


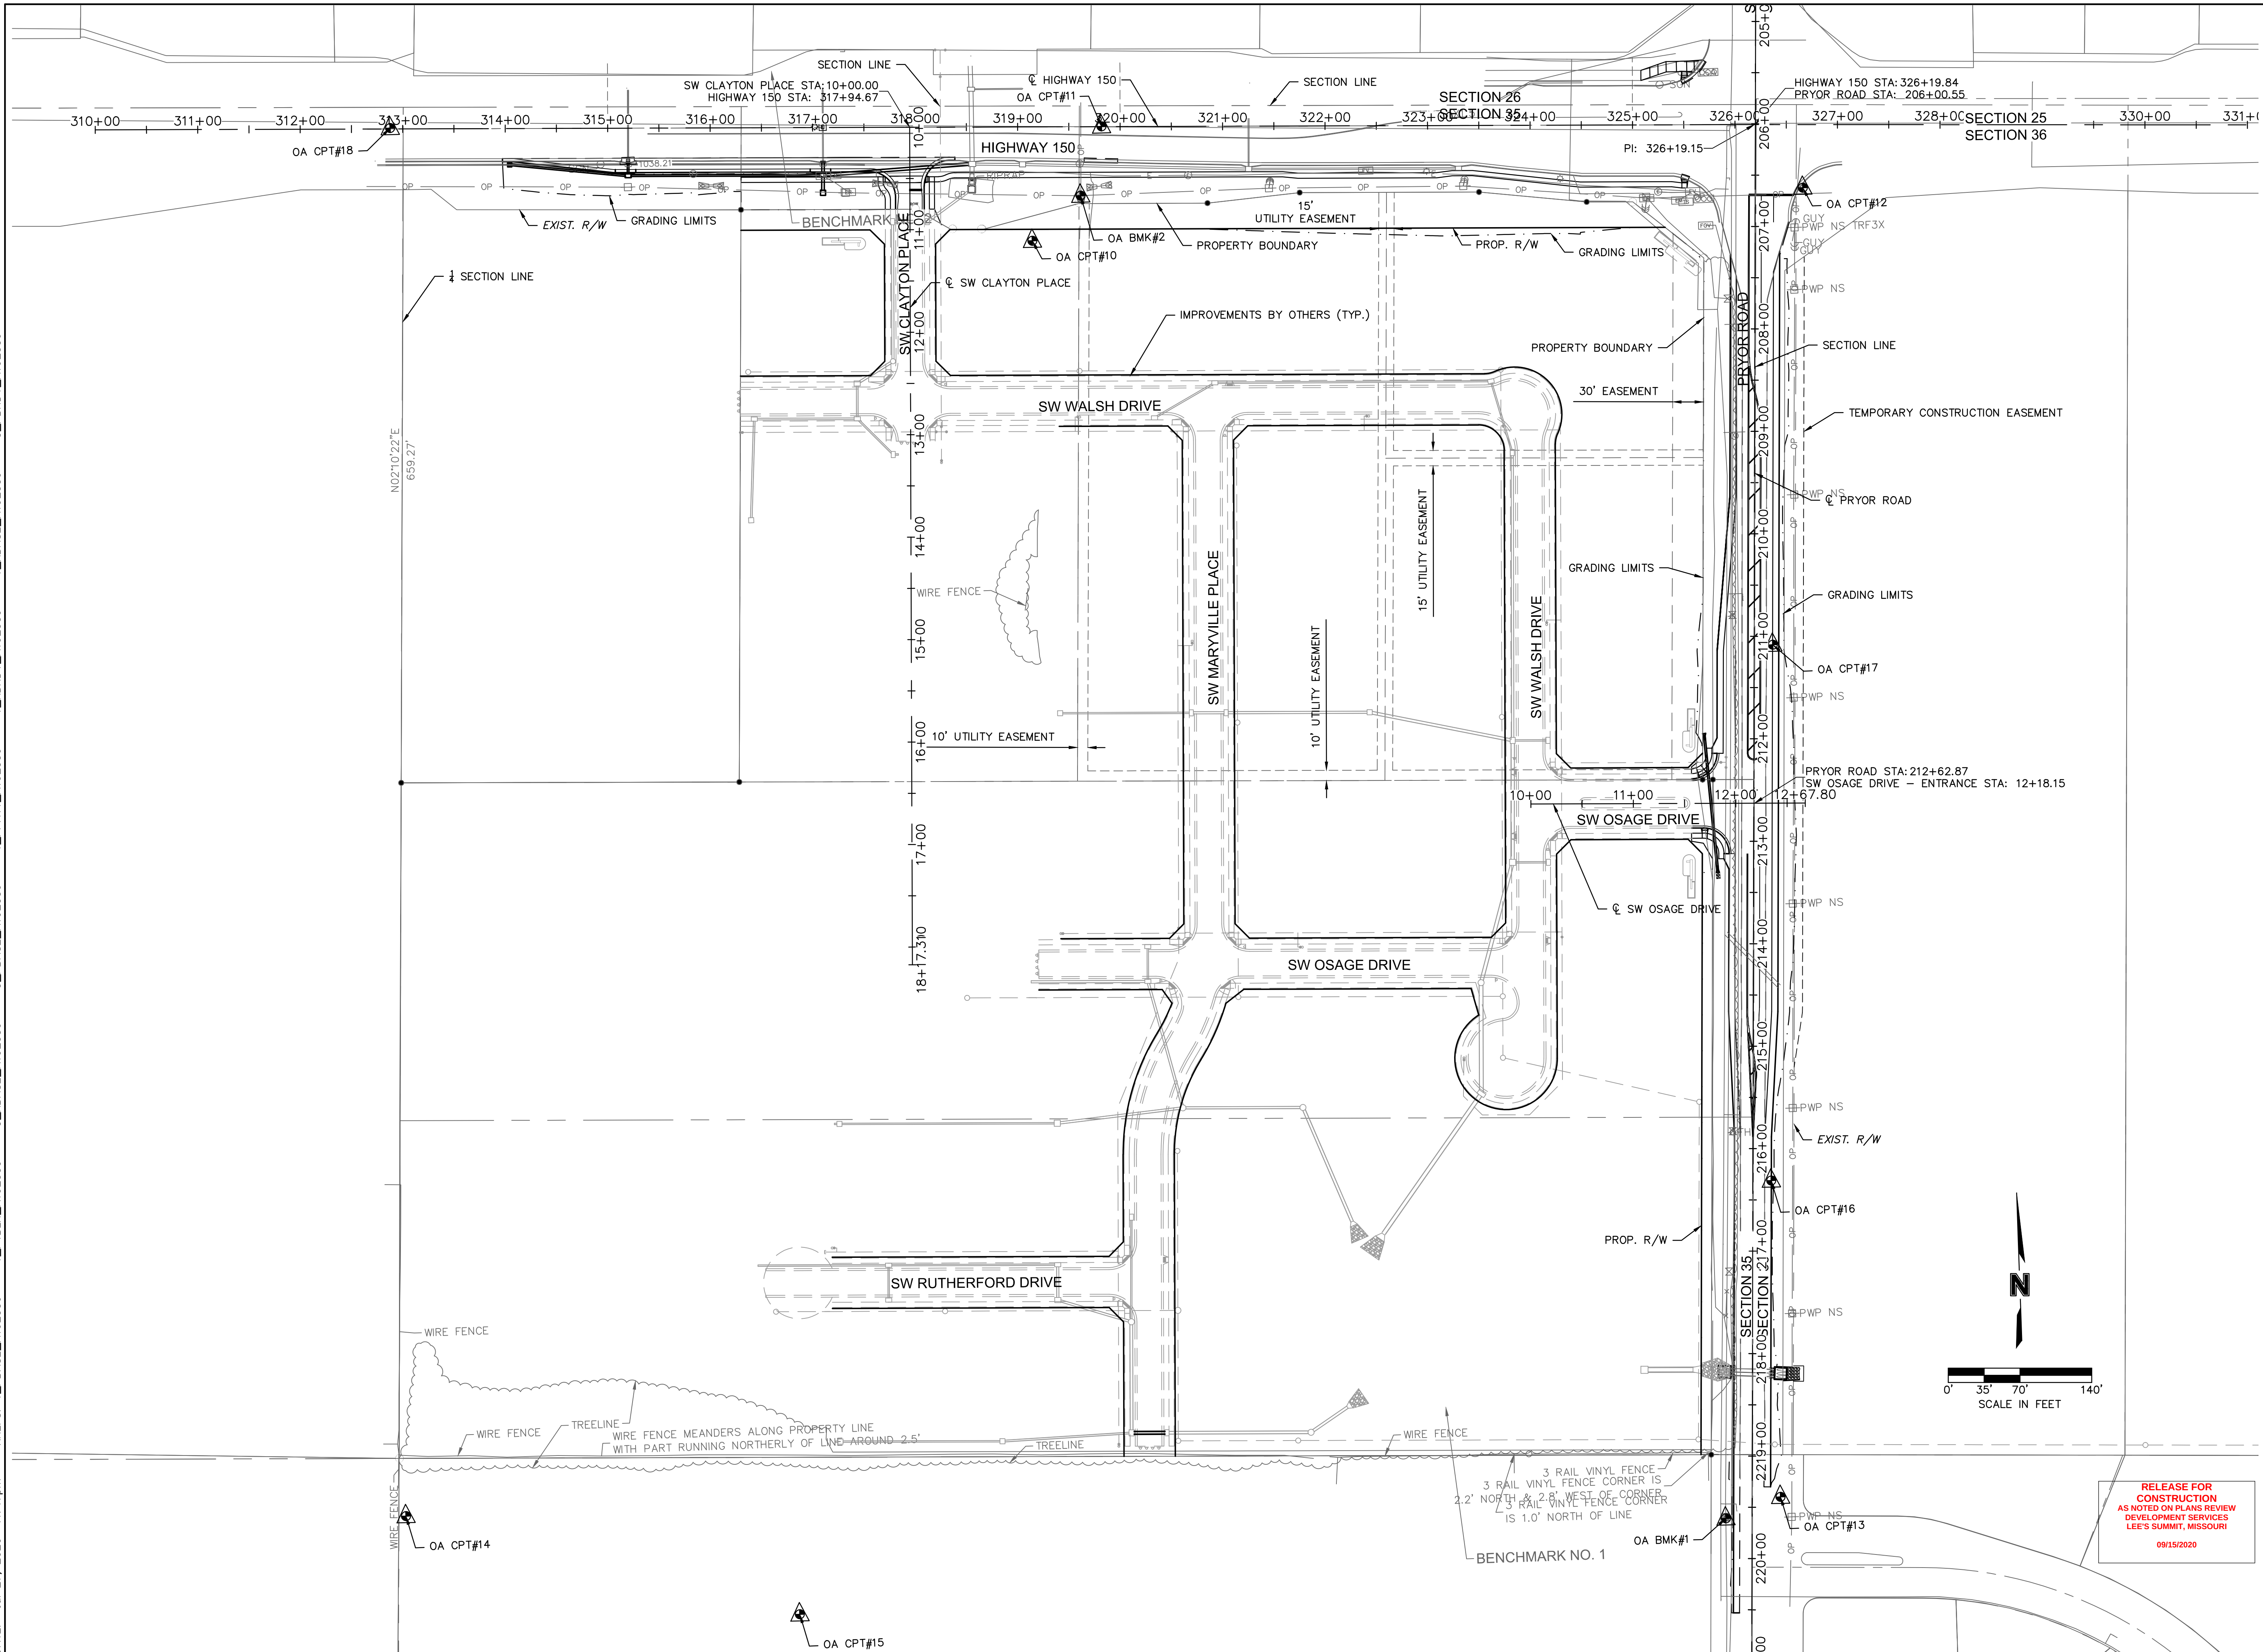

DWG: F:\2019\2001-2500\019-2339-A\40-Design\AutoCAD\Final Plans\Sheets\RDBR\GENERAL\T_AUG_A192339.dwg
DATE: Jul 27, 2020 11:48pm XREFS: T_PTBLK_A192339

SURVEY CONTROL
INFORMATION

BENCHMARK #1
CHISELED PLUS ON THE EAST
FLANGE BOLT OF THE FIRE
HYDRANT ON THE WEST SIDE
OF THE PRYOR ROAD ON
ADJOINING PROPERTY SOUTH
OF SOUTHWEST CORNER OF
SUBJECT PROPERTY.
ELEVATION= 1014.83

BENCHMARK #2
RAILROAD SPIKE IN THE
NORTH FACE OF POWER POLE
LOCATED ON THE SOUTH SIDE
MISSOURI STATE HIGHWAY 150
AT THE WEST SIDE OF THE
DRIVEWAY TO 2025 MISSOURI
STATE HIGHWAY 150, LEES
SUMMIT, MO.
ELEVATION= 1031.31

CONTROL POINT #10
NORTHING: 978315.07
EASTING: 2811579.16
CTL 1B3VCNCPAC
ELEVATION= 1030.34

CONTROL POINT #11
NORTHING: 978424.22
EASTING: 2811650.44
CTL IB3 CONCAP
ELEVATION = 1030.85

CONTROL POINT #12
NORTHING: 978340.57
EASTING: 2811650.44
CTL IB3 CONCAP
ELEVATION = 1036.11

CONTROL POINT #13
NORTHING: 977064.52
EASTING: 2812265.95
CTL IB3 CONCAP
ELEVATION = 1012.10


CONTROL POINT #14
NORTHING: 977092.55
EASTING: 2810924.89
CTL IB3 CONCAP
ELEVATION = 1040.93

CONTROL POINT #15
NORTHING: 976983.34
EASTING: 2811305.65
CTL 60D
ELEVATION = 1031.34

CONTROL POINT #16
NORTHING: 977373.35
EASTING: 2812267.70
CTL 60D
ELEVATION= 1012.05

CONTROL POINT #17
NORTHING: 977895.87
EASTING: 2812287.42
CTL 60D
ELEVATION: 1018.26

CONTROL POINT #18
NORTHING: 978446.80
EASTING: 2810956.73
CTL IB3 CONCAP
ELEVATION: 1050.47

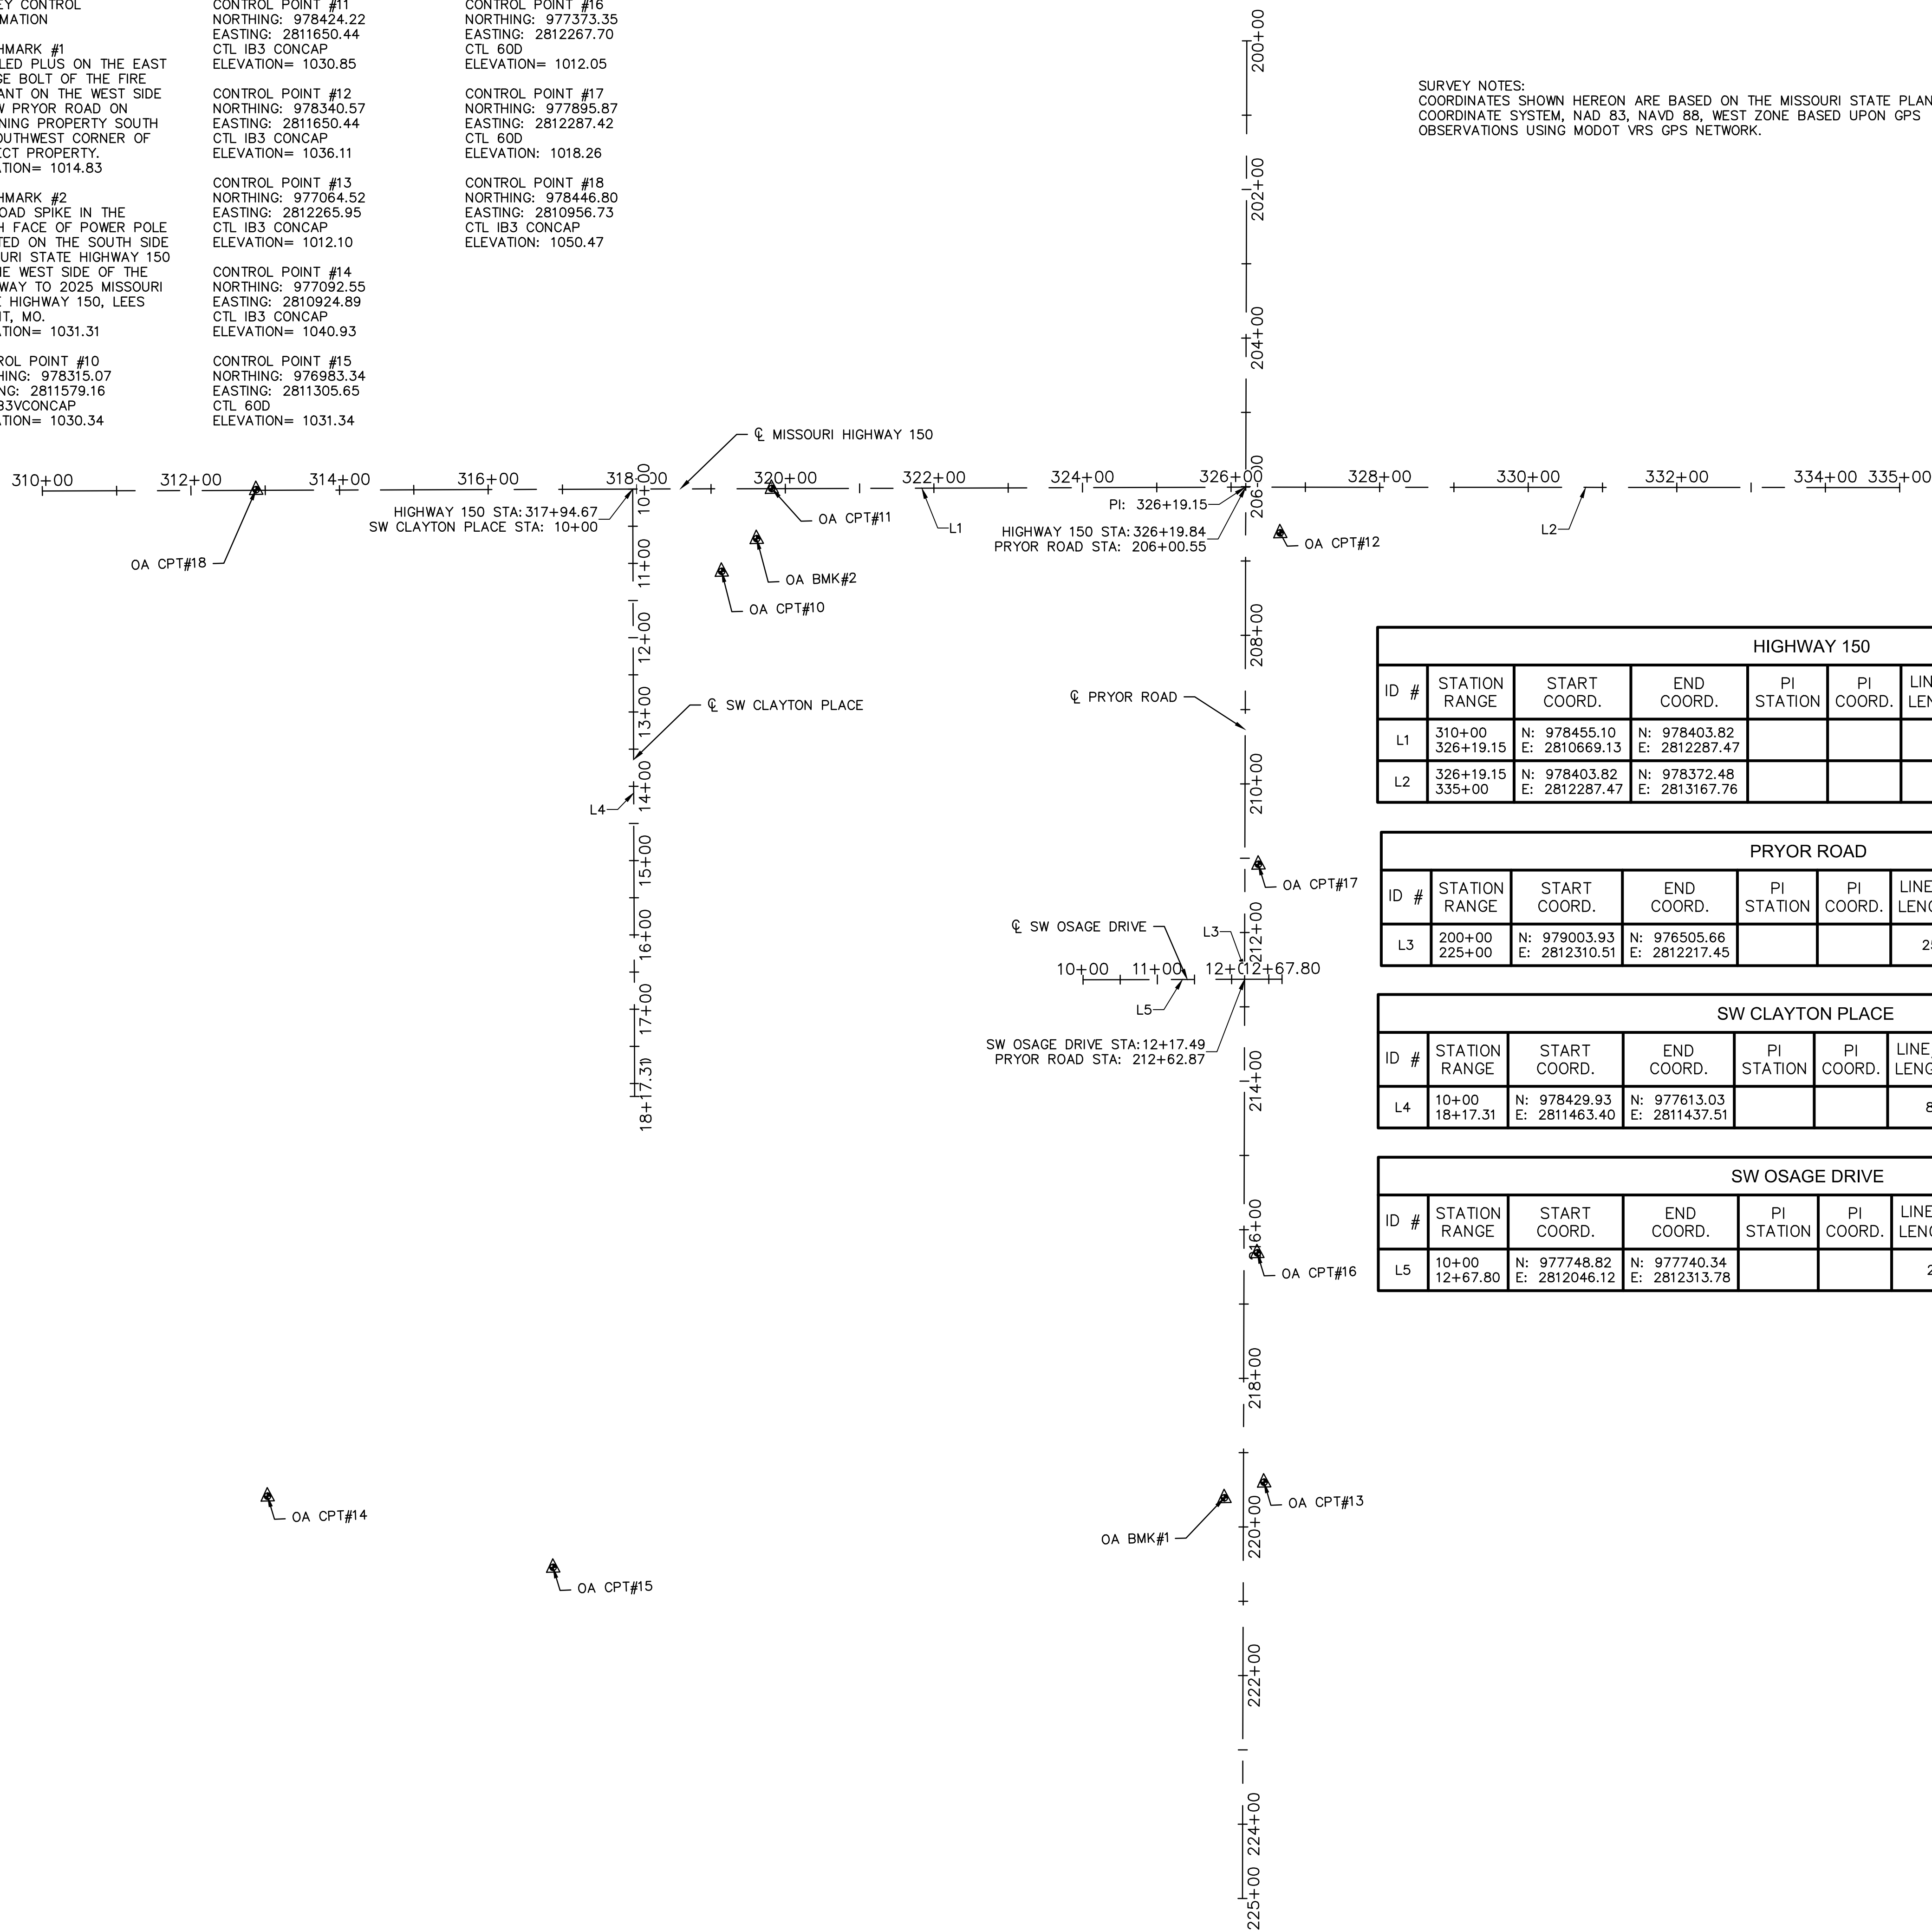

SURVEY NOTES:
COORDINATES SHOWN HEREON ARE BASED ON THE MISSOURI STATE PLANE
COORDINATE SYSTEM, NAD 83, NAVD 88, WEST ZONE BASED UPON GPS
OBSERVATIONS USING MODOT VRS GPS NETWORK.

HIGHWAY 150									
ID #	STATION RANGE	START COORD.	END COORD.	PI STATION	PI COORD.	LINE/CHORD LENGTH (FT)	LINE/CHORD BEARING	RADIUS (FT)	
L1	310+00 326+19.15	N: 978455.10 E: 2810669.13	N: 978403.82 E: 2812287.47			1619.15	S88°11'07"E		
L2	326+19.15 335+00	N: 978403.82 E: 2812287.47	N: 978372.48 E: 2813167.76			880.85	S87°57'40"E		



PRYOR ROAD								
ID #	STATION RANGE	START COORD.	END COORD.	PI STATION	PI COORD.	LINE/CHORD LENGTH (FT)	LINE/CHORD BEARING	RADIUS (FT)
L3	200+00 225+00	N: 979003.93 E: 2812310.51	N: 976505.66 E: 2812217.45			2500.00	S2°08'00"W	

SW CLAYTON PLACE								
ID #	STATION RANGE	START COORD.	END COORD.	PI STATION	PI COORD.	LINE/CHORD LENGTH (FT)	LINE/CHORD BEARING	RADIUS (FT)
L4	10+00 18+17.31	N: 978429.93 E: 2811463.40	N: 977613.03 E: 2811437.51			817.31	S148°53'W	

SW OSAGE DRIVE								
ID #	STATION RANGE	START COORD.	END COORD.	PI STATION	PI COORD.	LINE/CHORD LENGTH (FT)	LINE/CHORD BEARING	RADIUS (FT)
L5	10+00 12+67.80	N: 977748.82 E: 2812046.12	N: 977740.34 E: 2812313.78			267.80	S88°11'07"E	

**RELEASE FOR
CONSTRUCTION
AS NOTED ON PLANS REVIEW
DEVELOPMENT SERVICES
LEE'S SUMMIT, MISSOURI**

09/15/2020

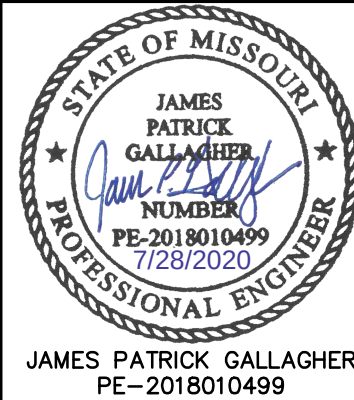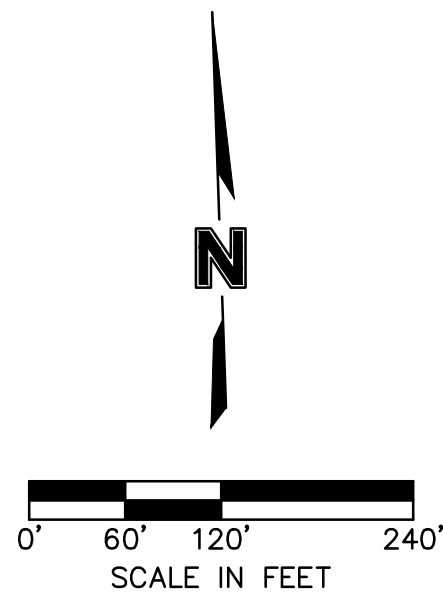

drawn by: _____ AKU checked by: _____ JPC approved by: _____ JPC C&C by: _____ RBC project no.: _____ A19-2339 drawing no.: _____ T ALIG A192339 date: _____ 2020.07.09	ALIGNMENT DATA & SURVEY CONTROL		REV. NO. 1	DATE 2020.05.29	REVISIONS DESCRIPTION REVISIONS PER CITY COMMENTS	BY
	HIGHWAY 150 & PRYOR ROAD ROADWAY IMPROVEMENTS					
IEE'S SUMMIT MO		2020				

SHEET

3 of 63

DWG: F:\2019\2001-2500\019-2339-A19-Design\AutoCAD\Final Plans\Sheets\RD0R\GENERAL\T_GENN_A192339.dwg
DATE: Jul 27, 2020 11:46pm USER: jgallagher
XREFS: T_PTBLC_A192339

GENERAL NOTES:

1. THE CONTRACTOR SHALL HAVE ONE (1) SIGNED COPY OF THE PLANS (APPROVED BY THE CITY OF LEES SUMMIT, MO.) AND (1) COPY OF THE APPROPRIATE DESIGN AND CONSTRUCTION STANDARDS AND SPECIFICATIONS AT THE JOB SITE AT ALL TIMES.
2. APWA "TECHNICAL SPECIFICATIONS" LATEST EDITION ALONG WITH APWA "SPECIFICATIONS AND CRITERIA" SHALL GOVERN CONSTRUCTION OF THE PROJECT. THE ONLY EXCEPTION IS AREAS OF THE PROJECT THAT ARE WITHIN MODOT RIGHT OF WAY.
3. THE CONTRACTOR SHALL BE RESPONSIBLE FOR OBTAINING ALL REQUIRED PERMITS, OTHERWISE COMPLYING WITH ALL APPLICABLE REGULATIONS GOVERNING THE WORK.
4. CONSTRUCTION OF THE IMPROVEMENTS SHOWN OR IMPLIED BY THIS SET OF DRAWINGS SHALL NOT BE INITIATED OR ANY PART THEREOF UNDERTAKEN UNTIL THE DIRECTOR OF PUBLIC WORKS OR HIS AGENT IS NOTIFIED OF SUCH INTENT AND ALL REQUIRED PERMITS, PROPERTY ACQUISITIONS, SECURITY AND OTHER CONTRACT BONDS, AND CONTRACT AGREEMENTS ARE RECEIVED AND APPROVED BY THE CITY.
5. CONTRACTOR SHALL NOT BE ALLOWED TO WORK WEEKENDS OR HOLIDAYS WITHOUT REQUESTING PRIOR APPROVAL FROM THE CITY THREE WORKING DAYS IN ADVANCE.
6. PRIOR TO ORDERING PRECAST STRUCTURES, SHOP DRAWINGS ARE TO BE SUBMITTED TO THE DESIGN ENGINEER FOR APPROVAL.



1-800-DIG-RITE or 811
www.mo1call.com

7. ALL EXISTING UTILITIES INDICATED ON THE DRAWINGS ARE ACCORDING TO THE BEST INFORMATION AVAILABLE TO THE ENGINEER; HOWEVER ALL UTILITIES ACTUALLY EXISTING MAY NOT BE SHOWN. UTILITIES DAMAGED THROUGH THE NEGLIGENCE OF THE CONTRACTOR TO OBTAIN THE EXACT LOCATION OF SAME SHALL BE REPAIRED OR REPLACED BY THE CONTRACTOR AT THEIR EXPENSE. ONE-CALL/DIG RITE (1-800-344-7483 AND 1-800-DIG-RITE).
8. ALL PRIVATELY OWNED UTILITIES IN CONFLICT WITH THESE IMPROVEMENTS SHALL BE RELOCATED BY THE APPROPRIATE UTILITY COMPANIES. UTILITY RELOCATIONS WILL BE COMPLETED PRIOR TO THE START OF CONSTRUCTION, WHEN PRACTICABLE.
9. CONSTRUCTION STAKING IS THE RESPONSIBILITY OF THE CONTRACTOR. THE CONTRACTOR SHALL SET THOSE STAKES NECESSARY TO CONSTRUCT THIS PROJECT IN ACCORDANCE WITH THE PLANS.
10. CONTRACTOR SHALL REMOVE THOSE TREES NECESSARY TO ACCOMPLISH THE GRADING WORK SHOWN HEREON. ALL TREES AND BRUSH FROM THE WORK SHALL BE COMPLETELY REMOVED FROM THE SITE BY THE CONTRACTOR. BURNING WILL NOT BE ALLOWED ON THE PROJECT.
11. ALL BACKFILL SHALL BE PLACED AND COMPACTED TO THE REQUIRED DENSITY AS INDICATED IN THE SPECIFICATIONS.
12. ALL ROADWAY EXCAVATION IN ROCK (SHALE, SANDSTONE OR LIMESTONE) WILL BE UNDERCUT NO LESS THAN 6" INCHES FOR THE FULL WIDTH OF THE ROADWAY AND BACKFILLED WITH SUITABLE SOIL OR GRANULAR MATERIAL. THERE WILL BE NO DIRECT PAYMENT FOR ROCK EXCAVATION. PAYMENT FOR ALL MATERIAL WILL BE MADE AT THE CONTRACT BID PRICE FOR UNCLASSIFIED EXCAVATION.
13. THE CONTRACTOR SHALL USE ADEQUATE DUST CONTROL MEASURES DURING ALL PHASES OF THE CONSTRUCTION TO MINIMIZE DUST ON SURROUNDING PROPERTIES AT THE CONTRACTOR'S EXPENSE.
14. WATER CAN BE OBTAINED BY RENTING A FIRE HYDRANT METER FROM THE CITY OF LEES SUMMIT, MO WATER UTILITIES DEPARTMENT.
15. DRIVEWAYS, SIDEWALKS, FENCES, SPRINKLER SYSTEMS AND OTHER AREAS DAMAGED BY THE CONTRACTOR SHALL BE RESTORED TO A CONDITION EQUAL TO OR BETTER THAN THAT EXISTING BEFORE DAMAGE OCCURRED. THIS WORK WILL NOT BE PAID FOR DIRECTLY, BUT IS CONSIDERED SUBSIDIARY TO OTHER BID ITEMS.
16. WHERE THE NEW STREET IS TO CONNECT TO AN EXISTING STREET ALL DETERIORATED OR CRACKED ASPHALT WITHIN TWO (2) FEET OF THE CONNECTION POINT SHALL BE REMOVED TO A DEPTH WHERE SOUND MATERIAL IS FOUND. IF FULL-DEPTH PAVEMENT REMOVAL IS REQUIRED, THE SUB-GRADE SHALL BE RE-COMPACTED TO A MINIMUM OF 95% OF STANDARD PROCTOR DENSITY (ASTM D-698).

17. ALL EXISTING FENCING, DRIVEWAYS, SIDEWALKS AND OTHER ITEMS WITHIN THE CONSTRUCTION LIMITS DAMAGED OR REMOVED BY THE CONTRACTOR, SHALL BE REPLACED WITH NEW MATERIALS. ALL FENCE REPLACEMENT SHOULD BE RELOCATED TO THE PROPERTY LINES UNLESS THE EXISTING FENCE WAS LOCATED INSIDE THE PROPERTY LINES, THEN THE FENCE SHOULD BE REPLACED IN ITS ORIGINAL LOCATION. FENCE CORNERS OF FENCES TO BE RELOCATED AT THE ORIGINAL LOCATIONS SHALL BE REFERENCE OUT BY THE CONTRACTOR BEFORE REMOVAL. REMOVALS SHALL BE AS SHOWN ON THESE PLANS, OR APPROVED BY THE CITY PRIOR TO REMOVAL. REMOVALS NOT PRE-APPROVED WILL BE REPLACED AT THE CONTRACTOR'S EXPENSE.
18. REMOVAL OF EXISTING STORM DRAINAGE STRUCTURES AND OTHER EXISTING PHYSICAL FEATURES OF THE EXISTING ROADWAY SHALL BE CONSIDERED INCIDENTAL AND REMOVED AS A SUBSIDIARY ITEM TO REMOVAL OF EXISTING STRUCTURES. ALL WASTE SHALL BE TRANSPORTED TO A CITY APPROVED DUMP SITE FOR DISPOSAL.
19. ALL EXISTING WATER VALVES, METERS, FIRE HYDRANTS AND BLOW-OFF ASSEMBLIES WITHIN THE LIMITS OF THE PROPOSED PAVEMENT SHALL BE RELOCATED OR ADJUSTED TO GRADE BY THE CONTRACTOR. WATER METERS SHALL BE RELOCATED SO THAT THEY ARE WITHIN THE PUBLIC RIGHT-OF -WAY, APPROXIMATELY ONE FOOT FROM RIGHT-OF WAY LINE. WATER SERVICE LINES AFFECTED BY METER RELOCATION AND/OR THE WATER MAIN RELOCATIONS SHOWN IN THESE PLANS SHALL BE RECONNECTED BY THE CONTRACTOR. THE CONTRACTOR SHALL NOTIFY RESIDENTS OF ANY WATER SERVICE INTERRUPTIONS 48 HOURS PRIOR TO INTERRUPTING THE SERVICE. ANY SERVICE INTERRUPTIONS MUST BE RESTORED THE SAME DAY.
20. THE CONTRACTOR SHALL BE RESPONSIBLE FOR PRESERVING PROPERTY IRONS. THE CONTRACTOR SHALL BE REQUIRED TO RE-ESTABLISH ANY PROPERTY IRONS AND SURVEY MONUMENTS WHICH HAVE BEEN DAMAGED OR DESTROYED BY THIS CONSTRUCTION OPERATION INCLUDING THOSE BURIED WITH EMBANKMENT OR REMOVED DURING EXCAVATION. SUCH IRONS AND MONUMENTS SHALL BE RE-ESTABLISHED BY A LICENSED LAND SURVEYOR. REPLACEMENT OF PROPERTY IRONS AND MONUMENTS SHALL BE SUBSIDIARY TO OTHER BID ITEMS.
21. THE TOP 6" OF ALL DISTURBED AREAS THAT ARE TO BE SEEDED OR SODDED SHALL BE OF MATERIAL SUITABLE FOR SUSTAINING GRASS. THE GRADED SURFACE SHALL BE MADE FREE OF ROCK, CONCRETE, BRICK, OR FRAGMENTS THEREOF, OR RUBBISH AND SHALL BE FINISHED TO THE LINES, GRADES, AND CROSS-SECTION INDICATED ON THE PLANS.
22. ALL EXISTING TRAFFIC CONTROL SIGNS REMOVED SHALL BE SALVAGED AND DELIVERED TO THE CITY OF LEES SUMMIT, MISSOURI MAINTENANCE YARD.
23. ALL WATERLINE MAINS, SANITARY SEWER MAINS AND STORM WATER DRAINAGE CROSSINGS UNDER PROPOSED STREET PAVEMENTS SHALL BE IN PLACE PRIOR TO THE PLACEMENT OF THE ASPHALT SURFACE OR BASE COURSES.
24. APPROPRIATE TRAFFIC CONTROL DEVICES, SIGNAGE, AND PAVEMENT MARKINGS SHALL BE ESTABLISHED AND MAINTAINED THROUGHOUT THE PROJECT IN ACCORDANCE WITH THE CONTRACT DOCUMENTS AND MUTCD.
25. HANDICAP RAMPS SHALL BE CONSTRUCTED IN ACCORDANCE WITH ADA REQUIREMENTS AT ALL LOCATIONS WHERE POSSIBLE.
26. THE CONTRACTOR MUST REMOVE AT THEIR COST ANY BAD SUBSURFACE SOIL WHICH WOULD NOT BE ABLE TO SUPPORT ANY PROPOSED PUBLIC IMPROVEMENT. BACKFILL SHOULD BE ACCOMPLISHED IN ACCORDANCE WITH SECTIONS 2100 AND 2201 ENTITLED "GRADING AND SITE PREPARATION" AND "SUBGRADE PREPARATION."
27. ALL SIGNS INSTALLED, INCLUDING STOP SIGNS, KEEP RIGHT SIGNS AND OBJECT MARKERS ALONG WITH THE SIGN POSTS SHALL CONFORM TO THE LATEST EDITION OF THE MANUAL ON UNIFORM TRAFFIC CONTROL DEVICES (MUTCD) AND APWA GUIDELINES.
28. SAWCUTS SHALL BE FULL DEPTH. THIS SHALL BE SUBSIDIARY TO PAVING ITEMS.
29. ALL EXISTING STRUCTURES WITHIN THE CONSTRUCTION LIMITS SHALL BE REMOVED, UNLESS OTHERWISE NOTED ON THE PLANS. THIS WORK SHALL BE PAID FOR UNDER THE BID ITEM "REMOVAL OF EXISTING STRUCTURES".
30. THE CONTRACTOR SHALL AT NO TIME LEAVE EQUIPMENT, MATERIALS OR DEBRIS WITHIN 4' OF TRAVELED WAY OR LOCATIONS THAT COULD OBSTRUCT INTERSECTION SIGHT DISTANCE, OBSTRUCT ANY EXISTING CAPACITY OF STORM SEWER SYSTEM, OR CAUSE FLOODING OR EROSION TO RESIDENCES.
31. THE CONTRACTOR SHALL POTHOLE AND SURVEY ALL UTILITY CROSSINGS PRIOR TO CONSTRUCTION OF ANY PORTION OF STORM SEWER, UNDERDRAINS, CONDUIT, AND ANY OTHER SUBSURFACE ELEMENTS OF THE PROJECT. THIS SURVEY INFORMATION SHALL BE FORWARDED TO THE ENGINEER FOR REVIEW. THE CONTRACTOR SHALL NOT BEGIN CONSTRUCTION ON ANY SUBSURFACE ELEMENT ON THE PROJECT WITHOUT THE APPROVAL OF THE ENGINEER. THIS ITEM SHALL BE SUBSIDIARY TO OTHER BID ITEMS.
32. THE CONTRACTOR SHALL SUPPORT AND PROTECT ALL EXPOSED UTILITIES IN TRENCHES AND BRACE ALL POLES AS REQUIRED BY THE ENGINEER.
33. ALL REINFORCED CONCRETE PIPE SHALL BE CLASS III, UNLESS OTHERWISE NOTED ON THE PLANS.
34. KCMMB CONCRETE SHALL BE USED THROUGHOUT THE PROJECT.
35. CONTACT STEVE HOLLOWAY WITH THE MISSOURI DEPARTMENT OF TRANSPORTATION PERMITS AT 816-607-2186 AT LEAST 24 HOURS PRIOR TO BEGINNING WORK AND FOR REQUIRED INSPECTIONS ON PORTIONS IN THE MODOT RIGHT OF WAY.
36. ANY WORK PERFORMED WITHIN MODOT RIGHT OF WAY SHALL CONFORM TO MODOT STANDARDS AND SPECIFICATIONS. IN ADDITION, THE CONTRACTOR SHALL PROVIDE MATERIALS CERTIFICATION AND COMPACTION TESTING THAT COMPLIES WITH MODOT SPECIFICATIONS.
37. MISSOURI DEPARTMENT OF TRANSPORTATION WILL HAVE FIRST RIGHT OF REFUSAL TO SALVAGED MATERIALS SUCH AS LIGHT POLES AND TRAFFIC SIGNAL EQUIPMENT, ETC. THE CONTRACTOR SHALL COORDINATE WITH MODOT FOR A TIME AND LOCATION TO DELIVER THOSE ITEMS.

BEST MANAGEMENT PRACTICES:

1. PRIOR TO LAND DISTURBANCE ACTIVITIES, THE CONTRACTOR SHALL:
 - A. PRIOR TO BEGINNING EXCAVATION, THE CONTRACTOR SHALL INSTALL SILT FENCE ALONG THE CONSTRUCTION LIMITS TO DIVERT CLEAN WATER AWAY FROM THE DISTURBED SITE. THE CONTRACTOR AND THE ENGINEERS REPRESENTATIVE SHALL USE DISCRETION IN THE PLACEMENT OF THE SILT FENCE AS TO PREVENT FLOODING IN UNDESIRABLE LOCATIONS.
 - B. CONSTRUCT A STABILIZED ENTRANCE/PARKING/DELIVERY AREA AND INSTALL ALL PERIMETER SEDIMENT CONTROLS ON THE SITE.
 - C. INSTALL AND REQUEST THE INSPECTION OF THE PRE-CONSTRUCTION EROSION AND SEDIMENT CONTROL MEASURES DESIGNATED ON THE APPROVED EROSION AND SEDIMENT CONTROL PLAN. LAND DISTURBANCE WORK SHALL NOT PROCEED UNTIL THERE IS A SATISFACTORY INSPECTION.
 - D. TEMPORARY FENCING SHALL BE INSTALLED ALONG ALL TEMPORARY EASEMENTS AND MAINTAINED FOR THE DURATION OF THE PROJECT.
2. THE CONTRACTOR SHALL MINIMIZE THE AREA DISTURBED DURING EXCAVATION AND CONSTRUCTION OF THE STORM SEWER PIPES AND STRUCTURES. FOLLOWING THE CONSTRUCTION OF THE STORM SEWER LINE, THE CONTRACTOR SHALL INSTALL THE TEMPORARY DITCH CHECKS AT 100' INTERVALS WITHIN TWO WORKING DAYS AFTER CONSTRUCTION ACTIVITY HAS CEASED IN THAT AREA. THE TEMPORARY DITCH CHECKS SHALL REMAIN IN PLACE UNTIL SOD HAS BEEN PLACED ON THE DISTURBED AREAS. INLETS SHALL BE PROTECTED WITH SEDIMENT BARRIERS AS SHOWN ON THE DETAIL.
3. THE CONTRACTOR SHALL COMPLY WITH ALL REQUIREMENTS OF KC APWA CHAPTER 5100, SUCH AS:

THE CONTRACTOR SHALL SEED, MULCH, OR OTHERWISE STABILIZE ANY DISTURBED AREA WHERE THE LAND DISTURBANCE ACTIVITY HAS CEASED OR IS PLANNED TO CEASE FOR MORE THAN 21 DAYS.

THE CONTRACTOR SHALL PERFORM INSPECTIONS OF EROSION AND SEDIMENT CONTROL MEASURES AT LEAST ONCE PER WEEK AND WITHIN 24 HOURS FOLLOWING EACH RAINFALL EVENT OF 1/2" OR MORE WITHIN ANY 24-HOUR PERIOD.

THE CONTRACTOR SHALL MAINTAIN AN INSPECTION LOG INCLUDING THE INSPECTOR'S NAME, DATE OF INSPECTION, OBSERVATIONS AS TO THE EFFECTIVENESS OF THE EROSION AND SEDIMENT CONTROL MEASURES, ACTIONS NECESSARY TO CORRECT DEFICIENCIES, WHEN THE DEFICIENCIES WERE CORRECTED, AND THE SIGNATURE OF THE PERSON PERFORMING THE INSPECTION. THE LOG SHALL BE AVAILABLE FOR REVIEW BY THE CITY OF LEES SUMMIT AND THE STATE OF MISSOURI.
4. THE CONTRACTOR SHALL MAINTAIN INSTALLED EROSION AND SEDIMENT CONTROL DEVICES IN A MANNER THAT PRESERVES THEIR EFFECTIVENESS FOR PREVENTING SEDIMENT FROM LEAVING THE SITE OR ENTERING A SENSITIVE AREA SUCH AS A NATURAL STREAM CORRIDOR, AREAS OF THE SITE INTENDED TO BE LEFT UNDISTURBED, A STORM SEWER, OR AN ON-SITE DRAINAGE CHANNEL.
5. THE CONTRACTOR IS RESPONSIBLE FOR PROVIDING EROSION AND SEDIMENT CONTROL FOR THE DURATION OF A PROJECT. IF THE CITY DETERMINES THAT THE BMP'S IN PLACE DO NOT PROVIDE ADEQUATE EROSION AND SEDIMENT CONTROL AT ANY TIME DURING THE PROJECT, THE CONTRACTOR SHALL INSTALL ADDITIONAL OR ALTERNATE MEASURES THAT PROVIDE EFFECTIVE CONTROL.
6. THE CONTRACTOR MAY UTILIZE PUBLIC RIGHT-OF-WAY, PERMANENT DRAINAGE EASEMENTS AND TEMPORARY EASEMENTS FOR STAGING EQUIPMENT AND MATERIALS SO LONG AS TWO-WAY TRAFFIC AND ACCESS TO DRIVEWAYS IS MAINTAINED AT ALL TIMES.
7. EXCAVATED MATERIAL AND TOPSOIL STAGING SHALL NOT BE PERMITTED IN STREET RIGHT-OF-WAY AND SHALL BE CONFINED TO DRAINAGE EASEMENTS AND THOSE AREAS IDENTIFIED ON THIS PLAN. STOCKPILE AREAS SHALL BE PROTECTED WITH SILT FENCING TO PREVENT SOIL LOSS TO NEARBY STORM DRAINAGE SYSTEMS AND PROPERTY.
8. PROJECT SHALL BE CONSTRUCTED DOWNSTREAM TO UPSTREAM. THE AMOUNT OF DISTURBED AREA LEFT EXPOSED SHALL BE MINIMIZED.
9. ALL AREA INLETS AND CURB INLETS SHALL BE PROTECTED WITH TEMPORARY INLET SEDIMENT BARRIERS PRIOR TO TOP SLAB INSTALLATION AS WELL AS AFTER TOP SLAB INSTALLATION UNTIL SODDING AND PAVING IS COMPLETE.
10. SODDING SHALL OCCUR IN PHASES AS DEPICTED ON THIS PLAN. SOD SHALL NOT BE INSTALLED AFTER NOV. 15.

RECAPITULATION OF QUANTITIES			
ITEM NO.	ITEM DESCRIPTION	UNIT	QUANTITY
1	Mobilization	Lump Sum	1
2	Clearing and Grubbing	Lump Sum	1
3	Demolition and Removal	Lump Sum	1
4	Contractor Construction Staking	Lump Sum	1
5	Unclassified Excavation	Cu. Yd.	5198
6	Compaction of Earthwork (All Types)	Cu. Yd.	2455
7	Asphaltic Concrete (Surface Course Type 5 or 6) (2")	Ton	721
8	Asphaltic Concrete (Base Course Type 5) (7 1/2")	Ton	669
9	Asphaltic Concrete (Base Course Type 5) (2")	Ton	167
10	Concrete Pavement (9")	Sq. Yd.	565
11	Milling	Sq. Yd.	3338
12	Type 5 Aggregate (4")	Sq. Yd.	646
13	Type 5 Aggregate (12")	Sq. Yd.	3456
14	Geogrid	Sq. Yd.	3456
15	Type CG-1 Curb and Gutter	Lin. Ft.	90
16	MoDOT Type B Curb and Gutter	Lin. Ft.	547
17	Field Inlet (4'x4')	Each	1
18	Field Inlet (6'x6')	Each	1
19	Curb Inlet (5'x3')	Each	2
20	Junction Box (3'x3')	Each	1
21	RCP (15")	Lin. Ft.	456.0
22	RCP (24")	Lin. Ft.	163.3
23	RCP (48")	Lin. Ft.	9.5
24	CMP (30")	Lin. Ft.	12.0
25	Flared End Section (15" RCP)	Each	2
26	Beveled Pipe End Treatment (3-30" CMP)	Each	2
27	Concrete Pipe Collar	Each	3
28	Concrete Sidewalk (4")	Sq. Ft.	5427
29	Concrete Sidewalk Ramp	Sq. Ft.	389
30	Detectable Warning Surface	Sq. Ft.	91
31	Edge Drain (4")	Lin. Ft.	437
32	Silt Fence	Lin. Ft.	1950
33	Biodegradable Log (9-Inch Class A)	Lin. Ft.	250
34	Inlet Protection	Each	10
35	Construction Entrance	Sq. Yd.	245
36	Sodding	Sq. Yd.	935.5
37	Seeding	Acre	2.38
38	Riprap (MoDOT Type 2)	Sq. Yd.	19.4
39	Pavement Marking	Lump Sum	1
40	Permanent Signing	Lump Sum	1
41	Temporary Traffic Control	Lump Sum	1
42	Street Lighting	Lump Sum	1
43	Traffic Signal Modification	Lump Sum	1
44	Signal Interconnect	Lump Sum	1

GENERAL NOTES & SUMMARY OF QUANTITIES

HIGHWAY 150 & PRYOR ROAD
ROADWAY IMPROVEMENTS

LEE'S SUMMIT, MO

drawn by: AKU
checked by: JPG
approved by: RBC
QA/QC by: RBC
project no.: A19-2339
drawing no.: T_GENN_A192339
date: 2020.07.09

RELEASE FOR
CONSTRUCTION
AS NOTED ON PLANS REVIEW
DEVELOPMENT SERVICES
LEE'S SUMMIT, MISSOURI

09/15/2020

SHEET

4 of 63

BY

REV. NO. 1
DATE 2020.06.29
REVISIONS PER CITY COMMENTS

GENERAL NOTES & SUMMARY OF QUANTITIES

HIGHWAY 150 & PRYOR ROAD
ROADWAY IMPROVEMENTS

LEE'S SUMMIT, MO


drawn by: AKU
checked by: JPG
approved by: RBC
QA/QC by: RBC
project no.: A19-2339
drawing no.: T_GENN_A192339
date: 2020.07.09

RELEASE FOR
CONSTRUCTION
AS NOTED ON PLANS REVIEW
DEVELOPMENT SERVICES
LEE'S SUMMIT, MISSOURI

09/15/2020

SHEET

4 of 63

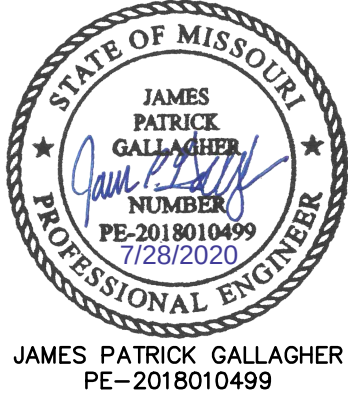

JAMES PATRICK GALLAGHER
PE-2018010499

REVISIONS

2020

GENERAL NOTES & SUMMARY OF QUANTITIES

HIGHWAY 150 & PRYOR ROAD
ROADWAY IMPROVEMENTS

LEE'S SUMMIT, MO

drawn by: AKU
checked by: JPG
approved by: RBC
QA/QC by: RBC
project no.: A19-2339
drawing no.: T_GENN_A192339
date: 2020.07.09


RELEASE FOR
CONSTRUCTION
AS NOTED ON PLANS REVIEW
DEVELOPMENT SERVICES
LEE'S SUMMIT, MISSOURI

09/15/2020

SHEET

4 of 63

DWG: F:\2019\2001-2500\019-2339-A192339-A192339-DEM\192339.dwg
DATE: Jul 27, 2020 11:49pm
XREFS: T_PBASE_A192339 T_PBASE_A192339 T_PBASE_A192339 T_PBASE_A192339 T_PBASE_A192339 T_PBASE_A192339 T_PBASE_A192339 T_PBASE_A192339 T_PBASE_A192339 T_PBASE_A192339
C:\PBDY_A192339 C:\PBDY_A192339 C:\PBDY_A192339 C:\PBDY_A192339 C:\PBDY_A192339 C:\PBDY_A192339 C:\PBDY_A192339 C:\PBDY_A192339 C:\PBDY_A192339 C:\PBDY_A192339
USER: jgallagher
V:\BASE_A192339

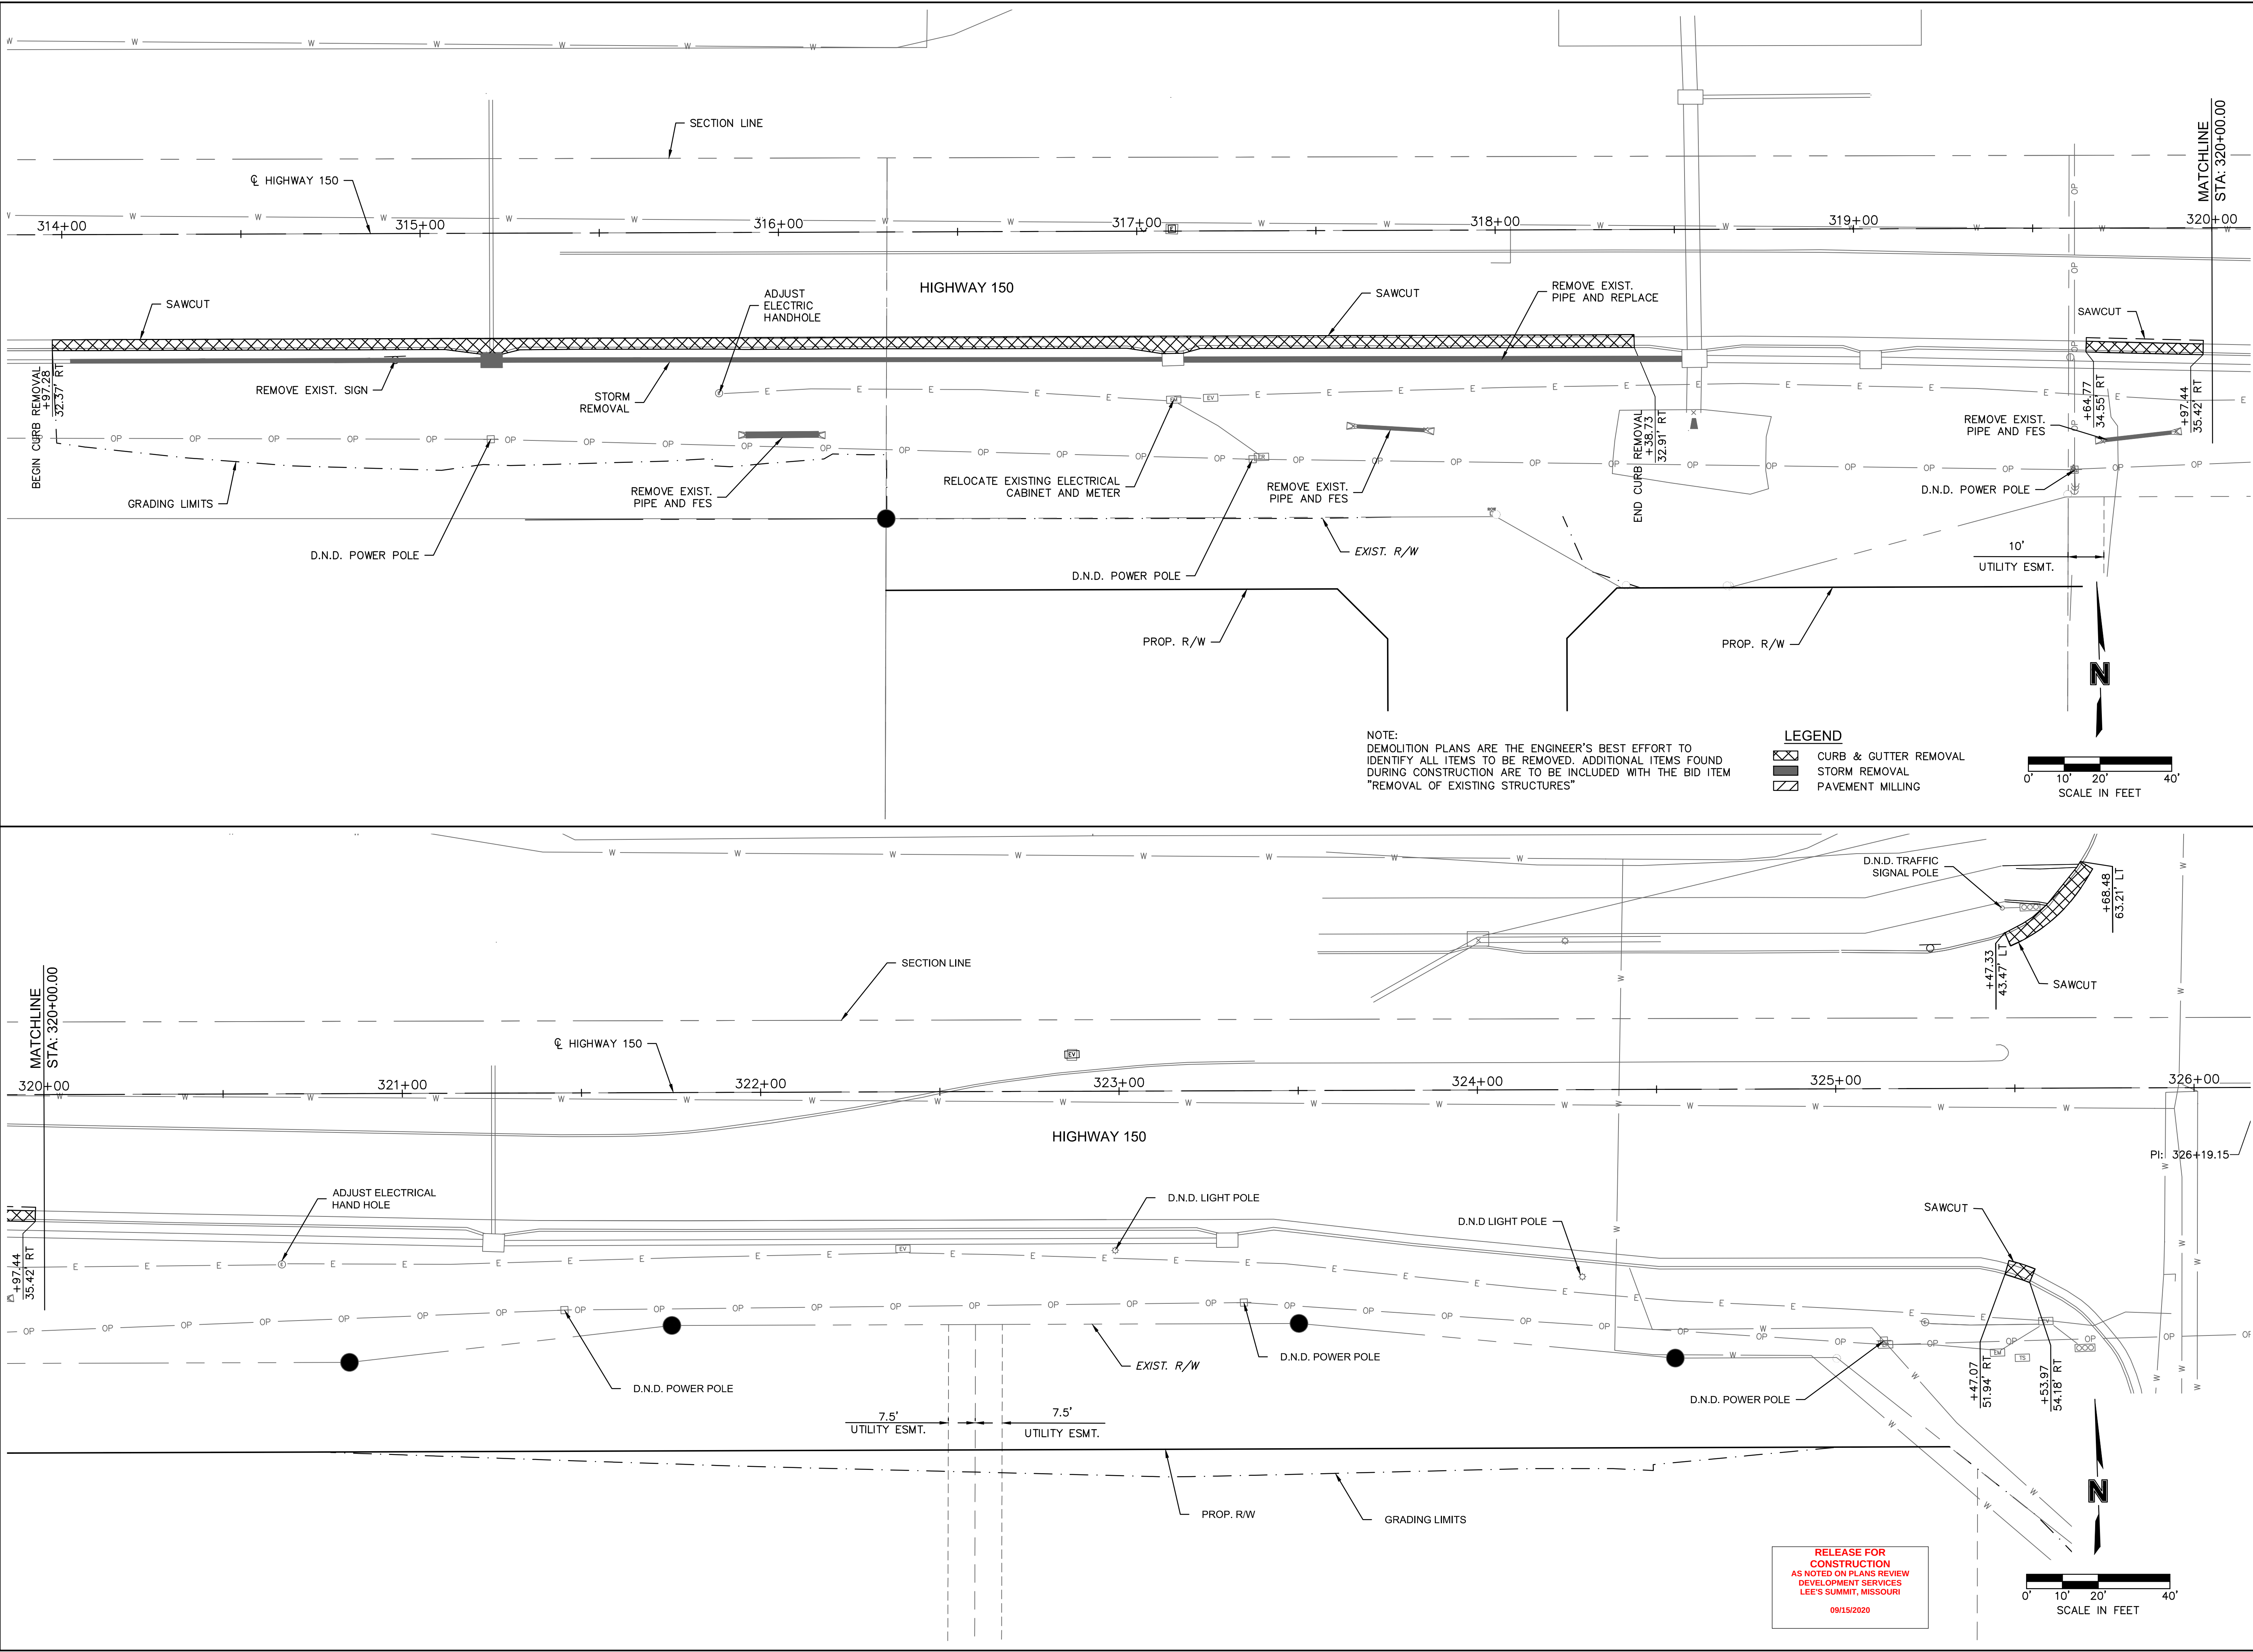

olsson

Olsson - Civil Engineering
1301 Burlington Street
North Kansas City, MO 64116
TEL 816.361.1177
www.olson.com

STATE OF MISSOURI
JAMES PATRICK GALLAGHER
PE-2018010499
7/28/2020
PROFESSIONAL ENGINEER

JAMES PATRICK GALLAGHER
PE-2018010499

REV.	NO.	DATE	DESCRIPTION	REVISIONS PER CITY COMMENTS
1		2020.06.29		

BY	DATE	DESCRIPTION

DEMOLITION & REMOVALS

HIGHWAY 150 & PRYOR ROAD
ROADWAY IMPROVEMENTS

LEE'S SUMMIT, MO

drawn by: AKU

checked by: JFG

approved by: JFG

QA/QC by: RBC

project no.: A19-2339


drawing no.: T DEM A192339

date: 2020.07.09

SHEET



5 of 63

DWG: F:\2019\2001-2500\019-2339-A\40-Design\AutoCAD\Final Plans\Sheets\BDR6\DEMOLITION & REMOVAL\T_DEM_A192339.dwg
DATE: Jul 27, 2020 11:49pm XREFS: T_PBASE_A192339 T_PTBDR_A192339 C_XBASE_A192339 C_XTOPO_A192339 C_PBDY_A192339
USER: jgallagher V_XBASE_A192339

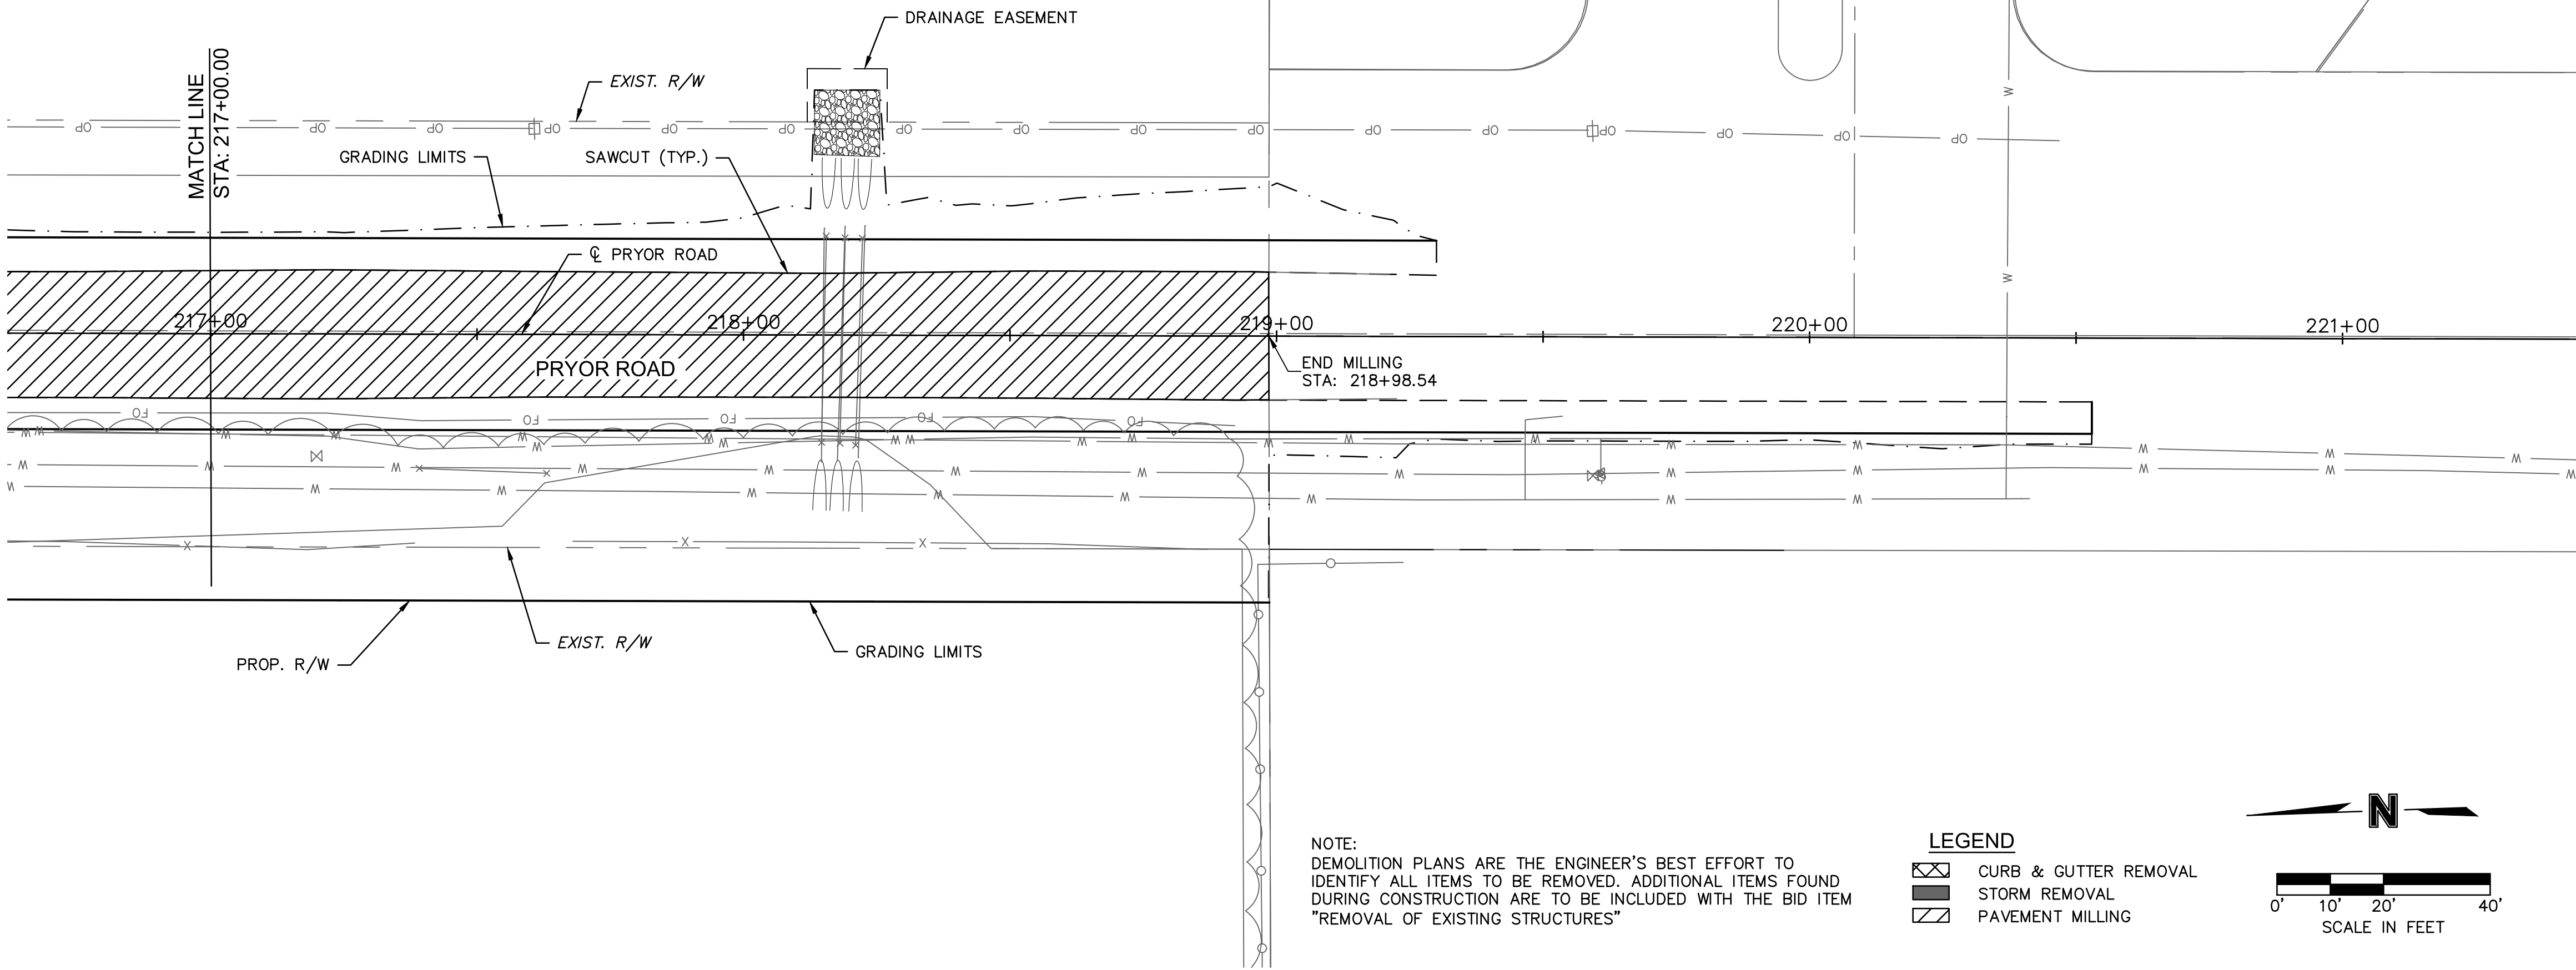


RELEASE FOR
CONSTRUCTION
AS NOTED ON PLANS REVIEW
DEVELOPMENT SERVICES
LEE'S SUMMIT, MISSOURI
09/15/2020

olsson		Olsson - Civil Engineering Professional Engineer 1301 Burlington Street North Kansas City, MO 64116 TEL 816.361.1177 www.olson.com	
STATE OF MISSOURI JAMES PATRICK GALLAGHER NUMBER PE-2018010499 7/28/2020 PROFESSIONAL ENGINEER		JAMES PATRICK GALLAGHER PE-2018010499	
BY		REVISIONS	
REV. NO.	DATE	REVISIONS DESCRIPTION	2020
1	2020.06.29	REVISIONS PER CITY COMMENTS	
DEMOLITION & REMOVALS			
HIGHWAY 150 & PRYOR ROAD ROADWAY IMPROVEMENTS			
LEE'S SUMMIT, MO			
drawn by: AKU			
checked by: JPG			
approved by: JPG			
QA/QC by: RBC			
project no.: A19-2339			
drawing no.: T_DEM_A192339			
date: 2020.07.09			
SHEET			
7 of 63			

  


09/15/2020

 

- ① END MILL AND OVERLAY AT STATION 218+98.63
- ② END RIGHT SHOULDER WIDENING AT STATION 220+53.00
- ③ END LEFT SHOULDER WIDENING AT STATION 219+29.98

DWG: F:\2019\2001-2500\019-2339-A19-Design\A19-CAD\Final Plans\Sheets\BDR\PLAN\T_RPP01_A192339.dwg USER: jgallagher
DATE: Jul 27, 2020 11:51pm XREFS: T_PBASE_A192339 T_PBLK_A192339 T_PPAT_A192339 C_PBASE_A192339 C_PBLK_A192339 C_PENDY_A192339 V_PENDY_A192339 V_XBASE_A192339

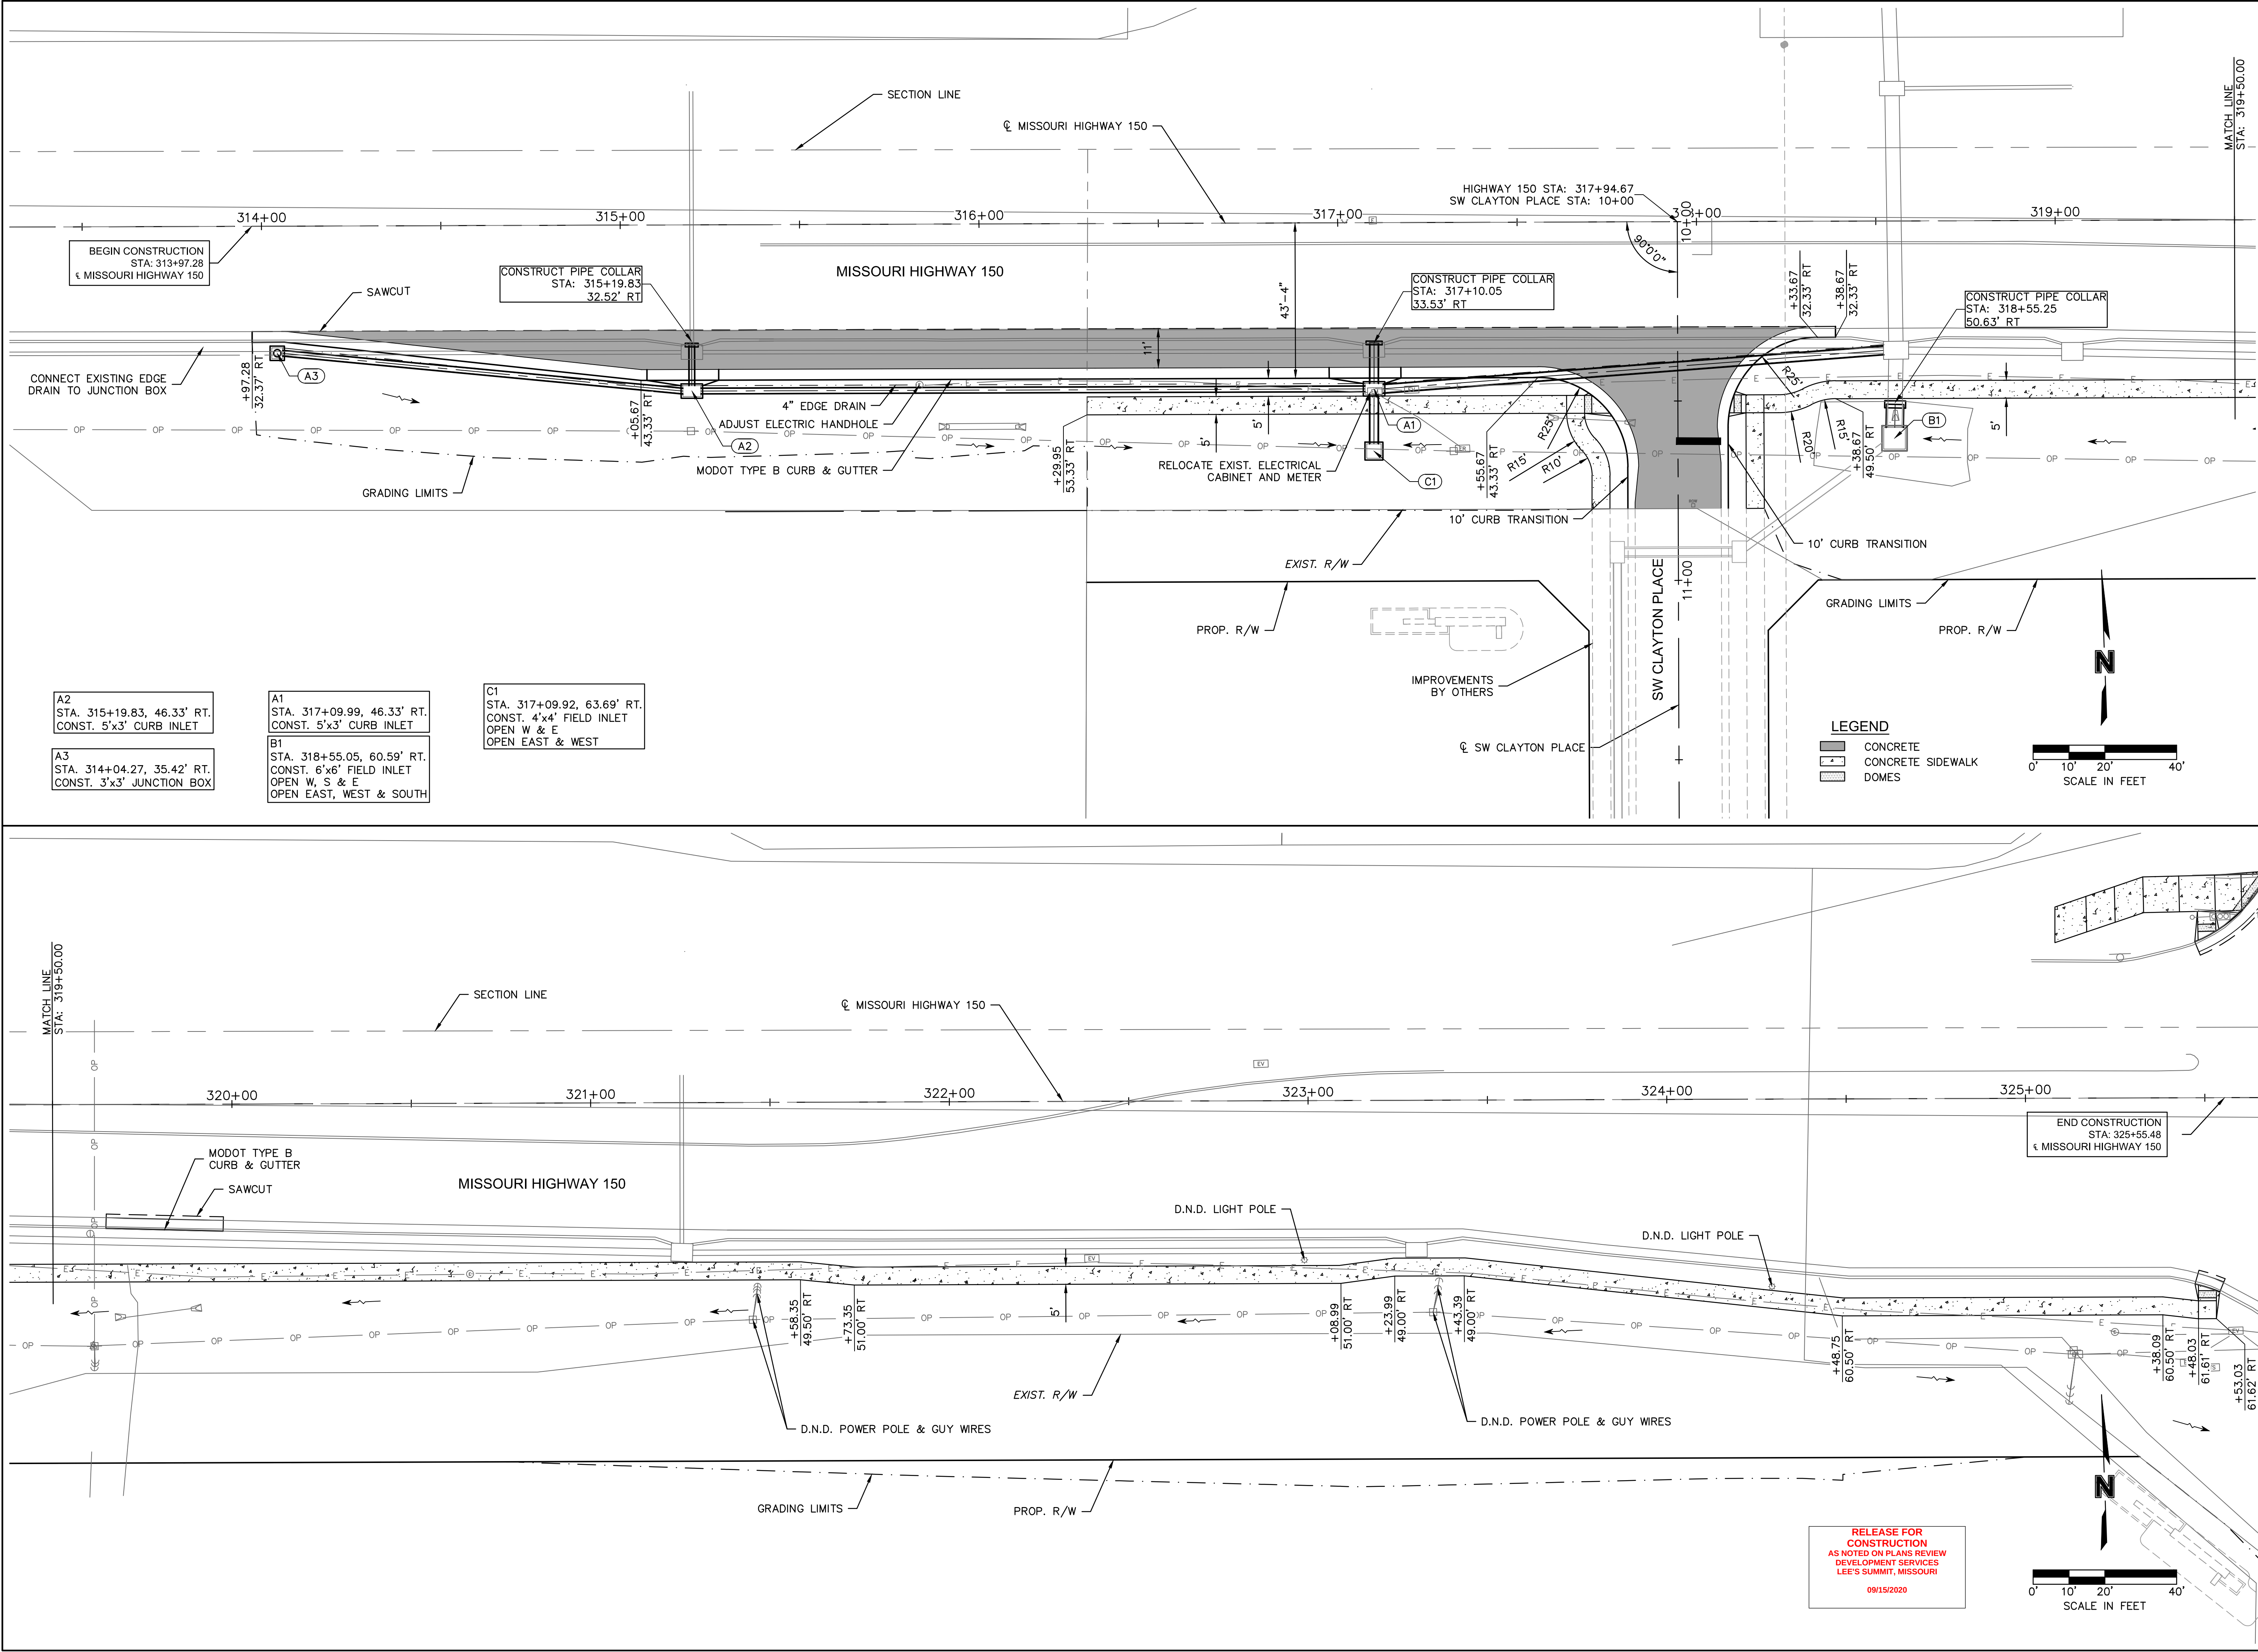

olsson

Olsson - Civil Engineering
1301 Burlington Street
North Kansas City, MO 64116
TEL 816.361.1177 www.olsson.com

STATE OF MISSOURI
JAMES PATRICK GALLAGHER
PE-2018010499
7/28/2020
PROFESSIONAL ENGINEER

BY

DATE

REVISIONS DESCRIPTION

REV. NO.

1

2020.06.29

REVISIONS PER CITY COMMENTS

PLANS

HIGHWAY 150 & PRYOR ROAD
ROADWAY IMPROVEMENTS

2020


LEE'S SUMMIT, MO

drawn by: AKU
checked by: JFG
approved by: JFG
QA/QC by: RBC
project no.: T_RPP01_A19-2339
drawing no.: T_RPP01_A192339
date: 2020.07.09

RELEASE FOR
CONSTRUCTION
AS NOTED ON PLANS REVIEW
DEVELOPMENT SERVICES
LEE'S SUMMIT, MISSOURI
09/15/2020


SHEET

10 of 63

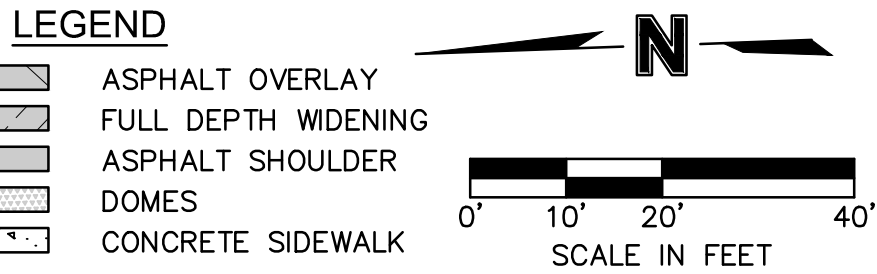


DWG: F:\2019\2001-2500\019-2339-A\40-Design\AutoCAD\Final Plans\Sheet\Storm Profiles\I_DITCH_PROF_A192339.dwg
DATE: Jul 27, 2020 11:52pm XREFS: T_PTBLC_A192339 USER: jgallagher


HIGHWAY 150 (DITCH PROFILES)

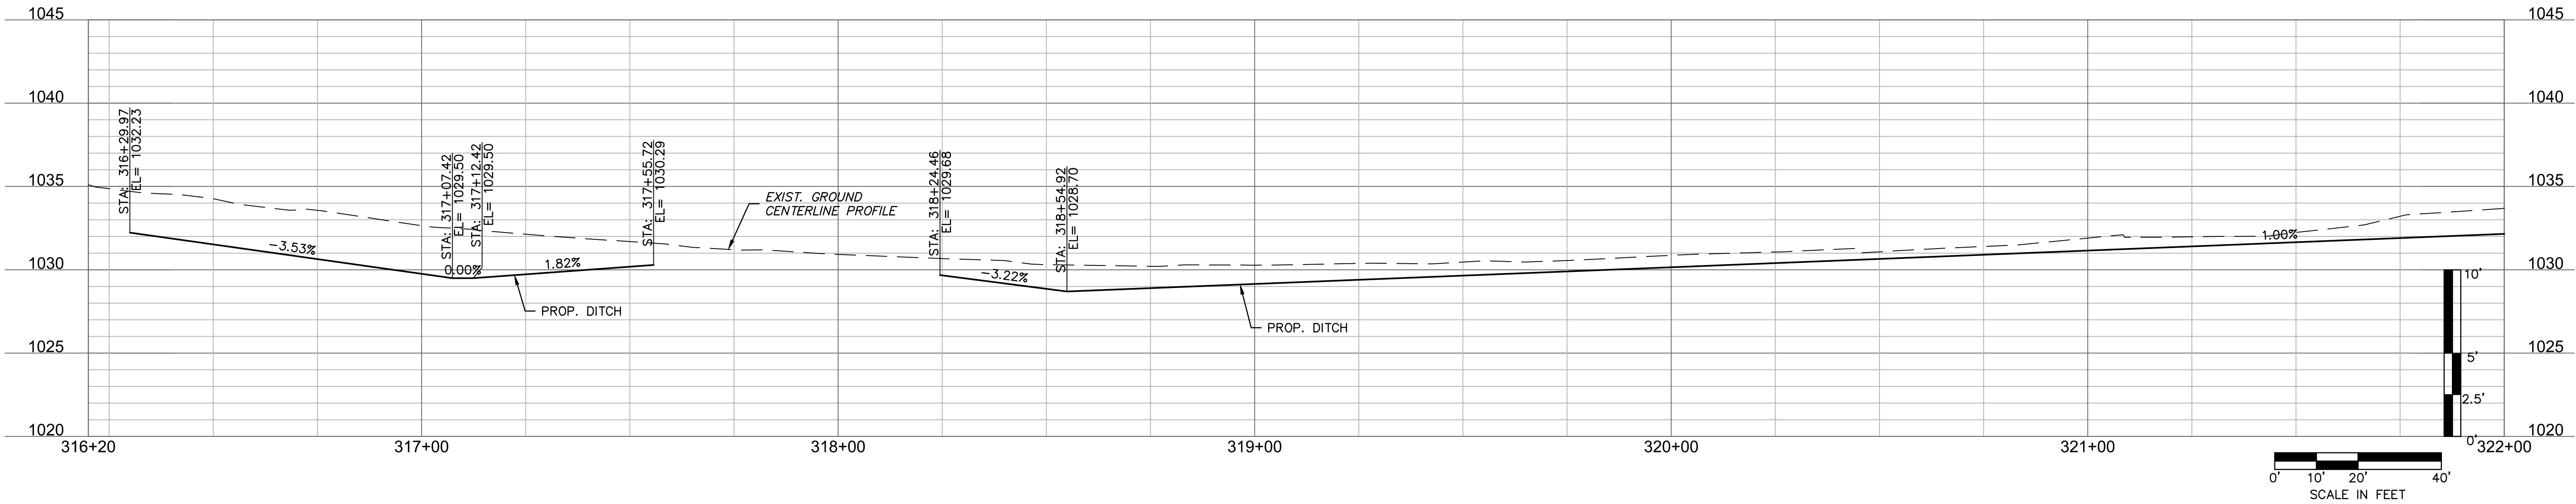


HIGHWAY 150 (DITCH PROFILE)

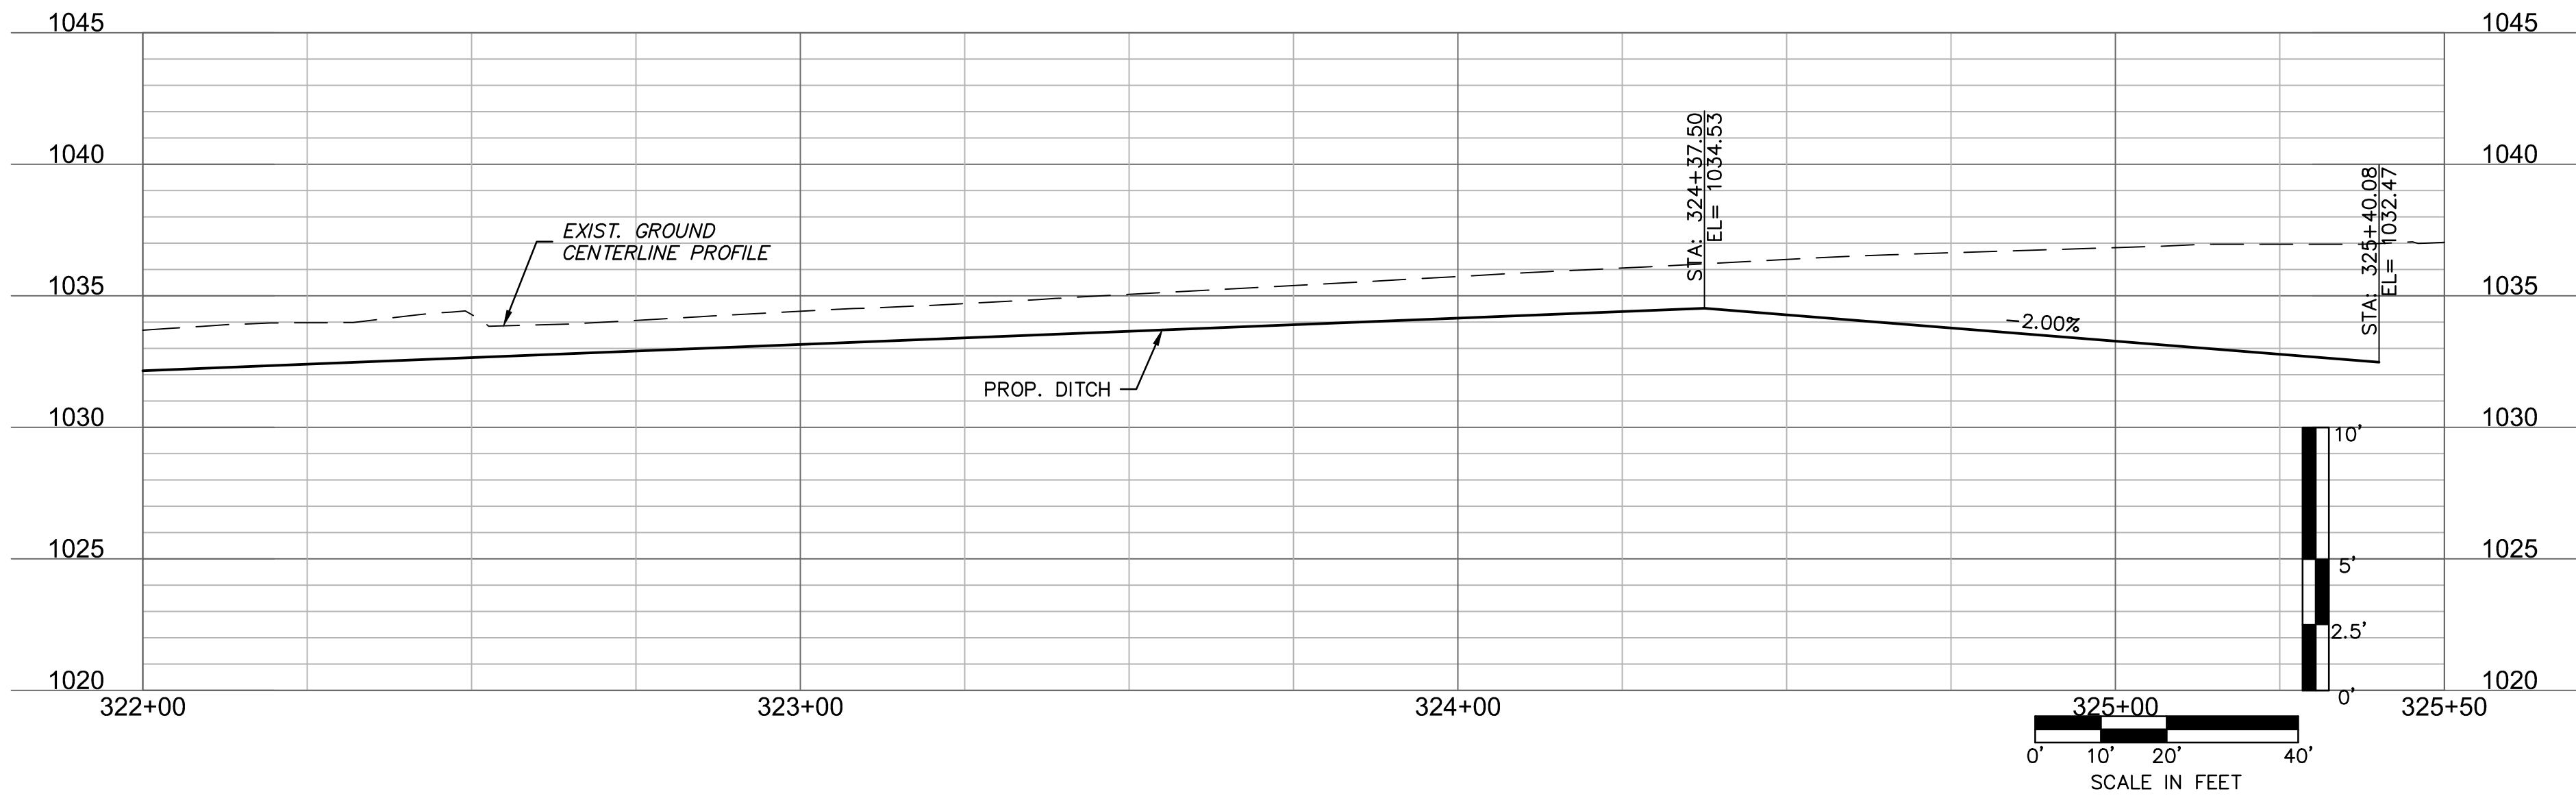

PRYOR ROAD (DITCH PROFILE)

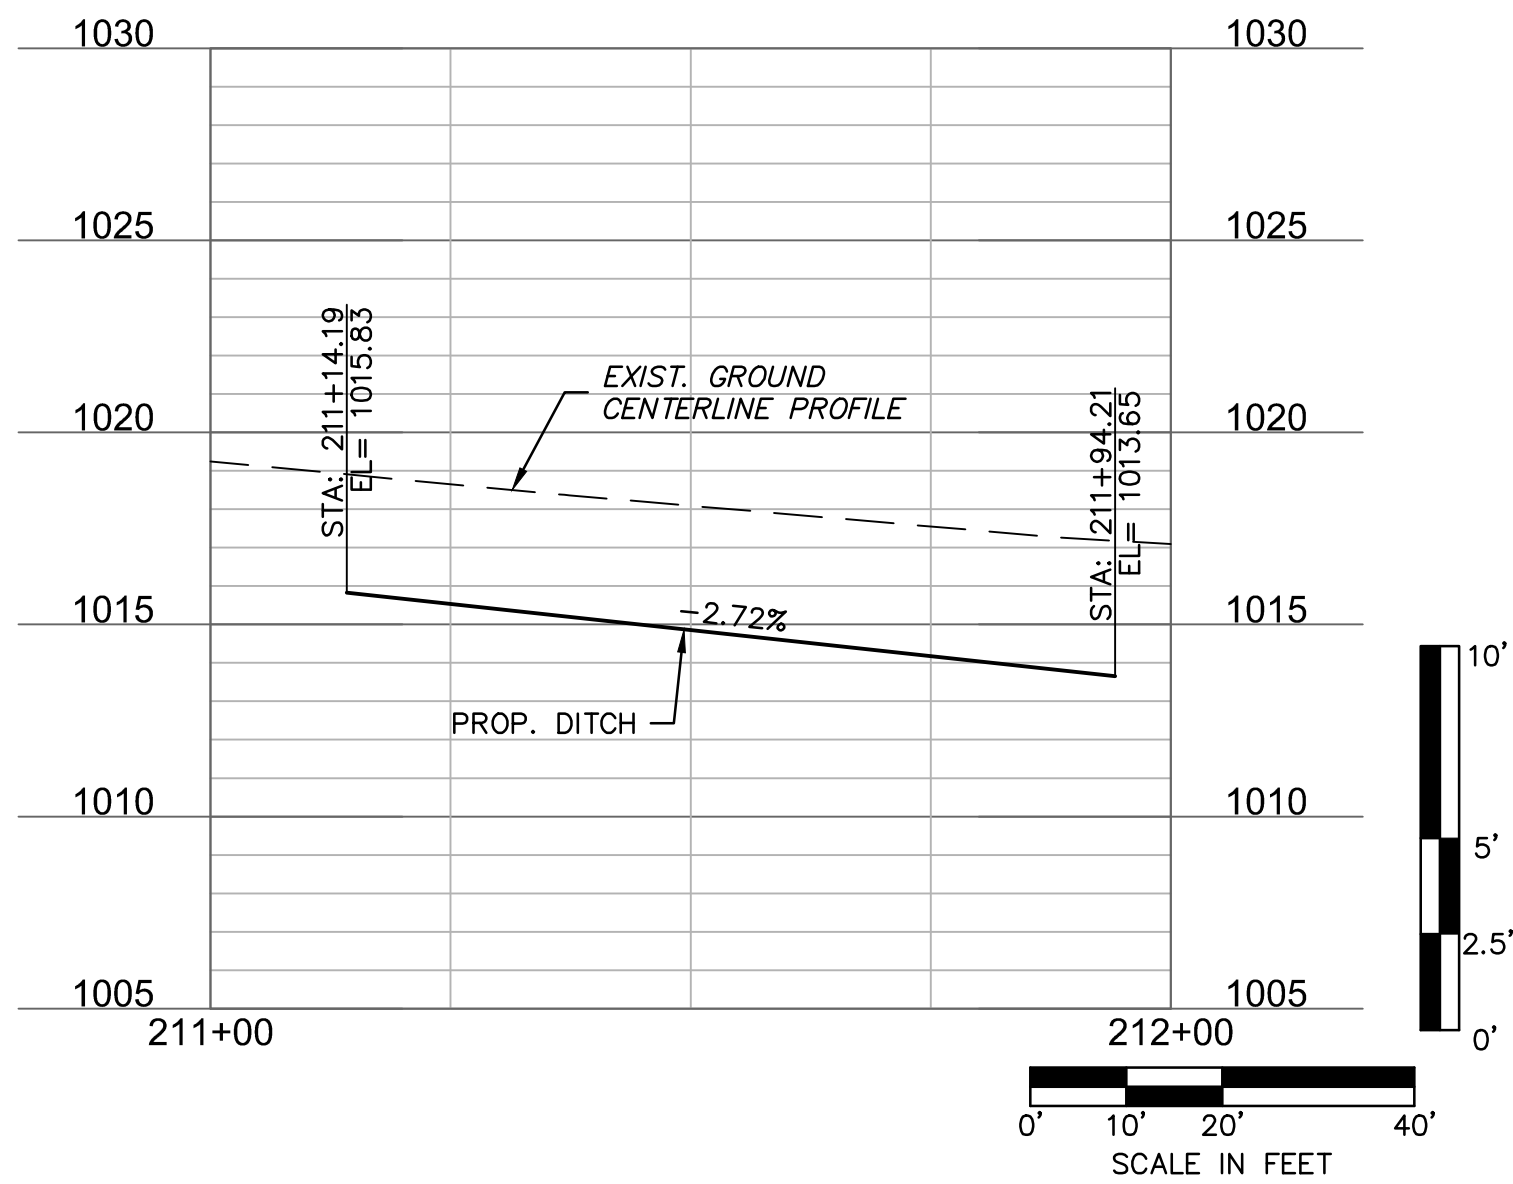

PRYOR ROAD (DITCH PROFILE)

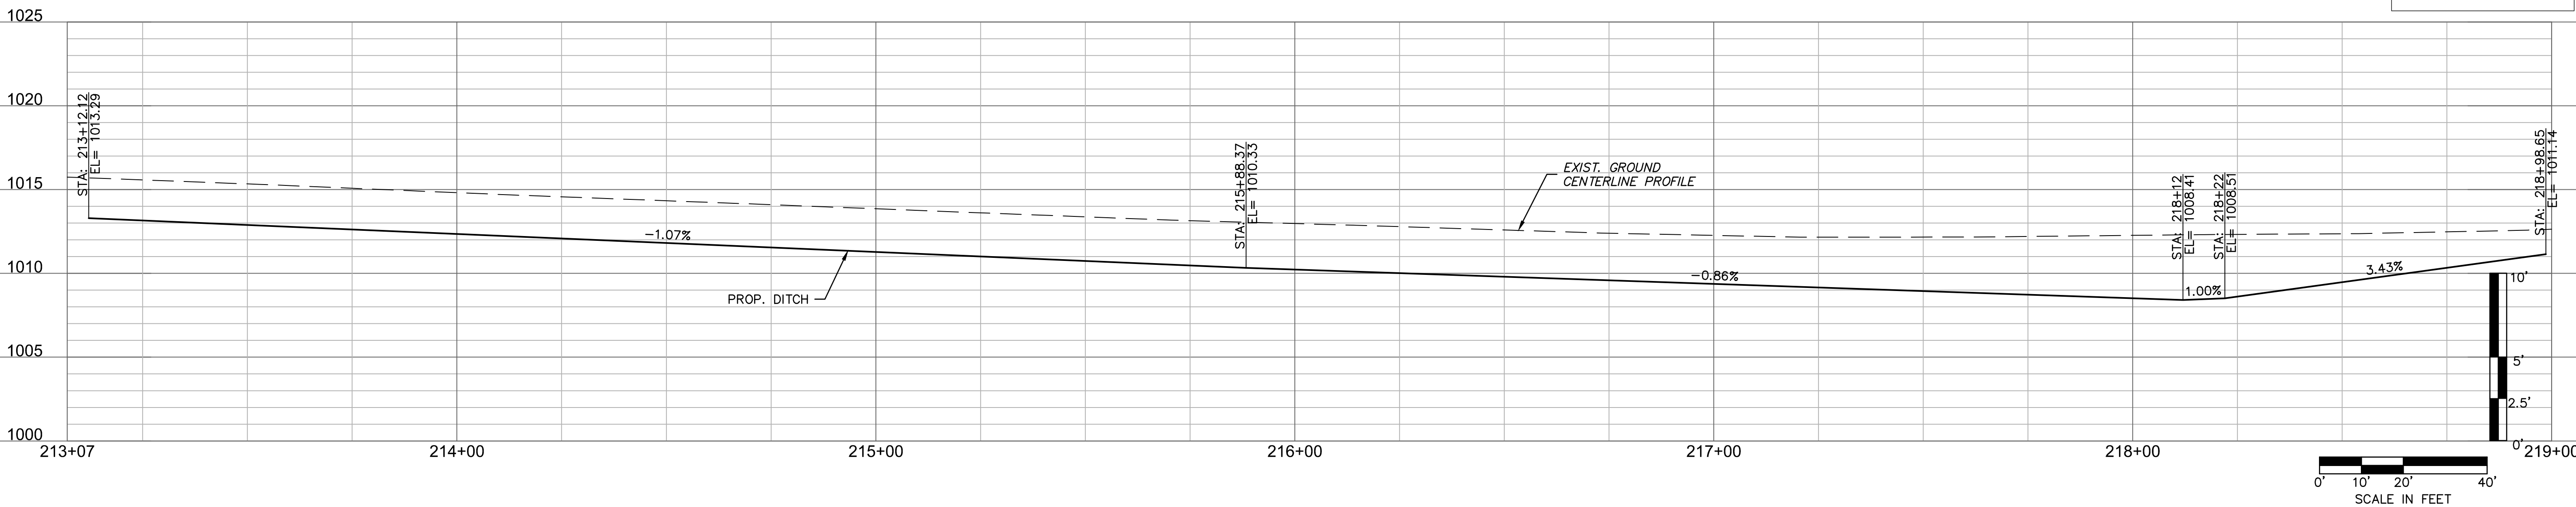

RELEASE FOR
CONSTRUCTION
AS NOTED ON PLANS REVIEW
DEVELOPMENT SERVICES
LEE'S SUMMIT, MISSOURI
09/15/2020

olsson

Olsson - Civil Engineering
Professional Engineer
1301 Burlington Street
North Kansas City, MO 64116
TEL 816.361.1177 www.olson.com

STATE OF MISSOURI
JAMES PATRICK GALLAGHER
NUMBER
PE-2018010499
7/28/2020
PROFESSIONAL ENGINEER

JAMES PATRICK GALLAGHER
PE-2018010499

REV. NO.	DATE	REVISIONS DESCRIPTION
1	2020.06.29	REVISIONS PER CITY COMMENTS

DITCH PROFILES

HIGHWAY 150 & PRYOR ROAD
ROADWAY IMPROVEMENTS


LEE'S SUMMIT, MO

2020


drawn by: AKU
checked by: JPG
approved by: JPG
QA/QC by: RBC
project no.: A19-2339
drawing: DITCH_PROF_A192339
date: 2020.07.09

SHEET
13 of 63

DWG: F:\2019\2001-2500\019-2339-A\40-Design\AutoCAD\Final Plans\Sheets\PD06\INTERSECTION_LAYOUT\T_INT01_A192339.dwg
DATE: Jul 27, 2020 11:53pm XREFS: T_PBASE_A192339 T_PBLK_A192339 C_PBASE_A192339 USER: jgallagher

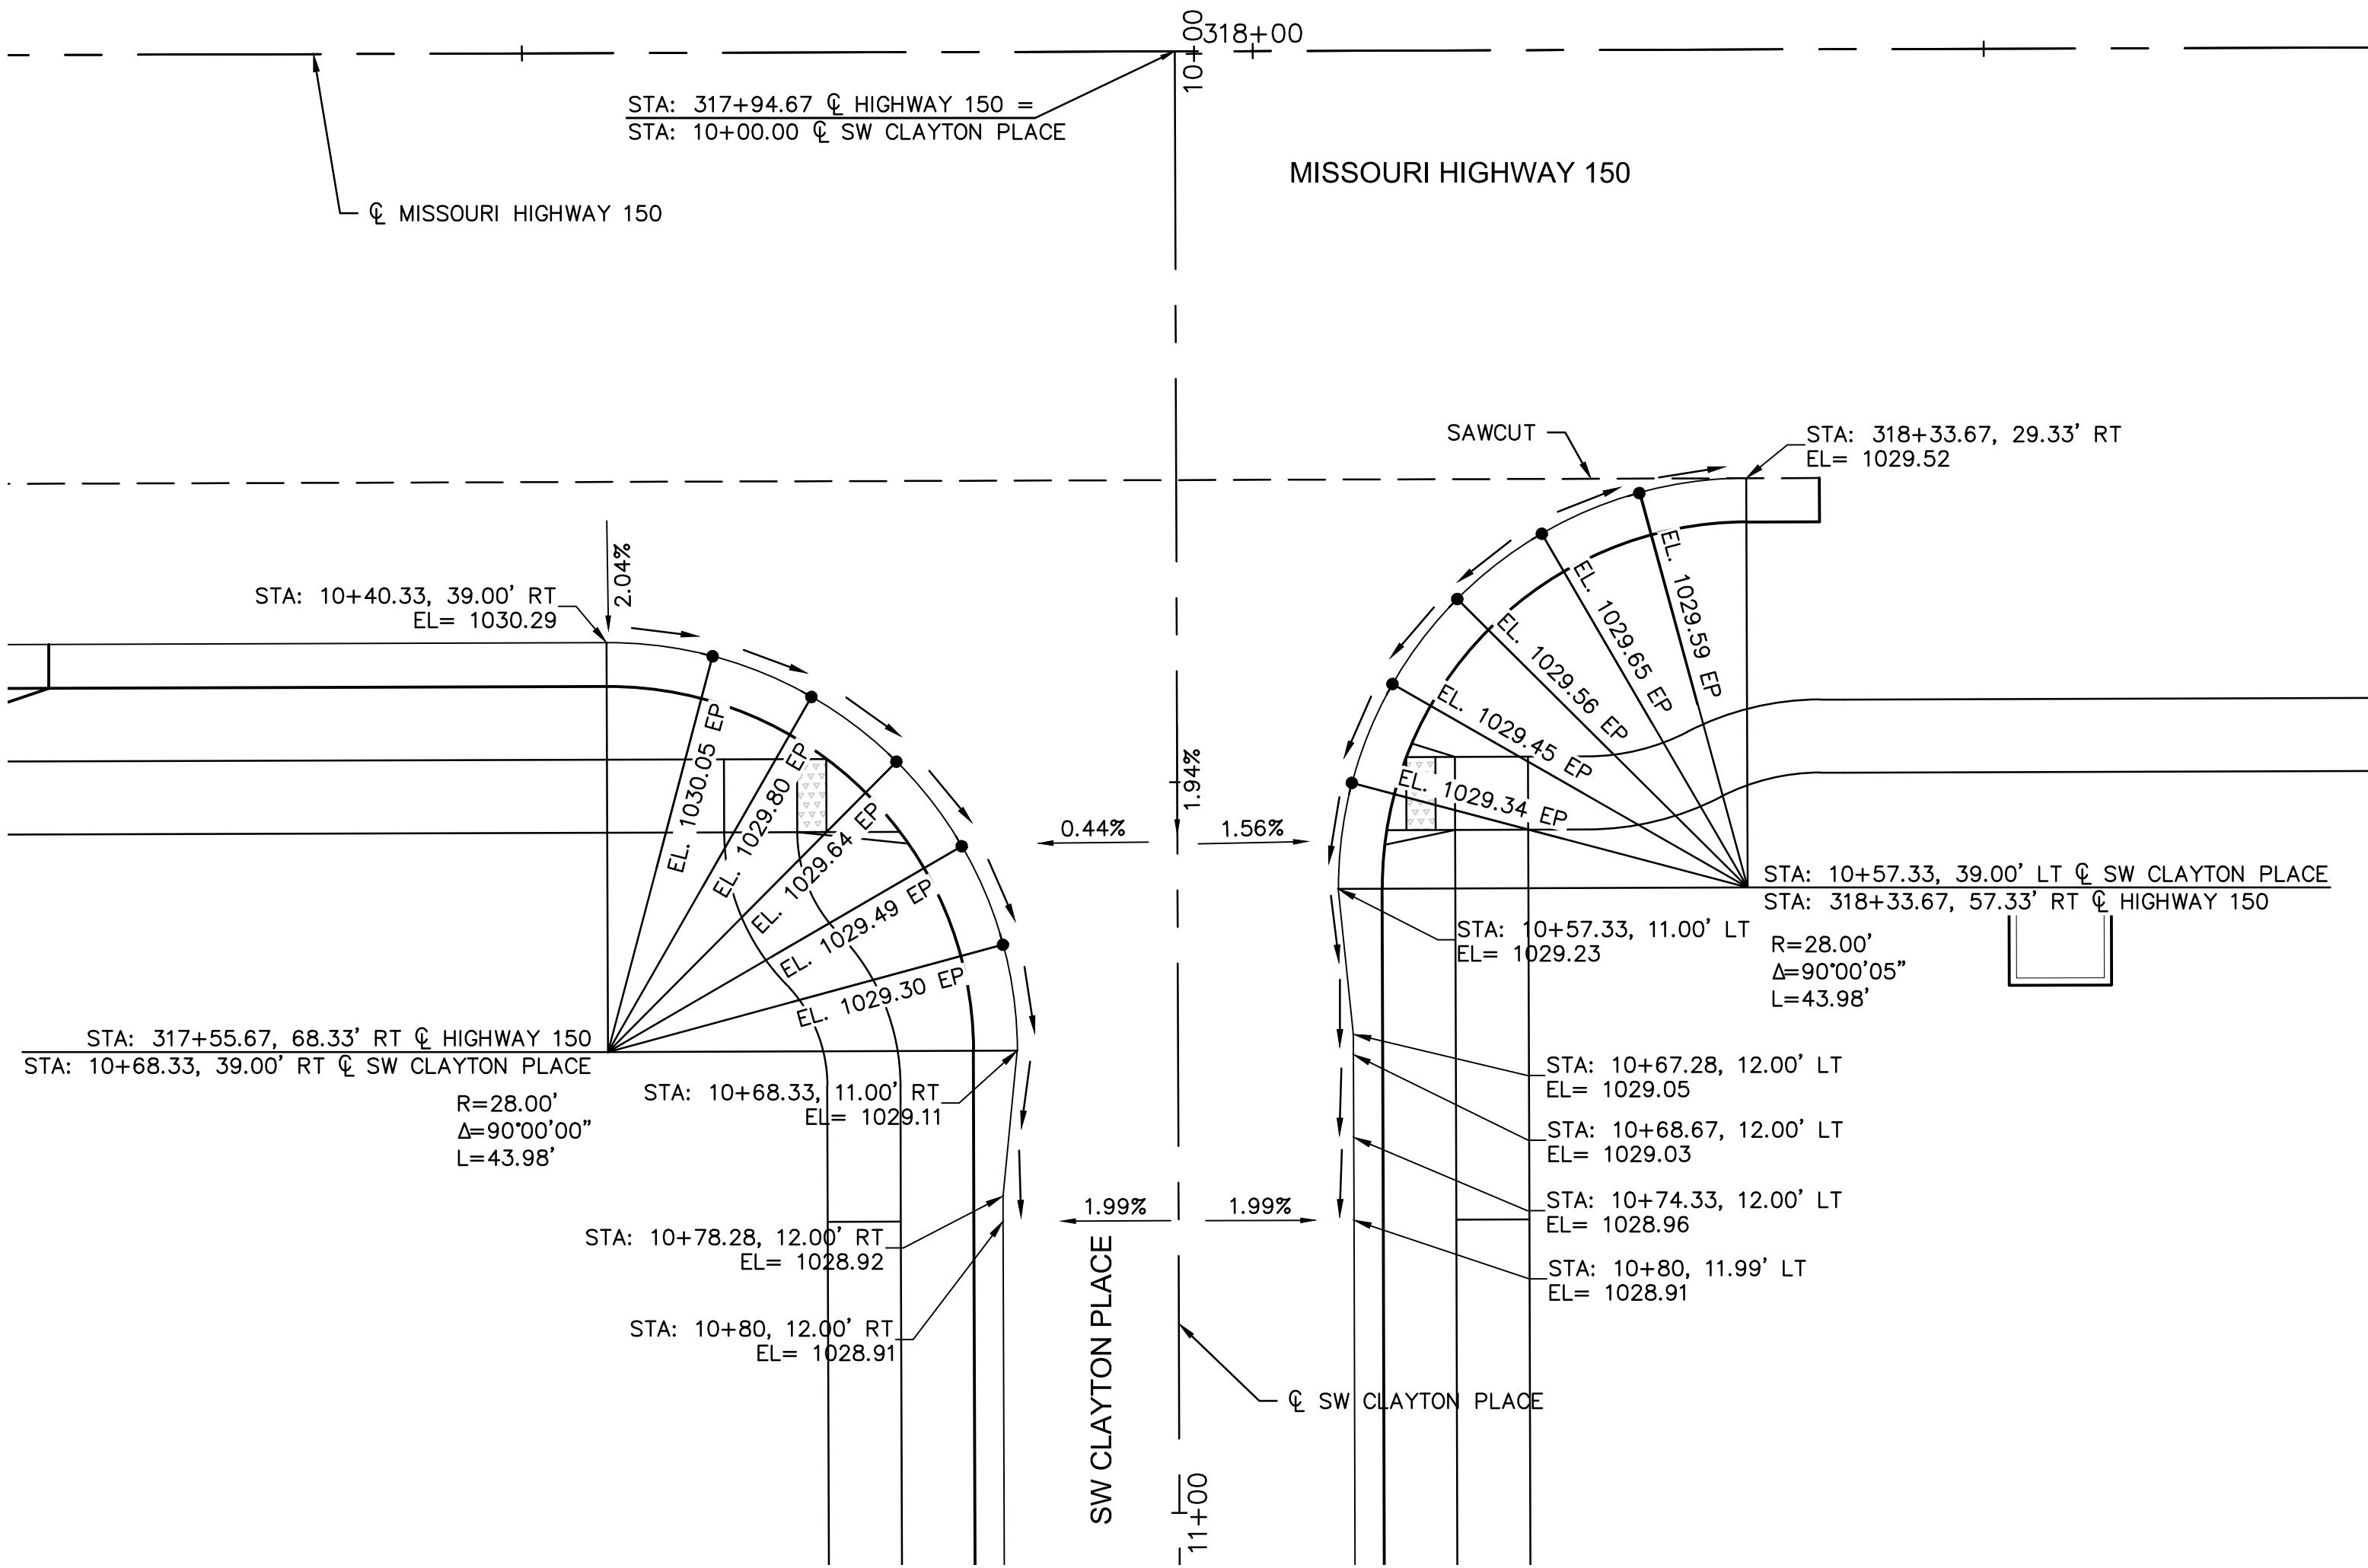

SW CLAYTON PLACE (10+00 - 11+00)

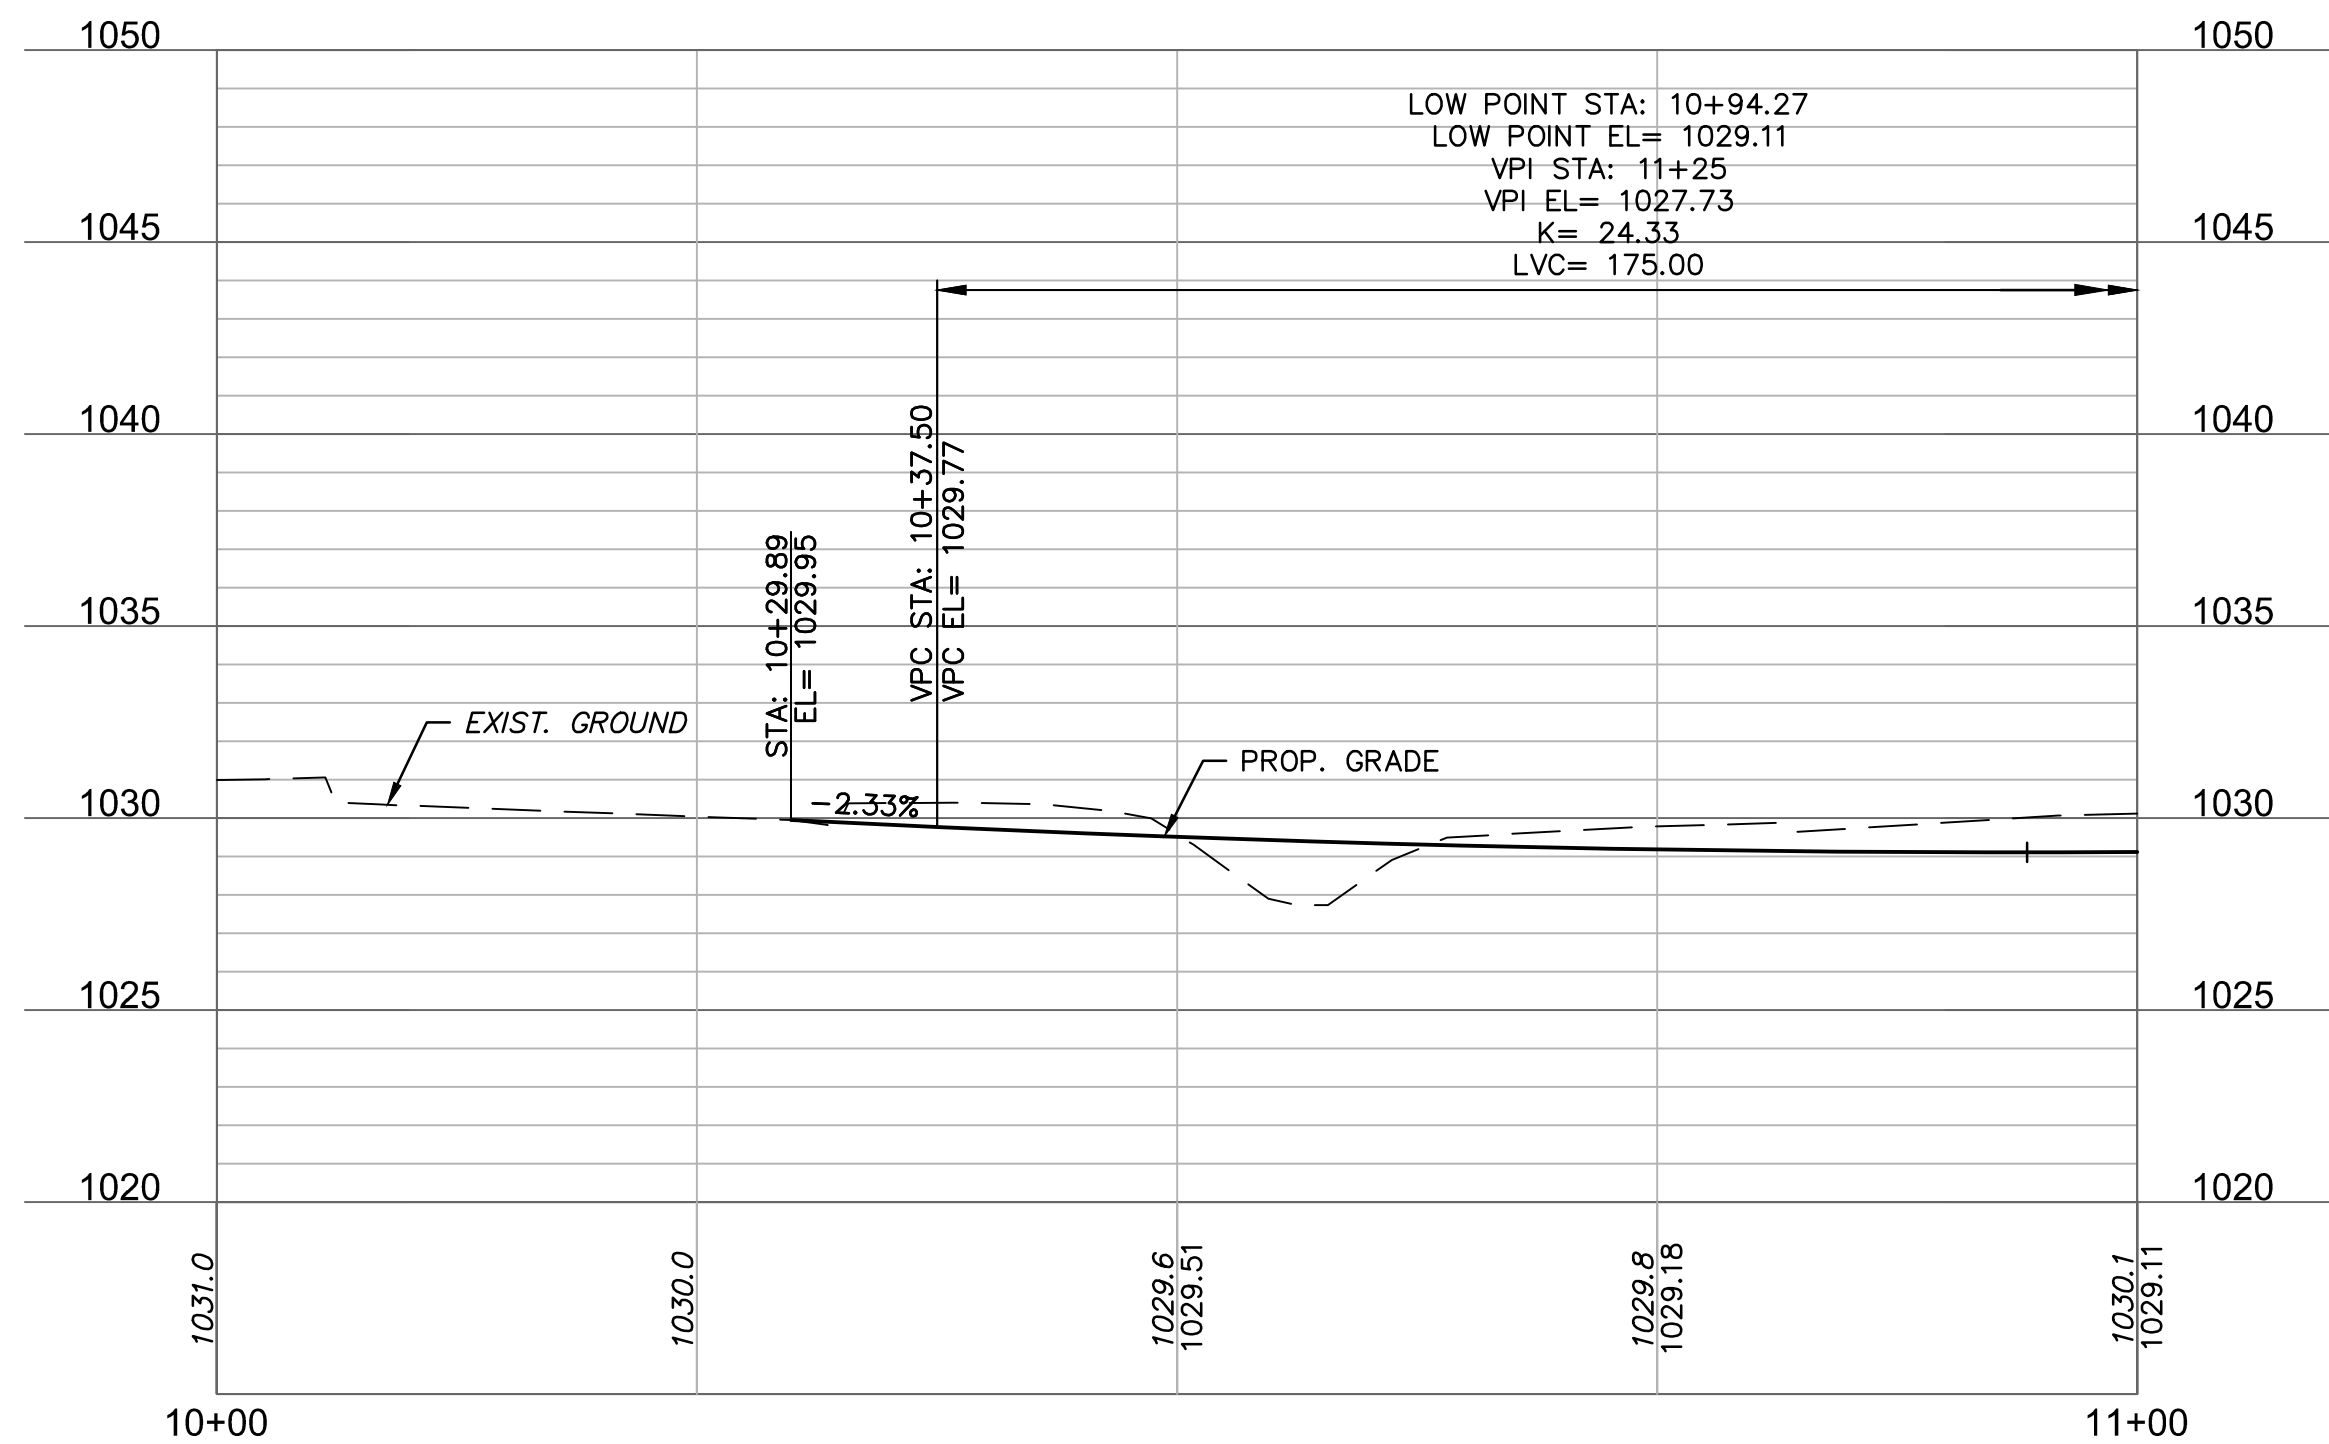

RELEASE FOR
CONSTRUCTION
AS NOTED ON PLANS REVIEW
DEVELOPMENT SERVICES
LEE'S SUMMIT, MISSOURI
09/15/2020

0' 5' 10' 20'
SCALE IN FEET

olsson

Olsson - Civil Engineering
1301 Burlington Street
North Kansas City, MO 64116
TEL 816.361.1177
www.olsosn.com

STATE OF MISSOURI
JAMES PATRICK GALLAGHER
PE-2018010499
7/28/2020
PROFESSIONAL ENGINEER

JAMES PATRICK GALLAGHER
PE-2018010499

BY

REV. NO.

DATE

REVISIONS DESCRIPTION

REVISIONS PER CITY COMMENTS

INTERSECTION LAYOUTS


HIGHWAY 150 & PRYOR ROAD
ROADWAY IMPROVEMENTS

LEE'S SUMMIT, MO



2020



drawn by: AKU
checked by: JPC
approved by: JPC
QA/QC by: RBC
project no.: A19-2339
drawing no.: T_INT01_A192339
date: 2020.07.09

SHEET
14 of 63

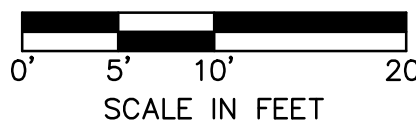

**RELEASE FOR
CONSTRUCTION
AS NOTED ON PLANS REVIEW
DEVELOPMENT SERVICES
LEE'S SUMMIT, MISSOURI
09/15/2020**

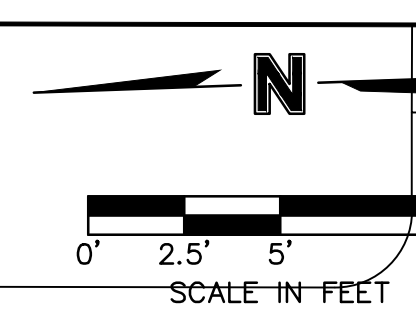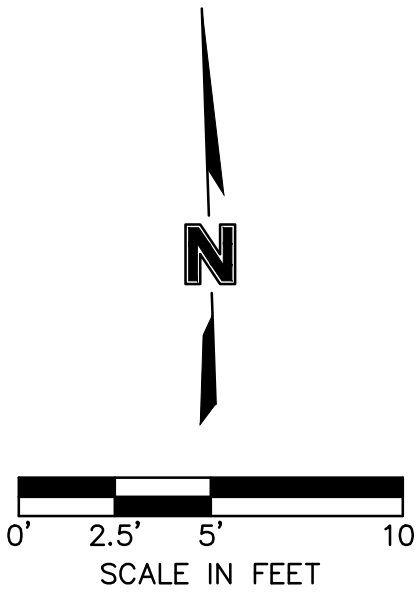

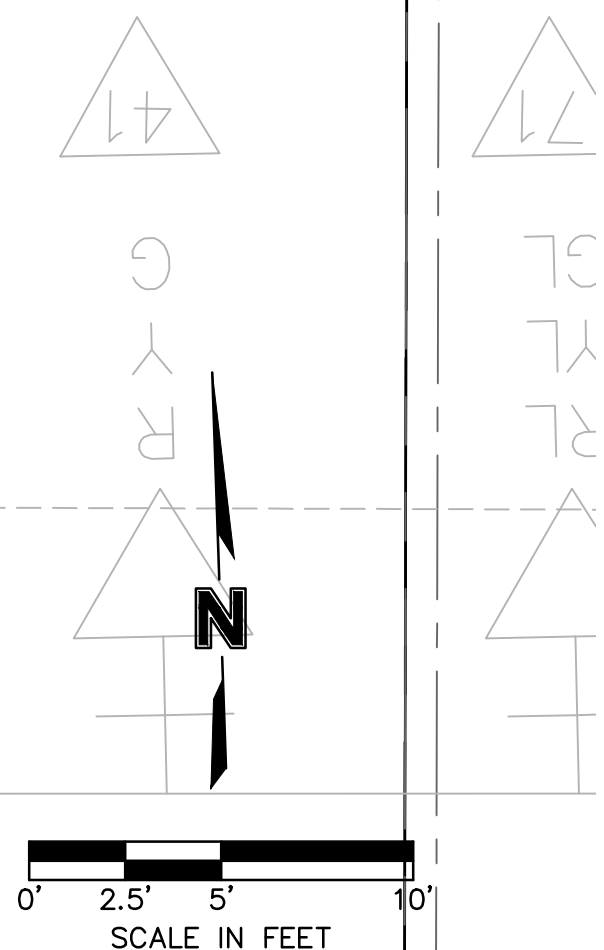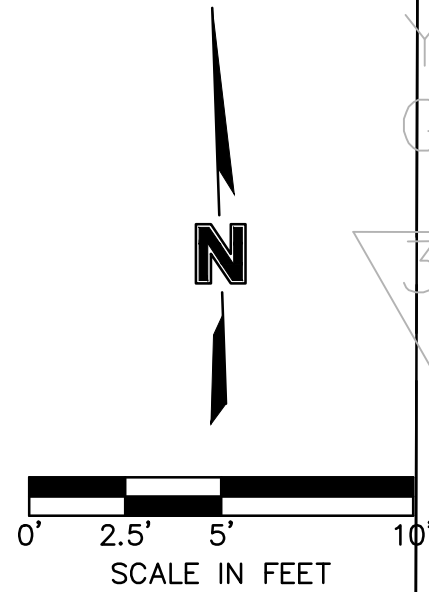

JAMES PATRICK GALLAGHER
PE-2018010499

[illegible]

SIDEWALK RAMP LAYOUTS

HIGHWAY 150 & PRYOR ROAD ROADWAY IMPROVEMENTS

EE'S SUMMIT. MO

2020

drawn by: _____ AKU
checked by: _____ JPG
approved by: _____ JPG
QA/QC by: _____ RBC
project no.: _____ A19-2339
drawing no.: T SWK01 A192339
date: _____ 2020.07.09


SHEET

17 of 63


olsson

Olsson - Civil Engineering
 Missouri Certificate of Authority #001592
 1301 Burlington Street
 St. Louis, MO 63116
 TEL 314.264.1177 www.olsson.com


DWG: F:\2019\2001-2500\019-2339-A\40-Design\AutoCAD\Final Plans\Sheets\RD\SIDEWALK LAYOUT\T_SWK01_A192339.dwg
DATE: Jul 27, 2020 11:55pm XREFS: T_PBASE_A192339 C_PBASE_A192339 T_PBLK_A192339 C_XBASE_A192339 F_PBASE_A192339
USER: jgallagher

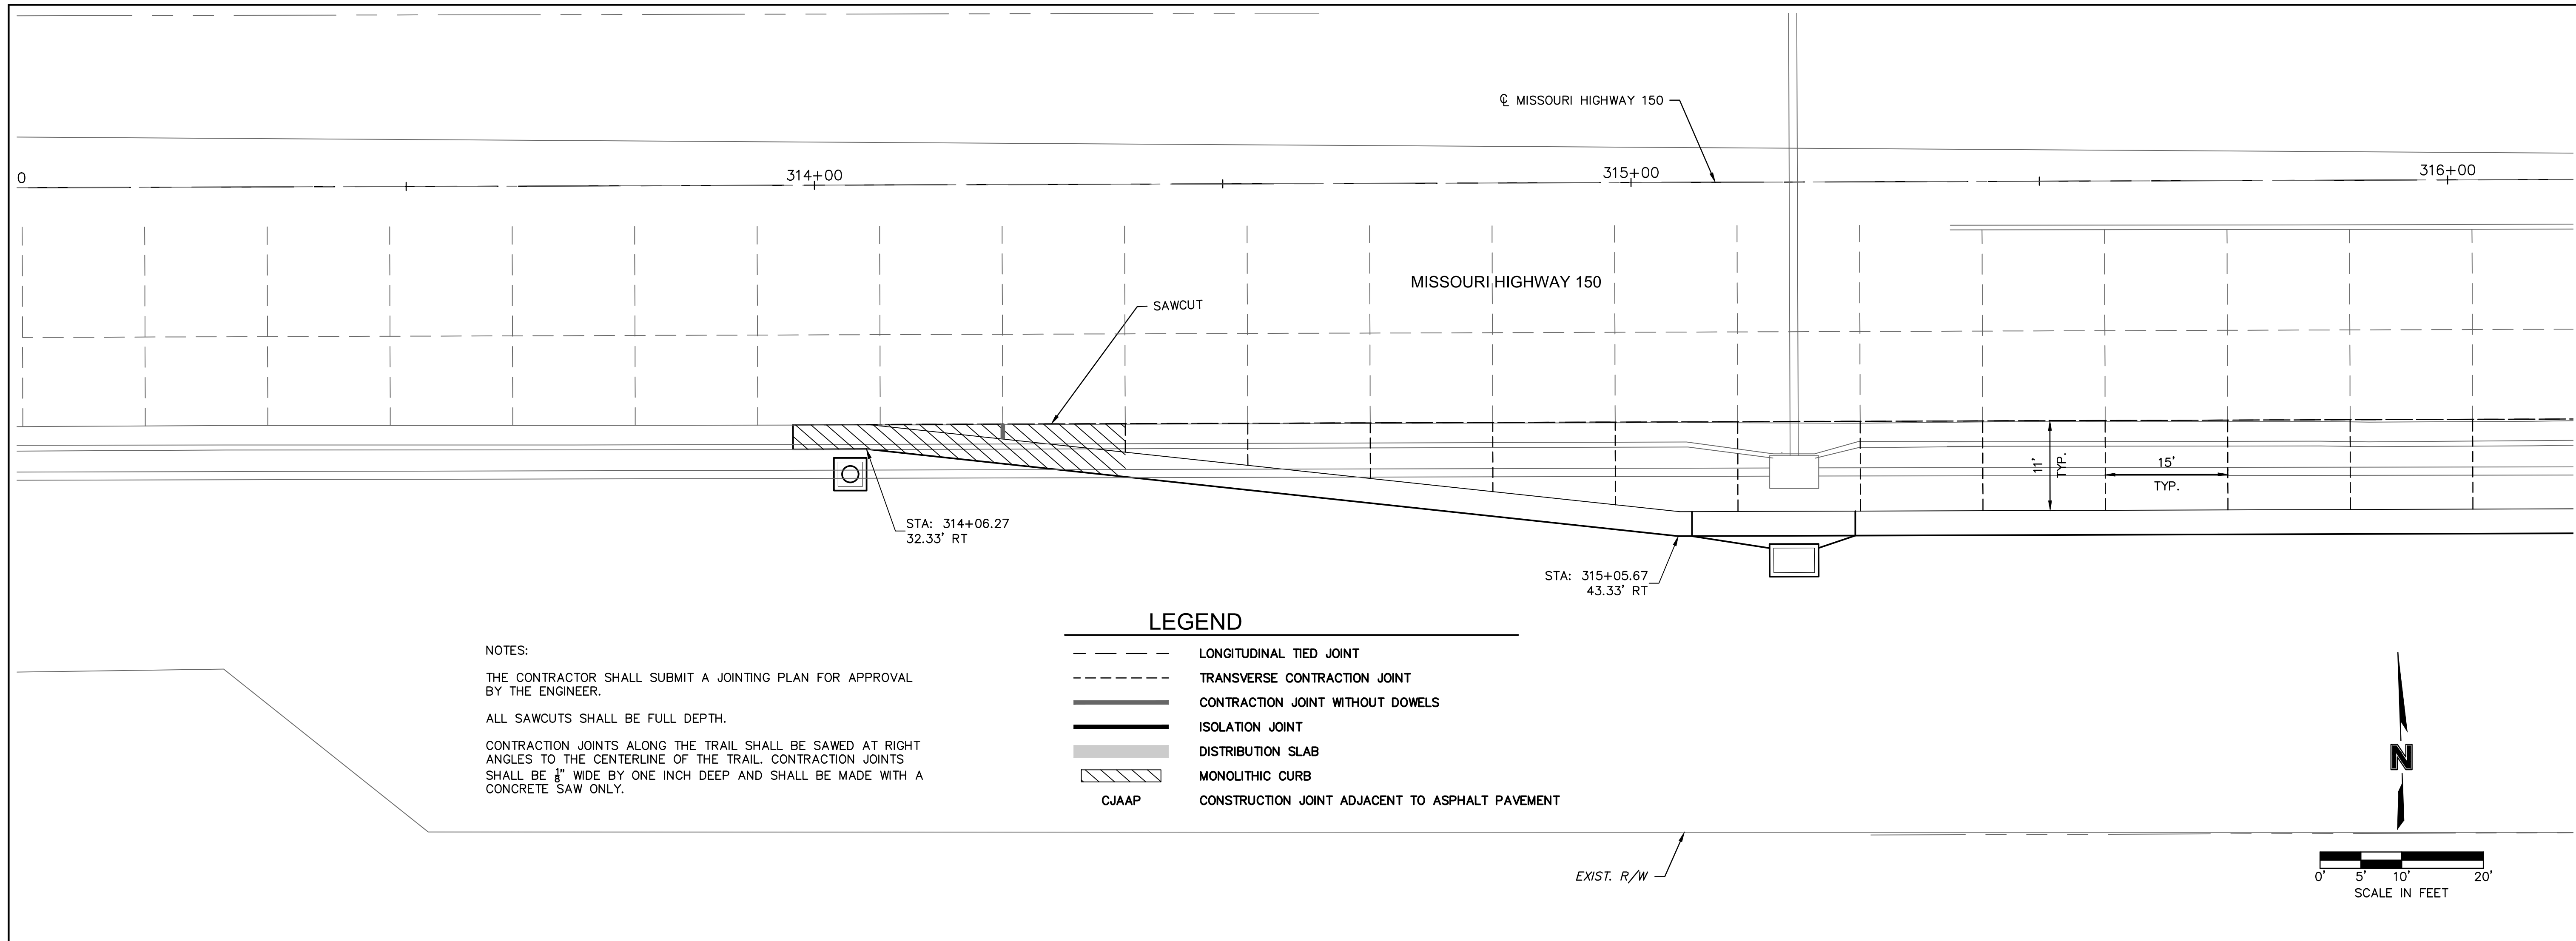


DWG: F:\2019\2001-2500\019-2339-A19-Design\AutoCAD\Final Plans\Sheets\PD06\JOINTING_LAYOUT\T_JNT_A192339.dwg
DATE: Jul 27, 2020 11:56pm XREFS: T_PBASE_A192339 T_PTBK_A192339 C_XBASE_A192339 USER: jgallagher

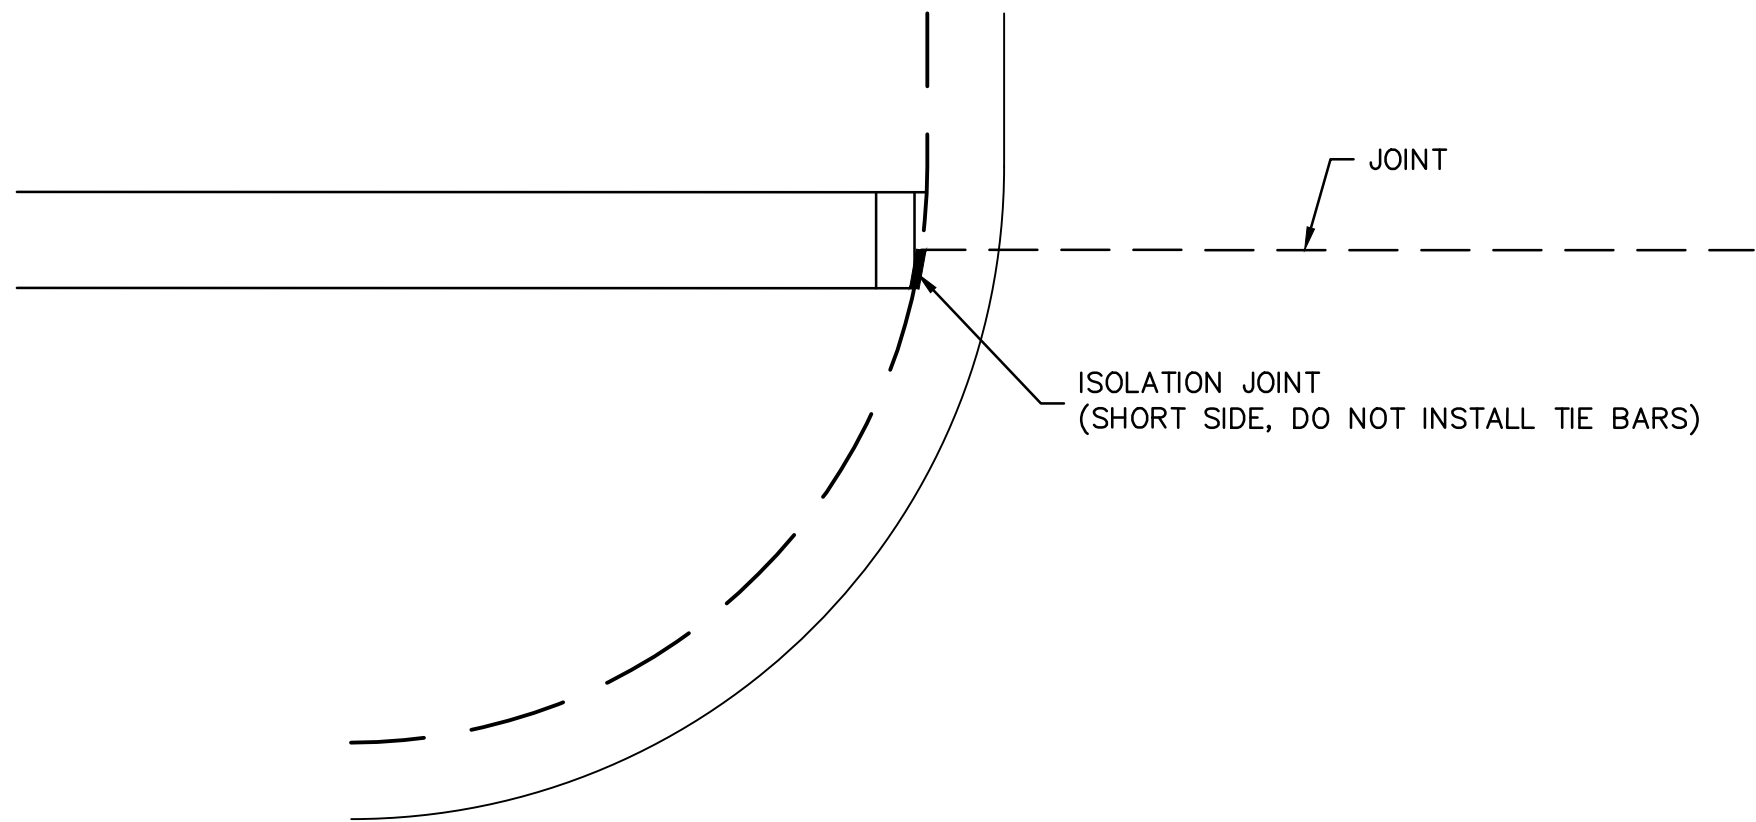


CONCRETE JOINT ADJACENT
TO SIDEWALK RAMP
*APPLIES TO ALL LOCATIONS THAT A
JOINT INTERSECTS WITH A SIDEWALK RAMP

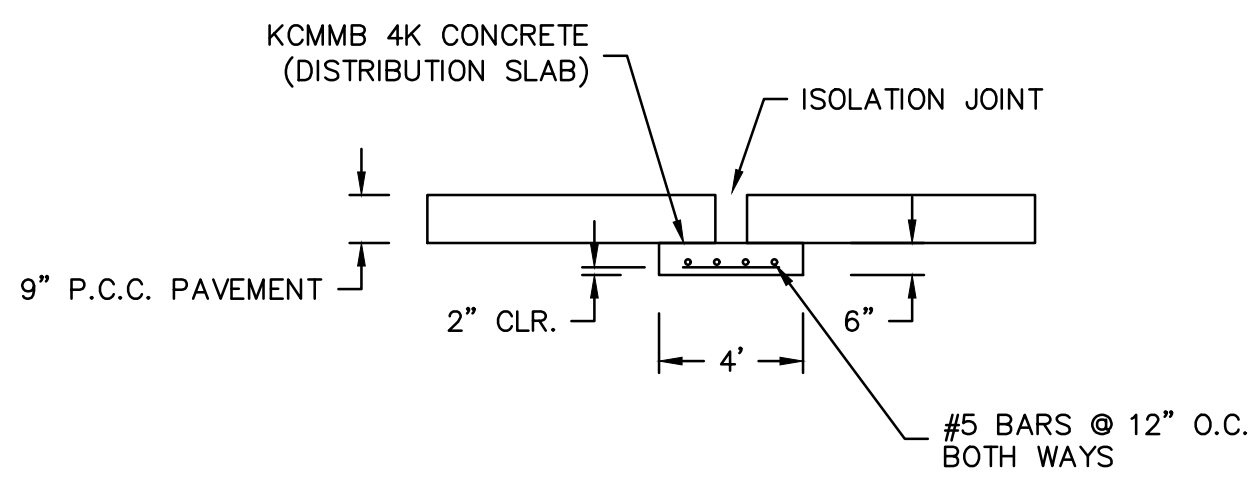


DISTRIBUTION SLAB DETAIL

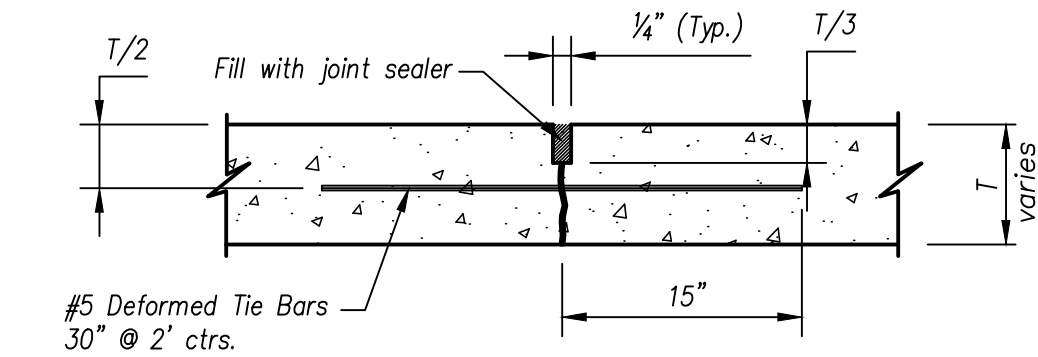


Logitudinal Tied Joint

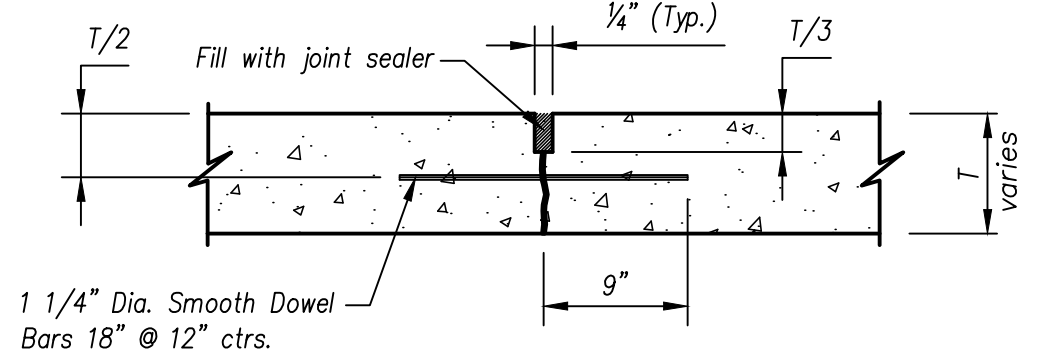


Transverse Contraction Joint

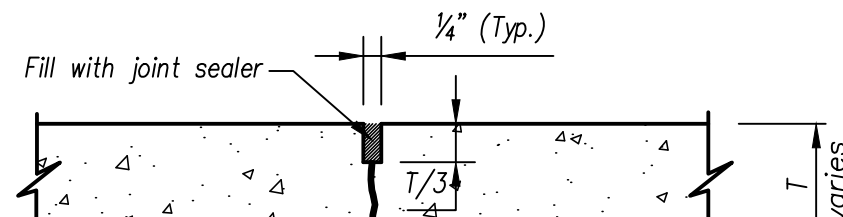


Contraction Joint Without Dowels

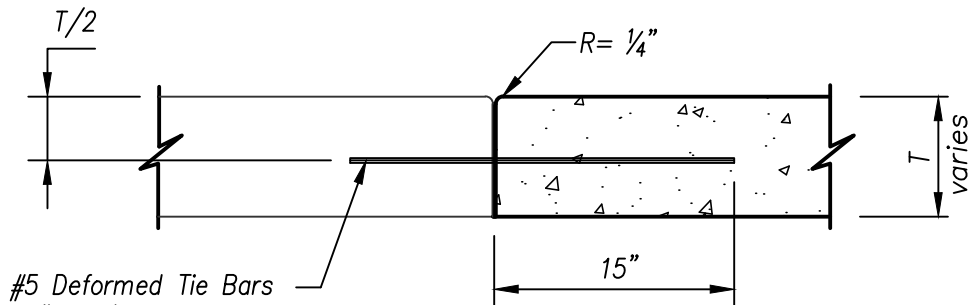


Longitudinal Construction Joint

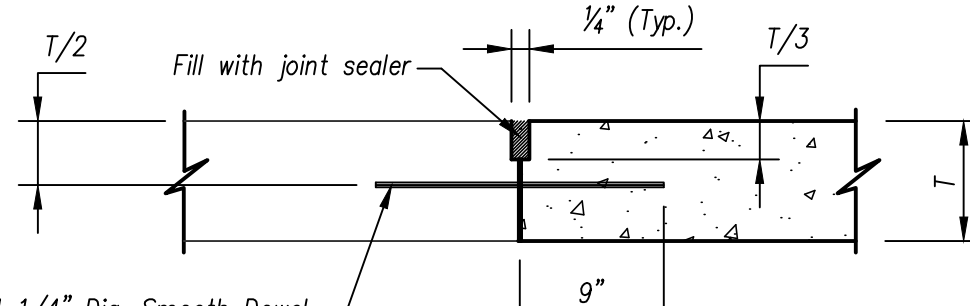

Transverse Construction Joint

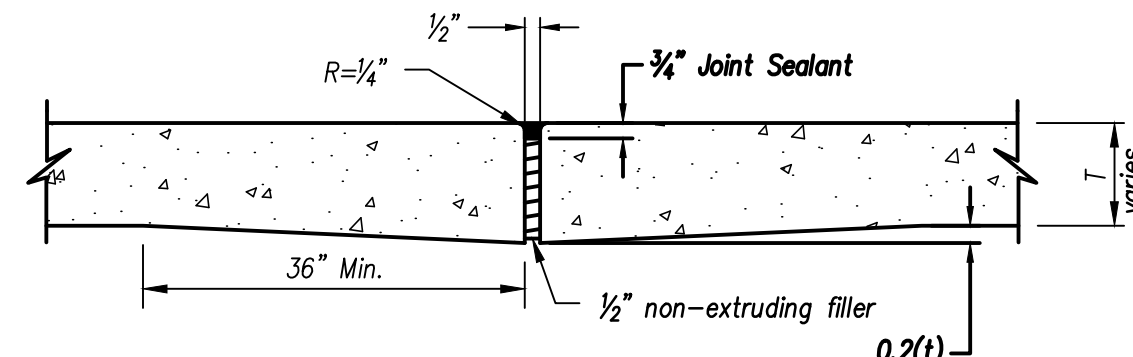

Isolation Joint

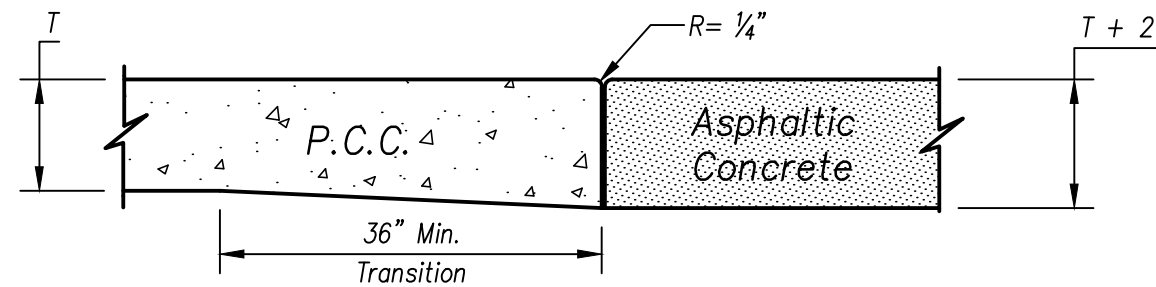

Construction Joint Adjacent to Asphalt Pavement

Joint Details

Note: Tie bars shall not be less than 12"
from end of Dowel Bars.

CONCRETE JOINTING DETAILS

HIGHWAY 150 & PRYOR ROAD
ROADWAY IMPROVEMENTS

LEE'S SUMMIT, MO

2020

BY


REVISIONS DESCRIPTION

REV. NO. DATE

1 2020.06.29

REVISIONS PER CITY COMMENTS

REVISIONS

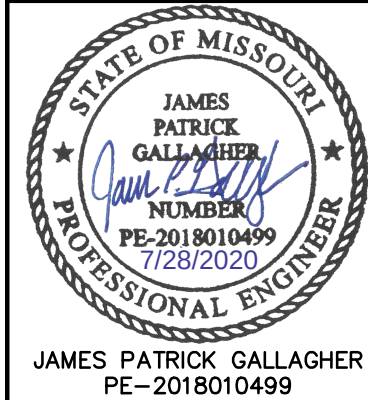


olsson
Olsson - Civil Engineering
1301 Burlington Street
North Kansas City, MO 64116
TEL 816.361.1177
www.olsosn.com


RELEASE FOR
CONSTRUCTION
AS NOTED ON PLANS REVIEW
DEVELOPMENT SERVICES
LEE'S SUMMIT, MISSOURI
09/15/2020

drawn by: AKU
checked by: JPG
approved by: JPC
QA/QC by: RBC
project no.: A19-2339
drawing no.: T_JNT_A192339
date: 2020.07.09


SHEET
19 of 63

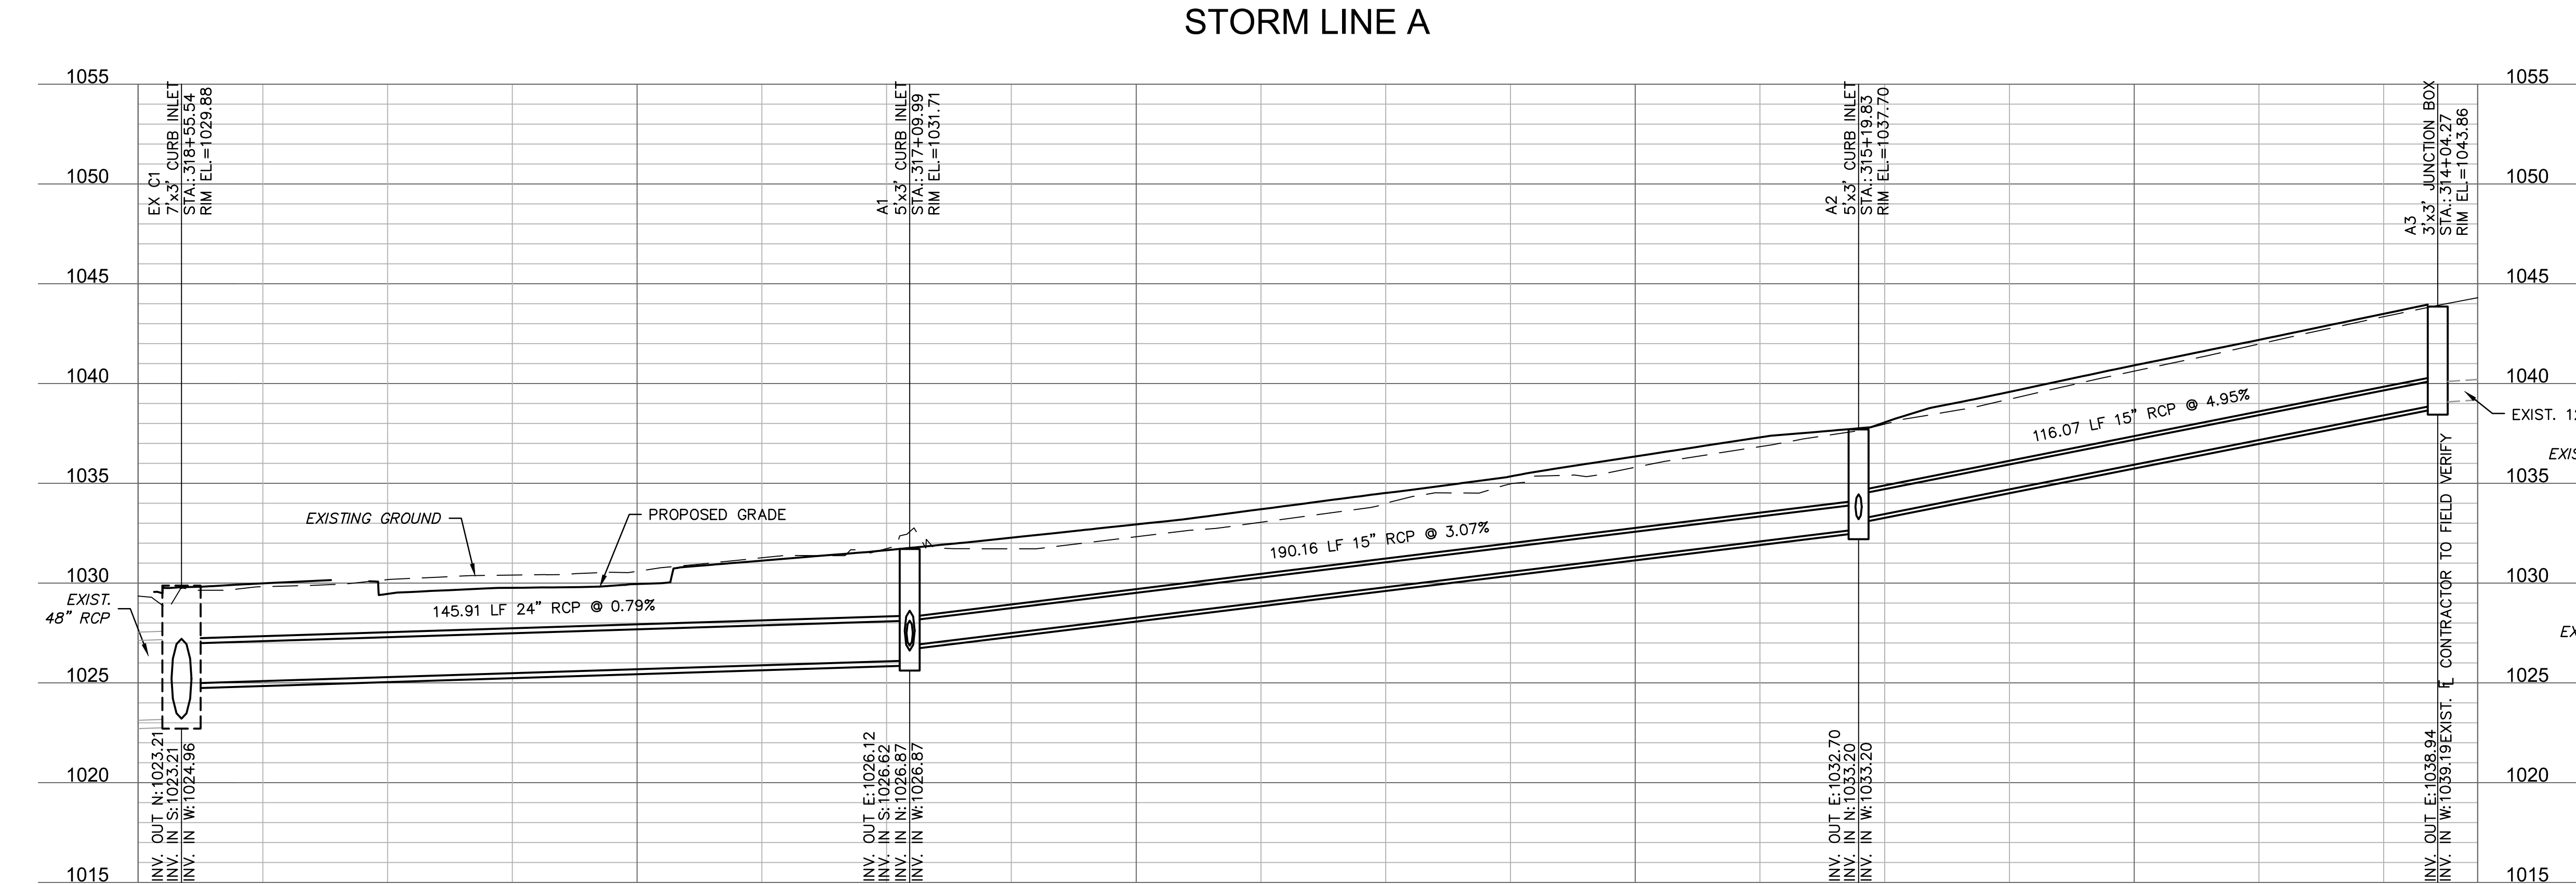


STORM LINE D

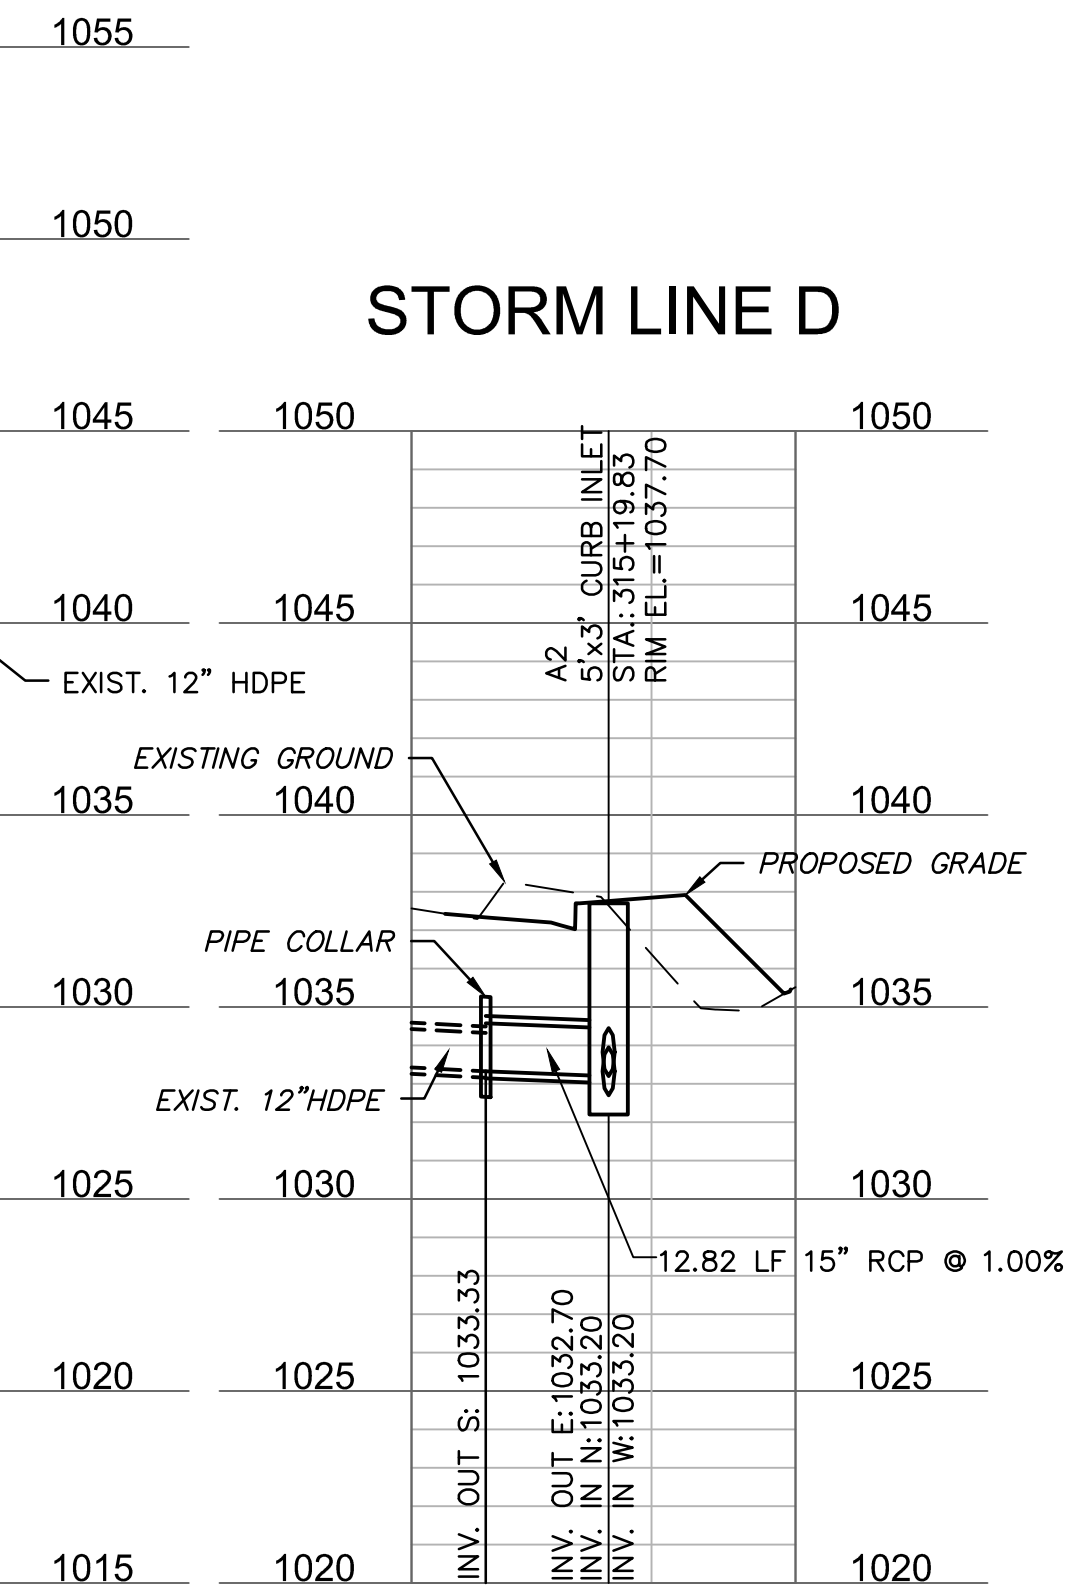


STORM LINE B

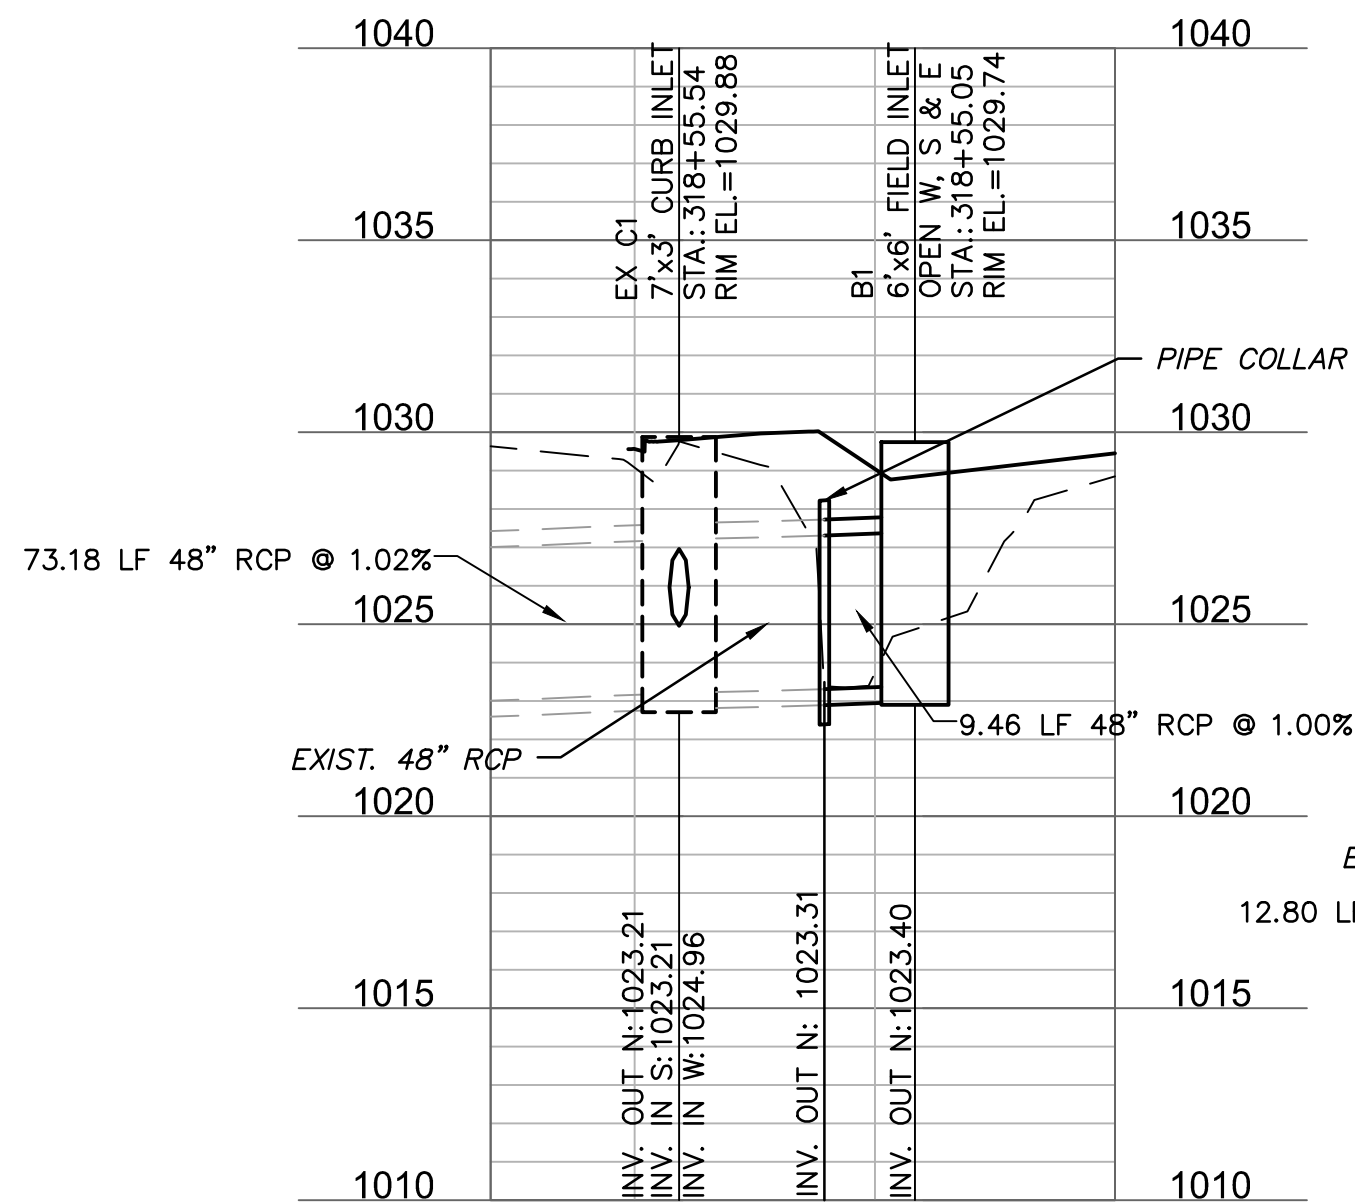


STORM LINE C

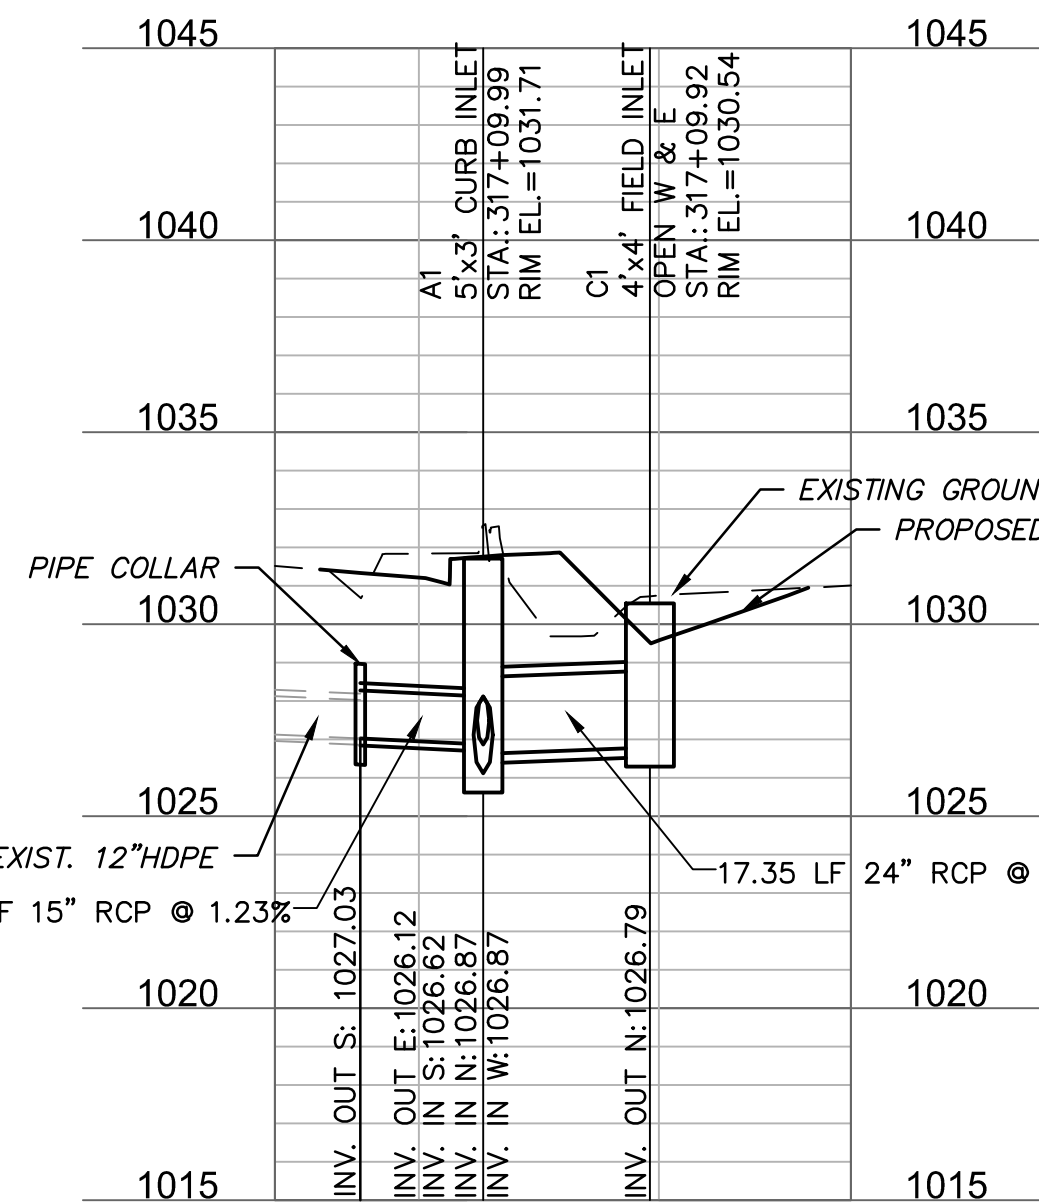

CULVERT CROSSING

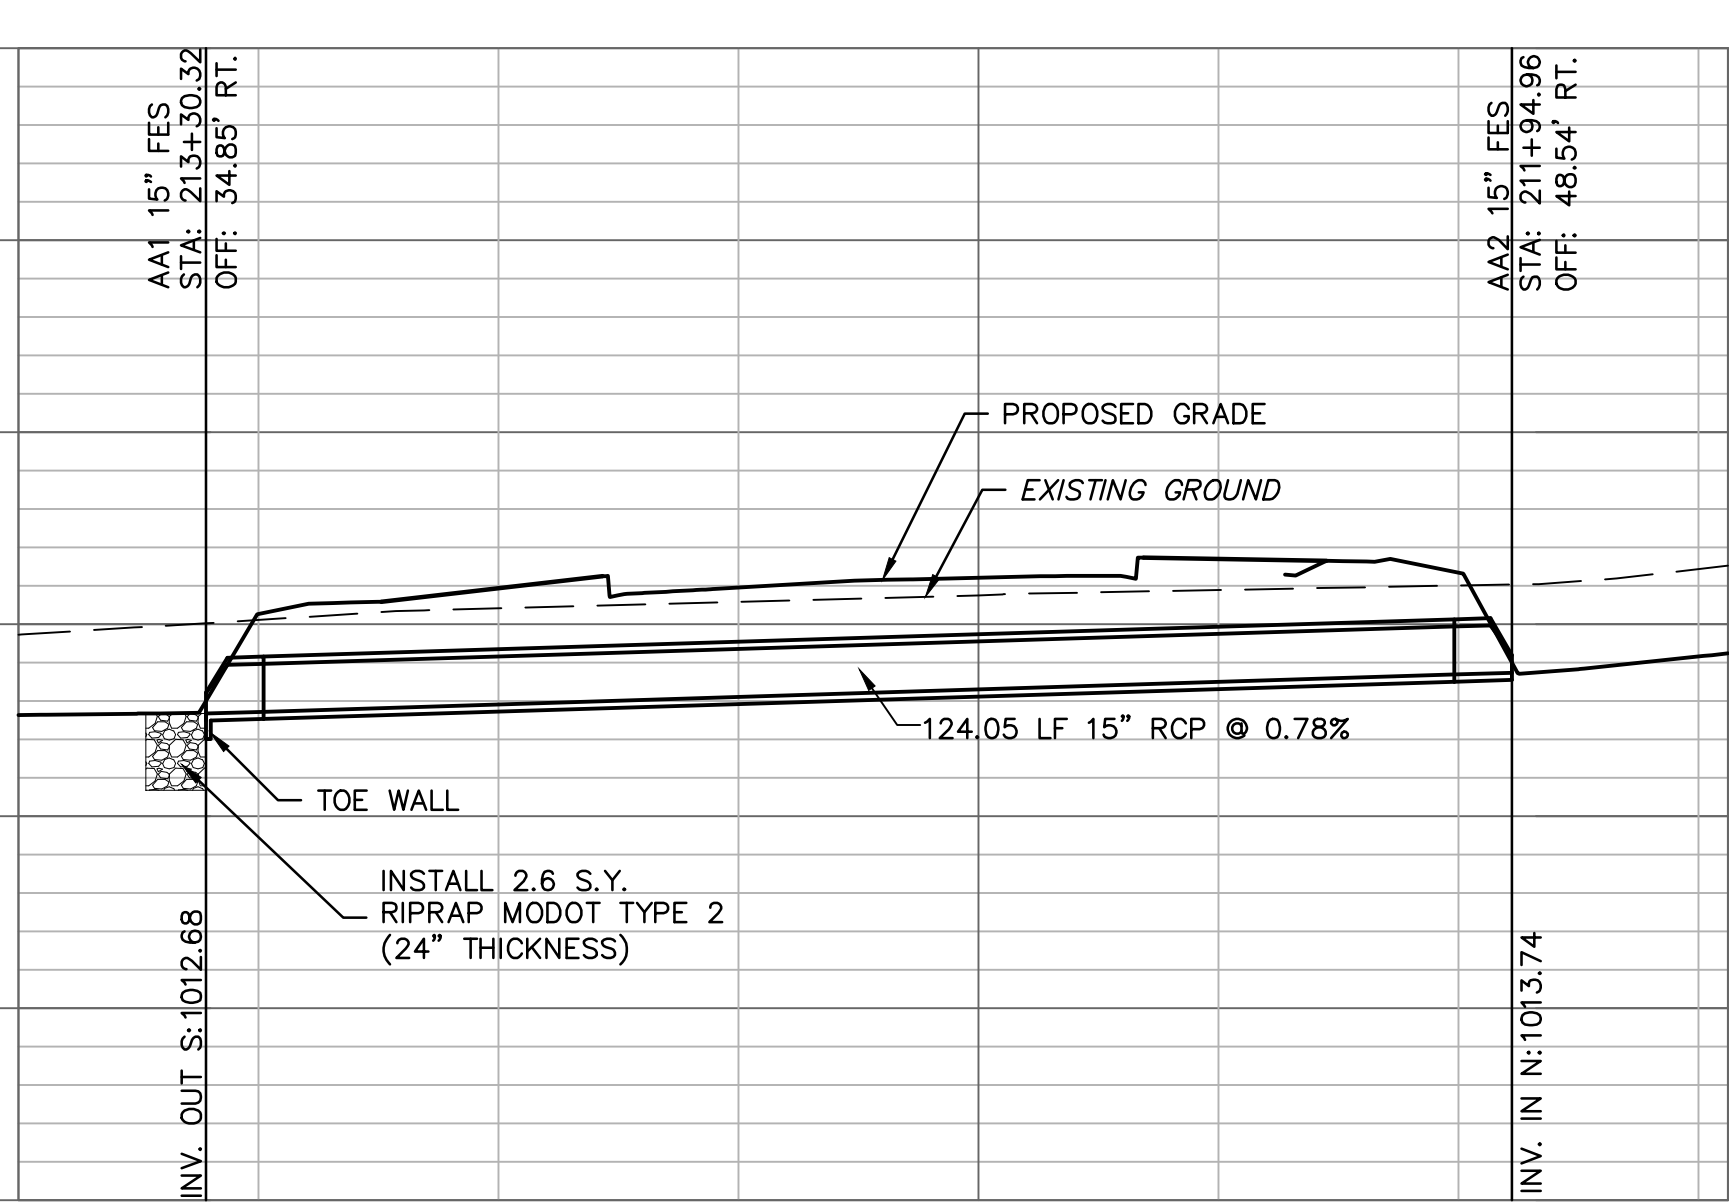


TRIPLE CULVERT CROSSING

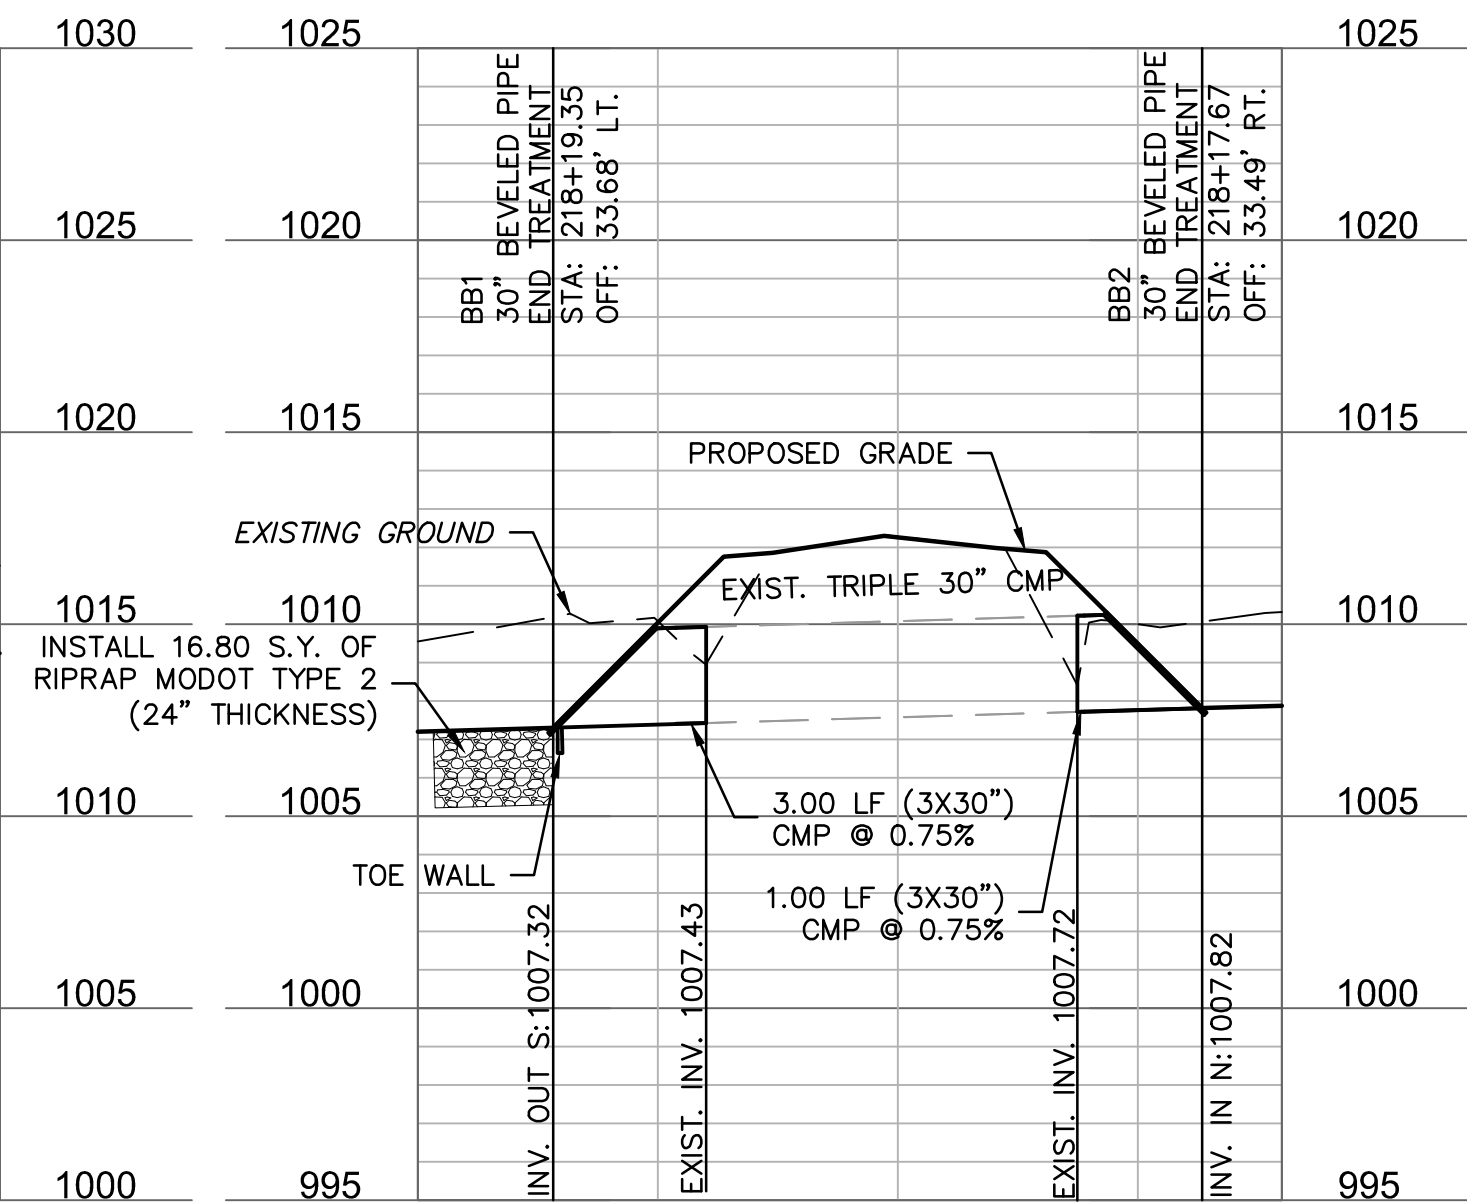

NOTE: CONTRACTOR TO FIELD VERIFY EXISTING FLOWLINES AND TO CLEAN EXISTING TRIPLE 30" CMP CULVERT

CONTRACTOR TO FIELD VERIFY EXISTING FLOWLINES

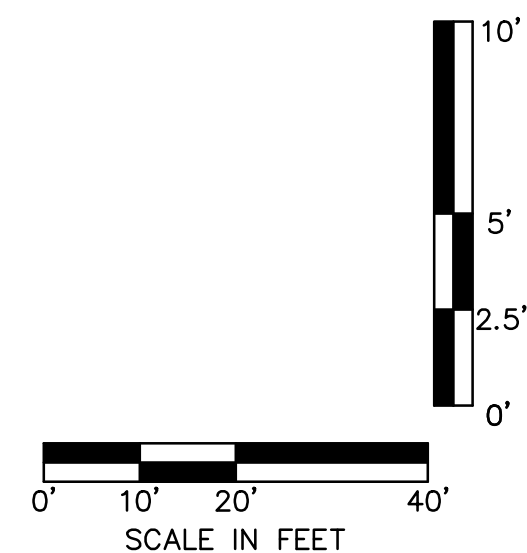

RELEASE FOR
CONSTRUCTION
AS NOTED ON PLANS REVIEW
DEVELOPMENT SERVICES
LEE'S SUMMIT, MISSOURI
09/15/2020

STORM SEWER PROFILES

HIGHWAY 150 & PRYOR ROAD
ROADWAY IMPROVEMENTS

LEE'S SUMMIT, MO

drawn by: AKU
checked by: JPG
approved by: JPC
QA/QC by: RBC
project no.: A19-2339
drawing no.: I_STM_A192339
date: 2020.07.09

SHEET
20 of 63

JAMES PATRICK GALLAGHER
PE-2018010499
PROFESSIONAL ENGINEER

REV. NO.	DATE	REVISIONS DESCRIPTION
1	2020.06.29	REVISIONS PER CITY COMMENTS

REVISIONS

olsson

Olsson - Civil Engineering
1301 Burlington Street
North Kansas City, MO 64116
TEL 816.361.1177
www.olson.com

DWG: F:\2019\2001-2500\019-2339-A\40-Design\AutoCAD\Final Plans\Sheets\PD06\STORM SEWER PROFILES\T_PDRN_A192339.dwg
DATE: Jul 27, 2020 11:58pm XREFS: T_PBLK_A192339 T_PSTRM_A192339 T_PBASE_A192339 C_XBASE_A192339 C_PBASE_A192339 USER: jpallagher

10 Year Storm Calculations																									
Label	Inlet Area (acres)	System Drainage Area (acres)	Upstream Inlet C	System CA (acres)	Inlet Tc (min)	Spread / Top Width (ft)	Depth (Gutter) (in)	System Intensity (in/h)	Capacity (Design) (cfs)	Flow (cfs)	Diameter (in)	Length (User Defined) (ft)	Manning's n	Invert (Start) (ft)	Invert (Stop) (ft)	Slope (Calculated) (%)	Flow / Capacity (Design) (%)	Velocity (ft/s)	Headloss Coefficient	Headloss (ft)	Elevation (Rim) (ft)	Hydraulic Grade Line (In) (ft)	Hydraulic Grade Line (Out) (ft)	Elevation (Rim)-HGL (In) (ft)	Notes
A1	0.25	6.00	0.64	3.34	5.00	6.50	1.50	5.00	20.17	16.83	24.00	145.90	0.013	1026.12	1024.96	0.80	83.50	7.19	0.40	1.24	1031.71	1027.60	1026.36	4.11	C.I.
A2	0.23	1.40	0.66	0.71	5.00	6.70	1.60	7.35	11.31	5.26	15.00	190.20	0.013	1032.70	1026.87	3.07	46.50	9.05	0.40	5.75	1037.70	1033.63	1027.88	4.07	C.I.
A3	(N/A)	0.40	(N/A)	0.19	0.00	(N/A)	(N/A)	8.73	14.36	1.40	15.00	116.10	0.013	1038.94	1033.20	4.95	9.70	7.43	0.20	5.60	1043.86	1039.41	1033.81	4.45	JUNCTION BOX
B1	0.87	0.90	0.30	0.26	15.40	(N/A)	(N/A)	5.11	126.49	20.89	48.00	24.50	0.013	1023.40	1023.21	0.78	16.50	7.44	0.40	-0.04	1029.74	1025.11	1025.16	4.63	FIELD INLET
C1	4.17	4.20	0.51	2.13	16.05	(N/A)	(N/A)	5.00	22.39	10.73	24.00	17.40	0.013	1026.79	1026.62	0.98	47.90	7.05	1.00	0.08	1030.54	1027.96	1027.88	2.58	FIELD INLET

100 Year Storm Calculations																									
Label	Inlet Area (acres)	System Drainage Area (acres)	Upstream Inlet C	System CA (acres)	Inlet Tc (min)	Spread / Top Width (ft)	Depth (Gutter) (in)	System Intensity (in/h)	Capacity (Design) (cfs)	Flow (cfs)	Diameter (in)	Length (User Defined) (ft)	Manning's n	Invert (Start) (ft)	Invert (Stop) (ft)	Slope (Calculated) (%)	Flow / Capacity (Design) (%)	Velocity (ft/s)	Headloss Coefficient	Headloss (ft)	Elevation (Rim) (ft)	Hydraulic Grade Line (In) (ft)	Hydraulic Grade Line (Out) (ft)	Elevation (Rim)-HGL (In) (ft)	Notes
A1	0.250	6.00	0.64	3.28	5.00	8.90	2.10	8.97	20.17	29.63	24.00	145.90	0.013	1026.12	1024.96	0.795	146.90	9.43	0.40	2.59	1031.71	1029.40	1026.82	2.31	C.I.
A2	0.23	1.40	0.66	0.58	5.00	8.80	2.10	15.16	11.31	7.47	15.00	190.20	0.013	1032.70	1026.87	3.066	66.10	9.85	0.40	3.83	1037.70	1033.79	1029.96	3.91	C.I.
A3	(N/A)	0.40	(N/A)	0.15	(N/A)	(N/A)	(N/A)	15.282	14.36	1.93	15.00	116.10	0.013	1038.94	1033.20	4.945	13.50	8.16	0.20	5.44	1043.86	1039.49	1034.06	4.37	JUNCTION BOX
B1	0.87	0.90	0.30	0.26	15.40	10.20	2.40	9.12	126.49	37.53	48.00	24.50	0.013	1,023.40	1,023.21	0.78	29.70	8.77	0.40	-0.03	1029.74	1,025.85	1,025.88	3.89	FIELD INLET
C1	4.17	4.20	0.51	2.13	16.05	35.60	8.50	8.98	22.39	19.25	24.00	17.40	0.013	1,026.79	1,026.62	0.98	86.00	6.13	1.00	0.13	1,030.54	1,030.08	1,029.96	0.46	FIELD INLET

RELEASE FOR
CONSTRUCTION
AS NOTED ON PLANS REVIEW
DEVELOPMENT SERVICES
LEE'S SUMMIT, MISSOURI

09/15/2020

olsson

Olsson - Civil Engineering

Professional Engineer Authority #001592

1301 Burlington Street

North Kansas City, MO 64116

TEL 816.361.1177

www.olsson.com




JAMES PATRICK GALLAGHER
PE-2018010499

drawn by: _____		AKU	
approved by: _____		JPG	
checked by: _____		JPG	
project no.: _____		RBC	
drawing no.: _____		A19-2339	
date: _____		T PDNR A192339	
		2020.07.09	
SHEET			
22		of 63	

STORM SEWER CALCULATIONS					
HIGHWAY 150 & PRYOR ROAD ROADWAY IMPROVEMENTS					
LEE'S SUMMIT, MO		2020			
				REVISIONS	

DWG: F:\2019\2001-2500\019-2339-A\40-Design\AutoCAD\Final Plans\Sheets\STANDARD DETAILS\T_DTL_A192339.dwg
DATE: Jul 27, 2020 11:59pm XREFS: T_PTBK_A192339 USER: jgallagher

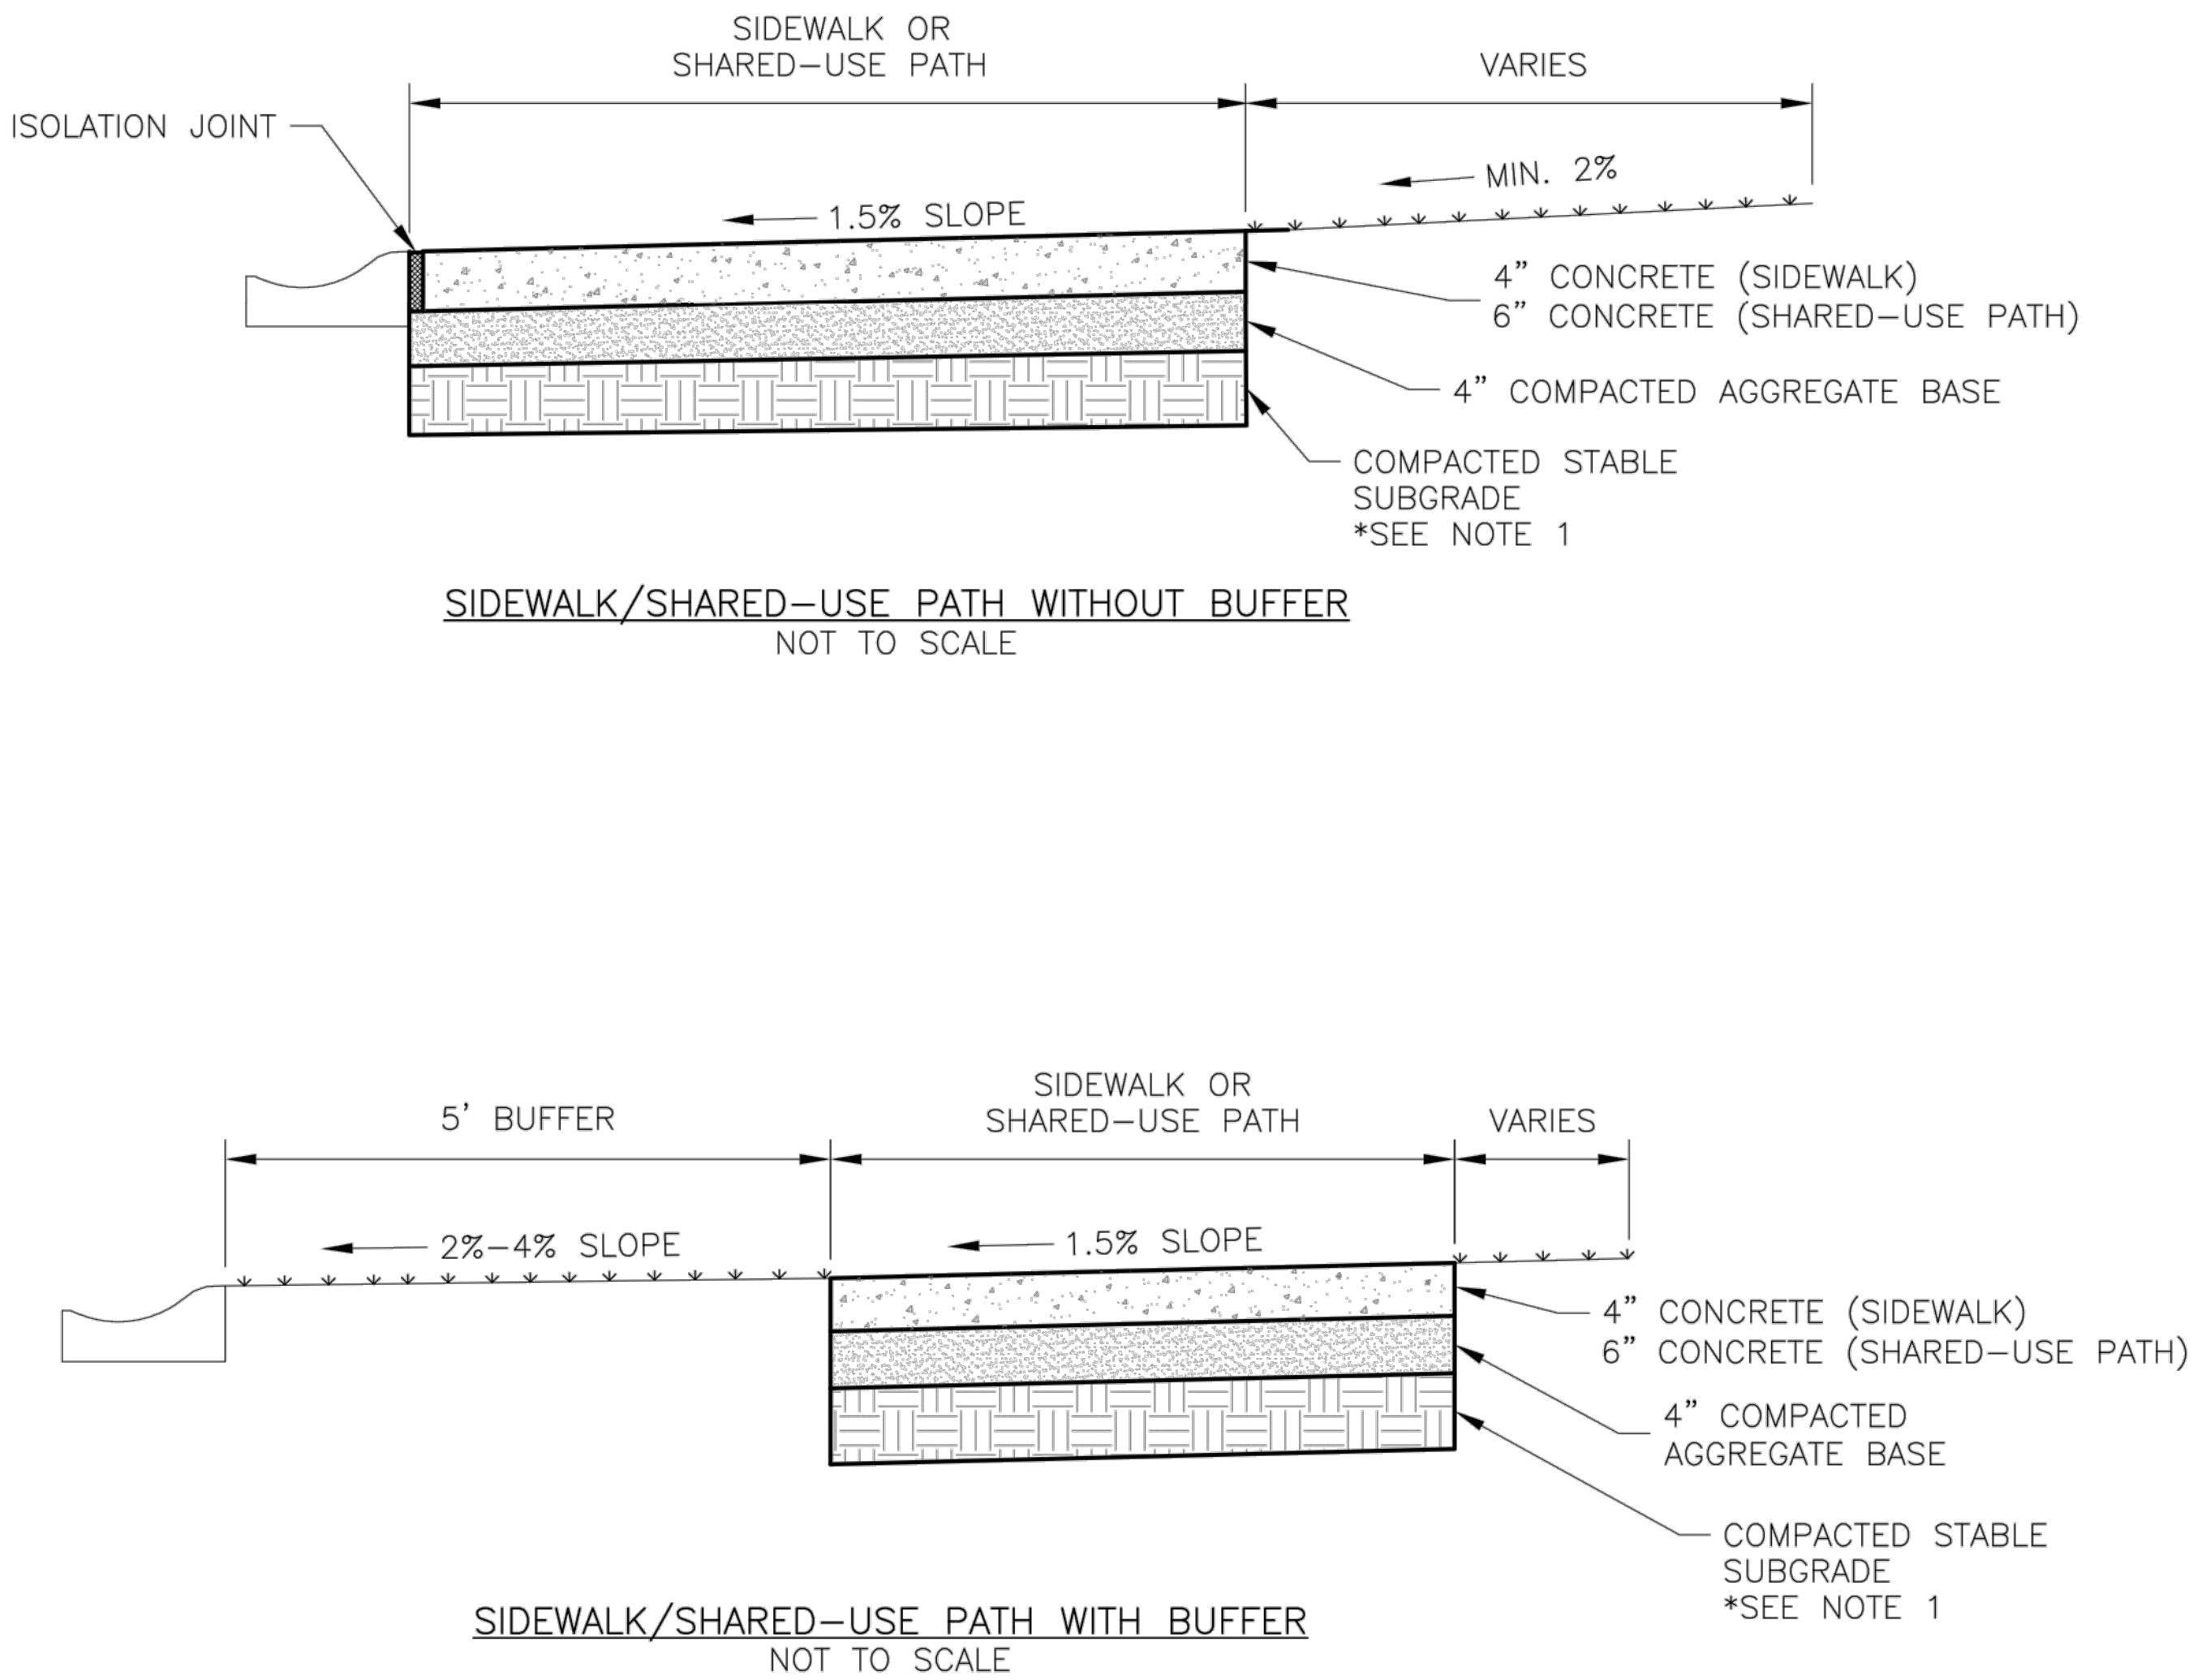

GENERAL NOTES:

1. SUBGRADE MUST BE OF STABLE, COMPACTED EARTH AND SHALL BE OVERLAYED WITH 4" COMPACTED DENSE GRADED AGGREGATE BASE.
2. 1.5% CROSS SLOPE MUST BE MAINTAINED THROUGH DRIVEWAYS.
3. KCMMB 4K CONCRETE MIX SHALL BE REQUIRED FOR ALL SIDEWALKS/SHARED-USE PATHS OR AS APPROVED BY THE CITY INSPECTOR.
4. ALL SIDEWALK/SHARED-USE PATHS SHALL MEET CURRENT PUBLIC RIGHT OF WAY ACCESSIBILITY GUIDELINES (PROWAG).
5. AN ISOLATION JOINT SHALL BE PLACED AT A MAXIMUM OF 150 FT. CONSTRUCTION JOINTS SHALL BE PLACED THE SAME WIDTH OF SIDEWALK/SHARED-USE PATHS, BUT NO GREATER THAN 10 FT.
6. AN ISOLATION JOINT SHALL BE PLACED WHERE THE SIDEWALK/SHARED-USE PATHS MEETS A RESIDENTIAL DRIVEWAY.
7. SHARED-USE PATHS WIDTH SHALL BE 10 FT. WIDE.
8. SIDEWALK/SHARED-USE PATHS FINISHING SHALL BE FULL BROOM FINISH OR AS DIRECTED BY CITY INSPECTOR.
9. WHITE CURING COMPOUND MUST BE APPLIED UNIFORMLY TO THE CONCRETE SURFACE IMMEDIATELY AFTER FINAL FINISHING.

LS

LEE'S SUMMIT
MISSOURI

PUBLIC WORKS ENGINEERING DIVISION | 220 SE GREEN STREET | LEE'S SUMMIT, MO 64063

Date: 04/17

Drawn By: MJF

Checked By: DL

GEN-2

SIDEWALK/SHARED-USE PATH DETAIL

RELEASE FOR
CONSTRUCTION
AS NOTED ON PLANS REVIEW
DEVELOPMENT SERVICES
LEE'S SUMMIT, MISSOURI
09/15/2020

olsson

Olsson - Civil Engineering
Professional Engineer
1301 Burlington Street
North Kansas City, MO 64116
TEL 816.361.1177 www.olsosn.com

STATE OF MISSOURI
JAMES PATRICK GALLAGHER
PE-2018010499
7/28/2020
PROFESSIONAL ENGINEER

JAMES PATRICK GALLAGHER
PE-2018010499

REV. NO.	DATE	REVISIONS DESCRIPTION	BY
1	2020.06.29	REVISIONS PER CITY COMMENTS	

STANDARD DETAILS


HIGHWAY 150 & PRYOR ROAD
ROADWAY IMPROVEMENTS

LEE'S SUMMIT, MO

2020

SHEET
23 of 63

DWG: F:\2019\2001-2500\019-2339-A19-Design\AutoCAD\Final Plans\Sheets\STANDARD DETAILS\I_DTL_A192339.dwg
DATE: Jul 27, 2020 11:59pm
USER: jgallagher
XREFS: T_PTBLC_A192339

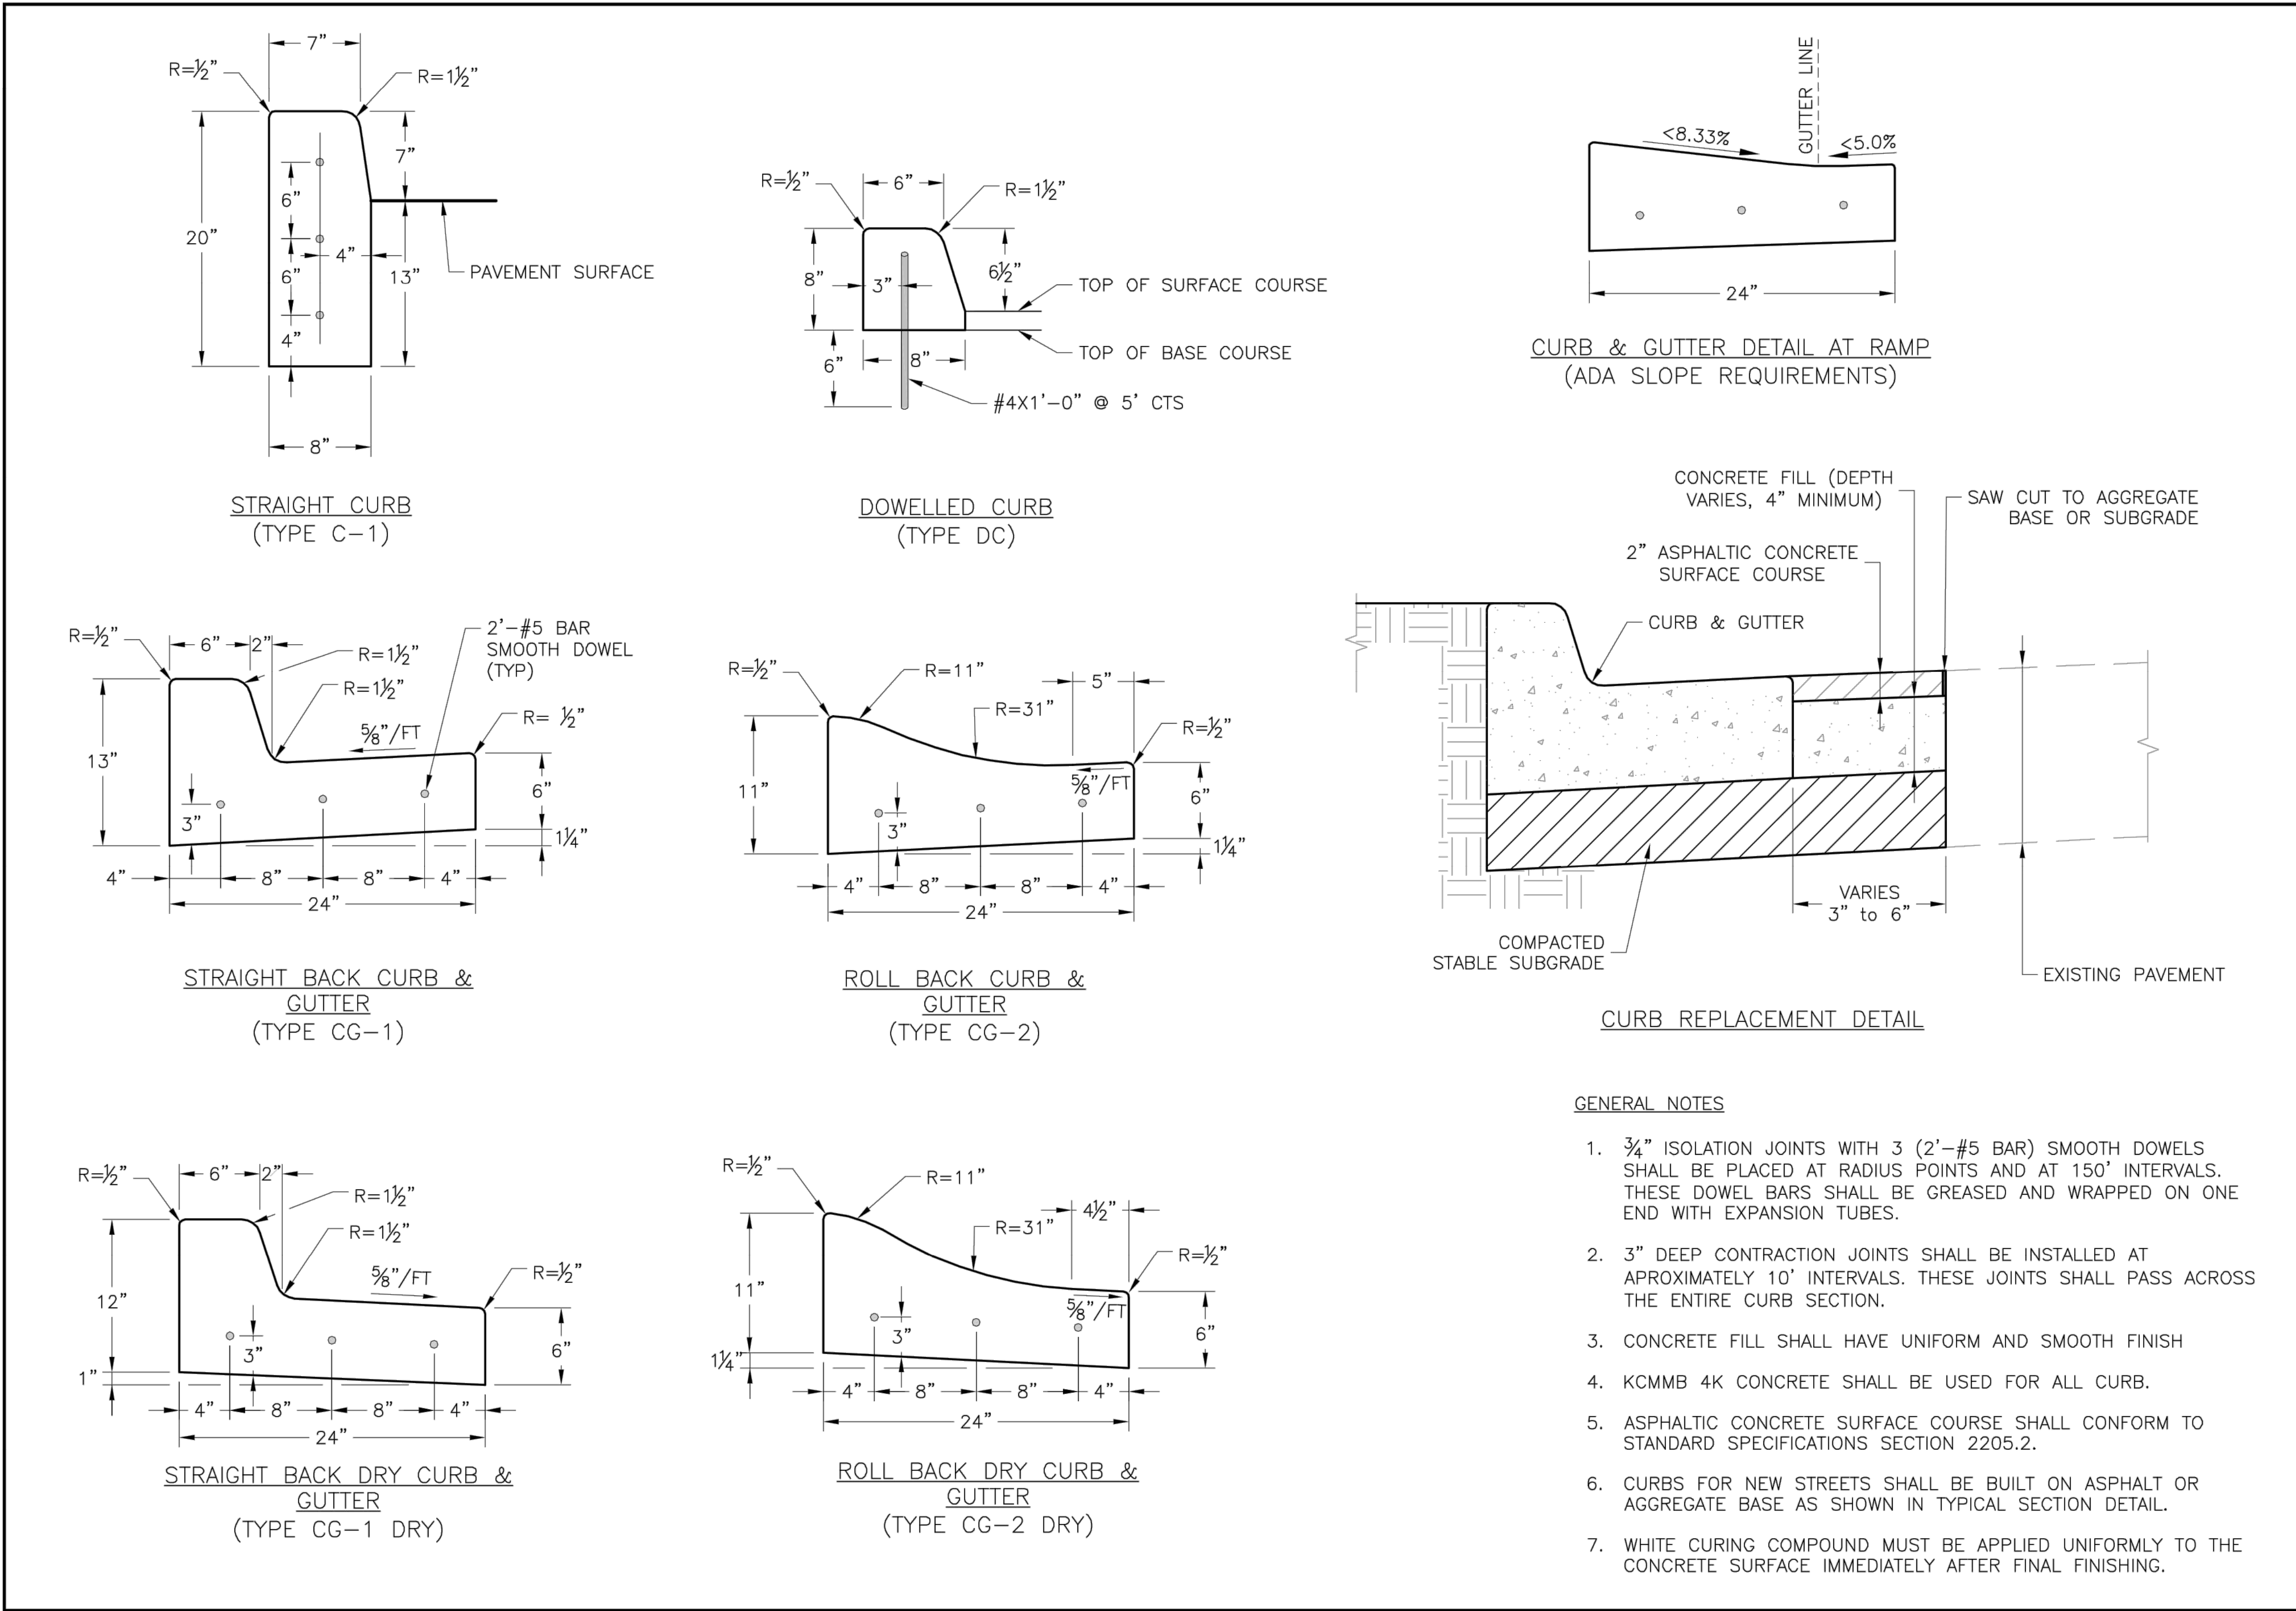

Project:

STANDARD DETAILS

City:

CITY OF LEE'S SUMMIT, MO

Sheet Name:

CURB & GUTTER DETAIL

Drawn By: MJF

Checked By: DL

Date: 04/17

Proj. #:

GEN-4

Project:


LEE'S SUMMIT MISSOURI

City:


LEE'S SUMMIT, JACKSON COUNTY, MO

Public Works Engineering Division | 220 SE GREEN STREET | LEE'S SUMMIT, MO 64063


DWG: F:\2019\2001-2500\019-2339-A19-Design\AutoCAD\Final Plans\Sheets\STANDARD DETAILS\T_DTL_A192339.dwg
DATE: Jul 27, 2020 11:59pm
USER: jgallagher
XREFS: T_PTBLC_A192339

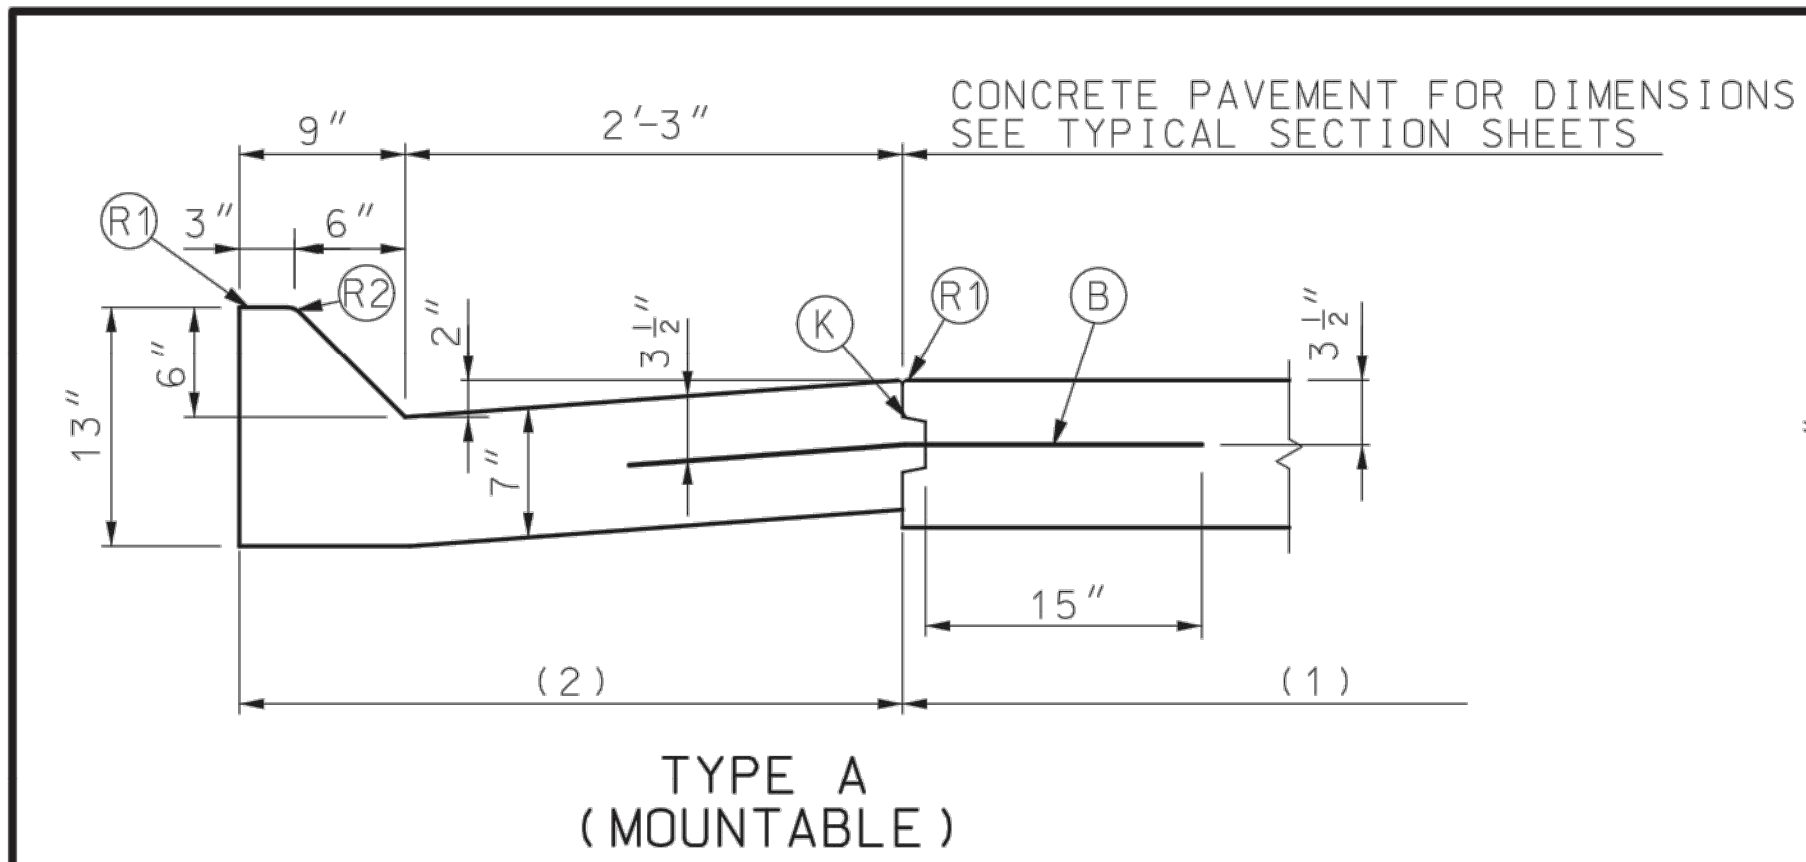

TYPE A
(MOUNTABLE)

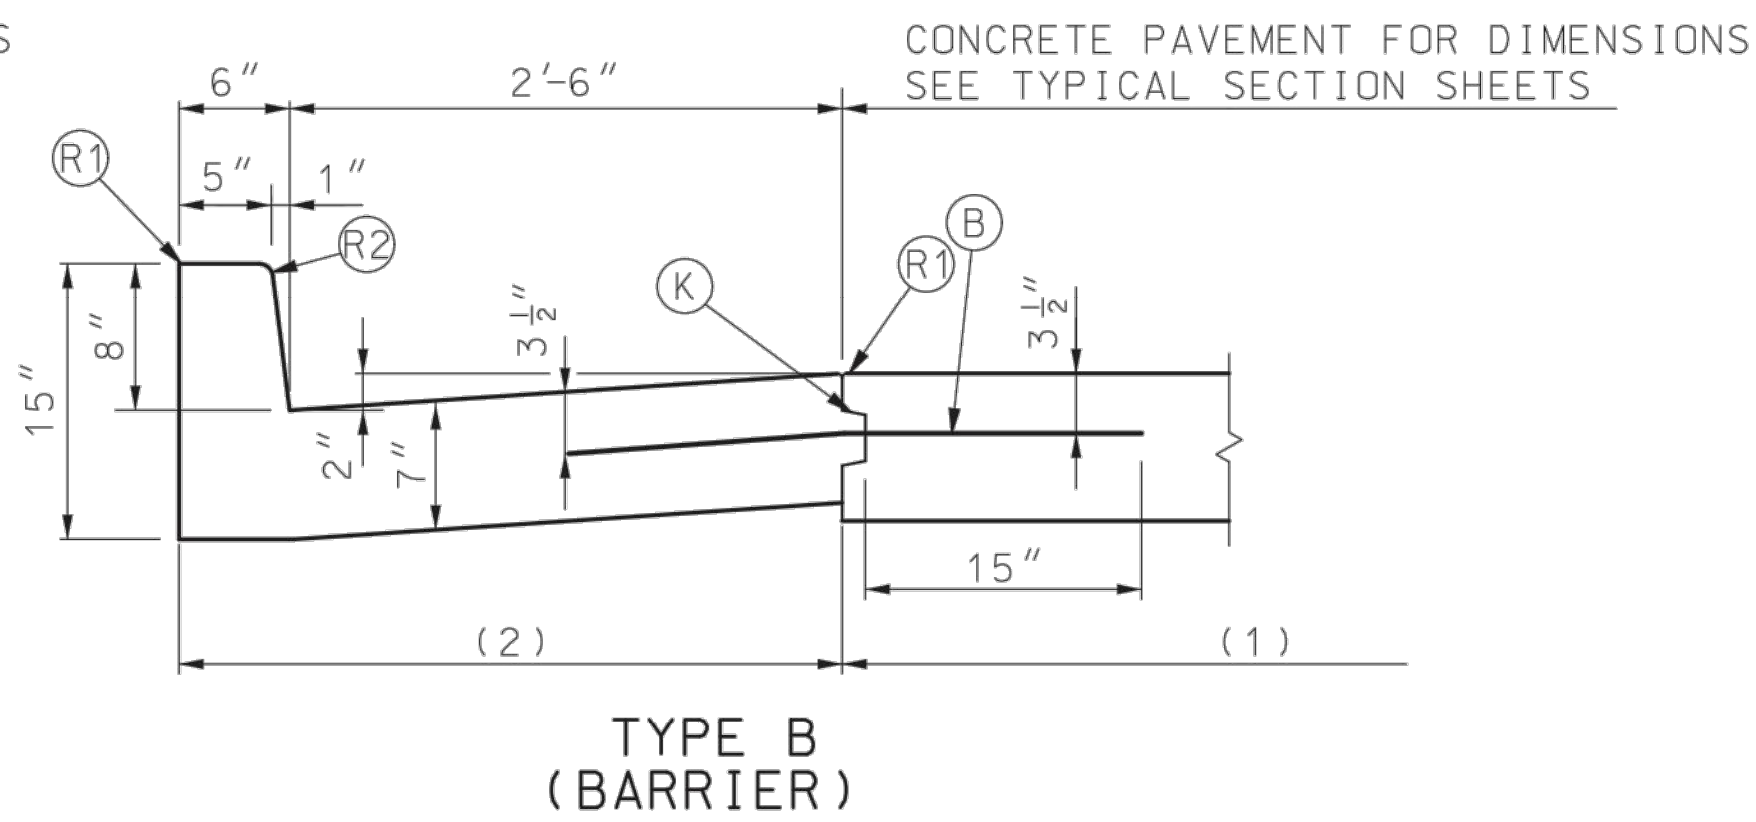


TYPE B
(BARRIER)

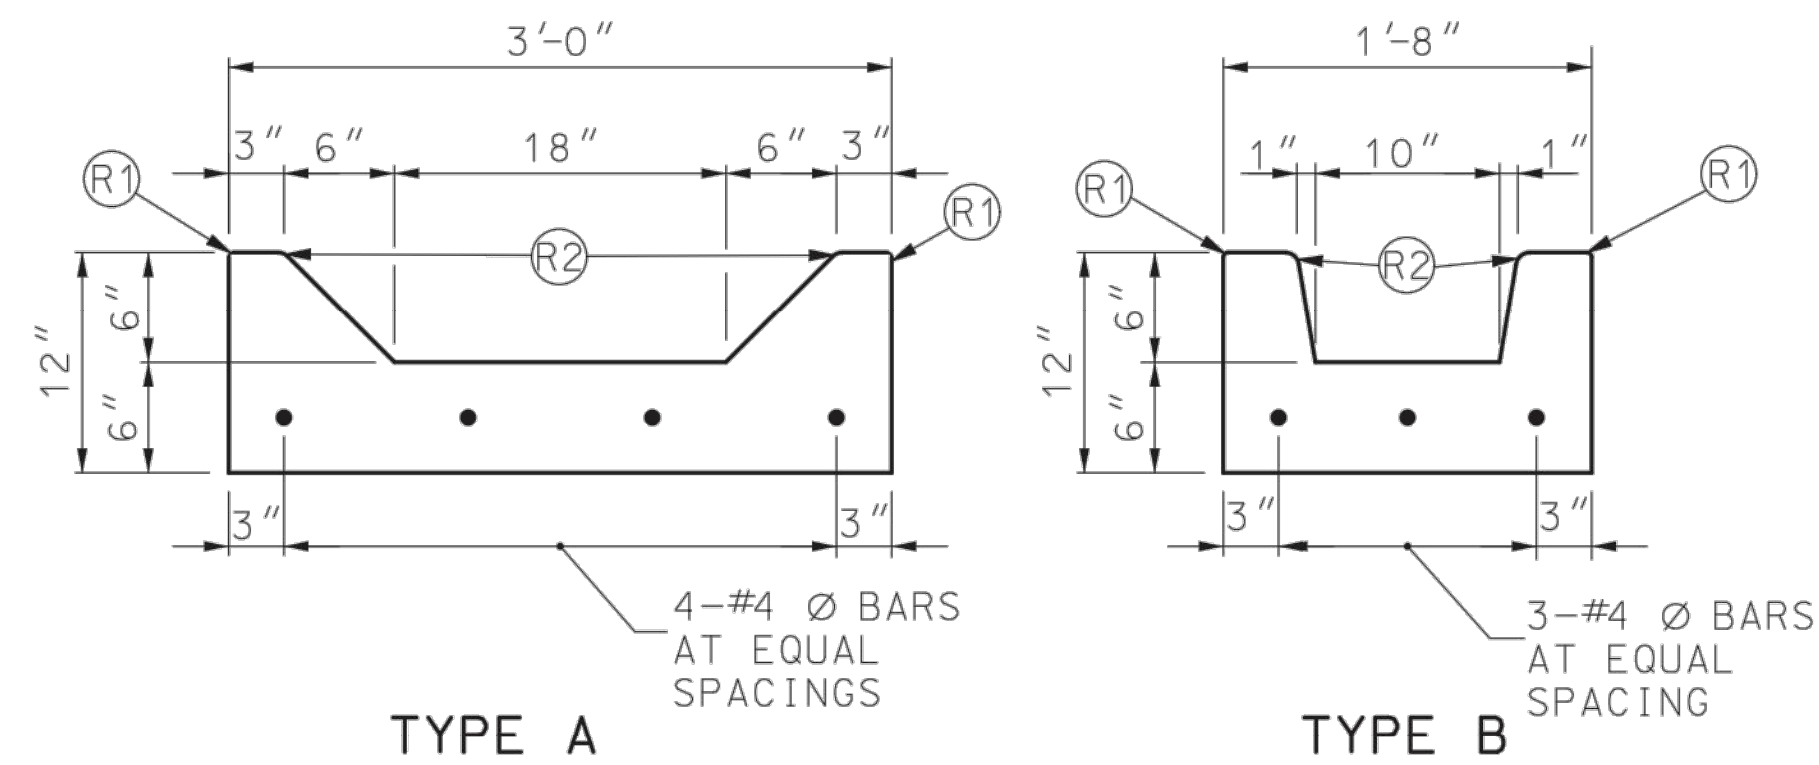


TYPE A

TYPE B


GUTTERS

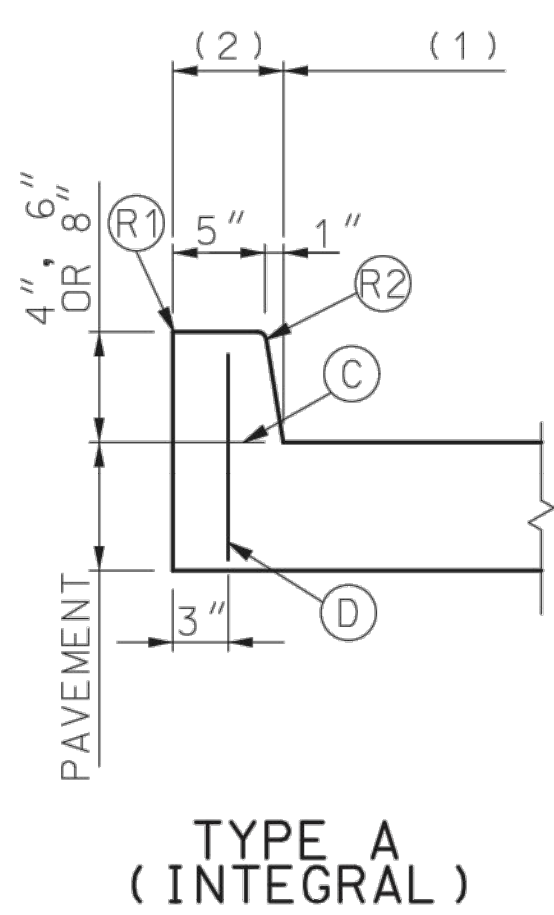

TYPE A
(INTEGRAL)

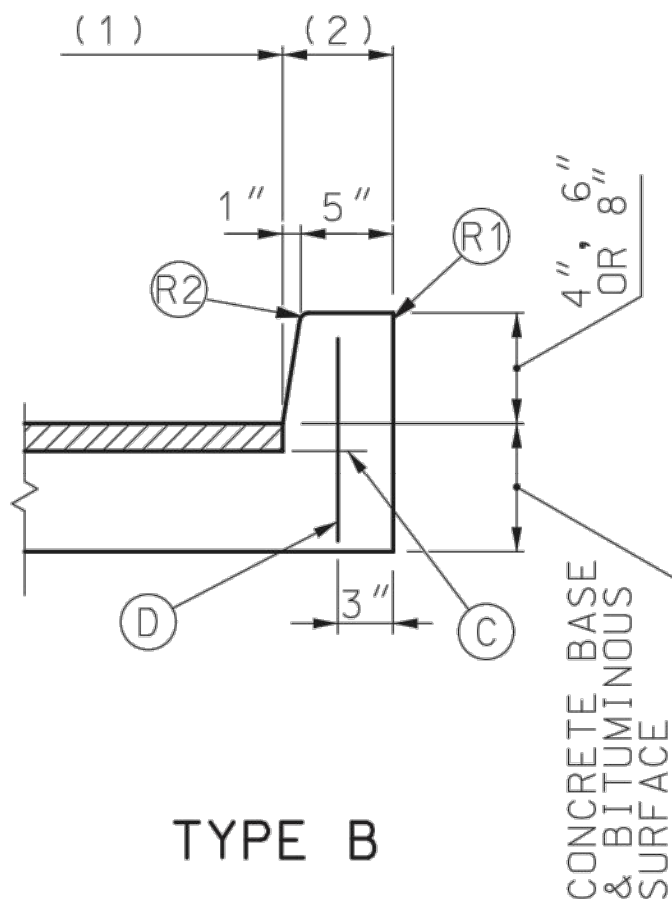


TYPE B

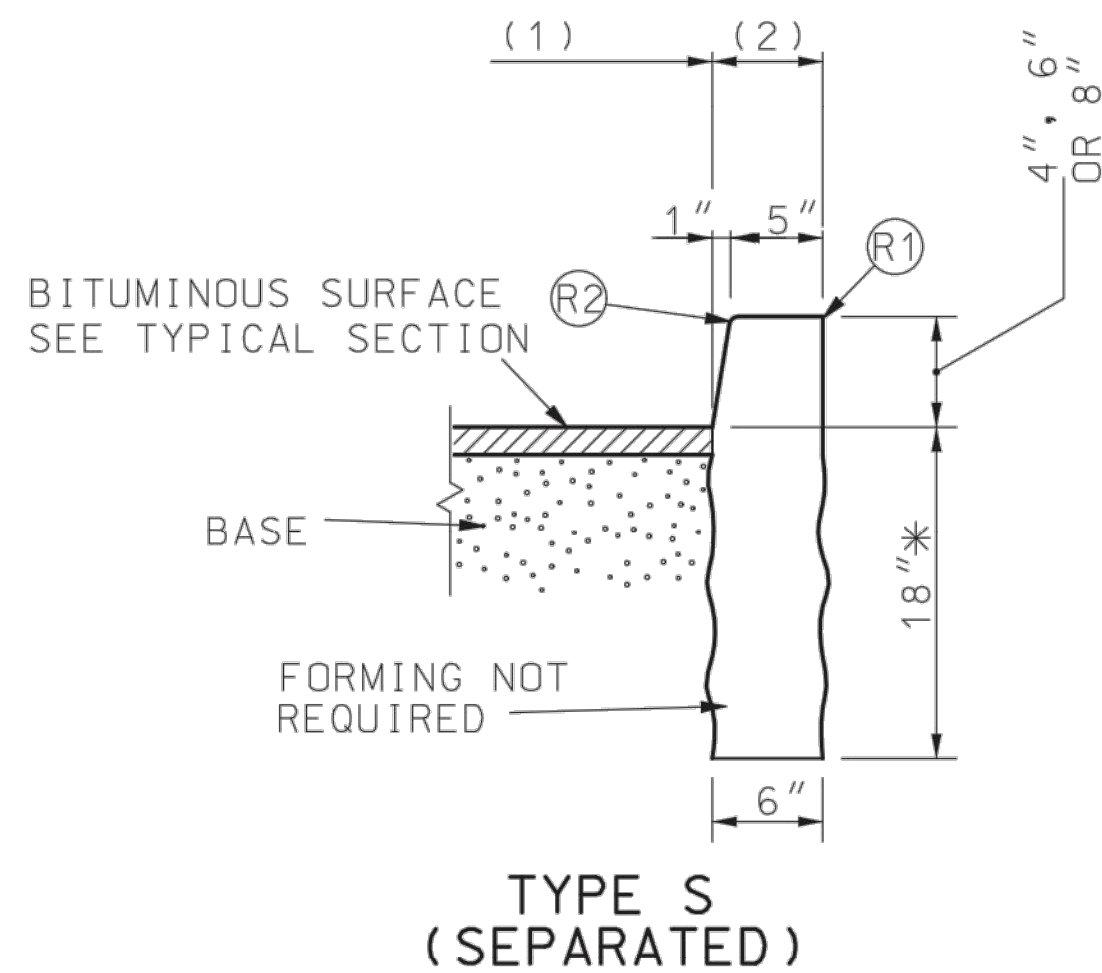


TYPE S
(SEPARATED)

* DEPTH MAY BE REDUCED IF KEYED 6" IN ROCK

BARRIER CURBS

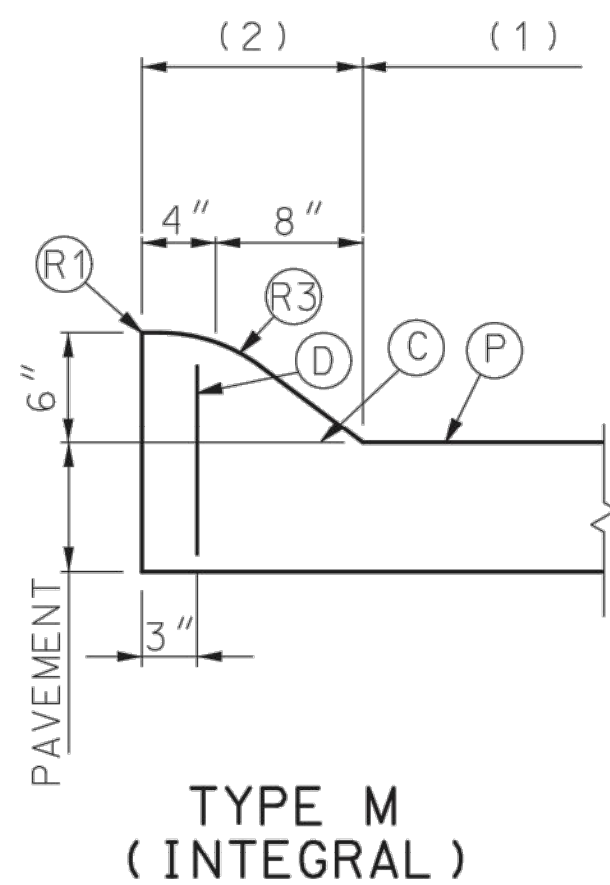


TYPE M
(INTEGRAL)

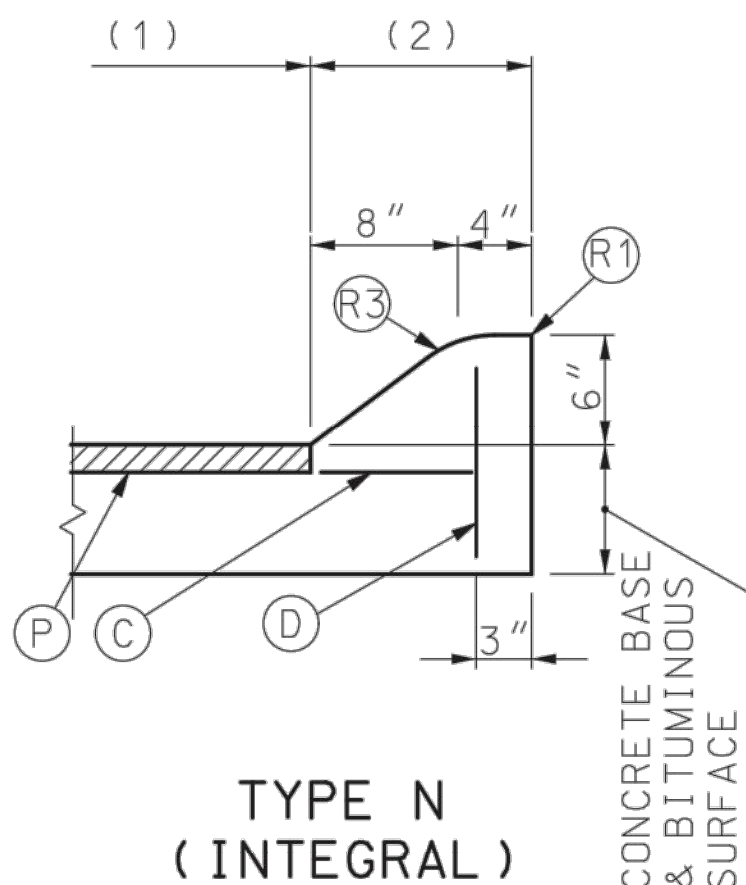


TYPE N
(INTEGRAL)


MOUNTABLE CURBS

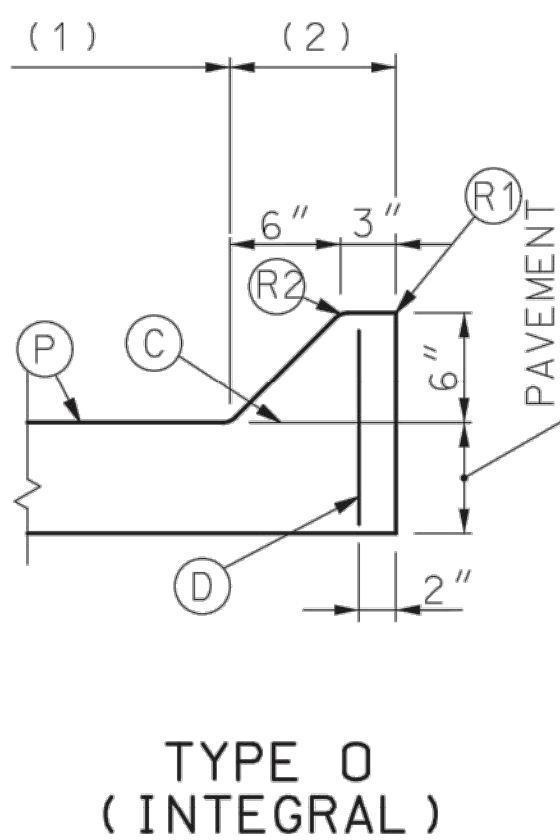

TYPE O
(INTEGRAL)

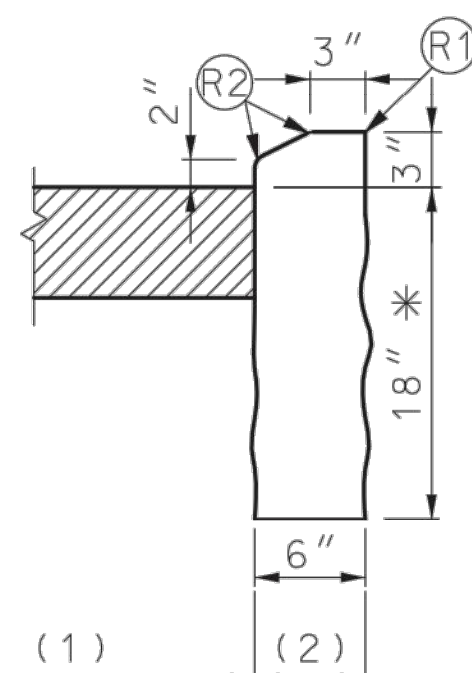

TYPE F
(SEPARATED)

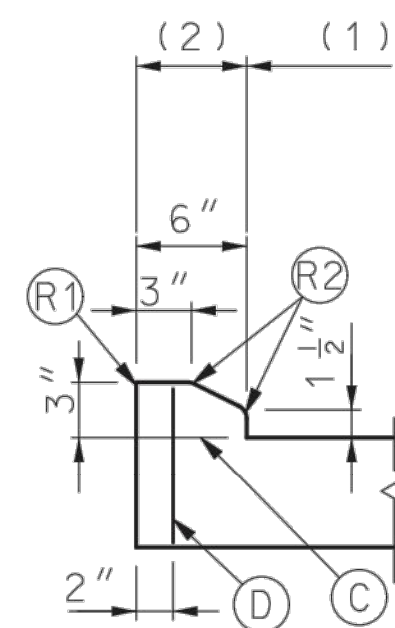


TYPE E
(INTEGRAL)

BEGINNING AND ENDINGS OF INTRODUCED LOW PROFILE CURBS SHALL UTILIZE CURB HEIGHT RUNOUT FORM 0 INCH TO 3 INCHES IN 5 FEET PAYMENT. LENGTH SHALL INCLUDE TAPERS.

* DEPTH MAY BE REDUCED IF KEYED 6" IN ROCK.

LOW PROFILE CURB

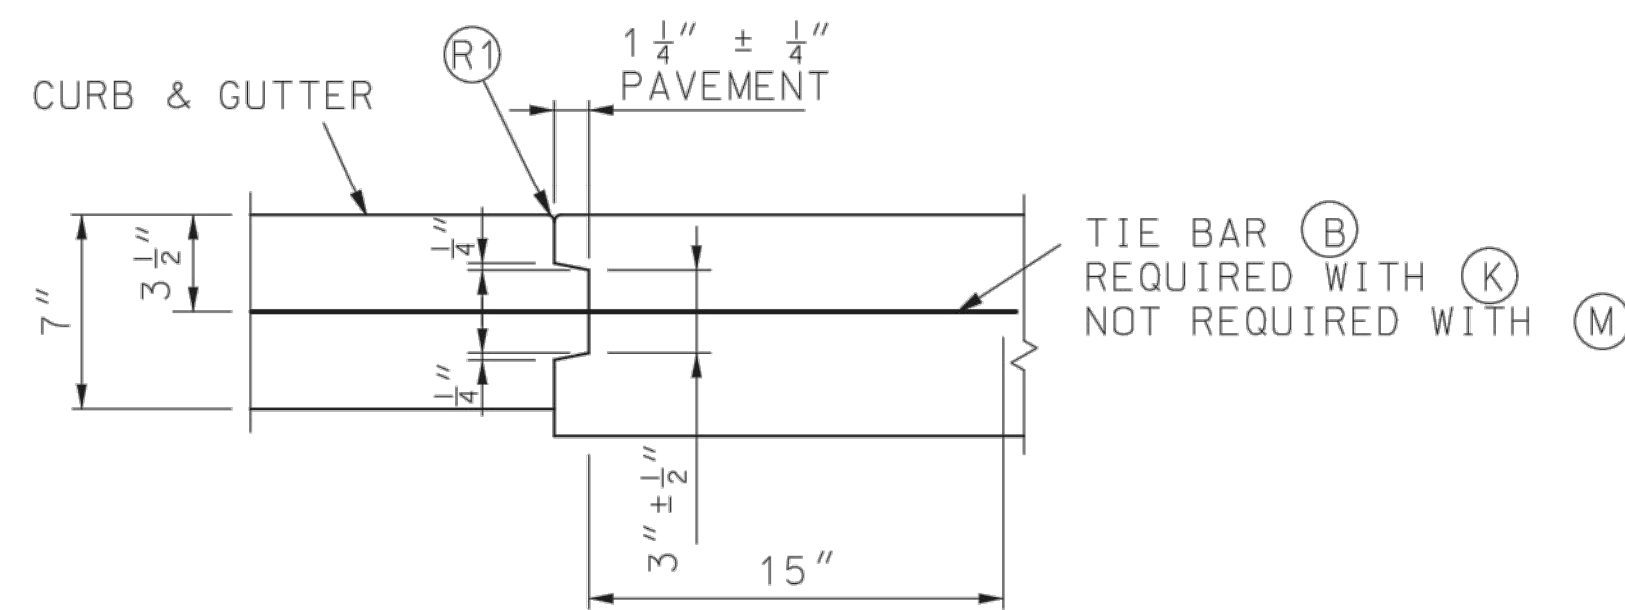

THRU TONGUE & GROOVE JOINT

LEGEND

- (B) TIE BARS - 30" X #5 Ø AT 30" CTRS.
- (C) PERMISSIBLE CONSTRUCTION JOINT. IF CONSTRUCTED IN THIS MANNER TIE BARS MUST BE USED.
- (D) #4 Ø TIE BAR AT 24" CENTERS LENGTH OF THE TIE BARS EQUALS THICKNESS OF PAVEMENT PLUS HEIGHT OF CURB, LESS 3 INCHES.
- (K) TONGUE & GROOVE JOINT WITH TIE BAR - SEE DETAIL.
- (P) TOP OF PAVEMENT OR CONCRETE BASE.
- (R1) ROUND TO 1/4" RADIUS. (EXCEPT FOR SAWED JOINTS)
- (R2) ROUND TO 3/4" RADIUS.
- (R3) CONSTRUCT TO 9" RADIUS
- (1) PAY LIMIT FOR PAVEMENT
- (2) PAY LIMIT FOR CURB, OR CURB & GUTTER.

MISSOURI HIGHWAYS AND TRANSPORTATION COMMISSION
105 WEST CAPITOL
JEFFERSON CITY, MO 65102
1-888-ASK-MODOT (1-888-275-6636)

CONCRETE CURB, CURB AND GUTTER AND GUTTER

DATE EFFECTIVE: 07/01/2018
DATE PREPARED: 5/3/2018

609.00P

SHEET NO.
2 OF 2

RELEASE FOR
CONSTRUCTION
AS NOTED ON PLANS REVIEW
DEVELOPMENT SERVICES
LEE'S SUMMIT, MISSOURI
09/15/2020

Olsson - Civil Engineering
1301 Burlington Street
North Kansas City, MO 64116
TEL 816.361.1177
www.olsosn.com


JAMES PATRICK GALLAGHER
PE-2018010499
PROFESSIONAL ENGINEER

REV. NO.	DATE	REVISIONS DESCRIPTION
1	2020.06.29	REVISIONS PER CITY COMMENTS

BY	REVISIONS

STANDARD DETAILS
HIGHWAY 150 & PRYOR ROAD
ROADWAY IMPROVEMENTS
LEE'S SUMMIT, MO
2020

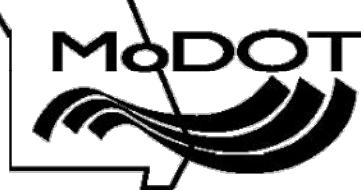

- | | | | |
|---|--|--|---------------------|
|  | | MISSOURI HIGHWAYS AND TRANSPORTATION COMMISSION
105 WEST CAPITOL
JEFFERSON CITY, MO 65102
1-888-ASK-MODOT (1-888-275-6636) | |
|  | | <h1 style="text-align: center;">CURB RAMPS</h1> | |
| THIS SHEET HAS BEEN
SIGNED, SEALED AND DATED
ELECTRONICALLY. | | DATE EFFECTIVE: <u>04/01/2015</u>
DATE PREPARED: <u>2/20/2015</u> | SHEET NO.
3 of 4 |
| | | <h2>608.50</h2> | |



- (1) SEE PLANS FOR WIDTH
- (2) SEE STANDARD 608.00
- (3) CURB TO BE MONOLITHIC WITH PCC MAINLINE PAVEMENT. CURB TO BE TYPE S WITH ASPHALT CONCRETE MAINLINE PAVEMENT. SEE STANDARD PLAN 609.00.
- (4) MIN. $\frac{1}{2}$ " DEPTH JOINT.
- (5) SEE TYPICAL PAVEMENT SECTION
- (6) SLOPE 1.0% (2.0% MAX.)
- (7) SPACING EQUAL TO WIDTH OF WALK



GENERAL NOTES:

ALL AREAS OF THE PEDESTRIAN ACCESS ROUTE MUST BE COMPLIANT WITH THE AMERICANS WITH DISABILITIES ACT - GUIDELINES FOR ACCESSIBLE PUBLIC RIGHTS OF WAY. EXCEPTIONS MUST BE APPROVED BY THE ENGINEER. ALL OTHER AREAS OF NON-COMPLIANCE SHALL BE REMOVED AND CORRECTED AT THE CONTRACTOR'S EXPENSE.

THE SURFACES OF PEDESTRIAN ACCESS ROUTES AND ELEMENTS, AND SPACES REQUIRED TO CONNECT TO PEDESTRIAN ACCESS ROUTES, SHALL BE FIRM, STABLE, SLIP RESISTANT, AND SHALL NOT POND WATER.

WHERE SIDEWALKS ARE LESS THAN 5 FT., 5 FT. X 5 FT. PASSING SPACES EVERY 200 FT. SHALL BE PROVIDED AND ARE PERMITTED TO OVERLAP PEDESTRIAN ACCESS ROUTES.

THE CROSS SLOPE OF THE CONTINUOUS PEDESTRIAN ACCESS ROUTE THROUGH ENTRANCES, ALLEYS, AND SIDEROAD CONNECTIONS WITH STOP OR YIELD CONTROL SHALL BE 1.00% TO FACILITATE DRAINAGE (2.00% MAX.).

WHERE PEDESTRIAN ACCESS ROUTES ARE CONTAINED WITHIN
PEDESTRIAN STREET CROSSINGS WITHOUT YIELD OR STOP CONTROL,
THE CROSS SLOPE OF THE PEDESTRIAN ACCESS ROUTE SHALL BE
5.00% MAXIMUM.

WHERE PEDESTRIAN ACCESS ROUTES ARE CONTAINED WITHIN MIDBLOCK PEDESTRIAN STREET CROSSINGS, THE CROSS SLOPE OF THE PEDESTRIAN ACCESS ROUTE SHALL BE PERMITTED TO EQUAL THE STREET OR HIGHWAY GRADE.

STORMWATER INLETS, SIGNS, POSTS, MANHOLE COVERS, PULL BOXES AND OTHER ACCESS LIDS SHOULD BE AVOIDED WITHIN THE SIDEWALK. IF SUCH A LOCATION IS NECESSARY, THE FEATURE MUST MEET ADA STANDARDS.

THE RUNNING GRADE OF A SIDEWALK SHALL NOT EXCEED 5.0%
UNLESS IT IS MATCHING THE GRADE OF THE ADJACENT ROADWAY.

PEDESTRIAN ACCESS ROUTE SHALL CONTINUE ACROSS RESIDENTIAL
AND COMMERCIAL ENTRANCES, ALLEYS, AND SIDEROAD CONNECTIONS.


		MISSOURI HIGHWAYS AND TRANSPORTATION COMMISSION 105 WEST CAPITOL JEFFERSON CITY, MO 65102 1-888-ASK-MODOT (1-888-275-6636)	
	CONCRETE SIDEWALK		
THIS SHEET HAS BEEN SIGNED, SEALED AND DATED ELECTRONICALLY.		04/01/2015 <u>2/20/2015</u>	SHEET NO. 1 OF 1
DATE EFFECTIVE: DATE PREPARED:		608.10P	

**RELEASE FOR
CONSTRUCTION
AS NOTED ON PLANS REVIEW
DEVELOPMENT SERVICES
LEE'S SUMMIT, MISSOURI**

09/15/2020

[illegible]

DWG: F:\2019\2001-2500\019-2339-A\40-Design\AutoCAD\Final Plans\Sheet\RD\RD\STANDARD DETAILS\T_DTL_A192339.dwg
DATE: Jul 27, 2020 11:59pm
USER: jgallagher
XREFS: T_PTBLC_A192339

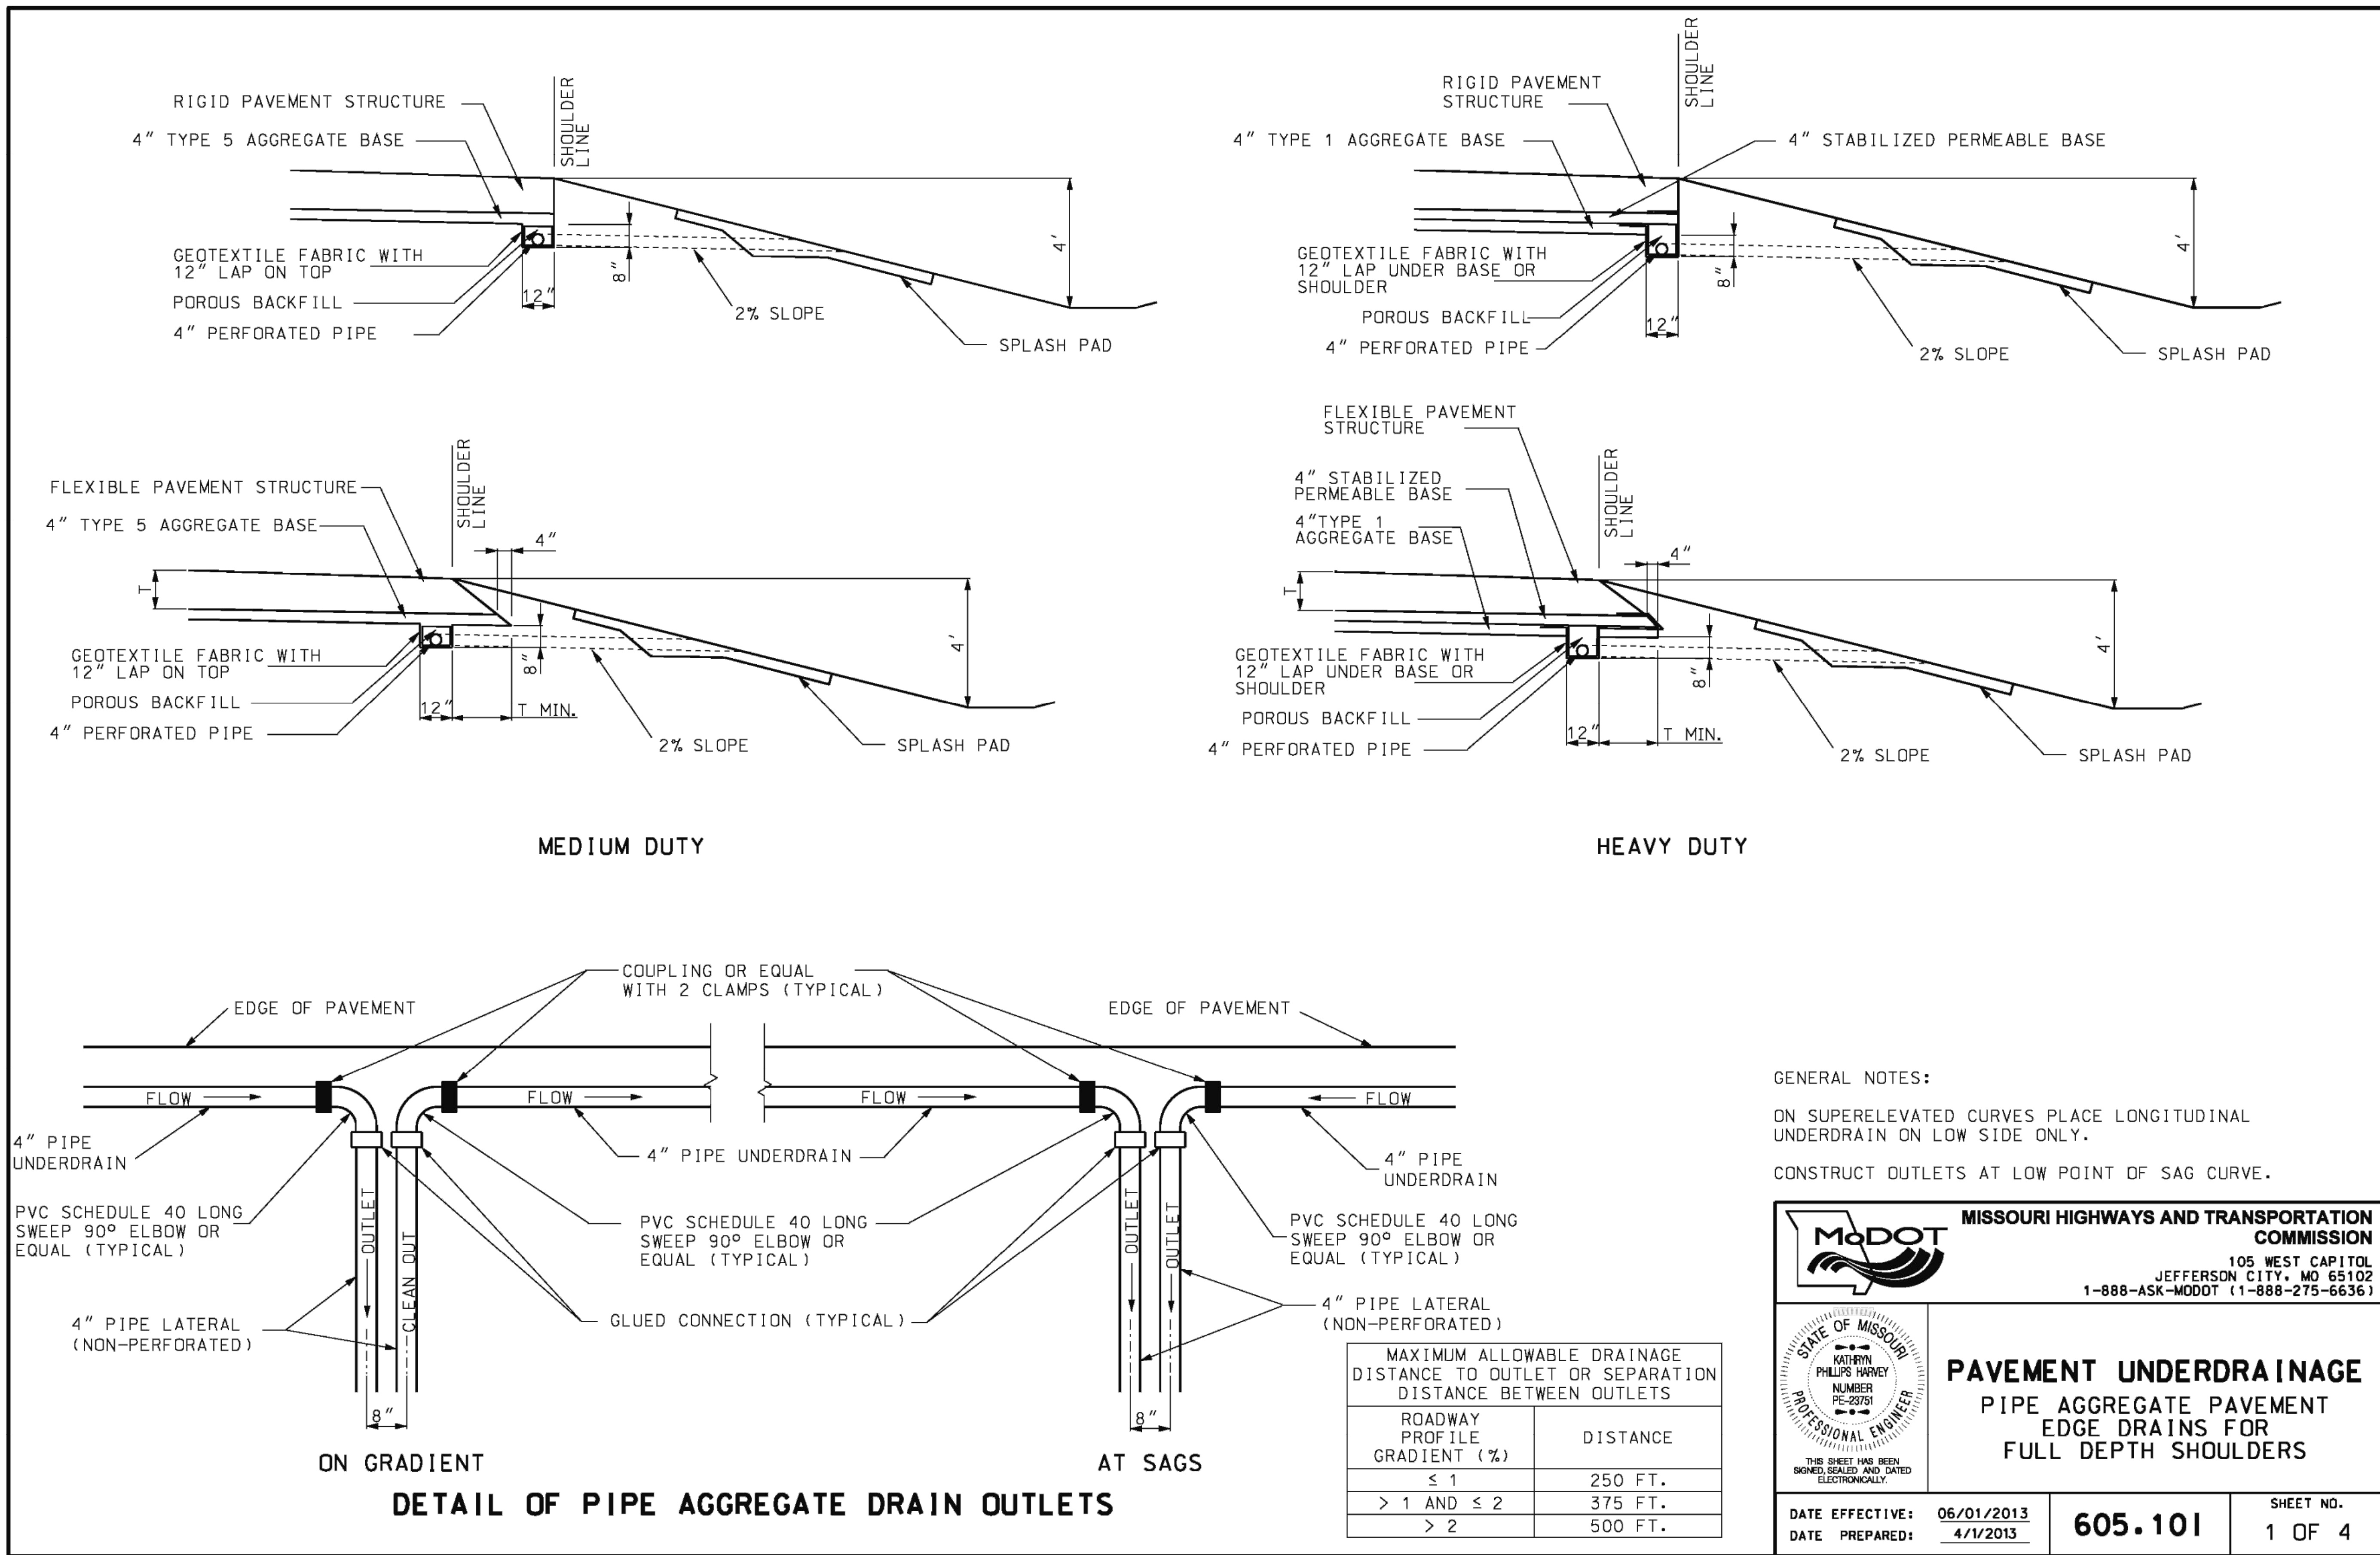

GENERAL NOTES:
ON SUPERELEVATED CURVES PLACE LONGITUDINAL UNDERDRAIN ON LOW SIDE ONLY.
CONSTRUCT OUTLETS AT LOW POINT OF SAG CURVE.

MISSOURI HIGHWAYS AND TRANSPORTATION COMMISSION
105 WEST CAPITOL
JEFFERSON CITY, MO 65102
1-888-ASK-MODOT (1-888-275-6636)

PAVEMENT UNDERDRAINAGE
PIPE AGGREGATE PAVEMENT
EDGE DRAINS FOR
FULL DEPTH SHOULDERS

DATE EFFECTIVE: 06/01/2013
DATE PREPARED: 4/1/2013

605.101

SHEET NO.
1 OF 4

RELEASE FOR
CONSTRUCTION
AS NOTED ON PLANS REVIEW
DEVELOPMENT SERVICES
LEE'S SUMMIT, MISSOURI
09/15/2020

Olsson - Civil Engineering
1301 Burlington Street
North Kansas City, MO 64116
TEL 816.361.1177
www.olsosn.com

JAMES PATRICK GALLAGHER
PE-2018010499
PROFESSIONAL ENGINEER

REV. NO.	DATE	REVISIONS DESCRIPTION
1	2020.06.29	REVISIONS PER CITY COMMENTS

STANDARD DETAILS

HIGHWAY 150 & PRYOR ROAD
ROADWAY IMPROVEMENTS

LEE'S SUMMIT, MO


2020

REVISIONS

drawn by: AKU
checked by: JPG
approved by: RBC
project no.: A19-2339
drawing no.: T_DTL_A192339
date: 2020.07.09

SHEET
29 of 63

DWG: F:\2019\2001-2500\019-2339-A19-Design\AutoCAD\Final Plans\Sheets\STANDARD DETAILS\T_DTL_A192339.dwg
DATE: Jul 27, 2020 11:59pm
USER: jgallagher
XREFS: T_PTBLC_A192339

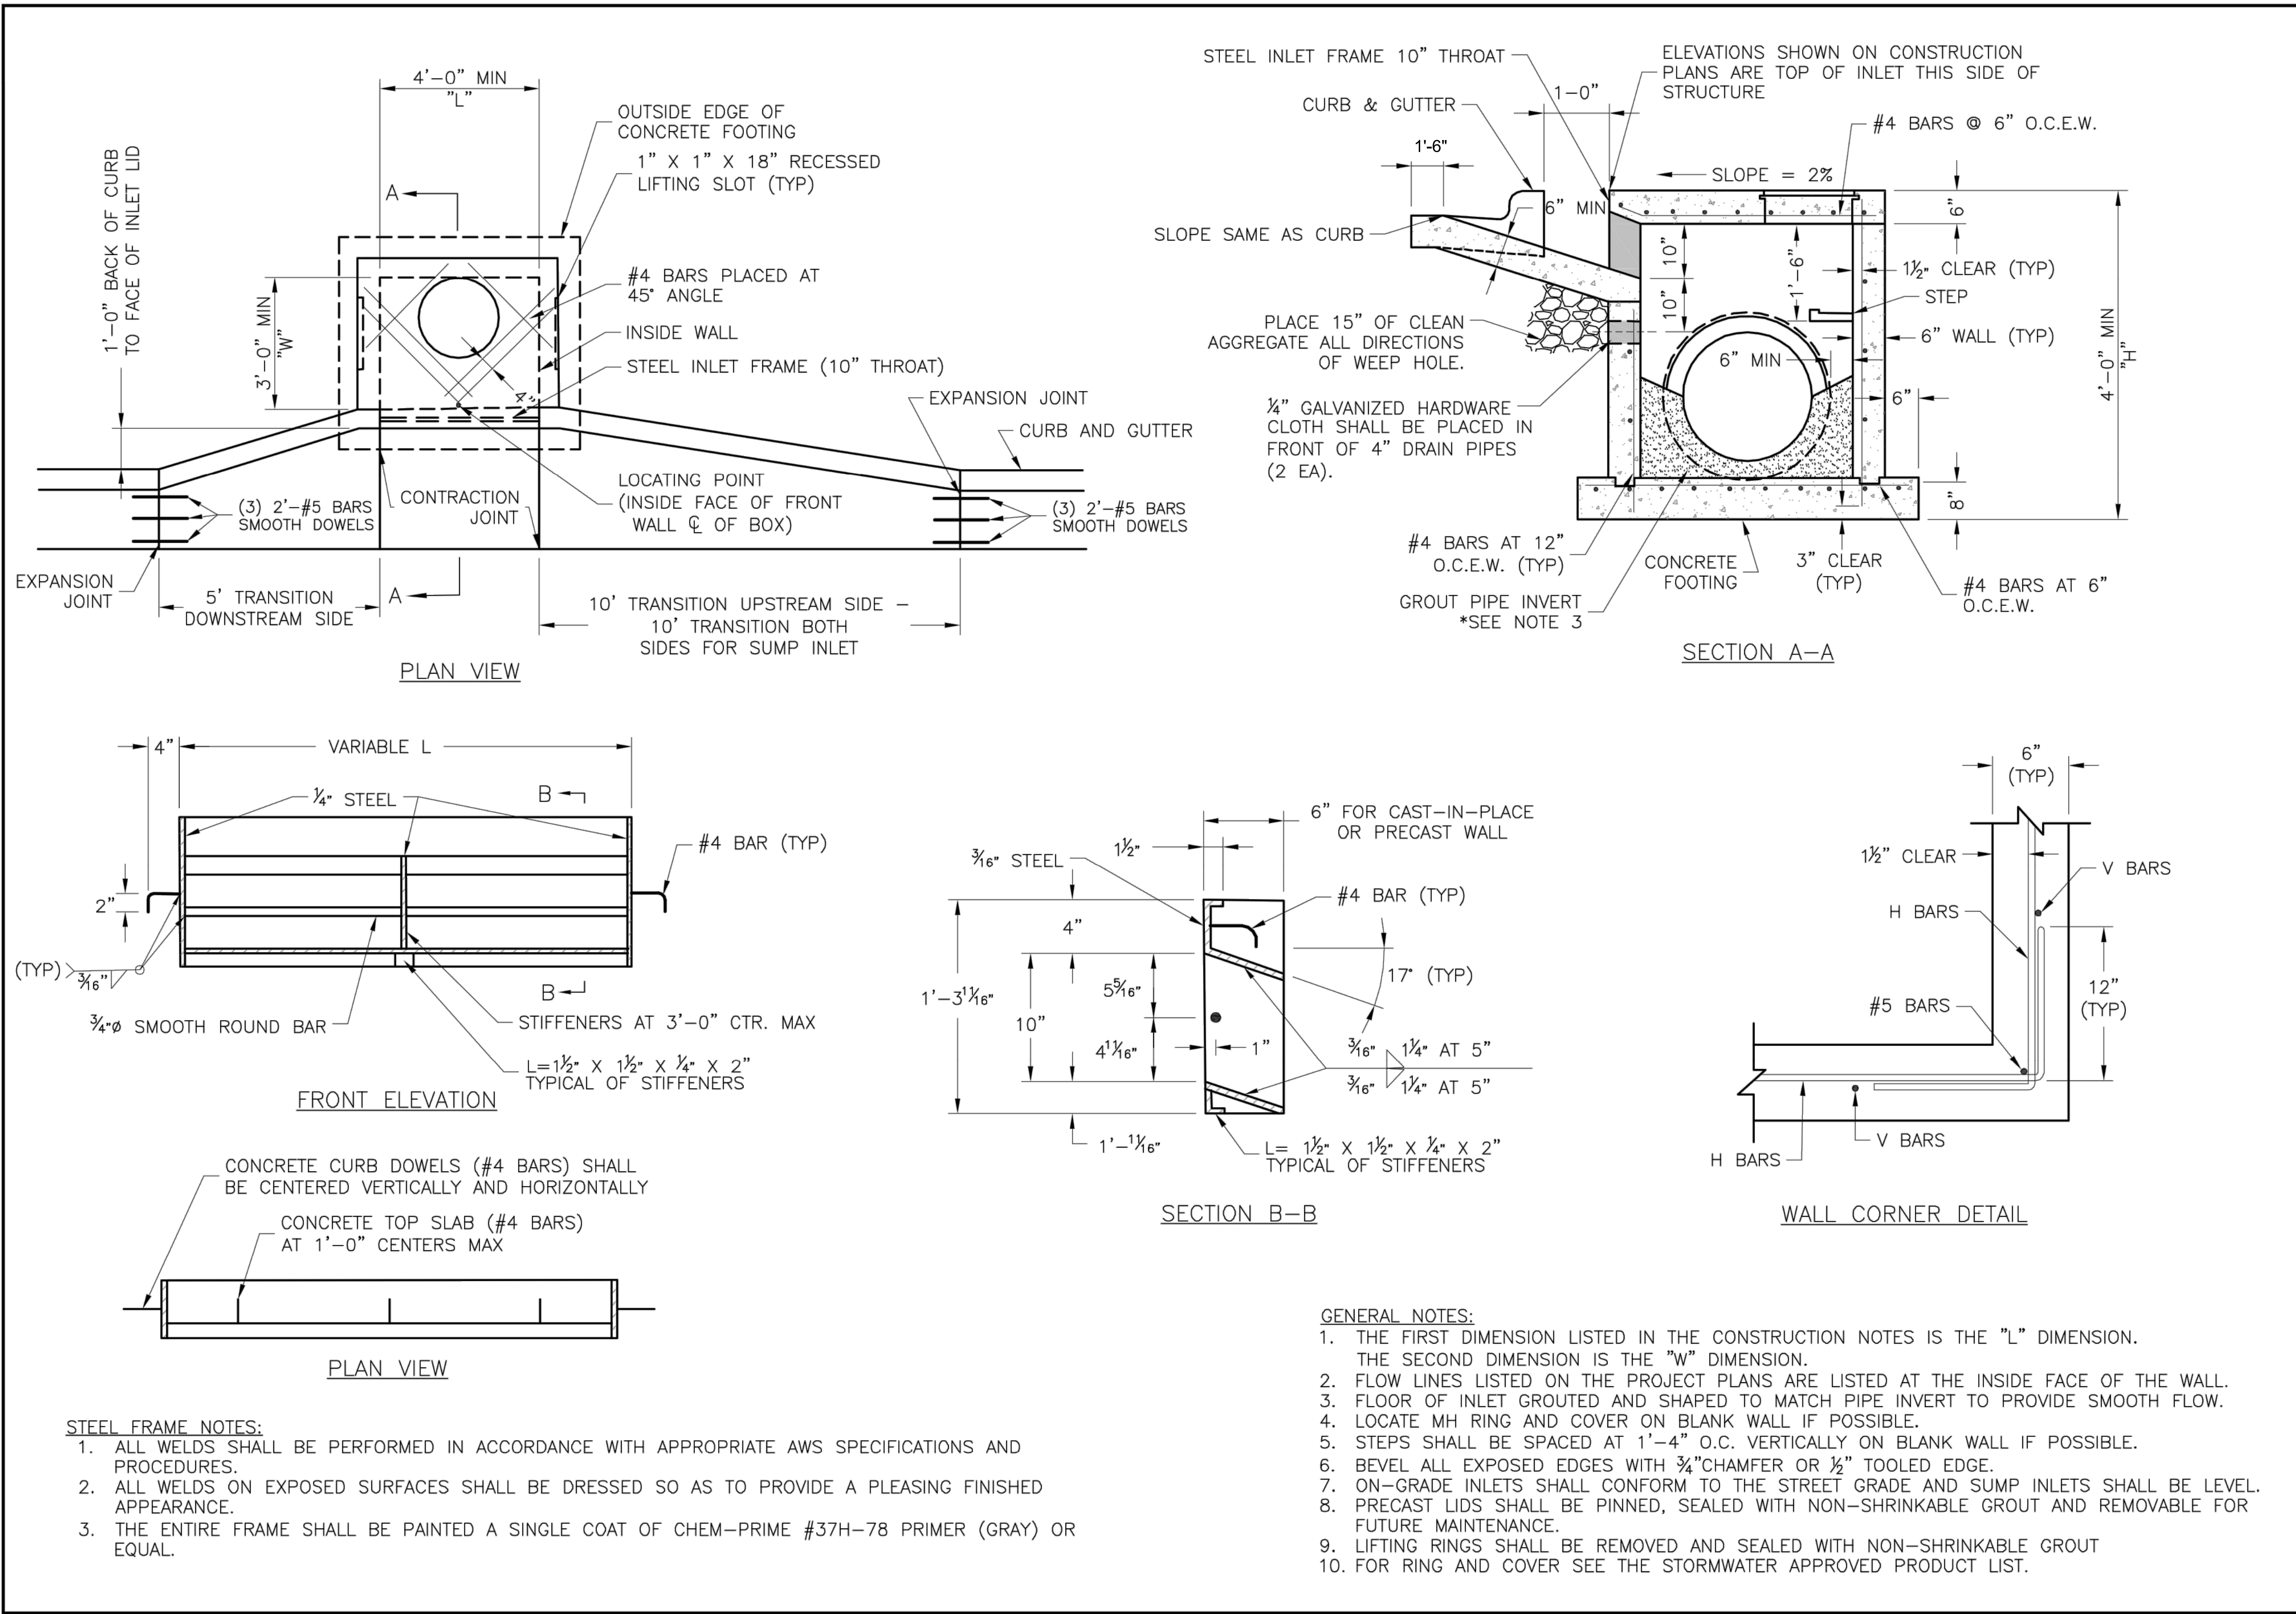

LEE'S SUMMIT MISSOURI		PUBLIC WORKS ENGINEERING DIVISION 220 SE GREEN STREET LEE'S SUMMIT, MO 64063	
STANDARD DETAILS		CITY OF LEE'S SUMMIT, MO	
CITY OF LEE'S SUMMIT, MO		LEE'S SUMMIT, JACKSON COUNTY, MO	
Sheet Name:		CURB INLET DETAIL	
Drawn By: MJF		Checked By: DL	
Date: 04/17		Proj. #:	
STM-1			

RELEASE FOR
CONSTRUCTION
AS NOTED ON PLANS REVIEW
DEVELOPMENT SERVICES
LEE'S SUMMIT, MISSOURI
09/15/2020

olsson

Olsson - Civil Engineering
Professional Engineer
1301 Burlington Street
North Kansas City, MO 64116
TEL 816.361.1177
www.olson.com

STATE OF MISSOURI
JAMES PATRICK GALLAGHER
PE-2018010499
7/28/2020
PROFESSIONAL ENGINEER

BY
REV. NO. 1
DATE 2020.06.29
REVISIONS DESCRIPTION
REVISIONS PER CITY COMMENTS

2020

STORM SEWER DETAILS

HIGHWAY 150 & PRYOR ROAD
ROADWAY IMPROVEMENTS

LEE'S SUMMIT, MO



*COVER AND FRAME MODEL INFORMATION REFER TO THE STORMWATER APPROVED PRODUCT LIST.





STM-6

09/15/2020

2020

DWG: F:\2019\2001-2500\019-2339-A19-Design\AutoCAD\Final Plans\Sheet\STANDARD DETAILS\I_DTL_A192339.dwg
DATE: Jul 27, 2020 11:59pm
USER: jgallagher
XREFS: T_PTBLC_A192339

BEVELED PIPE ENCASEMENT DETAILS								
PIPE DIAMETER	SLOPE	A	B	C	D	E	F	G
15"	3:1	5'-5½"	3'-3"	3'-2"	6'-7"	1	9½"	18"
	4:1	7'-2"		4'-1½"	8'-1¼"	2	12½"	24"
	6:1	10'-7¼"		6'-1"	11'-1½"	3	18¼"	36"
18"	3:1	6'-3"	3'-6"	3'-11½"	7'-4"	2	9½"	18"
	4:1	8'-2¼"		5'-1¾"	9'-1"	3	12½"	24"
	6:1	12'-1½"		7'-7¼"	12'-7½"	4	18¼"	36"
21"	3:1	7'-½"	3'-9"	4'-9"	8'-1"	3	9½"	18"
	4:1	9'-2¾"		6'-2¼"	10'-1¼"	3	12½"	24"
	6:1	13'-7¾"		9'-1½"	14'-1½"	5	18¼"	36"
24"	3:1	7'-10"	4'-0"	5'-6½"	8'-10"	3	9½"	18"
	4:1	10'-3"		7'-2½"	11'-1"	4	12½"	24"
	6:1	15'-2"		10'-7¾"	15'-7½"	6	18¼"	36"
27"	3:1	8'-7½"	4'-3"	6'-4"	9'-7"	4	9½"	18"
	4:1	11'-3½"		8'-3"	12'-1¼"	5	12½"	24"
	6:1	16'-8¼"		12'-2"	17'-1½"	7	18¼"	36"
30"	3:1	9'-5"	4'-6"	7'-1½"	10'-4"	4	9½"	18"
	4:1	12'-3¾"		9'-3¼"	13'-1"	6	12½"	24"
	6:1	18'-2½"		13'-8¼"	18'-7½"	8	18¼"	36"
33"	3:1	10'-2¼"	4'-9"	7'-10¾"	11'-¾"	5	9½"	18"
	4:1	13'-4¼"		10'-3¾"	14'-1¼"	6	12½"	24"
	6:1	19'-8¾"		15'-2½"	20'-1½"	9	18¼"	36"
36"	3:1	10'-11¾"	5'-0"	8'-8¼"	11'-10"	5	9½"	18"
	4:1	14'-4½"		11'-4"	15'-1"	7	12½"	24"
	6:1	21'-3"		16'-8¾"	21'-7½"	10	18¼"	36"
42"	3:1	12'-6¾"	5'-6"	10'-3¼"	13'-4"	6	9½"	18"
	4:1	16'-5¼"		13'-4¾"	17'-1¼"	8	12½"	24"
	6:1	24'-3½"		19'-9¼"	24'-7½"	13	18¼"	36"
48"	3:1	14'-1¾"	6'-0"	11'-10¼"	14'-10"	7	9½"	18"
	4:1	18'-6"		15'-5½"	19'-1¼"	10	12½"	24"
	6:1	27'-4"		22'-9¾"	27'-7½"	15	18¼"	36"
54"	3:1	15'-8¾"	6'-6"	13'-5¼"	16'-4"	8	9½"	18"
	4:1	20'-6¾"		17'-6¼"	21'-1¼"	11	12½"	24"
	6:1	30'-4½"		25'-10¼"	30'-7½"	17	18¼"	36"
60"	3:1	17'-3¾"	7'-0"	15'-¼"	17'-10"	9	9½"	18"
	4:1	22'-7½"		19'-7"	23'-1¼"	12	12½"	24"
	6:1	33'-5"		28'-10¾"	33'-7½"	19	18¼"	36"

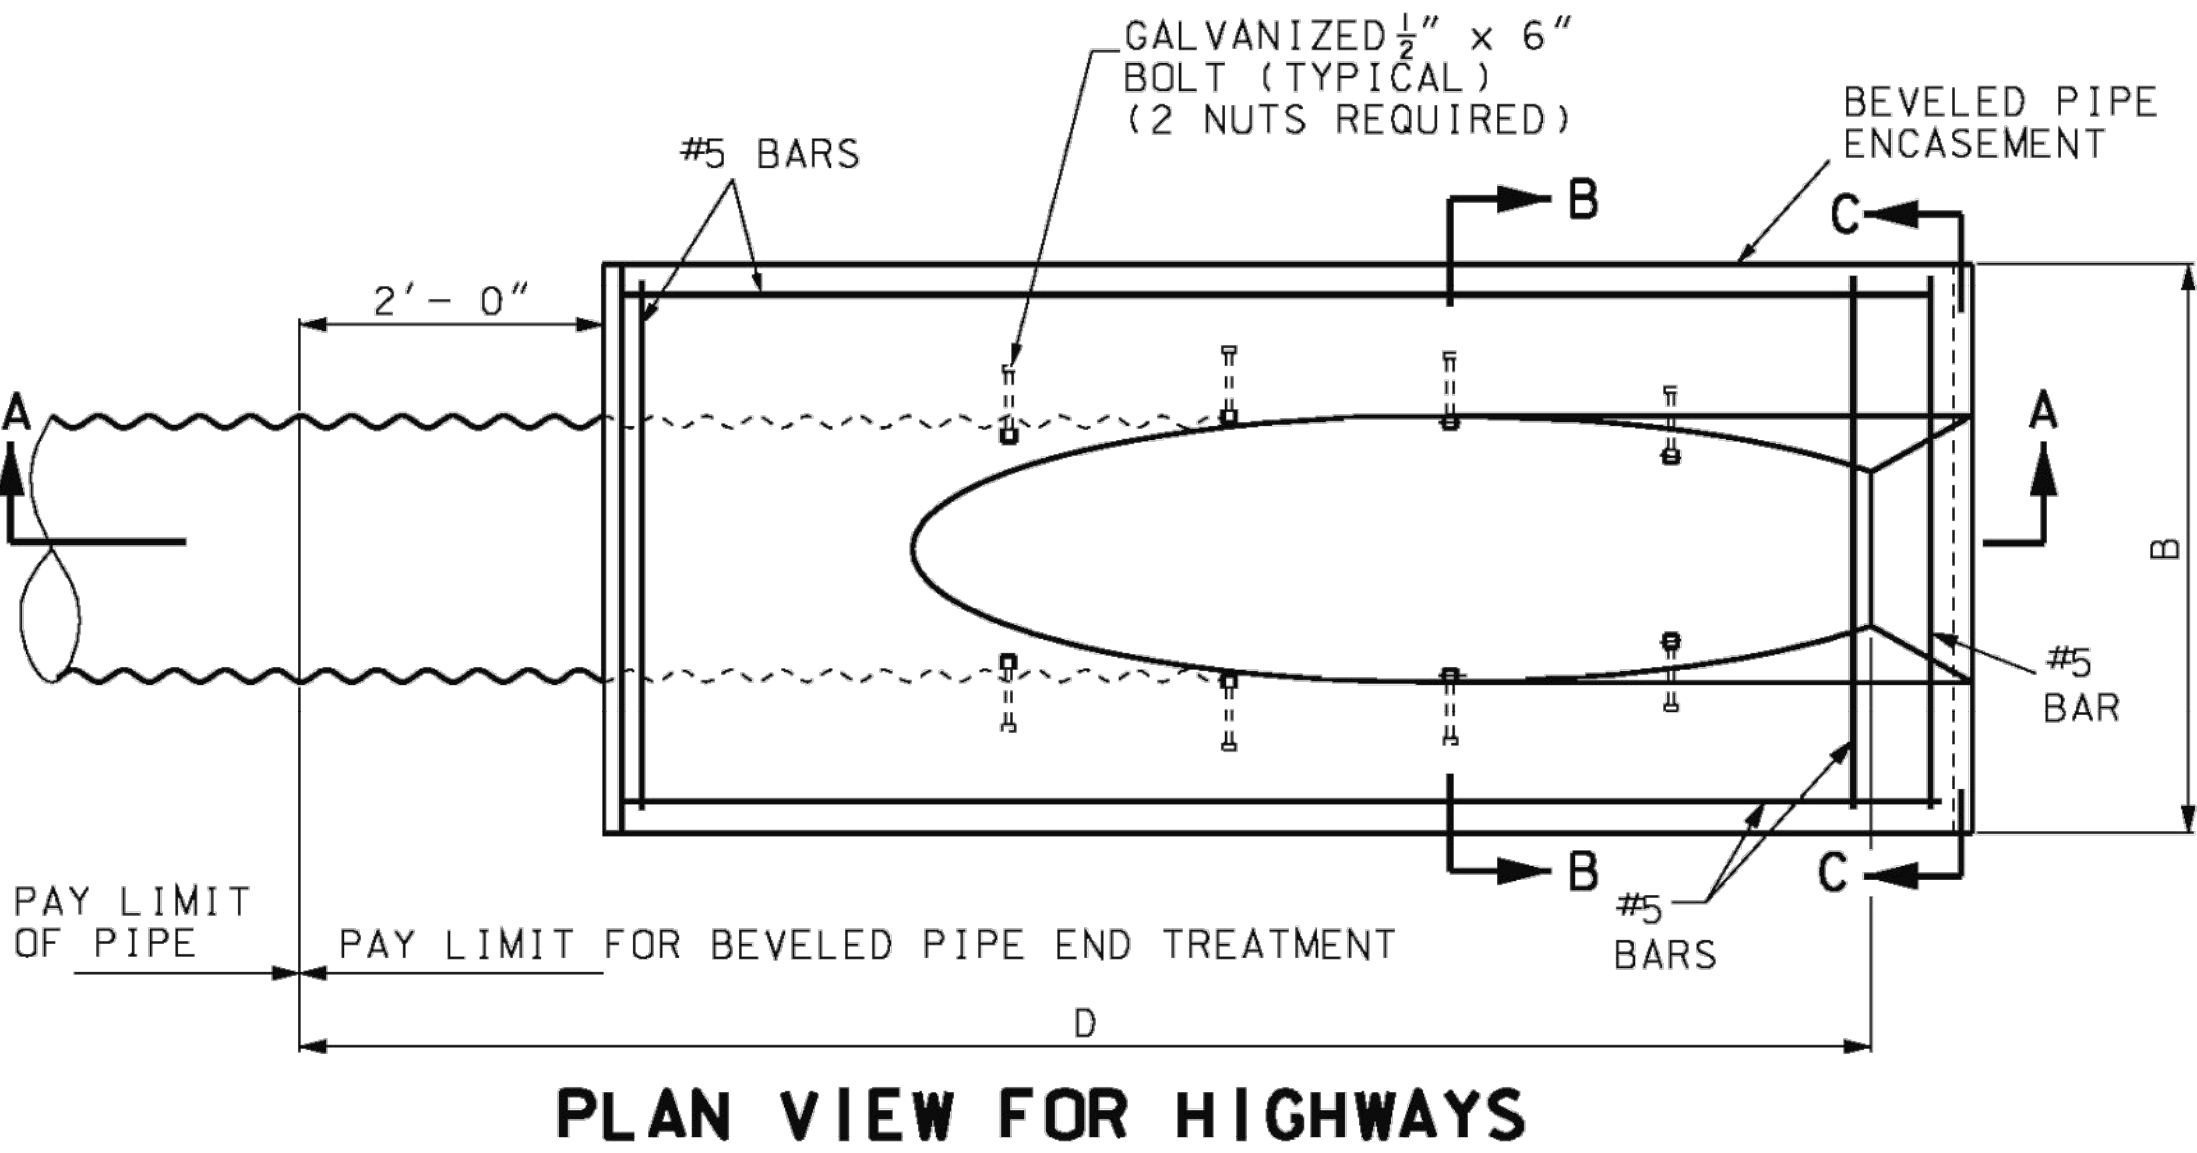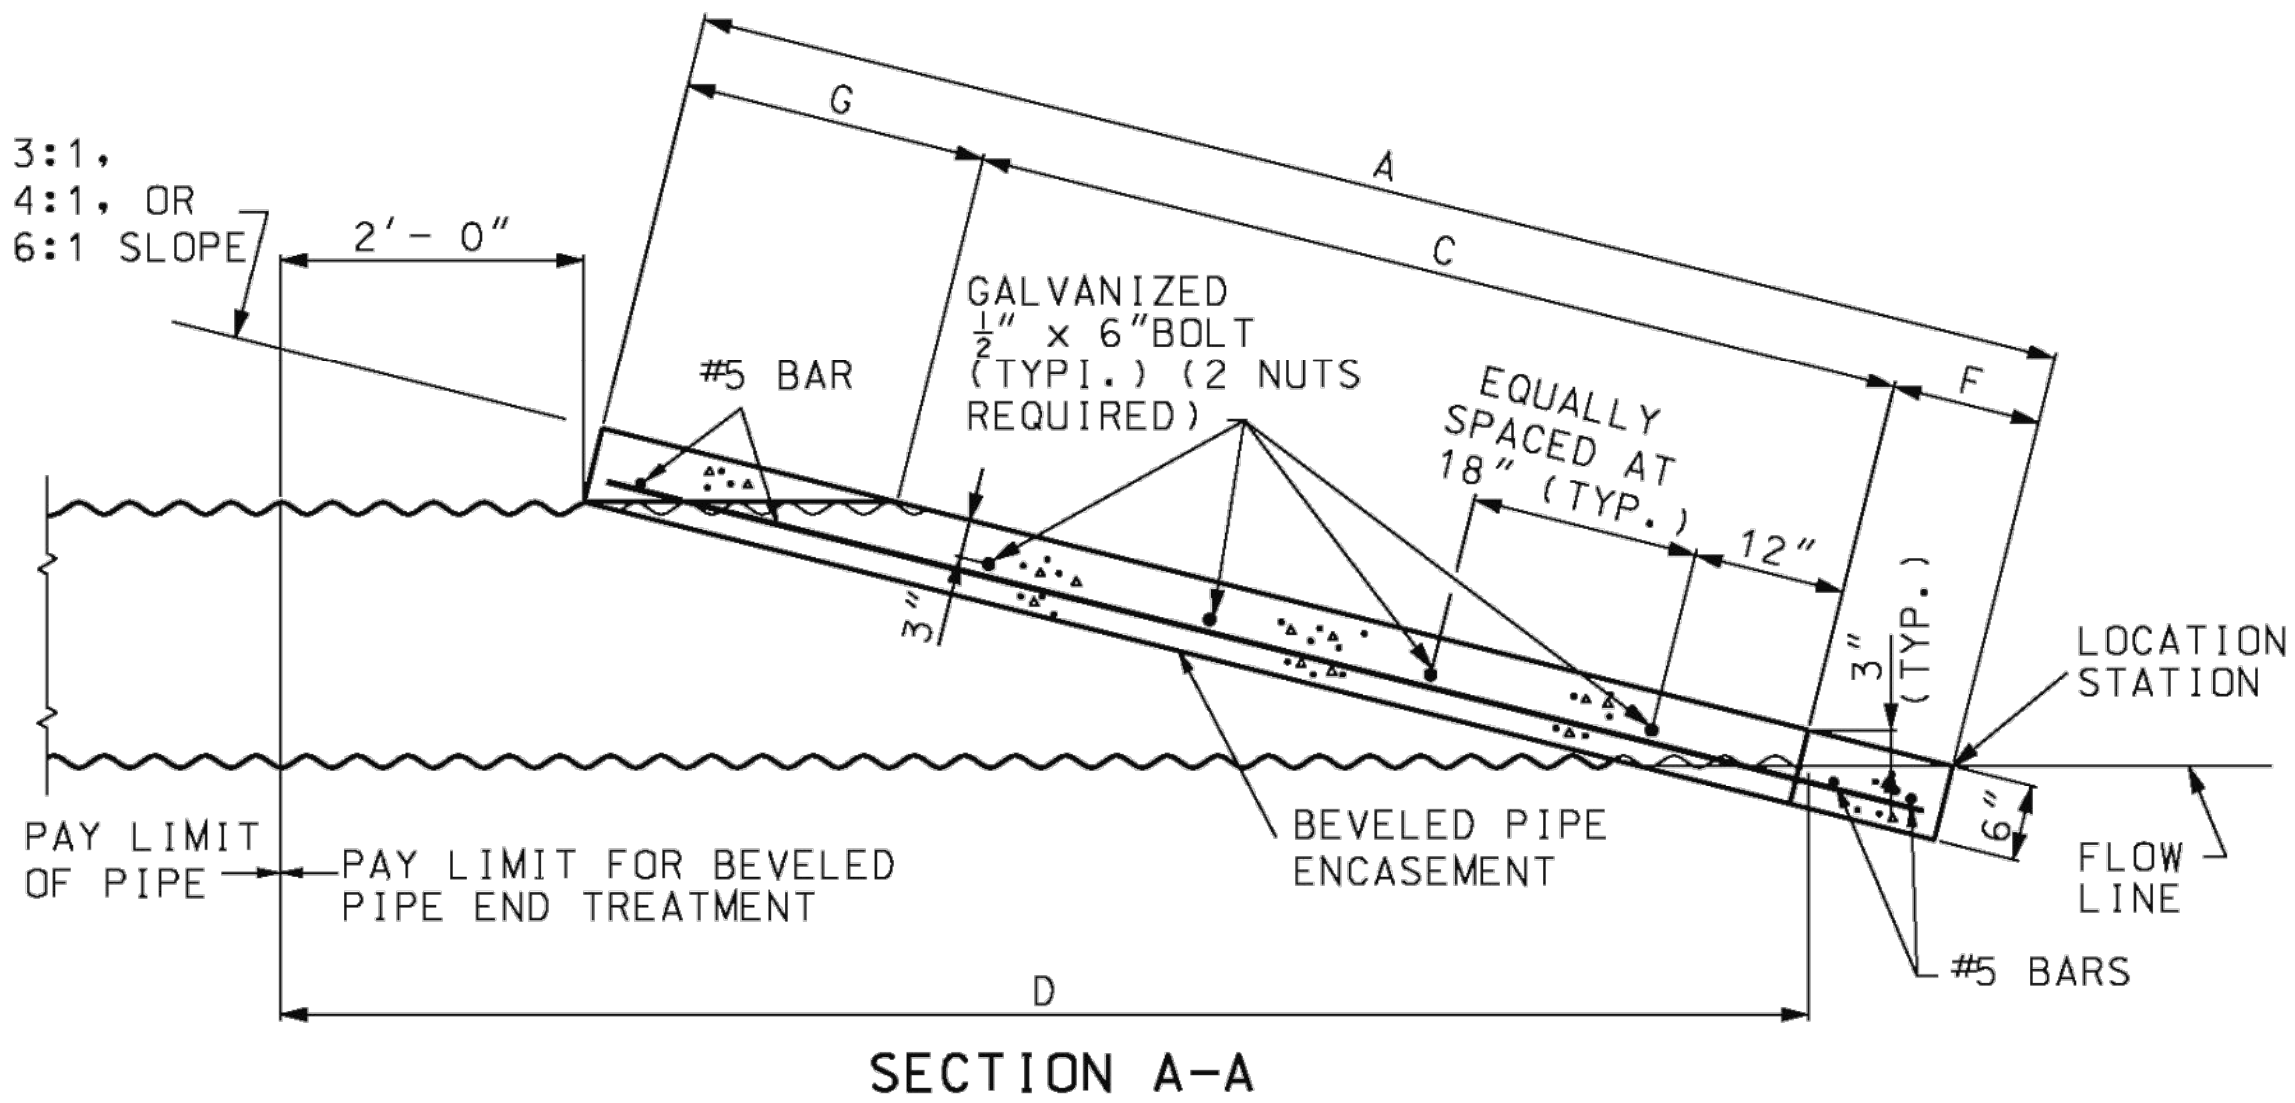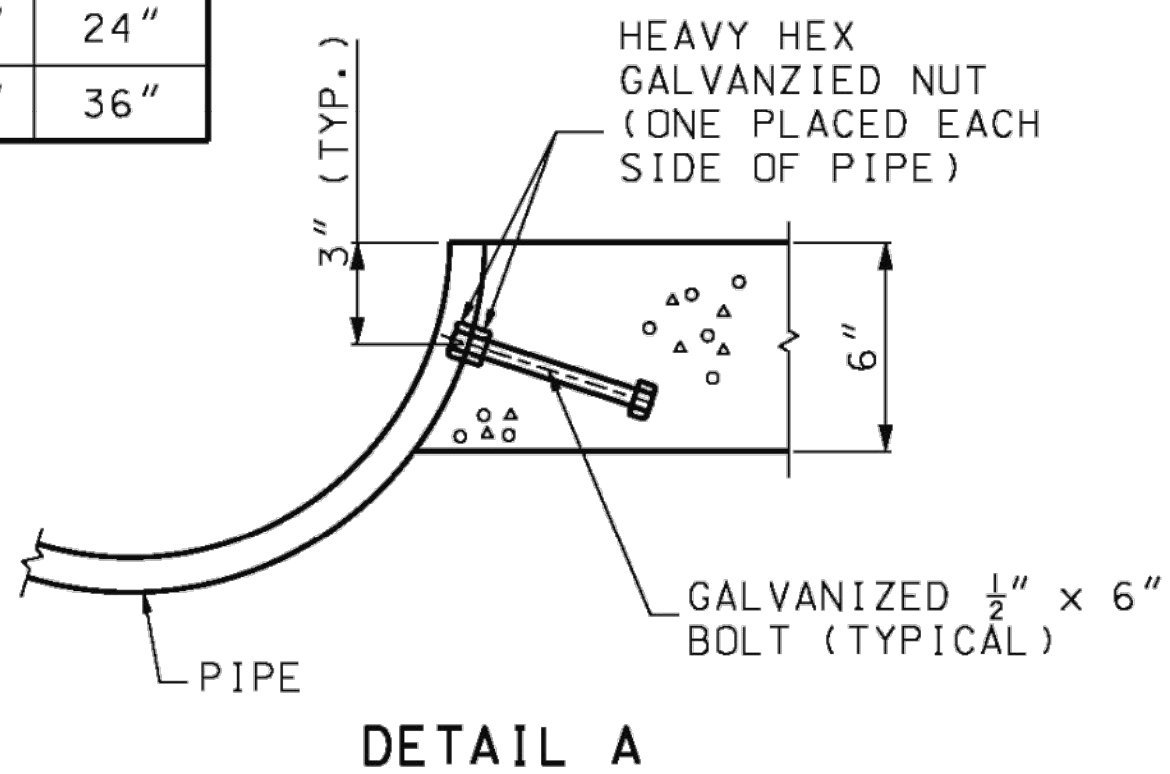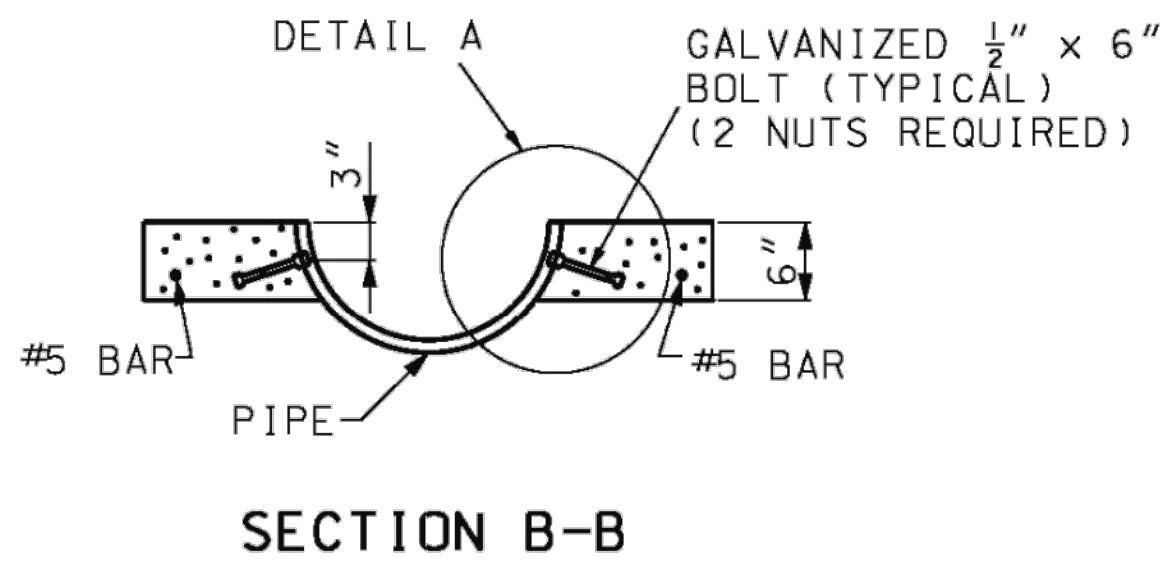

GENERAL NOTES:

CONCRETE USED IN CONSTRUCTION OF THE BEVELED PIPE ENCASEMENT SHALL BE CLASS B CONCRETE OR AN APPROVED COMMERCIAL MIX MEETING REQUIREMENTS OF SECTION 501 OF THE STANDARD SPECIFICATIONS.

REINFORCING STEEL USED IN CONSTRUCTION OF THE BEVELED PIPE ENCASEMENT SHALL MEET THE REQUIREMENTS OF SECTION 1036 OF THE STANDARD SPECIFICATIONS.

BEVELED PIPE ENCASEMENT MAY BE USED WITH EITHER POLYETHYLENE OR CORRUGATED METALLIC COATED STEEL PIPE.

THE PRICE BID PER EACH FOR "BEVELED PIPE END TREATMENT" SHALL BE CONSIDERED FULL COMPENSATION FOR FURNISHING ALL MATERIALS AND INSTALLATION OF THE BEVELED PIPE SECTION AND BEVELED PIPE ENCASEMENT AS SHOWN OR AS DIRECTED BY THE ENGINEER.

THE ½" x 6" BOLT AND NUTS SHALL BE GALVANIZED IN ACCORDANCE WITH AASHTO M232 (ASTM A153) SPECIFICATIONS. LOW CARBON STEEL ANCHOR BOLTS SHALL MEET ASTM A307.

BEVELED PIPE SHALL BE DRILLED AT LOCATIONS SHOWN ON PLANS FOR PLACEMENT OF ½" x 6" GALVANIZED BOLTS. THE ½" x 6" GALVANIZED BOLTS SHALL BE "DOUBLE NUTTED" AS SHOWN AND PLACED IN THE VALLEY OF PIPE CORRUGATIONS.

MISSOURI HIGHWAYS AND TRANSPORTATION COMMISSION			
105 WEST CAPITOL JEFFERSON CITY, MO 65102 1-888-ASK-MODOT (1-888-275-6636)			
BEVELED PIPE END TREATMENT FOR HIGHWAYS			
DATE EFFECTIVE: 07/01/2004 DATE PREPARED: 12/16/2008		SHEET NO. 1 OF 2	
732.05C			

RELEASE FOR
CONSTRUCTION
AS NOTED ON PLANS REVIEW
DEVELOPMENT SERVICES
LEE'S SUMMIT, MISSOURI
09/15/2020

olsson

Olsson - Civil Engineering
1301 Burlington Street
North Kansas City, MO 64116
TEL 816.361.1177
www.olson.com

STATE OF MISSOURI
JAMES PATRICK GALLAGHER
PE-2018010499
7/28/2020
PROFESSIONAL ENGINEER

JAMES PATRICK GALLAGHER
PE-2018010499

BY

REVISIONS DESCRIPTION

REV. NO.

DATE

2020.06.29

1

REVISIONS PER CITY COMMENTS

CULVERT DETAILS

HIGHWAY 150 & PRYOR ROAD
ROADWAY IMPROVEMENTS

2020

LEE'S SUMMIT, MO



drawn by: AKU
checked by: JPG
approved by: JPG
QA/QC by: RBC
project no.: A19-2339
drawing no.: I_DTL_A192339
date: 2020.07.09

SHEET 33 of 63

DWG: F:\2019\2001-2500\019-2339-A140-Design\AutoCAD\Final Plans\Sheets\BDR\EROSION CONTROL\T.ERC-A192339.dwg USER: jgalagher
DATE: Jul 28, 2020 12:00pm XREFS: T_PBASE-A192339 T_PDRK-A192339 T_PSTRM-A192339 C:\BASE-A192339

EROSION CONTROL NOTES

1. THE CONTRACTOR SHALL BE RESPONSIBLE FOR MAINTENANCE OF ALL EROSION & SEDIMENT CONTROL MEASURES AND PRACTICES THROUGHOUT THE PROJECT INCLUDING ANY AND ALL FINES ASSOCIATED WITH EROSION CONTROL VIOLATIONS.
2. EROSION CONTROL IS THE CONTRACTOR'S RESPONSIBILITY. THIS PLAN SHOULD BE USED AS A GUIDE AND REPRESENTS THE MINIMUM EROSION CONTROL DEVICES REQUIRED.
3. EROSION CONTROL MEASURES WILL BE MAINTAINED AT ALL TIMES. ADDITIONAL EROSION AND SEDIMENT CONTROL MEASURES WILL BE INSTALLED IF DEEMED NECESSARY BY ON SITE INSPECTION.
4. CONTRACTOR IS RESPONSIBLE FOR INSPECTING AND REPAIRING ALL EROSION AND SEDIMENT CONTROL DEVICES AFTER EACH RAINFALL EVENT.
5. THE CONTRACTOR SHALL PROVIDE ANY FURTHER EROSION CONTROL MEASURES IN ADDITION TO THOSE LISTED TO ENSURE THAT SILT WILL NOT LEAVE THE PROJECT CONFINES.
6. THE CONTRACTOR IS RESPONSIBLE FOR REMOVING THE TEMPORARY EROSION AND SEDIMENT CONTROL DEVICES AFTER COMPLETION OF CONSTRUCTION AND ONLY WHEN AREAS HAVE BEEN STABILIZED WITH A HEALTHY STAND OF PERMANENT VEGETATION.
7. THE CONTRACTOR IS RESPONSIBLE FOR REMOVING SILT FROM SITE IF NOT REUSABLE ON-SITE AND ASSURING PLAN ALIGNMENT AND GRADE IN ALL DITCHES AT COMPLETION OF CONSTRUCTION.
8. THE CONTRACTOR SHALL ENSURE THAT ALL DRAINAGE STRUCTURES, FLUMES, PIPES, ETC. ARE CLEANED OUT AND WORKING PROPERLY AT TIME OF ACCEPTANCE.
9. THE CONTRACTOR SHALL PROVIDE ANY TEMPORARY STABILIZATION AS REQUIRED.
10. THE CONTRACTOR SHALL PROVIDE A TEMPORARY CONSTRUCTION ENTRANCE/EXIT FOR VEHICULAR TRAFFIC AT LOCATION SHOWN.
11. ALL EROSION CONTROL DEVICES SHALL CONFORM TO THE APPLICABLE SECTIONS OF THE STANDARD SPECIFICATIONS AND DESIGN CRITERIA OF THE ENGINEERING DIVISION, DEPARTMENT OF PUBLIC WORKS, CITY OF SPRINGFIELD, MISSOURI.
12. REFERENCE DETAILS THIS SHEET FOR TYPICAL EROSION CONTROL DEVICE INSTALLATION.
13. THE CONTRACTOR WILL BE REQUIRED TO CLEAN THE STREETS OF DEPOSITED MUD AS FREQUENTLY AS NEEDED AS DETERMINED BY THE ENGINEER TO KEEP THEM USABLE AND TO CONTROL DUST.
14. PRIOR TO GRADING ACTIVITIES, CONTRACTOR MUST HAVE TEMPORARY BMP'S INSPECTED BY THE CITY.
15. AREAS STRIPPED OF VEGETATION THAT ARE LEFT EXPOSED FOR MORE THAN 14 DAYS SHALL BE TEMPORARILY SEEDED OR MULCHED TO PREVENT EROSION. IF MULCHED, CONTRACTOR SHALL CRIMP THE MULCH INTO THE EXPOSED GROUND.
16. THE CONTRACTOR SHALL PROTECT ALL STORM SEWER STRUCTURES WITH COMPOST FILTER SOCK IN LIEU OF GRAVEL FILTER BAGS UNTIL GRASS IS ESTABLISHED.
17. ALL DISTURBED AREAS NOT RECEIVING OTHER PERMANENT STABILIZATION SUCH AS PAVEMENT, ROOFS, SOD, ETC., SHALL BE SODDED OR SEEDED AND MULCHED, ACCORDING TO THE STANDARD SPECIFICATIONS AND DESIGN CRITERIA OF THE ENGINEERING DIVISION, DEPARTMENT OF PUBLIC WORKS, CITY OF LEE'S SUMMIT, MISSOURI.
18. CONTRACTOR IS RESPONSIBLE FOR PHASED INSTALLATION OF EROSION CONTROL BMP'S IN ORDER TO PREVENT SEDIMENT FROM BREACHING THE LIMITS OF DISTURBANCE.

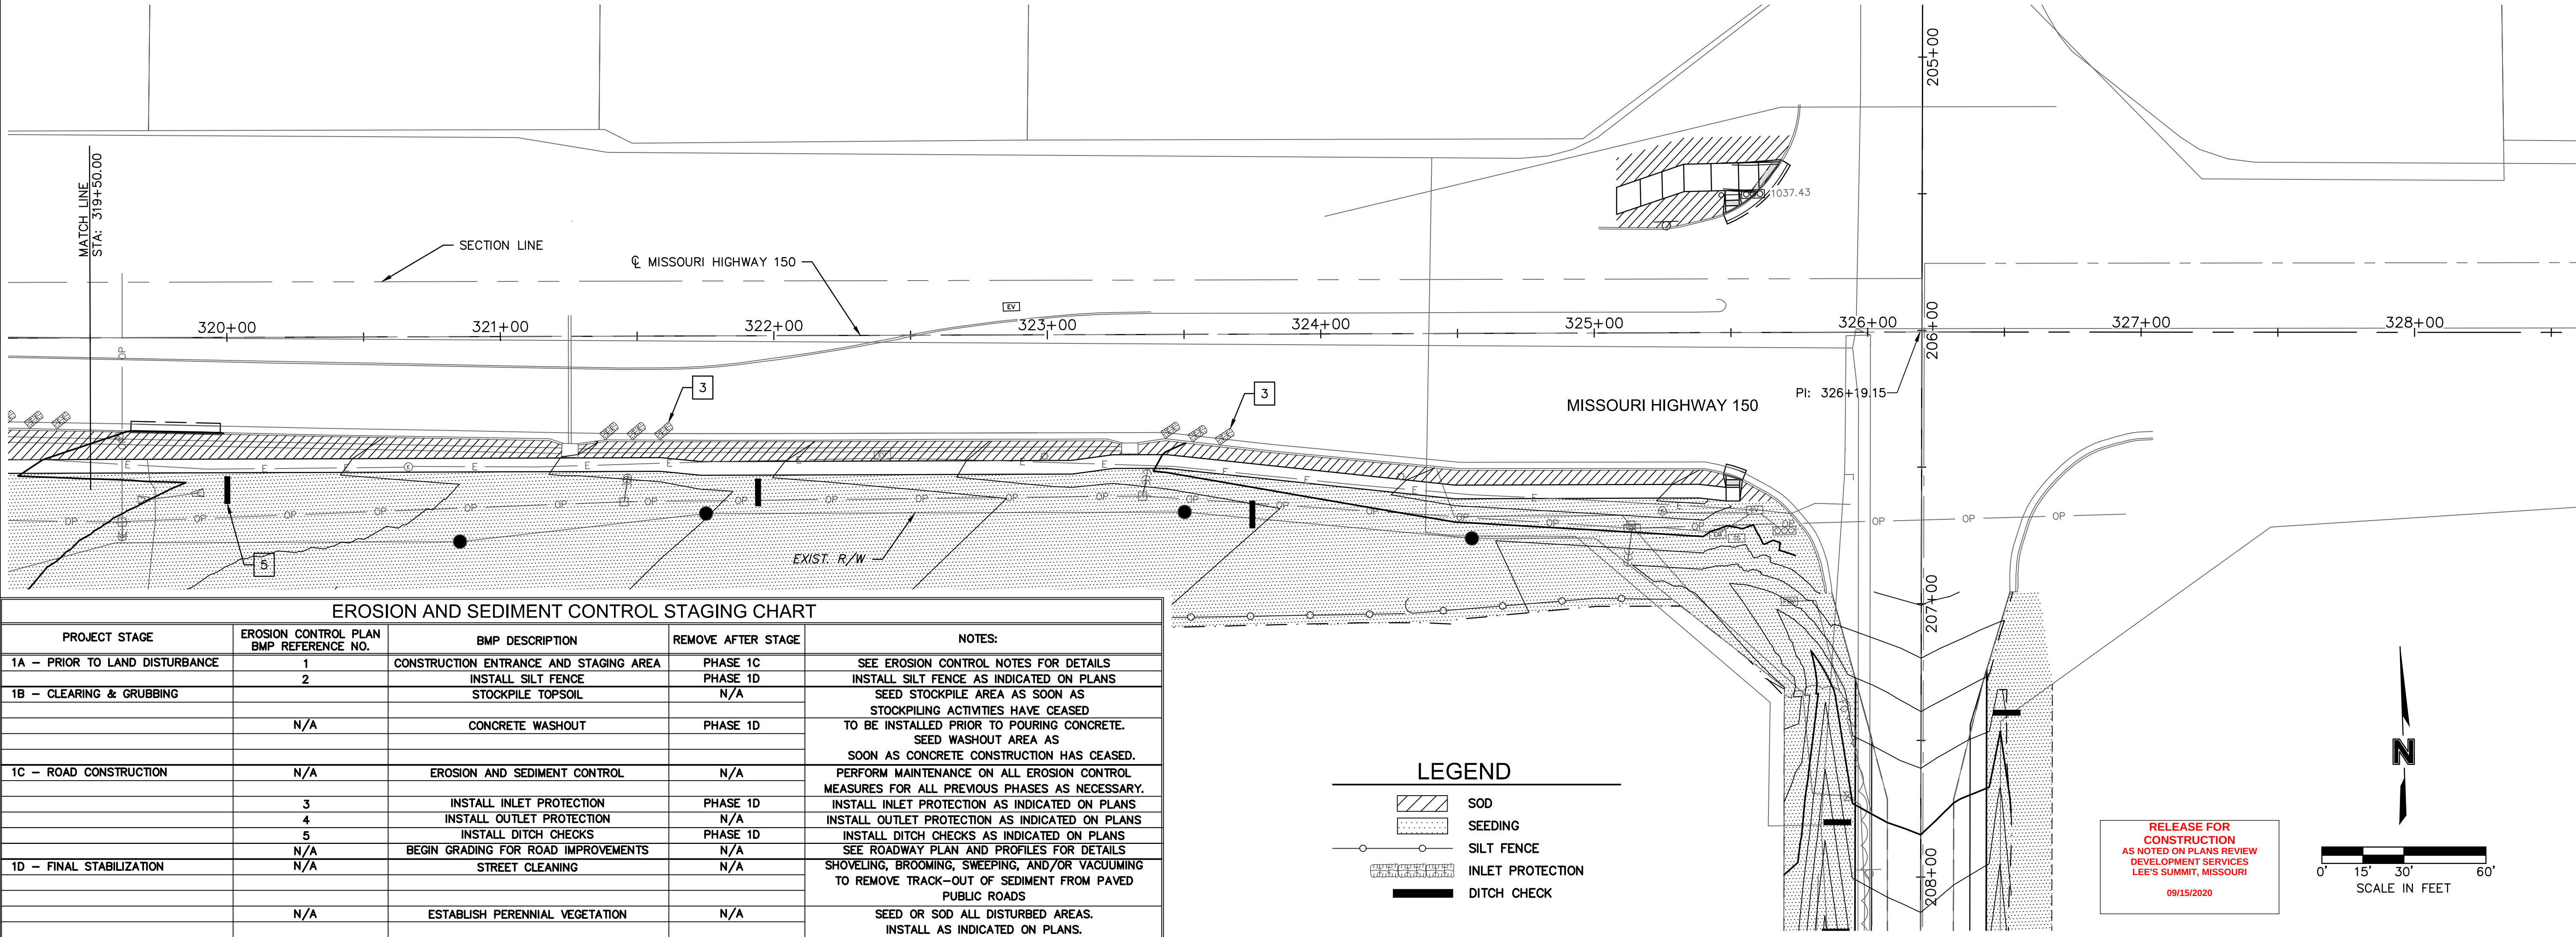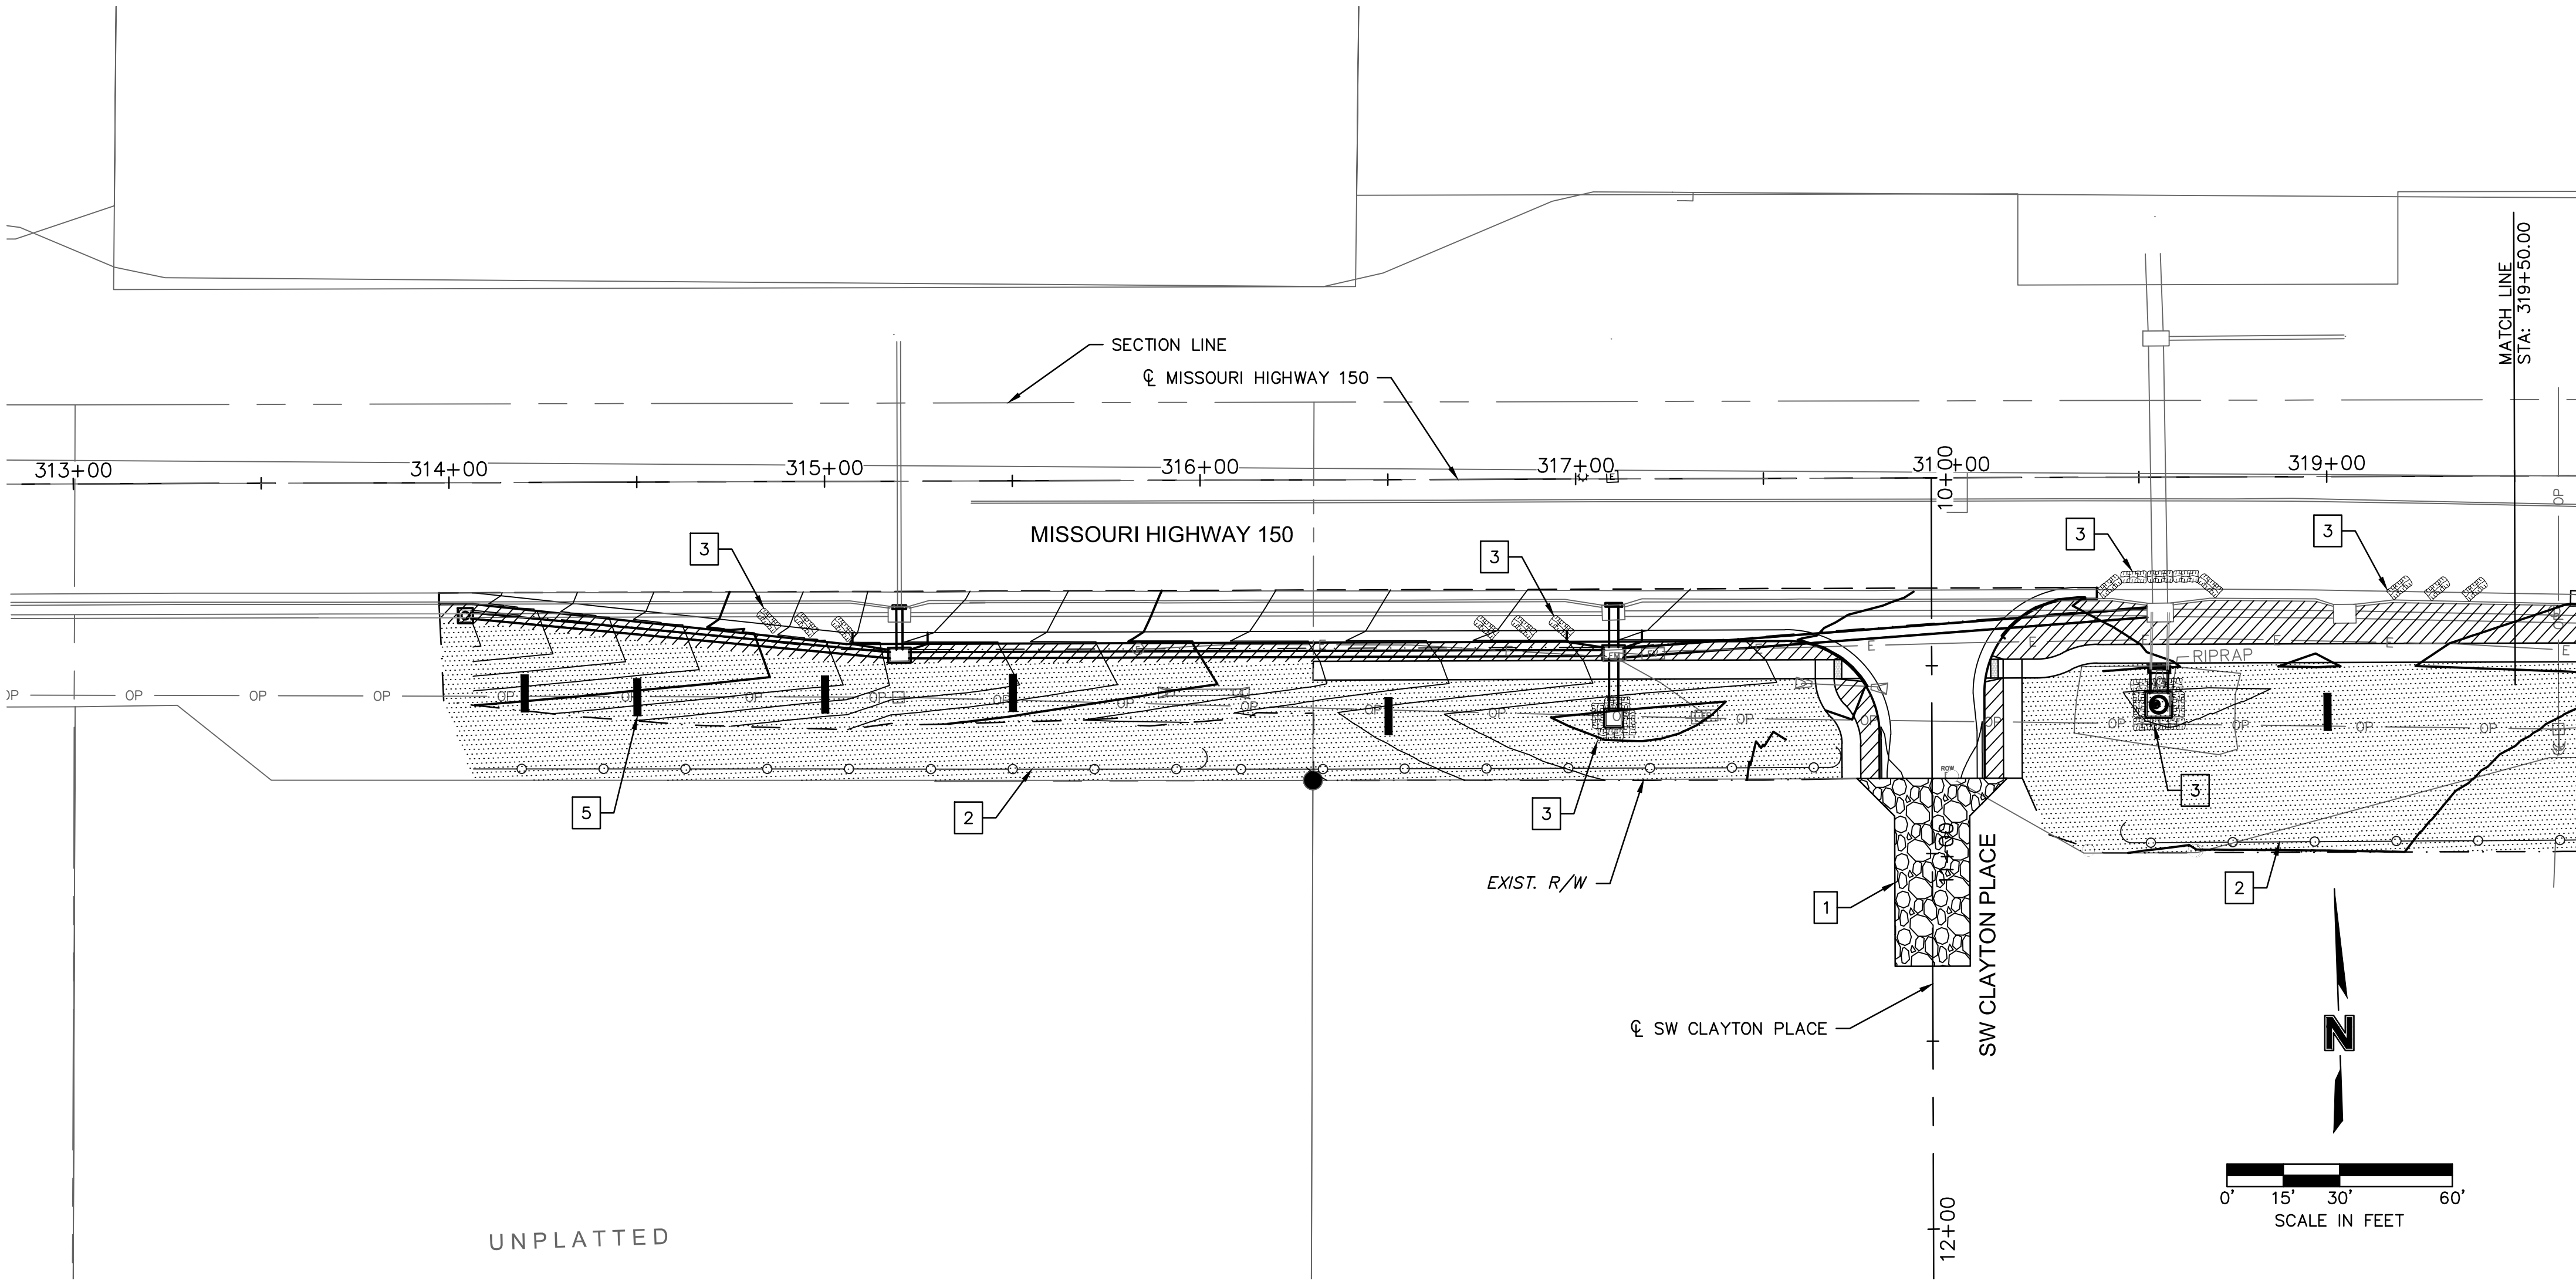

EROSION AND SEDIMENT CONTROL STAGING CHART

PROJECT STAGE	EROSION CONTROL PLAN BMP REFERENCE NO.	BMP DESCRIPTION	REMOVE AFTER STAGE	NOTES:
1A - PRIOR TO LAND DISTURBANCE	1	CONSTRUCTION ENTRANCE AND STAGING AREA	PHASE 1C	SEE EROSION CONTROL NOTES FOR DETAILS
1B - CLEARING & GRUBBING	2	INSTALL SILT FENCE	PHASE 1D	INSTALL SILT FENCE AS INDICATED ON PLANS
		STOCKPILE TOPSOIL	N/A	SEED STOCKPILE AREA AS SOON AS STOCKPILING ACTIVITIES HAVE CEASED
	N/A	CONCRETE WASHOUT	PHASE 1D	TO BE INSTALLED PRIOR TO POURING CONCRETE. SEED WASHOUT AREA AS SOON AS CONCRETE CONSTRUCTION HAS CEASED.
1C - ROAD CONSTRUCTION	N/A	EROSION AND SEDIMENT CONTROL	N/A	PERFORM MAINTENANCE ON ALL EROSION CONTROL MEASURES FOR ALL PREVIOUS PHASES AS NECESSARY.
	3	INSTALL INLET PROTECTION	PHASE 1D	INSTALL INLET PROTECTION AS INDICATED ON PLANS
	4	INSTALL OUTLET PROTECTION	N/A	INSTALL OUTLET PROTECTION AS INDICATED ON PLANS
	5	INSTALL DITCH CHECKS	PHASE 1D	INSTALL DITCH CHECKS AS INDICATED ON PLANS
	N/A	BEGIN GRADING FOR ROAD IMPROVEMENTS	N/A	SEE ROADWAY PLAN AND PROFILES FOR DETAILS
1D - FINAL STABILIZATION	N/A	STREET CLEANING	N/A	SHOVELING, BROOMING, SWEEPING, AND/OR VACUUMING TO REMOVE TRACK-OUT OF SEDIMENT FROM PAVED PUBLIC ROADS
	N/A	ESTABLISH PERENNIAL VEGETATION	N/A	SEED OR SOD ALL DISTURBED AREAS. INSTALL AS INDICATED ON PLANS.

LEGEND

- SOD
- SEEDING
- SILT FENCE
- INLET PROTECTION
- DITCH CHECK

RELEASE FOR
CONSTRUCTION
AS NOTED ON PLANS REVIEW
DEVELOPMENT SERVICES
LEE'S SUMMIT, MISSOURI
09/15/2020

olsson

Olsson - Civil Engineering
1301 Burlington Street
North Kansas City, MO 64116
TEL 816.361.1177
www.olson.com

STATE OF MISSOURI
JAMES PATRICK GALLAGHER
PE-2018010499
7/28/2020
PROFESSIONAL ENGINEER



BY
REV. NO. 1
DATE 2020.06.29
REVISIONS DESCRIPTION
REVISIONS PER CITY COMMENTS

EROSION CONTROL PLAN
HIGHWAY 150 & PRYOR ROAD
ROADWAY IMPROVEMENTS
LEE'S SUMMIT, MO
2020

drawn by: AKU
checked by: JPG
approved by: JPG
QA/QC by: RBC
project no.: A19-2339
drawing no.: T.ERC A192339
date: 2020.07.09

SHEET
34 of 63

DWG: F:\2019\2001-2500\019-2339-A140-Design\AutoCAD\Final Plans\Sheets\BDR\EROSION_CONTROL\T_ERC-A192339.dwg USER: jgallagher
DATE: Jul 28, 2020 12:00pm XREFS: T_FBASE_A192339 T_PTRM_A192339 T_PTRM_A192339

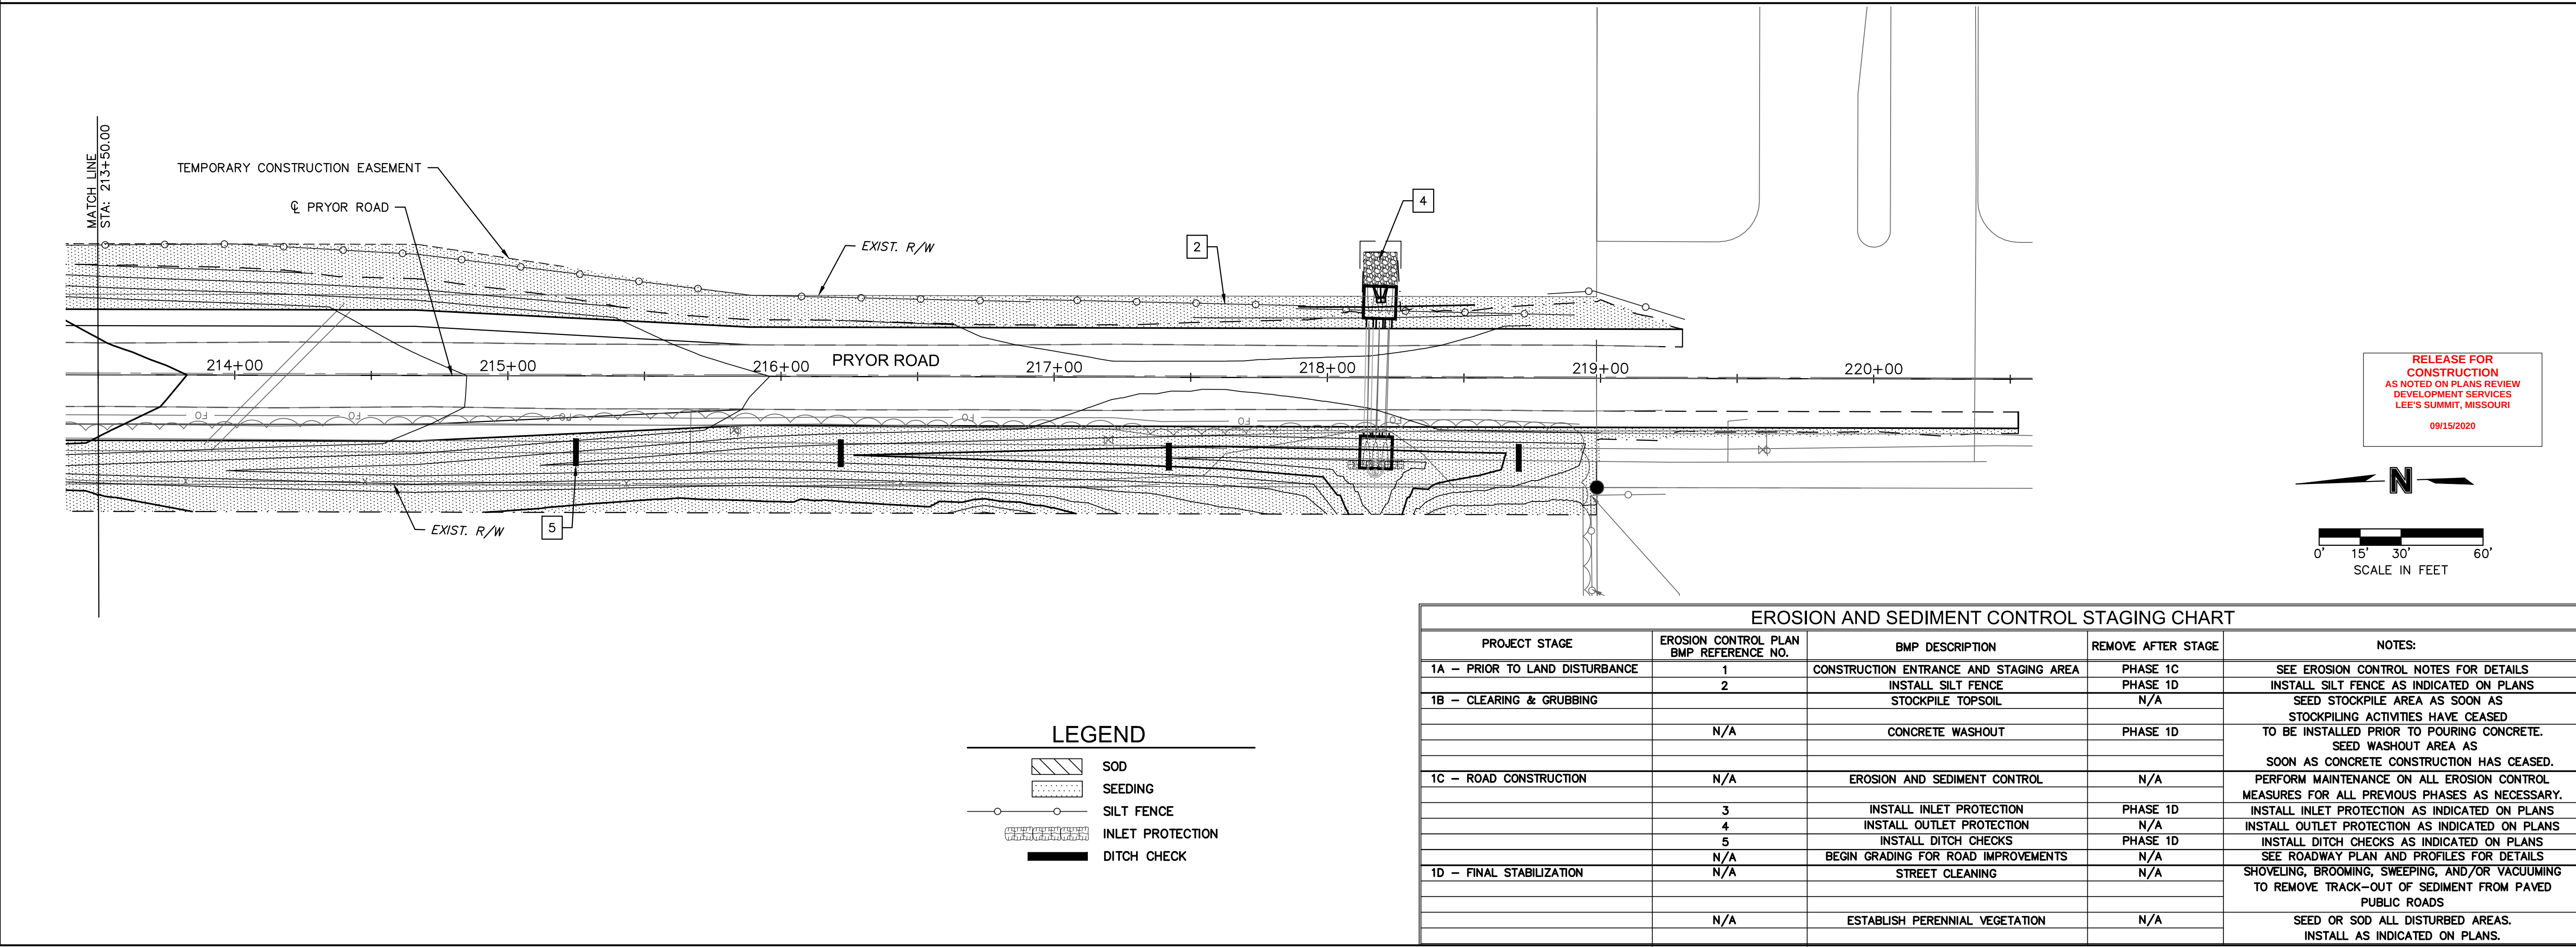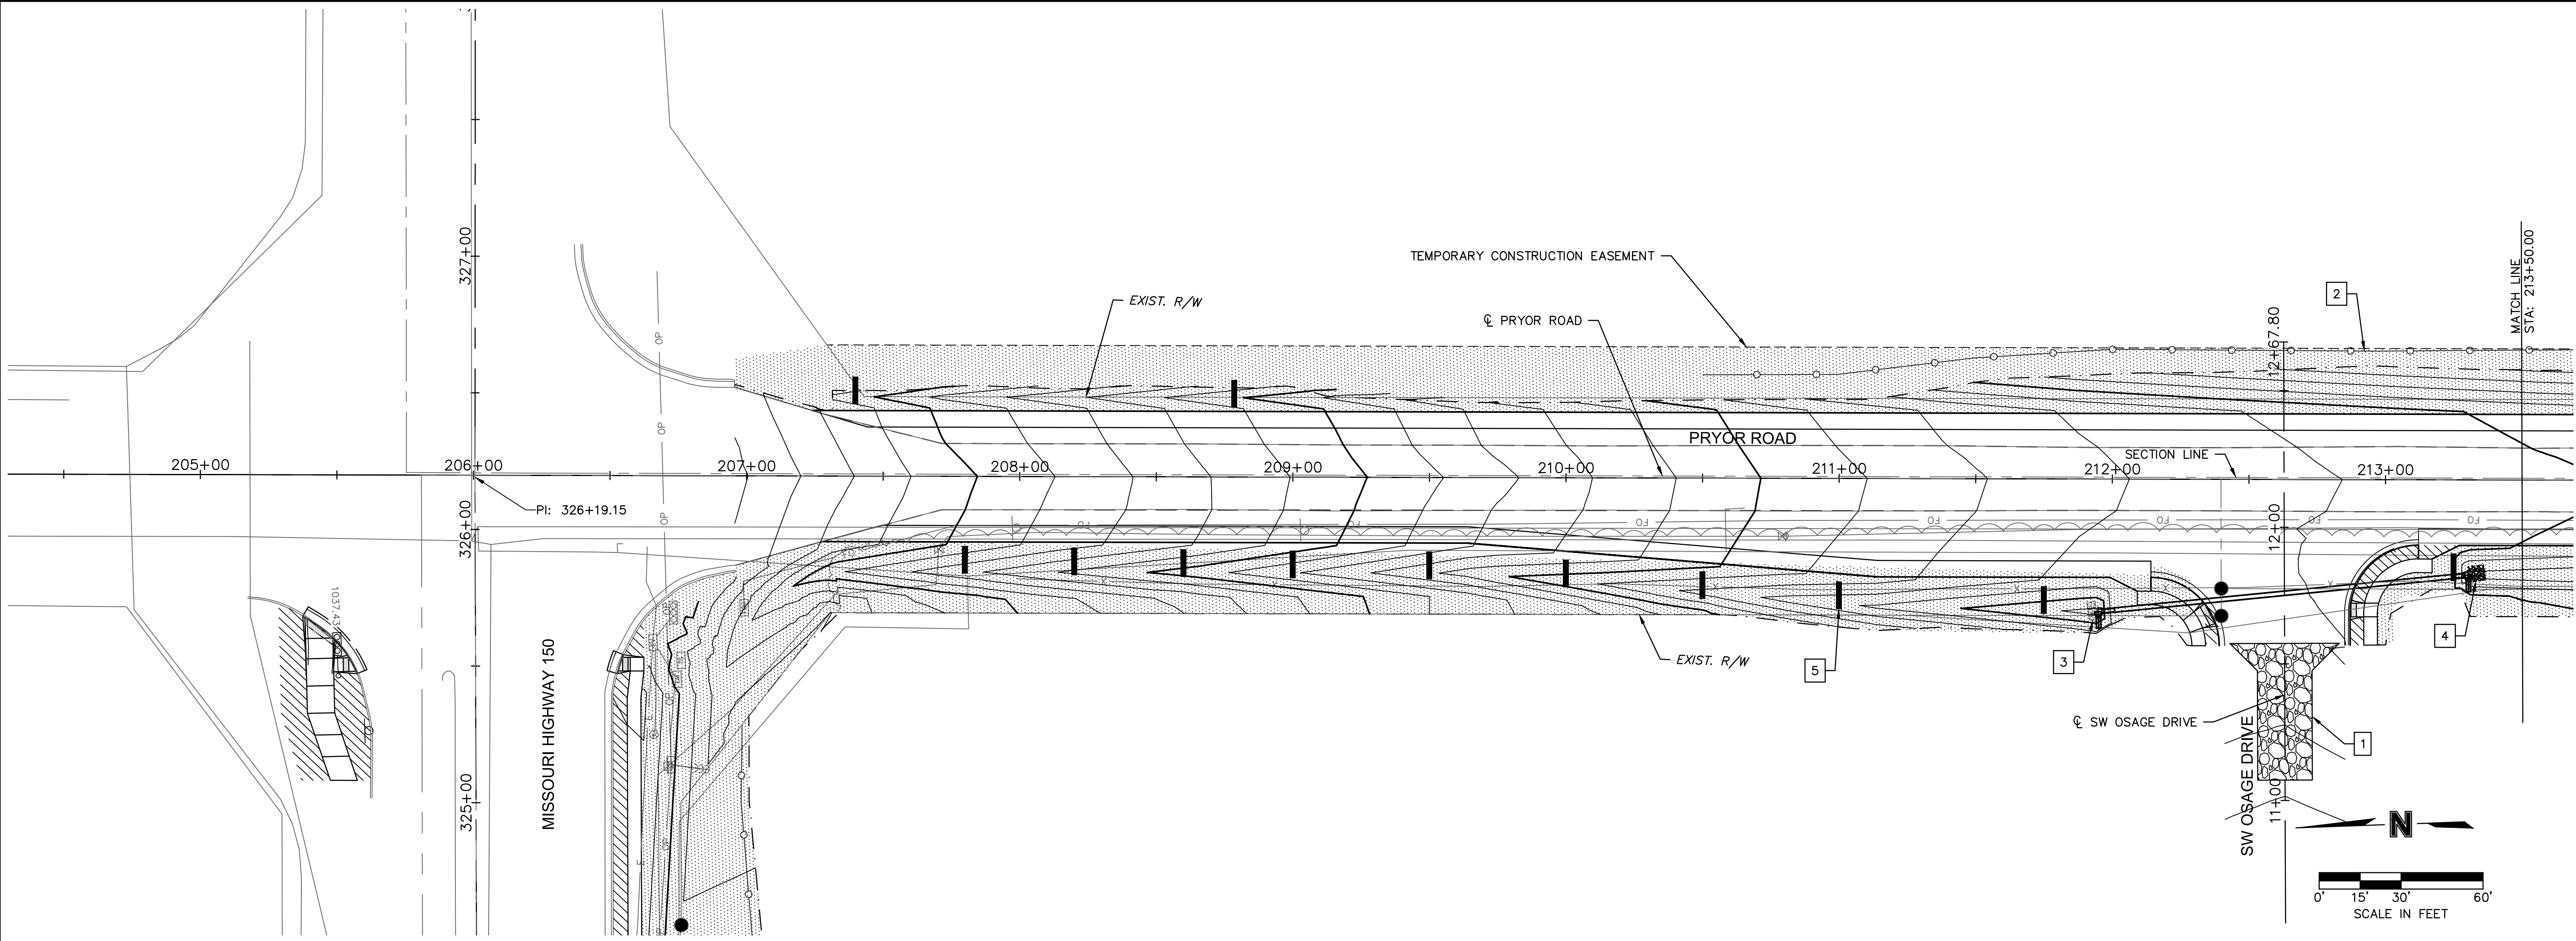

Olsson - Civil Engineering
1301 Burlington Street
North Kansas City, MO 64116
TEL 816.361.1177
www.olson.com


BY	
REVISIONS	

REV.	DATE	DESCRIPTION
1	2020.06.29	REVISIONS PER CITY COMMENTS

EROSION CONTROL PLAN	2020
HIGHWAY 150 & PRYOR ROAD ROADWAY IMPROVEMENTS	
LEE'S SUMMIT, MO	

drawn by:	AKU
checked by:	JPG
approved by:	JPG
QA/QC by:	RBC
project no.:	A19-2339
drawing no.:	T_ERC_A192339
date:	2020.07.09

SHEET
35 of 63

 

Not to Scale



Not to Scale



Not to Scale

Notes for Construction Entrance:

1. Avoid locating on steep slopes, at curves on public roads, or downhill of disturbed area.
2. Remove all vegetation and other unsuitable material from the foundation area, grade, and crown for positive drainage.
3. If slope towards the public road exceeds 2%, construct a 6- to 8-inch high ridge with 3H:1V side slopes across the foundation approximately 15 feet from the edge of the public road to divert runoff from it.
4. Install pipe under the entrance if needed to maintain drainage ditches along public roads.
5. Place stone to dimensions and grade as shown on plans. Leave surface sloped for drainage.
6. Divert all surface runoff and drainage from the entrance to a sediment control device.
7. If conditions warrant, place geotextile fabric on the graded foundation to improve stability.

Maintenance for Construction Entrance:

1. Reshape entrance as needed to maintain function and integrity of Installation. Top dress with clean aggregate as needed.

CONSTRUCTION ENTRANCE


Construction Entrance modified from 2015 Overland Park Standard Details for Erosion and Sediment Control; Concrete Washout modified from 2009 City of Great Bend Standard Drawings.

Notes for Concrete Washout:

1. Concrete washout areas shall be installed prior to any concrete placement on site.
2. Concrete washout area shall include a flat subsurface pit sized relative to the amount of concrete to be placed on site. The slopes leading out of the subsurface pit shall be 3:1. The vehicle tracking pad shall be sloped towards the concrete washout area.
3. Vehicle tracking control is required at the access point to all concrete washout areas.
4. Signs shall be placed at the construction site entrance, washout area and elsewhere as necessary to clearly indicate the location(s) of the concrete washout area(s) to operators of concrete truck and pump rigs.
5. A one-piece impervious liner may be required along the bottom and sides of the subsurface pit in sandy or gravelly soils.

Maintenance for Concrete Washout:

1. Concrete washout materials shall be removed once the materials have filled the washout to approximately 75% full.
2. Concrete washout areas shall be enlarged as necessary to maintain capacity for wasted concrete.
3. Concrete washout water, wasted pieces of concrete and all other debris in the subsurface pit shall be transported from the job site in a water-tight container and disposed of properly.
4. Concrete washout areas shall remain in place until all concrete for the project is placed.
5. When concrete washout areas are removed, excavations shall be filled with suitable compacted backfill and topsoil, any disturbed areas associated with the installation, maintenance, and/or removal of the concrete washout areas shall be stabilized.

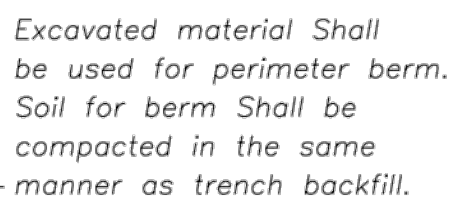

CONCRETE WASHOUT




CONSTRUCTION ENTRANCE
AND CONCRETE WASHOUT

STANDARD DRAWING NUMBER ESC-01
ADOPTED: 10/24/2016

Drawn by: AKU
 Checked by: JPG
 Approved by: JPG
 VQC by: RBC
 Project no.: A19-2339
 Drawing no.: T ERC A192339
 Date: 2020.07.09

SHEET
36 of 63


DWG: F:\2019\2001-2500\019-2339-A140-Design\AutoCAD\Final Plans\Sheets\PDRC\EROSION_CONTROL\T_EFC_A192339.dwg USER: jgallagher
DATE: Jul 28, 2020 12:00pm XREFS: T_FBASE_A192339 T_FSTRM_A192339 C:\BASE_A192339 T_FSTRM_A192339

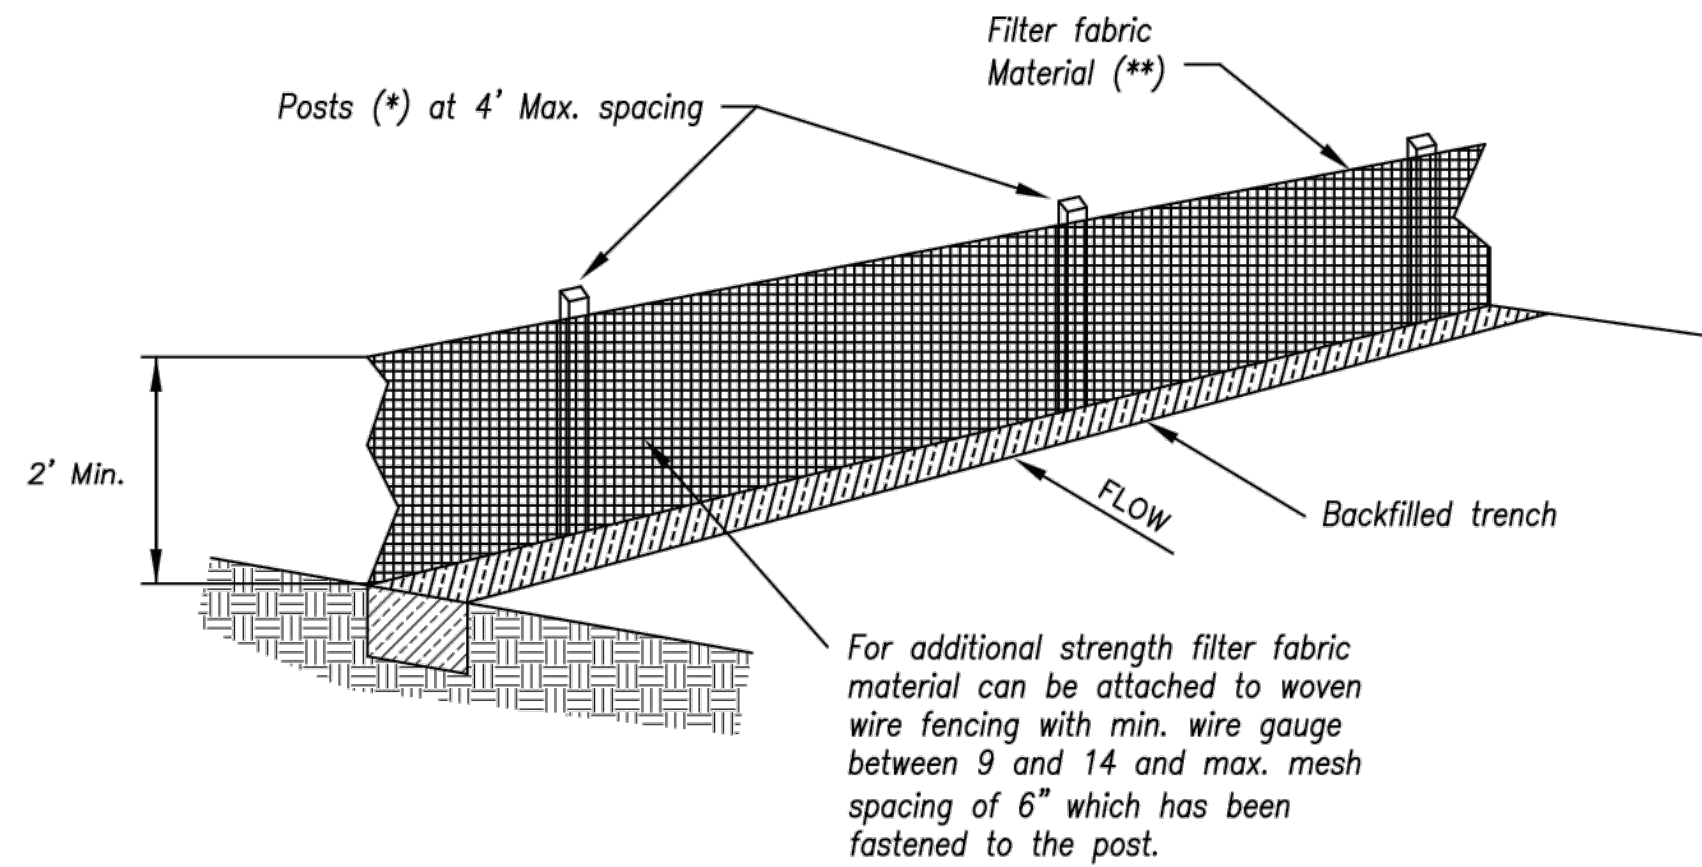

- (*) POSTS
- MIN. LENGTH 4'
 - HARDWOOD 1 3/8" x 1 3/8"
 - NO.2 SOUTHERN PINE 2 5/8" x 2 5/8"
 - STEEL 1.33 LB/FT

(**) - Geotextile Fabric shall meet the requirements of AASHTO M288

SILT FENCE DETAILS
Not to Scale

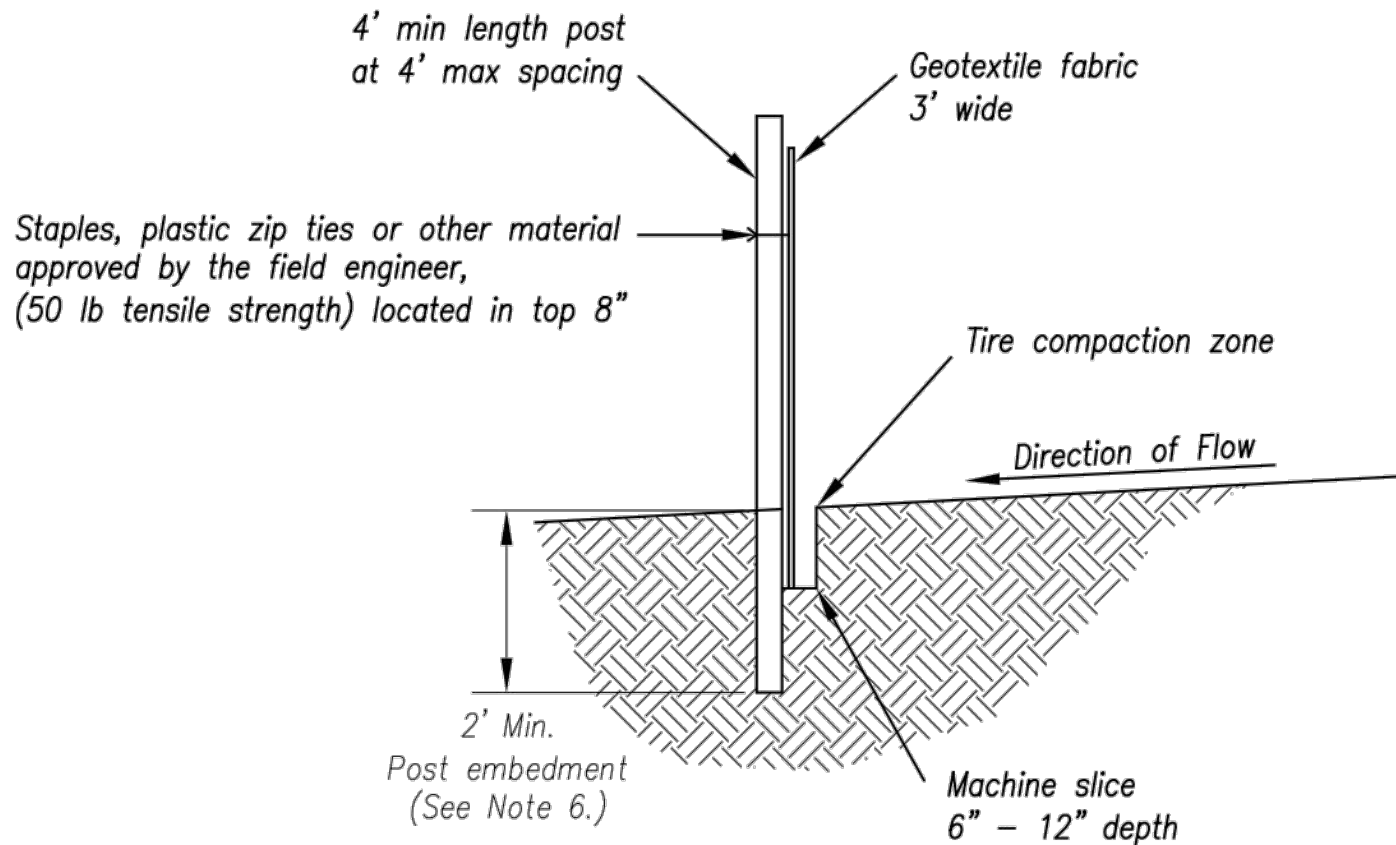

Notes:

1. In order to contain water, the ends of the silt fence must be turned uphill (Figure A).
2. Long perimeter runs of silt fence must be limited to 100'. Runs should be broken up into several smaller segments to minimize water concentrations (Figure A).
3. Long slopes should be broken up with intermediate rows of silt fence to slow runoff velocities.
4. Attach fabric to upstream side of post.
5. Install posts a minimum of 2' into the ground.
6. Trenching will only be allowed for small or difficult installation, where slicing machine cannot be reasonably used.

Maintenance:

1. Remove and dispose of sediment deposits when the deposit approaches 1/3 the height of silt fence.
2. Repair as necessary to maintain function and structure.



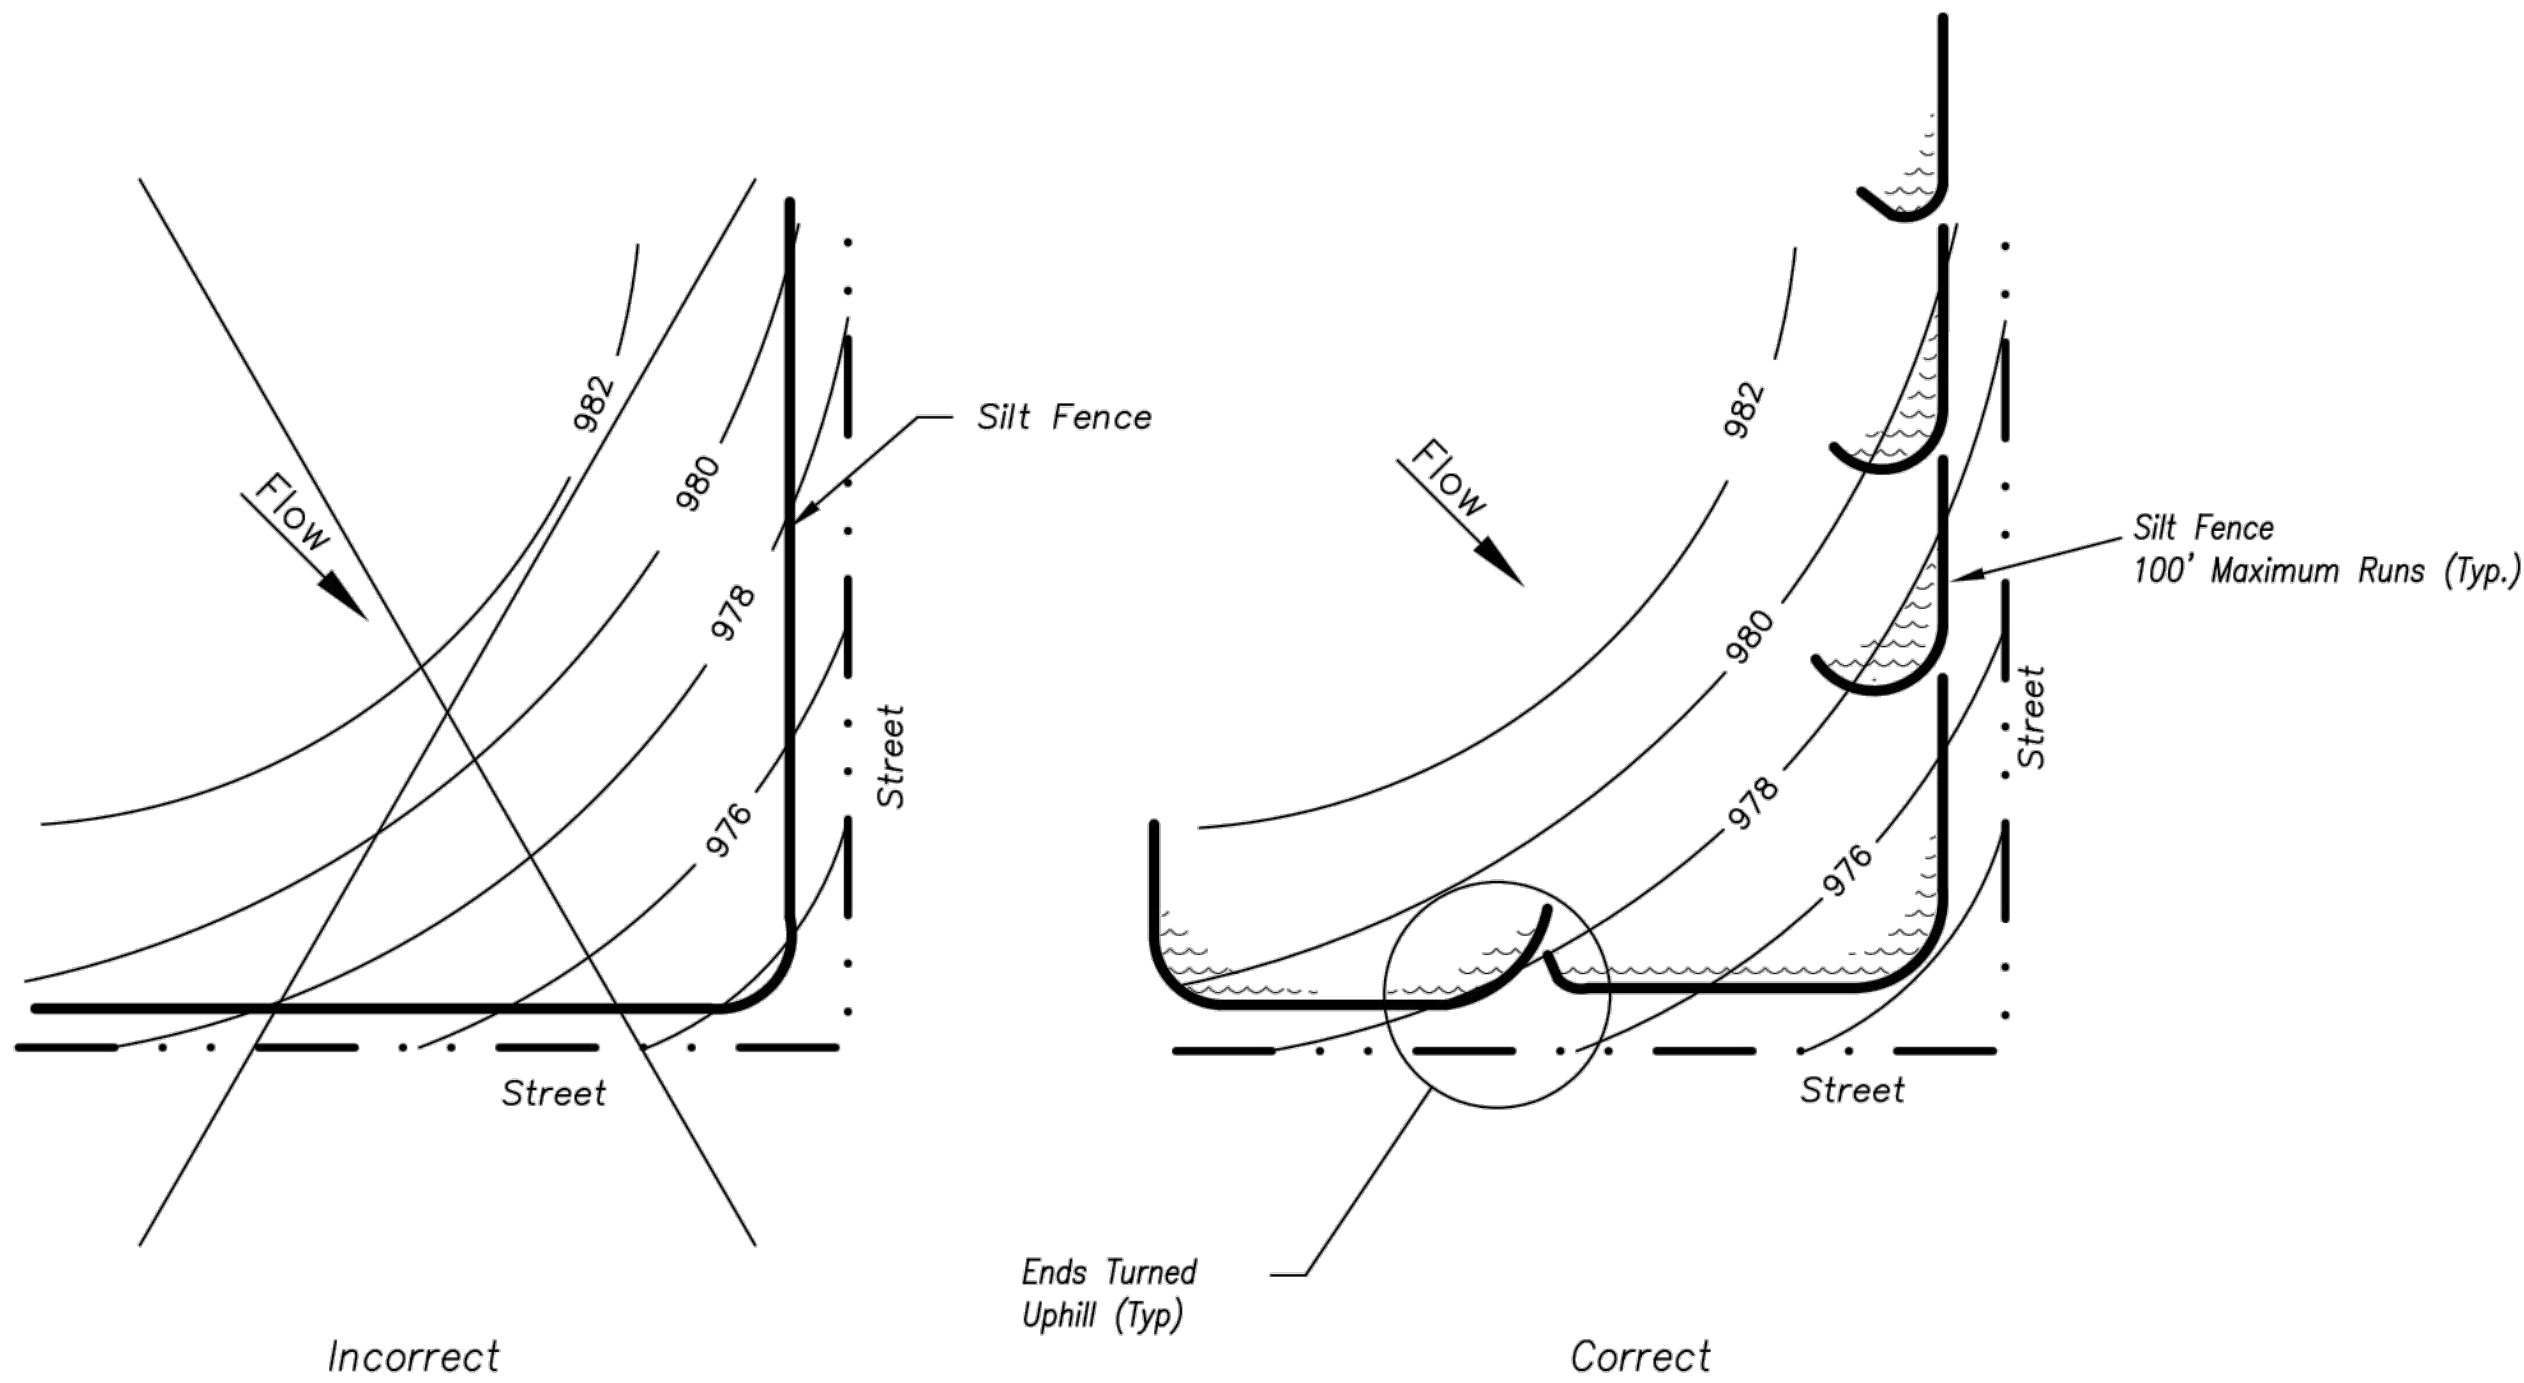


Figure A

SILT FENCE LAYOUT
Not to Scale

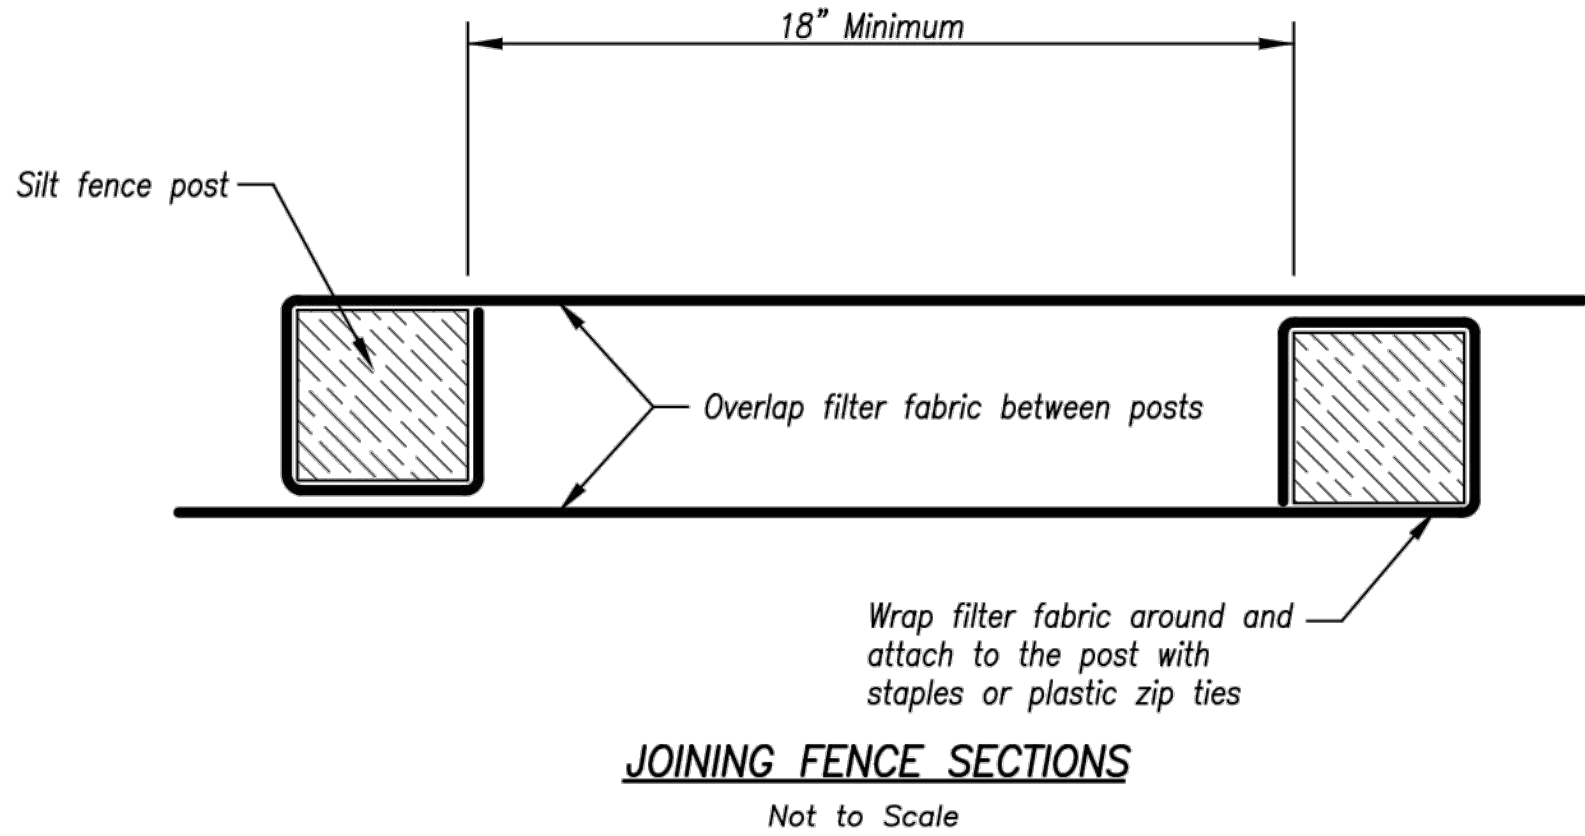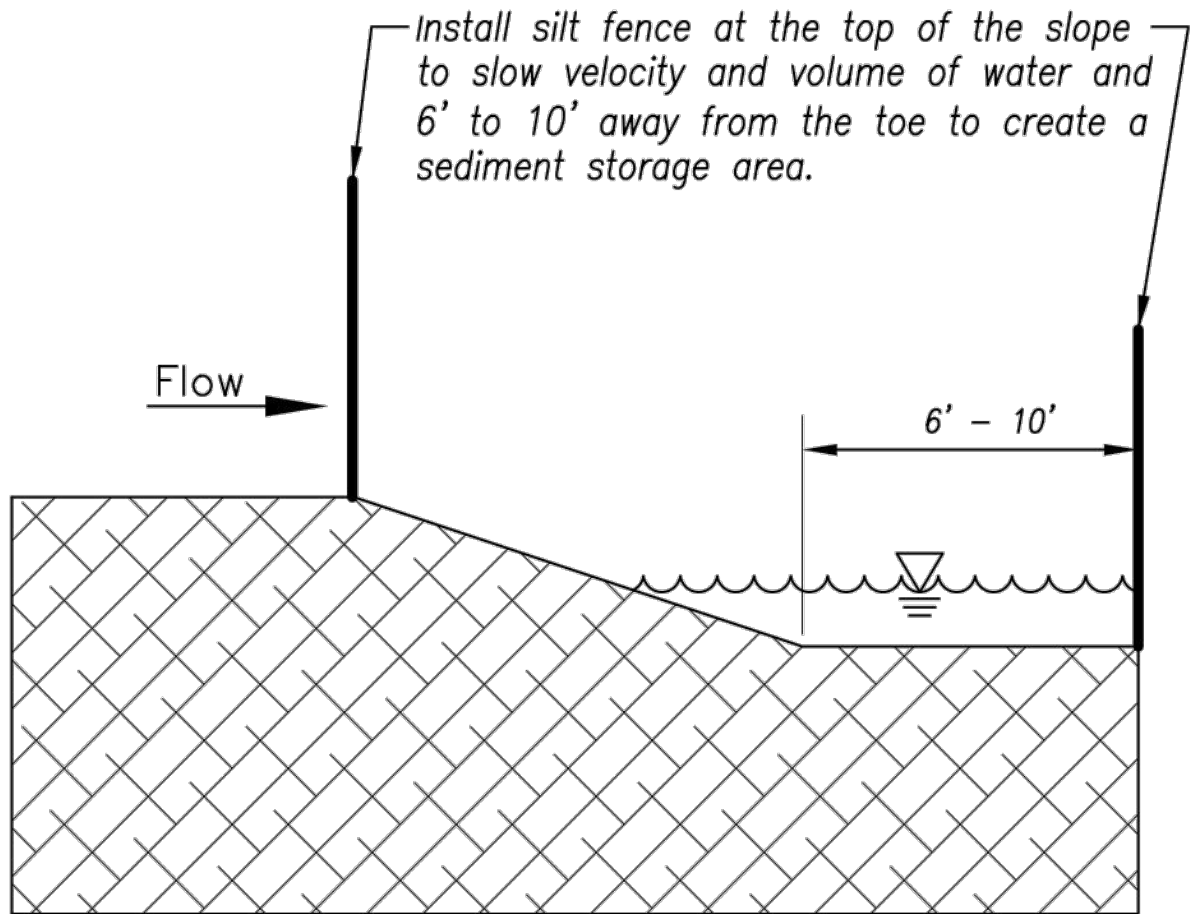

RELEASE FOR
CONSTRUCTION
AS NOTED ON PLANS REVIEW
DEVELOPMENT SERVICES
LEE'S SUMMIT, MISSOURI
09/15/2020

AMERICAN PUBLIC WORKS ASSOCIATION




KANSAS CITY
METRO CHAPTER

SILT FENCE

STANDARD DRAWING
NUMBER ESC-03
ADOPTED:
10/24/2016

Modified from 2015 Overland Park Standard Details
for Erosion and Sediment Control.

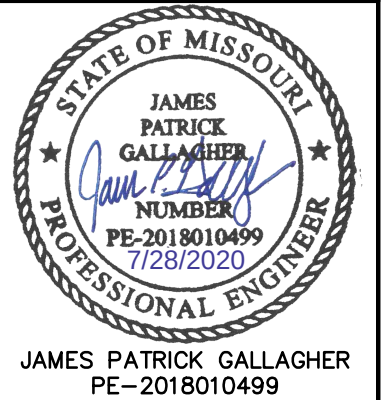

JAMES PATRICK GALLAGHER
PE-2018010499

BY

REVISIONS DESCRIPTION

REV. NO. DATE

1 2020.06.29

REVISIONS PER CITY COMMENTS

2020


EROSION CONTROL DETAILS

HIGHWAY 150 & PRYOR ROAD
ROADWAY IMPROVEMENTS

LEE'S SUMMIT, MO

drawn by: AKU
checked by: JPG
approved by: RBC
QA/QC by: RBC
project no.: A19-2339
drawing no.: T_EFC_A192339
date: 2020.07.09

SHEET
37 of 63

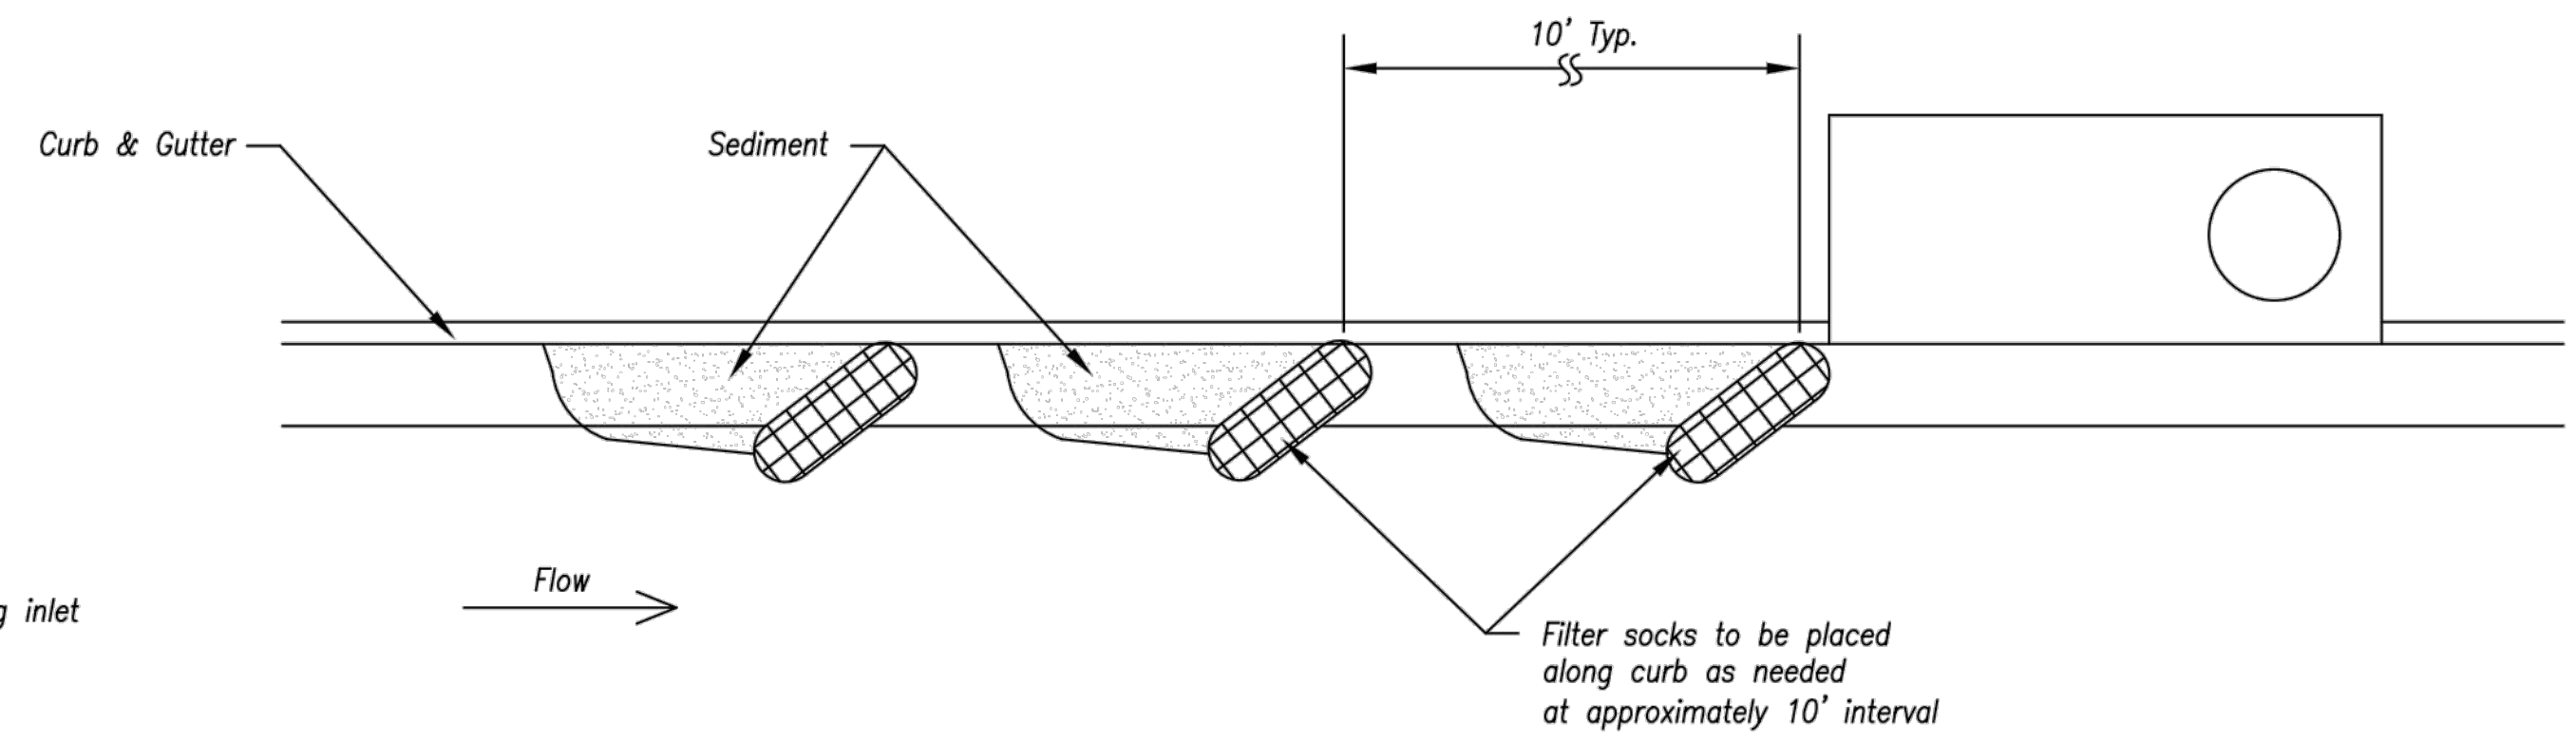

2" x 10" (min). Board

Wrap silt fence around 2"x10" (min.) board & staple

Gravel 1/2" to 1" dia.

A - A

A

Place gravel along the front and sides of inlet.

Board wrapped in silt fence.

A

Detail A


Notes:

1. Immediately following inlet construction and prior to construction of curb and inlet throat, protect inlet opening by installing 2" x 10" (min.) board wrapped in silt fence. Structures shall have excavated storage area on all four sides to allow settling of sediment (Early Stage Curb Inlet).
2. When inlet is completed and curb poured, filter socks or approved equal should be used (Late Stage Curb Inlet). Straw wattles are not approved for curb inlet use.
3. Contractor to field verify ponding water shall not create a traffic hazard.

**RELEASE FOR
CONSTRUCTION
AS NOTED ON PLANS REVIEW
DEVELOPMENT SERVICES
LEE'S SUMMIT, MISSOURI**

09/15/2020

drawn by:	AKU
checked by:	JPG
approved by:	JPG
QA/QC by:	RBC
project no.:	A19-2339
drawing no.:	T ERC A192339
date:	2020.07.09

 


Not to Scale



Not to Scale

EARLY STAGE AREA INLET

1. *Early Stage Area Inlet Sediment Barrier to be installed immediately after inlet or junction box is constructed.*
2. *Silt fence shall remain in place until excavated area is removed and Late Stage Area Inlet is being installed.*
3. *Backfill excavated area ONLY after final grading of the site. Stabilization of the site is to immediately follow.*
4. *Wire reinforced silt fence may be used in place of silt fence attached to wood frame.*

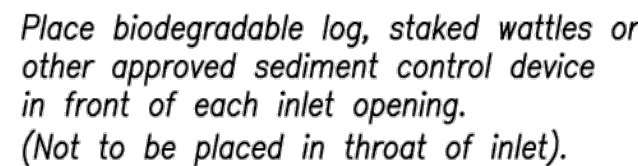

LATE STAGE AREA INLET

Maintenance:

1. Remove deposited sediment from excavated storage areas when available storage has been reduced by 20%.
2. Remove deposited sediment from filter socks or similar when an accumulation of sediment is visible.

AMERICAN PUBLIC WORKS ASSOCIATION

KANSAS CITY
METRO CHAPTER

AREA INLET AND JUNCTION BOX PROTECTION

STANDARD DRAWING NUMBER ESC-07
ADOPTED: 10/24/2016

REVISIONS DESCRIPTION

EROSION CONTROL DETAILS

HIGHWAY 150 & PRYOR ROAD ROADWAY IMPROVEMENTS


LEE'S SUMMIT, MO

Drawn by: AKU
Checked by: JPG
Approved by: JPG
A/QC by: RBC
Project no.: A19-2339
Drawing no.: T ERC A192339
Date: 2020.07.09

DWG: F:\2019\2001-2500\019-2339-A140-Design\AutoCAD\Final Plans\Sheets\PDRE\EROSION_CONTROL\T.ERC-A192339.dwg USER: jgallagher
DATE: Jul 28, 2020 12:00pm XREFS: T_FBASE-A192339 T_FSTRM-A192339 C_XBASE-A192339 T_FTBK-A192339

Notes for Silt Fence Ditch Check:

- Stakes shall be 4' (min.) long and one of the following materials:
 - Hardwood - 1 3/16" x 1 3/16";
 - Southern Pine (No. 2) - 2 5/8" x 2 5/8";
 - Steel U, T, L, or C Section - .95 lbs. per 1'-0";
 - Synthetic - same strength as wood stakes.
- Cross pieces shall be of same material as stakes.
- Attach fence fabric securely on 6" centers (max.).
- Use of high flow material is acceptable.
- Refer to plan sheets to estimate the length of silt fence required.
- Use support fencing when tributary area is greater than 2.4 acres or when ditch gradient is greater than 2 percent.
- Silt fence sliced in to a 6" minimum depth.
- Elevation at tie in points shall be a minimum of 4" higher than the center.

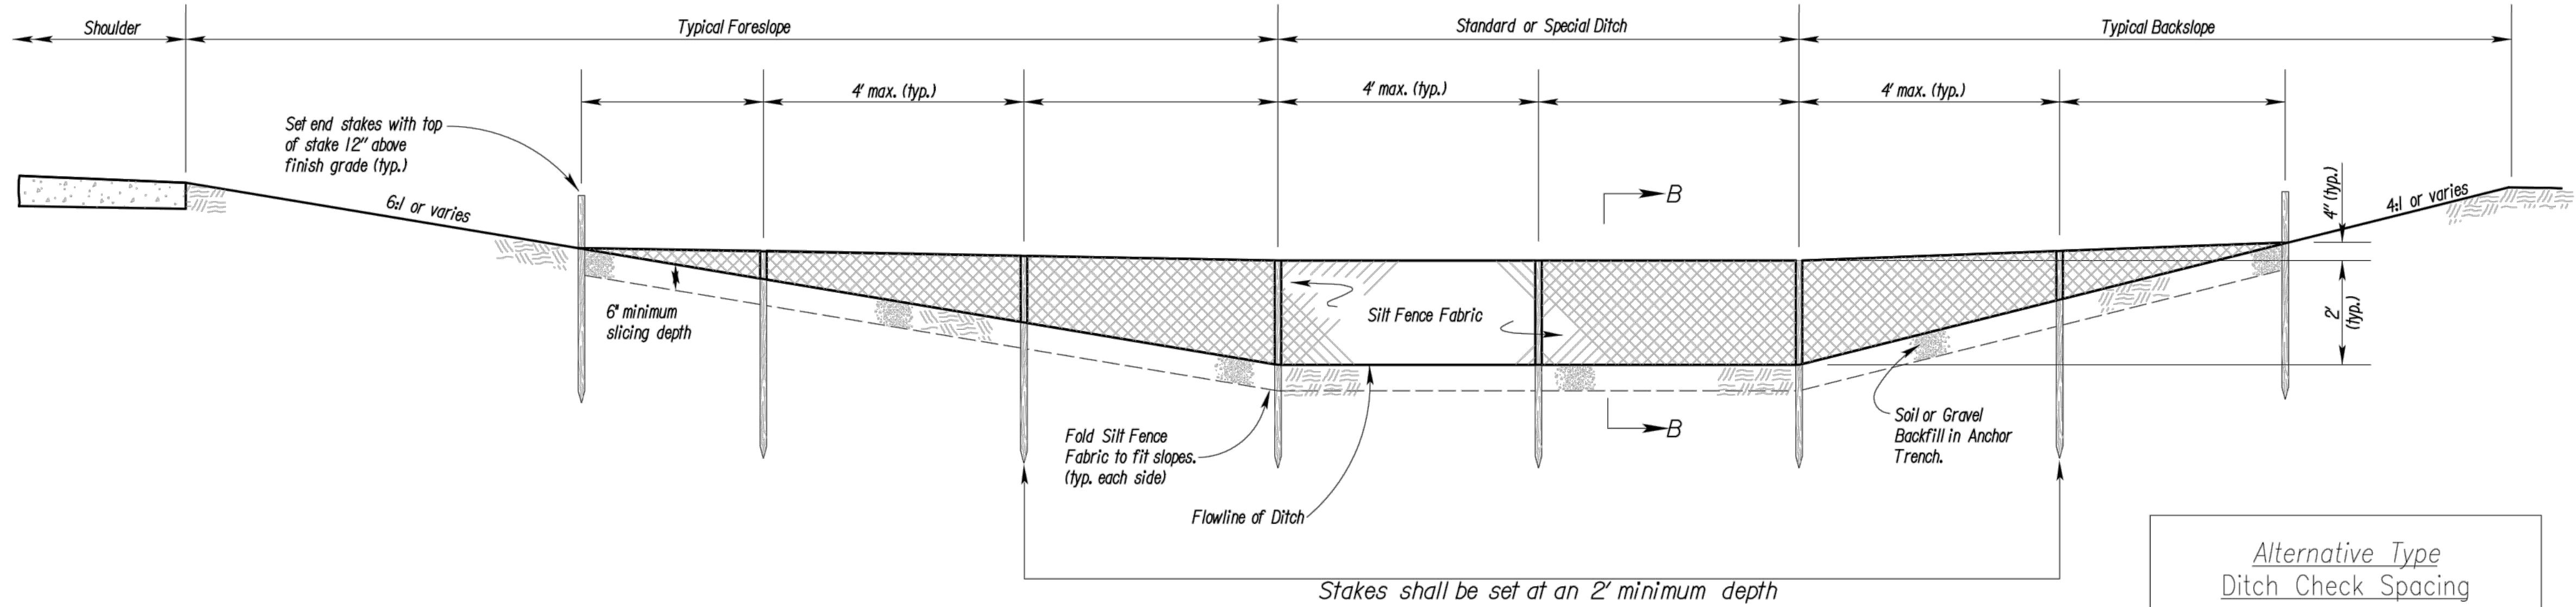


TYPICAL ELEVATION

Alternative Type Ditch Check Spacing

Ditch Centerline Slope (%)	Spacing Interval (Feet)
1.0	200
2.0	100
3.0	65
4.0	50
5.0	40
6.0	33

Note: Use this spacing for all except Rock Ditch Checks.

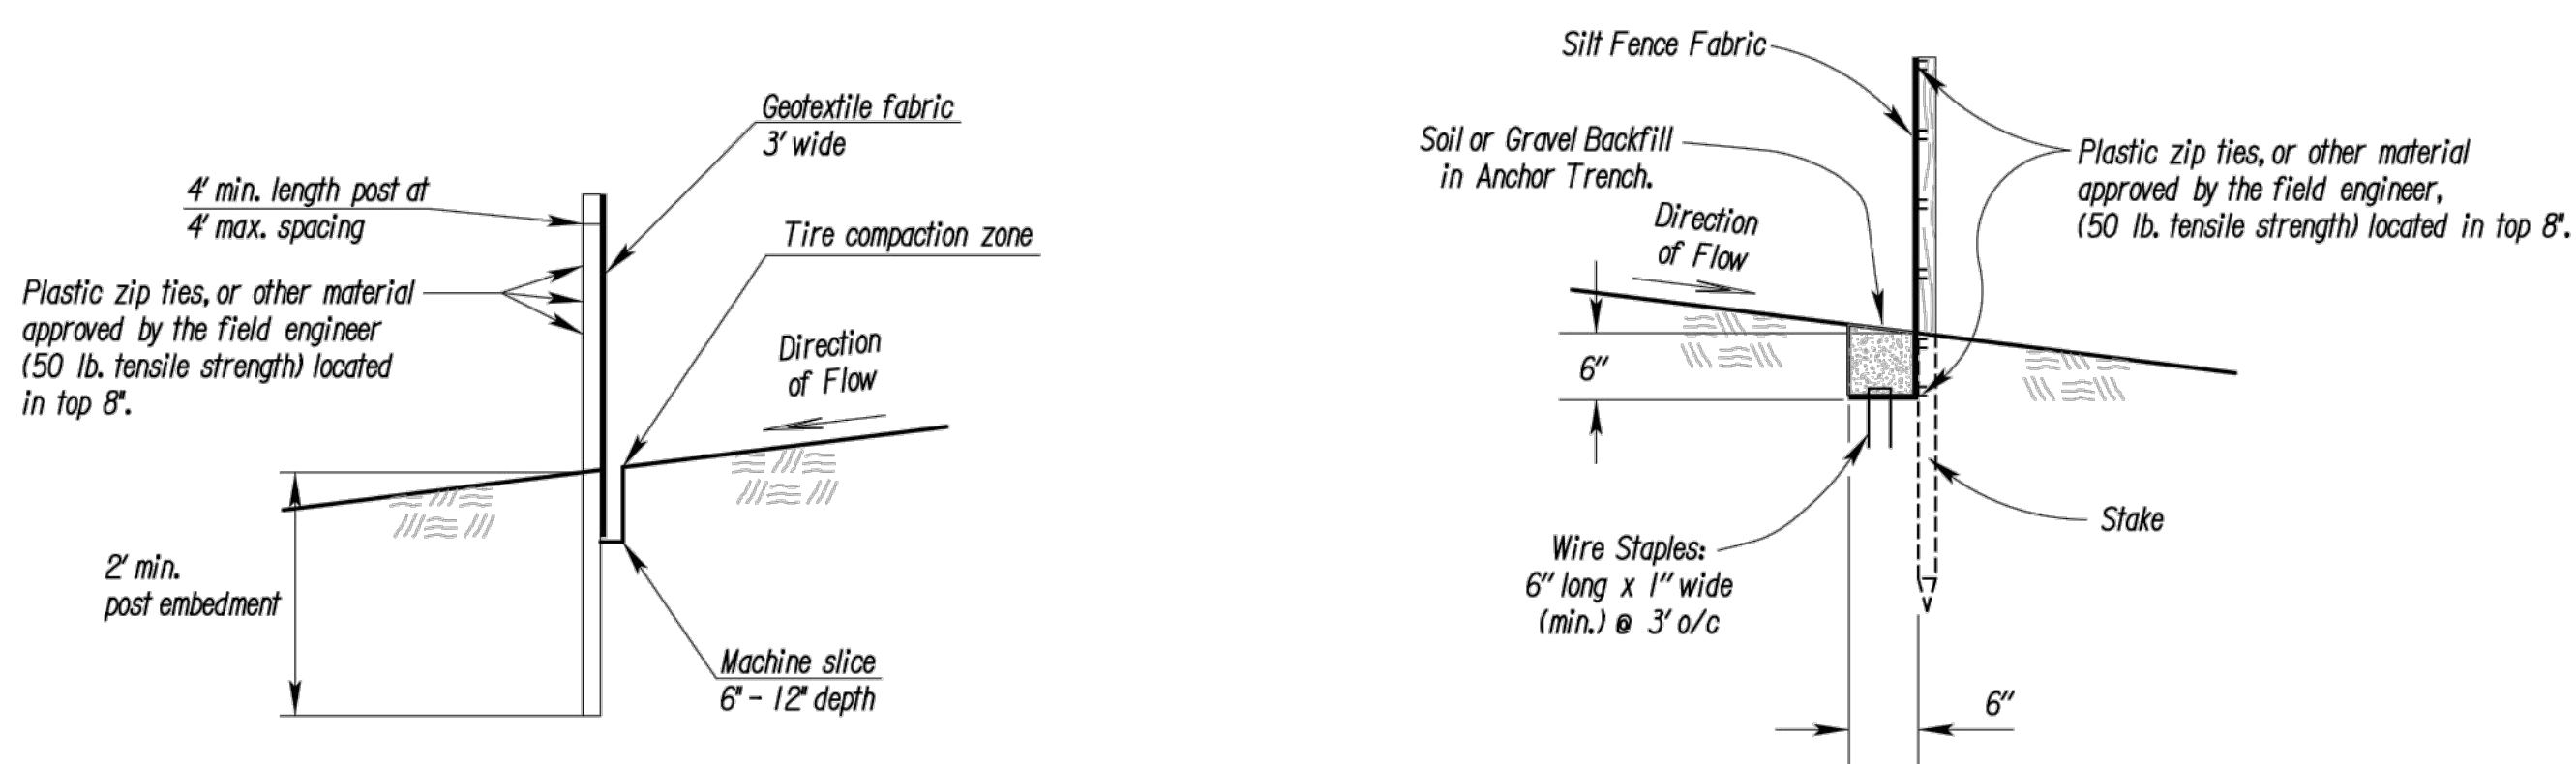


SECTION B-B

SILT FENCE DITCH CHECK NO SCALE


Notes for Wattles and Biodegradable Log Ditch Check:

- Use as many biodegradable log sections as necessary to ensure water does not flow around end of ditch check.
- Overlap sections a minimum of 18"
- Stakes shall be per manufacturer's instructions. Length of stakes shall be a minimum of 2 times the diameter of the log or 24" minimum.
- Use Erosion Control (Class 1) (Type C) as the downstream apron when directed by the Engineer.
- Use 9" diameter logs when used with Erosion Control (Class 2) (Any Type) channel lining. Smaller diameter logs may be used with Erosion Control (Class 2) (Any Type) channel lining as directed by the Engineer.

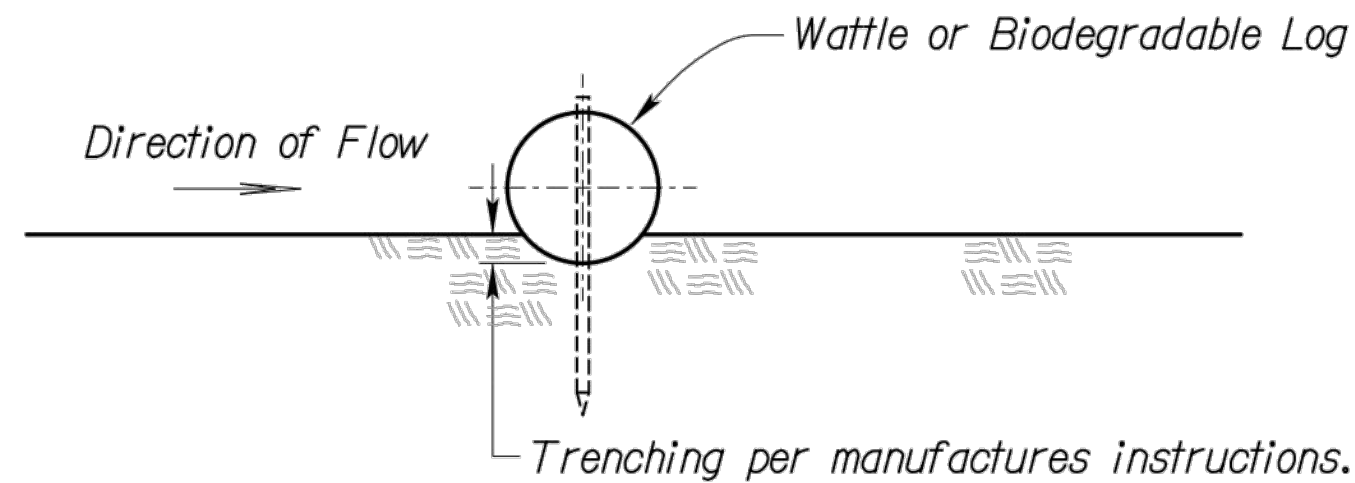


SECTION B - B

RELEASE FOR CONSTRUCTION
AS NOTED ON PLANS REVIEW
DEVELOPMENT SERVICES
LEE'S SUMMIT, MISSOURI
09/15/2020

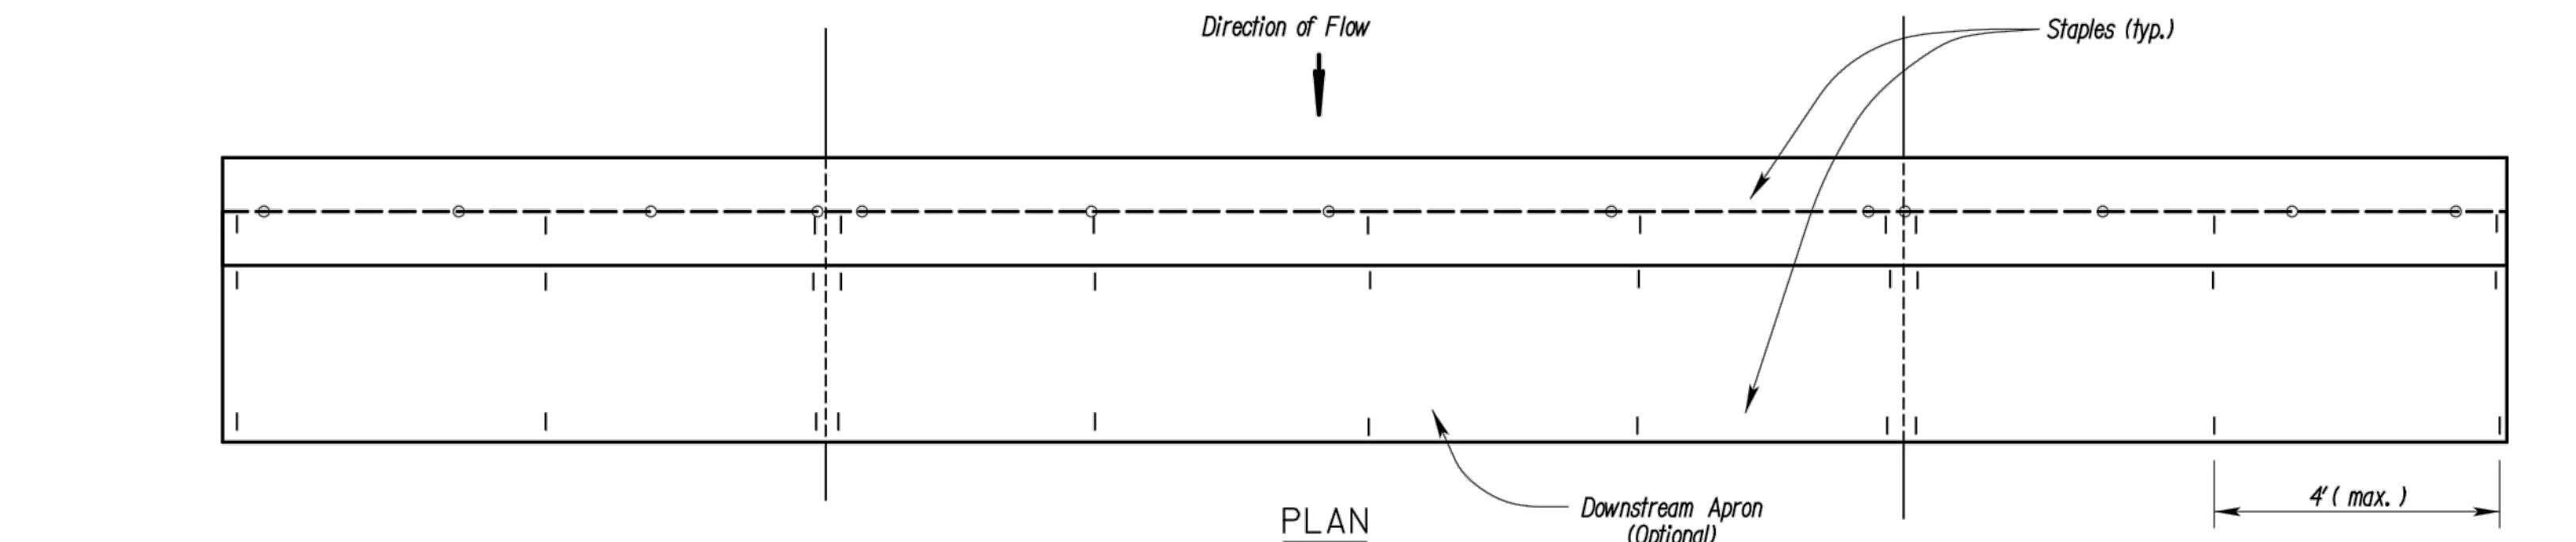

PLAN

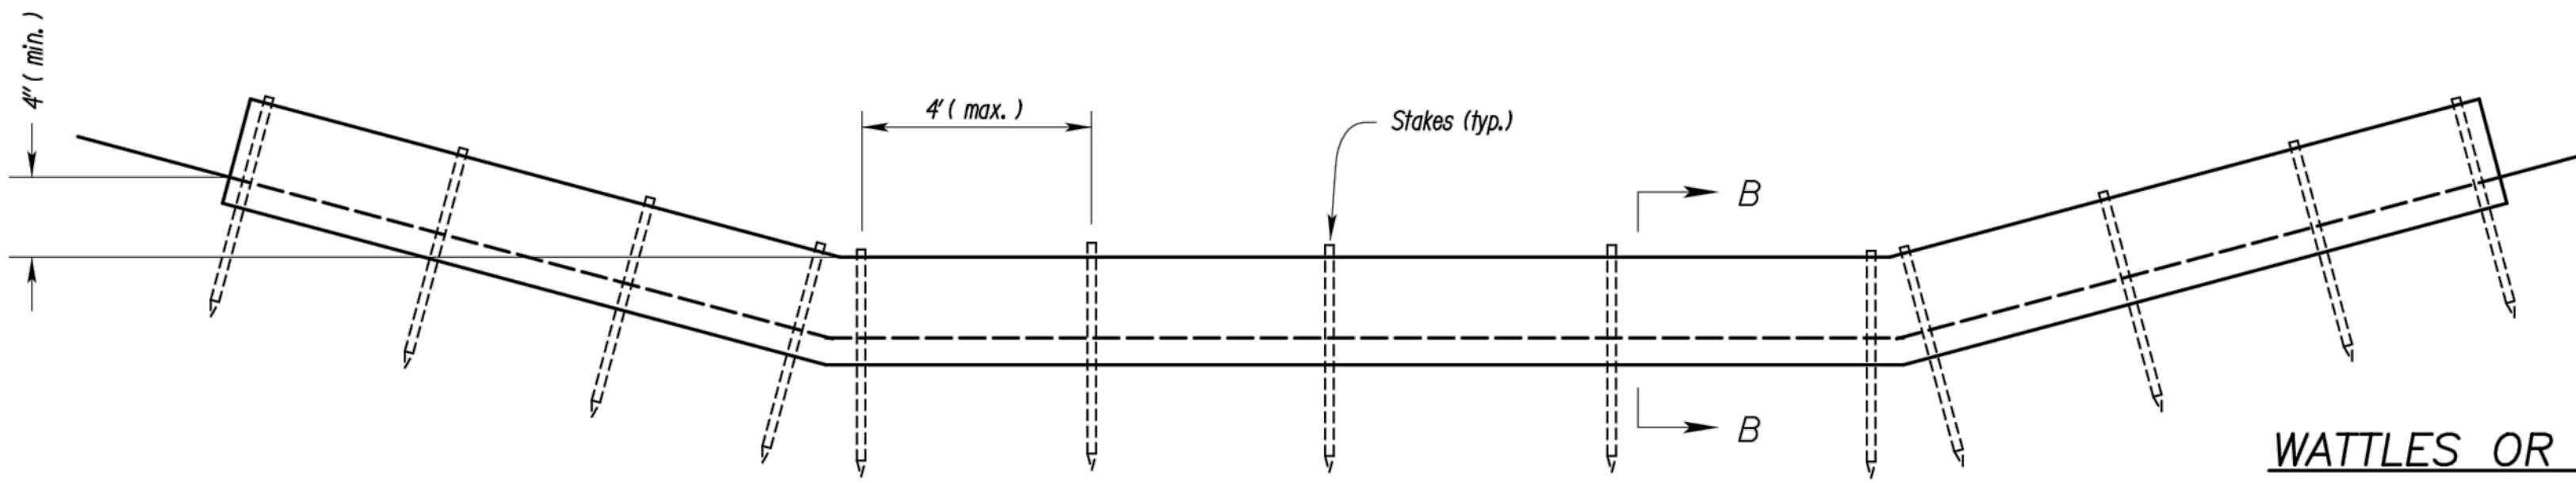

TYPICAL ELEVATION

WATTLES OR BIODEGRADABLE LOG DITCH CHECKS

OR Filter Sock Ditch Check
NO SCALE

Modified from Kansas Department of Transportation Standard
Details for Erosion Control and Sediment Control.


AMERICAN PUBLIC WORKS ASSOCIATION



KANSAS CITY
METRO CHAPTER

SILT FENCE AND WATTLE/
BIODEGRADABLE LOG
DITCH CHECKS

STANDARD DRAWING
NUMBER ESC-09
ADOPTED:
10/24/2016

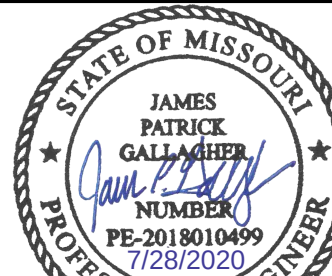

JAMES PATRICK GALLAGHER
PE-2018010499

REV. NO.	DATE	REVISIONS DESCRIPTION
1	2020.06.29	REVISIONS PER CITY COMMENTS

EROSION CONTROL DETAILS

HIGHWAY 150 & PRYOR ROAD
ROADWAY IMPROVEMENTS

LEE'S SUMMIT, MO

drawn by: AKU
checked by: JPG
approved by: JPG
QA/QC by: RBC
project no.: A19-2339
drawing no.: T.ERC-A192339
date: 2020.07.09

SHEET
40 of 63

REVISIONS

BY

DATE

| 1 | 2020.06.29 | REVISIONS DESCRIPTION |
| 1 | 2020.06.29 | REVISIONS DESCRIPTION |

EROSION CONTROL DETAILS

HIGHWAY 150 & PRYOR ROAD
ROADWAY IMPROVEMENTS

LEE'S SUMMIT, MO

drawn by: AKU
checked by: JPG
approved by: JPG
QA/QC by: RBC
project no.: A19-2339
drawing no.: T.ERC-A192339
date: 2020.07.09



SHEET
40 of 63

REVISIONS

BY

DATE

| 1 | 2020.06.29 | REVISIONS DESCRIPTION |
| 1 | 2020.06.29 | REVISIONS DESCRIPTION |

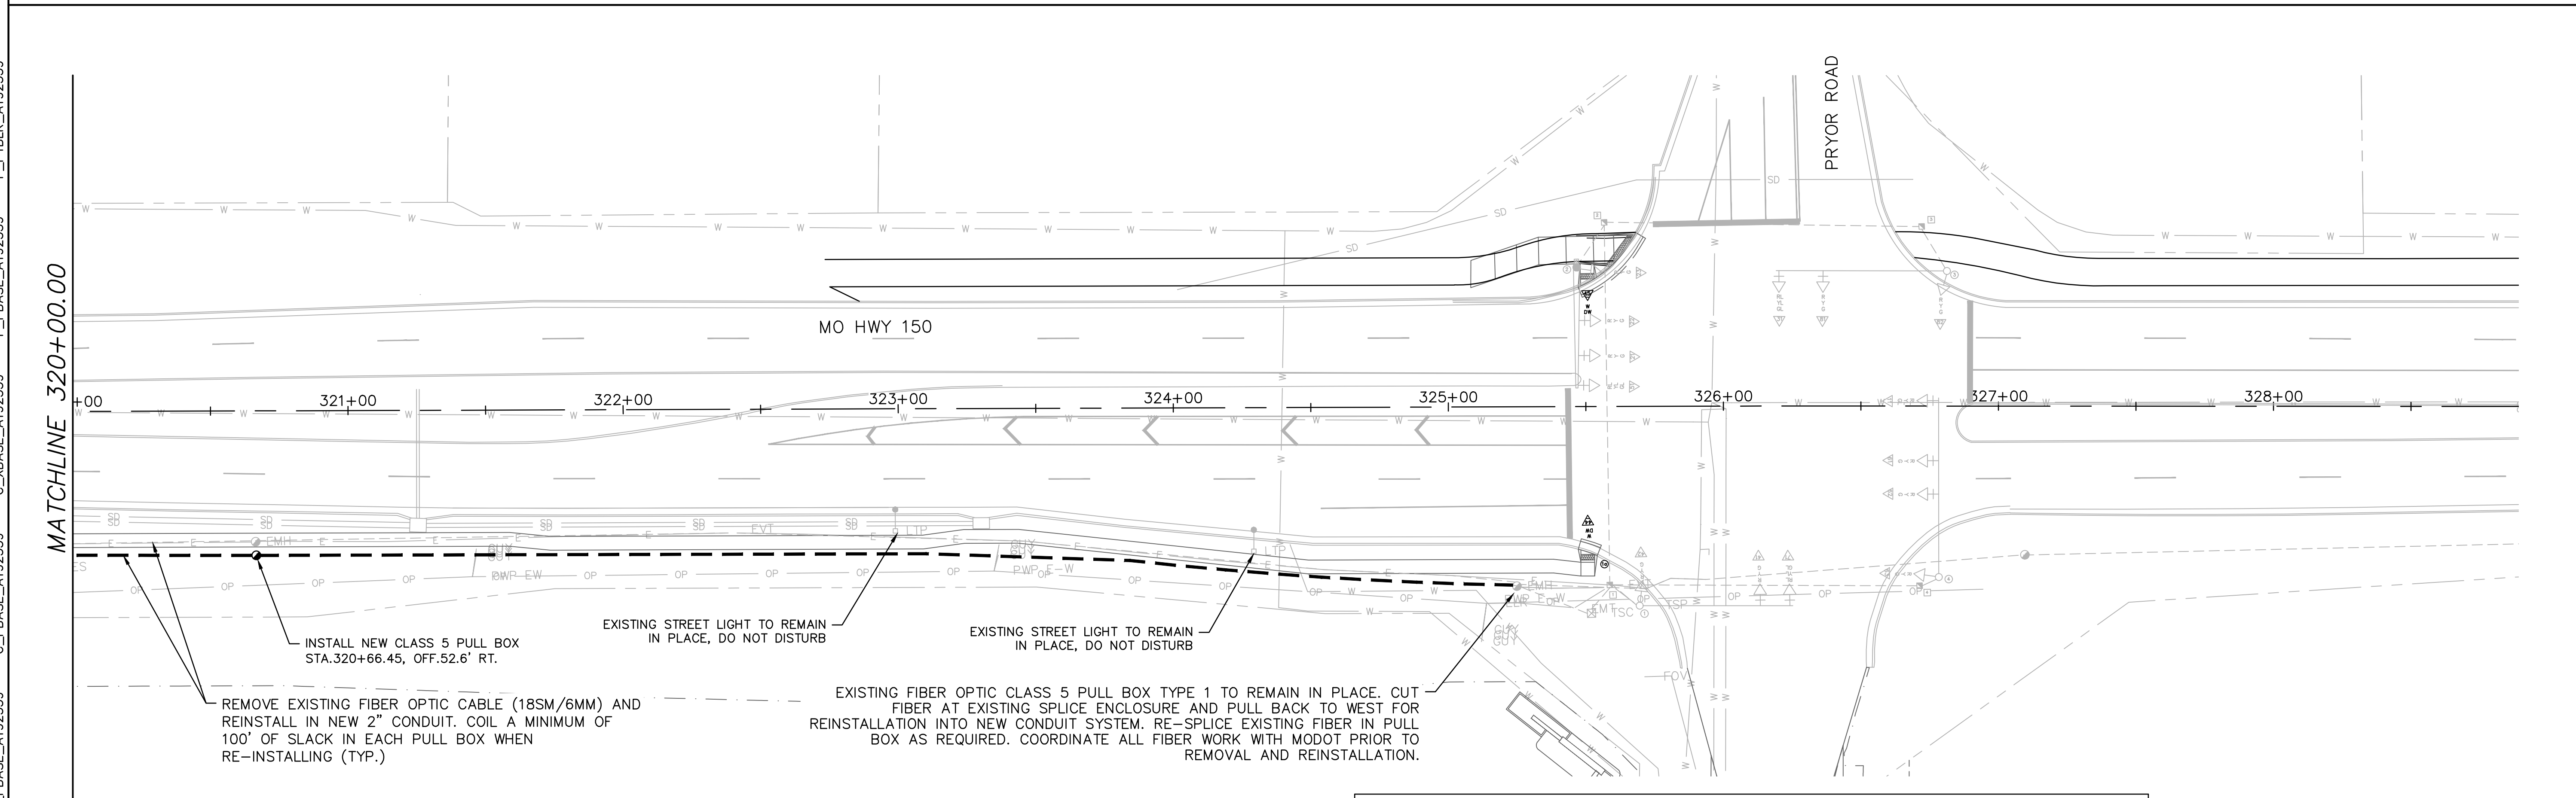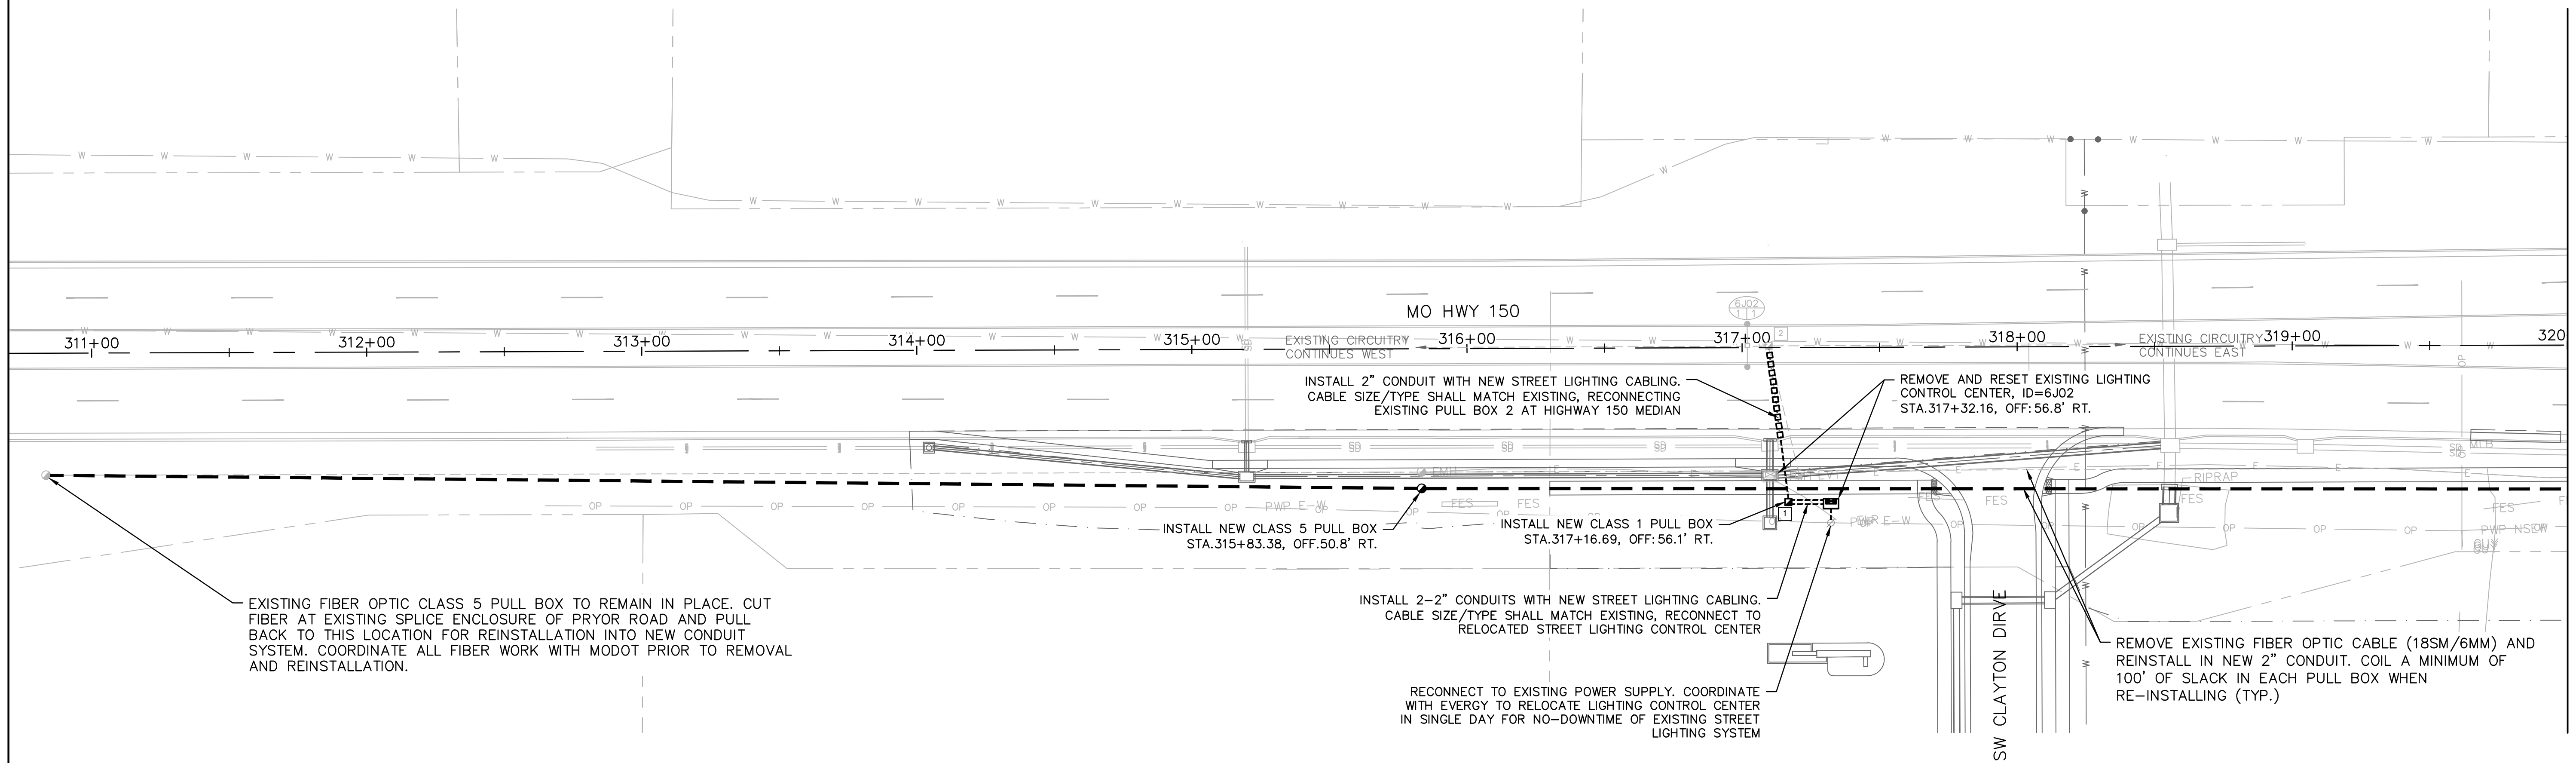

LIGHTING AND INTERCONNECT LEGEND			
	CONTROLLER		PREFORMED PULL BOX CLASS 1
	CONTROLLER (EXISTING)		EXISTING CLASS 5 PULL BOX
	EXISTING POWER SOURCE		PROPOSED CLASS 5 PULL BOX
			CONDUIT PUSHED
			CONDUIT EXISTING
			CONDUIT TRENCHED
		EXISTING 250W HPS W/45' MOUNTING HEIGHT TYPE AT	
		TWIN ARM 250W HPS LUMINAIRES W/45' MOUNTING HEIGHT TYPE AT POLE	

LIGHTING MODIFICATION SUMMARY OF QUANTITIES*			
ITEM	ITEM DESCRIPTION	UNITS	QUANTITY
1.	REMOVE AND RESET EXISTING CONTROL CENTER	LUMP SUM	1
2.	SUPPLY AND INSTALL CLASS I PULL BOX	EACH	1
3.	INSTALL 2" LIGHTING CONDUIT WITH CABLE (LIKE KIND)	LF	110'


*NOTE: FOR INFORMATION PURPOSE ONLY, STREET LIGHTING SHALL BE BID AS LUMP SUM.


INTERCONNECT MODIFICATION SUMMARY OF QUANTITIES*			
ITEM	ITEM DESCRIPTION	UNITS	QUANTITY
1.	REMOVE AND RE-SPLICE EXISTING FIBER OPTIC CABLE IN EXISTING PULL BOX	LUMP SUM	1
2.	SUPPLY AND INSTALL CLASS 5 PULL BOX	EACH	2
3.	INSTALL 2" INTERCONNECT CONDUIT AND RELOCATE 24CT CABLE	LF	1,500'

*NOTE: FOR INFORMATION PURPOSE ONLY, SIGNAL INTERCONNECT SHALL BE BID AS LUMP SUM

**RELEASE FOR
CONSTRUCTION
AS NOTED ON PLANS REVIEW
DEVELOPMENT SERVICES
LEE'S SUMMIT, MISSOURI**

09/15/2020

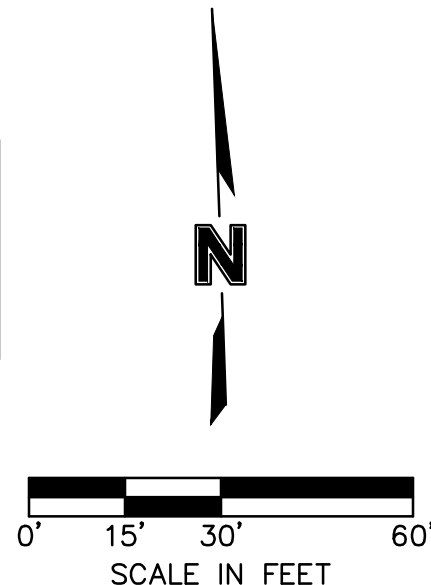

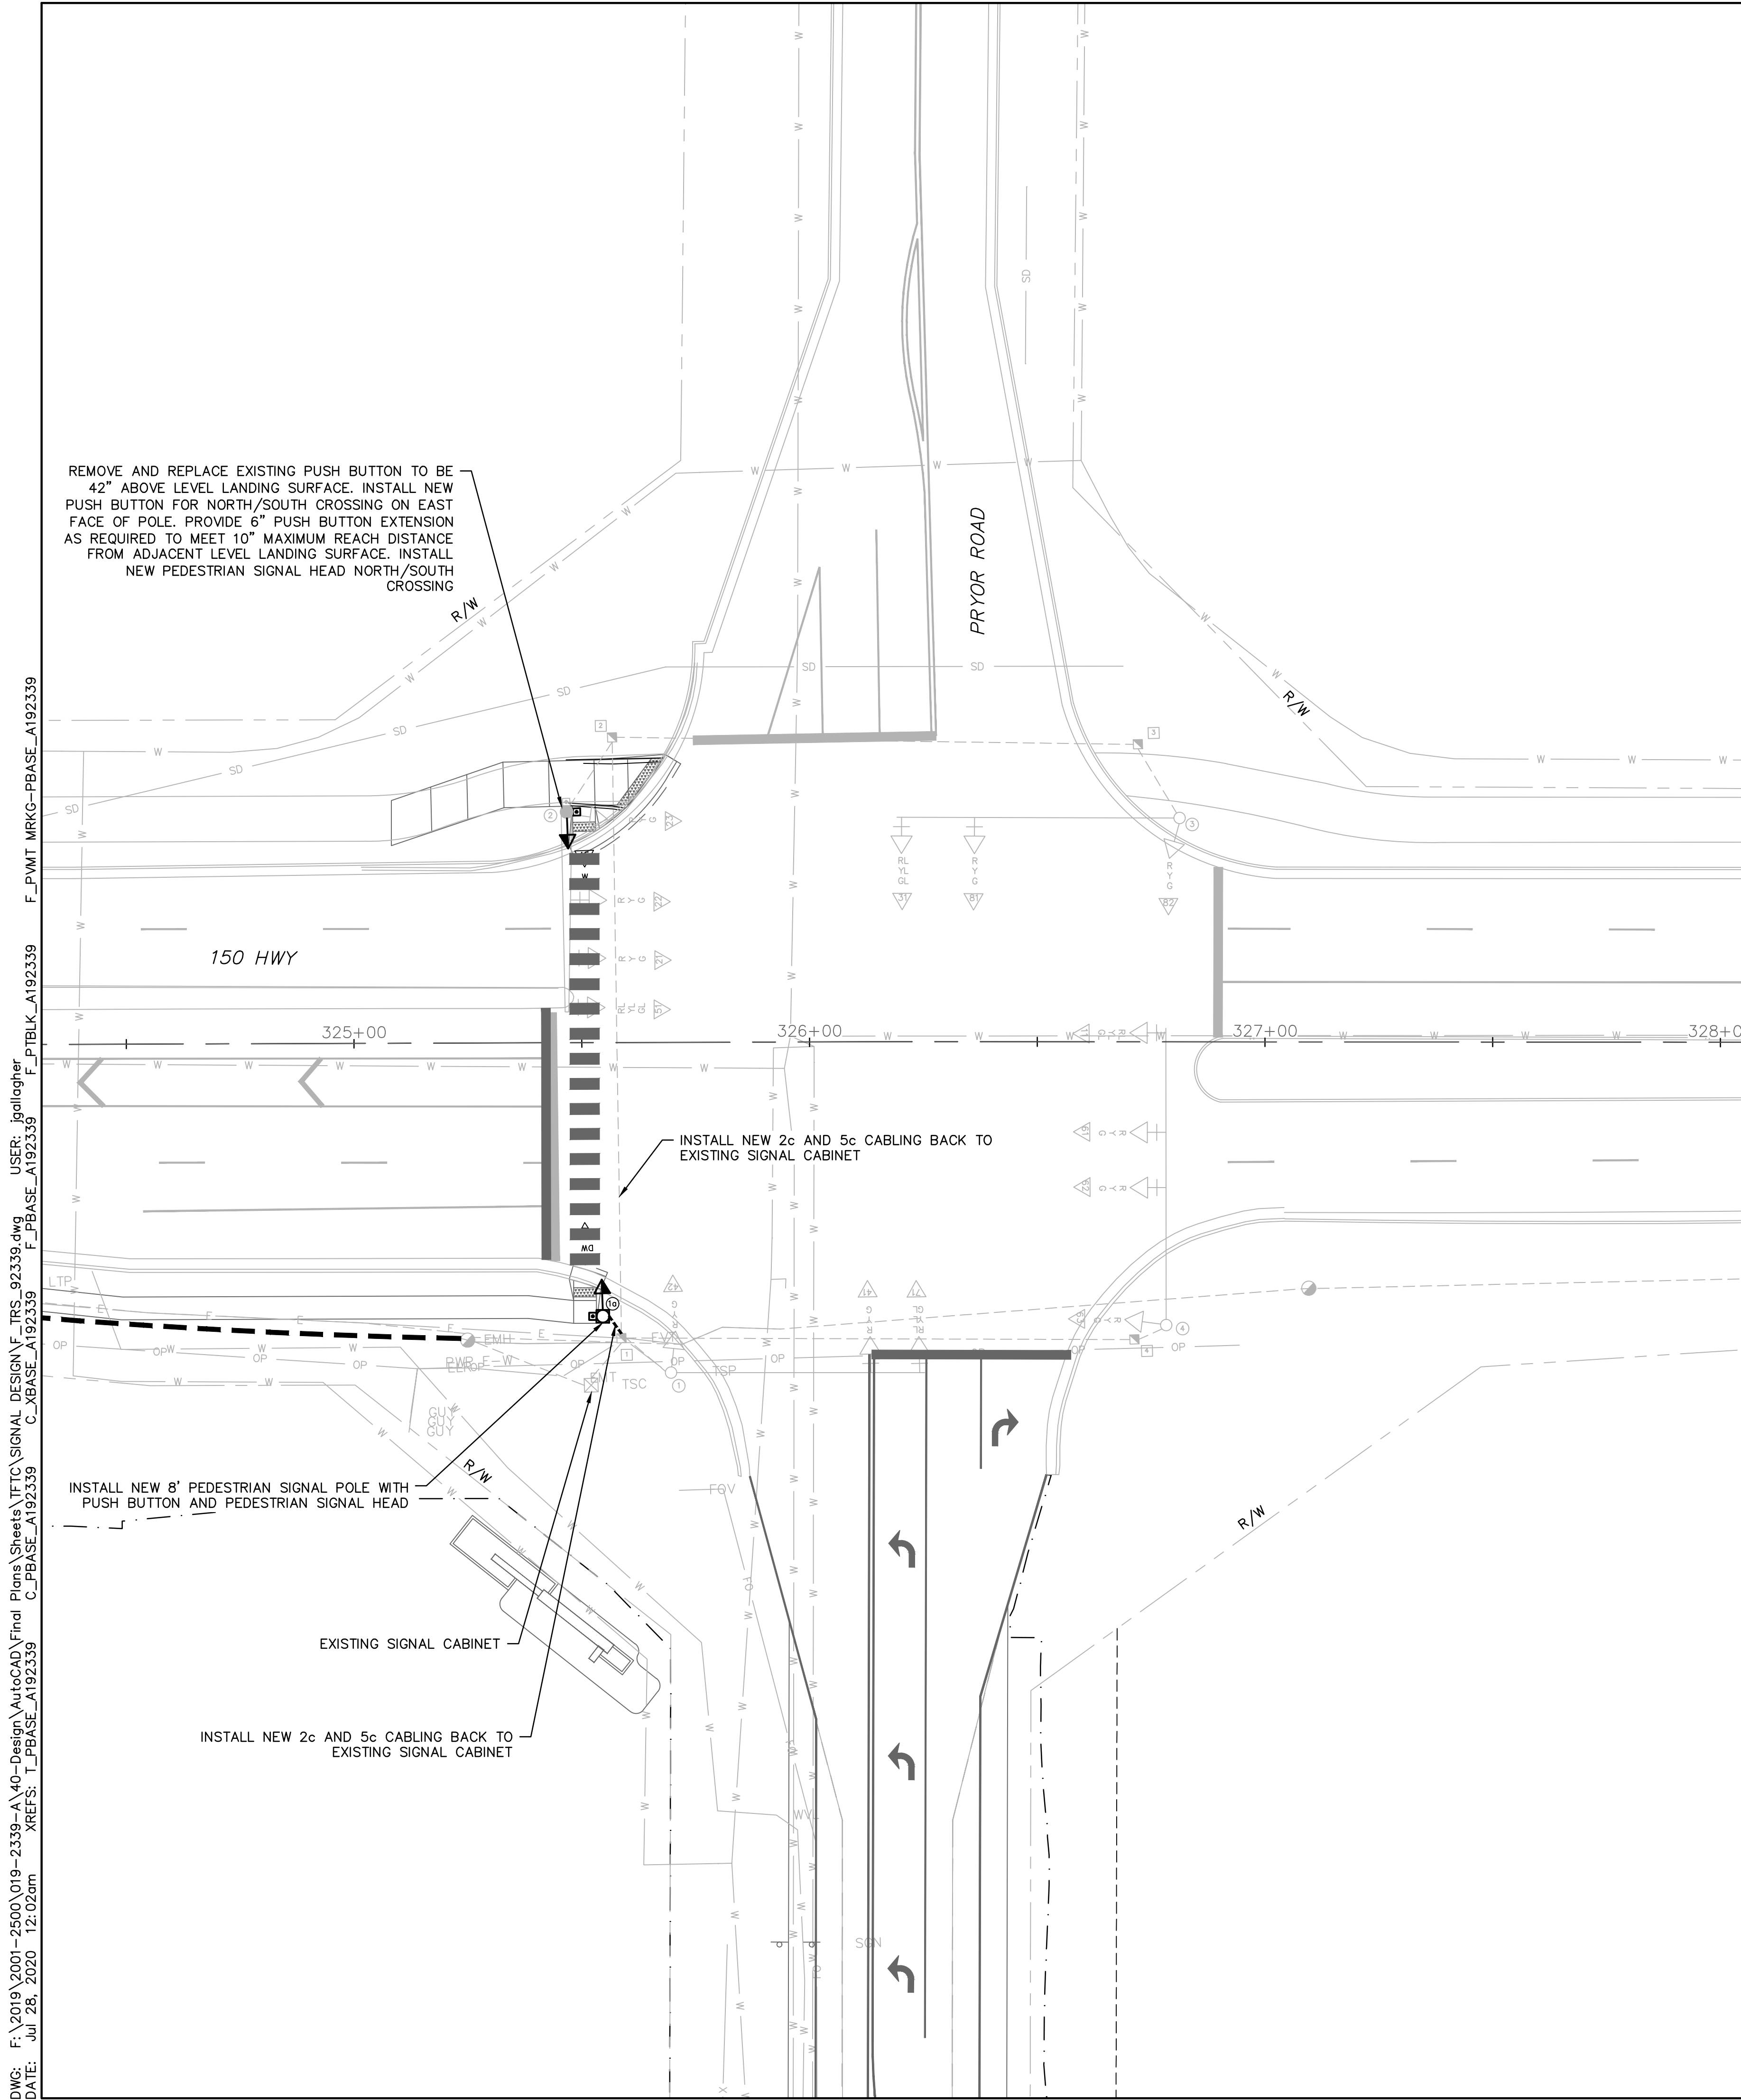

TRAFFIC SIGNALS LEGEND			
	CONTROLLER		PUSH BUTTON DETECTOR
	CONTROLLER (EXISTING)		PREFORMED PULL BOX TYPE 1
	JUNCTION BOX		PREFORMED PULL BOX TYPE 2
	POWER SOURCE		PULL BOX TYPE 1
	POWER SUPPLY		PULL BOX TYPE 2
	WOOD POST		ITS PULL BOX TYPE 2
	SIGNAL HEAD (OPT LIM CONV)		ITS PULL BOX TYPE 5
	SIGNAL HEAD (OPT LIM)		VIDEO DETECTOR
	SIGNAL HEAD (PEDESTRIAN)		EXISTING DETECTOR
	SIGNAL HEAD (STANDARD)		15' ARM 400W H.P.S.L.
	BIKE SIGNAL HEAD (STANDARD)		VIDEO DETECTION ZONE
			RADAR DETECTION ZONE
			CCTV CAMERA
			EXISTING CCTV CAMERA
			RADAR DETECTOR
			EXISTING RADAR DETECTOR
			CONDUIT MEDIAN
			CONDUIT PUSHED
			CONDUIT BRIDGE
			CONDUIT EXISTING
			CONDUIT TRENCHED
			TYPE C BASE
			TYPE C MAST ARM A BASE
			EXISTING TYPE C BASE
			EXISTING TYPE C MAST ARM A BASE
			EXISTING SIGNAL HEAD (STANDARD)
			EXISTING SIGNAL HEAD (PEDESTRIAN)
			EXISTING PULL BOX TYPE 1
			WIRELESS DEVICE
			EXISTING WIRELESS DEVICE

- R

RED BALL
- Y

YELLOW BALL
- G

GREEN BALL
- RL

RED LEFT ARROW
- YL

YELLOW LEFT ARROW
- GL

GREEN LEFT ARROW
- YR+

YELLOW RIGHT ARROW
- GR+

GREEN RIGHT ARROW
- S

STRAIGHT GREEN ARROW
- S*45

STRAIGHT GREEN ARROW MOUNTED AT 45° ANGLE
- W


PEDESTRIAN INDICATIONS SHALL BE LED
- DW

COUNTDOWN TYPE.

ALL 12" LENS WITH
TUNNEL VISOR

150 HIGHWAY & PRYOR ROAD

RELEASE FOR
CONSTRUCTION
AS NOTED ON PLANS REVIEW
DEVELOPMENT SERVICES
LEE'S SUMMIT, MISSOURI
09/15/2020

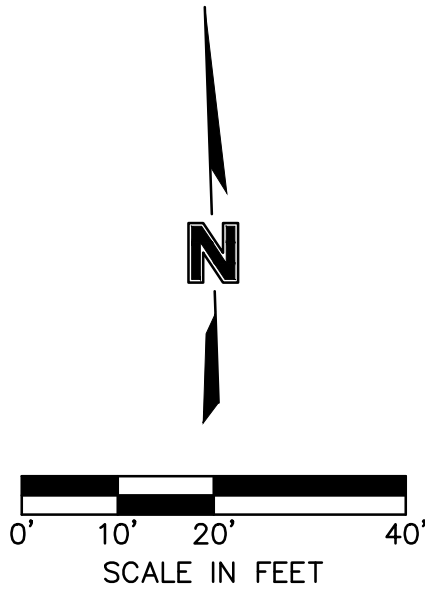

olsson

Olsson - Civil Engineering
Missouri Professional Engineer #001592
1301 Burlington Street
North Kansas City, MO 64116
TEL 816.361.1177
www.olsosn.com

BY	
REVISIONS DESCRIPTION	
DATE	
REV. NO.	


TRAFFIC SIGNAL PLAN
150 HWY & PRYOR ROAD

HIGHWAY 150 & PRYOR ROAD
ROADWAY IMPROVEMENTS

LEE'S SUMMIT, MO

drawn by: JRC
checked by: JSS
approved by: JSS
QA/QC by: JSS
project no.: A19-2339
drawing no.: 2.12-2020
date: 09/15/2020

SHEET
43 of 63

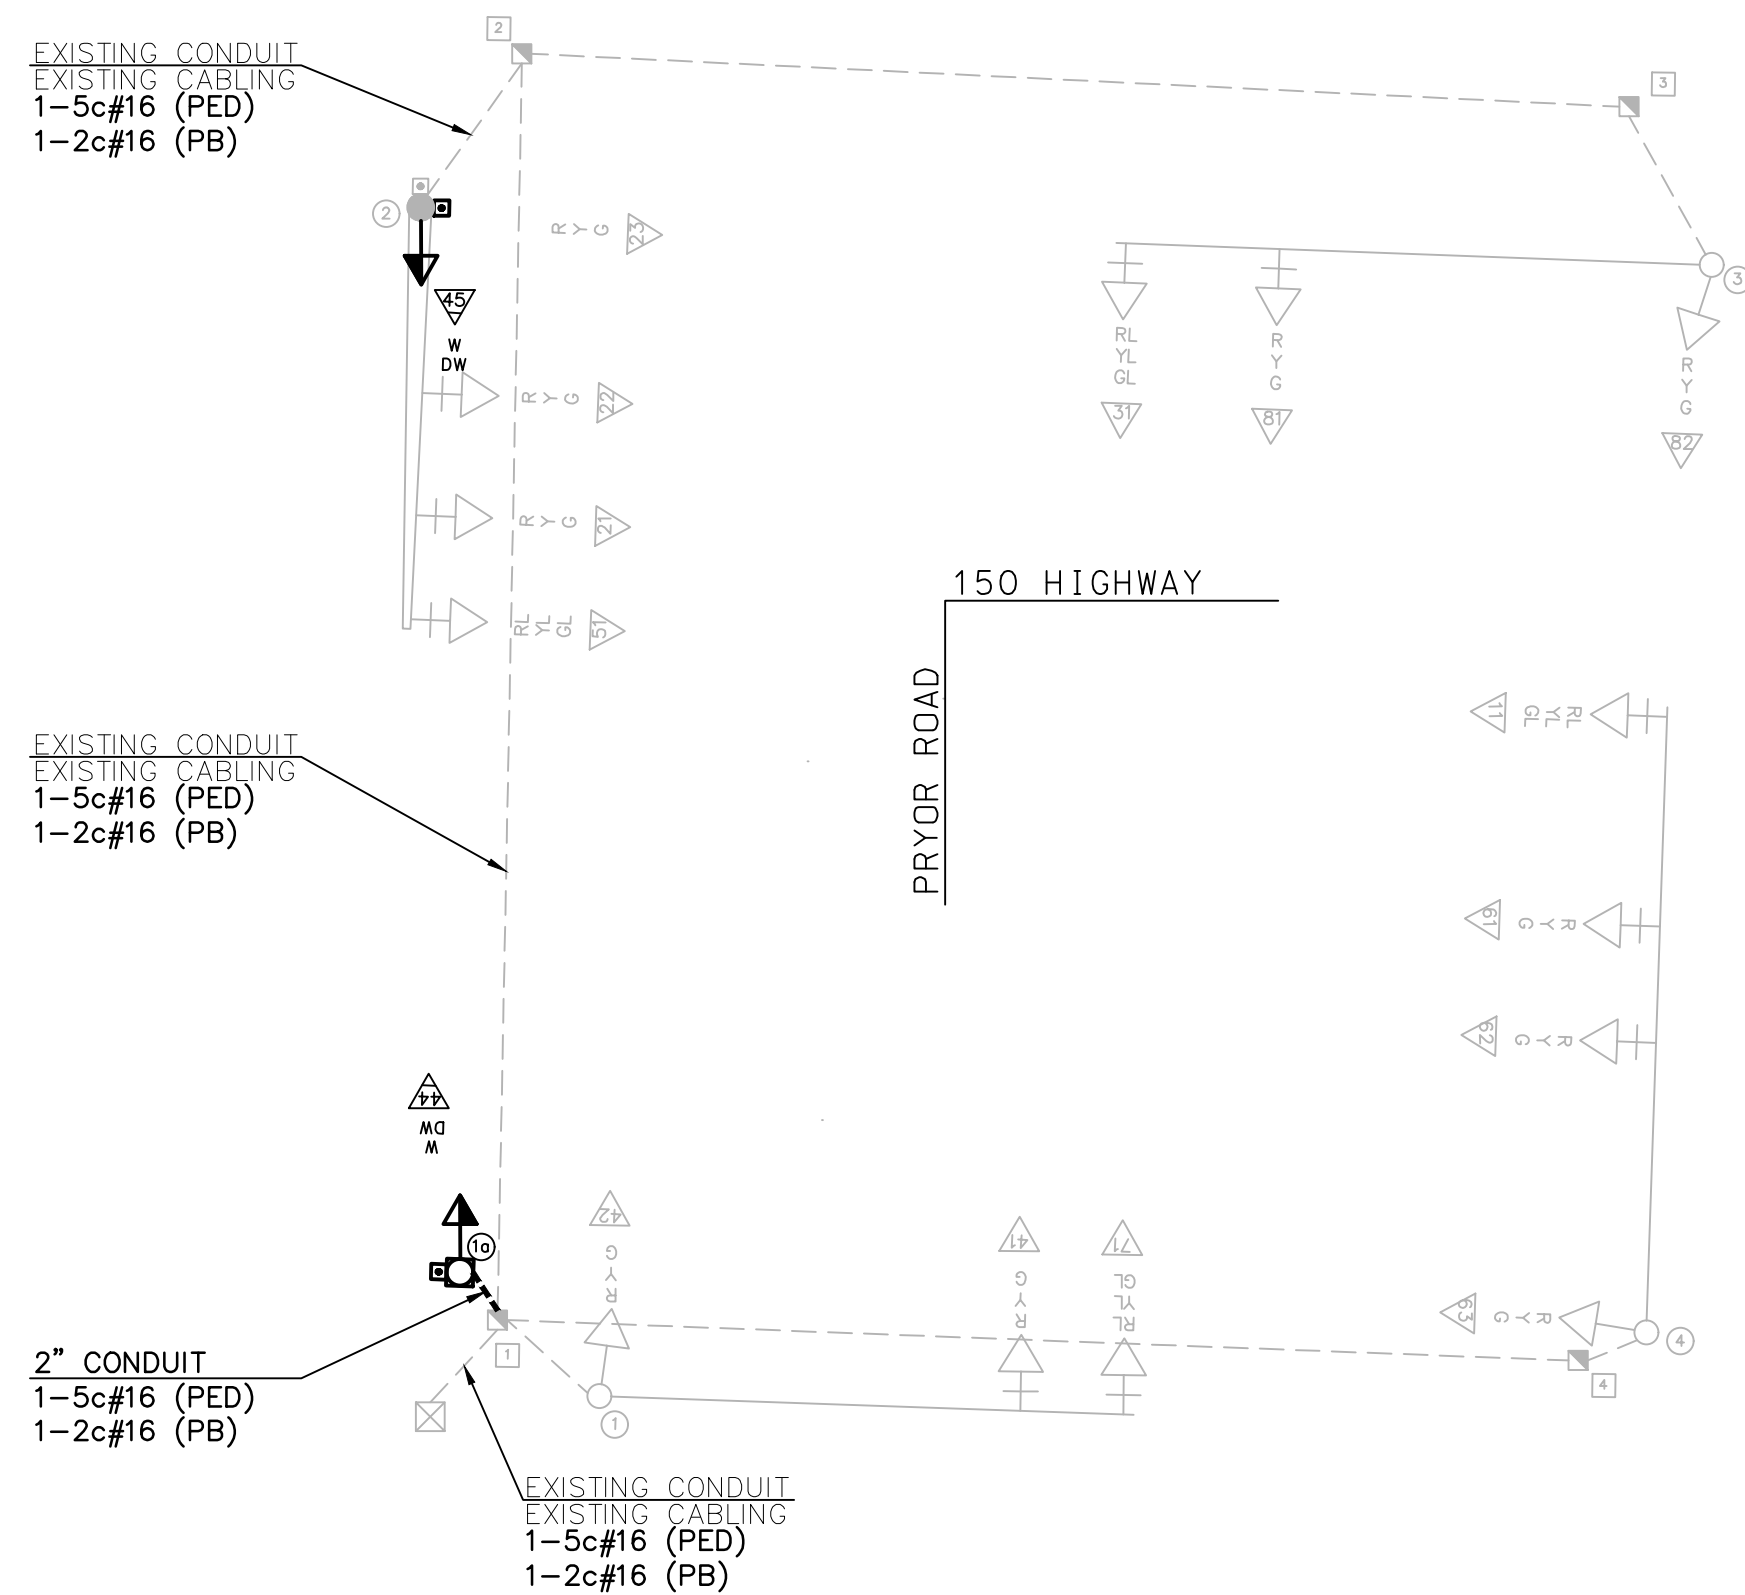[illegible][illegible]


REMARKS
ALL LENGTHS AND SPACINGS ARE IN FEET UNLESS OTHERWISE INDICATED.
* ITEMS FOR WHICH SEPARATE PAYMENT WILL NOT BE MADE.
** SEE STANDARD PLANS 902.10 AND 902.30 FOR CONCRETE REQUIREMENTS ON BASES.
*** USE D3-16 FOR ONE LINE. USE D3-18 FOR TWO LINE.
SIGNAL STRUCTURES WHICH WILL EXCEED THE DIMENSION LIMITS SHOWN ON STANDARD PLAN SHEETS IN SECTION 902 AND ANY OTHER INSTALLATION WHERE THE DETAILS OF CONSTRUCTION ARE NOT FURNISHED IN THE CONTRACT PLANS, SHALL BE DESIGNED BY A PROFESSIONAL ENGINEER IN ACCORDANCE WITH THE 2001 AASHTO STANDARD SPECIFICATIONS FOR STRUCTURAL SUPPORTS FOR HIGHWAY SIGNS, LUMINAIRES AND TRAFFIC SIGNALS, 4TH EDITION, AND LATEST INTERIMS. THE STRUCTURE SHALL BE DESIGNED AS IMPORTANT CATEGORY I FOR FATIGUE WITH A 50-CAR DESIGN LIFE. THE CONTRACTOR SHALL SUBMIT A SET OF SHOP DETAIL DRAWINGS INCLUDING WELD PROCEDURE SPECIFICATIONS AND DESIGN COMPUTATIONS FOR MODOT RECORDS AND REFERENCE. THE SUBMITTED DRAWINGS AND CALCULATIONS SHALL BE SIGNED AND SEALED IN ACCORDANCE WITH THE LAWS RELATING TO ARCHITECTS AND PROFESSIONAL ENGINEERS (CHAPTER 327, RSMO.), AND SHALL INCLUDE A TITLE BLOCK OR SUMMARY SHEET WHICH LISTS AND CERTIFIES THAT THE PRODUCT MEETS ALL OF THE SPECIFIED DESIGN CRITERIA.

LEGEND
T - TOP MOUNT
S - SIDE MOUNT
C - SPANWIRE MOUNT
B - MAST ARM MOUNT


CONDUIT (WITH #14 TRACER WIRE)															CABLE												
FROM	TO	CENTER TO CENTER DISTANCE	LOOP DET.	TRENCH				PUSHED			MEDIAN			ON STRUCTURE			REMARKS	FROM	TO	CENTER TO CENTER DISTANCE	POWER		CONTROL				SYSTEM GROUND
				1"	2"	3"	4"	2"	3"	4"	2"	3"	4"	2"	3"								2c #16	5c #16	7c #16	3c #16	SOLID 1c#16
PB	1A	5'		6'													CB	44	20'				44'				34'
																	CB	PB45	20'			43'					
																	CB	45	165'				195'				185'
																	CB	PB44	165'				194'				
SUBTOTALS				6'													SUBTOTALS						237'	239'			219'
TOTALS				6'													TOTALS						237'	239'			219'

**RELEASE FOR
CONSTRUCTION
AS NOTED ON PLANS REVIEW
DEVELOPMENT SERVICES
LEE'S SUMMIT, MISSOURI
09/15/2020**

DWG: F:\2019\2001-2500\019-2339-A\40-Design\AutoCAD\Final Plans\Sheets\TFTC\PAVEMENT MARKING\F_PMT MRKNG PLN_A92339.dwg
DATE: Jul 28, 2020 12:03am XREFS: T_PSTRM_A192339 C_PBASE_A192339 C_XBASE_A192339 F_PBASE_A192339 T_PBASE_A192339 USER: jgallagher

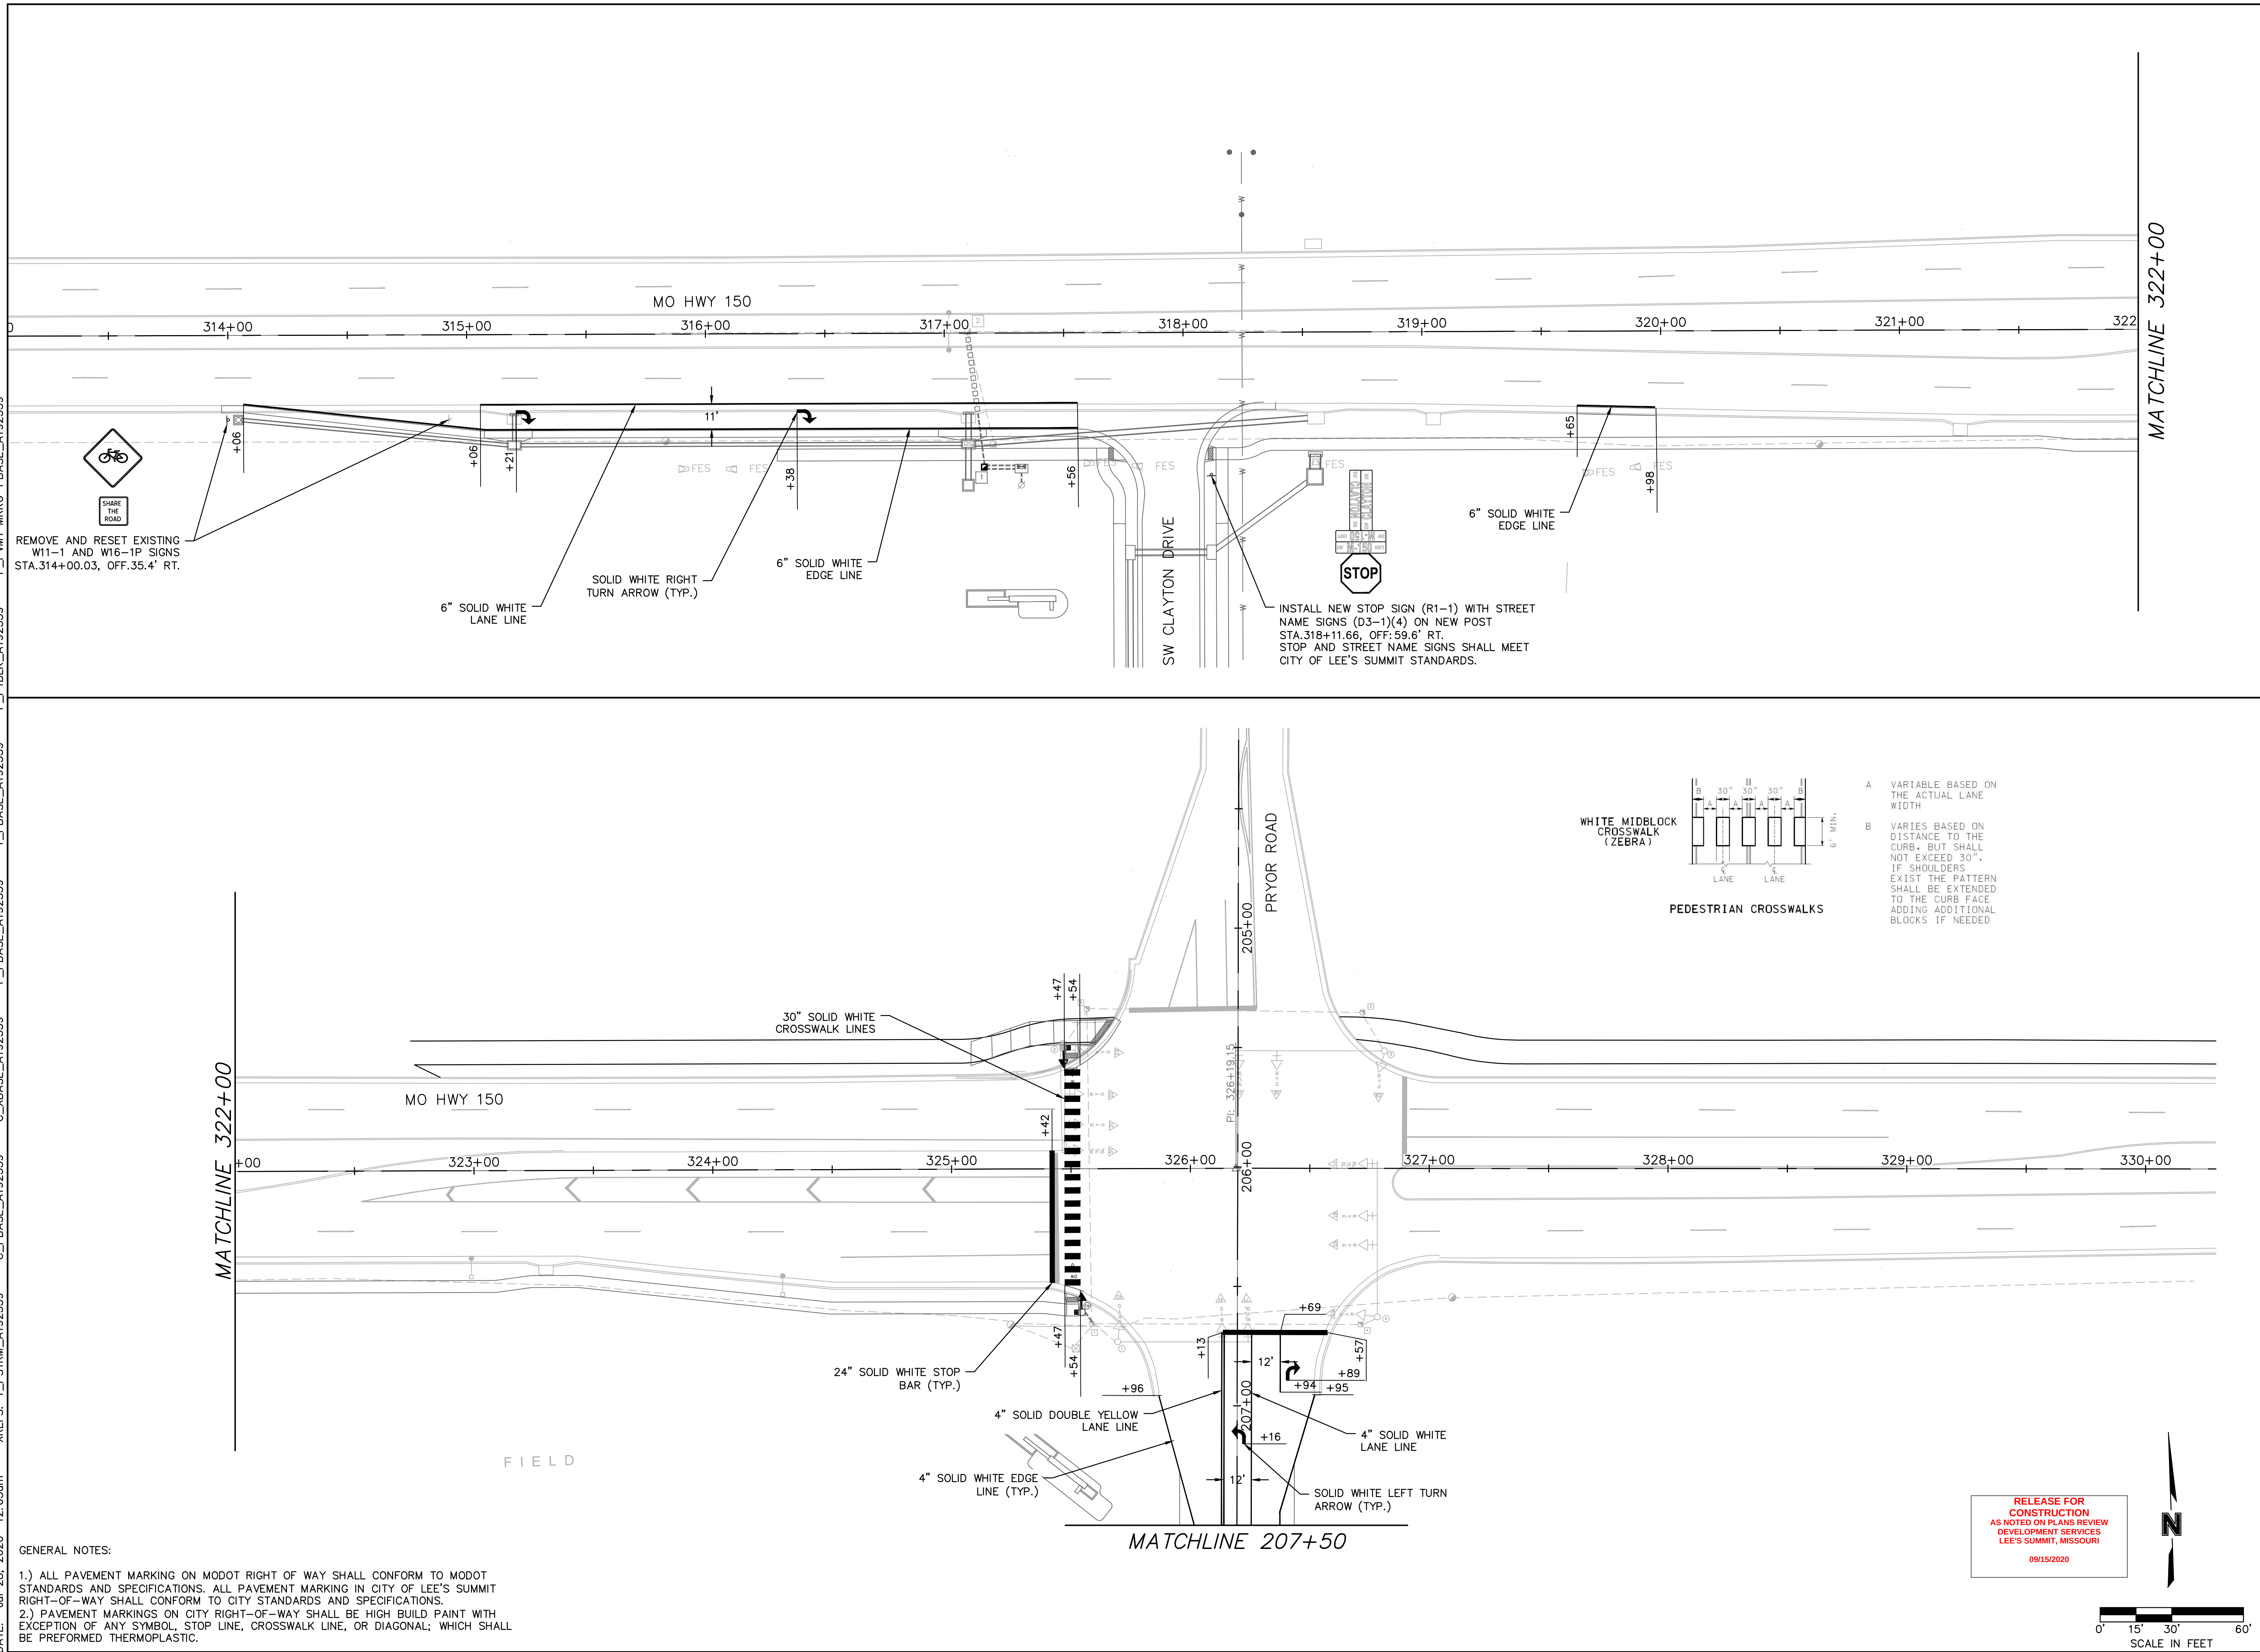
[illegible]

DWG: F:\2019\2001-2500\019-2339-A140-Design\AutoCAD\Final Plans\Sheets\TTC\TRAFFIC CONTROL\F TC PLN_A192339.dwg
DATE: Jul 28, 2020 12:04pm XREFS: T_PSTRW_A192339 C_PBASE_A192339 F_PBASE_A192339 F_PTBLK_A192339 USER: jgallagher

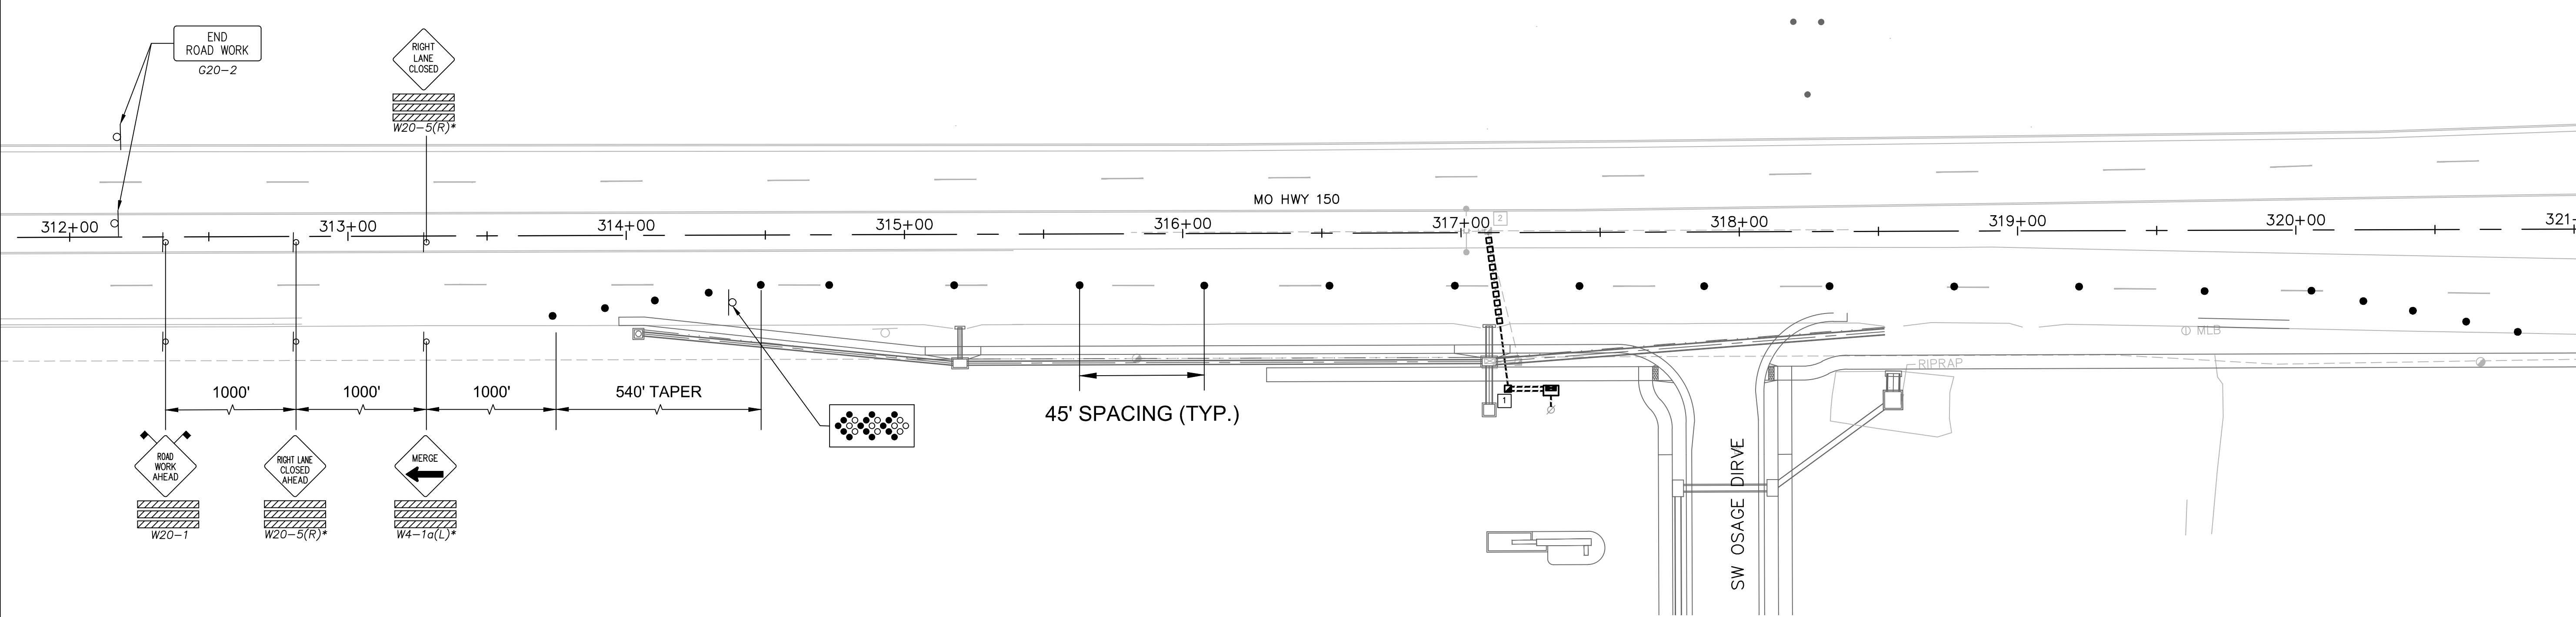


LEGEND

- Arrow Board
- Sign Symbol
- Channelizing Device

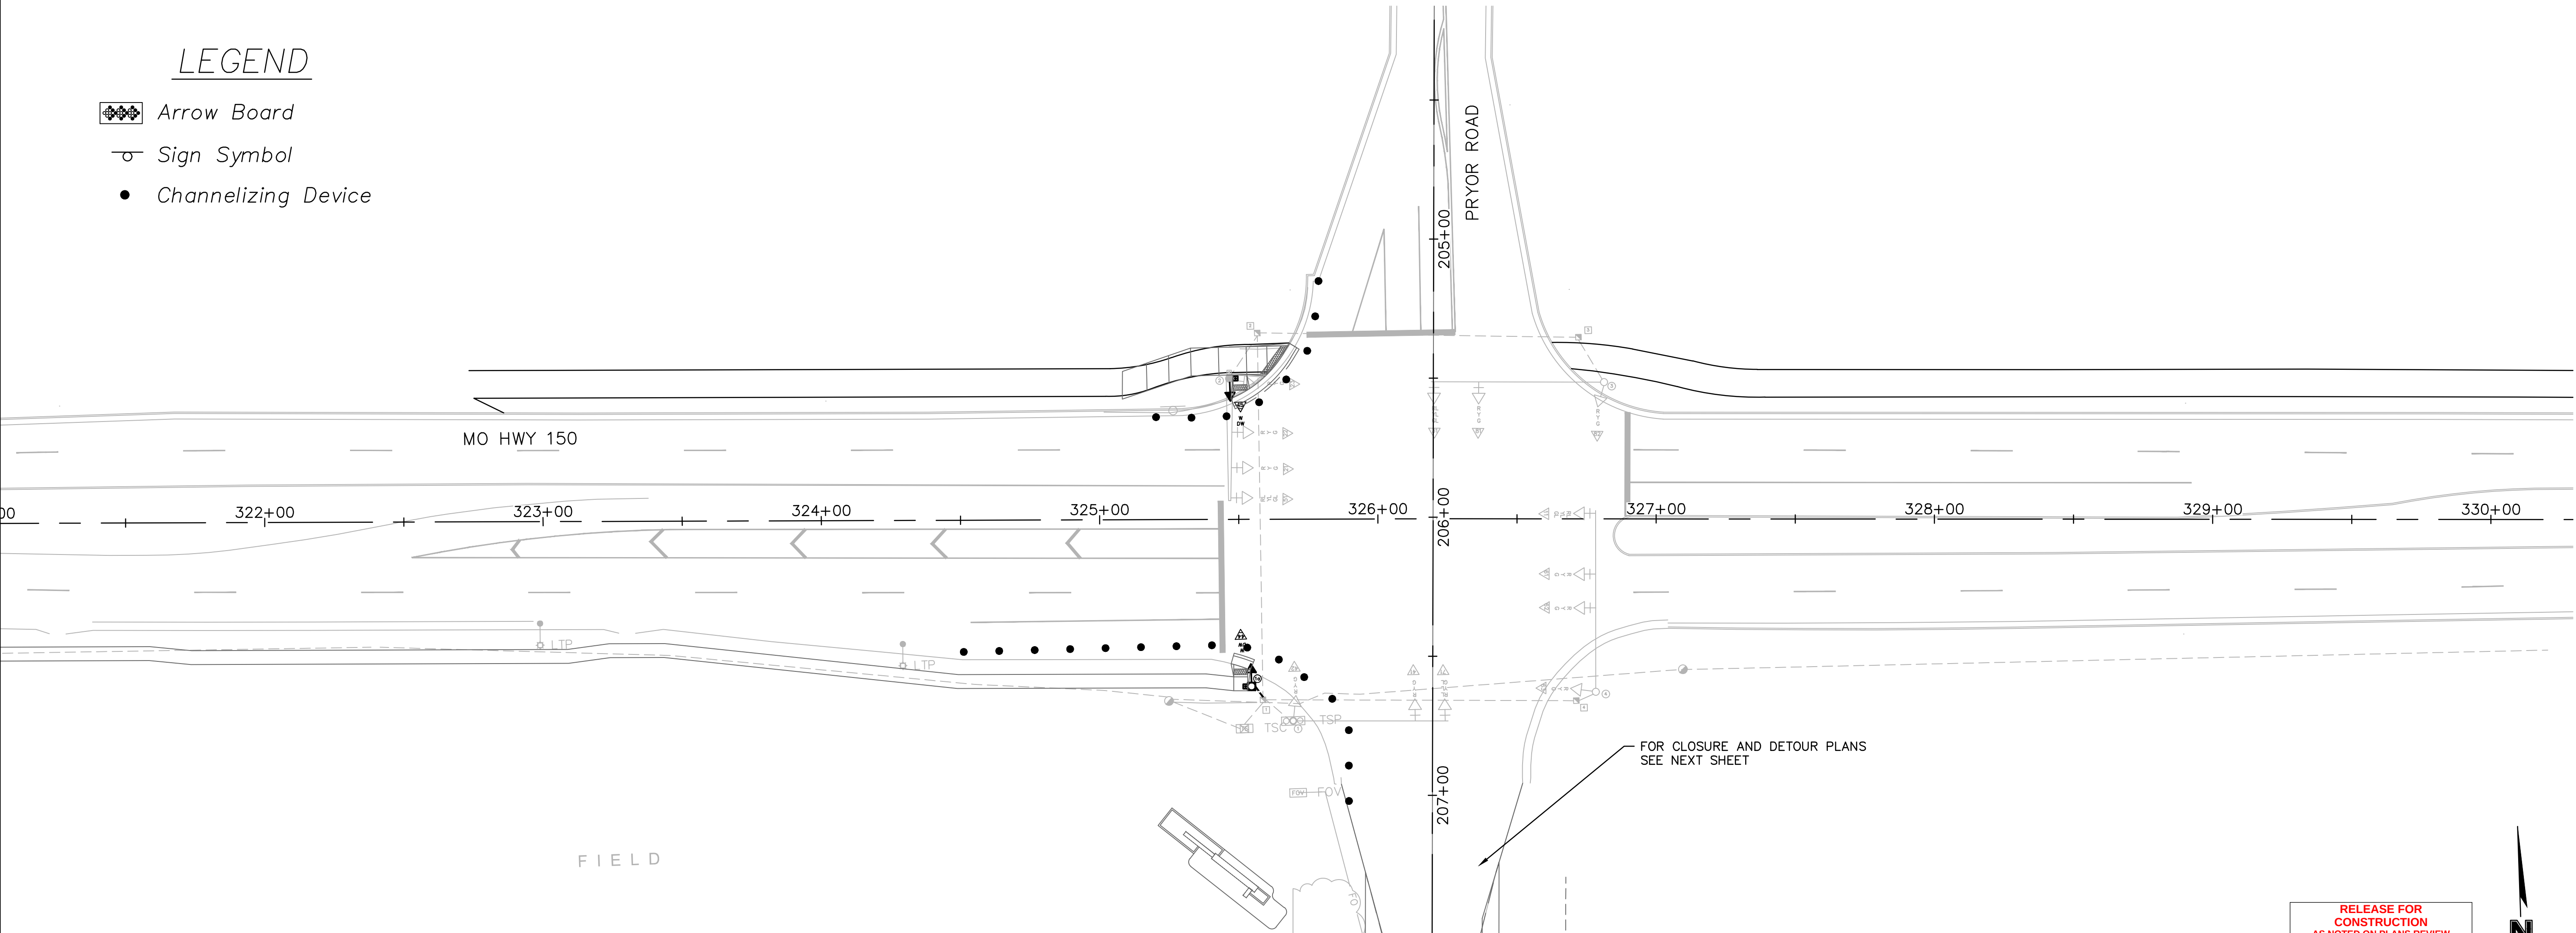

GENERAL NOTES:
1.) CONTRACTOR SHALL OBTAIN ALL NECESSARY TEMPORARY TRAFFIC CONTROL PERMITS FROM MODOT AND THE CITY OF LEE'S SUMMIT. FOR CITY PER MITTING, A REGISTERED USER MUST SUBMIT AN APPLICATION TO THE PUBLIC WORKS DEPARTMENT BY PROVIDING A COMPLETED APPLICATION AND TRAFFIC CONTROL PLAN SHEETS TO PUBLICWORKS@CITYOFLS.NET

RELEASE FOR
CONSTRUCTION
AS NOTED ON PLANS REVIEW
LEE'S SUMMIT, MISSOURI
09/15/2020

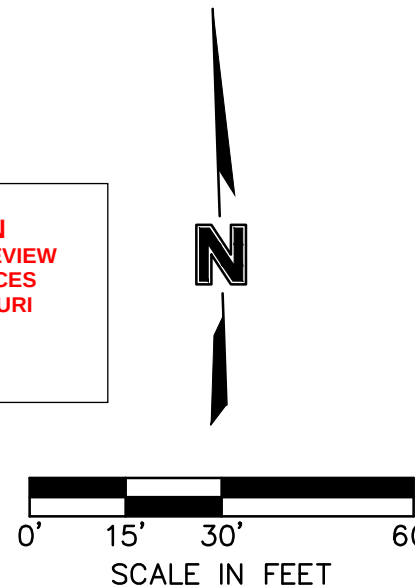

TRAFFIC CONTROL PLAN

HIGHWAY 150 & PRYOR ROAD
ROADWAY IMPROVEMENTS

LEE'S SUMMIT, MO

2020

REVISIONS

REV. NO.	DATE	REVISIONS DESCRIPTION	BY



olsson

Olsson - Civil Engineering
1301 Burlington Street
North Kansas City, MO 64116
TEL 816.361.1177
www.olson.com

drawn by: JRC
checked by: JSS
approved by: JSS
QA/QC by: JSS
project no.: A19-2339
drawing no.:
date: 2.12.2020











SHEET
47 of 63

DWG: F:\2019\2001-2500\019-2339-A140-Design\AutoCAD\Final Plans\Sheets\TTC\TRAFFIC CONTROL\TTC PLN_A192339.dwg USER: jgallagher
DATE: Jul 28, 2020 12:04pm XREFS: T_FSTRW_A192339 C_PBASE_A192339 F_PBASE_A192339 F_PTBLK_A192339

GENERAL NOTES:
1.) CONTRACTOR SHALL OBTAIN ALL NECESSARY TEMPORARY TRAFFIC CONTROL PERMITS FROM MODOT AND THE CITY OF LEE'S SUMMIT. FOR CITY PER MITTING, A REGISTERED USER MUST SUBMIT AN APPLICATION TO THE PUBLIC WORKS DEPARTMENT BY PROVIDING A COMPLETED APPLICATION AND TRAFFIC CONTROL PLAN SHEETS TO PUBLICWORKS@CITYOFFLS.NET



LEGEND

- WORK AREA
- SIGN
- TYPE III BARRICADE

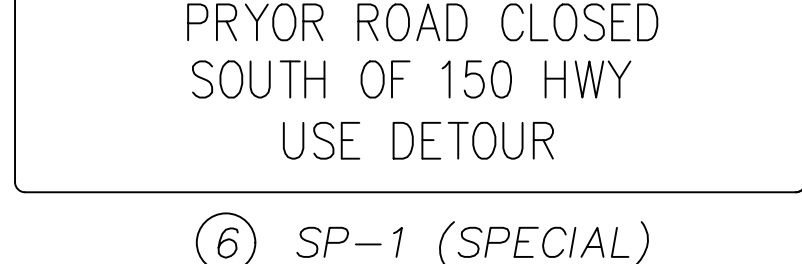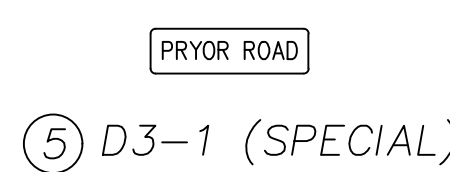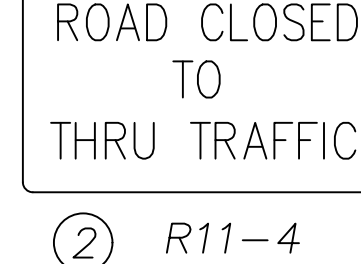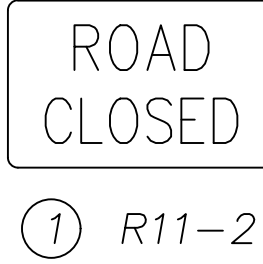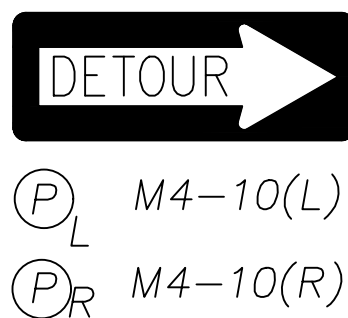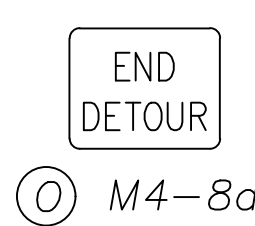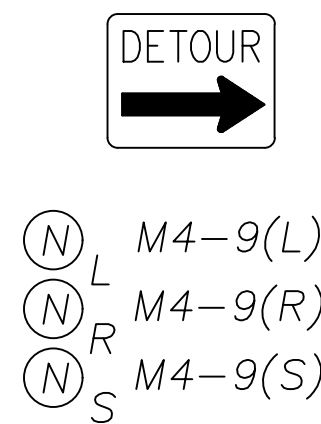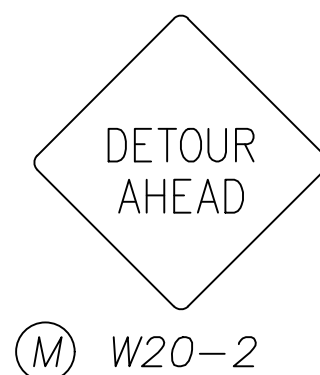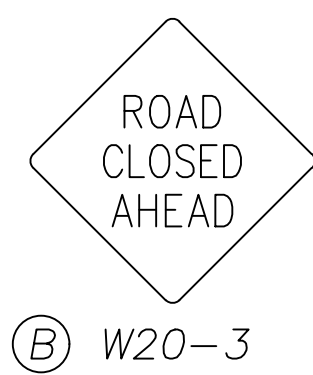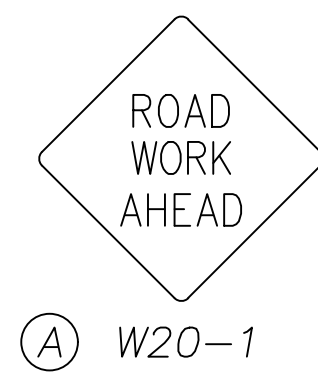

SIGN LEGEND

RELEASE FOR
CONSTRUCTION
AS NOTED ON PLANS REVIEW
DEVELOPMENT SERVICES
LEE'S SUMMIT, MISSOURI
09/15/2020

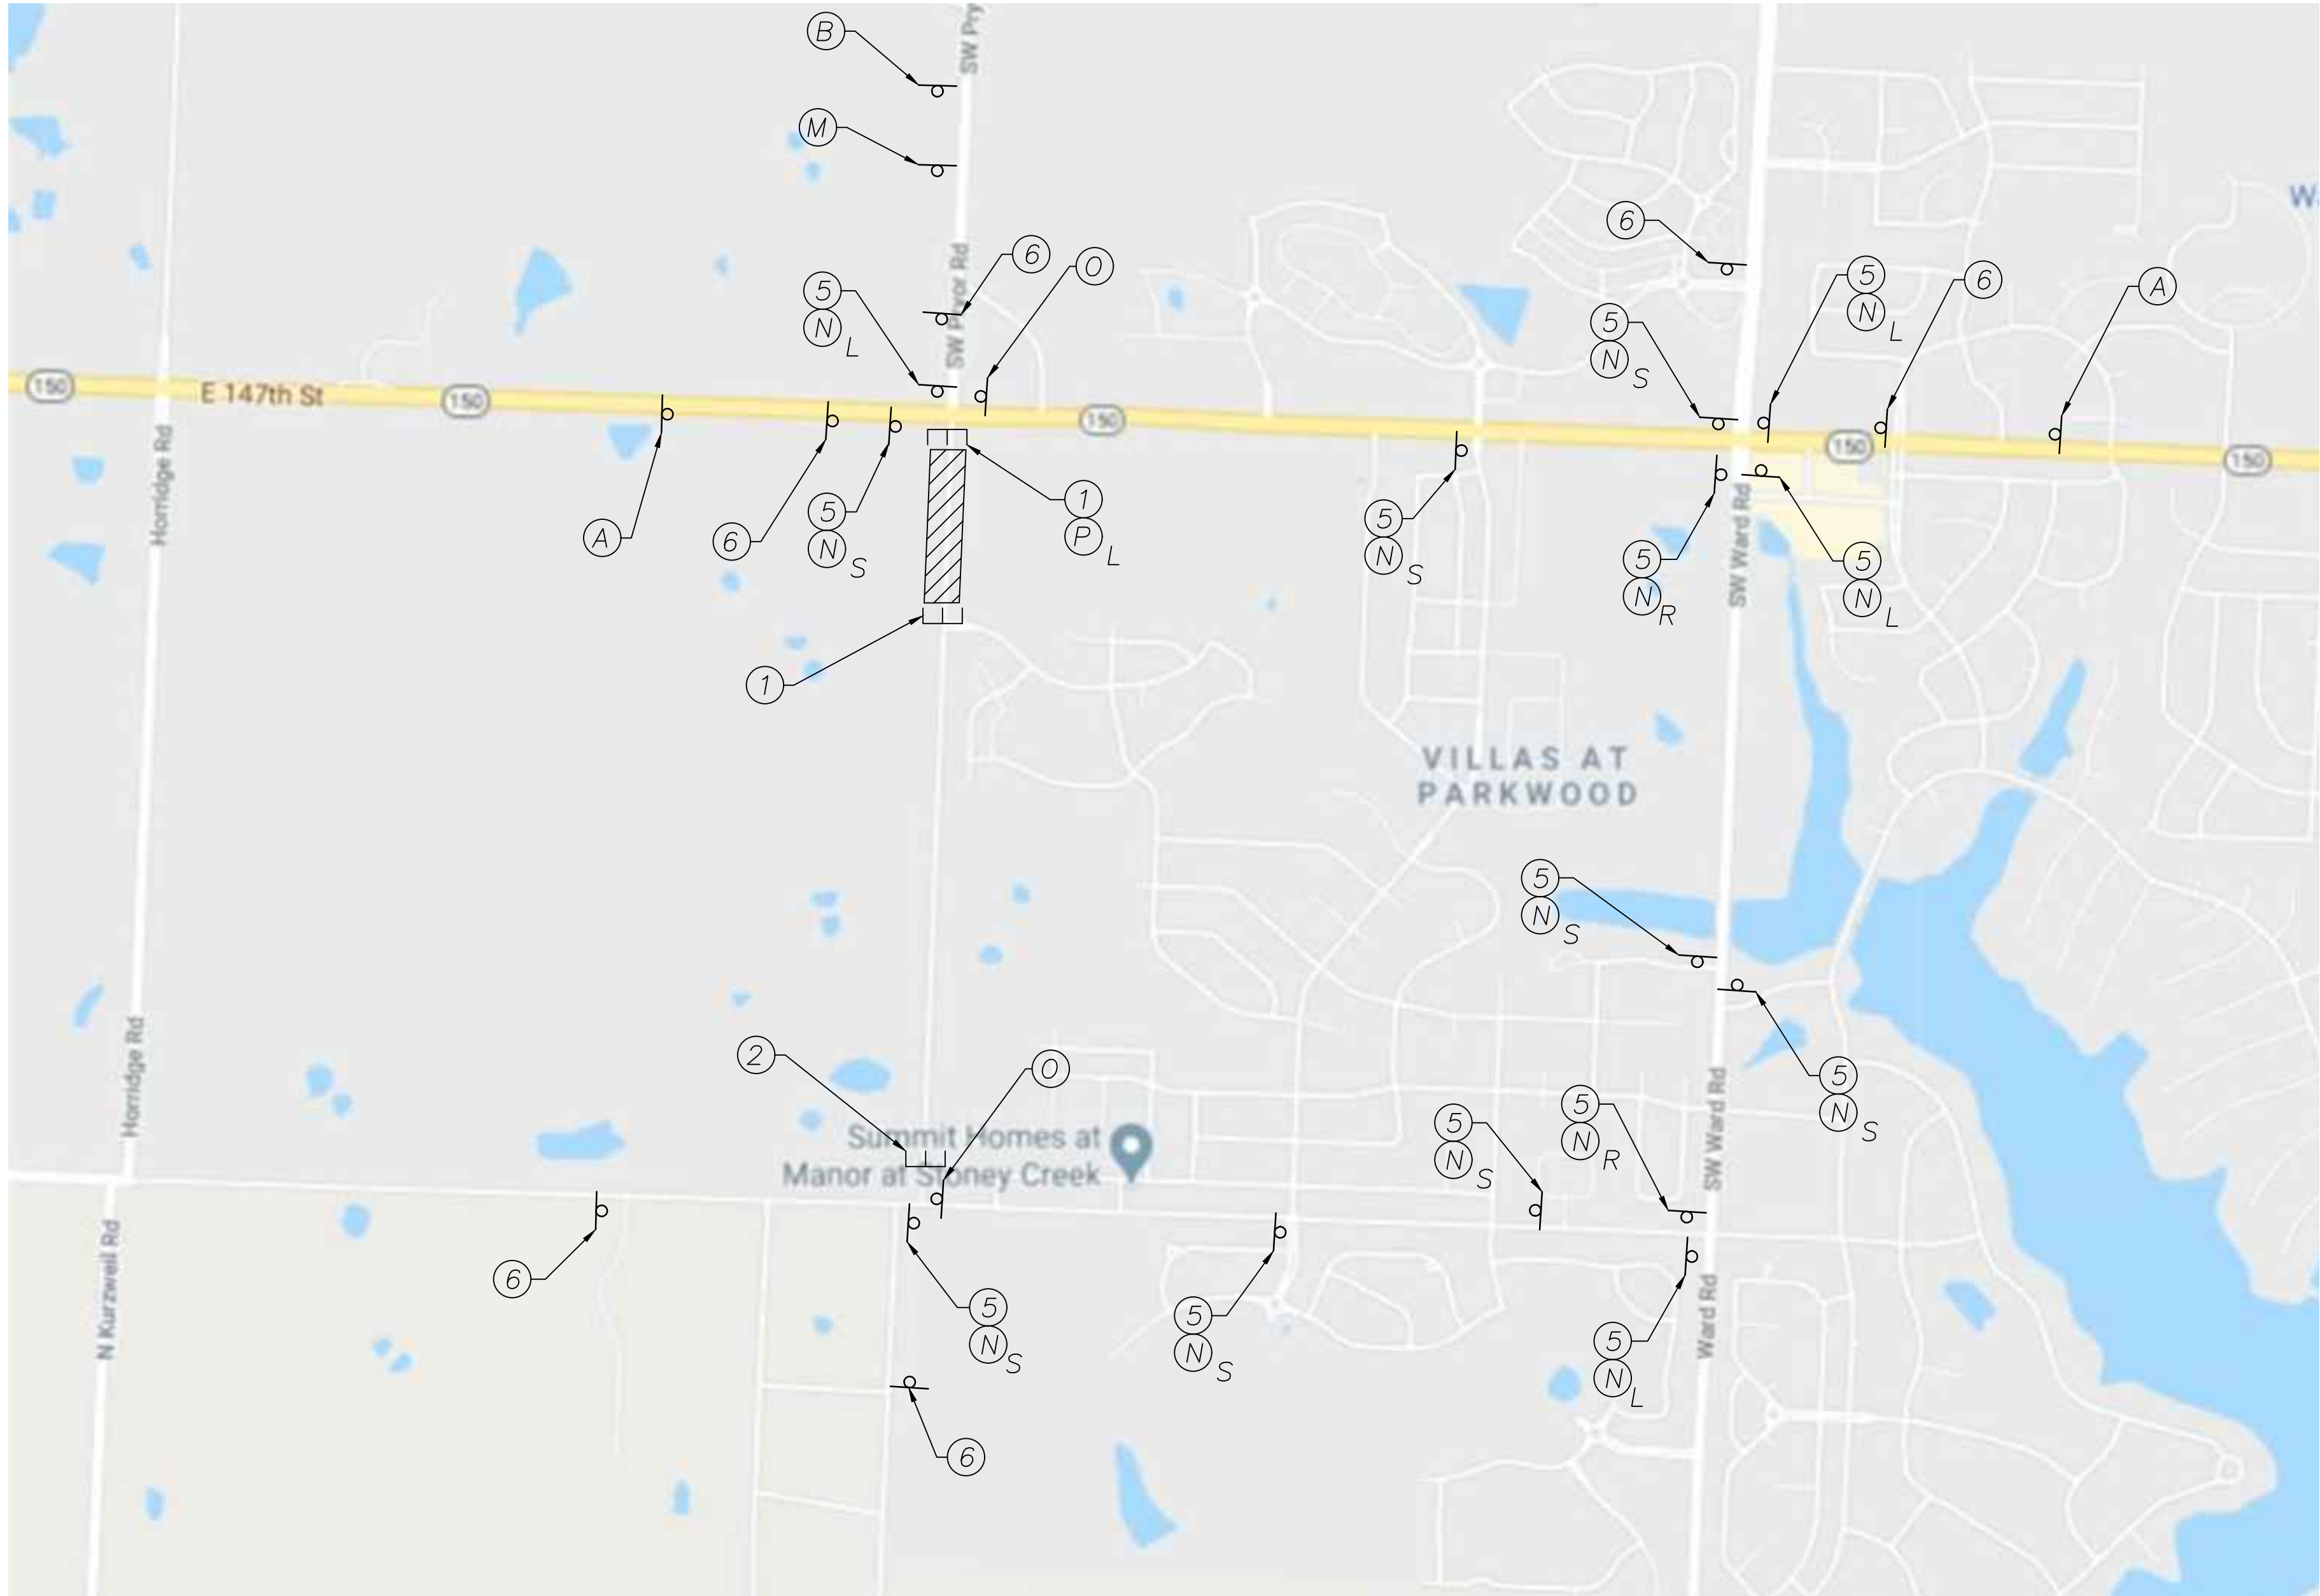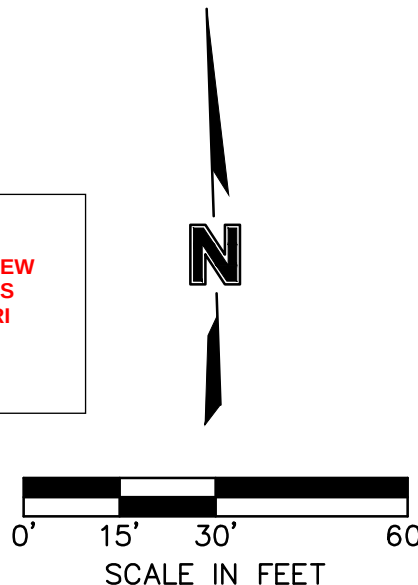

TRAFFIC CONTROL PLAN

HIGHWAY 150 & PRYOR ROAD
ROADWAY IMPROVEMENTS

LEE'S SUMMIT, MO

2020

REVISIONS

REV. NO.	DATE	REVISIONS DESCRIPTION	BY




olsson


Olsson - Civil Engineering
1301 Burlington Street
North Kansas City, MO 64116
TEL 816.361.1177 www.olsosn.com

SHEET
48 of 63


DWG: F:\2019\2001-2500\019-2339-A140-Design\AutoCAD\Find Plans\Sheets\TTC\TRAFFIC CONTROL\F TC PLN_A192339.dwg USER: jgallagher
DATE: Jul 28, 2020 12:04pm XREFS: T_PSTRW_A192339 C_XBASE_A192339 F_PBASE_A192339 F_PTBLK_A192339

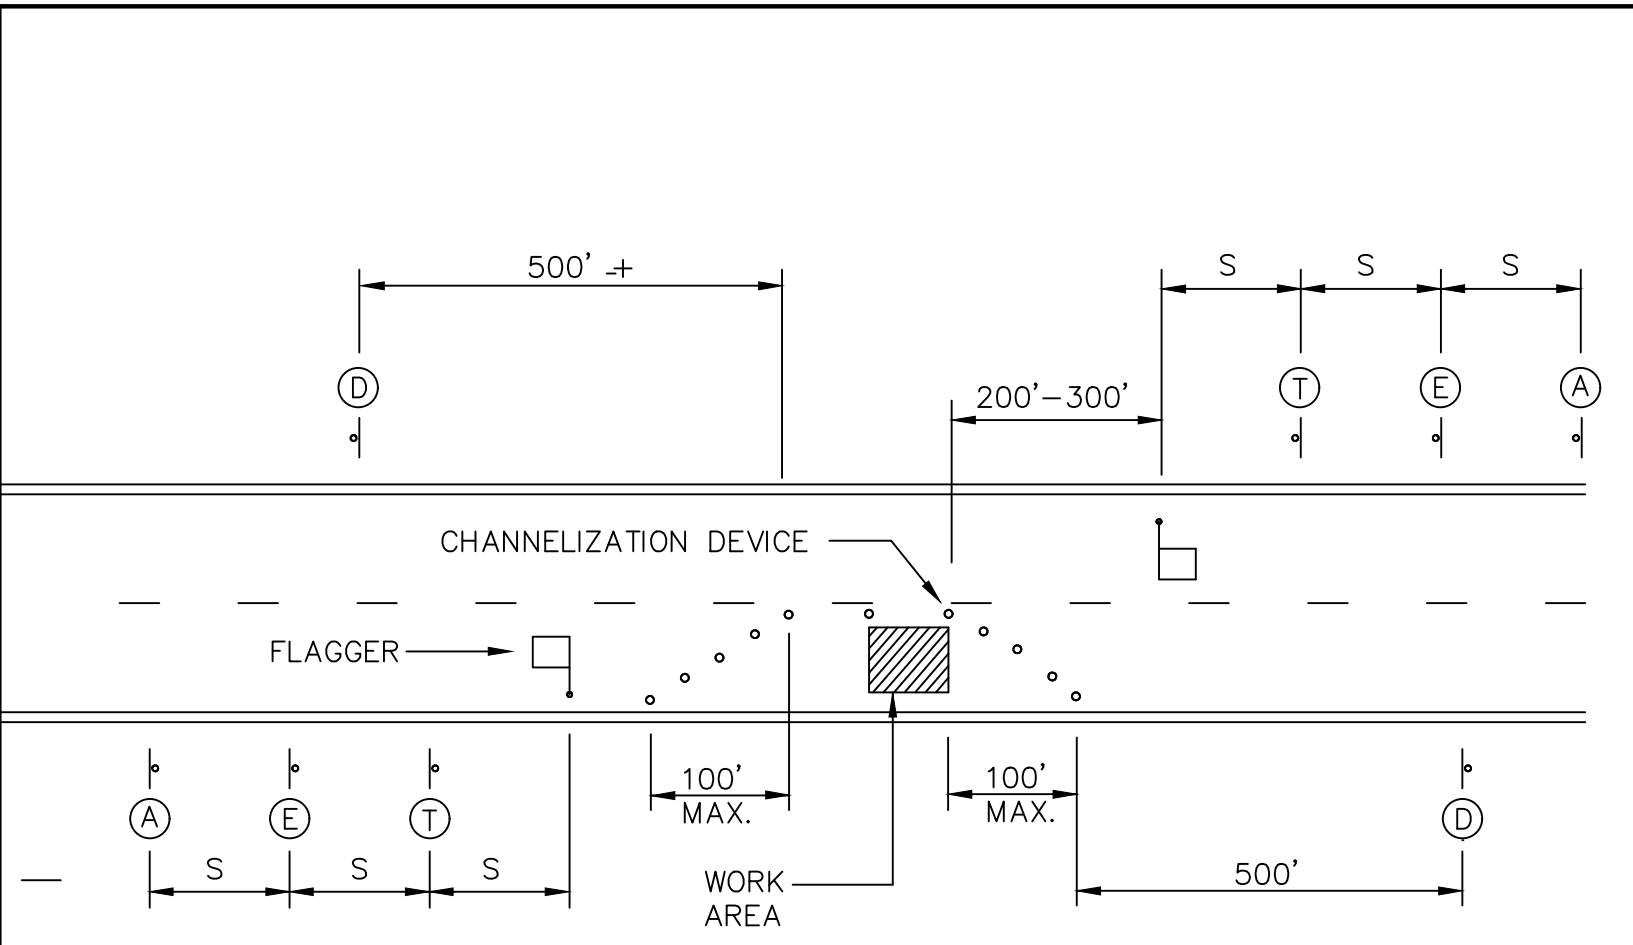

DETAIL 1: TYPICAL CLOSURE - TWO-LANE STREET

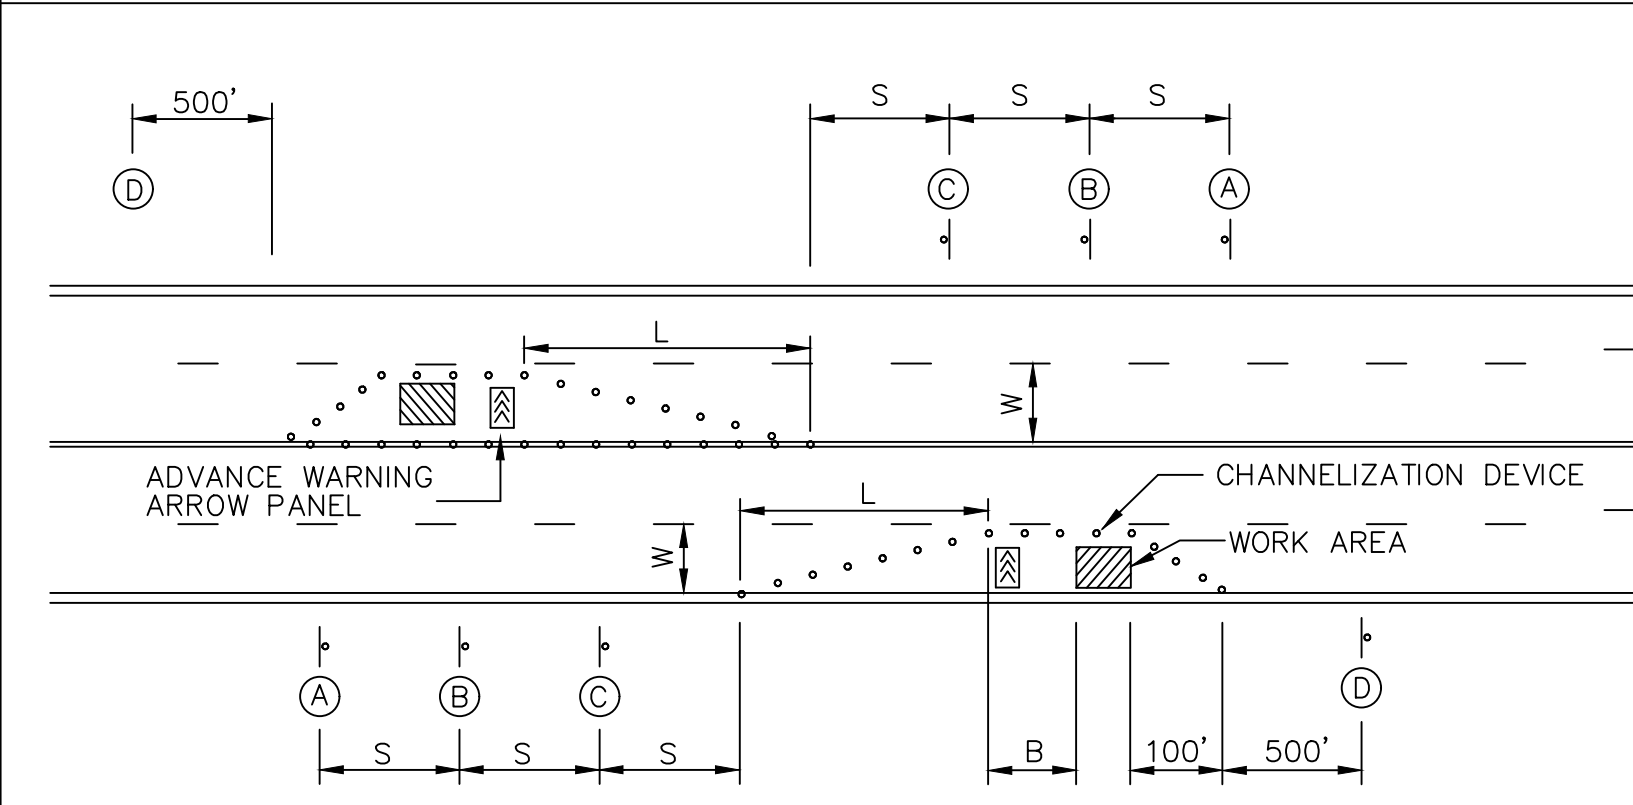


DETAIL 2: TYPICAL LANE CLOSURE - FOUR-LANE STREET


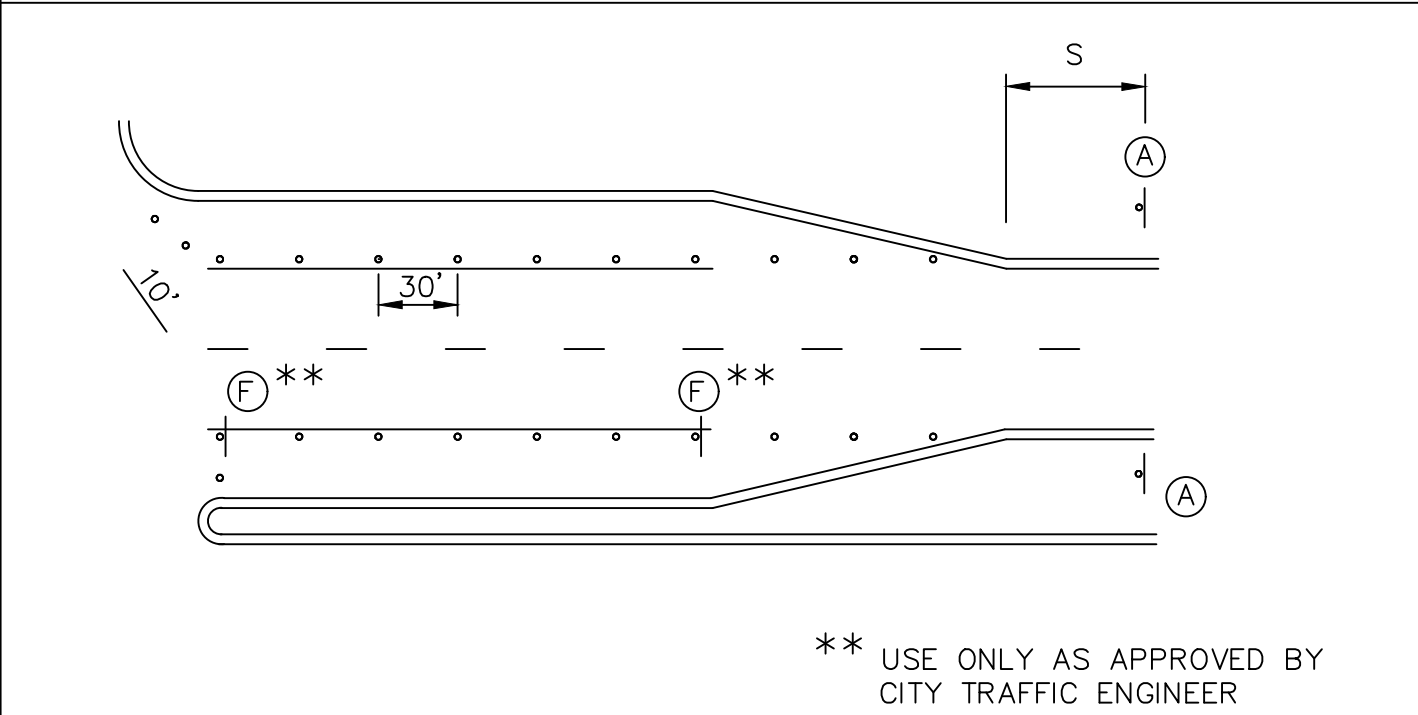


** USE ONLY AS APPROVED BY CITY TRAFFIC ENGINEER


DETAIL 3: TYPICAL RIGHT-TURN LANE AND LEFT-TURN LANE CLOSURES

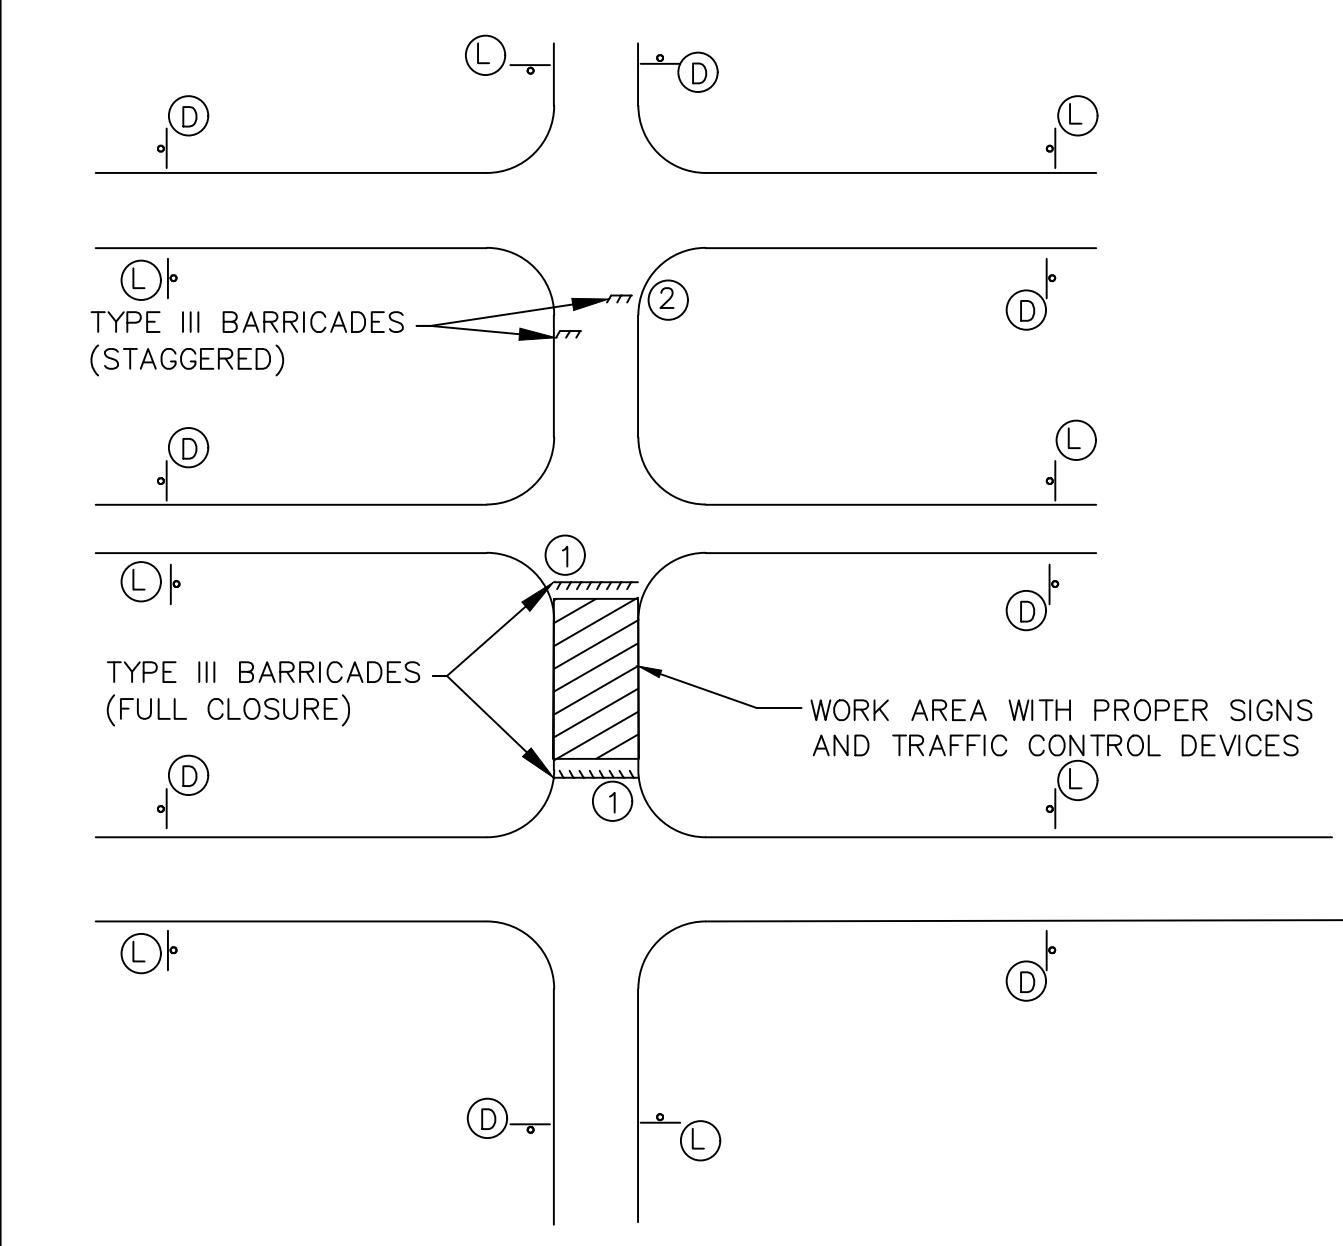

DETAIL 4: TYPICAL SIDE ROAD SIGNING FOR ROAD CLOSURE

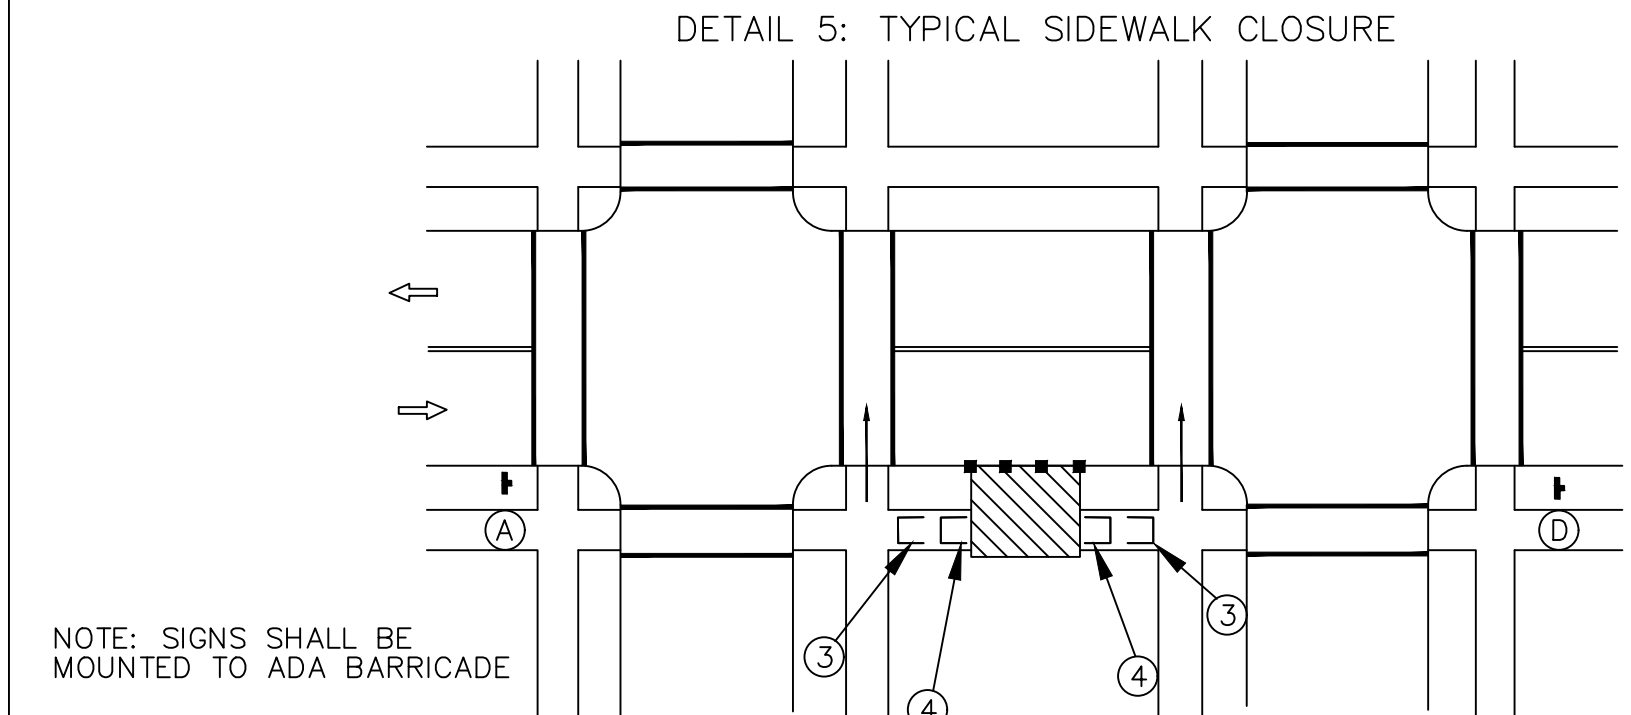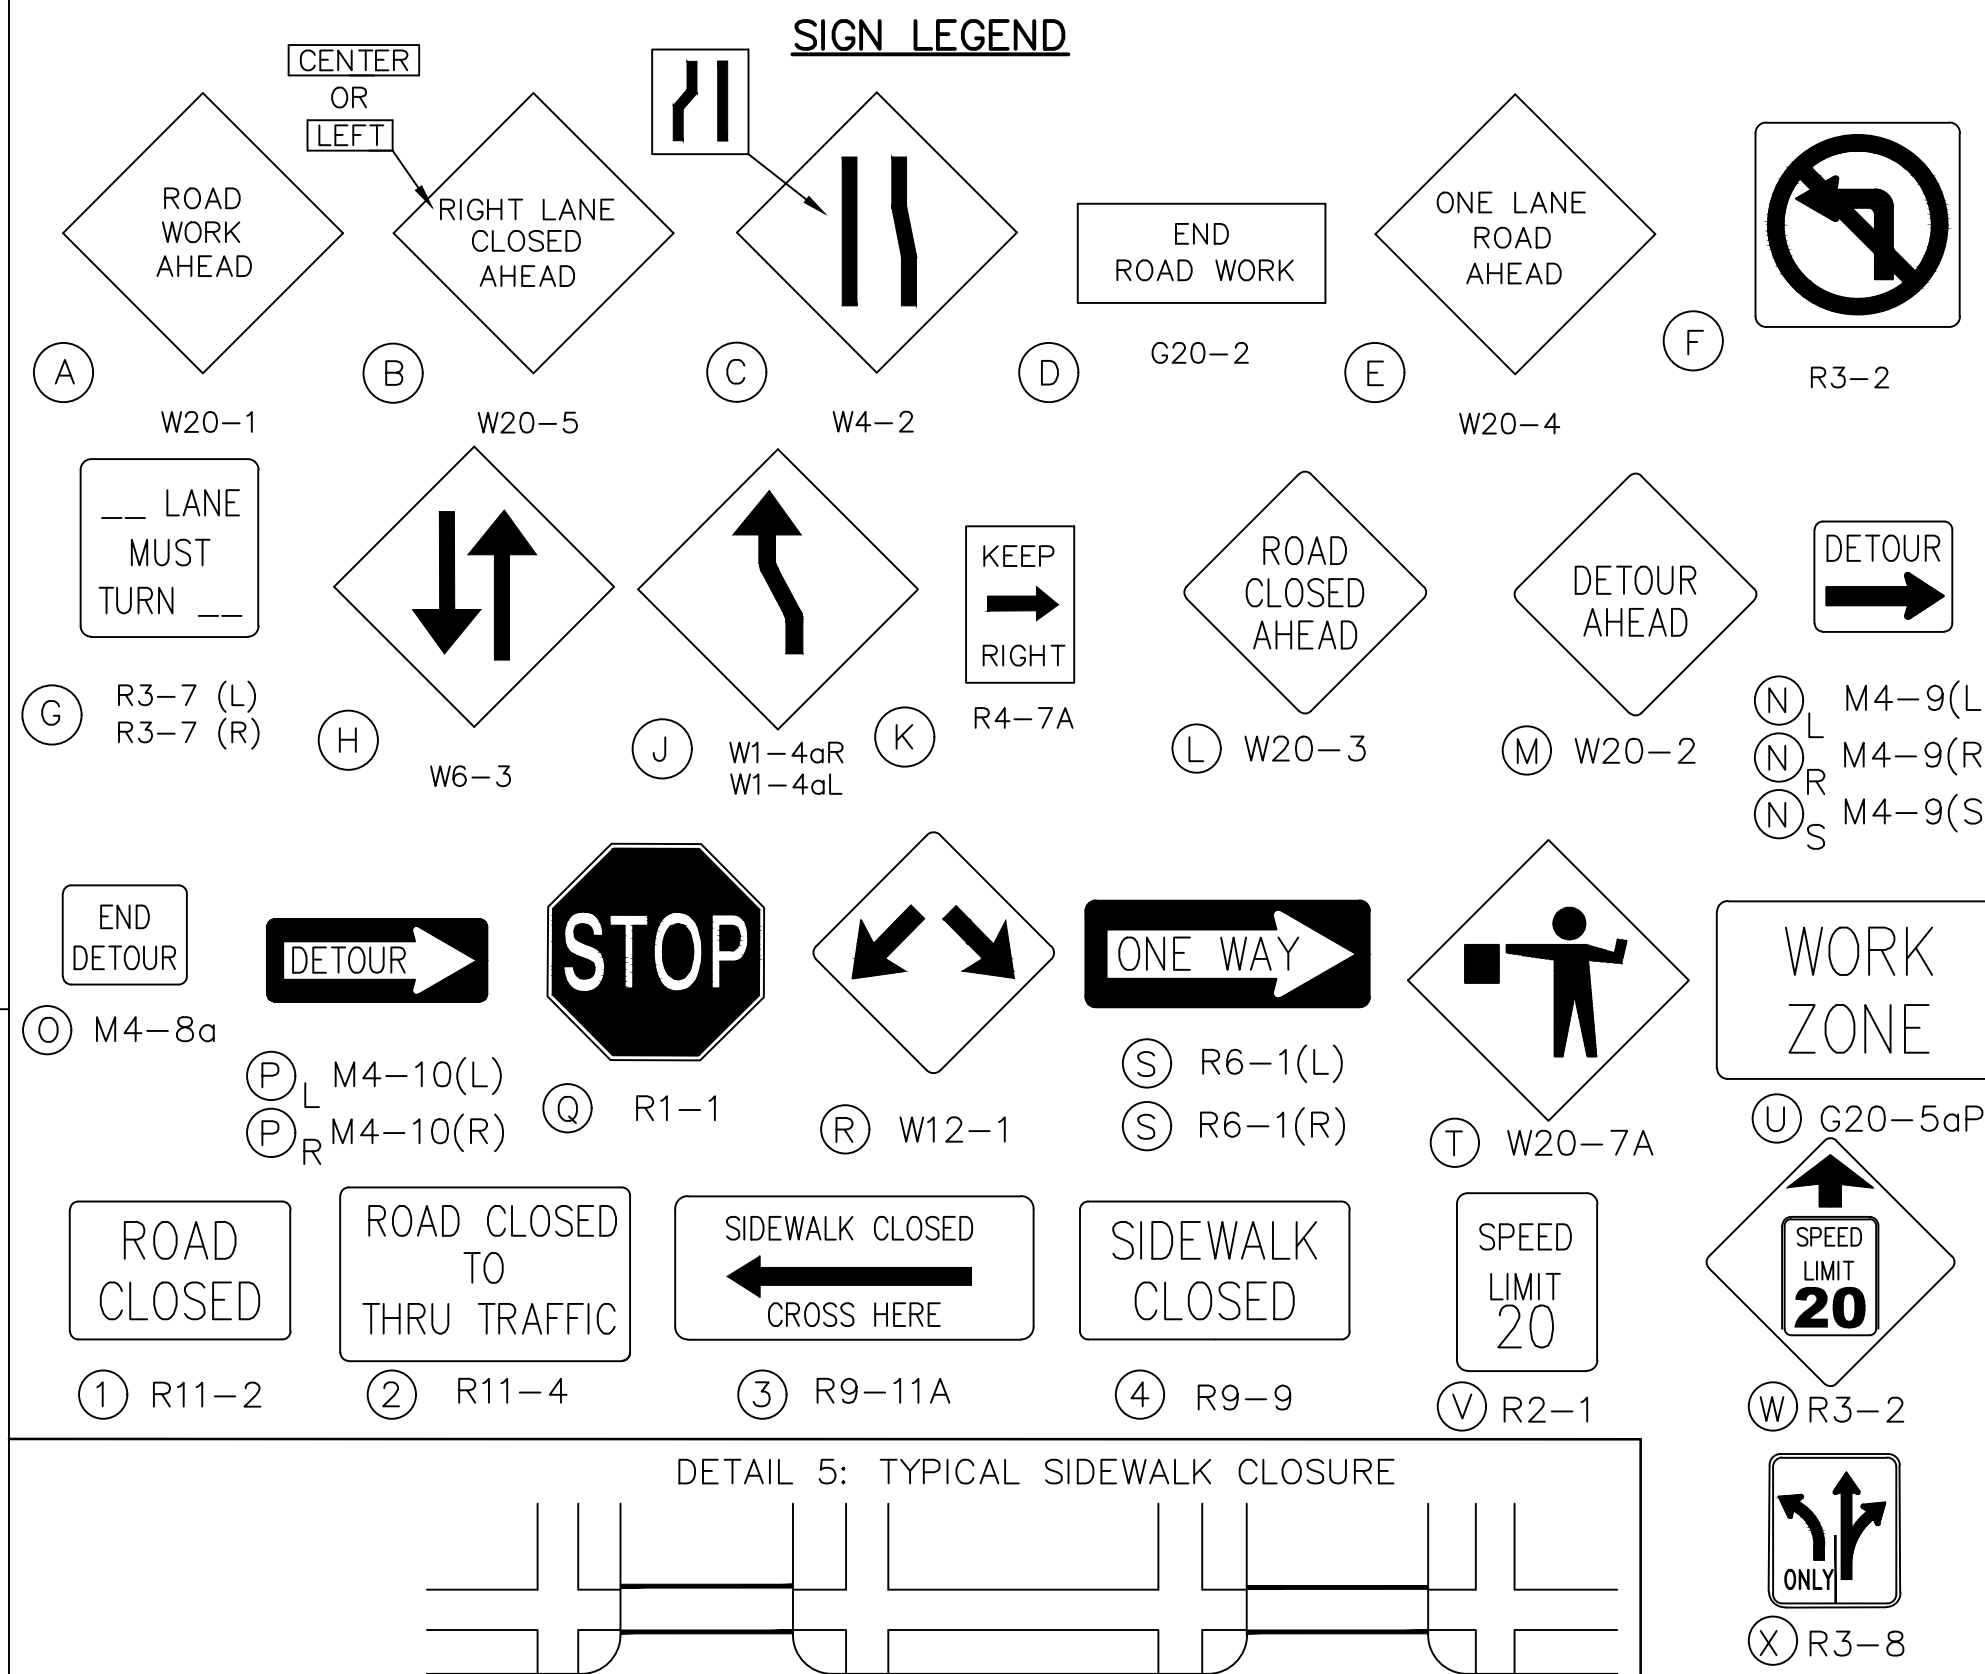

NOTE: SIGNS SHALL BE MOUNTED TO ADA BARRICADE

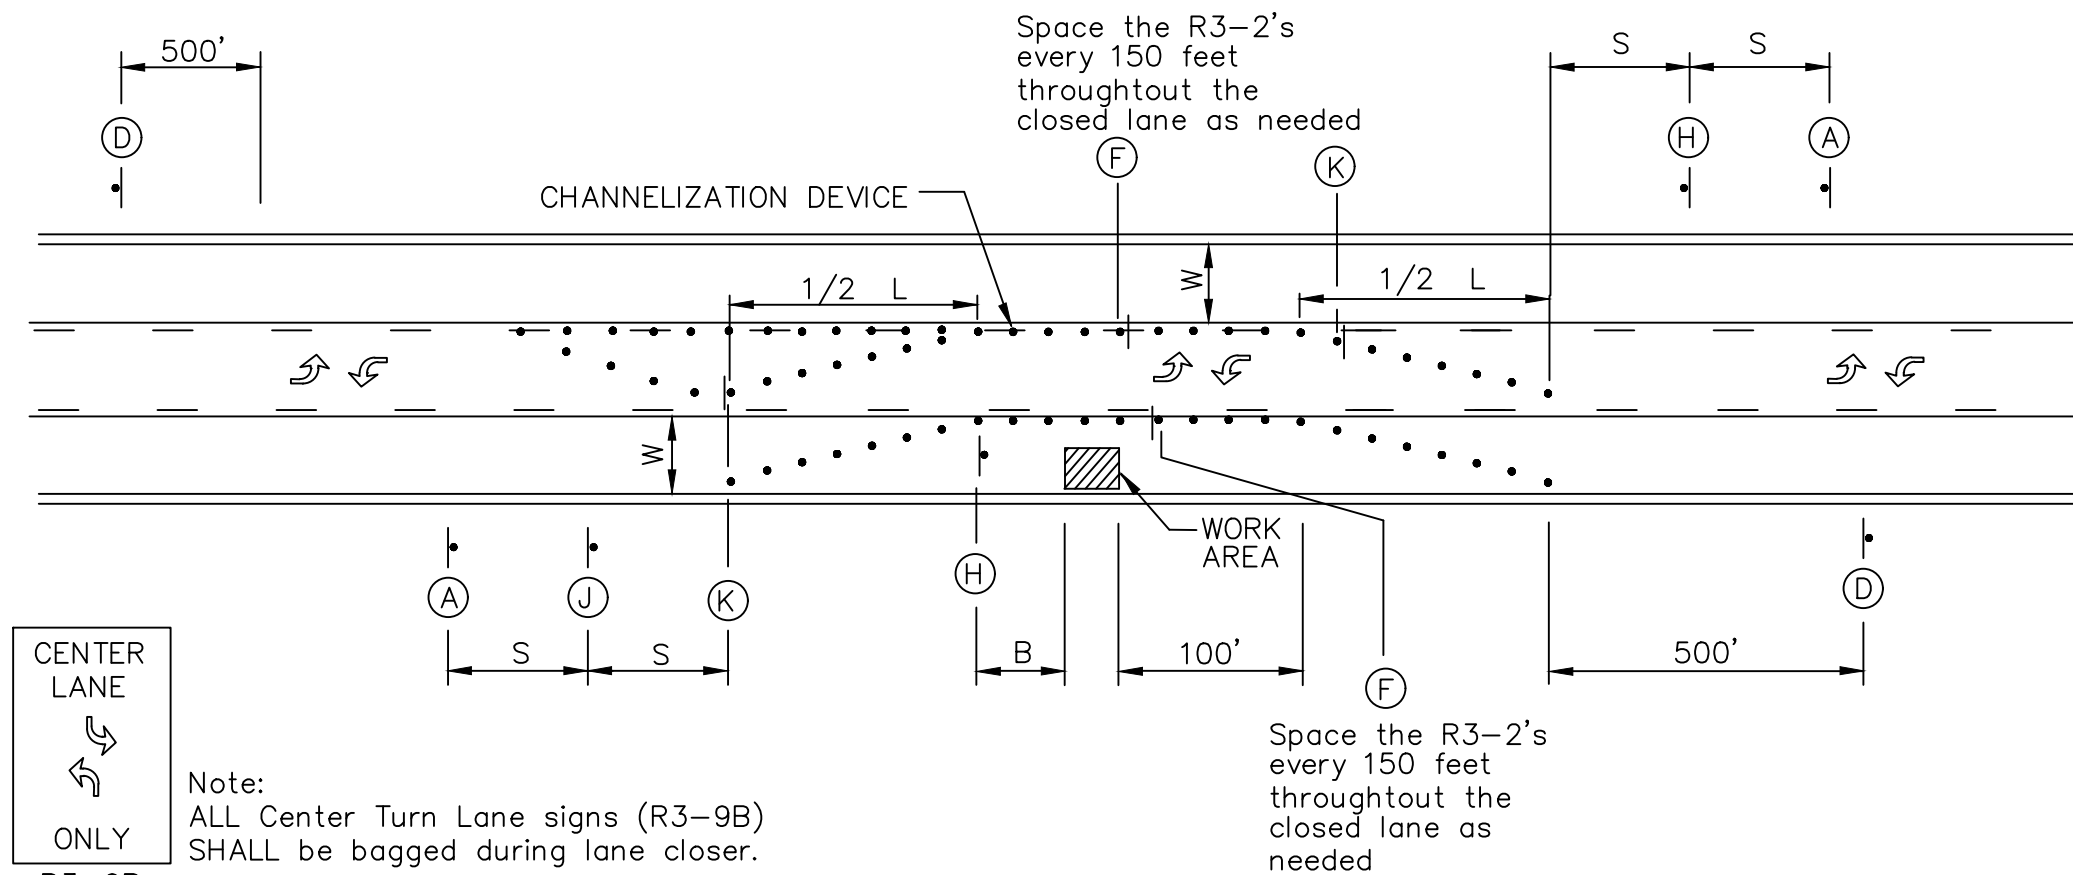

DETAIL 6: TYPICAL LANE CLOSURE - THREE-LANE STREET

Guidelines for length of longitudinal buffer space (B)	
Speed* (mph)	Length (Feet)
20	35
25	55
30	85
35	120
40	170
45	220
50	300

*Posted speed

SIGN SPACING(S)	
Speed Limit M.P.H.	Spacing (Feet)
≤ 30	100
35 - 45	350
≥ 55	500



MAXIMUM CHANNELIZATION SPACING IN FEET *		
Speed Limit M.P.H.	Along Taper	After Taper
20	20	40
25	25	50
30	30	60
35	35	70
40	40	80
45	45	90
50	50	100
55	55	100

* The maximum distance in feet between devices in a taper should not exceed 1.0 times the speed limit in MPH.

TAPER DETAIL			
Speed Limit M.P.H.	Minimum Taper Length (L)		
	Lane Width (W)		
	10	11	12
20	70	75	80
25	105	115	125
30	150	165	180
35	205	225	245
40	270	295	320
45	450	495	540
50	500	550	600
55	550	605	660

GENERAL NOTES:

- All signs, barricades, drums, markings and other traffic control devices shall conform to the Manual on Uniform Traffic Control Devices (M.U.T.C.D.), most current edition.
- All traffic control devices shall be standard in size, shape, color and message, in good condition, and reflectorized. All signs and barricades in place at night shall be reflectorized with high intensity sheeting. All signs shall be securely mounted with height and lateral location as described in the M.U.T.C.D.
- Warning lights should be used on all channelization devices and warning signs per M.U.T.C.D. Type A Low-Intensity Flashing Warning lights should be mounted on warning signs as well as barricades where used singly to warn users of potentially hazardous areas during nighttime hours. Type B High-Intensity Flashing warning lights should be used during day and nighttime operations to increase awareness of potentially hazardous areas. Type C Steady-Burn lights should be mounted on barricades where used in series to delineate the edge of the travel way.
- Advance Warning Arrow Panels shall be used for all lane closures on multi-lane streets but should not be used in lieu of proper traffic control signs, barricades and channelization devices.
- Flaggers shall be used where indicated on the plans, where construction vehicles interact with normal traffic or where construction activities impose a restriction on traffic, as directed by the Engineer in charge of construction. Where flaggers are used, advance signing shall be erected as shown above or as specified in the M.U.T.C.D. Flaggers shall meet the requirements in the M.U.T.C.D. in regard to character, training, attire and behavior.
- Channelization devices used in the street shall be either drums, cones or Triline channelizers.
- Traffic control devices not in use or not applicable shall be either covered or removed from the work area.
- The Contractor shall place as many barricades as needed to effectively shield pedestrians and traffic from exposed objects, excavations and construction activities. ADA Pedestrian Barricades shall be installed around all excavations left open during non-construction times or as directed by the Engineer in charge of construction.
- Access shall be maintained to all driveways and side streets unless noted otherwise on the plans.
- Construction materials shall be kept off of sidewalks, consolidated in one location within City Right-Of-Way, and removed daily unless otherwise approved by the Engineer in charge of construction.
- Dirt, mud and other construction debris on streets and sidewalks shall be removed immediately.
- The Contractor shall not perform any work that will restrict traffic in any way between the hours of 7:00 a.m. and 8:30 a.m. or 4:30 p.m. and 6:00 p.m. unless prior approval has been given.
- The Contractor shall be responsible for maintaining all traffic control devices on an around-the-clock basis, whether or not work is actively being pursued and any deficiencies noted shall be corrected immediately.
- The traffic control requirements shown on these plans are minimum requirements only and do not attempt to address in depth the variety of situations that may occur once construction has started. In no way do the requirements shown on these plans relieve the contractor of his responsibility for selecting the proper traffic control devices and implementation procedures that will assure the safety of motorist, pedestrians, and workers at all times. Any additional quantities of traffic control devices necessary to complete the contract or as ordered by the Engineer shall be considered subsidiary to the contract bid price.
- Construction vehicles parked along streets and construction signs shall not restrict sight distance for vehicles exiting at streets or any drives.
- Should the contractor fail to enforce the traffic control plan or fail to clean, replace or otherwise maintain the traffic control devices when directed to do so by the Engineer or representative, the City/Controlling Jurisdiction may take one or more of the following actions:
 - Employ another agency to correct deficiencies in signing or warning devices and deduct the cost from the contractor's pay estimate
 - Suspend all pay Estimates until deficiencies are corrected.
 - Stop the work until deficiencies are corrected.
 - Place the contractor in default.
- The Contractor shall keep roadway closures due to construction activities to a minimum and provide advanced notice to affected users.
- The Contractor shall notify enforcement and emergency agencies before the start of construction to request their cooperation and to provide coordination of services when emergencies arise during the construction at the project site. When the contractor completes this notification with enforcement and emergency agencies, a report shall be furnished to the engineer on the status of incident management.
- The Contractor may, if need arises or at the request of the Engineer, place reduced speed limit signing and work zone speed limit signing in advance of all active work zone areas. Work zone speed limit reduction shall not be greater than 10 mph throughout construction areas without advanced signing in place. Contractor shall cover or replace all speed limit signs in conflict with the work zone speed limit throughout the construction area.

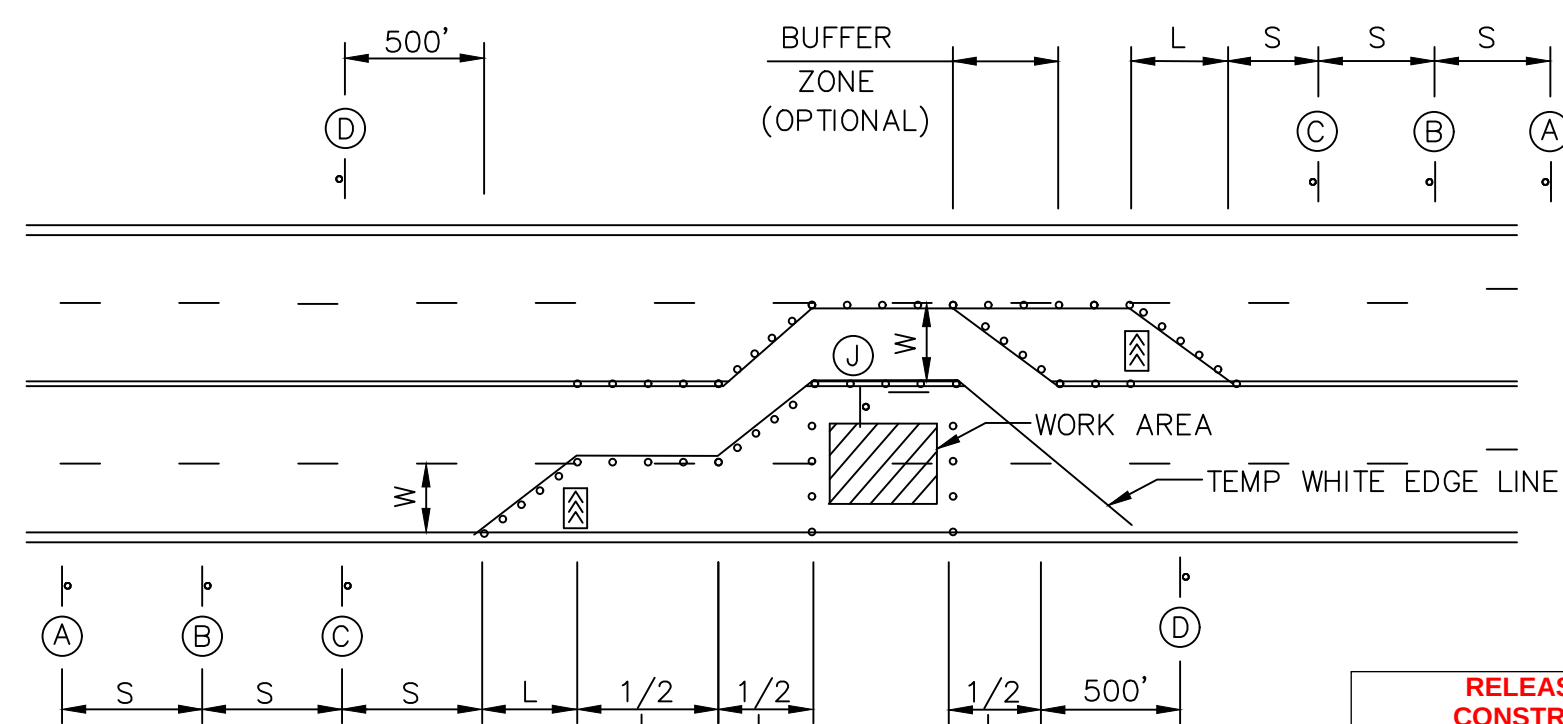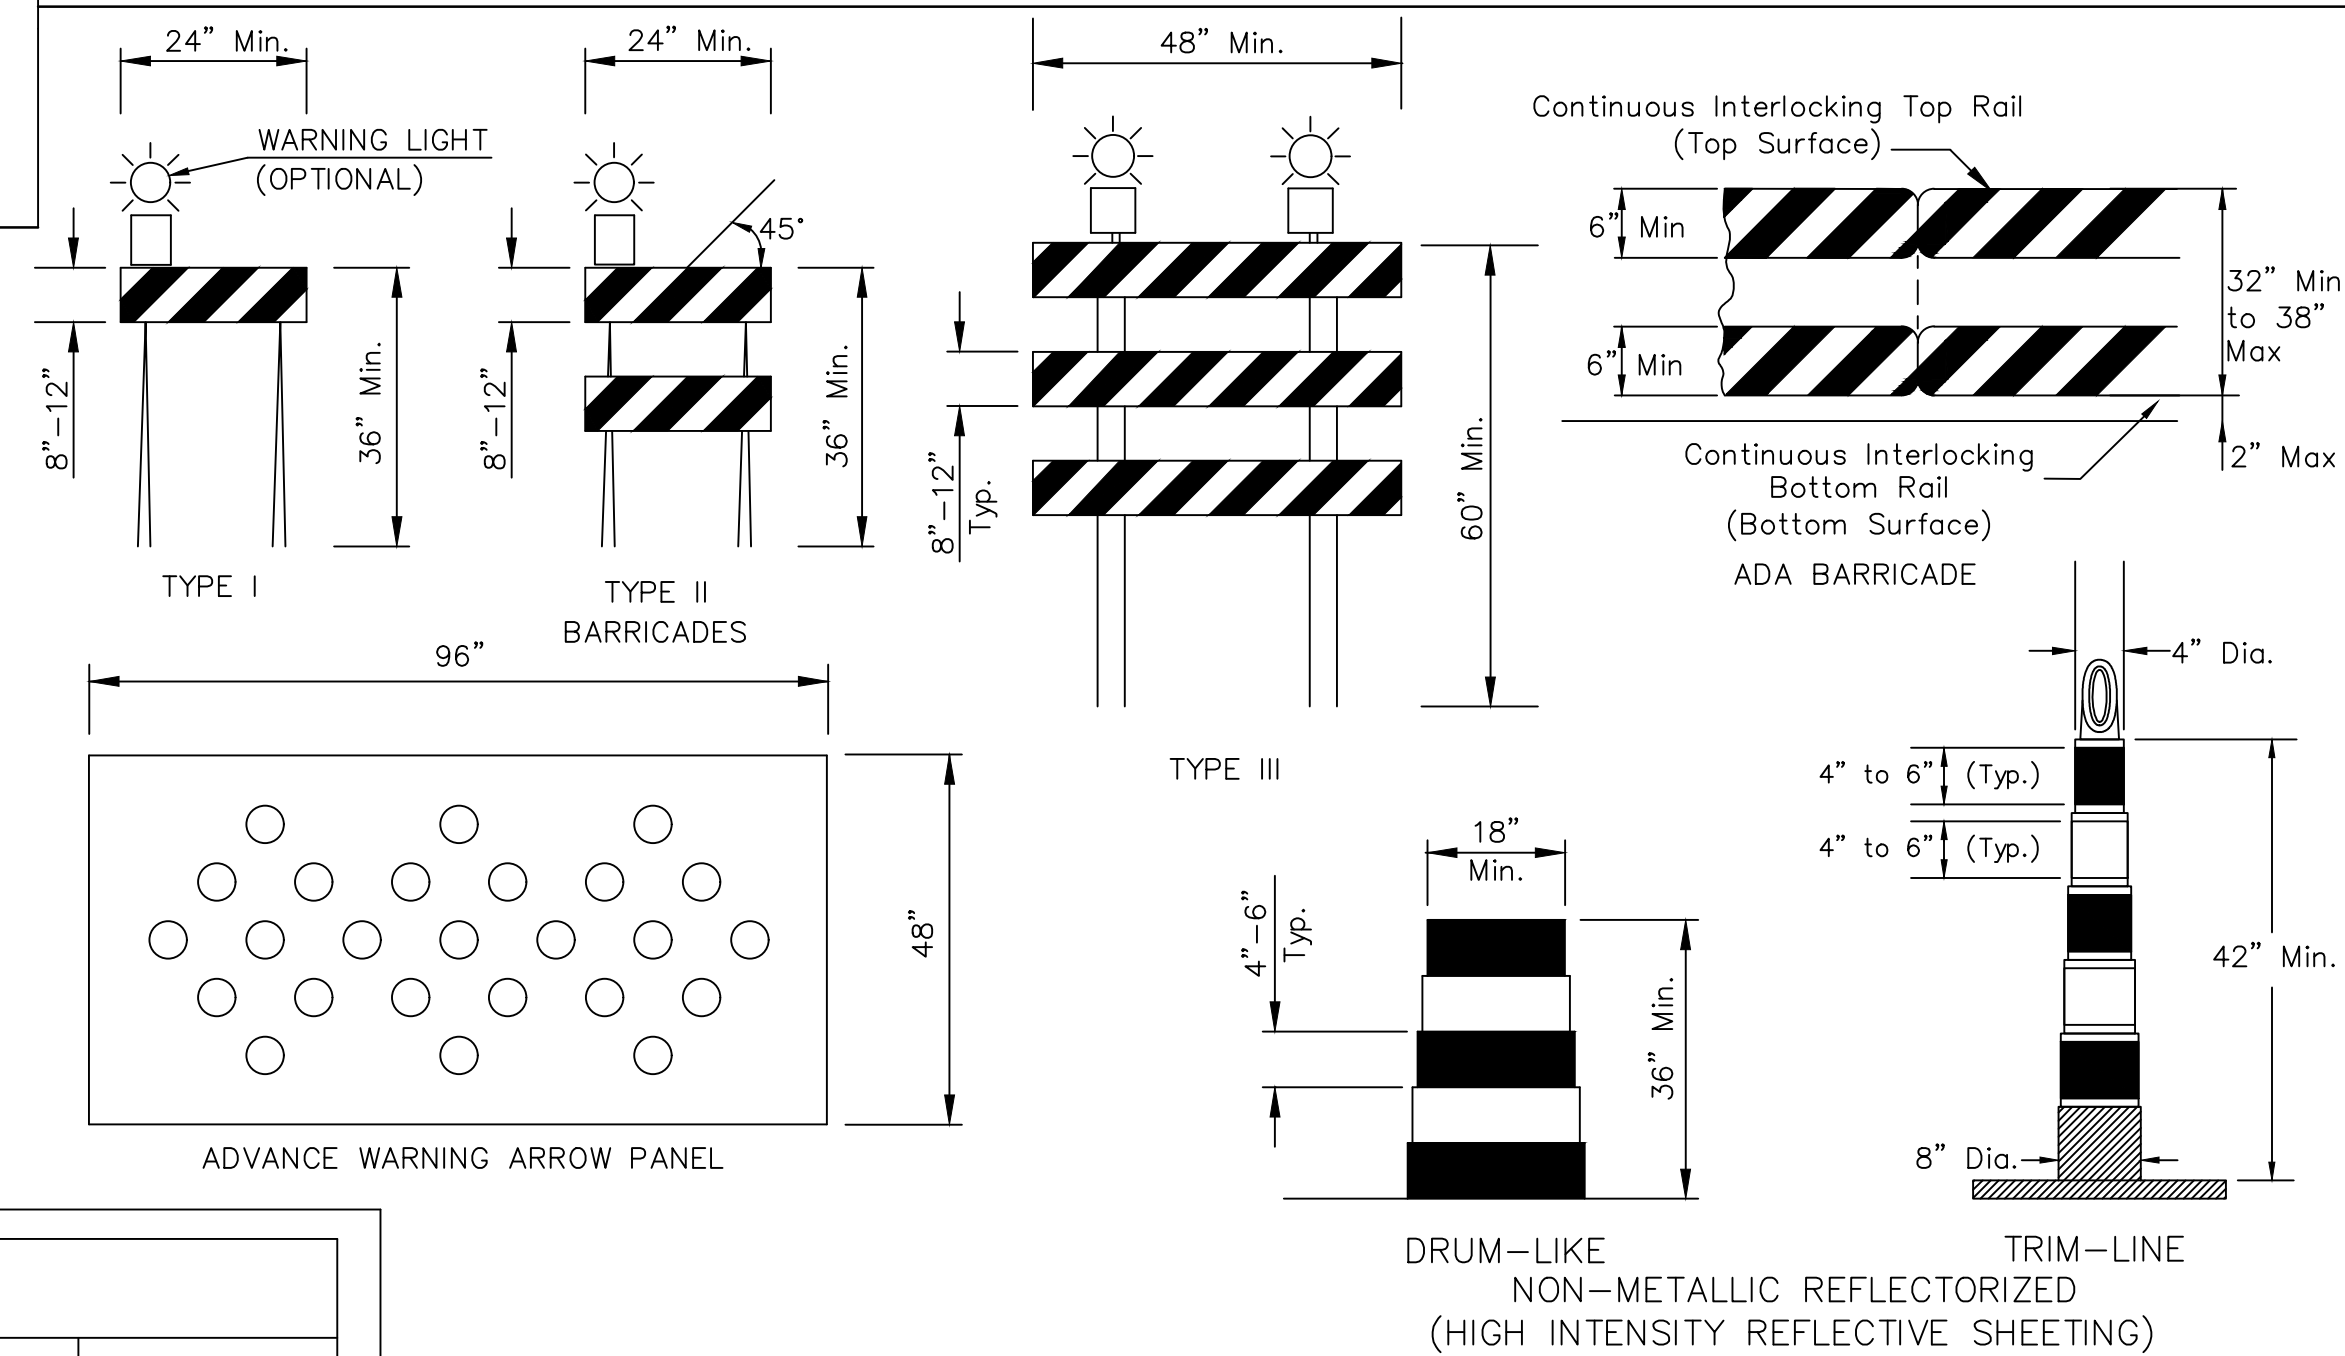

DETAIL 7: TYPICAL LANE CLOSURE - FOUR-LANE STREET

RELEASE FOR CONSTRUCTION AS NOTED ON PLANS REVIEW DEVELOPMENT SERVICES LEE'S SUMMIT, MISSOURI 09/15/2020

olsson

Olsson - Civil Engineering
1301 Burlington Street
North Kansas City, MO 64116
TEL 816.361.1177
www.olsson.com

STATE OF MISSOURI
JEREMY SLOPE
STREET
NUMBER
FE-2017023856
6/17/2020
PROFESSIONAL ENGINEER

BY

DATE

REV. NO.

REVISIONS DESCRIPTION


TRAFFIC CONTROL DETAILS

HIGHWAY 150 & PRYOR ROAD
ROADWAY IMPROVEMENTS


LEE'S SUMMIT, MO

drawn by: JRC
checked by: JSS
approved by: JSS
QA/QC by: JSS
project no.: A19-2339
drawing no.:
date: 2.12.2020


SHEET
49 of 63

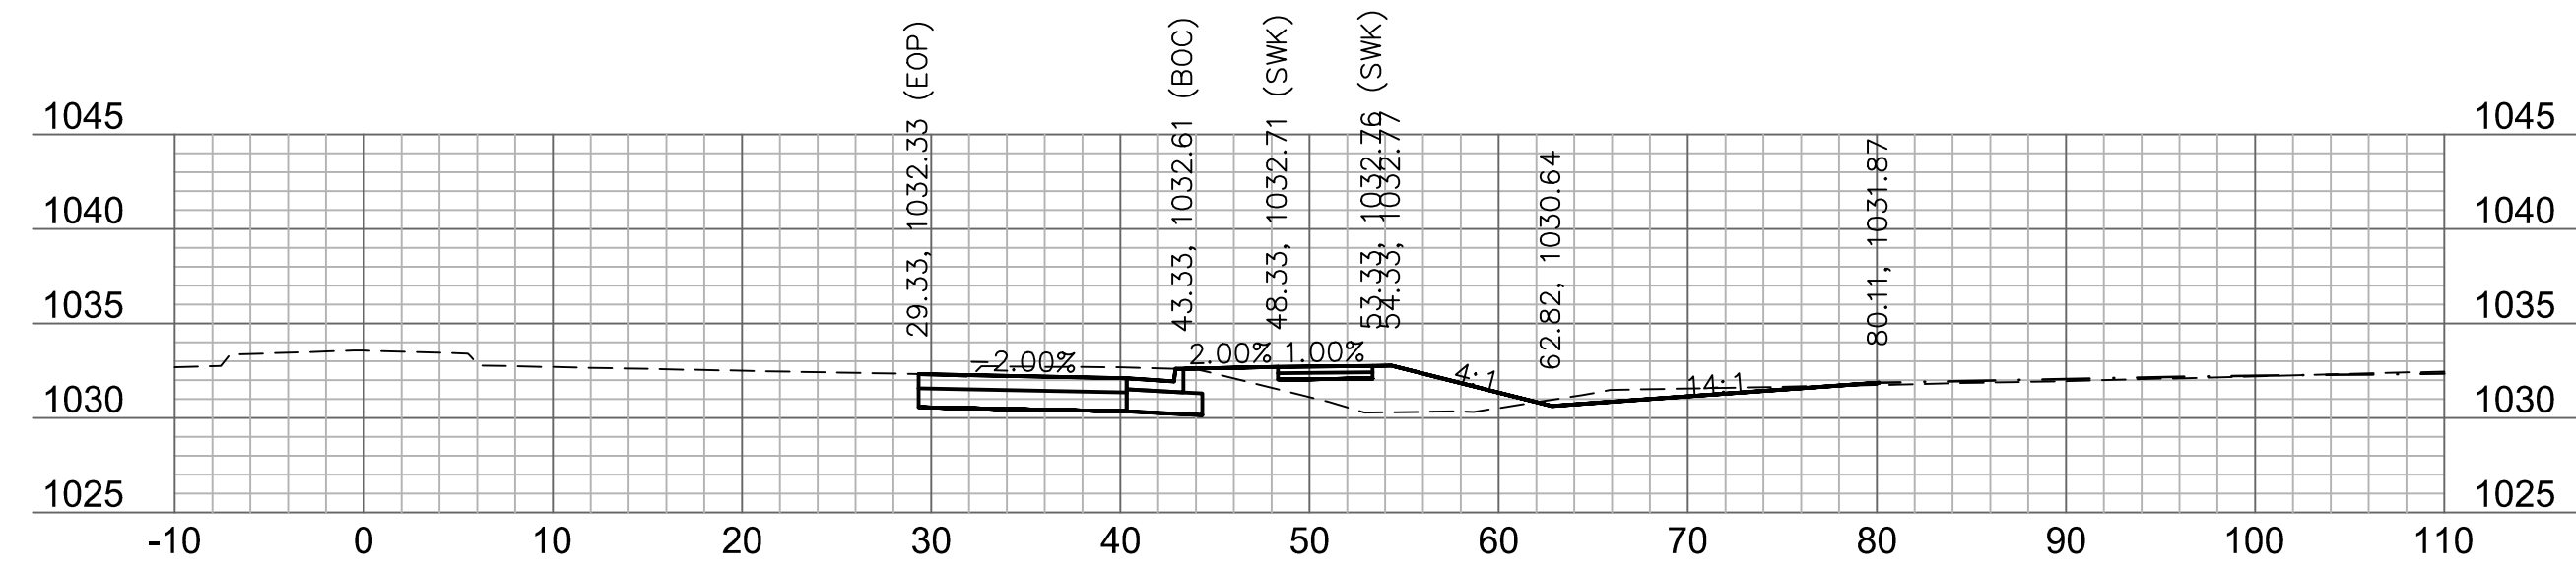


316+75

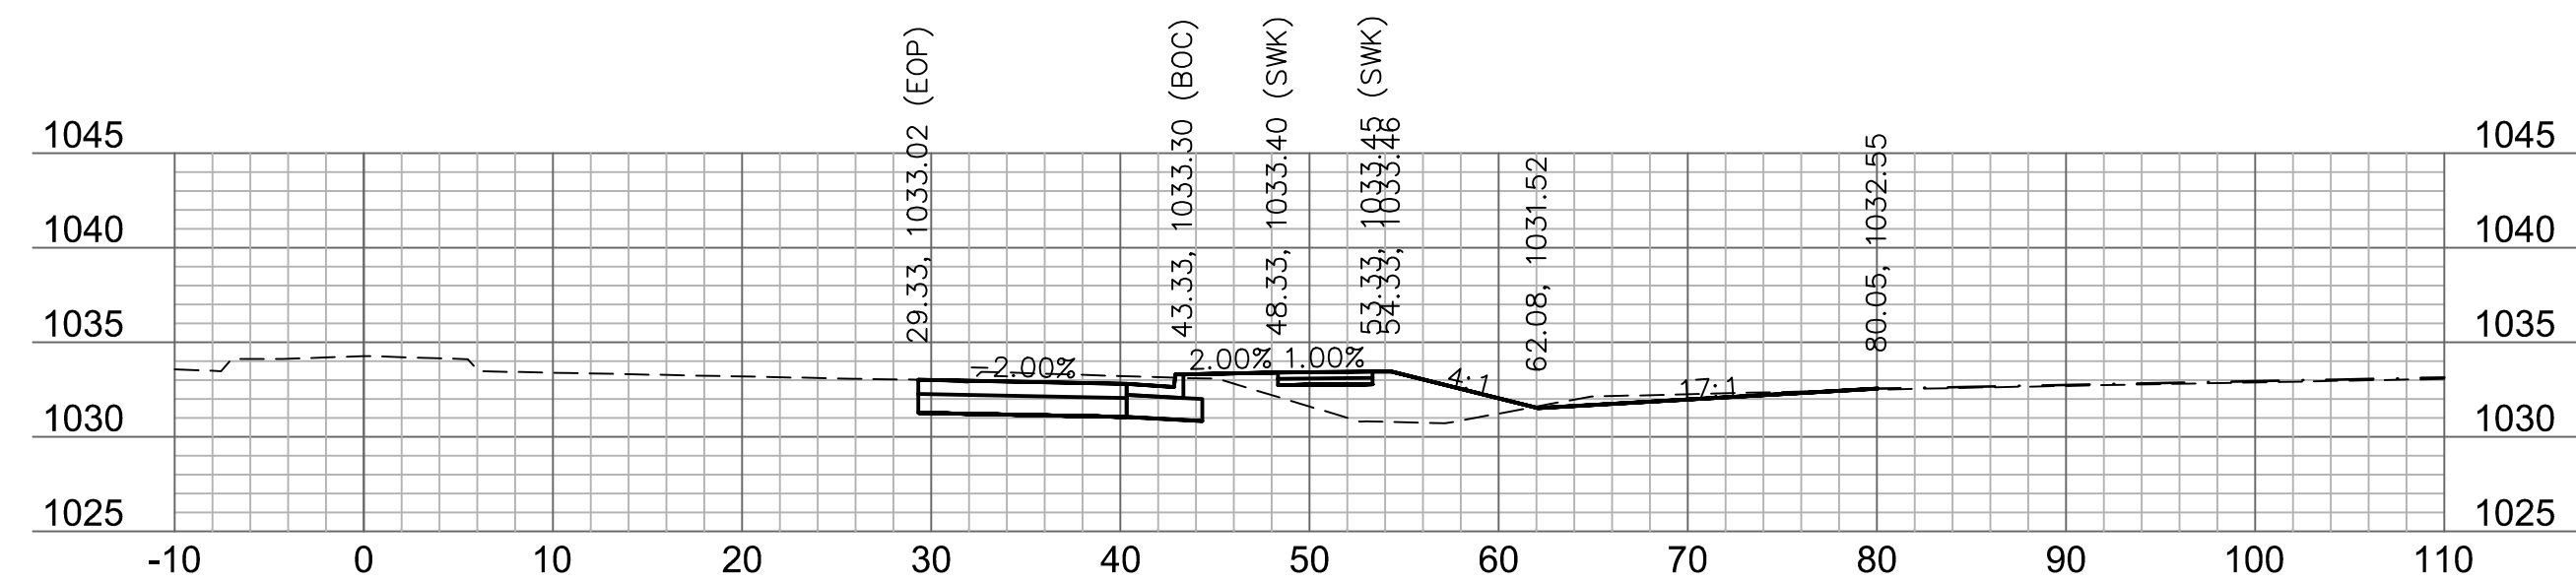



316+50

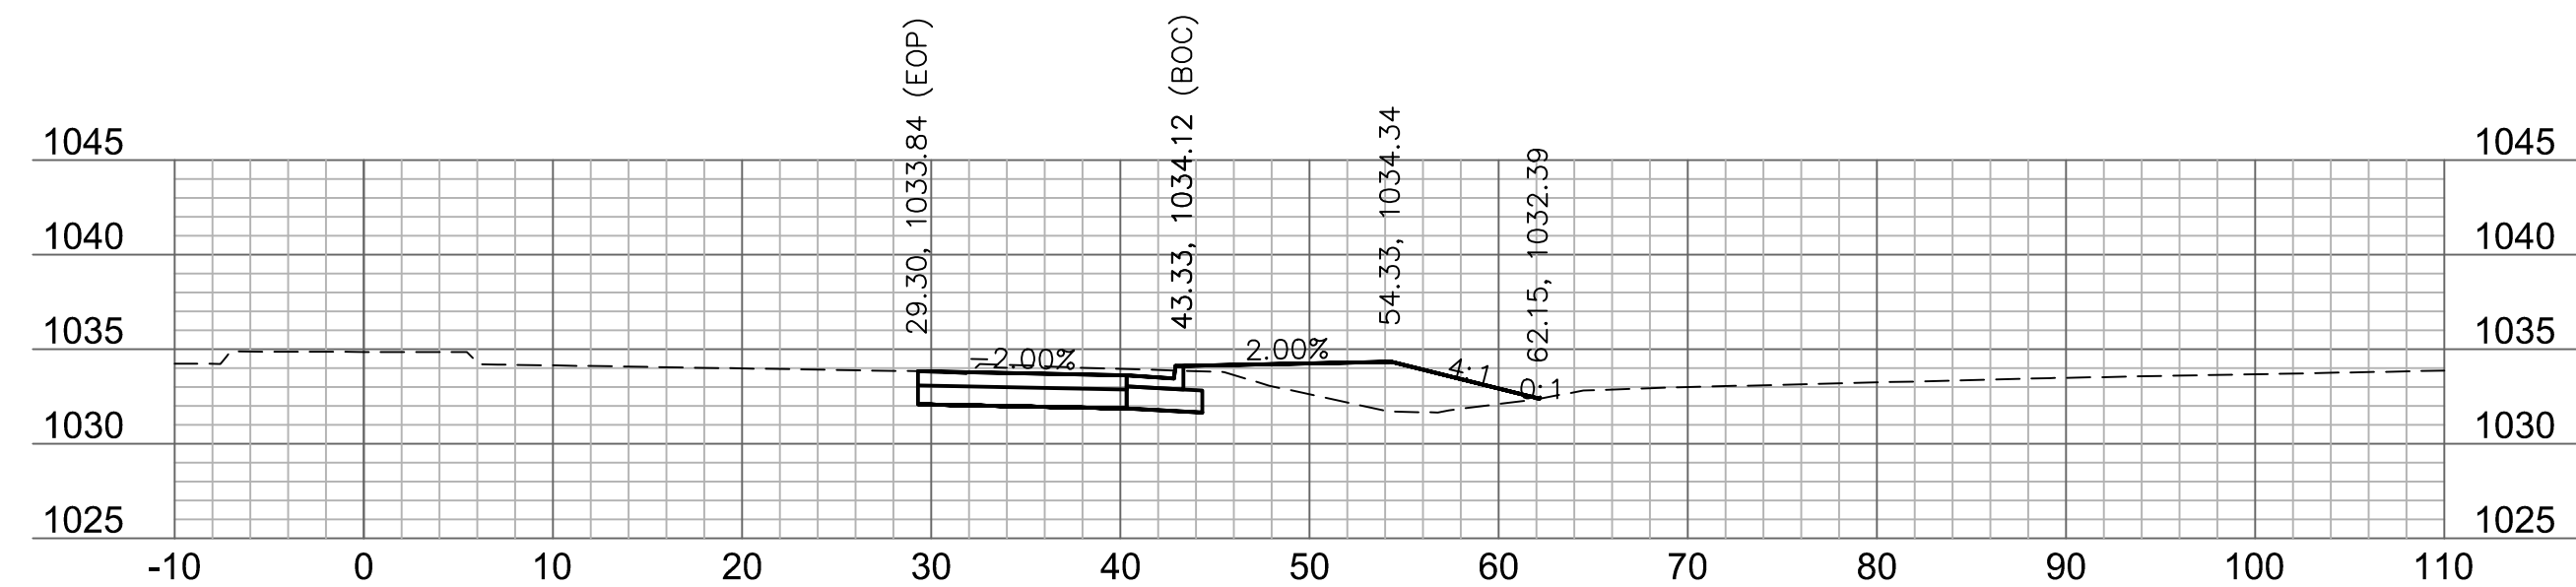


316+25

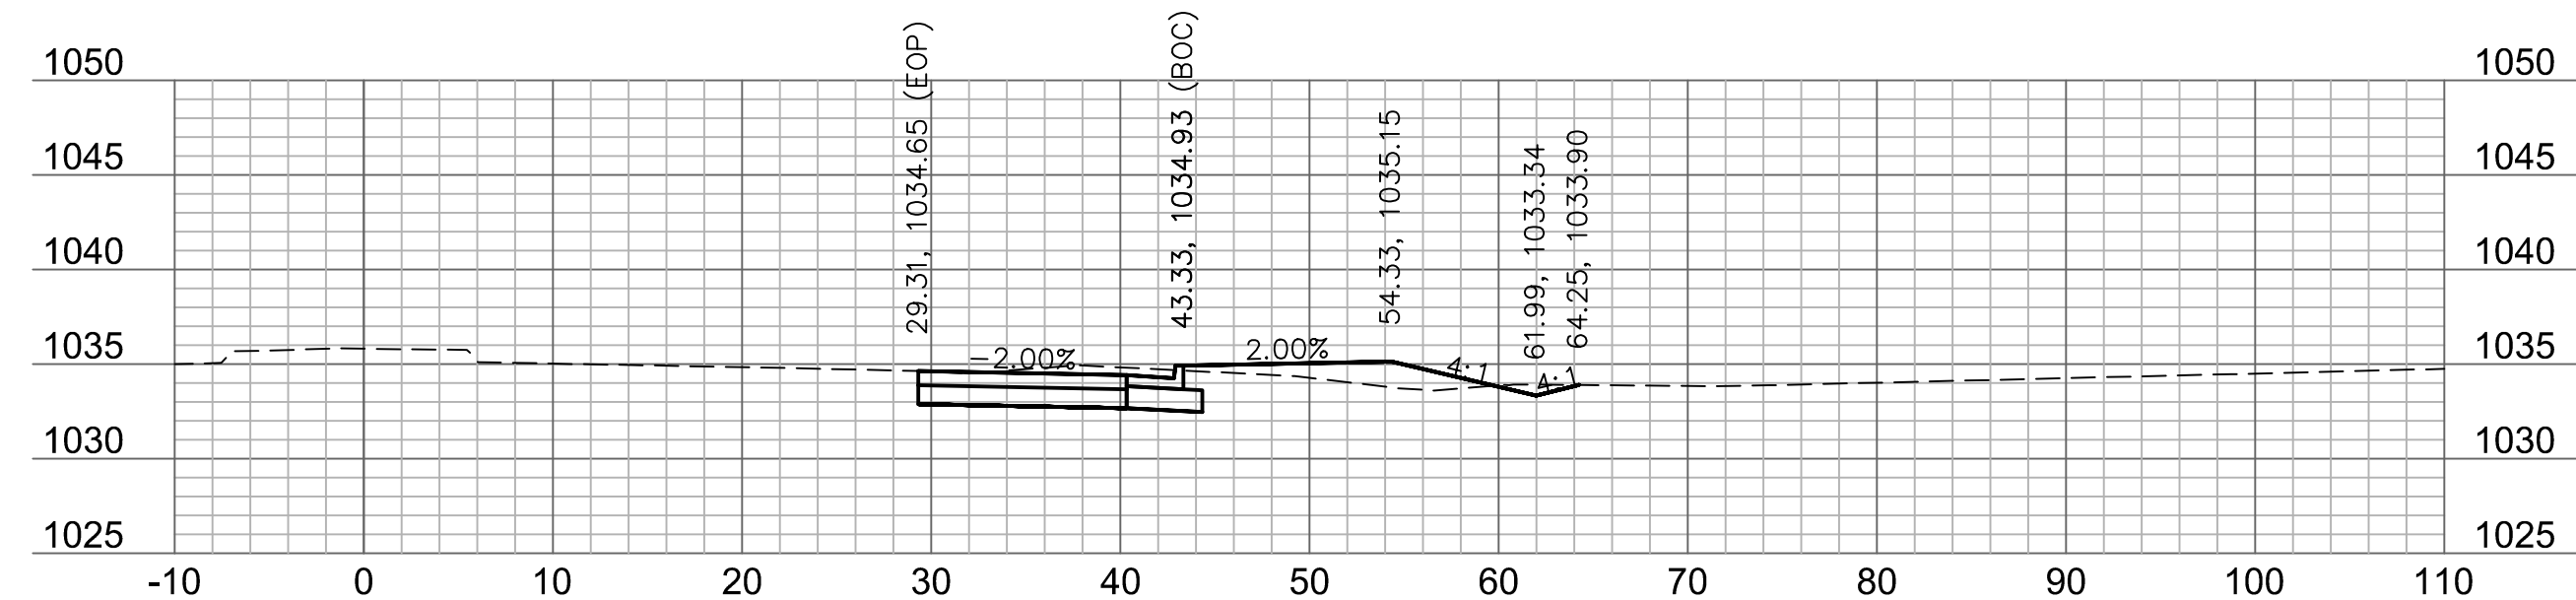


316+00

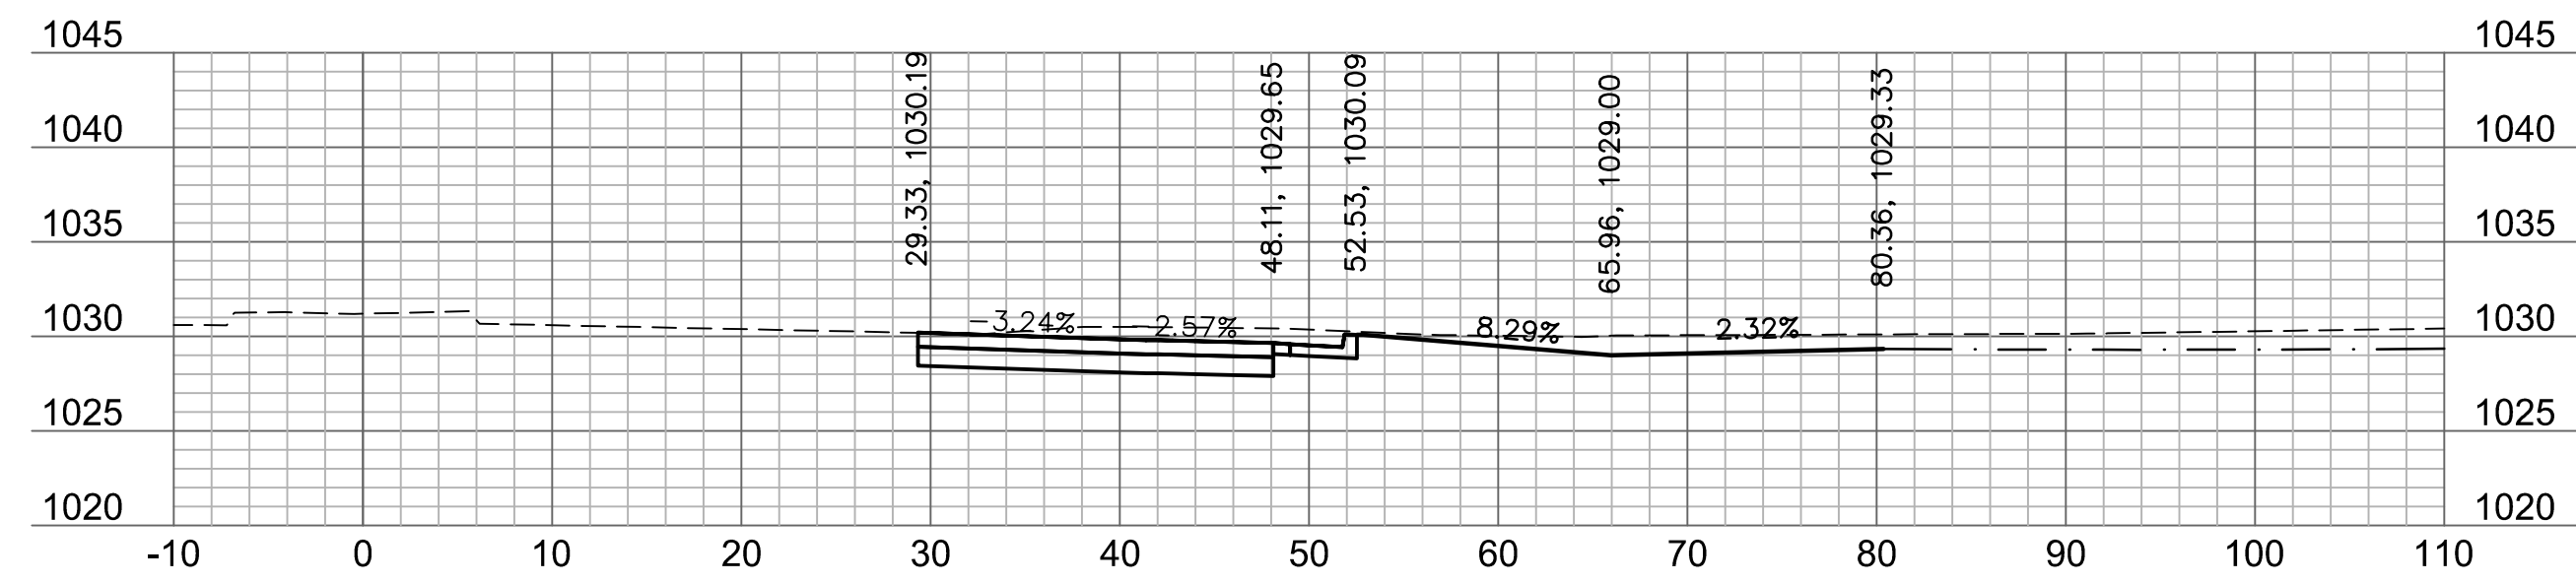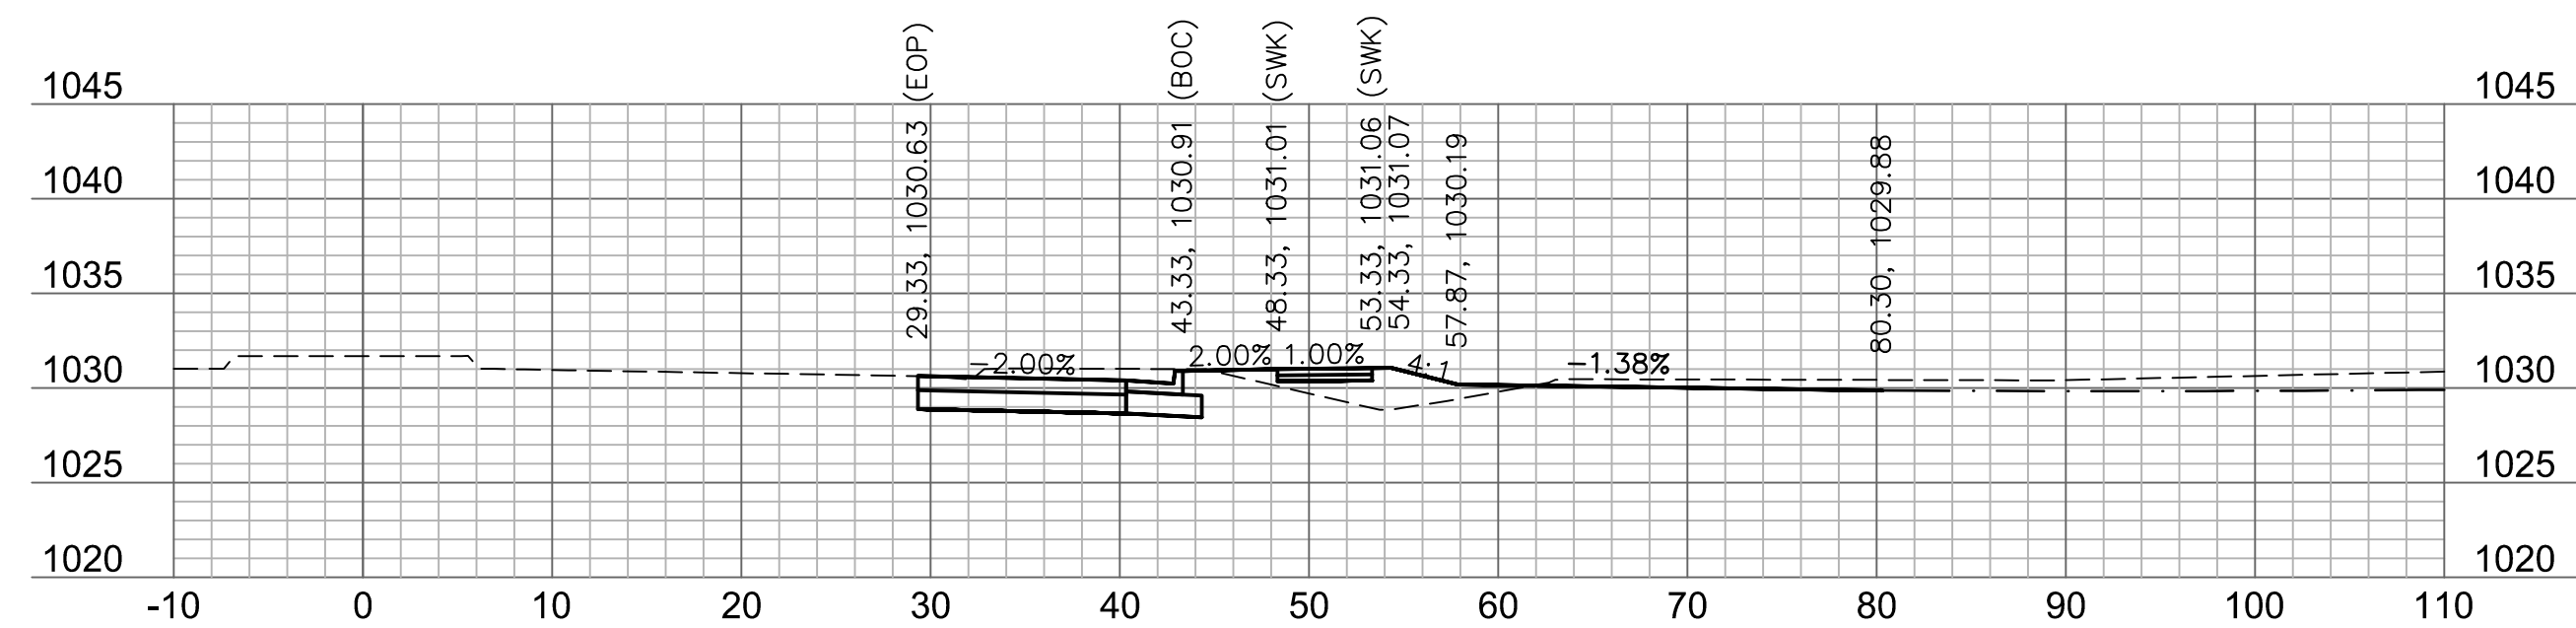 $317+75$ 

317+50

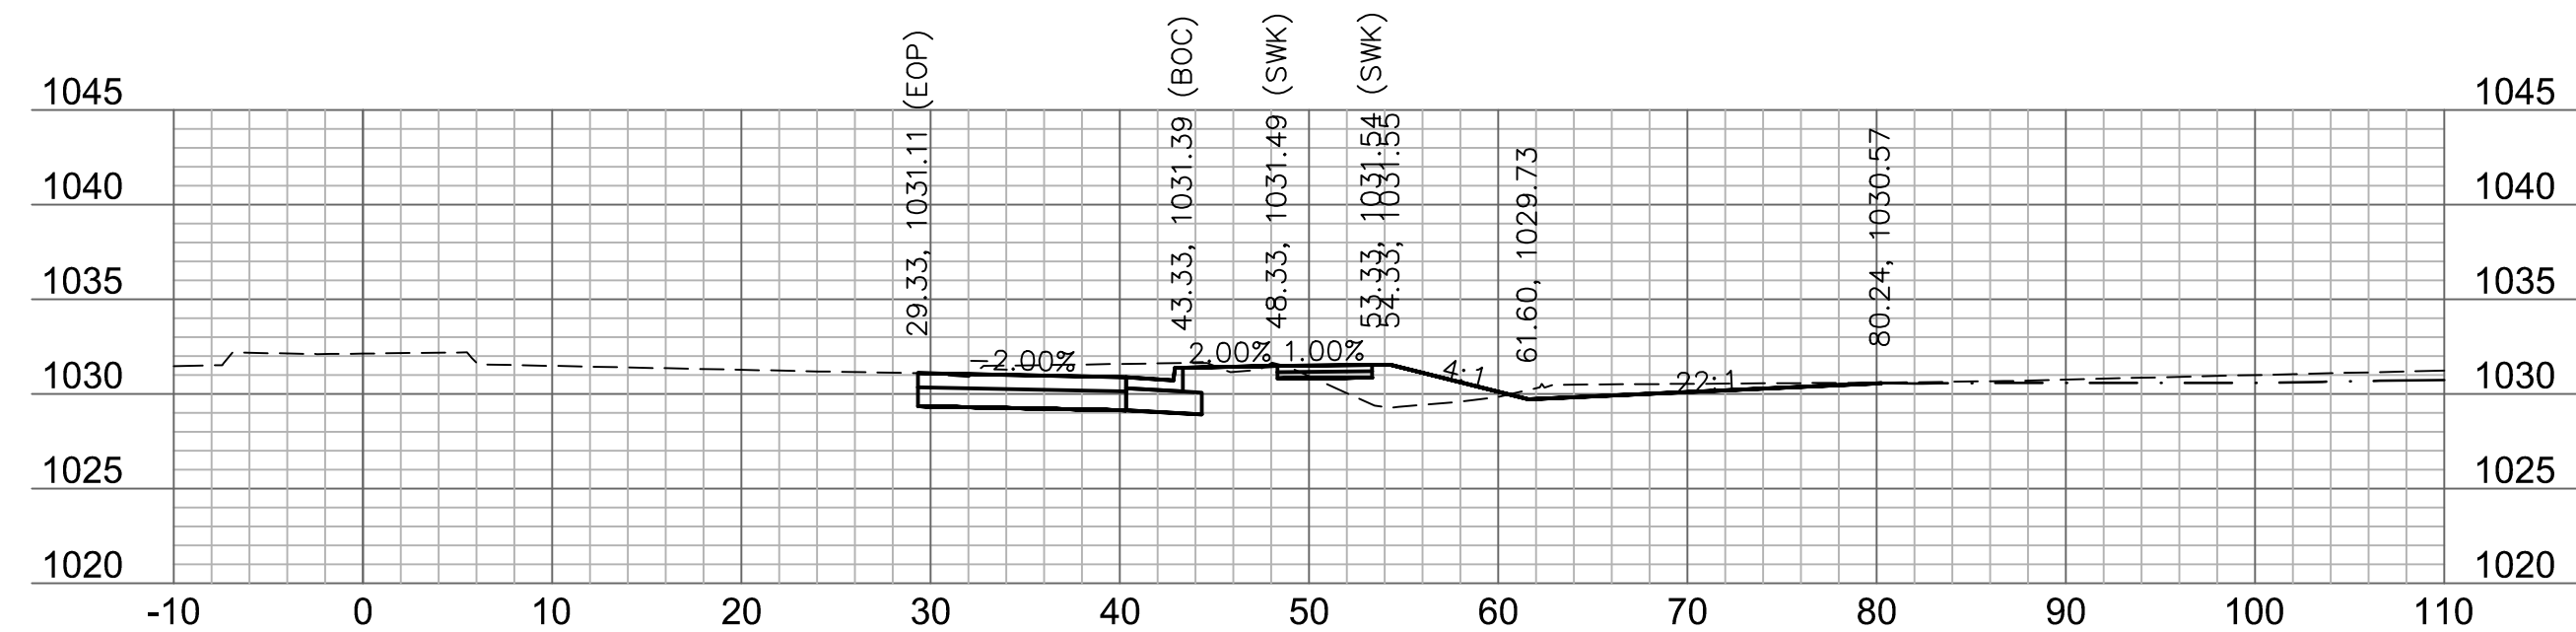


317+25

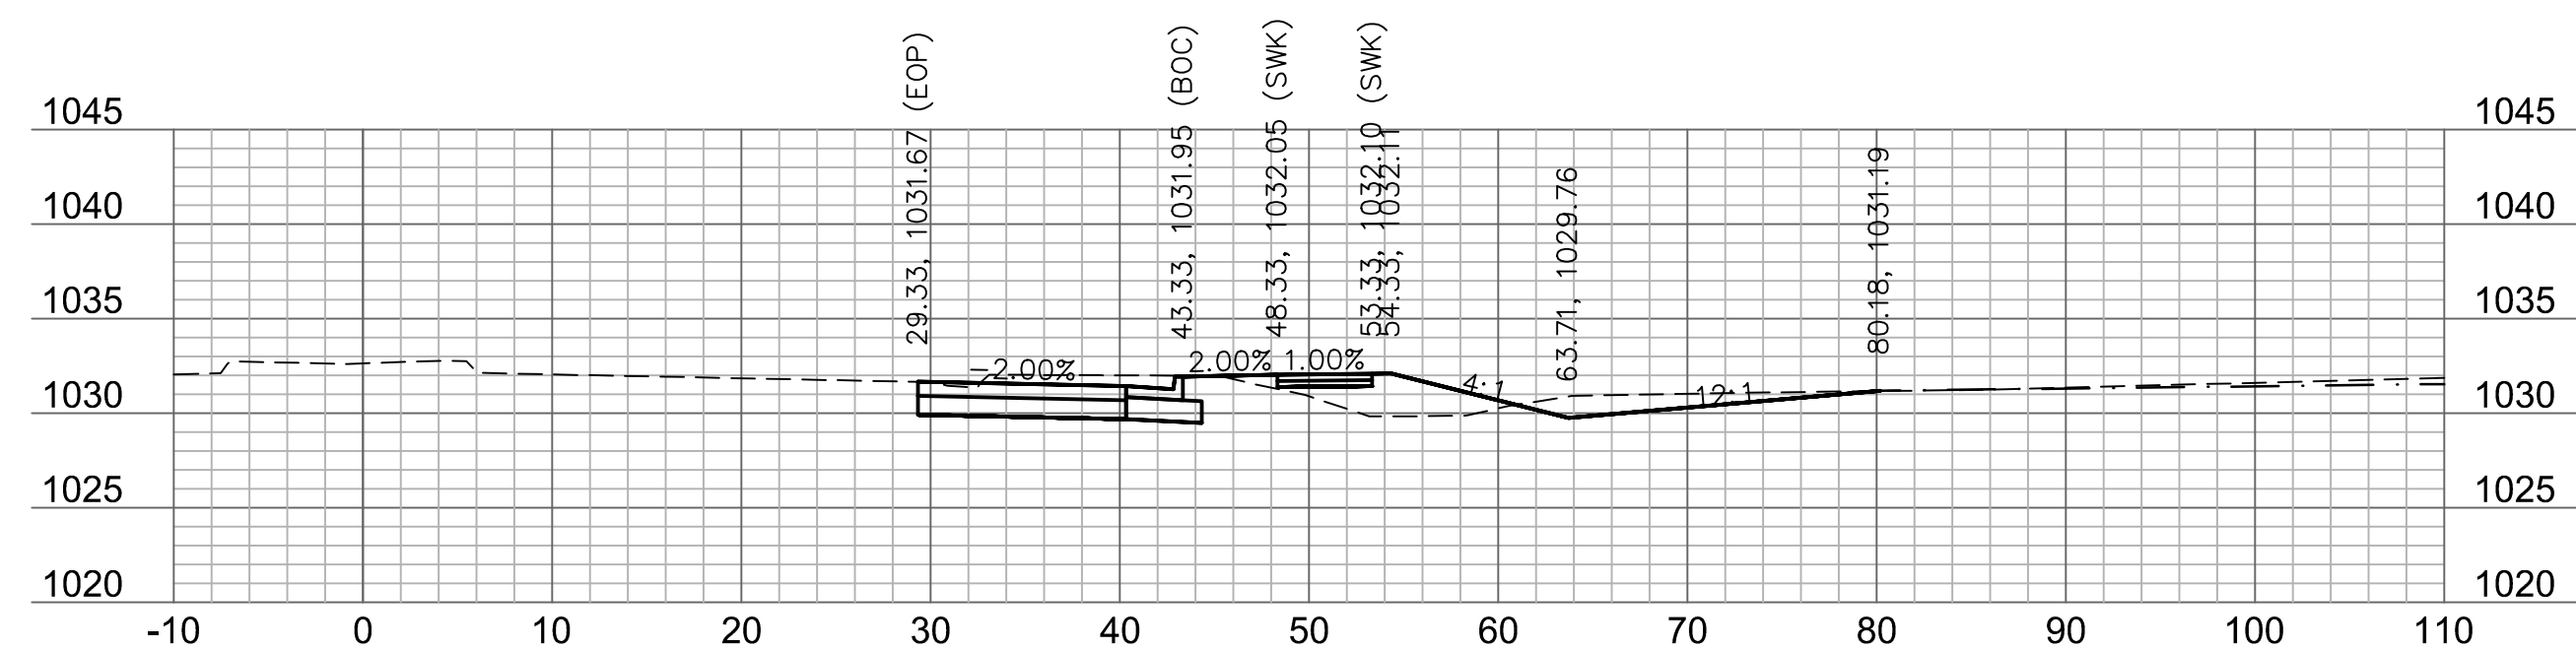

317+00

**RELEASE FOR
CONSTRUCTION
AS NOTED ON PLANS REVIEW
DEVELOPMENT SERVICES
LEE'S SUMMIT, MISSOURI**

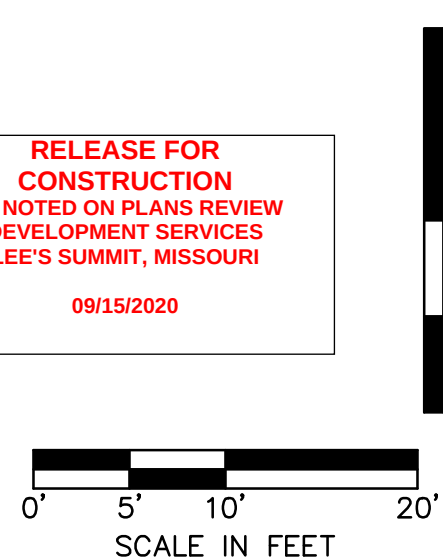

drawn by: AKU
checked by: JPG
approved by: JPG
QA/QC by: RBC
project no.: A19-2339
drawing no.: T XSC A192339
date: 2020.07.09

SHEET
51 of 63

HIGHWAY 150
CROSS SECTION

HIGHWAY 150 & PRYOR ROAD ROADWAY IMPROVEMENTS


EE'S SUMMIT. MO

2020

DEVISIONS


REV. NO.	DATE	REVISIONS DESCRIPTION	BY
1	2020.02.29	REVISIONS PER CITY COMMENTS	

JAMES PATRICK GALLAGHER
PE-2018010499

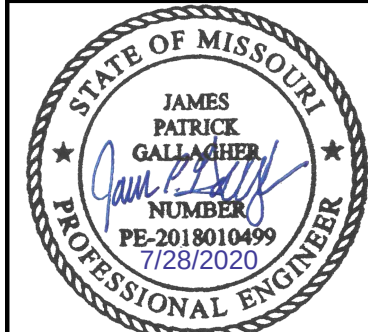


Olsson


Olsson - Civil Engineering
Missouri Certificate of Authority #001592
1301 Burlington Street
North Kansas City, MO 64116

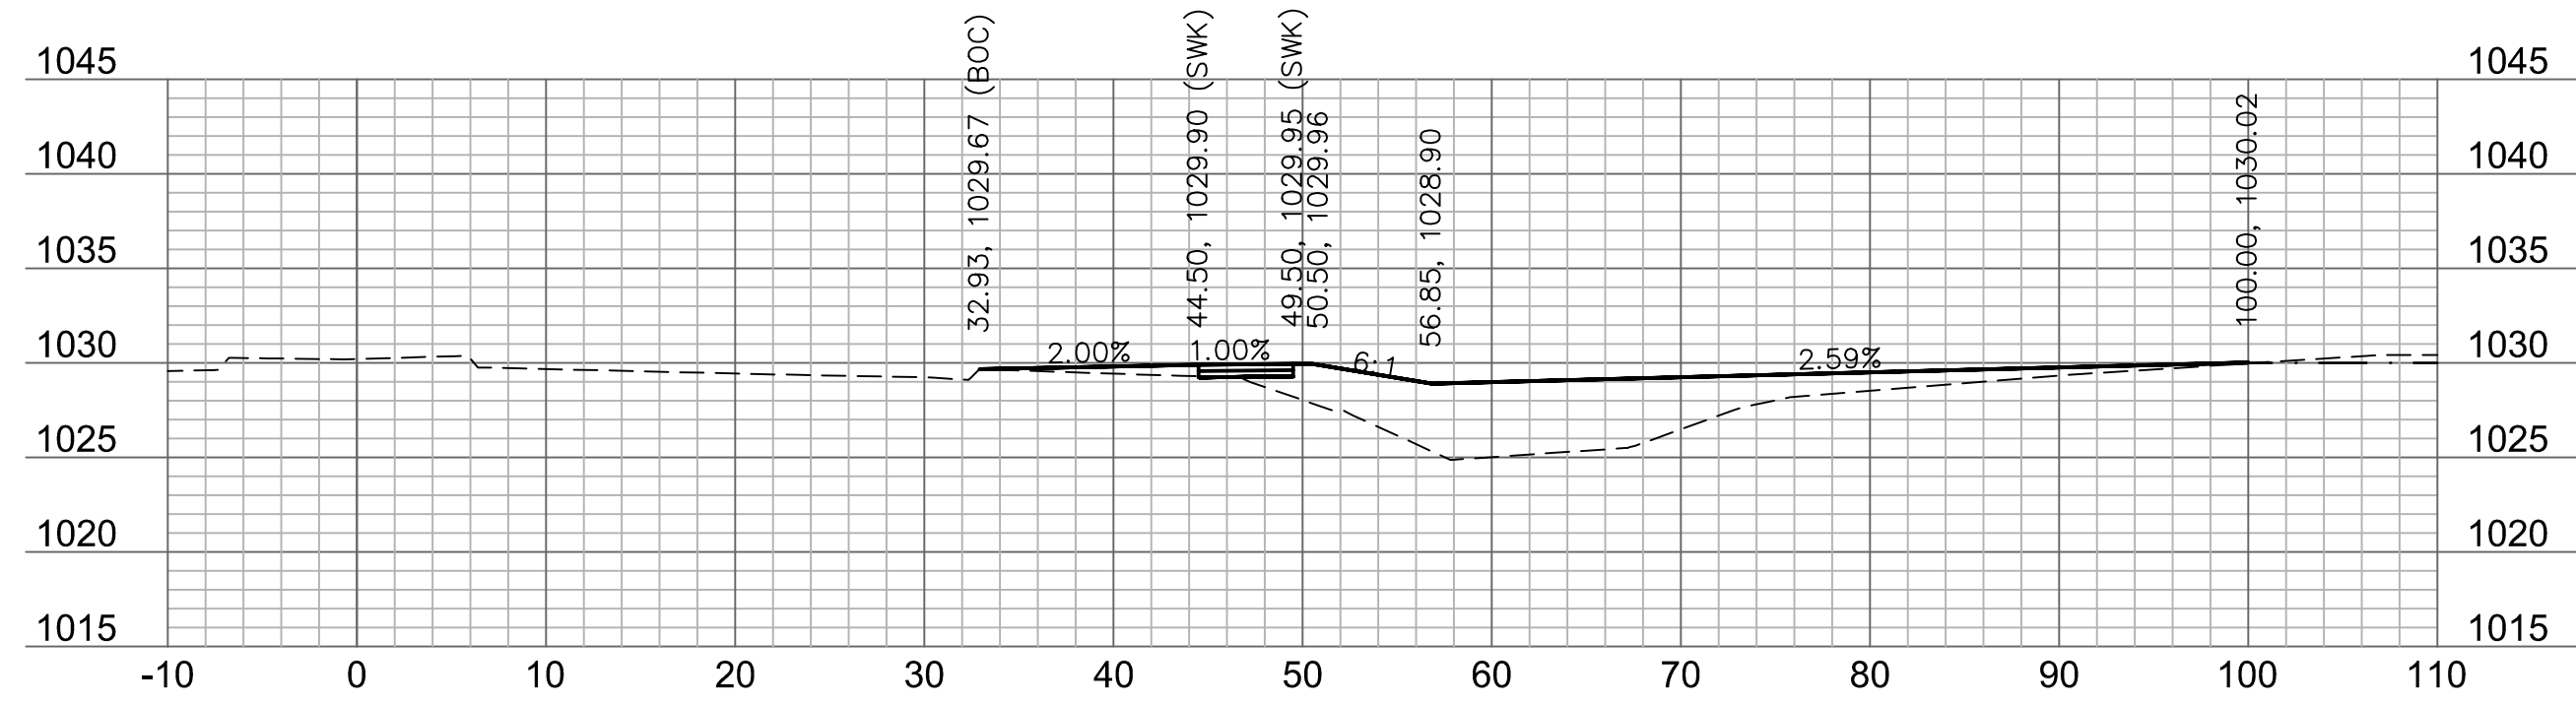


318+75

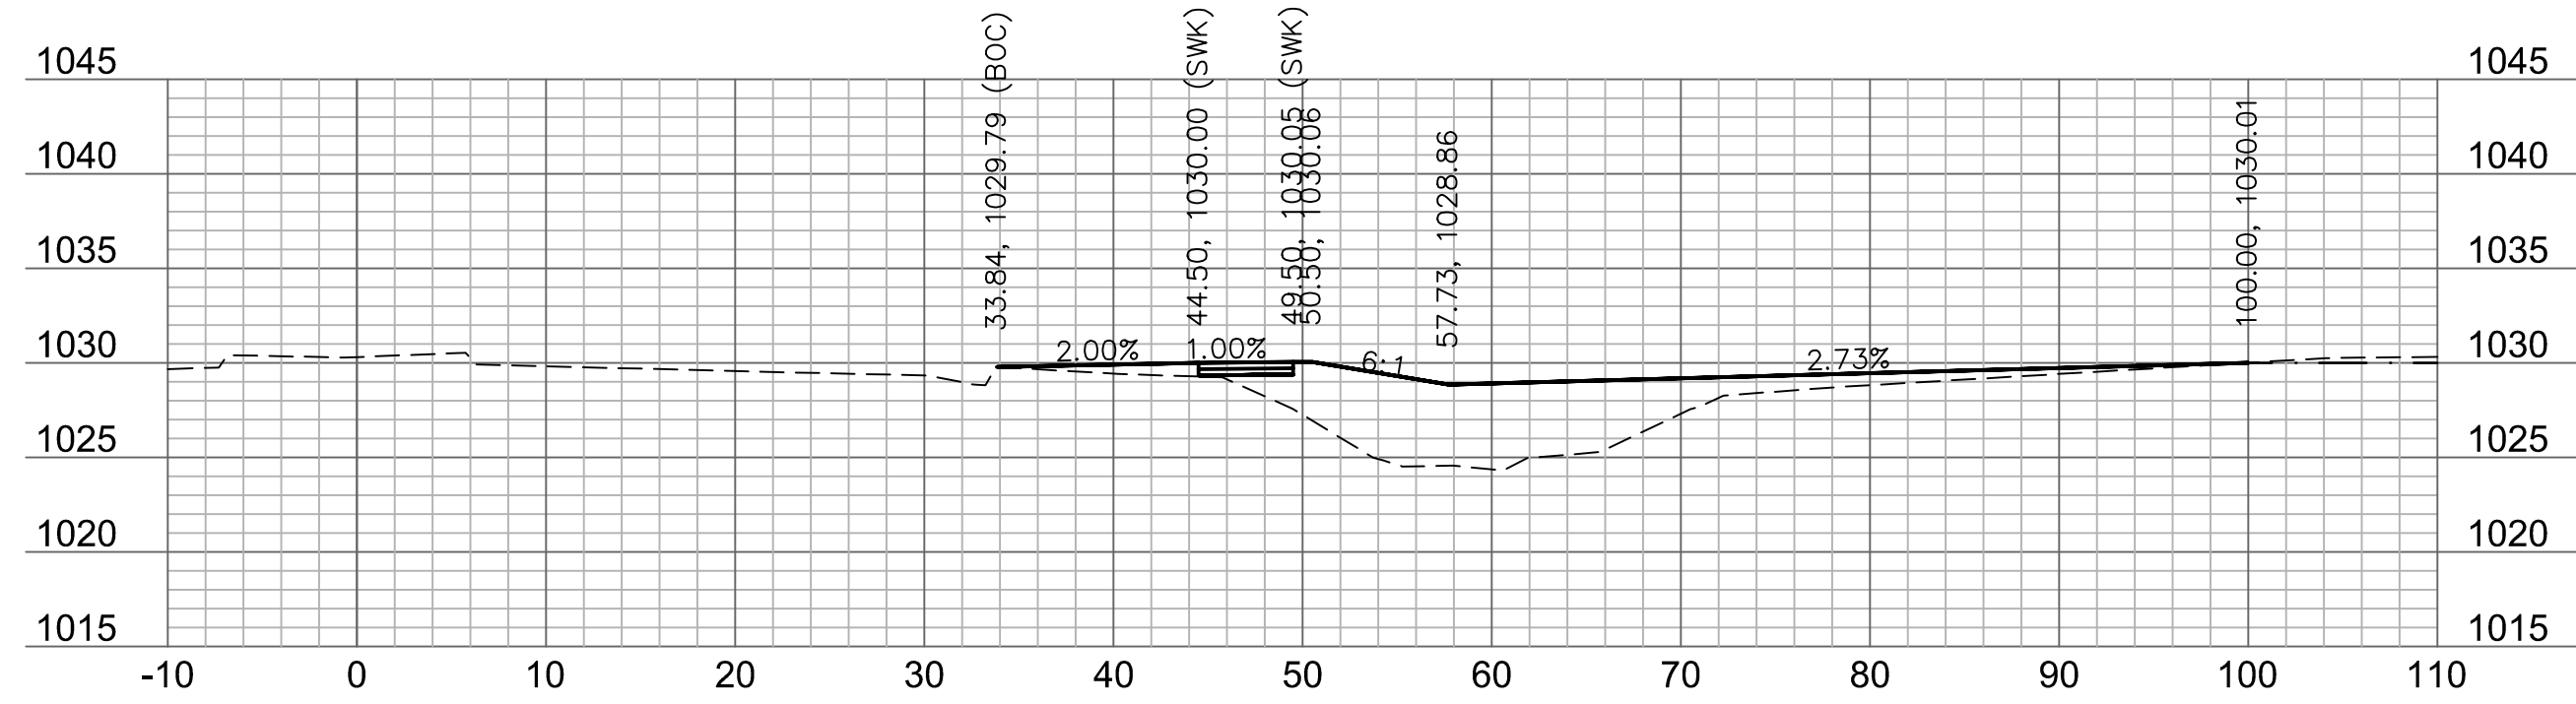


318+50

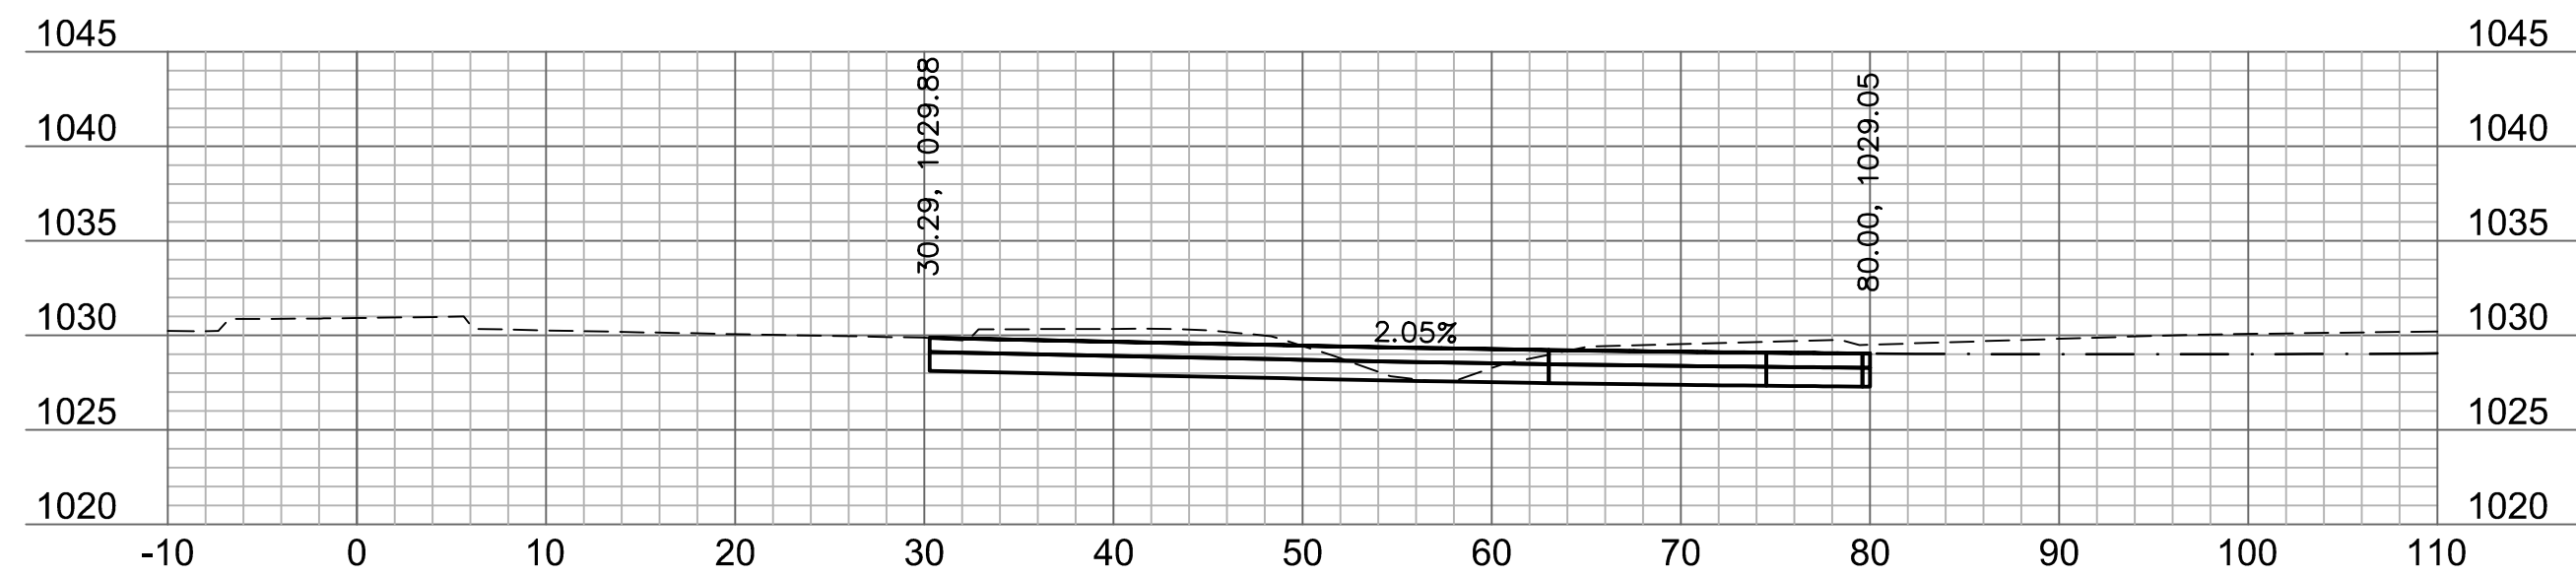


318+00

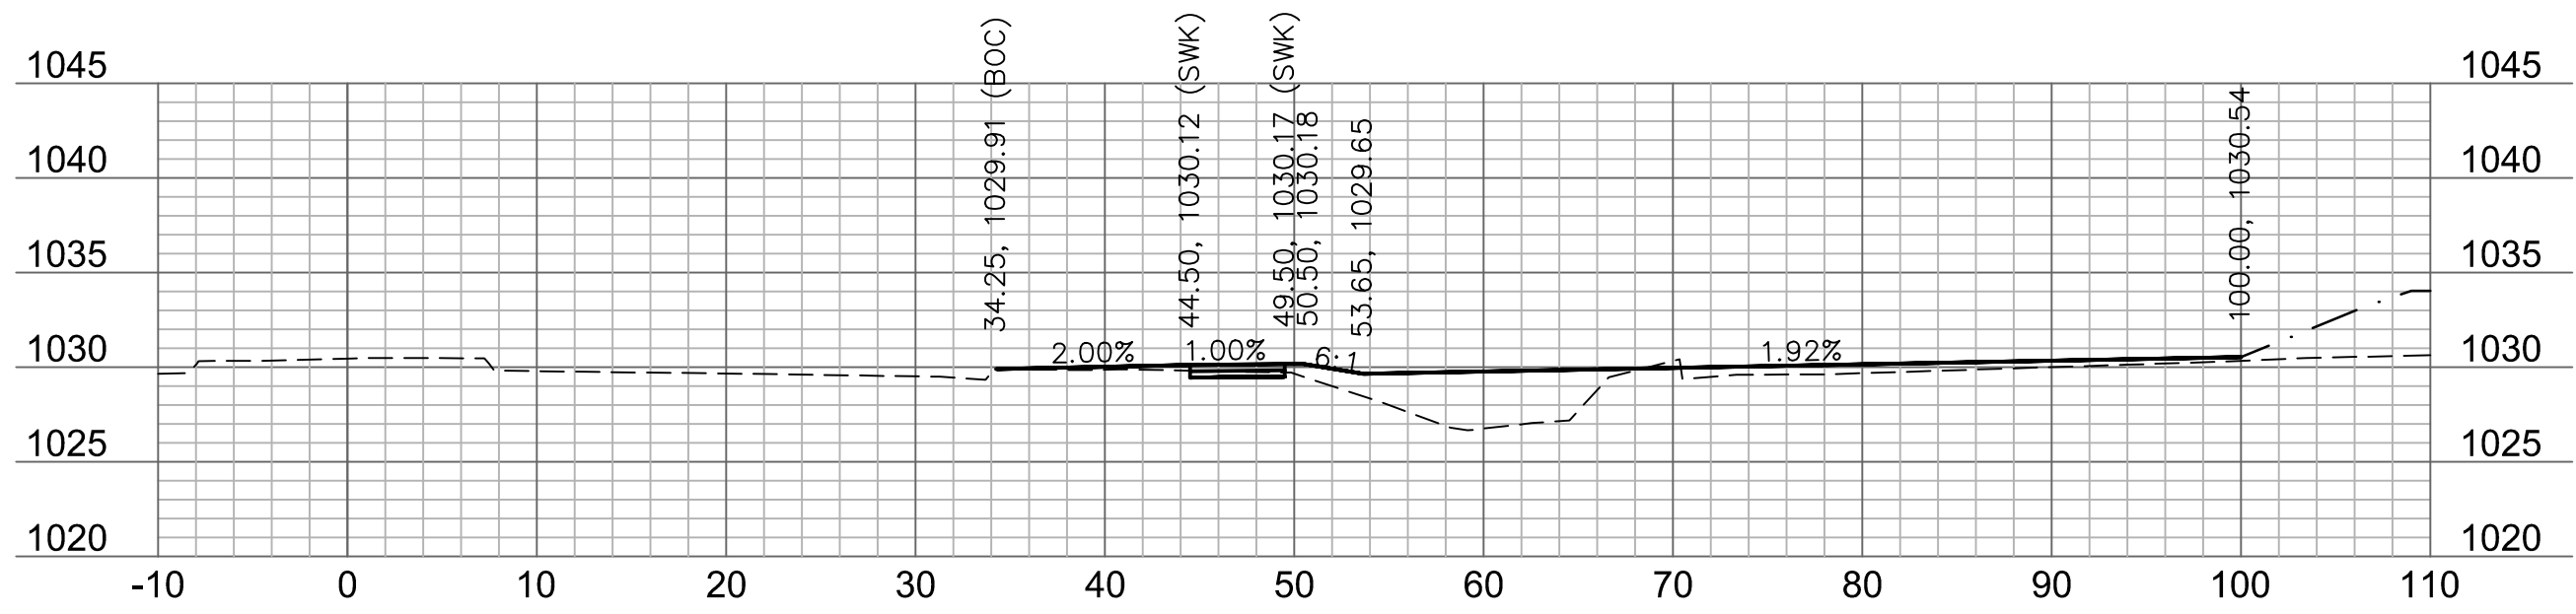

319+50


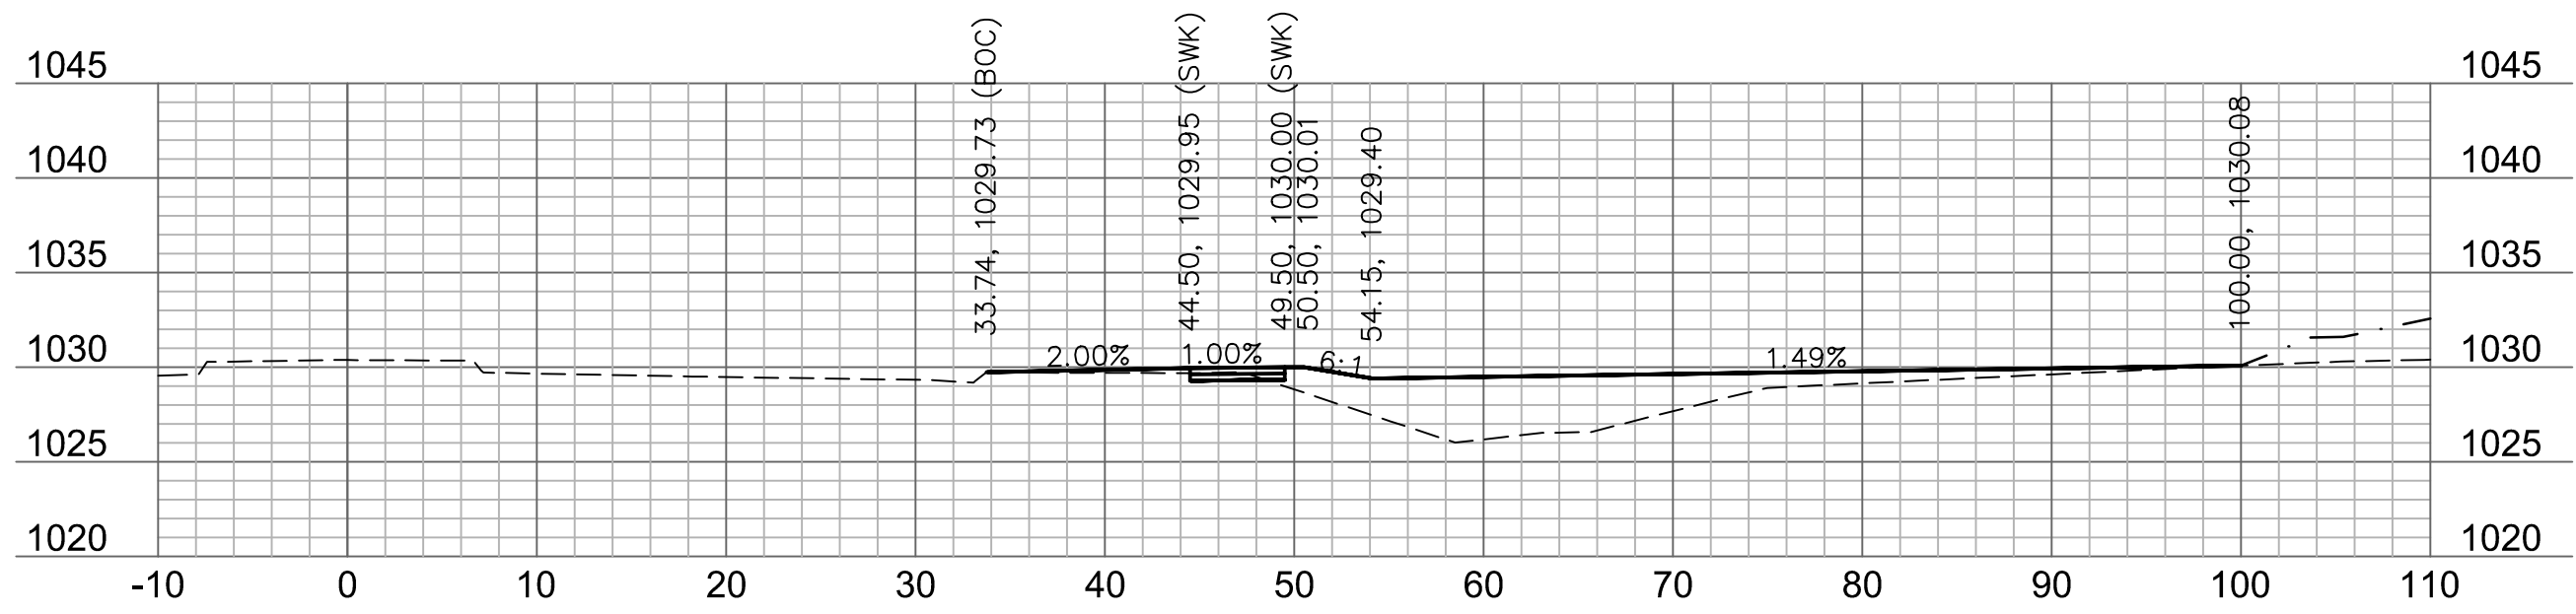


319+25

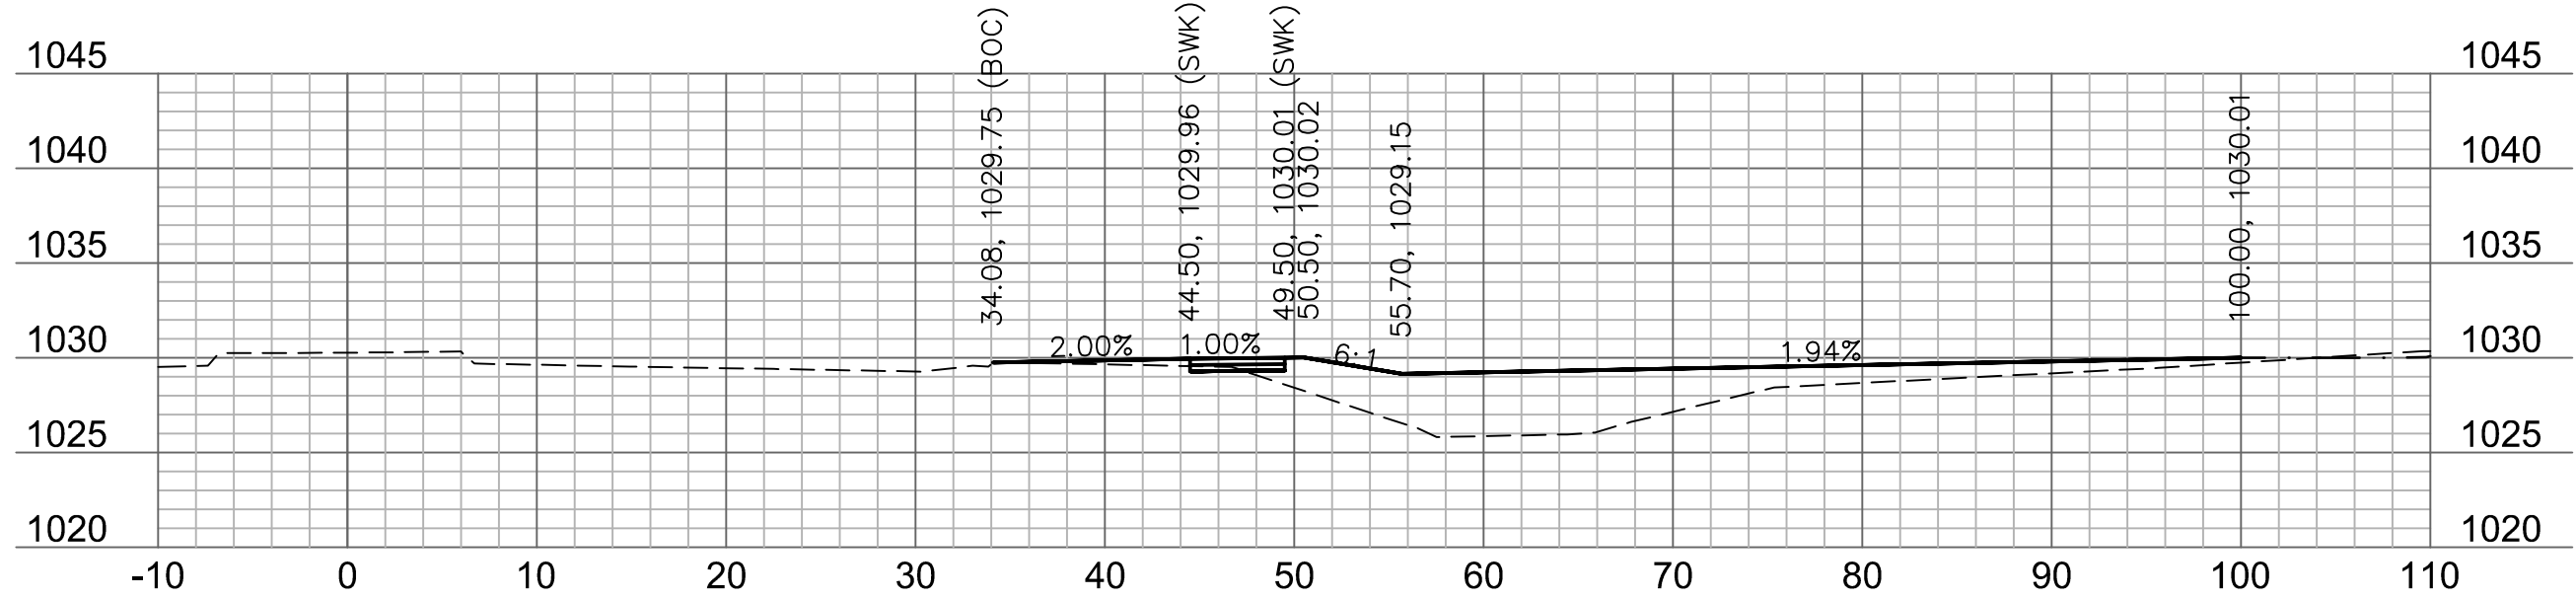


319+00

RELEASE FOR
CONSTRUCTION
AS NOTED ON PLANS REVIEW
DEVELOPMENT SERVICES
LEE'S SUMMIT, MISSOURI
09/15/2020

 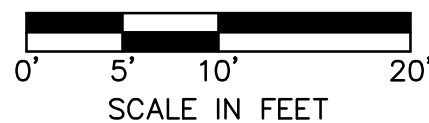

drawn by: AKU
checked by: JPG
approved by: RBC
QA/QC by: RBC
project no.: T_XSC_A19-2339
drawing no.:
date: 2020.07.09

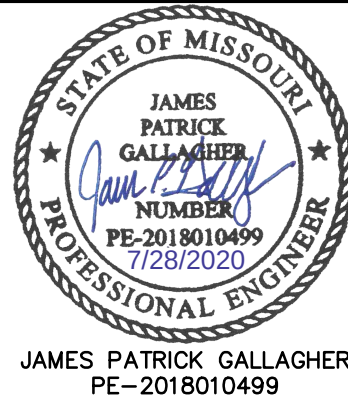

JAMES PATRICK GALLAGHER
PE-2018010499

BY

REVISIONS DESCRIPTION

REV. NO. DATE


1 2020.06.29

REVISIONS PER CITY COMMENTS


REVISIONS

2020


HIGHWAY 150
CROSS SECTION
HIGHWAY 150 & PRYOR ROAD
ROADWAY IMPROVEMENTS
LEE'S SUMMIT, MO

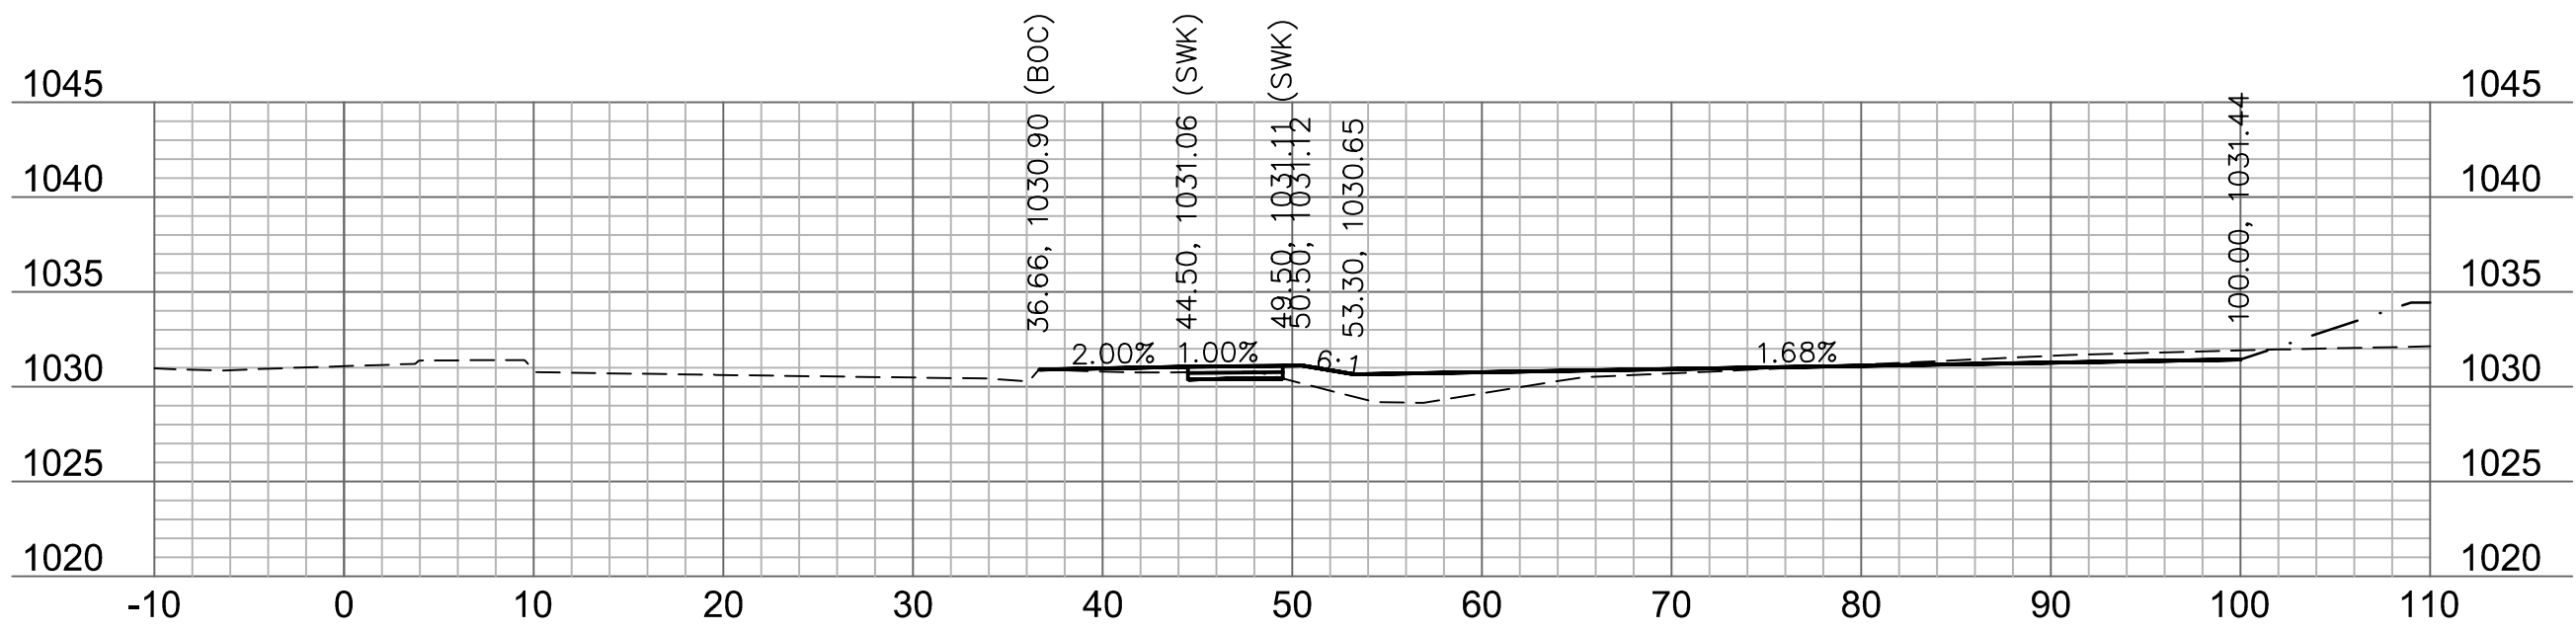


320+50

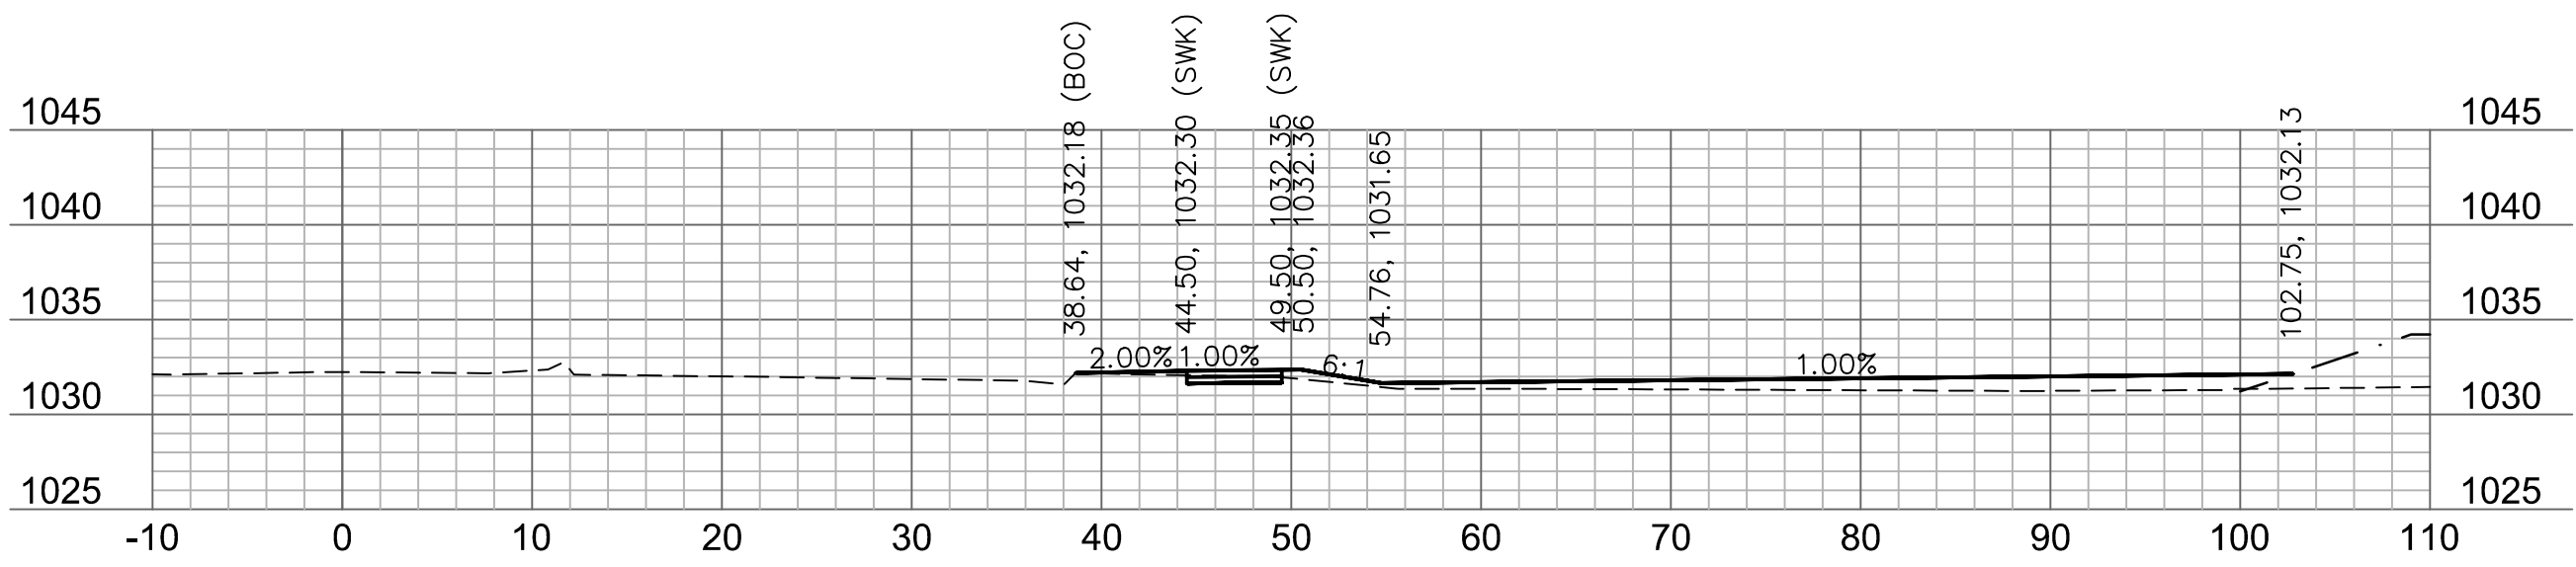


321+50

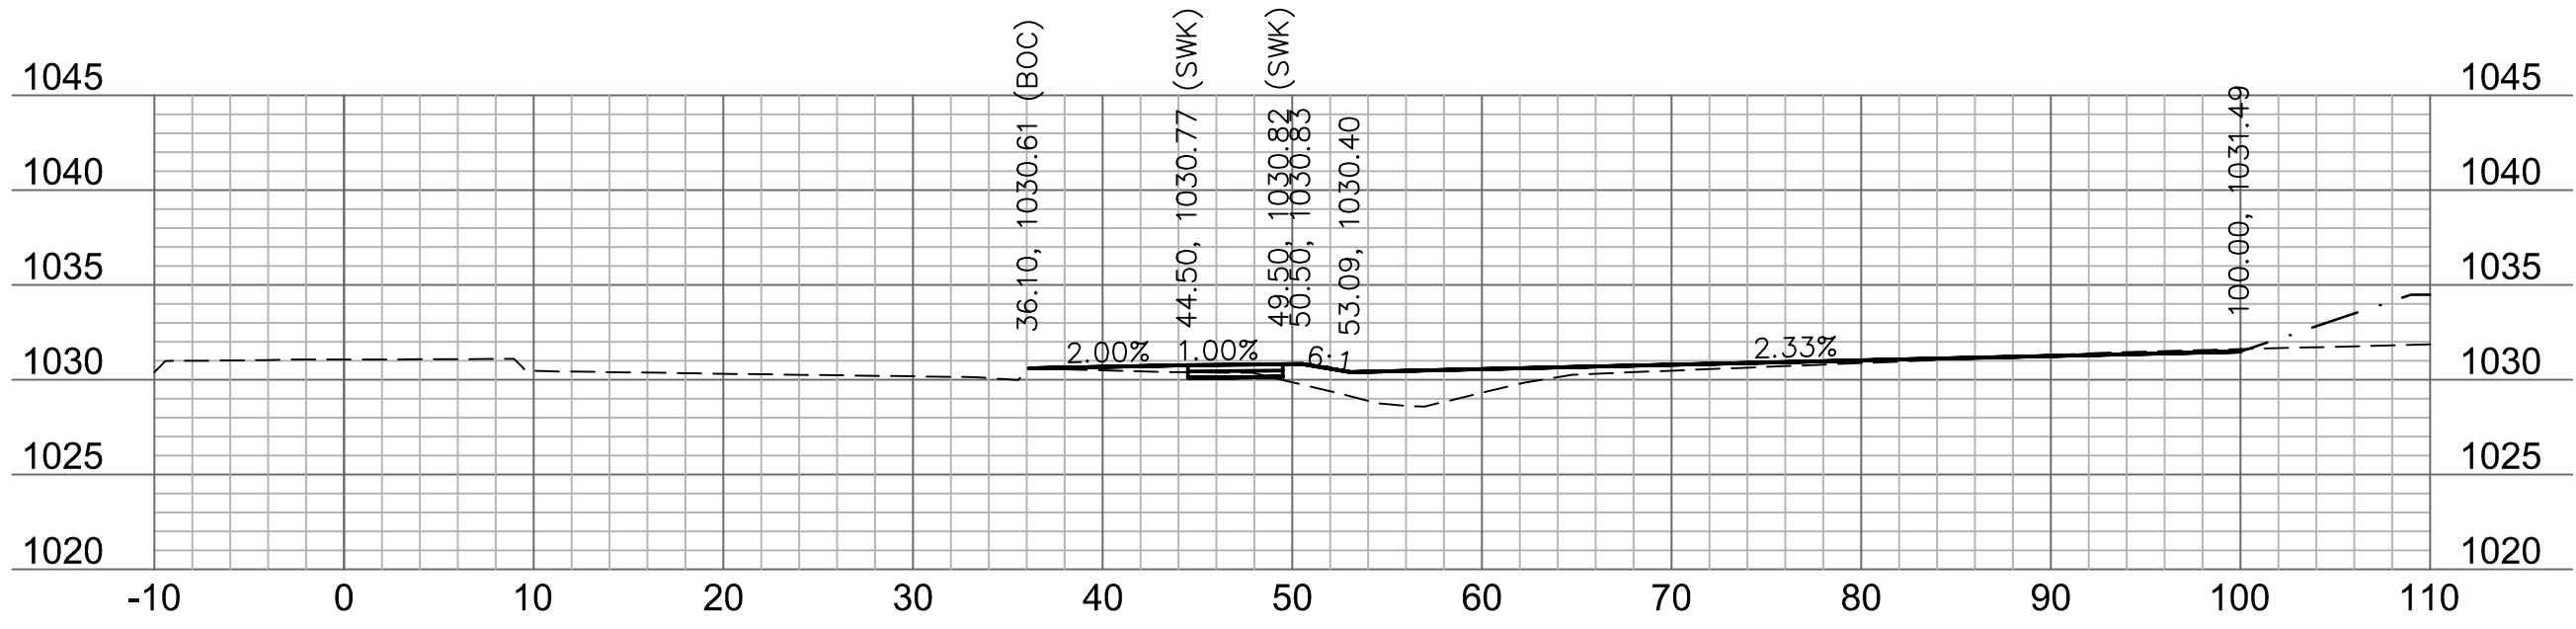


320+25

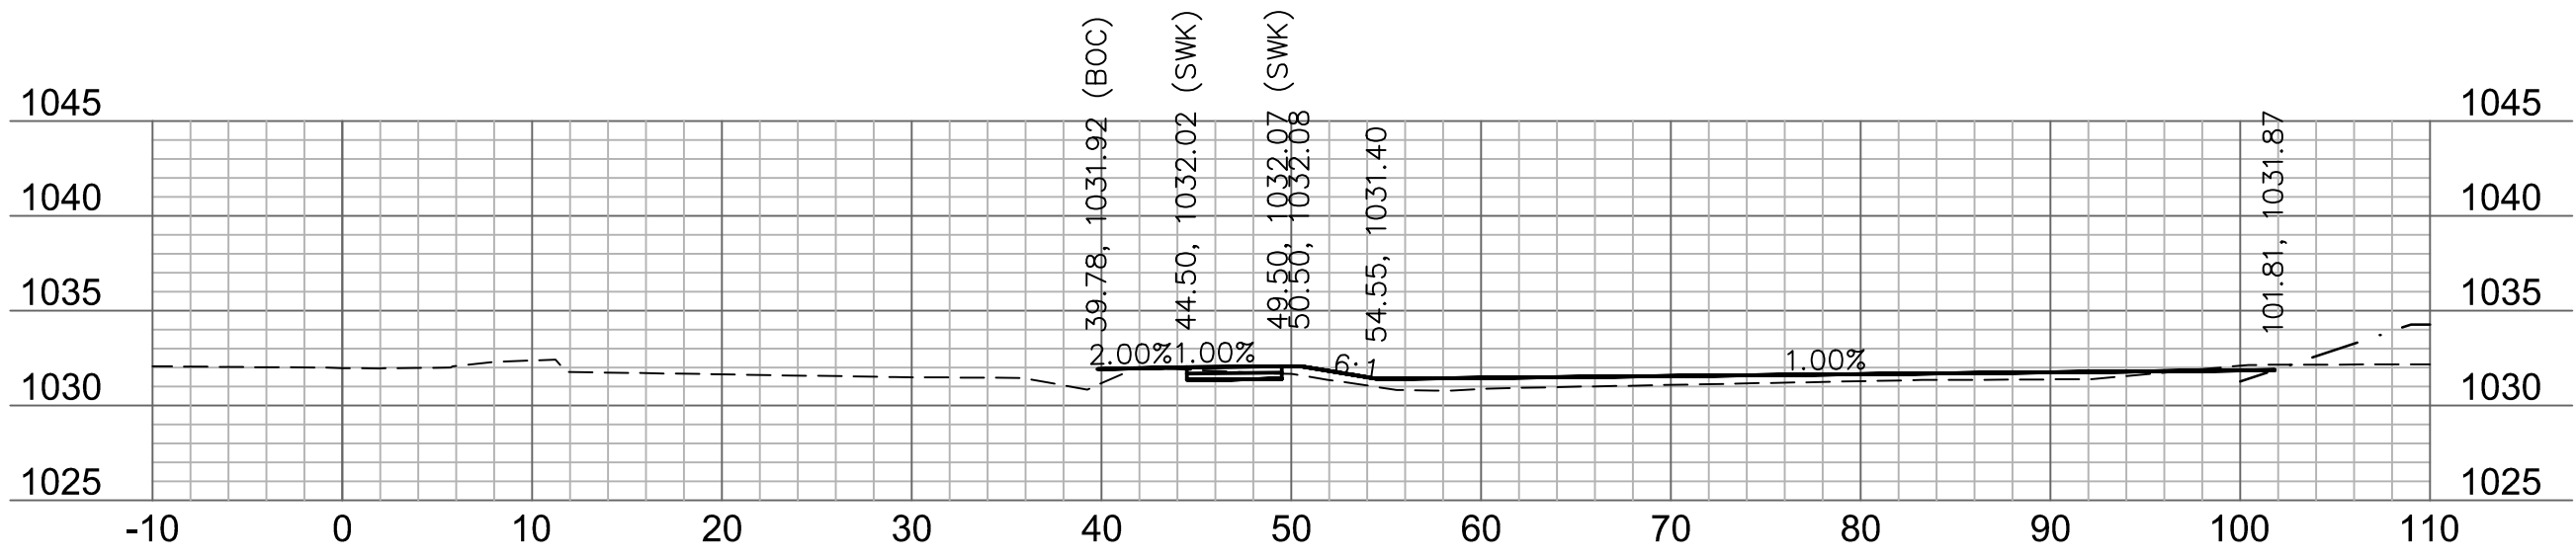


321+25

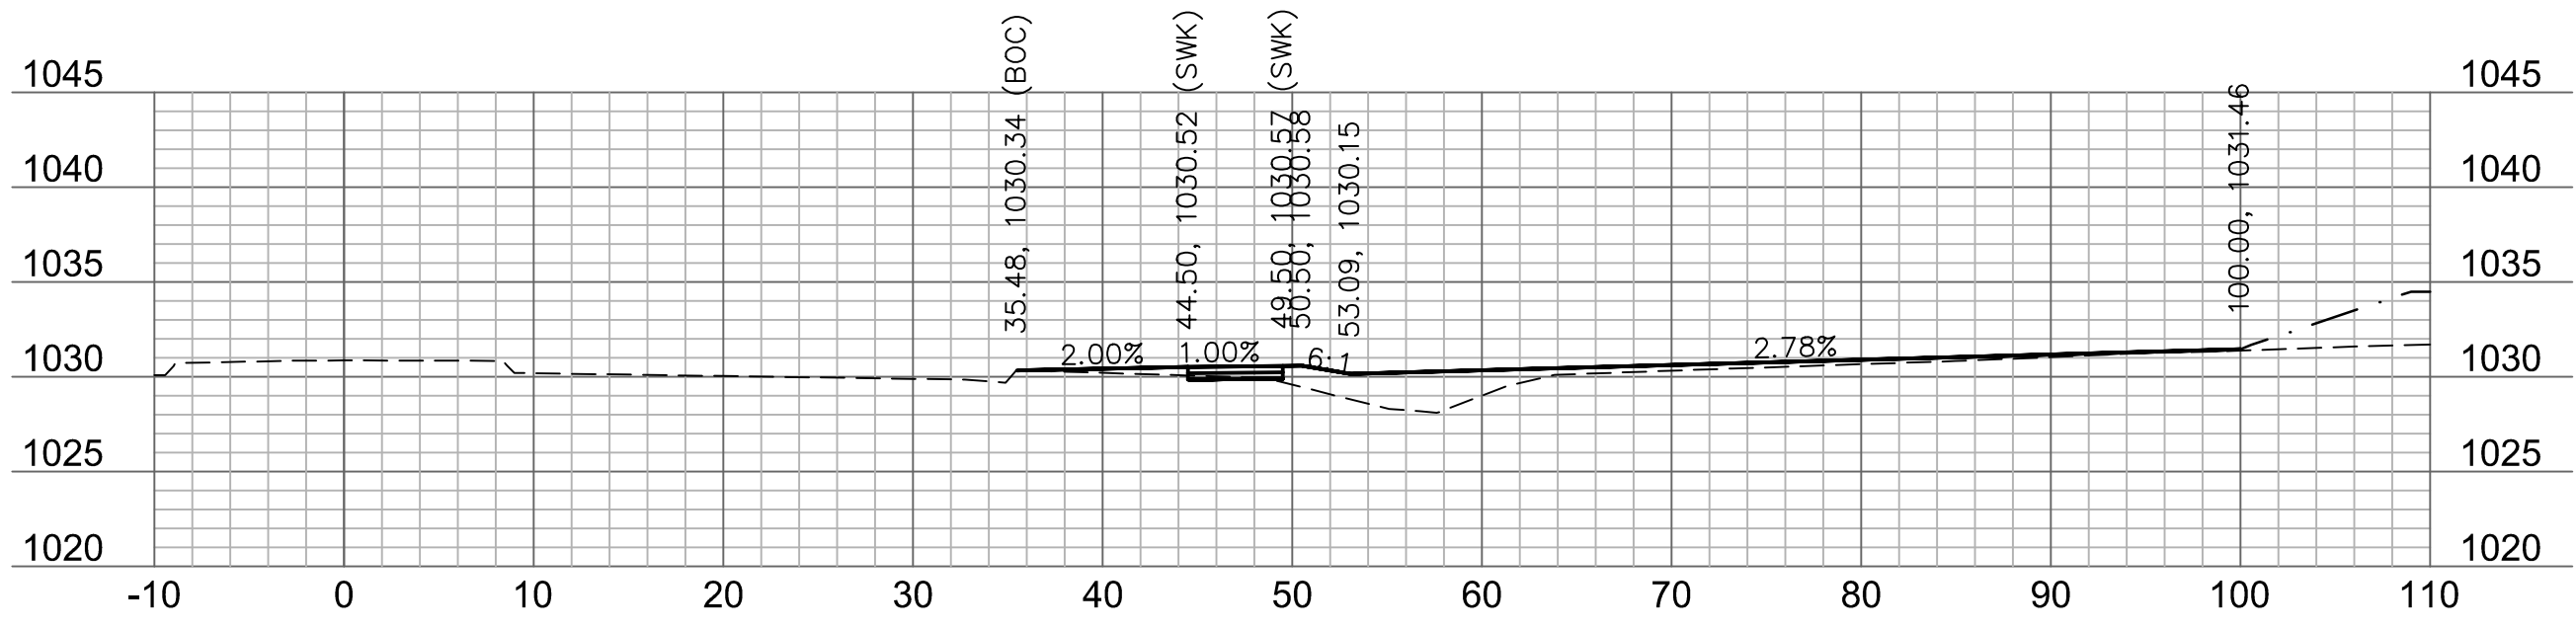


320+00

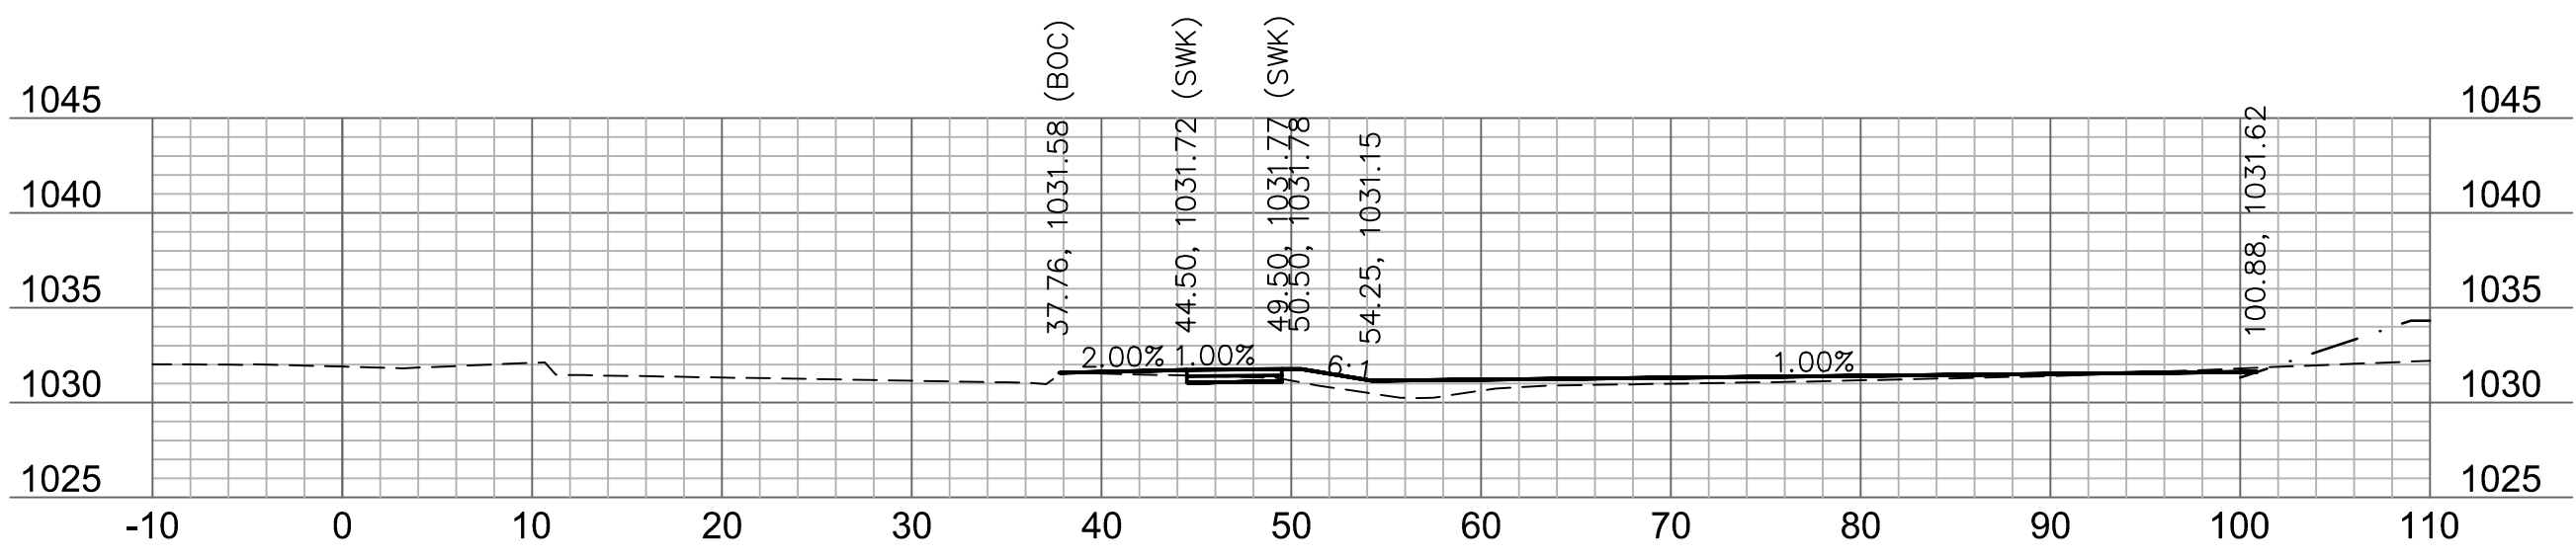

321+00

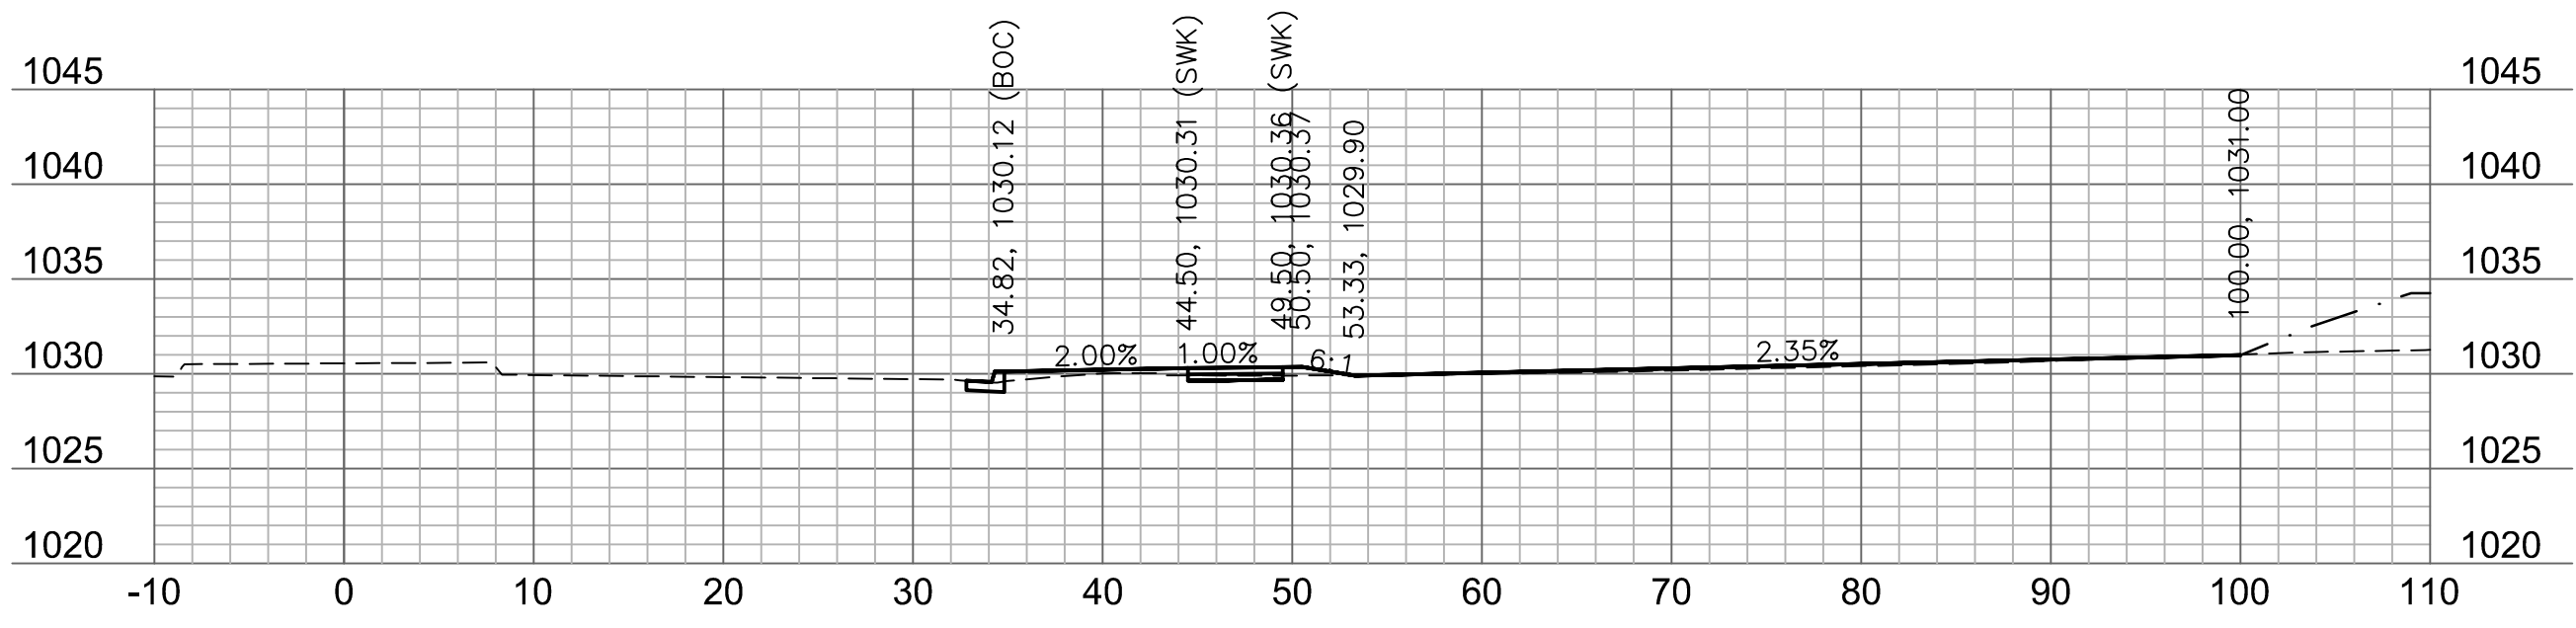

319+75

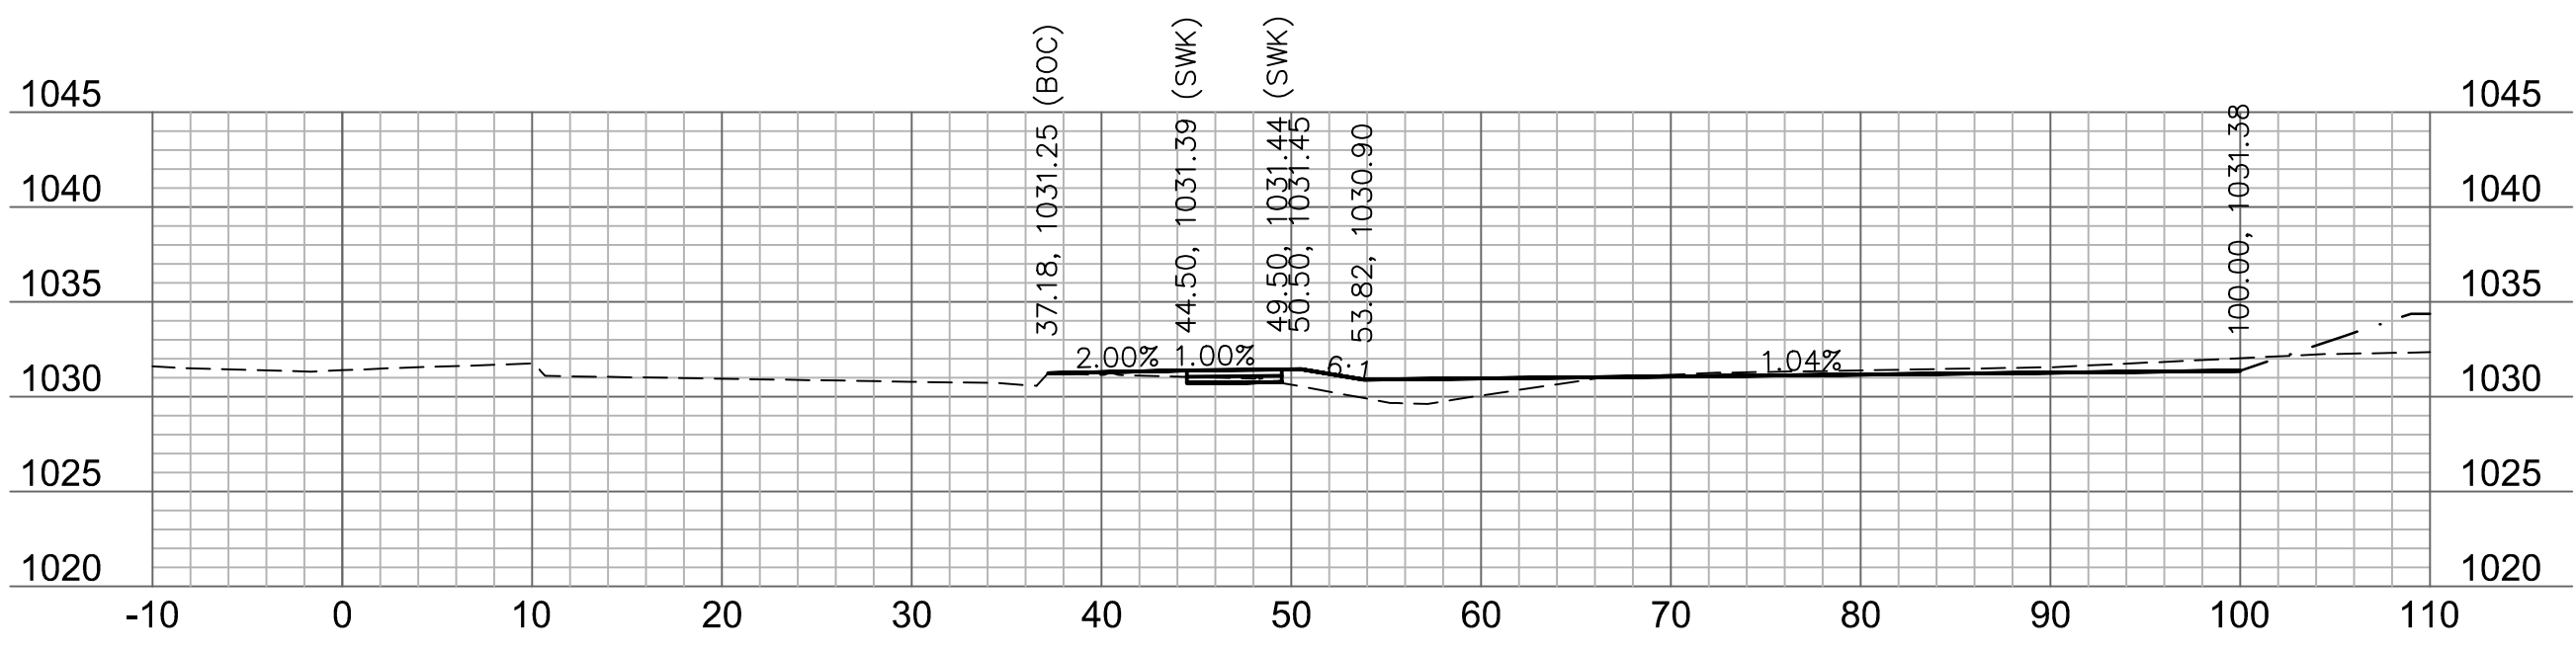

320+75

RELEASE FOR
CONSTRUCTION
AS NOTED ON PLANS REVIEW
DEVELOPMENT SERVICES
LEE'S SUMMIT, MISSOURI
09/15/2020

0' 5' 10' 20'
SCALE IN FEET

20'
10'
5'
0'

drawn by: AKU
checked by: JFG
approved by: JFG
QA/QC by: RBC
project no.: A19-2339
drawing no.: T_XSC_A192339
date: 2020.07.09

SHEET
53 of 63

HIGHWAY 150
CROSS SECTION

HIGHWAY 150 & PRYOR ROAD
ROADWAY IMPROVEMENTS

LEE'S SUMMIT, MO

2020

BY

REVISIONS DESCRIPTION

REV. NO. DATE

1 2020.06.29

REVISIONS PER CITY COMMENTS


REVISIONS

JAMES PATRICK GALLAGHER
PE-2018010499




olsson


Olsson - Civil Engineering
1301 Burlington Street
North Kansas City, MO 64116
TEL 816.361.1177
www.olsosn.com

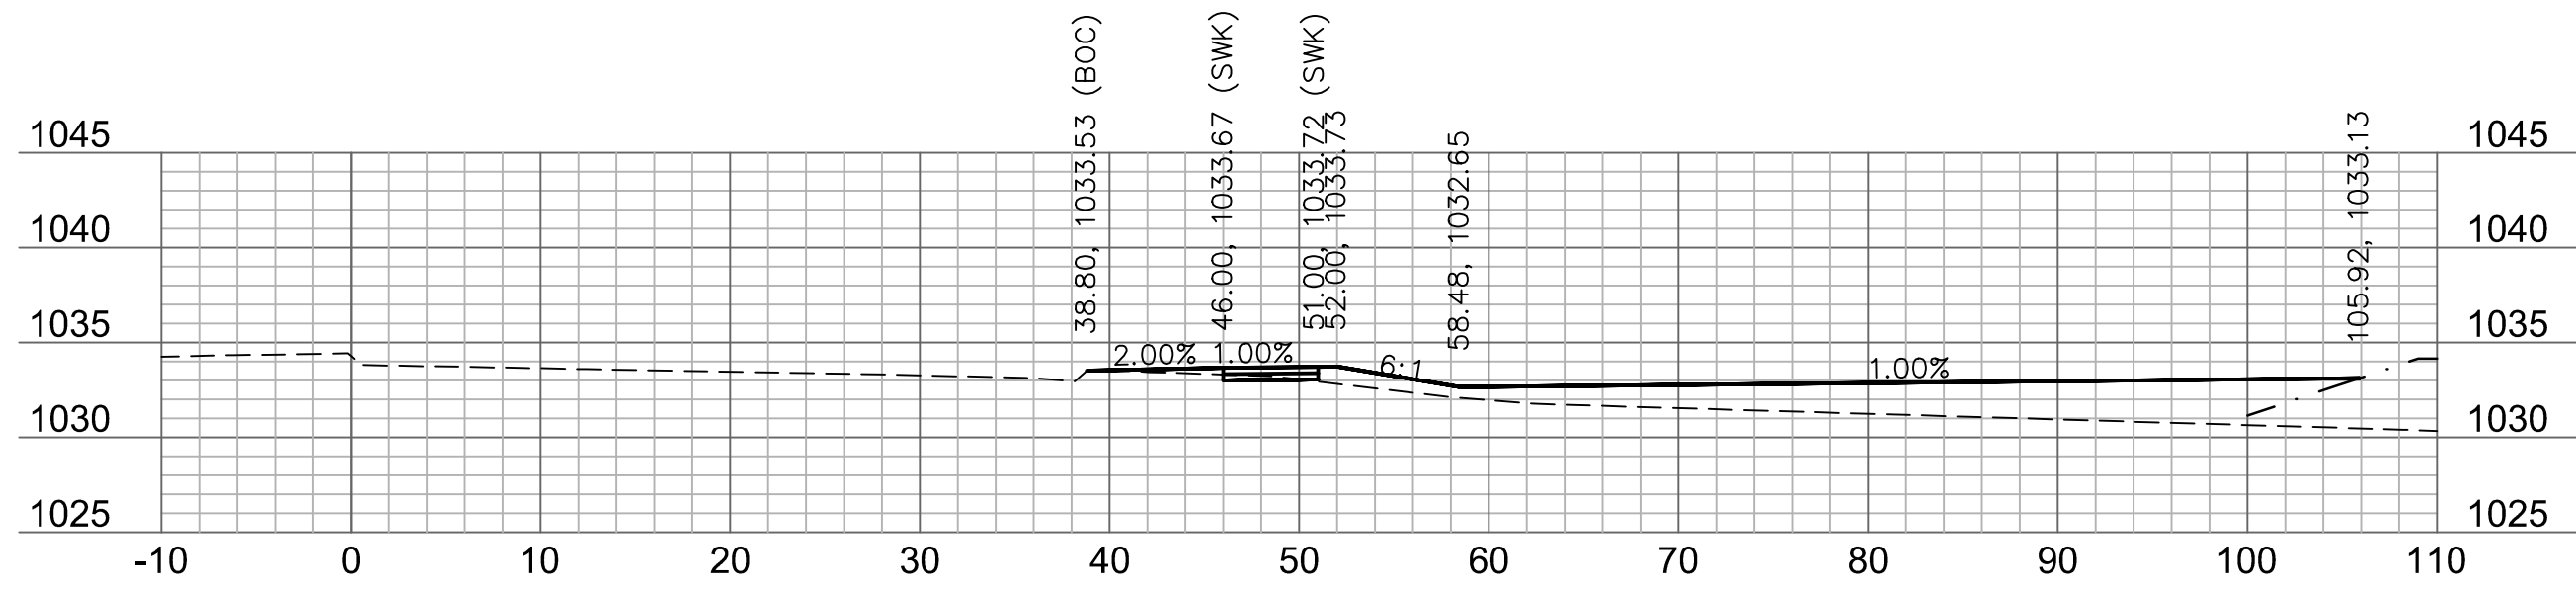


322+50

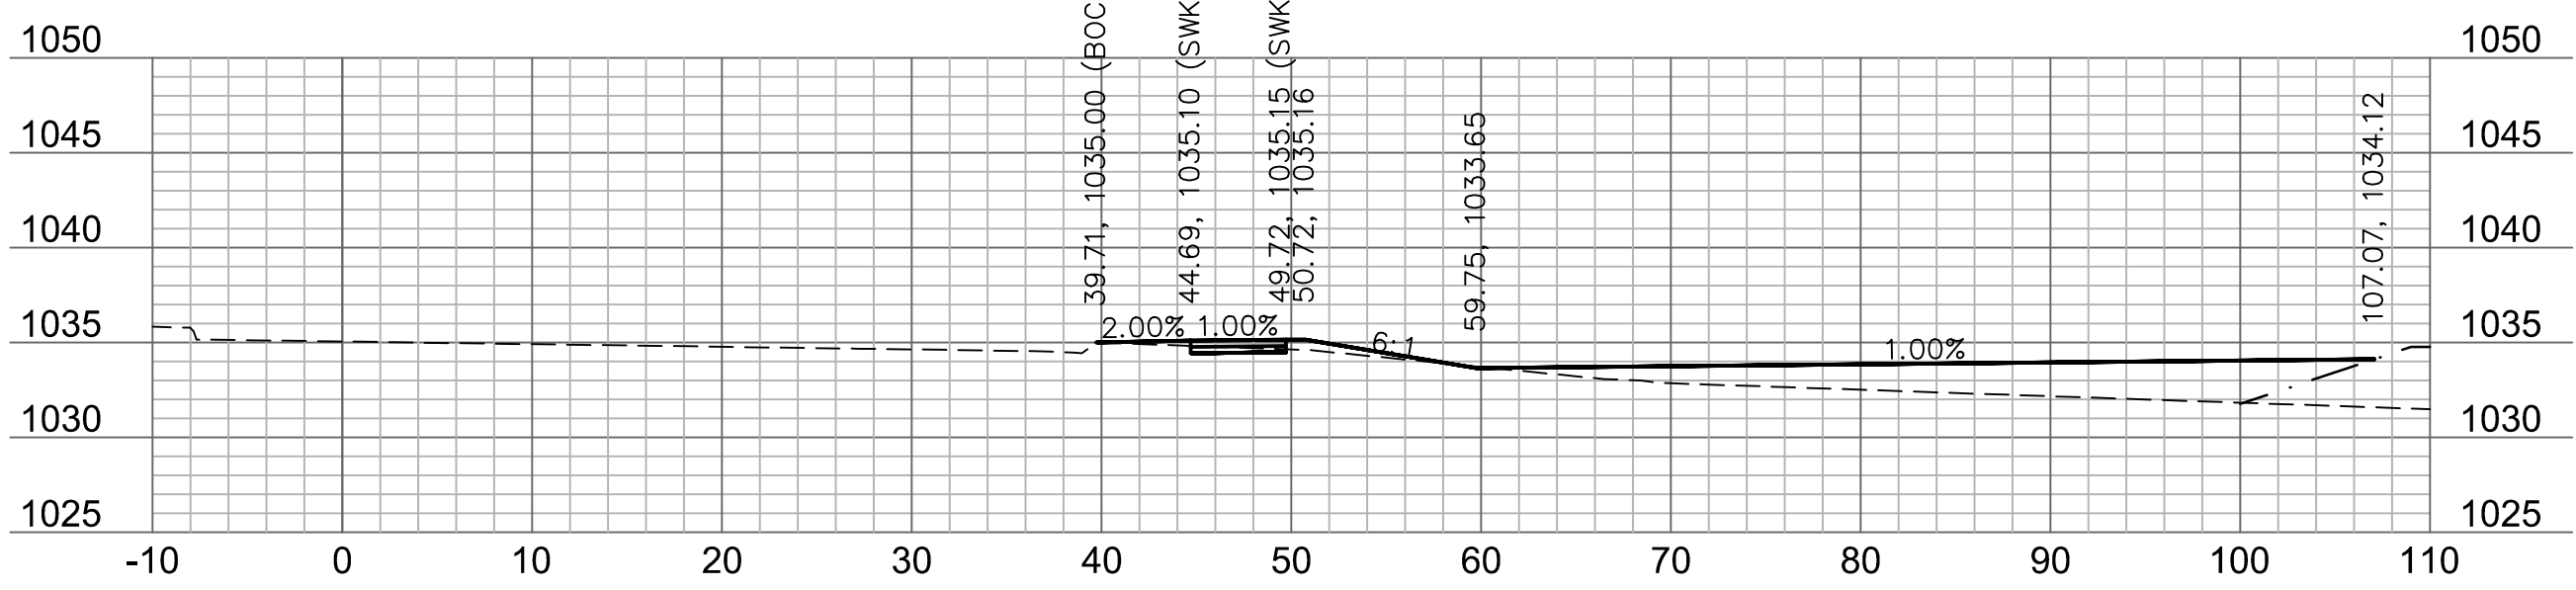


323+50

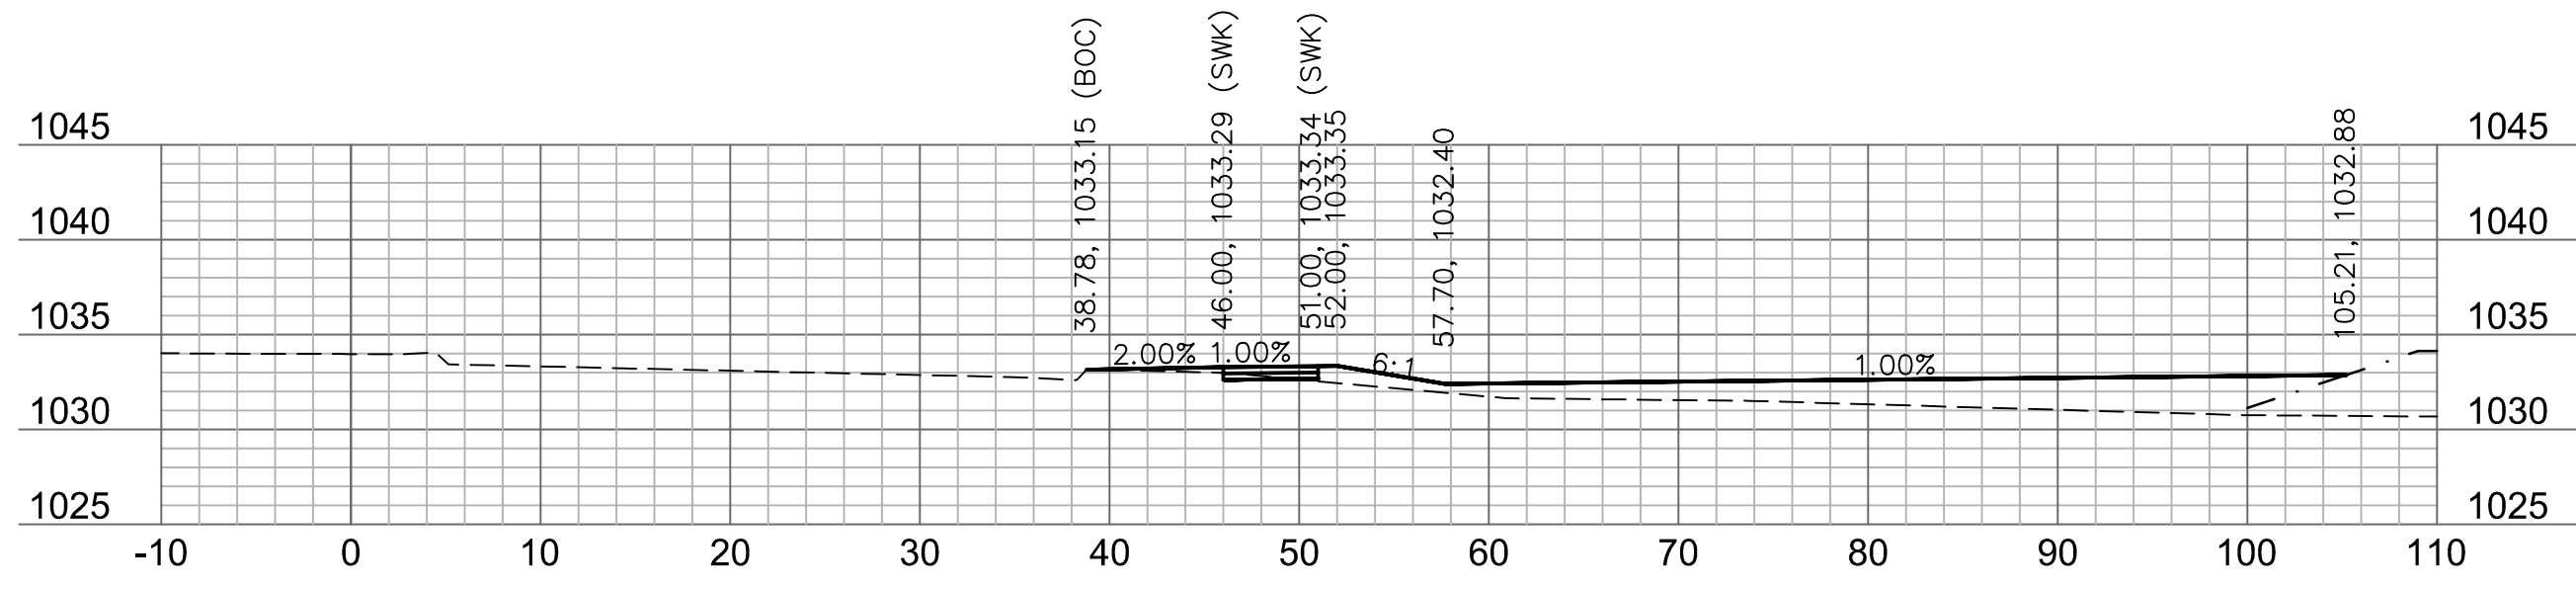


322+25

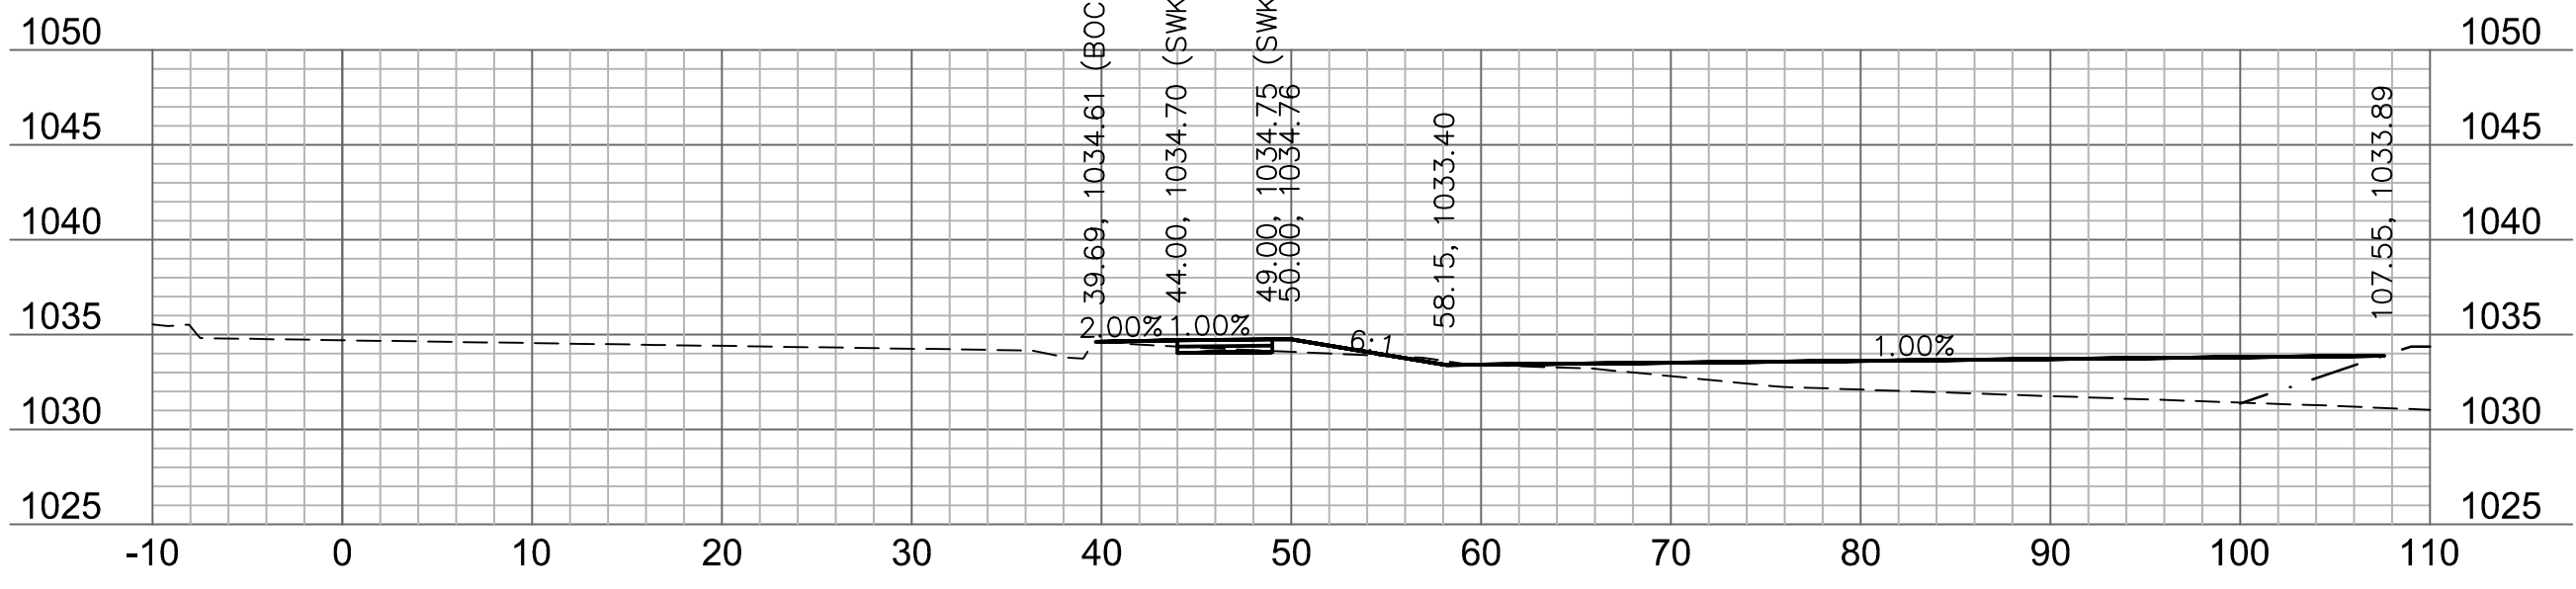


323+25

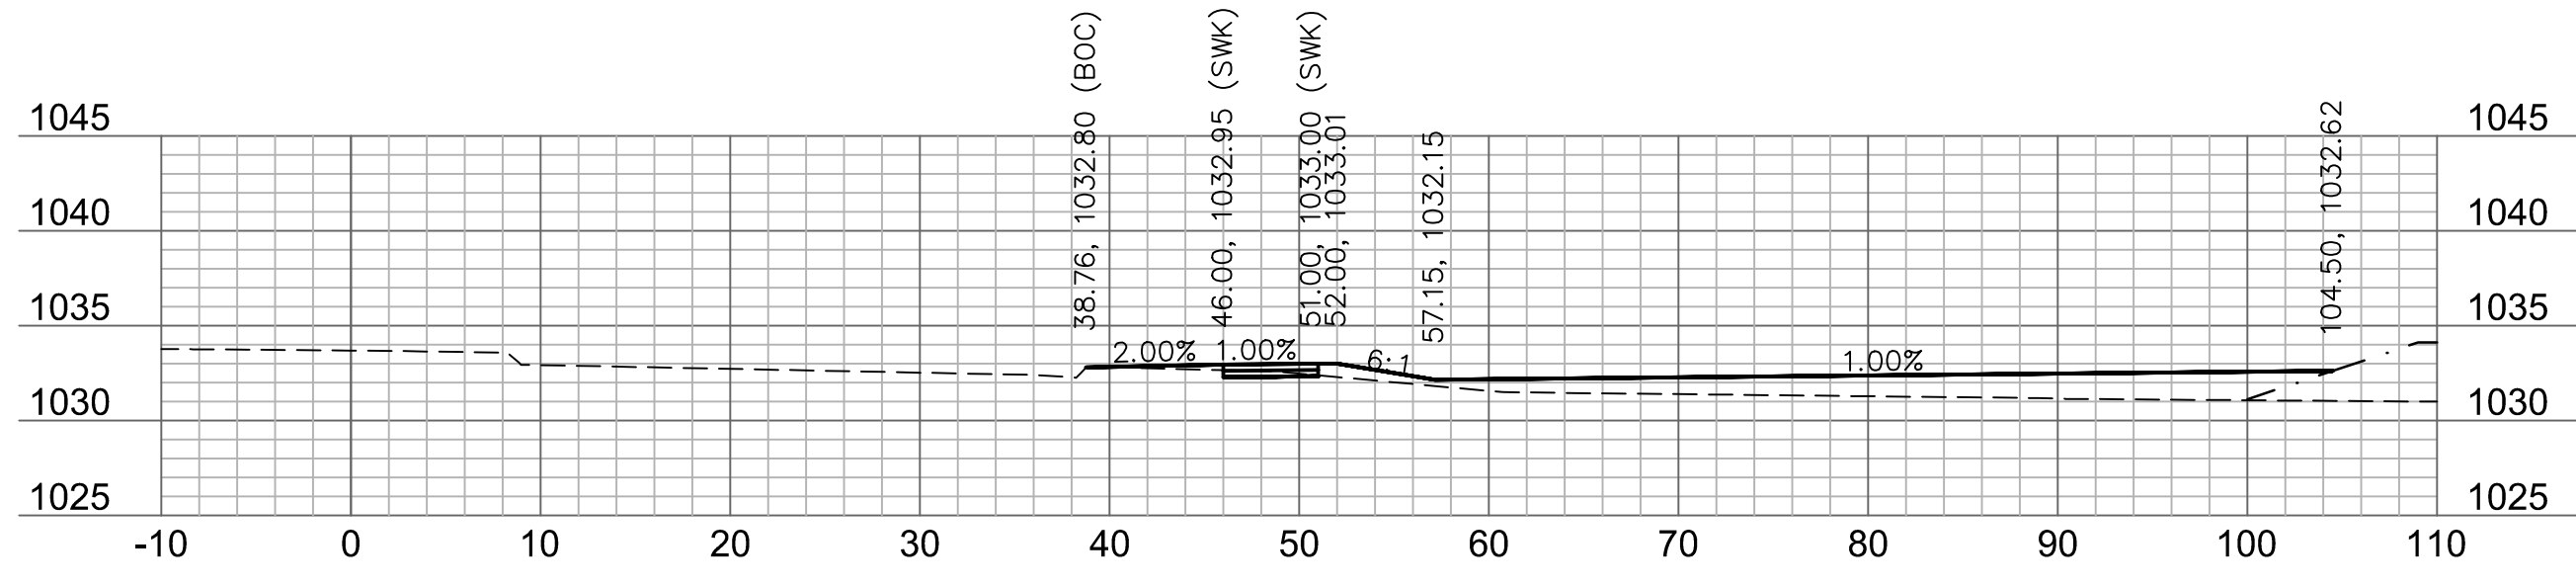


322+00

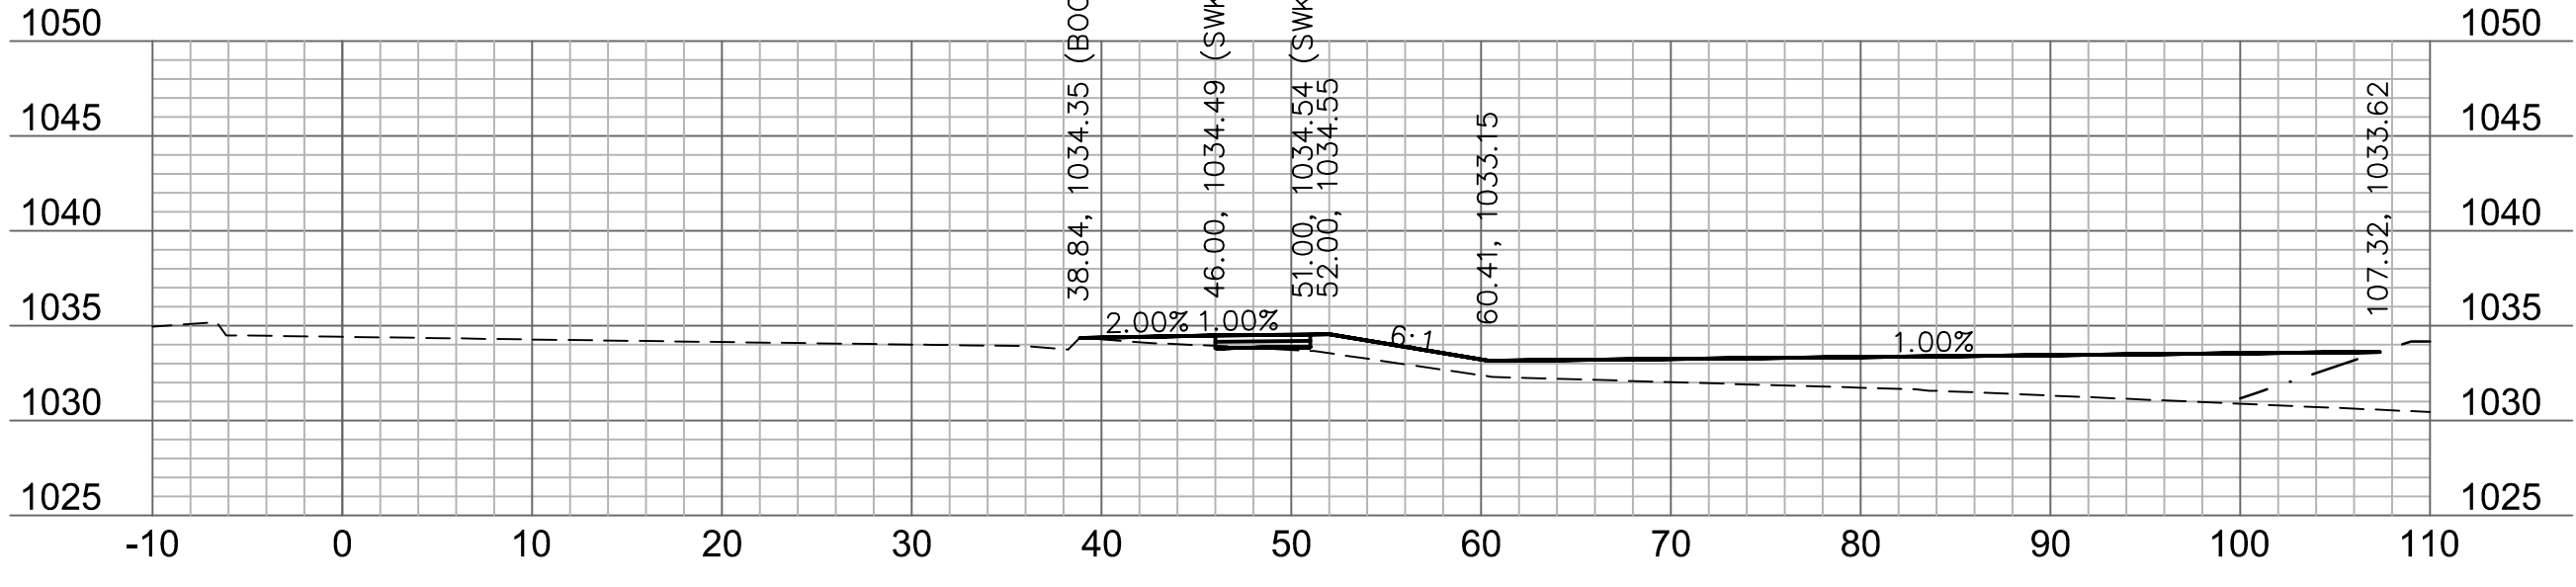

323+00

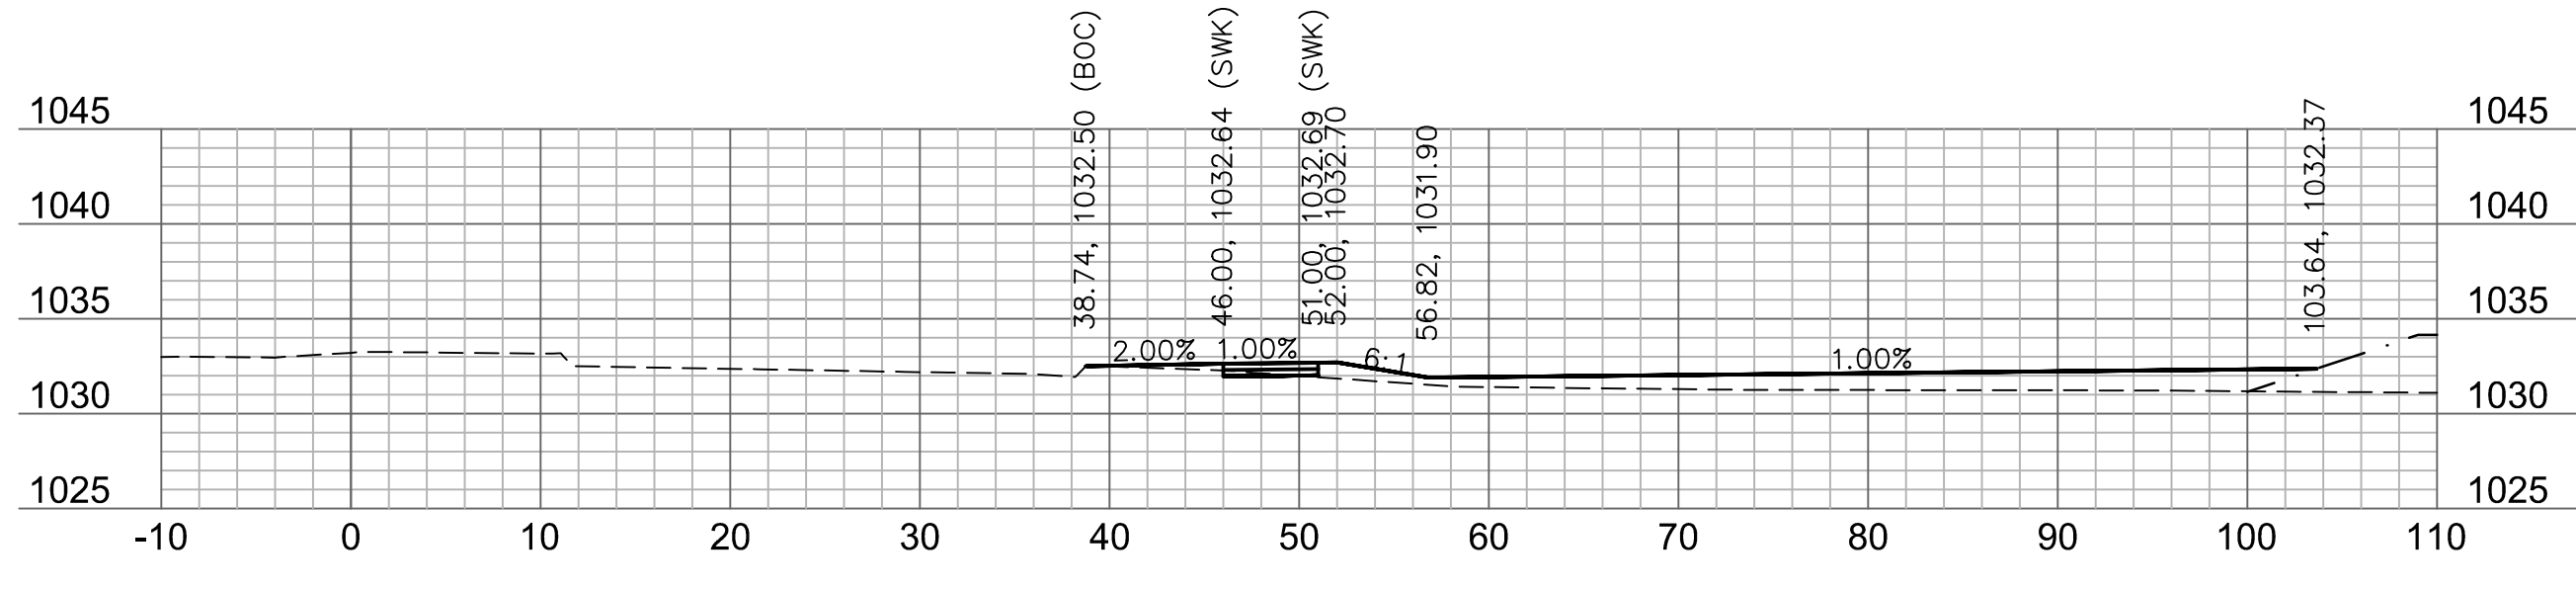

321+75

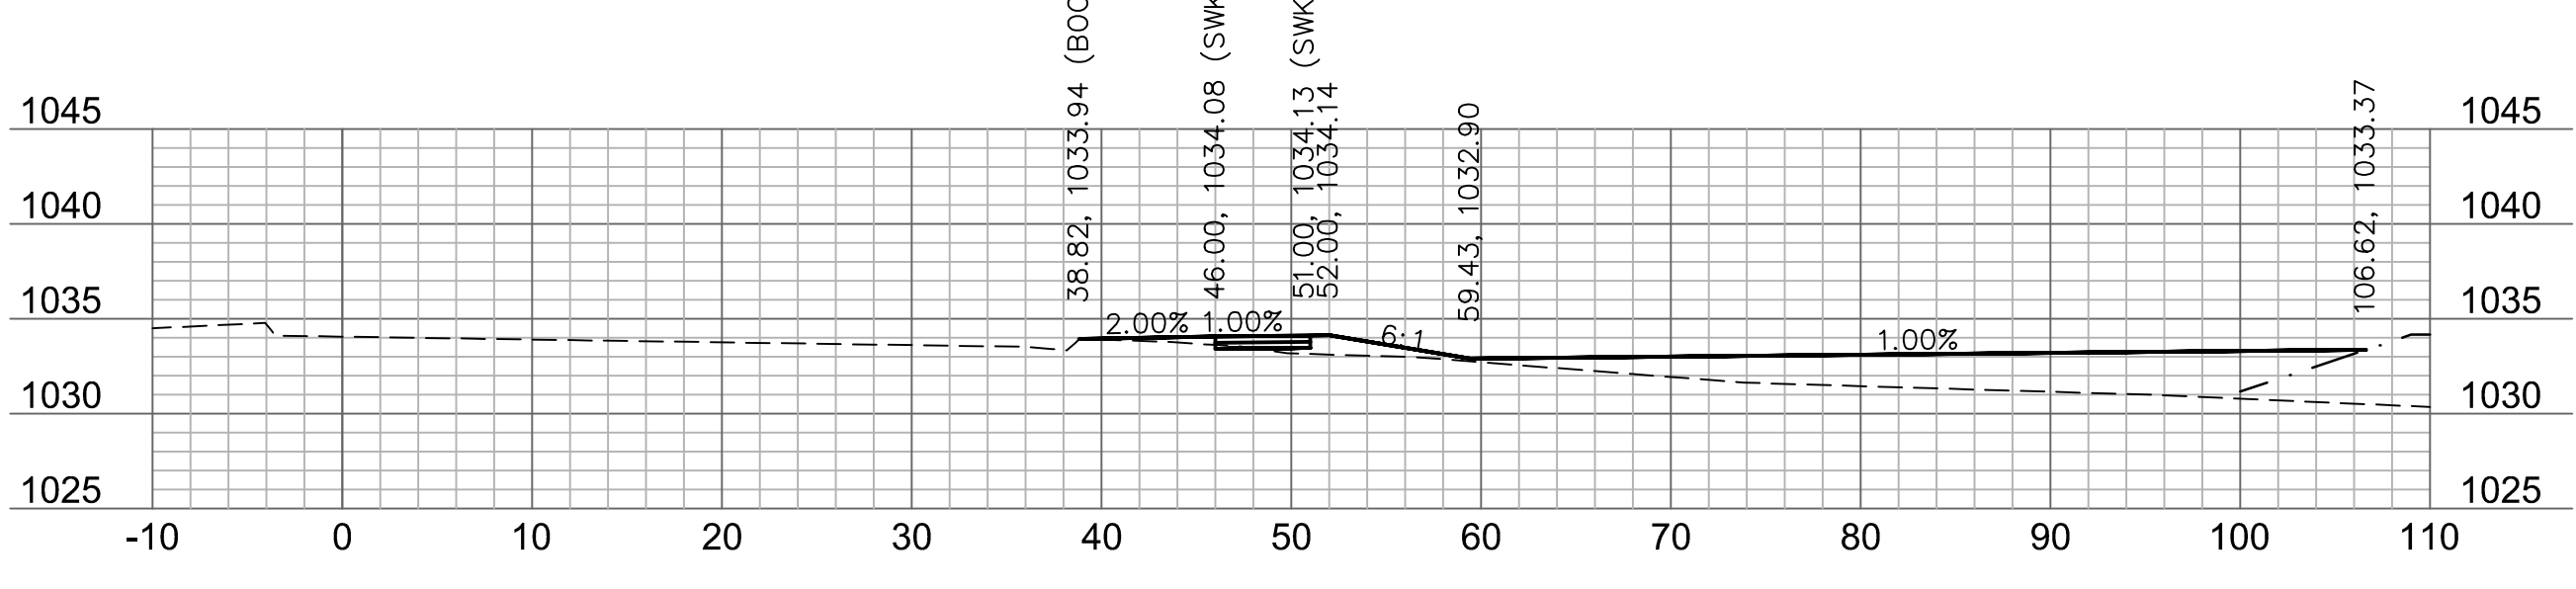

322+75

RELEASE FOR
CONSTRUCTION
AS NOTED ON PLANS REVIEW
DEVELOPMENT SERVICES
LEE'S SUMMIT, MISSOURI
09/15/2020

0' 5' 10' 20'
SCALE IN FEET

0' 5' 10' 20'

drawn by: AKU
checked by: JFG
approved by: JFG
QA/QC by: RBC
project no.: T_XSC_A19-2339
drawing no.:
date: 2020.07.09

SHEET
54 of 63

HIGHWAY 150
CROSS SECTION

HIGHWAY 150 & PRYOR ROAD
ROADWAY IMPROVEMENTS

LEE'S SUMMIT, MO

2020

BY

REVISIONS DESCRIPTION

REV. NO. DATE

1 2020.06.29

REVISIONS PER CITY COMMENTS

REVISIONS


JAMES PATRICK GALLAGHER
PE-2018010499




olsson

Olsson - Civil Engineering
1301 Burlington Street
North Kansas City, MO 64116
TEL 816.361.1177
www.olsosn.com




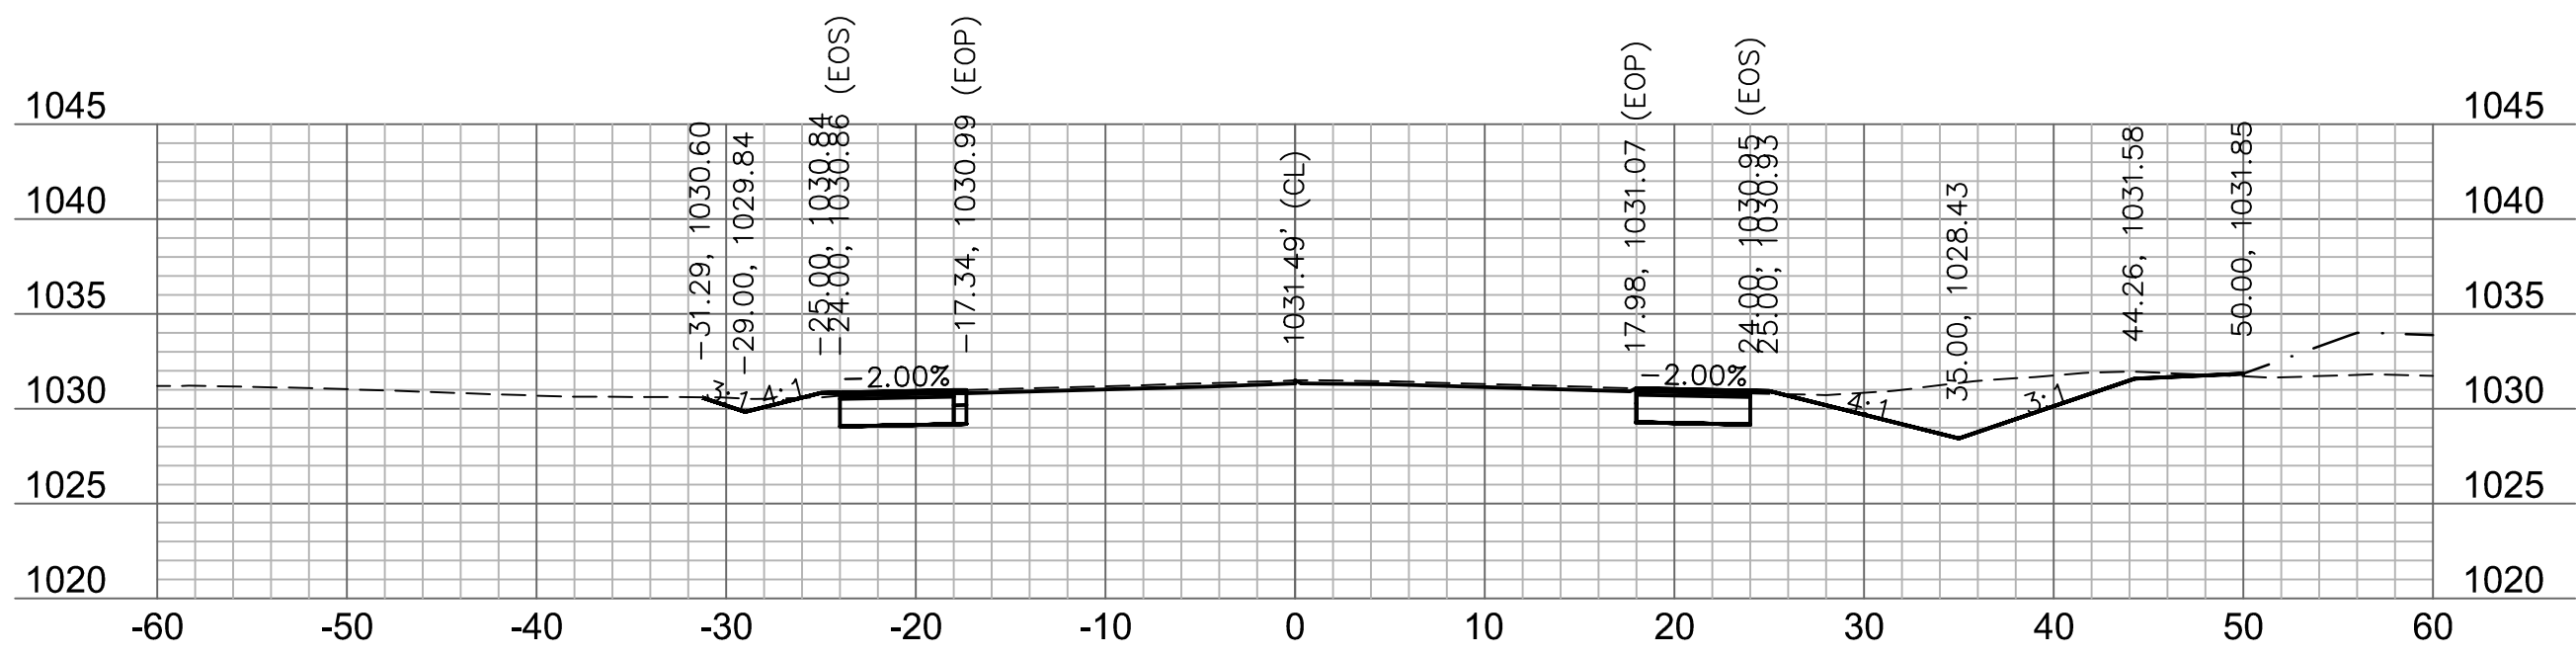


207+50

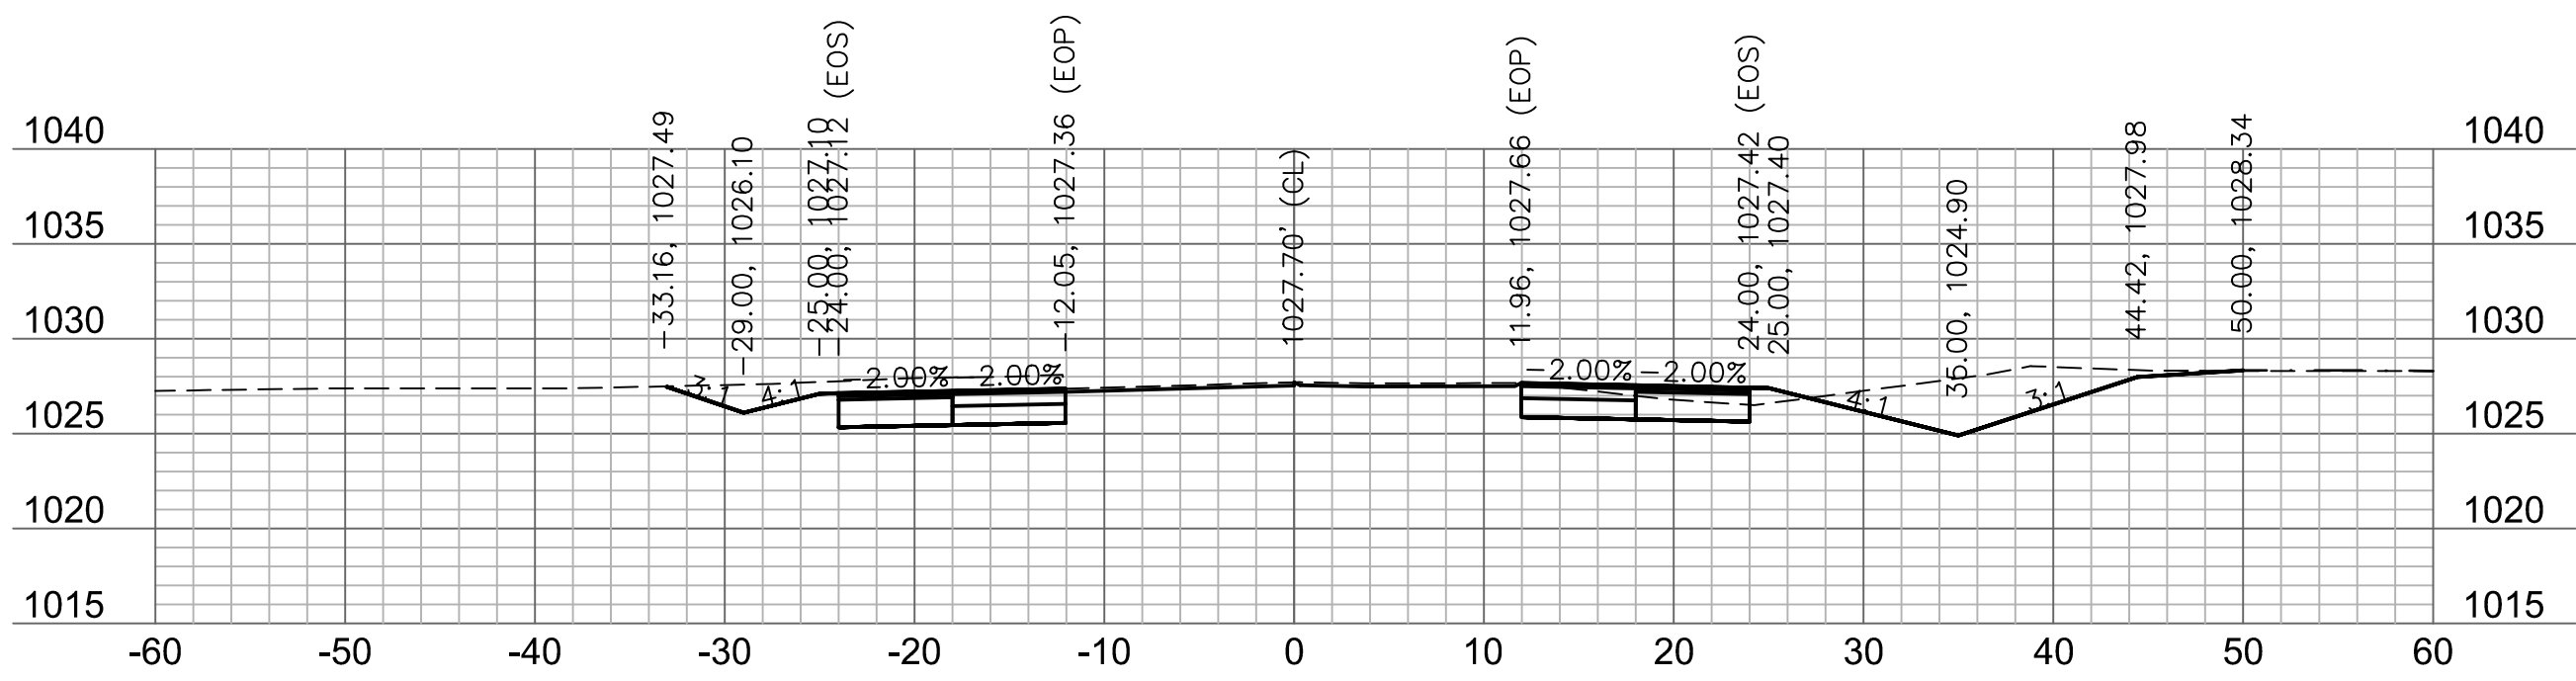


208+50

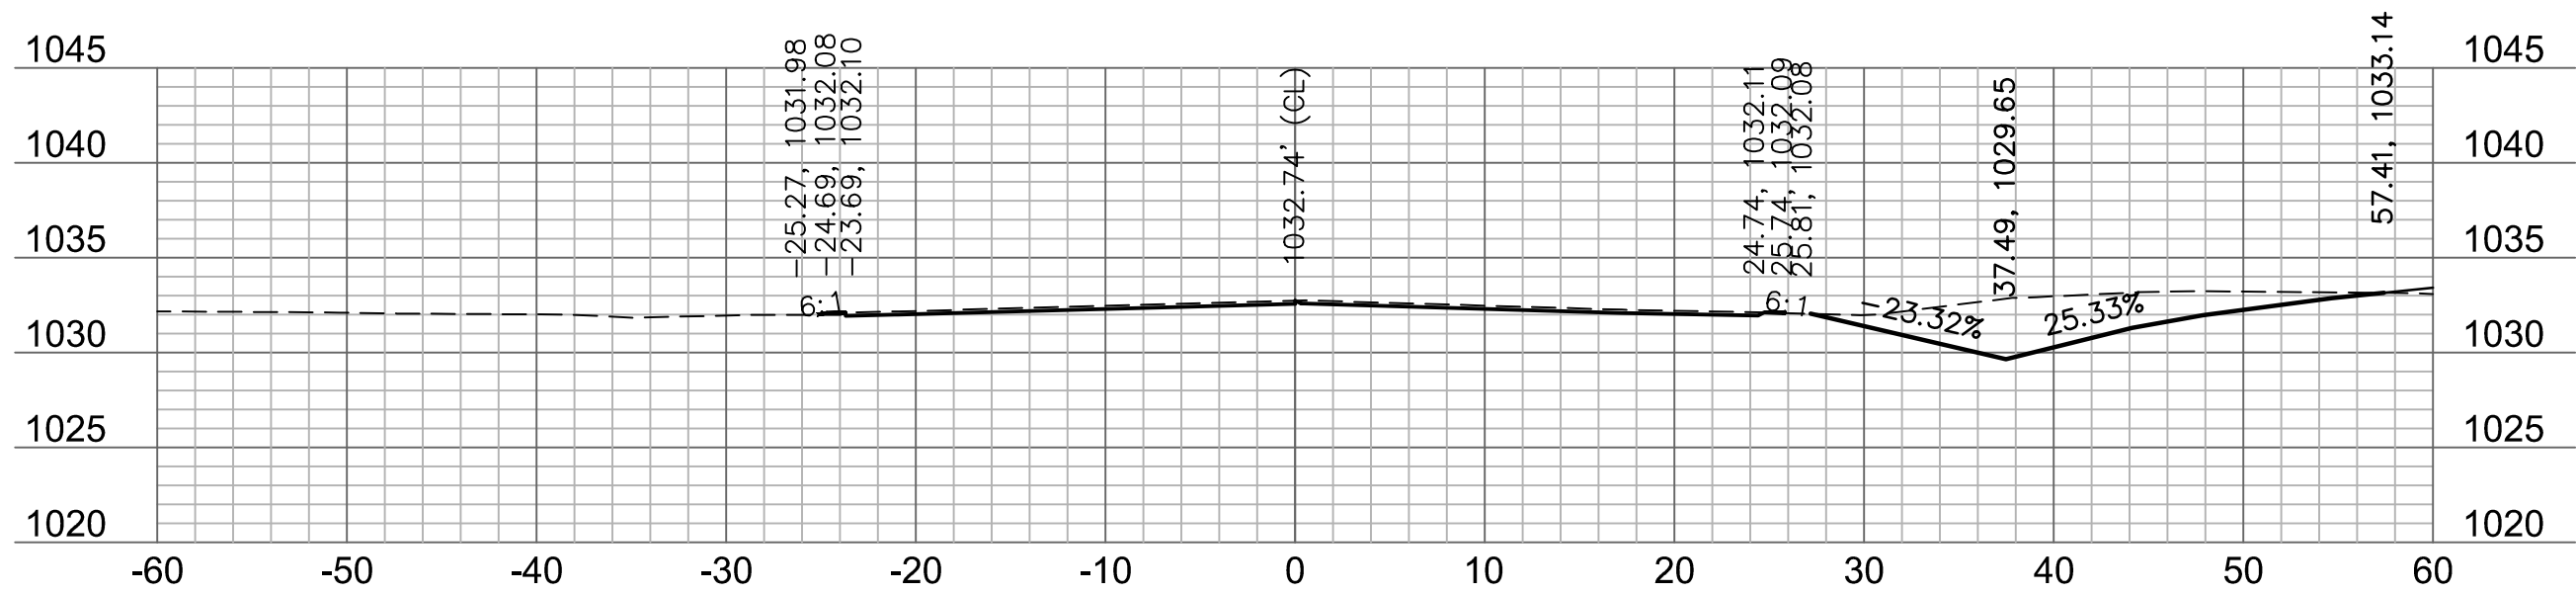


207+25

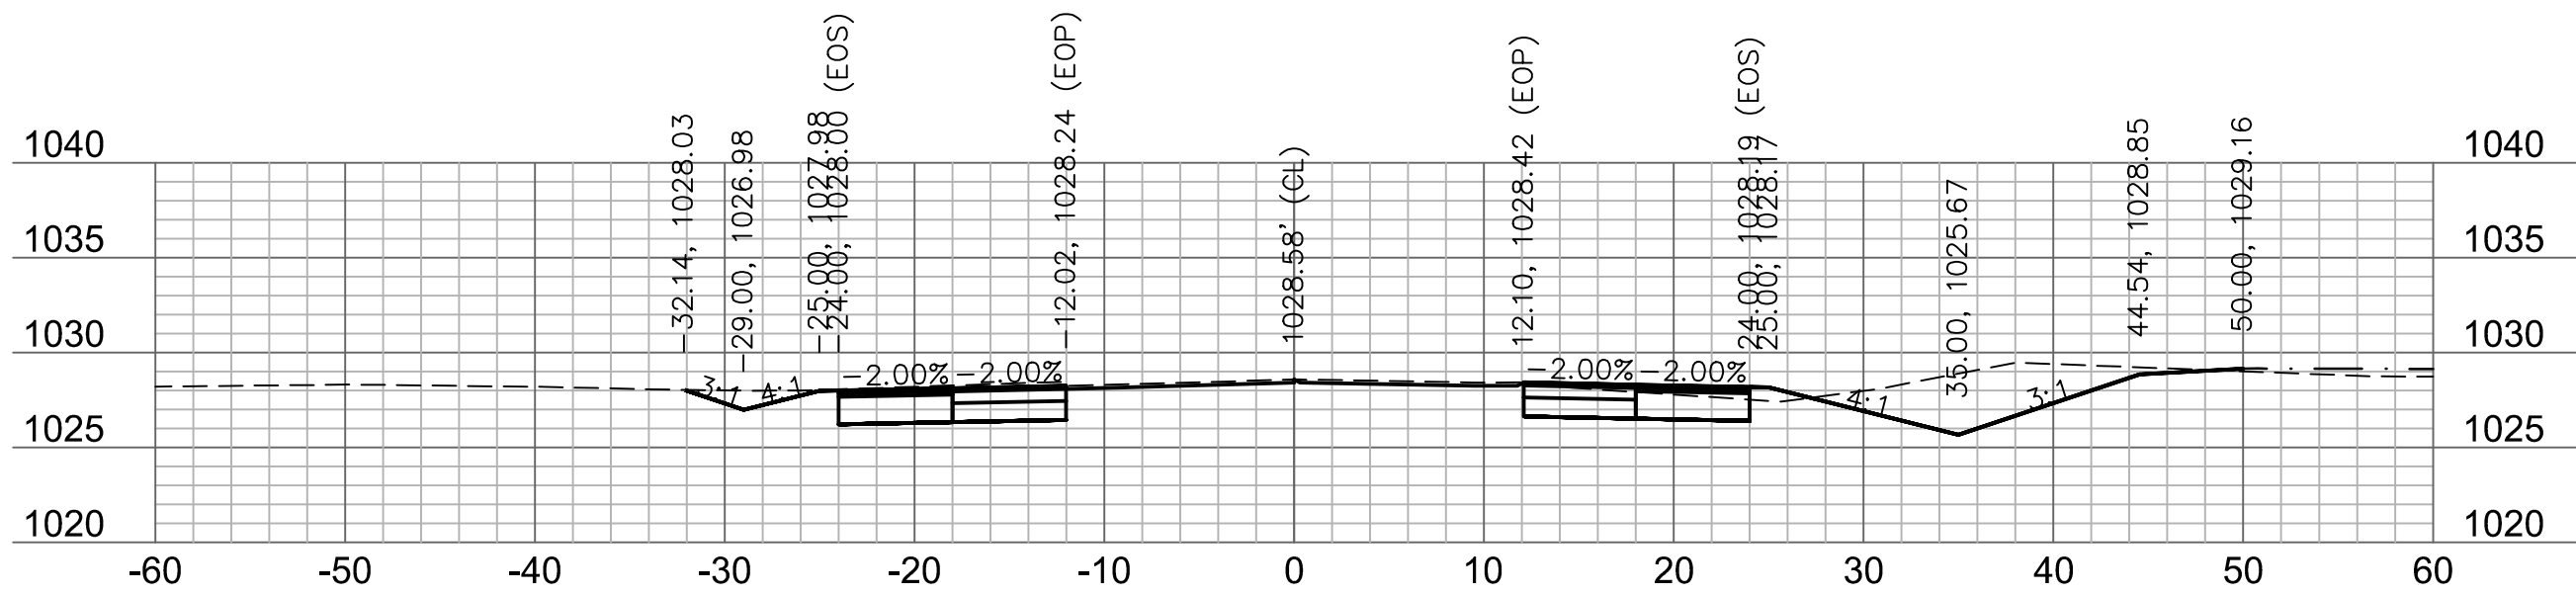


208+25

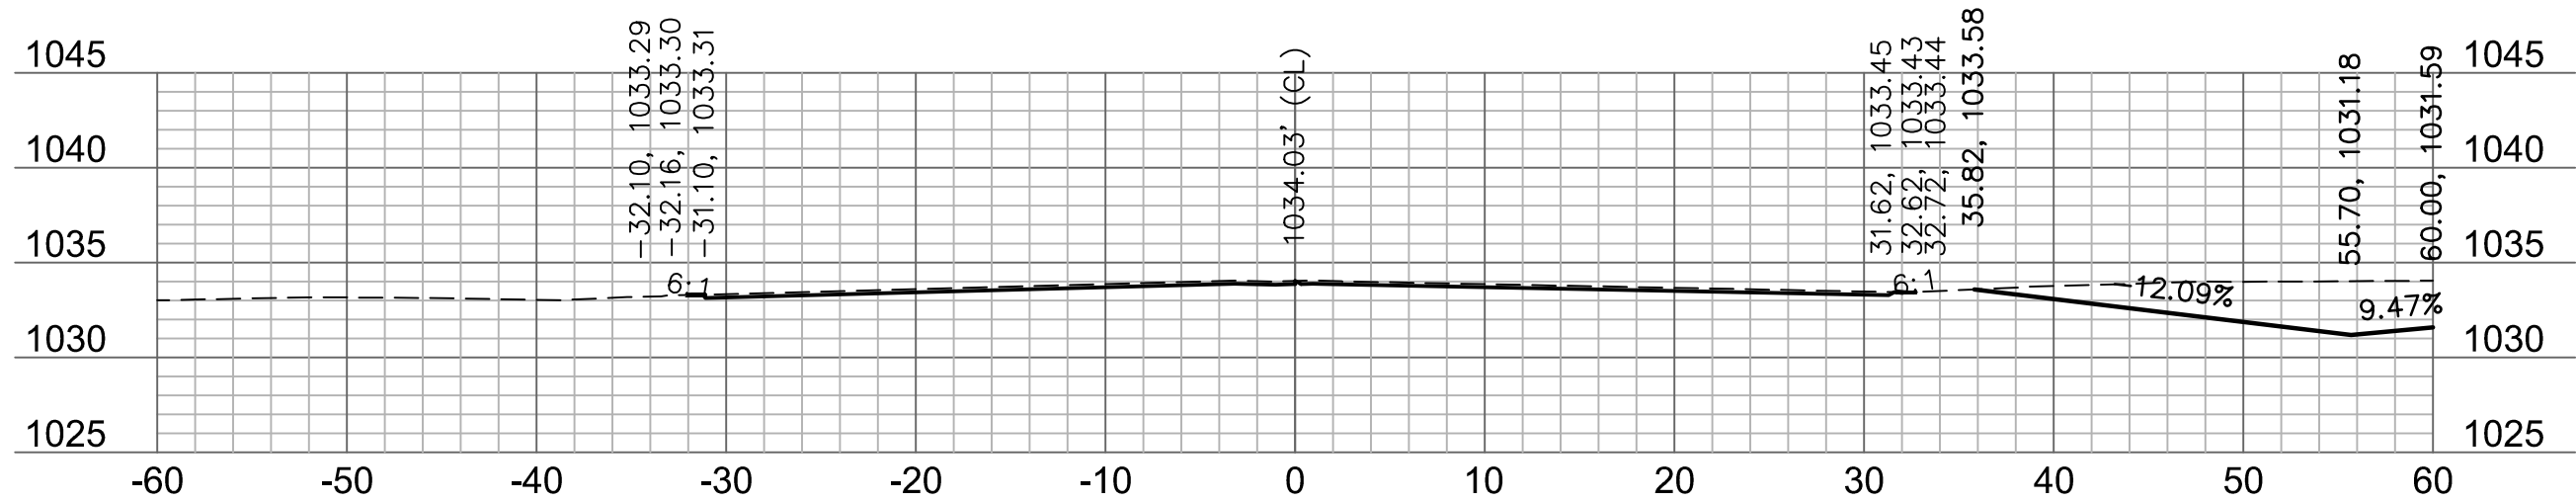


207+00

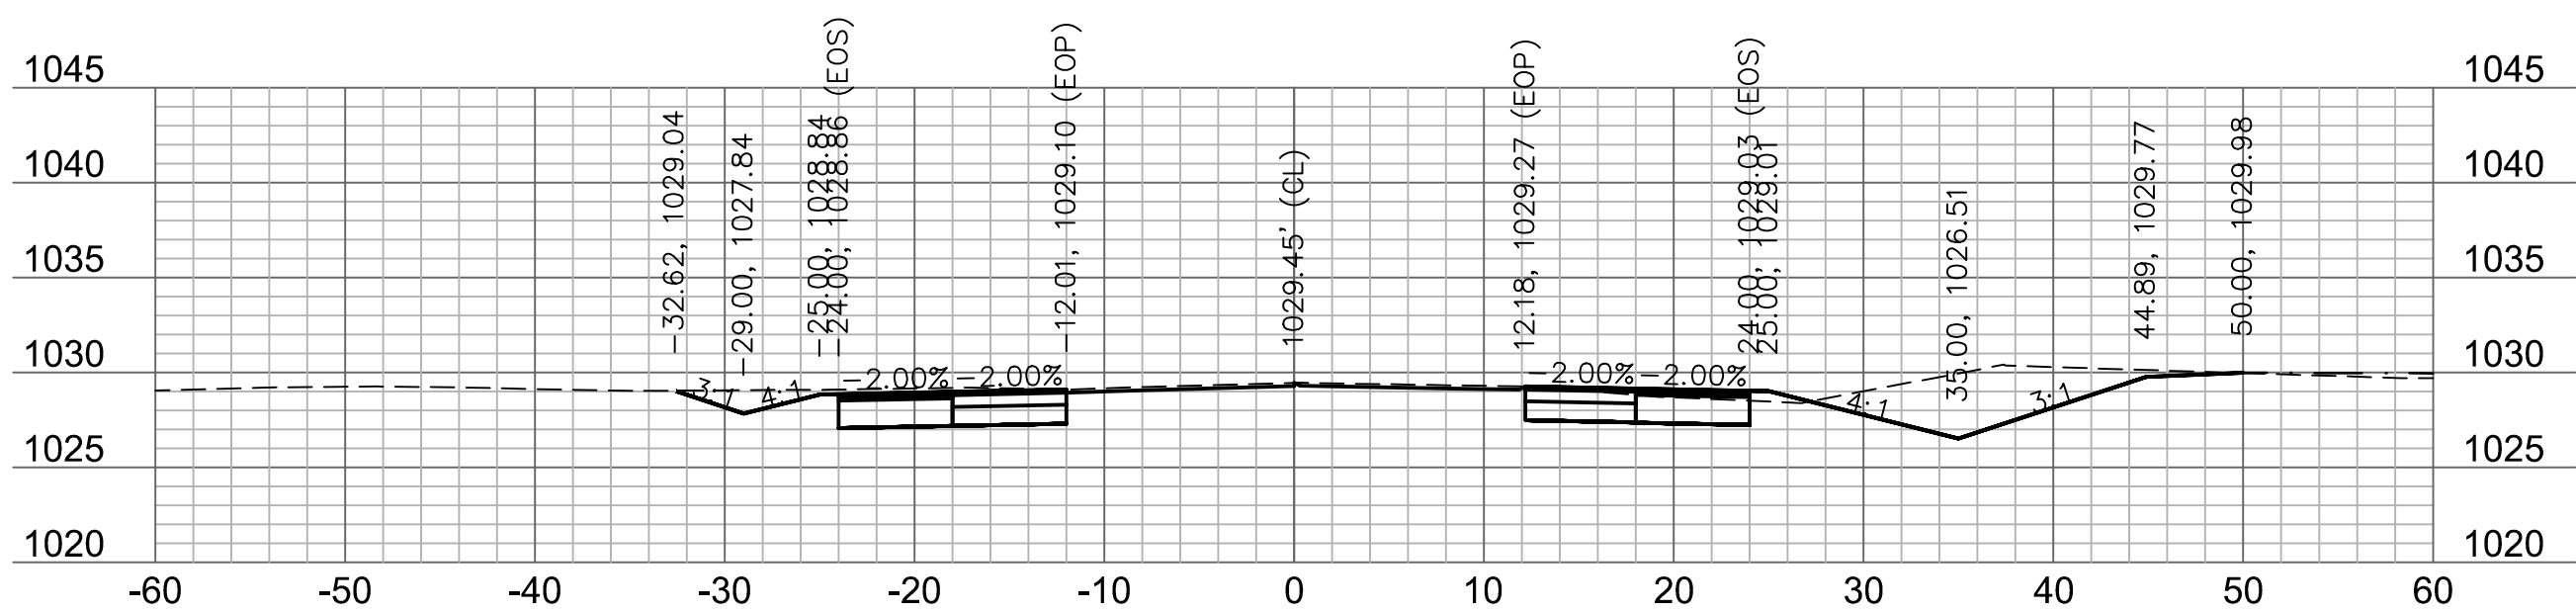

208+00

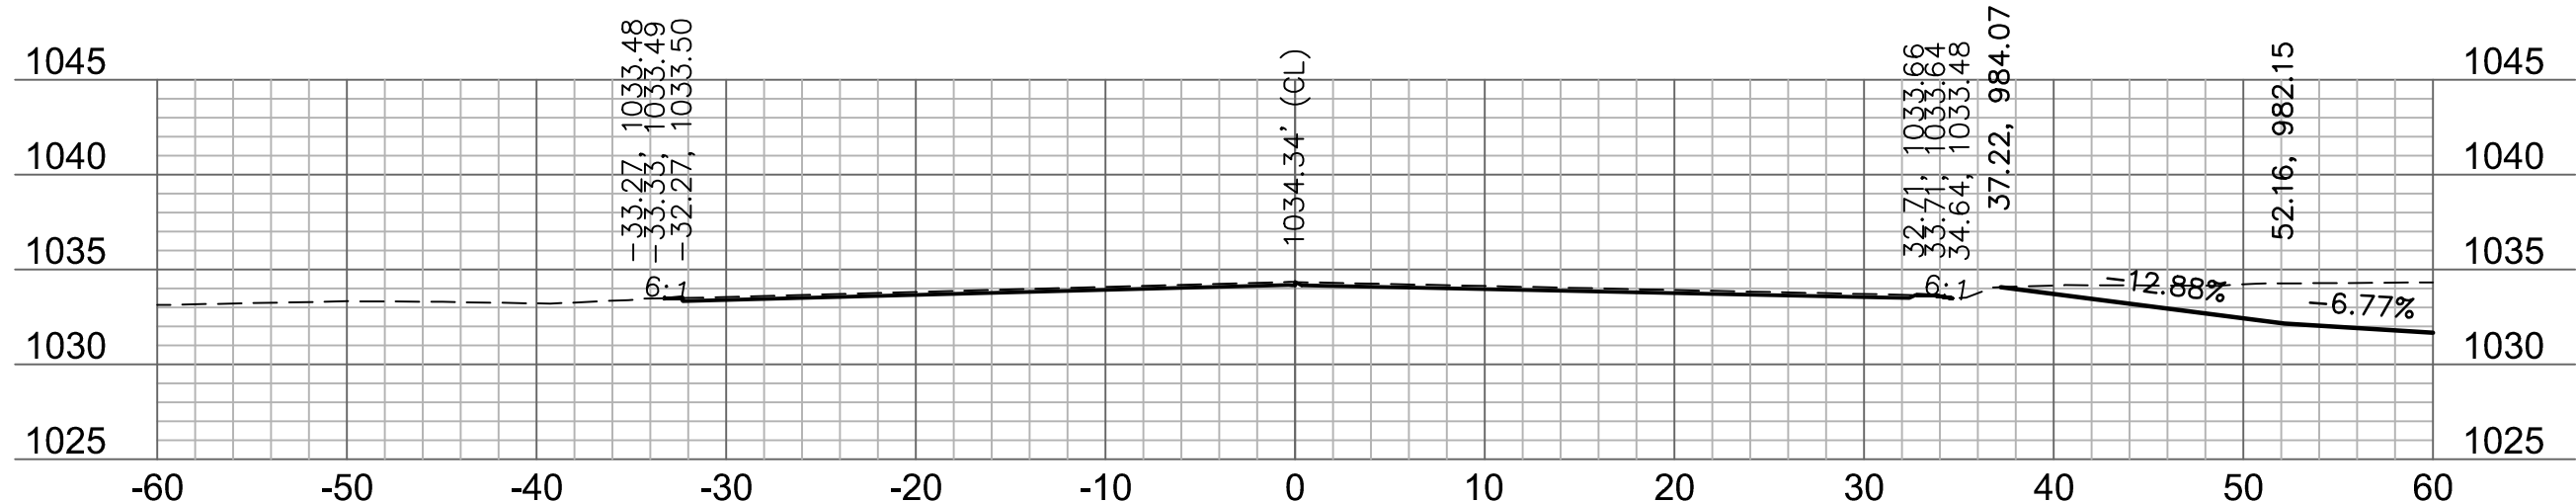

206+96.03

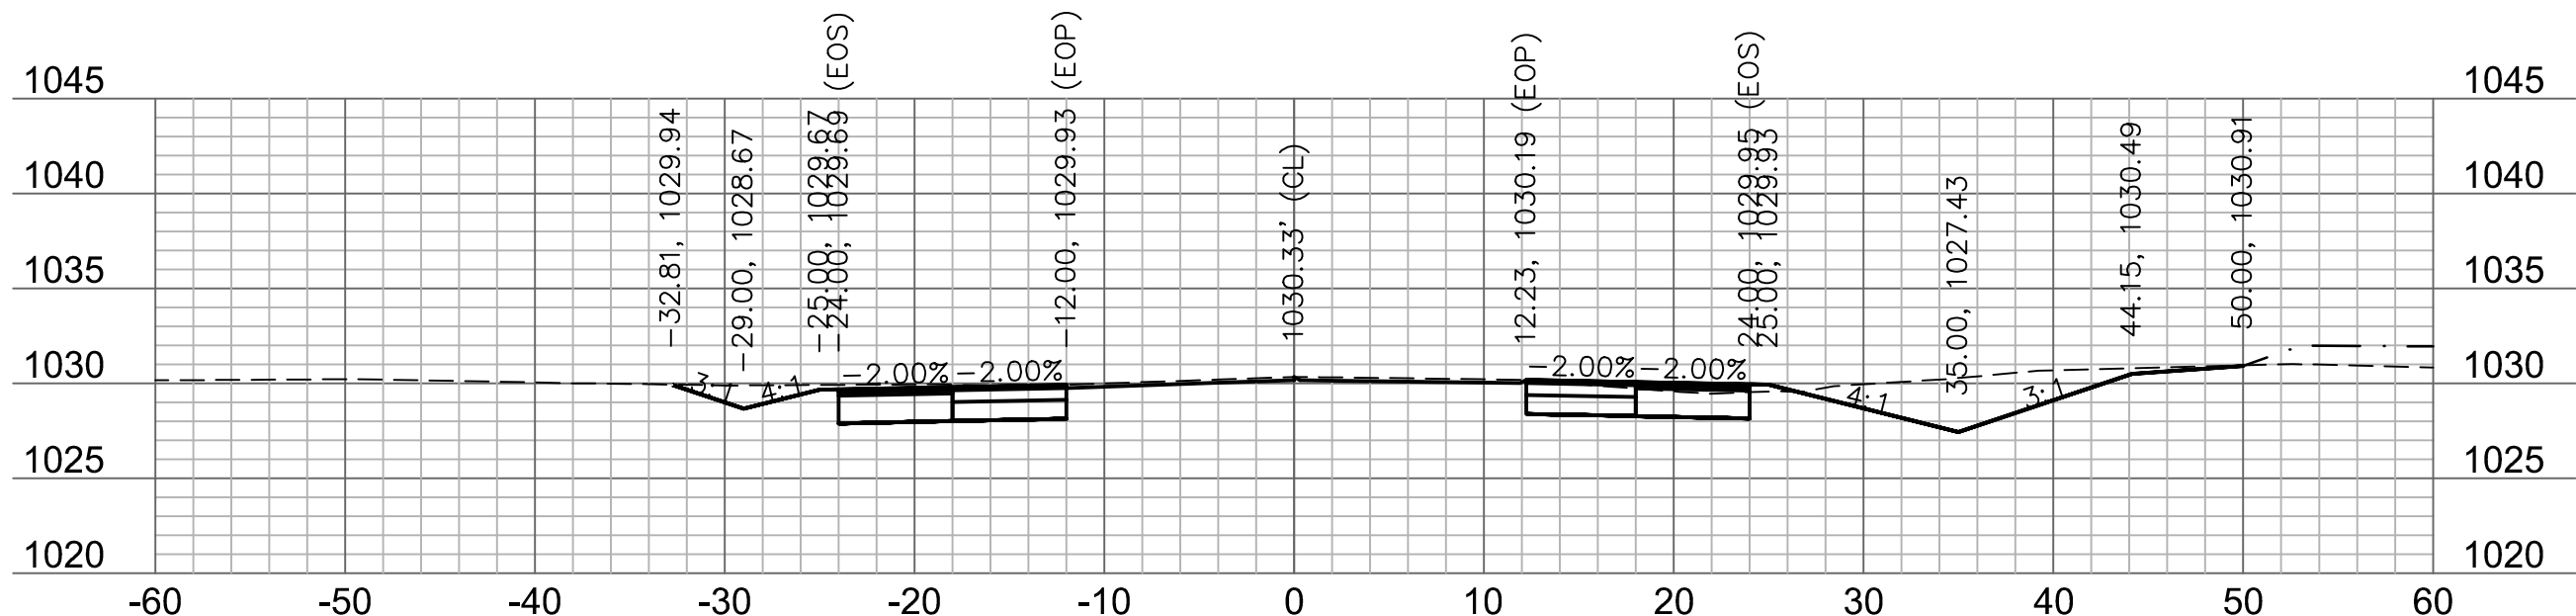

207+75

RELEASE FOR
CONSTRUCTION
AS NOTED ON PLANS REVIEW
DEVELOPMENT SERVICES
LEE'S SUMMIT, MISSOURI
09/15/2020

0' 5' 10' 20'
SCALE IN FEET

20'
10'
5'
0'

drawn by: AKU
checked by: JPC
approved by: JPC
QA/QC by: RBC
project no.: T_XSC_A19-2339
drawing no.:
date: 2020.07.09

SHEET
56 of 63

PRYOR ROAD
CROSS SECTION
HIGHWAY 150 & PRYOR ROAD
ROADWAY IMPROVEMENTS
LEE'S SUMMIT, MO

REV. NO. DATE
1 2020.06.29

REVISIONS PER CITY COMMENTS


BY

JAMES PATRICK GALLAGHER
PE-2018010499

STATE OF MISSOURI
JAMES PATRICK GALLAGHER
Professional Engineer
PE-2018010499
7/28/2020

olsson
Olsson - Civil Engineering
1301 Burlington Street
North Kansas City, MO 64116
TEL 816.361.1177
www.olson.com

DWG: F:\2019\2001-2500\019-2339-A\40-Design\AutoCAD\
DATE: Jul 28, 2020 12:06am XREFS: T_PTBK_A192339

 


**RELEASE FOR
CONSTRUCTION
AS NOTED ON PLANS REVIEW
DEVELOPMENT SERVICES
LEE'S SUMMIT, MISSOURI**

09/15/2020



olsson

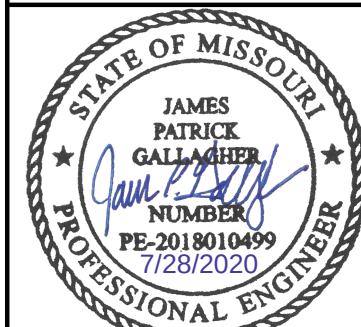

JAMES PATRICK GALLAGHER
PE-2018010499

[illegible]

REVISIONS


2020

HIGHWAY 150 CROSS SECTION
HIGHWAY 150 & PRYOR ROAD ROADWAY IMPROVEMENTS


LEE'S SUMMIT, MO

drawn by: AKU
checked by: JPG
approved by: JPG
QA/QC by: RBC
project no.: A19-2339
drawing no.: T XSC A192339
date: 2020.07.09


SHEET
58 of 63

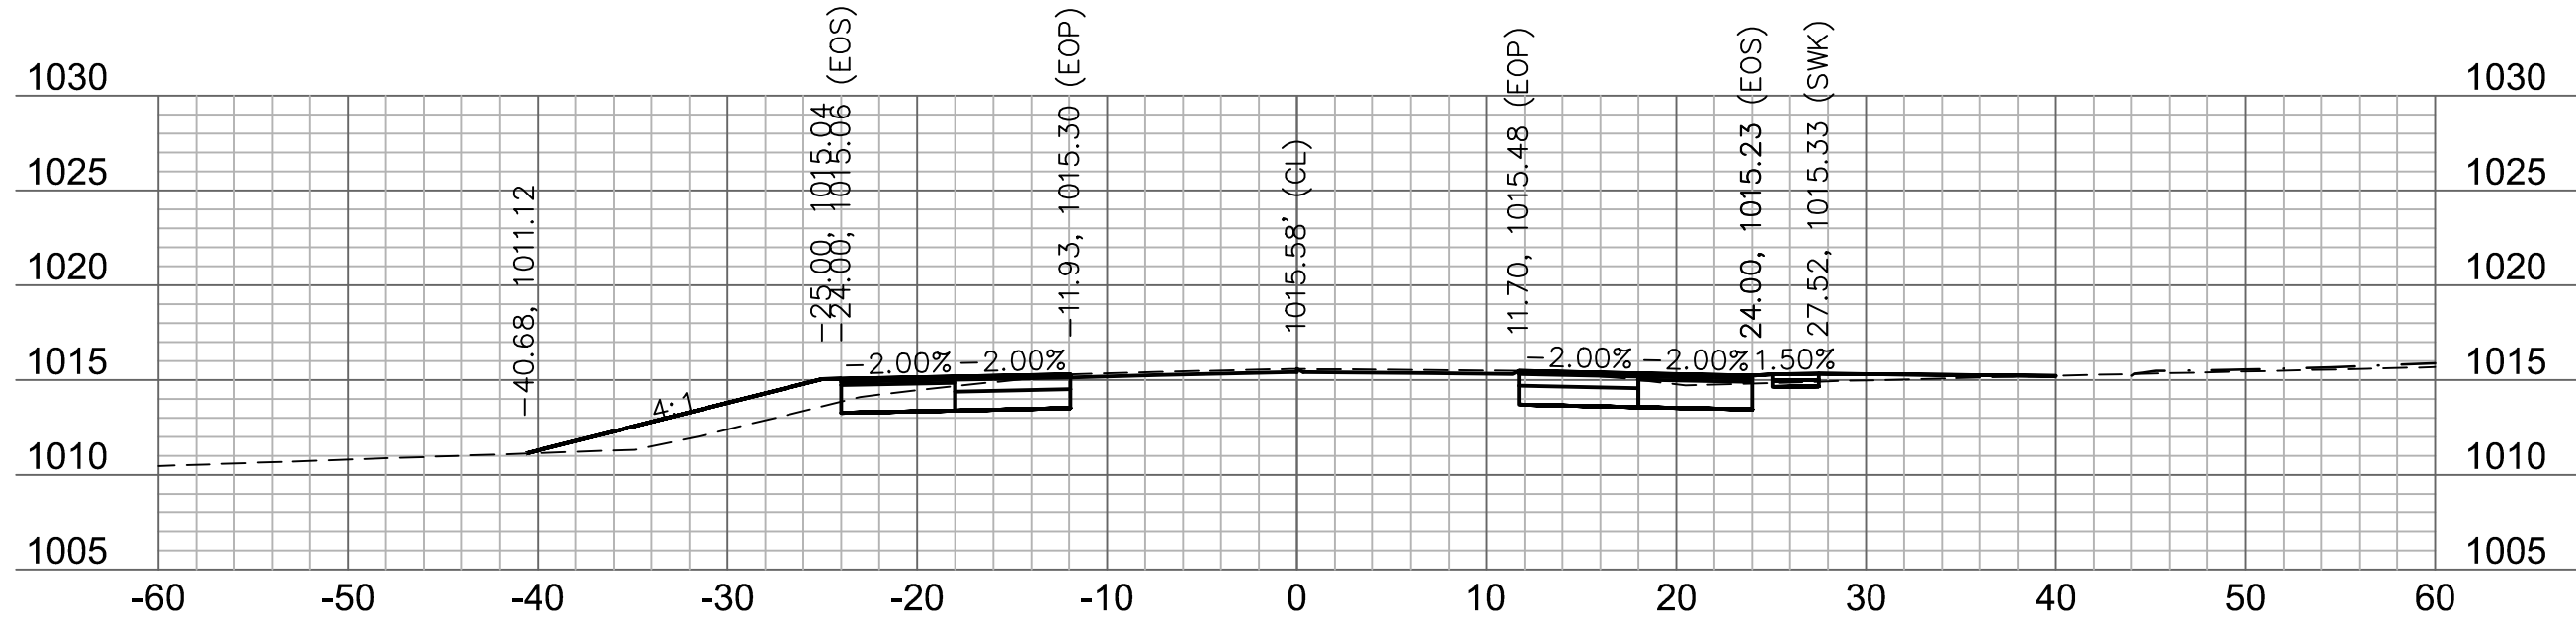


213+25

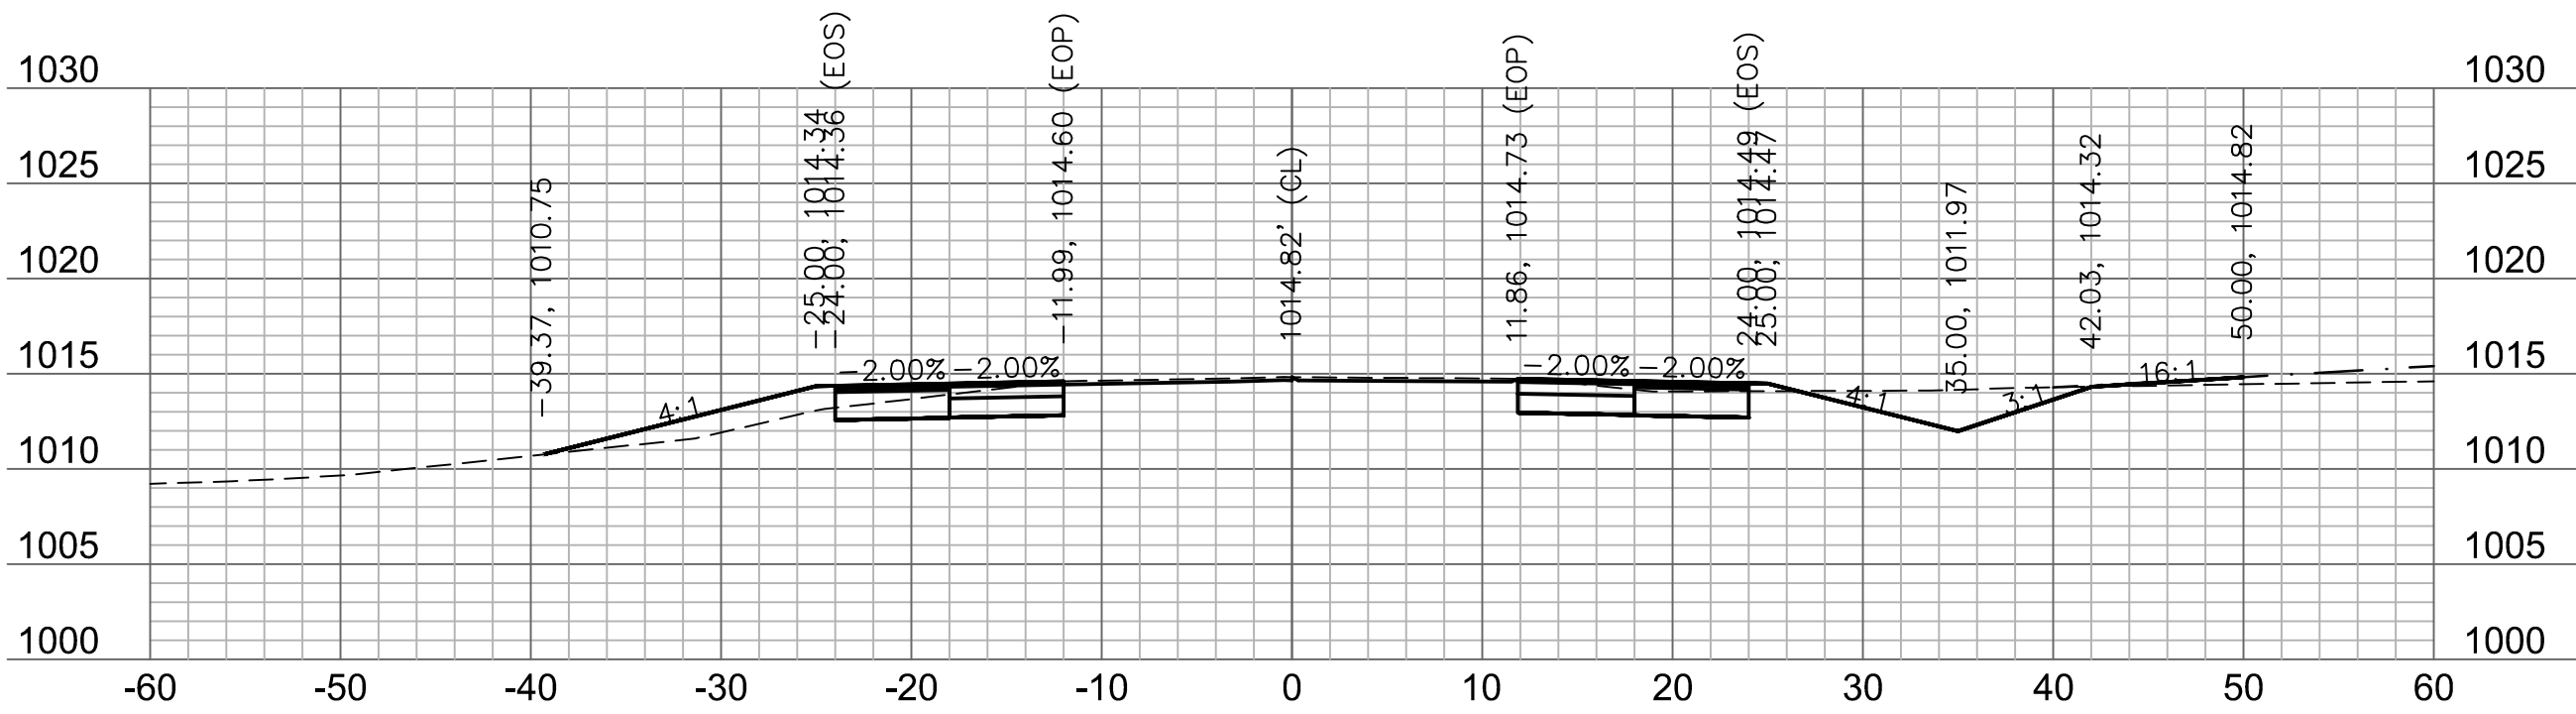


214+00

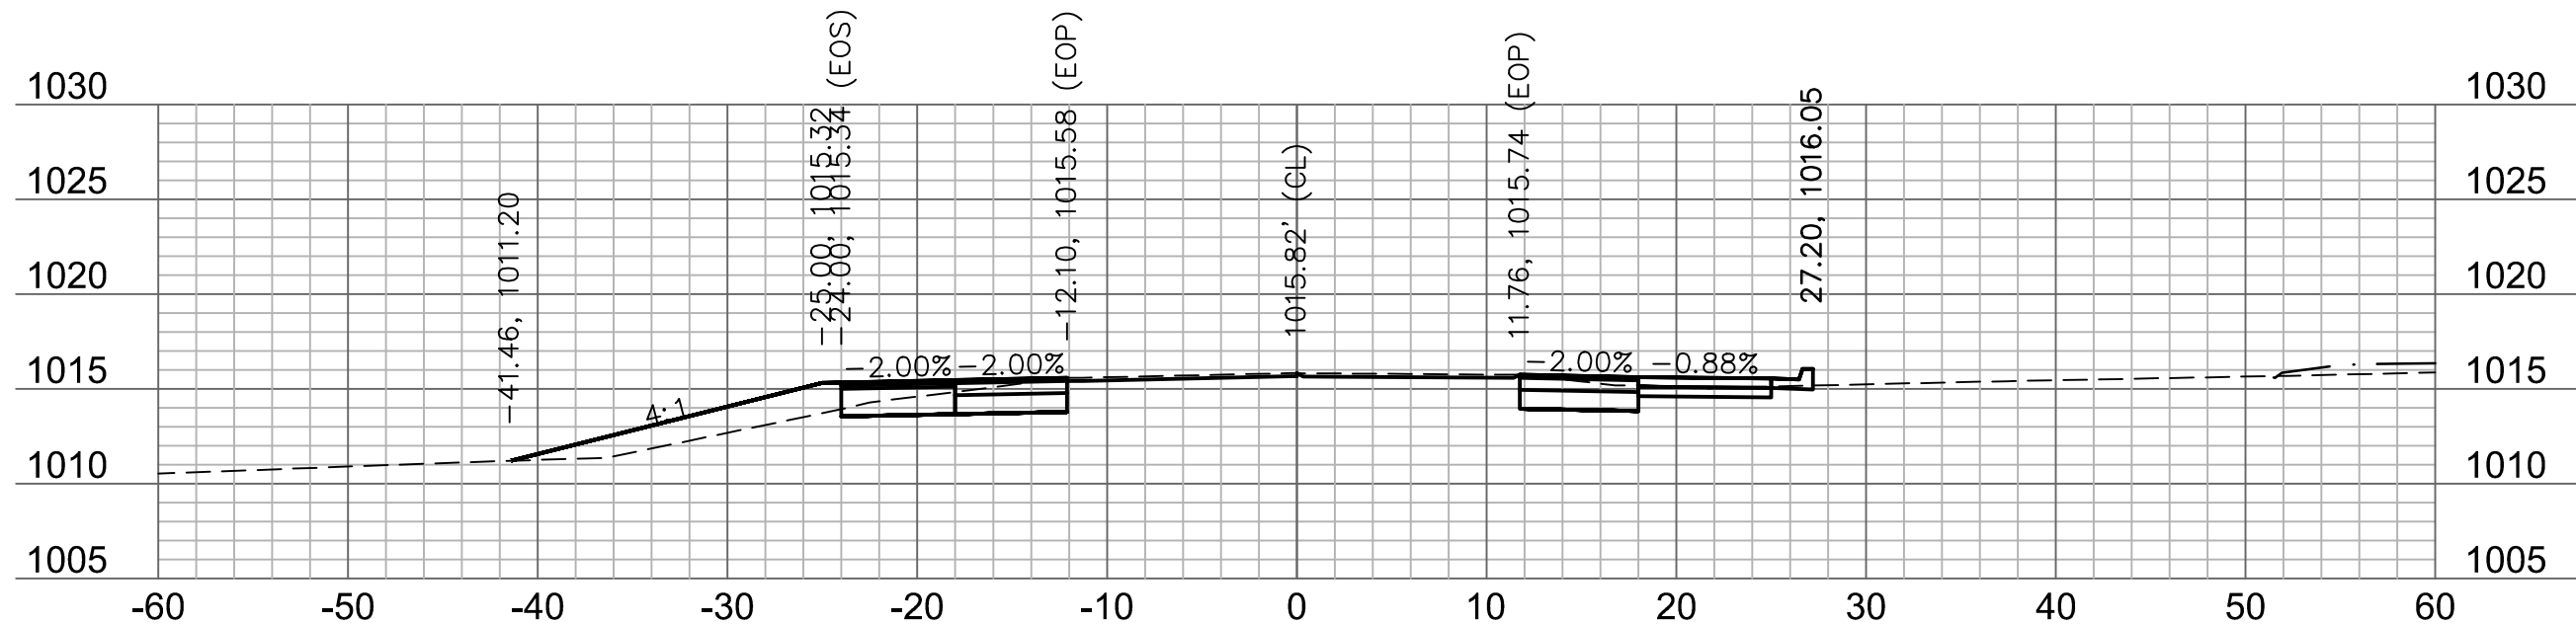


213+00

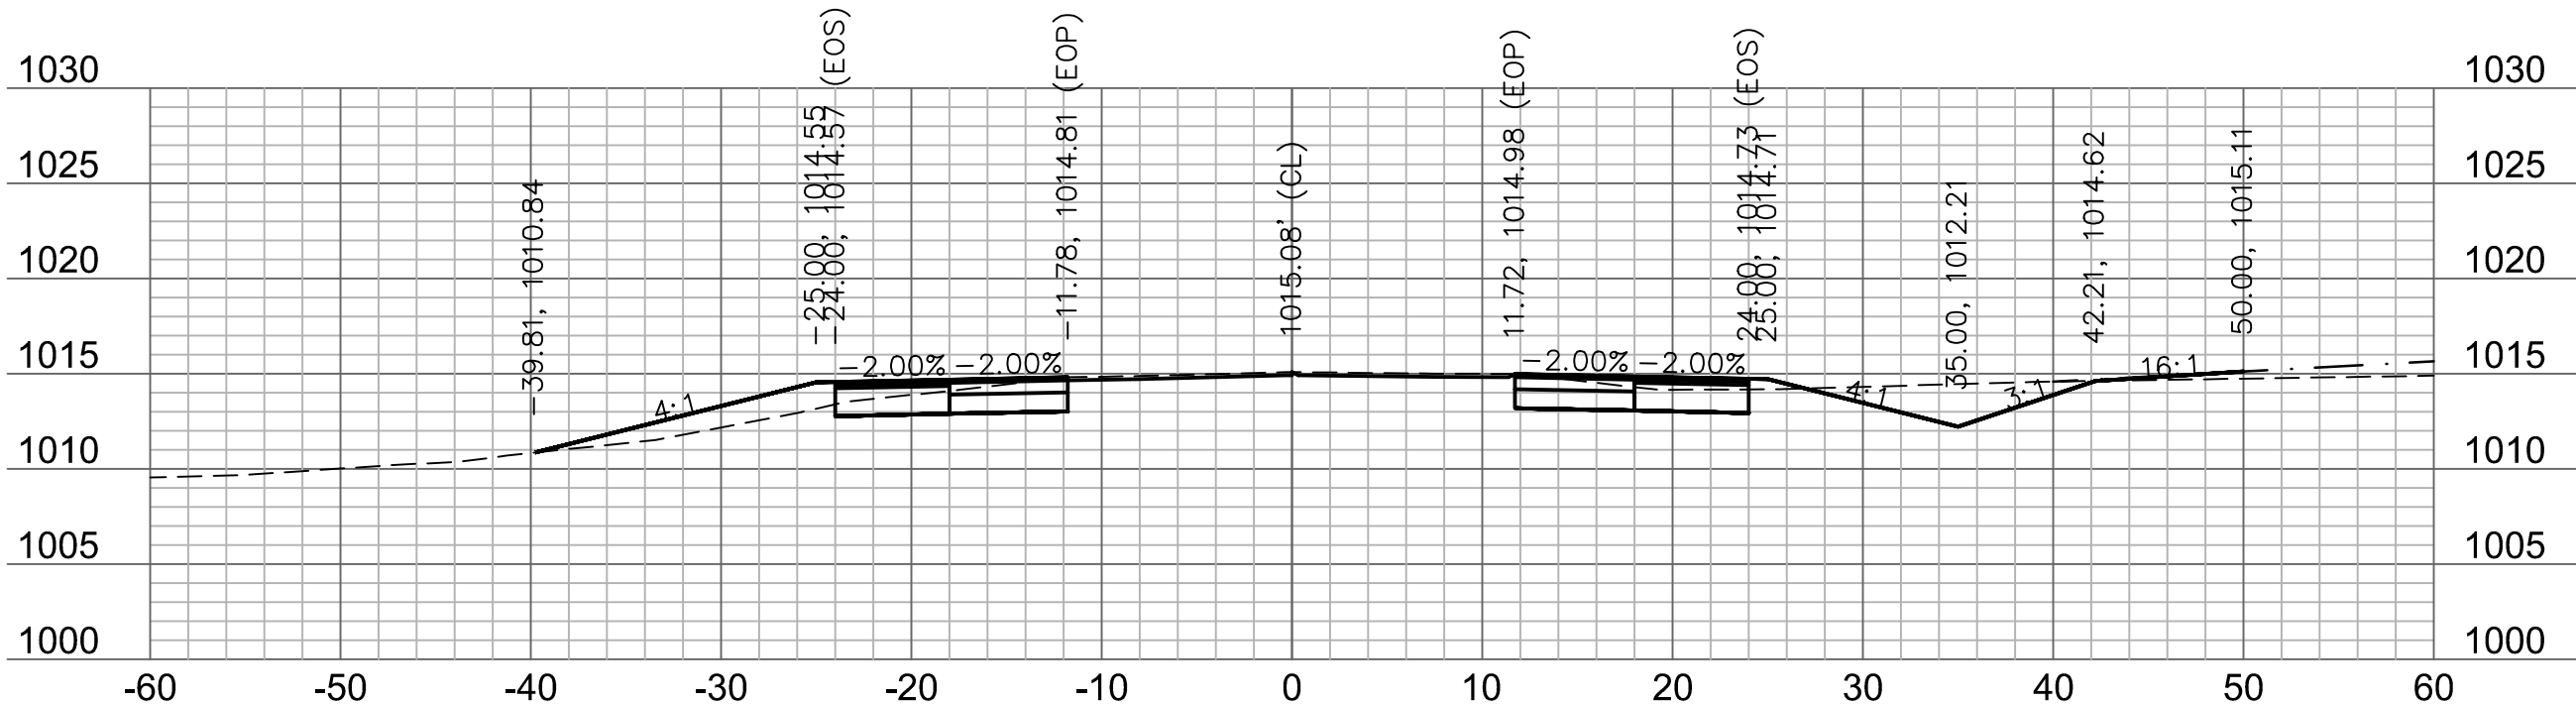

213+75

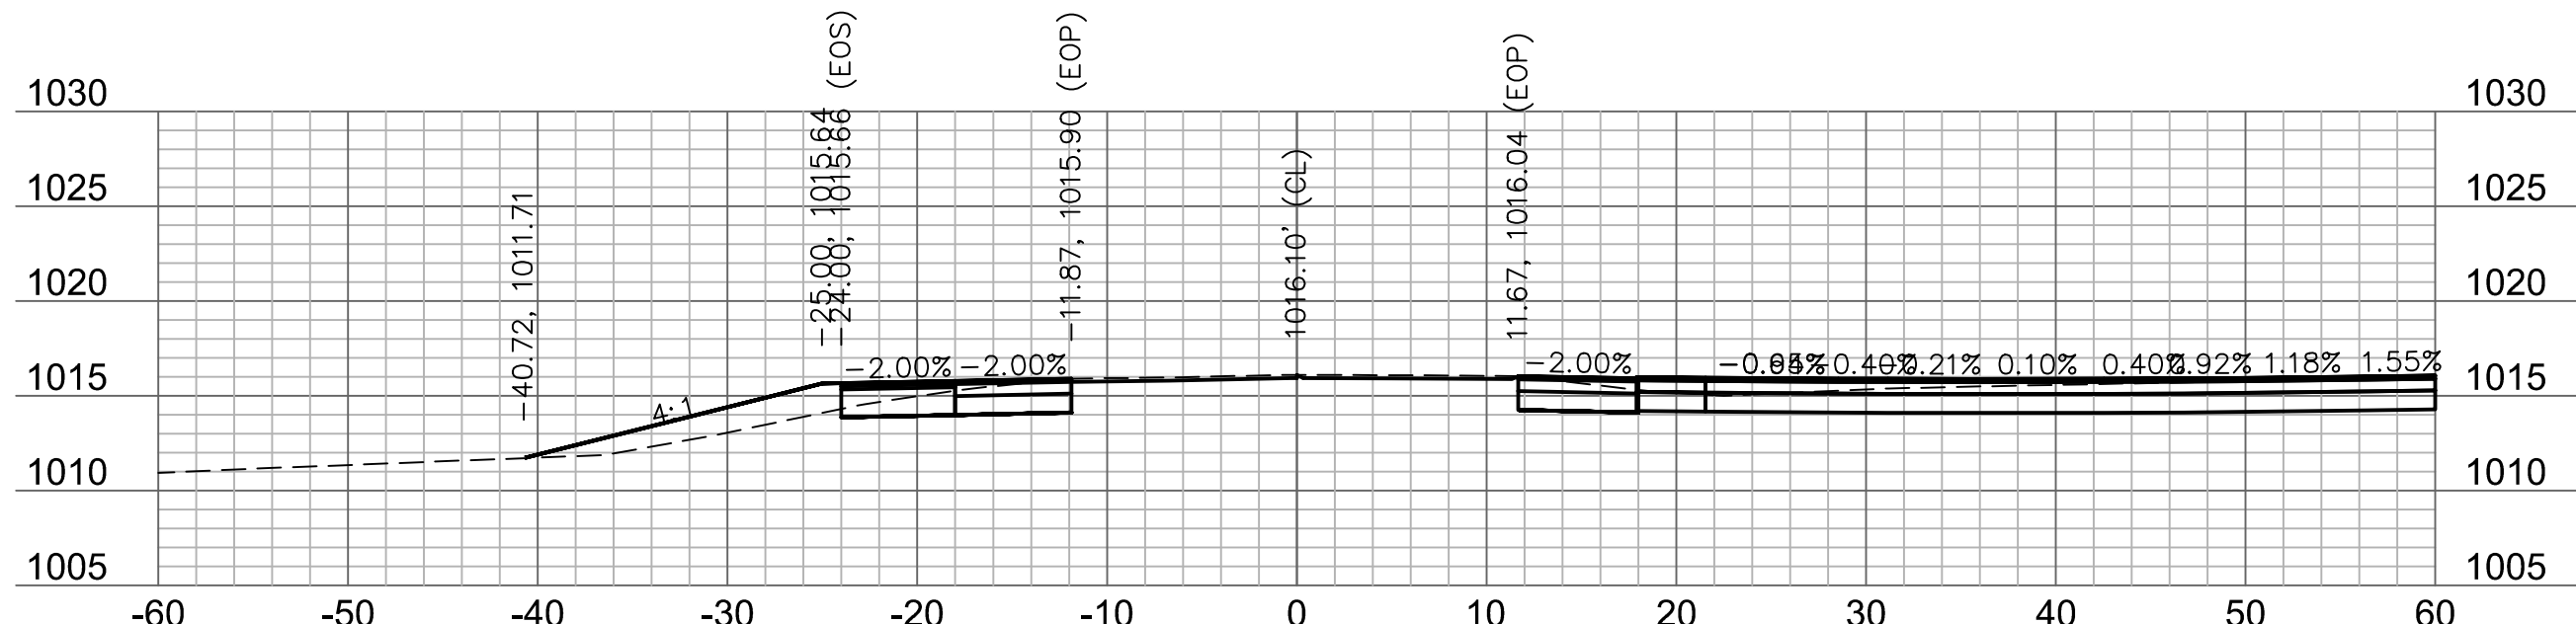


212+75

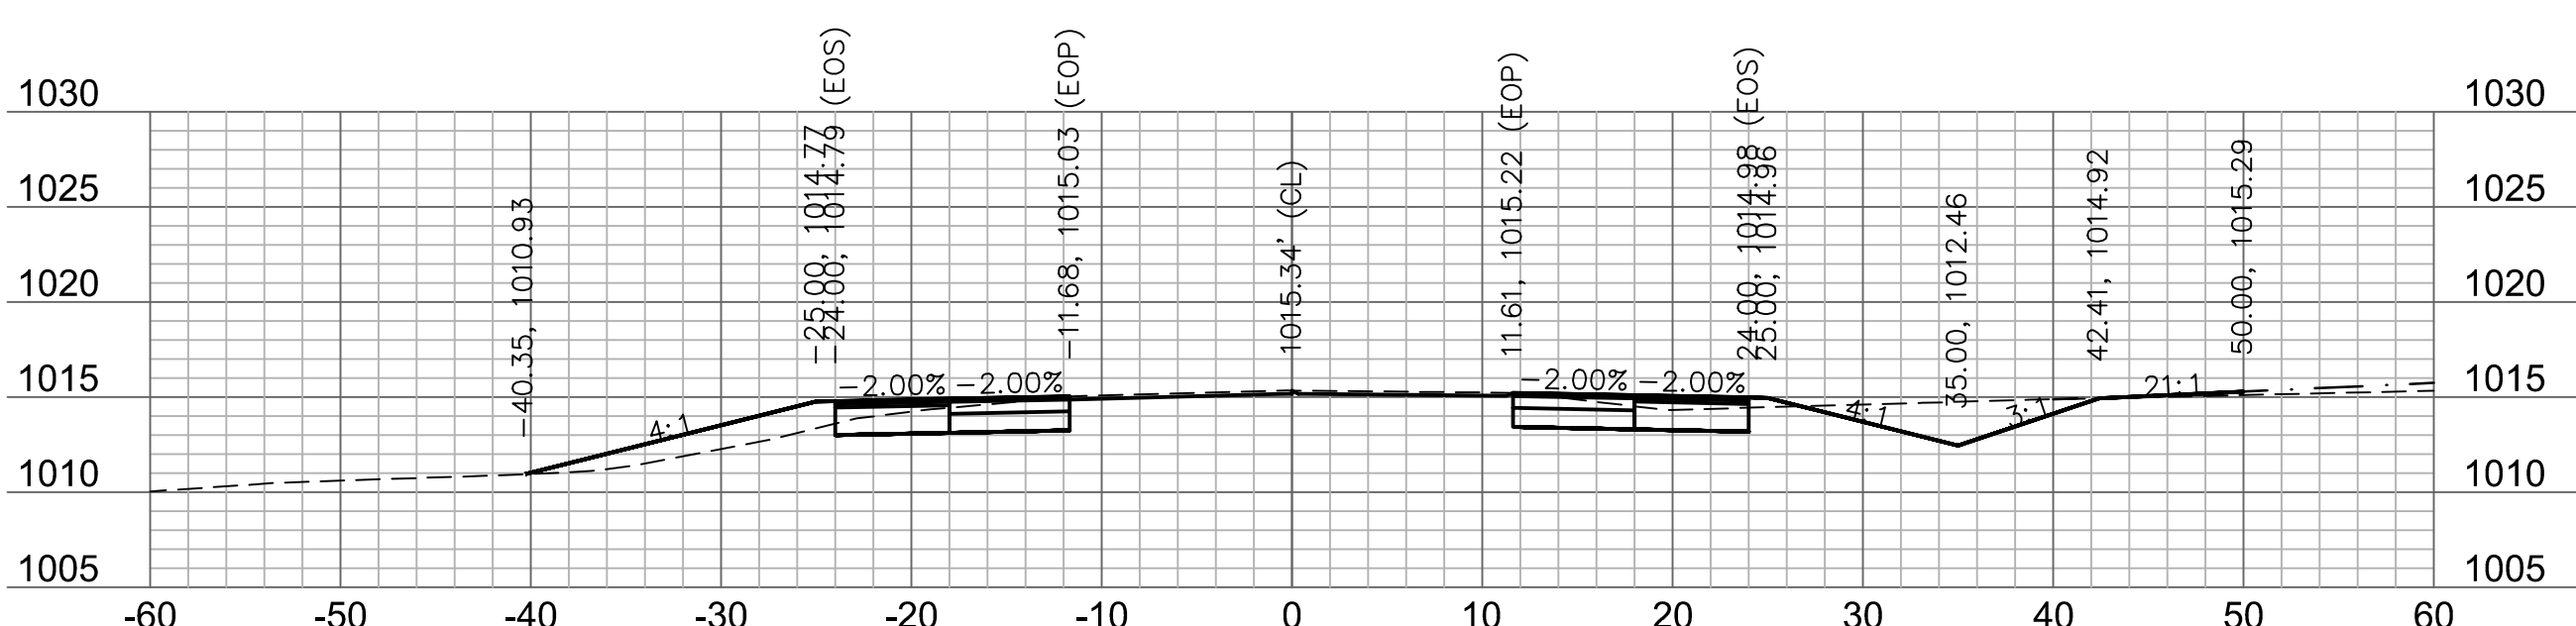

213+50

RELEASE FOR
CONSTRUCTION
AS NOTED ON PLANS REVIEW
DEVELOPMENT SERVICES
LEE'S SUMMIT, MISSOURI
09/15/2020

0' 5' 10' 20'
SCALE IN FEET

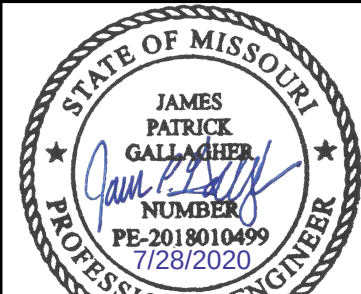

JAMES PATRICK GALLAGHER
PE-2018010499

BY

REV. NO.

DATE

REVISIONS DESCRIPTION

REVISIONS PER CITY COMMENTS

2020

PRYOR ROAD
CROSS SECTION

HIGHWAY 150 & PRYOR ROAD
ROADWAY IMPROVEMENTS

LEE'S SUMMIT, MO

drawn by: AKU

checked by: JPG

approved by: RBC

QA/QC by: T_XSC

project no.: A19-2339

drawing no.: T_XSC_A192339


date: 2020.07.09

SHEET


59 of 63

olsson


Olsson - Civil Engineering
1301 Burlington Street
North Kansas City, MO 64116
TEL 816.361.1177
www.olson.com

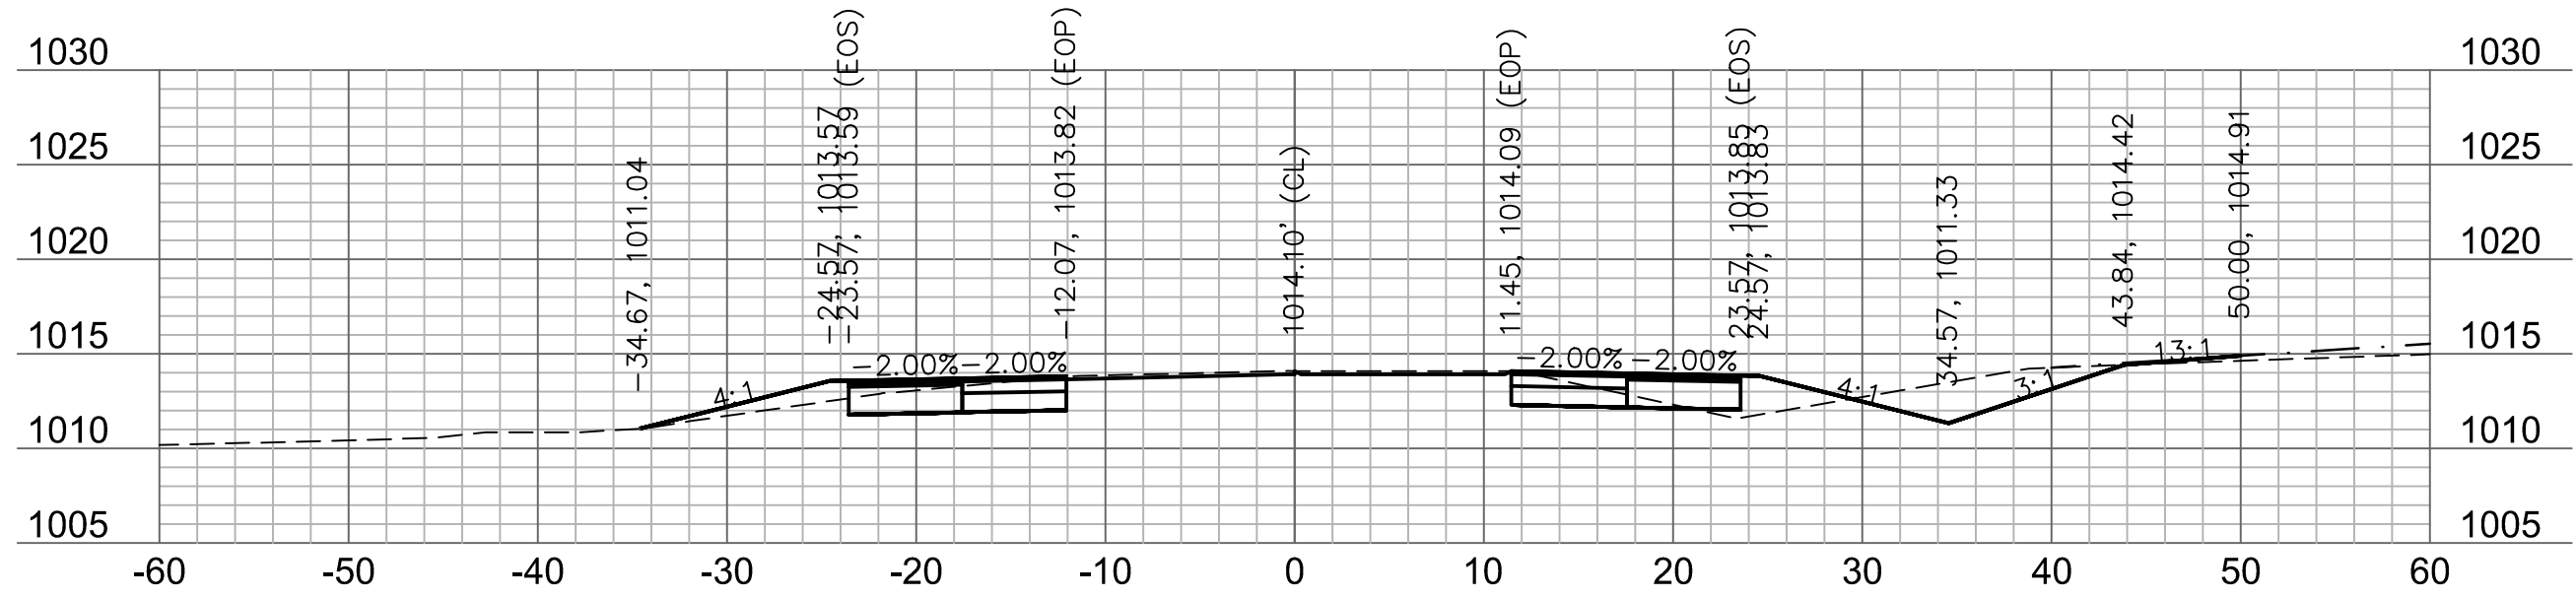



214+75

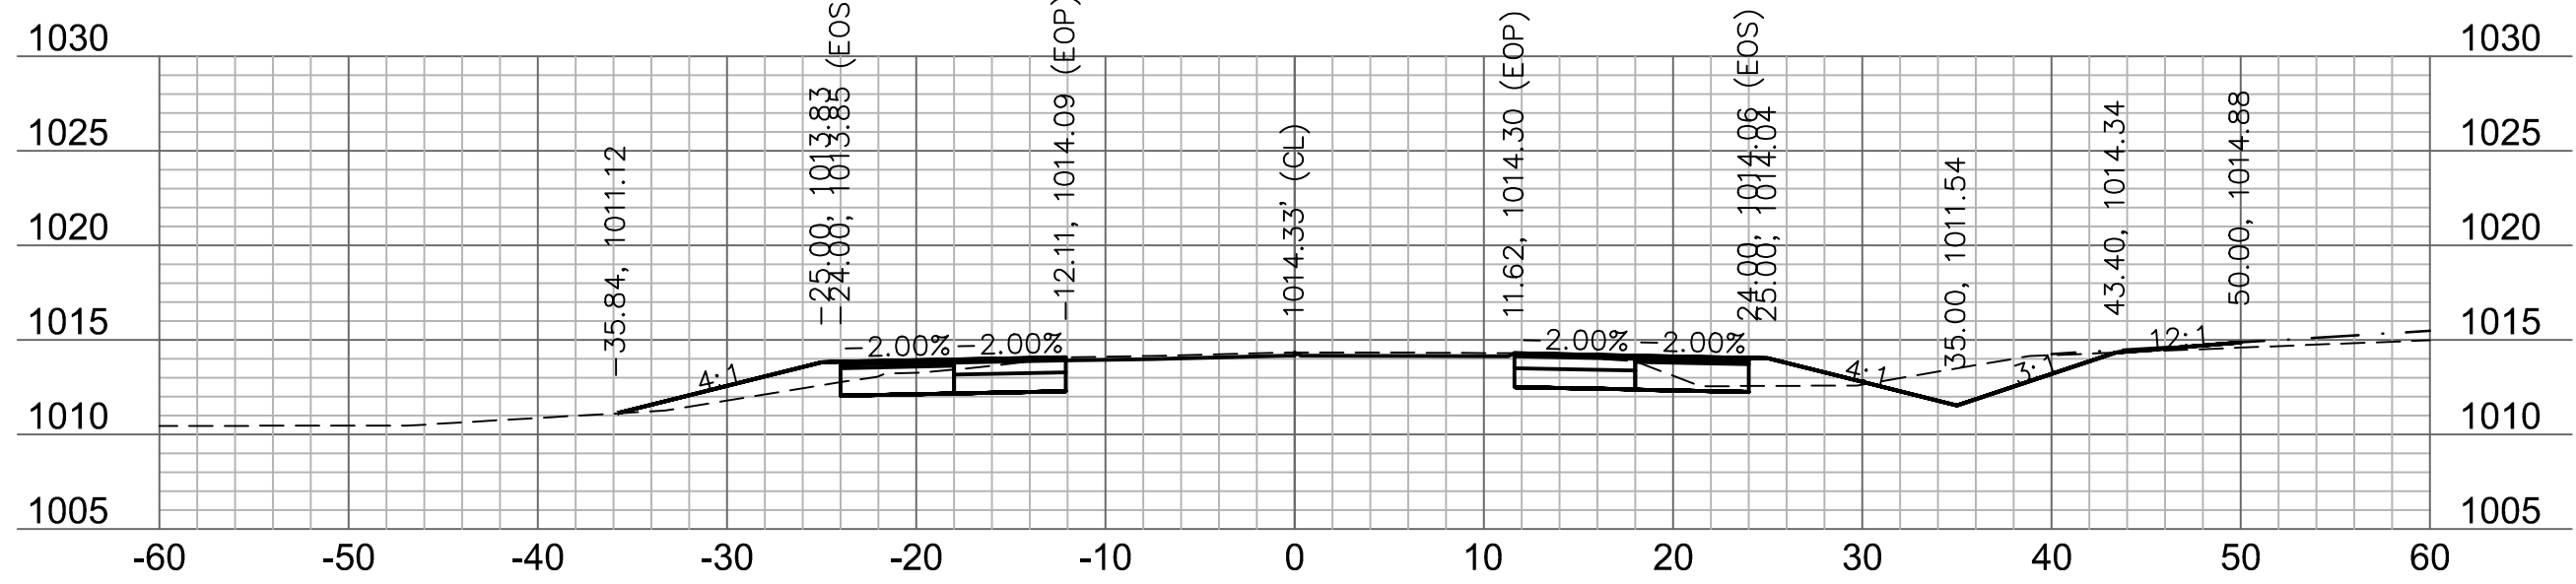


214+50

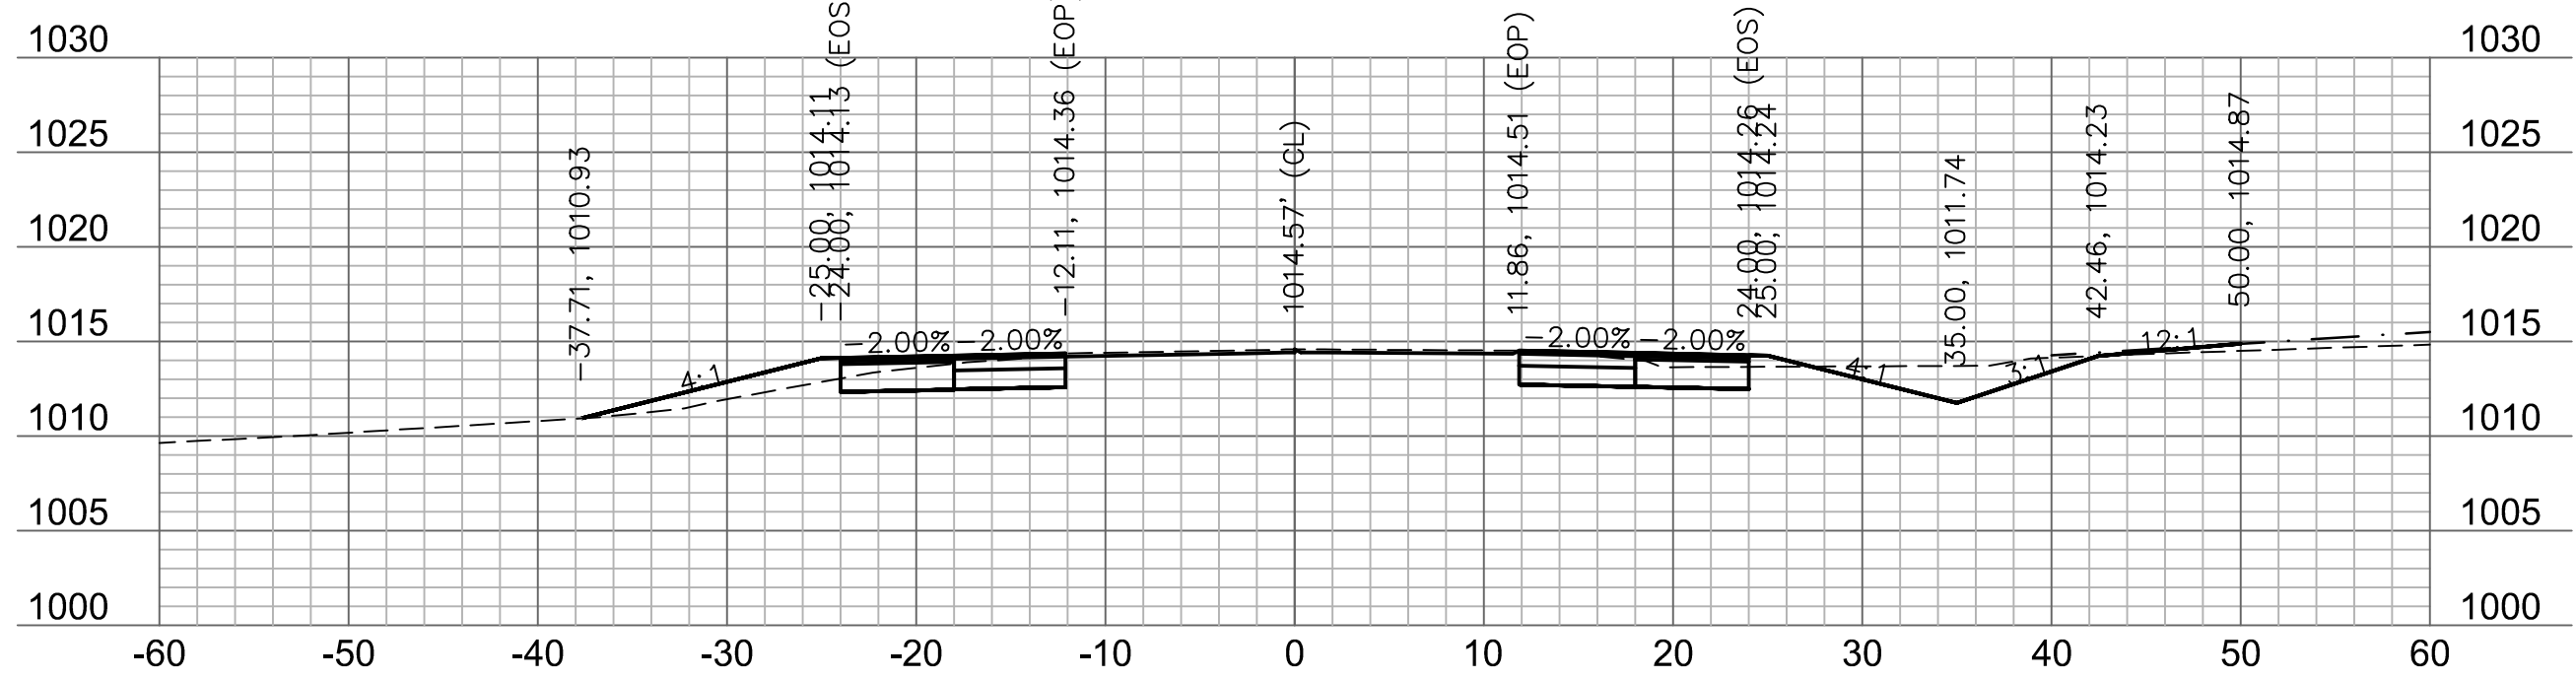

214+25

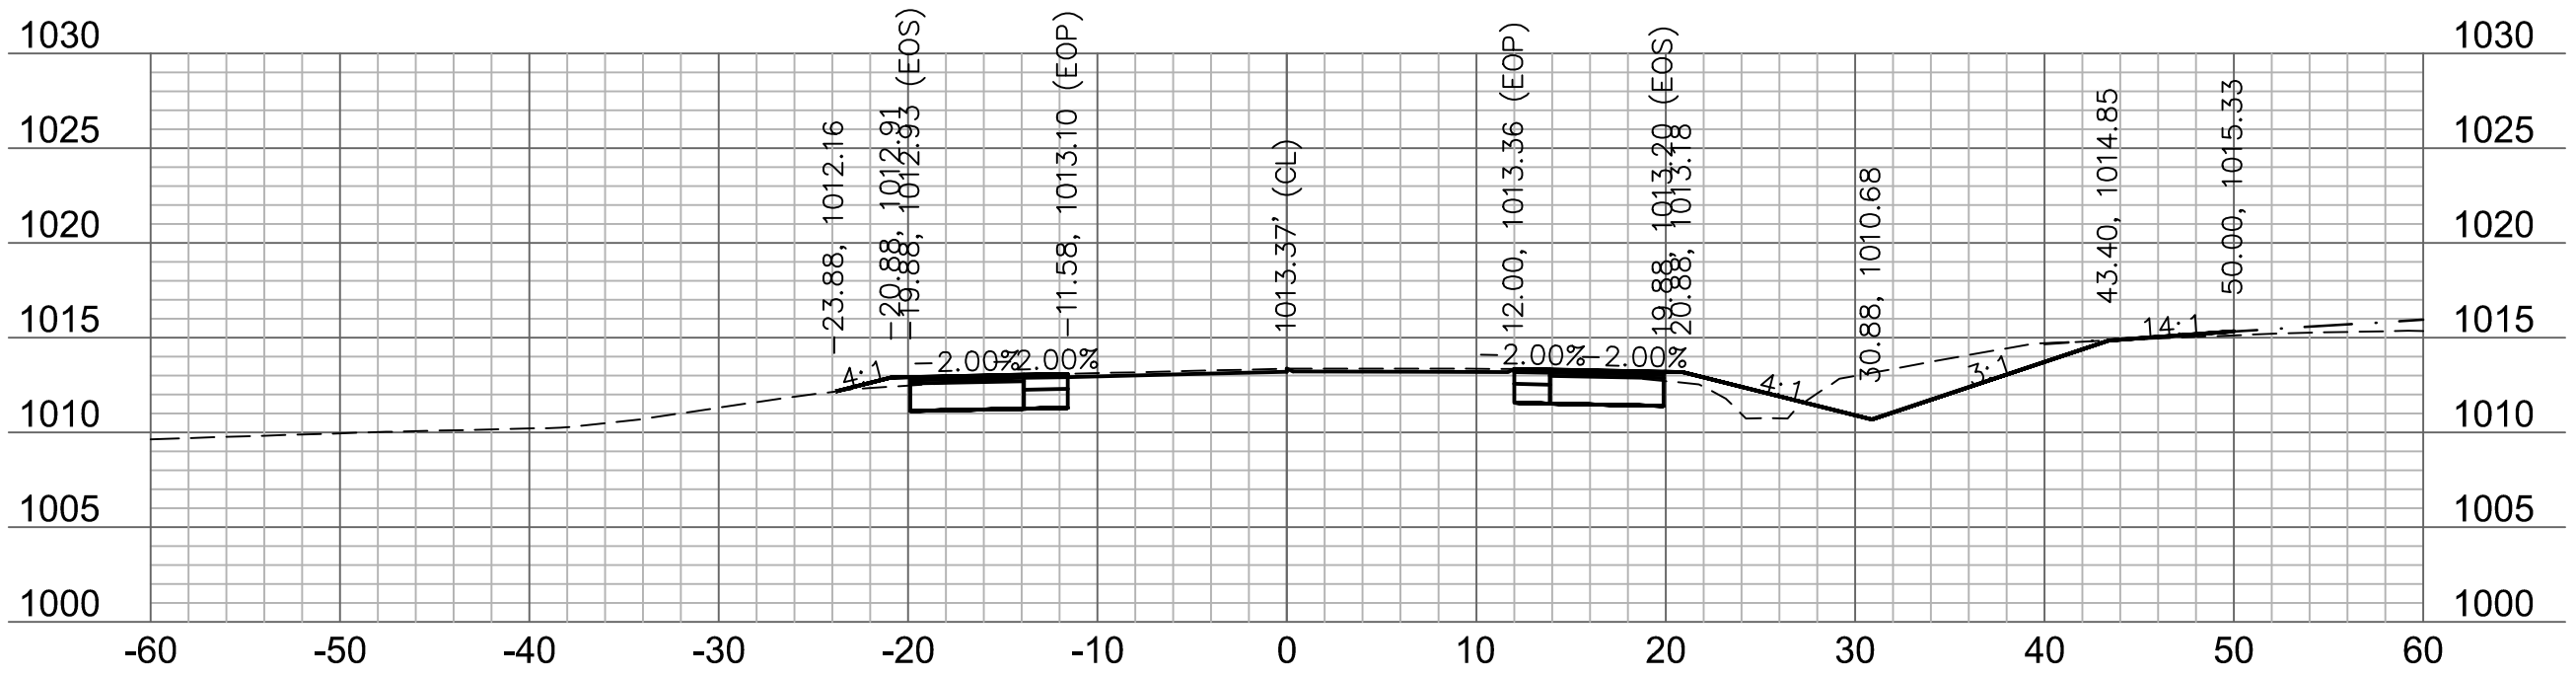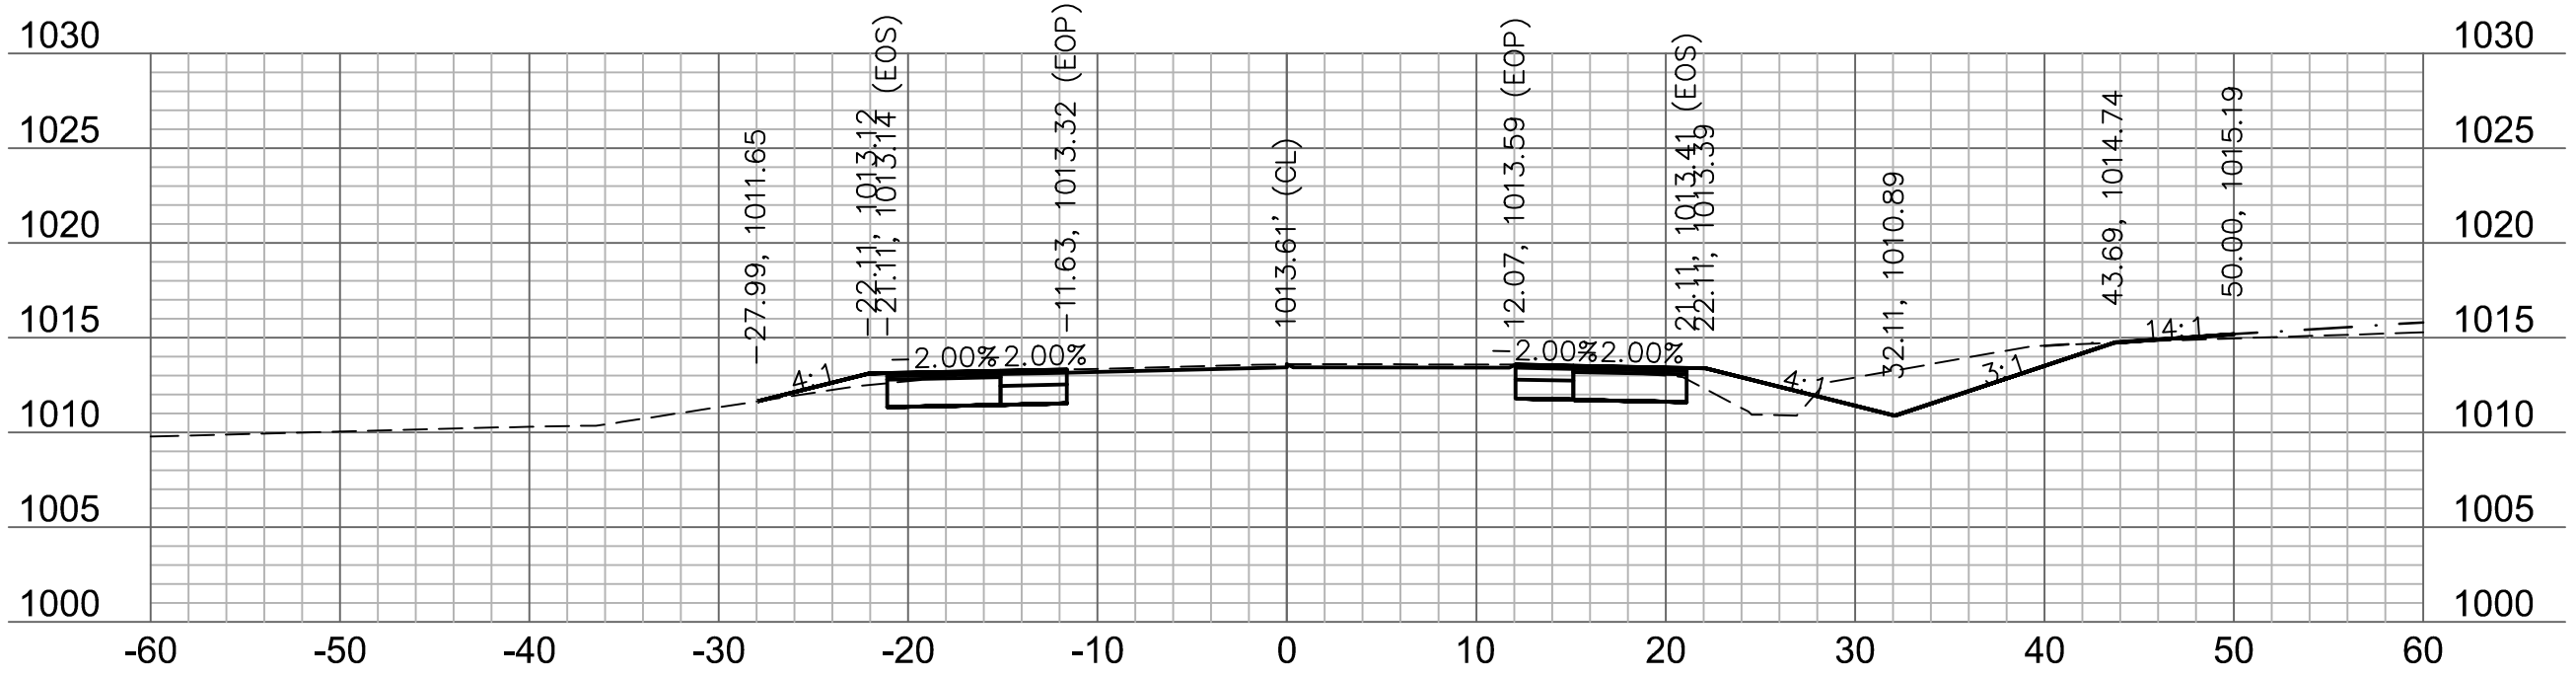 $215+50$ 



215+25

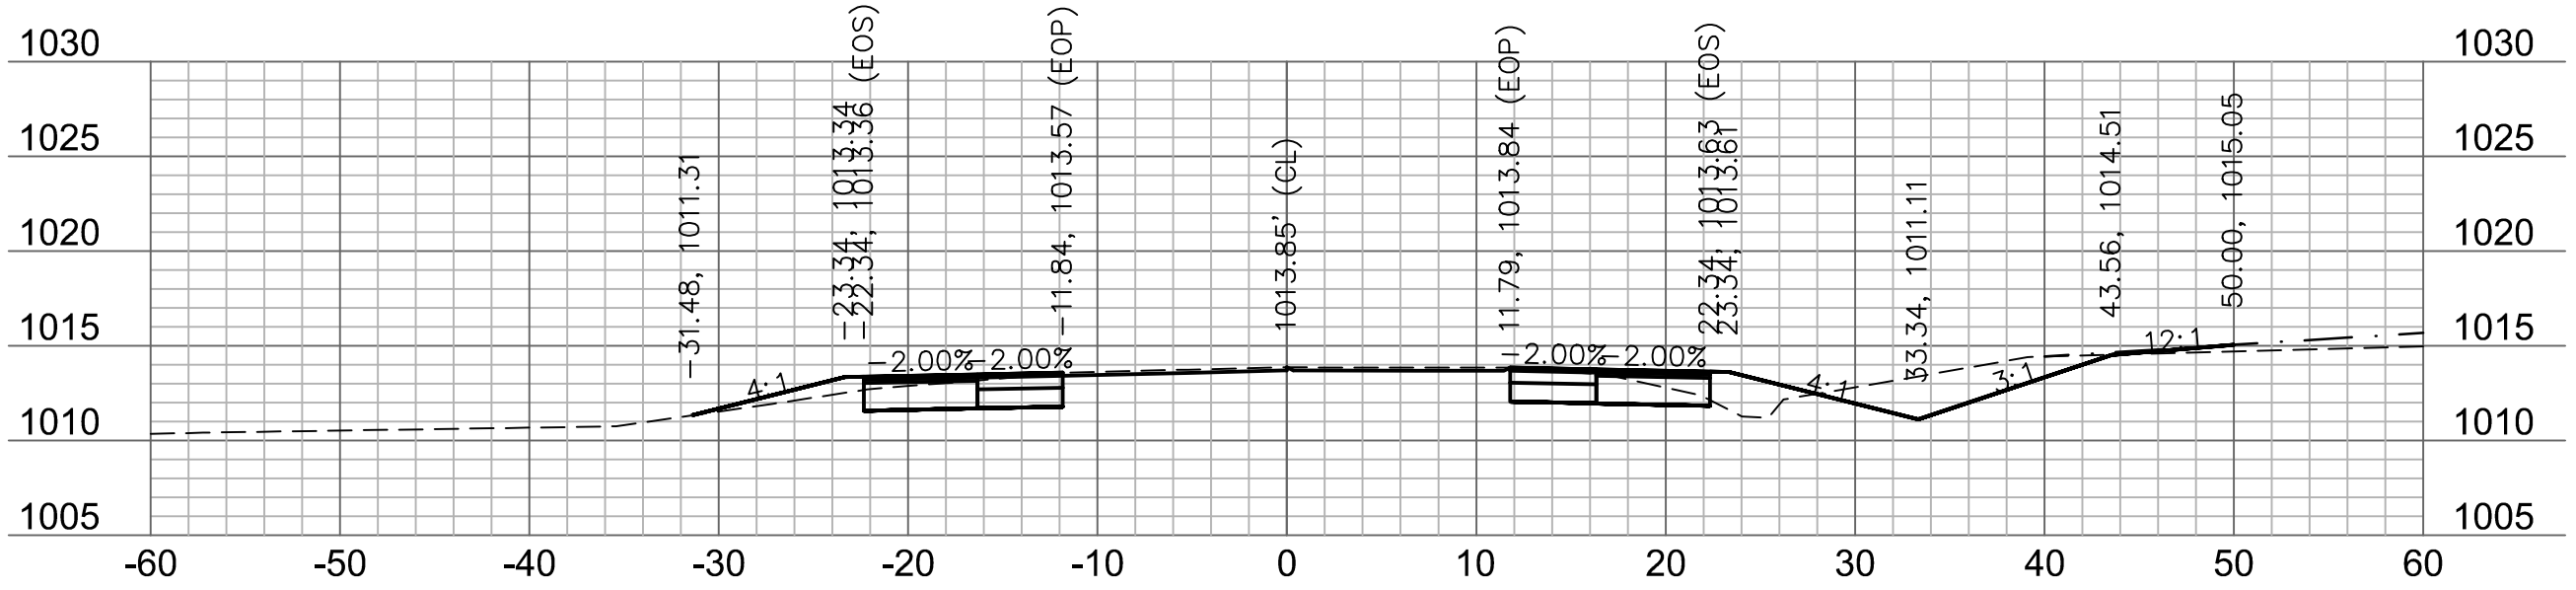

215+00

**RELEASE FOR
CONSTRUCTION
AS NOTED ON PLANS REVIEW
DEVELOPMENT SERVICES
LEE'S SUMMIT, MISSOURI**

09/15/2020

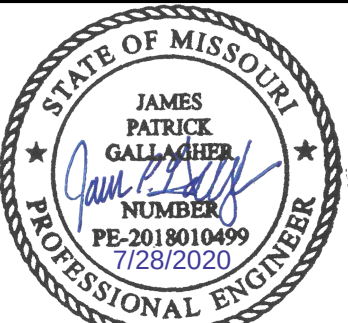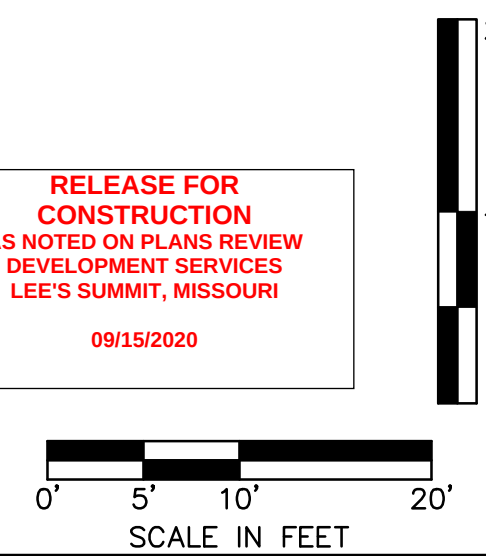

JAMES PATRICK GALLAGHER
PE-2018010499

BY


REVISIONS DESCRIPTION

REV.	DATE
------	------


PRYOR ROAD

drawn by: AKU
checked by: JPG
approved by: JPG
QA/QC by: RBC
project no.: A19-2339
drawing no.: T XSC A192339
date: 2020.07.09


SHEET
60 of 63

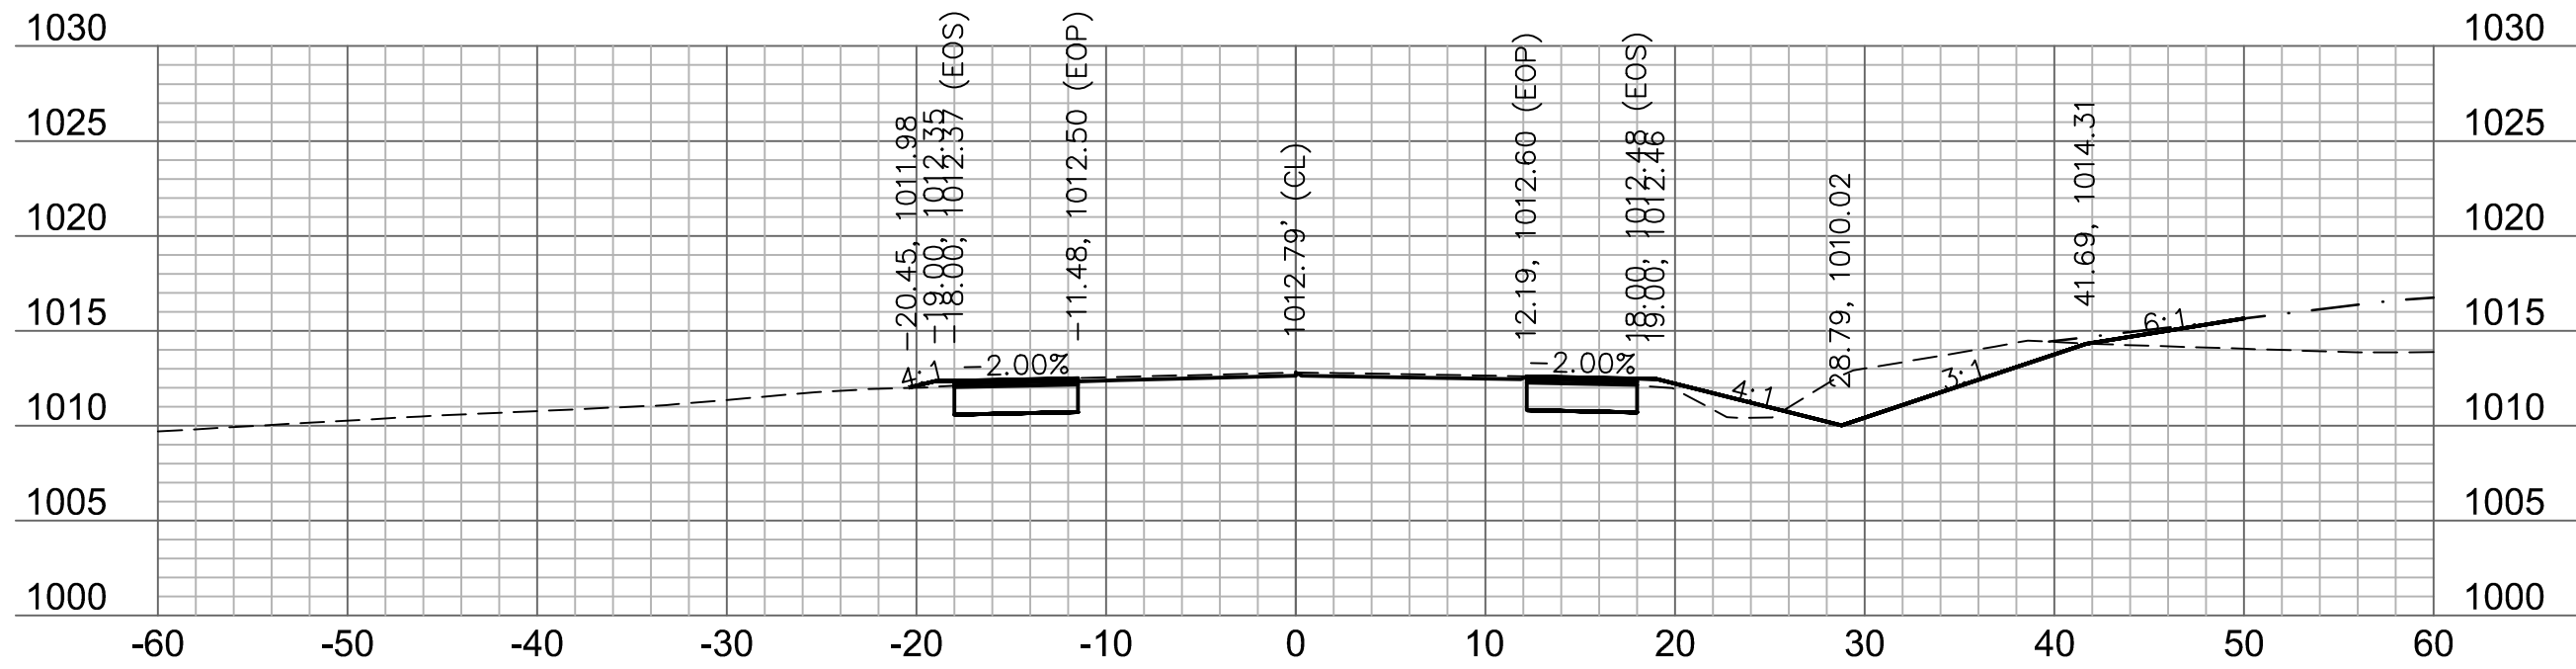


216+25

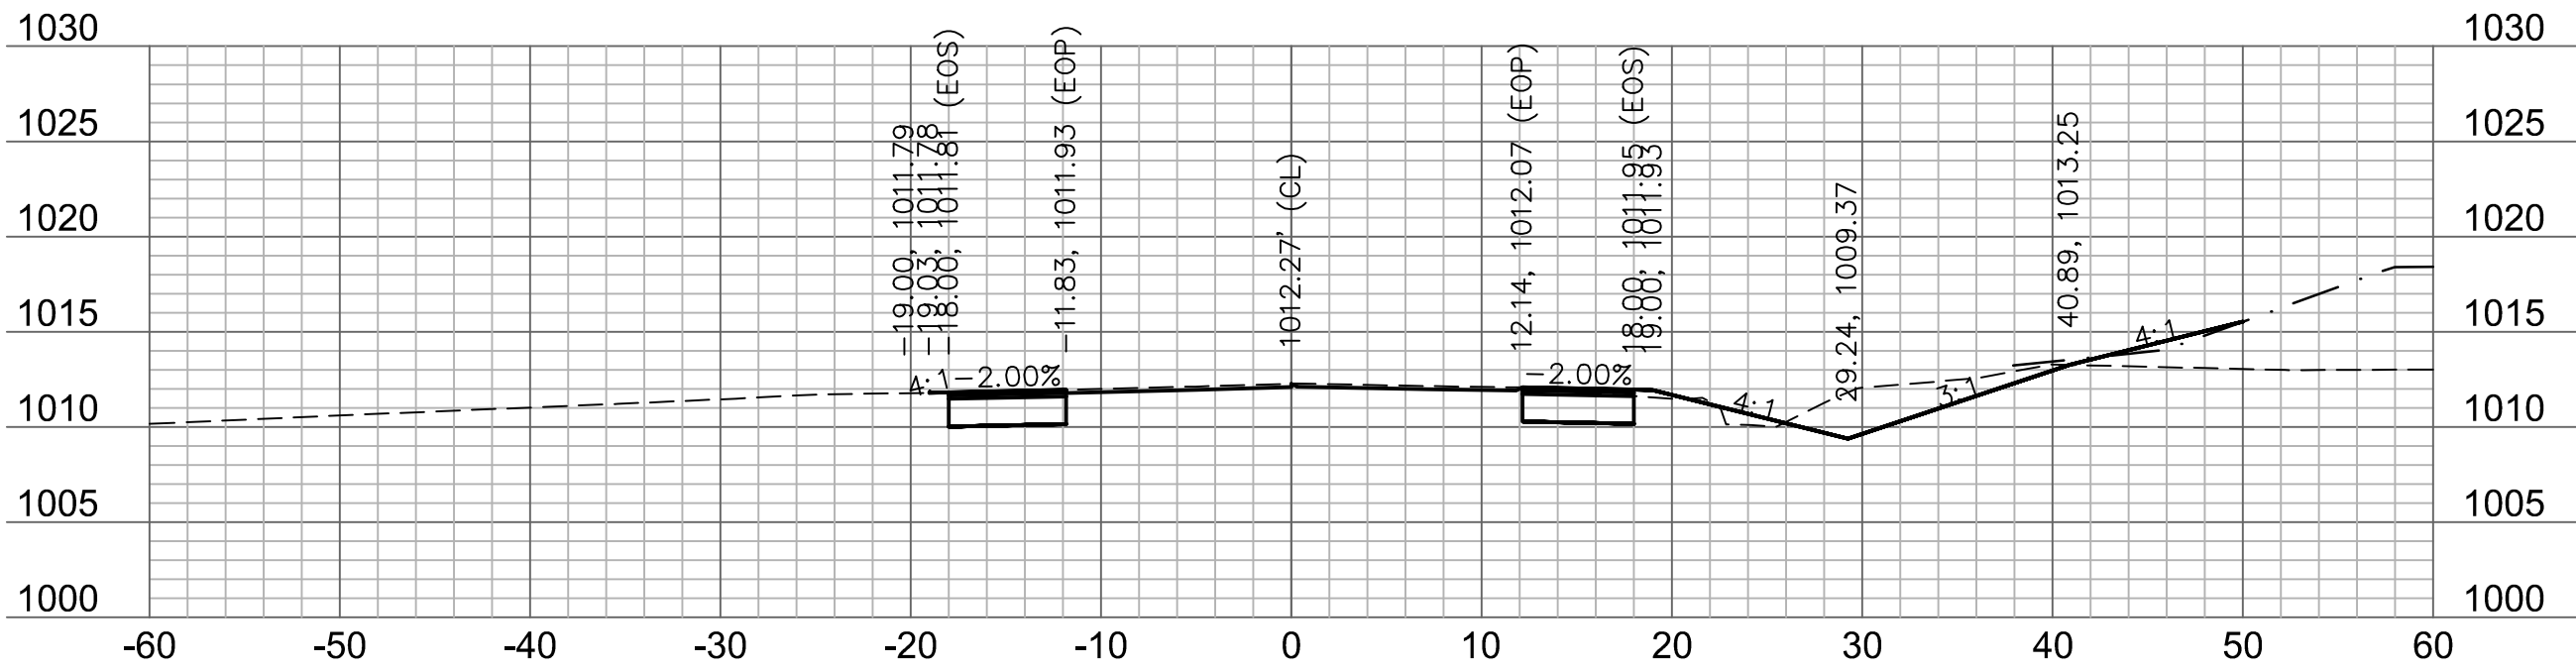


217+00

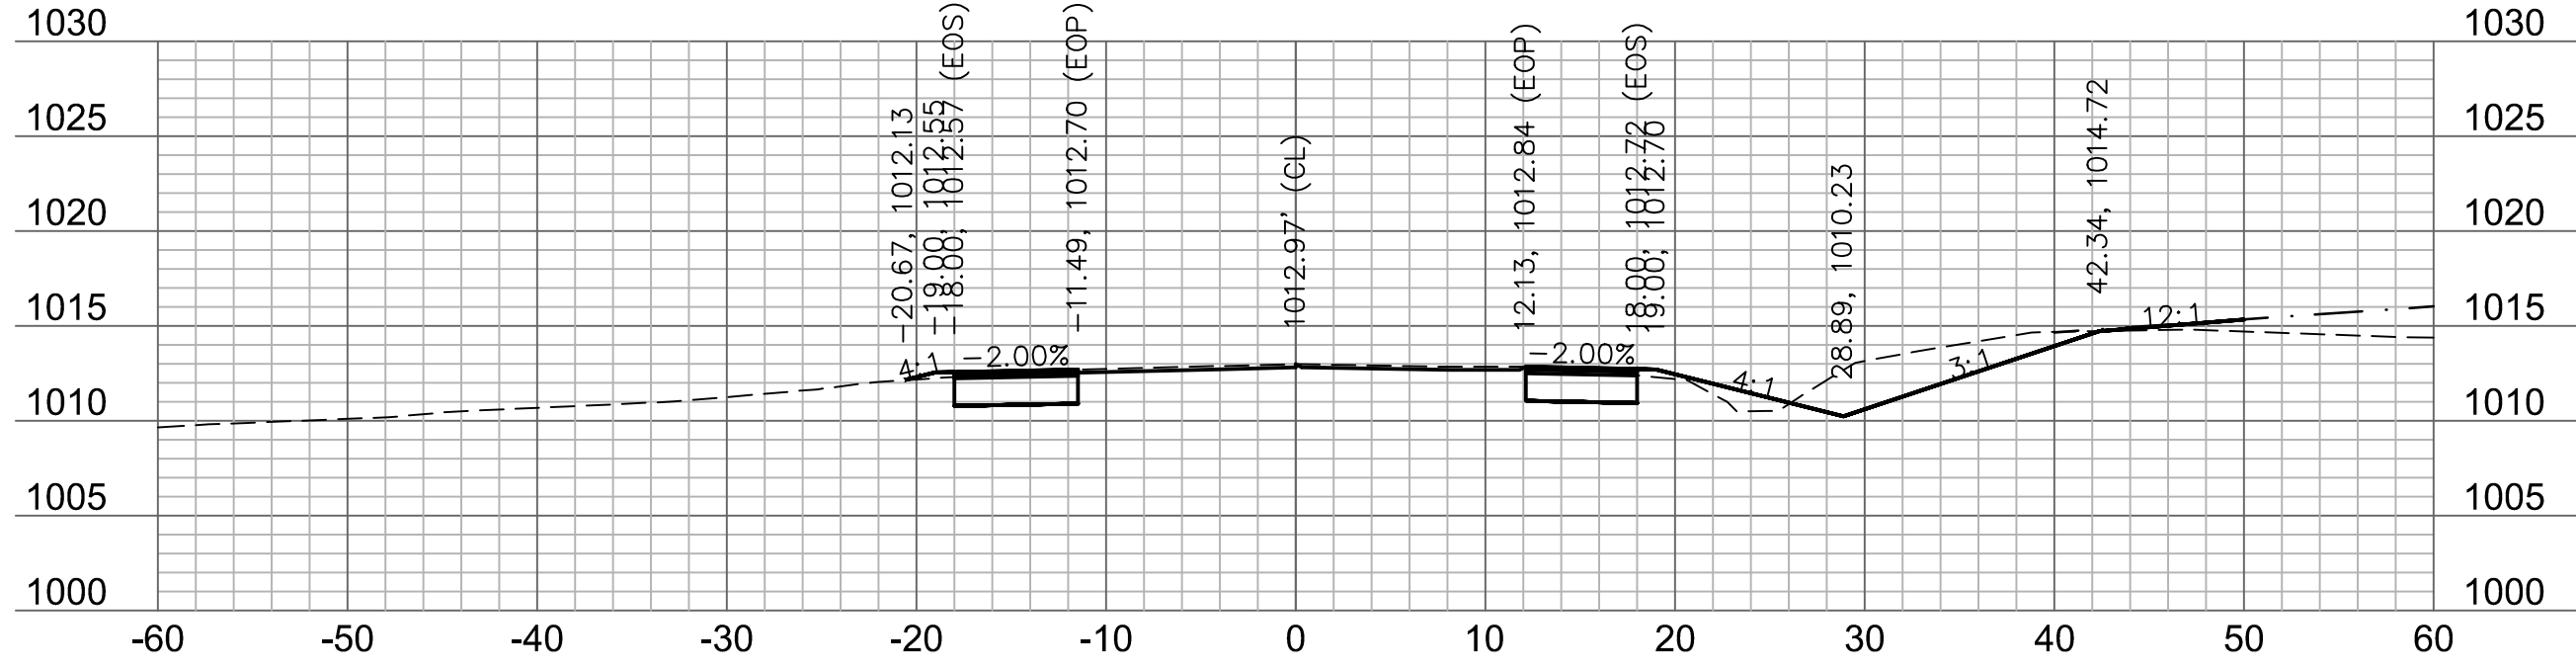


216+00

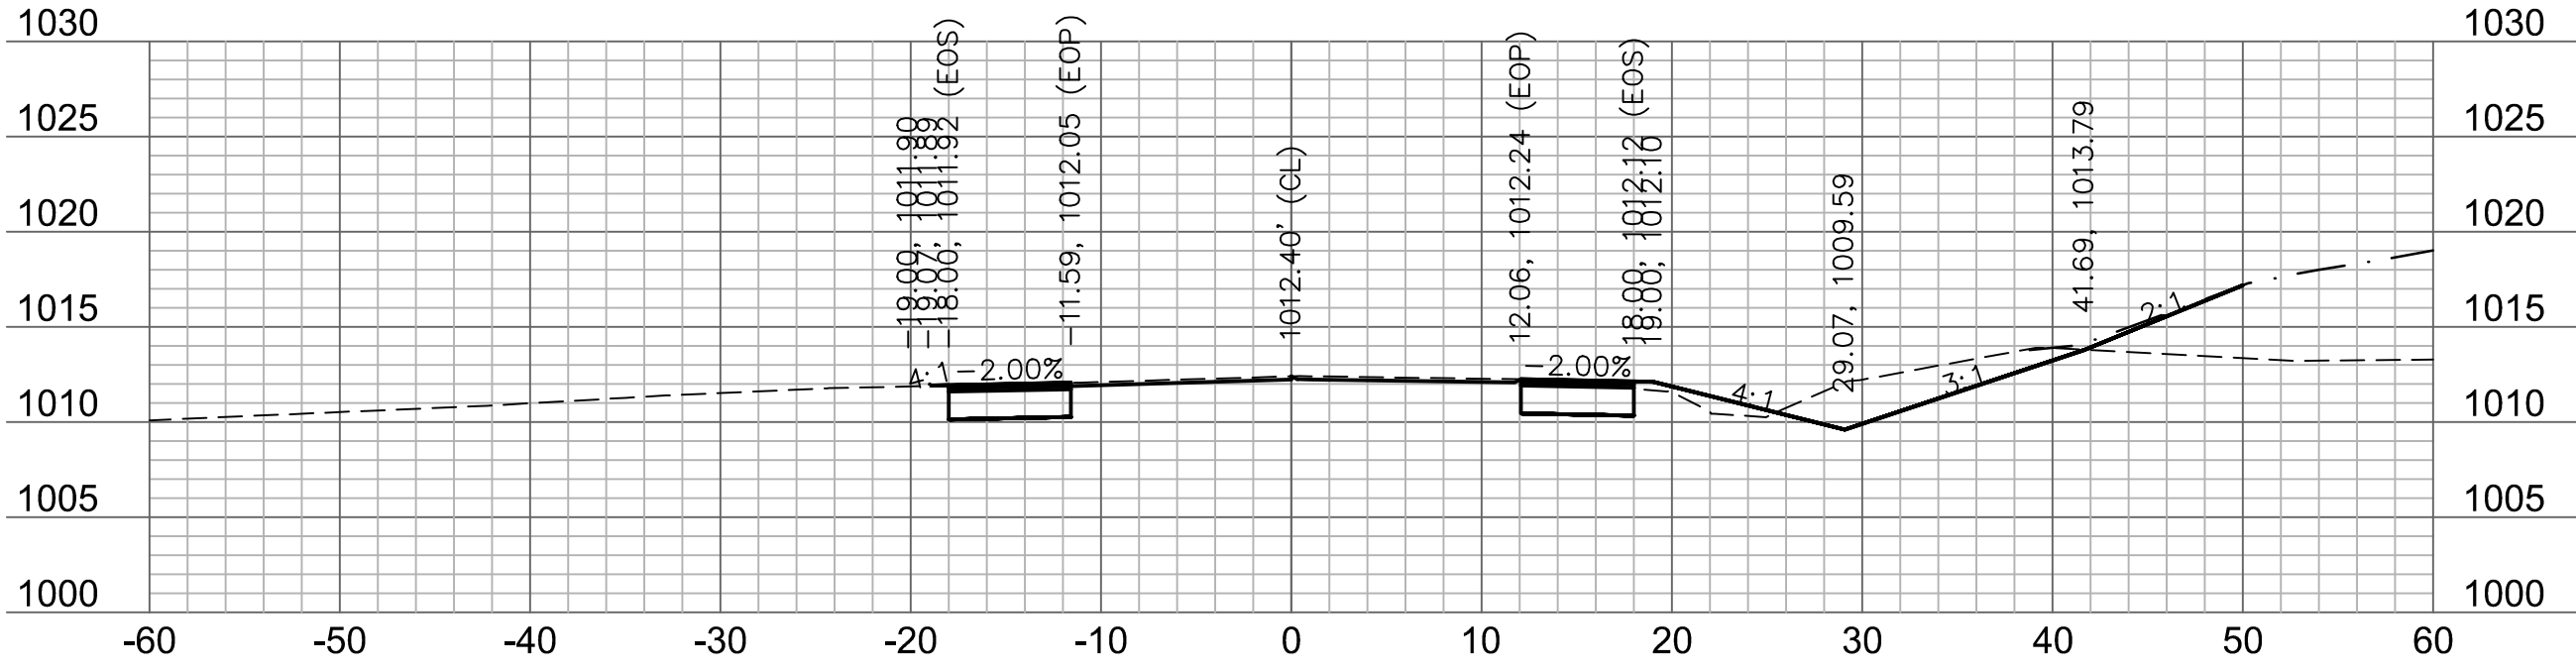

216+75

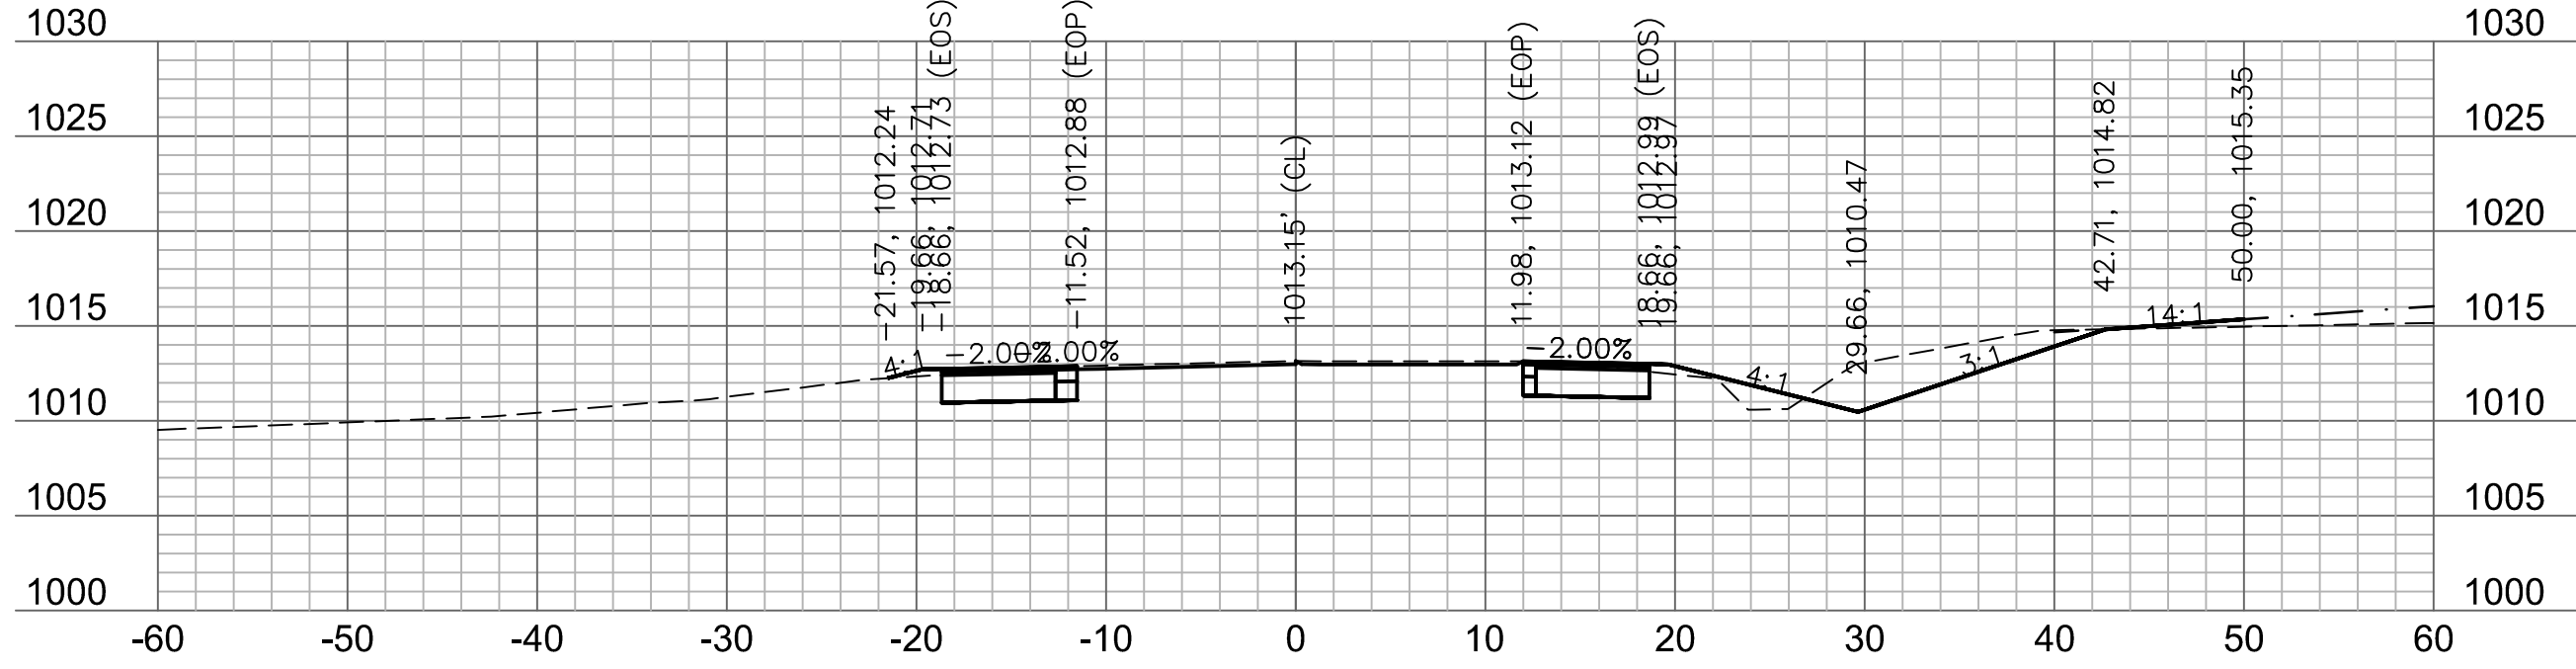

215+75

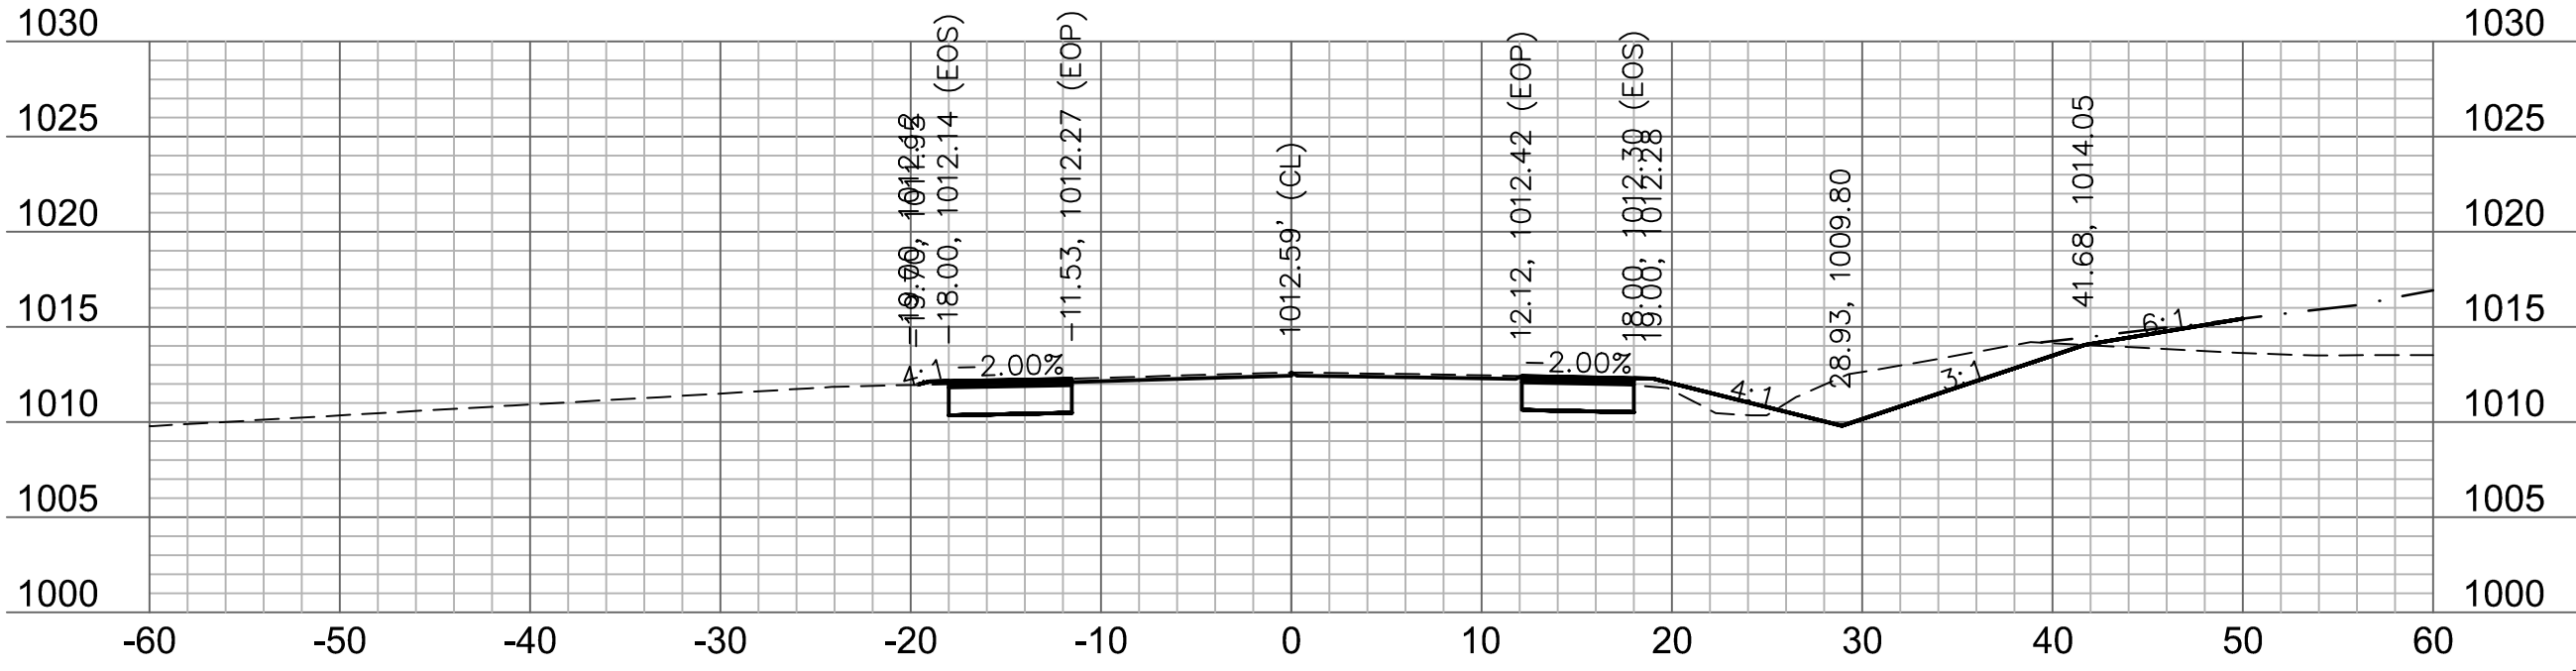

216+50

RELEASE FOR
CONSTRUCTION
AS NOTED ON PLANS REVIEW
DEVELOPMENT SERVICES
LEE'S SUMMIT, MISSOURI
09/15/2020

0' 5' 10' 20'
SCALE IN FEET

drawn by: AKU
checked by: JFG
approved by: JFG
QA/QC by: RBC
project no.: T_XSC_A19-2339
drawing no.:
date: 2020.07.09

SHEET
61 of 63

PRYOR ROAD
CROSS SECTION
HIGHWAY 150 & PRYOR ROAD
ROADWAY IMPROVEMENTS
LEE'S SUMMIT, MO


2020

BY


REV. NO.	DATE	REVISIONS DESCRIPTION
1	2020.06.29	REVISIONS PER CITY COMMENTS

REVISIONS


JAMES PATRICK GALLAGHER
PE-2018010499

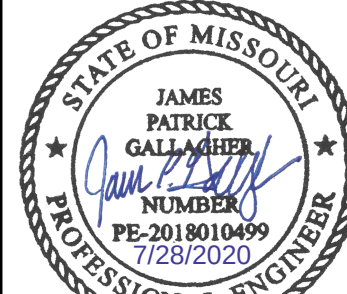


olsson
Olsson - Civil Engineering
1301 Burlington Street
North Kansas City, MO 64116
TEL 816.361.1177
www.olsosn.com

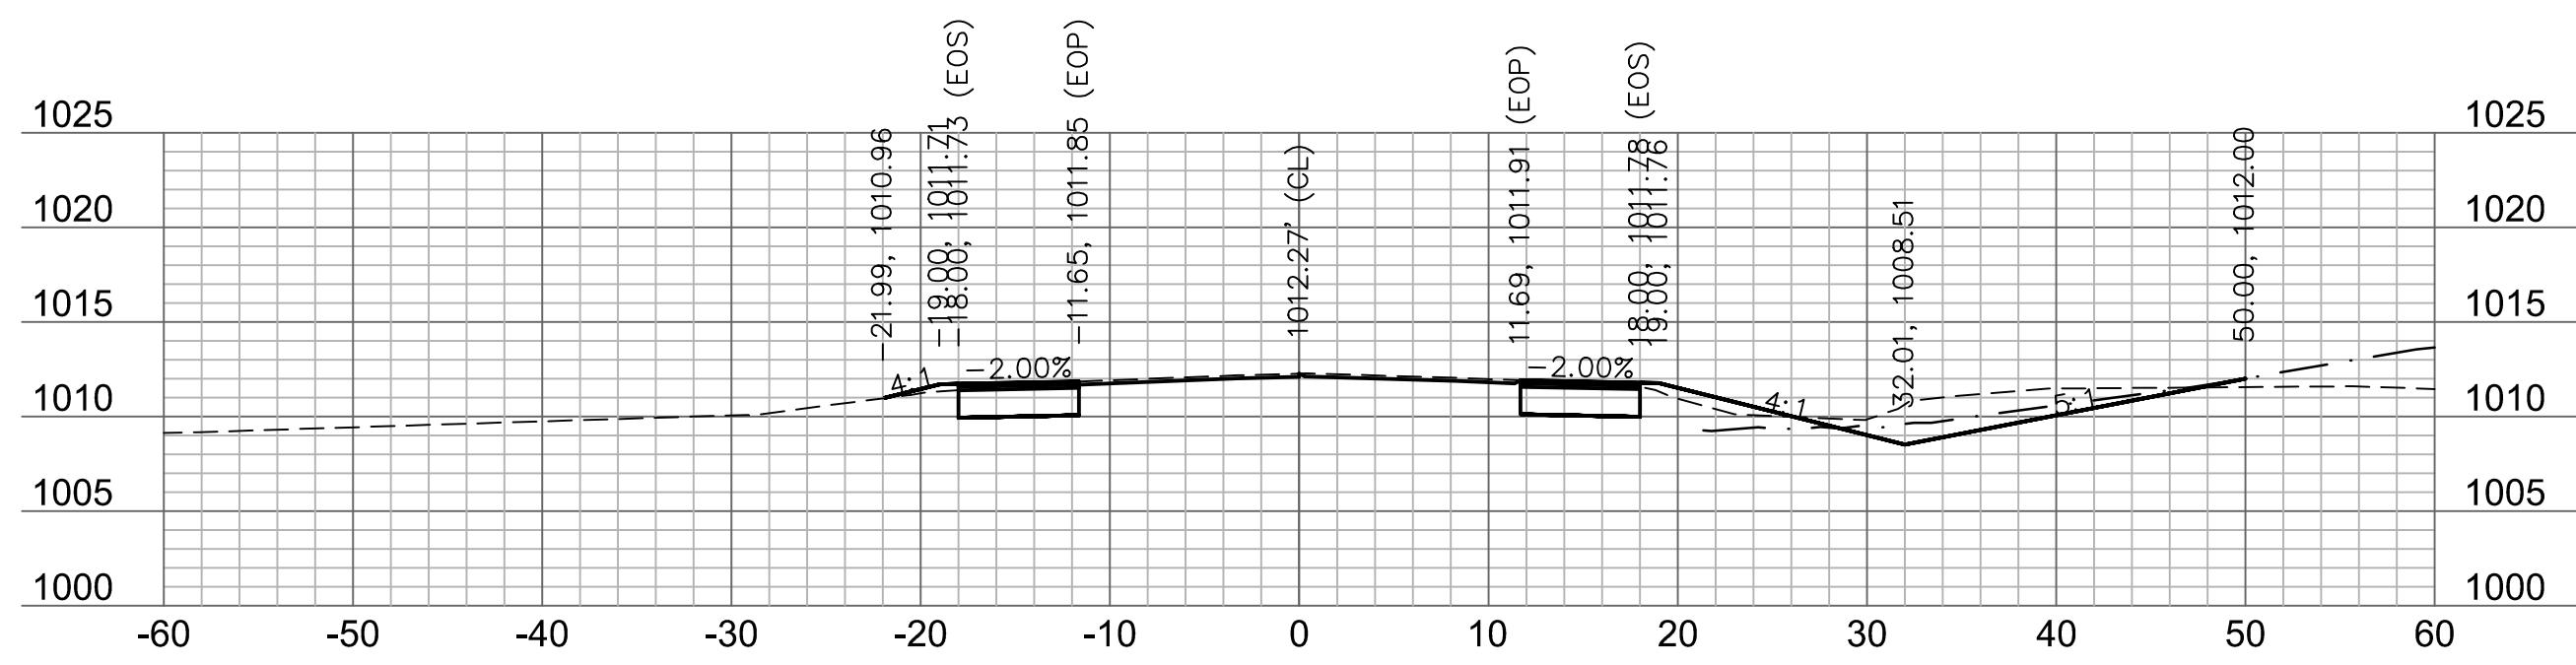


218+00

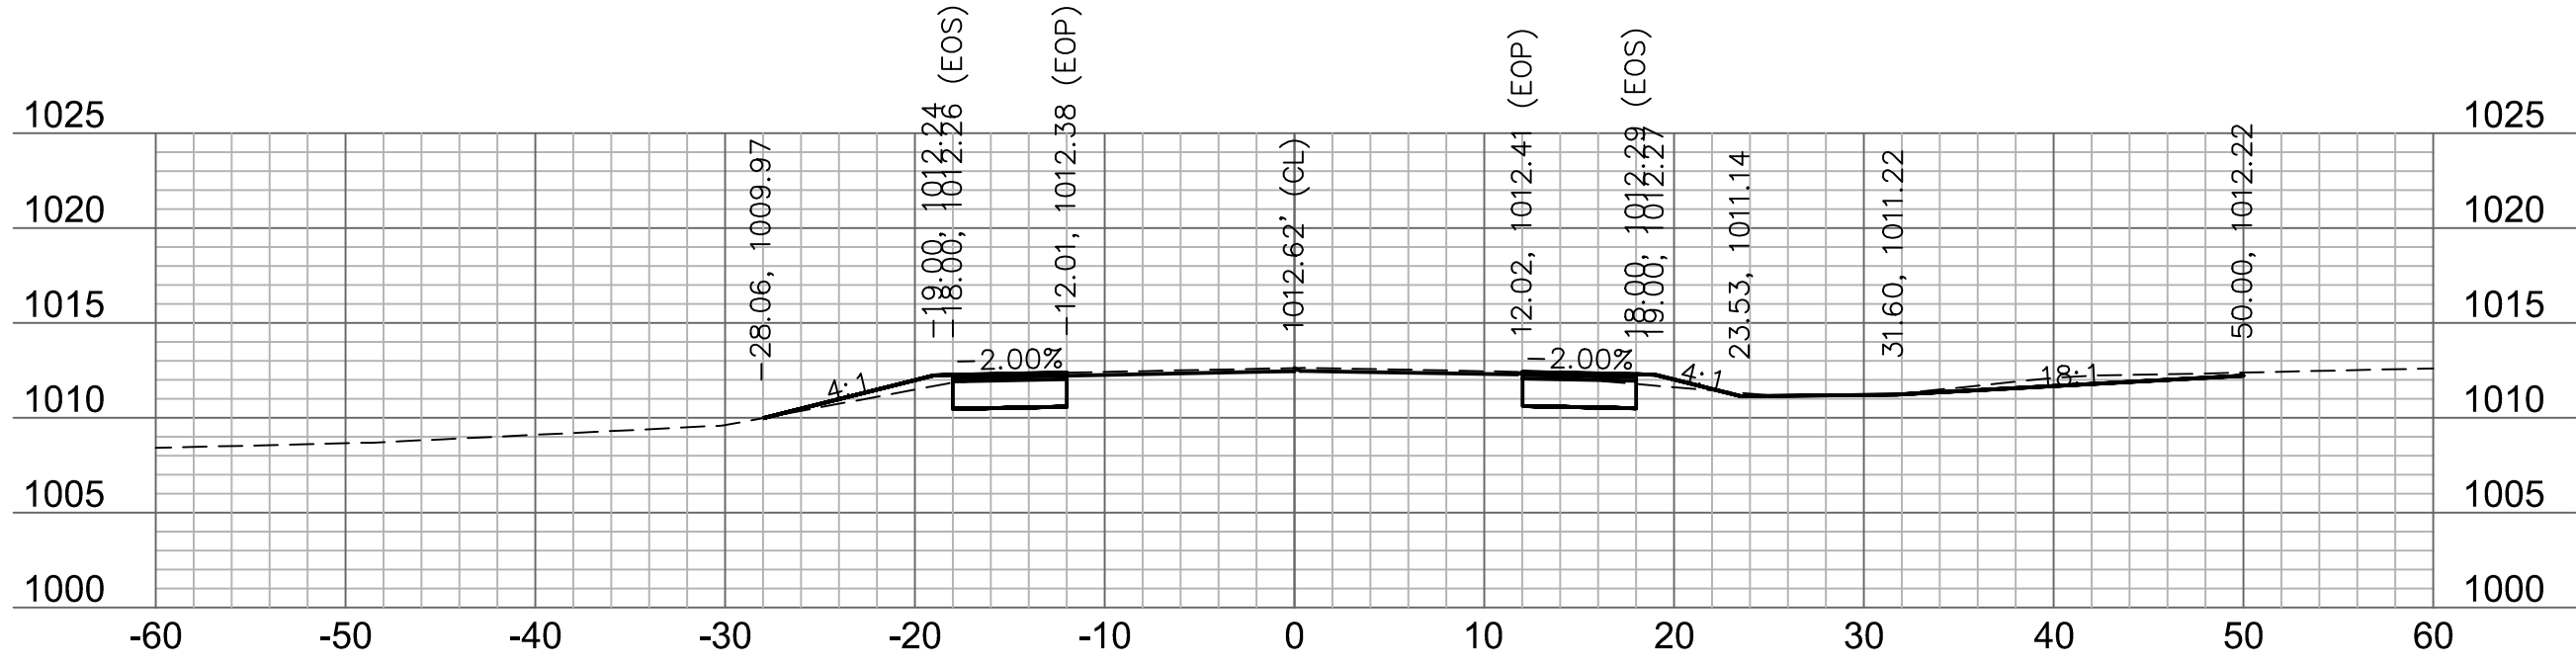


218+98.63

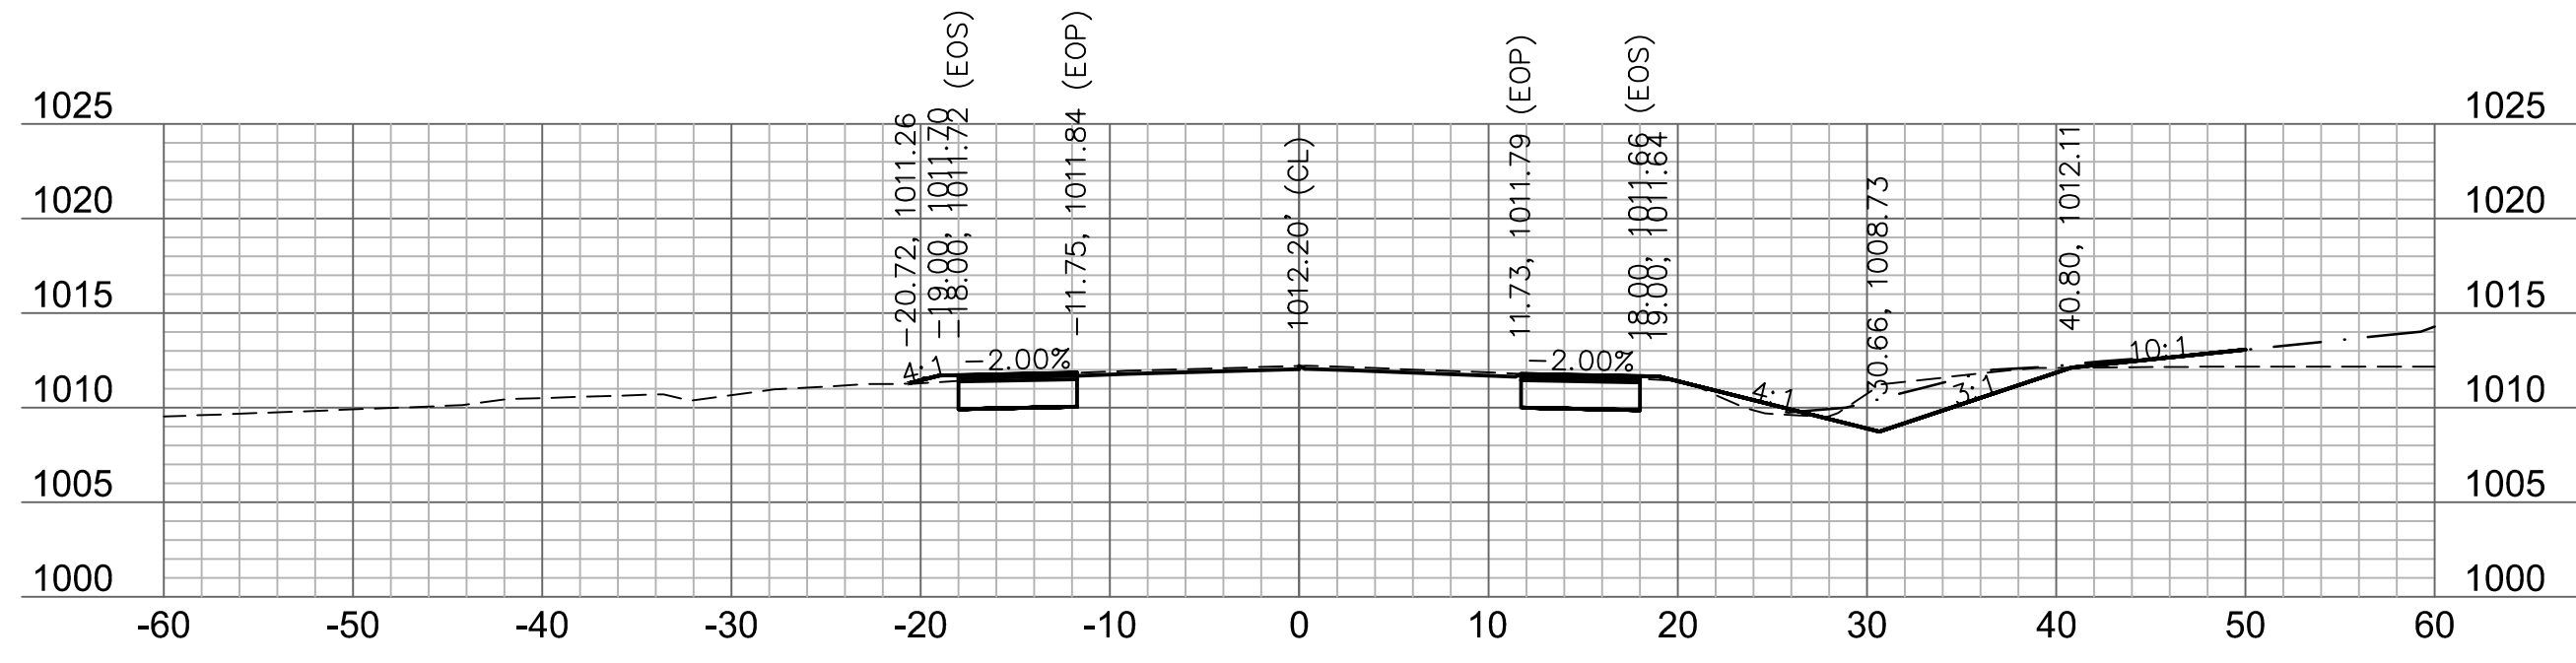


217+75

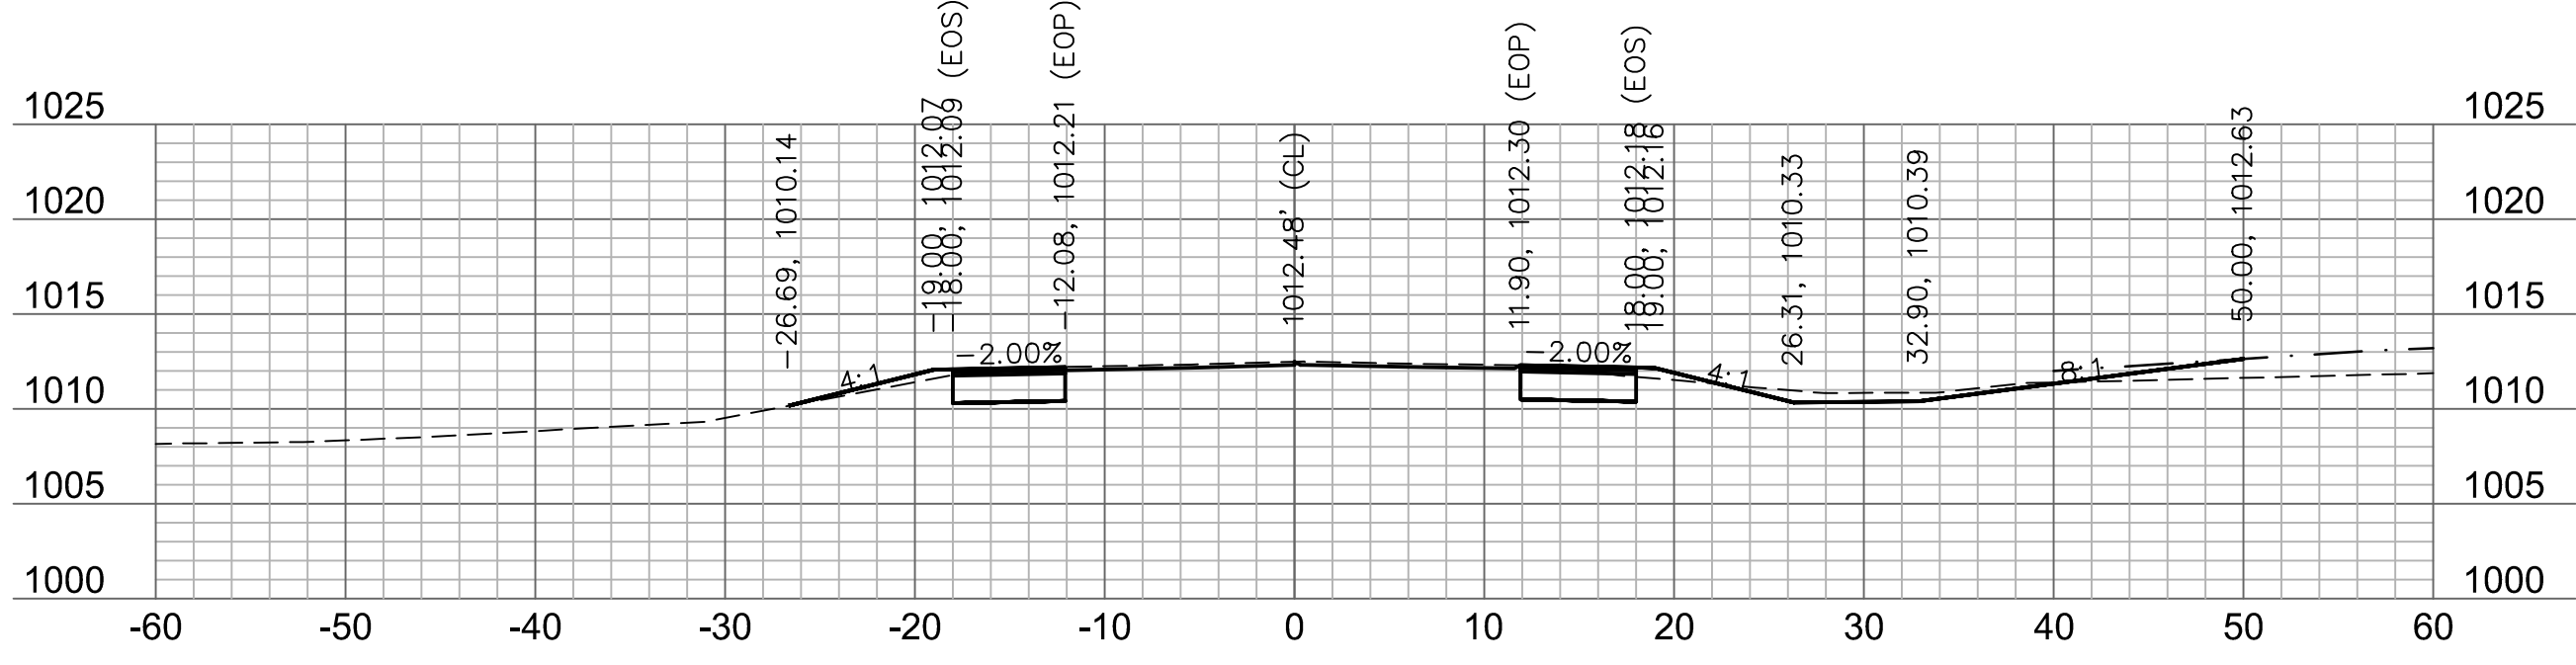


218+75

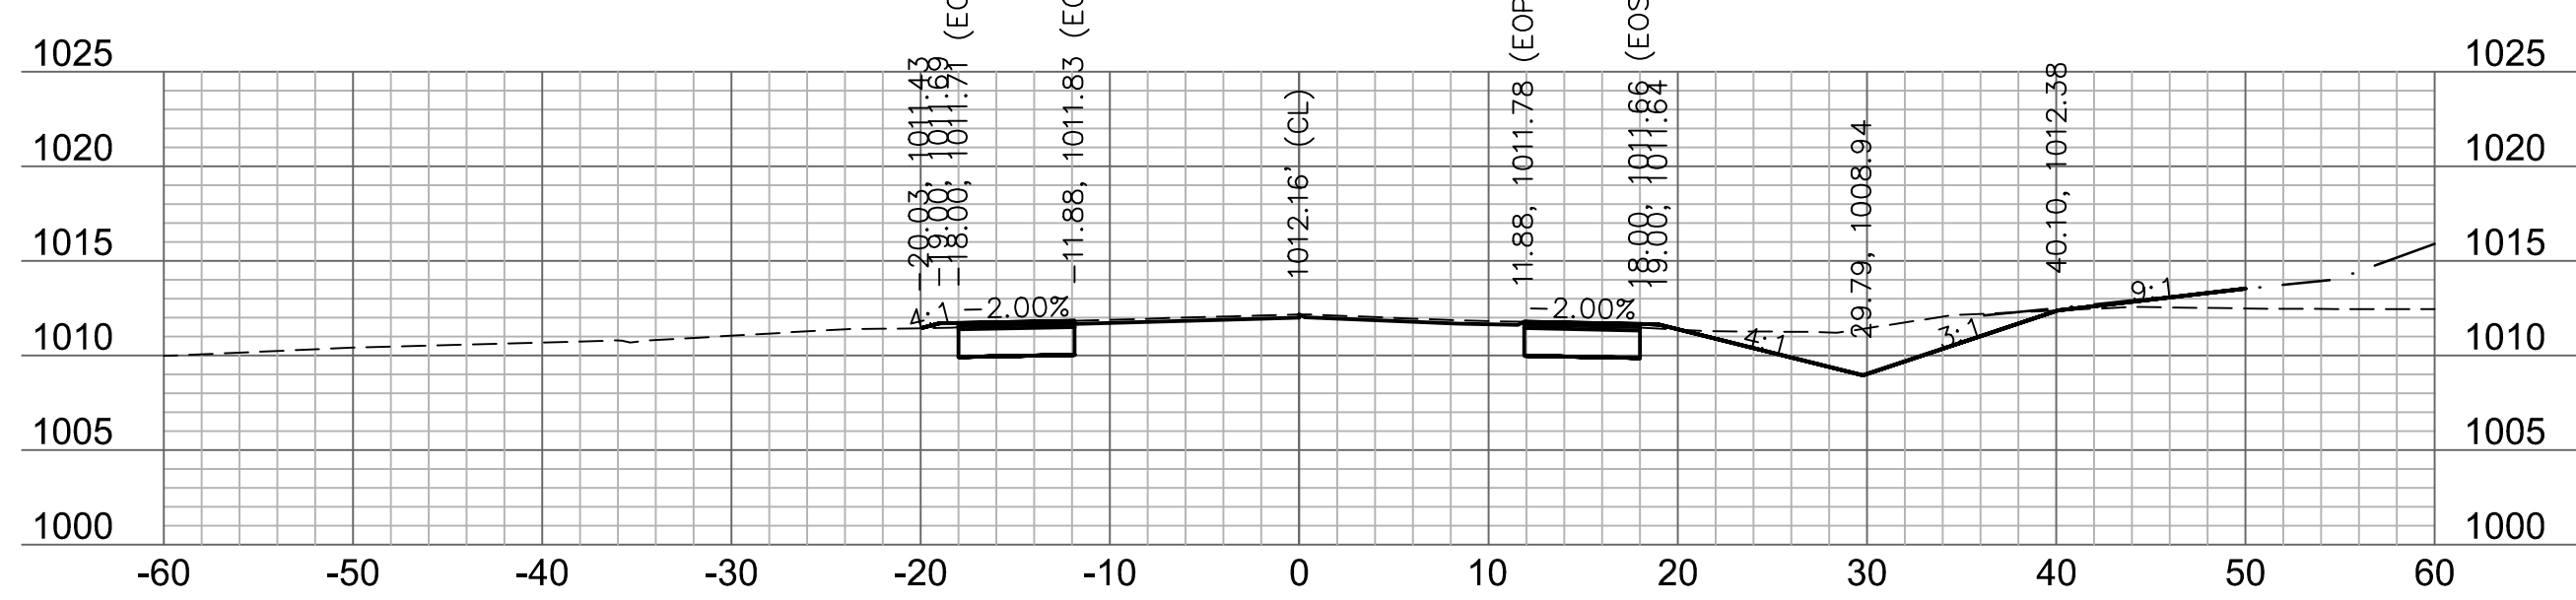


217+50

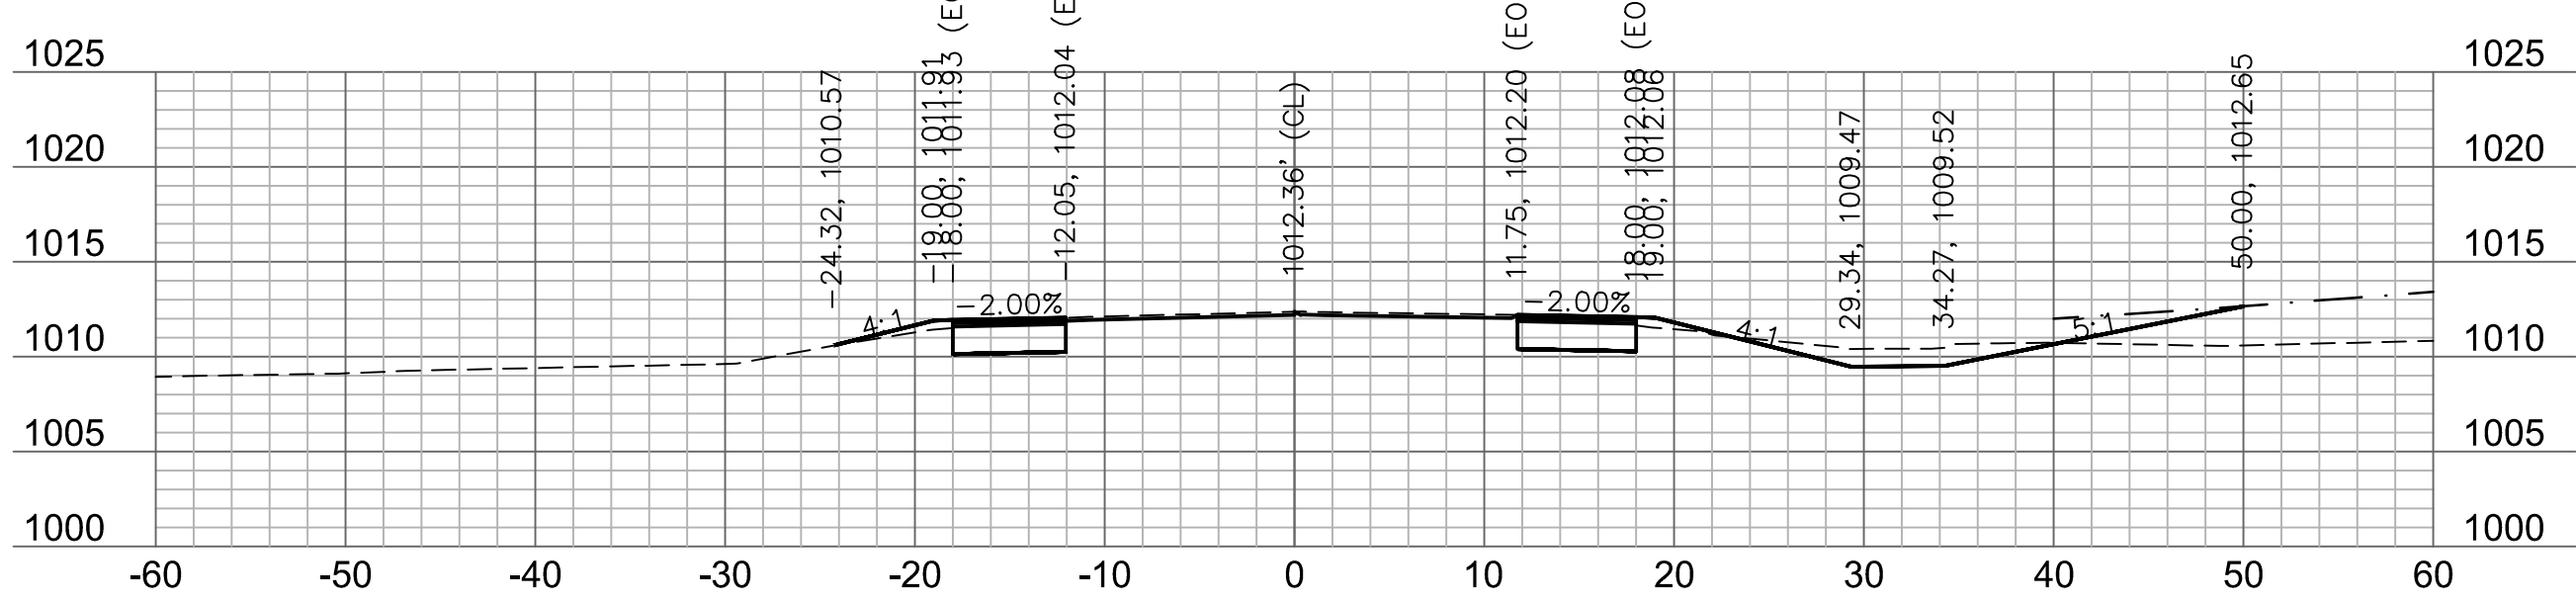

218+50

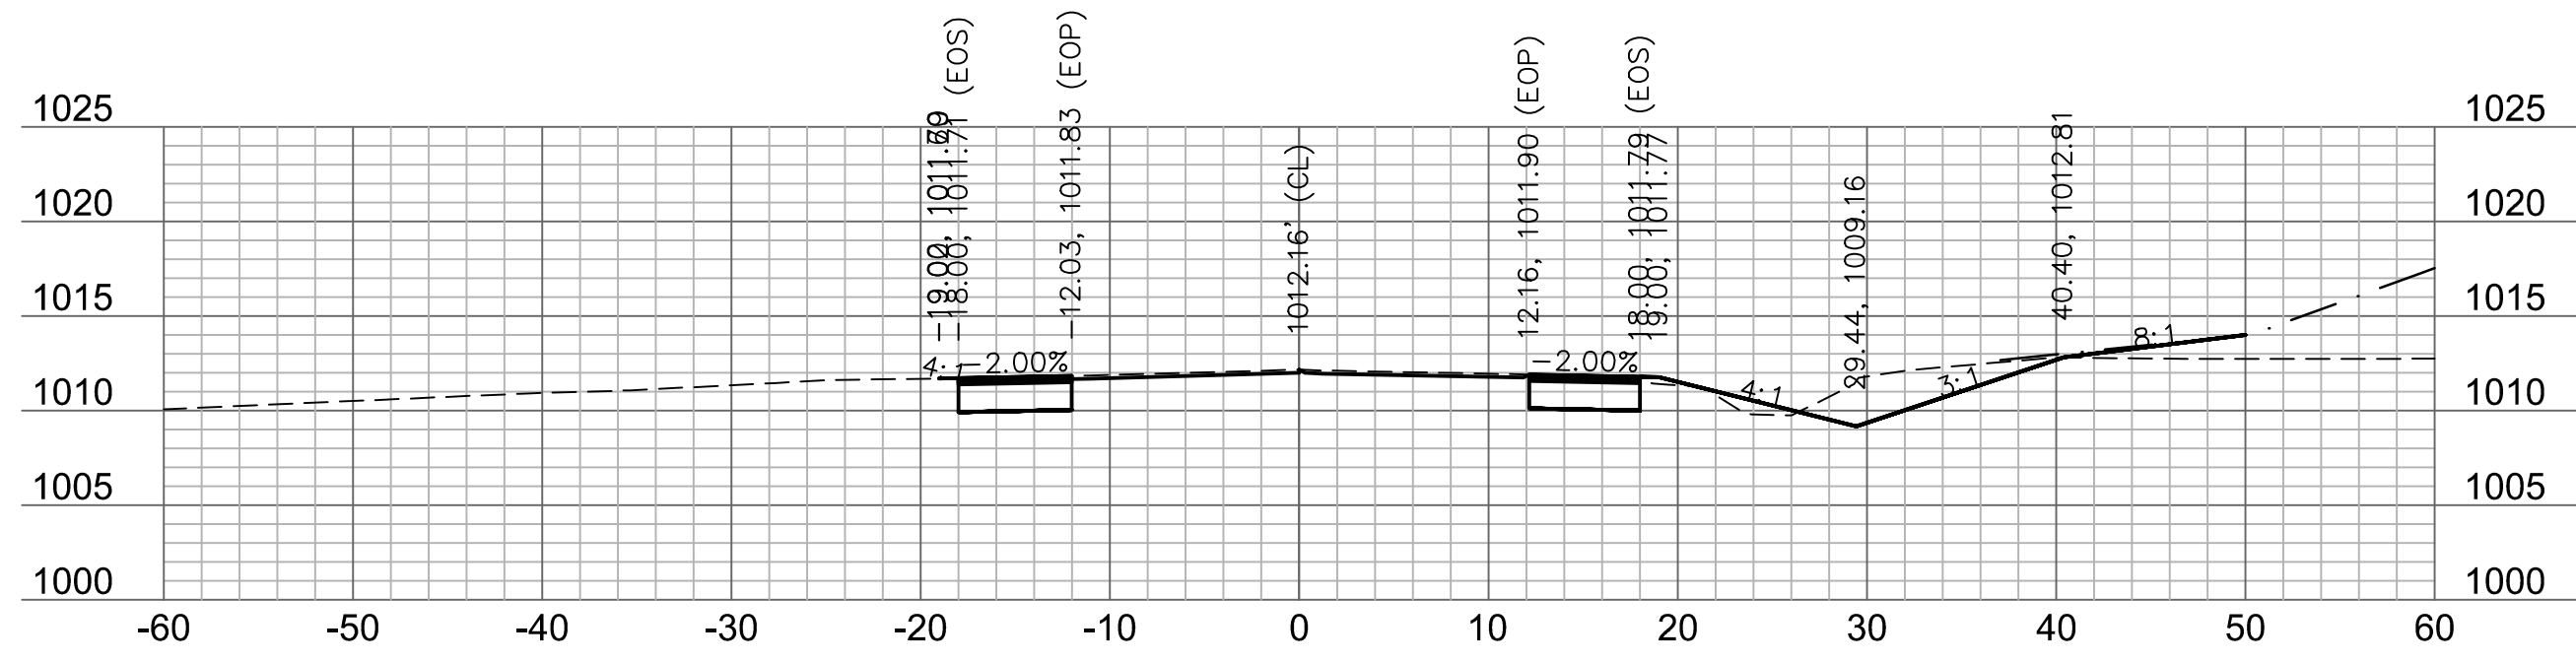

217+25

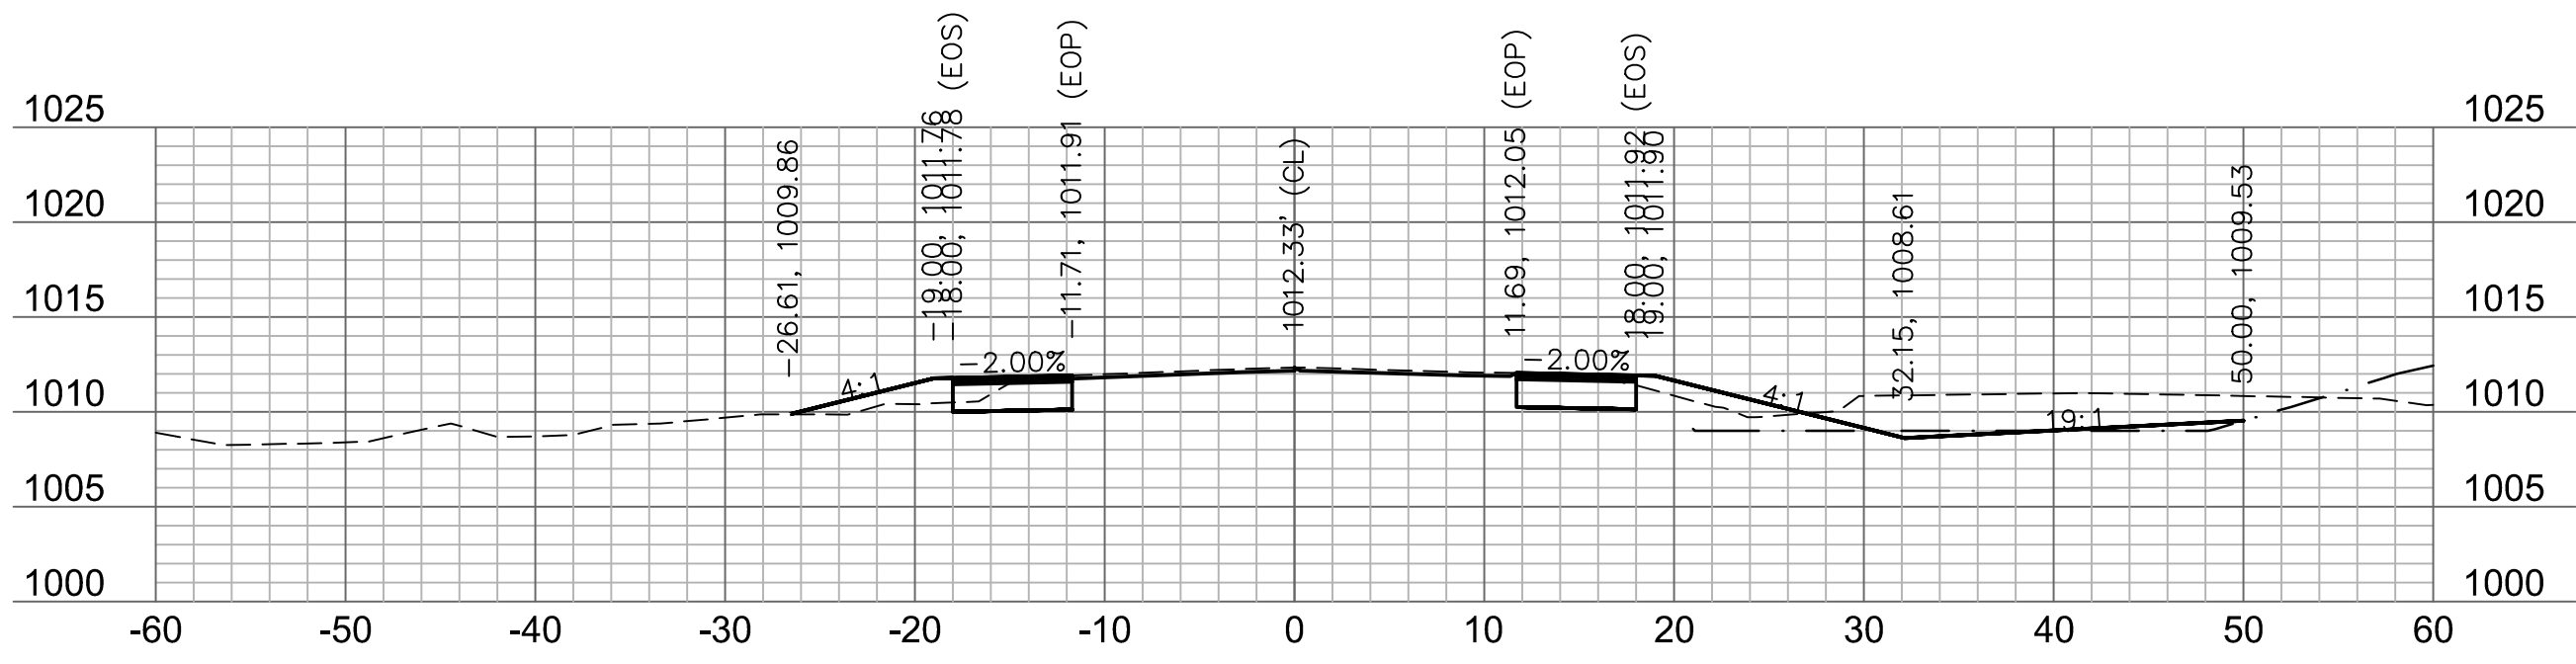

218+25

RELEASE FOR
CONSTRUCTION
AS NOTED ON PLANS REVIEW
DEVELOPMENT SERVICES
LEE'S SUMMIT, MISSOURI
09/15/2020

0' 5' 10' 20'
SCALE IN FEET

BY

REV. NO.

DATE

REVISIONS DESCRIPTION

REVISIONS PER CITY COMMENTS

1

2020.06.29

PRYOR ROAD
CROSS SECTION

HIGHWAY 150 & PRYOR ROAD
ROADWAY IMPROVEMENTS

LEE'S SUMMIT, MO

drawn by: AKU

checked by: JPG

approved by: JPG

QA/QC by: RBC

project no.: A19-2339

drawing no.: T_XSC_A192339

date: 2020.07.09

SHEET

62 of 63

STATE OF MISSOURI

JAMES PATRICK GALLAGHER

PE-2018010499








7/28/2020

PROFESSIONAL ENGINEER



olsson

Olsson - Civil Engineering
1301 Burlington Street
North Kansas City, MO 64116
TEL 816.361.1177
www.olsosn.com

DWG: F:\2019\2001-2500\019
DATE: Jul 28, 2020 12:06am

       

09/15/2020

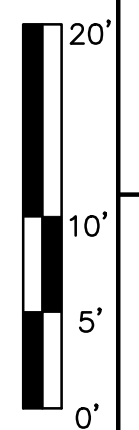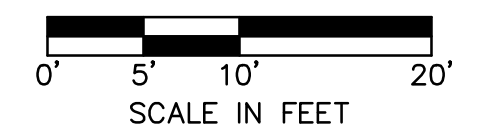

JAMES PATRICK GALLAGHER
PE-2018010499

[illegible]

PRYOR ROAD CROSS SECTION	
HIGHWAY 150 & PRYOR ROAD ROADWAY IMPROVEMENTS	
LEE'S SUMMIT, MO	2020

drawn by: AKU
checked by: JPG
approved by: JPG
QA/QC by: RBC
project no.: A19-2339
drawing no.: T XSC A192339
date: 2020.07.09

SHEET
63 of 63

also

Olsson - Civil Engineering
Missouri Certificate of Authority #001592
1301 Burlington Street
North Kansas City, MO 64116

TEL 816.361.1177 www.olsson.com