



PERMIT SET - VOLUME 1
LEE'S SUMMIT SENIOR COMMUNITY
1701 S.E. OLDHAM PARKWAY
LEE'S SUMMIT, JACKSON COUNTY, MISSOURI



STARK WILSON DUNCAN ARCHITECTS INC
315 NICHOLS ROAD STE 228 - KANSAS CITY, MO 64112 - T 816.531.1698 F 816.532.1978

GENERAL PROJECT NOTES

- ALL WORK TO MEET ALL APPLICABLE BUILDING, PLUMBING, MECHANICAL, ELECTRICAL, ADA / ACCESSIBILITY & LIFE SAFETY CODES & REQUIREMENTS.
- THE GENERAL CONTRACTOR & ALL SUBCONTRACTORS SHALL THOROUGHLY FAMILIARIZE THEMSELVES TO ALL EX. BUILDING SPECIFIC REQUIREMENTS & EXTENTS OF THE WORK PRIOR TO BIDDING. NO CHANGES IN THE CONTRACT WILL BE CONSIDERED FOR INFORMATION DISCERNIBLE FROM THE EX. CONDITIONS OR THE DRAWINGS.
- DO NOT SCALE DRAWINGS. FIELD VERIFY ALL EX. CONDITIONS, DIMENSIONS & ELEVATIONS PRIOR TO ORDERING, FABRICATION, ETC.
- NOTIFY ARCHITECT OF ANY DISCREPANCIES BETWEEN THE PROJECT DOCUMENTS PRIOR TO BID. NOTIFY THE ARCHITECT OF ANY DISCREPANCIES BETWEEN THE PROJECT DOCUMENTS & EX. CONDITIONS.
- ALL WORK TO BE PERFORMED IN A FIRST CLASS PROFESSIONAL, CODE COMPLIANT MANNER.
- REFERENCE ARCHITECTURAL, STRUCTURAL, MECHANICAL, PLUMBING & ELECTRICAL PLANS FOR ADDITIONAL INFORMATION.

SHEET LIST - VOLUME 1

SHEET LIST - CIVIL PUBLIC

T1	TITLE SHEET
T2	GENERAL LAYOUT
T3	ALIGNMENT DATA & SURVEY CONTROL
T4	GENERAL NOTES
T5	DEMOLITION & REMOVALS
T6	TYPICAL SECTIONS
T7	PLAN & PROFILES
T8	PLAN & PROFILES
T4	PLAN & PROFILES
T10	PLAN & PROFILES
T11	PLAN & PROFILES
T12	INTERSECTION LAYOUTS
T13	DRIVE LAYOUTS
T14	DRIVE LAYOUTS
T15	SIDENALK RAMP LAYOUTS
T16	STANDARD DETAILS
T17	STANDARD DETAILS
T18	STANDARD DETAILS
T19	STANDARD DETAILS
T20	STANDARD DETAILS
T21	STANDARD DETAILS
T22	STANDARD DETAILS
T23	EROSION CONTROL PLANS
T24	EROSION CONTROL PLANS
T25	PAVEMENT MARKING & SIGNING PLANS & DETAILS
T26	PAVEMENT MARKING & SIGNING PLANS & DETAILS
T27	PAVEMENT MARKING & SIGNING PLANS & DETAILS
T28	PAVEMENT MARKING & SIGNING PLANS & DETAILS
T29	PAVEMENT MARKING & SIGNING PLANS & DETAILS
T30	TRAFFIC CONTROL PLANS & DETAILS
T31	TRAFFIC CONTROL PLANS & DETAILS
T32	TRAFFIC CONTROL PLANS & DETAILS
T33	TRAFFIC CONTROL PLANS & DETAILS
T34	TRAFFIC CONTROL PLANS & DETAILS
T35	CROSS SECTIONS
T36	CROSS SECTIONS
T37	CROSS SECTIONS
T38	CROSS SECTIONS
T39	CROSS SECTIONS
T40	CROSS SECTIONS
T41	CROSS SECTIONS
T42	CROSS SECTIONS
T43	CROSS SECTIONS
T44	CROSS SECTIONS
T45	CROSS SECTIONS
T46	CROSS SECTIONS
T47	CROSS SECTIONS
T48	CROSS SECTIONS
T49	CROSS SECTIONS
T50	CROSS SECTIONS
T51	CROSS SECTIONS

SHEET LIST - CIVIL PUBLIC - STORM

ST1.0	STORM PROFILES
ST1.1	STORM PROFILES
ST1.2	STORM PROFILES
ST1.3	STORM PROFILES
ST2.0	DRAINAGE MAP & STORM SEWER CALCULATIONS
ST3.0	DRAINAGE MAP & STORM SEWER CALCULATIONS
ST4.0	STORM WATER DETAILS
ST4.1	STORM WATER DETAILS

SHEET LIST - CIVIL PUBLIC - WATER

W1.0	WATER LINE INDEX SHEET
W2.1	WATER LINE PLAN & PROFILE
W2.2	WATER LINE PLAN & PROFILE
W2.3	WATER LINE PLAN & PROFILE
W2.4	WATER LINE PLAN & PROFILE
W2.5	WATER LINE PLAN & PROFILE
W2.6	WATER LINE PLAN & PROFILE
W2.7	WATER LINE PLAN & PROFILE
W2.8	WATER LINE PLAN & PROFILE
W3.0	WATER SYSTEM DETAILS
W3.1	WATER SYSTEM DETAILS

SHEET LIST - CIVIL PRIVATE

C100	TITLE SHEET
C101	GENERAL NOTES
C200	GENERAL LAYOUT PLAN
C300	OVERALL DIMENSION PLAN
C301	DIMENSION PLAN
C302	DIMENSION PLAN
C303	DIMENSION PLAN
C304	DIMENSION PLAN
C305	ENLARGED DIMENSION PLAN
C400	OVERALL GRADING PLAN
C401	GRADING PLAN
C402	GRADING PLAN
C403	GRADING PLAN
C404	ENLARGED GRADING DETAILS
C500	OVERALL UTILITY PLAN
C501	SANITARY SEWER PLAN
C502	SANITARY SEWER DETAILS
C503	WATER SYSTEM PLAN
C504	FIRE PROTECTION LINE PLAN & PROFILE
C505	FIRE PROTECTION LINE PLAN & PROFILE
C506	FIRE PROTECTION LINE PLAN & PROFILE
C507	FIRE PROTECTION LINE PLAN & PROFILE
C508	WATER SYSTEM DETAILS
C509	WATER SYSTEM DETAILS
C600	EROSION CONTROL PLAN PRE-CONSTRUCTION
C601	EROSION CONTROL PLAN CONSTRUCTION
C602	EROSION CONTROL PLAN POST CONSTRUCTION
C603	EROSION CONTROL DETAILS
C604	EROSION CONTROL DETAILS
C700	SITE DETAILS
C701	SITE DETAILS
C702	SITE DETAILS
C800	EMERGENCY VEHICLE ACCESS PLAN
C801	STORM MANAGEMENT PLAN
C802	ENLARGED STORM WATER DETAILS
C803	ENLARGED STORM WATER DETAILS
C804	STORM WATER DETAILS
C805	STORM LINE 100 PLAN & PROFILE
C806	STORM LINE 100 PLAN & PROFILE
C807	STORM LINE 200 PLAN & PROFILE
C808	STORM LINES 300 & 400 PLAN & PROFILE
C809	STORM LINE 500 PLAN & PROFILE
C810	STORM LINES 600 & 700 PLAN & PROFILE
C811	STORM LINES 800 & 900 PLAN & PROFILE
C812	STORM LINES 1000 & 1100 PLAN & PROFILE
C813	STORM LINE 1200 PLAN & PROFILE
C814	STORM LINE 1300 PLAN & PROFILE
C815	STORM LINES 1400 & 1500 PLAN & PROFILE
C816	STORM DRAINAGE AREAS
C817	STORM CALCULATIONS
C818	STORM CALCULATIONS
C819	LANDSCAPE PLAN
L101	ENLARGED LANDSCAPE PLAN
L102	ENLARGED LANDSCAPE PLAN
L103	LANDSCAPE DETAILS & NOTES
L104	LANDSCAPE DETAILS & NOTES

SHEET LIST - ARCHITECTURAL

SP1.1	SITE PLAN
SP1.2	SITE DETAILS
SP1.3	SITE DETAILS
SP1.4	SITE DETAILS
AO.1	CODE ANALYSIS
AO.2	FIRST FLOOR CODE PLAN - MCAL
AO.3	FIRST FLOOR CODE PLAN - IL
AO.4	SECOND FLOOR CODE PLAN - IL
AO.5	THIRD FLOOR CODE PLAN - IL
AO.6	FIRE RATED CONSTRUCTION
AO.7	FIRE RATED CONSTRUCTION
MCAL A1.1	MCAL OVERALL PLAN
MCAL A1.2	FLOOR PLAN - MC
MCAL A1.3	FLOOR PLAN - AL WEST
MCAL A1.4	FLOOR PLAN - AL EAST & NORTH
MCAL A1.5	MCAL ROOF PLAN
MCAL A2.1	BUILDING ELEVATIONS - MC
MCAL A2.2	BUILDING ELEVATIONS - AL
MCAL A2.3	BUILDING ELEVATIONS - AL
MCAL A2.4	BUILDING SECTIONS
MCAL A3.1	WALL SECTIONS
MCAL A3.2	WALL SECTIONS
MCAL A4.1	ENLARGED PLANS - MEMORY CARE & ASSISTED LIVING
MCAL A4.2	ENLARGED PLANS - ASSISTED LIVING
MCAL A4.3	ENLARGED PLANS - ASSISTED LIVING
MCAL A4.4	INTERIOR ELEVATIONS
MCAL A4.5	INTERIOR ELEVATIONS
MCAL A4.6	INTERIOR ELEVATIONS
MCAL A5.1	REFLECTED CEILING PLAN - MEMORY CARE
MCAL A5.2	REFLECTED CEILING PLAN - ASSISTED LIVING WEST
MCAL A5.3	REFLECTED CEILING PLAN - ASSISTED LIVING EAST
MCAL A6.1	DOOR SCHEDULE
IL A1.1	FIRST FLOOR OVERALL PLAN - IL
IL A1.2	SECOND FLOOR OVERALL PLAN - IL
IL A1.3	THIRD FLOOR OVERALL PLAN - IL
IL A1.4	ROOF PLAN - IL
IL A1.5	PARTIAL FIRST FLOOR PLAN - IL
IL A1.6	PARTIAL FIRST FLOOR PLANS - IL
IL A1.7	PARTIAL SECOND FLOOR PLAN - IL
IL A1.8	PARTIAL SECOND FLOOR PLANS - IL
IL A1.9	PARTIAL THIRD FLOOR PLAN - IL
IL A1.10	PARTIAL THIRD FLOOR PLANS - IL
IL A2.1	BUILDING ELEVATIONS - IL
IL A2.2	BUILDING ELEVATIONS - IL
IL A2.3	BUILDING ELEVATIONS & SECTIONS - IL
IL A2.4	BUILDING SECTIONS - IL
IL A3.1	WALL SECTIONS
IL A3.2	WALL SECTIONS
IL A3.3	WALL SECTIONS
IL A3.4	ENLARGED ELEVATOR PLANS & SECTIONS
IL A4.1	ENLARGED PLANS - INDEPENDENT LIVING
IL A4.2	ENLARGED PLANS - INDEPENDENT LIVING
IL A4.3	INTERIOR ELEVATIONS
IL A4.4	INTERIOR ELEVATIONS
IL A4.5	INTERIOR ELEVATIONS
IL A4.6	INTERIOR ELEVATIONS
IL A4.7	INTERIOR ELEVATIONS
IL A4.8	ENLARGED STAIR PLANS, SECTIONS & DETAILS
IL A5.1	PARTIAL CEILING PLANS - IL CENTER
IL A5.2	PARTIAL 1ST FLOOR CEILING PLANS - IL
IL A5.3	PARTIAL 2ND FLOOR CEILING PLANS - IL
IL A5.4	PARTIAL 3RD FLOOR CEILING PLANS - IL
IL A6.1	DOOR SCHEDULE
IL A6.2	DOOR SCHEDULE
IL A6.3	DOOR SCHEDULE
A1.1	DETAILS
A1.2	DETAILS
A8.1	DOOR & WINDOW TYPES
A8.2	SECTIONS & DETAILS
A8.3	CABINET SECTIONS & DETAILS

SHEET LIST - STRUCTURAL

S0.1	STRUCTURAL GENERAL NOTES
S0.2	SCHEDULES
S0.3	TYPICAL DETAILS
S0.4	ISOMETRIC VIEW
MCAL S1.2	PARTIAL 1ST FLOOR FOUNDATION PLAN - MC
MCAL S1.3	PARTIAL 1ST FLOOR FOUNDATION PLAN - AL WEST
MCAL S1.4	PARTIAL 1ST FLOOR FOUNDATION PLAN - AL EAST
MCAL S1.5	PARTIAL ROOF FRAMING PLAN - MC
MCAL S1.6	PARTIAL ROOF FRAMING PLAN - AL WEST
MCAL S1.7	PARTIAL ROOF FRAMING PLAN - AL EAST
IL S1.5	PARTIAL 1ST FLOOR FOUNDATION PLAN
IL S1.6	PARTIAL 1ST FLOOR FOUNDATION PLAN
IL S1.7	PARTIAL 2ND FLOOR FRAMING PLAN
IL S1.8	PARTIAL 2ND FLOOR FRAMING PLAN
IL S1.9	PARTIAL 3RD FLOOR FRAMING PLAN
IL S1.10	PARTIAL 3RD FLOOR FRAMING PLAN
S2.1	FOUNDATION SECTIONS
S3.1	SECTIONS
S3.2	SECTIONS
S3.3	SECTIONS
S4.1	TRASH ENCLOSURE & GENERATOR ENCLOSURE

SHEET LIST - INTERIOR DESIGN

IL ID1.1	PARTIAL FIRST FLOOR PLAN - IL, FLOOR PLAN DETAILS
IL ID1.2	PARTIAL FIRST FLOOR PLAN - IL, UNIT TYPICALS
IL ID1.3	PARTIAL FIRST FLOOR PLAN - IL, UNIT TYPICALS
IL ID1.4	PARTIAL SECOND FLOOR PLAN - IL
IL ID1.5	PARTIAL SECOND FLOOR PLAN - IL
IL ID1.6	PARTIAL THIRD FLOOR PLAN - IL
IL ID1.7	INTERIOR ELEVATIONS - IL
MCAL ID1.8	FLOOR PLAN - MC, UNIT TYPICALS - MC & AL
MCAL ID1.9	FLOOR PLAN - AL, INTERIOR ELEVATIONS
MCAL ID1.10	FLOOR PLAN - AL, FLOOR PLAN - KITCHEN
MCAL ID1.11	INTERIOR ELEVATIONS
ID1.12	FINISH SPECIFICATIONS, FINISH SCHEDULES
ID1.13	FINISH SCHEDULES, DESIGN NOTES

PROJECT TEAM

ARCHITECT

STARK WILSON DUNCAN ARCHITECTS INC
315 NICHOLS RD, SUITE 288
KANSAS CITY, MISSOURI 64112
816.531.1698

CIVIL

OLSSON
550 E. ST LOUIS ST.
SPRINGFIELD, MO 65806
417.890.8802

STRCTURAL

BOB D. CAMPBELL & CO.
4338 BELLEVUE
KANSAS CITY, MO 64111
816.531.4144

MECHANICAL/ELECTRICAL/ PLUMBING

HOSS & BROWN ENGINEERS
11205 W. 79TH ST
LENEXA, KS 62214
913.362.9090


OWNER

O'REILLY DEVELOPMENT CO.
5051 S. NATIONAL AVENUE 4-100
SPRINGFIELD, MO 65810
417.893.6006

MANAGEMENT COMPANY


ARROW SENIOR LIVING
3333-9 RUE ROYALE
ST. CHARLES, MO 63301
636.724.1766

ISSUE DATE:
6/14/2019

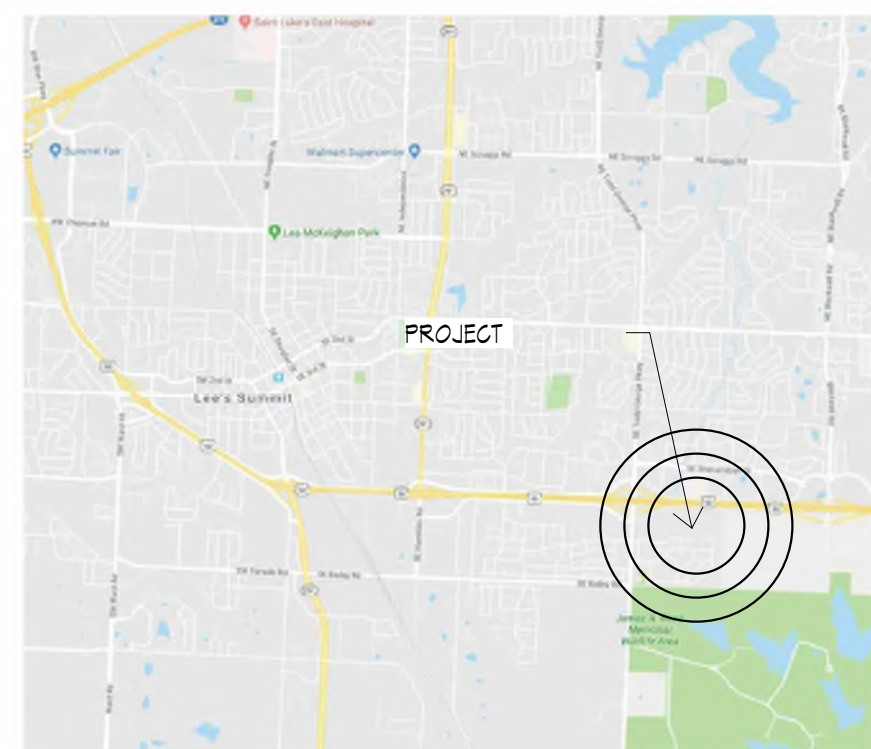

LOCATION MAP



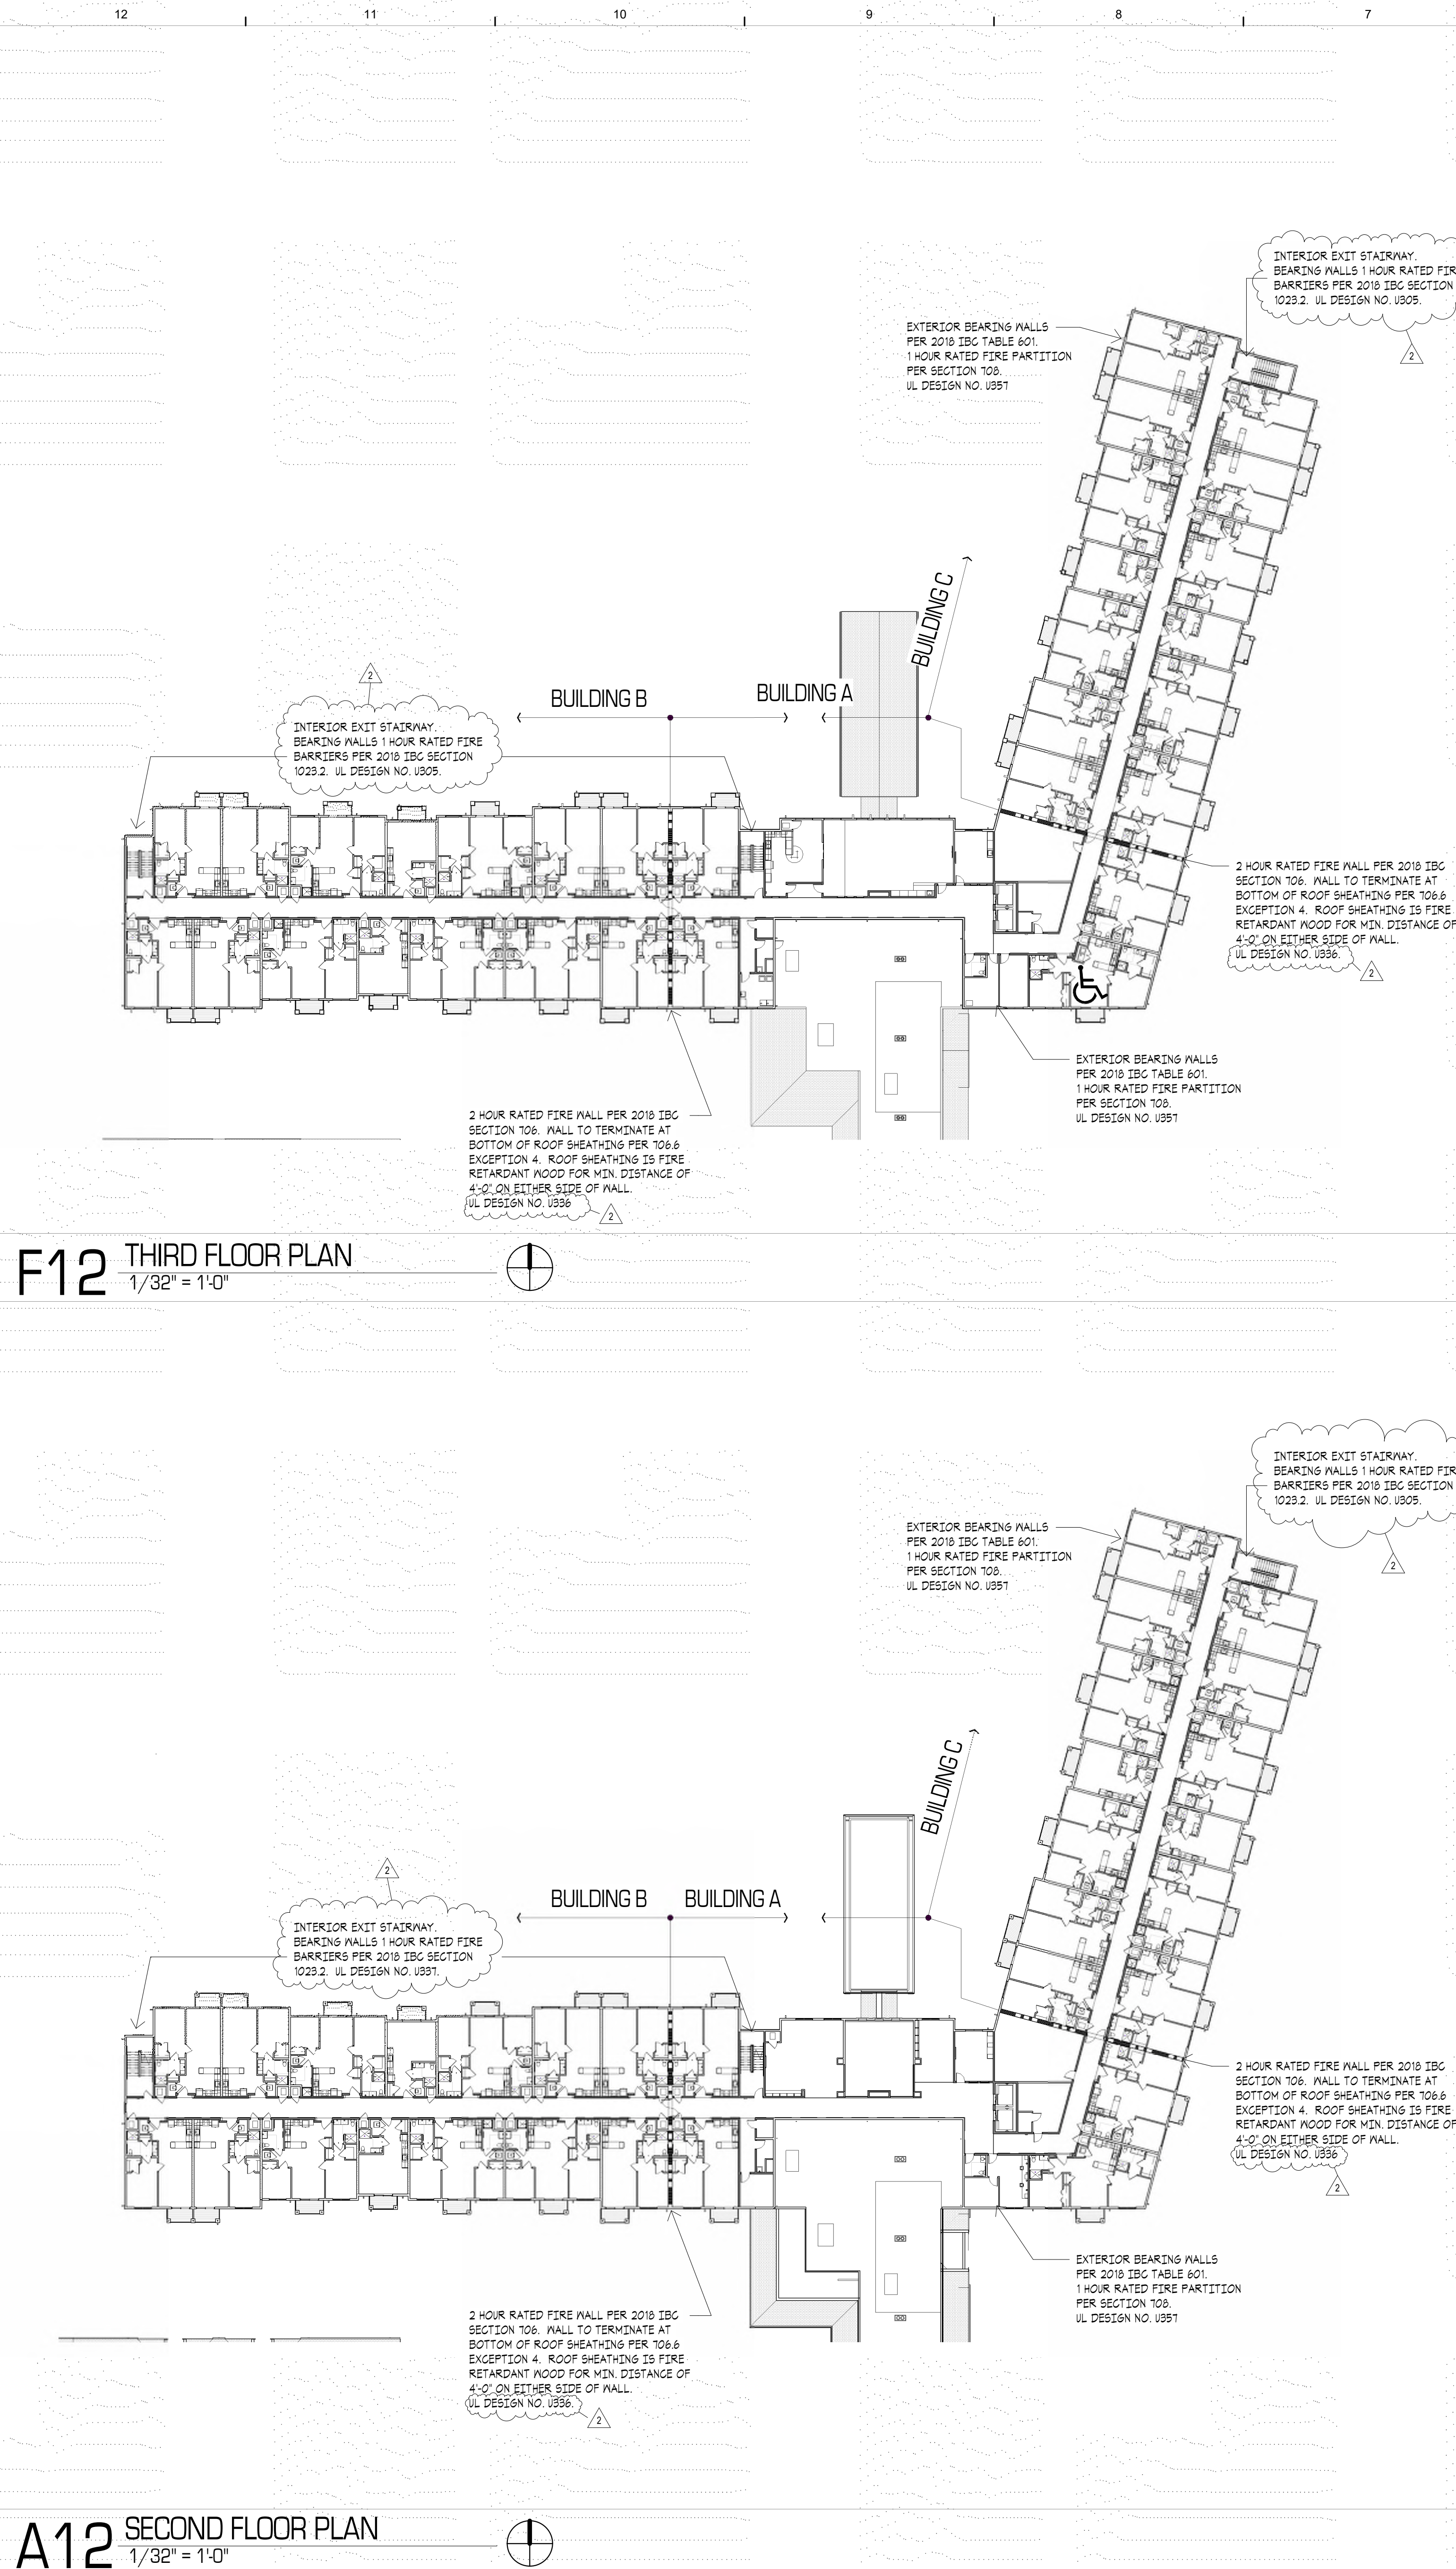

CODE SUMMARY

CODES: 2018 INTERNATIONAL BUILDING CODE
2018 RESIDENTIAL CODE CODE
2018 INTERNATIONAL MECHANICAL CODE
2018 FUEL GAS CODE
2011 NATIONAL ELECTRICAL CODE
ICC/ANSI A117.1-2011 ACCESSIBLE AND USABLE BUILDINGS AND FACILITIES

OCCUPANCY CLASSIFICATION:
MEMORY CARE: I-1, CONDITION 2
ASSISTED LIVING: I-1, CONDITION 2
INDEPENDENT LIVING: R-2

FLOOR AREA:
MEMORY CARE: 12,285 GSF
ASSISTED LIVING: 39,460 GSF
INDEPENDENT LIVING: 39,460 GSF
FIRST FLOOR: 39,460 GSF
BLDG A: 14,800
BLDG B: 12,845
BLDG C: 12,055
SECOND FLOOR: 39,460 GSF
BLDG A: 6,540
BLDG B: 12,845
BLDG C: 12,055
THIRD FLOOR: 39,460 GSF
BLDG A: 9,210
BLDG B: 12,845
BLDG C: 12,055

BUILDING HEIGHT (IBC DEFINITION): 3 STORIES
DESIGNED:
BLDG A, B, C - 3 STORY
BLDG D, E - STORY
ALLOWABLE:
R-2 TYPE 5A 519R: 4 STORIES, 60 FT.
I1 COND. 2 TYPE 5A 5: 3 STORIES, 50 FT.

TYPE OF CONSTRUCTION: 5A

ALLOWABLE FLOOR AREA PER STORY:
I-1: 42,000 SF
R-2: 12,000 SF

AUTOMATIC SPRINKLER SYSTEM INSTALLED IN ACCORDANCE WITH NFPA 13 IN MEMORY CARE AND ASSISTED LIVING. INDEPENDENT LIVING WILL HAVE 15R SPRINKLER SYSTEM. BUILDINGS OVER 2 STORIES TO BE EQUIPPED WITH STANDPIPES.

ALLOWABLE AREA PER STORY PER BUILDING AREA MODIFICATION:

OCCUPANT LOAD:

- MEMORY CARE - INSTITUTIONAL 120 GROSS
1. 12,285 / 120 = 103 OCCUPANTS
- ASSISTED LIVING - INSTITUTIONAL 120 GROSS
1. 39,460 / 120 = 329 OCCUPANTS
- INDEPENDENT LIVING - RESIDENTIAL 200 GROSS
1. BLDG A: 32,950 / 200 = 165 OCCUPANTS
2. BLDG B: 38,695 / 200 = 193 OCCUPANTS
3. BLDG C: 36,165 / 200 = 181 OCCUPANTS

EGRESS REQUIREMENTS:
2 EXITS ARE REQUIRED & PROVIDED ON EACH FLOOR LEVEL.
EXIT WIDTHS:
CORRIDORS - I-1 OCCUPANCY, MIN. 44" REQUIRED & PROVIDED
EXIT ACCESS TRAVEL DISTANCE IS LESS THAN THE MAX. 250' ALLOWED (IBC TABLE 1015.1)
COMMON PATH OF EGRESS TRAVEL: I-1 = 15' MAX. ALLOWED.
DEAD END CORRIDORS (IBC 1016.2): I-1 = 20' MAX. ALLOWED.

FIRE RESISTIVE REQUIREMENTS (MINIMUMS) FOR TYPE VA:
STRUCTURAL FRAME (COLUMNS & BEAMS) 1 HR PER TABLE 601
EXTERIOR BEARING WALLS 1 HR PER IBC TABLE 601
EXTERIOR NONBEARING WALLS 1 HR, 0 SF > 50' PER IBC TABLE 602

INTERIOR BEARING WALLS 1 HR PER IBC TABLE 601
INTERIOR NONBEARING WALLS 0 HR PER IBC TABLE 601
CORRIDOR WALLS 1 HR PER IBC TABLE 1016.1
DOORS IN CORRIDORS 3/4 HR, PER IBC TABLE 407.3.1
DOOR Sidelites 3/4 HR PER IBC TABLE 601

FIRE PROTECTION:
PER SECTION 407.4, 2 SMOKE COMPARTMENTS REQUIRED WHEN BUILDING OCCUPANCY IS GREATER THAN 50.

MEMORY CARE AND ASSISTED LIVING ARE FULLY SPRINKLERED, NFPA 13 SYSTEM PER 403.3.1.1. (ATTIC SPRINKLERED W/ DRY SYSTEM)
INDEPENDENT LIVING IS SPRINKLERED, NFPA 13R SYSTEM PER SECTION 403.3.1.2. (ATTIC TO BE SPRINKLERED W/ DRY SYSTEM)

ZONING: CP-2 PLANNED COMMUNITY COMMERCIAL
PARKING REQUIRED:
MEMORY CARE: NURSING HOME/ELDERLY CARE 1 FOR EACH 2 BEDS PLUS 1 FOR EACH EMPLOYEE ON MAXIMUM SHIFT: 18 BEDS, 8 EMPLOYEES = 11 PARKING SPACES.

ASSISTED LIVING: NURSING HOME/ELDERLY CARE 1 FOR EACH 2 BEDS PLUS 1 FOR EACH EMPLOYEE ON MAXIMUM SHIFT: 44 BEDS, 8 EMPLOYEES = 30 PARKING SPACES.

INDEPENDENT LIVING: 1 EACH FOR EACH DWELLING UNIT PLUS 1 FOR EACH EMPLOYEE ON MAXIMUM SHIFT = 42 UNITS PLUS 16 EMPLOYEES = 108 PARKING SPACES
TOTAL REQUIRED: 156 SPACES
PARKING PROVIDED: 156 SPACES

SETBACKS:

BUILDING FRONT: 15 FEET MINIMUM

SIDE: 10 FEET MINIMUM

REAR: 20 FEET MINIMUM

MAXIMUM BUILDING HEIGHT: 50'-3"

PARKING:

NORTH: 20 FEET ALONG STREET FRONTAGE


EAST: 6 FEET MIN FROM SIDE PROPERTY

SOUTH: 20 FEET MIN FROM RESIDENTIAL DISTRICT (LANDSCAPE BUFFER REQUIRED)

WEST: 6 FEET MIN FROM SIDE PROPERTY

UNIT MATRIX


MEMORY CARE		SIZE	QUANTITY			ACCESSIBLE UNIT		TYPICAL UNIT
ID	TYPE		1ST	2ND	3RD	ACCESSIBLE TYPE A	TYPE B	
A	STUDIO	285 sf	16			8	8	H3 / MGAL A4.1
B	STUDIO	245 sf	2			1	1	E3 / MGAL A4.1
ASSISTED LIVING			18			4	4	
C	STUDIO	420 sf	23			1	22	A3 / MGAL A4.1
D	STUDIO	345 sf	4			1	4	H6 / MGAL A4.1
E	1 BEDROOM	510 sf	13			1	12	E6 / MGAL A4.1
F	2 BEDROOM	615 sf	4			1	3	E10 / MGAL A4.1
INDEPENDENT LIVING			44			3	41	
G	STUDIO	455 sf	4	4	4	12	1	A3 / IL A4.1
H	1 BEDROOM	715 sf	13	15	15	43	1	42
J	2 BEDROOM	925 sf	10	11	11	32	1	31
K	2 BEDROOM	645 sf	0	1	1	2	1	1
L	STUDIO	480 sf	2	0	0	2	2	A3 / IL A4.1
			24	31	31	41	4	81

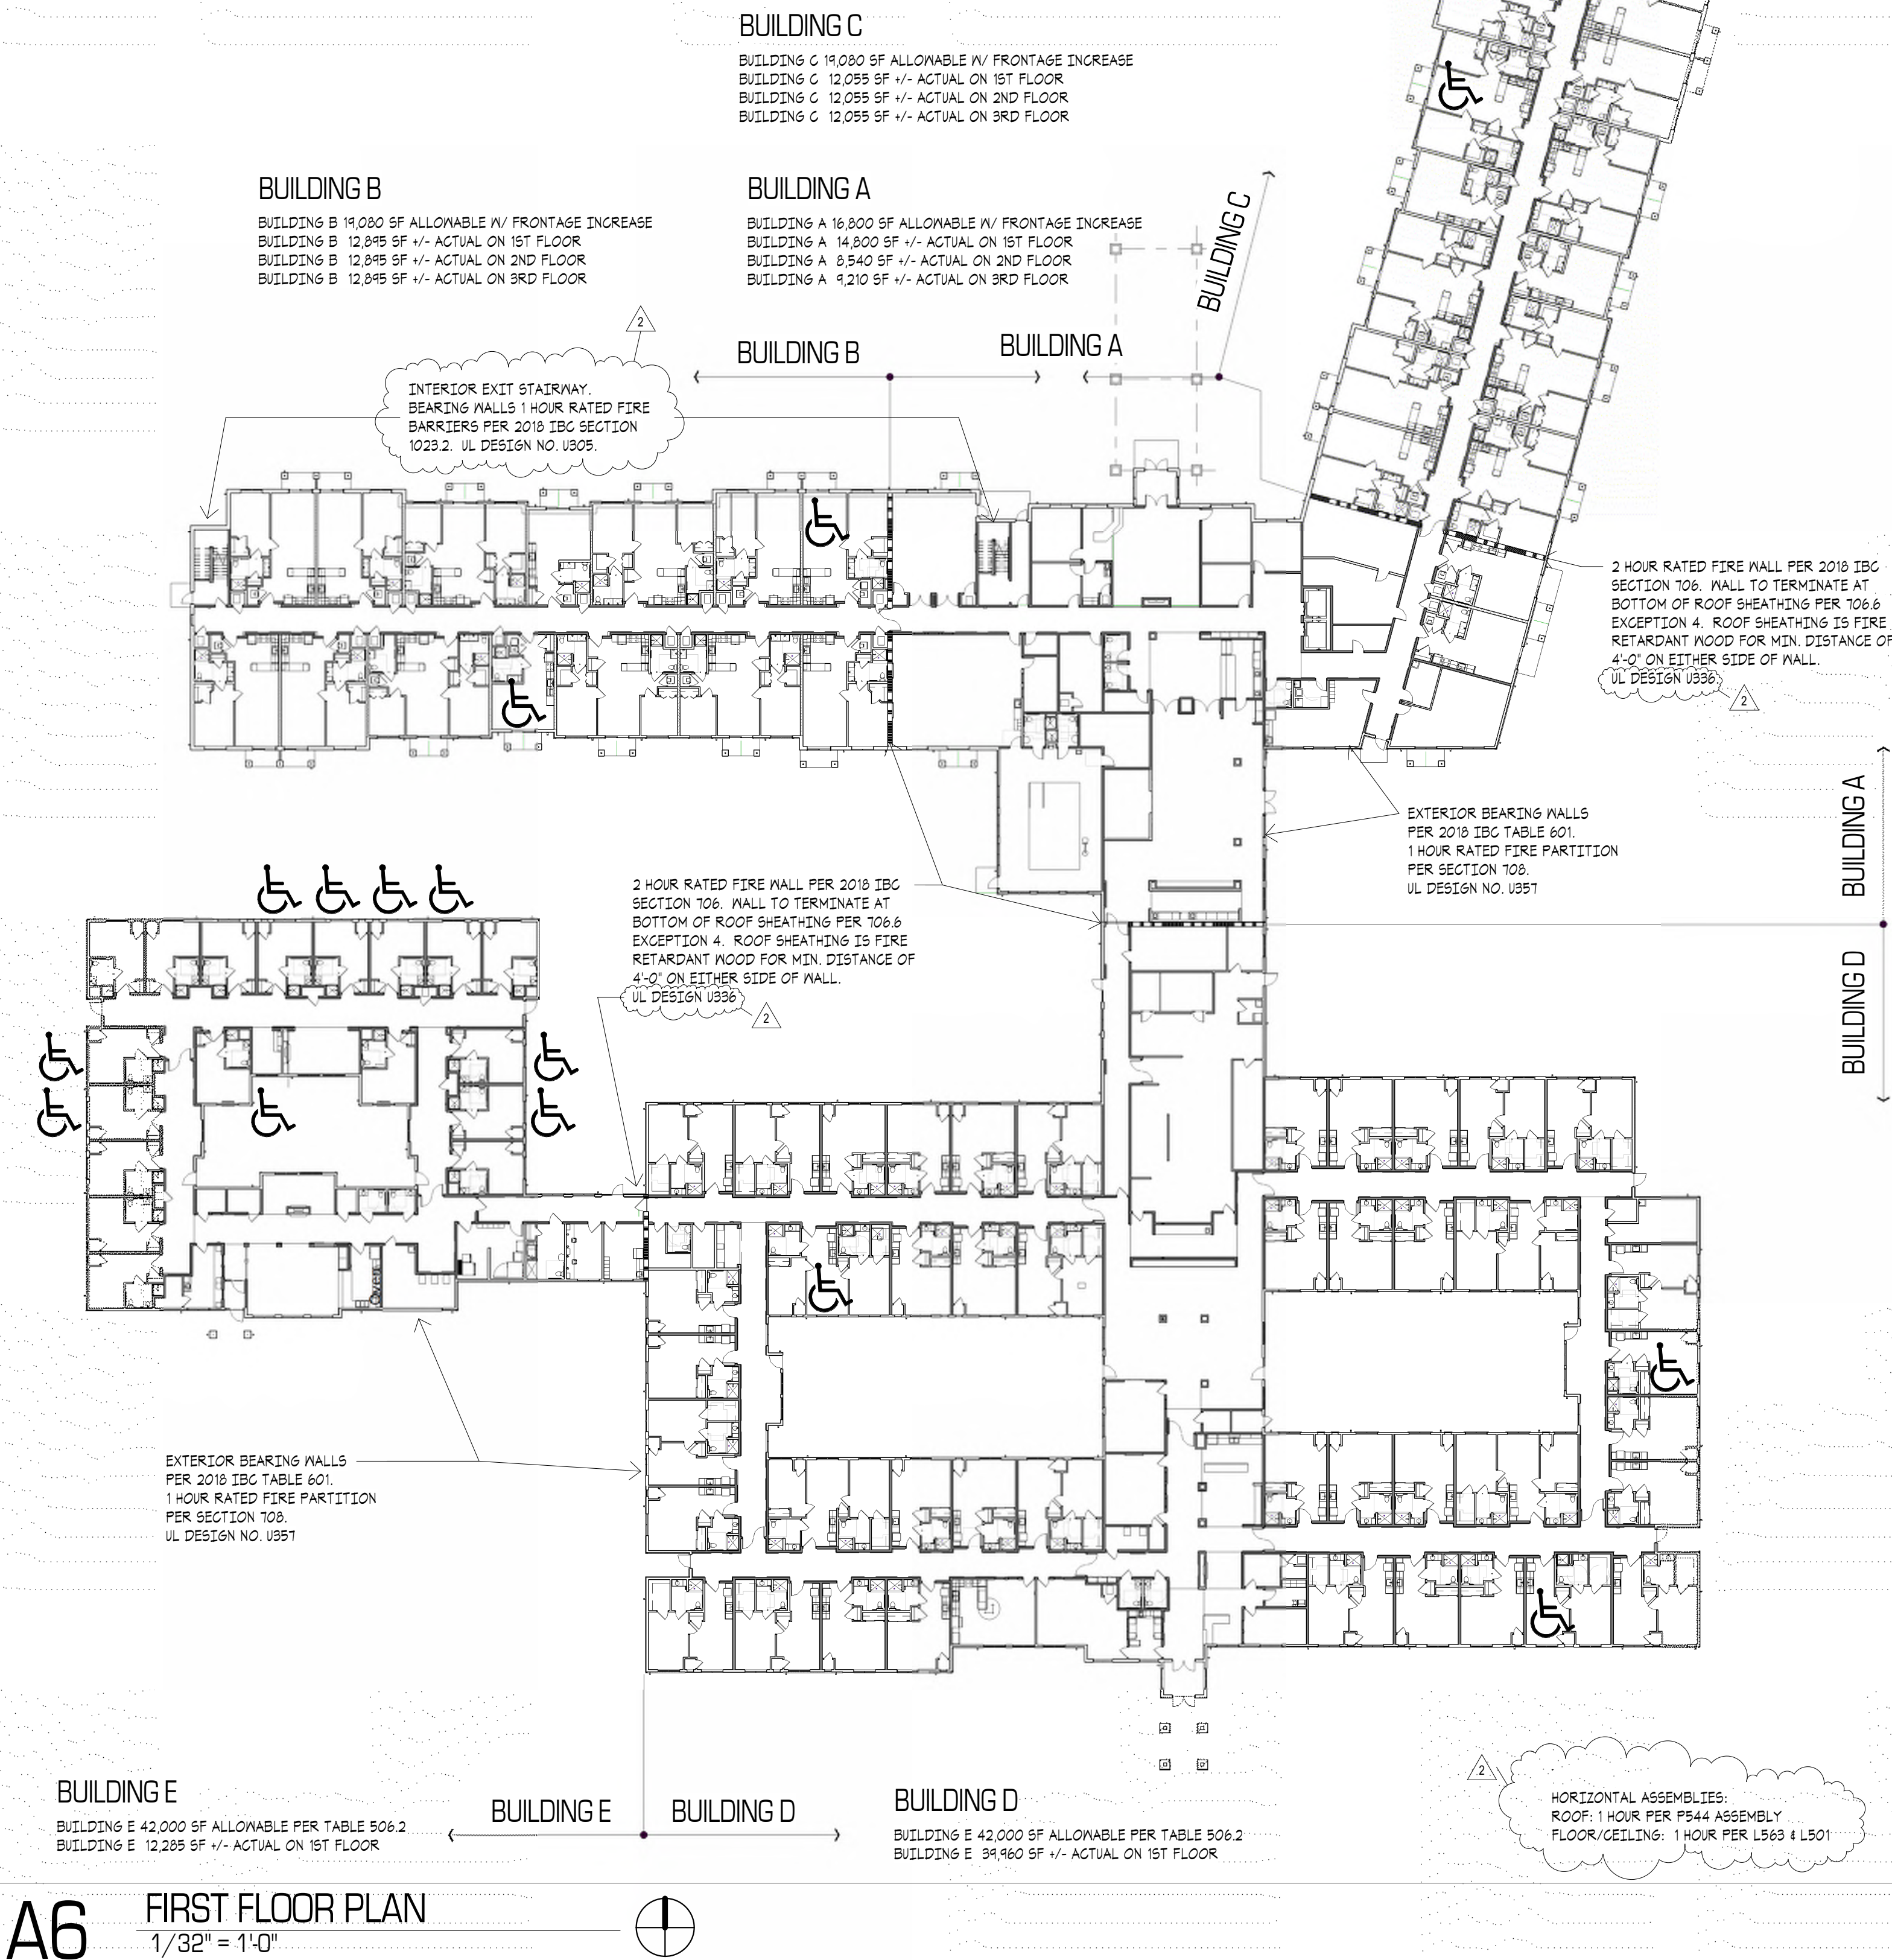

CODE PLAN LEGEND

- 1 HOUR WALL CONSTRUCTION
- 2 HOUR WALL CONSTRUCTION
- PATH OF EGRESS
- TYPE A OR ACCESSIBLE UNIT REFER TO UNIT MATRIX
- UNIT DEMISING MALL - 1 HOUR MALL
- UNIT DEMISING MALL - 1 HOUR MALL

SEAL
ARCHITECT - Timothy O. K.
Wilson
A-8972

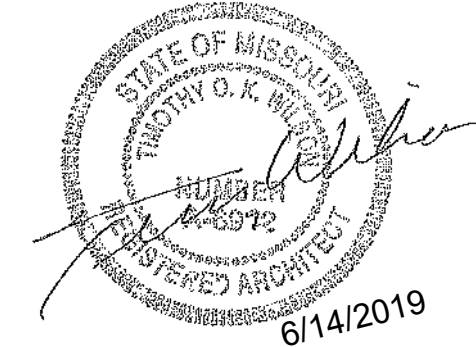

CODE ANALYSIS

ISSUE DATE:
6/14/2019

REVISIONS:
No. Description Date
2 CITY COMMENTS 7.15.19

PROJECT NO.:1811


A0.1

LEE'S SUMMIT SENIOR COMMUNITY
1701 S.E. OLDHAM PARKWAY
LEE'S SUMMIT, JACKSON COUNTY, MISSOURI

STARK WILSON DUNCAN ARCHITECTS INC
315 NICHOLS ROAD STE 228 - KANSAS CITY, MO 64112 - T 816.531.1898 F 816.532.1978

LEE'S SUMMIT SENIOR COMMUNITY
1701 S.E. OLDHAM PARKWAY
LEE'S SUMMIT, JACKSON COUNTY, MISSOURI

STARK WILSON DUNCAN ARCHITECTS INC
315 NICHOLS ROAD STE 228 - KANSAS CITY, MO 64112 - T 816.531.1898 F 816.532.1978

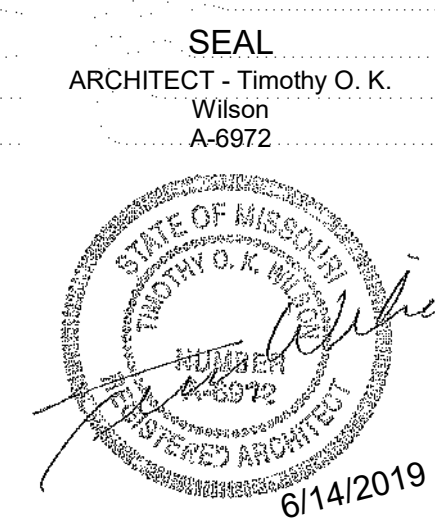

FIRST FLOOR
CODE PLAN -
MCAL


ISSUE DATE:
6/14/2019

REVISIONS:
No. Description Date
2 CITY COMMENTS 7.15.19

PROJECT NO.:1811


A0.2

COPYRIGHT © 2019 SWD ARCHITECTS INC

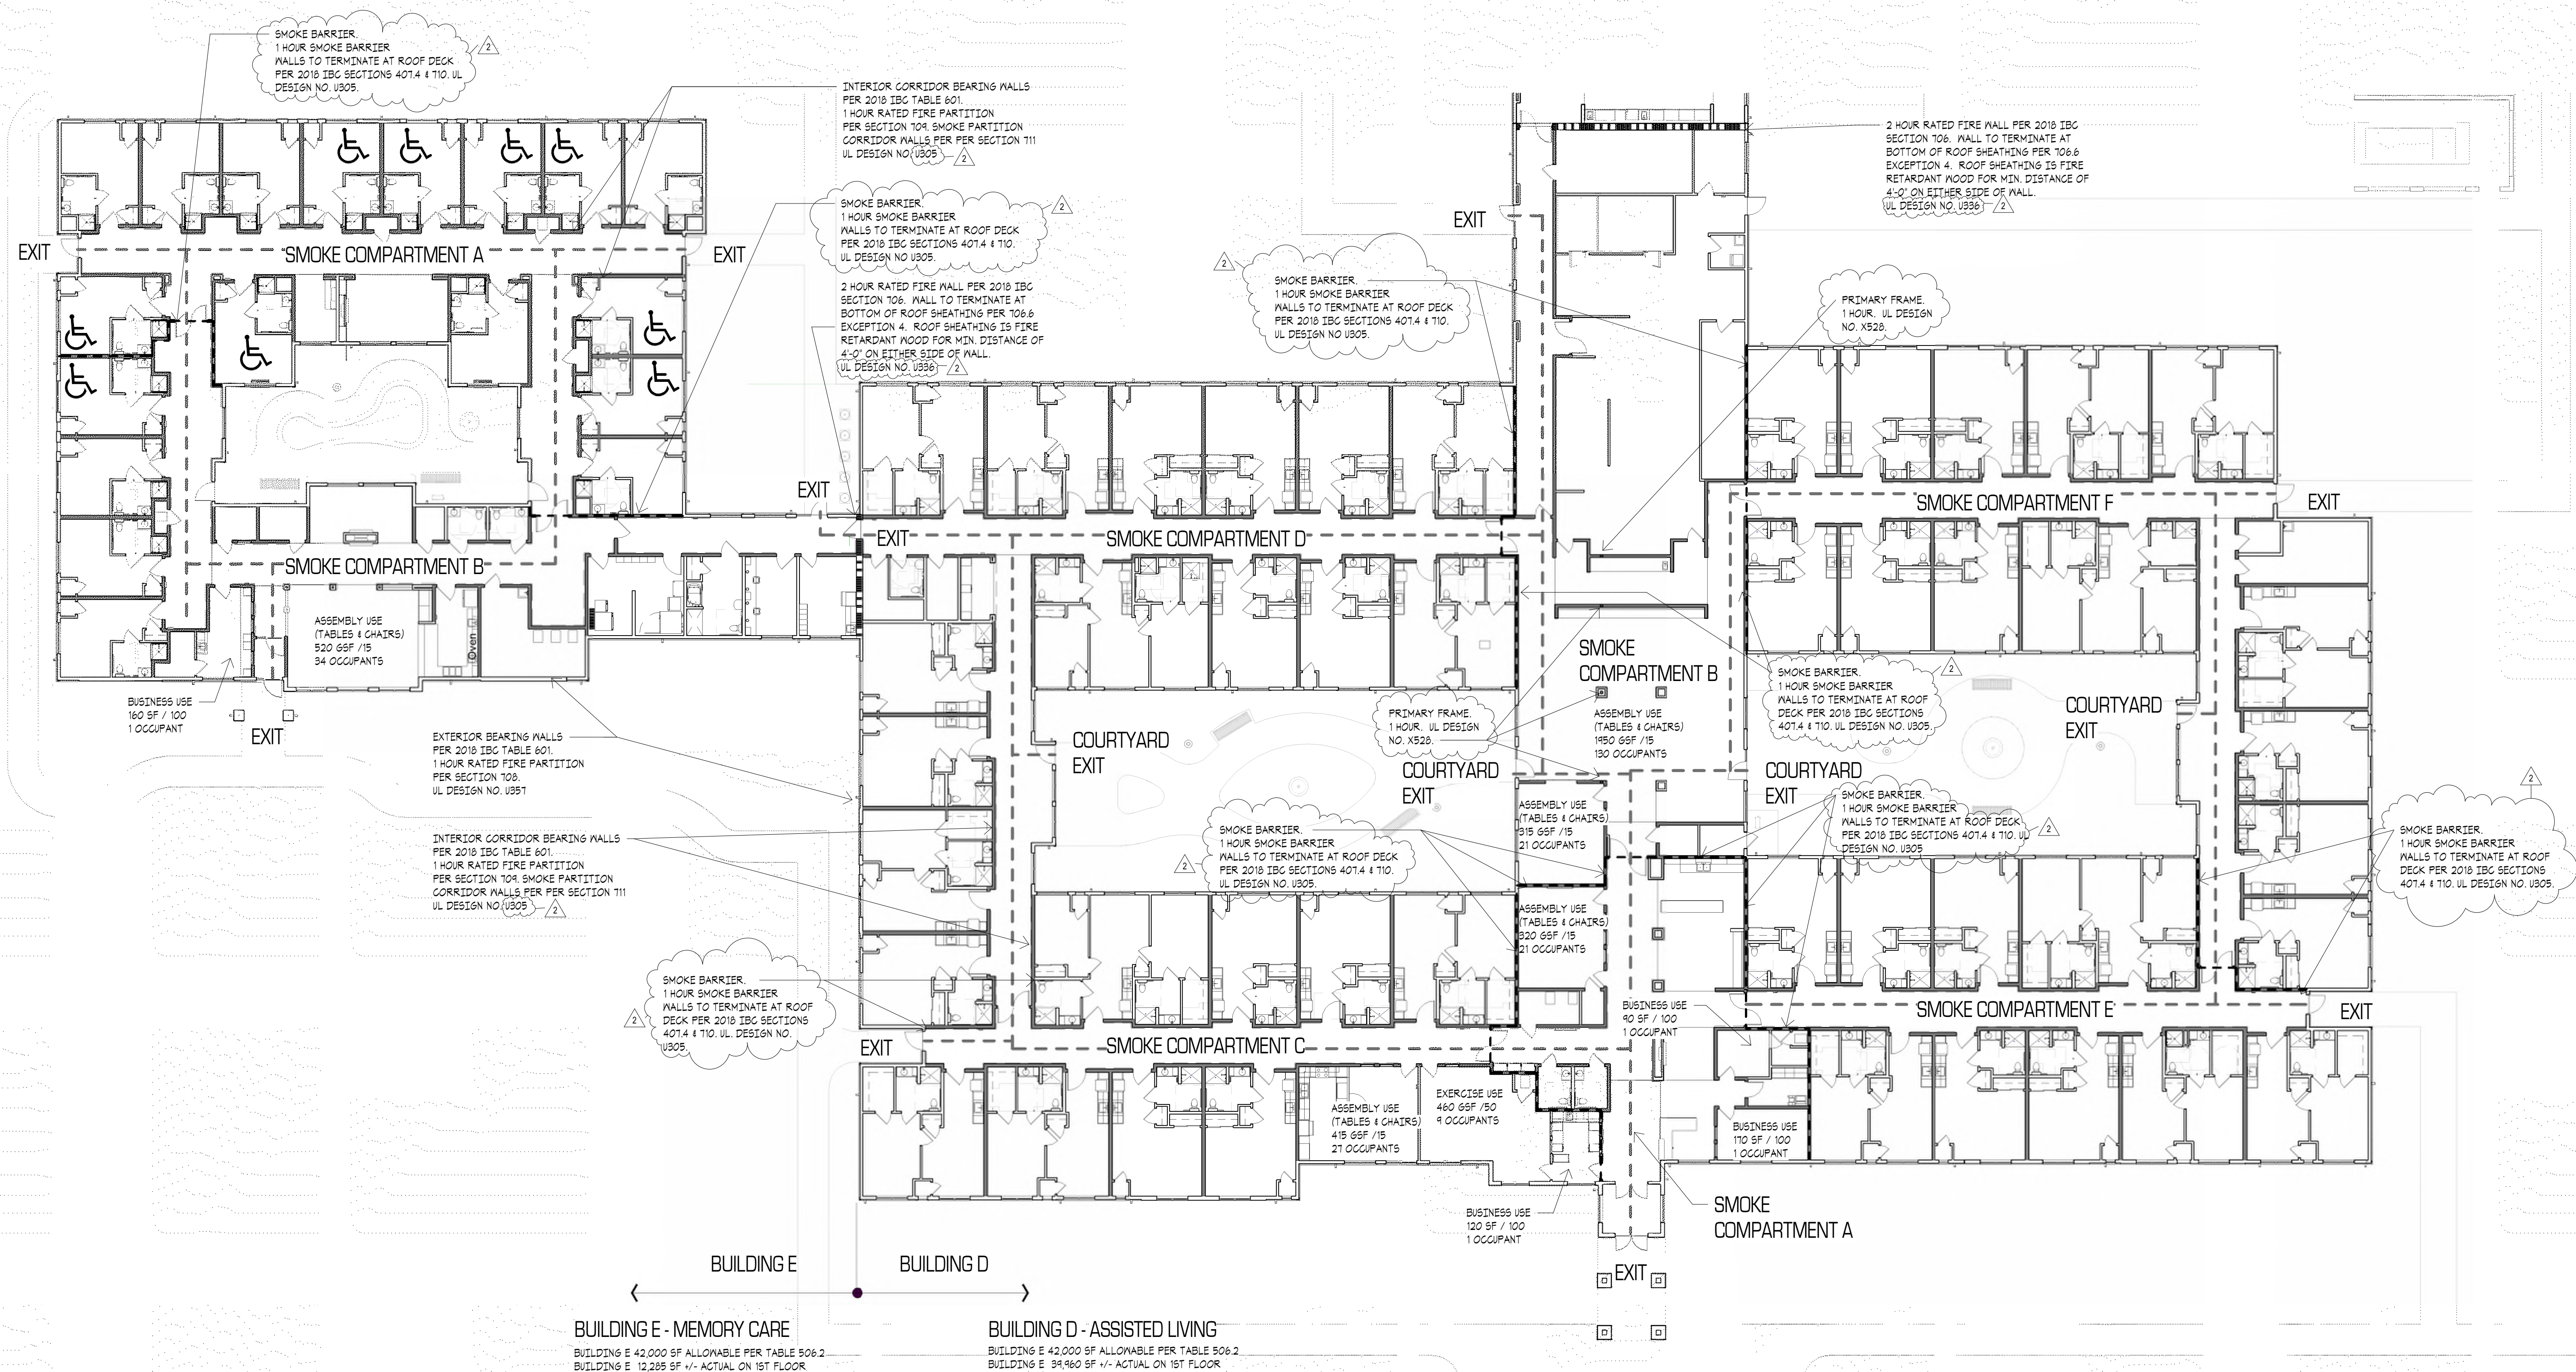

CODE PLAN LEGEND

- 1 HOUR MALL CONSTRUCTION
- 2 HOUR MALL CONSTRUCTION
- PATH OF EGRESS
- TYPE A OR ACCESSIBLE UNIT REFER TO UNIT MATRIX
- UNIT DEMISING MALL - 1 HOUR MALL
- UNIT DEMISING MALL - 1 HOUR MALL

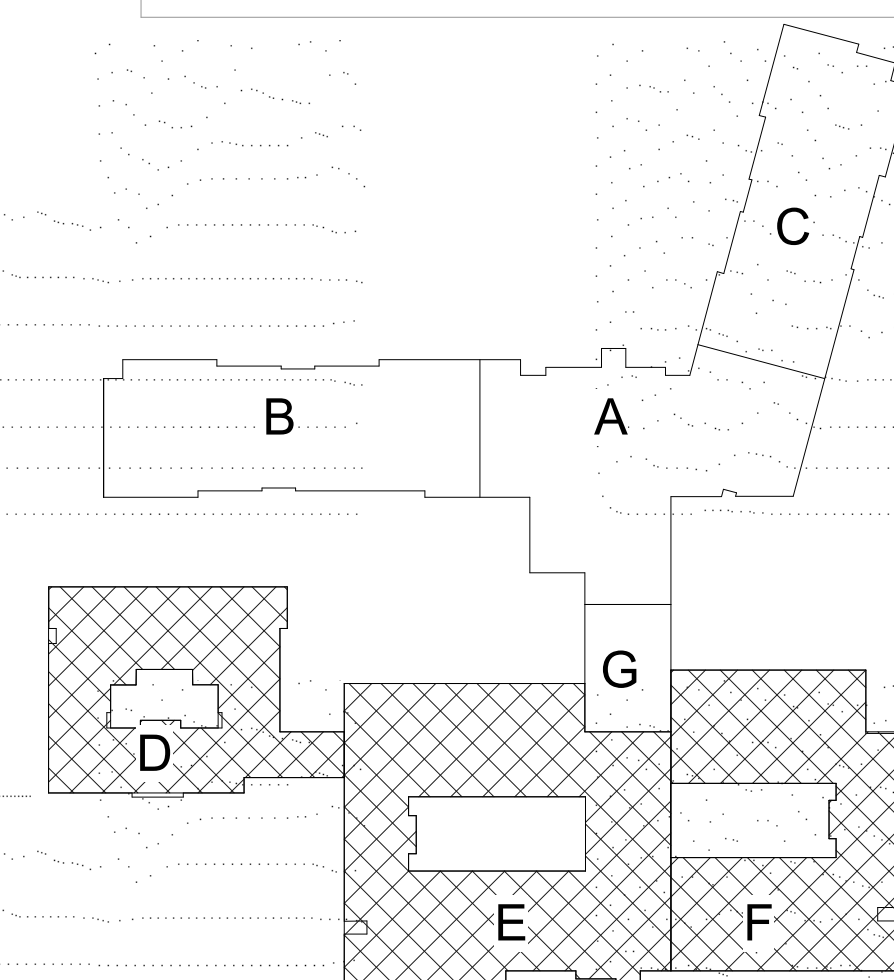


KEY PLAN

A12 FIRST FLOOR CODE PLAN - MCAL
1/16" = 1'-0"

LEE'S SUMMIT SENIOR COMMUNITY
1701 S.E. OLDHAM PARKWAY
LEE'S SUMMIT, JACKSON COUNTY, MISSOURI

STARK WILSON DUNCAN ARCHITECTS INC
315 NICHOLS ROAD STE 228 - KANSAS CITY, MO 64112 - T 816.531.1898 F 816.532.1978

SEAL
ARCHITECT - Timothy O. K.
Wilson
A-8972

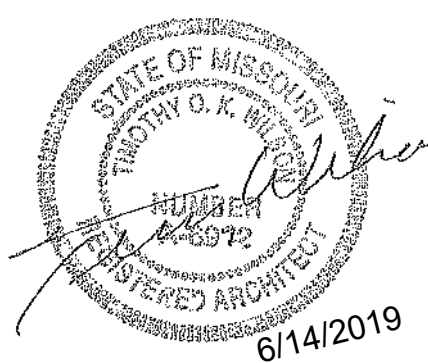

**FIRST FLOOR
CODE PLAN - IL**

ISSUE DATE:
6/14/2019

REVISIONS:


No.	Description	Date
2	CITY COMMENTS	7.15.19

PROJECT NO.: 1811



A0.3

CODE PLAN LEGEND

- 1 HOUR MALL CONSTRUCTION
- 2 HOUR MALL CONSTRUCTION
- PATH OF EGRESS
- TYPE A OR ACCESSIBLE UNIT
REFER TO UNIT MATRIX
- UNIT DEMISING MALL - 1 HOUR MALL
- UNIT DEMISING MALL - 1 HOUR MALL

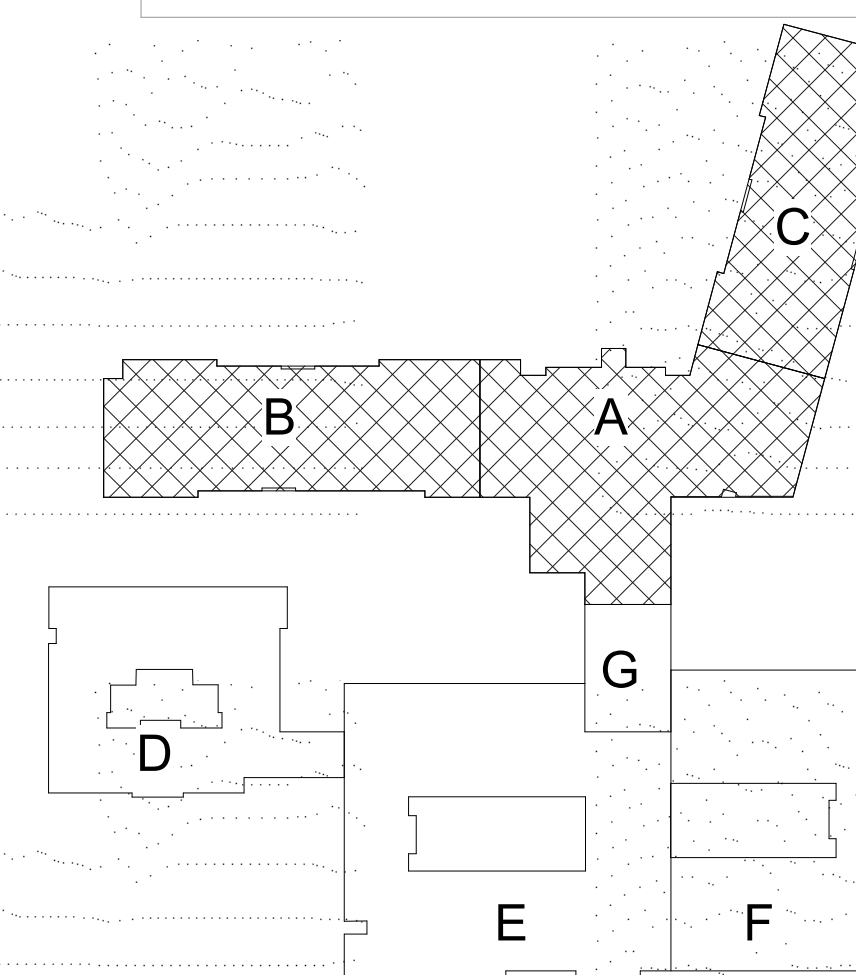

KEY PLAN

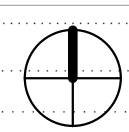
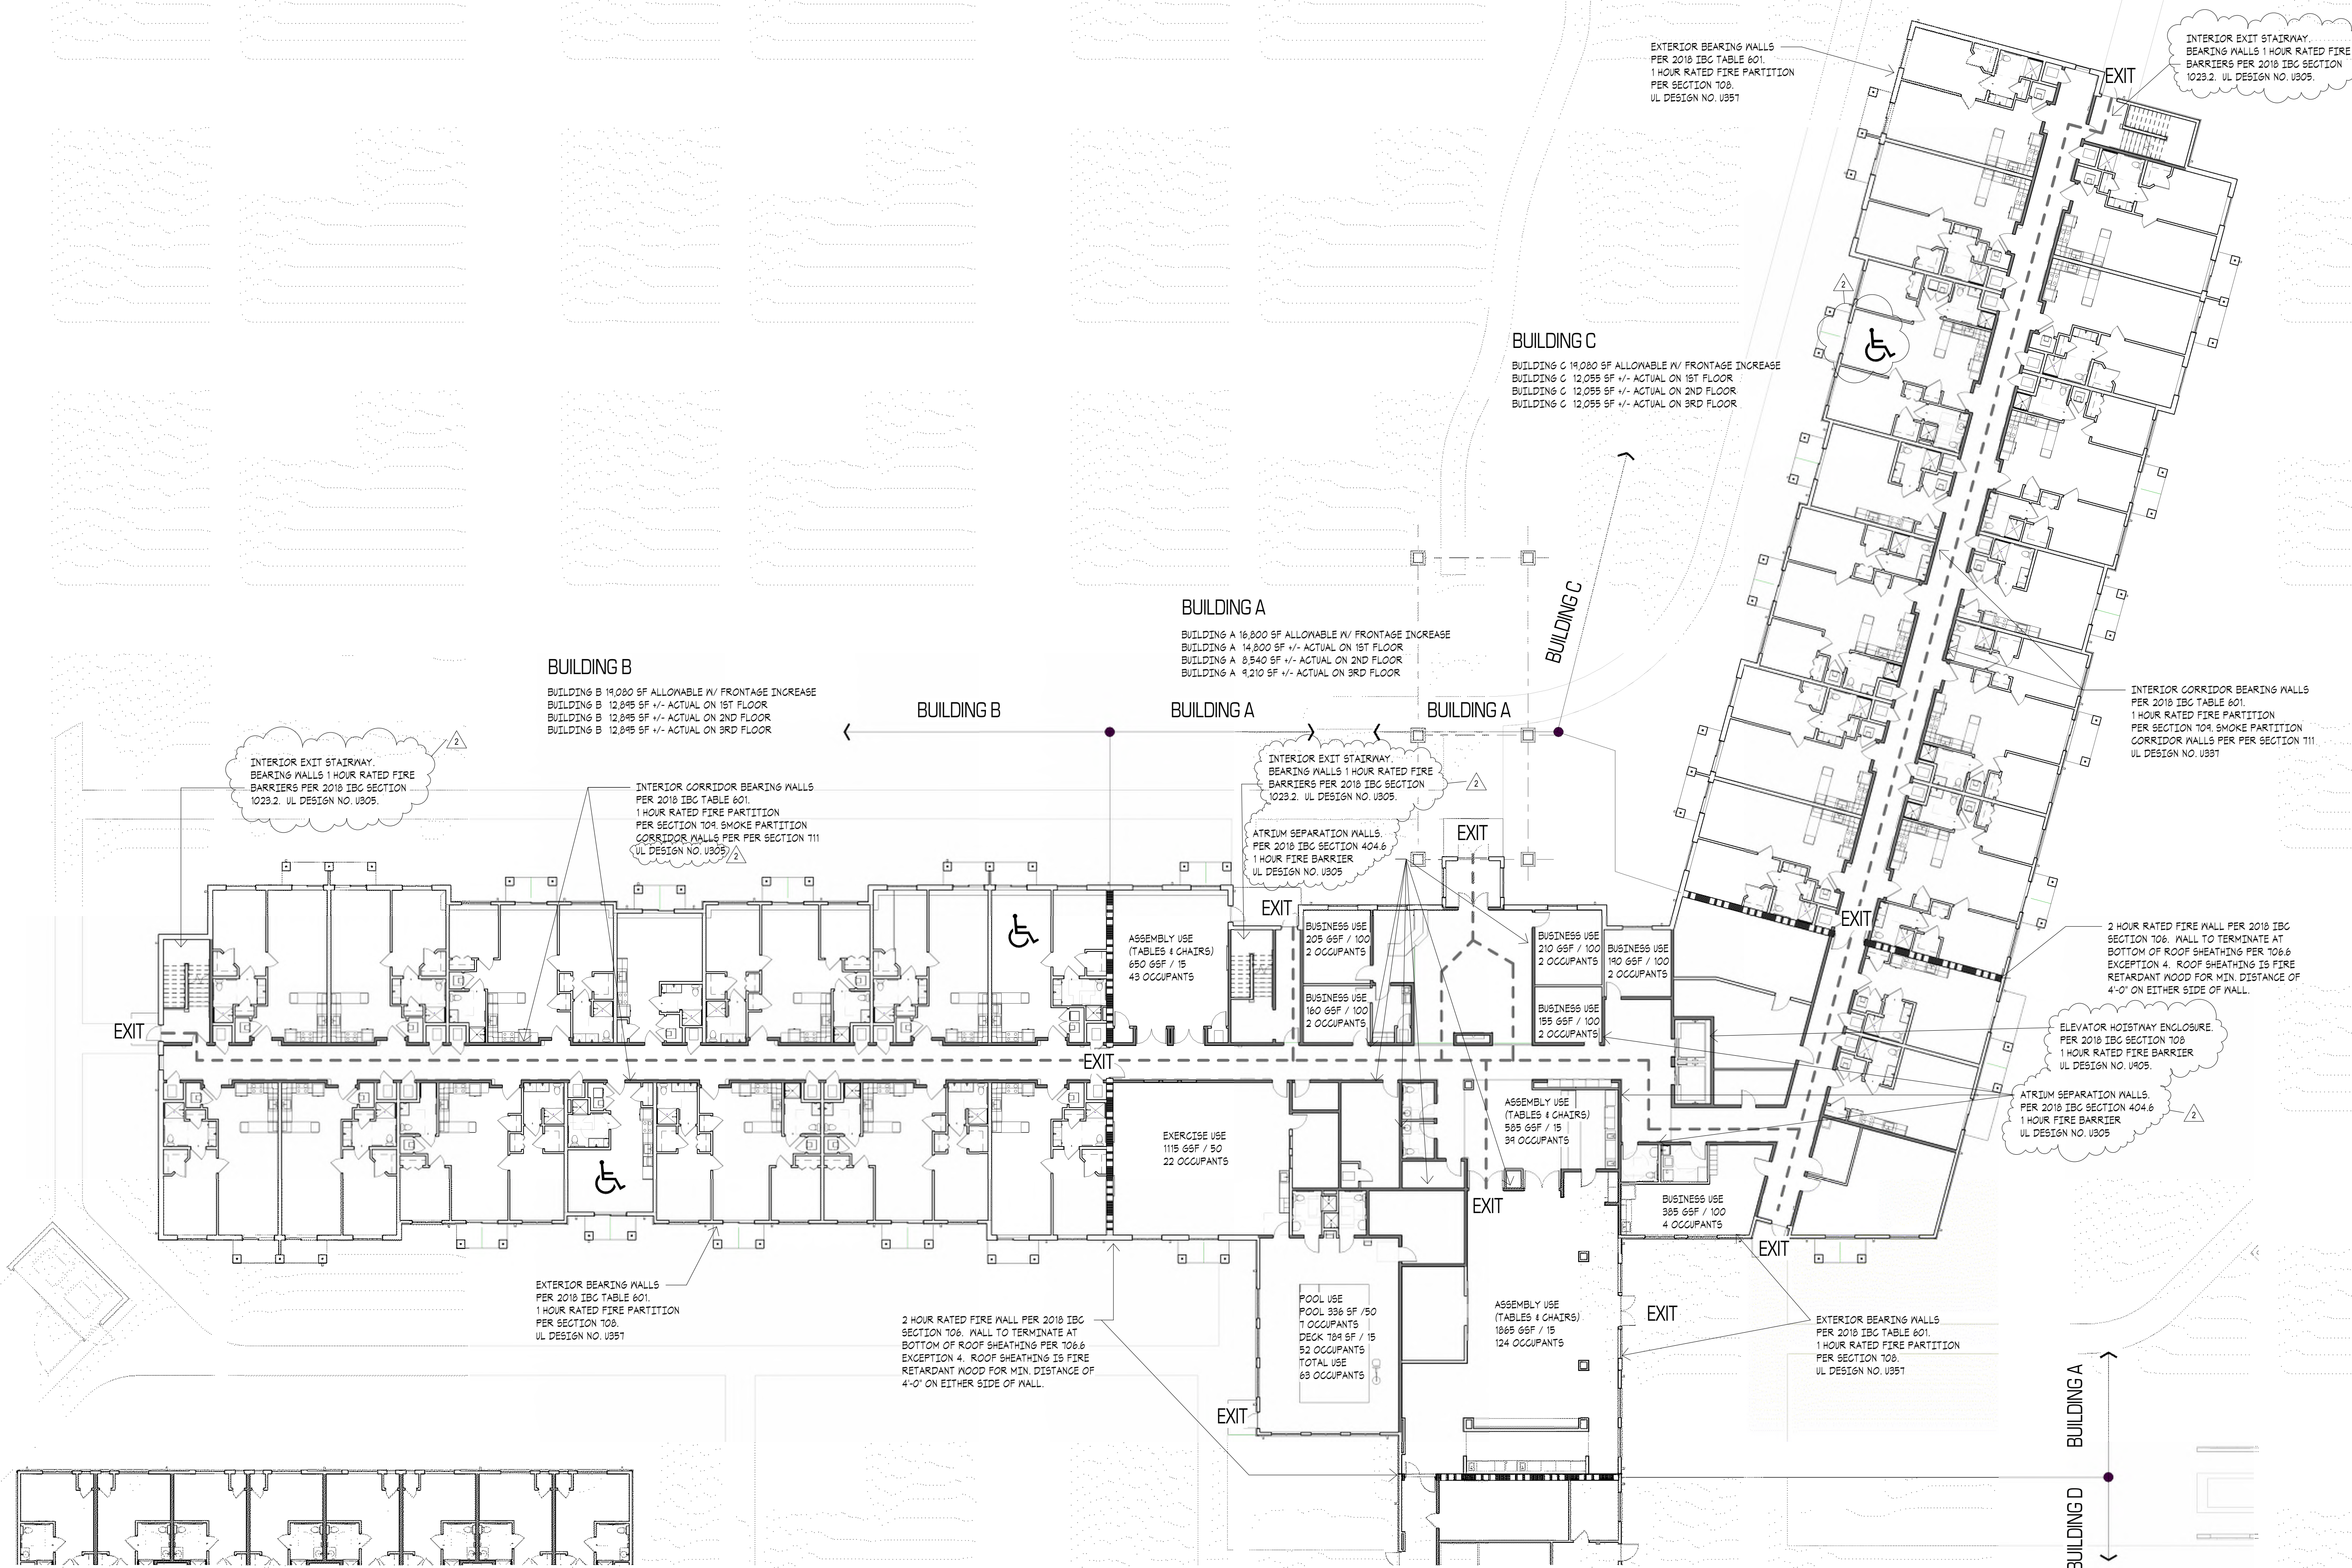


STARK WILSON DUNCAN ARCHITECTS INC


SECOND FLOOR
CODE PLAN - IL

PROJECT NO.:1811

COPYRIGHT © 2019 SWD ARCHITECTS INC

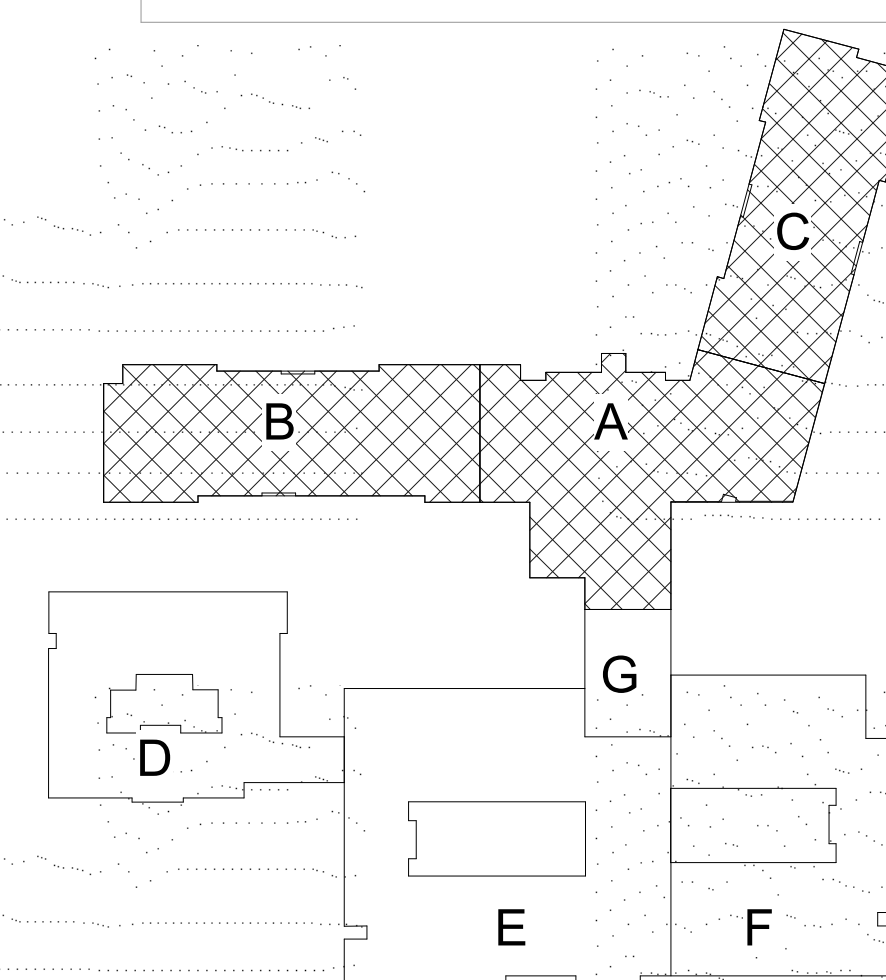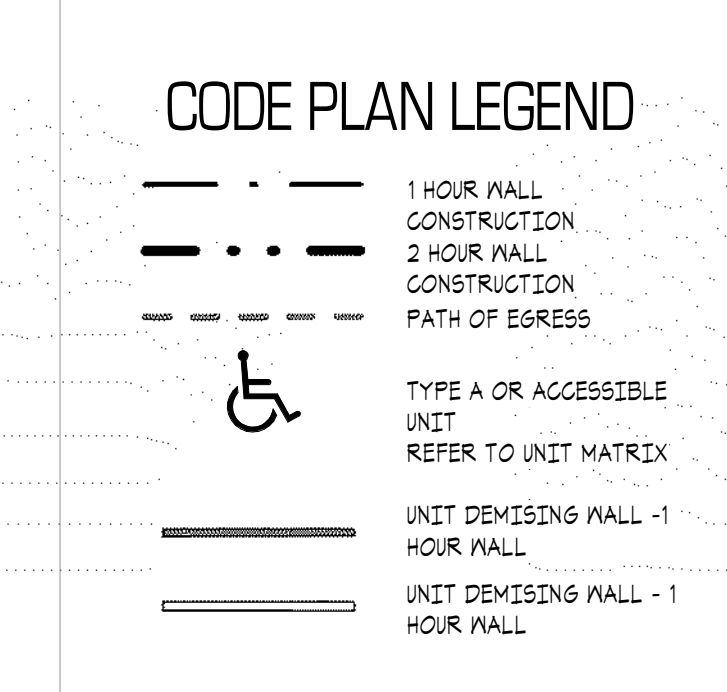



KEY PLAN

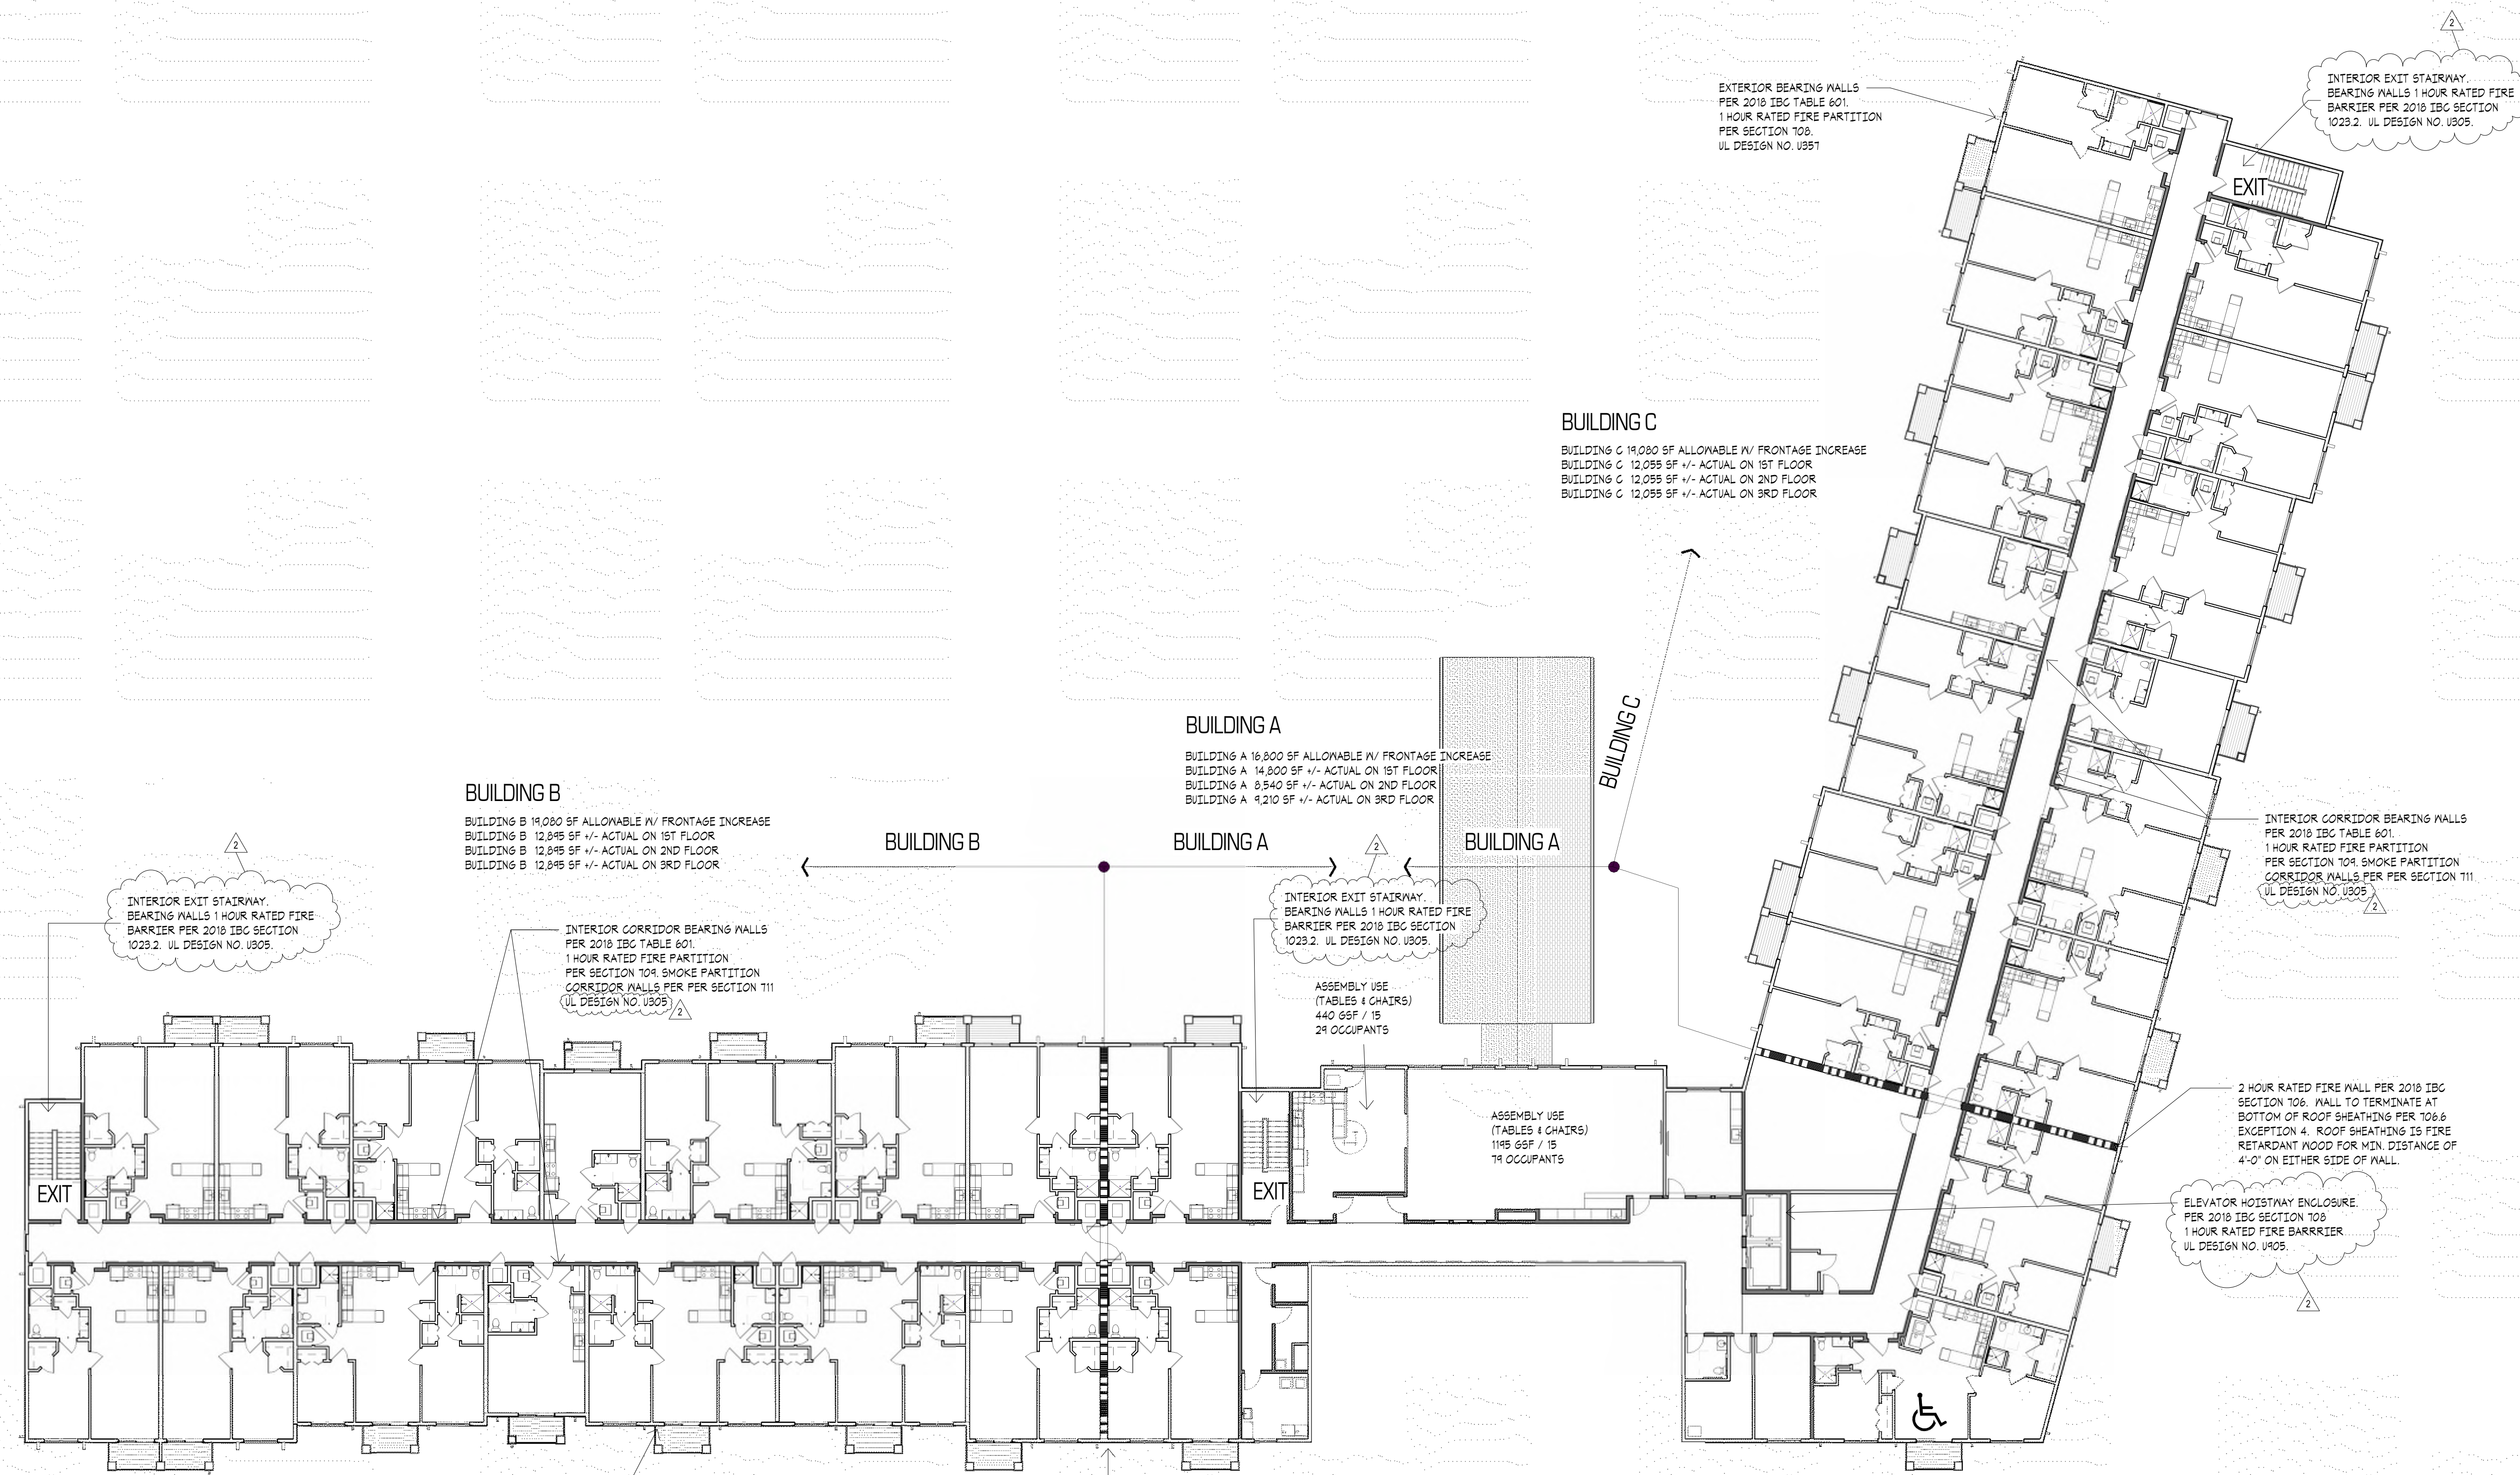


CODE PLAN LEGEND

- 1 HOUR WALL CONSTRUCTION
- 2 HOUR WALL CONSTRUCTION
- PATH OF EGRESS
- TYPE A OR ACCESSIBLE UNIT REFER TO UNIT MATRIX
- UNIT DEMISING WALL - 1 HOUR WALL
- UNIT DEMISING WALL - 1 HOUR WALL

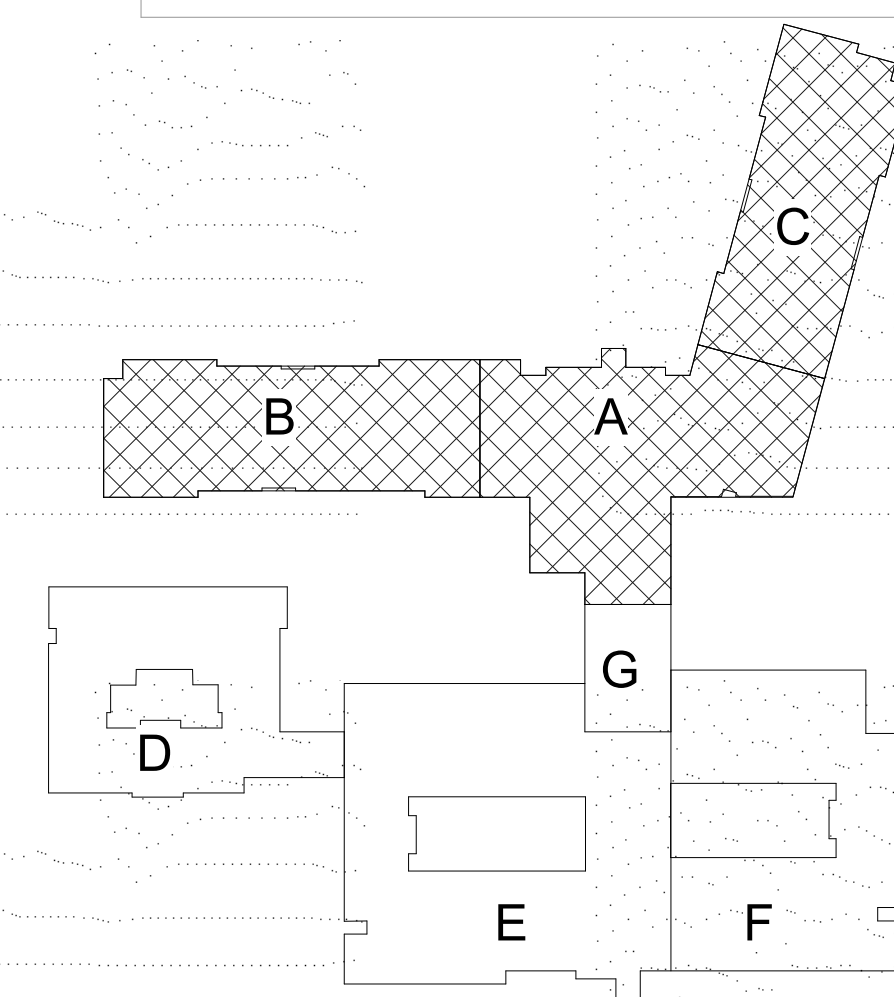

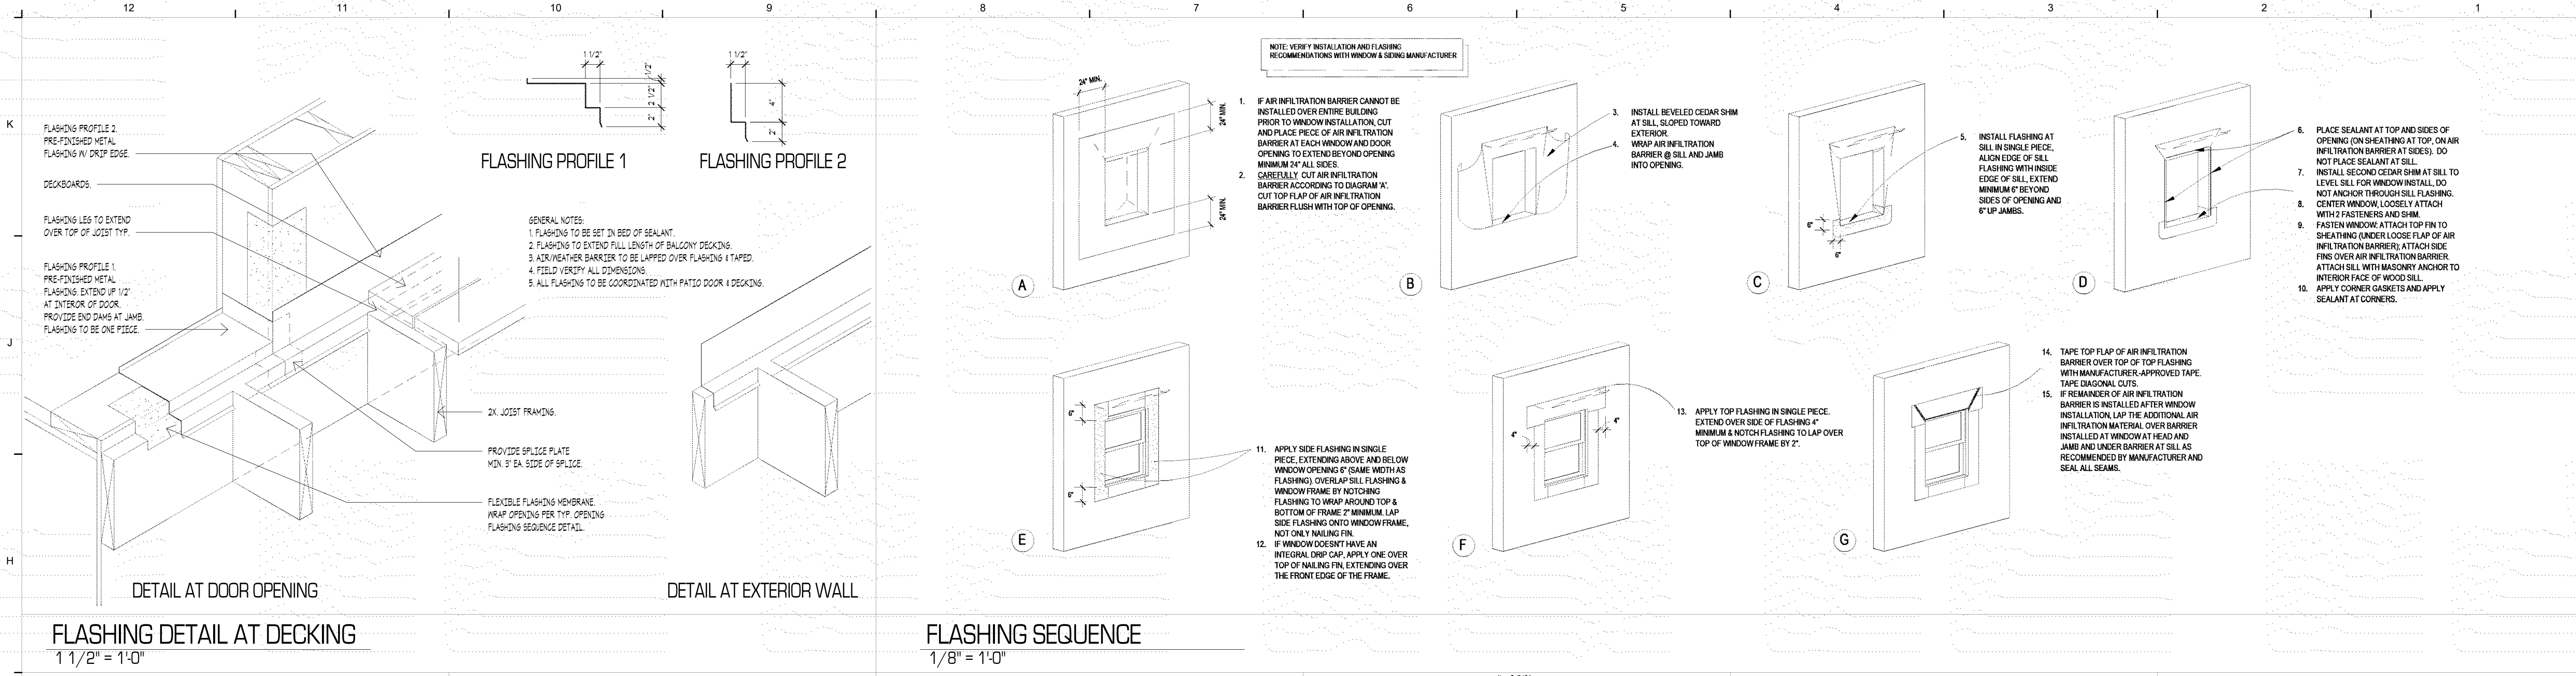

NUMBER	DESCRIPTION
03 30 00 A1	REINFORCED CONCRETE FOUNDATION. RE.
03 30 00 A2	STRUCTURAL 03 30 00
03 30 00 A3	4" REINFORCED CONCRETE SLAB. 03 30 00
03 30 00 A4	4" AGGREGATE BASE. 03 30 00
03 30 00 A5	15 MIL VAPOR BARRIER. 03 30 00
04 21 00 A1	LOW VOLUME CHANGE MATERIAL. RE.
04 21 00 A2	GEOTECHNICAL REPORT
04 21 00 A3	BRICK VENEER. 04 21 13
04 21 00 A4	CAVITY DRAINAGE SYSTEM. 04 21 13
04 21 00 A5	THROUGH WALL FLASHING W/ 5-5 DRAIN 4 KEEPS AT 24" O.C. 04 21 13
04 21 00 A6	THROUGH WALL FLASHING W/ KEEPS AT 24" O.C. 04 21 13
04 21 00 A7	ARCHITECTURAL TWIN STONE VENEER. TYPE 2 04 21 12
04 21 00 A8	ARCHITECTURAL TWIN STONE VENEER. TYPE 2 04 21 12
04 21 00 A9	RESILIENT CHANNEL. 04 21 00
04 21 00 A10	1 HOUR RATED ROOF ASSEMBLY.
04 21 00 A11	2X6 WOOD FRAMING. 04 21 00
04 21 00 A12	2X4 WOOD FRAMING. 04 21 00
04 21 00 A13	1/4" WOOD FURRING. 04 21 00
04 21 00 A14	2X8 WOOD SUBFASCIA. 04 21 00
04 21 00 A15	1/16" PLYWOOD SHEATHING. RE. STRUCTURAL
04 21 00 A16	5/8" PLYWOOD SHEATHING. RE. STRUCTURAL
04 21 00 A17	3/4" PLYWOOD SHEATHING. RE. STRUCTURAL
04 21 00 A18	WOOD TRUSS. RE. STRUCTURAL
04 21 00 A19	R-20 INSULATION. 04 21 00
04 21 00 A20	R-30 BATT INSULATION. 04 21 00
04 21 00 A21	R-38 BLOWN INSULATION. 04 21 00
04 21 00 A22	R-10 RIGID FOUNDATION INSULATION. 04 21 00
04 21 00 A23	INSULATION PROTECTION
04 21 00 A24	AIR / WEATHER BARRIER. 04 21 00
04 21 00 A25	2 LAYERS OF AIR WEATHER BARRIER BEHIND STONE VENEER. 04 21 00
04 21 00 A26	BILL BELAER
04 21 00 A27	ARCHITECTURAL ASPHALT SHINGLE. 04 21 13
04 21 00 A28	ROOF UNDERLAYMENT. 04 21 13
04 21 00 A29	PRE-FINISHED METAL SOFFIT. 04 21 43
04 21 00 A30	PRE-FINISHED METAL J-GUTTER. 04 21 43
04 21 00 A31	PRE-FINISHED VINYL SIDING - VERTICAL. 04 21 43
04 21 00 A32	FIBER CEMENT BOARD SIDING - HORIZONTAL LAP. 04 21 43
04 21 00 A33	FIBER CEMENT BOARD SIDING - SHINGLE STYLE. 04 21 43
04 21 00 A34	FIBER CEMENT BOARD TRIM. 04 21 43
04 21 00 A35	FIBER CEMENT BOARD SIDING - VERTICAL BOARD & BAT. 04 21 43
04 21 00 A36	FIBER CEMENT BOARD SIDING - SMOOTH PANEL. 04 21 43
04 21 00 A37	FIBER CEMENT BOARD SIDING - REFER TO ELEVATIONS. 04 21 43
04 21 00 A38	1/2" COVER BOARD. 04 21 23
04 21 00 A39	TAPERED RIGID INSULATION. 04 21 23
04 21 00 A40	PRE-FINISHED METAL GUTTER. 04 21 00
04 21 00 A41	PRE-FINISHED METAL FASCIA. 04 21 00
04 21 00 A42	PRE-FINISHED METAL CAP FLASHING. 04 21 00
04 21 00 A43	PRE-FINISHED METAL SILL FLASHING. SET IN MASTIC - TYPE 3. 04 21 00
04 21 00 A44	PRE-FINISHED METAL ROOF EDGE W/ DRAIN. 04 21 00
04 21 00 A45	PRE-FINISHED METAL FLASHING W/ DRAIN. 04 21 00
04 21 00 A46	2 PIECE RECEIVER & COUNTER FLASHING. 04 21 00
04 21 00 A47	PRE-FINISHED FLASHING. EXTEND BEHIND SIDING & LAP ON ROOF. 04 21 00
04 21 00 A48	PRE-FINISHED STEP FLASHING. 04 21 00
04 21 00 A49	SEALANT
04 21 00 A50	VINYL SLIDING PATIO DOOR. 04 21 16
04 21 00 A51	ALUMINUM STOREFRONT DOOR. 04 21 13
04 21 00 A52	6" SADDLE THRESHOLD
04 21 00 A53	5/8" FIRE RATED GYPSUM BOARD. 04 21 00

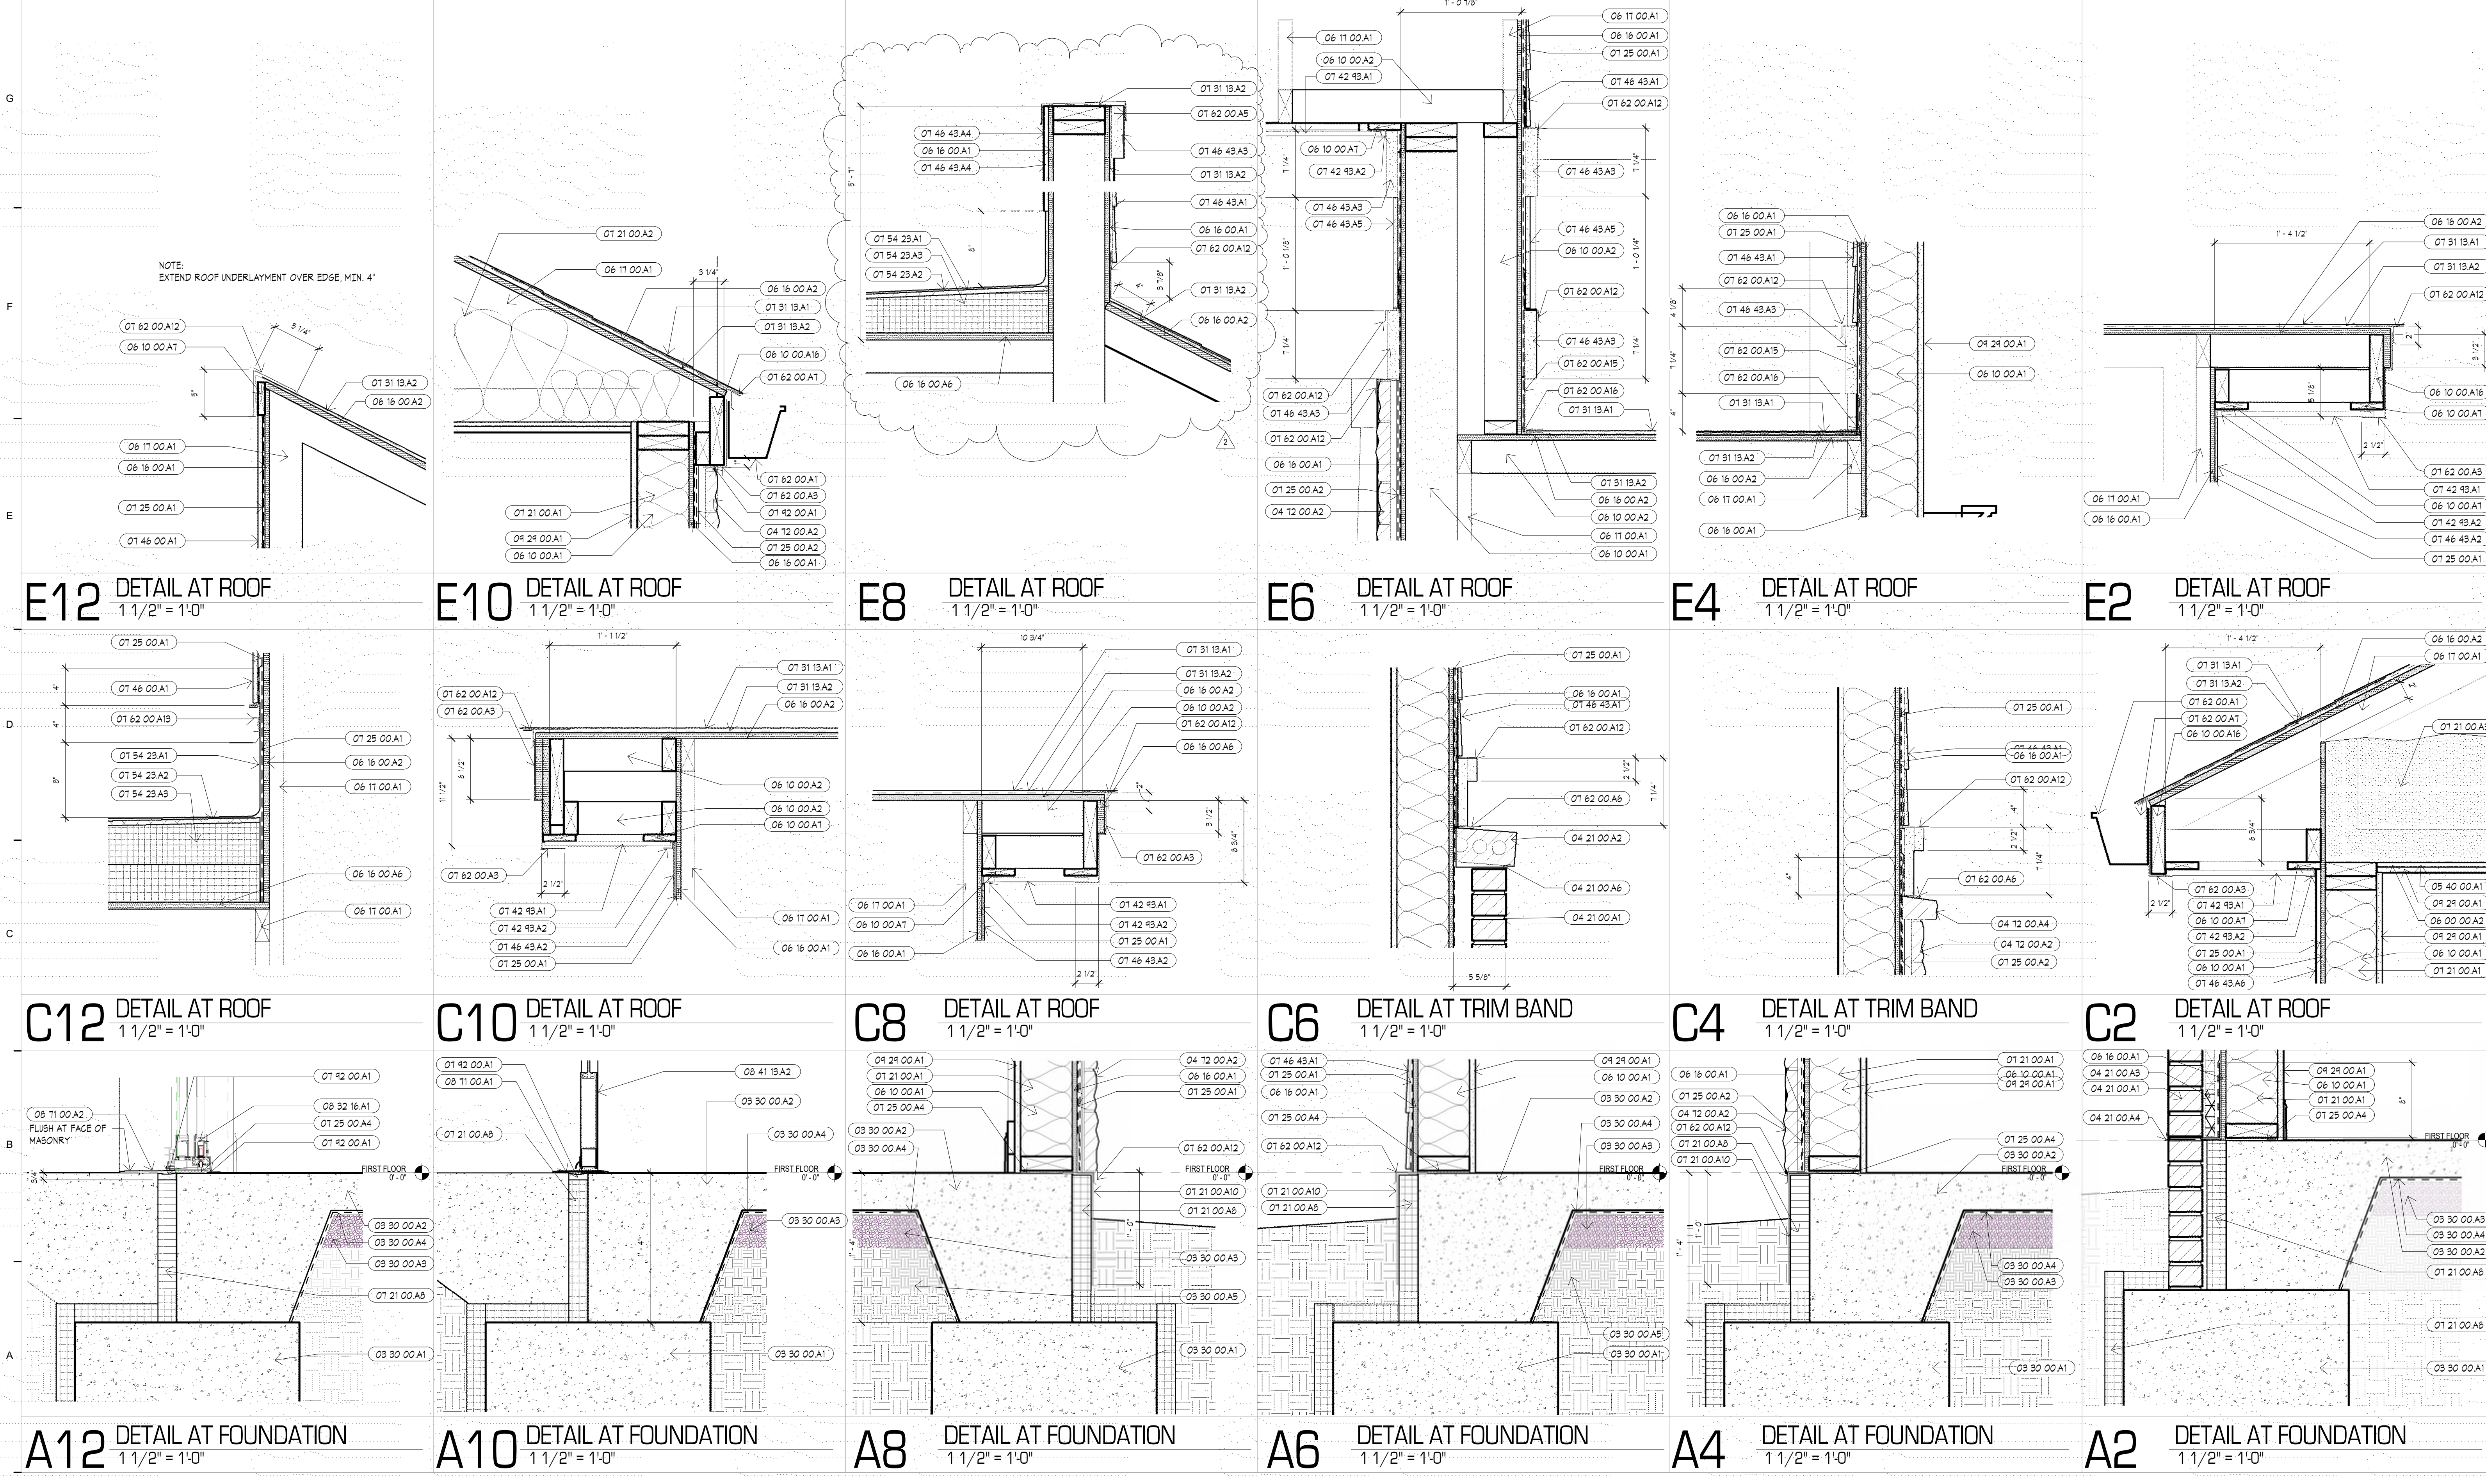

SWD ARCHITECTS
EST 1935

ARCHITECTURAL CORPORATION
MISSOURI CERTIFICATE OF AUTHORITY NO. 000073

LEE'S SUMMIT SENIOR COMMUNITY
1701 SE. OLDHAM PARKWAY
LEE'S SUMMIT, JACKSON COUNTY, MISSOURI

STARK WILSON DUNCAN ARCHITECTS INC.
315 NICHOLS ROAD STE 228 - KANSAS CITY, MO 64112 - T 816.532.1978 F 816.532.1978

SEAL
ARCHITECT - Timothy O. K.
Wilson
A-8972

STATE OF MISSOURI
TIMOTHY O. K. WILSON
REGISTERED ARCHITECT
6/14/2019

DETAILS

ISSUE DATE:
6/14/2019


REVISIONS:

No.	Description	Date
2	CITY COMMENTS	7.15.19

PROJECT NO.: 1811

A7.1

COPYRIGHT © 2019 SWD ARCHITECTS INC.

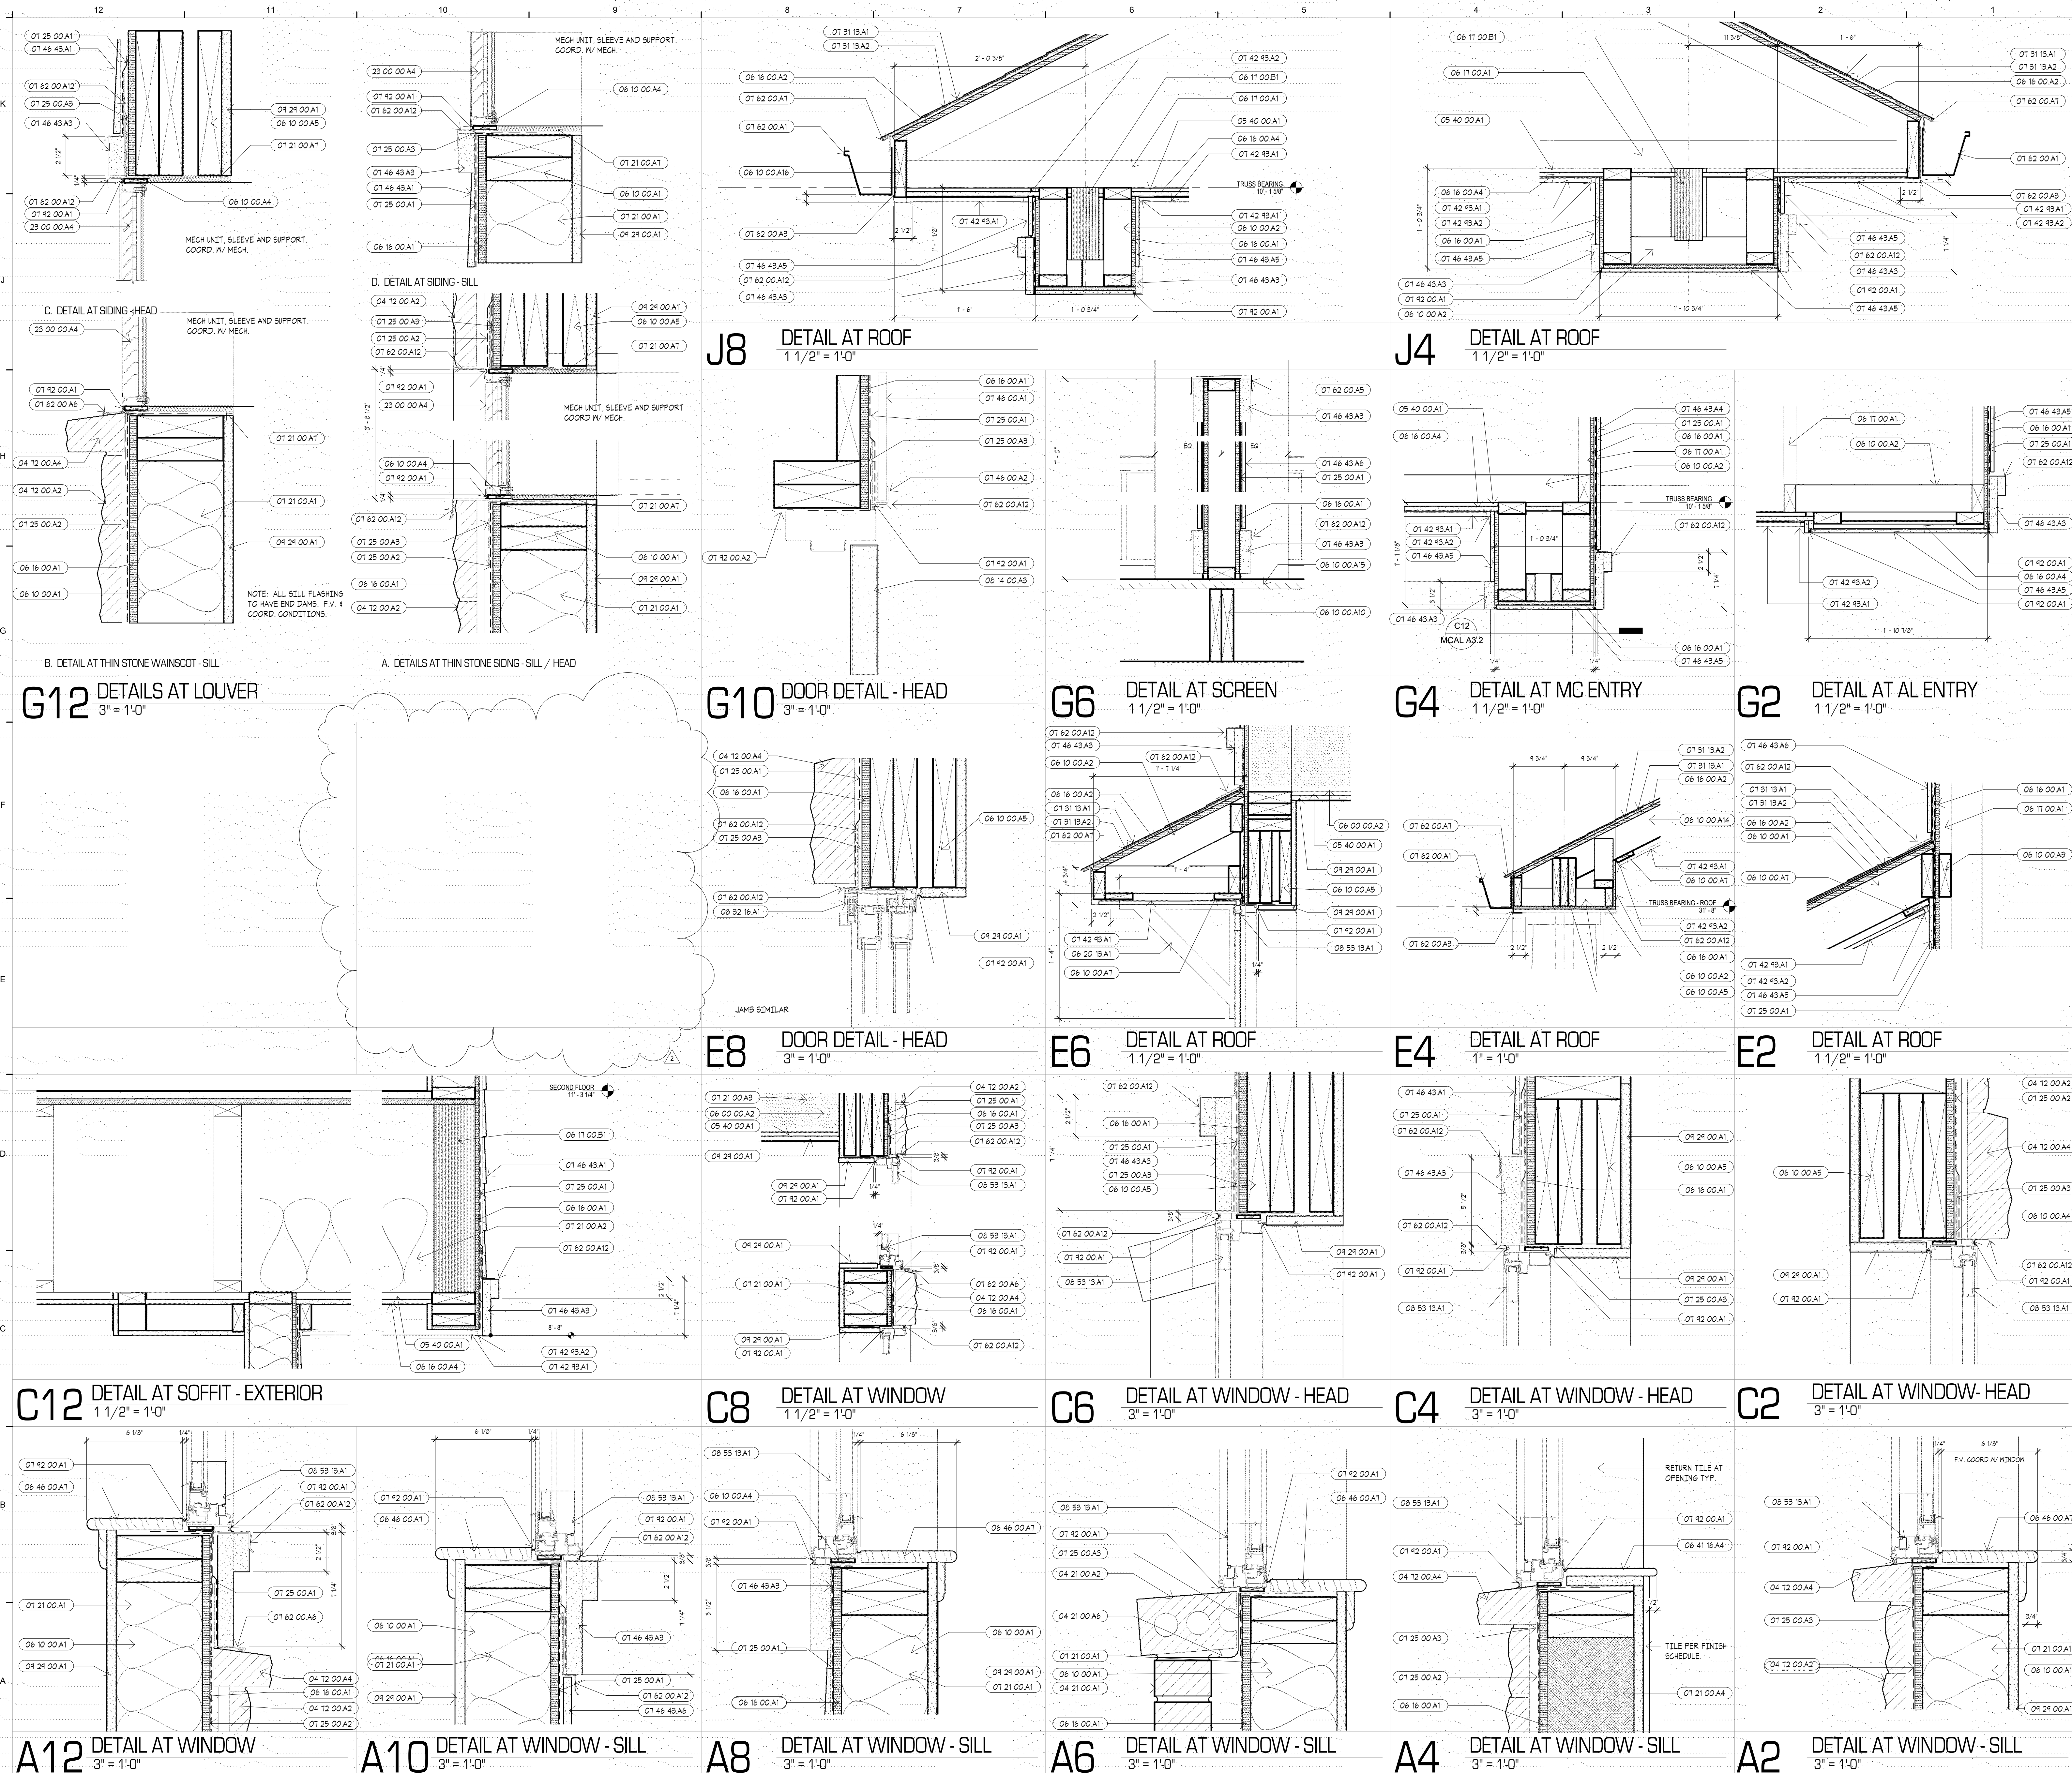

KEYNOTES	
NUMBER	DESCRIPTION
04 21 00 A1	4" BRICK VENEER, 04 21 13
04 21 00 A2	BRICK ROWLOCK, 04 21 13
04 21 00 A3	THROUGH HALL FLASHING W/ KEEPS AT 24" O.C. 04 21 13
04 21 00 A4	ARCHITECTURAL THIN STONE VENEER, TYPE 2 04 12 00
04 21 00 A5	ARCHITECTURAL THIN STONE VENEER, TYPE 2 04 12 00
SWD

ARCHITECTS

EST 1935

ARCHITECTURAL CORPORATION
MISSOURI CERTIFICATE
OF AUTHORITY NO. 000073

LEE'S SUMMIT SENIOR COMMUNITY
1701 S.E. OLDHAM PARKWAY
LEE'S SUMMIT, JACKSON COUNTY, MISSOURI

STARK WILSON DUNCAN ARCHITECTS INC
315 NICHOLS ROAD STE 228 - KANSAS CITY, MO 64112 - T 816.531.1898 F 816.532.1978

SEAL
ARCHITECT - Timothy O. K.
Wilson
A-5972

6/14/2019

DETAILS

ISSUE DATE:
6/14/2019


REVISIONS:

No.	Description	Date
2	CITY COMMENTS	7.15.19

PROJECT NO.:1811

A7.2


COPYRIGHT © 2019 SWD ARCHITECTS INC

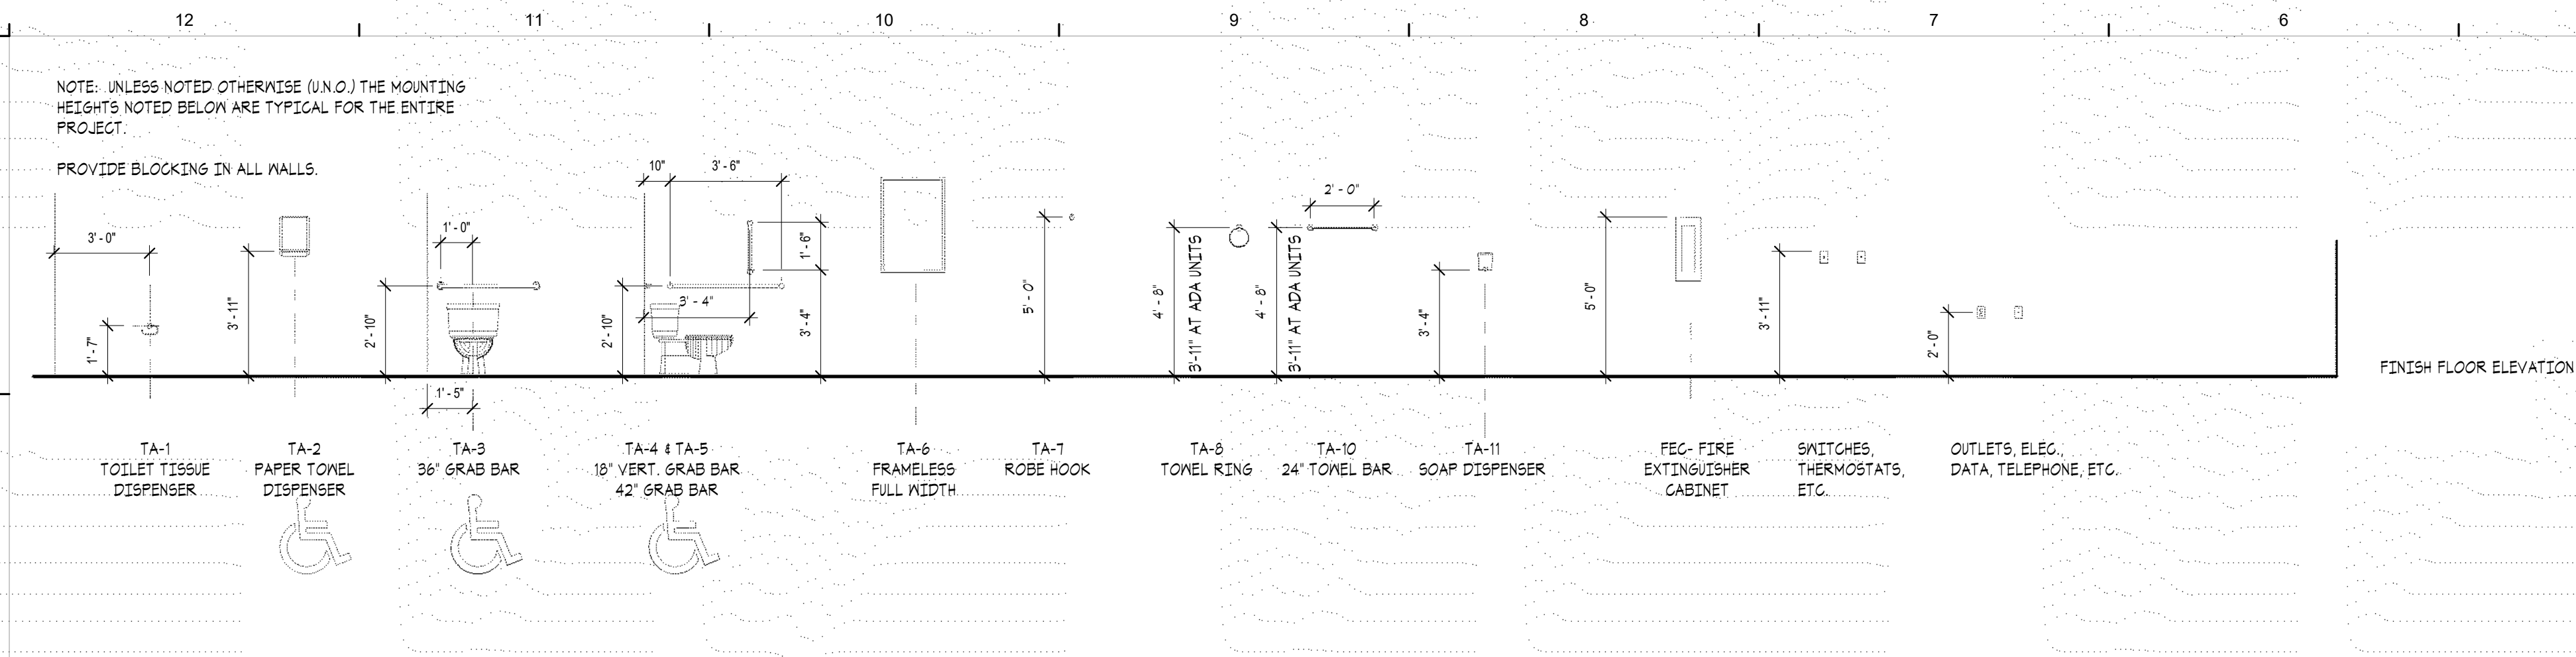

MOUNTING HEIGHTS


1/4" = 1'-0"

- GENERAL NOTES
1. PROFILES SHOWN ARE FOR BASIS OF DESIGN. RE: FINISH SCHEDULE.
 2. PROVIDE BLOCKING BEHIND ALL LEAN RAIL, CHAIR RAIL & WOOD MAINSCOT.
 3. ALL WOOD TRIM IS TO BE PAINTED. REFER TO FINISH SCHEDULE.
 4. PLASTIC LAMINATE COUNTERTOPS ARE TO HAVE BULL NOSE EDGE.
 5. QUARTZ COUNTERTOPS TO HAVE DOUBLE OSEE EDGE.
 6. ALL COUNTERTOPS, WINDOW SILLS, LEAN RAILS, PURSE SHELVES, ETC. ARE TO HAVE CORNERS RADIUSSED.
 7. FLOOR BASE IN MG COMMON AREAS, MG RESIDENT UNITS & AL RESIDENT UNITS ARE TO BE PRE-FINISHED SCULPTED TYPE BASE. BASE AT MEMORY CARE IS TO BE CAULKED TO THE FINISH FLOOR.
 8. PROVIDE BASE SHOE AT ALL NON-CARPET FLOOR SURFACES.
 9. WINDOWS AT POOL TO HAVE SOLID SURFACE SILLS. 1/2" THICK N/ FULL BULLNOSE.
 10. ALL IL RESIDENT UNITS ARE TO RECEIVE PURSE SHELVES, EXCEPT STUDIO UNITS.
 11. LEAN RAIL AT IL RESIDENT UNIT CORRIDOR WINGS IS TO BE INSTALLED AT ONE SIDE. AT OPPOSITE SIDE INSTALL WOOD MAINSCOT.
 12. WHERE MAINSCOT IS SCHEDULED, BASE IS TO BE INSTALLED OVER MAINSCOT. PROVIDE NECESSARY BLOCKING BEHIND BASE.

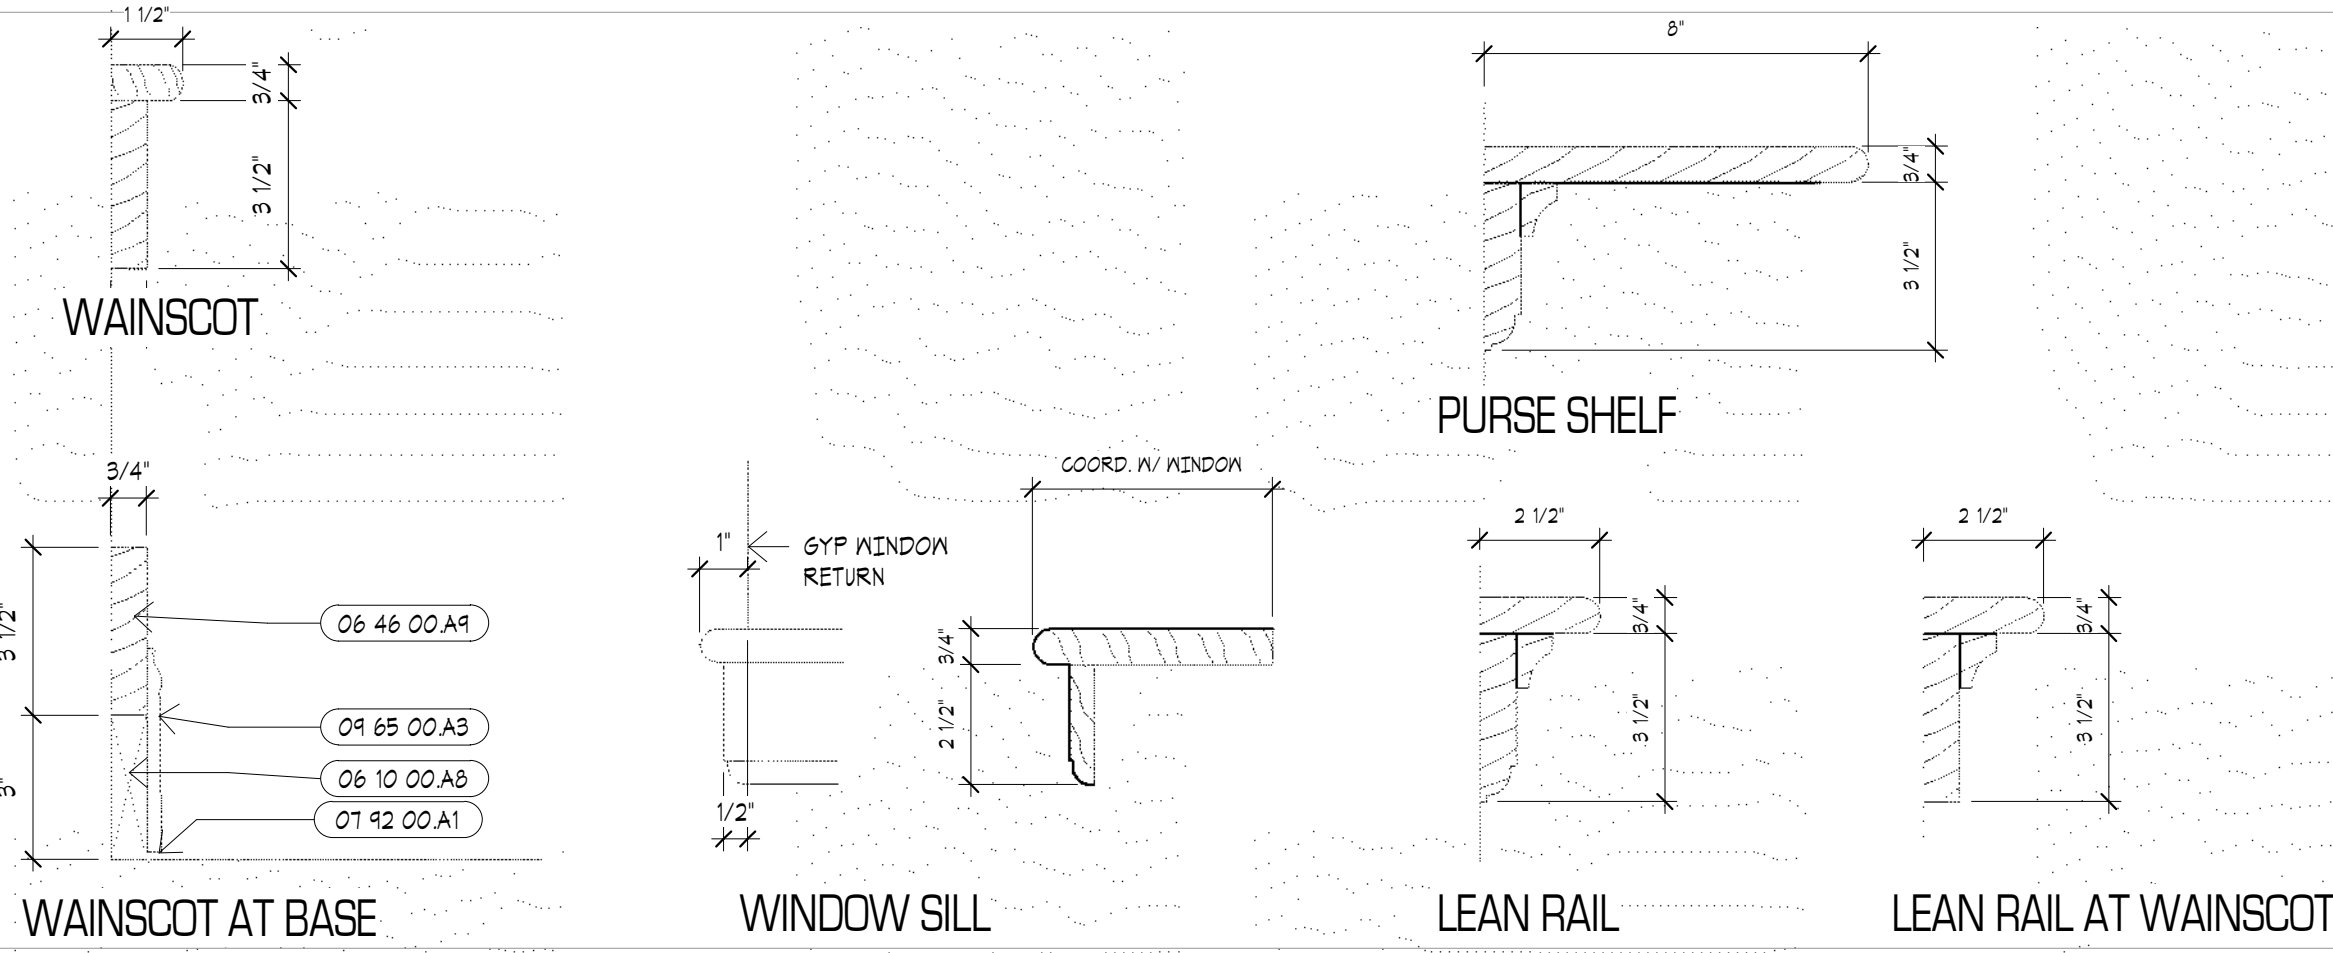


MILLWORK LEGEND

NOT TO SCALE

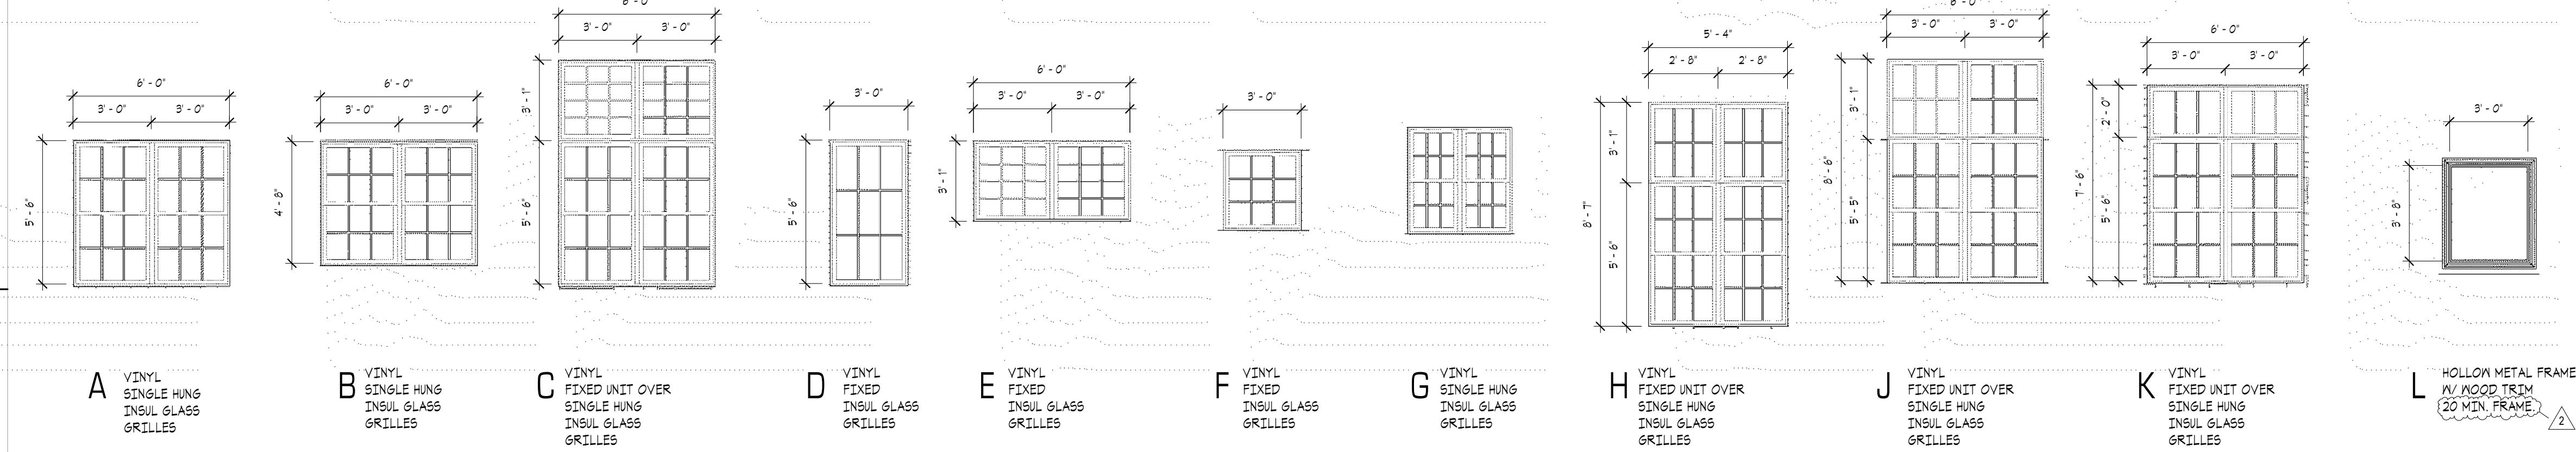


E12 WINDOW TYPES

1/4" = 1'-0"

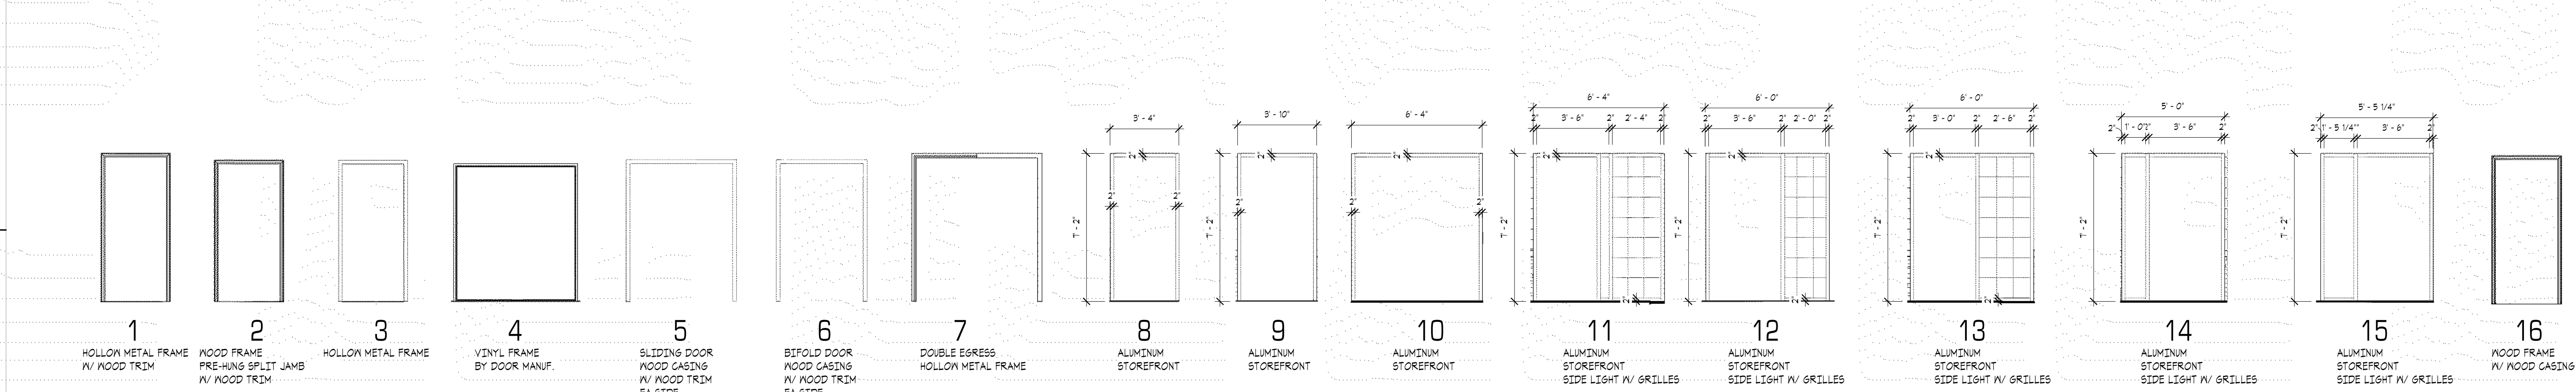

C12 FRAME TYPES


1/4" = 1'-0"

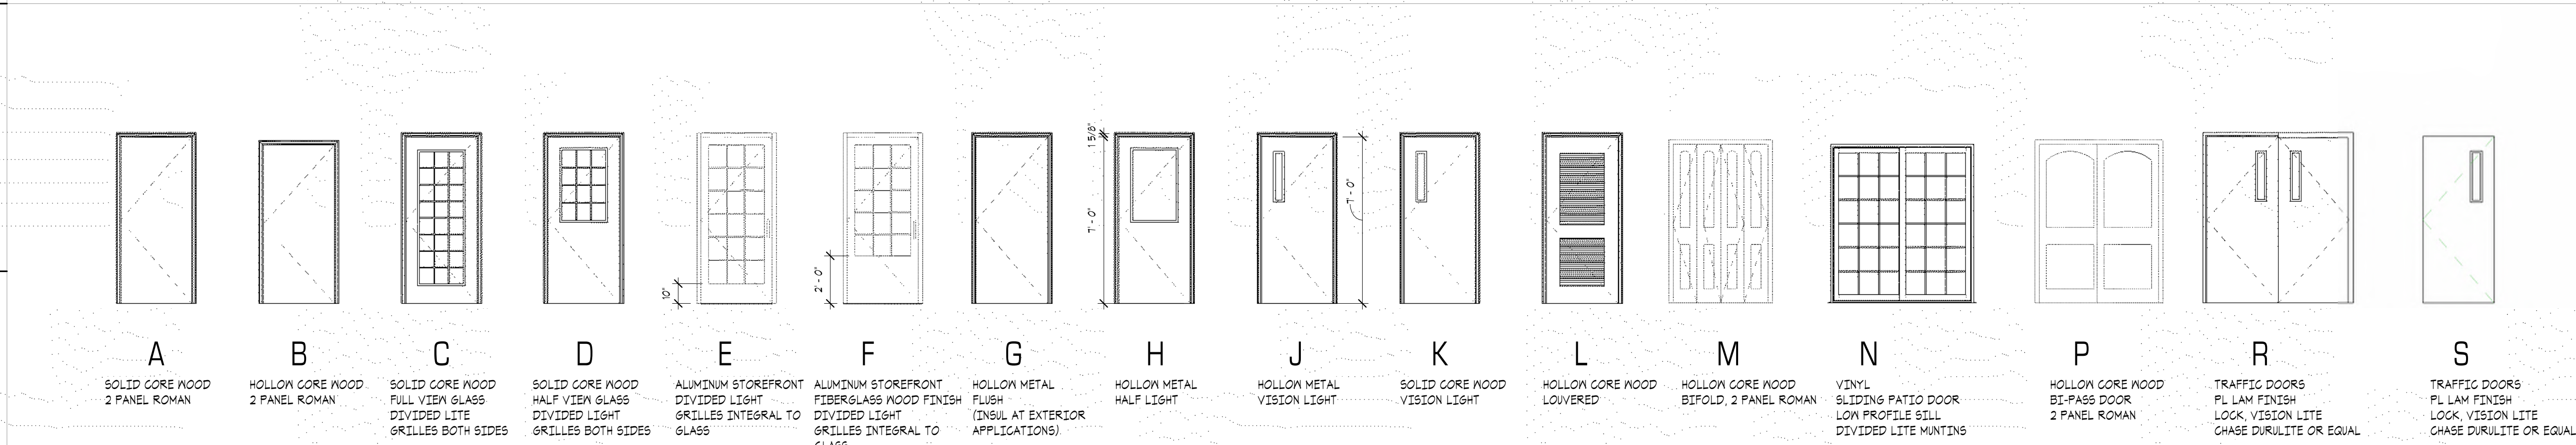

A12 DOOR TYPES

1/4" = 1'-0"

- NOTES:
1. CABINET TO MATCH FINISH AND DOOR STYLE OF VANITIES
 2. PROVIDE 3 ADJUSTABLE SHELVES
 3. MEDICINE CABINETS AT MG TO BE DIVIDED INTO 2 COMPARTMENTS WITH LOOKS AT EACH
 4. MEDICINE CABINETS TO BE LOCATED AT ALL MG AND AL RESIDENT UNIT BATHROOMS.

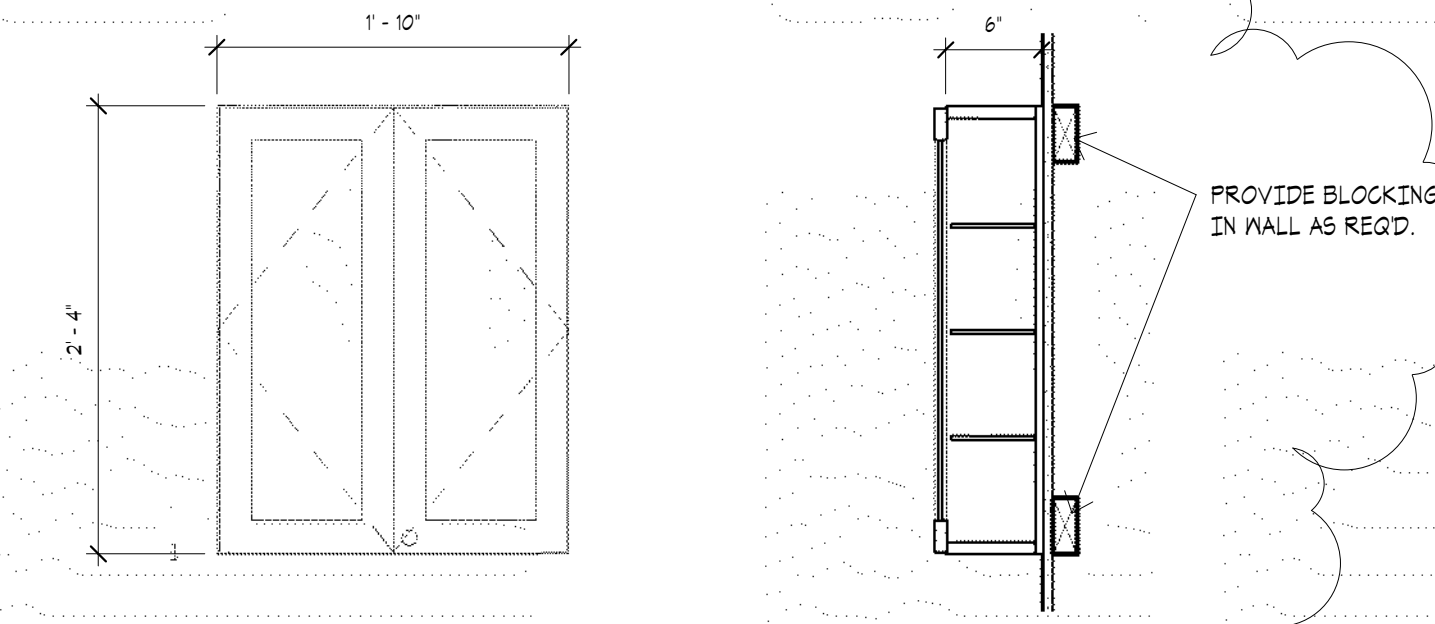

WINDOW TYPE GENERAL NOTES

1. OPERABLE WINDOWS TO HAVE REMOVABLE SCREENS.
2. FINISH TO BE TAN OR AS BY SELECTED BY ARCHITECT FROM MANUFACTURERS FULL RANGE OF COLORS.
3. WINDOWS TO HAVE INTEGRAL MANTIS WITHIN THE GLAZING. PATTERN MAY VARY DEPENDENT UPON MANUFACTURER.
4. GLAZING TO BE 1" INSULATING LOW E.
5. MEMORY CARE AND ASSISTED LIVING: WINDOWS TO HAVE LIMIT STOPS AND SHALL HAVE TILT FUNCTION DISABLED AT THE FACTORY. LIMIT STOP TO BE FENCED AND NOT TO EXCEED 6".
6. ALL OPERABLE WINDOWS ABOVE THE SECOND FLOOR TO HAVE OPENING CONTROL DEVICES. COLOR TO MATCH WINDOW. OPENING CONTROL DEVICE TO ALLOW WINDOW TO OPEN FULLY.
7. WINDOWS SHALL BE FACTORY MULLED. STRUCTURAL MULLIONS TO BE PROVIDED AS REQUIRED.
8. REFER TO FRAME TYPES FOR GLAZING ASSOCIATED WITH ALUM. STOREFRONTS.
9. PROVIDE FIRE RATED & SAFETY GLAZING WHERE REQUIRED BY CODE.
10. ALL EXTERIOR GLAZING TO BE CLEAR, INSULATED, LOW-E
11. ALL GLAZING IN DOORS & SIDELIGHTS TO BE CLEAR SAFETY GLAZING.
12. ALL EXTERIOR WINDOWS TO RECEIVE BLINDS.

DOOR TYPE GENERAL NOTES

- A. ALL HARDWARE TO BE COMMERCIAL GRADE.
- B. ALL LOCKSETS TO BE ACCESSIBLE LEVER TYPE.
- C. LOCKING HARDWARE TO RECEIVE INTERCHANGEABLE CORES CONTRACTOR TO BE RESPONSIBLE FOR COORDINATING ALL KEYS WITH THE OWNER.
- D. COORDINATE POWER & LOW VOLTAGE REQUIREMENTS WITH LOW VOLTAGE & ELECTRICAL.
- E. HARDWARE FINISH TO BE SATIN NICKEL.
- F. ALL DOORS TO RECEIVE WALL STOPS.
- G. ALL PANIC HARDWARE TO BE TOUGH BAR STYLE.
- H. ALL BORROWED LITE KITS & APPLIED MANTIS TO BE PAINTED TO MATCH DOOR COLOR.
- I. INTERIOR GLAZING TO BE 1/4" CLEAR TEMPERED SAFETY GLASS.
- J. EXTERIOR GLAZING TO BE 1" INSULATED LOW E.

DOOR SCHEDULE REMARKS

1. REFER TO TS SHEETS FOR ADDITIONAL HARDWARE REQUIREMENTS. COORDINATE AS REQD FOR DOOR & FRAME PREP.
2. DOOR TO HAVE AUTOMATIC DOOR OPERATOR. DOUBLE DOORS TO RECEIVE ON ONE LEAF.
3. DOOR TO BE PAINTED ACCENT COLOR.
4. WOOD CASED OPENING FOR SLIDING BARN DOOR.
5. KITCHEN DOOR TO HAVE LOOKS INSTALLED.

SWD
ARCHITECTS

EST 1935

ARCHITECTURAL CORPORATION
MISSOURI CERTIFICATE
OF AUTHORITY NO. 000073

LEE'S SUMMIT SENIOR COMMUNITY
1701 S.E. OLDHAM PARKWAY
LEE'S SUMMIT, JACKSON COUNTY, MISSOURI

STARK WILSON DUNCAN ARCHITECTS INC
315 NICHOLS ROAD STE 228 - KANSAS CITY, MO 64112 - T 816.531.1898 F 816.532.1978

SEAL
ARCHITECT - Timothy O. K.
Wilson
A-5972



DOOR &
WINDOW TYPES


ISSUE DATE:
6/14/2019

REVISIONS:

No.	Description	Date
2	CITY COMMENTS	7.15.19

PROJECT NO.:1811

A8.1

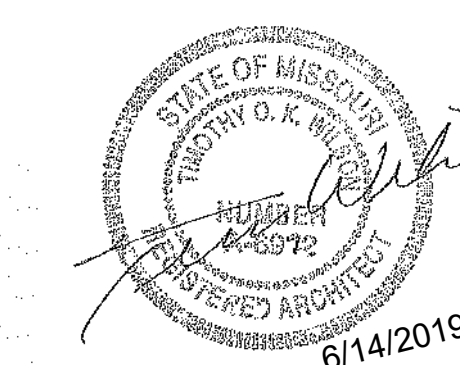

SECTIONS & DETAILS


ISSUE DATE:
6/14/2019

REVISIONS:		
No.	Description	Date

PROJECT NO.:1811

A8.2

COPYRIGHT © 2019 SWD ARCHITECTS INC.

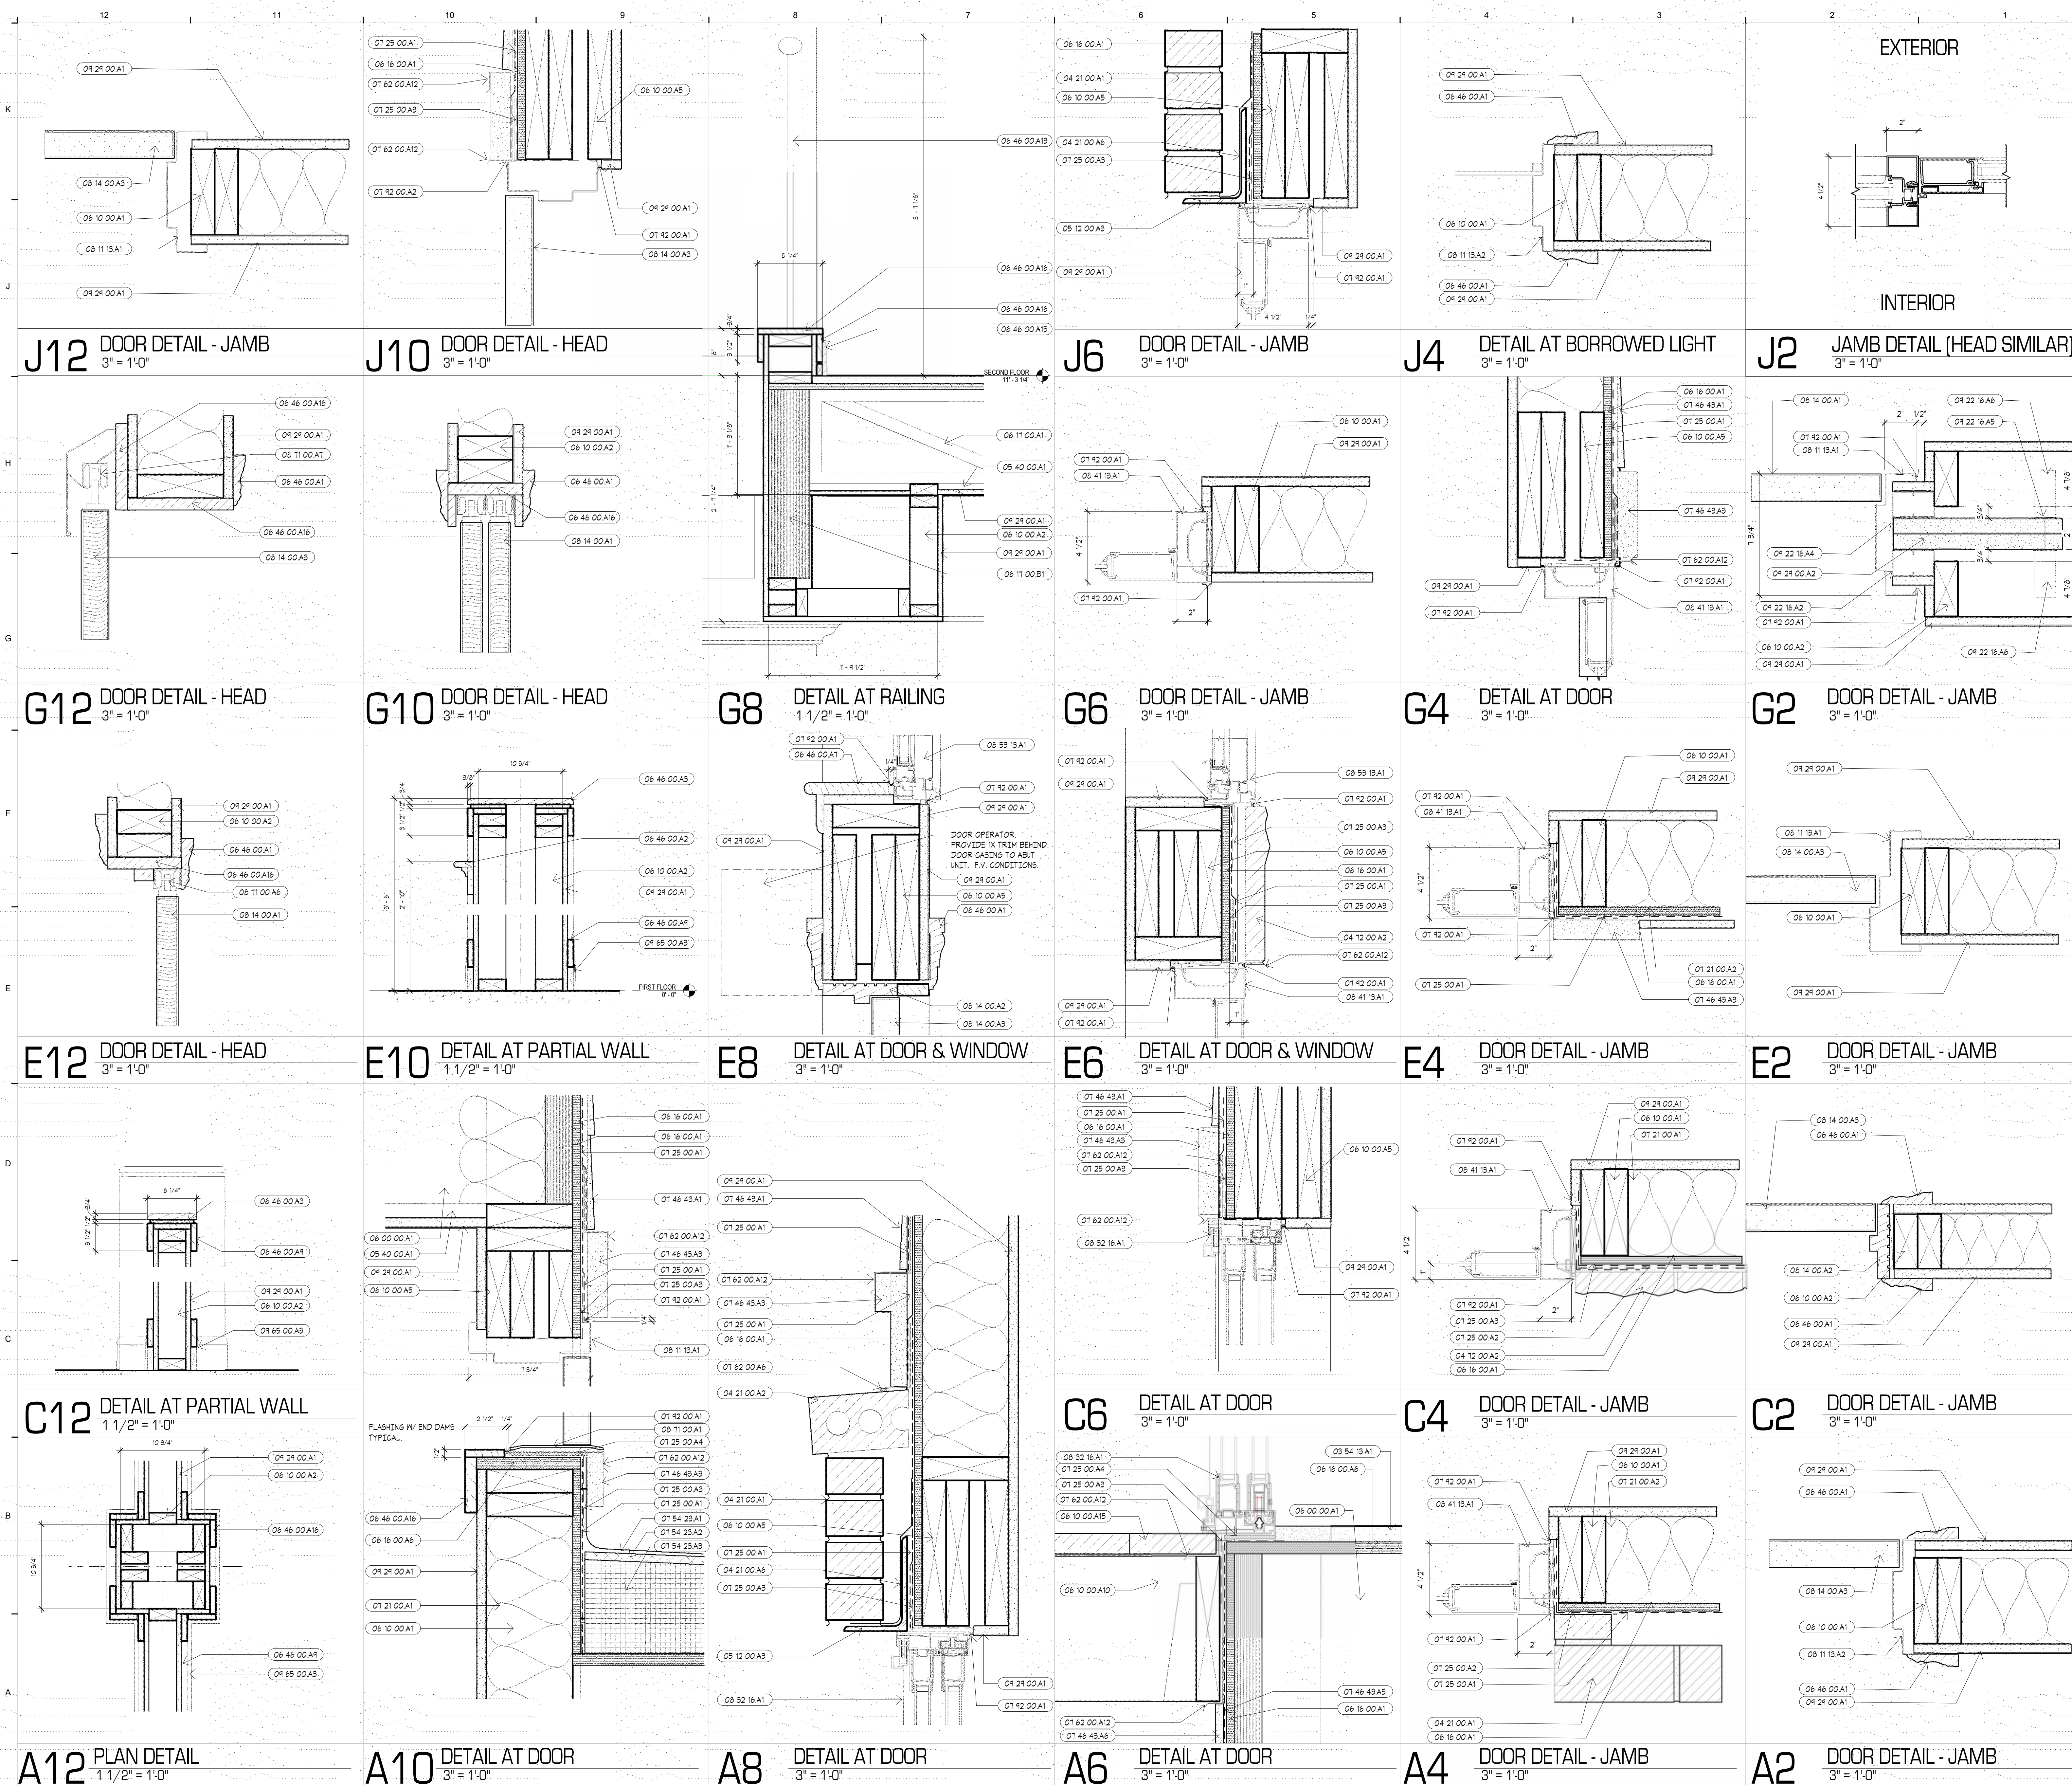


KEYNOTES	
NUMBER	DESCRIPTION
05 43 54.91	3/4" GYP/CM CONCRETE TOPPINGS /N SOUND MAT
05 43 54.91	05 43 54.91
04 21 00.01	4" BRICK VENEER, Q4 21 19
04 21 00.02	BRICK ROLLOUT, Q4 21 19
04 21 00.06	THROUGH WALL FLASHING /N KEEPS AT 24" O.C.
04 21 00.06	19
02 12 00.02	ARCHITECTURAL "FIN STONE VENEER, TYPE 2 O.C.
05 12 00.03	STEEL ANGLE, RE. STRUCTURAL
05 12 00.04	RESIDENTIAL CHANNEL, 05 40 00
06 10 00.01	WOOD JOIST, RE. CEILINGING ASSEMBLY
06 10 00.02	2X6 NODD, RE. 10 00 00
06 10 00.02	2X4 NODD FRAMING, 06 10 00
06 10 00.05	WOOD HEADER, RE. STRUCTURAL
06 10 00.10	2X10 ENT. TREATED JOIST, 06 10 00
06 10 00.15	PRE-FINISHED COMPOSITE DECKING, 06 10 00
06 10 00.16	1/4" NODD SHEATHING, RE. 10 00 00
06 10 00.45	3/4" PLYWOOD SHEATHING, RE. STRUCTURAL
06 10 00.46	WOOD TRUSS, RE. STRUCTURAL
06 17 00.01	NODD LVL, RE. STRUCTURAL
06 46 00.01	NODD DOOR CASING, 06 46 00
06 46 00.02	NODD LEAN RAIL, 06 46 00
06 46 00.03	NODD CAP, 06 46 00
06 46 00.04	NODD KIDNON SILL /N APRON, 06 46 00
06 46 00.04	NODD MANSOOT, 06 46 00
06 46 00.18	GUARD RAIL, DECORATIVE METAL SPINDLES /N
06 46 00.18	NODD RE. INTERIOR SESSION
06 46 00.18	BASE RE. FINISH SCHEDULE
06 46 00.18	1X NODD TRIM
07 21 00.01	R-20 INSULATION, 07 21 00
07 21 00.02	R-38 BATT INSULATION, 07 21 00
07 25 00.02	AIR / HEATHER BARRIER, 07 25 00
07 25 00.02	2 LAYERS OF AIR/HEATHER BARRIER BEHIND
07 25 00.02	STONE VENEER, 07 25 00
07 25 00.03	FLASHING TAPE, RE. FLASHING SEQUENCE 07 25
07 25 00.03	03
07 46 00.43	SILL SEALER
07 46 00.43	FIBER CEMENT BOARD SIDDING - HORIZONTAL /N
07 46 00.43	07 46 43
07 46 00.43	FIBER CEMENT BOARD TRIM, 07 46 43
07 46 00.43	FIBER CEMENT BOARD SIDDING - SMOOTH PANEL
07 46 00.43	07 46 43
07 46 00.43	FIBER CEMENT BOARD SIDDING - REFER TO
07 46 00.43	ELEVATIONS, 07 46 43
07 54 29.1	SINGLE PLY COVER BOARD ROOFING, 07 54 29
07 54 29.1	1/2" COVER BOARD, 07 54 29
07 54 29.1	TAPERED RIGED INSULATION, 07 54 29
07 62 00.06	PRE-FINISHED METAL FLASHING, SET IN
07 62 00.06	MORTIC, TYPE 3, 07 62 00
07 62 00.02	PRE-FINISHED METAL FLASHING /N DRIP, 07 62
07 62 00.02	SEALANT
07 62 00.02	SEALANT / BAKER ROD FULL PERIMETER
06 11 19.01	HOLLOW METAL DOOR & FRAME, RE. SCHED.
06 11 19.01	HOLLOW METAL FRAME, 06 11 19
06 14 00.01	NODD DOOR, RE. SCHED.
06 14 00.02	NODD DOOR FRAME, RE. SCHED.
06 14 00.03	DOOR AND FRAME PER. SCHED.
06 32 16.01	VINYL SLIDING DOOR, 06 32 16
06 41 19.01	ALUMINUM STORFRONT DOOR & FRAME, RE. SCHED.
06 41 19.01	06 41 19
06 59 93.91	PRE-FINISHED VINYL KIDNON, 06 59 93
06 11 00.01	6" SADDLE THRESHOLD
06 11 00.06	BTFOLD DOOR HARDWARE
06 11 00.06	SLIDING BARN DOOR HARDWARE
06 22 16.02	15/8" METAL O.D. 22 16
06 22 16.02	METAL O.D. 22 16
06 22 16.05	METAL M + STUD FRAMING, 06 22 16
06 22 16.06	ALUM GLIP RE. U/L ASSEMBLY, 06 22 16
06 25 00.01	5/8" FIRE RATED GYPSUM BOARD, 06 25 00
06 25 00.02	2 LAYERS /F FIRE RATED GYPSUM BOARD IN H
06 25 00.02	UD
06 65 00.03	BASE RE. FINISH SCHEDULE

C:\Users\sauman\Documents\1811 LS SENIOR_sauman.rvt
6/29/2019 12:37:03 PM




KEYNOTES	
NUMBER	DESCRIPTION
06 10 00 A1	2x6 WOOD FRAMING, 06 10 00
06 10 00 A2	2x4 WOOD FRAMING, 06 10 00
06 10 00 A3	WOOD BLOCKING AS REQUIRED, 06 10 00
06 41 16 A1	BASE CABINET, RE. FINISH SCHEDULE, 06 41 16
06 41 16 A2	PLASTIC LAMINATE COUNTERTOP & BACKPLASH, 06 41 16
06 41 16 A3	UPPER CABINET, RE. FINISH SCHEDULE, 06 41 16
06 48 00 A3	WOOD BRACKET, 06 48 00
06 48 00 A4	WOOD MAINSCOT, 06 48 00
06 48 00 A10	3/4" PLYWOOD SUBSTRATE, 06 48 00
06 48 00 A14	MANUFACTURED WOOD MANTLE, RE. INTERIOR DESIGN
06 48 00 A17	3/4" FINISH GRADE PLYWOOD, PAINT, 06 48 00
09 24 00 A1	5/8" FIRE RATED GYPSUM BOARD, 09 24 00
09 65 00 A3	BASE, RE. FINISH SCHEDULE
10 31 00 A3	FIREPLACE - ELECTRIC, 10 31 00
12 35 30 A1	WOOD BASE CABINET, 12 35 30
12 35 30 A2	WOOD UPPER CABINET, 12 35 30
12 35 30 A10	WOOD CROWN, FINISH TO MATCH CABINET, 12 35 30
12 35 30 A13	FINISH TOE KICK TO MATCH CABINET, 12 35 30
12 35 30 A14	OPEN ADJUSHELING CABINET, 12 35 30
12 36 00 A1	QUARTZ COUNTERTOP, RE. FINISH SCHEDULE
12 36 00 A2	PLASTIC LAMINATE COUNTERTOP, RE. FINISH SCHEDULE
12 36 00 B1	PRE-FINISHED METAL BRACKET
12 64 10 A1	BANQUETTE BENCH SEATING, RE. INTERIOR DESIGN, 12 64 10
22 40 00 A5	SINK, RE. MEP

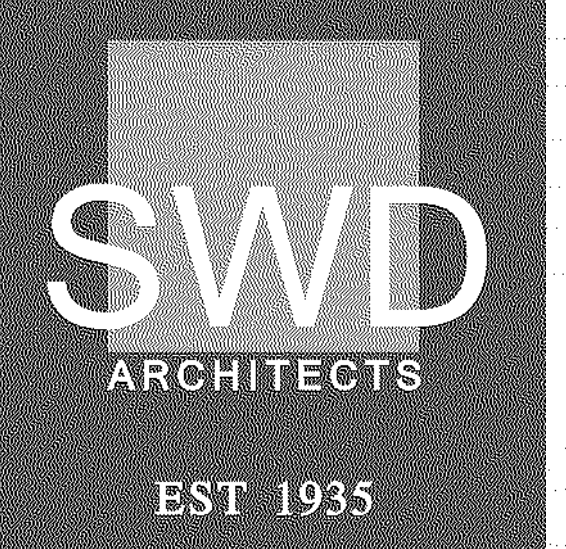

ARCHITECTURAL CORPORATION
MISSOURI CERTIFICATE
OF AUTHORITY NO. 000073

LEE'S SUMMIT SENIOR COMMUNITY
1701 S.E. OLDHAM PARKWAY
LEE'S SUMMIT, JACKSON COUNTY, MISSOURI
STARK WILSON DUNCAN ARCHITECTS INC
315 NICHOLS ROAD STE 228 - KANSAS CITY, MO 64112 - T 816.531.1898 F 816.532.1978

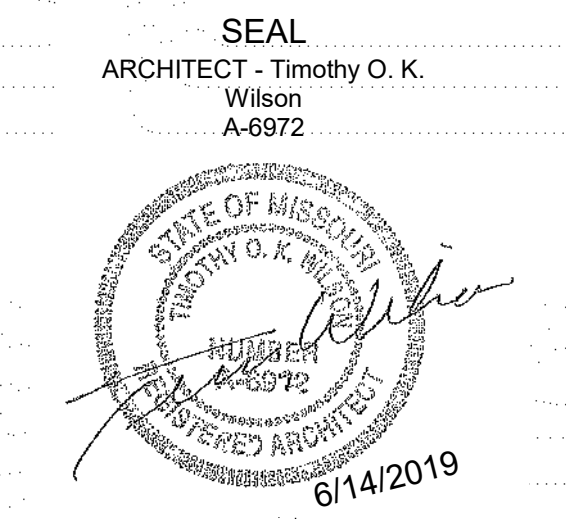


CABINET
SECTIONS &
DETAILS

ISSUE DATE:
6/14/2019
REVISIONS:
No. Description Date

PROJECT NO.:1811


A8.3


COPYRIGHT © 2019 SWD ARCHITECTS INC

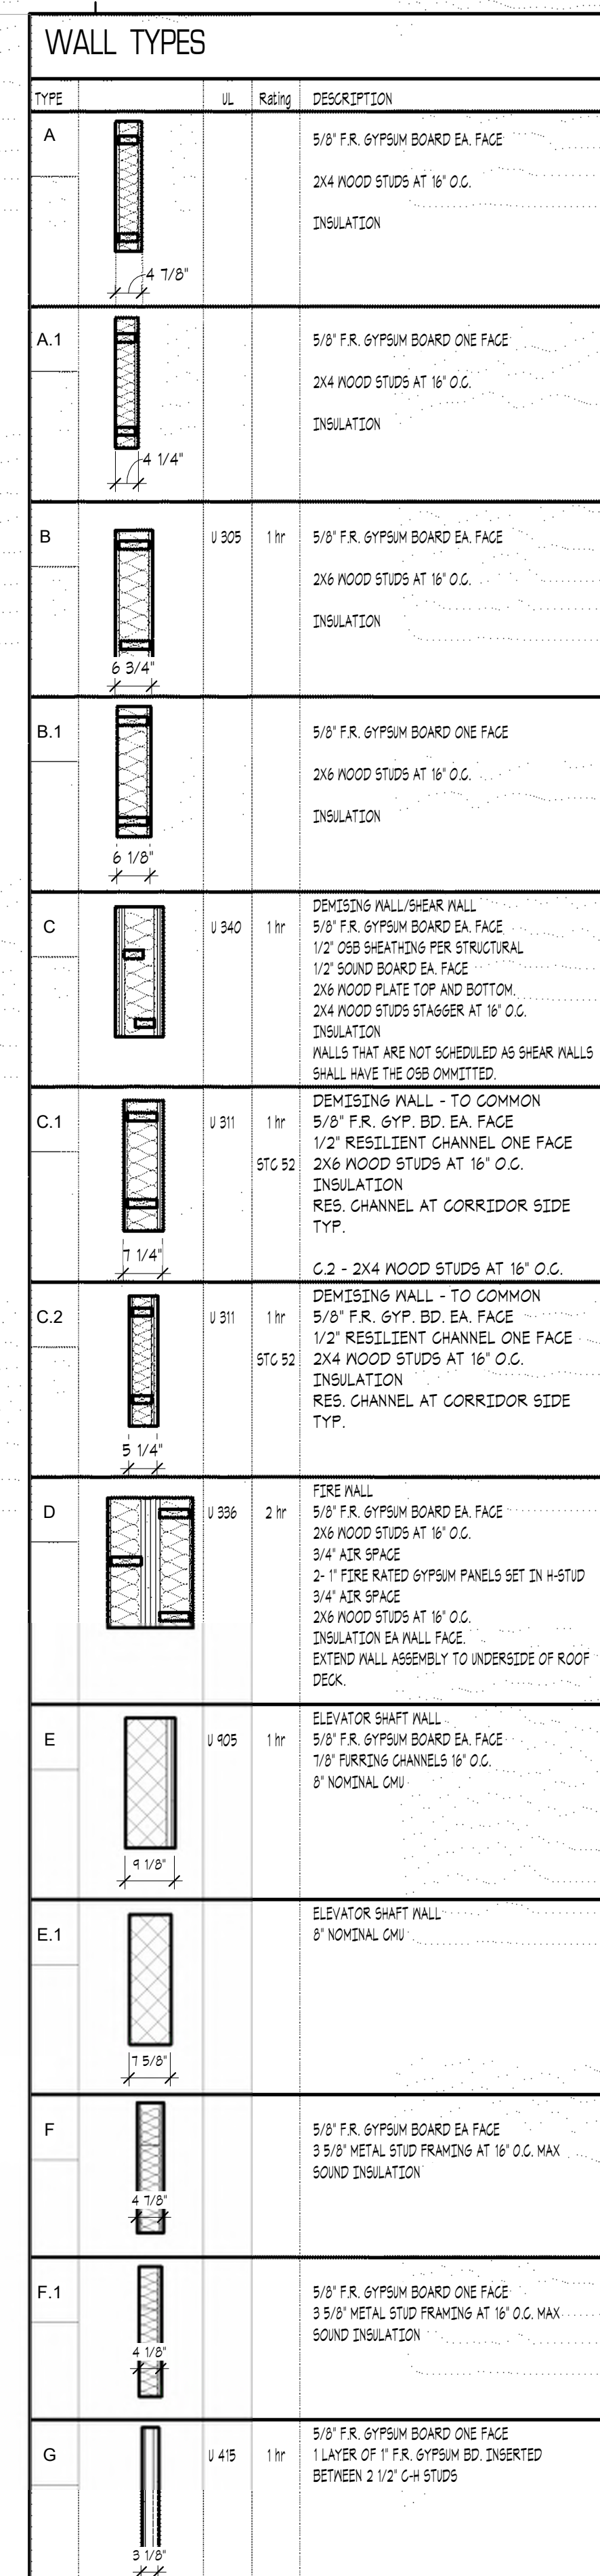


KEY PLAN

COPYRIGHT © 2019 SWD ARCHITECTS INC

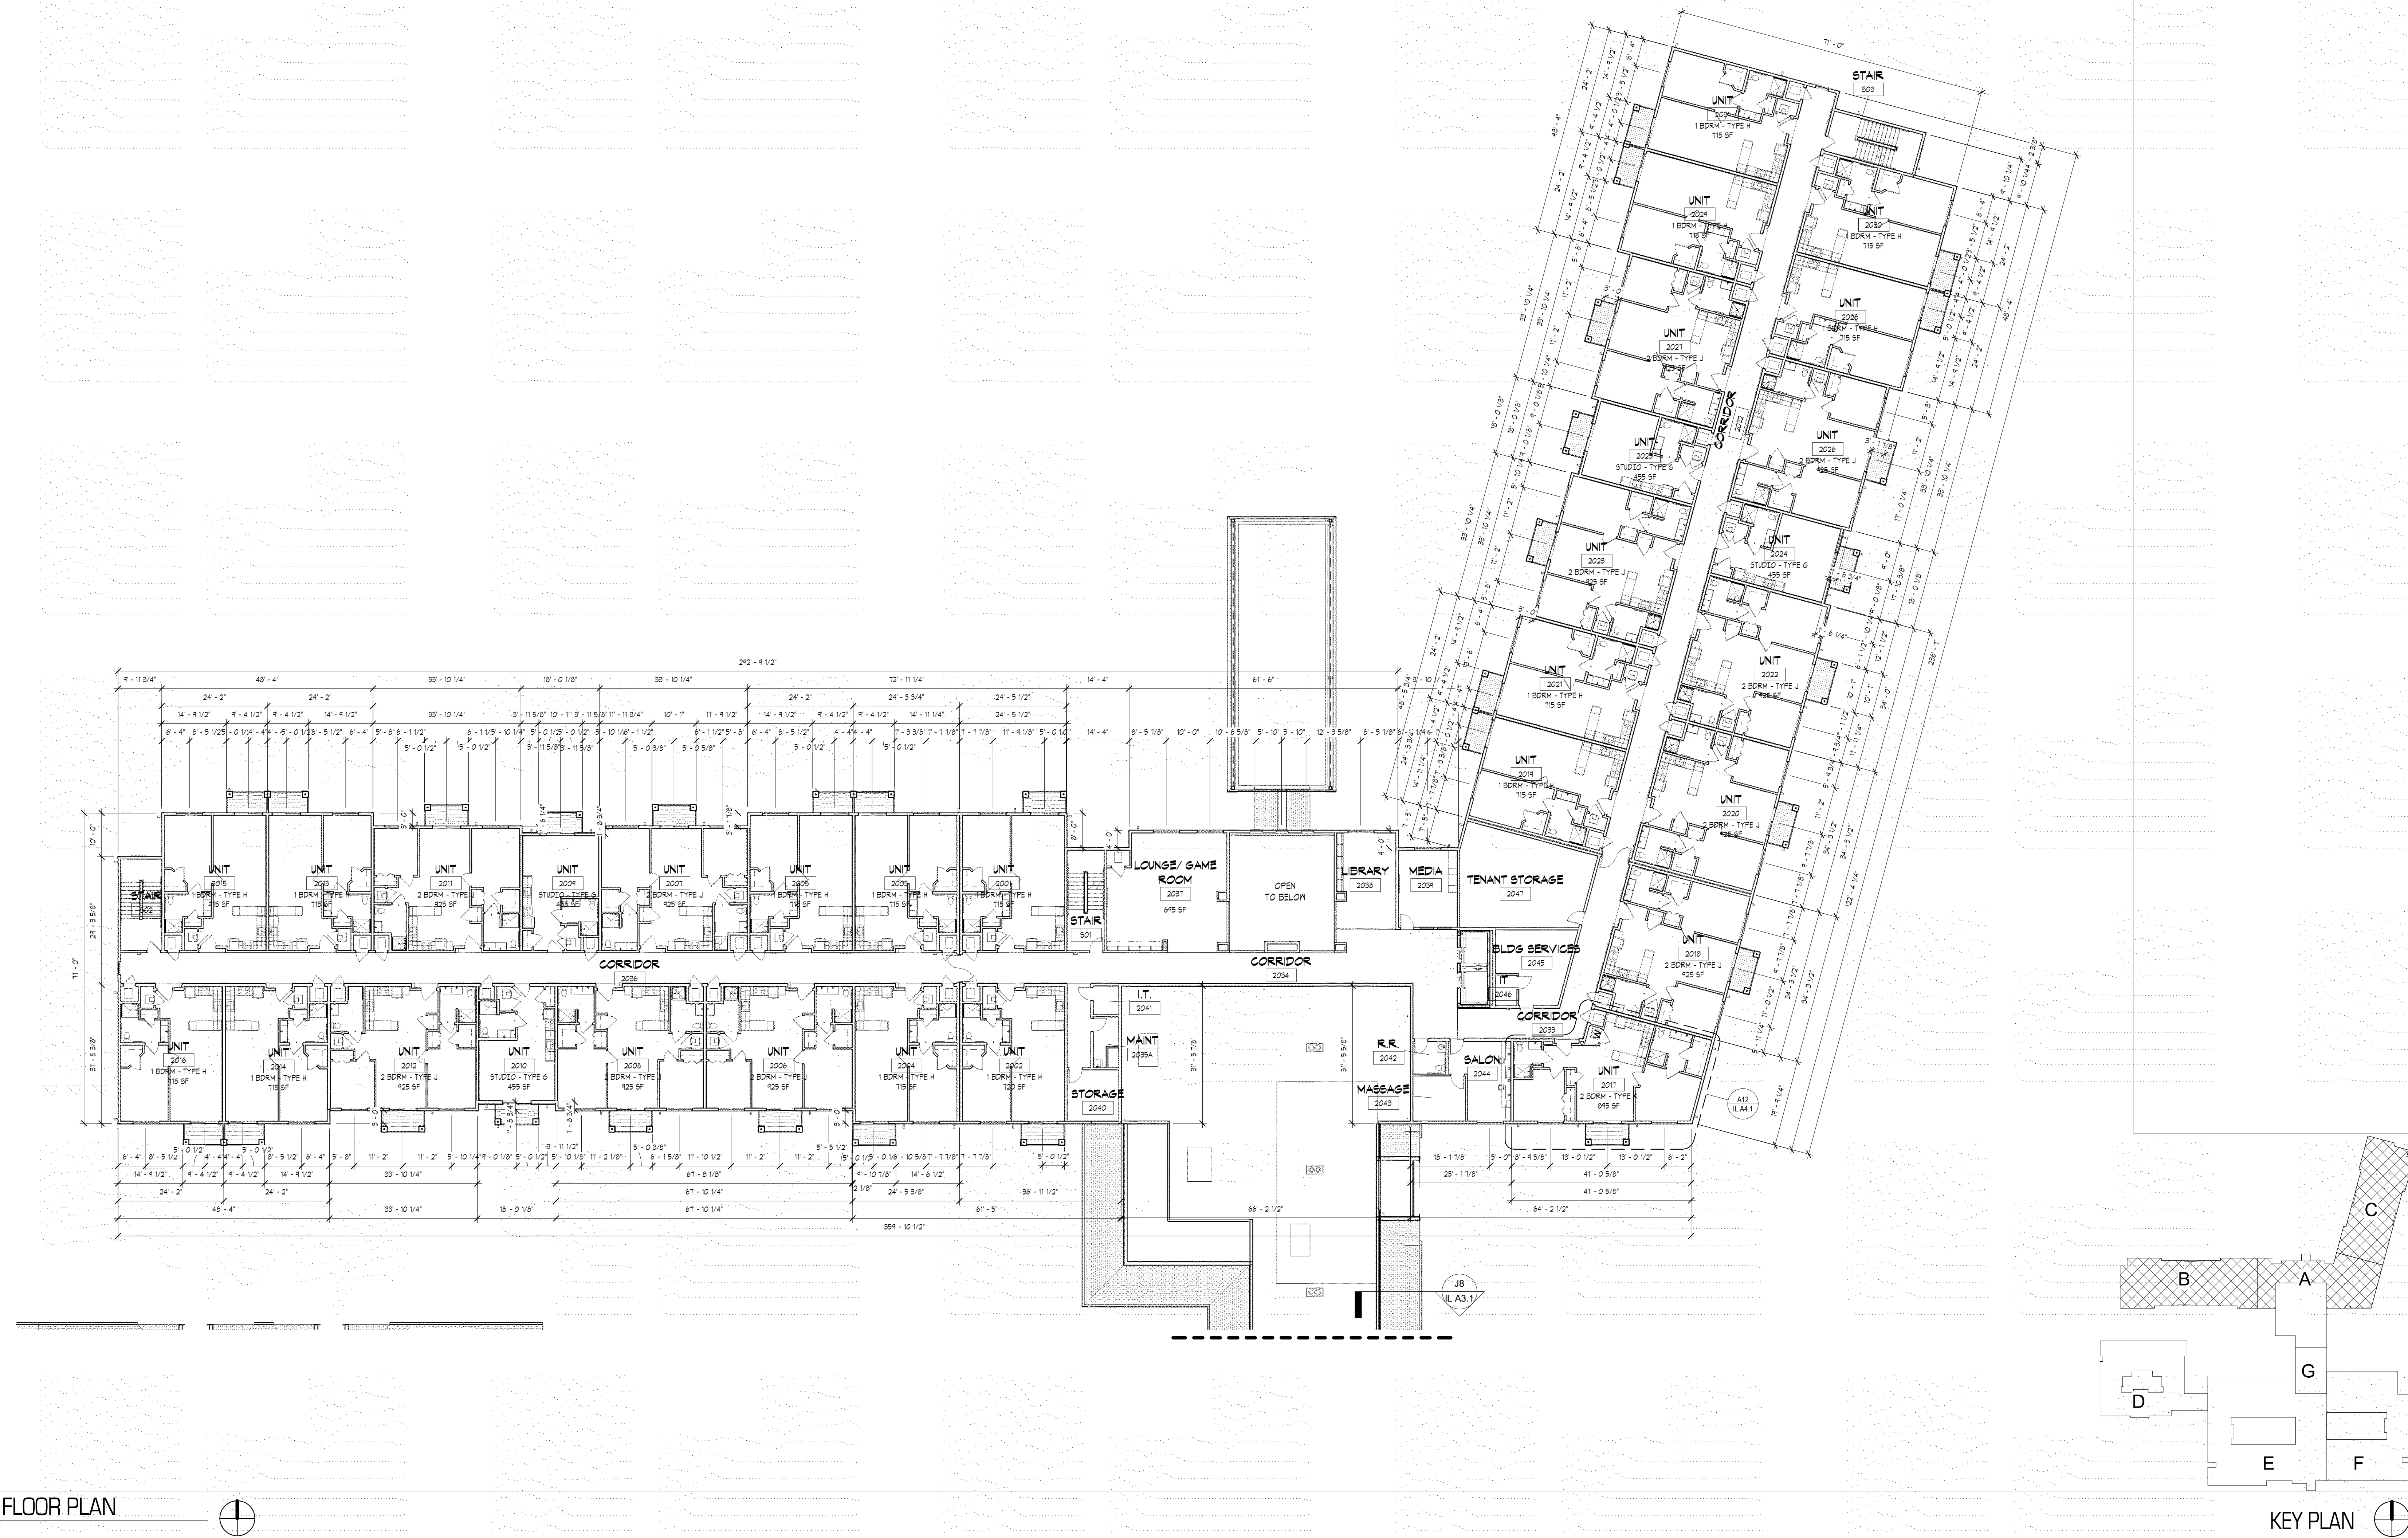


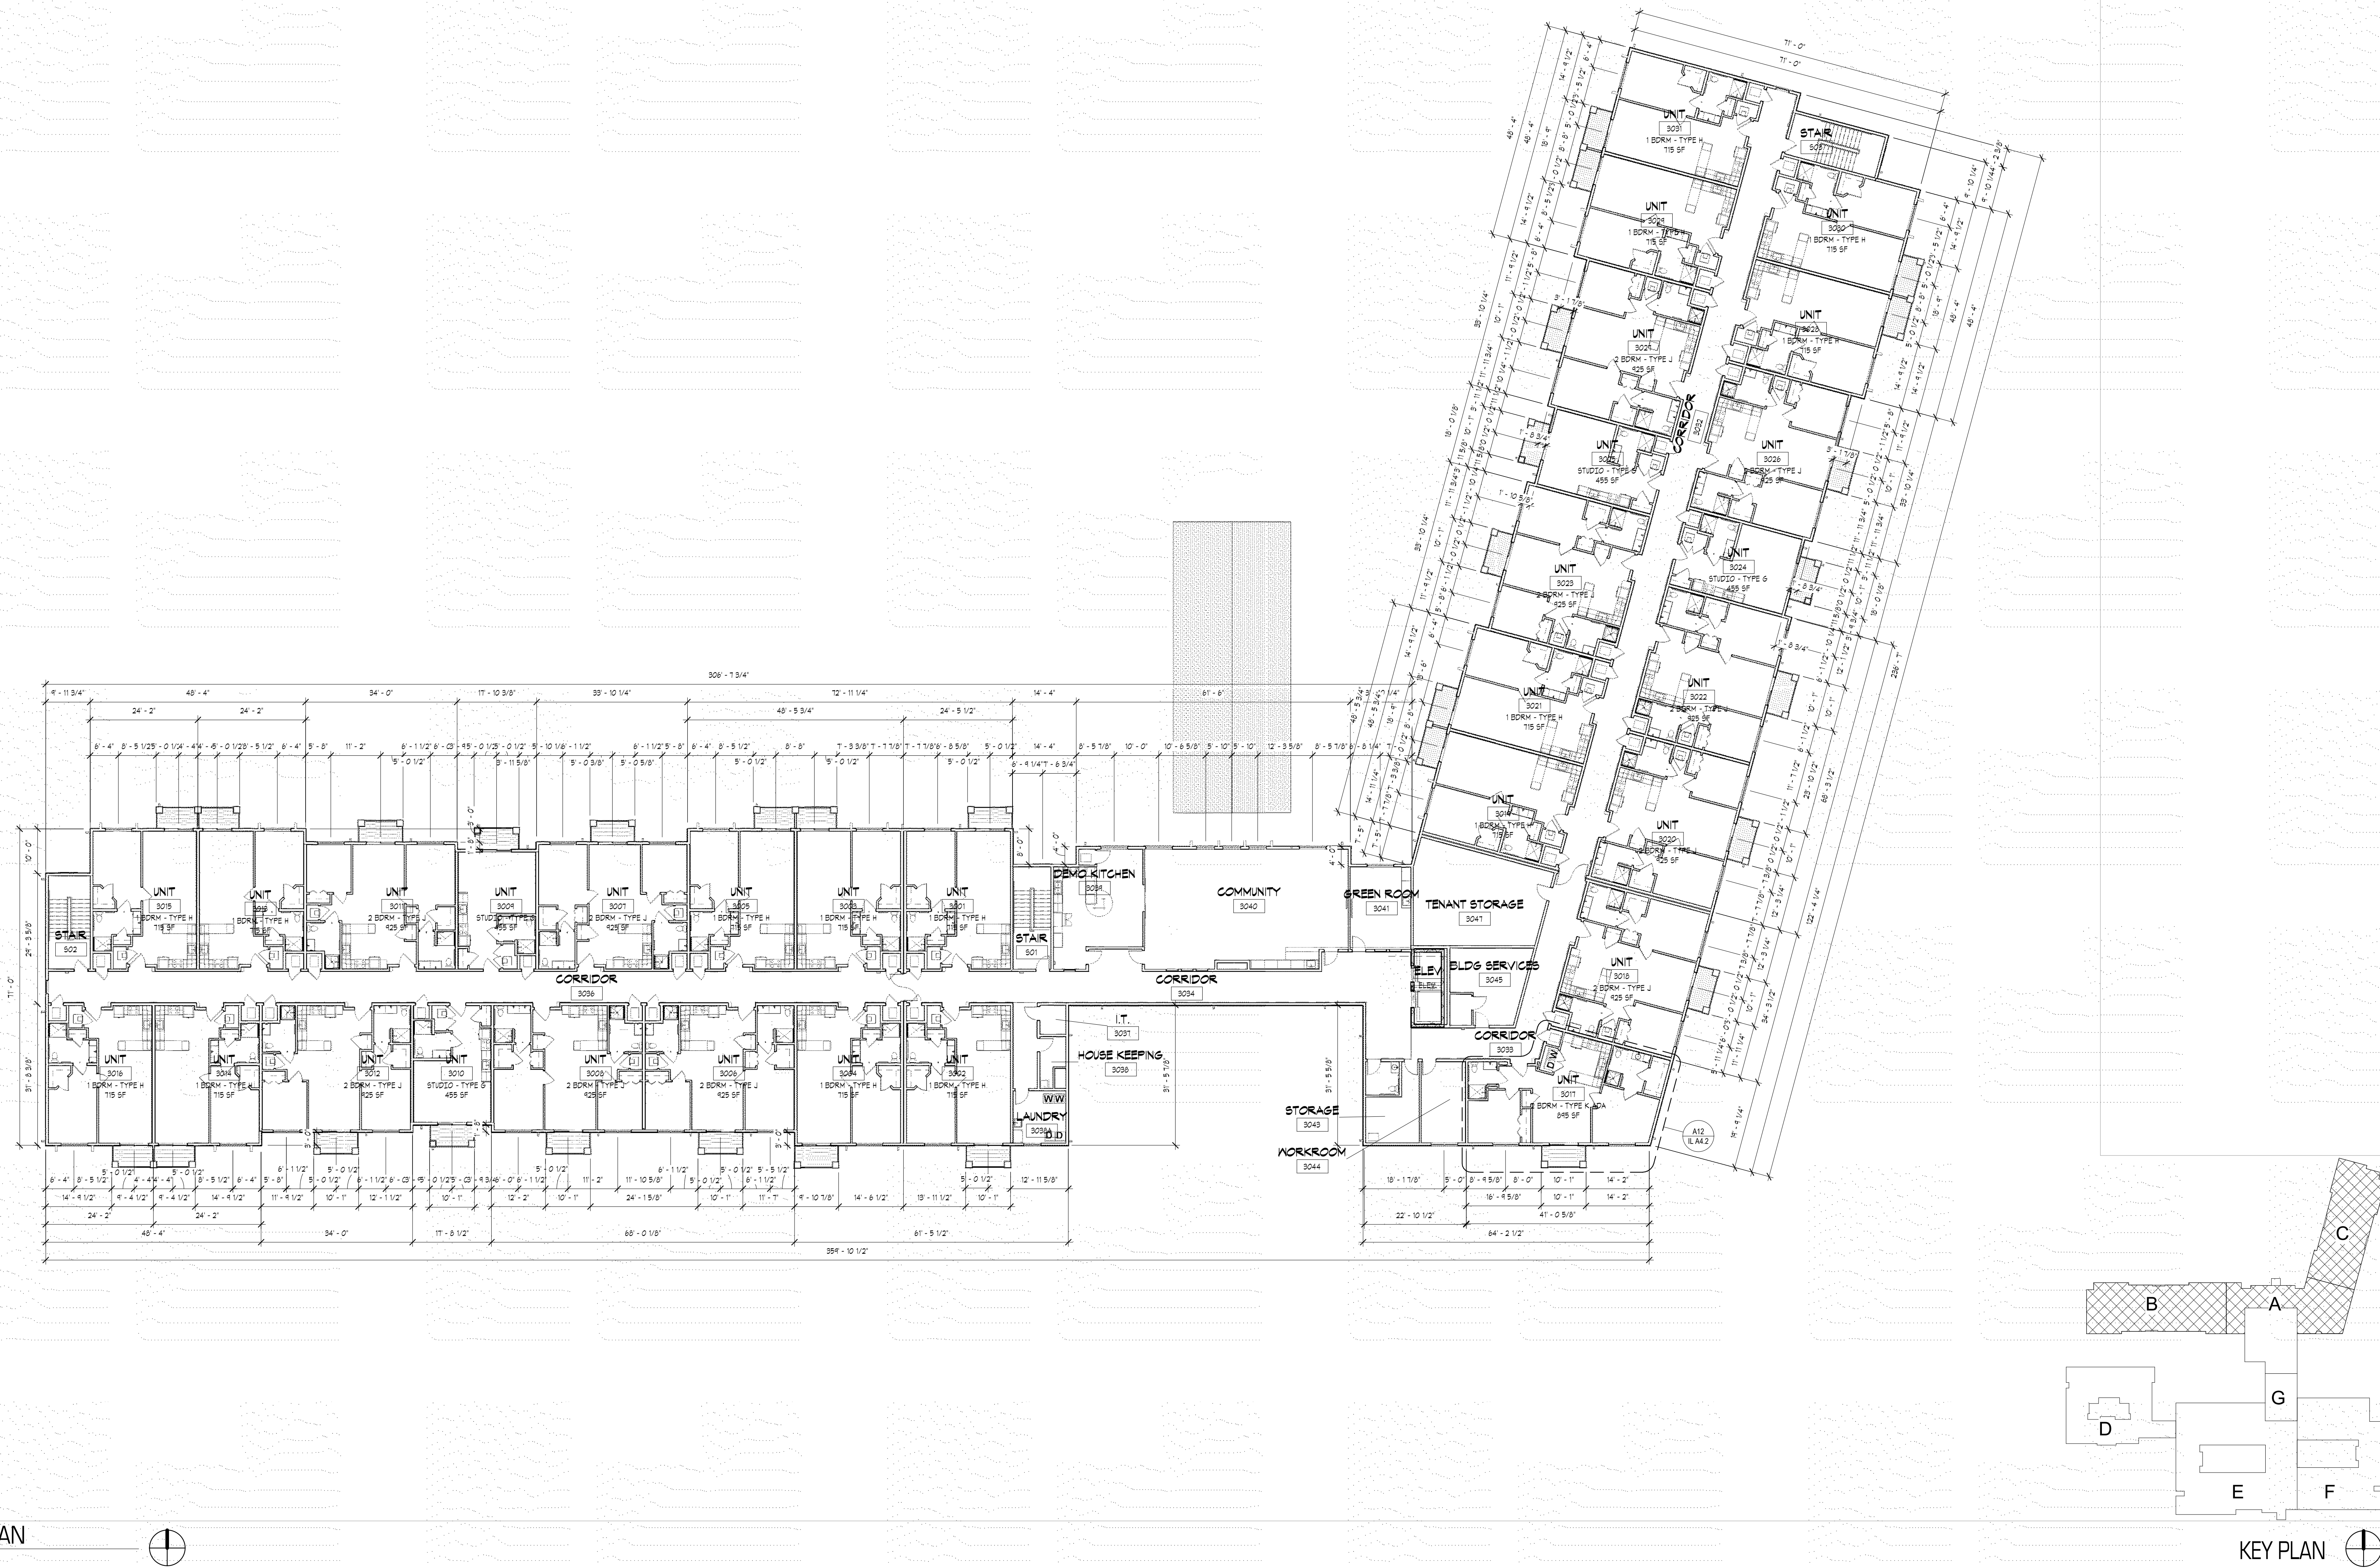


A12 THIRD FLOOR PLAN
1/16" = 1'-0"

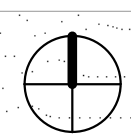

KEY PLAN

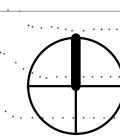

C:\Users\sauman\Documents\1811 LS SENIOR_souman.rvt
6/29/2019 12:41:03 PM

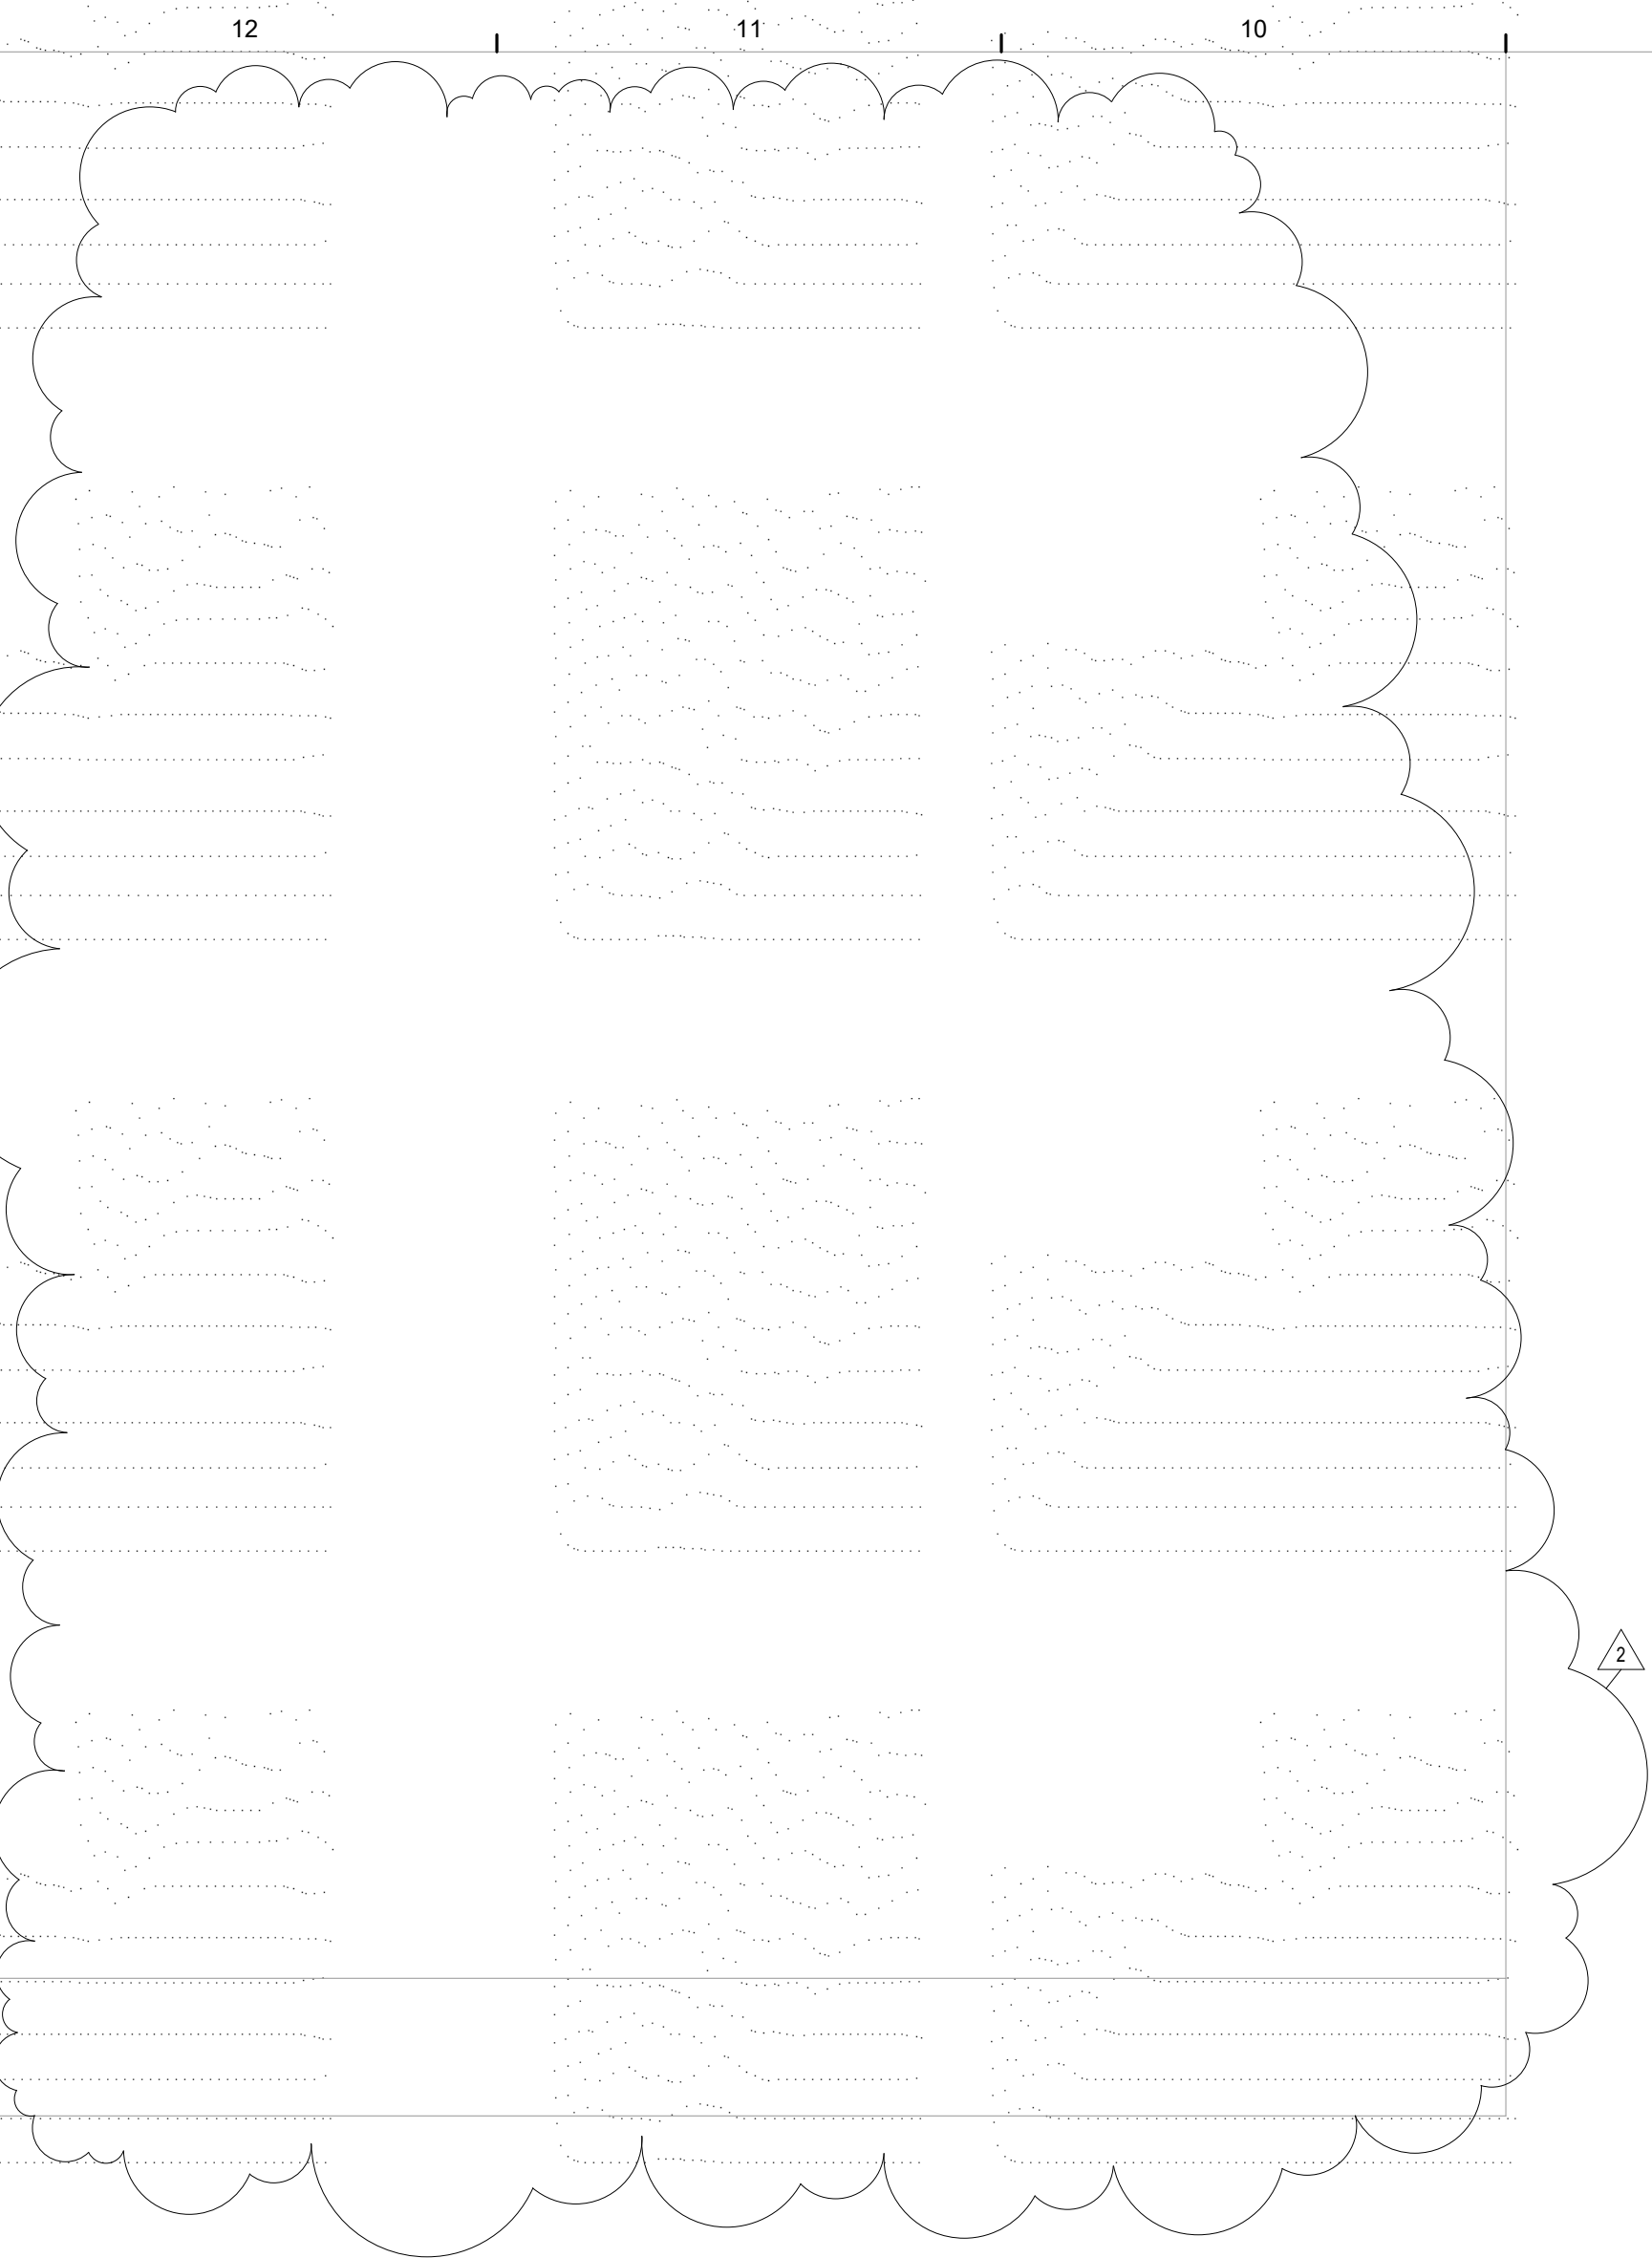

NUMBER	DESCRIPTION
01 31 19 A1	ARCHITECTURAL ASPHALT SHINGLE, 01 31 19
01 62 00 A1	PRE FINISHED METAL BUTTER, 01 62 00
22 19 16 A1	ROOF DRAIN OVERFLOW, RE:MEP

SWD
ARCHITECTS
EST 1935

ARCHITECTURAL CORPORATION
MISSOURI CERTIFICATE
OF AUTHORITY NO. 000073

LEE'S SUMMIT SENIOR COMMUNITY
1701 S.E. OLDHAM PARKWAY
LEE'S SUMMIT, JACKSON COUNTY, MISSOURI

STARK WILSON DUNCAN ARCHITECTS INC
315 NICHOLS ROAD STE 228 - KANSAS CITY, MO 64112 - T 816.531.1898 F 816.532.1978

ROOF PLAN NOTES

THESE NOTES ONLY APPLY TO THIS SHEET

1. ASPHALT SHINGLE ROOFING SYSTEM.
2. SINGLEPLY MEMBRANE ROOFING SYSTEM.
3. WALL ASSEMBLY EXTENDS TO BOTTOM OF DECK.
4. ROOF ACCESS DOOR.
5. INSTALL SELF ADHERING UNDERLAYMENT LEAK BARRIER AT EAVES (ICE DAM PROTECTION) UP ROOF 24" MIN. PAST INTERIOR FACE OF EXTERIOR WALL LINE MANUFACTURED BY "TANKO" OR APPROVED EQUAL, MOISTURE GUARD PLUS. ALSO INSTALL LEAK BARRIER AT RIDGES & VALLEYS (36" WIDE) 01 31 19. RE: TO STRUCTURAL FOR SHEATHING INFORMATION.
6. RIDGE VENT. RIDGES AT ROLLED RIDGE VENT BY OWENS CORNING, OR APPROVED EQUAL, WITH MIN. 19 SQ IN./LF VENTILATION, 01 31 19.
7. FIRE RATED PLYWOOD 4" MIN. EACH SIDE OF FIRE WALL THAT EXTENDS TO BOTTOM OF DECK.


ROOF PLAN GENERAL NOTES

- A. CONTRACTOR TO VERIFY ALL DIMENSIONS & CONDITIONS.
- B. ALL FLASHING DETAILS SHALL CONFORM TO THE WRITTEN RECOMMENDATIONS OF THE ROOFING MANUFACTURER AND THE LATEST SHAGNA MANUAL.
- C. PROTECT ALL EX. WALL & ROOF CONSTRUCTION THAT IS SCHEDULED TO REMAIN.
- D. PROVIDE ROOF CRICKETS WHERE SLOPE OF ROOF SYSTEM IS IMPEDED.
- E. ALL ROOF PENETRATIONS ARE TO BE FLASHED PER THE MANUFACTURER.
- F. CONTRACTOR SHALL VERIFY EX. CONDITIONS AT WORK SCHEDULED AT EX. ROOF.
- G. COORDINATE ADDITIONAL WORK THAT MAY BE REQUIRED ON MEP DRAWINGS.
- H. ATTIC IS TO BE VENTILATED BY USE OF CONTINUOUS RIDGE VENTS & SOFFIT VENTS. VENTS SHALL STOP AT FIRE WALLS & SMOKE PARTITIONS THAT EXTEND TO THE BOTTOM OF THE DECK.
- I. AT FIRE WALLS FIRE RETARDANT PLYWOOD IS TO EXTEND 4" ON EACH SIDE OF WALLS.
- J. MECHANICAL SCREEN.
 - a. 2" ARCHITECTURAL LOUVERED SYSTEM. BLADE PROFILE: FLAT BLADE W/ CENTER BAFFLE. VENTS BY ARCHITECTURAL LOUVERS CO. OR EQUAL.
 - b. SUPPORT SYSTEM: 3" HORIZ. ALUM. SORTS ATTACHED TO 3" SQ. ALUM. SUPPORTS W/ 1 1/2" SQ. ALUM. KICKERS. STURDISTRUT SYSTEM OR EQUAL.
 - c. SUPPORT CURB TO BE STURDISTRUT FRAMING SYSTEM.
 - d. INSTALL ALL COMPONENTS PER THE MANUFACTURERS RECOMMENDATIONS.
- K. ROOFING SYSTEMS:

ASPHALT SHINGLE SYSTEM
ARCHITECTURAL ASPHALT SHINGLES OVER MIN. 15# ASPHALT SATURATED BUILDING FELT UNDERLAYMENT, LAPPED 2" MIN. INSTALL SELF ADHERING ICE & WATER SHIELD LEAK BARRIER 24" MIN. PAST INTERIOR FACE OF EXTERIOR WALL CONSTRUCTION. 1 36" WIDE AT RIDGES, HIP'S & VALLEYS. PRODUCT TO BE MOISTURE GUARD PLUS OR EQUAL BY TANKO OR APPROVED EQUAL. 01 31 19.

SINGLE PLY MEMBRANE:
SINGLE PLY MEMBRANE ROOFING OVER 1/2" COVER BOARD ON TAPERED EPS INSULATION. SLOPE MIN. 1/4" PER FOOT. PROVIDE CRICKETS AT ALL ROOFTOP MECHANICAL EQUIPMENT. ROOF TO SLOPE TO ROOF DRAINS. COORDINATE WITH MEP.

SEAL
ARCHITECT - Timothy O. K.
Wilson
A-8972

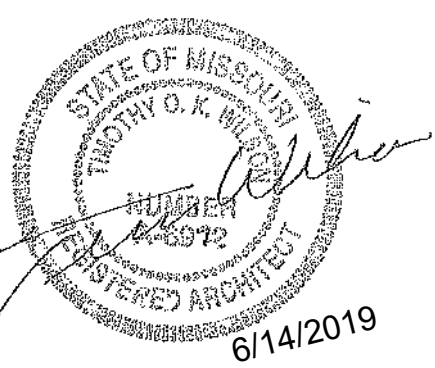

ROOF PLAN - IL

ISSUE DATE:
6/14/2019


No.	Description	Date
2	REVISIONS: CITY COMMENTS	7.15.19

PROJECT NO.:1811




ILA1.4


COPYRIGHT © 2019 SWD ARCHITECTS INC

A12 ROOF PLAN - IL
1/16" = 1'-0"

 

KEY PLAN

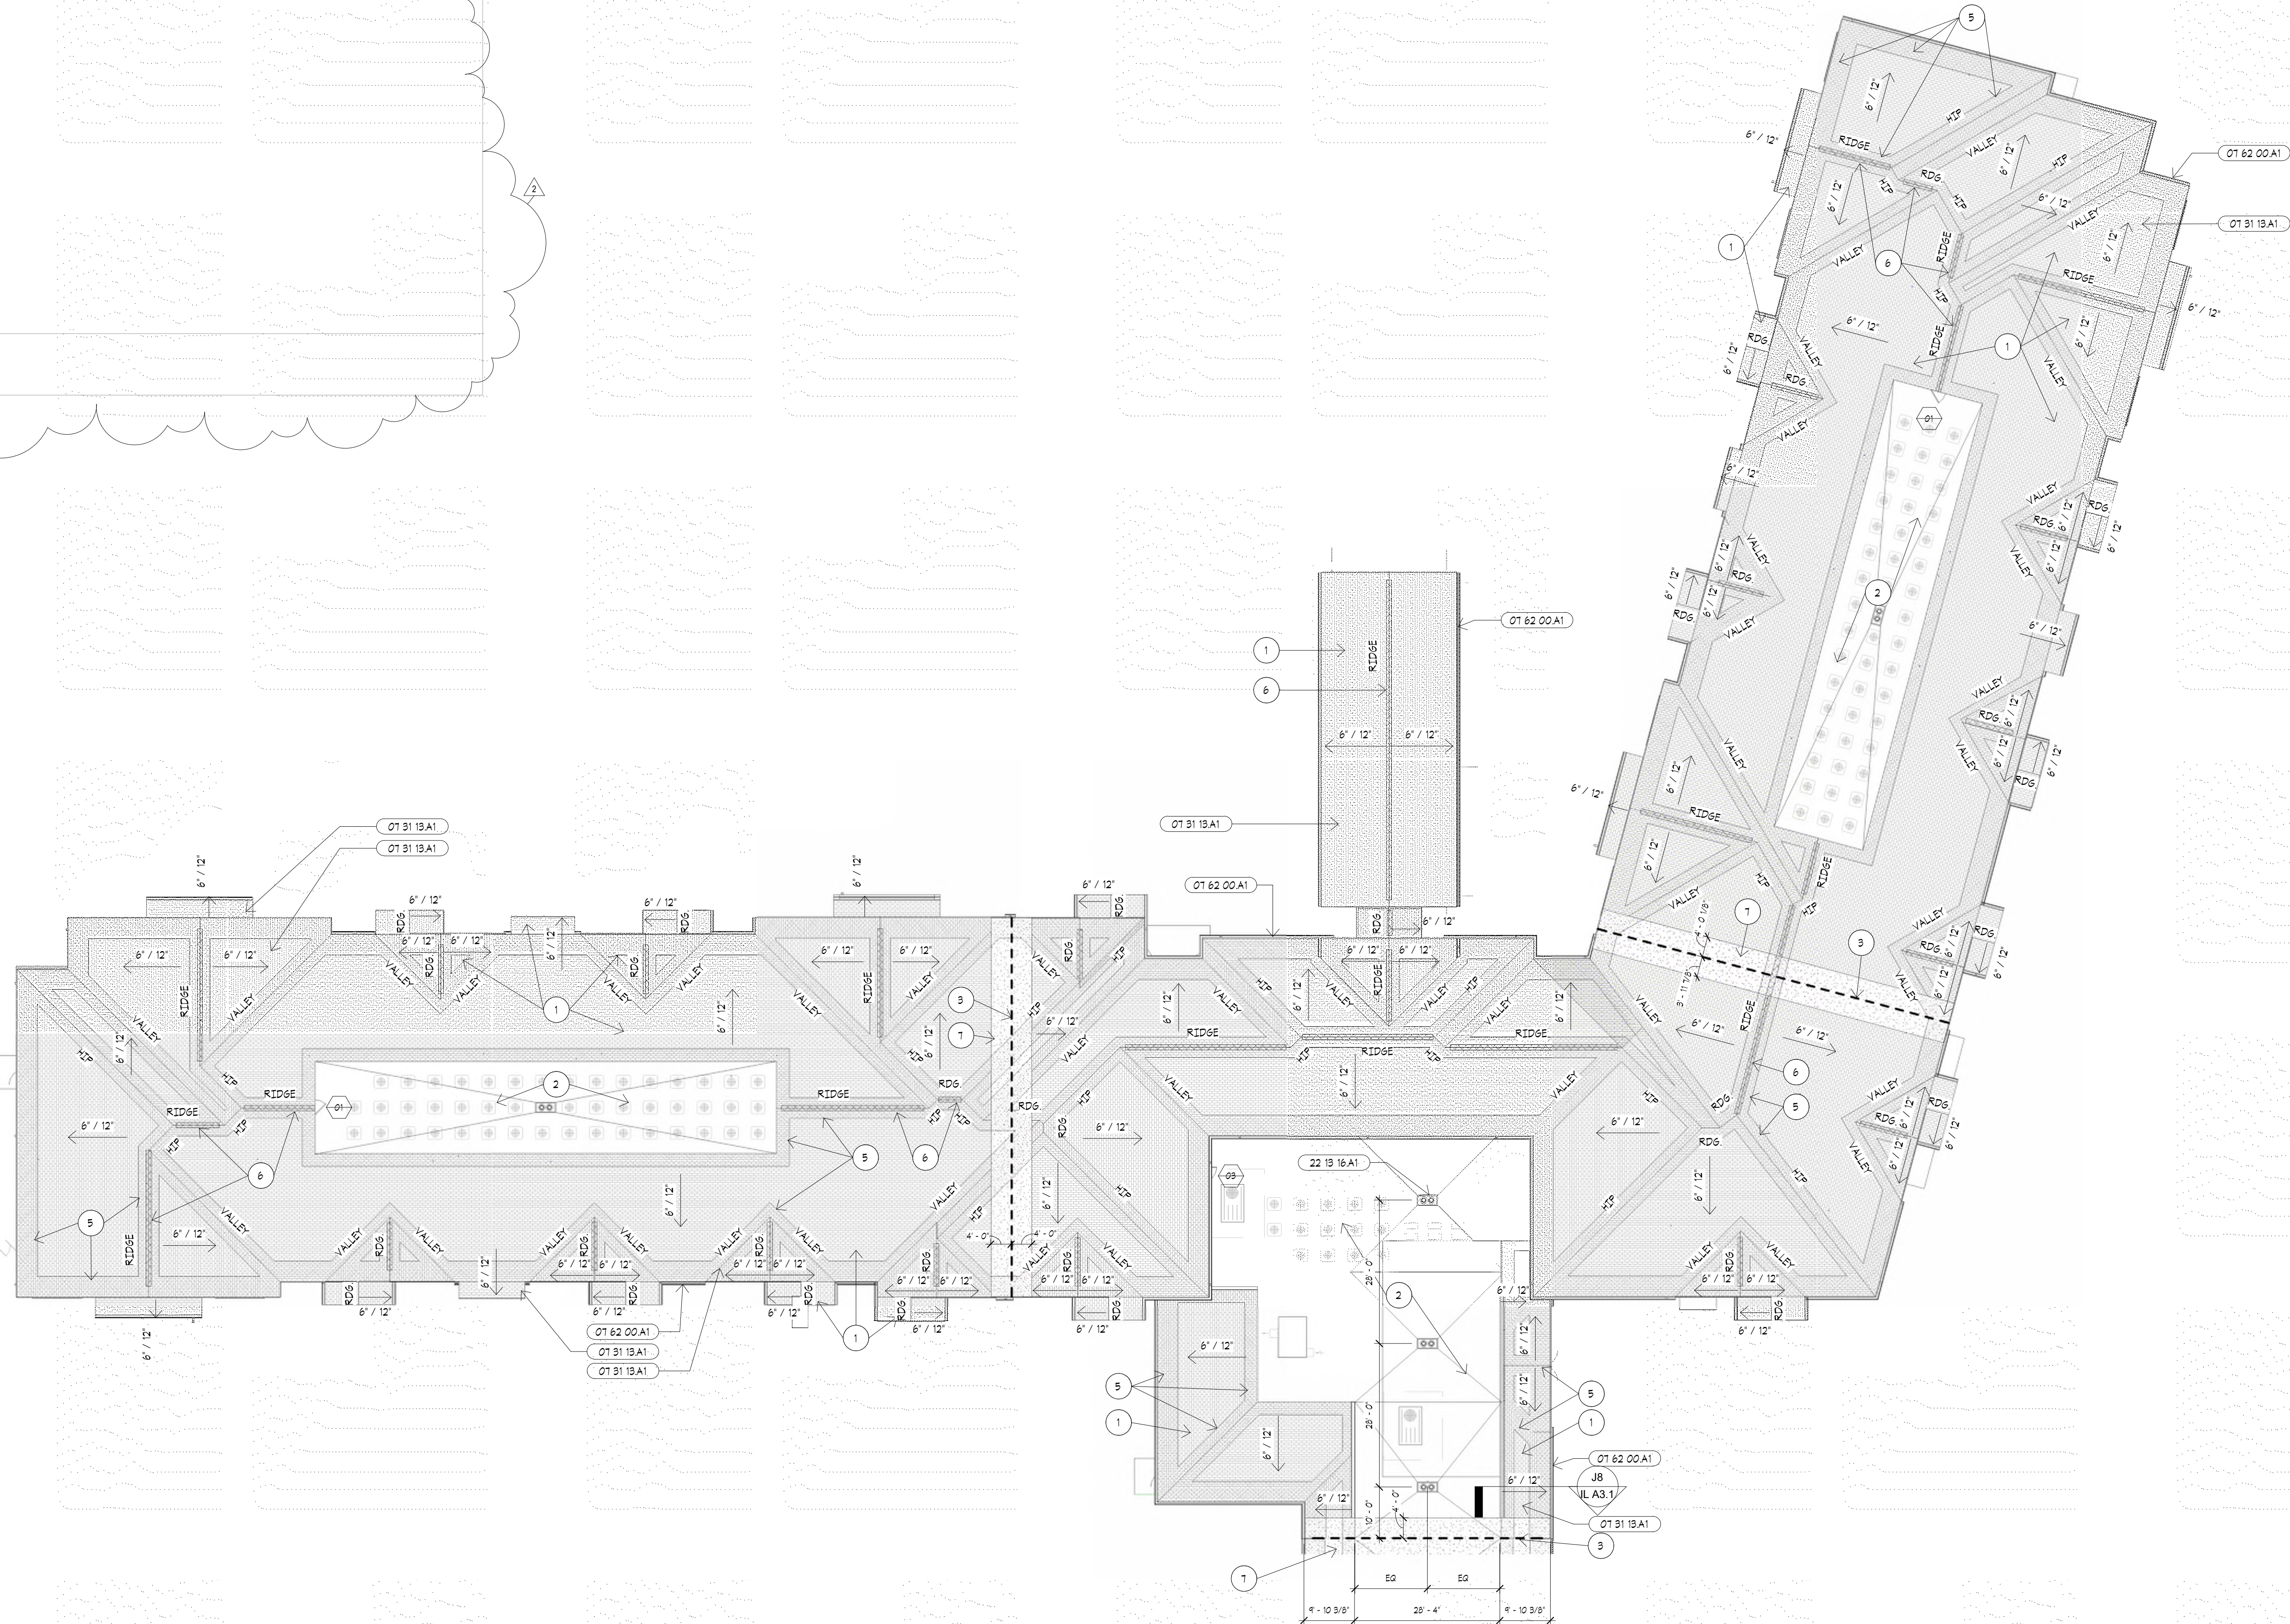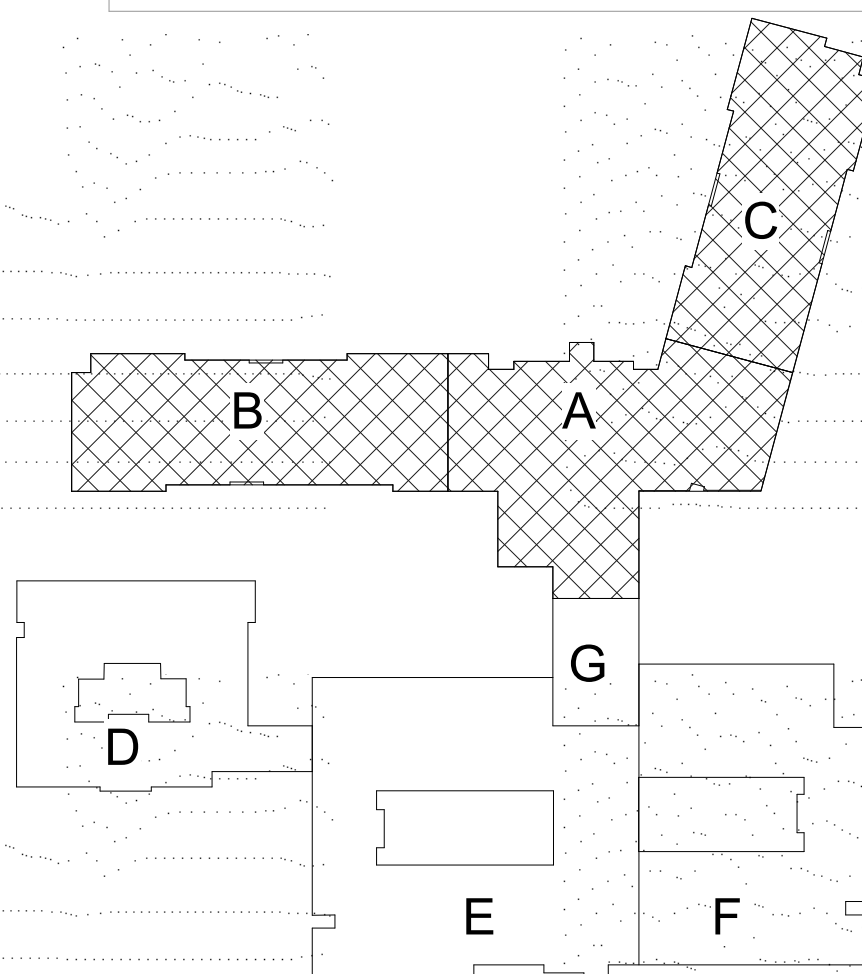 

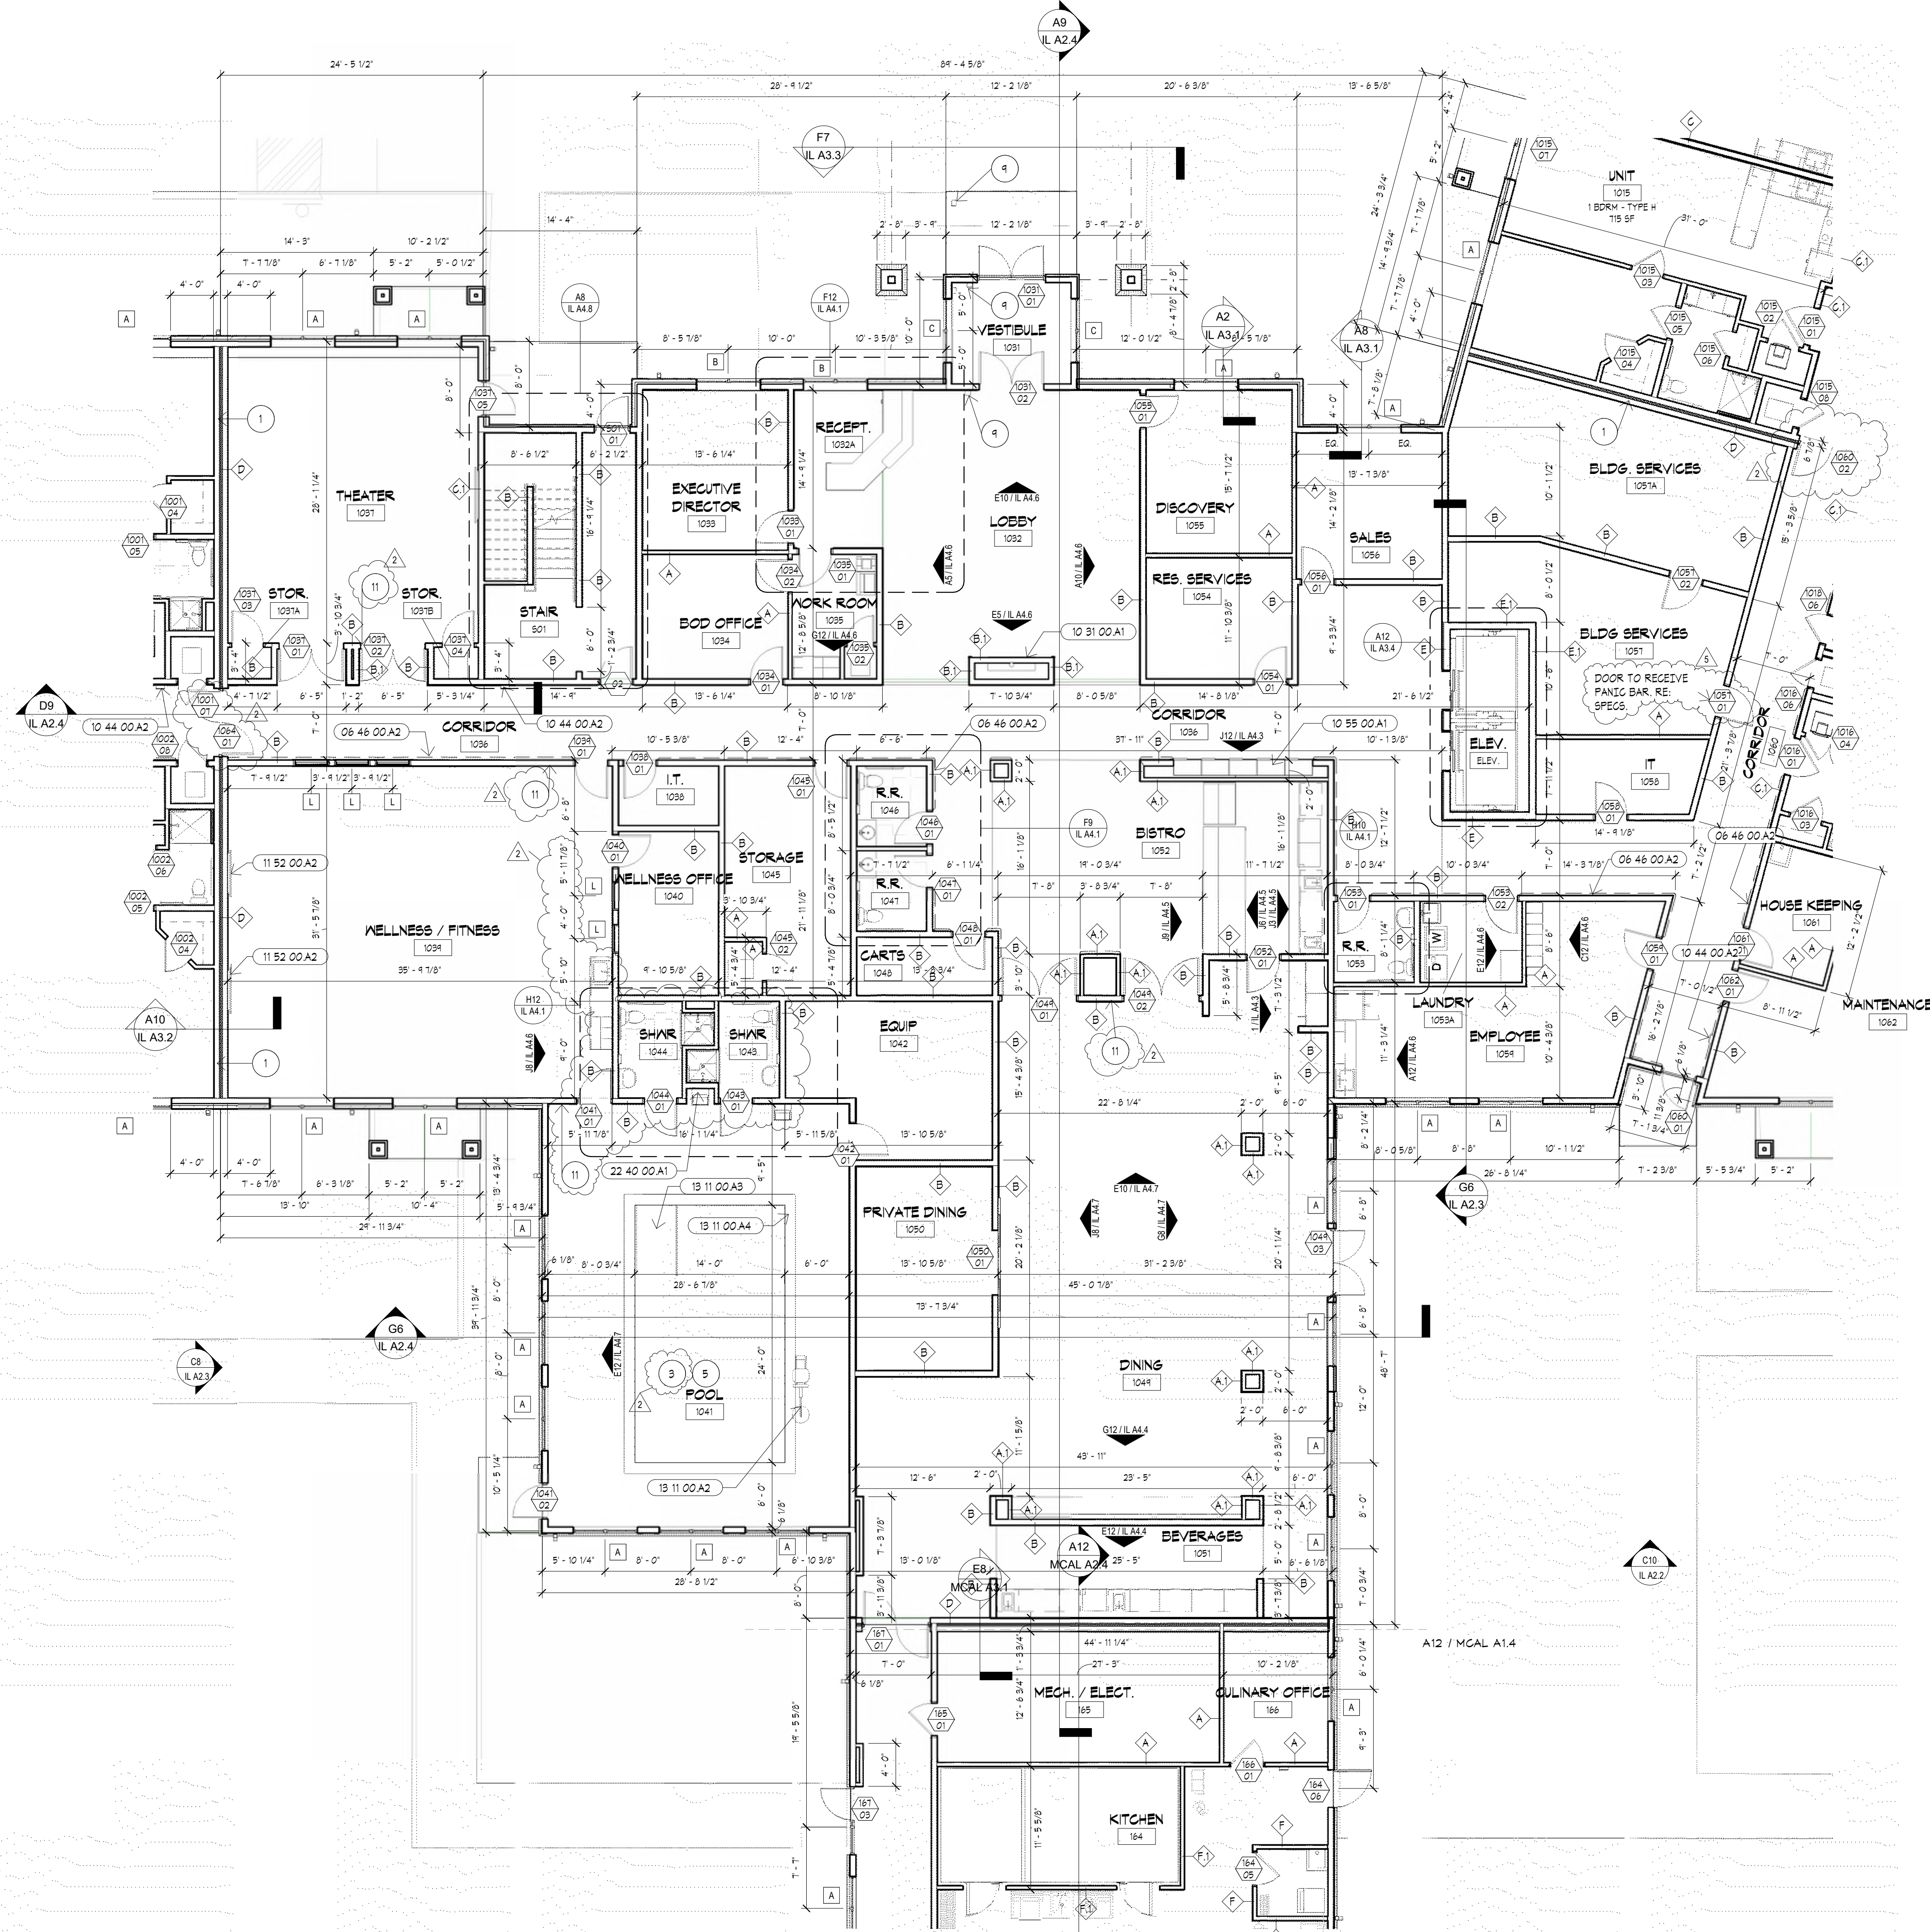



KEYNOTES	
NUMBER	DESCRIPTION
06 46 00 A2	WOOD LEAN RAIL, 06 46 00
10 31 00 A1	FIREPLACE SINGLE SIDED - 6x6, 10 31 00
10 44 00 A2	SEMI RECESSED FIRE EXTINGUISHER CABINET, 10 44 16
10 55 00 A1	PRE-FINISHED MAILBOXES, 10 55 00
11 52 00 A2	TELEVISION, RE: LOW VOLTAGE
13 11 00 A3	POOL LIFT, 13 11 00
13 11 00 A3	STEPS W/ S.S. RAIL, EA SIDE, 13 11 00
13 11 00 A4	POOL COVERS, 13 11 00
22 40 00 A1	DRINKING FOUNTAIN, RE: MEP

- FLOOR PLAN NOTES**
1. HALL TO EXTEND TO BOTTOM OF DECK.
 2. HALL IN BATH TUB, RE: MEP.
 3. SWIMMING POOL & EQUIPMENT ROOM, RESTROOM HALLS & CEILING TO BE INSULATED WITH CLOSED CELL SPRAY FOAM INSULATION. PROVIDE SILL SEALER UNDER ALL WALLS. REFER TO FOOD SERVICE DOCUMENTS FOR EQUIPMENT LOCATIONS. COORD. W/ MEP.
 4. SWIMMING POOL.
 5. PRIVACY SCREEN, EXTERIOR GRADE 2x6 FRAMING W/ 1/2" SHEATHING, AIR WEATHER BARRIER, W/ CEMENT BOARD SIDING AT EA FACE. PRE-FINISHED METAL CAP FLASHING. HEIGHT 8'-0" ON FIRST & SECOND FLOOR, 6'-5" HIGH ON THIRD FLOOR.
 6. VTAG UNIT TYP. PROVIDE RAISED PLATFORM. SIZE OF SPACE TO BE COORD. W/ MANUFACTURER.
 7. STEEL COLUMN, RE: STRUCTURAL. PROVIDE 1 HOUR RATING PER UL ASSEMBLY, 56/AO.
 8. AUTOMATIC DOOR ACTUATOR OR BUTTON, RE: MEP.
 9. TELEVISION, RE: LOW VOLTAGE.
 11. PROVIDE OCCUPANT LOAD SIGNAGE, # OF OCCUPANTS PER CODE SHEET.

- FLOOR PLAN GENERAL NOTES**
- A. THIS PROJECT IS A SUSTAINABLE DESIGN. IT WILL ACHIEVE MIN. BRONZE LEVEL CERTIFICATION THROUGH THE NATIONAL GREEN BUILDING STANDARD. REFER TO THE PROJECT MANUAL FOR SPECIFIC SUSTAINABLE RATING SYSTEM REQUIREMENTS FOR MATERIALS & INSTALLATIONS.
 - B. EXTERIOR DIMENSIONS ARE TO FACE OF STUD FRAMING. FACE OF CONCRETE SLAB IS LOCATED AT THE FACE OF EXT. STUD FRAMING.
 - C. INTERIOR DIMENSIONS ARE TO FACE OF FINISH.
 - D. PROVIDE INSTALL MOISTURE RESISTANT GYP. BD. ON WALLS & CEILINGS IN BATHS, RESTROOMS, JANITOR CLOSETS, POOL, POOL EQUIPMENT ROOM, SPA, SALON, & FULL HEIGHT OF ALL CABINET WALLS WHERE SKINKS ARE LOCATED. 092400
 - E. INSTALL TILE BACKER BOARD ON WALL SCHEDULED TO RECEIVE CERAMIC TILE. 092400
 - F. MOLDED ONE PIECE SHOWER UNITS WILL REQUIRE FIRE RATED WALL CONSTRUCTION TO BE CONSTRUCTED PRIOR TO SETTING OF UNIT. AN ADDITIONAL LAYER OF GYP. BOARD IS REQ'D TO EXTEND OVER SHOWER FLANGE.
 - G. FLOORS WITHIN RESIDENT UNITS THAT ARE TO RECEIVE TILE OR LVT FLOORINGS ON WOOD TRUSS CONSTRUCTION ACROSS WHAT 1 AS MAXXON CORP. TO BE INSTALLED UNDER GYP. UNDERLAYMENT.
 - H. ALL FLOOR/CEILING, ROOF/CEILING & WALL PENETRATIONS ARE TO BE PROPERLY FIRECAULKED, FIRESTOPPED, SMOKE/FIRE DAMPERED, ETC. AS REQUIRED TO MAINTAIN THE FIRE RESISTIVE RATING OF THE RESPECTIVE ASSEMBLIES, AS REQUIRED BY CODE. RE: CODE ANALYSIS FOR ADDITIONAL INFORMATION. 078443
 - I. CALC. ALL JOISTS BETWEEN DISSIMILAR MATERIALS FOR WEATHERTIGHT, WATER-TIGHT, AIR-TIGHT, ETC. PERFORMANCE.
 - J. ALL MECHANICAL, ELECTRICAL, & PLUMBING SYSTEMS TO BE CONCEALED WITHIN CONSTRUCTION TO FULLEST EXTENT FEASIBLE.
 - K. INSTALL 2X WOOD BLOCKING AS REQUIRED TO SECURELY ANCHOR CABINETS, TOILET ACCESSORIES, SHELVING, HANDRAILS, ETC. 061000.
 - L. REFER TO 610/44.4 FOR TYPICAL MOUNTING HEIGHTS.
 - M. GLAZING REQUIRED TO BE SAFETY TYPE SHALL MEET THE REQUIREMENTS OF THE BUILDING CODE.
 - N. CONTRACTOR WILL BE RESPONSIBLE FOR PROVIDING ALL AV EQUIPMENT INCLUDING TELEVISIONS IN COMMON AREAS & THEATERS.
 - O. SWIMMING POOL DESIGN WILL BE BY THE CONTRACTOR. CONTRACTOR TO PROVIDE ALL NECESSARY DESIGN DOCUMENTS FOR PERMITTING & APPROVAL.
 - A. POOL TO BE HEATED.
 - B. PROVIDE ADA LIFT.
 - C. 42" DEEP WATER LEVEL.
 - P. DUCT WORK IN SWIMMING POOL, POOL EQUIPMENT ROOM, RESTROOMS ETC. SHALL ALL BE WRAPPED WITH INSULATION.
 - Q. FIRE BLOCKING SHALL BE INSTALLED IN CONCEALED SPACES. LOCATION INCLUDE BUT ARE NOT LIMITED TO:
 - A. STUD WALLS INCLUDING FURRED SPACE. SPACING NOT TO EXCEED 10 FEET.
 - B. CONNECTION BETWEEN VET. & HORIZ. SPACES AT SOFFITS.
 - C. BETWEEN STAIR STRINGERS AT TOP & BOTTOM OF RUN.
 - D. EXT. WALL COVERINGS AND ARCHITECTURAL ELEMENTS.

**ITEMS TO BE PROVIDED BY OWNER
INSTALLED BY CONTRACTOR**


1. COMMON AREA MIRRORS
2. PAPER TOWEL DISPENSERS
3. SOAP DISPENSERS IN COMMON AREA.

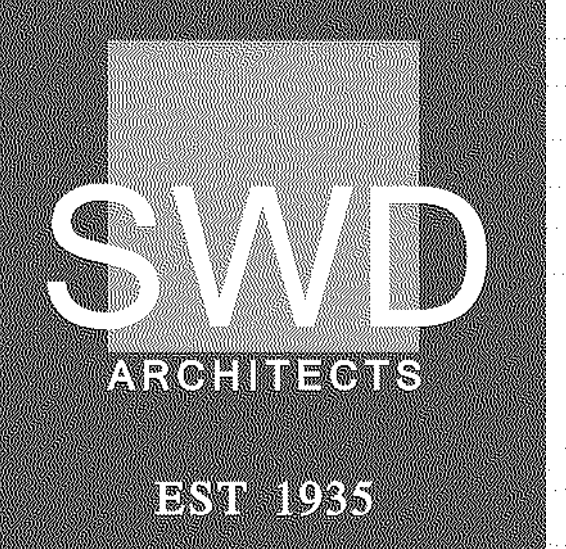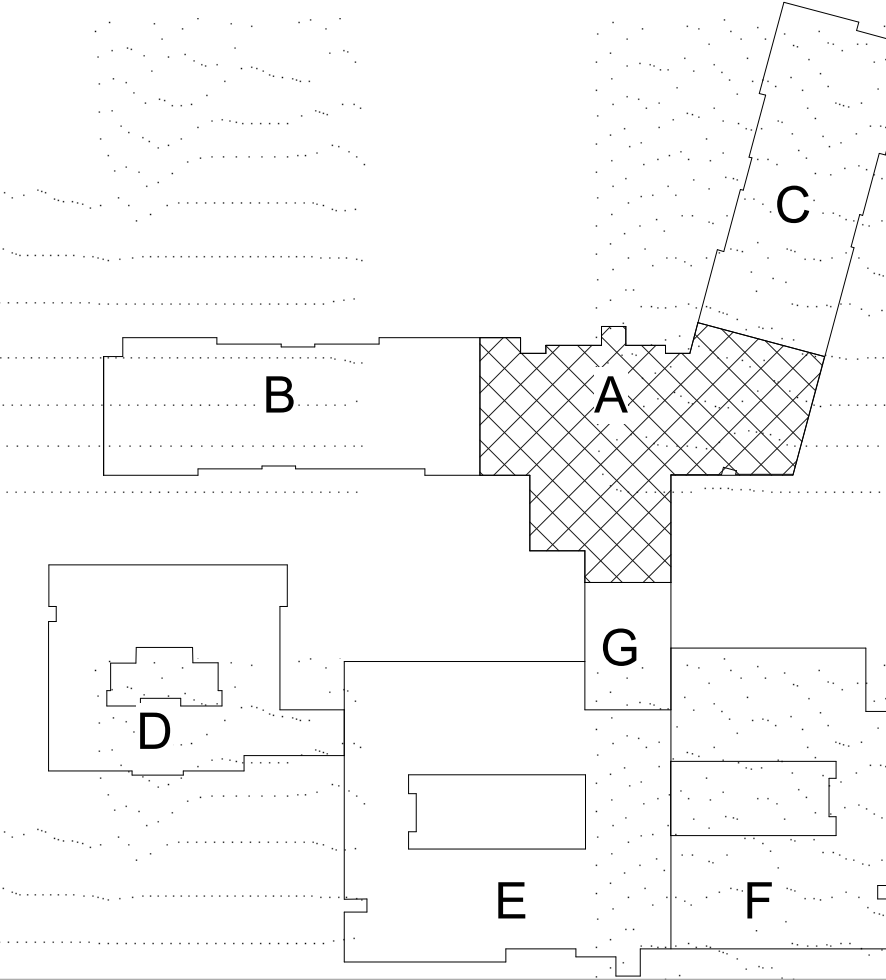

ARCHITECTURAL CORPORATION
MISSOURI CERTIFICATE
OF AUTHORITY NO. 000073

LEE'S SUMMIT SENIOR COMMUNITY
1701 S.E. OLDHAM PARKWAY
LEE'S SUMMIT, JACKSON COUNTY, MISSOURI

STARK WILSON DUNCAN ARCHITECTS INC
315 NICHOLS ROAD STE 228 - KANSAS CITY, MO 64112 - T 816.531.1898 F 816.532.1978

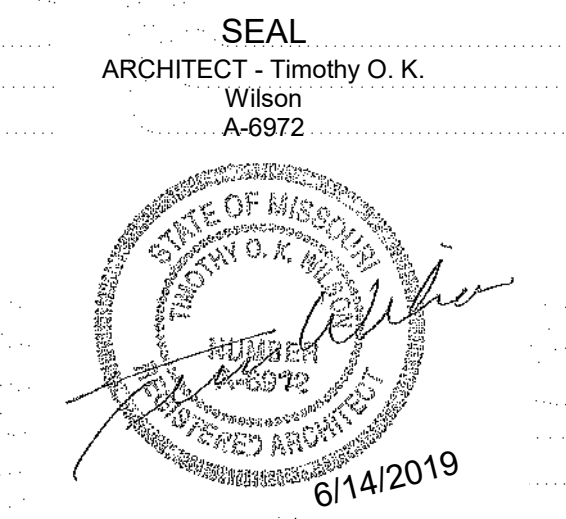

**PARTIAL FIRST
FLOOR PLAN - IL**

ISSUE DATE:
6/14/2019

REVISIONS:


No.	Description	Date
2	CITY COMMENTS	7.15.19
5	STATE/CITY COMMENTS	8/10/19

PROJECT NO.: 1811


IL A1.5

COPYRIGHT © 2019 SWD ARCHITECTS INC

A6 PARTIAL 1ST FLOOR PLAN - CENTER
1/8" = 1'-0"

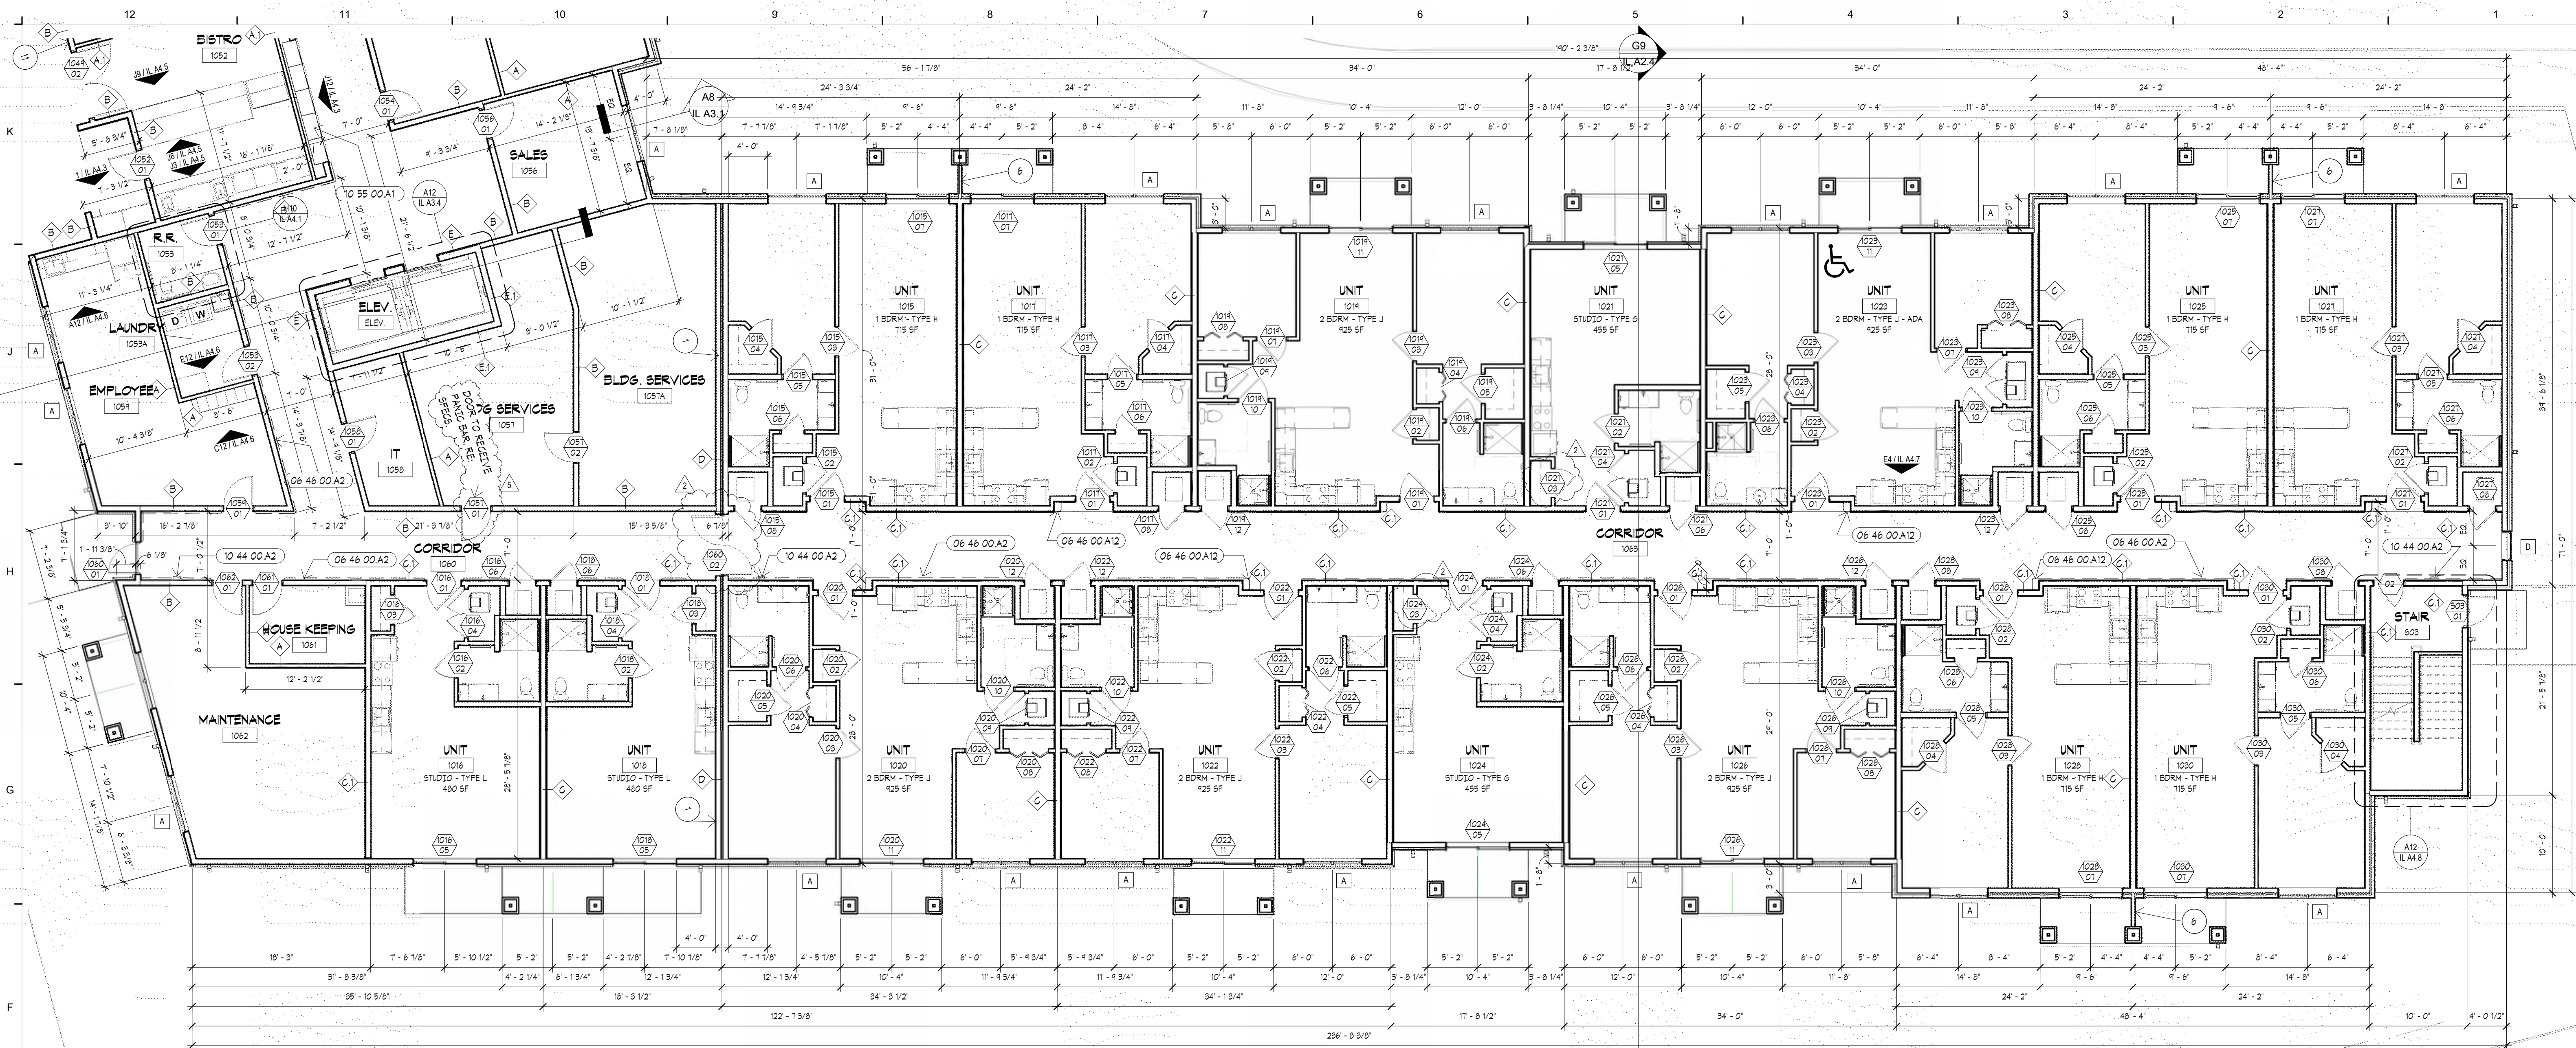

F12 PARTIAL 1ST FLOOR PLAN - EAST
1/8" = 1'-0"

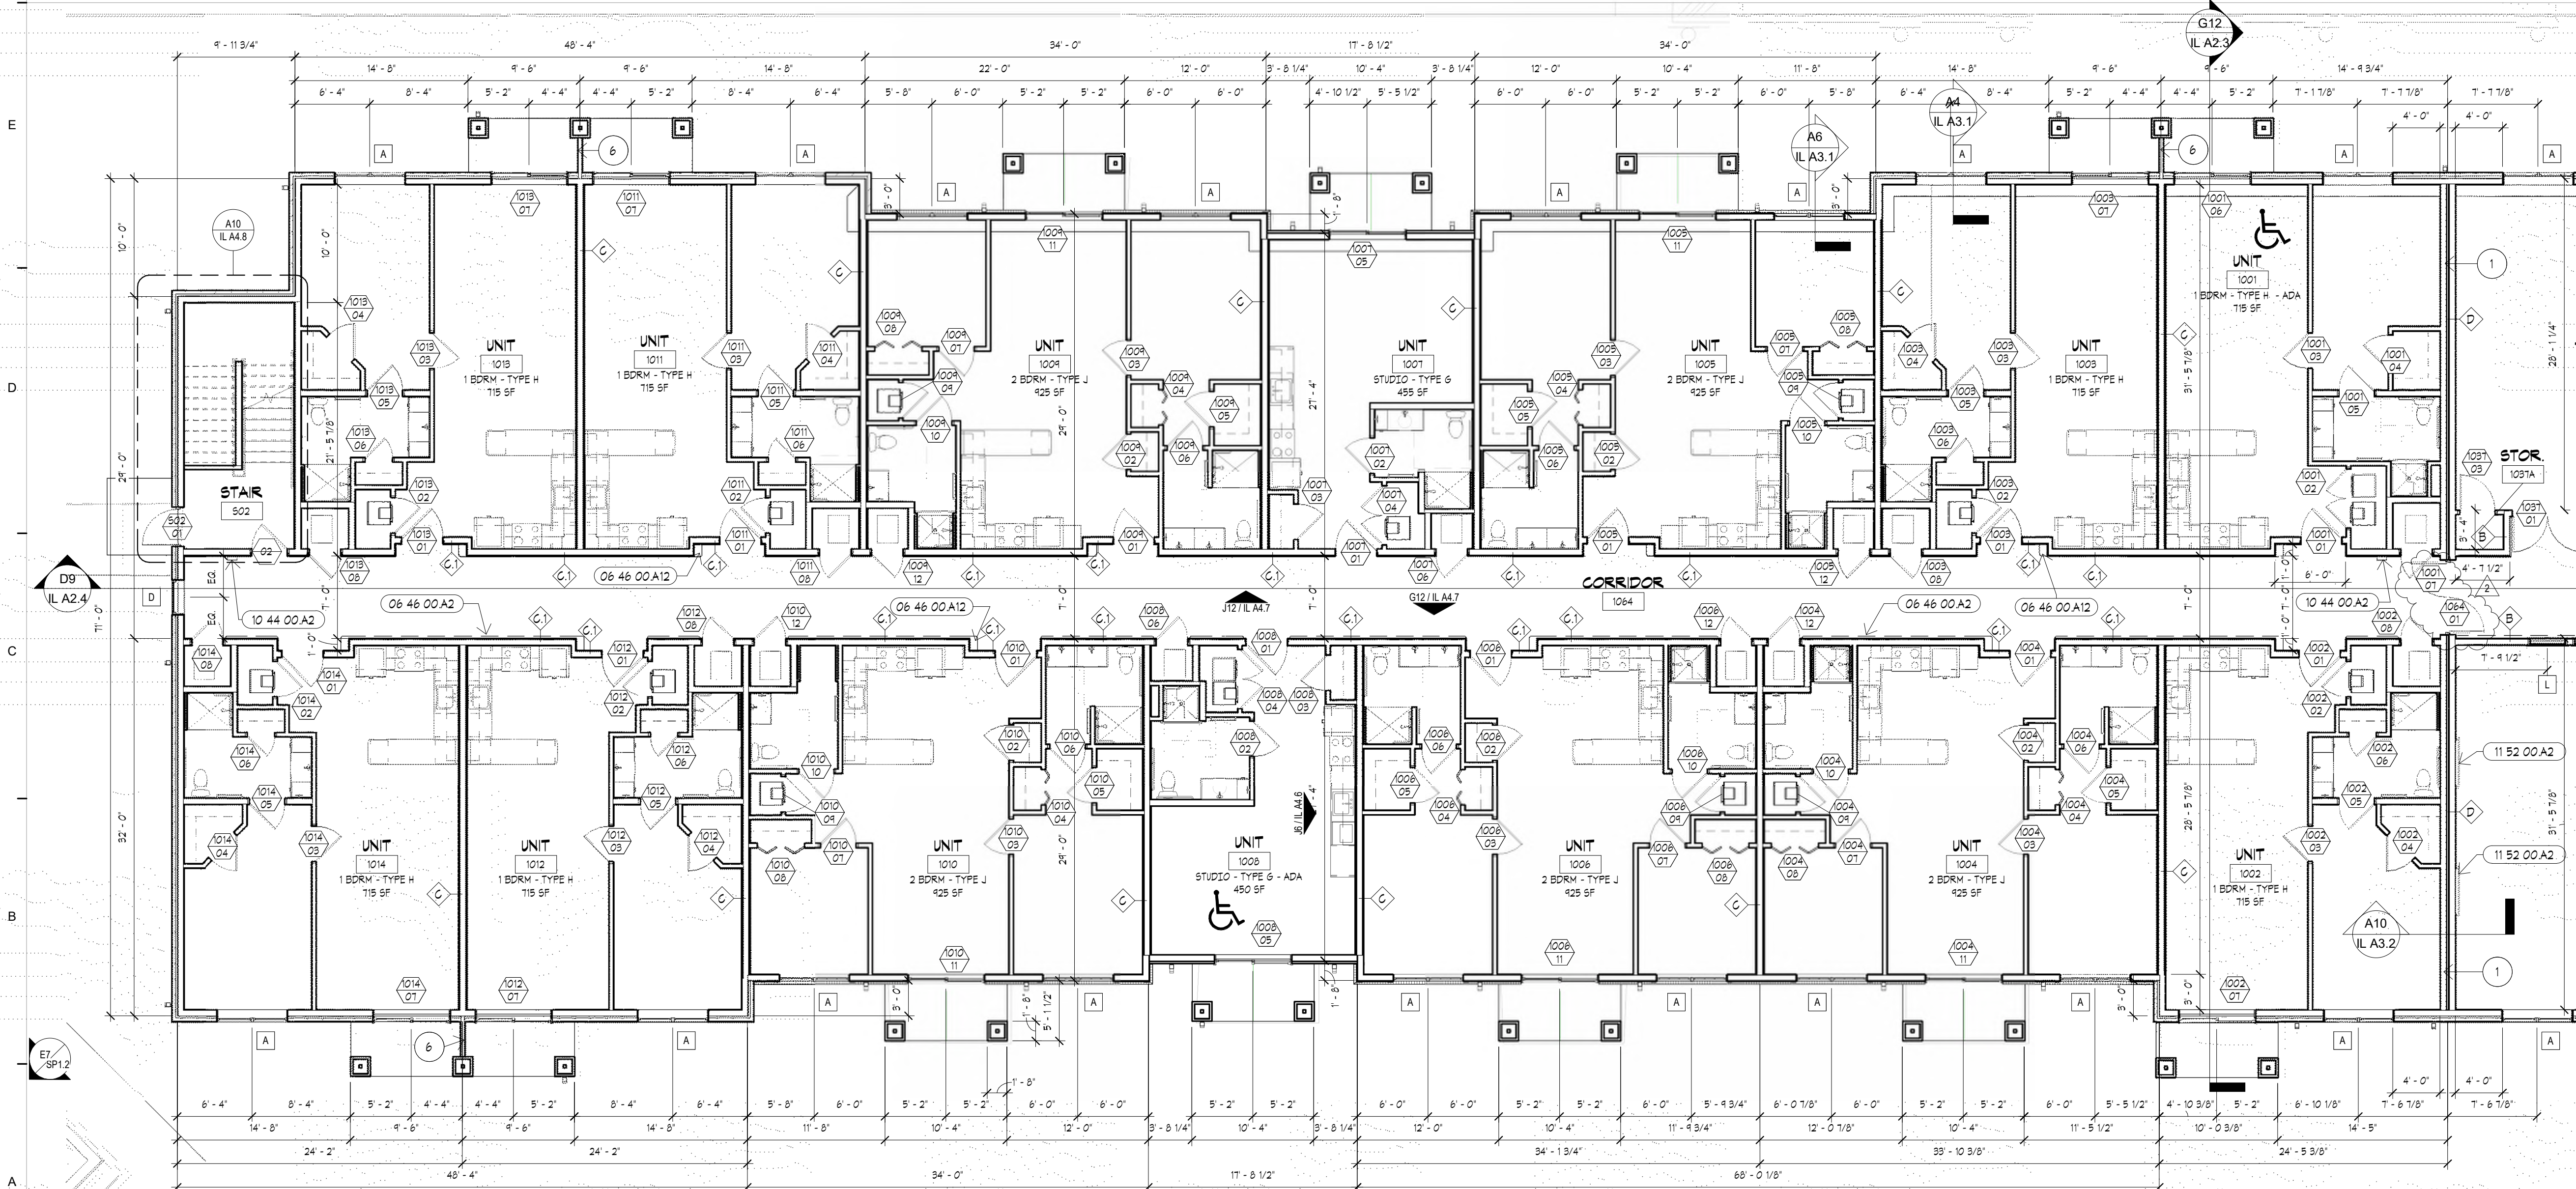

A12 PARTIAL 1ST FLOOR PLAN - WEST
1/8" = 1'-0"

NUMBER	DESCRIPTION
06 46 00 A2	WOOD LEAN RAIL, 06 46 00
06 46 00 A2	WOOD FURSE SHELF, 06 46 00
10 44 00 A2	SEE RECESSED FIRE EXTINGUISHER CABINET, 10 44 16
10 55 00 A1	PRE-FINISHED MAILBOXES, 10 55 00
11 52 00 A2	TELEVISION, RE: LOW VOLTAGE

FLOOR PLAN NOTES

1. WALL TO EXTEND TO BOTTOM OF DECK.
2. WALK IN BATH TUB. RE: MEP.
3. SWIMMING POOL, EQUIPMENT ROOM, RESTROOM, HALLS & CEILING TO BE INSULATED WITH CLOSED CELL SPRAY FOAM INSULATION. PROVIDE SILL SEALER UNDER ALL WALLS.
4. REFER TO FOOD SERVICE DOCUMENTS FOR EQUIPMENT LOCATIONS. COORD. W/ MEP.
5. SWIMMING POOL.
6. PRIVACY SCREEN, EXTERIOR GRADE DWS. FRAMING W/ 1/2" SHEATHING, AIR WEATHER BARRIER, W/ CEMENT BOARD SIDING AT EA FACE. PRE-FINISHED METAL CAP FLASHING. HEIGHT 8'-0" ON FIRST & SECOND FLOOR, 6'-6" HIGH ON THIRD FLOOR.
7. VTAC UNIT TYP. PROVIDE RAISED PLATFORM. SIZE OF SPACE TO BE COORD. W/ MANUFACTURER.
8. STEEL COLUMN, RE: STRUCTURAL. PROVIDE HOUR RATING PER UL ASSEMBLY. 66/AO-7.
9. AUTOMATIC DOOR ACTIVATOR BUTTON. RE: MEP.
10. TELEVISION, RE: LOW VOLTAGE.
11. PROVIDE OCCUPANT LOAD SIGNAGE. # OF OCCUPANTS PER CODE SHEET.

FLOOR PLAN GENERAL NOTES

- A. THIS PROJECT IS A SUSTAINABLE DESIGN. IT WILL ACHIEVE MIN. BROOKLYN LEVEL CERTIFICATION THROUGH THE NATIONAL GREEN BUILDING STANDARD. REFER TO THE PROJECT MANUAL FOR SPECIFIC SUSTAINABLE RATING SYSTEM REQUIREMENTS FOR MATERIALS & INSTALLATIONS.
- B. EXTERIOR DIMENSIONS ARE TO FACE OF STUD FRAMING. FACE OF CONCRETE SLAB IS LOCATED AT THE FACE OF EXT. STUD FRAMING.
- C. INTERIOR DIMENSIONS ARE TO FACE OF FINISH.
- D. PROVIDE 1" MOISTURE RESISTANT GYP. BD. ON WALLS & CEILINGS IN BATHS, RESTROOMS, JANITOR CLOSETS, POOL, POOL EQUIPMENT ROOM, SPA, SALON, & FULL HEIGHT OF ALL CABINET WALLS WHERE SKINKS ARE LOCATED. 042400
- E. INSTALL TILE BACKER BOARD ON WALL SCHEDULED TO RECEIVE CERAMIC TILE. 042400
- F. MOLDED ONE PIECE SHOWER UNITS WILL REQUIRE FIRE RATED WALL CONSTRUCTION TO BE CONSTRUCTED PRIOR TO SETTING OF UNIT. AN ADDITIONAL LAYER OF GYP. BOARD IS REQ'D TO EXTEND OVER SHOWER FLANGE.
- G. FLOORS WITHIN RESIDENT UNITS THAT ARE TO RECEIVE TILE, OR LVT FLOORING ON WOOD TRUSS CONSTRUCTION ACQUISIT-MAT 1/8" WAXON CORP. TO BE INSTALLED UNDER GYP. UNDERLAYMENT.
- H. ALL FLOOR/CEILING, ROOF/CEILING & WALL PENETRATIONS ARE TO BE PROPERLY FIRECAULKED, FIRESTOPPED, SMOKE/FIRE DAMPERED, ETC. AS REQUIRED TO MAINTAIN THE FIRE RESISTIVE RATING OF THE RESPECTIVE ASSEMBLIES AS REQUIRED BY CODE. RE: CODE ANALYSIS FOR ADDITIONAL INFORMATION. 078443
- I. CAULK ALL JOINTS BETWEEN DISSIMILAR MATERIALS FOR WEATHERTIGHT, WATER-TIGHT, AIR-TIGHT, ETC. PERFORMANCE.
- J. ALL MECHANICAL, ELECTRICAL, & PLUMBING SYSTEMS TO BE CONCEALED WITHIN CONSTRUCTION TO FULFILL EXTENT FEASIBLE.
- K. INSTALL 2X WOOD BLOCKING AS REQUIRED TO SECURELY ANCHOR CABINETS, TOILET ACCESSORIES, SHELVING, HANDRAILS, ETC. 061000
- L. REFER TO 610/A4.4 FOR TYPICAL MOUNTING HEIGHTS.
- M. GLAZING REQUIRED TO BE SAFETY TYPE SHALL MEET THE REQUIREMENTS OF THE BUILDING CODE.
- N. CONTRACTOR WILL BE RESPONSIBLE FOR PROVIDING ALL AV EQUIPMENT INCLUDING TELEVISIONS IN COMMON AREAS & THEATERS.
- O. SWIMMING POOL DESIGN WILL BE BY THE CONTRACTOR. CONTRACTOR TO PROVIDE ALL NECESSARY DESIGN DOCUMENTS FOR PERMITTING & APPROVAL.
 - A. POOL TO BE HEATED
 - B. PROVIDE ADA LIFT
 - C. 42" DEEP WATER LEVEL
 - D. DUCT WORK IN SWIMMING POOL, POOL EQUIPMENT ROOM, RESTROOMS ETC. SHALL ALL BE WRAPPED WITH INSULATION.
- P. FIRE BLOCKING SHALL BE INSTALLED IN CONCEALED SPACES. LOCATION INCLUDE BUT ARE NOT LIMITED TO:
 - a. STUD WALLS, INCLUDING FURRED SPACE. SPACING NOT TO EXCEED 10 FEET
 - b. CONNECTION BETWEEN VET. & HORIZ. SPACES AT SOFFITS
 - c. BETWEEN STAIR STRINGERS AT TOP & BOTTOM OF RUN
 - d. EXT. WALL COVERINGS AND ARCHITECTURAL ELEMENTS.

ITEMS TO BE PROVIDED BY OWNER INSTALLED BY CONTRACTOR

1. COMMON AREA MIRRORS
2. PAPER TOWEL DISPENSERS
3. SOAP DISPENSERS IN COMMON AREA.

SWD
ARCHITECTS


EST 1935

ARCHITECTURAL CORPORATION
MISSOURI CERTIFICATE
OF AUTHORITY NO. 000073

LEE'S SUMMIT SENIOR COMMUNITY
1701 SE. OLDHAM PARKWAY
LEE'S SUMMIT, JACKSON COUNTY, MISSOURI

STARK WILSON DUNCAN ARCHITECTS INC.
315 NICHOLS ROAD STE 228 - KANSAS CITY, MO 64112 - T 816.531.1898 F 816.532.1978

SEAL
ARCHITECT - Timothy O. K.
Wilson
A-8972

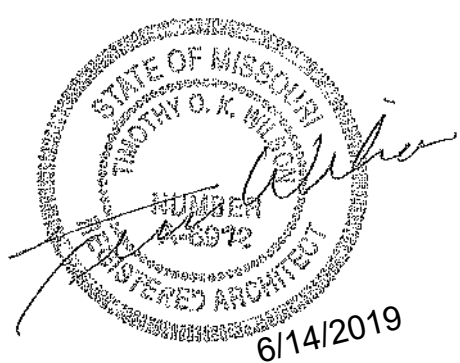

PARTIAL FIRST
FLOOR PLANS -
IL

ISSUE DATE:
6/14/2019

REVISIONS:

No.	Description	Date
2	CITY COMMENTS	7.15.19
5	STARCHITECT COMMENTS	8/10/19

PROJECT NO.: 1811

IL A1.6

KEY PLAN

COPYRIGHT © 2019 SWD ARCHITECTS INC.

ARCHITECTURAL CORPORATION
MISSOURI CERTIFICATE
OF AUTHORITY NO. 000073

NUMBER	DESCRIPTION
06 46 00 A2	WOOD LEAN RAIL. 06 46 00
06 46 00 A12	WOOD PURSE SHELF. 06 46 00
06 60 10 A1	PRE FINISHED PVC RAIL. 06 60 10
10 44 00 A2	SEMI RECESSED FIRE EXTINGUISHER CABINET. 44 16
12 35 30 A14	OPEN ADJ.SHELVING CABINET. 12 35 30
22 13 16 A1	ROOF DRAIN & OVERFLOW. RE:MEP

1. WALL TO EXTEND TO BOTTOM OF DECK.
2. WALK IN BATH TUB, RE: MEP
3. SWIMMING POOL & EQUIPMENT ROOM, RESTROOM WALLS & CEILING TO BE INSULATED WITH CLOSED CELL SPRAY FOAM INSULATION. PROVIDE SILL SEALER UNDER ALL WALLS.
4. REFER TO FOOD SERVICE DOCUMENTS FOR EQUIPMENT LOCATIONS. COORD. W/ MEP.
5. SWIMMING POOL.
6. PRIVACY SCREEN EXTERIOR GRADE 2X6 FRAMING W/ 1" SHEATHING. ATR W/ VINYL BARRIER. W/ GEMENT BOARD SIDING AT EA FACE. PREFINISHED METAL GAB FLASHING. HEIGHT 8'-0" ON FIRST & SECOND FLOOR, 6'-6" HIGH ON THIRD FLOOR.

- A. THIS PROJECT IS A SUSTAINABLE DESIGN. IT WILL ACHIEVE MIN BRONZE LEVEL CERTIFICATION THROUGH THE NATIONAL GREEN BUILDING STANDARD. REFER TO THE FOLLOWING MANUAL FOR THE GREEN SUSTAINABLE RATING SYSTEM REQUIREMENTS FOR MATERIALS & INSTALLATIONS.
- B. EXISTING DIMENSIONS ARE TO FACE OF STUD TRAVING. FACE OF CONCRETE SLAB IS LOCATED AT THE FACE OF STUD. STUD
- C. INTERIOR DIMENSIONS ARE TO FACE OF FINISH.
- D. PROVIDE INSTANT RESISTANCE RESISTIVE GYP ON WALLS & CEILINGS IN BATHS, RESTROOMS, JUNKET LOCKERS, POOL, POOL EQUIPMENT ROOM, SPA, SALON, & FULL RANGE OF ALL CASUALTY AREAS WHERE SKINS ARE LOCATED. 094900
- E. INSTALL TILE BACKER BOARD ON WALL. SCHEDULED TO RECEIVE CERAMIC TILE.
- F. MOULDED ONE PIECE SHOWER UNIT WILL REQUIRE FIRE RATED WALL CONSTRUCTION TO BE SUBMITTED FOR APPROVAL BY THE UNIT. AN ADDITIONAL LAYER OF GYPSUM BOARD IS DESD TO EXTEND OVER SHOWER FLANGE.
- G. FLOOR IN RESIDENT UNITS THAT ARE TO RECEIVE TILE, OR LVT FLOORING ON MODD TRUSSE CONSTRUCTION ACQOITMANT 1400. FLOOR TO BE INSTALLED UNDER GYP UNDERLAYMENT.
- H. ALL FLOOR/CEILING ROOF/CEILINGS & WALL PENETRATIONS ARE TO BE PROPERLY FLASHED, FIRE STOPPED, AND FIRE DAMPERED, ETC AS REQUIRED TO MAINTAIN THE FIRE RESISTIVE RATING OF THE RESISTIVE RATING OF THE REQUIRED BY CODE. RE. CODE ANALYSIS FOR ADDITIONAL INFORMATION. 076449
- I. CALL ALL JOINTS BETWEEN DISSIMILAR MATERIALS FOR NEARBY FIRE, WATER, AIRTIGHT, ETC PERFORMANCE.

1. COMMON AREA MIRRORS
2. PAPER TOWEL DISPENSERS.
3. SOAP DISPENSERS IN COMMON AREA

1. COMMON AREA MIRRORS
2. PAPER TOWEL DISPENSERS.
3. SOAP DISPENSERS IN COMMON AREA

SEAL
ARCHITECT - Timothy O. K
Wilson
A-6972



PARTIAL
SECOND FLOOR
PLAN - IL

ISSUE DATE:
6/14/2019

REVISIONS:

No.	Description	Date
2	CITY COMMENTS	7.15.1
5	STATE/CITY COMMENTS	8/10/1


PROJECT NO.:1811

ILA1.7


KEY PLAN



COPYRIGHT © 2019 SWD ARCHITECTS INC.

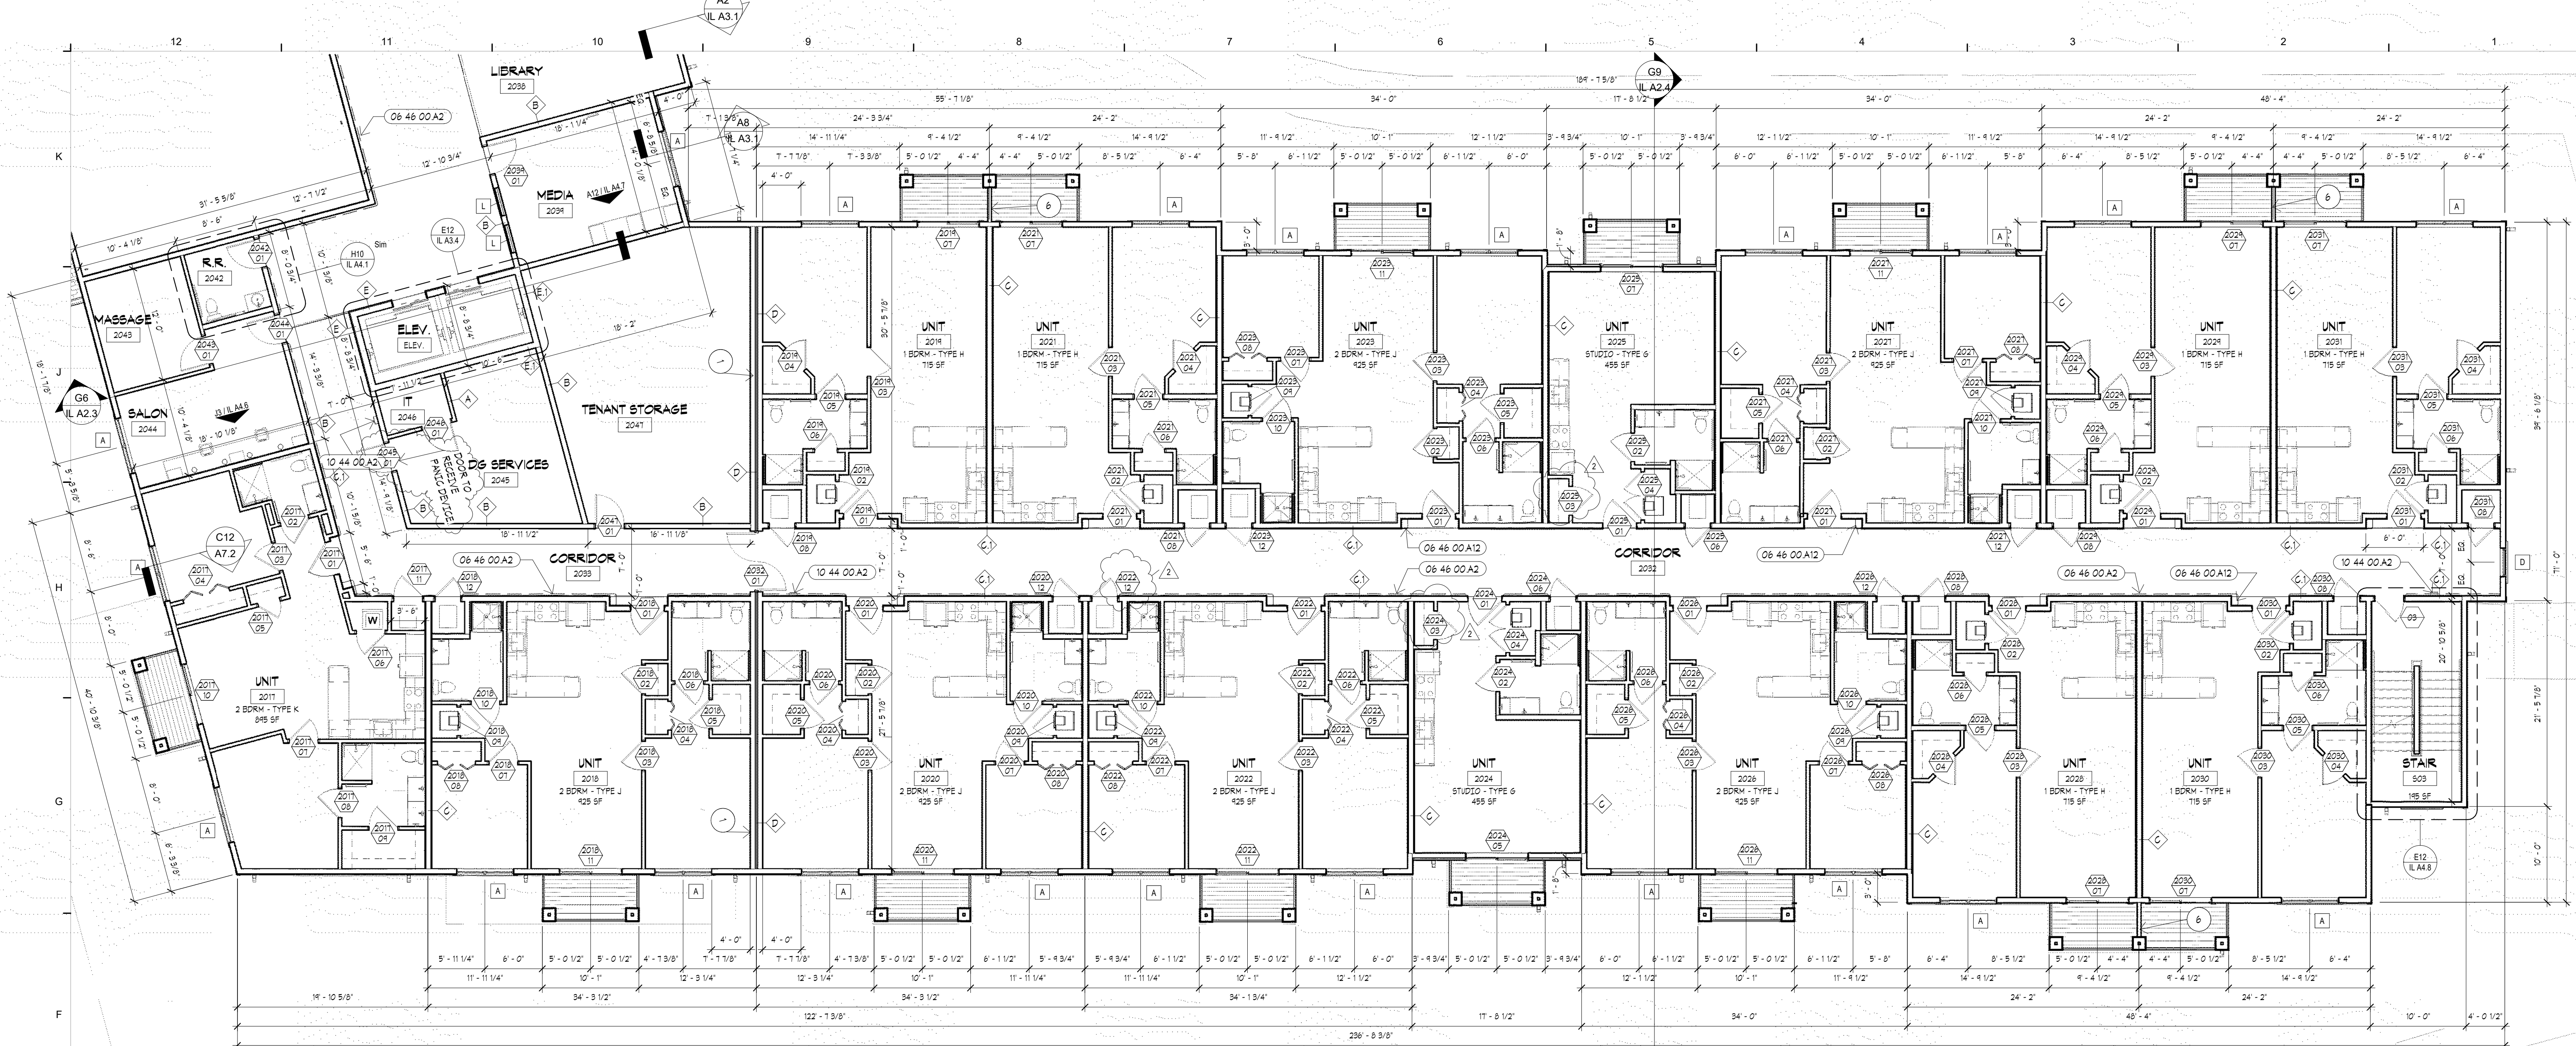


F12 PARTIAL 1ST FLOOR PLAN - EAST
1/8" = 1'-0"

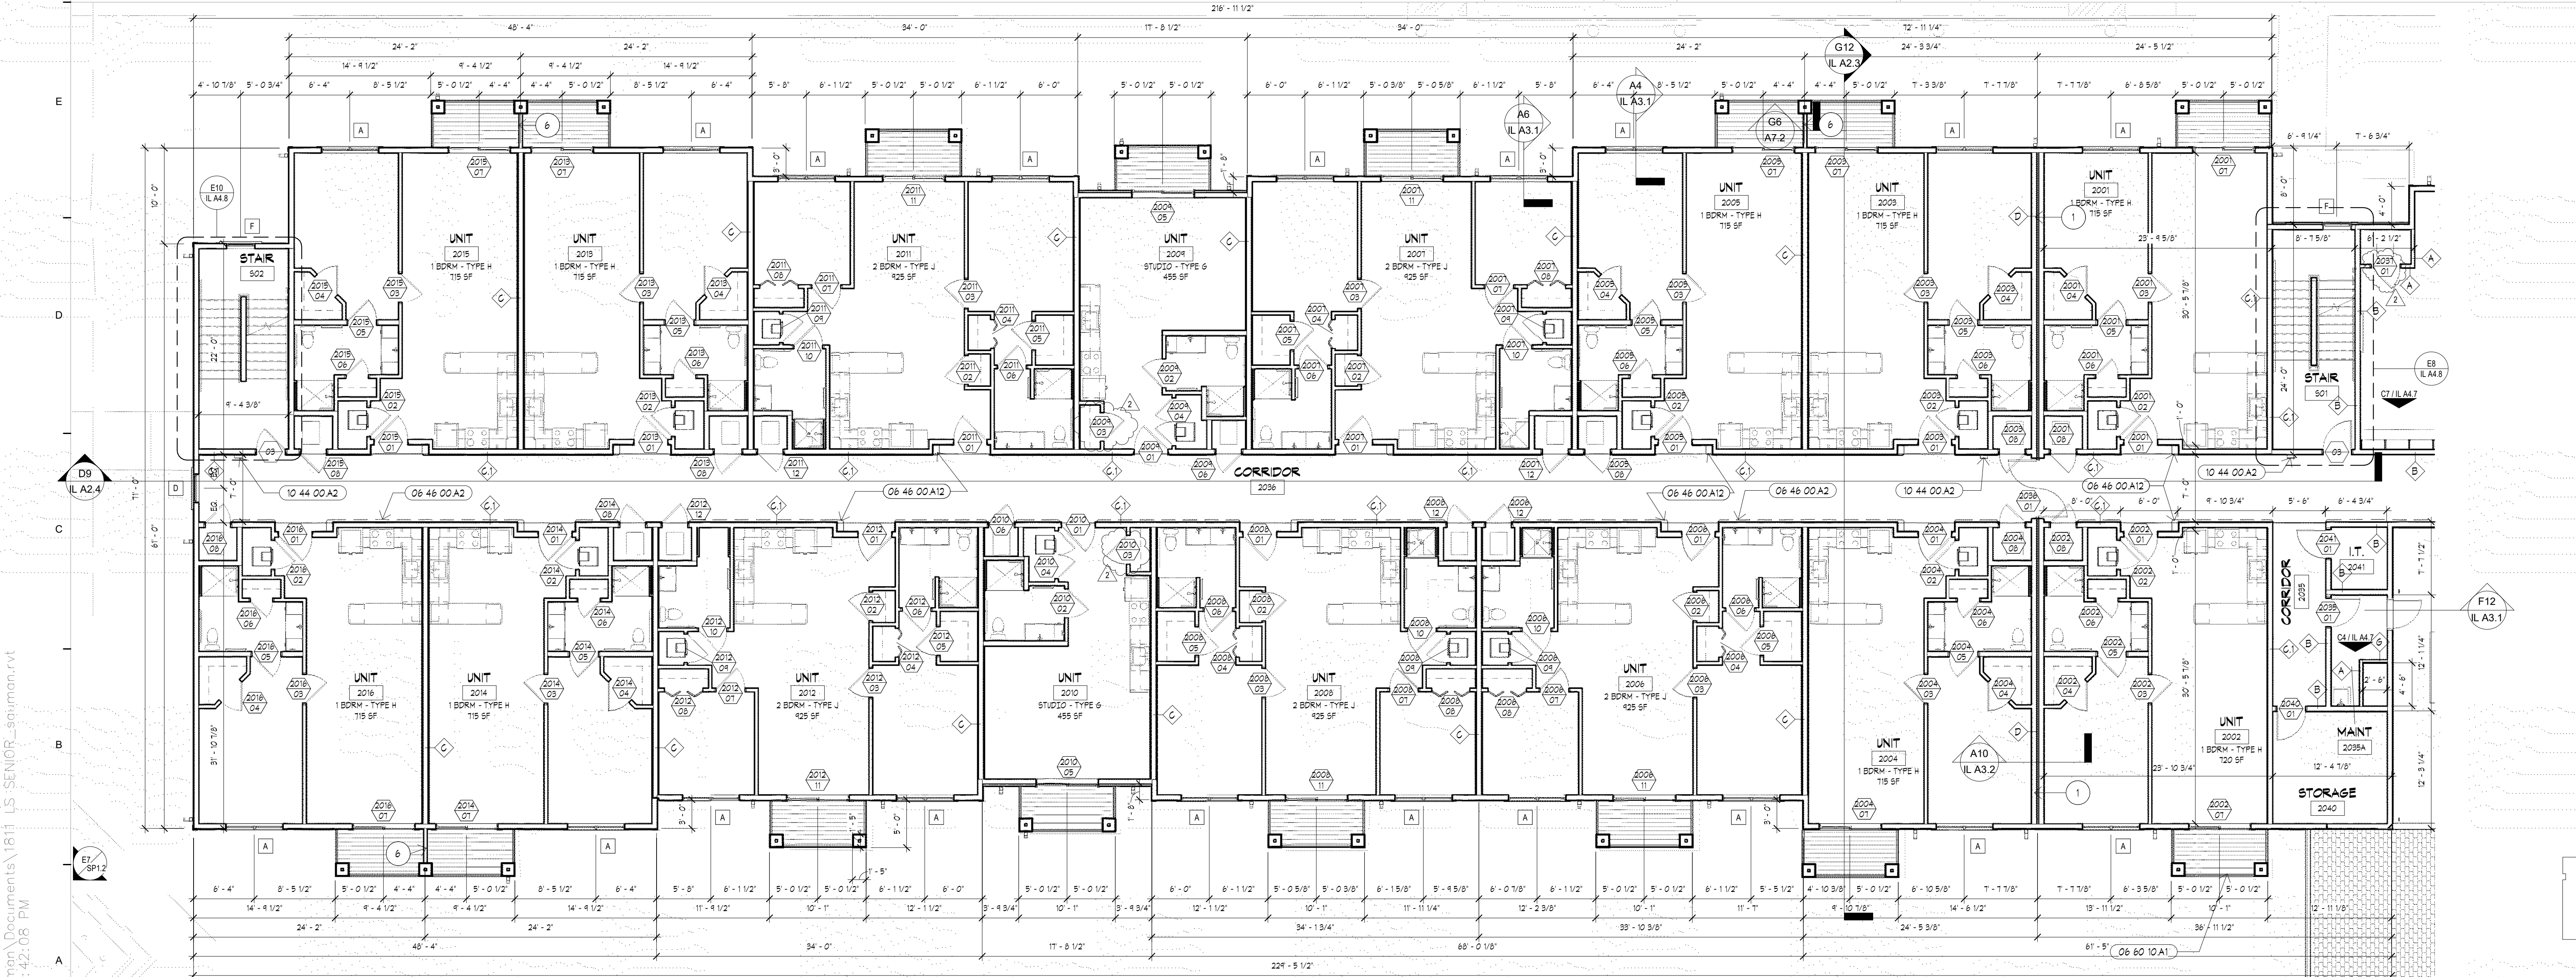

A12 PARTIAL 2ND FLOOR PLAN - WEST
1/8" = 1'-0"

- KEYNOTES**
- | NUMBER | DESCRIPTION |
|-------------|----------------------------------|
| 06 46 00 A2 | WOOD LEAN RAIL, 06 46 00 |
| 06 46 00 A2 | WOOD FURSE SHELF, 06 46 00 |
| 06 46 00 A2 | PRE-FINISHED P.V. RAIL, 06 46 10 |
| 10 44 00 | |

 

FLOOR PLAN NOTES

- 1. WALLS TO EXTEND TO BOTTOM OF DECK.
- 2. WALLS IN BATH TIE- RE-MEP
- 3. SWIMMING POOL, E EQUIPMENT ROOM, RESTROOM WALLS & CEILINGS TO BE INSULATED WITH CLOSED CELL SPRAY POLYURETHANE FOAM. PROVIDE SELF SEALER UNDER ALL WALLS.
- 4. REFER TO FOOD SERVICE DOCUMENTS FOR EQUIPMENT LOCATIONS. COORD. IN MEP.
- 5. SWIMMING POOL.
- 6. PRIVACY SCREEN EXTERIOR GARDEN 2X6 FRAMING IN 1/2" SHEATHING AIR NEATHER BATHROOM IN CEILING AREA. PROVIDE 1" BAFFLE. PREFINISHED METAL CAP FLASHING. HEIGHT 8'-0" ON FIRST & SECOND FLOOR. 6'-6" HIGH ON THIRD FLOOR.
- 7. HANG TYPED TO BE COORD. PLATE FORM. SIZE OF SPACE TO BE RATED IN MANUFACTURER.
- 8. STEEL COLUMN. RE-STRUCTURAL. PROVIDE 1/4" THICKNESS PER MANUFACTURER.
- 9. AUTOMATIC DROW ACTIVATOR BUTTON. RE-MEP.
- 10. 30" TELEVISION. RE-LOW VOLTAGE.
- 11. PROVIDE OCCUPANT LOAD SIGNAGE. 0 P



- A. THIS PROJECT IS A SUSTAINABLE DESIGN. IT WILL ACHIEVE MIN. BRONZE LEVEL CERTIFICATION THROUGH THE NATIONAL GREEN BUILDING SYSTEM. REFER TO THE PROJECT MANUAL FOR SPECIFIC SUSTAINABLE RATING SYSTEM REQUIREMENTS FOR MATERIALS & INSTALLATIONS.
- B. EXTERIOR DIMENSIONS ARE TO FACE OF STUD FRAMING. FACE OF CONCRETE SLABS IS LOCATED AT THE FACE OF EXT. STUD FRAMING.
- C. INTERIOR DIMENSIONS ARE TO FACE OF FINISH.
- D. PROVIDE INSTALL MOISTURE RESISTANT GYP. BD ON WALLS & CEILINGS IN BATHS, RESTROOMS, JANITOR COLODES, POOL, POOL EQUIPMENT ROOM, SPA, SALON, & FULL HEIGHT OF ALL CASINO AREAS WHERE SKINKS ARE LOCATED. 029400
- E. INSTALL TILE BACKER BOARD ON WALL SCHEDULED TO RECEIVE CERAMIC TILE. 029200
- F. MOLDED ONE PIECE SHOWER UNITS WILL REQUIRE FIRE RATED WALL CONSTRUCTION TO BE CONSTRUCTED PER REQUIREMENTS OF UNIT. AN ADDITIONAL LAYER OF GYPSUM BOARD IS REQ'D TO EXTEND OVER SHOWER FLANGE.
- G. FLOORS WITHIN RESIDENT UNITS THAT ARE TO RECEIVE TILE, OR LVT FLOORING ON WOOD TRUSS CONSTRUCTION ACQUIS-MAT (AS MAXXON CORP. TO INSTALLED UNDER GYP. UNDERLAYMENT.
- H. ALL FLOOR/CEILINGS, ROOF/CEILING & WALL PENETRATIONS ARE TO BE PROPERLY FLASHED/CAULKED. FIRE/ROOF FLASHING/FIRE DAMPERS, ETC. AS REQUIRED TO MAINTAIN THE FIRE RESISTIVE RATING OF THE RESPECTIVE ASSEMBLIES AS REQUIRED BY CODE. SEE SECTION 0515 FOR ADDITIONAL INFORMATION. 074403
- I. CAULK ALL JOINTS BETWEEN DSS/MATERIALS FOR WEATHERIGHT, WATERIGHT, AIRTIGHT, ETC. PERFORMANCE.

- J. ALL MECHANICAL, ELECTRICAL, & PLUMBING SYSTEMS TO BE CONSIDERED WITHIN CONSTRUCTION TO FULFILL EXIST FEASIBLE.
- K. INSTALL 2X6 POOL BLOCKS AS REQUIRED TO SECURELY ANCHOR CABINETS, TOILET ACCESSORIES, SHELVEING, HANDRAILS ETC. 09100.
- L. REFER TO 610/44 FOR TYPICAL MOUNTING HEIGHTS.
- M. GLAZING REQUIRED TO BE SAFETY TYPE SHALL MEET THE REQUIREMENTS OF THE BUILDING CODE.
- N. CONTRACTOR WILL BE RESPONSIBLE FOR PROVIDING ALL AV EQUIPMENT INCLUDING TELEVISIONS IN COMMON AREAS I THEATERS.
- O. SWIMMING POOL DESIGN WILL BE BY THE CONTRACTOR. CONTRACTOR TO PROVIDE ALL NECESSARY DESIGN DOCUMENTS FOR PERMITTING & APPROVAL.
 - A. POOL TO BE HEATED
 - B. PROVIDE ADA LEAT
 - C. 42" DEEP WATER LEVEL
- P. DUCT WORK IN SWIMMING POOL, POOL EQUIPMENT ROOM, RESTROOMS ETC. SHALL ALL BE MARKED WITH INSULATION.
- Q. FIRE RATED BLOCKING SHALL BE INSTALLED IN CONCEALED SPACES. LOCATION INCLUDE BUT NOT LIMITED TO:
 - A. STAIR WALLS, INCLUDING FLURRED SPACE
 - B. SPACING NOT TO EXCEED 10 FEET
 - C. CONNECTION BETWEEN VET. 1 HORZE SPACES AT SOFFITS
 - D. BETWEEN STAIR STRINGERS AT TOP & BOTTOM OF RUN
 - E. EX. WALL COVERINGS AND ARCHITECTURAL ELEMENTS


	ITEMS TO BE PROVIDED BY OWNER	INSTALLED BY CONTRACTOR
1.	1.000	1.000
2.	2.000	2.000
3.	3.000	3.000
100.	100.000	100.000

1. COMMON AREA MIRRORS
2. PAPER TOWEL DISPENSERS.
3. SOAP DISPENSERS IN COMMON AREA.



ARCHITECTURAL CORPORATION
MISSOURI CERTIFICATE
OF AUTHORITY NO. 000073

SEAL
ARCHITECT - Timothy O. K.
Wilson
A-6972

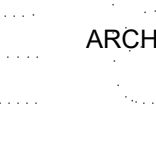

6/14/2019

PARTIAL THIRD
FLOOR PLAN - IL


ISSUE DATE:
6/14/2019

REVISIONS:		
No.	Description	Date
2	CITY COMMENTS	7.15.19


PROJECT NO.:1811

IL A1.9

COPYRIGHT © 2019 SWD ARCHITECTS INC.

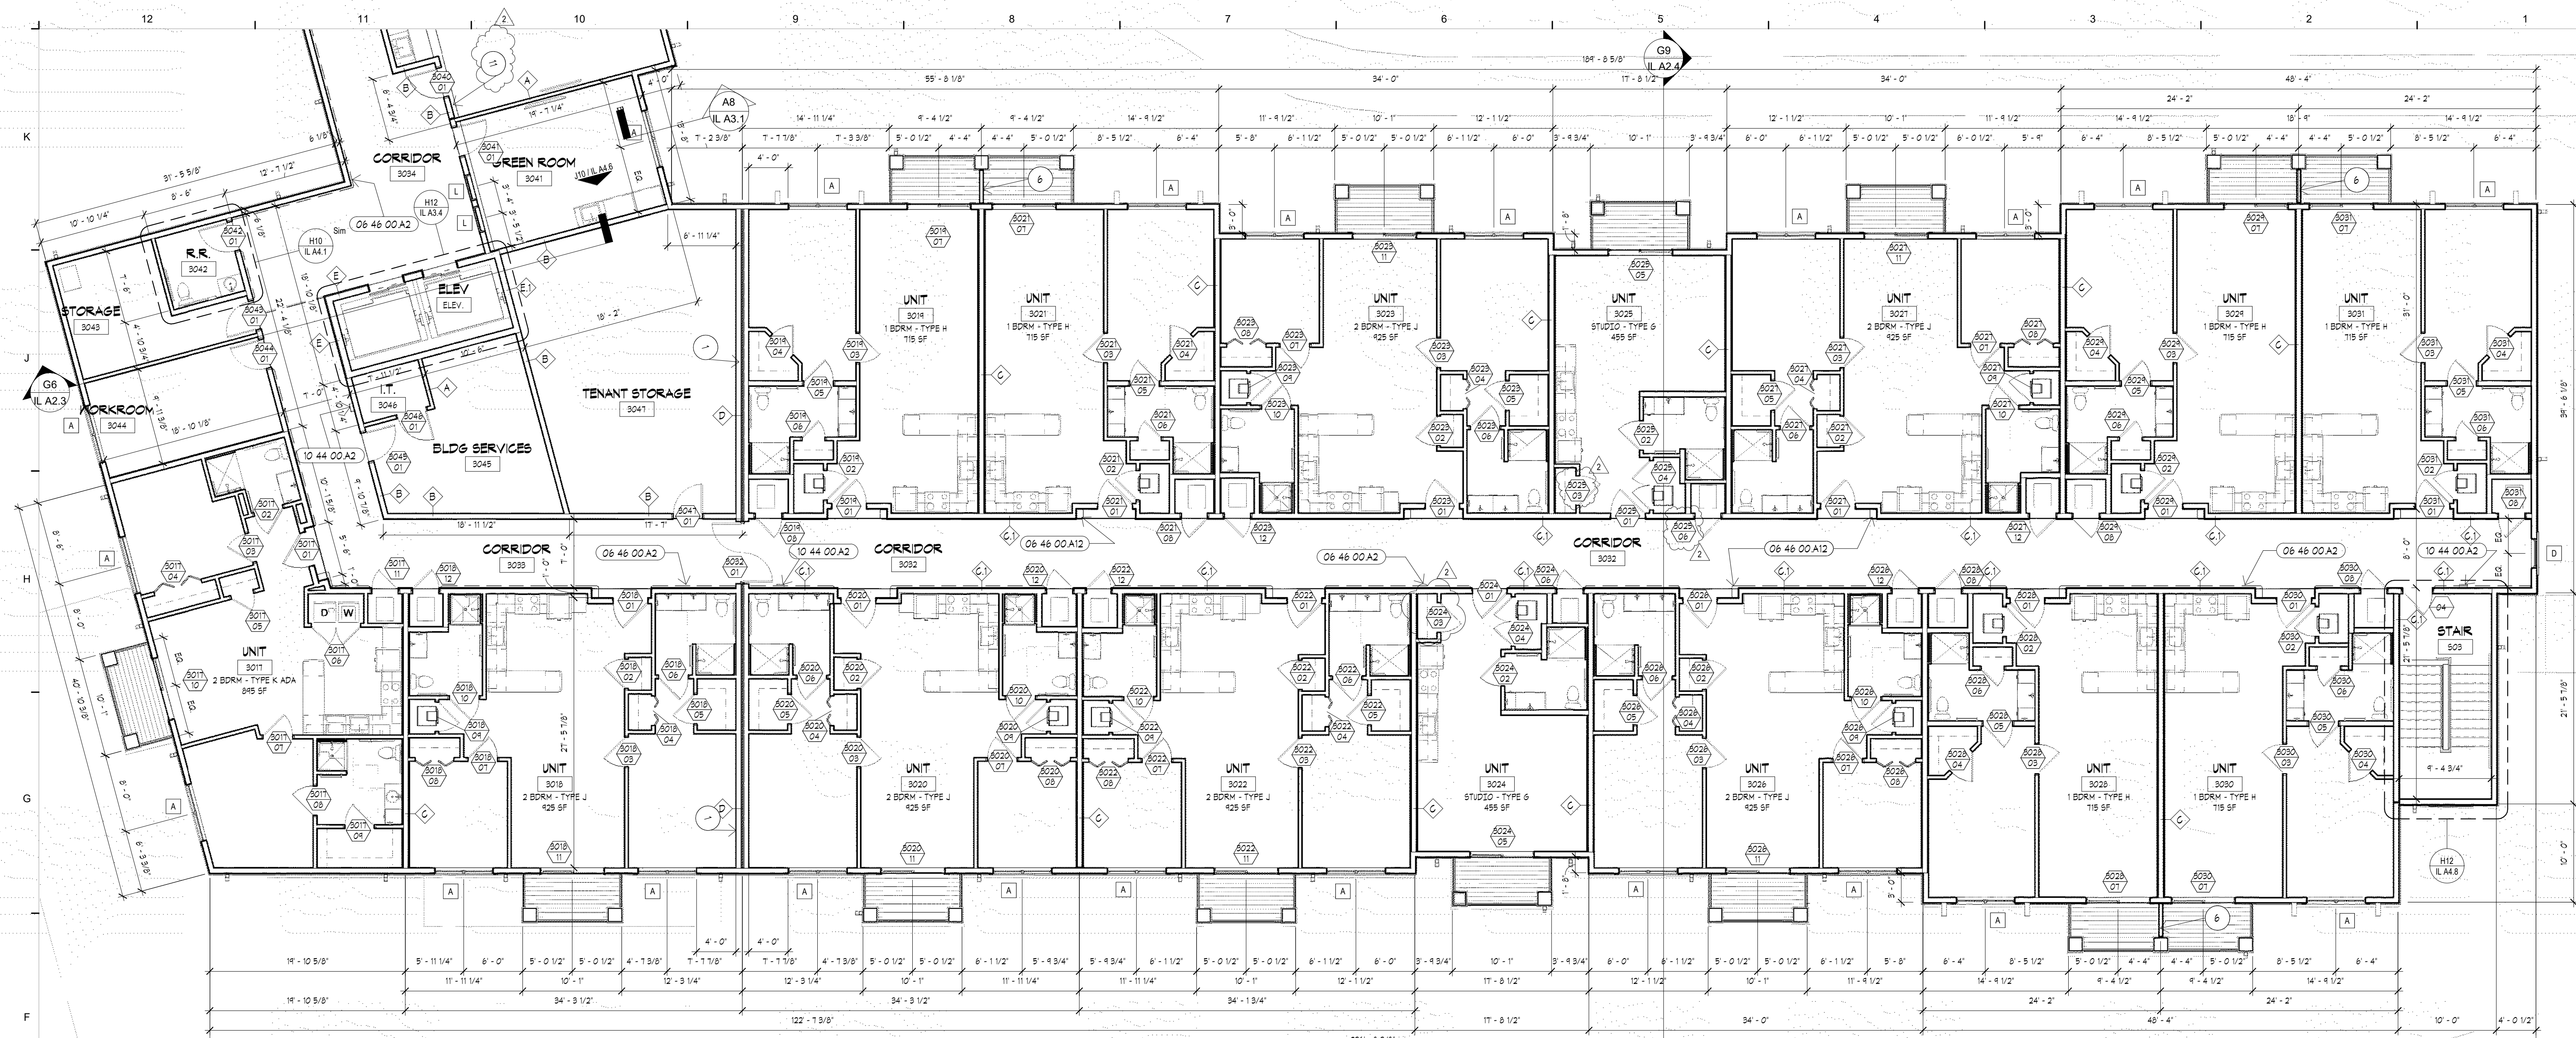


F12 PARTIAL 3RD FLOOR PLAN - EAST
1/8" = 1'-0"

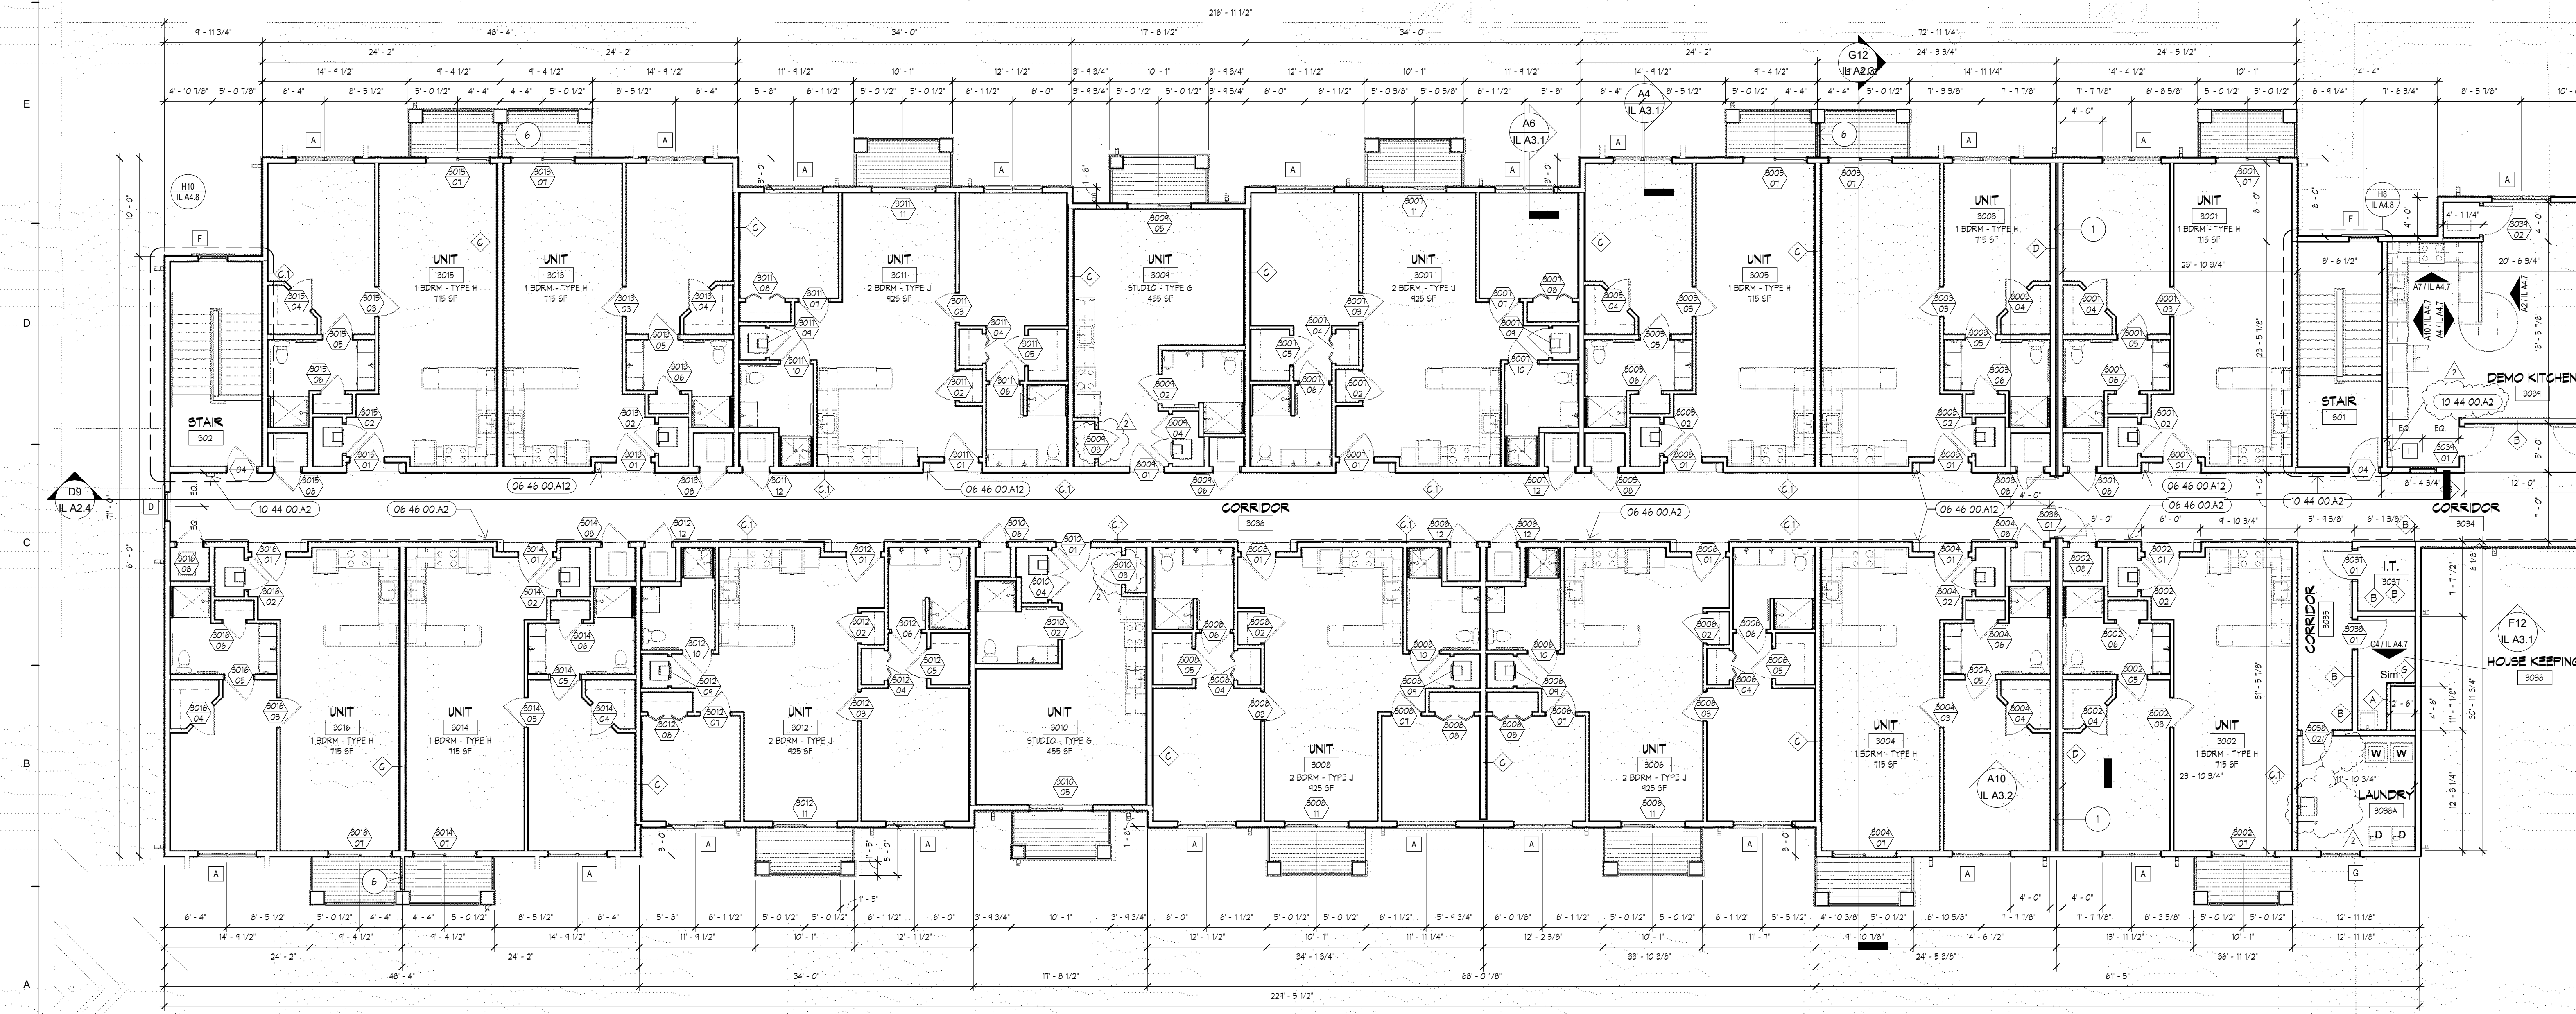

A12 PARTIAL 3RD FLOOR PLAN - WEST
1/8" = 1'-0"


- KEYNOTES**
- | NUMBER | DESCRIPTION |
|--------------|---|
| 06 46 00 A2 | WOOD LEAN RAIL, 06 46 00 |
| 06 46 00 A12 | WOOD FURSE SHELF, 06 46 00 |
| 10 44 00 A2 | SEMI RECESSED FIRE EXTINGUISHER CABINET, 10 44 16 |
- FLOOR PLAN NOTES**
1. WALL TO EXTEND TO BOTTOM OF DECK.
 2. WALK IN BATH TUB, RE. MEP.
 3. SWIMMING POOL, EQUIPMENT ROOM, RESTROOM WALLS & CEILING TO BE INSULATED WITH CLOSED CELL SPRAY FOAM INSULATION. PROVIDE STILL SEALER UNDER ALL WALLS.
 4. REFER TO FOOD SERVICE DOCUMENTS FOR EQUIPMENT LOCATIONS. COORD. W/ MEP.
 5. SWIMMING POOL.
 6. PRIVACY SCREEN, EXTERIOR GRADE 2x6 FRAMING W/ 1/2" SHEATHING, ATR WEATHER BARRIER, W/ CEMENT BOARD SIDING AT EA. FACE. PREFINISHED METAL CAP FLASHING. HEIGHT 8'-0" ON FIRST & SECOND FLOOR, 6'-6" HIGH ON THIRD FLOOR.
 7. VTAC UNIT TYP. PROVIDE RAISED PLATFORM. SIZE OF SPACE TO BE COORD. W/ MANUFACTURER.
 8. STEEL COLUMN, RES. STRUCTURAL. PROVIDE 1 HOUR RATING PER UL ASSEMBLY. 66/A0.1
 9. AUTOMATIC DOOR ACTIVATOR BUTTON. RE. MEP.
 10. 30" TELEVISION, BELOW VOLTAGE.
 11. PROVIDE OCCUPANT LOAD SIGNAGE. # OF OCCUPANTS PER CODE SHEET.
- FLOOR PLAN GENERAL NOTES**
- A. THIS PROJECT IS A SUSTAINABLE DESIGN. IT WILL ACHIEVE MIN. BRONZE LEVEL CERTIFICATION THROUGH THE NATIONAL GREEN BUILDING STANDARD. REFER TO THE PROJECT MANUAL FOR SPECIFIED SUSTAINABLE RATING SYSTEM REQUIREMENTS FOR MATERIALS & INSTALLATIONS.
 - B. EXTERIOR DIMENSIONS ARE TO FACE OF STUD FRAMING. FACE OF CONCRETE SLAB IS LOCATED AT THE FACE OF EXT. STUD FRAMING.
 - C. INTERIOR DIMENSIONS ARE TO FACE OF FINISH.
 - D. PROVIDE INSTALL. MOISTURE RESISTANT GYP. BD. ON WALLS & CEILINGS IN BATHS, RESTROOMS, JANITOR CLOSETS, POOL, EQUIPMENT ROOM, SPA, SALON, & FULL HEIGHT OF ALL EXTERIOR WALLS WHERE SKINS ARE LOCATED. 094000
 - E. INSTALL TILE BACKER BOARD ON WALL SCHEDULED TO RECEIVE CERAMIC TILE. 090900
 - F. MOLDED ONE PCE SHOWER UNITS WILL REQUIRE FIRE RATED WALL CONSTRUCTION TO BE CONSTRUCTED PRIOR TO SETTING OF UNIT. AN ADDITIONAL LAYER OF GYPSUM BOARD IS REQ'D TO EXTEND OVER SHOWER FLANGE.
 - G. FLOORS WITHIN RESIDENT UNITS THAT ARE TO RECEIVE TILE, OR LVT FLOORING ON WOOD TRUSS CONSTRUCTION ACQUITT-MAT 1 AS HANXON CORP. TO BE INSTALLED UNDER GYP. UNDERLAYMENT.
 - H. ALL FLOOR/CEILING, ROOF/CEILING & WALL PENETRATIONS ARE TO BE PROPERLY FIRESTOPPED, SMOKE/FIRE DAMPERED, ETC. AS REQUIRED TO MAINTAIN THE FIRE RESISTIVE RATING OF THE RESPECTIVE ASSEMBLIES, AS REQUIRED BY CODE. RE. CODE ANALYSIS FOR ADDITIONAL INFORMATION. 070443
 - I. CAULK ALL JOINTS BETWEEN DISSIMILAR MATERIALS FOR WEATHERTIGHT, WATERIGHT, AIRTIGHT, ETC. PERFORMANCE.
 - J. ALL MECHANICAL, ELECTRICAL, & PLUMBING SYSTEMS TO BE CONCEALED WITHIN CONSTRUCTION TO FULLEST EXTENT FEASIBLE.
 - K. INSTALL 2x WOOD BLOCKING AS REQUIRED TO SECURELY ANCHOR CABINETS, TOILET ACCESSORIES, SHELVING, HANDRAILS, ETC. 091000.
 - L. REFER TO 610/A4.4 FOR TYPICAL MOUNTING HEIGHTS.
 - M. GLAZING REQUIRED TO BE SAFETY TYPE SHALL MEET THE REQUIREMENTS OF THE BUILDING CODE.
 - N. CONTRACTOR SHALL BE RESPONSIBLE FOR PROVIDING ALL W/ EQUIPMENT INCLUDING TELEVISIONS IN COMMON AREAS & THEATERS.
 - O. SWIMMING POOL DESIGN WILL BE BY THE CONTRACTOR. CONTRACTOR TO PROVIDE ALL NECESSARY DESIGN DOCUMENTS FOR PERMITTING & APPROVAL.
 - A. POOL TO BE HEATED.
 - B. PROVIDE ADA LIFT.
 - C. 42" DEEP WATER LEVEL.
 - D. DIRT WORK IN SWIMMING POOL, POOL EQUIPMENT ROOM, RESTROOMS ETC. SHALL ALL BE WRAPPED WITH INSULATION.
 - P. FIRE BLOCKING SHALL BE INSTALLED IN CONCEALED SPACES LOCATION INCLUDE BUT ARE NOT LIMITED TO:
 - a. STUD WALLS, INCLUDING FURRED SPACE. SPACING NOT TO EXCEED 10 FEET.
 - b. CONNECTION BETWEEN VET. & HORIZ. SPACES AT SOFFITS.
 - c. BETWEEN STAIR STRINGERS AT TOP & BOTTOM OF RUN.
 - d. EXT. WALL COVERINGS AND ARCHITECTURAL ELEMENTS.

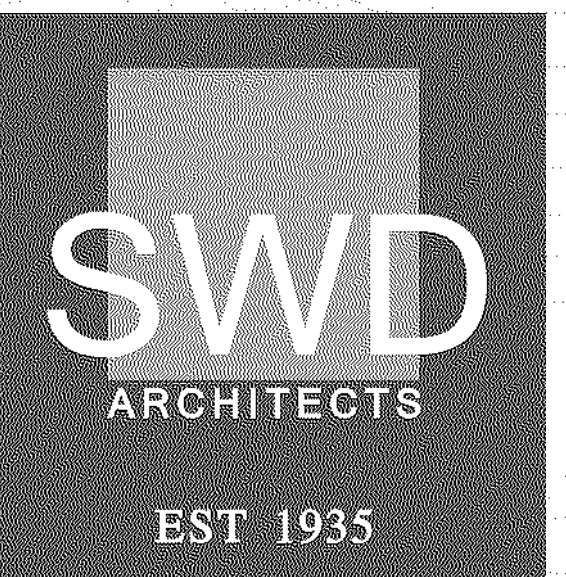

ARCHITECTURAL CORPORATION
MISSOURI CERTIFICATE
OF AUTHORITY NO. 000073

LEE'S SUMMIT SENIOR COMMUNITY
1701 SE. OLDHAM PARKWAY
LEE'S SUMMIT, JACKSON COUNTY, MISSOURI

STARK WILSON DUNCAN ARCHITECTS INC.
315 NICHOLS ROAD STE 228 - KANSAS CITY, MO 64112 - T 816.532.1978

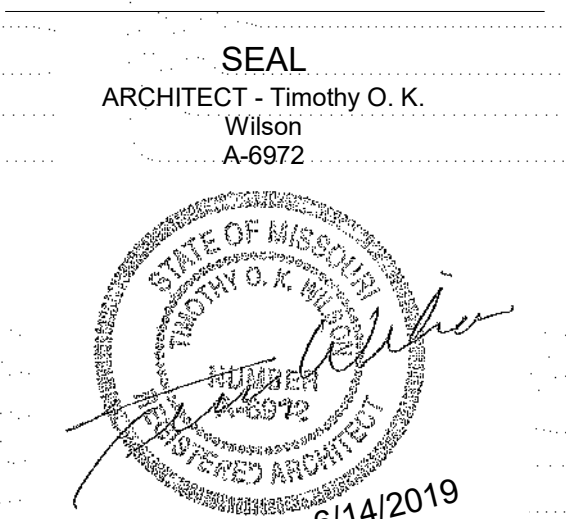

PARTIAL THIRD FLOOR PLANS - IL

ISSUE DATE:
6/14/2019


REVISIONS:

No.	Description	Date
1	CITY COMMENTS	7.15.19

PROJECT NO.: 1811

ILA1.10


COPYRIGHT © 2019 SWD ARCHITECTS INC.

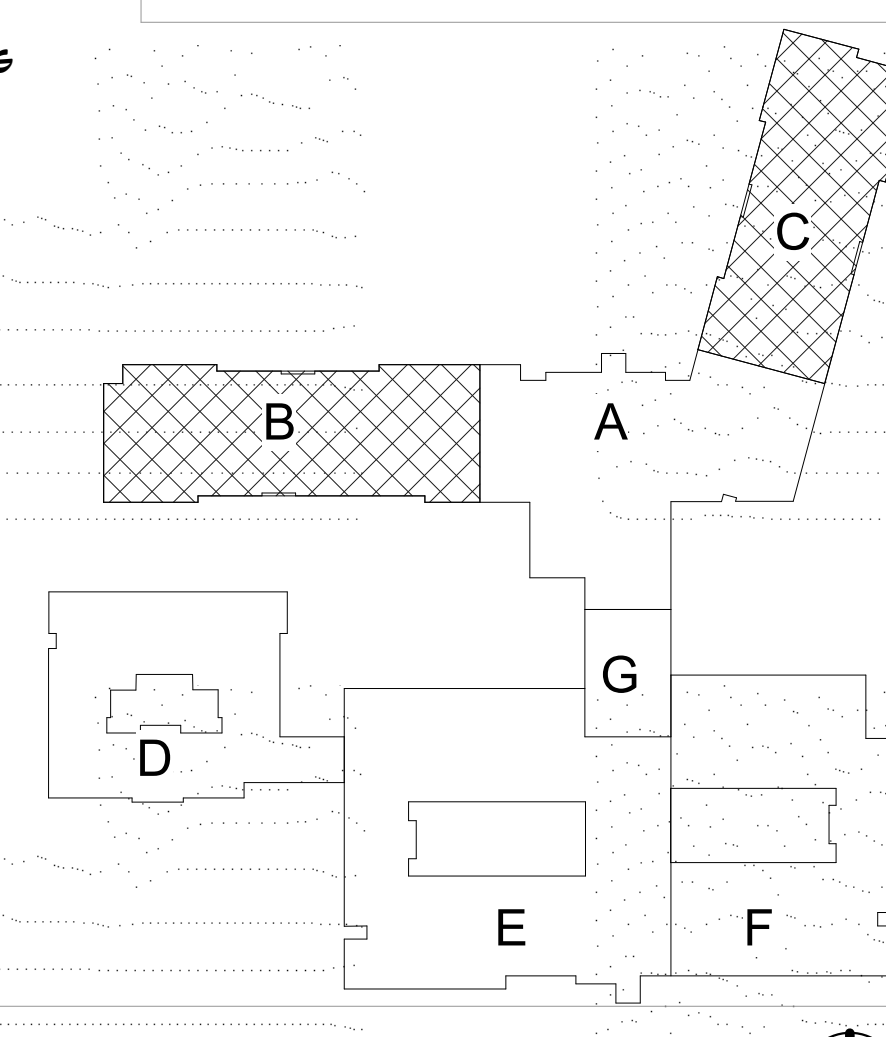

KEY PLAN



G12 EAST ELEVATION - IL
1/8" = 1'-0"

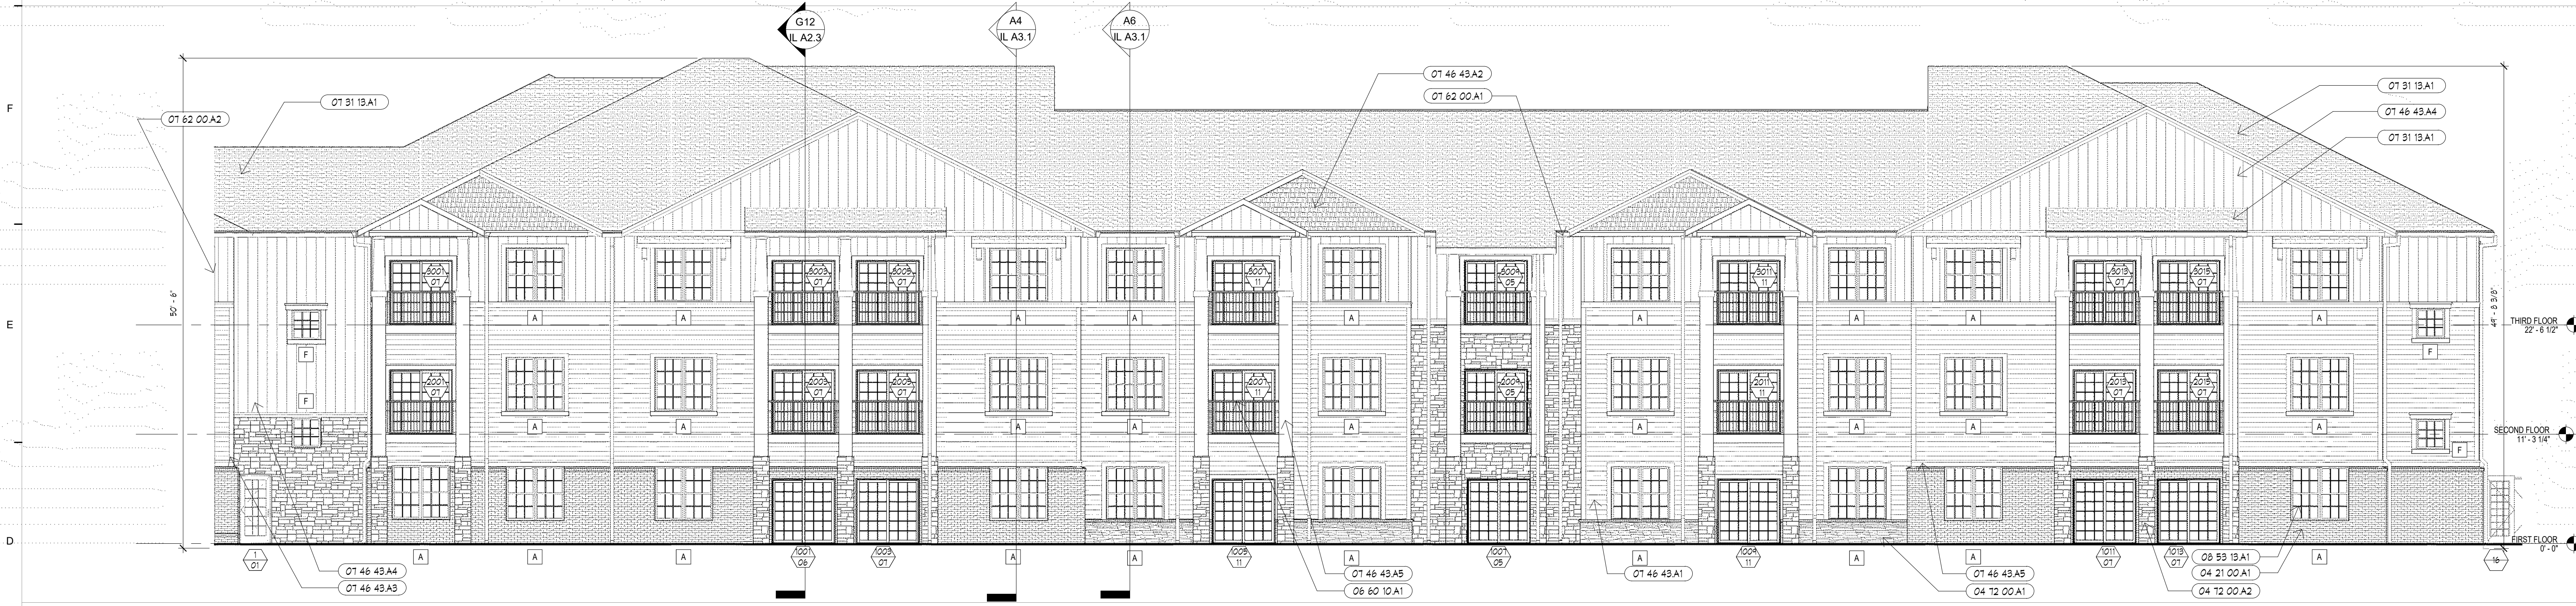

D12 NORTH ELEVATION - IL WEST
1/8" = 1'-0"



A12 NORTH ELEVATION - IL EAST
1/8" = 1'-0"


KEYNOTES	
NUMBER	DESCRIPTION
04 21 00A1	4" BRICK VENEER, 04 21 13
04 12 00A1	ARCHITECTURAL THIN STONE VENEER, TYPE 1 04 12 00
04 12 00A2	ARCHITECTURAL THIN STONE VENEER, TYPE 2 04 12 00
06 20 13A1	PRE FABRICATED BRACKET, 06 20 13
06 60 10A1	PRE FINISHED P.V.G. RAIL, 06 60 10
07 31 13A1	ARCHITECTURAL ASPHALT SHINGLE, 07 31 13
07 46 43A1	FIBER CEMENT BOARD SIDING - HORIZONTAL LAP, 07 46 43
07 46 43A2	FIBER CEMENT BOARD SIDING - SHINGLE STYLE, 07 46 43
07 46 43A3	FIBER CEMENT BOARD TRIM, 07 46 43
07 46 43A4	FIBER CEMENT BOARD SIDING - VERTICAL BOARD & BAT, 07 46 43
07 46 43A5	FIBER CEMENT BOARD SIDING - SMOOTH PANEL, 07 46 43
07 62 00A1	PRE FINISHED METAL GUTTER, 07 62 00
07 62 00A2	PRE FINISHED METAL DOWNSPOUT, 07 62 00
07 62 00A3	PRE FINISHED METAL FASCIA, 07 62 00
08 53 13A1	PRE-FINISHED VENTIL. KIDNEY, 08 53 13

- ELEVATION KEYED NOTES
1. EXTEND MATERIAL AROUND SIDE.
 2. BUILDING PLAQUE. REFER TO DETAILS.
 3. 4" HIGH ADDRESS NUMBERS. NUMBERS TO BE COORDINATED WITH OWNER & ARCHITECT.

- ELEVATION GENERAL NOTES
- A. THIS PROJECT IS A SUSTAINABLE DESIGN. IT WILL ACHIEVE MIN. BRONZE LEVEL CERTIFICATION THROUGH THE NATIONAL GREEN BUILDING STANDARD. REFER TO THE PROJECT MANUAL FOR SPECIFIC SUSTAINABLE RATING SYSTEM REQUIREMENTS FOR MATERIALS & INSTALLATIONS.
- B. ALL WORK TO MEET APPLICABLE BUILDING, PLUMBING, MECHANICAL, ELECTRICAL, ADA/HANDICAP ACCESSIBILITY, & LIFE SAFETY CODE REQUIREMENTS.
- C. THE GENERAL CONTRACTOR, & ALL SUBCONTRACTORS, SHALL THOROUGHLY FAMILIARIZE THEMSELVES TO ALL BUILDING SPECIFIC REQUIREMENTS & EXTENTS OF THE WORK PRIOR TO BIDDING. NO CHANGES IN THE CONTRACT WILL BE CONSIDERED FOR INFORMATION DISSEMINABLE FROM THE DRAWINGS.
- D. DO NOT SCALE DRAWINGS. FIELD VERIFY ALL CONDITIONS, DIMENSIONS, ELEVATIONS, ETC. PRIOR TO ORDERING, FABRICATION ETC.
- E. NOTIFY ARCHITECT OF ANY DISCREPANCIES BETWEEN THE PROJECT DOCUMENTS & CONDITIONS.
- F. REFERENCE ARCHITECTURAL, CIVIL, STRUCTURAL, MECHANICAL, ELECTRICAL, & PLUMBING PLANS FOR ADDITIONAL INFORMATION.
- G. INSTALL COMPLETE SIDING SYSTEM ON SHEATHING & AIR MOISTURE BARRIER. INSTALL SIDING, TRIM, CAULK & FLASHING PER THE MANUFACTURER'S REQUIREMENTS.
- H. THIN STONE VENEER TO BE INSTALLED PER MANUFACTURER'S REQUIREMENTS.
- I. ALL WINDOW FRAMES, SILLS, DOOR FRAMES, DOOR SILLS, ALUM. STOREFRONT SYSTEMS, LOUVERS, EXTERIOR PENETRATIONS ETC. SHALL BE FULLY CAULKED AS REQUIRED FOR WATERPROOF PERFORMANCE. COLOR TO MATCH ADJACENT FINISH. UTILIZE CAULK TYPE RECOMMENDED BY MANUFACTURER FOR SPECIFIC JOINT MATERIAL & CONDITION.
- J. ALL OPERABLE WINDOWS AT DWELLING UNITS TO HAVE OPERING CONTROL DEVICES.
- K. PROVIDE CONC. SPLASHPROOF AT ALL DOWNSPOUTS.
- L. REFER TO SHEET A6.1 FOR WINDOW & DOOR TYPES.
- M. REFER TO SHEET A6.1 FOR DOOR SCHEDULE.
- N. REFER TO SHEET A6.1 FOR SHEET METAL FLASHING TYPES.
- O. CAULK ALL WINDOW FRAMES, DOOR FRAMES, LOUVERS, FLASHING, ETC. FOR WATERPROOF PERFORMANCE. COLOR TO MATCH ADJACENT TRIM/ WALL SURFACE COLOR. UTILIZE SEALANT TYPE RECOMMENDED BY MANUFACTURER FOR SPECIFIC JOINT MATERIAL & CONDITION.
- P. MASONRY CONTROL JOINT LOCATIONS TO BE COORDINATED WITH ARCHITECT.
- Q. PROVIDE FRP INSULATION PROTECTION AT EXTERIOR INSULATION AT GRADE. NUDO GROUND BREAKER OR EQUAL. COORDINATE WITH DETAILS.
- R. ALL FIBER CEMENT SIDING IS TO BE FIELD PAINTED. COLOR TO BE SELECTED BY OWNER/ARCHITECT.
- S. ALL OUTSIDE CORNERS OF FIBER CEMENT SIDING IS TO RECEIVE 6" TRIM. INSIDE CORNERS TO RECEIVE 4".
- T. ALL TRUSSES SHOWN IN SECTIONS ARE DIAGRAMATIC. TRUSS CONFIGURATION TO BE DETERMINED BY TRUSS MANUFACTURER. TRUSS MANUFACTURER TO PROVIDE CLEAR PATH FOR DUCTWORK WITH TRUSS SPACE. COORD. WITH MEP.


G-1 = CONTROL JOINT

- EXTERIOR FINISHES
- A. BRICK VENEER.
- B. ARCHITECTURAL THIN STONE VENEER, TYPE 1.
- C. METAL SOFFIT PANELS: SOFFIT: MATRIX 12". MASONRY METAL OR EQUAL. COLOR TO BE SELECTED BY OWNER FROM MANUFACTURER'S FULL RANGE OF COLORS.
- D. ALUM. STOREFRONT: MED BRONZE AT MAIN ENTRANCE AT 14002 GRADE. ALL OTHER DOORS TO BE MANUFACTURER'S STANDARD PAINT, COLOR TO BE SELECTED BY OWNER / ARCHITECT.
- E. WINDOWS: TAN OR BEIGE.
- F. GUTTERS & DOWNSPOUTS: COLOR TO MATCH METAL SIDING TYPE.
- G. FIBER CEMENT SIDING: 1. FIBER CEMENT LAP. JAMES HARDIE, HARDIE PLANK SMOOTH LAP SIDING. 2. FIBER CEMENT VERTICAL: JAMES HARDIE SMOOTH PANEL, WITH SMOOTH BATTEN. BATTENS AT 12" O.C. 3. FIBER CEMENT SHINGLE: JAMES HARDIE, HARDIESHINGLE STAGGERED EDGE PANEL. 4. FIBER CEMENT TRIM: JAMES HARDIE, SMOOTH.

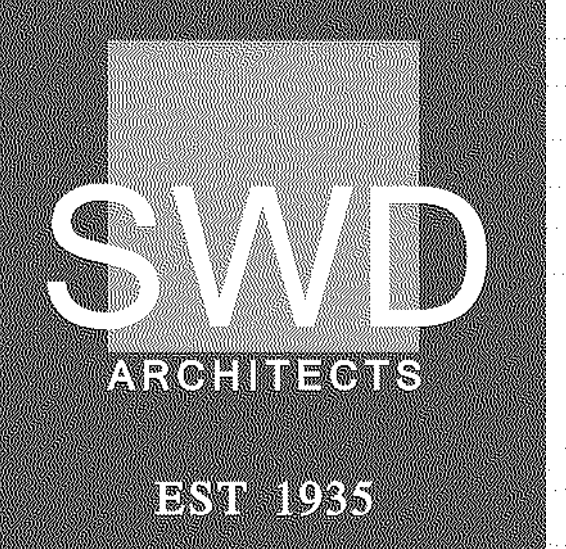

ARCHITECTURAL CORPORATION
MISSOURI CERTIFICATE
OF AUTHORITY NO. 000073

LEE'S SUMMIT SENIOR COMMUNITY
1701 S.E. OLDHAM PARKWAY
LEE'S SUMMIT, JACKSON COUNTY, MISSOURI

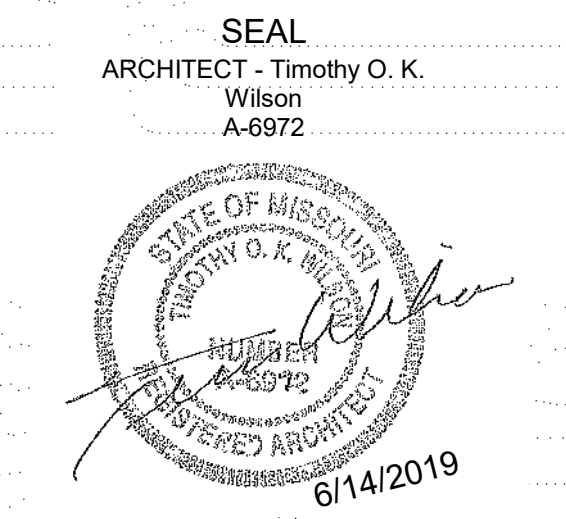

BUILDING
ELEVATIONS - IL

ISSUE DATE:
6/14/2019

REVISIONS:

No.	Description	Date
-----	-------------	------

PROJECT NO.:1811

IL A2.1



KEYNOTES	
NUMBER	DESCRIPTION
04 21 00A1	4" BRICK VENEER, 04 21 13
04 12 00A1	ARCHITECTURAL THIN STONE VENEER, TYPE 1 04 12 00
04 12 00A2	ARCHITECTURAL THIN STONE VENEER, TYPE 2 04 12 00
06 20 13A1	PRE FABRICATED BRACKET, 06 20 13
06 60 10A1	PRE FINISHED P.V.C. RAIL, 06 60 10
01 31 13A1	ARCHITECTURAL ASPHALT SHINGLE, 01 31 13
01 46 43A1	FIBER CEMENT BOARD SIDING - HORIZONTAL LAP, 01 46 43
01 46 43A2	FIBER CEMENT BOARD SIDING - SHINGLE STYLE, 01 46 43
01 46 43A3	FIBER CEMENT BOARD TRIM, 01 46 43
01 46 43A4	FIBER CEMENT BOARD SIDING - VERTICAL BOARD & BAT, 01 46 43
01 46 43A5	FIBER CEMENT BOARD SIDING - SMOOTH PANEL, 01 46 43
01 62 00A1	PRE FINISHED METAL GUTTER, 01 62 00
01 62 00A2	PRE FINISHED METAL DOWNSPOUT, 01 62 00
06 53 13A1	PRE-FINISHED VINYL WINDOW, 06 53 13


- ELEVATION KEYED NOTES
1. EXTEND MATERIAL AROUND SIDING
 2. BUILDING PLAQUE: REFER TO DETAILS
 3. 4" HIGH ADDRESS NUMBERS. NUMBERS TO BE COORDINATED WITH OWNER & ARCHITECT

- ELEVATION GENERAL NOTES
- A. THIS PROJECT IS A SUSTAINABLE DESIGN. IT WILL ACHIEVE MIN. BRONZE LEVEL CERTIFICATION THROUGH THE NATIONAL GREEN BUILDING STANDARD. REFER TO THE PROJECT MANUAL FOR SPECIFIC SUSTAINABLE RATING SYSTEM REQUIREMENTS FOR MATERIALS & INSTALLATIONS.
- B. ALL WORK TO MEET APPLICABLE BUILDING, PLUMBING, MECHANICAL, ELECTRICAL, ADA/HANDICAP ACCESSIBILITY, & LIFE SAFETY CODE REQUIREMENTS.
- C. THE GENERAL CONTRACTOR, & ALL SUBCONTRACTORS, SHALL THOROUGHLY FAMILIARIZE THEMSELVES TO ALL BUILDING SPECIFIC REQUIREMENTS & EXTENTS OF THE WORK PRIOR TO BIDDING. NO CHANGES IN THE CONTRACT WILL BE CONSIDERED FOR INFORMATION DISCERNIBLE FROM THE DRAWINGS.
- D. DO NOT SCALE DRAWINGS. FIELD VERIFY ALL CONDITIONS, DIMENSIONS, ELEVATIONS, ETC. PRIOR TO ORDERING, FABRICATION ETC.
- E. NOTIFY ARCHITECT OF ANY DISCREPANCIES BETWEEN THE PROJECT DOCUMENTS & CONDITIONS.
- F. REFERENCE ARCHITECTURAL, CIVIL, STRUCTURAL, MECHANICAL, ELECTRICAL & PLUMBING PLANS FOR ADDITIONAL INFORMATION.
- G. INSTALL COMPLETE SIDING SYSTEM ON SHEATHING & AIR/MOISTURE BARRIER. INSTALL SIDING, TRIM, CAULK & FLASHING PER THE MANUFACTURERS REQUIREMENTS.
- H. THIN STONE VENEER TO BE INSTALLED PER MANUFACTURERS REQUIREMENTS.
- I. ALL WINDOW FRAMES, SILLS, DOOR FRAMES, DOOR SILLS, ALUM STOREFRONT SYSTEMS, LOUVERS, EXTERIOR PENETRATIONS ETC. SHALL BE FULLY CAULKED AS REQUIRED FOR WATERPROOF PERFORMANCE. COLOR TO MATCH ADJACENT FINISH. UTILIZE CAULK TYPE RECOMMENDED BY MANUFACTURER FOR SPECIFIC JOINT MATERIAL & CONDITION.
- J. ALL OPERABLE WINDOWS AT DWELLING UNITS TO HAVE OPENING CONTROL DEVICES.
- K. PROVIDE GONG SPLASHBLOCK AT ALL DOWNSPOUTS. L. REFER TO SHEET A6.1 FOR WINDOW & DOOR TYPES. M. REFER TO SHEET A6.1 FOR DOOR SCHEDULE. N. REFER TO SHEET A6.1 FOR SHEET METAL FLASHING TYPES.
- O. CAULK ALL WINDOW FRAMES, DOOR FRAMES, LOUVERS, FLASHING, ETC. FOR WATERPROOF PERFORMANCE. COLOR TO MATCH ADJACENT TRIM/ WALL SURFACE COLOR. UTILIZE SEALANT TYPE RECOMMENDED BY MANUFACTURER FOR SPECIFIC JOINT MATERIAL & CONDITION.
- P. MASONRY CONTROL JOINT LOCATIONS TO BE COORDINATED WITH ARCHITECT.
- Q. PROVIDE FRP INSULATION PROTECTION AT EXTERIOR INSULATION AT GRADE, WIND GROUND BREAKER OR EQUAL. COORDINATE WITH DETAILS.
- R. ALL FIBER CEMENT SIDING IS TO BE FIELD PAINTED. COLOR TO BE SELECTED BY OWNER/ARCHITECT.
- S. ALL OUTSIDE CORNERS OF FIBER CEMENT SIDING IS TO RECEIVE 6" TRIM. INSIDE CORNERS TO RECEIVE 4".
- T. ALL TRUSSES SHOWN IN SECTIONS ARE DIAGRAMATIC. TRUSS CONFIGURATION TO BE DETERMINED BY TRUSS MANUFACTURER. TRUSS MANUFACTURER TO PROVIDE CLEAR PATH FOR DUCTWORK WITH TRUSS SPACE. COORD. WITH MEP.



ARCHITECTURAL CORPORATION
MISSOURI CERTIFICATE
OF AUTHORITY NO. 000073

LEE'S SUMMIT SENIOR COMMUNITY
1701 S.E. OLDHAM PARKWAY
LEE'S SUMMIT, JACKSON COUNTY, MISSOURI

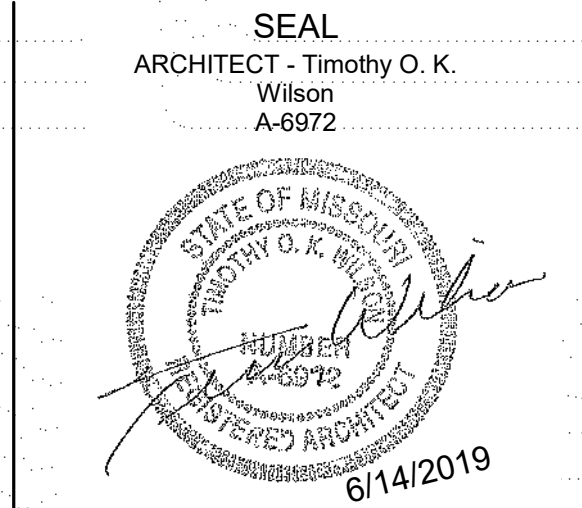

BUILDING
ELEVATIONS - IL

ISSUE DATE:
6/14/2019

REVISIONS:


No.	Description	Date
2	CITY COMMENTS	7.15.19

PROJECT NO.:1811

IL A2.2


COPYRIGHT © 2019 SWD ARCHITECTS INC

C:\Users\sauman\Documents\1611 LS SENIOR_souman.rvt
6/29/2019 12:43:37 PM

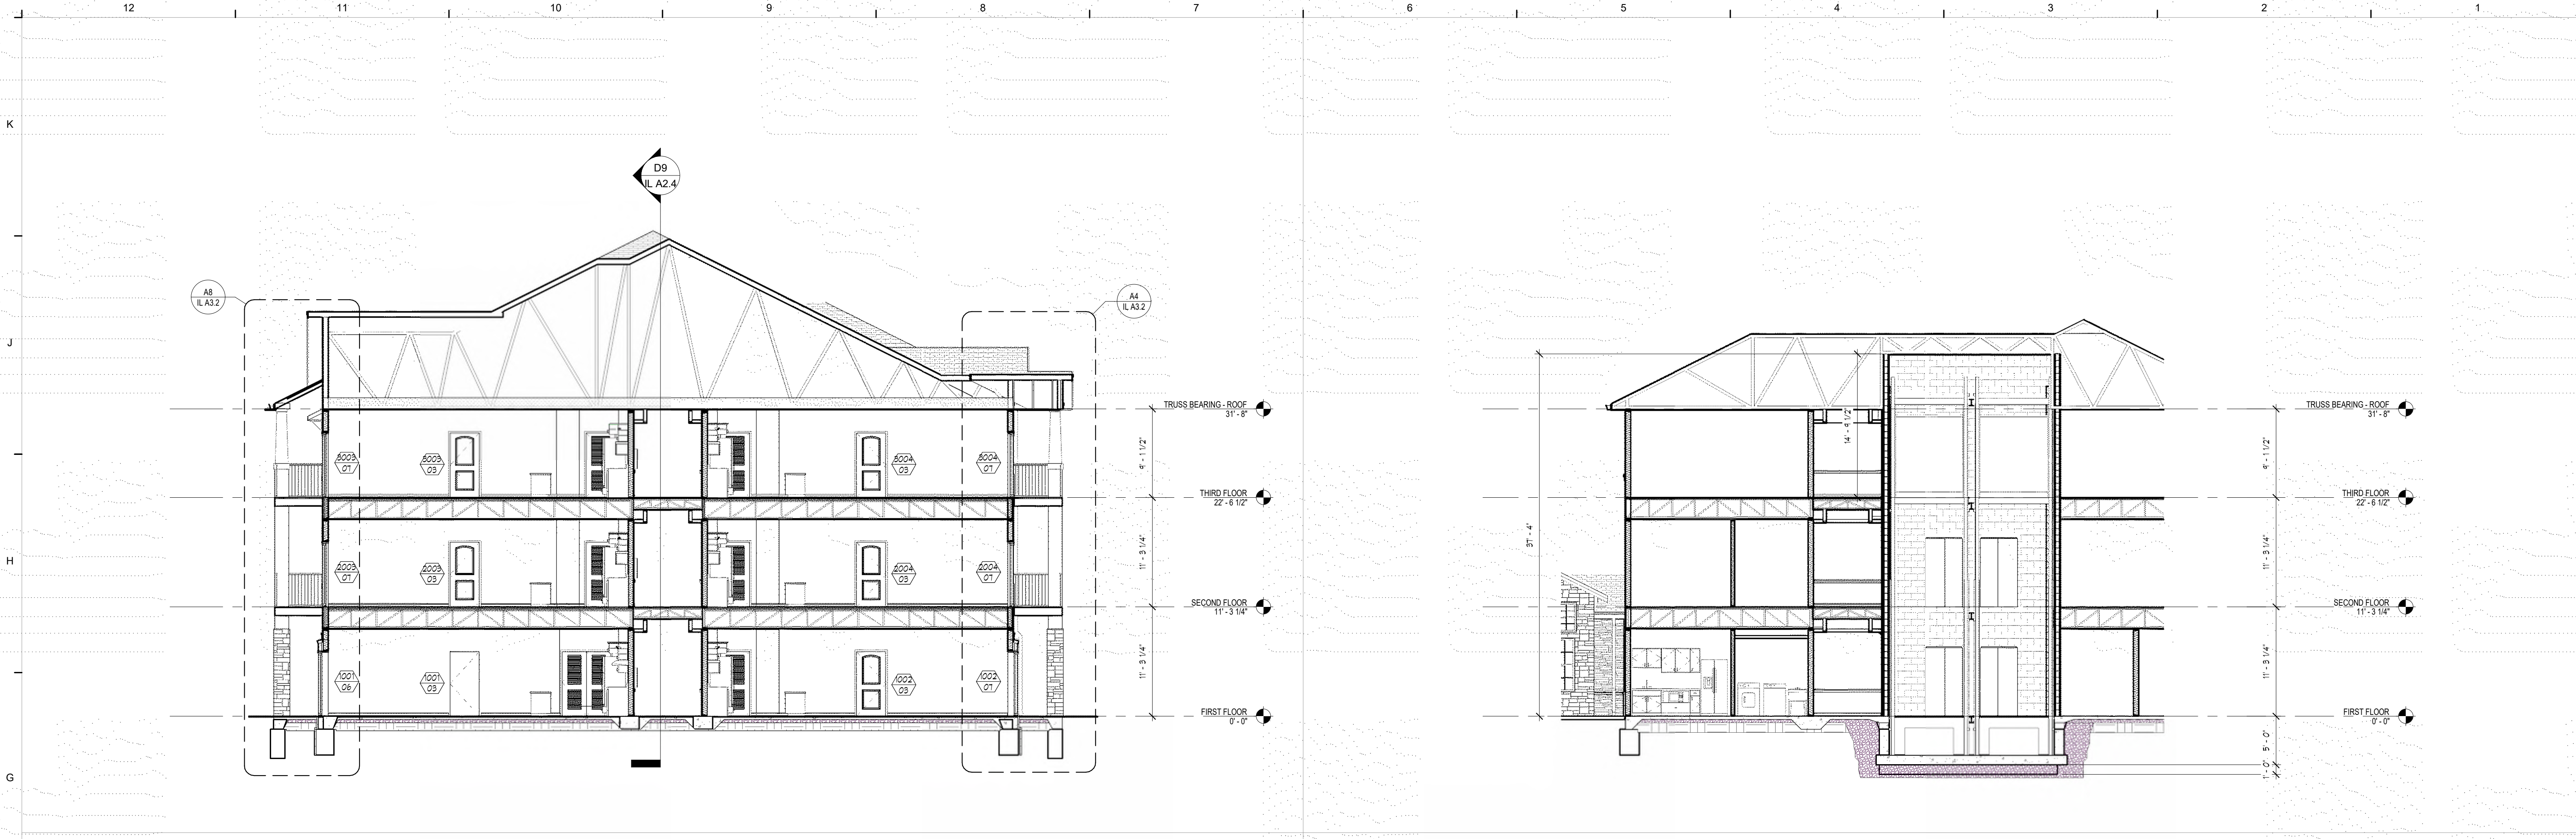


G12 WALL SECTION
1/8" = 1'-0"

G6 BUILDING SECTION
1/8" = 1'-0"

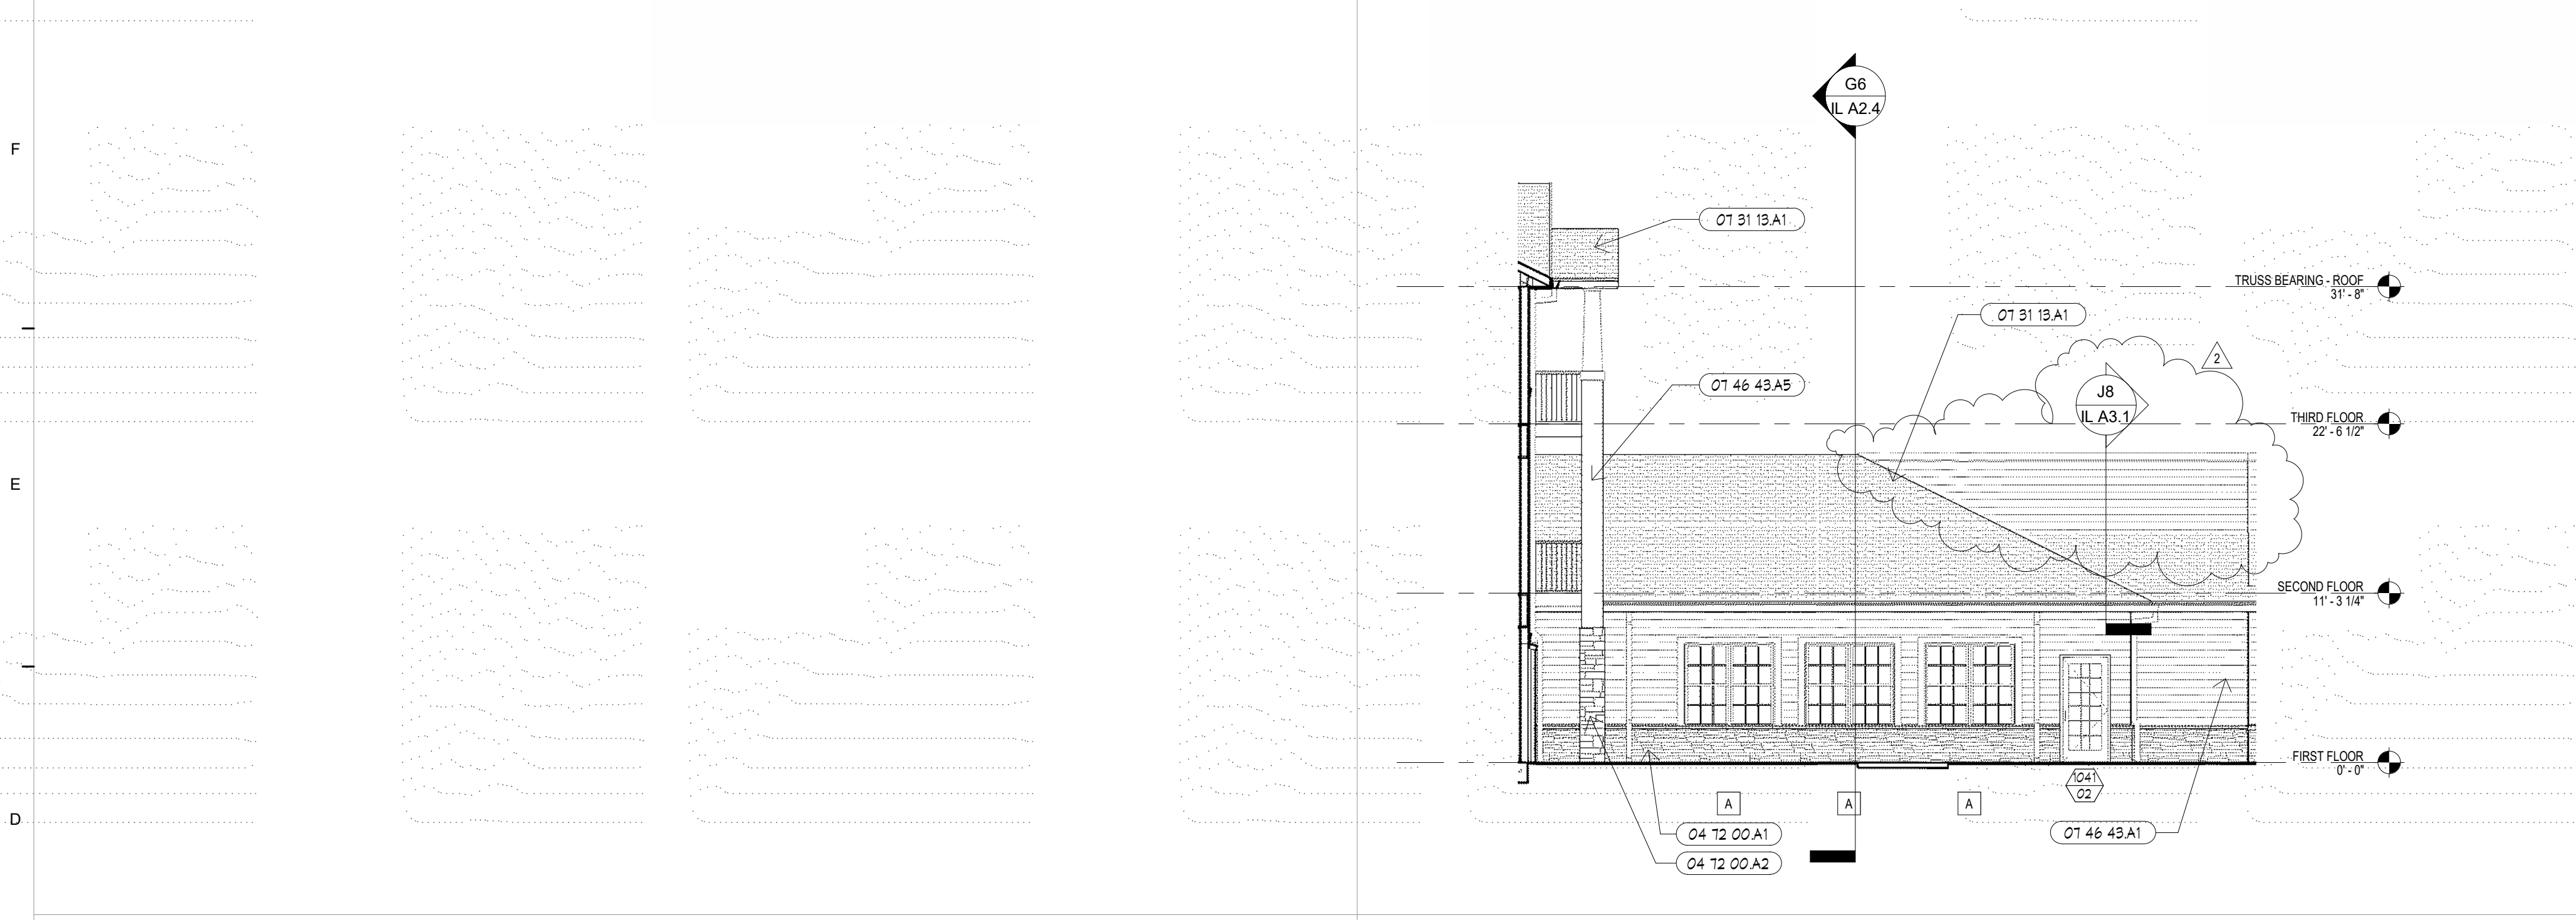

C8 WEST ELEVATION - IL SOUTH
1/8" = 1'-0"

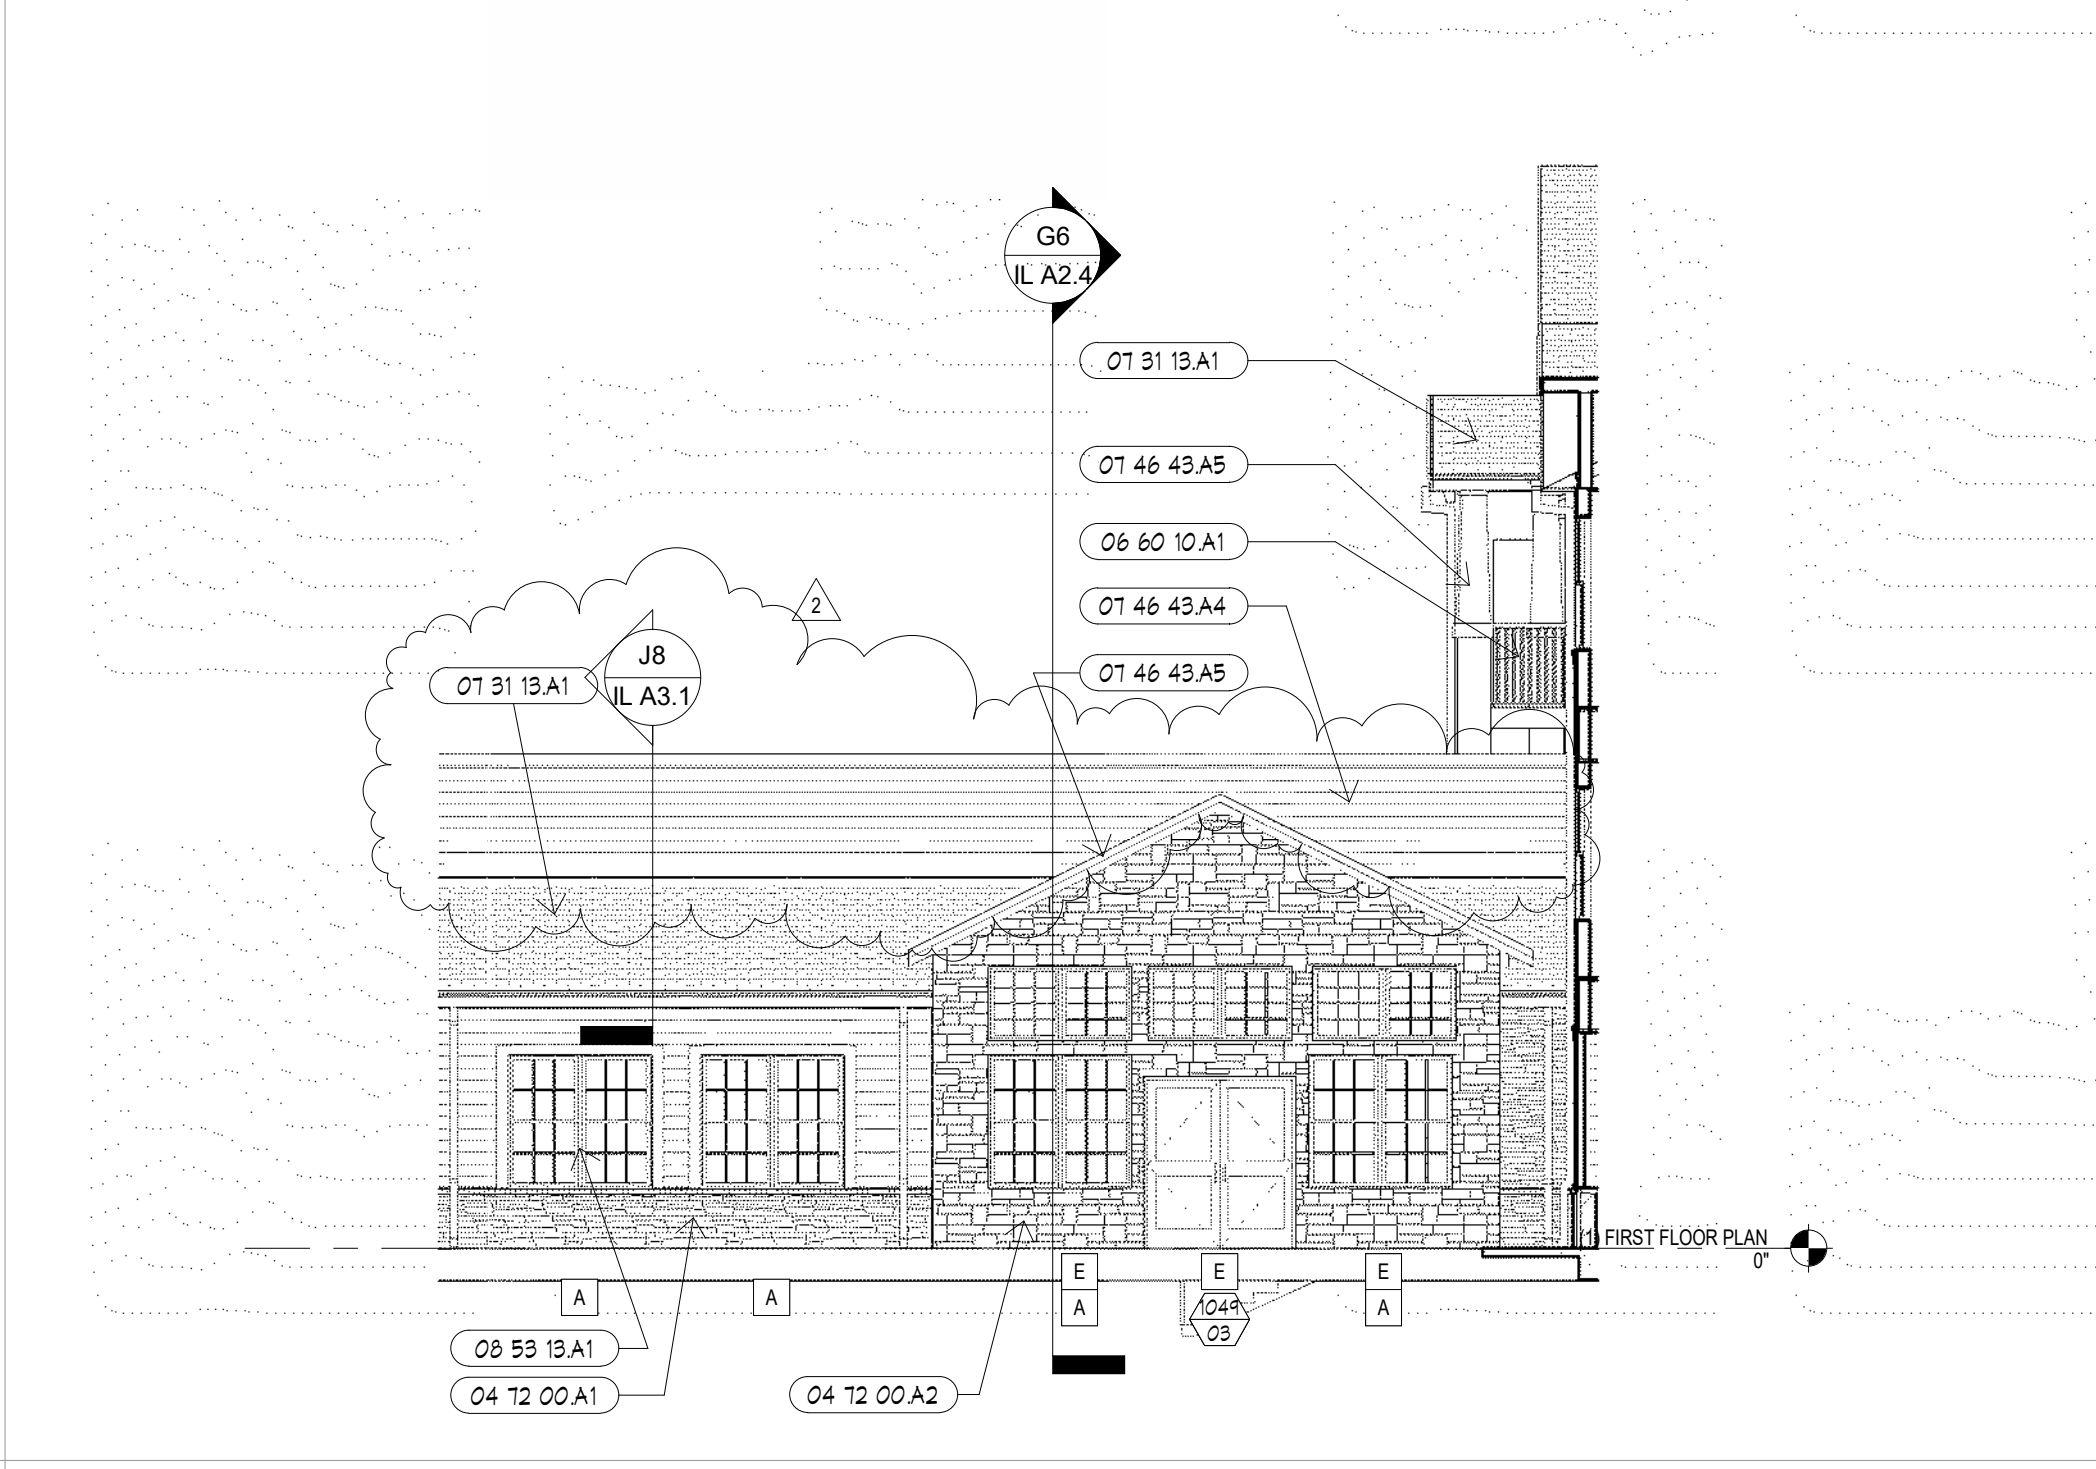

C4 PARTIAL EAST ELEVATION - IL
1/8" = 1'-0"




A12 WEST ELEVATION - IL NORTH
1/8" = 1'-0"

KEYNOTES	
NUMBER	DESCRIPTION
04 21 00A1	4" BRICK VENEER. 04 21 19
04 22 00A1	ARCHITECTURAL THIN STONE VENEER. TYPE 1 04 22 00
04 22 00A2	ARCHITECTURAL THIN STONE VENEER. TYPE 2 04 22 00
06 60 10A1	PRE FINISHED PVC RAIL. 06 60 10
07 31 19A1	ARCHITECTURAL ASPHALT SHINGLE. 07 31 19
07 46 43A1	FIBER CEMENT BOARD SIDING - HORIZONTAL LAP. 07 46 43
07 46 43A2	FIBER CEMENT BOARD SIDING - SHINGLE STYLE. 07 46 43
07 46 43A3	FIBER CEMENT BOARD TRIM. 07 46 43
07 46 43A4	FIBER CEMENT BOARD SIDING - VERTICAL BOARD & BAT. 07 46 43
07 46 43A5	FIBER CEMENT BOARD SIDING - SMOOTH PANEL. 07 46 43
07 62 00A1	PRE FINISHED METAL GUTTER. 07 62 00
08 53 19A1	PRE-FINISHED VINYL KIDNEY. 08 53 19

- ELEVATION KEYED NOTES
1. EXTEND MATERIAL AROUND SIDE.
 2. BUILDING PLAQUE. REFER TO DETAILS.
 3. 4" HIGH ADDRESS NUMBERS. NUMBERS TO BE COORDINATED WITH OWNER & ARCHITECT.

- ELEVATION GENERAL NOTES
- A. THIS PROJECT IS A SUSTAINABLE DESIGN. IT WILL ACHIEVE MIN. BRONZE LEVEL CERTIFICATION THROUGH THE NATIONAL GREEN BUILDING STANDARD. REFER TO THE PROJECT MANUAL FOR SPECIFIC SUSTAINABLE BUILDING SYSTEM REQUIREMENTS FOR MATERIALS & INSTALLATIONS.
- B. ALL WORK TO MEET APPLICABLE BUILDINGS, PLUMBING, MECHANICAL, ELECTRICAL, ADA/HANDICAP ACCESSIBILITY, & LIFE SAFETY CODE REQUIREMENTS.
- C. THE GENERAL CONTRACTOR, & ALL SUBCONTRACTORS, SHALL THOROUGHLY FAMILIARIZE THEMSELVES TO ALL BUILDING SPECIFIC REQUIREMENTS & EXTENTS OF THE WORK PRIOR TO BIDDING. NO CHANGES IN THE CONTRACT WILL BE CONSIDERED FOR INFORMATION DISCOVERABLE FROM THE DRAWINGS.
- D. DO NOT SCALE DRAWINGS. FIELD VERIFY ALL CONDITIONS, DIMENSIONS, ELEVATIONS, ETC. PRIOR TO ORDERING, FABRICATION ETC.
- E. NOTIFY ARCHITECT OF ANY DISCREPANCIES BETWEEN THE PROJECT DOCUMENTS & CONDITIONS.
- F. REFERENCE ARCHITECTURAL, CIVIL, STRUCTURAL, MECHANICAL, ELECTRICAL, & PLUMBING PLANS FOR ADDITIONAL INFORMATION.
- G. INSTALL COMPLETE SIDING SYSTEM ON SHEATHING & AIR/MOISTURE BARRIER. INSTALL SIDING, TRIM, CAULK & FLASHING PER THE MANUFACTURERS REQUIREMENTS.
- H. THIN STONE VENEER TO BE INSTALLED PER MANUFACTURERS REQUIREMENTS.
- I. ALL WINDOW FRAMES, SILLS, DOOR FRAMES, DOOR SILLS, ALUM STOREFRONT SYSTEMS, LOUVERS, EXTERIOR PENETRATIONS ETC. SHALL BE FULLY CAULKED AS REQUIRED FOR WATERPROOF PERFORMANCE. COLOR TO MATCH ADJACENT FINISH. UTILIZE CAULK TYPE RECOMMENDED BY MANUFACTURER FOR SPECIFIC JOINT MATERIAL & CONDITION.
- J. ALL OPERABLE WINDOWS AT DWELLING UNITS TO HAVE OPENING CONTROL DEVICES.
- K. PROVIDE CONC. SPLASHBLOCK AT ALL DOWNSPOUTS.
- L. REFER TO SHEET A8.1 FOR WINDOW & DOOR TYPES.
- M. REFER TO SHEET A6.1 FOR DOOR SCHEDULE.
- N. REFER TO SHEET A6.1 FOR SHEET METAL FLASHING TYPES.
- O. CAULK ALL WINDOW FRAMES, DOOR FRAMES, LOUVERS, FLASHING, ETC. FOR WATERPROOF PERFORMANCE. COLOR TO MATCH ADJACENT TRIM/ WALL SURFACE COLOR. UTILIZE SEALANT TYPE RECOMMENDED BY MANUFACTURER FOR SPECIFIC JOINT MATERIAL & CONDITION.
- P. MASONRY CONTROL JOINT LOCATIONS TO BE COORDINATED WITH ARCHITECT.
- Q. PROVIDE FRP INSULATION PROTECTION AT EXTERIOR INSULATION AT GRADE. NUDO GROUND BREAKER OR EQUAL. COORDINATE WITH DETAILS.
- R. ALL FIBER CEMENT SIDING IS TO BE FIELD PAINTED. COLOR TO BE SELECTED BY OWNER/ARCHITECT.
- S. ALL OUTSIDE CORNERS OF FIBER CEMENT SIDING IS TO RECEIVE 6" TRIM. INSIDE CORNERS TO RECEIVE 4".
- T. ALL TRUSSES SHOWN IN SECTIONS ARE DIAGRAMATIC. TRUSS CONFIGURATION TO BE DETERMINED BY TRUSS MANUFACTURER. TRUSS MANUFACTURER TO PROVIDE CLEAR PATH FOR DUCTWORK WITH TRUSS SPACE. COORD. WITH MEP.
- CJ = CONTROL JOINT

- EXTERIOR FINISHES
- A. BRICK VENEER.
- B. ARCHITECTURAL THIN STONE VENEER. TYPE 1.
- C. METAL SOFFIT PANELS: SOFFIT: MATRIX 12". MELROV METAL OR EQUAL. COLOR TO BE SELECTED BY OWNER FROM MANUFACTURER'S FULL RANGE OF COLORS.
- D. ALUM STOREFRONT: MED BRONZE AT MAIN ENTRANCE AT WOOD GRAIN. FRP. ALL OTHER DOORS TO BE MANUFACTURES STANDARD PAINT. COLOR TO BE SELECTED BY OWNER / ARCHITECT.
- E. WINDOWS: TAN OR BEIGE.
- F. GUTTERS & DOWNSPOUTS: COLOR TO MATCH METAL SIDING TYPE.
- G. FIBER CEMENT SIDING: 1. FIBER CEMENT LAP. JAMES HARDIE, HARDIE PLANK SMOOTH LAP SIDING. 2. FIBER CEMENT VERTICAL: JAMES HARDIE SMOOTH PANEL WITH SMOOTH BATTEN. BATTENS AT 12" O.C. 3. FIBER CEMENT SHINGLE: JAMES HARDIE, HARDIESHINGLE STAGGERED EDGE PANEL. 4. FIBER CEMENT TRIM: JAMES HARDIE, SMOOTH.

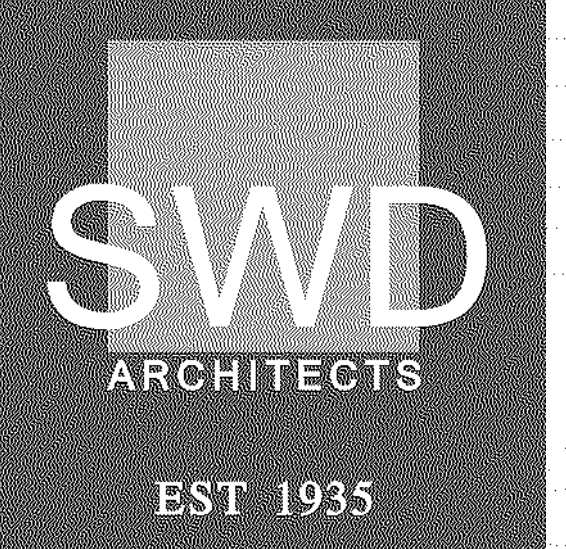

ARCHITECTURAL CORPORATION
MISSOURI CERTIFICATE
OF AUTHORITY NO. 000073

LEE'S SUMMIT SENIOR COMMUNITY
1701 SE. OLDHAM PARKWAY
LEE'S SUMMIT, JACKSON COUNTY, MISSOURI

SEAL
ARCHITECT - Timothy O. K.
Wilson
A-8972

STATE OF MISSOURI
TIMOTHY O. K. WILSON
REGISTERED ARCHITECT
6/14/2019

BUILDING
ELEVATIONS &
SECTIONS - IL

ISSUE DATE:
6/14/2019

REVISIONS:

No.	Description	Date
2	CITY COMMENTS	7.15.19

PROJECT NO.:1611

IL A2.3

KEYNOTES	
NUMBER	DESCRIPTION
04 T2 00 A2	ARCHITECTURAL THIN STONE VENEER, TYPE 2 04 T2 00
06 T1 00 A1	WOOD TRUSS, RE. STRUCTURAL
06 60 10 A1	PRE FINISHED PVC RAIL, 06 60 10
07 21 00 A5	R-38 CLOSED CELL INSULATION, 07 21 19
07 31 19 A1	ARCHITECTURAL ASPHALT SHINGLE, 07 31 19
07 46 43 A1	FIBER CEMENT BOARD SIDING - HORIZONTAL LAP, 07 46 43
07 46 43 A4	FIBER CEMENT BOARD SIDING - VERTICAL BOARD & BAT, 07 46 43
07 46 43 A5	FIBER CEMENT BOARD SIDING - SMOOTH PANEL, 07 46 43
07 62 00 A1	PRE FINISHED METAL GUTTER, 07 62 00
07 62 00 A2	PRE FINISHED METAL DOWNSPOUT, 07 62 00
19 11 00 A1	SWIMMING POOL - HEATED, 19 11 00

SWD

ARCHITECTS

EST 1935

ARCHITECTURAL CORPORATION
MISSOURI CERTIFICATE
OF AUTHORITY NO. 000073

- ELEVATION KEYED NOTES
1. EXTEND MATERIAL AROUND SIDE
 2. BUILDING PLAQUE. REFER TO DETAILS.
 3. 4" HIGH ADDRESS NUMBERS. NUMBERS TO BE COORDINATED WITH OWNER & ARCHITECT.

ELEVATION GENERAL NOTES

- A. THIS PROJECT IS A SUSTAINABLE DESIGN. IT WILL ACHIEVE MIN. BRONZE LEVEL CERTIFICATION THROUGH THE NATIONAL GREEN BUILDING STANDARD. REFER TO THE PROJECT MANUAL FOR SPECIFIC SUSTAINABLE RATING SYSTEM REQUIREMENTS FOR MATERIALS & INSTALLATIONS.
- B. ALL WORK TO MEET APPLICABLE BUILDINGS, PLUMBING, MECHANICAL, ELECTRICAL, ADA/HANDICAP ACCESSIBILITY, & LIFE SAFETY CODE REQUIREMENTS.
- C. THE GENERAL CONTRACTOR, & ALL SUBCONTRACTORS, SHALL THOROUGHLY FAMILIARIZE THEMSELVES TO ALL BUILDING SPECIFIC REQUIREMENTS & EXTENTS OF THE WORK PRIOR TO BIDDING. NO CHANGES IN THE CONTRACT WILL BE CONSIDERED FOR INFORMATION DISCOVERABLE FROM THE DRAWINGS.
- D. DO NOT SCALE DRAWINGS. FIELD VERIFY ALL CONDITIONS, DIMENSIONS, ELEVATIONS, ETC. PRIOR TO ORDERING, FABRICATION ETC.
- E. NOTIFY ARCHITECT OF ANY DISCREPANCIES BETWEEN THE PROJECT DOCUMENTS & CONDITIONS.
- F. REFERENCE ARCHITECTURAL, CIVIL, STRUCTURAL, MECHANICAL, ELECTRICAL & PLUMBING PLANS FOR ADDITIONAL INFORMATION.
- G. INSTALL COMPLETE SIDING SYSTEM ON SHEATHING & AIR MOISTURE BARRIER. INSTALL SIDING TRIM, CAULK & FLASHING PER THE MANUFACTURERS REQUIREMENTS.
- H. THIN STONE VENEER TO BE INSTALLED PER MANUFACTURERS REQUIREMENTS.
- I. ALL WINDOW FRAMES, SILLS, DOOR FRAMES, DOOR SILLS, ALUM STOREFRONT SYSTEMS, LOUVERS, EXTERIOR PENETRATIONS ETC. SHALL BE FULLY CAULKED AS REQUIRED FOR WATERPROOF PERFORMANCE. COLOR TO MATCH ADJACENT FINISH. UTILIZE CAULK TYPE RECOMMENDED BY MANUFACTURER FOR SPECIFIC JOINT MATERIAL & CONDITION.
- J. ALL OPERABLE WINDOWS AT DWELLING UNITS TO HAVE OPENING CONTROL DEVICES.
- K. PROVIDE CONC. SPLASHBLOCK AT ALL DOWNSPOUTS.
- L. REFER TO SHEET A0.1 FOR WINDOW & DOOR TYPES.
- M. REFER TO SHEET A0.1 FOR DOOR SCHEDULE.
- N. REFER TO SHEET A0.1 FOR SHEET METAL FLASHING TYPES.
- O. CAULK ALL WINDOW FRAMES, DOOR FRAMES, LOUVERS, FLASHINGS, ETC. FOR WATERPROOF PERFORMANCE. COLOR TO MATCH ADJACENT TRIM/ WALL SURFACE COLOR. UTILIZE SEALANT TYPE RECOMMENDED BY MANUFACTURER FOR SPECIFIC JOINT MATERIAL & CONDITION.
- P. MASONRY CONTROL JOINT LOCATIONS TO BE COORDINATED WITH ARCHITECT.
- Q. PROVIDE RAP INSULATION PROTECTION AT EXTERIOR INSULATION AT GRADE, NUDD GROUND BREAKER OR EQUAL, COORDINATE WITH DETAILS. COLOR TO BE SELECTED BY OWNER/ARCHITECT.
- R. ALL FIBER CEMENT SIDING IS TO BE FIELD PAINTED. COLOR TO BE SELECTED BY OWNER/ARCHITECT.
- S. ALL OUTSIDE CORNERS OF FIBER CEMENT SIDING IS TO RECEIVE 6" TRIM. INSIDE CORNERS TO RECEIVE 4"
- T. ALL TRUSSES SHOWN IN SECTIONS ARE DIAGRAMATIC. TRUSS CONFIGURATION TO BE DETERMINED BY TRUSS MANUFACTURER. TRUSS MANUFACTURER TO PROVIDE CLEAR PATH FOR DUCTWORK WITH TRUSS SPACE. COORD. WITH MEP.

CJ = CONTROL JOINT

EXTERIOR FINISHES

- A. BRICK VENEER.
- B. ARCHITECTURAL THIN STONE VENEER, TYPE 1:
- TYPE 2:
- C. METAL SOFFIT PANELS:
- SOFFIT: MATRIX 12".
- MELKROY METAL OR EQUAL. COLOR TO BE SELECTED BY OWNER FROM MANUFACTURES FULL RANGE OF COLORS.
- D. ALUM STOREFRONT: MED BRONZE AT MAIN ENTRANCE AT WOOD GRADE. RAP DOORS. ALL OTHER DOORS TO BE MANUFACTURES STANDARD PAINT, COLOR TO BE SELECTED BY OWNER / ARCHITECT.
- E. WINDOWS: TAN OR BEIGE.
- F. GUTTERS & DOWNSPOUTS: COLOR TO MATCH METAL SIDING TYPE.
- G. FIBER CEMENT SIDING:
1. FIBER CEMENT LAP. JAMES HARDIE, HARDIE PLANK SMOOTH LAP SIDING.
2. FIBER CEMENT VERTICAL: JAMES HARDIE SMOOTH PANEL WITH SMOOTH BATTEN. BATTENS AT 12" O.C.
3. FIBER CEMENT SHINGLE: JAMES HARDIE, HARDIESHINGLE STAGGERED EDGE PANEL.
4. FIBER CEMENT TRIM: JAMES HARDIE, SMOOTH.

LEE'S SUMMIT SENIOR COMMUNITY
1701 SE. OLDHAM PARKWAY
LEE'S SUMMIT, JACKSON COUNTY, MISSOURI

STARK WILSON DUNCAN ARCHITECTS INC
315 NICHOLS ROAD STE 228 - KANSAS CITY, MO 64112 - T 816.532.1899 F 816.532.1978

SEAL

ARCHITECT - Timothy O. K.
Wilson
A-8972

6/14/2019


BUILDING
SECTIONS - IL

ISSUE DATE: 6/14/2019		
REVISIONS:		
No.	Description	Date
2	CITY COMMENTS	7.15.19


PROJECT NO.:1811

IL A2.4


COPYRIGHT © 2019 SWD ARCHITECTS INC

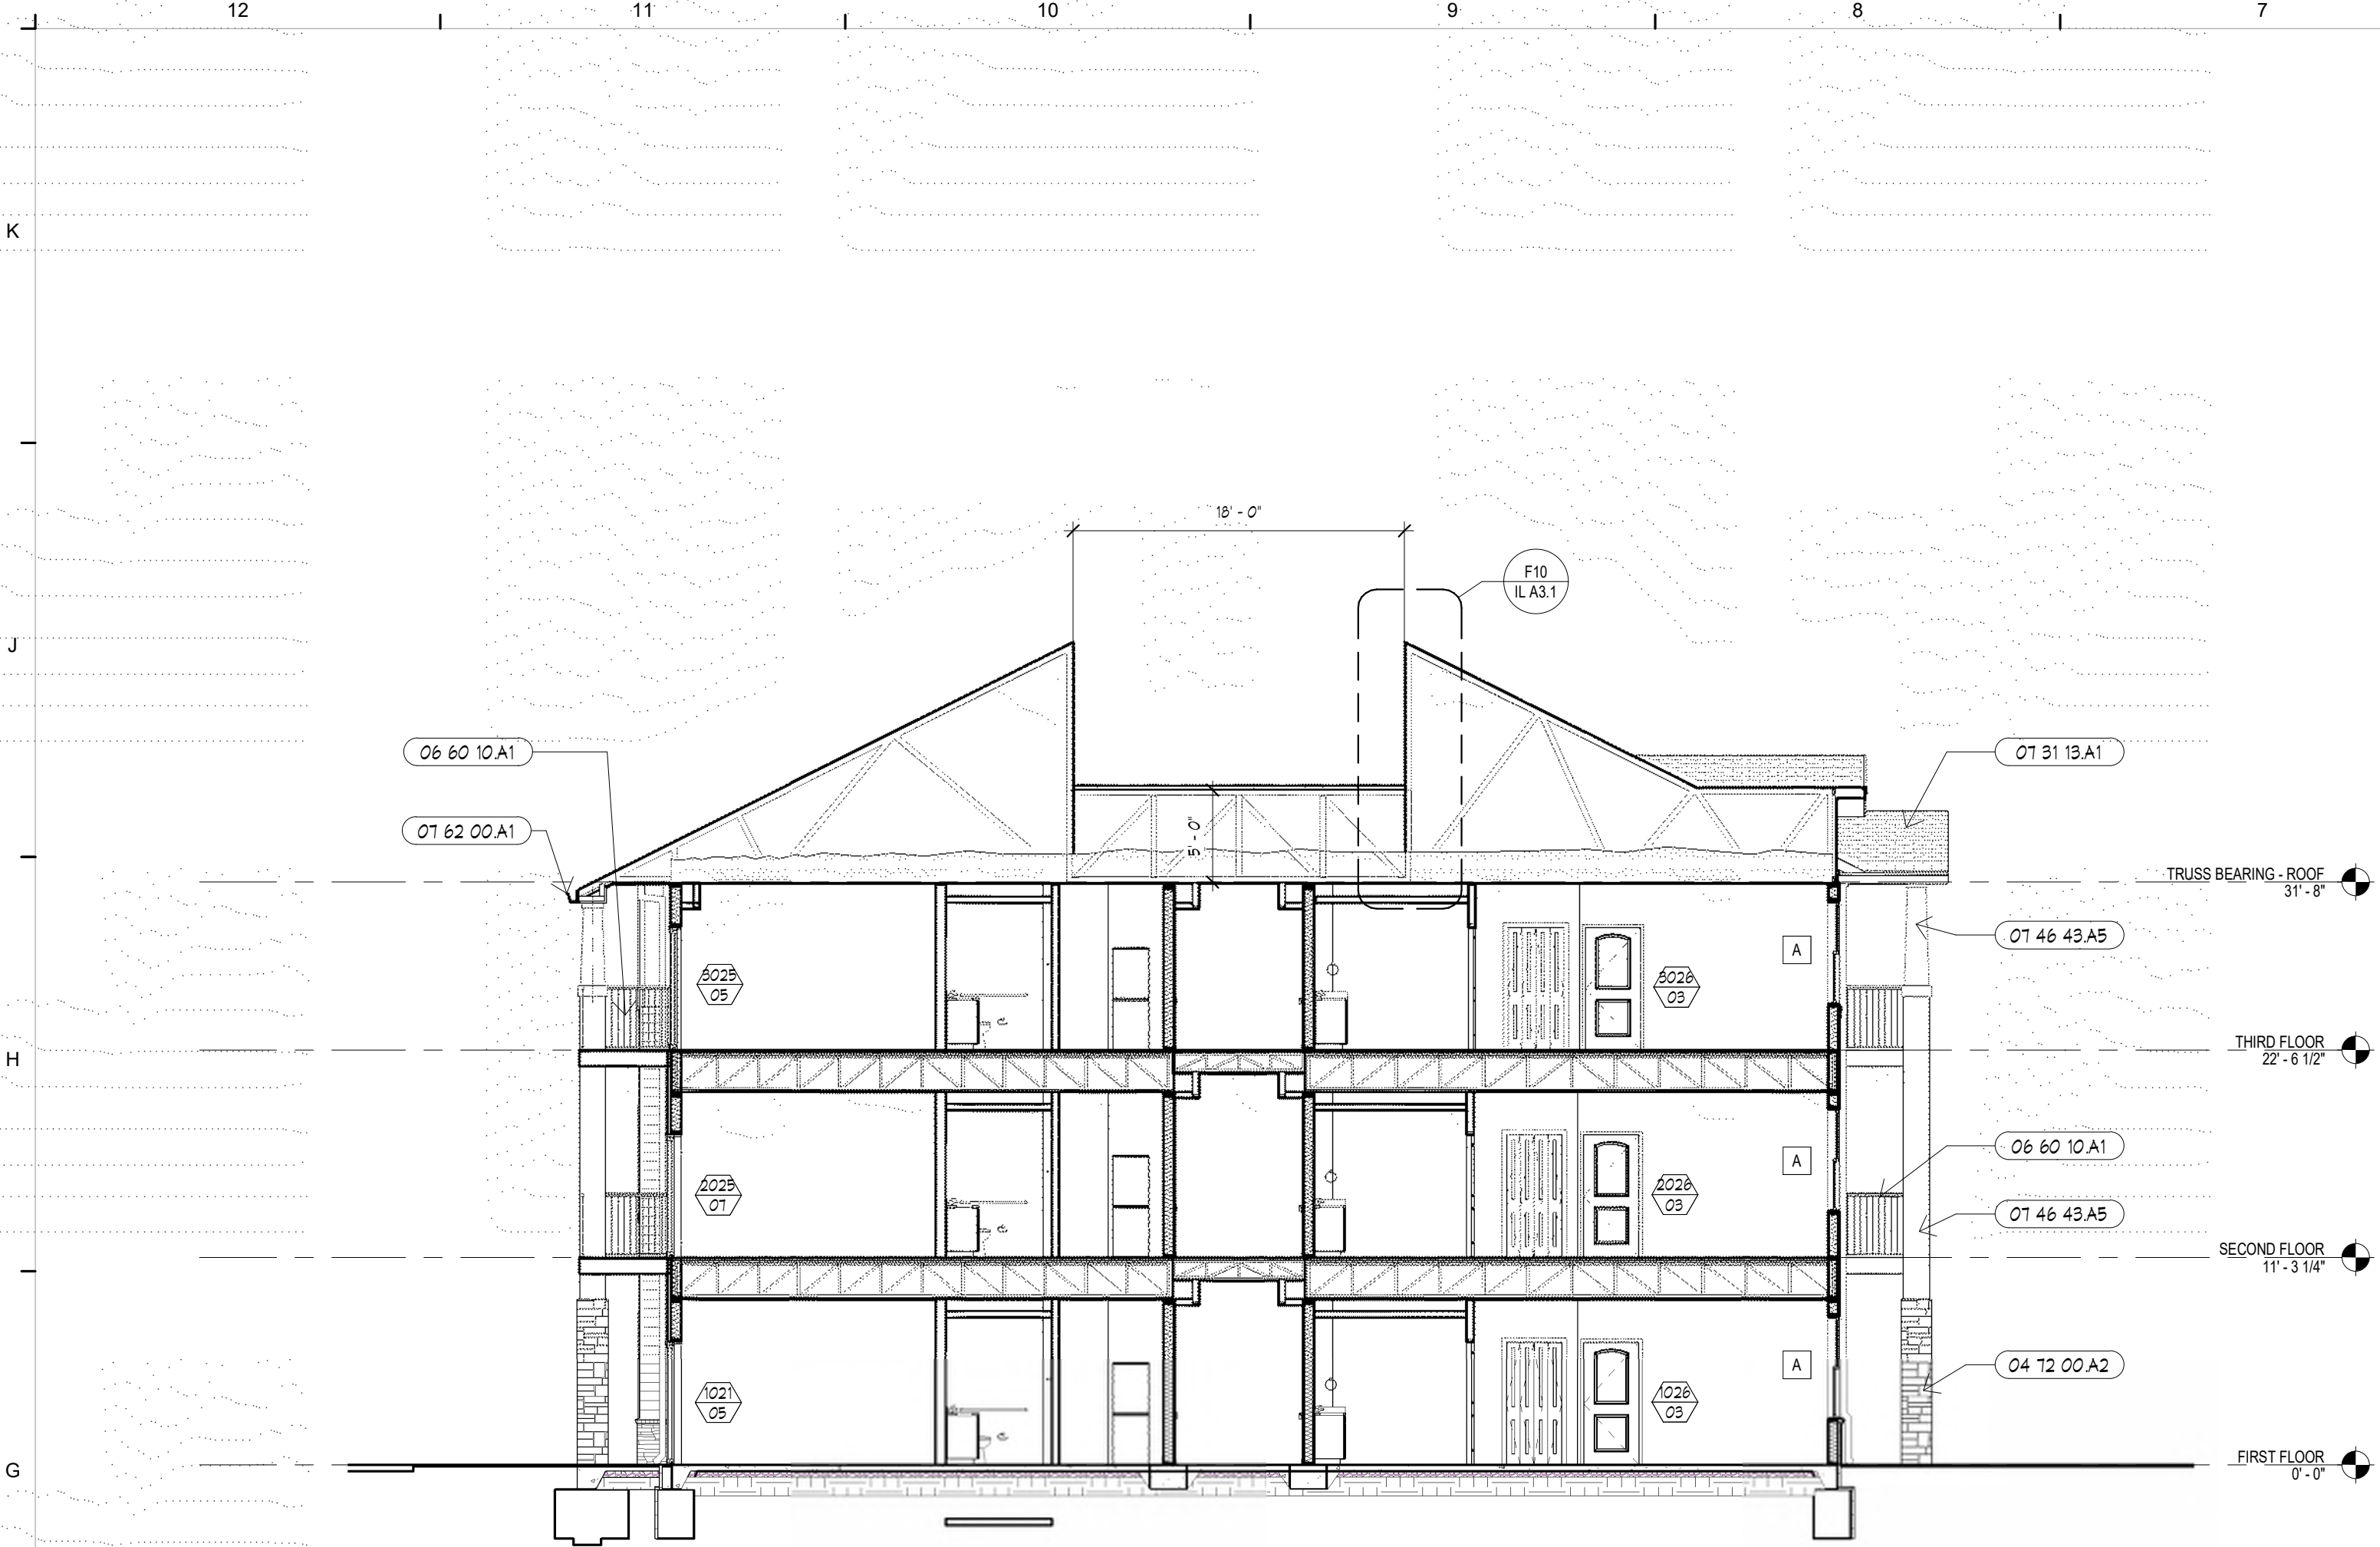

G9 BUILDING SECTION
1/8" = 1'-0"

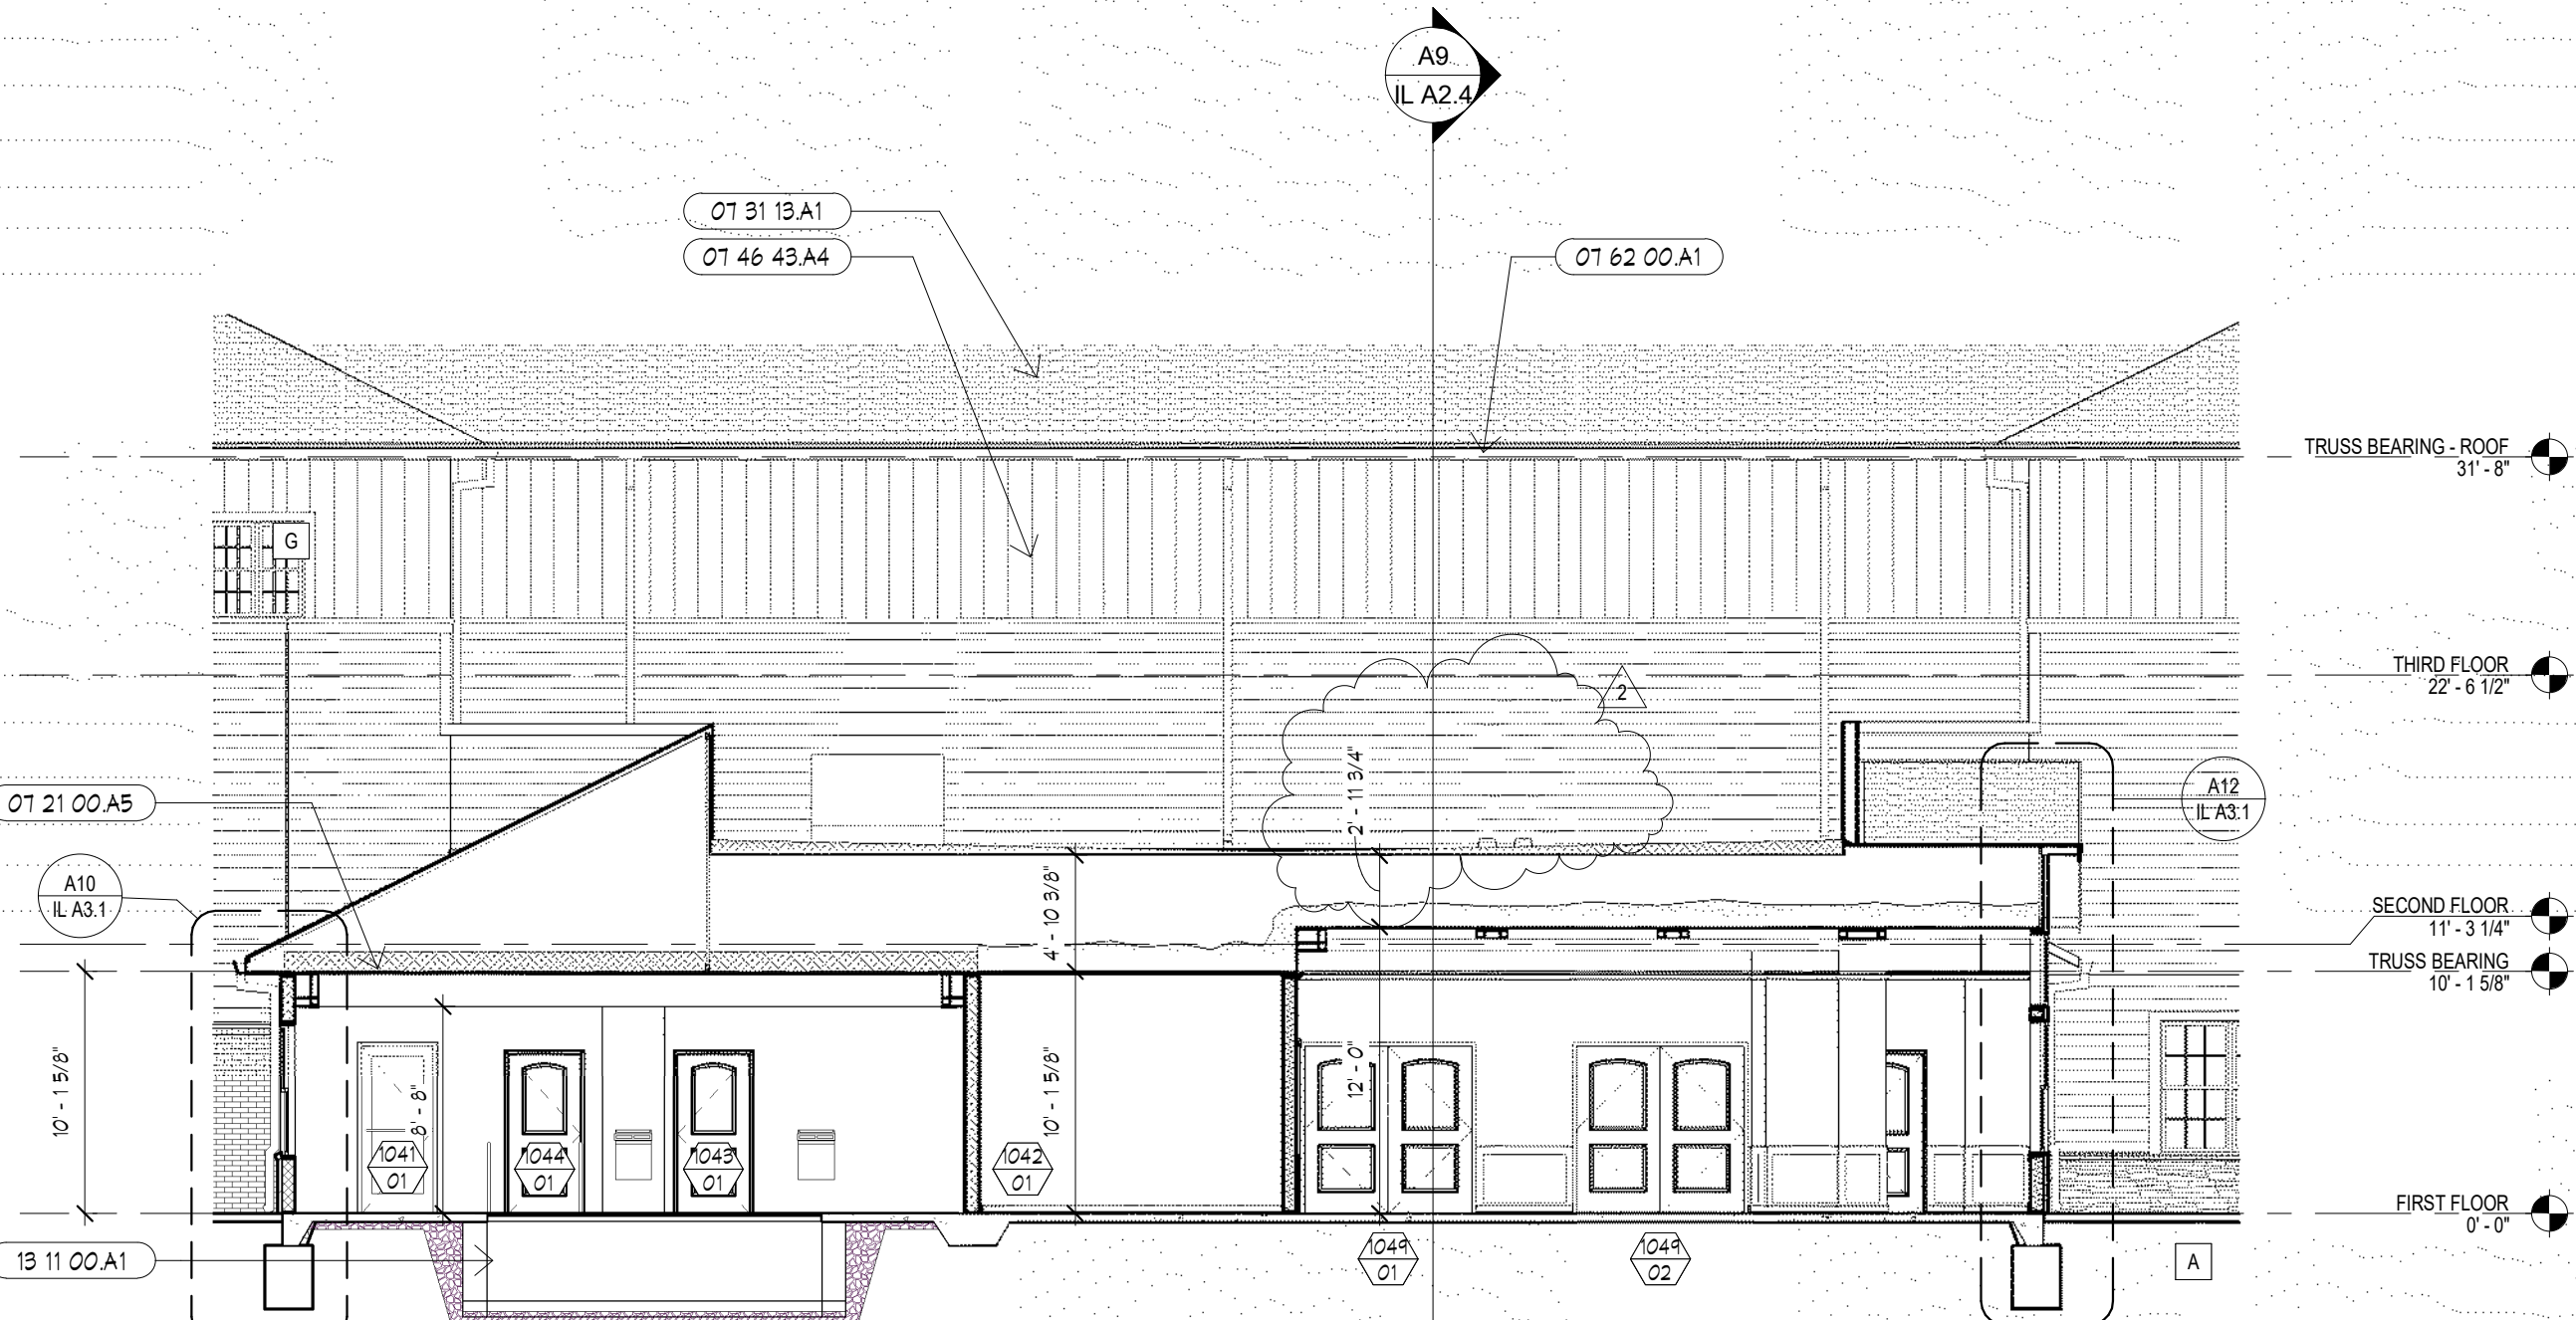

G6 BUILDING SECTION
1/8" = 1'-0"

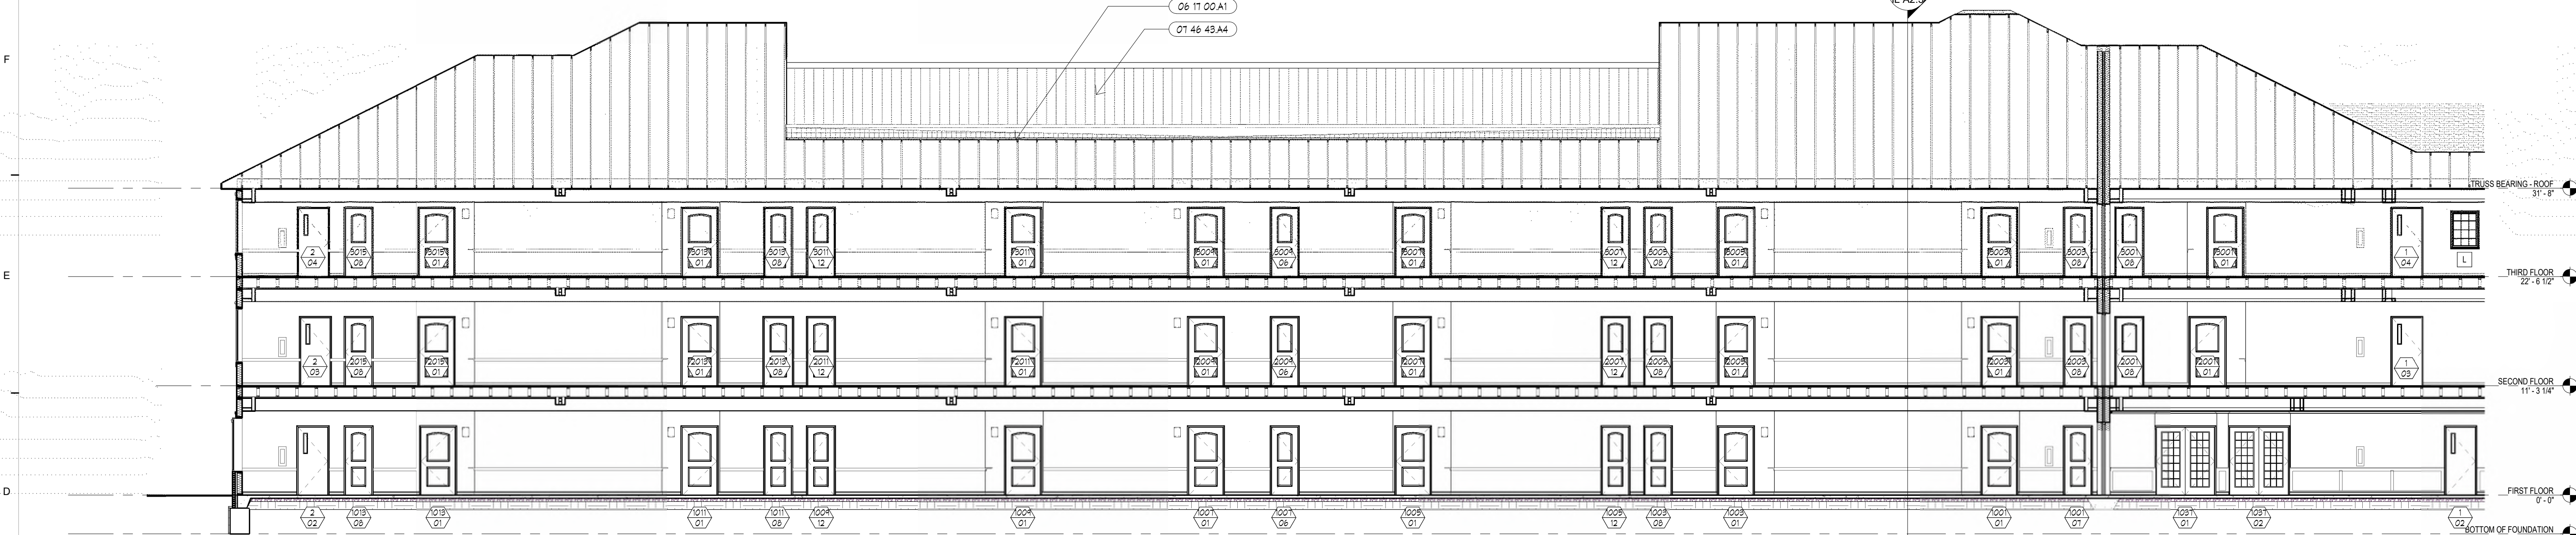


D9 BUILDING SECTION
1/8" = 1'-0"




A9 BUILDING SECTION
1/8" = 1'-0"

C:\Users\saurn\Documents\1811 LS SENIOR -souman.rvt
6/29/2019 12:43:49 PM

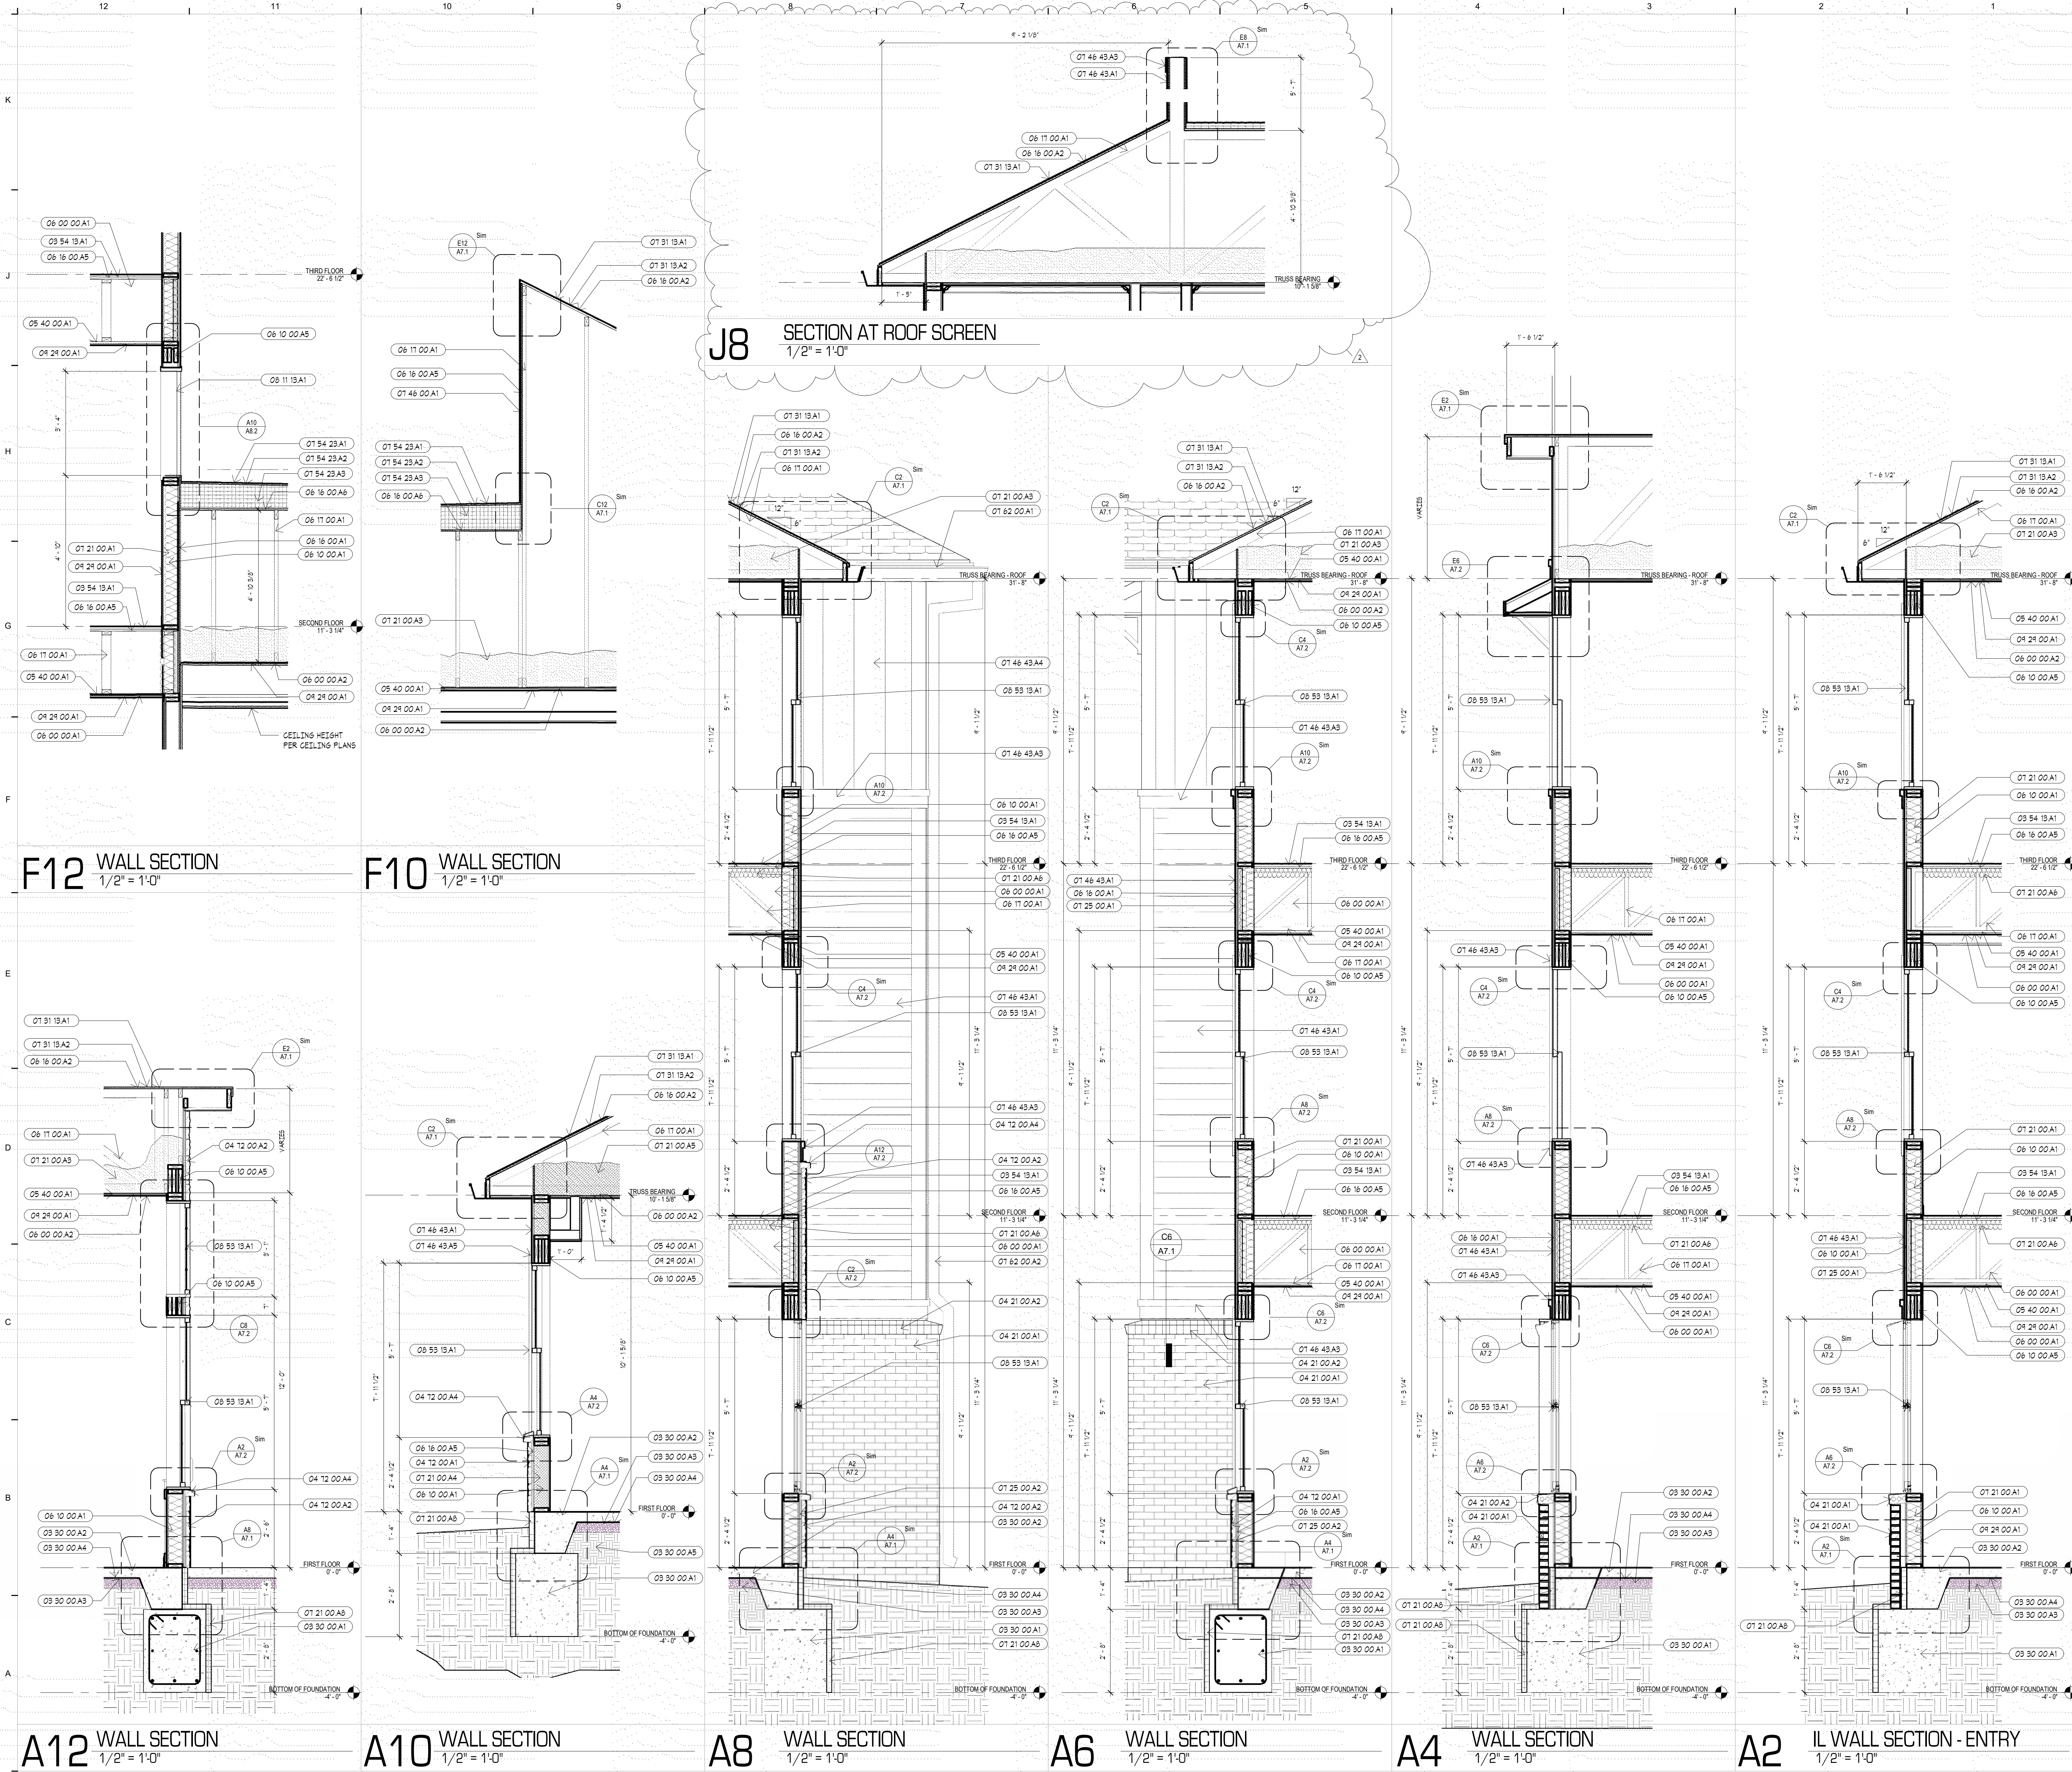


KEYNOTES	
NUMBER	DESCRIPTION
03 30 00 A1	REINFORCED CONCRETE FOUNDATION. RE.
03 30 00 A2	STRUCTURAL. 03 30 00
03 30 00 A3	4" REINFORCED CONCRETE SLAB. 03 30 00
03 30 00 A4	4" AGGREGATE BASE. 03 30 00
03 30 00 A5	15 MIL VAPOR BARRIER. 03 30 00
03 30 00 A6	LOW VOLUME CHANGE MATERIAL. RE.
03 30 00 A7	GEOTECHNICAL REPORT
03 54 19 A1	3/4" GYPSUM CONCRETE TOPPING IV SOUND MAT. 03 54 19
04 21 00 A1	4" BRICK VENEER. 04 21 19
04 21 00 A2	BRICK ROWLOCK. 04 21 19
04 12 00 A1	ARCHITECTURAL THIN STONE VENEER. TYPE 1 04 12 00
04 12 00 A2	ARCHITECTURAL THIN STONE VENEER. TYPE 2 04 12 00
04 12 00 A3	ARCHITECTURAL THIN STONE TRIM. 04 12 00
05 40 00 A1	RESILIENT CHANNEL. 05 40 00
06 00 00 A1	1 HOUR RATED FLOOR / CEILING ASSEMBLY.
06 00 00 A2	1 HOUR RATED ROOF ASSEMBLY.
06 10 00 A1	2x6 WOOD FRAMING. 06 10 00
06 10 00 A5	WOOD HEADER. RE. STRUCTURAL
06 16 00 A1	7/8" PLYWOOD SHEATHING. RE. STRUCTURAL
06 16 00 A2	5/8" PLYWOOD SHEATHING. RE. STRUCTURAL
06 16 00 A5	3/4" PLYWOOD SUBFLOOR. RE. STRUCTURAL
06 16 00 A6	3/4" PLYWOOD SHEATHING. RE. STRUCTURAL
06 17 00 A1	WOOD TRUSS. RE. STRUCTURAL
07 21 00 A1	R-20 INSULATION. 07 21 00
07 21 00 A3	R-38 BLOWN INSULATION. 07 21 00
07 21 00 A4	CLOSED CELL INSULATION - ENTIRE CAVITY R-20 MIN. 07 21 19
07 21 00 A5	R-38 CLOSED CELL INSULATION. 07 21 19
07 21 00 A6	SOUND INSULATION
07 21 00 A8	R-10 RIGID FOUNDATION INSULATION. 07 21 00
07 25 00 A1	ATR / WEATHER BARRIER. 07 25 00
07 25 00 A2	2 LAYERS OF AIR/WEATHER BARRIER BEHIND STONE VENEER. 07 25 00
07 31 19 A1	ARCHITECTURAL ASPHALT SHINGLE. 07 31 19
07 31 19 A2	ROOF UNDERLAYMENT. 07 31 19
07 46 00 A1	PRE-FINISHED VINYL SIDING - VERTICAL. 07 46 00
07 46 43 A1	FIBER CEMENT BOARD SIDING - HORIZONTAL LAP. 07 46 43
07 46 43 A5	FIBER CEMENT BOARD TRIM. 07 46 43
07 46 43 A6	FIBER CEMENT BOARD SIDING - VERTICAL BOARD E-BAT. 07 46 43
07 46 43 A5	FIBER CEMENT BOARD SIDING - SMOOTH PANEL. 07 46 43
07 54 23 A1	SINGLE PLY MEMBRANE ROOFING. 07 54 23
07 54 23 A2	1/2" COVER BOARD. 07 54 23
07 54 23 A3	TAPERED RIGID INSULATION. 07 54 23
07 62 00 A1	PRE FINISHED METAL GUTTER. 07 62 00
07 62 00 A2	TAPERED RIGID INSULATION. 07 62 00
08 11 19 A1	HOLLOW METAL DOOR FRAME. RE. SCHED.
08 53 19 A1	PRE-FINISHED VINYL KNOCK. 08 53 19
08 24 00 A1	5/8" FIRE RATED GYPSUM BOARD. 08 24 00

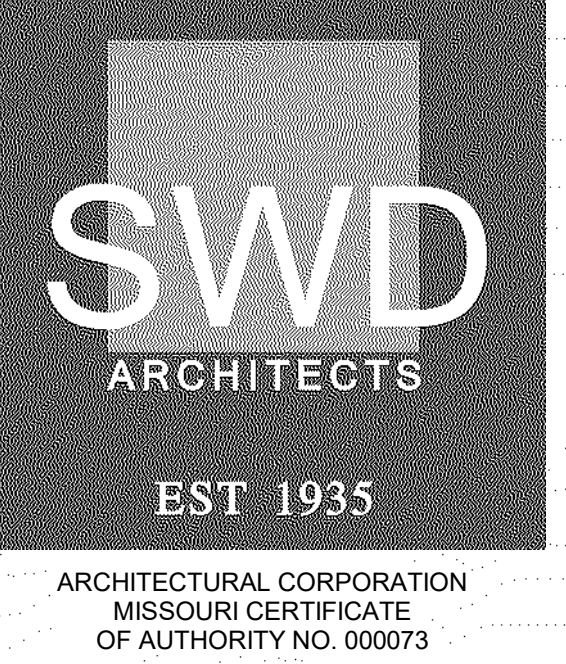

ARCHITECTURAL CORPORATION
MISSOURI CERTIFICATE
OF AUTHORITY NO. 000073

LEE'S SUMMIT SENIOR COMMUNITY
1701 S.E. OLDHAM PARKWAY
LEE'S SUMMIT, JACKSON COUNTY, MISSOURI

STARK WILSON DUNCAN ARCHITECTS INC
315 NICHOLS ROAD STE 228 - KANSAS CITY, MO 64112 - T 816.532.1978

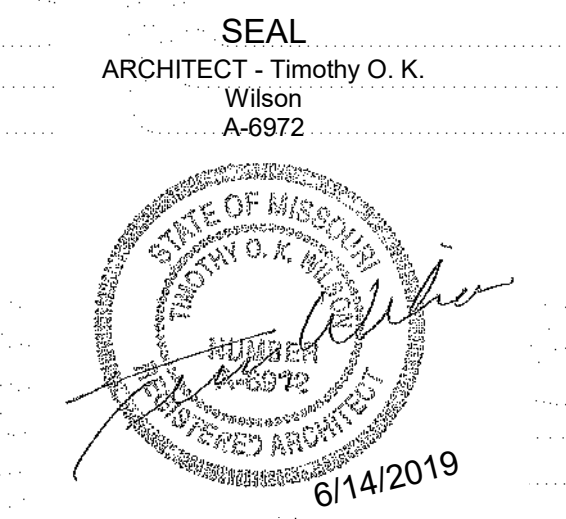

WALL SECTIONS


ISSUE DATE:
6/14/2019

REVISIONS:





No.	Description	Date
2	CITY COMMENTS	7.15.19

PROJECT NO.:1811



IL A3.1

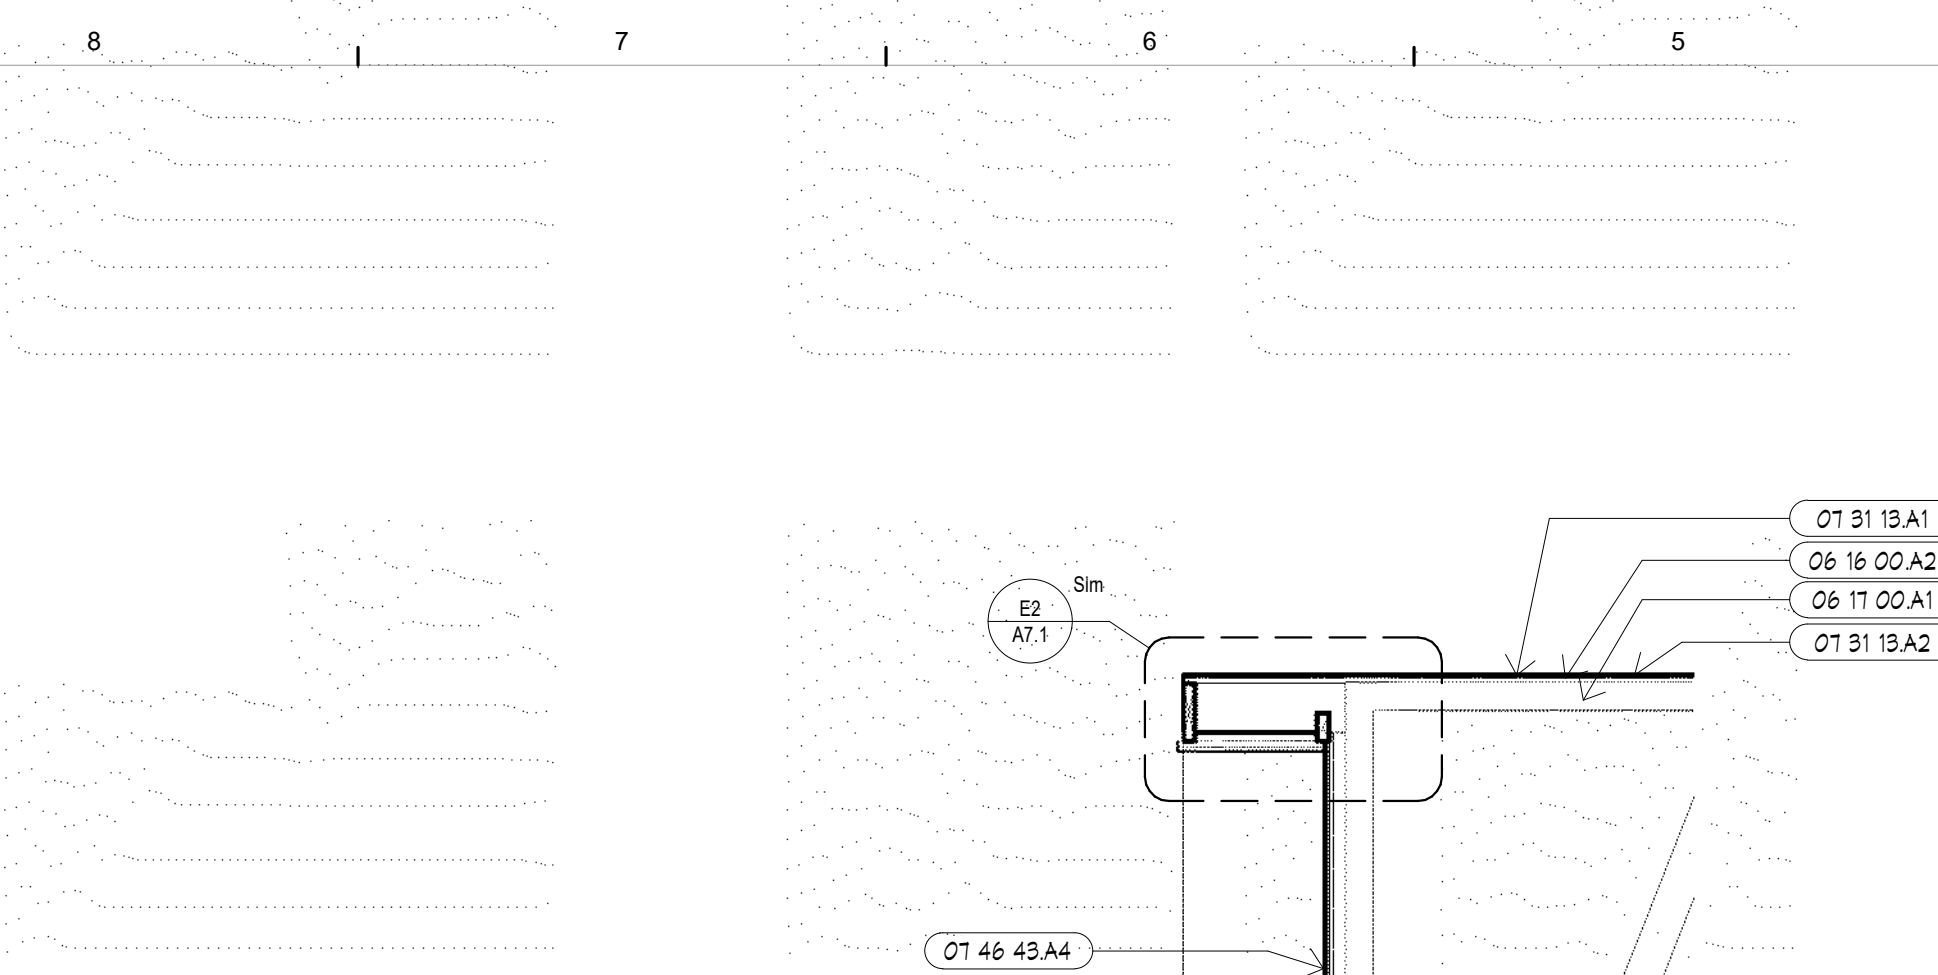



H10 DETAIL AT BALCONY
1 1/2" = 1'-0"

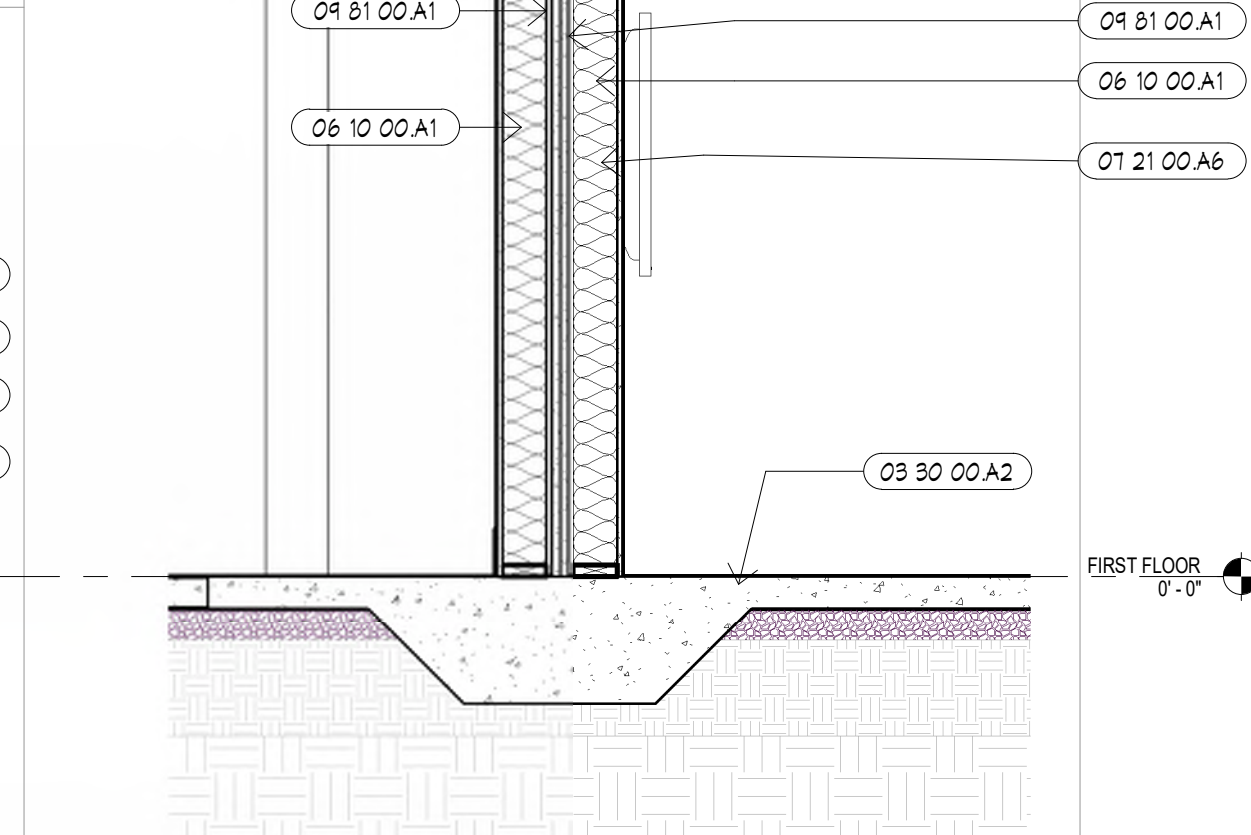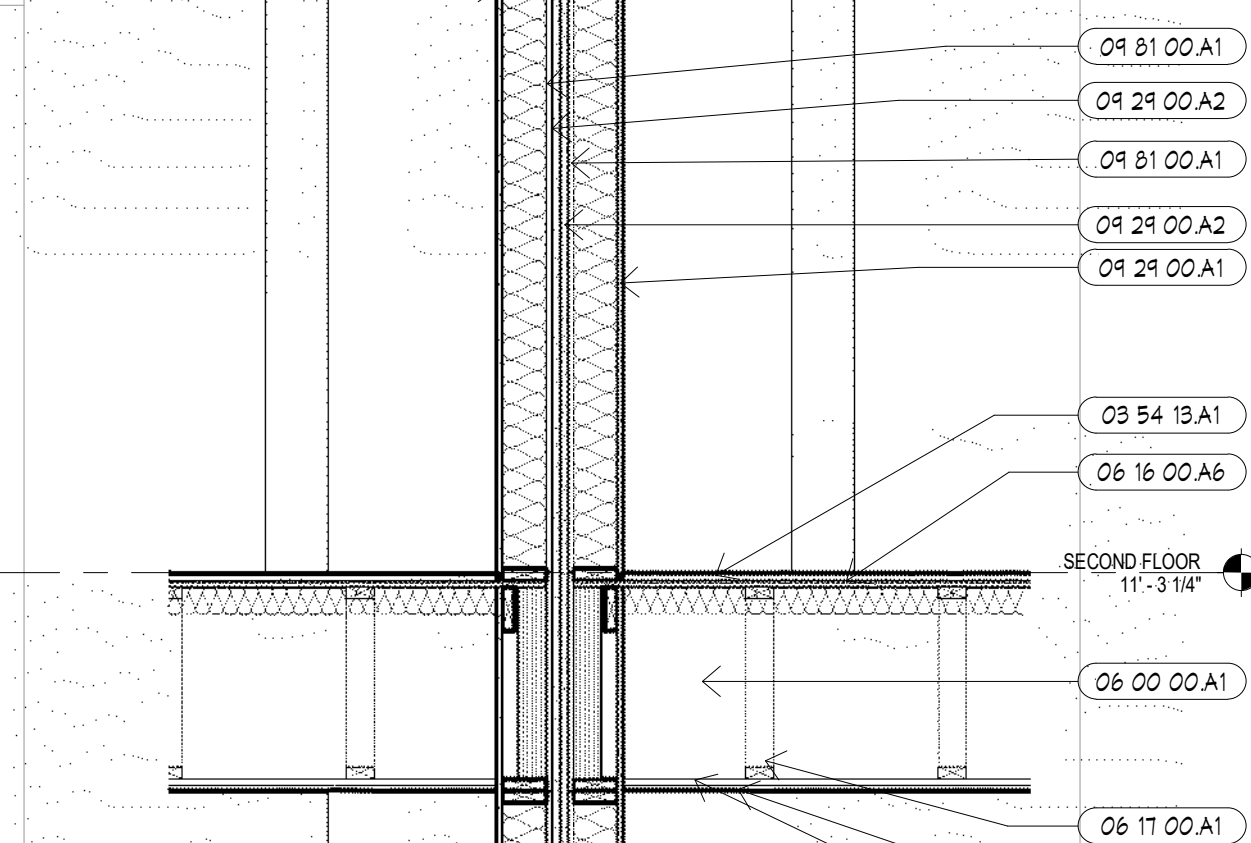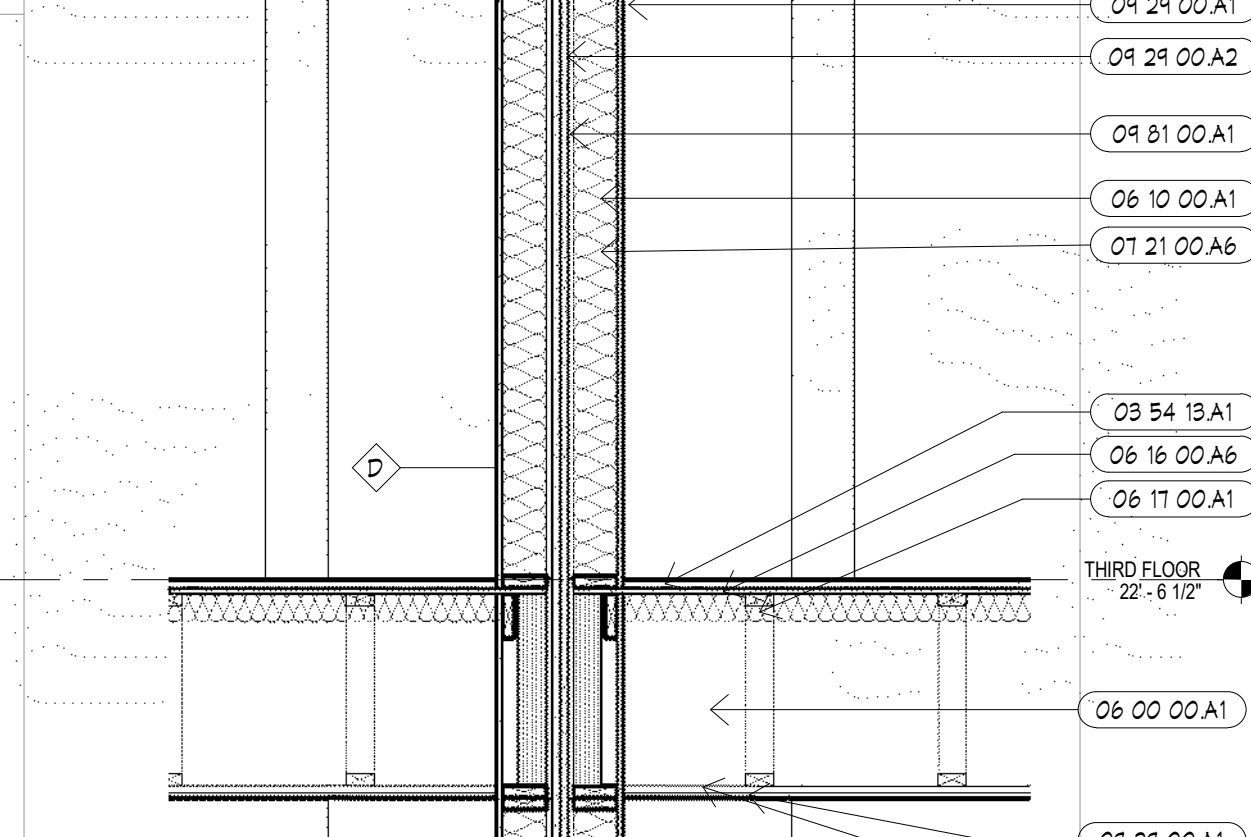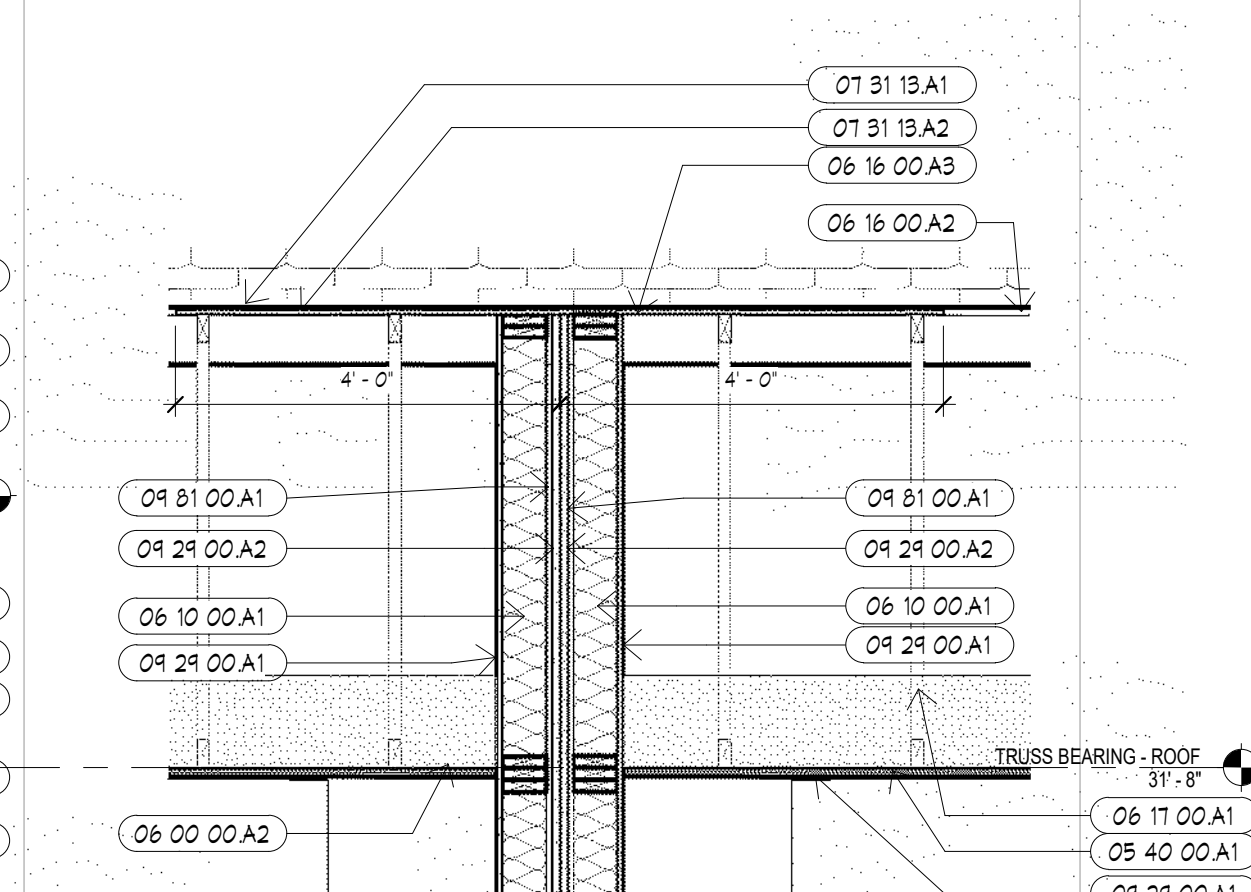

A10 WALL SECTION
1/2" = 1'-0"

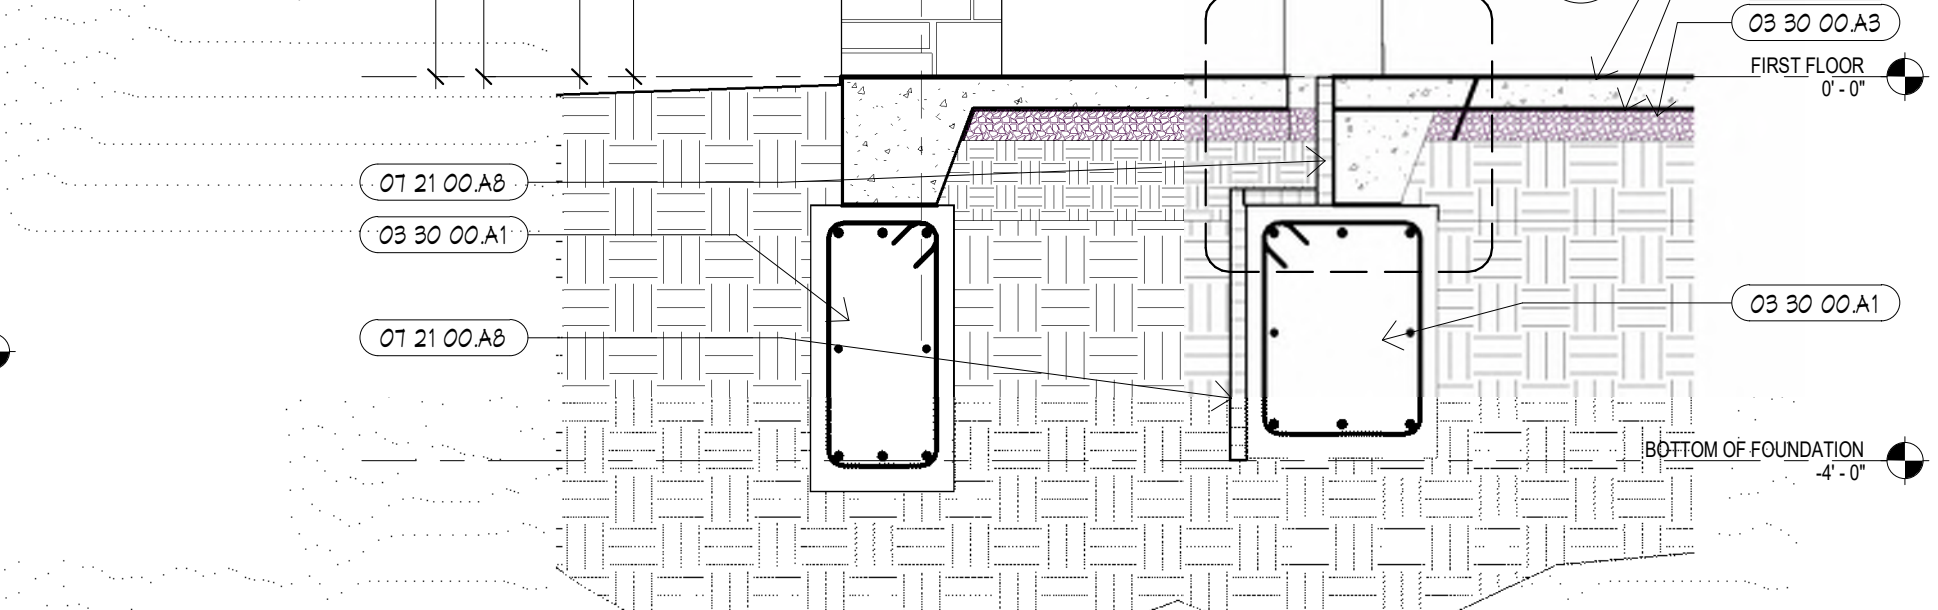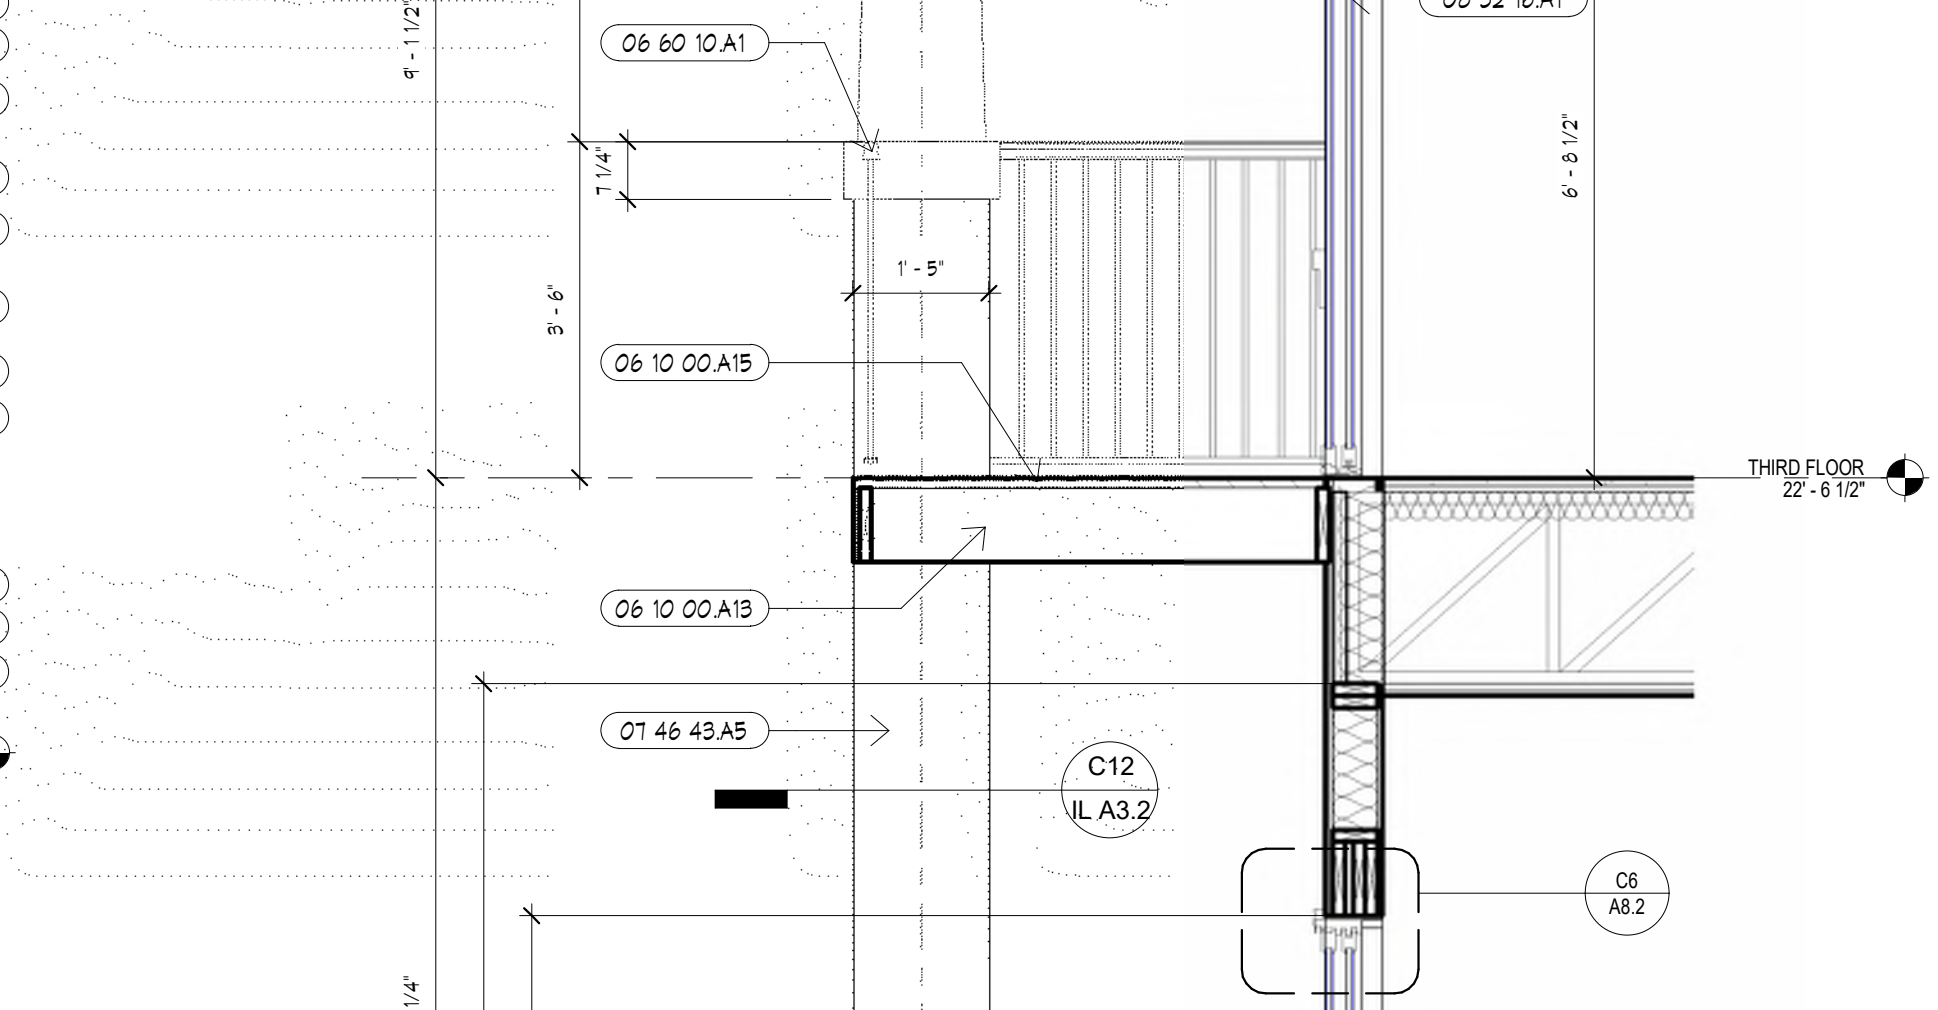

A8 WALL SECTION
1/2" = 1'-0"

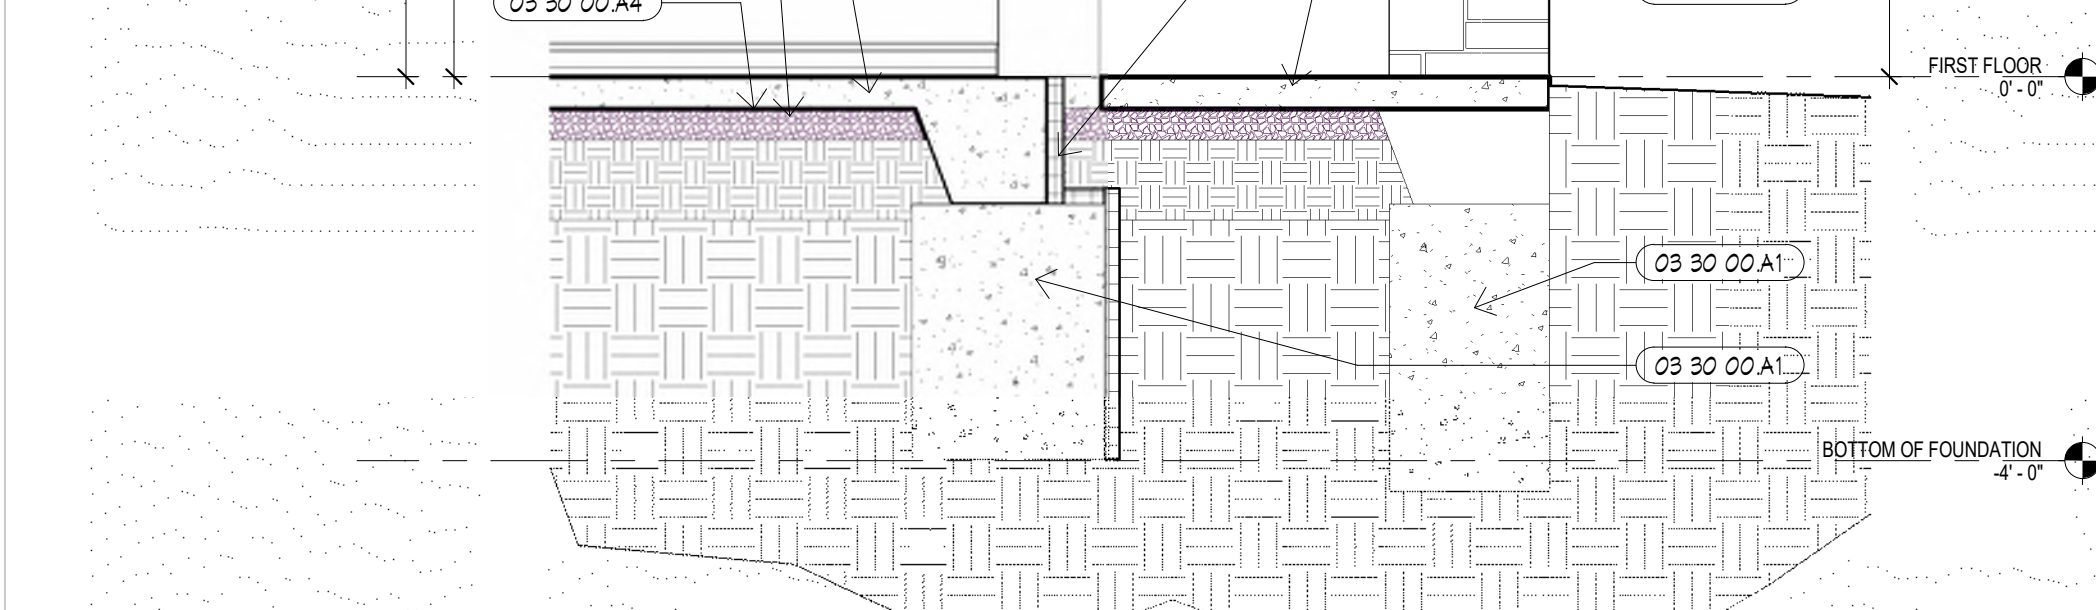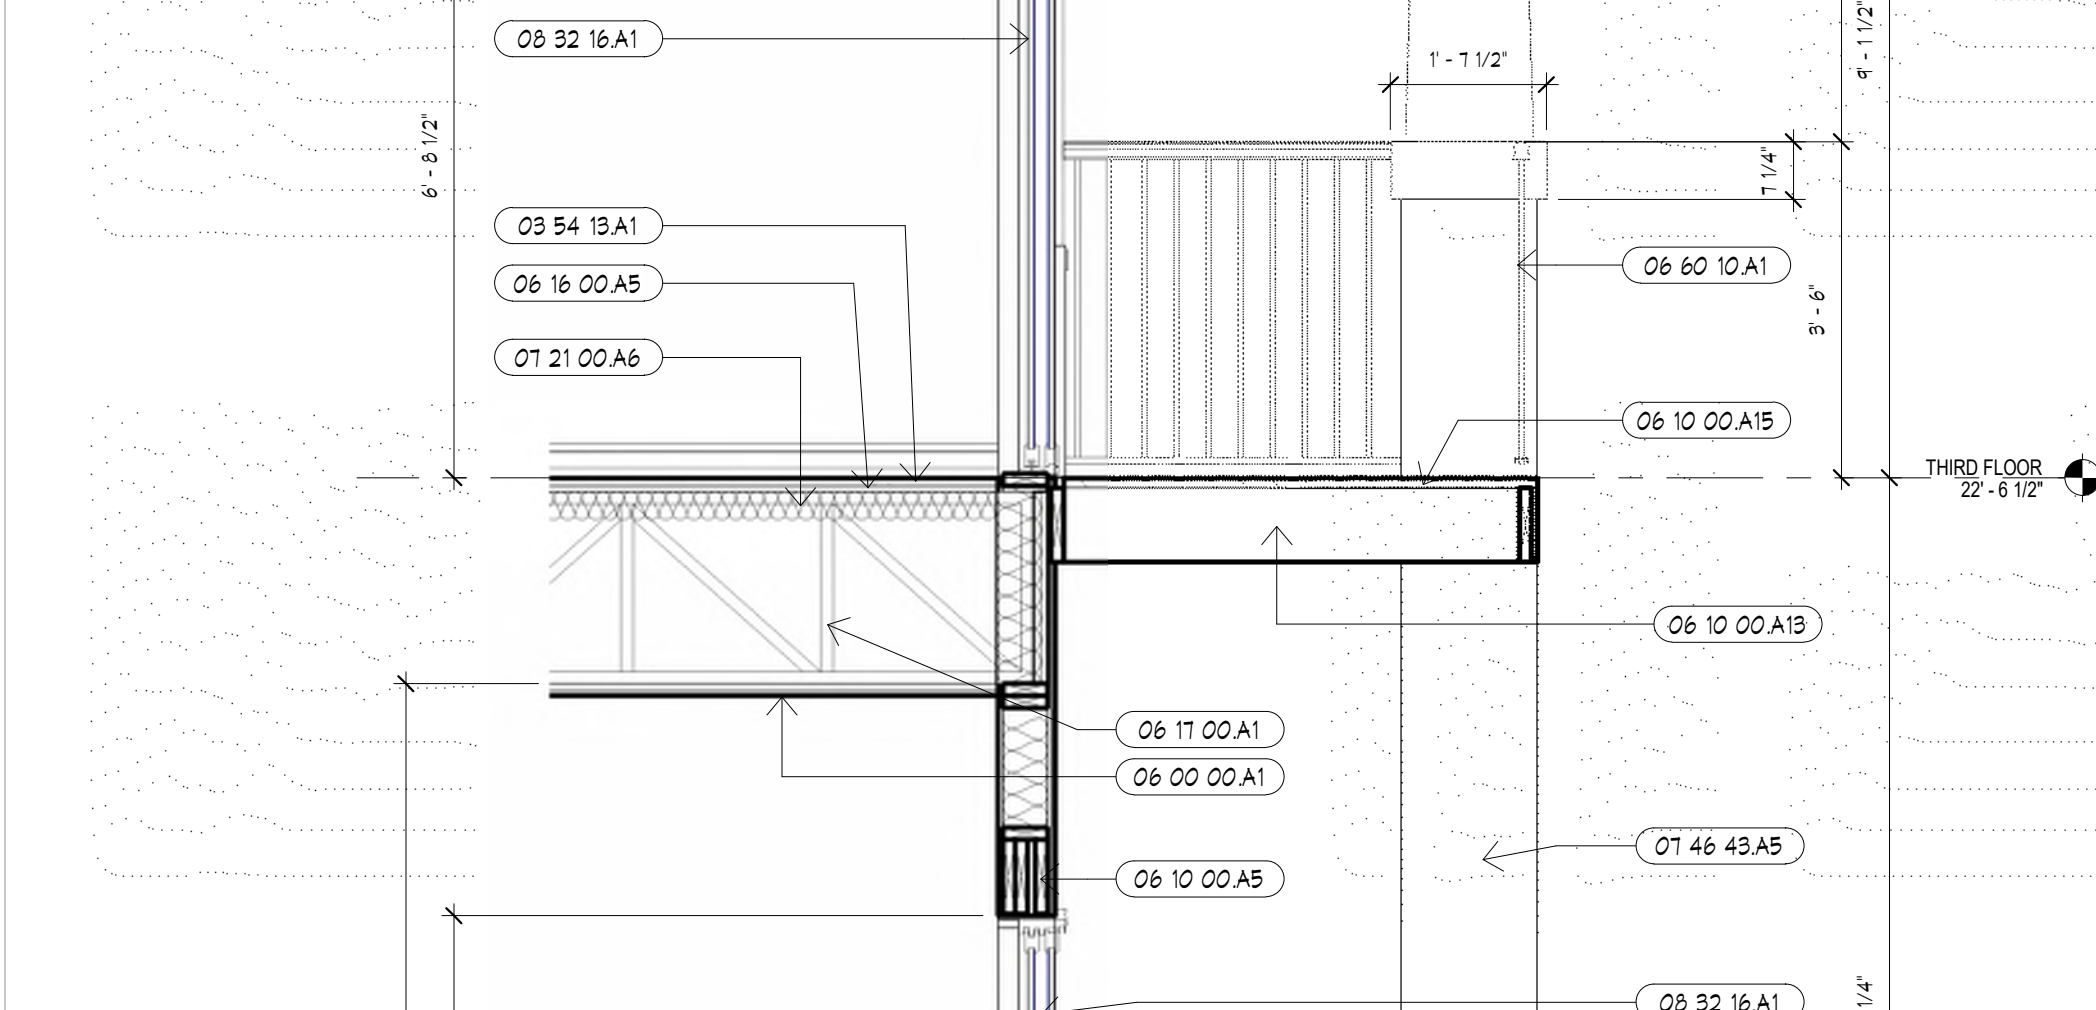

A4 WALL SECTION
1/2" = 1'-0"



SWD
ARCHITECTS

EST 1935

ARCHITECTURAL CORPORATION
MISSOURI CERTIFICATE
OF AUTHORITY NO. 000073

SENIOR COMMUNITY
AM PARKWAY
IN COUNTY, MISSOURI



DUNCAN ARCHITECTS INC
CITY, MO 64112 - T 816.531.1698 F 816.532.1978

STARK WILSON DUNCAN ARCHITECTS INC
315 NICHOLS ROAD STE 228 - KANSAS CITY, MO 64112 - T 816.531.1698 F 816.532.1978


ISSUE DATE:
6/14/2019
REVISIONS:

IL A3.2


COPYRIGHT © 2019 SWD ARCHITECTS INC.

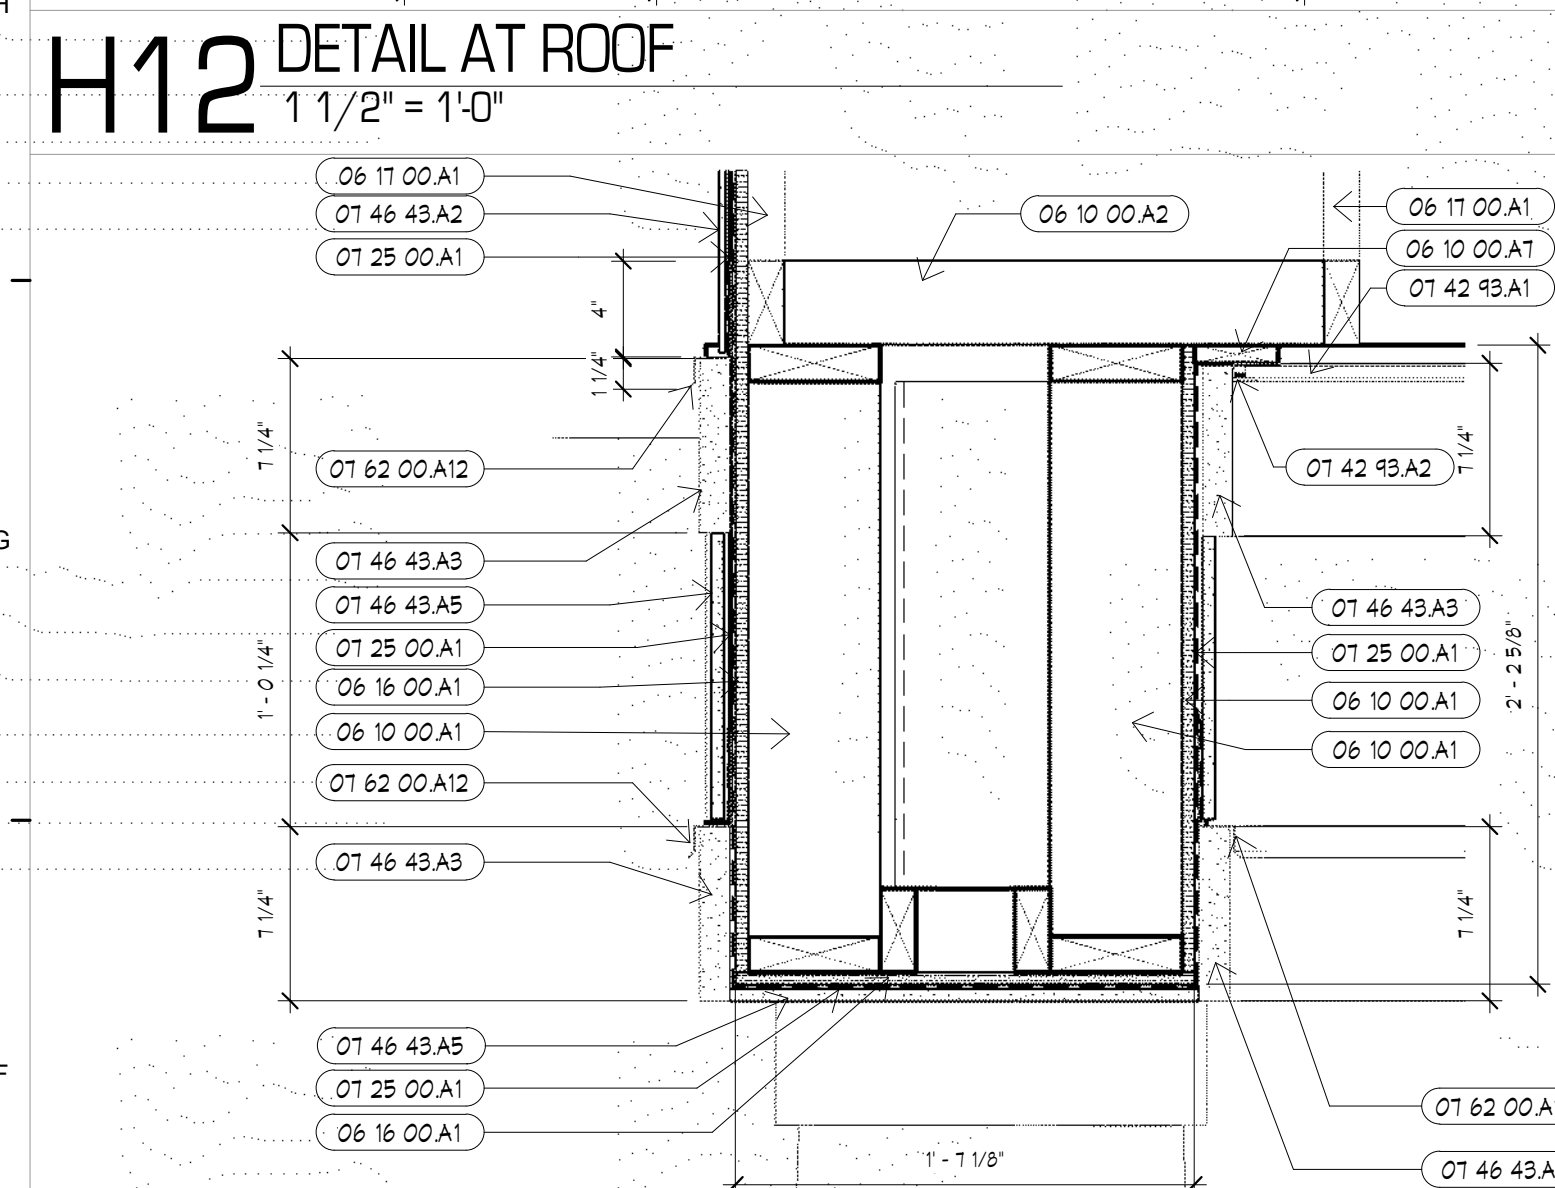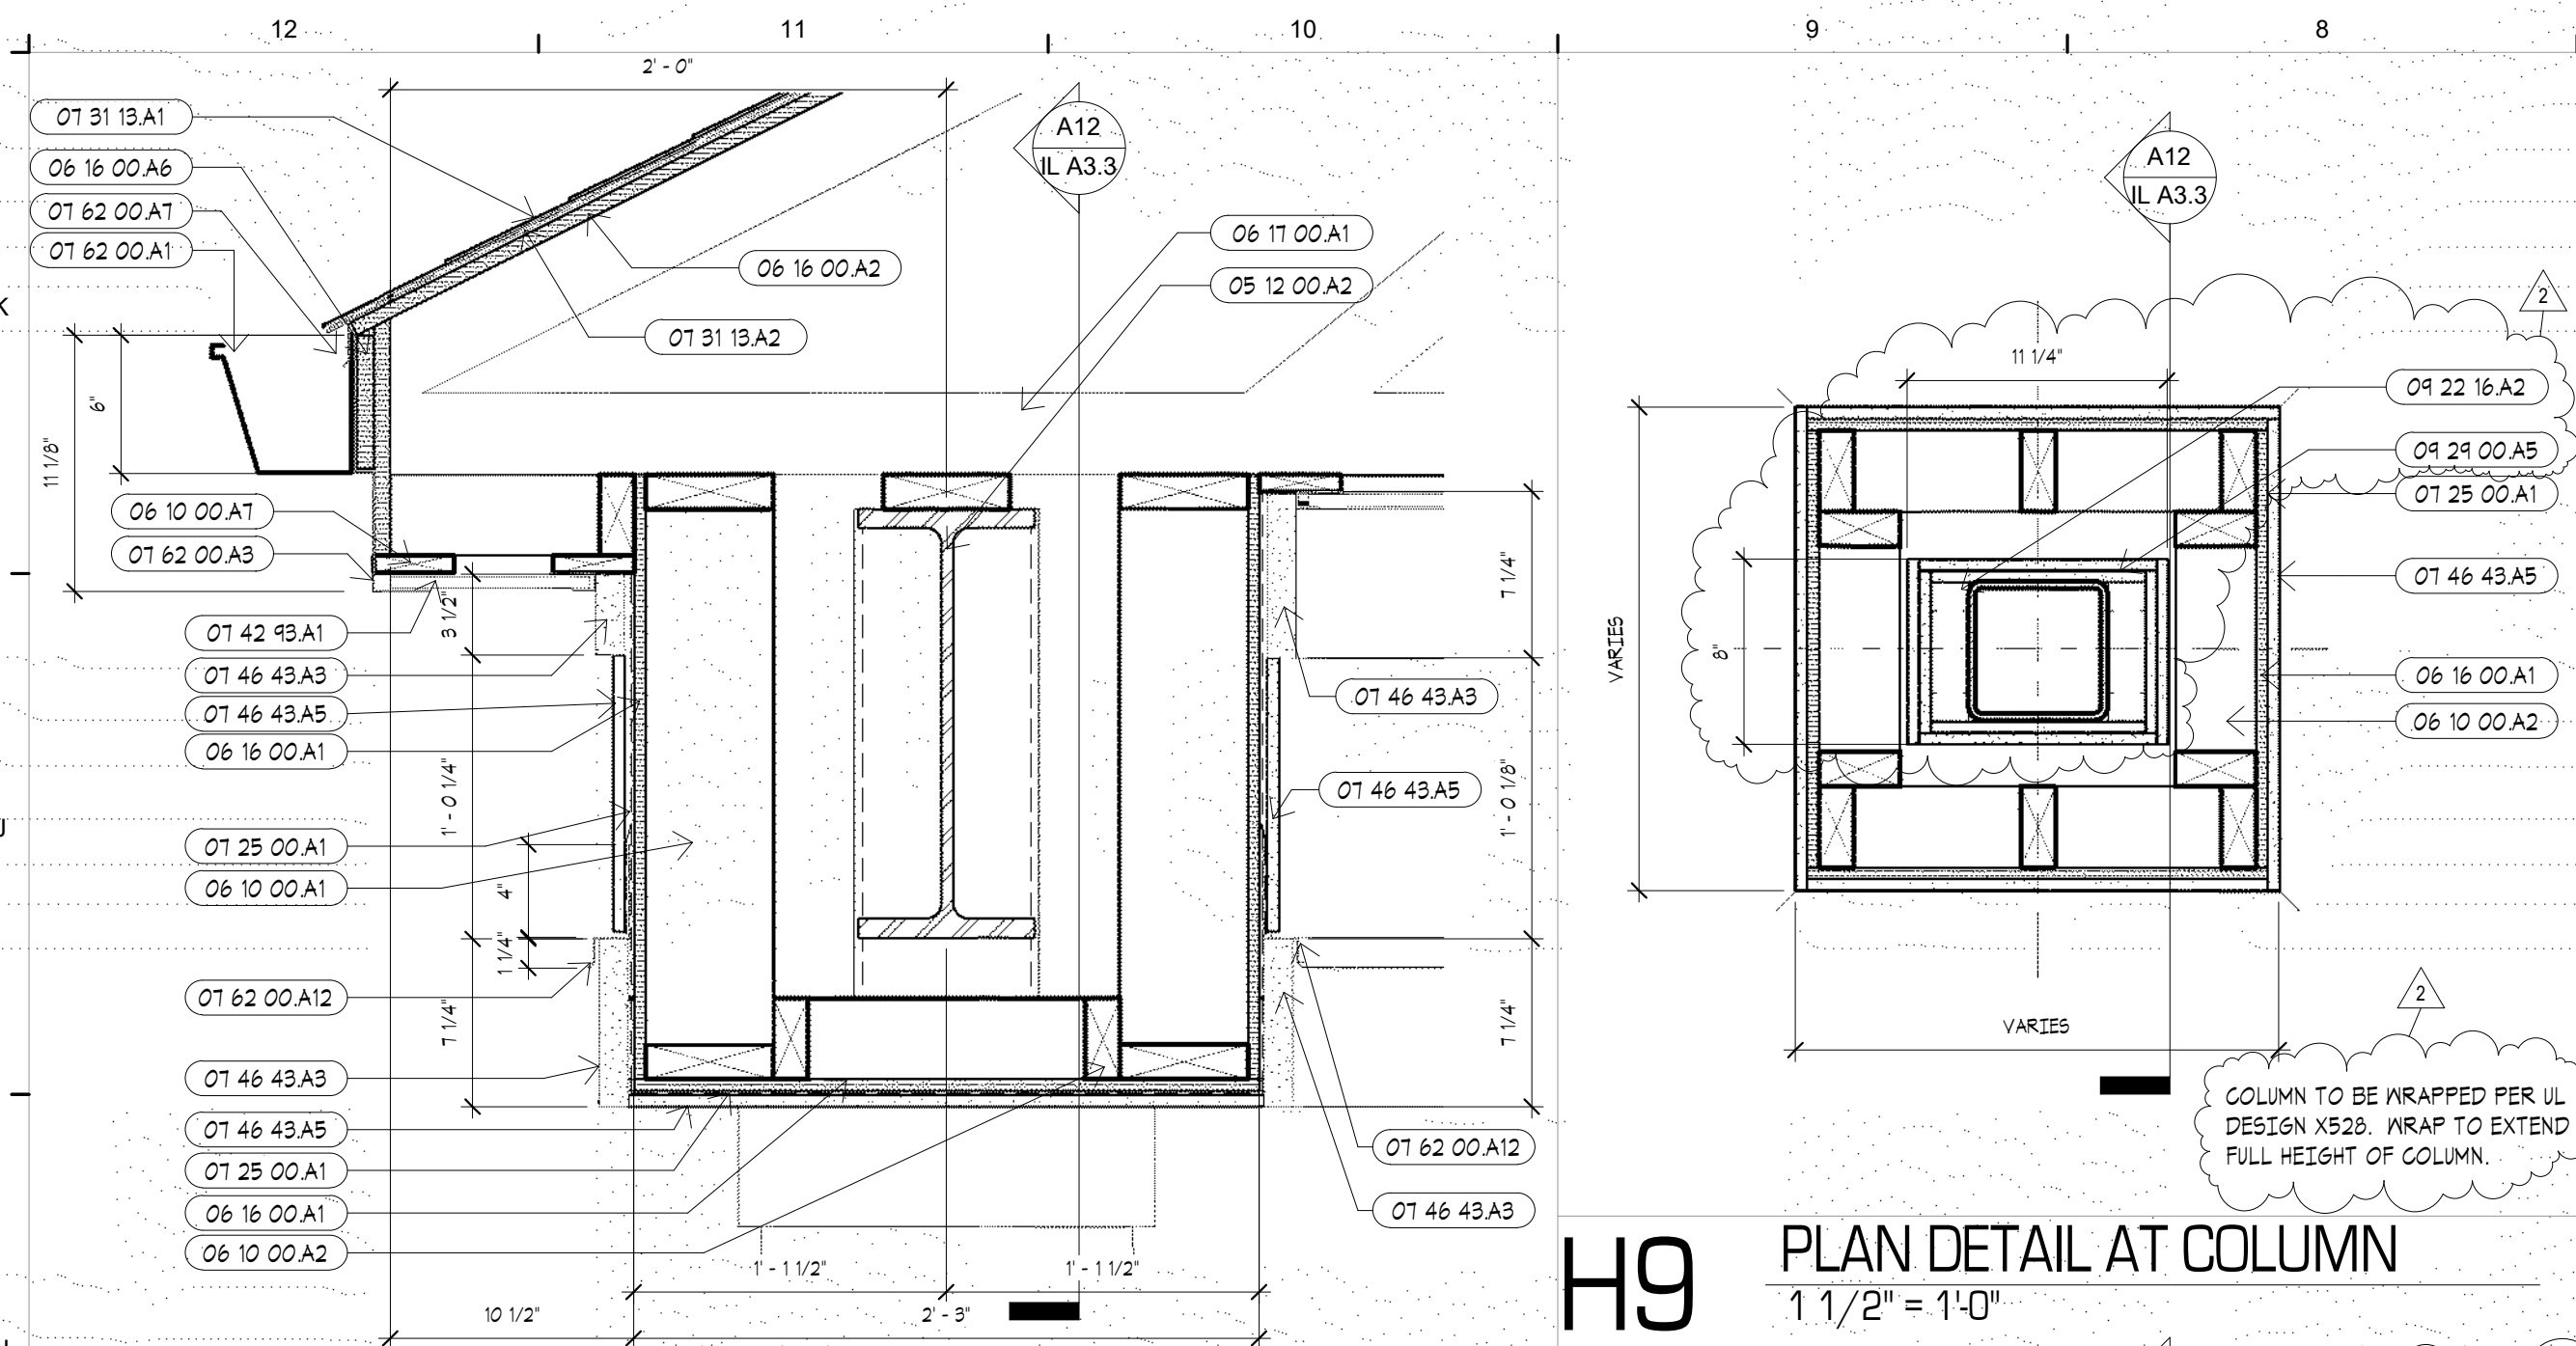


F12 DETAIL AT SOFFIT - EXTERIOR
1 1/2" = 1'-0"

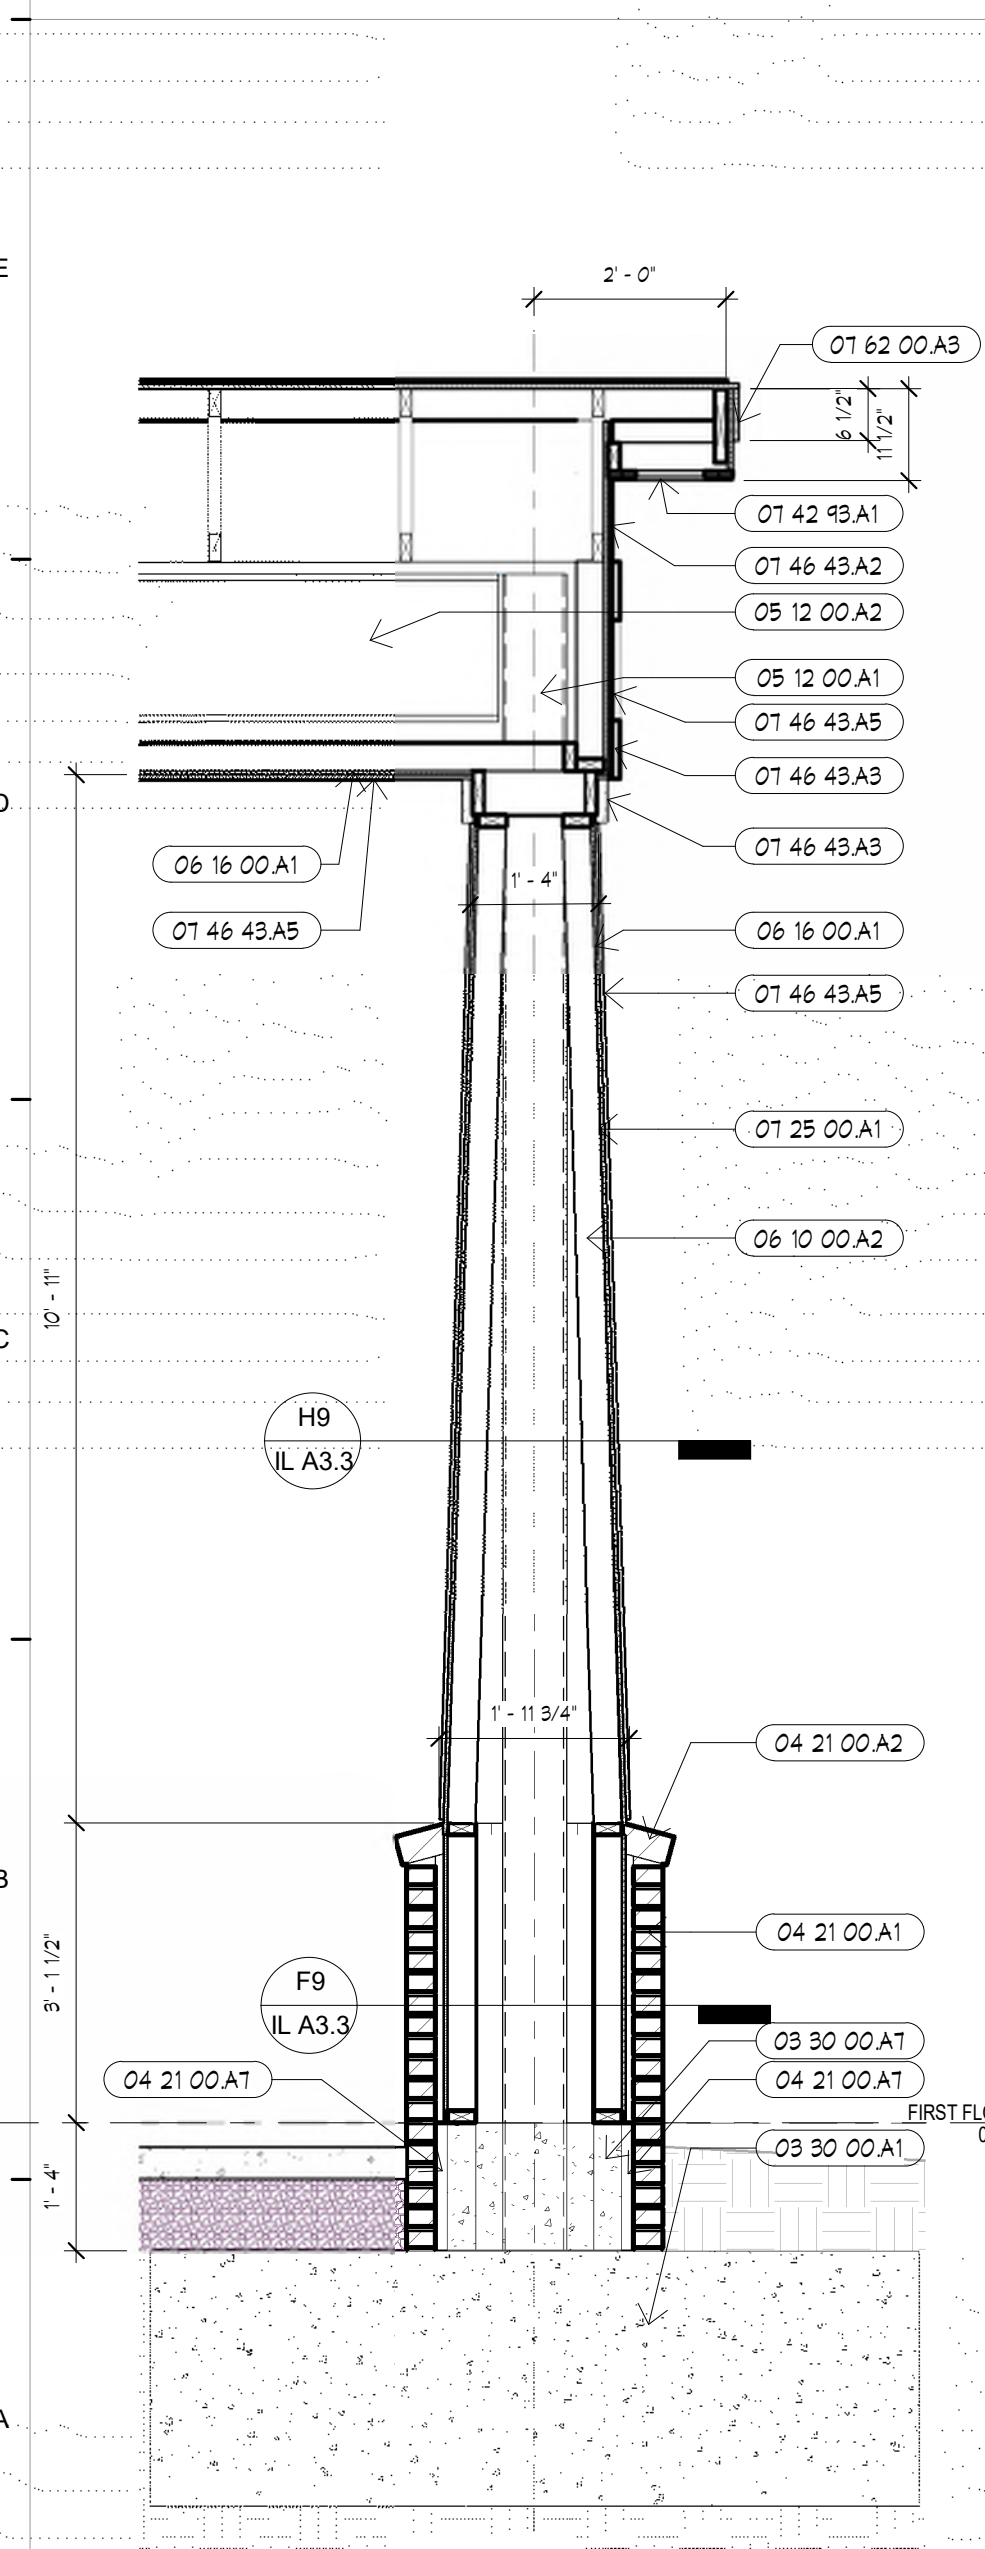


A12 WALL SECTION
1/2" = 1'-0"

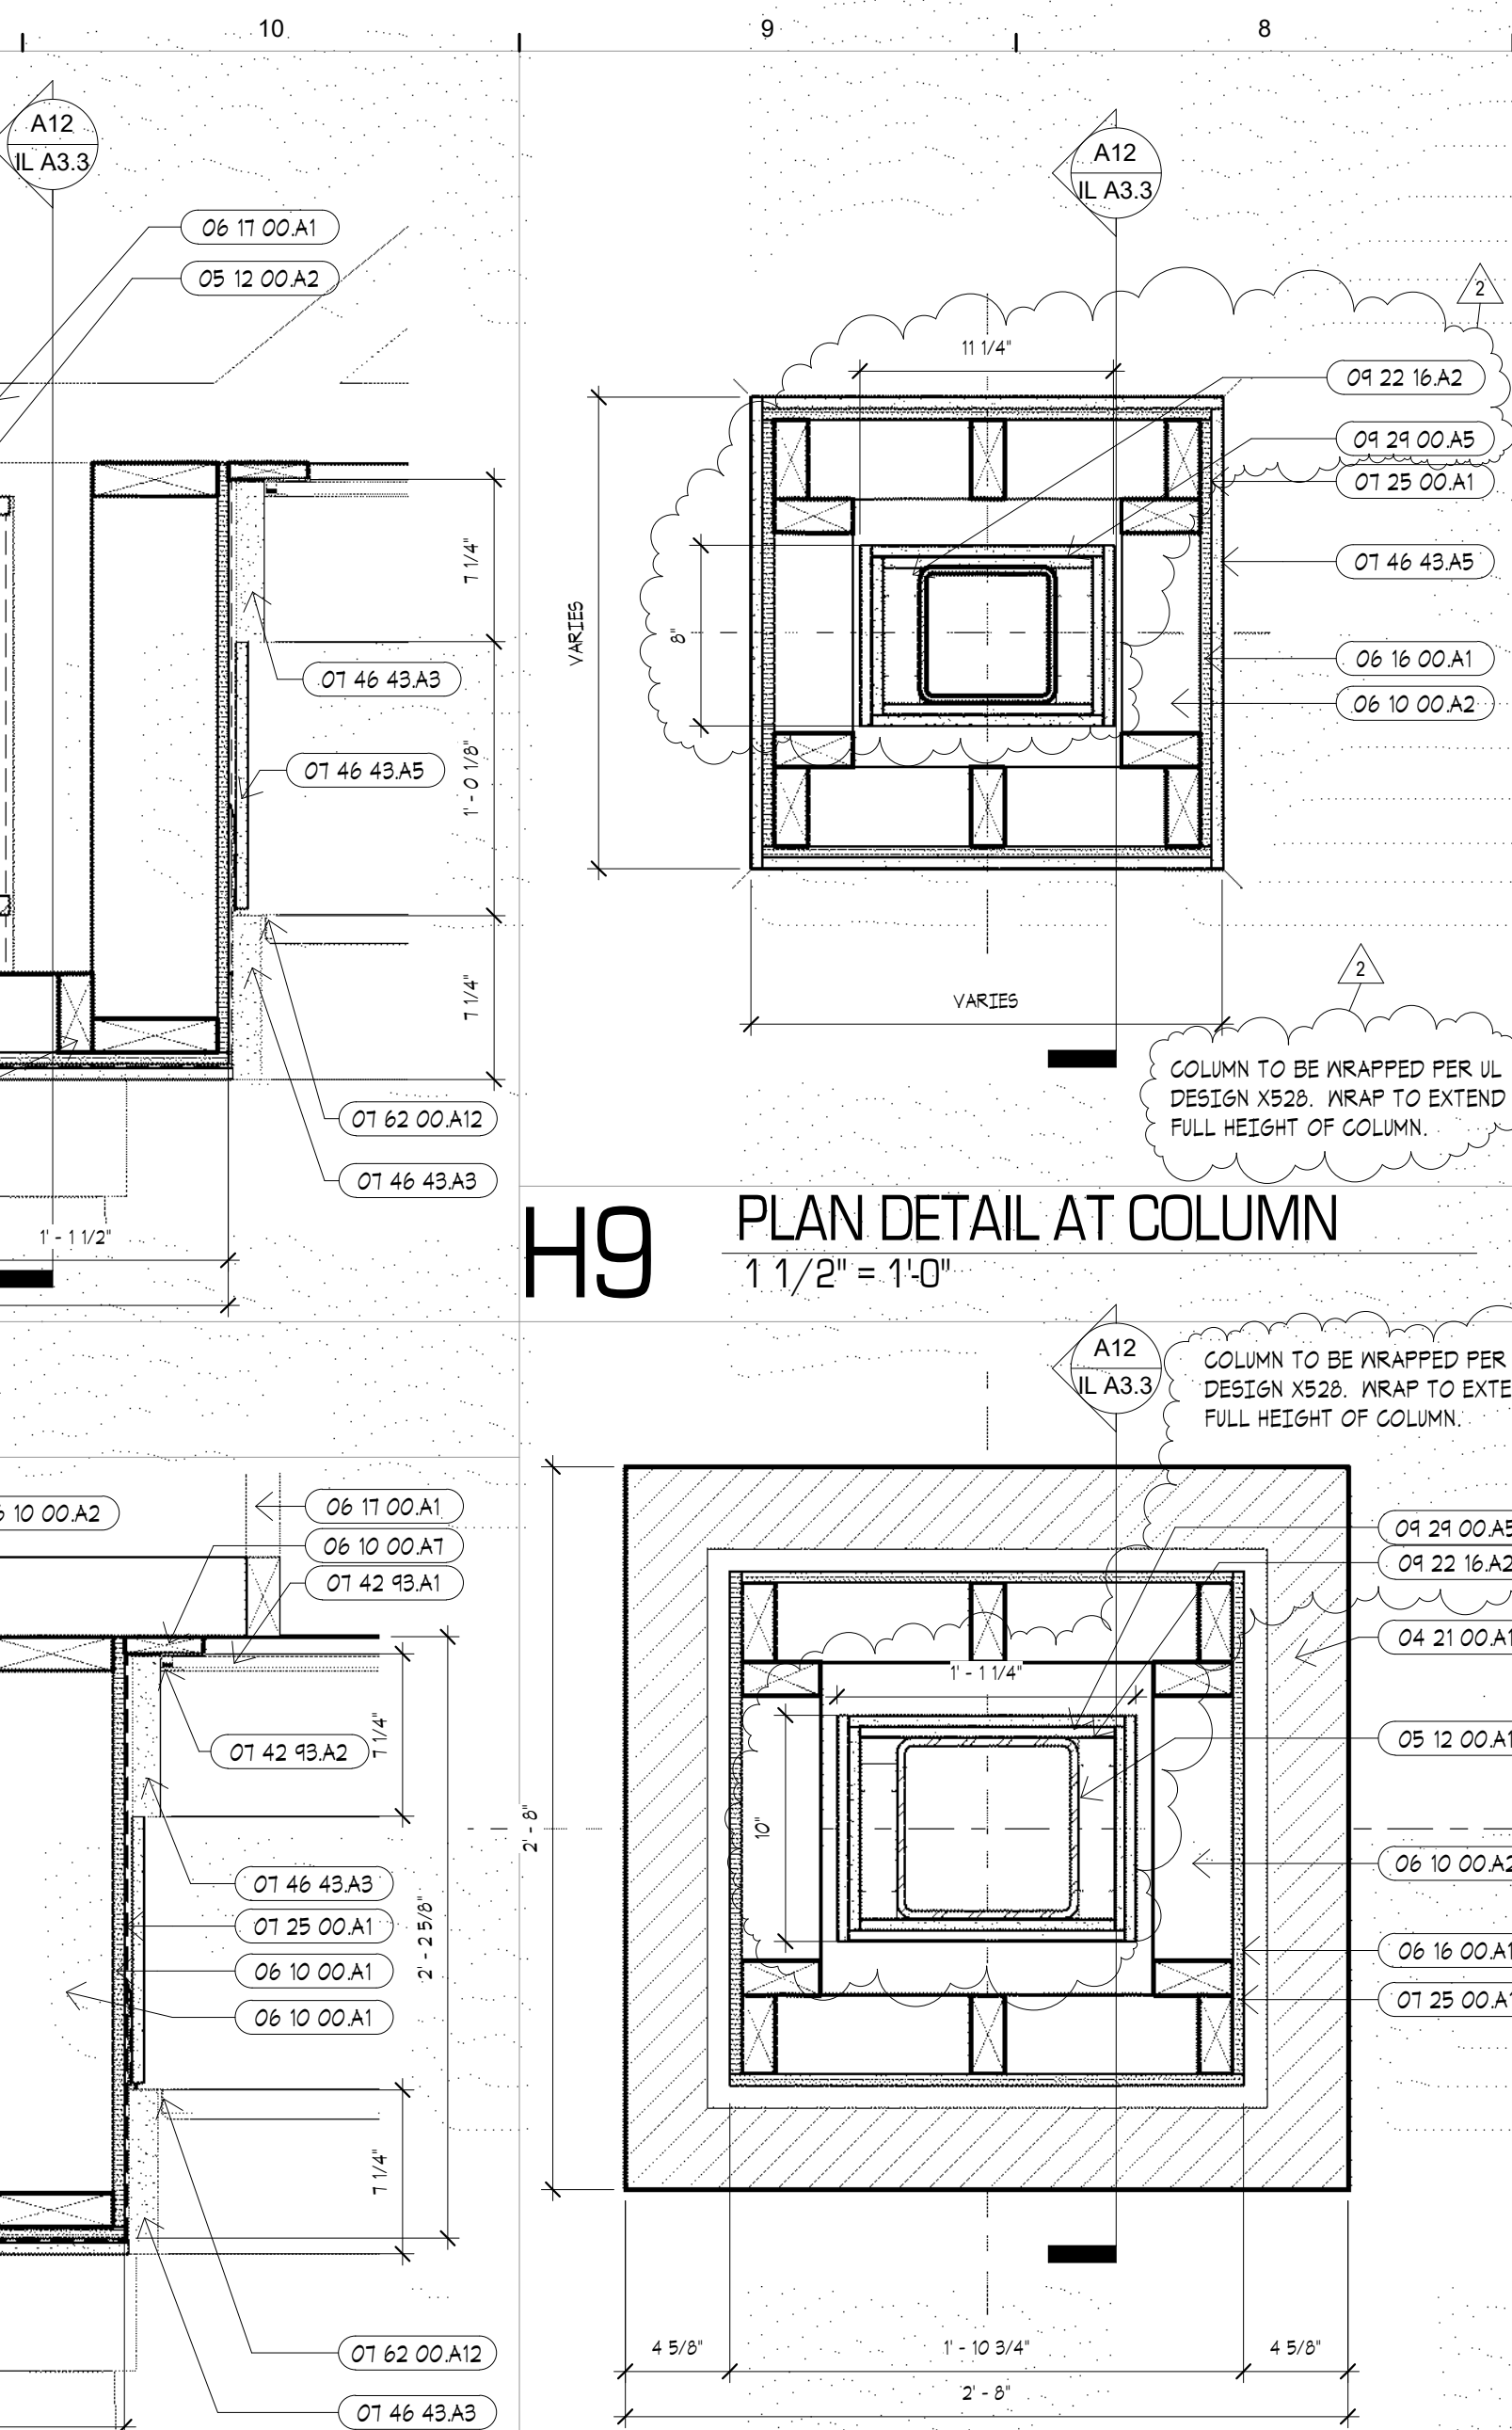


F9 PLAN DETAIL
1 1/2" = 1'-0"

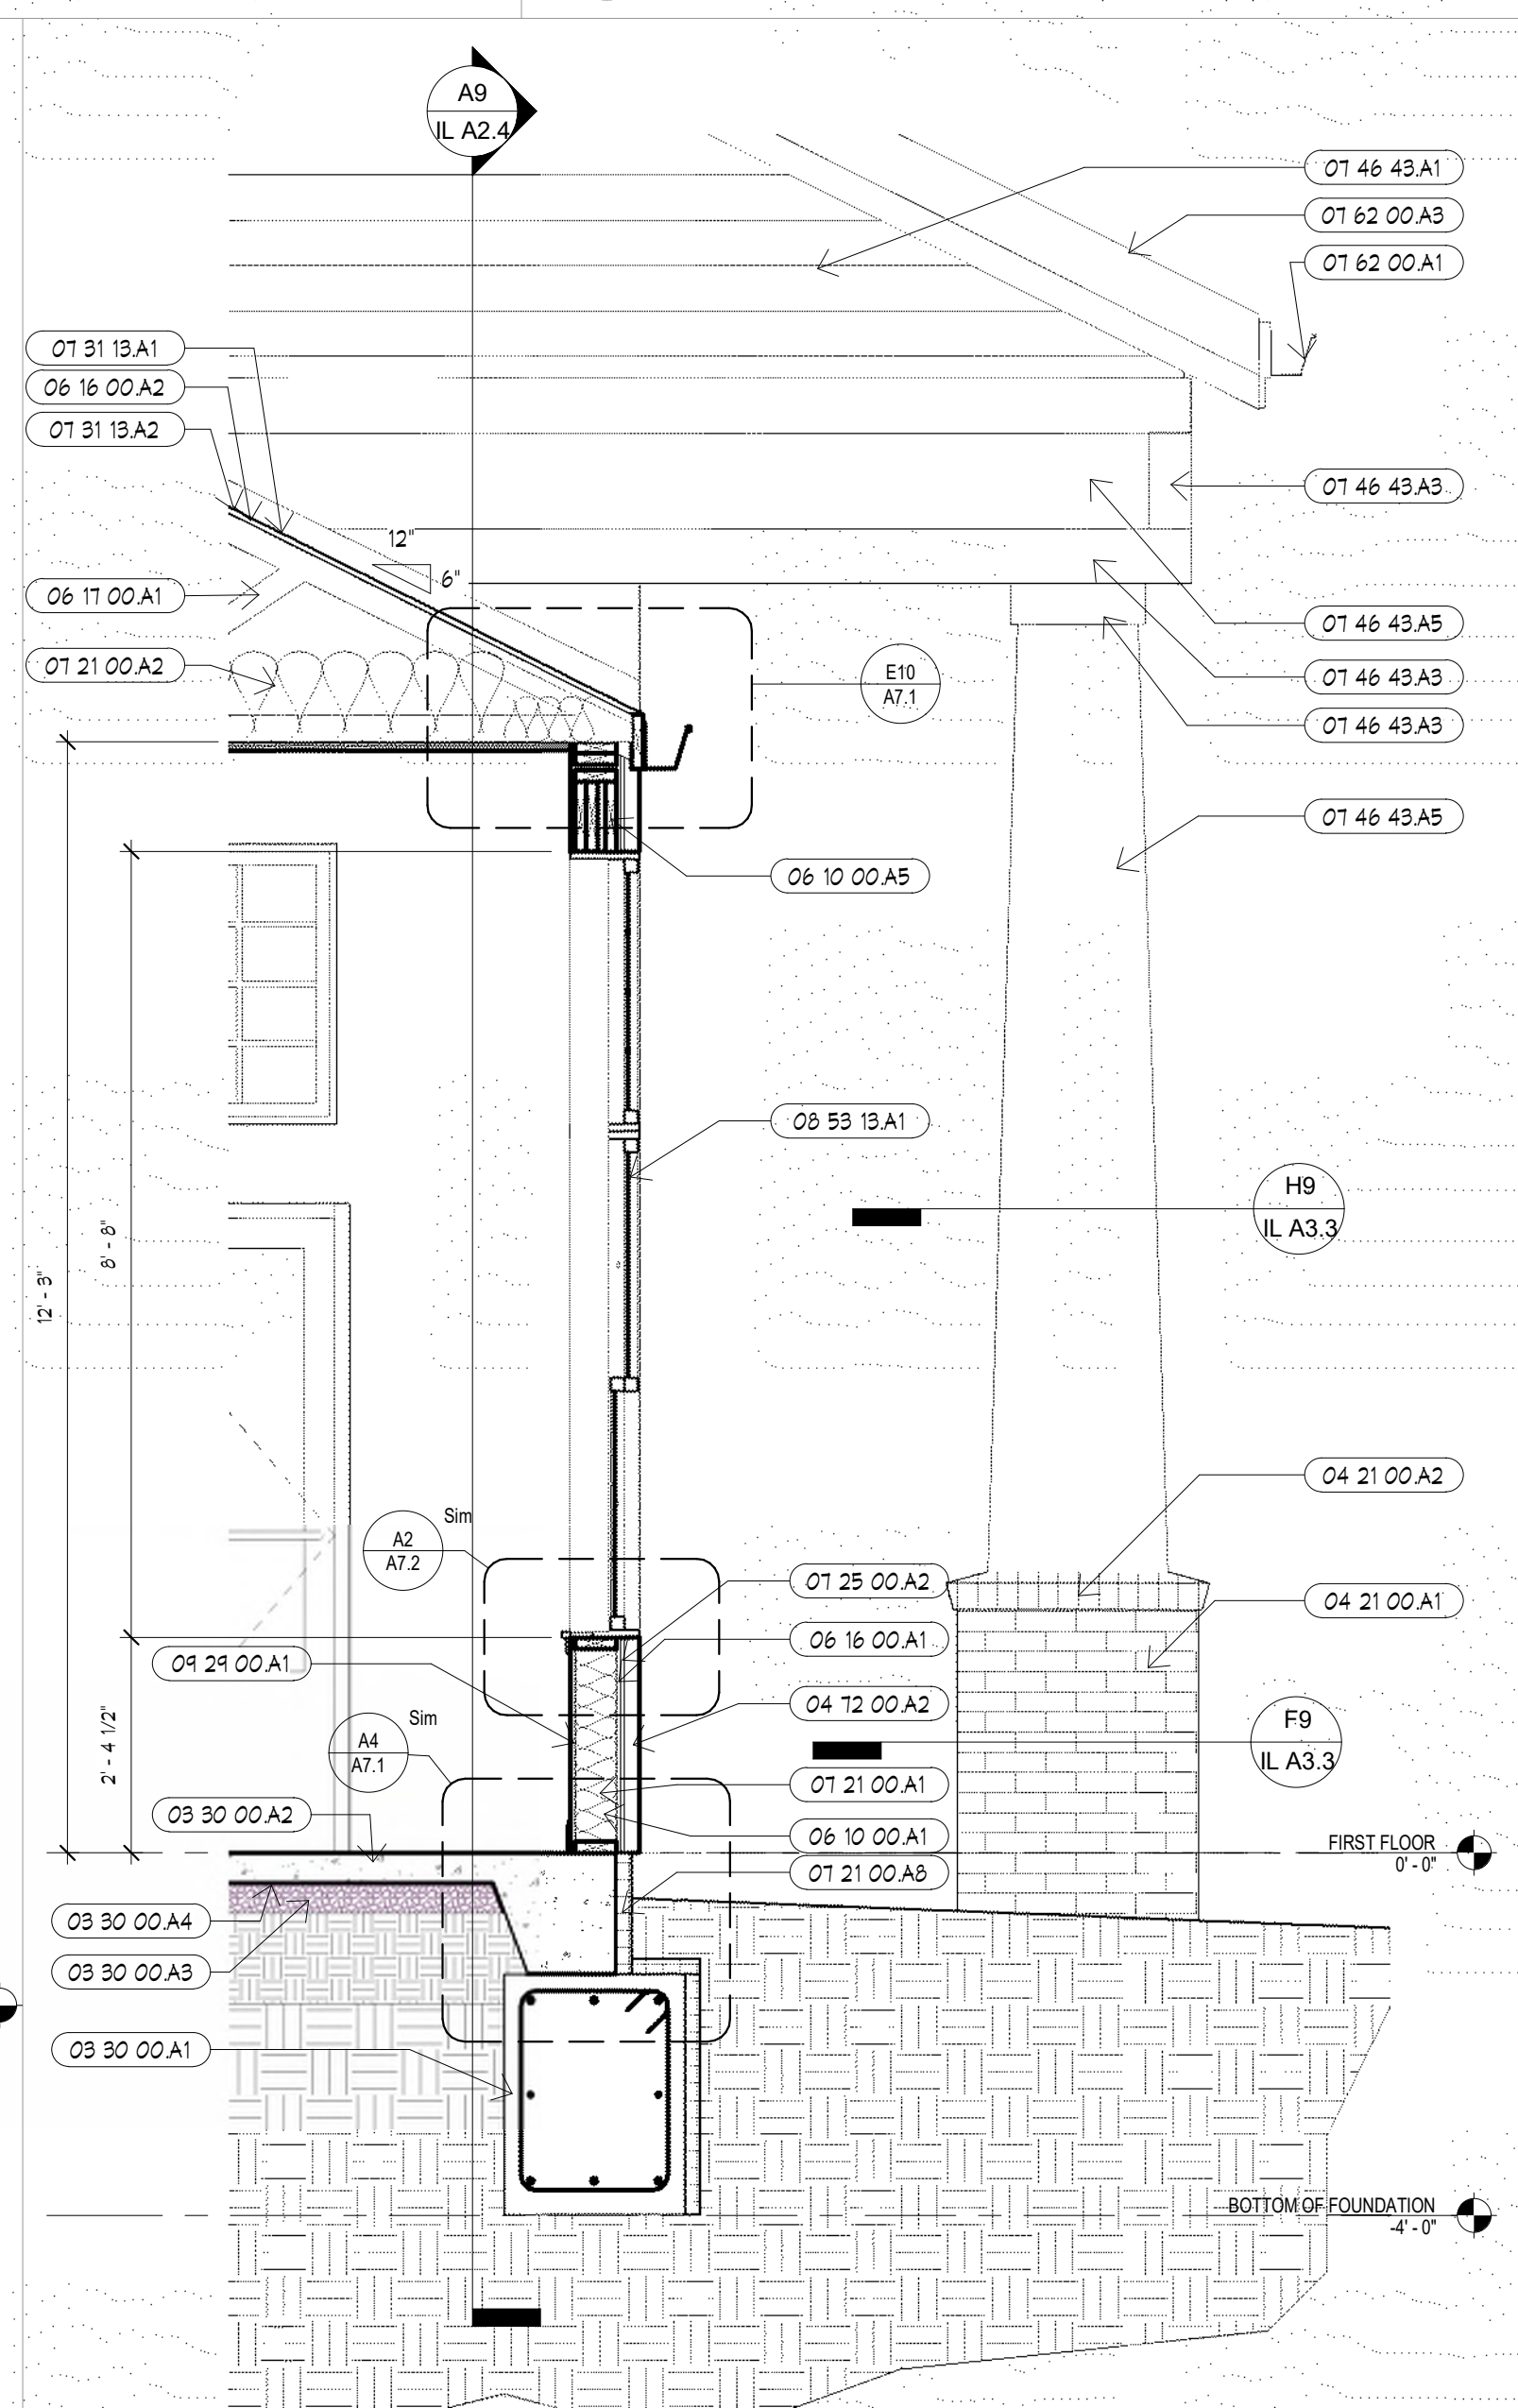

A10 WALL SECTION
1/2" = 1'-0"

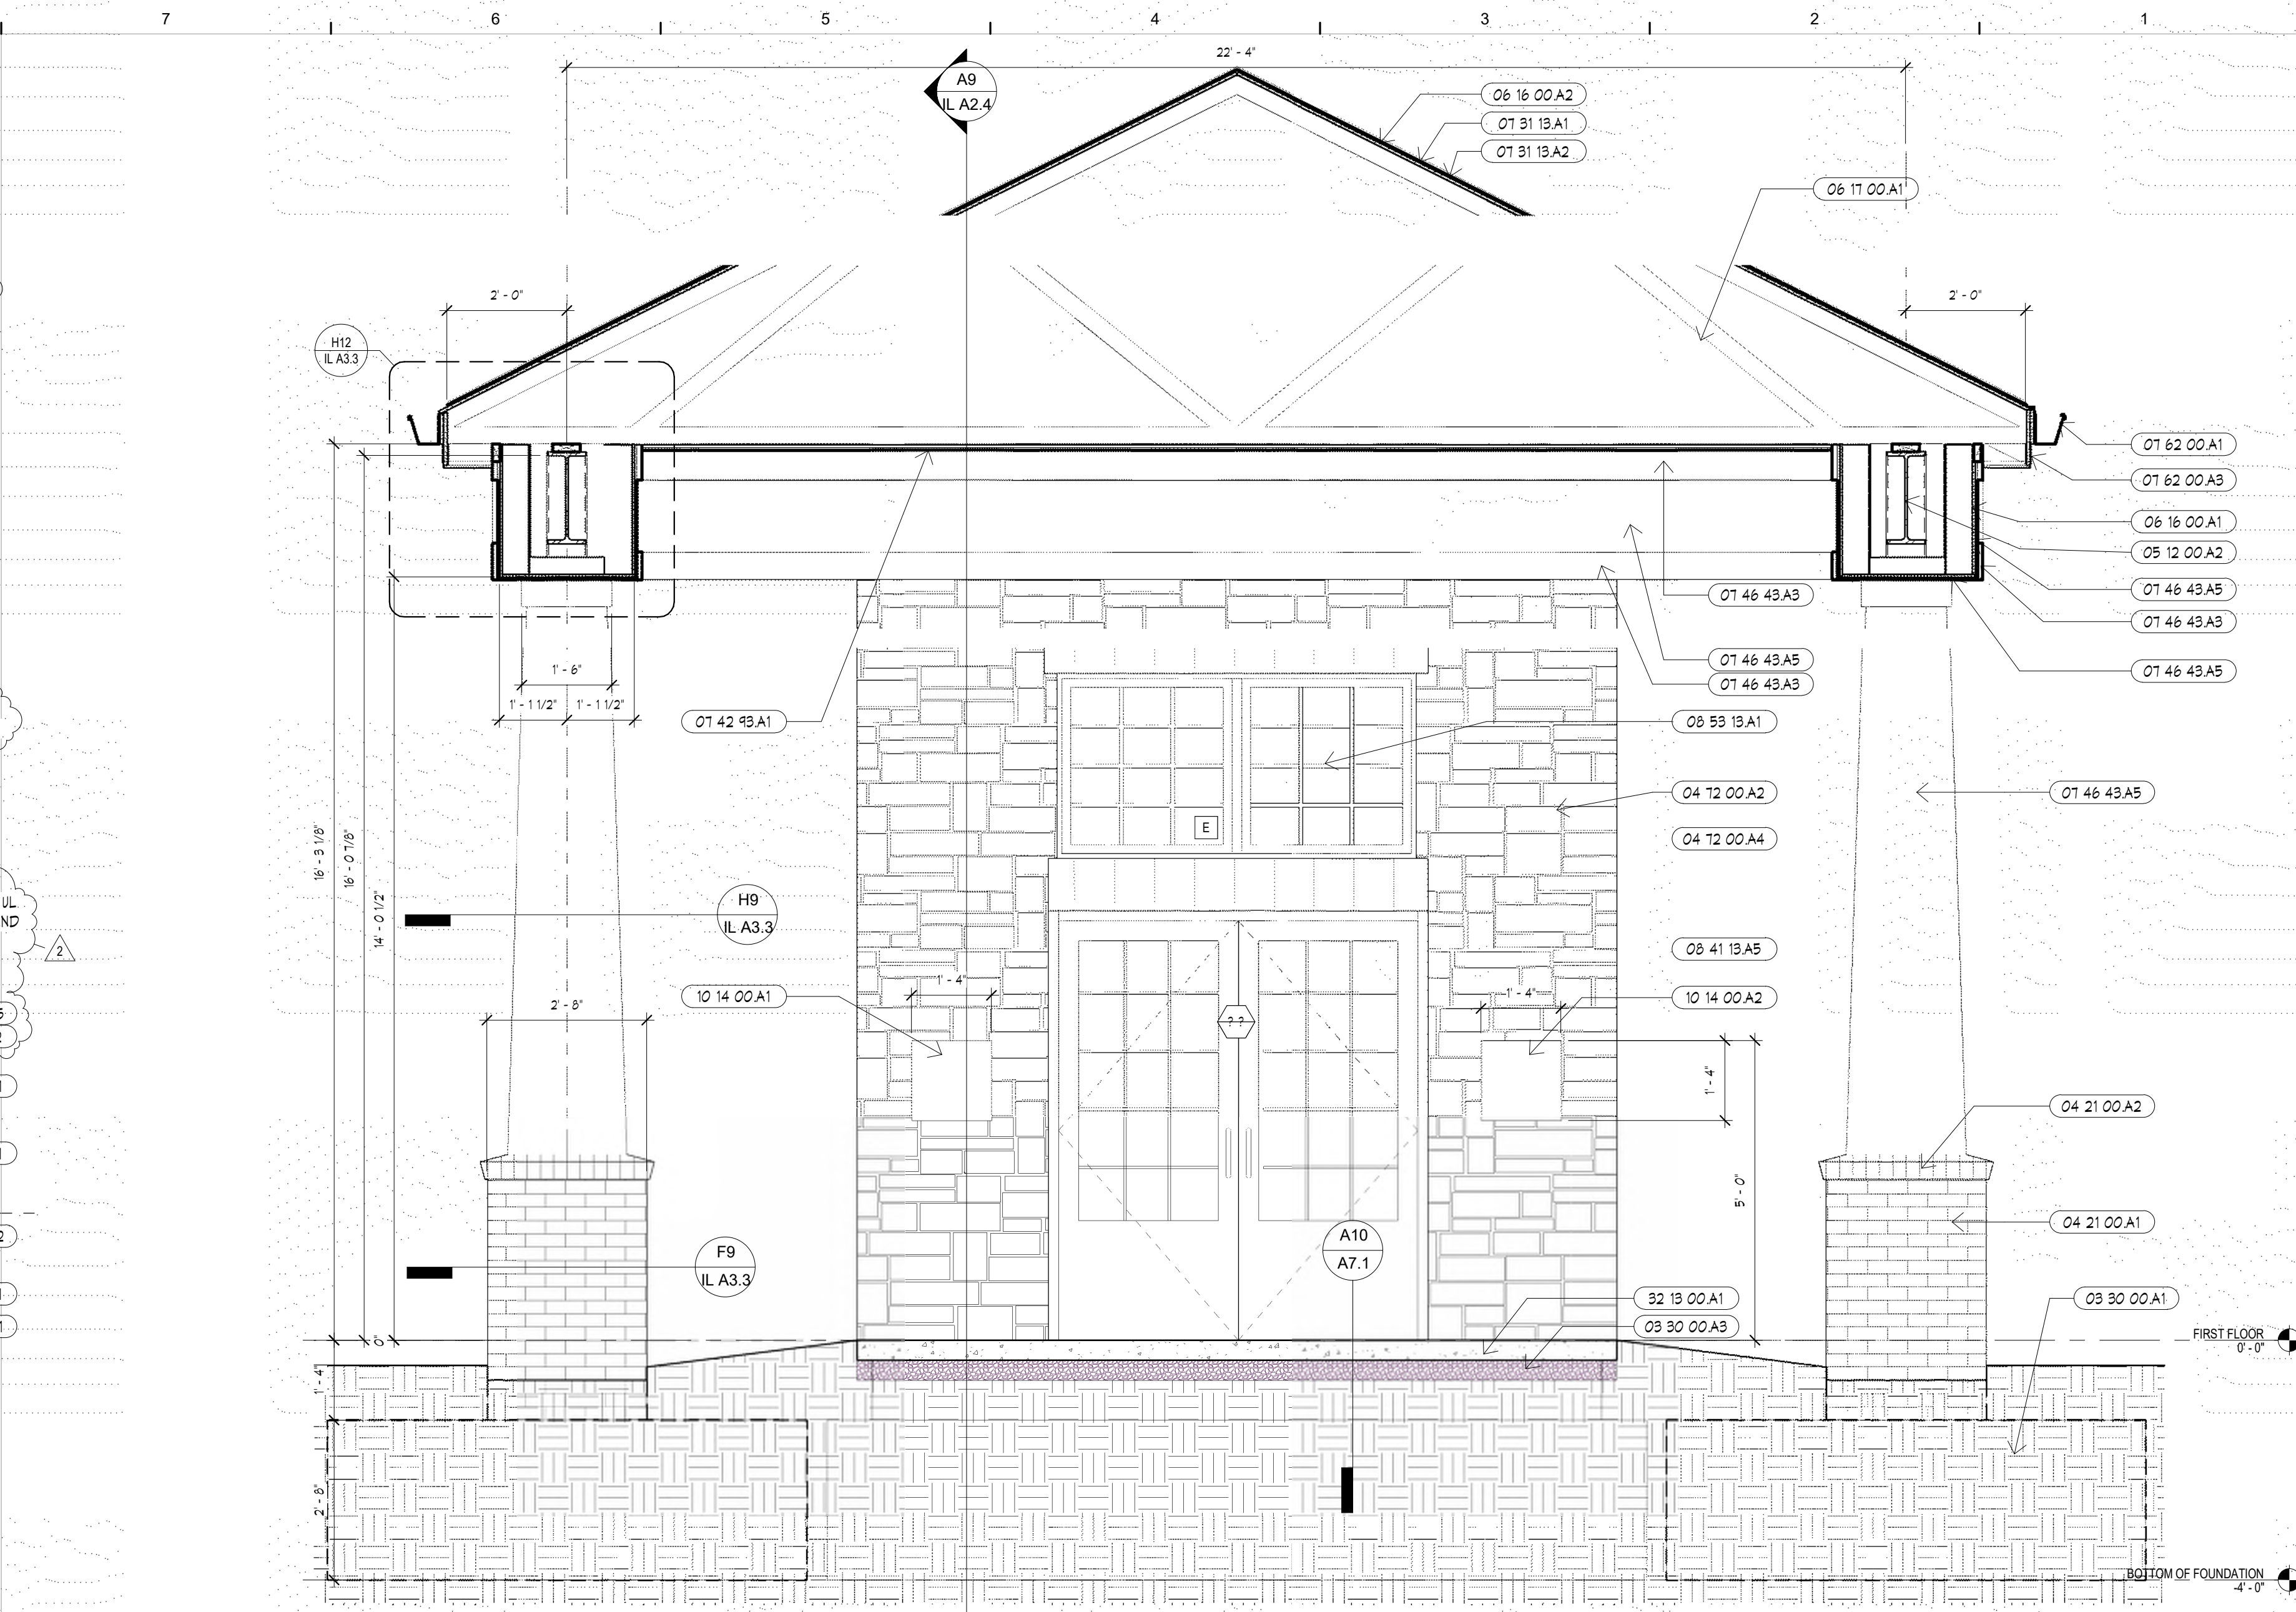

F7 WALL SECTION
1/2" = 1'-0"

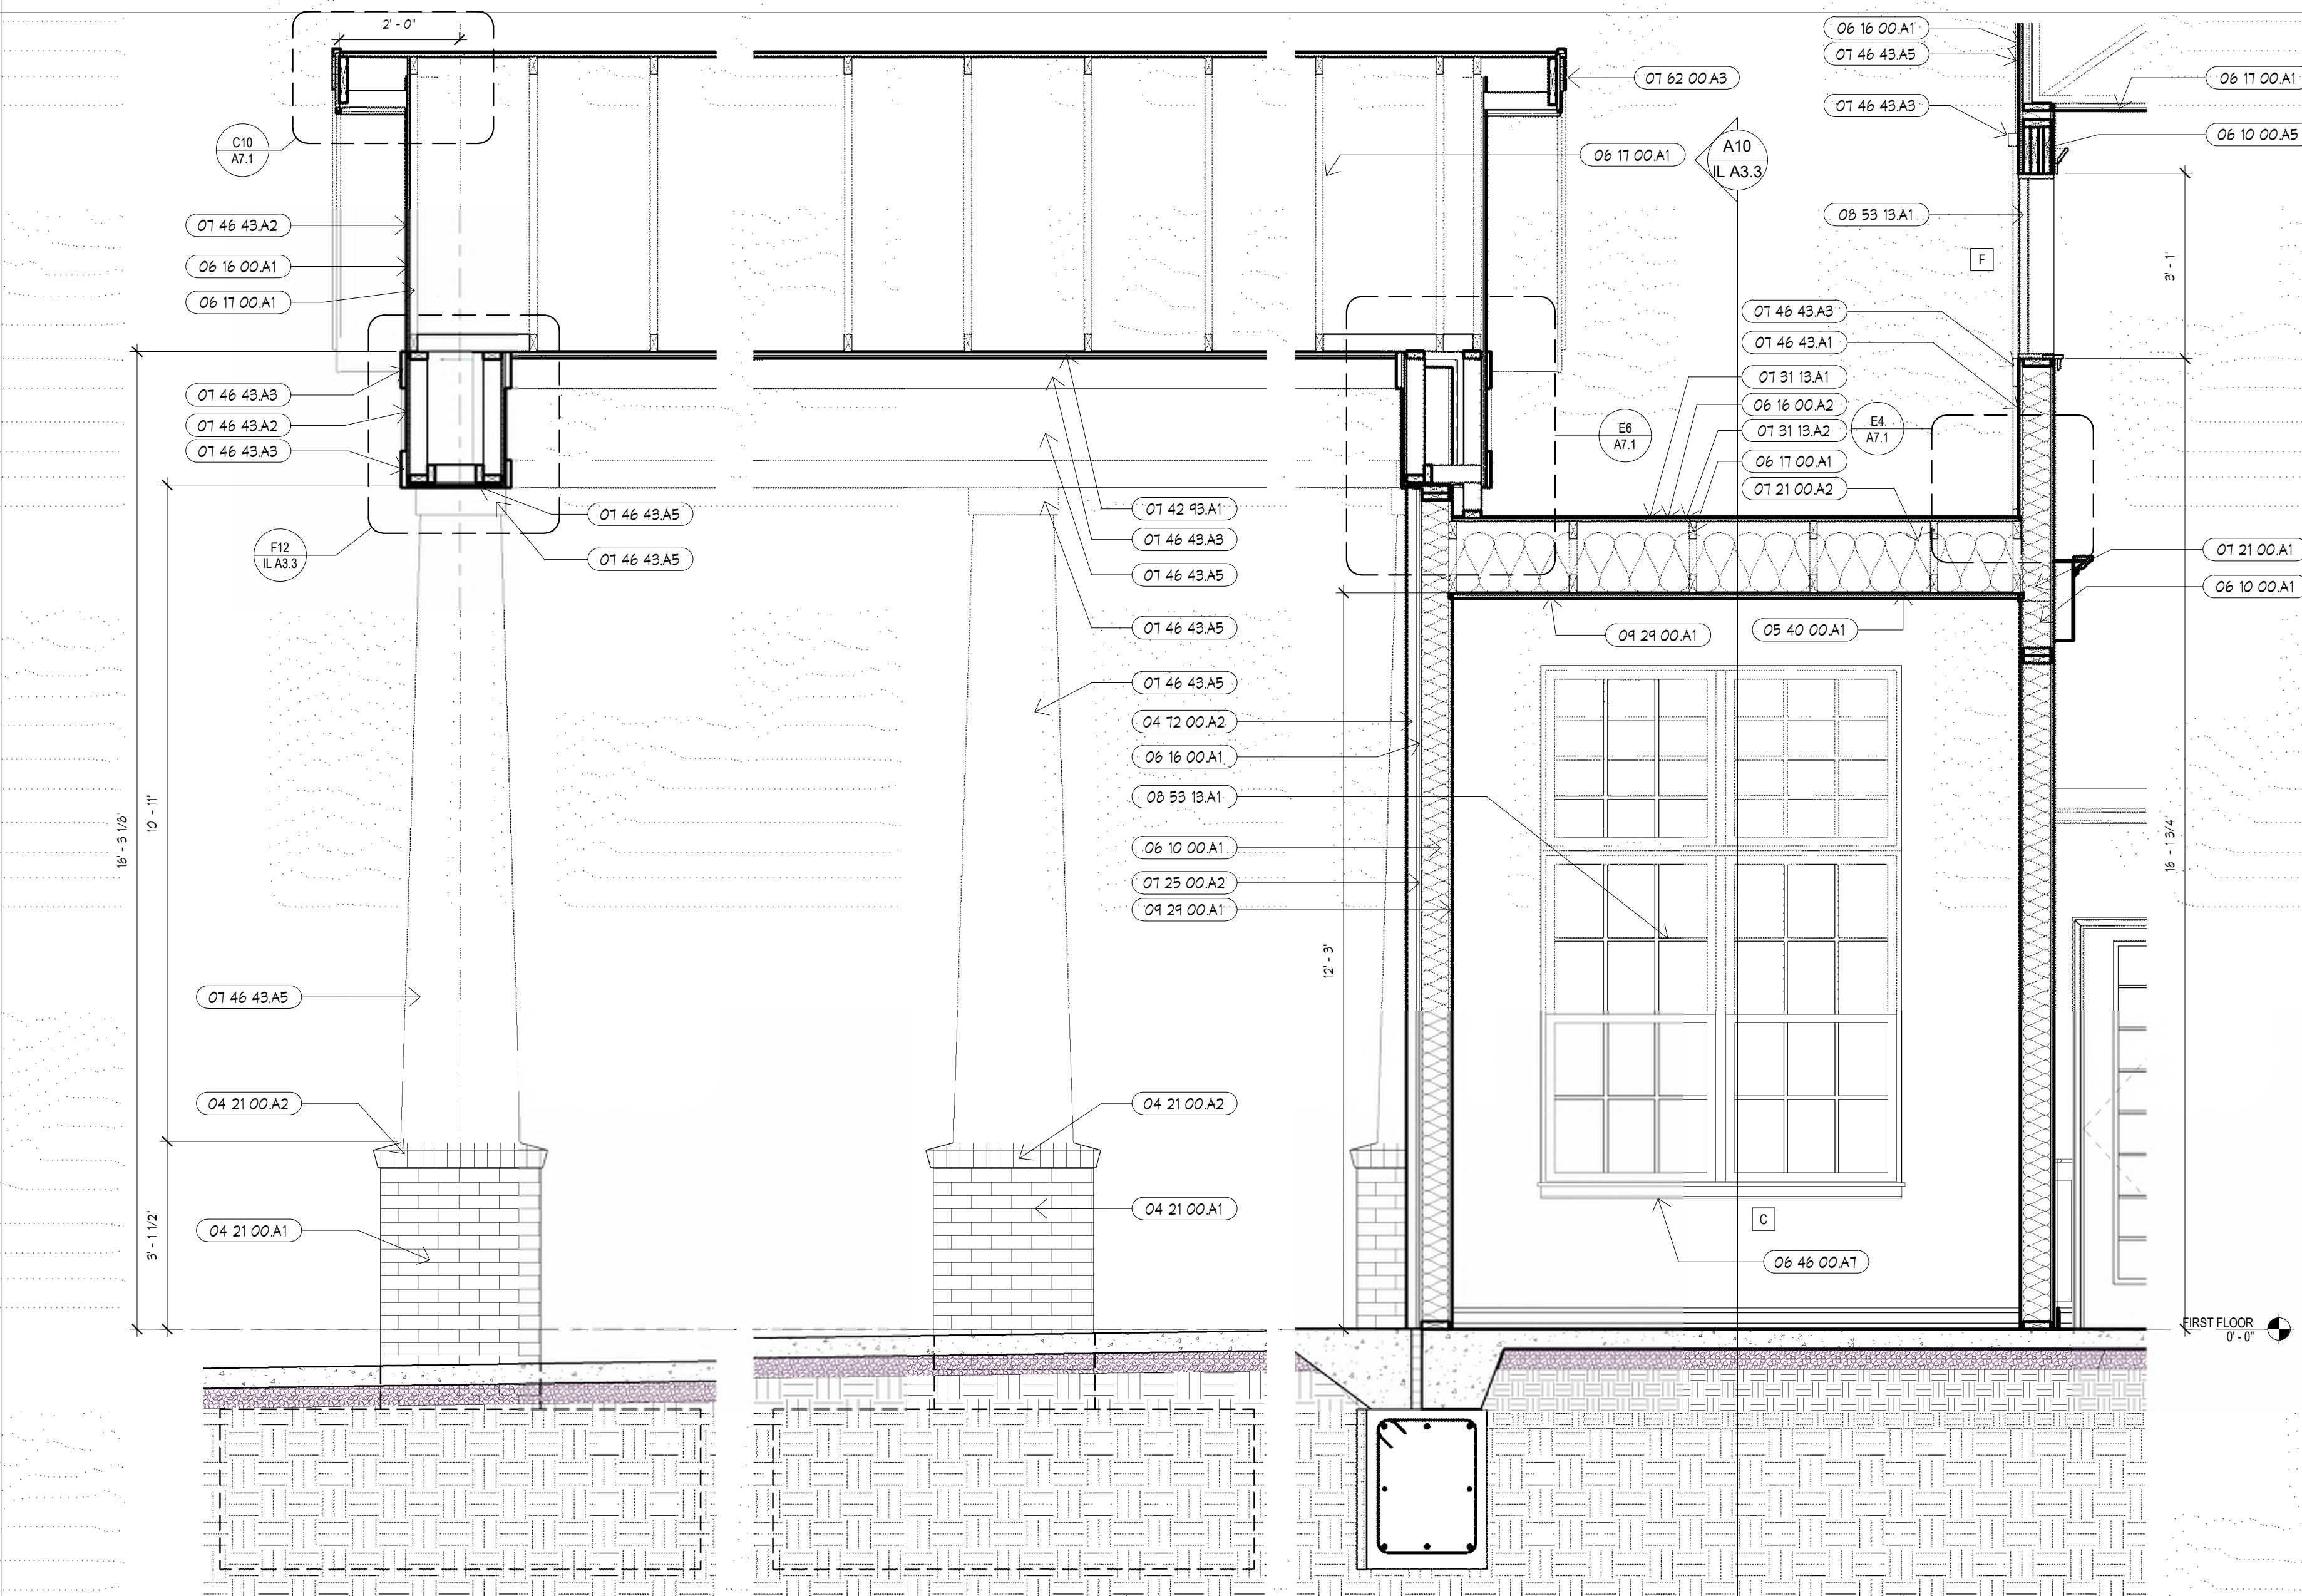


A7 WALL SECTION
1/2" = 1'-0"

KEYNOTES	
NUMBER	DESCRIPTION
03 30 00 A1	REINFORCED CONCRETE FOUNDATION. RE. STRUCTURAL. 03 30 00
03 30 00 A2	4" REINFORCED CONCRETE SLAB. 03 30 00
03 30 00 A3	4" AGGREGATE BASE. 03 30 00
03 30 00 A4	15 MIL VAPOR BARRIER. 03 30 00
03 30 00 A5	CONCRETE ISOLATION FOUR. 03 30 00
04 21 00 A1	4" BRICK VENEER. 04 21 13
04 21 00 A2	BRICK ROOFLOG. 04 21 13
04 21 00 A3	BRICK ROOFLOG. 04 21 13
LEE'S SUMMIT SENIOR COMMUNITY
1701 S.E. OLDHAM PARKWAY
LEE'S SUMMIT, JACKSON COUNTY, MISSOURI
STARK WILSON DUNCAN ARCHITECTS INC
315 NICHOLS ROAD STE 228 - KANSAS CITY, MO 64112 - T 816.531.1898 F 816.532.1978

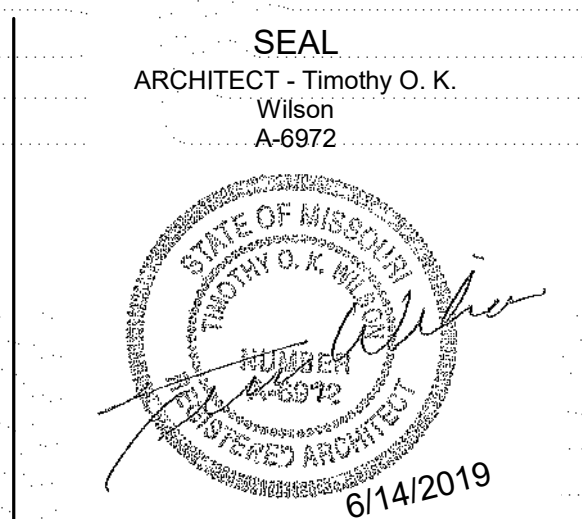

WALL SECTIONS


ISSUE DATE:
6/14/2019
REVISIONS:
No. Description Date
2 CITY COMMENTS 7.15.19

PROJECT NO.:1811


IL A3.3

COPYRIGHT © 2019 SWD ARCHITECTS INC

C:\Users\sauman\Documents\1811 LS SENIOR_souman.rvt
6/29/2019 12:44:28 PM

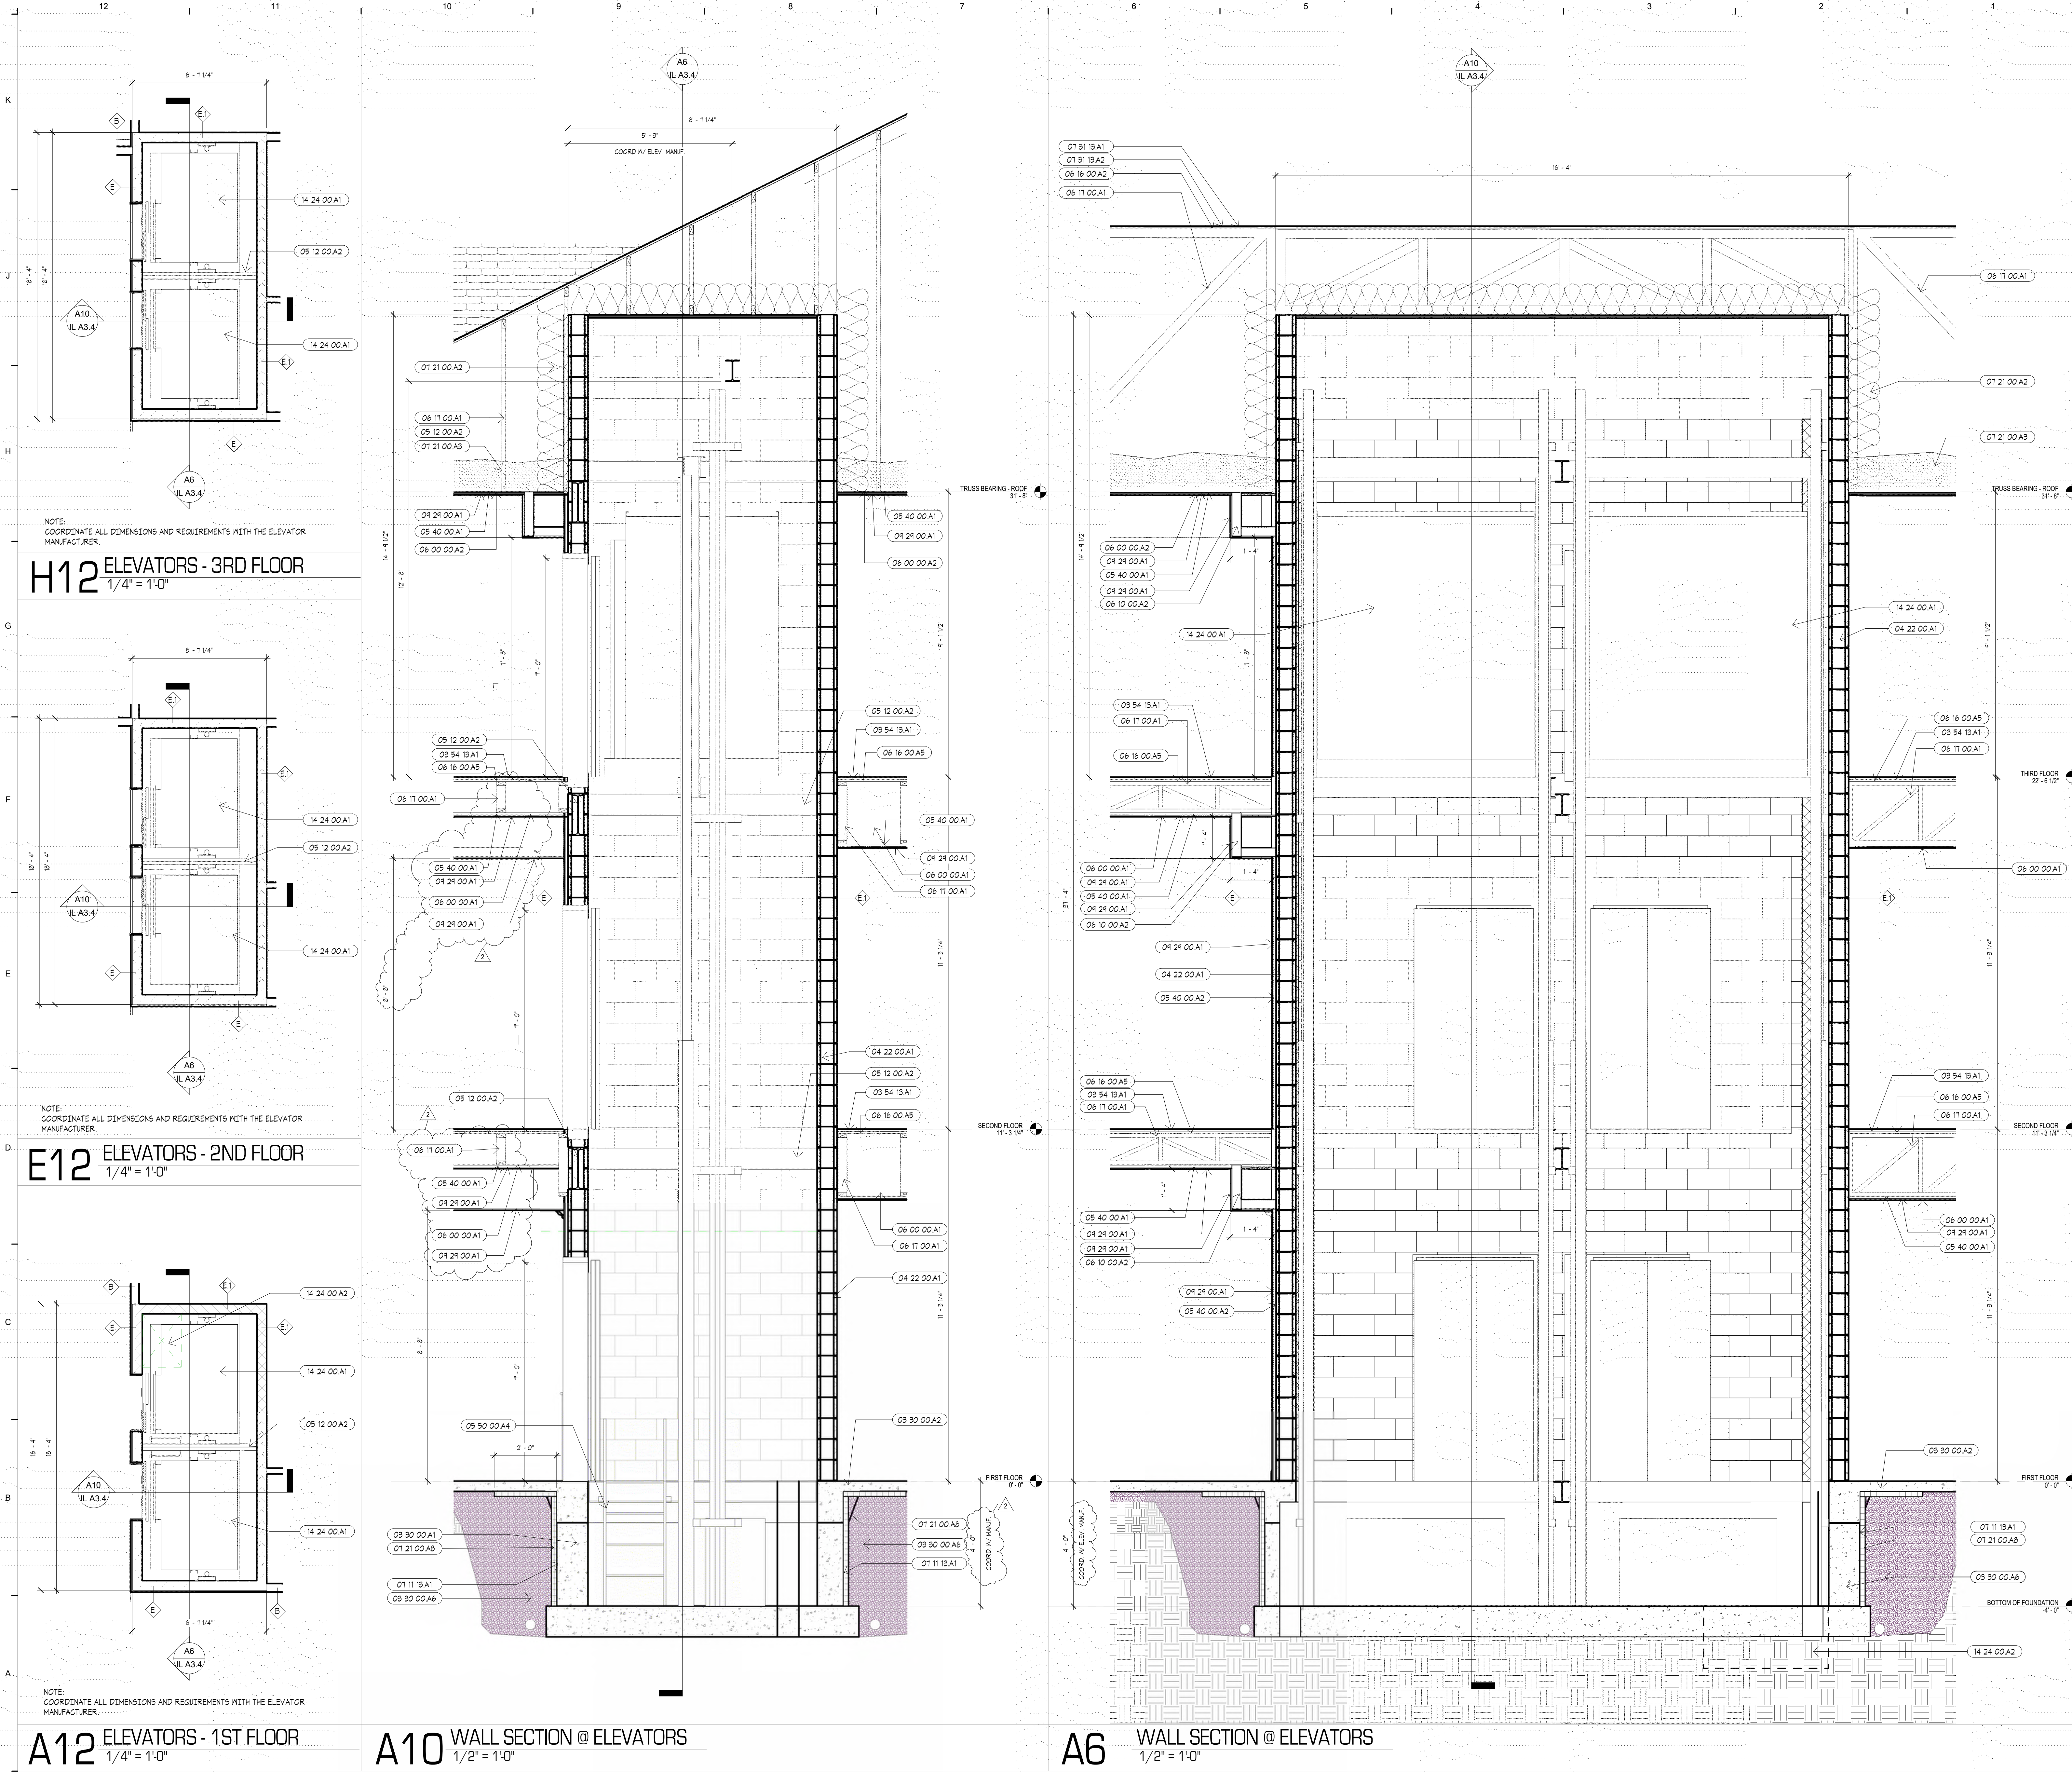


KEYNOTES	
NUMBER	DESCRIPTION
03 30 00 A1	REINFORCED CONCRETE FOUNDATION. RE: STRUCTURAL 03 30 00
03 30 00 A2	4" REINFORCED CONCRETE SLAB. 03 30 00
03 30 00 A6	GRANULAR DRAINAGE MATERIAL. MIN 24" ENCAPSULATE W/ FABRIC.
03 54 15 A1	3/4" GYPSUM CONCRETE TOPPING W/ SOUND MAT. 03 54 15
04 22 00 A1	6" REINFORCED CMU. RE: STRUCTURAL
05 12 00 A2	STEEL BEAM. RE: STRUCTURAL
05 40 00 A1	RESILIENT CHANNEL. 05 40 00
05 40 00 A2	HAT CHANNEL. 05 40 00
05 50 00 A4	STEEL LADDER. PAINT. 05 50 00
06 00 00 A1	1 HOUR RATED FLOOR / CEILING ASSEMBLY.
06 00 00 A2	1 HOUR RATED ROOF ASSEMBLY.
06 10 00 A2	2X4 WOOD FRAMING. 06 10 00
06 16 00 A2	5/8" PLYWOOD SHEATHING. RE: STRUCTURAL
06 16 00 A5	3/4" PLYWOOD SUBFLOOR. RE: STRUCTURAL
06 17 00 A1	WOOD TRUSS. RE: STRUCTURAL
07 11 15 A1	BITUMINOUS DAMPROOFING. 07 11 15
07 21 00 A2	R-35 BATT INSULATION. 07 21 00
07 21 00 A3	R-35 BLOWN INSULATION. 07 21 00
07 21 00 A5	R-10 RIGID FOUNDATION INSULATION. 07 21 00
07 31 15 A1	ARCHITECTURAL ASPHALT SHINGLE. 07 31 15
07 31 15 A2	ROOF UNDERLAYMENT. 07 31 15
09 24 00 A1	5/8" FIRE RATED GYPSUM BOARD. 09 24 00
14 24 00 A1	ELEVATOR. MACHINE ROOMLESS. 14 24 00
14 24 00 A2	SUMP PIT. RE: PLUMBING

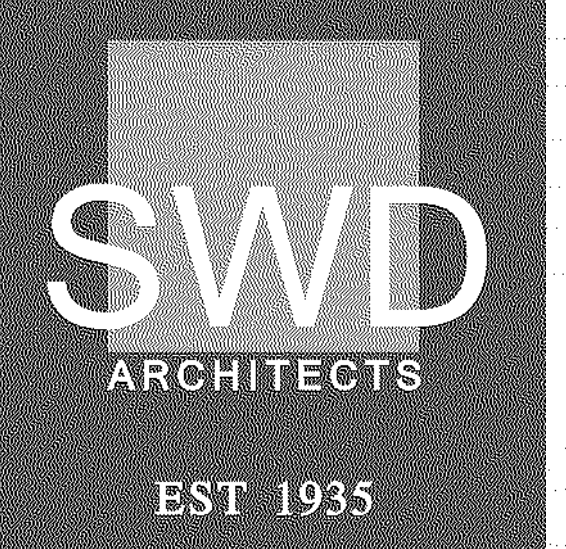


ARCHITECTURAL CORPORATION
MISSOURI CERTIFICATE
OF AUTHORITY NO. 000073

LEE'S SUMMIT SENIOR COMMUNITY
1701 SE. OLDHAM PARKWAY
LEE'S SUMMIT, JACKSON COUNTY, MISSOURI

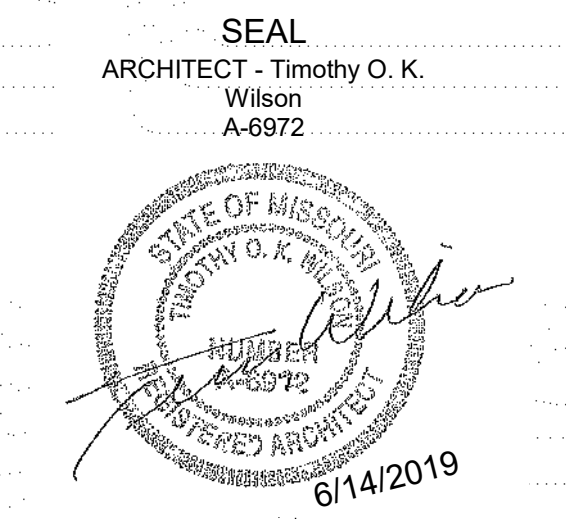


ENLARGED
ELEVATOR
PLANS &
SECTIONS
ISSUE DATE:
6/14/2019
REVISIONS:
No. Description Date
2 CITY COMMENTS 7.15.19


PROJECT NO.: 1811
IL A3.4

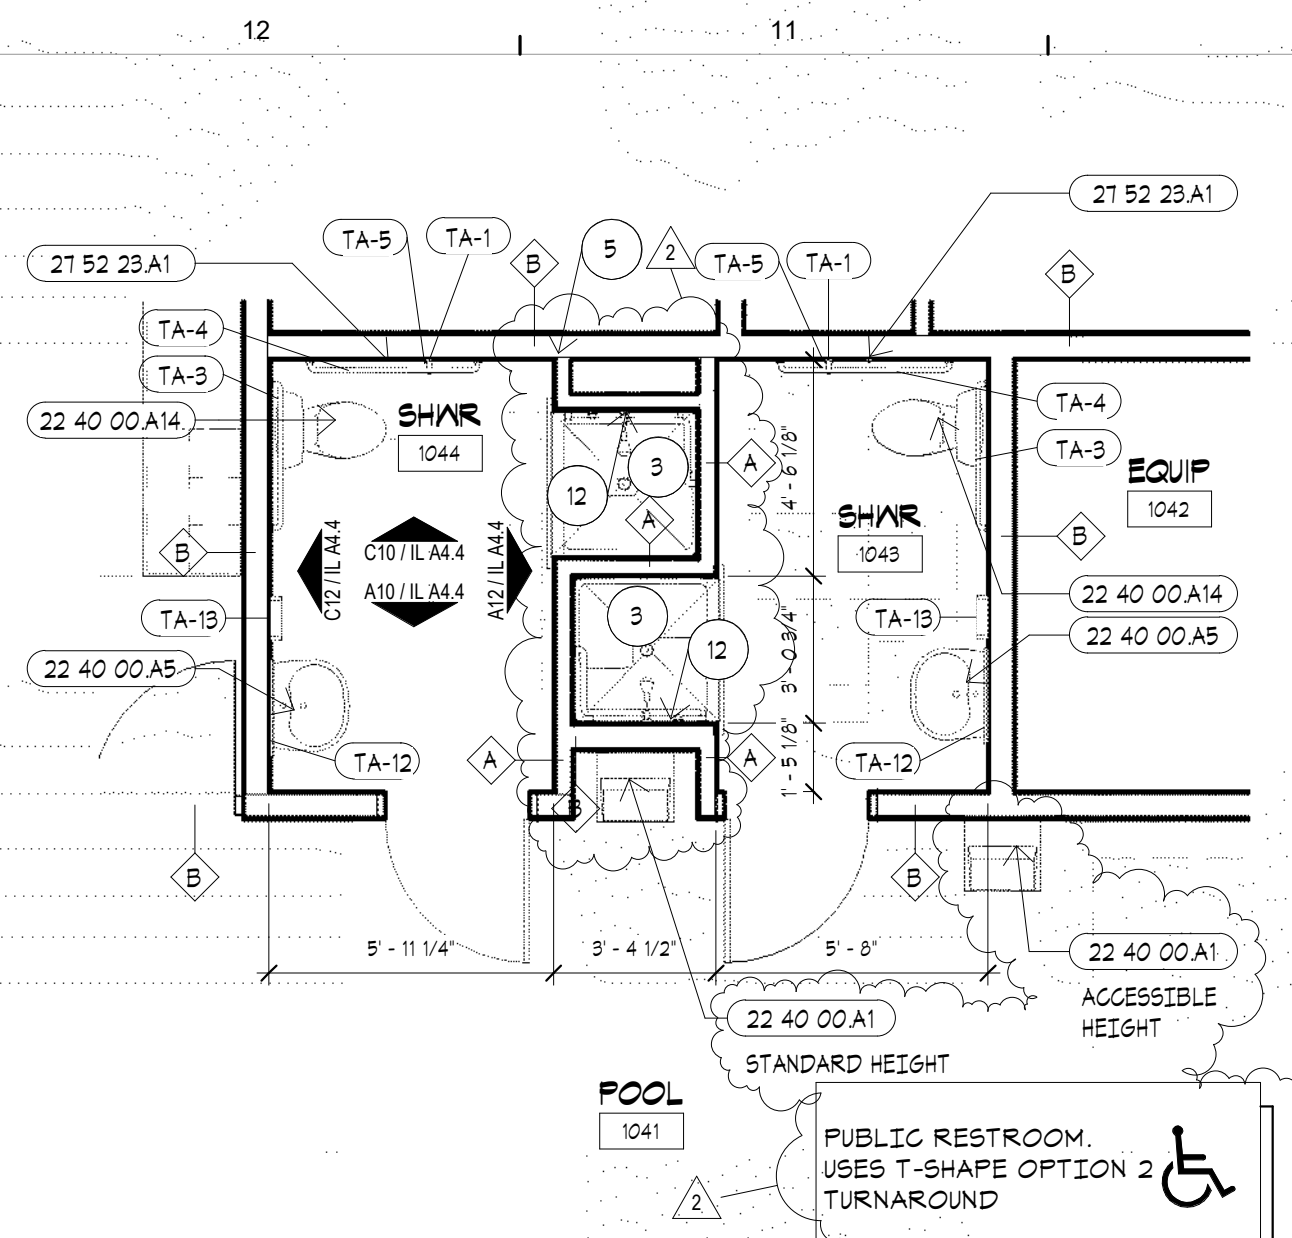


H12 ENLARGED PLAN - POOL SHOWER ROOMS
1/4" = 1'-0"

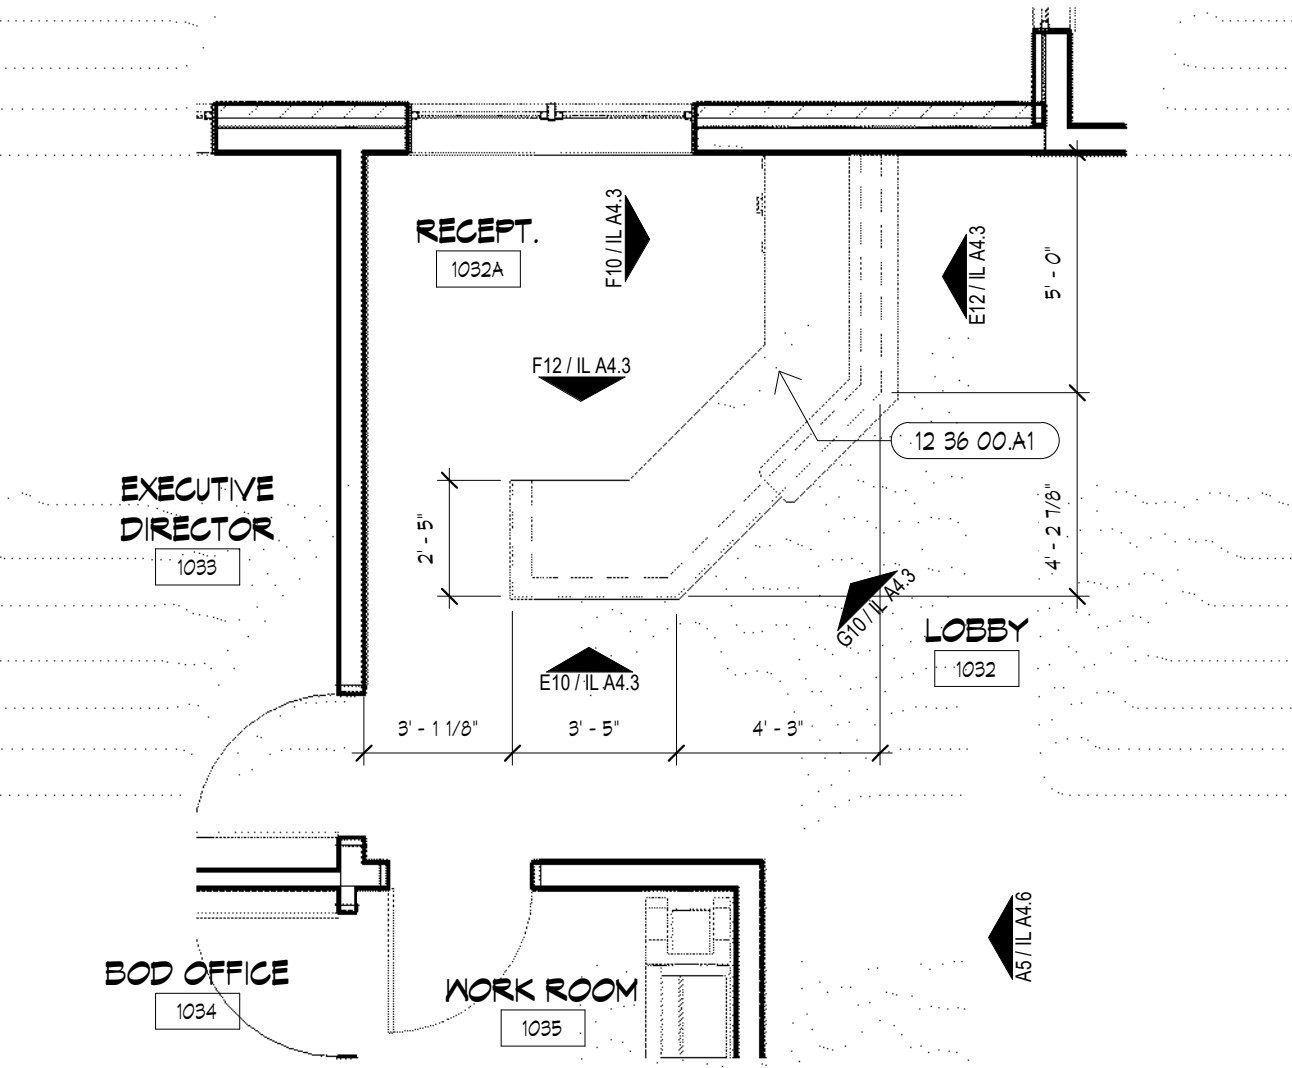


F12 ENLARGED PLAN - RECEPTION DESK
1/4" = 1'-0"

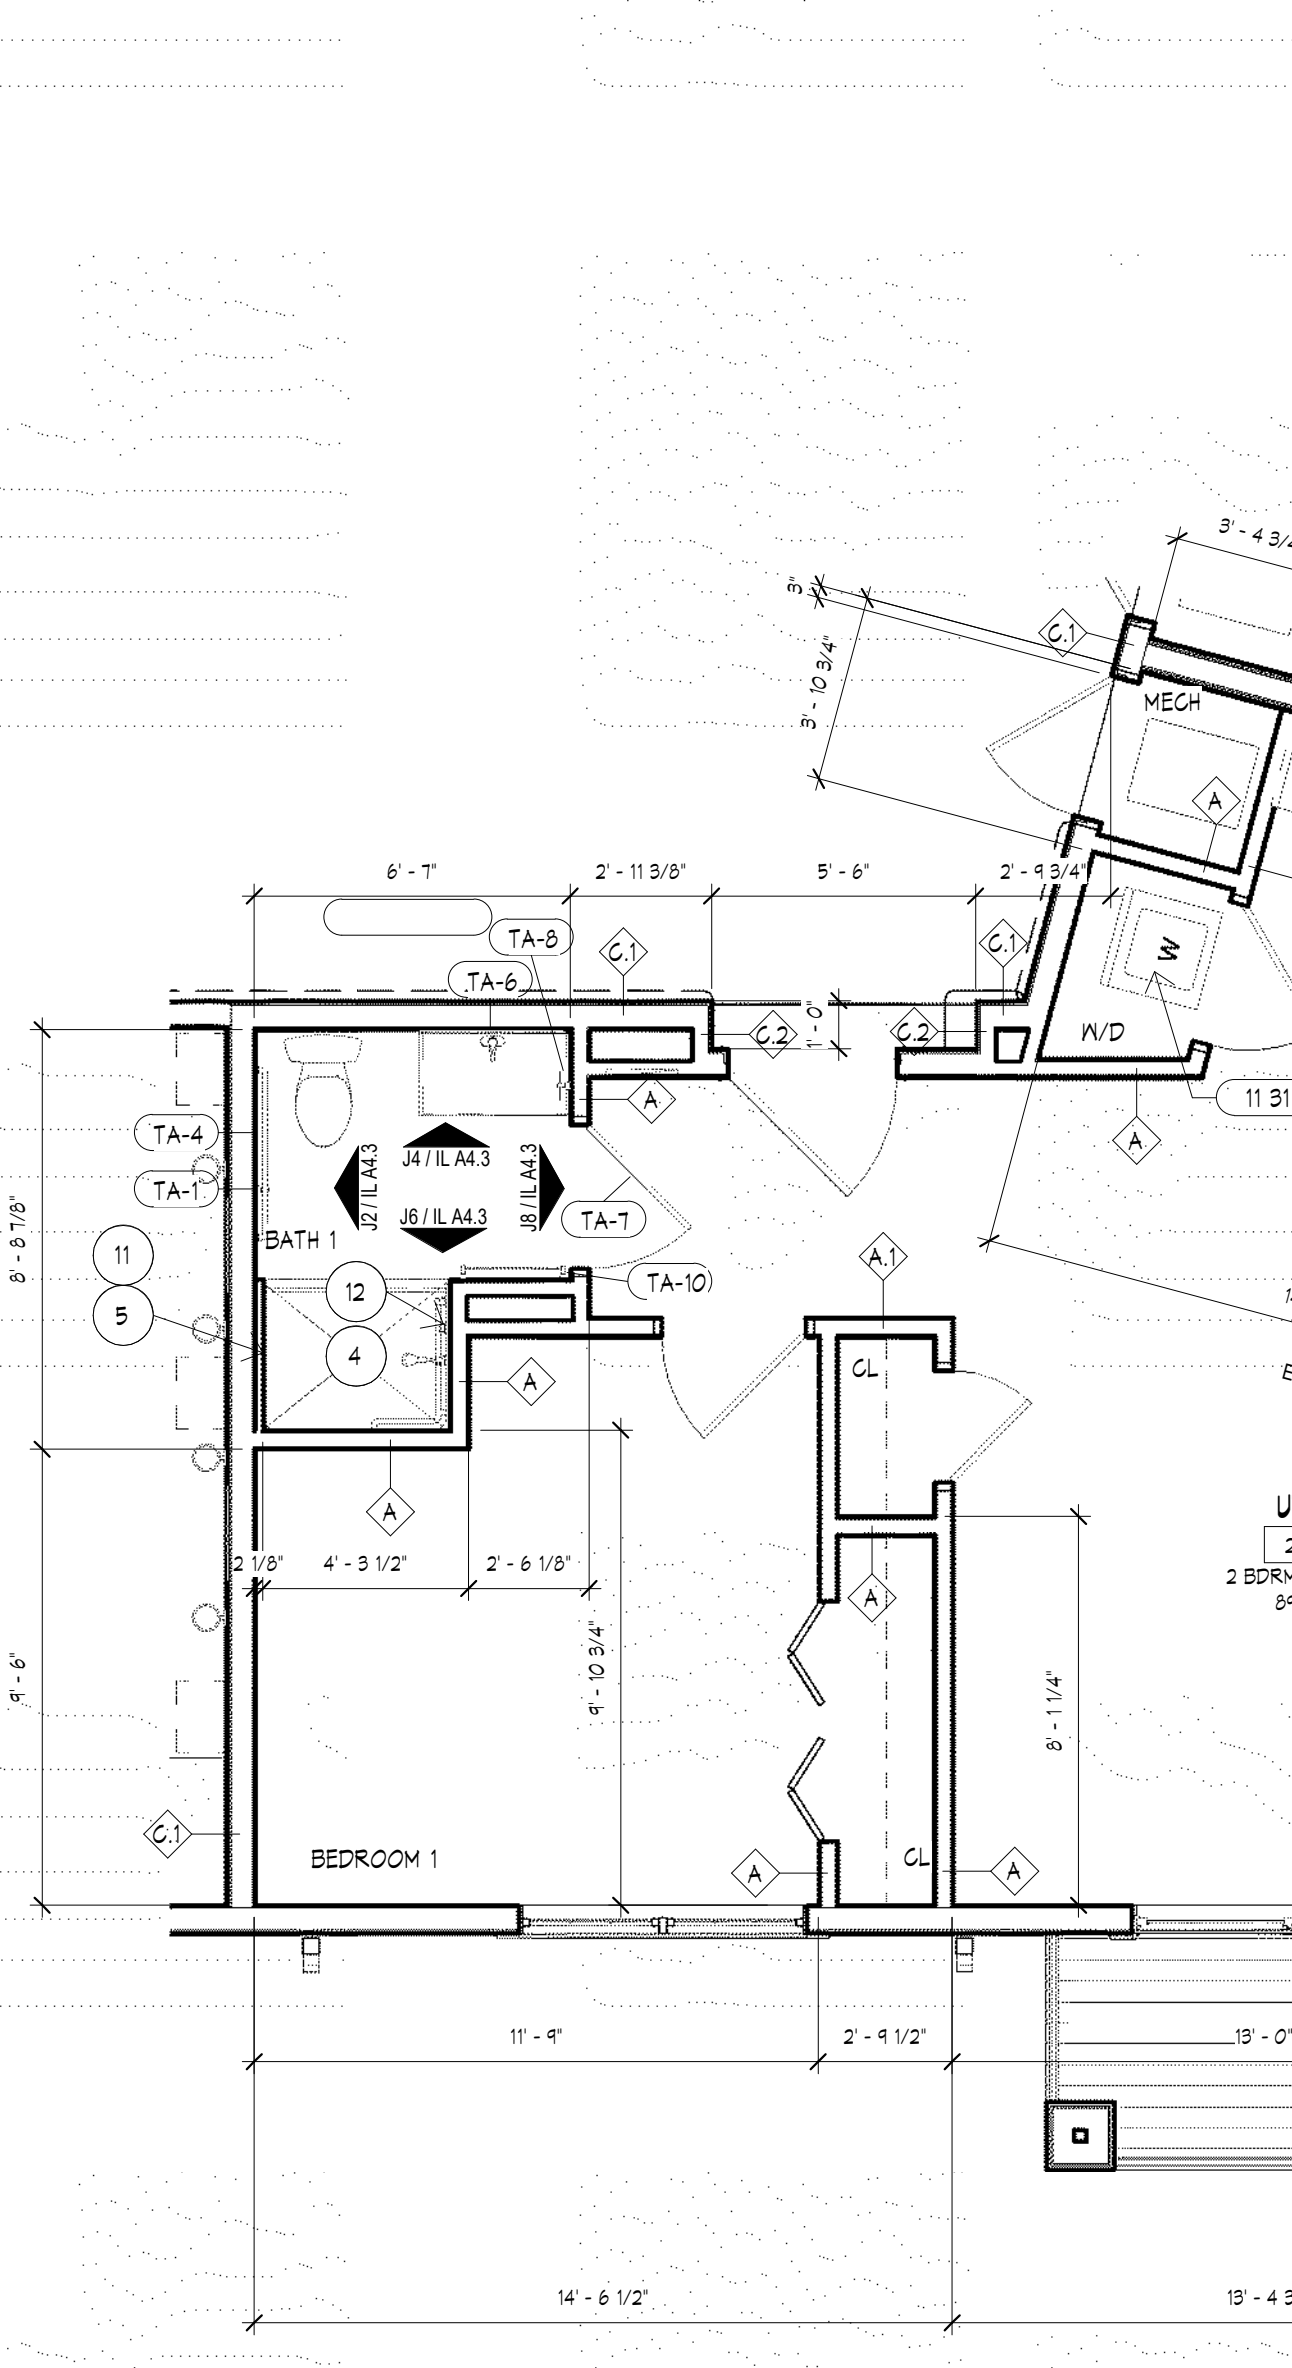


A12 IL UNIT TYPE K - 2 BDRM
1/4" = 1'-0"

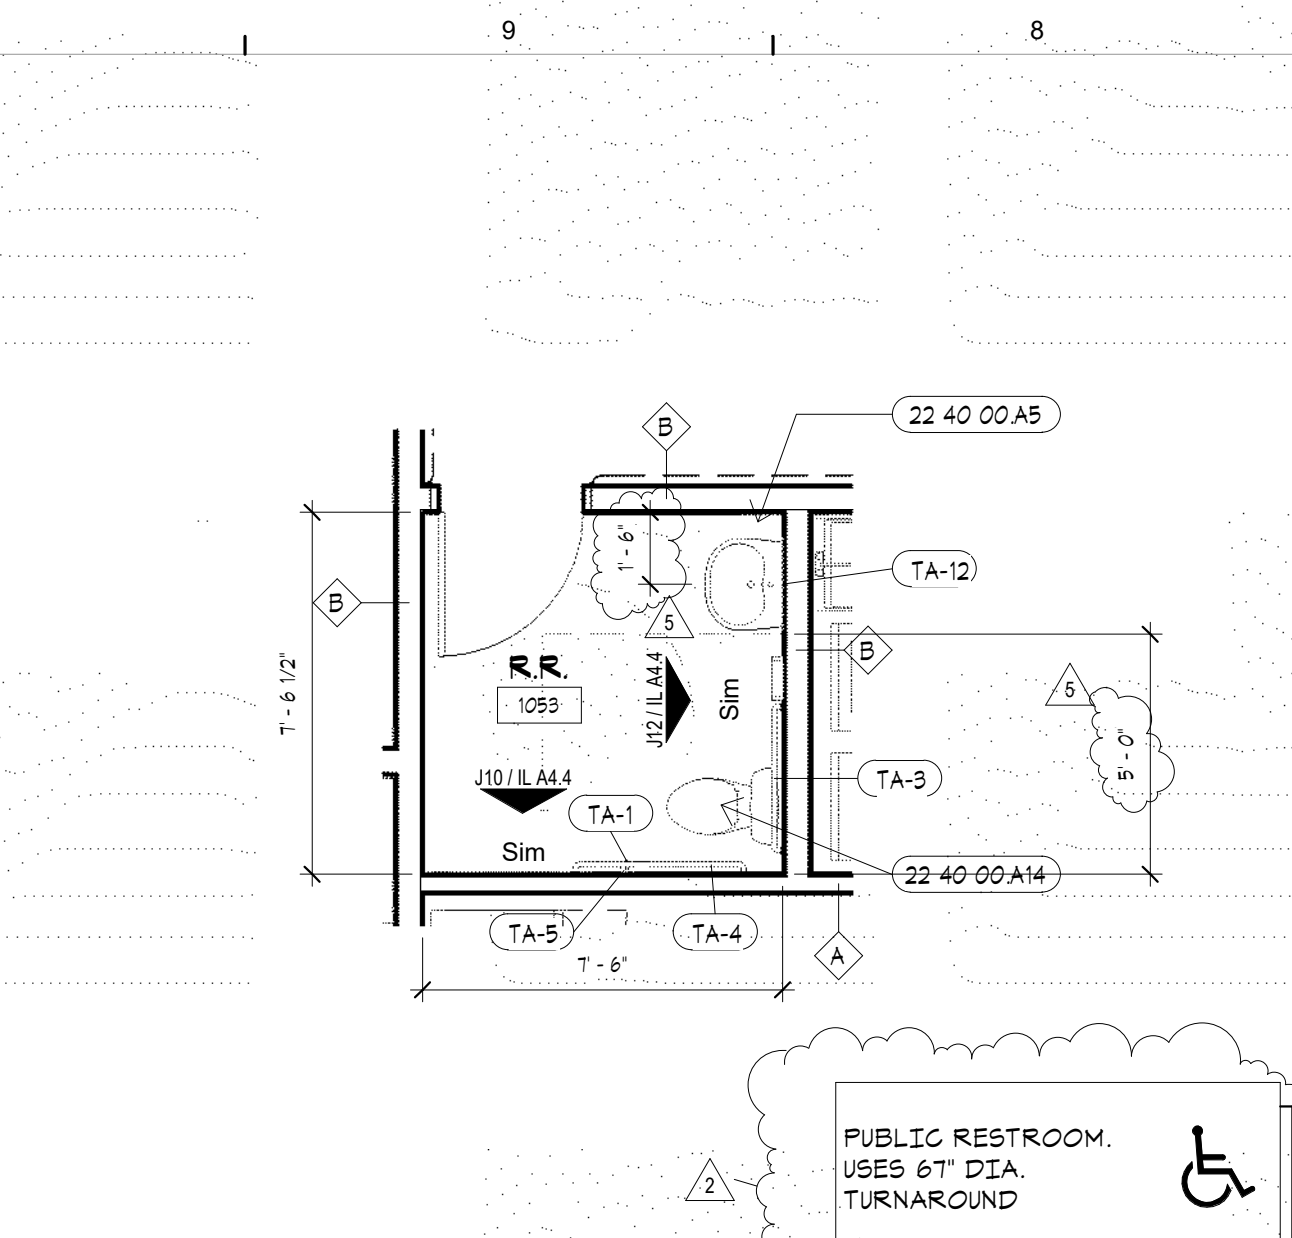


H10 IL REST ROOM
1/4" = 1'-0"

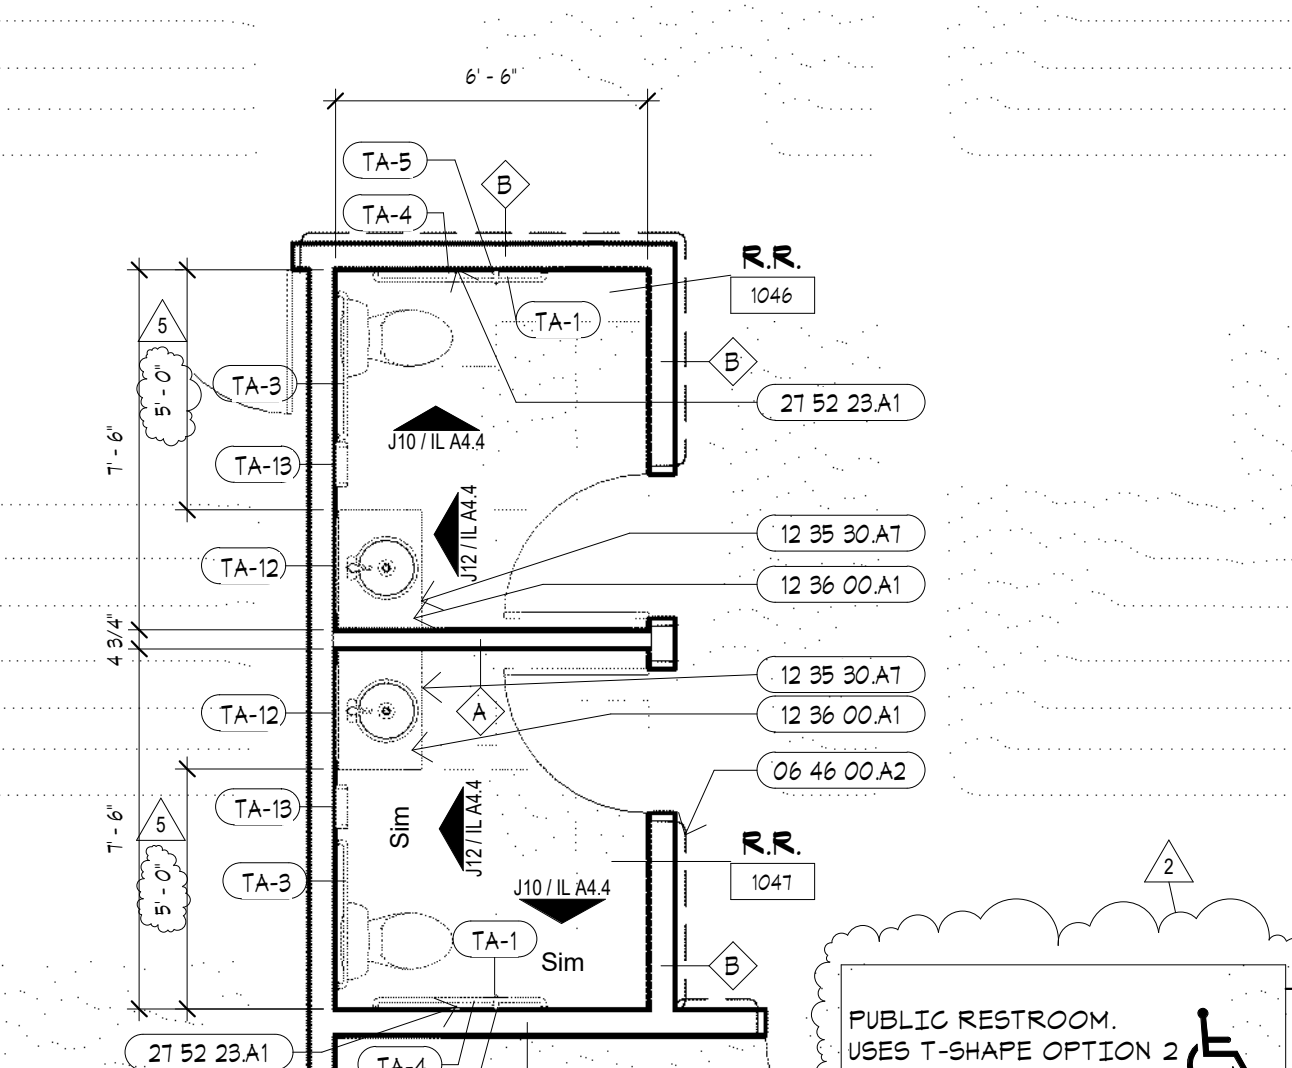


F9 ENLARGED PLAN - COMMON RESTROOMS
1/4" = 1'-0"

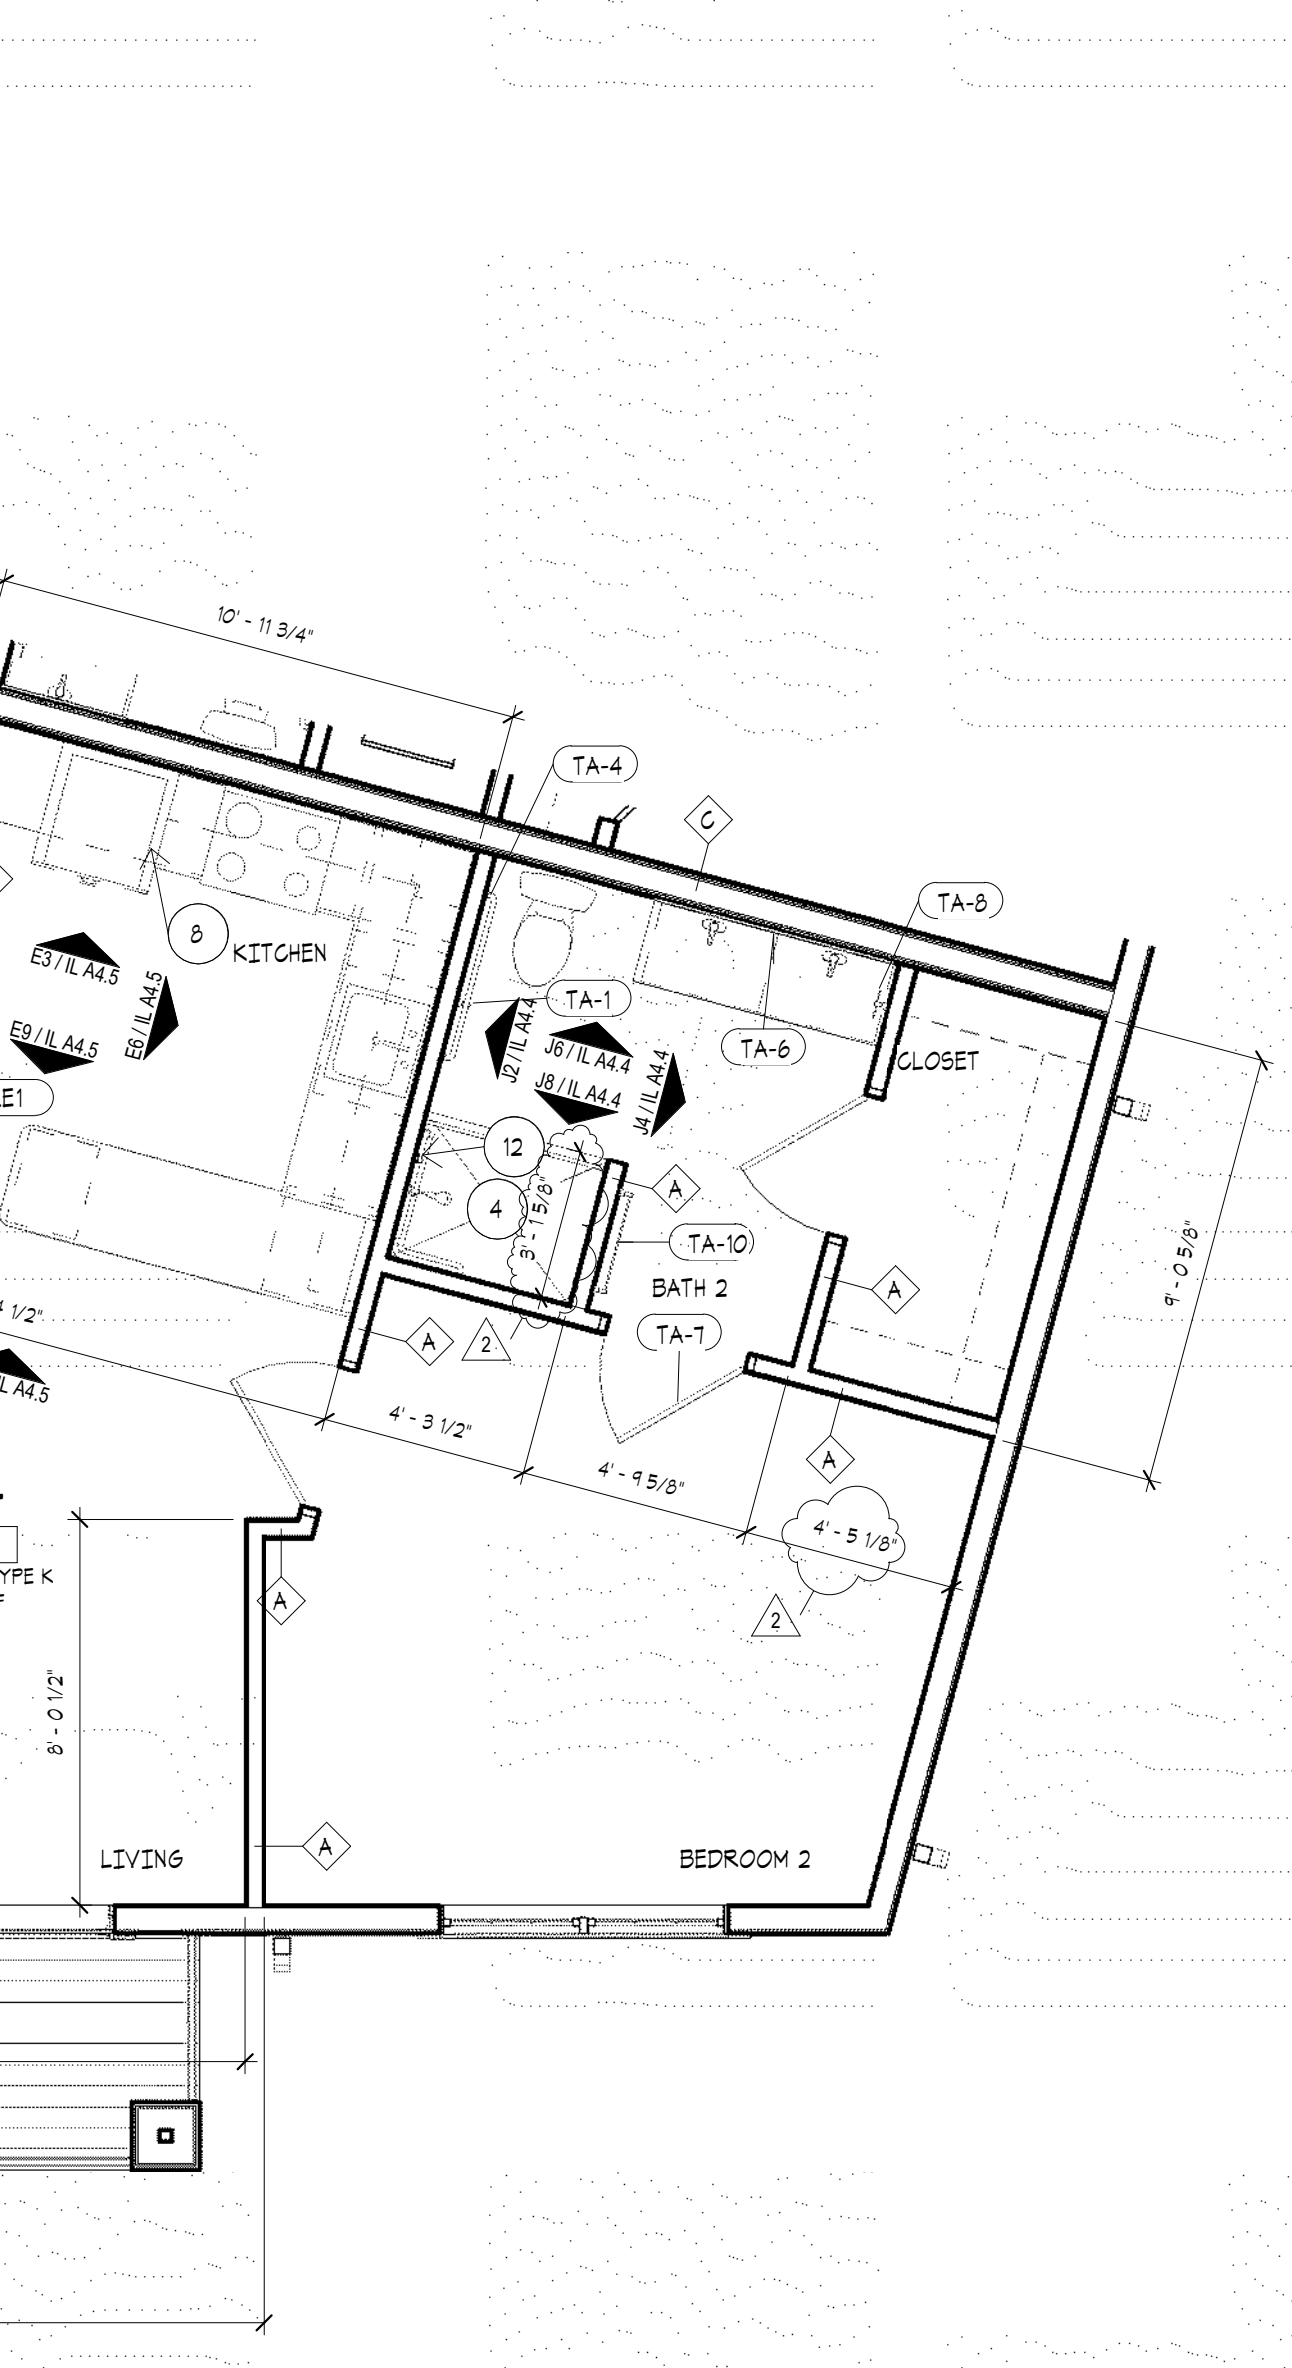


A7 IL UNIT TYPE J - 2 BDRM
1/4" = 1'-0"

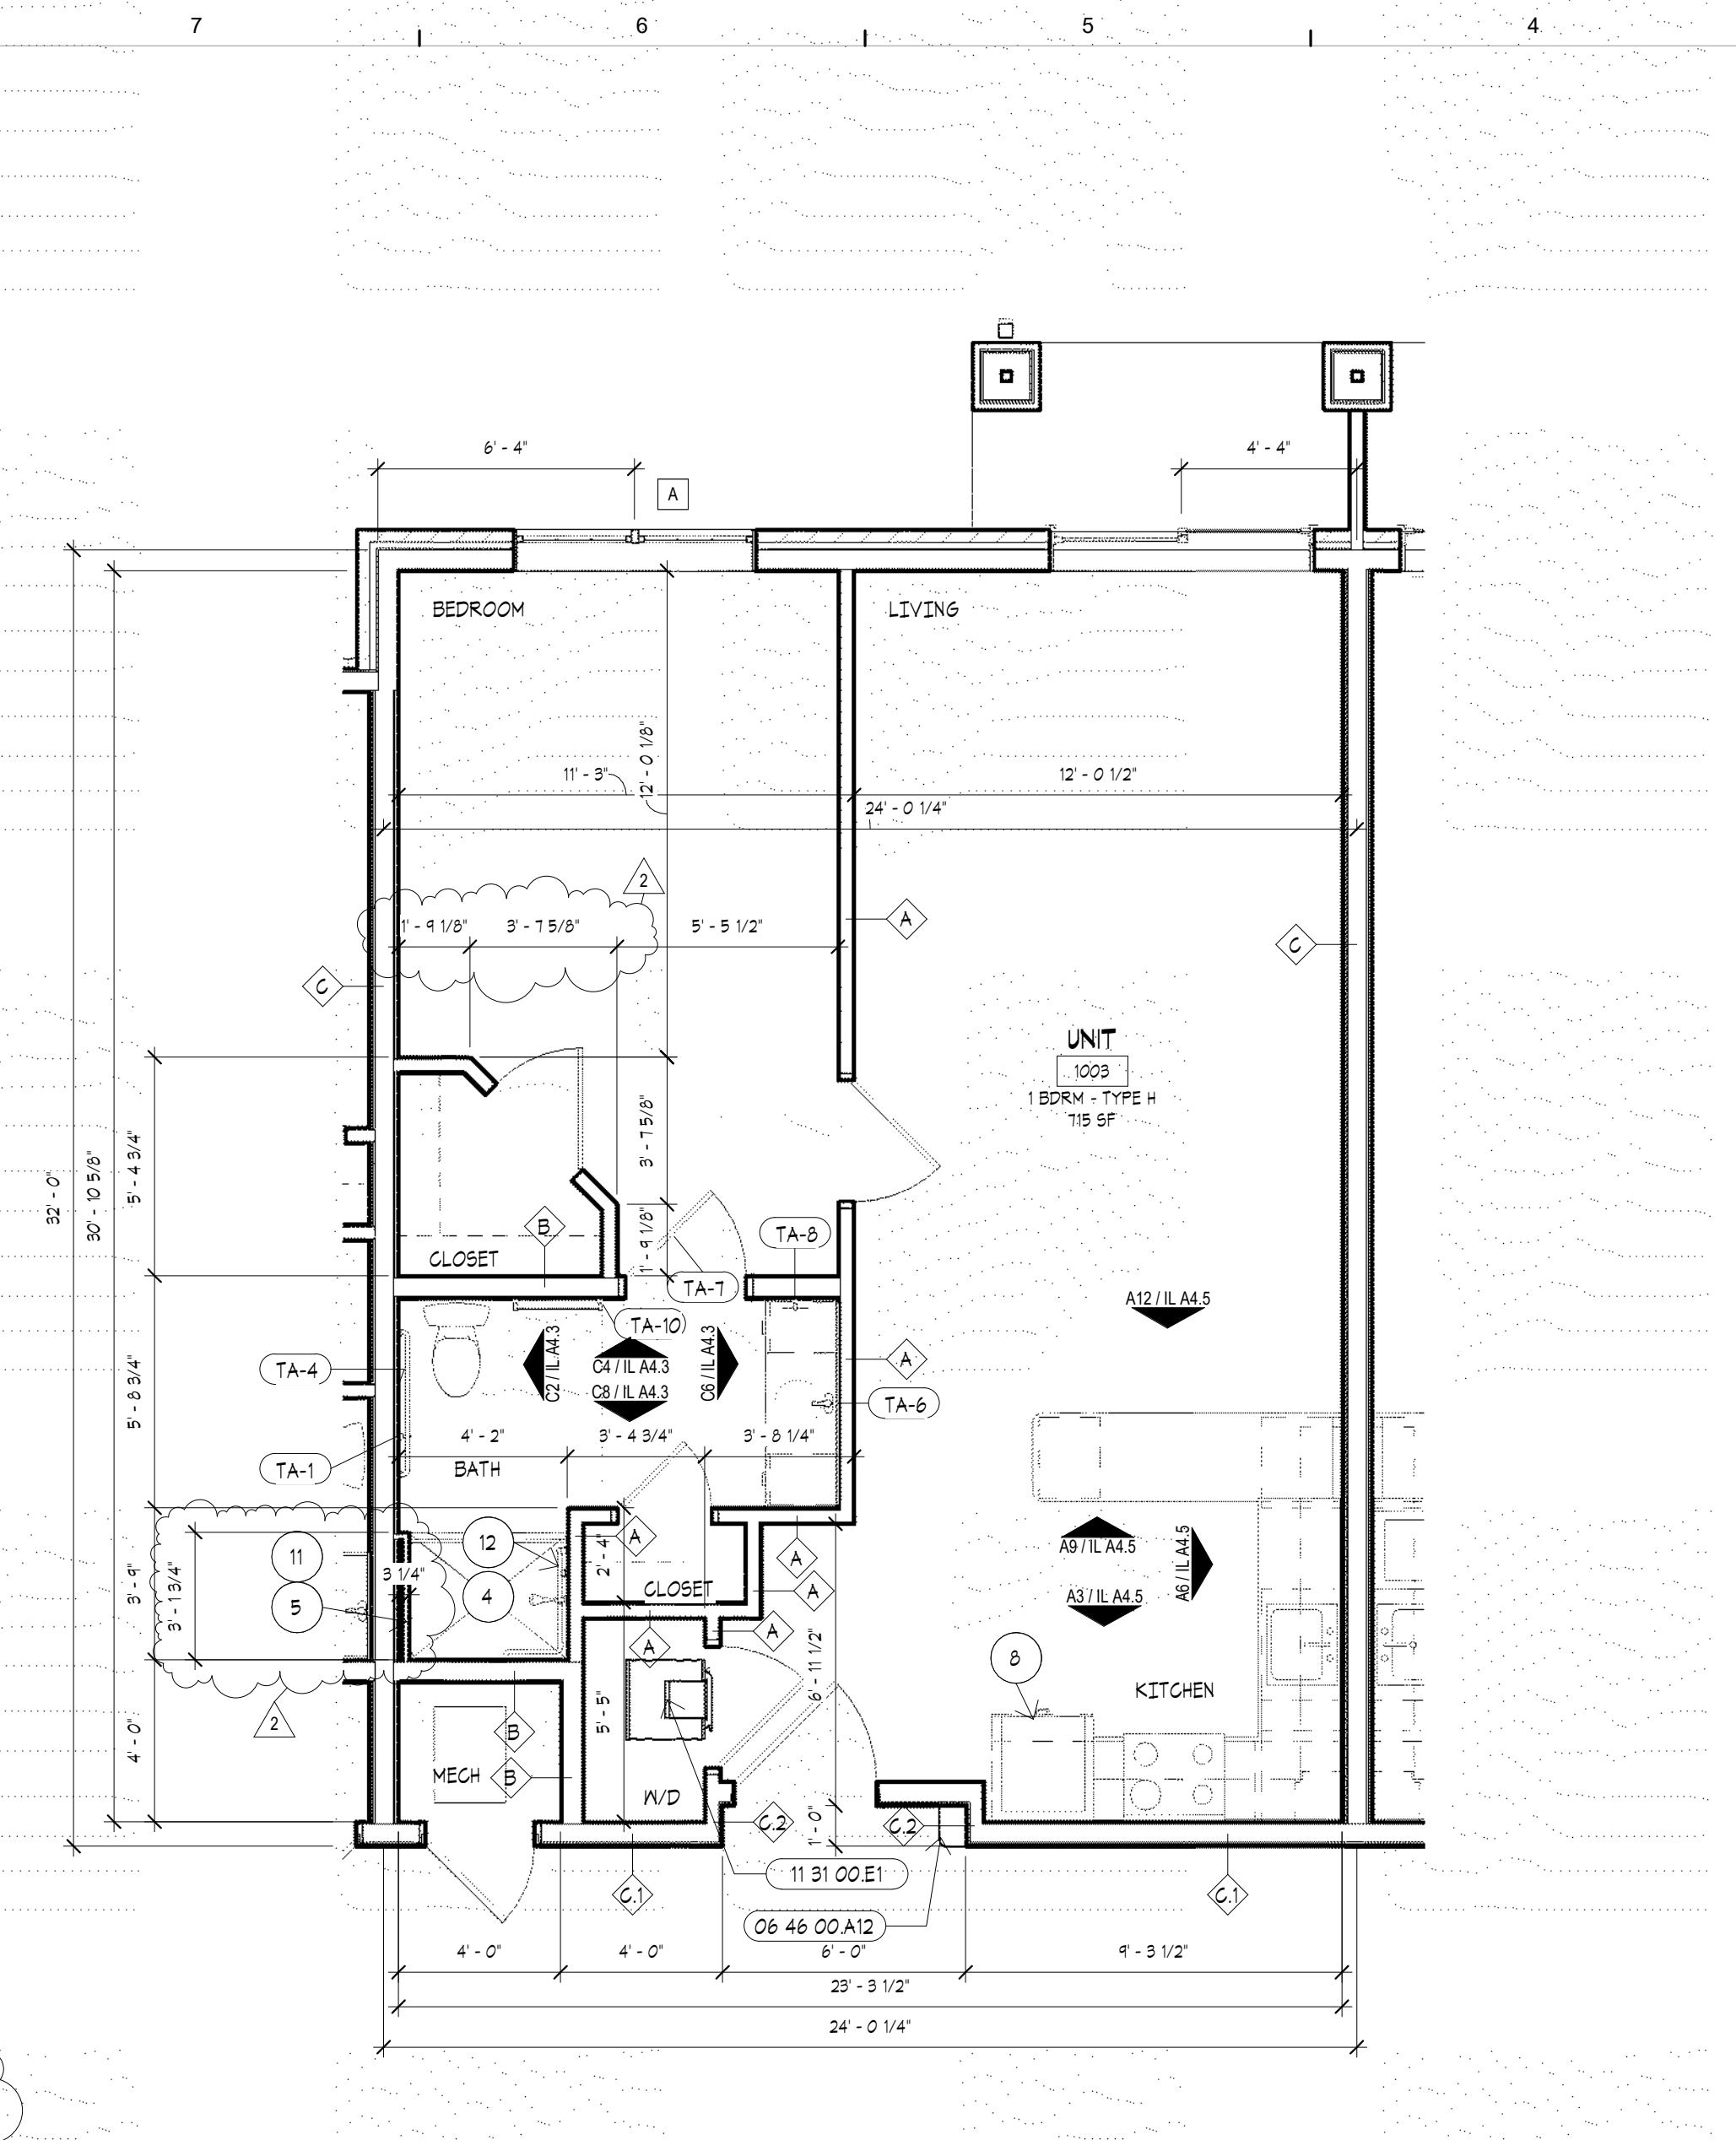

F7 IL UNIT TYPE H - 1 BDRM
1/4" = 1'-0"

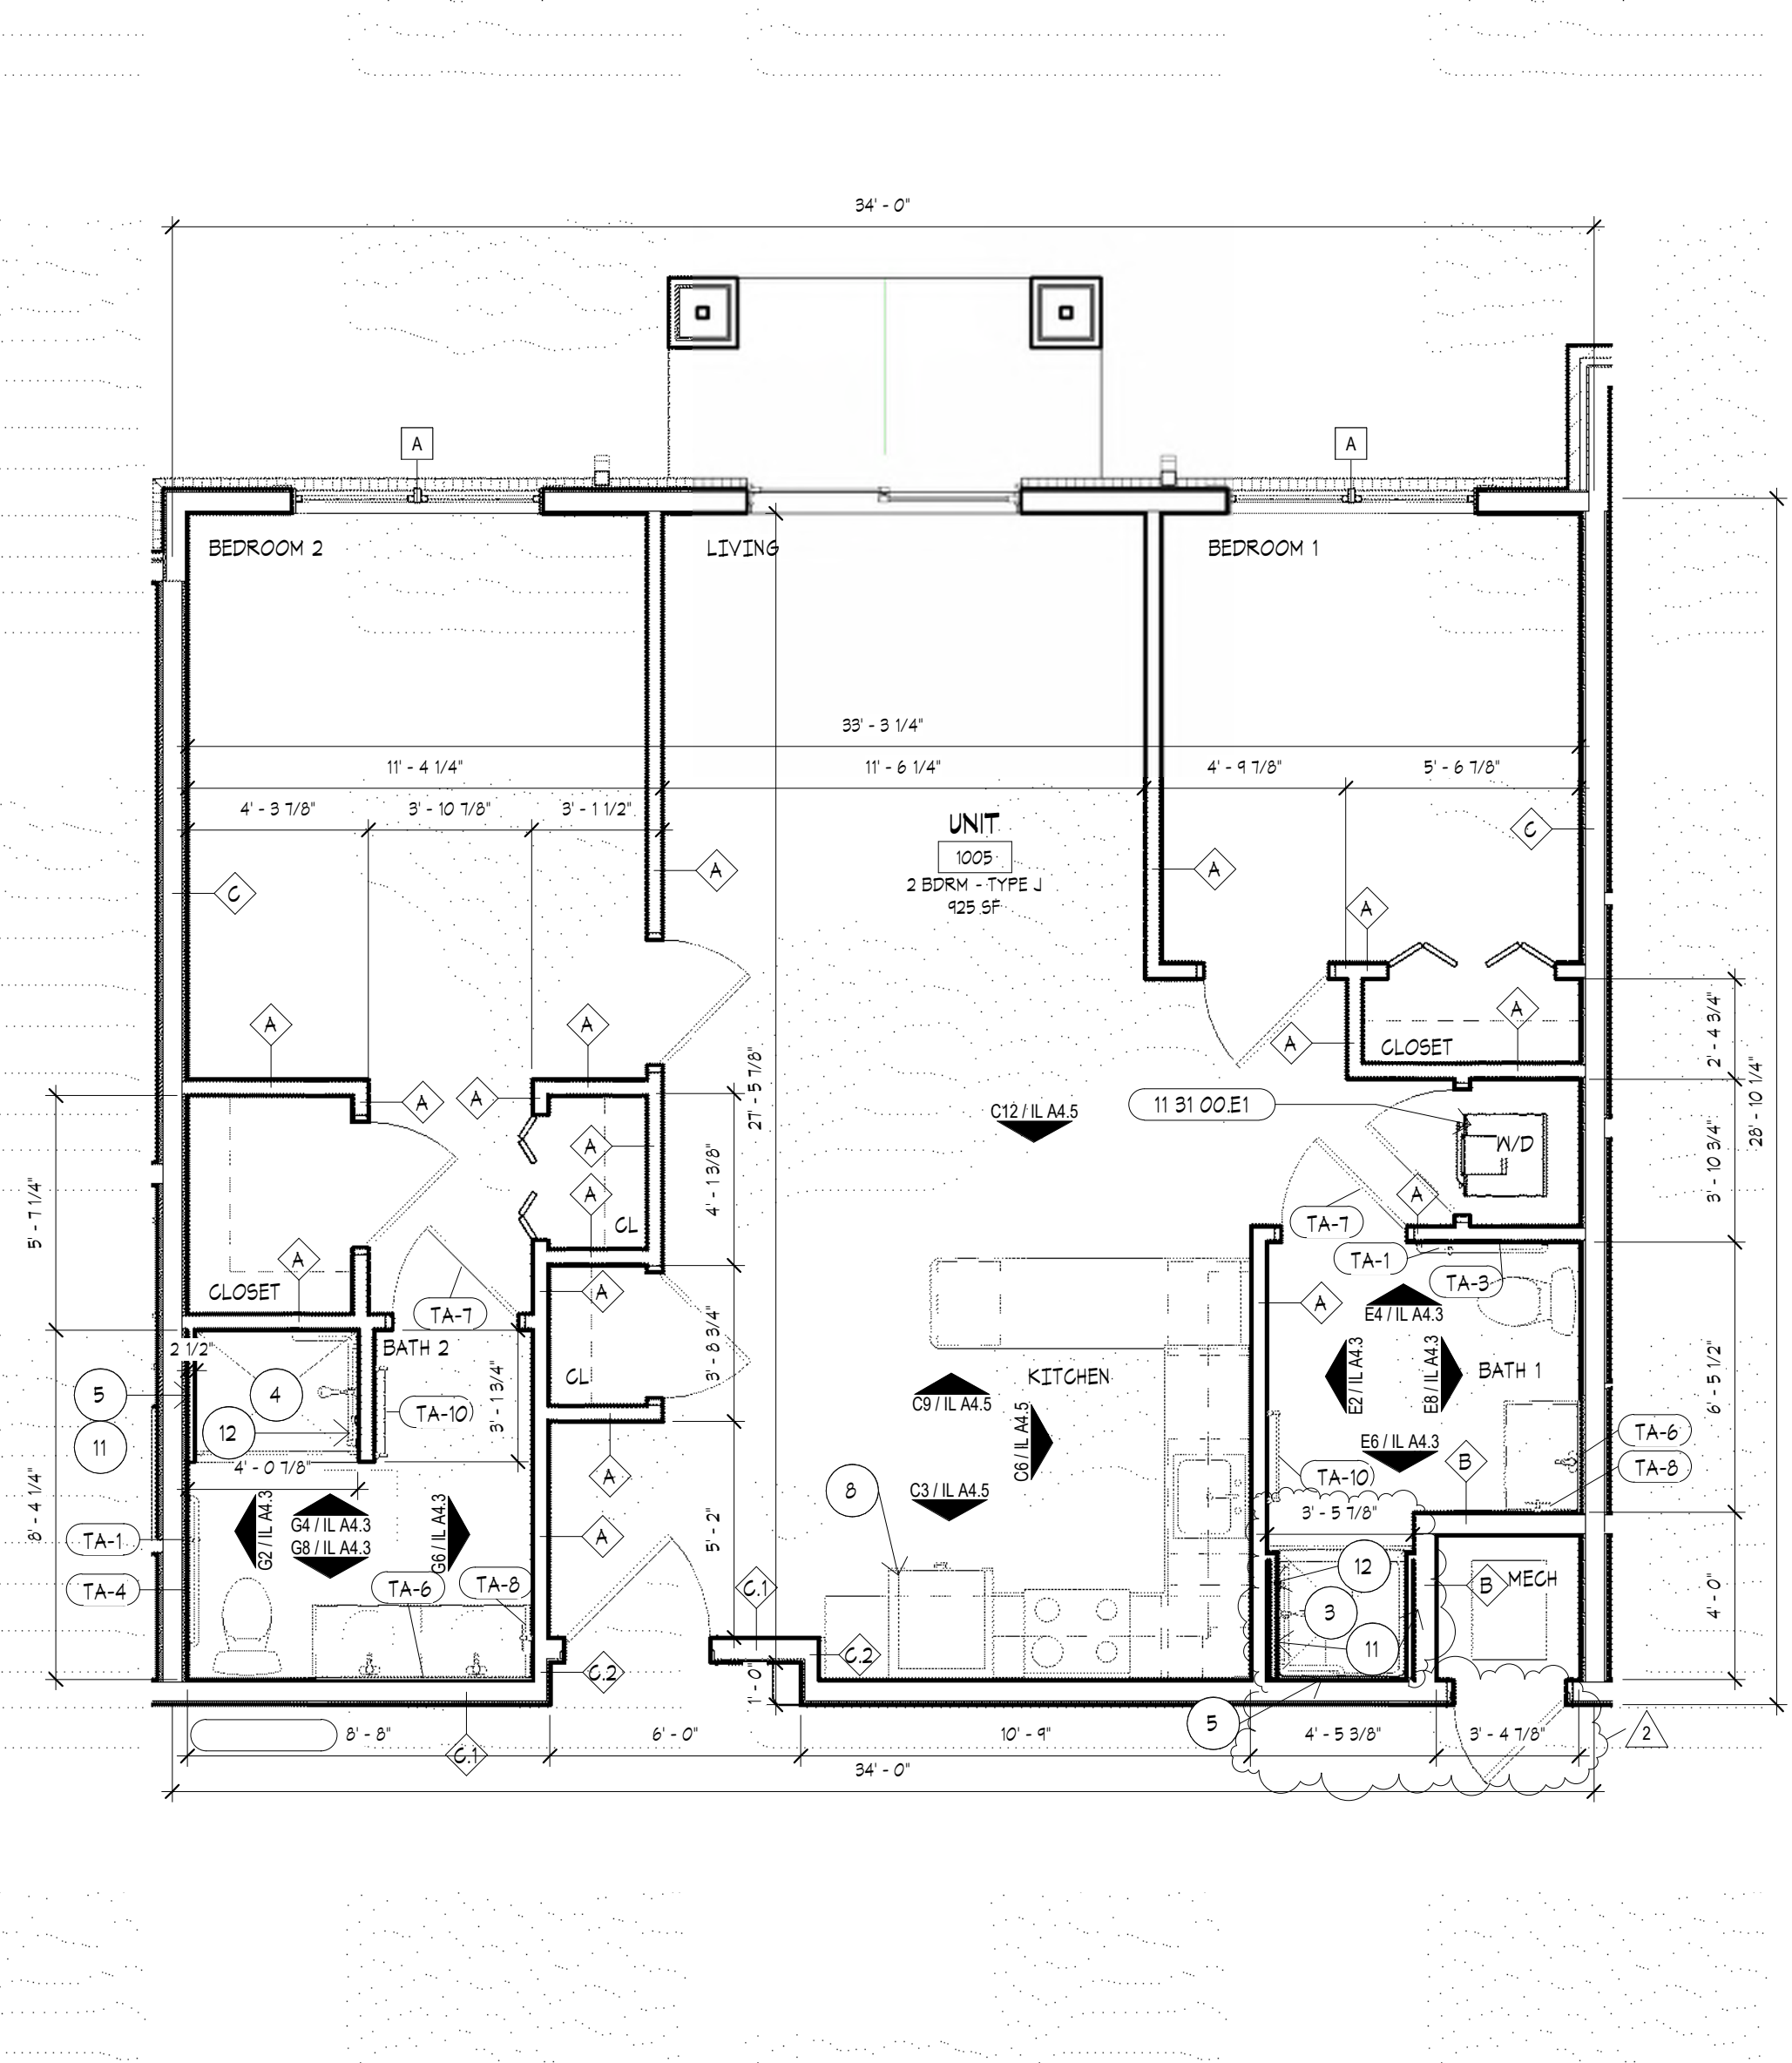

A3 IL UNIT TYPE G - STUDIO
1/4" = 1'-0"

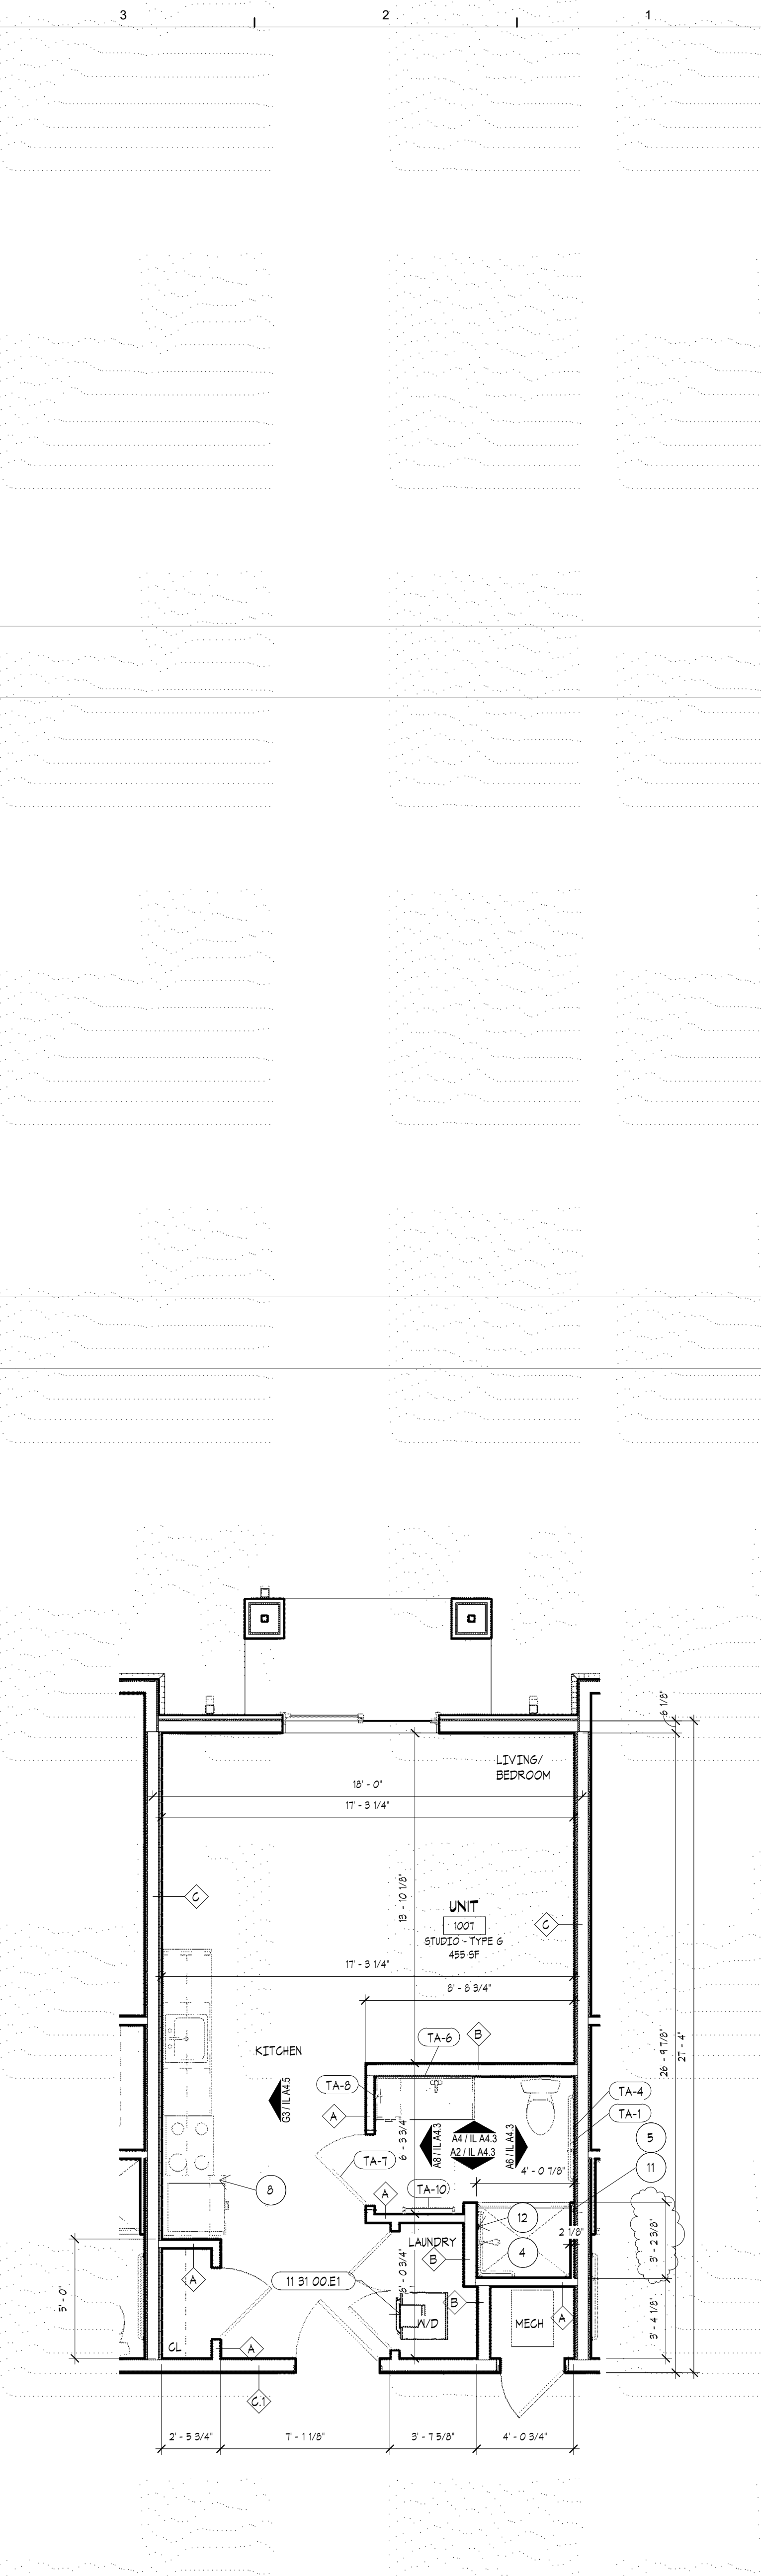

A3 IL UNIT TYPE G - STUDIO
1/4" = 1'-0"

NUMBER	DESCRIPTION
06 46 00 A2	WOOD LEAN RAIL, 06 46 00
06 46 00 A2	WOOD PULSE SHELF, 06 46 00
11 31 00 E1	HIGHER DRYER, 11 31 00, 1 - STACKABLE, 11 31 00
12 36 30 A1	WOOD VANITY - ADA, 12 36 30
12 36 00 A1	QUARTZ COUNTERTOP, RE: FINISH SCHEDULE
22 40 00 A1	DRINKING FOUNTAIN, RE: MEP
22 40 00 A5	WALL MOUNTED LAVATORY, RE: MEP
22 40 00 A5	WATER CLOSET, RE: MEP
27 52 23 A1	EMERGENCY CALL PULL STATION, RE: LOW VOLTAGE

KEYNOTES

ENLARGED PLAN & ELEVATION NOTES


- NOT ALL NOTES MAY BE USED ON THIS SHEET.
- 1. PLAN KEYNOTE SYMBOL.
 - 2. REFER TO FOOD SERVICE DRAWINGS FOR EQUIPMENT.
 - 3. PARTIAL HEIGHT WALL WITH WOOD CAP. REFER TO ELEVATIONS.
 - 4. ONE PIECE MOLDED SHOWER UNIT WITH HORIZ. & VERT GRAB BAR, CURTAIN ROD, & COLLAPSIBLE THRESHOLD. CONTRACTOR TO VERIFY LEFT & RIGHT HAND UNITS.
 - 5. ONE PIECE MOLDED SHOWER UNIT W/ HORIZ. & VERT GRAB BAR, CURTAIN ROD & COLLAPSIBLE THRESHOLD. CONTRACTOR TO VERIFY LEFT & RIGHT HAND UNITS.
 - 6. GYPSUM BOARD AS PART OF FIRE RATED WALL ASSEMBLY TO BE INSTALLED PRIOR TO SETTING OF SHOWER UNIT. LAMINATE ADDITIONAL GYPSUM BOARD ABOVE NAIL FIN.
 - 7. ELECTRONIC MEMORY FRAME. PROVIDE RECESSED RECEPTACLE & DATA. COORD. W/ MEP & LOW VOLTAGE DOCUMENTS.
 - 8. SHOWER CONTROL AREA & HAND HELD ADA SHOWER. RE: PLUMBING.
 - 9. REFRIGERATOR DRAWER BASE. DEPTH TO MATCH REFRIGERATOR. FINISH TO MATCH MANUFACTURED CABINETS. PROVIDE 3/4" HIGH X 1 1/2" WIDE EDGE AT TOP.
 - 10. RECEPTACLE AT END OF CABINET. RE: MEP.
 - 11. UPPER CABINET 24" DEEP.
 - 12. FURRED OUT WALL. 2X FRAMING W/ 5/8" GYPSUM BOARD ON ONE FACE. FURRING TO BE INSTALLED OVER GYPSUM BOARD OF ADJACENT FIRE RATED WALL ASSEMBLY.
 - 13. SHOWER CONTROL LOCATION.
 - 14. ROLL IN ACCESSIBLE SHOWER W/ HORIZ. & VERT GRAB BARS, ADJUSTABLE SHOWER HEAD, COLLAPSIBLE THRESHOLD, & CURTAIN ROD.
 - 15. MODIFY CABINET DOOR. PROVIDE DECORATIVE MTL. SCREEN FOR VENTILATION.
 - 16. MODIFY FACE FOR EQUIPMENT CONTROLS. COORD. WITH EQUIPMENT.
 - 17. REMOVABLE CABINET. EXTEND FLOORING. PROVIDE BASE & PAINT WALL. PROVIDE PROTECTION AT ALL UNDERSINK PIPING.

GENERAL NOTES

- A. COORDINATE CABINETRY INSTALLATION AS REQUIRED PRIOR TO FABRICATION. CONSTRUCT WALLS W/ ROUGH OPENINGS AS NEEDED FOR SIZES OF CABINETRY INDICATED. INSTALL MATCHING WOOD SCRIBE AT ALL CABINET BACK / WALL JOINTS. REFER TO MATERIAL SCHEDULE & SPEC. SECTION 120930.
- B. PRIOR TO FABRICATION OF CASEWORK, CONTRACTOR SHALL FIELD VERIFY ACTUAL FINISHED WALL DIMENSIONS.
- C. PROVIDE FINISHED SURFACES ON CABINETS & COUNTERTOPS WHERE EXPOSED TO VIEW.
- D. UTILIZE 5/8" FIRE RATED MOISTURE / MOLD RESISTANT G.B. ON WALLS OF KITCHEN, BATHROOMS, & SPA.
- E. UTILIZE 2X WOOD BLOCKING AS REQUIRED FOR INSTALLATION OF CABINETRY, ACCESSORIES, ETC.
- F. ALL COLORS, FINISHES, ETC. TO BE COORDINATED WITH THE OWNERS REPRESENTATIVE PRIOR TO INSTALLATION.
- G. CAULK ALL COUNTERTOP & BACKSLASH / G.B. WALL JOINTS. CAULK TO BE CLEAR.
- H. INSTALL FLOORING PRIOR TO CABINETRY.
- I. ALL SINKS TO BE SET IN BED OF SEALANT.
- J. INSTALL ONE PIECE SHOWER BASE AFTER FIRE RATED WALL GYPSUM BOARD (G.B.) IS INSTALLED. INSTALL ONE ADDITIONAL LAYER OF G.B. FLUSH W/ ADJACENT WALL (ADJUST STUD DEPTH AS NEEDED) ON FIRE RATED WALL TO COVER SHOWER NAILING FINIS. TYPICAL ALL SIMILAR LOCATIONS.
- K. GYPOCRETE FLOOR SYSTEM TO EXTEND UNDER ALL SHOWER BASES.
- L. PROVIDE COLLAPSIBLE THRESHOLD AT ALL SHOWERS THAT DO NOT HAVE MIN. 4" RAISED THRESHOLD.
- M. SHOWER GRAB BARS TO BE 18" VERT. & HORIZ. BAR ALONG THE CONTROL WALL & MIN 18" FROM THE CONTROL WALL.
- N. REFER TO SHEET F11 FOR FINISH MATERIAL INFORMATION.
- O. ALL MIRRORS TO BE FULL WIDTH OF VANITY. ALL MIRRORS TO USE GLIPS FOR INSTALLATION.
- P. PROVIDE LOOKS AT ALL WELLNESS OFFICE AND NURSE OFFICE CABINETS AND FILE DRAWERS.
- Q. PROVIDE GROMMETS IN COUNTERTOPS AT ALL KNEE SPACES.
- R. ALL INTERIOR FINISHES ARE TO BE COORDINATED WITH THE INTERIOR DESIGN DOCUMENTS.

TOILET ACCESSORIES LEGEND


- NOTE: CONTRACTOR SHALL INSTALL ALL REQUIRED BLOCKING FOR A PROPER INSTALLATION OF TOILET ACCESSORIES. REFER TO SPEC. SECTION 120900 FOR ADDITIONAL INFORMATION.
- ACCESSORY NOTE SYMBOL
 - TA-1 TOILET PAPER HOLDER
 - TA-2 PAPER TOWEL HOLDER
 - TA-3 36" GRAB BAR
 - TA-4 42" GRAB BAR
 - TA-5 18" VERTICAL GRAB BAR
 - TA-6 MIRROR
 - TA-7 ROBE HOOK
 - TA-8 TOWEL RING
 - TA-9 MEDICINE CABINET
 - TA-10 24" TOWEL BAR
 - TA-11 SOAP DISPENSER (BY OWNER)
 - TA-12 MIRROR (BY OWNER)
 - TA-13 PAPER TOWEL DISPENSER (OPCI)

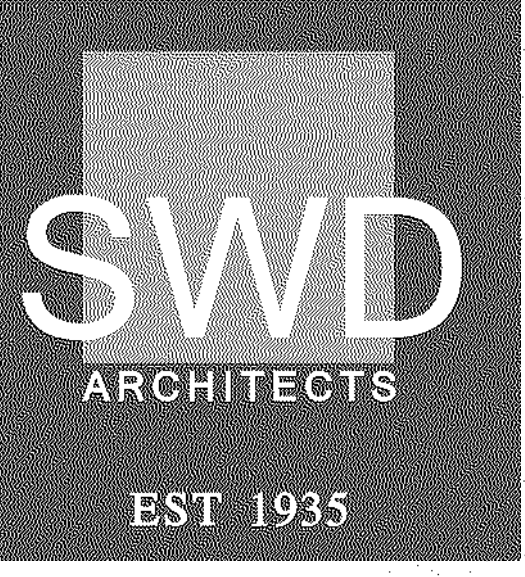

ARCHITECTURAL CORPORATION
MISSOURI CERTIFICATE
OF AUTHORITY NO. 000073

LEE'S SUMMIT SENIOR COMMUNITY
1701 SE. OLDHAM PARKWAY
LEE'S SUMMIT, JACKSON COUNTY, MISSOURI

STARK WILSON DUNCAN ARCHITECTS INC
315 NICHOLS ROAD STE 228 - KANSAS CITY, MO 64112 - T 816.532.1978

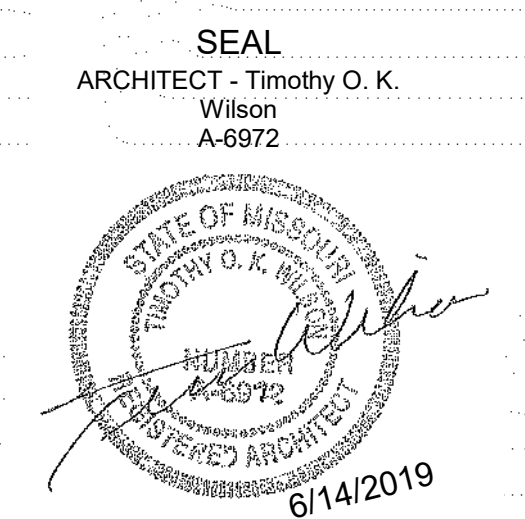

ENLARGED PLANS - INDEPENDENT LIVING

ISSUE DATE:
6/14/2019

REVISIONS:


No.	Description	Date
2	CITY COMMENTS	7.15.19
5	STATE/CITY COMMENTS	8/10/19

PROJECT NO.:1811


IL A4.1

COPYRIGHT © 2019 SWD ARCHITECTS INC


C:\Users\sauman\Documents\16111 LS SENIOR SAUMAN.rvt
6/29/2019 12:44:45 PM

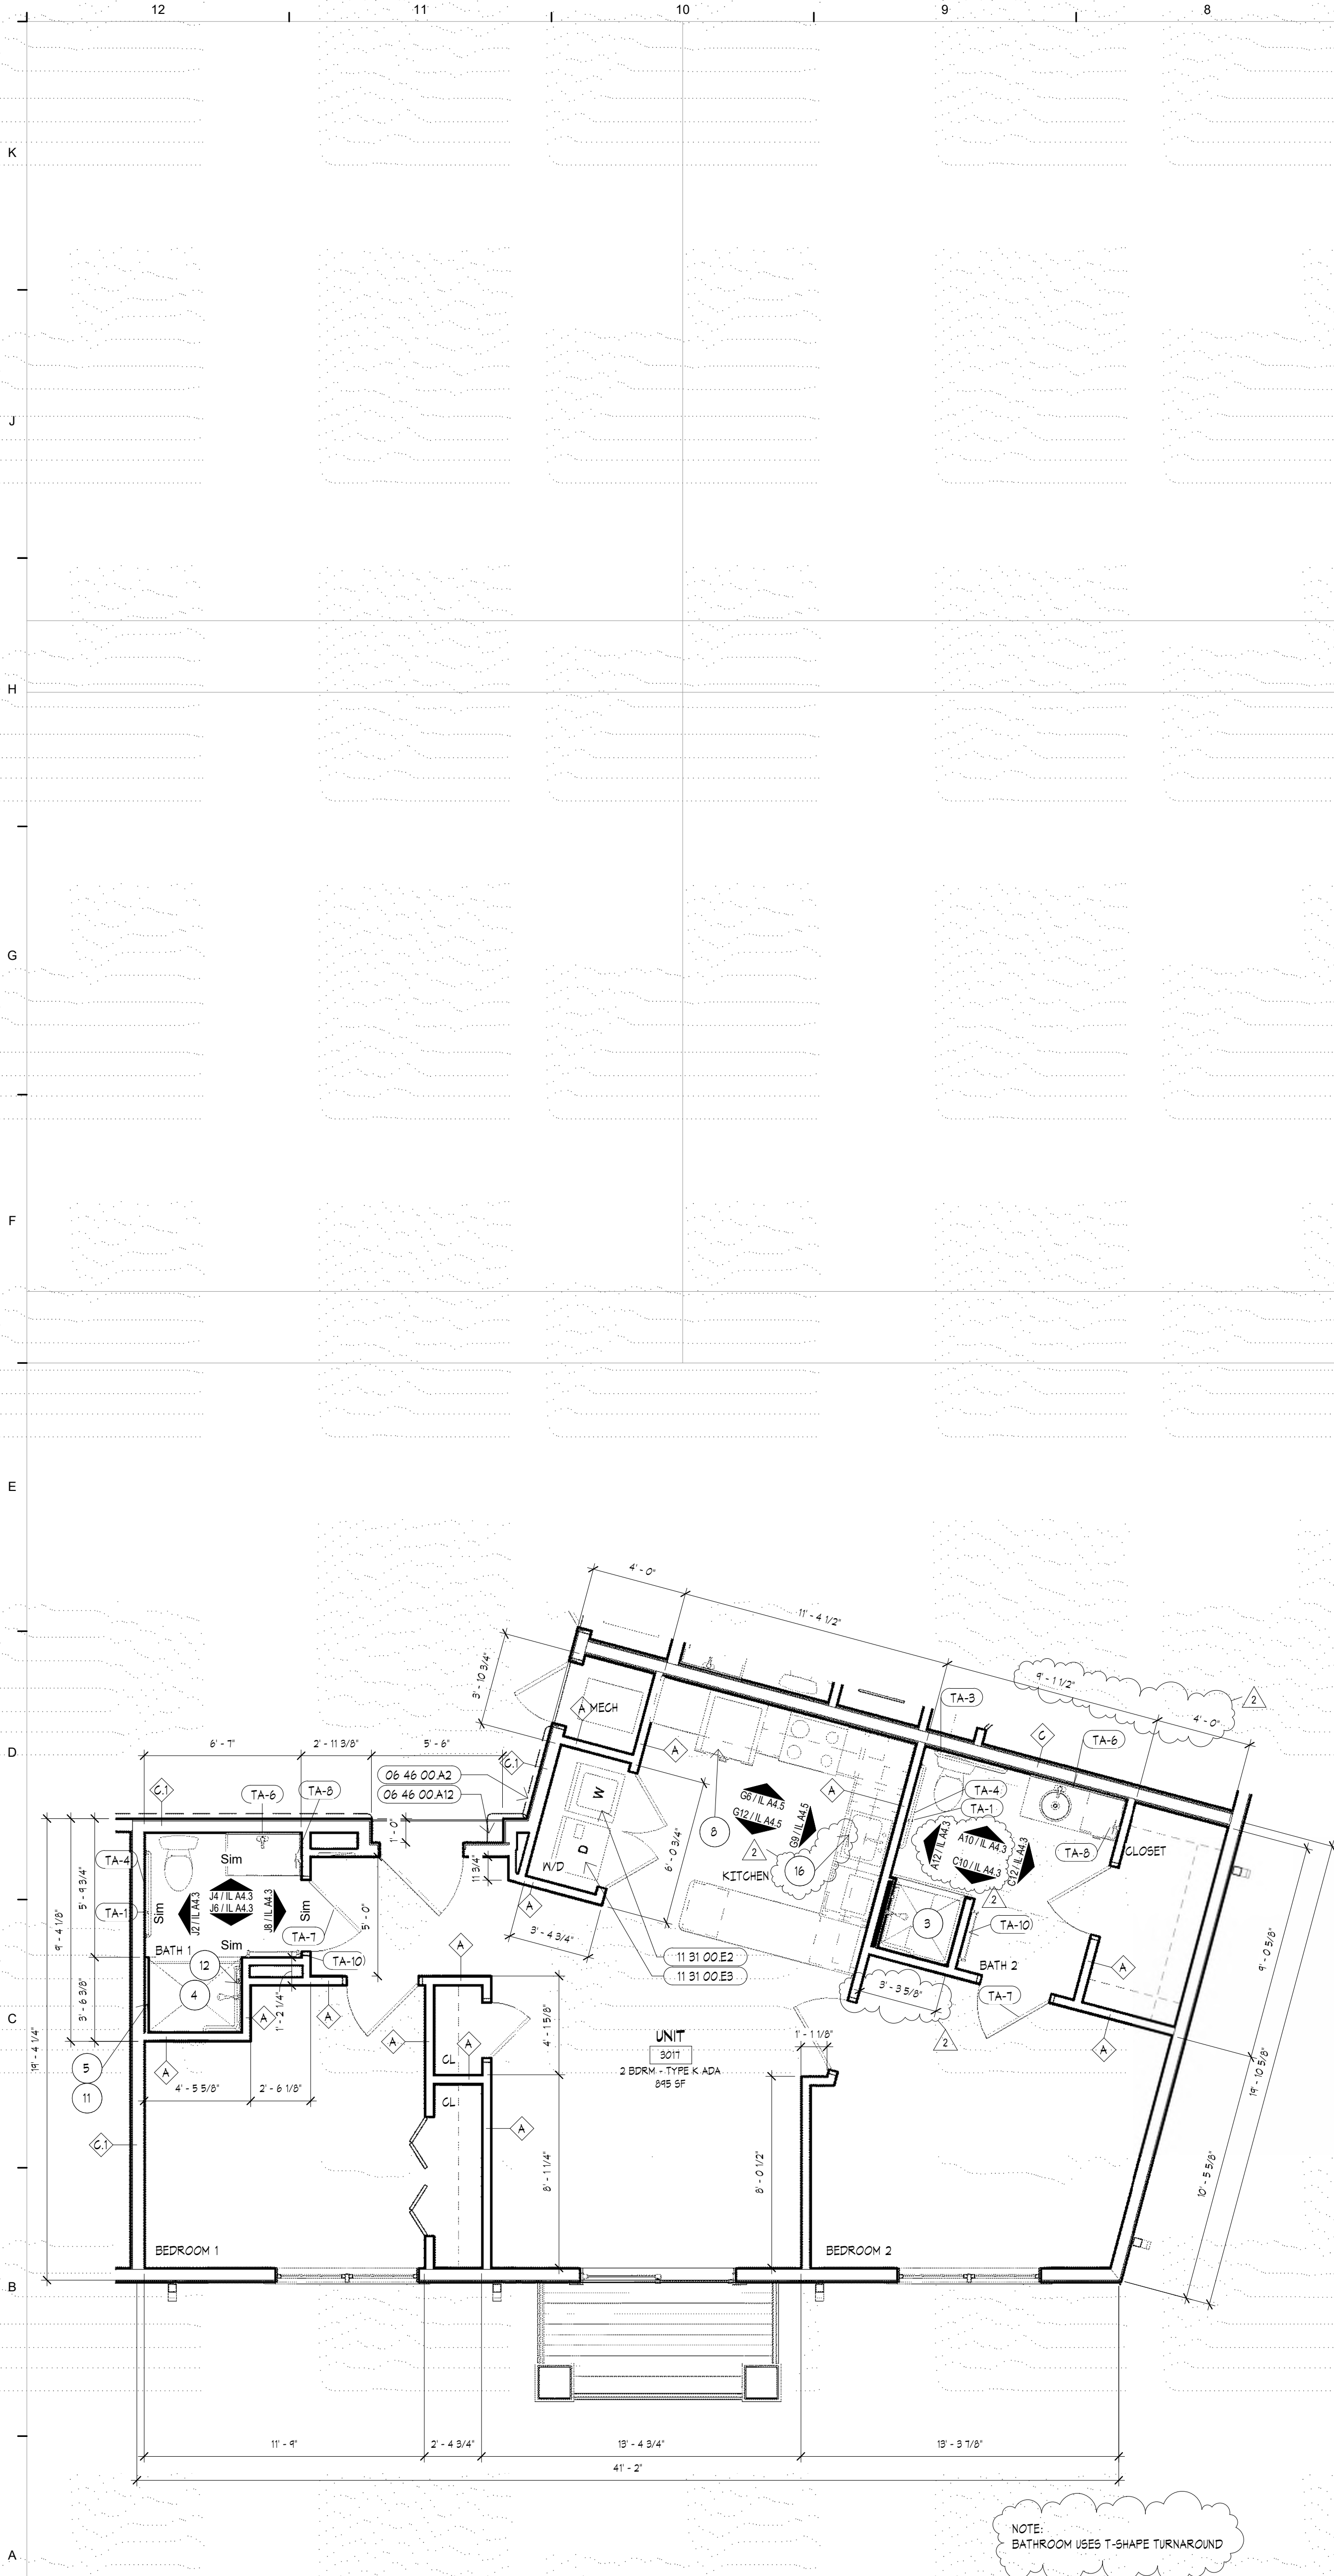


A12 IL UNIT TYPE K - 2 DBRM - ADA
1/4" = 1'-0"

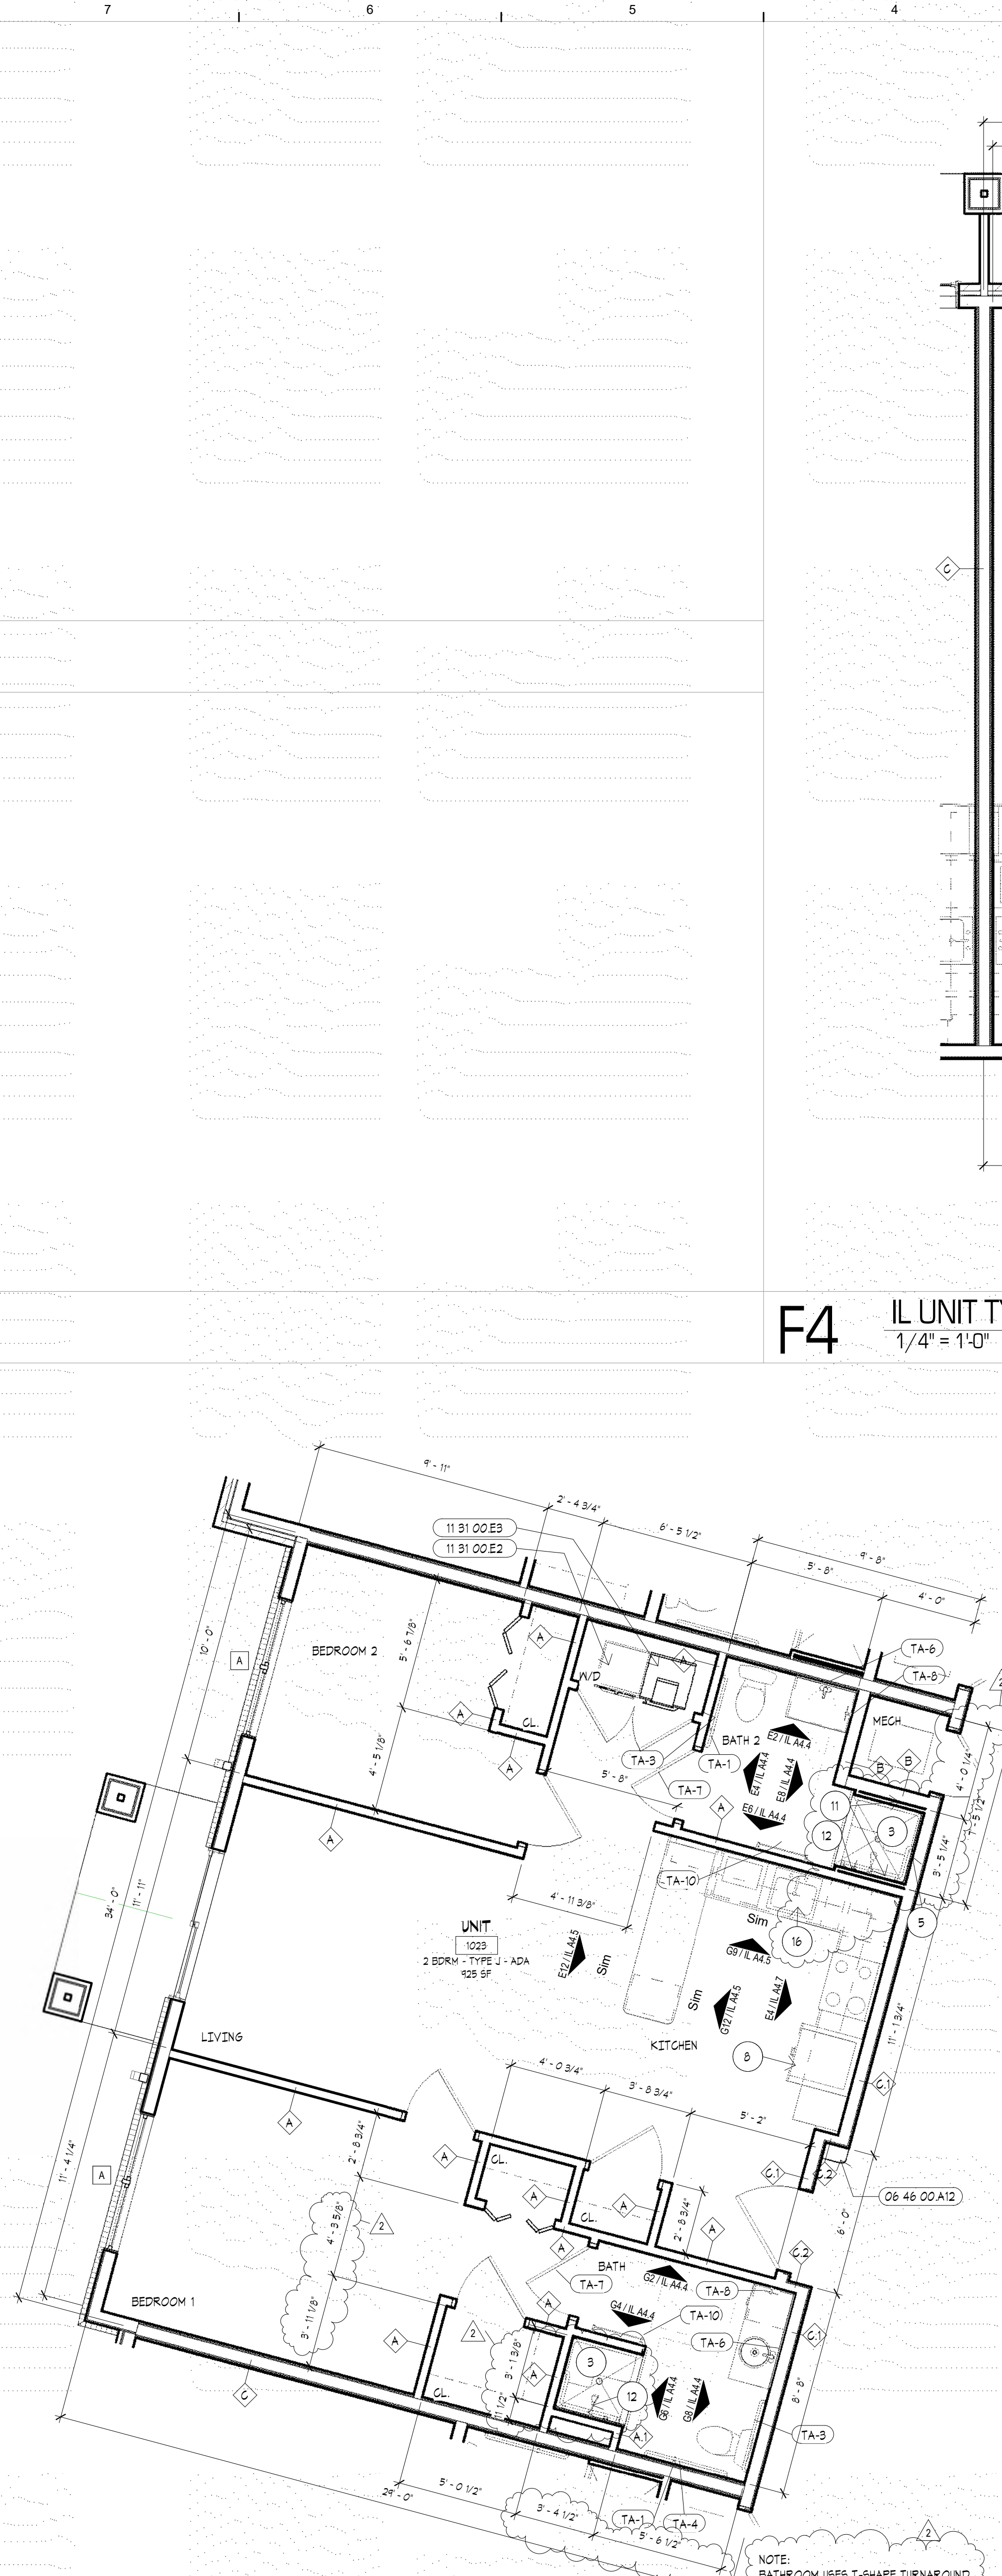

A7 IL UNIT TYPE - J 2BDRM - ADA
1/4" = 1'-0"

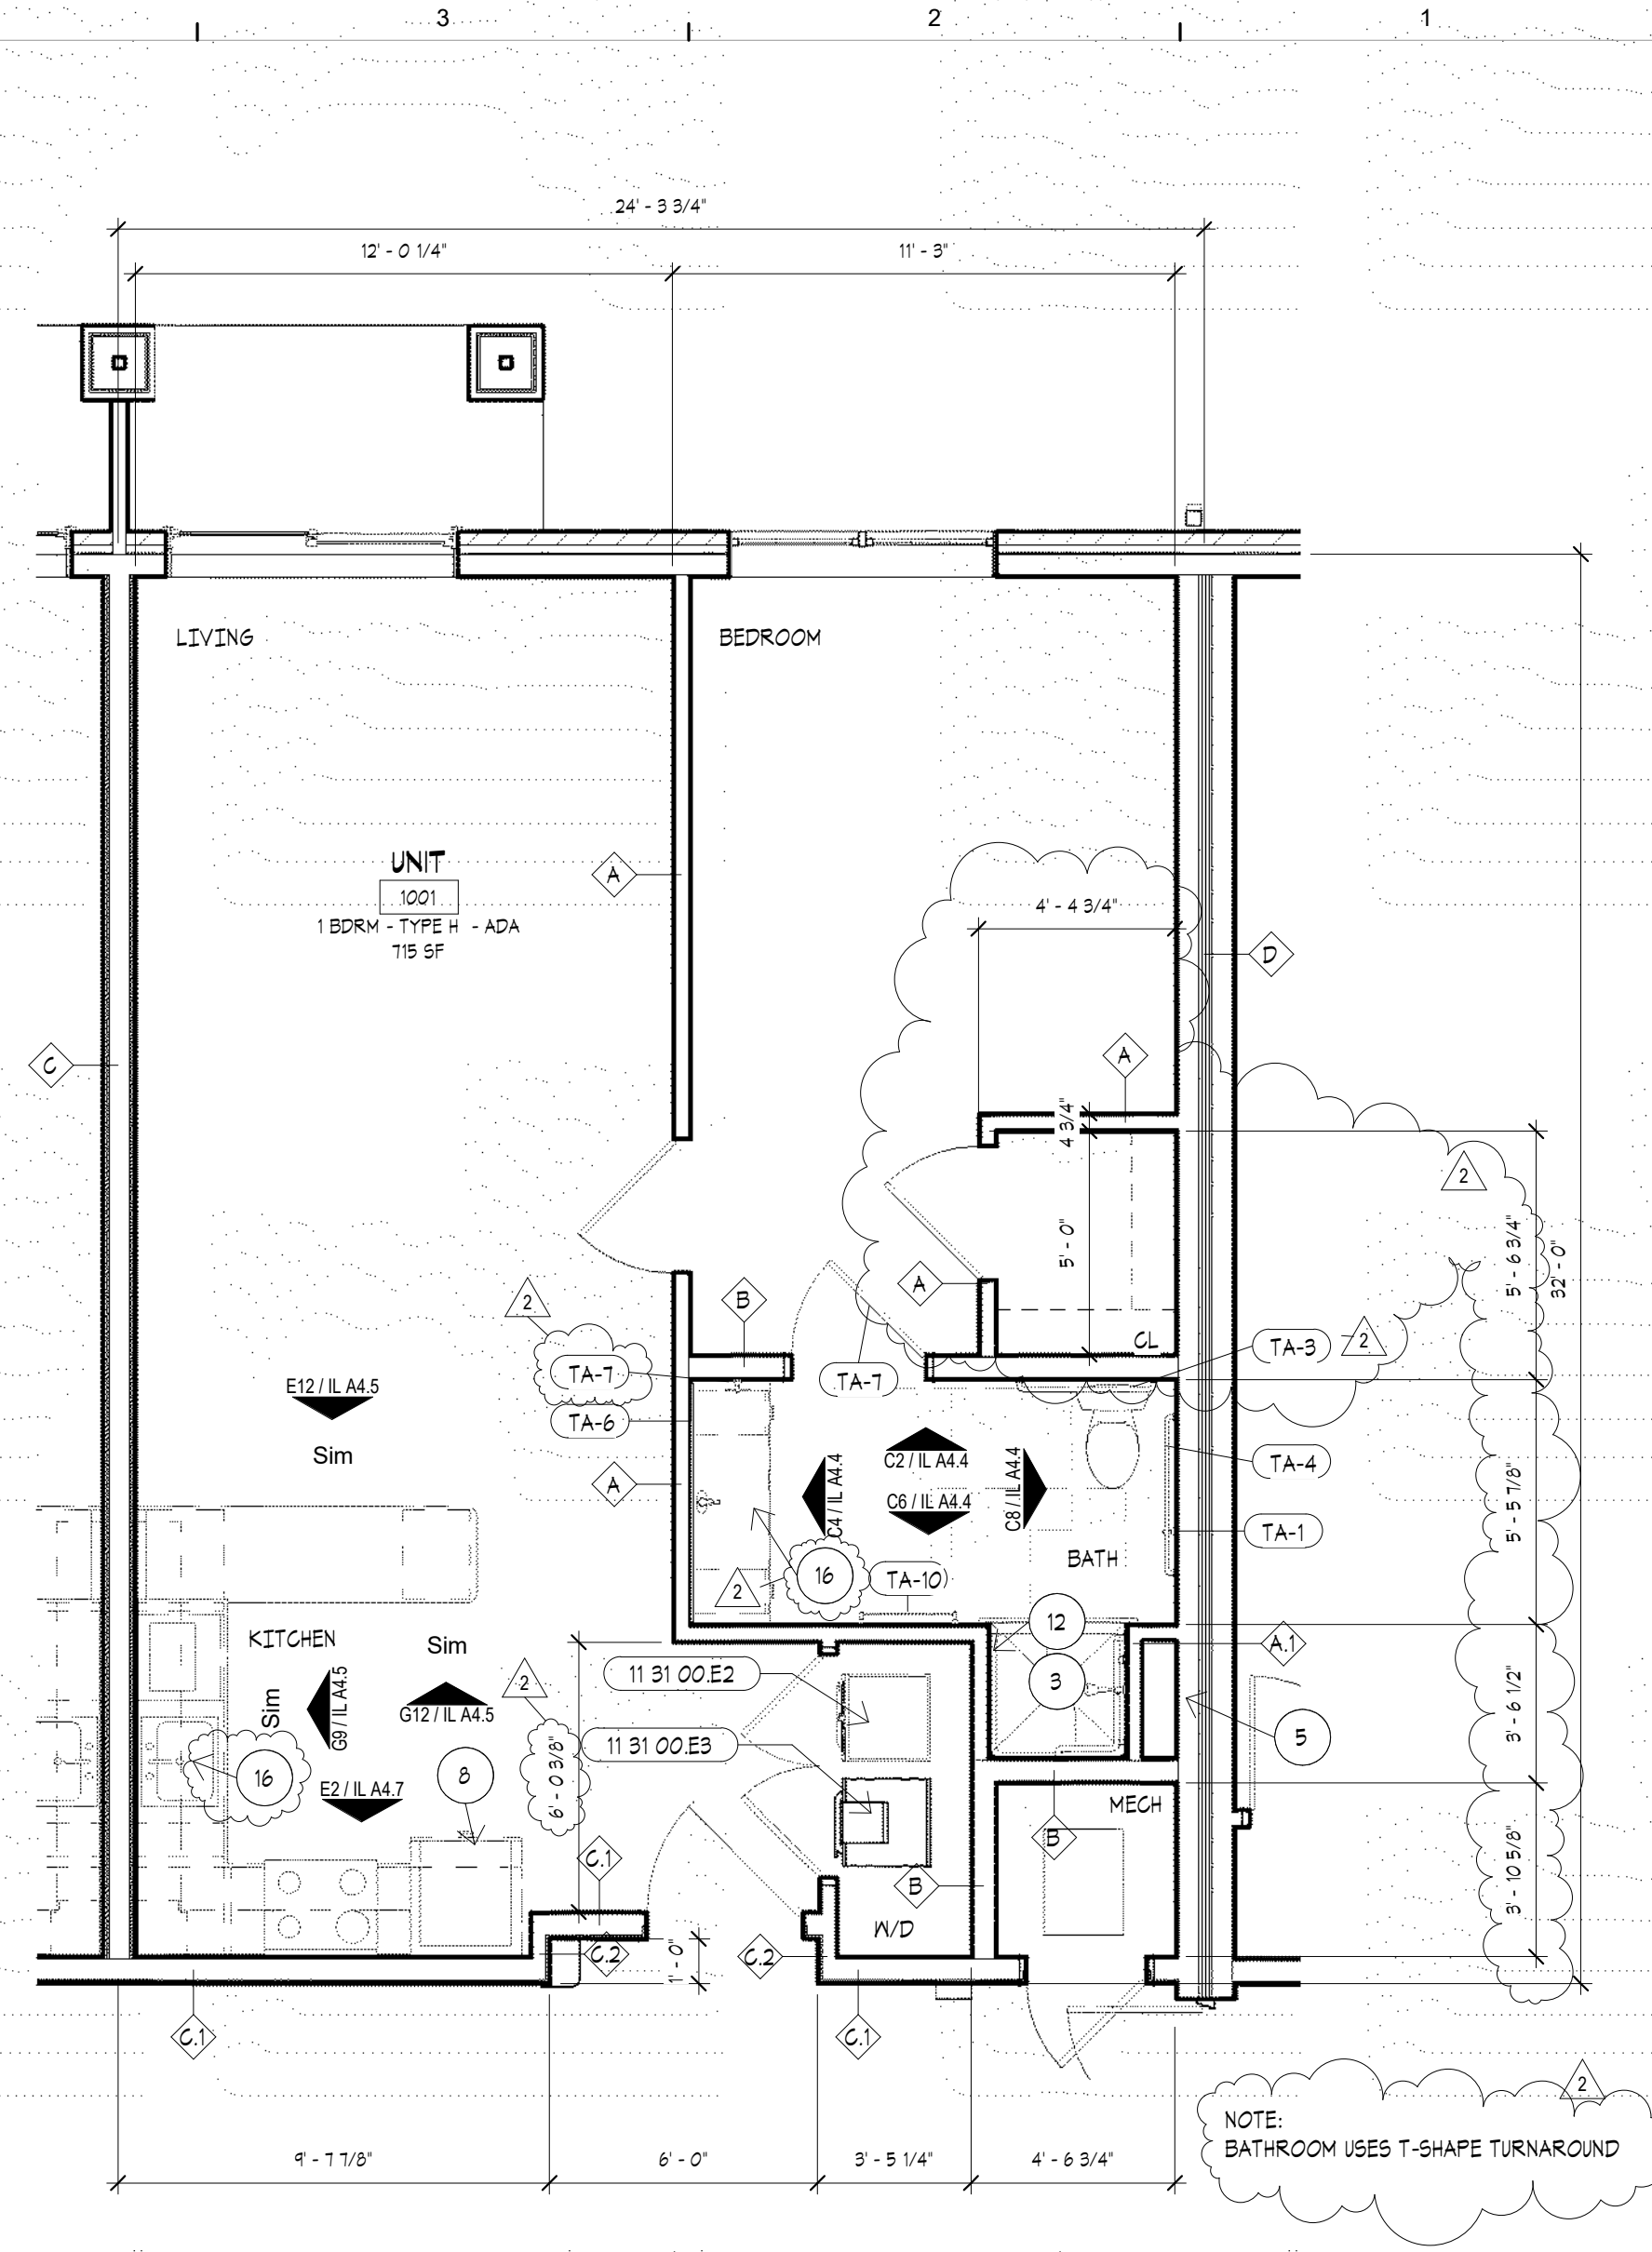

F4 IL UNIT TYPE H - 1BDRM - ADA
1/4" = 1'-0"

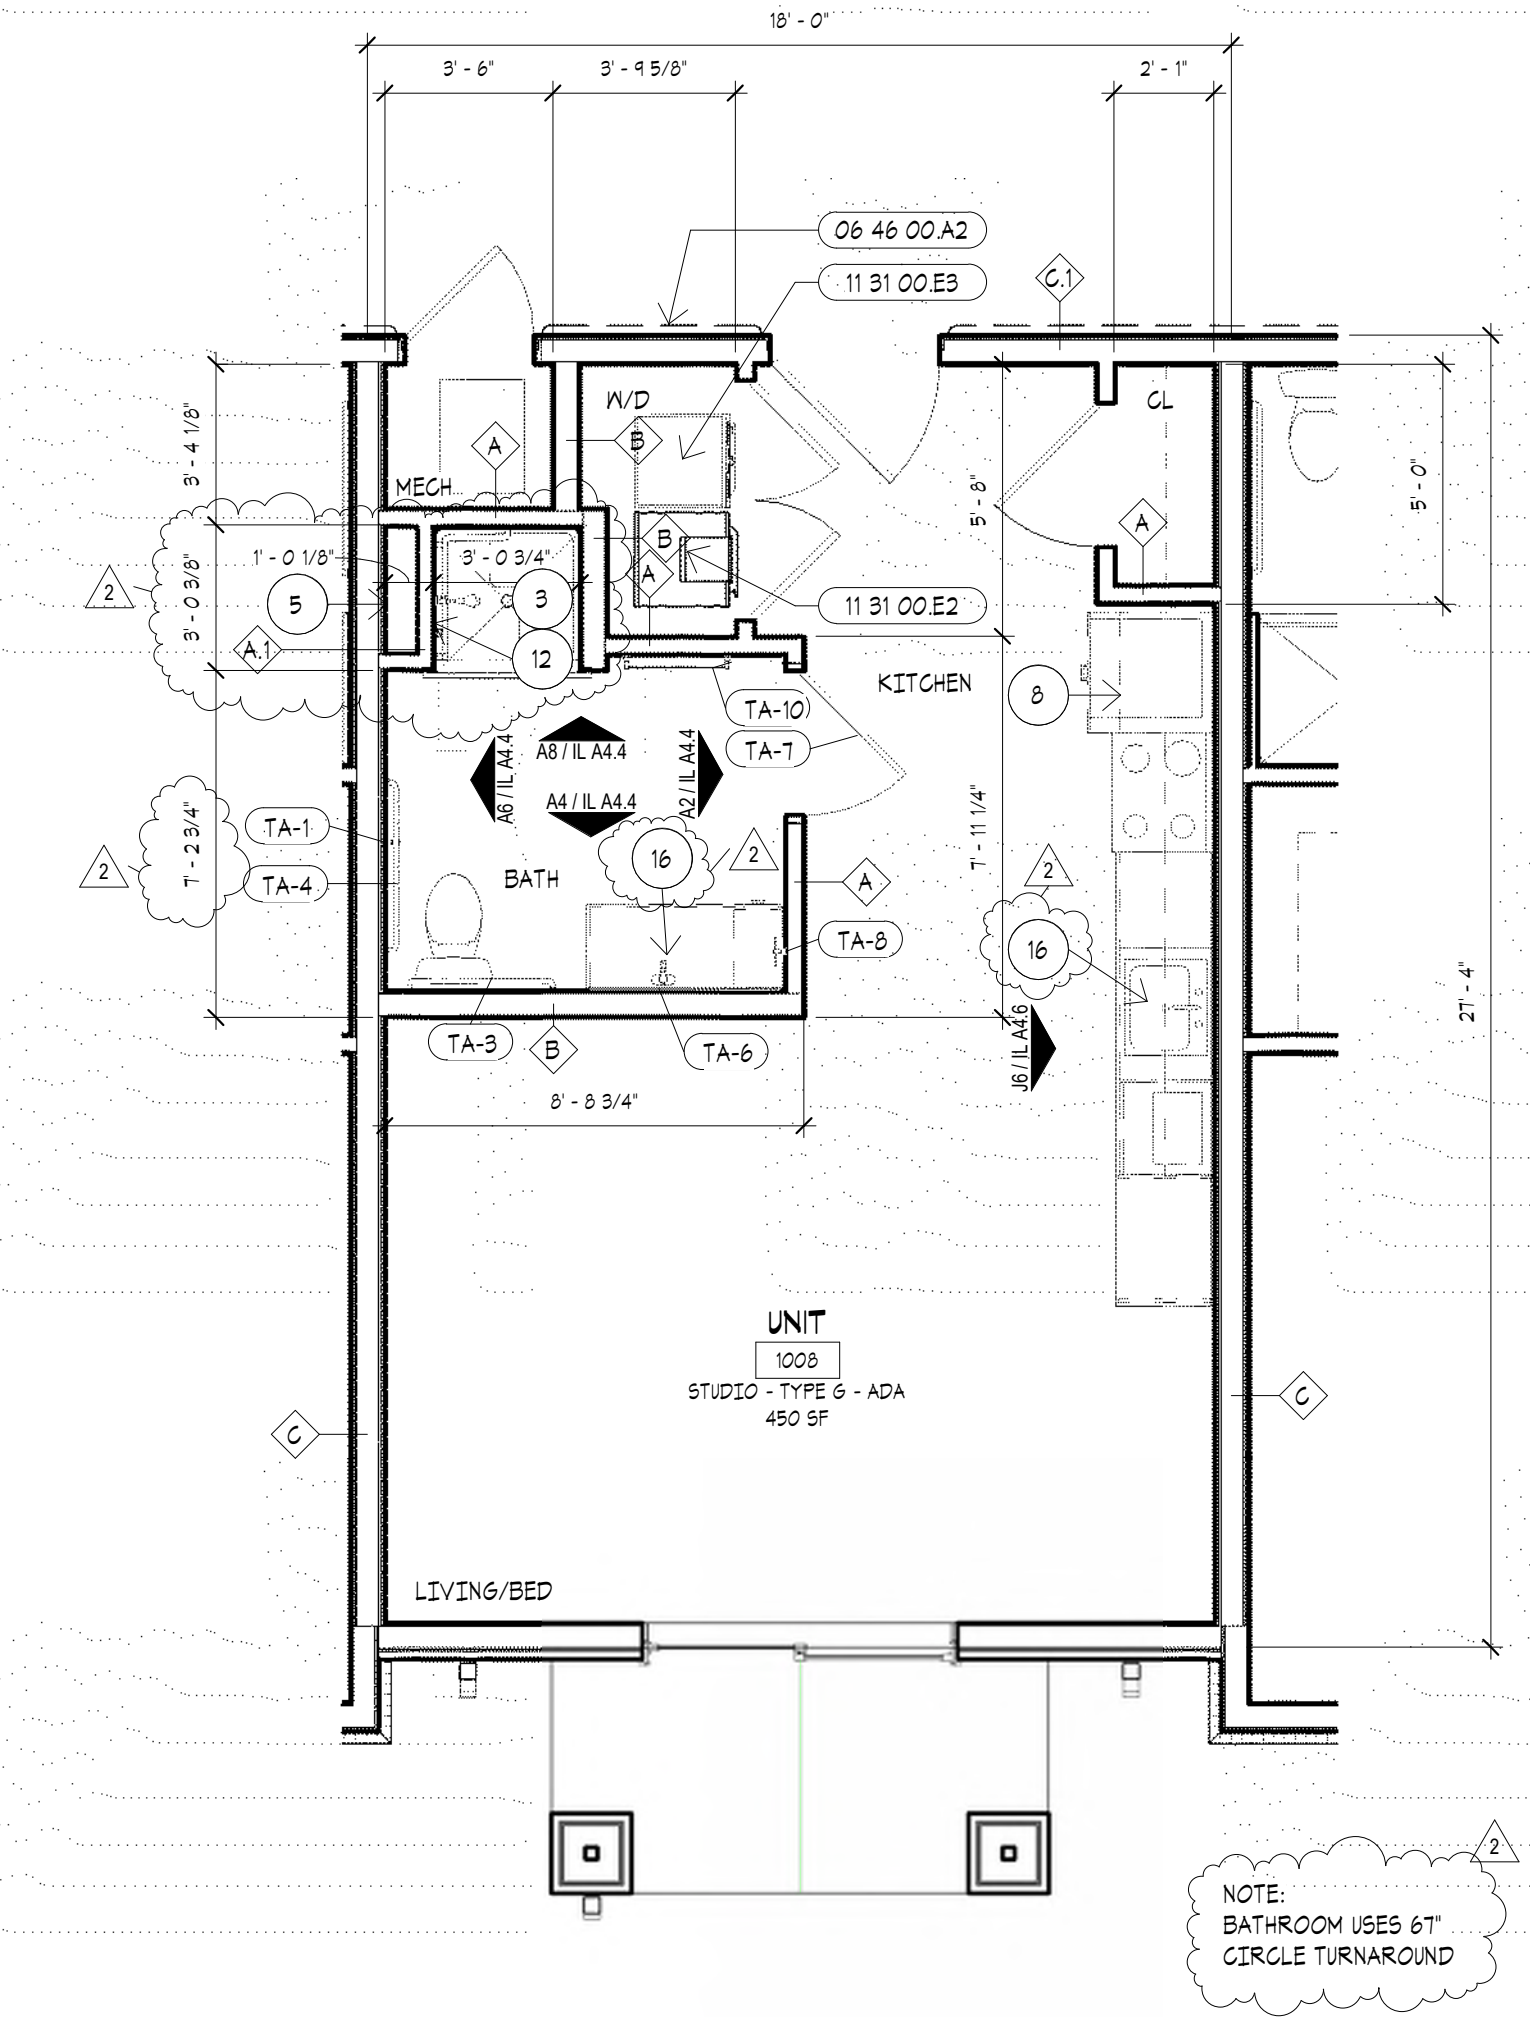

A3 IL UNIT TYPE G - STUDIO - ADA
1/4" = 1'-0"

KEYNOTES

NUMBER	DESCRIPTION
06 46 00 A2	WOOD LEAN RAIL, 06 46 00
06 46 00 A12	WOOD PURSE SHELF, 06 46 00
11 31 00 E2	WASHING MACHINE, 11 31 00
11 31 00 E3	DRYER, D-2, 11 31 00

ENLARGED PLAN & ELEVATION NOTES

NOT ALL NOTES MAY BE USED ON THIS SHEET.

PLAN KEYNOTE SYMBOL.

1. REFER TO FOOD SERVICE DRAWINGS FOR EQUIPMENT.

2. PARTIAL HEIGHT WALL WITH WOOD CAP. REFER TO ELEVATIONS.

3. ONE PIECE MOLDED SHOWER UNIT WITH HORIZ. & VERT GRAB BAR, CURTAIN ROD, COLLAPSABLE THRESHOLD & SEAT. COORD. ROUGH OPENINGS WITH MANUFACTURER. CONTRACTOR TO VERIFY LEFT & RIGHT HAND UNITS.

4. ONE PIECE MOLDED SHOWER UNIT W/ HORIZ. & VERT GRAB BAR, CURTAIN ROD & COLLAPSABLE THRESHOLD. CONTRACTOR TO VERIFY LEFT & RIGHT HAND UNITS.

5. GYPSUM BOARD AS PART OF FIRE RATED WALL ASSEMBLY TO BE INSTALLED PRIOR TO SETTING OF SHOWER UNIT. LAMINATE ADDITIONAL GYPSUM BOARD ABOVE WALL FIN.

6. ELECTRONIC MEMORY FRAME. PROVIDE RECESSED RECEPTACLE & DATA. COORD W/ MEP & LOW VOLTAGE DOCUMENTS.

7. SHOWER CONTROL AREA & HAND HELD ADA SHOWER. RE: PLUMBING.

8. REFRIGERATOR DRINKER BASE. DEPTH TO MATCH REFRIGERATOR. FINISH TO MATCH MANUFACTURED CABINETS. PROVIDE 3/4" HIGH X 1 1/2" WIDE EDGE AT TOP.

9. RECEPTACLE AT END OF CABINET. RE: MEP.

10. UPPER CABINET 24" DEEP.

11. FURRED OUT WALL. 2X FRAMING W/ 5/8" GYPSUM BOARD ON ONE FACE. FURRING TO BE INSTALLED OVER GYPSUM BOARD OF ADJACENT FIRE RATED WALL ASSEMBLY.

12. SHOWER CONTROL LOCATION.

13. ROLL IN ACCESSIBLE SHOWER W/ HORIZ. & VERT GRAB BARS. ADJUSTABLE SHOWER HEAD. COLLAPSABLE THRESHOLD. & CURTAIN ROD.

14. MODIFY CABINET DOOR. PROVIDE DECORATIVE WTL SCREEN FOR VENTILATION.

15. MODIFY FACE FOR EQUIPMENT CONTROLS. COORD. WITH EQUIPMENT.

16. REMOVABLE CABINET. EXTEND FLOORING. PROVIDE BASE & PAINT WALL. PROVIDE PROTECTION AT ALL UNDERSINK PIPING.

GENERAL NOTES

A. COORDINATE CABINETS INSTALLATION AS REQUIRED PRIOR TO FABRICATION. CONSTRUCT FINISHED WALL DIMENSIONS.

B. PRIOR TO FABRICATION OF CASEWORK, CONTRACTOR SHALL FIELD VERIFY ACTUAL FINISHED WALL DIMENSIONS.

C. PROVIDE FINISHED SURFACES ON CABINETS & COUNTERTOPS WHERE EXPOSED TO VIEW.

D. UTILIZE 5/8" FIRE RATED MOISTURE / MOLD RESISTANT G.B. ON WALLS OF KITCHEN, BATHROOMS, & SPA.

E. UTILIZE 2X WOOD BLOCKING AS REQUIRED FOR INSTALLATION OF CABINETS, ACCESSORIES, ETC.

F. ALL COLORS, FINISHES, ETC. TO BE COORDINATED WITH THE OWNERS REPRESENTATIVE PRIOR TO INSTALLATION.

G. GULF ALL COUNTERTOP & BACKSPLASH / G.B. WALL JOINTS. GULF TO BE CLEAR.

H. INSTALL FLOORING PRIOR TO CABINETS.

I. ALL SINKS TO BE SET IN BED OF SEALANT.

J. INSTALL ONE PIECE SHOWER BASE. AFTER FIRE RATED WALL GYPSUM BOARD (G.B.) IS INSTALLED. INSTALL ONE ADDITIONAL LAYER OF G.B. FLUSH W/ ADJACENT WALL (ADJUST STUD DEPTH AS NEEDED) ON FIRE RATED WALL TO COVER SHOWER NAILING FINS. TYPICAL ALL 3X12" LOCATIONS.

K. GYPCRETE FLOOR SYSTEM TO EXTEND UNDER ALL SHOWER BASES.

L. PROVIDE COLLAPSIBLE THRESHOLD AT ALL SHOWERS THAT DO NOT HAVE MIN. 4" RAISED THRESHOLD.

M. SHOWER GRAB BARS TO BE 18" VERT. & HORIZ BAR ALONG THE CONTROL WALL & MIN 18" FROM THE CONTROL WALL.

N. REFER TO SHEET F1.1 FOR FINISH MATERIAL INFORMATION.

O. ALL MIRRORS TO BE FULL WIDTH OF VANITY. ALL MIRRORS TO USE GLIPS FOR INSTALLATION.

P. PROVIDE LOOKS AT ALL WELLNESS OFFICE AND NURSE OFFICE CABINETS AND FILE DRAWERS.

Q. PROVIDE GROMMETS IN COUNTERTOPS AT ALL KNEE SPACES.

R. ALL INTERIOR FINISHES ARE TO BE COORDINATED WITH THE INTERIOR DESIGN DOCUMENTS.

TOILET ACCESSORIES LEGEND

NOTE: CONTRACTOR SHALL INSTALL ALL REQUIRED BLOCKING FOR A PROPER INSTALLATION OF TOILET ACCESSORIES. REFER TO SPEC. SECTION 102800 FOR ADDITIONAL INFORMATION.

ACCESSORY NOTE SYMBOL

TA-1 TOILET PAPER HOLDER

TA-2 PAPER TOWEL HOLDER

TA-3 36" GRAB BAR

TA-4 42" GRAB BAR

TA-5 18" VERTICAL GRAB BAR

TA-6 MIRROR

TA-7 ROBE HOOK

TA-8 TOWEL RING

TA-9 MEDICINE CABINET

TA-10 24" TOWEL BAR

TA-11 SOAP DISPENSER (BY OWNER)

TA-12 MIRROR (BY OWNER)

TA-13 PAPER TOWEL DISPENSER (OPG)

SWD ARCHITECTS

EST 1935

ARCHITECTURAL CORPORATION
MISSOURI CERTIFICATE
OF AUTHORITY NO. 000073

LEE'S SUMMIT SENIOR COMMUNITY

1701 SE. OLDHAM PARKWAY

LEE'S SUMMIT, JACKSON COUNTY, MISSOURI

SEAL

ARCHITECT - Timothy O. K. Wilson

A-6972

STATE OF MISSOURI
TIMOTHY O. K. WILSON
REGISTERED ARCHITECT
6/14/2019

ENLARGED PLANS - INDEPENDENT LIVING

ISSUE DATE: 6/14/2019

REVISIONS:

No.	Description	Date
2	CITY COMMENTS	7.15.19

PROJECT NO.: 16111

IL A4.2

COPYRIGHT © 2019 SWD ARCHITECTS INC

STARK WILSON DUNCAN ARCHITECTS INC
315 NICHOLS ROAD STE 228 - KANSAS CITY, MO 64112 - T 816.531.1898 F 816.532.1978




KEYNOTES	
NUMBER	DESCRIPTION
06 22 00 A4	1X4 WOOD TRIM
06 46 00 A2	WOOD LEAN RAIL 06 46 00
06 46 00 A1	WOOD KASNOT 06 46 00
09 65 00 A3	BASE RE. FINISH SCHEDULE
10 55 00 A1	PRE-FINISHED MAILBOXES 10 55 00
12 35 30 A1	WOOD BASE CABINET 12 35 30
12 35 30 A6	WOOD VANTY CABINET 12 35 30
12 35 30 A1	WOOD VANTY CAB 12 35 30
12 35 30 A1	FILLER FINISH TO MATCH CABINET 12 35 30
12 35 30 A13	FINISH TOE KICK TO MATCH CABINET 12 35 30
12 36 00 A1	QUARTZ COUNTERTOP RE. FINISH SCHEDULE
12 36 00 B1	PRE-FINISHED METAL BRACKET
22 40 00 A14	WATER CLOSET RE. MEP
26 51 00 A1	LIGHT FIXTURE RE. ELEC.


- ENLARGED PLAN & ELEVATION NOTES
- NOT ALL NOTES MAY BE USED ON THIS SHEET.
- PLAN KEYNOTE SYMBOL.
 - REFER TO FOOD SERVICE DRAWINGS FOR EQUIPMENT.
 - PARTIAL HEIGHT WALL WITH WOOD CAP. REFER TO ELEVATIONS.
 - ONE PIECE MOLDED SHOWER UNIT WITH HORIZ. VERT GRAB BAR, CURTAIN ROD, COLLAPSABLE THRESHOLD & SEAT. COORD. ROUGH OPENING WITH MANUFACTURER. CONTRACTOR TO VERIFY LEFT & RIGHT HAND UNITS.
 - ONE PIECE MOLDED SHOWER UNIT W/ HORIZ. VERT GRAB BAR, CURTAIN ROD & COLLAPSABLE THRESHOLD. CONTRACTOR TO VERIFY LEFT & RIGHT HAND UNITS.
 - GYPSUM BOARD AS PART OF FIRE RATED WALL ASSEMBLY TO BE INSTALLED PRIOR TO SETTING OF SHOWER UNIT. LAMINATE ADDITIONAL GYPSUM BOARD ABOVE MAIL FIN.
 - ELECTRONIC MEMORY FRAME. PROVIDE RECESSED RECEPTACLE & DATA COORD W/ MEP & LOW VOLTAGE DOCUMENTS.
 - SHOWER CONTROL AREA & HAND HELD ADA SHOWER. RE. PLUMBING.
 - RECEPTACLE AT END OF CABINET. RE. MEP.
 - UPPER CABINET 24" DEEP.
 - FURRED OUT WALL. 2X FRAMING W/ 5/8" GYPSUM BOARD ON ONE FACE. FURRING TO BE INSTALLED OVER GYPSUM BOARD OF ADJACENT FIRE RATED WALL ASSEMBLY.
 - SHOWER CONTROL LOCATION.
 - ROLL IN ACCESSIBLE SHOWER W/ HORIZ. VERT GRAB BARS, ADJUSTABLE SHOWER HEAD, COLLAPSABLE THRESHOLD, & CURTAIN ROD.
 - MODIFY CABINET DOOR. PROVIDE DECORATIVE MTL. SCREEN FOR VENTILATION.
 - MODIFY FACE FOR EQUIPMENT CONTROLS. COORD. WITH EQUIPMENT.
 - REMOVABLE CABINET. EXTEND FLOORING. PROVIDE BASE & PAINT WALL. PROVIDE PROTECTION AT ALL UNDERSINK PIPING.

- GENERAL NOTES
- COORDINATE CABINETRY INSTALLATION AS REQUIRED PRIOR TO FABRICATION. CONSTRUCT WALLS W/ ROUGH OPENINGS AS NEEDED FOR SIZES OF CABINETRY INDICATED. INSTALL MATCHING WOOD SCRIBE AT ALL CABINET BACK / WALL JOINTS. REFER TO MATERIAL SCHEDULE & SPEC. SECTION 12550.
 - PRIOR TO FABRICATION OF CASEWORK, CONTRACTOR SHALL FIELD VERIFY ACTUAL FINISHED WALL DIMENSIONS.
 - PROVIDE FINISHED SURFACES ON CABINETS & COUNTERTOPS WHERE EXPOSED TO VIEW.
 - UTILIZE 5/8" FIRE RATED MOISTURE / MOLD RESISTANT G.B. ON WALLS OF KITCHEN, BATHROOMS, & SPA.
 - UTILIZE 2X WOOD BLOCKING AS REQUIRED FOR INSTALLATION OF CABINETRY, ACCESSORIES, ETC.
 - ALL COLORS, FINISHES, ETC. TO BE COORDINATED WITH THE OWNERS REPRESENTATIVE PRIOR TO INSTALLATION.
 - CAULK ALL COUNTERTOP & BACKSPLASH / G.B. WALL JOINTS. CAULK TO BE CLEAR.
 - INSTALL FLOORING PRIOR TO CABINETRY.
 - ALL SINKS TO BE SET IN BED OF SEALANT.
 - INSTALL ONE PIER SHOWER BASE AFTER FIRE RATED WALL GYPSUM BOARD (G.B.) IS INSTALLED. INSTALL ONE ADDITIONAL LAYER OF G.B. FLUSH W/ ADJACENT WALL (ADJUST STUD DEPTH AS NEEDED) ON FIRE RATED WALL TO COVER SHOWER NAILING FIN. TYPICAL ALL SIMILAR LOCATIONS.
 - GYPSUM FLOOR SYSTEM TO EXTEND UNDER ALL SHOWER BASES.
 - PROVIDE COLLAPSIBLE THRESHOLD AT ALL SHOWERS THAT DO NOT HAVE MIN. 4" RAISED THRESHOLD.
 - SHOWER GRAB BARS TO BE 18" VERT. & HORIZ. BAR ALONG THE CONTROL WALL & MIN 18" FROM THE CONTROL WALL.
 - REFER TO SHEET F11 FOR FINISH MATERIAL INFORMATION.
 - ALL MIRRORS TO BE FULL WIDTH OF VANTY. ALL MIRRORS TO USE CLIPS FOR INSTALLATION.
 - PROVIDE LOCKS AT ALL WELLNESS OFFICE AND NURSE OFFICE CABINETS AND FILE DRAWERS.
 - PROVIDE GROMMETS IN COUNTERTOPS AT ALL KNEE SPACES.
 - ALL INTERIOR FINISHES ARE TO BE COORDINATED WITH THE INTERIOR DESIGN DOCUMENTS.

- TOILET ACCESSORIES LEGEND
- NOTE: CONTRACTOR SHALL INSTALL ALL REQUIRED BLOCKING FOR A PROPER INSTALLATION OF TOILET ACCESSORIES. REFER TO SPEC. SECTION 102800 FOR ADDITIONAL INFORMATION.
- ACCESSORY NOTE SYMBOL
- TA-1 TOILET PAPER HOLDER
 - TA-2 PAPER TOWEL HOLDER
 - TA-3 36" GRAB BAR
 - TA-4 42" GRAB BAR
 - TA-5 18" VERTICAL GRAB BAR
 - TA-6 MIRROR
 - TA-7 ROSE HOOK
 - TA-8 TOWEL RING
 - TA-9 MEDICINE CABINET
 - TA-10 24" TOWEL BAR
 - TA-11 SOAP DISPENSER (BY OWNER)
 - TA-12 MIRROR (BY OWNER)
 - TA-13 PAPER TOWEL DISPENSER (GFCI)

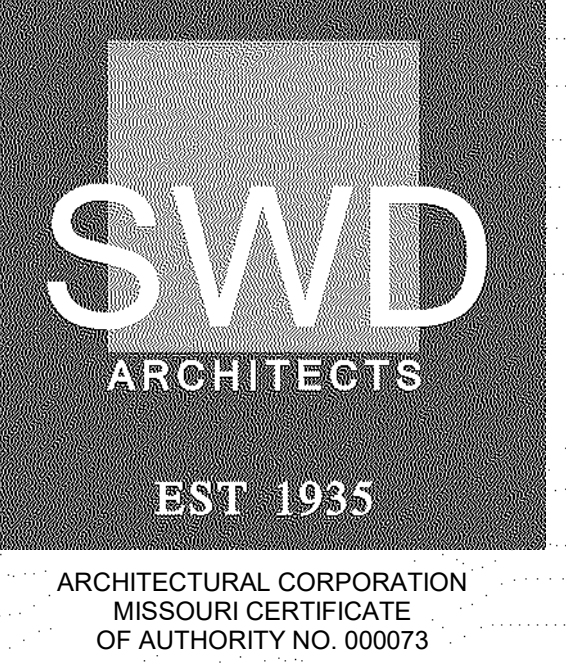

LEE'S SUMMIT SENIOR COMMUNITY
1701 SE. OLDHAM PARKWAY
LEE'S SUMMIT, JACKSON COUNTY, MISSOURI

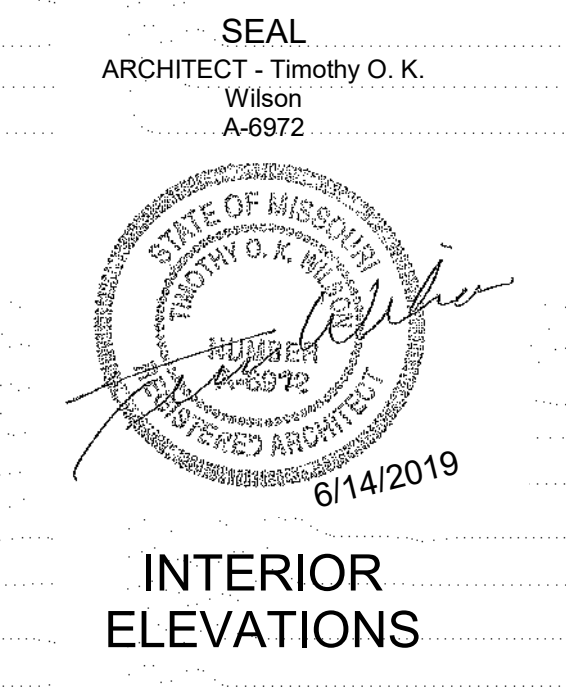

INTERIOR ELEVATIONS

ISSUE DATE:
6/14/2019

REVISIONS:

No.	Description	Date
2	CITY COMMENTS	7.15.19

PROJECT NO.: 18111

IL A4.3

COPYRIGHT © 2019 SWD ARCHITECTS INC



KEYNOTES	
NUMBER	DESCRIPTION
06 46 00 A5	CROWN MOULDING. 06 46 00
06 46 00 A8	MOOD KINGSLOT. 06 46 00
06 46 00 A11	DECORATIVE WALL SCREEN. RE. INTERIOR DESIGN
09 65 00 A3	BASE. RE. FINISH SCHEDULE
12 35 30 A1	MOOD BASE CABINET. 12 35 30
12 35 30 A6	MOOD VANTY CABINET. 12 35 30
12 35 30 A11	MOOD VANTY - ADA. 12 35 30
12 35 30 A3	MOOD MEDICINE CABINET. 12 35 30
12 35 30 A4	FILLER. FINISH TO MATCH CABINET. 12 35 30
12 35 30 A13	FINISH TOE KICK TO MATCH CABINET. 12 35 30
12 36 00 A1	QUARTZ COUNTERTOP. RE. FINISH SCHEDULE
12 64 10 A1	BANQUETTE BENCH SEATING. RE. INTERIOR DESIGN. 12 64 10
22 40 00 A5	WALL MOUNTED LAVATORY. RE. MEP
22 40 00 A8	SINK. RE. MEP
22 40 00 A14	WATER CLOSET. RE. MEP
26 51 00	INTERIOR LIGHTING
26 51 00 A1	LIGHT FIXTURE. RE. ELEC
21 52 23 A1	EMERGENCY CALL PULL STATION. RE. LOW VOLTAGE

ENLARGED PLAN & ELEVATION NOTES

NOT ALL NOTES MAY BE USED ON THIS SHEET.

1. PLAN KEYNOTE SYMBOL.

- REFER TO FOOD SERVICE DRAWINGS FOR EQUIPMENT.
- PARTIAL HEIGHT WALL WITH MOOD CAP. REFER TO ELEVATIONS.
- ONE PIECE MOLDED SHOWER UNIT WITH HORIZ. & VERT. GRAB BAR, CURTAIN ROD, COLLAPSIBLE THRESHOLD & SEAT. COORD. ROUGH OPENING WITH MANUFACTURER. CONTRACTOR TO VERIFY LEFT & RIGHT HAND UNITS.
- ONE PIECE MOLDED SHOWER UNIT W/ HORIZ. & VERT. GRAB BAR, CURTAIN ROD & COLLAPSIBLE THRESHOLD. CONTRACTOR TO VERIFY LEFT & RIGHT HAND UNITS.
- GYPSUM BOARD AS PART OF FIRE RATED WALL ASSEMBLY TO BE INSTALLED PRIOR TO SETTING OF SHOWER UNIT. LAMINATE ADDITIONAL GYPSUM BOARD ABOVE WALL FIN.
- ELECTRONIC MEMORY FRAME. PROVIDE RECESSED RECEPTACLE & DATA COORD. W/ MEP & LOW VOLTAGE DOCUMENTS.
- SHOWER CONTROL AREA & HAND HELD ADA SHOWER. RE. PLUMBING.
- REFRIGERATOR DRAWER BASE. DEPTH TO MATCH REFRIGERATOR. FINISH TO MATCH MANUFACTURED CABINETS. PROVIDE 3/4" HIGH X 1 1/2" WIDE EDGE AT TOP.
- RECEPTACLE AT END OF CABINET. RE. MEP.
- UPPER CABINET 24" DEEP.
- FURRED OUT WALL. 2X FRAMING W/ 5/8" GYPSUM BOARD ON ONE FACE. FURRING TO BE INSTALLED OVER GYPSUM BOARD OF ADJACENT FIRE RATED WALL ASSEMBLY.
- SHOWER CONTROL LOCATION.
- ROLL IN ACCESSIBLE SHOWER W/ HORIZ. & VERT. GRAB BARS, ADJUSTABLE SHOWER HEAD, COLLAPSIBLE THRESHOLD, & CURTAIN ROD.
- MODIFY CABINET DOOR. PROVIDE DECORATIVE MTL. SCREEN FOR VENTILATION.
- MODIFY FACE FOR EQUIPMENT CONTROLS. COORD. WITH EQUIPMENT.
- REMOVABLE CABINET. EXTEND FLOORING. PROVIDE BASE & PAINT WALL. PROVIDE PROTECTION AT ALL UNDER SINK PIPING.

GENERAL NOTES


- COORDINATE CABINERY INSTALLATION AS REQUIRED PRIOR TO FABRICATION. CONSTRUCT WALLS W/ ROUGH OPENINGS AS NEEDED FOR SIZES OF CABINERY INDICATED. INSTALL MATCHING WOOD SCRIBE AT ALL CABINET BACK / WALL JOINTS. REFER TO MATERIAL SCHEDULE & SPEC. SECTION 120950.
- PRIOR TO FABRICATION OF CASEWORK, CONTRACTOR SHALL FIELD VERIFY ACTUAL FINISHED WALL DIMENSIONS.
- PROVIDE FINISHED SURFACES ON CABINETS & COUNTERTOPS WHERE EXPOSED TO VIEW.
- UTILIZE 5/8" FIRE RATED MOISTURE / MOLD RESISTANT G.B. ON WALLS OF KITCHEN, BATHROOMS, & SPA.
- UTILIZE 2X WOOD BLOCKING AS REQUIRED FOR INSTALLATION OF CABINERY, ACCESSORIES, ETC.
- ALL COLORS, FINISHES, ETC. TO BE COORDINATED WITH THE OWNERS REPRESENTATIVE PRIOR TO INSTALLATION.
- WALL MOUNT COUNTERTOP & BACKSPLASH / G.B. WALL JOINTS. CAULK TO BE CLEAR.
- INSTALL FLOORING PRIOR TO CABINERY.
- ALL SINKS TO BE SET IN BED OF SEALANT.
- INSTALL ONE PIECE SHOWER BASE AFTER FIRE RATED WALL GYPSUM BOARD (G.B.) IS INSTALLED. INSTALL ONE ADDITIONAL LAYER OF G.B. FLUSH W/ ADJACENT WALL (ADJUST STUD DEPTH AS NEEDED). ON FIRE RATED WALL TO COVER SHOWER NAILING FINS. TYPICAL ALL SIMILAR LOCATIONS.
- GYPCRETE FLOOR SYSTEM TO EXTEND UNDER ALL SHOWER BASES.
- PROVIDE COLLAPSIBLE THRESHOLD AT ALL SHOWER THRESHOLDS THAT DO NOT HAVE MIN. 4" RAISED THRESHOLD.
- SHOWER GRAB BARS TO BE 18" VERT. & HORIZ. BAR ALONG THE CONTROL WALL & MIN 18" FROM THE CONTROL WALL.
- REFER TO SHEET F1.1 FOR FINISH MATERIAL INFORMATION.
- ALL MIRRORS TO BE FULL WIDTH OF VANITY. ALL MIRRORS TO USE CLIPS FOR INSTALLATION.
- PROVIDE LOOKS AT ALL WELLNESS OFFICE AND NURSE OFFICE CABINETS AND FILE DRAWERS.
- PROVIDE GROMMETS IN COUNTERTOPS AT ALL KNEE SPACES.
- ALL INTERIOR FINISHES ARE TO BE COORDINATED WITH THE INTERIOR DESIGN DOCUMENTS.

TOILET ACCESSORIES LEGEND

NOTE: CONTRACTOR SHALL INSTALL ALL REQUIRED BLOCKING FOR A PROPER INSTALLATION OF TOILET ACCESSORIES. REFER TO SPEC. SECTION 102000 FOR ADDITIONAL INFORMATION.

ACCESSORY NOTE SYMBOL

- | | |
|-------|------------------------------|
| TA-1 | TOILET PAPER HOLDER |
| TA-2 | PAPER TOWEL HOLDER |
| TA-3 | 84" GRAB BAR |
| TA-4 | 42" GRAB BAR |
| TA-5 | 18" VERTICAL GRAB BAR |
| TA-6 | MIRROR |
| TA-7 | ROBE HOOK |
| TA-8 | TOWEL RING |
| TA-9 | MEDICINE CABINET |
| TA-10 | 24" TOWEL BAR |
| TA-11 | SOAP DISPENSER (BY OWNER) |
| TA-12 | MIRROR (BY OWNER) |
| TA-13 | PAPER TOWEL DISPENSER (OFCI) |

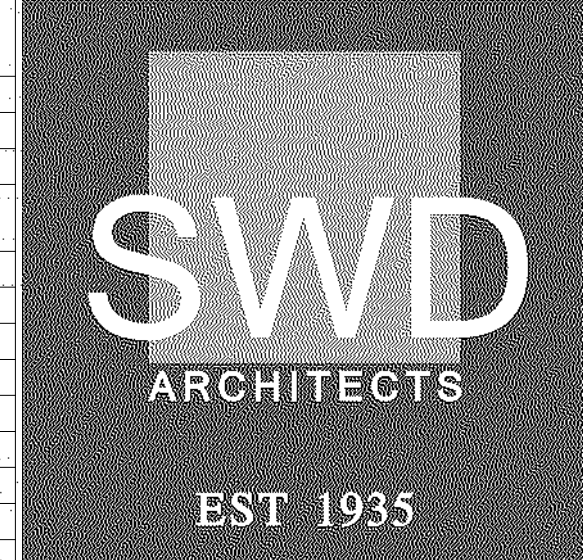

ARCHITECTURAL CORPORATION
MISSOURI CERTIFICATE
OF AUTHORITY NO. 000073

LEE'S SUMMIT SENIOR COMMUNITY
1701 S.E. OLDHAM PARKWAY
LEE'S SUMMIT, JACKSON COUNTY, MISSOURI

STARK WILSON DUNCAN ARCHITECTS INC.
315 NICHOLS ROAD STE 228 - KANSAS CITY, MO 64112 - T 816.531.1898 F 816.532.1978

SEAL
ARCHITECT - Timothy O. K.
Wilson
A-8972



INTERIOR
ELEVATIONS

ISSUE DATE:

6/14/2019


REVISIONS:

No.	Description	Date
2	CITY COMMENTS	7.15.19
5	STATE/CITY COMMENTS	8/10/19

PROJECT NO.:1811

IL A4.4

COPYRIGHT © 2019 SWD ARCHITECTS INC

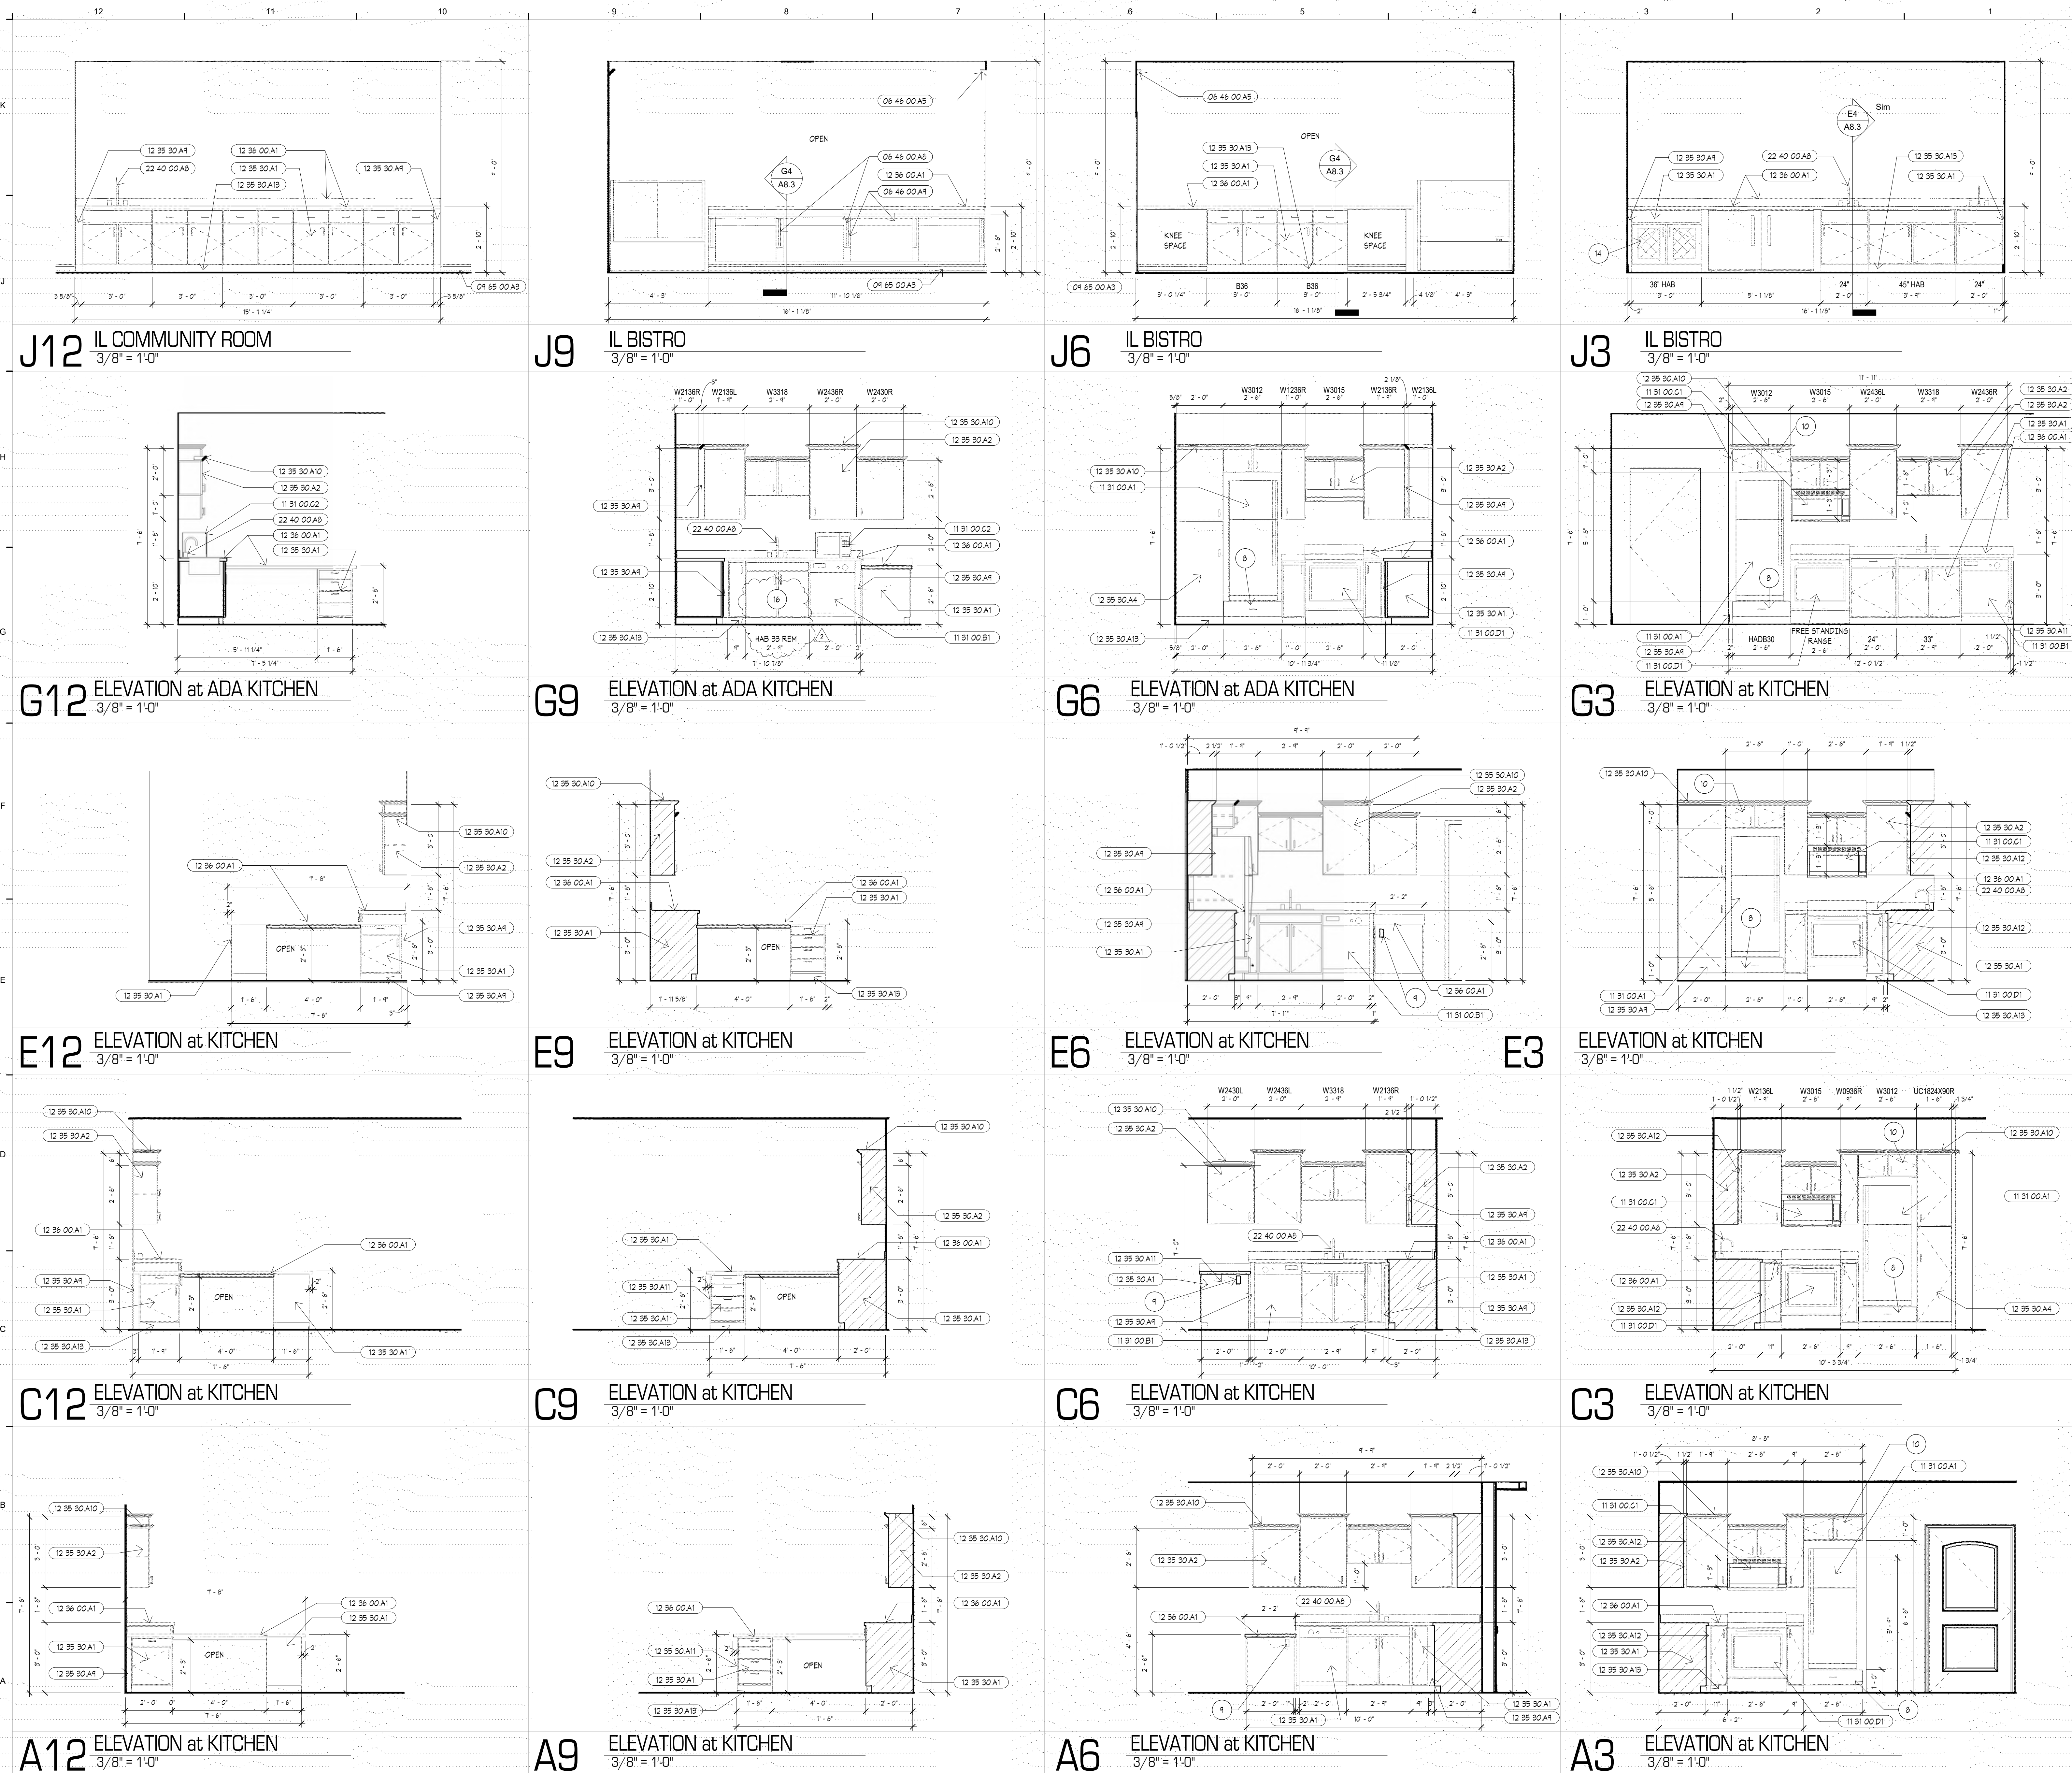

KEYNOTES	
NUMBER	DESCRIPTION
06 46 00 A5	CROWN MOULDING. 06 46 00
06 46 00 A8	MOOD BRACKET. 06 46 00
06 46 00 A1	WOOD HANDSCOT. 06 46 00
09 65 00 A3	BASE. RE. FINISH SCHEDULE.
11 91 00 A1	REFRIGERATOR - TOP FREEZER. 11 91 00
11 91 00 B1	DISHWASHER. 11 91 00
11 91 00 C1	MICROWAVE - OVER RANGE. 11 91 00
11 91 00 D1	MICROWAVE - COUNTERTOP. 11 91 00
11 91 00 D1	OVEN/RANGE. 11 91 00
12 35 30 A1	MOOD BASE CABINET. 12 35 30
12 35 30 A2	MOOD UPPER CABINET. 12 35 30
12 35 30 A1	MOOD CABINET - PANTRY. 12 35 30
12 35 30 A1	FINISH. FINISH TO MATCH CABINET. 12 35 30
12 35 30 A10	MOOD CROWN. FINISH TO MATCH CABINET. 12 35 30
12 35 30 A1	MOOD END PANEL. FINISH TO MATCH CABINET. 12 35 30
12 35 30 A12	BLIND CABINET. COORD. W/ MANIF. 12 35 30
12 35 30 A13	FINISH TOE KICK TO MATCH CABINET. 12 35 30
12 36 00 A1	QUARTZ COUNTERTOP. RE. FINISH SCHEDULE.
22 40 00 A5	92NK. RE. MEP

- ENLARGED PLAN & ELEVATION NOTES
- NOT ALL NOTES MAY BE USED ON THIS SHEET.
- PLAN KEYNOTE SYMBOL.
 - REFER TO FOOD SERVICE DRAWINGS FOR EQUIPMENT.
 - PARTIAL HEIGHT WALL WITH WOOD CAP. REFER TO ELEVATIONS.
 - ONE PIECE MOLDED SHOWER UNIT WITH HORIZ. THRESHOLD & SEAT. COORD. ROUGH OPENINGS WITH MANUFACTURER. CONTRACTOR TO VERIFY LEFT & RIGHT HAND UNITS.
 - ONE PIECE MOLDED SHOWER UNIT W/ HORIZ. THRESHOLD. CONTRACTOR TO VERIFY LEFT & RIGHT HAND UNITS.
 - GYPSON BOARD AS PART OF FIRE RATED WALL ASSEMBLY TO BE INSTALLED PRIOR TO SETTING OF SHOWER UNIT. LAMINATE ADDITIONAL GYPSON BOARD ABOVE WALL FIN.
 - ELECTRONIC MEMORY FRAME. PROVIDE RECESSED RECEPTACLE & DATA. COORD. W/ MEP & LOW VOLTAGE DOCUMENTS.
 - SHOWER CONTROL AREA & HAND HELD ADA SHOWER. RE. PLUMBING.
 - REFRIGERATOR DRAINER BASE. DEPTH TO MATCH REFRIGERATOR. FINISH TO MATCH MANUFACTURED CABINETS. PROVIDE 3/4" HIGH X 1 1/2" WIDE EDGE AT TOP.
 - RECEPTACLE AT END OF CABINET. RE. MEP.
 - UPPER CABINET 24" DEEP.
 - FURRED OUT WALL. 2X FRAMING W/ 5/8" GYPSON BOARD ON ONE FACE. FURDINGS TO BE INSTALLED OVER GYPSON BOARD OF ADJACENT FIRE RATED WALL ASSEMBLY.
 - SHOWER CONTROL LOCATION.
 - ROLL IN ACCESSIBLE SHOWER W/ HORIZ. & VERT GRAB BARS. ADJUSTABLE SHOWER HEAD. COLLAPSIBLE THRESHOLD & CURTAIN ROD.
 - MODIFY CABINET DOOR. PROVIDE DECORATIVE MTL. SCREEN FOR VENTILATION.
 - MODIFY FACE FOR EQUIPMENT CONTROLS. COORD. WITH EQUIPMENT.
 - REMOVABLE CABINET. EXTEND FLOORING. PROVIDE BASE & PAINT WALL. PROVIDE PROTECTION AT ALL UNDERSINK PIPING.

- GENERAL NOTES
- COORDINATE CABINETRY INSTALLATION AS REQUIRED PRIOR TO FABRICATION. CONSTRUCT WALLS W/ ROUGH OPENINGS AS NEEDED FOR SIZES OF CABINETRY INDICATED. INSTALL MATCHING MOOD SORIBE AT ALL CABINET BACK / WALL JOINTS. REFER TO MATERIAL SCHEDULE & SPEC. SECTION 123530.
 - PRIOR TO FABRICATION OF CASEWORK, CONTRACTOR SHALL FIELD VERIFY ACTUAL FINISHED WALL DIMENSIONS.
 - PROVIDE FINISHED SURFACES ON CABINETS & COUNTERTOPS WHERE EXPOSED TO VIEW.
 - UTILIZE 5/8" FIRE RATED MOISTURE / MOLD RESISTANT G.B. ON WALLS OF KITCHEN, BATHROOMS, & SPA.
 - UTILIZE 2X WOOD BLOCKING AS REQUIRED FOR INSTALLATION OF CABINETRY, ACCESSORIES, ETC.
 - ALL COLORS, FINISHES, ETC. TO BE COORDINATED WITH THE OWNERS REPRESENTATIVE PRIOR TO INSTALLATION.
 - CAULK ALL COUNTERTOP & BACKSPLASH / G.B. WALL JOINTS. CAULK TO BE CLEAR.
 - INSTALL FLOORING PRIOR TO CABINETRY.
 - ALL SINKS TO BE SET IN BED OF SEALANT.
 - INSTALL ONE PIECE SHOWER BASE AFTER FIRE RATED WALL GYPSON BOARD (G.B.) IS INSTALLED.
 - INSTALL ONE ADDITIONAL LAYER OF G.B. FLUSH W/ ADJACENT WALL (ADJUST STUD DEPTH AS NEEDED), ON FIRE RATED WALL TO COVER SHOWER NAILING FINS. TYPICAL ALL SIMILAR LOCATIONS.
 - GYROCRETE FLOOR SYSTEM TO EXTEND UNDER ALL SHOWER BASES.
 - PROVIDE COLLAPSIBLE THRESHOLD AT ALL SHOWERS THAT DO NOT HAVE MIN. 4" RAISED THRESHOLD.
 - SHOWER GRAB BARS TO BE 18" VERT. & HORIZ. BAR ALONG THE CONTROL WALL & MIN 18" FROM THE CONTROL WALL.
 - REFER TO SHEET F11 FOR FINISH MATERIAL INFORMATION.
 - ALL MIRRORS TO BE FULL WIDTH OF VANITY. ALL MIRRORS TO USE CLIPS FOR INSTALLATION.
 - PROVIDE LOCKS AT ALL WELLNESS OFFICE AND NURSE OFFICE CABINETS AND FILE DRAWERS.
 - PROVIDE GROMMETS IN COUNTERTOPS AT ALL KNEE SPACES.
 - ALL INTERIOR FINISHES ARE TO BE COORDINATED WITH THE INTERIOR DESIGN DOCUMENTS.

- TOILET ACCESSORIES LEGEND
- NOTE: CONTRACTOR SHALL INSTALL ALL REQUIRED BLOCKING FOR A PROPER INSTALLATION OF TOILET ACCESSORIES. REFER TO SPEC. SECTION 102800 FOR ADDITIONAL INFORMATION.
- ACCESSORY NOTE SYMBOL
- TA-1 TOILET PAPER HOLDER
 - TA-2 PAPER TONEL HOLDER
 - TA-3 36" GRAB BAR
 - TA-4 42" GRAB BAR
 - TA-5 18" VERTICAL GRAB BAR
 - TA-6 MIRROR
 - TA-7 ROBE HOOK
 - TA-8 TONEL RING
 - TA-9 MEDICINE CABINET
 - TA-10 24" TONEL BAR
 - TA-11 SOAP DISPENSER (BY OWNER)
 - TA-12 MIRROR (BY OWNER)
 - TA-13 PAPER TONEL DISPENSER (OPCI)

SWD

ARCHITECTS

EST 1935

ARCHITECTURAL CORPORATION
MISSOURI CERTIFICATE
OF AUTHORITY NO. 000073

LEE'S SUMMIT SENIOR COMMUNITY
1701 S.E. OLDHAM PARKWAY
LEE'S SUMMIT, JACKSON COUNTY, MISSOURI

STARK WILSON DUNCAN ARCHITECTS INC
315 NICHOLS ROAD STE 228 - KANSAS CITY, MO 64112 - T 816.531.1899 F 816.532.1978

SEAL
ARCHITECT - Timothy O. K.
Wilson
A-6972

STATE OF MISSOURI
TIMOTHY O. K. WILSON
REGISTERED ARCHITECT
6/14/2019

INTERIOR
ELEVATIONS

ISSUE DATE:
6/14/2019






REVISIONS:
No. Description Date
2 CITY COMMENTS 7.15.19

PROJECT NO.:1811

IL A4.5

COPYRIGHT © 2019 SWD ARCHITECTS INC

C:\Users\sauman\Documents\1811 LS SENIOR - sauman.rvt
6/29/2019 12:46:26 PM

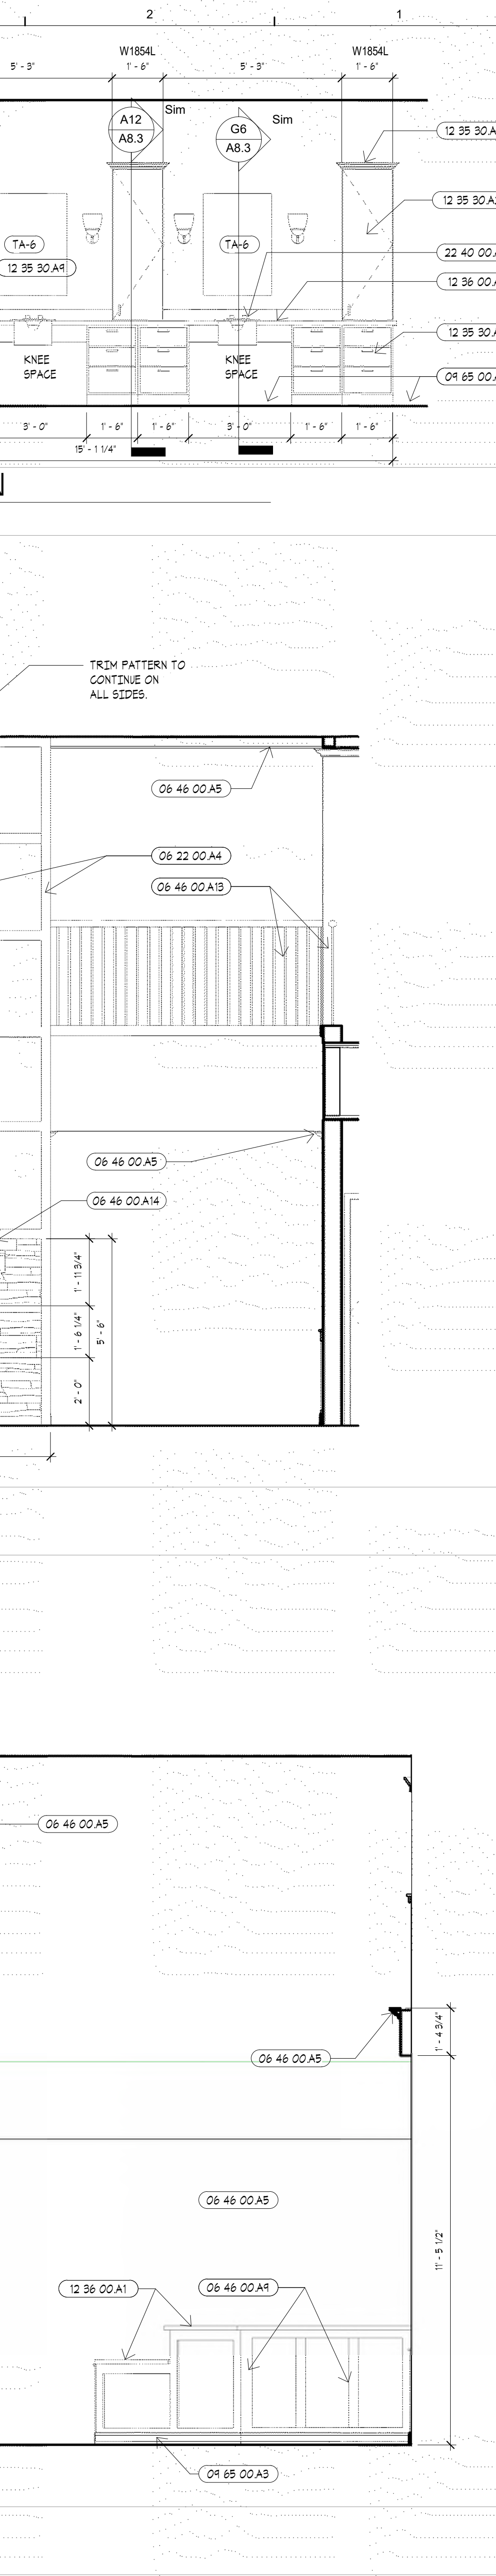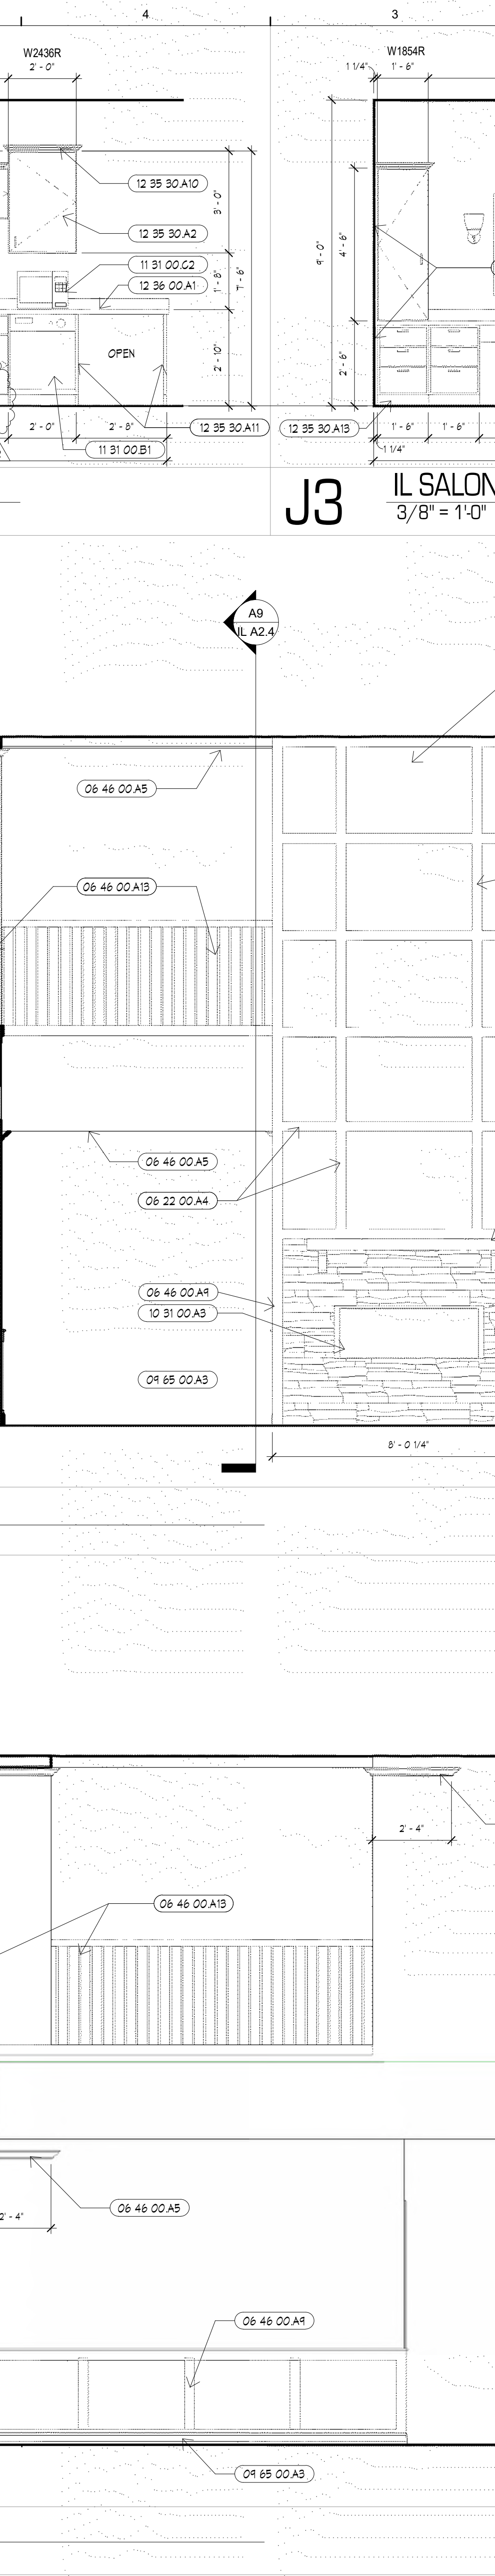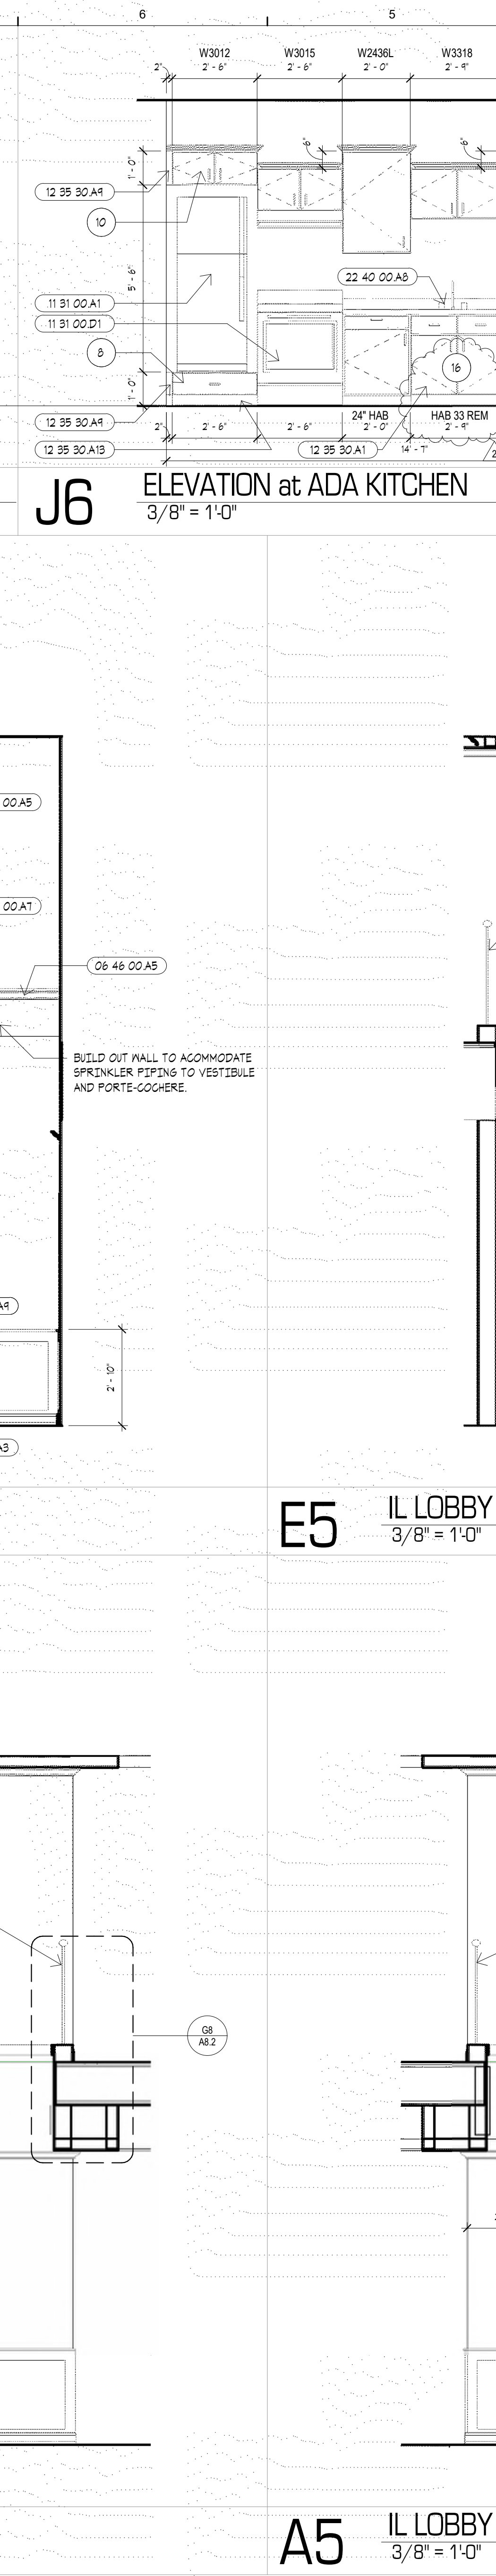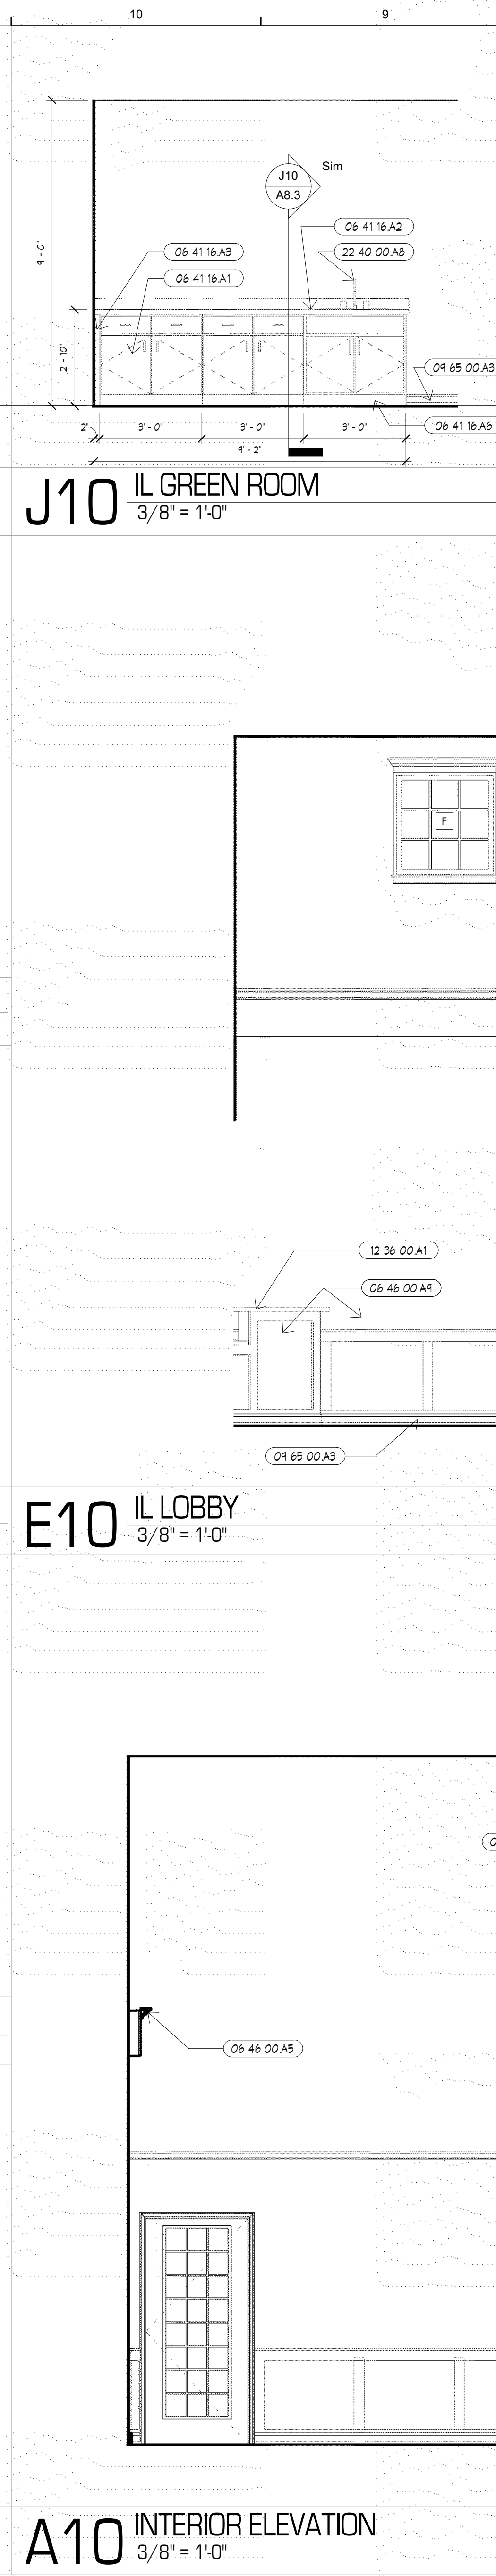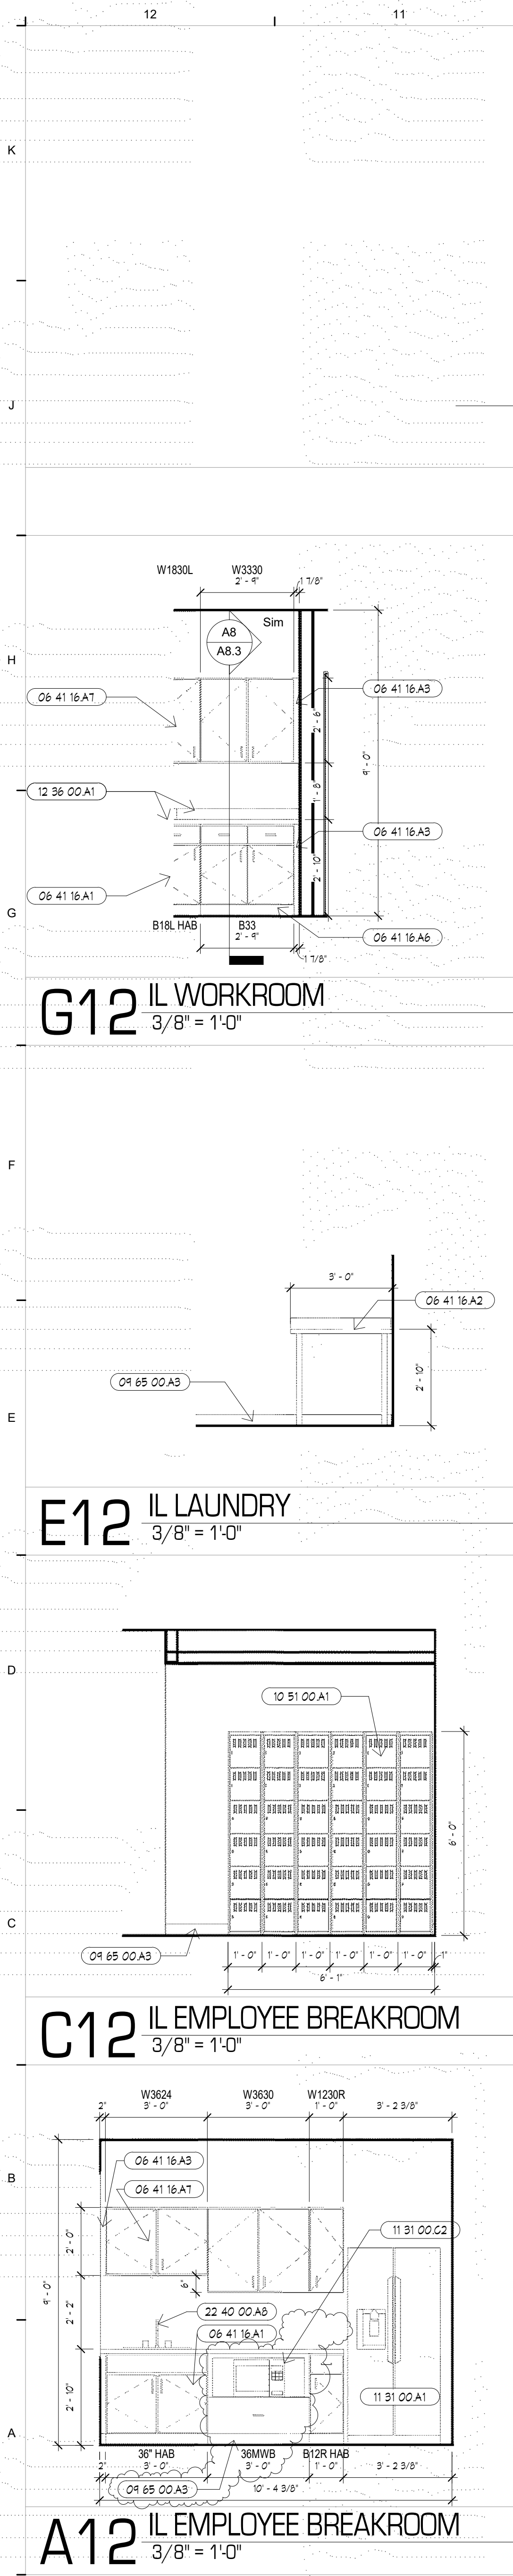

NUMBER	DESCRIPTION
06 22 00 A4	1X4 WOOD TRIM
06 41 16 A1	BASE CABINET. RE: FINISH SCHEDULE. 06 41 16
06 41 16 A2	PLASTIC LAMINATE COUNTERTOP & BACKSPLASH. 06 41 16
06 41 16 A3	FILLER. 06 41 16
06 41 16 A4	SKIRT. FINISH TO MATCH CABINET. 06 41 16
06 41 16 A5	UPPER CABINET. RE: FINISH SCHEDULE. 06 41 16
06 48 00 A3	CROWN MOLDING. 06 48 00
06 48 00 A7	WOOD WINDOW SILL N/A. APRON. 06 48 00
06 48 00 A8	WOOD KITCHEN SILL. 06 48 00
06 48 00 A9	GUARD RAIL. DECORATIVE METAL SPINDLES N/A. 06 48 00
06 48 00 A10	MANUFACTURED WOOD MANTLE. RE: INTERIOR DESIGN. 06 48 00
06 48 00 A14	DESIGN. 06 48 00
04 65 00 A3	BASE. RE: FINISH SCHEDULE. 04 65 00
10 31 00 A3	FIREPLACE - ELECTRICAL. 10 31 00
10 31 00 A1	METAL LOCKERS BY OWNER. 10 31 00
11 31 00 A1	REFRIGERATOR - TOP FREEZER N/A. ICE MAKER. 11 31 00
11 31 00 B1	DISHWASHER. 11 31 00
11 31 00 C2	MICROWAVE - COUNTERTOP. 11 31 00
11 31 00 D1	OVEN/RANGE. 11 31 00
12 35 30 A1	WOOD BASE CABINET. 12 35 30
12 35 30 A2	WOOD UPPER CABINET. 12 35 30
12 35 30 A3	FILLER. FINISH TO MATCH CABINET. 12 35 30
12 35 30 A4	WOOD CROWN. FINISH TO MATCH CABINET. 12 35 30
12 35 30 A11	WOOD END PANEL. FINISH TO MATCH CABINET. 12 35 30
12 35 30 A13	FINISH TOE KICK TO MATCH CABINET. 12 35 30
12 35 30 A14	OPEN ADJ. SHELVING CABINET. 12 35 30
12 36 00 A1	QUARTZ COUNTERTOP. RE: FINISH SCHEDULE. 12 36 00
22 40 00 A5	SINK. RE: MEP. 22 40 00

KEYNOTES

NOT ALL NOTES MAY BE USED ON THIS SHEET.

PLAN KEYNOTE SYMBOL.

- REFER TO FOOD SERVICE DRAWINGS FOR EQUIPMENT.
- PARTIAL HEIGHT WALL WITH WOOD CAP. REFER TO ELEVATIONS.
- ONE PIECE MOLDED SHOWER UNIT WITH HORIZ. & VERT. GRAB BAR. CURTAIN ROD & COLLAPSIBLE THRESHOLD & SEAT. COORD. ROUGH OPENING WITH MANUFACTURER. CONTRACTOR TO VERIFY LEFT & RIGHT HAND UNITS.
- ONE PIECE MOLDED SHOWER UNIT N/A. HORIZ. & VERT. GRAB BAR. CURTAIN ROD & COLLAPSIBLE THRESHOLD. CONTRACTOR TO VERIFY LEFT & RIGHT HAND UNITS.
- GYPSUM BOARD AS PART OF FIRE RATED WALL ASSEMBLY TO BE INSTALLED PRIOR TO SETTING OFF SHOWER UNIT. LAMINATE ADDITIONAL GYPSUM BOARD ABOVE NAIL FIN.
- ELECTRONIC MEMORY FRAME. PROVIDE RECESSED RECEPTACLE & DATA. COORD. N/A. MEP & LOW VOLTAGE DOCUMENTS.
- SHOWER CONTROL AREA & HAND HELD ADA SHOWER. RE: PLUMBING.
- REFRIGERATOR DRAWER BASE. DEPTH TO MATCH REFRIGERATOR. FINISH TO MATCH MANUFACTURED CABINETS. PROVIDE 3/4" HIGH X 1 1/2" WIDE EDGE AT TOP.
- RECEPTACLE AT END OF CABINET. RE: MEP.
- UPPER CABINET 24" DEEP.
- FURRED OUT WALL. 2X FRAMING N/A. 5/8" GYPSUM BOARD ON ONE FACE. FINISH TO BE INSTALLED OVER GYPSUM BOARD OF ADJACENT FIRE RATED WALL ASSEMBLY.
- SHOWER CONTROL LOCATION.
- ROLL IN ACCESSIBLE SHOWER N/A. HORIZ. & VERT. GRAB BARS. ADJUSTABLE SHOWER HEAD. COLLAPSIBLE THRESHOLD. & CURTAIN ROD.
- MODIFY CABINET DOOR. PROVIDE DECORATIVE MTL. SCREEN FOR VENTILATION.
- MODIFY FACE FOR EQUIPMENT CONTROLS. COORD. WITH EQUIPMENT.
- REMOVABLE CABINET. EXTEND FLOORING. PROVIDE BASE & PAINT WALL. PROVIDE PROTECTION AT ALL UNDERSINK PIPING.

GENERAL NOTES

- COORDINATE CABINETRY INSTALLATION AS REQUIRED PRIOR TO FABRICATION. CONSTRUCT WALLS N/A. ROUGH OPENINGS AS NEEDED FOR SIZES OF CABINETRY INDICATED. INSTALL MATCHING WOOD SCRIBE AT ALL CABINET BACK / WALL JOINTS. REFER TO MATERIAL SCHEDULE & SPEC. SECTION 123530.
- PRIOR TO FABRICATION OF CASEWORK, CONTRACTOR SHALL FIELD VERIFY ACTUAL FINISHED WALL DIMENSIONS.
- PROVIDE FINISHED SURFACES ON CABINETS & COUNTERTOPS WHERE EXPOSED TO VIEW.
- UTILIZE 5/8" FIRE RATED MOISTURE / MOLD RESISTANT G.B. ON WALLS OF KITCHEN, BATHROOMS, & SPA.
- UTILIZE 2X WOOD BLOCKING AS REQUIRED FOR INSTALLATION OF CABINETRY, ACCESSORIES, ETC.
- ALL COLORS, FINISHES, ETC., TO BE COORDINATED WITH THE OWNERS REPRESENTATIVE PRIOR TO INSTALLATION.
- CAULK ALL COUNTERTOP & BACKSPLASH / G.B. WALL JOINTS. CAULK TO BE CLEAR.
- INSTALL FLOORING PRIOR TO CABINETRY.
- ALL SINKS TO BE SET IN BED OF SEALANT.
- INSTALL ONE PIECE SHOWER BASE AFTER FIRE RATED WALL GYPSUM BOARD (G.B.) IS INSTALLED. INSTALL ONE ADDITIONAL LAYER OF G.B. FLUSH N/A. ADJACENT WALL (ADJUST STUD DEPTH AS NEEDED). ON FIRE RATED WALL TO COVER SHOWER NAILING FINS. TYPICAL ALL SIMILAR LOCATIONS.
- GYPCRETE FLOOR SYSTEM TO EXTEND UNDER ALL SHOWER BASES.
- PROVIDE COLLAPSIBLE THRESHOLD AT ALL SHOWERS THAT DO NOT HAVE MIN. 4" RAISED THRESHOLD.
- SHOWER GRAB BARS TO BE 18" VERT. & HORIZ. BAR ALONG THE CONTROL WALL & MIN. 18" FROM THE CONTROL WALL.
- REFER TO SHEET F1.1 FOR FINISH MATERIAL INFORMATION.
- ALL MIRRORS TO BE FULL WIDTH OF VANITY. ALL MIRRORS TO USE CLIPS FOR INSTALLATION.
- PROVIDE LOOKS AT ALL WELLNESS OFFICE AND NURSE OFFICE CABINETS AND FILE DRAWERS.
- PROVIDE GROMMETS IN COUNTERTOPS AT ALL KNEE SPACES.
- ALL INTERIOR FINISHES ARE TO BE COORDINATED WITH THE INTERIOR DESIGN DOCUMENTS.

TOILET ACCESSORIES LEGEND

NOTE: CONTRACTOR SHALL INSTALL ALL REQUIRED BLOCKING FOR A PROPER INSTALLATION OF TOILET ACCESSORIES. REFER TO SPEC. SECTION 123530 FOR ADDITIONAL INFORMATION.

ACCESSORY NOTE SYMBOL

TA-1	TOILET PAPER HOLDER
TA-2	PAPER TOWEL HOLDER
TA-3	36" GRAB BAR
TA-4	42" GRAB BAR
TA-5	18" VERTICAL GRAB BAR
TA-6	MIRROR
TA-7	ROBE HOOK
TA-8	TOWEL RING
TA-9	MEDICINE CABINET
TA-10	24" TOWEL BAR
TA-11	SOAP DISPENSER (BY OWNER)
TA-12	MIRROR (BY OWNER)
TA-13	PAPER TOWEL DISPENSER (OPCI)

SWD

ARCHITECTS

EST 1935

ARCHITECTURAL CORPORATION
MISSOURI CERTIFICATE
OF AUTHORITY NO. 000073

LEE'S SUMMIT SENIOR COMMUNITY
1701 S.E. OLDHAM PARKWAY
LEE'S SUMMIT, JACKSON COUNTY, MISSOURI

STARK WILSON DUNCAN ARCHITECTS INC
315 NICHOLS ROAD STE 228 - KANSAS CITY, MO 64112 - T 816.531.1898 F 816.532.1978

SEAL
ARCHITECT - Timothy O. K.
Wilson
A-8972

STATE OF MISSOURI
TIMOTHY O. K. WILSON
REGISTERED ARCHITECT
6/14/2019

INTERIOR
ELEVATIONS

ISSUE DATE:
6/14/2019


REVISIONS:

No.	Description	Date
2	CITY COMMENTS	7.15.19


PROJECT NO.: 1811

IL A4.6


COPYRIGHT © 2019 SWD ARCHITECTS INC

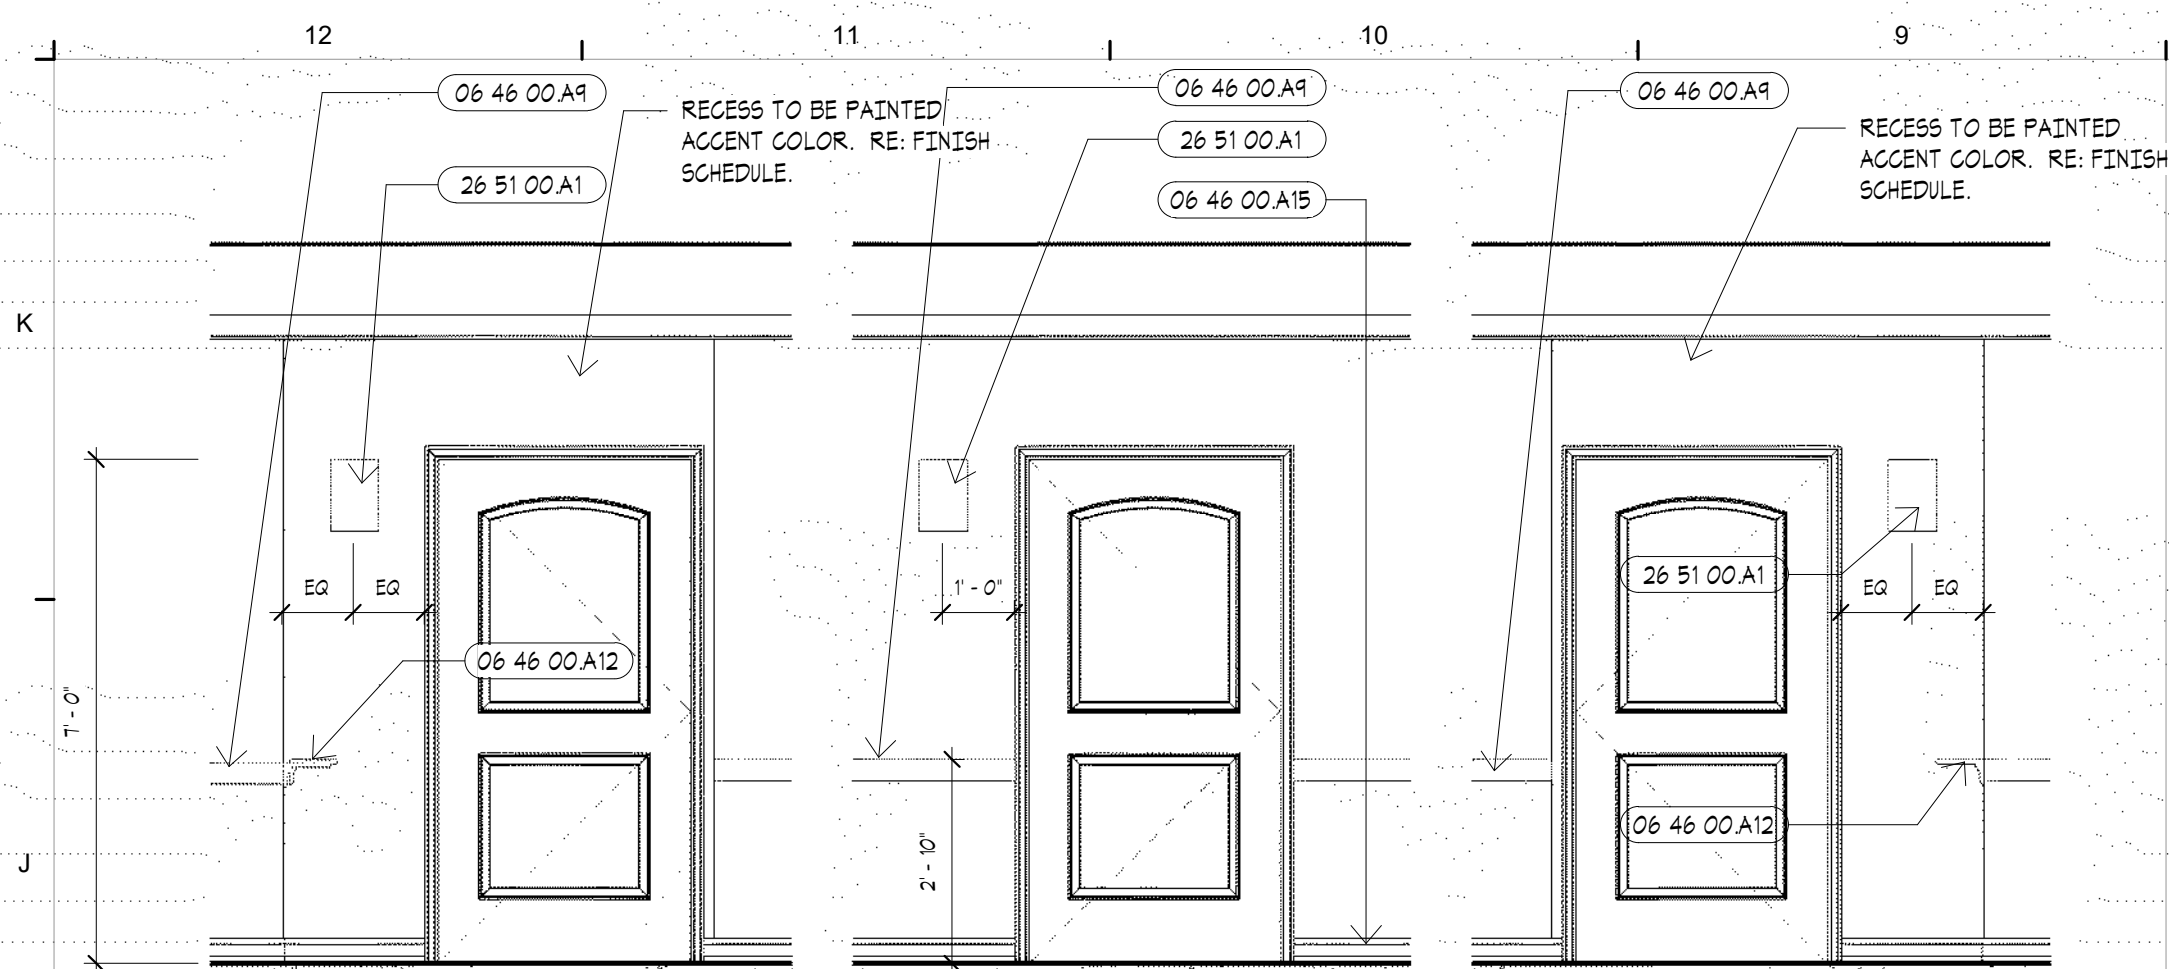


J12 INTERIOR ELEVATION - CORRIDOR
3/8" = 1'-0"

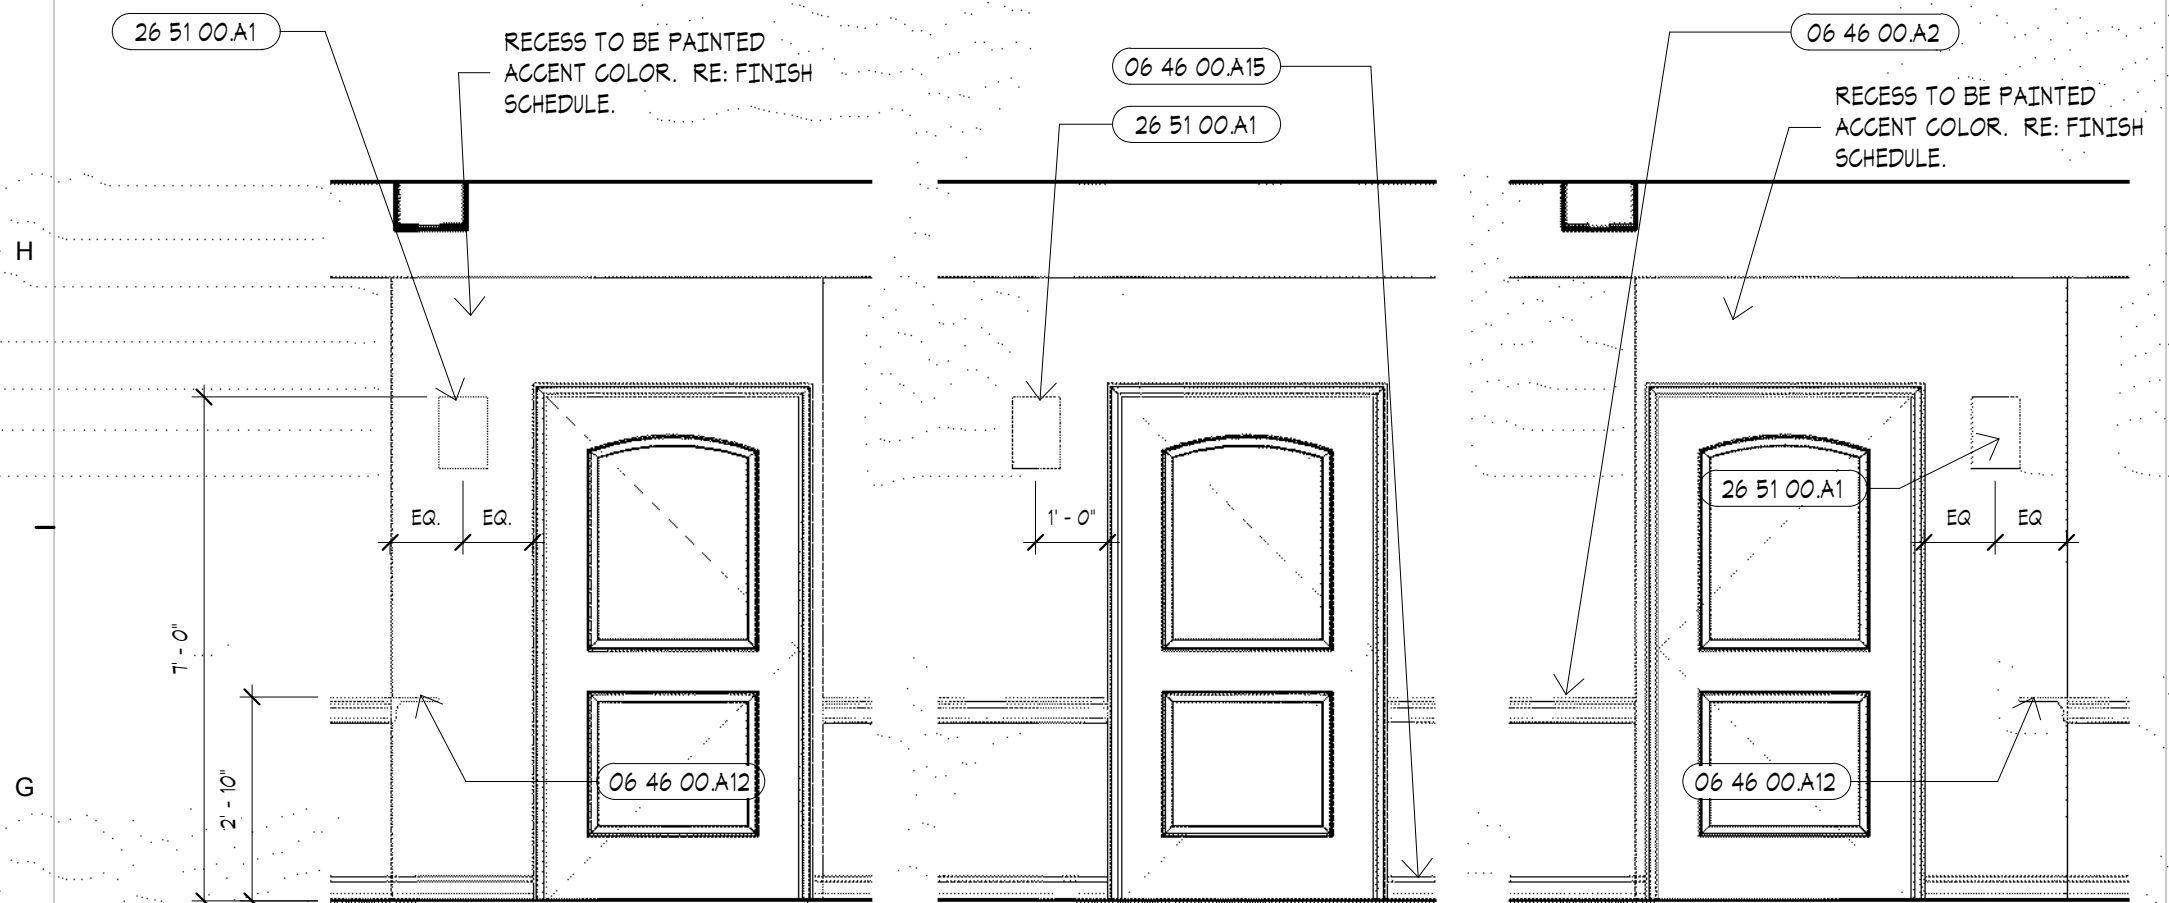


G12 INTERIOR ELEVATION - CORRIDOR
3/8" = 1'-0"

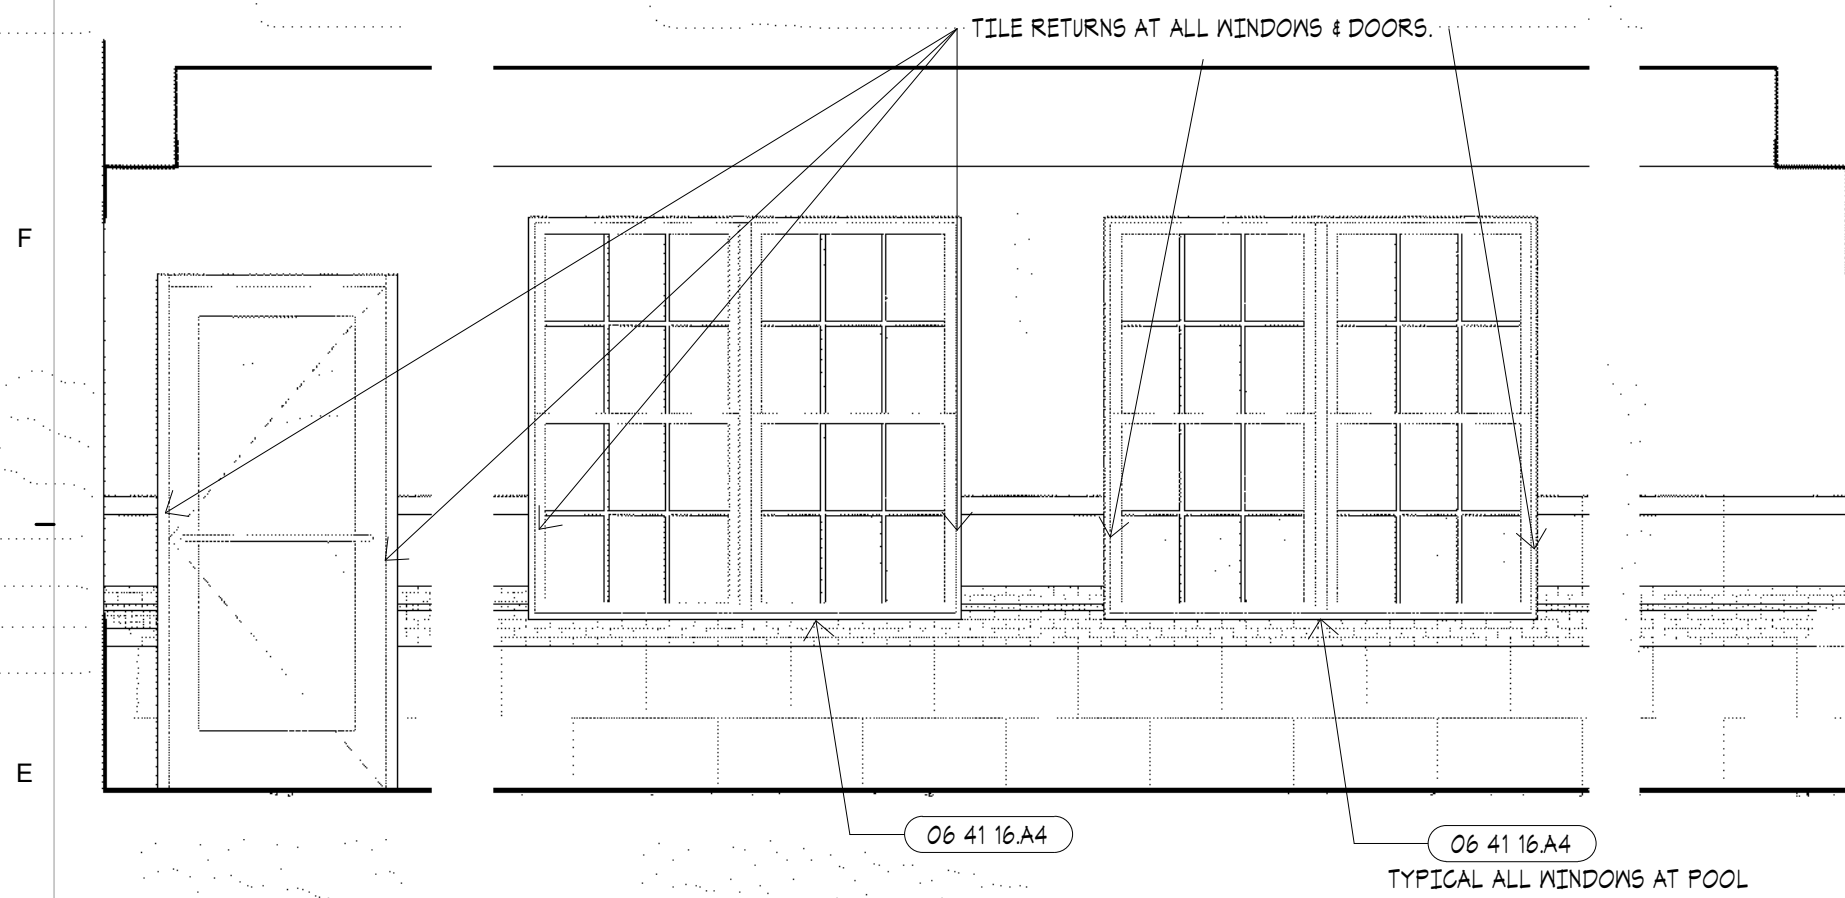

E12 INTERIOR ELEVATION - POOL
3/8" = 1'-0"

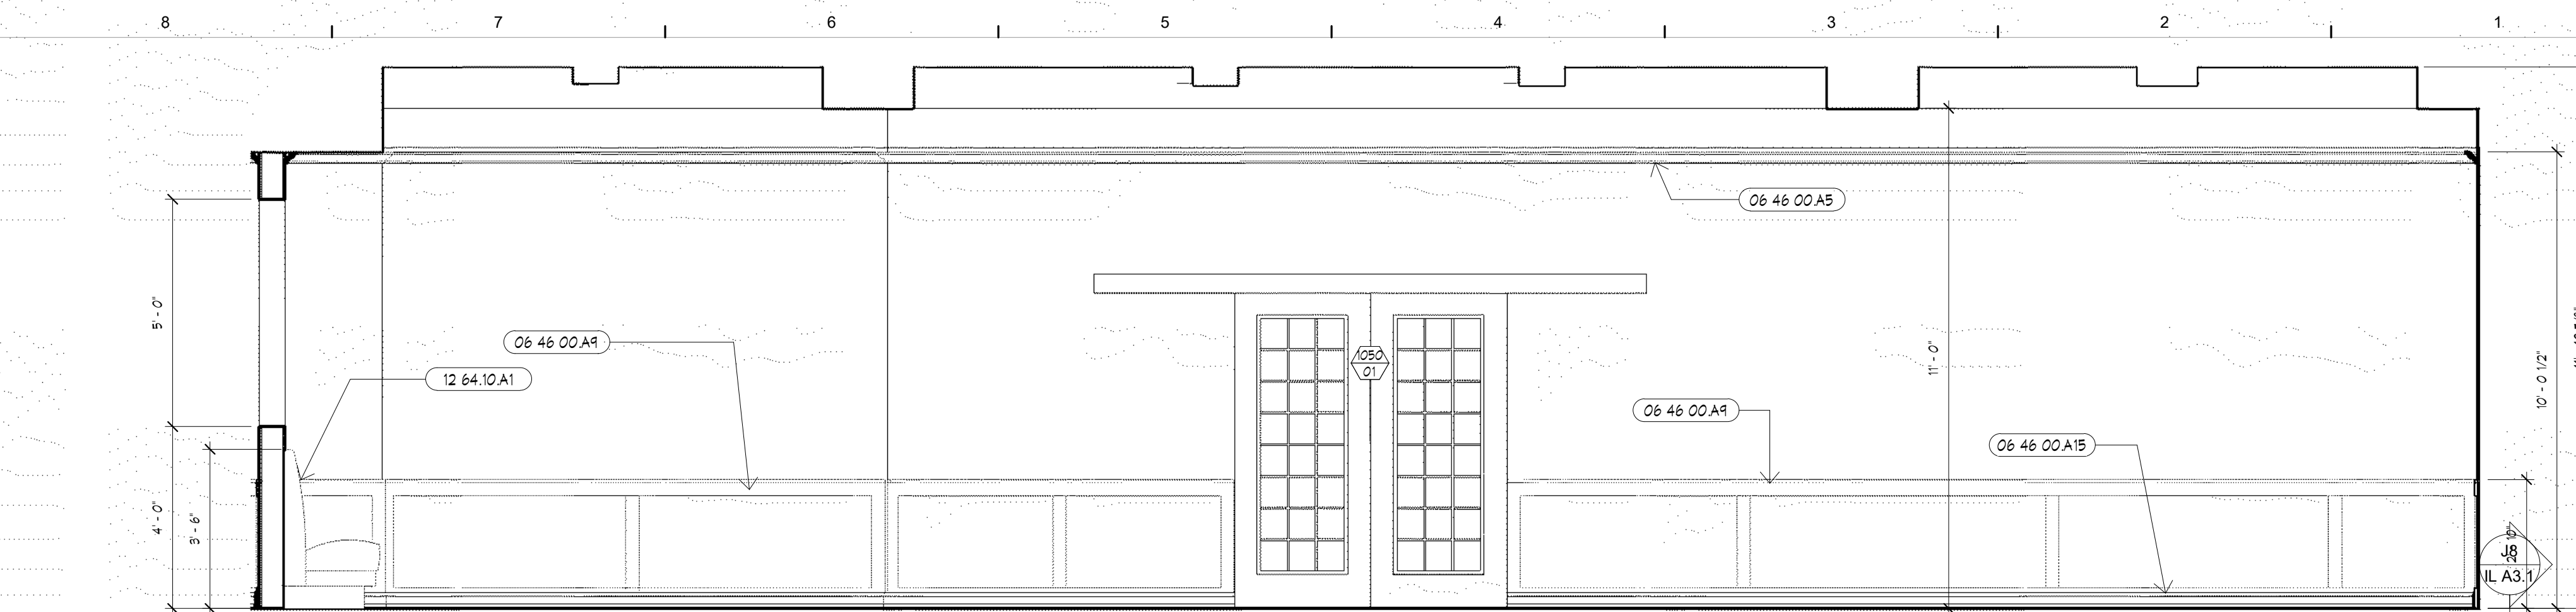


J8 INTERIOR ELEVATION - DINING
3/8" = 1'-0"

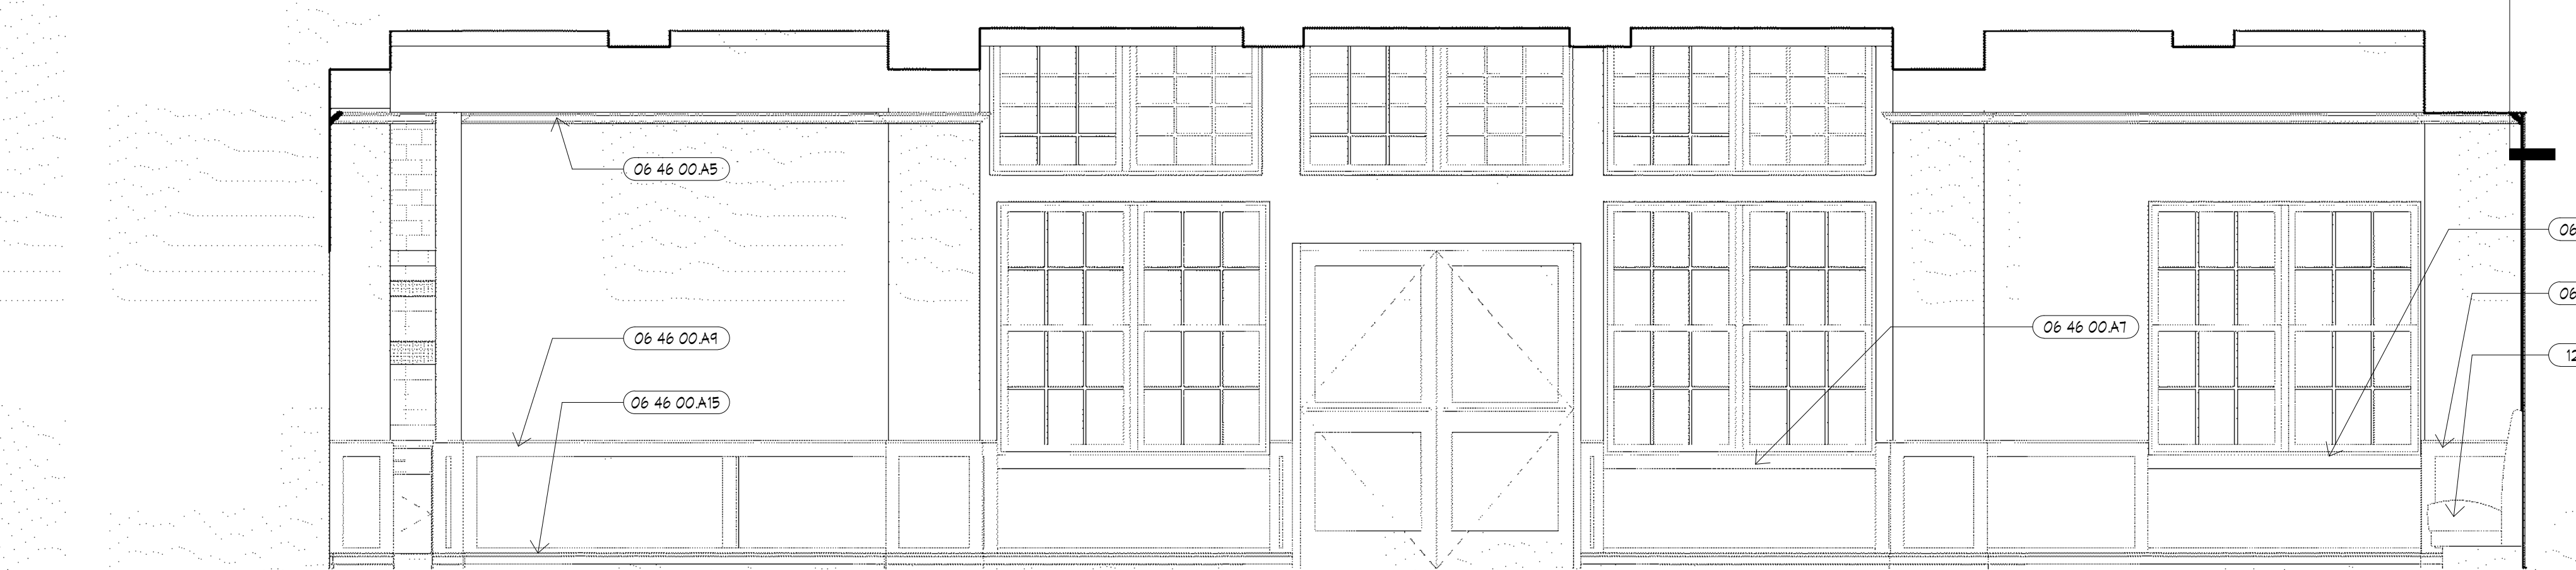


G8 INTERIOR ELEVATION - DINING
3/8" = 1'-0"




E10 INTERIOR ELEVATION - DINING
3/8" = 1'-0"

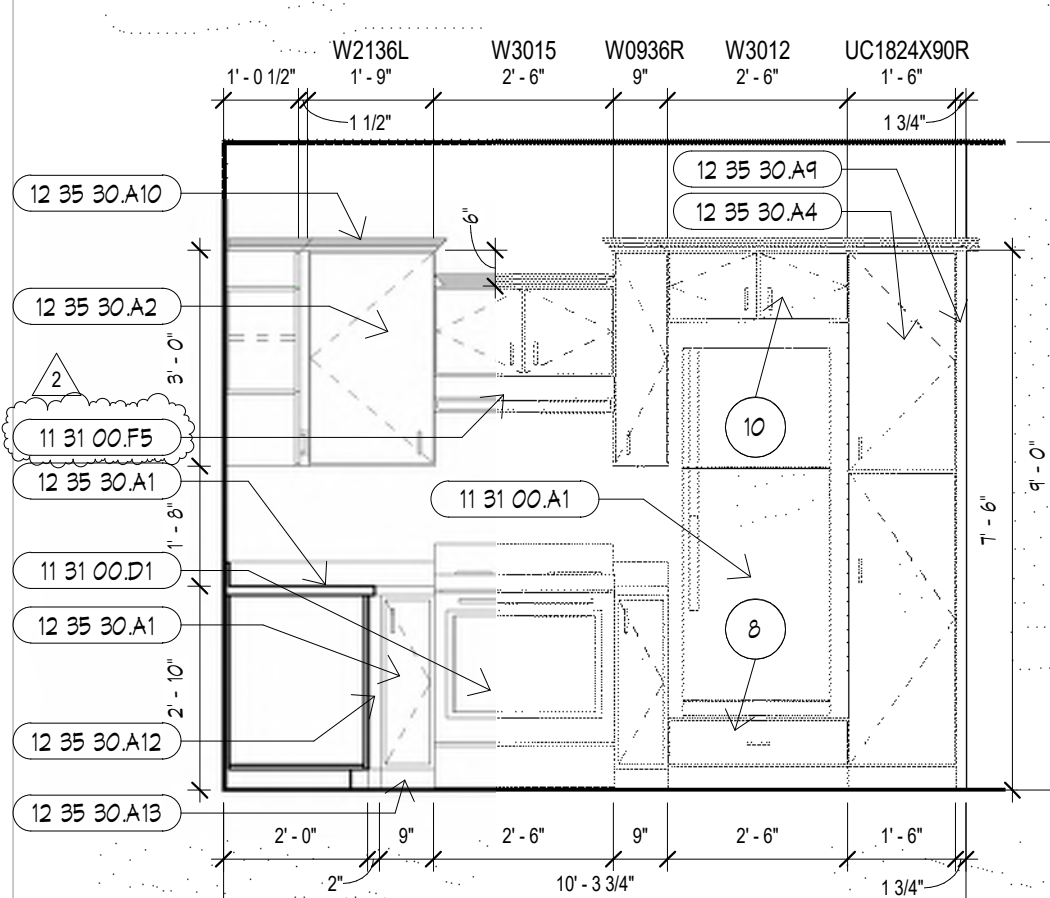


E4 ELEVATION at ADA KITCHEN
3/8" = 1'-0"

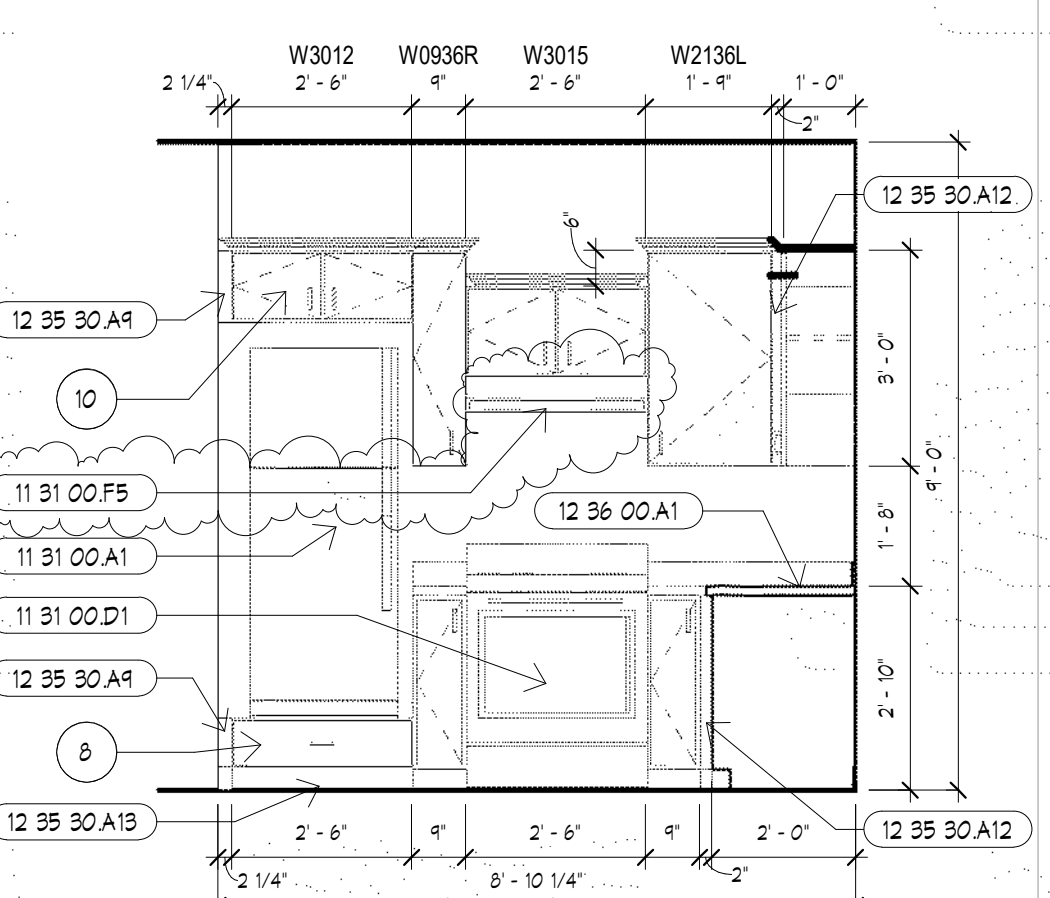


E2 ELEVATION at ADA KITCHEN
3/8" = 1'-0"

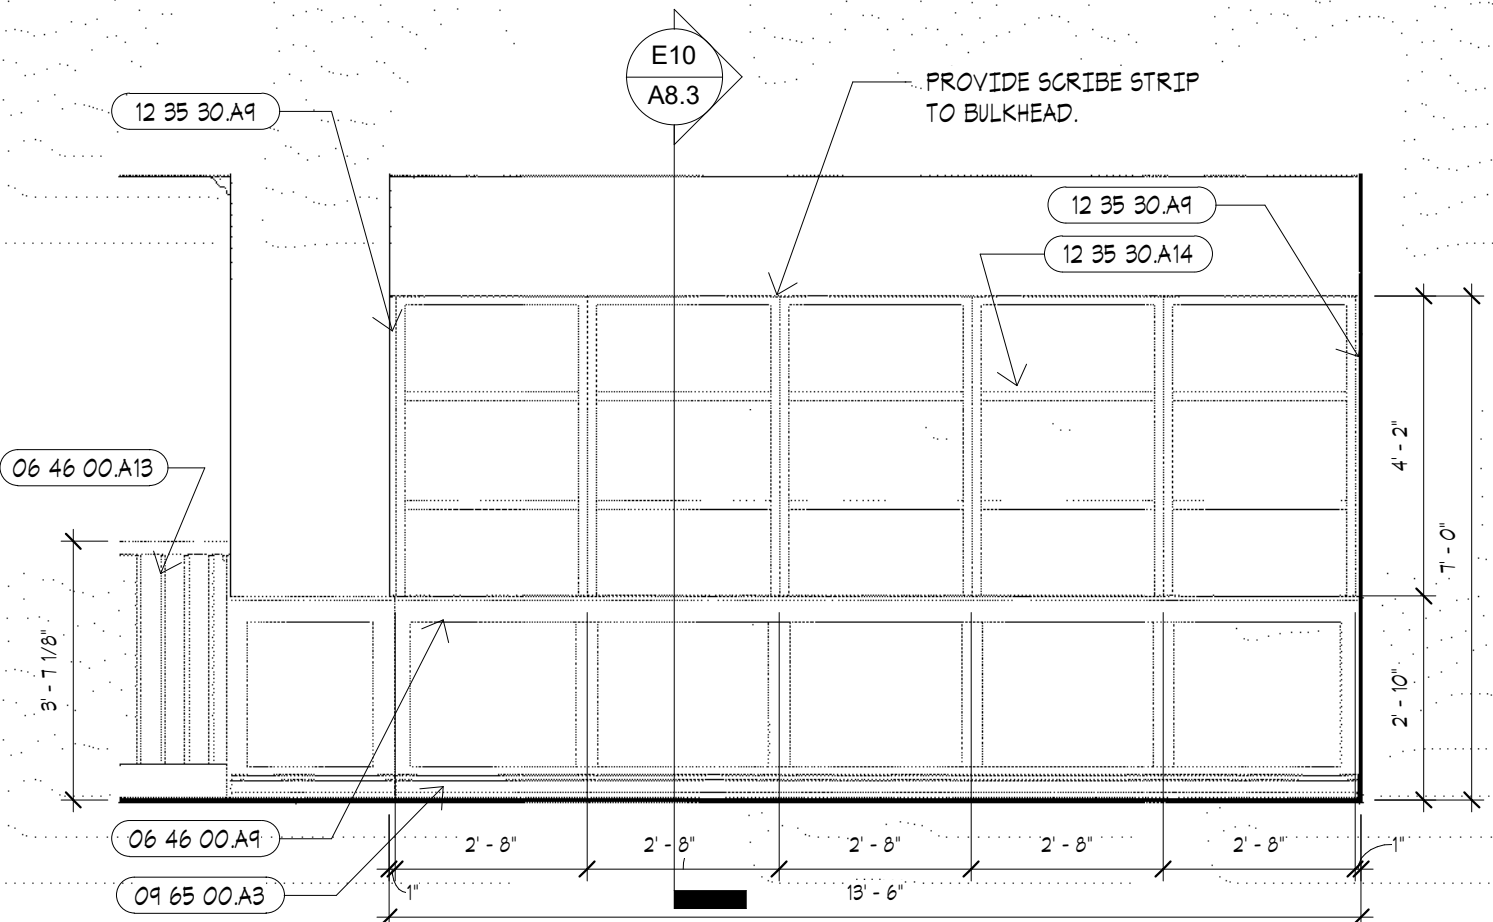


C10 IL LIBRARY
3/8" = 1'-0"

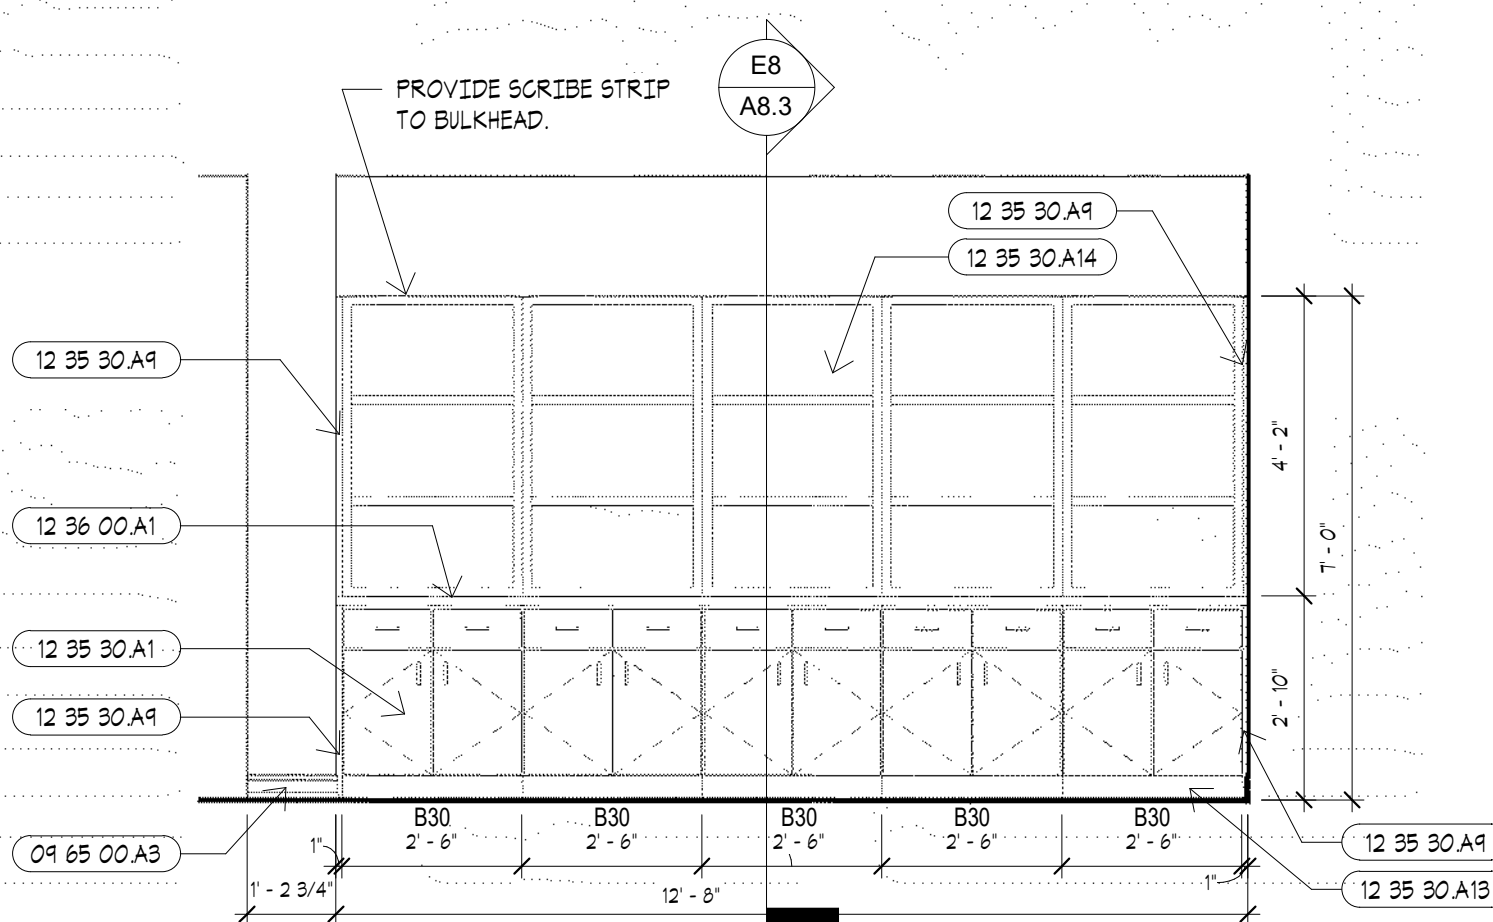


C7 IL LOUNGE/ GAME ROOM
3/8" = 1'-0"

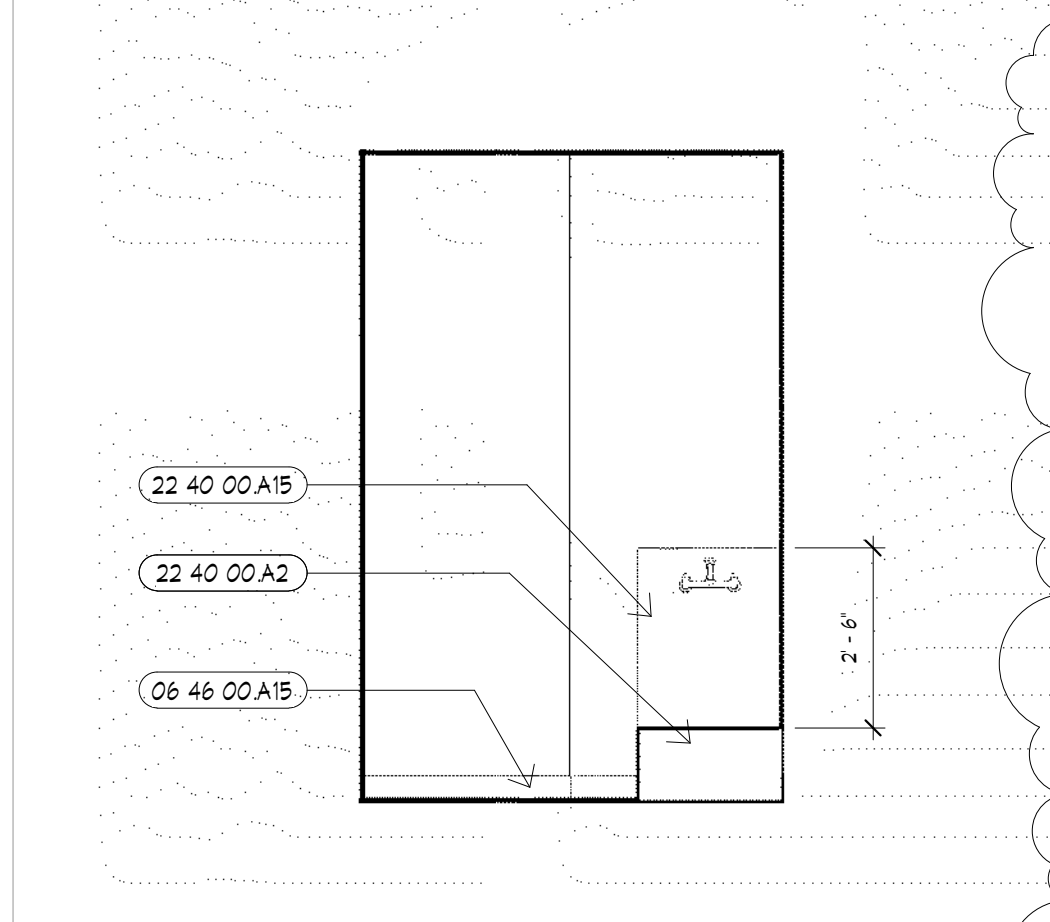


C4 IL MOP SINK
3/8" = 1'-0"

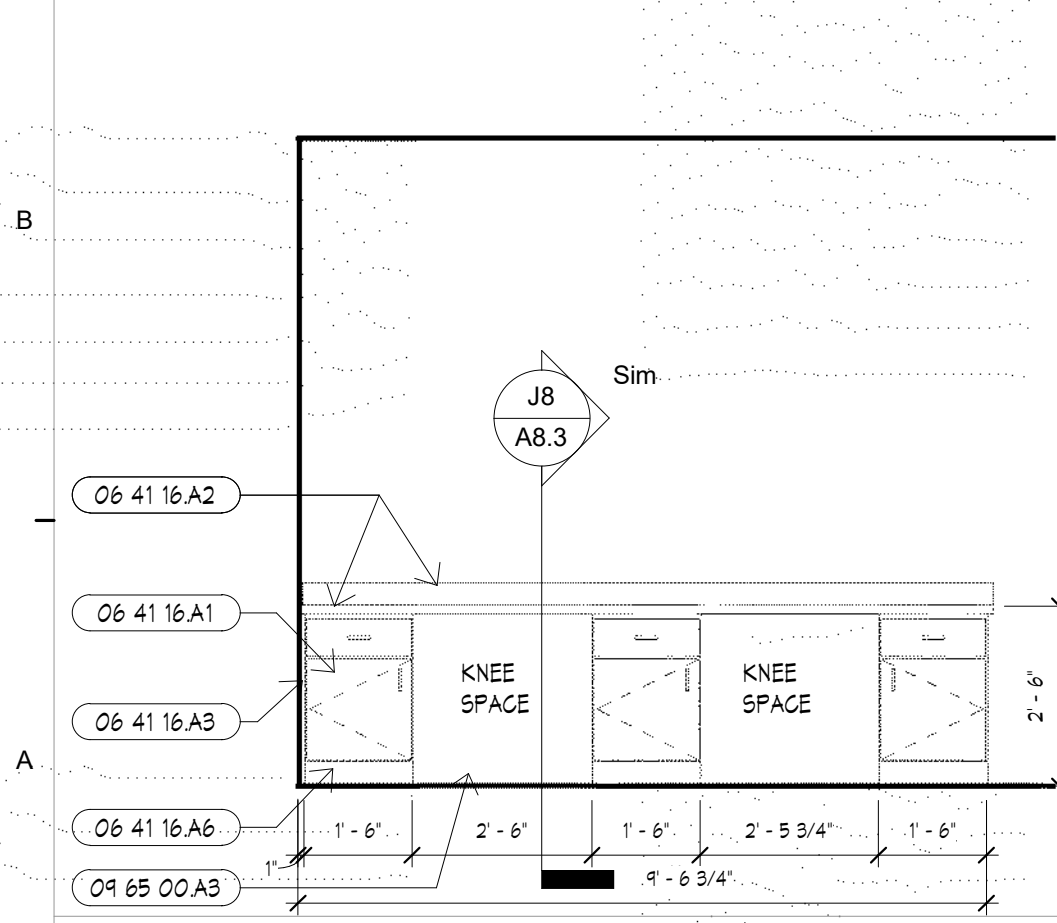


A12 IL MEDIA
3/8" = 1'-0"

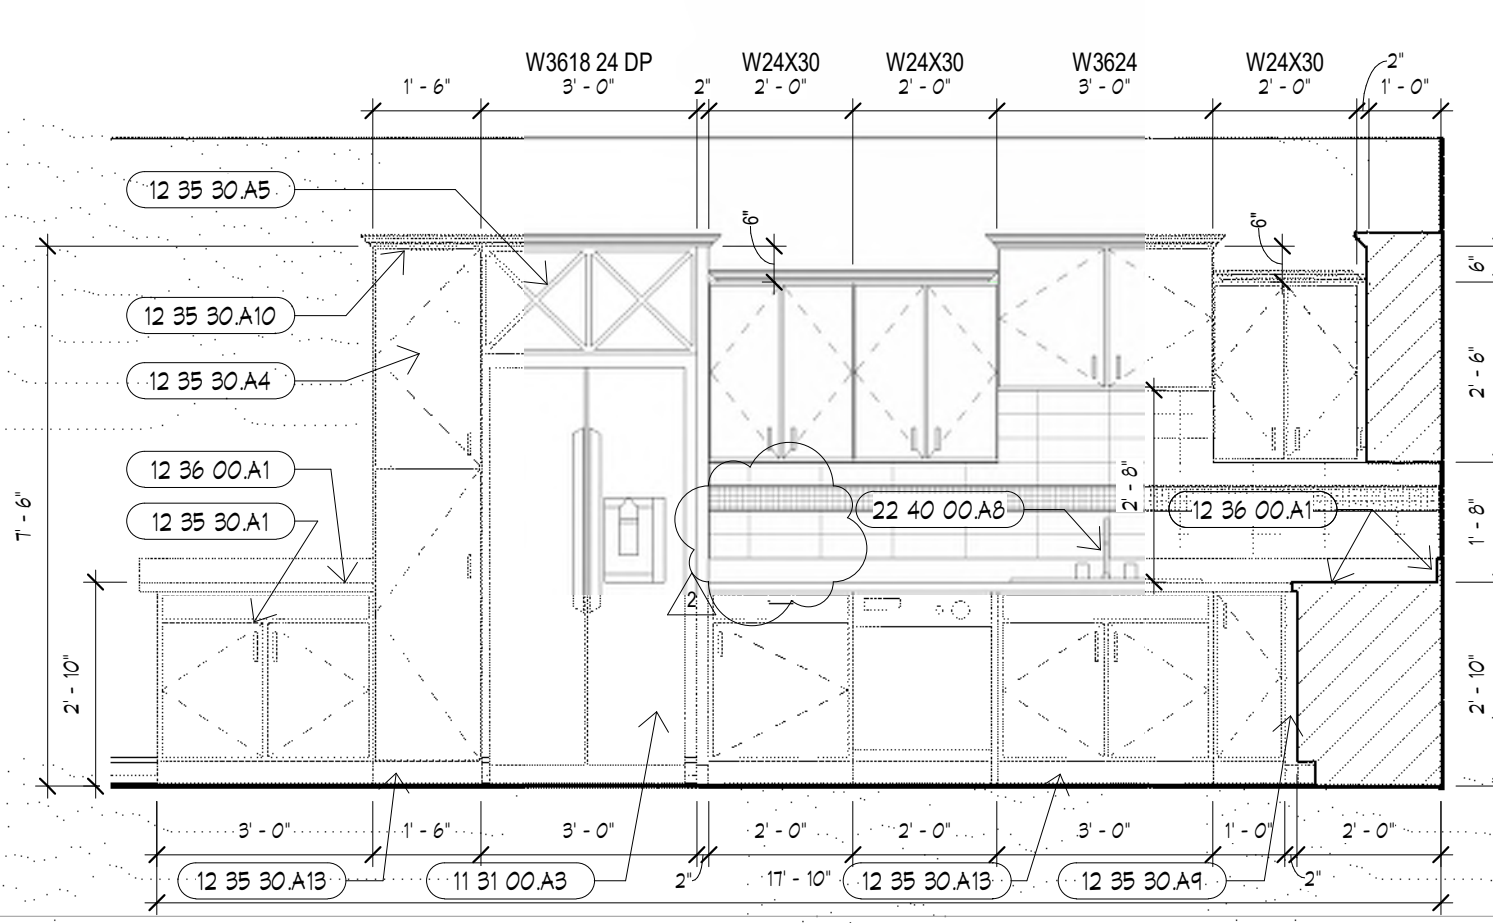


A10 IL DEMO KITCHEN
3/8" = 1'-0"

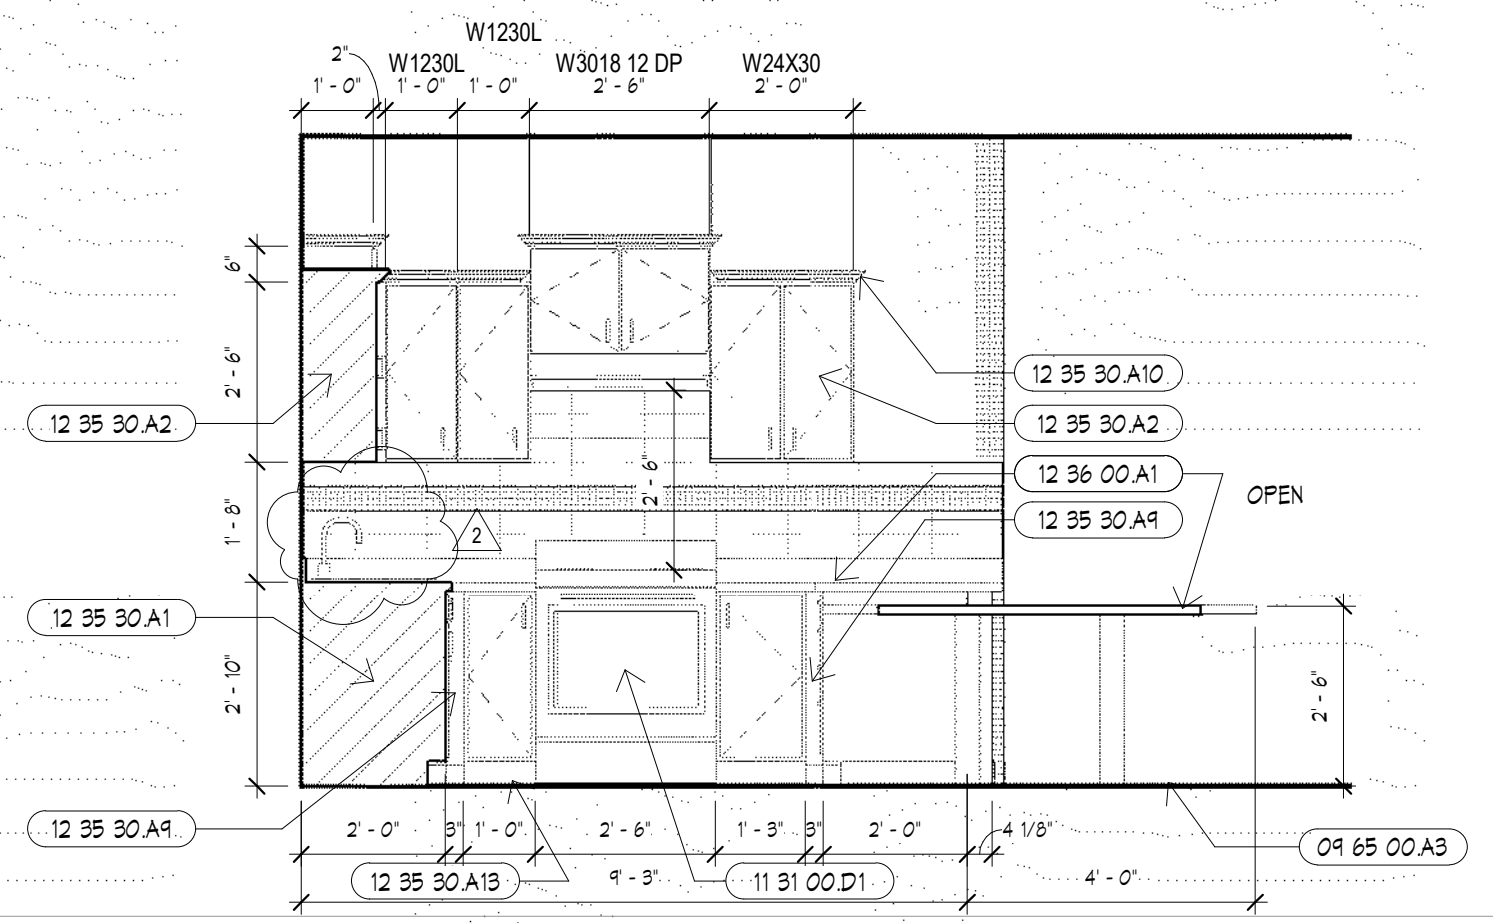

A7 IL DEMO KITCHEN
3/8" = 1'-0"

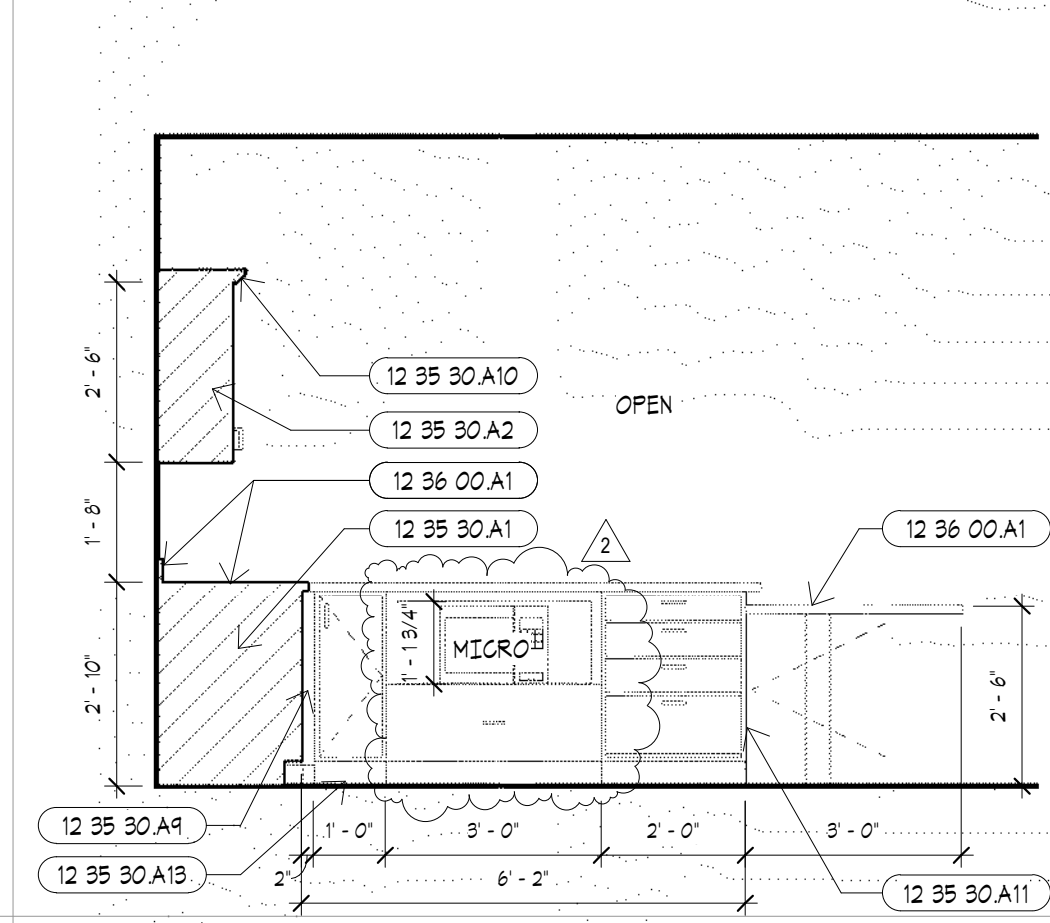

A4 IL DEMO KITCHEN
3/8" = 1'-0"

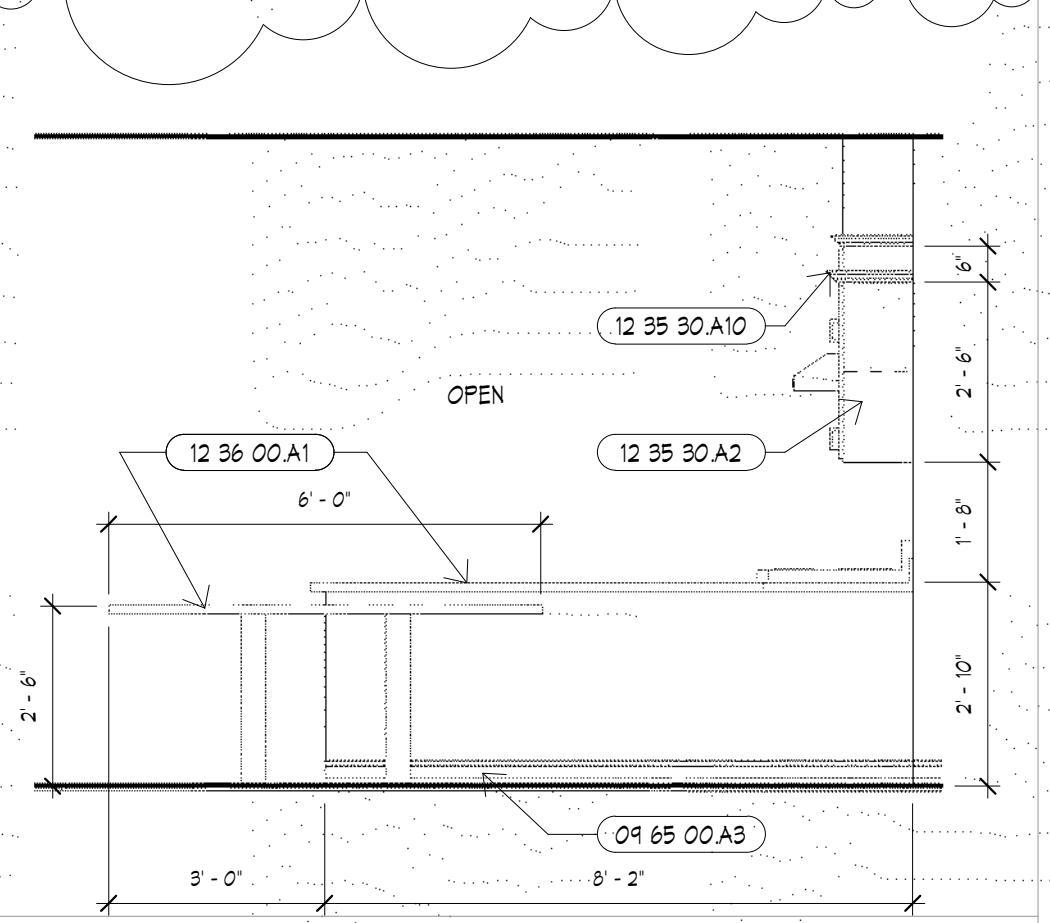

A2 IL DEMO KITCHEN
3/8" = 1'-0"

KEYNOTES	
NUMBER	DESCRIPTION
06 41 16 A1	BASE CABINET. RE: FINISH SCHEDULE 06 41 16
06 41 16 A2	PLASTIC LAMINATE COUNTERTOP & BACKSPLASH. 06 41 16
06 41 16 A3	FILLER. 06 41 16
06 41 16 A4	SOLID SURFACE SILL. 06 41 16
06 41 16 A5	SKIRT. FINISH TO MATCH CABINET. 06 41 16
06 46 00 A2	WOOD LAM. KALL. 06 46 00
06 46 00 A3	CROWN MOLDING. 06 46 00
06 46 00 A7	WOOD WINDOW SILL. N/A. APRON. 06 46 00
06 46 00 A1	WOOD KINGSOT. 06 46 00
06 46 00 A12	WOOD PURSE SHELF. 06 46 00
06 46 00 A13	WOOD CAP. RE: INTERIOR DESIGN.
06 46 00 A15	BASE. RE: FINISH SCHEDULE.
06 65 00 A3	BASE. RE: FINISH SCHEDULE.
11 31 00 A1	REFRIGERATOR - TOP FREEZER. N/A. ICE MAKER. 11 31 00
11 31 00 A3	REFRIGERATOR - SIDE BY SIDE. 11 31 00
11 31 00 D1	OVEN/RANGE. 11 31 00
11 31 00 F5	WOOD BASE CABINET. 12 35 30
12 35 30 A1	WOOD UPPER CABINET. 12 35 30
12 35 30 A2	WOOD CABINET - PANTRY. 12 35 30
12 35 30 A4	WOOD CABINET - KIDS STORAGE. 12 35 30
12 35 30 A5	FILLER. FINISH TO MATCH CABINET. 12 35 30
12 35 30 A10	WOOD CROWN. FINISH TO MATCH CABINET. 12 35 30
12 35 30 A11	WOOD END PANEL. FINISH TO MATCH CABINET. 12 35 30
12 35 30 A12	BLIND CABINET. COORD. N/A. MANUF. 12 35 30
12 35 30 A15	FINISH TOE KICK TO MATCH CABINET. 12 35 30
12 35 30 A16	OPEN ADJUSTABLE CABINET. 12 35 30
12 36 00 A1	QUARTZ COUNTERTOP. RE: FINISH SCHEDULE
12 64 10 A1	BANQUETTE BENCH SEATING. RE: INTERIOR DESIGN. 12 64 10
22 40 00 A2	MOP SINK. RE: MEP
22 40 00 A3	SINK. RE: MEP
22 40 00 A5	STAINLESS STEEL SPLASH ALL WALLS
26 51 00 A1	LIGHT FIXTURE. RE: ELEG

ENLARGED PLAN & ELEVATION NOTES

NOT ALL NOTES MAY BE USED ON THIS SHEET.

- PLAN KEYNOTE SYMBOL.
- REFER TO FOOD SERVICE DRAWINGS FOR EQUIPMENT.
- PARTIAL HEIGHT WALL WITH WOOD CAP. REFER TO ELEVATIONS.
- ONE PIECE MOLDED SHOWER UNIT WITH HORIZ. VERT GRAB BAR, CURTAIN ROD, COLLAPSIBLE THRESHOLD & SEAT. COORD. ROUGH OPENING WITH MANUFACTURER. CONTRACTOR TO VERIFY LEFT & RIGHT HAND UNITS.
- ONE PIECE MOLDED SHOWER UNIT. N/A. HORIZ. VERT GRAB BAR, CURTAIN ROD & COLLAPSIBLE THRESHOLD. CONTRACTOR TO VERIFY LEFT & RIGHT HAND UNITS.
- GYPSUM BOARD AS PART OF FIRE RATED WALL ASSEMBLY TO BE INSTALLED PRIOR TO SETTING OF SHOWER UNIT. LAMINATE ADDITIONAL GYPSUM BOARD ABOVE NAIL FIN.
- ELECTRONIC MEMORY FRAME. PROVIDE RECESSED RECEPTACLE & DATA. COORD. N/A. MEP & LOW VOLTAGE DOCUMENTS.
- SHOWER CONTROL AREA & HAND HELD ADA SHOWER. RE: PLUMBING.
- REFRIGERATOR DRAINER BASE, DEPTH TO MATCH REFRIGERATOR. FINISH TO MATCH MANUFACTURED CABINETS. PROVIDE 3/4" HIGH X 1 1/2" WIDE EDGE AT TOP.
- RECEPTACLE AT END OF CABINET. RE: MEP.
- FURRED OUT WALL. 2X FRAMING. N/A. 5/8" GYPSUM BOARD ON ONE FACE. FURRING TO BE INSTALLED OVER GYPSUM BOARD OF ADJACENT FIRE RATED WALL ASSEMBLY.
- SHOWER CONTROL LOCATION.
- ROLL-IN ACCESSIBLE SHOWER. N/A. HORIZ. VERT GRAB BARS, ADJUSTABLE SHOWER HEAD, COLLAPSIBLE THRESHOLD, & CURTAIN ROD.
- MODIFY CABINET DOOR. PROVIDE DECORATIVE WTL. SCREEN FOR VENTILATION.
- MODIFY FACE FOR EQUIPMENT CONTROLS. COORD. WITH EQUIPMENT.
- REMOVABLE CABINET. EXTEND FLOORING. PROVIDE BASE & PAINT WALL. PROVIDE PROTECTION AT ALL UNDERSINK PIPING.

GENERAL NOTES

- COORDINATE CABINERY INSTALLATION AS REQUIRED PRIOR TO FABRICATION. CONTRACTOR SHALL FIELD VERIFY ACTUAL FINISHED WALL DIMENSIONS.
- PRIOR TO FABRICATION OF CASEWORK, CONTRACTOR SHALL FIELD VERIFY ACTUAL FINISHED WALL DIMENSIONS.
- PROVIDE FINISHED SURFACES ON CABINETS & COUNTERTOPS WHERE EXPOSED TO VIEW.
- UTILIZE 5/8" FIRE RATED MOISTURE / MOLD RESISTANT G.B. ON WALLS OF KITCHEN, BATHROOMS, & SPA.
- UTILIZE 2X WOOD BLOCKING AS REQUIRED FOR INSTALLATION OF CABINETS, ACCESSORIES, ETC.
- ALL COLORS, FINISHES, ETC. TO BE COORDINATED WITH THE OWNERS REPRESENTATIVE PRIOR TO INSTALLATION.
- CAULK ALL COUNTERTOP & BACKSPLASH / G.B. WALL JOINTS. CAULK TO BE CLEAR.
- INSTALL FLOORING PRIOR TO CABINETS.
- ALL SINKS TO BE SET IN BED OF SEALANT.
- INSTALL ONE PIECE SHOWER BASE AFTER FIRE RATED GYPSUM BOARD (G.B.) IS INSTALLED. INSTALL ONE ADDITIONAL LAYER OF G.B. FLUSH W/ ADJACENT WALL (ADJUST STD. DEPTH AS NEEDED) ON FIRE RATED WALL TO COVER SHOWER NAILING FIN. TYPICAL ALL SIMILAR LOCATIONS.
- GYPSUM FLOOR SYSTEM TO EXTEND UNDER ALL SHOWER BASES.
- PROVIDE COLLAPSIBLE THRESHOLD AT ALL SHOWERS THAT DO NOT HAVE MIN. 4" RAISED THRESHOLD.
- SHOWER GRAB BARS TO BE 18" VERT. & HORIZ. BAR ALONG THE CONTROL WALL & MIN 18" FROM THE CONTROL WALL.
- REFER TO SHEET F1.1 FOR FINISH MATERIAL INFORMATION.
- ALL MIRRORS TO BE FULL WIDTH OF VANITY. ALL MIRRORS TO USE CLIPS FOR INSTALLATION.
- PROVIDE LOOKS AT ALL WELLNESS OFFICE AND NURSE OFFICE CABINETS AND DRAWERS.
- PROVIDE GROMMETS IN COUNTERTOPS AT ALL KNEE SPACES.
- ALL INTERIOR FINISHES ARE TO BE COORDINATED WITH THE INTERIOR DESIGN DOCUMENTS.

TOILET ACCESSORIES LEGEND

NOTE: CONTRACTOR SHALL INSTALL ALL REQUIRED BLOCKING FOR A PROPER INSTALLATION OF TOILET ACCESSORIES. REFER TO SPEC. SECTION 102600 FOR ADDITIONAL INFORMATION.

ACCESSORY NOTE SYMBOL


- | | |
|-------|------------------------------|
| TA-1 | TOILET PAPER HOLDER |
| TA-2 | PAPER TOWEL HOLDER |
| TA-3 | 55" GRAB BAR |
| TA-4 | 42" GRAB BAR |
| TA-5 | 18" VERTICAL GRAB BAR |
| TA-6 | MIRROR |
| TA-7 | ROBE HOOK |
| TA-8 | TOWEL RING |
| TA-9 | MEDICINE CABINET |
| TA-10 | 24" TOWEL BAR |
| TA-11 | SOAP DISPENSER (BY OWNER) |
| TA-12 | MIRROR (BY OWNER) |
| TA-13 | PAPER TOWEL DISPENSER (OFCI) |



ARCHITECTURAL CORPORATION
MISSOURI CERTIFICATE
OF AUTHORITY NO. 000073

LEE'S SUMMIT SENIOR COMMUNITY
1701 S.E. OLDHAM PARKWAY
LEE'S SUMMIT, JACKSON COUNTY, MISSOURI

STARK WILSON DUNCAN ARCHITECTS INC.
315 NICHOLS ROAD STE 228 - KANSAS CITY, MO 64112 - T 816.531.1898 F 816.532.1978

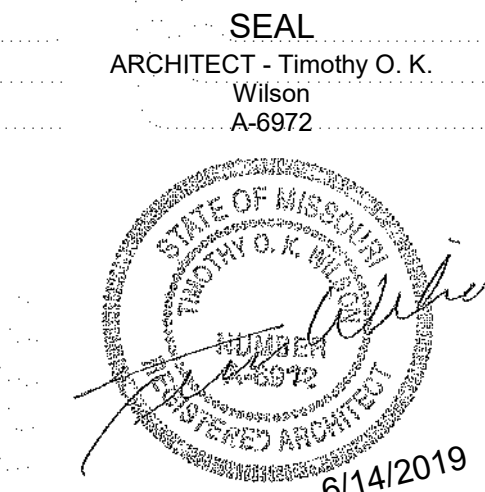

INTERIOR
ELEVATIONS


ISSUE DATE:
6/14/2019

REVISIONS:
No. Description Date
2 CITY COMMENTS 7.15.19

PROJECT NO.:1811

IL A4.7

COPYRIGHT © 2019 SWD ARCHITECTS INC

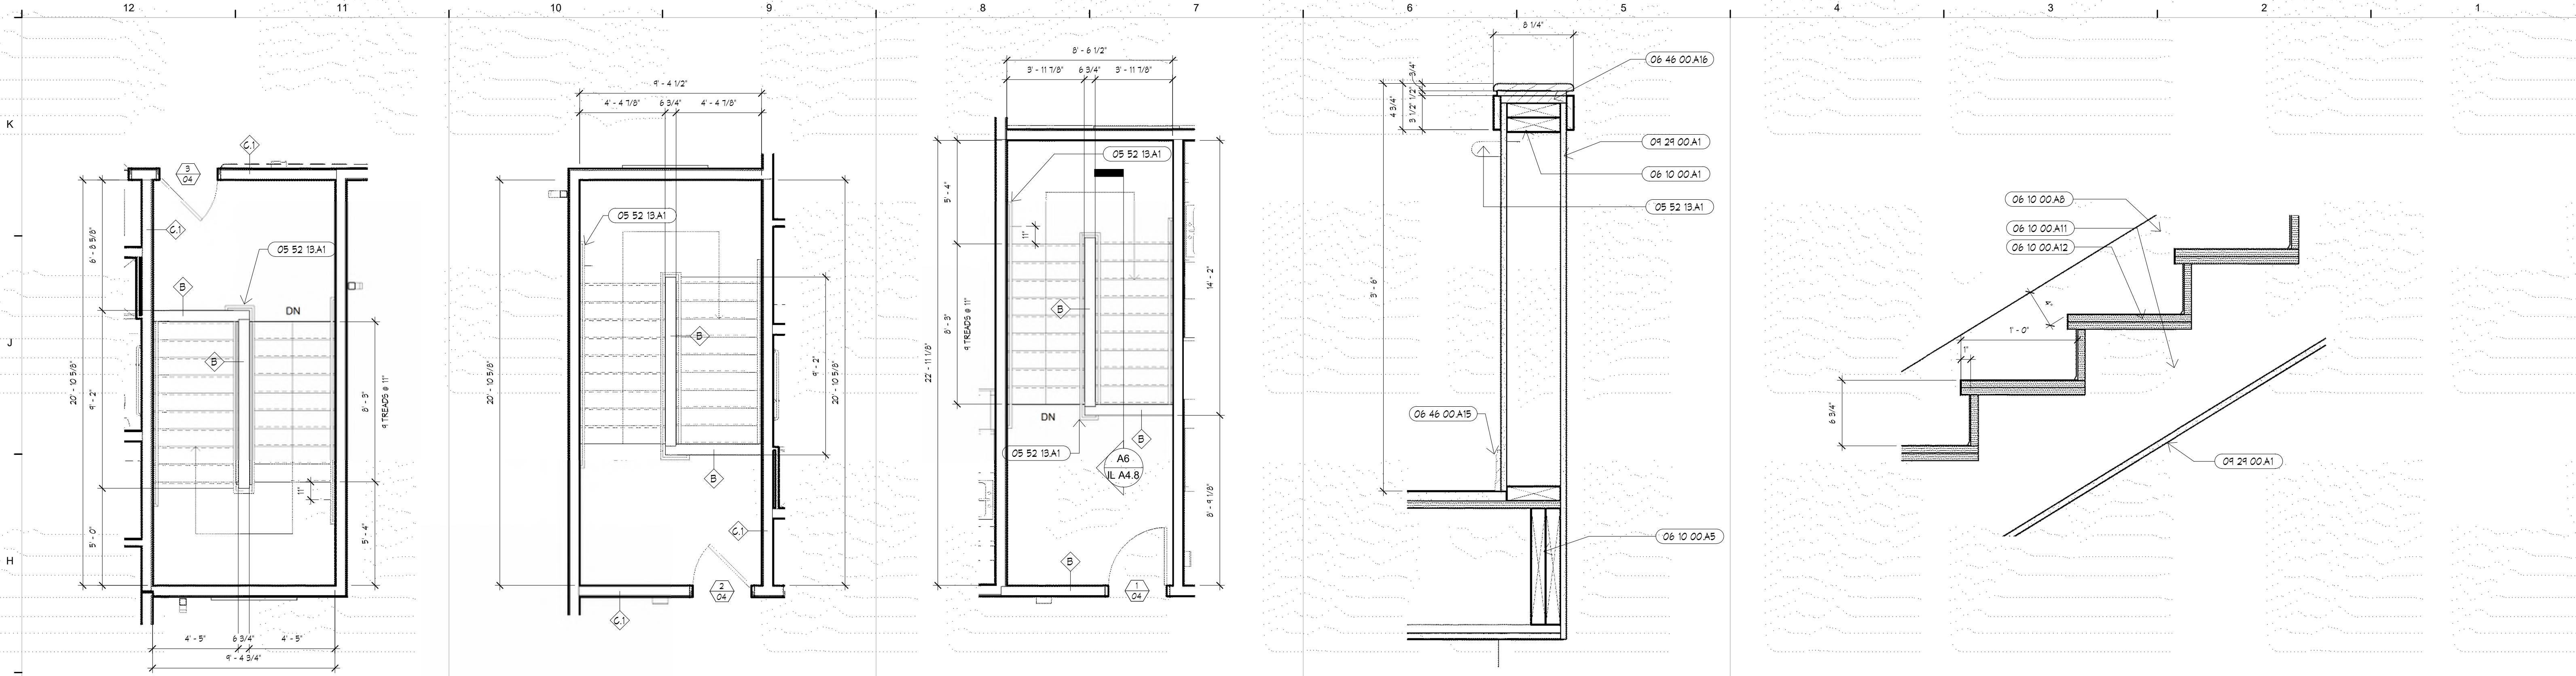


H12 STAIR 03 - 3RD FLOOR
1/4" = 1'-0"

H10 STAIR 02 - 3RD FLOOR
1/4" = 1'-0"

H8 STAIR 01 - 3RD FLOOR
1/4" = 1'-0"

H6 GUARD/HANDRAIL DETAIL
1 1/2" = 1'-0"


H4 STAIR RISER DETAIL
1 1/2" = 1'-0"

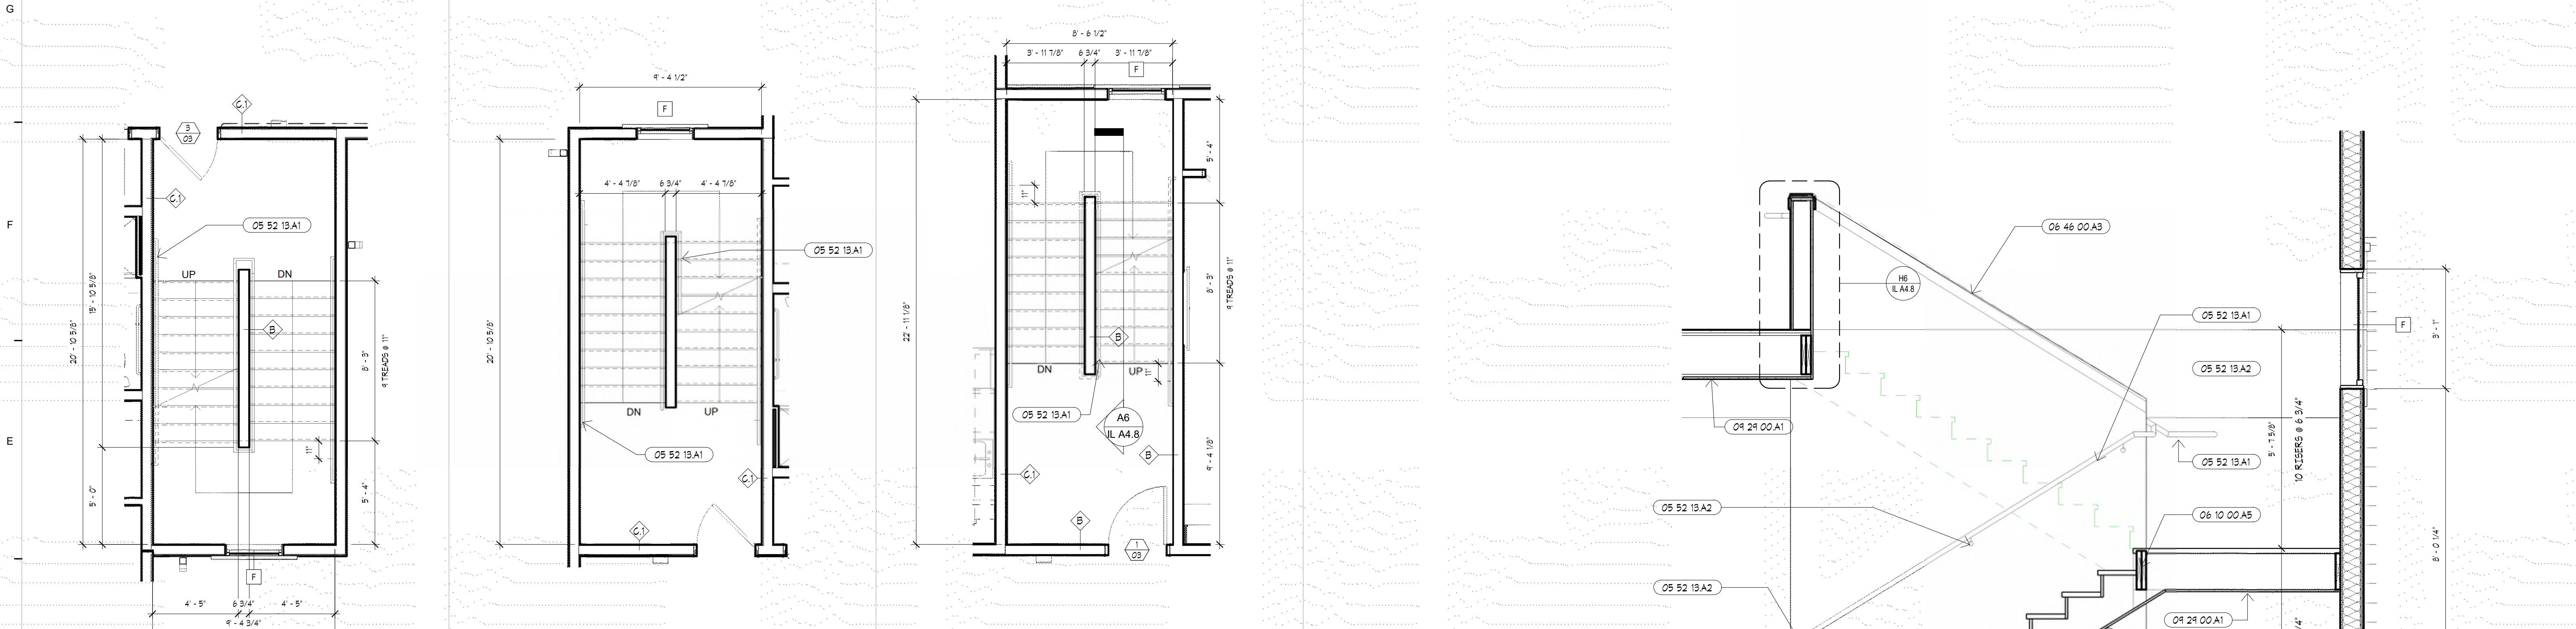

E12 STAIR 03 - 2ND FLOOR
1/4" = 1'-0"

E10 STAIR 02 - 2ND FLOOR
1/4" = 1'-0"

E8 STAIR 01 - 2ND FLOOR
1/4" = 1'-0"

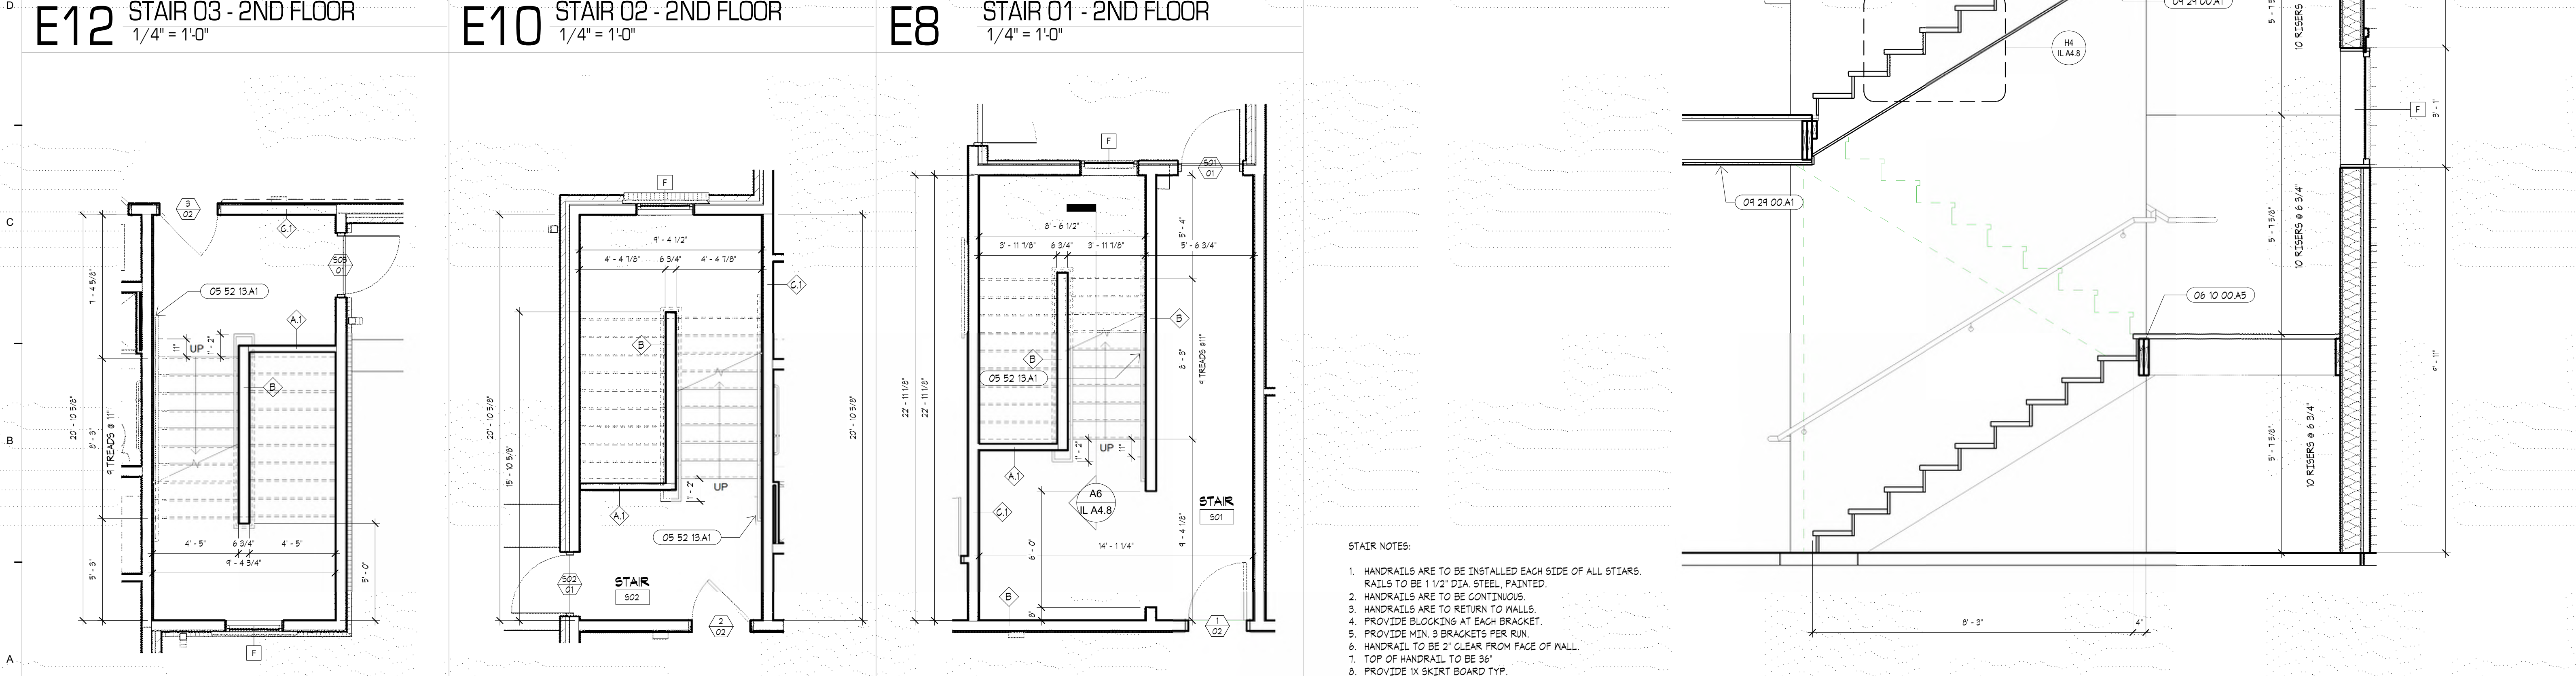

A12 STAIR 03 - 1ST FLOOR
1/4" = 1'-0"

A10 STAIR 02 - 1ST FLOOR
1/4" = 1'-0"

A8 STAIR 01 - 1ST FLOOR
1/4" = 1'-0"

A6 ENLARGED STAIR SECTION
1/2" = 1'-0"

KEYNOTES	
NUMBER	DESCRIPTION
05 52 19A1	METAL HANDRAIL. PAINT. 05 52 19
05 52 19A2	HANDRAIL BRACKET. PAINT. 05 52 19
06 10 00A1	2X6 WOOD FRAMING. 06 10 00
06 10 00A5	WOOD HEADER. RE. STRUCTURAL
06 10 00A8	1X WOOD TRIM. 06 10 00
06 10 00A11	2X STAIR STRINGER. RE. STRUCTURAL
06 10 00A12	PLYWOOD STAIR TREAD. 06 10 00
06 46 00A5	WOOD CAP. 06 46 00
06 46 00A15	BASE RE. FINISH SCHEDULE
06 46 00A16	1X WOOD TRIM
04 24 00A1	5/8" FIRE RATED GYPSUM BOARD. 04 24 00

ENLARGED PLAN & ELEVATION NOTES
NOT ALL NOTES MAY BE USED ON THIS SHEET

PLAN KEYNOTE SYMBOL

- REFER TO FOOD SERVICE DRAWINGS FOR EQUIPMENT.
- PARTIAL HEIGHT WALL WITH WOOD CAP. REFER TO ELEVATIONS.
- ONE PIECE MOLDED SHOWER UNIT WITH HORIZ. & VERT. GRAB BAR, CURTAIN ROD, COLLAPSIBLE THRESHOLD & SEAT. COORD. ROUGH OPENING WITH MANUFACTURER. CONTRACTOR TO VERIFY LEFT & RIGHT HAND UNITS.
- ONE PIECE MOLDED SHOWER UNIT W/ HORIZ. & VERT. GRAB BAR, CURTAIN ROD & COLLAPSIBLE THRESHOLD. CONTRACTOR TO VERIFY LEFT & RIGHT HAND UNITS.
- GYPSUM BOARD AS PART OF FIRE RATED WALL ASSEMBLY TO BE INSTALLED PRIOR TO SETTING OF SHOWER UNIT. LAMINATE ADDITIONAL GYPSUM BOARD ABOVE NAIL FIN.
- ELECTRONIC MEMORY FRAME. PROVIDE RECESSED RECEPTACLE & DATA. COORD. W/ MEP & LOW VOLTAGE DOCUMENTS.
- SHOWER CONTROL AREA & HAND HELD ADA SHOWER. RE: PLUMBING.
- RECEPTACLE AT END OF CABINET. RE: MEP.
- UPPER CABINET 24" DEEP.
- FURRED OUT WALL. 2X FRAMING W/ 5/8" GYPSUM BOARD ON ONE FACE. FURRING TO BE INSTALLED OVER GYPSUM BOARD OF ADJACENT FIRE RATED WALL ASSEMBLY.
- SHOWER CONTROL LOCATION.
- ROLL ON ACCESSIBLE SHOWER W/ HORIZ. & VERT. GRAB BARS, ADJUSTABLE SHOWER HEAD, COLLAPSIBLE THRESHOLD, & CURTAIN ROD.
- MODIFY CABINET DOOR. PROVIDE DECORATIVE MTL. SCREEN FOR VENTILATION.
- MODIFY FACE FOR EQUIPMENT CONTROLS. COORD. WITH EQUIPMENT.
- REMOVABLE CABINET. EXTEND FLOORING. PROVIDE BASE & PAINT WALL. PROVIDE PROTECTION AT ALL UNDER-SINK PIPING.

GENERAL NOTES

A. COORDINATE CABINETRY INSTALLATION AS REQUIRED PRIOR TO FABRICATION. CONSTRUCT WALLS W/ ROUGH OPENINGS AS NEEDED FOR SIZES OF CABINETRY INDICATED. INSTALL MATCHING WOOD SCRIBE AT ALL CABINET BACK / WALL JOINTS. REFER TO MATERIAL SCHEDULE & SPEC. SECTION 102930.

B. PRIOR TO FABRICATION OF CABENWORK, CONTRACTOR SHALL FIELD VERIFY ACTUAL FINISHED WALL DIMENSIONS.

C. PROVIDE FINISHED SURFACES ON CABINETS & COUNTERTOPS WHERE EXPOSED TO VIEW.

D. UTILIZE 5/8" FIRE RATED MOISTURE / MOLD RESISTANT G.B. ON WALLS OF KITCHEN, BATHROOMS, & SPA.

E. UTILIZE 2X WOOD BLOCKING AS REQUIRED FOR INSTALLATION OF CABINETRY ACCESSORIES, ETC.

F. ALL COLORS, FINISHES, ETC. TO BE COORDINATED WITH THE OWNERS REPRESENTATIVE PRIOR TO INSTALLATION.

G. CAULK ALL COUNTERTOP & BACKSPLASH / G.B. WALL JOINTS. CAULK TO BE CLEAR.

H. INSTALL FLOORING PRIOR TO CABINETRY.

I. ALL SINKS TO BE SET IN BED OF SEALANT.

J. INSTALL ONE PIECE SHOWER BASE AFTER FIRE RATED WALL GYPSUM BOARD (G.B.) IS INSTALLED. INSTALL ONE ADDITIONAL LAYER OF G.B. FLUSH W/ ADJACENT WALL. ADJUST STUD DEPTH AS NEEDED. ON FIRE RATED WALL TO COVER SHOWER NAILING FINS. TYPICAL ALL SIMILAR LOCATIONS.

K. GYPSUM FLOOR SYSTEM TO EXTEND UNDER ALL SHOWER BASES.

L. PROVIDE COLLAPSIBLE THRESHOLD AT ALL SHOWERS THAT DO NOT HAVE MIN. 4" RAISED THRESHOLD.

M. SHOWER GRAB BARS TO BE 18" VERT. & HORIZ. BAR ALONG THE CONTROL WALL & MIN 18" FROM THE CONTROL WALL.

N. REFER TO SHEET F11 FOR FINISH MATERIAL INFORMATION.

O. ALL MIRRORS TO BE FULL WIDTH OF VANITY. ALL MIRRORS TO USE CLIPS FOR INSTALLATION.

P. PROVIDE LOCKS AT ALL WELLNESS OFFICE AND NURSE OFFICE CABINETS AND FILE DRAWERS.

Q. PROVIDE GROMMETS IN COUNTERTOPS AT ALL KNEE SPACES.

R. ALL INTERIOR FINISHES ARE TO BE COORDINATED WITH THE INTERIOR DESIGN DOCUMENTS.

TOILET ACCESSORIES LEGEND

NOTE: CONTRACTOR SHALL INSTALL ALL REQUIRED BLOCKING FOR A PROPER INSTALLATION OF TOILET ACCESSORIES. REFER TO SPEC. SECTION 102800 FOR ADDITIONAL INFORMATION.


ACCESSORY NOTE SYMBOL

TA-1 TOILET PAPER HOLDER
TA-2 PAPER TOWEL HOLDER
TA-3 36" GRAB BAR
TA-4 42" GRAB BAR
TA-5 18" VERTICAL GRAB BAR
TA-6 MIRROR
TA-7 ROBE HOOK
TA-8 TOWEL RING
TA-9 MEDICINE CABINET
TA-10 24" TOWEL BAR
TA-11 SOAP DISPENSER (BY OWNER)
TA-12 MIRROR (BY OWNER)
TA-13 PAPER TOWEL DISPENSER (OFCI)



ARCHITECTURAL CORPORATION
MISSOURI CERTIFICATE
OF AUTHORITY NO. 000073

LEE'S SUMMIT SENIOR COMMUNITY
1701 SE. OLDHAM PARKWAY
LEE'S SUMMIT, JACKSON COUNTY, MISSOURI

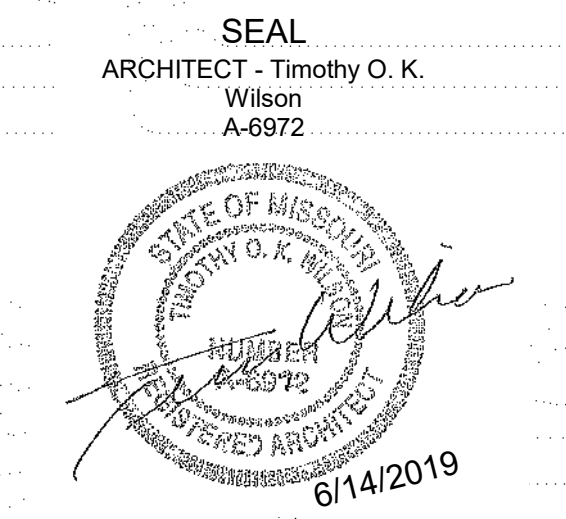


ENLARGED
STAIR PLANS,
SECTIONS &
DETAILS

ISSUE DATE:
6/14/2019


REVISIONS:		
No.	Description	Date

PROJECT NO.:1811


IL A4.8

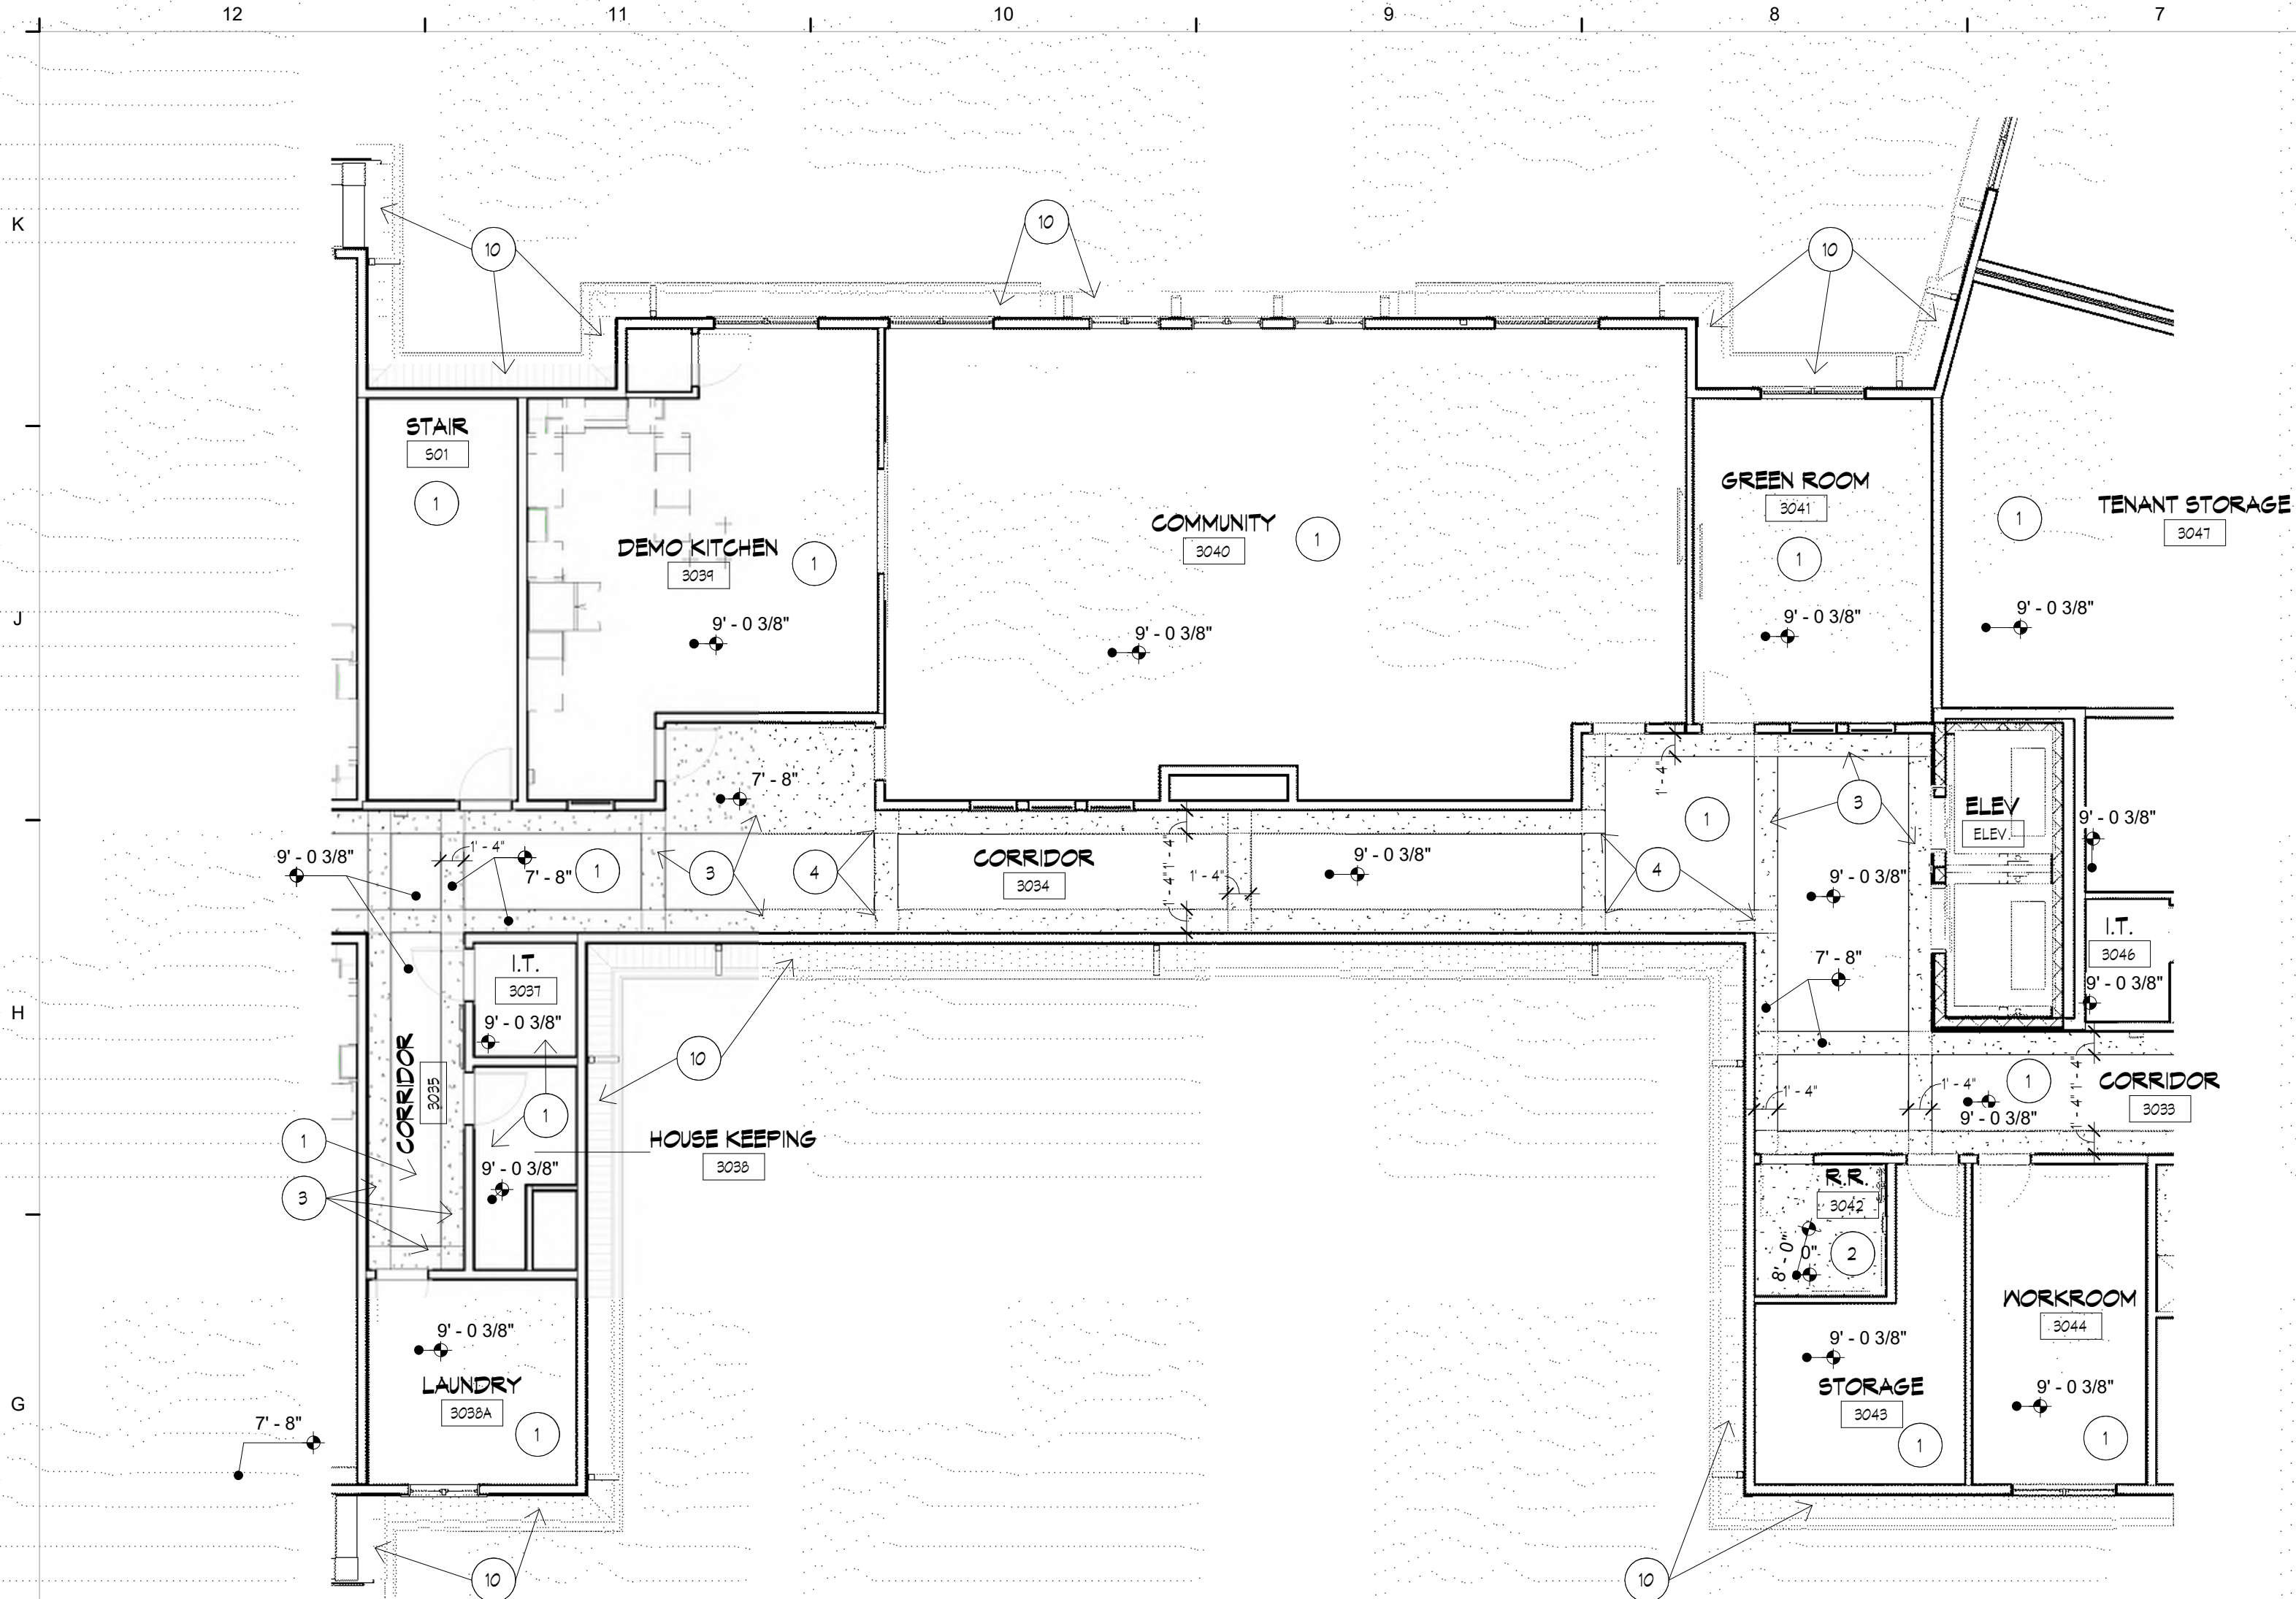

F12 3RD FLOOR CEILING PLAN - IL CENTER
1/8" = 1'-0"

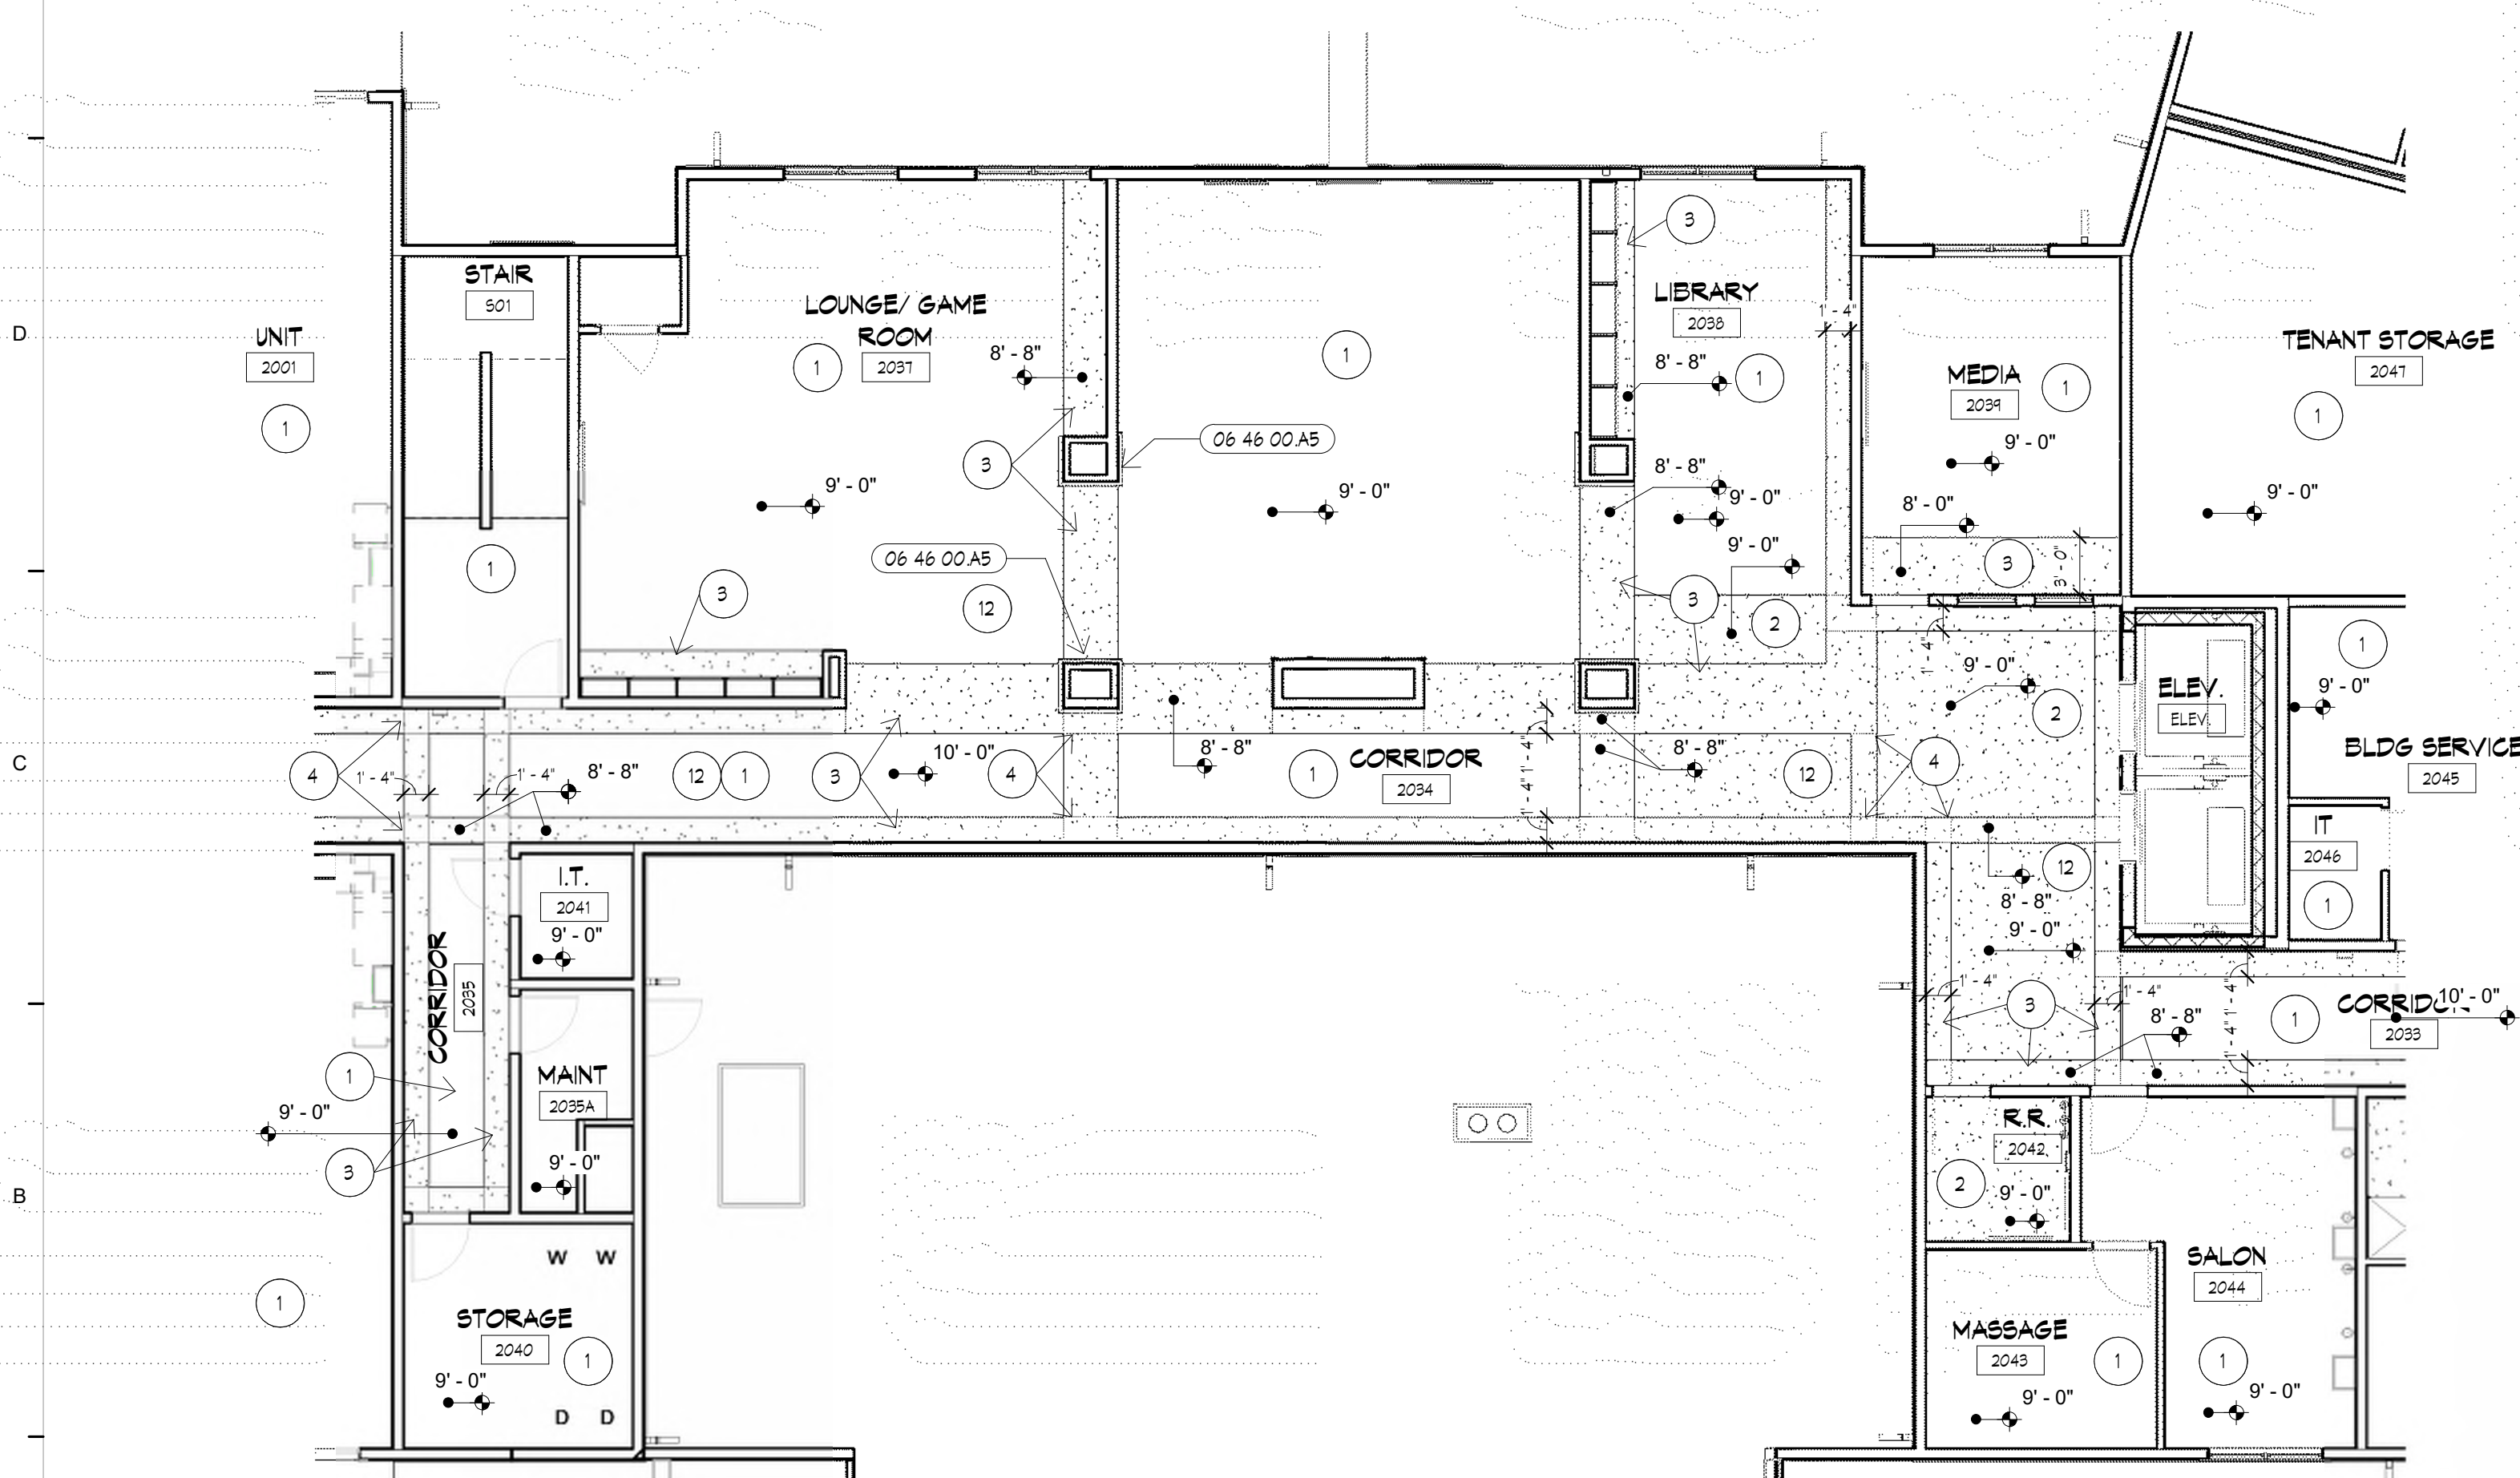

A12 2ND FLOOR CEILING PLAN - IL CENTER
1/8" = 1'-0"

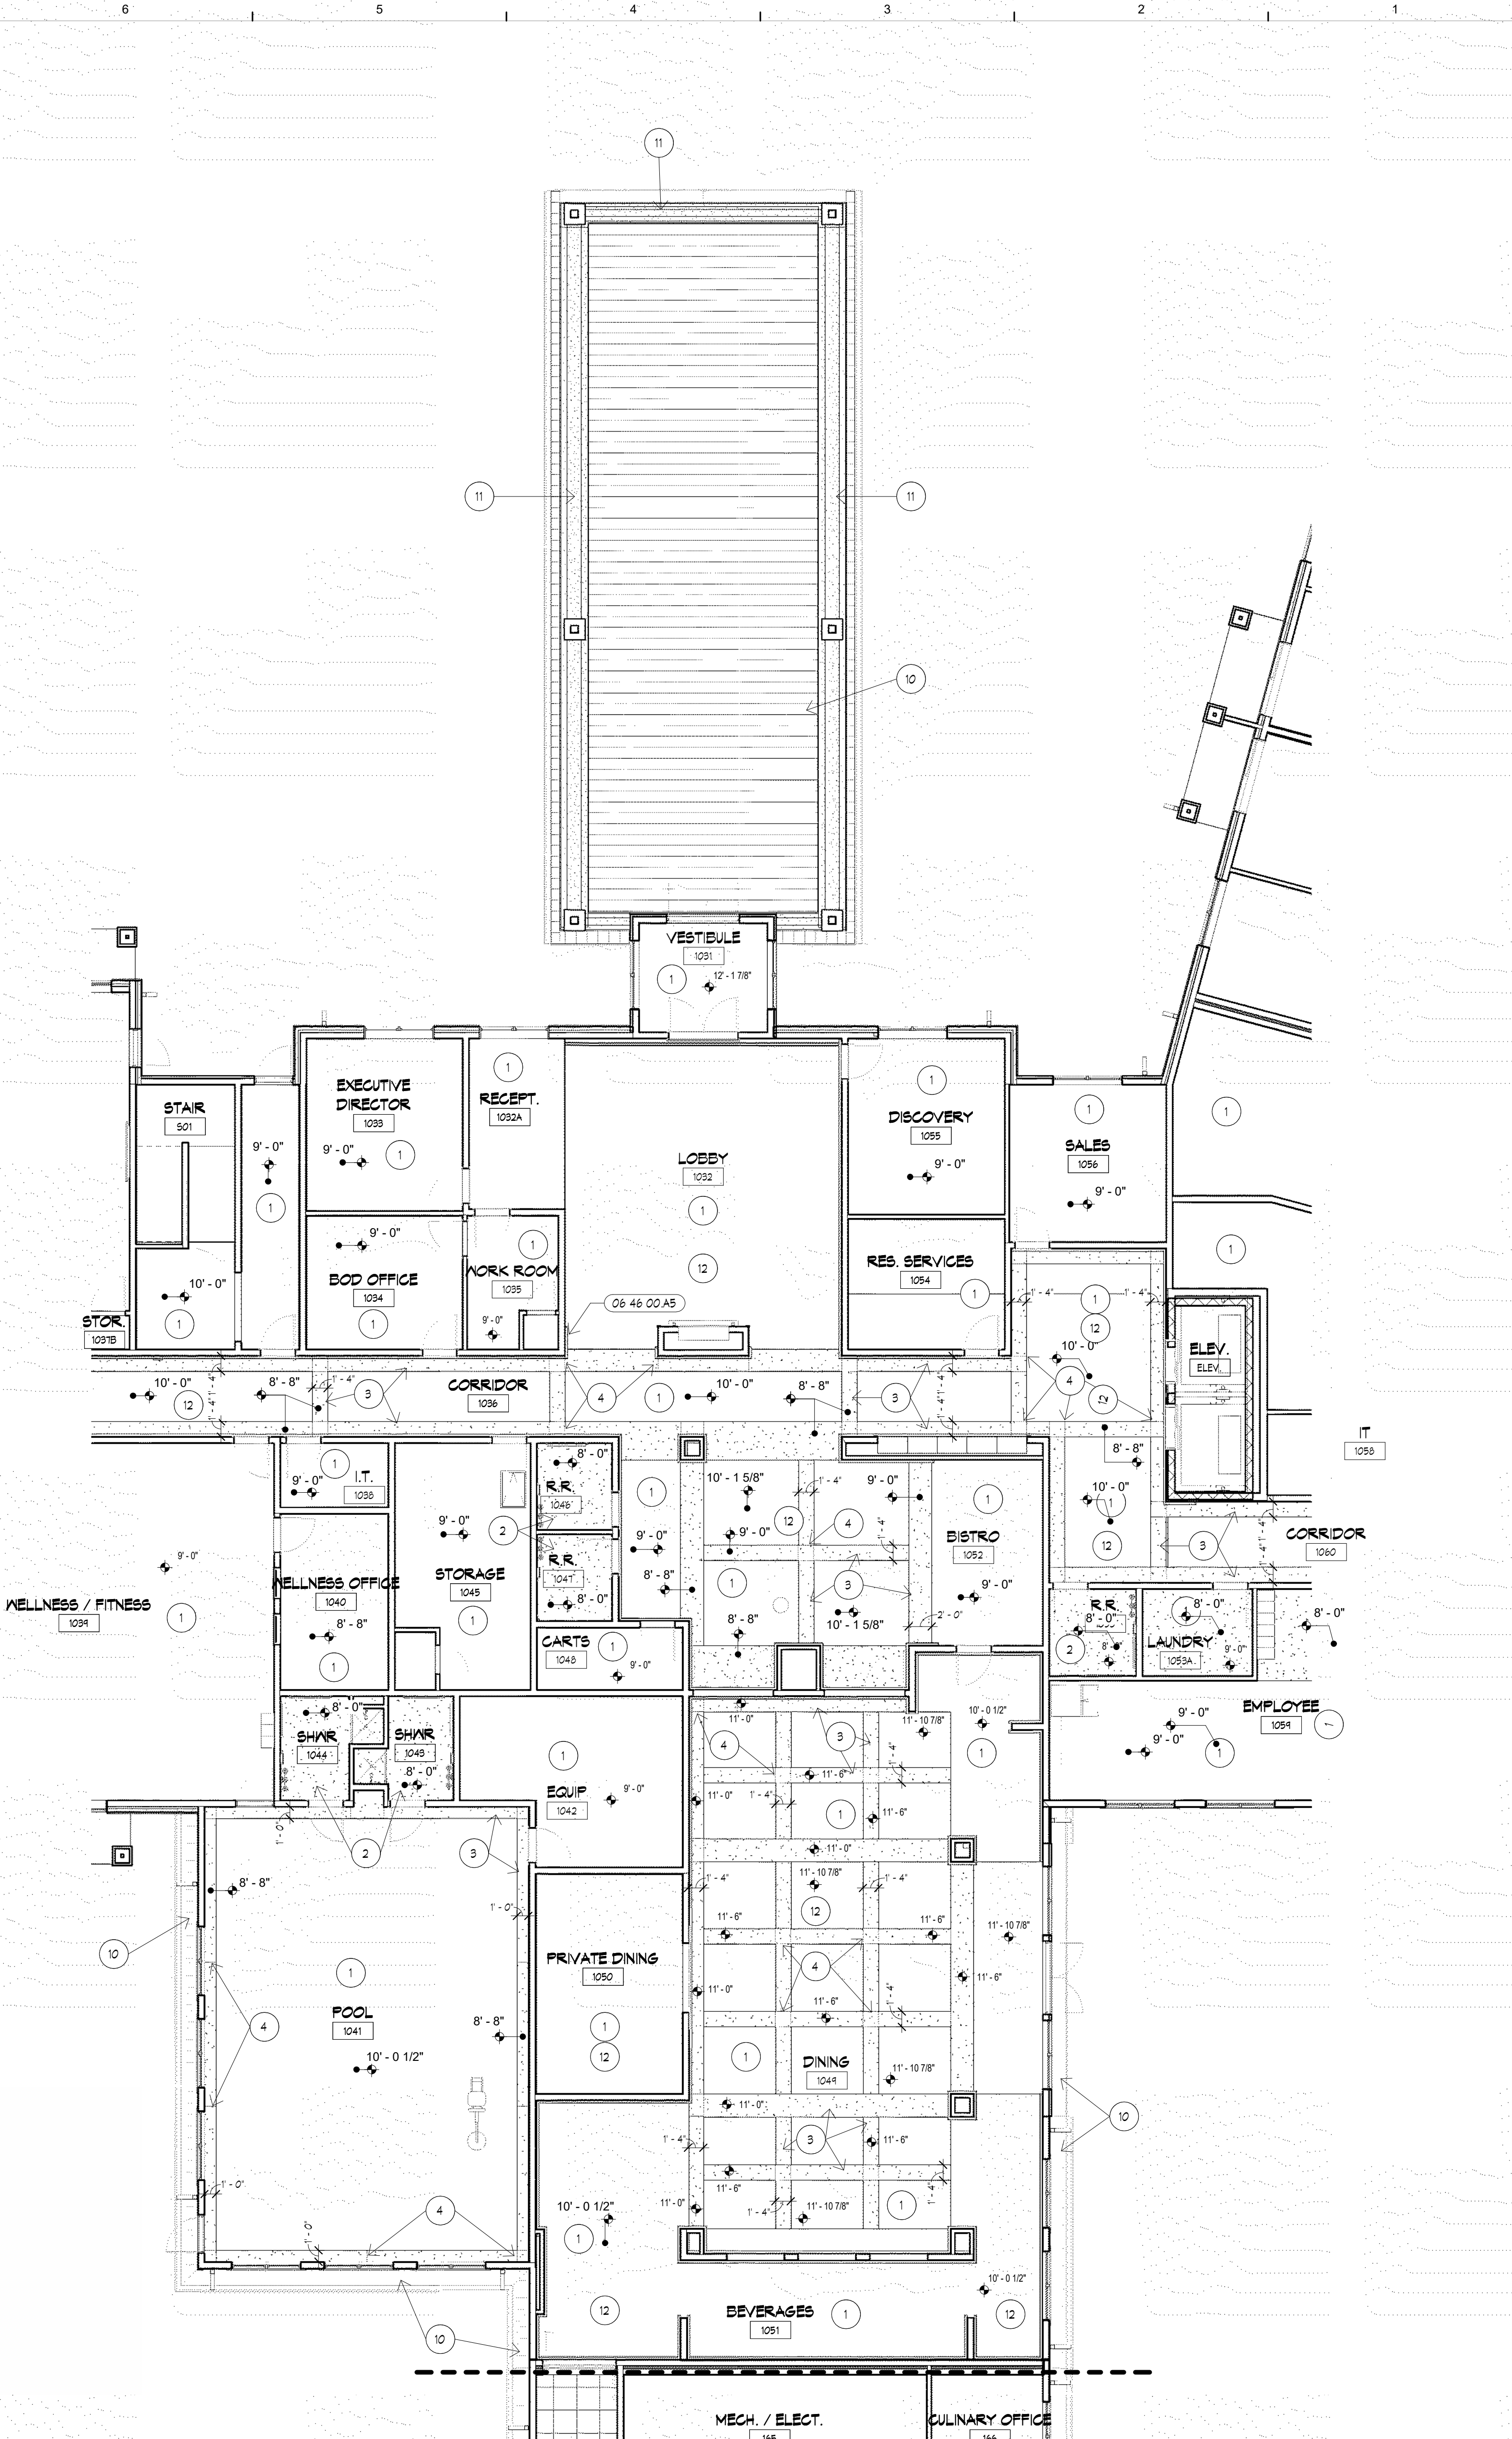

A6 1ST FLOOR CEILING PLAN - IL CENTER
1/8" = 1'-0"

KEYNOTES	
NUMBER	DESCRIPTION
06 46 00 AS	CROWN MOULDING, 06 46 00
08 91 13 AT	ATTIC ACCESS PANEL - FIRE RATED, 08 91 13

- CEILING PLAN NOTES**
THESE NOTES ONLY APPLY TO THIS SHEET
- 1 HOUR CEILING/ROOF ASSEMBLY, 5/8" GYPSUM BOARD ON RESILIENT CHANEL
 - 5/8" GYPSUM BOARD ATTACHED TO DRYWALL CEILING SUSPENSION SYSTEM BELOW RATED ASSEMBLY, PAINT, CEILING HEIGHT AS INDICATED
 - SOFFIT, 5/8" F.R. GYPSUM BOARD ON FRAMING, PAINT
 - CONTROL JOINT, TYP.
 - PROVIDE CLOSED CELL POLY-ISO SPRAY INSULATION AT POOL WALLS AND CEILING (R38 AT CEILING, FULL CAVITY AT WALLS)
 - KITCHEN EXHAUST HOOD, COORD. N/MEP
 - OPEN DECK FRAMING
 - WALK IN REFRIGERATOR/FREEZER, EXTEND CEILING SYSTEM DOWN AS REQ'D TO CLOSE VOID, COORD. WITH MEP & KITCHEN EQUIPMENT
 - 2X2 SUSPENDED ACOUSTIC CEILING, REFER TO FINISH SCHEDULE
 - PRE-FINISHED METAL SOFFIT
 - FIBER CEMENT BOARD - SMOOTH PANEL SOFFIT
 - CROWN MOULDING THIS AREA, COORD. W/ INTERIORS
- CEILING PLAN GENERAL NOTES**
- ALL WORK TO MEET APPLICABLE BUILDING, PLUMBING, MECHANICAL, ELECTRICAL, ADA ACCESSIBILITY, & LIFE SAFETY CODES & REQUIREMENTS
 - DO NOT SCALE DRAWINGS, FIELD VERIFY ALL EX. CONDITIONS, DIMENSIONS, & ELEVATIONS PRIOR TO PROCUREMENT, FABRICATION, ETC.
 - REFERENCE ARCHITECTURAL, STRUCTURAL, PLUMBING, MECHANICAL, & ELECTRICAL PLANS, FOR ADDITIONAL INFORMATION
 - ALL ROOF/CEILING PENETRATIONS ARE TO BE PROPERLY FIRE CAULKED, FIRE STOPPED, SMOKE/FIRE DAMPERED ETC AS REQUIRED TO MAINTAIN THE FIRE RESISTANCE RATING OF THE RESPECTIVE ASSEMBLY, AS REQUIRED BY THE APPLICABLE CODE
 - CAULK ALL JOISTS BETWEEN DISSIMILAR MATERIALS FOR WEATHERTIGHT, WATERIGHT, AIRTIGHT, ETC. PERFORMANCE
 - ALL PLUMBING, PIPING, MECHANICAL DUCTWORK, ELECTRICAL CONDUIT, SPRINKLER PIPING, IS TO BE CONCEALED WITHIN NEW CONSTRUCTION UNLESS NOTED OTHERWISE
 - REFER TO MEP PLANS FOR LIGHT FIXTURE, MECHANICAL DIFFUSERS, ETC.
 - REFER TO LOW VOLTAGE DRAWINGS FOR AV EQUIPMENT, SECURITY ETC.
 - CEILING GRID & TILES TO BE CENTERED IN ROOM UNLESS NOTED OTHERWISE
 - REFER TO FINISH SCHEDULE FOR CEILING FINISH
 - RECESSED LIGHTING TO BE CENTERED IN CEILING TILE
 - ACCESS PANELS AT VALVE LOCATIONS PER MEP DRAWINGS, PANELS TO BE PAINTED TO MATCH CEILING
 - ENTIRE PROJECT REQUIRES 1 HOUR ROOF/CEILING AND FLOOR/CEILING ASSEMBLY, ALL AREAS TO RECEIVE 5/8" FIRE RATED GYP ON RESILIENT CHANEL AT BOTTOM OF WOOD TRUSS, REFER TO UL LISTING
 - PROVIDE CONTROL JOINTS AT SOFFITS, TYPICAL AT ALL INTERSECTIONS AND CORNERS WHETHER INDICATED OR NOT

- Ceiling Plan Symbols**
- ACT-1
2X2 SUSPENDED ACOUSTIC CEILING SYSTEM
 - ACT-2
2X2 SUSPENDED WASHABLE CEILING
 - SUSPENDED GYPSUM BOARD CEILING / SOFFIT
 - 2X4 RECESSED LIGHT
 - 2X2 RECESSED LIGHT
 - RECESSED CAN LIGHT
 - EXHAUST FAN
 - RETURN AIR DIFFUSER, RE: MECH.
 - SUPPLY AIR DIFFUSER, RE: MECH.

SWD
ARCHITECTS
EST 1935
ARCHITECTURAL CORPORATION
MISSOURI CERTIFICATE
OF AUTHORITY NO. 000073


LEE'S SUMMIT SENIOR COMMUNITY
1701 S.E. OLDHAM PARKWAY
LEE'S SUMMIT, JACKSON COUNTY, MISSOURI

SEAL
ARCHITECT - Timothy O. K.
Wilson
A-8972
STATE OF MISSOURI
TIMOTHY O. K. WILSON
REGISTERED ARCHITECT
6/14/2019


PARTIAL
CEILING PLANS -
IL CENTER

ISSUE DATE:
6/14/2019
REVISIONS:
No. Description Date

PROJECT NO.: 1811
IL A5.1

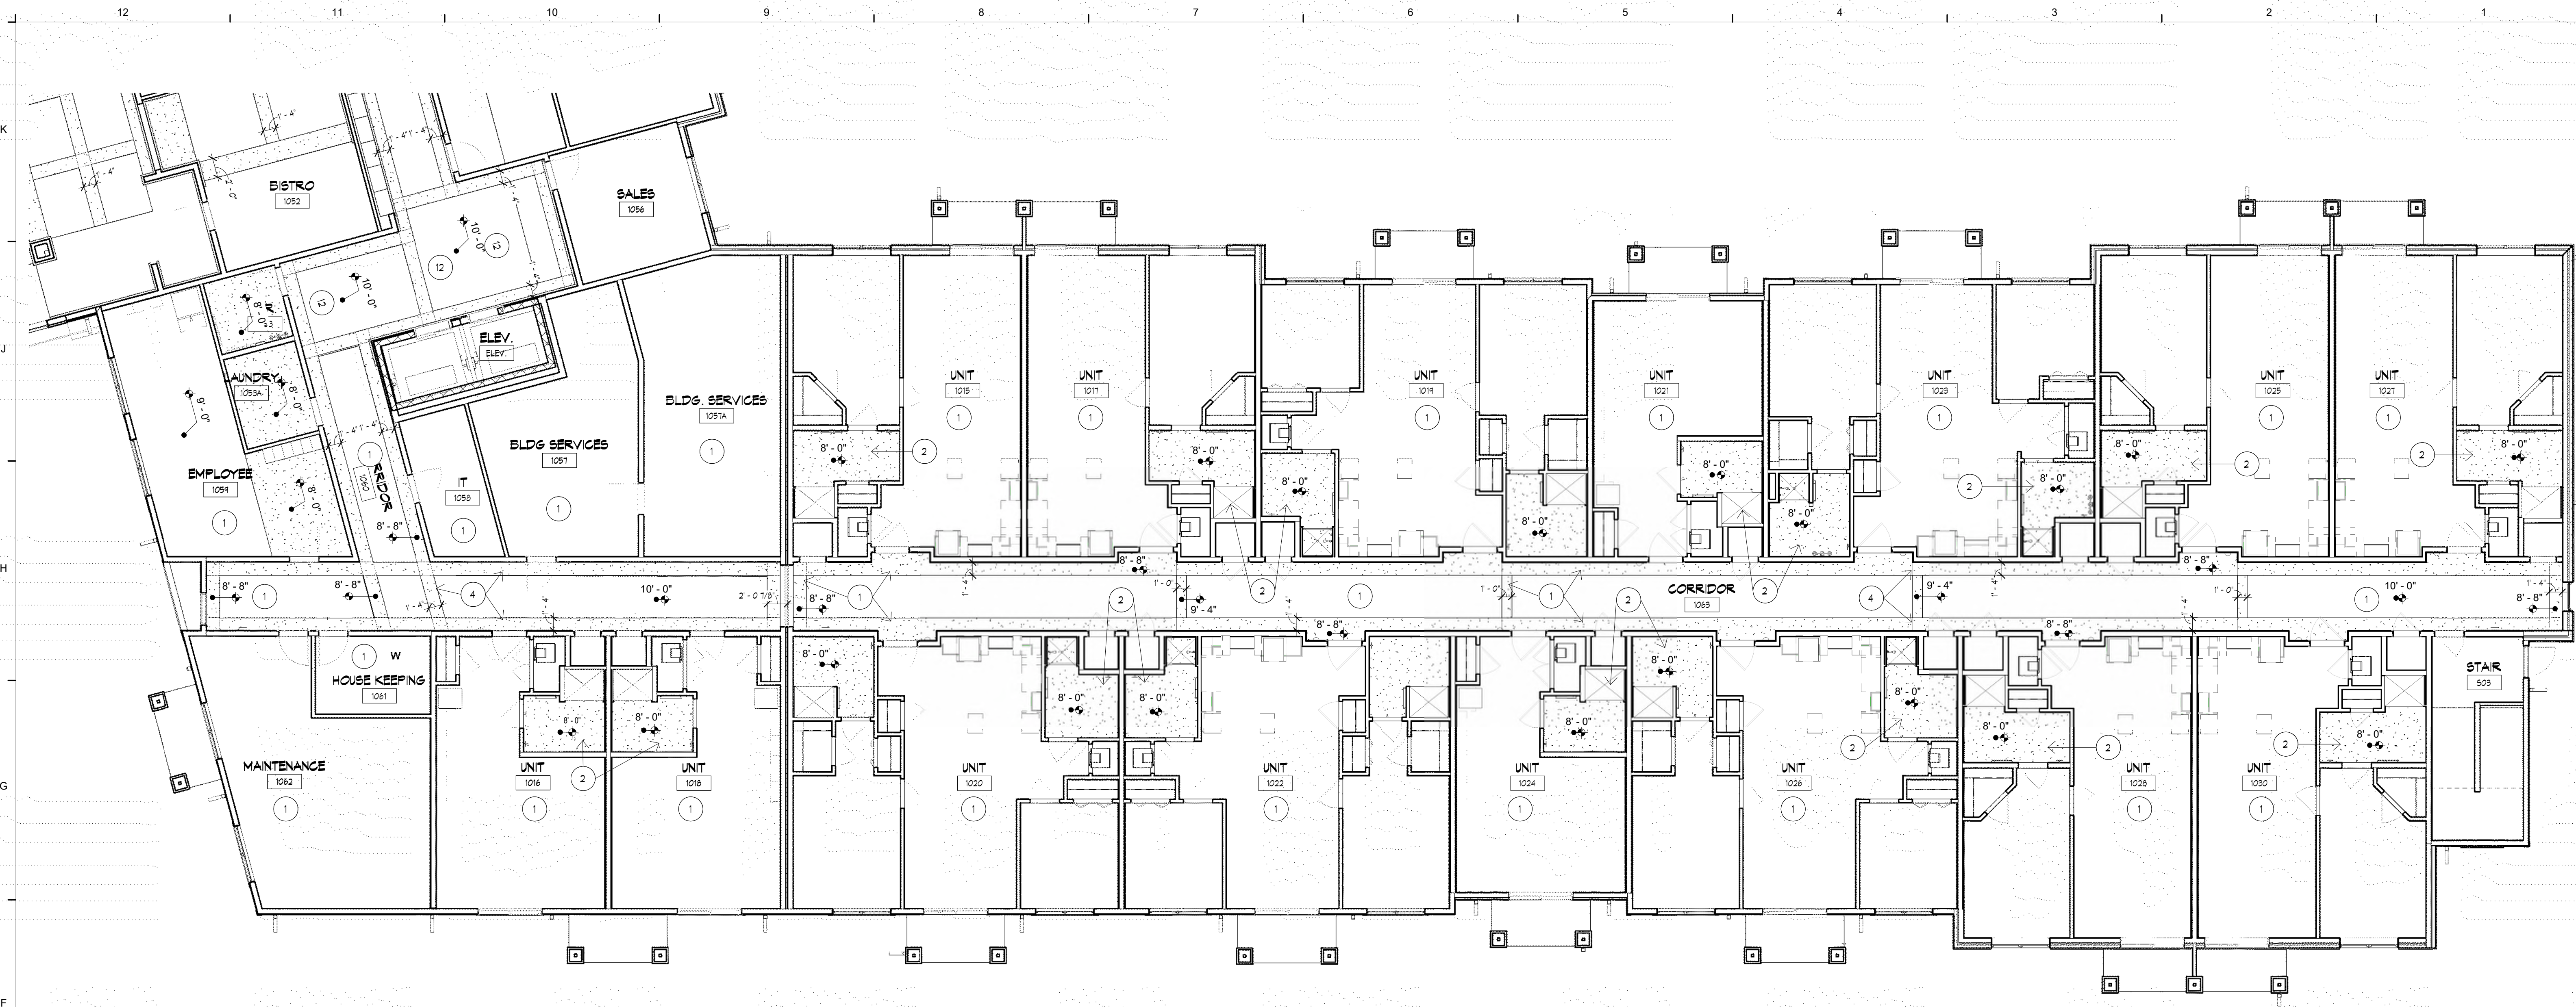

F12 FIRST FLOOR REFLECTED CEILING PLAN
1/8" = 1'-0"

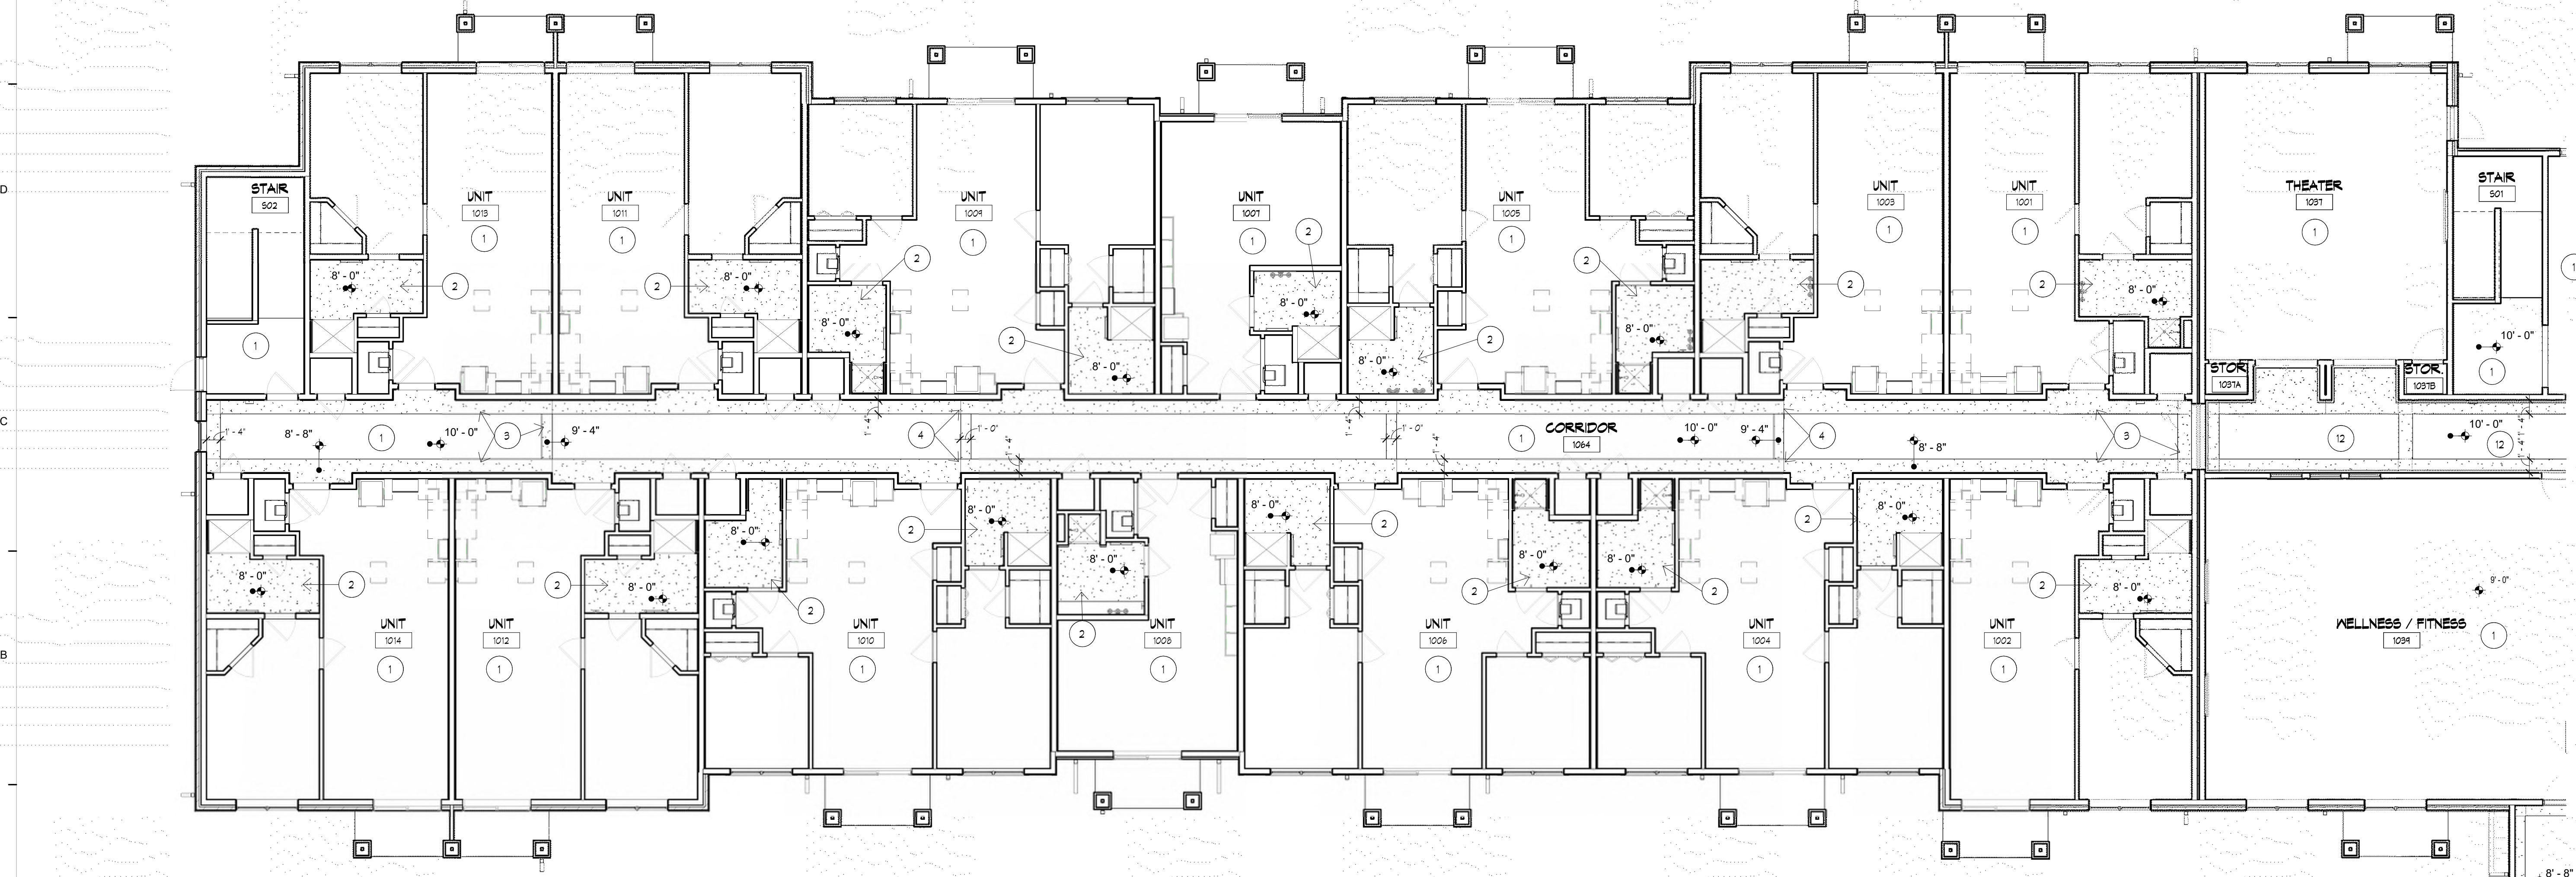

A12 FIRST FLOOR REFLECTED CEILING PLAN
1/8" = 1'-0"

KEYNOTES

NUMBER DESCRIPTION

CEILING PLAN NOTES

THESE NOTES ONLY APPLY TO THIS SHEET

1. 1 HOUR CEILING/ROOF ASSEMBLY. 5/8" GYPBUM BOARD ON RESILIENT CHANEL.
2. 5/8" GYPBUM BOARD ATTACHED TO DRYWALL CEILING SUSPENSION SYSTEM BELOW RATED ASSEMBLY. PAINT. CEILING HEIGHT AS INDICATED.
3. SOFFIT. 5/8" F.R. GYPBUM BOARD ON FRAMING. PAINT.
4. CONTROL JOINT. TYP.
5. PROVIDE CLOSED CELL POLY-ISO SPRAY INSULATION AT POOL MALLS AND CEILING (R30 AT CEILING. FULL CAVITY AT MALLS).
6. KITCHEN EXHAUST HOOD. COORD. W/MEP.
7. OPEN DECK FRAMING.
8. WALK IN REFRIGERATOR/FREEZER. EXTEND CEILING SYSTEM DOWN AS REED TO CLOSE VOID. COORD. WITH MEP & KITCHEN EQUIPMENT.
9. 2X2 SUSPENDED ACOUSTIC CEILING. REFER TO FINISH SCHEDULE.
10. PRE-FINISHED METAL SOFFIT.
11. FIBER CEMENT BOARD-SMOOTH PANEL SOFFIT.
12. CROWN MOULDING THIS AREA. COORD. W/ INTERIORS.

CEILING PLAN GENERAL NOTES

- A. ALL WORK TO MEET APPLICABLE BUILDING PLUMBING, MECHANICAL, ELECTRICAL, ADA ACCESSIBILITY, & LIFE SAFETY CODES & REQUIREMENTS.
- B. DO NOT SCALE DRAWINGS. FIELD VERIFY ALL EX. CONDITIONS, DIMENSIONS, & ELEVATIONS PRIOR TO PROCUREMENT, FABRICATION, ETC.
- C. REFERENCE ARCHITECTURAL, STRUCTURAL, PLUMBING, MECHANICAL, & ELECTRICAL PLANS FOR ADDITIONAL INFORMATION.
- D. ALL ROOF/CEILING PENETRATIONS ARE TO BE PROPERLY FIRE CAULKED, FIRE STOPPED, SMOKE/FIRE DAMPERED ETC AS REQUIRED TO MAINTAIN THE FIRE RESISTANCE RATING OF THE RESPECTIVE ASSEMBLY, AS REQUIRED BY THE APPLICABLE CODE.
- E. CAULK ALL JOINTS BETWEEN DISSIMILAR MATERIALS FOR WEATHERTIGHT, WATERIGHT, AIRTIGHT, ETC. PERFORMANCE.
- F. ALL PLUMBING, PIPING, MECHANICAL DUCTWORK, ELECTRICAL CONDUIT, SPRINKLER PIPING IS TO BE CONCEALED WITHIN NEW CONSTRUCTION UNLESS NOTED OTHERWISE.
- G. REFER TO MEP PLANS FOR LIGHT FIXTURE, MECHANICAL DIFFUSERS, ETC.
- H. REFER TO LOW VOLTAGE DRAWINGS FOR AV EQUIPMENT, SECURITY ETC.
- I. CEILING GRID & TILES TO BE CENTERED IN ROOM UNLESS NOTED OTHERWISE.
- J. REFER TO FINISH SCHEDULE FOR CEILING FINISH.
- K. RECESSED LIGHTING TO BE CENTERED IN CEILING TILE.
- L. ACCESS PANELS AT VALVE LOCATIONS PER MEP DRAWINGS. PANELS TO BE PAINTED TO MATCH CEILING.
- M. ENTIRE PROJECT REQUIRES 1 HOUR ROOF/CEILING AND FLOOR/CEILING ASSEMBLY. ALL AREAS TO RECEIVE 5/8" FIRE RATED GYP ON RESILIENT CHANNEL AT BOTTOM OF WOOD TRUSS. REFER TO UL LISTEN.
- N. PROVIDE CONTROL JOINTS AT SOFFITS. TYPICAL AT ALL INTERSECTIONS AND CORNERS WHETHER INDICATED OR NOT.

Ceiling Plan Symbols


- ACT-1 2X2 SUSPENDED ACOUSTIC CEILING SYSTEM
- ACT-2 2X2 SUSPENDED WASHABLE CEILING. SUSPENDED GYPBUM BOARD CEILING / SOFFIT
- 2X4 RECESSED LIGHT.
- 2X2 RECESSED LIGHT.
- RECESSED CAN LIGHT
- EXHAUST FAN
- RETURN AIR DIFFUSER: RE. MECH.
- SUPPLY AIR DIFFUSER. RE. MECH.



ARCHITECTURAL CORPORATION
MISSOURI CERTIFICATE
OF AUTHORITY NO. 000073

LEE'S SUMMIT SENIOR COMMUNITY
1701 S.E. OLDHAM PARKWAY
LEE'S SUMMIT, JACKSON COUNTY, MISSOURI

STARK WILSON DUNCAN ARCHITECTS INC
315 NICHOLS ROAD STE 228 - KANSAS CITY, MO 64112 - T 816.531.1898 F 816.532.1978

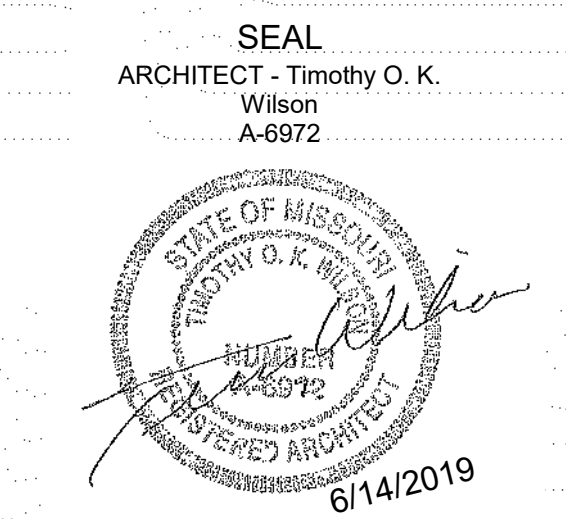


PARTIAL 1ST
FLOOR CEILING
PLANS - IL

ISSUE DATE:
6/14/2019
REVISIONS:
No. Description Date


PROJECT NO.:1811

IL A5.2

COPYRIGHT © 2019 SWD ARCHITECTS INC

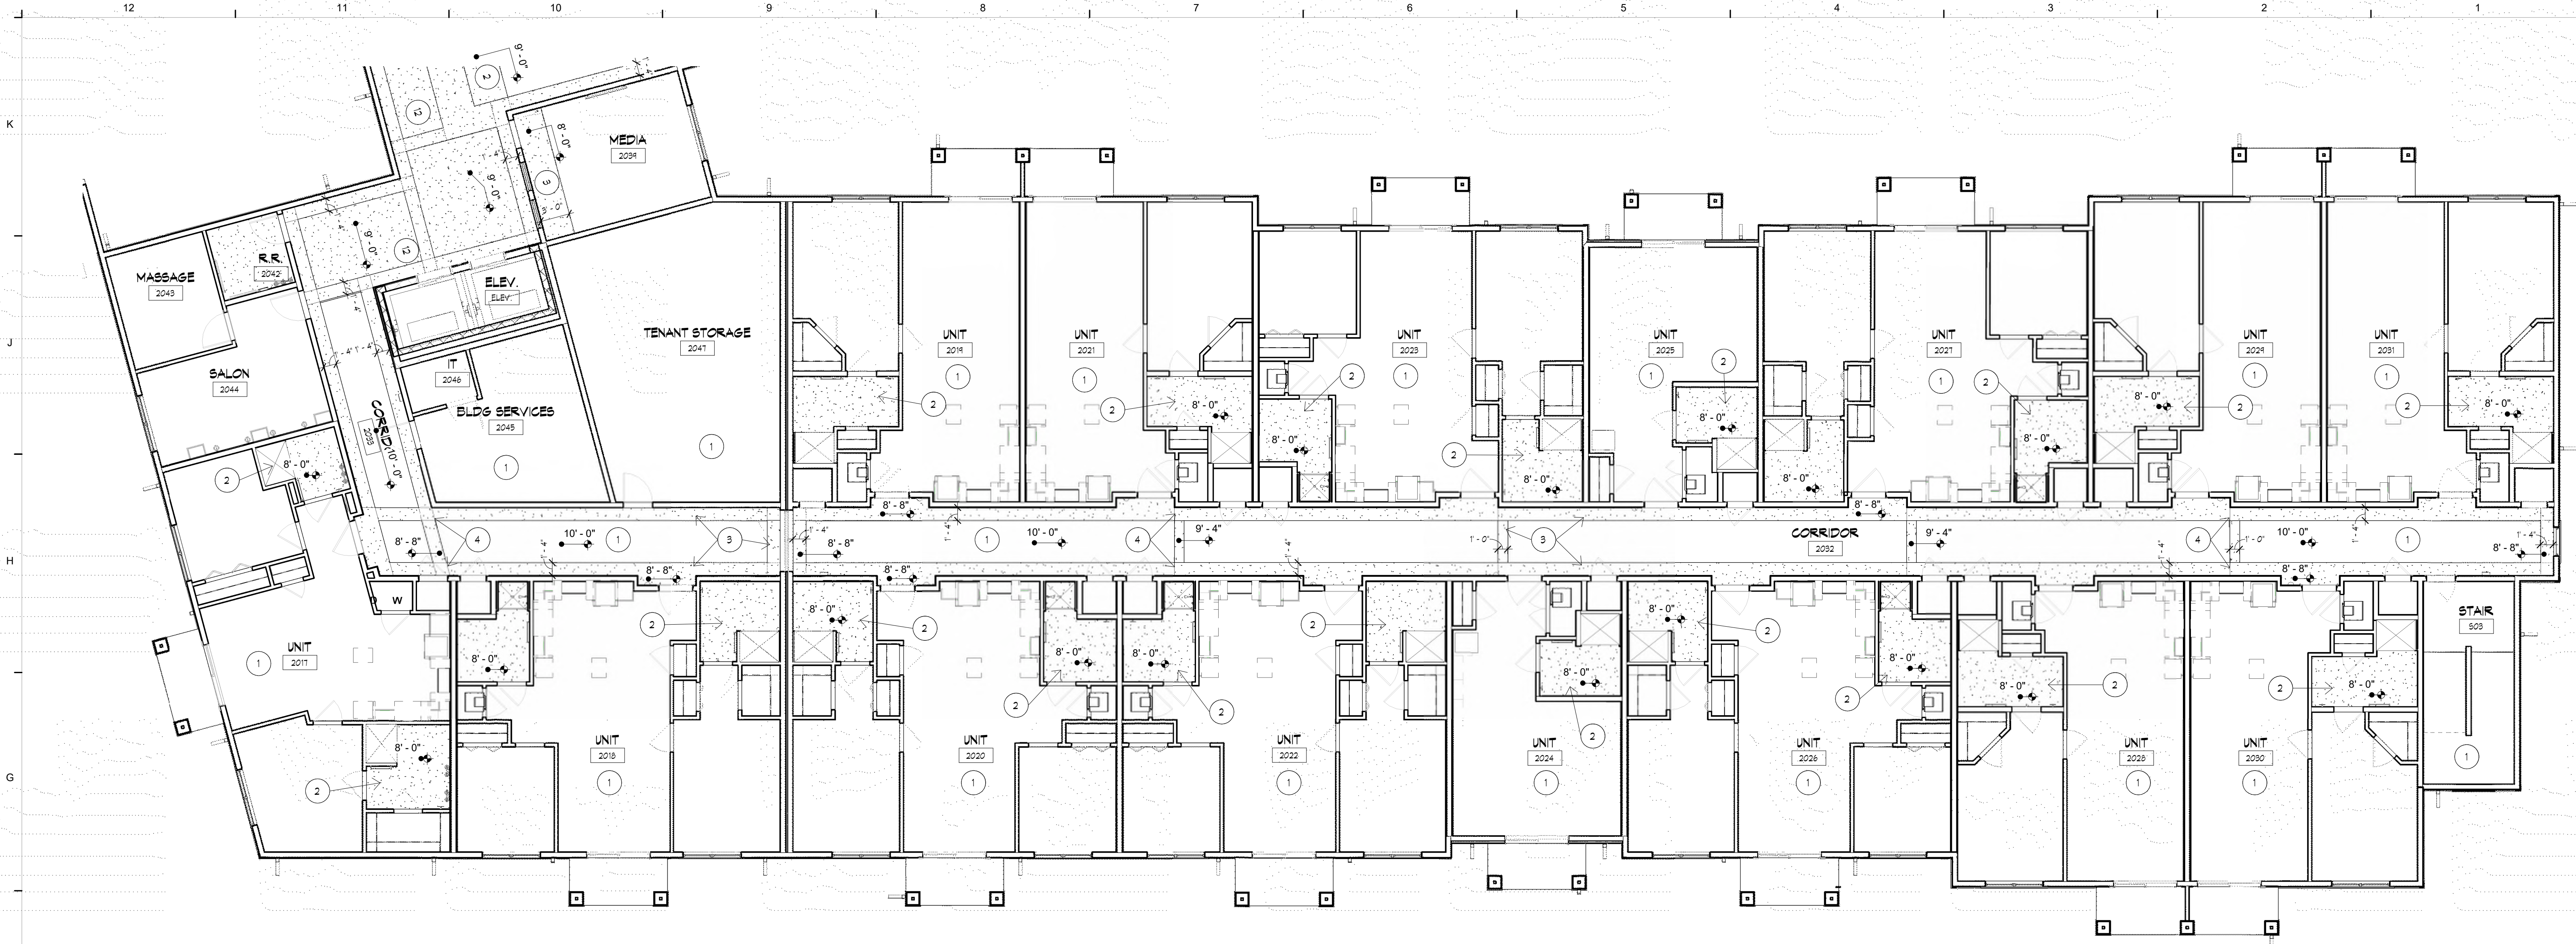

F12 SECOND FLOOR REFLECTED CEILING PLAN
1/8" = 1'-0"

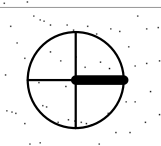

KEYNOTES

NUMBER	DESCRIPTION
1	
2	
3	
4	
5	
6	
7	
8	
9	
10	
11	
12	

CEILING PLAN NOTES


- THESE NOTES ONLY APPLY TO THIS SHEET
- 1 HOUR CEILING/ROOF ASSEMBLY: 5/8" GYPSUM BOARD ON RESILIENT CHANNEL
 - 5/8" GYPSUM BOARD ATTACHED TO DRYWALL CEILING SUSPENSION SYSTEM BELOW RATED ASSEMBLY. PAINT. CEILING HEIGHT AS INDICATED.
 - SOFFIT, 5/8" F.R. GYPSUM BOARD ON FRAMING. PAINT.
 - CONTROL JOINT, TYP.
 - PROVIDE CLOSED CELL POLY-ISO SPRAY INSULATION AT POOL WALLS AND CEILING (R30 AT CEILING, FULL CAVITY AT WALLS)
 - KITCHEN EXHAUST HOOD, COORD. W/MEP
 - OPEN DECK FRAMING.
 - WALK IN REFRIGERATOR/FREEZER, EXTEND CEILING SYSTEM DOWN AS REQ'D TO CLOSE VOID. COORD WITH MEP & KITCHEN EQUIPMNT.
 - 2X2 SUSPENDED ACOUSTIC CEILING. REFER TO FINISH SCHEDULE
 - PRE-FINISHED METAL SOFFIT.
 - FIBER CEMENT BOARD -SMOOTH PANEL SOFFIT
 - CROWN MOULDING THIS AREA. COORD. W/ INTERIORS.

CEILING PLAN GENERAL NOTES

- ALL WORK TO MEET APPLICABLE BUILDING, PLUMBING, MECHANICAL, ELECTRICAL, ADA ACCESSIBILITY, & LIFE SAFETY CODES & REQUIREMENTS.
- DO NOT SCALE DRAWINGS. FIELD VERIFY ALL EX. CONDITIONS, DIMENSIONS, & ELEVATIONS PRIOR TO PROCUREMENT, FABRICATION, ETC.
- REFERENCE ARCHITECTURAL, STRUCTURAL, PLUMBING, MECHANICAL, & ELECTRICAL PLANS FOR ADDITIONAL INFORMATION.
- ALL ROOF/CEILING PENETRATIONS ARE TO BE PROPERLY FIRE CAULKED, FIRE STOPPED, SMOKE/FIRE DAMPERED ETC AS REQUIRED TO MAINTAIN THE FIRE RESISTANCE RATINGS OF THE RESPECTIVE ASSEMBLIES AS REQUIRED BY THE APPLICABLE CODE.
- CAULK ALL JOINTS BETWEEN DISSIMILAR MATERIALS FOR WEATHERTIGHT, WATERIGHT, AIRTIGHT, ETC. PERFORMANCE.
- ALL PLUMBING, PIPING, MECHANICAL DUCTWORK, ELECTRICAL CONDUIT, SPRINKLER PIPING, IS TO BE CONCEALED WITHIN NEW CONSTRUCTION UNLESS NOTED OTHERWISE.
- REFER TO MEP PLANS FOR LIGHT FIXTURE, MECHANICAL DIFFUSERS, ETC.
- REFER TO LOW VOLTAGE DRAWINGS FOR AV EQUIPMENT, SECURITY ETC.
- CEILING GRID & TILES TO BE CENTERED IN ROOM UNLESS NOTED OTHERWISE
- REFER TO FINISH SCHEDULE FOR CEILING FINISH.
- RECESSED LIGHTINGS TO BE CENTERED IN CEILING TILE.
- ACCESS PANELS AT VALVE LOCATIONS PER MEP DRAWINGS. PANELS TO BE PAINTED TO MATCH CEILING.
- ENTIRE PROJECT REQUIRES 1 HOUR ROOF/CEILING AND FLOOR/CEILING ASSEMBLY. ALL AREAS TO RECEIVE 5/8" FIRE RATED GYP ON RESILIENT CHANNEL AT BOTTOM OF WOOD TRUSS. REFER TO UL LISTING.
- PROVIDE CONTROL JOINTS AT SOFFITS. TYPICAL AT ALL INTERSECTIONS AND CORNERS WHETHER INDICATED OR NOT.

Ceiling Plan Symbols


- | | |
|--|--------------------------------|
| | 2x4 RECESSED LIGHT. |
| | 2x2 RECESSED LIGHT. |
| | RECESSED CAN LIGHT |
| | EXHAUST FAN |
| | RETURN AIR DIFFUSER: RE: MECH. |
| | SUPPLY AIR DIFFUSER: RE: MECH. |

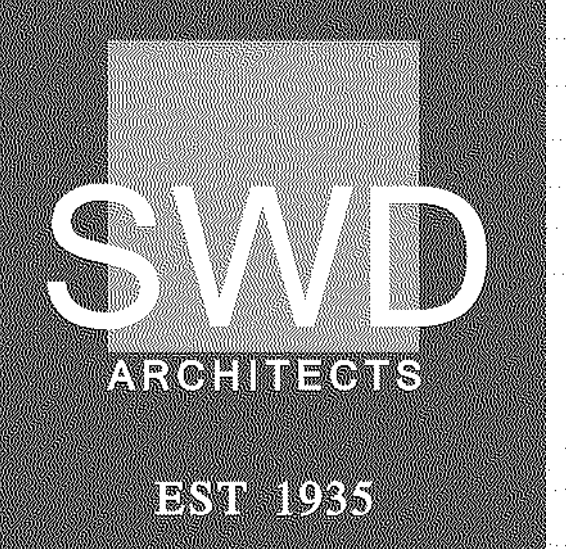

ARCHITECTURAL CORPORATION
MISSOURI CERTIFICATE
OF AUTHORITY NO. 000073

LEE'S SUMMIT SENIOR COMMUNITY
1701 SE. OLDHAM PARKWAY
LEE'S SUMMIT, JACKSON COUNTY, MISSOURI

STARK WILSON DUNCAN ARCHITECTS INC
315 NICHOLS ROAD STE 228 - KANSAS CITY, MO 64112 - T 816.531.1898 F 816.532.1978

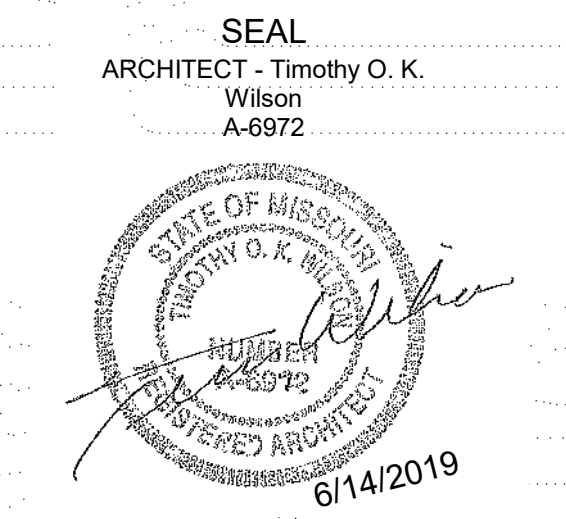


PARTIAL 2ND FLOOR CEILING PLANS - IL


ISSUE DATE:
6/14/2019
REVISIONS:
No. Description Date

PROJECT NO.:1811
IL A5.3

C:\Users\sauman\Documents\1811 LS SENIOR sauman.rvt
6/29/2019 12:47:57 PM

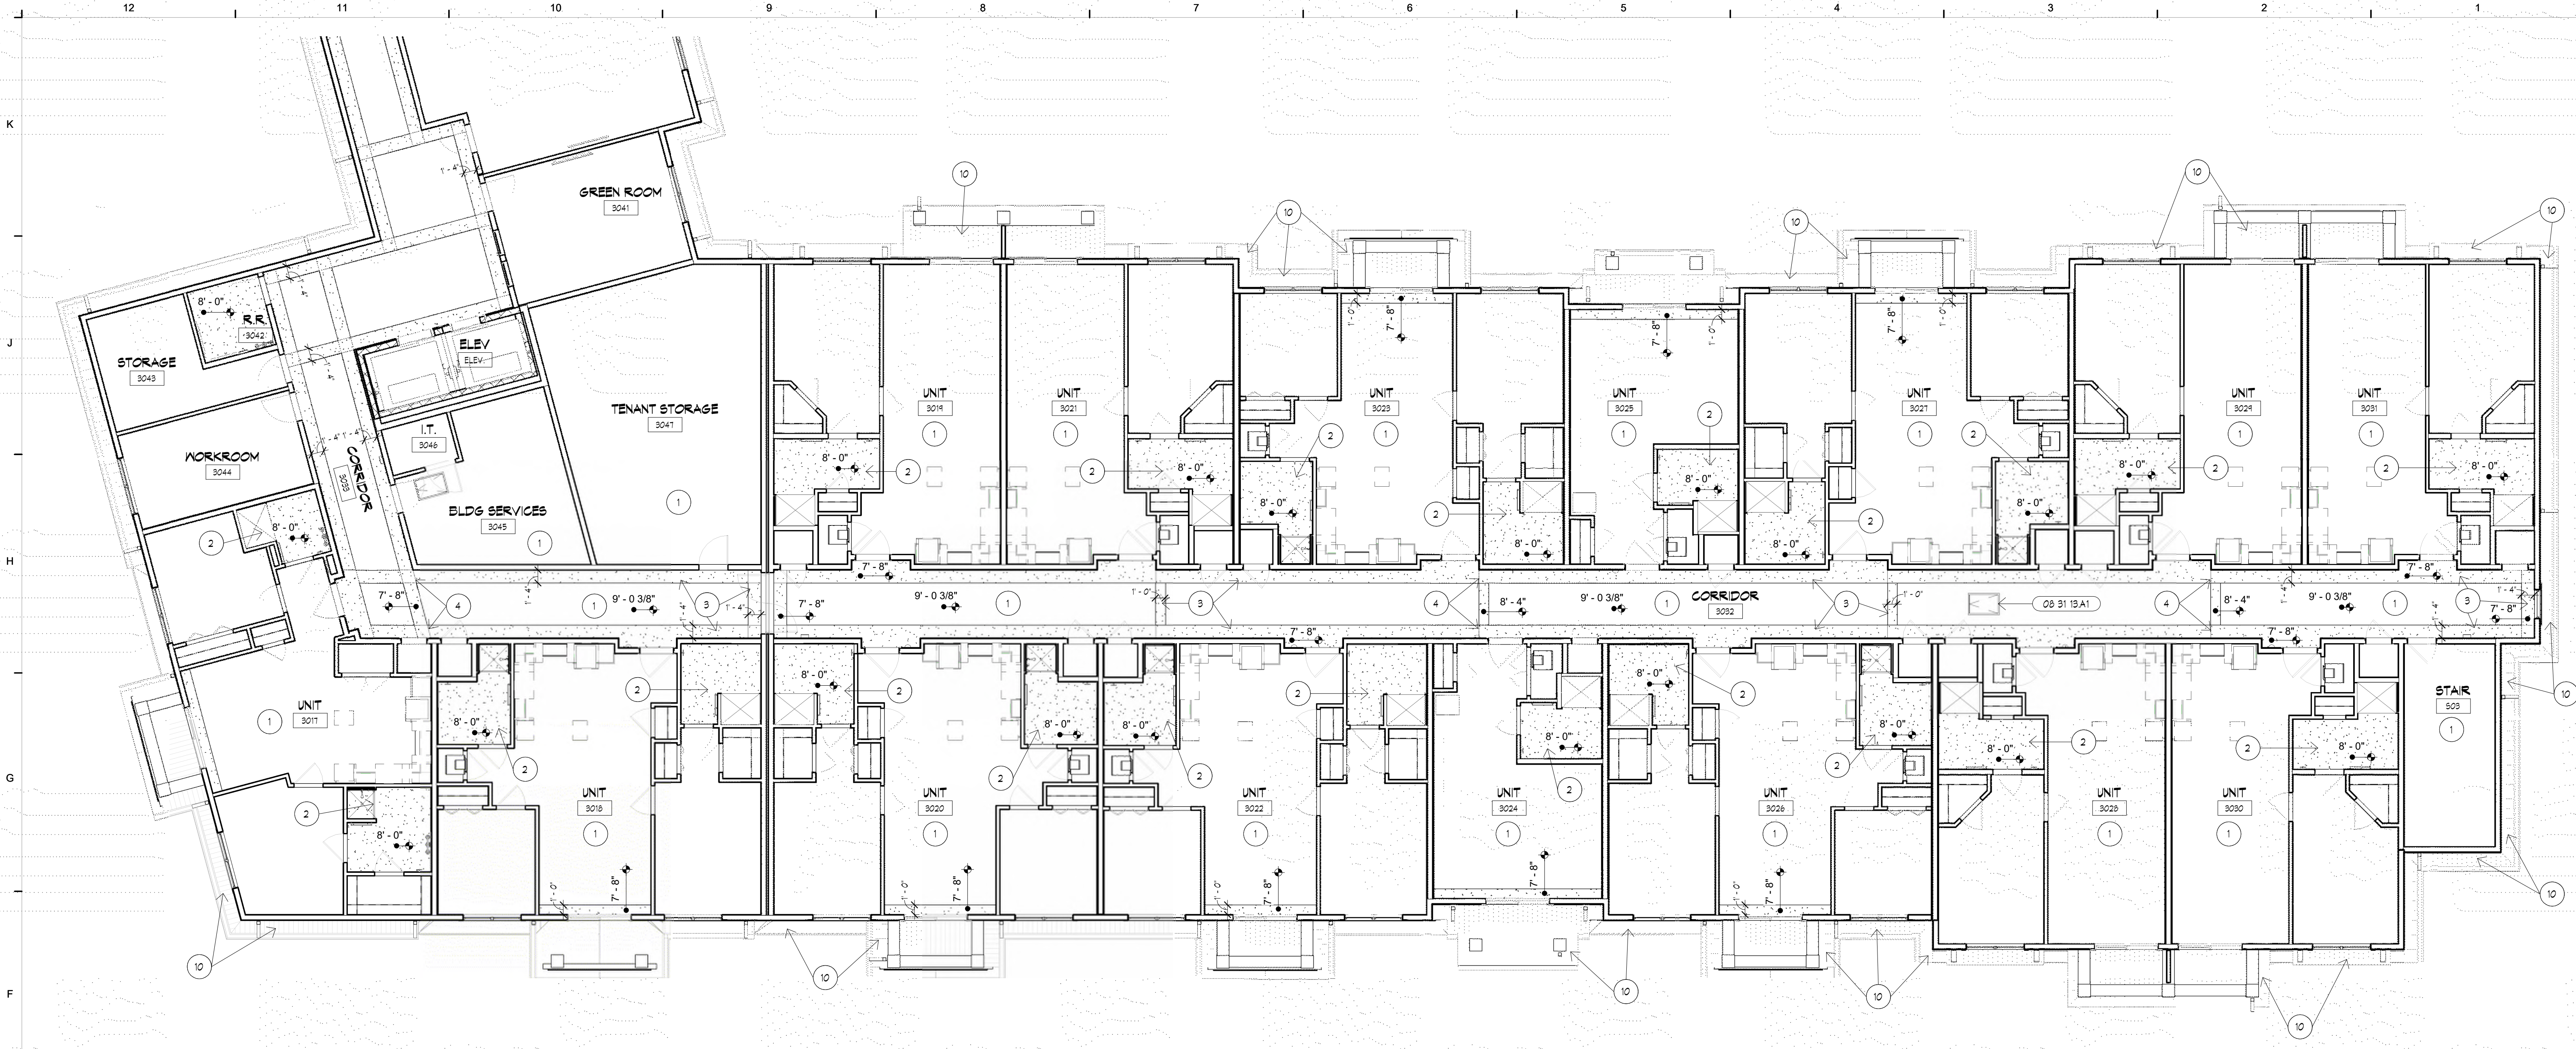

F12 THIRD FLOOR REFLECTED CEILING PLAN
1/8" = 1'-0"

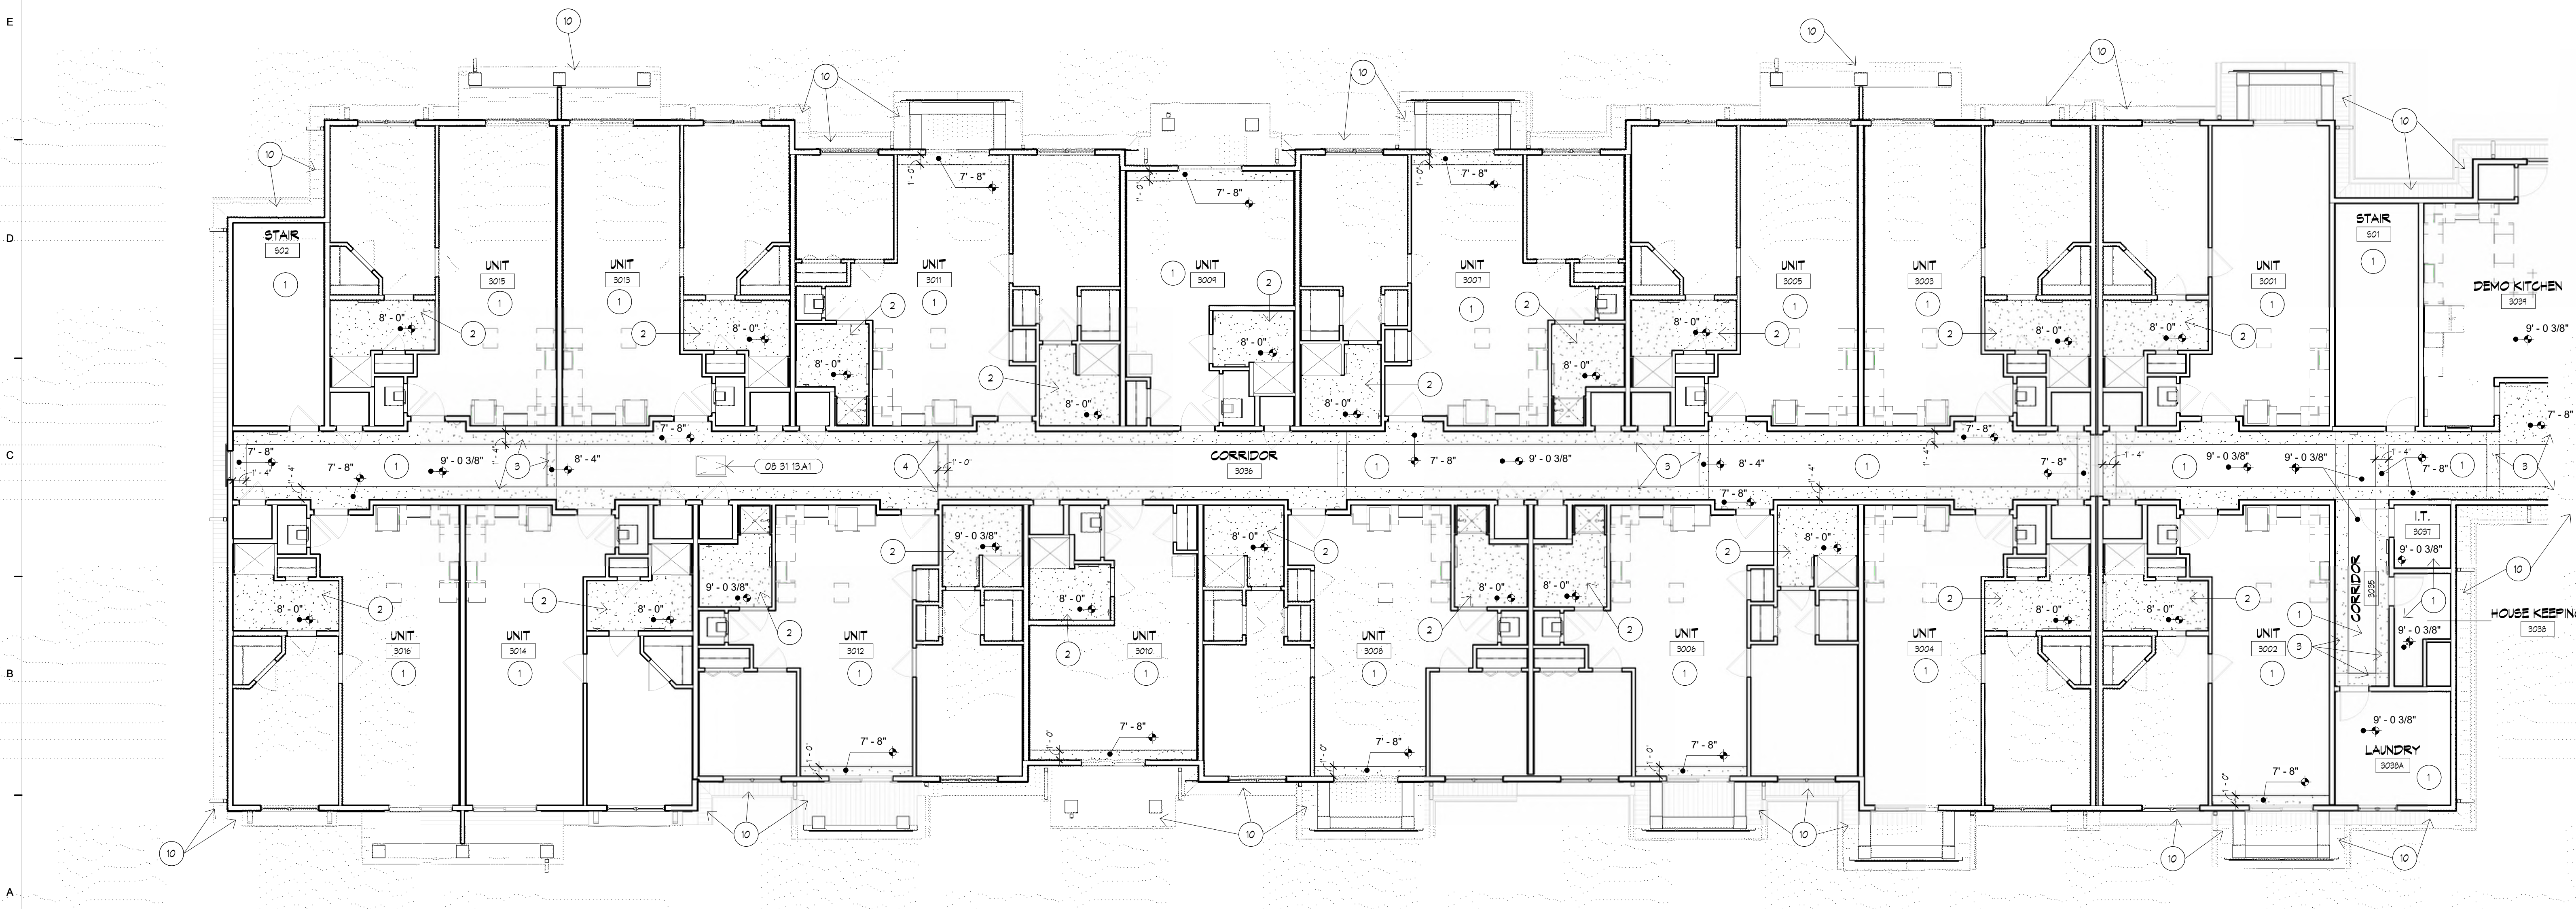

A12 THIRD FLOOR REFLECTED CEILING PLAN
1/8" = 1'-0"

KEYNOTES	
NUMBER	DESCRIPTION
08 31 18A1	ATTIC ACCESS PANEL - FIRE RATED, 08 31 18

SWD

ARCHITECTS

EST 1935

ARCHITECTURAL CORPORATION
MISSOURI CERTIFICATE
OF AUTHORITY NO. 000073

- CEILING PLAN NOTES**
- THESE NOTES ONLY APPLY TO THIS SHEET
- 1 HOUR CEILING/ROOF ASSEMBLY: 5/8" GYPSUM BOARD ON RESILIENT CHANNEL.
 - 5/8" GYPSUM BOARD ATTACHED TO DRYWALL CEILING SUSPENSION SYSTEM BELOW RATED ASSEMBLY. PAINT. CEILING HEIGHT AS INDICATED.
 - SOFFIT, 5/8" F.R. GYPSUM BOARD ON FRAMING. PAINT.
 - CONTROL JOINT, TYP.
 - PROVIDE CLOSED CELL POLY-ISO SPRAY INSULATION AT POOL WALLS AND CEILING. (R30 AT CEILING, FULL CAVITY AT WALLS).
 - KITCHEN EXHAUST HOOD. COORD. W/MEP.
 - OPEN DECK FRAMING.
 - WALK IN REFRIGERATOR/FREEZER. EXTEND CEILING SYSTEM DOWN AS REQ'D TO CLOSE VOID. COORD. WITH MEP & KITCHEN EQUIPMENT.
 - 2X2 SUSPENDED ACOUSTIC CEILING. REFER TO FINISH SCHEDULE.
 - PRE-FINISHED METAL SOFFIT.
 - FIBER CEMENT BOARD -SMOOTH PANEL SOFFIT.
 - CROWN MOULDING THIS AREA. COORD. W/ INTERIORS.
- CEILING PLAN GENERAL NOTES**
- ALL WORK TO MEET APPLICABLE BUILDING PLUMBING, MECHANICAL, ELECTRICAL, ADA ACCESSIBILITY, & LIFE SAFETY CODES & REQUIREMENTS.
 - DO NOT SCALE DRAWINGS. FIELD VERIFY ALL EX. CONDITIONS, DIMENSIONS, & ELEVATIONS PRIOR TO PROGRAM, FABRICATION, ETC.
 - REFERENCE ARCHITECTURAL, STRUCTURAL, PLUMBING, MECHANICAL, & ELECTRICAL PLANS FOR ADDITIONAL INFORMATION.
 - ALL ROOF/CEILING PENETRATIONS ARE TO BE PROPERLY FIRE CAULKED, FIRE STOPPED, SMOKE/FIRE DAMPERED ETC AS REQUIRED TO MAINTAIN THE FIRE RESISTANCE RATINGS OF THE RESPECTIVE ASSEMBLIES AS REQUIRED BY THE APPLICABLE CODE.
 - CAULK ALL JOINTS BETWEEN DISSIMILAR MATERIALS FOR WEATHERTIGHT, WATER/TIGHT, AIR/TIGHT, ETC. PERFORMANCE.
 - ALL PLUMBING, PIPING, MECHANICAL DUCTWORK, ELECTRICAL CONDUIT, SPRINKLER PIPING, IS TO BE CONCEALED WITHIN NEW CONSTRUCTION UNLESS NOTED OTHERWISE.
 - REFER TO MEP PLANS FOR LIGHT FIXTURE, MECHANICAL DIFFUSERS, ETC.
 - REFER TO LOW VOLTAGE DRAWINGS FOR AV EQUIPMENT, SECURITY ETC.
 - CEILING GRID & TILES TO BE CENTERED IN ROOM UNLESS NOTED OTHERWISE.
 - REFER TO FINISH SCHEDULE FOR CEILING FINISH.
 - RECESSED LIGHTING TO BE CENTERED IN CEILING TILE.
 - ACCESS PANELS AT VALVE LOCATIONS PER MEP DRAWINGS. PANELS TO BE PAINTED TO MATCH CEILING.
 - ENTIRE PROJECT REQUIRES 1 HOUR ROOF/CEILING AND FLOOR/CEILING ASSEMBLY. ALL AREAS TO RECEIVE 5/8" FIRE RATED GYP ON RESILIENT CHANNEL AT BOTTOM OF ROOF TRUSS. REFER TO UL LISTING.
 - PROVIDE CONTROL JOINTS AT SOFFITS. TYPICAL AT ALL INTERSECTIONS AND CORNERS WHETHER INDICATED OR NOT.

- Ceiling Plan Symbols**
- ACT-1 2X2 SUSPENDED ACOUSTIC CEILING SYSTEM
 - ACT-2 2X2 SUSPENDED WASHABLE CEILING
 - SUSPENDED GYPSUM BOARD CEILING / SOFFIT
 - 2X4 RECESSED LIGHT
 - 2X2 RECESSED LIGHT
 - RECESSED CAN LIGHT
 - EXHAUST FAN
 - RETURN AIR DIFFUSER: RE: MECH
 - SUPPLY AIR DIFFUSER: RE: MECH

LEE'S SUMMIT SENIOR COMMUNITY
1701 SE. OLDHAM PARKWAY
LEE'S SUMMIT, JACKSON COUNTY, MISSOURI

STARK WILSON DUNCAN ARCHITECTS INC
315 NICHOLS ROAD STE 228 - KANSAS CITY, MO 64112 - T 816.531.1898 F 816.532.1978

SEAL
ARCHITECT - Timothy O. K.
Wilson
A-8972

6/14/2019

PARTIAL 3RD
FLOOR CEILING
PLANS - IL

ISSUE DATE:
6/14/2019

REVISIONS:

No.	Description	Date
-----	-------------	------

PROJECT NO.:1811

IL A5.4

12

11

10

9

DOOR SCHEDULE - IL 1

ROOM	MARK	TYPE	E	K	W	H	T	H.	MAT.	FIN.	RATING	HARDWARE	TYPE	FRAME	JAMB	HEAD	SILL	REMARKS
1001	L	3'-6"	T'-0"	13'-6"	HGN	PT	20 MIN	U3	1	HM	PT	A2/A5.2	A2/A5.2	A2/A5.2	A2/A5.2	A2/A5.2	A2/A5.2	
1001	02	L	3'-6"	T'-0"	13'-6"	HGN	PT	20 MIN	U3	1	HM	PT	A2/A5.2	A2/A5.2	A2/A5.2	A2/A5.2	A2/A5.2	
1001	03	B	3'-0"	6'-8"	13'-6"	HGN	PT	U6	2	ND	PT	C2/A5.2	C2/A5.2	C2/A5.2	C2/A5.2	C2/A5.2	C2/A5.2	
1001	04	L	3'-0"	6'-8"	13'-6"	HGN	PT	U6	2	ND	PT	C2/A5.2	C2/A5.2	C2/A5.2	C2/A5.2	C2/A5.2	C2/A5.2	
1001	05	B	3'-0"	6'-8"	13'-6"	HGN	PT	U6	2	ND	PT	C2/A5.2	C2/A5.2	C2/A5.2	C2/A5.2	C2/A5.2	C2/A5.2	
1001	06	N	6'-6"	6'-8"		VINYL	VINYL	U11	4	VINYL	VINYL	A8/A5.2	A8/A5.2	A8/A5.2	A8/A5.2	A8/A5.2	A12/A7.1	
1001	07	L	3'-0"	6'-8"	13'-6"	HGN	PT	U6	2	ND	PT	C2/A5.2	C2/A5.2	C2/A5.2	C2/A5.2	C2/A5.2	C2/A5.2	
1002	01	A	3'-6"	T'-0"	13'-6"	HGN	PT	20 MIN	U3	1	HM	PT	A2/A5.2	A2/A5.2	A2/A5.2	A2/A5.2	A2/A5.2	
1002	02	L	3'-6"	6'-8"	13'-6"	HGN	PT	U6	2	ND	PT	C2/A5.2	C2/A5.2	C2/A5.2	C2/A5.2	C2/A5.2	C2/A5.2	
1002	03	B	3'-0"	6'-8"	13'-6"	HGN	PT	U6	2	ND	PT	C2/A5.2	C2/A5.2	C2/A5.2	C2/A5.2	C2/A5.2	C2/A5.2	
1002	04	B	3'-0"	6'-8"	13'-6"	HGN	PT	U6	2	ND	PT	C2/A5.2	C2/A5.2	C2/A5.2	C2/A5.2	C2/A5.2	C2/A5.2	
1002	05	B	3'-0"	6'-8"	13'-6"	HGN	PT	U6	2	ND	PT	C2/A5.2	C2/A5.2	C2/A5.2	C2/A5.2	C2/A5.2	C2/A5.2	
1002	06	N	6'-6"	6'-8"		VINYL	VINYL	U11	4	VINYL	VINYL	A8/A5.2	A8/A5.2	A8/A5.2	A8/A5.2	A8/A5.2	A12/A7.1	
1002	07	N	6'-6"	6'-8"		VINYL	VINYL	U11	4	VINYL	VINYL	A8/A5.2	A8/A5.2	A8/A5.2	A8/A5.2	A8/A5.2	A12/A7.1	
1002	08	A	2'-8"	T'-0"	13'-6"	HGN	PT	20 MIN	U10	1	HM	PT	A2/A5.2	A2/A5.2	A2/A5.2	A2/A5.2	A2/A5.2	
1003	01	A	3'-6"	T'-0"	13'-6"	HGN	PT	20 MIN	U3	1	HM	PT	A2/A5.2	A2/A5.2	A2/A5.2	A2/A5.2	A2/A5.2	
1003	02	L	3'-6"	6'-8"	13'-6"	HGN	PT	U6	2	ND	PT	C2/A5.2	C2/A5.2	C2/A5.2	C2/A5.2	C2/A5.2	C2/A5.2	
1003	03	B	3'-0"	6'-8"	13'-6"	HGN	PT	U6	2	ND	PT	C2/A5.2	C2/A5.2	C2/A5.2	C2/A5.2	C2/A5.2	C2/A5.2	
1003	04	B	3'-0"	6'-8"	13'-6"	HGN	PT	U6	2	ND	PT	C2/A5.2	C2/A5.2	C2/A5.2	C2/A5.2	C2/A5.2	C2/A5.2	
1003	05	B	3'-0"	6'-8"	13'-6"	HGN	PT	U6	2	ND	PT	C2/A5.2	C2/A5.2	C2/A5.2	C2/A5.2	C2/A5.2	C2/A5.2	
1003	06	B	2'-4"	6'-8"	13'-6"	HGN	PT	U6	2	ND	PT	C2/A5.2	C2/A5.2	C2/A5.2	C2/A5.2	C2/A5.2	C2/A5.2	
1003	07	N	6'-6"	6'-8"		VINYL	VINYL	U11	4	VINYL	VINYL	A8/A5.2	A8/A5.2	A8/A5.2	A8/A5.2	A8/A5.2	A12/A7.1	
1003	08	A	2'-8"	T'-0"	13'-6"	HGN	PT	20 MIN	U10	1	HM	PT	A2/A5.2	A2/A5.2	A2/A5.2	A2/A5.2	A2/A5.2	
1003	09	A	3'-6"	T'-0"	13'-6"	HGN	PT	20 MIN	U3	1	HM	PT	A2/A5.2	A2/A5.2	A2/A5.2	A2/A5.2	A2/A5.2	
1004	01	B	3'-0"	6'-8"	13'-6"	HGN	PT	U6	2	ND	PT	C2/A5.2	C2/A5.2	C2/A5.2	C2/A5.2	C2/A5.2	C2/A5.2	
1004	02	M	3'-0"	6'-8"	13'-6"	HGN	PT	U7	6	ND	PT	E12/A5.2	E12/A5.2	E12/A5.2	E12/A5.2	E12/A5.2	E12/A5.2	
1004	03	B	3'-0"	6'-8"	13'-6"	HGN	PT	U6	2	ND	PT	C2/A5.2	C2/A5.2	C2/A5.2	C2/A5.2	C2/A5.2	C2/A5.2	
1004	04	B	3'-0"	6'-8"	13'-6"	HGN	PT	U6	2	ND	PT	C2/A5.2	C2/A5.2	C2/A5.2	C2/A5.2	C2/A5.2	C2/A5.2	
1004	05	B	3'-0"	6'-8"	13'-6"	HGN	PT	U6	2	ND	PT	C2/A5.2	C2/A5.2	C2/A5.2	C2/A5.2	C2/A5.2	C2/A5.2	
1004	06	M	4'-0"	6'-8"	13'-6"	HGN	PT	U7	6	ND	PT	E12/A5.2	E12/A5.2	E12/A5.2	E12/A5.2	E12/A5.2	E12/A5.2	
1004	07	L	3'-6"	6'-8"	13'-6"	HGN	PT	U6	2	ND	PT	C2/A5.2	C2/A5.2	C2/A5.2	C2/A5.2	C2/A5.2	C2/A5.2	
1004	08	B	3'-0"	6'-8"	13'-6"	HGN	PT	U6	2	ND	PT	C2/A5.2	C2/A5.2	C2/A5.2	C2/A5.2	C2/A5.2	C2/A5.2	
1004	09	M	4'-0"	6'-8"	13'-6"	HGN	PT	U7	6	ND	PT	E12/A5.2	E12/A5.2	E12/A5.2	E12/A5.2	E12/A5.2	E12/A5.2	
1004	10	B	3'-0"	6'-8"	13'-6"	HGN	PT	U6	2	ND	PT	C2/A5.2	C2/A5.2	C2/A5.2	C2/A5.2	C2/A5.2	C2/A5.2	
1005	11	N	6'-6"	6'-8"		VINYL	VINYL	U11	4	VINYL	VINYL	J6, C6/A5.2	C6/A5.2	C6/A5.2	C6/A5.2	C6/A5.2	A12/A7.1	
1005	12	A	2'-8"	T'-0"	13'-6"	HGN	PT	20 MIN	U10	1	HM	PT	A2/A5.2	A2/A5.2	A2/A5.2	A2/A5.2	A2/A5.2	
1005	01	A	3'-6"	T'-0"	13'-6"	HGN	PT	20 MIN	U3	1	HM	PT	A2/A5.2	A2/A5.2	A2/A5.2	A2/A5.2	A2/A5.2	
1005	02	B	3'-0"	6'-8"	13'-6"	HGN	PT	U6	2	ND	PT	C2/A5.2	C2/A5.2	C2/A5.2	C2/A5.2	C2/A5.2	C2/A5.2	
1005	03	B	3'-0"	6'-8"	13'-6"	HGN	PT	U6	2	ND	PT	C2/A5.2	C2/A5.2	C2/A5.2	C2/A5.2	C2/A5.2	C2/A5.2	
1005	04	M	3'-0"	6'-8"	13'-6"	HGN	PT	U7	6	ND	PT	E12/A5.2	E12/A5.2	E12/A5.2	E12/A5.2	E12/A5.2	E12/A5.2	
1005	05	B	3'-0"	6'-8"	13'-6"	HGN	PT	U6	2	ND	PT	C2/A5.2	C2/A5.2	C2/A5.2	C2/A5.2	C2/A5.2	C2/A5.2	
1005	06	B	3'-0"	6'-8"	13'-6"	HGN	PT	U6	2	ND	PT	C2/A5.2	C2/A5.2	C2/A5.2	C2/A5.2	C2/A5.2	C2/A5.2	
1005	07	B	3'-0"	6'-8"	13'-6"	HGN	PT	U6	2	ND	PT	C2/A5.2	C2/A5.2	C2/A5.2	C2/A5.2	C2/A5.2	C2/A5.2	
1005	08	M	4'-0"	6'-8"	13'-6"	HGN	PT	U7	6	ND	PT	E12/A5.2	E12/A5.2	E12/A5.2	E12/A5.2	E12/A5.2	E12/A5.2	
1005	09	L	3'-6"	6'-8"	13'-6"	HGN	PT	U6	2	ND	PT	C2/A5.2	C2/A5.2	C2/A5.2	C2/A5.2	C2/A5.2	C2/A5.2	
1005	10	B	3'-0"	6'-8"	13'-6"	HGN	PT	U6	2	ND	PT	C2/A5.2	C2/A5.2	C2/A5.2	C2/A5.2	C2/A5.2	C2/A5.2	
1005	11	N	6'-6"	6'-8"		VINYL	VINYL	U11	4	VINYL	VINYL	J6, C6/A5.2	C6/A5.2	C6/A5.2	C6/A5.2	C6/A5.2	A12/A7.1	
1005	12	A	2'-8"	T'-0"	13'-6"	HGN	PT	20 MIN	U10	1	HM	PT	A2/A5.2	A2/A5.2	A2/A5.2	A2/A5.2	A2/A5.2	
1006	01	A	3'-6"	T'-0"	13'-6"	HGN	PT	20 MIN	U3	1	HM	PT	A2/A5.2	A2/A5.2	A2/A5.2	A2/A5.2	A2/A5.2	
1006	02	B	3'-0"	6'-8"	13'-6"	HGN	PT	U6	2	ND	PT	C2/A5.2	C2/A5.2	C2/A5.2	C2/A5.2	C2/A5.2	C2/A5.2	
1006	03	B	3'-0"	6'-8"	13'-6"	HGN	PT	U6	2	ND	PT	C2/A5.2	C2/A5.2	C2/A5.2	C2/A5.2	C2/A5.2	C2/A5.2	
1006	04	M	3'-0"	6'-8"	13'-6"	HGN	PT	U7	6	ND	PT	E12/A5.2	E12/A5.2	E12/A5.2	E12/A5.2	E12/A5.2	E12/A5.2	
1006	05	B	3'-0"	6'-8"	13'-6"	HGN	PT	U6	2	ND	PT	C2/A5.2	C2/A5.2	C2/A5.2	C2/A5.2	C2/A5.2	C2/A5.2	
1006	06	B	3'-0"	6'-8"	13'-6"	HGN	PT	U6	2	ND	PT	C2/A5.2	C2/A5.2	C2/A5.2	C2/A5.2	C2/A5.2	C2/A5.2	
1006	07	B	3'-0"	6'-8"	13'-6"	HGN	PT	U6	2	ND	PT	C2/A5.2	C2/A5.2	C2/A5.2	C2/A5.2	C2/A5.2	C2/A5.2	
1006	08	M	4'-0"	6'-8"	13'-6"	HGN	PT	U7	6	ND	PT	E12/A5.2	E12/A5.2	E12/A5.2	E12/A5.2	E12/A5.2	E12/A5.2	
1006	09	L	3'-6"	6'-8"	13'-6"	HGN	PT	U6	2	ND	PT	C2/A5.2	C2/A5.2	C2/A5.2	C2/A5.2	C2/A5.2	C2/A5.2	
1006	10	B	3'-0"	6'-8"	13'-6"	HGN	PT	U6	2	ND	PT	C2/A5.2	C2/A5.2	C2/A5.2	C2/A5.2	C2/A5.2	C2/A5.2	
1006	11	N	6'-6"	6'-8"		VINYL	VINYL	U11	4	VINYL	VINYL	J6, C6/A5.2	C6/A5.2	C6/A5.2	C6/A5.2	C6/A5.2	A12/A7.1	
1006	12	A	2'-8"	T'-0"	13'-6"	HGN	PT	20 MIN	U10	1	HM	PT	A2/A5.2	A2/A5.2	A2/A5.2	A2/A5.2	A2/A5.2	
1007	01	A	3'-6"	T'-0"	13'-6"	HGN	PT	20 MIN	U3	1	HM	PT	A2/A5.2	A2/A5.2	A2/A5.2	A2/A5.2	A2/A5.2	
1007	02	B	3'-0"	6'-8"	13'-6"	HGN	PT	U6	2	ND	PT	C2/A5.2	C2/A5.2	C2/A5.2	C2/A5.2	C2/A5.2	C2/A5.2	
1007	03	B	3'-0"	6'-8"	13'-6"	HGN	PT	U6	2	ND	PT	C2/A5.2	C2/A5.2	C2/A5.2	C2/A5.2	C2/A5.2	C2/A5.2	
1007	04	L	5'-0"	6'-8"	13'-6"	HGN	PT	U8	2	ND	PT	C2/A5.2	C2/A5.2	C2/A5.2	C2/A5.2	C2/A5.2	C2/A5.2	
1007	05	N	6'-6"	6'-8"		VINYL	VINYL	U11	4	VINYL	VINYL	J6/A5.2	J6/A5.2	J6/A5.2	J6/A5.2	J6/A5.2	A12/A7.1	
1007	06	A	2'-8"	T'-0"	13'-6"	HGN	PT	20 MIN	U10	1	HM	PT	A2/A5.2	A2/A5.2	A2/A5.2	A2/A5.2	A2/A5.2	
1008	01	A	3'-6"	T'-0"	13'-6"	HGN	PT	20 MIN	U3	1	HM	PT	A2/A5.2	A2/A5.2	A2/A5.2	A2/A5.2	A2/A5.2	
1008	02	B	3'-0"	6'-8"	13'-6"	HGN	PT	U6	2	ND	PT	C2/A5.2	C2/A5.2	C2/A5.2	C2/A5.2	C2/A5.2	C2/A5.2	
1008	03	B	3'-0"	6'-8"	13'-6"	HGN	PT	U6	2	ND	PT	C2/A5.2	C2/A5.2	C2/A5.2	C2/A5.2	C2/A5.2	C2/A5.2	
1008	04	L	5'-0"	6'-8"	13'-6"	HGN	PT	U8	2	ND	PT	C2/A5.2	C2/A5.2	C2/A5.2	C2/A5.2	C2/A5.2	C2/A5.2	
1008	05	N	6'-6"	6'-8"		VINYL	VINYL	U11	4	VINYL	VINYL	J6/A5.2	J6/A5.2	J6/A5.2	J6/A5.2	J6/A5.2	A12/A7.1	
1008	06	A	2'-8"	T'-0"	13'-6"	HGN	PT	20 MIN	U10	1	HM	PT	A2/A5.2	A2/A5.2	A2/A5.2	A2/A5.2	A2/A5.2	
1008	07	B	3'-0"	6'-8"	13'-6"	HGN	PT	U6	2	ND	PT	C2/A5.2	C2/A5.2	C2/A5.2	C2/A5.2	C2/A5.2	C2/A5.2	
1008	08	B	3'-0"	6'-8"	13'-6"	HGN	PT	U6	2	ND	PT	C2/A5.2	C2/A5.2	C2/A5.2	C2/A5.2	C2/A5.2	C2/A5.2	
1008	09	L	5'-0"	6'-8"	13'-6"	HGN	PT	U8	2	ND	PT	C2/A5.2	C2/A5.2	C2/A5.2	C2/A5.2	C2/A5.2	C2/A5.2	
1008	10	N	6'-6"	6'-8"		VINYL	VINYL	U11	4	VINYL	VINYL	J6, C6/A5.2	C6/A5.2	C6/A5.2	C6/A5.2	C6/A5.2	A12/A7.1	
1008	11	N	6'-6"	6'-8"		VINYL	VINYL	U11	4	VINYL	VINYL	J6, C6/A5.2	C6/A5.2	C6/A5.2	C6/A5.2	C6/A5.2	A12/A7.1	
1008	12	A	2'-8"	T'-0"	13'-6"	HGN	PT	20 MIN	U10	1	HM	PT	A2/A5.2	A2/A5.2	A2/A5.2	A2/A5.2	A2/A5.2	
1010	01	A	3'-6"	T'-0"	13'-6"	HGN	PT	20 MIN	U3	1	HM	PT	A2/A5.2	A2/A5.2	A2/A5.2	A2/A5.2	A2/A5.2	
1010	02	B	3'-0"	6'-8"	13'-6"	HGN	PT	U6	2	ND	PT	C2/A5.2	C2/A5.2	C2/A5.2	C2/A5.2	C2/A5.2	C2/A5.2	
1010	03	B	3'-0"	6'-8"	13'-6"	HGN	PT	U6	2	ND	PT	C2/A5.2	C2/A5.2	C2/A5.				

7

6

5

4

DOOR SCHEDULE - IL 1

ROOM	MARK	TYPE	W	H	TH	MAT.	FIN.	RATING	HARDWARE	TYPE	FRAME	JAMB	HEAD	SILL	REMARKS
NUMBER	MARK	TYPE	WIDTH	HEIGHT	DOOR										
1011	06	B	3'-0"	6'-8"	13/8"	HGA	PT		U6	2	MD	PT	C2/A8.2	C2/A8.2	
1011	07	B	3'-0"	6'-8"	13/4"	HGA	PT		U6	2	MD	PT	C2/A8.2	C2/A8.2	
1011	01	N	6'-6"	6'-8"		VINYL	VINYL		U11	4	VZNYL	VINYL	A8/A8.2	A8/A8.2	A12/A1.1
1011	08	A	2'-8"	T'-0"	13/4"	SCA	PT	20 MIN	U10	1	HM	PT	A2/A8.2	A2/A8.2	
1018	01	A	3'-6"	T'-0"	13/4"	SCA	PT	20 MIN	U10	1	HM	PT	A2/A8.2	A2/A8.2	
1018	02	B	3'-0"	6'-8"	13/8"	HGA	PT		U6	2	MD	PT	C2/A8.2	C2/A8.2	
1018	03	B	3'-0"	6'-8"	13/8"	HGA	PT		U6	2	MD	PT	C2/A8.2	C2/A8.2	
1018	04	B	3'-0"	6'-8"	13/8"	HGA	PT		U6	2	MD	PT	C2/A8.2	C2/A8.2	
1018	05	N	6'-6"	6'-8"		VINYL	VINYL		U11	4	VZNYL	VINYL	J6_C6/A8.2	G6/A8.2	A12/A1.1
1018	06	A	2'-8"	T'-0"	13/4"	SCA	PT	20 MIN	U10	1	HM	PT	A2/A8.2	A2/A8.2	
1018	01	A	3'-6"	T'-0"	13/4"	SCA	PT	20 MIN	U3	1	HM	PT	A2/A8.2	A2/A8.2	
1018	02	B	3'-0"	6'-8"	13/8"	HGA	PT		U6	2	MD	PT	C2/A8.2	C2/A8.2	
1018	03	B	3'-0"	6'-8"	13/8"	HGA	PT		U6	2	MD	PT	C2/A8.2	C2/A8.2	
1018	04	M	3'-0"	6'-8"	13/8"	HGA	PT		U7	6	ND	PT	E12/A8.2	E12/A8.2	
1018	05	B	3'-0"	6'-8"	13/8"	HGA	PT		U6	2	MD	PT	C2/A8.2	C2/A8.2	
1018	06	B	3'-0"	6'-8"	13/8"	HGA	PT		U6	2	MD	PT	C2/A8.2	C2/A8.2	
1018	01	B	3'-0"	6'-8"	13/8"	HGA	PT		U6	2	MD	PT	C2/A8.2	C2/A8.2	
1018	06	M	4'-0"	6'-8"	13/8"	HGA	PT		U7	6	ND	PT	E12/A8.2	E12/A8.2	
1018	04	L	3'-6"	6'-8"	13/8"	HGA	PT		U5	2	MD	PT	C2/A8.2	C2/A8.2	
1018	10	B	3'-0"	6'-8"	13/8"	HGA	PT		U6	2	MD	PT	C2/A8.2	C2/A8.2	
1018	11	N	6'-6"	6'-8"		VINYL	VINYL		U11	4	VZNYL	VINYL	J6_C6/A8.2	G6/A8.2	A12/A1.1
1018	12	A	2'-8"	T'-0"	13/4"	SCA	PT	20 MIN	U10	1	HM	PT	A2/A8.2	A2/A8.2	
1020	01	A	3'-6"	T'-0"	13/4"	SCA	PT	20 MIN	U3	1	HM	PT	A2/A8.2	A2/A8.2	
1020	02	B	3'-0"	6'-8"	13/8"	HGA	PT		U6	2	MD	PT	C2/A8.2	C2/A8.2	
1020	03	B	3'-0"	6'-8"	13/8"	HGA	PT		U6	2	MD	PT	C2/A8.2	C2/A8.2	
1020	04	M	3'-0"	6'-8"	13/8"	HGA	PT		U7	6	ND	PT	E12/A8.2	E12/A8.2	
1020	05	B	3'-0"	6'-8"	13/8"	HGA	PT		U6	2	MD	PT	C2/A8.2	C2/A8.2	
1020	06	B	3'-0"	6'-8"	13/8"	HGA	PT		U6	2	MD	PT	C2/A8.2	C2/A8.2	
1020	07	B	3'-0"	6'-8"	13/8"	HGA	PT		U6	2	MD	PT	C2/A8.2	C2/A8.2	
1020	08	M	4'-0"	6'-8"	13/8"	HGA	PT		U7	6	ND	PT	E12/A8.2	E12/A8.2	
1020	04	L	3'-6"	6'-8"	13/8"	HGA	PT		U5	2	MD	PT	C2/A8.2	C2/A8.2	
1020	10	B	3'-0"	6'-8"	13/8"	HGA	PT		U6	2	MD	PT	J6_C6/A8.2	G6/A8.2	
1020	11	N	6'-6"	6'-8"		VINYL	VINYL		U11	4	VZNYL	VINYL	J6_C6/A8.2	G6/A8.2	A12/A1.1
1020	12	A	2'-8"	T'-0"	13/4"	SCA	PT	20 MIN	U10	1	HM	PT	A2/A8.2	A2/A8.2	
1021	01	B	3'-0"	6'-8"	13/4"	SCA	PT	20 MIN	U3	1	HM	PT	A2/A8.2	A2/A8.2	
1021	02	B	3'-0"	6'-8"	13/8"	HGA	PT		U6	2	MD	PT	C2/A8.2	C2/A8.2	
1021	03	B	3'-0"	6'-8"	13/8"	HGA	PT		U6	2	MD	PT	C2/A8.2	C2/A8.2	
1021	04	L	5'-0"	6'-8"	13/8"	HGA	PT		U5	2	MD	PT	C2/A8.2	C2/A8.2	
1021	05	N	6'-6"	6'-8"		VINYL	VINYL		U11	4	VZNYL	VINYL	J6/A8.2	J6/A8.2	A12/A1.1
1021	06	A	2'-8"	T'-0"	13/4"	SCA	PT	20 MIN	U10	1	HM	PT	A2/A8.2	A2/A8.2	
1021	01	A	3'-6"	T'-0"	13/4"	SCA	PT	20 MIN	U3	1	HM	PT	A2/A8.2	A2/A8.2	
1022	02	B	3'-0"	6'-8"	13/8"	HGA	PT		U6	2	MD	PT	C2/A8.2	C2/A8.2	
1022	03	B	3'-0"	6'-8"	13/8"	HGA	PT		U6	2	MD	PT	C2/A8.2	C2/A8.2	
1022	04	M	3'-0"	6'-8"	13/8"	HGA	PT		U7	6	ND	PT	E12/A8.2	E12/A8.2	
1022	05	B	3'-0"	6'-8"	13/8"	HGA	PT		U6	2	MD	PT	C2/A8.2	C2/A8.2	
1022	06	B	3'-0"	6'-8"	13/8"	HGA	PT		U6	2	MD	PT	C2/A8.2	C2/A8.2	
1022	07	B	3'-0"	6'-8"	13/8"	HGA	PT		U6	2	MD	PT	C2/A8.2	C2/A8.2	
1022	08	M	4'-0"	6'-8"	13/8"	HGA	PT		U7	6	ND	PT	E12/A8.2	E12/A8.2	
1022	04	L	3'-6"	6'-8"	13/8"	HGA	PT		U5	2	MD	PT	C2/A8.2	C2/A8.2	
1022	10	B	3'-0"	6'-8"	13/8"	HGA	PT		U6	2	MD	PT	C2/A8.2	C2/A8.2	
1022	11	N	6'-6"	6'-8"		VINYL	VINYL		U11	4	VZNYL	VINYL	J6_C6/A8.2	G6/A8.2	A12/A1.1
1022	12	A	2'-8"	T'-0"	13/4"	SCA	PT	20 MIN	U10	1	HM	PT	A2/A8.2	A2/A8.2	
1023	01	A	3'-6"	T'-0"	13/4"	SCA	PT	20 MIN	U3	1	HM	PT	A2/A8.2	A2/A8.2	
1023	02	B	3'-0"	6'-8"	13/8"	HGA	PT		U6	2	MD	PT	C2/A8.2	C2/A8.2	
1023	03	B	3'-0"	6'-8"	13/8"	HGA	PT		U6	2	MD	PT	C2/A8.2	C2/A8.2	
1023	04	M	3'-0"	6'-8"	13/8"	HGA	PT		U7	6	ND	PT	E12/A8.2	E12/A8.2	
1023	05	B	3'-0"	6'-8"	13/8"	HGA	PT		U6	2	MD	PT	C2/A8.2	C2/A8.2	
1023	06	B	3'-0"	6'-8"	13/8"	HGA	PT		U6	2	MD	PT	C2/A8.2	C2/A8.2	
1023	07	B	3'-0"	6'-8"	13/8"	HGA	PT		U6	2	MD	PT	C2/A8.2	C2/A8.2	
1023	08	M	4'-0"	6'-8"	13/8"	HGA	PT		U7	6	ND	PT	E12/A8.2	E12/A8.2	
1023	04	L	5'-0"	6'-8"	13/8"	HGA	PT		U5	2	MD	PT	C2/A8.2	C2/A8.2	
1023	10	B	3'-0"	6'-8"	13/8"	HGA	PT		U6	2	MD	PT	C2/A8.2	C2/A8.2	
1023	11	N	6'-6"	6'-8"		VINYL	VINYL		U11	4	VZNYL	VINYL	J6_C6/A8.2	G6/A8.2	A12/A1.1
1024	01	A	3'-6"	T'-0"	13/4"	SCA	PT	20 MIN	U10	1	HM	PT	A2/A8.2	A2/A8.2	
1024	01	A	3'-6"	T'-0"	13/4"	SCA	PT	20 MIN	U3	1	HM	PT	A2/A8.2	A2/A8.2	
1024	02	B	3'-0"	6'-8"	13/8"	HGA	PT		U6	2	MD	PT	C2/A8.2	C2/A8.2	
1024	03	B	3'-0"	6'-8"	13/8"	HGA	PT		U6	2	MD	PT	C2/A8.2	C2/A8.2	
1024	04	L	5'-0"	6'-8"	13/8"	HGA	PT		U5	2	MD	PT	C2/A8.2	C2/A8.2	
1024	05	N	6'-6"	6'-8"		VINYL	VINYL		U11	4	VZNYL	VINYL	J6/A8.2	J6/A8.2	A12/A1.1
1024	06	A	2'-8"	T'-0"	13/4"	SCA	PT	20 MIN	U10	1	HM	PT	A2/A8.2	A2/A8.2	
1025	01	A	3'-6"	T'-0"	13/4"	SCA	PT	20 MIN	U3	1	HM	PT	A2/A8.2	A2/A8.2	
1025	02	L	3'-6"	6'-8"	13/8"	HGA	PT		U5	2	MD	PT	C2/A8.2	C2/A8.2	
1025	03	B	3'-0"	6'-8"	13/8"	HGA	PT		U6	2	MD	PT	C2/A8.2	C2/A8.2	
1025	04	B	3'-0"	6'-8"	13/8"	HGA	PT		U6	2	MD	PT	C2/A8.2	C2/A8.2	
1025	05	B	3'-0"	6'-8"	13/8"	HGA	PT		U6	2	MD	PT	C2/A8.2	C2/A8.2	
1025	06	B	2'-4"	6'-8"	13/4"	HGA	PT		U5	2	MD	PT	C2/A8.2	C2/A8.2	
1025	07	N	6'-6"	6'-8"		VINYL	VINYL		U11	4	VZNYL	VINYL	A8/A8.2	A8/A8.2	A12/A1.1
1025	08	A	2'-8"	T'-0"	13/4"	SCA	PT	20 MIN	U10	1	HM	PT	A2/A8.2	A2/A8.2	
1026	01	A	3'-6"	T'-0"	13/4"	SCA	PT	20 MIN	U3	1	HM	PT	A2/A8.2	A2/A8.2	
1026	02	B	3'-0"	6'-8"	13/8"	HGA	PT		U6	2	MD	PT	C2/A8.2	C2/A8.2	
1026	03	B	3'-0"	6'-8"	13/8"	HGA	PT		U6	2	MD	PT	C2/A8.2	C2/A8.2	
1026	04	M	3'-0"	6'-8"	13/8"	HGA	PT		U7	6	ND	PT	E12/A8.2	E12/A8.2	
1026	05	B	3'-0"	6'-8"	13/8"	HGA	PT		U6	2	MD	PT	C2/A8.2	C2/A8.2	
1026	06	B	3'-0"	6'-8"	13/8"	HGA	PT		U6	2	MD	PT	C2/A8.2	C2/A8.2	
1026	07	B	3'-0"	6'-8"	13/8"	HGA	PT		U6	2	MD	PT	C2/A8.2	C2/A8.2	
1026	08	M	4'-0"	6'-8"	13/8"	HGA	PT		U7	6	ND	PT	E12/A8.2	E12/A8.2	
1026	04	L	3'-6"	6'-8"	13/8"	HGA	PT		U5	2	MD	PT	C2/A8.2	C2/A8.2	
1026	10	B	3'-0"	6'-8"	13/8"	HGA	PT		U6	2	MD	PT	C2/A8.2	C2/A8.2	
1026	11	N	6'-6"	6'-8"		VINYL	VINYL		U11	4	VZNYL	VINYL	J6_C6/A8.2	G6/A8.2	A12/A1.1
1026	12	A	2'-8"	T'-0"	13/4"	SCA	PT	20 MIN	U10	1	HM	PT	A2/A8.2	A2/A8.2	
1021	01	A	3'-6"	T'-0"	13/4"	SCA	PT	20 MIN	U3	1	HM	PT	A2/A8.2	A2/A8.2	
1021	02	B	3'-0"	6'-8"	13/8"	HGA	PT		U6	2	MD	PT	C2/A8.2	C2/A8.2	
1021	03	B	3'-0"	6'-8"	13/8"	HGA	PT		U6	2	MD	PT	C2/A8.2	C2/A8.2	
1021	04	B	3'-0"	6'-8"	13/8"	HGA	PT		U6	2	MD	PT	C2/A8.2	C2/A8.2	
1021	05	B	3'-0"	6'-8"	13/8"	HGA	PT		U6	2	MD	PT	C2/A8.2	C2/A8.2	
1021	06	B	2'-4"	6'-8"	13/4"	HGA	PT		U5	2	MD	PT	C2/A8.2	C2/A8.2	
1021	07	N	6'-6"	6'-8"		VINYL	VINYL		U11	4	VZNYL	VINYL	A8/A8.2	A8/A8.2	A12/A1.1
1021	01	A	3'-6"	T'-0"	13/4"	SCA	PT	20 MIN	U10	1	HM	PT	A2/A8.2	A2/A8.2	
1021	02	A	3'-6"	T'-0"	13/4"	SCA	PT	20 MIN	U3	1	HM	PT	A2/A8.2	A2/A8.2	
1028	01	L	3'-6"	6'-8"	13/8"	HGA	PT		U5	2	MD	PT	C2/A8.2	C2/A8.2	
1028	02	B	3'-0"	6'-8"	13/8"	HGA	PT		U6	2	MD	PT	C2/A8.2	C2/A8.2	
1028	03	B	3'-0"	6'-8"	13/8"	HGA	PT		U6	2	MD	PT	C2/A8.2	C2/A8.2	
1028	04	B	3'-0"	6'-8"	13/8"	HGA	PT		U6	2	MD	PT	C2/A8.2	C2/A8.2	
1028	05	B	2'-4"	6'-8"	13/4"	HGA	PT		U5	2	MD	PT			

3

2

1

DOOR SCHEDULE - IL 1

ROOM	NUMBER	MARK	TYPE	E	WIDTH	HEIGHT	DOOR		MAT.	FIN.	RATING	HARDWARE		TYPE	FRAME		JAMB		HEAD	BILL	REMARKS
1059	01	A	3'-0"	T'-0"	13'-4"	13'-4"	SCN	PT	20 MIN	26				1	MD	PT	C2/A8.2		A2/A8.2		
1059	01	A	3'-0"	T'-0"	13'-4"	13'-4"	SCN	MD	20 MIN	30				1	MD	PT	C2/A8.2		A2/A8.2		
1054	01	C	3'-0"	T'-0"	13'-4"	13'-4"	SCN	PT	20 MIN	30				1	MD	PT	A2/A8.2		A2/A8.2		
1085	01	C	3'-0"	T'-0"	13'-4"	13'-4"	SCN	PT	20 MIN	30				1	MD	PT	A2/A8.2		A2/A8.2		
1086	01	A	3'-0"	T'-0"	13'-4"	13'-4"	SCN	PT	20 MIN	30				1	MD	PT	A2/A8.2		A2/A8.2		
1081	01	A	3'-0"	T'-0"	13'-4"	13'-4"	SCN	PT	20 MIN	32				1	MD	PT	A2/A8.2		A2/A8.2		
1081	02	B	3'-0"	T'-0"	13'-4"	13'-4"	SCN	PT	20 MIN	32				1	MD	PT	A2/A8.2		A2/A8.2		
1081	01	A	3'-0"	T'-0"	13'-4"	13'-4"	SCN	PT	20 MIN	31				1	MD	PT	A2/A8.2		A2/A8.2		
1084	01	A	3'-0"	T'-0"	13'-4"	13'-4"	SCN	PT	20 MIN	31				1	MD	PT	A2/A8.2		A2/A8.2		
1060	01	E	3'-0"	T'-0"	13'-4"	13'-4"	AL	AL			12	8	AL	AL	C4, E4/AB.2				64/AB.2		
1060	02	J	3'-0"	T'-4"	13'-4"	13'-4"	HM	PT	40 MIN	04		3	HM	PT	Q2/A8.2				Q2/A8.2		
1061	01	A	3'-0"	T'-0"	13'-4"	13'-4"	SCN	PT	20 MIN	30				1	MD	PT	C2/A8.2		C2/A8.2		
1061	01	A	3'-0"	T'-0"	13'-4"	13'-4"	SCN	PT	20 MIN	30				1	MD	PT	C2/A8.2		C2/A8.2		
1064	01	J	3'-0"	T'-4"	13'-4"	13'-4"	HM	PT	40 MIN	04		3	HM	PT	Q2/A8.2				Q2/A8.2		
2001	01	A	3'-6"	T'-0"	13'-4"	13'-4"	SCN	PT	20 MIN	U3		1	HM	PT	A2/A8.2				A2/A8.2		
2001	02	L	3'-6"	6'-8"	13'-6"	13'-6"	HGN	PT	U5	2		MD	PT	C2/A8.2				C2/A8.2			
2001	03	B	3'-0"	6'-8"	13'-6"	13'-6"	HGN	PT	U6	2		MD	PT	C2/A8.2				C2/A8.2			
2001	04	B	3'-0"	6'-8"	13'-6"	13'-6"	HGN	PT	U5	2		MD	PT	C2/A8.2				C2/A8.2			
2001	05	B	3'-0"	6'-8"	13'-6"	13'-6"	HGN	PT	U6	2		MD	PT	C2/A8.2				C2/A8.2			
2001	06	B	2'-4"	6'-8"	13'-4"	13'-4"	HGN	PT	U5	2		MD	PT	C2/A8.2				C2/A8.2			
2001	01	N	6'-6"	6'-8"			VINYL	VINYL			U11	4	VINYL	VINYL	C6/A8.2				C6/A8.2		A6/AB.2
2001	08	A	2'-8"	T'-0"	13'-4"	13'-4"	SCN	PT	20 MIN	U10		1	HM	PT	A2/A8.2				A2/A8.2		
2002	01	A	3'-6"	T'-0"	13'-4"	13'-4"	SCN	PT	20 MIN	U3		1	HM	PT	A2/A8.2				A2/A8.2		
2002	02	B	3'-0"	6'-8"	13'-6"	13'-6"	HGN	PT	U5	2		MD	PT	C2/A8.2				C2/A8.2			
2002	03	B	3'-0"	6'-8"	13'-6"	13'-6"	HGN	PT	U5	2		MD	PT	C2/A8.2				C2/A8.2			
2002	04	B	3'-0"	6'-8"	13'-6"	13'-6"	HGN	PT	U5	2		MD	PT	C2/A8.2				C2/A8.2			
2002	05	B	3'-0"	6'-8"	13'-6"	13'-6"	HGN	PT	U6	2		MD	PT	C2/A8.2				C2/A8.2			
2002	06	B	2'-4"	6'-8"	13'-4"	13'-4"	HGN	PT	U5	2		MD	PT	C2/A8.2				C2/A8.2			
2002	01	N	6'-6"	6'-8"			VINYL	VINYL			U11	4	VINYL	VINYL	C6/A8.2				C6/A8.2		A6/AB.2
2002	02	B	3'-0"	6'-8"	13'-6"	13'-6"	HGN	PT	U5	2		MD	PT	C2/A8.2				C2/A8.2			
2003	01	A	3'-6"	T'-0"	13'-4"	13'-4"	SCN	PT	20 MIN	U10		1	HM	PT	A2/A8.2				A2/A8.2		
2003	02	L	3'-6"	6'-8"	13'-6"	13'-6"	HGN	PT	U5	2		MD	PT	C2/A8.2				C2/A8.2			
2003	03	B	3'-0"	6'-8"	13'-6"	13'-6"	HGN	PT	U6	2		MD	PT	C2/A8.2				C2/A8.2			
2003	04	B	3'-0"	6'-8"	13'-6"	13'-6"	HGN	PT	U5	2		MD	PT	C2/A8.2				C2/A8.2			
2003	05	B	3'-0"	6'-8"	13'-6"	13'-6"	HGN	PT	U6	2		MD	PT	C2/A8.2				C2/A8.2			
2003	06	B	2'-4"	6'-8"	13'-4"	13'-4"	HGN	PT	U5	2		MD	PT	C2/A8.2				C2/A8.2			
2003	01	N	6'-6"	6'-8"			VINYL	VINYL			U11	4	VINYL	VINYL	C6/A8.2				C6/A8.2		A6/AB.2
2003	08	A	2'-8"	T'-0"	13'-4"	13'-4"	SCN	PT	20 MIN	U10		1	HM	PT	A2/A8.2				A2/A8.2		
2004	01	A	3'-6"	T'-0"	13'-4"	13'-4"	SCN	PT	20 MIN	U3		1	HM	PT	A2/A8.2				A2/A8.2		
2004	02	L	3'-6"	6'-8"	13'-6"	13'-6"	HGN	PT	U5	2		MD	PT	C2/A8.2				C2/A8.2			
2004	03	B	3'-0"	6'-8"	13'-6"	13'-6"	HGN	PT	U6	2		MD	PT	C2/A8.2				C2/A8.2			
2004	04	B	3'-0"	6'-8"	13'-6"	13'-6"	HGN	PT	U5	2		MD	PT	C2/A8.2				C2/A8.2			
2004	05	B	3'-0"	6'-8"	13'-6"	13'-6"	HGN	PT	U6	2		MD	PT	C2/A8.2				C2/A8.2			
2004	06	B	2'-4"	6'-8"	13'-4"	13'-4"	HGN	PT	U5	2		MD	PT	C2/A8.2				C2/A8.2			
2004	01	N	6'-6"	6'-8"			VINYL	VINYL			U11	4	VINYL	VINYL	C6/A8.2				C6/A8.2		A6/AB.2
2004	08	A	2'-8"	T'-0"	13'-4"	13'-4"	SCN	PT	20 MIN	U10		1	HM	PT	A2/A8.2				A2/A8.2		
2004	01	A	3'-6"	T'-0"	13'-4"	13'-4"	SCN	PT	20 MIN	U3		1	HM	PT	A2/A8.2				A2/A8.2		
2004	02	B	3'-0"	6'-8"	13'-6"	13'-6"	HGN	PT	U5	2		MD	PT	C2/A8.2				C2/A8.2			
2004	03	B	3'-0"	6'-8"	13'-6"	13'-6"	HGN	PT	U6	2		MD	PT	C2/A8.2				C2/A8.2			
2004	04	B	3'-0"	6'-8"	13'-6"	13'-6"	HGN	PT	U5	2		MD	PT	C2/A8.2				C2/A8.2			
2004	05	B	3'-0"	6'-8"	13'-6"	13'-6"	HGN	PT	U6	2		MD	PT	C2/A8.2				C2/A8.2			
2004	06	B	2'-4"	6'-8"	13'-4"	13'-4"	HGN	PT	U5	2		MD	PT	C2/A8.2				C2/A8.2			

SWD
ARCHITECTS

EST 1935

ARCHITECTURAL CORPORATION
MISSOURI CERTIFICATE
OF AUTHORITY NO. 000073

LEE'S SUMMIT SENIOR COMMUNITY
1701 SE. OLDHAM PARKWAY
LEE'S SUMMIT, JACKSON COUNTY, MISSOURI

STARK WILSON DUNCAN ARCHITECTS INC
15500 KANSAS CITY, MO 64116 T 816 594 4000 F 816 598 4070

SEAL
ECT - Timothy O. K.
Wilson
A-6972



6/14/2019

DOOR SCHEDULE

ISSUE DATE

REVISIONS:

No.	Description	D
2	CITY COMMENTS	7.15

PROJECT NO.:1811

IL A6.1

COPYRIGHT © 2019 SWD ARCHITECTS INC

12

11

10

9

DOOR SCHEDULE - IL 2

DOOR SCHEDULE - IL 2																			
ROOM		MARK	NUMBER	TYPE	WIDTH	HEIGHT	TH.	DOOR	SGR.	FIN.	RATING	HARDWARE	TYPE	FRAME		JAMB	HEAD	SILL	REMARKS
K	2015	01	A	3'-6"	7'-0"	1/3/4"		SGN	PT		20 MIN	U3	1	HM	PT	A2/A8.2	A2/A8.2		
	2015	02	L	3'-6"	6'-8"	1/3/8"		HGN	PT				U5	2	ND	PT	G2/A8.2	G2/A8.2	
	2015	04	B	3'-0"	6'-8"	1/3/8"		HGN	PT				U6	2	ND	PT	G2/A8.2	G2/A8.2	
	2015	05	B	3'-0"	6'-8"	1/3/8"		HGN	PT				U5	2	ND	PT	G2/A8.2	G2/A8.2	
	2015	05	B	3'-0"	6'-8"	1/3/8"		HGN	PT				U6	2	ND	PT	G2/A8.2	G2/A8.2	
	2015	06	B	2'-4"	6'-8"	1/3/4"		HGN	PT				U5	2	ND	PT	G2/A8.2	G2/A8.2	
	2015	07	N	6'-6"	6'-8"			VENYL VINYL					U11	4	VENYL	VINYL	G6/A8.2	G6/A8.2	A6/A8.2
	2015	08	A	3'-6"	7'-0"	1/3/4"		SGN	PT		20 MIN	U10	1	HM	PT	A2/A8.2	A2/A8.2		
	2016	01	A	3'-6"	7'-0"	1/3/4"		SGN	PT		20 MIN	U3	1	HM	PT	A2/A8.2	A2/A8.2		
	2016	02	L	3'-6"	6'-8"	1/3/8"		HGN	PT				U5	2	ND	PT	G2/A8.2	G2/A8.2	
J	2016	03	B	3'-0"	6'-8"	1/3/8"		HGN	PT				U6	2	ND	PT	G2/A8.2	G2/A8.2	
	2016	04	B	3'-0"	6'-8"	1/3/8"		HGN	PT				U5	2	ND	PT	G2/A8.2	G2/A8.2	
	2016	05	L	3'-6"	6'-8"	1/3/8"		HGN	PT				U6	2	ND	PT	G2/A8.2	G2/A8.2	
	2016	06	B	2'-4"	6'-8"	1/3/4"		HGN	PT				U5	2	ND	PT	G2/A8.2	G2/A8.2	
	2016	07	N	6'-6"	6'-8"			VENYL VINYL					U11	4	VENYL	VINYL	G6/A8.2	G6/A8.2	A6/A8.2
	2016	08	A	3'-6"	7'-0"	1/3/4"		SGN	PT		20 MIN	U10	1	HM	PT	A2/A8.2	A2/A8.2		
	2017	01	A	3'-6"	7'-0"	1/3/4"		SGN	PT		20 MIN	U3	1	HM	PT	A2/A8.2	A2/A8.2		
	2017	02	B	3'-0"	6'-8"	1/3/8"		HGN	PT				U6	2	ND	PT	G2/A8.2	G2/A8.2	
	2017	03	B	3'-0"	6'-8"	1/3/8"		HGN	PT				U5	2	ND	PT	G2/A8.2	G2/A8.2	
	2017	04	M	5'-0"	6'-8"	1/3/8"		HGN	PT				U7	6	ND	PT	E12/A8.2	E12/A8.2	
I	2017	05	B	3'-0"	6'-8"	1/3/8"		HGN	PT				U5	2	ND	PT	G2/A8.2	G2/A8.2	
	2017	06	L	3'-6"	6'-8"	1/3/8"		HGN	PT				U5	2	ND	PT	G2/A8.2	G2/A8.2	
	2017	07	B	3'-0"	6'-8"	1/3/8"		HGN	PT				U6	2	ND	PT	G2/A8.2	G2/A8.2	
	2017	08	L	3'-6"	6'-8"	1/3/8"		HGN	PT				U7	6	ND	PT	E12/A8.2	E12/A8.2	
	2017	09	B	3'-0"	6'-8"	1/3/8"		HGN	PT				U5	2	ND	PT	G2/A8.2	G2/A8.2	
	2017	10	N	6'-6"	6'-8"			VENYL VINYL					U11	4	VENYL	VINYL	G6/A8.2	G6/A8.2	A6/A8.2
	2017	11	A	3'-6"	7'-0"	1/3/4"		SGN	PT		20 MIN	U10	1	HM	PT	A2/A8.2	A2/A8.2		
H	2018	01	A	3'-6"	7'-0"	1/3/4"		SGN	PT		20 MIN	U3	1	HM	PT	A2/A8.2	A2/A8.2		
	2018	02	B	3'-0"	6'-8"	1/3/8"		HGN	PT				U5	2	ND	PT	G2/A8.2	G2/A8.2	
	2018	03	B	3'-0"	6'-8"	1/3/8"		HGN	PT				U6	2	ND	PT	G2/A8.2	G2/A8.2	
	2018	04	M	5'-0"	6'-8"	1/3/8"		HGN	PT				U7	6	ND	PT	E12/A8.2	E12/A8.2	
	2018	05	B	3'-0"	6'-8"	1/3/8"		HGN	PT				U5	2	ND	PT	G2/A8.2	G2/A8.2	
	2018	06	B	3'-0"	6'-8"	1/3/8"		HGN	PT				U6	2	ND	PT	G2/A8.2	G2/A8.2	
	2018	07	B	3'-0"	6'-8"	1/3/8"		HGN	PT				U5	2	ND	PT	G2/A8.2	G2/A8.2	
	2018	08	M	4'-0"	6'-8"	1/3/8"		HGN	PT				U7	6	ND	PT	E12/A8.2	E12/A8.2	
	2018	09	L	3'-6"	6'-8"	1/3/8"		HGN	PT				U5	2	ND	PT	G2/A8.2	G2/A8.2	
	2018	10	N	6'-6"	6'-8"			VENYL VINYL					U11	4	VENYL	VINYL	G6/A8.2	G6/A8.2	A6/A8.2
G	2018	12	A	2'-8"	7'-0"	1/3/4"		SGN	PT		20 MIN	U10	1	HM	PT	A2/A8.2	A2/A8.2		
	2019	01	A	3'-6"	7'-0"	1/3/4"		SGN	PT		20 MIN	U3	1	HM	PT	A2/A8.2	A2/A8.2		
	2019	02	L	3'-6"	6'-8"	1/3/8"		HGN	PT				U5	2	ND	PT	G2/A8.2	G2/A8.2	
	2019	03	B	3'-0"	6'-8"	1/3/8"		HGN	PT				U6	2	ND	PT	G2/A8.2	G2/A8.2	
	2019	04	B	3'-0"	6'-8"	1/3/8"		HGN	PT				U5	2	ND	PT	G2/A8.2	G2/A8.2	
	2019	05	B	3'-0"	6'-8"	1/3/8"		HGN	PT				U6	2	ND	PT	G2/A8.2	G2/A8.2	
	2019	06	B	2'-4"	6'-8"	1/3/4"		HGN	PT				U5	2	ND	PT	G2/A8.2	G2/A8.2	
	2019	07	N	6'-6"	6'-8"			VENYL VINYL					U11	4	VENYL	VINYL	G6/A8.2	G6/A8.2	A6/A8.2
	2019	08	A	3'-6"	7'-0"	1/3/4"		SGN	PT		20 MIN	U10	1	HM	PT	A2/A8.2	A2/A8.2		
	2020	01	A	3'-6"	7'-0"	1/3/4"		SGN	PT		20 MIN	U3	1	HM	PT	A2/A8.2	A2/A8.2		
F	2020	02	B	3'-0"	6'-8"	1/3/8"		HGN	PT				U5	2	ND	PT	G2/A8.2	G2/A8.2	
	2020	03	B	3'-0"	6'-8"	1/3/8"		HGN	PT				U6	2	ND	PT	G2/A8.2	G2/A8.2	
	2020	04	M	3'-0"	6'-8"	1/3/8"		HGN	PT				U7	6	ND	PT	E12/A8.2	E12/A8.2	
	2020	05	B	3'-0"	6'-8"	1/3/8"		HGN	PT				U5	2	ND	PT	G2/A8.2	G2/A8.2	
	2020	06	B	3'-0"	6'-8"	1/3/8"		HGN	PT				U6	2	ND	PT	G2/A8.2	G2/A8.2	
	2020	07	B	3'-0"	6'-8"	1/3/8"		HGN	PT				U6	2	ND	PT	G2/A8.2	G2/A8.2	
	2020	08	M	4'-0"	6'-8"	1/3/8"		HGN	PT				U7	6	ND	PT	E12/A8.2	E12/A8.2	
	2020	09	L	3'-6"	6'-8"	1/3/8"		HGN	PT				U5	2	ND	PT	G2/A8.2	G2/A8.2	
	2020	10	B	3'-0"	6'-8"	1/3/8"		HGN	PT				U6	2	ND	PT	G2/A8.2	G2/A8.2	
	2020	11	N	6'-6"	6'-8"			VENYL VINYL					U11	4	VENYL	VINYL	G6/A8.2	G6/A8.2	A6/A8.2
E	2021	12	A	2'-8"	7'-0"	1/3/4"		SGN	PT		20 MIN	U10	1	HM	PT	A2/A8.2	A2/A8.2		
	2021	01	A	3'-6"	7'-0"	1/3/4"		SGN	PT		20 MIN	U3	1	HM	PT	A2/A8.2	A2/A8.2		
	2021	02	L	3'-6"	6'-8"	1/3/8"		HGN	PT				U5	2	ND	PT	G2/A8.2	G2/A8.2	
	2021	03	B	3'-0"	6'-8"	1/3/8"		HGN	PT				U6	2	ND	PT	G2/A8.2	G2/A8.2	
	2021	04	B	3'-0"	6'-8"	1/3/8"		HGN	PT				U5	2	ND	PT	G2/A8.2	G2/A8.2	
	2021	05	B	3'-0"	6'-8"	1/3/8"		HGN	PT				U6	2	ND	PT	G2/A8.2	G2/A8.2	
	2021	06	B	2'-4"	6'-8"	1/3/4"		HGN	PT				U5	2	ND	PT	G2/A8.2	G2/A8.2	
	2021	07	N	6'-6"	6'-8"			VENYL VINYL					U11	4	VENYL	VINYL	G6/A8.2	G6/A8.2	A6/A8.2
	2021	08	A	2'-8"	7'-0"	1/3/4"		SGN	PT		20 MIN	U10	1	HM	PT	A2/A8.2	A2/A8.2		
	2022	01	A	3'-6"	7'-0"	1/3/4"		SGN	PT		20 MIN	U3	1	HM	PT	A2/A8.2	A2/A8.2		
D	2022	02	B	3'-0"	6'-8"	1/3/8"		HGN	PT				U5	2	ND	PT	G2/A8.2	G2/A8.2	
	2022	03	B	3'-0"	6'-8"	1/3/8"		HGN	PT				U6	2	ND	PT	G2/A8.2	G2/A8.2	
	2022	04	M	3'-0"	6'-8"	1/3/8"		HGN	PT				U7	6	ND	PT	E12/A8.2	E12/A8.2	
	2022	05	B	3'-0"	6'-8"	1/3/8"		HGN	PT				U5	2	ND	PT	G2/A8.2	G2/A8.2	
	2022	06	B	3'-0"	6'-8"	1/3/8"		HGN	PT				U6	2	ND	PT	G2/A8.2	G2/A8.2	
	2022	07	B	3'-0"	6'-8"	1/3/8"		HGN	PT				U6	2	ND	PT	G2/A8.2	G2/A8.2	
	2022	08	M	4'-0"	6'-8"	1/3/8"		HGN	PT				U7	6	ND	PT	E12/A8.2	E12/A8.2	
	2022	09	L	3'-6"	6'-8"	1/3/8"		HGN	PT				U5	2	ND	PT	G2/A8.2	G2/A8.2	
	2022	10	B	3'-0"	6'-8"	1/3/8"		HGN	PT				U6	2	ND	PT	G2/A8.2	G2/A8.2	
	2022	11	N	6'-6"	6'-8"			VENYL VINYL					U11	4	VENYL	VINYL	G6/A8.2	G6/A8.2	A6/A8.2
C	2023	12	A	2'-8"	7'-0"	1/3/4"		SGN	PT		20 MIN	U10	1	HM	PT	A2/A8.2	A2/A8.2		
	2023	01	A	3'-6"	7'-0"	1/3/4"		SGN	PT		20 MIN	U3	1	HM	PT	A2/A8.2	A2/A8.2		
	2023	02	B	3'-0"	6'-8"	1/3/8"		HGN	PT				U5	2	ND	PT	G2/A8.2	G2/A8.2	
	2023	03	B	3'-0"	6'-8"	1/3/8"		HGN	PT				U6	2	ND	PT	G2/A8.2	G2/A8.2	
	2023	04	M	3'-0"	6'-8"	1/3/8"		HGN	PT				U7	6	ND	PT	E12/A8.2	E12/A8.2	
	2023	05	B	3'-0"	6'-8"	1/3/8"		HGN	PT				U5	2	ND	PT	G2/A8.2	G2/A8.2	
	2023	06	B	3'-0"	6'-8"	1/3/8"		HGN	PT				U6	2	ND	PT	G2/A8.2	G2/A8.2	
	2023	07	B	3'-0"	6'-8"	1/3/8"		HGN	PT				U6	2	ND	PT	G2/A8.2	G2/A8.2	
	2023	08	M	4'-0"	6'-8"	1/3/8"		HGN	PT				U7	6	ND	PT	E12/A8.2	E12/A8.2	
	2023	09	L	3'-6"	6'-8"	1/3/8"		HGN	PT				U5	2	ND	PT	G2/A8.2	G2/A8.2	
B	2023	10	B	3'-0"	6'-8"	1/3/8"		HGN	PT				U6	2	ND	PT	G2/A8.2	G2/A8.2	
	2023	11	N	6'-6"	6'-8"			VENYL VINYL					U11	4	VENYL	VINYL	G6/A8.2	G6/A8.2	A6/A8.2
	2023	12	A	2'-8"	7'-0"	1/3/4"		SGN	PT		20 MIN	U10	1	HM	PT	A2/A8.2	A2/A8.2		
	2024	01	A	3'-6"	7'-0"	1/3/4"		SGN	PT		20 MIN	U3	1	HM	PT	A2/A8.2	A2/A8.2		
	2024	02	B	3'-0"	6'-8"	1/3/8"		HGN	PT				U5	2	ND	PT	G2/A8.2	G2/A8.2	
	2024	03	B	3'-0"	6'-8"	1/3/8"		HGN	PT				U6	2	ND	PT	G2/A8.2	G2/A8.2	
	2024	04	L	5'-0"</															

6

7

DOOR SCHEDULE - IL 2

NUMBER

MARK

TYPE

WIDTH

HEIGHT

DOOR

TH.

MAT.

FIN.

RATING

HARDWARE

TYPE

MAT.

FIN.

JAMB

HEAD

SILL

REMARKS

2030

03

B

3'-0"

6'-8"

13/8"

HGN

PT

U6

2

MD

PT

C2/A8.2

C2/A8.2

2030

04

B

3'-0"

6'-8"

13/8"

HGN

PT

U6

2

MD

PT

C2/A8.2

C2/A8.2

2030

05

B

3'-0"

6'-8"

13/8"

HGN

PT

U6

2

MD

PT

C2/A8.2

C2/A8.2

2030

06

B

2'-4"

6'-8"

13/4"

HGN

PT

U6

2

MD

PT

C2/A8.2

C2/A8.2

2030

07

N

6'-6"

6'-8"

VINYL

VINYL

U11

4

VINYL

VINYL

C6/A8.2

C6/A8.2

A6/A8.2

2030

08

A

2'-8"

1'-0"

13/4"

SGN

PT

20 MIN

U10

1

HM

PT

A2/A8.2

A2/A8.2

2031

01

A

3'-6"

1'-0"

13/4"

SGN

PT

20 MIN

U6

1

HM

PT

A2/A8.2

A2/A8.2

2031

02

L

3'-6"

6'-8"

13/8"

HGN

PT

U6

2

MD

PT

C2/A8.2

C2/A8.2

2031

03

B

3'-0"

6'-8"

13/8"

HGN

PT

U6

2

MD

PT

C2/A8.2

C2/A8.2

2031

04

B

3'-0"

6'-8"

13/8"

HGN

PT

U6

2

MD

PT

C2/A8.2

C2/A8.2

2031

05

B

3'-0"

6'-8"

13/8"

HGN

PT

U6

2

MD

PT

C2/A8.2

C2/A8.2

2031

06

B

2'-4"

6'-8"

13/4"

HGN

PT

U6

2

MD

PT

C2/A8.2

C2/A8.2

2031

07

A

2'-8"

1'-0"

13/4"

SGN

PT

20 MIN

U11

4

VINYL

VINYL

C6/A8.2

C6/A8.2

A6/A8.2

2032

01

J

3'-0"

1'-4"

13/4"

HM

PT

40 MIN

U5

7

HM

PT

G2/A8.2

G2/A8.2

2035

01

A

3'-0"

1'-0"

13/4"

SGN

PT

20 MIN

U6

2

MD

PT

C2/A8.2

C2/A8.2

2035

03

G

3'-0"

4'-0"

13/4"

HM

PT

U6

2

MD

PT

A10/A8.2

A10/A8.2

2035

04

A

3'-0"

1'-4"

13/4"

HM

PT

U6

2

MD

PT

C2/A8.2

C2/A8.2

2039

01

A

3'-0"

1'-0"

13/4"

SGN

PT

20 MIN

U6

2

MD

PT

C2/A8.2

C2/A8.2

2039

01

C

3'-0"

1'-0"

13/4"

SGN

PT

20 MIN

U6

2

MD

PT

C2/A8.2

C2/A8.2

2040

01

A

3'-0"

1'-0"

13/4"

SGN

PT

20 MIN

U6

2

MD

PT

C2/A8.2

C2/A8.2

2041

01

A

3'-0"

1'-0"

13/4"

SGN

PT

20 MIN

U6

2

MD

PT

C2/A8.2

C2/A8.2

2042

01

A

3'-0"

1'-0"

13/4"

SGN

PT

20 MIN

U6

2

MD

PT

C2/A8.2

C2/A8.2

2043

01

A

3'-0"

1'-0"

13/4"

SGN

PT

20 MIN

U6

2

MD

PT

C2/A8.2

C2/A8.2

2044

01

C

3'-0"

1'-0"

13/4"

SGN

PT

20 MIN

U6

2

MD

PT

C2/A8.2

C2/A8.2

2045

01

A

3'-0"

1'-0"

13/4"

SGN

PT

20 MIN

U6

2

MD

PT

C2/A8.2

C2/A8.2

2046

01

G

3'-0"

1'-0"

13/4"

HM

PT

U6

2

MD

PT

C2/A8.2

C2/A8.2

2047

01

A

3'-0"

1'-0"

13/4"

SGN

PT

20 MIN

U6

2

MD

PT

C2/A8.2

C2/A8.2

3001

01

A

3'-6"

1'-0"

13/4"

SGN

PT

20 MIN

U6

1

HM

PT

A2/A8.2

A2/A8.2

3001

02

L

3'-6"

6'-8"

13/8"

HGN

PT

U6

2

MD

PT

C2/A8.2

C2/A8.2

3001

03

B

3'-0"

6'-8"

13/8"

HGN

PT

U6

2

MD

PT

C2/A8.2

C2/A8.2

3001

04

B

3'-0"

6'-8"

13/8"

HGN

PT

U6

2

MD

PT

C2/A8.2

C2/A8.2

3001

05

B

3'-0"

6'-8"

13/8"

HGN

PT

U6

2

MD

PT

C2/A8.2

C2/A8.2

3001

06

B

3'-0"

6'-8"

13/8"

HGN

PT

U6

2

MD

PT

C2/A8.2

C2/A8.2

3001

07

N

6'-6"

6'-8"

VINYL

VINYL

U11

4

VINYL

VINYL

C6/A8.2

C6/A8.2

3002

08

A

2'-8"

1'-0"

13/4"

SGN

PT

20 MIN

U10

1

HM

PT


3

2

1

DOOR TYPE - IL 2

NUMBER		DOOR		DOOR		RATING		HARDWARE		FRAME						
ROOM	MARK	TYPE	WIDTH	HEIGHT	TH.	MAT.	FIN.			TYPE	MAT.	FIN.	JAMB	HEAD	STILL	REMARKS
3019	05	B	3'-0"	6'-8"	13/8"	HGN	PT		U6	2	ND	PT	C2/A8.2	C2/A8.2		
3019	06	B	3'-0"	6'-8"	13/4"	HGN	PT		U5	2	ND	PT	C2/A8.2	C2/A8.2		
3019	07	N	6'-6"	6'-8"		VINYL	VINYL		U11	4	VINYL	VINYL	C6/A8.2	C6/A8.2		
3019	08	A	2'-8"	T'-0"	13/4"	SGN	PT	20 MIN	U10	1	HM	PT	A2/A8.2	A2/A8.2		
3014	01	A	3'-6"	T'-0"	13/4"	SGN	PT	20 MIN	U9	1	HM	PT	A2/A8.2	A2/A8.2		
3014	02	L	3'-6"	6'-8"	13/8"	HGN	PT		U5	2	ND	PT	C2/A8.2	C2/A8.2		
3014	03	B	3'-0"	6'-8"	13/8"	HGN	PT		U6	2	ND	PT	C2/A8.2	C2/A8.2		
3014	04	B	3'-0"	6'-8"	13/8"	HGN	PT		U5	2	ND	PT	C2/A8.2	C2/A8.2		
3014	05	B	3'-0"	6'-8"	13/8"	HGN	PT		U6	2	ND	PT	C2/A8.2	C2/A8.2		
3014	06	B	2'-4"	6'-8"	13/4"	HGN	PT		U5	2	ND	PT	C2/A8.2	C2/A8.2		
3014	07	N	6'-6"	6'-8"		VINYL	VINYL		U11	4	VINYL	VINYL	C6/A8.2	C6/A8.2		
3014	08	A	2'-8"	T'-0"	13/4"	SGN	PT	20 MIN	U10	1	HM	PT	A2/A8.2	A2/A8.2		
3015	01	B	3'-0"	T'-0"	13/4"	SGN	PT	20 MIN	U9	1	HM	PT	A2/A8.2	C2/A8.2		
3015	02	L	3'-6"	6'-8"	13/8"	HGN	PT		U5	2	ND	PT	C2/A8.2	C2/A8.2		
3015	03	B	3'-0"	6'-8"	13/8"	HGN	PT		U6	2	ND	PT	C2/A8.2	C2/A8.2		
3015	04	B	3'-0"	6'-8"	13/8"	HGN	PT		U5	2	ND	PT	C2/A8.2	C2/A8.2		
3015	05	B	3'-0"	6'-8"	13/8"	HGN	PT		U6	2	ND	PT	C2/A8.2	C2/A8.2		
3015	06	B	2'-4"	6'-8"	13/4"	HGN	PT		U5	2	ND	PT	C2/A8.2	C2/A8.2		
3015	07	N	6'-6"	6'-8"		VINYL	VINYL		U11	4	VINYL	VINYL	C6/A8.2	C6/A8.2		
3015	08	A	2'-8"	T'-0"	13/4"	SGN	PT	20 MIN	U10	1	HM	PT	A2/A8.2	A2/A8.2		
3016	01	A	3'-6"	T'-0"	13/4"	SGN	PT	20 MIN	U9	1	HM	PT	A2/A8.2	A2/A8.2		
3016	02	L	3'-6"	6'-8"	13/8"	HGN	PT		U5	2	ND	PT	C2/A8.2	C2/A8.2		
3016	03	B	3'-0"	6'-8"	13/8"	HGN	PT		U6	2	ND	PT	C2/A8.2	C2/A8.2		
3016	04	B	3'-0"	6'-8"	13/8"	HGN	PT		U5	2	ND	PT	C2/A8.2	C2/A8.2		
3016	05	B	3'-0"	6'-8"	13/8"	HGN	PT		U6	2	ND	PT	C2/A8.2	C2/A8.2		
3016	06	B	2'-4"	6'-8"	13/4"	HGN	PT		U5	2	ND	PT	C2/A8.2	C2/A8.2		
3016	07	N	6'-6"	6'-8"		VINYL	VINYL		U11	4	VINYL	VINYL	C6/A8.2	C6/A8.2		
3016	08	A	2'-8"	T'-0"	13/4"	SGN	PT	20 MIN	U10	1	HM	PT	A2/A8.2	A2/A8.2		
3017	01	A	3'-6"	T'-0"	13/4"	SGN	PT	20 MIN	U9	1	HM	PT	A2/A8.2	A2/A8.2		
3017	02	B	3'-0"	6'-8"	13/8"	HGN	PT		U5	2	ND	PT	C2/A8.2	C2/A8.2		
3017	03	B	3'-0"	6'-8"	13/8"	HGN	PT		U6	2	ND	PT	C2/A8.2	C2/A8.2		
3017	04	M	5'-0"	6'-8"	13/8"	HGN	PT		U7	6	ND	PT	E12/A8.2	E12/A8.2		
3017	05	B	3'-0"	6'-8"	13/8"	HGN	PT		U5	2	ND	PT	C2/A8.2	C2/A8.2		
3017	06	L	5'-0"	6'-8"	13/8"	HGN	PT		U8	2	ND	PT	C2/A8.2	C2/A8.2		
3017	07	B	3'-0"	6'-8"	13/8"	HGN	PT		U6	2	ND	PT	C2/A8.2	C2/A8.2		
3017	08	B	3'-0"	6'-8"	13/8"	HGN	PT		U5	2	ND	PT	C2/A8.2	C2/A8.2		
3017	09	B	3'-0"	6'-8"	13/8"	HGN	PT		U6	2	ND	PT	C2/A8.2	C2/A8.2		
3017	10	B	3'-0"	6'-8"	13/8"	HGN	PT		U5	2	ND	PT	C2/A8.2	C2/A8.2		
3017	11	N	6'-6"	6'-8"		VINYL	VINYL		U11	4	VINYL	VINYL	C6/A8.2	C6/A8.2		
3017	12	A	2'-8"	T'-0"	13/4"	SGN	PT	20 MIN	U10	1	HM	PT	A2/A8.2	A2/A8.2		
3018	01	A	3'-6"	T'-0"	13/4"	SGN	PT	20 MIN	U9	1	HM	PT	A2/A8.2	A2/A8.2		
3018	02	B	3'-0"	6'-8"	13/8"	HGN	PT		U5	2	ND	PT	C2/A8.2	C2/A8.2		
3018	03	B	3'-0"	6'-8"	13/8"	HGN	PT		U6	2	ND	PT	C2/A8.2	C2/A8.2		
3018	04	M	5'-0"	6'-8"	13/8"	HGN	PT		U7	6	ND	PT	E12/A8.2	E12/A8.2		
3018	05	B	3'-0"	6'-8"	13/8"	HGN	PT		U5	2	ND	PT	C2/A8.2	C2/A8.2		
3018	06	B	3'-0"	6'-8"	13/8"	HGN	PT		U6	2	ND	PT	C2/A8.2	C2/A8.2		
3018	07	B	3'-0"	6'-8"	13/8"	HGN	PT		U6	2	ND	PT	C2/A8.2	C2/A8.2		
3018	08	B	3'-0"	6'-8"	13/8"	HGN	PT		U5	2	ND	PT	C2/A8.2	C2/A8.2		
3018	09	L	3'-6"	6'-8"	13/8"	HGN	PT		U5	2	ND	PT	C2/A8.2	C2/A8.2		
3018	10	B	3'-0"	6'-8"	13/8"	HGN	PT		U6	2	ND	PT	C2/A8.2	C2/A8.2		
3018	11	N	6'-6"	6'-8"		VINYL	VINYL		U11	4	VINYL	VINYL	C6/A8.2	C6/A8.2		
3018	12	A	2'-8"	T'-0"	13/4"	SGN	PT	20 MIN	U10	1	HM	PT	A2/A8.2	A2/A8.2		
3019	01	A	3'-6"	T'-0"	13/4"	SGN	PT	20 MIN	U9	1	HM	PT	A2/A8.2	A2/A8.2		
3019	02	B	3'-0"	6'-8"	13/8"	HGN	PT		U5	2	ND	PT	C2/A8.2	C2/A8.2		
3019	03	B	3'-0"	6'-8"	13/8"	HGN	PT		U6	2	ND	PT	C2/A8.2	C2/A8.2		
3019	04	M	5'-0"	6'-8"	13/8"	HGN	PT		U7	6	ND	PT	E12/A8.2	E12/A8.2		
3019	05	B	3'-0"	6'-8"	13/8"	HGN	PT		U5	2	ND	PT	C2/A8.2	C2/A8.2		
3019	06	B	3'-0"	6'-8"	13/8"	HGN	PT		U6	2	ND	PT	C2/A8.2	C2/A8.2		
3019	07	B	3'-0"	6'-8"	13/8"	HGN	PT		U5	2	ND	PT	C2/A8.2	C2/A8.2		
3019	08	B	2'-4"	6'-8"	13/4"	HGN	PT		U5	2	ND	PT	C2/A8.2	C2/A8.2		
3019	09	N	6'-6"	6'-8"		VINYL	VINYL		U11	4	VINYL	VINYL	C6/A8.2	C6/A8.2		
3019	10	A	2'-8"	T'-0"	13/4"	SGN	PT	20 MIN	U10	1	HM	PT	A2/A8.2	A2/A8.2		
3020	01	A	3'-6"	T'-0"	13/4"	SGN	PT	20 MIN	U9	1	HM	PT	A2/A8.2	A2/A8.2		
3020	02	B	3'-0"	6'-8"	13/8"	HGN	PT		U5	2	ND	PT	C2/A8.2	C2/A8.2		
3020	03	B	3'-0"	6'-8"	13/8"	HGN	PT		U6	2	ND	PT	C2/A8.2	C2/A8.2		
3020	04	M	5'-0"	6'-8"	13/8"	HGN	PT		U7	6	ND	PT	E12/A8.2	E12/A8.2		
3020	05	B	3'-0"	6'-8"	13/8"	HGN	PT		U5	2	ND	PT	C2/A8.2	C2/A8.2		
3020	06	B	3'-0"	6'-8"	13/8"	HGN	PT		U6	2	ND	PT	C2/A8.2	C2/A8.2		
3020	07	B	3'-0"	6'-8"	13/8"	HGN	PT		U6	2	ND	PT	C2/A8.2	C2/A8.2		
3020	08	M	4'-0"	6'-8"	13/8"	HGN	PT		U7	6	ND	PT	E12/A8.2	E12/A8.2		
3020	09	L	3'-6"	6'-8"	13/8"	HGN	PT		U5	2	ND	PT	C2/A8.2	C2/A8.2		
3020	10	B	3'-0"	6'-8"	13/8"	HGN	PT		U6	2	ND	PT	C2/A8.2	C2/A8.2		
3020	11	N	6'-6"	6'-8"		VINYL	VINYL		U11	4	VINYL	VINYL	C6/A8.2	C6/A8.2		
3020	12	A	2'-8"	T'-0"	13/4"	SGN	PT	20 MIN	U10	1	HM	PT	A2/A8.2	A2/A8.2		
3021	01	A	3'-6"	T'-0"	13/4"	SGN	PT	20 MIN	U9	1	HM	PT	A2/A8.2	A2/A8.2		
3021	02	L	3'-6"	6'-8"	13/8"	HGN	PT		U5	2	ND	PT	C2/A8.2	C2/A8.2		
3021	03	B	3'-0"	6'-8"	13/8"	HGN	PT		U6	2	ND	PT	C2/A8.2	C2/A8.2		
3021	04	B	3'-0"	6'-8"	13/8"	HGN	PT		U5	2	ND	PT	C2/A8.2	C2/A8.2		
3021	05	B	3'-0"	6'-8"	13/8"	HGN	PT		U6	2	ND	PT	C2/A8.2	C2/A8.2		
3021	06	B	2'-4"	6'-8"	13/4"	HGN	PT		U5	2	ND	PT	C2/A8.2	C2/A8.2		
3021	07	N	6'-6"	6'-8"		VINYL	VINYL		U11	4	VINYL	VINYL	C6/A8.2	C6/A8.2		
3021	08	A	2'-8"	T'-0"	13/4"	SGN	PT	20 MIN	U10	1	HM	PT	A2/A8.2	A2/A8.2		
3022	01	A	3'-6"	T'-0"	13/4"	SGN	PT	20 MIN	U9	1	HM	PT	A2/A8.2	A2/A8.2		
3022	02	B	3'-0"	6'-8"	13/8"	HGN	PT		U5	2	ND	PT	C2/A8.2	C2/A8.2		
3022	03	B	3'-0"	6'-8"	13/8"	HGN	PT		U6	2	ND	PT	C2/A8.2	C2/A8.2		
3022	04	M	5'-0"	6'-8"	13/8"	HGN	PT		U7	6	ND	PT	E12/A8.2	E12/A8.2		
3022	05	B	3'-0"	6'-8"	13/8"	HGN	PT		U5	2	ND	PT	C2/A8.2	C2/A8.2		
3022	06	B	3'-0"	6'-8"	13/8"	HGN	PT		U6	2	ND	PT	C2/A8.2	C2/A8.2		
3022	07	B	3'-0"	6'-8"	13/8"	HGN	PT		U6	2	ND	PT	C2/A8.2	C2/A8.2		
3022	08	M	4'-0"	6'-8"	13/8"	HGN	PT		U7	6	ND	PT	E12/A8.2	E12/A8.2		
3022	09	L	3'-6"	6'-8"	13/8"	HGN	PT		U5	2	ND	PT	C2/A8.2	C2/A8.2		
3022	10	B	3'-0"	6'-8"	13/8"	HGN	PT		U6	2	ND	PT	C2/A8.2	C2/A8.2		
3022	11	N	6'-6"	6'-8"		VINYL	VINYL		U11	4	VINYL	VINYL	C6/A8.2	C6/A8.2		
3022	12	A	2'-8"	T'-0"	13/4"	SGN	PT	20 MIN	U10	1	HM	PT	A2/A8.2	A2/A8.2		
3023	01	A	3'-6"	T'-0"	13/4"	SGN	PT	20 MIN	U9	1	HM	PT	A2/A8.2	A2/A8.2		
3023	02	B	3'-0"	6'-8"	13/8"	HGN	PT		U5	2	ND	PT	C2/A8.2	C2/A8.2		
3023	03	B	3'-0"	6'-8"	13/8"	HGN	PT		U6	2	ND	PT	C2/A8.2	C2/A8.2		
3023	04	M	5'-0"	6'-8"	13/8"	HGN	PT		U7	6	ND	PT	E12/A8.2	E12/A8.2		
3023	05	B	3'-0"	6'-8"	13/8"	HGN	PT		U5	2	ND	PT	C2/A8.2	C2/A8.2		
3023	06	B	3'-0"	6'-8"	13/8"	HGN	PT		U6	2	ND	PT	C2/A8.2	C2/A8.2		
3023	07	B	3'-0"	6'-8"	13/8"	HGN	PT		U6	2	ND	PT	C2/A8.2	C2/A8.2		
3023	08	M	4'-0"	6'-8"												

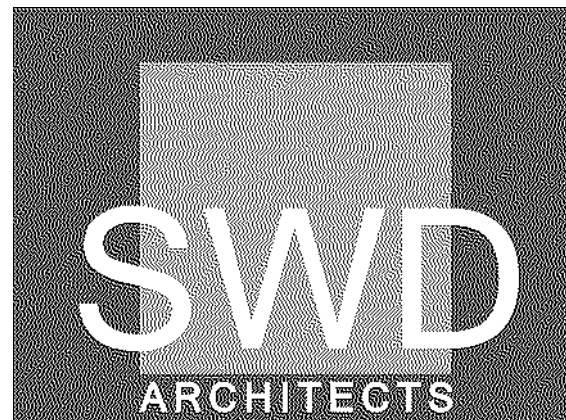


EST 1935

ARCHITECTURAL CORPORATION
MISSOURI CERTIFICATE
OF AUTHORITY NO. 000073

LEE'S SUMMIT SENIOR COMMUNITY
1701 S.E. OLDHAM PARKWAY
LEE'S SUMMIT, JACKSON COUNTY, MISSOURI

STARK WILSON DUNCAN ARCHITECTS INC

SEAL
DIRECT - Timothy O. K.
Wilson

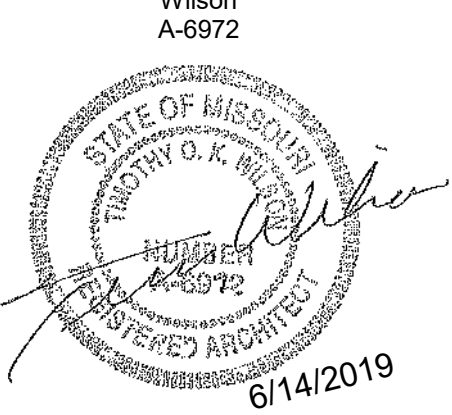

DOOR SCHEDULE

ISSUE DATE


REVISIONS:

No.	Description	Date
-----	-------------	------

PROJECT NO.:1811

IL A6.2

C:\Users\sauman\Documents\1811 LS SENIOR_sauman.rvt
6/29/2019 12:46:34 PM

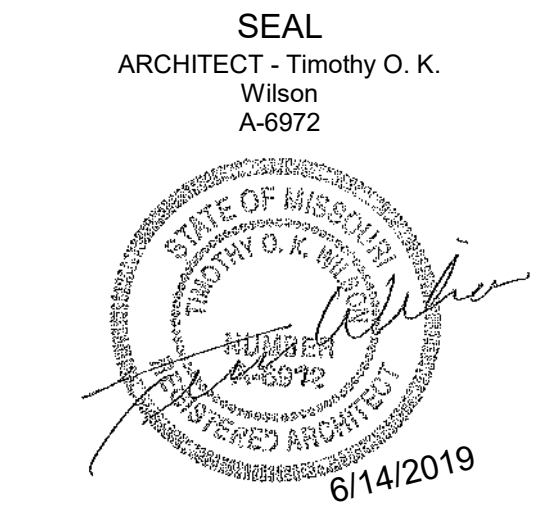

DOOR
SCHEDULE

ISSUE DATE:
6/14/2019

REVISIONS:

No.	Description	Date
2	CITY COMMENTS	7.15.19

PROJECT NO.:1811

IL A6.3

LEE'S SUMMIT SENIOR COMMUNITY
1701 S.E. OLDHAM PARKWAY
LEE'S SUMMIT, JACKSON COUNTY, MISSOURI

STARK WILSON DUNCAN ARCHITECTS INC
315 NICHOLS ROAD STE 228 - KANSAS CITY, MO 64112 - T 816.531.1898 F 816.532.1978



ARCHITECTURAL CORPORATION
MISSOURI CERTIFICATE
OF AUTHORITY NO. 000073

DOOR SCHEDULE - IL 3

NUMBER		DOOR		DOOR		RATING	HARDWARE	FRAME		JAMB	HEAD	SILL	REMARKS
ROOM	MARK	TYPE	WIDTH	HEIGHT	TH.			TYPE	MAT.	FIN.			
3020	01	A	3'-6"	7'-0"	1 3/4"	PT	20 MIN	U3	1	HM	PT	A2/A0.2	A2/A0.2
3020	02	L	3'-6"	6'-8"	1 3/8"	HGN	PT	U5	2	ND	PT	C2/A0.2	C2/A0.2
3020	03	B	3'-0"	6'-8"	1 3/8"	HGN	PT	U6	2	ND	PT	C2/A0.2	C2/A0.2
3020	04	B	3'-0"	6'-8"	1 3/8"	HGN	PT	U5	2	ND	PT	C2/A0.2	C2/A0.2
3020	05	B	3'-0"	6'-8"	1 3/8"	HGN	PT	U6	2	ND	PT	C2/A0.2	C2/A0.2
3020	06	B	2'-4"	6'-8"	1 3/4"	HGN	PT	U5	2	ND	PT	C2/A0.2	C2/A0.2
3020	07	N	6'-6"	6'-8"		VINYL	VINYL	U11	4	VINYL	VINYL	C6/A0.2	C6/A0.2
3020	08	A	2'-8"	7'-0"	1 3/4"	SGN	PT	U10	1	HM	PT	A2/A0.2	A2/A0.2
3020	01	A	3'-6"	7'-0"	1 3/4"	SGN	PT	U3	1	HM	PT	A2/A0.2	A2/A0.2
3020	02	L	3'-6"	6'-8"	1 3/8"	HGN	PT	U5	2	ND	PT	C2/A0.2	C2/A0.2
3020	03	B	3'-0"	6'-8"	1 3/8"	HGN	PT	U6	2	ND	PT	C2/A0.2	C2/A0.2
3020	04	B	3'-0"	6'-8"	1 3/8"	HGN	PT	U5	2	ND	PT	C2/A0.2	C2/A0.2
3020	05	B	3'-0"	6'-8"	1 3/8"	HGN	PT	U6	2	ND	PT	C2/A0.2	C2/A0.2
3020	06	B	2'-4"	6'-8"	1 3/4"	HGN	PT	U5	2	ND	PT	C2/A0.2	C2/A0.2
3020	07	N	6'-6"	6'-8"		VINYL	VINYL	U11	4	VINYL	VINYL	C6/A0.2	C6/A0.2
3020	08	A	2'-8"	7'-0"	1 3/4"	SGN	PT	U10	1	HM	PT	A2/A0.2	A2/A0.2
3030	02	L	3'-6"	6'-8"	1 3/8"	HGN	PT	U5	2	ND	PT	C2/A0.2	C2/A0.2
3030	03	B	3'-0"	6'-8"	1 3/8"	HGN	PT	U6	2	ND	PT	C2/A0.2	C2/A0.2
3030	04	B	3'-0"	6'-8"	1 3/8"	HGN	PT	U5	2	ND	PT	C2/A0.2	C2/A0.2
3030	05	B	3'-0"	6'-8"	1 3/8"	HGN	PT	U6	2	ND	PT	C2/A0.2	C2/A0.2
3030	06	B	2'-4"	6'-8"	1 3/4"	HGN	PT	U5	2	ND	PT	C2/A0.2	C2/A0.2
3030	07	N	6'-6"	6'-8"		VINYL	VINYL	U11	4	VINYL	VINYL	C6/A0.2	C6/A0.2
3030	08	A	2'-8"	7'-0"	1 3/4"	SGN	PT	U10	1	HM	PT	A2/A0.2	A2/A0.2
3031	01	A	3'-6"	7'-0"	1 3/4"	SGN	PT	U3	1	HM	PT	A2/A0.2	A2/A0.2
3031	02	L	3'-6"	6'-8"	1 3/8"	HGN	PT	U5	2	ND	PT	C2/A0.2	C2/A0.2
3031	03	B	3'-0"	6'-8"	1 3/8"	HGN	PT	U6	2	ND	PT	C2/A0.2	C2/A0.2
3031	04	B	3'-0"	6'-8"	1 3/8"	HGN	PT	U5	2	ND	PT	C2/A0.2	C2/A0.2
3031	05	B	3'-0"	6'-8"	1 3/8"	HGN	PT	U6	2	ND	PT	C2/A0.2	C2/A0.2
3031	06	B	2'-4"	6'-8"	1 3/4"	HGN	PT	U5	2	ND	PT	C2/A0.2	C2/A0.2
3031	07	N	6'-6"	6'-8"		VINYL	VINYL	U11	4	VINYL	VINYL	C6/A0.2	C6/A0.2
3031	08	A	2'-8"	7'-0"	1 3/4"	SGN	PT	U10	1	HM	PT	A2/A0.2	A2/A0.2
3032	01	J	3'-0"	7'-4"	1 3/4"	HM	PT	90 MIN	01	1	HM	PT	G2/A0.2
3036	01	J	3'-0"	7'-4"	1 3/4"	HM	PT	90 MIN	08	1	HM	PT	G2/A0.2
3037	01	A	3'-0"	7'-0"	1 3/4"	SGN	PT	20 MIN	32	1	HM	PT	A2/A0.2
3038	01	A	3'-0"	7'-0"	1 3/4"	SGN	PT	20 MIN	30	1	HM	PT	A2/A0.2
3038	02	A	3'-0"	7'-0"	1 3/4"	SGN	PT	20 MIN	34	1	HM	PT	A2/A0.2
3039	01	C	3'-0"	7'-0"	1 3/4"	SGN	PT	20 MIN	34	1	HM	PT	A2/A0.2
3039	02	A	3'-0"	7'-0"	1 3/4"	SGN	PT	20 MIN	33	1	HM	PT	A2/A0.2
3039	03	C	6'-0"	7'-0"	1 3/4"	SGN	PT	36	-	ND	PT	G12/A0.2	G12/A0.2
3040	01	C	3'-0"	7'-0"	1 3/4"	SGN	PT	20 MIN	13	2	ND	PT	A2/A0.2
3040	02	C	3'-0"	7'-0"	1 3/4"	SGN	PT	20 MIN	13	2	ND	PT	A2/A0.2
3041	01	C	3'-0"	7'-0"	1 3/4"	SGN	PT	20 MIN	30	2	ND	PT	A2/A0.2
3042	01	A	3'-0"	7'-0"	1 3/4"	SGN	PT	20 MIN	26	2	ND	PT	A2/A0.2
3043	01	A	3'-0"	7'-0"	1 3/4"	SGN	PT	20 MIN	30	2	ND	PT	A2/A0.2
3044	01	D	3'-0"	7'-0"	1 3/4"	SGN	PT	20 MIN	30	2	ND	PT	A2/A0.2
3045	01	A	3'-0"	7'-0"	1 3/4"	SGN	PT	20 MIN	30	2	ND	PT	A2/A0.2
3046	01	G	3'-0"	7'-0"	1 3/4"	HM	PT	32	3	HM	PT	J12/A0.2	J12/A0.2
3047	01	A	3'-0"	7'-0"	1 3/4"	SGN	PT	20 MIN	31	2	ND	PT	C2/A0.2

DOOR SCHEDULE - ROOF



NUMBER		DOOR		DOOR		RATING	HARDWARE	FRAME		JAMB	HEAD	SILL	REMARKS
ROOM	MARK	TYPE	WIDTH	HEIGHT	THICKNESS			TYPE	MATERIAL	FINISH			
ROOF	R01	01	6'	3'-0"	7'-0"	1 3/4"	HM	PT	35	3	HM	PT	G10/A1.2
ROOF	R02	01	6'	3'-0"	7'-0"	1 3/4"	HM	PT	35	3	HM	PT	G10/A1.2
ROOF	R03	03	6'	3'-0"	4'-0"	1 3/4"	HM	PT	35	2	ND	PT	A10/A0.2

DOOR SCHEDULE - STAIRS

NUMBER		DOOR								FRAME				JAMB	HEAD	SILL	REMARKS
ROOM	NUMBER	MARK	TYPE	WIDTH	HEIGHT	THICKNESS	MATERIAL	FINISH	RATING	HARDWARE	TYPE	MATERIAL	FINISH				
STAIR	S01	01	E	3'-0"	7'-0"	1 3/4"	AL	AL		2T	B	AL	A4/A0.2	A8/A0.2 5IM	A10/A1.1	1	
STAIR	S01	02	K	3'-0"	7'-0"	1 3/4"	SGN	PT	60 MIN	13	1	HM	PT	A2/A0.2			△
STAIR	S01	03	K	3'-0"	7'-0"	1 3/4"	SGN	PT	60 MIN	13	1	HM	PT	A2/A0.2			△
STAIR	S01	04	K	3'-0"	7'-0"	1 3/4"	SGN	PT	60 MIN	13	1	HM	PT	A2/A0.2			△
STAIR	S02	01	E	3'-0"	7'-0"	1 3/4"	AL	AL		2T	B	AL	A4/A0.2	A8/A0.2 5IM	A10/A1.1	1	
STAIR	S02	02	K	3'-0"	7'-0"	1 3/4"	SGN	PT	60 MIN	13	1	HM	PT	A2/A0.2			△
STAIR	S02	03	K	3'-0"	7'-0"	1 3/4"	SGN	PT	60 MIN	13	1	HM	PT	A2/A0.2			△
STAIR	S02	04	K	3'-0"	7'-0"	1 3/4"	SGN	PT	60 MIN	13	1	HM	PT	A2/A0.2			△
STAIR	S03	01	E	3'-0"	7'-0"	1 3/4"	AL	AL		2T	B	AL	G4, E4/A0.2	G4/A0.2	A10/A1.1	1	
STAIR	S03	02	K	3'-0"	7'-0"	1 3/4"	SGN	PT	60 MIN	13	1	HM	PT	A2/A0.2			△
STAIR	S03	03	K	3'-0"	7'-0"	1 3/4"	SGN	PT	60 MIN	13	1	HM	PT	A2/A0.2			△
STAIR	S03	04	K	3'-0"	7'-0"	1 3/4"	SGN	PT	60 MIN	13	1	HM	PT	A2/A0.2			△


C:\Users\sauman\Documents\18111 LS SENIOR sauman.rvt
6/29/2019 12:46:45 PM

A12 FIRST FLOOR PLAN
1/16" = 1'-0"

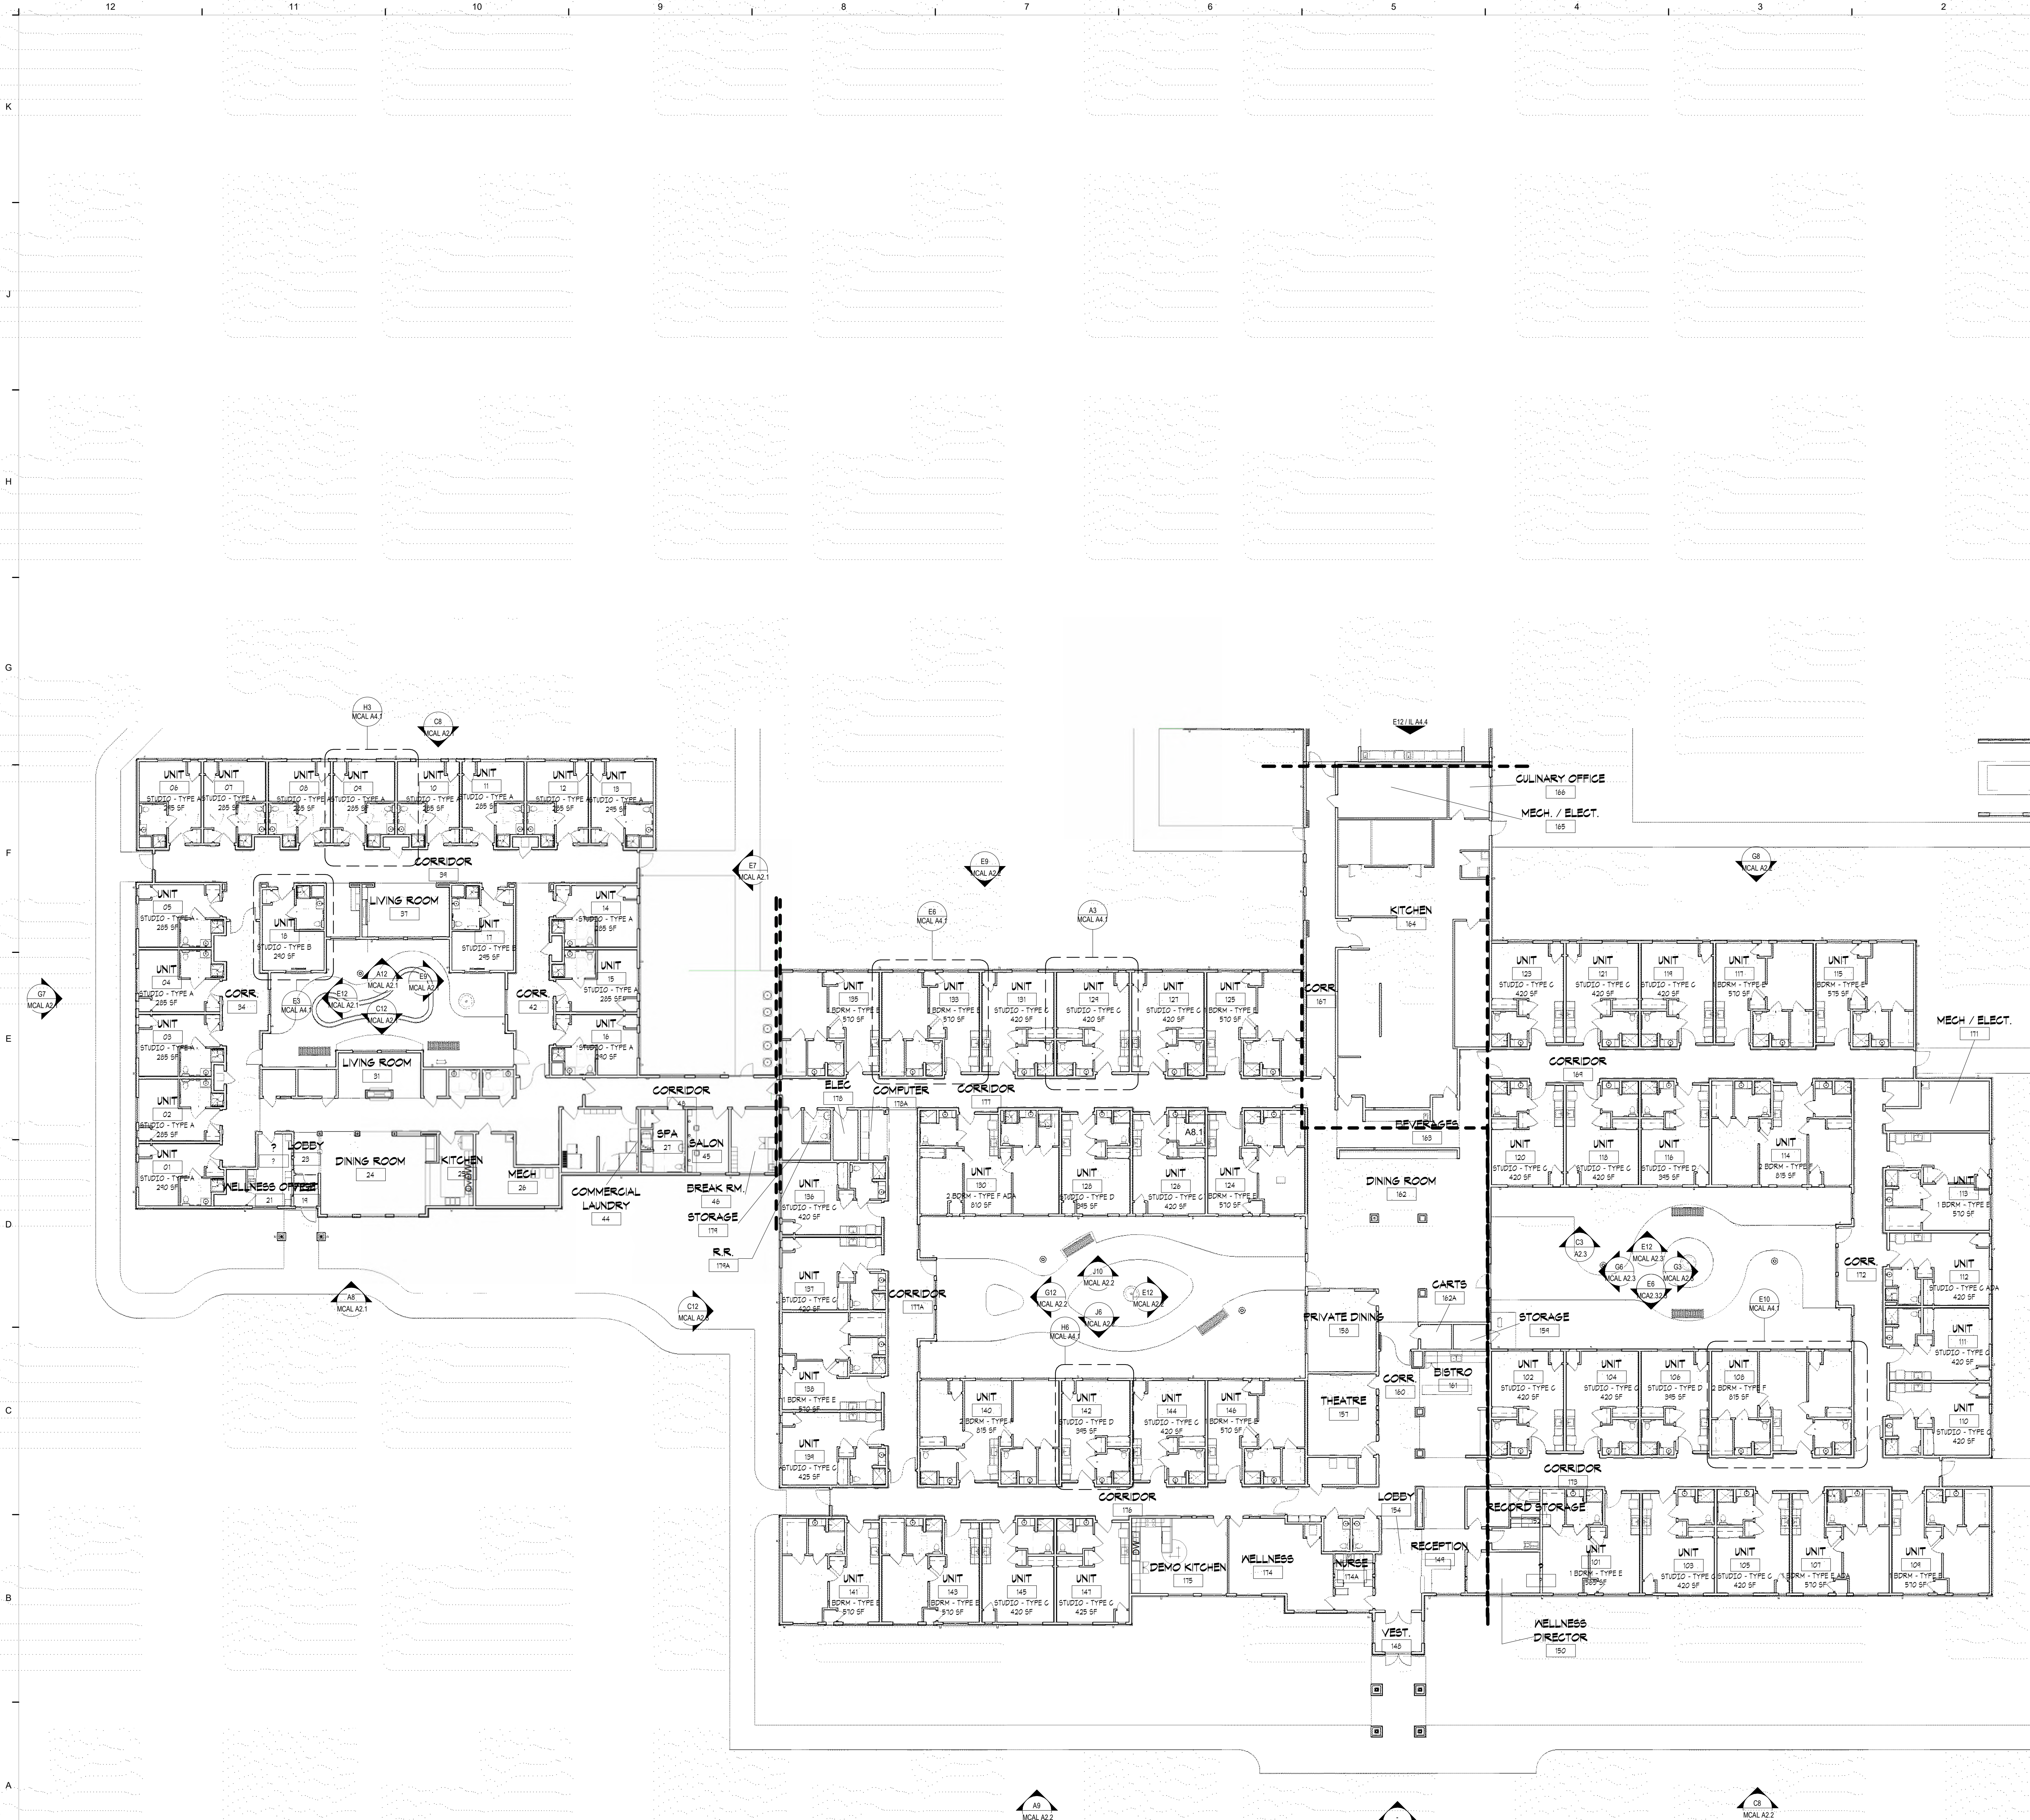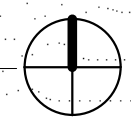


WALL TYPES			
TYPE	UL	RATING	DESCRIPTION
A			5/8" F.R. GYPSUM BOARD EA. FACE 2X4 WOOD STUDS AT 16" O.C. INSULATION
A.1			5/8" F.R. GYPSUM BOARD ONE FACE 2X4 WOOD STUDS AT 16" O.C. INSULATION
B		1305	11R 5/8" F.R. GYPSUM BOARD EA. FACE 2X6 WOOD STUDS AT 16" O.C. INSULATION
B.1			5/8" F.R. GYPSUM BOARD ONE FACE 2X6 WOOD STUDS AT 16" O.C. INSULATION
C		1340	11R DEMISING WALL/SHEAR WALL 5/8" F.R. GYPSUM BOARD EA. FACE 1/2" OSB SHEATHING PER STRUCTURAL 1/2" SOUND BOARD EA. FACE 2X6 WOOD PLATE TOP AND BOTTOM 2X4 WOOD STUDS SPACERS AT 16" O.C. INSULATION WALLS THAT ARE NOT SCHEDULED AS SHEAR WALLS SHALL HAVE THE OSB OMITTED
C.1		1311	11R DEMISING WALL - TO COMMON 5/8" F.R. GYP. BD. EA. FACE 1/2" RESILIENT CHANNEL ONE FACE 2X6 WOOD STUDS AT 16" O.C. INSULATION RES. CHANNEL AT CORRIDOR SIDE TYP.
C.2		1311	11R DEMISING WALL - TO COMMON 5/8" F.R. GYP. BD. EA. FACE 1/2" RESILIENT CHANNEL ONE FACE 2X4 WOOD STUDS AT 16" O.C. INSULATION RES. CHANNEL AT CORRIDOR SIDE TYP.
D		1336	21R FIRE WALL 5/8" F.R. GYPSUM BOARD EA. FACE 2X6 WOOD STUDS AT 16" O.C. 3/4" AIR SPACE 2" FIRE RATED GYPSUM PANELS SET IN H-STUD 3/4" AIR SPACE 2X6 WOOD STUDS AT 16" O.C. INSULATION EA. WALL FACE EXTEND WALL ASSEMBLY TO UNDERSIDE OF ROOF DECK
E		1405	11R ELEVATOR SHAFT WALL 5/8" F.R. GYPSUM BOARD EA. FACE 1/8" FURRING CHANNELS 16" O.C. 8" NOMINAL CMU
E.1			ELEVATOR SHAFT WALL 8" NOMINAL CMU
F			5/8" F.R. GYPSUM BOARD EA. FACE 3/8" METAL STUD FRAMING AT 16" O.C. MAX SOUND INSULATION
F.1			5/8" F.R. GYPSUM BOARD ONE FACE 3/8" METAL STUD FRAMING AT 16" O.C. MAX SOUND INSULATION
G		1415	11R 5/8" F.R. GYPSUM BOARD ONE FACE LAYER OF 1/2" GYPSUM BD. INSERTED BETWEEN 2 1/2" C-4 STUDS

- GENERAL NOTES:
- DIMENSIONS AT EXTERIOR PERIMETER ARE TO FACE OF FRAMING. INTERIOR WALLS ARE DIMENSIONED FROM FACE OF GYPSUM BOARD.
 - PROVIDE MOISTURE RESISTANT GYPSUM BOARD AT ALL WALLS AND CEILINGS OF RESIDENT UNIT BATHROOMS, POOL, POOL EQUIPMENT ROOM, COMMON AREA RESTROOMS, & AT LOCATION OF WATER HEATERS, CHIMNEYS.
 - ALL STUD FRAMING SHALL BE 16" O.C. MAXIMUM. REFER TO STRUCTURAL AND FIRE RATED ASSEMBLIES.
 - ALL GYPSUM BOARD TO BE FIRE RATED. 081000.
 - PROVIDE WOOD BLOCKING IN ALL WALLS THAT RECEIVE CABINETS, TOILET ACCESSORIES, & LEAN RAILS. 081000.
 - ALUMINUM CLIPS REQUIRED AT CENTER STUD LOCATION AS PART OF WALL TYPE D & D.1 SHALL BE ATTACHED PER UL LISTING U936 ON SHEET A0.2.

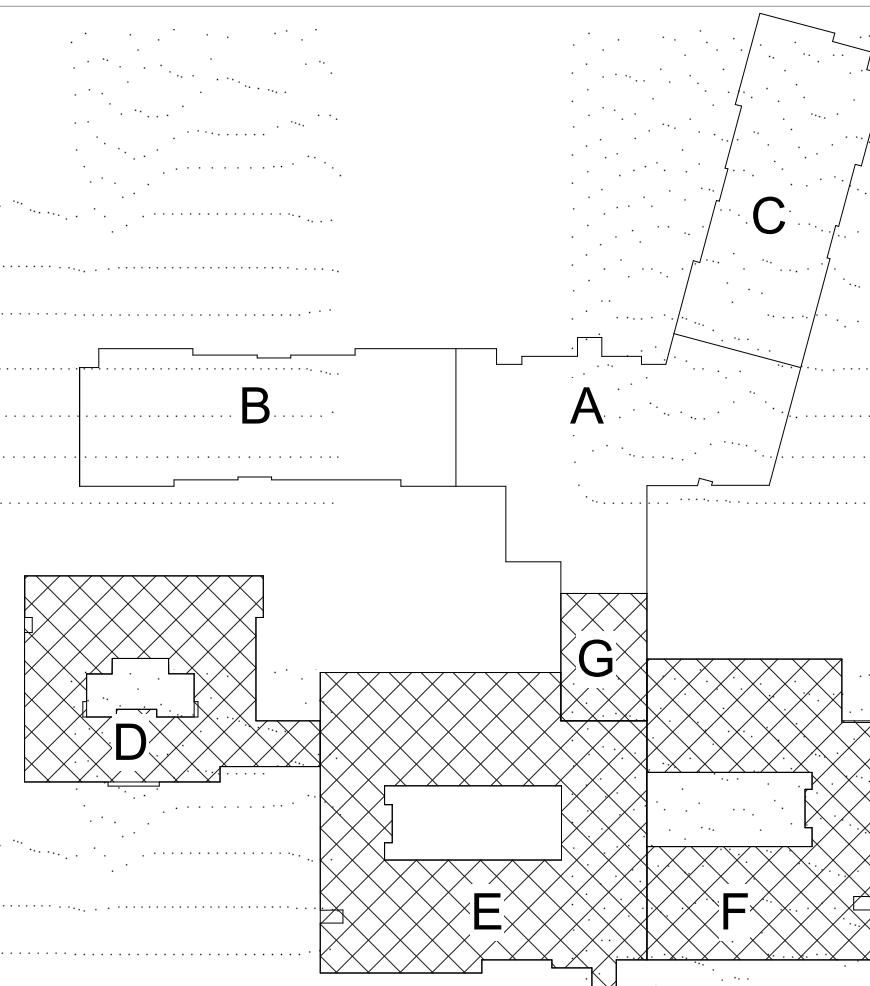


KEY PLAN

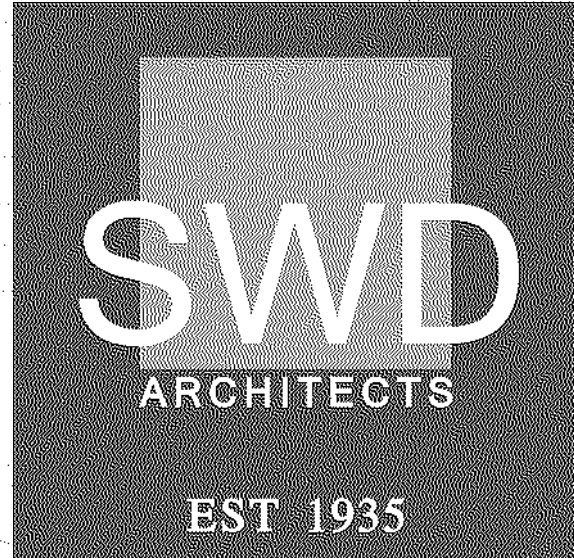

ARCHITECTURAL CORPORATION
MISSOURI CERTIFICATE
OF AUTHORITY NO. 000073

LEE'S SUMMIT SENIOR COMMUNITY
1701 S.E. OLDHAM PARKWAY
LEE'S SUMMIT, JACKSON COUNTY, MISSOURI

SEAL
ARCHITECT - Timothy O. K.
Wilson
A-8972

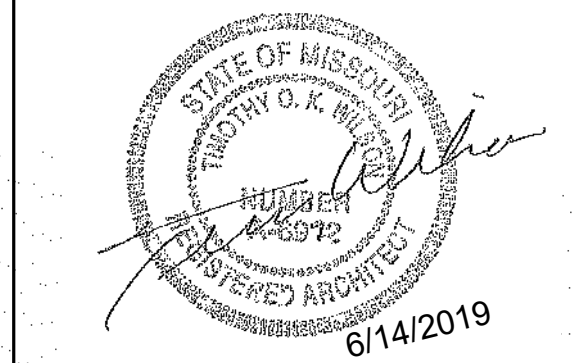

MCAL OVERALL
PLAN

ISSUE DATE:
6/14/2019
REVISIONS:
No. Description Date

PROJECT NO.: 18111



MCAL
A1.1

COPYRIGHT © 2019 SWD ARCHITECTS INC

C:\Users\sauman\Documents\18111 LS SENIOR_souman.rvt
6/29/2019 12:46:59 PM

A12 FLOOR PLAN - MC

1/8" = 1'-0"

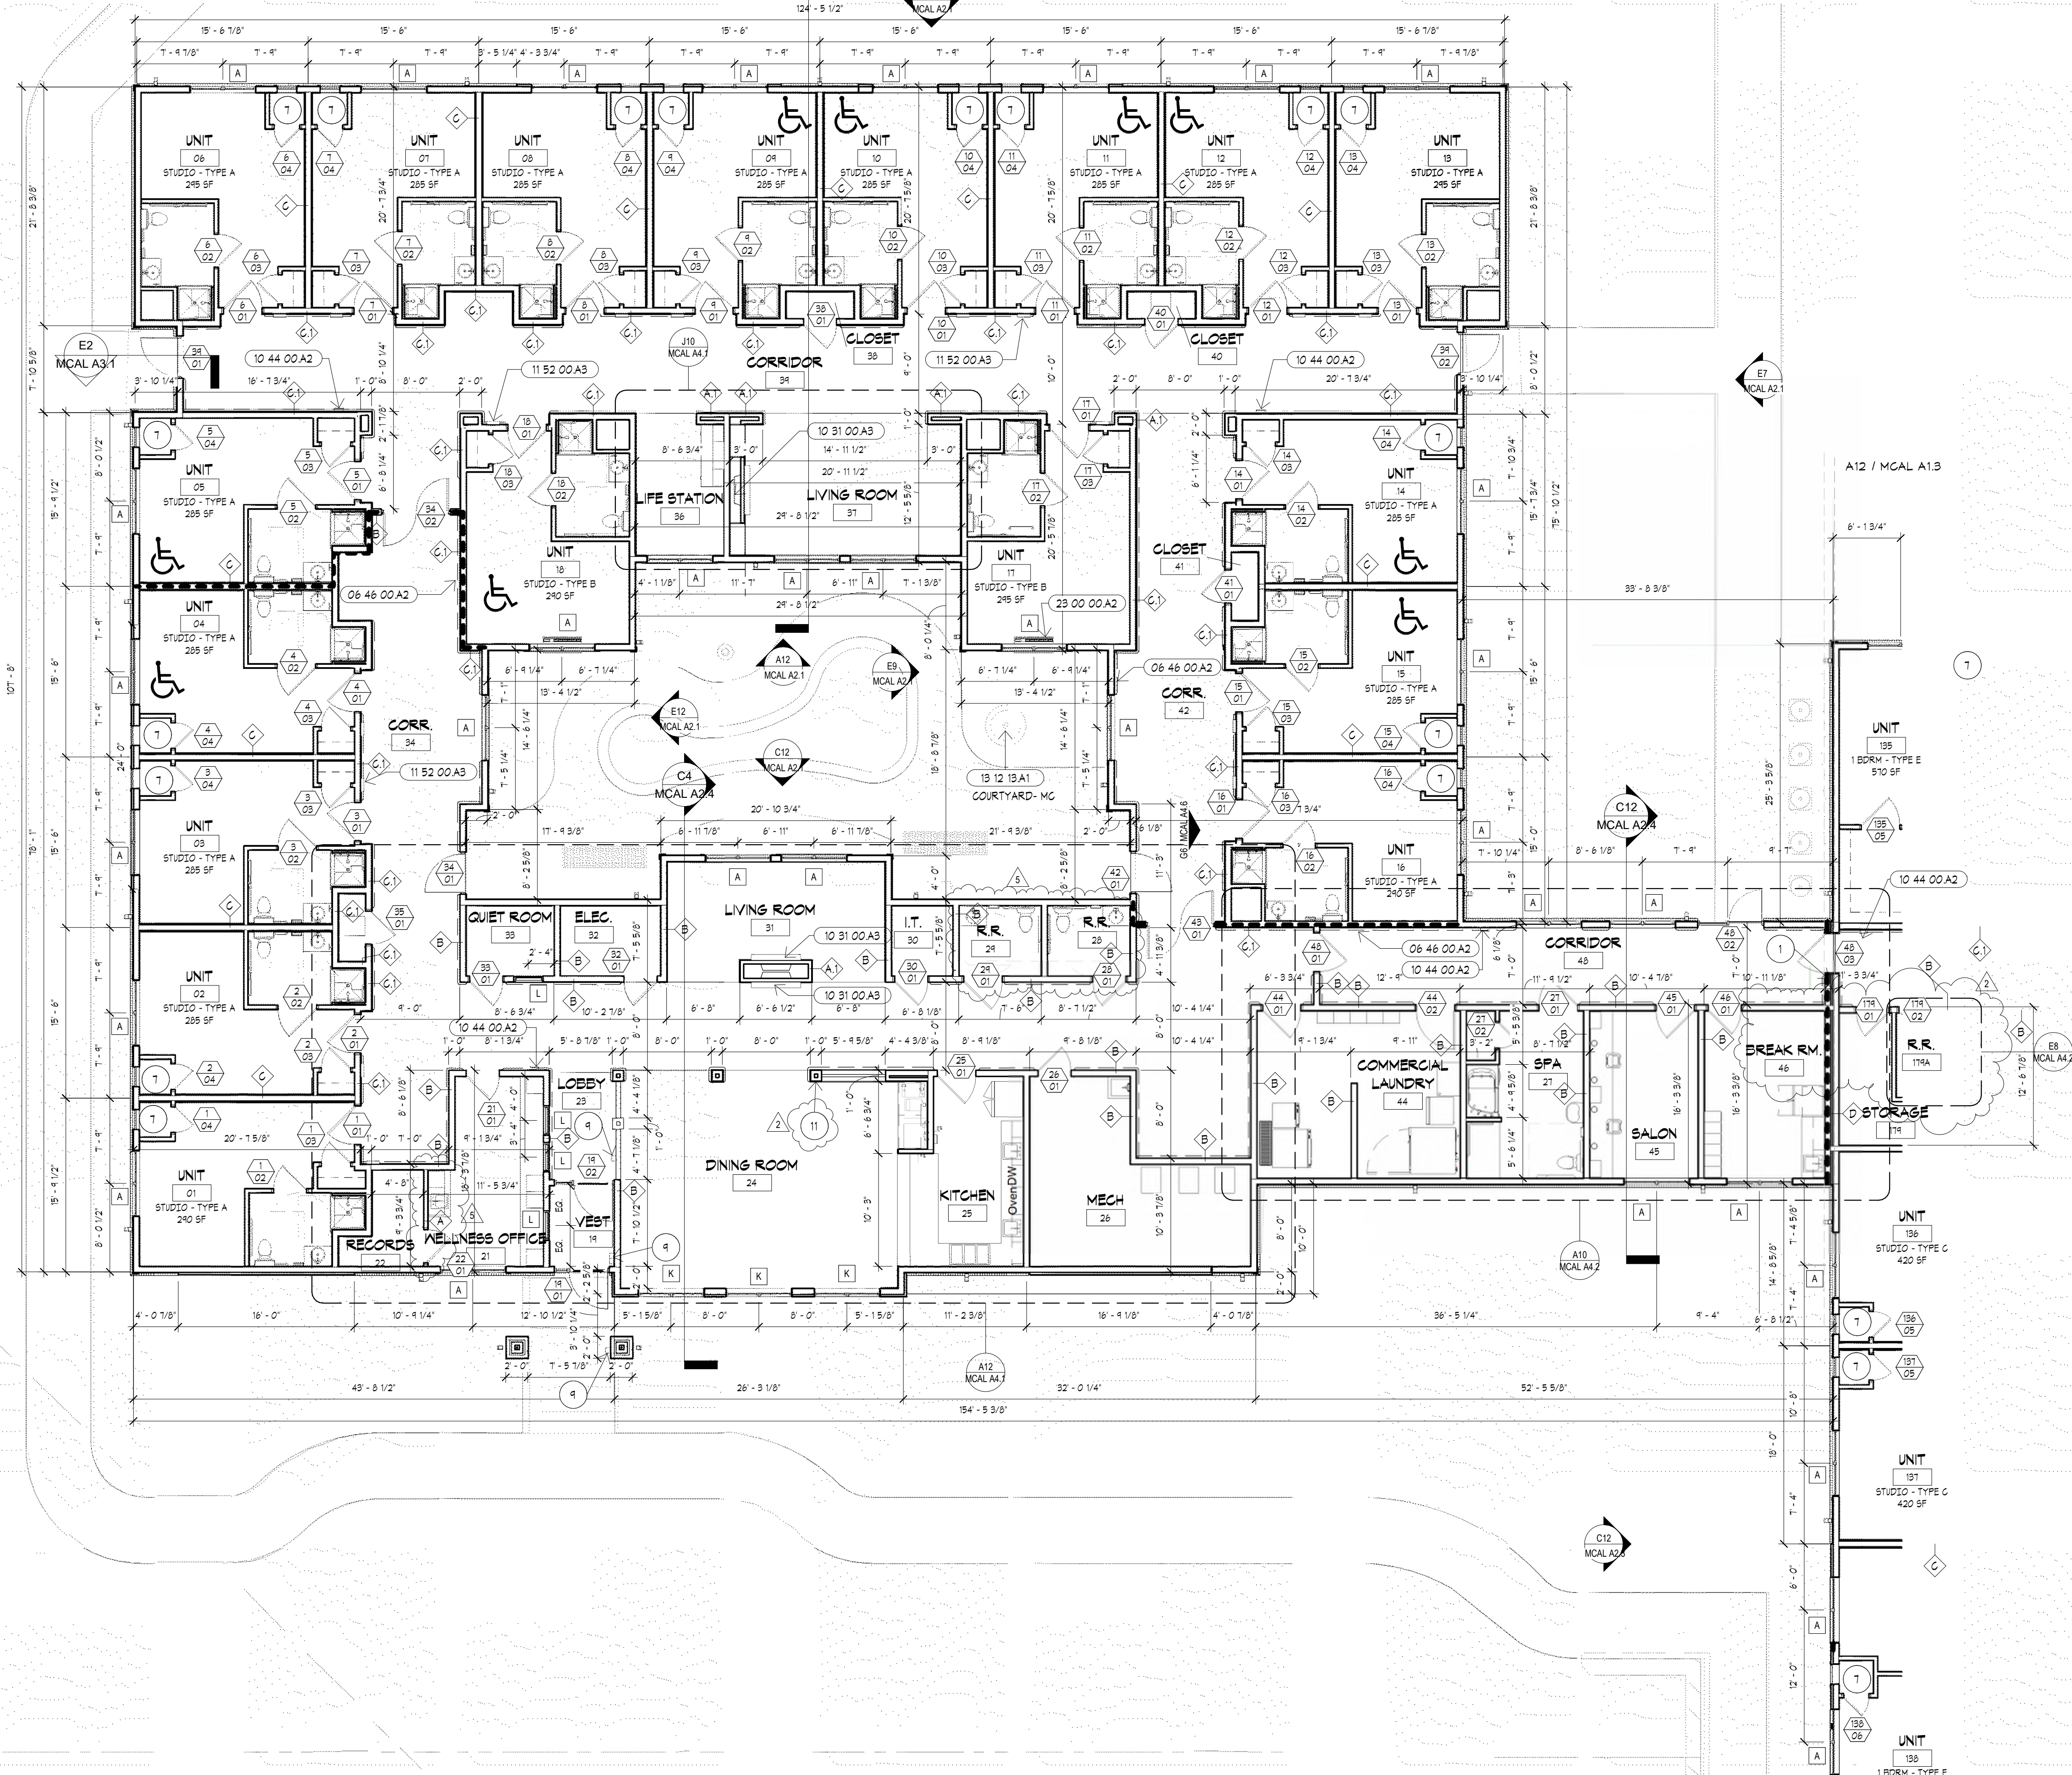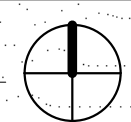

KEYNOTES

NUMBER	DESCRIPTION
06 46 00 A2	WOOD LEAN RAIL, 06 46 00
10 31 00 A3	FIREPLACE - ELECTRIC, 10 31 00
10 44 00 A2	SEMI RECESSED FIRE EXTINGUISHER CABINET, 10 44 16
11 52 00 A3	DIGITAL MEMORY FRAME, RE, LOW VOLTAGE
13 12 13 A1	THREE TIER FOUNTAIN, 13 12 13
23 00 00 A2	MECH. THROUGH WALL UNIT, RE, MECH.

FLOOR PLAN NOTES


1. WALL TO EXTEND TO BOTTOM OF DECK.
2. MALK IN BATH TUB. RE: MEP
3. SWIMMING POOL, EQUIPMENT ROOM, RESTROOM WALLS & CEILING TO BE INSULATED WITH CLOSED CELL SPRAY FOAM INSULATION. PROVIDE STILL SEALER UNDER ALL WALLS.
4. REFER TO FOOD SERVICE DOCUMENTS FOR EQUIPMENT LOCATIONS. COORD. W/ MEP.
5. SWIMMING POOL.
6. PRIVACY SCREEN, EXTERIOR GRADE 2x6 FRAMING, 1/2" SHEATHING, AIR WEATHER BARRIER, 1/4" CEMENT BOARD SIDING AT EA. FACE. PREFINISHED METAL CAP FLASHING. HEIGHT 8'-0" ON FIRST & SECOND FLOOR, 6'-6" HIGH ON THIRD FLOOR.
7. VTAC UNIT TYP. PROVIDE RAISED PLATFORM. SIZE OF SPACE TO BE COORD. W/ MANUFACTURER.
8. STEEL COLUMN, RE: STRUCTURAL. PROVIDE HOUR RATINGS PER UL ASSEMBLY. 66/AO.T
9. AUTOMATIC DOOR ACTIVATOR BUTTON. RE: MEP.
10. 30" TELEVISION, RE: LOW VOLTAGE.
11. PROVIDE OCCUPANT LOAD SIGNAGE. # OF OCCUPANTS PER CODE SHEET.

FLOOR PLAN GENERAL NOTES


- A. THIS PROJECT IS A SUSTAINABLE DESIGN. IT WILL ACHIEVE WEN BRONZE LEVEL CERTIFICATION THROUGH THE NATIONAL GREEN BUILDING STANDARD. REFER TO THE PROJECT MANUAL FOR SPECIFIC SUSTAINABLE RATING SYSTEM REQUIREMENTS FOR MATERIALS & INSTALLATIONS.
- B. EXTERIOR DIMENSIONS ARE TO FACE OF STUD FRAMING. FACE OF CONCRETE SLAB IS LOCATED AT THE FACE OF EXT. STUD FRAMING.
- C. INTERIOR DIMENSIONS ARE TO FACE OF FINISH.
- D. PROVIDE 4" INSTALL MOISTURE RESISTANT GYP. BD. ON WALLS & CEILINGS IN BATHS, RESTROOMS, JANITOR CLOSETS, POOL, POOL EQUIPMENT ROOM, SPA, SALON, & FULL HEIGHT OF ALL CABINET WALLS WHERE SKINKS ARE LOCATED. 042400
- E. INSTALL TILE BACKER BOARD ON WALL SCHEDULED TO RECEIVE CERAMIC TILE. 092500
- F. MOLDED ONE PIECE SHOWER UNITS WILL REQUIRE FIRE RATED WALL CONSTRUCTION TO BE CONSTRUCTED PRIOR TO SETTING OF UNIT. AN ADDITIONAL LAYER OF GYPSUM BOARD IS REQD TO EXTEND OVER SHOWER FLANGE.
- G. FLOORS WITHIN RESIDENT UNITS THAT ARE TO RECEIVE TILE, OR LVT FLOORING ON WOOD TRUSS CONSTRUCTION ACQUST-MAT 145 MAXXON CORP. TO BE INSTALLED UNDER GYP. UNDERLAYMENT.
- H. ALL FLOOR/CEILINGS, ROOF/CEILING & WALL PENETRATIONS ARE TO BE PROPERLY FIRECAULKED, FIRESTOPPED, SMOKE/FIRE DAMPERED, ETC. AS REQUIRED TO MAINTAIN THE FIRE RESISTIVE RATING OF THE RESPECTIVE ASSEMBLIES. AS REQUIRED BY CODE. RE: CODE ANALYSIS FOR ADDITIONAL INFORMATION. 078443
- I. CAULK ALL JOINTS BETWEEN DISSIMILAR MATERIALS FOR WEATHERTIGHT, MATERIALTIGHT, AIRTIGHT, ETC. PERFORMANCE.
- J. ALL MECHANICAL, ELECTRICAL, & PLUMBING SYSTEMS TO BE CONCEALED WITHIN CONSTRUCTION TO FULLEST EXTENT FEASIBLE.
- K. INSTALL 2X WOOD BLOCKING AS REQUIRED TO SECURELY ANCHOR CABINETS, TOILET ACCESSORIES, SHELVING, HANDRAILS, ETC. 061000
- L. REFER TO 610/A4.4 FOR TYPICAL MOUNTING HEIGHTS.
- M. GLAZING REQUIRED TO BE SAFETY TYPE SHALL MEET THE REQUIREMENTS OF THE BUILDING CODE.
- N. CONTRACTOR WILL BE RESPONSIBLE FOR PROVIDING ALL AV EQUIPMENT INCLUDING TELEVISIONS IN COMMON AREAS & THEATERS.
- O. SWIMMING POOL DESIGN WILL BE BY THE CONTRACTOR. CONTRACTOR TO PROVIDE ALL NECESSARY DESIGN DOCUMENTS FOR PERMITTING & APPROVAL.
 - A. POOL TO BE HEATED
 - B. PROVIDE ADA LIFT
 - C. 42" DEEP WATER LEVEL
- P. DUCT WORK IN SWIMMING POOL, POOL EQUIPMENT ROOM, RESTROOMS ETC. SHALL ALL BE WRAPPED WITH INSULATION.
- Q. FIRE BLOCKING SHALL BE INSTALLED IN CONCEALED SPACES. LOCATION INCLUDE BUT ARE NOT LIMITED TO:
 - a. STUD WALLS, INCLUDING FLURRED SPACE. SPACING NOT TO EXCEED 10 FEET
 - b. CONNECTION BETWEEN VET. & HORIZ. SPACES AT SOFFITS
 - c. BETWEEN STUD STRINGERS AT TOP & BOTTOM OF RUN
 - d. EXT. WALL COVERINGS AND ARCHITECTURAL ELEMENTS

ITEMS TO BE PROVIDED BY OWNER
INSTALLED BY CONTRACTOR

1. COMMON AREA MIRRORS
2. PAPER TOWEL DISPENSERS
3. SOAP DISPENSERS IN COMMON AREA

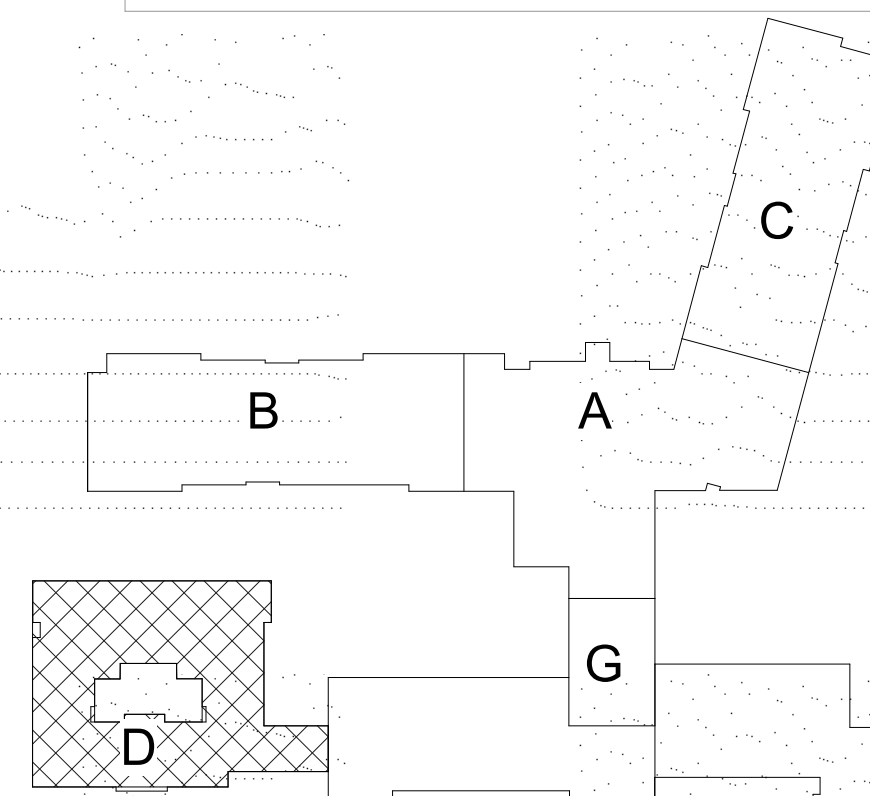

KEY PLAN

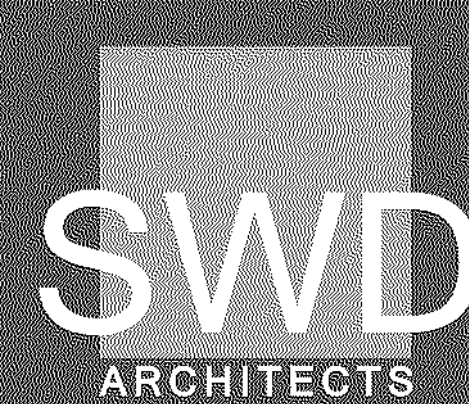

EST 1935

ARCHITECTURAL CORPORATION
MISSOURI CERTIFICATE
OF AUTHORITY NO. 000073

LEE'S SUMMIT SENIOR COMMUNITY
1701 SE. OLDHAM PARKWAY
LEE'S SUMMIT, JACKSON COUNTY, MISSOURI

STARK WILSON DUNCAN ARCHITECTS INC
315 NICHOLS ROAD STE 228 - KANSAS CITY, MO 64112 - T 816.531.1898 F 816.532.1978

SEAL
ARCHITECT - Timothy O. K.
Wilson
A-8972



FLOOR PLAN -
MC

ISSUE DATE:
6/14/2019

REVISIONS:

No.	Description	Date
2	CITY COMMENTS	7.15.19
5	STATE/CITY COMMENTS	8/10/19



PROJECT NO.:18111

MCAL
A1.2

COPYRIGHT © 2019 SWD ARCHITECTS INC

C:\Users\sauman\Documents\18111 LS SENIOR_souman.rvt
6/29/2019 12:43:16 PM

A12 FLOOR PLAN - AL WEST
1/8" = 1'-0"

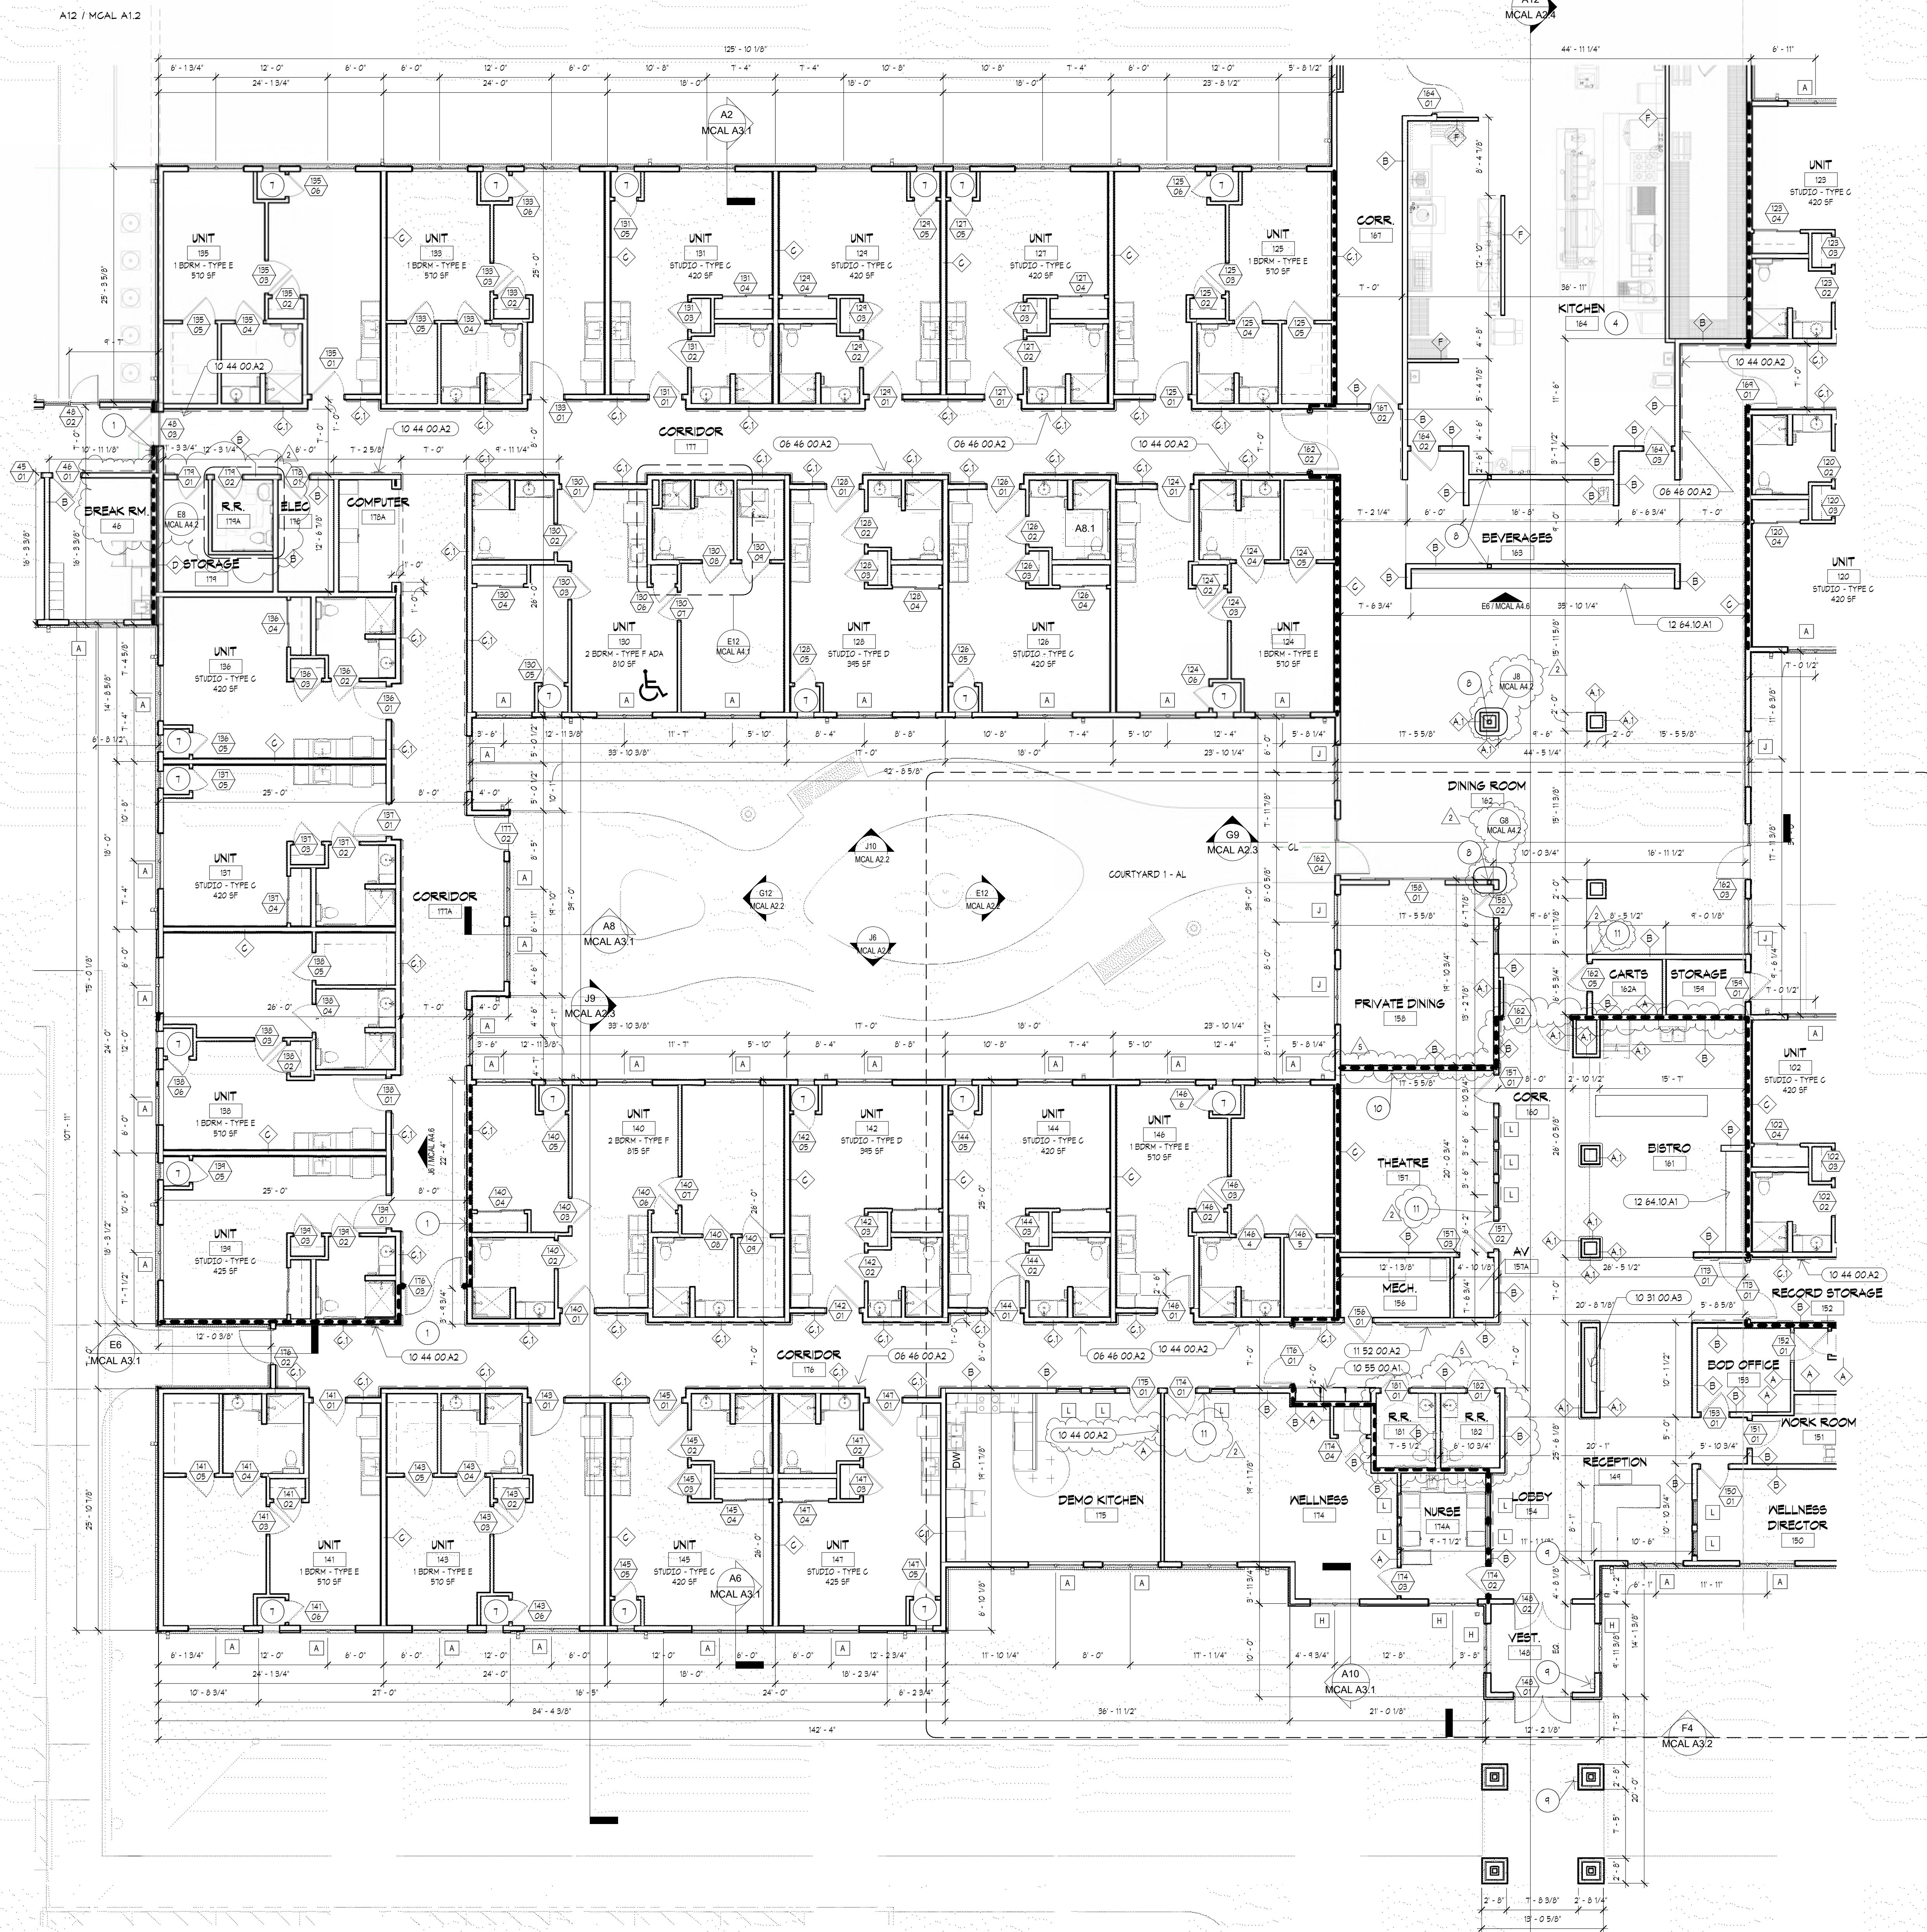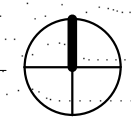


KEYNOTES	
NUMBER	DESCRIPTION
06 46 00 A2	WOOD LEAN RAIL, 06 46 00
10 31 00 A3	FIXTURE - ELECTRIC, 10 31 00
10 44 00 A2	SEMI RECESSED FIRE EXTINGUISHER CABINET, 10 44 16
10 55 00 A1	PRE-FINISHED MAILBOXES, 10 55 00
11 52 00 A2	TELEVISION, RE. LOW VOLTAGE
12 64 10 A1	BANQUETTE BENCH SEATING, RE. INTERIOR DESIGN, 12 64 10

- FLOOR PLAN NOTES**
1. WALL TO EXTEND TO BOTTOM OF DECK.
 2. WALK IN BATH TUB, RE. MEP.
 3. SWIMMING POOL, 4 EQUIPMENT ROOM, RESTROOM WALLS & CEILING TO BE INSULATED WITH CLOSED CELL SPRAY FOAM INSULATION. PROVIDE SEAL UNDER ALL WALLS.
 4. REFER TO FOOD SERVICE DOCUMENTS FOR EQUIPMENT LOCATIONS. COORD. W. MEP.
 5. SWIMMING POOL.
 6. PRIVACY SCREEN EXTERIOR GRADE 2X6 FRAMING W/ 1/2" SHEATHING AIR WEATHER BARRIER W/ GYPSUM BOARD SIDING AT BA- FACE. PREFINISHED METAL CAP FLASHING, HEIGHT 8'-0" ON FIRST & SECOND FLOOR, 6'-6" HIGH ON THIRD FLOOR.
 7. VITAC UNIT TYPE PROVIDE RAISED PLATFORM, SIZE OF SPACE TO BE COORD. W/ MANUFACTURER.
 8. STEEL COLUMN, RE. STRUCTURAL. PROVIDE 1 HOUR RATING PER UL ASSEMBLY, 550A07.
 9. AUTOMATIC DOOR ACTIVATOR BUTTON, RE. MEP.
 10. 30" TELEVISION, RE. LOW VOLTAGE.
 11. PROVIDE OCCUPANT LOAD SIGNAGE. # OF OCCUPANTS PER CODE SHEET.

- FLOOR PLAN GENERAL NOTES**
- A. THIS PROJECT IS A SUSTAINABLE DESIGN. IT WILL ACHIEVE MIN. BRONZE LEVEL CERTIFICATION THROUGH THE NATIONAL GREEN BUILDING STANDARD. REFER TO THE PROJECT MANUAL FOR SPECIFIC SUSTAINABLE RATING SYSTEM REQUIREMENTS FOR MATERIALS & INSTALLATIONS.
- B. EXTERIOR DIMENSIONS ARE TO FACE OF STUD FRAMING. FACE OF CONCRETE SLAB IS LOCATED AT THE FACE OF EXT. STUD FRAMING.
- C. INTERIOR DIMENSIONS ARE TO FACE OF FINISH.
- D. PROVIDE INSTALL MOISTURE RESISTANT GYP. BD. ON WALLS & CEILING IN BATHS, RESTROOMS, JANITOR CLOSETS, POOL, POOL EQUIPMENT ROOM, SPA, SALON, & FULL HEIGHT OF ALL CABINET WALLS WHERE SKINS ARE LOCATED. 042400
- E. INSTALL TILE BACKER BOARD ON WALL SCHEDULED TO RECEIVE CERAMIC TILE. 042400
- F. MOLDING ONE PIECE SHOWER UNITS WILL REQUIRE FIRE RATED WALL CONSTRUCTION TO BE CONSTRUCTED PRIOR TO SETTING OF UNIT. AN ADDITIONAL LAYER OF GYPSUM BOARD IS REQD TO EXTEND OVER SHOWER FLANGE.
- G. FLOORS WITHIN RESIDENT UNITS THAT ARE TO RECEIVE TILE OR UNIT FLOORING ON WOOD TRUSS CONSTRUCTION ACQUISIT-MAT 1 AS MAXXON CORP. TO BE INSTALLED UNDER GYP. UNDERLAYMENT.
- H. ALL FLOOR/CEILING, ROOF/CEILING & WALL PENETRATIONS ARE TO BE PROPERLY FIRECAULKED, FIRESTOPPED, SMOKE/FIRE DAMPERED, ETC. AS REQUIRED TO MAINTAIN THE FIRE RESISTIVE RATING OF THE RESPECTIVE ASSEMBLIES, AS REQUIRED BY CODE. RE. CODE ANALYSIS FOR ADDITIONAL INFORMATION. 078443
- I. CAULK ALL JOINTS BETWEEN DISSIMILAR MATERIALS FOR WEATHERTIGHT, WATER-TIGHT, AIR-TIGHT, ETC. PERFORMANCE.
- J. ALL MECHANICAL, ELECTRICAL, & PLUMBING SYSTEMS TO BE CONCEALED WITHIN CONSTRUCTION TO FULLEST EXTENT FEASIBLE.
- K. INSTALL 2X WOOD BLOCKING AS REQUIRED TO SECURELY ANCHOR CABINETS, TOILET ACCESSORIES, SHELVING, HANDRAILS, ETC. 061000.
- L. REFER TO 610/4/4 FOR TYPICAL MOUNTING HEIGHTS.
- M. GLAZING REQUIRED TO BE SAFETY TYPE SHALL MEET THE REQUIREMENTS OF THE BUILDING CODE.
- N. CONTRACTOR WILL BE RESPONSIBLE FOR PROVIDING ALL AV EQUIPMENT INCLUDING TELEVISIONS IN COMMON AREAS & THEATERS.
- O. SWIMMING POOL DESIGN WILL BE BY THE CONTRACTOR. CONTRACTOR TO PROVIDE ALL NECESSARY DESIGN DOCUMENTS FOR PERMITTING & APPROVAL.
- A. POOL TO BE HEATED.
- B. PROVIDE ADA LIST.
- C. 42" DEEP WATER LEVEL.
- D. DUCT WORK IN SWIMMING POOL, POOL EQUIPMENT ROOM, RESTROOMS ETC. SHALL ALL BE WRAPPED WITH INSULATION.
- E. FIRE BLOCKING SHALL BE INSTALLED IN CONCEALED SPACES. LOCATION INCLUDE BUT ARE NOT LIMITED TO:
- a. STUD WALLS, INCLUDING FURRED SPACE SPACING NOT TO EXCEED 10 FEET.
 - b. CONNECTION BETWEEN VET. & HORIZ. SPACES AT JOISTS.
 - c. BETWEEN STAIR STRINGERS AT TOP & BOTTOM OF RUN.
 - d. EXT. WALL COVERINGS AND ARCHITECTURAL ELEMENTS.


**ITEMS TO BE PROVIDED BY OWNER
INSTALLED BY CONTRACTOR**

1. COMMON AREA MIRRORS
2. PAPER TOWEL DISPENSERS
3. SOAP DISPENSERS IN COMMON AREA.

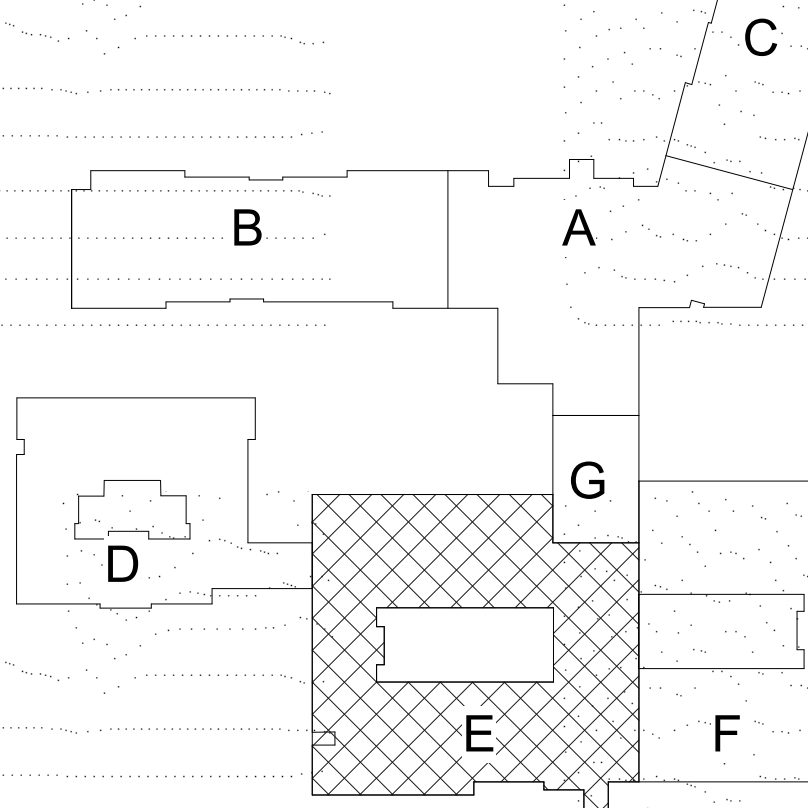

ARCHITECTURAL CORPORATION
MISSOURI CERTIFICATE
OF AUTHORITY NO. 000073

LEE'S SUMMIT SENIOR COMMUNITY
1701 SE. OLDHAM PARKWAY
LEE'S SUMMIT, JACKSON COUNTY, MISSOURI

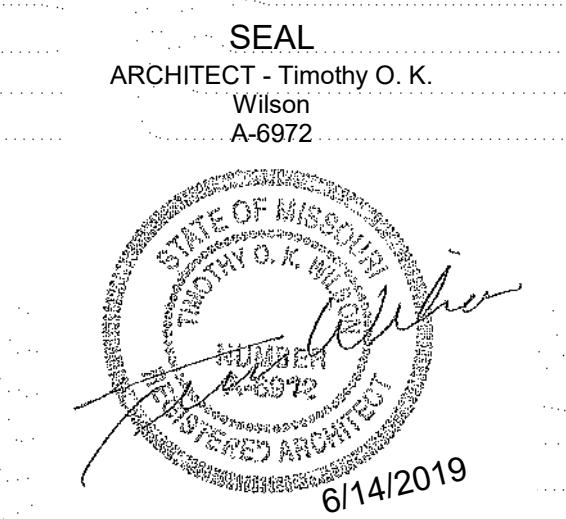

FLOOR PLAN -
AL WEST

ISSUE DATE:
6/14/2019

REVISIONS:


No.	Description	Date
2	CITY COMMENTS	7.15.19
5	STATE/CITY COMMENTS	8/10/19

PROJECT NO.: 18111


MCAL
A1.3

COPYRIGHT © 2019 SWD ARCHITECTS INC

C:\Users\sauman\Documents\1811 LS SENIOR COMMUNITY.rvt
6/29/2019 12:43:35 PM

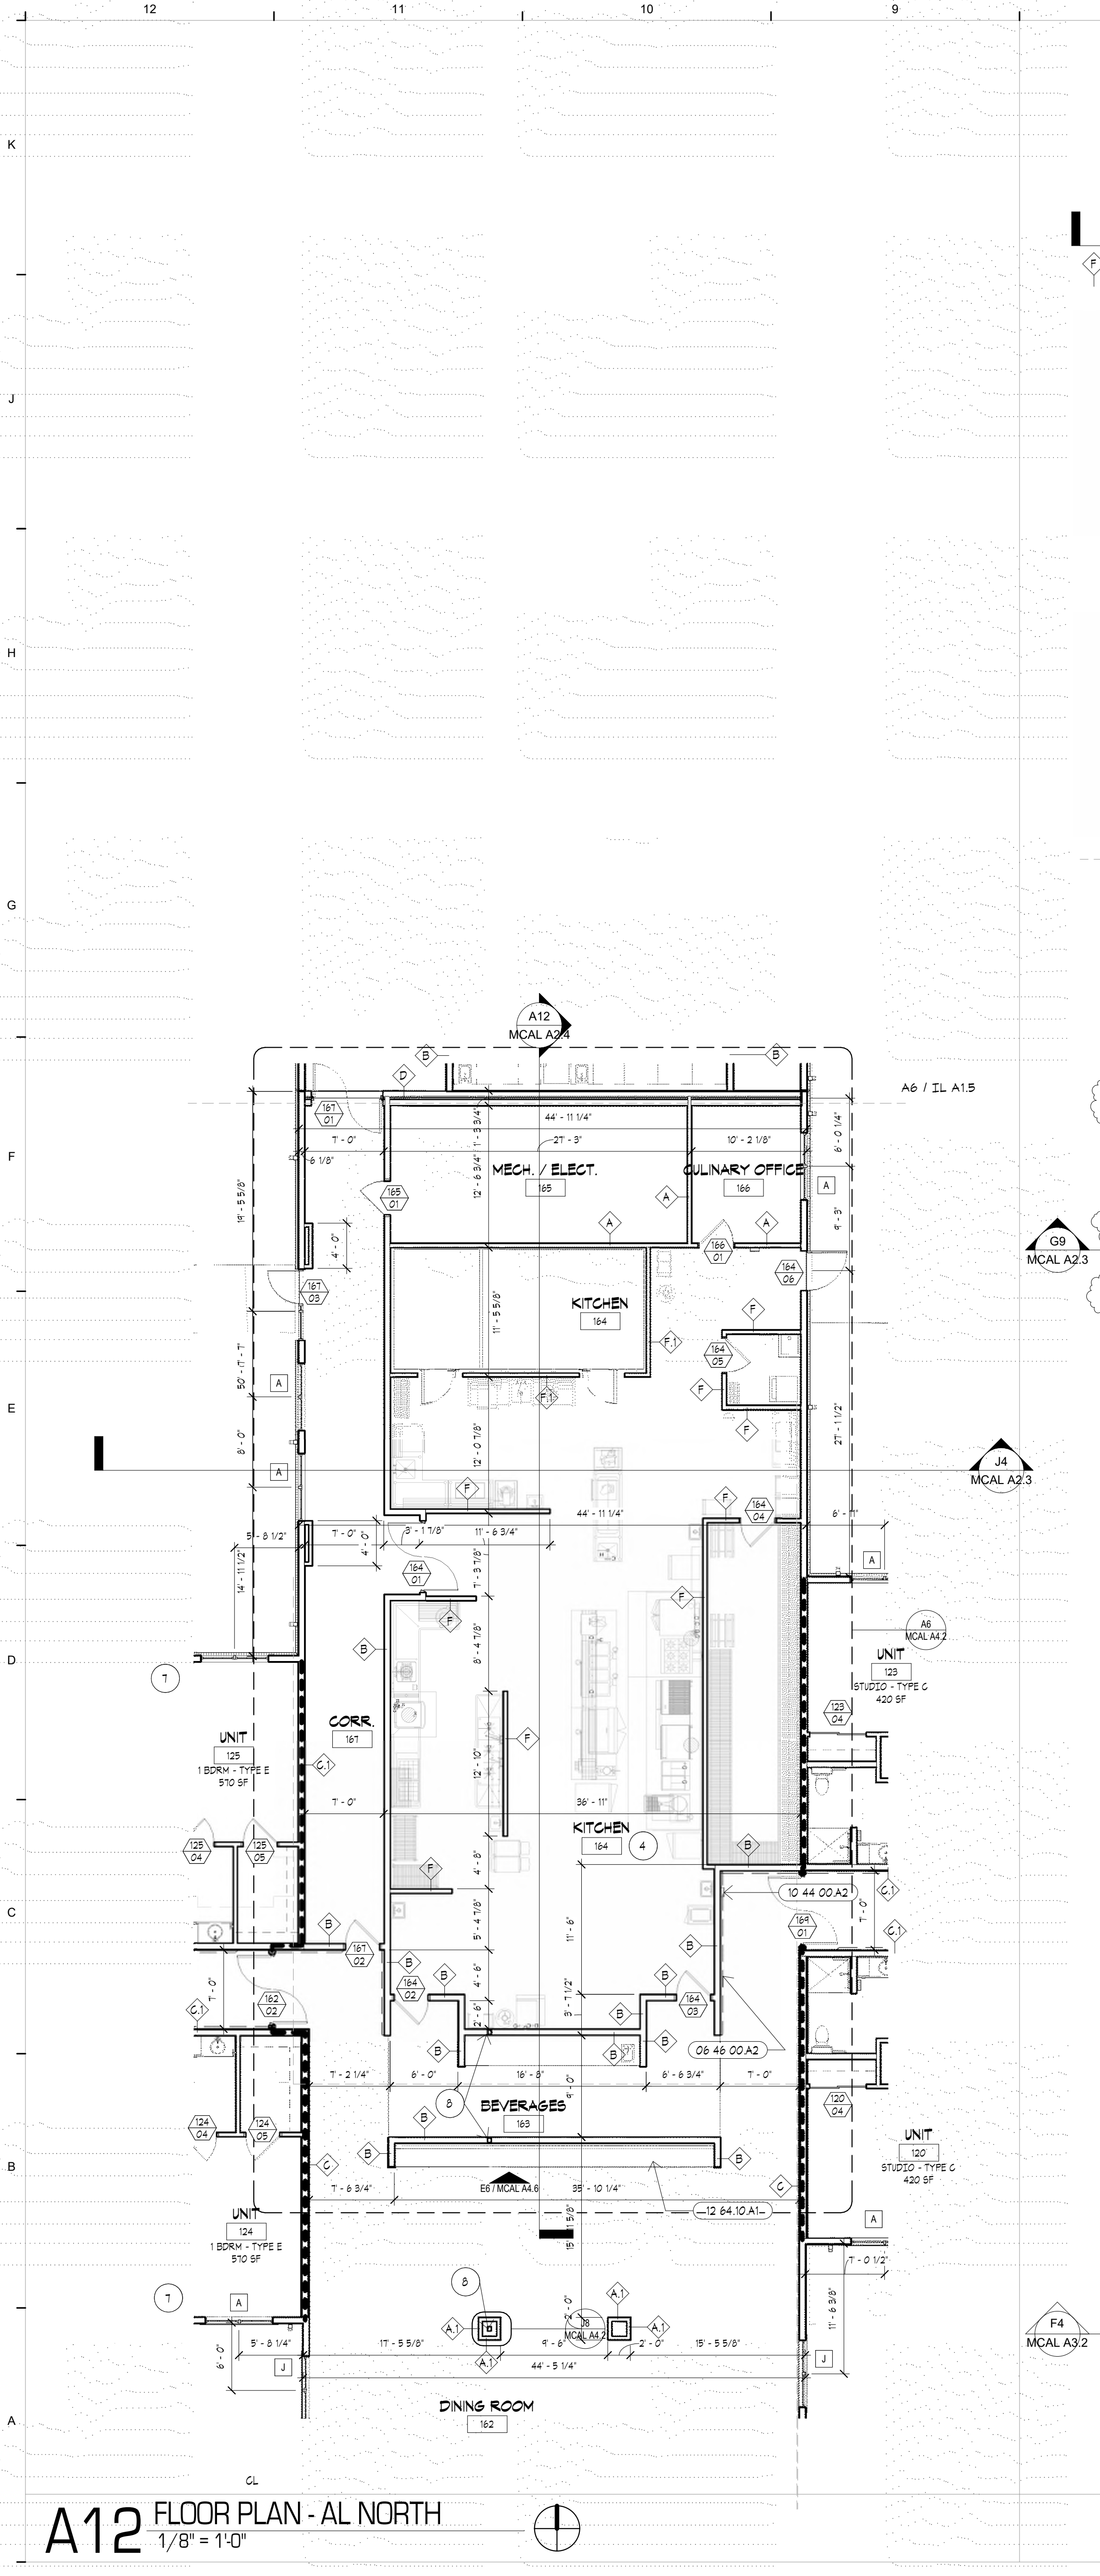

A12 FLOOR PLAN - AL NORTH
1/8" = 1'-0"

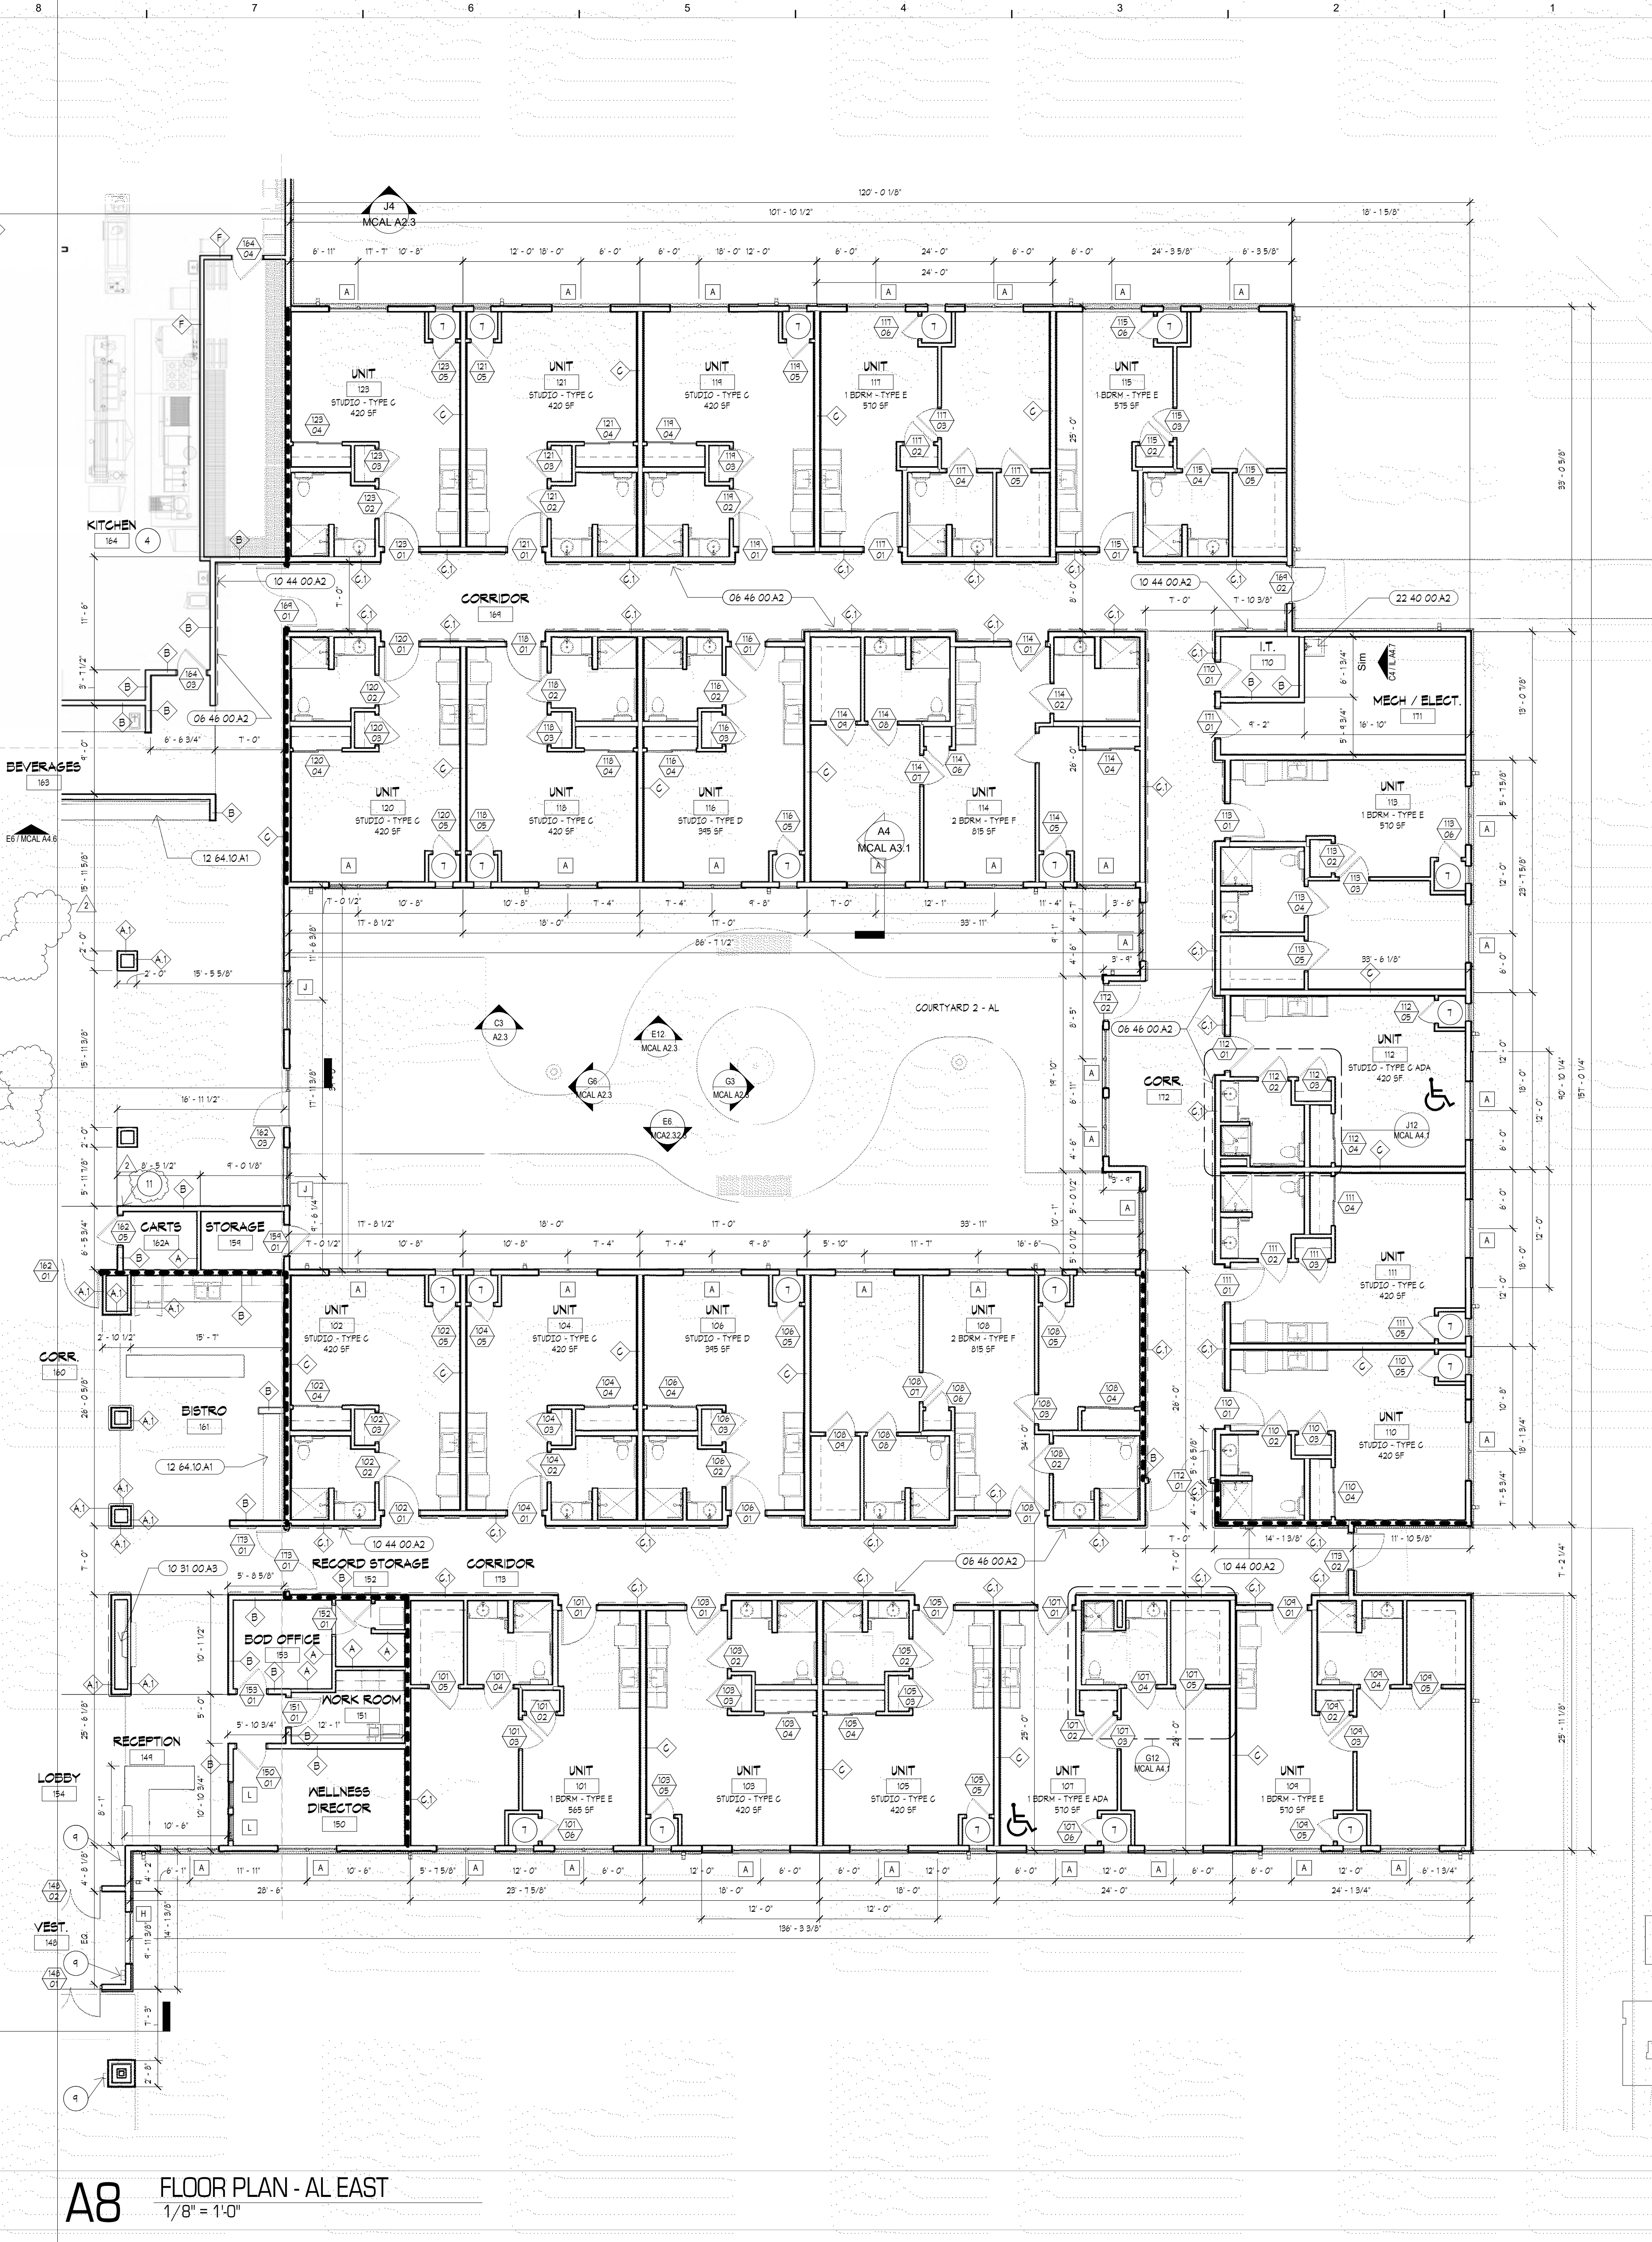

A8 FLOOR PLAN - AL EAST
1/8" = 1'-0"


KEYNOTES	
NUMBER	DESCRIPTION
06 46 00 A2	WOOD LEAN RAIL. 06 46 00
10 31 00 A3	FIREPLACE - ELECTRIC. 10 31 00
10 44 00 A2	SEMI RECESSED FIRE EXTINGUISHER CABINET. 10 44 16
12 64 10 A1	BANQUETTE BENCH SEATING. RE. INTERIOR DESIGN. 12 64 10
22 40 00 A2	MOP SINK. RE. MEP

- FLOOR PLAN NOTES**
- WALL TO EXTEND TO BOTTOM OF DECK.
 - WALK IN BATH TUB. RE. MEP
 - SWIMMING POOL & EQUIPMENT ROOM, RESTROOM WALLS & CEILING TO BE INSULATED WITH CLOSED CELL SPRAY FOAM INSULATION. PROVIDE STILL SEALER UNDER ALL WALLS. REFER TO FOOD SERVICE DOCUMENTS FOR EQUIPMENT LOCATIONS. COORD. W/ MEP.
 - SWIMMING POOL.
 - PREVACY SCREEN. EXTERIOR GRADE 2X6 FRAMING W/ 1/2" SHEATHING. AIR WEATHER BARRIER. W/ CEMENT BOARD SIDING AT EA. FACE. PREFINISHED METAL CAP FLASHING. HEIGHT 8'-0" ON FIRST & SECOND FLOOR. 8'-6" HIGH ON THIRD FLOOR.
 - VTAG UNIT TYP. PROVIDE RAISED PLATFORM. SIZE OF SPACE TO BE COORD. W/ MANUFACTURER.
 - STEEL COLUMN. RE. STRUCTURAL. PROVIDE 1 HOUR RATINGS PER UL ASSEMBLY. 06/AO.1
 - AUTOMATIC DOOR ACTUATOR BUTTON. RE. MEP.
 - 10-30 TELEVISION. RE. LOW VOLTAGE.
 - PROVIDE OCCUPANT LOAD SIGNAGE. # OF OCCUPANTS PER CODE SHEET.


- FLOOR PLAN GENERAL NOTES**
- THIS PROJECT IS A SUSTAINABLE DESIGN. IT WILL ACHIEVE MIN. BRONZE LEVEL CERTIFICATION THROUGH THE NATIONAL GREEN BUILDING STANDARD. REFER TO THE PROJECT MANUAL FOR SPECIFIC SUSTAINABLE RATING SYSTEM REQUIREMENTS FOR MATERIALS & INSTALLATIONS.
 - EXTERIOR DIMENSIONS ARE TO FACE OF STUD FRAMING. FACE OF CONCRETE SLAB IS LOCATED AT THE FACE OF EXT. STUD FRAMING.
 - INTERIOR DIMENSIONS ARE TO FACE OF FINISH.
 - PROVIDE 4" INSTALL MOISTURE RESISTANT GYP. BD. ON WALLS & CEILINGS IN BATHS, RESTROOMS, JANITOR CLOSETS, POOL, POOL EQUIPMENT ROOM, SPA, SALON, & FULL HEIGHT OF ALL CABINET WALLS WHERE SKINKS ARE LOCATED. 042400
 - INSTALL TILE BACKER BOARD ON WALL SCHEDULED TO RECEIVE CERAMIC TILE. 042400
 - MOLDED ONE PIECE SHOWER UNITS WILL REQUIRE FIRE RATED WALL CONSTRUCTION TO BE CONSTRUCTED PRIOR TO SETTING OF UNIT. AN ADDITIONAL LAYER OF GYPSUM BOARD IS READ TO EXTEND OVER SHOWER FLANGE.
 - FLOORS WITHIN RESIDENT UNITS THAT ARE TO RECEIVE TILE, OR LVT FLOORING ON WOOD TRUSS CONSTRUCTION ACROSS-HAT 1 AS MAXXON CORP. TO BE INSTALLED UNDER GYP. UNDERLAYMENT.
 - ALL FLOOR/CEILING, ROOF/CEILING & WALL PENETRATIONS ARE TO BE PROPERLY FIRECAULKED, FIRESTOPPED, SMOKE/FIRE DAMPERED, ETC. AS REQUIRED TO MAINTAIN THE FIRE RESISTIVE RATINGS OF THE RESPECTIVE ASSEMBLIES AS REQUIRED BY CODE. RE. CODE ANALYSIS FOR ADDITIONAL INFORMATION. 018443
 - CAULK ALL JOINTS BETWEEN DISSIMILAR MATERIALS FOR WEATHERTIGHT, AIRTIGHT, ETC. PERFORMANCE.
 - ALL MECHANICAL, ELECTRICAL, & PLUMBING SYSTEMS TO BE CONCEALED WITHIN CONSTRUCTION TO FULLEST EXTENT FEASIBLE.
 - INSTALL 2X WOOD BLOCKING AS REQUIRED TO SECURELY ANCHOR CABINETS, TOILET ACCESSORIES, SHELVING, HANDRAILS, ETC. 061000.
 - REFER TO 610/A4.4 FOR TYPICAL MOUNTING HEIGHTS.
 - GLAZING REQUIRED TO BE SAFETY TYPE SHALL MEET THE REQUIREMENTS OF THE BUILDING CODE.
 - CONTRACTOR WILL BE RESPONSIBLE FOR PROVIDING ALL AV EQUIPMENT INCLUDING TELEVISIONS IN COMMON AREAS & THEATERS.
 - SWIMMING POOL DESIGN WILL BE BY THE CONTRACTOR. CONTRACTOR TO PROVIDE ALL NECESSARY DESIGN DOCUMENTS FOR PERMITTING & APPROVAL.
 - POOL TO BE HEATED.
 - PROVIDE ADA LEFT.
 - 42" DEEP WATER LEVEL.
 - DUCT WORK IN SWIMMING POOL, POOL EQUIPMENT ROOM, RESTROOMS ETC. SHALL ALL BE WRAPPED WITH INSULATION.
 - FIRE BLOCKING SHALL BE INSTALLED IN CONCEALED SPACES. LOCATION INCLUDE BUT ARE NOT LIMITED TO:
 - STUD WALLS INCLUDING PURGED SPACE. SPACING NOT TO EXCEED 10 FEET.
 - CONNECTION BETWEEN VET. & HORIZ. SPACES AT SOFFITS.
 - BETWEEN STAIR STRINGERS AT TOP & BOTTOM OF RUN.
 - EXT. WALL COVERINGS AND ARCHITECTURAL ELEMENTS.

ITEMS TO BE PROVIDED BY OWNER
INSTALLED BY CONTRACTOR

- COMMON AREA MIRRORS
- PAPER TOWEL DISPENSERS
- SOAP DISPENSERS IN COMMON AREA

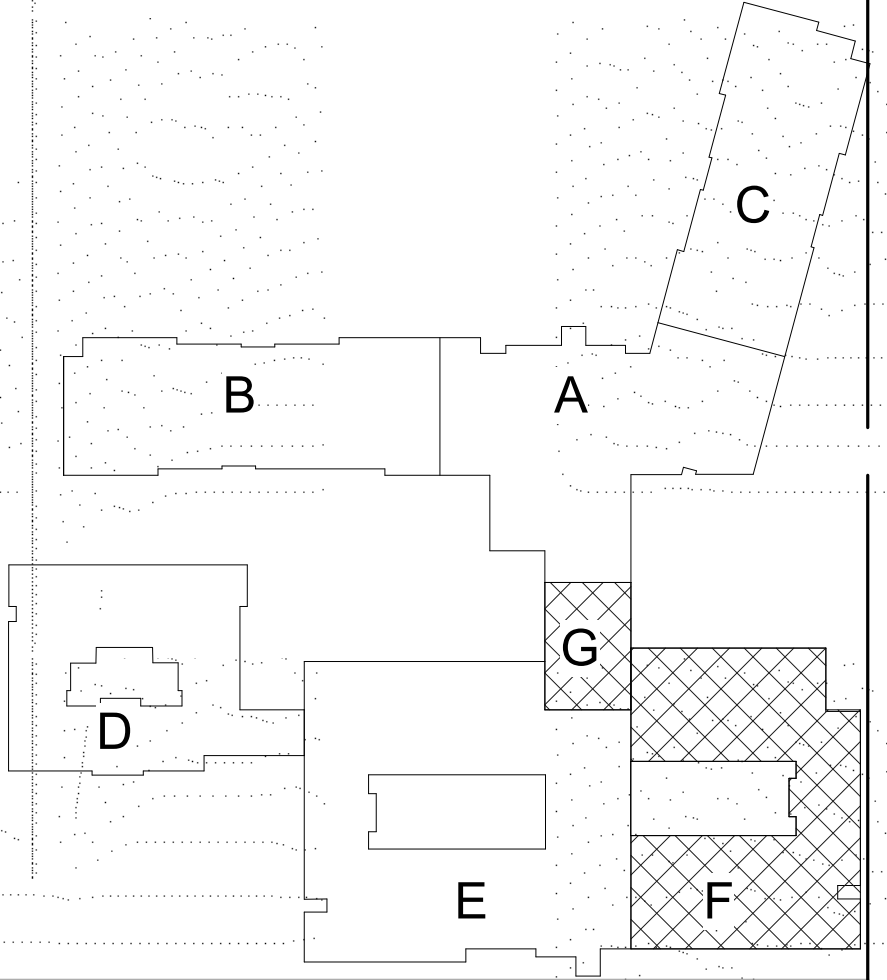


KEY PLAN

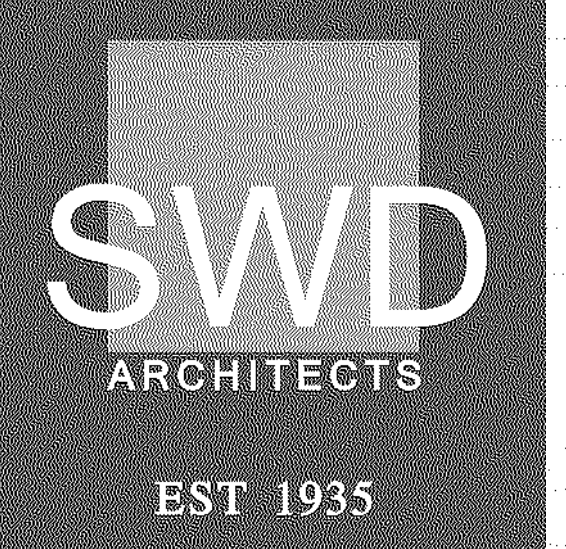

ARCHITECTURAL CORPORATION
MISSOURI CERTIFICATE
OF AUTHORITY NO. 000073

LEE'S SUMMIT SENIOR COMMUNITY
1701 SE. OLDHAM PARKWAY
LEE'S SUMMIT, JACKSON COUNTY, MISSOURI

STARK WILSON DUNCAN ARCHITECTS INC
315 NICHOLS ROAD STE 228 - KANSAS CITY, MO 64112 - T 816.531.1899 F 816.532.1978

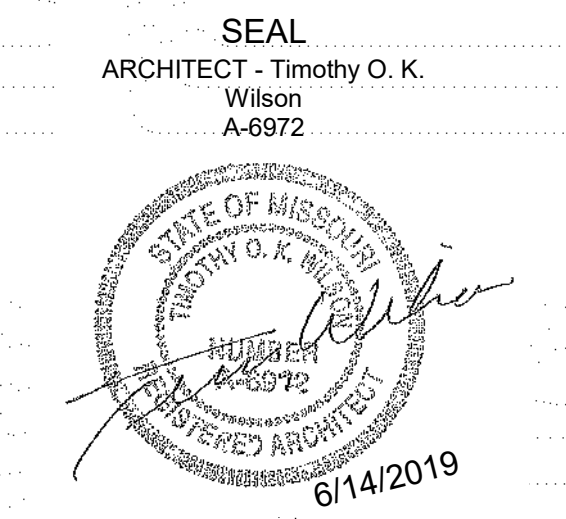


FLOOR PLAN -
AL EAST &
NORTH

ISSUE DATE:
6/14/2019
REVISIONS:
No. Description Date
2 CITY COMMENTS 7.15.19

PROJECT NO.: 1811
MCAL
A1.4

COPYRIGHT © 2019 SWD ARCHITECTS INC

C:\Users\sauman\Documents\1811 LS SENIOR_souman.rvt
6/29/2019 12:49:44 PM

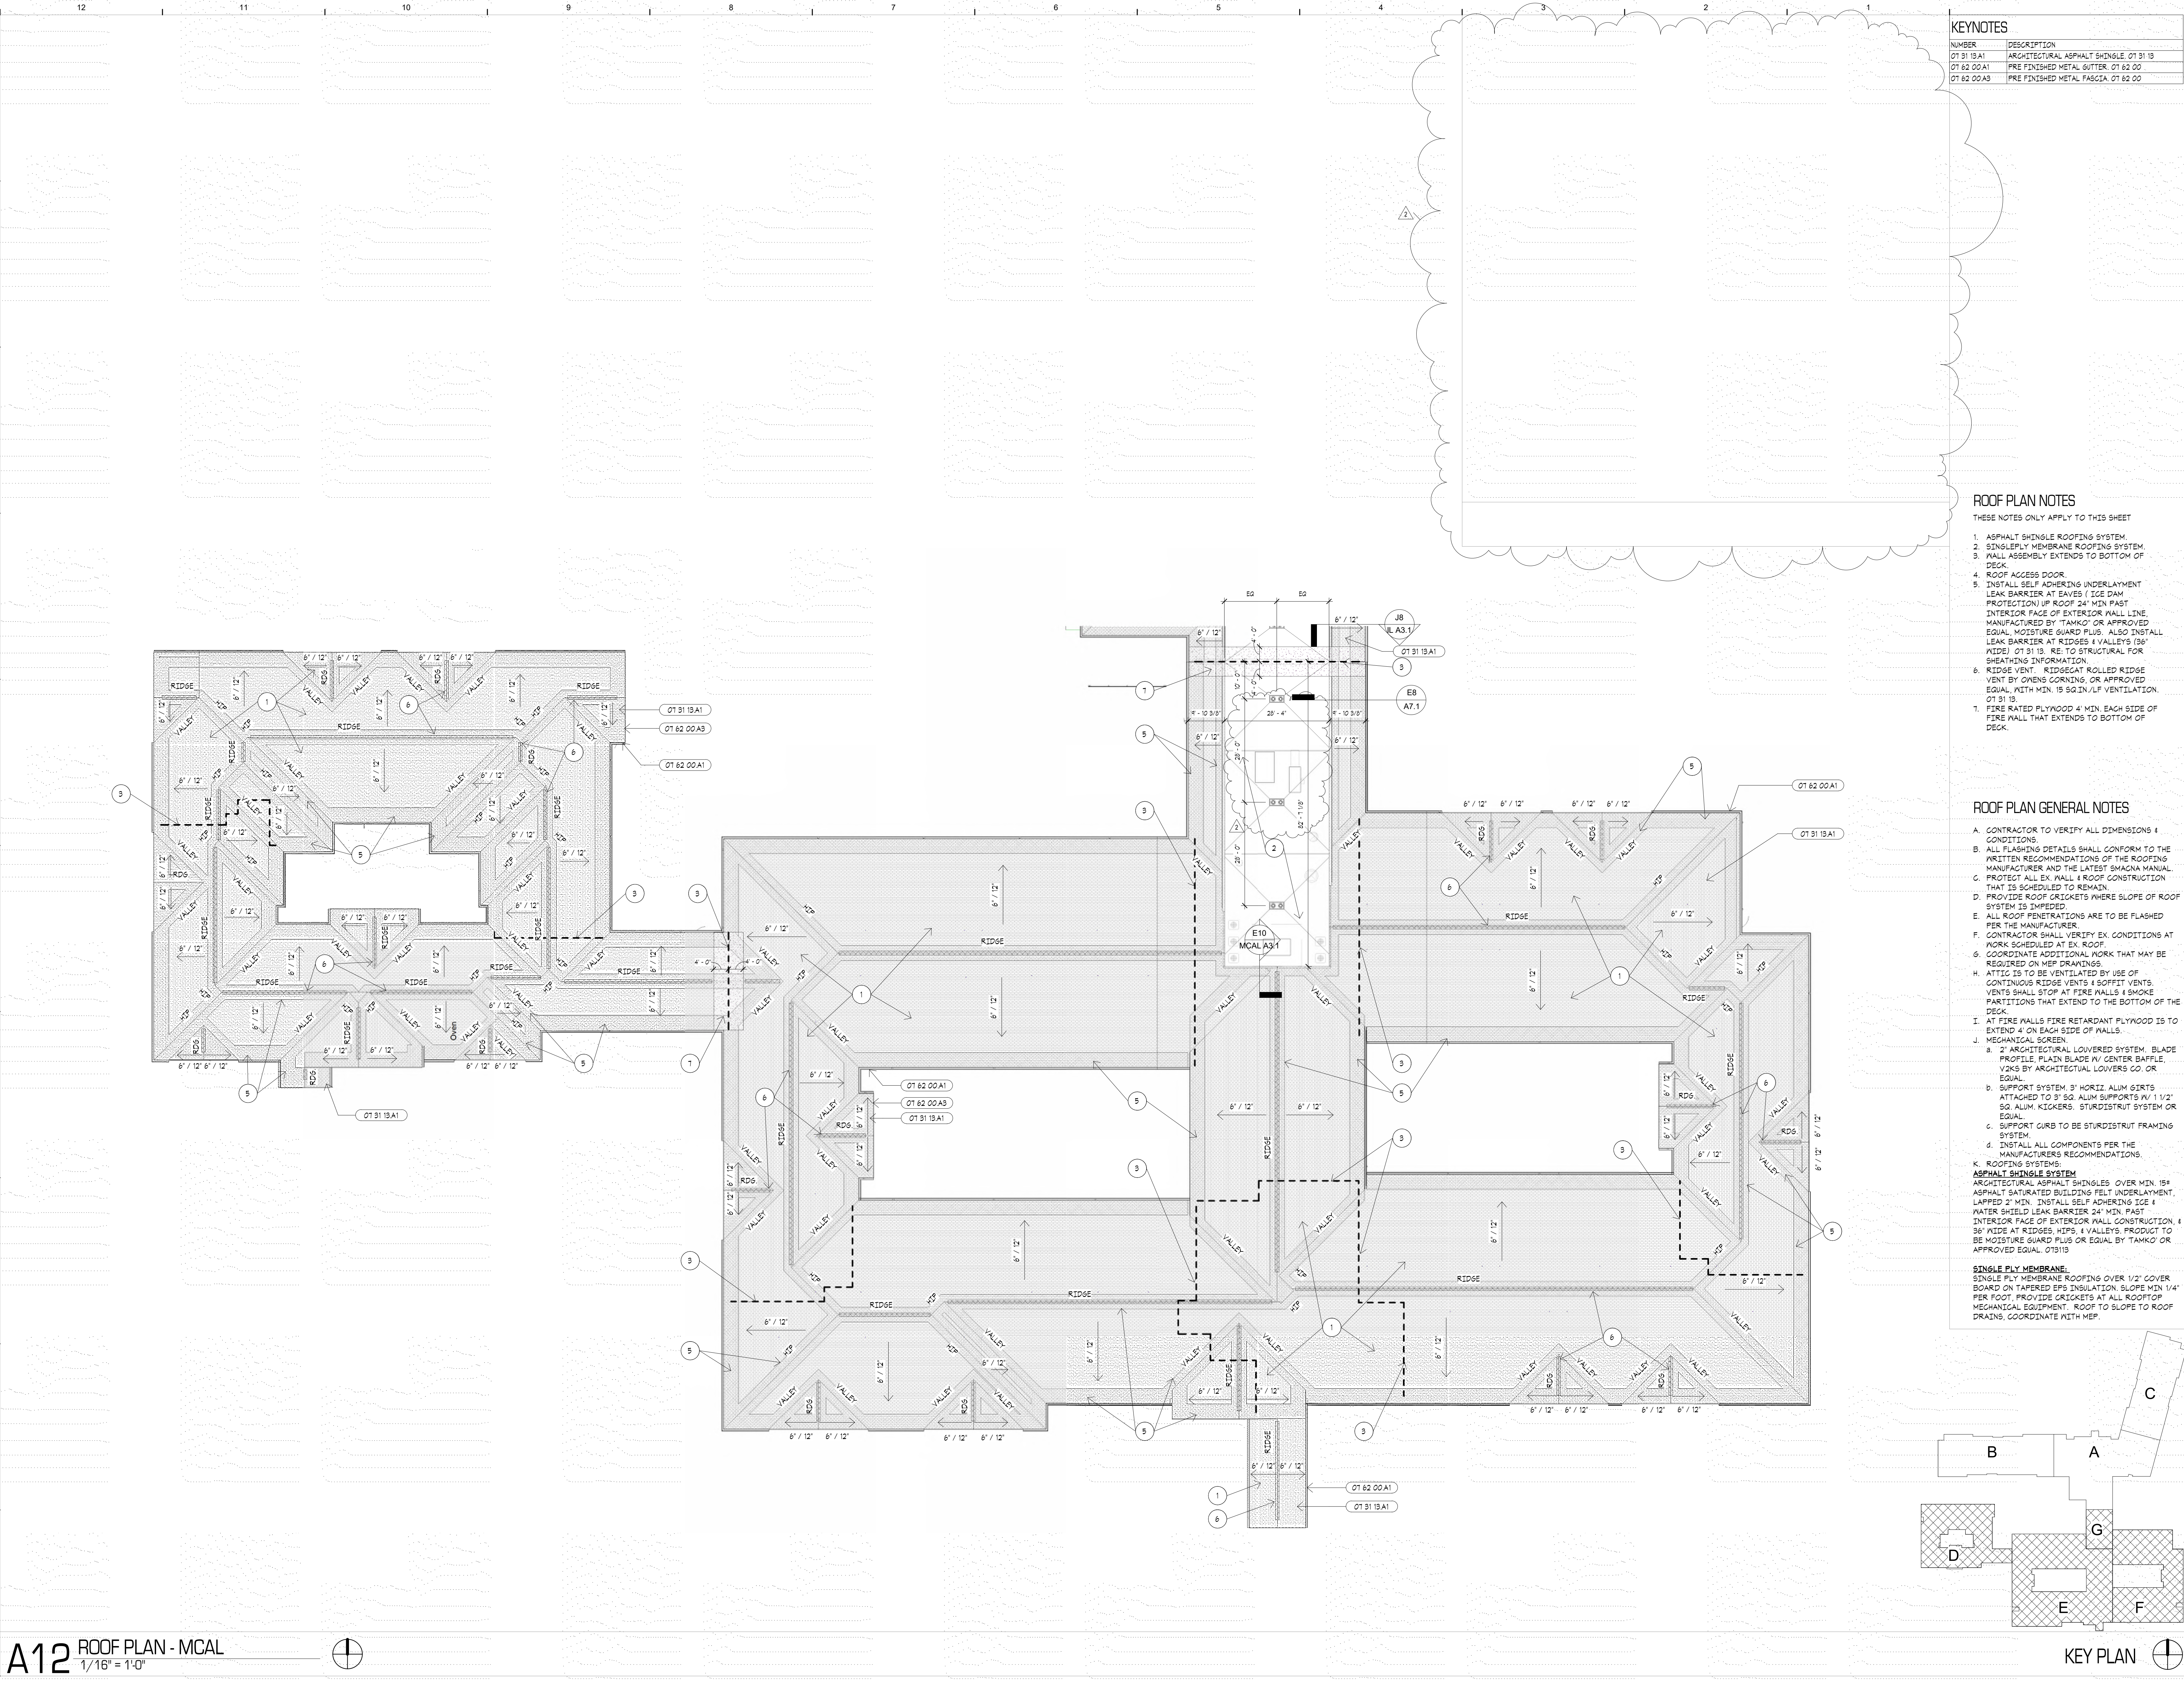

KEYNOTES	
NUMBER	DESCRIPTION
01 31 19 A1	ARCHITECTURAL ASPHALT SHINGLE, 01 31 19
01 62 00 A1	PRE FINISHED METAL BUTTER, 01 62 00
01 62 00 A3	PRE FINISHED METAL FASCIA, 01 62 00

ROOF PLAN NOTES

THESE NOTES ONLY APPLY TO THIS SHEET

1. ASPHALT SHINGLE ROOFING SYSTEM.
2. SINGLE PLY MEMBRANE ROOFING SYSTEM.
3. WALL ASSEMBLY EXTENDS TO BOTTOM OF DECK.
4. ROOF ACCESS DOOR.
5. INSTALL SELF ADHERING UNDERLAMENT LEAK BARRIER AT EAVES (ICE DAM PROTECTION) UP ROOF 24" MIN. PAST INTERIOR FACE OF EXTERIOR WALL LINE MANUFACTURED BY TANKO OR APPROVED EQUAL, MOISTURE GUARD PLUS. ALSO INSTALL LEAK BARRIER AT RIDGES & VALLEYS (36" WIDE) 01 31 19. RE: TO STRUCTURAL FOR SHEATHING INFORMATION.
6. RIDGE VENT, RIDGECAT ROLLED RIDGE VENT BY OWENS CORNING, OR APPROVED EQUAL, WITH MIN. 15 SQ IN / LF VENTILATION. 01 31 19.
7. FIRE RATED PLYWOOD 4" MIN. EACH SIDE OF FIRE WALL THAT EXTENDS TO BOTTOM OF DECK.

ROOF PLAN GENERAL NOTES

- A. CONTRACTOR TO VERIFY ALL DIMENSIONS & CONDITIONS.
 - B. ALL FLASHING DETAILS SHALL CONFORM TO THE WRITTEN RECOMMENDATIONS OF THE ROOFING MANUFACTURER AND THE LATEST SMACNA MANUAL. PROTECT ALL EX. WALL & ROOF CONSTRUCTION THAT IS SCHEDULED TO REMAIN.
 - C. PROVIDE ROOF CRICKETS WHERE SLOPE OF ROOF SYSTEM IS IMPEDED.
 - D. ALL ROOF PENETRATIONS ARE TO BE FLASHED PER THE MANUFACTURER.
 - E. CONTRACTOR SHALL VERIFY EX. CONDITIONS AT WORK SCHEDULED AT EX. ROOF.
 - F. COORDINATE ADDITIONAL WORK THAT MAY BE REQUIRED ON VEP DRAWINGS.
 - G. ATTIC IS TO BE VENTILATED BY USE OF CONTINUOUS RIDGE VENTS & SOFFIT VENTS. VENTS SHALL STOP AT FIRE WALLS & SMOKE PARTITIONS THAT EXTEND TO THE BOTTOM OF THE DECK.
 - H. AT FIRE WALLS FIRE RETARDANT PLYWOOD IS TO EXTEND 4" ON EACH SIDE OF WALLS.
 - I. MECHANICAL SCREEN.
 - J. 2" ARCHITECTURAL LOUVERED SYSTEM, BLADE PROFILE, FLAM BLADE W/ CENTER BAFFLE, V2K5 BY ARCHITECTURAL LOUVERS CO. OR EQUAL.
 - K. SUPPORT SYSTEM, 3" HORIZ. ALUM. GRTS ATTACHED TO 9" SQ. ALUM. SUPPORTS W/ 1 1/2" SQ. ALUM. KICKERS, STURDISTRUT SYSTEM OR EQUAL.
 - L. SUPPORT CURBS TO BE STURDISTRUT FRAMING SYSTEM.
 - M. INSTALL ALL COMPONENTS PER THE MANUFACTURERS RECOMMENDATIONS.
- ASPHALT SHINGLE SYSTEM**
ARCHITECTURAL ASPHALT SHINGLES OVER MIN. 15# ASPHALT SATURATED BUILDING FELT UNDERLAMENT, LAPPED 2" MIN. INSTALL SELF ADHERING ICE & WATER SHIELD LEAK BARRIER 24" MIN. PAST INTERIOR FACE OF EXTERIOR WALL CONSTRUCTION & 36" WIDE AT RIDGES, HIPS, & VALLEYS. PRODUCT TO BE MOISTURE GUARD PLUS OR EQUAL BY TANKO OR APPROVED EQUAL. 013119
- SINGLE PLY MEMBRANE:**
SINGLE PLY MEMBRANE ROOFING OVER 1/2" COVER BOARD ON TAPERED EPS INSULATION. SLOPE MIN 1/4" PER FOOT. PROVIDE CRICKETS AT ALL ROOFTOP MECHANICAL EQUIPMENT. ROOF TO SLOPE TO ROOF DRAINS. COORDINATE WITH MEP.

SWD

ARCHITECTS

EST 1935

ARCHITECTURAL CORPORATION
MISSOURI CERTIFICATE
OF AUTHORITY NO. 000073

LEE'S SUMMIT SENIOR COMMUNITY
1701 S.E. OLDHAM PARKWAY
LEE'S SUMMIT, JACKSON COUNTY, MISSOURI

STARK WILSON DUNCAN ARCHITECTS INC
315 NICHOLS ROAD STE 228 - KANSAS CITY, MO 64112 - T 816.531.1898 F 816.532.1978

SEAL
ARCHITECT - Timothy O. K.
Wilson
A-8972

6/14/2019

MCAL ROOF PLAN

ISSUE DATE: 6/14/2019		
REVISIONS:		
No.	Description	Date
2	CITY COMMENTS	7.15.19

PROJECT NO.:1811

MCAL
A1.5

COPYRIGHT © 2019 SWD ARCHITECTS INC

C:\Users\sauren\Documents\1611 LS SENIOR_souman.rvt
R/29/2019 12:50:03 PM




KEYNOTES	
NUMBER	DESCRIPTION
04 21 00A1	4" BRICK VENEER, 04 21 13
04 12 00A1	ARCHITECTURAL THIN STONE VENEER, TYPE 1 04 12 00
04 12 00A2	ARCHITECTURAL THIN STONE VENEER, TYPE 2 04 12 00
04 12 00A3	ARCHITECTURAL THIN STONE CAP, 04 12 00
04 12 00A4	ARCHITECTURAL THIN STONE TRIM, 04 12 00
07 31 13A1	ARCHITECTURAL ASPHALT SHINGLE, 07 31 13
07 46 43A1	FIBER CEMENT BOARD SIDING - HORIZONTAL LAP, 07 46 43
07 46 43A2	FIBER CEMENT BOARD SIDING - SHINGLE STYLE, 07 46 43
07 46 43A3	FIBER CEMENT BOARD TRIM, 07 46 43
07 62 00A1	PRE FINISHED METAL GUTTER, 07 62 00
07 62 00A3	PRE FINISHED METAL FASCIA, 07 62 00
08 41 13A1	ALUMINUM STOREFRONT DOOR 4 FRAME, RE: SCHED, 08 41 13
08 53 13A1	PRE-FINISHED VINYL WINDOW, 08 53 13
08 95 00A1	MECHANICAL VENT, COLOR TO MATCH ADJACENT MATERIAL, RE: MEP
23 00 00A2	MECH. THROUGH WALL UNIT, RE: MECH.
26 56 00A2	DECORATIVE POLE MOUNTED LIGHT W/ CONCRETE BASE, RE: ELECTRICAL

- ELEVATION KEYED NOTES**
1. EXTEND MATERIAL AROUND SIDE
 2. BUILDING PLAQUE, REFER TO DETAILS
 3. 4" HIGH ADDRESS NUMBERS, NUMBERS TO BE COORDINATED WITH OWNER & ARCHITECT.

- ELEVATION GENERAL NOTES**
- A. THIS PROJECT IS A SUSTAINABLE DESIGN. IT WILL ACHIEVE MIN. BRONZE LEVEL CERTIFICATION THROUGH THE NATIONAL GREEN BUILDING STANDARD. REFER TO THE PROJECT MANUAL FOR SPECIFIC SUSTAINABLE RATING SYSTEM REQUIREMENTS FOR MATERIALS & INSTALLATIONS.
- B. ALL WORK TO MEET APPLICABLE BUILDING, PLUMBING, MECHANICAL, ELECTRICAL, ADA/HANDICAP ACCESSIBILITY, & LIFE SAFETY CODE REQUIREMENTS.
- C. THE GENERAL CONTRACTOR, & ALL SUBCONTRACTORS, SHALL THOROUGHLY FAMILIARIZE THEMSELVES TO ALL BUILDING SPECIFIC REQUIREMENTS & EXTENTS OF THE WORK PRIOR TO BIDDING. NO CHANGES IN THE CONTRACT WILL BE CONSIDERED FOR INFORMATION DISCERNIBLE FROM THE DRAWINGS.
- D. DO NOT SCALE DRAWINGS. FIELD VERIFY ALL CONDITIONS, DIMENSIONS, ELEVATIONS, ETC. PRIOR TO ORDERING, FABRICATION ETC.
- E. NOTIFY ARCHITECT OF ANY DISCREPANCIES BETWEEN THE PROJECT DOCUMENTS & CONDITIONS FOR ADDITIONAL INFORMATION.
- F. REFERENCE ARCHITECTURAL, CIVIL, STRUCTURAL, MECHANICAL, ELECTRICAL & PLUMBING PLANS FOR ADDITIONAL INFORMATION.
- G. INSTALL COMPLETE SIDING SYSTEM ON SHEATHING & AIR/MOISTURE BARRIER. INSTALL SIDING, TRIM, CAULK & FLASHING PER THE MANUFACTURER'S REQUIREMENTS.
- H. THIN STONE VENEER TO BE INSTALLED PER MANUFACTURER'S REQUIREMENTS.
- I. ALL WINDOW FRAMES, SILLS, DOOR FRAMES, DOOR SILLS, ALUM. STOREFRONT SYSTEMS, LOUVERS, EXTERIOR PENETRATIONS ETC. SHALL BE FULLY CAULKED AS REQUIRED FOR WATERPROOF PERFORMANCE. COLOR TO MATCH ADJACENT FINISH. UTILIZE CAULK TYPE RECOMMENDED BY MANUFACTURER FOR SPECIFIC JOINT MATERIAL & CONDITION.
- J. ALL OPERABLE WINDOWS AT DWELLING UNITS TO HAVE OPERING CONTROL DEVICES.
- K. PROVIDE GONG, SPRINGSHOOK AT ALL DOWNSPOUTS.
- L. REFER TO SHEET A8.1 FOR WINDOW & DOOR TYPES.
- M. REFER TO SHEET A8.1 FOR DOOR SCHEDULE.
- N. REFER TO SHEET A8.1 FOR SHEET METAL FLASHING TYPES.
- O. CAULK ALL WINDOW FRAMES, DOOR FRAMES, LOUVERS, FLASHING, ETC. FOR WATERPROOF PERFORMANCE. COLOR TO MATCH ADJACENT TRIM/ WALL SURFACE COLOR. UTILIZE SEALANT TYPE RECOMMENDED BY MANUFACTURER FOR SPECIFIC JOINT MATERIAL CONDITION.
- P. MASONRY CONTROL JOINT LOCATIONS TO BE COORDINATED WITH ARCHITECT.
- Q. PROVIDE PER INSULATION PROTECTION AT EXTERIOR INSULATION AT GRADE, NUDO GROUND BREAKER OR EQUAL. COORDINATE WITH DETAILS.
- R. ALL FIBER CEMENT SIDING IS TO BE FIELD PAINTED. COLOR TO BE SELECTED BY OWNER/ARCHITECT.
- S. ALL OUTSIDE CORNERS OF FIBER CEMENT SIDING IS TO RECEIVE 6" TRIM. INSIDE CORNERS TO RECEIVE 4".
- T. ALL TRUSSES SHOWN IN SECTIONS ARE DIAGRAMATIC. TRUSS CONFIGURATION TO BE DETERMINED BY TRUSS MANUFACTURER. TRUSS MANUFACTURER TO PROVIDE CLEAR PATH FOR DUCTWORK WITH TRUSS SPACE. COORD. WITH MEP.

CJ - CONTROL JOINT

- EXTERIOR FINISHES**
- A. BRICK VENEER.
- B. ARCHITECTURAL THIN STONE VENEER, TYPE 1.
- C. METAL SOFFIT PANELS: SOFFIT: MATRIX 12". MCELROY METAL OR EQUAL. COLOR TO BE SELECTED BY OWNER FROM MANUFACTURER'S FULL RANGE OF COLORS.
- D. ALUM. STOREFRONT: MED BRONZE AT MAIN ENTRANCE AT 12" O.G. & DOOR GRAB BAR. DOORS: ALL OTHER DOORS TO BE MANUFACTURER'S STANDARD PAINT, COLOR TO BE SELECTED BY OWNER / ARCHITECT.
- E. WINDOWS: TAN OR BEIGE.
- F. GUTTERS & DOWNSPOUTS: COLOR TO MATCH METAL SIDING TYPE.
- G. FIBER CEMENT SIDING: 1. FIBER CEMENT LAP: JAMES HARDIE, HARDIE PLANK SMOOTH LAP SIDING. 2. FIBER CEMENT VERTICAL: JAMES HARDIE SMOOTH PANEL, WITH SMOOTH BATTEN. BATTENS AT 12" O.G. 3. FIBER CEMENT SHINGLE: JAMES HARDIE, HARDIE SHINGLE STAGGERED EDGE PANEL. 4. FIBER CEMENT TRIM: JAMES HARDIE, SMOOTH.

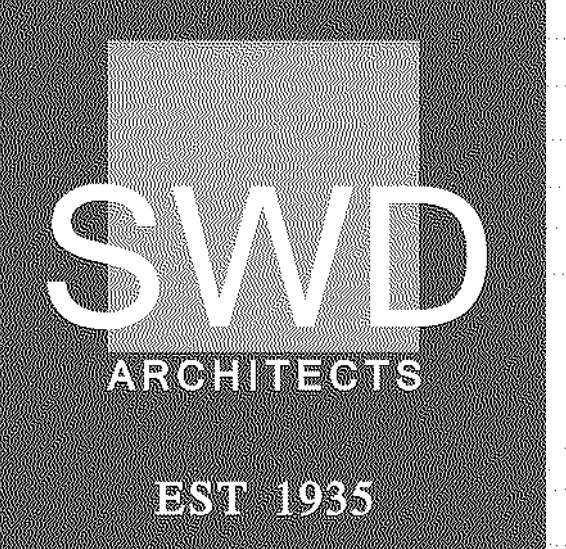

ARCHITECTURAL CORPORATION
MISSOURI CERTIFICATE
OF AUTHORITY NO. 000073

LEE'S SUMMIT SENIOR COMMUNITY
1701 S.E. OLDHAM PARKWAY
LEE'S SUMMIT, JACKSON COUNTY, MISSOURI

SEAL
ARCHITECT - Timothy O. K.
Wilson
A-8972

STATE OF MISSOURI
TIMOTHY O. K. WILSON
REGISTERED ARCHITECT
6/14/2019

BUILDING
ELEVATIONS -
MC

ISSUE DATE:
6/14/2019

REVISIONS:

No.	Description	Date
-----	-------------	------


PROJECT NO.:1811

MCAL
A2.1

COPYRIGHT © 2019 SWD ARCHITECTS INC

STARK WILSON DUNCAN ARCHITECTS INC
315 NICHOLS ROAD STE 228 - KANSAS CITY, MO 64112 - T 816.531.1898 F 816.532.1978

C:\Users\sauren\Documents\1811 LS SENIOR_souman.rvt
6/29/2019 12:50:22 PM

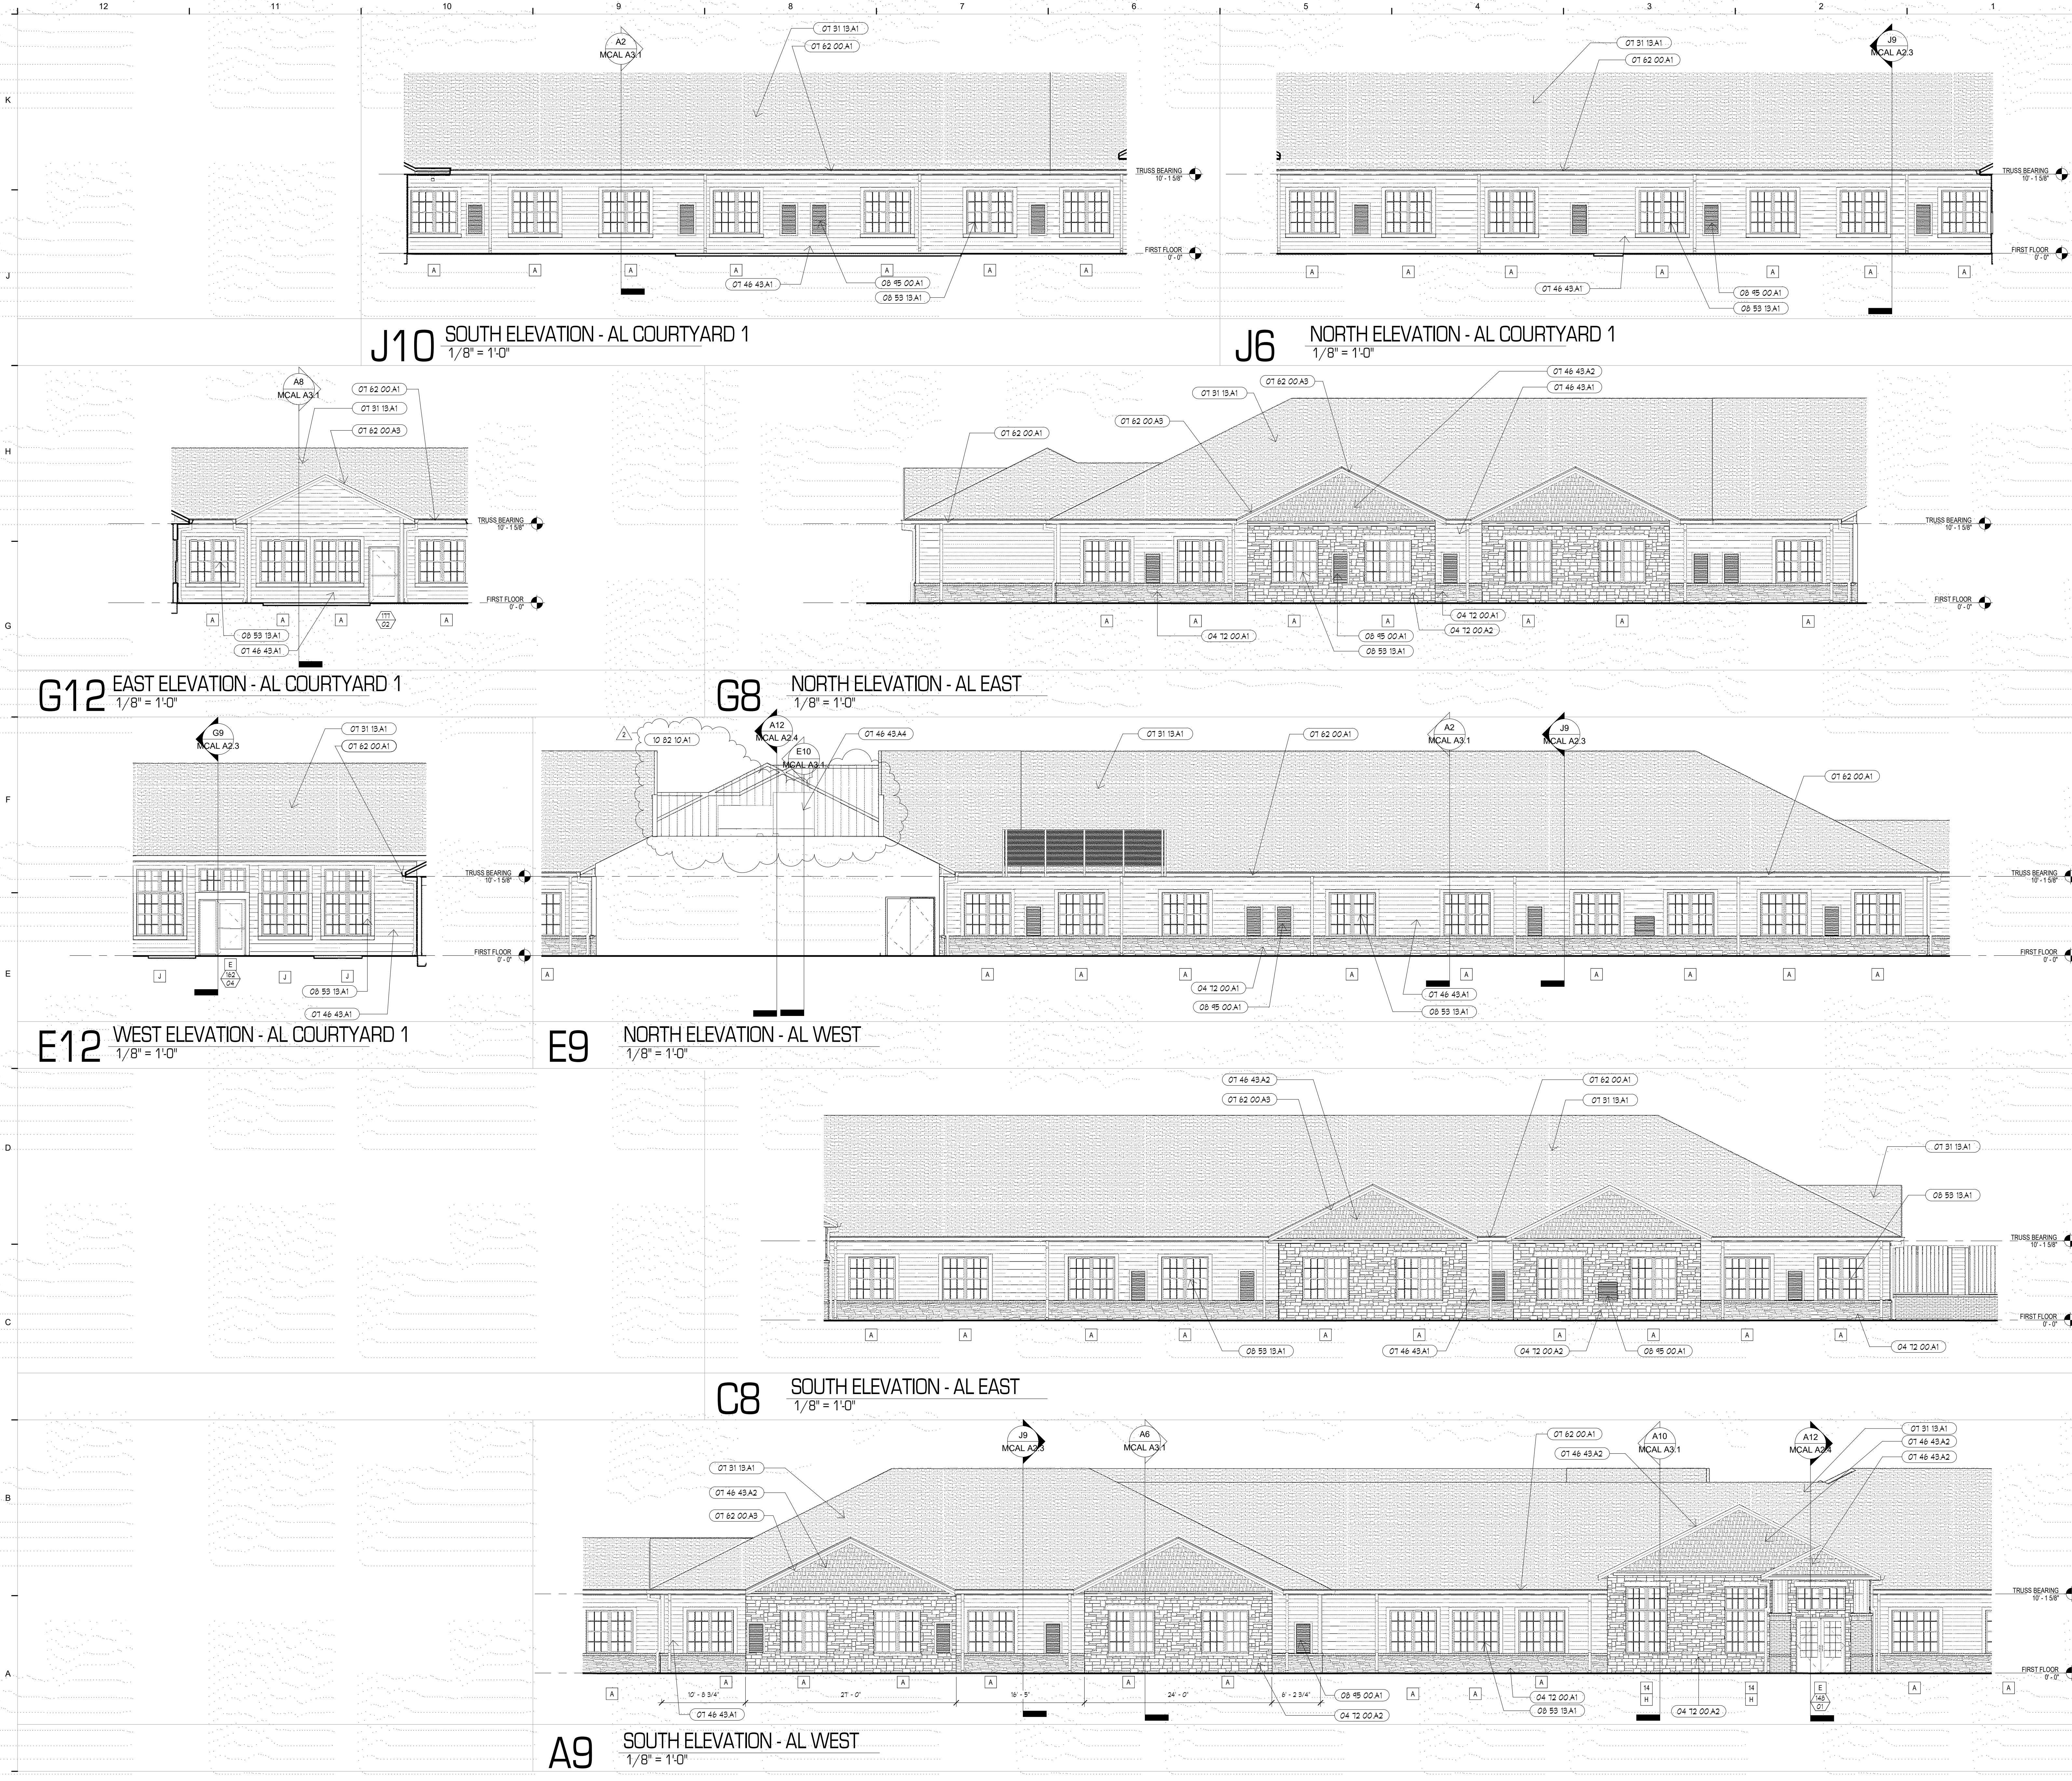

KEYNOTES	
NUMBER	DESCRIPTION
04 T2 00 A1	ARCHITECTURAL THIN STONE VENEER, TYPE 1 04 T2 00
04 T2 00 A2	ARCHITECTURAL THIN STONE VENEER, TYPE 2 04 T2 00
01 31 19 A1	ARCHITECTURAL ASPHALT SHINGLE, 01 31 19
01 46 43 A1	FIBER CEMENT BOARD SIDING - HORIZONTAL LAP, 01 46 43
01 46 43 A2	FIBER CEMENT BOARD SIDING - SHINGLE STYLE, 01 46 43
01 46 43 A4	FIBER CEMENT BOARD SIDING - VERTICAL BOARD & BAT, 01 46 43
01 62 00 A1	PRE FINISHED METAL GUTTER, 01 62 00
01 62 00 A3	PRE FINISHED METAL FASCIA, 01 62 00
08 53 19 A1	PRE FINISHED VINYL WINDOW, 08 53 19
08 55 00 A1	MECHANICAL VENT, COLOR TO MATCH ADJACENT MATERIAL, KE MEP

- ELEVATION KEYED NOTES**
1. EXTEND MATERIAL AROUND SIDE.
 2. BUILDING PLAQUE, REFER TO DETAILS.
 3. 4" HIGH ADDRESS NUMBERS, NUMBERS TO BE COORDINATED WITH OWNER & ARCHITECT.

- ELEVATION GENERAL NOTES**
- A. THIS PROJECT IS A SUSTAINABLE DESIGN. IT WILL ACHIEVE MIN. BRONZE LEVEL CERTIFICATION THROUGH THE NATIONAL GREEN BUILDING STANDARD. REFER TO THE PROJECT MANUAL FOR SPECIFIC SUSTAINABLE RATING SYSTEM REQUIREMENTS FOR MATERIALS & INSTALLATIONS.
- B. ALL WORK TO MEET APPLICABLE BUILDING, PLUMBING, MECHANICAL, ELECTRICAL, ADA/HANDICAP ACCESSIBILITY, & LIFE SAFETY CODE REQUIREMENTS.
- C. THE GENERAL CONTRACTOR, & ALL SUBCONTRACTORS, SHALL THOROUGHLY FAMILIARIZE THEMSELVES TO ALL BUILDING SPECIFIC REQUIREMENTS & EXTENTS OF THE WORK PRIOR TO BIDDING. NO CHANGES IN THE CONTRACT WILL BE CONSIDERED FOR INFORMATION DISCERNIBLE FROM THE DRAWINGS.
- D. DO NOT SCALE DRAWINGS. FIELD VERIFY ALL CONDITIONS, DIMENSIONS, ELEVATIONS, ETC. PRIOR TO ORDERING, FABRICATION ETC.
- E. NOTIFY ARCHITECT OF ANY DISCREPANCIES BETWEEN THE PROJECT DOCUMENTS & CONDITIONS. REFERENCED ARCHITECTURAL, CIVIL, STRUCTURAL, MECHANICAL, ELECTRICAL & PLUMBING PLANS FOR ADDITIONAL INFORMATION.
- F. INSTALL COMPLETE SIDING SYSTEM ON SHEATHING & ADJ. NOTIFY BARRIER. INSTALL SIDING TRIM, CAULK & FLASHING PER THE MANUFACTURERS REQUIREMENTS.
- G. THEN STONE VENEER TO BE INSTALLED PER MANUFACTURERS REQUIREMENTS.
- H. ALL WINDOW FRAMES, SILLS, DOOR FRAMES, DOOR SILLS, ALUM. STOREFRONT SYSTEMS, LOUVERS, EXTERIOR PENETRATIONS ETC. SHALL BE FULLY CAULKED AS REQUIRED FOR WATERPROOF PERFORMANCE. COLOR TO MATCH ADJACENT FINISH. UTILIZE CAULK TYPE RECOMMENDED BY MANUFACTURER FOR SPECIFIC JOINT MATERIAL & CONDITION.
- I. ALL OPERABLE WINDOWS AT DWELLING UNITS TO HAVE OPENING CONTROL DEVICES.
- J. PROVIDE CONC. SPLASHBLOCK AT ALL DOWNSPOUTS.
- K. REFER TO SHEET A5.1 FOR WINDOW & DOOR TYPES.
- L. REFER TO SHEET A5.1 FOR DOOR SCHEDULE.
- M. REFER TO SHEET A5.1 FOR SHEET METAL FLASHING TYPES.
- N. CAULK ALL WINDOW FRAMES, DOOR FRAMES, LOUVERS, FLASHING, ETC. FOR WATERPROOF PERFORMANCE. COLOR TO MATCH ADJACENT TRIM/ WALL SURFACE COLOR. UTILIZE SEALANT TYPE RECOMMENDED BY MANUFACTURER FOR SPECIFIC JOINT MATERIAL & CONDITION.
- O. MASONRY CONTROL JOINT LOCATIONS TO BE COORDINATED WITH ARCHITECT.
- P. PROVIDE FRP INSULATION PROTECTION AT EXTERIOR INSULATION AT GRADE. NUDD GROUND BREAKER OR EQUAL. COORDINATE WITH DETAILS.
- Q. ALL FIBER CEMENT SIDING IS TO BE FIELD PAINTED. COLOR TO BE SELECTED BY OWNER/ARCHITECT.
- R. ALL OUTSIDE CORNERS OF FIBER CEMENT SIDING IS TO RECEIVE 6" TRIM. INSIDE CORNERS TO RECEIVE 4".
- S. ALL TRUSSES SHOWN IN SECTIONS ARE DIAGRAMATIC. TRUSS CONFIGURATION TO BE DETERMINED BY TRUSS MANUFACTURER. TRUSS MANUFACTURER TO PROVIDE CLEAR PATH FOR DUCTWORK WITH TRUSS SPACE. COORD. WITH MEP.
- GJ = CONTROL JOINT

- EXTERIOR FINISHES**
- A. BRICK VENEER.
- B. ARCHITECTURAL THIN STONE VENEER, TYPE 1.
- C. METAL SOFFIT PANELS: SOFFIT, MATRIX 12; MELROY METAL OR EQUAL. COLOR TO BE SELECTED BY OWNER FROM MANUFACTURES FULL RANGE OF COLORS.
- D. ALUM. STOREFRONT, MED BRONZE AT MAIN ENTRANCE AT WOOD GRAIN FRP DOORS. ALL OTHER DOORS TO BE MANUFACTURES STANDARD PAINT, COLOR TO BE SELECTED BY OWNER / ARCHITECT.
- E. WINDOWS, TAN OR BEIGE.
- F. GUTTERS & DOWNSPOUTS: COLOR TO MATCH METAL SIDING TYPE.
- G. FIBER CEMENT SIDING:
1. FIBER CEMENT LAP, JAMES HARDIE, HARDIE PLANK SMOOTH LAP SIDING.
 2. FIBER CEMENT VERTICAL, JAMES HARDIE SMOOTH PANEL, WITH SMOOTH BATTEN, BATTENS AT 12" O.C.
 3. FIBER CEMENT SHINGLE, JAMES HARDIE, HARDIESHINGLE STAGGERED EDGE PANEL.
 4. FIBER CEMENT TRIM, JAMES HARDIE, SMOOTH.

SWD
ARCHITECTS

EST 1935

ARCHITECTURAL CORPORATION
MISSOURI CERTIFICATE
OF AUTHORITY NO. 000073

LEE'S SUMMIT SENIOR COMMUNITY
1701 S.E. OLDHAM PARKWAY
LEE'S SUMMIT, JACKSON COUNTY, MISSOURI

STARK WILSON DUNCAN ARCHITECTS INC
3115 NICHOLS ROAD STE 228 - KANSAS CITY, MO 64112 - T 816.531.1898 F 816.532.1978

SEAL
ARCHITECT - Timothy O. K.
Wilson
A-6972

BUILDING
ELEVATIONS -
AL


ISSUE DATE:
6/14/2019

REVISIONS:

No.	Description	Date
2	CITY COMMENTS	7.15.19

PROJECT NO.:1811

MCAL
A2.2

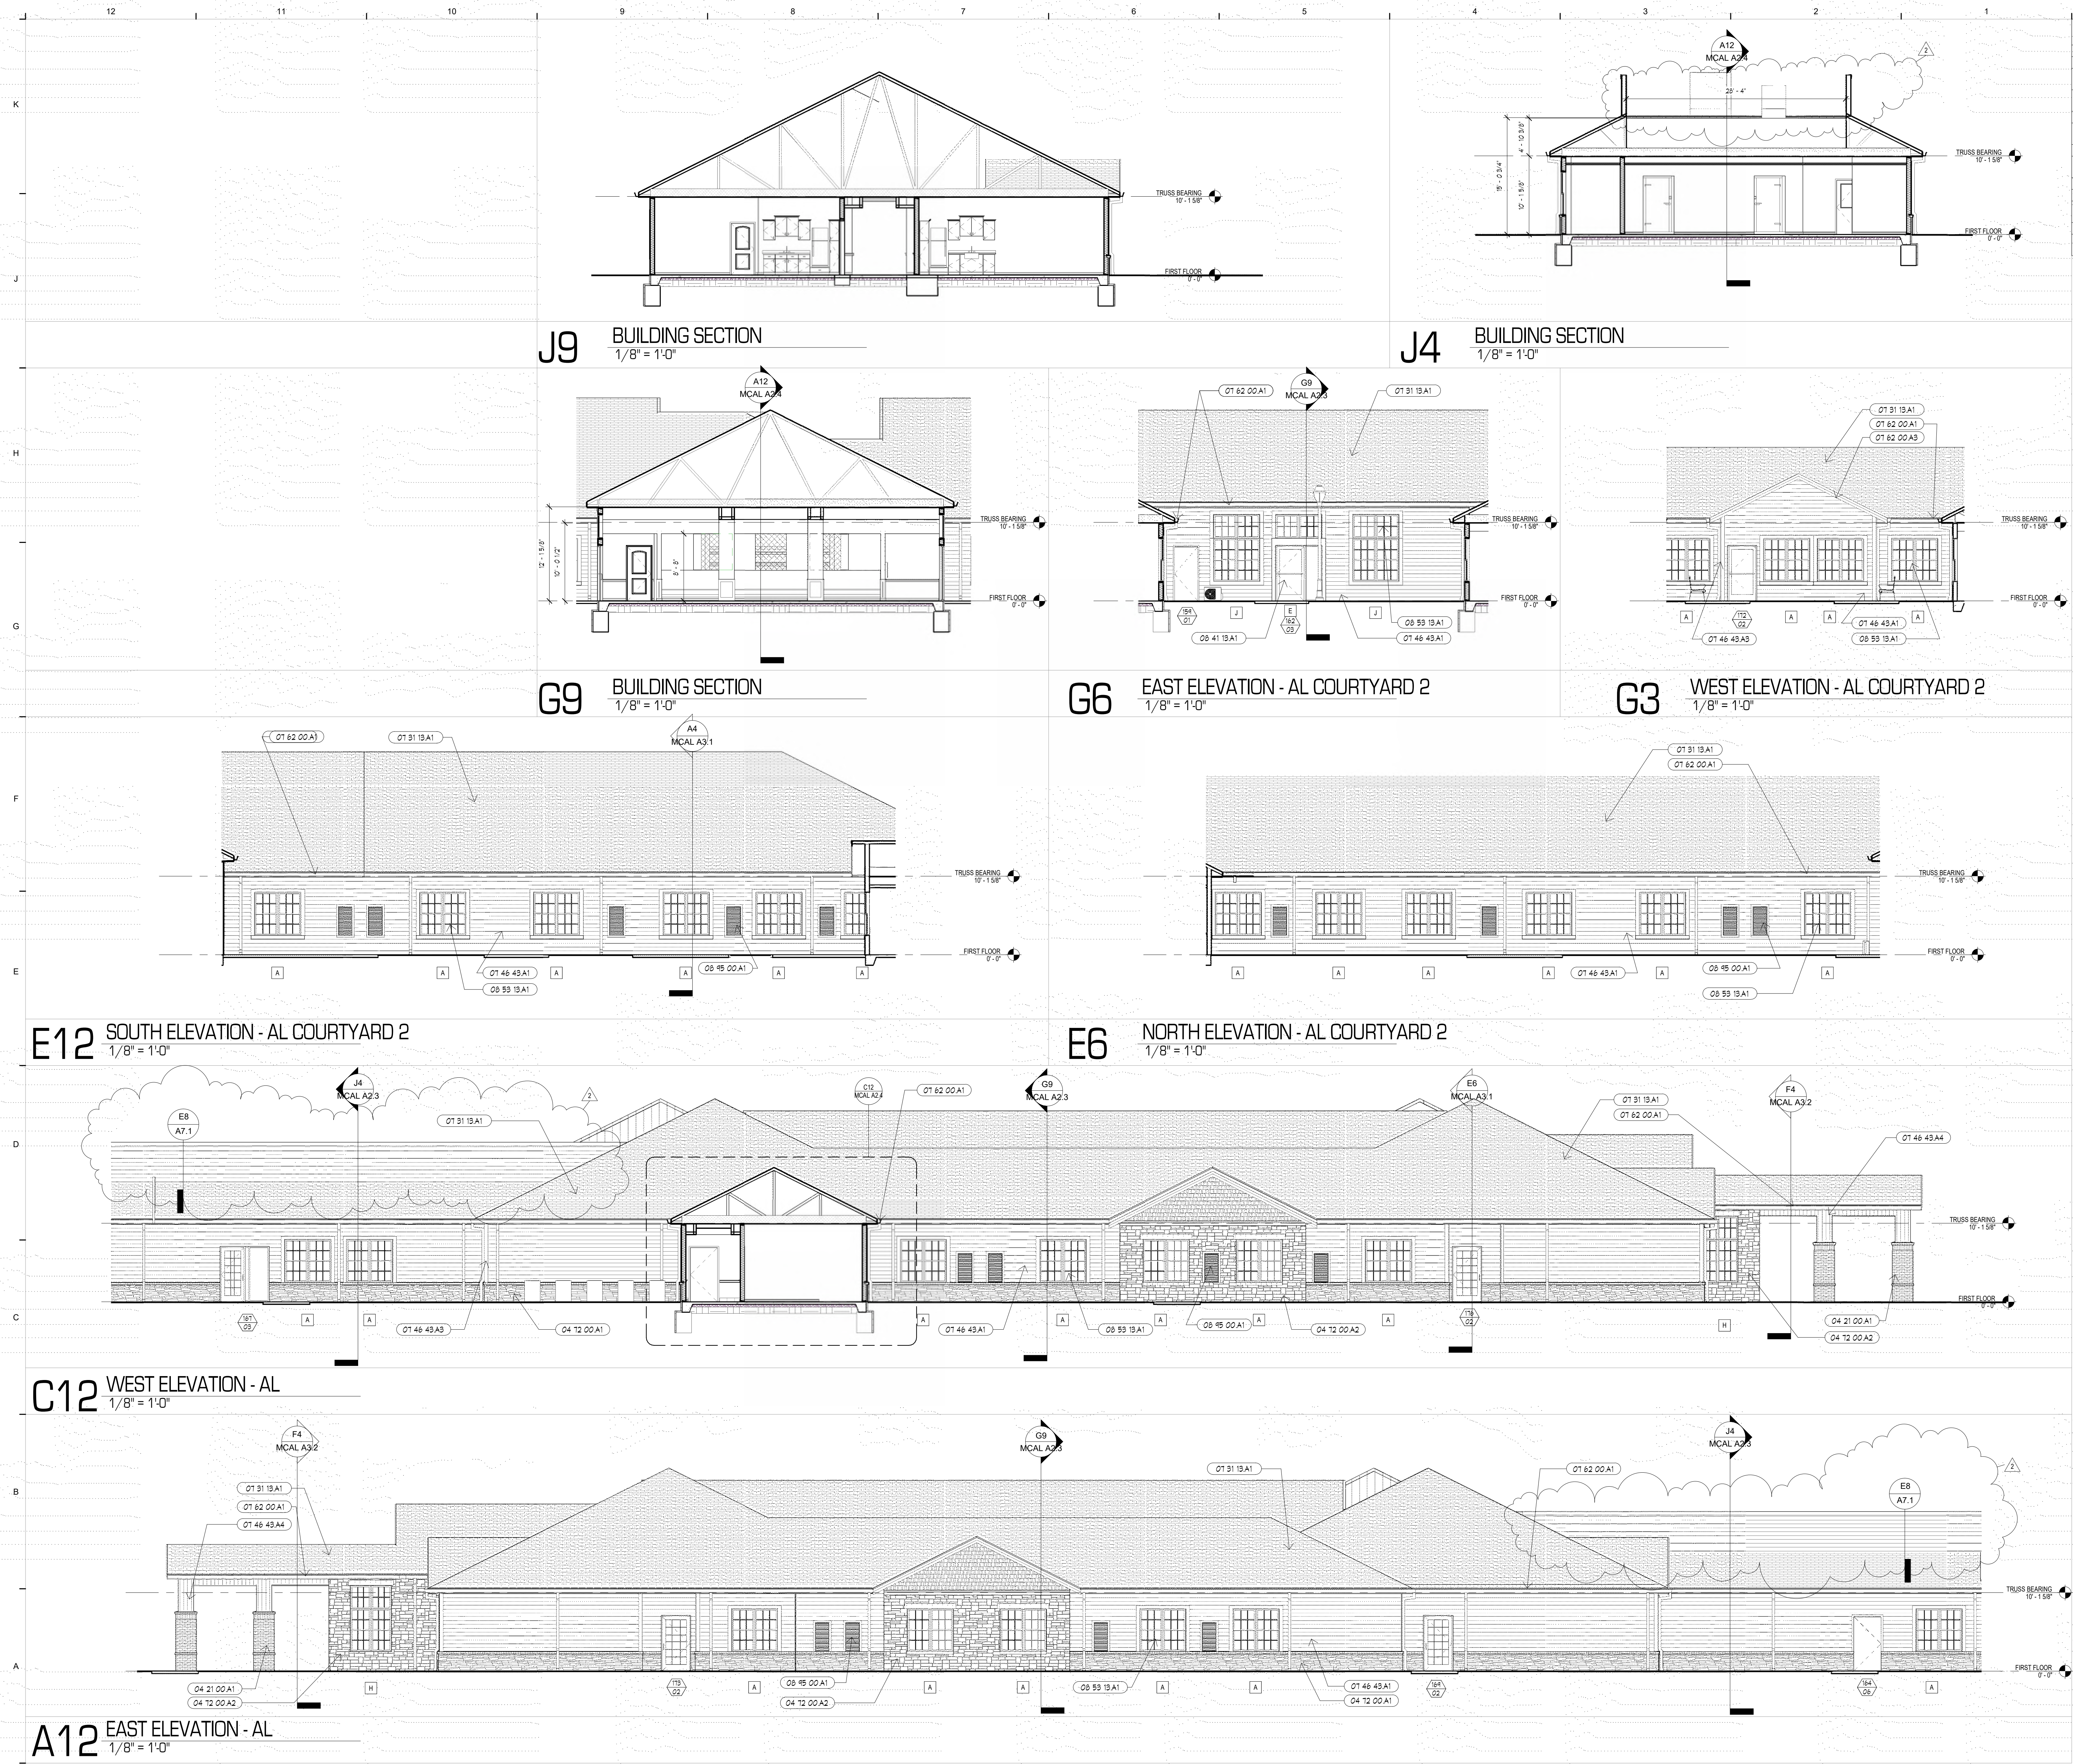

KEYNOTES	
NUMBER	DESCRIPTION
04 21 00A1	4" BRICK VENEER, 04 21 13
04 12 00A1	ARCHITECTURAL THIN STONE VENEER, TYPE 1 04 12 00
04 12 00A2	ARCHITECTURAL THIN STONE VENEER, TYPE 2 04 12 00
07 31 13A1	ARCHITECTURAL ASPHALT SHINGLE, 07 31 13
07 46 43A1	FIBER CEMENT BOARD SIDING - HORIZONTAL LAP, 07 46 43
07 46 43A2	FIBER CEMENT BOARD TRIM, 07 46 43
07 46 43A4	FIBER CEMENT BOARD SIDING - VERTICAL BOARD & BAT, 07 46 43
07 62 00A1	PRE FINISHED METAL SHUTTER, 07 62 00
07 62 00A3	PRE FINISHED METAL PASSAGE, 07 62 00
08 41 13A1	ALUMINUM STOREFRONT DOOR & FRAME, RE: SCHED 08 41 13
08 53 13A1	PRE FINISHED VINYL WINDOW, 08 53 13
08 15 00A1	MECHANICAL VENT, COLOR TO MATCH ADJACENT MATERIAL, RE: MEP

SWD

ARCHITECTS

EST 1935

ARCHITECTURAL CORPORATION
MISSOURI CERTIFICATE
OF AUTHORITY NO. 000073

- ELEVATION KEYED NOTES**
1. EXTEND MATERIAL AROUND SIDE.
 2. BUILDING PLAQUE. REFER TO DETAILS.
 3. 4" HIGH ADDRESS NUMBERS. NUMBERS TO BE COORDINATED WITH OWNER & ARCHITECT.
- ELEVATION GENERAL NOTES**
- A. THIS PROJECT IS A SUSTAINABLE DESIGN. IT WILL ACHIEVE MIN. BRONZE LEVEL CERTIFICATION THROUGH THE NATIONAL GREEN BUILDING STANDARD. REFER TO THE PROJECT MANUAL FOR SPECIFIC SUSTAINABLE RATING SYSTEM REQUIREMENTS FOR MATERIALS & INSTALLATIONS.
- B. ALL WORK TO MEET APPLICABLE BUILDINGS, PLUMBING, MECHANICAL, ELECTRICAL, ADA/HANDICAP ACCESSIBILITY, & LIFE SAFETY CODE REQUIREMENTS.
- C. THE GENERAL CONTRACTOR, & ALL SUBCONTRACTORS, SHALL THOROUGHLY FAMILIARIZE THEMSELVES TO ALL BUILDING SPECIFIC REQUIREMENTS & EXTENTS OF THE WORK PRIOR TO BIDDING. NO CHANGES IN THE CONTRACT WILL BE CONSIDERED FOR INFORMATION DISSEMINABLE FROM THE DRAWINGS.
- D. DO NOT SCALE DRAWINGS. FIELD VERIFY ALL CONDITIONS, DIMENSIONS, ELEVATIONS, ETC. PRIOR TO ORDERING, FABRICATION ETC.
- E. NOTIFY ARCHITECT OF ANY DISCREPANCIES BETWEEN THE PROJECT DOCUMENTS & CONDITIONS.
- F. REFERENCE ARCHITECTURAL, CIVIL, STRUCTURAL, MECHANICAL, ELECTRICAL, & PLUMBING PLANS FOR ADDITIONAL INFORMATION.
- G. INSTALL COMPLETE SIDING SYSTEM ON SHEATHING & ASR/MOISTURE BARRIER. INSTALL SIDING, TRIM, CAULK & FLASHING PER THE MANUFACTURERS REQUIREMENTS.
- H. THIN STONE VENEER TO BE INSTALLED PER MANUFACTURERS REQUIREMENTS.
- I. ALL WINDOW FRAMES, SILLS, DOOR FRAMES, DOOR SILLS, ALUM STOREFRONT SYSTEMS, LOUVERS, EXTERIOR PENETRATIONS ETC. SHALL BE FULLY CAULKED AS REQUIRED FOR WATERPROOF PERFORMANCE. COLOR TO MATCH ADJACENT FINISH. UTILIZE CAULK TYPE RECOMMENDED BY MANUFACTURER FOR SPECIFIC JOINT MATERIAL & CONDITION.
- J. ALL OPERABLE WINDOWS AT DWELLING UNITS TO HAVE OPERING CONTROL DEVICES.
- K. PROVIDE CONC. SPLASHBLOCK AT ALL DOWNSPOUTS.
- L. REFER TO SHEET A8.1 FOR WINDOW & DOOR TYPES.
- M. REFER TO SHEET A8.1 FOR DOOR SCHEDULE.
- N. REFER TO SHEET A8.1 FOR SHEET METAL FLASHING TYPES.
- O. CAULK ALL WINDOW FRAMES, DOOR FRAMES, LOUVERS, FLASHING, ETC. FOR WATERPROOF PERFORMANCE. COLOR TO MATCH ADJACENT TRIM/ WALL SURFACE COLOR. UTILIZE SEALANT TYPE RECOMMENDED BY MANUFACTURER FOR SPECIFIC JOINT MATERIAL & CONDITION.
- P. MASONRY CONTROL JOINT LOCATIONS TO BE COORDINATED WITH ARCHITECT.
- Q. PROVIDE FRP INSULATION PROTECTION AT EXTERIOR INSULATION AT GRADE. NUDO GROUND BREAKER OR EQUAL. COORDINATE WITH DETAILS.
- R. ALL FIBER CEMENT SIDING IS TO BE FIELD PAINTED. COLOR TO BE SELECTED BY OWNER/ARCHITECT.
- S. ALL OUTSIDE CORNERS OF FIBER CEMENT SIDING IS TO RECEIVE 6" TRIM. INSIDE CORNERS TO RECEIVE 4".
- T. ALL TRUSSES SHOWN IN SECTIONS ARE DIAGRAMATIC. TRUSS CONFIGURATION TO BE DETERMINED BY TRUSS MANUFACTURER. TRUSS MANUFACTURER TO PROVIDE CLEAR PATH FOR DUCTWORK WITH TRUSS SPACE. COORD. WITH MEP.
- GJ = CONTROL JOINT

LEE'S SUMMIT SENIOR COMMUNITY
1701 S.E. OLDHAM PARKWAY
LEE'S SUMMIT, JACKSON COUNTY, MISSOURI

SEAL
ARCHITECT - Timothy O. K.
Wilson
A-6972

BUILDING
ELEVATIONS -
AL

ISSUE DATE:
6/14/2019

REVISIONS:

No.	Description	Date
2	CITY COMMENTS	7.15.19

PROJECT NO.:1811

MCAL
A2.3

C:\Users\sauman\Documents\1811 LS SENIOR_souman.rvt
6/29/2019 12:50:53 PM



KEYNOTES	
NUMBER	DESCRIPTION
1	EXTEND MATERIAL AROUND SIDE.
2	BUILDING PLAQUE. REFER TO DETAILS.
3	4' HIGH ADDRESS NUMBERS. NUMBERS TO BE COORDINATED WITH OWNER & ARCHITECT.

ELEVATION KEYED NOTES

1. EXTEND MATERIAL AROUND SIDE.
2. BUILDING PLAQUE. REFER TO DETAILS.
3. 4' HIGH ADDRESS NUMBERS. NUMBERS TO BE COORDINATED WITH OWNER & ARCHITECT.


ELEVATION GENERAL NOTES

- A. THIS PROJECT IS A SUSTAINABLE DESIGN. IT WILL ACHIEVE LEED BRONZE LEVEL CERTIFICATION THROUGH THE NATIONAL GREEN BUILDING STANDARD. REFER TO THE PROJECT MANUAL FOR SPECIFIC SUSTAINABLE RATING SYSTEM REQUIREMENTS FOR MATERIALS & INSTALLATIONS.
- B. ALL WORK TO MEET APPLICABLE BUILDING, PLUMBING, MECHANICAL, ELECTRICAL, ADA/HANDICAP ACCESSIBILITY, & LIFE SAFETY CODE REQUIREMENTS.
- C. THE GENERAL CONTRACTOR, & ALL SUBCONTRACTORS, SHALL THOROUGHLY FAMILIARIZE THEMSELVES TO ALL BUILDING SPECIFIC REQUIREMENTS & EXTENTS OF THE WORK PRIOR TO BIDDING. NO CHANGES IN THE CONTRACT WILL BE CONSIDERED FOR INFORMATION DISCERNIBLE FROM THE DRAWINGS.
- D. DO NOT SCALE DRAWINGS. FIELD VERIFY ALL CONDITIONS, DIMENSIONS, ELEVATIONS, ETC. PRIOR TO ORDERING, FABRICATION ETC.
- E. NOTIFY ARCHITECT OF ANY DISCREPANCIES BETWEEN THE PROJECT DOCUMENTS & CONDITIONS.
- F. REFERENCE ARCHITECTURAL, CIVIL, STRUCTURAL, MECHANICAL, ELECTRICAL & PLUMBING PLANS FOR ADDITIONAL INFORMATION.
- G. INSTALL COMPLETE SIDING SYSTEM ON SHEATHING & AIR/MOISTURE BARRIER. INSTALL SIDING, TRIM, CAULK & FLASHING PER THE MANUFACTURERS REQUIREMENTS.
- H. THIN STONE VENEER TO BE INSTALLED PER MANUFACTURERS REQUIREMENTS.
- I. ALL WINDOW FRAMES, SILLS, DOOR FRAMES, DOOR SILLS, ALUM STOREFRONT SYSTEMS, LOUVERS, EXTERIOR PENETRATIONS ETC. SHALL BE FULLY CAULKED AS REQUIRED FOR WATERPROOF PERFORMANCE. COLOR TO MATCH ADJACENT FINISH. UTILIZE CAULK TYPE RECOMMENDED BY MANUFACTURER FOR SPECIFIC JOINT MATERIAL & CONDITION.
- J. ALL OPERABLE WINDOWS AT DWELLING UNITS TO HAVE OPENING CONTROL DEVICES.
- K. PROVIDE CONC. FLASHBLOCK AT ALL DOWNSPOUTS.
- L. REFER TO SHEET A6.1 FOR WINDOW & DOOR TYPES.
- M. REFER TO SHEET A6.1 FOR DOOR SCHEDULE.
- N. REFER TO SHEET A6.1 FOR SHEET METAL FLASHING TYPES.
- O. CAULK ALL WINDOW FRAMES, DOOR FRAMES, LOUVERS, FLASHING, ETC. FOR WATERPROOF PERFORMANCE. COLOR TO MATCH ADJACENT TRIM/ WALL SURFACE COLOR. UTILIZE SEALANT TYPE RECOMMENDED BY MANUFACTURER FOR SPECIFIC JOINT MATERIALS & CONDITION.
- P. MASONRY CONTROL JOINT LOCATIONS TO BE COORDINATED WITH ARCHITECT.
- Q. PROVIDE FRP INSULATION PROTECTION AT EXTERIOR INSULATION AT GRADE. NIPRO GROUND BREAKER OR EQUAL. COORDINATE WITH DETAILS.
- R. ALL FIBER CEMENT SIDING IS TO BE FIELD PAINTED. COLOR TO BE SELECTED BY OWNER/ARCHITECT.
- S. ALL OUTSIDE CORNERS OF FIBER CEMENT SIDING IS TO RECEIVE 6" TRIM. INSIDE CORNERS TO RECEIVE 4".
- T. TRUSSES SHOWN IN SECTIONS ARE DIAGRAMATIC. TRUSS CONFIGURATION TO BE DETERMINED BY TRUSS MANUFACTURER. TRUSS MANUFACTURER TO PROVIDE CLEAR PATH FOR DUCTWORK WITH TRUSS SPACE. COORD. WITH MEP.

CJ = CONTROL JOINT

EXTERIOR FINISHES


- A. BRICK VENEER.
- B. ARCHITECTURAL THIN STONE VENEER. TYPE 1.
- C. MET. SOFFIT PANELS: SOFFIT, MATRIX 12". MCELROY METAL OR EQUAL. COLOR TO BE SELECTED BY OWNER FROM MANUFACTURERS FULL RANGE OF COLORS.
- D. ALUM STOREFRONT: MED BRONZE AT MAIN ENTRANCE AT WOOD GRAIN FRP DOORS. ALL OTHER DOORS TO BE MANUFACTURERS STANDARD PAINT. COLOR TO BE SELECTED BY OWNER / ARCHITECT.
- E. WINDOWS: TAN OR BEIGE.
- F. GUTTERS & DOWNSPOUTS: COLOR TO MATCH METAL SIDING TYPE.
- G. FIBER CEMENT SIDING: 1. FIBER CEMENT LAP. JAMES HARDIE, HARDIE PLANK SMOOTH LAP SIDING. 2. FIBER CEMENT VERTICAL: JAMES HARDIE SMOOTH PANEL WITH SMOOTH BATTEN. BATTENS AT 12" O.C. 3. FIBER CEMENT SHINGLE: JAMES HARDIE, HARDIE SHINGLE STAGGERED EDGE PANEL. 4. FIBER CEMENT TRIM: JAMES HARDIE, SMOOTH.

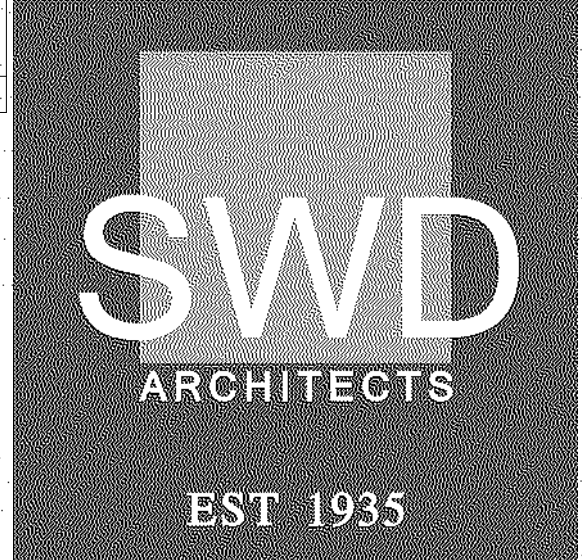

ARCHITECTURAL CORPORATION
MISSOURI CERTIFICATE
OF AUTHORITY NO. 000073

LEE'S SUMMIT SENIOR COMMUNITY
1701 SE. OLDHAM PARKWAY
LEE'S SUMMIT, JACKSON COUNTY, MISSOURI

STARK WILSON DUNCAN ARCHITECTS INC
315 NICHOLS ROAD STE 228 - KANSAS CITY, MO 64112 - T 816.531.1898 F 816.532.1978

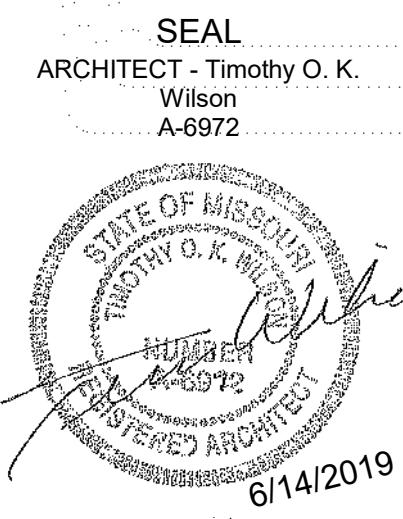

BUILDING
SECTIONS

ISSUE DATE:
6/14/2019

REVISIONS:		
No.	Description	Date
2	CITY COMMENTS	7.15.19



PROJECT NO.:1811

MCAL
A2.4


COPYRIGHT © 2019 SWD ARCHITECTS INC

KEYNOTES


NUMBER	DESCRIPTION
03 30 00 A1	REINFORCED CONCRETE FOUNDATION. RE.
03 30 00 A2	STRUCTURAL. 03 30 00
03 30 00 A3	4" REINFORCED CONCRETE SLAB. 03 30 00
03 30 00 A4	4" AGGREGATE BASE. 03 30 00
04 12 00 A1	15 MIL VAPOR BARRIER. 03 30 00
04 12 00 A2	ARCHITECTURAL THIN STONE VENEER. TYPE 1 04 12 00
04 12 00 A3	ARCHITECTURAL THIN STONE VENEER. TYPE 2 04 12 00
04 12 00 A4	ARCHITECTURAL THIN STONE TRIM. 04 12 00
05 40 00 A1	RESISTENT CHANNEL. 05 40 00
06 00 00 A2	1 HOUR RATED ROOF ASSEMBLY.
06 10 00 A1	2X6 MOOD FRAMING. 06 10 00
06 10 00 A2	2X4 MOOD FRAMING. 06 10 00
06 10 00 A3	MOOD HEADER. RE. STRUCTURAL.
06 10 00 A4	1X4 MOOD FURRING. 06 10 00
06 16 00 A1	1/8" PLYWOOD SHEATHING. RE. STRUCTURAL.
06 16 00 A2	5/8" PLYWOOD SHEATHING. RE. STRUCTURAL.
06 16 00 A3	5/8" FIRE RETARDANT PLYWOOD SHEATHING. RE. STRUCTURAL.
06 16 00 A4	5/8" SLAB MAT GYPSUM SHEATHING.
06 17 00 A1	MOOD TRUSS. RE. STRUCTURAL.
07 21 00 A1	R-20 INSULATION. 07 21 00
07 21 00 A2	R-30 BLOWN INSULATION. 07 21 00
07 21 00 A3	R-10 RIGID FOUNDATION INSULATION. 07 21 00
07 25 00 A1	ATR / WEATHER BARRIER. 07 25 00
07 25 00 A2	2 LAYERS OF ATR/WEATHER BARRIER BEHIND STONE VENEER. 07 25 00
07 31 19 A1	ARCHITECTURAL ASPHALT SHINGLE. 07 31 19
07 31 19 A2	ROOF UNDERLAYMENT. 07 31 19
07 42 43 A1	PRE-FINISHED METAL SOFFIT. 07 42 43
07 42 43 A2	PRE-FINISHED METAL CHANNEL. 07 42 43
07 46 43 A1	FIBER CEMENT BOARD SIDING - HORIZONTAL LAP. 07 46 43
07 46 43 A2	FIBER CEMENT BOARD SIDING - SHINGLE STYLE. 07 46 43
07 46 43 A3	FIBER CEMENT BOARD TRIM. 07 46 43
07 46 43 A4	FIBER CEMENT BOARD SIDING - VERTICAL BOARD 4 BAT. 07 46 43
07 54 23 A1	SINGLE PLY MEMBRANE ROOFING. 07 54 23
07 54 23 A2	1/2" COVER BOARD. 07 54 23
07 54 23 A3	TAPERED RIGID INSULATION. 07 54 23
07 62 00 A1	PRE-FINISHED METAL GUTTER. 07 62 00
07 62 00 A2	PRE-FINISHED METAL FASCIA. 07 62 00
07 62 00 A3	PRE-FINISHED METAL ROOF EDGE W/ DRIP. 07 62 00
07 62 00 A4	PRE-FINISHED METAL FLASHING W/ DRIP. 07 62 00
07 62 00 A5	MOOD DOOR. RE. SCHED. 07 62 00
08 41 19 A1	ALUMINUM STOREFRONT DOOR & FRAME. RE. SCHED. 08 41 19
08 53 19 A1	PRE-FINISHED VINYL WINDOW. 08 53 19
08 53 19 A2	5/8" FIRE RATED GYPSUM BOARD. 08 53 19
08 53 19 A3	2 LAYERS 1" FIRE RATED GYPSUM BOARD IN H. STUD. 08 53 19
08 53 19 A4	SUSPENDED ACOUSTICAL CEILING SYSTEM. 08 53 19
08 53 19 A5	AIRSPACE
12 35 30 A1	MOOD BASE CABINET 12 35 30
12 36 00 A1	QUARTZ COUNTERTOP. RE. FINISH SCHEDULE
12 36 00 A2	MECH. THROUGH WALL UNIT. RE. MECH.
12 36 00 A3	4" CONCRETE WALK/BROOM FINISH. RE. CIVIL

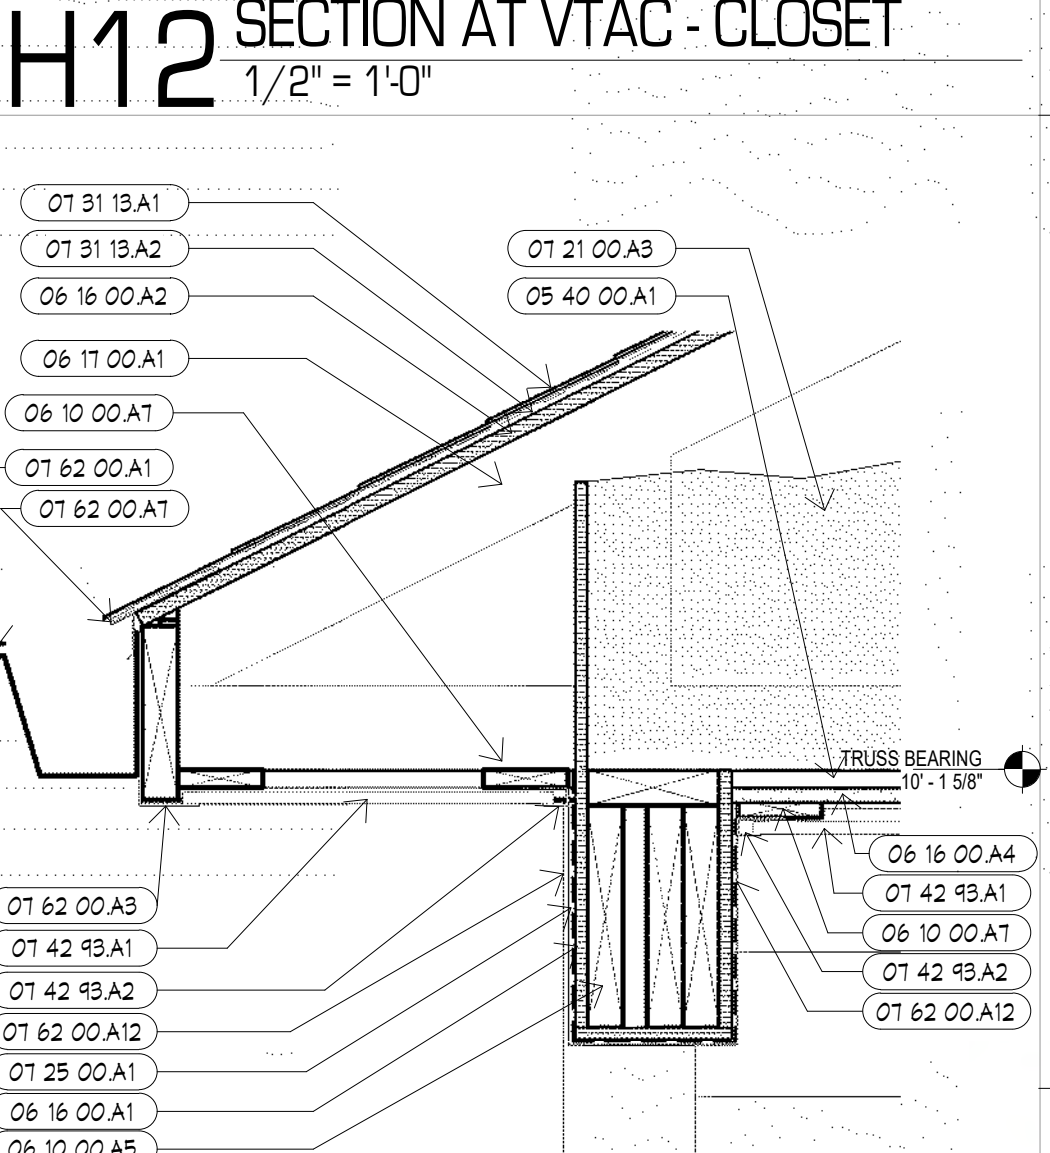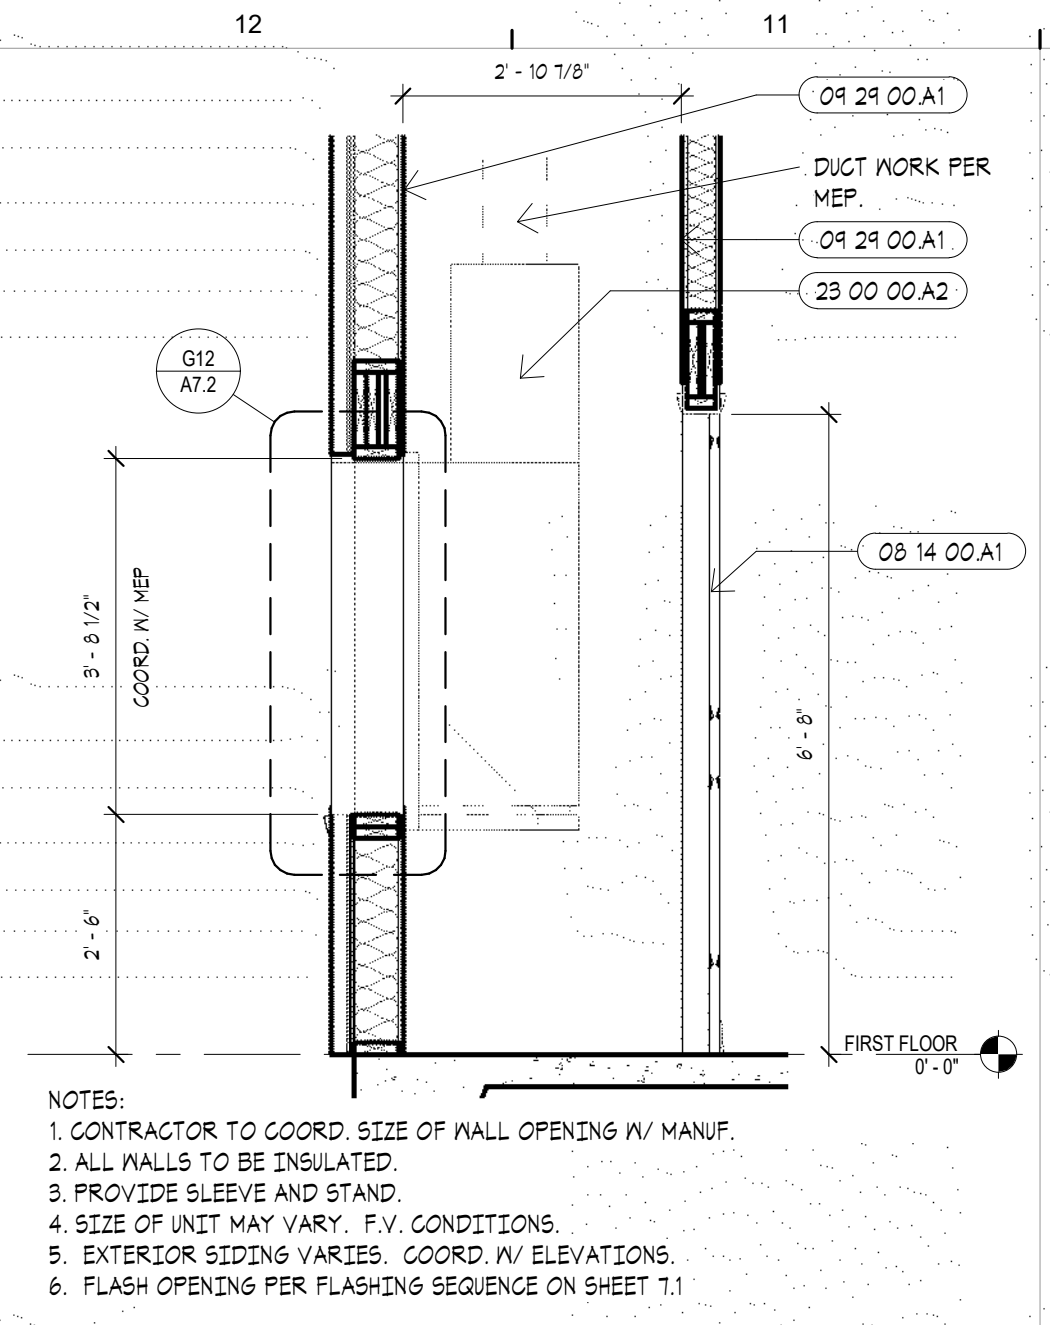


E12 DETAIL AT ROOF
1 1/2" = 1'-0"

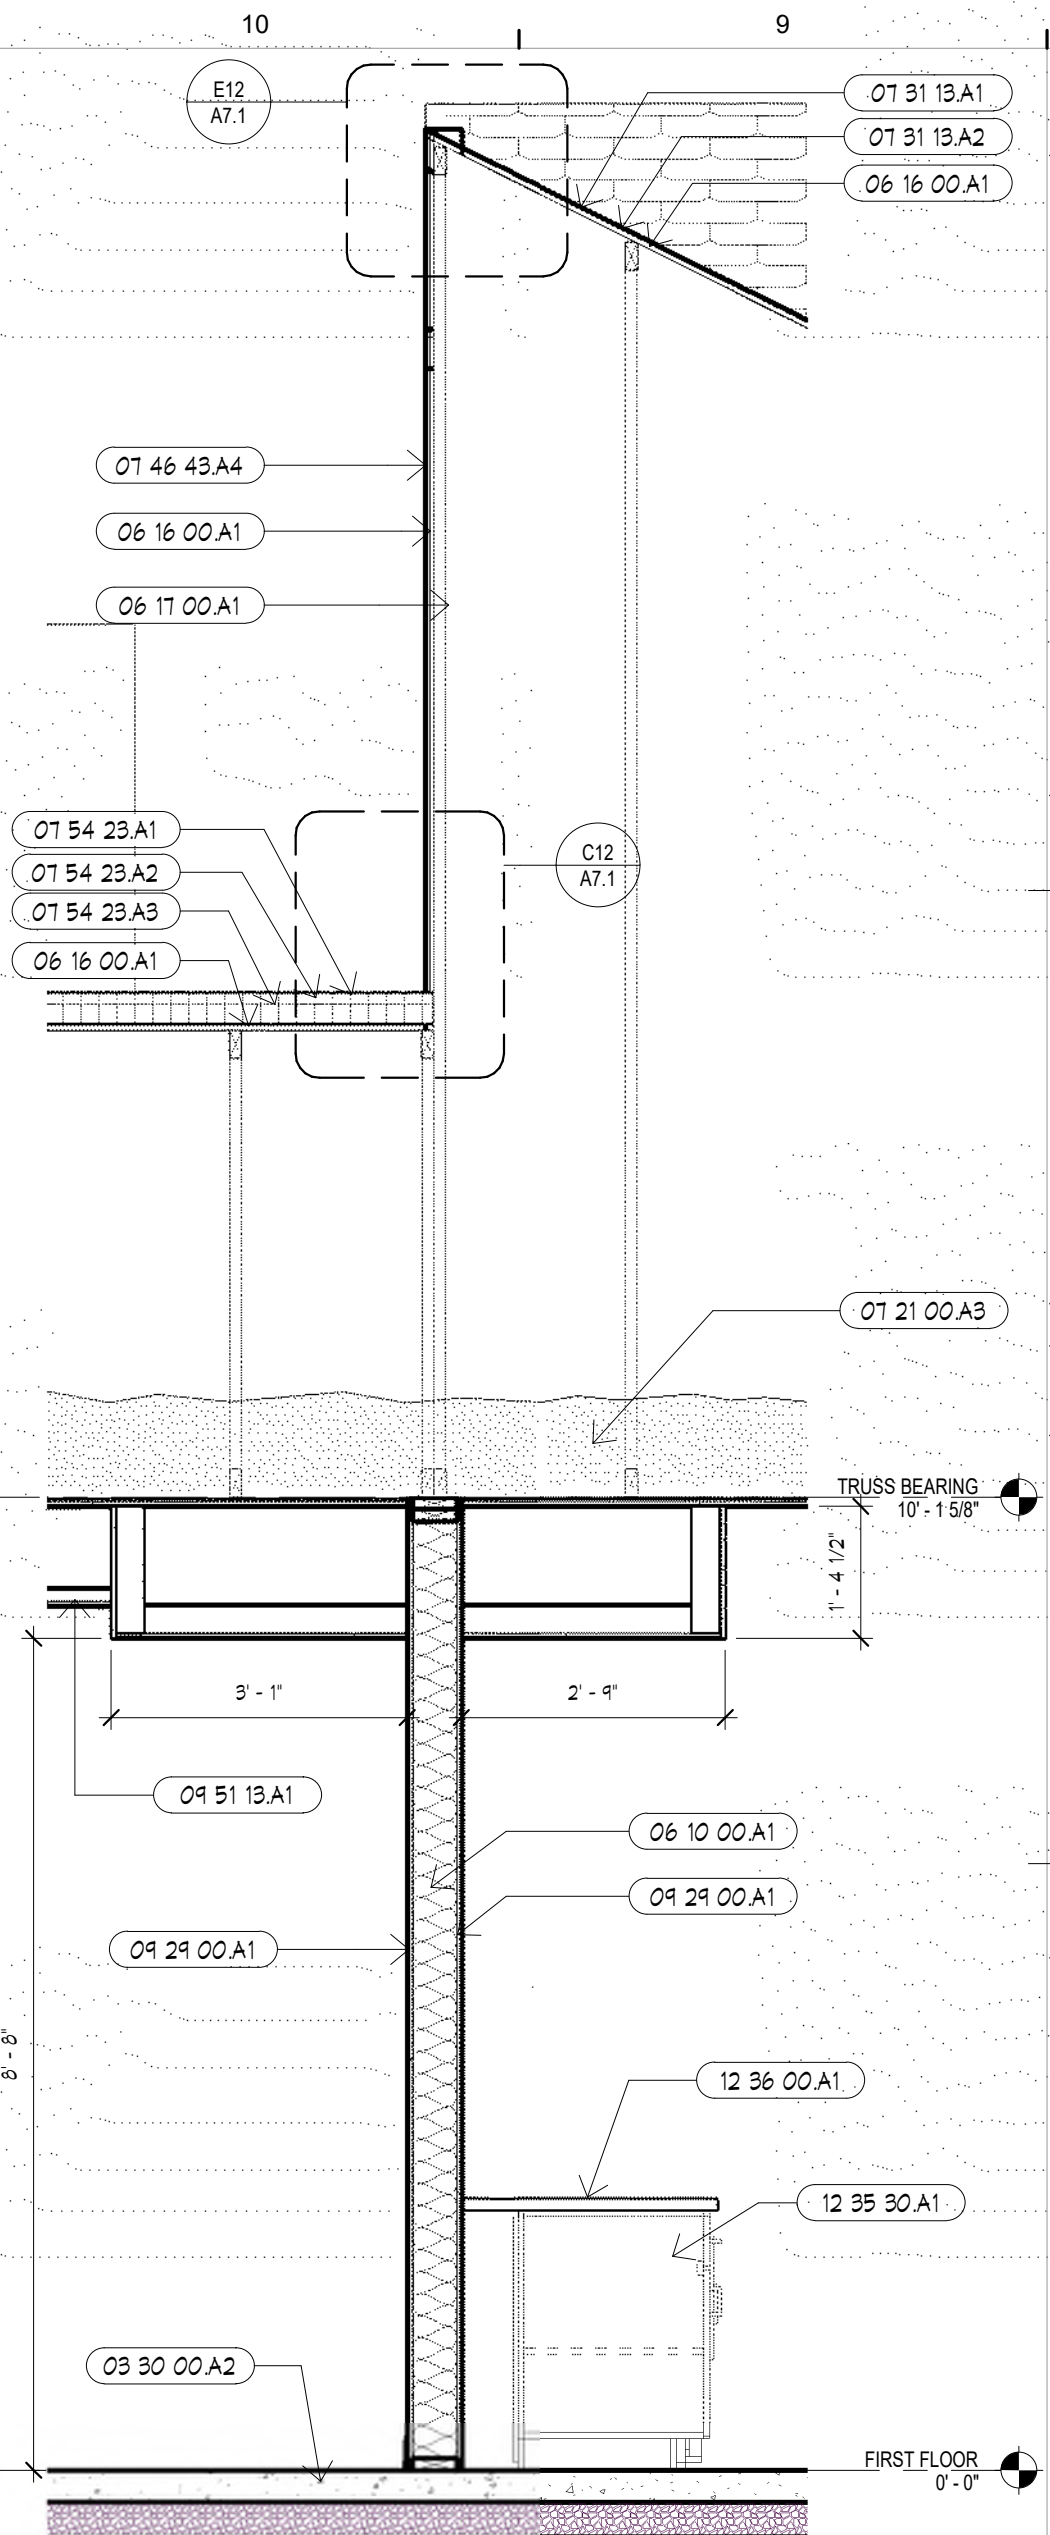


E10 WALL SECTION
1/2" = 1'-0"

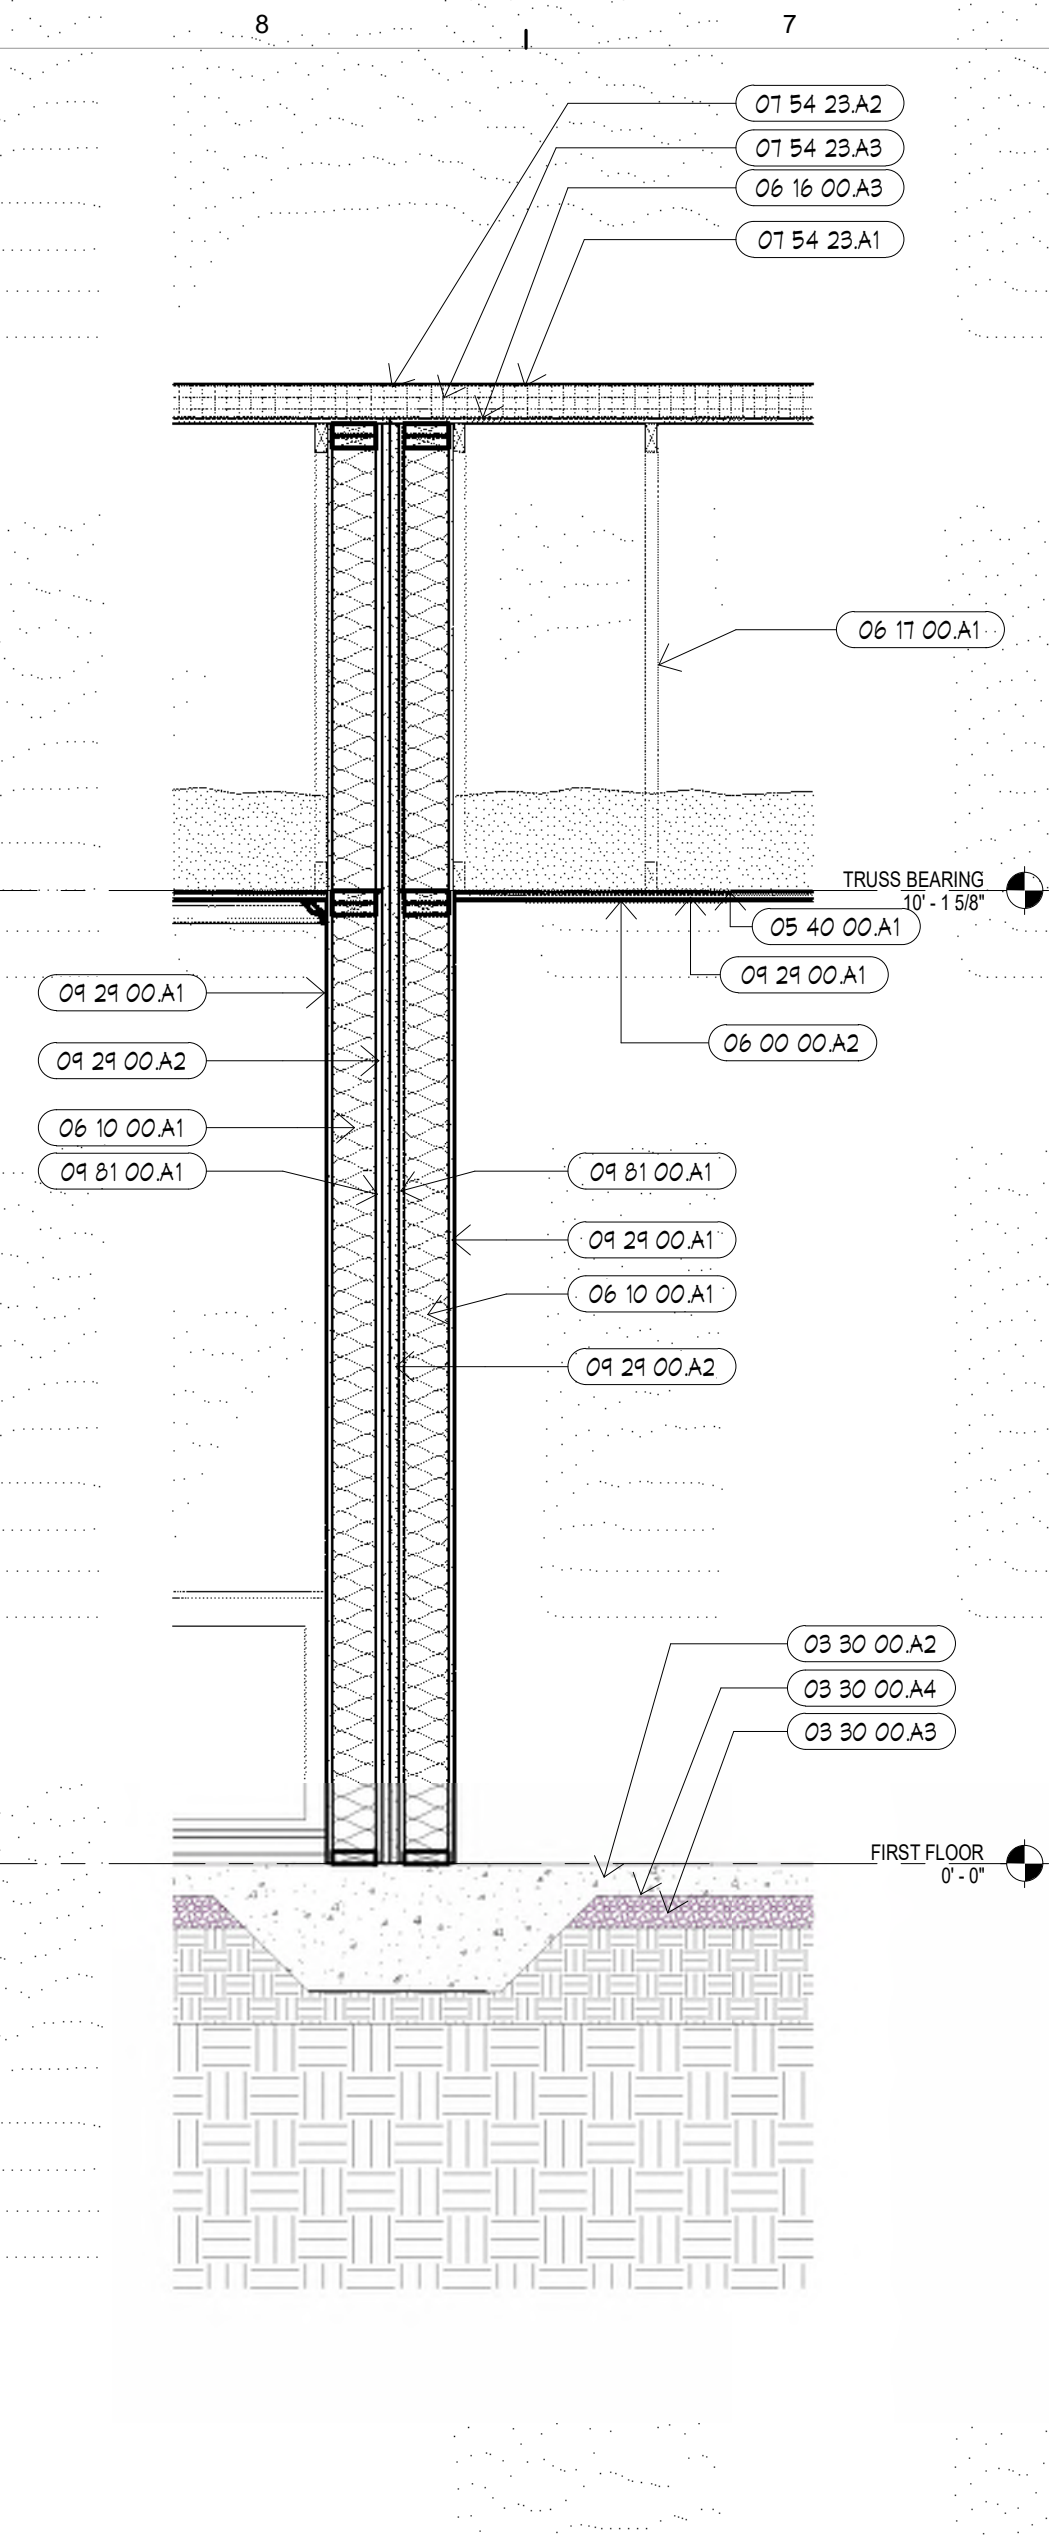


E8 WALL SECTION
1/2" = 1'-0"

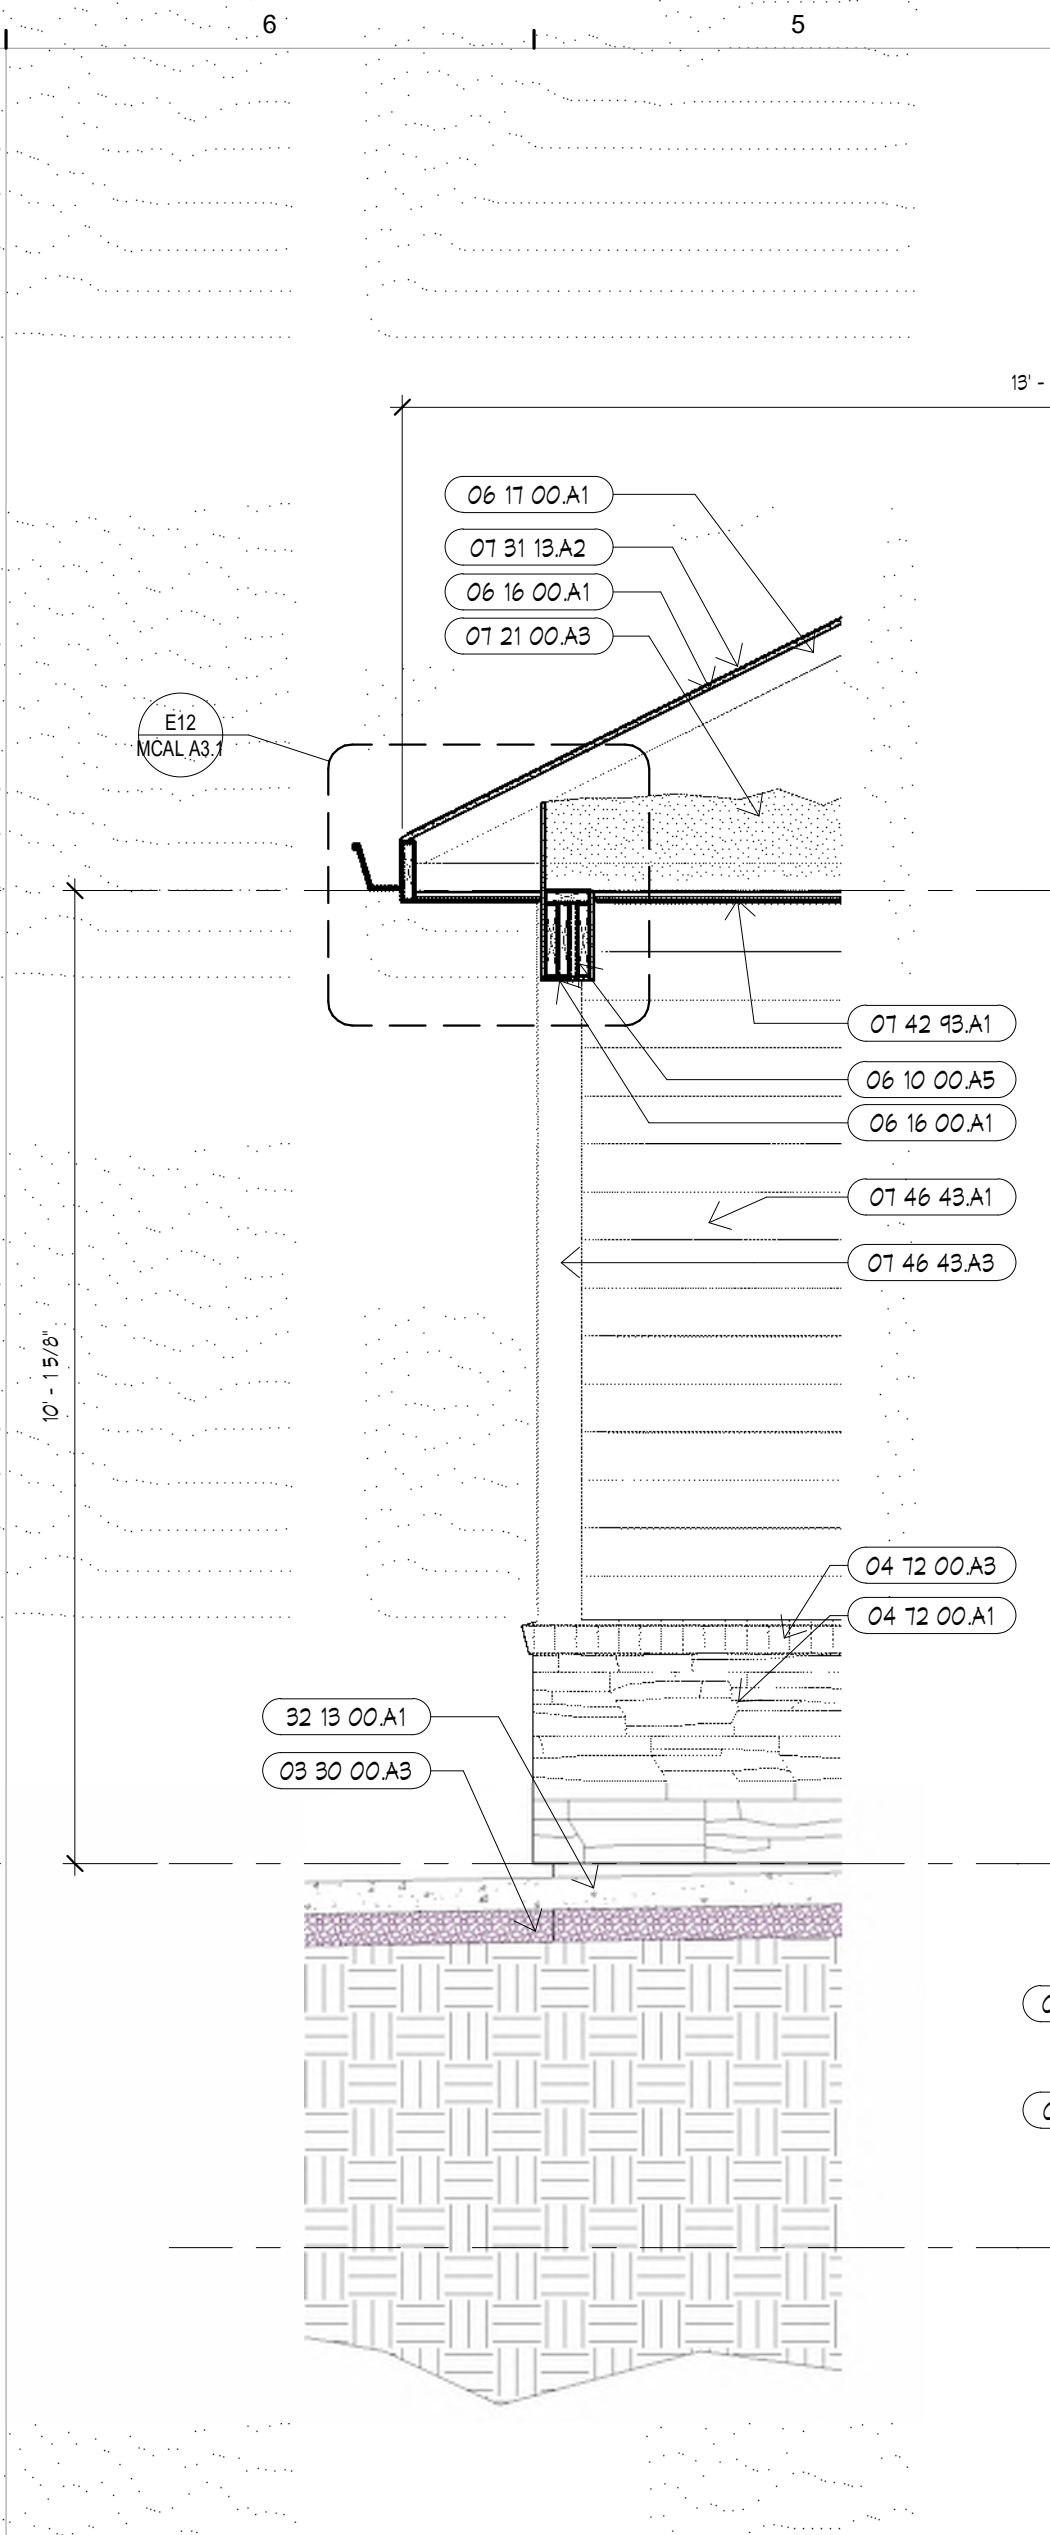


E6 WALL SECTION
1/2" = 1'-0"

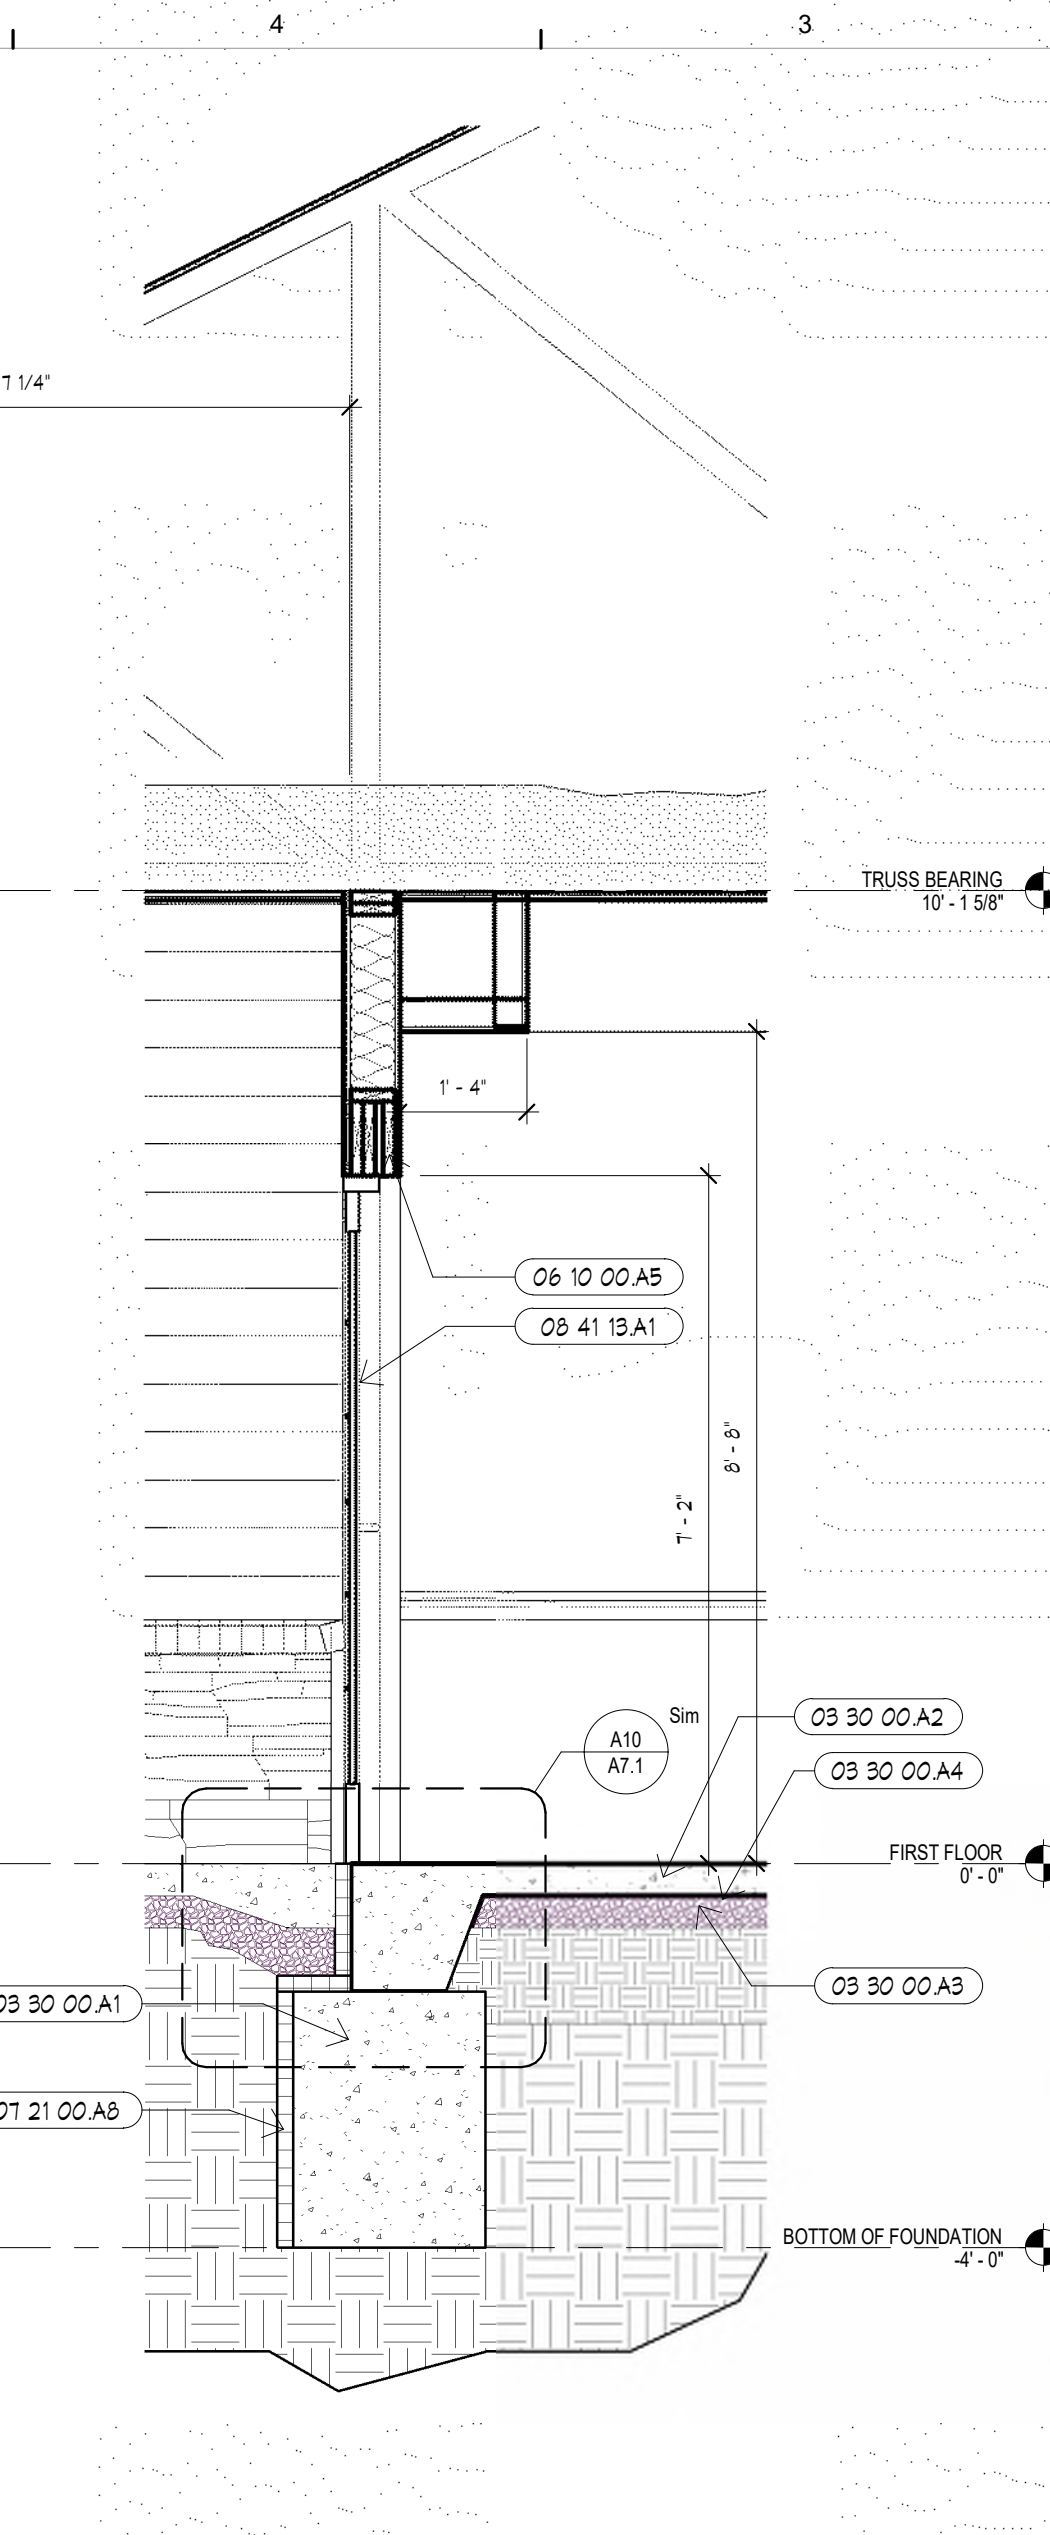


E2 WALL SECTION
1/2" = 1'-0"

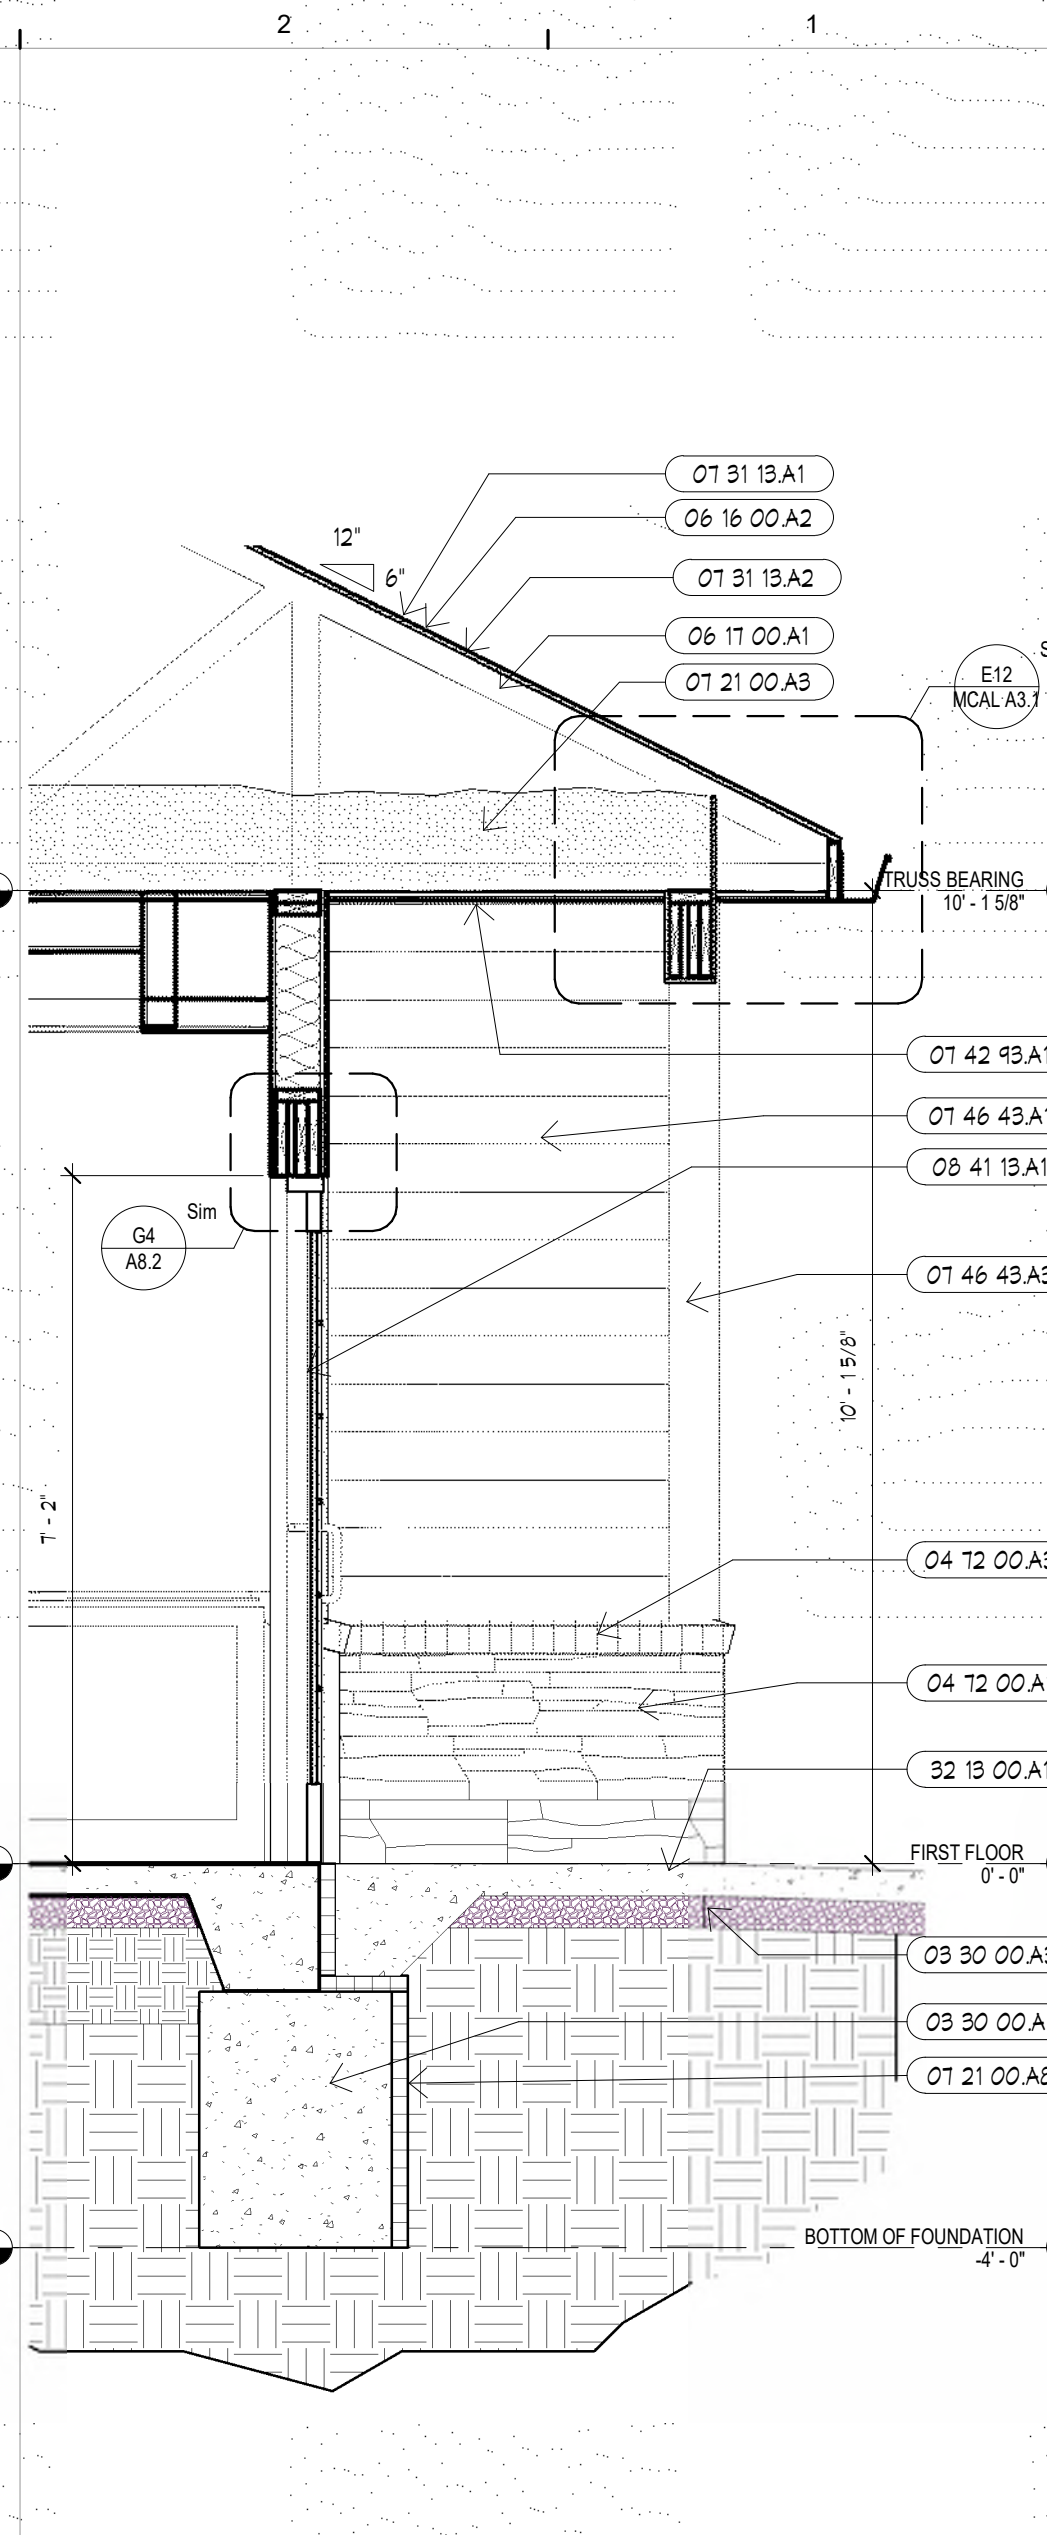


E2 WALL SECTION
1/2" = 1'-0"

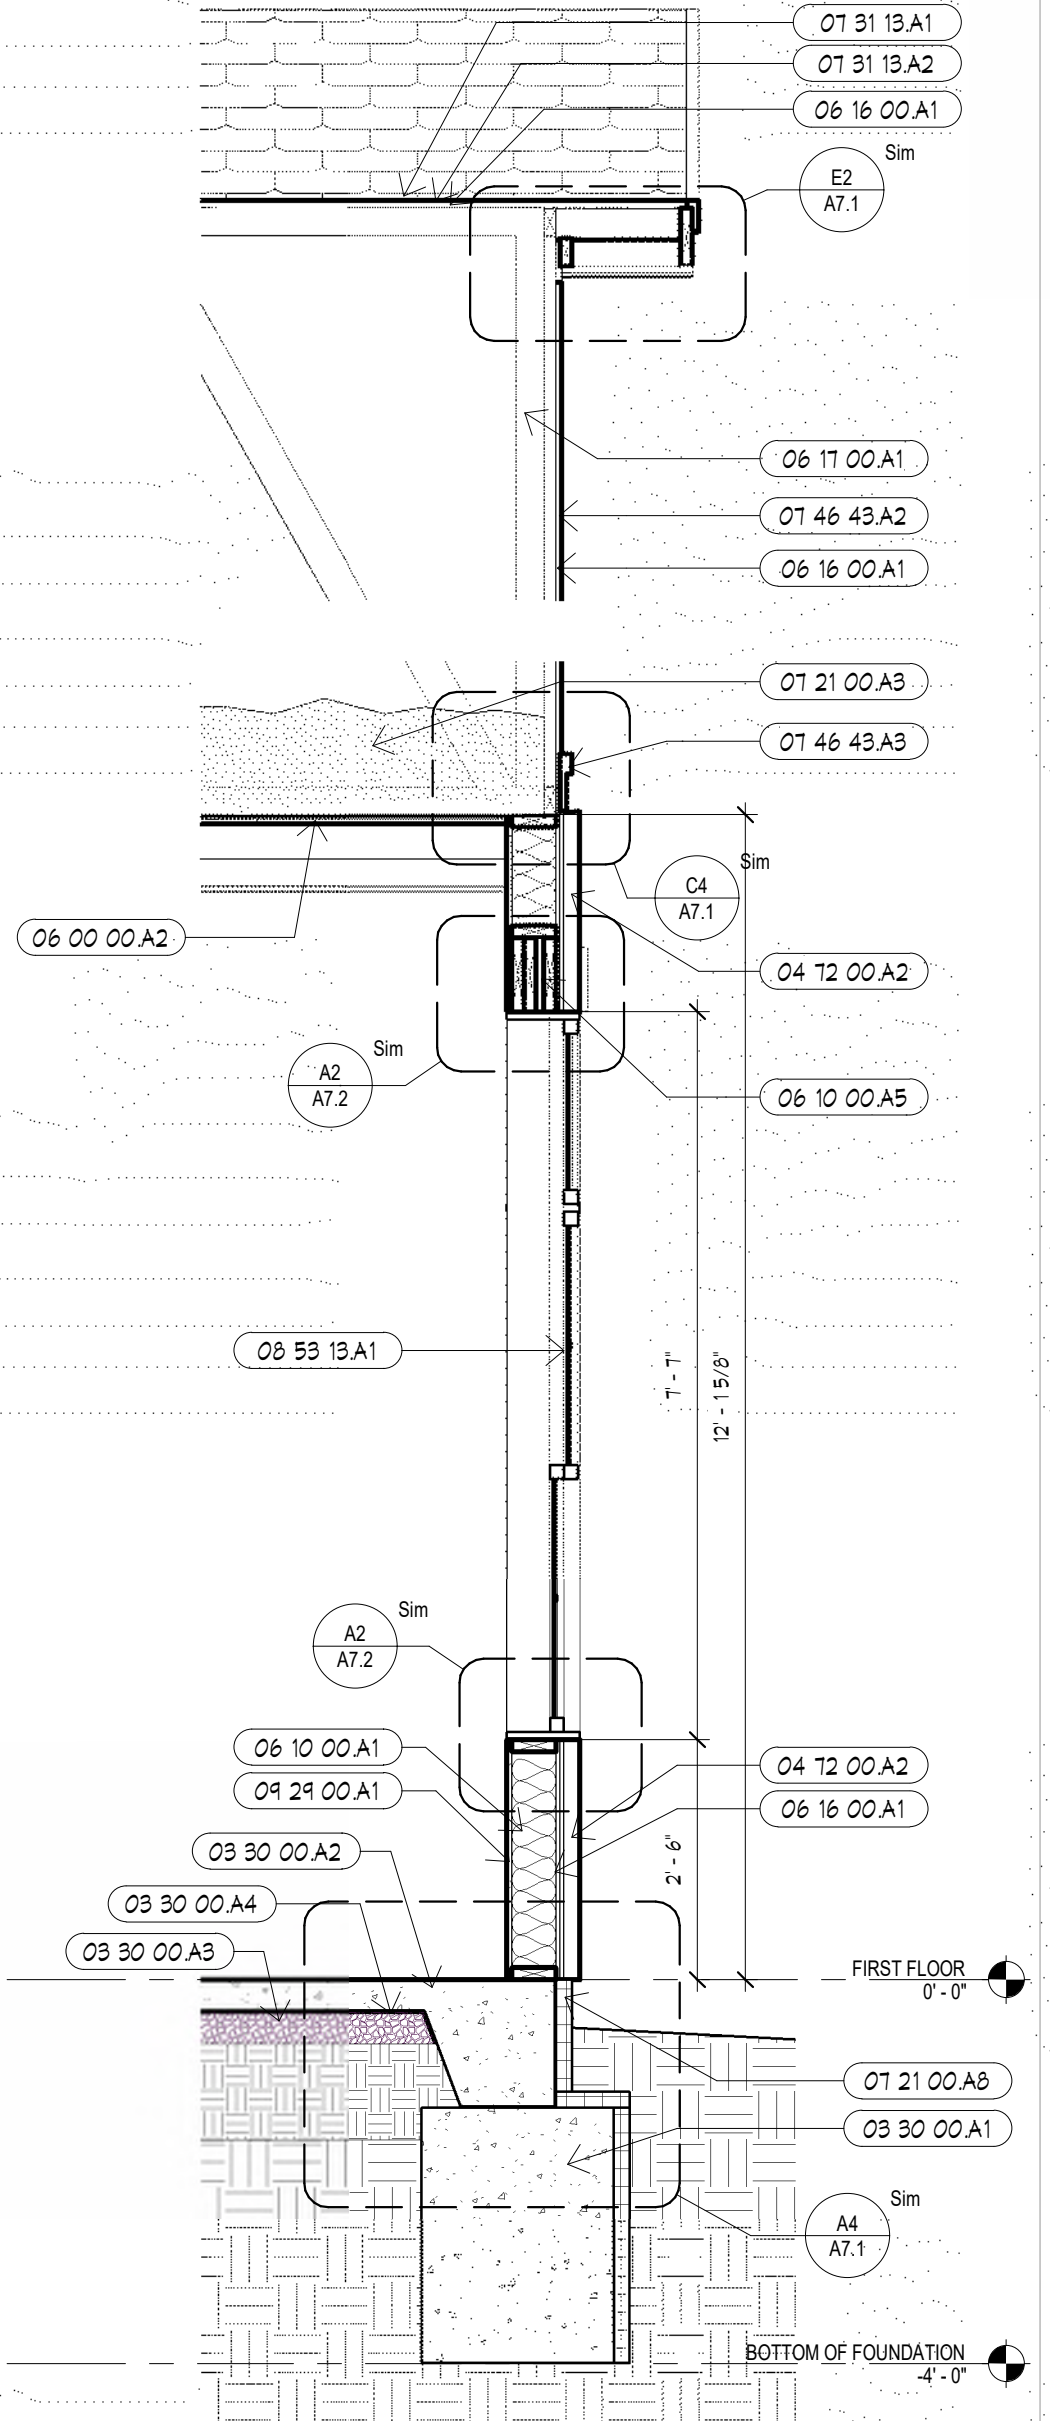


A12 WALL SECTION
1/2" = 1'-0"

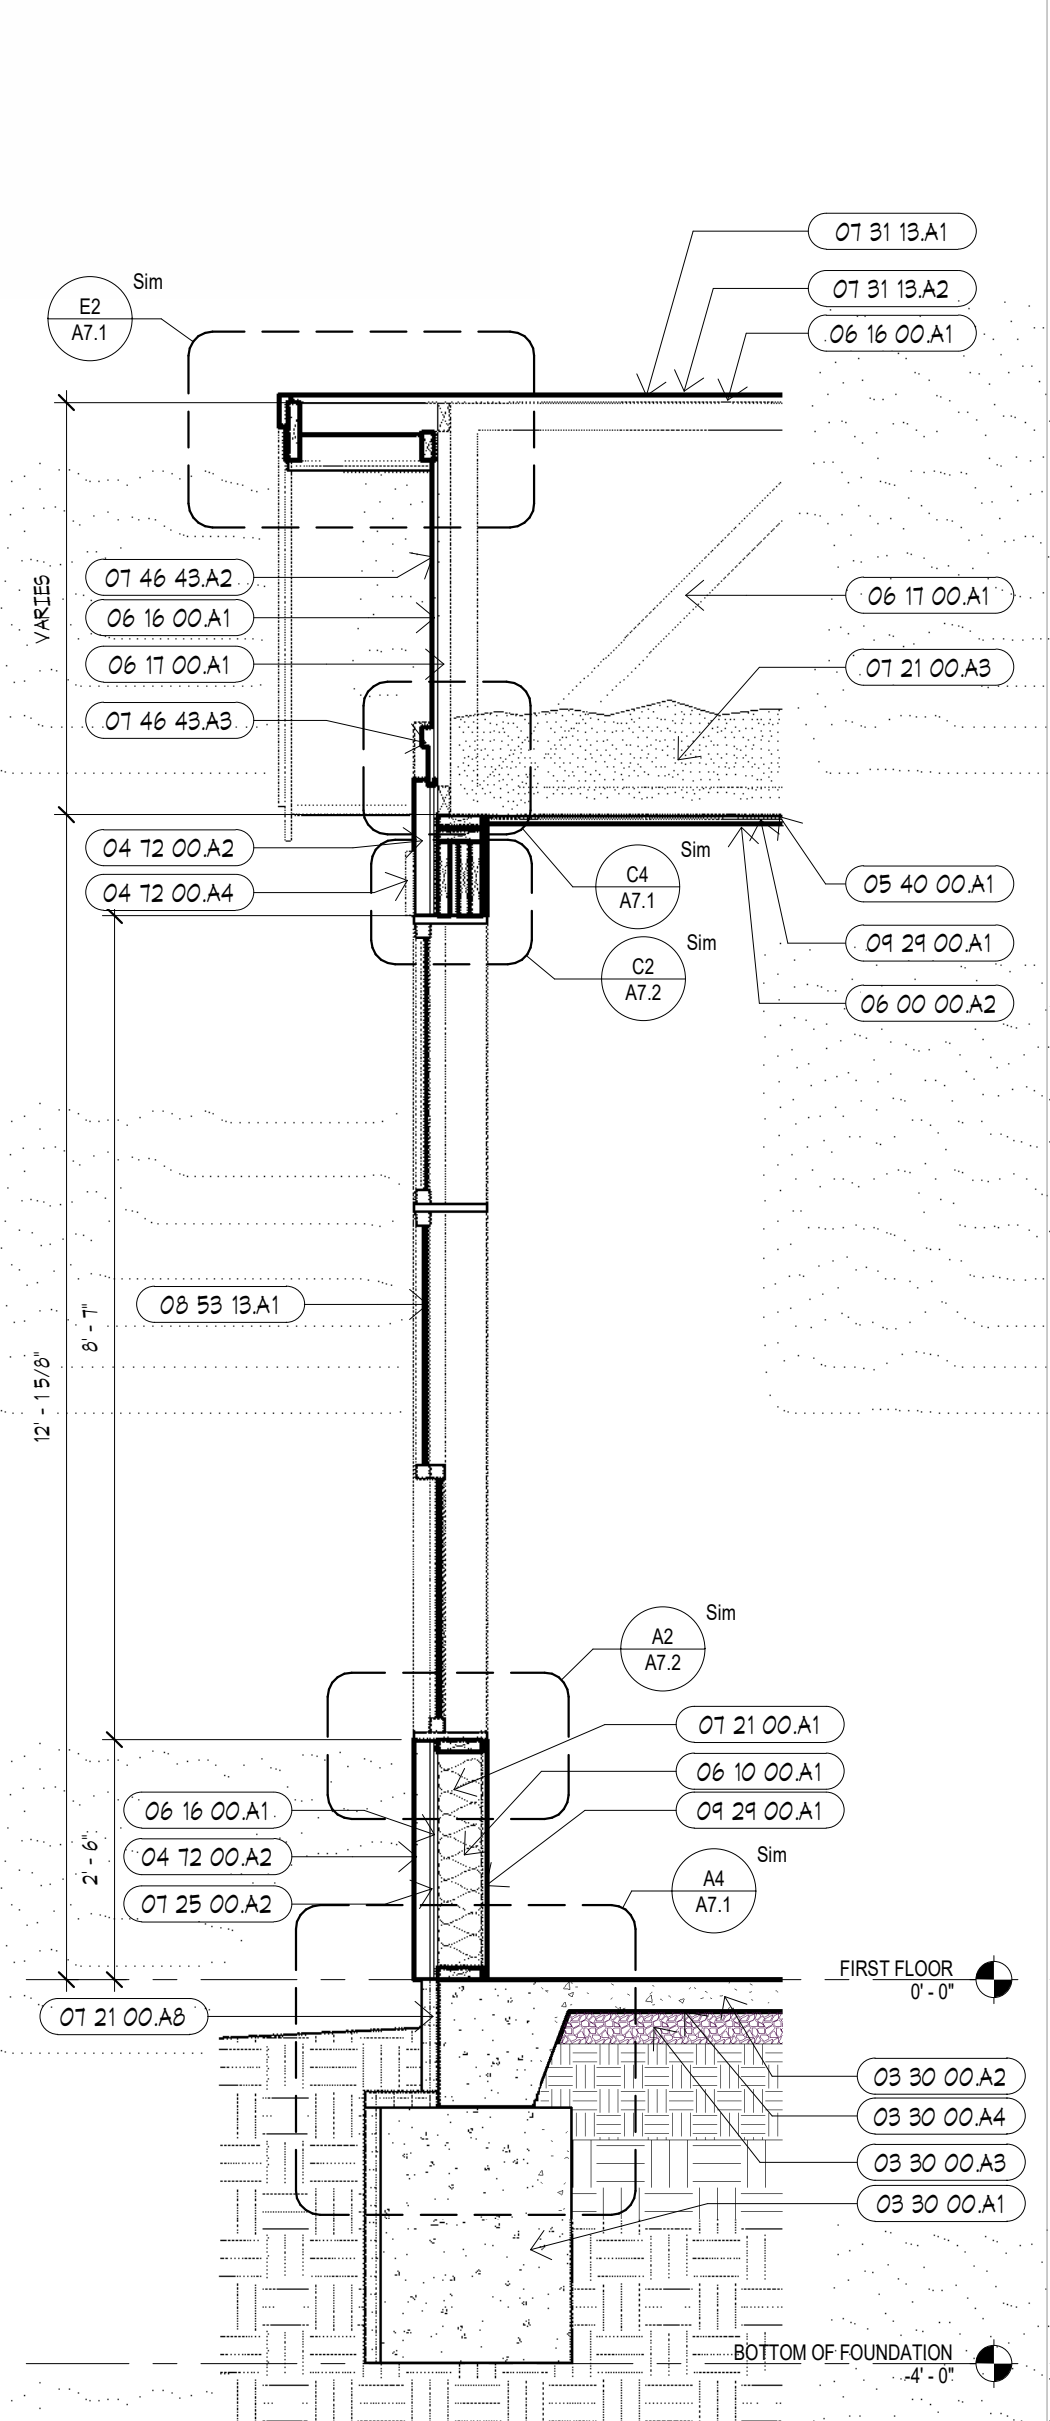


A10 WALL SECTION
1/2" = 1'-0"

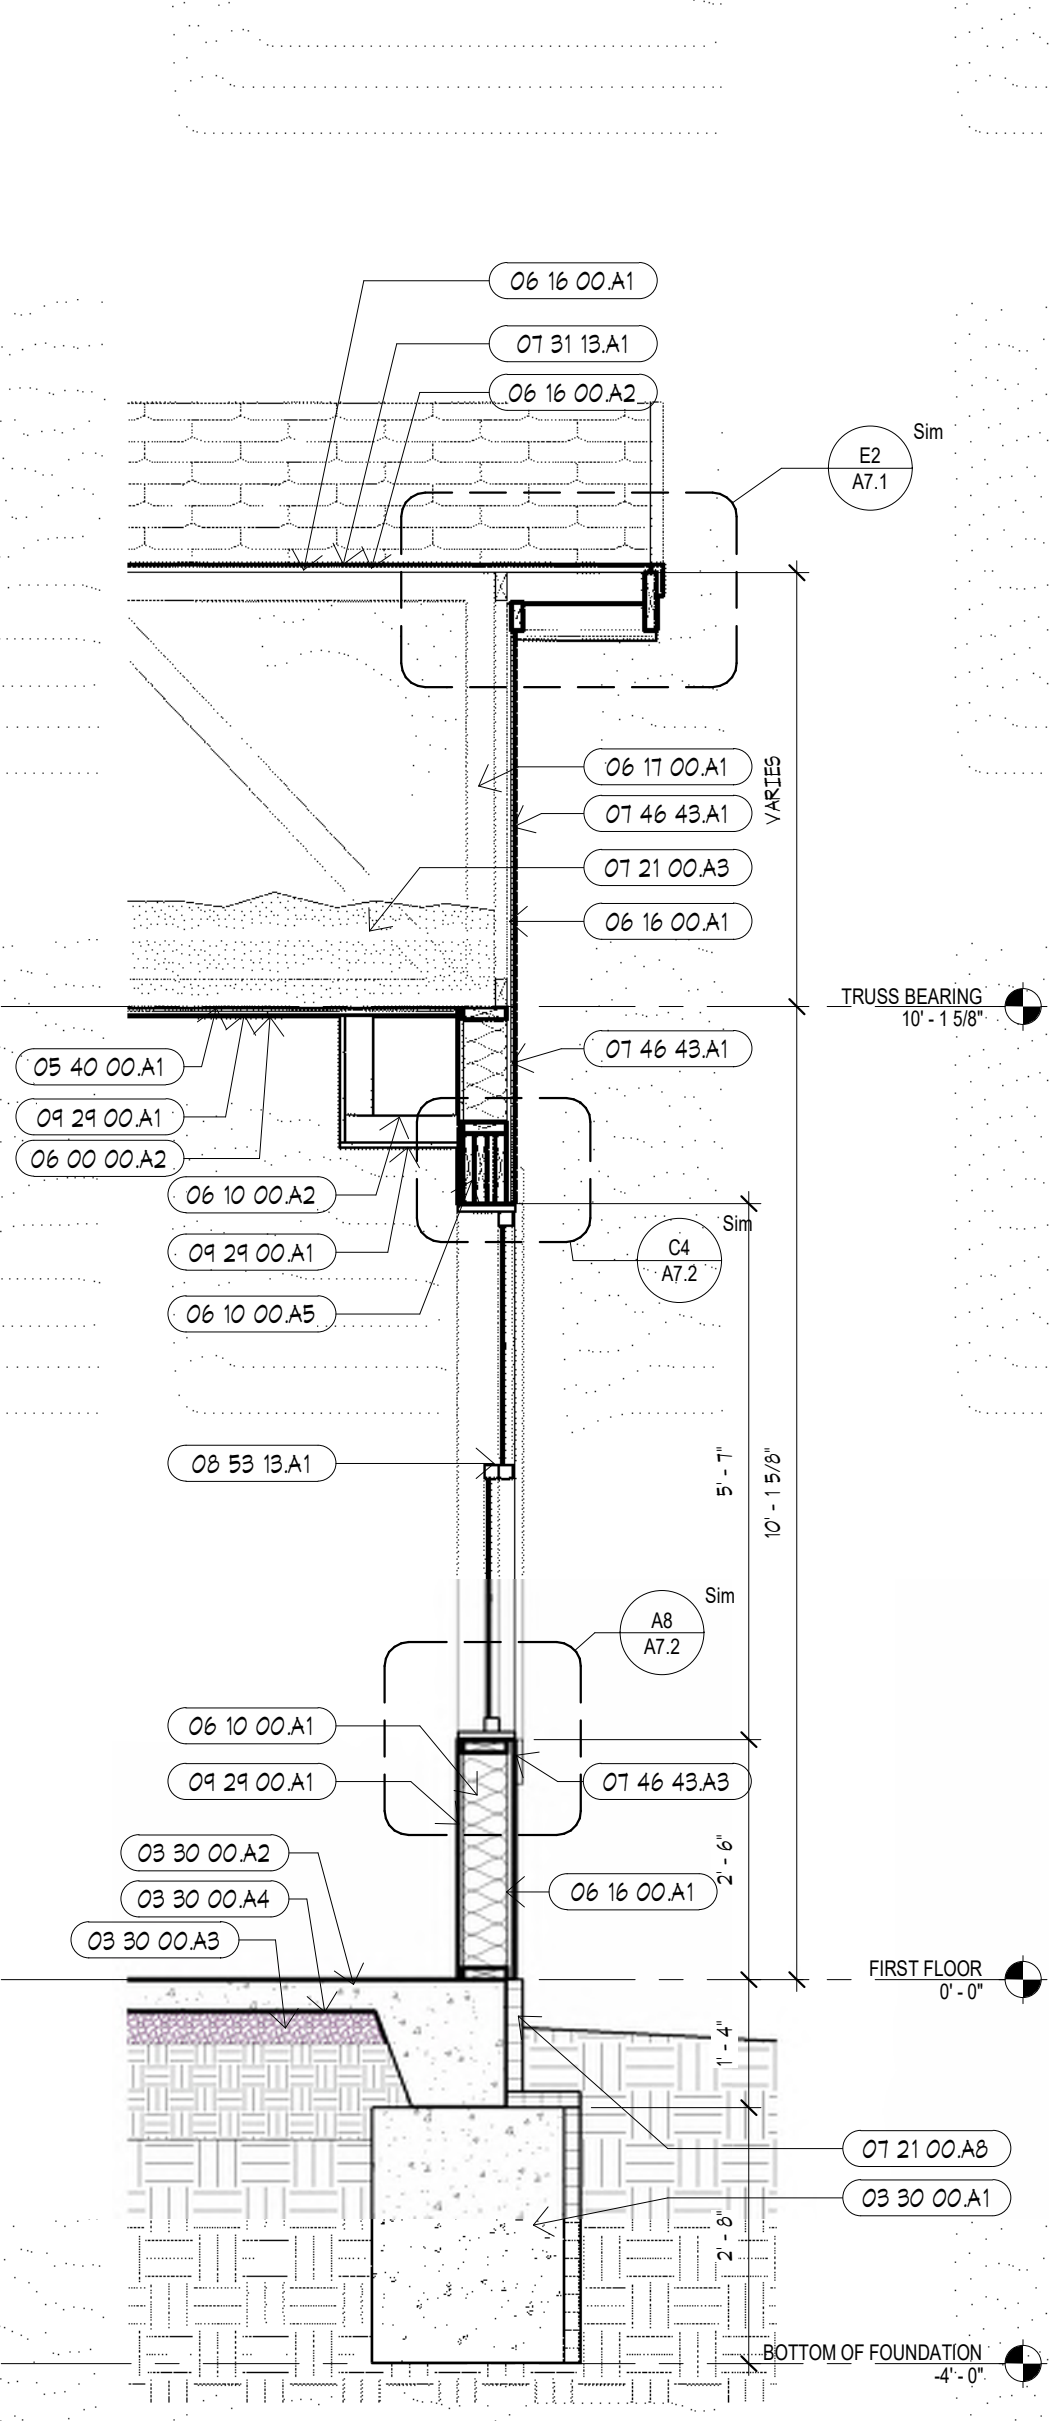


A8 WALL SECTION
1/2" = 1'-0"

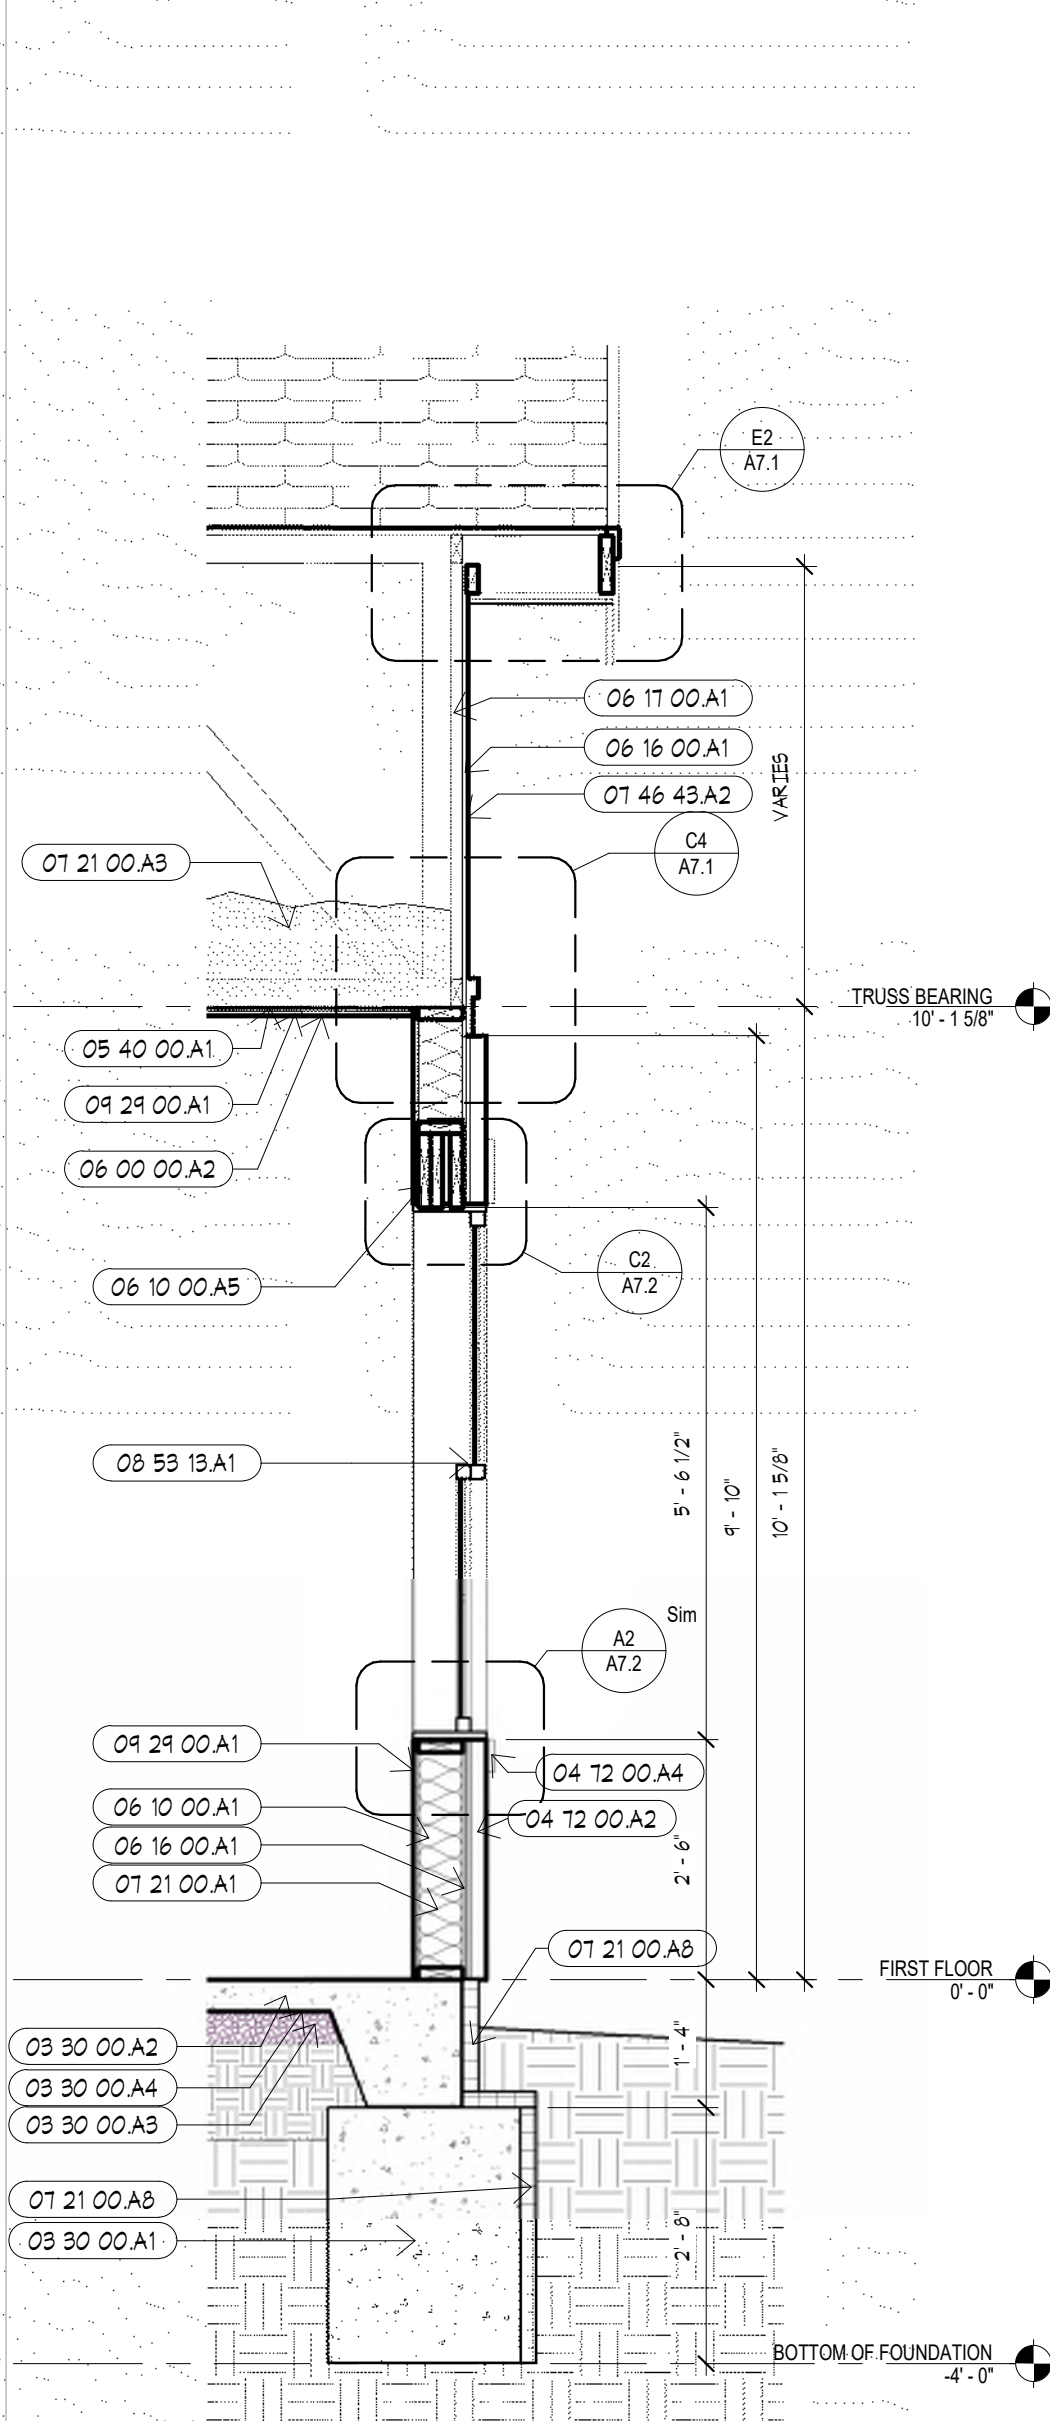

A6 WALL SECTION
1/2" = 1'-0"

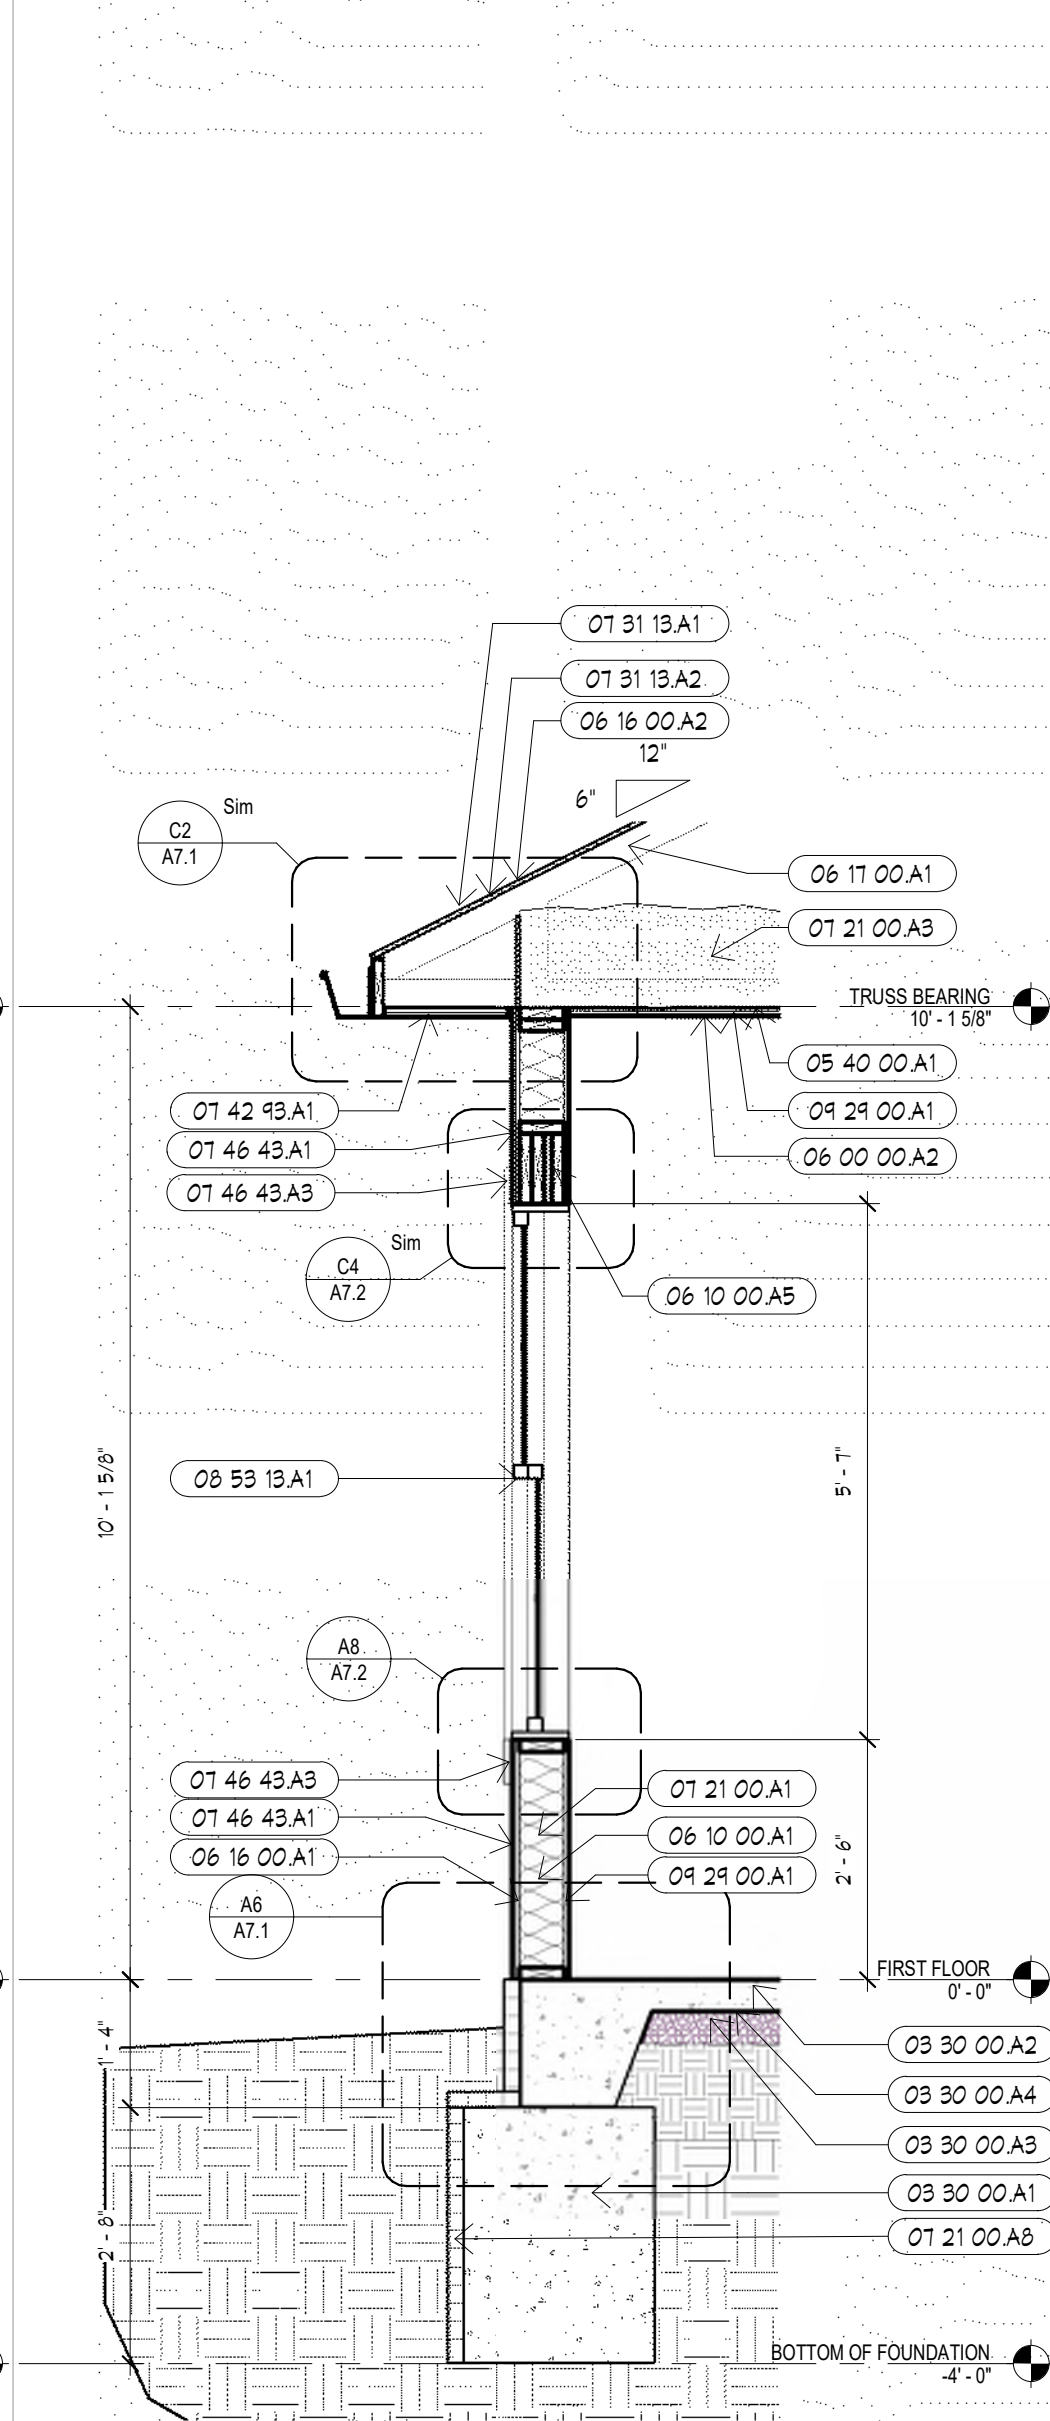

A4 WALL SECTION
1/2" = 1'-0"

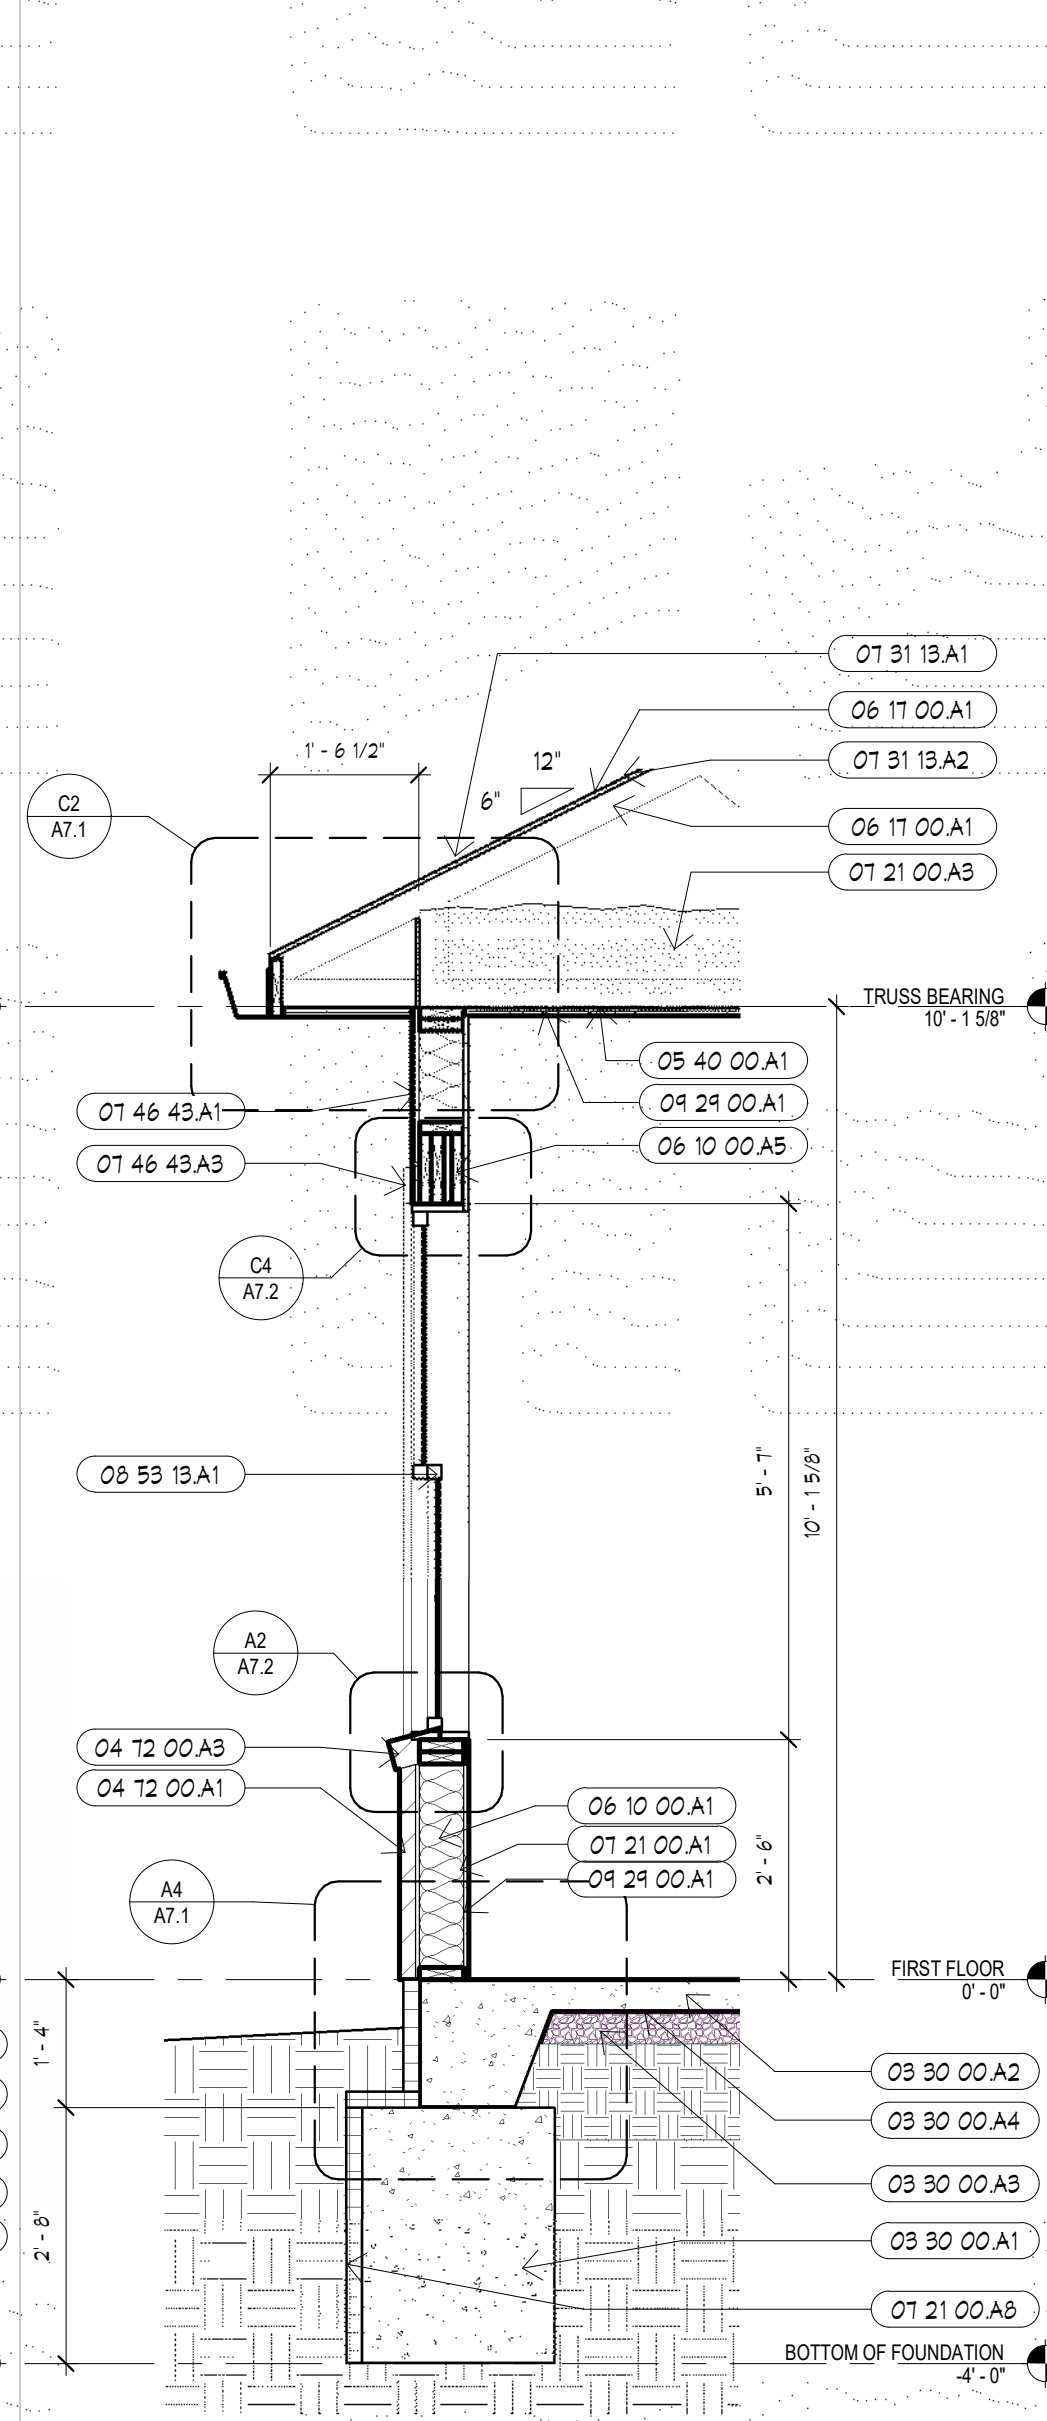

A2 WALL SECTION
1/2" = 1'-0"

SEAL
ARCHITECT - Timothy O. K.
Wilson
A-8972

STATE OF MISSOURI
TIMOTHY O. K.
REGISTERED ARCHITECT
6/14/2019

6/14/2019

WALL SECTIONS



ISSUE DATE:
6/14/2019

REVISIONS:
No. Description Date

PROJECT NO.: 1811

MCAL
A3.1

COPYRIGHT © 2019 SWD ARCHITECTS INC

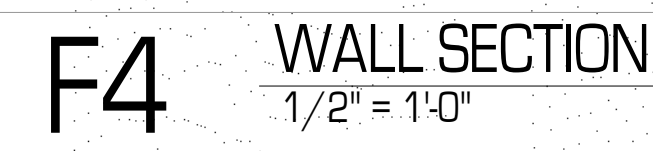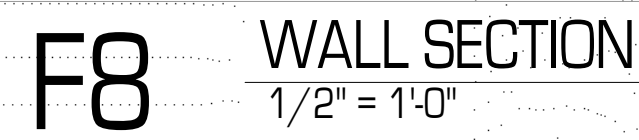



SWD
ARCHITECTS


EST 1935

ARCHITECTURAL CORPORATION
MISSOURI CERTIFICATE
OF AUTHORITY NO. 000073


LEE'S SUMMIT SENIOR COMMUNITY
1701 S.E. OLDHAM PARKWAY
LEE'S SUMMIT, JACKSON COUNTY, MISSOURI

STARK WILSON DUNCAN ARCHITECTS INC
315 NICHOLS ROAD STE 228 - KANSAS CITY, MO 64112 - T 816.531.1698 F 816.532.1978

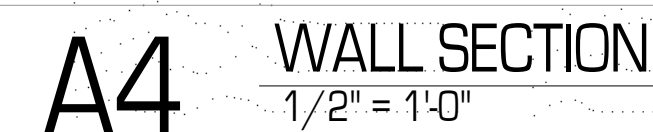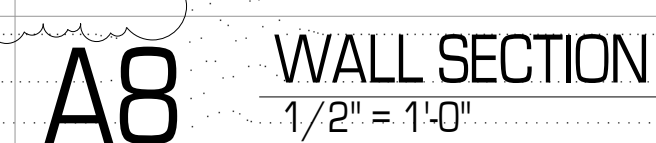


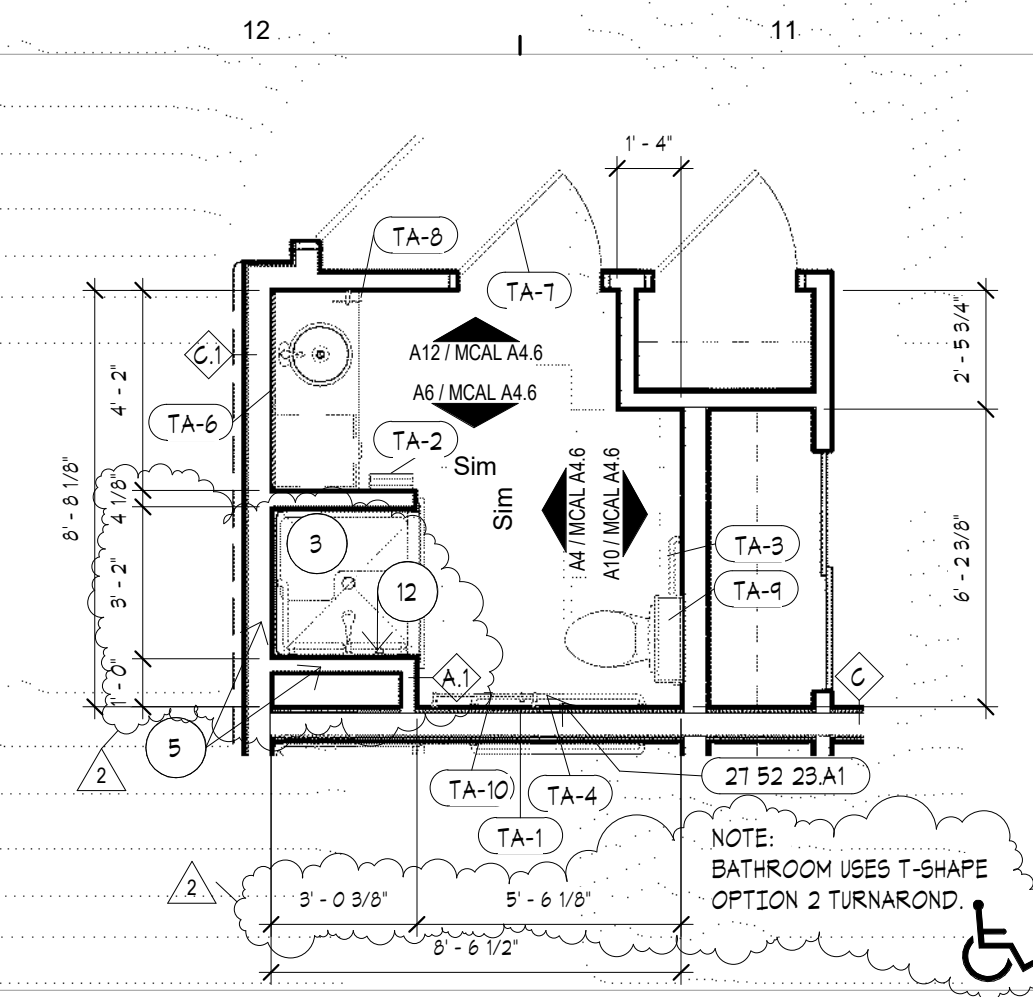


J12 UNIT TYPE C ACCESSIBLE BATH
1/4" = 1'-0"

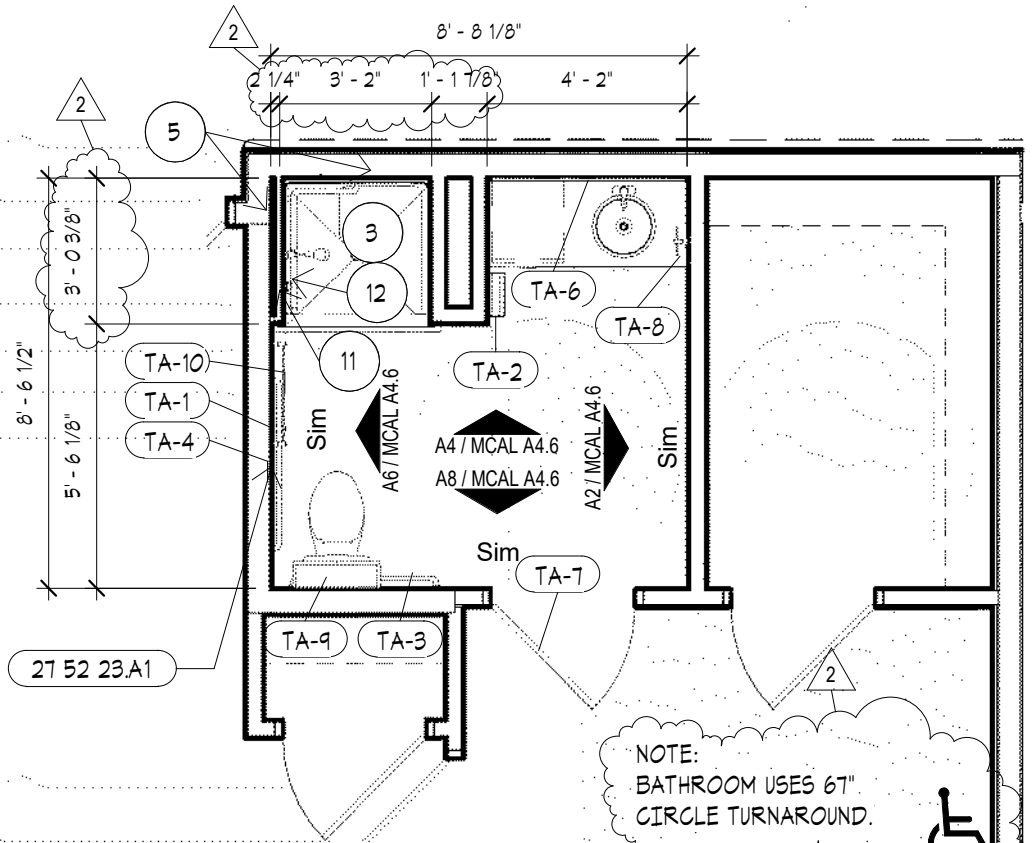


G12 UNIT TYPE E ACCESSIBLE BATH
1/4" = 1'-0"

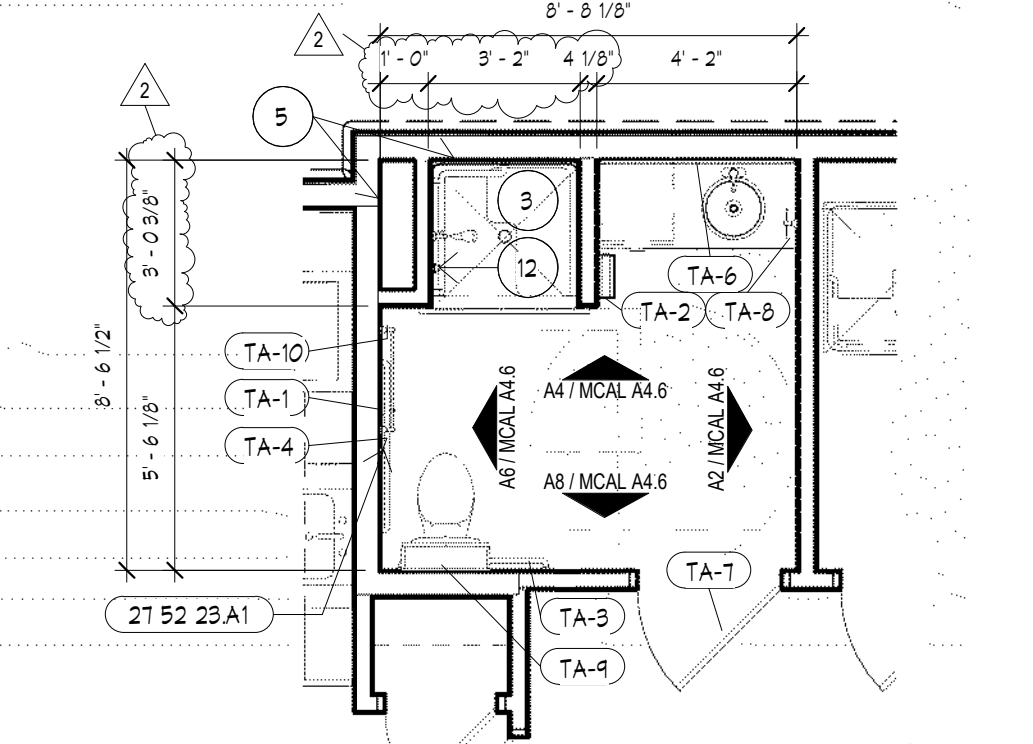


E12 UNIT TYPE F ACCESSIBLE BATH
1/4" = 1'-0"

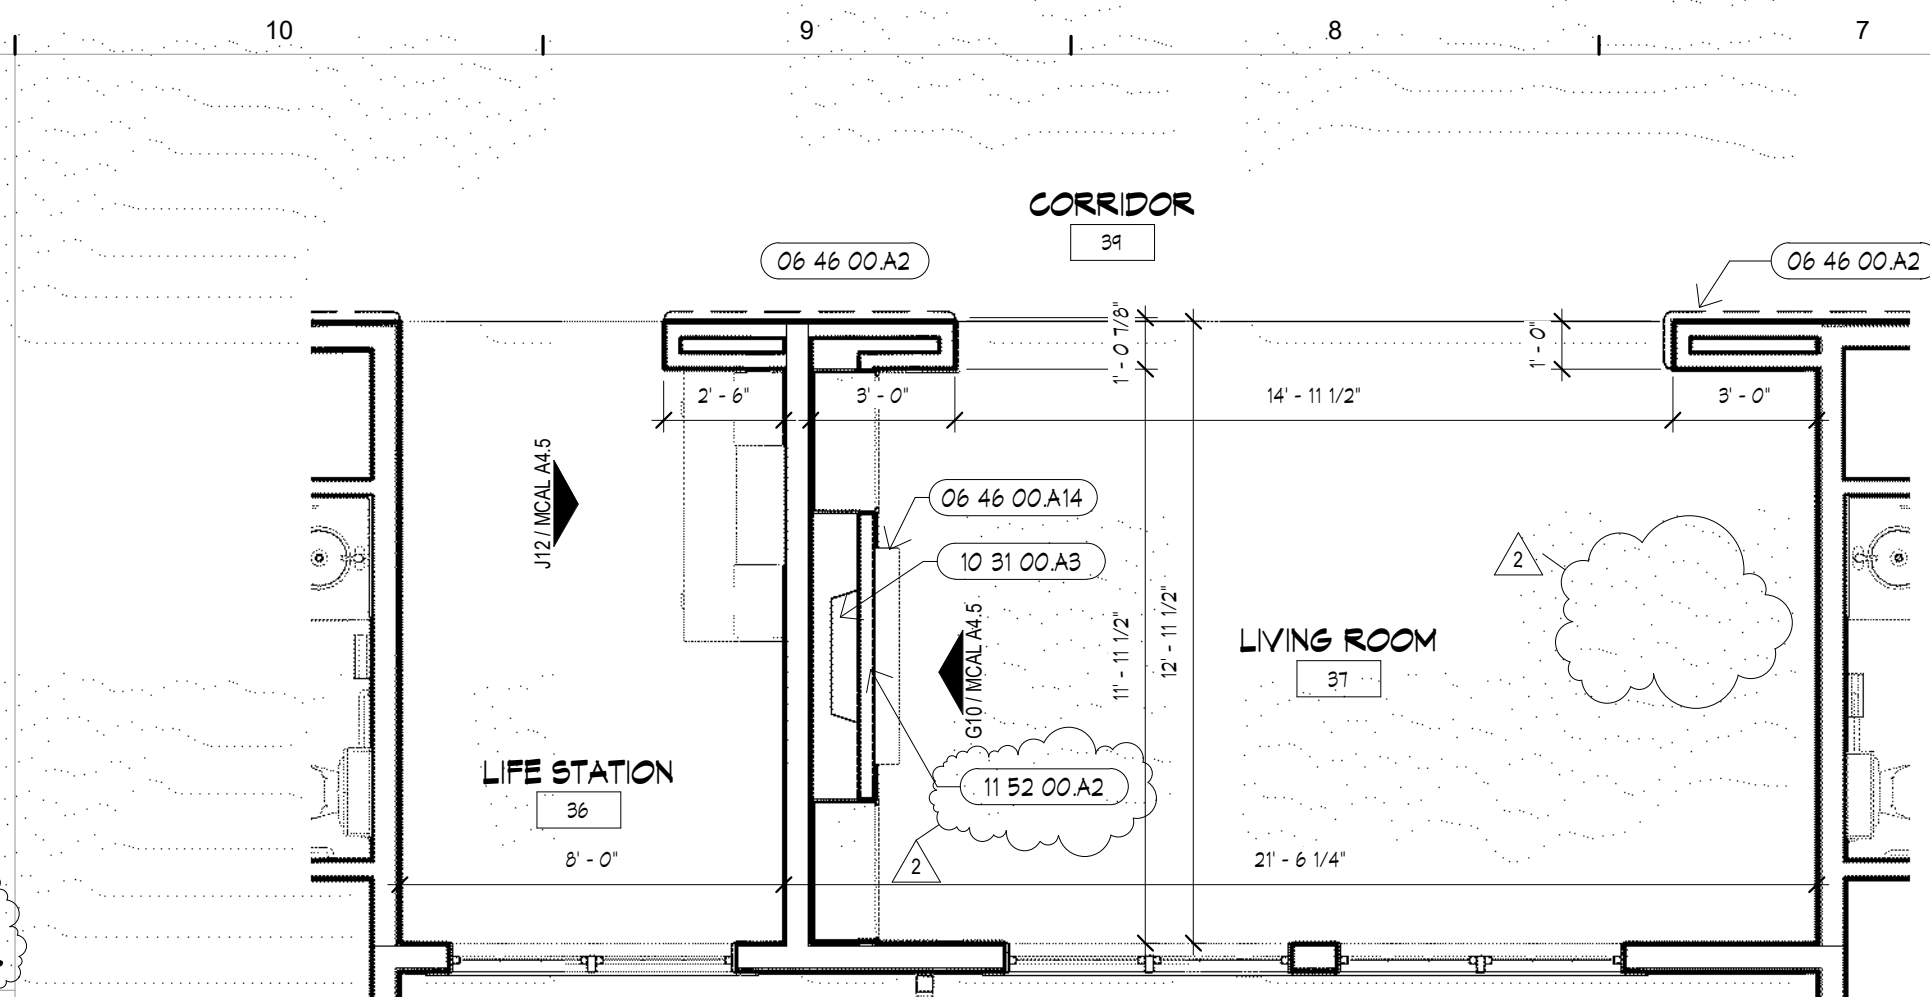


J10 ENLARGED PLAN - MC LIFE STATION / LIVING ROOM
1/4" = 1'-0"

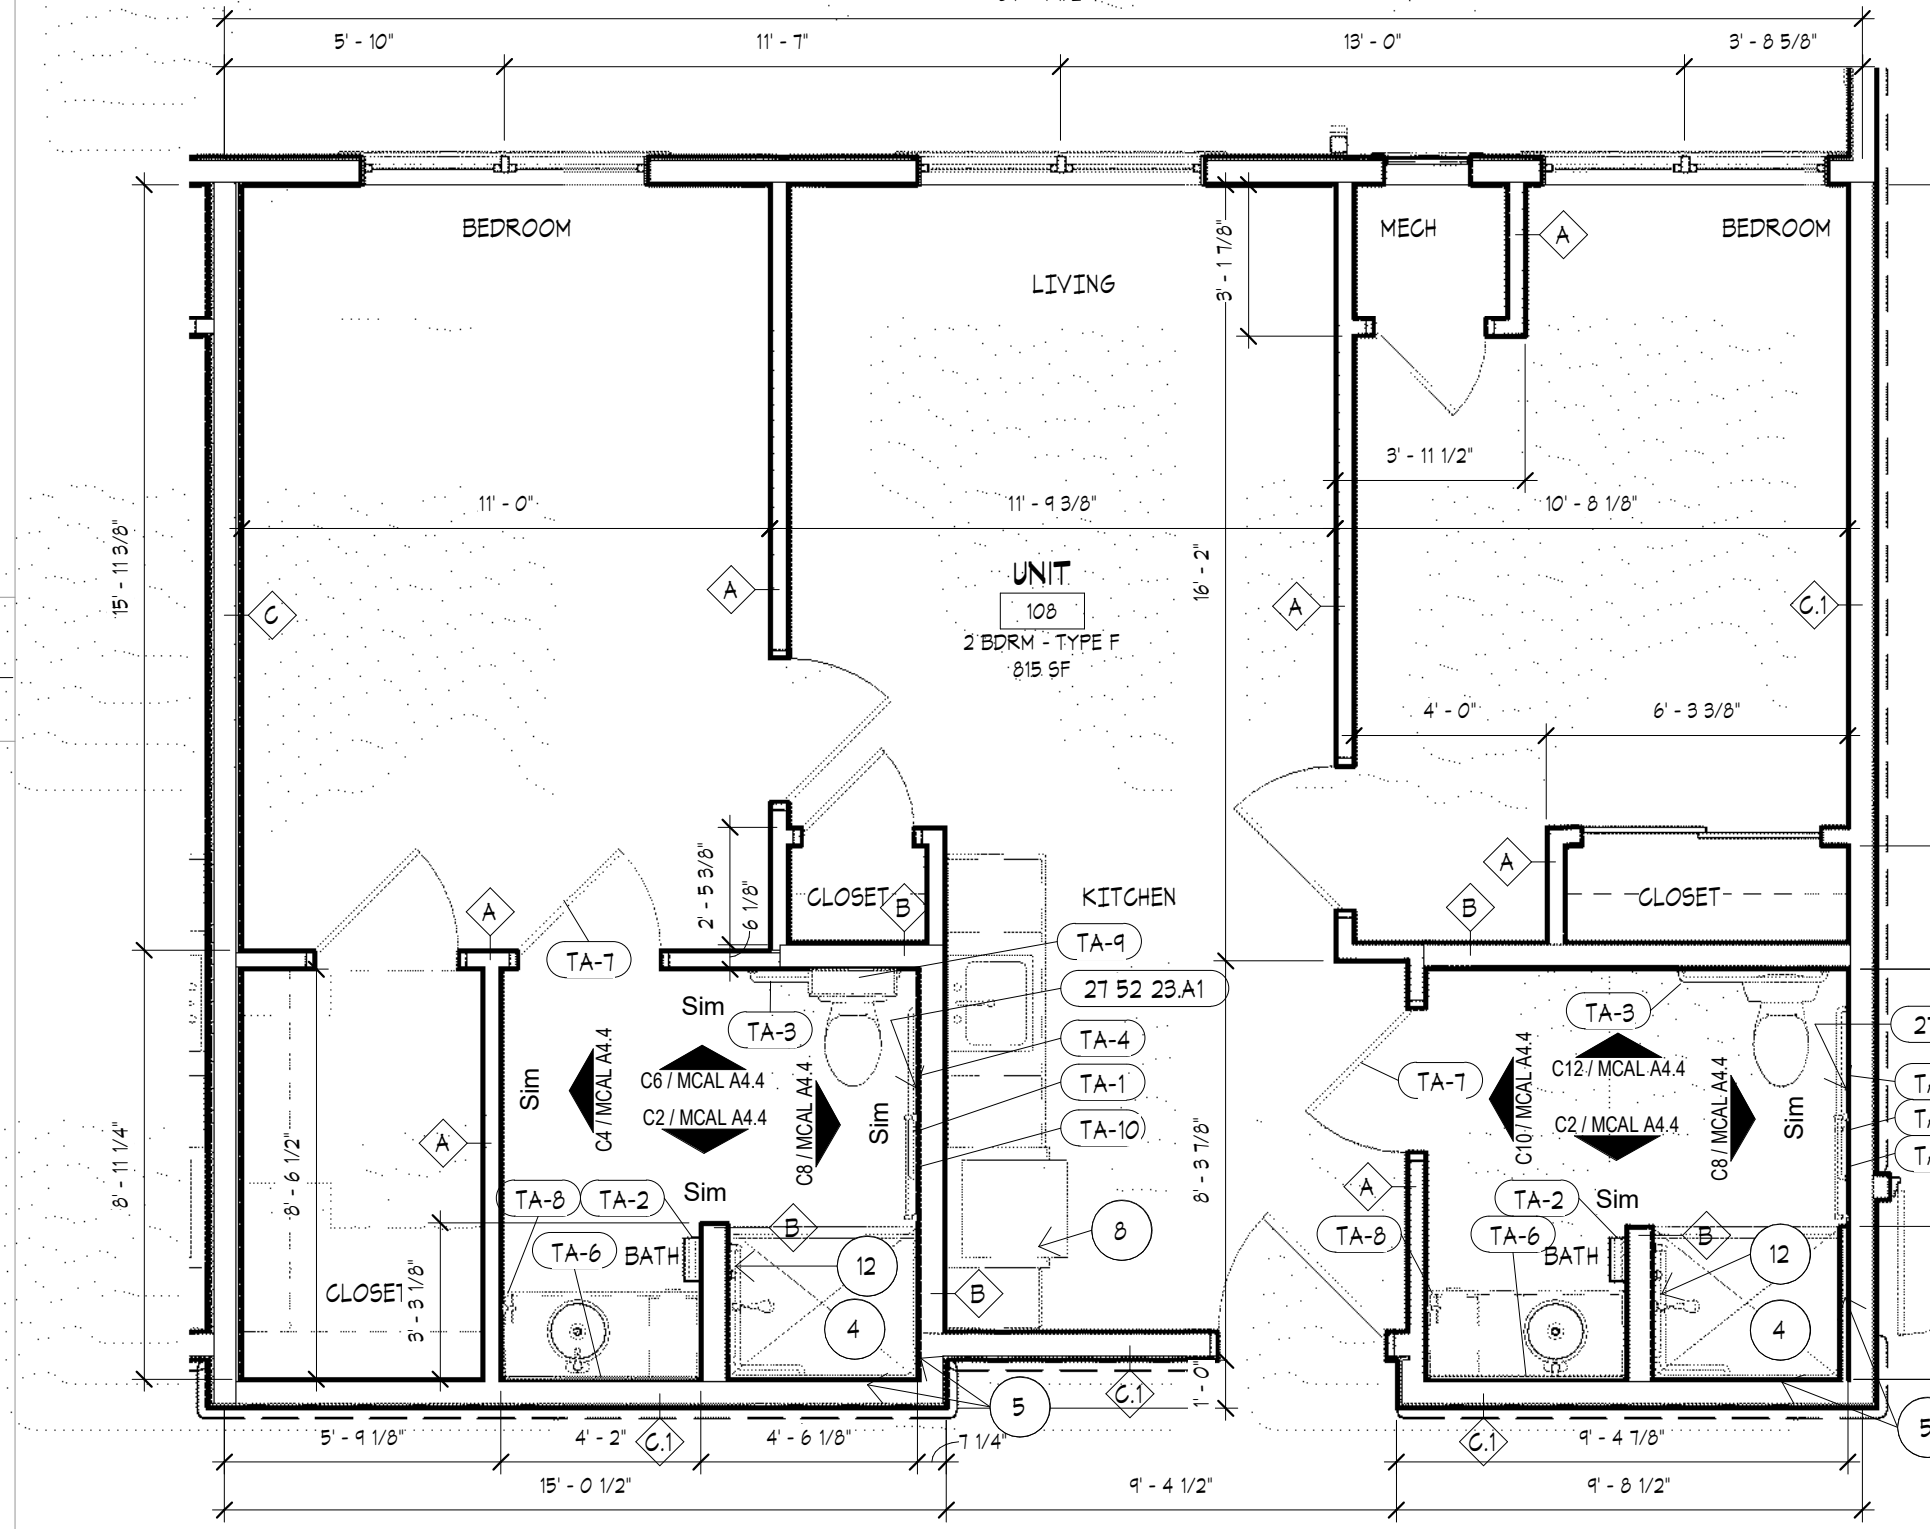


E10 MCAL UNIT TYPE F - 2BDRM
1/4" = 1'-0"

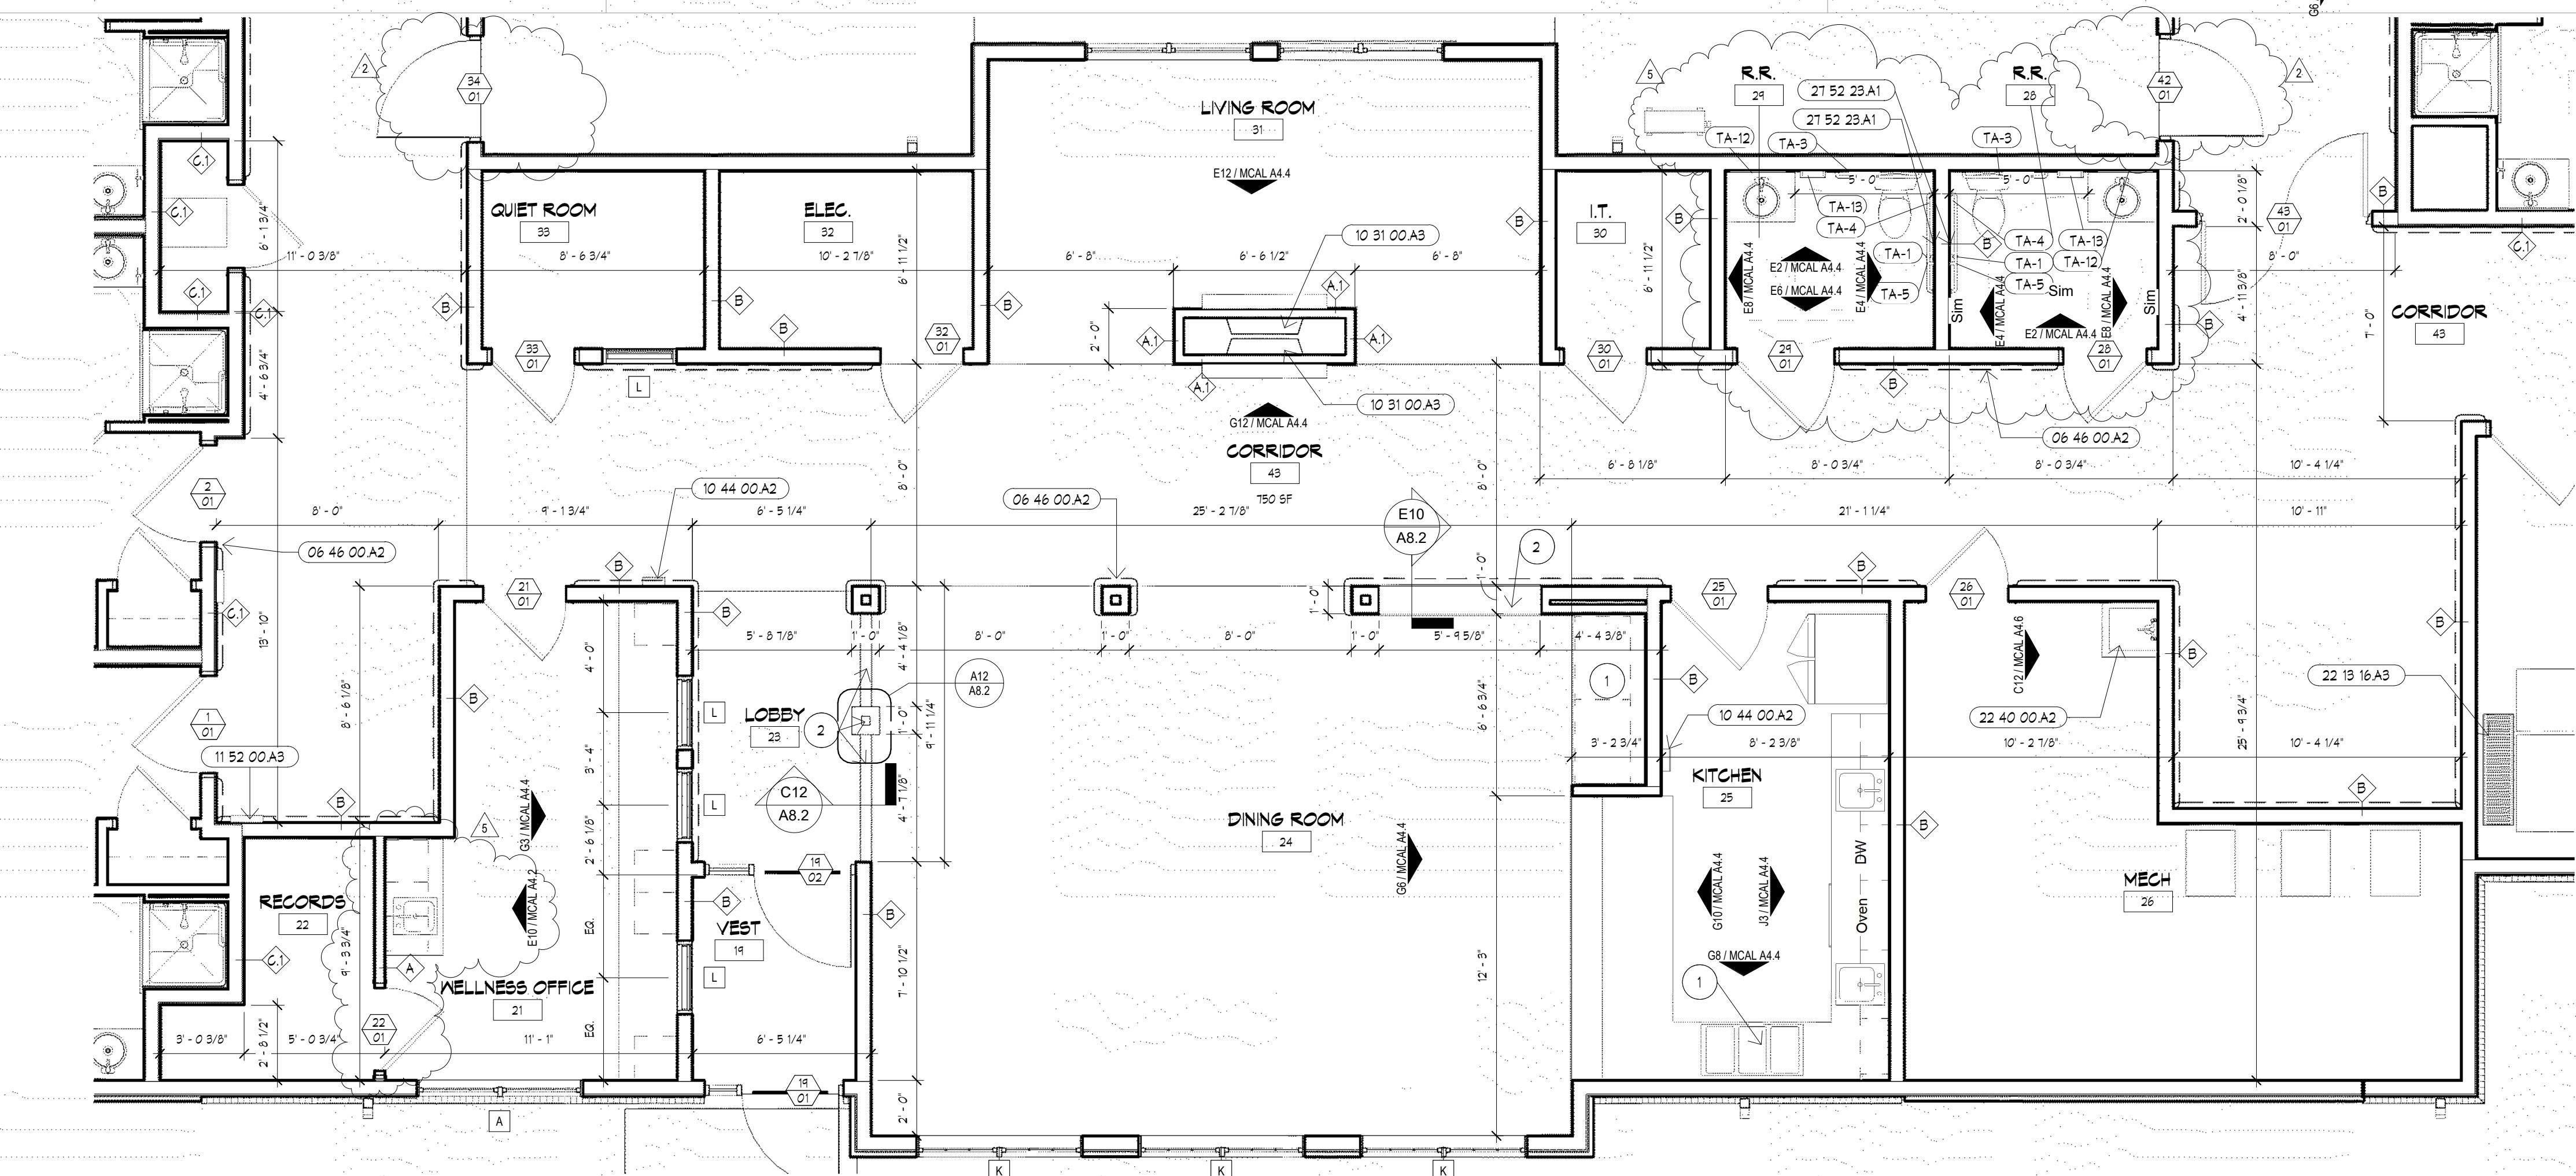


A12 PLAN DETAIL
1/4" = 1'-0"

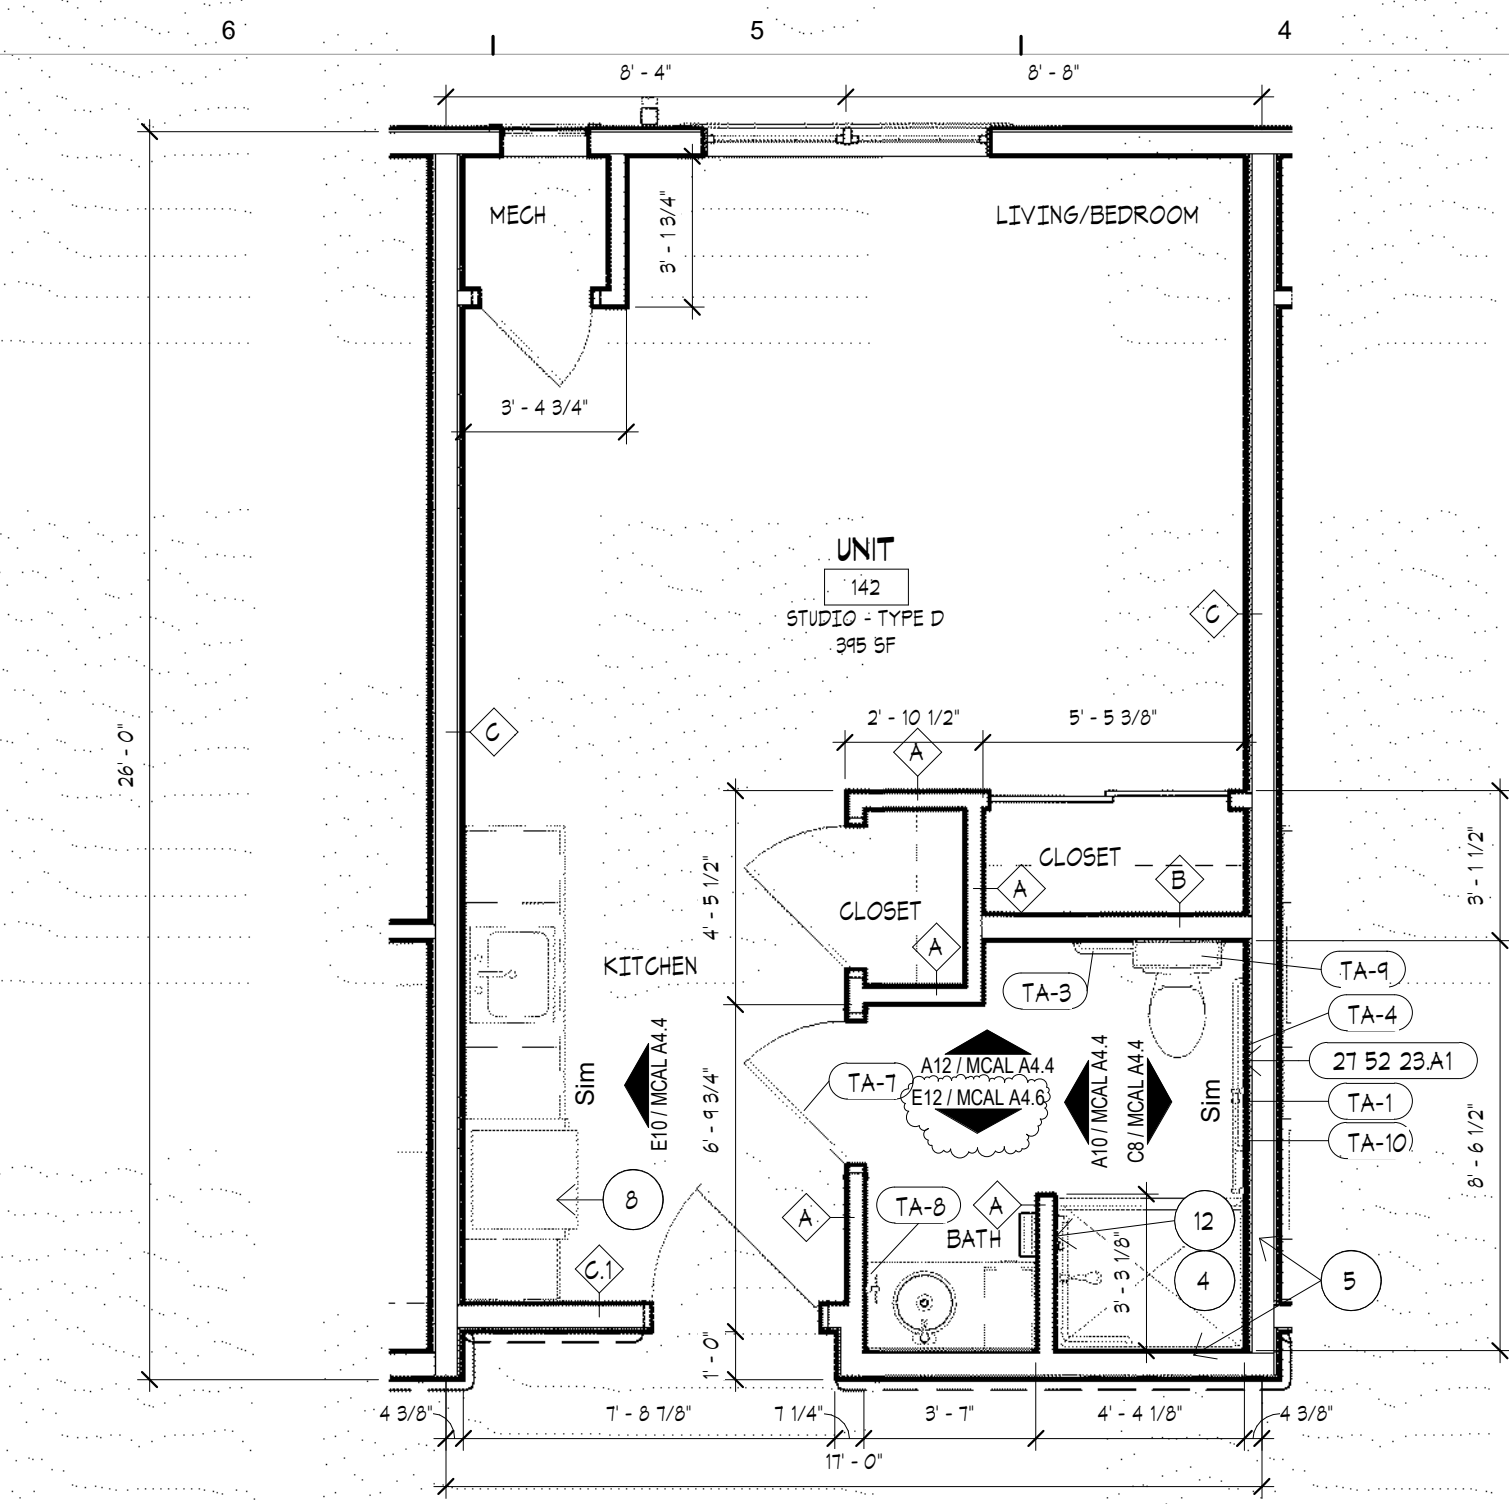


H6 MCAL UNIT TYPE D - STUDIO
1/4" = 1'-0"

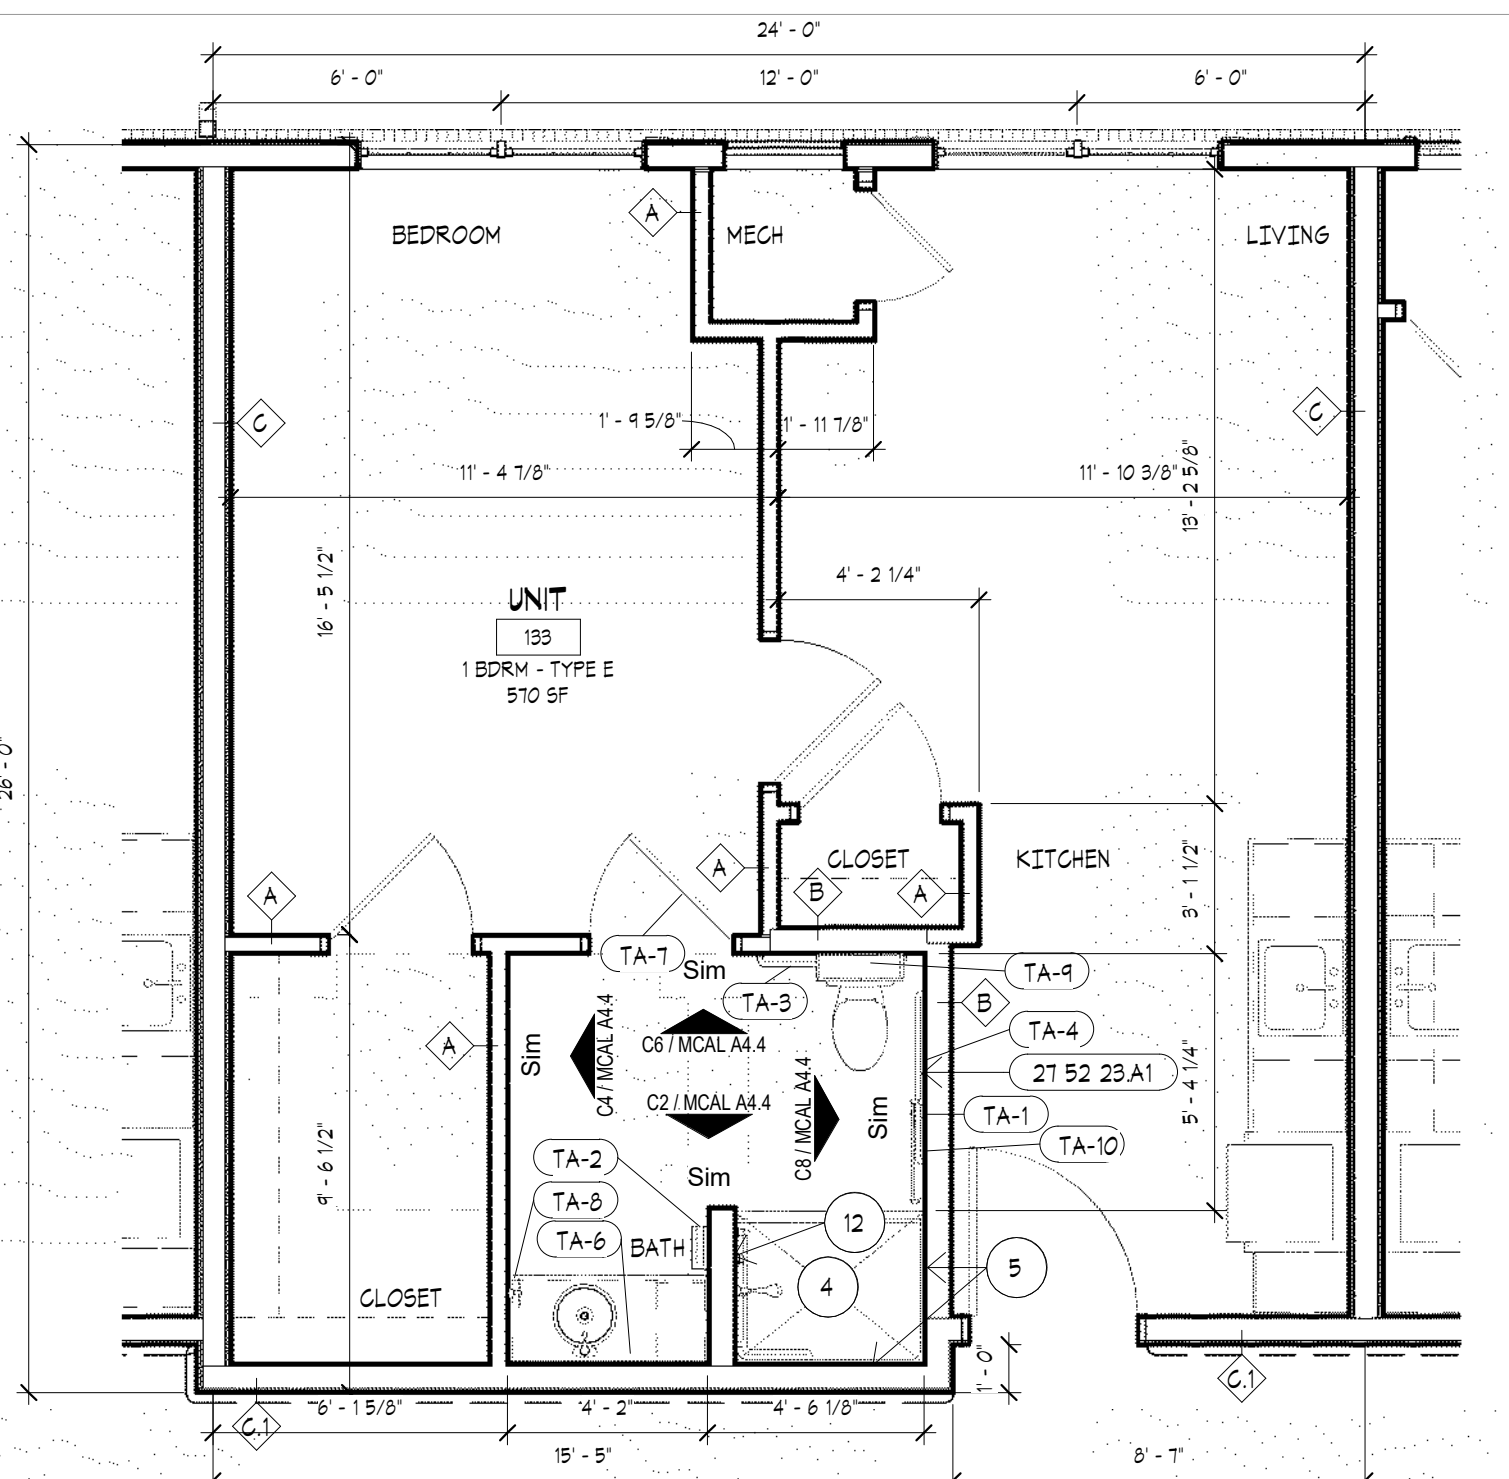


E6 MCAL UNIT TYPE E - 1 BDRM
1/4" = 1'-0"

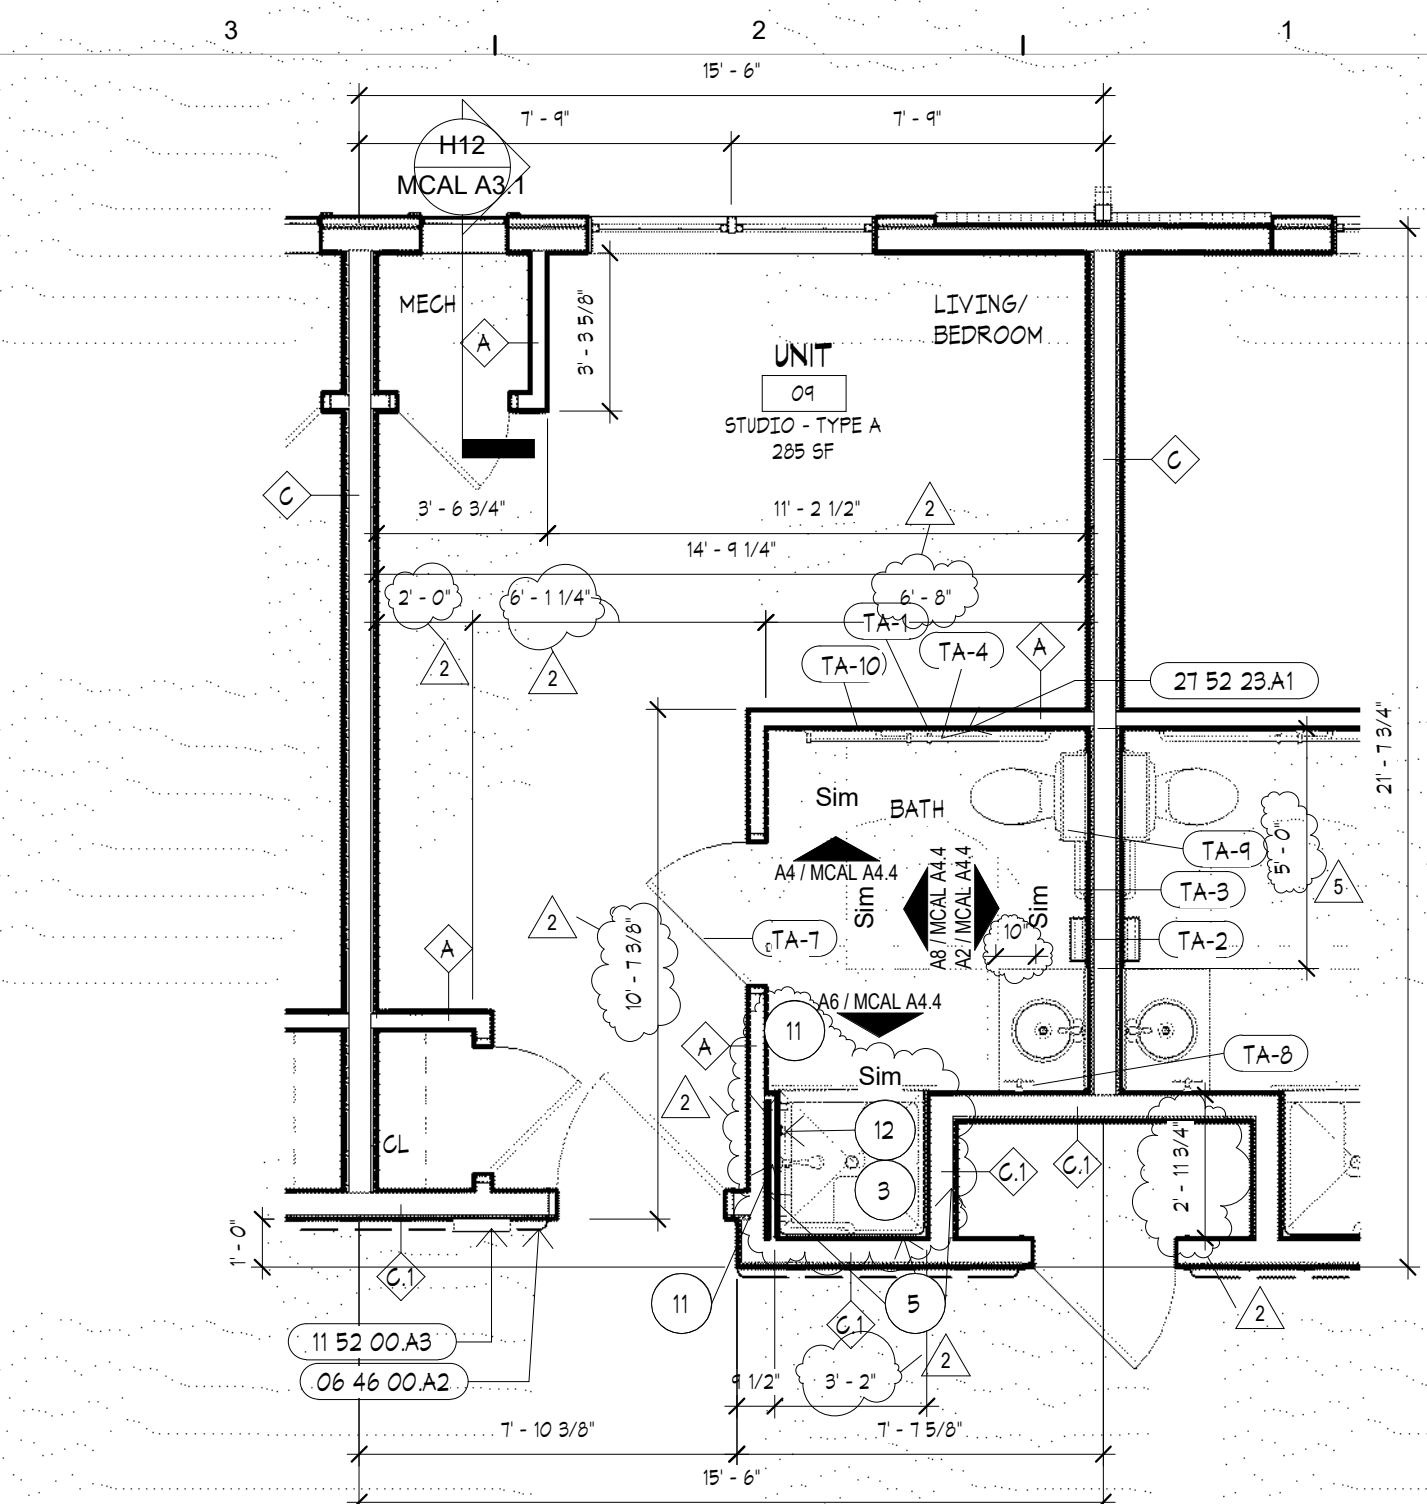

H3 MCAL UNIT TYPE A - STUDIO
1/4" = 1'-0"

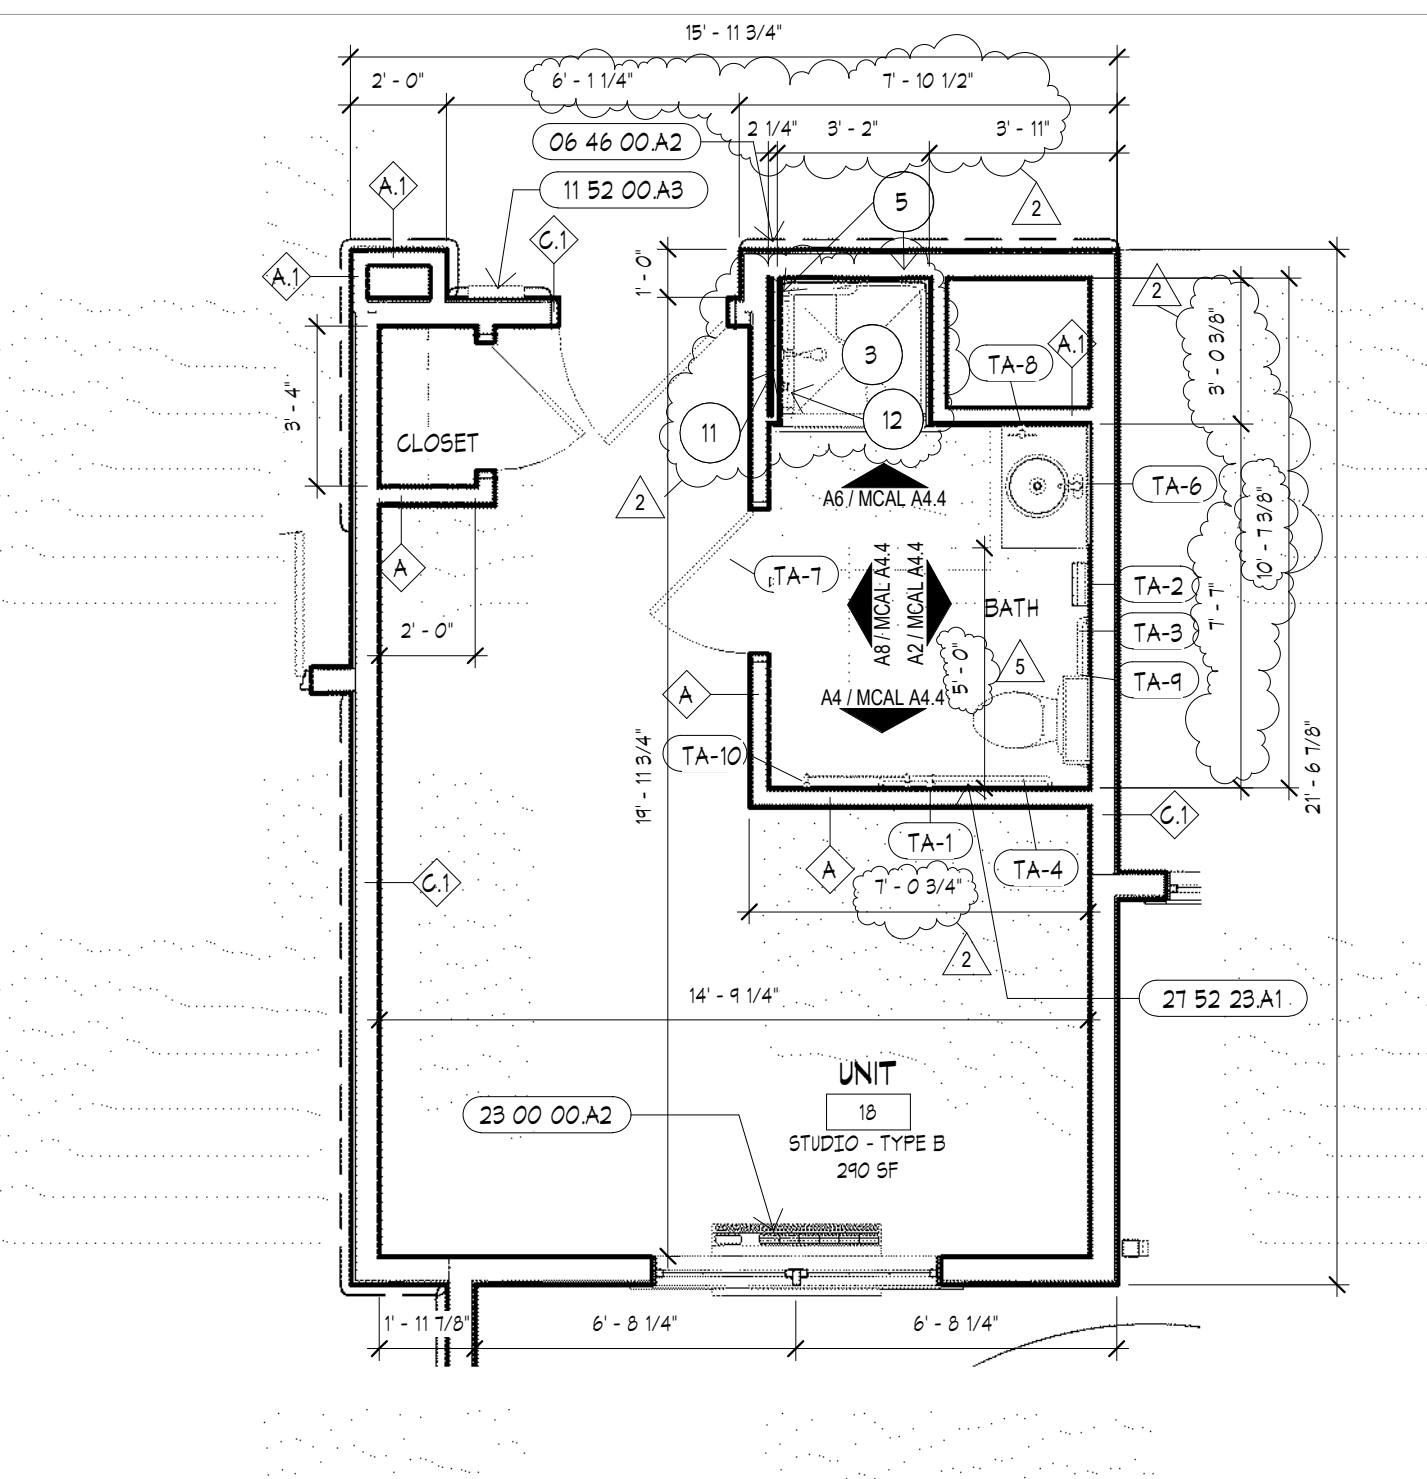

E3 MCAL UNIT TYPE B - STUDIO
1/4" = 1'-0"

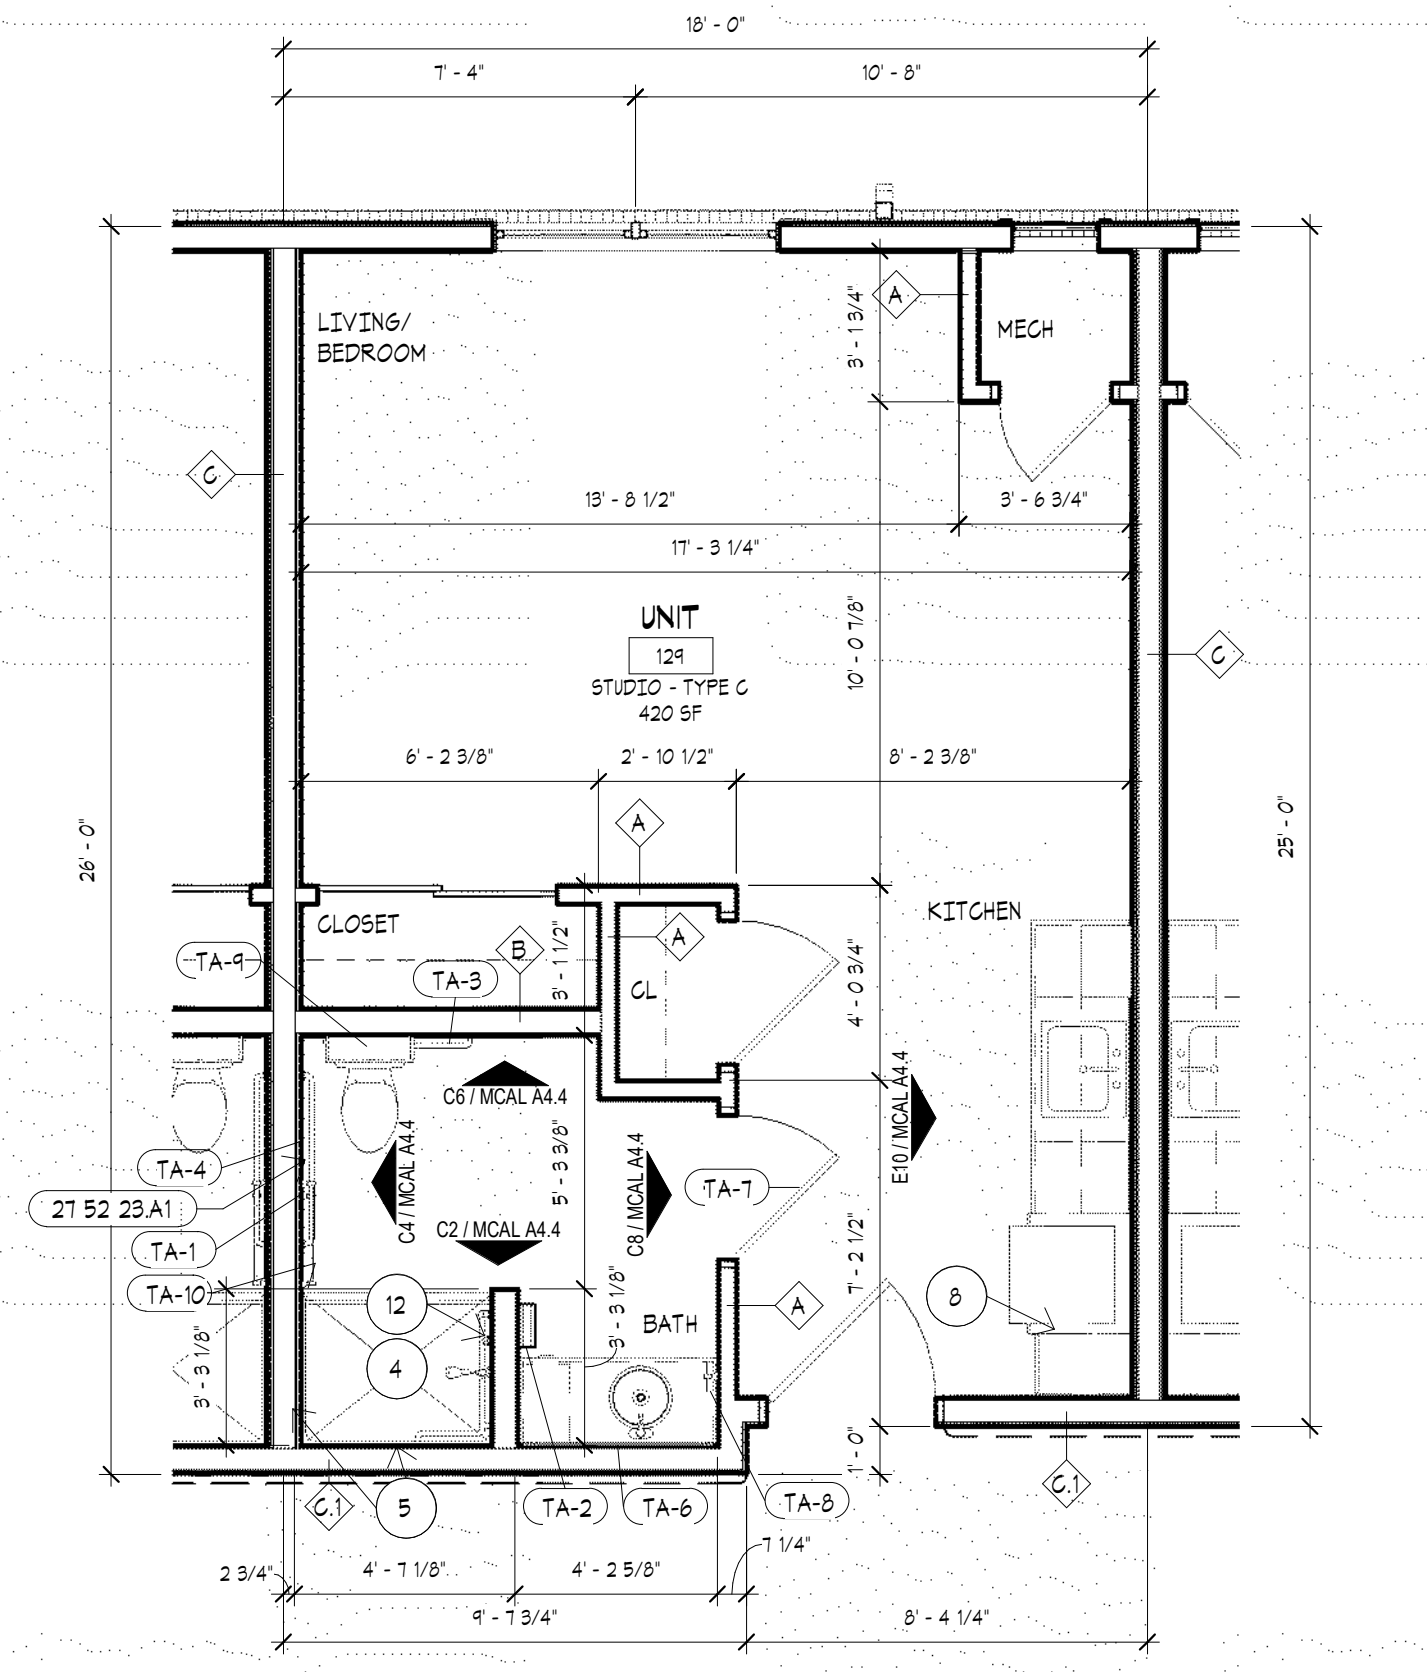

A3 MCAL UNIT TYPE C - STUDIO
1/4" = 1'-0"

NUMBER	DESCRIPTION
06 46 00 A2	WOOD LEAN RAIL 06 46 00
06 46 00 A14	MANUFACTURED WOOD MANTLE RE. INTERIOR
10 31 00 A3	FIREPLACE - ELECTRICAL 10 31 00
10 44 00 A2	SEMI RECESSED FIRE EXTINGUISHER CABINET 10 44 00
11 52 00 A2	TELEVISION RE. LOW VOLTAGE
11 52 00 A3	DIGITAL MEMORY FRAME RE. LOW VOLTAGE
22 13 16 A3	TRENCH DRAIN RE. MEP
22 40 00 A2	MOP SINK RE. MEP
23 00 00 A2	MECH. THROUGH WALL UNIT RE. MECH.
21 52 23 A1	EMERGENCY CALL FULL STATION RE. LOW VOLTAGE

ENLARGED PLAN & ELEVATION NOTES

- NOT ALL NOTES MAY BE USED ON THIS SHEET.
- PLAN KEYNOTE SYMBOL.
 - REFER TO FOOD SERVICE DRAWINGS FOR EQUIPMENT.
 - PARTIAL HEIGHT WALL WITH WOOD CAP. REFER TO ELEVATIONS.
 - ONE PIECE MOLDED SHOWER UNIT WITH HORIZ. & VERT. GRAB BAR, CURTAIN ROD. COLLAPSIBLE THRESHOLD & SEAT. COORD. ROUGH OPENING WITH MANUFACTURER. CONTRACTOR TO VERIFY LEFT & RIGHT HAND UNITS.
 - ONE PIECE MOLDED SHOWER UNIT W/ HORIZ. & VERT. GRAB BAR, CURTAIN ROD & COLLAPSIBLE THRESHOLD. CONTRACTOR TO VERIFY LEFT & RIGHT HAND UNITS.
 - ELECTRONIC MEMORY FRAME. PROVIDE RECESSED RECEPTACLE & DATA. COORD. W/ MEP. LOW VOLTAGE DOCUMENTS.
 - SHOWER CONTROL AREA & HAND HELD ADA SHOWER. RE. PLUMBING.
 - REFRIGERATOR DRAINER BASE. DEPTH TO MATCH REFRIGERATOR. FINISH TO MATCH MANUFACTURED CABINETS. PROVIDE 3/4" HIGH X 1 1/2" WIDE EDGE AT TOP.
 - RECEPTACLE AT END OF CABINET. RE. MEP.
 - UPPER CABINET 24" DEEP.
 - FURRED OUT WALL. 2X FRAMING W/ 5/8" GYPSUM BOARD ON ONE FACE. FURRING TO BE INSTALLED OVER GYPSUM BOARD OF ADJACENT FIRE RATED WALL ASSEMBLY.
 - SHOWER CONTROL LOCATION.
 - ROLL IN ACCESSIBLE SHOWER W/ HORIZ. & VERT. GRAB BARS, ADJUSTABLE SHOWER HEAD, COLLAPSIBLE THRESHOLD, & CURTAIN ROD.
 - MODIFY CABINET DOOR. PROVIDE DECORATIVE MTL. SCREEN FOR VENTILATION.
 - MODIFY FACE FOR EQUIPMENT CONTROLS. COORD. WITH EQUIPMENT.
 - REMOVABLE CABINET. EXTEND FLOORING. PROVIDE BASE & PAINT MALL. PROVIDE PROTECTION AT ALL UNDERSINK PIPING.

GENERAL NOTES

- COORDINATE CABINETRY INSTALLATION AS REQUIRED PRIOR TO FABRICATION. CONSTRUCT WALLS IN ROUGH OPENINGS AS NEEDED FOR SIZES OF CABINETRY INDICATED. INSTALL MATCHING WOOD SCRIBE AT ALL CABINET BACK / WALL JOINTS. REFER TO MATERIAL SCHEDULE & SPEC. SECTION 120530.
- PRIOR TO FABRICATION OF CABENWORK, CONTRACTOR SHALL FIELD VERIFY ACTUAL FINISHED WALL DIMENSIONS.
- PROVIDE FINISHED SURFACES ON CABINETS & COUNTERTOPS WHERE EXPOSED TO VIEW.
- UTILIZE 5/8" FIRE RATED MOISTURE / MOLD RESISTANT G.B. ON WALLS OF KITCHEN, BATHROOMS, & SPA.
- UTILIZE 2X WOOD BLOCKING AS REQUIRED FOR INSTALLATION OF CABINETRY, ACCESSORIES, ETC.
- ALL COLORS, FINISHES, ETC. TO BE COORDINATED WITH THE OWNERS REPRESENTATIVE PRIOR TO INSTALLATION.
- CAULK ALL COUNTERTOP & BACKSPLASH / G.B. WALL JOINTS. CAULK TO BE CLEAR.
- INSTALL FLOORING PRIOR TO CABINETRY.
- ALL SINKS TO BE SET IN BED OF SEALANT.
- INSTALL ONE PIECE SHOWER BASE AFTER FIRE RATED WALL GYPSUM BOARD (G.B.) IS INSTALLED. INSTALL ONE ADDITIONAL LAYER OF G.B. FLUSH W/ ADJACENT WALL (ADJUST STUD DEPTH AS NEEDED), ON FIRE RATED WALL TO COVER SHOWER NAILING FINIS. TYPICAL ALL SIMILAR LOCATIONS.
- GYPSUM FLOOR SYSTEM TO EXTEND UNDER ALL SHOWER BASES.
- PROVIDE COLLAPSIBLE THRESHOLD AT ALL SHOWERS THAT DO NOT HAVE MIN. 4" RAISED THRESHOLD.
- SHOWER GRAB BARS TO BE 18" VERT. & HORIZ. BAR ALONG THE CONTROL WALL & MIN 18" FROM THE CONTROL WALL.
- REFER TO SHEET F11 FOR FINISH MATERIAL INFORMATION.
- ALL MIRRORS TO BE FULL WIDTH OF VANITY. ALL MIRRORS TO USE CLIPS FOR INSTALLATION.
- PROVIDE LOCKS AT ALL WELLNESS OFFICE AND NURSE OFFICE CABINETS AND FILE DRAWERS.
- PROVIDE GROMMETS IN COUNTERTOPS AT ALL KNEE SPACES.
- ALL INTERIOR FINISHES ARE TO BE COORDINATED WITH THE INTERIOR DESIGN DOCUMENTS.

TOILET ACCESSORIES LEGEND


NOTE: CONTRACTOR SHALL INSTALL ALL REQUIRED BLOCKING FOR A PROPER INSTALLATION OF TOILET ACCESSORIES. REFER TO SPEC. SECTION 120500 FOR ADDITIONAL INFORMATION.

ACCESSORY NOTE SYMBOL	DESCRIPTION
TA-1	TOILET PAPER HOLDER
TA-2	PAPER TOWEL HOLDER
TA-3	36" GRAB BAR
TA-4	42" GRAB BAR
TA-5	18" VERTICAL GRAB BAR
TA-6	MIRROR
TA-7	ROBE HOOK
TA-8	TOWEL RING
TA-9	MEDICINE CABINET
TA-10	24" TOWEL BAR
TA-11	SOAP DISPENSER (BY OWNER)
TA-12	MIRROR (BY OWNER)
TA-13	PAPER TOWEL DISPENSER (OPCI)



ARCHITECTURAL CORPORATION
MISSOURI CERTIFICATE
OF AUTHORITY NO. 000073



LEE'S SUMMIT SENIOR COMMUNITY
1701 SE. OLDHAM PARKWAY
LEE'S SUMMIT, JACKSON COUNTY, MISSOURI

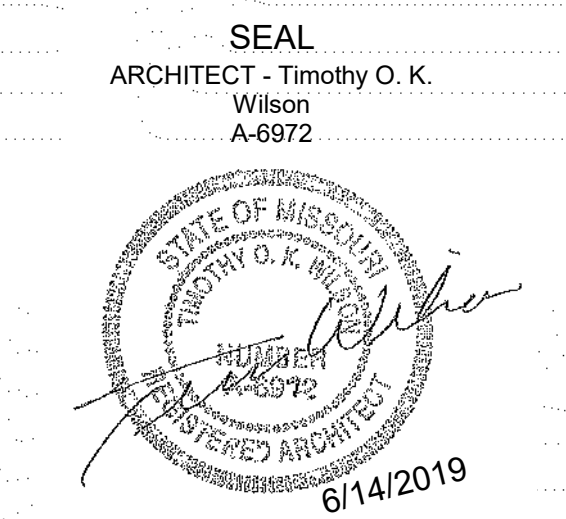

ENLARGED
PLANS -
MEMORY CARE
& ASSISTED
LIVING
ISSUE DATE:
6/14/2019

REVISIONS:	No.	Description	Date
	2	CITY COMMENTS	7.15.19
	5	STATE/CITY COMMENTS	8/10/19

PROJECT NO.: 18111
MCAL
A4.1
COPYRIGHT © 2019 SWD ARCHITECTS INC

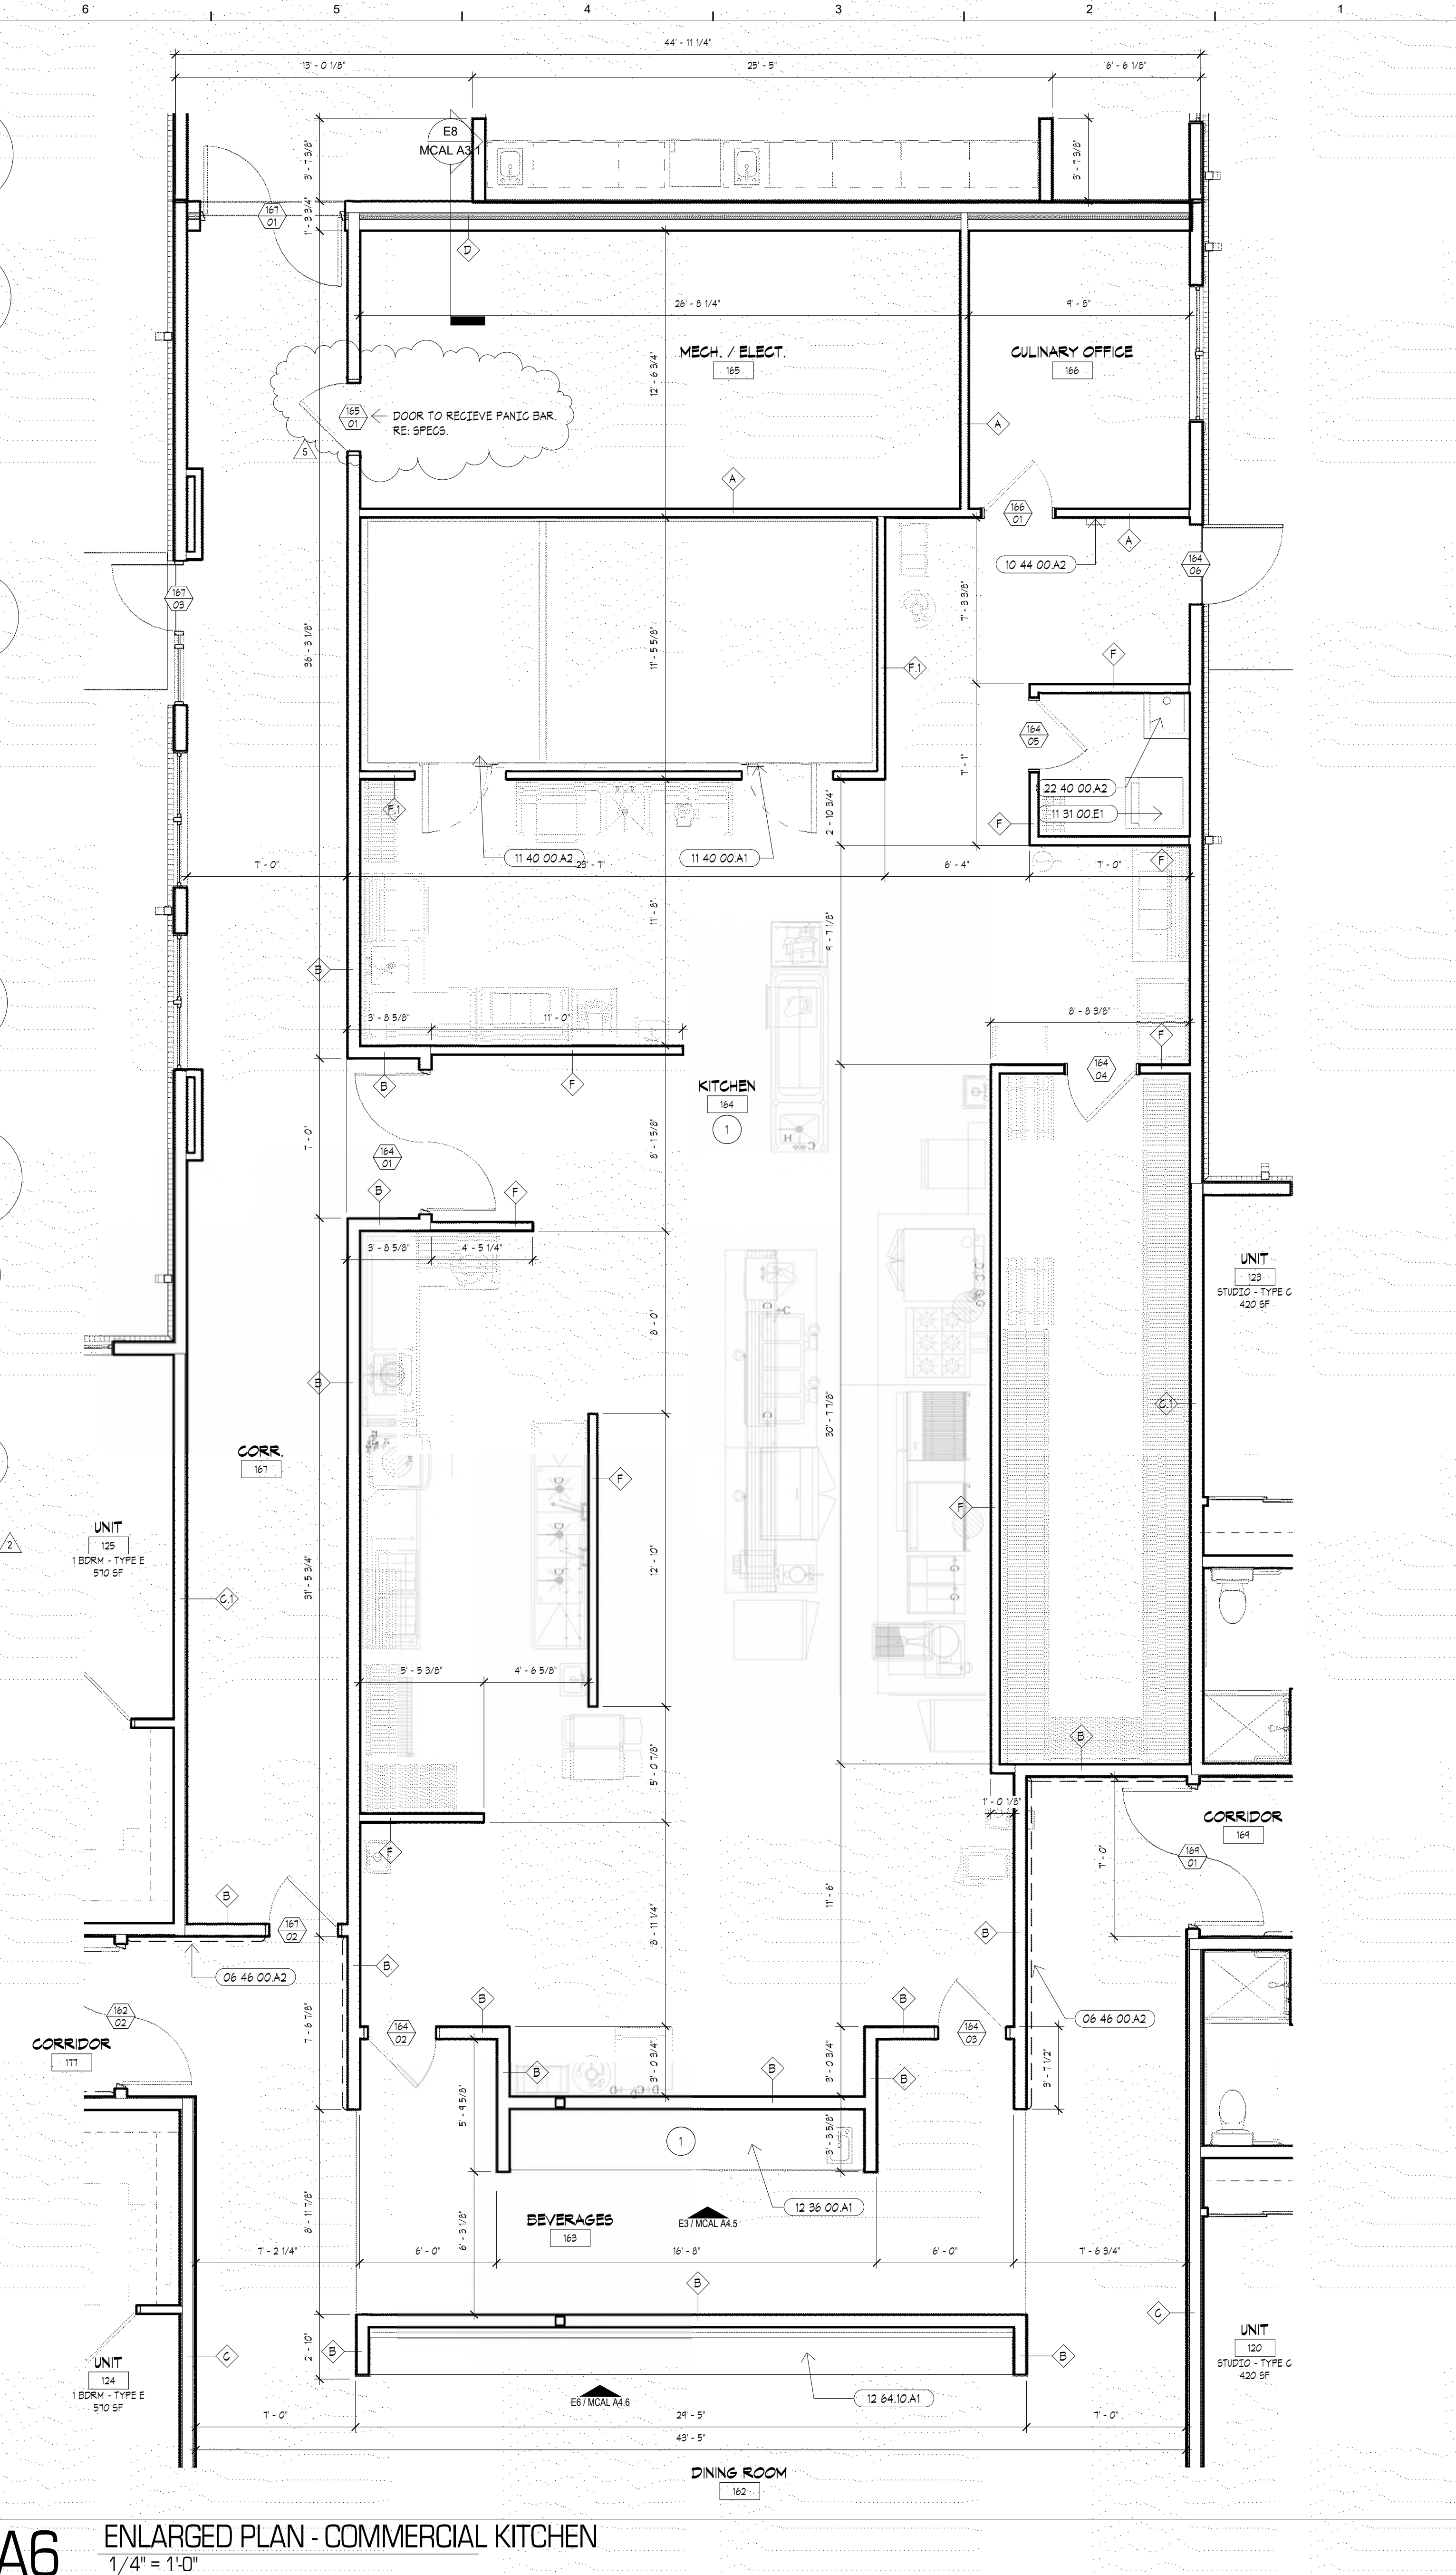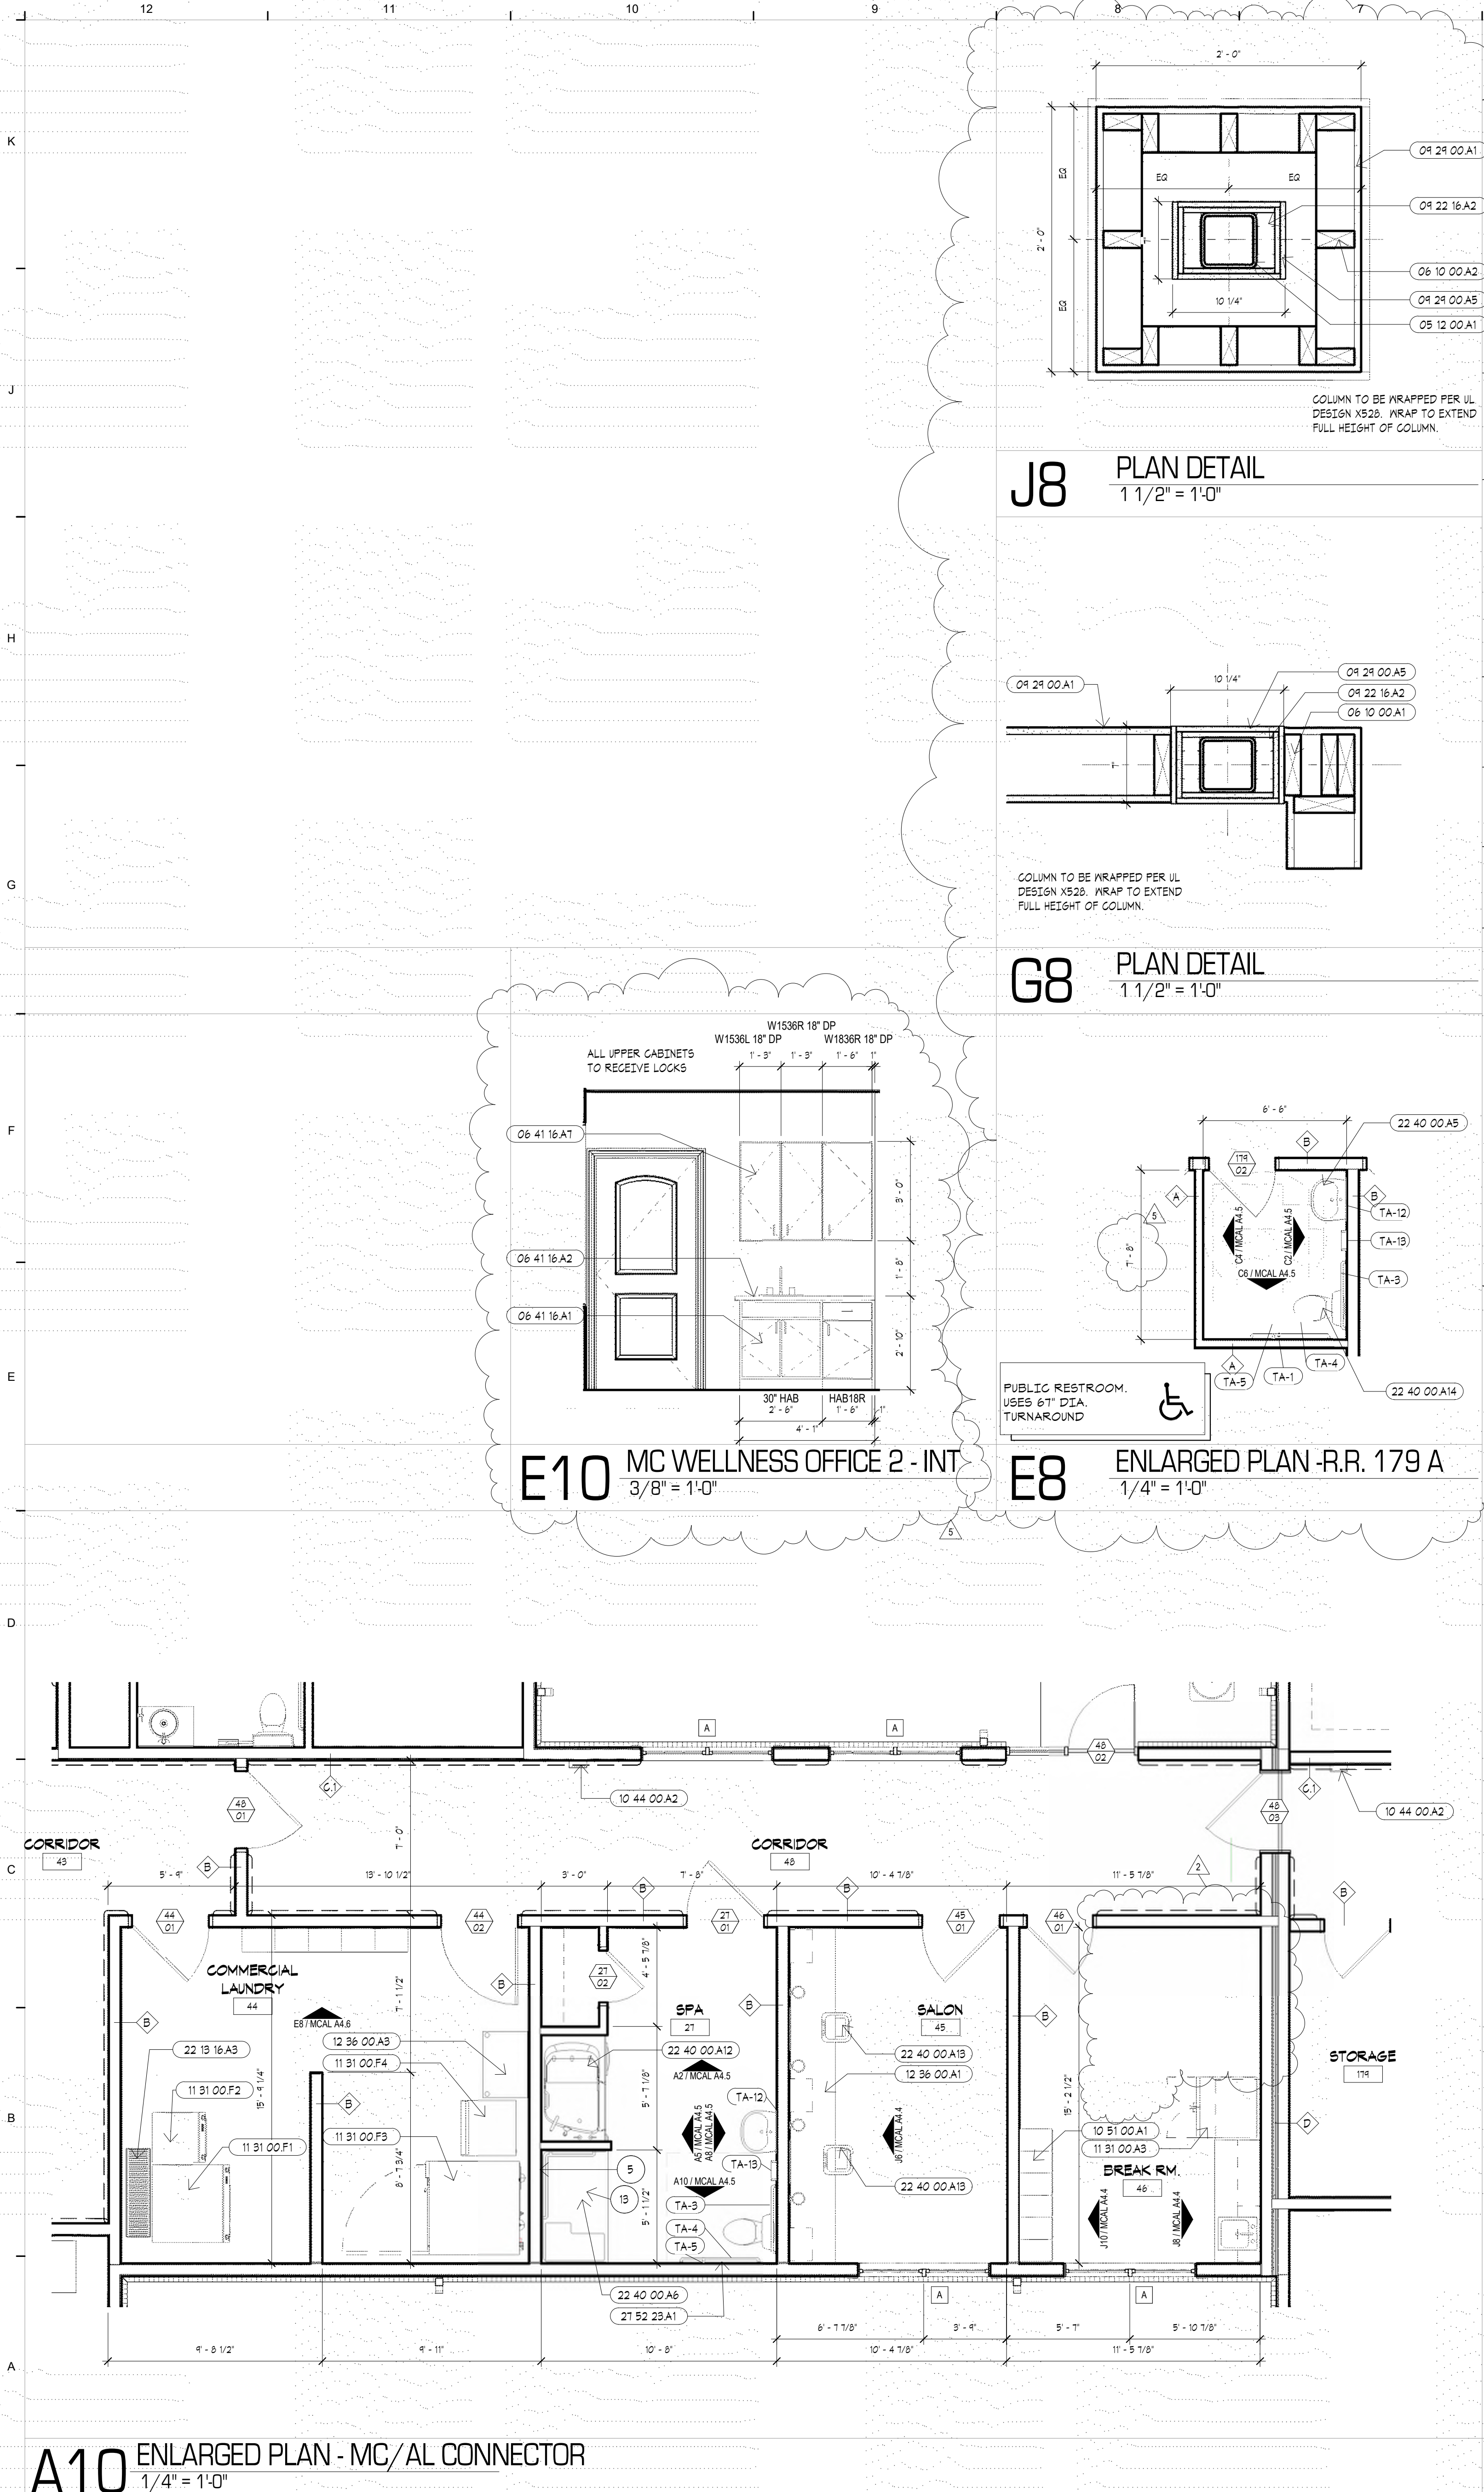

NUMBER	DESCRIPTION
05 12 00A1	STEEL COLUMN, RE: STRUCTURAL
06 10 00A1	2X6 WOOD FRAMING, 06 10 00
06 10 00A2	2X4 WOOD FRAMING, 06 10 00
06 41 16A1	BASE CABINET, RE: FINISH SCHEDULE, 06 41 16
06 41 16A2	PLASTIC LAMINATE COUNTERTOP & BACKSPLASH, 06 41 16
06 41 16A3	UPPER CABINET, RE: FINISH SCHEDULE, 06 41 16
06 48 00A2	WOOD LEAN RAIL, 06 48 00
09 22 16A2	15/8" METAL STUD, 09 22 16
09 28 00A1	5/8" FIRE RATED GYPSUM BOARD, 09 28 00
09 28 00A5	2 LAYERS - 1/2" FIRE RATED GYPSUM BOARD, 09 28 00
10 44 00A2	SEMI RECESSED FIRE EXTINGUISHER CABINET, 10 44 16
10 51 00A1	METAL LOCKERS BY OWNER
11 31 00A3	REFRIGERATOR - SIDE BY SIDE, 11 31 00
11 31 00E1	MASKER DRYER, 11 31 00
11 31 00F1	COMMERCIAL WASHING MACHINE - TYPE 1, 11 31 00
11 31 00F2	COMMERCIAL WASHING MACHINE - TYPE 2, 11 31 00
11 31 00F3	COMMERCIAL DRYER - TYPE 1, 11 31 00
11 31 00F4	COMMERCIAL DRYER - TYPE 2, 11 31 00
11 40 00A1	MALK-IN COOLER, RE: KITCHEN EQUIPMENT
11 40 00A2	MALK-IN FREEZER, RE: KITCHEN EQUIPMENT
12 36 00A1	QUARTZ COUNTERTOP, RE: FINISH SCHEDULE
12 36 00A3	PLASTIC LAMINATE COUNTERTOP, 12 36 00
12 64 10A1	BANQUETTE BENCH SEATING, RE: INTERIOR DESIGN, 12 64 10
22 19 16A3	TRENCH DRAIN, RE: MEP
22 40 00A2	MOP SINK, RE: MEP
22 40 00A5	MALL MOUNTED LAVATORY, RE: MEP
22 40 00A6	ROLL IN SHOWER - ADA, RE: MEP
22 40 00A7	SPA TUB, RE: MEP
22 40 00A8	SALON SINK, RE: MEP
22 40 00A14	WATER CLOSET, RE: MEP
21 52 23A1	EMERGENCY CALL FULL STATION, RE: LOW VOLTAGE

ENLARGED PLAN & ELEVATION NOTES

NOT ALL NOTES MAY BE USED ON THIS SHEET.

1. PLAN KEYNOTE SYMBOL.
2. REFER TO FOOD SERVICE DRAWINGS FOR EQUIPMENT.
3. PARTIAL HEIGHT WALL WITH WOOD CAP, REFER TO ELEVATIONS.
4. ONE PIECE MOLDED SHOWER UNIT WITH HORIZ & VERT GRAB BAR, CURTAIN ROD, COLLAPSABLE THRESHOLD & SEAT. COORD. ROUGH OPENING WITH MANUFACTURER. CONTRACTOR TO VERIFY LEFT & RIGHT HAND UNITS.
5. ONE PIECE MOLDED SHOWER UNIT W/ HORIZ & VERT GRAB BAR, CURTAIN ROD & COLLAPSABLE THRESHOLD. CONTRACTOR TO VERIFY LEFT & RIGHT HAND UNITS.
6. GYPSUM BOARD AS PART OF FIRE RATED WALL ASSEMBLY TO BE INSTALLED PRIOR TO SETTING OF SHOWER UNIT. LAMINATE ADDITIONAL GYPSUM BOARD ABOVE WALL FIN.
7. ELECTRONIC MEMORY FRAME. PROVIDE RECESSED RECEPTACLE & DATA, COORD. W/ MEP & LOW VOLTAGE DOCUMENTS.
8. SHOWER CONTROL AREA & HAND HELD ADA SHOWER, RE: PLUMBING.
9. REFRIGERATOR DRAWER BASE, DEPTH TO MATCH REFRIGERATOR. FINISH TO MATCH MANUFACTURED CABINETS. PROVIDE 3/4" HIGH X 1 1/2" WIDE EDGE AT TOP.
10. RECEPTACLE AT END OF CABINET, RE: MEP.
11. UPPER CABINET 24" DEEP.
12. FURRED OUT WALL. 2X FRAMING W/ 5/8" GYPSUM BOARD ON ONE FACE. FURRING TO BE INSTALLED OVER GYPSUM BOARD OF ADJACENT FIRE RATED WALL ASSEMBLY.
13. SHOWER CONTROL LOCATION.
14. ROLL IN ACCESSIBLE SHOWER W/ HORIZ & VERT GRAB BARS, ADJUSTABLE SHOWER HEAD, COLLAPSABLE THRESHOLD, & CURTAIN ROD.
15. MODIFY CABINET DOOR. PROVIDE DECORATIVE MTL. SCREEN FOR VENTILATION.
16. MODIFY FACE FOR EQUIPMENT CONTROLS. COORD. WITH EQUIPMENT.
17. REMOVABLE CABINET. EXTEND FLOORING. PROVIDE BASE & PAINT WALL. PROVIDE PROTECTION AT ALL UNDERSINK PIPING.

- ### GENERAL NOTES
- A. COORDINATE CABINERY INSTALLATION AS REQUIRED PRIOR TO FABRICATION. CONSTRUCT WALLS W/ ROUGH OPENINGS AS NEEDED FOR SIZES OF CABINERY INDICATED. INSTALL MATCHING WOOD SCRIBE AT ALL CABINET BACK / WALL JOINTS. REFER TO MATERIAL SCHEDULE & SPEC. SECTION 120850.
 - B. PRIOR TO FABRICATION OF CABINERY, CONTRACTOR SHALL FIELD VERIFY ACTUAL FINISHED WALL DIMENSIONS.
 - C. PROVIDE FINISHED SURFACES ON CABINETS & COUNTERTOPS WHERE EXPOSED TO VIEW.
 - D. UTILIZE 5/8" FIRE RATED MOISTURE / MOLD RESISTANT G.B. ON WALLS OF KITCHEN, BATHROOMS, & SPA.
 - E. UTILIZE 2X WOOD BLOCKING AS REQUIRED FOR INSTALLATION OF CABINERY, ACCESSORIES, ETC.
 - F. ALL COLORS, FINISHES, ETC. TO BE COORDINATED WITH THE OWNERS REPRESENTATIVE PRIOR TO INSTALLATION.
 - G. CAULK ALL COUNTERTOP & BACKSPLASH / G.B. WALL JOINTS. CAULK TO BE CLEAR.
 - H. INSTALL FLOORING PRIOR TO CABINERY.
 - I. ALL SINKS TO BE SET IN BED OF SEALANT.
 - J. INSTALL ONE PIECE SHOWER BASE AFTER FIRE RATED WALL GYPSUM BOARD (G.B.) IS INSTALLED. INSTALL ONE ADDITIONAL LAYER OF G.B. FLUSH W/ ADJACENT WALL (ADJUST STUD DEPTH AS NEEDED), ON FIRE RATED WALL TO COVER SHOWER NAILING FIN. TYPICAL ALL SIMILAR LOCATIONS.
 - K. GYPSUM BOARD FLOOR SYSTEM TO EXTEND UNDER ALL SHOWER BASES.
 - L. PROVIDE COLLAPSIBLE THRESHOLD AT ALL SHOWER BASES THAT DO NOT HAVE MIN. 4" RAISED THRESHOLD.
 - M. SHOWER GRAB BARS TO BE 18" VERT. & HORIZ BAR ALONG THE CONTROL WALL & MIN 18" FROM THE CONTROL WALL.
 - N. REFER TO SHEET F1.1 FOR FINISH MATERIAL INFORMATION.
 - O. ALL MIRRORS TO BE FULL WIDTH OF VANITY. ALL MIRRORS TO USE GLIPS FOR INSTALLATION.
 - P. PROVIDE LOOKS AT ALL WELLNESS OFFICE AND NURSE OFFICE CABINETS AND FILE DRAWERS.
 - Q. PROVIDE GROMMETS IN COUNTERTOPS AT ALL KNEE SPACES.
 - R. ALL INTERIOR FINISHES ARE TO BE COORDINATED WITH THE INTERIOR DESIGN DOCUMENTS.

TOILET ACCESSORIES LEGEND

NOTE: CONTRACTOR SHALL INSTALL ALL REQUIRED BLOCKING FOR A PROPER INSTALLATION OF TOILET ACCESSORIES. REFER TO SPEC. SECTION 120900 FOR ADDITIONAL INFORMATION.

ACCESSORY NOTE SYMBOL	DESCRIPTION
TA-1	TOILET PAPER HOLDER
TA-2	PAPER TOWEL HOLDER
TA-3	36" GRAB BAR
TA-4	42" GRAB BAR
TA-5	18" VERTICAL GRAB BAR
TA-6	MIRROR
TA-7	ROBE HOOK
TA-8	TOWEL RING
TA-9	MEDICINE CABINET
TA-10	24" TOWEL BAR
TA-11	SOAP DISPENSER (BY OWNER)
TA-12	MIRROR (BY OWNER)
TA-13	PAPER TOWEL DISPENSER (OPC)

SWD ARCHITECTS

EST 1935

ARCHITECTURAL CORPORATION
MISSOURI CERTIFICATE OF AUTHORITY NO. 000073

LEE'S SUMMIT SENIOR COMMUNITY
1701 SE. OLDHAM PARKWAY
LEE'S SUMMIT, JACKSON COUNTY, MISSOURI

STARK WILSON DUNCAN ARCHITECTS INC
3115 NICHOLS ROAD STE 228 - KANSAS CITY, MO 64112 - T 816.531.1899 F 816.532.1978

SEAL
ARCHITECT - Timothy O. K.
Wilson
A-5972

STATE OF MISSOURI
TIMOTHY O. K. WILSON
REGISTERED ARCHITECT
6/14/2019

ENLARGED PLANS - ASSISTED LIVING

ISSUE DATE:
6/14/2019

REVISIONS:

No.	Description	Date
1	CITY COMMENTS	7.15.19
2	STATE/CITY COMMENTS	8/10/19

PROJECT NO.:1811

MCAL A4.2

COPYRIGHT © 2019 SWD ARCHITECTS INC



SWD
ARCHITECTS

EST 1935

ARCHITECTURAL CORPORATION
MISSOURI CERTIFICATE
OF AUTHORITY NO. 000073

STARK WILSON DUNCAN ARCHITECTS INC
315 NICHOLS ROAD STE 228 - KANSAS CITY, MO 64112 - T 816.531.1698 F 816.532.1978

NOT ALL NOTES MAY BE USED ON THIS SHEET.

- 1. PLAN KEYNOTE SYMBOL.
- 2. REFER TO FLOOR SERVICE DRAWINGS FOR EQUIPMENT.
- 3. PARTIAL HEIGHT WALL WITH MOOP CAP. REFER TO ELEVATIONS.
- 4. ONE PNEUMATIC SHOWER UNIT WITH HORIZ. A VERT GRAB BAR, CURTAIN ROD, COLLAPSIBLE THRESHOLD & SEAT. COORD. ROUGH OPENING WITH CONTRACTOR TO VERIFY LIFT & RIGTH HAND UNITS.
- 5. ONE PNEU MOLDED SHOWER UNIT W/ HORIZ & VERT GRAB BAR, CURTAIN ROD & COLLAPSIBLE THRESHOLD. CONTRACTOR TO VERIFY LIFT & RIGTH HAND UNITS.
- 6. GYPSUM BOARD BOARD AT FOOT OF FIRE RATED WALL. CONTRACTOR TO PREP AND PREP TO SETTING OF SHOWER UNIT. LAMINATE ADDITIONAL GYPSUM BOARD ABOVE FINAL FIN.
- 7. 2" X 4" STUD CARRY FRAME. PROVIDE RECESSED RECEPTACLE 1" DATA COORD W/ MEP & LION VOLTAGE DOCUMENTS.
- 8. SHOWER CONTROL AREA & HAND HELD A4 SHOWER RE FLOWING.
- 9. REFRIGERATOR DRAWER BASE. DEPTH TO MATCH REFRIGERATOR. FINISH TO MATCH MANUFACTURER CABINETS. PROVIDE 3/4" HIGH X 1 1/2" NEDGE AS AT TOP.
- 10. RECEPTACLE AT END OF CABINET. RE-ME. UPPER CABINET.
- 11. FURRED OUT WALL. FINISHING IN 5/8" GYPSUM BOARD ON ONE FACE. FURRINGS TO BE INSTALLED OVER GYPSUM BOARD OF ADJACENT FIRE RATED WALL.
- 12. SHOWER CONTROL LOCATION.
- 13. ROLL IN ACCESSIBLE SHOWER W/ HORIZ & VERT GRAB BAR. COLLAPSIBLE THRESHOLD. 1" CURTAIN ROD. MODIFY CABINET DOOR. PROVIDE DECORATIVE MTL. SCREEN FOR VENTILATION.
- 14. MODIFY CABINET. PROVIDE EQUIPMENT CONTROLS. COORD WITH VENTILATION.
- 15. REMOVABLE CABINET. EXTEND FLOORING, PROVIDE FLOOR PROTECTION. PROVIDE PROTECTION AT ALL UNDERSINK PIPING.

- COORDINATE CABINETRY INSTALLATION AS REQUIRED PRIOR TO FABRICATION. CONSTRUCT WALLS TO BE 8' HIGH. PROVIDE 1" MIN. SPACES OF WOOD CROUCH AT JOINTS. INST. MATCHING WOOD GRAIN AT ALL CABINET BACK / WALL JOINTS. REFER TO MATERIAL SCHEDULE 1 SPEC. SECTION 22850.
- PRIOR TO FABRICATION OF CABINETWORK, CONTRACTOR SHALL FIELD VERIFY ACTUAL FINISHED WALL DIMENSIONS.
- BEFORE INSTALLING CABINETS ON COUNTERTOPS, COUNTERTOPS HERE EXPOSED TO VIELD
- UTILIZE 5/8" FIRE RATED MOISTURE / WOOD RESISTANT G.B. ON WALLS OF KITCHEN, BATHROOMS, ETC.
- INSTALL 2X6 WOOD BLOCKING AS REQUIRED FOR INSTALLATION OF CABINETRY, ACCESSORIES, ETC. ALL COLORS, FINISHES, ETC. TO BE COORDINATED WITH THE ARCHITECT'S REPRESENTATIVE PRIOR TO INSTALLATION.
- CAULK ALL COUNTERTOP / BACKSPLASH / G.B. WALL JOINTS. CAULK TO BE CLEAR.
- INSTALL 1/2" Gypsum BOARD ON ALL WALLS. ALL SINKS TO BE SET IN BED OF CABINETRY.
- INSTALL ONE PIECE SHOWER BASE AFTER INSTALLED WALL GYPSUM BOARD (G.B.) IS FINISHED. PROVIDE 1/2" MIN. GAP BETWEEN SHOWER BASE AND ADJACENT WALL (ADJUST STUD DEPTH AS NEEDED) ON FIRE RATED WALL TO COVER SHOWER NAILING FINES. TYPICAL ALL SIMILAR LOCATIONS.
- SHOWER BASE SYSTEM TO EXTEND UNDER ALL SHOWER BASES.
- PROVIDE COLLAPSIBLE THRESHOLD AT ALL SHOWERS THAT DO NOT HAVE MIN. 4" RAISED THRESHOLD.
- SHOWER GRAB BARS TO BE 18" VERT. 1 HORIZ. BAR ALONG THE CONTROL WALL 4" MIN 18" FROM THE CONTROL WALL.
- REFER TO SPEC. #11 FOR FINISH MATERIAL INFORMATION.
- ALL MIRRORS TO BE FULL WIDTH OF VANITY. ALL MIRRORS TO USE CLIPS FOR INSTALLATION.
- PROVIDE 1/2" MIN. GAP BETWEEN CABINETS AND NURSE OFFICE CABINETS AND FILE DRAWERS.
- PROVIDE GROMMETS IN COUNTERTOPS AT ALL KNEE SPACES.
- ALL INTERIOR FINISHES ARE TO BE COORDINATED WITH THE INTERIOR DESIGN DOCUMENTS.

NOTE: CONTRACTOR SHALL INSTALL ALL REQUIRED BLOCKING FOR A PROPER INSTALLATION OF TOILET ACCESSORIES. REFER TO SPEC. SECTION 102800 FOR ADDITIONAL INFORMATION.

- ACCESSORY NOTE SYMBOL
- | | |
|-------|-----------------------------|
| TA-1 | TOILET PAPER HOLDER |
| TA-2 | PAPER TONEL HOLDER |
| TA-3 | 36" GRAB BAR |
| TA-4 | 42" GRAB BAR |
| TA-5 | 18" VERTICAL GRAB BAR |
| TA-6 | MIRROR |
| TA-7 | ROBE HOOK |
| TA-8 | TOILET RING |
| TA-9 | MEDICINE CABINET |
| TA-10 | 24" TONEL BAR |
| TA-11 | SOAP DISPENSER (BY OWNER) |
| TA-12 | MIRROR (BY OWNER) |
| TA-13 | PAPER TONEL DISPENSER (OFC) |


A8 ENLARGED PLAN - AL LOBBY / THEATER
1/4" = 1'-0"

PROJECT NO.:1811

MCAL

A4.3

COPYRIGHT © 2019 SWD ARCHITECTS INC

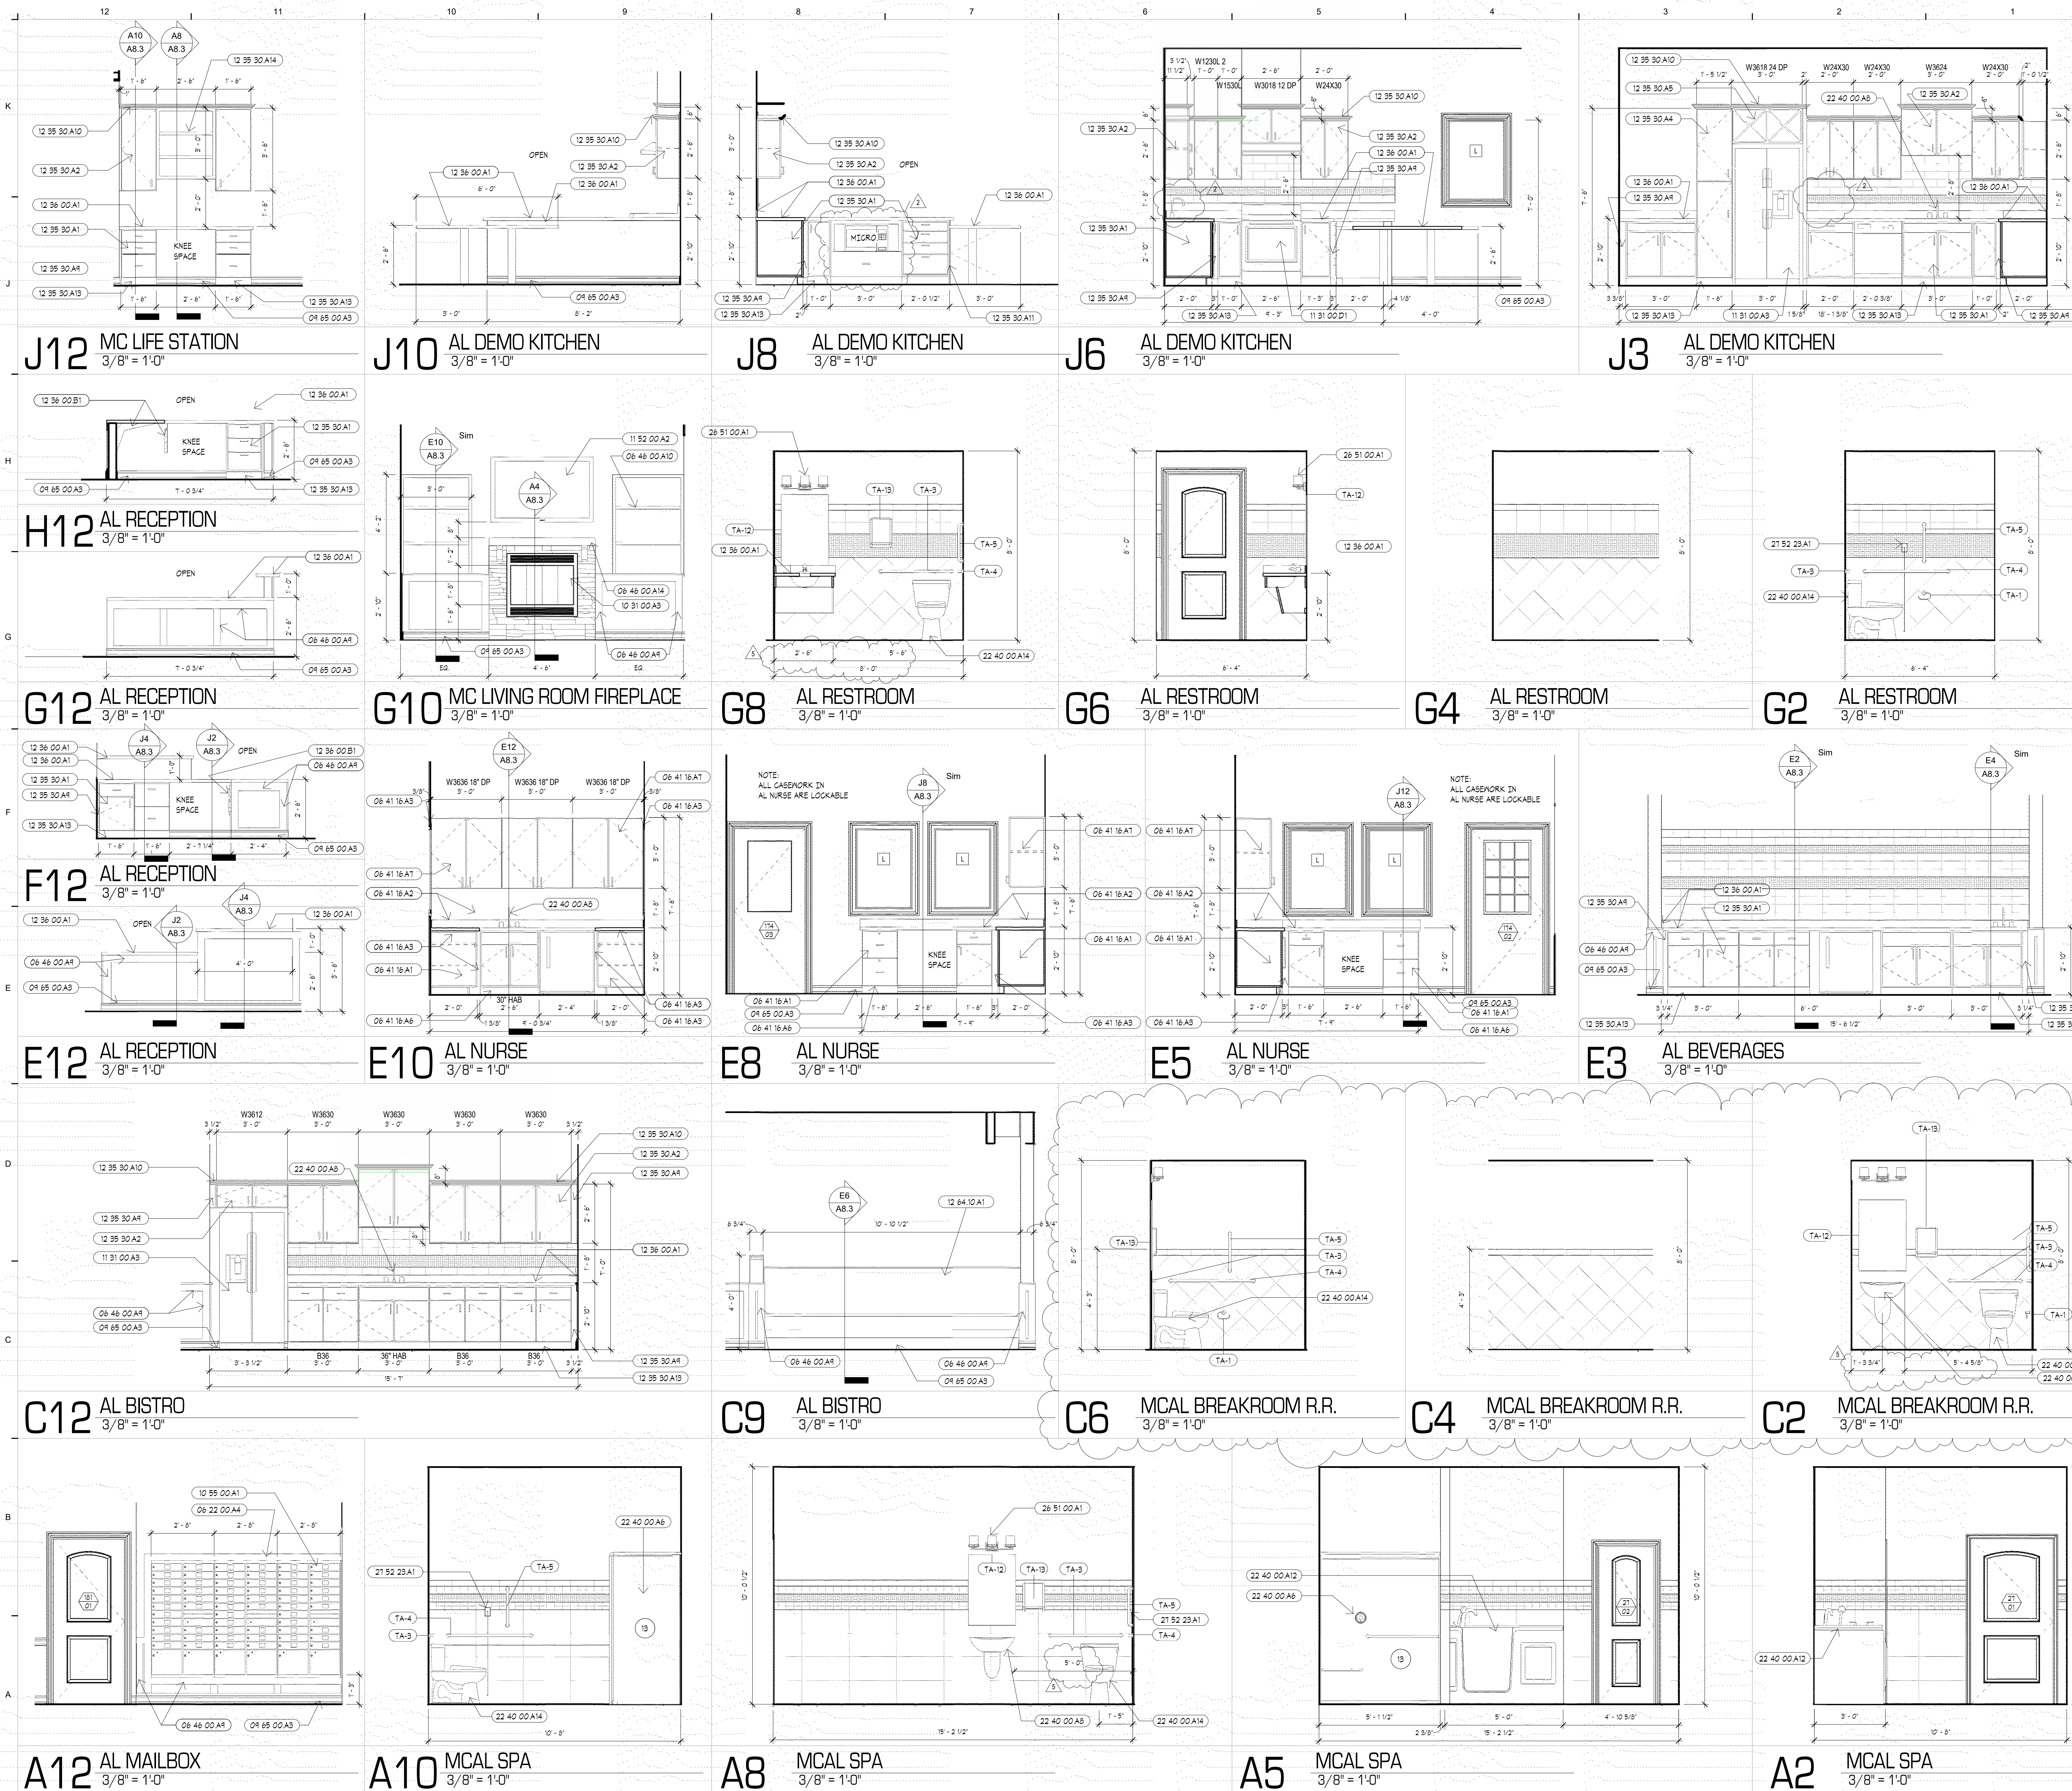

KEYNOTES	
NUMBER	DESCRIPTION
06 22 00 A4	1X4 MOOD TRIM
06 41 16 A1	BASE CABINET. RE: FINISH SCHEDULE. 06 41 16
06 41 16 A2	PLASTIC LAMINATE COUNTERTOP & BACKSPLASH. 06 41 16
06 41 16 A3	FILLER. 06 41 16
06 41 16 A4	SKIRT. FINISH TO MATCH CABINET. 06 41 16
06 41 16 A5	UPPER CABINET. RE: FINISH SCHEDULE. 06 41 16
06 46 00 A1	MOOD WADSCOTT. 06 46 00
06 46 00 A2	3/4" PLYWOOD SUBSTRATE. 06 46 00
06 46 00 A3	MANUFACTURED MOOD MANTLE. RE: INTERIOR DESIGN.
06 46 00 A4	BASE. RE: FINISH SCHEDULE.
06 46 00 A5	FRIGERAGE - ELECTRICAL. 06 46 00
10 55 00 A1	PRE-FINISHED MAILBOXES. 10 55 00
11 91 00 A3	REFRIGERATOR - SIDE BY SIDE. 11 91 00
11 91 00 D1	OVEN/RANGE. 11 91 00
11 92 00 A2	TELEVISION. RE: LOW VOLTAGE
12 35 30 A1	MOOD BASE CABINET. 12 35 30
12 35 30 A2	MOOD UPPER CABINET. 12 35 30
12 35 30 A3	MOOD CABINET - PANTRY. 12 35 30
12 35 30 A4	MOOD CABINET - WINE STORAGE. 12 35 30
12 35 30 A5	FILLER. FINISH TO MATCH CABINET. 12 35 30
12 35 30 A6	MOOD CROWN. FINISH TO MATCH CABINET. 12 35 30
12 35 30 A10	MOOD END PANEL. FINISH TO MATCH CABINET. 12 35 30
12 35 30 A15	FINISH TOE KICK TO MATCH CABINET. 12 35 30
12 35 30 A16	OPEN ADJUSTER CABINET. 12 35 30
12 35 30 A17	QUARTZ COUNTERTOP. RE: FINISH SCHEDULE
12 36 00 B1	PRE-FINISHED METAL BRACKET.
12 64 10 A1	BANQUETTE BENCH SEATING. RE: INTERIOR DESIGN. 12 64 10
22 40 00 A5	MALL MOUNTED LAVATORY. RE: MEP
22 40 00 A6	ROLL IN SHOWER - ADA. RE: MEP
22 40 00 A8	SINK. RE: MEP
22 40 00 A12	SFA TUB. RE: MEP
22 40 00 A14	WATER CLOSET. RE: MEP
26 51 00 A1	LIGHT FIXTURE. RE: ELEG.
27 52 23 A1	EMERGENCY CALL FULL STATION. RE: LOW VOLTAGE

ENLARGED PLAN & ELEVATION NOTES

- NOT ALL NOTES MAY BE USED ON THIS SHEET.
1. PLAN KEYNOTE SYMBOL.
 2. REFER TO FOOD SERVICE DRAWINGS FOR EQUIPMENT.
 3. PARTIAL WEIGHT MALL WITH MOOD CAP. REFER TO ELEVATIONS.
 4. ONE PIECE MOLDED SHOWER UNIT WITH HORIZ. VERT GRAB BAR, CURTAIN ROD, COLLAPSIBLE THRESHOLD & SEAT. COORD. ROUGH OPENING WITH MANUFACTURER. CONTRACTOR TO VERIFY LEFT & RIGHT HAND UNITS.
 5. ONE PIECE MOLDED SHOWER UNIT W/ HORIZ. VERT GRAB BAR, CURTAIN ROD & COLLAPSIBLE THRESHOLD. CONTRACTOR TO VERIFY LEFT & RIGHT HAND UNITS.
 6. GYPSUM BOARD AS PART OF FIRE RATED MALL ASSEMBLY TO BE INSTALLED PRIOR TO SETTING OF SHOWER UNIT. LAMINATE ADDITIONAL GYPSUM BOARD ABOVE MALL FIN.
 7. ELECTRONIC MEMORY FRAME. PROVIDE RECESSED RECEPTACLE & DATA. COORD. W/ MEP & LOW VOLTAGE DOCUMENTS.
 8. SHOWER CONTROL AREA & HAND HELD ADA SHOWER. RE: PLUMBING.
 9. REFRIGERATOR DRAINER BASE. DEPTH TO MATCH REFRIGERATOR. FINISH TO MATCH MANUFACTURED CABINETS. PROVIDE 3/4" HIGH X 1 1/2" WIDE EDGE AT TOP.
 10. RECEPTACLE AT END OF CABINET. RE: MEP.
 11. UPPER CABINET 24" DEEP.
 12. FURRED OUT MALL. 2X FRAMING W/ 5/8" GYPSUM BOARD ON ONE FACE. FURRING TO BE INSTALLED OVER GYPSUM BOARD OF ADJACENT FIRE RATED MALL ASSEMBLY.
 13. SHOWER CONTROL LOCATION.
 14. ROLL IN ACCESSIBLE SHOWER W/ HORIZ. VERT GRAB BARS. ADJUSTABLE SHOWER HEAD. COLLAPSIBLE THRESHOLD & CURTAIN ROD.
 15. MODIFY CABINET DOOR. PROVIDE DECORATIVE MTL. SCREEN FOR VENTILATION.
 16. MODIFY FACE FOR EQUIPMENT CONTROLS. COORD. WITH EQUIPMENT.
 17. REMOVABLE CABINET. EXTEND FLOORING. PROVIDE BASE & PAINT WALL. PROVIDE PROTECTION AT ALL UNDERSINK PIPING.

GENERAL NOTES

- A. COORDINATE CABINETRY INSTALLATION AS REQUIRED PRIOR TO FABRICATION. CONSTRUCT WALLS W/ ROUGH OPENINGS AS NEEDED FOR SIZES OF CABINETRY INDICATED. INSTALL MATCHING MOOD SCRIBE AT ALL CABINET BACK / MALL JOINTS. REFER TO MATERIAL SCHEDULE & SPEC. SECTION 102050.
- B. PRIOR TO FABRICATION OF CASEWORK, CONTRACTOR SHALL FIELD VERIFY ACTUAL FINISHED MALL DIMENSIONS.
- C. PROVIDE FINISHED SURFACES ON CABINETS & COUNTERTOPS WHERE EXPOSED TO VIEW.
- D. UTILIZE 5/8" FIRE RATED MOISTURE / MOLD RESISTANT G.B. ON WALLS OF KITCHEN, BATHROOMS, & SPA.
- E. UTILIZE 2X MOOD BLOCKING AS REQUIRED FOR INSTALLATION OF CABINETRY, ACCESSORIES, ETC. ALL COLORS, FINISHES, ETC. TO BE COORDINATED WITH THE OWNERS REPRESENTATIVE PRIOR TO INSTALLATION.
- F. GASKET ALL COUNTERTOP & BACKSPLASH / G.B. MALL JOINTS. GASKET TO BE CLEAR.
- G. INSTALL FLOORING PRIOR TO CABINETRY.
- H. ALL SINKS TO BE SET IN BED OF BEALANT.
- I. INSTALL ONE PIECE SHOWER BASE AFTER FIRE RATED MALL GYPSUM BOARD (G.B.) IS INSTALLED. INSTALL ONE ADDITIONAL LAYER OF G.B. FLUSH W/ ADJACENT MALL (ADJUST STD. DEPTH AS NEEDED). ON FIRE RATED MALL TO COVER SHOWER NAILING FINS. TYPICAL ALL SIMILAR LOCATIONS.
- J. GYPOCRETE FLOOR SYSTEM TO EXTEND UNDER ALL SHOWER BASES.
- K. PROVIDE COLLAPSIBLE THRESHOLD AT ALL SHOWERS THAT DO NOT HAVE MIN. 4" RAISED THRESHOLD.
- L. SHOWER GRAB BARS TO BE 18" VERT. & HORIZ. BAR ALONG THE CONTROL MALL & MIN 18" FROM THE CONTROL MALL.
- M. REFER TO SHEET F11 FOR FINISH MATERIAL INFORMATION.
- N. ALL MIRRORS TO BE FULL WIDTH OF VANITY. ALL MIRRORS TO USE GLIPS FOR INSTALLATION.
- O. PROVIDE LOOKS AT ALL WELLNESS OFFICE AND NURSE OFFICE CABINETS AND FILE DRAWERS.
- P. PROVIDE GROMMETS IN COUNTERTOPS AT ALL KNEE SPACES.
- Q. ALL INTERIOR FINISHES ARE TO BE COORDINATED WITH THE INTERIOR DESIGN DOCUMENTS.


TOILET ACCESSORIES LEGEND

- NOTE: CONTRACTOR SHALL INSTALL ALL REQUIRED BLOCKING FOR A PROPER INSTALLATION OF TOILET ACCESSORIES. REFER TO SPEC. SECTION 102050 FOR ADDITIONAL INFORMATION.
- ACCESSORY NOTE SYMBOL
- TA-1 TOILET PAPER HOLDER
 - TA-2 PAPER TOWEL HOLDER
 - TA-3 36" GRAB BAR
 - TA-4 42" GRAB BAR
 - TA-5 18" VERTICAL GRAB BAR
 - TA-6 MIRROR
 - TA-7 ROBE HOOK
 - TA-8 TOWEL RING
 - TA-9 MEDICINE CABINET
 - TA-10 24" TOWEL BAR
 - TA-11 SOAP DISPENSER (BY OWNER)
 - TA-12 MIRROR (BY OWNER)
 - TA-13 PAPER TOWEL DISPENSER (OFCI)



ARCHITECTURAL CORPORATION
MISSOURI CERTIFICATE
OF AUTHORITY NO. 000073

LEE'S SUMMIT SENIOR COMMUNITY
1701 S.E. OLDHAM PARKWAY
LEE'S SUMMIT, JACKSON COUNTY, MISSOURI

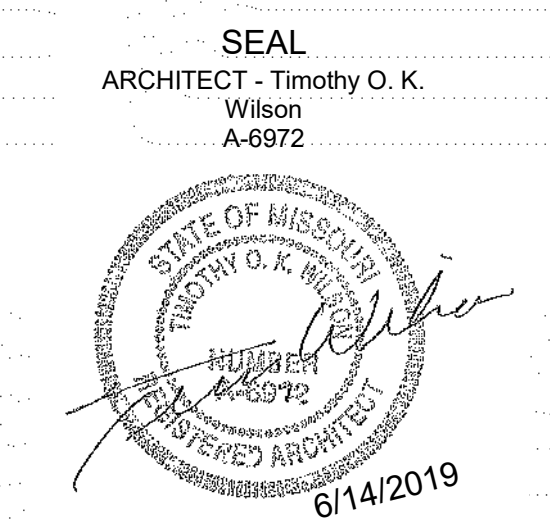

INTERIOR ELEVATIONS

ISSUE DATE:
6/14/2019


REVISIONS:

No.	Description	Date
2	CITY COMMENTS	7.15.19
5	STATE/CITY COMMENTS	8/10/19

PROJECT NO.: 1811

MCAL
A4.5

COPYRIGHT © 2019 SWD ARCHITECTS INC

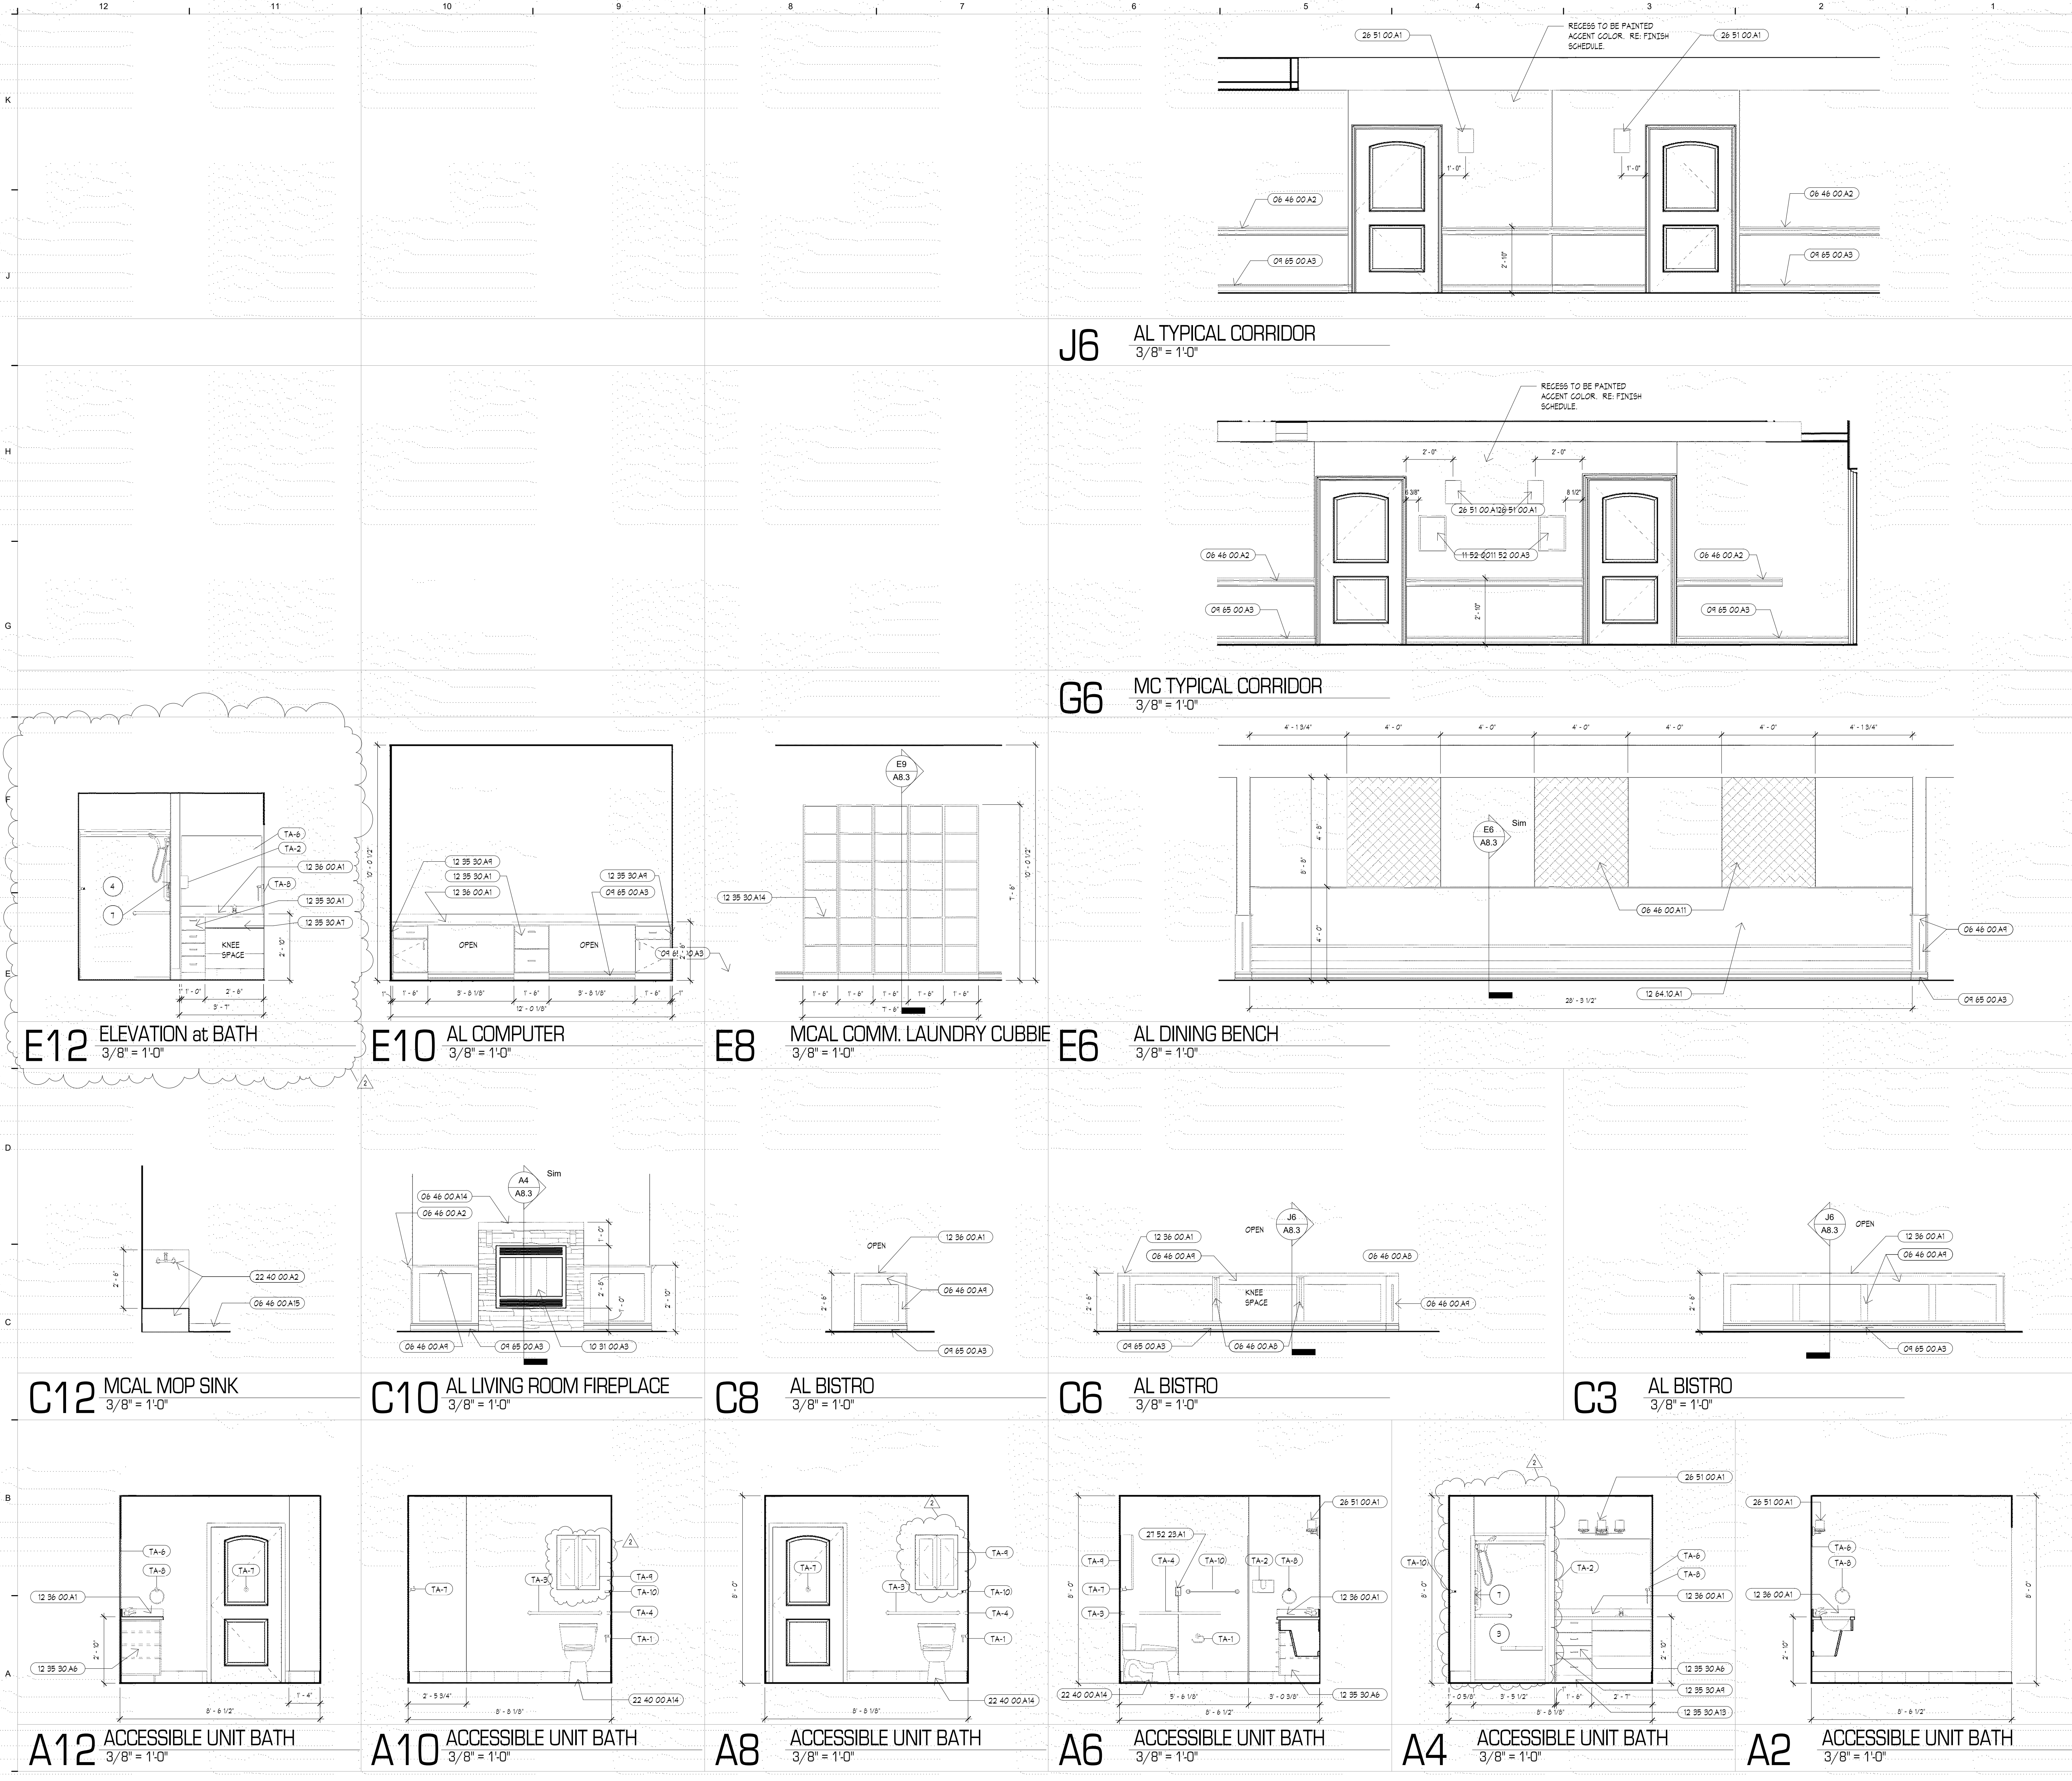

KEYNOTES	
NUMBER	DESCRIPTION
06 46 00 A2	WOOD LEAN RAIL. 06 46 00
06 46 00 A3	WOOD BRACKET. 06 46 00
06 46 00 A4	WOOD HANDSCOT. 06 46 00
06 46 00 A11	DECORATIVE MALL SCREEN. RE: INTERIOR DESIGN
06 46 00 A14	MANUFACTURED WOOD MANTLE. RE: INTERIOR DESIGN
06 46 00 A15	BASE. RE: FINISH SCHEDULE.
09 65 00 A3	BASE. RE: FINISH SCHEDULE.
10 31 00 A3	FIREPLACE - ELECTRIC. 10 31 00
11 52 00 A3	DIGITAL MEMORY FRAME. RE: LOW VOLTAGE
12 35 30 A1	WOOD BASE CABINET. 12 35 30
12 35 30 A6	WOOD VANITY CABINET. 12 35 30
12 35 30 A7	WOOD VANITY - ADA. 12 35 30
12 35 30 A4	FILLER. FINISH TO MATCH CABINET. 12 35 30
12 35 30 A13	FINISH TOE KICK TO MATCH CABINET. 12 35 30
12 35 30 A14	OPEN ADJUSHELING CABINET. 12 35 30
12 36 00 A1	QUARTZ COUNTERTOP. RE: FINISH SCHEDULE
12 34 10 A1	BANQUETTE BENCH SEATING. RE: INTERIOR DESIGN. 12 34 10
22 40 00 A2	MOP SINK. RE: MEP
22 40 00 A14	WATER CLOSET. RE: MEP
26 51 00 A1	LIGHT FIXTURE. RE: ELEC.
27 52 23 A1	EMERGENCY CALL PULL STATION. RE: LOW VOLTAGE

- ENLARGED PLAN & ELEVATION NOTES
- NOT ALL NOTES MAY BE USED ON THIS SHEET.
1. PLAN KEYNOTE SYMBOL.
2. REFER TO FOOD SERVICE DRAWINGS FOR EQUIPMENT.
3. PARTIAL HEIGHT MALL WITH WOOD CAP. REFER TO ELEVATIONS.
4. ONE PIECE MOLDED SHOWER UNIT WITH HORIZ. & VERT. GRAB BAR, CURTAIN ROD, COLLAPSIBLE THRESHOLD & SEAT. COORD. ROUGH OPENING WITH MANUFACTURER. CONTRACTOR TO VERIFY LEFT & RIGHT HAND UNITS.
5. ONE PIECE MOLDED SHOWER UNIT W/ HORIZ. & VERT. GRAB BAR, CURTAIN ROD & COLLAPSIBLE THRESHOLD. CONTRACTOR TO VERIFY LEFT & RIGHT HAND UNITS.
6. GYPSUM BOARD AS PART OF FIRE RATED WALL ASSEMBLY TO BE INSTALLED PRIOR TO SETTING OF SHOWER UNIT. LAMINATE ADDITIONAL GYPSUM BOARD ABOVE NAIL FIN.
7. ELECTRONIC MEMORY FRAME. PROVIDE RECESSED RECEPTACLE & DATA. COORD. W/ MEP & LOW VOLTAGE DOCUMENTS.
8. SHOWER CONTROL AREA & HAND HELD ADA SHOWER. RE: PLUMBING.
9. REFRIGERATOR DRAINER BASE. DEPTH TO MATCH REFRIGERATOR. FINISH TO MATCH MANUFACTURED CABINETS. PROVIDE 3/4" HIGH X 1 1/2" WIDE EDGE AT TOP.
10. RECEPTACLE AT END OF CABINET. RE: MEP.
11. UPPER CABINET 24" DEEP.
12. FURRED OUT WALL, 2X FRAMING W/ 5/8" GYPSUM BOARD ON ONE FACE. FURRING TO BE INSTALLED OVER GYPSUM BOARD OF ADJACENT FIRE RATED WALL ASSEMBLY.
13. SHOWER CONTROL LOCATION.
14. ROLL IN ACCESSIBLE SHOWER W/ HORIZ. & VERT. GRAB BARS, ADJUSTABLE SHOWER HEAD, COLLAPSIBLE THRESHOLD, & CURTAIN ROD.
15. MODIFY CABINET DOOR. PROVIDE DECORATIVE MTL. SCREEN FOR VENTILATION.
16. MODIFY FACE FOR EQUIPMENT CONTROLS. COORD. WITH EQUIPMENT.
17. REMOVABLE CABINET. EXTEND FLOORING. PROVIDE PROTECTION AT ALL UNDERSINK PIPING.


- GENERAL NOTES
- A. COORDINATE CABINETRY INSTALLATION AS REQUIRED PRIOR TO FABRICATION. CONSTRUCT WALLS W/ ROUGH OPENINGS AS NEEDED FOR SIZES OF CABINETRY INDICATED. INSTALL MATCHING WOOD SCRIBE AT ALL CABINET BACK / WALL JOINTS. REFER TO MATERIAL SCHEDULE & SPEC. SECTION 123530.
- B. PRIOR TO FABRICATION OF CASEWORK, CONTRACTOR SHALL FIELD VERIFY ACTUAL FINISHED WALL DIMENSIONS.
- C. PROVIDE FINISHED SURFACES ON CABINETS & COUNTERTOPS WHERE EXPOSED TO VIEW.
- D. UTILIZE 5/8" FIRE RATED MOISTURE / MOLD RESISTANT G.B. ON WALLS OF KITCHEN, BATHROOMS, & SPA.
- E. UTILIZE 2X WOOD BLOCKING AS REQUIRED FOR INSTALLATION OF CABINETRY, ACCESSORIES, ETC.
- F. ALL COLORS, FINISHES, ETC. TO BE COORDINATED WITH THE OWNER'S REPRESENTATIVE PRIOR TO INSTALLATION.
- G. CAULK ALL COUNTERTOP & BACKSPLASH / G.B. WALL JOINTS. CAULK TO BE CLEAR.
- H. INSTALL FLOORING PRIOR TO CABINETRY.
- I. ALL SINKS TO BE SET IN BED OF SEALANT.
- J. INSTALL ONE PIECE SHOWER BASE AFTER FIRE RATED WALL GYPSUM BOARD (G.B.) IS INSTALLED. INSTALL ONE ADDITIONAL LAYER OF G.B. FLUSH W/ ADJACENT WALL (ADJUST STUD DEPTH AS NEEDED), ON FIRE RATED WALL TO COVER SHOWER NAILING FDS. TYPICAL ALL SIMILAR LOCATIONS.
- K. GYPCRETE FLOOR SYSTEM TO EXTEND UNDER ALL SHOWER BASES.
- L. PROVIDE COLLAPSIBLE THRESHOLD AT ALL SHOWERS THAT DO NOT HAVE MIN. 4" RAISED THRESHOLD.
- M. SHOWER GRAB BARS TO BE 18" VERT. & HORIZ. BAR ALONG THE CONTROL WALL & MIN. 18" FROM THE CONTROL WALL.
- N. REFER TO SHEET F1.1 FOR FINISH MATERIAL INFORMATION.
- O. ALL MIRRORS TO BE FULL WIDTH OF VANITY. ALL MIRRORS TO USE GLIPS FOR INSTALLATION.
- P. PROVIDE LOOKS AT ALL WELLNESS OFFICE AND NURSE OFFICE CABINETS AND FILE DRAWERS.
- Q. PROVIDE GROMMETS IN COUNTERTOPS AT ALL KNEE SPACES.
- R. ALL INTERIOR FINISHES ARE TO BE COORDINATED WITH THE INTERIOR DESIGN DOCUMENTS.

TOILET ACCESSORIES LEGEND		
NOTE: CONTRACTOR SHALL INSTALL ALL REQUIRED BLOCKING FOR A PAPER INSTALLATION OF TOILET ACCESSORIES. REFER TO SPEC. SECTION 102800 FOR ADDITIONAL INFORMATION.		
○	ACCESSORY NOTE SYMBOL	
TA-1	TOILET PAPER HOLDER	
TA-2	PAPER TOWEL HOLDER	
TA-3	36" GRAB BAR	
TA-4	42" GRAB BAR	
TA-5	18" VERTICAL GRAB BAR	
TA-6	MIRROR	
TA-7	ROBE HOOK	
TA-8	TOWEL RING	
TA-9	MEDICINE CABINET	
TA-10	24" TOWEL BAR	
TA-11	SOAP DISPENSER (BY OWNER)	
TA-12	MIRROR (BY OWNER)	
TA-13	PAPER TOWEL DISPENSER (OFFICE)	



ARCHITECTURAL CORPORATION
MISSOURI CERTIFICATE
OF AUTHORITY NO. 000073

LEE'S SUMMIT SENIOR COMMUNITY
1701 S.E. OLDHAM PARKWAY
LEE'S SUMMIT, JACKSON COUNTY, MISSOURI

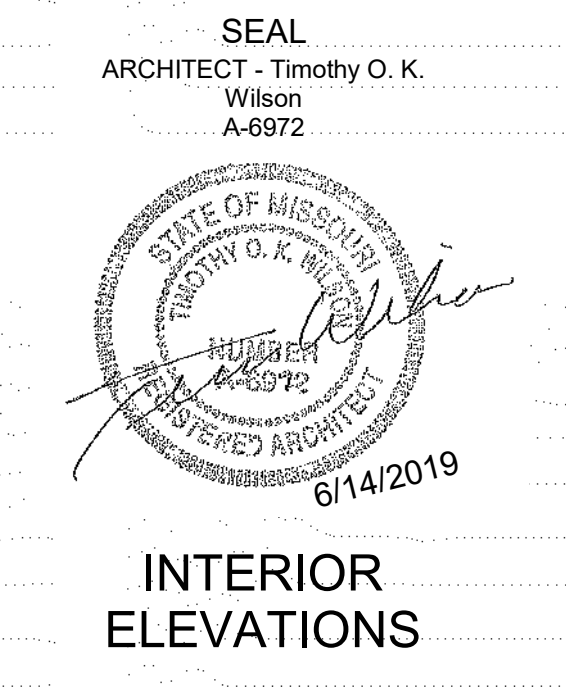

ISSUE DATE:
6/14/2019

REVISIONS:

No.	Description	Date
2	CITY COMMENTS	7.15.19

PROJECT NO.:1811


MCAL
A4.6

COPYRIGHT © 2019 SWD ARCHITECTS INC

C:\Users\sauman\Documents\1611 LS SENIOR_souman.rvt
6/29/2019 12:53:29 PM

A12 PARTIAL CEILING PLAN - MC

1/8" = 1'-0"

 

KEYNOTES

NUMBER	DESCRIPTION
08 31 13A1	ATTIC ACCESS PANEL - FIRE RATED, 08 31 13

CEILING PLAN NOTES

THESE NOTES ONLY APPLY TO THIS SHEET

- 1 HOUR CEILING/ROOF ASSEMBLY, 5/8" GYPSUM BOARD ON RESILIENT CHANEL
- 5/8" GYPSUM BOARD ATTACHED TO DRYWALL CEILING SUSPENSION SYSTEM BELOW RATED ASSEMBLY, PAINT, CEILING HEIGHT AS INDICATED
- SOFFIT, 5/8" F.R. GYPSUM BOARD ON FRAMING, PAINT
- CONTROL JOINT, TYP
- PROVIDE CLOSED CELL POLY-ISO SPRAY INSULATION AT POOL WALLS AND CEILING, (R38 AT CEILING, FULL CAVITY AT WALLS)
- KITCHEN EXHAUST HOOD, COORD. W/MEP, 1. OPEN DECK FRAMING
- WALK IN REFRIGERATOR/FREEZER, EXTEND CEILING SYSTEM DOWN AS REQD TO GLOBE VOID, COORD. WITH MEP & KITCHEN EQUIPMENT
- 2X2 SUSPENDED ACOUSTIC CEILING, REFER TO FINISH SCHEDULE
- PRE-FINISHED METAL SOFFIT
- FIBER CEMENT BOARD -SMOOTH PANEL SOFFIT
- CROWN MOLDING THIS AREA, COORD. W/ INTERIORS


CEILING PLAN GENERAL NOTES

- ALL WORK TO MEET APPLICABLE BUILDING, PLUMBING, MECHANICAL, ELECTRICAL, ADA ACCESSIBILITY, & LIFE SAFETY CODES & REQUIREMENTS
- DO NOT SCALE DRAWINGS, FIELD VERIFY ALL EX. CONDITIONS, DIMENSIONS, & ELEVATIONS PRIOR TO PROCUREMENT, FABRICATION, ETC
- REFERENCE ARCHITECTURAL, STRUCTURAL, PLUMBING, MECHANICAL, ELECTRICAL PLANS, FOR ADDITIONAL INFORMATION
- ALL ROOF/CEILING PENETRATIONS ARE TO BE PROPERLY FIRE CAULKED, FIRE STOPPED, SMOKE/FIRE DAMPERED ETC AS REQUIRED TO MAINTAIN THE FIRE RESISTANCE RATING OF THE RESPECTIVE ASSEMBLIES, AS REQUIRED BY THE APPLICABLE CODE
- CAULK ALL JOINTS BETWEEN DISSIMILAR MATERIALS FOR WEATHERTIGHT, WATERTIGHT, AIRTIGHT, ETC, PERFORMANCE
- ALL PLUMBING, PIPING, MECHANICAL DUCTWORK, ELECTRICAL CONDUIT, SPRINKLER PIPING, IS TO BE CONCEALED WITHIN NEW CONSTRUCTION UNLESS NOTED OTHERWISE
- REFER TO MEP PLANS FOR LIGHT FIXTURE, MECHANICAL DIFFUSERS, ETC
- REFER TO LOW VOLTAGE DRAWINGS FOR AV EQUIPMENT, SECURITY ETC
- CEILING GRID & TILES TO BE CENTERED IN ROOM UNLESS NOTED OTHERWISE
- REFER TO FINISH SCHEDULE FOR CEILING FINISH
- RECESSED LIGHTING TO BE CENTERED IN CEILING TILE
- ACCESS PANELS AT VALVE LOCATIONS PER MEP DRAWINGS, PANELS TO BE PAINTED TO MATCH CEILING
- ENTIRE PROJECT REQUIRES 1 HOUR ROOF/CEILING AND FLOOR/CEILING ASSEMBLY, ALL AREAS TO RECEIVE 5/8" FIRE RATED GYP ON RESILIENT CHANEL AT BOTTOM OF WOOD TRUSS, REFER TO UL LISTING
- PROVIDE CONTROL JOINTS AT SOFFITS, TYPICAL AT ALL INTERSECTIONS AND CORNERS WHETHER INDICATED OR NOT

Ceiling Plan Symbols

- | | |
|--|---|
| | ACT-1
2X2 SUSPENDED ACOUSTIC
CEILING SYSTEM |
| | ACT-2
2X2 SUSPENDED WASHABLE
CEILING |
| | SUSPENDED GYPSUM BOARD
CEILING / SOFFIT |
| | 2X4 RECESSED
LIGHT |
| | 2X2 RECESSED
LIGHT |
| | RECESSED CAN LIGHT |
| | EXHAUST FAN |
| | RETURN AIR DIFFUSER |
| | RE: MECH |
| | SUPPLY AIR
DIFFUSER, RE: MECH |

SEAL
ARCHITECT - Timothy O. K.
Wilson
A-6972

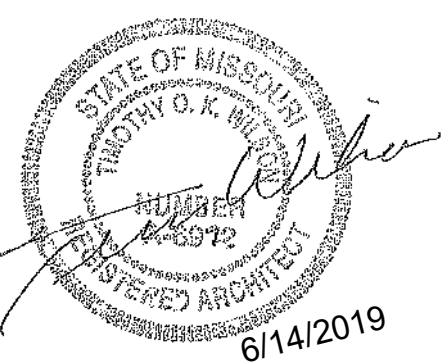

REFLECTED
CEILING PLAN -
MEMORY CARE

ISSUE DATE:

6/14/2019

REVISIONS:

No.	Description	Date
2	CITY COMMENTS	7.15.19

PROJECT NO.:1811

MCAL
A5.1

COPYRIGHT © 2019 SWD ARCHITECTS INC


SWD
ARCHITECTS

EST 1935

ARCHITECTURAL CORPORATION
MISSOURI CERTIFICATE
OF AUTHORITY NO. 000073

LEE'S SUMMIT SENIOR COMMUNITY
1701 S.E. OLDHAM PARKWAY
LEE'S SUMMIT, JACKSON COUNTY, MISSOURI

STARK WILSON DUNCAN ARCHITECTS INC
3115 NICHOLS ROAD STE 228 - KANSAS CITY, MO 64112 - T 816.531.1898 F 816.532.1978

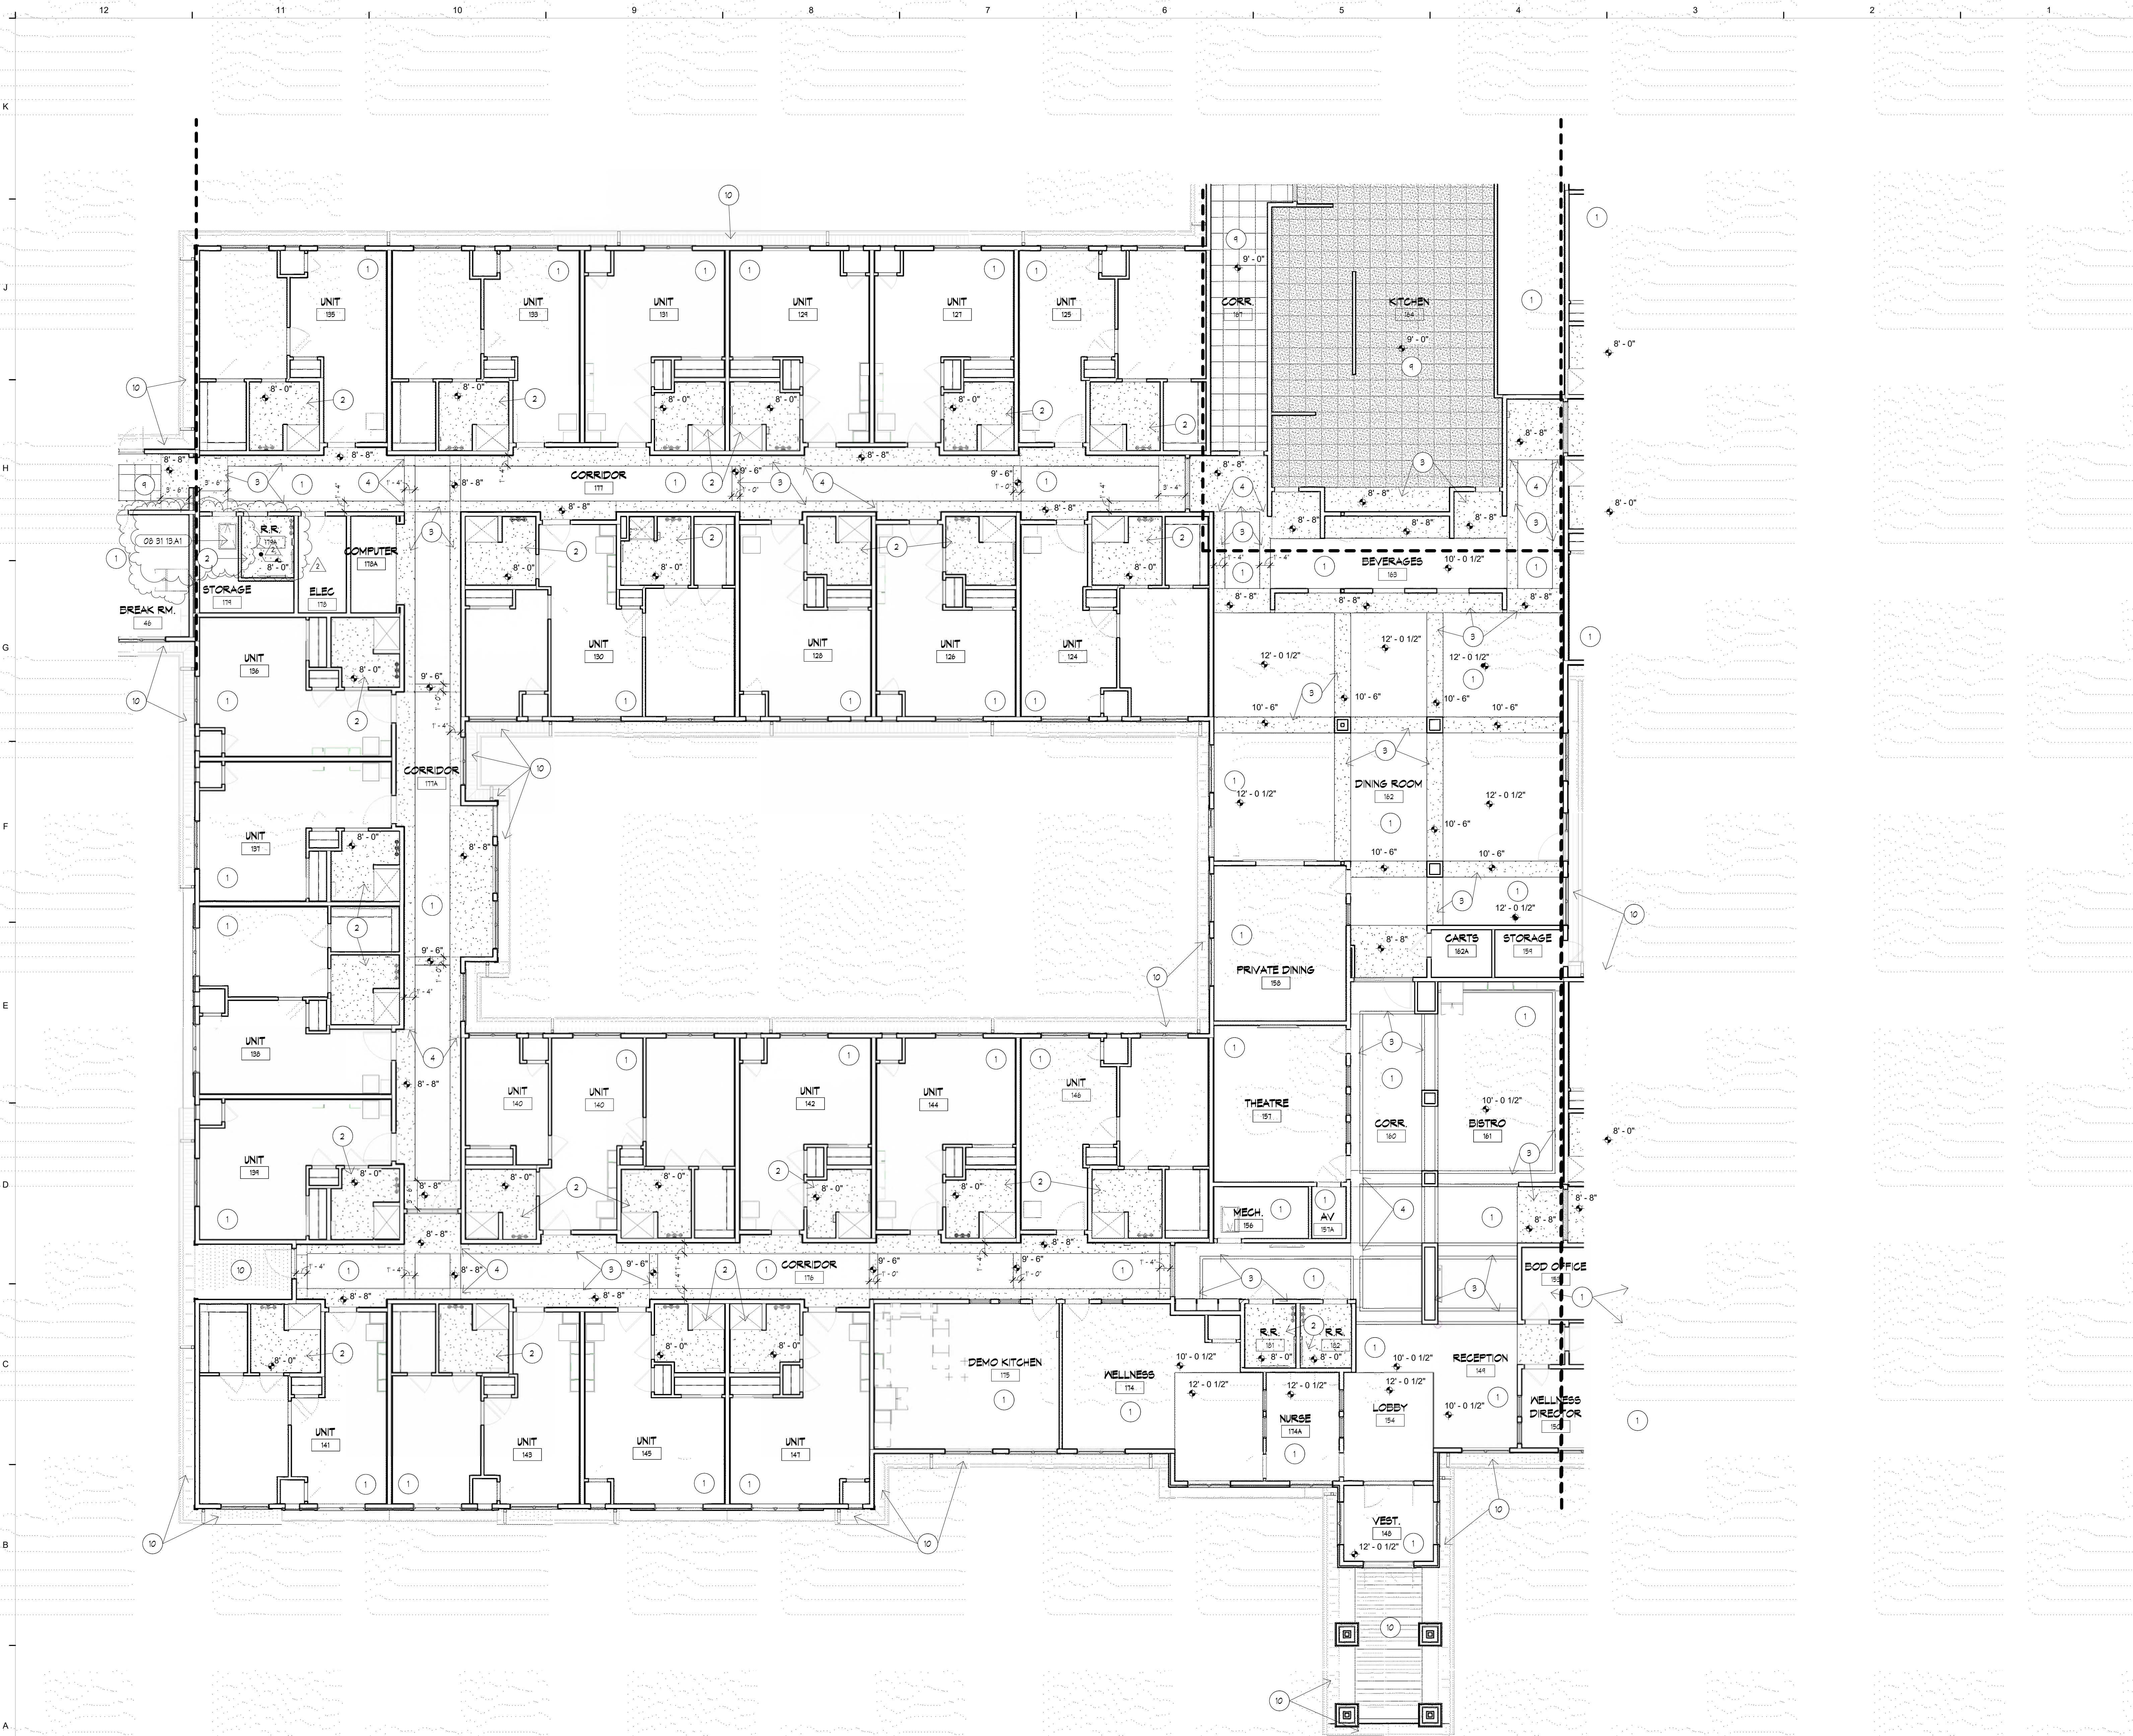

KEYNOTES	
NUMBER	DESCRIPTION
08 31 13A1	ATTIC ACCESS PANEL - FIRE RATED, 08 31 13

SWD
ARCHITECTS

EST 1935

ARCHITECTURAL CORPORATION
MISSOURI CERTIFICATE
OF AUTHORITY NO. 000073

LEE'S SUMMIT SENIOR COMMUNITY
1701 SE. OLDHAM PARKWAY
LEE'S SUMMIT, JACKSON COUNTY, MISSOURI

STARK WILSON DUNCAN ARCHITECTS INC
315 NICHOLS ROAD STE 228 - KANSAS CITY, MO 64112 - T 816.531.1898 F 816.532.1978

CEILING PLAN NOTES

THESE NOTES ONLY APPLY TO THIS SHEET

- 1 HOUR CEILING/ROOF ASSEMBLY, 5/8" GYPSUM BOARD ON RESILIENT CHANNEL
- 5/8" GYPSUM BOARD ATTACHED TO DRYWALL CEILING SUSPENSION SYSTEM BELOW RATED ASSEMBLY. PAINT. CEILING HEIGHT AS INDICATED
- SOFFIT, 5/8" F.R. GYPSUM BOARD ON FRAMING, PAINT.
- CONTROL JOINT, TYP.
- PROVIDE CLOSED CELL POLY-ISO SPRAY INSULATION AT POOL WALLS AND CEILING (R38 AT CEILING, FULL CAVITY AT WALLS)
- KITCHEN EXHAUST HOOD. COORD. W/MEP.
- OPEN DECK FRAMING.
- WALK IN REFRIGERATOR/FREEZER. EXTEND CEILING SYSTEM DOWN AS REQ'D TO CLOSE VOID. COORD WITH MEP & KITCHEN EQUIPMENT
- 2X2 SUSPENDED ACOUSTIC CEILING. REFER TO FINISH SCHEDULE
- PRE-FINISHED METAL SOFFIT.
- FIBER CEMENT BOARD - SMOOTH PANEL SOFFIT.
- COORD. W/MEP THIS AREA. COORD. W/ INTERLOCKS.


CEILING PLAN GENERAL NOTES

- ALL WORK TO MEET APPLICABLE BUILDING, PLUMBING, MECHANICAL, ELECTRICAL, ADA ACCESSIBILITY, & LIFE SAFETY CODES & REQUIREMENTS
- DO NOT SCALE DRAWINGS. FIELD VERIFY ALL EX. CONDITIONS, DIMENSIONS, & ELEVATIONS PRIOR TO PROCUREMENT, FABRICATION, ETC.
- REFERENCE ARCHITECTURAL, STRUCTURAL, PLUMBING, MECHANICAL, & ELECTRICAL PLANS, FOR ADDITIONAL INFORMATION.
- ALL ROOF/CEILING PENETRATIONS ARE TO BE PROPERLY FIRE CAULKED, FIRE STOPPED, SMOKE/FIRE DAMPERED ETC AS REQUIRED TO MAINTAIN THE FIRE RESISTANCE RATING OF THE RESPECTIVE ASSEMBLIES, AS REQUIRED BY THE APPLICABLE CODE
- CAULK ALL JOINTS BETWEEN DISSIMILAR MATERIALS FOR WEATHERTIGHT, WATER TIGHT, AIR TIGHT, ETC. PERFORMANCE
- ALL PLUMBING, FITTING, MECHANICAL DUCTWORK, ELECTRICAL CONDUIT, SPRINKLER PIPING, IS TO BE CONCEALED WITHIN NEW CONSTRUCTION UNLESS NOTED OTHERWISE
- REFER TO MEP PLANS FOR LIGHT FIXTURE, MECHANICAL DIFFUSERS, ETC.
- REFER TO LOW VOLTAGE DRAWINGS FOR AV EQUIPMENT, SECURITY ETC.
- CEILING GRID & TILES TO BE CENTERED IN ROOM UNLESS NOTED OTHERWISE
- REFER TO FINISH SCHEDULE FOR CEILING FINISH
- RECESSED LIGHTING TO BE CENTERED IN CEILING TILE
- ACCESS PANELS AT VALVE LOCATIONS PER MEP DRAWINGS. PANELS TO BE PAINTED TO MATCH CEILING
- ENTIRE PROJECT REQUIRES 1 HOUR ROOF/CEILING AND FLOOR/CEILING ASSEMBLY. ALL AREAS TO RECEIVE 5/8" FIRE RATED GYP ON RESILIENT CHANNEL AT BOTTOM OF WOOD TRUSS. REFER TO UL LISTING
- PROVIDE CONTROL JOINTS AT SOFFITS, TYPICAL AT ALL INTERSECTIONS AND CORNERS WHETHER INDICATED OR NOT.

Ceiling Plan Symbols

- | | |
|--|---|
| | ACT-1
2X2 SUSPENDED ACOUSTIC
CEILING SYSTEM |
| | ACT-2
2X2 SUSPENDED WASHABLE
CEILING |
| | SUSPENDED GYPSUM BOARD
CEILING / SOFFIT |
| | 2X4 RECESSED
LIGHT |
| | 2X2 RECESSED
LIGHT |
| | RECESSED CAN LIGHT |
| | EXHAUST FAN |
| | RETURN AIR DIFFUSER:
RE: MECH |
| | SUPPLY AIR
DIFFUSER, RE: MECH |

A12 PARTIAL CEILING PLAN - AL
1/8" = 1'-0"

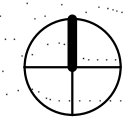

SEAL
ARCHITECT - Timothy O. K.
Wilson
A-8972



REFLECTED
CEILING PLAN -
ASSISTED
LIVING WEST

ISSUE DATE:
6/14/2019

REVISIONS:
No. Description Date
2 CITY COMMENTS 7.15.19

PROJECT NO.:1811

MCAL
A5.2

COPYRIGHT © 2019 SWD ARCHITECTS INC



KEYNOTES	
NUMBER	DESCRIPTION
08 31 13A1	ATTIC ACCESS PANEL - FIRE RATED, 08 31 13

- CEILING PLAN NOTES**
- THESE NOTES ONLY APPLY TO THIS SHEET
- 1 HOUR CEILING/ROOF ASSEMBLY. 5/8" GYPSUM BOARD ON RESILIENT CHANNEL.
 - 5/8" GYPSUM BOARD ATTACHED TO DRYWALL. CEILING SUSPENSION SYSTEM BELOW RATED ASSEMBLY. PAINT. CEILING HEIGHT AS INDICATED.
 - SOFFIT, 5/8" F.R. GYPSUM BOARD ON FRAMING. PAINT.
 - CONTROL JOINT, TYP.
 - PROVIDE CLOSED CELL POLY-ISO SPRAY INSULATION AT POOL WALLS AND CEILING. (R30 AT CEILING, FULL CAVITY AT WALLS).
 - KITCHEN EXHAUST HOOD. COORD. W/MEP.
 - OPEN DECK FRAMING.
 - WALK IN REFRIGERATOR/FREEZER. EXTEND CEILING SYSTEM DOWN AS REQ'D TO CLOSE VOID. COORD WITH MEP & KITCHEN EQUIPEMNT.
 - 2X2 SUSPENDED ACOUSTIC CEILING. REFER TO FINISH SCHEDULE.
 - PRE-FINISHED METAL SOFFIT.
 - FIBER CEMENT BOARD - SMOOTH PANEL SOFFIT.
 - CROWN MOULDING THIS AREA. COORD. W/ INTERIORS.
- CEILING PLAN GENERAL NOTES**
- ALL WORK TO MEET APPLICABLE BUILDING, PLUMBING, MECHANICAL, ELECTRICAL, ADA ACCESSIBILITY, & LIFE SAFETY CODES & REQUIREMENTS.
 - DO NOT SCALE DRAWINGS. FIELD VERIFY ALL EX. CONDITIONS, DIMENSIONS, & ELEVATIONS PRIOR TO PROGRAM, FABRICATION, ETC.
 - REFERENCE ARCHITECTURAL, STRUCTURAL, PLUMBING, MECHANICAL, & ELECTRICAL PLANS, FOR ADDITIONAL INFORMATION.
 - ALL ROOF/CEILING PENETRATIONS ARE TO BE PROPERLY FIRE CAULKED, FIRE STOPPED, SMOKE/FIRE DAMPERED ETC AS REQUIRED TO MAINTAIN THE FIRE RESISTANCE RATING OF THE RESPECTIVE ASSEMBLY, AS REQUIRED BY THE APPLICABLE CODE.
 - CAULK ALL JOINTS BETWEEN DISSIMILAR MATERIALS FOR WEATHERTIGHT, WATERTIGHT, AIRTIGHT, ETC. PERFORMANCE.
 - ALL PLUMBING, PIPING, MECHANICAL DUCTWORK, ELECTRICAL CONDUIT, SPRINKLER PIPING IS TO BE CONCEALED WITHIN NEW CONSTRUCTION UNLESS NOTED OTHERWISE.
 - REFER TO MEP PLANS FOR LIGHT FIXTURE, MECHANICAL DIFFUSERS, ETC.
 - REFER TO LOW VOLTAGE DRAWINGS FOR AV EQUIPMENT, SECURITY ETC.
 - CEILING GRID & TILES TO BE CENTERED IN ROOM UNLESS NOTED OTHERWISE.
 - REFER TO FINISH SCHEDULE FOR CEILING FINISH.
 - RECESSED LIGHTING TO BE CENTERED IN CEILING TILE.
 - ACCESS PANELS AT VALVE LOCATIONS PER MEP DRAWINGS. PANELS TO BE PAINTED TO MATCH CEILING.
 - ENTIRE PROJECT REQUIRES 1 HOUR ROOF/CEILING AND FLOOR/CEILING ASSEMBLY. ALL AREAS TO RECEIVE 5/8" FIRE RATED GYP ON RESILIENT CHANNEL AT BOTTOM OF WOOD TRUSS. REFER TO UL LISTING.
 - PROVIDE CONTROL JOINTS AT SOFFITS. TYPICAL AT ALL INTERSECTIONS AND CORNERS WHETHER INDICATED OR NOT.

Ceiling Plan Symbols

	ACT-1 2x2 SUSPENDED ACOUSTIC CEILING SYSTEM
	ACT-2 2x2 SUSPENDED WASHABLE CEILING
	SUSPENDED GYPSUM BOARD CEILING / SOFFIT
	2x4 RECESSED LIGHT
	2x2 RECESSED LIGHT
	RECESSED CAN LIGHT
	EXHAUST FAN
	RETURN AIR DIFFUSER: RE: MECH.
	SUPPLY AIR DIFFUSER. RE: MECH.

SWD
ARCHITECTS

EST 1935

ARCHITECTURAL CORPORATION
MISSOURI CERTIFICATE
OF AUTHORITY NO. 000073

LEE'S SUMMIT SENIOR COMMUNITY
1701 SE. OLDHAM PARKWAY
LEE'S SUMMIT, JACKSON COUNTY, MISSOURI

STARK WILSON DUNCAN ARCHITECTS INC
315 NICHOLS ROAD STE 228 - KANSAS CITY, MO 64112 - T 816.531.1898 F 816.532.1978

SEAL
ARCHITECT - Timothy O. K.
Wilson
A-6972

STATE OF MISSOURI
TIMOTHY O. K. WILSON
REGISTERED ARCHITECT
6/14/2019

REFLECTED
CEILING PLAN -
ASSISTED
LIVING EAST

ISSUE DATE:
6/14/2019

REVISIONS:

No.	Description	Date
-----	-------------	------

PROJECT NO.:1811


MCAL
A5.3

C:\Users\seanman\Documents\1611 LS SENIOR_souman.rvt 6/29/2019 12:54:08 PM

DOOR SCHEDULE - MCAL													
DOOR NUMBER	ROOM MARK	TYPE	Width	Height	Door Thickness	Material	Finish	Fire Rating	HARDWARE	TYPE	Frame Material	Finish	JAMB
1	01	A	3'-6"	7'-0"	1 3/4"	SGN	PT	20 MIN	U1	1	HM	PT	A2/A8.2
1	02	B	3'-0"	6'-8"	1 3/8"	HGN	PT		U5	2	ND	PT	C2/A8.2
1	03	B	3'-0"	6'-8"	1 3/8"	HGN	PT		U4	2	ND	PT	C2/A8.2
1	04	B	3'-0"	6'-8"	1 3/8"	HGN	PT		U4	2	ND	PT	C2/A8.2
2	01	A	3'-6"	7'-0"	1 3/4"	SGN	PT	20 MIN	U1	1	HM	PT	A2/A8.2
2	02	B	3'-0"	6'-8"	1 3/8"	HGN	PT		U5	2	ND	PT	C2/A8.2
2	03	B	3'-0"	6'-8"	1 3/8"	HGN	PT		U4	2	ND	PT	C2/A8.2
2	04	B	3'-0"	6'-8"	1 3/8"	HGN	PT		U4	2	ND	PT	C2/A8.2
3	01	A	3'-6"	7'-0"	1 3/4"	SGN	PT	20 MIN	U1	1	HM	PT	A2/A8.2
3	02	B	3'-0"	6'-8"	1 3/8"	HGN	PT		U5	2	ND	PT	C2/A8.2
3	03	B	3'-0"	6'-8"	1 3/8"	HGN	PT		U4	2	ND	PT	C2/A8.2
4	01	A	3'-6"	7'-0"	1 3/4"	SGN	PT	20 MIN	U1	1	HM	PT	A2/A8.2
4	02	B	3'-0"	6'-8"	1 3/8"	HGN	PT		U5	2	ND	PT	C2/A8.2
4	03	B	3'-0"	6'-8"	1 3/8"	HGN	PT		U4	2	ND	PT	C2/A8.2
4	04	B	3'-0"	6'-8"	1 3/8"	HGN	PT		U4	2	ND	PT	C2/A8.2
5	01	A	3'-6"	7'-0"	1 3/4"	SGN	PT	20 MIN	U1	1	HM	PT	A2/A8.2
5	02	B	3'-0"	6'-8"	1 3/8"	HGN	PT		U5	2	ND	PT	C2/A8.2
5	03	B	3'-0"	6'-8"	1 3/8"	HGN	PT		U4	2	ND	PT	C2/A8.2
5	04	B	3'-0"	6'-8"	1 3/8"	HGN	PT		U4	2	ND	PT	C2/A8.2
6	01	A	3'-6"	7'-0"	1 3/4"	SGN	PT	20 MIN	U1	1	HM	PT	A2/A8.2
6	02	B	3'-0"	6'-8"	1 3/8"	HGN	PT		U5	2	ND	PT	C2/A8.2
6	03	B	3'-0"	6'-8"	1 3/8"	HGN	PT		U4	2	ND	PT	C2/A8.2
6	04	B	3'-0"	6'-8"	1 3/8"	HGN	PT		U4	2	ND	PT	C2/A8.2
7	01	A	3'-6"	7'-0"	1 3/4"	SGN	PT	20 MIN	U1	1	HM	PT	A2/A8.2
7	02	B	3'-0"	6'-8"	1 3/8"	HGN	PT		U5	2	ND	PT	C2/A8.2
7	03	B	3'-0"	6'-8"	1 3/8"	HGN	PT		U4	2	ND	PT	C2/A8.2
7	04	B	3'-0"	6'-8"	1 3/8"	HGN	PT		U4	2	ND	PT	C2/A8.2
8	01	A	3'-6"	7'-0"	1 3/4"	SGN	PT	20 MIN	U1	1	HM	PT	A2/A8.2
8	02	B	3'-0"	6'-8"	1 3/8"	HGN	PT		U5	2	ND	PT	C2/A8.2
8	03	B	3'-0"	6'-8"	1 3/8"	HGN	PT		U4	2	ND	PT	C2/A8.2
8	04	B	3'-0"	6'-8"	1 3/8"	HGN	PT		U4	2	ND	PT	C2/A8.2
9	01	A	3'-6"	7'-0"	1 3/4"	SGN	PT	20 MIN	U1	1	HM	PT	A2/A8.2
9	02	B	3'-0"	6'-8"	1 3/8"	HGN	PT		U5	2	ND	PT	C2/A8.2
9	03	B	3'-0"	6'-8"	1 3/8"	HGN	PT		U4	2	ND	PT	C2/A8.2
9	04	B	3'-0"	6'-8"	1 3/8"	HGN	PT		U4	2	ND	PT	C2/A8.2
10	01	A	3'-6"	7'-0"	1 3/4"	SGN	PT	20 MIN	U1	1	HM	PT	A2/A8.2
10	02	B	3'-0"	6'-8"	1 3/8"	HGN	PT		U5	2	ND	PT	C2/A8.2
10	03	B	3'-0"	6'-8"	1 3/8"	HGN	PT		U4	2	ND	PT	C2/A8.2
10	04	B	3'-0"	6'-8"	1 3/8"	HGN	PT		U4	2	ND	PT	C2/A8.2
11	01	A	3'-6"	7'-0"	1 3/4"	SGN	PT	20 MIN	U1	1	HM	PT	A2/A8.2
11	02	B	3'-0"	6'-8"	1 3/8"	HGN	PT		U5	2	ND	PT	C2/A8.2
11	03	B	3'-0"	6'-8"	1 3/8"	HGN	PT		U4	2	ND	PT	C2/A8.2
11	04	B	3'-0"	6'-8"	1 3/8"	HGN	PT		U4	2	ND	PT	C2/A8.2
12	01	A	3'-6"	7'-0"	1 3/4"	SGN	PT	20 MIN	U1	1	HM	PT	A2/A8.2
12	02	B	3'-0"	6'-8"	1 3/8"	HGN	PT		U5	2	ND	PT	C2/A8.2
12	03	B	3'-0"	6'-8"	1 3/8"	HGN	PT		U4	2	ND	PT	C2/A8.2
12	04	B	3'-0"	6'-8"	1 3/8"	HGN	PT		U4	2	ND	PT	C2/A8.2
13	01	A	3'-6"	7'-0"	1 3/4"	SGN	PT	20 MIN	U1	1	HM	PT	A2/A8.2
13	02	B	3'-0"	6'-8"	1 3/8"	HGN	PT		U5	2	ND	PT	C2/A8.2
13	03	B	3'-0"	6'-8"	1 3/8"	HGN	PT		U4	2	ND	PT	C2/A8.2
13	04	B	3'-0"	6'-8"	1 3/8"	HGN	PT		U4	2	ND	PT	C2/A8.2
14	01	A	3'-6"	7'-0"	1 3/4"	SGN	PT	20 MIN	U1	1	HM	PT	A2/A8.2
14	02	B	3'-0"	6'-8"	1 3/8"	HGN	PT		U5	2	ND	PT	C2/A8.2
14	03	B	3'-0"	6'-8"	1 3/8"	HGN	PT		U4	2	ND	PT	C2/A8.2
14	04	B	3'-0"	6'-8"	1 3/8"	HGN	PT		U4	2	ND	PT	C2/A8.2
15	01	A	3'-6"	7'-0"	1 3/4"	SGN	PT	20 MIN	U1	1	HM	PT	A2/A8.2
15	02	B	3'-0"	6'-8"	1 3/8"	HGN	PT		U5	2	ND	PT	C2/A8.2
15	03	B	3'-0"	6'-8"	1 3/8"	HGN	PT		U4	2	ND	PT	C2/A8.2
15	04	B	3'-0"	6'-8"	1 3/8"	HGN	PT		U4	2	ND	PT	C2/A8.2
16	01	A	3'-6"	7'-0"	1 3/4"	SGN	PT	20 MIN	U1	1	HM	PT	A2/A8.2
16	02	B	3'-0"	6'-8"	1 3/8"	HGN	PT		U5	2	ND	PT	C2/A8.2
16	03	B	3'-0"	6'-8"	1 3/8"	HGN	PT		U4	2	ND	PT	C2/A8.2
16	04	B	3'-0"	6'-8"	1 3/8"	HGN	PT		U4	2	ND	PT	C2/A8.2
17	01	A	3'-6"	7'-0"	1 3/4"	SGN	PT	20 MIN	U1	1	HM	PT	A2/A8.2
17	02	B	3'-0"	6'-8"	1 3/8"	HGN	PT		U5	2	ND	PT	C2/A8.2
17	03	B	3'-0"	6'-8"	1 3/8"	HGN	PT		U4	2	ND	PT	C2/A8.2
18	01	A	3'-6"	7'-0"	1 3/4"	SGN	PT	20 MIN	U1	1	HM	PT	A2/A8.2
18	02	B	3'-0"	6'-8"	1 3/8"	HGN	PT		U5	2	ND	PT	C2/A8.2
18	03	B	3'-0"	6'-8"	1 3/8"	HGN	PT		U4	2	ND	PT	C2/A8.2
19	01	F	3'-6"	7'-0"	1 3/4"	FG	AL		09	14	AL	AL	C4, E4/A8.2
19	02	F	3'-6"	7'-0"	1 3/4"	FG	AL		11	15	AL	AL	E6/A8.2
21	01	H	3'-0"	7'-0"	1 3/4"	SGN	PT	20 MIN	30	1	HM	PT	A2/A8.2
22	01	A	3'-0"	7'-0"	1 3/4"	SGN	PT	20 MIN	29	1	HM	PT	A2/A8.2
22	02	A	3'-0"	7'-0"	1 3/4"	SGN	PT	20 MIN	30	1	HM	PT	A2/A8.2
26	01	A	3'-0"	7'-0"	1 3/4"	SGN	PT	20 MIN	32	1	HM	PT	A2/A8.2
27	01	A	3'-0"	7'-0"	1 3/4"	SGN	PT	20 MIN	30	1	HM	PT	A2/A8.2
27	02	A	3'-0"	7'-0"	1 3/4"	SGN	PT	20 MIN	29	1	HM	PT	A2/A8.2
28	01	A	3'-0"	7'-0"	1 3/4"	SGN	PT	20 MIN	25	1	HM	PT	A2/A8.2
29	01	A	3'-0"	7'-0"	1 3/4"	SGN	PT	20 MIN	25	1	HM	PT	A2/A8.2
30	01	A	3'-0"	7'-0"	1 3/4"	SGN	PT	20 MIN	32	1	HM	PT	A2/A8.2
32	01	A	3'-0"	7'-0"	1 3/4"	SGN	PT	20 MIN	32	1	HM	PT	A2/A8.2
33	01	C	3'-6"	7'-0"	1 3/4"	SGN	PT	20 MIN	24	1	HM	PT	A2/A8.2
34	01	E	3'-6"	7'-0"	1 3/4"	AL	AL		39	9	AL	AL	E4/A8.2
34	02	J	3'-0"	7'-4"	1 3/4"	HM	PT	60 MIN	07	1	HM	PT	E2/A8.2
35	01	B	3'-0"	6'-8"	1 3/8"	HGN	PT	20 MIN	31	1	HM	PT	A2/A8.2
36	01	A	3'-0"	7'-0"	1 3/4"	SGN	PT	20 MIN	31	1	HM	PT	A2/A8.2
39	01	E	3'-6"	7'-0"	1 3/4"	AL	AL		05	9	AL	AL	C4, E4/A8.2
39	02	E	3'-6"	7'-0"	1 3/4"	AL	AL		05	9	AL	AL	C4, E4/A8.2
40	01	A	3'-0"	7'-0"	1 3/4"	SGN	PT	20 MIN	31	1	HM	PT	A2/A8.2
41	01	A	3'-0"	7'-0"	1 3/4"	SGN	PT	20 MIN	26	1	HM	PT	A2/A8.2
42	01	A	3'-0"	7'-0"	1 3/4"	SGN	PT	20 MIN	30	1	HM	PT	A2/A8.2
43	01	J	3'-0"	7'-4"	1 3/4"	HM	PT	60 MIN	07	1	HM	PT	E2/A8.2
44	01	A	3'-0"	7'-0"	1 3/4"	SGN	PT	20 MIN	30	1	HM	PT	A2/A8.2
44	02	A	3'-0"	7'-0"	1 3/4"	SGN	PT	20 MIN	30	1	HM	PT	A2/A8.2
45	01	C	3'-6"	7'-0"	1 3/4"	SGN	PT	20 MIN	30	1	HM	PT	A2/A8.2
46	01	A	3'-0"	7'-0"	1 3/4"	SGN	PT	20 MIN	30	1	HM	PT	A2/A8.2
46	02	E	3'-0"	7'-0"	1 3/4"	AL	AL		11	15	AL	AL	C4, E4/A8.2
46	03	B	3'-0"	6'-8"	1 3/8"	HGN	PT	30 MIN	21	3	HM	PT	E2/A8.2
101	01	A	3'-6"	7'-0"	1 3/4"	SGN	PT	20 MIN	U2	1	HM	PT	A2/A8.2
101	02	B	3'-0"	6'-8"	1 3/8"	HGN	PT		U5	2	ND	PT	C2/A8.2
101	03	B	3'-0"	6'-8"	1 3/8"	HGN	PT		U4	2	ND	PT	C2/A8.2
101	04	B	3'-0"	6'-8"	1 3/8"	HGN	PT		U4	2	ND	PT	C2/A8.2
101	05	B	3'-0"	6'-8"	1 3/8"	HGN	PT		U5	2	ND	PT	C2/A8.2
101	06	B	3'-0"	6'-8"	1 3/8"	HGN	PT		U5	2	ND	PT	C2/A8.2
102	01	A	3'-6"	7'-0"	1 3/4"	SGN	PT	20 MIN	U2	1	HM	PT	A2/A8.2
102	02	B	3'-0"	6'-8"	1 3/8"	HGN	PT		U5	2	ND	PT	C2/A8.2
102	03	B	3'-0"	6'-8"	1 3/8"	HGN	PT		U4	2	ND	PT	C2/A8.2
102	04	P	5'-0"	6'-8"	1 3/8"	HGN	PT		U5	5	ND	PT	G10/A8.2
102	05	B	3'-0"	6'-8"	1 3/8"	HGN	PT		U5	2	ND	PT	C2/A8.2
103	01	A	3'-6"	7'-0"	1 3/4"	SGN	PT	20 MIN	U2	1	HM	PT	A2/A8.2
103	02	B	3'-0"	6'-8"	1 3/8"	HGN	PT		U5	2	ND	PT	C2/A8.2
103	03	B	3'-0"	6'-8"	1 3/8"	HGN	PT		U4	2	ND	PT	C2/A8.2
103	04	B	3'-0"	6'-8"	1 3/8"	HGN	PT		U5	2	ND	PT	C2/A8.2
103	05	B	3'-0"	6'-8"	1 3/8"	HGN	PT		U5	2	ND	PT	C2/A8.2
104	01	A	3'-6"	7'-0"	1 3/4"	SGN	PT	20 MIN	U2	1	HM	PT	A2/A8.2
104	02	B	3'-0"	6'-8"	1 3/8"	HGN	PT		U5	2	ND	PT	C2/A8.2
104	03	B	3'-0"	6'-8"	1 3/8"	HGN	PT		U4	2	ND	PT	C2/A8.2
104	04	P	5'-0"	6'-8"	1 3/8"	HGN	PT		U5	5	ND	PT	G10/A8.2
104	05	B	3'-0"	6'-8"									

C:\Users\sauman\Documents\1811 LS SENIOR_sauman.rvt
6/29/2019 12:54:21 PM

A10 SITE PLAN
1" = 40'-0"

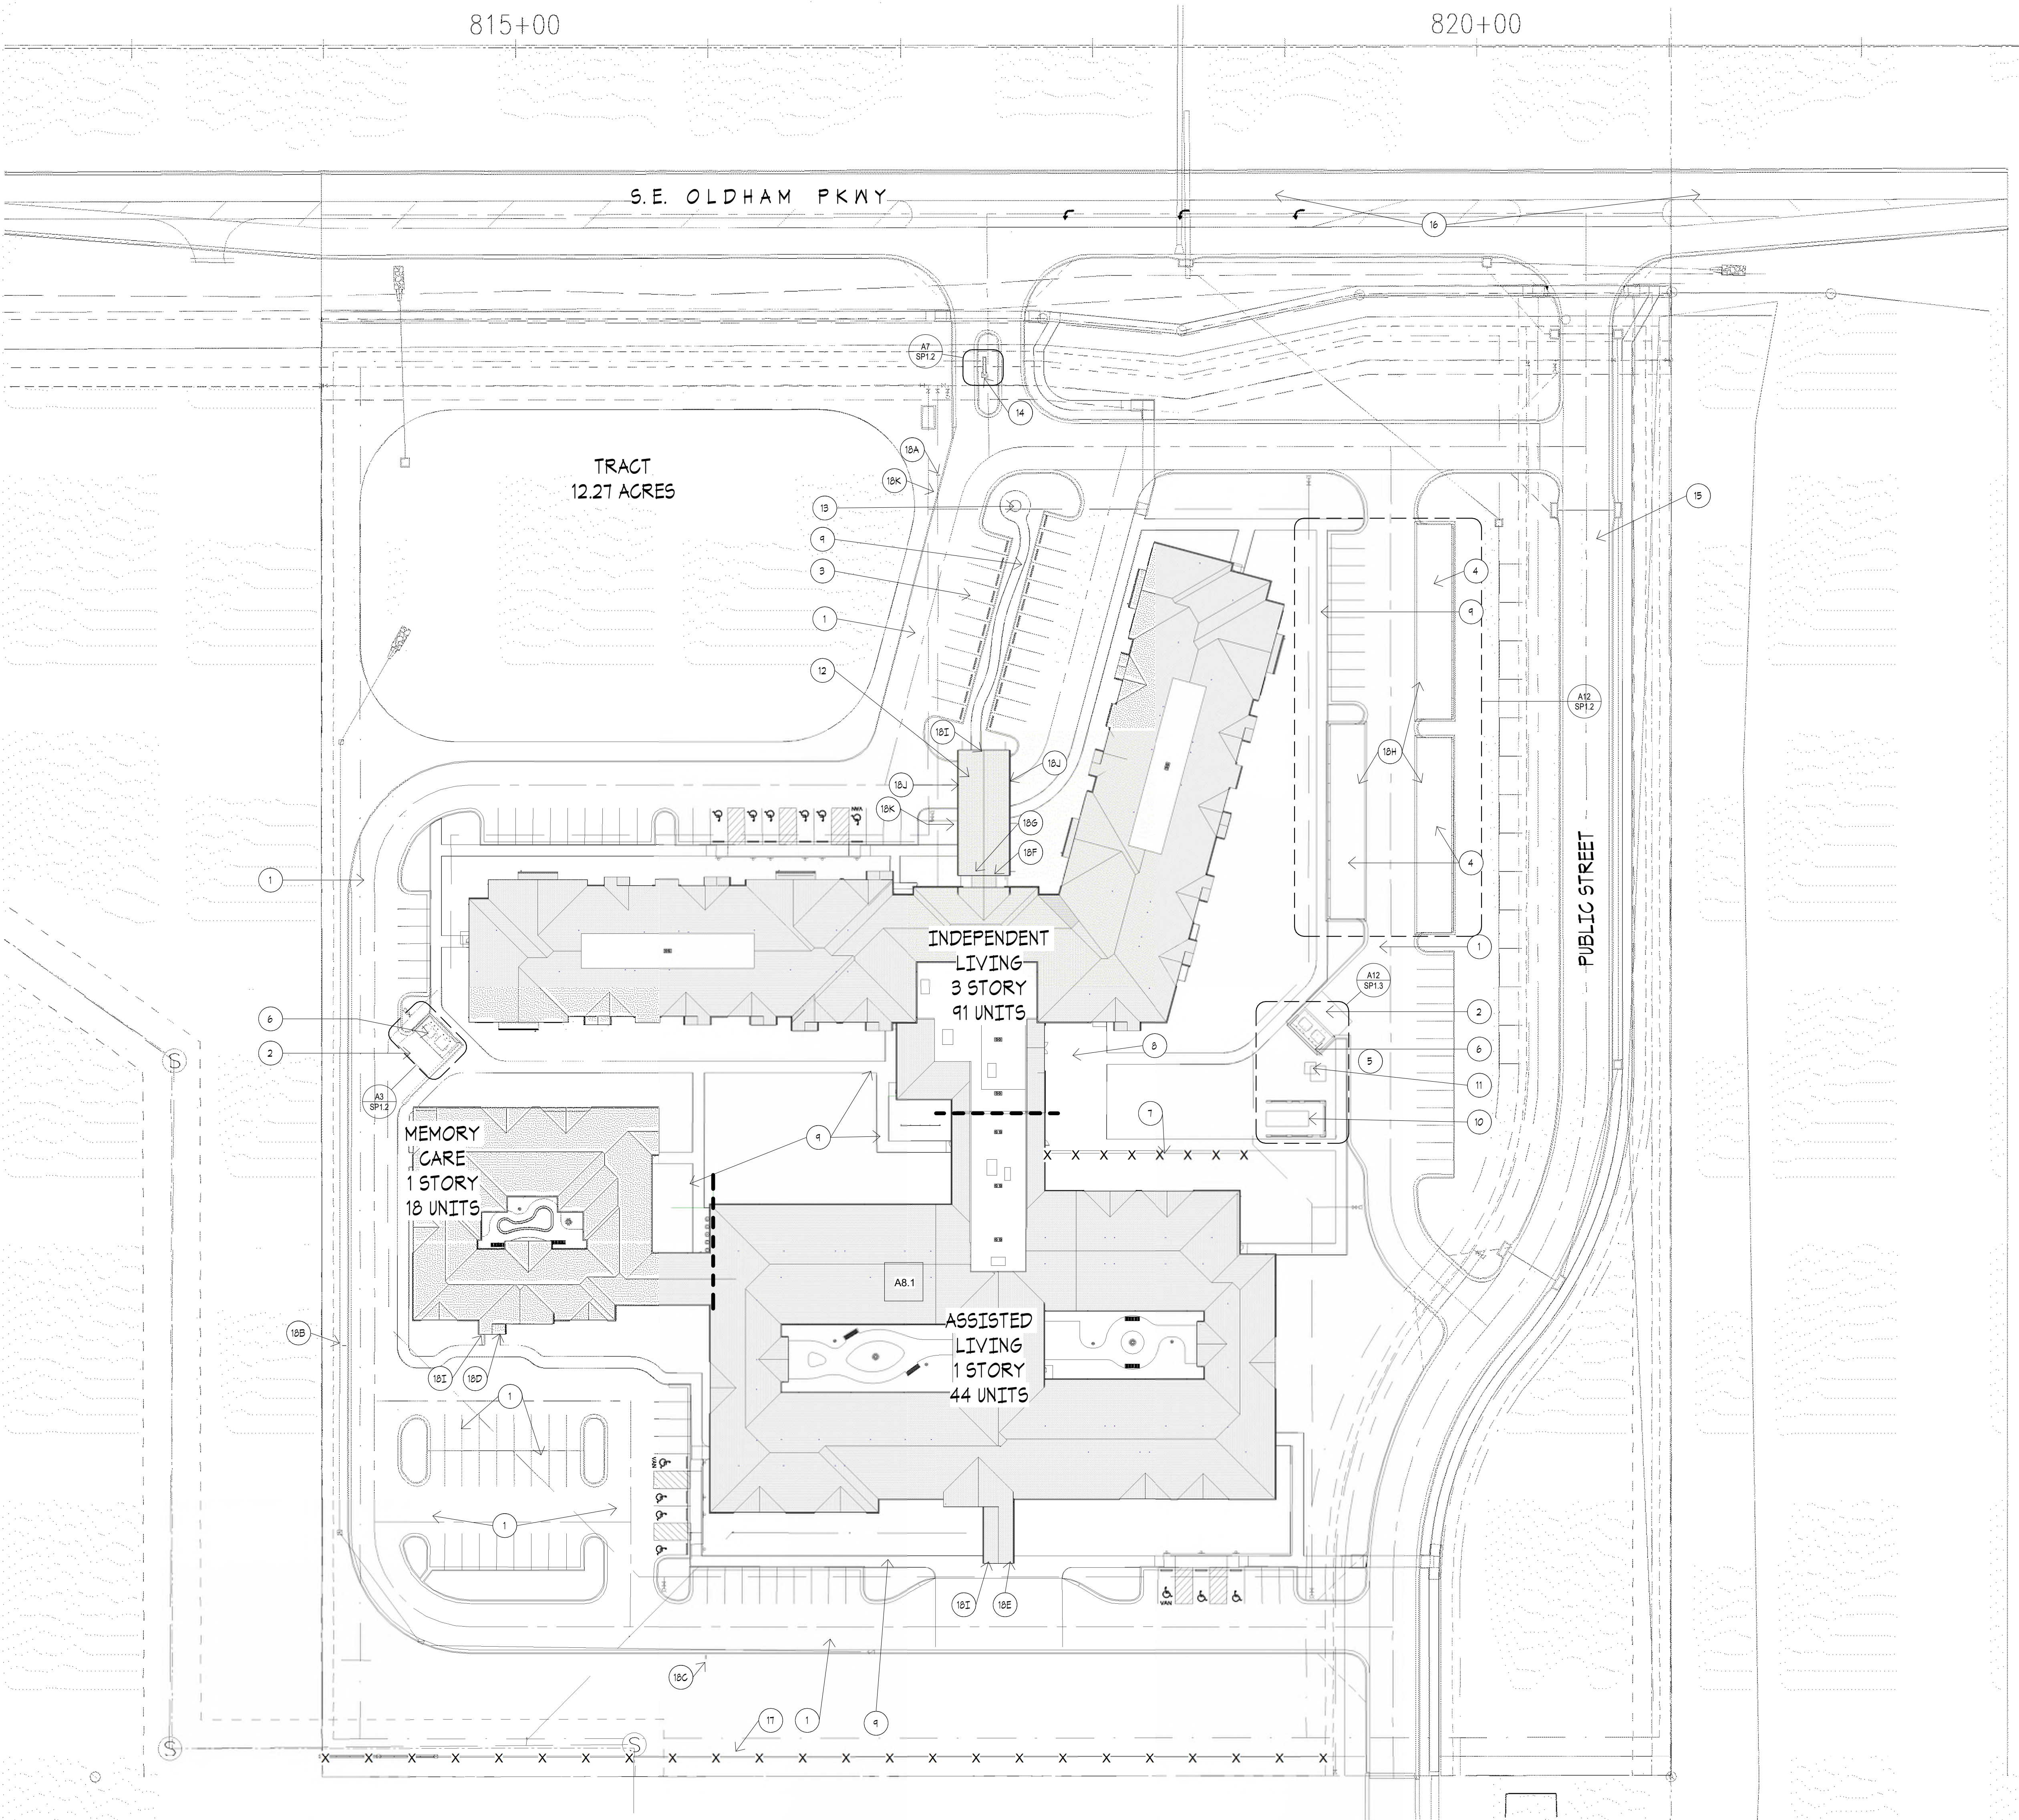

SITE PLAN NOTES

THESE NOTES ONLY APPLY TO THIS SHEET

1. ASPHALT PAVING. RE: CIVIL
2. CONCRETE PAVING. RE: CIVIL
3. 4" STRIPING WHITE. TYP.
4. CARPORT. RE: DETAIL
5. LOADING AREA
6. MASONRY TRASH ENCLOSURE W/ GATES. RE: DETAIL
7. 6" VINYL FENCE
8. 4" CONCRETE PATIO. RE: CIVIL
9. 4" CONCRETE SIDEWALK. RE: CIVIL
10. GENERATOR
11. ELEC. TRANSFORMER
12. PORTE-COCHERE
13. 30" FLAGPOLE. RE: ELEC. FOR LIGHTING
14. MONUMENT SIGN
15. PUBLIC STREET EXTENSION. RE: CIVIL
16. IMPROVEMENTS TO EX. PUBLIC STREET. RE: CIVIL
17. 6" VINYL FENCE W/ MASONRY PILASTERS AT 30' O.C. MAX.
18. SIGNAGE:
 - A. POST AND PANEL TYPE A
 - B. POST AND PANEL TYPE B
 - C. POST AND PANEL TYPE C
 - D. BUILDING SIGN TYPE D
 - E. BUILDING SIGN TYPE E
 - F. BUILDING SIGN TYPE F
 - G. BUILDING SIGN TYPE G
 - H. CARPORT NUMBERS (EA SPAGE) TYPE H
 - I. ADDRESS SIGNAGE
 - J. CLEARANCE SIGN TYPE J
 - K. SMOKE FREE CAMPUS SIGN TYPE K

SITE PLAN GENERAL NOTES

- A. COORDINATE ALL SITE WORK WITH CIVIL ENGINEERING PLANS
- B. CONTRACTOR WILL BE RESPONSIBLE FOR VERIFICATION OF ALL UTILITIES
- C. NEW CONCRETE WALKS TO HAVE MEDIUM BROOM FINISH. EDGES 1 JOINTS TO BE TOOLED. BROOM OUT ALL TOOL MARKS
- D. PROVIDE CONC. WHEEL STOPS AT ALL AREAS ADJACENT TO SIDEWALKS

SWD
ARCHITECTS

EST 1935

ARCHITECTURAL CORPORATION
MISSOURI CERTIFICATE
OF AUTHORITY NO. 000073

LEE'S SUMMIT SENIOR COMMUNITY
1701 S.E. OLDHAM PARKWAY
LEE'S SUMMIT, JACKSON COUNTY, MISSOURI

STARK WILSON DUNCAN ARCHITECTS INC
315 NICHOLS ROAD STE 228 - KANSAS CITY, MO 64112 - T 816.531.1898 F 816.532.1978

SEAL
ARCHITECT - Timothy O. K.
Wilson
A-5972



SITE PLAN

ISSUE DATE:

6/14/2019


REVISIONS:

No.	Description	Date
-----	-------------	------


PROJECT NO.:1811

SP1.1


C:\Users\sauman\Documents\1811 LS SENIOR_sauman.rvt
6/29/2019 12:54:36 PM

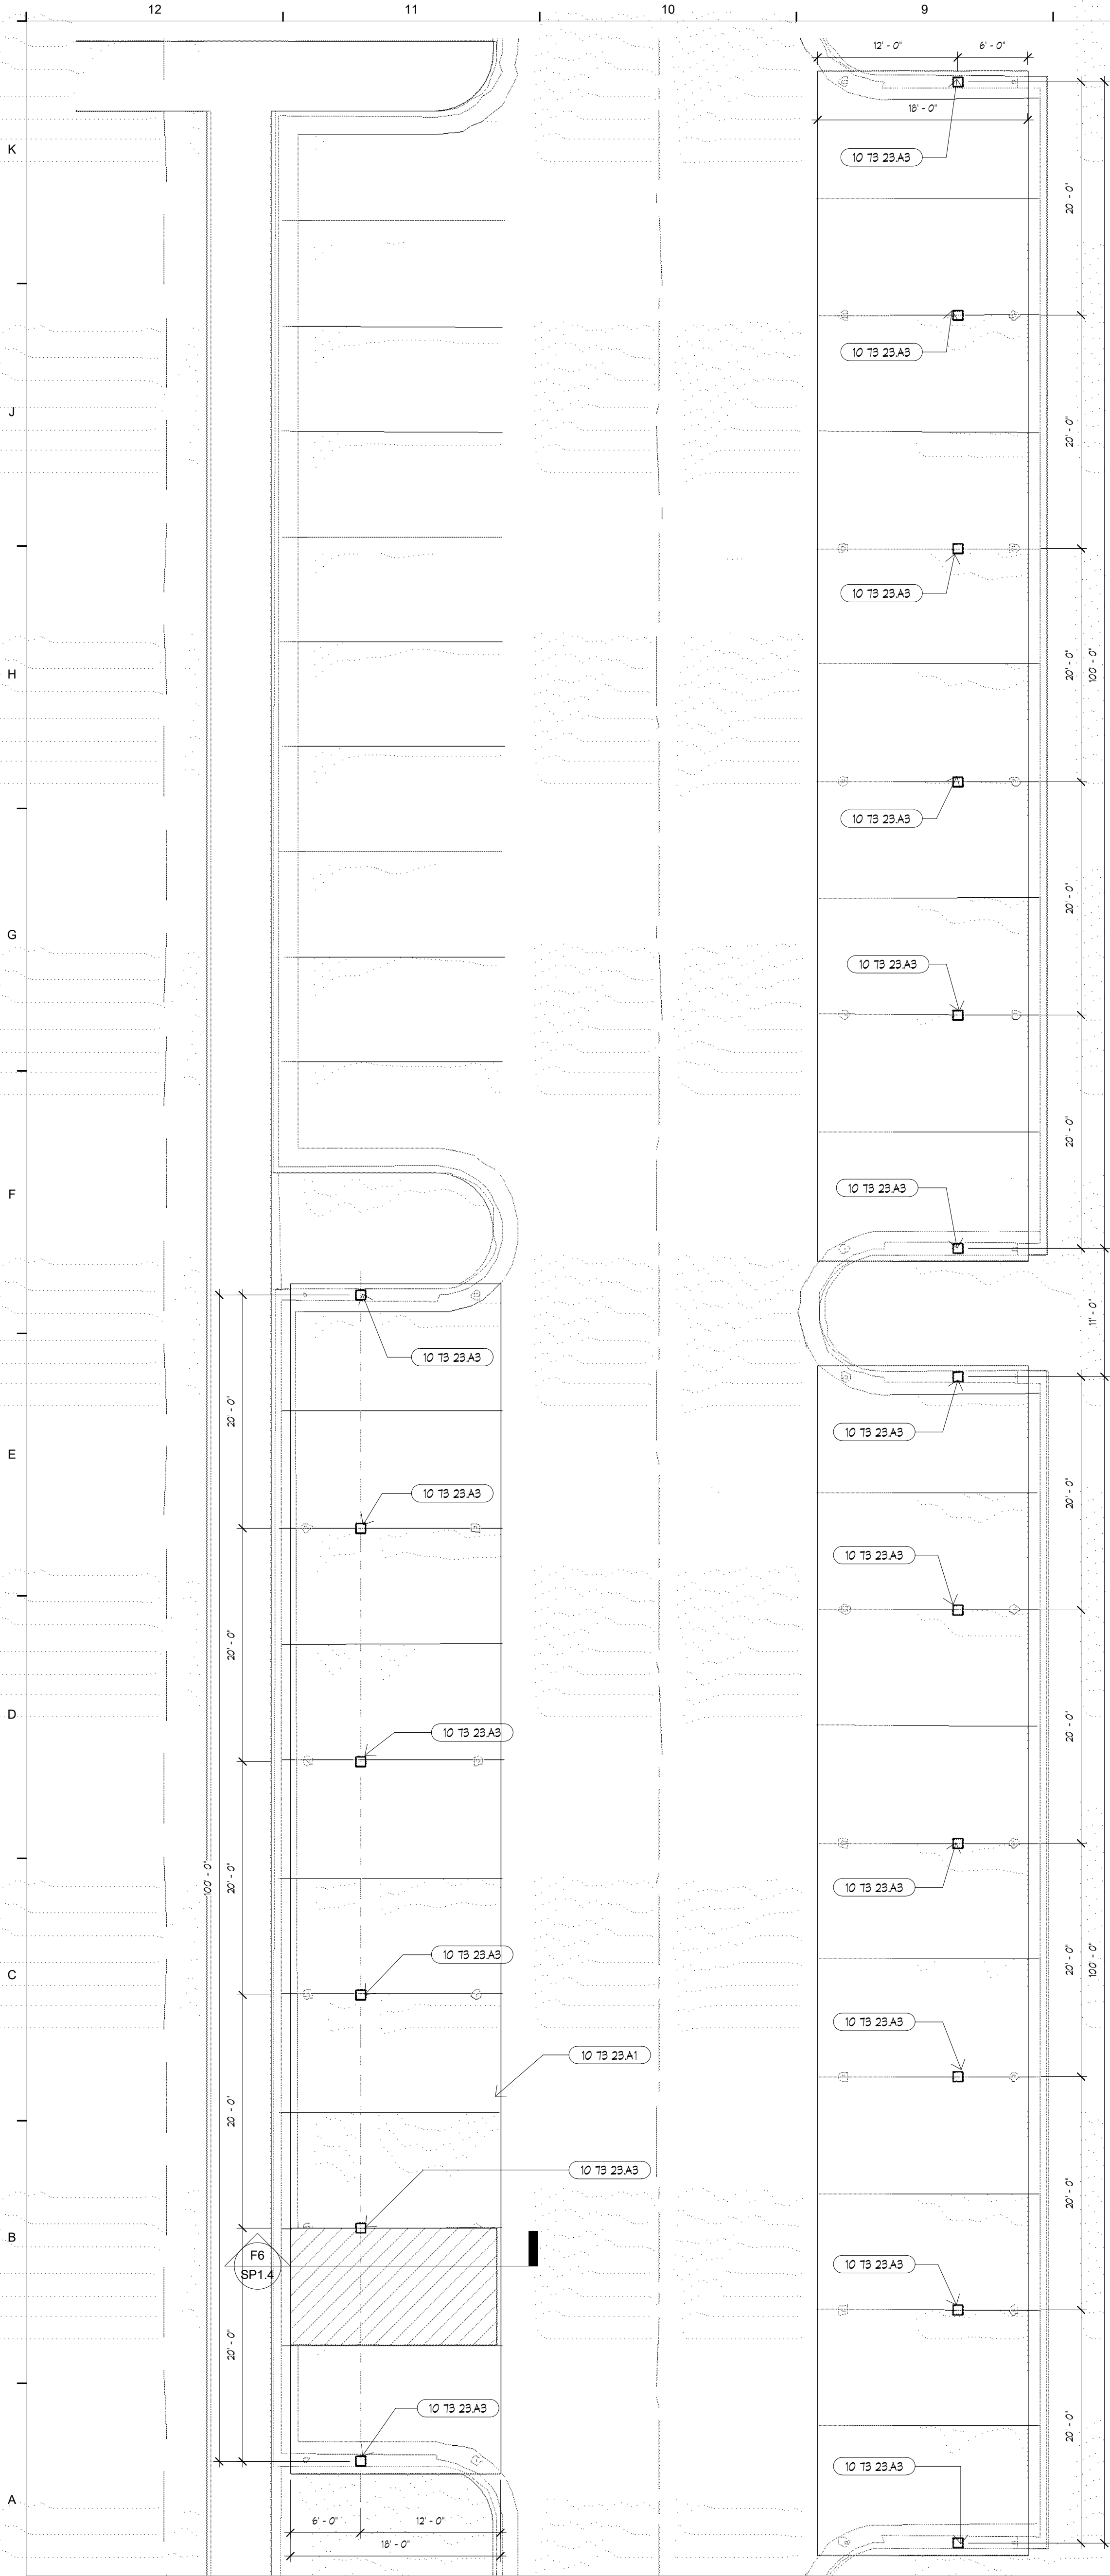


A12 PLAN AT CARPORTS
1/8" = 1'-0"

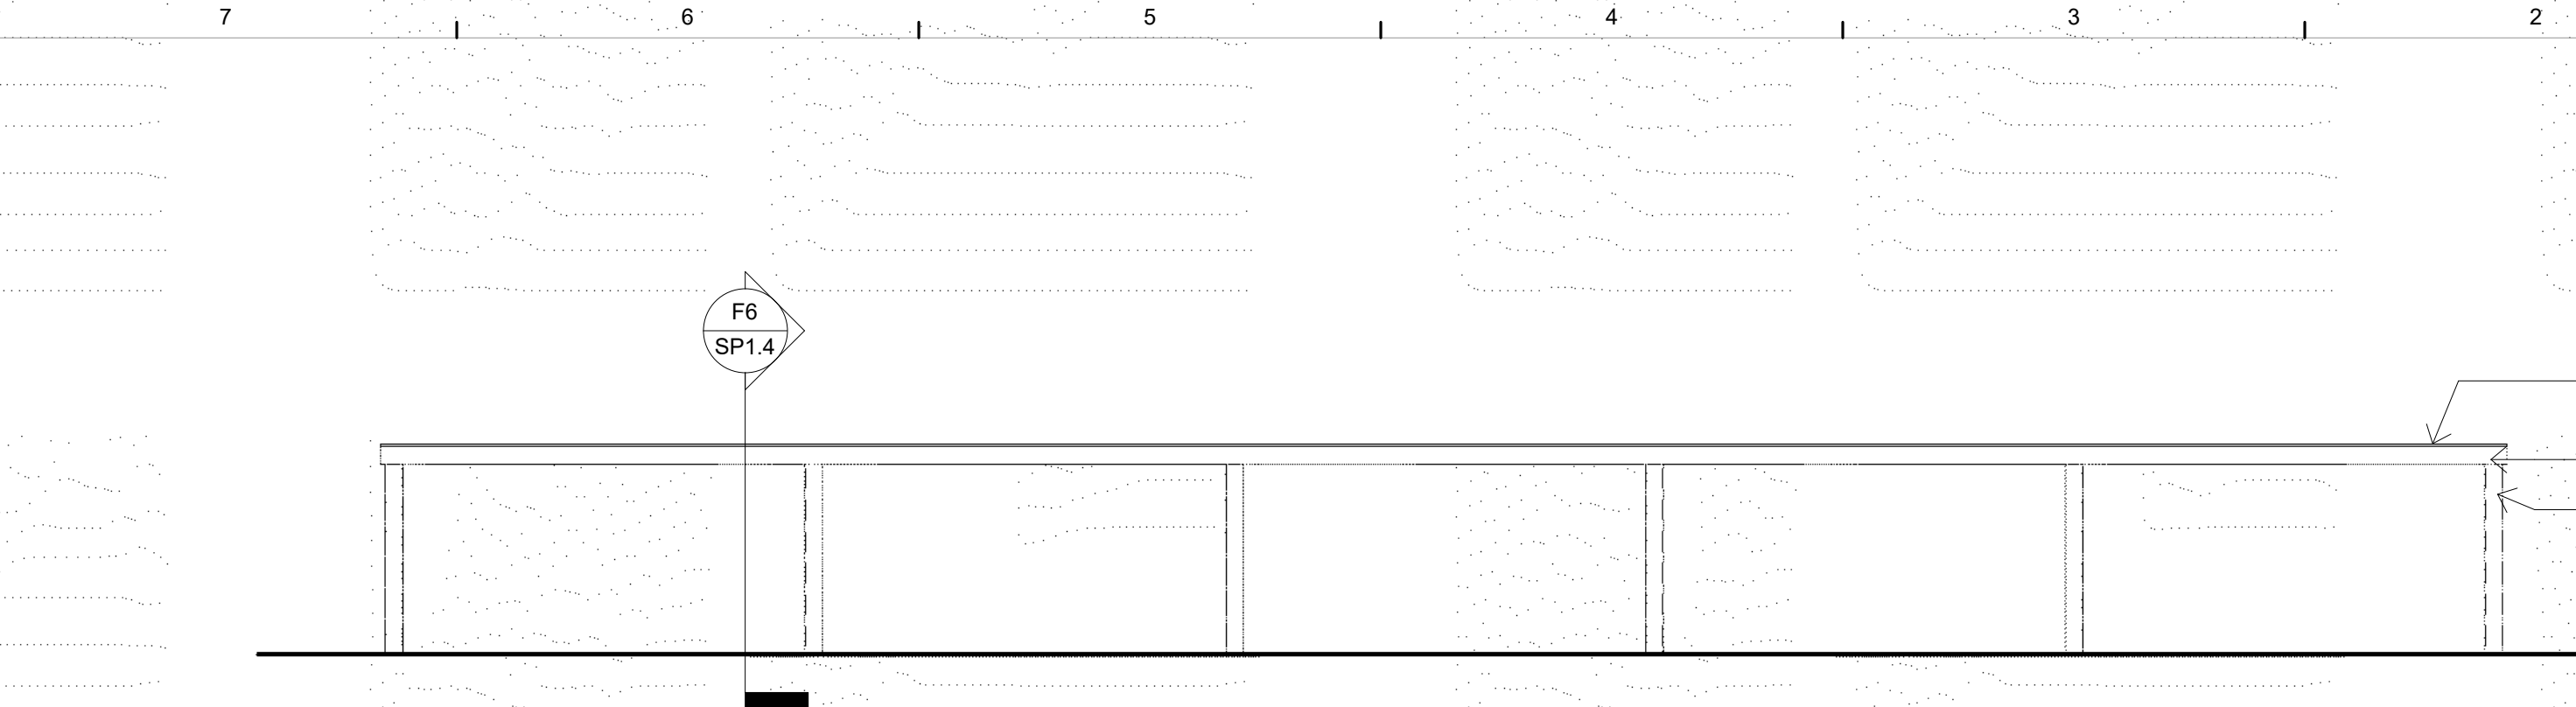

J7 CARPORT FRONT ELEVATION
1/8" = 1'-0"

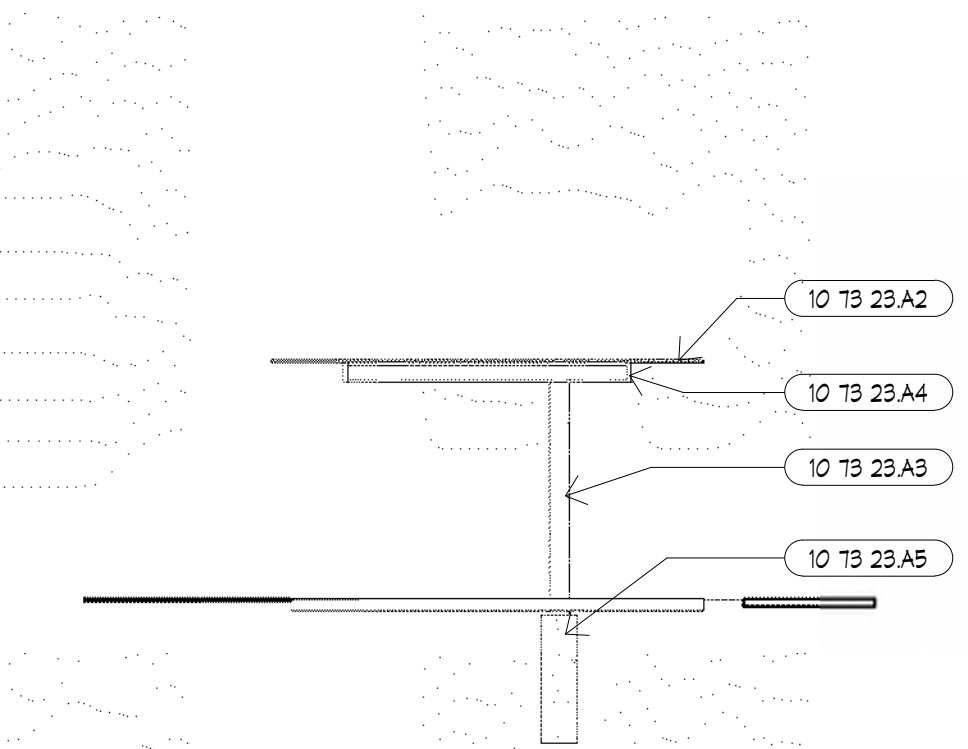


G7 CARPORT - SIDE ELEVATION
1/8" = 1'-0"

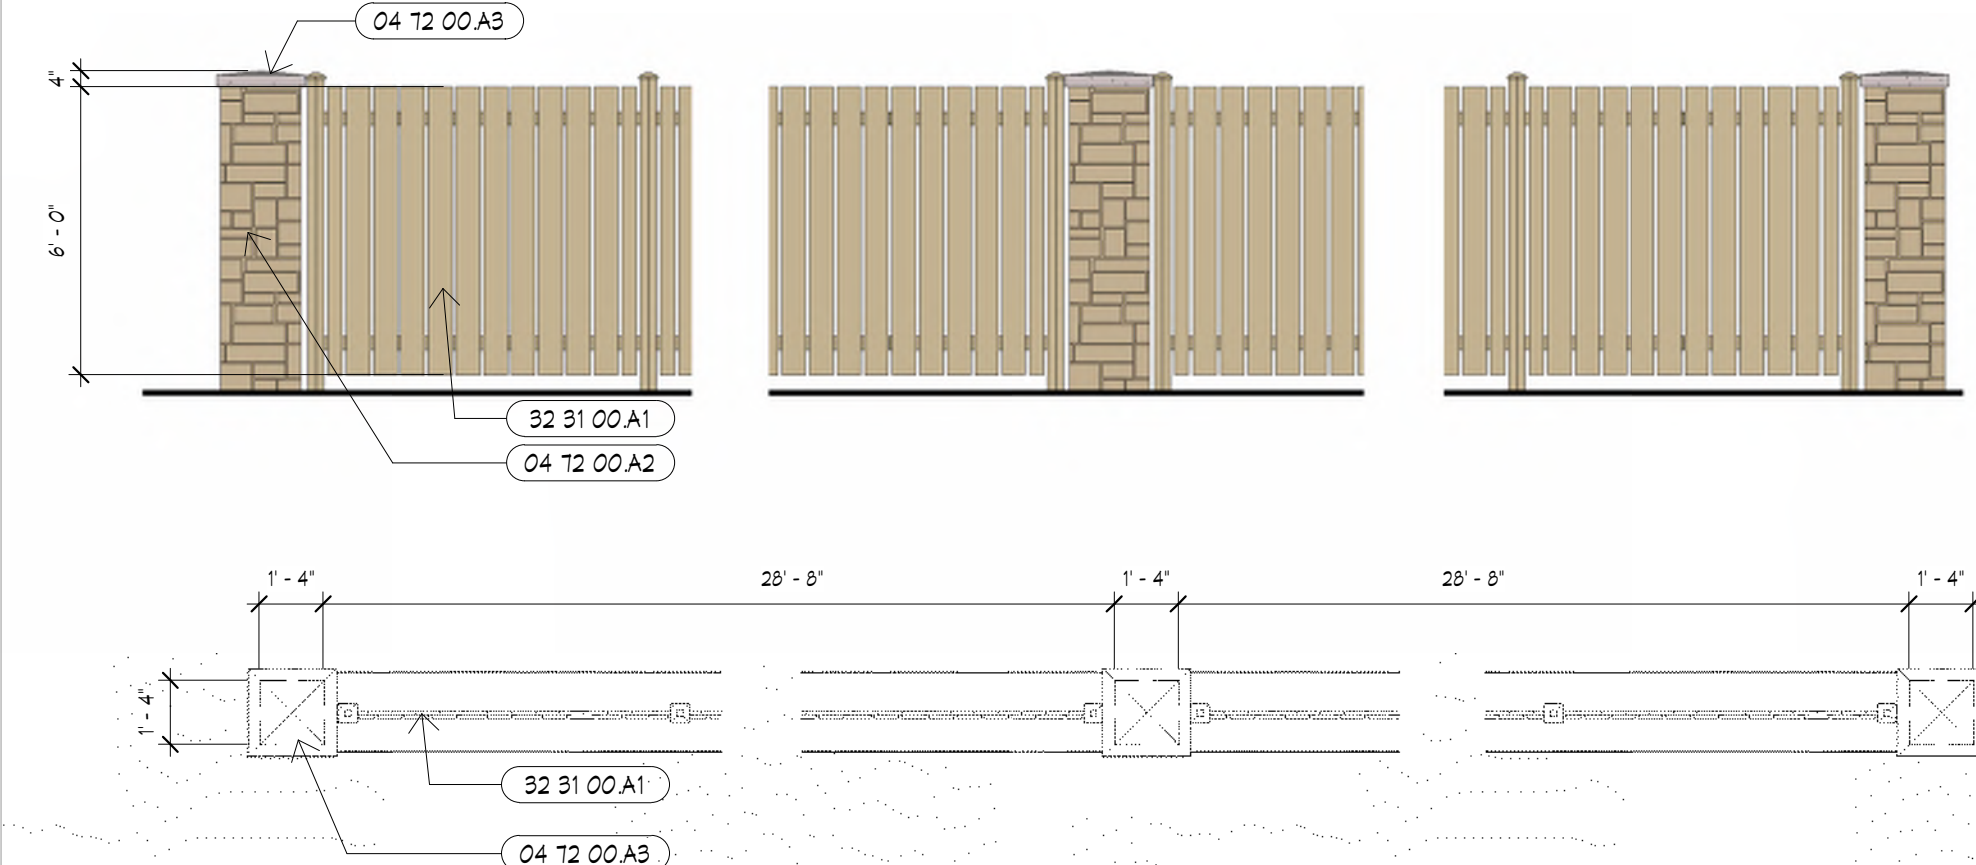


G5 PLAN DETAIL AT FENCE - WORKING DRAWINGS
1/4" = 1'-0"

E7 TRASH ENCLOSURE - BACK
1/4" = 1'-0"

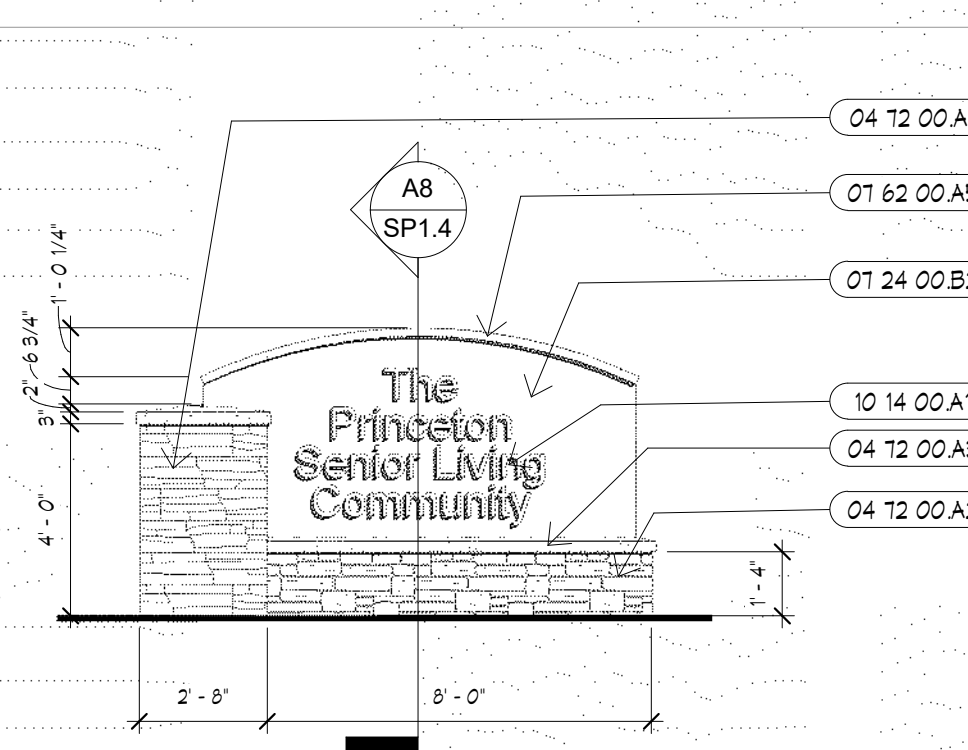


C7 MONUMENT SIGN - ELEV
1/4" = 1'-0"

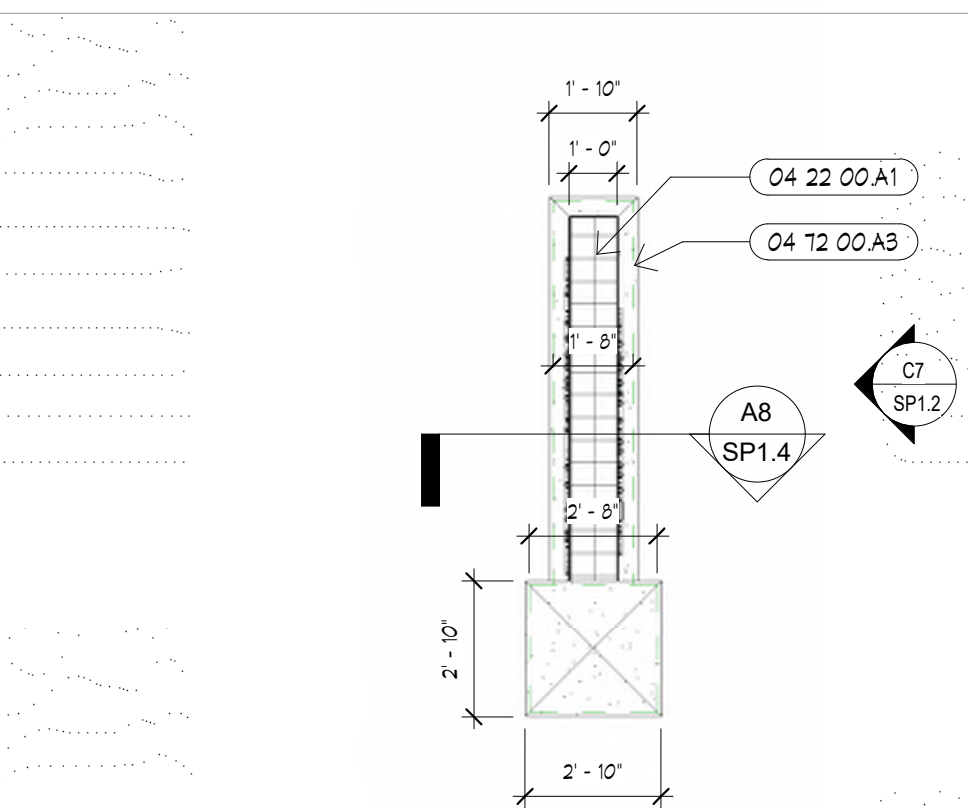


A7 MONUMENT SIGN - PLAN
1/4" = 1'-0"

C5 TRASH ENCLOSURE - SIDE
1/4" = 1'-0"

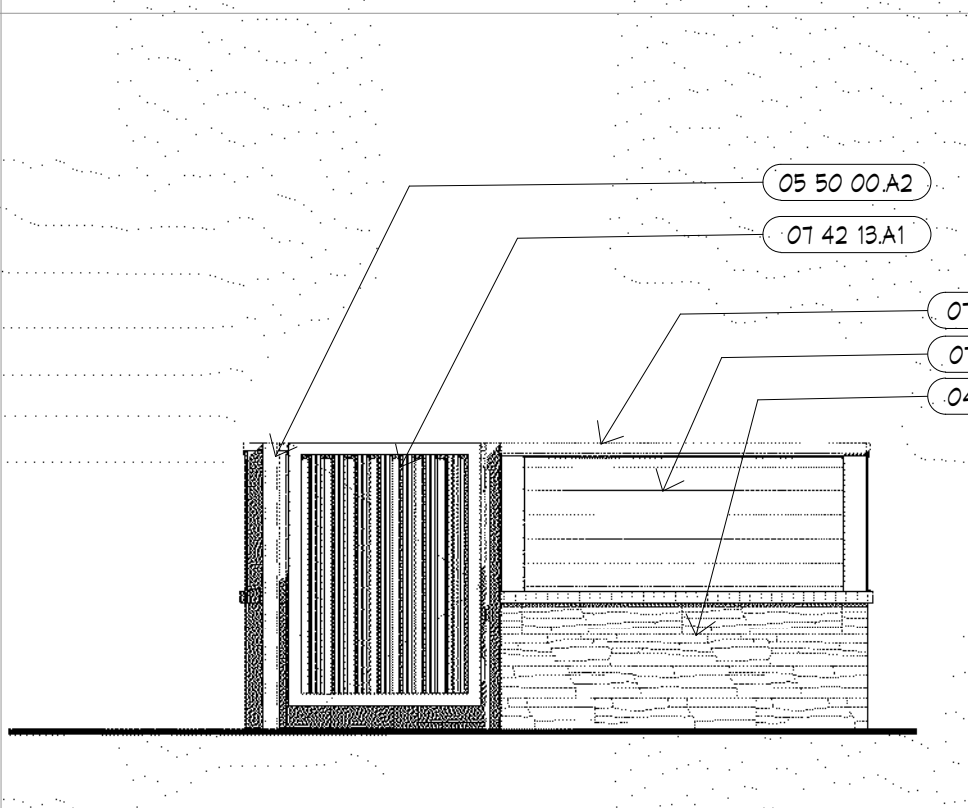

A5 TRASH ENCLOSURE - SIDE
1/4" = 1'-0"


E3 TRASH ENCLOSURE - FRONT
1/4" = 1'-0"

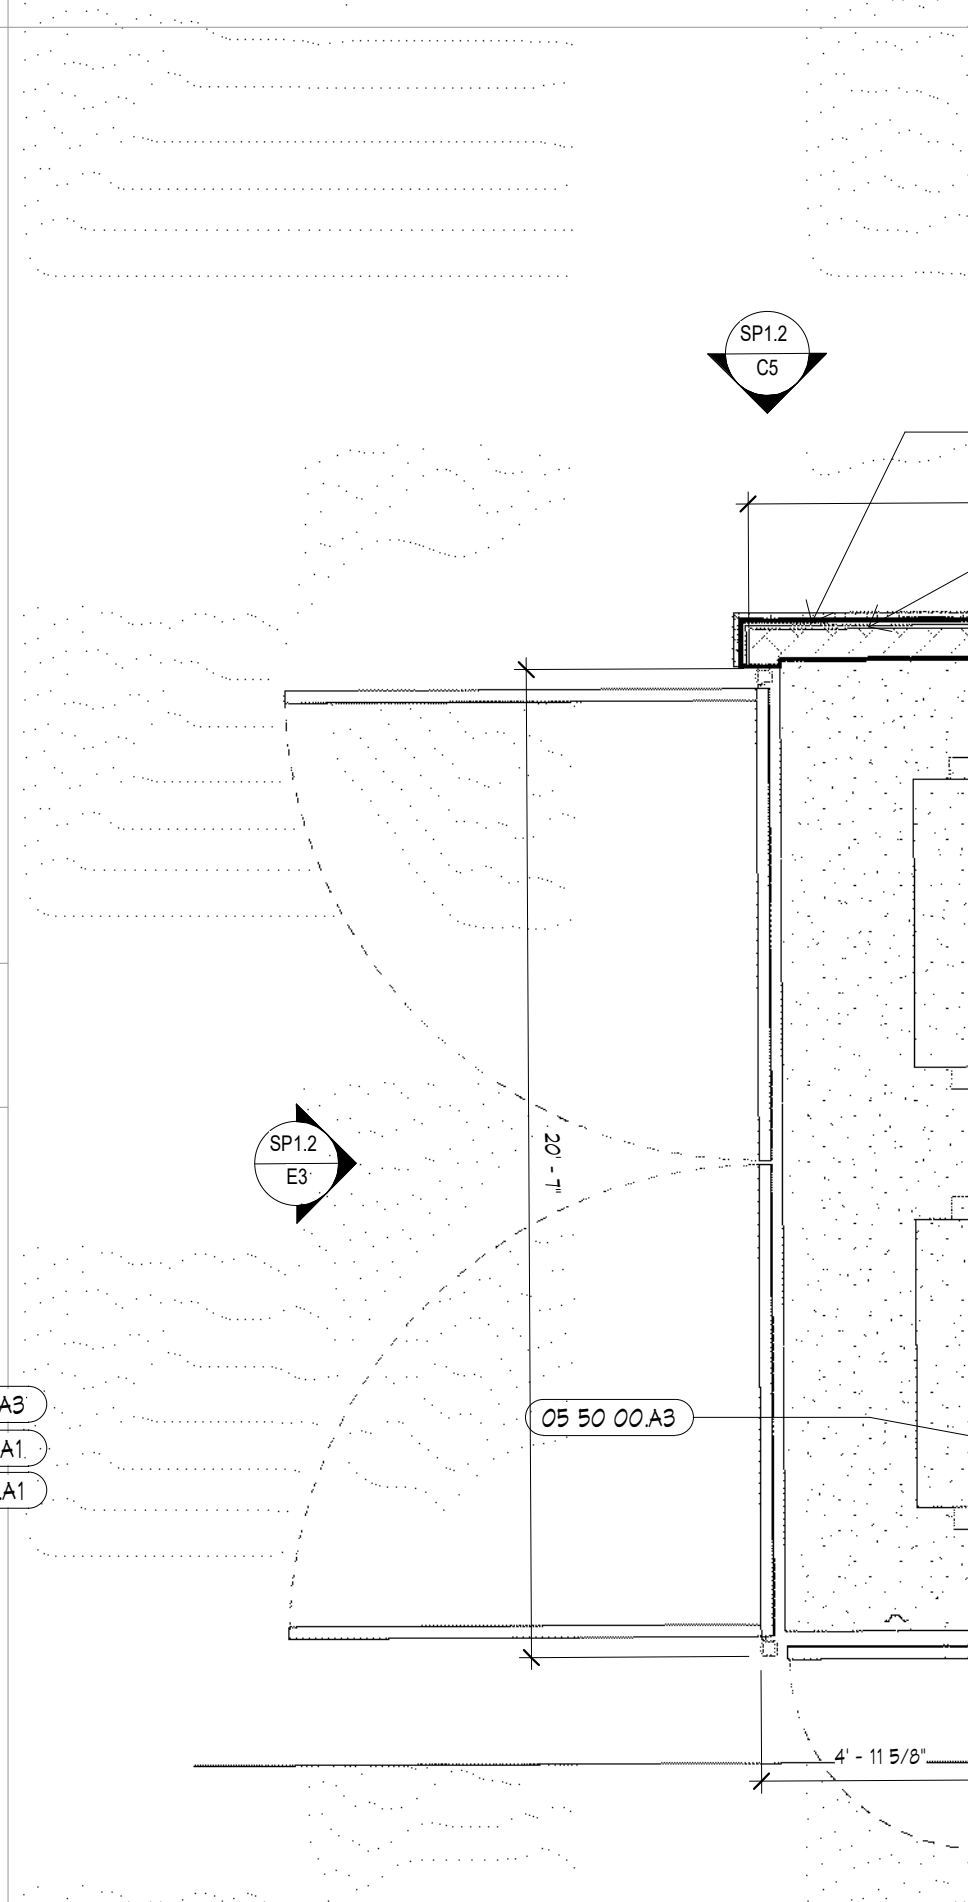

A3 TRASH ENCLOSURE
1/4" = 1'-0"


KEYNOTES	
NUMBER	DESCRIPTION
04 22 00A1	8" REINFORCED CMU, RE: STRUCTURAL
04 T2 00A1	ARCHITECTURAL THIN STONE VENEER, TYPE 1 04 T2 00
04 T2 00A2	ARCHITECTURAL THIN STONE VENEER, TYPE 2 04 T2 00
04 T2 00A3	ARCHITECTURAL THIN STONE CAP, 04 T2 00
05 50 00A2	PAINTED STEEL POST AND GATE FRAME, 05 05 00
05 50 00A3	6" STEEL PIPE BOLLARD, 05 05 00
06 10 00A1	1X4 WOOD FURRING, 06 10 00
07 24 00B2	EPFS COATING ON ALL EXPOSED SURFACES
01 42 13A1	VERTICAL INTERLOCKING PRE-FINISHED METAL SIDING PANEL, 01 42 13
01 46 43A1	FIBER CEMENT BOARD SIDING - HORIZONTAL LAP, 01 46 43
01 46 43A3	FIBER CEMENT BOARD TRIM, 01 46 43
07 62 00A5	PRE FINISHED METAL CAP FLASHING, 07 62 00
10 14 00A1	BUILDING SIGNAGE, TYPE 1, 10 14 25
10 T3 23A1	PRE-ENGINEERED CARPORT, 10 T3 23
10 T3 23A2	PRE-ENGINEERED METAL ROOFING PANEL, 10 T3 23
10 T3 23A3	PRE-ENGINEERED STEEL COLUMN, PER MANUF.
10 T3 23A4	PRE-ENGINEERED STEEL BEAM, PER MANUF.
10 T3 23A5	CONCRETE FOOTING, PER MANUF.
32 31 00A1	PRE-FINISHED 6" VINYL FENCE, 32 31 00

GENERAL NOTES:
1. MASONRY PLASTERERS TO BE 10' CMU SQ. BACKUP IN THIN STONE VENEER FACE. STONE MATERIAL TO BE CONSISTENT WITH STONE SELECTED FOR THE BUILDINGS.
2. FENCE TO BE 6" VINYL COLOR TO BE TAN OR ALMOND.

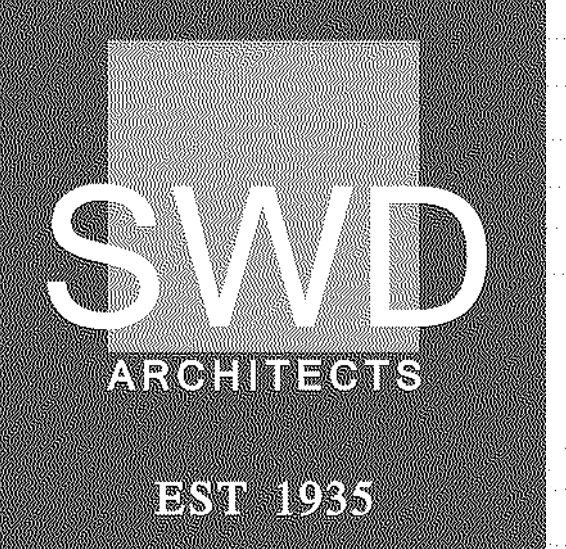

ARCHITECTURAL CORPORATION
MISSOURI CERTIFICATE
OF AUTHORITY NO. 000073

LEE'S SUMMIT SENIOR COMMUNITY
1701 S.E. OLDHAM PARKWAY
LEE'S SUMMIT, JACKSON COUNTY, MISSOURI
STARK WILSON DUNCAN ARCHITECTS INC
315 NICHOLS ROAD STE 228 - KANSAS CITY, MO 64112 - T 816.531.1898 F 816.532.1978

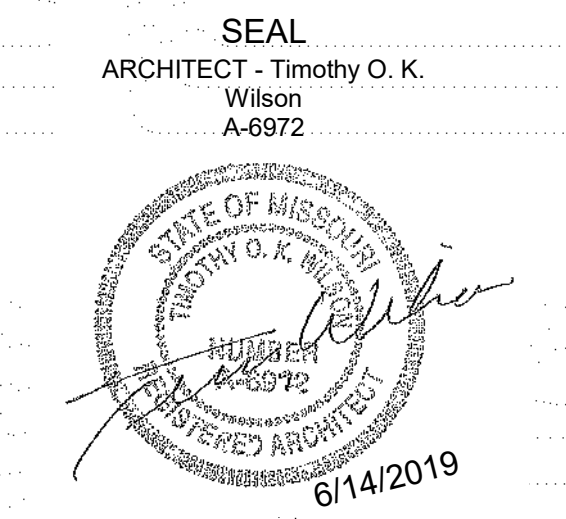


SITE DETAILS

ISSUE DATE:
6/14/2019
REVISIONS:
No. Description Date


PROJECT NO.:1811

SP1.2


COPYRIGHT © 2019 SWD ARCHITECTS INC

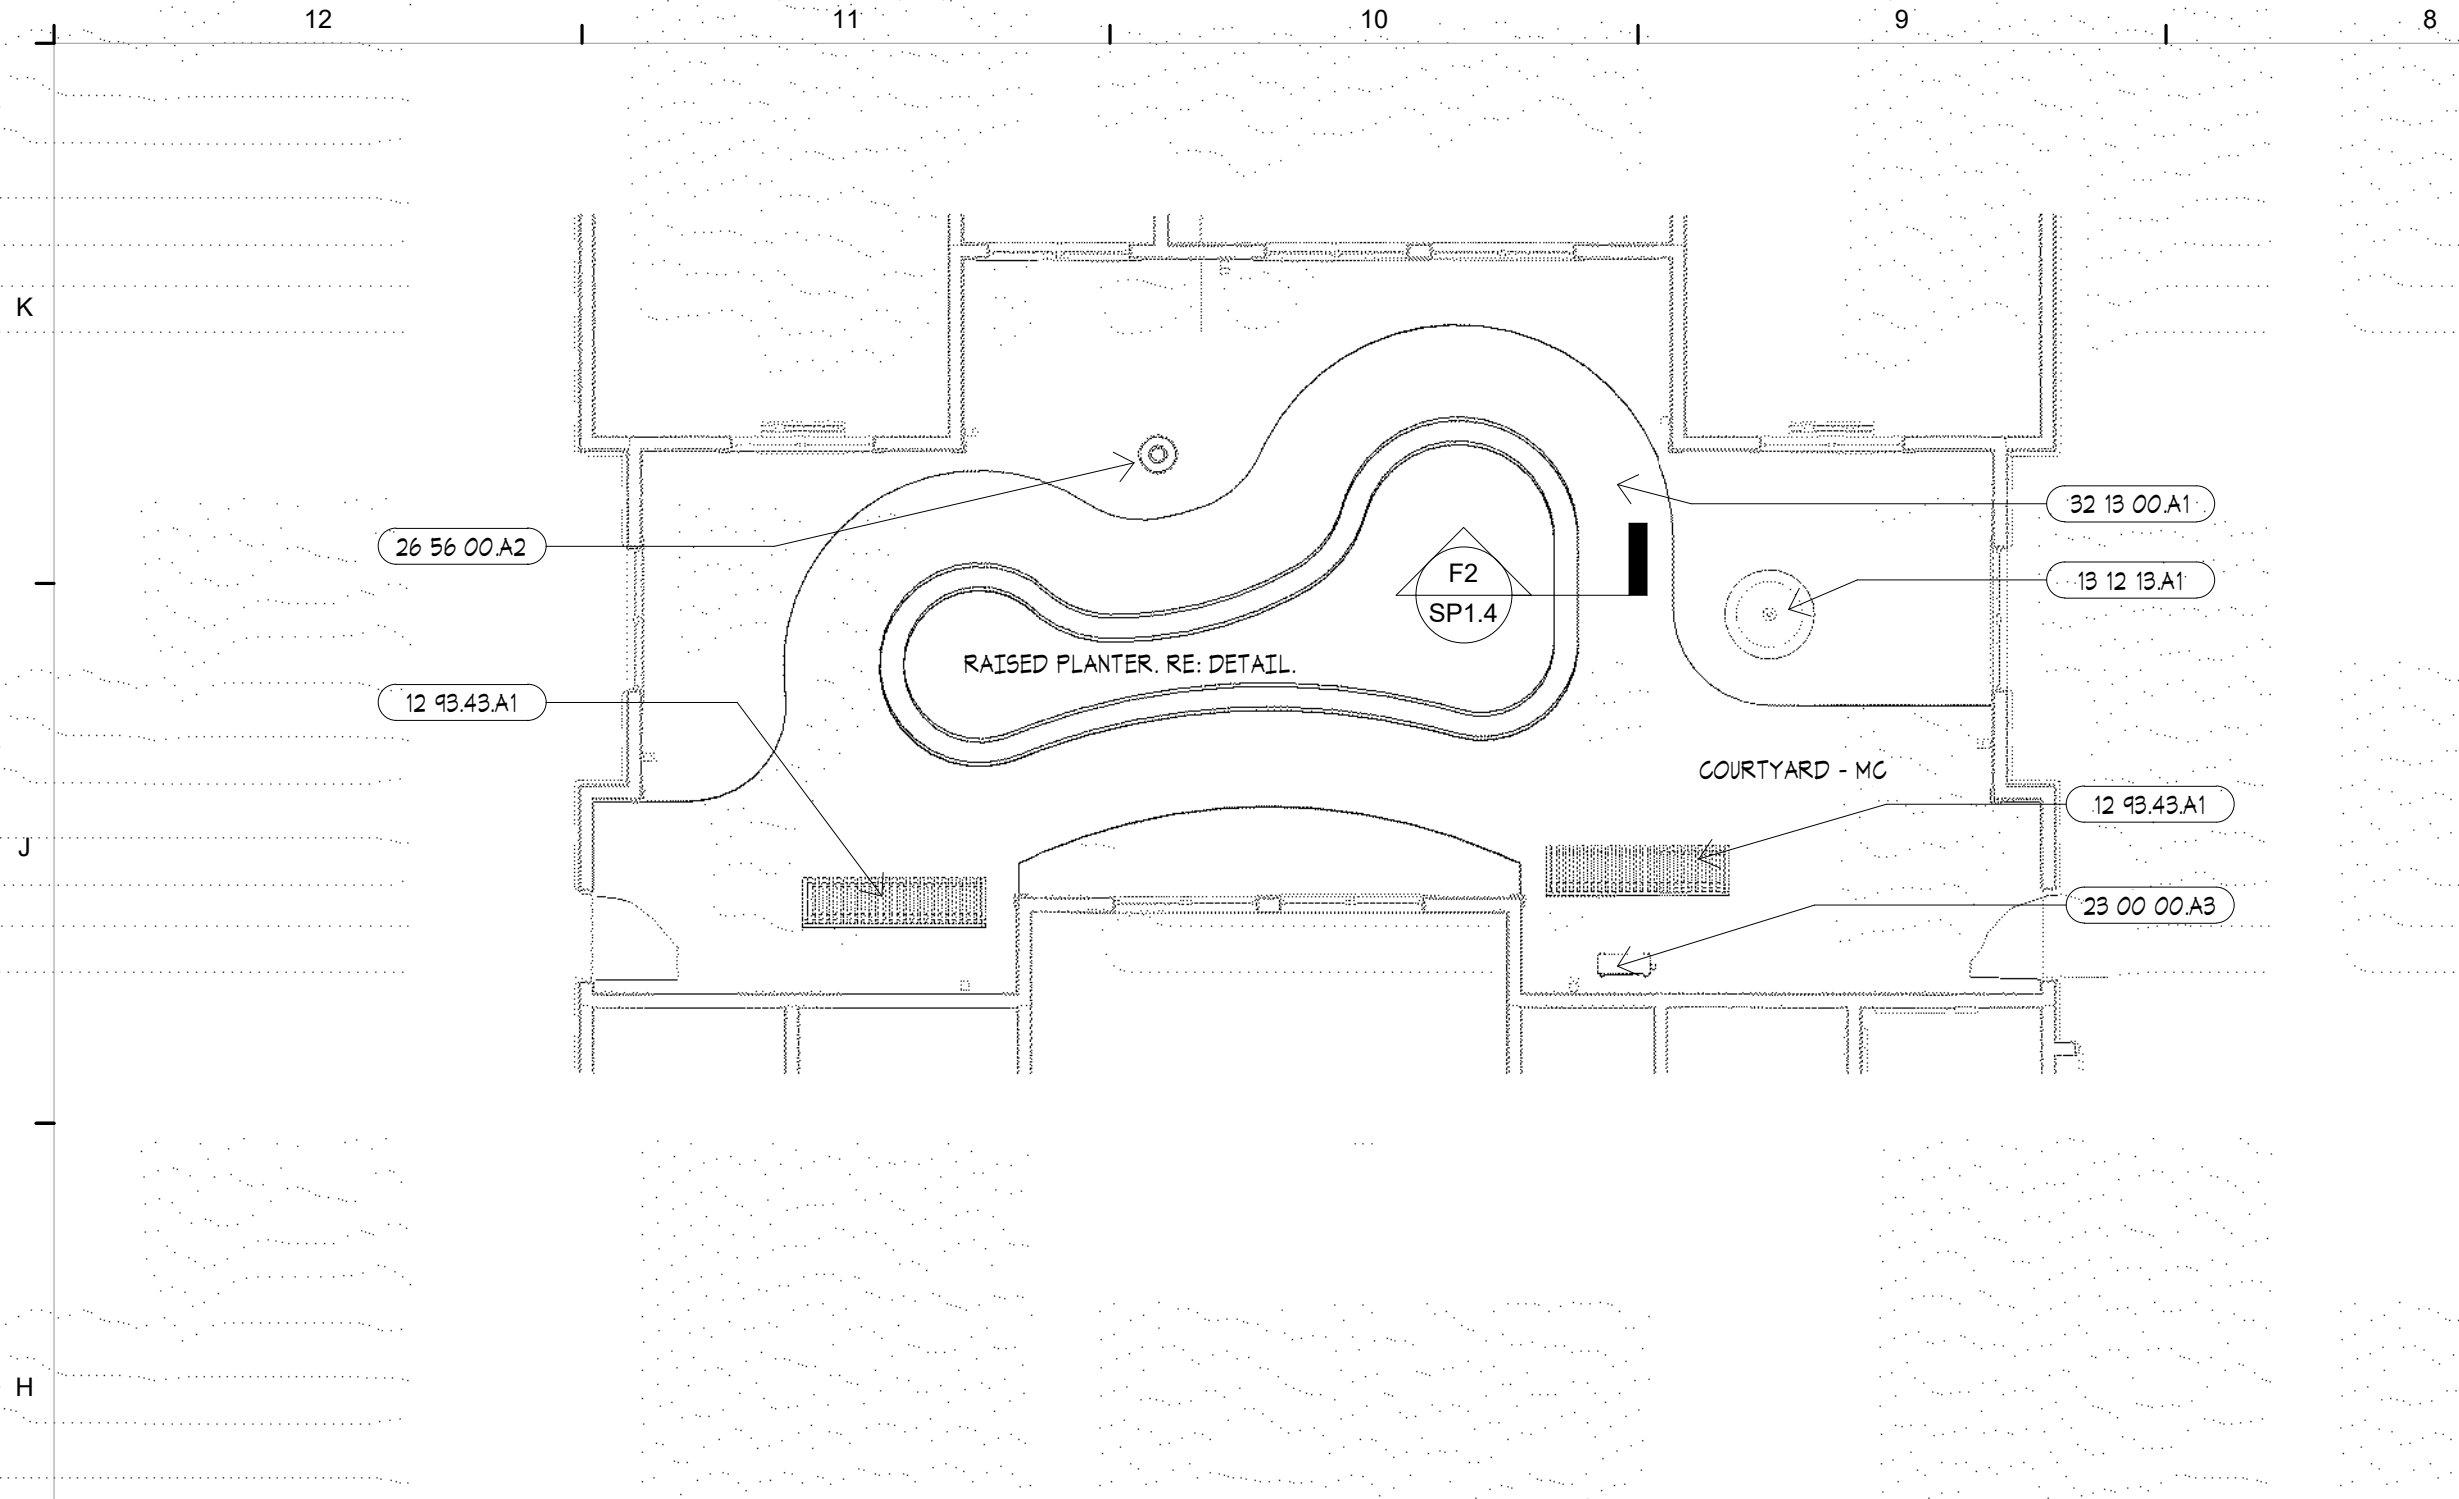


H12 COURTYARD - MC
1/8" = 1'-0"

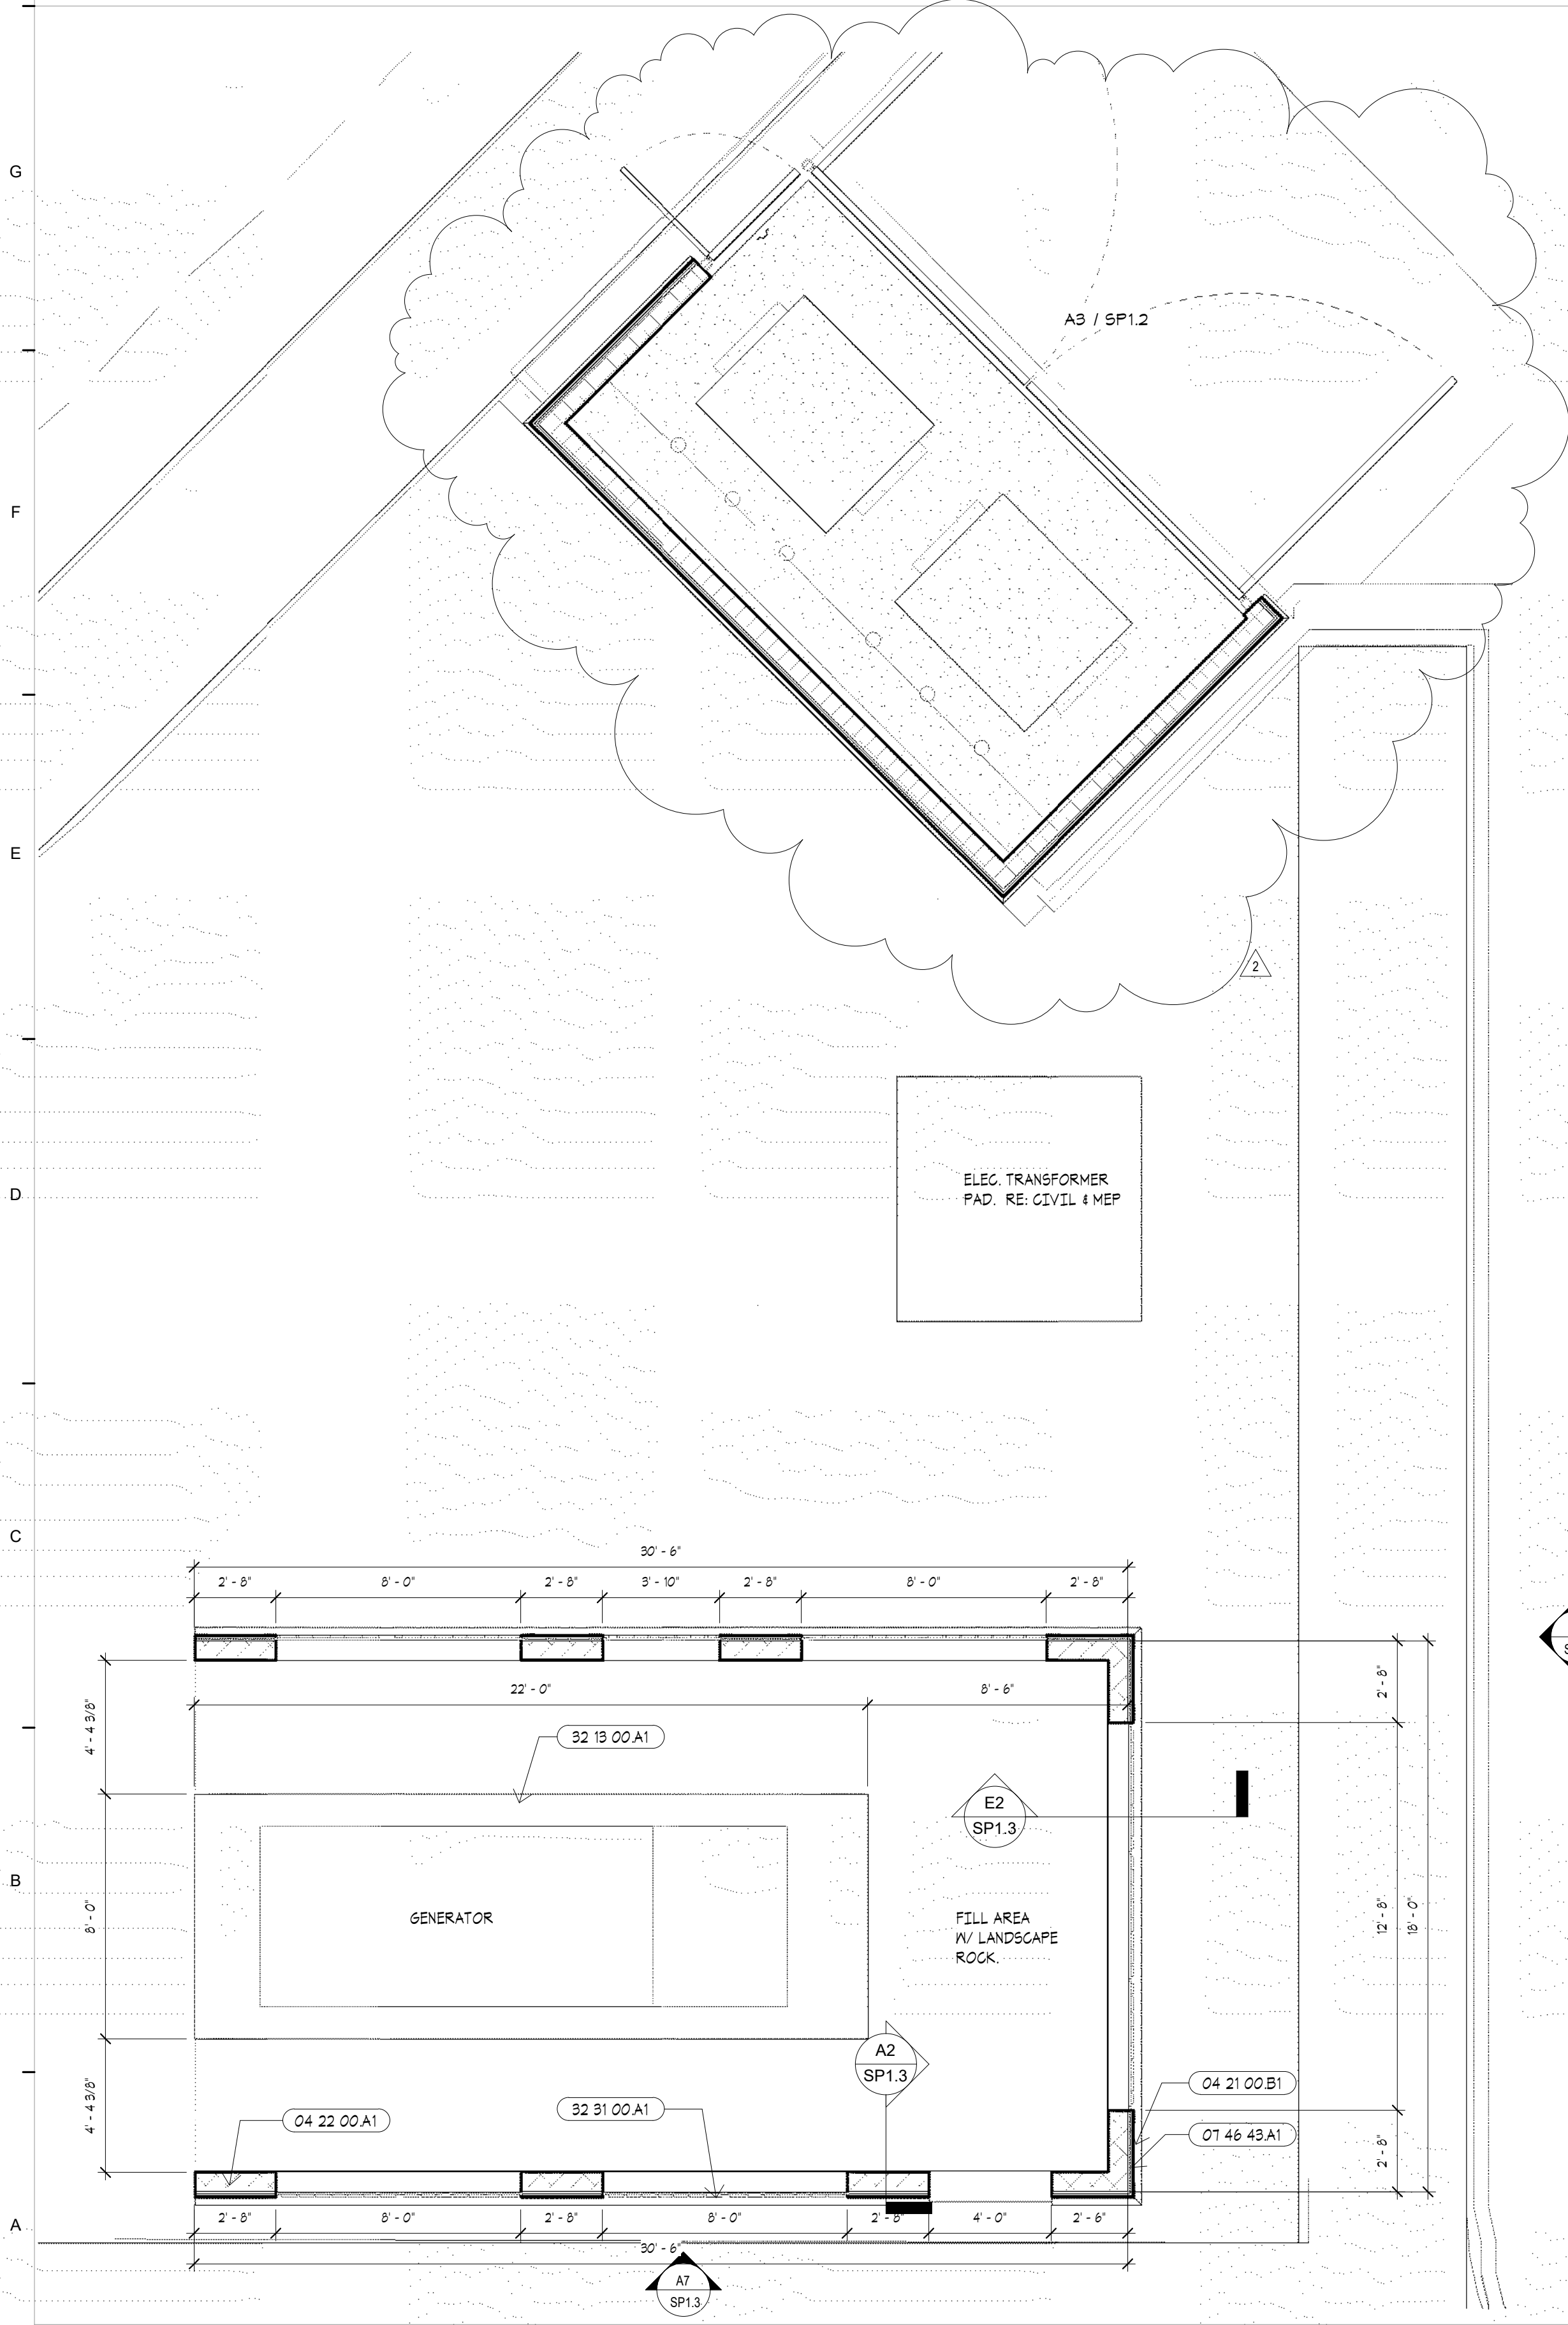


A12 PARTIAL PLAN - SITE
1/4" = 1'-0"

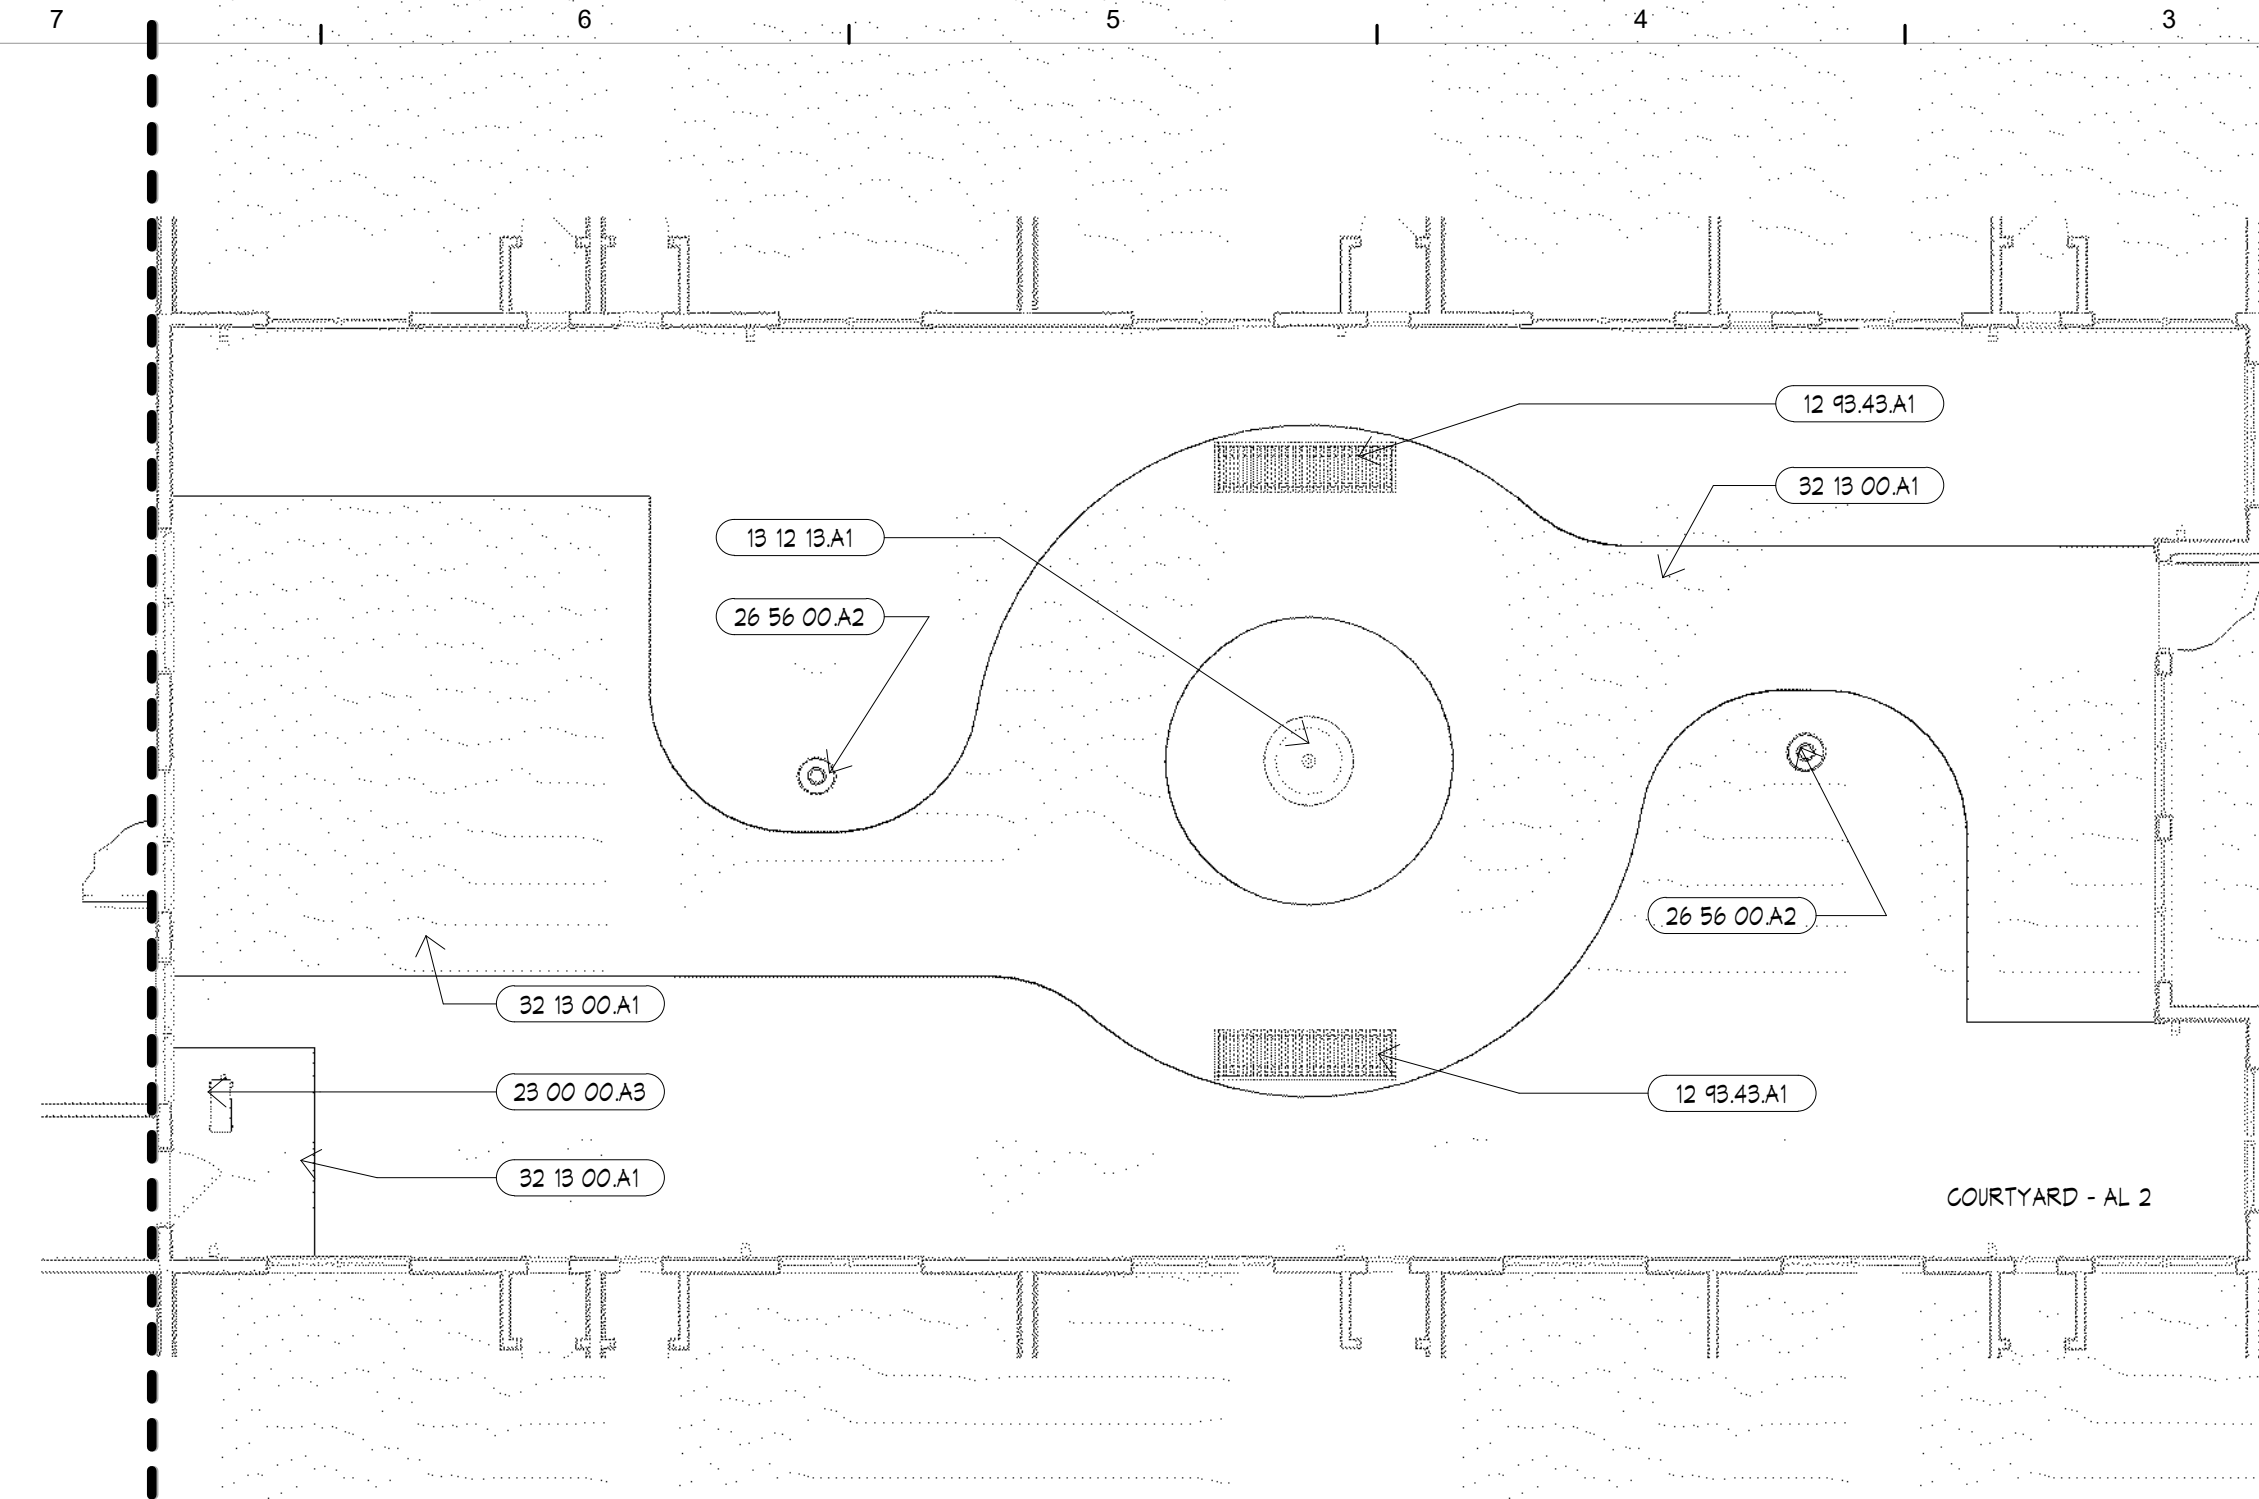


H7 FLOOR PLAN - AL EAST
1/8" = 1'-0"

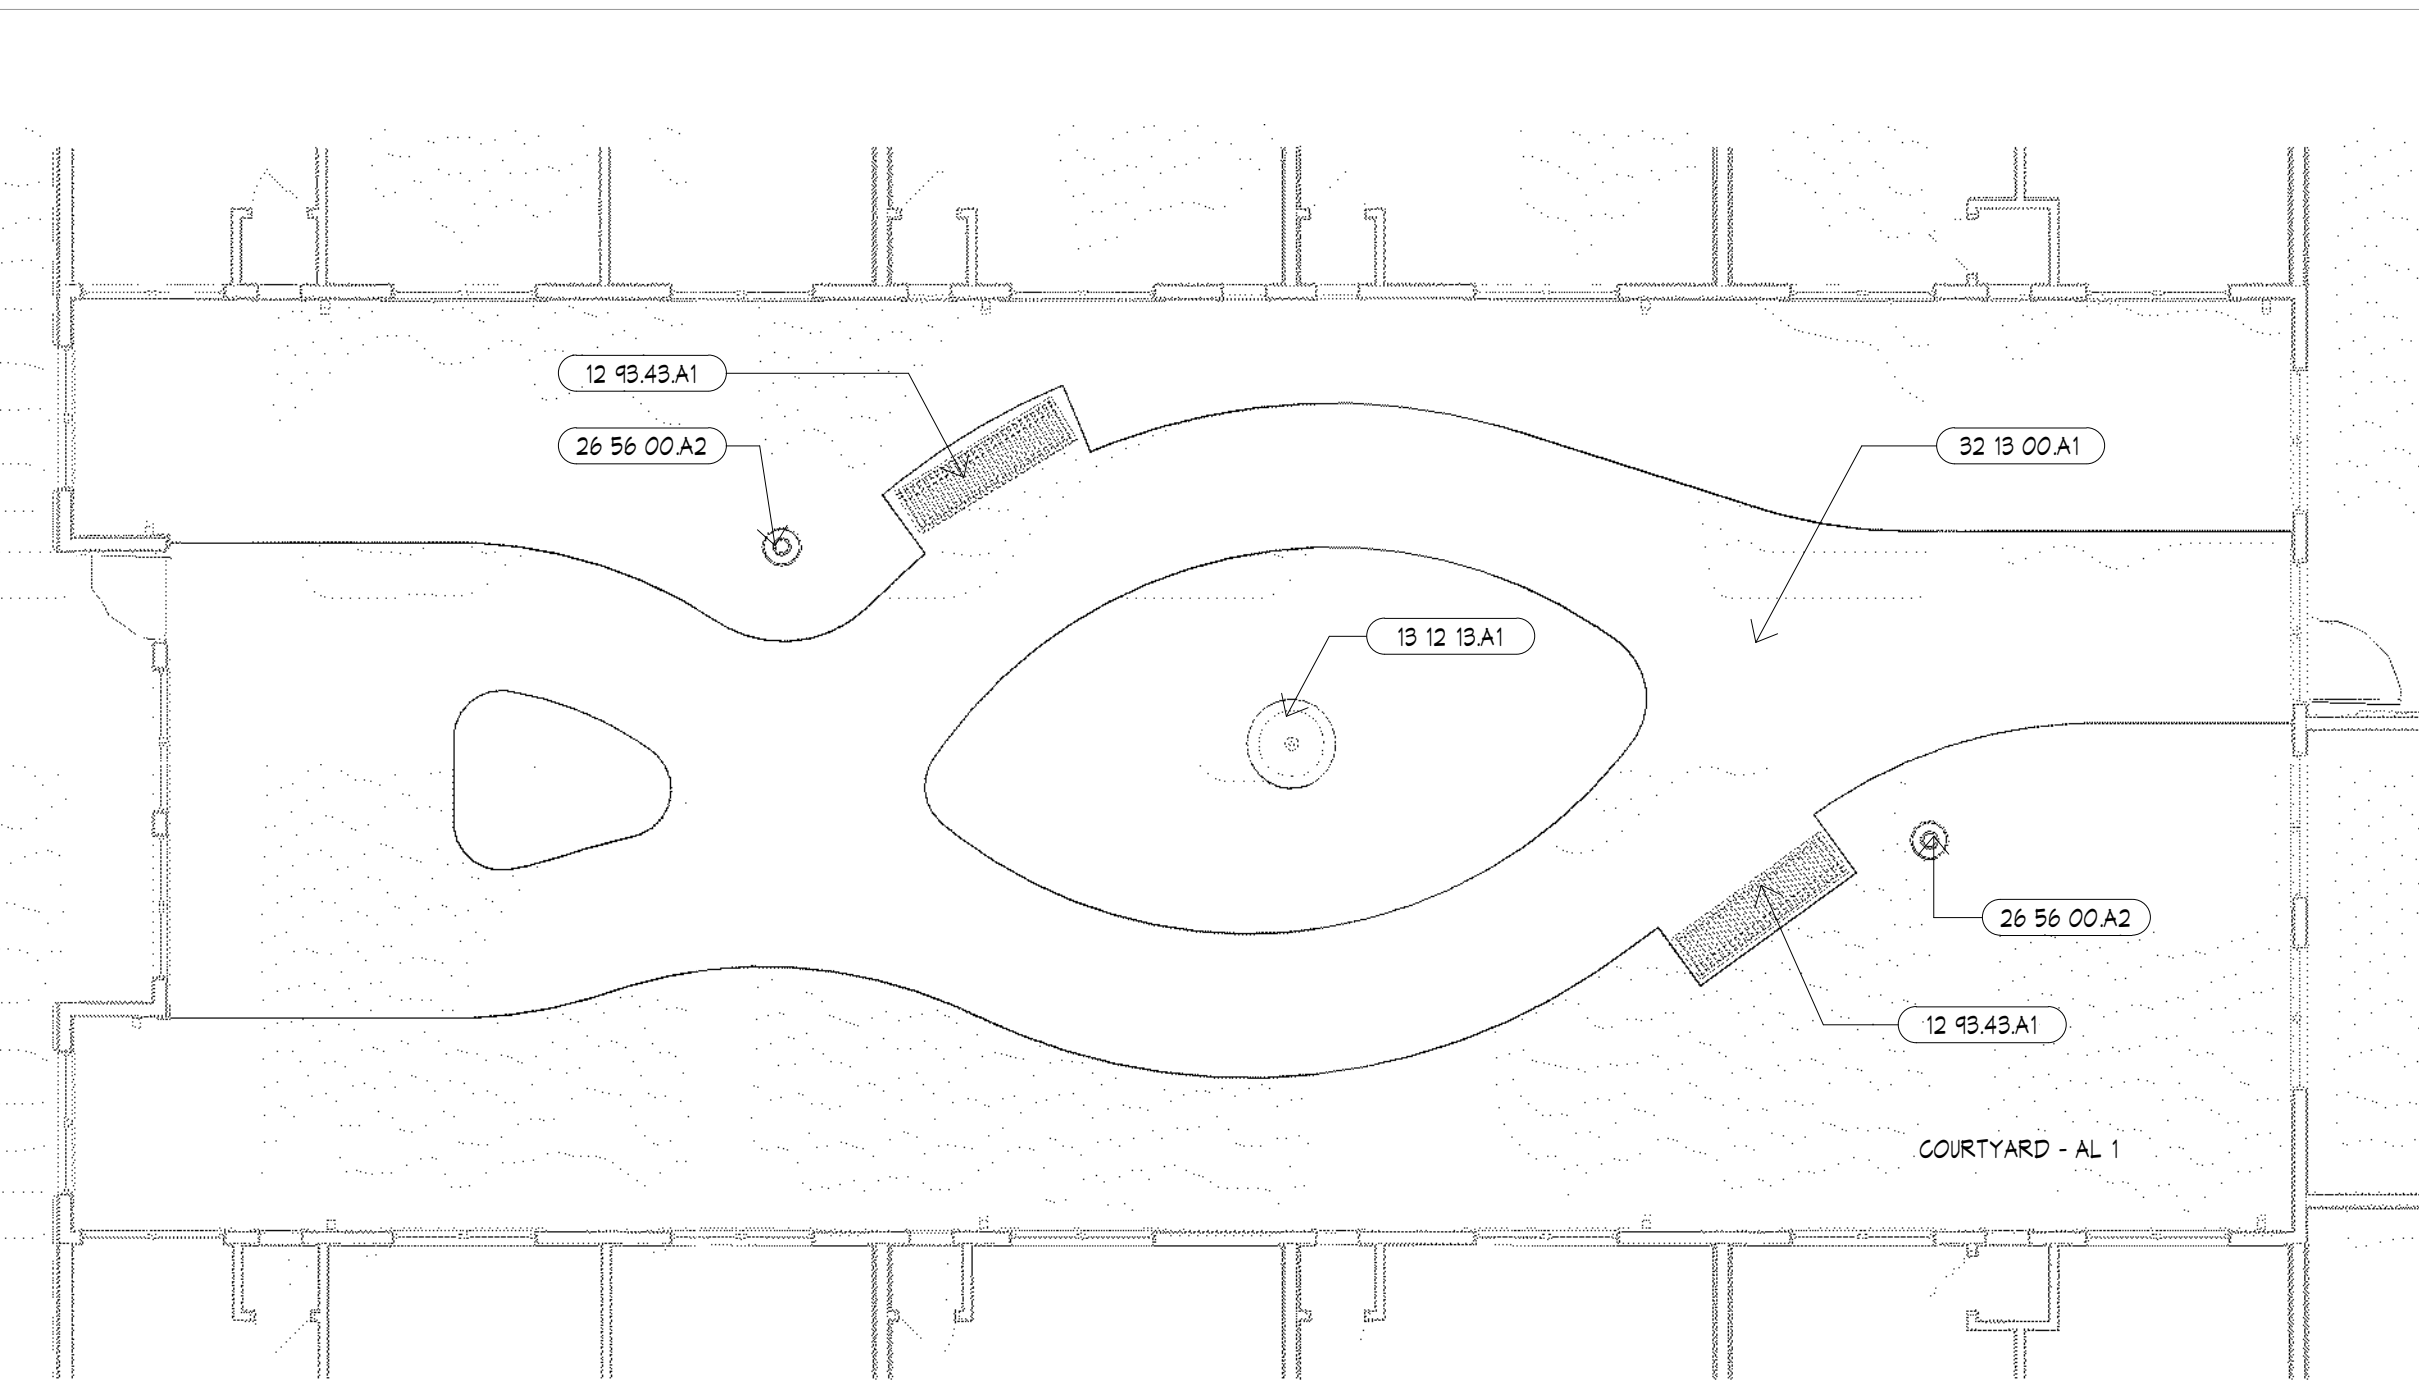


E7 COURTYARD - AL 1
1/8" = 1'-0"

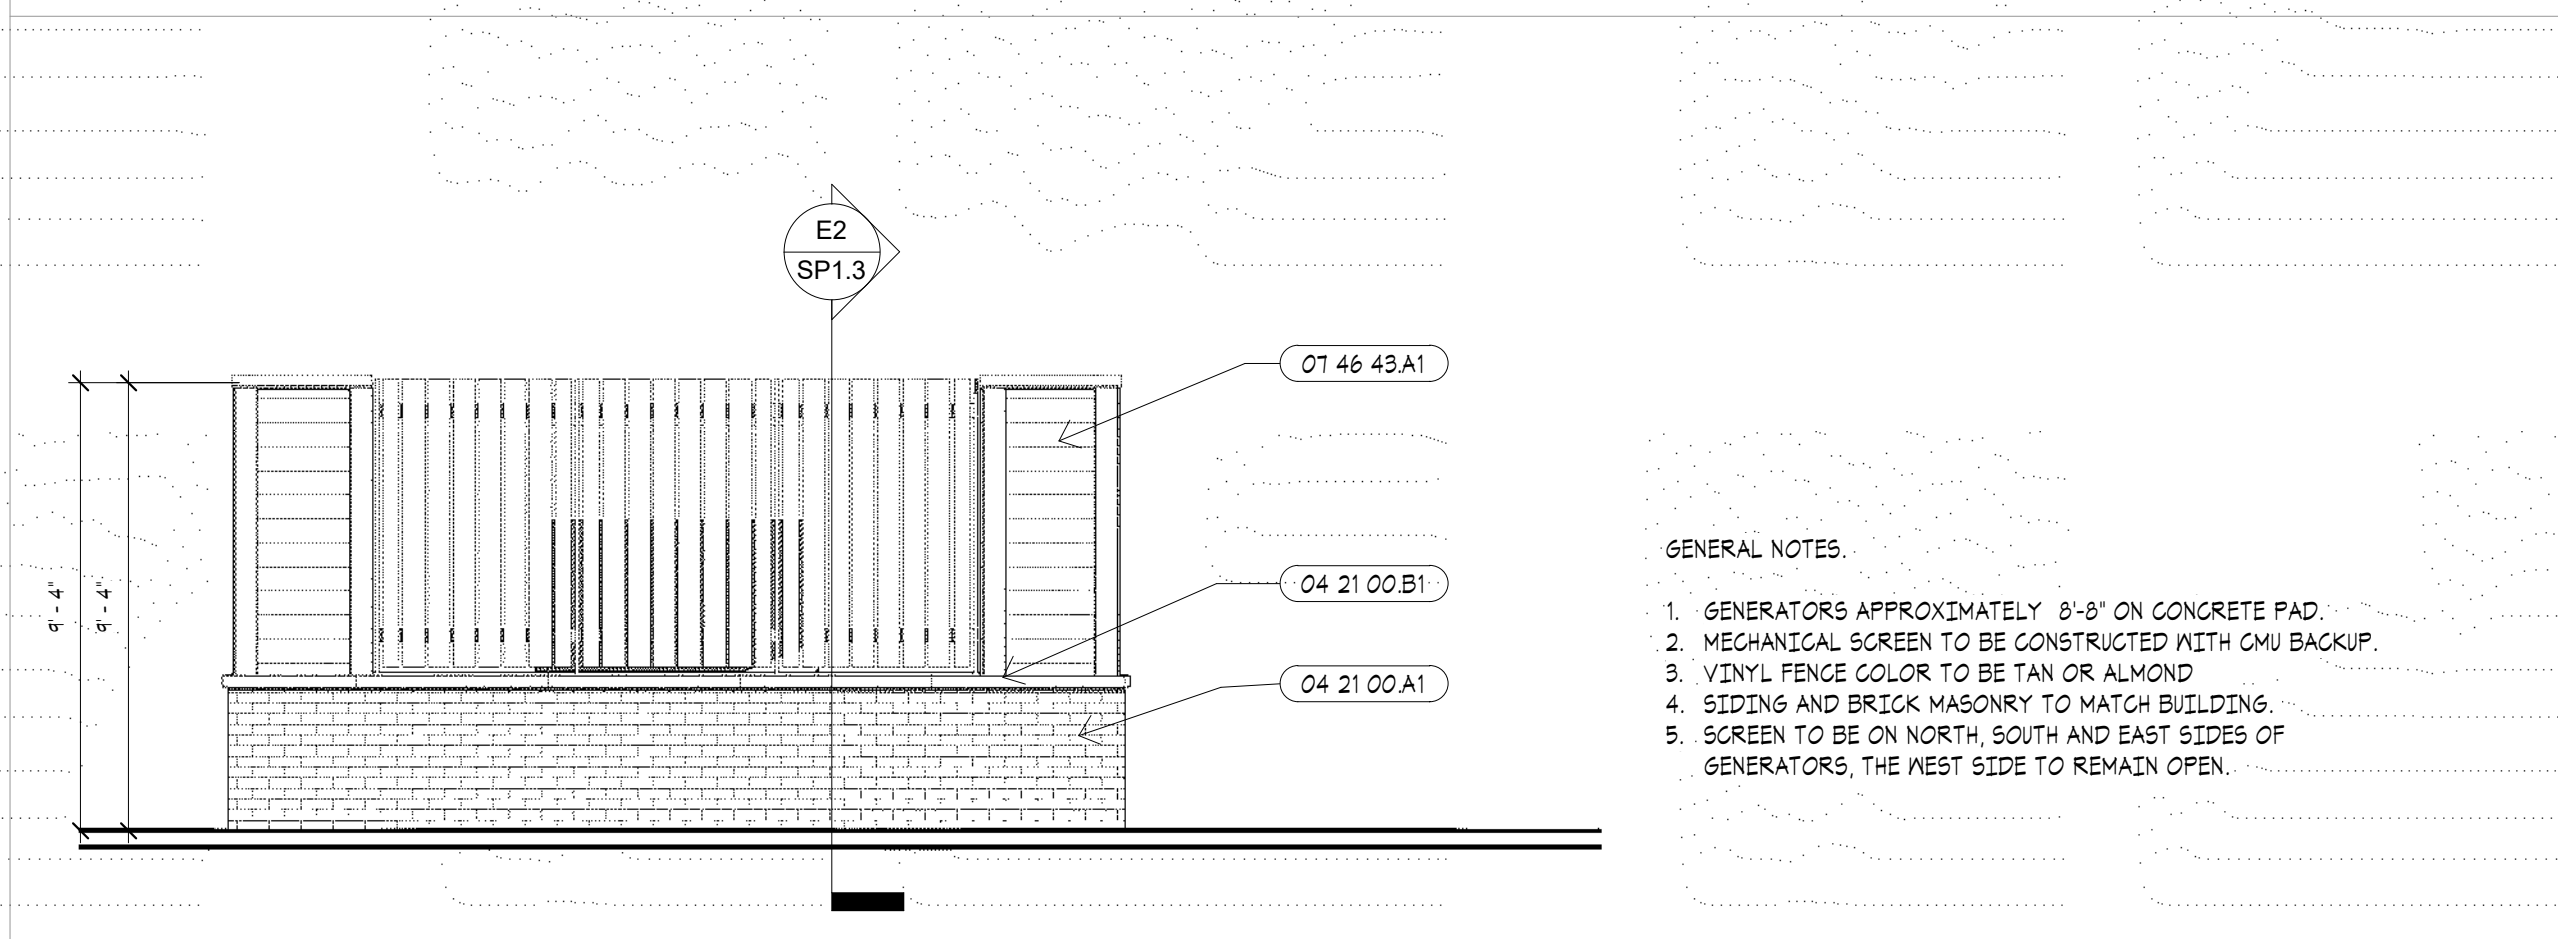


C7 EAST ELEVATION
1/4" = 1'-0"

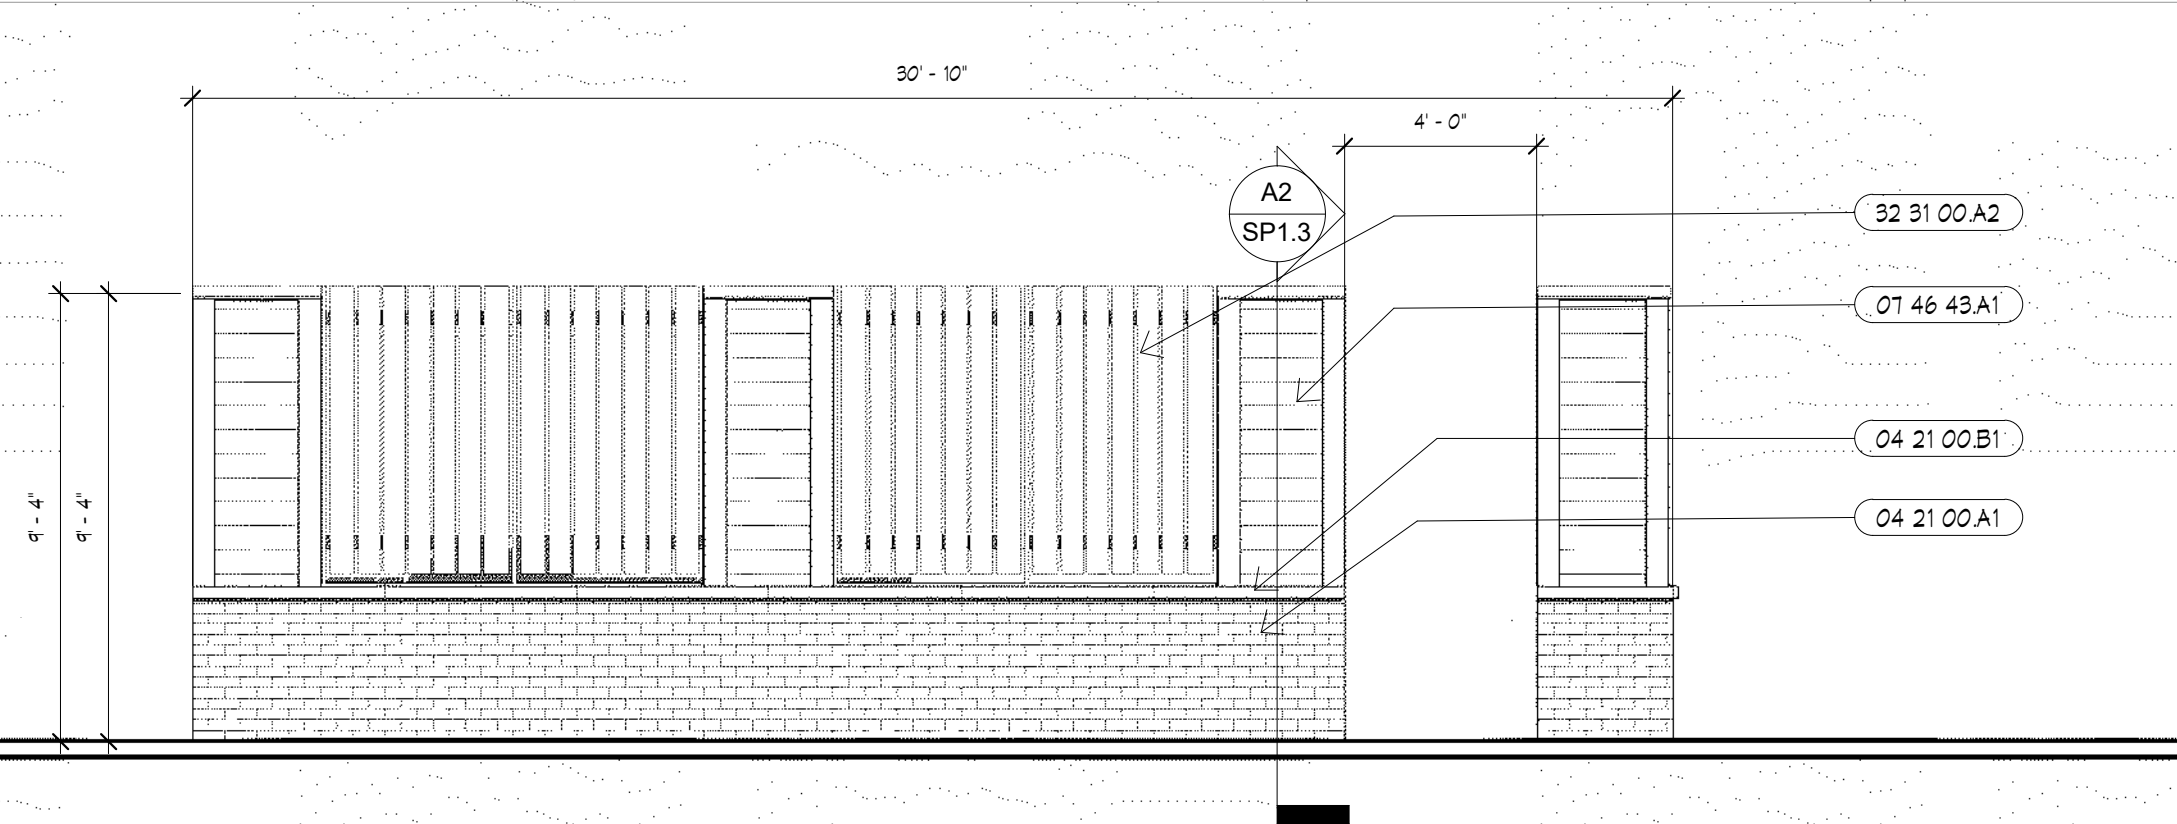


A7 SOUTH ELEVATION
1/4" = 1'-0"

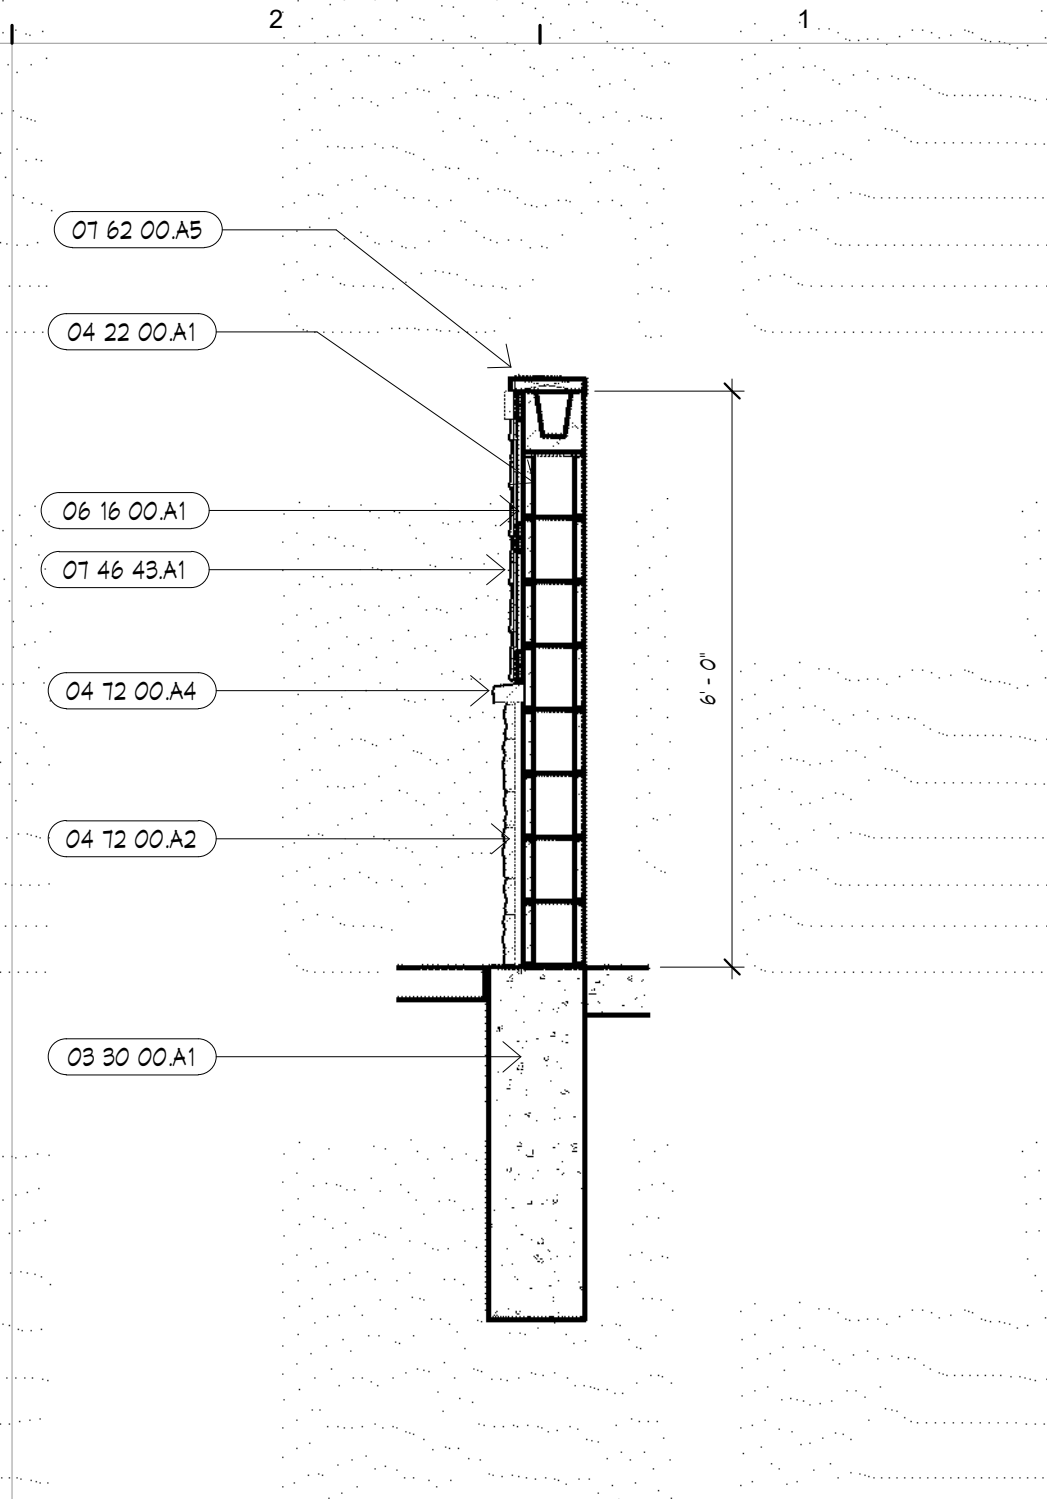

H2 SECTION AT SCREEN
1/2" = 1'-0"

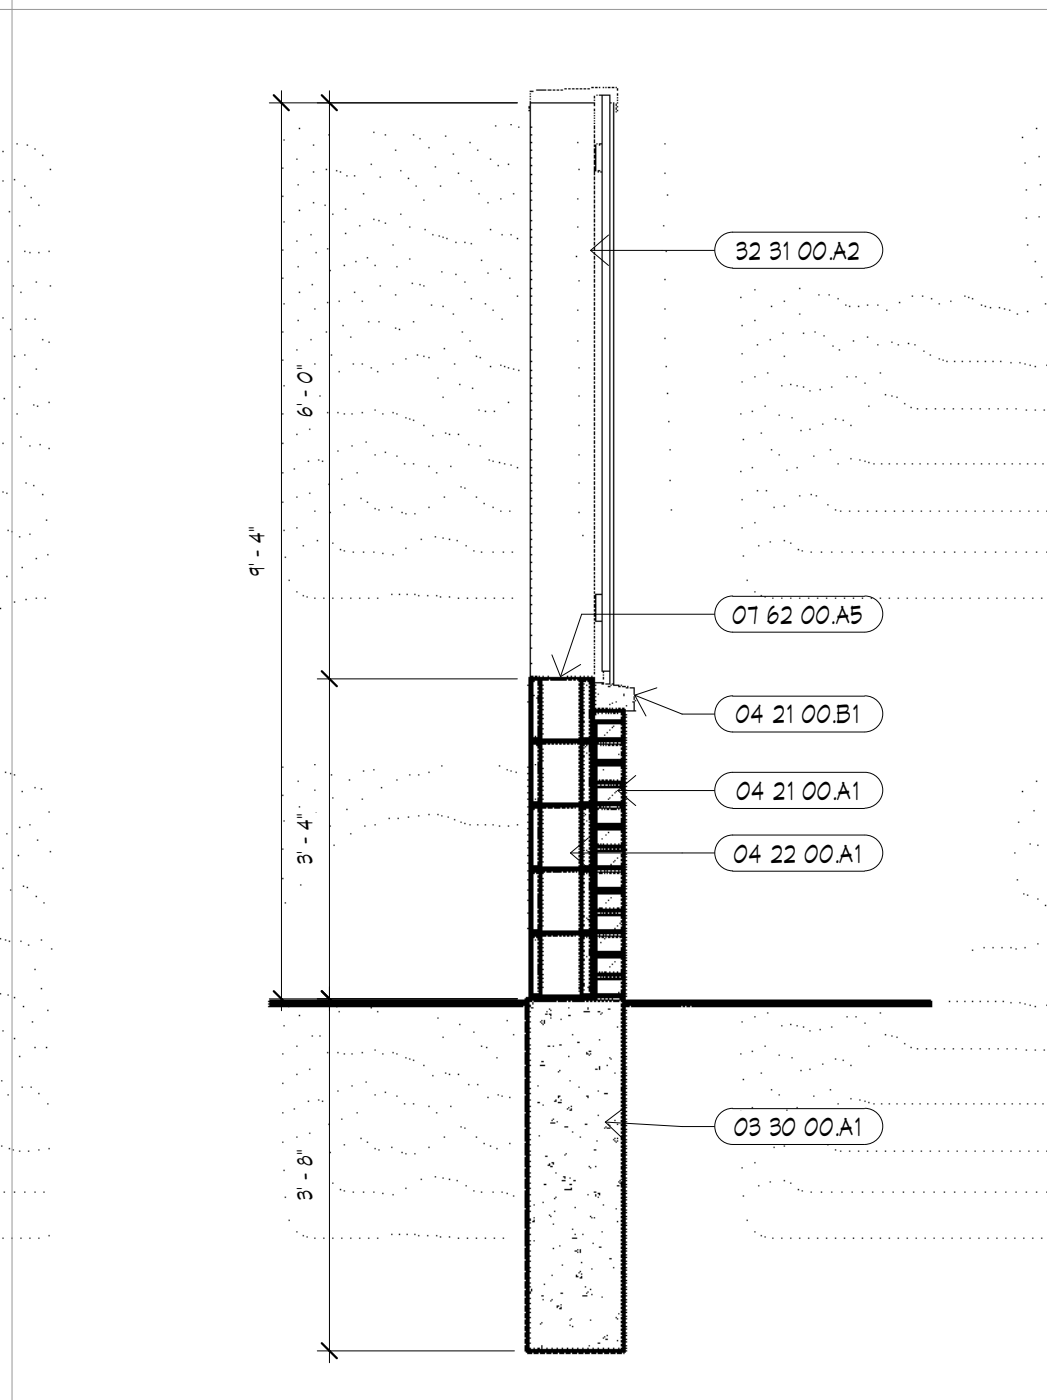


E2 SECTION AT SCREEN
1/2" = 1'-0"

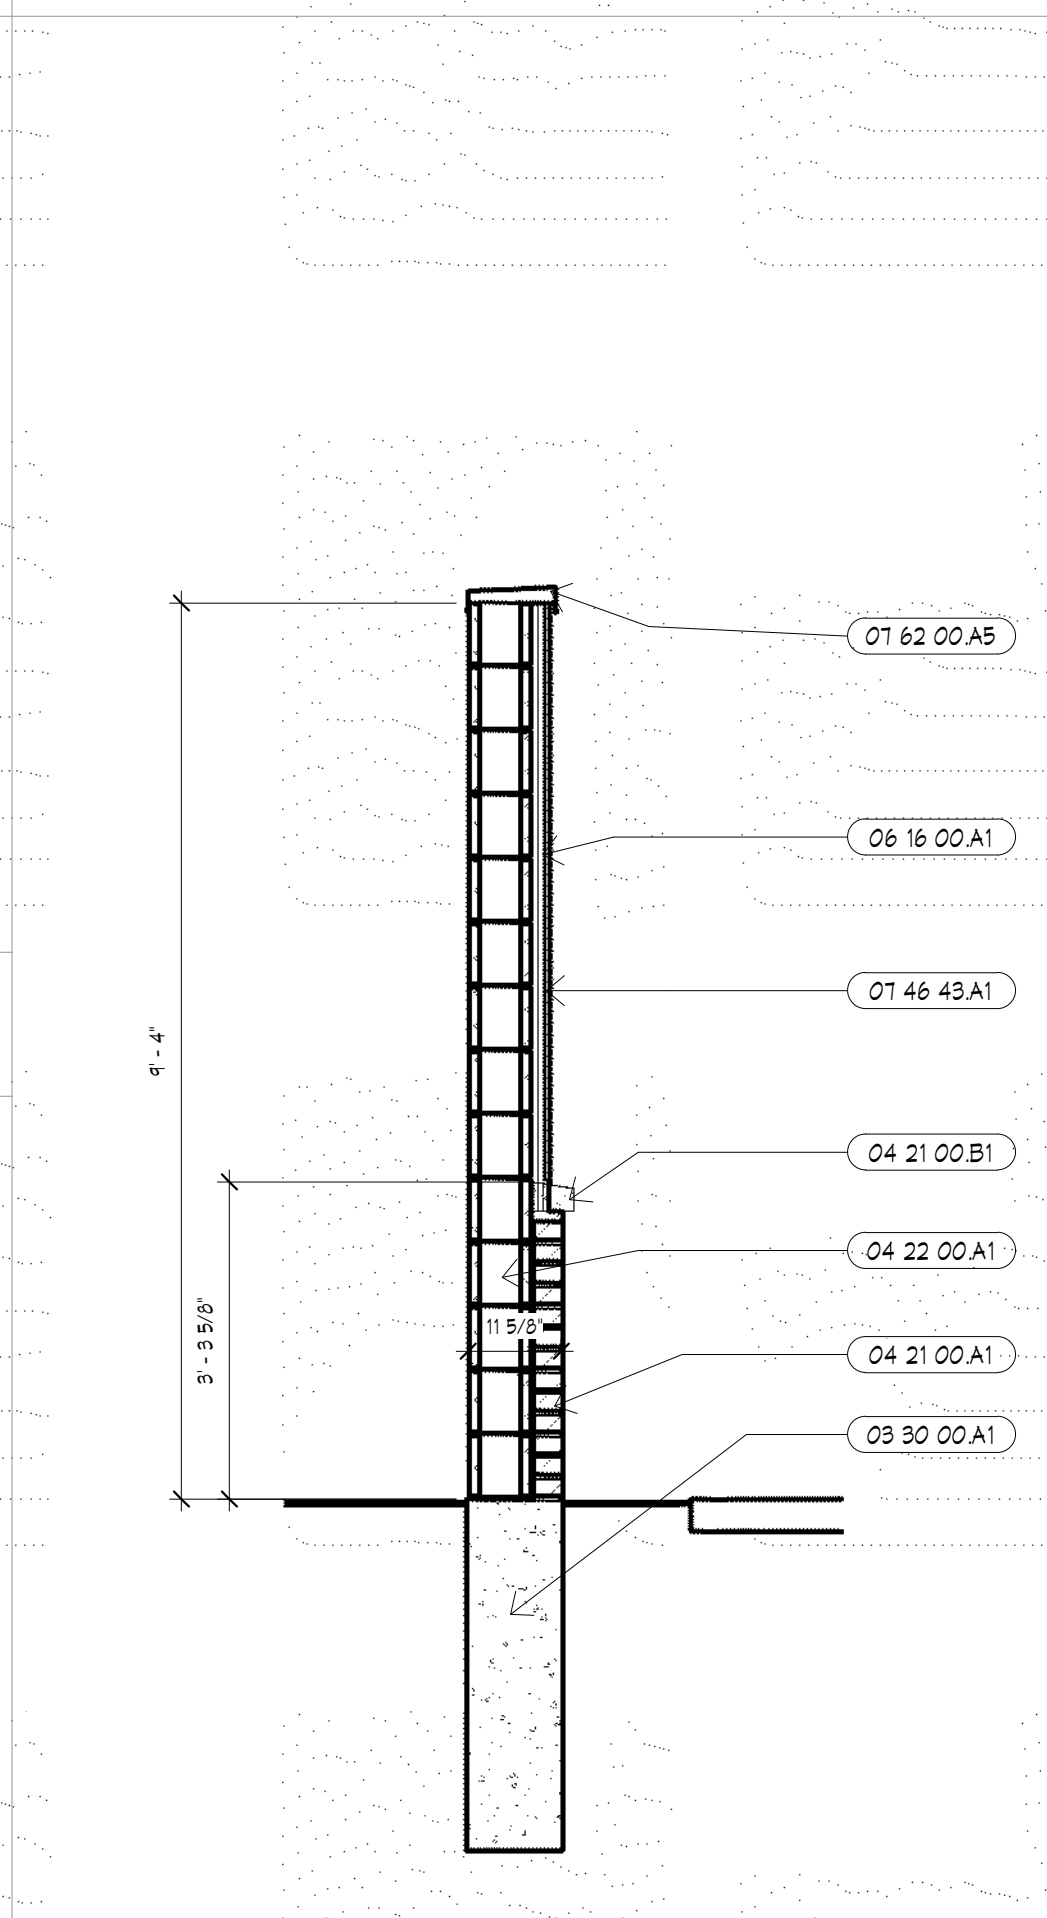

A2 SECTION AT SCREEN
1/2" = 1'-0"

KEYNOTES	
NUMBER	DESCRIPTION
03 30 00 A1	REINFORCED CONCRETE FOUNDATION. RE: STRUCTURAL. 03 30 00
04 21 00 A1	4" BRICK VENEER. 04 21 15
04 21 00 B1	CAST STONE SILL
04 22 00 A1	8" REINFORCED CMU. RE: STRUCTURAL
04 12 00 A2	ARCHITECTURAL THIN STONE VENEER. TYPE 2 04 12 00
04 12 00 A4	ARCHITECTURAL THIN STONE TRIM. 04 12 00
06 16 00 A1	1/16" PLYWOOD SHEATHING. RE: STRUCTURAL
01 46 43 A1	FIBER CEMENT BOARD SIDING - HORIZONTAL LAP. 01 46 43
07 62 00 A5	PRE-FINISHED METAL CAP FLASHING. 07 62 00
12 13 13 A1	THREE TIER FOUNTAIN. 12 13 13
23 00 00 A3	MECH. CONDENSING UNIT. RE: MECH.
26 56 00 A2	DECORATIVE POLE MOUNTED LIGHT IV CONCRETE BASE. RE: ELECTRICAL
32 19 00 A1	4" CONCRETE WALK / BROOM FINISH. RE: CIVIL
32 31 00 A1	PRE-FINISHED 6" VINYL FENCE. 32 31 00
32 31 00 A2	PRE-FINISHED 8" VINYL FENCE. 32 31 00

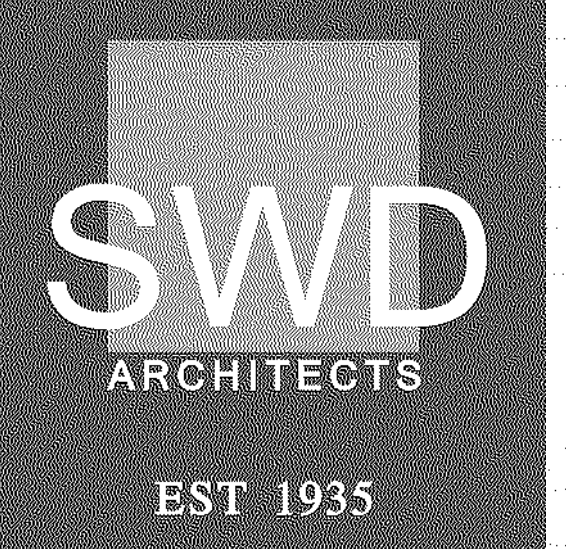

ARCHITECTURAL CORPORATION
MISSOURI CERTIFICATE
OF AUTHORITY NO. 000073

LEE'S SUMMIT SENIOR COMMUNITY
1701 S.E. OLDHAM PARKWAY
LEE'S SUMMIT, JACKSON COUNTY, MISSOURI

SEAL
ARCHITECT - Timothy O. K.
Wilson
A-6972

STATE OF MISSOURI
TIMOTHY O. K. WILSON
REGISTERED ARCHITECT
6/14/2019

SITE DETAILS

ISSUE DATE:
6/14/2019

REVISIONS:

No.	Description	Date
2	CITY COMMENTS	7.15.19

PROJECT NO.:1811

SP1.3

