



Drawing Name: F:\2021\20210227 - Jayser - KCUC Lee's Summit\Production\04 - Construction Documents\20210227 G-101 KCUC LEES SUMMIT CODE REVIEW.dwg Last Modified: Oct 21, 2021 - 3:47pm Plotted on: Oct 27, 2021 - 11:19am by mwinslow

WALL TYPES

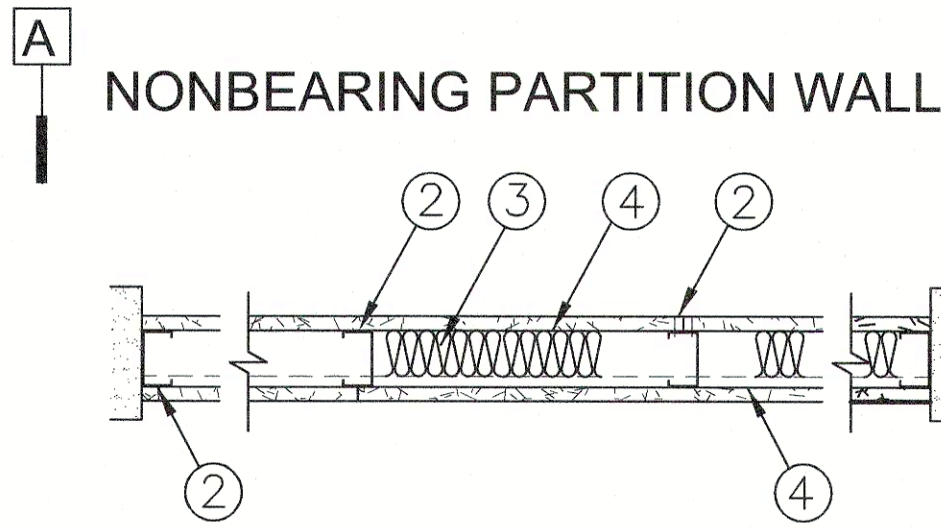

- Floor and Ceiling Runners- (not shown) Channel shaped runners, 3-5/8 in. wide (min), 1-1/4 in. legs, formed from No. 25 MSG (min) galv steel, attached to floor and ceiling with fasteners spaced 24 in. OC max.

1A. As an alternate to Item 1 Ceiling Runner*-25 MSG min galv steel width to accommodate stud, with 3 or 4 in. legs offset at midpoint 5/8 in. to accommodate wall cladding thickness. Attached to ceiling with fasteners spaced 24 in. OC. The wall cladding shall overlap wallboard 1-1/4 in. min.
Fire Trak Corp.
- Steel Studs--Channel shaped, 3-5/8 in. wide (min), 1-1/4 in. legs, 3/8 in. folded back returns, formed from No. 25 MSG (min) galv steel spaced 24 in. OC max.
- Batts and Blankets*(Optional)-Mineral wool or glass fiber batts partially or completely filling stud cavity.
- Wallboard, Gypsum*-5/8 in. thick, 4 ft wide, attached to steel studs and floor and ceiling track with 1 in. long, Type S self-tapping steel screws spaced 8 in. OC. Along edges of board and 12 in. OC in the field of the board. Joints oriented vertically and staggered on opposite sides of the assembly. When attached to item 6 (furring channels), wallboard is screw attached to furring channels with 1 in. long, type S steel screws spaced 12 in. OC.
- Joint Tape and Compound- Vinyl, dry or premixed joint compound, applied in two coats to joints and screw heads; paper tape, 2 in. wide, embedded in first layer of compound over all joints. As an alternate, nominal 3/32 in. thick gypsum veneer plaster may be applied to the entire surface of Classified veneer baseboard. Joints reinforced.

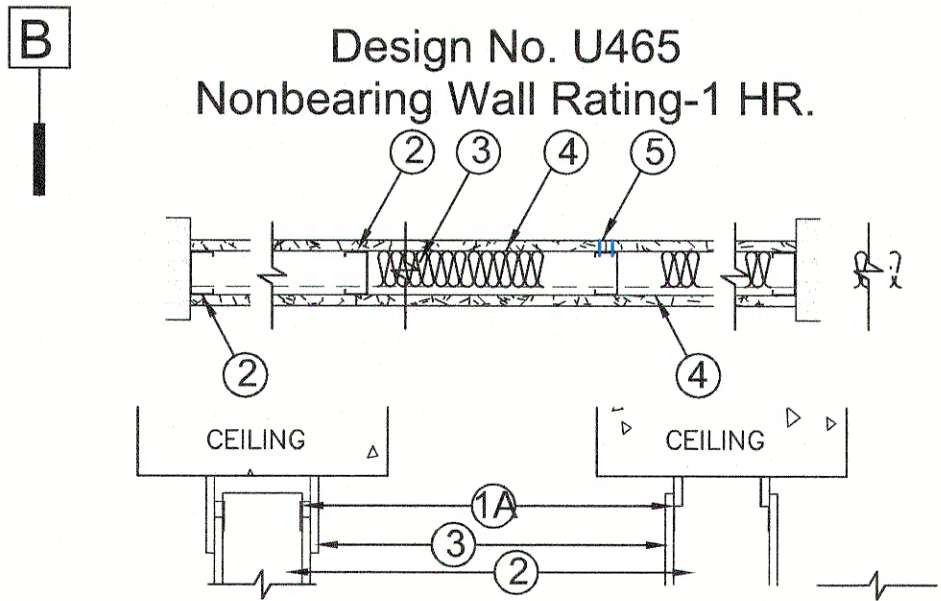

- Floor and Ceiling Runners- (not shown) Channel shaped runners, 3-5/8 in. wide (min), 1-1/4 in. legs, formed from No. 25 MSG (min) galv steel, attached to floor and ceiling with fasteners spaced 24 in. OC max.

1A. As an alternate to Item 1 Ceiling Runner*-25 MSG min galv steel width to accommodate stud, with 3 or 4 in. legs offset at midpoint 5/8 in. to accommodate wall cladding thickness. Attached to ceiling with fasteners spaced 24 in. OC. The wall cladding shall overlap wallboard 1-1/4 in. min.
Fire Trak Corp.
 - Steel Studs--Channel shaped, 3-5/8 in. wide (min), 1-1/4 in. legs, 3/8 in. folded back returns, formed from No. 25 MSG (min) galv steel spaced 24 in. OC max.
 - Batts and Blankets*(Optional)-Mineral wool or glass fiber batts partially or completely filling stud cavity.
 - Wallboard, Gypsum*-5/8 in. thick, 4 ft wide, attached to steel studs and floor and ceiling track with 1 in. long, Type S self-tapping steel screws spaced 8 in. OC. Along edges of board and 12 in. OC in the field of the board. Joints oriented vertically and staggered on opposite sides of the assembly. When attached to item 6 (furring channels), wallboard is screw attached to furring channels with 1 in. long, type S steel screws spaced 12 in. OC.
- Boral Gypsum Inc.-Type BG-C
Canadian Gypsum Co., Ltd.-Types C, SCX, SHX, WRX.
Continental Gypsum Company-Type CG-C.
Dormlar Gypsum Inc.-Type 5 or C.
Eagle-Gypsum Products-Type EG-C.
Georgia-Pacific Corp., Gypsum Div.-Type GPFS-5 or GPFS-C.
National Gypsum Co., Charlotte, NC-Types FSK-G, FSW-G.
National Gypsum Co., Riyadh, Saudi Arabia-Type FR or WR.
Palco Gypsum Co.-Type PG-C.
Republie Gypsum Co.-Type RG-C.
Standard Gypsum Corp.-Type SG-C.
Temple-Inland Forest Products Corp.-Type TP-S.
United States Gypsum Co.-Type AR, CUP, J, K, SCX, SHX, WRC or WRX.
Westroc Industries Ltd.-Type Westroc Fireboard.
- Wallboard, Gypsum*(As an alternate to Item 4)-Nom 3/4 in. thick, 4 ft wide, installed as described in Item 4 with screw length increased to 1-1/4 in.

United States Gypsum Co.-Type AR.
 - Wallboard, Gypsum*(As an alternative to Items 4 and 4A)-5/8 in. thick installed as described in Item 4. Joint covering (Item 5) not required.

United States Gypsum Co.-Type WSX.
 - Joint Tape and Compound- Vinyl, dry or premixed joint compound, applied in two coats to joints and screw heads; paper tape, 2 in. wide, embedded in first layer of compound over all joints. As an alternate, nominal 3/32 in. thick gypsum veneer plaster may be applied to the entire surface of Classified veneer baseboard. Joints reinforced.
 - Furring Channel-(Optional-Not Shown)-Resilient 25 MSG galv steel furring channels spaced vertically max 24 in. OC, flange portion attached to each intersecting stud with 1/2 in. long.

*Bearing the UL Classification Marking.

PROJECT CODE DATA CHART

E) MINIMUM FIRE RESISTANCE RATING REQUIREMENTS FOR BUILDING ELEMENTS		
FIRE RATINGS OF STRUCTURAL ELEMENTS PER IBC TABLE 601:		
ELEMENT	PERMITTED	PROPOSED
STRUCTURAL FRAME	0	
BEARING WALLS		
EXTERIOR	0	
INTERIOR	0	
NONBEARING EXT. WALLS	SEE TABLE 602	--
NONBEARING INT. WALLS	0	0
FLOOR CONSTRUCTION	0	0
ROOF CONSTRUCTION	0	0

FIRE RATING REQUIREMENTS FOR EXTERIOR WALLS BASE ON FIRE SEPARATION DISTANCE PER IBC TABLE 602				
ELEMENT	PERMITTED		PROPOSED	
	WALL RATING IBC 602	% OPEN IBC TABLE 705.8	WALL RATING	% OPEN
EXT. WALL OPENINGS				
EXT. BEARING WALLS				
NORTH SIDE (>30" TO PL)	0 HR	NL	0 HR	NL
SOUTH SIDE (>30" TO PL)	0 HR	NL	0 HR	NL
EAST SIDE (>30" TO PL)	0 HR	NL	0 HR	NL
WEST SIDE (>30" TO PL)	0 HR	NL	0 HR	NL
NC = NON-COMBUSTIBLE				
NL = NO LIMIT				

F) BUILDING OCCUPANCY PER IBC TABLE 1004.5:		G) FLOOR EXIT CAPACITY PER IBC 1005.3.2:	
SPACE A: BUSINESS (CLINIC, OUTPATIENT) - 100 GROSS SQUARE FEET PER OCCUPANT-- 4,003/100 = 40.03 OR 41 PERSONS		91 PERSONS	
SPACE B: ASSEMBLY (CHAIRS ONLY) WAITING AREA - 7 NET SQUARE FEET PER OCCUPANT 344/7 = 49.14 OR 50 PERSONS		[STAIRS] = 91 X 0.3" = 27.3" [OTHER COMPONENTS] 91 X 0.2" = 18.2"	
TOTAL OCCUPANCY SPACE A (41) + SPACE B (50) = 91 PERSONS			

PROJECT NAME: LEE'S SUMMIT KCUC
PROJECT ADDRESS: 451 NW MURRAY ROAD
LEE'S SUMMIT, MISSOURI 64081

OWNER: TBD

ARCHITECT: NOLTE AND ASSOCIATES, P.A.
9400 REEDS ROAD, SUITE 200
OVERLAND PARK, KANSAS 66207
P: (913) 322-2444
F: (913) 322-6277

CONSTRUCTION: EXISTING BUILDING COMPOSED OF STEEL FRAMING WITH BRICK FACADE AND MEMBRANE ROOFING ON INSULATION.

- A) TYPE OF OCCUPANCY: BUSINESS GROUP B, PROFESSIONAL SERVICE - DOCTOR'S OFFICE, PER CHAPTER 304.1, 2018 IBC
- B) TYPE OF CONSTRUCTION: BUILDING TYPE VB, FULLY SPRINKLERED
- C) CODE REFERENCES:
- 2018 INTERNATIONAL BUILDING CODE (IBC)
 - 2018 INTERNATIONAL FIRE CODE (IFC)
 - 2018 INTERNATIONAL PLUMBING CODE (IPC)
 - 2018 INTERNATIONAL EXISTING BUILDING CODE
 - 2018 INTERNATIONAL MECHANICAL CODE (IMC)
 - 2018 INTERNATIONAL FUEL GAS CODE (IFGC)
 - 2017 NATIONAL ELECTRIC CODE (NEC)
 - 2010 ADA STANDARDS FOR ACCESS DESIGN

D) ALLOWABLE BUILDING HEIGHTS AND AREAS (IBC TABLE 504.3-504.4 & 506.2)

DESCRIPTION	NON SPRINKLERED PERMITTED	NON SPRINKLERED MULTI-STORY	FULLY SPRINKLERED	PROPOSED
STORIES / BUILDING HEIGHTS:	1 STORY/55 FEET	3 STORIES/55 FEET	4 STORIES / 75 FEET	1 STORY /18 FEET
FLOOR AREA:	23,000 S.F.	NOT ALLOWED	92,000 S.F. SINGLE /69,000 S.F. MULTI	4,347 S.F.

AUTOMATIC SPRINKLER SYSTEM AREA INCREASE (IBC SECTION 506.3):
Aa (Allowable building area per story in S.F.)
At (Tabular Area per Table 506.2) = 9,500 S.F.
Ns = (Tabular Area Factor in Accordance with Table 506.2 for Non-sprinklered Building)
If (Area Increase due to Frontage (IBC 506.2) = 0
Sa Actual Number of Stories Above Grade - Not to Exceed 3

AREA MODIFICATION CALCULATION:
At + (Ns x If) x (Sa) = Aa
(23,000 S.F. + (23,000 x 0)) X 3 = 18,000 Sq. Ft. per floor



SQUARE FOOTAGE
KCUC: 4,186 SQ FT
SHARED SPACE: 161 SQ FT
TOTAL SQUARE FOOTAGE: 4,347 SQ FT



NOLTE & ASSOCIATES, P.A.
ARCHITECTS / PLANNERS
9400 REEDS ROAD, SUITE 200
OVERLAND PARK, KANSAS 66207
(913) 322-2444
FAX (913) 322-6277



REMODEL
LEE'S SUMMIT
KCUC UROLOGY & ONCOLOGY
451 NW MURRAY ROAD
LEE'S SUMMIT, MISSOURI 64081
JACKSON COUNTY

DATE PRINTED:
Oct 27, 2021

DATE ISSUED:
10.13.2021

REVISIONS:	
10/20/21	CITY COMMENTS


ARCHITECTURAL PROJECT NUMBER
2021027

CODE
REVIEW
SHEET

SHEET NUMBER

G-101

Drawing Name: F:\2021\2021027 - Jayger - KCUC Lee's Summit\Production\04 - Construction Documents\2021027 AD-101 DEMO FLOOR PLAN.dwg Last Modified: Oct 21, 2021 - 3:47pm Plotted on: Oct 27, 2021 - 11:22am by mwinslow

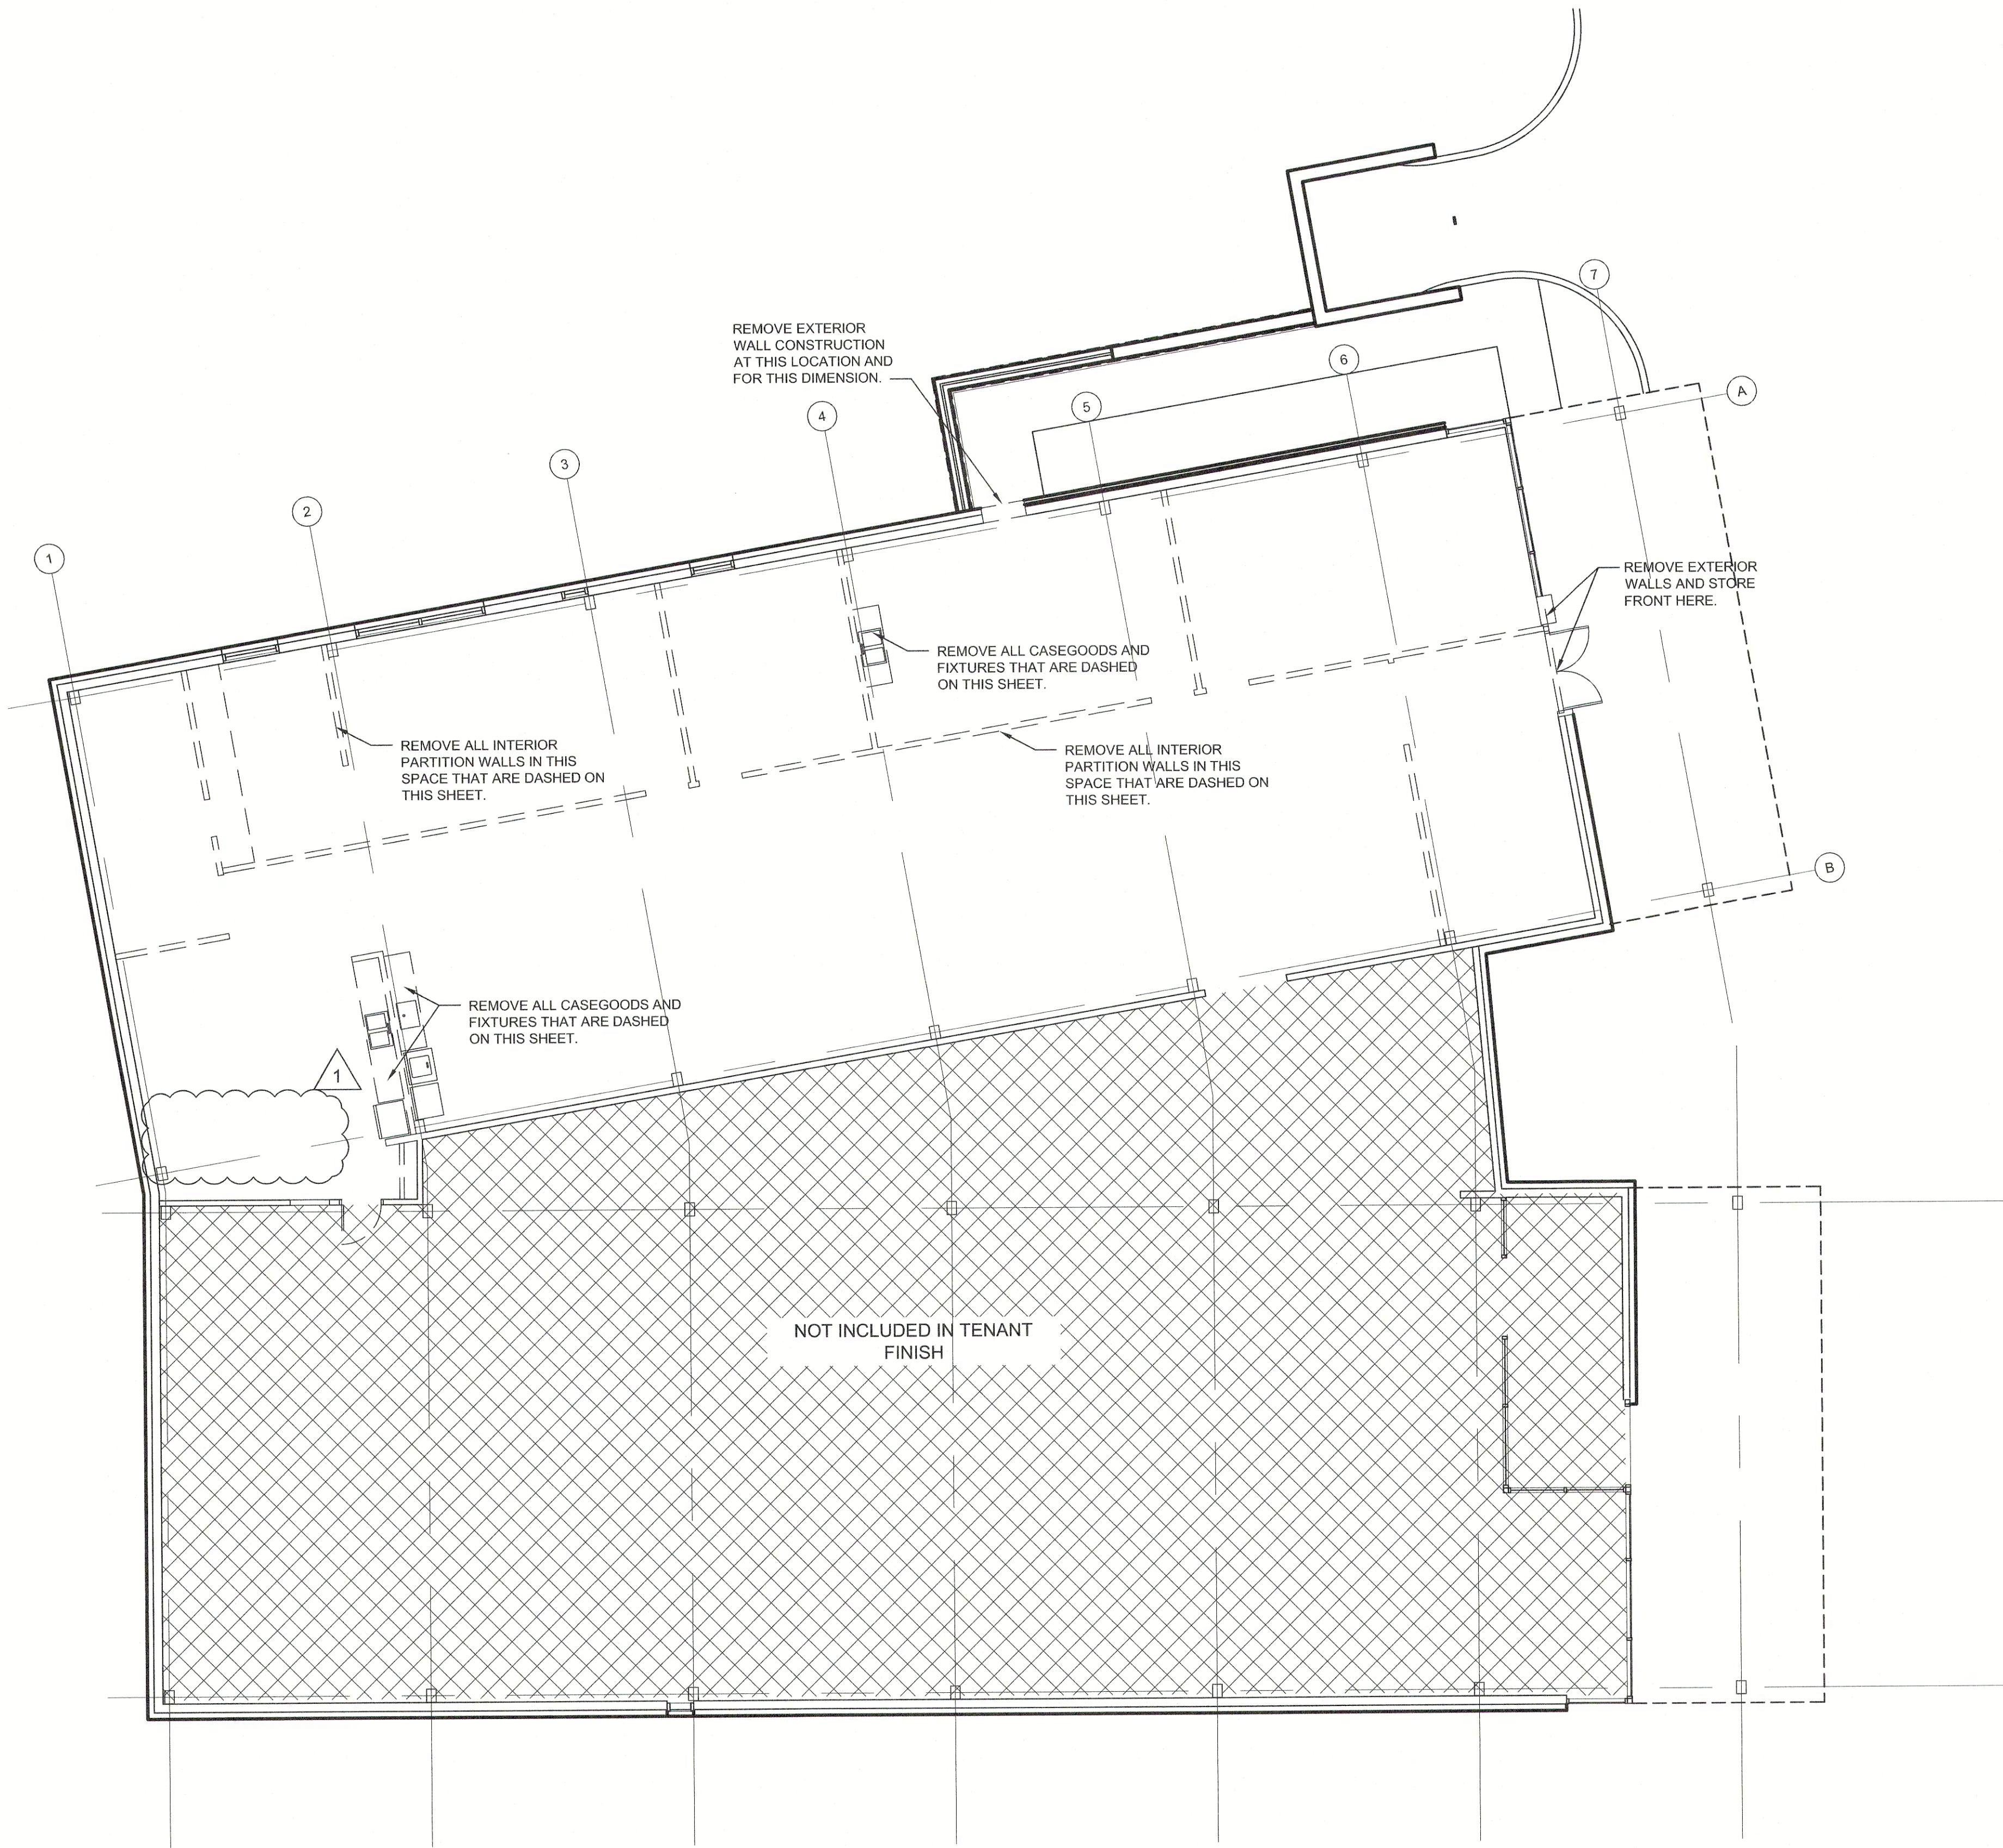

GENERAL DEMOLITION NOTES

1. SELECTIVE DEMOLITION TO BE PERFORMED CAREFULLY AND IN A MANNER TO PROTECT ADJACENT FINISHES TO BE PRESERVED.
2. COORDINATE ALL DEMOLITION/PHASING EFFORTS WITH THE ARCHITECT & OWNER'S REPRESENTATIVE PRIOR TO COMMENCING THE WORK.
3. COORDINATE ALL EXCESSIVE NOISE, VIBRATION & PRE-APPROVED SERVICE DISRUPTION WITH THE OWNER'S REPRESENTATIVE PRIOR TO COMMENCING THE WORK.
4. CONSTRUCT & MAINTAIN TEMPORARY PARTITIONS AS REQUIRED TO ISOLATE DEMOLITION WORK FROM GENERAL PUBLIC & TENANTS AS DEEMED NECESSARY FROM OWNER'S REPRESENTATIVE.
5. COORDINATE WITH OWNER'S REPRESENTATIVE TO MAINTAIN THE MEANS OF EGRESS & BUILDING SECURITY (IF APPLICABLE) DURING DEMOLITION/CONSTRUCTION WORK.
6. MAINTAIN SECURE, WEATHER-TIGHT ENCLOSURE WHERE WORK IS TO OCCUR ON THE EXTERIOR OF THE BUILDING (IF APPLICABLE) AS COORDINATED WITH OWNER'S REPRESENTATIVE.
7. VERIFY ALL EXISTING CONDITIONS, DIMENSIONS, ELEVATIONS AND NOTIFY ARCHITECT/ENGINEER WITH ANY DISCREPANCIES PRIOR TO COMMENCING DEMOLITION WORK.
8. REMOVE ALL DEMOLITION MATERIALS IN THEIR ENTIRETY FROM THE JOBSITE & LEGALLY DISPOSE OF MATERIALS UNLESS NOTED OTHERWISE. THE OWNER SHALL RESERVE THE RIGHT TO SALVAGE ANY MATERIALS.
9. PROVIDE PROTECTION FOR ALL EXISTING MATERIALS & EQUIPMENT FROM DAMAGE DUE TO ANY DEMOLITION WORK. REPAIR OR REPLACE ANY WALLS, FLOORS, CEILINGS, EQUIPMENT, ETC. DAMAGED DURING DEMOLITION WORK.
10. THE CONTRACTOR SHALL COORDINATE WITH THE ARCHITECT & OWNER'S REPRESENTATIVE ANY MATERIALS TO BE REUSED & WILL BE RESPONSIBLE FOR VERIFYING & MAINTAINING THE FUNCTIONAL & AESTHETIC INTEGRITY OF THE MATERIALS FOR REUSE.
11. REMOVE ELECTRICAL COMPONENTS SHOWN FOR DEMOLITION TO THE NEAREST J-BOX AND CAP OFF BEHIND FINISHED CONSTRUCTION AS REQUIRED.
12. REMOVE MECHANICAL COMPONENTS SHOWN FOR DEMOLITION AND CAP OFF BEHIND FINISHED CONSTRUCTION AS REQUIRED. PATCH, REPAIR & FINISH ADJACENT FINISHES AS REQUIRED.
13. REFER TO MECHANICAL, PLUMBING & ELECTRICAL DRAWINGS, NOTES & SPECIFICATIONS FOR FURTHER SEQUENCING & SCOPE OF WORK.
14. THE DEMOLITION PLAN IS PROVIDED TO DEFINE THE GENERAL SCOPE OF WORK. CONTRACTOR IS RESPONSIBLE FOR ALL DEMOLITION WORK NECESSARY TO PERFORM NEW CONSTRUCTION WORK REQUIREMENTS.
15. CONTRACTOR TO REFER TO STRUCTURAL DRAWINGS FOR ANY DEMOLITION WORK TO STRUCTURAL ELEMENTS. CONTRACTOR TO VERIFY EXISTING CONDITIONS TO INSURE NO DEMOLITION WILL ENDANGER STRUCTURAL INTEGRITY OF BUILDING. PROVIDE THE NECESSARY SHORING OF STRUCTURE AS REQUIRED TO MAINTAIN STRUCTURAL INTEGRITY OF BUILDING.
16. IF HAZARDOUS MATERIALS ARE ENCOUNTERED DURING DEMOLITION COMPLY WITH APPLICABLE REGULATIONS, LAWS & ORDINANCES CONCERNING REMOVAL, HANDLING & PROTECTION AGAINST EXPOSURE OF ENVIRONMENTAL POLLUTION.

1 FLOOR PLAN
SCALE: 1/8"=1'-0"



NOLTE & ASSOCIATES, P.A.
ARCHITECTS / PLANNERS
9400 REEDS ROAD, SUITE 200
OVERLAND PARK, KANSAS 66207
(913) 372-2222
FAX (913) 372-6277



Copyright © 2021

REMODEL
LEE'S SUMMIT
KCUC UROLOGY & ONCOLOGY
451 NW MURRAY ROAD
LEE'S SUMMIT, MISSOURI 64081
JACKSON COUNTY

This release is confidential, proprietary and owned solely by Nolte & Associates, P.A. By providing these documents, Nolte & Associates, P.A. assumes no responsibility for their accuracy, completeness, or timeliness. The user of these documents shall be responsible for obtaining the necessary permits and for obtaining the necessary information contained therein. Do not modify, replicate, reproduce, disclose or transfer the material without the express written permission of Nolte & Associates, P.A.

DATE PRINTED:
Oct 27, 2021

DATE ISSUED:
10.13.2021




REVISIONS:
10/20/21 CITY COMMENTS

ARCHITECTURAL PROJECT NUMBER
2021027

DEMOLITION
FLOOR
PLAN

SHEET NUMBER

AD-101

 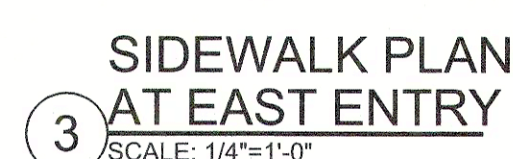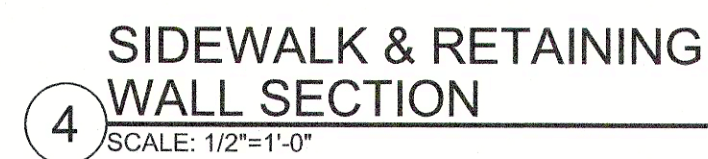


1. ALL NEW WORK TO BE PERFORMED AS SHOWN ON FLOOR PLAN.
2. OWNER TO SELECT FINISHES FROM STANDARD LINES AS PROVIDED AND INSTALLED BY CONTRACTOR.
3. WHERE EXISTING SURFACES ARE DISTURBED, THE CONTRACTOR SHALL PATCH AND MATCH TO ADJOINING EXISTING SURFACES THAT REMAIN DURING CONSTRUCTION.
4. DO NOT SCALE DRAWINGS.
5. ALL DIMENSIONS GIVEN ARE FROM EXISTING FINISH TO GYPSUM WALL, BOARD AT NEW WALLS, EDGE OF NEW EQUIPMENT OR CENTER LINE OF NEW EQUIPMENT.
6. THERE SHALL BE NO LEVEL CHANGES (STEPS) GREATER THAN 1/2" WITHIN AN ACCESSIBLE ROUTE.
7. THE GENERAL CONTRACTOR SHALL PERFORM HIGH QUALITY PROFESSIONAL WORK IN ACCORDANCE WITH ACCEPTED NATIONAL INDUSTRY STANDARDS, JOIN MATERIALS TO UNIFORM, ACCURATE FITS SO THEY MEET WITH NEAT, STRAIGHT LINES, FREE OF SMEARS AND OVERLAPS.
8. WORK OF EACH TRADE SHALL MEET ALL NATIONAL STANDARDS PUBLISHED BY THAT TRADE.
9. GENERAL CONTRACTOR SHALL COORDINATE THEIR WORK WITH THOSE OF OTHER TRADES.
10. ALL WORK SHALL BE DONE IN STRICT ACCORDANCE WITH THE CURRENT BUILDING CODES AS ENFORCED BY THE LOCAL AUTHORITIES.
11. THE CONTRACTOR SHALL VERIFY LOCATION OF EXISTING UTILITIES AND SHALL BE RESPONSIBLE FOR PROTECTING THESE UTILITIES DURING THE EXECUTION OF THE WORK.
12. THE CONTRACTOR SHALL BE RESPONSIBLE FOR REPAIRING ALL DAMAGE CAUSED THROUGH OPERATIONS UNDER THIS PROJECT.
13. PROVIDE FIRE BLOCKING AND DRAFT STOPPING AS REQUIRED BY CODE.
14. THE CONTRACTOR SHALL PROTECT AND MAINTAIN THE INTEGRITY OF ALL FIRE RATED PARTITIONS AND ASSEMBLIES.



NOLTE & ASSOCIATES, P.A.
ARCHITECTS / PLANNERS

4400 REEDS ROAD, SUITE 200
VERLAND PARK, KANSAS 66207
(913) 322-2444
FAX (913) 322-6277

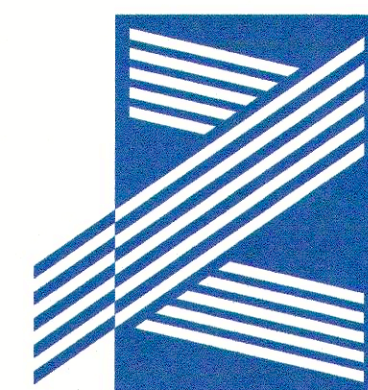

Consent

REMODEL
LEE'S SUMMIT
KCUC UROLOGY & ONCOLOGY

451 NW MURRAY ROAD
EE'S SUMMIT MISSOURI 64081

ALL INFORMATION CONTAINED HEREIN IS UNCLASSIFIED
DATE 05-01-2010 BY 60322 UCBAW

DATE PRINTED:
Oct 27, 2021

DATE ISSUED:
10.13.2021

REVISION

1	10/20/21 CITY COMMENTS


ARCHITECTURAL PROJECT NUMBER
2021027

FLOOR PLAN

SHEET NUMBER

A-101

Drawing Name: F:\2021\2021027 - Jayger - KCUC Lee's Summit\Production\04 - Construction Documents\2021027 A-102 ENLARGED FLOOR PLANS.dwg Last Modified: Oct 21, 2021 - 3:47pm Plotted on: Oct 27, 2021 - 11:23am by mwinslow

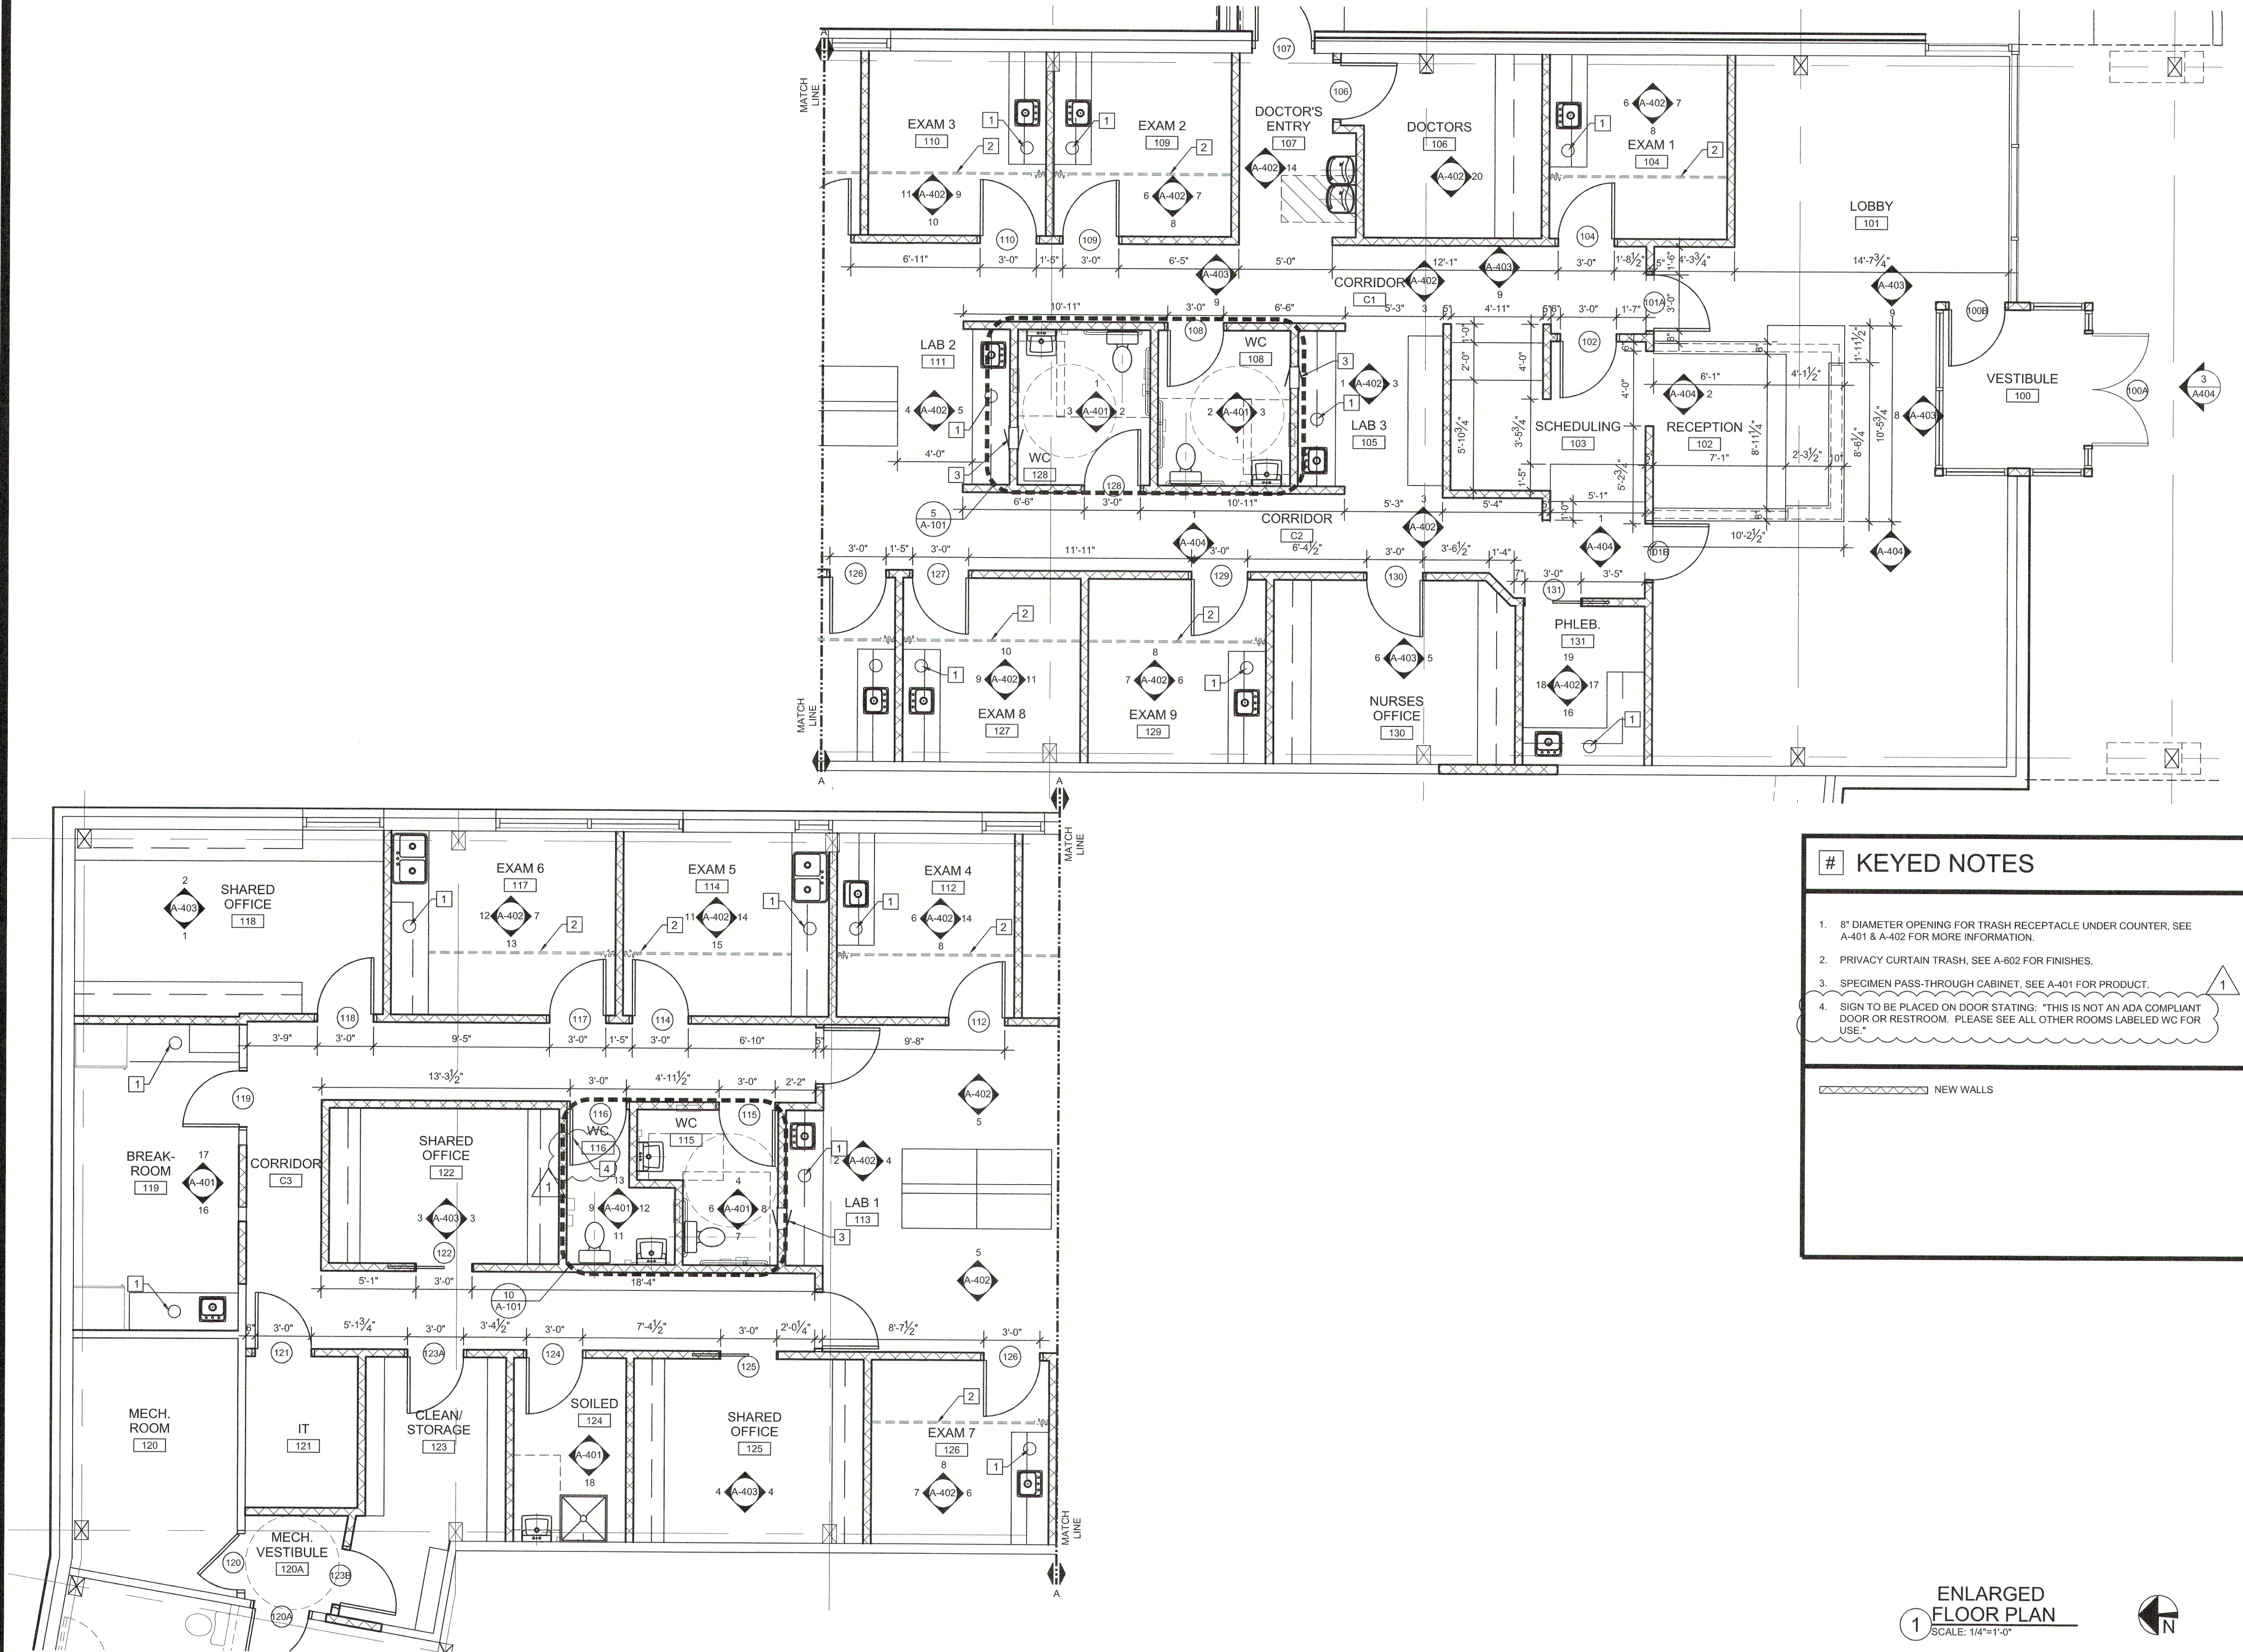

KEYED NOTES

- 8" DIAMETER OPENING FOR TRASH RECEPTACLE UNDER COUNTER, SEE A-401 & A-402 FOR MORE INFORMATION.
- PRIVACY CURTAIN TRASH, SEE A-602 FOR FINISHES.
- SPECIMEN PASS-THROUGH CABINET, SEE A-401 FOR PRODUCT.
- SIGN TO BE PLACED ON DOOR STATING: "THIS IS NOT AN ADA COMPLIANT DOOR OR RESTROOM. PLEASE SEE ALL OTHER ROOMS LABELED WC FOR USE."

NEW WALLS

ENLARGED
FLOOR PLAN
SCALE: 1/4"=1'-0"



REMODEL LEE'S SUMMIT KCUC UROLOGY & ONCOLOGY

451 NW MURRAY ROAD
LEE'S SUMMIT, MISSOURI 64081
JACKSON COUNTY

This material is confidential, proprietary and owned solely by NOLTE & ASSOCIATES, P.A. By providing these documents, NOLTE & ASSOCIATES, P.A. assumes no responsibility for their accuracy, construction and stating of information contained herein. Do not modify, duplicate, reproduce, disclose or transfer this material without the express written permission of NOLTE & ASSOCIATES, P.A.

DATE PRINTED:
Oct 27, 2021

DATE ISSUED:
10.13.2021

REVISIONS:
10/20/21 CITY COMMENTS

ARCHITECTURAL PROJECT NUMBER
2021027

ENLARGED
FLOOR
PLANS

SHEET NUMBER

A-102




NOLTE & ASSOCIATES, P.A.
ARCHITECTS / PLANNERS
9400 REEDS ROAD, SUITE 200
OVERLAND PARK, KANSAS 66207
(913) 322-2444
FAX (913) 322-6277




Copyright © 2021

Drawing Name: F:\2021\2021027 - Jayjay - KCUC Lee's Summit Production\04 - Construction Documents\2021027 A-402 INT ELEVATIONS.dwg Last Modified: Oct 13, 2021 - 10:39am Plotted on: Oct 27, 2021 - 11:37am by mwinslow


106 DOCTORS
WORKSTATIONS
SCALE: 3/8" = 1'-0"

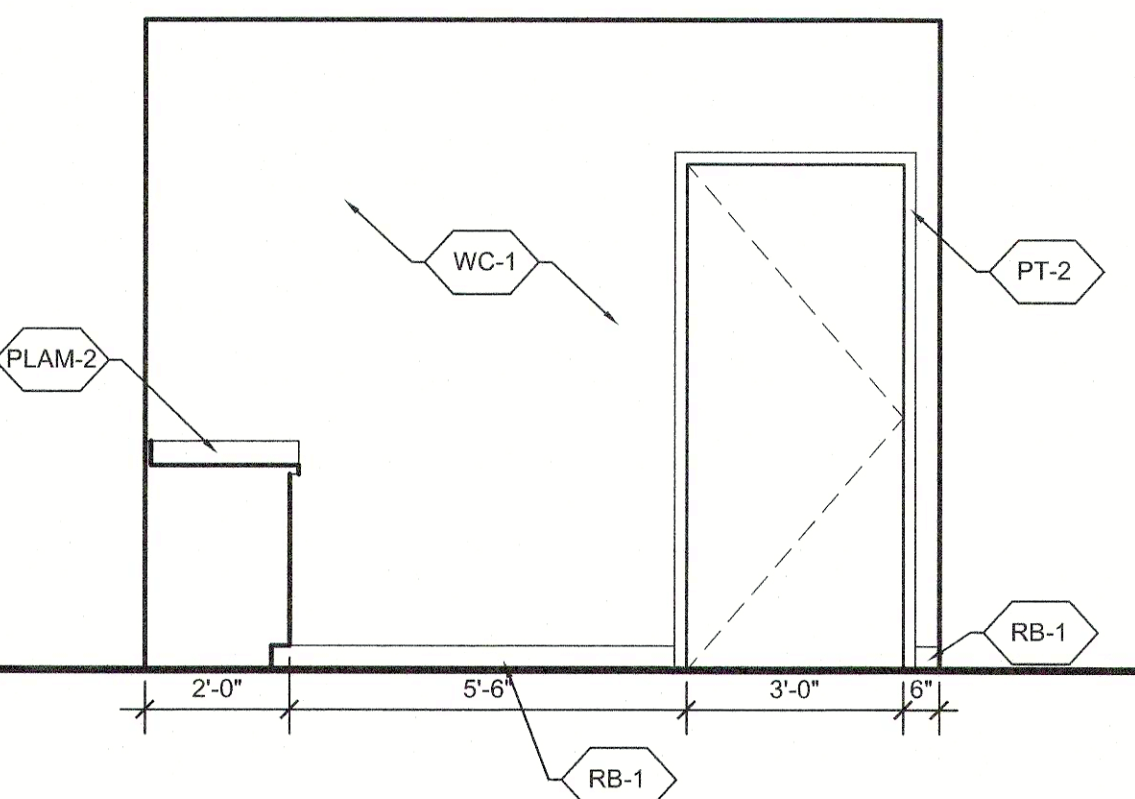


131 PHLEB.
EAST WALL
SCALE: 3/8" = 1'-0"

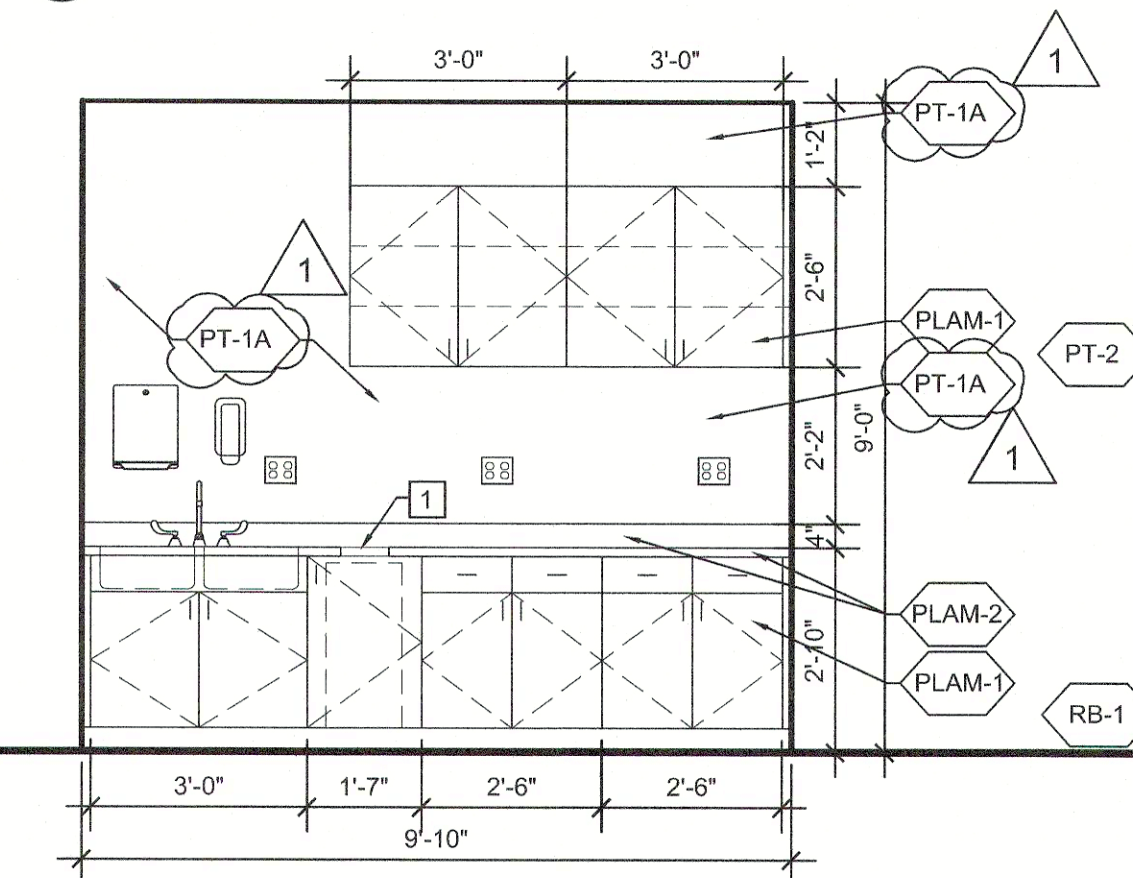


131 PHLEB.
NORTH WALL
SCALE: 3/8" = 1'-0"

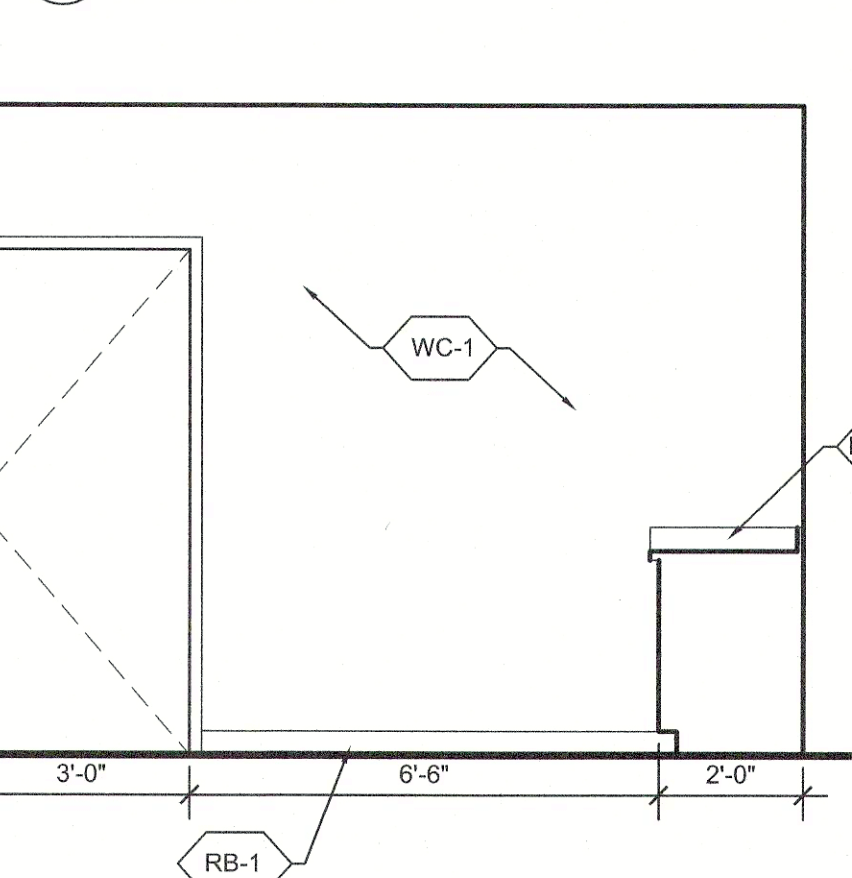


131 PHLEB.
SOUTH WALL
SCALE: 3/8" = 1'-0"

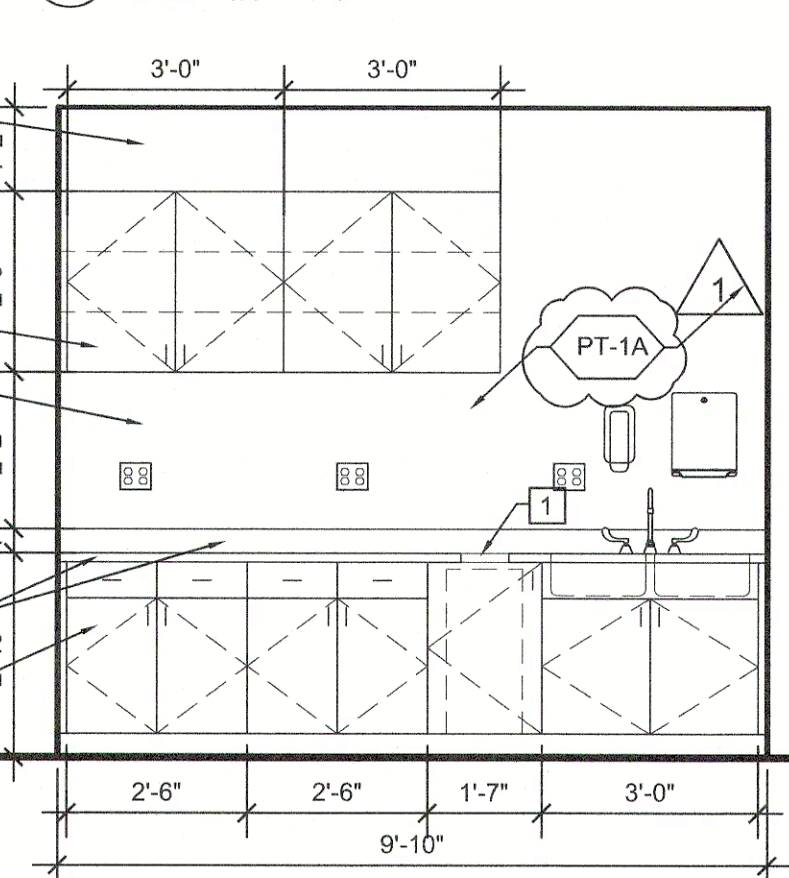


131 PHLEB.
WEST WALL
SCALE: 3/8" = 1'-0"

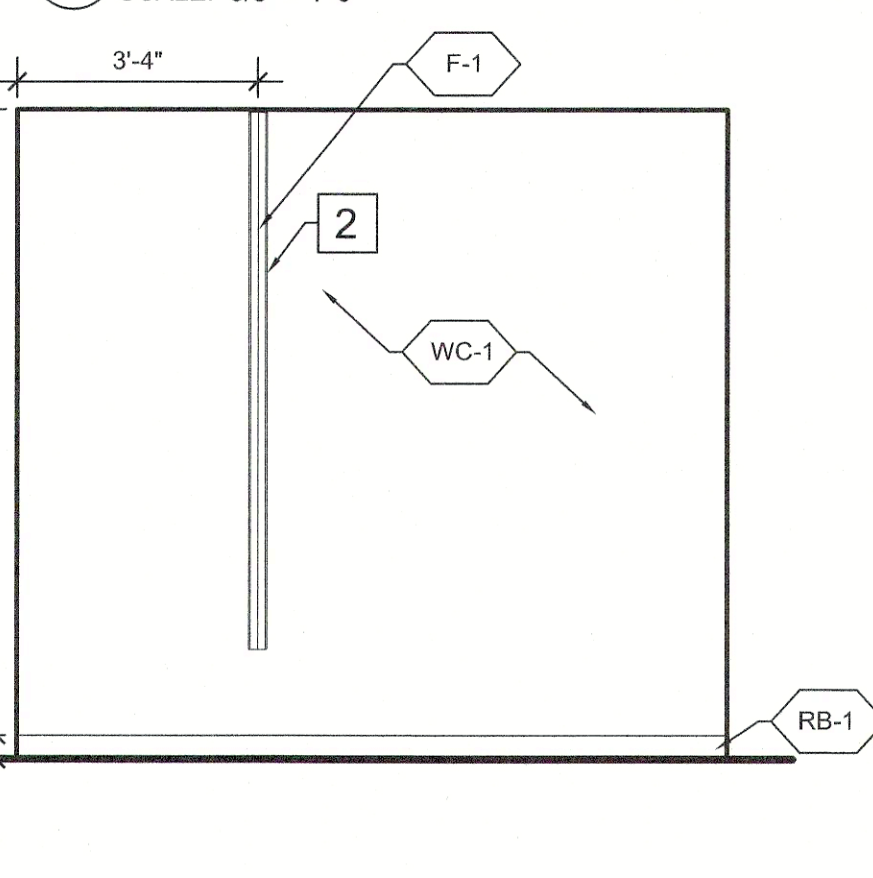


114 EXAM 5
ENTRANCE WALL
SCALE: 3/8" = 1'-0"

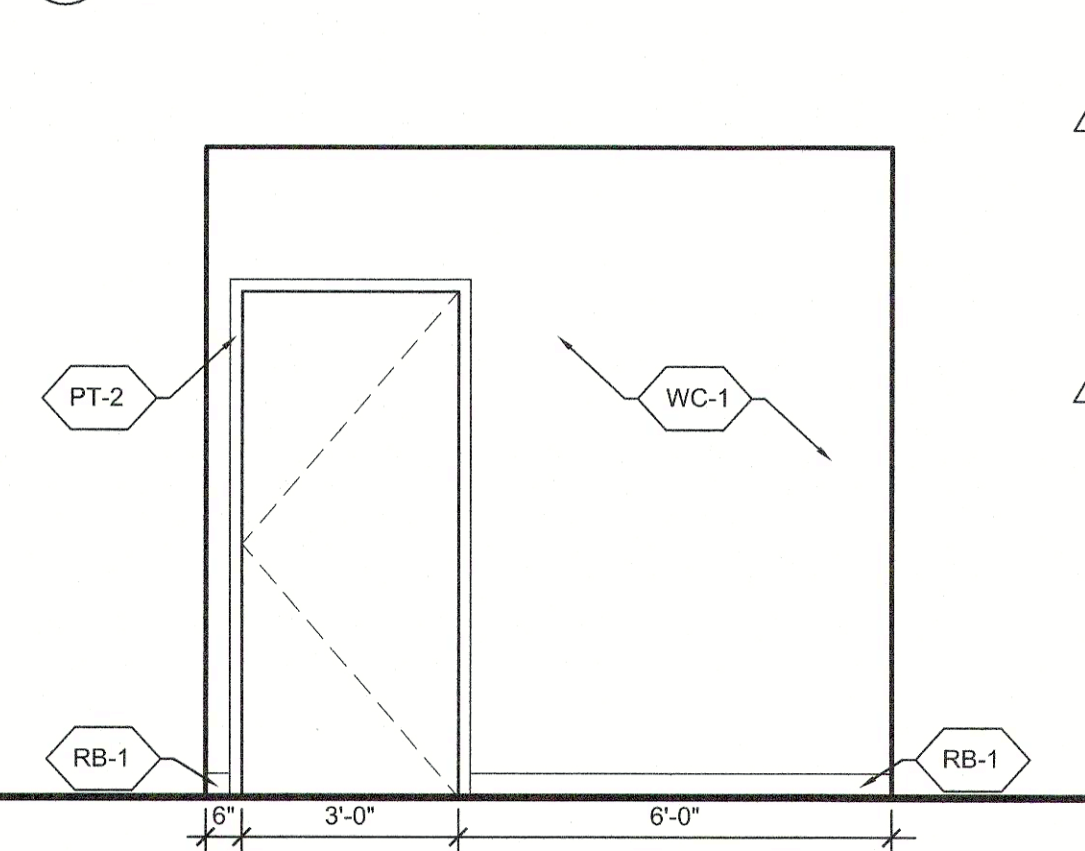


114 EXAM 5
CABINET WALL
SCALE: 3/8" = 1'-0"

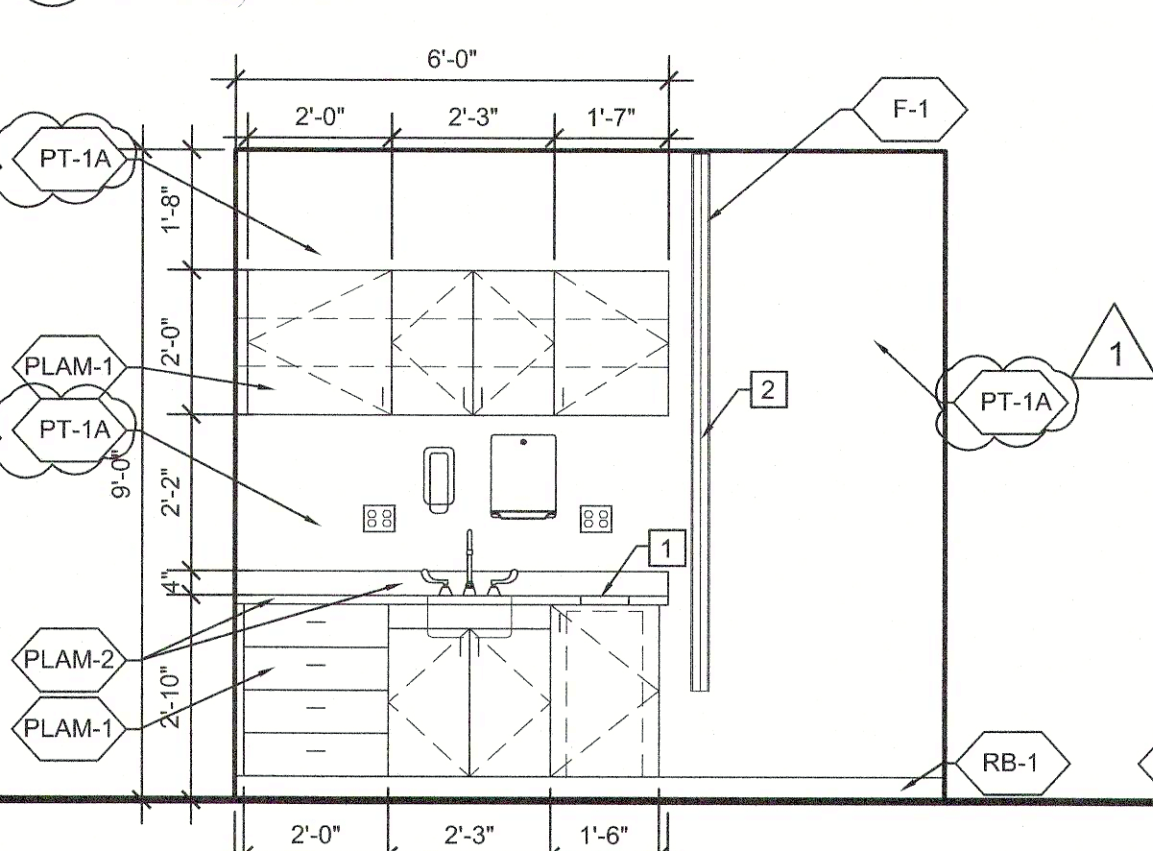


117 EXAM 6
ENTRANCE WALL
SCALE: 3/8" = 1'-0"

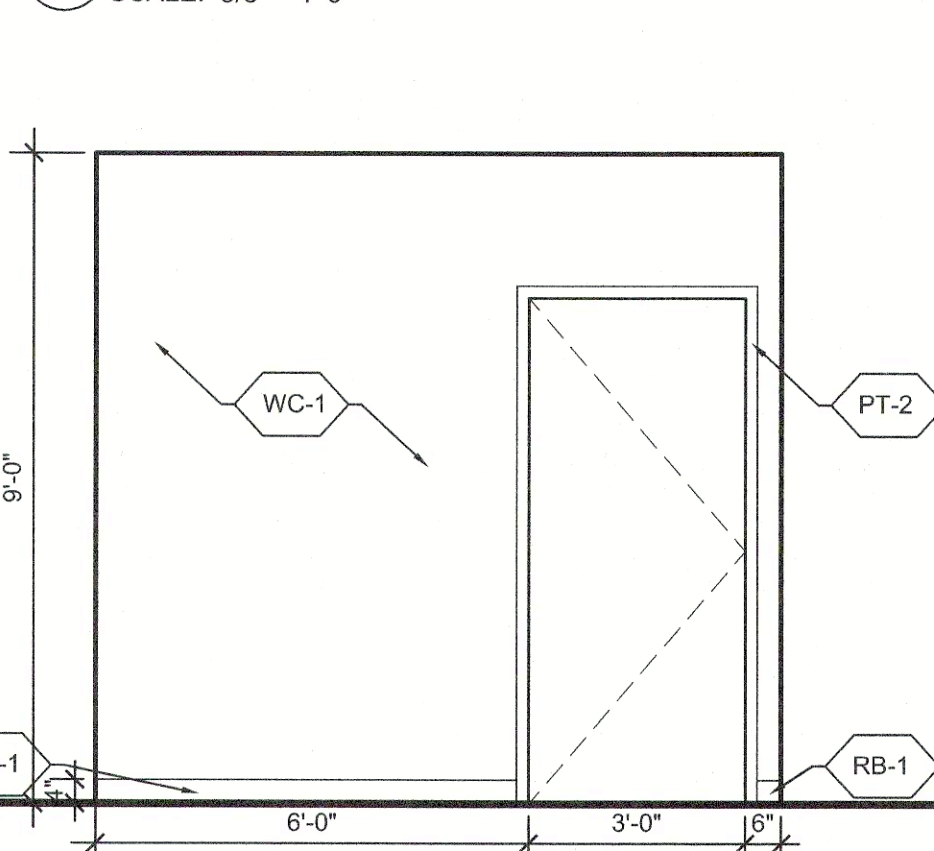


117 EXAM 6
CABINET WALL
SCALE: 3/8" = 1'-0"

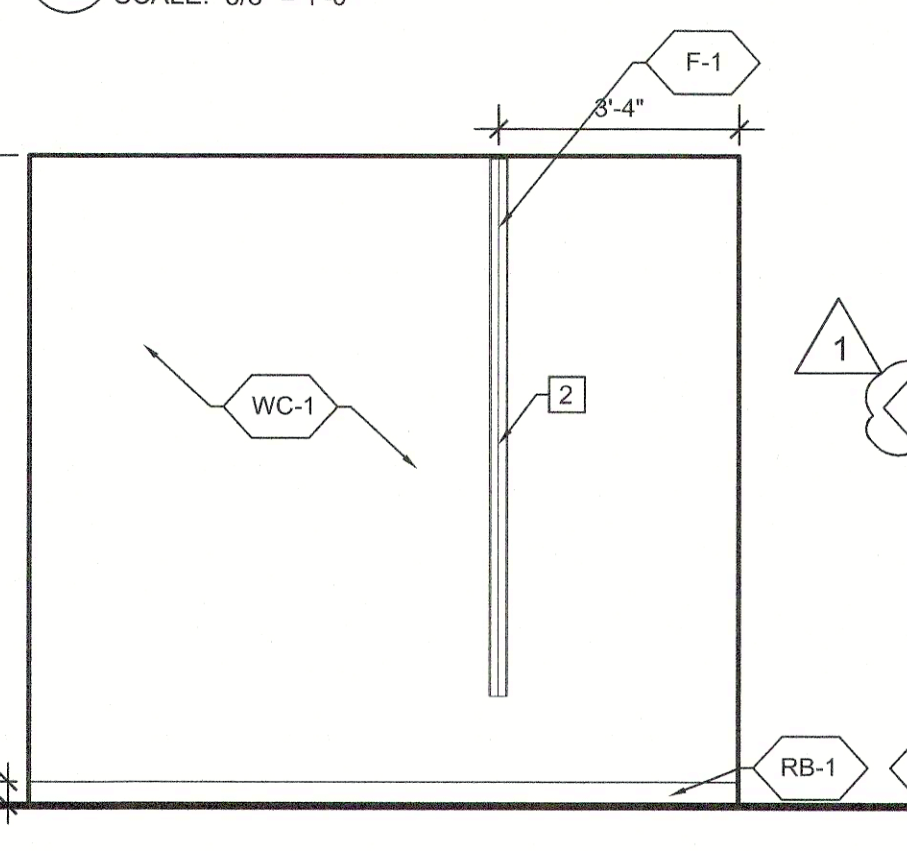


LEFT HAND EXAM
CURTAIN WALL
SCALE: 3/8" = 1'-0"

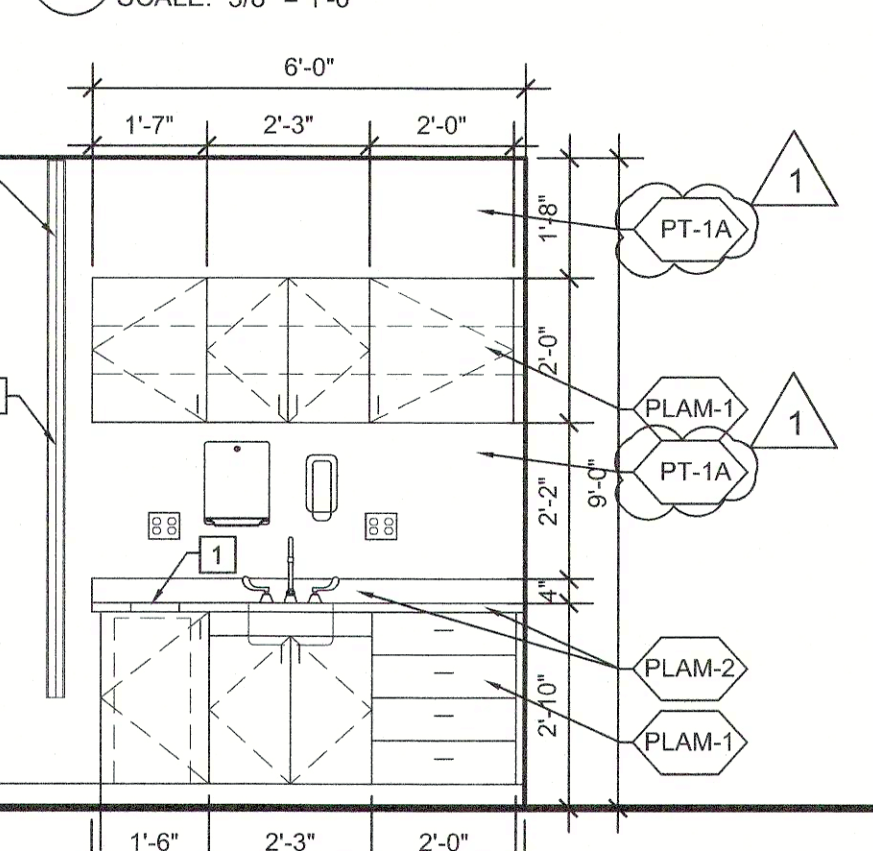


LEFT HAND EXAM
ENTRANCE WALL
SCALE: 3/8" = 1'-0"

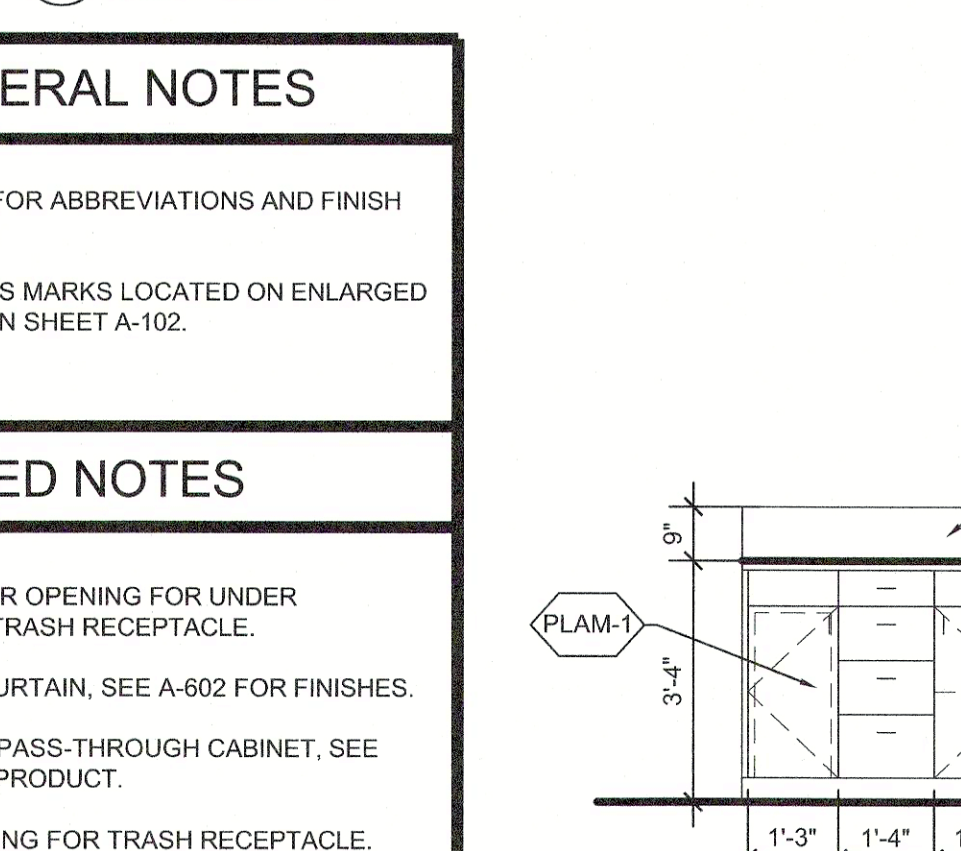


LEFT HAND EXAM
COUNTER WALL
SCALE: 3/8" = 1'-0"

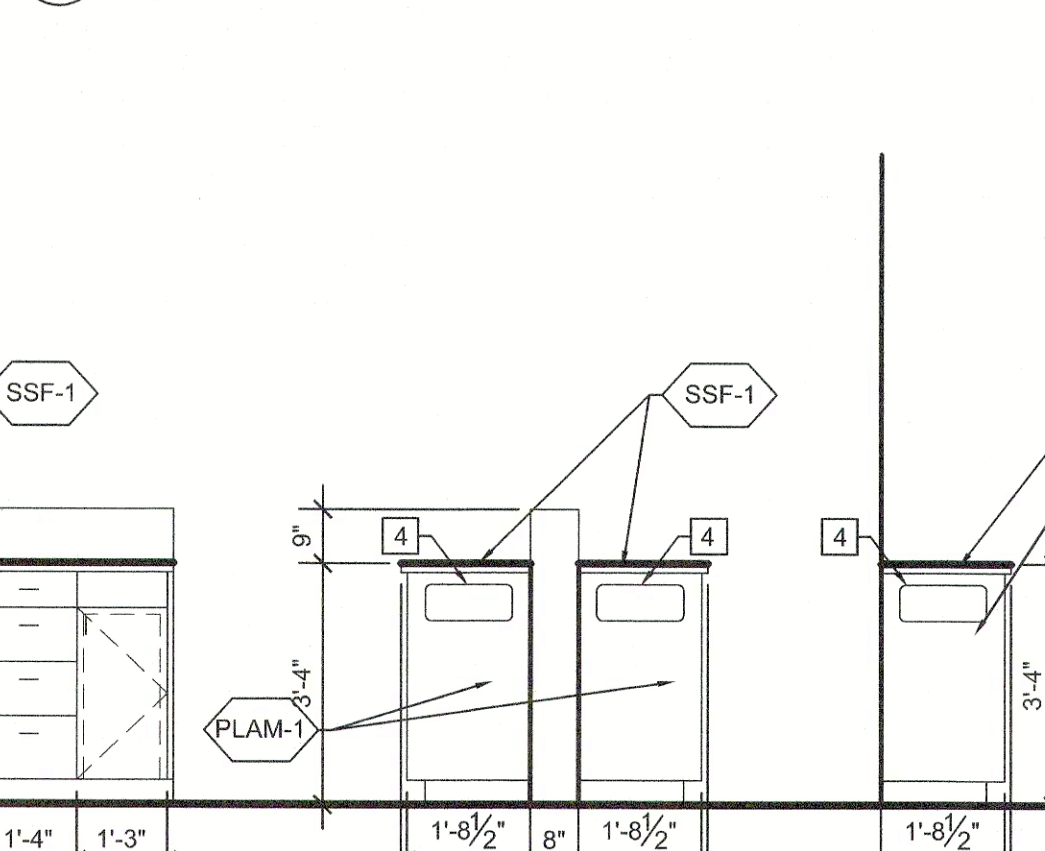


RIGHT HAND EXAM
ENTRANCE WALL
SCALE: 3/8" = 1'-0"

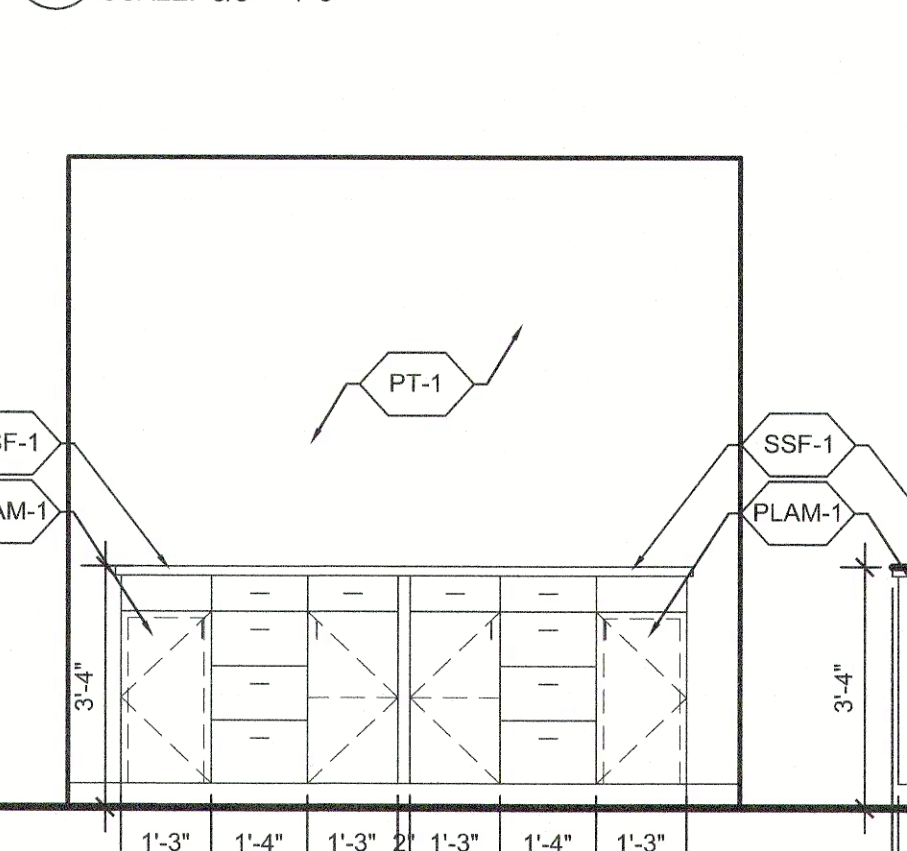

RIGHT HAND EXAM
CURTAIN WALL
SCALE: 3/8" = 1'-0"

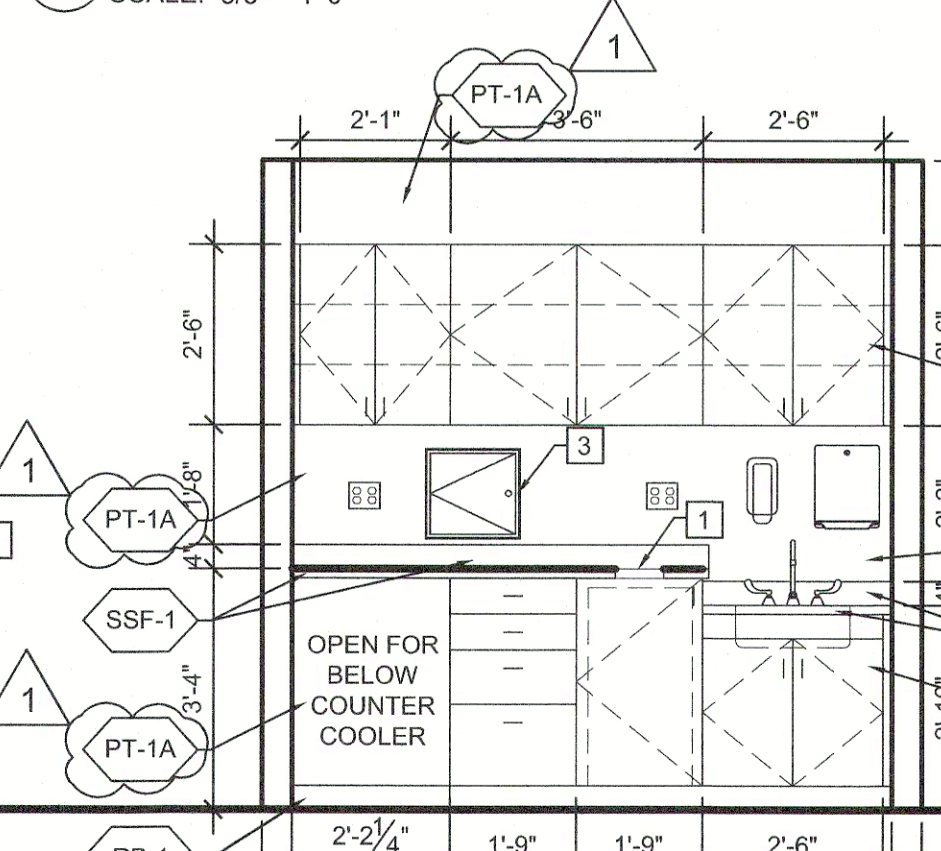

RIGHT HAND EXAM
CABINET WALL
SCALE: 3/8" = 1'-0"

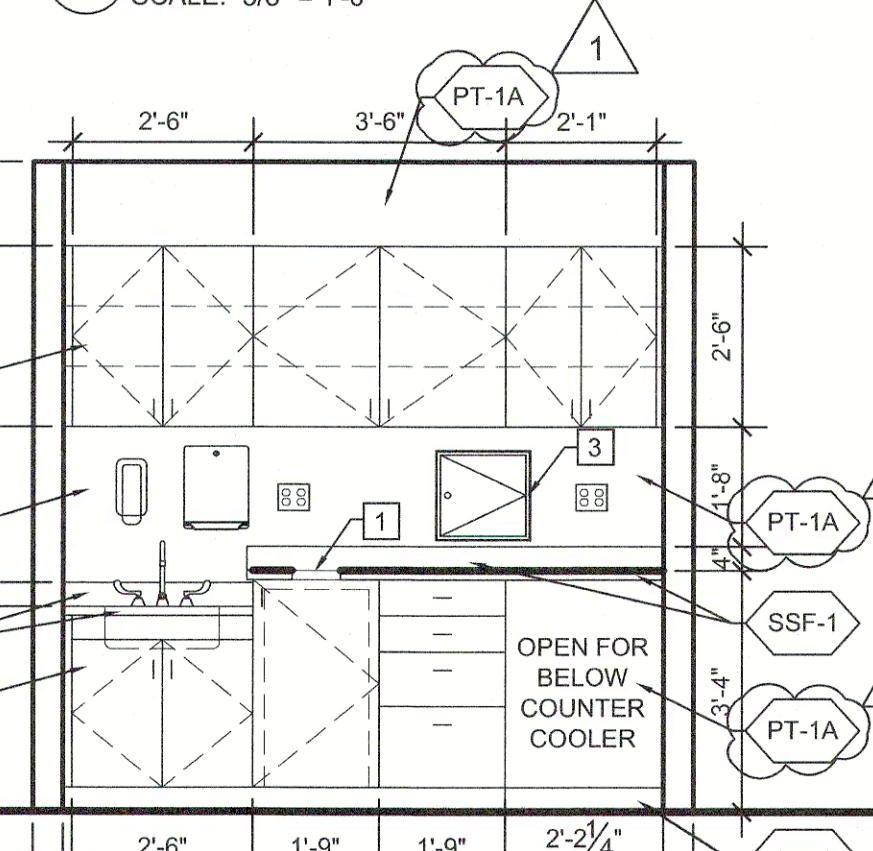


GENERAL NOTES

- SEE A-602 FOR ABBREVIATIONS AND FINISH SCHEDULE.
- ELEVATIONS MARKS LOCATED ON ENLARGED FLOOR PLAN SHEET A-102.


KEYED NOTES

- 8" DIAMETER OPENING FOR UNDER COUNTER TRASH RECEPTACLE.
- PRIVACY CURTAIN, SEE A-602 FOR FINISHES.
- SPECIMEN PASS-THROUGH CABINET, SEE A-401 FOR PRODUCT.
- SIDE OPENING FOR TRASH RECEPTACLE.
- SHELVING TRACK.


111 LAB 2 & 113 LAB 1
ISLAND ELEVATIONS
SCALE: 3/8" = 1'-0"

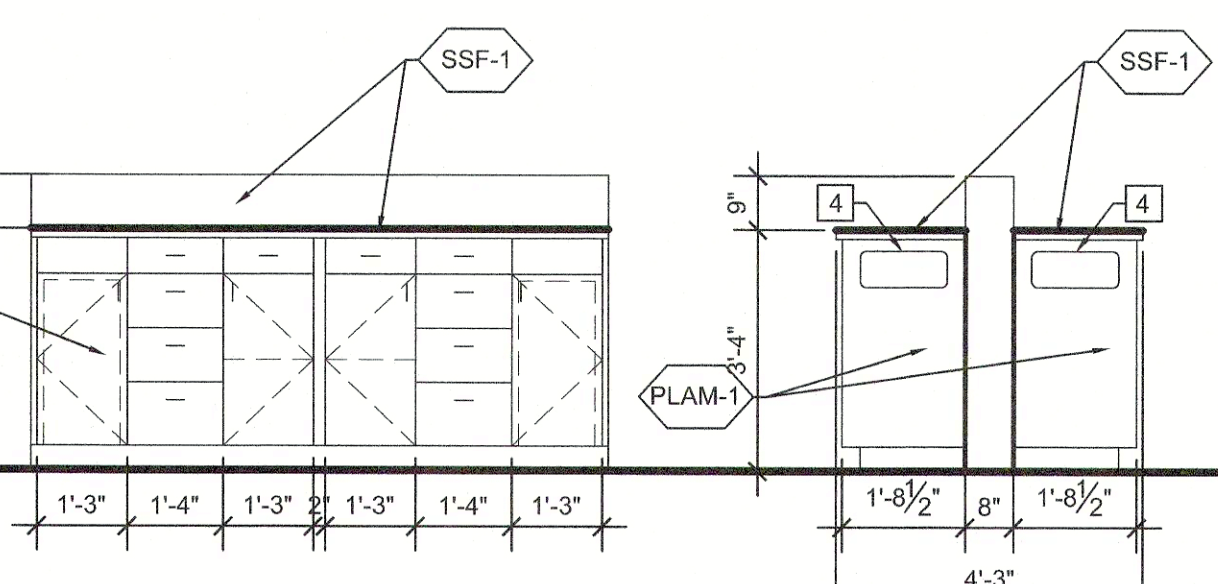


105 LAB 3 PC COUNTER
WITH SIDE ELEVATIONS
SCALE: 3/8" = 1'-0"

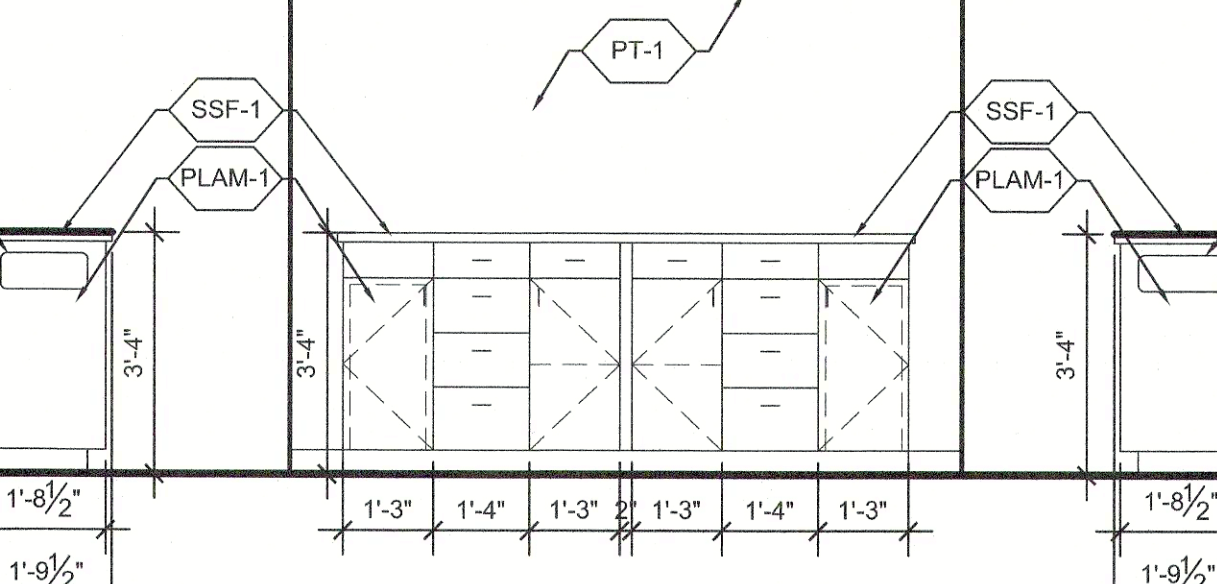


113 LAB 1
SINK COUNTER
SCALE: 3/8" = 1'-0"

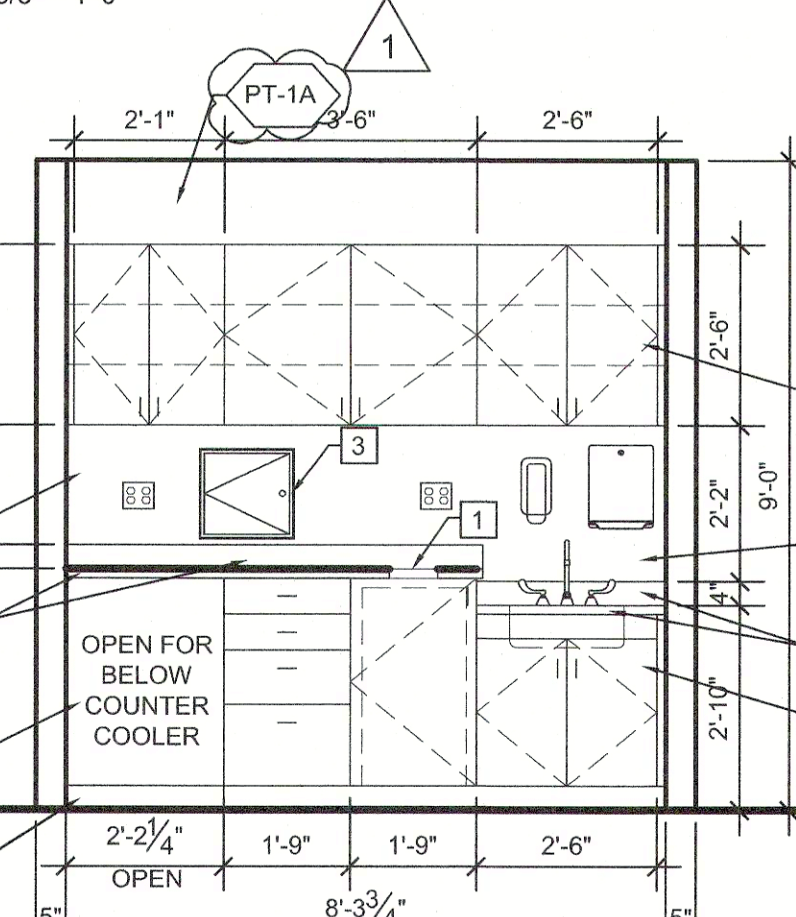

105 LAB 3 & 111
LAB 2 AT SINK COUNTER
SCALE: 3/8" = 1'-0"

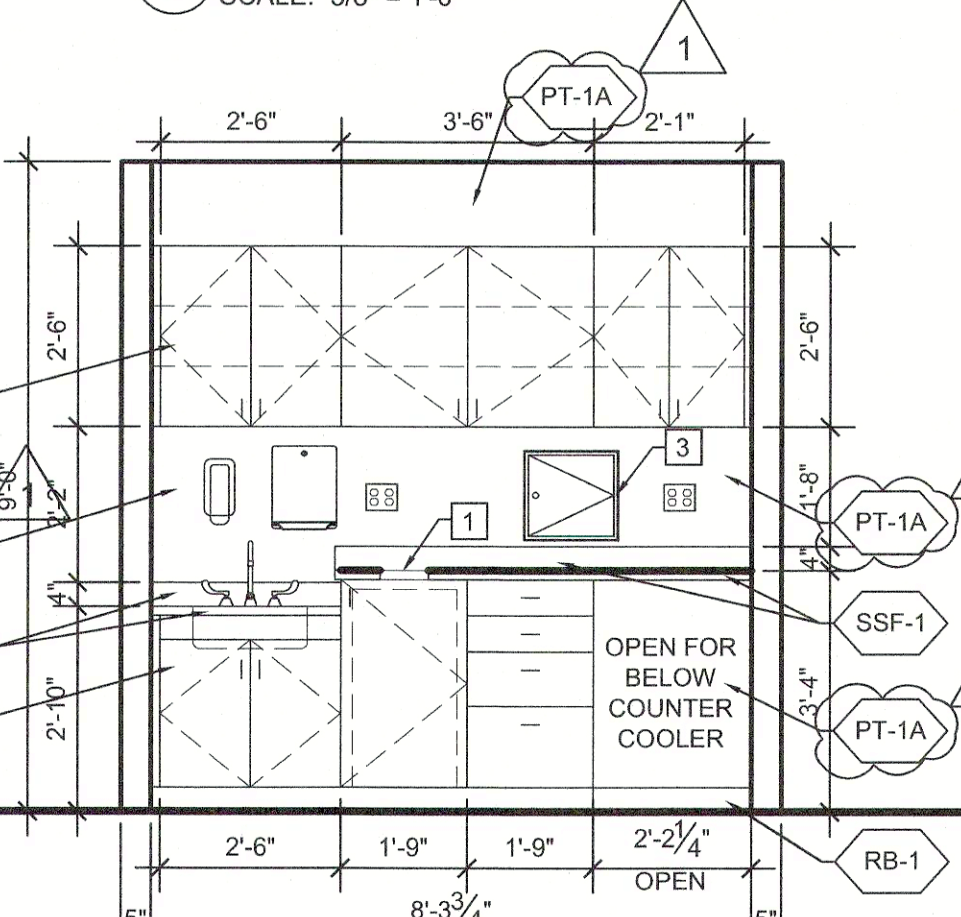

NOLTE & ASSOCIATES, P.A.
ARCHITECTS / PLANNERS
9400 REEDS ROAD, SUITE 200
OVERLAND PARK, KANSAS 66207
(913) 322-2444
FAX (913) 322-6277

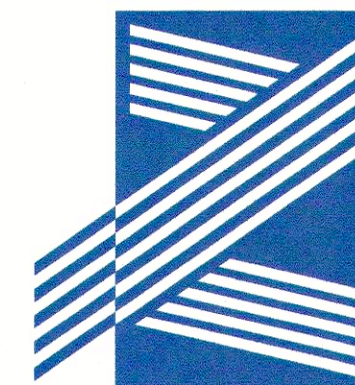

Copyright © 2021

REMODEL LEE'S SUMMIT KCUC UROLOGY & ONCOLOGY

451 NW MURRAY ROAD
LEE'S SUMMIT, MISSOURI 64081
JACKSON COUNTY

This material is confidential, proprietary and owned solely by NOLTE & ASSOCIATES, P.A. By providing these documents, NOLTE & ASSOCIATES, P.A. assumes no responsibility for their accuracy, construction and detailing of information contained therein. Do not modify, duplicate, reproduce, disclose or transfer the material without the express written permission of NOLTE & ASSOCIATES, P.A.

DATE PRINTED:
Oct 27, 2021

DATE ISSUED:
10.13.2021

REVISIONS
10/21/21 CITY COMMENTS

ARCHITECTURAL PROJECT NUMBER
2021027

INTERIOR
ELEVATIONS

SHEET NUMBER

A-402

Drawing Name: F:\2021\2021027 - Jayger - KCUC Lee's Summit\Production\04 - Construction Documents\2021027 A-601 Schedules.dwg Last Modified: Oct 21, 2021 - 3:47pm Plotted on: Oct 27, 2021 - 11:38am by mwinslow












DOOR SCHEDULE

DOOR INFORMATION									FRAME INFORMATION				DETAILS				
DOOR	ROOM NUMBER	ROOM NAME	SIZE	MATERIAL	FINISH	TYPE	GLAZING	RATING	MATERIAL	FINISH	TYPE	RATING	HEAD	JAMB	SILL	HARDWARE	NOTES
100A	100	VESTIBULE	PR. 3'-0" X 7'-0"	ALUMINUM	MATCH EXISTING	4	TEMPERED	--	ALUMINUM	MATCH EXISTING	--	--	11,21/A-601	6,16/A-601	1/A-601	SET 1	NOTES
100B	100	VESTIBULE	3'-0" X 7'-0"	ALUMINUM	MATCH EXISTING	3	TEMPERED	--	ALUMINUM	MATCH EXISTING	--	--	7,12/A-601	2/A-601	1/A-601	SET 5	NOTES
101A	101	LOBBY	3'-0" X 7'-0"	SOLID CORE WOOD	STAINED	1	-	--	HOLLOW METAL	PAINTED	A	--	15/A-601	10/A-601	5/A-601	SET 3	NOTES
101B	101	LOBBY	3'-0" X 7'-0"	SOLID CORE WOOD	PAINTED	1	--	--	HOLLOW METAL	PAINTED	A	--	15/A-601	10/A-601	5/A-601	SET 3	NOTES
102	102	RECEPTION	3'-0" X 7'-0"	SOLID CORE WOOD	STAINED	1	--	--	HOLLOW METAL	PAINTED	A	--	15/A-601	10/A-601	5/A-601	SET 3	NOTES
104	104	EXAM 1	3'-6" X 7'-0"	SOLID CORE WOOD	STAINED	1	--	--	HOLLOW METAL	PAINTED	B	--	13/A-601	8/A-601	3/A-601	SET 3	NOTES
106	106	DOCTORS	3'-0" X 7'-0"	SOLID CORE WOOD	STAINED	1	--	--	HOLLOW METAL	PAINTED	A	--	15/A-601	10/A-601	5/A-601	SET 7	NOTES
107	119	DOCTORS ENTRY	3'-0" X 7'-0"	HOLLOW METAL	MATCH EXISTING	2	TEMPERED	--	ALUMINUM	MATCH EXISTING	A	--	15/A-601	10/A-601	5/A-601	SET 2	NOTES
108	108	WC	3'-0" X 7'-0"	SOLID CORE WOOD	STAINED	1	--	--	HOLLOW METAL	PAINTED	A	--	15/A-601	10/A-601	5/A-601	SET 6	NOTES
109	109	EXAM 2	3'-0" X 7'-0"	SOLID CORE WOOD	STAINED	1	--	--	HOLLOW METAL	PAINTED	A	--	11,21/A-601	6,16/A-601	1/A-601	SET 3	NOTES
110	110	EXAM 3	3'-0" X 7'-0"	SOLID CORE WOOD	STAINED	1	--	--	HOLLOW METAL	PAINTED	A	--	15/A-601	10/A-601	5/A-601	SET 3	NOTES
112	112	EXAM 4	3'-0" X 7'-0"	SOLID CORE WOOD	STAINED	1	--	--	HOLLOW METAL	PAINTED	A	--	15/A-601	10/A-601	5/A-601	SET 3	NOTES
C1	C1	CORRIDOR 1	3'-0" X 7'-0"	SOLID CORE WOOD	STAINED	1	--	--	HOLLOW METAL	PAINTED	A	--	15/A-601	10/A-601	5/A-601	SET 3	NOTES
114	114	EXAM 5	3'-0" X 7'-0"	SOLID CORE WOOD	STAINED	1	--	--	HOLLOW METAL	PAINTED	A	--	15/A-601	10/A-601	5/A-601	SET 3	NOTES
115	115	WC	3'-0" X 7'-0"	SOLID CORE WOOD	STAINED	1	--	--	HOLLOW METAL	PAINTED	A	--	15/A-601	10/A-601	5/A-601	SET 6	NOTES
116	116	WC	3'-0" X 7'-0"	SOLID CORE WOOD	STAINED	1	--	--	HOLLOW METAL	PAINTED	A	--	15/A-601	10/A-601	5/A-601	SET 6	NOTES
117	117	EXAM 6	3'-0" X 7'-0"	SOLID CORE WOOD	STAINED	1	--	--	HOLLOW METAL	PAINTED	A	--	15/A-601	10/A-601	5/A-601	SET 3	NOTES
118	118	SHARED STAFF	3'-0" X 7'-0"	SOLID CORE WOOD	STAINED	1	--	--	HOLLOW METAL	PAINTED	A	--	15/A-601	10/A-601	5/A-601	SET 3	NOTES
119	119	BREAKROOM	3'-0" X 7'-0"	SOLID CORE WOOD	STAINED	1	--	--	HOLLOW METAL	PAINTED	A	--	15/A-601	10/A-601	5/A-601	SET 3	NOTES
120	120	MECH	EXISTING	EXISTING	EXISTING	--	EXISTING	EXIST.	EXISTING	EXISTING	EXIST.	EXIST.	EXISTING	EXISTING	EXISTING	EXISTING	NOTES
120A	120A	MECH. VESTIBULE	3'-0" X 7'-0"	SOLID CORE WOOD	STAINED	1	--	1 HOUR	HOLLOW METAL	PAINTED	A	EXIST.	15/A-601	10/A-601	5/A-601	SET 7	1 HOUR FIRE RATED DOOR
121	121	IT	3'-0" X 7'-0"	SOLID CORE WOOD	STAINED	1	--	--	HOLLOW METAL	PAINTED	A	--	15/A-601	10/A-601	5/A-601	SET 7	NOTES
122	122	STAFF (4)	3'-0" X 7'-0"	SOLID CORE WOOD	STAINED	1B	--	--	HOLLOW METAL	PAINTED	1B	--	15/A-601	10/A-601	5/A-601	SET 4	POCKET DOOR
123	123A	STORAGE	3'-0" X 7'-0"	SOLID CORE WOOD	STAINED	1	--	--	HOLLOW METAL	PAINTED	A	--	15/A-601	10/A-601	5/A-601	SET 7	NOTES
123	123B	STORAGE	3'-0" X 7'-0"	SOLID CORE WOOD	STAINED	1	--	--	HOLLOW METAL	PAINTED	A	--	15/A-601	10/A-601	5/A-601	SET 7	NOTES
124	124	SOILED	3'-0" X 7'-0"	SOLID CORE WOOD	STAINED	1	--	--	HOLLOW METAL	PAINTED	A	--	15/A-601	10/A-601	5/A-601	SET 3	NOTES
125	125	STAFF (4)	3'-0" X 7'-0"	SOLID CORE WOOD	STAINED	1B	--	--	HOLLOW METAL	PAINTED	1B	--	15/A-601	10/A-601	5/A-601	SET 4	POCKET DOOR
126	126	EXAM 7	3'-0" X 7'-0"	SOLID CORE WOOD	STAINED	1	--	--	HOLLOW METAL	PAINTED	A	--	15/A-601	10/A-601	5/A-601	SET 3	NOTES
127	127	EXAM 8	3'-0" X 7'-0"	SOLID CORE WOOD	STAINED	1	--	--	HOLLOW METAL	PAINTED	A	--	15/A-601	10/A-601	5/A-601	SET 3	NOTES
128	128	WC	3'-0" X 7'-0"	SOLID CORE WOOD	STAINED	1	--	--	HOLLOW METAL	PAINTED	A	--	15/A-601	10/A-601	5/A-601	SET 6	NOTES
129	129	EXAM 9	3'-0" X 7'-0"	SOLID CORE WOOD	STAINED	1	--	--	HOLLOW METAL	PAINTED	A	--	15/A-601	10/A-601	5/A-601	SET 3	NOTES
130	130	NURSES	3'-0" X 7'-0"	SOLID CORE WOOD	STAINED	1	--	--	HOLLOW METAL	PAINTED	A	--	15/A-601	10/A-601	5/A-601	SET 3	NOTES
131	131	PHLEBOTOMY	3'-0" X 7'-0"	SOLID CORE WOOD	STAINED	1B	--	--	HOLLOW METAL	PAINTED	1B	--	15/A-601	10/A-601	5/A-601	SET 4	POCKET DOOR

HARDWARE SCHEDULE

NOTE: HARDWARE SHOWN FOR REFERENCE ONLY. ALL HARDWARE BY DOOR SUPPLIER. ALL HARDWARE SET TO BE KEYS TO OWNERS'S SYSTEM.

SET 1 3 PAIR HINGE/2 EA - HW HINGE (NRP) 1 EA - PANIC HDWR W/ CYLINDER TRIM 1 EA CYLINDER (ACTIVE DOOR) 2 EA 90 DEG. OFFSET PULL 2 EA CLOSER PA W/ STOP 1 EA SURFACE BOLTS (INACTIVE DOOR) 2 EA DOOR SWEEP 2 EA WEATHERSTRIP BY DOOR SUPPLIER 1 EA THRESHOLD	SET 3: 3 PAIR HINGE - HW HINGE 1 EA - PASSAGE SET 1 EA - CLOSER 1 EA - KICK PLATE 1 EA - KICK PLATE	SET 6: 3 PAIR HINGE - HW HINGE 1 EA - PRIVACY LOCK 1 EA - CLOSER 1 EA - KICK PLATE 1 EA - DOOR STOP 1 EA - DOOR SILENCER
SET 2 3 EA HW HINGE (NRP) 1 EA PANIC HDWR (NIGHT LATCH TRIM) 1 EA CYLINDER 1 EA 90 DEG. OFFSET PULL 1 EA CLOSER PA W/STOP 1 EA KICK PLATE 1 EA SURFACE BOLTS 1 EA DOOR SWEEP 1 EA THRESHOLD 1 EA RAIN DRIP EACH TO HAVE:	SET 4: 1 EA - PASSAGE POCKET SET SET 5: 3 PAIR HINGE - HW HINGE 1 EA - PUSH/PULL 1 EA - CLOSER 1 EA - DOOR STOP 1 EA - DOOR SILENCER 1 EA - KICK PLATE	SET 7: 3 PAIR HINGE - HW HINGE 1 EA - ENTRY/OFFICE LOCK 1 EA - CLOSER 1 EA - KICK PLATE 1 EA - DOOR STOP 1 EA - DOOR SILENCER

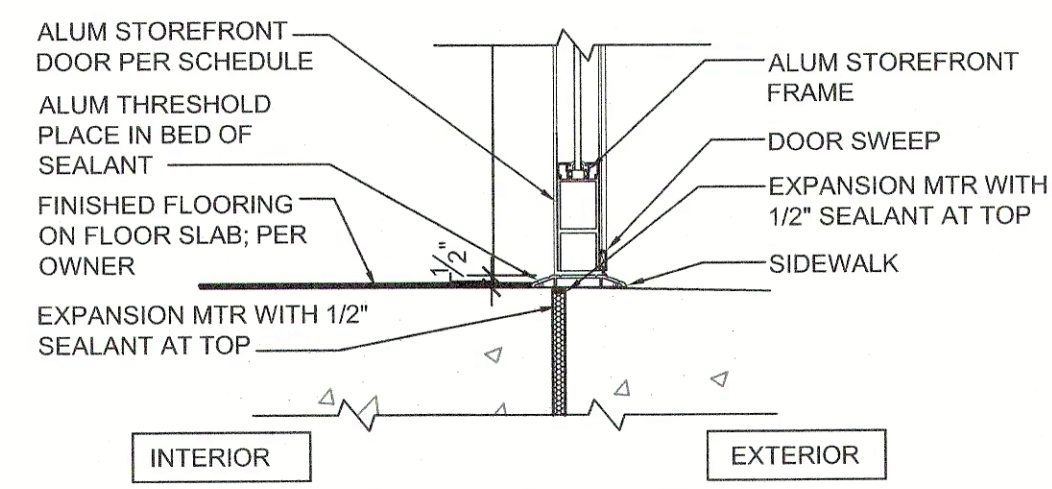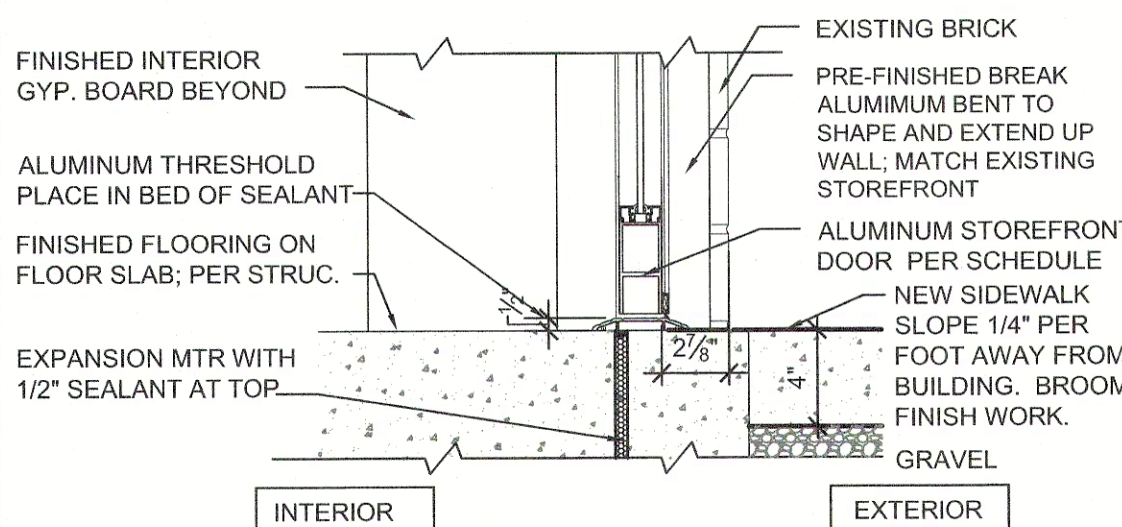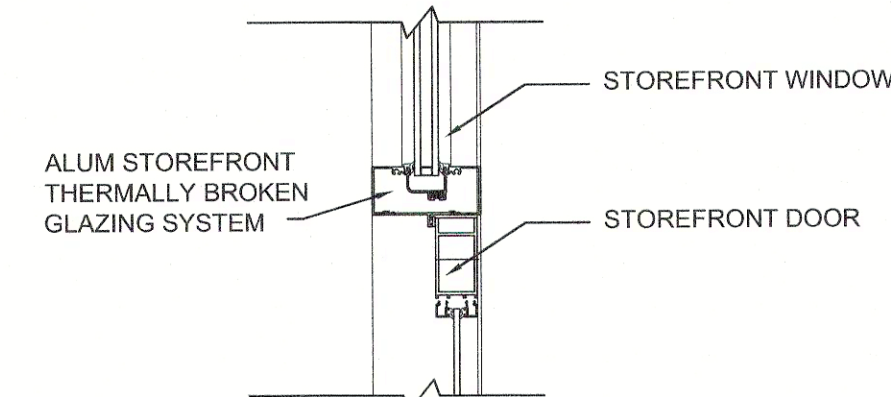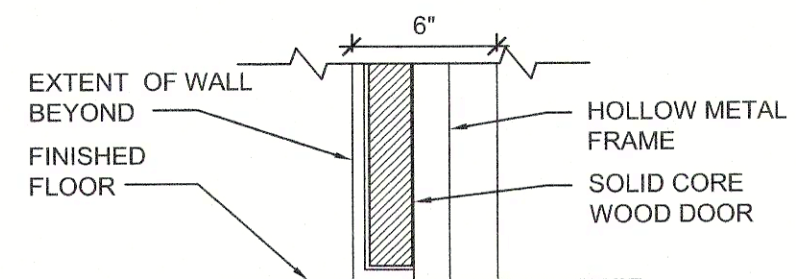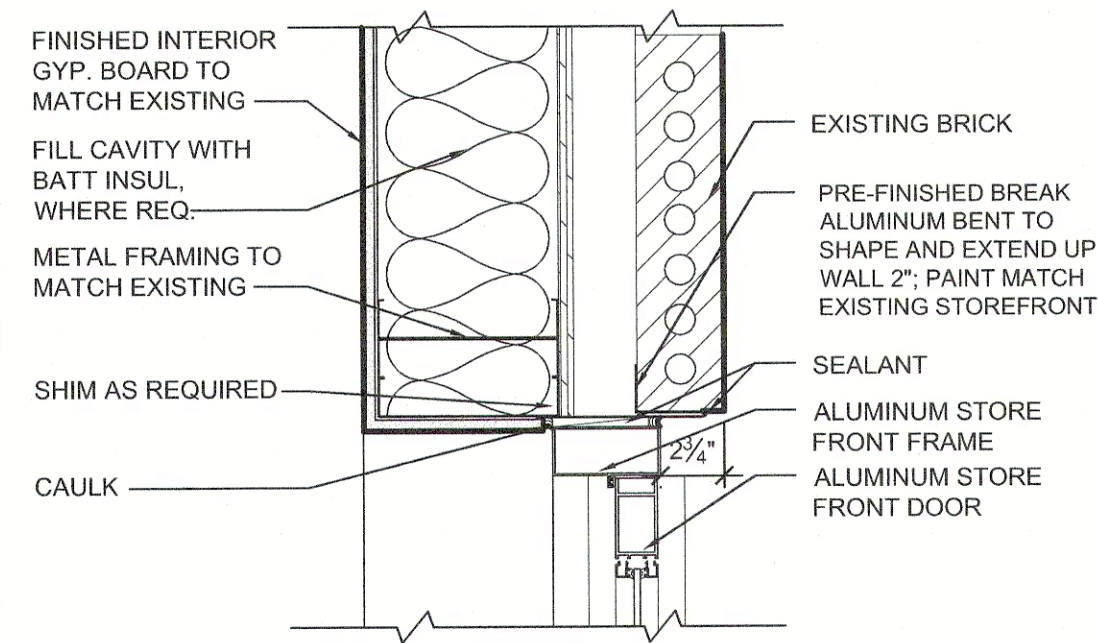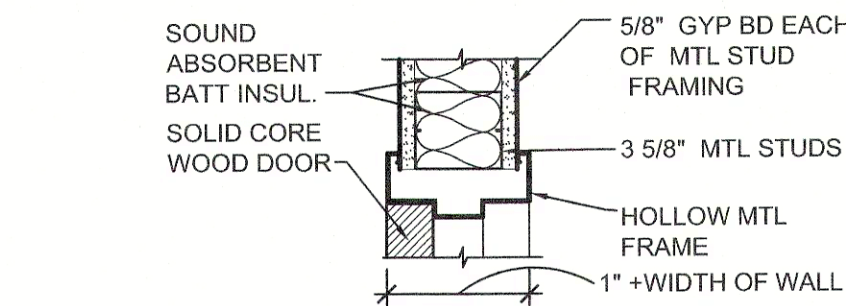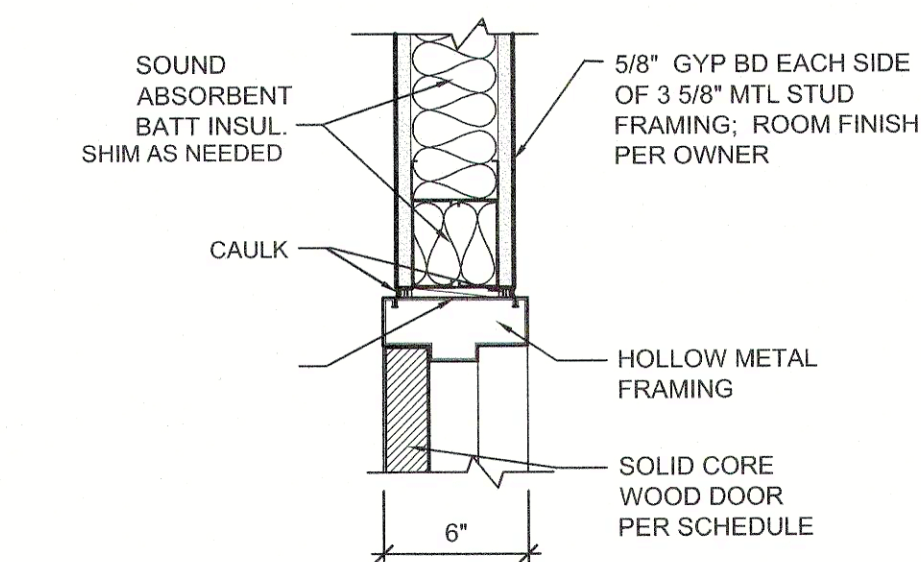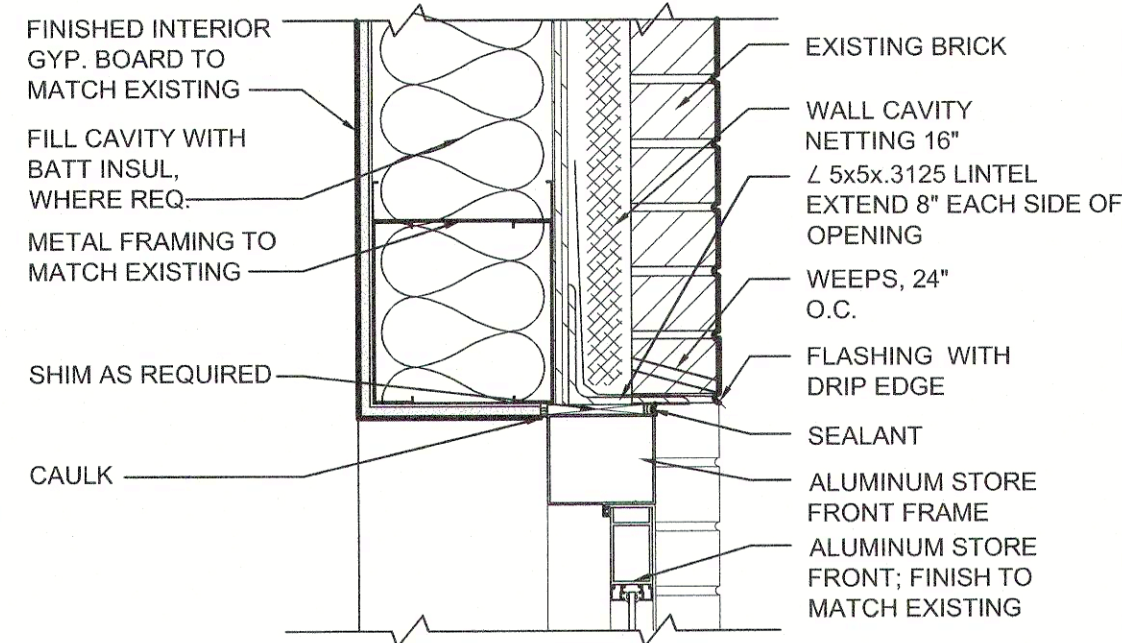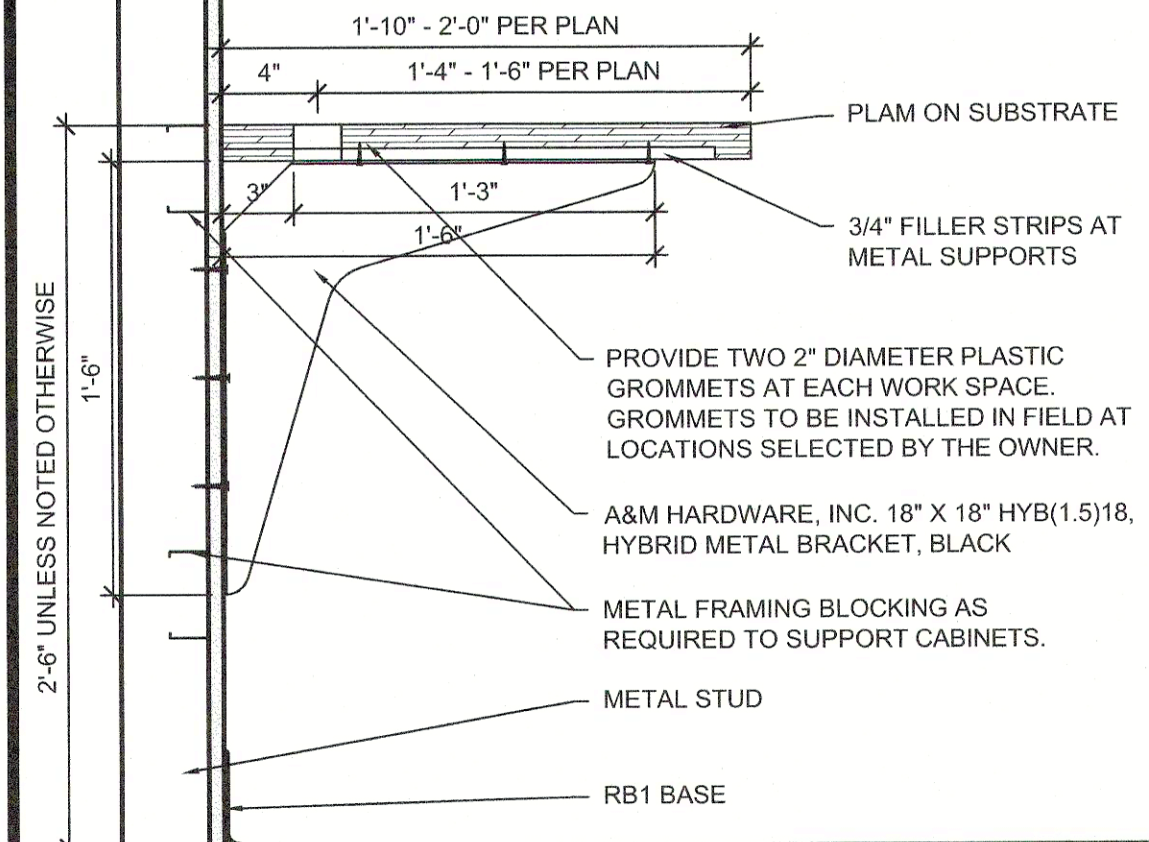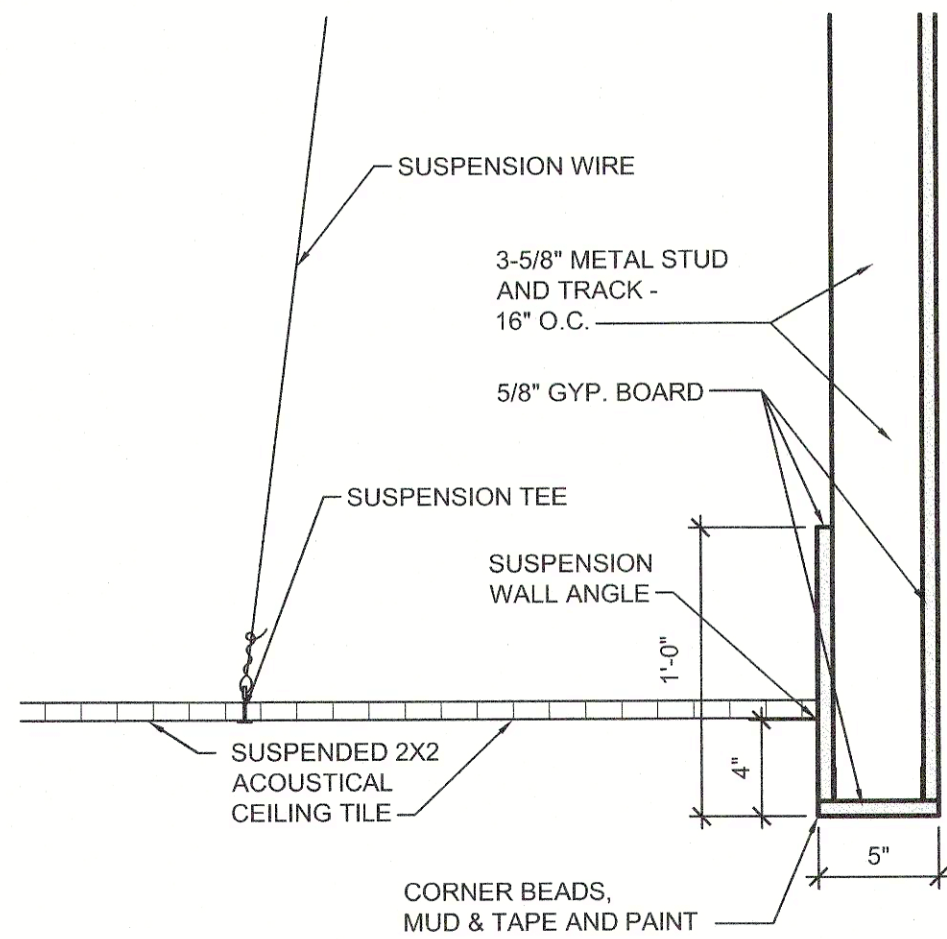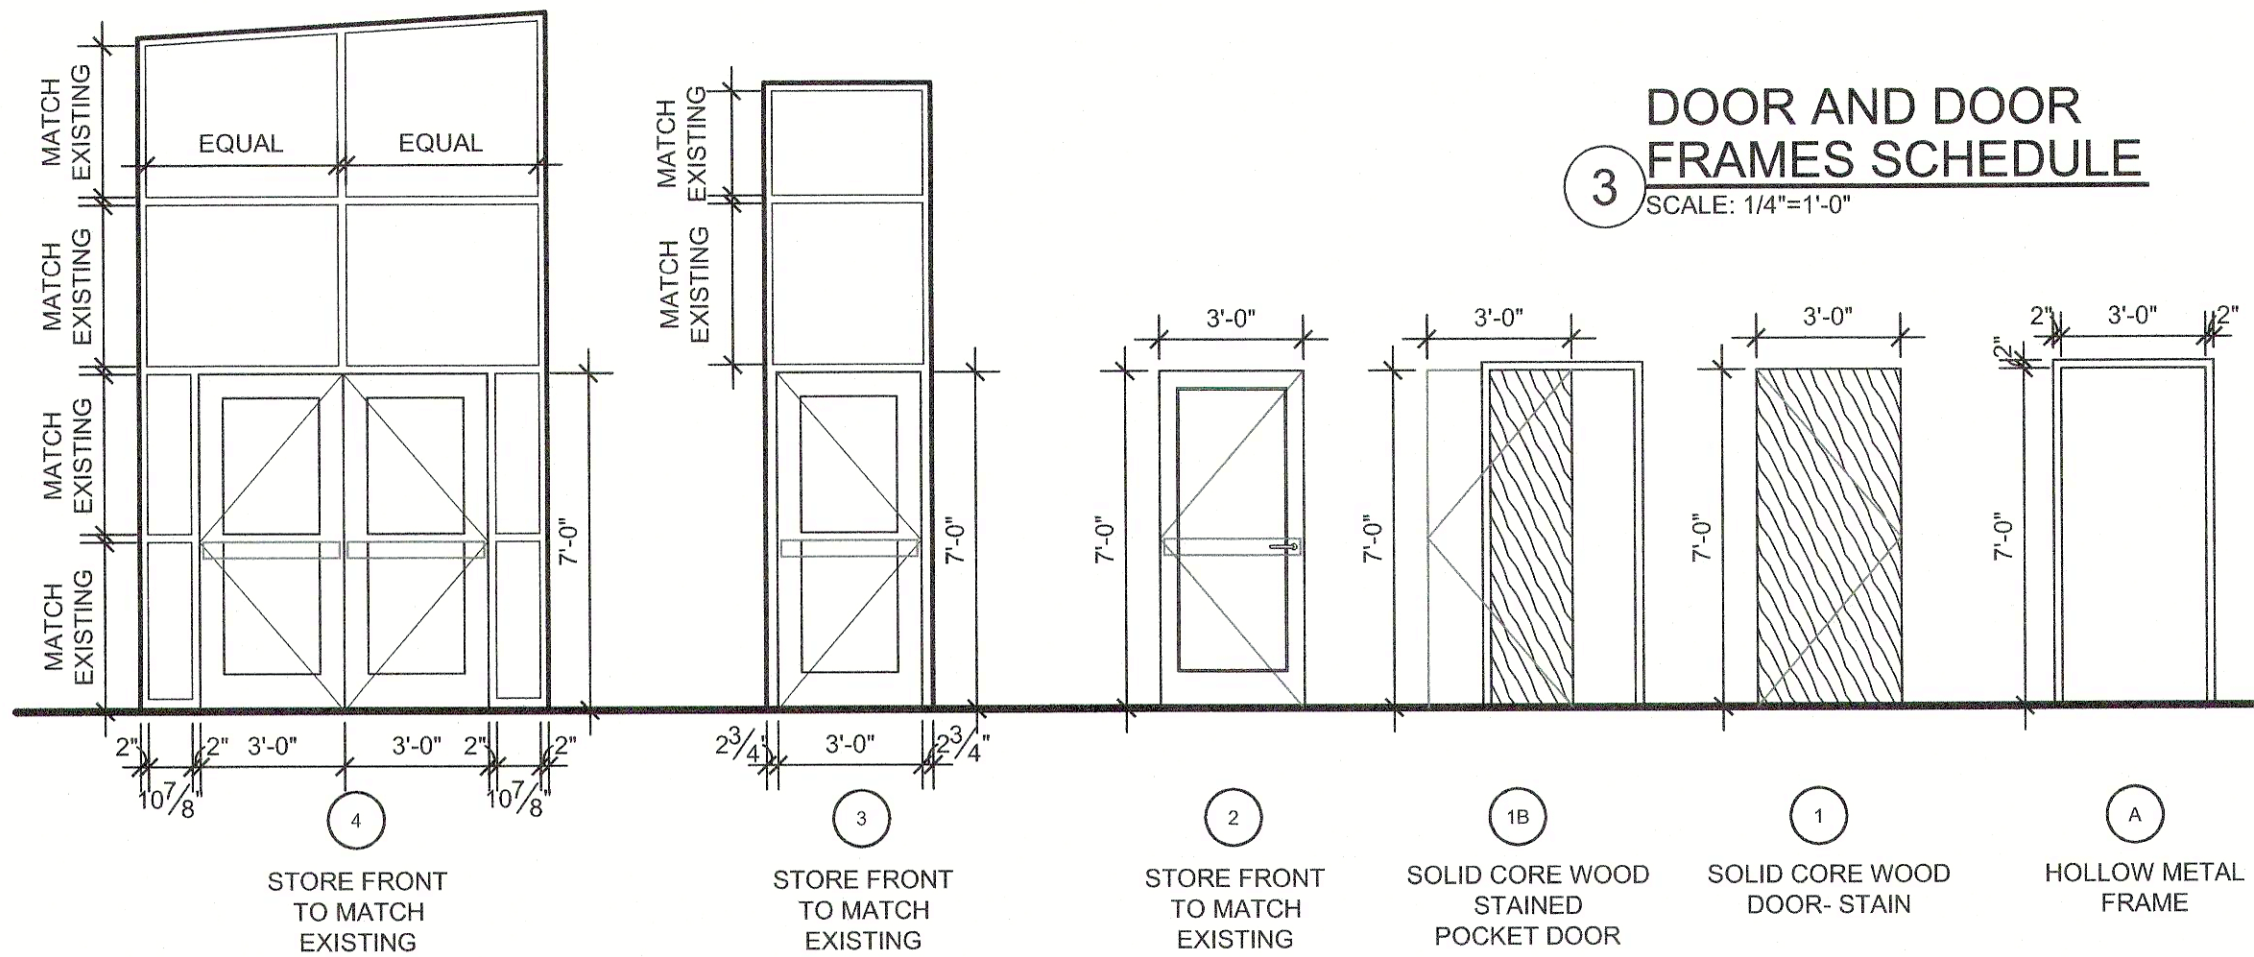

NOLTE & ASSOCIATES, P.A.
ARCHITECTS / PLANNERS
9400 REEDS ROAD, SUITE 200
OVERLAND PARK, MISSOURI 66207
(913) 322-2444
FAX (913) 322-6277



Copyright © 2021

REMODEL
LEE'S SUMMIT
KCUC UROLOGY & ONCOLOGY
451 NW MURRAY ROAD
LEE'S SUMMIT, MISSOURI 64081
JACKSON COUNTY

DATE PRINTED:
Oct 27, 2021

DATE ISSUED:
10.13.2021

REVISIONS:
10/20/21 CITY COMMENTS

ARCHITECTURAL PROJECT NUMBER
2021027

DOOR
SCHEDULE
AND DETAILS

SHEET NUMBER

A-601

Drawing Name: F:\2021\2021027 - Jayger - KCUC Lee's Summit\Production\04 - Construction Documents\2021027 A-602 Finishes.dwg Last Modified: Oct 21, 2021 - 3:48pm Plotted on: Oct 27, 2021 - 11:39am by mwinslow

FINISH SCHEDULE

						WALLS				CEILING			
ROOM NUMBER	ROOM NAME	FLOORING	FLOOR BASE	COUNTER TOPS	CABINETS	NORTH	WEST	SOUTH	EAST	MATERIAL	FINISH	HEIGHT	NOTES
100	VESTIBULE	T-1	--	--	--	--	--	--	--	EXISTING	PT-3	OPEN	--
101	LOBBY/WAITING	CPT-1	RB-2	--	--	WC-2	WC-2	WC-2	--	EXISTING	PT-3	OPEN	--
102	RECEPTION	CPT-1	RB-2	QTZ-1*	PLAM-1	PT-1	PT-1	PT-1	PT-1	ACT-1	WHITE	9'-0"	*SEE ELEV.
103	SCHEDULING	CPT-1	RB-2	--	PLAM-1	PT-1	PT-1	PT-1	PT-1	ACT-1	WHITE	9'-0"	--
104	EXAM 1	LVT-1	RB-1	PLAM-2	PLAM-1	PT-1A	WC-1	WC-1	WC-1	ACT-1	WHITE	9'-0"	--
105	LAB 3	LVT-1	RB-1	SSF-1	PLAM-1	PT-1A	PT-1	PT-1	PT-1	ACT-1	WHITE	9'-0"	--
106	DOCTORS	CPT-1	RB-1	PLAM-2	--	PT-1	PT-1	PT-1	PT-1	ACT-1	WHITE	9'-0"	--
107	DOCTOR'S ENTRY	T-1	B-2	--	--	PT-1	PT-1	PT-1	PT-1/WT-1*	ACT-1	WHITE	9'-0"	*SEE ELEV.
108	WC	T-1	B-2	--	--	PT-1A	WT-1	PT-1A	PT-1A	ACT-1	WHITE	9'-0"	--
109	EXAM 2	LVT-1	RB-1	PLAM-2	PLAM-1	PT-1A	WC-1	WC-1	WC-1	ACT-1	WHITE	9'-0"	--
110	EXAM 3	LVT-1	RB-1	PLAM-2	PLAM-1	WC-1	WC-1	PT-1A	WC-1	ACT-1	WHITE	9'-0"	--
111	LAB 2	LVT-1	RB-1	SSF-1	PLAM-1	PT-1	PT-1	PT-1A	PT-1	ACT-1	WHITE	9'-0"	--
112	EXAM 4	LVT-1	RB-1	PLAM-2	PLAM-1	PT-1A	WC-1	WC-1	WC-1	ACT-1	WHITE	9'-0"	--
113	LAB 1	LVT-1	RB-1	SSF-1	PLAM-1	PT-1A	PT-1	PT-1	PT-1	ACT-1	WHITE	9'-0"	--
C1	CORRIDOR 1	CPT-1	RB-1	--	--	PT-1	PT-1	PT-1	PT-1	ACT-1	WHITE	9'-0"	--
114	EXAM 5	LVT-1	RB-1	PLAM-2	PLAM-1	WC-1	WC-1	PT-1A	WC-1	ACT-1	WHITE	9'-0"	--
115	WC	T-1	B-2	--	--	WT-1	PT-1A	PT-1A	PT-1A	ACT-1	WHITE	9'-0"	--
116	WC	T-1	B-2	--	--	PT-1A	WT-1	PT-1A	PT-1A	ACT-1	WHITE	9'-0"	--
117	EXAM 6	LVT-1	RB-1	PLAM-2	PLAM-1	PT-1A	WC-1	WC-1	WC-1	ACT-1	WHITE	9'-0"	--
118	STAFF (7)	CPT-1	B-2	PLAM-2	--	PT-1	PT-1	PT-1	PT-1	ACT-1	WHITE	9'-0"	--
119	STAFF LOUNGE	LVT-1	RB-1	PLAM-2	PLAM-1	PT-1	PT-1	PT-1	PT-1	ACT-1	WHITE	9'-0"	--
120	MECHANICAL	CONC	--	--	--	PT-1	PT-1	PT-1	PT-1	OPEN	--	OPEN	--
121	IT	CONC	--	--	--	PT-1	PT-1	PT-1	PT-1	OPEN	--	OPEN	--
122	STAFF (4)	CPT-1	RB-1	PLAM-2	--	PT-1	PT-1	PT-1	PT-1	ACT-1	WHITE	9'-0"	--
123	STORAGE	LVT-1	RB-1	--	--	PT-1	PT-1	PT-1	PT-1	ACT-1	WHITE	9'-0"	--
124	SOILED	LVT-1	RB-1	--	--	PT-1	PT-1A	WC-1	WC-1	WC-1	WHITE	9'-0"	--
125	STAFF (4)	CPT-1	RB-1	PLAM-2	--	PT-1	PT-1	PT-1	PT-1	ACT-1	WHITE	9'-0"	--
C3	CORRIDOR 3	CPT-1	RB-1	--	--	PT-1	PT-1	PT-1	PT-1	ACT-1	WHITE	9'-0"	--
126	EXAM 7	LVT-1	RB-1	PLAM-2	PLAM-1	WC-1	WC-1	PT-1A	WC-1	ACT-1	WHITE	9'-0"	--
127	EXAM 8	LVT-1	RB-1	PLAM-2	PLAM-1	PT-1A	WC-1	WC-1	WC-1	ACT-1	WHITE	9'-0"	--
128	WC	T-1	B-2	--	--	PT-1A	PT-1A	PT-1A	WT-1	ACT-1	WHITE	9'-0"	--
129	EXAM 9	LVT-1	RB-1	PLAM-2	PLAM-1	WC-1	WC-1	PT-1A	WC-1	ACT-1	WHITE	9'-0"	--
130	NURSES	CPT-1	RB-1	PLAM-2	--	PT-1	PT-1	PT-1	PT-1	ACT-1	WHITE	9'-0"	--
131	PHLEBOTOMY	LVT-1	RB-1	PLAM-2	PLAM-1	WC-1	PT-1A	PT-1A	WC-1	ACT-1	WHITE	9'-0"	--
C2	CORRIDOR 2	CPT-1	RB-1	--	--	PT-1	PT-1	PT-1	PT-1	ACT-1	WHITE	9'-0"	--
													--

GENERAL ROOM FINISH NOTES

A	REFER TO FINISH PLAN AND INTERIOR ELEVATIONS FOR WALL FINISHES. ALL FINISH ABBREVIATIONS SHOWN ON THIS SHEET IN FINISH KEY.
B	ALL SOLID WOOD, WOOD VENEER AND PLASTIC LAMINATE GRAIN SHALL BE VERTICALLY ORIENTATED UNLESS OTHERWISE NOTED.
C	DOOR FRAMES, HOLLOW METAL WINDOW FRAMES TO BE PT-2, STOREFRONT FRAMES TO MATCH EXISTING.
D	ALL FACES AND UNDERSIDES OF SOFFITS AND HEADERS TO BE PT-1 UNLESS OTHERWISE NOTES.
E	WALL EXPANSION JOINTS TO BE PAINTED PT-1 UNLESS OTHERWISE NOTED.
F	ALL ELECTRICAL PANELS AND METAL GRILLS SHALL BE PAINTED TO MATCH ADJACENT WALL SURFACE UNLESS OTHERWISE NOTED.
G	ALL GROUT TO BE GR-1, MEIPEI 14 BISCUIT UNLESS OTHERWISE NOTED.
H	WHERE A WALL IS INDICATED TO HAVE PARTIAL OR FULL HEIGHT WALL PROTECTION, THE ENTIRE WALL IS TO BE PAINTED PRIOR TO WALL PROTECTION INSTALLATION.
I	EXTEND ALL FINISHES BENEATH, BEHIND, AROUND ALL CASEWORK, EQUIPMENT, SIGNAGE, ETC.
J	ALL EXAM, LAB AND BREAKROOM SINKS TO BE STAINLESS STEEL.
K	ALL FLOOR MATERIALS TRANSITIONS AT DOORS TO BE MADE AT CENTER OF DOOR IN CLOSED POSITION.
L	SEE FINISH KEY FOR ALL TRANSITION MATERIALS AND LOCATIONS.
M	ROOM WC 116 IS TO HAVE A SIGN ON THE DOOR WITH THIS INFORMATION: DOOR AND ROOM NOT ADA COMPLIANT. ALL OTHER RESTROOMS 108, 115 AND 128 ARE ADA COMPLIANT. WC 115 IS DIRECTLY TO THE LEFT.


1

FINISHING KEY

LABEL	TYPE	MANUFACTURER	STYLE	COLOR	SIZE/NOTES
CEILING					
HC1	HARD CEILING	GYP BOARD	FLAT	TBD	
OPEN	OPEN TO STRUCTURE ABOVE	MANUFACTURER	STYLE	TBD	
ACT-1	2 X 2 CEILING GRID	USG MARS ACOUSTICAL PANEL	CLIMAPLUS PERFORMANCE	WHITE	USG DONN BRAND DX/DXL 15/16" ACOUSTICAL SUSPENSION SYSTEM (WHITE)
WALLS					
PT-1	PAINT	SHERWIN WILLIAMS	EGGSHELL	SW 6141 SOFTER TAN	FIELD PAINT
PT-1A	PAINT	SHERWIN WILLIAMS	EPOXY	SW 6141 SOFTER TAN	FIELD PAINT
PT-2	PAINT	SHERWIN WILLIAMS	SEMI-GLOSS	SW7048 URBAN BRONZE	HOLLOW METAL DOOR AND WINDOW FRAMES
PT-3	PAINT	SHERWIN WILLIAMS	FLAT FINISH	SW 7007 CEILING BRIGHT WHITE	CEILING PAINT
PT-4	PAINT	SHERWIN WILLIAMS	EGGSHELL	SW 6236 GRAYS HARBOR	ACCENT PAINT
PT-4A	PAINT	SHERWIN WILLIAMS	EPOXY	SW 6236 GRAYS HARBOR	ACCENT PAINT
PT-5	PAINT	SHERWIN WILLIAMS	EPOXY	SW7008 ALABASTER	LAB PAINT
WT-1	WALL TILE	DALTILE	COVE CREEK	WHITE, MATTE FINISH - 12 x 24	1/3 OFFSET INSTALLATION
FRP-1	WALL BOARD	PANOLAM SURFACE SYSTEMS	FIBERGLASS REINFORCED PLASTIC	WHITE	
WC-1	VINYL WALL COVERING	MDC	ESQUIRE COLLECTION	PAKHRA ASH MPK9418	EXAMS
WC-2	VINYL WALL COVERING	MDC	ESQUIRE COLLECTION	PAKHRA SLATE MPK9414	WAITING ROOM
WP-1	WALL PROTECTION	INPRO	RIGID SHEET	GALA 0380	EXAMS, USE MATCHING TRIMS
WP-2	WALL PROTECTION	INPRO	ELEMENTS PATTERNS	5E018 FIBER TERRA	TBD, USE MATCHING TRIMS
WALL TRIM					
WT-1	METAL WALL TRIM (CORNER EDGE)	SCHLUTER	ECK-K	BRUSHED STAINLESS STEEL	TO BE USED WITH WC-1 AND WC-2
WT-2	METAL WALL TRIM (TOP EDGE)	SCHLUTER	JOLLY	BRUSHED STAINLESS STEEL	TO BE USED AT TOP OF MT-1
COUNTERS & CABINETS					
PLAM-1	PLASTIC LAMINATE	NEVAMAR	W8294	CROWN CHERRY	USE MATCHING EDGE BANDING
PLAM-2	PLASTIC LAMINATE	NEVAMAR	EM6001	AGED ELEM.ENTS	USE MATCHING EDGE BANDING
SSF-1	SOLID SURFACE	LG HAUSYS	HI-MACS	GT914 MERINO	1/2" THICK, EASED EDGE
QTZ-1	QUARTZ	CAMBRIA	CLASSIC COLLECTION	DOVEDALE	3 CM THICK, SEACLIFF PROFILE, GLOSS FINISH
WALL BASE					
B-1	METAL COVE BASE	SCHULTER	DILEX-AHK	SATIN NICKEL ANODIZED ALUMINUM	TO BE USED WITH WT-1 AND T-1 ON TOILET WET WALL
B-2	PORCELAIN TILE BASE	DALTILE	COVE CREEK	CC10 GREY	CUT DOWN TO 6 X 24, TO BE USED ON NON-WET WALLS IN TOILETS, APPLY SCHLUTER TRIM TO FINISH
RB-1	RESILIENT BASE	JOHNSONITE	4" COVE - BASEWORKS THERMOSET (TX)	63 BURNT UMBER	
RB-2	RESILIENT BASE	JOHNSONITE	4-1/4" MILLWORK REVEAL	63 BURN UMBER	WAITING ROOM/MITER CORNERS
FLOORING					
CPT-1	CARPET	PATCRAFT	I0290 - THOUGHT MODULAR	00550 - UNDERSTANDING	MONOLITHIC INSTALLATION
LVT-1	LUXURY VINYL PLANK	ARMSTRONG	CLASSICS BUCKHEAD OAK	SAVANNAH TP101	ASHLAR INSTALLATION
T-1	PORCELAIN FLOOR TILE	DALTILE	COVE CREEK	CC10 GRAY	1/3 OFFSET INSTALLATION
T-2	PORCELAIN FLOOR TILE	VIRGINIA TILE	ATLAS CONCORDE - SIGN	WHITE, MATTE FINISH, 12" X 24"	1/3 OFFSET INSTALLATION
T-3	PORCELAIN FLOOR TILE	ERGON	ARCHITECT RESIN 639GSR	LONDON SMOKE, MATTE FINISH 12" X 24	1/3 OFFSET INSTALLATION
CONC	SEALED CONCRETE	--	--	--	--
GR-1	GROUT	MEIPEI	ULTRA COLOR PLUS MAX	14 BISCUIT	TO BE USED WITH ALL T-1, WT-1 AND TRIMS
FLOOR TRANSITIONS					
TR-1	RUBBER TRANSITION STRIP	JOHNSONITE	SLTC-XX-J	63 BURN UMBER	LVT TO CARPET
TR-2	METAL TRANSITION STRIP	SCHLUTER	SCHIENE	BRUSHED STAINLESS STEEL	CARPET TO FLOOR TILE
TR-3	METAL TRANSITION STRIP	SCHLUTER	RENO-U	BRUSHED STAINLESS STEEL	FLOOR TILE TO LVT
FABRICS					
F-1	PRIVACY CURTAIN	TBD	TBD	TBD	
F-2	TACK BOARD FABRIC	MAHARAM	MANNER 466177	005 HUSH	



NOLTE & ASSOCIATES, P.A.
ARCHITECTS / PLANNERS
9400 REEDS ROAD, SUITE 200
OVERLAND PARK, KANSAS 66207
(913) 322-2444
FAX (913) 322-6277

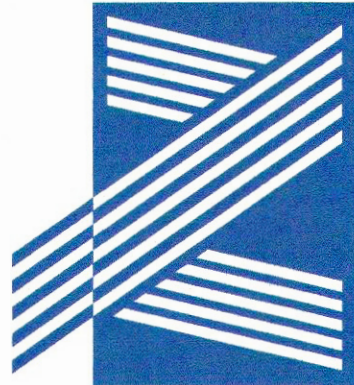

Copyright © 2021

REMODEL
LEE'S SUMMIT
KCUC UROLOGY & ONCOLOGY
451 NW MURRAY ROAD
LEE'S SUMMIT, MISSOURI 64081
JACKSON COUNTY

This material is confidential, proprietary and owned solely by Nolte & Associates, P.A. By providing these documents, Nolte & Associates, P.A. assumes no responsibility for their accuracy, construction and detailing of information contained therein. Do not modify, duplicate, reproduce, or transfer the contents without the express written permission of Nolte & Associates, P.A.

DATE PRINTED:
Oct 27, 2021

DATE ISSUED:
10.13.2021

REVISIONS:
10/20/21 CITY COMMENTS

ARCHITECTURAL PROJECT NUMBER
2021027

FINISH
SCHEDULES
AND DETAILS

SHEET NUMBER
A-602