

11

The following documents are the sole property of davidson architecture & engineering, llc for the specific purpose of construction of said building. These documents are considered confidential and subject to davidson architecture & engineering llc's copyright protection. Neither receipt nor possession transfers any rights to reproduce these documents or any part thereof. Any re-use of these documents without the express written permission of davidson architecture & engineering, llc is strictly prohibited and shall confer no liability to davidson architecture & engineering, llc.

11

These documents are accurate to the best of davidson architecture & engineering, llc's professional knowledge. In the event a discrepancy in the documents is encountered, it is the responsibility of that party to notify davidson architecture & engineering in a timely manner, for corrections and/or explanation of the documents.

1

New pre-engineered metal building for indoor batting cages with support office, retail, and party room.

11

sitework:  
building envelope:  
occupancy:  
estimated duration:

schedule indications are estimated and shall be the responsibility of the contractor.

11

|                           |                       |
|---------------------------|-----------------------|
| PDP & Rezoning submittal: | approved January 2022 |
| planning approval:        | pending approval      |
| permit submittal:         | May 2022              |
| permit approval:          | approved              |



governing municipality: Lee's Summit, Missouri  
governing code:  
2018 International Building Code  
2018 International Plumbing Code  
2018 International Mechanical Code  
2018 International Fuel Gas Code  
2018 International Residential Code  
2018 International Fire Code  
2017 National Electrical Code  
ICC/ANSI A117.1-2009, Accessible and Usable Buildings  
and Facilities  
Lee's Summit Municipal Code

zoning: P

construction: IIB, pemb

stories: one + mezzanine

building height: 27'-0" max.

fire suppression: yes

bldg footprint: 19,800 s.f.

occupancy group: A-3 (indoor sports) with B+M ( office  
mercantile accessory)

occupant load: 213  
first floor accessory spaces: 44  
mezzanine: 73  
batting cages: 96

\*reference code plan and code review



|      |                                 |
|------|---------------------------------|
| A0.0 | cover sheet                     |
| A0.1 | code review, code plan, details |

|       |                       |
|-------|-----------------------|
| Civil |                       |
| C1.0  | civil cover sheet     |
| C1.1  | civil notes           |
| C1.2  | site plan             |
| C1.3  | utility plan          |
| C2.1  | grading plan          |
| C2.2  | phase I EC            |
| C2.3  | phase II EC           |
| C2.4  | spot elevation plan   |
| C3.1  | existing drainage map |
| C3.2  | proposed drainage map |
| C3.3  | storm calculations    |
| C4.1  | civil details         |
| C4.2  | civil details         |
| C4.3  | civil details         |
| C4.4  | civil details         |

|             |                   |
|-------------|-------------------|
| Landscaping |                   |
| L1.1        | landscape plan    |
| L1.2        | landscape details |

Architectural  
A1.1 architectural site plan

|      |                                    |
|------|------------------------------------|
| A2.1 | first floor plan                   |
| A2.3 | first floor reflected ceiling plan |
| A2.4 | enlarged bathroom plans            |
| A3.1 | exterior elevations                |
| A4.1 | wall sections                      |
| A4.2 | wall sections and details          |
| A5.1 | door schedule and details          |
| A5.2 | first floor finish plan            |
| A5.3 | mezzanine finish plan              |
| A5.4 | millwork details                   |

|            |                            |
|------------|----------------------------|
| Structural |                            |
| S100       | structural specifications  |
| S110       | special inspections        |
| S200       | structural foundation plan |
| S500       | typical foundation details |
| S501       | typical foundation details |

|                       |                        |
|-----------------------|------------------------|
| Mechanical & Plumbing |                        |
| MP0.0                 | mp specifications      |
| P1.0                  | overall plumbing plan  |
| P1.1                  | enlarged plumbing plan |
| P2.0                  | plumbing riser diagram |
| M1.0                  | mechanical floor plan  |
| ⚠ M1.1                | not used               |
| M2.0                  | mechanical schedules   |

|            |                                  |
|------------|----------------------------------|
| Electrical |                                  |
| E0         | electrical specifications        |
| E1         | electrical lighting plan         |
| E2         | electrical power plan            |
| E3         | enlarged power plans             |
| E4         | panel schedule and riser diagram |
| E5         | site lighting plan               |

4

WHD Management LLC  
PO Box 1059  
Lee's Summit, MO 64063  
P: 816.246.3987

|  |  |
|--|--|
|  |  |
|--|--|

Christopher L. Hafner, AIA, LEED AP  
Davidson Architecture & Engineering  
4301 Indian Creek Parkway  
Overland Park, Kansas 66207  
p: 913.451.9390 f: 913.451.9391

|  |  |
|--|--|
|  |  |
|--|--|

Paul A. Miller, PE  
Davidson Architecture & Engineering  
4301 Indian Creek Parkway  
Overland Park, Kansas 66207  
p: 913.451.9390 f: 913.451.9391

|  |  |
|--|--|
|  |  |
|--|--|


Bryce D. Crady  
Apex Engineers, Inc.  
1625 Locust St.  
Kansas City, MO 64108  
p: 816.421.3222

|  |  |
|--|--|
|  |  |
|--|--|

Maxwell T. Apple  
BC Engineers  
5720 Reeder Shawnee, KS 66203  
p: 913.262.1772

|  |  |
|--|--|
|  |  |
|--|--|


Darin T. Seidel  
BC Engineers  
5720 Reeder Shawnee, KS 66203  
p: 913.262.1772

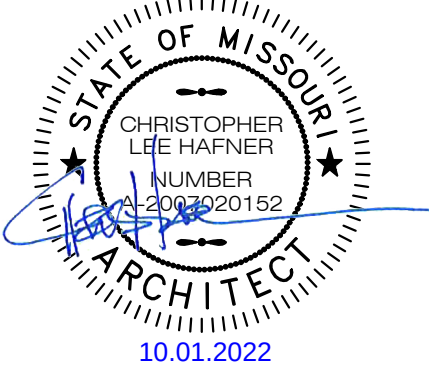

a new development for  
**D-BAT - Town**  
540 NE Town Centre Dr

**AO.O**  
cover sheet



 

scale: 1/4" = 1'-0"

scale: 1/4" = 1'-0"

Contractor Note: Basis of design listed above, substitutions allowed per tenant/ownership approval.

scale: 1/2" = 1'-0"

scale: 1/2" = 1'-0"

scale: 1/4" = 1'-0"



Drinking fountains shall be located completely within alcoves or positioned so as not to encroach into pedestrian ways.

- NOTE :

1 ● | drinking founts

scale: 1/2" = 1'-0"

scale: 1/4" = 1'-0"

governing municipality: Lee's Summit, Missouri  
governing code:  
2018 International Building Code  
2018 International Plumbing Code  
2018 International Mechanical Code  
2018 International Fuel Gas Code  
2018 International Residential Code  
2018 International Fire Code  
2017 National Electrical Code  
ICC/ANSI A117.1-2009, Accessible and Usable Buildings and Facilities  
Lee's Summit Municipal Code

construction:  VB pemb  
stories: one  2  
building height: 27'-0" max.   
fire suppression: yes  
total bldg. area: 19,421 (first)= 19,421 s.f.   
allowable area A-3= 22,500 s.f. per floor with frontage increase = 54,000 s.f. with frontage increase   
occupancy group: A (indoor sports) with B, M (office mercantile accessory)

occupancy group: A (indoor sports) with B, M ( office mercantile accessory)

|                                             |    |
|---------------------------------------------|----|
| batting areas:                              |    |
| batting cages: (2 per cage, 15 cages total) | 30 |
| batting cage seating: (per seat)            | 66 |

Total: 140  
restroom calcs: 2  
building occ.: A water closets lavatories

|           | factor | male | female | factor | male | factor | female | factor      |
|-----------|--------|------|--------|--------|------|--------|--------|-------------|
| required: | 1/75   | 1.4  | 2.7    | 1/200  | 0.5  | 1/150  | 0.7    | 1/500 0.1   |
| provided: |        | 2+   | 3      |        | 2    |        | 2      | 1 hi, 1 low |

Minimum Corridor Width = 44"

Max. Dead end = 20'

- Exit access travel distance shall not exceed 300 feet for business occupancies.
- Common path of egress shall not exceed 100 feet.



### Sheet Index

- C1.0 - Cover
- C1.1 - Notes
- C1.2 - Site Plan
- C1.3 - Utility Plan
- C2.1 - Grading Plan
- C2.2 - Erosion Control Plan - Phase I
- C2.3 - Erosion Control Plan - Phase II
- C2.4 - Spot Elevation Plan
- C3.1 - Existing Drainage Map
- C3.2 - Proposed Drainage Map
- C3.3 - Storm Calculations
- C3.4 - Private Storm Line 3 Plan & Profile
- C4.1 - Details
- C4.2 - Details
- C4.3 - Details
- C4.4 - Details

### Civil Engineer:

Davidson Architecture & Engineering, LLC  
Mr. Paul A. Miller, P.E.  
4301 Indian Creek Pkwy.  
Overland Park, KS 66207  
Phone: (913) 451-9390  
Email: Paul@davidsonae.com

### Owner Information

WHD Management, LLC  
Mr. Josh Wilson  
PO Box 1059  
Lee's Summit, MO 64063  
Phone: (816) 935-5019  
Email: jjwilson801213@gmail.com

### Utility Notes

- Boundary information, existing utilities and topographic features shown are based on information supplied by owner, surveyor, and others.
- The existing utility locations shown on these plans are approximate and may not include all utility lines present. The contractor shall be responsible to make One Call and coordinate field location of all existing underground utilities prior to beginning excavation/construction activities.
- The contractor shall be responsible for any damage to any utilities or their structures during excavation/construction activities.
- The contractor shall coordinate and be responsible for connection fees, system development fees, taxes, etc. for all main connections and/or extensions with and from the city and/or respective utility unless otherwise coordinated with the Owner. All utility services for this project shall be coordinated with respective utility company by contractor.
- The contractor shall be responsible for adjusting all at-grade utilities such as manhole covers, valve box covers, etc. to finish grade, whether specifically indicated in these plans or not.
- Utilities shown on the plan with specific elevations and/or structure locations are SUE quality level "B", ie: storm sewer, sanitary sewer, water hydrants & valves, utility poles, etc. All other existing utility information shown is SUE quality level "D", primarily retracement of one-call and city records.

### Americans with Disabilities Act (ADA) Notes:

- The running and cross slopes for all sidewalks, accessible paths, ramps, designated parking stalls, etc., shall be in compliance with latest Federal ADA guidelines, in addition to any accessibility standards adopted by the governing municipality. Prior to installation/construction, if any discrepancies are found within the plans, the Engineer shall be notified.
- All ADA parking areas shall have NO slopes greater than 2% in any direction. Sidewalk construction must not exceed a 2% cross-slope and an 8.33% running slope.

### Legal description:

Lot 1, Lee's Summit Town Centre, Lot 1 & Lot 2, A Subdivision In Lee's Summit, Jackson County, Missouri. Containing 505,722.67 sq. ft. or 11.61 acres more or less.

a new development for

D-BAT - Town Centre Lot 1

540 NE Town Centre Drive

Lee's Summit, Missouri

date  
02.28.2022

drawn by  
JMP

checked by  
PAM

revisions

05.09.2022 01

05.19.2022 02


sheet number

C1.0

drawing type  
FDP & Permit

project number  
20231

# A New Development for D-Bat - Town Centre Lot 1 Section 29, Township 48 North, Range 31 West City of Lee's Summit, Jackson County, Missouri

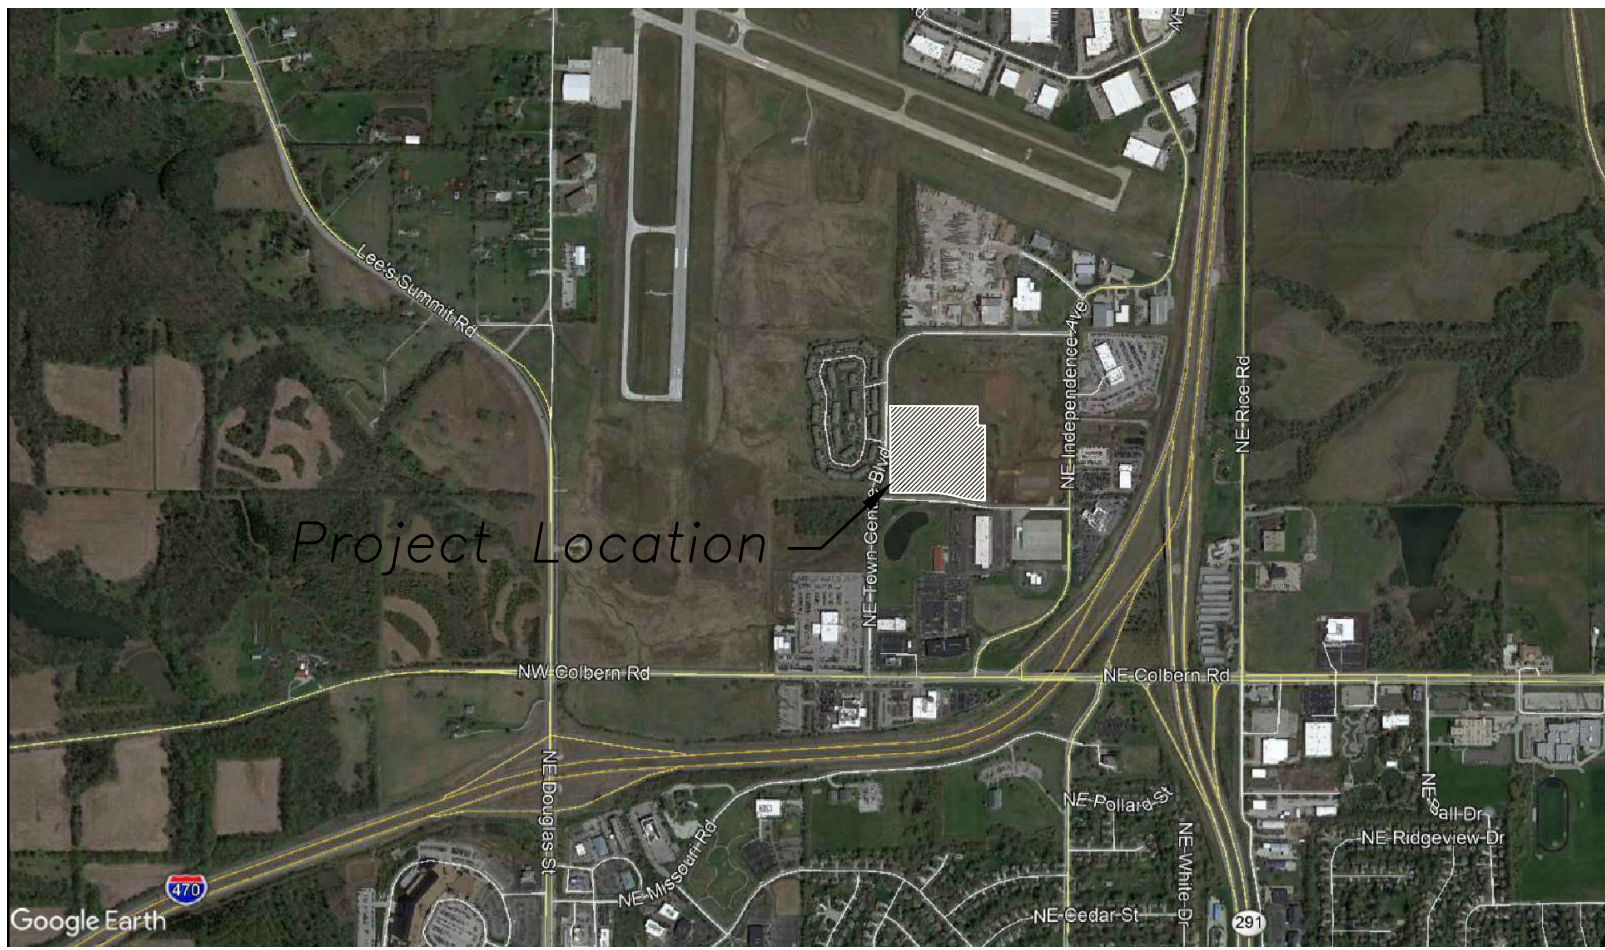

Vicinity Map  
scale: 1"=150'

### Utility Contacts

|                                    |                |
|------------------------------------|----------------|
| Sanitary - City of Lee's Summit    | (816) 969-1900 |
| Water - City of Lee's Summit       | (816) 969-1900 |
| Storm Sewer - City of Lee's Summit | (816) 969-1800 |
| Electric - Evergy                  | (888) 471-5275 |
| Gas - Spire                        | (816) 756-5252 |
| Telephone - AT&T                   | (800) 464-7928 |
| Cable - Spectrum                   | (816) 358-8833 |

### Local Benchmarks:

BM-1: (Sanitary Sewer Manhole, Center of Lid)  
Elevation: 1006.88'  
N: 1013449.78  
E: 2826933.88  
BM-2: (Storm Sewer Curb Inlet, Center of Lid)  
Elevation: 994.34'  
N: 1013518.71  
E: 2826136.03



### Floodplain Note:

The site lies entirely with "Zone X", areas determined to be outside the 0.2% annual chance floodplain as depicted on the FEMA Flood Insurance Rate Map (FIRM) no. 29095C0430G, Revision Date: January 20, 2017.

### Property Legend

|      |                |
|------|----------------|
| —    | right of way   |
| ---  | property lines |
| ---- | easements      |
| ---- | setbacks       |

### Grading Legend

|     |                        |
|-----|------------------------|
| --- | existing minor contour |
| --- | existing major contour |
| --- | proposed minor contour |
| --- | proposed major contour |

### Utility Legend

|     |          |
|-----|----------|
| --- | existing |
| --- | proposed |

### Linetypes


|       |                                      |
|-------|--------------------------------------|
| sanm  | sanitary main                        |
| sans  | sanitary service                     |
| ssm   | storm sewer (existing)               |
| ssns  | storm sewer (solid wall, proposed)   |
| stm   | storm sewer (solid wall, proposed)   |
| ssm   | storm sewer (perforated, proposed)   |
| wtrm  | water main                           |
| wtrf  | water service (fire)                 |
| wtrd  | water service (domestic)             |
| wtri  | water service (irrigation)           |
| gasm  | natural gas main                     |
| gass  | natural gas service schematic        |
| elpu  | underground primary electric         |
| elsu  | underground secondary electric       |
| elpo  | overhead electric                    |
| datu  | underground cable/phone/data         |
| datsu | underground cable/phone/data service |
| fc    | fence-chainlink                      |
| fw    | fence-wood                           |
| fbw   | fence-barbed wire                    |
| tr    | tree                                 |

### Symbols

|   |                                 |
|---|---------------------------------|
| ⊙ | sanitary manhole                |
| ⊙ | service cleanout                |
| ⊙ | force main release valve        |
| ⊙ | rectangular structure           |
| ⊙ | circular structure              |
| ⊙ | fire hydrant                    |
| ⊙ | water valve                     |
| ⊙ | water meter                     |
| ⊙ | backflow preventer              |
| ⊙ | natural gas meter               |
| ⊙ | service transformer (pad mount) |
| ⊙ | primary switch gear             |
| ⊙ | light pole                      |
| ⊙ | cable/phone/data junction box   |
| ⊙ | street light                    |
| ⊙ | pedestrian street light         |
| ⊙ | electric pole                   |
| ⊙ | guy wire                        |
| ⊙ | end section                     |

### General Notes

- All construction, including the work done in the right of way, shall follow the City of Lee's Summit Design & Construction Manual.
- Erosion Control shall be per the Erosion and Sediment Control Program Manual of the City of Lee's Summit, Missouri.
- All work and materials shall be subject to inspection and approval by the owner or the owner's representative. Any change or deviation from these plans must be authorized by the owner or the owner's representative.
- All traffic control in connection with construction in the right-of-way shall be in conformance with the Manual of Uniform Traffic Control Devices.
- The contractor shall be required to provide a stabilized construction entrance to prevent mud from being deposited onto adjacent roads.
- The contractor shall be responsible for obtaining all required permits, paying all fees, and otherwise complying with all applicable regulations governing the project.
- The contractor shall protect from damage or injury all property including survey monuments, property markers, benchmarks, etc. Items damaged shall be reset by a professional land surveyor licensed in the state of Missouri, at the contractor's expense.
- The contractor shall be responsible for the restoration of the right-of-way and for damaged improvements such as curbs, sidewalks, street light and traffic signal junction boxes, traffic signal loop lead-ins, signal poles, etc. Damaged improvements shall be repaired in conformance with the latest city standards and to the city's satisfaction.
- The contractor shall sod all disturbed areas within the public street right-of-way.
- Paving shall conform to the soils report, and these drawings, any identified discrepancies shall be brought to the attention of the engineer.
- The contractor shall contact the City's Development Services Engineering Inspection to schedule a pre-construction meeting with a field engineering inspector prior to any land disturbance work at (816) 969-1200.
- All concrete for public improvements shall comply with the Standards and Specifications of the Kansas City Metropolitan Materials Board (KCMMB). Structural concrete shall be 5,000 psi and nonstructural concrete shall be 4,000 psi.
- A right-of-way work permit and/or street excavations permit shall be obtained by the contractor to complete all utility work within the public street right-of-way.
- According to the MDNR Record Database and Field Survey, there is no evidence suggesting presence of any active, inactive or capped oil and/or gas wells on the property.

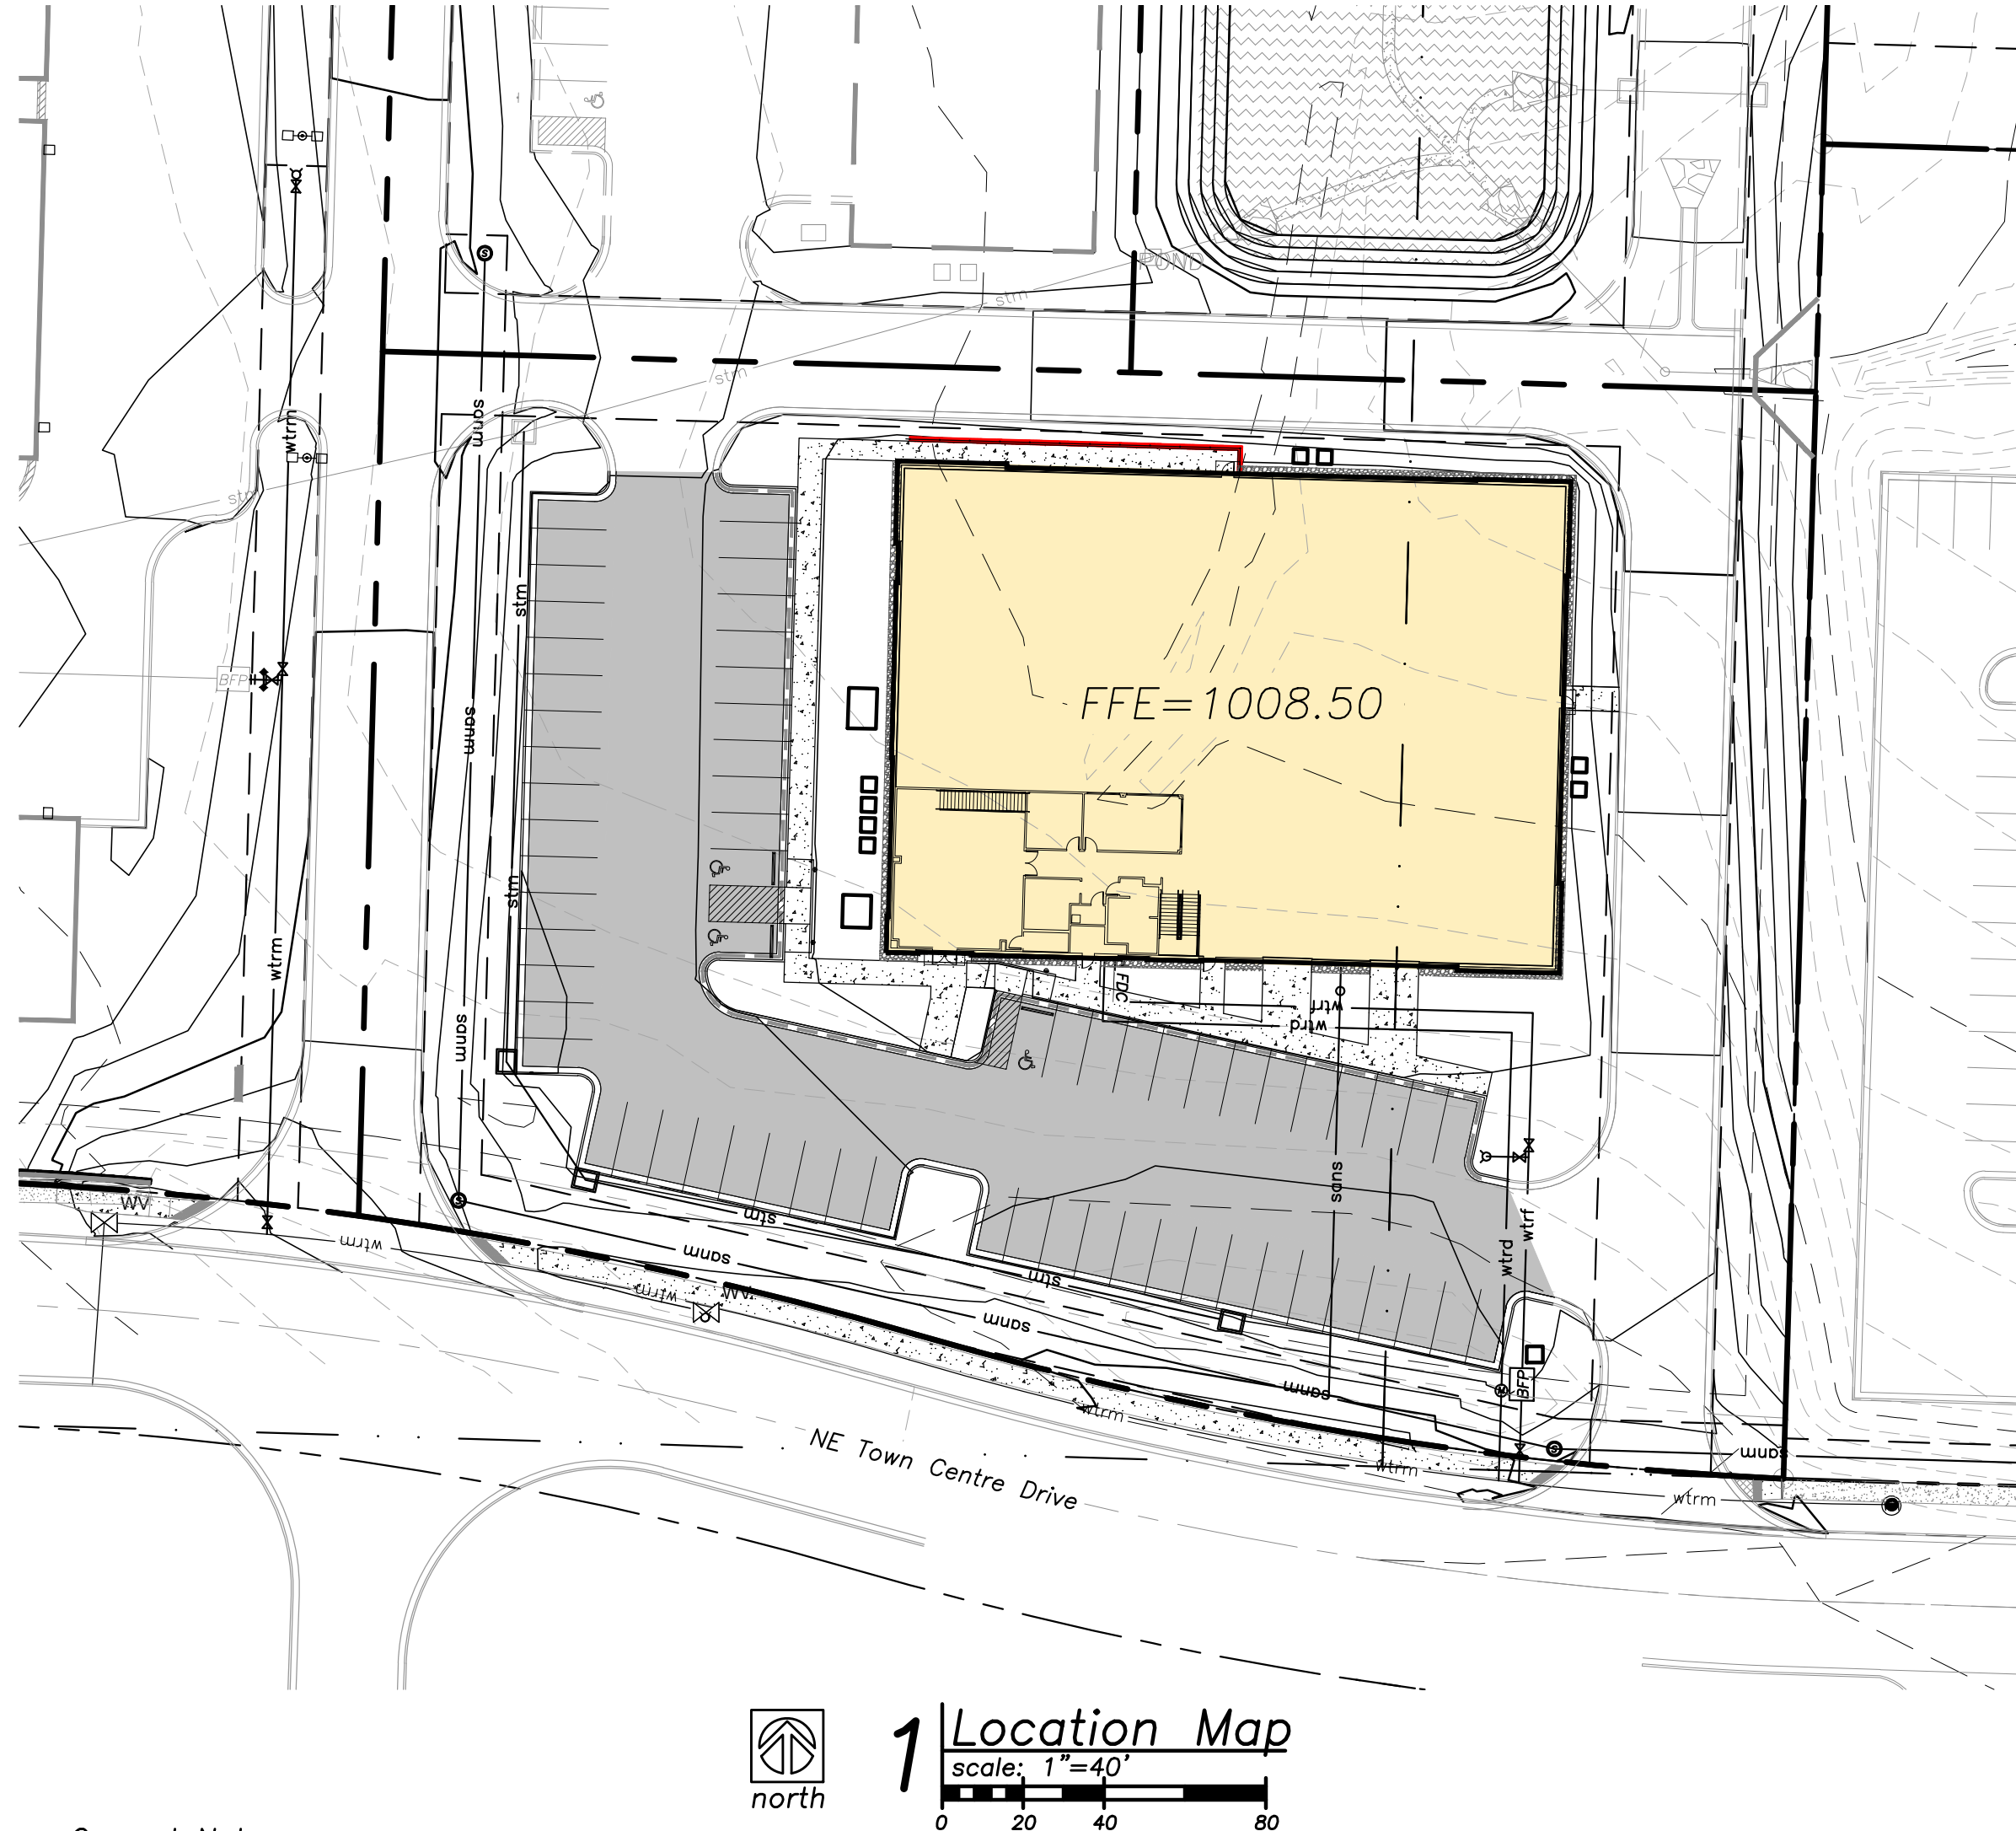

Location Map  
scale: 1"=40'



General Notes:

- The Contractor shall be responsible for obtaining all required permits, paying all fees, and otherwise complying with all applicable regulations governing the project.
- All materials, workmanship, and construction shall meet or exceed the city standards. Where there is conflict between these plans and standards, the higher quality standard as determined by the engineer shall apply. All work shall be inspected and approved by contractor.
- All work and materials shall be subject to inspection and approval by the owner or the owner's representative. Any change or deviation from these plans must be authorized in writing by the owner or the owner's representative prior to work being completed.
- All construction shall follow the City of Lee's Summit Design & Construction Manual.
- Lineal foot measurements shown on the plans are horizontal measurements, not slope measurements. All payments shall be made on horizontal measurements.
- No geological information is shown in these plans.
- Prior to commencement of work, the contractor shall notify all utility companies which have facilities in the near vicinity of the construction to be performed.
- All waste material resulting from the project shall be disposed of off-site in an approved landfill. All excavation shall be unclassified. No separate payment will be made for rock excavation. Contractor is responsible for all haul off material.
- The Contractor shall be required to provide a stabilized construction entrance to prevent mud from being deposited onto adjacent roads.
- All mud, dirt, and debris tracked onto the parking lot or any roadway shall be removed immediately by the contractor.
- The Contractor shall be responsible for keeping the public streets in the vicinity of the job site clean and free of rocks, soil and debris. Streets and/or parking areas will be scraped and swept on a daily basis by the general contractor.
- The Contractor shall protect from damage all survey monuments, property markers, benchmarks, etc. Items damaged shall be reset by a professional land surveyor licensed in the state of Missouri, at the contractor's expense.
- Paving shall conform to the minimum design standards as required by the city and these drawings. If a geotechnical report is provided for the project, the greater pavement requirement between the city's minimum design standards and the geotechnical report shall be used.



- The contractor shall contact the City's Development Services Engineering Inspection to schedule a pre-construction meeting with a field engineering inspector prior to any land disturbance work at (816) 969-1200.
- All concrete for public improvements shall comply with the city standards and specifications. If no city standards and specifications are provided, then the contractor shall comply with the standards and specifications of the Kansas City Metropolitan Materials Board (KCMMB) unless otherwise noted. Structural concrete shall be 5,000 psi and nonstructural concrete shall be 4,000 psi.
- The contractor shall be responsible for the restoration of the right-of-way and for damaged improvements such as curbs, sidewalks, street light and traffic signal junction boxes, traffic signal loop lead-ins, signal poles, etc (offsite and onsite). Damaged improvements shall be repaired in conformance with the latest city standards and to the city's satisfaction.
- All work within the road right-of-way shall conform to the technical specifications and design criteria for public improvement projects of the city of Lee's Summit, Missouri A right-of-way work permit and/or street excavations permit shall be obtained by the contractor if required to complete all work within the public right-of-way.
- All traffic control in connection with construction in the right-of-way shall be in conformance with the Manual of Uniform Traffic Control Devices and/or the jurisdictional authority. It is the contractor's responsibility to obtain a traffic control permit if required.
- All waste materials, trash and construction debris shall be collected and stored in dumpsters. No construction waste shall be buried on site. All hazardous waste materials will be disposed of in the manner specified by local, state and federal regulations. Site personnel shall be instructed in these practices, and the construction manager shall be responsible for seeing that these practices are followed.
- Recommendations made by the geotechnical engineer, to be retained by the owner, and contained in the geotechnical report shall govern project conditions unless noted otherwise. Paving shall conform to the the greater pavement requirement between the city's minimum design standards and the recommendations made in the geotechnical report.
- The Contractor shall grade areas to provide positive drainage.
- The contractor shall be responsible for the coordination of work between suppliers and subcontractors involved in the project, including staging of construction details.
- All disturbed areas shall be maintained for dust control. Sprinkling tank trucks shall be available at all times & used on on-site disturbed areas, and other areas where dust becomes a problem as a result of construction activity.
- Nothing indicated on these drawings shall relieve the contractor from complying with appropriate safety regulations.

Utility Notes:

- Boundary information, existing utilities and topographic features shown are based on information supplied by owner, surveyor, and others.
- The existing utility locations shown on these plans are approximate and may not include all utility lines present. The contractor shall be responsible to contract "One Call" and coordinate field location of all existing underground utilities prior to beginning excavation/construction activities.
- The contractor shall be responsible for any damage to any utilities or their structures during excavation/construction activities. Utilities include but are not limited to a service such as electricity, communication, water, public transportation (including traffic signals), storm systems, and items provided by a public utility.
- The contractor shall coordinate and be responsible for connection fees, system development fees, taxes, etc. for all main connections and/or extensions with and from the city and/or respective utility unless otherwise coordinated with the Owner. All utility services for this project shall be coordinated with respective utility company by contractor.
- The contractor shall be responsible for adjusting all at-grade utilities such as manhole covers, valve box covers, etc. to finish grade, whether specifically indicated in these plans or not.
- Utilities shown on the plan with specific elevations and/or structure locations are SUE quality level "B", ie: storm sewer, sanitary sewer, water hydrants & valves, utility poles, etc. All other existing utility information shown is SUE quality level "D", primarily retracement of one-call and city records.
- Refer to mechanical, electrical, and plumbing (MEP) plans for utility service sizes and exact locations. Refer to site electric plans for electric construction details.
- Provide temporary support for existing utility lines that are encountered during construction until backfilling is complete.
- Backfill all utility trenches according to the most recent edition of the jurisdictional standards.
- All utilities shall be brought within 5' of the building to connect to plumbing contractors work unless otherwise specified.
- The Contractor shall adjust all utility fixtures, manholes and inlets to finished grade as required.
- The Contractor shall maintain 18" minimum vertical clearance between storm sewer and sanitary sewer pipes and 18" minimum vertical clearance between sanitary sewer and water main unless otherwise specified.
- Contractor shall prevent entry of mud, dirt, debris, and other material into new and existing storm sewer systems. Should any contamination occur during construction, the contractor shall clean at contractor's expense. Upon completion of all storm sewer improvements, all new and existing pipe and structures shall be cleaned out.
- Electrical, lighting, and data conduit layout shown is for graphical purposes only. See MEP plans for more detail.
- The Contractor shall provide all temporary power, process, and utility service bypasses and connections as required.

Erosion Control Notes:

- The construction of the sediment basin, installation of the silt fencing, the maintenance of the drainage swales, and the construction of the stabilized entrance shall be completed first, prior to any clearing and grading of any portions of the site. The Disturbed portions of the site where construction activities have permanently ceased shall be stabilized with permanent seeding no later than 14 days after the last construction activity, refer to SWPPP. Roadway swales shall be stabilized with Erosion Control Devices. Once construction activity ceases permanently in an area, that area shall be stabilized with permanent seed and mulch. Only after the entire site has been stabilized, the silt fencing shall be removed.
- The general contractor, or designated Erosion Control Contractor, shall be responsible for construction and maintenance of erosion control devices and practices. The contractor shall be responsible for implementation of, and ensuring compliance of, the project Storm Water Pollution Prevention Plan (SWPPP), a copy of which shall be obtained from the Design Engineer. The SWPPP shall be maintained on site per NPDES requirements and shall be available for review at any time, by any authorized Federal, State, or local review official, as well as the Design Engineer. The general contractor, or designated Erosion Control Contractor, shall also be responsible for ensuring compliance with, and paying any fees associated with, the State of Missouri General Permit for Stormwater Runoff associated with construction activities, a copy of which shall be maintained in the aforementioned SWPPP.
- This project shall be constructed in compliance with the land disturbance permit, and conform to the standards and specifications of the city of Lee's Summit, Missouri, prior to any land disturbance changes.
- Erosion and any sedimentation from work on this site shall be contained on the site and not allowed to collect on any offsite areas or in waterways. Waterways include both natural and man-made open ditches, streams, storm drains, lakes and ponds. Refer to erosion control plans for more information.
- The contractor shall be responsible to control downstream erosion and siltation during all phases of construction. Erosion Control work and procedures shall be in place prior to beginning excavation/construction activities. To ensure progressive stabilization of disturbed earth, Erosion control devices shall be staged, installed and maintained throughout land disturbance activities as directed in the drawings, project manual and in accordance with all federal, state and local standards until the site is stabilized.
- The contractor shall implement and maintain Erosion Control Devices as shown in the drawings and project manual before, and at all times during the construction of this project. Any modifications to the devices due to construction or changed conditions shall be complied with as required or as directed by the city of Lee's Summit, Missouri.
- The contractor shall be responsible for installation and maintenance of all Erosion Control Devices. This includes providing berms, silt fence, or other means to prevent erosion from reaching the right of way and offsite boundaries. In the event the prevention measures are not effective, the contractor shall remove any debris and erosion, restoring the right of way to original or better condition.
- Contractor is to provide erosion protection for all storm sewer inlets.
- If any of the Erosion Control Devices on the site are deemed inadequate or ineffective, the city of Lee's Summit, Missouri has the right to require additional Erosion Control measures at the expense of the general contractor.
- If any pump-driven dewatering is needed, it shall be discharged through a filter bag over a well-vegetated area. The pump must discharge at a non-erosive velocity. If necessary, an approved energy dissipater may be used.
- Permanent BMP's for any disturbed land area shall be completed by the general contractor within 5 calendar days after final grading or the final earth change has been completed. When it is not possible to permanently stabilize a disturbed area after land disturbance activity ceases, temporary Erosion control devices shall be implemented immediately. All temporary Erosion Control Devices shall be maintained until permanent BMP devices are implemented. All permanent BMP's will be implemented and established before a certificate of compliance is issued.
- Strip topsoil only from those areas that will be disturbed by excavation, filling, road building, or compaction by equipment. Refer to the geotechnical report for depths of stripping. Put sediment basins, diversions, and other controls into place before stripping.
- When topsoiling, maintain needed erosion control practices such as diversions, grade stabilization structures, berm, dikes, level spreaders, waterways and sediment basins.
- Grades on the areas to be topsoiled which have been previously established shall be maintained.
- Bonding – Immediately prior to dumping and spreading of topsoil, loosen the subgrade by discing or scarifying to a depth of at least 4", to permit bonding of the topsoil and subsoil.
- The general contractor shall inspect the Erosion Control Devices once every 14 days under any circumstances, within 24 hours of rainfall, and daily during a prolonged rain event unless otherwise noted in the SWPPP or by the jurisdictional authority. A log of inspection report shall be maintained and accessible in accordance with National Pollution Discharge Elimination System (NPDES) requirements. Any required maintenance shall be provided within 72 hours.
- Install silt fence, inlet filters, and other Erosion Control Devices as indicated in the drawings, per APWA and authority regulations, and at additional affected areas as necessary. Build-up of sediment shall be removed promptly per authorities regulations. If silt fence decomposes or becomes ineffective prior to the end of expected usable life and the barrier is still required, the silt fence shall be replaced promptly. Sediment shall be removed from sediment traps or basins when design capacity has been reduced to 50%. Contractor shall flare the ends of the silt fence uphill in order to temporarily impound runoff.
- Earthen berms shall be regularly inspected, and inspected after each rainfall event. Repairs to earthen berms shall be made immediately. If the earthen berm shows signs of erosion, and it is determined that material must be added to fix the berm, the material shall be properly placed, compacted and reseeded. The berm shall be reseeded and stabilized, as needed, to maintain its soundness whether or not there has been any rainfall.
- Drainage swales shall be inspected regularly and after every rainfall event. Repairs to drainage swales shall be made immediately. If the flow channel and/or outlets show signs of deficiency, the damaged area(s) shall be restabilized and reseeded, as needed, to prevent further damage. If additional measures are needed to eliminate issues, contractor shall notify the engineer for possible modifications.
- Refer to the jurisdictional authority for temporary gravel construction entrance details. If not specified, refer to APWA standards. The entrance and exit areas of the project shall be cleared of all vegetation, roots, and other objectionable material. The gravel shall be placed to the proper dimensions and graded to a smooth and even slope. Construction entrance drainage shall be provided to carry water to a sediment trap or other suitable outlet.

Stockpiling Notes:

- Select stockpile location to avoid slopes and natural drainageways, avoiding traffic routes. On large sites, re-spreading is easier and more economical where topsoil is stockpiled in small piles located near areas where they will be used.
- Sediment Barriers – Use sediment fences or other barriers where necessary to retain sediment.
- Temporary Seeding – Protect topsoil stockpiles by temporarily seeding as soon as possible, not to exceed 14 days, weather permitting, after the formation of the stockpile.
- Permanent Vegetation – If stockpiles will not be used within 12 months, they must be stabilized with permanent vegetation to control erosion and weed growth.
- All stockpiled soils shall be maintained in such a way as to prevent erosion from leaving the site. Silt fence must be installed around the perimeter of the stockpile.

Seeding Notes:

- Seeding shall be as follows unless otherwise stated in the landscape plans.
- Annual rye grass, wheat, or oats should be used for temporary seeding. Apply rye grass at 120lbs. per acre, wheat or oats at 100lbs. per acre.
- A mixture of 65% kentucky bluegrass and 35% chewing fescue or creeping red fescue should be used for permanent seeding. Apply the mixture at 2lbs. per 1000ft².
- Seedbed preparation-Install necessary mechanical erosion and sedimentation control practices before seeding, and complete grading according to the approved plan. Lime and fertilizer needs should be determined by soil test. Apply the lime and fertilizer evenly and incorporate into the top 4"-6" of soil by discing or other suitable means.
- All seeding shall be performed during favorable weather conditions and only during normal and accepted planting seasons when satisfactory growing conditions exist. The planting operations shall not be performed during times of extreme drought, when ground is frozen or during times of other unfavorable climatic conditions unless otherwise approved by owner's representative. The contractor assumes full and complete responsibility for all such plantings and operations.
- Seed should be labeled in accordance with U.S. Department of Agriculture rules and regulations under the federal seed act and comply with the requirements of the Missouri seed law. Labels contain important information on seed purity, germination, and presence of weeds. Weed seed should not exceed 1.0% by weight of the mixture.
- Apply seed uniformly with a cyclone seeder, drill, cultipacker seeder, or hydroseeder. Small grains should be planted no more than 1" deep, and grasses and legumes no more than ½".
- Generally, a permanent stand of vegetation cannot be determined to be fully established until soil cover has been maintained for one full year from planting. Inspect seeded areas for failure and make necessary repairs and re-seedings within the same season, if possible.
- The Contractor shall seed all disturbed areas unless otherwise noted by landscape plans. Immediately after seeding, mulch all seeded areas with unweathered small grain straw, spread uniformly at the rate of 1-2 tons per acre or 100lbs (2-3 bales) per 1000ft². The mulch should be anchored with disc type mulch anchoring tool or other means as approved by the jurisdictional authority. Mulch matting may be used in lieu of loose mulch.
- The Contractor shall sod all disturbed areas within the public street right-of-way. Refer to city and state standards for proper installation.

Demolition Notes:

- At the site, the Contractor shall maintain the required documents for immediate review, included but not limited to: Site Safety Plan, Demolition Permits, Street Closure Permits, Contract Documents, Demolition Plans, Salvage Verification Forms, SWPPP Etc.
- The Contractor shall notify all utility companies for field verification and disconnection of utilities prior to any work. Coordination is required for both temporary and permanent utility services that serve the site including, but not limited to: water lines, power, telephone, cable, storm sewer, sanitary sewer with the city and/or respective utility.
- The Contractor is specifically cautioned that the locations and/or elevation of existing utilities as shown on these plans are based on records of the various utility companies, and where possible, measurements taken in the field. The information is not to be relied on as being exact or complete. Contractor shall contact One Call utility information service for utility locates. The Contractor must call the appropriate utility companies at least 72 hours before any excavation to request exact field location of utilities. The Contractor shall also coordinate and allow access for utility companies to perform any disconnection or relocation activities. It shall be the responsibility of the Contractor to relocate all existing utilities which conflict with the proposed improvements shown on the plans.
- Remaining building structures and remaining utility services shall be protected from damage. Damage to any existing features to remain will be replaced at the Contractor's expense.
- Areas disturbed during demolition shall be thoroughly evaluated by the geotechnical engineer responsible for site preparation prior to placement of structural fill. All disturbed soils shall be undercut prior to placement of structural fill, per the geotechnical recommendations. Contractor shall notify the geotechnical engineer at least 72 hours prior to placement of structural fill.
- Excavations created by the removal of any existing utility lines that extend below design grades shall be cut wide enough to allow use of heavy construction equipment to compact the fill. Base of the excavations shall be thoroughly evaluated by the geotechnical engineer prior to placement of fill. If existing utilities are to be left in-place, existing trench backfill shall be evaluated in accordance with the recommendations of evaluation of existing fill.
- The Contractor shall be responsible for obtaining all Federal, State, and local permits, obtaining all inspections, and shall conform to all governing codes and regulations required to perform necessary abatement during demolition, should hazardous materials be encountered.
- Contractor is responsible for legally disposing of all materials and associated cost of interim storage facilities.
- For tree & stump removal, the Contractor shall remove all root systems from the site not designated to be saved. Materials disturbed during removal of stumps shall be undercut and replaced with structural fill. A zone of desiccated soils may exist in the vicinity of the trees. The desiccated soils have a higher swell potential and shall be undercut and replaced with structural fill.
- No construction waste shall be buried on site. All hazardous waste materials will be disposed of in the manner specified by local, state and federal regulations.

Retaining Wall Notes:

- Site retaining wall improvements shall be designed by a licensed professional engineer retained by the contractor. The wall engineer and contractor shall satisfy themselves of the conditions of the surrounding site features and any interactions with the proposed improvements.
- Retaining wall design drawings and specifications shall be provided to the owner and owner's representative for review and approval. All retaining wall designs shall be signed and sealed by a registered Professional Engineer licensed in the state of Missouri. Design services shall be included in retaining wall pricing.
- Refer to Retaining Wall drawings for wall information. Civil plan set shall only be used for general location and spot elevations.
- The Contractor is responsible for coordinating all inspections, certifications, permits, fees and close out of the wall unless otherwise determined. Contractor shall notify wall design engineer for final inspection. Contractor shall include in construction cost for all of the above items related to the installation of the retaining wall.
- Any wall shown is a schematic representation of the proposed walls. The spot elevations denoting retaining walls are provided on the site grading plan.
- If the wall is greater than 30" and is in an accessible area, guard rails are required per code.



project number  
0231



### Local Benchmarks:

**BM-1:** (Sanitary Sewer Manhole, Center of Lid)  
Elevation: 1006.88'  
N: 1013449.78  
E: 2826933.88

**BM-2:** (Storm Sewer Curb Inlet, Center of Lid)  
Elevation: 994.34'  
N: 1013518.71  
E: 2826136.03

### Floodplain Note:

The site lies entirely with "Zone X", areas determined to be outside the 0.2% annual chance floodplain as depicted on the FEMA Flood Insurance Rate Map (FIRM) no. 29095C0430G, Revision Date: January 20, 2017.

### Utility Legend

existing  
proposed

### Linetypes

|      |                                      |
|------|--------------------------------------|
| sanm | sanitary main                        |
| sans | sanitary service                     |
| ssm  | storm sewer (existing)               |
| ssm  | storm sewer (solid wall, proposed)   |
| ssm  | storm sewer (solid wall, proposed)   |
| ssm  | storm sewer (perforated, proposed)   |
| wtrm | water main                           |
| wtrf | water service (fire)                 |
| wtrd | water service (domestic)             |
| wtri | water service (irrigation)           |
| gasm | natural gas main                     |
| gass | natural gas service schematic        |
| elpu | underground primary electric         |
| elsu | underground secondary electric       |
| elpo | overhead electric                    |
| datu | underground cable/phone/data         |
| datu | underground cable/phone/data service |
|      | fence-chainlink                      |
|      | fence-wood                           |
|      | fence-barbed wire                    |
|      | treeline                             |

### Symbols

|     |                                 |
|-----|---------------------------------|
| Ⓢ   | sanitary manhole                |
| co  | service cleanout                |
| fmv | force main release valve        |
| □   | rectangular structure           |
| ○   | circular structure              |
| ⌵   | fire hydrant                    |
| ⊗   | water valve                     |
| Ⓜ   | water meter                     |
| BFP | backflow preventer              |
| g   | natural gas meter               |
| T   | service transformer (pad mount) |
| S   | primary switch gear             |
| ⚡   | light pole                      |
| C   | cable/phone/data junction box   |
| ⦿   | street light                    |
| ⦿   | pedestrian street light         |
| ⊗   | electric pole                   |
| →   | guy wire                        |
| D   | end section                     |

### Property Legend

|     |                |
|-----|----------------|
| —   | right of way   |
| --- | property lines |
| --- | easements      |
| --- | setbacks       |

### Grading Legend


|     |                        |
|-----|------------------------|
| --- | existing minor contour |
| --- | existing major contour |
| --- | proposed minor contour |
| --- | proposed major contour |

### Utility Legend

|      |                                         |
|------|-----------------------------------------|
| sanm | existing sanitary main                  |
| wtrm | existing water main                     |
| ssm  | existing storm sewer                    |
| gasm | existing gas main                       |
| elpu | existing underground electric           |
| elpo | existing overhead electric              |
| datu | existing underground data               |
| sanm | proposed sanitary main                  |
| sans | proposed sanitary service               |
| wtrm | proposed water main                     |
| wtrf | proposed fire line                      |
| wtrd | proposed water service                  |
| ssm  | proposed storm sewer                    |
| gasm | proposed gas main                       |
| gass | proposed gas service                    |
| elpu | proposed underground primary electric   |
| elsu | proposed underground secondary electric |
| elpo | proposed overhead electric              |
| datu | proposed underground data               |

### Americans with Disabilities Act (ADA) Notes:

- The running and cross slopes for all sidewalks, accessible paths, ramps, designated parking stalls, etc., shall be in compliance with latest Federal ADA guidelines, in addition to any accessibility standards adopted by the governing municipality. Prior to installation/construction, if any discrepancies are found within the plans, the Engineer shall be notified.
- All ADA parking areas shall have NO slopes greater than 2% in any direction.
- ⚠ Sidewalk construction must not exceed a 2% cross-slope and an 8.33% running slope.

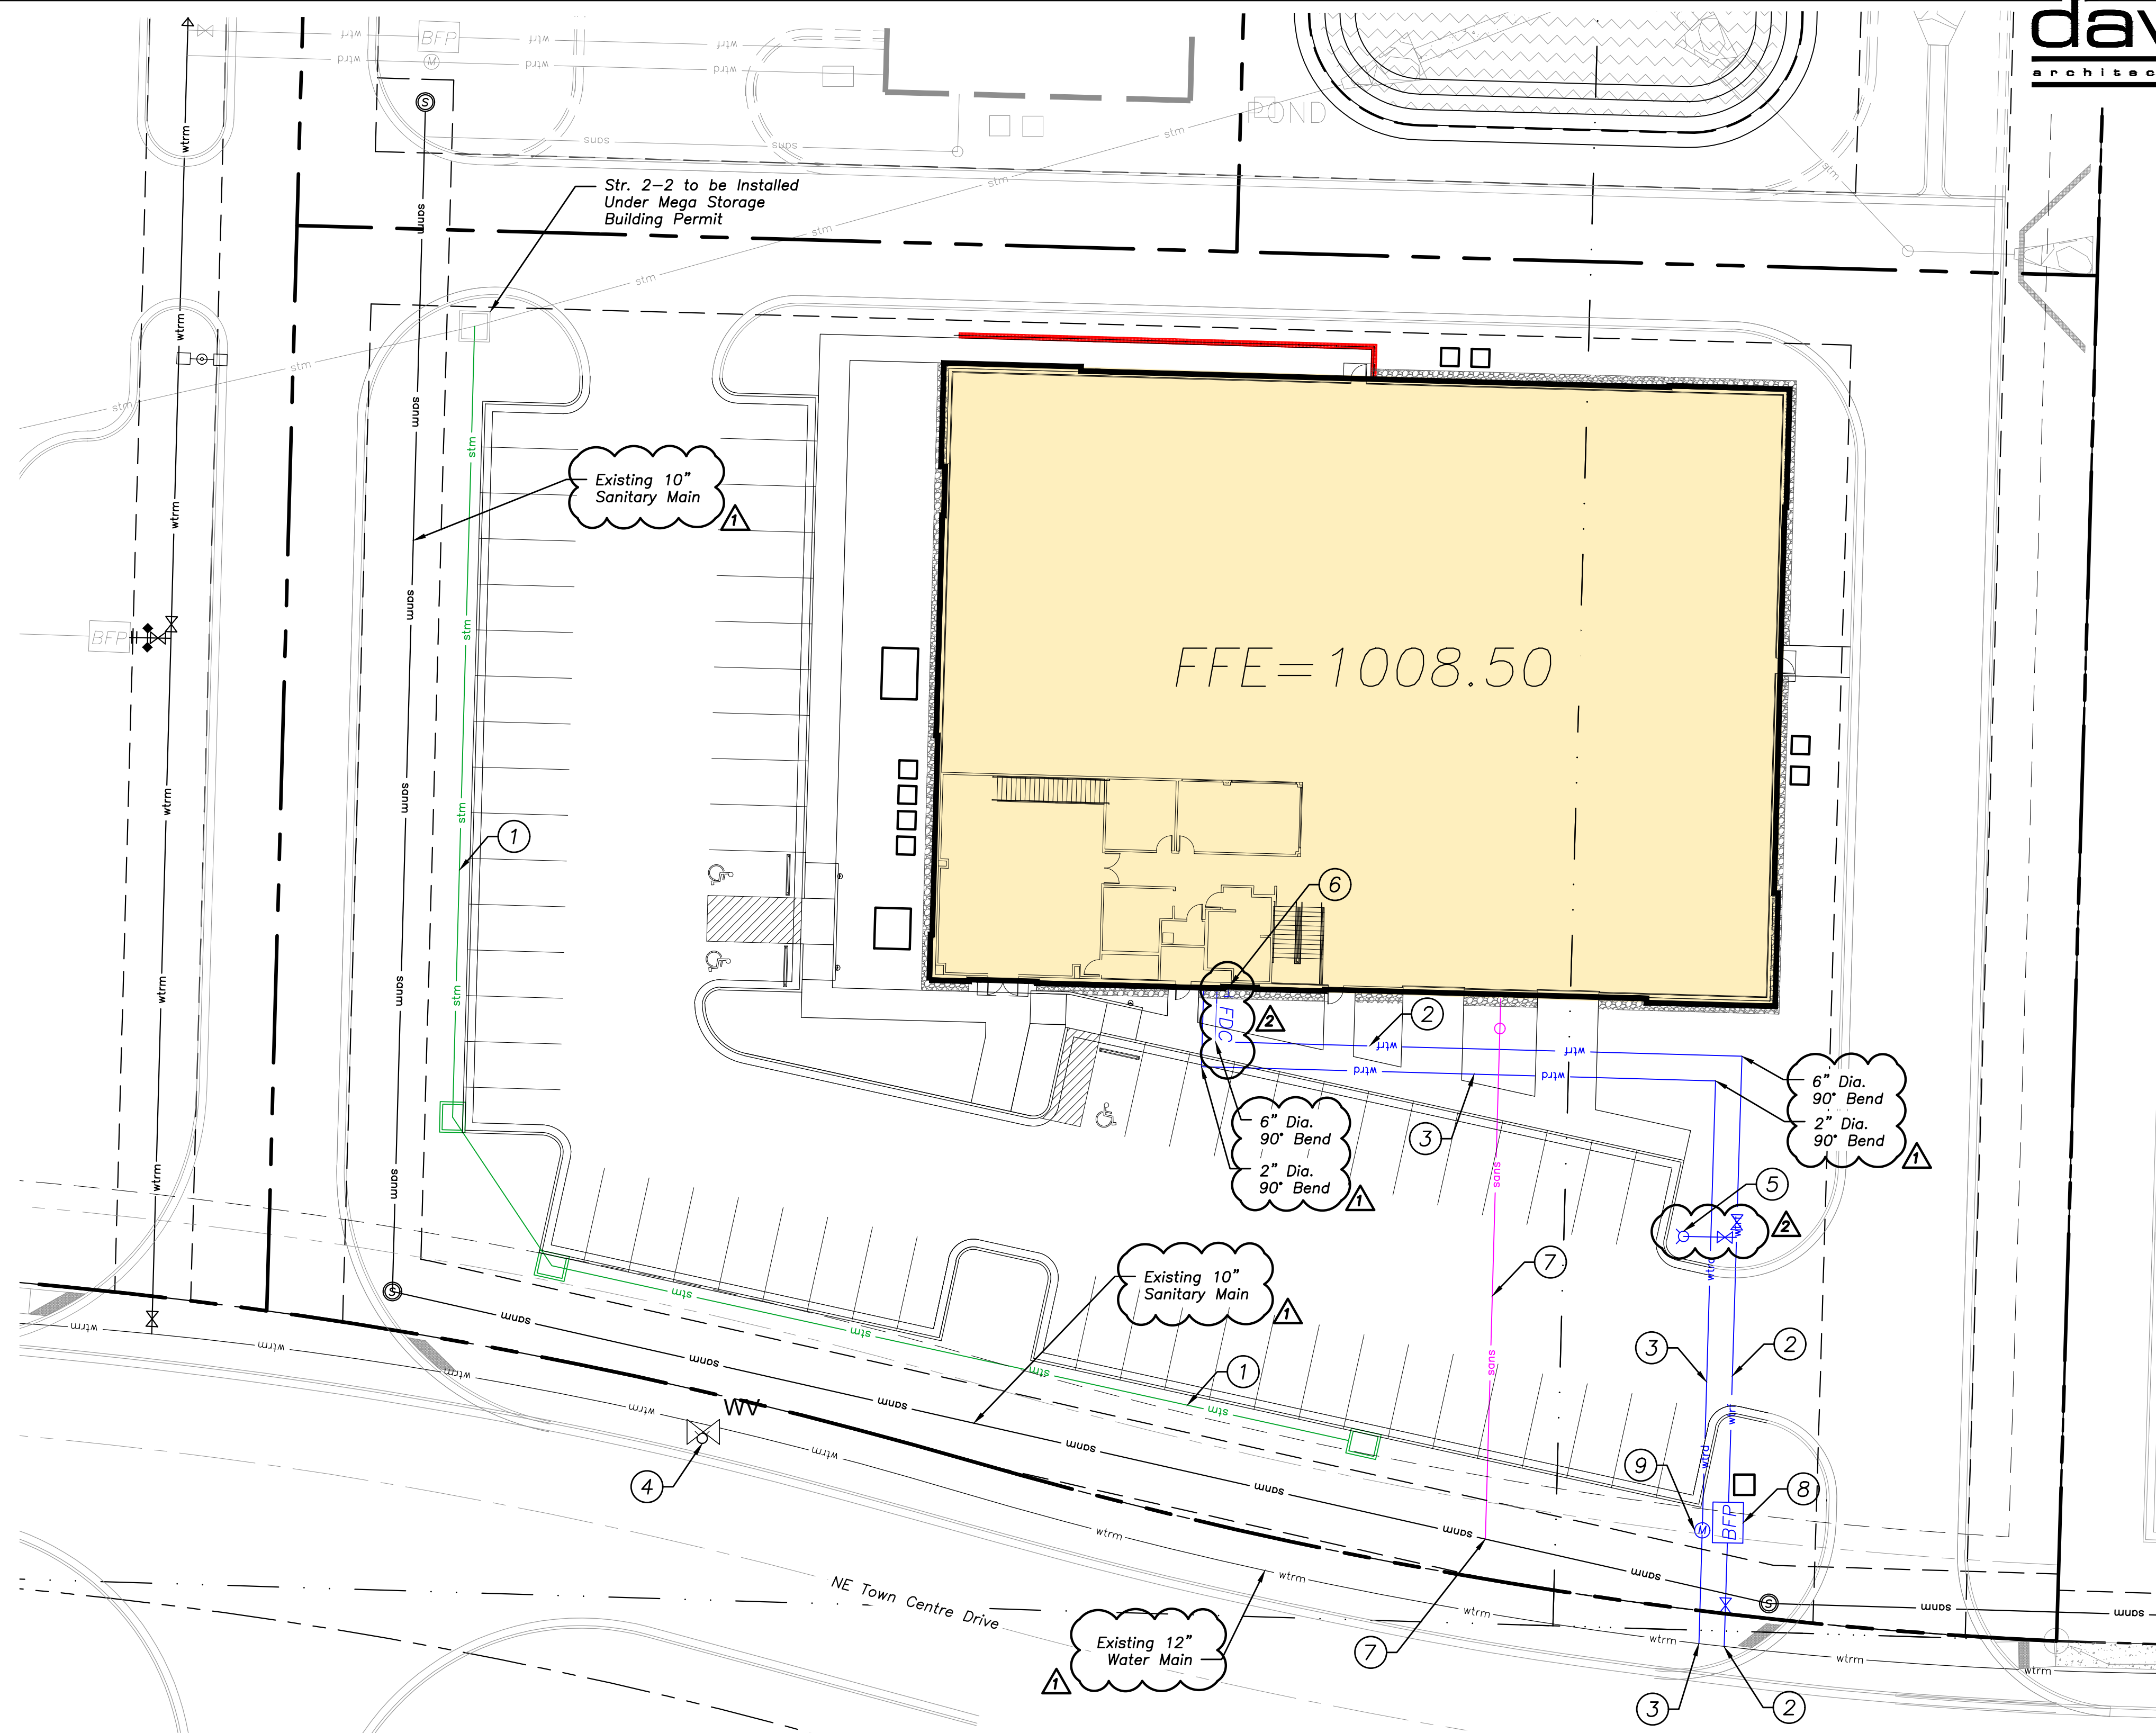

### Utility Notes

- Proposed private storm line 3, see sheet C3.4 for details.
- Proposed 6" C900 private fire service line: Contractor to coordinate installation of new 6" fire service connection on existing water main north of NE Town Centre Drive. After testing & chlorination, coordinate with City of Lee's Summit Water Utilities for connection to ex. 12" main with 12"x6" Cut-In TEE with backing block & (1x) 6" gate valve. Install 6" full-flow fire meter, pit & concrete vault for backflow assembly per City of Lee's Summit specifications. Contractor to install 6" double check detector assembly & ±125 L.F. 6" C900 PVC private fire line with backing blocks to building riser room as shown. All joints to be mechanically restrained. Refer to MEP plans for continuation.
- Proposed domestic water service connection: Contractor to coordinate installation of new 1-1/2" domestic water service connection on existing 12" water main north of NE Town Centre Dr. with City of Lee's Summit Water Utilities. Utility to install 1-1/2" Type K soft copper (ASTM B 88) service line from meter pit to property line (approx. 10 L.F.). Install 1-1/2" HDPE CTS domestic water line from meter pit to building riser room as shown (approx. 125 L.F.). Refer to MEP plans for continuation. See Detail WAT-11 on Sheet C4.4 for connection detail.
- Existing public fire hydrant
- Proposed private fire hydrant assembly
- Fire department connection (FDC)
- Proposed sanitary sewer service connection: Contractor to coordinate installation of new 4" sanitary service connection on existing 10" sanitary main north of NE Town Centre Dr. with City of Lee's Summit Water Utilities. Install 10"x4" Cut-In WYE and approx. 118 L.F. 4" PVC SDR-26 sanitary sewer service pipe at 2.0% minimum slope and sampling cleanout.  
F/L at Bldg = 1005.00  
F/L at service connection = unknown, to be field verified by Contractor.
- Install backflow preventer device in vault with concrete bottom sloped for drainage. Sump shall be filled with clean rocks to promote infiltration for drainage (See detail WAT-12 on sheet C4.4).
- Install 1-1/2" water meter as shown in meter pit with gravel bottom for drainage (see detail on sheet C4.4).


1 Utility Plan  
scale: 1"=20'

0 10 20 40



4301 Indian Creek Parkway  
Overland Park, KS 66207  
phone: 913.451.9390  
fax: 913.451.9391  
www.davidsonae.com

Davidson Architecture  
& Engineering, LLC  
License # 2010029713

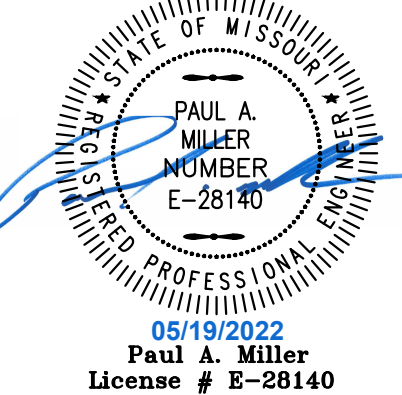

a new development for  
**D-BAT - Town Centre Lot 1**  
540 NE Town Centre Drive  
Lee's Summit, Missouri

date  
02.28.2022  
drawn by  
JMP  
checked by  
PAM  
revisions

05.09.2022 01  
05.19.2022 02

sheet number

**C1.3**

drawing type  
FDP & Permit

project number  
20231



a new development for  
**D-BAT - Town Centre Lot 1**  
540 NE Town Centre Drive  
Lee's Summit, Missouri

date  
02.18.2022  
drawn by  
JMP  
checked by  
PAM  
revisions

sheet number

**C2.1**

drawing type  
FDP & Permit

project number  
20231

Local Benchmarks:

**BM-1:** (Sanitary Sewer Manhole, Center of Lid)  
Elevation: 1006.88'  
N: 1013449.78  
E: 2826933.88

**BM-2:** (Storm Sewer Curb Inlet, Center of Lid)  
Elevation: 994.34'  
N: 1013518.71  
E: 2826136.03

Grading Legend

existing minor contour  
existing major contour  
proposed minor contour  
proposed major contour

Utility Legend

existing  
proposed

Linetypes


sanm sanitary main  
sans sanitary service  
ssm storm sewer (existing)  
ssm storm sewer (solid wall, proposed)  
ssm storm sewer (solid wall, proposed)  
ssm storm sewer (perforated, proposed)  
wtrm water main  
wtrf water service (fire)  
wtrd water service (domestic)  
wtri water service (irrigation)  
gasm natural gas main  
gass natural gas service schematic  
elpu underground primary electric  
elsu underground secondary electric  
elpo overhead electric  
datu underground cable/phone/data  
datsu underground cable/phone/data service  
fence-chainlink  
fence-wood  
fence-barbed wire  
treeline

Property Legend

right of way  
property lines  
easements  
setbacks

Symbols

sanitary manhole  
service cleanout  
force main release valve  
rectangular structure  
circular structure  
fire hydrant  
water valve  
water meter  
backflow preventer  
natural gas meter  
service transformer (pad mount)  
primary switch gear  
light pole  
cable/phone/data junction box  
street light  
pedestrian street light  
electric pole  
guy wire  
end section

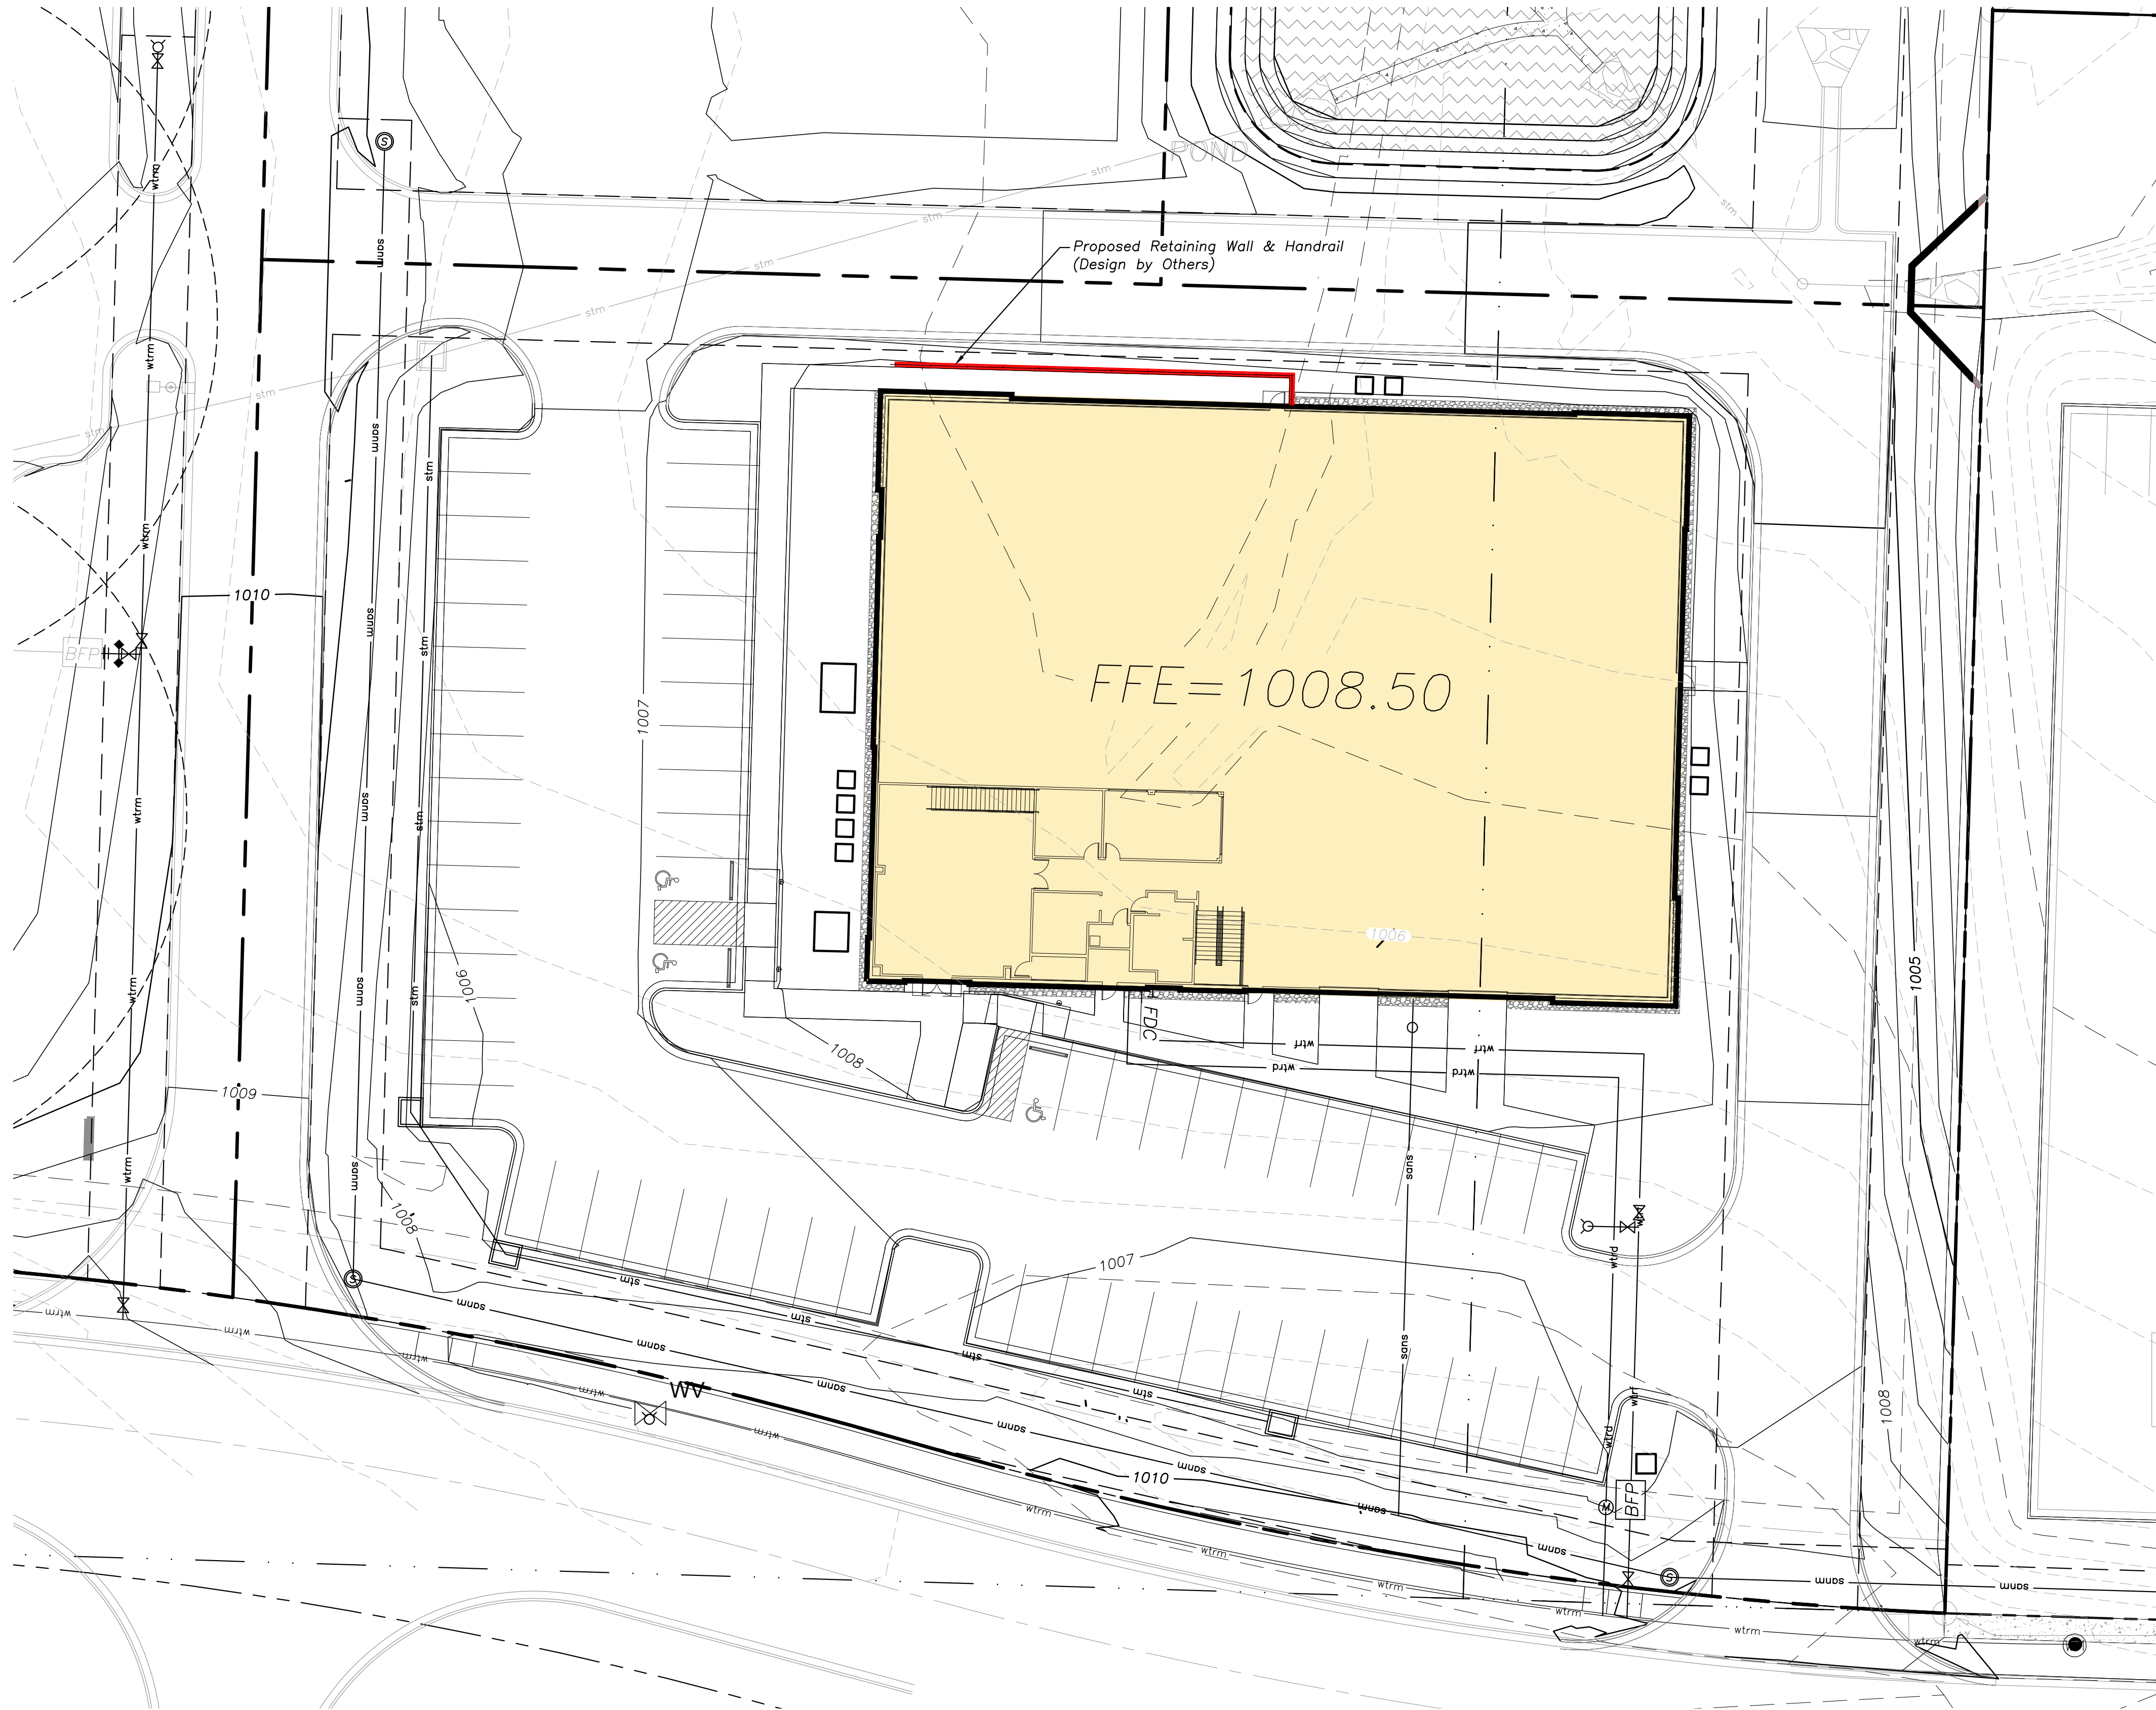

1 Grading Plan  
scale: 1"=20'





Local Benchmarks:

BM-1: (Sanitary Sewer Manhole, Center of Lid)  
Elevation: 1006.88'  
N: 1013449.78  
E: 2826933.88

BM-2: (Storm Sewer Curb Inlet, Center of Lid)  
Elevation: 994.34'  
N: 1013518.71  
E: 2826136.03

Grading Legend

existing minor contour  
existing major contour  
proposed minor contour  
proposed major contour

Utility Legend

existing  
proposed

Linetypes

sanm sanitary main  
sans sanitary service  
storm sewer (existing)  
storm sewer (solid wall, proposed)  
stm storm sewer (solid wall, proposed)  
storm sewer (perforated, proposed)  
wtrm water main  
wtrf water service (fire)  
wtrd water service (domestic)  
wtri water service (irrigation)  
gasm natural gas main  
gass natural gas service schematic  
elpu underground primary electric  
elsu underground secondary electric  
elpo overhead electric  
datu underground cable/phone/data  
datsu underground cable/phone/data service  
fence-chainlink  
fence-wood  
fence-barbed wire  
treeline

Symbols

sanitary manhole  
service cleanout  
force main release valve  
rectangular structure  
circular structure  
fire hydrant  
water valve  
water meter  
backflow preventer  
natural gas meter  
service transformer (pad mount)  
primary switch gear  
light pole  
cable/phone/data junction box  
street light  
pedestrian street light  
electric pole  
guy wire  
end section

Erosion Control Legend

Phase I Silt fence  
Phase I Inlet protection  
limits of disturbance  
construction entrance  
rock check dam  
topsoil stockpile area  
concrete washout area

Property Legend

right of way  
property lines  
easements  
setbacks

Note:

Contractor to construct stormwater management facilities, specifically those features related to detention, prior to any land disturbance of the site and prior to the construction of any other site development work as not to effect downstream neighbors with undetained stormwater discharge.

Erosion and Sediment Control Staging Chart

| Project Stage  | Description   | Remove after Stage: | Note:   |
|----------------|---|---------------------|---|
| Phase I        | Inlet Protection   | E                   | Install inlet protection on existing area inlets. See detail ESC-06 on Sheet C4.1   |
|                | Temporary Construction Entrance and Staging Area                                                                                          | D                   | Install per ESC-01 detail on Sheet C4.1   |
|                | Perimeter Sediment Fence   | E                   | Install per city of Lee's Summit standard. See detail ESC-03 on Sheet C4.1   |
|                | Construct Sediment Basin   | N/A                 | At time of sediment basin construction, install stabilized buffer and utilize skimmer at sediment basin outlet structure. See detail ESC-12 on Sheet C4.1   |
| Phase II       | Concrete Washout   | D                   | Remove only when graded areas have permanent stabilization established   |
|                | Stockpile Topsoil   | D                   | Install sediment fence a minimum of 5' beyond toe of slope for all stockpile areas.   |
|                | Phase II Sediment Fence   | E                   | Install as needed for intermediate sediment control during mass grading   |
|                | Remove Existing Pond   | N/A                 | Reference Soil Stabilization notes on Sheet C2.2 for recommended stabilization procedures   |
| Building Phase | Phase II Area and Curb Inlets Protection                                                                                                  | E                   | Install sediment fence around all area inlets and open junction boxes. Install excavated area and throat protection on all curb inlets. See detail ECS-07 on Sheet C4.1   |
|                | Temporary Stabilization   | N/A                 | Seed and mulch future development area. Temporarily stabilize with hydromulch if out of seeding season.   |
|                | Convert Sediment Basin to Detention Pond                                                                                                  | N/A                 | Install inlet/outlet storm structures. Grade Detention Area per Construction Drawings.   |
|                | Phase II Area and Curb Inlets Protection                                                                                                  | E                   | Following installation of storm structures and curb and gutter, install inlet filter bag. See detail ECS-07 on Sheet C4.1   |
| Building Phase | Sediment Log/Wattle   | E                   | To be placed at back of curb and installed per manufacturer instructions.   |
|                | Establish Perennial Vegetation and landscaping per landscape plan. Install Native Vegetation in designated areas using approved seed mix. | N/A                 | Redistribute topsoil and seed and mulch all disturbed areas. Sod right-of-way. Stabilization complete when 100% of disturbed area is established with perennial vegetation with a density of 70%. All plantings shall be during approved planting season. Planting shall be per approved landscape plan. |

Soil Stabilization Notes (From Geotechnical Report by PSI Project No. 03382230):

The presence of shallow groundwater and potentially moisture sensitive shallow soils will increase the difficulty of site grading. PSI has been involved with projects in this region where these soils can undergo a loss of stability during wetter portions of the year. PSI anticipates that the soils at their current moisture levels will become easily disturbed if subjected to conventional rubber tire or narrow track-type equipment resulting in a loss of strength and characteristic "pumping". Soils that become disturbed would need to be excavated and replaced; however, this remedial excavation may expose progressively wetter soils with depth, thus compounding the condition. Thus, a normal approach to subgrade preparation may not be possible. In the event these conditions are observed, PSI recommends that the following remediation procedures be considered to further stabilize wet/soft areas if typical surface moisture conditioning/disking/recompacting methods are not affective.


1. Track in 3 to 5-inch minus well-graded crushed limestone or similar material into the failing areas to attempt to bridge the soft zones. These materials should be placed in loose lifts of no more than 10 inches and tracked in with a loaded rubber tire truck or beat in with a backhoe bucket. Once the areas are stabilized onsite soils then be placed to the recommended low volume change material subgrade elevation for pavements. If for some reason areas do not stabilize with 1 to 2 lifts of stone, a layer of grid or fabric may need to be incorporated into those areas at that time, followed by additional lifts of stone consisting of ¾ inch minus materials (AB-3).

2. A second option would be to place geo grid similar to Tensar BX1100 and then place new granular fill similar to ¾-inch minus material in compacted lifts. The grid should extend at least 10 feet past the perimeter of the failing areas and should be overlapped according to the manufactures requirements. If the area does not stabilize by the second lift of ¾ inch minus material an additional layer of grid should then be placed and the process should be repeated until it is stabilized.

PSI recommends a test section be performed to verify the selected remediation method.

4301 Indian Creek Parkway  
Overland Park, KS 66207  
phone: 913.451.9390  
fax: 913.451.9391  
www.davidsonae.com

Davidson Architecture  
& Engineering, LLC  
License # 2010029713

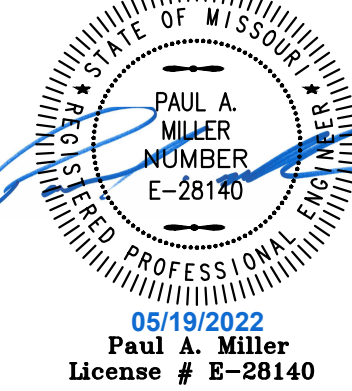

a new development for  
**D-BAT - Town Centre Lot 1**  
540 NE Town Centre Drive  
Lee's Summit, Missouri

date  
02.18.2022  
drawn by  
JMP  
checked by  
PAM  
revisions

03.18.2022

01

sheet number

**C2.2**

drawing type  
FDP & Permit

project number  
20231





Local Benchmarks:

BM-1: (Sanitary Sewer Manhole, Center of Lid)  
Elevation: 1006.88'  
N: 1013449.78  
E: 2826933.88

BM-2: (Storm Sewer Curb Inlet, Center of Lid)  
Elevation: 994.34'  
N: 1013518.71  
E: 2826136.03

Grading Legend

existing minor contour  
existing major contour  
proposed minor contour  
proposed major contour

Utility Legend

existing  
proposed

Linetypes

sanm sanitary main  
sans sanitary service  
stm storm sewer (existing)  
stm storm sewer (solid wall, proposed)  
stm storm sewer (solid wall, proposed)  
stm storm sewer (perforated, proposed)  
wtrm water main  
wtrf water service (fire)  
wtrd water service (domestic)  
wtri water service (irrigation)  
gasm natural gas main  
gass natural gas service schematic  
elpu underground primary electric  
elsu underground secondary electric  
elpo overhead electric  
datu underground cable/phone/data  
datsu underground cable/phone/data service  
fence-chainlink  
fence-wood  
fence-barbed wire  
treeline

Symbols

sanitary manhole  
service cleanout  
force main release valve  
rectangular structure  
circular structure  
fire hydrant  
water valve  
water meter  
backflow preventer  
natural gas meter  
service transformer (pad mount)  
primary switch gear  
light pole  
cable/phone/data junction box  
street light  
pedestrian street light  
electric pole  
guy wire  
end section

Erosion Control Legend


Phase I Silt fence  
Phase I Inlet protection  
Phase II Silt fence  
Phase II Inlet protection  
limits of disturbance  
construction entrance  
rock check dam  
topsoil stockpile area  
concrete washout area  
temporary seeding

Property Legend

right of way  
property lines  
easements  
setbacks

Note:

Contractor to construct stormwater management facilities, specifically those features related to detention, prior to any land disturbance of the site and prior to the construction of any other site development work as not to effect downstream neighbors with undetained stormwater discharge.

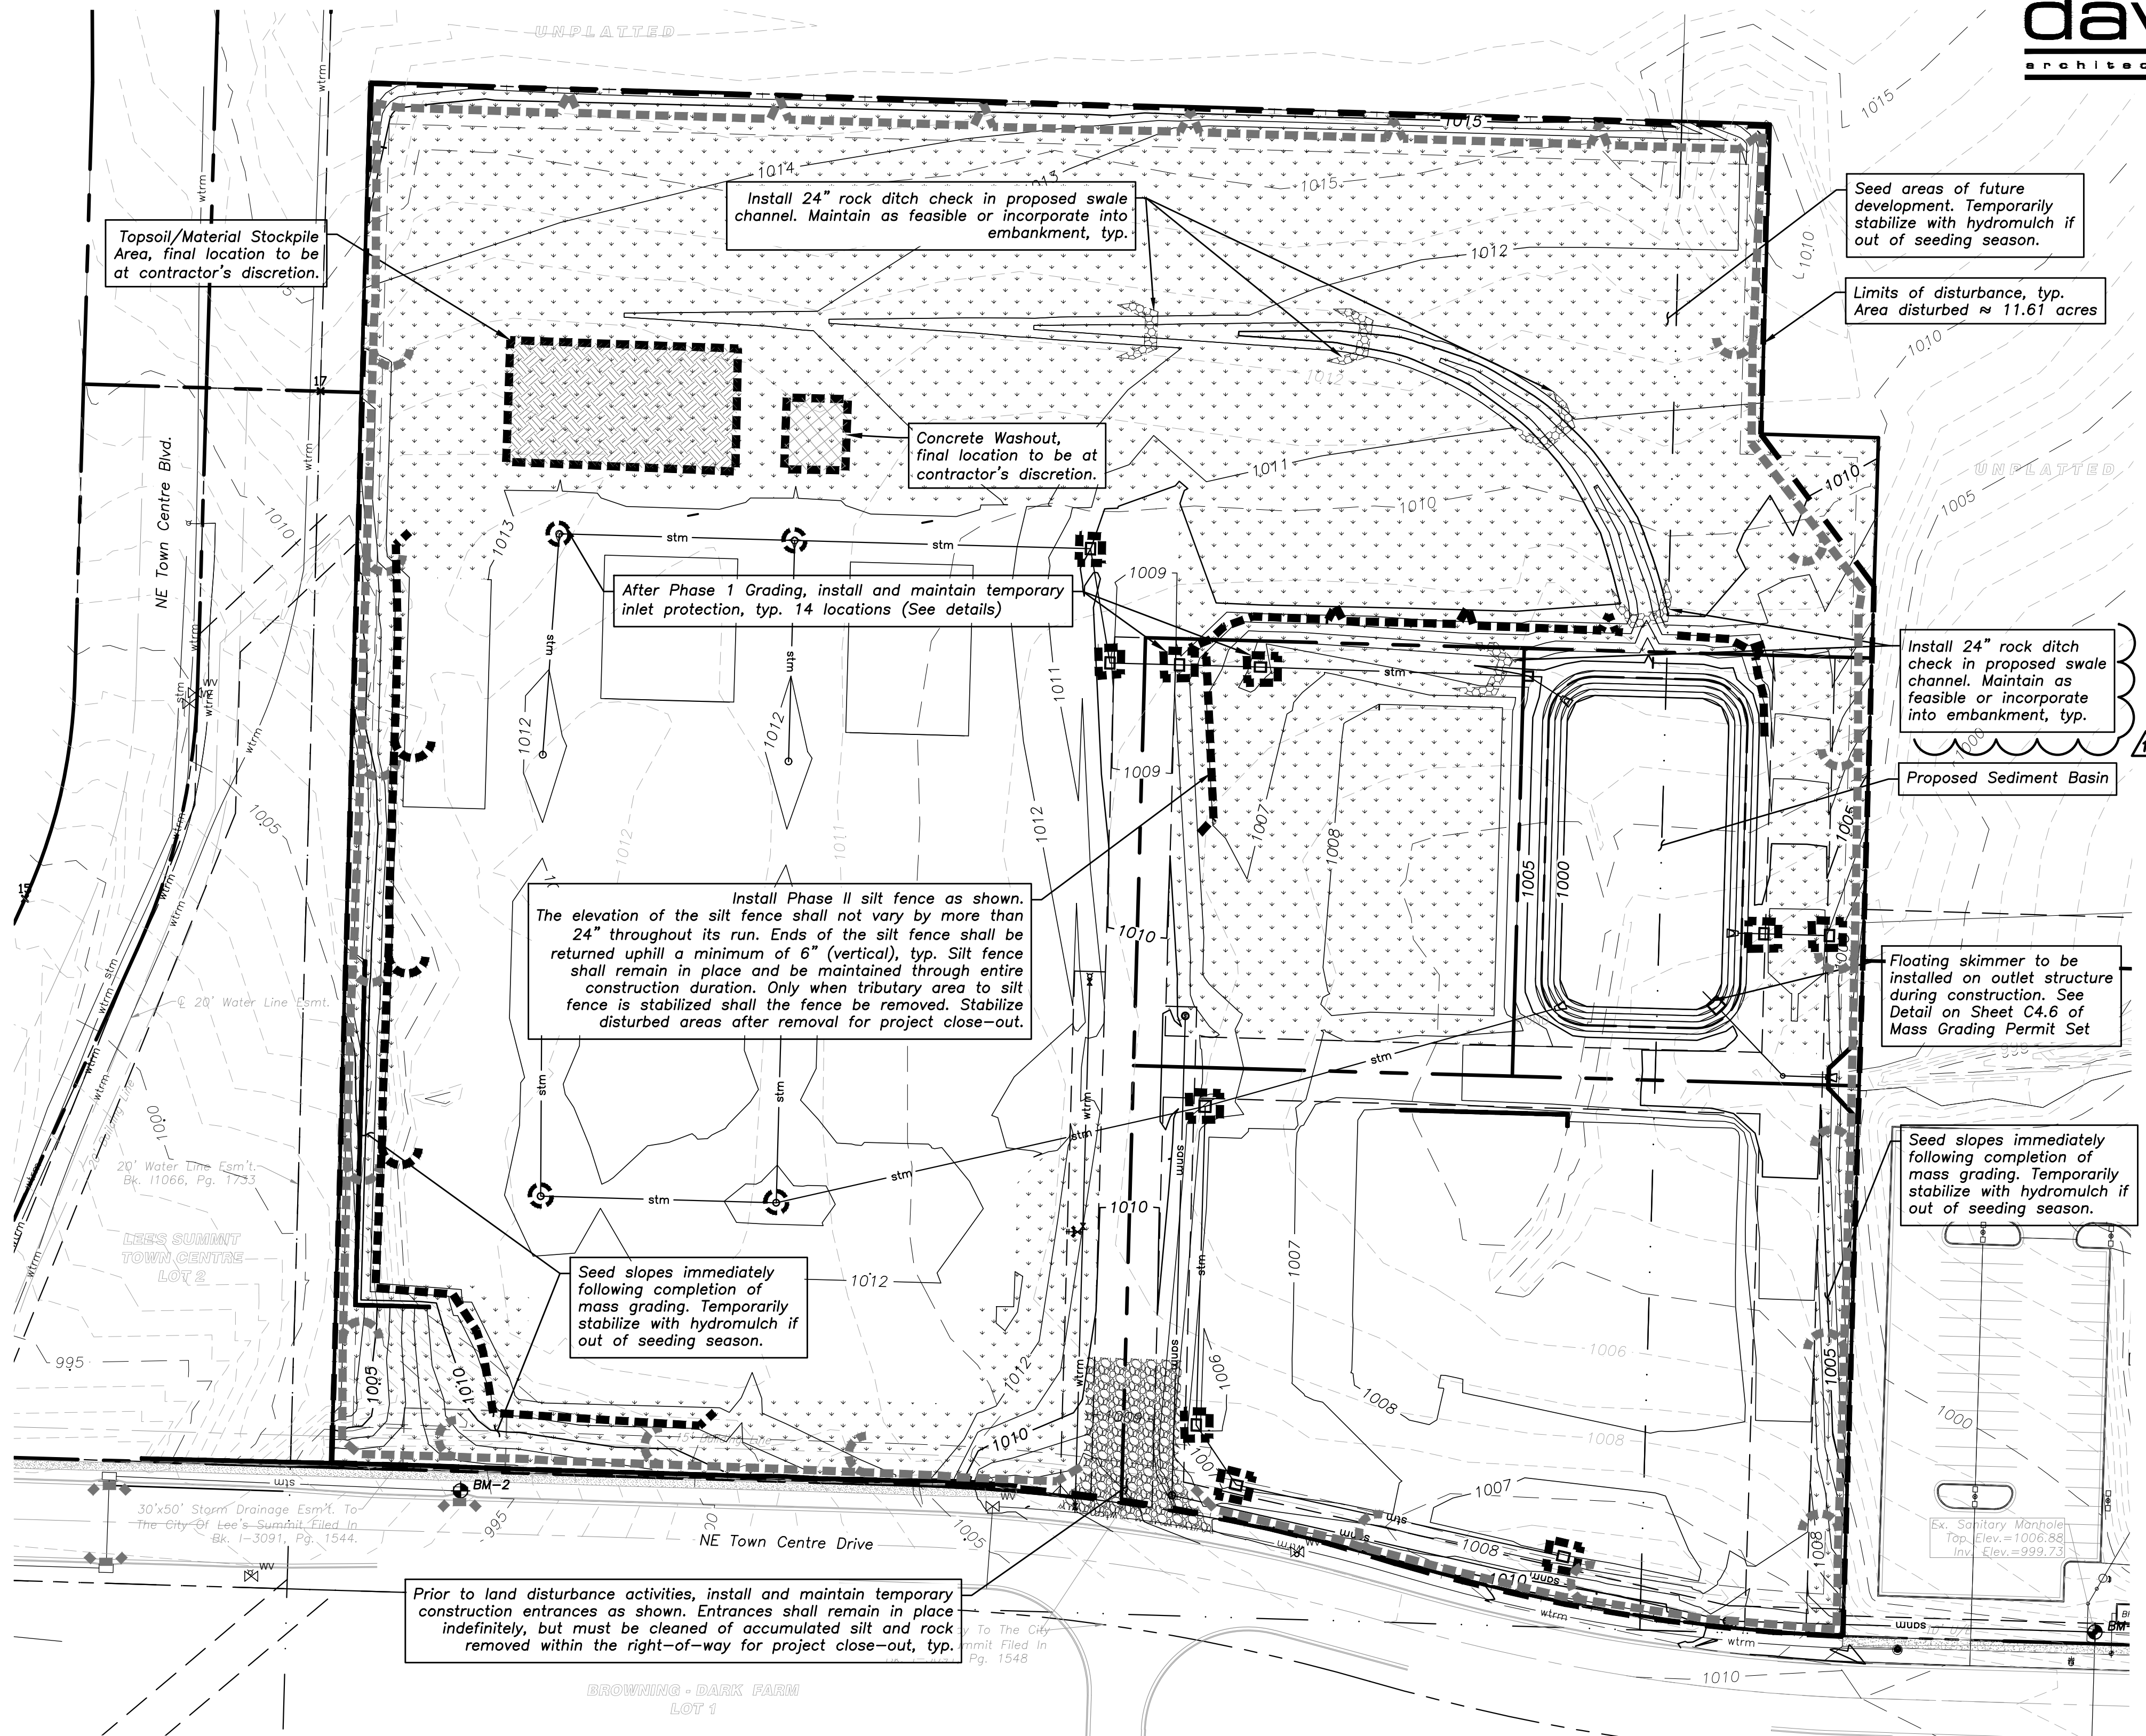

| Erosion and Sediment Control Staging Chart |                                                             |   |                     |   |
|--------------------------------------------|-------------------------------------------------------------|---|---------------------|---|
|                                            | Project Stage                                               | Description   | Remove after Stage: | Notes:   |
| Phase I                                    | A - Prior to Land Disturbance                               | Inlet Protection   | E                   | Install inlet protection on existing area inlets. See detail ESC-06 on Sheet C4.1.   |
|                                            |                                                             | Temporary Construction Entrance and Staging Area                                                                                          | D                   | Install per ESC-01 detail on Sheet C4.1   |
|                                            |                                                             | Perimeter Sediment Fence   | E                   | Install per city of Lee's Summit standard. See detail ESC-03 on Sheet C4.1.   |
|                                            |                                                             | Construct Sediment Basin   | N/A                 | At time of sediment basin construction, install stabilized buffer and utilize skimmer at sediment basin outlet structure. See detail ESC-12 on Sheet C4.1.   |
| Phase II                                   | B - Mass Grading                                            | Concrete Washout   | D                   | Remove only when graded areas have permanent stabilization established.   |
|                                            |                                                             | Stockpile Topsoil   | D                   | Install sediment fence a minimum of 5' beyond toe of slope for all stockpile areas.   |
|                                            | C - Storm Sewer Installation                                | Phase II Sediment Fence   | E                   | Install as needed for intermediate sediment control during mass grading   |
|                                            |                                                             | Remove Existing Pond   | N/A                 | Reference Soil Stabilization notes on Sheet C2.2 for recommended stabilization procedures   |
| Building Phase                             | D - Construction of Detention Pond, Building, and Pavements | Phase II Area and Curb Inlets Protection                                                                                                  | E                   | Install sediment fence around all area inlets and open junction boxes. Install excavated area and throat protection on all curb inlets. See detail ECS-07 on Sheet C4.1.   |
|                                            |                                                             | Temporary Stabilization   | N/A                 | Seed and mulch future development area. Temporarily stabilize with hydromulch if out of seeding season.   |
|                                            | E - Final Grading & Stabilization                           | Convert Sediment Basin to Detention Pond                                                                                                  | N/A                 | Install inlet/outlet storm structures. Grade Detention Area per Construction Drawings.   |
|                                            |                                                             | Sediment Log/Wattle   | E                   | To be placed at back of curb and installed per manufacturer instructions.   |
|                                            |                                                             | Establish Perennial Vegetation and landscaping per landscape plan. Install Native Vegetation in designated areas using approved seed mix. | N/A                 | Redistribute topsoil and seed and mulch all disturbed areas. Sod right-of-way. Stabilization complete when 100% of disturbed area is established with perennial vegetation with a density of 70%. All plantings shall be during approved planting season. Planting shall be per approved landscape plan. |



1"=50'  
0 25 50 100

Phase II: Erosion Control Plan





**Local Benchmarks:**

BM-#

BM-1: (Sanitary Sewer Manhole, Center of Lid)  
Elevation: 1006.88'  
N: 1013449.78  
E: 2826933.88

BM-2: (Storm Sewer Curb Inlet, Center of Lid)  
Elevation: 994.34'  
N: 1013518.71  
E: 2826136.03

**Property Legend**

— right of way  
— property lines  
— easements  
— setbacks

**Grading Legend**

— existing minor contour  
— existing major contour  
— proposed minor contour  
— proposed major contour

**Utility Legend**

— existing  
— proposed

**Linetypes**

— sanm sanitary main  
— sans sanitary service  
— stm storm sewer (existing)  
— stm storm sewer (solid wall, proposed)  
— stm storm sewer (solid wall, proposed)  
— stm storm sewer (perforated, proposed)  
— wtrm water main  
— wtrf water service (fire)  
— wtrd water service (domestic)  
— wtri water service (irrigation)  
— gasm natural gas main  
— gass natural gas service schematic  
— elpu underground primary electric  
— elsu underground secondary electric  
— elpo overhead electric  
— datu underground cable/phone/data  
— datsu underground cable/phone/data service  
— fence-chainlink  
— fence-wood  
— fence-barbed wire  
— treeline

**Symbols**

⊙ sanitary manhole  
⊙ service cleanout  
⊙ force main release valve  
□ rectangular structure  
○ circular structure  
⊕ fire hydrant  
⊕ water valve  
⊕ water meter  
⊕ backflow preventer  
⊕ natural gas meter  
⊕ service transformer (pad mount)  
⊕ primary switch gear  
⊕ light pole  
⊕ cable/phone/data junction box  
— street light  
— pedestrian street light  
— electric pole  
— guy wire  
— end section

**Americans with Disabilities Act (ADA) Notes:**


- The running and cross slopes for all sidewalks, accessible paths, ramps, designated parking stalls, etc., shall be in compliance with latest Federal ADA guidelines, in addition to any accessibility standards adopted by the governing municipality. Prior to installation/construction, if any discrepancies are found within the plans, the Engineer shall be notified.
- All ADA parking areas shall have NO slopes greater than 2% in any direction.
- Sidewalk construction must not exceed a 2% cross-slope and an 8.33% running slope.

**Spot Elevation Legend**


br = bottom of ramp  
tr = top of ramp  
me = match existing  
pv = pavement  
bw = bottom of wall  
tw = top of wall  
tc = top of curb  
sw = sidewalk  
ti = top of inlet  
mi = mid-point  
hp = high-point  
lp = low-point  
pc = point of curvature  
pt = point of tangency  
bldg = building  
FFE = finished floor elevation  
ex = existing  
mp = match pavement  
gnd = ground  
ts = top of stair  
bs = bottom of stair

**ADA Legend**


▨ detectable warning strip  
▨ turning space  
R ADA ramp

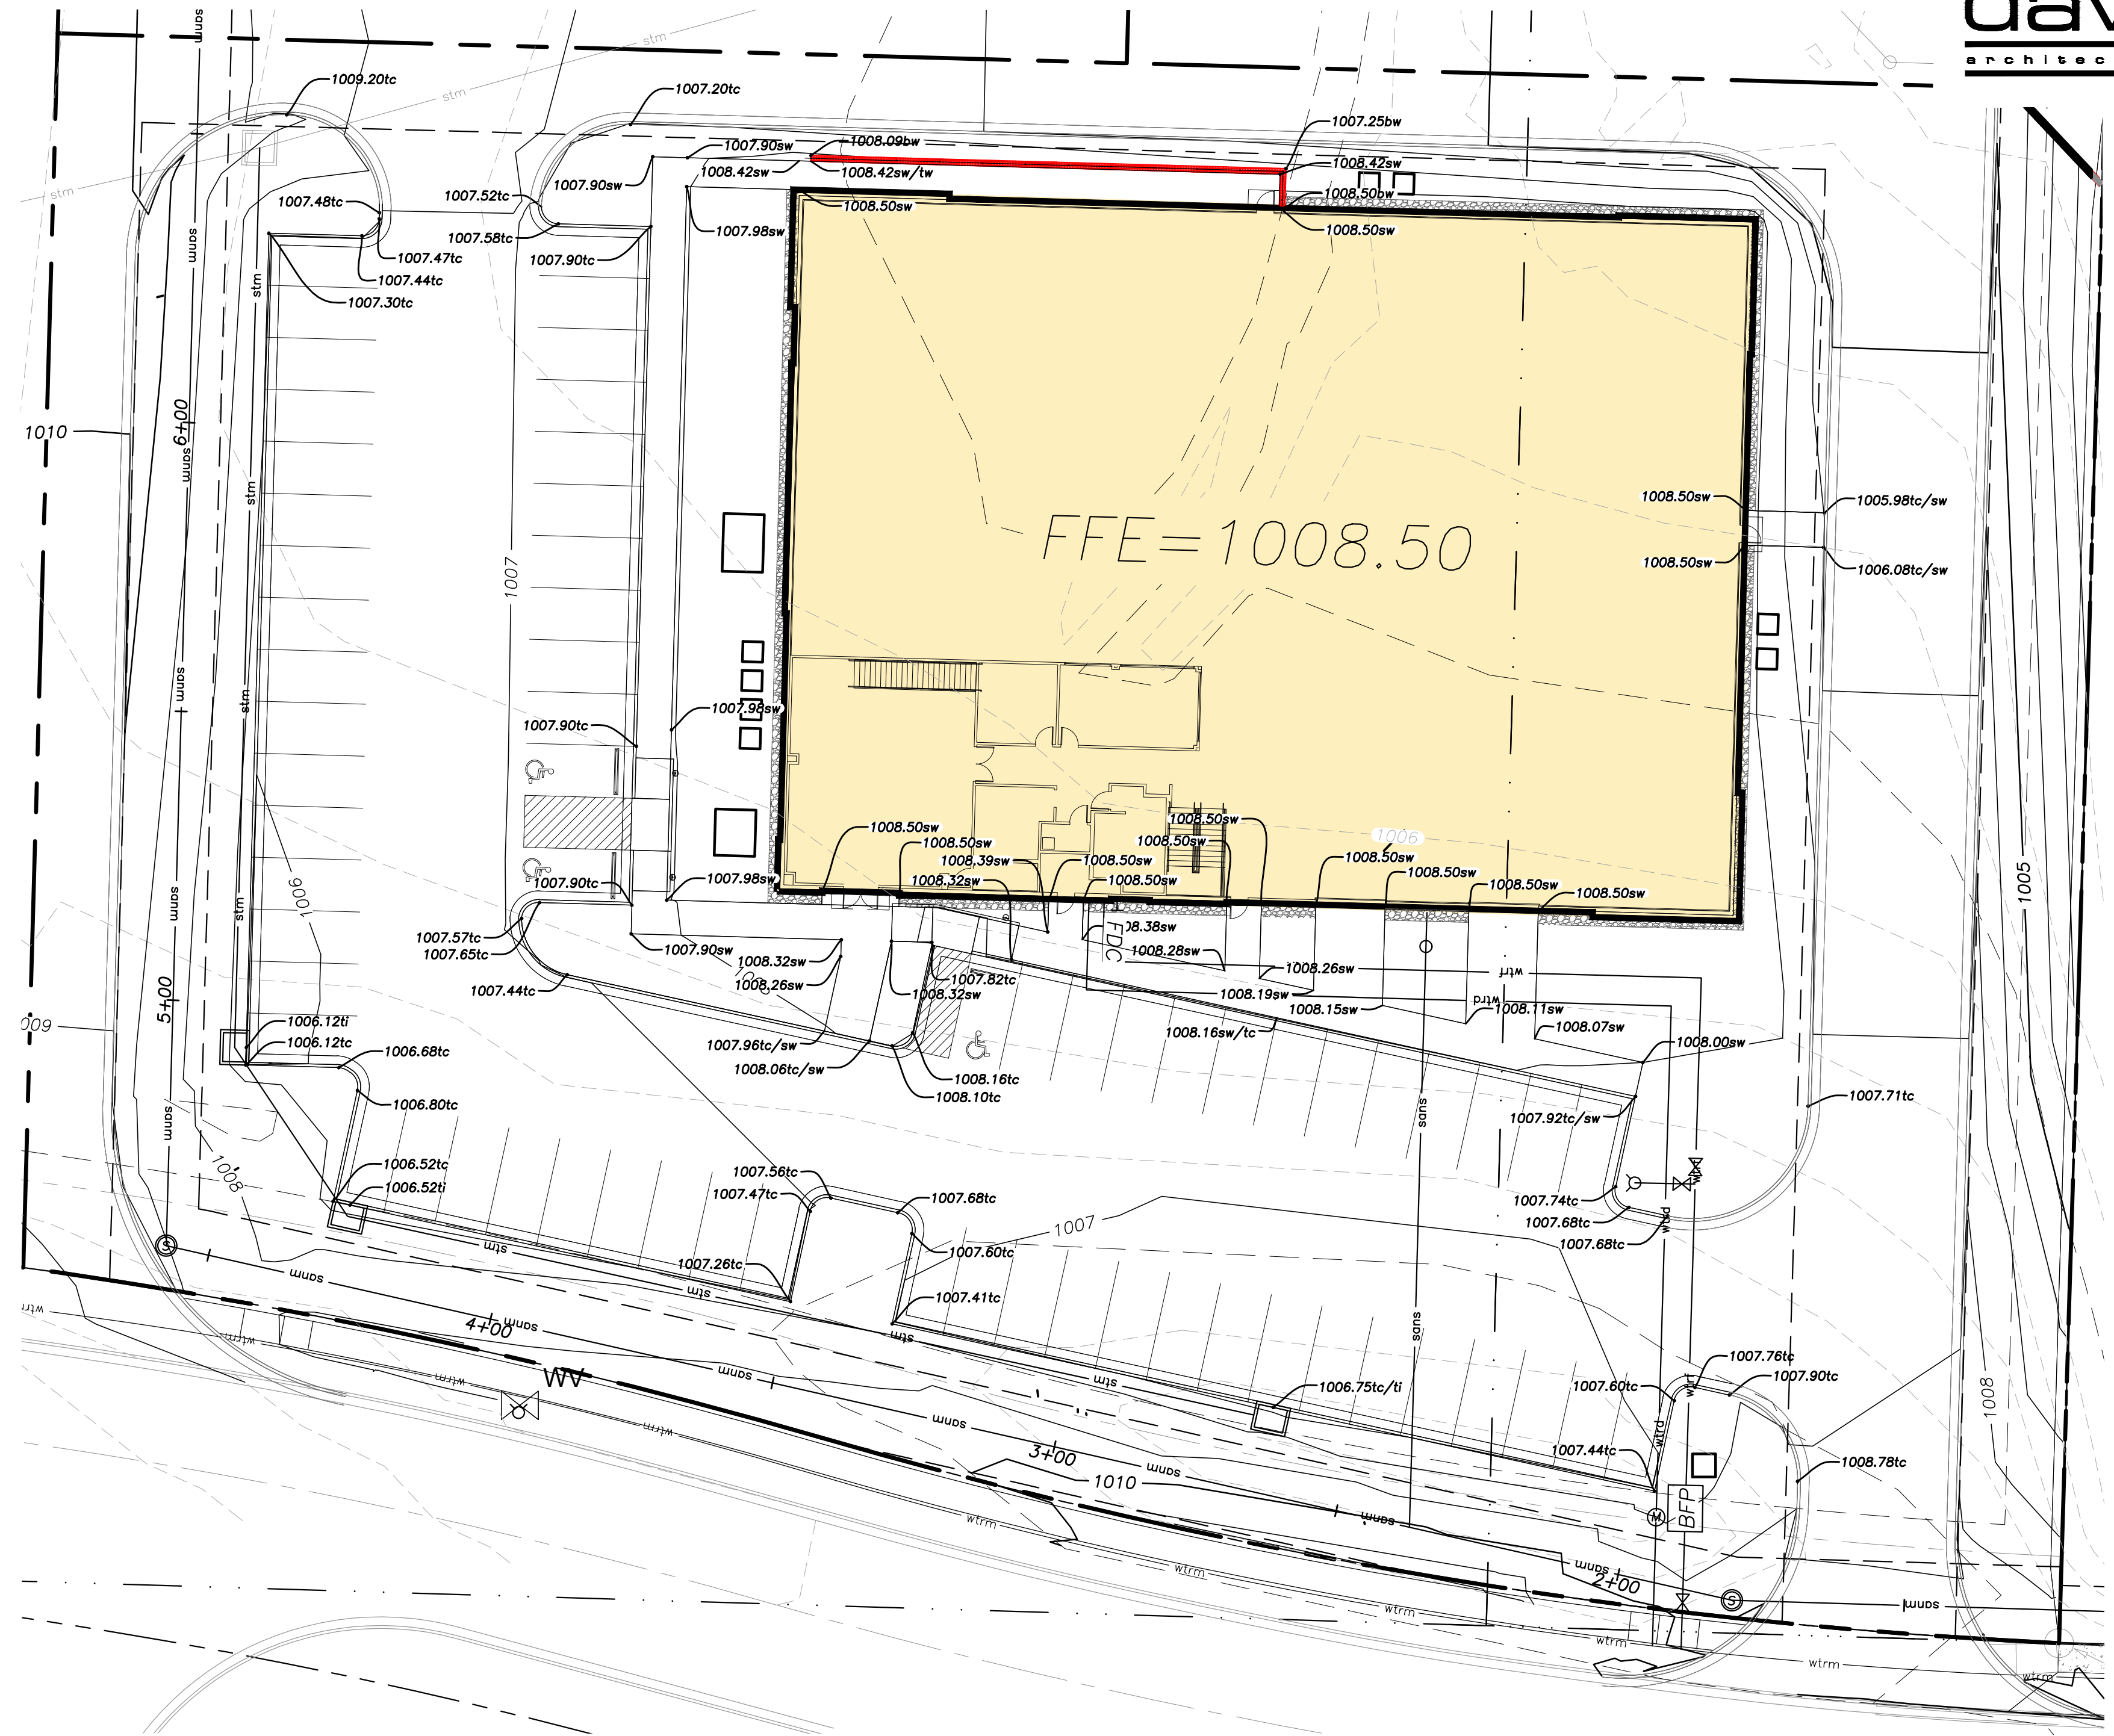

**1 Spot Elevation Plan**  
scale: 1"=20'  
0 10 20 40

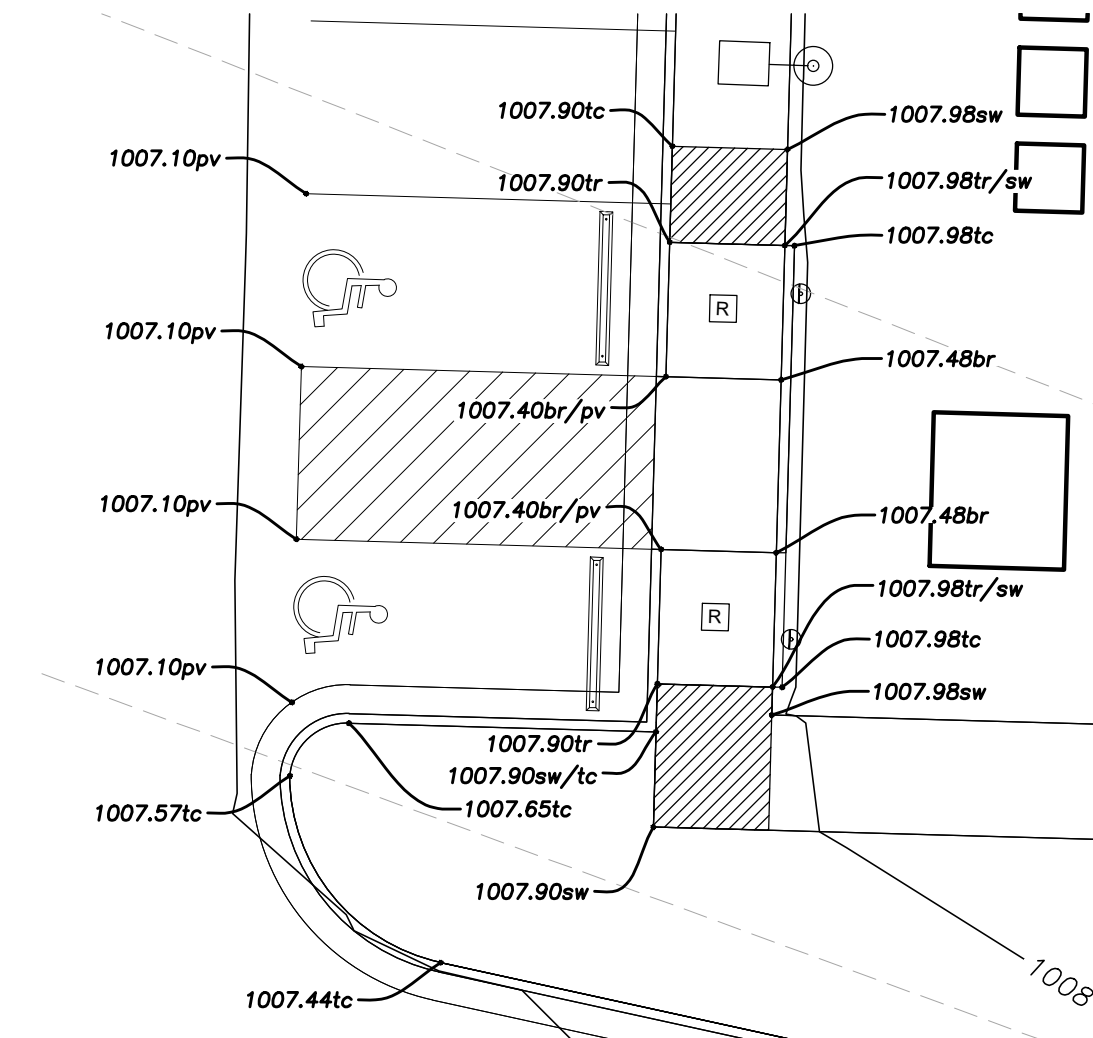

**2 ADA Spot Elevation Plan**  
scale: 1"=10'  
0 5 10 20

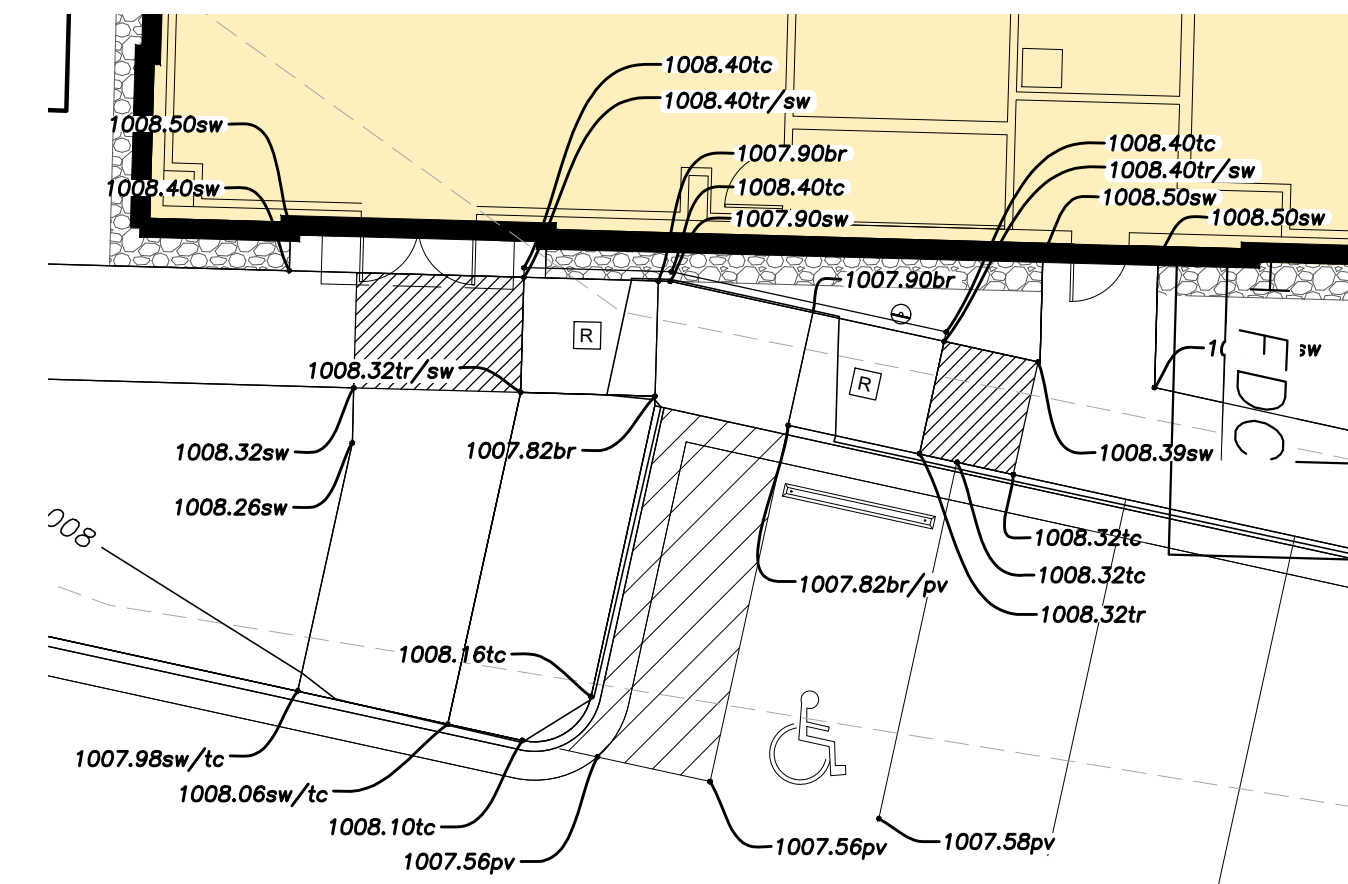

**3 ADA Spot Elevation Plan**  
scale: 1"=10'  
0 5 10 20



a new development for

**D-BAT - Town Centre Lot 1**

540 NE Town Centre Drive  
Lee's Summit, Missouri

date 02.18.2022  
drawn by JMP  
checked by PAM  
revisions

05.09.2022 01

sheet number

**C2.4**

drawing type FDP & Permit

project number 20231



Local Benchmarks:

BM-1: (Sanitary Sewer Manhole, Center of Lid)  
Elevation: 1006.88'  
N: 1013449.78  
E: 2826933.88

BM-2: (Storm Sewer Curb Inlet, Center of Lid)  
Elevation: 994.34'  
N: 1013518.71  
E: 2826136.03

Drainage Legend

drainage area

Property Legend

right of way  
property lines  
easements  
setbacks

Grading Legend

existing minor contour  
existing major contour  
proposed minor contour  
proposed major contour

Utility Legend


existing  
proposed

Linetypes

sanm sanitary main  
sans sanitary service  
ssm storm sewer (existing)  
ssmw storm sewer (solid wall, proposed)  
ssm storm sewer (solid wall, proposed)  
ssmp storm sewer (perforated, proposed)  
wtrm water main  
wtrf water service (fire)  
wtrd water service (domestic)  
wtri water service (irrigation)  
gasm natural gas main  
goss natural gas service schematic  
elpu underground primary electric  
elsu underground secondary electric  
elpo overhead electric  
datu underground cable/phone/data  
datsu underground cable/phone/data service  
fence-chainlink  
fence-wood  
fence-barbed wire  
treeline

Symbols

sanitary manhole  
service cleanout  
force main release valve  
rectangular structure  
circular structure  
fire hydrant  
water valve  
water meter  
backflow preventer  
natural gas meter  
service transformer (pad mount)  
primary switch gear  
light pole  
cable/phone/data junction box  
street light  
pedestrian street light  
electric pole  
guy wire  
end section

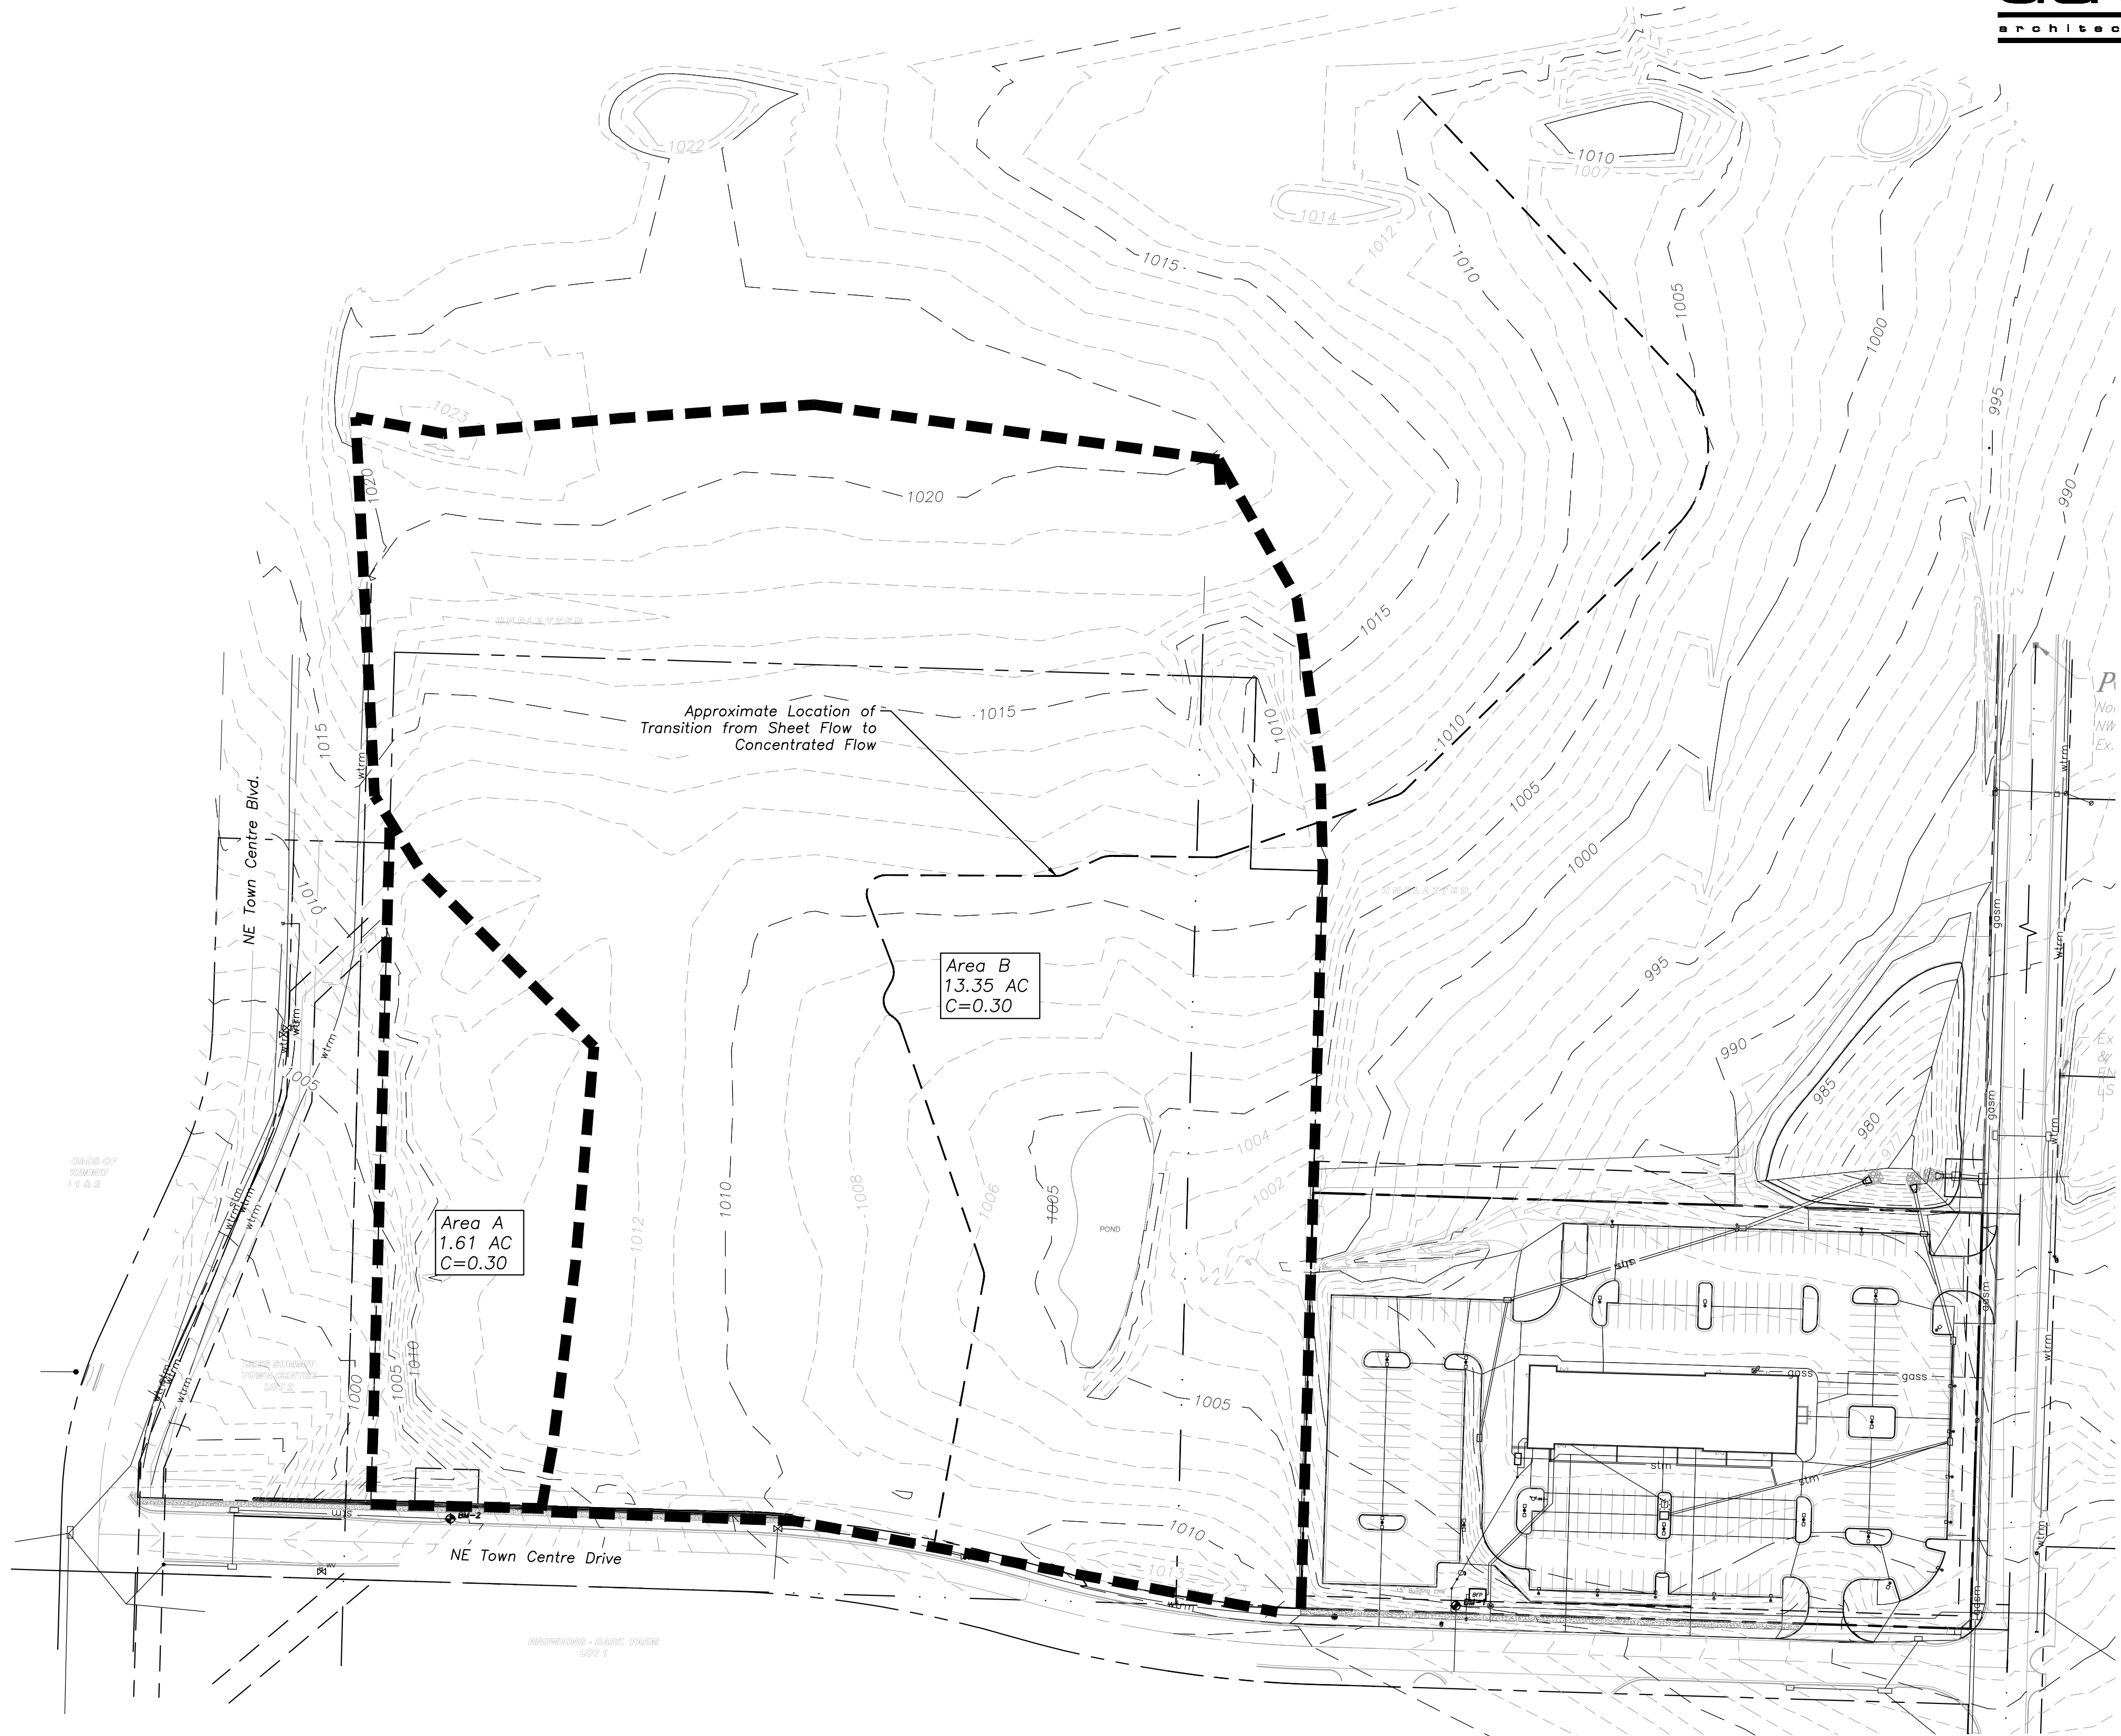

Pre-Construction Impervious Area Calculations

|                 | Square Feet | Acres |
|-----------------|-------------|-------|
| Area of Site    | 505,732     | 11.61 |
| Impervious Area | 0           | 0     |
| Pervious Area   | 505,732     | 11.61 |
| Q: 10 year      | 23.26 cfs   |       |
| 100 year        | 35.04 cfs   |       |



1 Existing Drainage Area Map  
scale: 1"=80'





Local Benchmarks:

BM-1: (Sanitary Sewer Manhole, Center of Lid)  
Elevation: 1006.88'  
N: 1013449.78  
E: 2826933.88

BM-2: (Storm Sewer Curb Inlet, Center of Lid)  
Elevation: 994.34'  
N: 1013518.71  
E: 2826136.03

Drainage Legend

drainage area

Property Legend

right of way  
property lines  
easements  
setbacks

Grading Legend

existing minor contour  
existing major contour  
proposed minor contour  
proposed major contour

Utility Legend

existing  
proposed

Linetypes


sanm sanitary main  
sans sanitary service  
ssm storm sewer (existing)  
ssms storm sewer (solid wall, proposed)  
ssms storm sewer (solid wall, proposed)  
ssms storm sewer (perforated, proposed)  
wtrm water main  
wtrf water service (fire)  
wtrd water service (domestic)  
wtri water service (irrigation)  
gasm natural gas main  
gass natural gas service schematic  
elpu underground primary electric  
elsu underground secondary electric  
elpo overhead electric  
datu underground cable/phone/data  
datasu underground cable/phone/data service  
fence-chainlink  
fence-wood  
fence-barbed wire  
treeline

Symbols

sanitary manhole  
service cleanout  
force main release valve  
rectangular structure  
circular structure  
fire hydrant  
water valve  
water meter  
backflow preventer  
natural gas meter  
service transformer (pad mount)  
primary switch gear  
light pole  
cable/phone/data junction box  
street light  
pedestrian street light  
electric pole  
guy wire  
end section

Post-Construction Impervious Area Calculations

|                 | Square Feet | Acres |
|-----------------|-------------|-------|
| Area of Site    | 505,723     | 11.61 |
| Impervious Area | 255,706     | 5.18  |
| Pervious Area   | 280,017     | 6.43  |
| Q: 10 year      | 6.59 cfs    |       |
| 100 year        | 19.91 cfs   |       |

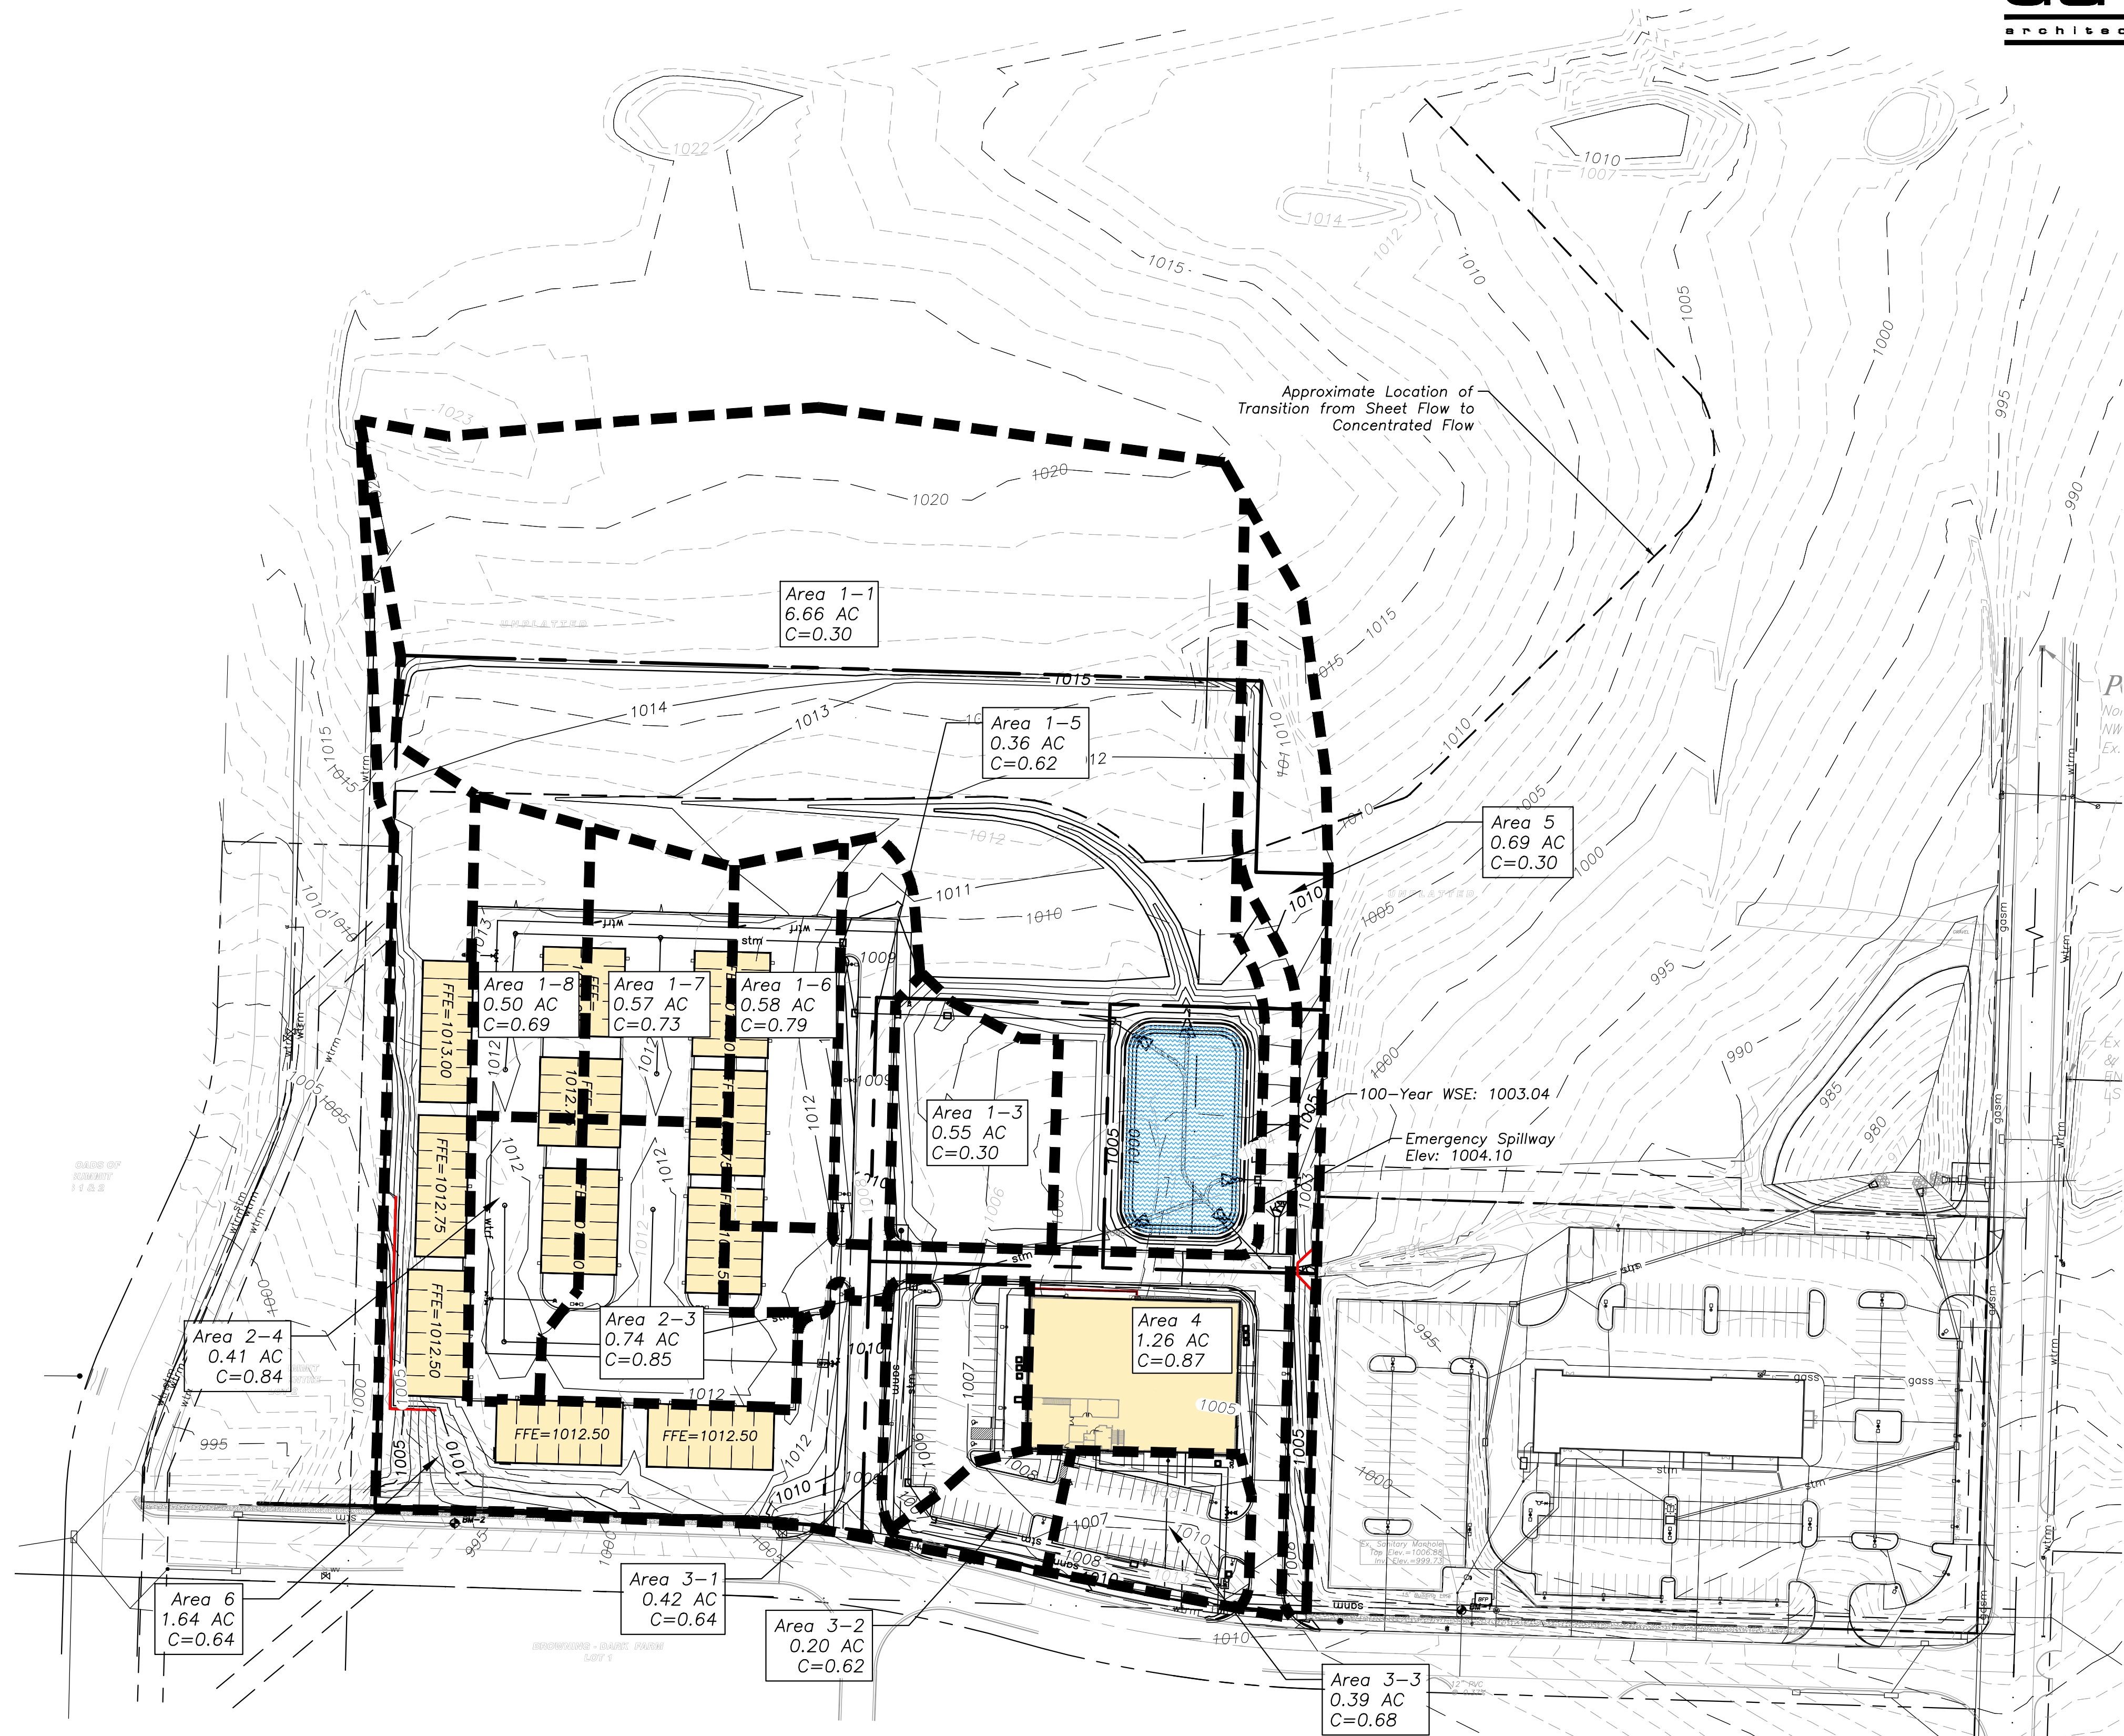

1 Proposed Drainage Area Map  
scale: 1"=80'  
0 40 80 160



a new development for

D-BAT - Town Centre Lot 1

540 NE Town Centre Drive

Lee's Summit, Missouri

date 02.18.2022  
drawn by JMP  
checked by PAM  
revisions


sheet number

C3.2

drawing type  
FDP & Permit

project number  
20231



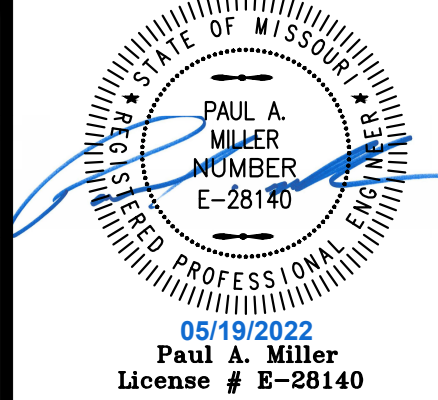

a new development for

D-BAT - Town Centre Lot 1

540 NE Town Centre Drive  
Lee's Summit, Missouri

date  
02.18.2022  
drawn by  
JMP  
checked by  
PAM  
revisions

03.18.2022 01  
05.09.2022 02

sheet number

C3.3

drawing type  
FDP & Permit

project number  
20231



| LineNo. | InletID | LineID      | DrainageArea | RunoffCoeff | TotalRunoff | CapacityFull | DepthDn | DepthUp | CriticalDepth | EGLDn   | EGLUp   | HGLDn   | HGLUp     | InvertDn | InvertUp | LineLength | LineSlope | TotalArea | TotalCxA | VelAve | FlowRate |
|---------|---------|-------------|--------------|-------------|-------------|--------------|---------|---------|---------------|---------|---------|---------|-----------|----------|----------|------------|-----------|-----------|----------|--------|----------|
|         |         |             | (ac)         | (C)         | (cfs)       | (cfs)        | (ft)    | (ft)    | (ft)          | (ft)    | (ft)    | (ft)    | (ft)      | (ft)     | (ft)     | (ft)       | (%)       | (ac)      |          | (ft/s) | (cfs)    |
| 1       | 1-2     | 1-2 to 1-1  | 0            | 0           | 7.26        | 17.24        | 1.14    | 0.96**  | 0.96          | 1002.52 | 1002.45 | 1002.15 | 1002.08   | 1001.01  | 1001.12  | 22.228     | 0.49      | 2.56      | 1.61     | 4.41   | 7.26     |
| 2       | 1-3     | 1-3 to 1-2  | 0.55         | 0.3         | 7.41        | 17.4         | 0.91    | 0.97**  | 0.97          | 1002.61 | 1003.32 | 1002.23 | 1002.95   | 1001.32  | 1001.98  | 130.857    | 0.5       | 2.56      | 1.61     | 5.12   | 7.41     |
| 3       | 1-4     | 1-4 to 1-5  | 0            | 0           | 6.7         | 22.06        | 0.77    | 0.92**  | 0.92          | 1003.3  | 1003.77 | 1002.95 | 1003.42   | 1002.18  | 1002.5   | 39.492     | 0.81      | 2.01      | 1.44     | 5.41   | 6.7      |
| 4       | 1-5     | 1-5 to 1-4  | 0.36         | 0.62        | 6.74        | 22.23        | 0.76    | 0.92**  | 0.92          | 1003.8  | 1004.24 | 1003.45 | 1003.89   | 1002.69  | 1002.97  | 34.004     | 0.82      | 2.01      | 1.44     | 5.49   | 6.74     |
| 5       | 1-6     | 1-6 to 1-5  | 0.58         | 0.79        | 5.76        | 22.57        | 0.69    | 0.85**  | 0.85          | 1004.47 | 1005.11 | 1004.15 | 1004.79   | 1003.46  | 1003.94  | 56.578     | 0.85      | 1.65      | 1.22     | 5.28   | 5.76     |
| 6       | 1-7     | 1-7 to 1-6  | 0            | 0           | 3.7         | 11.16        | 0.59    | 0.73**  | 0.73          | 1005.31 | 1006.84 | 1005.03 | 1006.55   | 1004.43  | 1005.82  | 144.508    | 0.96      | 1.07      | 0.76     | 4.98   | 3.7      |
| 7       | 1-8     | 1-8 to 1-7  | 0            | 0           | 1.76        | 10.06        | 0.53    | 0.50**  | 0.5           | 1006.74 | 1007.6  | 1006.55 | 1007.42 j | 1006.02  | 1006.92  | 114.98     | 0.78      | 0.5       | 0.35     | 3.27   | 1.76     |
| 8       | 8-1     | 8-1 to 1-8  | 0.5          | 0.69        | 1.8         | 2.7          | 0.6     | 0.6     | 0.57          | 1008.23 | 1008.76 | 1008.02 | 1008.55   | 1007.42  | 1007.95  | 108.116    | 0.49      | 0.5       | 0.35     | 3.68   | 1.8      |
| 9       | 9-1     | 9-1 to 1-7  | 0.57         | 0.73        | 2.17        | 3.68         | 0.55    | 0.63**  | 0.63          | 1007.34 | 1008.4  | 1007.07 | 1008.13   | 1006.52  | 1007.5   | 107.912    | 0.91      | 0.57      | 0.42     | 4.52   | 2.17     |
| 10      | 2-2     | 2-2 to 2-1  | 0            | 0           | 7.64        | 7.19         | 1.27    | 1.32    | 1.07          | 1002.63 | 1003.38 | 1002.27 | 1003.04   | 1001     | 1001.72  | 180.275    | 0.4       | 2.16      | 1.63     | 4.71   | 7.64     |
| 11      | 2-3     | 2-3 to 2-2  | 0            | 0           | 4.8         | 7.89         | 1.25    | 0.89**  | 0.89          | 1003.65 | 1006    | 1003.42 | 1005.59 j | 1001.97  | 1004.7   | 214.634    | 1.27      | 1.15      | 0.97     | 4.53   | 4.8      |
| 12      | 2-4     | 2-4 to 2-3  | 0            | 0           | 1.76        | 8.25         | 0.64    | 0.53**  | 0.53          | 1005.79 | 1007.28 | 1005.59 | 1007.08 j | 1004.95  | 1006.55  | 114.996    | 1.39      | 0.41      | 0.34     | 3.19   | 1.76     |
| 13      | 10-1    | 10-1 to 2-4 | 0.41         | 0.84        | 1.79        | 2.73         | 0.59    | 0.59    | 0.57          | 1007.61 | 1008.15 | 1007.39 | 1007.93   | 1006.8   | 1007.34  | 108.098    | 0.5       | 0.41      | 0.34     | 3.71   | 1.79     |
| 14      | 11-1    | 11-1 to 2-3 | 0.74         | 0.85        | 3.28        | 5.45         | 0.56    | 0.77**  | 0.77          | 1006.15 | 1008.53 | 1005.76 | 1008.13   | 1005.2   | 1007.36  | 108.051    | 2         | 0.74      | 0.63     | 6.14   | 3.28     |
| 15      | 3-1     | 3-1 to 2-2  | 0.42         | 0.64        | 3.19        | 8.05         | 1.39    | 0.68**  | 0.68          | 1003.63 | 1003.69 | 1003.36 | 1003.43 j | 1001.97  | 1002.75  | 155.694    | 0.5       | 1.01      | 0.66     | 2.98   | 3.19     |
| 16      | 3-2     | 3-2 to 3-1  | 0.2          | 0.62        | 1.9         | 4.86         | 0.54    | 0.55**  | 0.55          | 1003.75 | 1003.93 | 1003.54 | 1003.72   | 1003     | 1003.17  | 35.163     | 0.48      | 0.59      | 0.39     | 3.7    | 1.9      |
| 17      | 3-3     | 3-3 to 3-2  | 0.39         | 0.68        | 1.38        | 4.92         | 0.45    | 0.46**  | 0.46          | 1004    | 1004.82 | 1003.82 | 1004.64   | 1003.37  | 1004.18  | 163.499    | 0.5       | 0.39      | 0.27     | 3.39   | 1.38     |
| 18      | 4-2     | 4-2 to 4-1  | 0            | 0           | 5.69        | 4.7          | 0.97    | 1.1     | 0.97          | 1001.83 | 1001.94 | 1001.35 | 1001.55   | 1000.38  | 1000.45  | 15.493     | 0.45      | 1.26      | 1.1      | 5.28   | 5.69     |
| 19      | 4-3     | 4-3 to 4-2  | 1.26         | 0.87        | 5.71        | 4.95         | 1.25    | 1.25    | 0.97          | 1002.24 | 1002.45 | 1001.9  | 1002.11   | 1000.65  | 1000.81  | 32.013     | 0.5       | 1.26      | 1.1      | 4.65   | 5.71     |
| 20      | 7-2     | 7-2 to 7-1  | 0            | 0           | 0           | 15.13        | 2       | 2       | 0.16          | 1002.85 | 1002.85 | 1002.85 | 1002.85   | 999.74   | 999.82   | 20.988     | 0.38      | 0         | 0        | 0.07   | 0.21     |
| 21      | 7-3     | 7-3 to 7-2  | 0            | 0           | 0           | 15.46        | 2       | 2       | 0.16          | 1002.85 | 1002.85 | 1002.85 | 1002.85   | 999.82   | 1000     | 45.234     | 0.4       | 0         | 0        | 0.07   | 0.21     |

10–Year Storm Calculations

| LineNo. | InletID | LineID      | DrainageArea | RunoffCoeff | TotalRunoff | CapacityFull | DepthDn | DepthUp | CriticalDepth | EGLDn   | EGLUp   | HGLDn   | HGLUp     | InvertDn | InvertUp | LineLength | LineSlope | TotalArea | TotalCxA | VelAve | FlowRate |
|---------|---------|-------------|--------------|-------------|-------------|--------------|---------|---------|---------------|---------|---------|---------|-----------|----------|----------|------------|-----------|-----------|----------|--------|----------|
|         |         |             | (ac)         | (C)         | (cfs)       | (cfs)        | (ft)    | (ft)    | (ft)          | (ft)    | (ft)    | (ft)    | (ft)      | (ft)     | (ft)     | (ft)       | (%)       | (ac)      |          | (ft/s) | (cfs)    |
| 1       | 1-2     | 1-2 to 1-1  | 0            | 0           | 10.66       | 17.24        | 1.14    | 1.17**  | 1.17          | 1002.64 | 1002.78 | 1002.15 | 1002.29   | 1001.01  | 1001.12  | 22.228     | 0.49      | 2.56      | 1.61     | 5.68   | 10.66    |
| 2       | 1-3     | 1-3 to 1-2  | 0.55         | 0.3         | 10.81       | 17.4         | 1.14    | 1.18**  | 1.18          | 1002.95 | 1003.65 | 1002.46 | 1003.16   | 1001.32  | 1001.98  | 130.857    | 0.5       | 2.56      | 1.61     | 5.73   | 10.81    |
| 3       | 1-4     | 1-4 to 1-5  | 0            | 0           | 9.75        | 22.06        | 0.98    | 1.12**  | 1.12          | 1003.61 | 1004.07 | 1003.16 | 1003.62   | 1002.18  | 1002.5   | 39.492     | 0.81      | 2.01      | 1.44     | 5.9    | 9.75     |
| 4       | 1-5     | 1-5 to 1-4  | 0.36         | 0.62        | 9.79        | 22.23        | 0.93    | 1.12**  | 1.12          | 1004.08 | 1004.55 | 1003.62 | 1004.09   | 1002.69  | 1002.97  | 34.004     | 0.82      | 2.01      | 1.44     | 6.13   | 9.79     |
| 5       | 1-6     | 1-6 to 1-5  | 0.58         | 0.79        | 8.34        | 22.57        | 0.84    | 1.03**  | 1.03          | 1004.71 | 1005.38 | 1004.3  | 1004.97   | 1003.46  | 1003.94  | 56.578     | 0.85      | 1.65      | 1.22     | 5.88   | 8.34     |
| 6       | 1-7     | 1-7 to 1-6  | 0            | 0           | 5.3         | 11.16        | 0.73    | 0.89**  | 0.89          | 1005.53 | 1007.08 | 1005.16 | 1006.71   | 1004.43  | 1005.82  | 144.508    | 0.96      | 1.07      | 0.76     | 5.56   | 5.3      |
| 7       | 1-8     | 1-8 to 1-7  | 0            | 0           | 2.48        | 10.06        | 0.69    | 0.60**  | 0.6           | 1006.93 | 1007.74 | 1006.71 | 1007.52 j | 1006.02  | 1006.92  | 114.98     | 0.78      | 0.5       | 0.35     | 3.47   | 2.48     |
| 8       | 8-1     | 8-1 to 1-8  | 0.5          | 0.69        | 2.52        | 2.7          | 0.77    | 0.76    | 0.68          | 1008.42 | 1008.95 | 1008.19 | 1008.71   | 1007.42  | 1007.95  | 108.116    | 0.49      | 0.5       | 0.35     | 3.91   | 2.52     |
| 9       | 9-1     | 9-1 to 1-7  | 0.57         | 0.73        | 3.04        | 3.68         | 0.69    | 0.75**  | 0.75          | 1007.58 | 1008.61 | 1007.21 | 1008.25   | 1006.52  | 1007.5   | 107.912    | 0.91      | 0.57      | 0.42     | 5.03   | 3.04     |
| 10      | 2-2     | 2-2 to 2-1  | 0            | 0           | 11.1        | 7.19         | 1.27    | 1.5     | 1.27          | 1003.02 | 1004.69 | 1002.27 | 1004.08   | 1001     | 1001.72  | 180.275    | 0.4       | 2.16      | 1.63     | 6.61   | 11.1     |
| 11      | 2-3     | 2-3 to 2-2  | 0            | 0           | 6.85        | 7.89         | 1.25    | 1.25    | 1.05          | 1005.23 | 1007.29 | 1004.75 | 1006.8    | 1001.97  | 1004.7   | 214.634    | 1.27      | 1.15      | 0.97     | 5.58   | 6.85     |
| 12      | 2-4     | 2-4 to 2-3  | 0            | 0           | 2.48        | 8.25         | 1.25    | 0.86    | 0.63          | 1007.35 | 1007.53 | 1007.29 | 1007.41   | 1004.95  | 1006.55  | 114.996    | 1.39      | 0.41      | 0.34     | 2.38   | 2.48     |
| 13      | 10-1    | 10-1 to 2-4 | 0.41         | 0.84        | 2.51        | 2.73         | 0.76    | 0.76    | 0.68          | 1007.8  | 1008.34 | 1007.56 | 1008.1    | 1006.8   | 1007.34  | 108.098    | 0.5       | 0.41      | 0.34     | 3.94   | 2.51     |
| 14      | 11-1    | 11-1 to 2-3 | 0.74         | 0.85        | 4.59        | 5.45         | 1       | 1       | 0.89          | 1007.82 | 1009.35 | 1007.29 | 1008.82   | 1005.2   | 1007.36  | 108.051    | 2         | 0.74      | 0.63     | 5.85   | 4.59     |
| 15      | 3-1     | 3-1 to 2-2  | 0.42         | 0.64        | 4.58        | 8.05         | 1.5     | 1.5     | 0.82          | 1004.77 | 1005.02 | 1004.66 | 1004.92   | 1001.97  | 1002.75  | 155.694    | 0.5       | 1.01      | 0.66     | 2.59   | 4.58     |
| 16      | 3-2     | 3-2 to 3-1  | 0.2          | 0.62        | 2.72        | 4.86         | 1.25    | 1.25    | 0.66          | 1005.06 | 1005.11 | 1004.98 | 1005.04   | 1003     | 1003.17  | 35.163     | 0.48      | 0.59      | 0.39     | 2.22   | 2.72     |
| 17      | 3-3     | 3-3 to 3-2  | 0.39         | 0.68        | 1.94        | 4.92         | 1.25    | 1.03    | 0.55          | 1005.13 | 1005.26 | 1005.09 | 1005.21   | 1003.37  | 1004.18  | 163.499    | 0.5       | 0.39      | 0.27     | 1.69   | 1.94     |
| 18      | 4-2     | 4-2 to 4-1  | 0            | 0           | 7.99        | 4.7          | 1.11    | 1.25    | 1.11          | 1002.24 | 1002.43 | 1001.49 | 1001.77   | 1000.38  | 1000.45  | 15.493     | 0.45      | 1.26      | 1.1      | 6.71   | 7.99     |
| 19      | 4-3     | 4-3 to 4-2  | 1.26         | 0.87        | 8           | 4.95         | 1.25    | 1.25    | 1.11          | 1002.56 | 1002.98 | 1001.9  | 1002.32   | 1000.65  | 1000.81  | 32.013     | 0.5       | 1.26      | 1.1      | 6.52   | 8        |
| 20      | 7-2     | 7-2 to 7-1  | 0            | 0           | 0           | 15.13        | 2       | 2       | 0.28          | 1002.85 | 1002.85 | 1002.85 | 1002.85   | 999.74   | 999.82   | 20.988     | 0.38      | 0         | 0        | 0.21   | 0.66     |
| 21      | 7-3     | 7-3 to 7-2  | 0            | 0           | 0           | 15.46        | 2       | 2       | 0.28          | 1002.85 | 1002.85 | 1002.85 | 1002.85   | 999.82   | 1000     | 45.234     | 0.4       | 0         | 0        | 0.21   | 0.66     |

100–Year Storm Calculations



Utility Notes

- Boundary information, existing utilities and topographic features shown are based on information supplied by owner, surveyor, and others.
- The existing utility locations shown on these plans are approximate and may not include all utility lines present. The contractor shall be responsible to make One Call and coordinate field location of all existing underground utilities prior to beginning excavation/construction activities.
- The contractor shall be responsible for any damage to any utilities or their structures during excavation/construction activities.
- The contractor shall coordinate and be responsible for connection fees, system development fees, taxes, etc. for all main connections and/or extensions with and from the city and/or respective utility unless otherwise coordinated with the Owner. All utility services for this project shall be coordinated with respective utility company by contractor.
- The contractor shall be responsible for adjusting all at-grade utilities such as manhole covers, valve box covers, etc. to finish grade, whether specifically indicated in these plans or not.
- Utilities shown on the plan with specific elevations and/or structure locations are SUE quality level "B", ie: storm sewer, sanitary sewer, water hydrants & valves, utility poles, etc. All other existing utility information shown is SUE quality level "D", primarily retracement of one-call and city records.

Property Legend

- right of way
- property lines
- easements
- setbacks

Grading Legend

- existing minor contour
- existing major contour
- proposed minor contour
- proposed major contour

Utility Legend

- existing
- proposed

Linetypes

- sanm sanitary main
- san service sanitary service
- stm storm sewer (existing)
- stm storm sewer (solid wall, proposed)
- stm storm sewer (solid wall, proposed)
- stm storm sewer (perforated, proposed)
- wtrm water main
- wtrf water service (fire)
- wtrd water service (domestic)
- wtri water service (irrigation)
- gasn natural gas main
- gass natural gas service schematic
- elpu underground primary electric
- elsu underground secondary electric
- elpo overhead electric
- datu underground cable/phone/data
- datu underground cable/phone/data service
- fence-chainlink
- fence-wood
- fence-barbed wire
- treeline

Symbols

- sanitary manhole
- service cleanout
- force main release valve
- rectangular structure
- circular structure
- fire hydrant
- water valve
- water meter
- backflow preventer
- natural gas meter
- service transformer (pad mount)
- primary switch gear
- light pole
- cable/phone/data junction box
- street light
- pedestrian street light
- electric pole
- guy wire
- end section

Local Benchmarks:





- BM-1: (Sanitary Sewer Manhole, Center of Lid)  
Elevation: 1006.88'  
N: 1013449.78  
E: 2826933.88
- BM-2: (Storm Sewer Curb Inlet, Center of Lid)  
Elevation: 994.34'  
N: 1013518.71  
E: 2826136.03



\*NOTE:

Curb Inlet Coordinates are for Center Back of Curb

Grate Inlet, Junction Boxes, & Manhole Coordinates are to Center of Structure

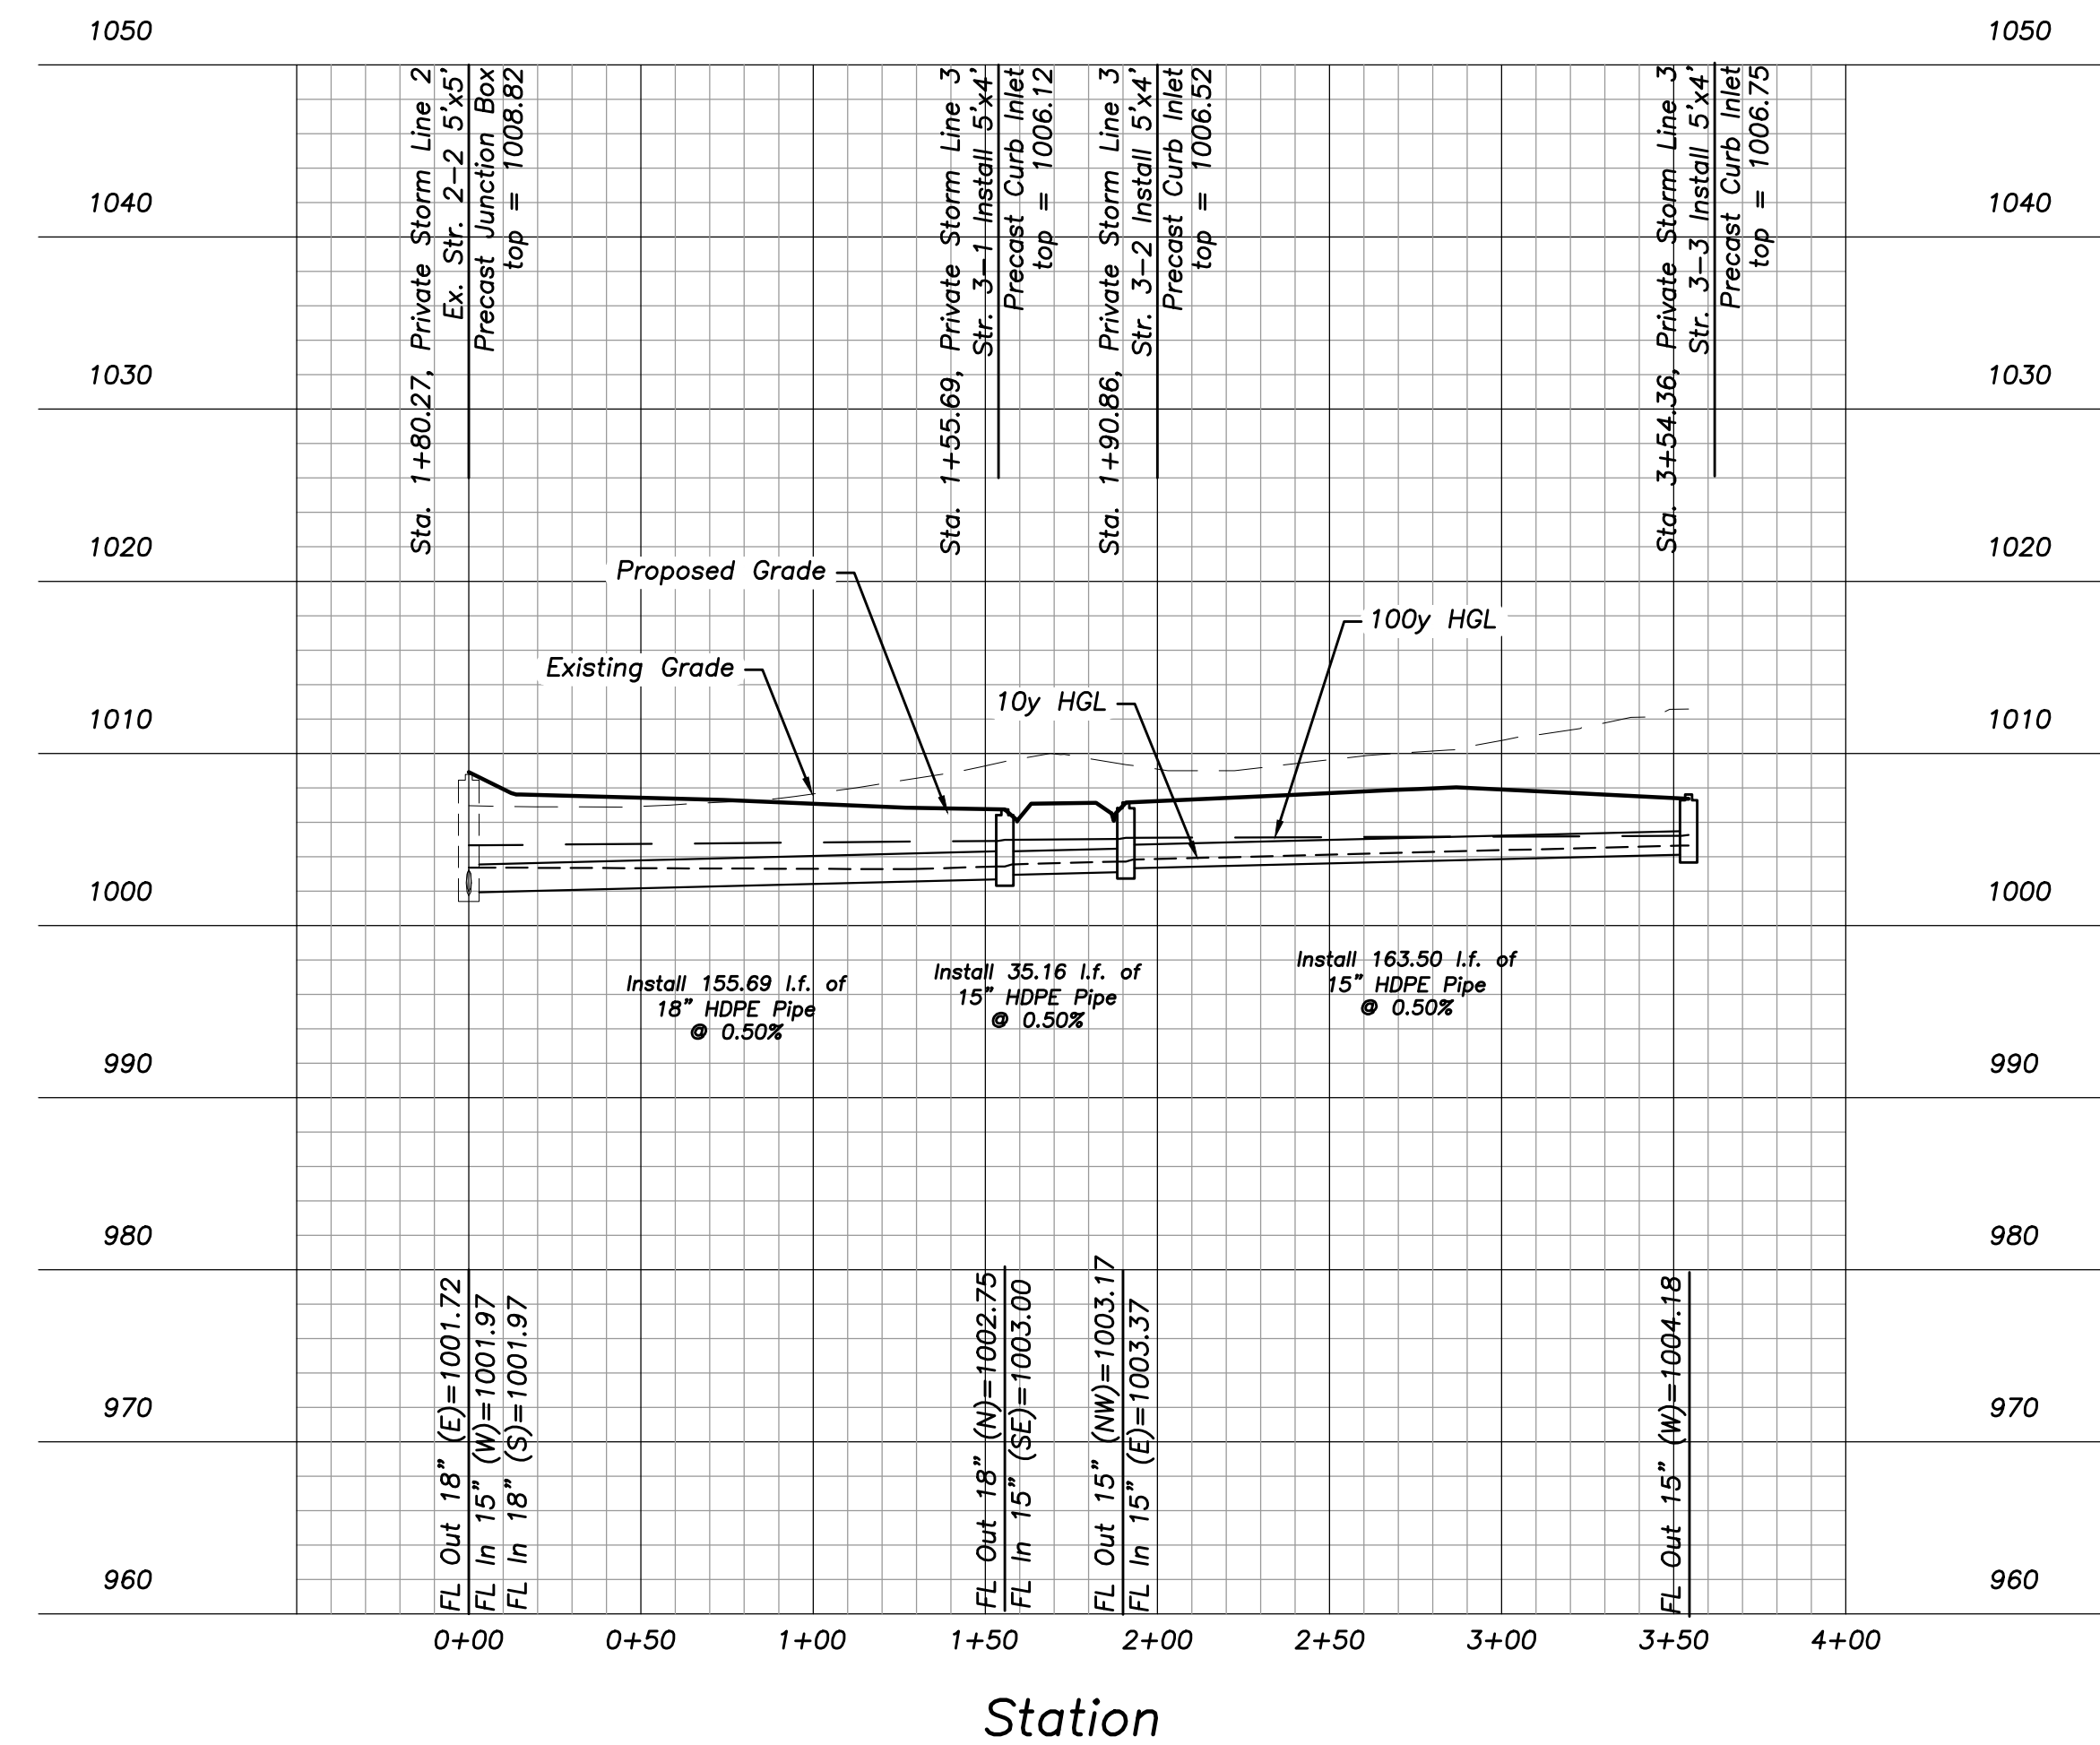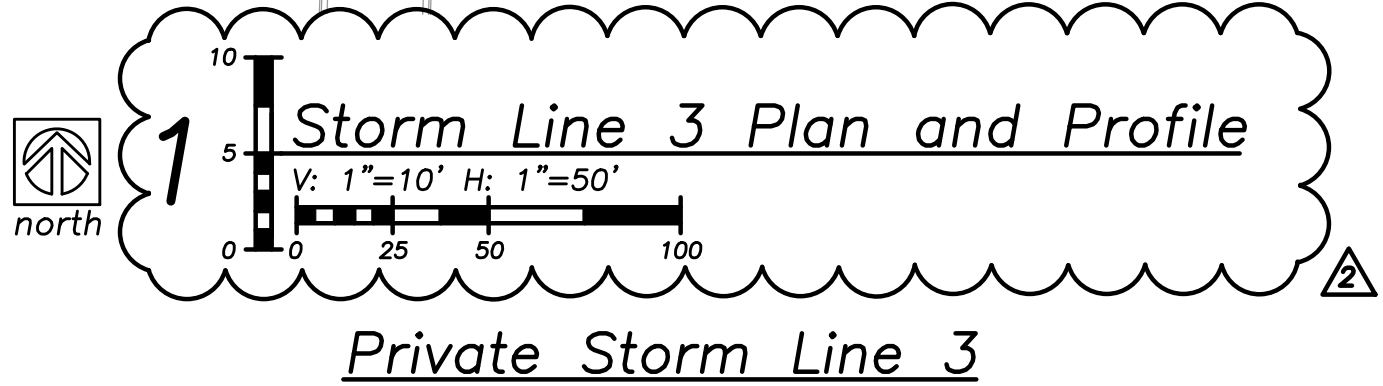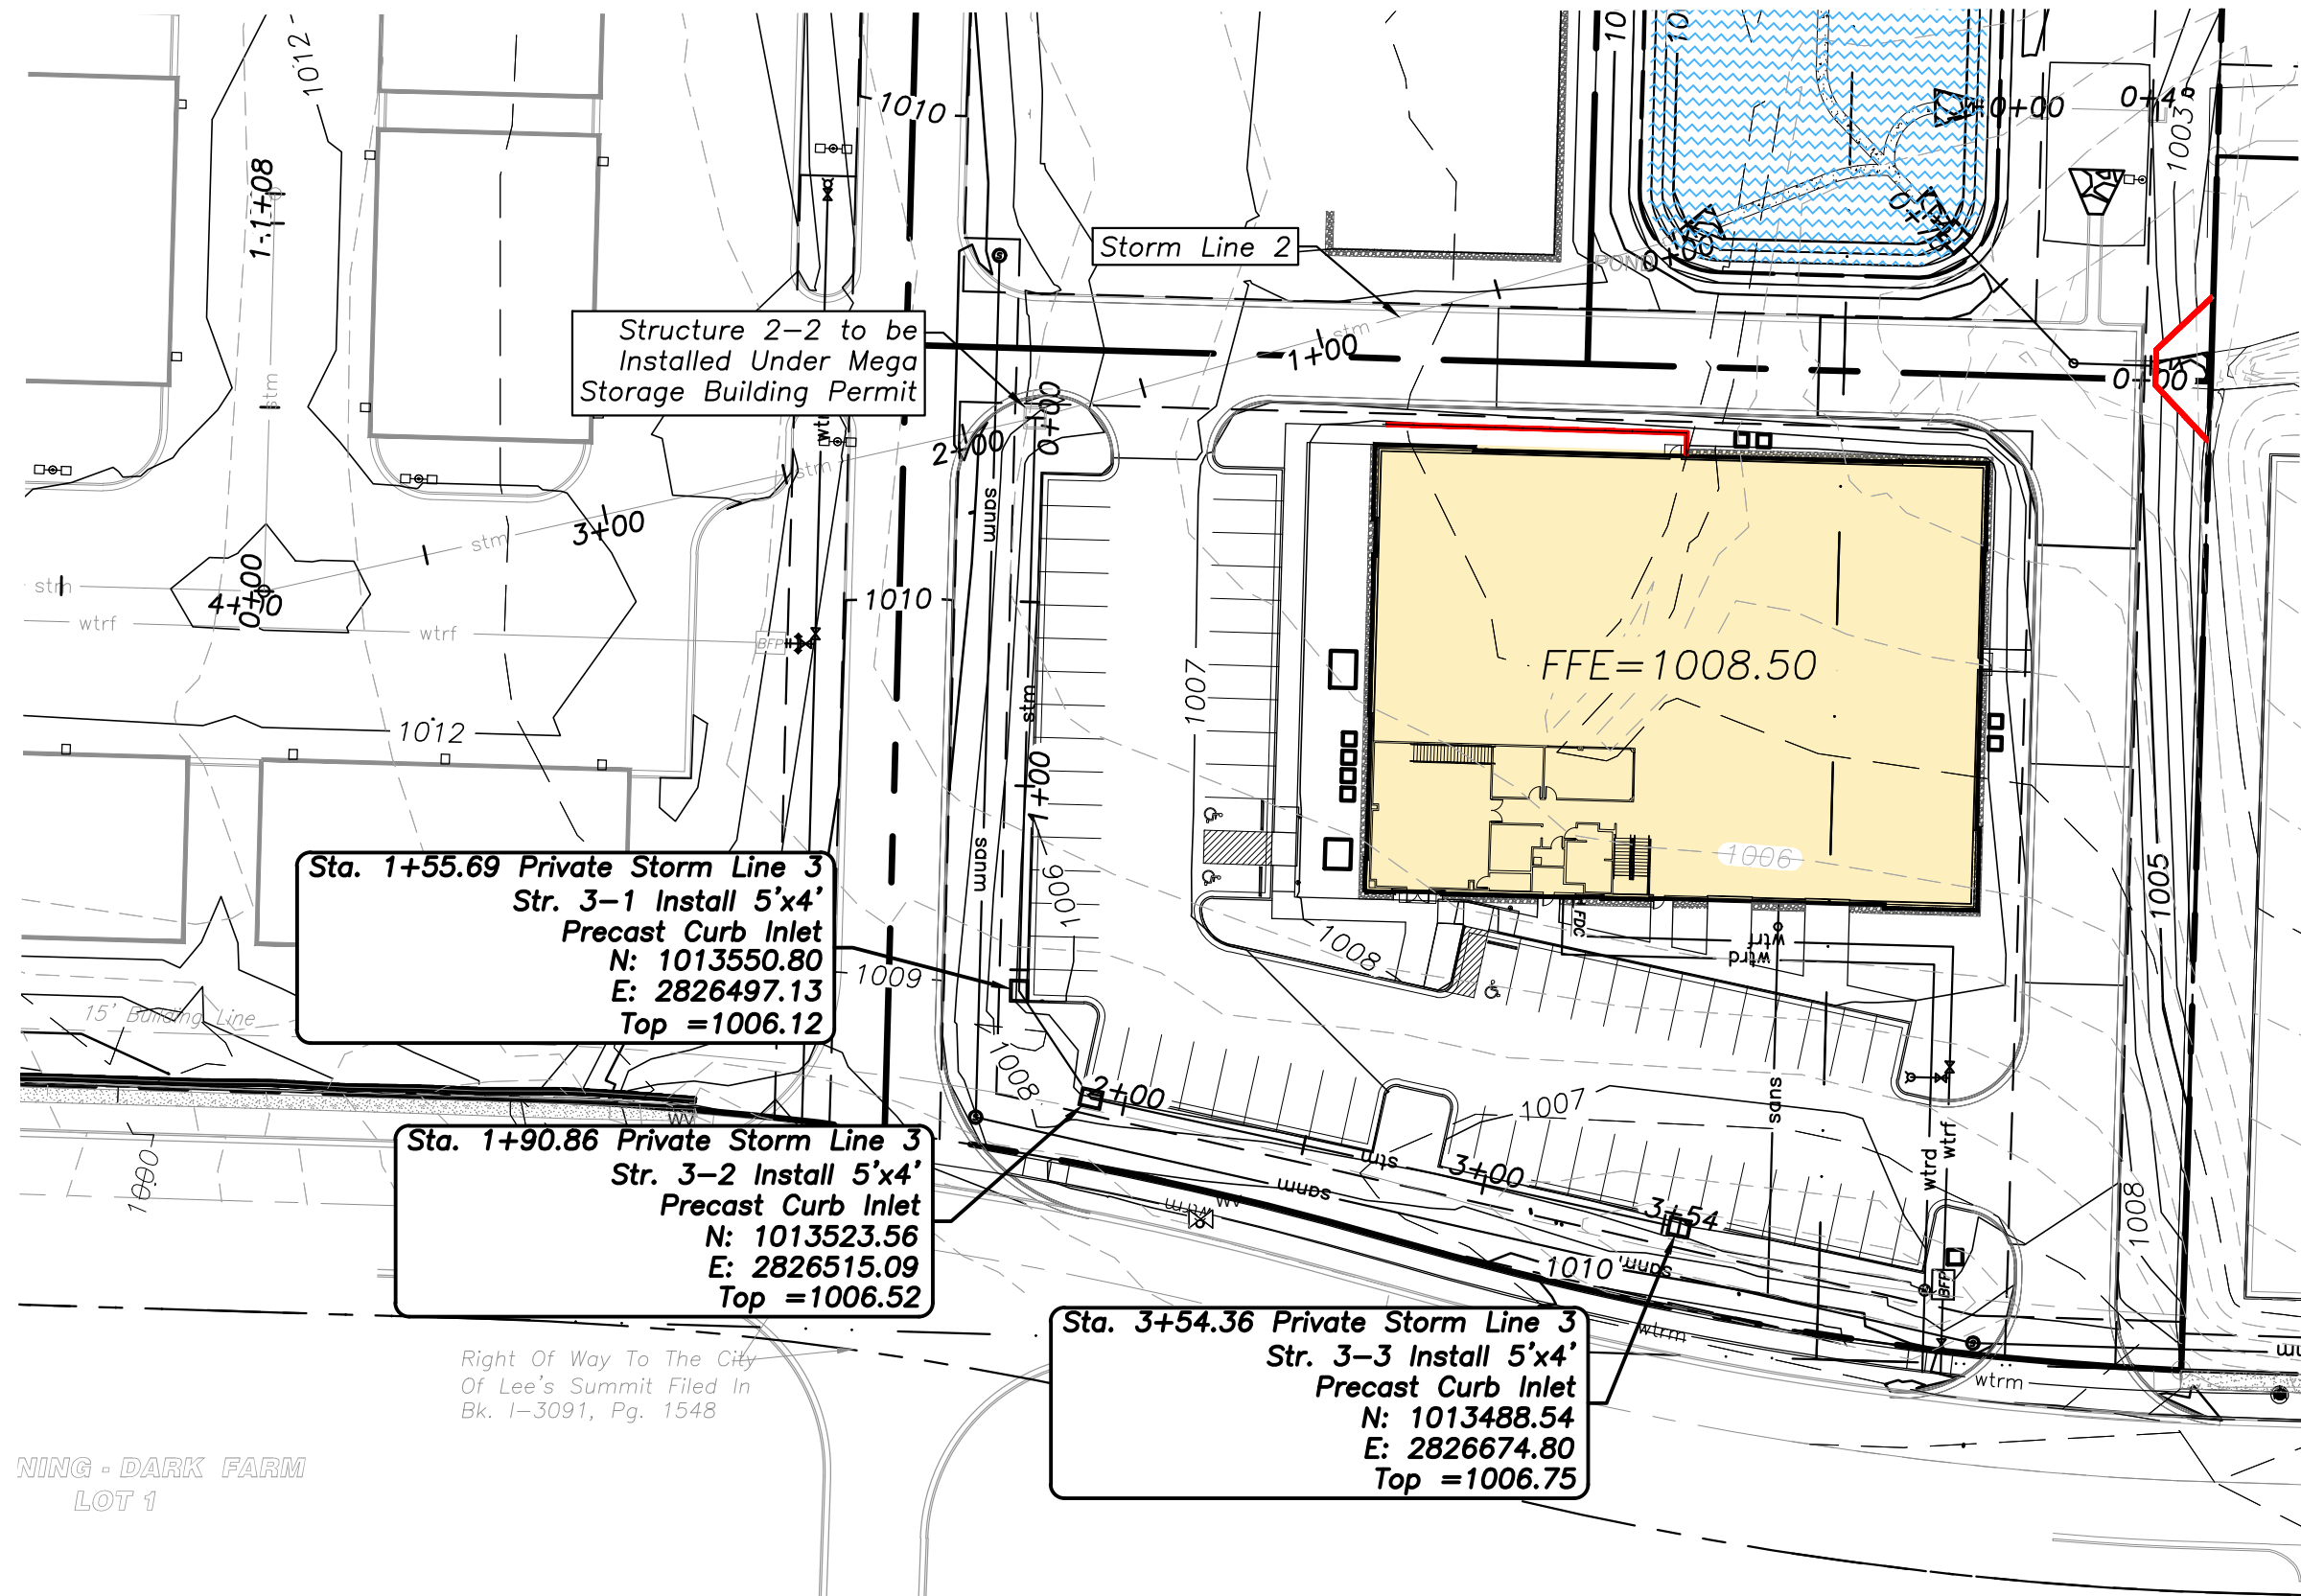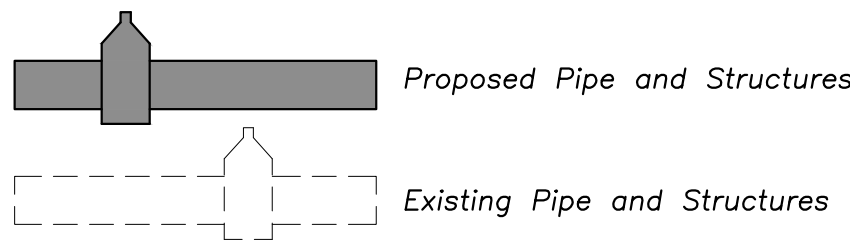

a new development for

DeBartolo Centre Lot 1

520 NE Town Centre Drive  
Lee's Summit, Missouri

|            |            |
|------------|------------|
| date       | 02.18.2022 |
| drawn by   | JMP        |
| checked by | PAM        |
| revisions  |            |
| 05.09.2022 | 01         |
| 05.18.2022 | 02         |


sheet number

C3.4


drawing type  
FDP & Permit

project number  
20231




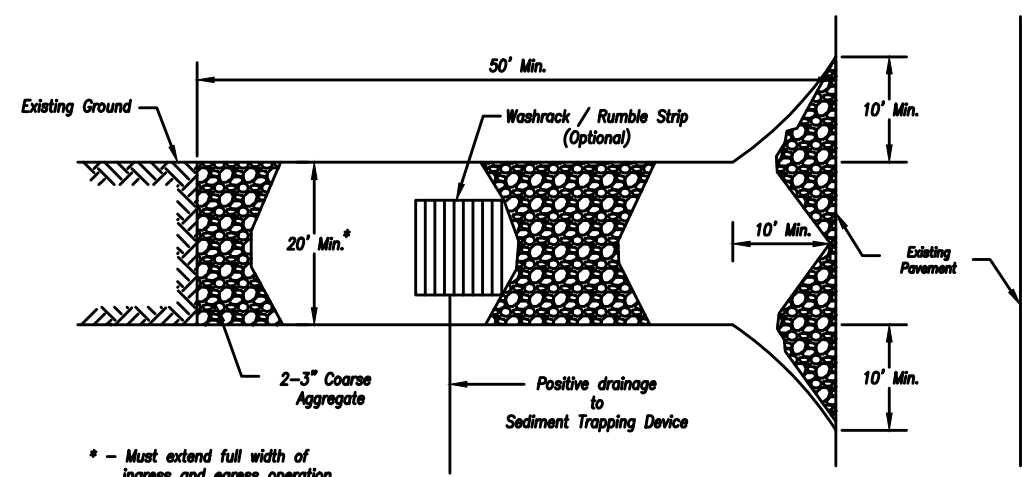

Plan View  
Not to Scale

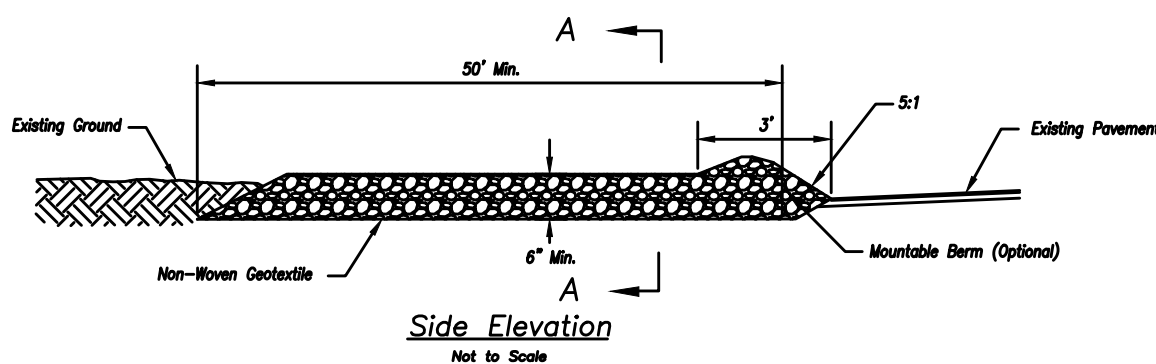

Side Elevation  
Not to Scale

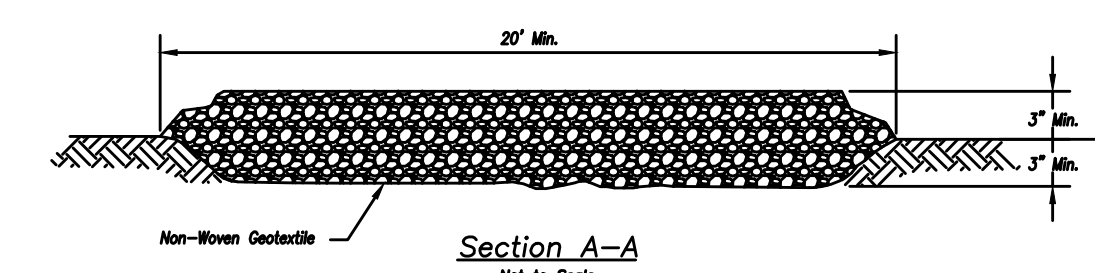

Section A-A  
Not to Scale

#### Notes for Construction Entrance:

1. Avoid locating on steep slopes, at curves on public roads, or downhill of disturbed area.
2. Remove all vegetation and other unsuitable material from the foundation area, grade, and crown for positive drainage.
3. If slope towards the public road exceeds 2%, construct a 6" to 8-inch high ridge with 30:1V side slopes across the foundation approximately 15 feet from the edge of the public road to divert runoff from it.
4. Install pipe under the entrance if needed to maintain drainage ditches along public roads.
5. Place stone to dimensions and grade as shown on plans. Leave surface sloped for drainage.
6. Divert all surface runoff and drainage from the entrance to a sediment control device.
7. If conditions warrant, place geotextile fabric on the graded foundation to improve stability.

#### Maintenance for Construction Entrance:

1. Reshape entrance as needed to maintain function and integrity of installation. Top dress with clean aggregate as needed.


#### CONSTRUCTION ENTRANCE

#### Notes for Concrete Washout:

1. Concrete washout areas shall be installed prior to any concrete placement on site.
2. Concrete washout areas shall include a flat subsurface pit sized relative to the amount of concrete to be placed on site. The slope leading out of the subsurface pit shall be 3:1. The vehicle tracking post shall be placed towards the concrete washout area.
3. Vehicle tracking control is required at the access point to all concrete washout areas.
4. Stone shall be placed at the construction site entrance, washout area, and elsewhere as necessary to clearly indicate the location(s) of the concrete washout area(s) to operators of concrete truck and pump rigs.
5. A one-piece impervious liner may be required along the bottom and sides of the subsurface pit in sandy or gravelly soils.


#### Maintenance for Concrete Washout:

1. Concrete washout materials shall be removed once the materials have filled the washout to approximately 75% full.
2. Concrete washout areas shall be enlarged as necessary to maintain capacity for washed concrete.
3. Concrete washout water, spilled pieces of concrete and all other debris in the subsurface pit shall be transported from the job site in a water-tight container and disposed of properly.
4. Concrete washout areas shall remain in place until all concrete for the project is placed.
5. When concrete washout areas are removed, excavations shall be filled with suitable compacted backfill and topped, any disturbed areas associated with the installation, maintenance, and/or removal of the concrete washout areas shall be stabilized.

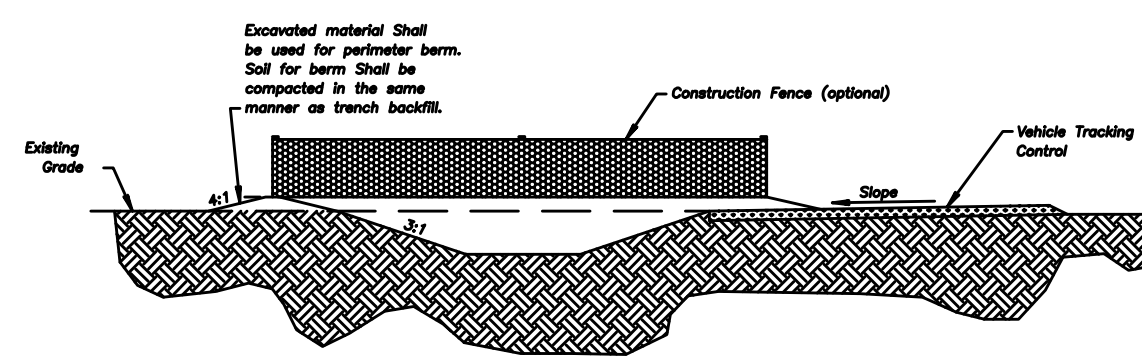

#### CONCRETE WASHOUT

AMERICAN PUBLIC WORKS ASSOCIATION

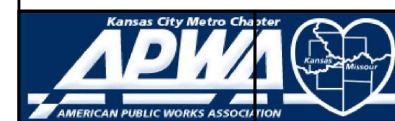


KANSAS CITY  
METRO CHAPTER

CONSTRUCTION ENTRANCE  
AND CONCRETE WASHOUT

STANDARD DRAWING  
NUMBER ESC-01  
ADOPTED:  
10/24/2016

Construction Entrance modified from 2015 Overland Park Standard Details for Erosion and Sediment Control; Concrete Washout modified from 2009 City of Great Bend Standard Drawings.

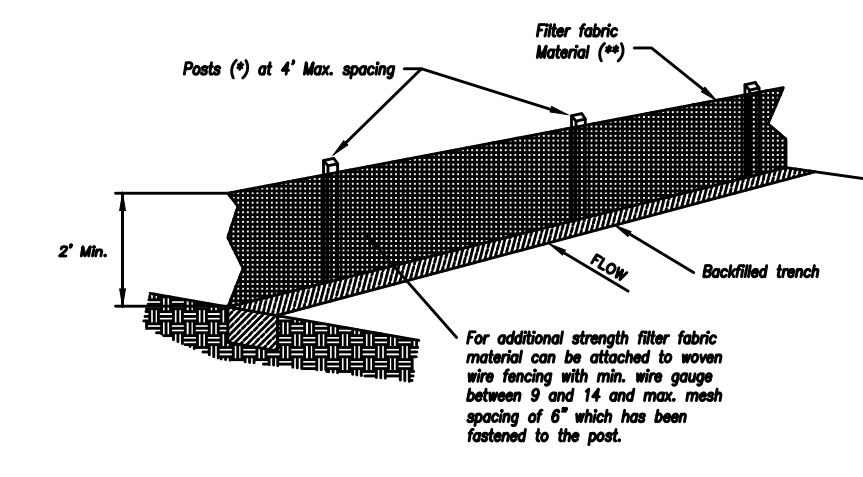

- (\*) POSTS
- MIN. LENGTH 4'
  - HARDWOOD 1 1/2" x 1 3/4"
  - NO.2 SOUTHERN PINE 2 3/8" x 2 3/8"
  - STEEL 1.33 LB/FT

(F) - Geotextile Fabric shall meet the requirements of AASHTO M288

#### SILT FENCE DETAILS

Not to Scale


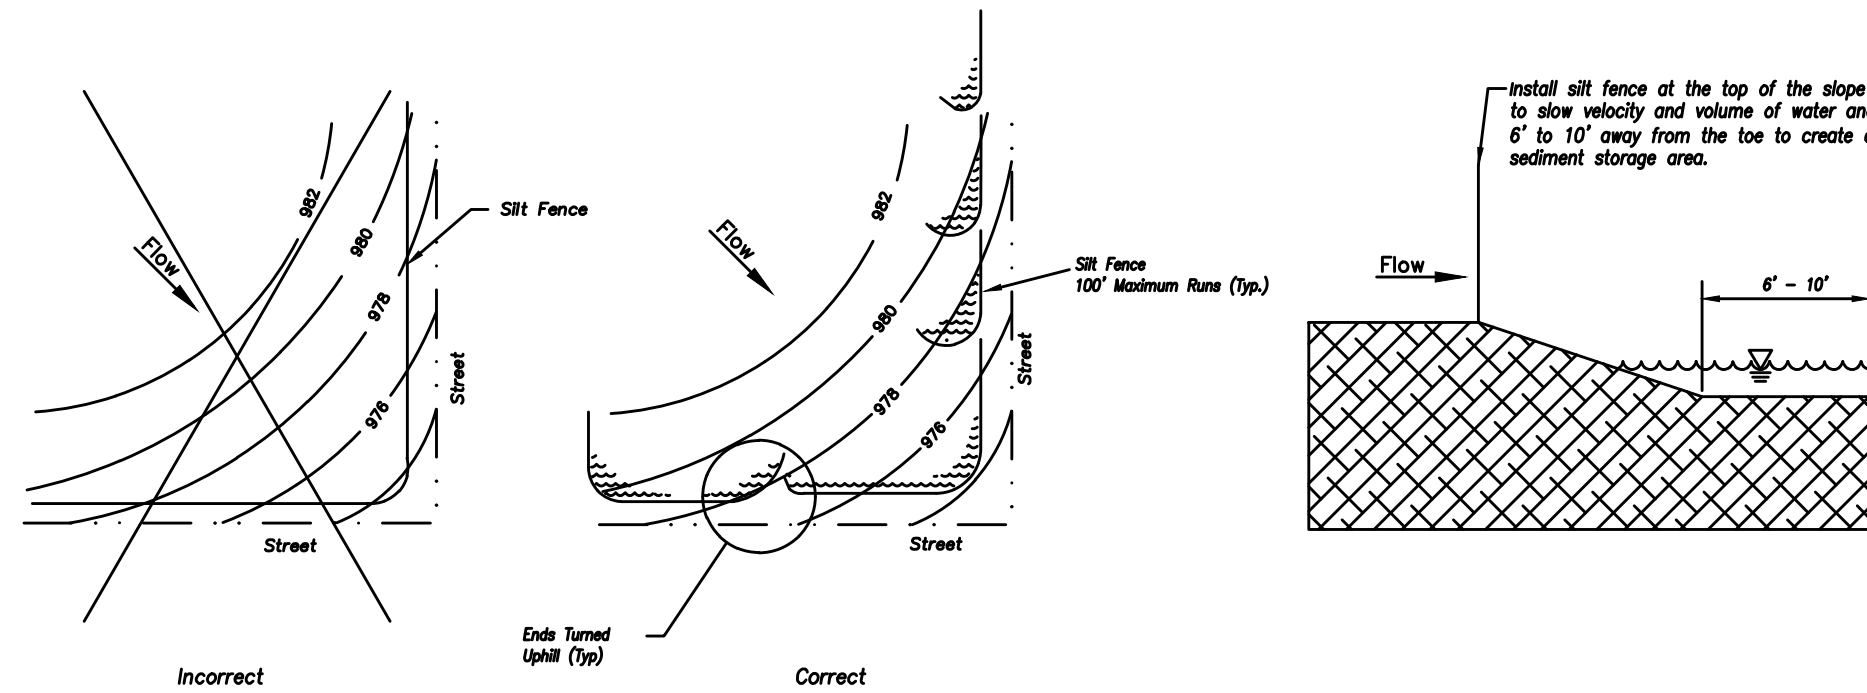


Figure A

#### SILT FENCE LAYOUT

Not to Scale

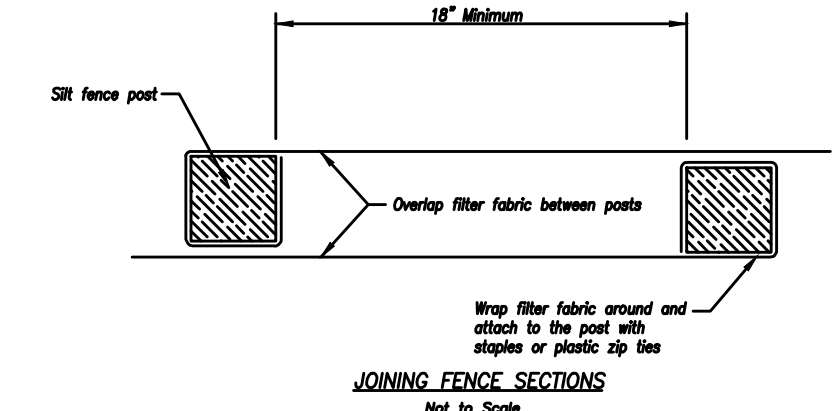

#### JOINING FENCE SECTIONS

Not to Scale

AMERICAN PUBLIC WORKS ASSOCIATION




KANSAS CITY  
METRO CHAPTER


SILT FENCE

STANDARD DRAWING  
NUMBER ESC-03  
ADOPTED:  
10/24/2016

Modified from 2015 Overland Park Standard Details for Erosion and Sediment Control.

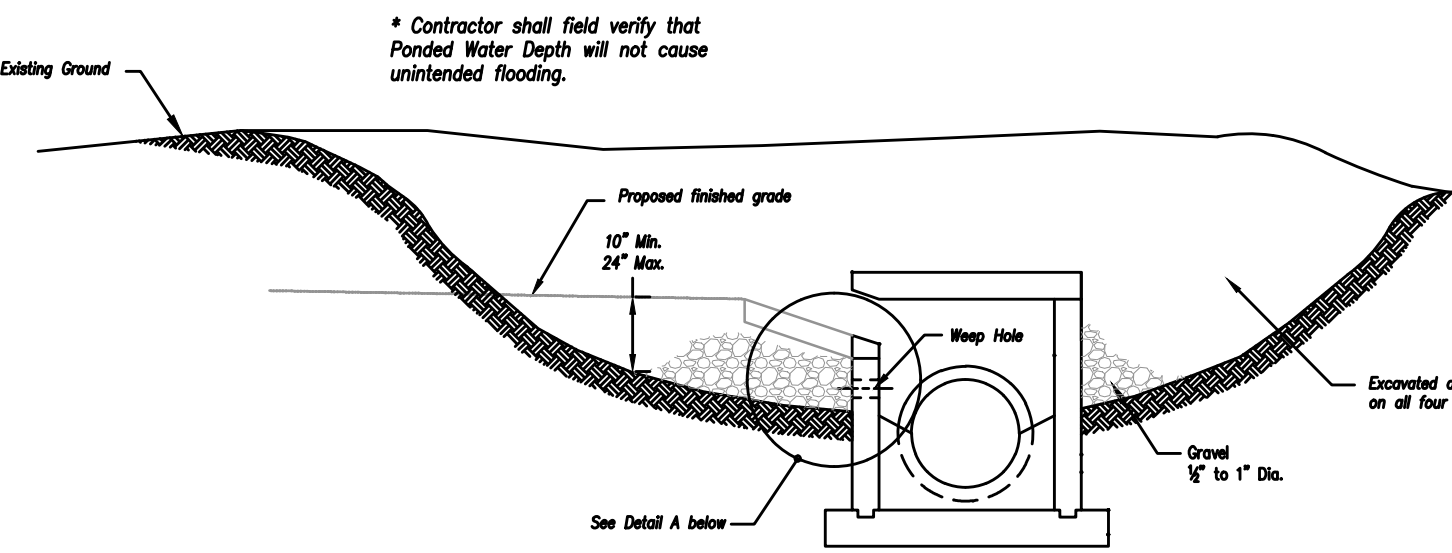

Detail A

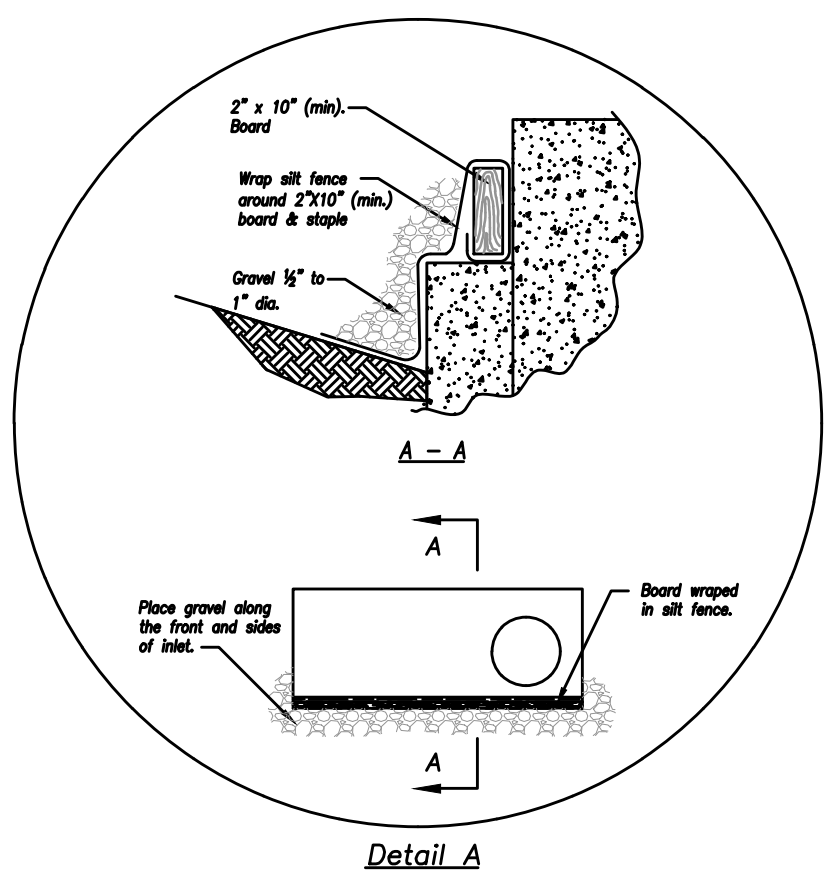

EARLY STAGE CURB INLET  
(Open Box and Prior to Pouring  
Curb and Inlet Throat)


#### Notes:

1. Immediately following inlet construction and prior to construction of curb and inlet throat, protect inlet opening by installing 2' x 10' (min.) board wrapped in silt fence. Structures shall have excavated storage areas on all four sides to allow settling of sediment (Early Stage Curb Inlet).
2. When inlet is completed and curb poured, filter socks or approved equal should be used (Late Stage Curb Inlet). Straw wattles are not approved for curb inlet use.
3. Contractor to field verify ponding water shall not create a traffic hazard.

#### Maintenance:

1. Remove deposited sediment from excavated storage areas when available storage has been reduced by 20%.
2. Remove deposited sediment from filter socks or similar when any accumulation of sediment is visible.
3. Repair or replace as necessary to maintain function and integrity of installation.


#### Sump Inlet Sediment Filter

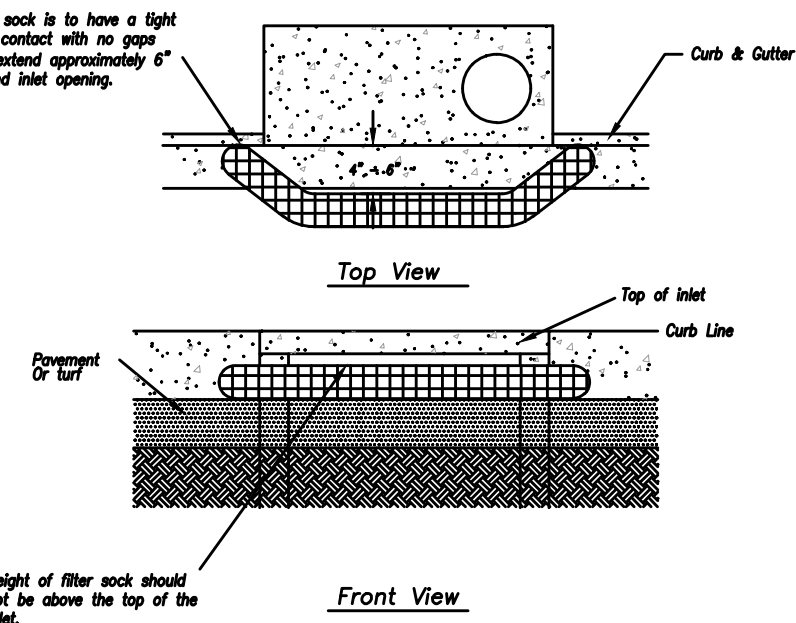

Sump Inlet Sediment Filter

#### LATE STAGE CURB INLET (After Pouring Curb and Inlet Throat)

AMERICAN PUBLIC WORKS ASSOCIATION

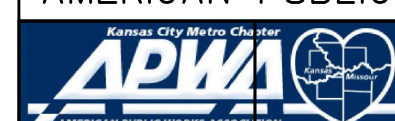


KANSAS CITY  
METRO CHAPTER


CURB INLET PROTECTION

STANDARD DRAWING  
NUMBER ESC-06  
ADOPTED:  
10/24/2016

Modified from 2015 Overland Park Standard Details for Erosion and Sediment Control.

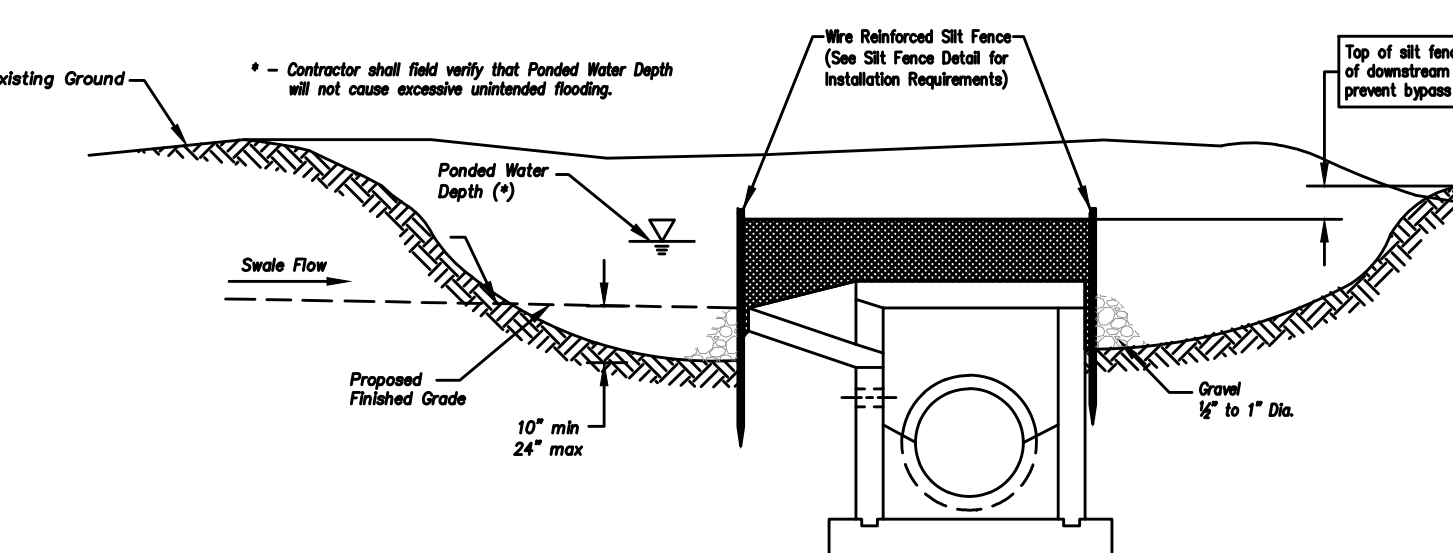


Section A-A  
Not to Scale

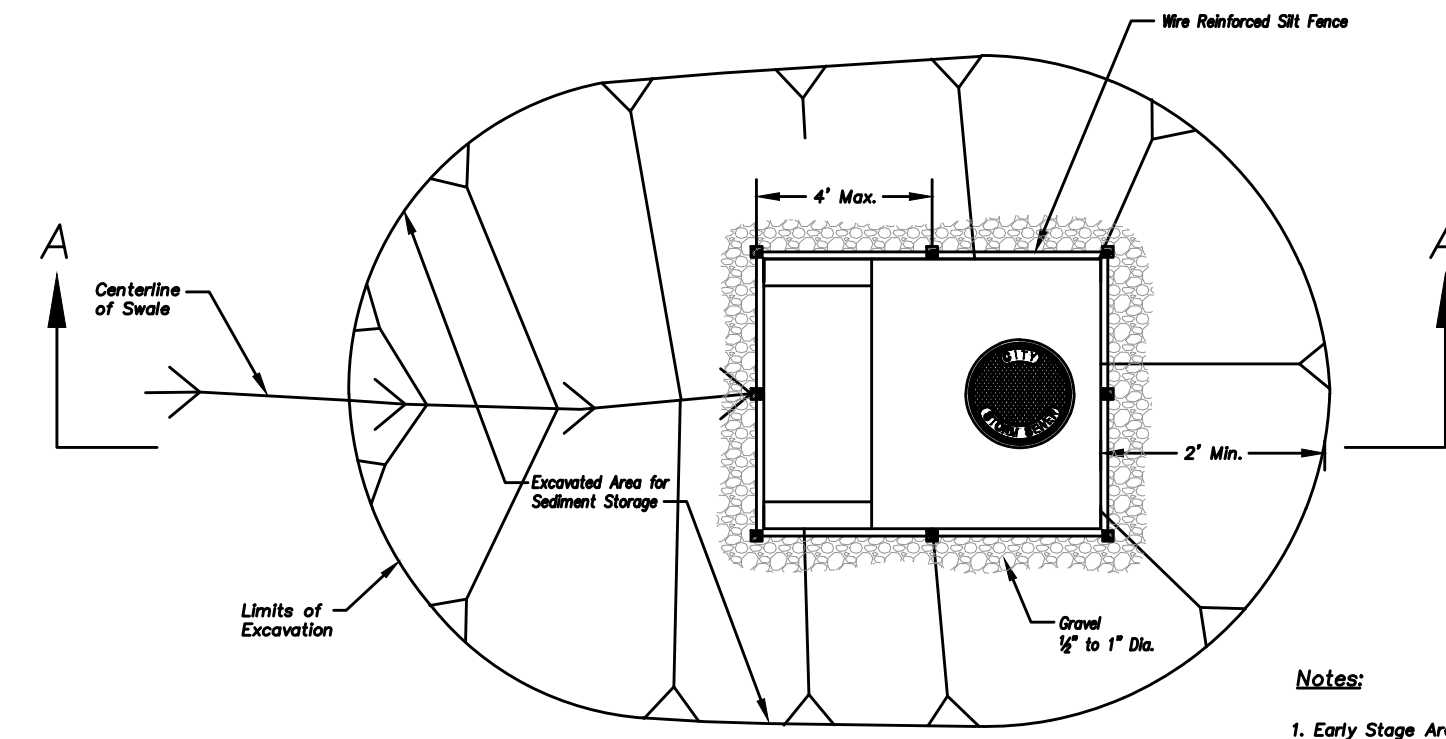

EARLY STAGE AREA INLET  
(All open boxes and inlets not at final grade)

#### Notes:

1. Early Stage Area Inlet Sediment Barrier to be installed immediately after inlet or junction box is constructed.
2. Silt fence shall remain in place until excavated area is removed and Late Stage Area Inlet is being installed.
3. Backfill excavated area ONLY after final grading of the site. Stabilization of the site is to immediately follow.
4. Wire reinforced silt fence may be used in place of silt fence attached to wood frame.

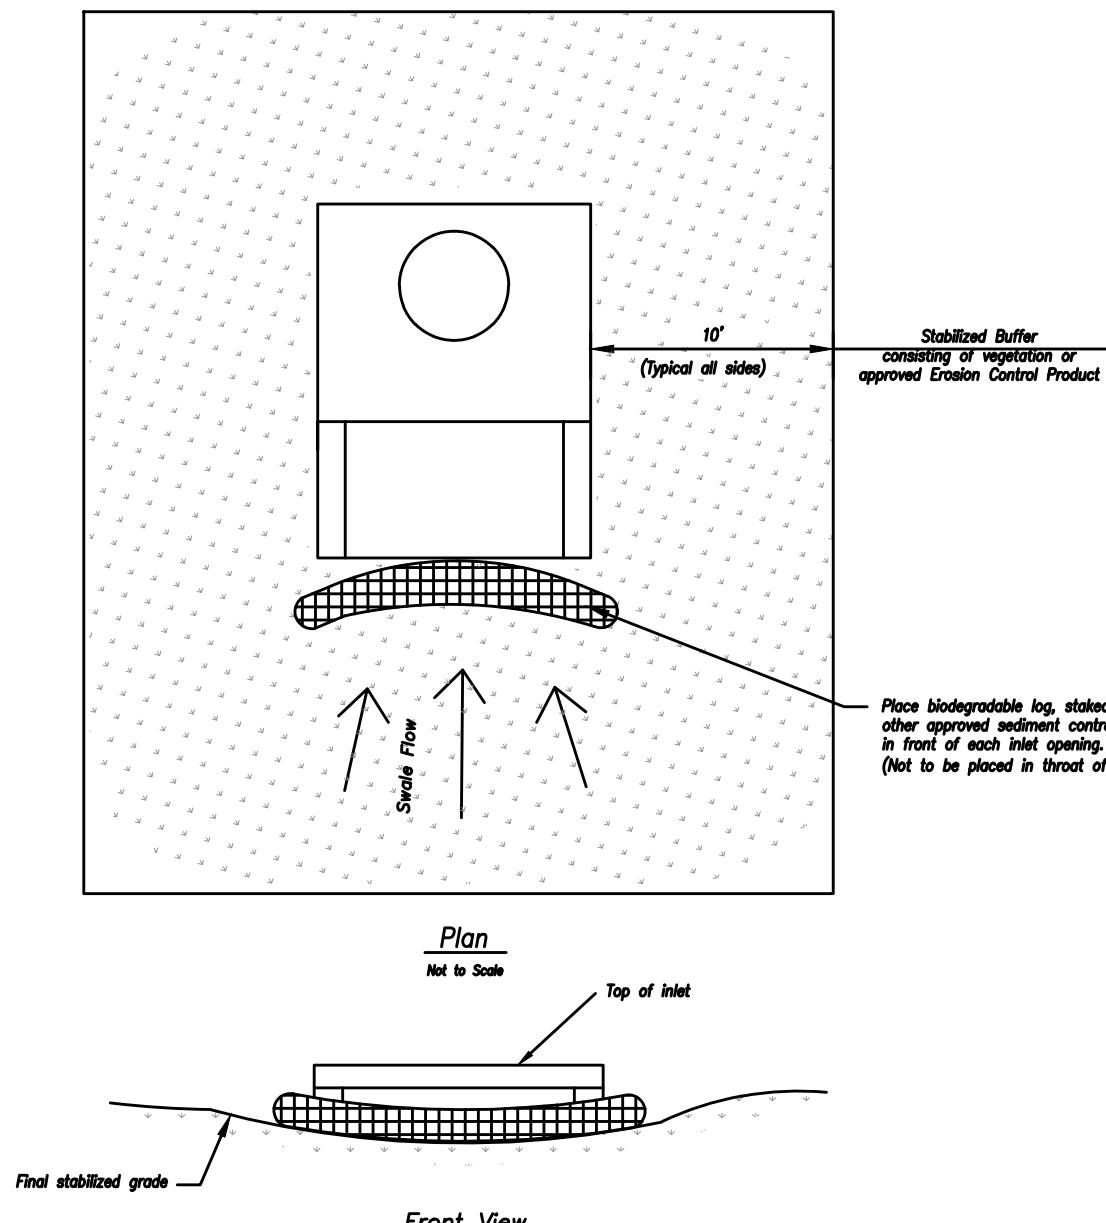


LATE STAGE AREA INLET  
(Area inlets at final grade and existing inlets)

#### Maintenance:

1. Remove deposited sediment from excavated storage areas when available storage has been reduced by 20%.
2. Remove deposited sediment from filter socks or similar when any accumulation of sediment is visible.
3. Repair or replace as necessary to maintain function and integrity of installation.

AMERICAN PUBLIC WORKS ASSOCIATION

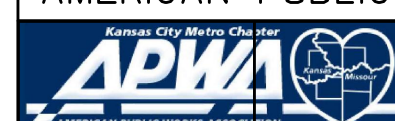

KANSAS CITY  
METRO CHAPTER

AREA INLET AND  
JUNCTION BOX PROTECTION

STANDARD DRAWING  
NUMBER ESC-07  
ADOPTED:  
10/24/2016

Modified from 2015 Overland Park Standard Details for Erosion and Sediment Control.

a new development for

D-BAT - Town Centre Lot 1

540 NE Town Centre Drive  
Lee's Summit, Missouri

date  
02.18.2022  
drawn by  
JMP  
checked by  
PAM  
revisions


sheet number

C4.1

drawing type  
FDP & Permit

project number  
20231






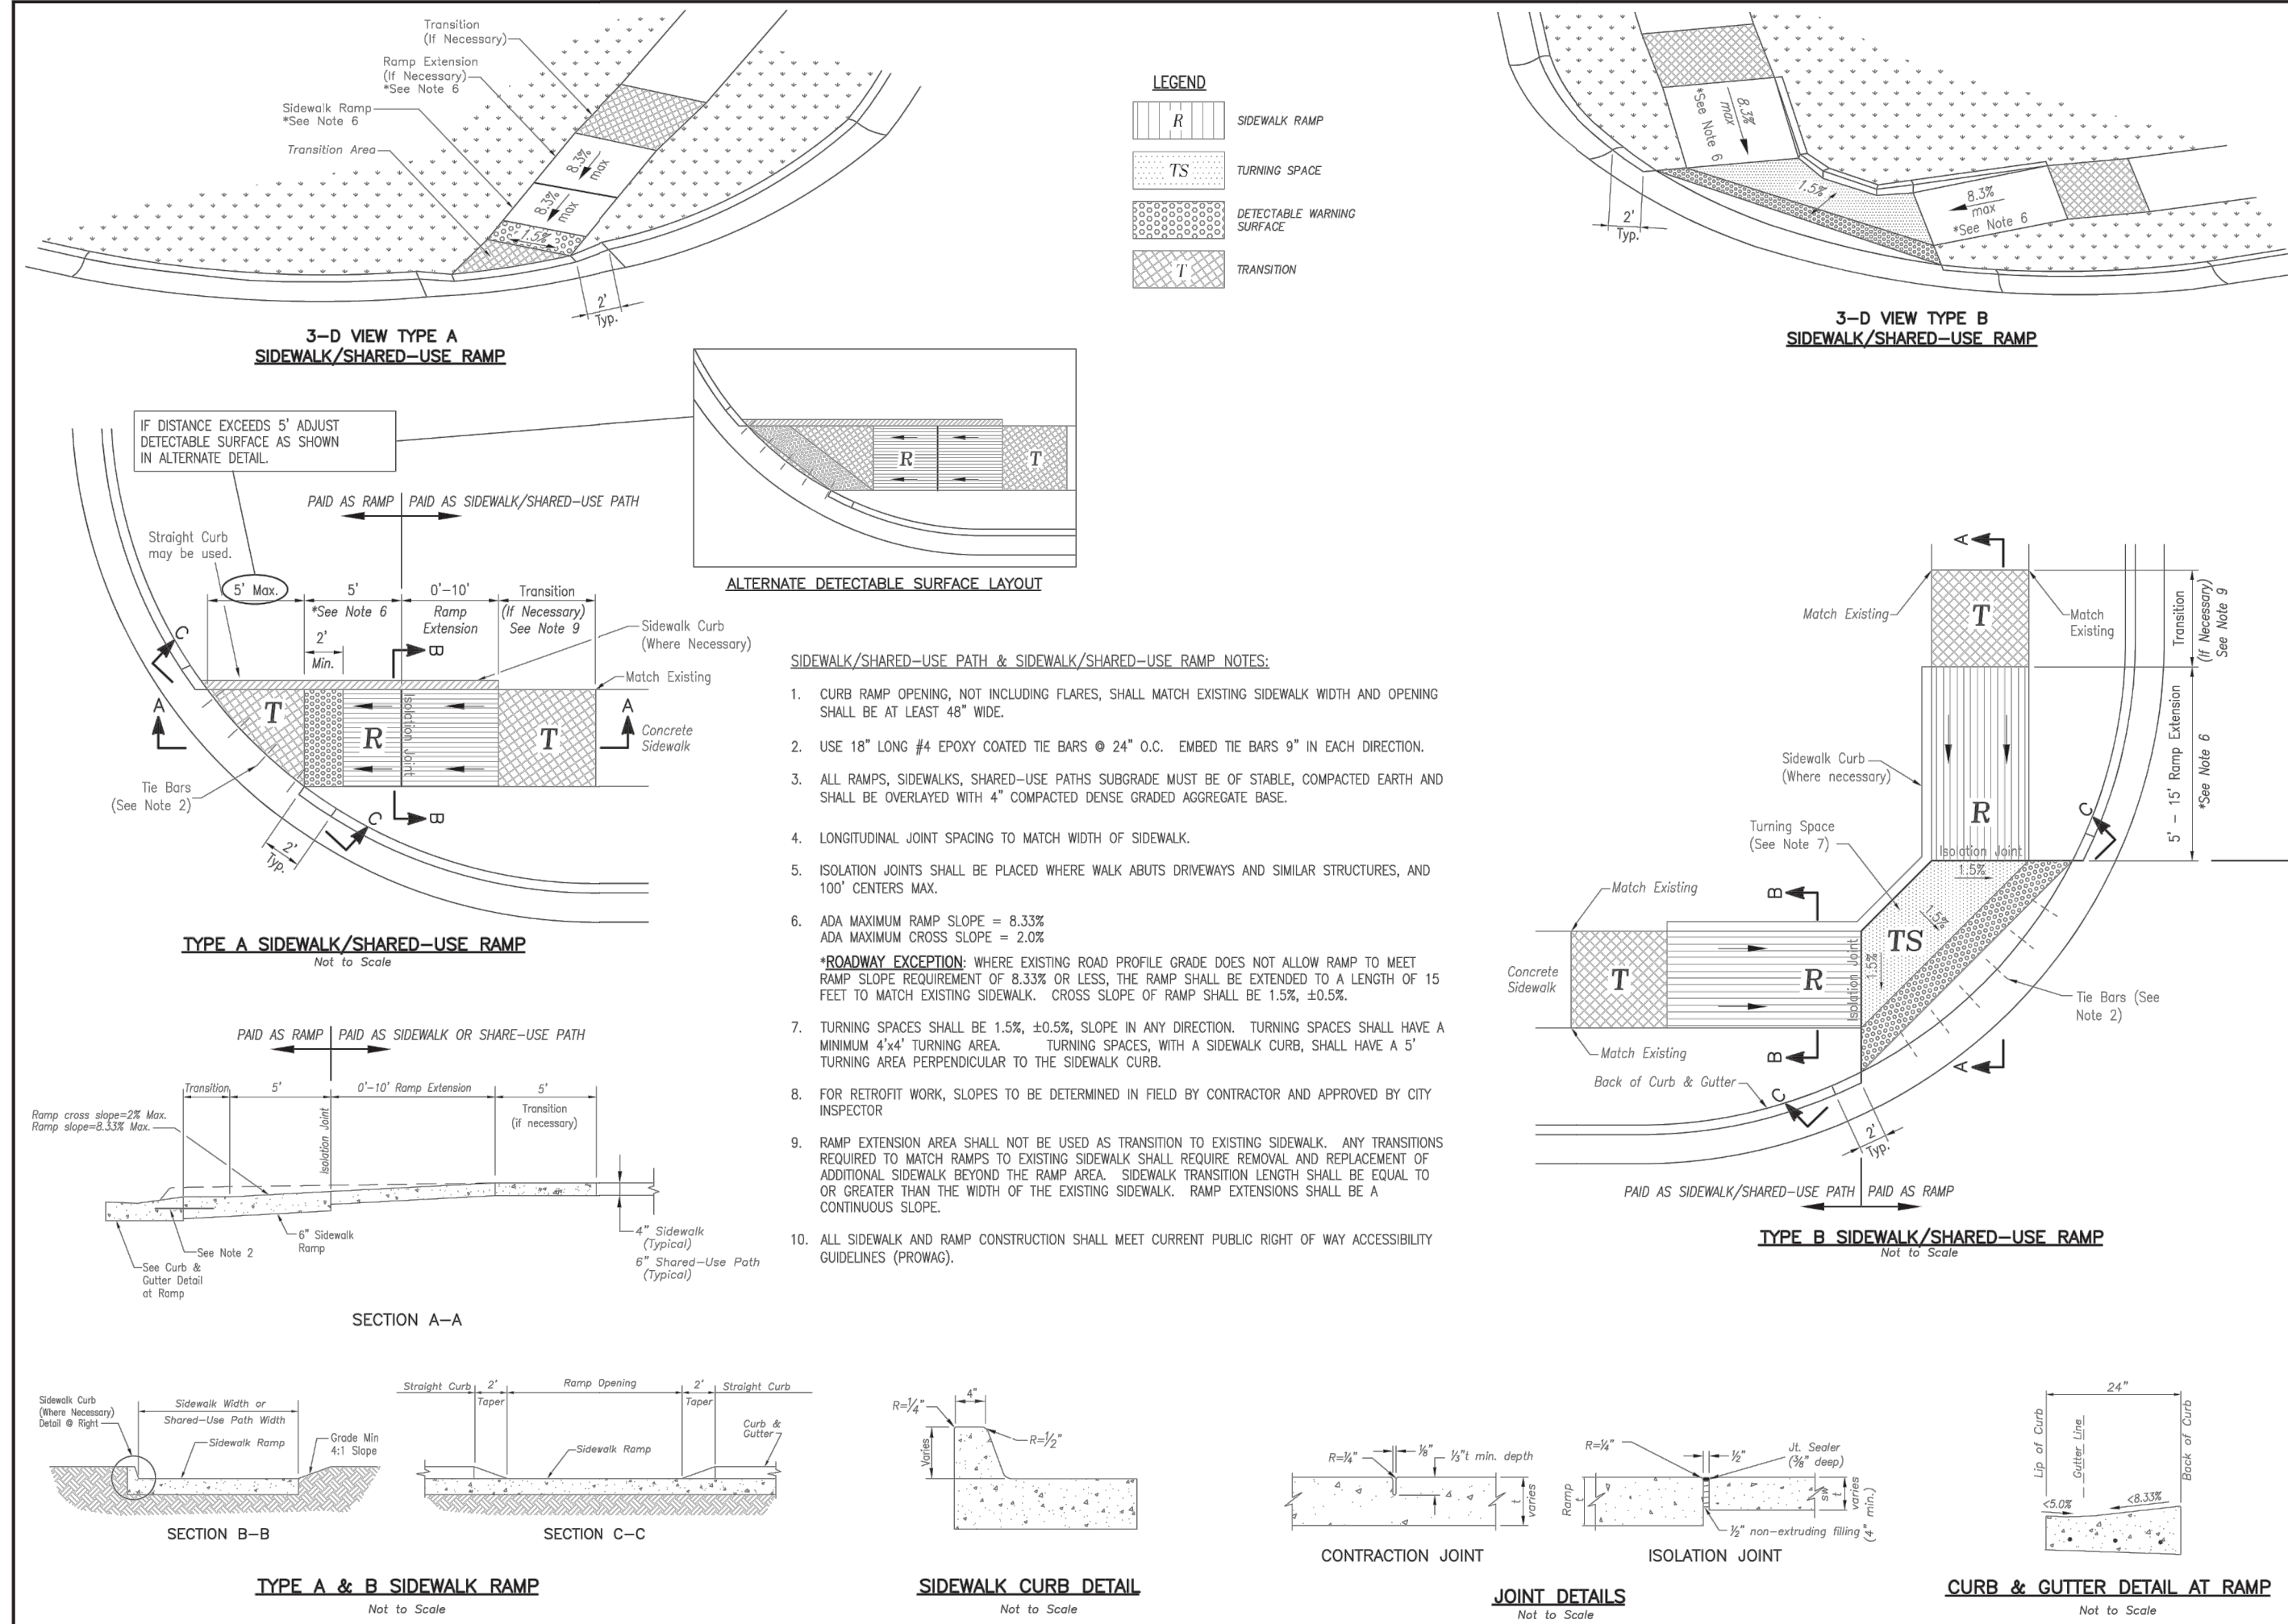

**LEE'S SUMMIT**  
**MISSOURI**

STANDARD DETAILS  
CITY OF LEE'S SUMMIT, MO  
LEE'S SUMMIT, JACKSON COUNTY, MO  
Client Name: AEA RAMP RETROFIT DETAIL


Drawn By: MJP  
Checked By: DL  
Date: 05/2021  
Proj. #: GEN-3A

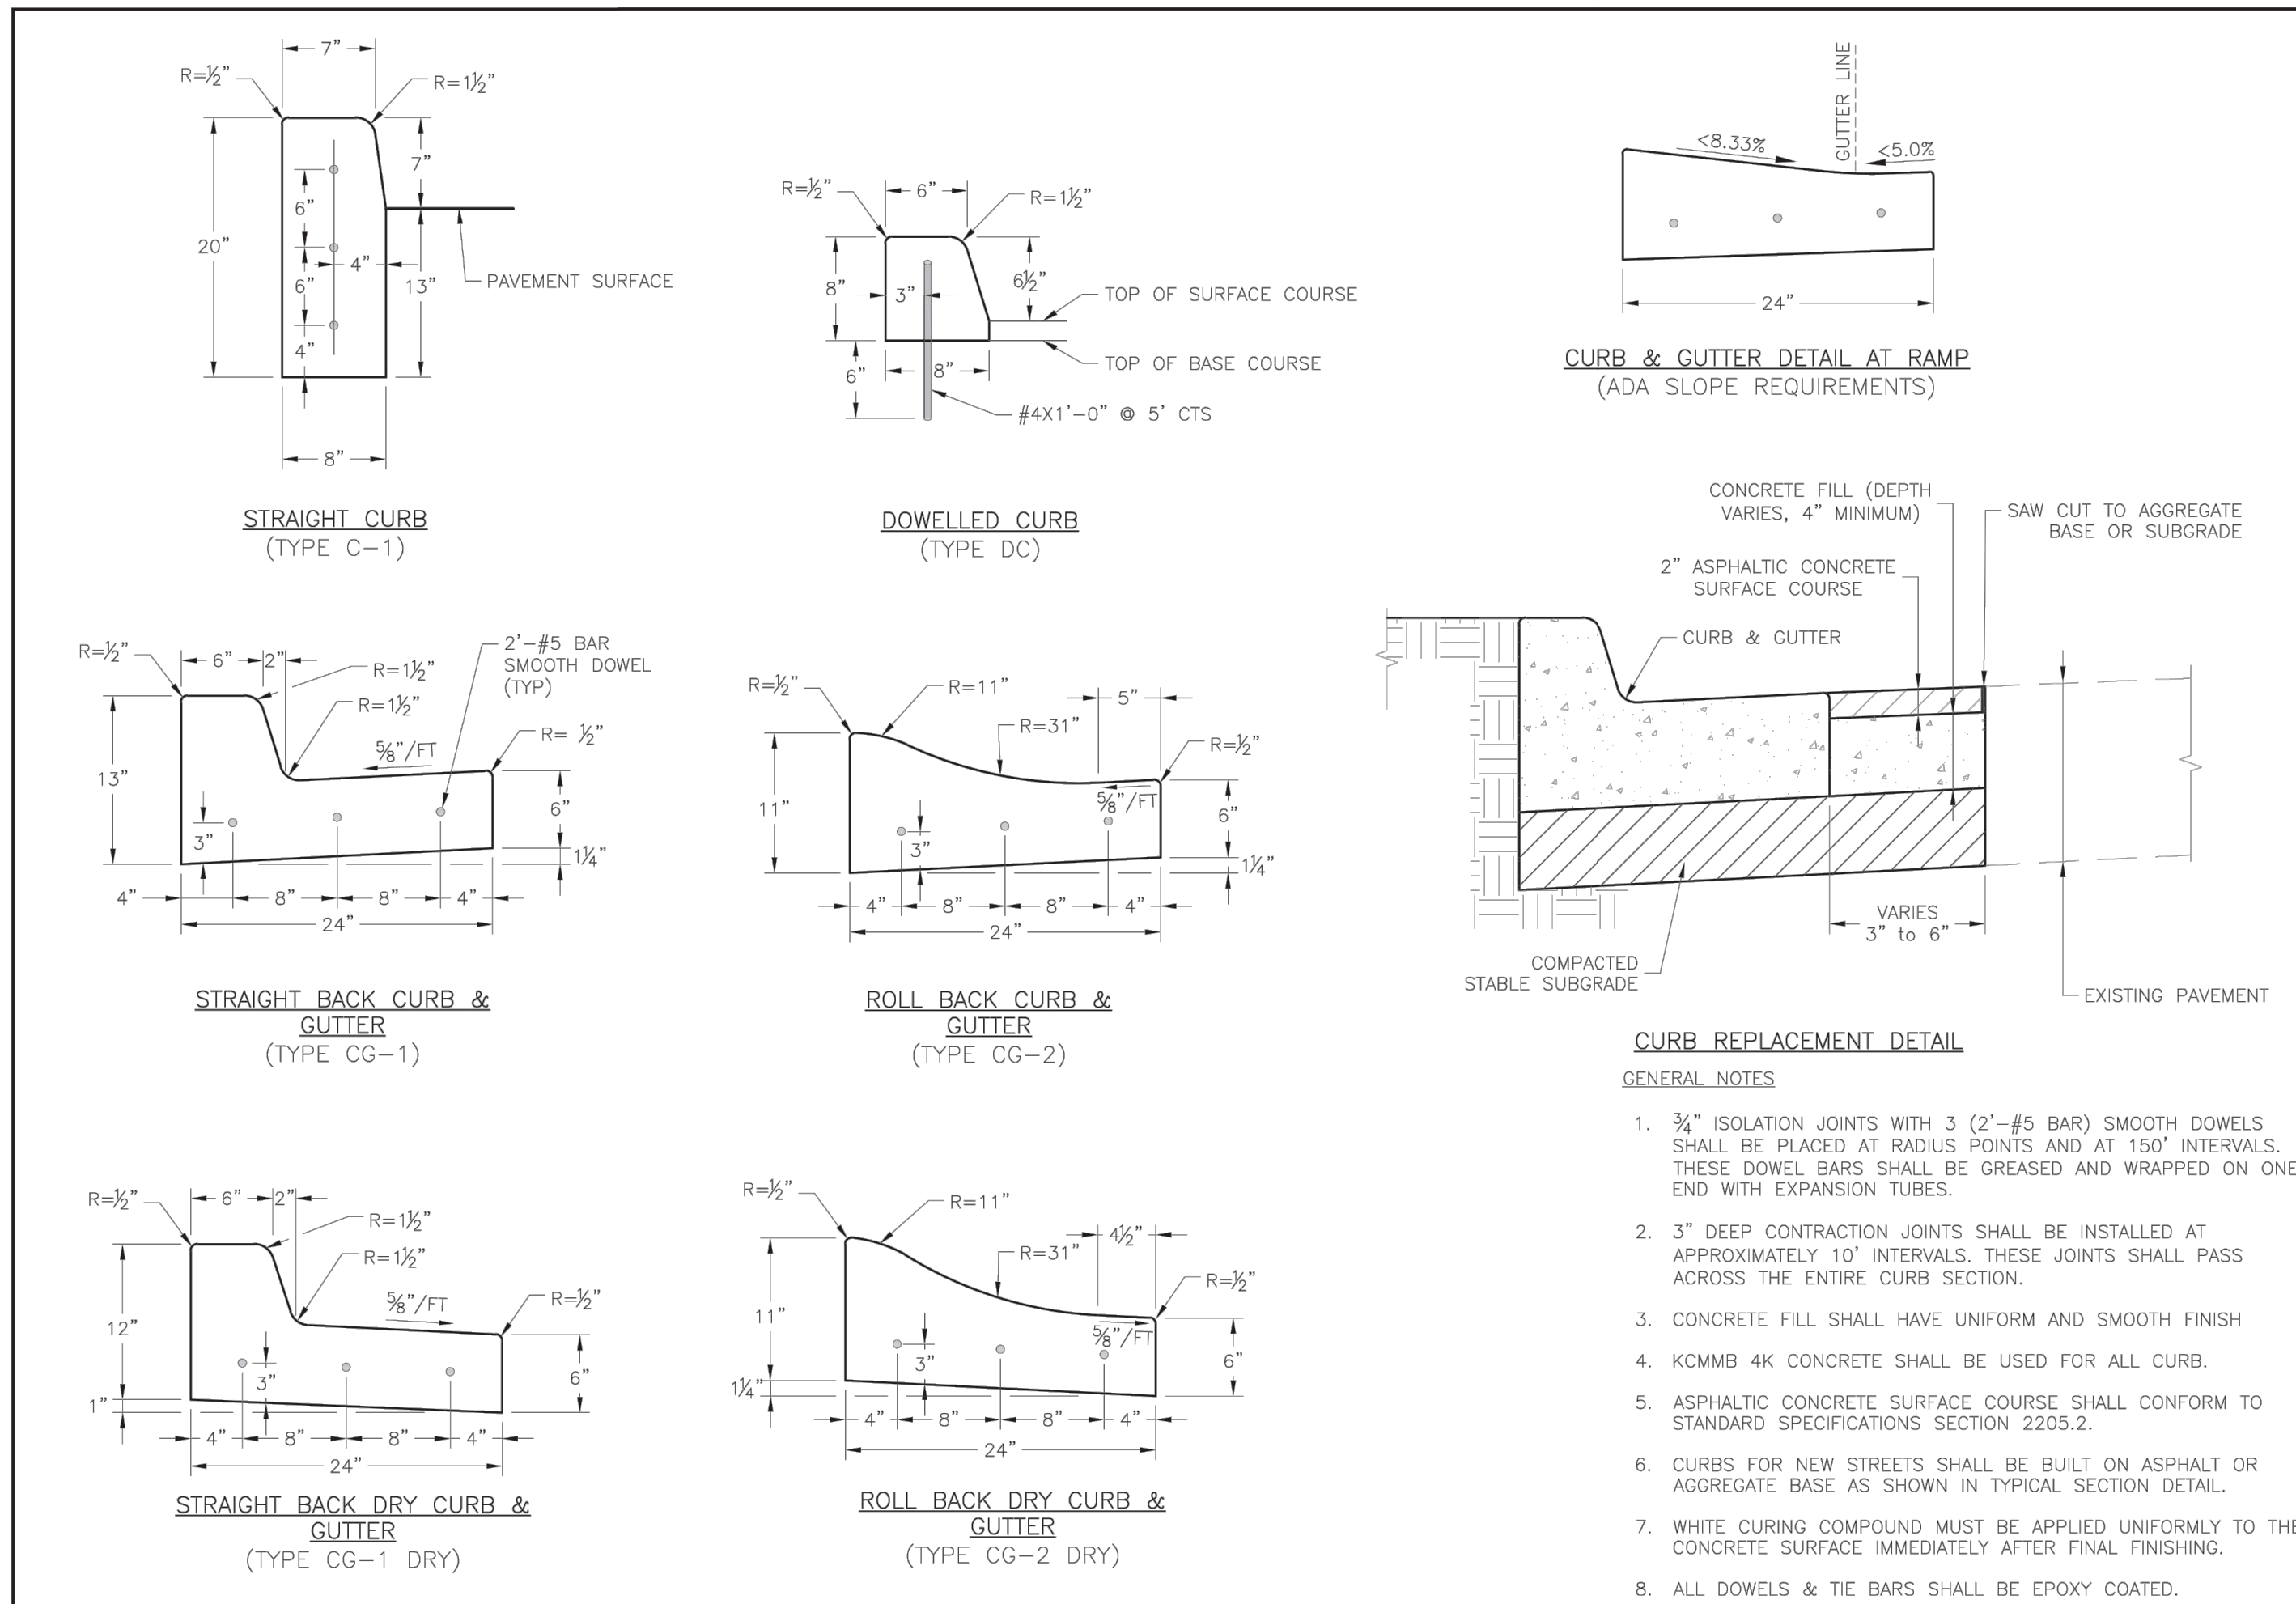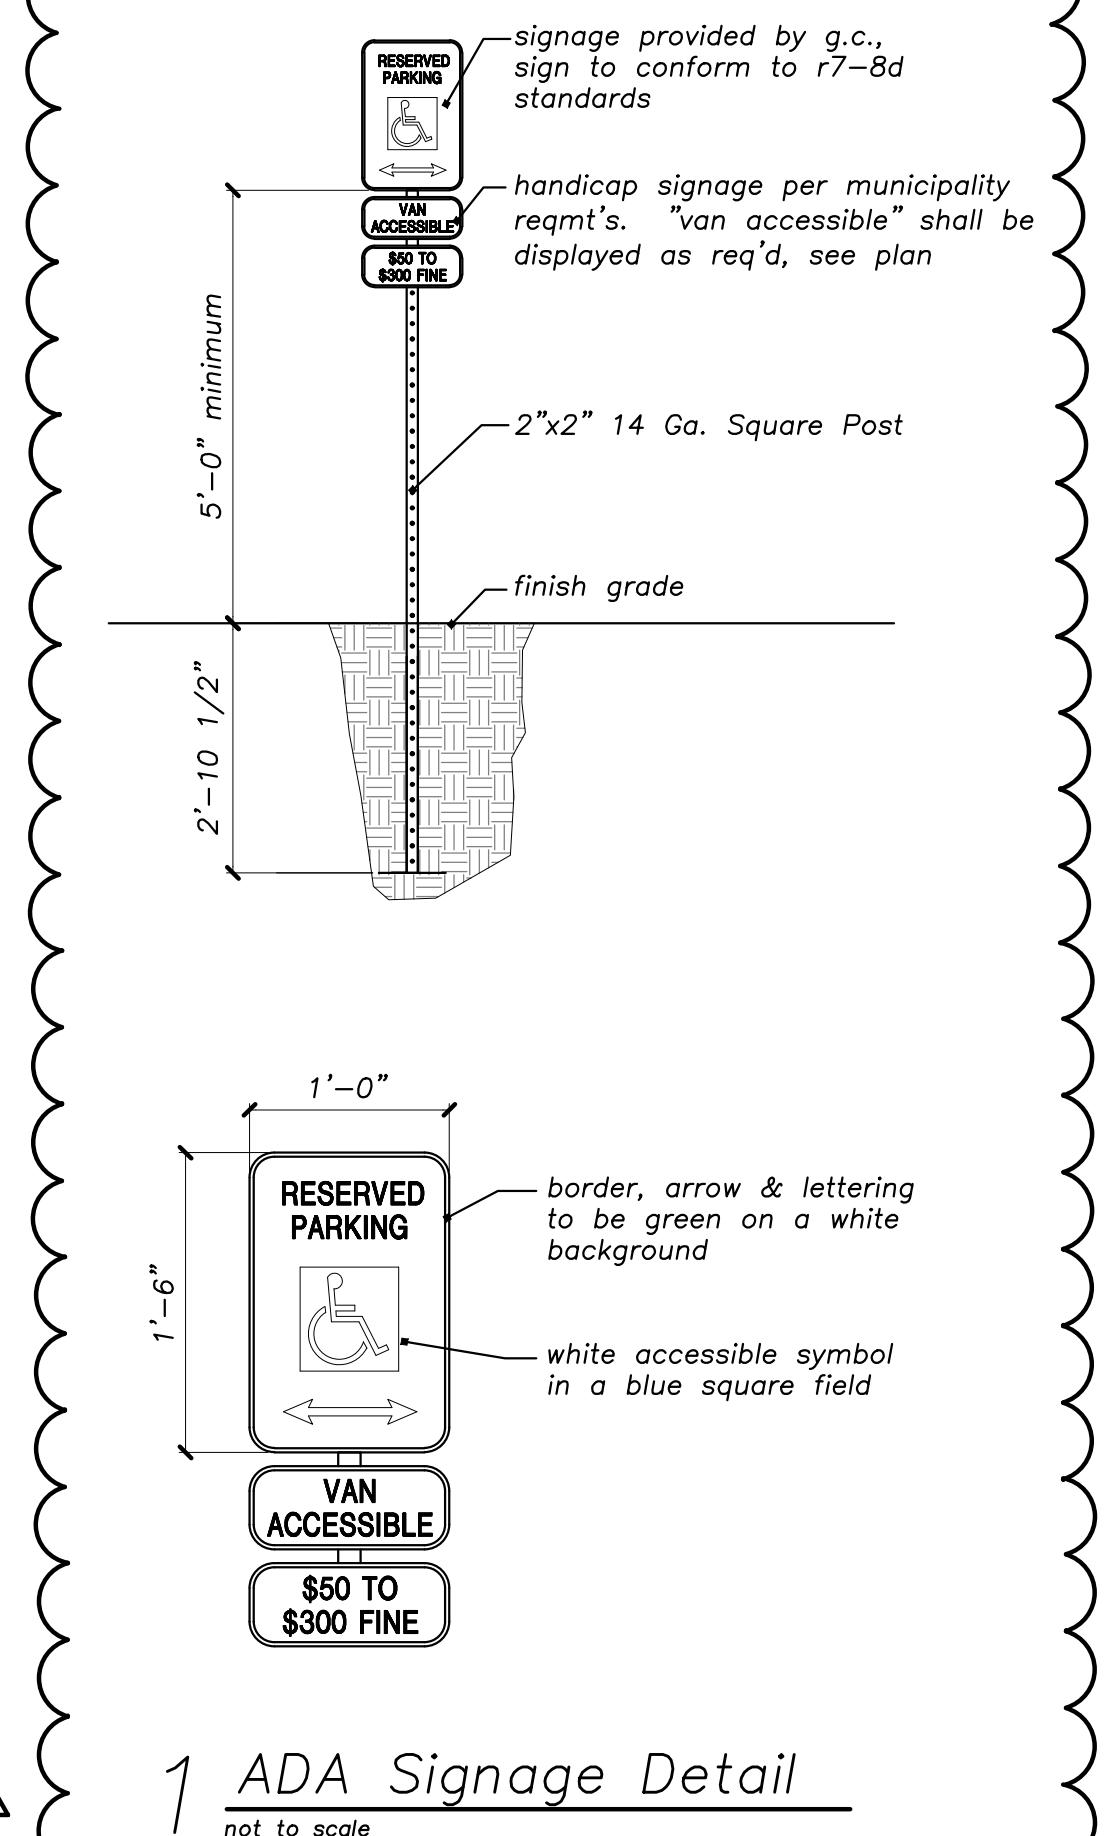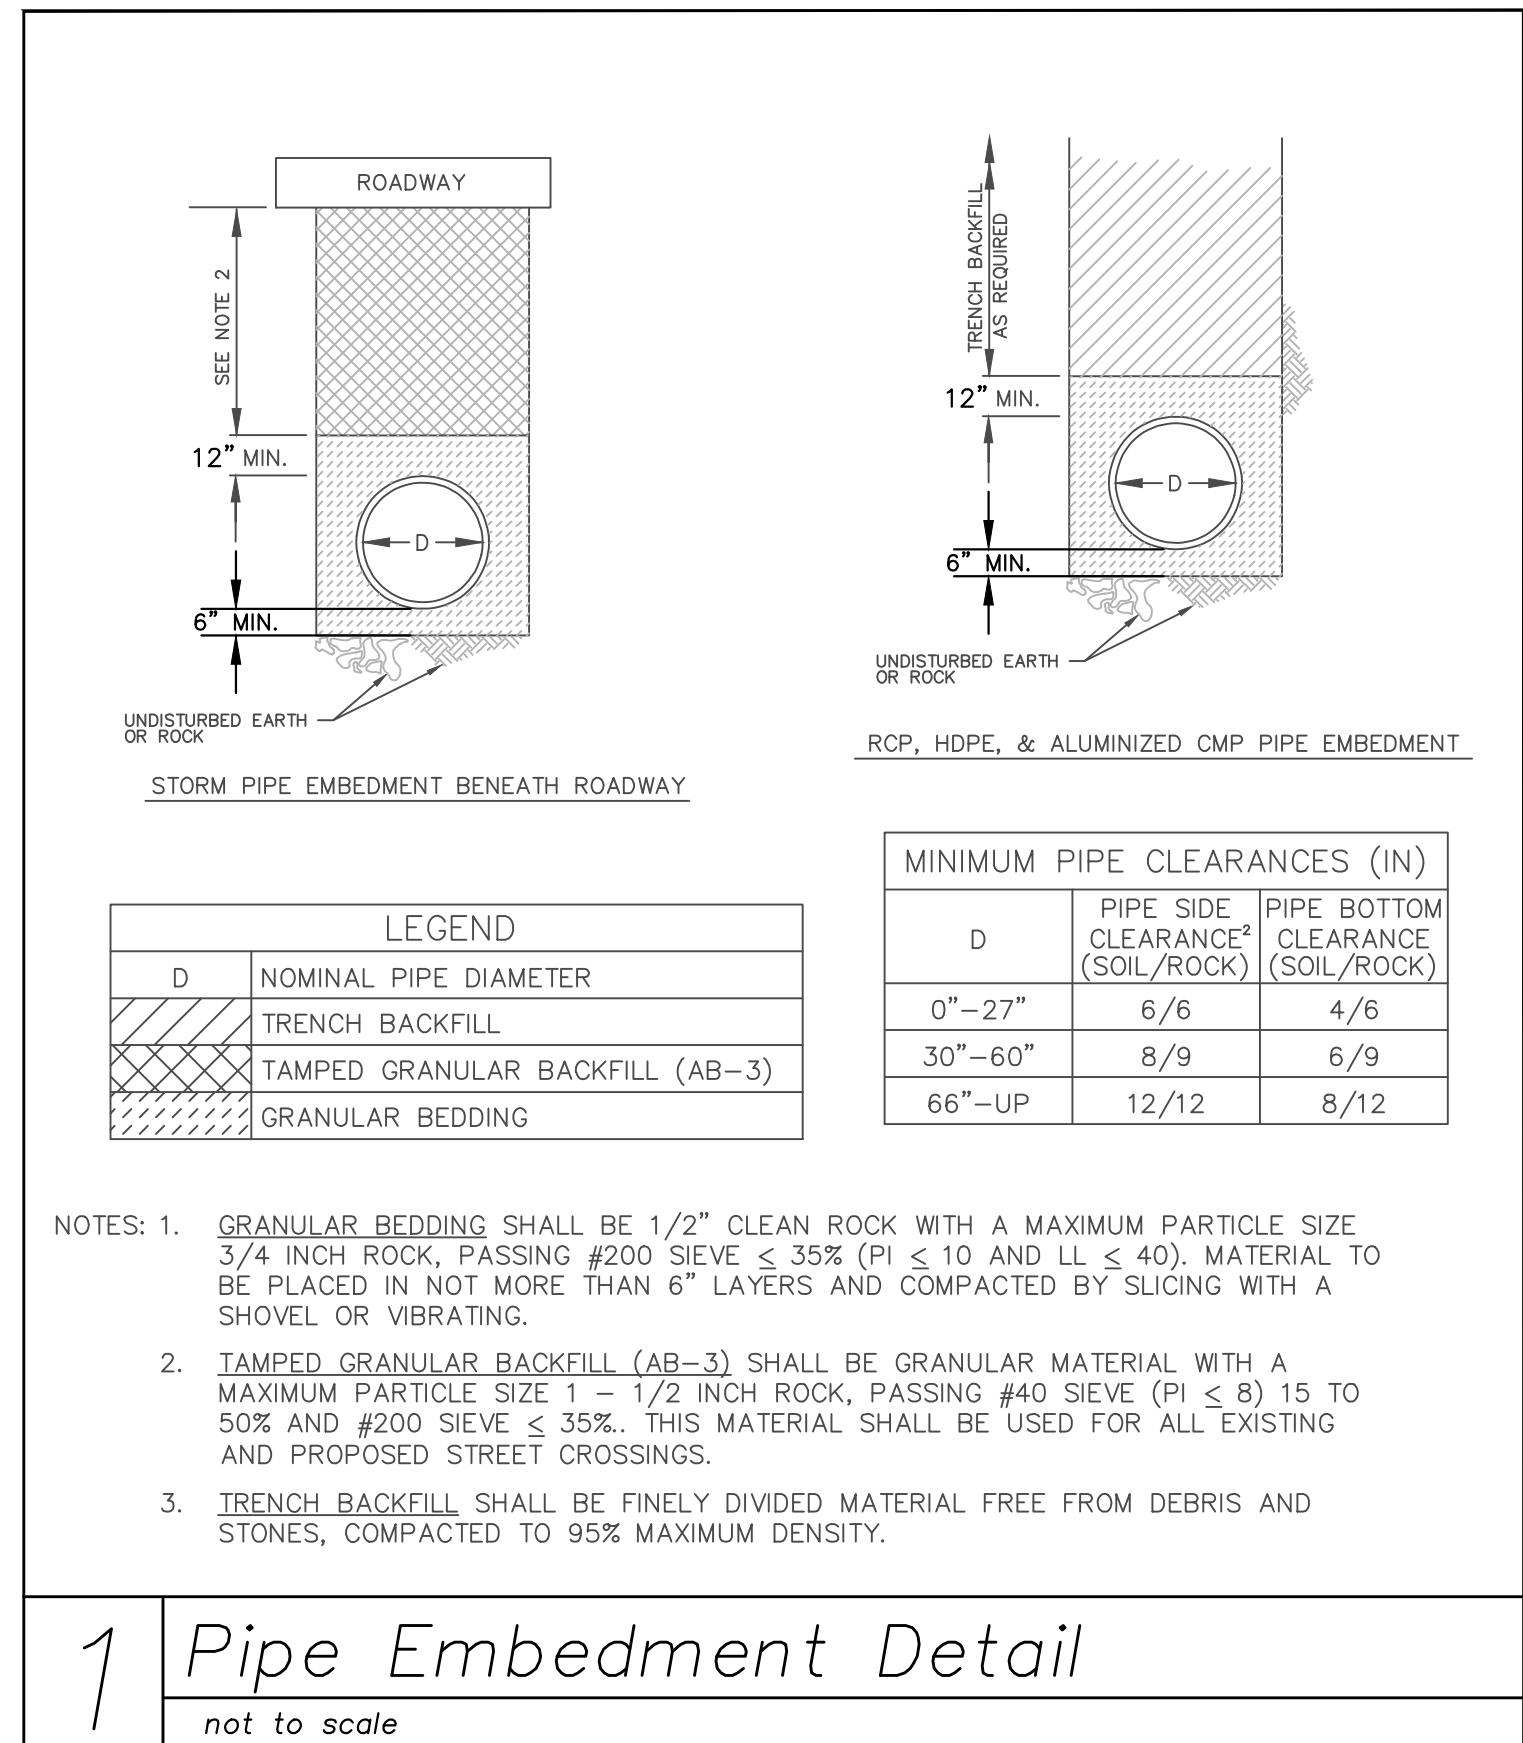

**LEE'S SUMMIT**  
**MISSOURI**

STANDARD DETAILS  
CITY OF LEE'S SUMMIT, MO  
LEE'S SUMMIT, JACKSON COUNTY, MO  
Client Name: CURB & GUTTER DETAIL

Drawn By: MJP  
Checked By: DL  
Date: 05/2021  
Proj. #: GEN-4

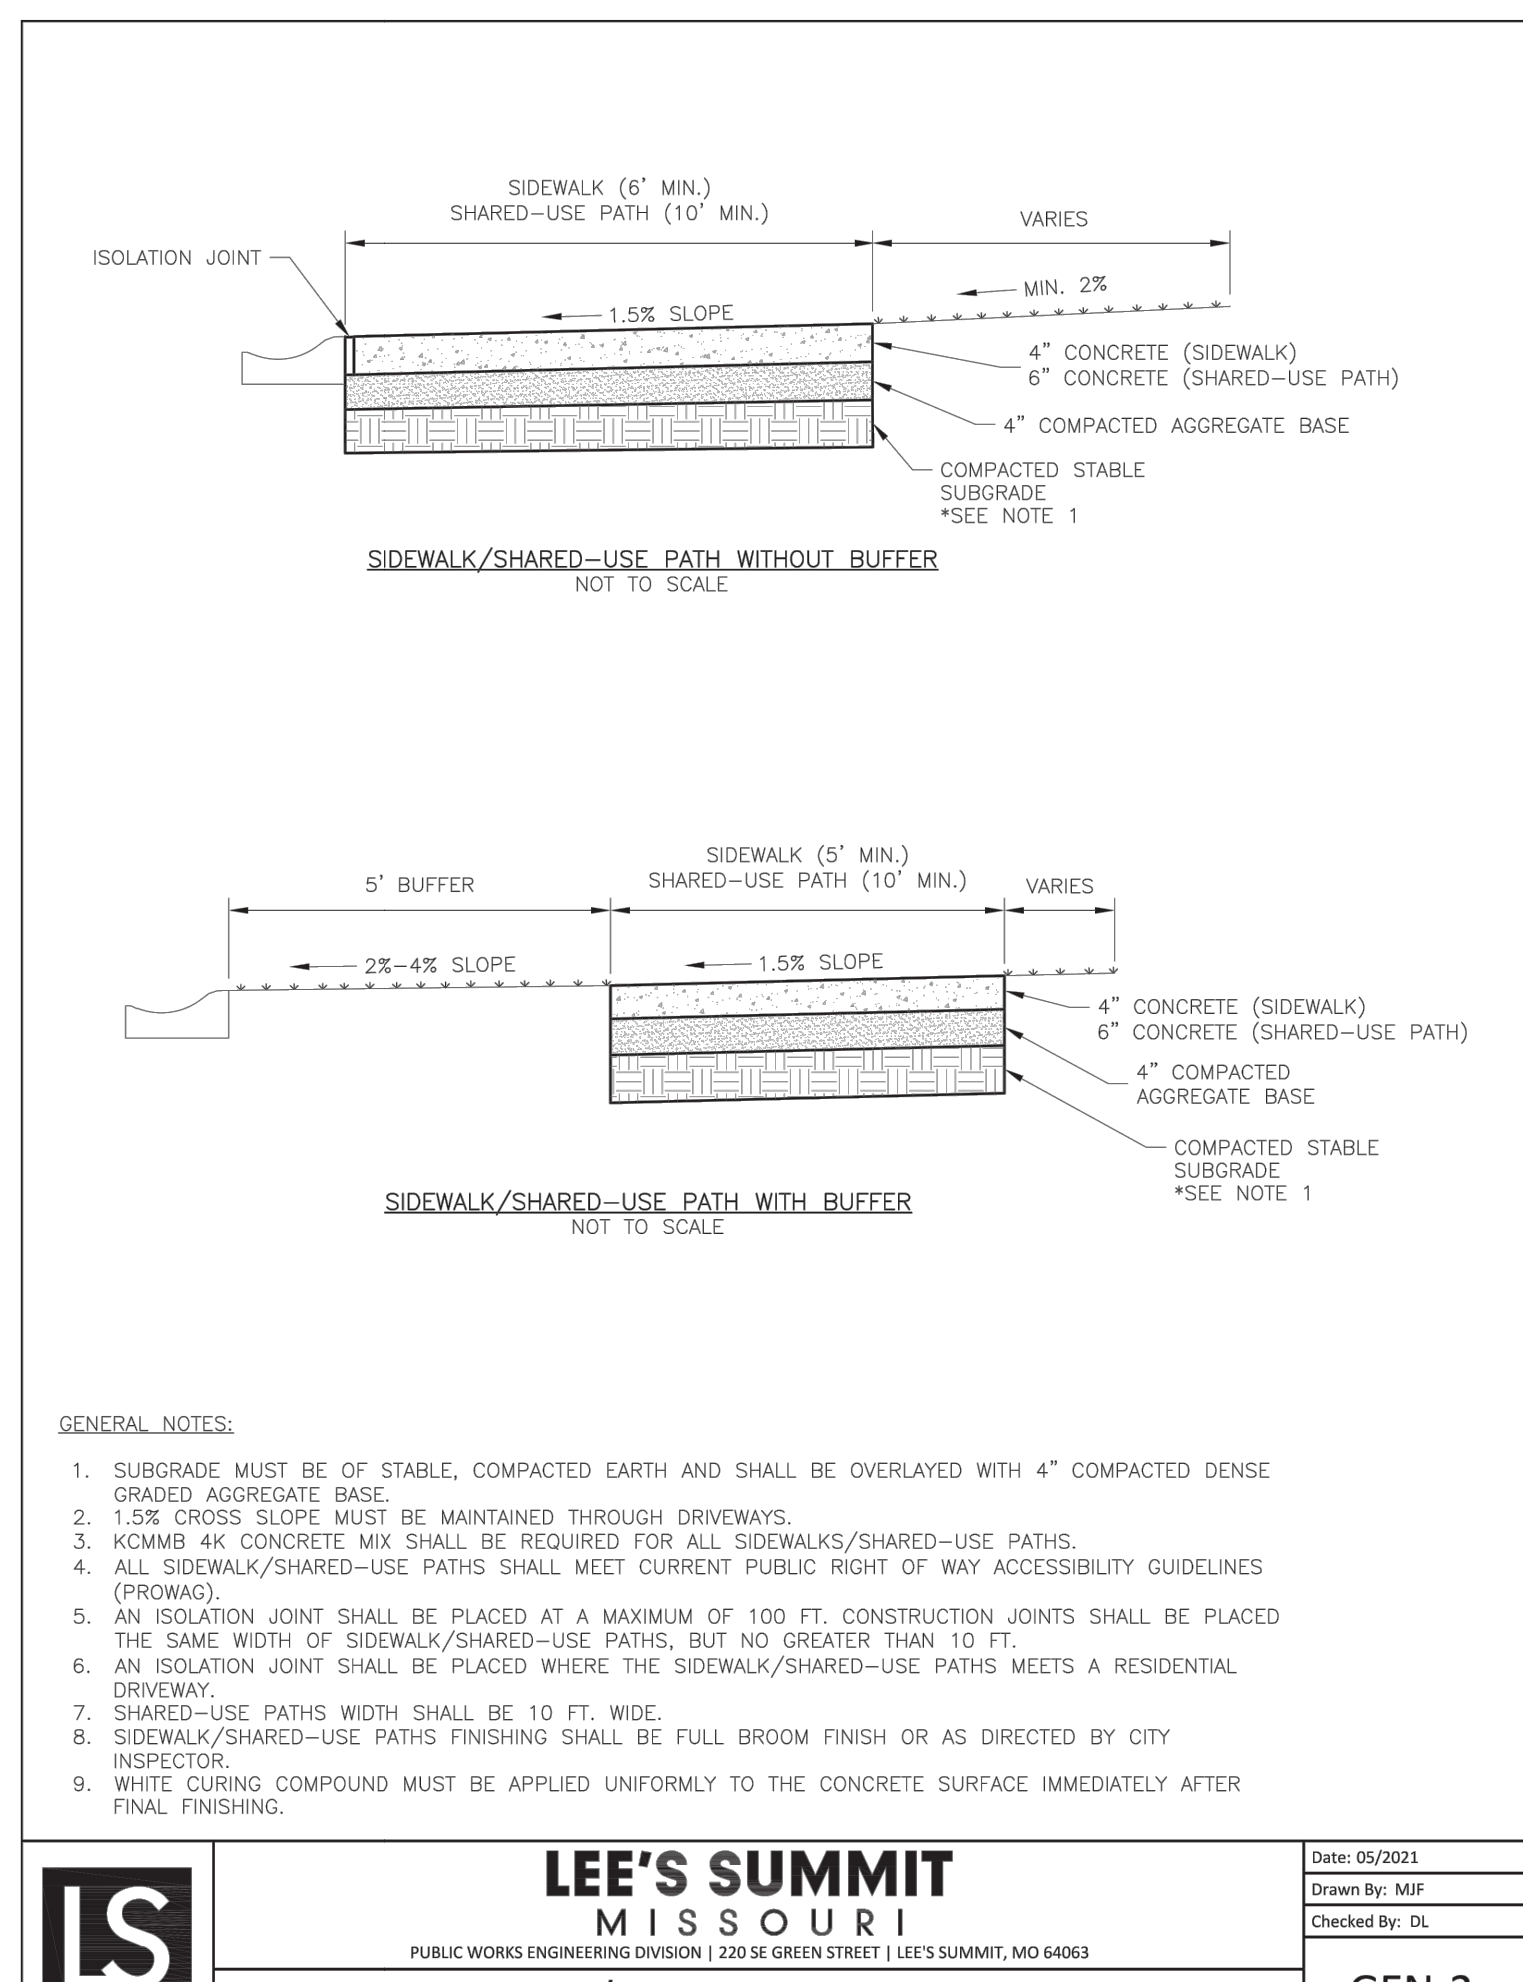

**LEE'S SUMMIT**  
**MISSOURI**

PUBLIC WORKS ENGINEERING DIVISION | 220 SE GREEN STREET | LEE'S SUMMIT, MO 64063

**SIDEWALK/SHARED-USE PATH DETAIL**

Drawn By: MJP  
Checked By: DL  
Date: 05/2021  
Proj. #: GEN-2




a new development for  
**D-BAT - Town Centre Lot 1**  
540 NE Town Centre Drive  
Lee's Summit, Missouri

date 02.18.2022  
drawn by JMP  
checked by PAM  
revisions

sheet number

**C4.3**



drawing type FDP & Permit  
project number 20231

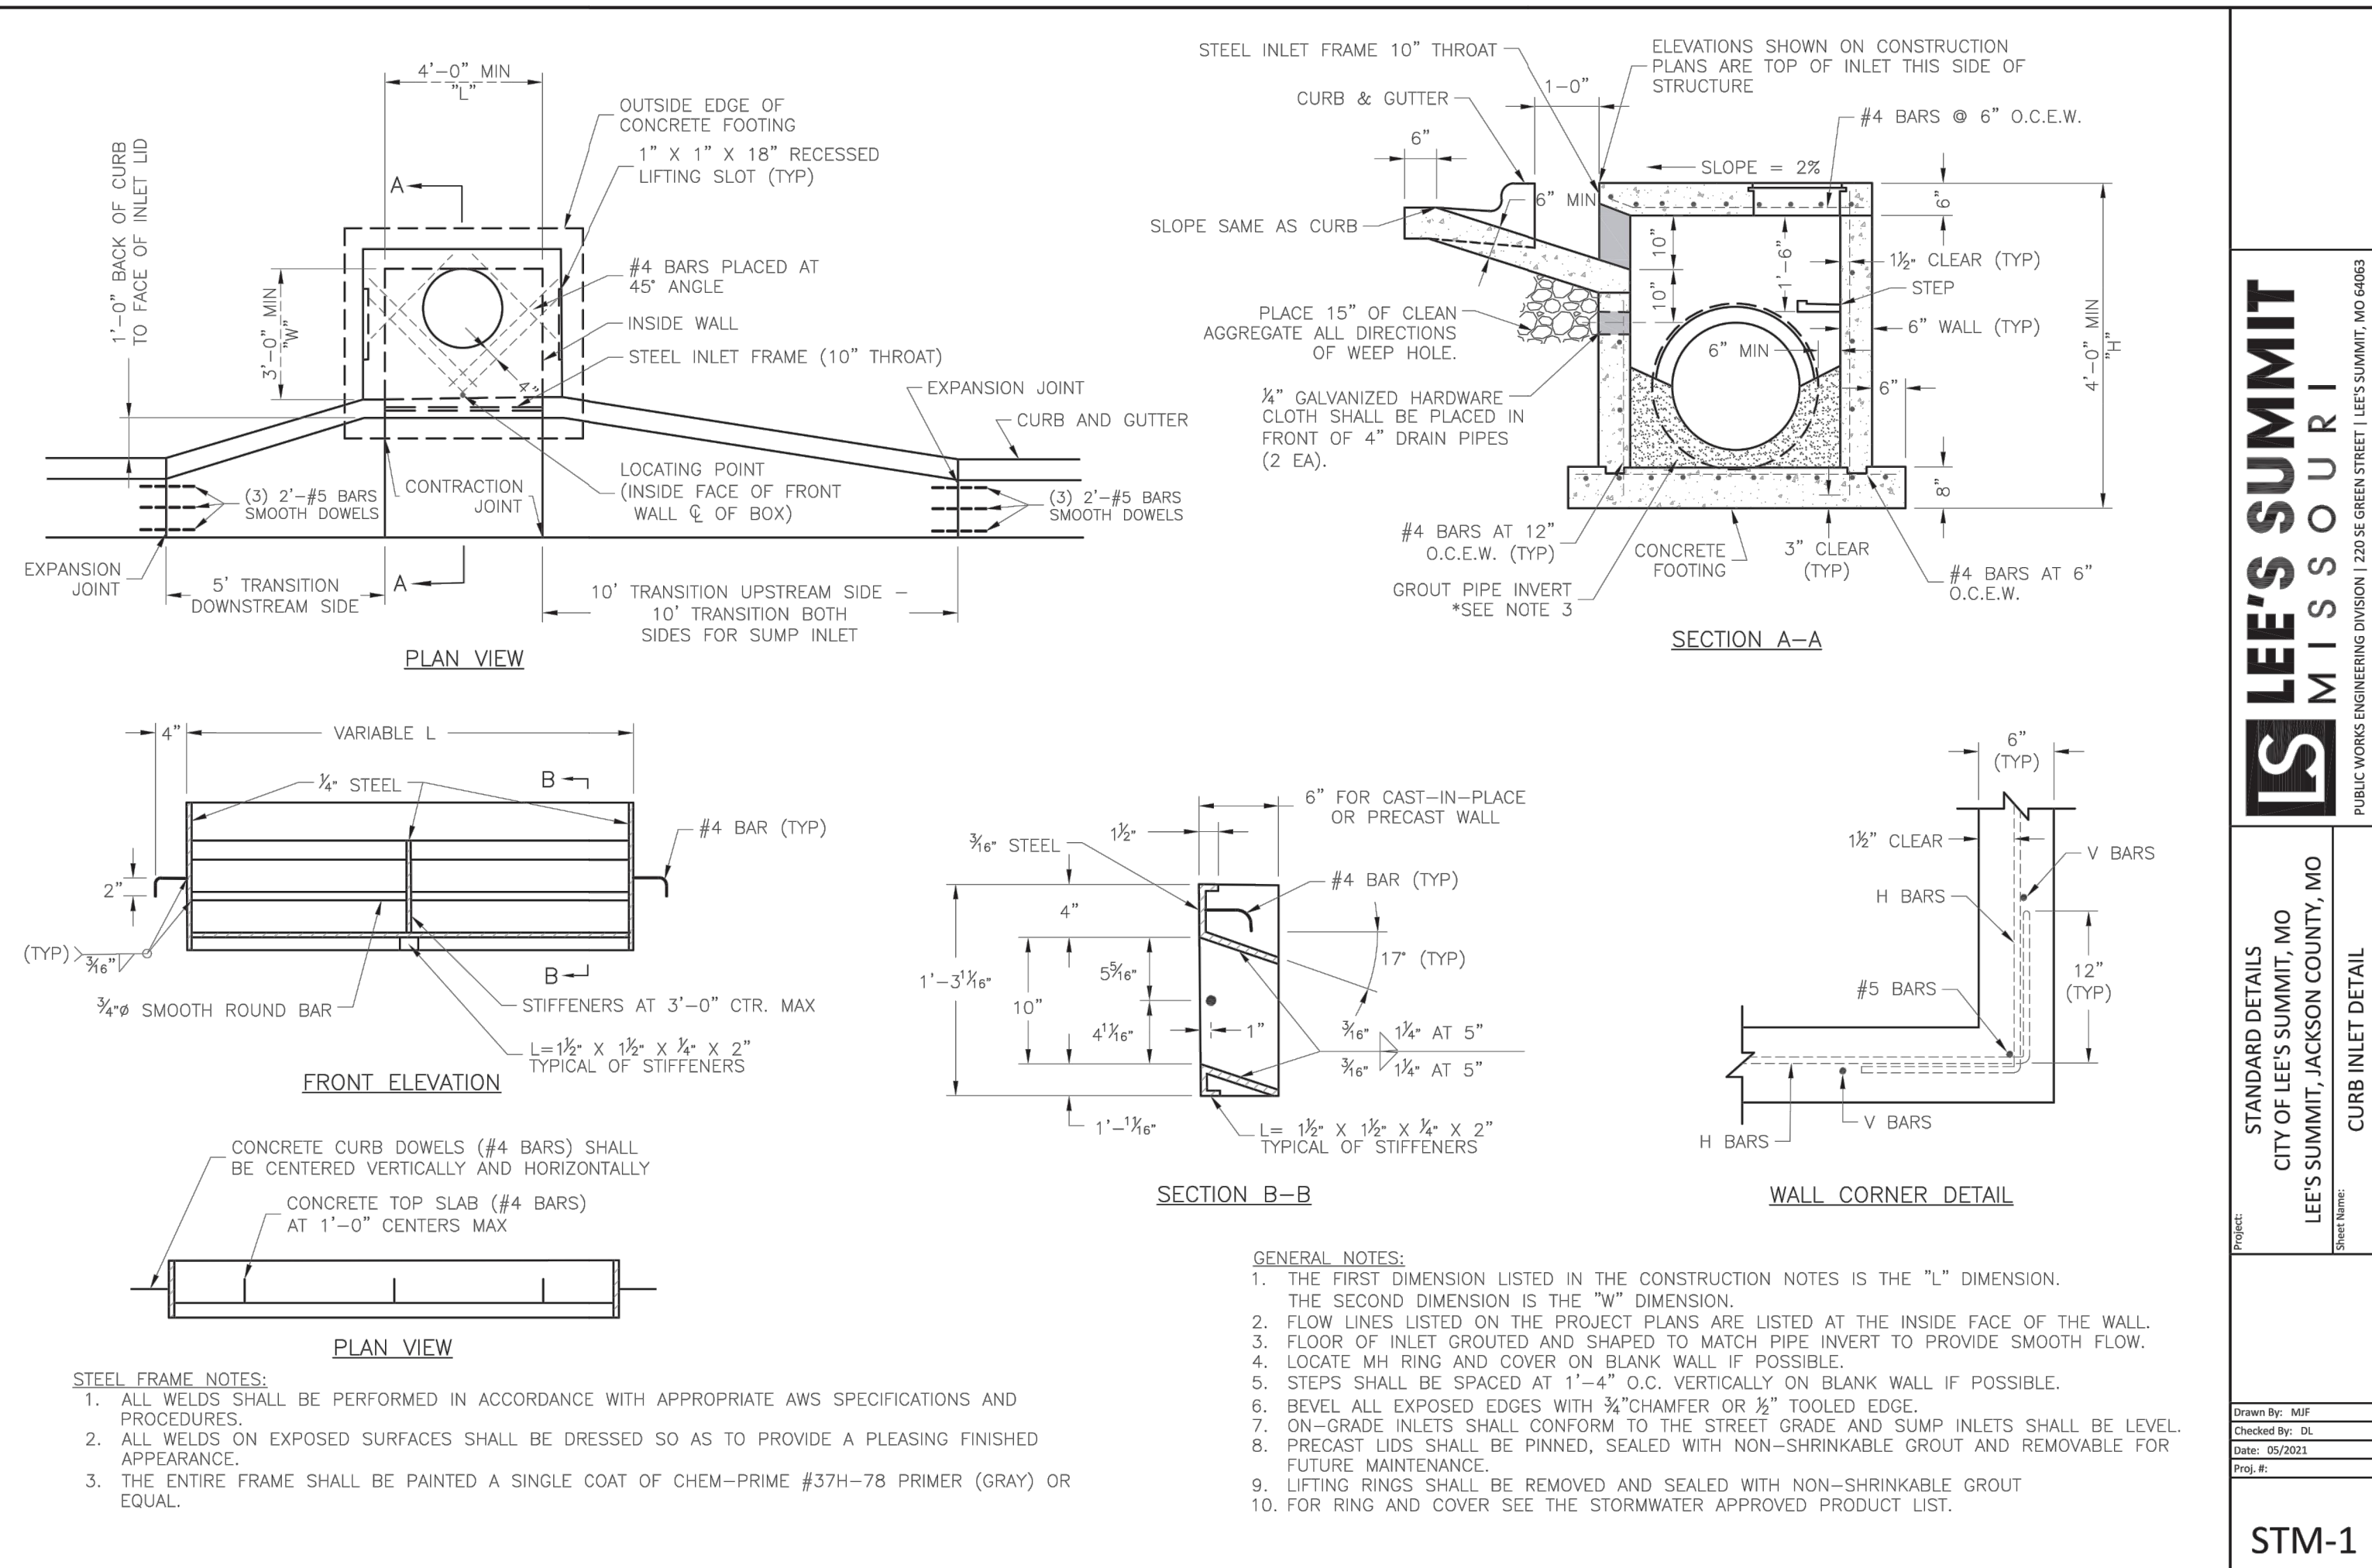

LEE'S SUMMIT  
MISSOURI

STANDARD DETAILS  
CITY OF LEE'S SUMMIT, MO  
LEE'S SUMMIT, JACKSON COUNTY, MO



STM-1

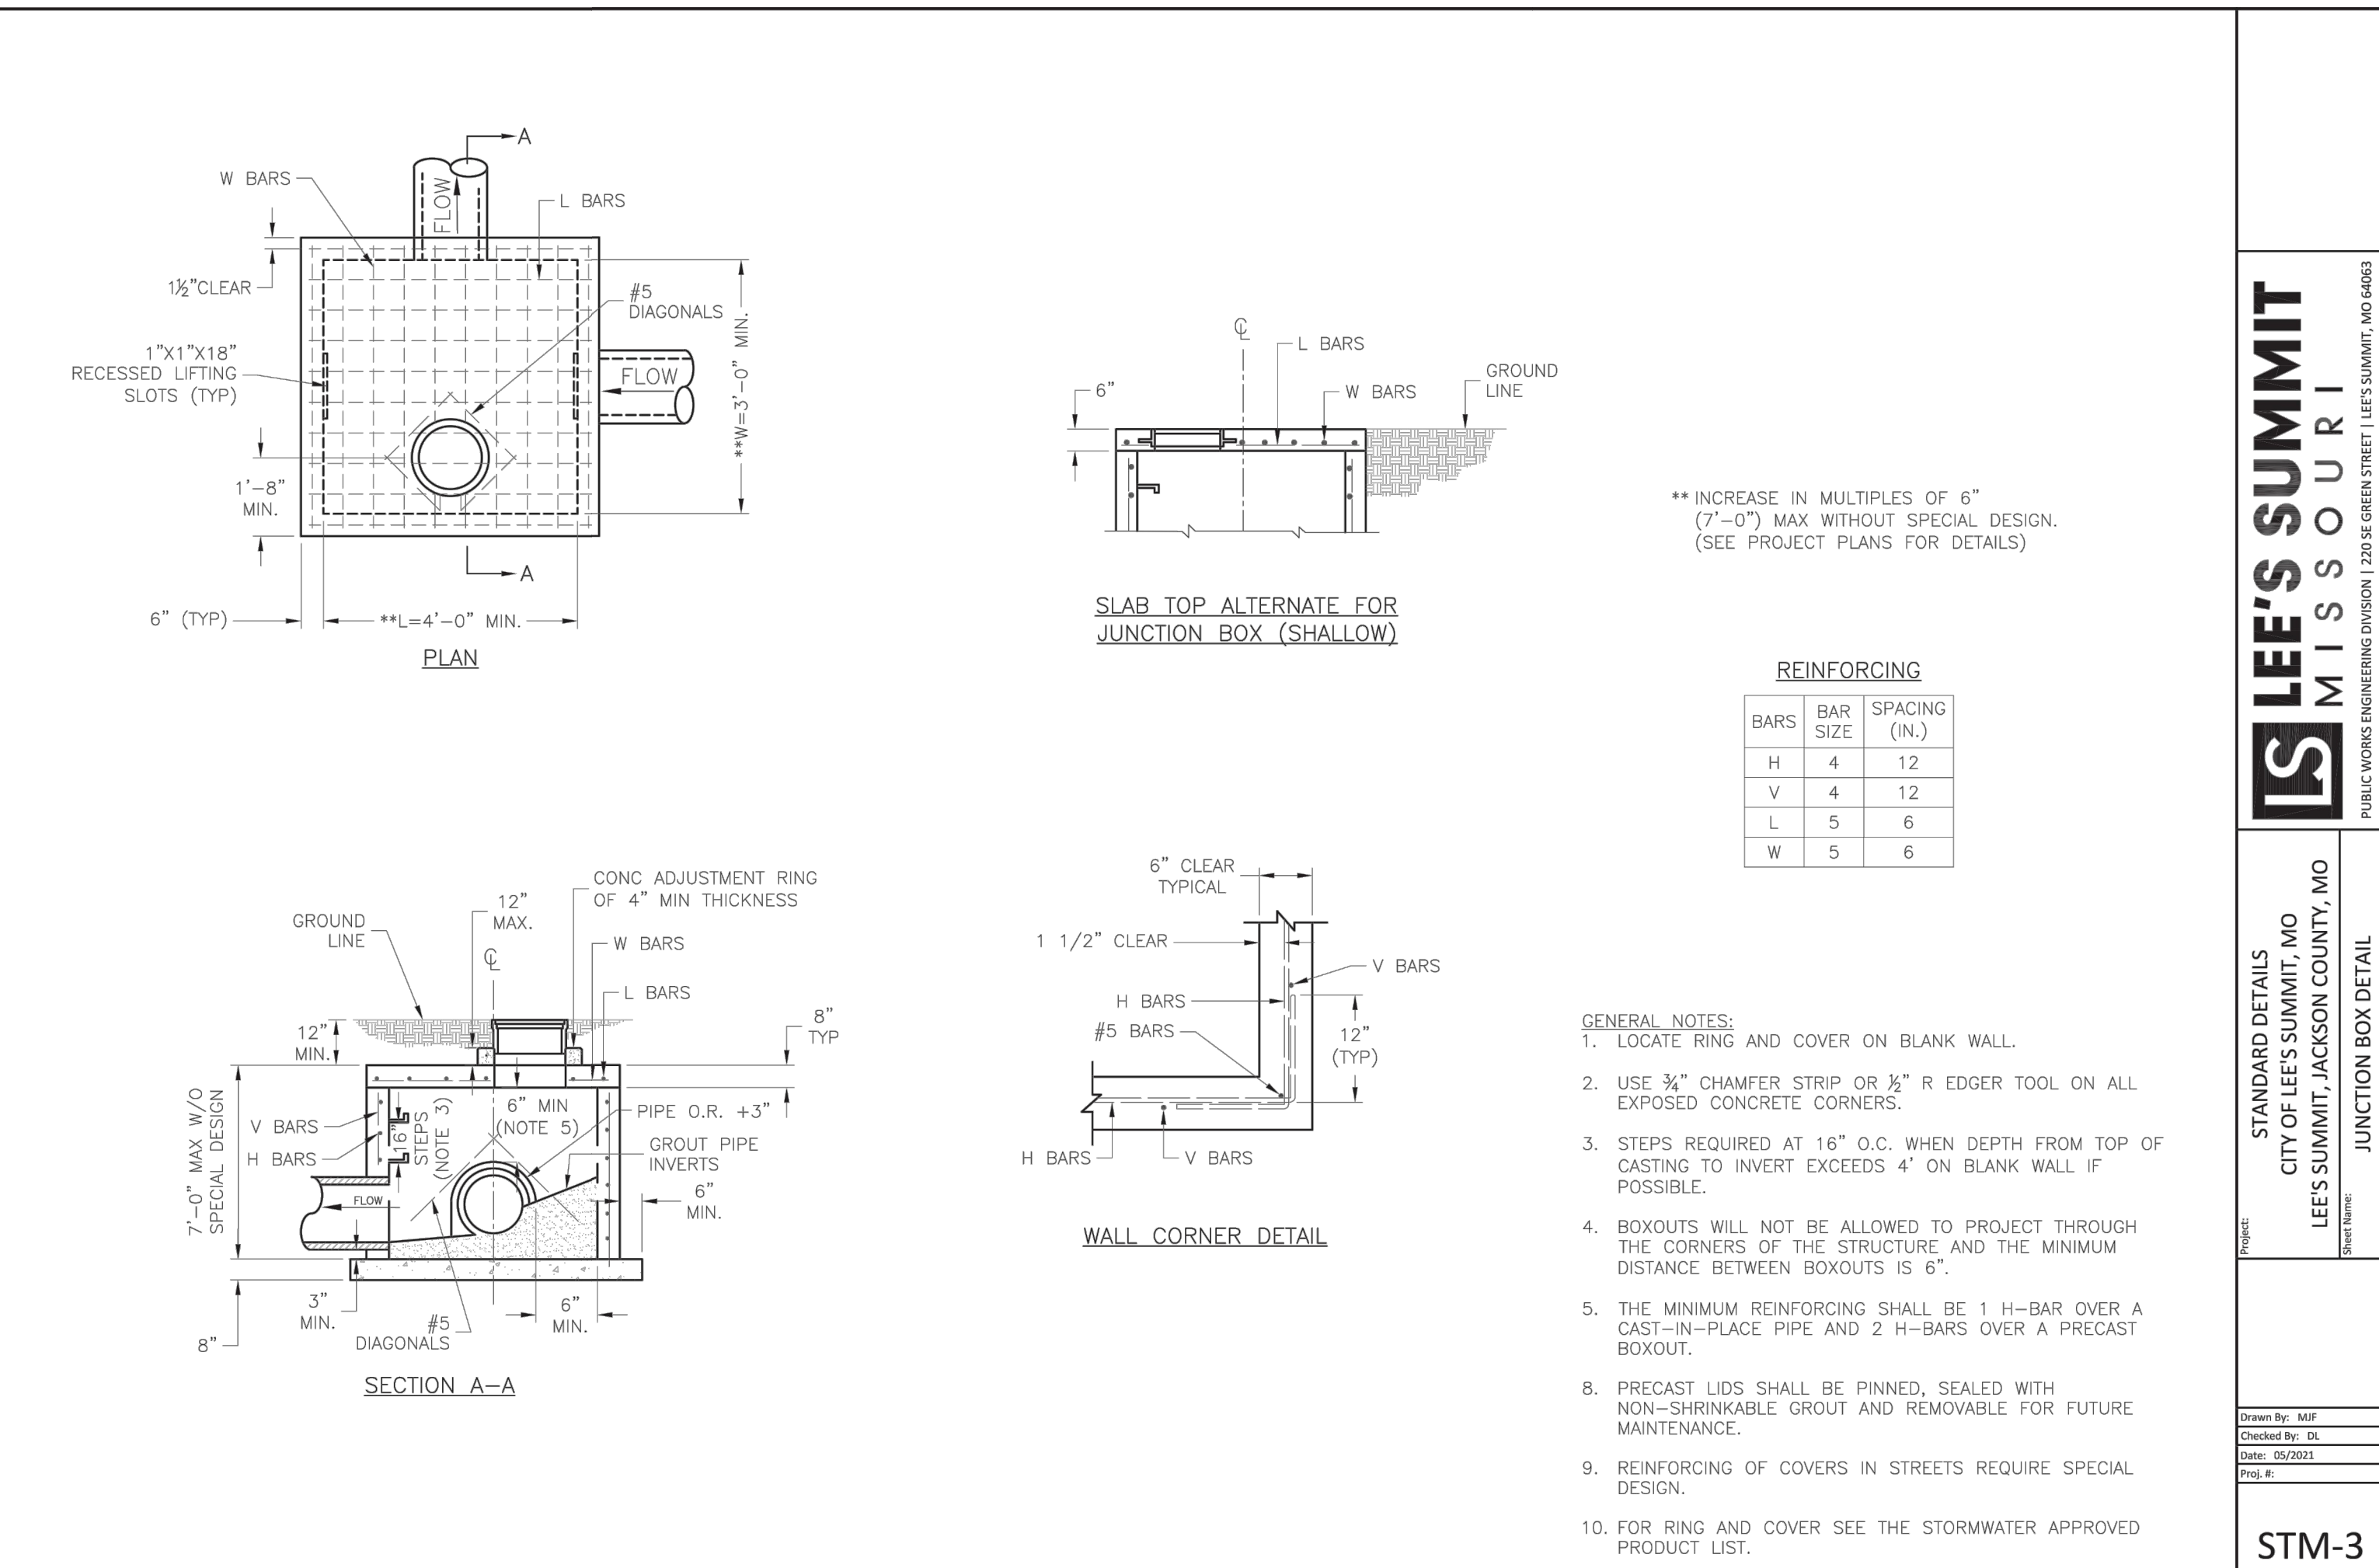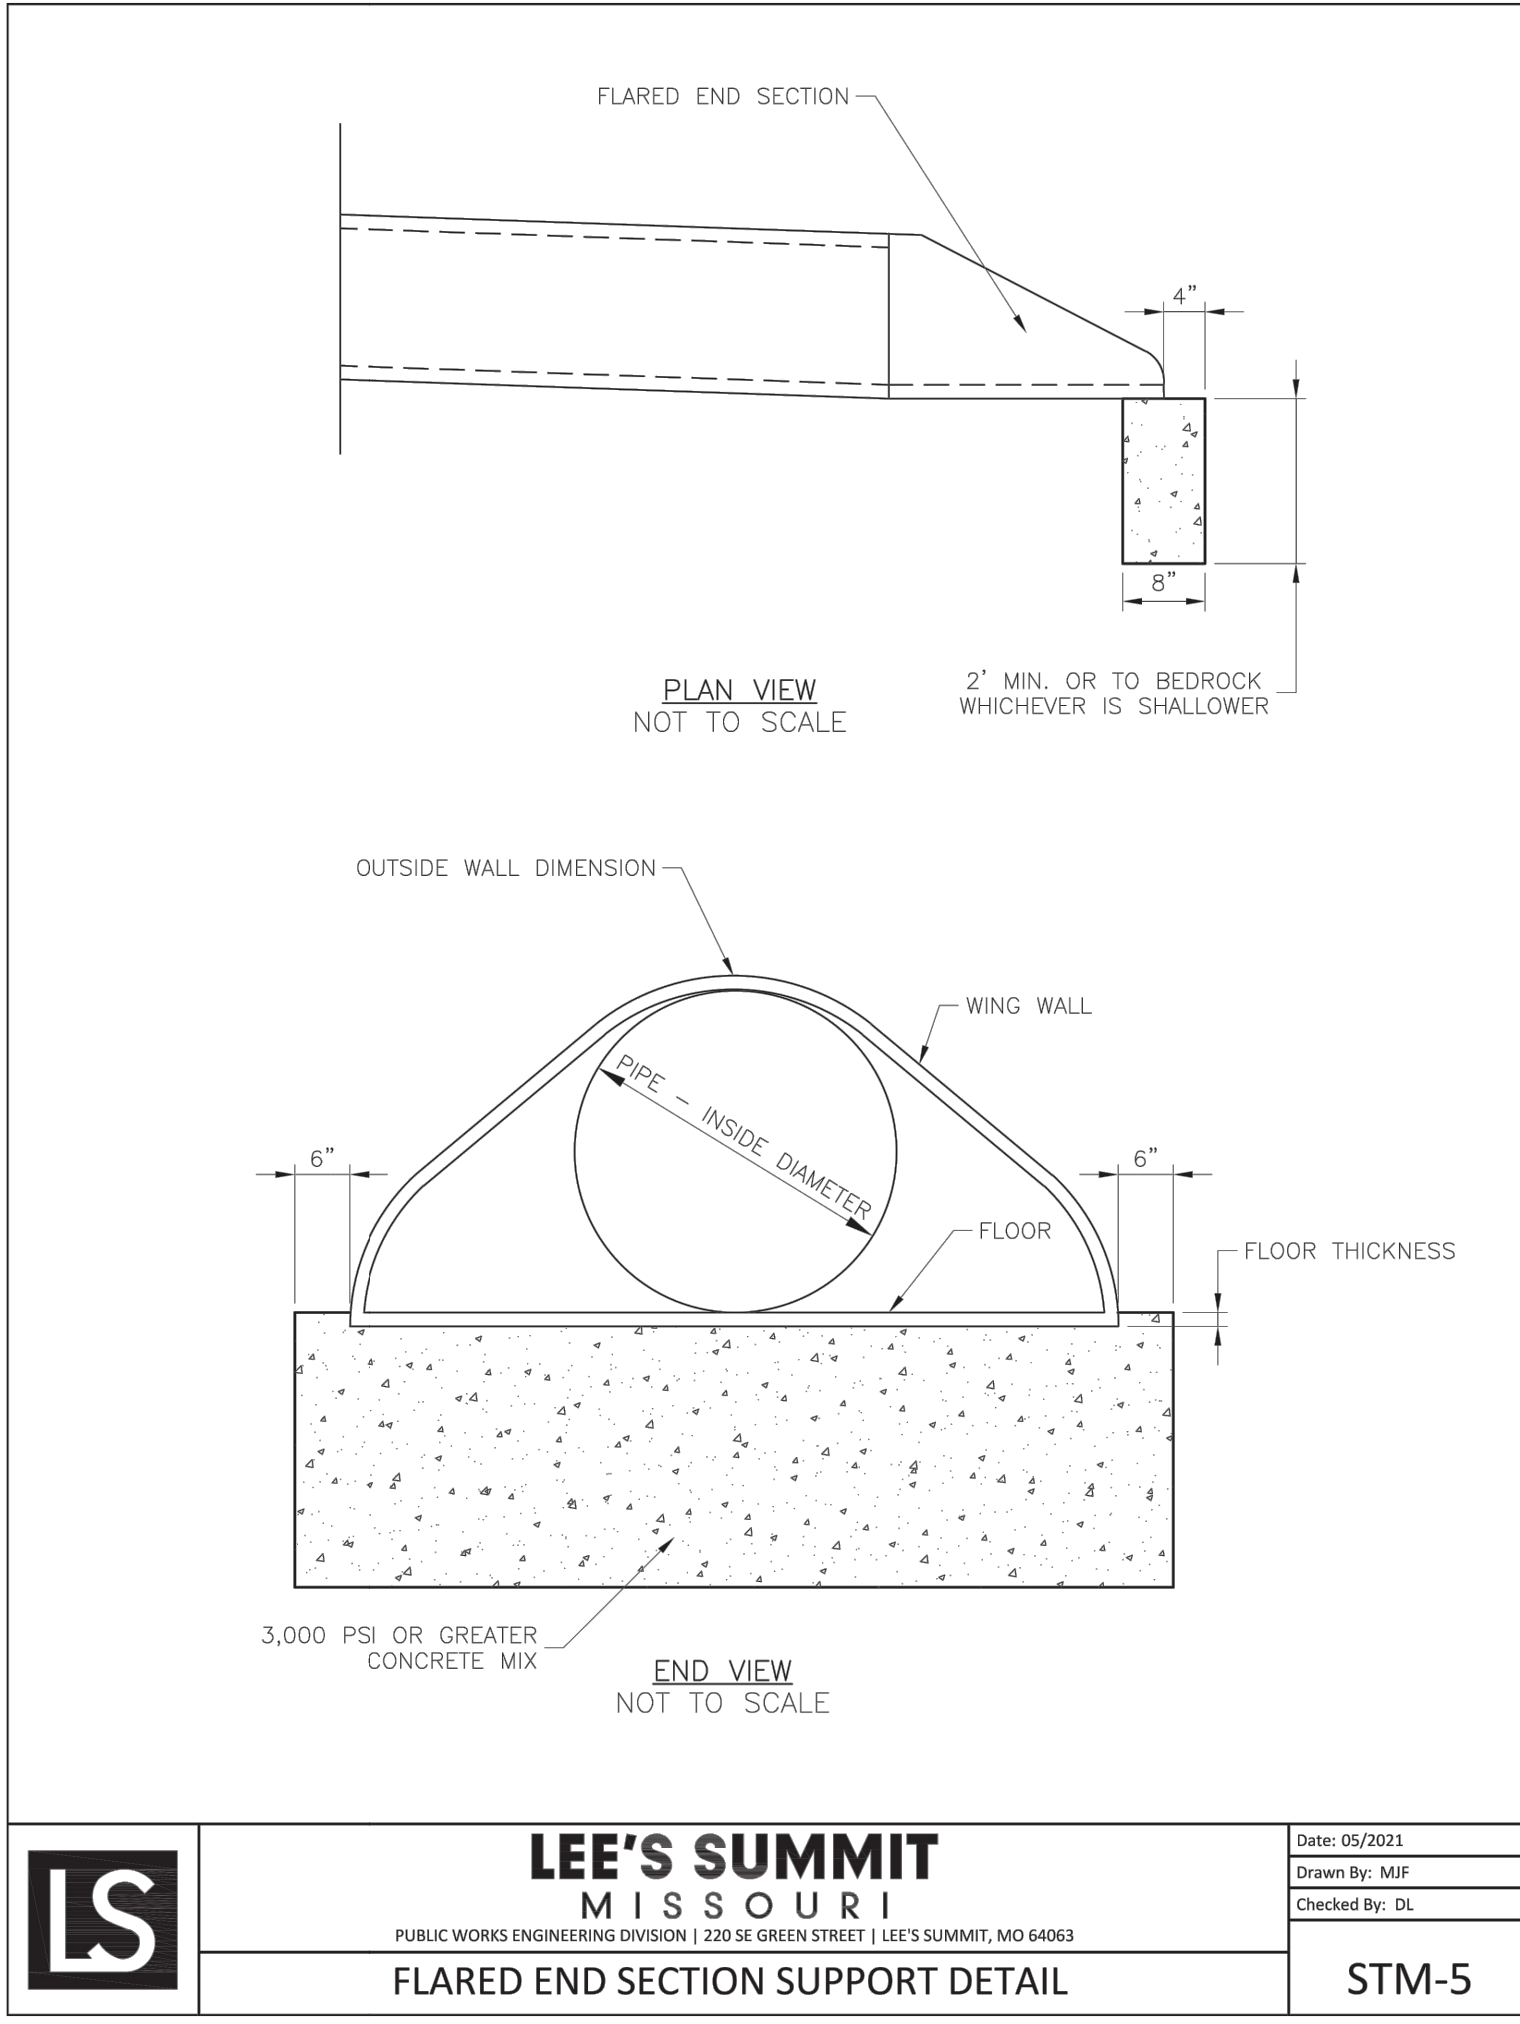

LEE'S SUMMIT  
MISSOURI


STANDARD DETAILS  
CITY OF LEE'S SUMMIT, MO  
LEE'S SUMMIT, JACKSON COUNTY, MO

STM-3

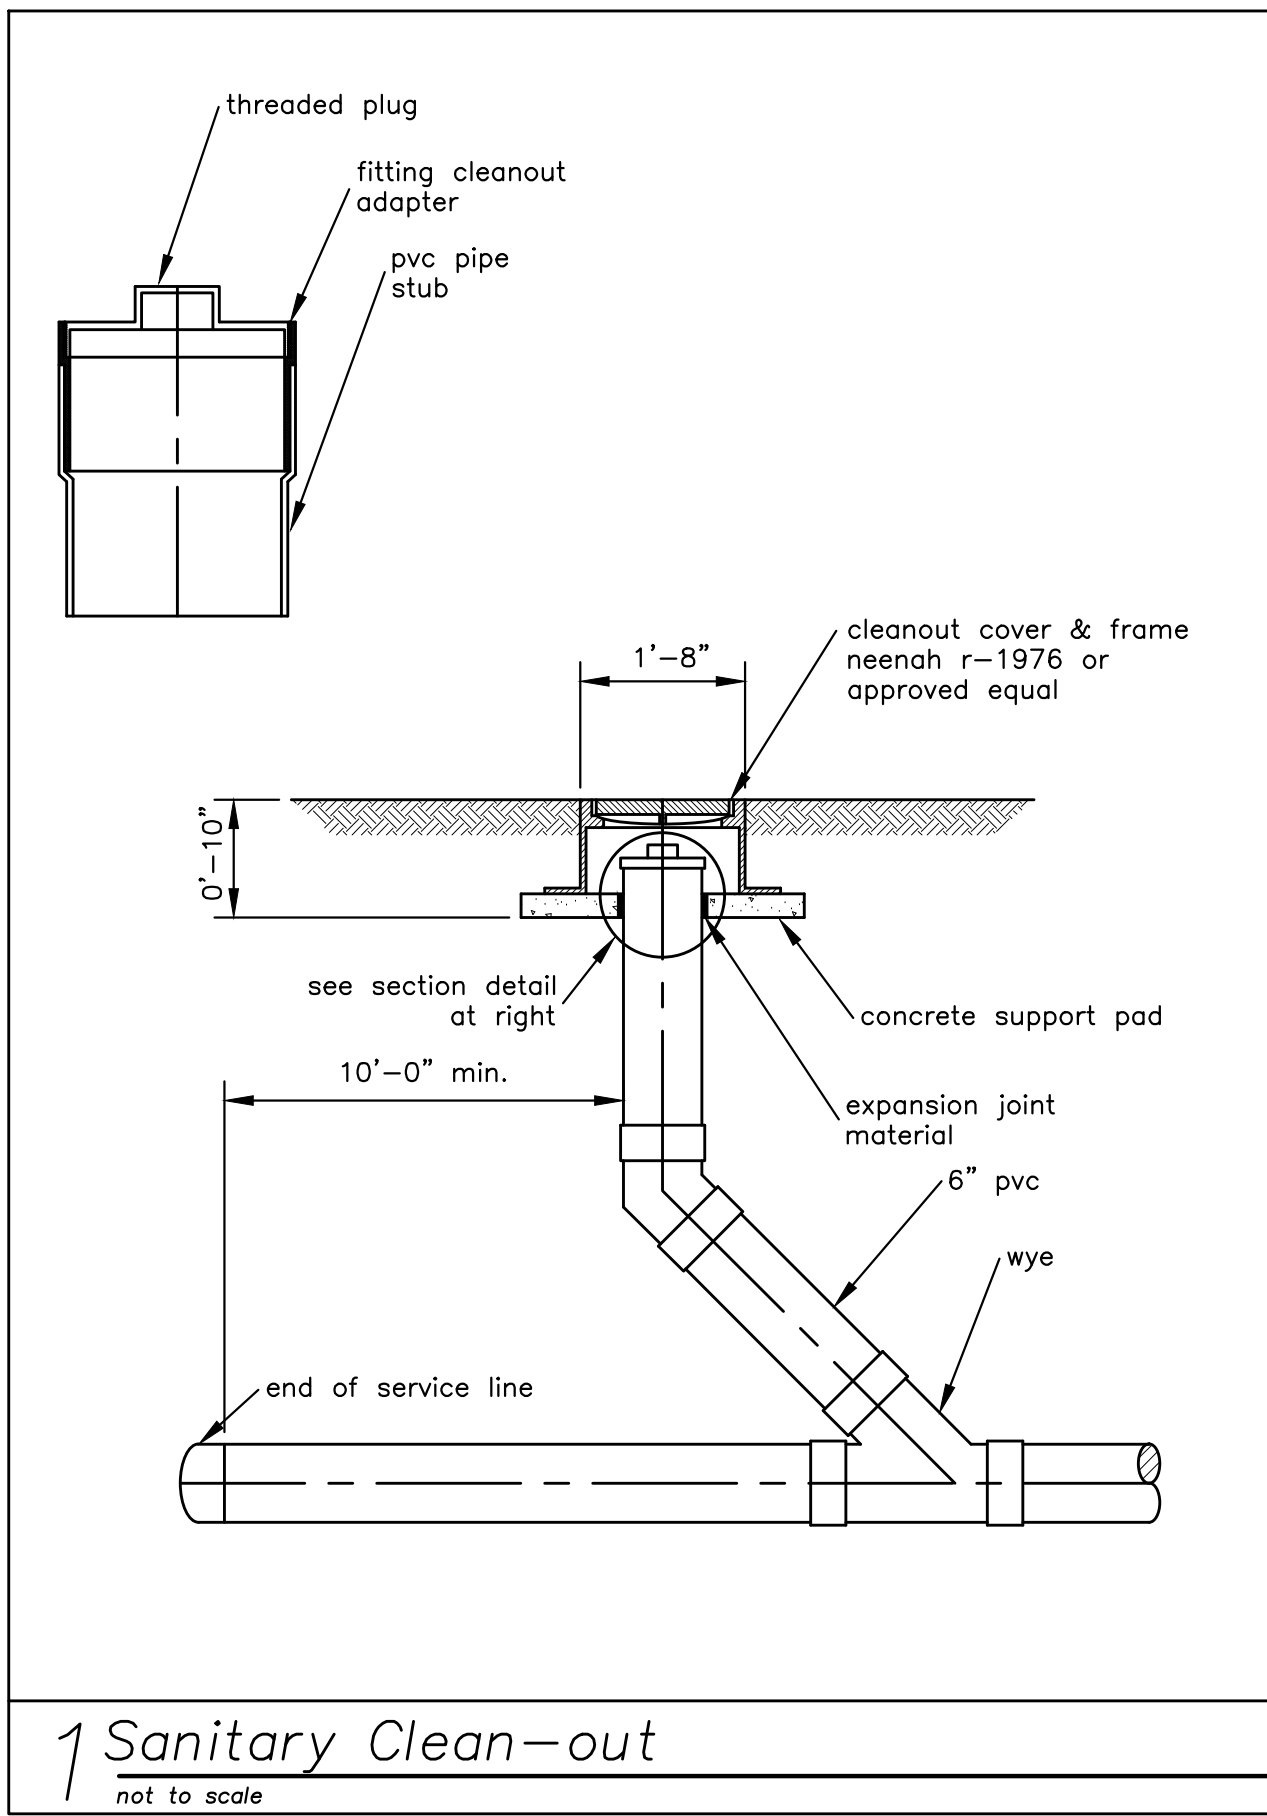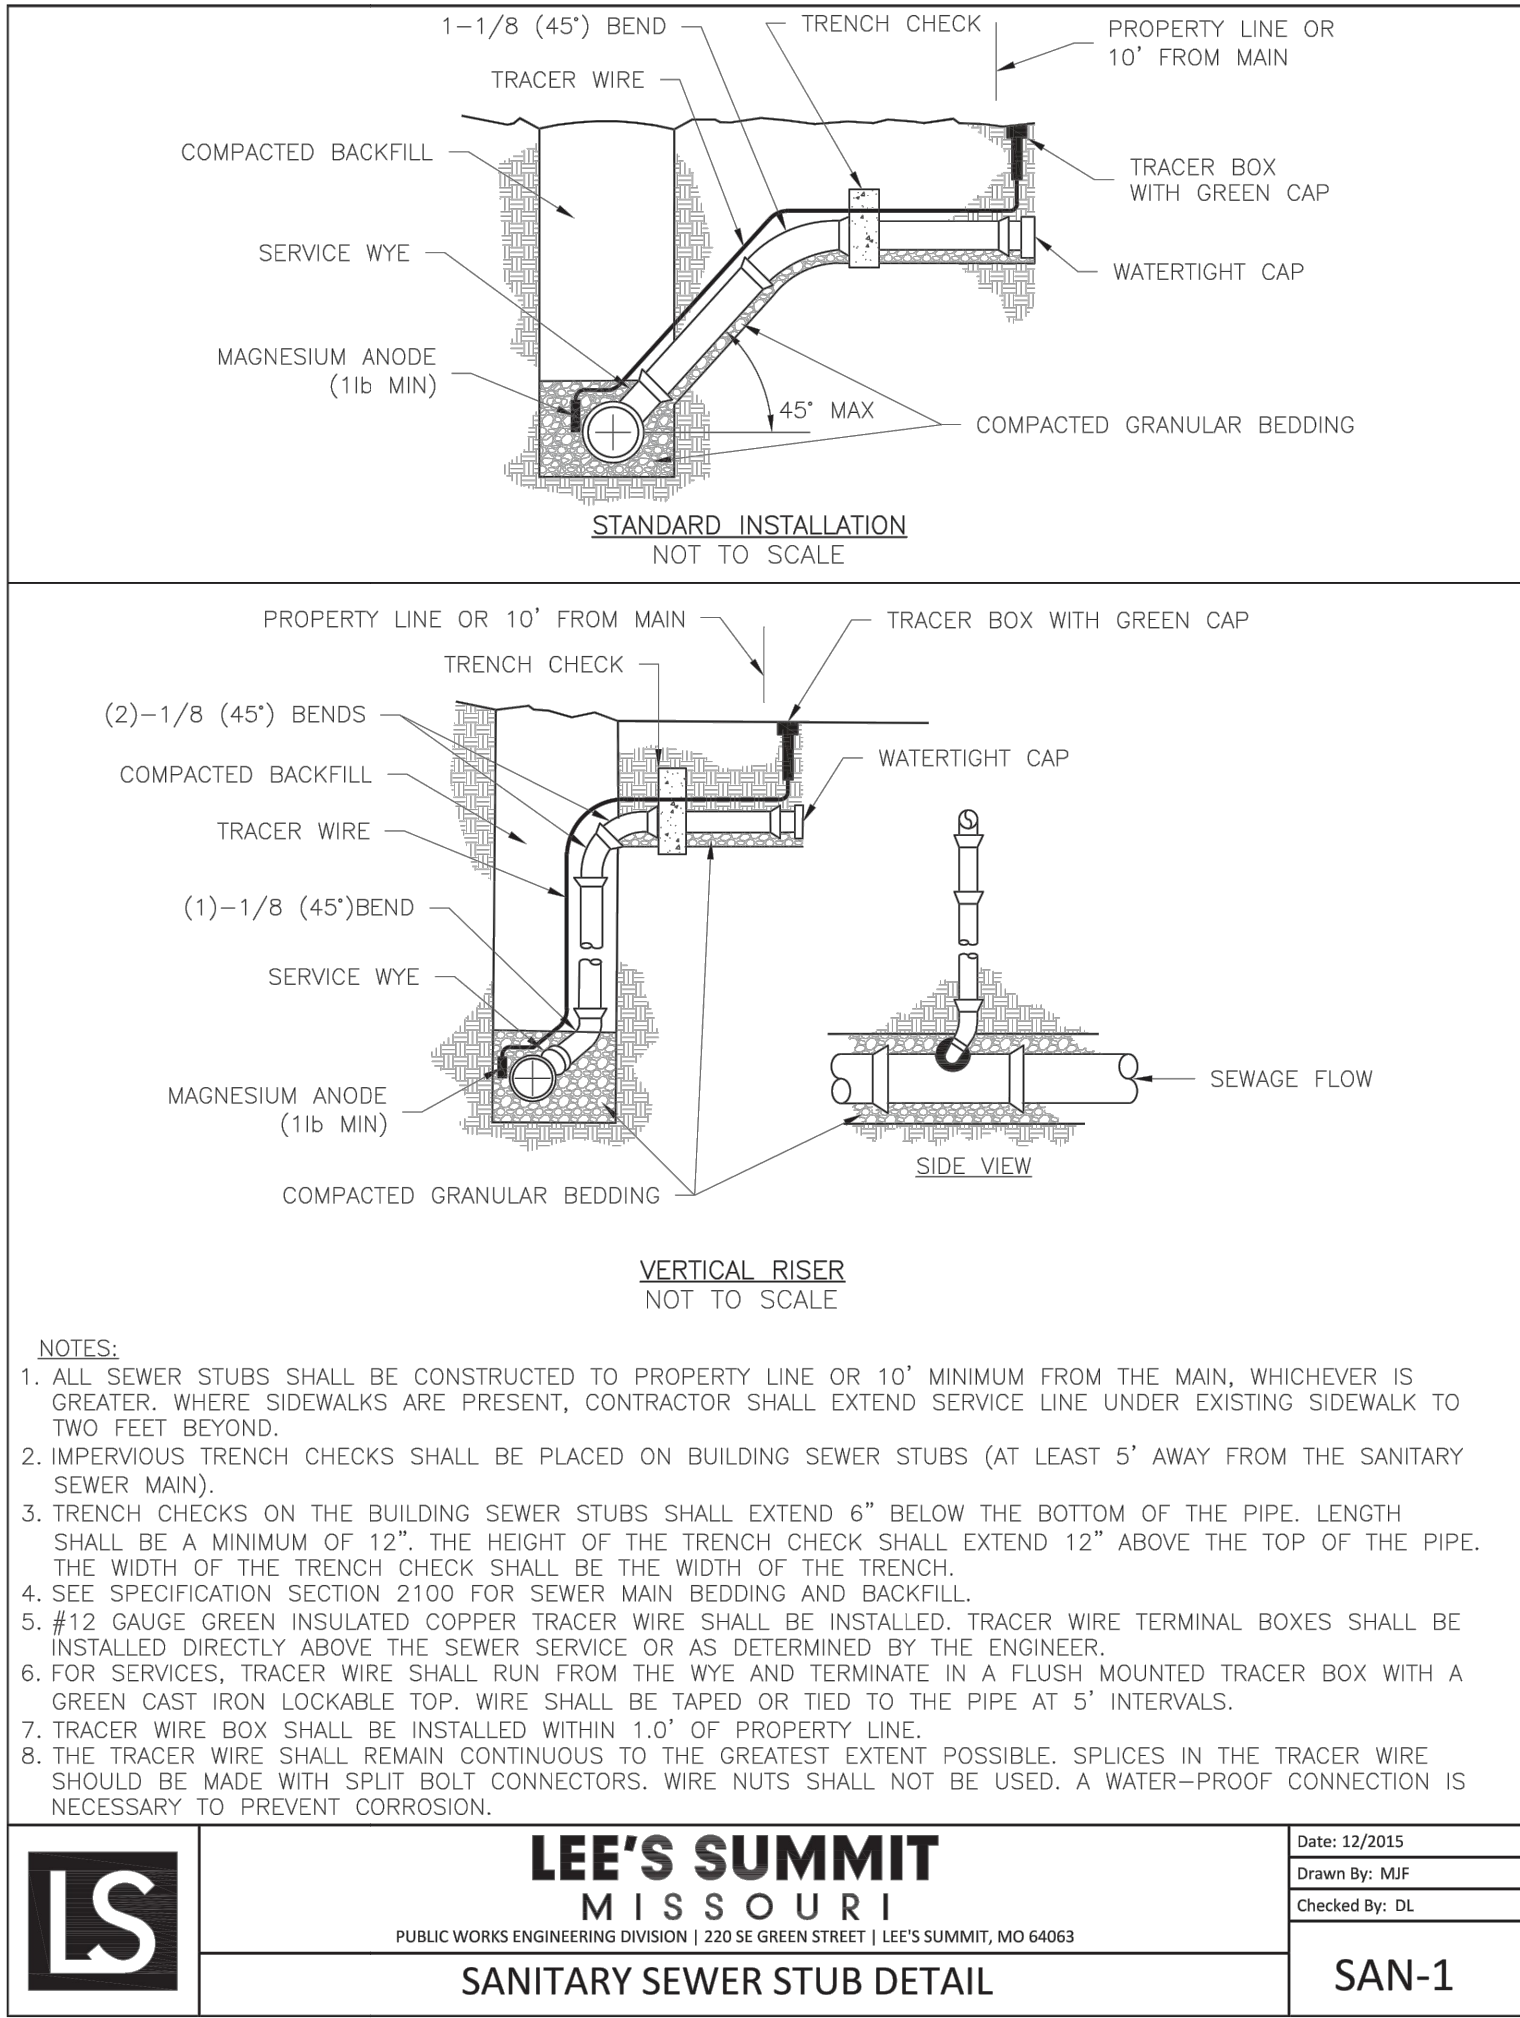




| REQUIRED CONCRETE BEARING AREA (SQUARE FEET - SF) |                  |           |           |           |            |
|---------------------------------------------------|------------------|-----------|-----------|-----------|------------|
| NOM. DIA.<br>(INCHES)                             | 180<br>TEE, PLUG | 90 BEND   | 45 BEND   | 22.5 BEND | 11.25 BEND |
| 6                                                 | 4.7              | 6.7       | 4.0       | 4.0       | 4.0        |
| 8                                                 | 8.4              | 11.8      | 6.4       | 4.0       | 4.0        |
| 10                                                | 13.1             | 18.5      | 10.0      | 5.1       | 4.0        |
| 12                                                | 18.8             | 26.7      | 14.4      | 7.4       | 4.0        |
| 14                                                | 25.7             | 36.3      | 19.6      | 10.0      | 5.0        |
| 16                                                | 33.5             | 47.4      | 25.6      | 13.1      | 6.6        |
| 18                                                | 42.4             | REST. JT. | 32.5      | 16.5      | 8.3        |
| 20                                                | REST. JT.        | REST. JT. | 40.1      | 20.4      | 10.3       |
| 24                                                | REST. JT.        | REST. JT. | REST. JT. | 29.4      | 14.8       |

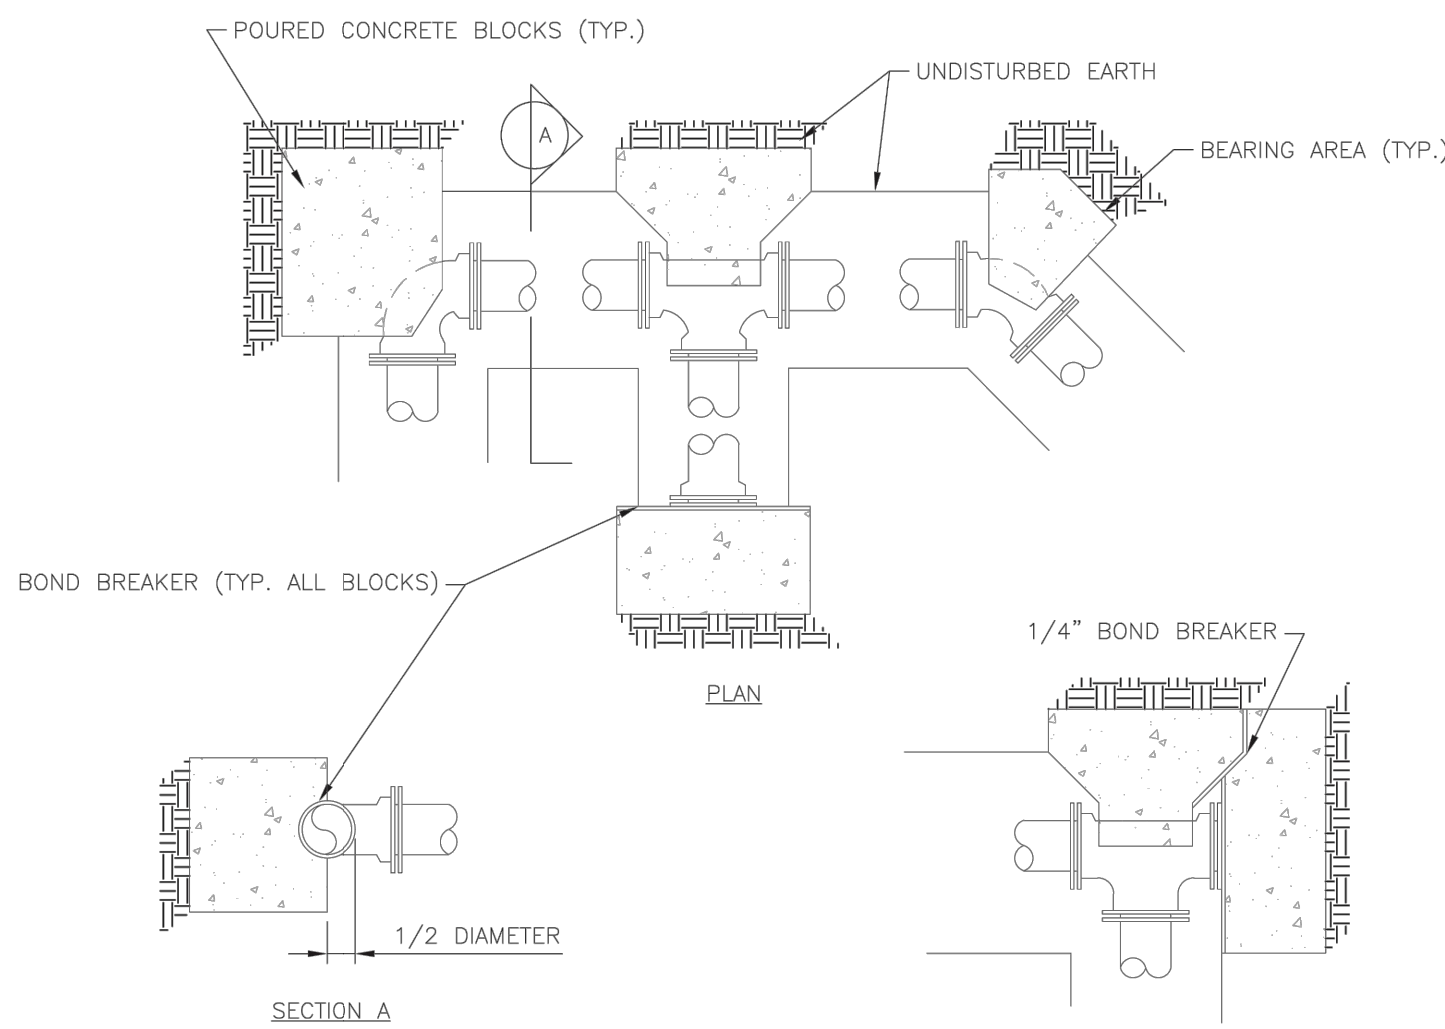

- NOTES:
1. ALL BENDS WITHOUT RESTRAINED JOINTS SHALL HAVE CONCRETE THRUST BLOCKS INSTALLED FOR RESTRAINT.
  2. MEGA LUGS MAY BE USED ONLY IN CONJUNCTION WITH CONCRETE THRUST BLOCKING.
  3. BEARING AREA MUST BE AGAINST UNDISTURBED SOIL.
  4. DO NOT COVER JOINTS OR BOLTS (WHERE APPLICABLE) WITH CONCRETE.


|                                |   |                |
|--------------------------------|---|----------------|
| <b>LS</b>                      | <b>LEE'S SUMMIT<br/>MISSOURI</b><br><small>PUBLIC WORKS ENGINEERING DIVISION   220 SE GREEN STREET   LEE'S SUMMIT, MO 64063</small> | Date: 01/2016  |
|                                |   | Drawn By: JN   |
|                                |   | Checked By: DL |
| <b>HORIZONTAL THRUST BLOCK</b> |   | <b>WAT-1</b>   |

| REQUIRED CONCRETE VOLUME (CUBIC FEET - CF) |                  |            |            |              |               |
|--------------------------------------------|------------------|------------|------------|--------------|---------------|
| NOM. DIA.<br>(INCHES)                      | 180<br>TEE, PLUG | 90<br>BEND | 45<br>BEND | 22.5<br>BEND | 11.25<br>BEND |
| 6                                          | 50.5             | 71.4       | 38.6       | 19.7         | 9.9           |
| 8                                          | 89.8             | 126.9      | 68.7       | 35.0         | 17.6          |
| 10                                         | 140.2            | 198.3      | 107.3      | 54.7         | 27.5          |
| 12                                         | 202.0            | REST. JT.  | 154.6      | 78.8         | 39.6          |
| 14                                         | REST. JT.        | REST. JT.  | 210.4      | 107.3        | 53.9          |
| 16                                         | REST. JT.        | REST. JT.  | REST. JT.  | 140.1        | 70.4          |
| 18                                         | REST. JT.        | REST. JT.  | REST. JT.  | 177.3        | 89.1          |
| 20                                         | REST. JT.        | REST. JT.  | REST. JT.  | REST. JT.    | 110.0         |
| 24                                         | REST. JT.        | REST. JT.  | REST. JT.  | REST. JT.    | 158.4         |

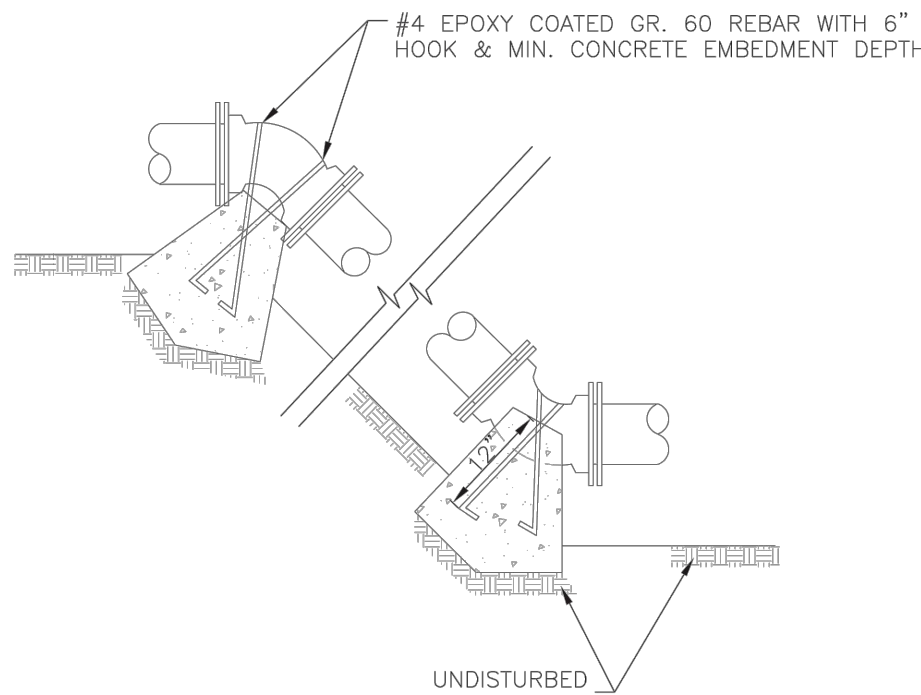


- NOTES:
1. ALL BENDS WITHOUT RESTRAINED JOINTS SHALL HAVE CONCRETE THRUST BLOCKS INSTALLED FOR RESTRAINT.
  2. MEGA LUGS MAY BE USED ONLY IN CONJUNCTION WITH CONCRETE THRUST BLOCKING.
  3. BEARING MUST BE AGAINST UNDISTURBED SOIL.
  4. DO NOT COVER JOINTS OR BOLTS (WHERE APPLICABLE) WITH CONCRETE.

|                              |   |                |
|------------------------------|---|----------------|
| <b>LS</b>                    | <b>LEE'S SUMMIT<br/>MISSOURI</b><br><small>PUBLIC WORKS ENGINEERING DIVISION   220 SE GREEN STREET   LEE'S SUMMIT, MO 64063</small> | Date: WAT-2    |
|                              |   | Drawn By: JN   |
|                              |   | Checked By: DL |
| <b>VERTICAL THRUST BLOCK</b> |   | <b>WAT-2</b>   |

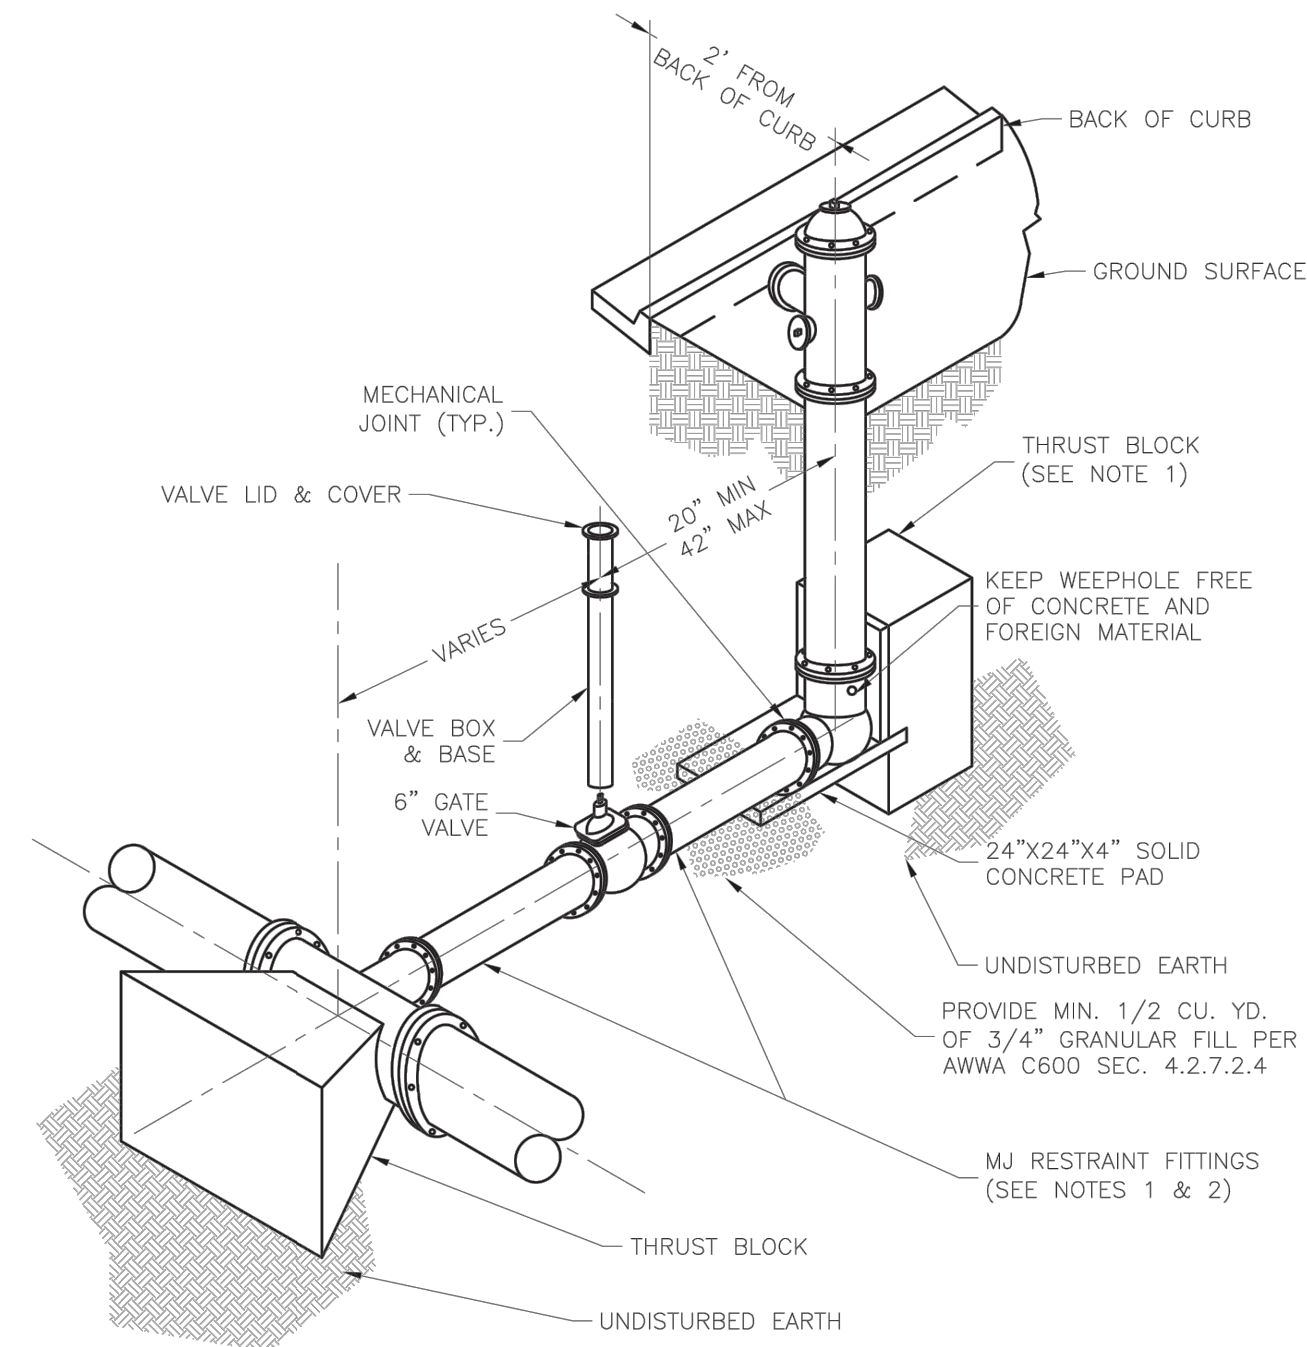


- NOTES:
1. WHEN RETAINER GLANDS ARE USED IN LIEU OF MECHANICAL JOINT (MJ) RESTRAINT FITTINGS, HORIZONTAL THRUST BLOCKS ARE REQUIRED.
  2. GATE VALVE MAY BE BOLTED DIRECTLY TO MJ RESTRAINT TEE.
  3. SEE APPROVED PRODUCTS LIST FOR WATER UTILITIES FOR FIRE HYDRANT, VALVES, VALVE BOX LID, AND COVER.
  4. BOTTOM HYDRANT FLANGE SHALL BE 2" TO 6" ABOVE FINISHED GRADE.
  5. FOR STREETS WITHOUT CURBS FIRE HYDRANTS SHALL BE PLACED WITHIN 1 FOOT OF THE R/W LINE, BUT NOT MORE THAN 10' FROM EDGE OF PAVEMENT. FIRE HYDRANT SHALL NOT BE PLACED IN BOTTOM OF DITCH.
  6. HYDRANT SHALL BE ROTATED AS DIRECTED BY INSPECTOR.

|                               |   |                |
|-------------------------------|---|----------------|
| <b>LS</b>                     | <b>LEE'S SUMMIT<br/>MISSOURI</b><br><small>PUBLIC WORKS ENGINEERING DIVISION   220 SE GREEN STREET   LEE'S SUMMIT, MO 64063</small> | Date: 01/2016  |
|                               |   | Drawn By: JN   |
|                               |   | Checked By: DL |
| <b>HYDRANT - STRAIGHT SET</b> |   | <b>WAT-7</b>   |

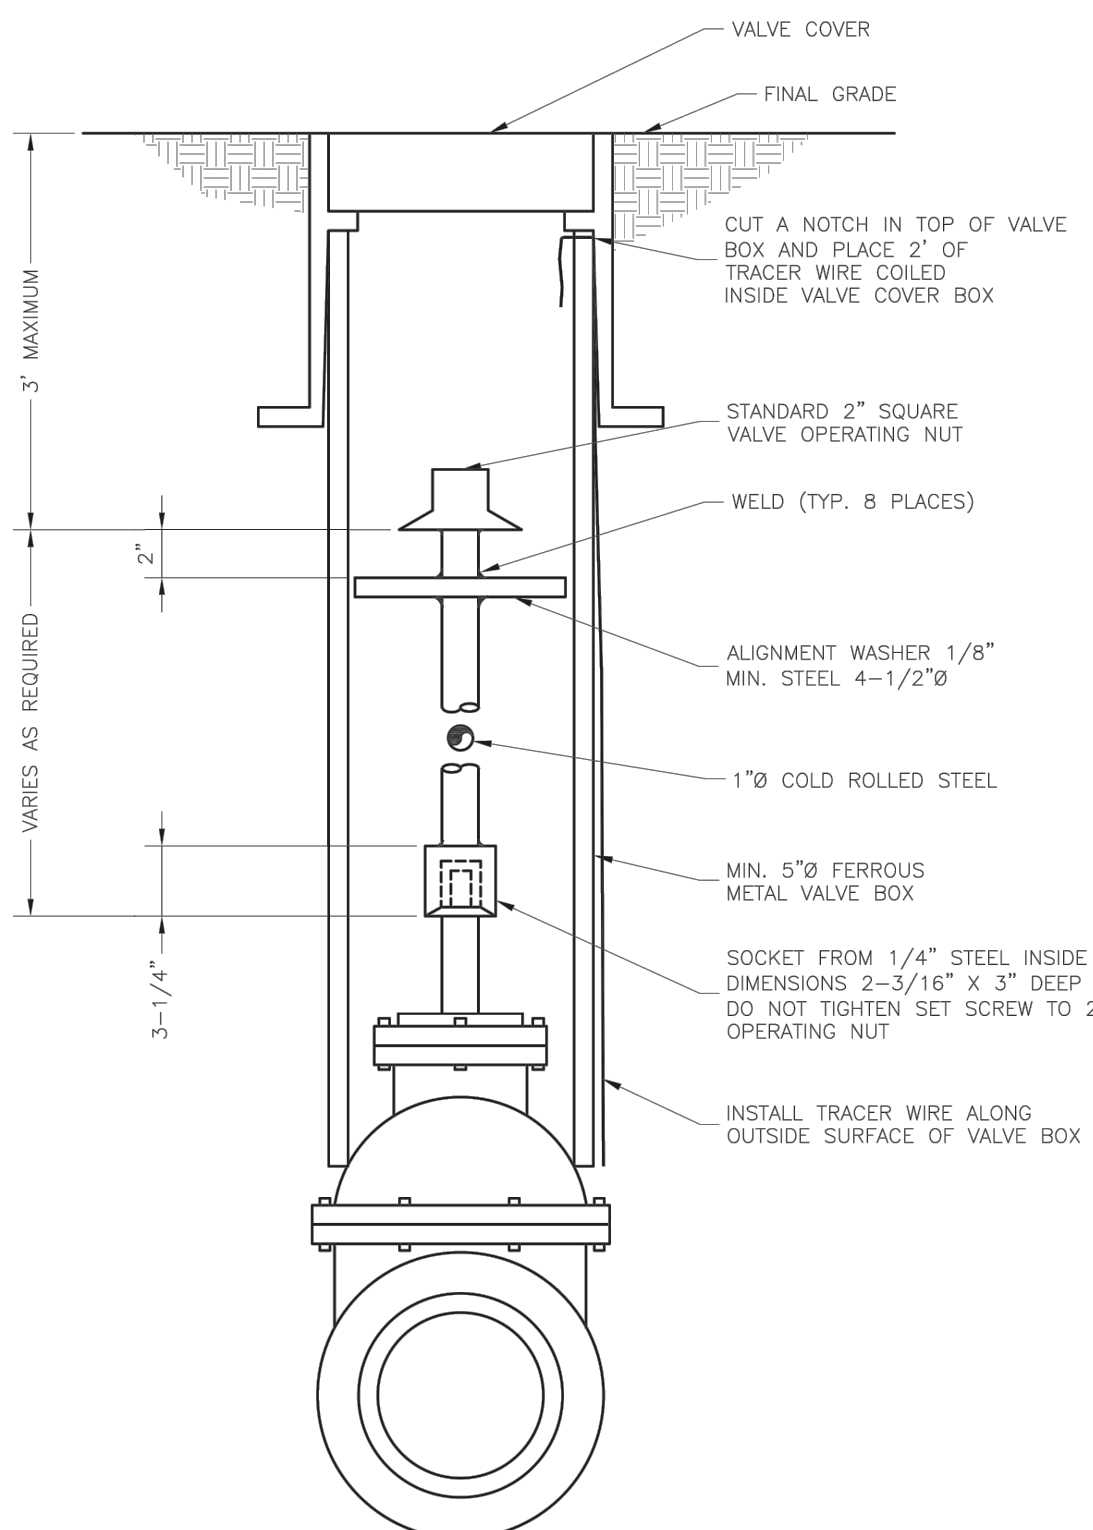


|                                           |   |                |
|-------------------------------------------|---|----------------|
| <b>LS</b>                                 | <b>LEE'S SUMMIT<br/>MISSOURI</b><br><small>PUBLIC WORKS ENGINEERING DIVISION   220 SE GREEN STREET   LEE'S SUMMIT, MO 64063</small> | Date: 01/2016  |
|                                           |   | Drawn By: JN   |
|                                           |   | Checked By: DL |
| <b>VALVE STEM EXTENSION AND VALVE BOX</b> |   | <b>WAT-9</b>   |

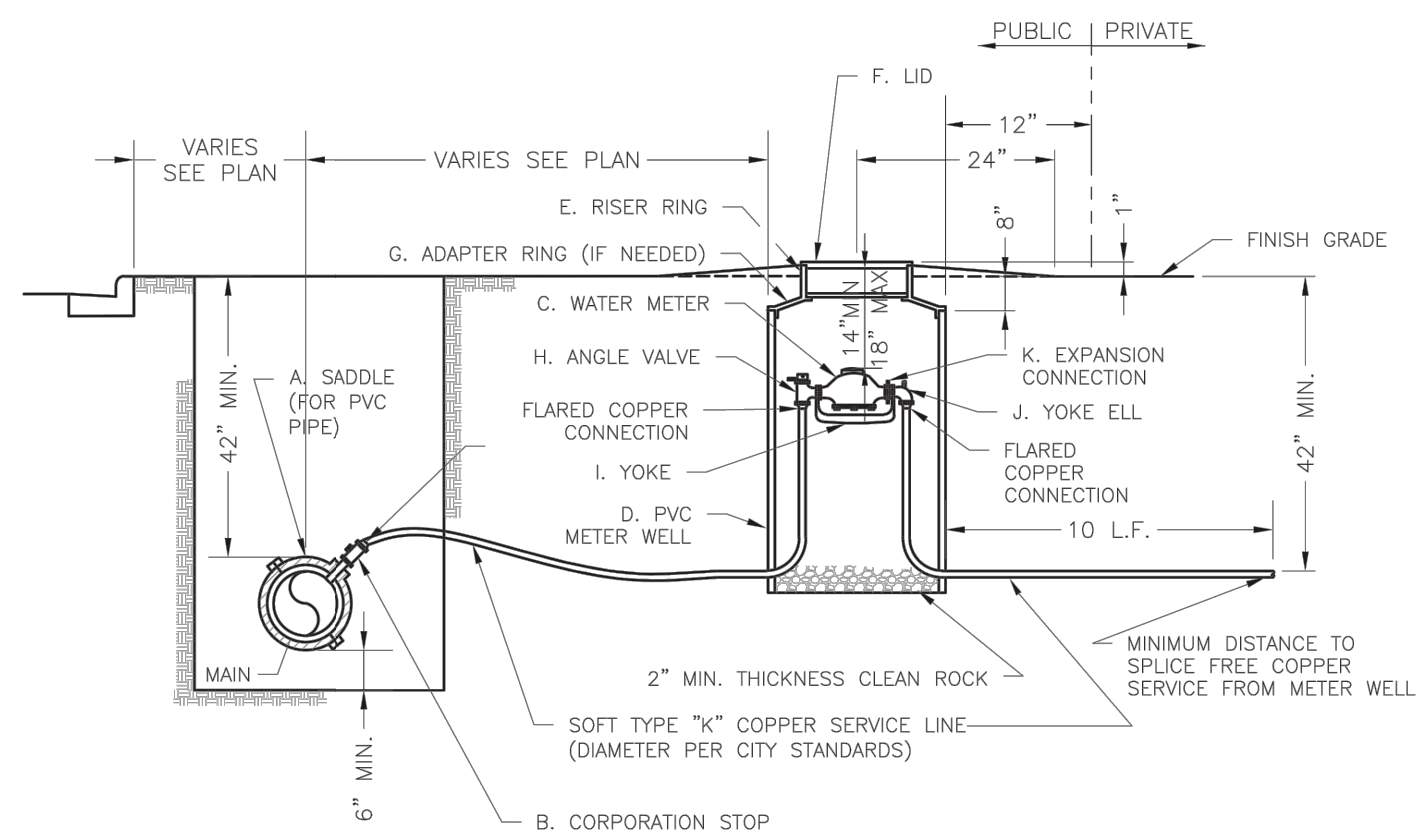

- NOTES:
1. METER INSTALLATION SHALL NOT BE LOCATED IN AREAS SUBJECT TO VEHICULAR TRAFFIC OR IN CONCRETE PAVEMENT WITHOUT CITY APPROVAL.
  2. IF METER IS TO BE LOCATED OTHER THAN IN FRONT OF PROPERTY LINE, CITY APPROVAL SHALL BE OBTAINED.
  3. CITY TO FURNISH ITEMS A-K.
  4. NO OTHER EQUIPMENT SHALL BE INSTALLED IN THIS PIT.
  5. 42" MINIMUM BURY DEPTH FOR ALL SERVICE LINES.
  6. EXCAVATION FOR TAP TO EXPOSE 4 LINEAR FEET OF MAIN.
  7. NO SPLICES ALLOWED BETWEEN METER AND MAIN.
  8. SERVICE CONNECTION TAP AT APPROXIMATELY 45 DEGREES.
  9. LID AND RISER RING SHALL BE SET SO THAT GROUND WATER WILL DRAIN AWAY FROM THE WELL.
  10. CONTACT WATER UTILITIES, 816-969-1900, FOR REQUIREMENTS OF A METER LARGER THAN 2"


|                                           |   |                |
|-------------------------------------------|---|----------------|
| <b>LS</b>                                 | <b>LEE'S SUMMIT<br/>MISSOURI</b><br><small>PUBLIC WORKS ENGINEERING DIVISION   220 SE GREEN STREET   LEE'S SUMMIT, MO 64063</small> | Date: 06/2015  |
|                                           |   | Drawn By: JN   |
|                                           |   | Checked By: DL |
| <b>SERVICE CONNECTION WITH METER WELL</b> |   | <b>WAT-11</b>  |

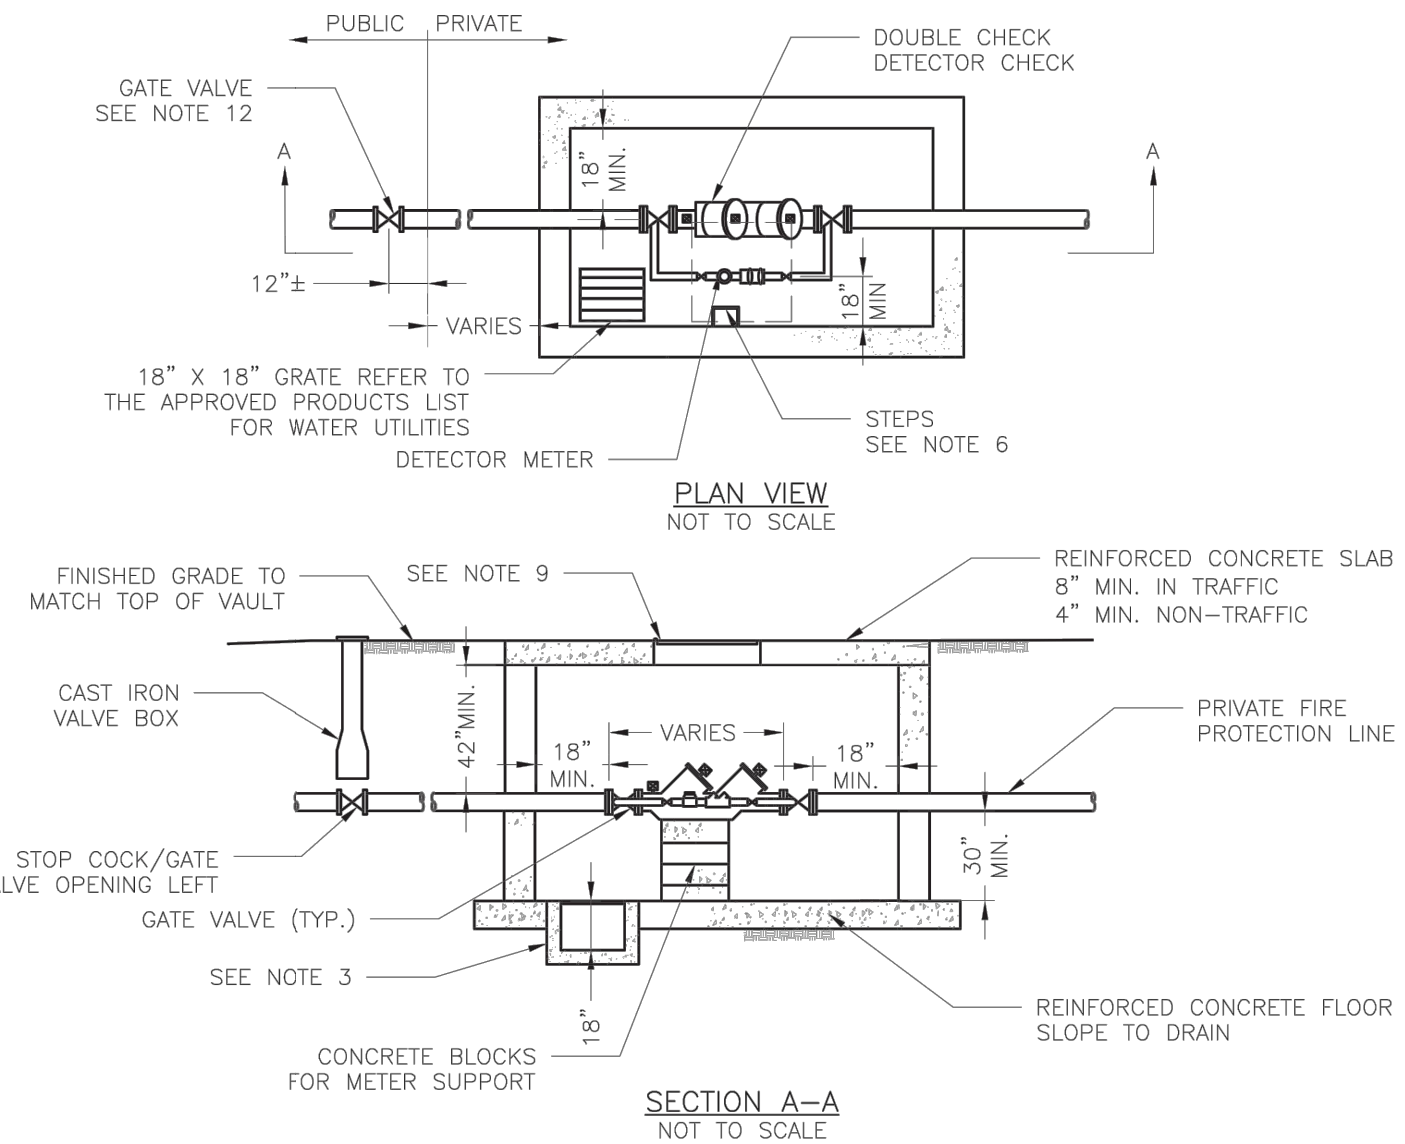

- GENERAL NOTES:
1. METER VAULT WALLS TO BE POURED OR PRECAST CONCRETE.
  2. METER VAULT ROOF TO BE REINFORCED CONCRETE OPENING CENTERED OVER DETECTOR METER.
  3. METER VAULT TO BE LOCATED, WHEN POSSIBLE, OUTSIDE TRAFFIC AREA WHERE SURFACE WATER WILL NOT DRAIN INTO IT. VAULT MUST BE KEPT FREE OF WATER. PROVIDE CONCRETE SUMP AS A MINIMUM. WHERE PRACTICAL, PROVIDE A 2" PIPE DRAIN WITH AN ABOVE-GROUND DISCHARGE POINT. PROJECT OWNER MAY DESIRE A PERMANENTLY INSTALLED SUMP PUMP.
  4. ALL PIPE SHALL BE DUCTILE IRON CLASS 50. ALL PIPE FITTINGS FROM THE CITY WATER MAIN THROUGH THE VAULT SHALL BE PROVIDED WITH RESTRAINED JOINT FITTINGS.
  5. ALL FITTINGS TO BE BRASS.
  6. STEPS SHALL BE IN ACCORDANCE WITH THE APPROVED PRODUCTS LIST FOR WATER UTILITIES AND SHALL BE ON 16" CENTERS.
  7. A DEPARTMENT OF NATURAL RESOURCES APPROVED DOUBLE CHECK DETECTOR CHECK BACKFLOW PREVENTER MUST BE USED. FOR A COPY OF THE MISSOURI DEPARTMENT OF NATURAL RESOURCES APPROVED BACKFLOW PREVENTION ASSEMBLIES, CONTACT THE WATER UTILITIES OPERATIONS DIVISION AT 816-969-1940. AS OF JANUARY 1, 1987, THE DNR REQUIRES FIRE SPRINKLER SYSTEMS USING CHEMICALS TO HAVE A DNR APPROVED PRESSURE BACKFLOW PREVENTER INSTALLED, PRIOR TO THE MIXING POINT.
  8. ALL VALVES SHALL HAVE RISING STEMS.
  9. FOR MANHOLE COVERS, SELECT A MANHOLE FOUND ON THE APPROVED PRODUCTS LIST FOR WATER UTILITIES SUITABLE FOR EITHER TRAFFIC OR NON-TRAFFIC CONDITIONS.
  10. A MINIMUM OF 18" CLEARANCE SHALL BE PROVIDED AROUND ALL PIPING, VALVES, APPURTENANCES, ETC.
  11. METER SHALL BE OWNED AND MAINTAINED BY THE WATER UTILITIES DEPARTMENT.
  12. IF PUBLIC WATER IS LOCATED ON THE OPPOSITE SIDE OF THE STREET, THEN THE PUBLIC WATER MAIN RESPONSIBILITY OF THE WATER UTILITIES DEPARTMENT ENDS AT THE GATE VALVE NEAREST THE VAULT.

|                                              |   |                |
|----------------------------------------------|---|----------------|
| <b>LS</b>                                    | <b>LEE'S SUMMIT<br/>MISSOURI</b><br><small>PUBLIC WORKS ENGINEERING DIVISION   220 SE GREEN STREET   LEE'S SUMMIT, MO 64063</small> | Date: 02/2016  |
|                                              |   | Drawn By: JN   |
|                                              |   | Checked By: DL |
| <b>VAULT FOR DOUBLE CHECK DETECTOR CHECK</b> |   | <b>WAT-12</b>  |

 

| Tree and Shrub Planting List                               |                                                                                       |      |   |                                        |                |                                |
|------------------------------------------------------------|---------------------------------------------------------------------------------------|------|---|----------------------------------------|----------------|--------------------------------|
|                                                            | ITEM                                                                                  | QTY. | COMMON NAME   | BOTANICAL NAME                         | SIZE & CONDIT. | max growth size                |
| SHADE TREES                                                |  OGM | 7    | OCTOBER GLORY MAPLE   | ACER RUBRUM 'OCTOBER GLORY'            | 3" CAL.        | height 40-50', spread 35'      |
|                                                            |  RM  | 3    | RED MAPLE   | ACER RUBRUM 'RED SUNSET'               | 3" CAL.        | height 40-50', spread 30-35'   |
|                                                            |  SL  | 7    | SKYLINE LOCUST   | GLEDITSIA TRICANTHOS INERMIS 'SKYCOLE' | 3" CAL.        | height 35'-45', spread 25'-35' |
| EVGN TREES                                                 |  BC  | 3    | BALD CYPRUS   | TAXODIUM DISTICHUM VAR. DISTICHUM      | 8' tall min.   | height 50-70', spread 20-45'   |
|                                                            |  RC  | 11   | RED CEDAR   | JUNIPERUS VIRGINIANA                   | 8' tall min.   | height 30'-65', spread 8'-25'  |
|                                                            |  SP  | 11   | SHORTLEAF PINE   | PINUS ECHINATA                         | 8' tall min.   | height 50'-60', spread 20'-35' |
| ORNAMENTAL TREES                                           |  FD  | 8    | MAGNOLIA   | MAGNOLIA 'BUTTERFLIES'                 | 3" CAL.        | height 15-20', spread 10'-15'  |
|                                                            |  ER  | 6    | EASTERN REDBUD   | CERCIS CNADENSIS                       | 3" CAL.        | height 20-30', spread 25'-35'  |
|                                                            |  BV  | 5    | BLACKHAW VIBURNUM   | VIBURNUM PRUNIFOLIUM                   | 3" CAL.        | height 12-15', spread 6'-12'   |
|                                                            |  FT  | 7    | FRINGE TREE   | CHIOANTHUS VIRGINIOUS                  | 3" CAL.        | height 12-20', spread 12'-20'  |
|                                                            |  JM  | 7    | JAPANESE MAPLE   | ACER PALMATUM 'GERMAINES GYRATION'     | 3" CAL.        | height 6-8', spread 8'-12'     |
| TOTAL                                                      |                                                                                       | 75   |   |                                        |                |                                |
|                                                            | ITEM                                                                                  | QTY. | COMMON NAME   | BOTANICAL NAME                         | SIZE & CONDIT. | max growth size                |
| EG. SHRUB DEC. SHRUB                                       |  FS  | 22   | FRAGRANT SUMAC   | RHUS AROMATICA                         | 3-5 GALLON     | height 2-6', spread 6-10'      |
|                                                            |  WH  | 33   | WILD HYDRANGEA   | HYDRANGEA ARBORESCENS                  | 3-5 GALLON     | height 2-4', spread 3-5'       |
|                                                            |  IH  | 30   | INKBERRY HOLLY   | ILEX GLABRA 'COMPACTA'                 | 5 GALLON       | height 3-14', spread 4-6'      |
|                                                            |  SB  | 103  | DENSE YEW   | TAXUS x MEDIA DENSIFORMIS              | 5 GALLON       | height 3-4', spread 4-6'       |
| TOTAL                                                      |                                                                                       | 188  |   |                                        |                |                                |
| GROUND COVER                                               |                                                                                       | -    | SOD - TURF-TYPE FESCUE 2 YO STOCK - 3-WAY BLEND OF IMPROVED KENTUCKY BLUEGRASS (POSPARATENSIS) VARIETIES: NATIVE MIX OF HOUNDG, REBEL, OR FALCON LEAVE TALL FESCUE (FESCUE ARUNDINADEA), AND RYE (LOLIUM JULTIFLORIUM AND PERENE DOMESTIC) 20% KENTUCKY BLUEGRASS, 70% FINELEAFED TALL FESCUE, 10% RYE |                                        |                |                                |
|                                                            |      | -    | RIVER ROCK AS NEEDED ONLY - PROVIDE SAMPLE FOR APPROVAL - NO GRAVEL SHALL BE USED AS A SUBSTITUTE   |                                        |                |                                |
| *REFERENCE L1.2 FOR LANDSCAPING SPECIFICATIONS AND DETAILS |                                                                                       |      |   |                                        |                |                                |

#### LANDSCAPING NOTES

- Landscape shall be coordinated with the location of utilities, driveways and traffic clearance zones.
- The contractor doing excavation on public right-of-way shall give 48 hours advance notice to and obtain information from utility companies.
- Prior to commencement of work, the contractor shall notify all those companies which have facilities in the near vicinity of the construction to be performed.
- Existing underground, overhead, utilities and drainage structures have been plotted from available information and therefore, their locations must be considered approximate only. It is the responsibility of the individual contractors to notify the utility companies to locate their utilities before actual construction.
- Contractor shall verify location of and protect all utilities and structures. Damage to utilities and structures shall be repaired by the contractor to the satisfaction of the owner at no additional expense.
- Landscape contractor shall water plant material as required until fully established. This site is not intended to be irrigated unless otherwise dictated by the city of Lee's Summit.
- Provide appropriate landscaping drainage from landscape areas directly adjacent to building to prevent ponding along north sides of building and along the foundation.
- All landscape materials shall be installed in accordance with the current planting procedures established by the most recent addition of the American Standard for Nursery Stock.
- Trees planted per this plan shall be installed during the spring (march 15 through june 15) or fall (september 15 through december 1).
- Written city approval will be required for planting during other times of the year.
- Stake and guy all trees per planting details.
- Install all shrubs and groundcover per planting details.
- Elevation of top of mulch shall be 1/2" below any adjacent pavement/turf areas.
- Root stimulator shall be applied to the soil backfill of each plant during installation.
- Contractor shall verify all landscape material quantities and shall report any discrepancies immediately to the Landscape Architect.
- Contractor shall guarantee all plant material for a period of one (1) year from date of initial acceptance. Contractor is responsible for maintaining plant material until acceptance is received. Maintenance shall include watering, maintaining plants in vertical position and shrub bed weed control.
- All plant material shall meet or exceed minimum requirements defined by the "American Standard for Nursery Stock" ANSI Z60.1.
- No plant material shall be substituted without written approval of the Landscape Architect per specifications.
- Trees and seasonal color areas shall be mulched with three (3) inches minimum shredded hardwood mulch, color TBD. Planting beds as delineated shall be separated from pavement/turf areas with metal edging and mulched with three (3) inches minimum shredded hardwood mulch over weed barrier fabric, except where otherwise specified.
- All existing plant material to be retained shall be wrapped with orange, or bright, colored plastic snow fence around base of trees and around all shrubs. Stake to hold in place during construction.
- All shrubs used as parking buffer to be min. 18" tall at planting and maintained 3'-0" max. height. Install plants not to encroach upon cars parked, when at full growth.
- All trees with above a 2" caliper shall be double staked, while smaller trees shall be single staked.
- Ground mechanical and electrical equipment shall be wholly screened from street right-of-way and residential developments.
- Maximum slope shall be not greater than 3 : 1.
- All portions of site not covered by paving, mulch, plantings, etc. are to be sodded. Sod shall extend to all disturbed areas and shall include portions of right of way if necessary.
- Landscape areas (including along building perimeter and parking lot islands) equal to or narrower than 3'-0" should utilize river rock in lieu of sod or mulch.

#### Landscaping Requirements:

##### Street Frontage:

- 1 tree per 30 feet of street frontage within the landscaped setback
- 1 shrub per 20 feet of street frontage within the

##### Parking Lot Screening:

- 12 shrubs per 40 linear feet of parking

##### Open Yard Areas:

- 2 shrubs per 5,000 sq. ft. of total lot area excluding building footprints
- 1 tree per 5,000 sq. ft. of total lot area excluding building

##### General Buffers:

- Front Lot: 20'
- Side Lot: 20' or as approved by the governing body
- Rear Lot: 20' or as approved by the governing body

##### Adjacent Property Zoning/Uses:


- Lee's Summit Tow Centre LLC: CP-2/Undeveloped with proposed future zoning PI as land develops
- Commercial BFRE LLC: CP-2/Car Detailing
- E J Plesko & Associates Inc.: CP-2/Undeveloped with proposed future zoning PI as land develops

##### Buffer Requirements:

- PI/CP-2: Medium, 70% semi-opaque screening
- Shade Trees 1 per 1,000 sq. ft.
- Ornamental Trees 1 per 500 sq. ft.
- Evergreen Trees 1 per 300 sq. ft.
- Shrubs 1 per 200 sq. ft.

P/PI: N/A

| Pad Site A                                      | Required              | Provided |
|-------------------------------------------------|-----------------------|----------|
| Parking Lot Screening: 207 ft. of parking       |                       |          |
| Shrubs: 207/40x12 =                             | 62                    | 62       |
| Street Frontage: 343 ft. of frontage            |                       |          |
| Trees (Ornamentals): 343/30 =                   | 11                    | 11       |
| Shrubs: 343/20=                                 | 17                    | 18       |
| Open Yard Areas: 83,267-20,130 = 63,137 sq. ft. |                       |          |
| Trees: 63,137/5000 =                            | 13                    | 28       |
| Shade =                                         |                       | 9        |
| Evergreen =                                     |                       | 6        |
| Ornamental =                                    |                       | 13       |
| Shrubs: 63,137/5000x2=                          | 25                    | 42       |
| Equipment Screening                             | as required to screen | 38       |
| Buffers: PI/CP-2 Buffer                         |                       |          |
| East Lot Line = 269x20=5,380 sq. ft             |                       |          |
| Shade 5,380/1000=                               | 5                     | 6        |
| Ornamental 5,380/500=                           | 11                    | 11       |
| Evergreen 5,380/300=                            | 18                    | 19       |
| Shrubs 5,380/200=                               | 27                    | 28       |
| North Lot Line: P/PI - N/A                      |                       |          |
| West Lot Line: P/PI - N/A                       |                       |          |
| South Lot Line: Street Frontage - See Above     |                       |          |
| Total Shade                                     | 5                     | 26       |
| Total Ornamental                                | 11                    | 24       |
| Total Evergreen                                 | 18                    | 25       |
| Total Trees                                     | 58                    | 75       |
| Total Shrubs                                    | 131                   | 188      |

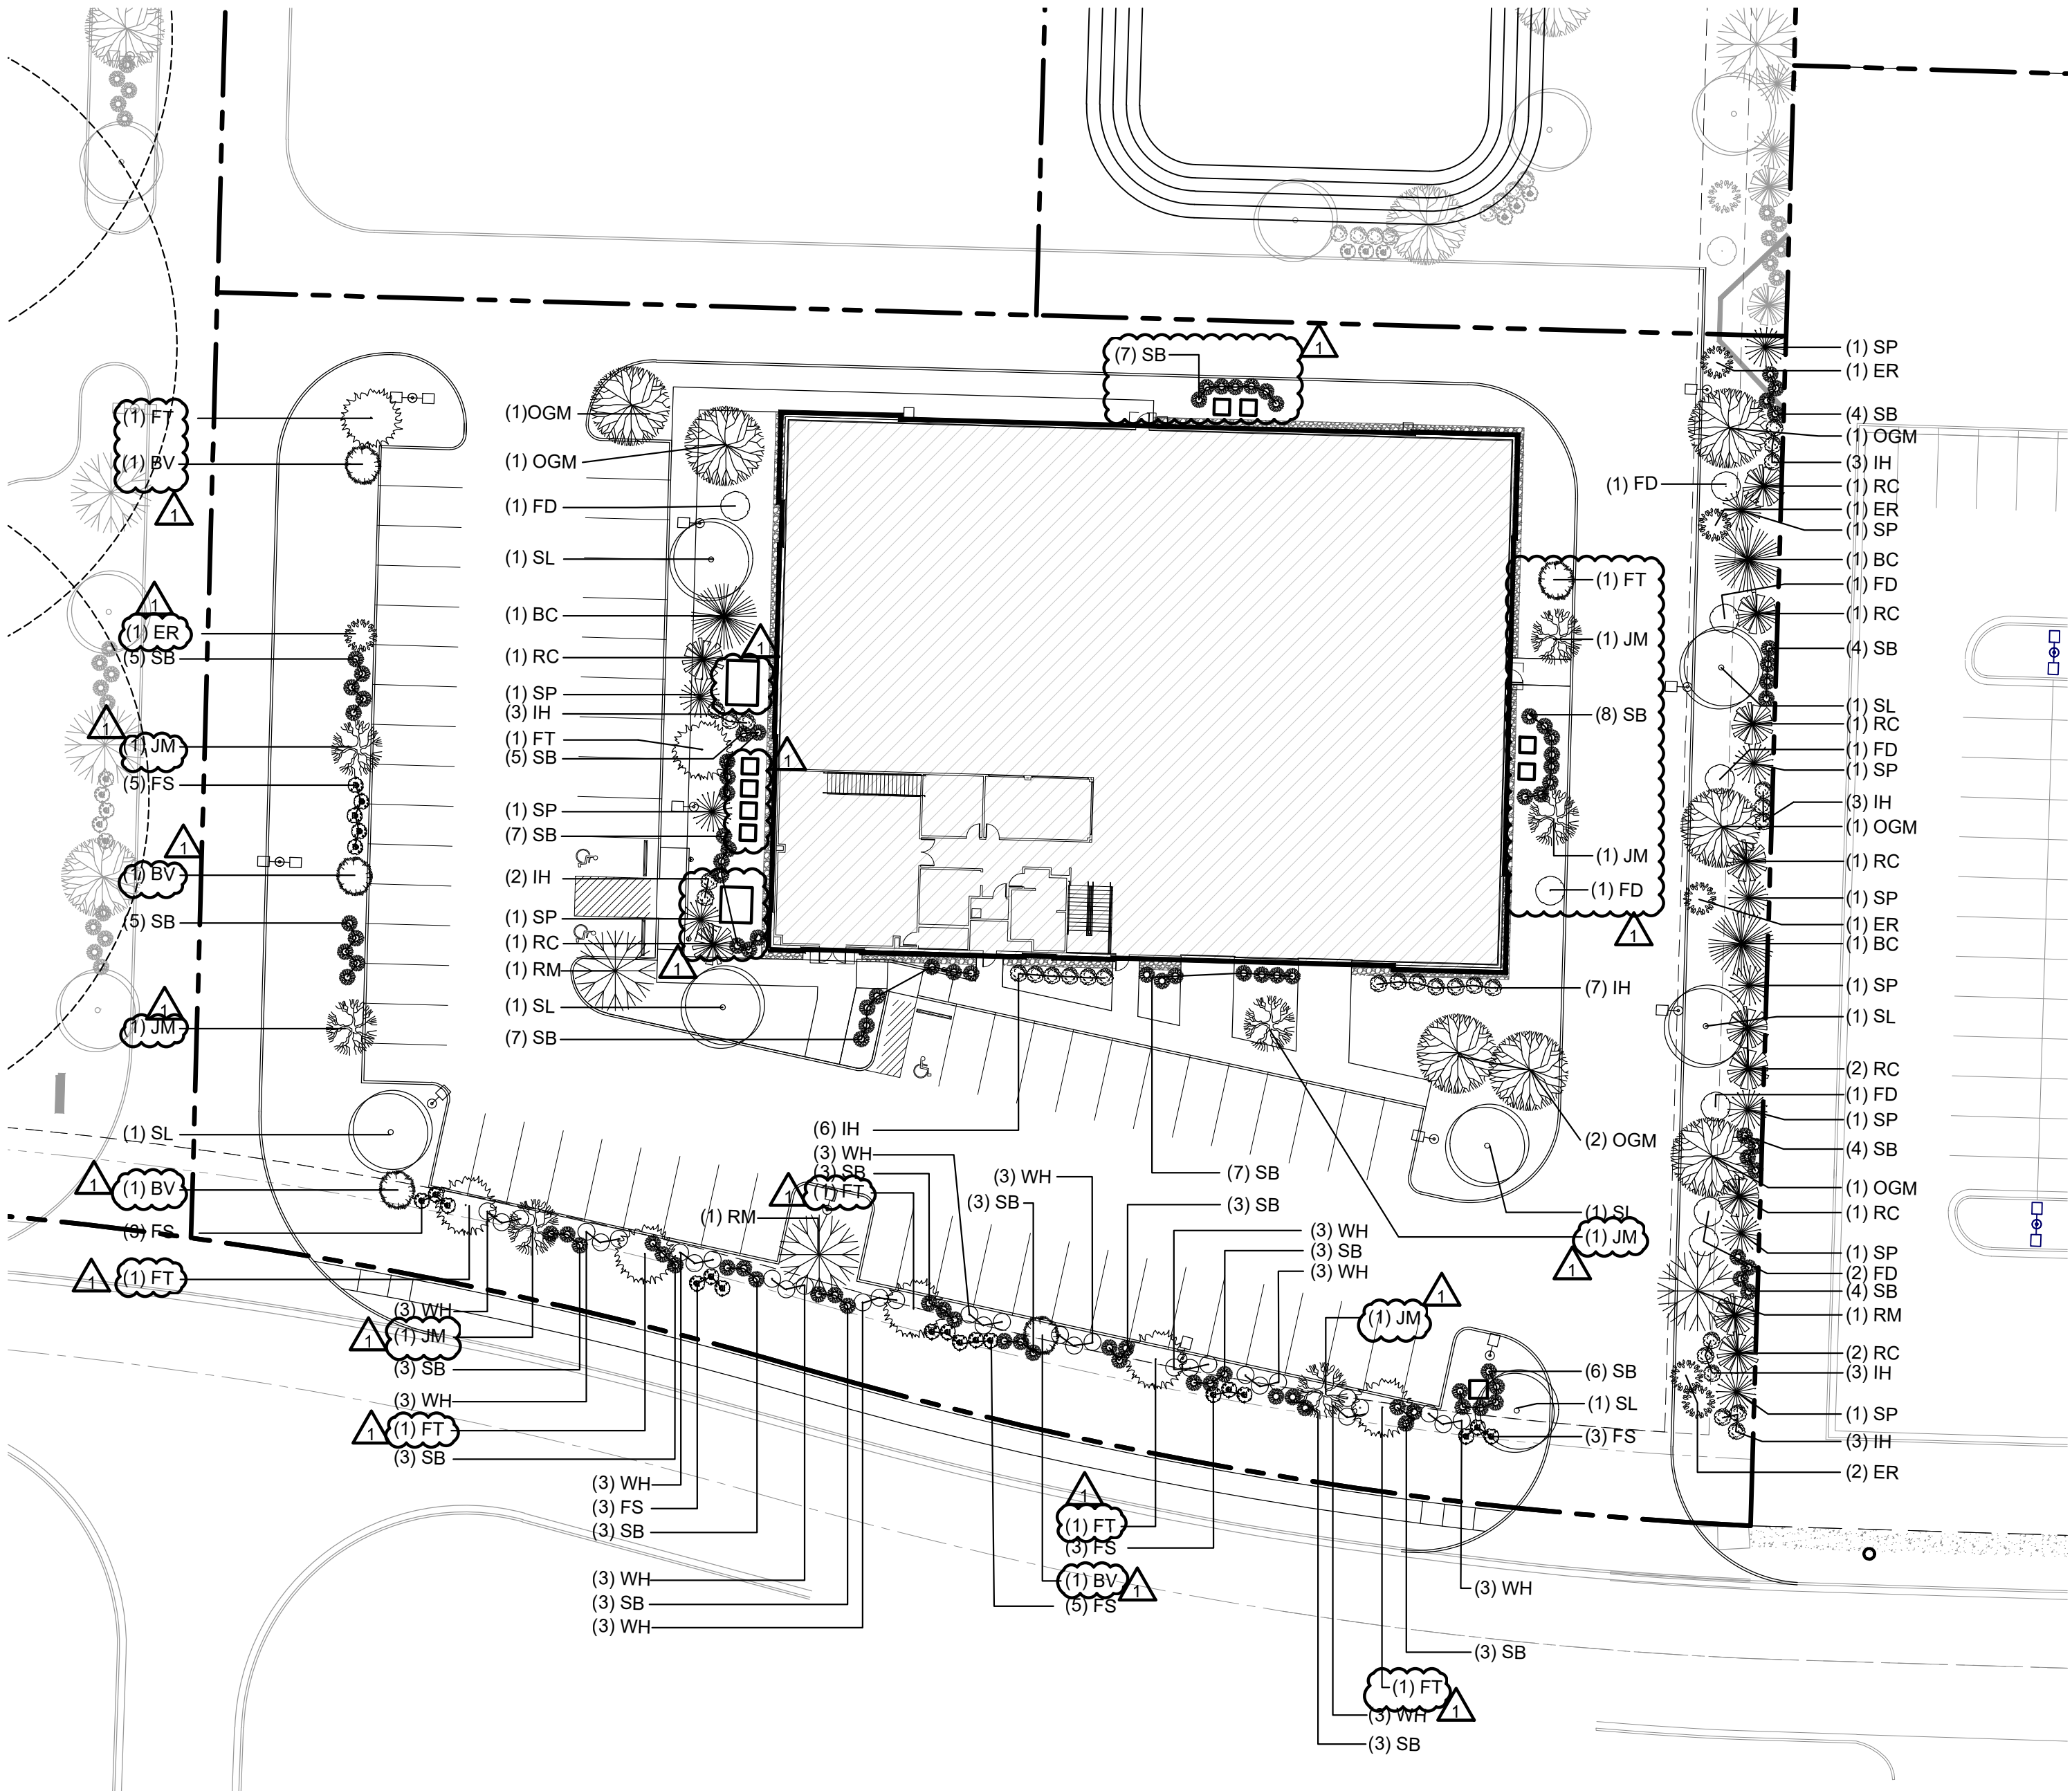





general landscaping notes

- A. Acceptable Plant Material:
- A.1. The following are the minimum plant sizes and conditions to be used in satisfying the requirements of this division. Acceptable plant materials for landscaping, buffers and tree replacement shall be as approved by the City of Lee's Summit:
- A.1.1. Medium shrubs, 18- to 24-inch balled and burlapped or two-gallon container.
- A.1.2. Large shrubs, 24- to 30-inch balled and burlapped or 5-gallon container.
- A.1.3. Ground cover, two and one-half-inch peat pot.
- A.1.4. Deciduous trees shall be a minimum of three-inch caliper, measured at a point 6 inches above the ground or top of the root ball, at planting.
- A.1.5. Evergreen trees shall be a minimum height of eight feet at planting.
- A.2. The American Standard for Nursery Stock, published by the American Association for Nurserymen, shall be the standard reference for the determination of plant standards.
- B. Installation of Plant Materials:
- B.1. The City of Lee's Summit allows one planting season in a 12-month period in which the installation of plant materials shall be completed.
- B.2. Buffers, if required, shall be installed before a certificate of occupancy permit is granted; except where the weather is not suitable for planting and escrow provisions are made in accordance with guidelines of the City of Lee's Summit.
- C. Maintenance of Required Plants:
- C.1. The owner, tenant and their agent, if any, shall be jointly responsible for the maintenance in good condition of the plant materials used to meet the minimum requirements of this Lee's Summit Development Ordinance for landscaping, buffer or tree replanting. The plant materials shall be kept free from refuse and debris.
- C.2. Plants that are not in sound growing condition or are dead shall be removed and replaced with a plant of a species or variety as determined by the City of Lee's Summit.
- C.3. Other landscape materials shall be maintained in proper repair and shall be kept clear of refuse and debris.
- D. Landscaping Minimum Requirements:
- D.1. Street frontage.
- D.1.1. A minimum 20-foot-wide landscape strip shall be provided along the full length of street frontage.
- D.1.2. Shrubs may be clustered or arranged within the setback.
- D.2. Open yard areas.
- D.2.1. All portions of the site not covered with paving or buildings shall be landscaped. Open areas not covered with other materials shall be covered with sod. Ground cover shall be utilized on all slopes in excess of 3:1 slope.
- E. Landscaping Along Street Frontages:
- E.1. Frontage landscape strips shall contain no structures, parking areas, patios, storm water detention facilities unless included in the landscape plan as an amenity or any other accessory uses except for the following:
- E.1.1. Retaining walls or earthen berms constructed as part of an overall landscape design;
- E.1.2. Pedestrian-oriented facilities such as sidewalks and bus stops;
- E.1.3. Underground utilities;
- E.1.4. Driveways required for access to the property; or
- E.1.5. Signs otherwise permitted by the development ordinance.
- E.2. All portions of a frontage landscape strip shall be planted in trees, shrubs, grass or ground cover, except for those ground areas that are mulched or covered by permitted structures.
- E.3. Plant materials in the frontage landscape strip are not to extend into the street right-of-way.
- F. Parking Lot Landscaping and Trees:
- F.1. Deciduous shade trees shall be provided in parking lots as indicated below.
- F.1.1. Landscape islands, strips as a minimum, shall be no less than nine feet wide for at least one-half the length of the adjacent parking space. The island shall be planted in trees, shrubs, grass, or ground cover, except for those areas that are mulched.
- F.1.2. Tree planting areas shall be no less than ten feet in width. No tree shall be located less than four feet from the back of curb. All parking lot landscape islands, strips or other planting areas shall be curbed with minimum six-inch high curbs of the type required by this chapter or other regulations for parking areas.
- G. Parking Lot Screening:
- G.1. Screening to a height of two and one-half feet must be provided along the edge of the parking lot or loading area closest to and parallel to the street. A driveway to the parking lot or loading area may interrupt the screening.
- G.2. Screening shall be decorative and 100 percent opaque to a height of two and one-half feet above the elevation of the parking/loading area or the street, whichever is highest.
- G.3. Screening may be provided in the following way:
- G.3.1. A hedge consisting of at least 12 shrubs per 40 linear feet that will spread into a continuous visual screen within two growing seasons. Shrubs must be at least 18 inches tall at the time of planting and be of a species that will normally grow to at least two and one-half feet in height at maturity and be suitable for the parking lot application.
- G.4. The street-side screening treatment may be located within the required landscape buffer along the front yard of the property.
- G.5. Berming and/or screening shall not encroach into the required sight triangle of streets or access drives.
- H. Buffers:
- H.1. Buffer areas shall contain no driveways, parking areas, patios, storm water detention facilities, or any other structures or accessory uses except for a fence, wall, or earthen berm constructed to provide the visual screening required to meet the standards of this chapter. Underground utilities may be permitted to cross a buffer if the screening requirement can be achieved. Required vehicular access through a buffer may be allowed as a condition of preliminary development plan approval.
- H.2. Natural buffers shall contain evergreen shrubs and trees suitable to local growing conditions that will provide an opaque visual screen during all seasons of the year.
- H.3. Planted materials (trees and shrubs) shall meet the expected opacity within two growing seasons.
- H.4. Every buffer required by the city shall be maintained by the owner of the property where the buffer is located, in order to provide the visual screen at the opacity identified, on a year-round basis.
- H.5. Buffer modifications.
- H.5.0.1. The Director may waive a buffer requirement or reduce its extent to a temporarily appropriate level of screening if the Comprehensive Plan anticipates future development on the adjoining property in a land use category such that a buffer would not be required by this chapter once the adjoining property is rezoned or developed.
- H.6. Medium impact screening - A 70 percent semi-opaque screen between land uses which are dissimilar in character. Semi-opaque screening should partially block views from adjoining land uses and create a separation between the adjoining land uses.
- I. Additional Specifications:
- I.1. Landscaping shall be coordinated with the location of utilities, driveways and traffic clearance zones.
- I.2. The contractor doing excavation on public right-of-way shall give 48 hours advance notice to and obtain information from utility companies.
- I.3. Prior to commencement of work, the contractor shall notify all those companies which have facilities in the near vicinity of the construction to be performed.
- I.4. Existing underground, overhead, utilities and drainage structures have been plotted from available information and therefore, their locations must be considered approximate only. It is the responsibility of the individual contractors to notify the utility companies to locate their utilities before actual construction.
- I.5. Contractor shall verify location of and protect all utilities and structures. Damage to utilities and structures shall be repaired by the contractor to the satisfaction of the owner at no additional expense.
- I.6. Owner shall be responsible for contracting or providing landscape maintenance for watering until plants are well established and can thrive on their own.
- I.7. If property owners elect to provide an irrigation system, irrigation system shall include an automatic rain sensor and be fully concealed below ground.
- I.8. Provide appropriate landscaping drainage from landscape areas directly adjacent to building to prevent ponding along north sides of building and along the foundation.
- I.9. All landscape materials shall be installed in accordance with the current planting procedures established by the most recent addition of the American Standard for Nursery Stock.
- I.10. Trees planted per this plan shall be installed during the spring (march 15 through june 15) or fall (september 15 through december 1). Written city approval will be required for planting during other times of the year.
- I.11. Stake and guy all trees per planting details.
- I.12. Install all shrubs and groundcover per planting details.
- I.13. Elevation of top of mulch or rock shall be 1/2" below any adjacent pavement/turf areas.
- I.14. Root stimulator shall be applied to the soil backfill of each plant during installation.
- I.15. Contractor shall verify all landscape material quantities and shall report any discrepancies immediately to the Landscape Architect.
- I.16. Contractor shall stake plant locations in the field and have approval by the Landscape Architect before proceeding with installation.
- I.17. Contractor shall guarantee all plant material for a period of one (1) year from date of initial acceptance. Contractor is responsible for maintaining plant material until acceptance is received. Maintenance shall include watering, maintaining plants in vertical position and shrub bed weed control.
- I.18. All plant material shall meet or exceed minimum requirements defined by the "American Standard for Nursery Stock" ANSI Z60.1.
- I.19. No plant material shall be substituted without written approval of the Landscape Architect per specifications.
- I.20. Trees and seasonal color areas shall be mulched with three (3) inches minimum shredded hardwood mulch, color TBD. Planting beds as delineated shall be separated from pavement/turf areas with metal edging and mulched with three (3) inches minimum shredded hardwood mulch over weed barrier fabric, except where otherwise specified.
- I.21. All existing plant material to be retained shall be wrapped with orange, or bright, colored plastic snow fence around base of trees and around all shrubs. Stake to hold in place during construction.
- I.22. All shrubs used as parking buffer to be min. 18" tall at planting and maintained 3'-0" max. height. Install plants not to encroach upon cars parked, when at full growth.
- I.23. All trees with a 2" caliper or greater shall be double staked, while smaller trees shall be single staked.
- I.24. Ground mechanical and electrical equipment shall be wholly screened from street right-of-way and residential developments.
- I.25. Maximum slope shall be not greater than 3 : 1.
- I.26. All portions of site not covered by paving, mulch, plantings, etc. are to be sodded. **Sod shall extend to all disturbed areas and shall include portions of right of way if necessary.**
- I.27. Landscaping areas (including along building perimeter and parking lot islands) equal to or narrower than 3'-0" should utilize river rock in lieu of sod or mulch.


note: distance from center of plant material to back of curb shall be 4' or the suggested minimum spacing for the variety being planted, which ever is greater.

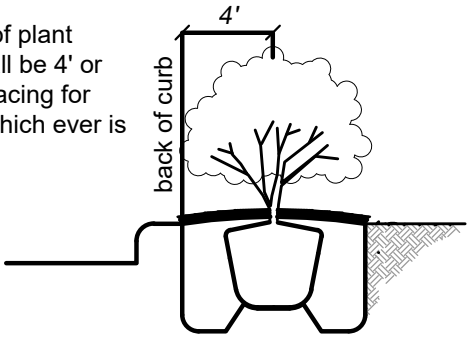


3 | back of curb detail  
scale: 1" = 50'-0"

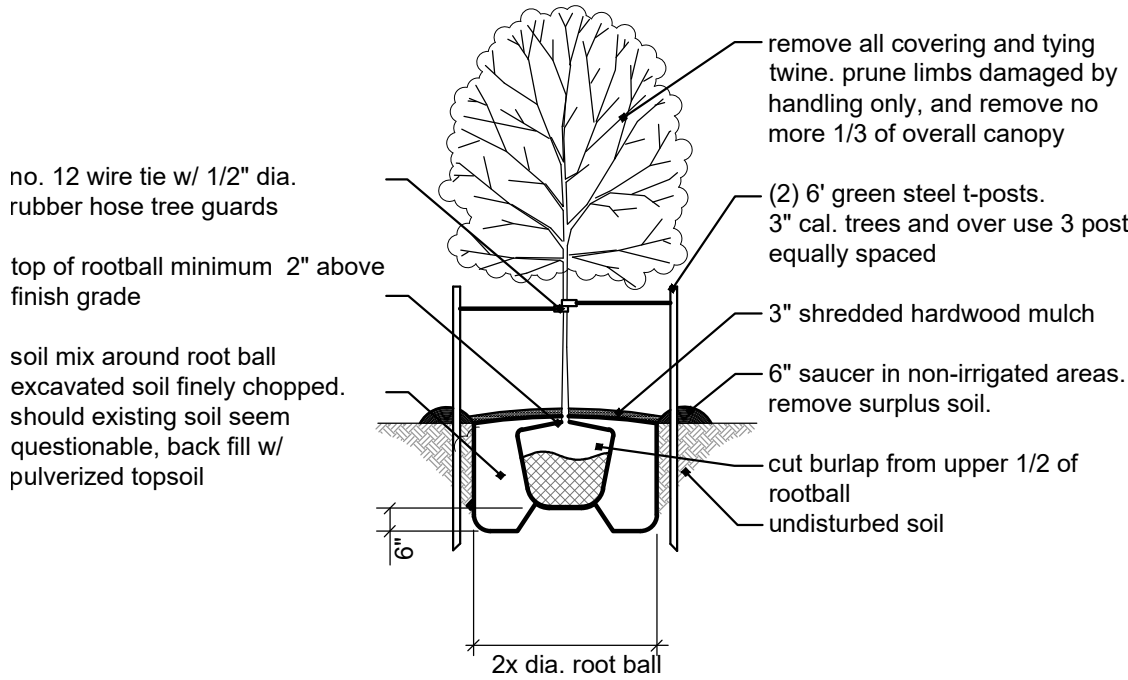


6 | deciduous tree planting detal  
scale: 1" = 50'-0"

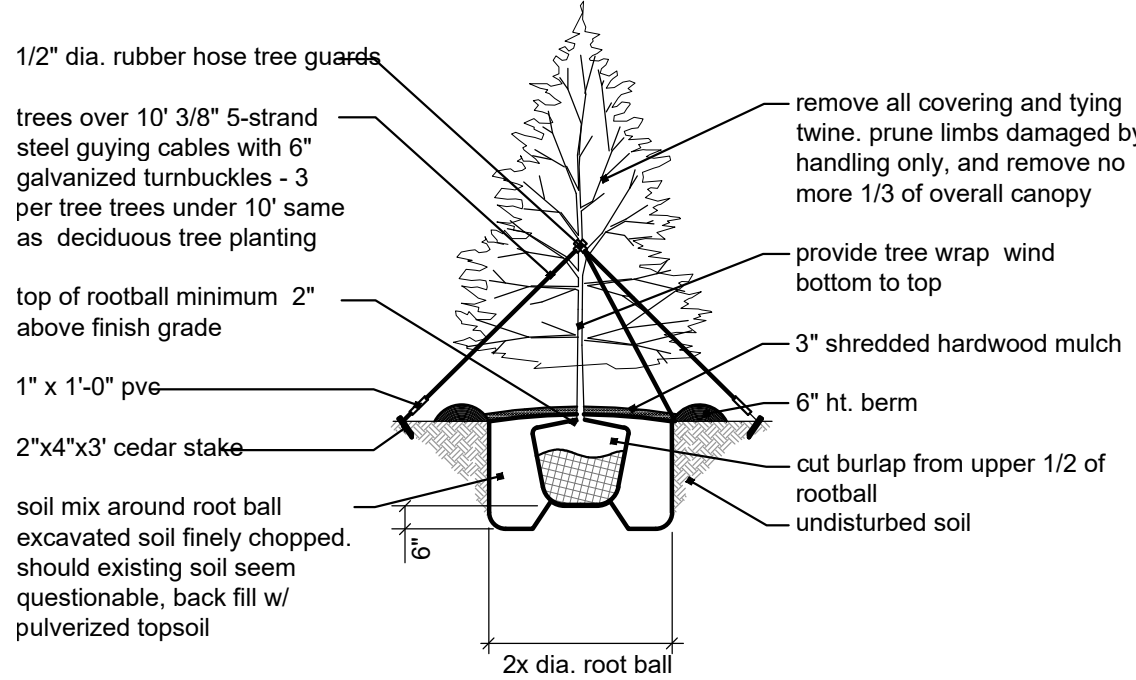

5 | evergreen tree planting detail  
scale: 1" = 50'-0"

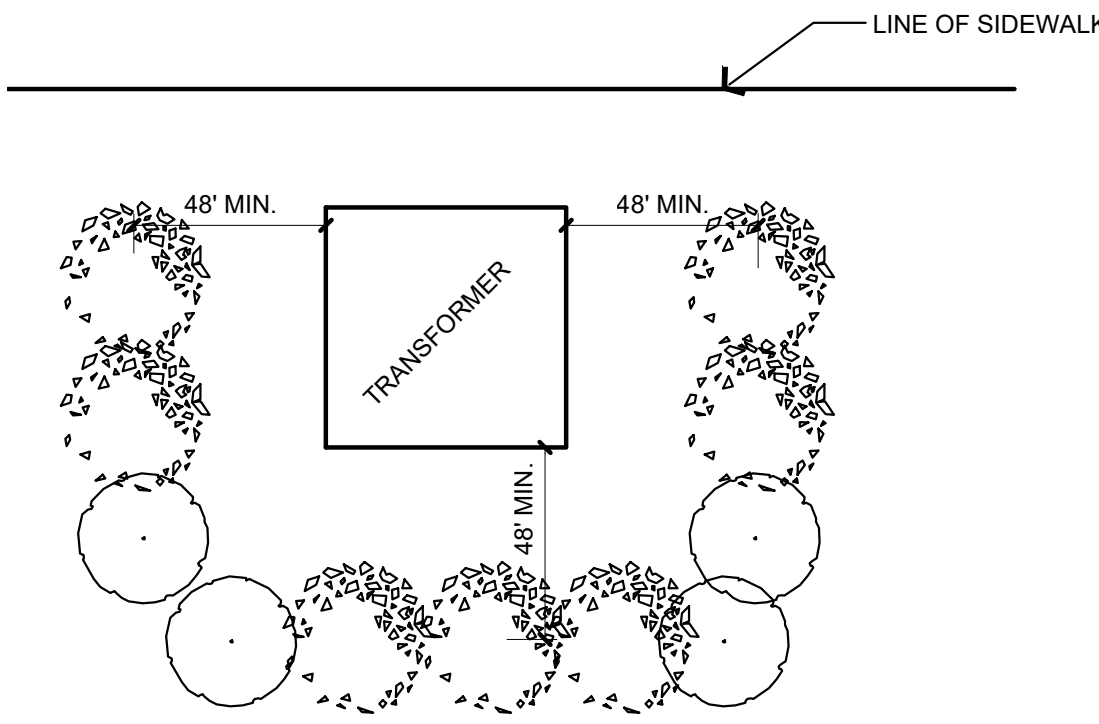


1 | typ. utility screening  
scale: 1" = 50'-0"

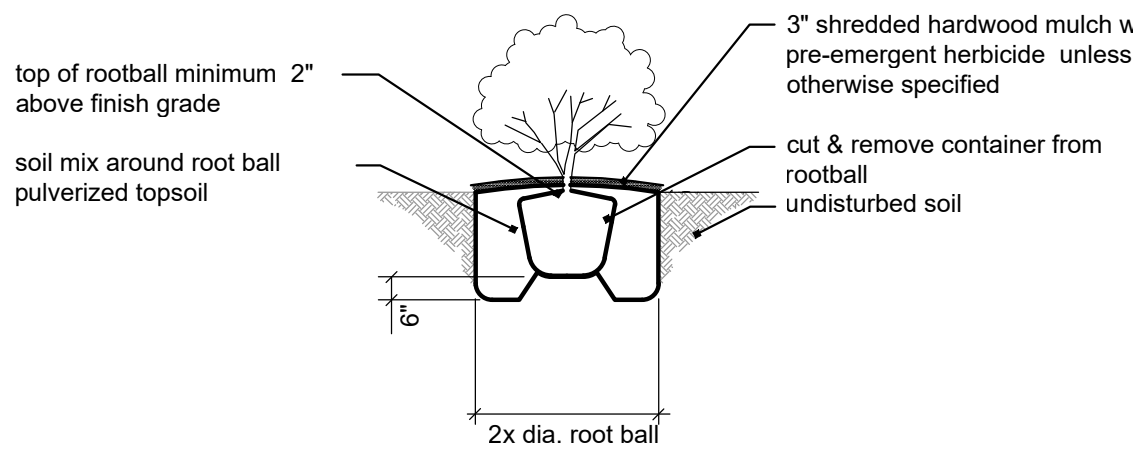

4 | shrub planting detail  
scale: 1" = 50'-0"



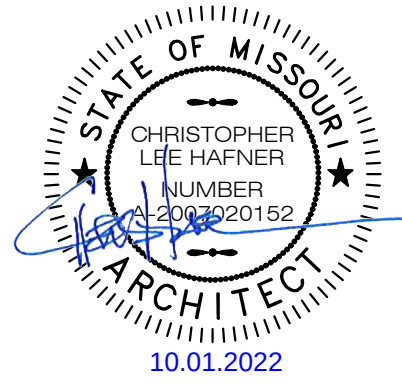

a new development for  
**D-BAT - Town Centre Lot 1**  
540 NE Town Centre Drive  
Lee's Summit, Missouri

date 05.23.2022  
drawn by DAE  
checked by DAE  
revisions

sheet number

**A1.1**

drawing type FDP & Permit  
project number 20231

## project synopsis

|                                         |   |
|-----------------------------------------|---|
| Municipality:                           | Lee's Summit, Missouri   |
| Applicable Building Codes & Ordinances: | 2018 International Building Code (IBC)<br>2018 International Plumbing Code (IPC)<br>2018 International Mechanical Code (IMC)<br>2018 International Fuel Gas Code (IFGC)<br>2018 International Fire Code (IFC)<br>2017 National Electrical Code (NEC)<br>ICC/ANSI A117.1-2009, Accessible and Usable Buildings and Facilities<br>Lee's Summit Unified Development Ordinance (UDO) |
| Project Address:                        | 540 NE Town Centre Drive<br>Lee's Summit, Missouri 64064   |
| Property Owner:                         | WHD Management LLC<br>PO Box 1059<br>Lee's Summit, MO 64063   |
| Zoning:                                 | PI - Planned Industrial   |
| Proposed Land Use:                      | Limited Indoor Recreation   |
| Building Setbacks:                      | Street 20 ft<br>Side Yard 10 ft<br>Rear Yard 20 ft   |
| Landscaping Setbacks:                   | Street Frontage 20 ft   |
| Height Requirements:                    | N/A   |
| Number of Dwelling Units:               | N/A   |

Special Conditions Met:  
A commercial indoor and/or outdoor recreation facility or area shall be allowed provided the front entrance is 300 feet or greater distance from any residential district or use.

Adjacent Zoning (within 185'): CP-2, RP-4  
Adjacent Land Use (within 185'): Commercial, Undeveloped, Residential, Government

Building Occupancy: A-3, Limited Indoor Recreation - Batting Cages  
Pad Site A:

|            |                |          |
|------------|----------------|----------|
| Site Area  |                |          |
| Pad Site A | 83,267 sq. ft. | 1.91 ac. |

|               |                |
|---------------|----------------|
| Building Area |                |
| Pad Site A    | 20,130 sq. ft. |

|                                |                      |
|--------------------------------|----------------------|
| Floor Area Ratio - Maximim 1.0 |                      |
| Pad Site A                     | 20,130 / 83,267 0.24 |

|                           |                                                           |
|---------------------------|-----------------------------------------------------------|
| Pervious/Impervious Areas |                                                           |
| Pad Site A                | pervious 24,656 sq. ft. 30% impervious 58,611 sq. ft. 70% |

|                                               |    |
|-----------------------------------------------|----|
| Parking                                       |    |
| Pad Site A: Indoor Batting -                  |    |
| Required: 4 per 1,000 sq. ft. of office space | 20 |
| batting cages: determined by director         | -  |
| total:                                        | 65 |



Standard Parking Space Size: 9'-0"x19'-0"  
\*Parking Space Length can reduce by 2'-0" at curbed landscaping and 6' deep sidewalks.

## general notes

- All construction shall conform to the standards and specifications of Lee's Summit, Missouri.
- The general contractor shall contact all utility companies prior to the start of construction and verify the location and depth of any utilities that may be encountered during construction.
- The contractor shall field verify exist. surface & subsurface ground conditions prior to start of construction.
- Slopes shall maintain a maximum 3:1 slope.
- The contractor shall be responsible for obtaining all required permits, paying all fees, and otherwise complying with all applicable regulations governing the project.
- Place silt fence per civil for erosion control.
- Provide a temporary gravel access drive to prevent mud from being deposited onto the adjacent road.
- Prior to installing any structure on a public storm sewer, the contractor shall submit shop drawings for the structure(s). Installation shall not occur until drawings have been approved by public works.
- Prior to installing, constructing, or performing any work on the public storm sewer line (including connecting private drainage to the storm system) contact the city for inspection of the work. Contact must be made at least 48 hours prior to the start of work.
- Connections to the public storm sewer between structures will not be permitted.
- All exterior utility services shall be painted to match the primary building color.
- Signage shall comply with Lee's Summit Signage Ordinance.
- The property owner's association shall have ownership and maintenance responsibilities for the common area tract.
- Reference electrical plans for ground mounted equipment.

## plan notes

- Furnish and install 5'-0" wide concrete sidewalk with broom finish per city of Lee's Summit standards to connect to existing sidewalk.
- Furnish and install 5'-0" wide concrete sidewalk with broom finish per city of Lee's Summit standards. Sidewalk shall be in the r.o.w. offset by 1'-0" from the property line.
- Furnish and install new curb cut per city of Lee's Summit standards. Align with access across the street.
- Furnish and install new curb cut per city of Lee's Summit standards.
- Furnish and install 4" wide white parking space striping.
- Furnish and install 6'-0" wide concrete sidewalk with broom finish per city of Lee's Summit standards.
- Furnish and install handicap parking spaces with striped access aisle per UDO requirements.
- Furnish and install handicap parking space bollard sign per UDO requirements.
- Furnish and install door stoop with turn down edge doveled into building foundations; coordinate with civil drawings.
- Furnish and install strip of clean rock at perimeter of building for drainage and maintenance if required by the geotechnical report.
- Location of block retaining wall; reference civil drawings.
- Furnish and install UDO compliant building mounted area light.
- Furnish and install UDO compliant pole mounted area light; maximum top of pole height to be 18'-0".
- Furnish and install ground mounted monument sign to meet ordinance requirements. Provide electrical to sign as required.
- Furnish and install wall mounted sign to meet ordinance requirements. Provide electrical as required.
- Property line.
- Building setback line.
- Furnish and install concrete pad for ground mounted RTU; provide landscape screening as required around the equipment.
- Furnish and install equipment pad.

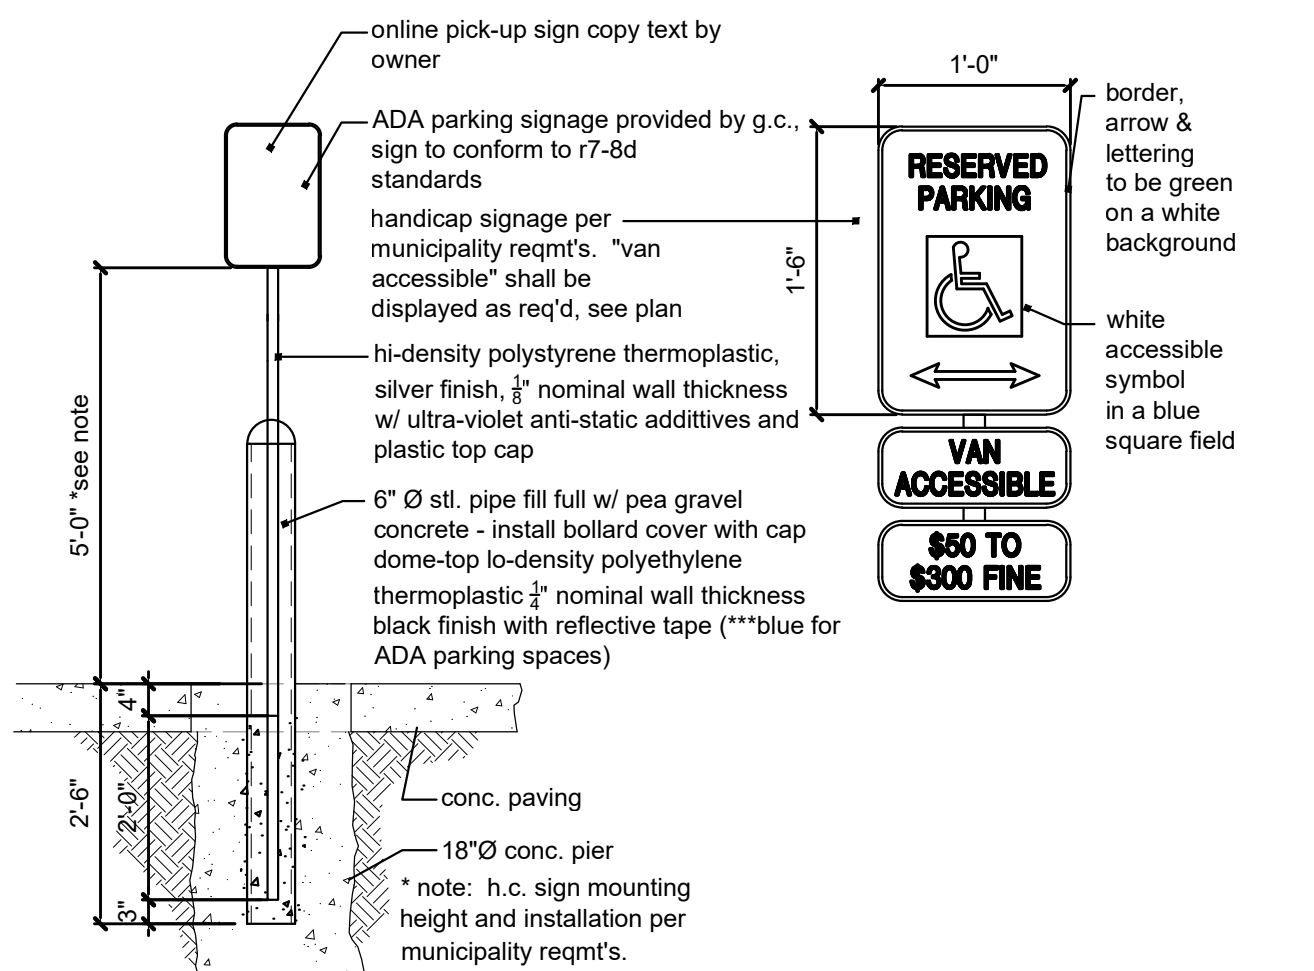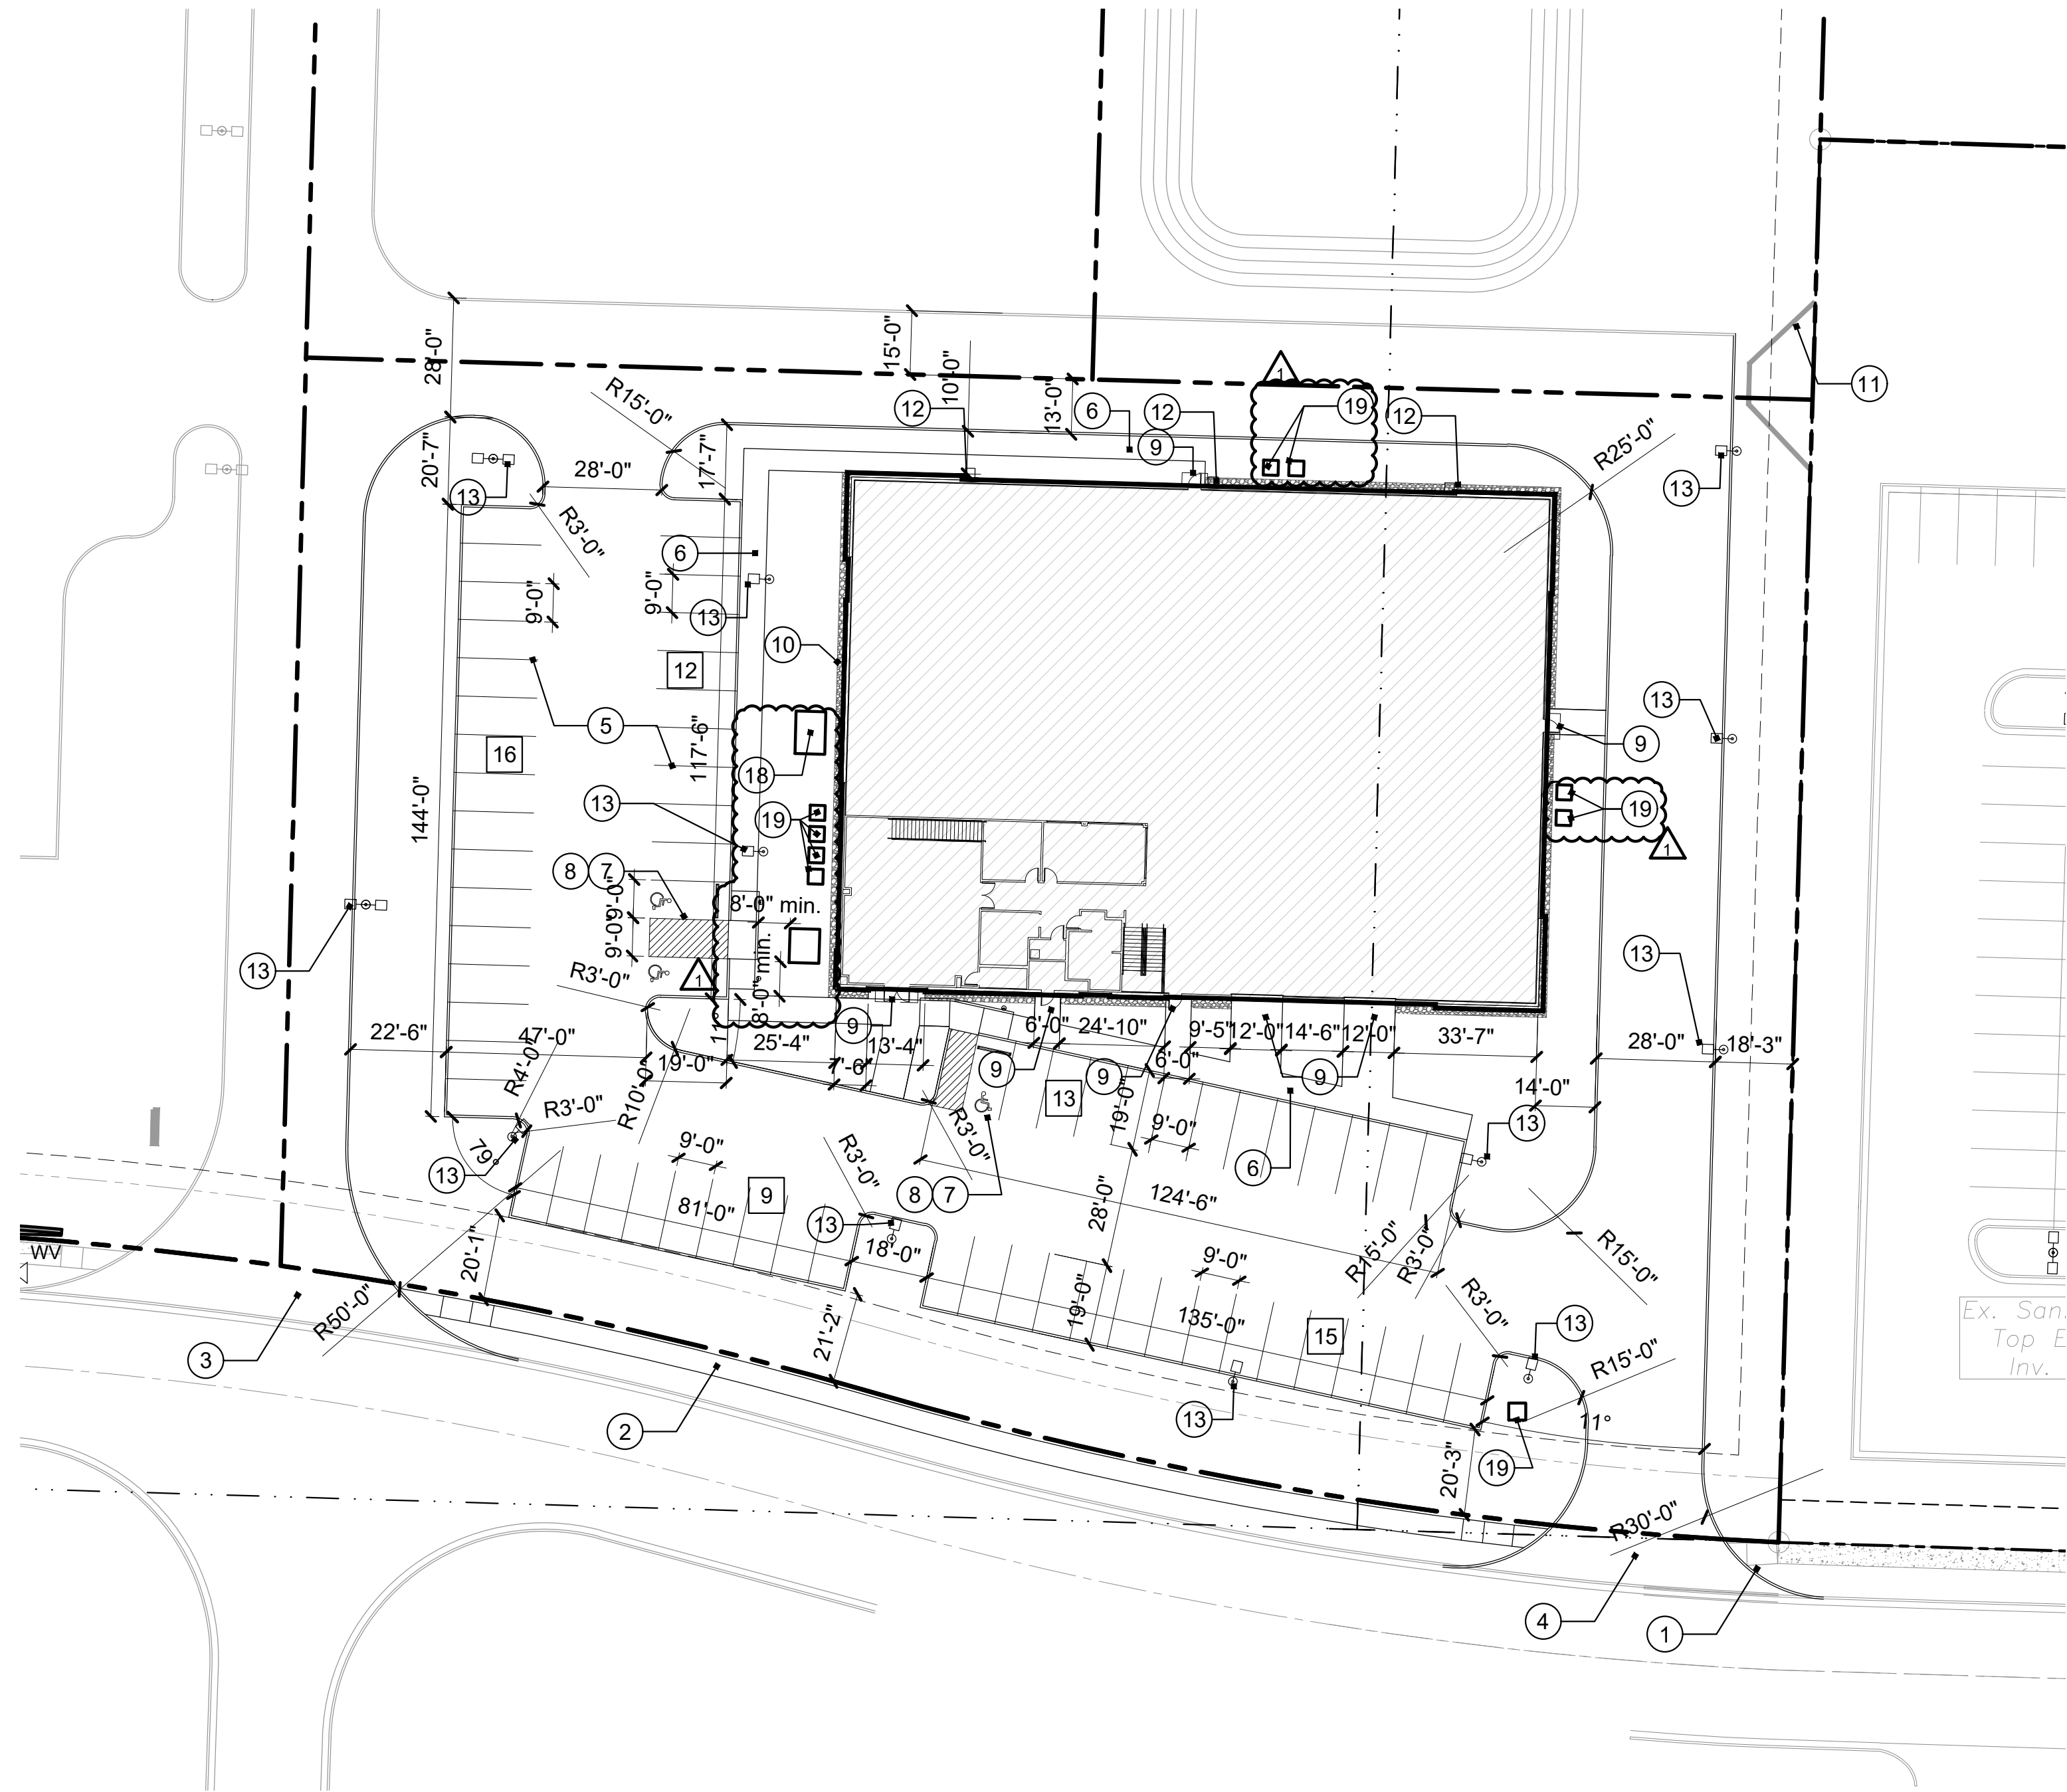

**2** bollard parking sign  
scale: 1/2" = 1'-0"

**1** Site Plan  
scale: 1" = 30'-0"





general notes

- Double keyed locks are not permitted on any required or marked exit.
- Exit/emergency lighting are subject to an on site inspection.
- Provide min. 3 1/2" batt insulation between conditioned & unconditioned spaces
- Exit doors shall be operable from the inside without the use of a key or any special knowledge or effort
- Provide electrical outlets @ 15" a.f.f. to the lowest outlet per a.d.a.
- Egress illumination will be provided at an intensity of not less than 1 foot candle at floor level.
- Construction materials exposed within plenums shall be noncombustible or shall have flame spread rating of not more than 25 and a smoke development rating of not more than 50.
- All electrical outlets within 6' of any sink or water source to be GFCI protected.
- Mezzanine floor height is 12'-0" above first floor.
- Paint liner panels in batting cage areas PT-4 (green) up to 12'-0" a.f.f.
- Reference DBAT standards for painting patterns.

construction notes #

1. Merchandise display by others.
2. Verify point of sale location with owner. Coordinate stub up if required.
3. Furnish and install built-in bar height counter.
4. Furnish and install seamless interior windows.
5. Furnish and install Recessed knob box in stone. Verify final location with fire marshal.
6. Cage by others.
7. Provide access to overhead doors.
8. Benches by others.
9. Furniture by others.
10. Provide data and power at wall mounted TV location.
11. Netting by others.
12. Premanufactured awning above by PEMB manufacturer.
13. Decorative wall sconce.
14. Reference site and landscaping plans for perimeter rock.
15. Furnish and install millwork per details.
16. Furnish and install bracket mounted fire extinguisher, min. 5lb ABC.
17. Furnish and install semi-recessed ADA fire extinguisher cabinet (white) with min. 5lb ABC fire extinguisher.
18. Furnish and install metal guardrail at mezzanine viewing area; verify attachment to structure with structural engineer; railing must have supports/attachments a maximum of 5'-0" apart, and railing must meet loading requirements per the 2018 IBC. Railing selection must be a minimum of 42" above finish floor of the mezzanine - open space between railing parts must not allow a sphere of 4" or greater to pass through.
19. Furnish and install door stoops; reference structural.
20. Furnish and install prefabricated concrete pads for condensing units per mechanical drawings.
21. Provide concrete pad for ground mounted RTU as required, consult with structural.
22. Furnish and install ADA bathroom partitions.
23. Furnish and install lintel above door to support stone.

symbol legend:

- |           |                   |   |                 |
|-----------|-------------------|---|-----------------|
| ##        | door tag          | # | elevation       |
| ##        | construction note | # | wall section    |
| [P#]      | partition type    | # | enlarged detail |
| room name | room tag          |   |                 |


partition legend

- Insulated Interior Partition:  
3-5/8" metal studs @ 16" o.c. to 6" above ceiling or to underside of decking with 5/8" gypsum board on both sides and 3-1/2" sound attenuation batt insulation. Stud gauge per supplier.
- Interior Partition:  
3-5/8" metal studs @ 16" o.c. to 6" above ceiling or to underside of decking with 5/8" gypsum board on both sides. Stud gauge per supplier.
- \*Utilize DensArmor Plus on plumbing walls

partition notes

- utilize 6" or 8" studs for plumbing walls
- walls with no ceiling shall extend up to underside of decking unless otherwise noted (reference reflected ceiling plan).
- walls with a lowered suspended ceiling should extend 6" above the ceiling height (reference reflected ceiling plan).
- interior wall height note: Utilize 3 5/8" metal studs @ 16" o.c. to an unbraced height of 13'-8", at heights up to 26'-0", utilize 6" 20 ga. studs @ 16" o.c. - adjust stud size as required for allowable L/240 deflection. Verify stud gauge with supplier.
- expansion joint note: Expansion joints shall be installed at a max. of 30'-0". Joints shall also be located to anticipate building movement, structural elements and substrate transition per elevations and wall sections.
- wet wall note: Utilize DensArmor Plus in all plumbing wet walls, walls receiving ceramic tile, and all walls adjacent to plumbing walls or where anticipated to be in contact with moisture.
- substrate: provide tile backerboard at any wall tile locations.
- blocking: Provide in wall blocking for all wall mounted items, including, but not limited to toilet accessories, plumbing fixtures, and hardware.
- maximum length of an unbraced wall shall be 8'-0".

4301 Indian Creek Parkway  
Overland Park, KS 66207  
phone: 913.451.9390  
fax: 913.451.9391  
www.davidsonae.com

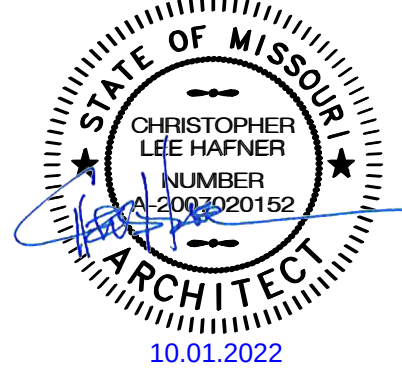

a new development for  
**D-BAT - Town Centre Lot 1**  
540 NE Town Centre Drive  
Lee's Summit, Missouri


date 05.19.2022  
drawn by DAE  
checked by DAE  
revisions  
10.13.2022 2

sheet number

**A2.1**

drawing type  
FDP & Permit

project number  
20231

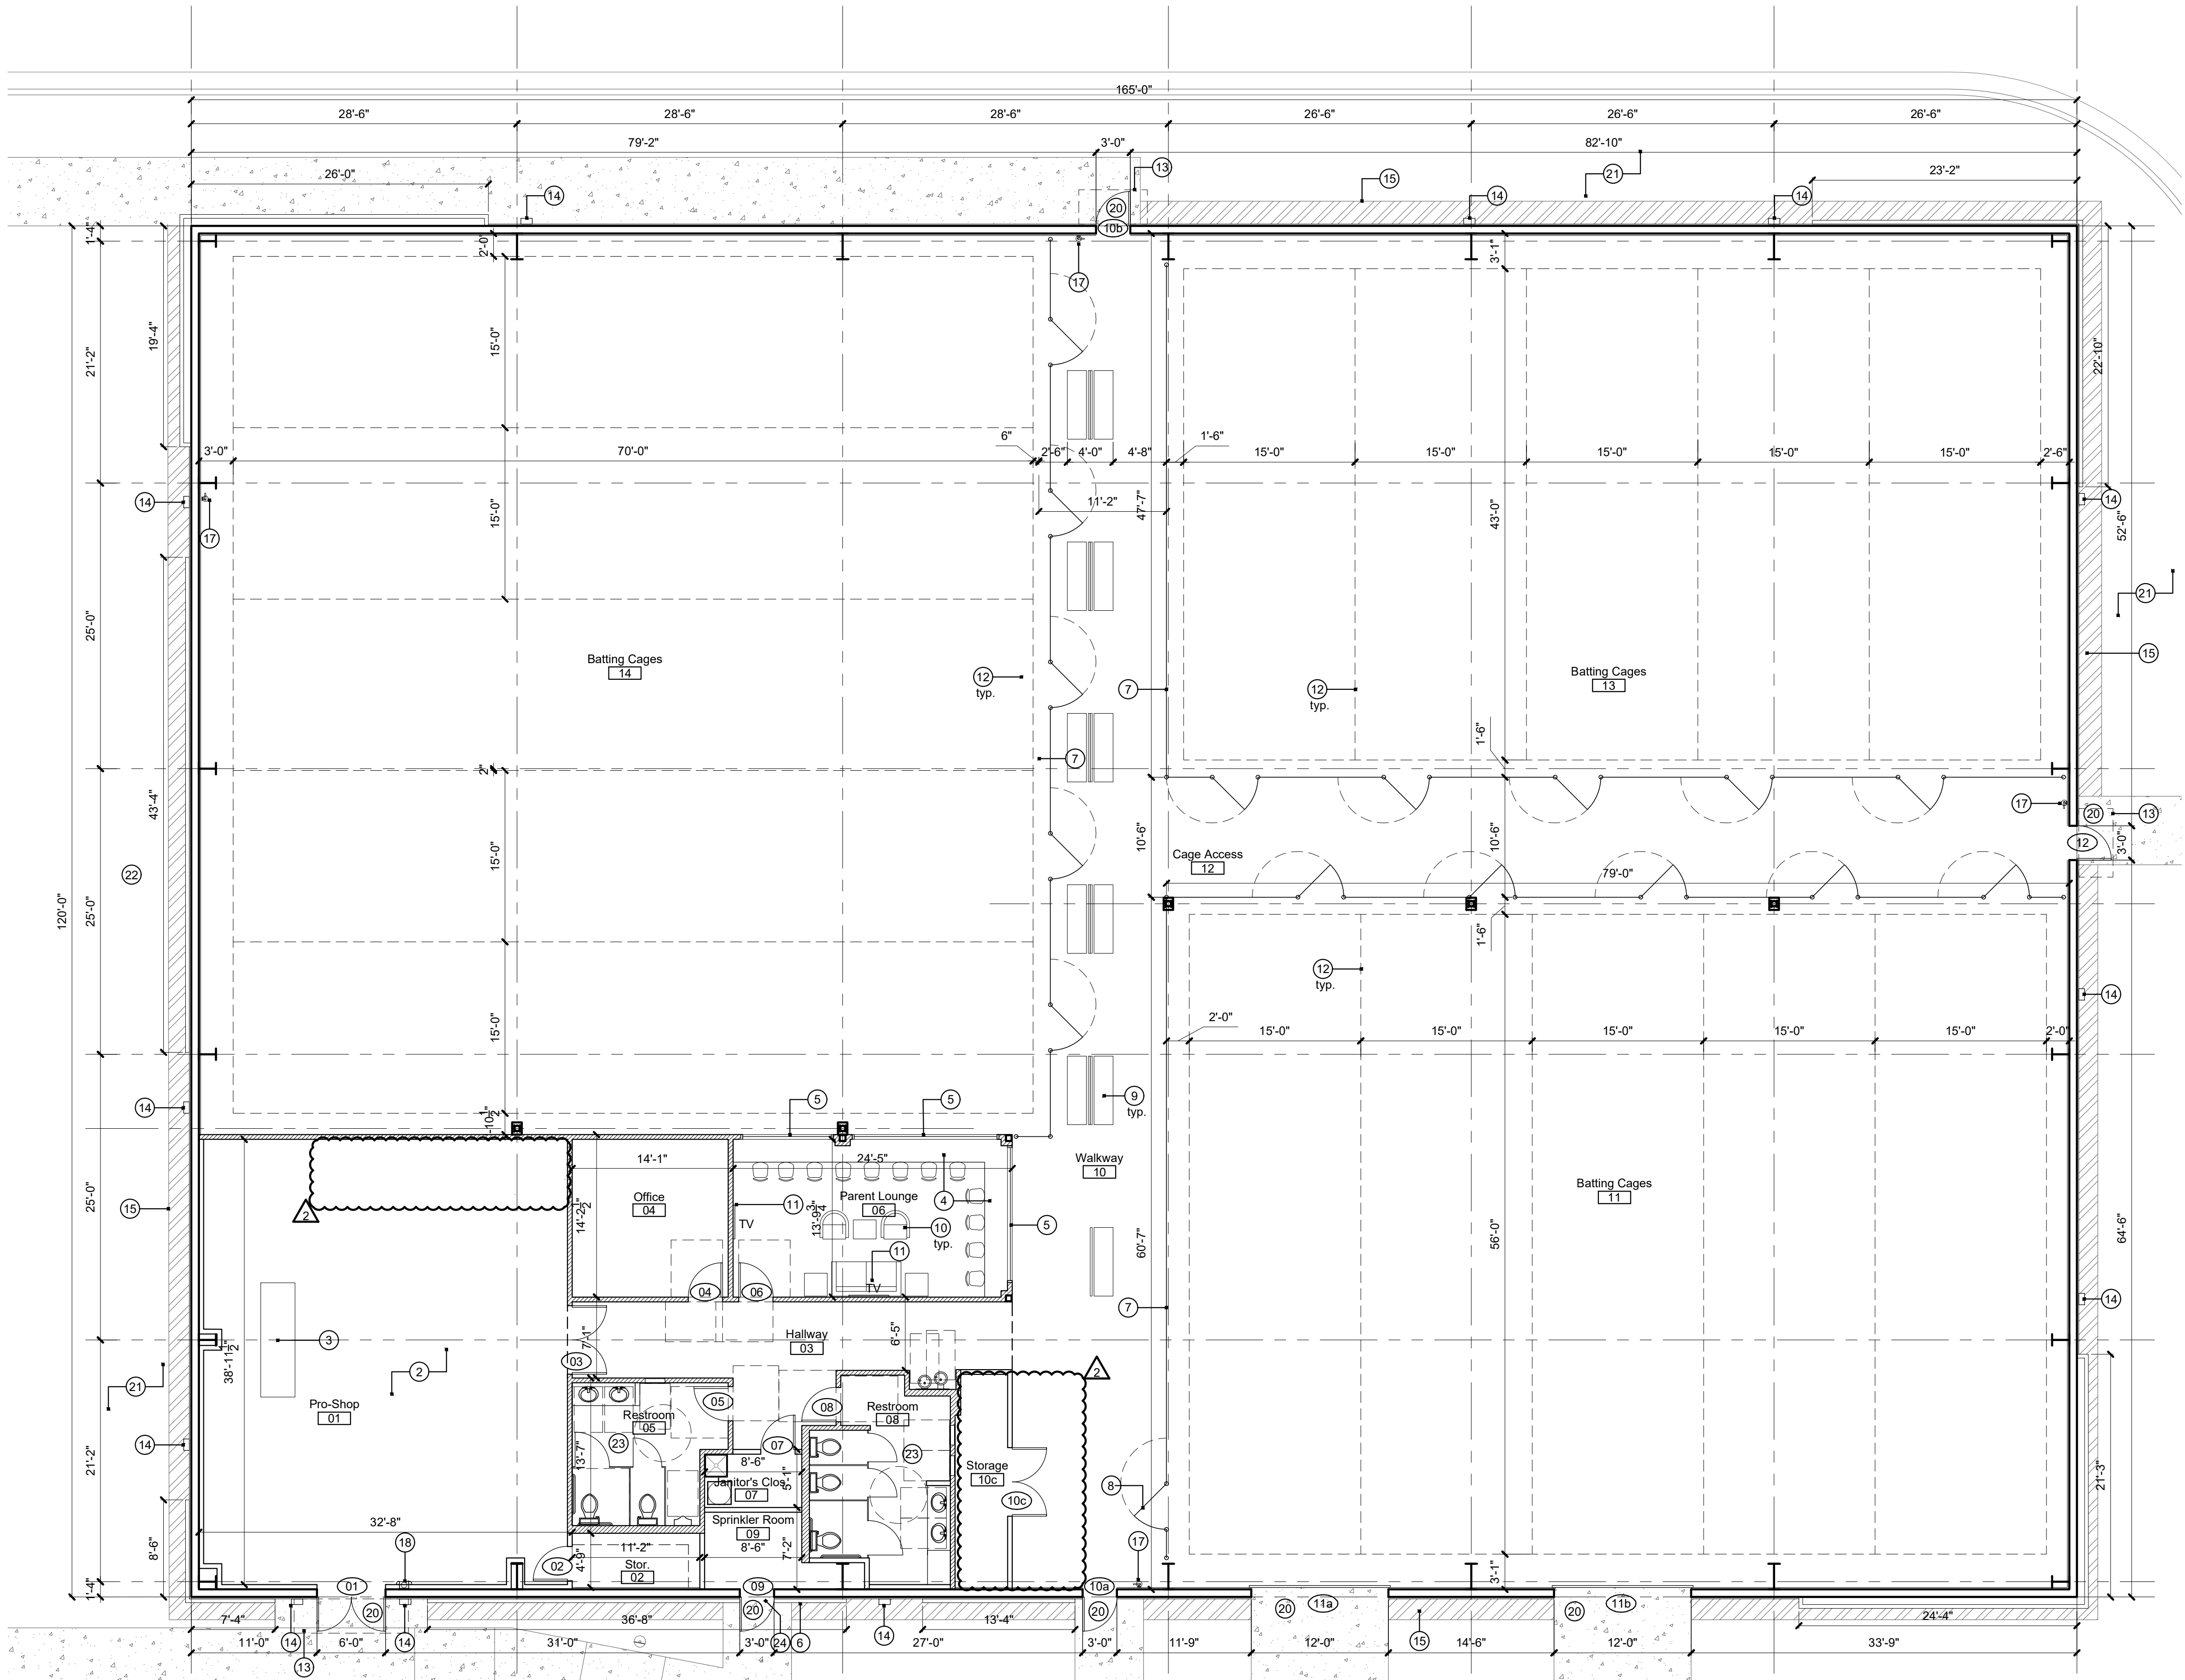


1 Floor Plan  
scale: 1/8" = 1'-0" north




reflected ceiling notes #

- Paint exposed structure off-white in areas open to the public.
- Furnish and install 2x4 suspended ceiling with lighting per reflected ceiling plan.
- Exposed structure finish to remain as-is.
- Reference room finish schedule for ceiling heights
- all materials above suspended ceilings must be fire retardant

reflected ceiling legend

 

2x4 lay-in LED light fixture with direct/indirect lens for finished areas

 

2x4 LED utility light fixture for unfinished areas



CLG - 1: 2' x 4' x 3/4", with 15/16" Exposed Tee Grid System, color white



a new development for

D-BAT - Town Centre Lot 1

540 NE Town Centre Drive  
Lee's Summit, Missouri

date 05.19.2022  
drawn by DAE  
checked by DAE  
revisions 10.13.2022 2

sheet number

A2.3

drawing type  
FDP & Permit

project number  
20231



a new development for  
**D-BAT - Town Centre Lot 1**  
540 NE Town Centre Drive  
Lee's Summit, Missouri



date 05.19.2022  
drawn by DAE  
checked by DAE  
revisions  
10.13.2022 2

sheet number

**A2.4**

drawing type  
FDP & Permit

project number  
20231

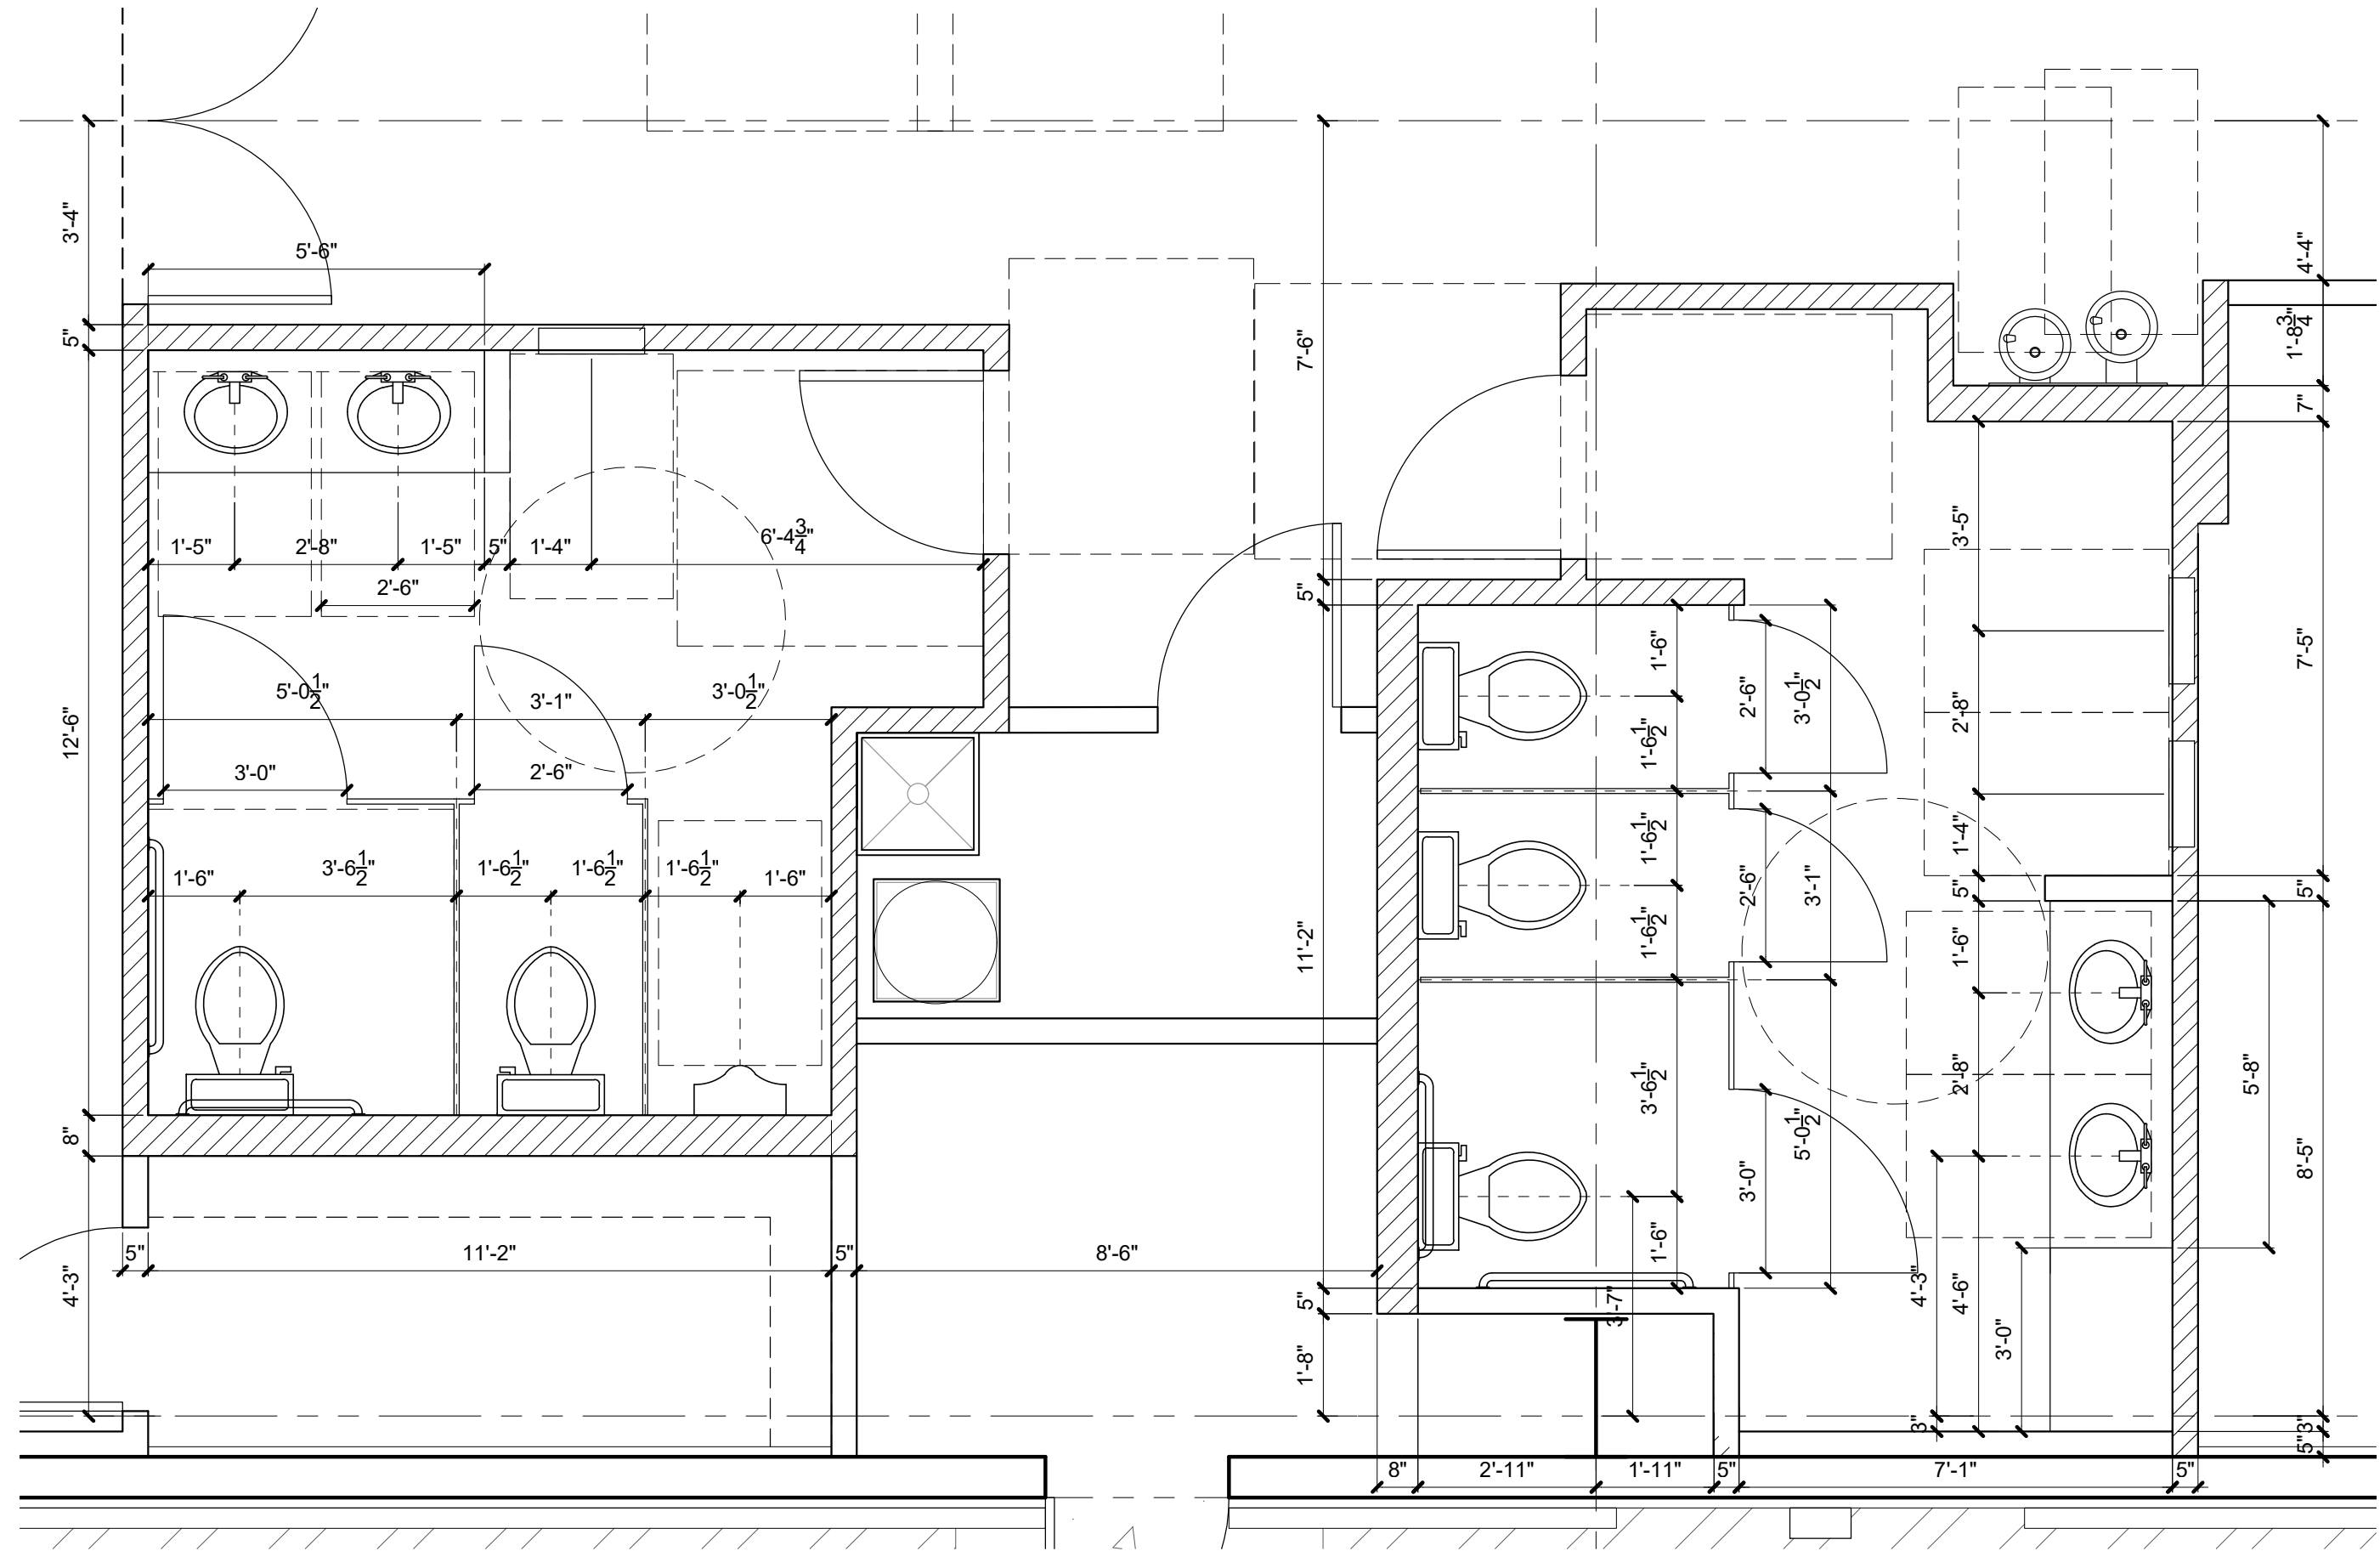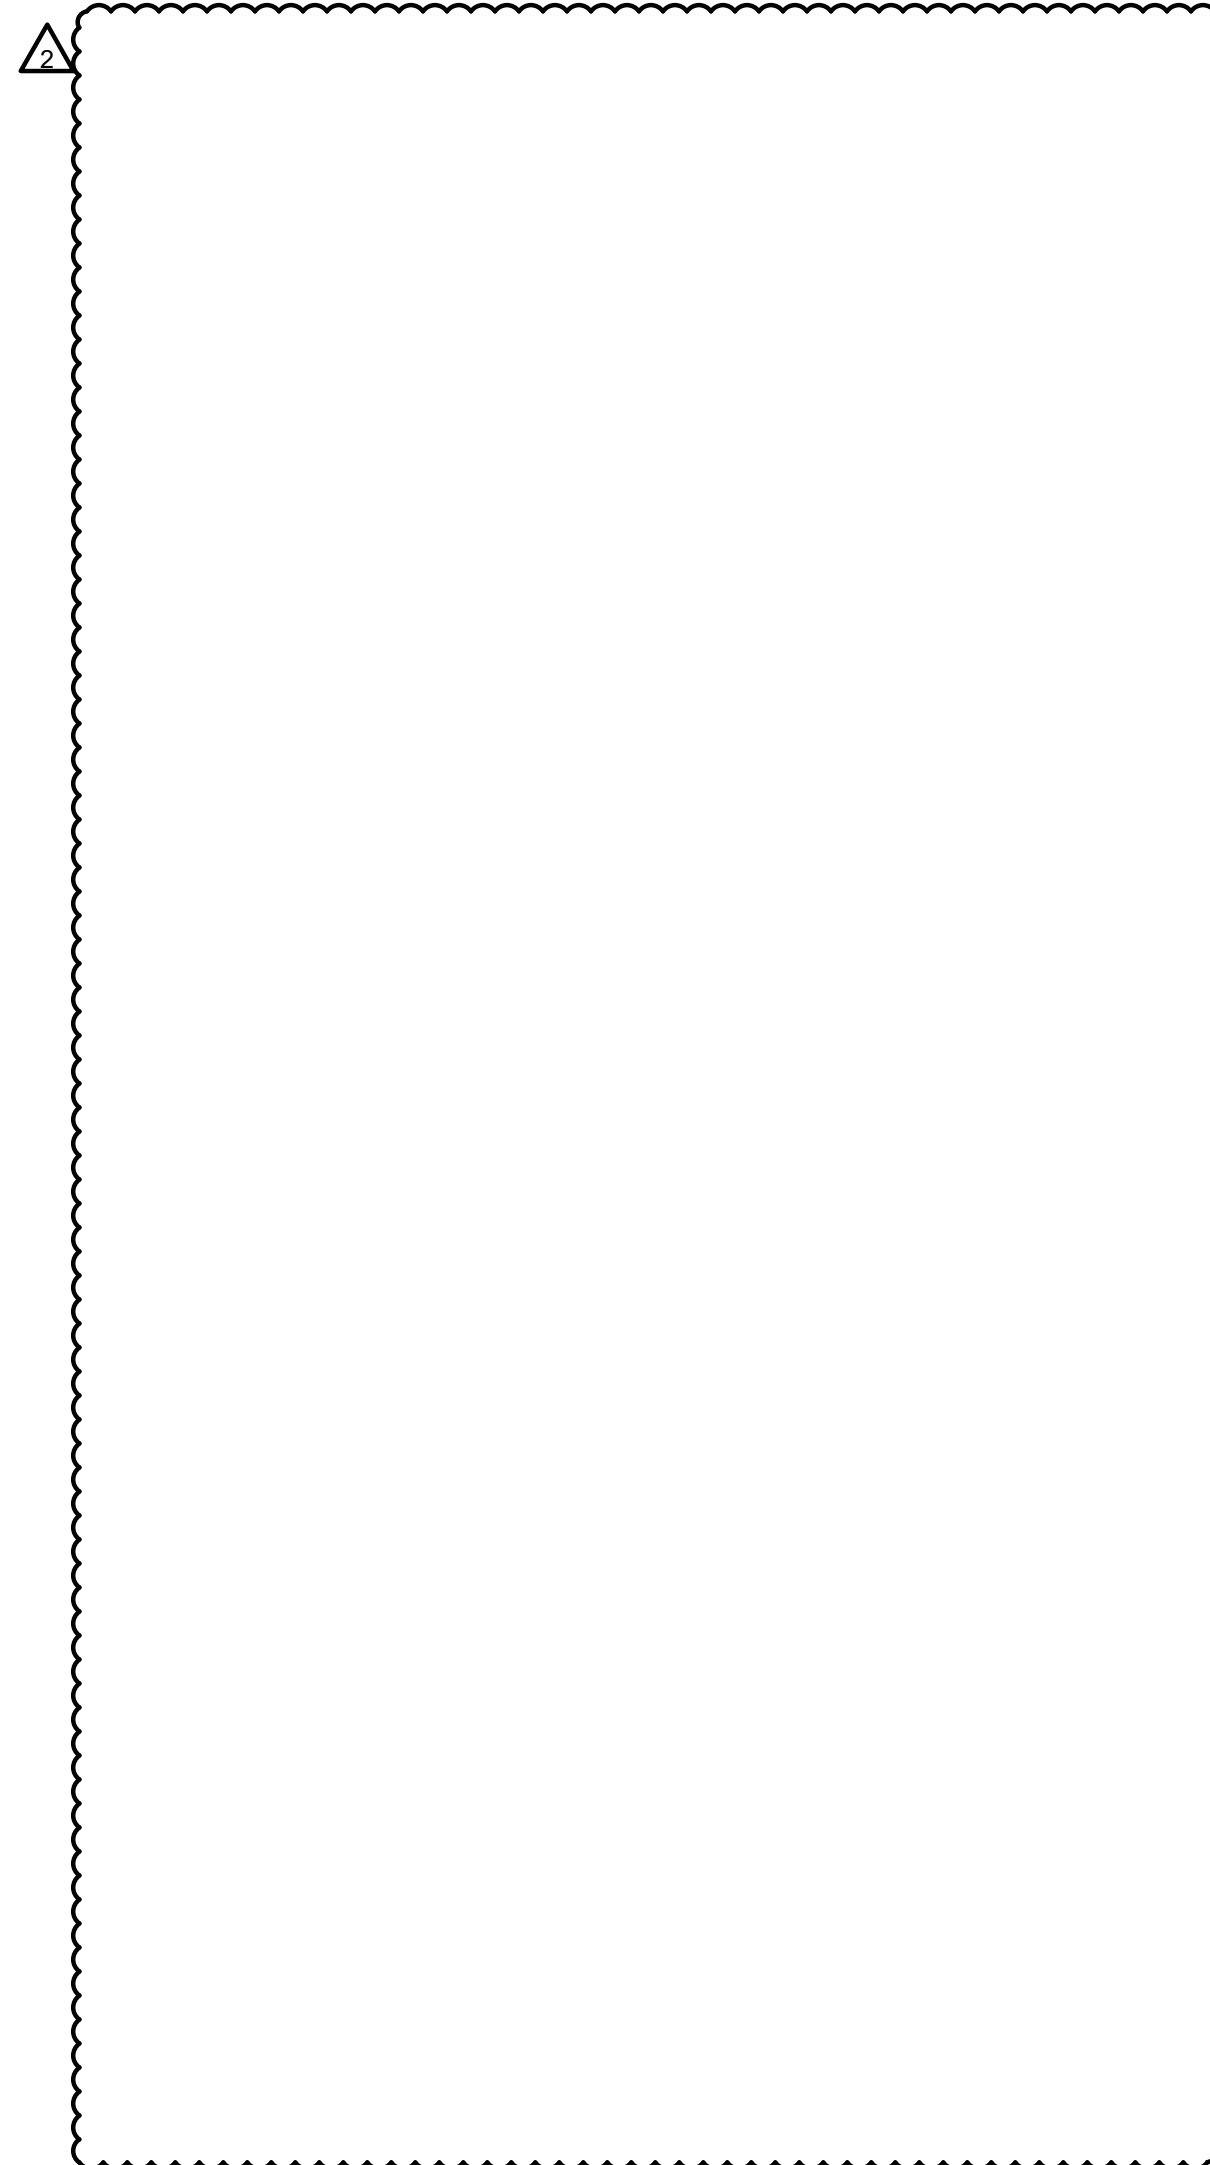

**1** Enlarged Restroom Plan  
scale: 3/8" = 1'-0"





## general notes

- provide appropriate covers for flue penetrations - paint to match the building.
- furnish and install knox box; reference floor plan; verify final location with code official and fire department
- all building mounted equipment shall be painted to match the adjacent wall colors, including pipes, and panels; do not paint meters.
- furnish and install landscape screening for all building mounted equipment; reference MEP
- material substitutes and changes MUST be approved by the City of Lee's Summit prior to purchase
- provide blocking and electrical at building mounted sign locations
- reference window elevation sheet
- reference door schedule and detail sheets
- all signage must be reviewed as part of a separate sign permit through the City of Lee's Summit
- stone shall align with seams in metal panels
- windows shall be centered with metal panels

## exterior materials & finishes

### Metal Panel

- Panel 2 - textured metal panel per PEMB supplier, color Gray
- Panel 3 - textured metal panel per PEMB supplier, color Off-White
- Panel 1 - tenant accent color, textured metal panel per PEMB supplier, color Blue

flashing/trim  
prefinished to match adjacent wall colors

fascia panels  
prefinished panels per PEMB supplier, color Black

soffit panels  
color to match building fascia

prefabricated metal awnings per PEMB supplier, color Black

Gutter & Downspout:  
To match PEMB wall panel Gray - per supplier

### Stone

manufactured stone, Versetta ledgerstone color

### Windows

1" insulated low-e glass with argon fill in 2" thermally broken frames per PEMB supplier (caulk at perimeter inside and out); frames color Black

### Storefront Door

1" insulated clear glass with thermally broken frames per PEMB supplier; frames color Black





### Overhead Doors

insulated manual overhead doors, painted to match tenant accent color per building elevations

### Hollow Metal Doors

galvanized insulated hollow metal door and frame, painted to match adjacent wall color

caulk - color to match adjacent wall colors

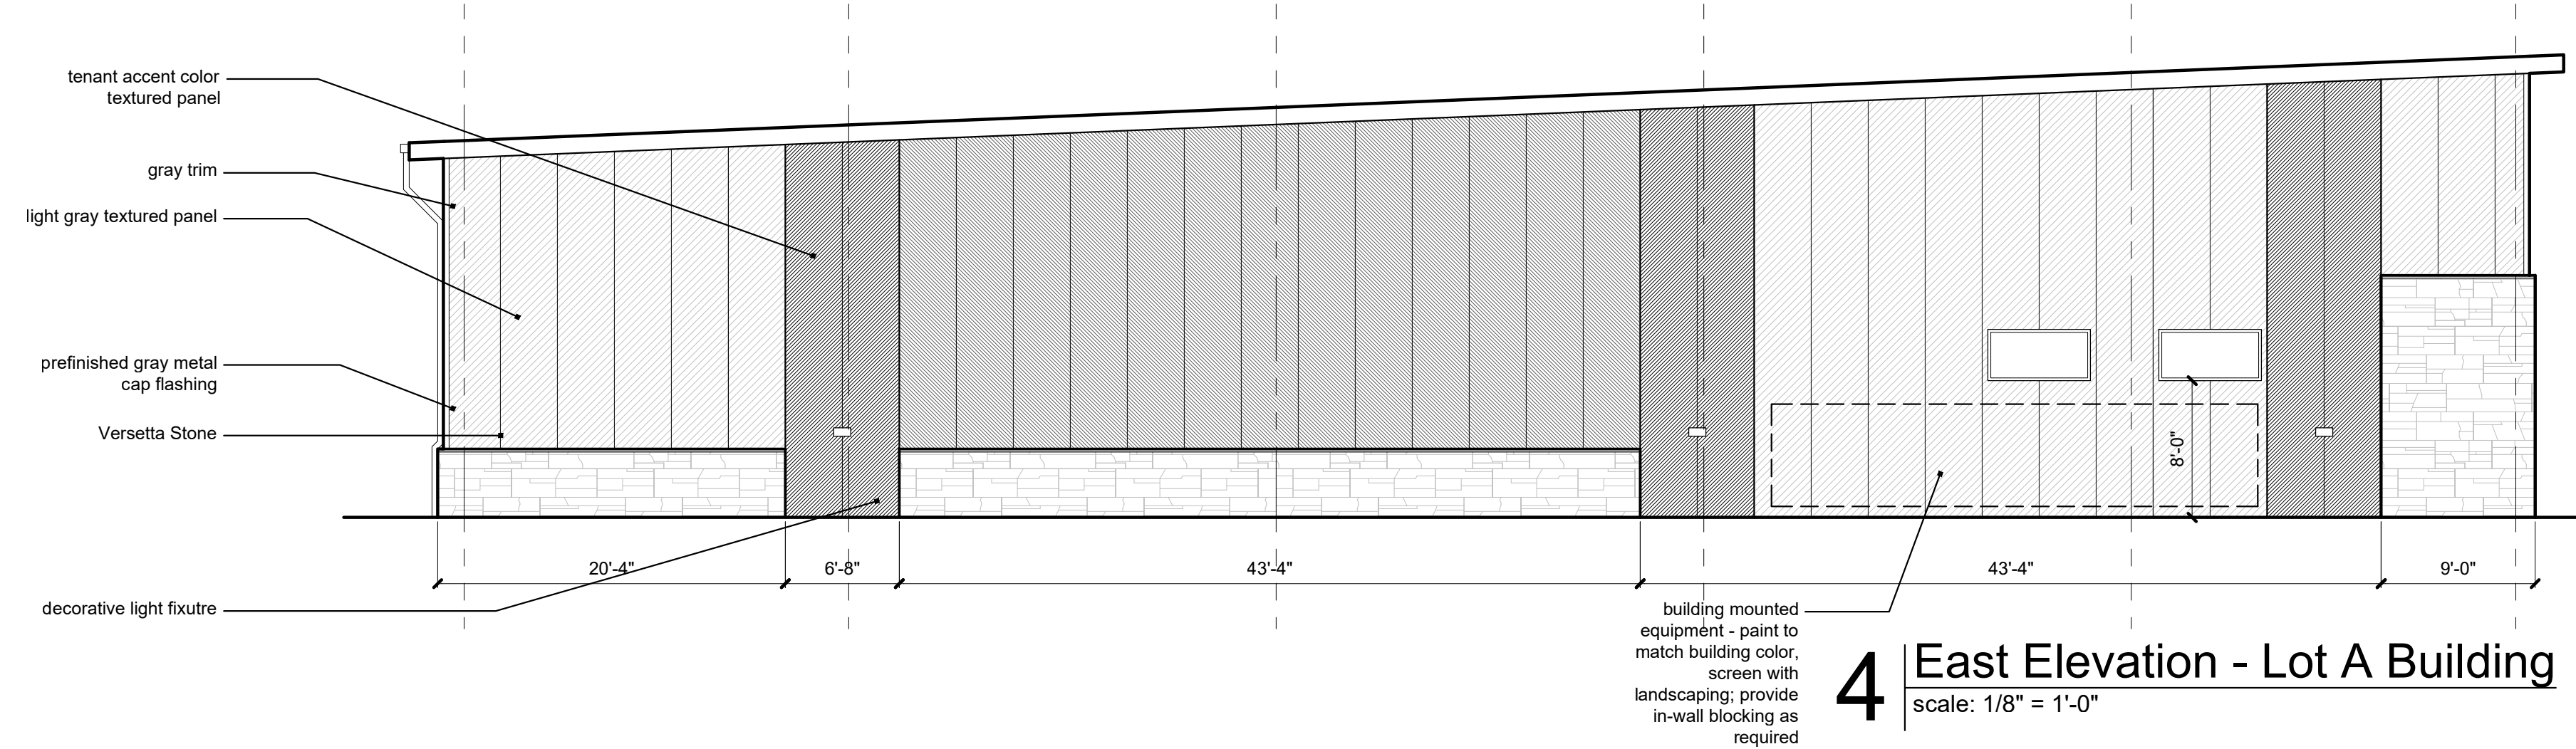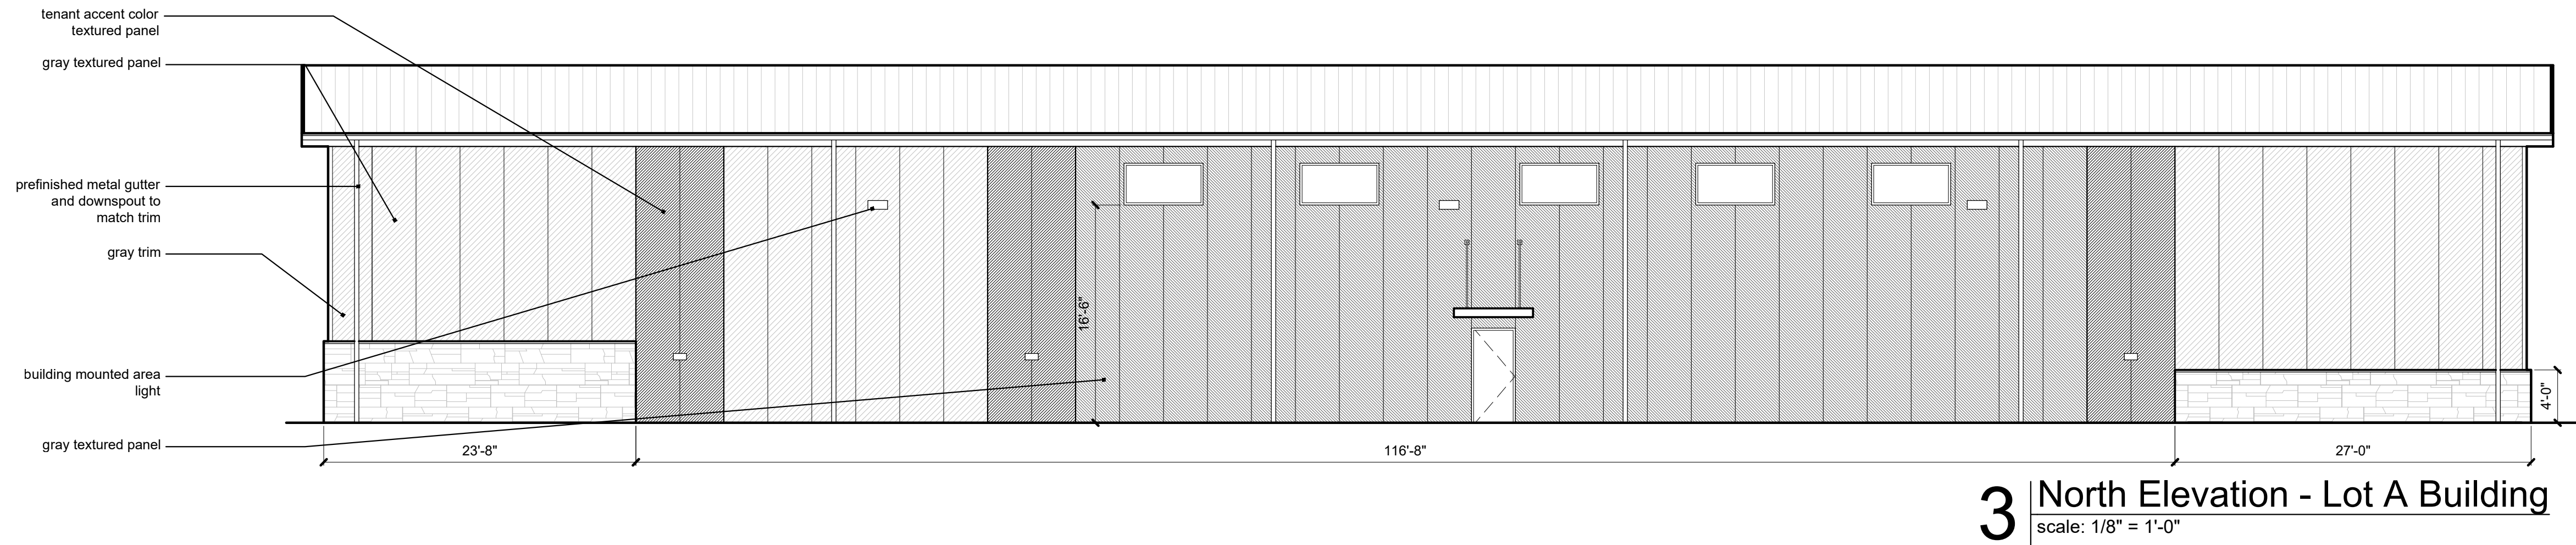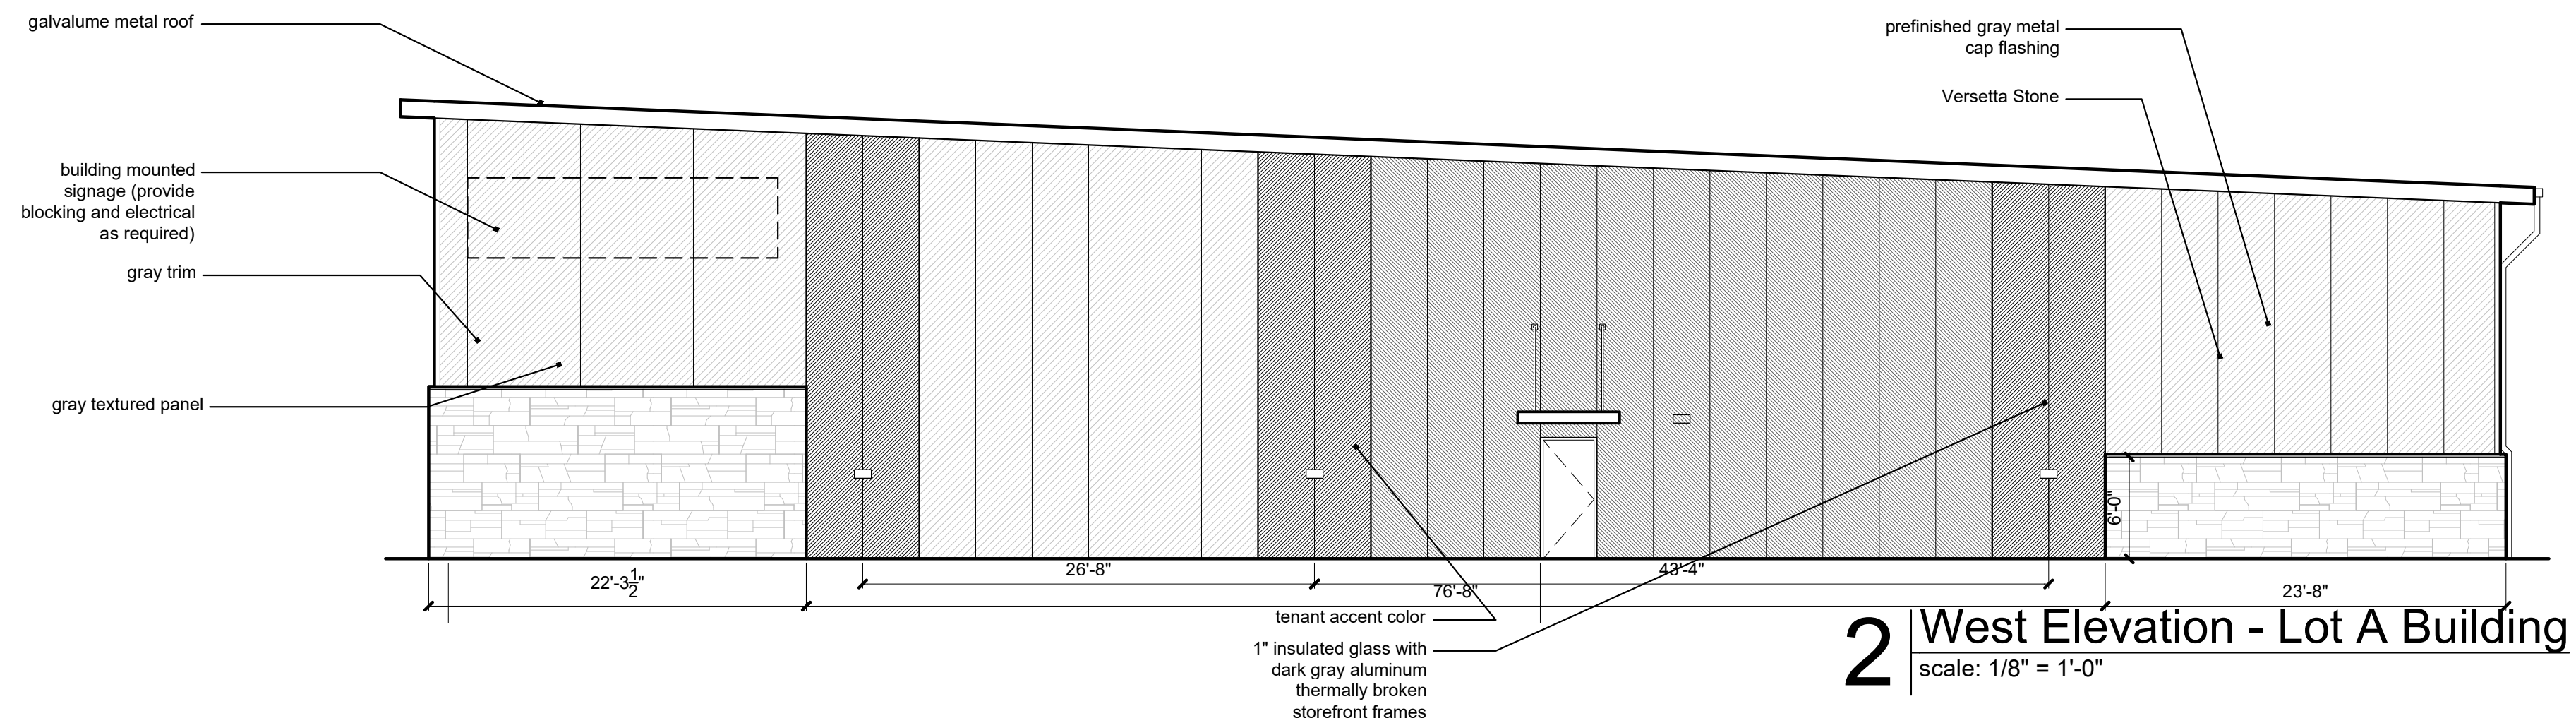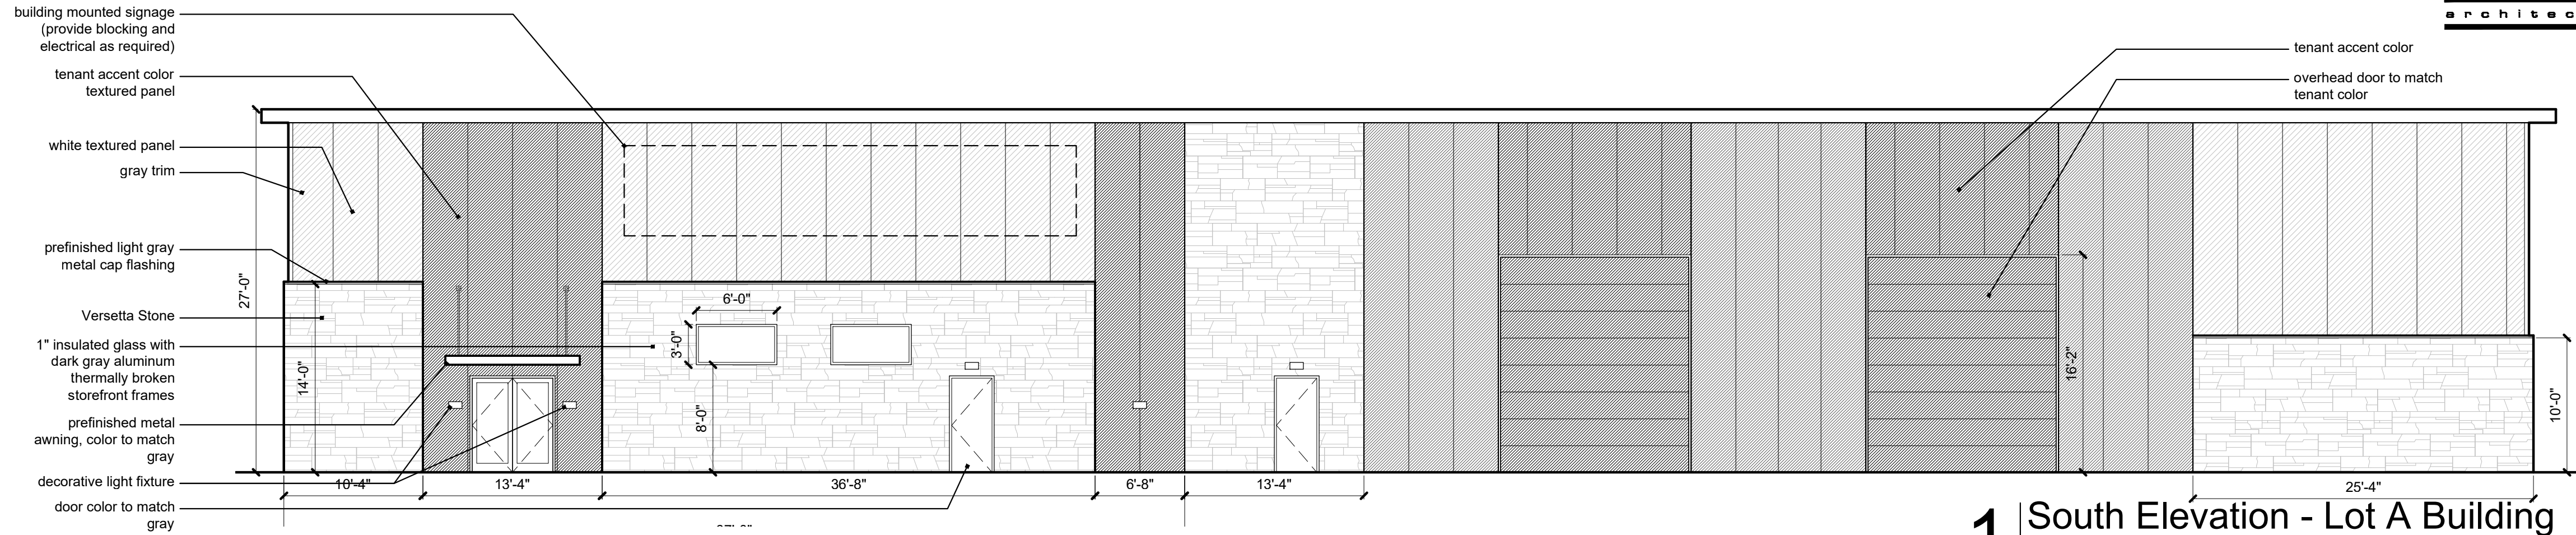

a new development for  
**D-BAT - Town Centre Lot 1**  
540 NE Town Centre Drive  
Lee's Summit, Missouri

date  
05.19.2022  
drawn by  
DAE  
checked by  
DAE  
revisions

sheet number

**A3.1**

drawing type  
FDP & Permit

project number  
20231



a new development for  
**D-BAT - Town Centre Lot 1**  
540 NE Town Centre Drive  
Lee's Summit, Missouri


date 05.19.2022  
drawn by DAE  
checked by DAE  
revisions

sheet number


**A4.1**

drawing type  
FDP & Permit


project number  
20231

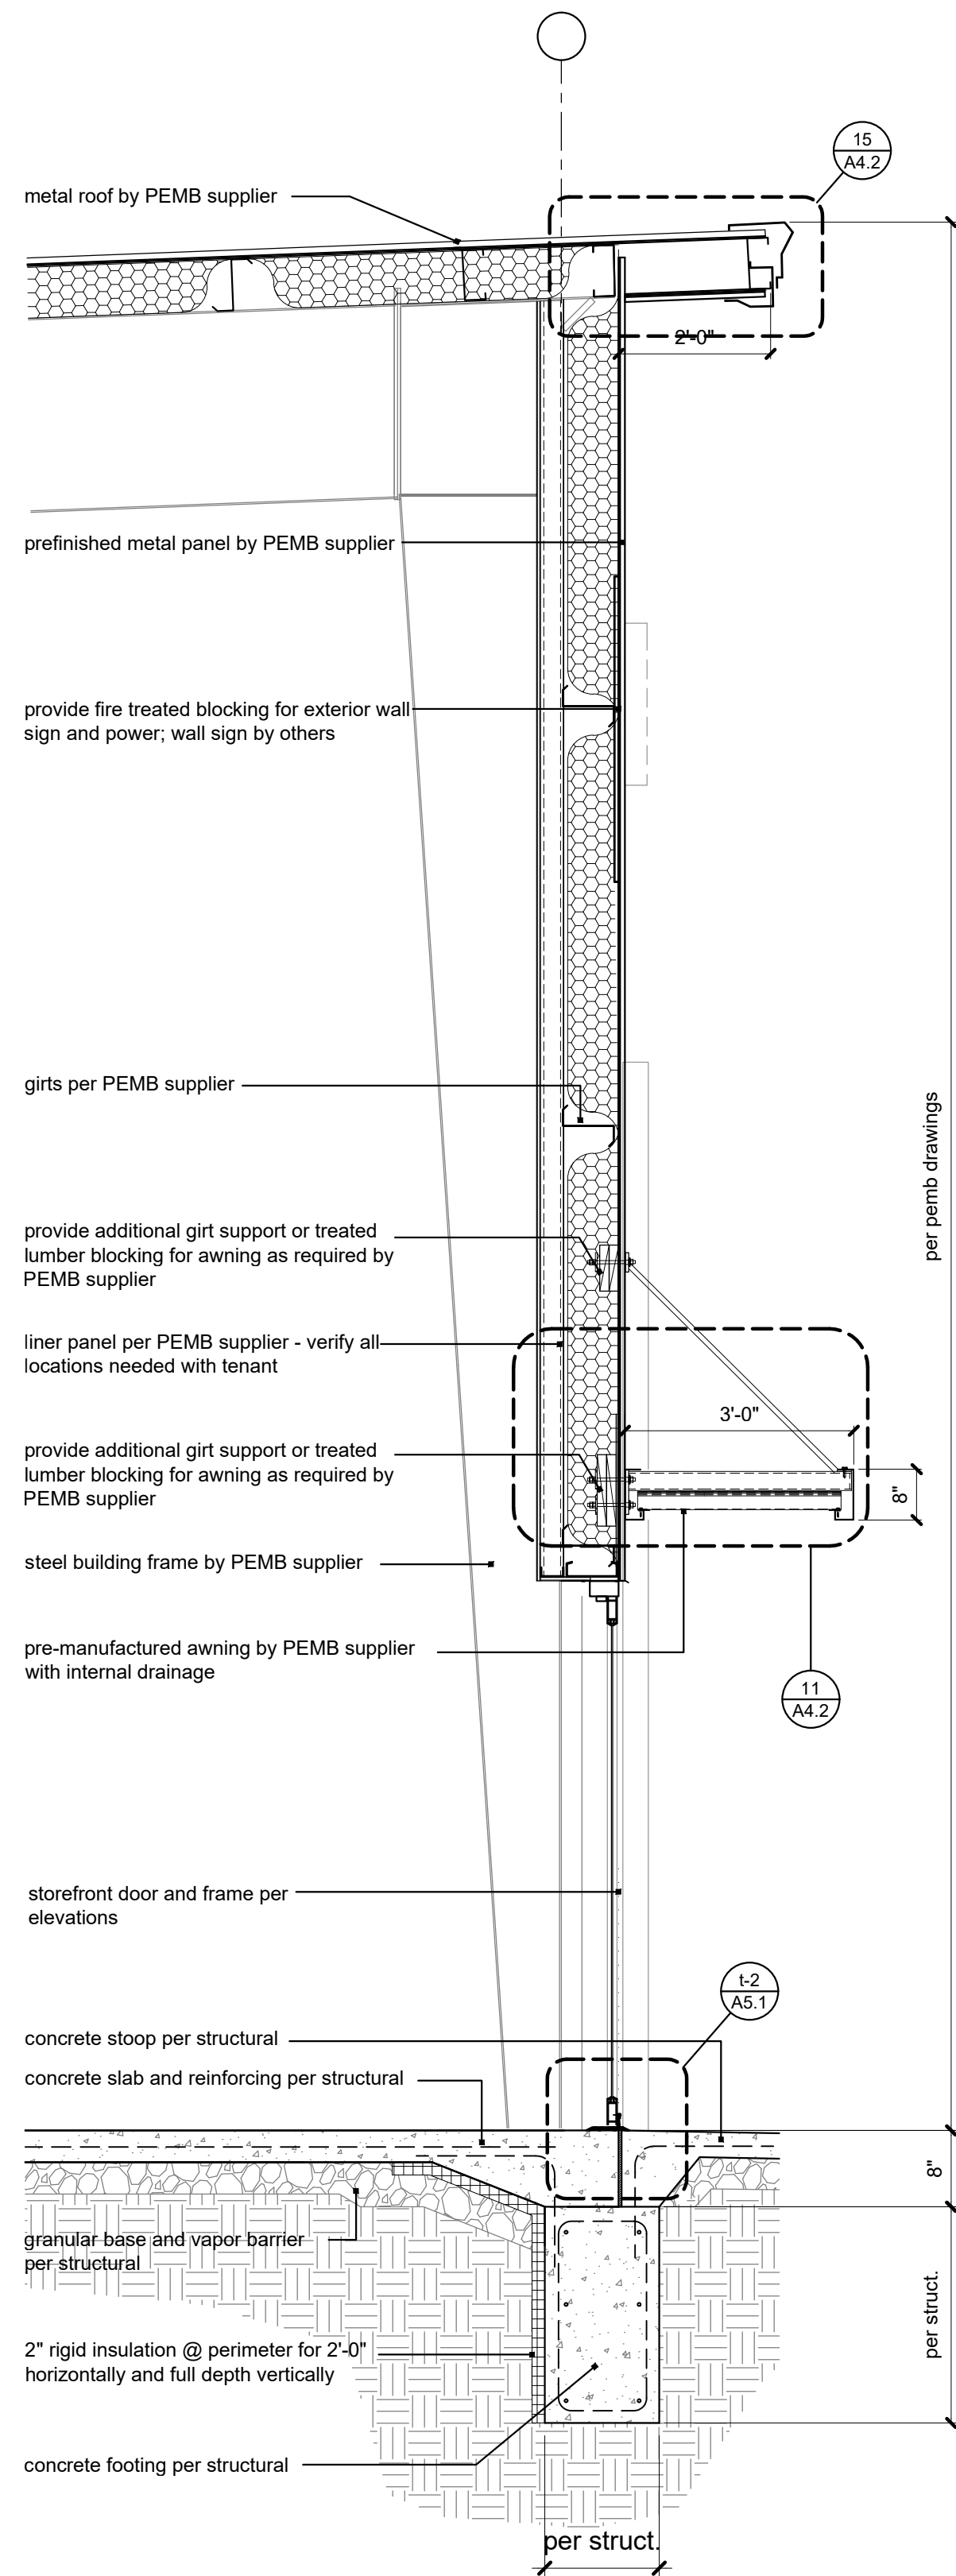


**1** Wall Section  
scale: 1/2" = 1'-0"

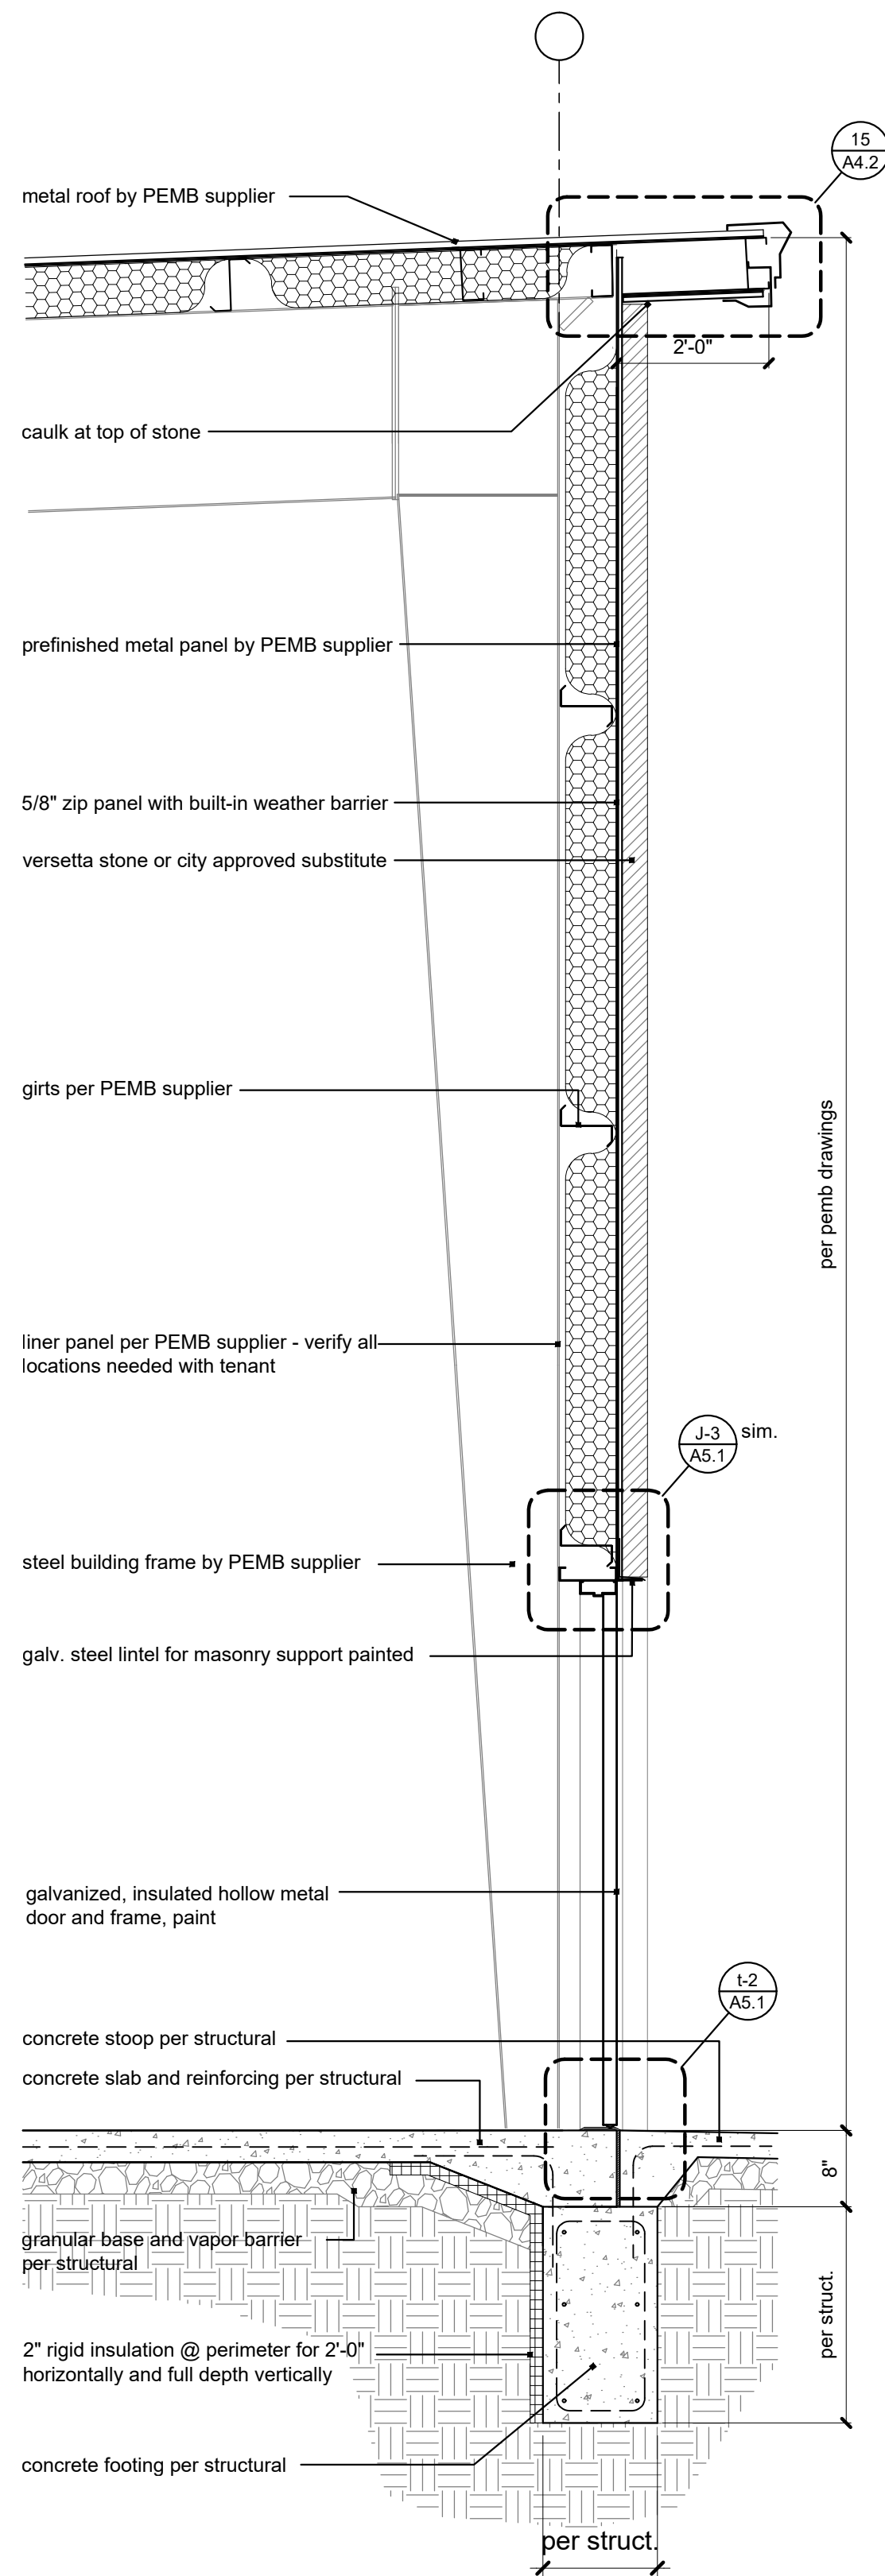

**2** Wall Section  
scale: 1/2" = 1'-0"

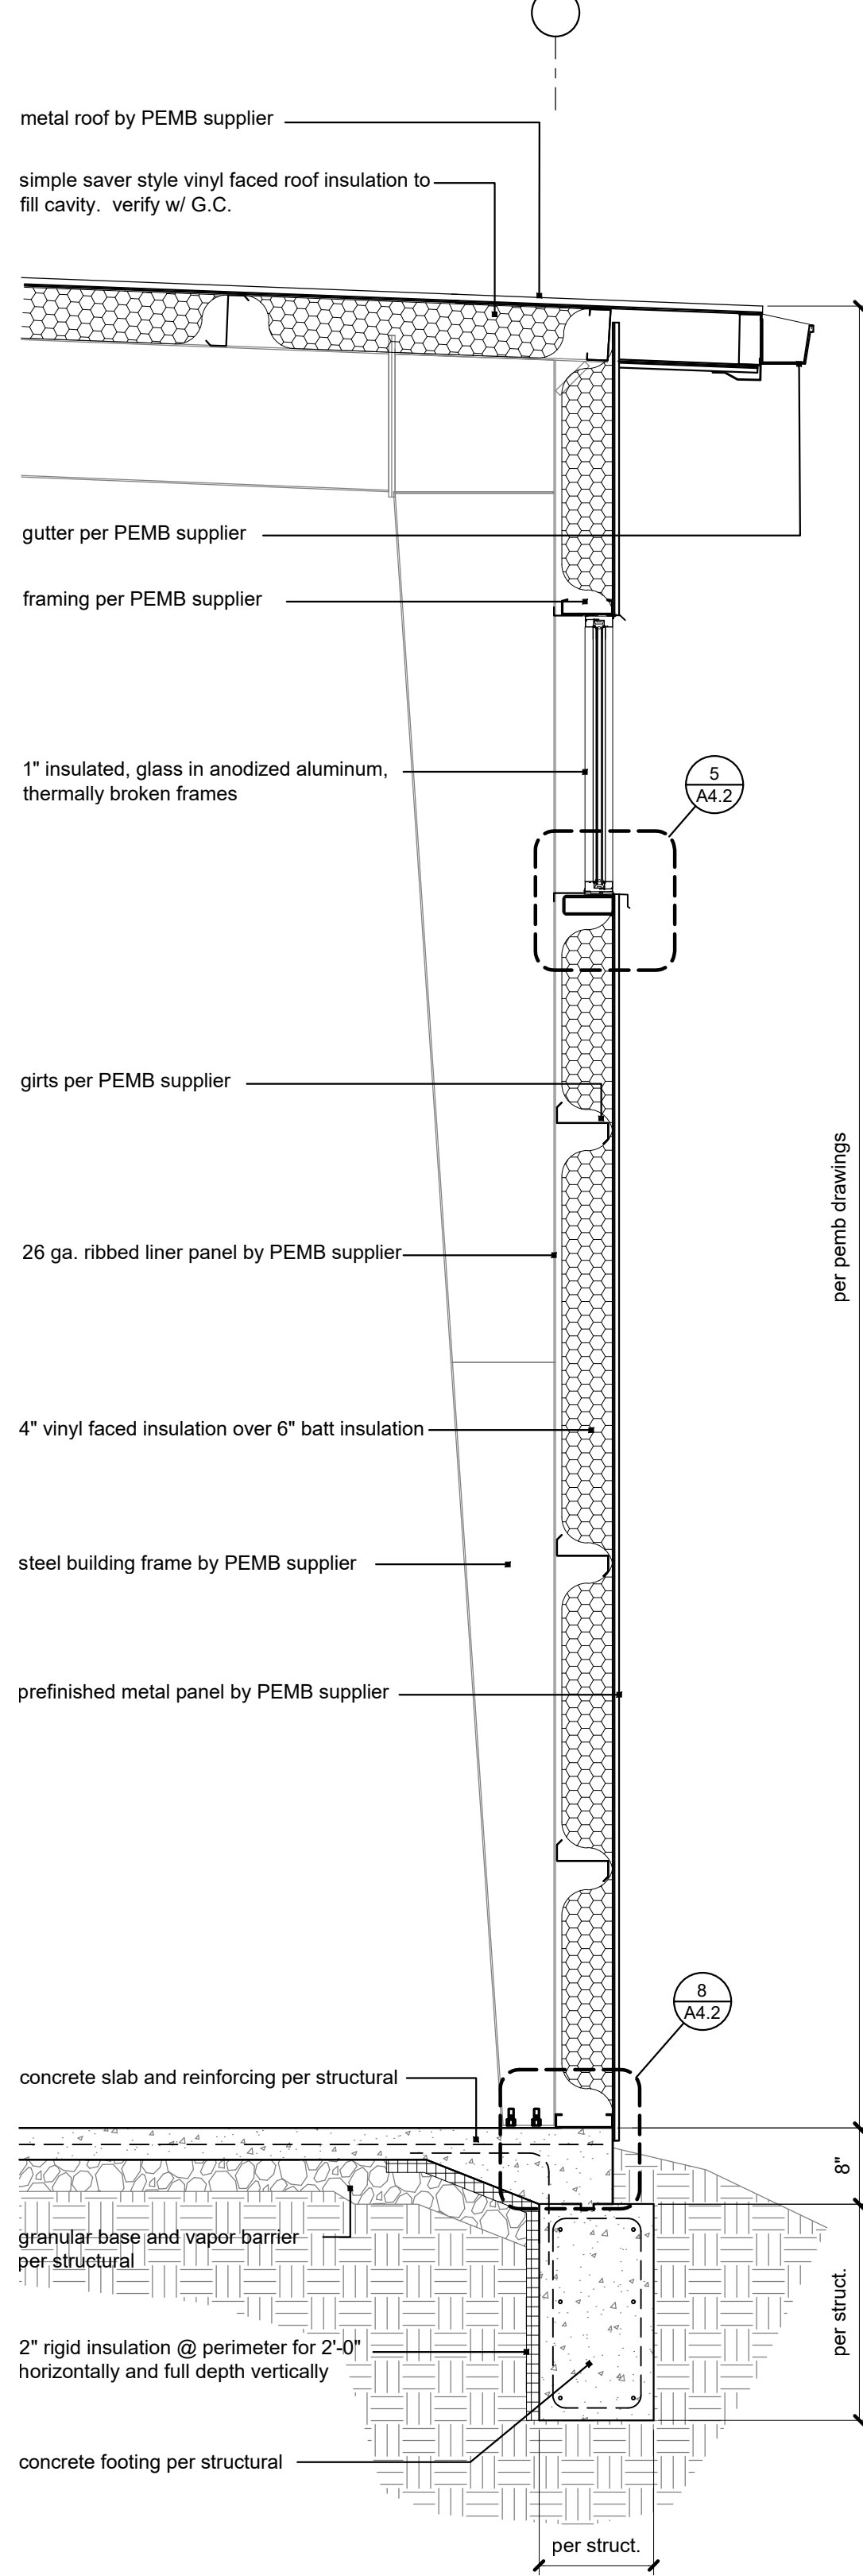


**3** Wall Section  
scale: 1/2" = 1'-0"

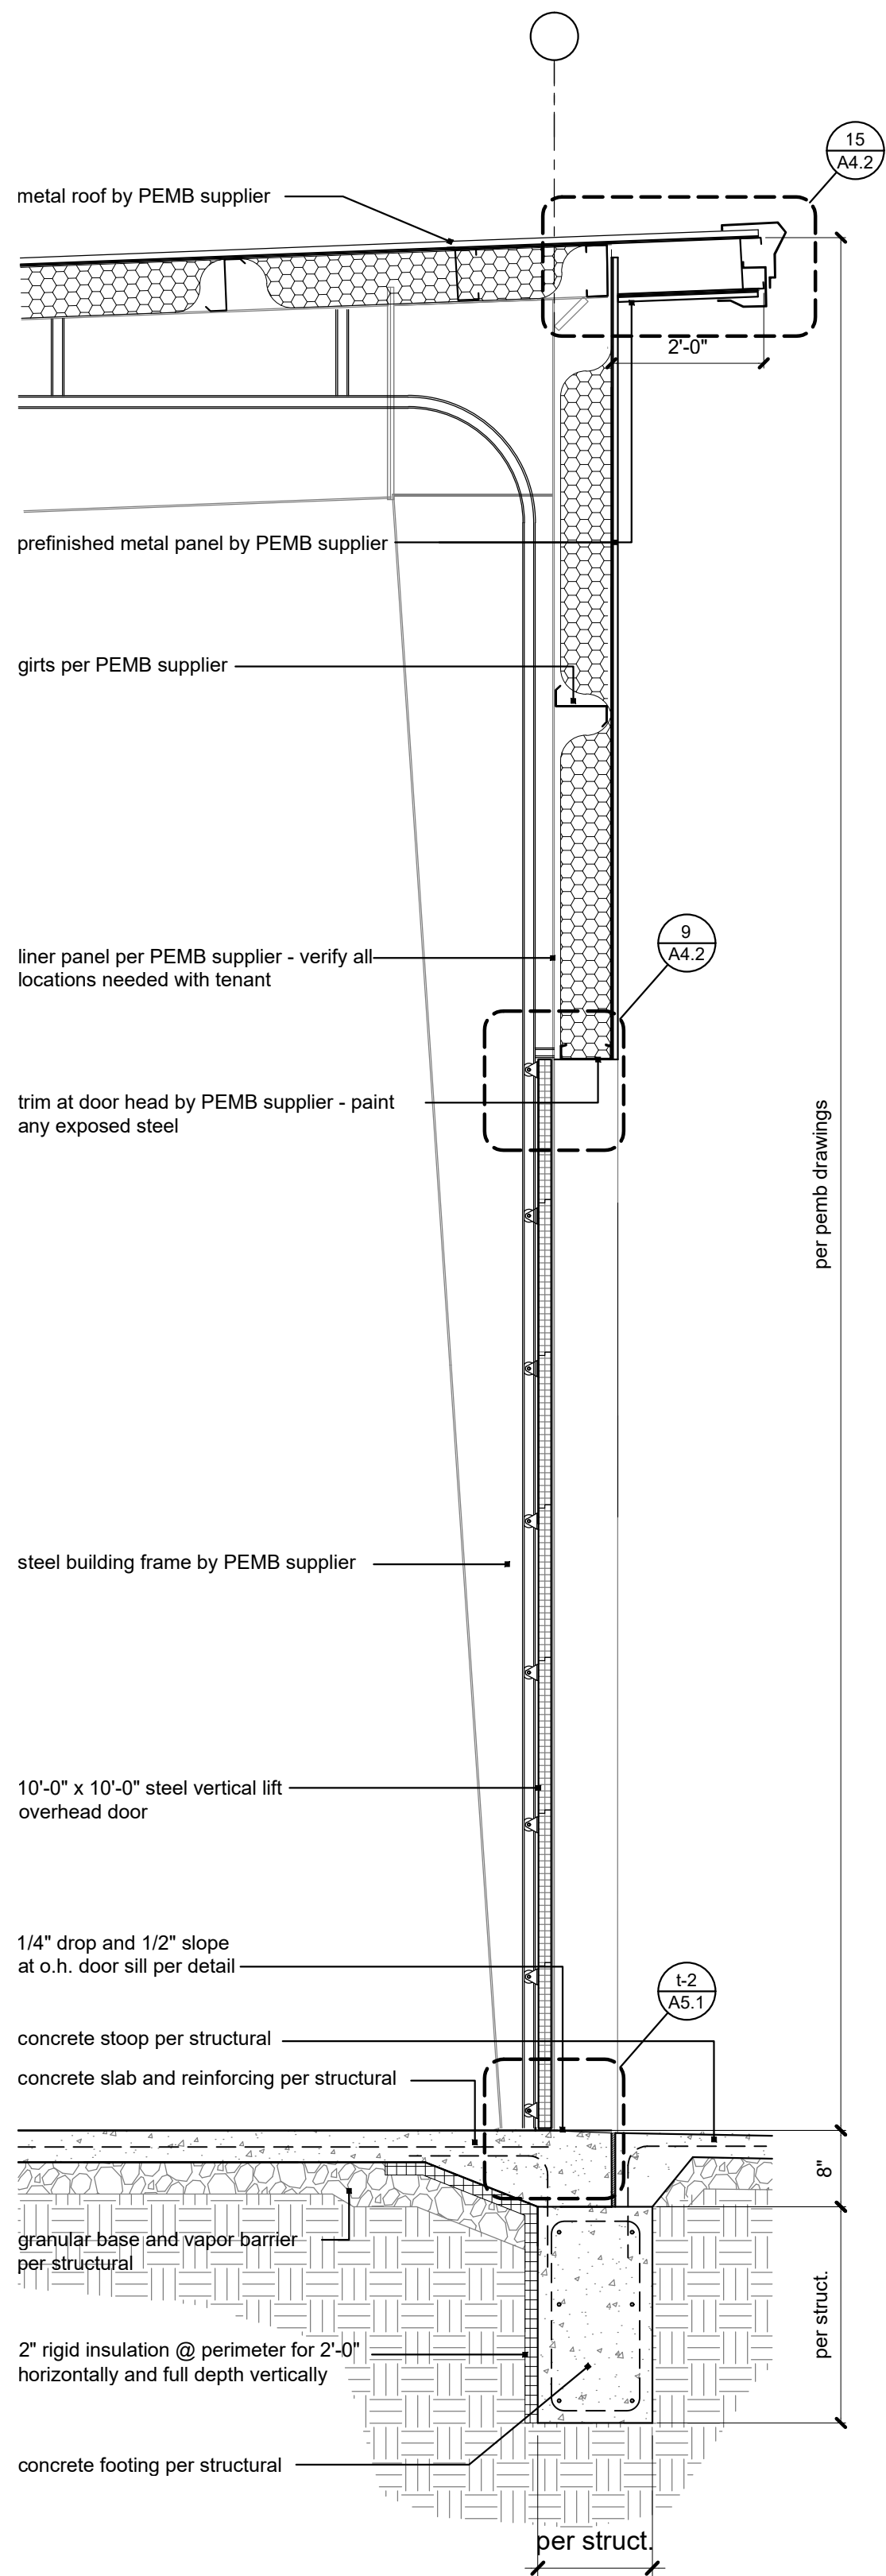


**4** Wall Section  
scale: 1/2" = 1'-0"




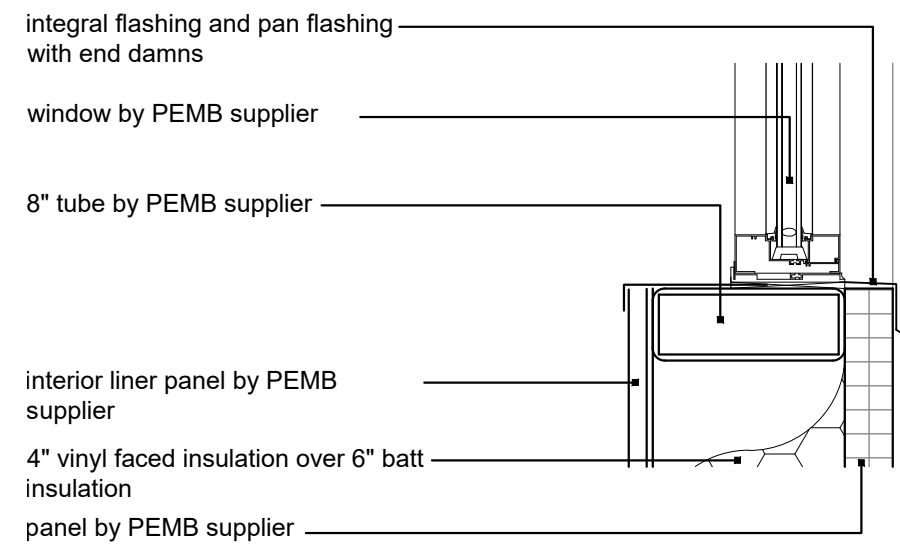


**5** | Clerestory Sill  
scale: 1-1/2" = 1'-0"

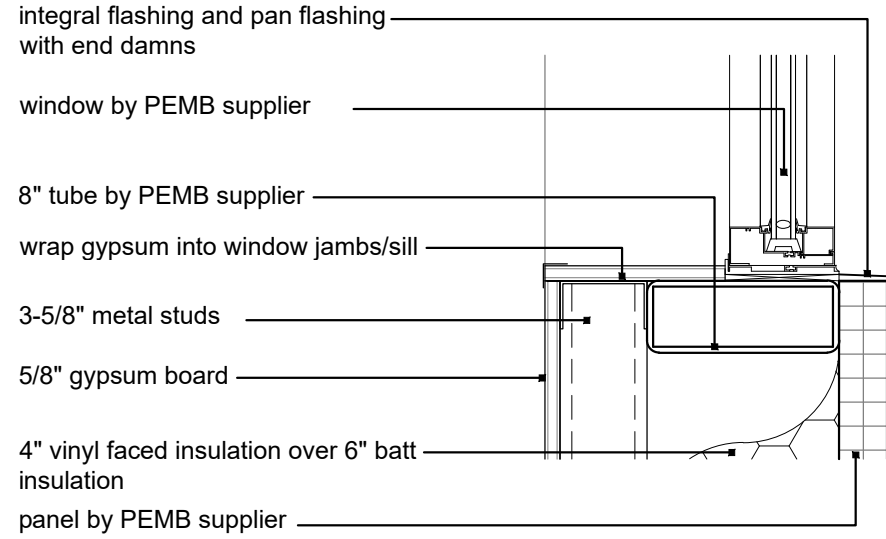


**4** | Window Sill @ Shop  
scale: 1-1/2" = 1'-0"

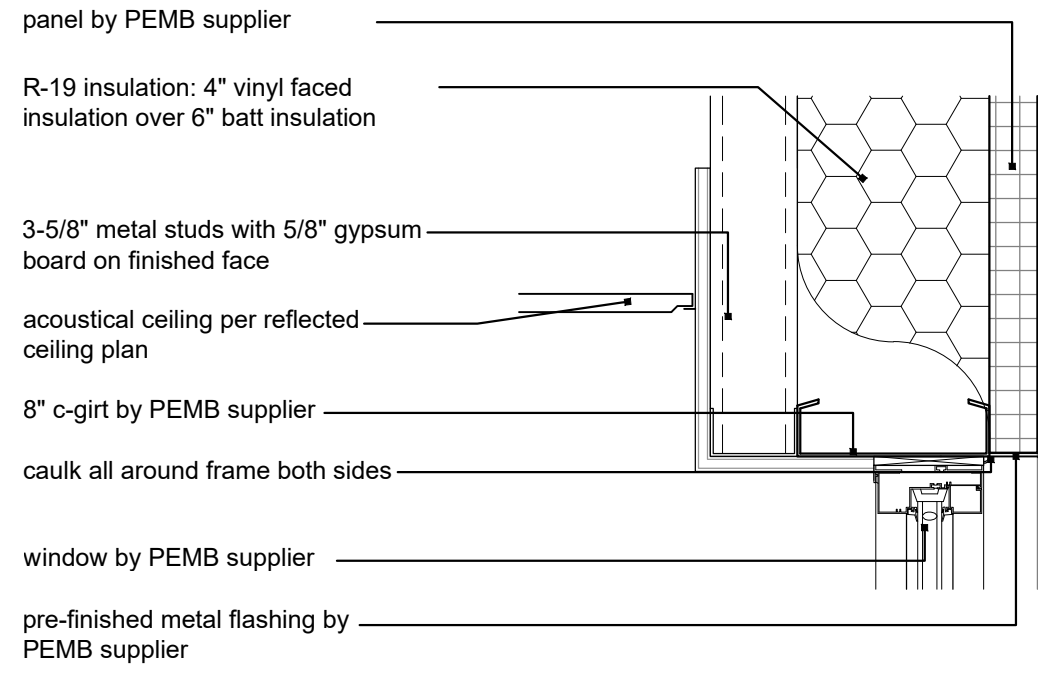


**2** | Window Head @ metal panel  
scale: 1-1/2" = 1'-0"

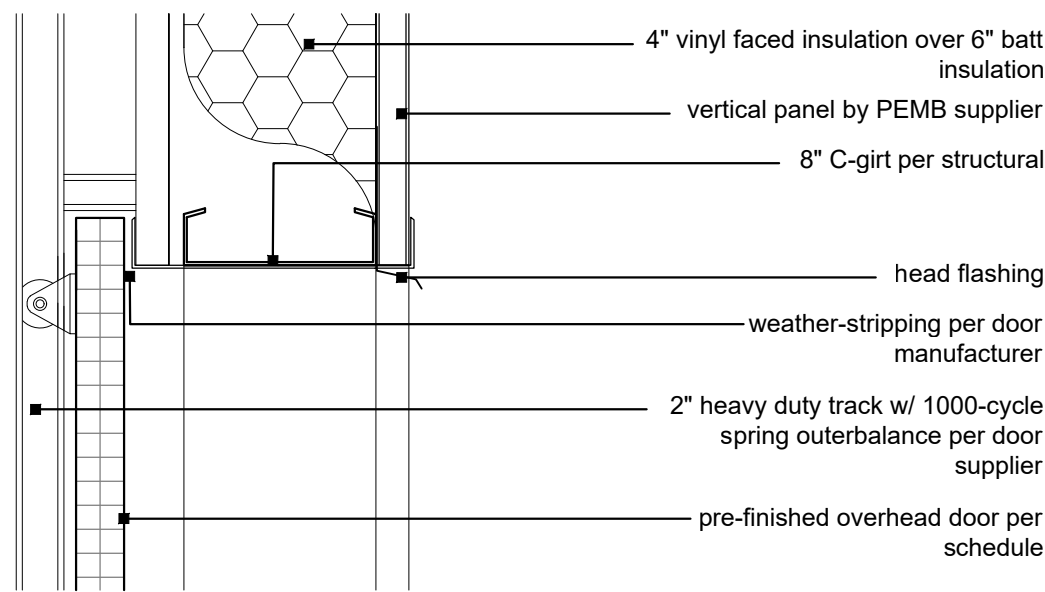


**9** | Ovhd Door  
scale: 1-1/2" = 1'-0"

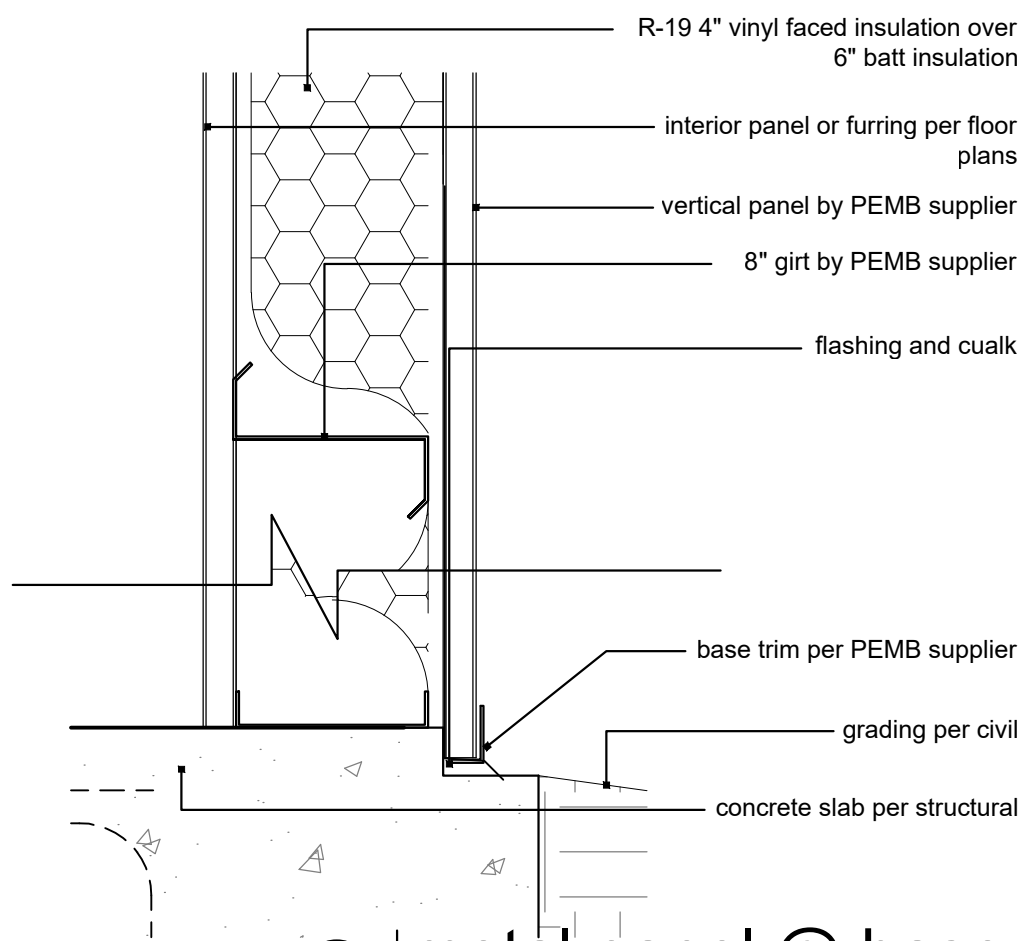


**8** | metal panel @ base  
scale: 1-1/2" = 1'-0"

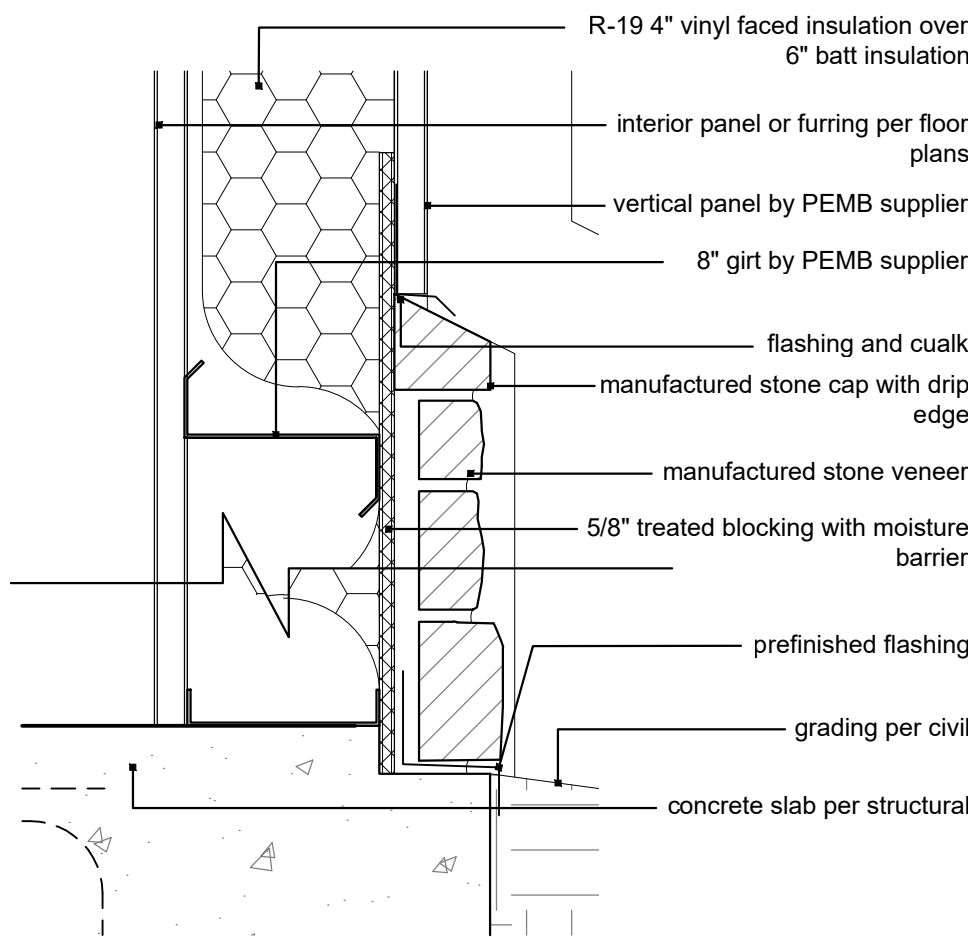


**7** | Stone Cap  
scale: 1-1/2" = 1'-0"

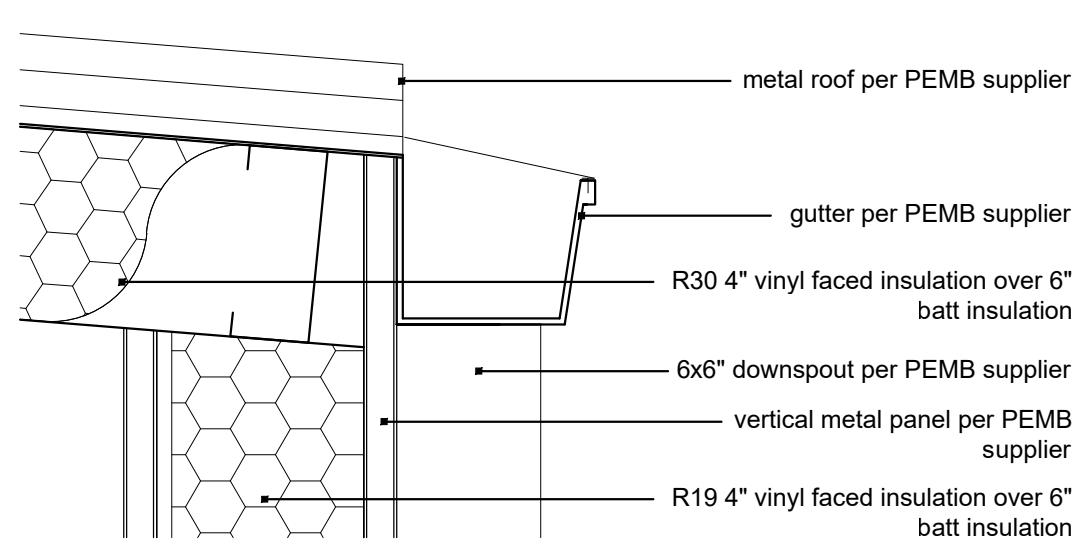


**6** | Gutter  
scale: 1-1/2" = 1'-0"

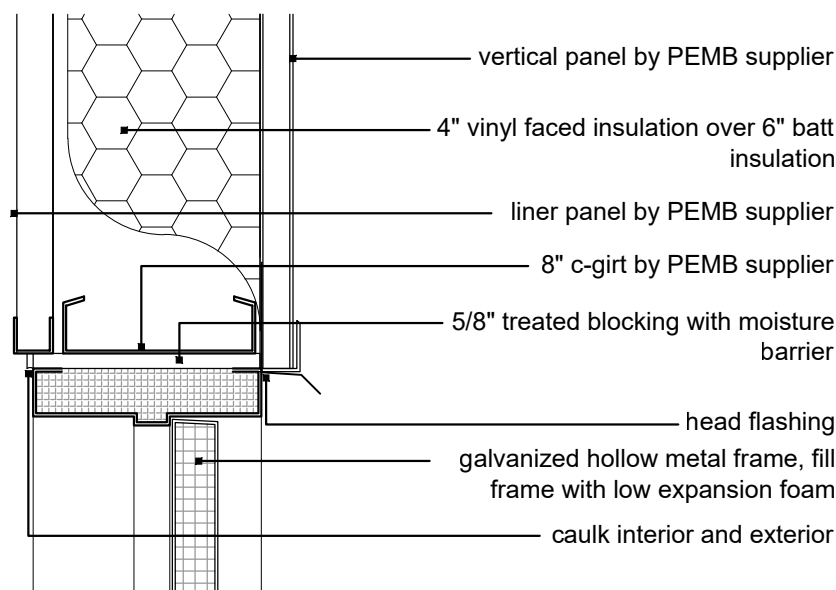


**12** | Door @ Liner Panel  
scale: 1-1/2" = 1'-0"

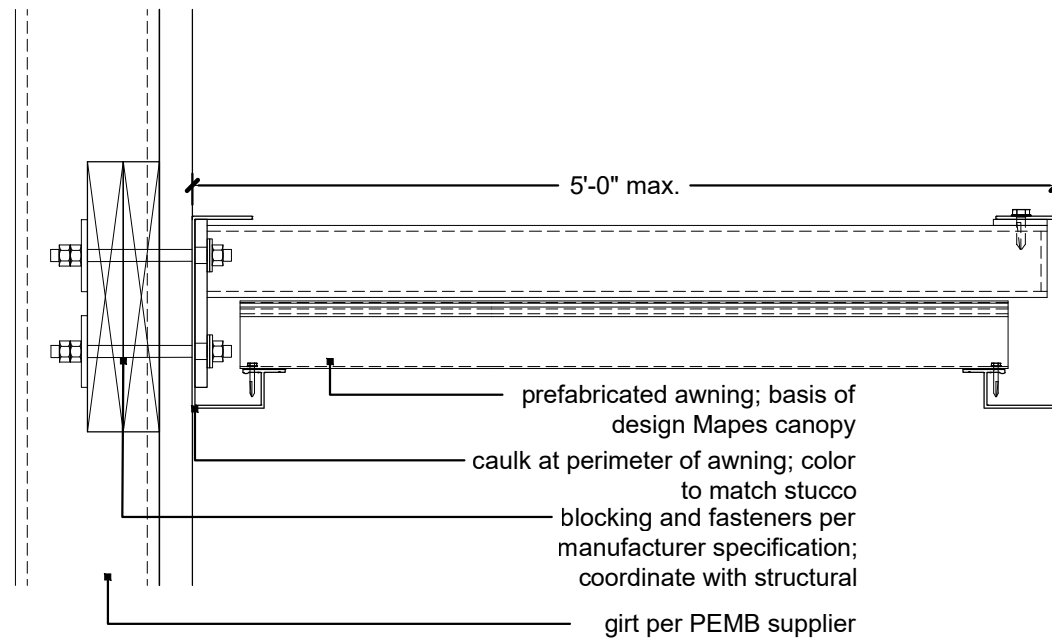

**11** | Awning  
scale: 1-1/2" = 1'-0"

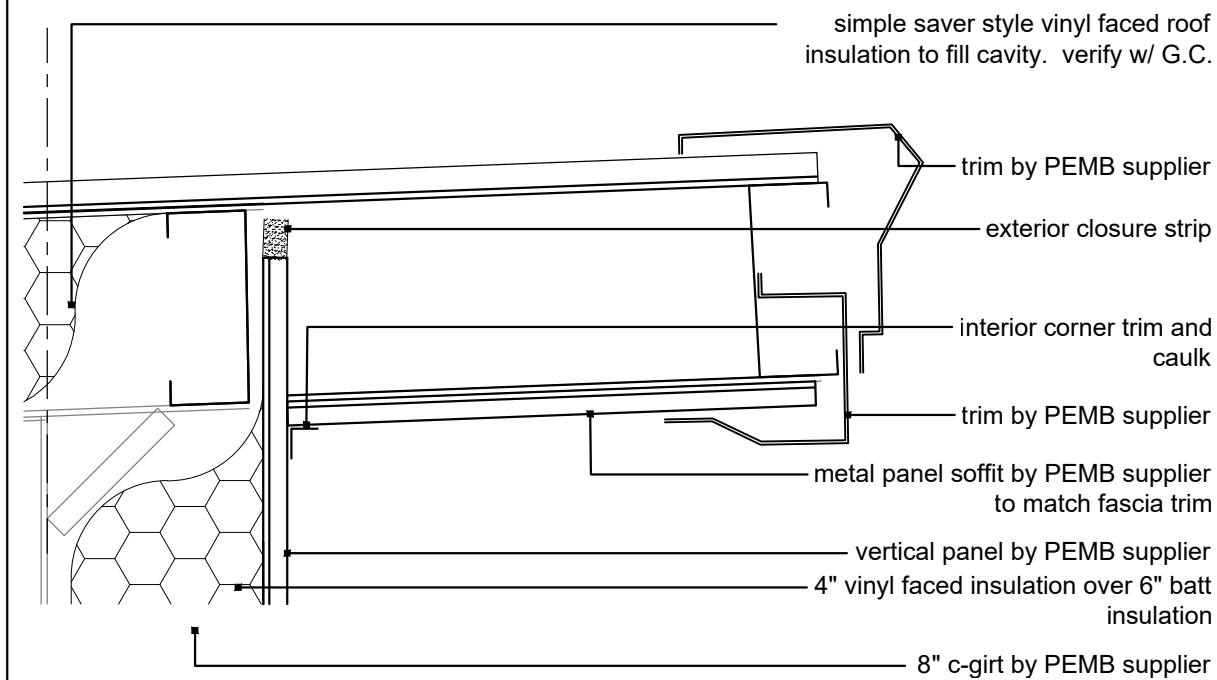


**15** | Wall Section  
scale: 1/2" = 1'-0"

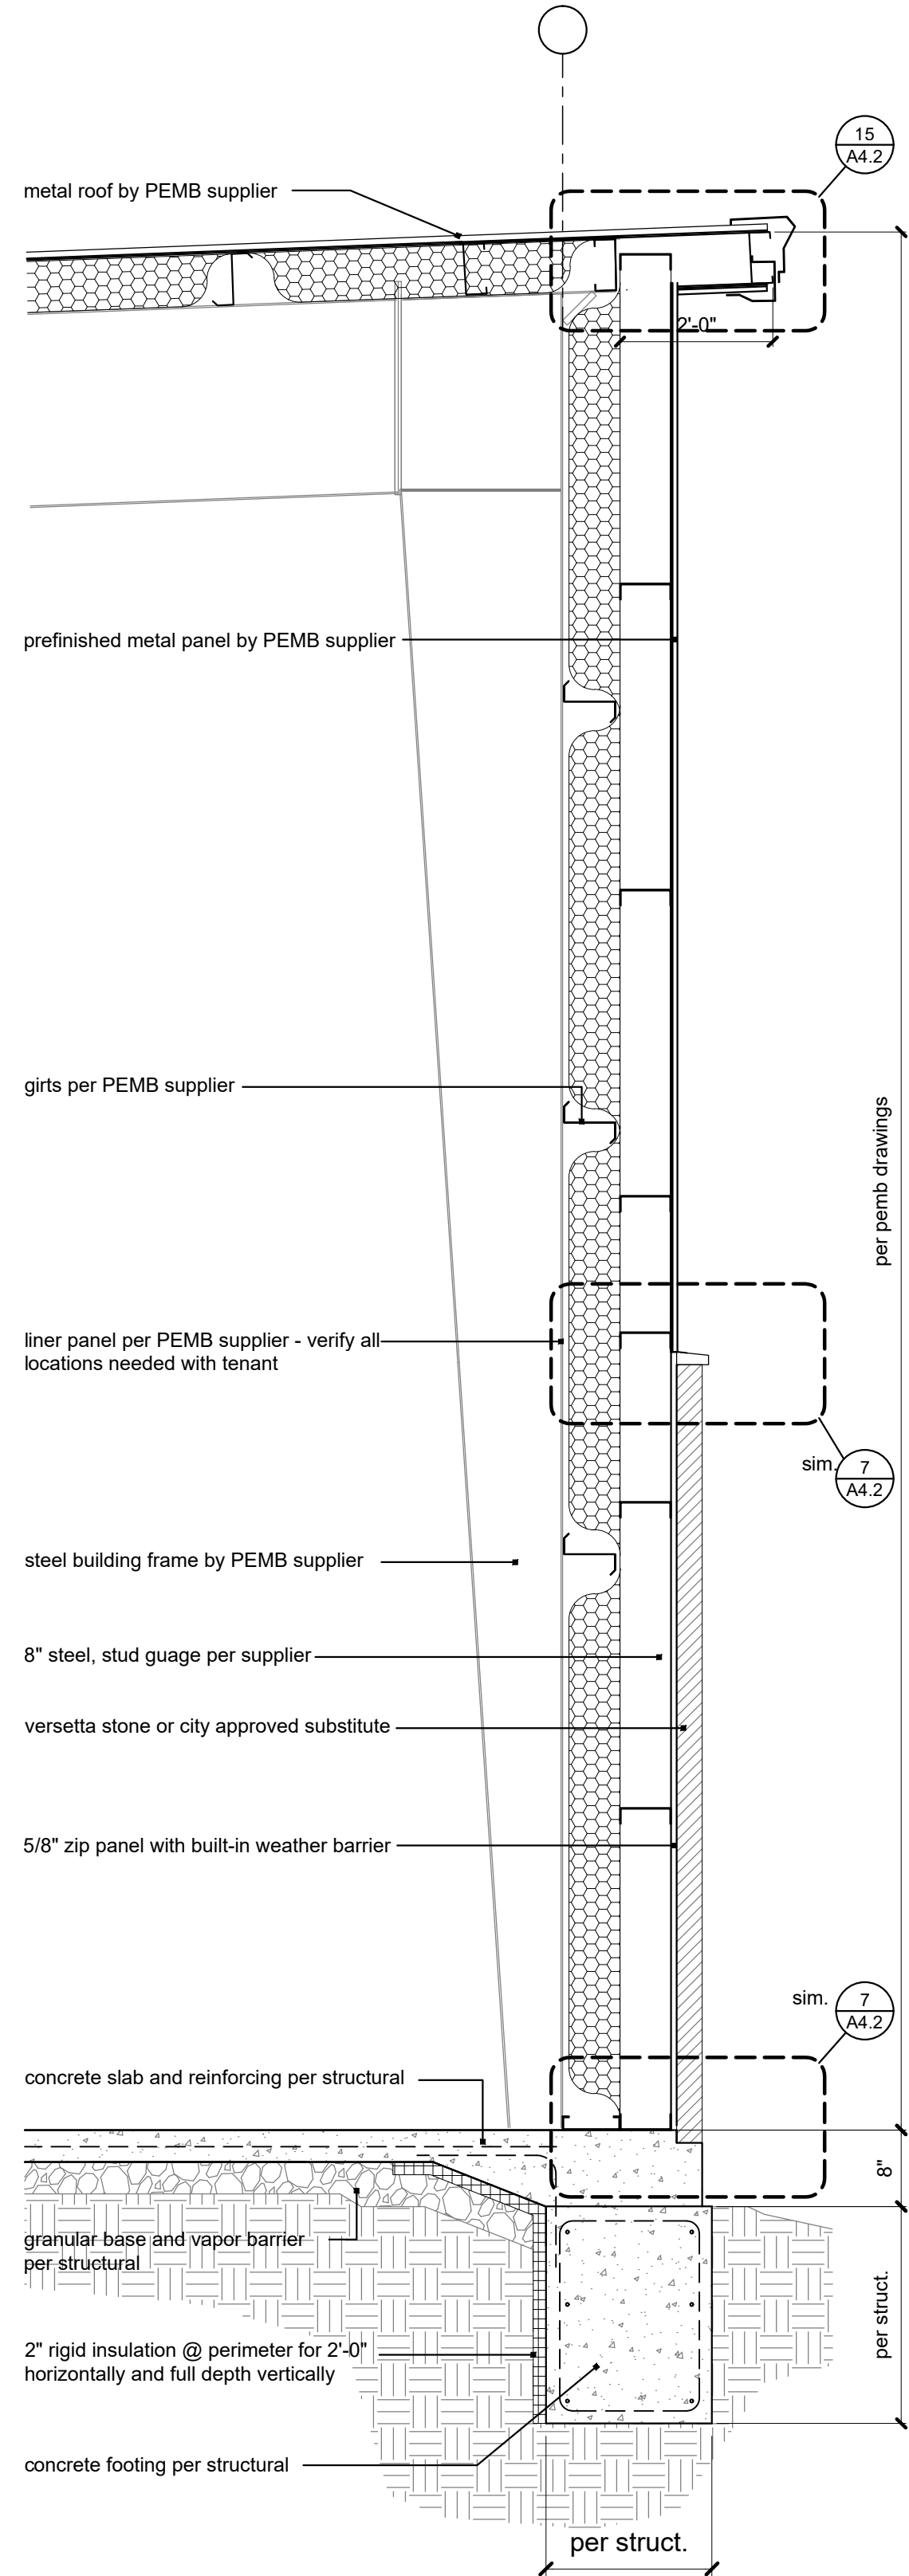

**14** | Wall Section  
scale: 1/2" = 1'-0"




| door schedule |       |            |         |            |        |        |        |            |        |      |      |             |                                                             |
|---------------|-------|------------|---------|------------|--------|--------|--------|------------|--------|------|------|-------------|-------------------------------------------------------------|
| door #        | doors |            |         |            |        |        | frames |            |        |      |      | fire rating | remarks                                                     |
|               | type  | mat.       | finish  | width      | height | thick  | type   | material   | finish | jamb | sill |             |                                                             |
| 01            | E     | alum.      | black   | 3'-0" pr.  | 7'-0"  | 1 3/4" | F4     | alum.      | black  | J-2  | t-1  | -           | verify color matches window frames                          |
| 02            | A     | wd.        | paint   | 3'-0"      | 7'-0"  | 1 3/4" | F3     | h.m.       | paint  | J-4  | -    | -           |                                                             |
| 03            | B     | wd.        | paint   | 3'-0" pr   | 7'-0"  | 1 3/4" | F2     | h.m.       | paint  | J-4  | -    | -           |                                                             |
| 04            | A     | wd.        | paint   | 3'-0"      | 7'-0"  | 1 3/4" | F3     | h.m.       | paint  | J-4  | -    | -           |                                                             |
| 05            | A     | wd.        | paint   | 3'-0"      | 7'-0"  | 1 3/4" | F3     | h.m.       | paint  | J-4  | -    | -           |                                                             |
| 06            | A     | wd.        | paint   | 3'-0"      | 7'-0"  | 1 3/4" | F3     | h.m.       | paint  | J-4  | -    | -           |                                                             |
| 07            | A     | wd.        | paint   | 3'-0"      | 7'-0"  | 1 3/4" | F3     | h.m.       | paint  | J-4  | -    | -           |                                                             |
| 08            | A     | wd.        | paint   | 3'-0"      | 7'-0"  | 1 3/4" | F3     | h.m.       | paint  | J-4  | -    | -           |                                                             |
| 09            | C     | galv. h.m. | paint   | 3'-0"      | 7'-0"  | 1 3/4" | F1     | galv. h.m. | paint  | J-3  | t-2  | -           |                                                             |
| 10a           | C     | galv. h.m. | paint   | 3'-0"      | 7'-0"  | 1 3/4" | F1     | galv. h.m. | paint  | J-1  | t-2  | -           |                                                             |
| 10b           | C     | galv. h.m. | paint   | 3'-0"      | 7'-0"  | 1 3/4" | F1     | galv. h.m. | paint  | J-1  | t-2  | -           |                                                             |
| 10c           | C     | galv. h.m. | paint   | pair 3'-0" | 7'-0"  | 1 3/4" | F1     | galv. h.m. | paint  | J-4  | -    | -           |                                                             |
| 11a           | D     | ovhd       | prefin. | 3'-0"      | 7'-0"  | 1 3/4" | -      | -          | -      | -    | t-3  | -           | paint door to match blue siding, verify size with PEMB dwgs |
| 11b           | D     | ovhd       | prefin. | 3'-0"      | 7'-0"  | 1 3/4" | -      | -          | -      | -    | t-3  | -           | paint door to match blue siding, verify size with PEMB dwgs |
| 12            | C     | galv. h.m. | paint   | 3'-0"      | 7'-0"  | 1 3/4" | F1     | galv. h.m. | paint  | J-1  | t-2  | -           |                                                             |

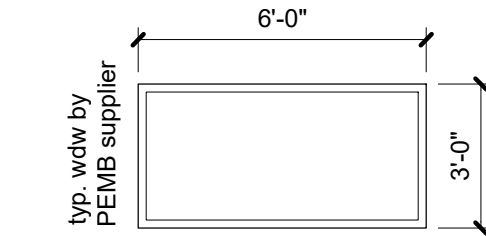

window jamb details by window manufacturer; provide prefinished flashing, caulk as required; provide galv. steel lintel at window heads in stone

## 2 window type

scale: 1/4" = 1'-0"

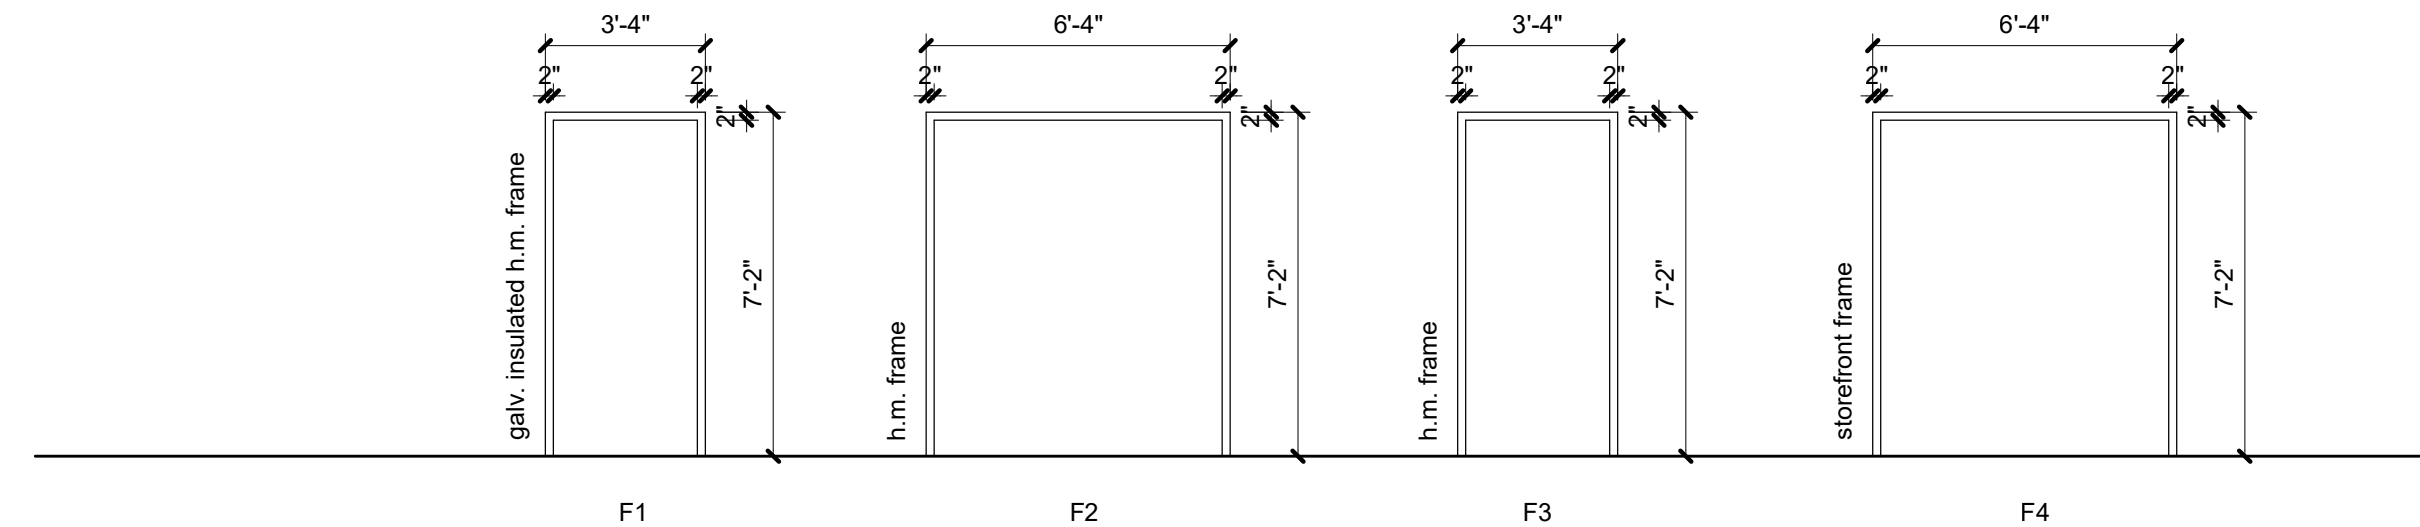

## 1 door frame types


scale: 1/4" = 1'-0"

## door and hardware notes


- All hardware shall be clear anodized aluminum or close match with the exception of the exterior entry storefront door, which should match the window frames.
- Coordinate security hardware and electrical that may be required with tenant.
- All hinges at exterior doors shall have non-removable pins.
- Doors with closers shall have ball bearing hinges
- Threshold shall coordinate with adjacent floor finish at either site
- Hardware shall be heavy-duty, commercial grade, level 1 with lever handle
- Finish hardware shall meet article III of ADA
- Keying shall be coordinated with owner prior to order of hardware
- All storefronts shall be caulked around entire perimeter and at the inside corners
- All exterior doors shall include a rain guard
- All glazing shall comply with section 2406 of the 2018 IBC
- All glazing interior or exterior per Section 2406 of the 2018 IBC, including glass mirrors shall be constructed with safety glazing
- Category II glazing is required in storefront doors per section 2406 of the 2018 IBC
- Category A glazing shall be utilized in glazed panels greater than 9 sq. ft. per section 2406 of the 2018 IBC.
- Each pane of safety glazing installed in hazardous locations shall be identified by a manufacturer's designation specifying who applied the designation, the manufacturer or installer and the safety glazing standard with which it complies, as well as the information specified in '2403.1' Section 2403.1. The designation shall be acid etched, sand blasted, ceramic fired, laser etched, embossed or aof a type that once applied, cannot be removed without being destroyed. Tempered spandrel glass is permitted to be identified by the manufacturer with a removable paper designation.
- Panic hardware shall be provided per section 1008.1.10 of the 2018 IBC.

## hardware list


- exterior storefront door: 01 \*match hardware color to door color)
  - rain drip
  - ADA offset door pull
  - panic hardware with closer (compatible with storefront)
  - entry door lockset
  - none removeable hinges
  - door sweep
  - weather gasketing
  - wall stop
- exterior hollow metal door: 10a, 10b, 12
  - rain drip
  - ADA exterior lever handle
  - panic hardware with closer
  - lockset
  - non removeable hinges
  - door sweep
  - weather gasketing
  - floor stop (locate away from floor traffic to avoid tripping hazard)
- interior double door: 03 10c
  - push bar with closer
  - ADA door pulls
  - vertical
  - silencers
  - non removable hinges
  - wall stop
- sprinkler room: 09
  - rain drip
  - ADA exterior lever handle
  - closer
  - nonremovable hinges
  - door sweep
  - weather gasketing
- office door: 04
  - door stop
  - ADA lever handles with privacy lockset
  - hinges
  - silencers
  - wall stop
- party room/lounge: 06, 21
  - closer
  - ADA lever handles with storeroom lockset
  - hinges
  - silencers
  - wall stop
- multi-stall bathroom: 05, 08
  - closer
  - ADA door pull
  - no-hands door pull
  - push plate
  - kick plate
  - hinges
  - silencers
  - wall stop
- single user bathroom: 22, 23
  - closer
  - ADA lever handles with privacy lockset
  - hinges
  - silencers
  - wall stop
- storage/closet: 02, 07, 21a, 24
  - ADA lever handles with storeroom lockset
  - hinges
  - silencers
  - wall stop
- stair: 20
  - panic hardware with closer
  - ADA door pull
  - silencers
  - kick plates
  - hinges
  - wall stop

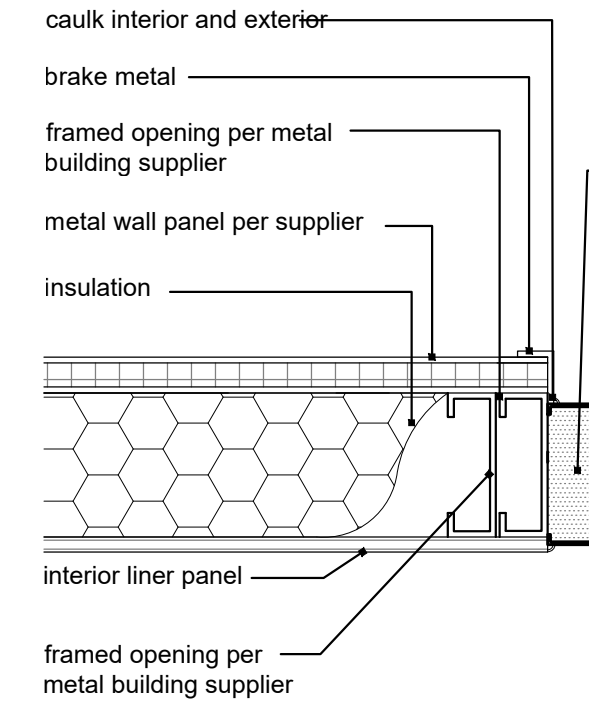


j-1

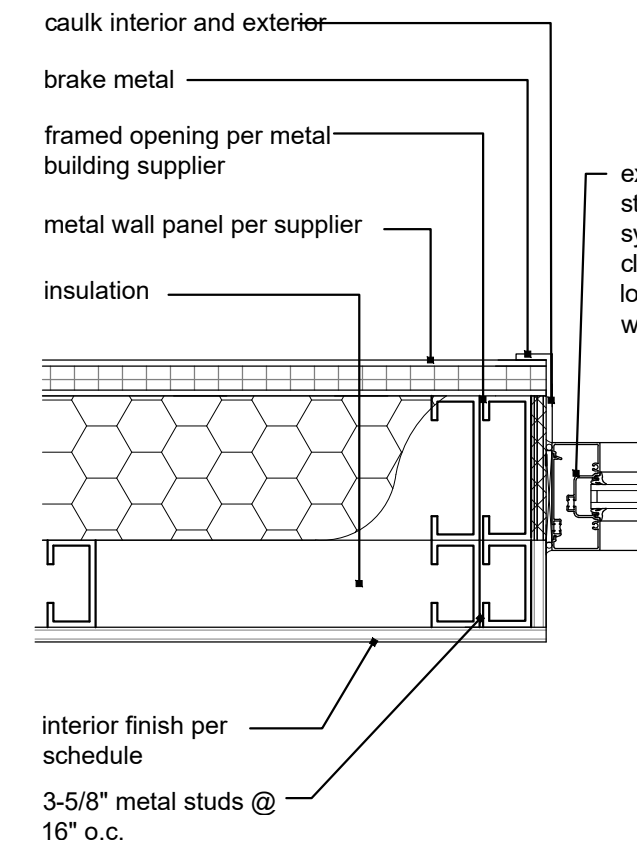

j-2

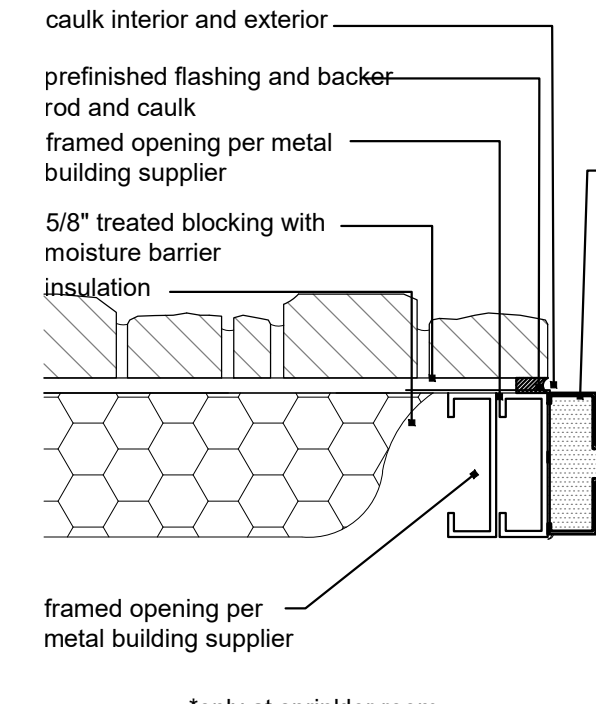


j-3

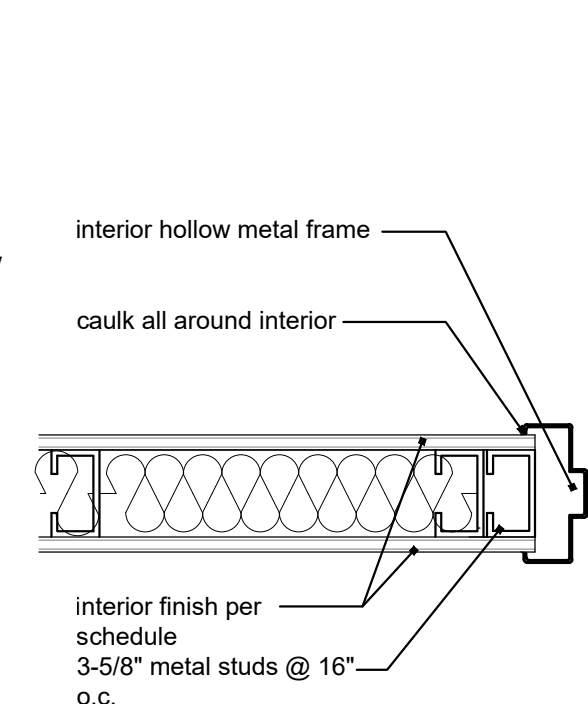


j-4

## 4 Jamb Types


scale: 1-1/2" = 1'-0"

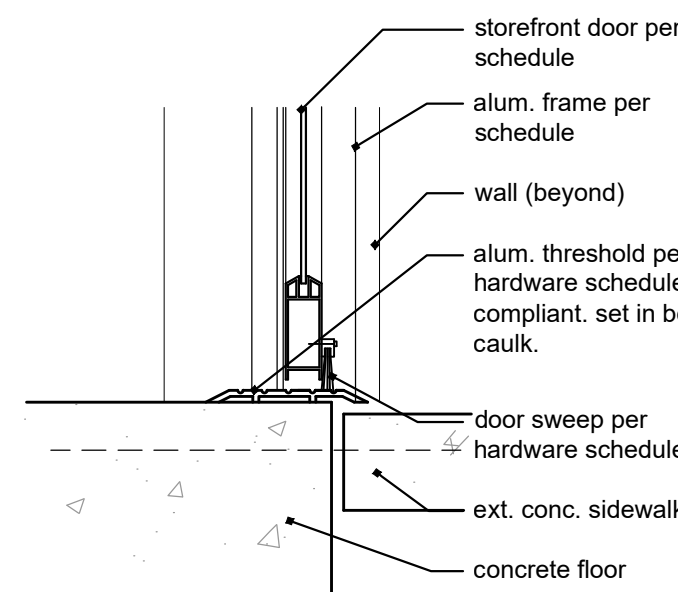

t-1

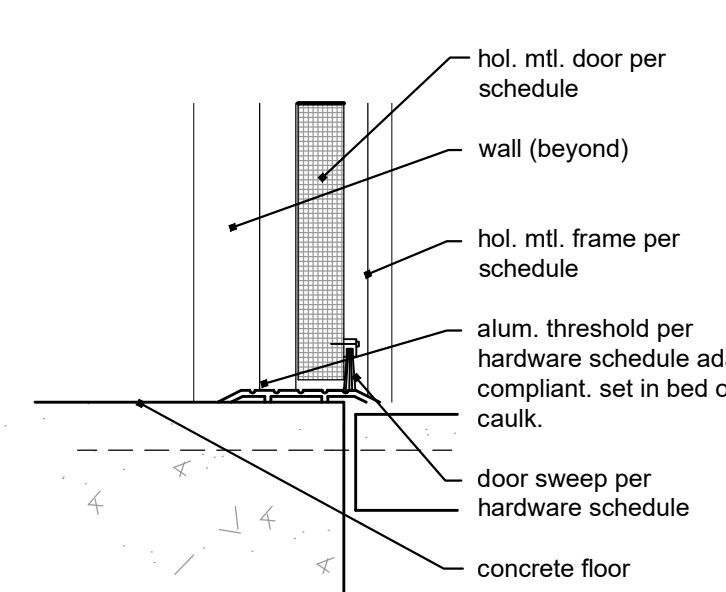

t-2

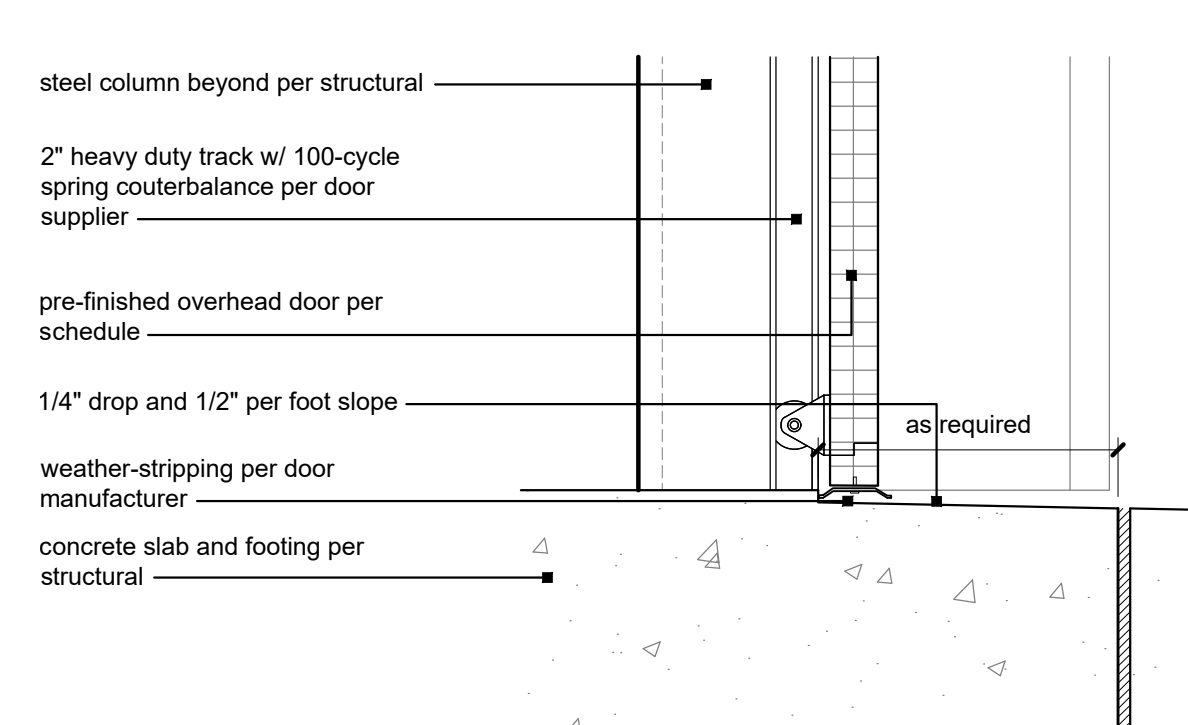

t-3

## 5 Threshold Types

scale: 1-1/2" = 1'-0"

a new development for

**D-BAT - Town Centre Lot 1**

540 NE Town Centre Drive

Lee's Summit, Missouri

date  
05.19.2022  
drawn by  
DAE  
checked by  
DAE  
revisions

sheet number

**A5.1**

drawing type  
FDP & Permit

project number  
20231



a new development for  
**D-BAT - Town Centre Lot 1**  
540 NE Town Centre Drive  
Lee's Summit, Missouri


date 05.19.2022  
drawn by DAE  
checked by DAE  
revisions  
06.20.2022 1  
10.13.2022 2

sheet number

**A5.2**

drawing type  
FDP & Permit

project number  
20231

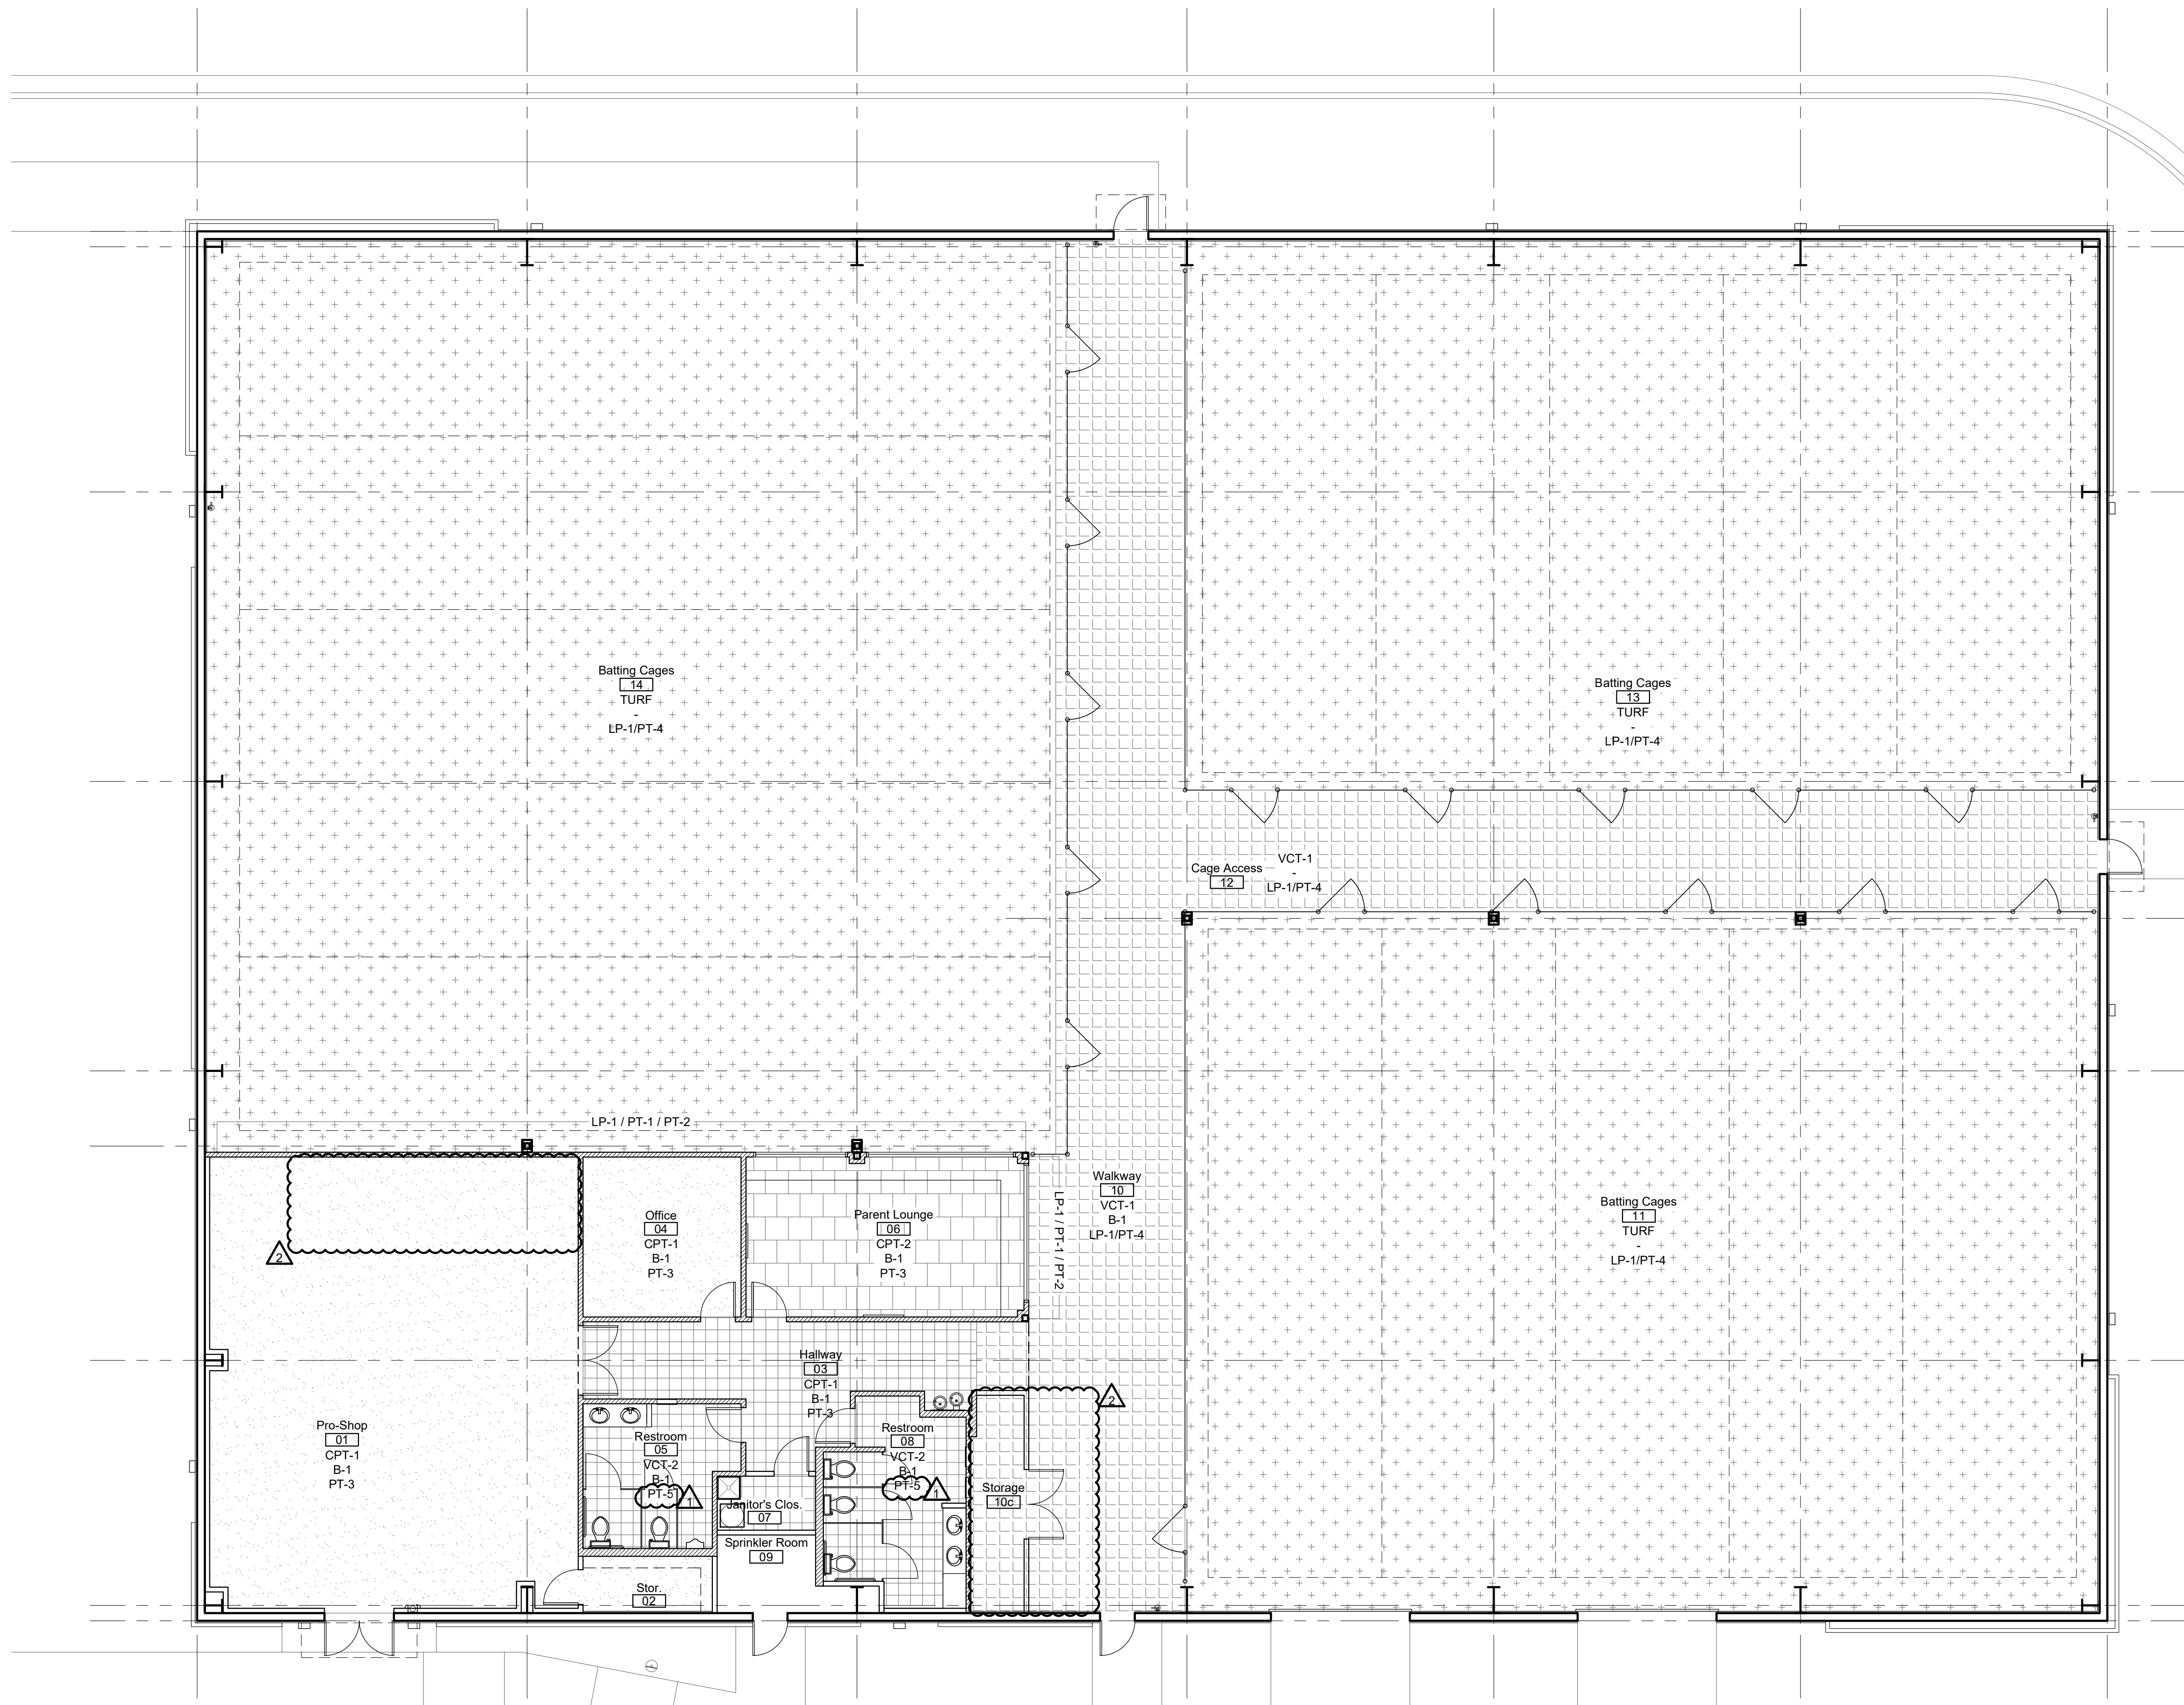

- TURF
- VCT-1
- CPT-1
- VCT-2
- CPT-2



## room finish schedule


| room no. | room name        | floor |       |       |       | base |    |    | wall |                               |    |    | ceiling |       | remarks  |   |
|----------|------------------|-------|-------|-------|-------|------|----|----|------|-------------------------------|----|----|---------|-------|----------|---|
|          |                  | CPT-1 | CPT-2 | VCT-1 | VCT-2 | TURF | sc | b1 | none | nw                            | sw | ne | se      | act 1 | dig. ht. |   |
| 01       | Pro-Shop         | ●     |       |       |       |      |    | ●  |      | wall finishes per plan 1/A5.2 |    |    |         | ●     | 14'-0"   | △ |
| 02       | Storage          | ●     |       |       |       |      |    | ●  |      | wall finishes per plan 1/A5.2 |    |    |         | ●     | open     | - |
| 03       | Hallway          |       |       | ●     |       |      |    | ●  |      | wall finishes per plan 1/A5.2 |    |    |         | ●     | 9'-0"    | - |
| 04       | Office           | ●     |       |       |       |      |    | ●  |      | wall finishes per plan 1/A5.2 |    |    |         | ●     | 8'-0"    | - |
| 05       | Restroom         |       |       | ●     |       |      |    | ●  |      | wall finishes per plan 1/A5.2 |    |    |         | ●     | 8'-0"    | - |
| 06       | Parent Lounge    |       | ●     |       |       |      |    | ●  |      | wall finishes per plan 1/A5.2 |    |    |         | ●     | 12'-0"   | △ |
| 07       | Janitor's Closet |       |       | ●     |       |      |    | ●  |      | wall finishes per plan 1/A5.2 |    |    |         | ●     | 8'-0"    | - |
| 08       | Restroom         |       |       | ●     |       |      |    | ●  |      | wall finishes per plan 1/A5.2 |    |    |         | ●     | 8'-0"    | - |
| 09       | Sprinkler Room   |       |       |       |       |      | ●  | ●  |      | wall finishes per plan 1/A5.2 |    |    |         | ●     | open     | - |
| 10       | Walkway          |       |       |       | ●     |      |    | ●  |      | wall finishes per plan 1/A5.2 |    |    |         | ●     | open     | - |
| 10c      | Storage Closet   |       |       | ●     |       |      |    | ●  |      | wall finishes per plan 1/A5.2 |    |    |         | ●     | open     | - |
| 11       | Batting Cages    |       |       |       | ●     |      |    | ●  |      | wall finishes per plan 1/A5.2 |    |    |         | ●     | open     | - |
| 12       | Cage Access      |       |       |       | ●     |      |    | ●  |      | wall finishes per plan 1/A5.2 |    |    |         | ●     | open     | - |
| 13       | Batting Cages    |       |       |       | ●     |      |    | ●  |      | wall finishes per plan 1/A5.2 |    |    |         | ●     | open     | - |
| 14       | Batting Cages    |       |       |       | ●     |      |    | ●  |      | wall finishes per plan 1/A5.2 |    |    |         | ●     | open     | - |

## finish legend

|        |   |
|--------|---|
| CPT-1  | carpet tile, Philadelphia Commercial, style: Counterpart (54816), size: 24" x 24", color: Copilot (16400)   |
| CPT-2  | carpet tile, Philadelphia Commercial, style: Counterpart (54816), size: 24" x 24", color: Correlate (16505)   |
| VCT-1  | vinyl composite tile, Armstrong Flooring, style: Standard Excelon Imperial Texture VCT, size: 12" x 12", color: Gentian Blue (51946)   |
| VCT-2  | vinyl composite tile, Armstrong Flooring, style: Standard Excelon Imperial Texture VCT, size: 12" x 12", color: Pomegranate Red (51814)<br>pricing alternate: basis of design Restek epoxy floor, colored flakes with red as primary color - submit sample for tenant approval |
| TURF   | D-BAT Turf   |
| SC     | sealed concrete - ashford sealer   |
| B-1    | vinyl base, manufacturer: TBD, standard cove, size: 4", color: gray   |
| PT-1   | wall paint, manufacturer: TBD, finish: eggshell, color: D-Bat Gold (1 coat primer, 2 coats paint - to cover)   |
| PT-2   | wall paint, manufacturer: TBD, finish: eggshell, color: D-Bat Red (1 coat primer, 2 coats paint - to cover)   |
| PT-3   | wall paint, manufacturer: TBD, finish: eggshell, color: D-Bat White (1 coat primer, 2 coats paint - to cover)   |
| PT-4   | wall paint, manufacturer: TBD, finish: eggshell, color: D-Bat Green (1 coat primer, 2 coats paint - to cover) - from base to 12'-0" a.f.f.   |
| PT-5   | epoxy paint, manufacturer: TBD, color: D-Bat White (1 coat primer, 2 coats paint - to cover)   |
| primer | primer, sherwin williams, PrepRite High Build latex primer/surfacer, B28V601   |
| PL-1   | plastic laminate, wilsonart, color: indigo (D379)   |
| PL-2   | plastic laminate, wilsonart, color: dove grey (D92)   |
| ACT-1  | acoustical ceiling tile, armstrong, 2x2, prelude xl 118" exposed tee grid, dune #1774, angled tegular (revealed), fine texture, white   |
| LP-1   | liner panel, Chief Buildings, steel liner panel, color: Emerald Green (EG)   |
| door   | door finish, manufacturer: TBD, color: manufacturer's standard white   |


## finish notes:

- All interior glazing to be clear. Temper all interior glass.
- Interior aluminum storefront shall have clear anodized aluminum finish
- Each material specified for application on the entire project shall be from the same dye lot.
- All surfaces shall be cleaned and conditioned to receive new finish as required by finish product manufacturer. Surfaces shall be smooth, free from depressions, protrusions, pits, slumps, streaks, flashing, and variation in texture. Installer/subcontractor shall notify general contractor prior to installation if conditions are not satisfactory.
- All wall mounted mechanical slots or grilles to be painted to match the wall on which they occur. Do not paint prefinished wall mullion end caps.
- Contractor shall be responsible for leveling of floor slabs to receive specified finishes.
- All patterned flooring to be centered in both directions and generated from center of room outward toward partitions, unless otherwise noted.
- All floor finish changes to occur under centerline of door in closed position.
- Combustible interior finish products shall be provided per the requirement of the international building code section 803.4.
- Carpet seams shall occur at junctions of partitions, thresholds or change of direction in corridors. No strip patch allowed smaller than 4'-0".
- Finishes shall be bid as specified or as approved equal only.
- Utilize dens-armour plus in all plumbing wet walls, walls anticipated to be in contact with moisture, or walls receiving ceramic tile.
- All interior ceramic corners & tops shall receive schluter trim.
- Refer to finish legend for level of gypsum board finish as defined by the gypsum association.
- LVT to sealed concrete shall occur with rubber transition to match base color.

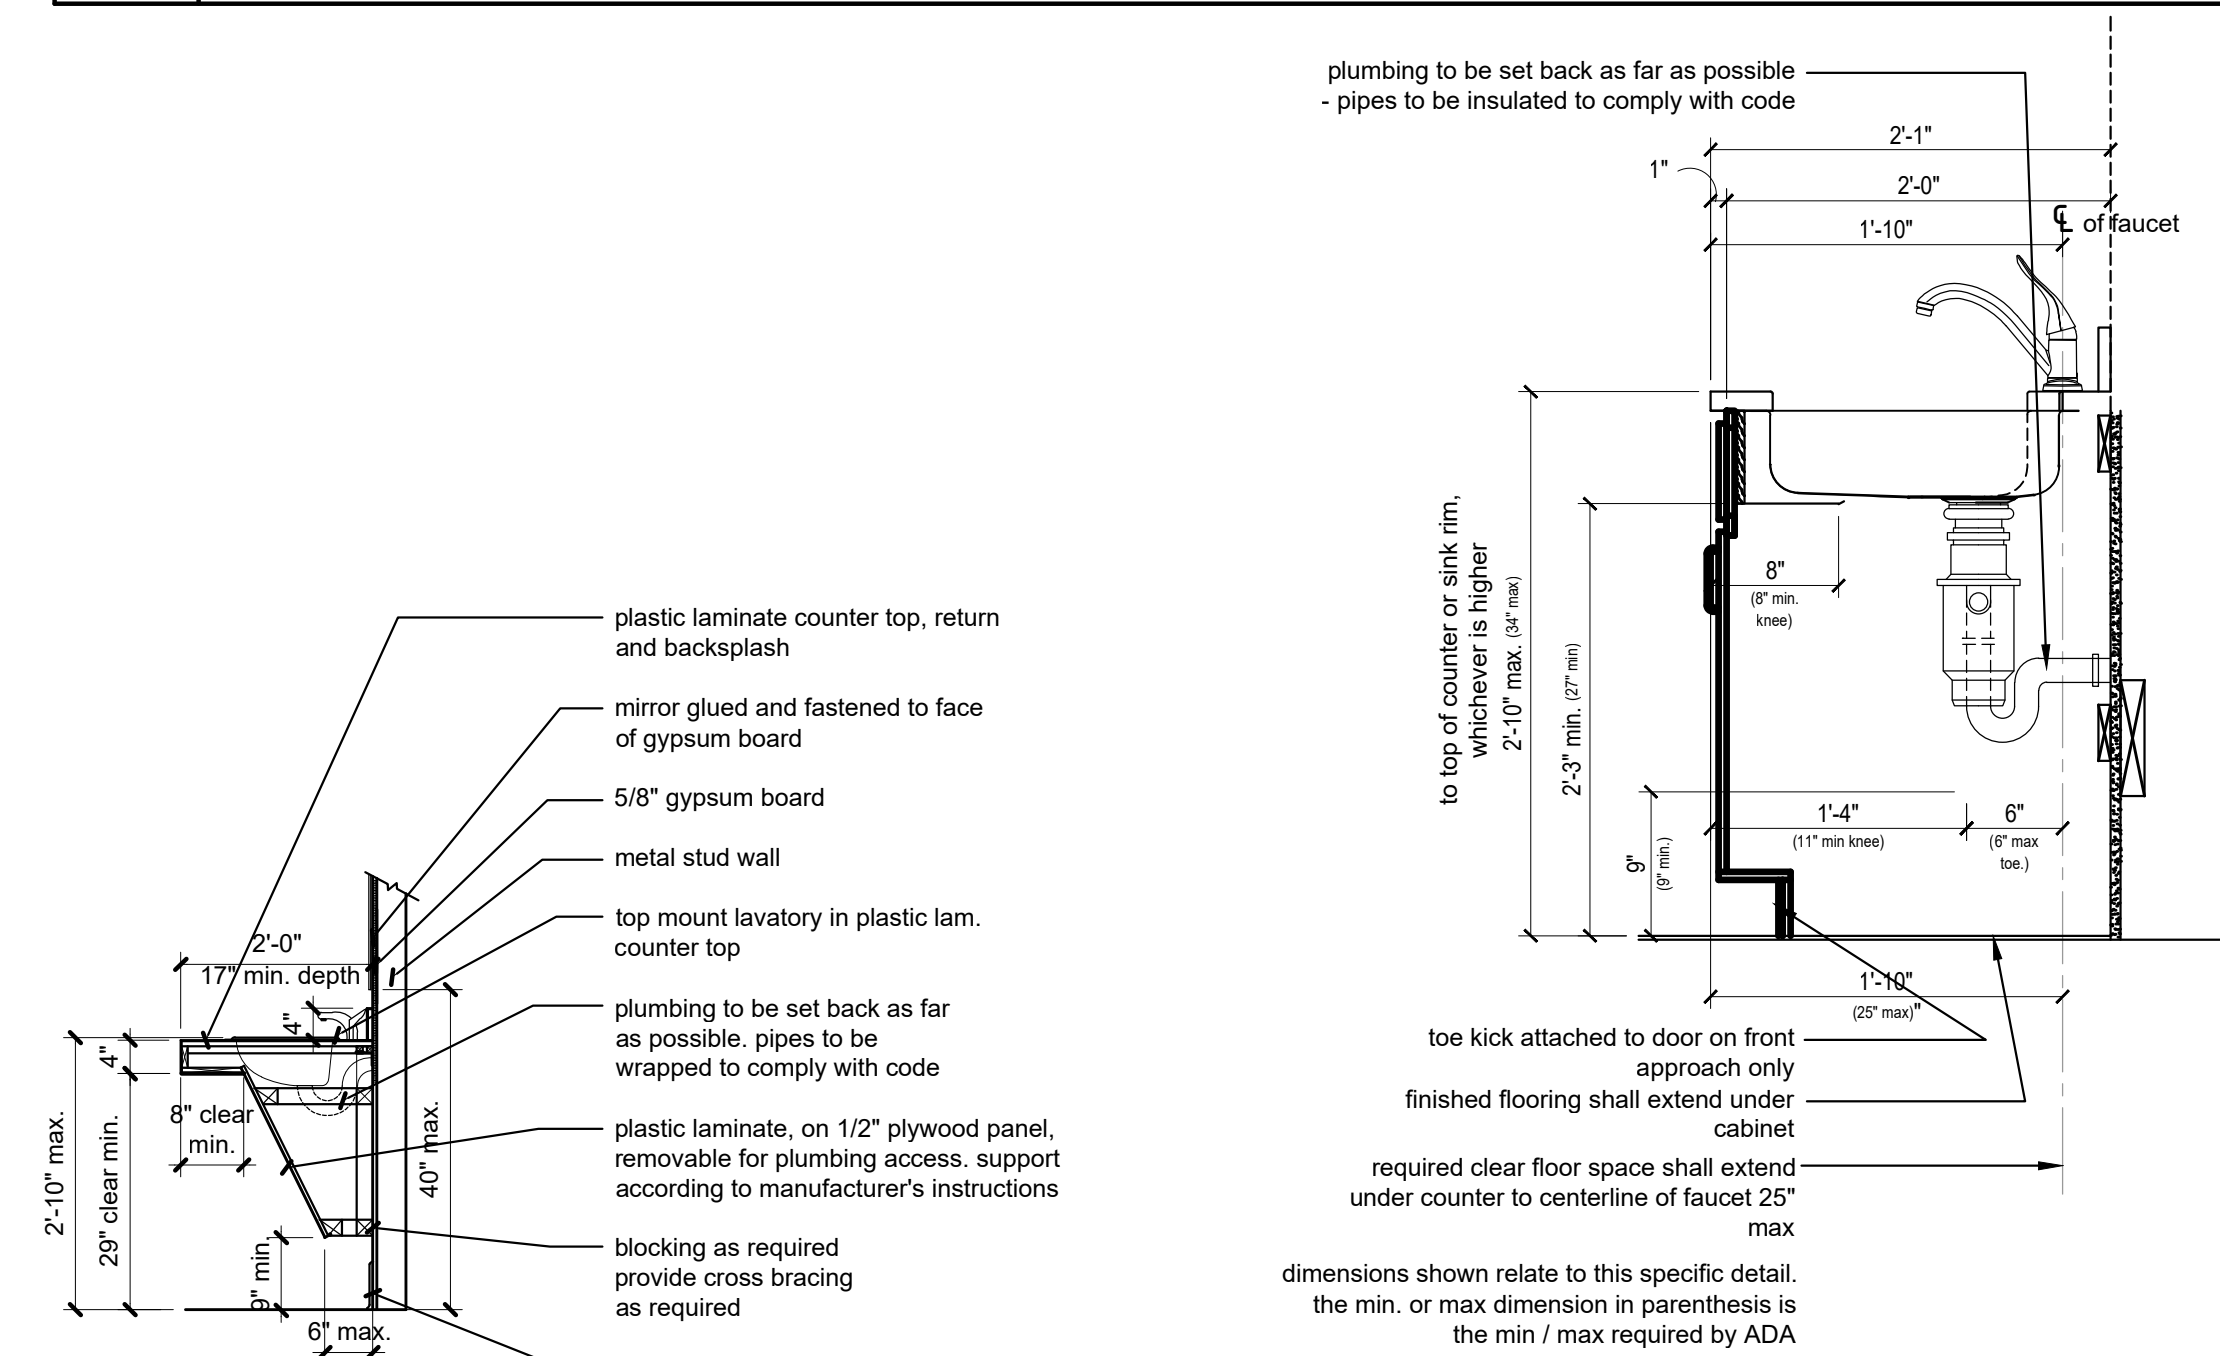


6 ADA sink  
scale: 1/2" = 1'-0"

5 Sink Base Cabinet  
scale: 1" = 1'-0"

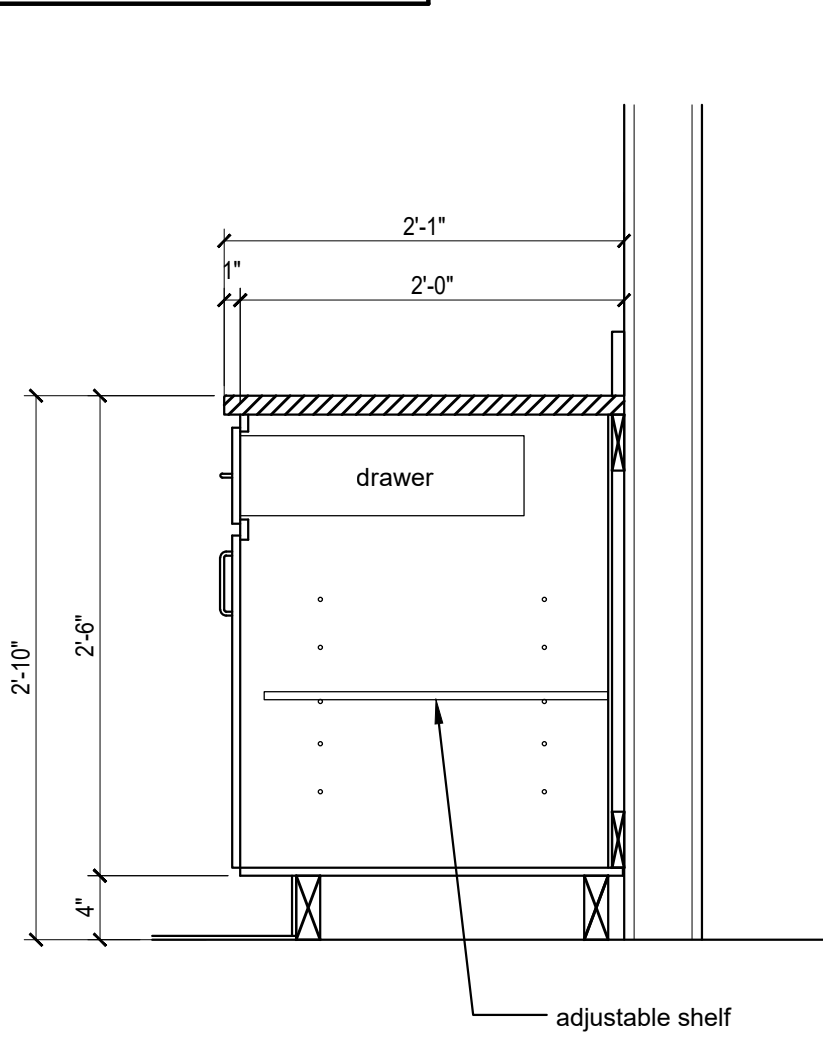

4 Base Cabinet  
scale: 1" = 1'-0"

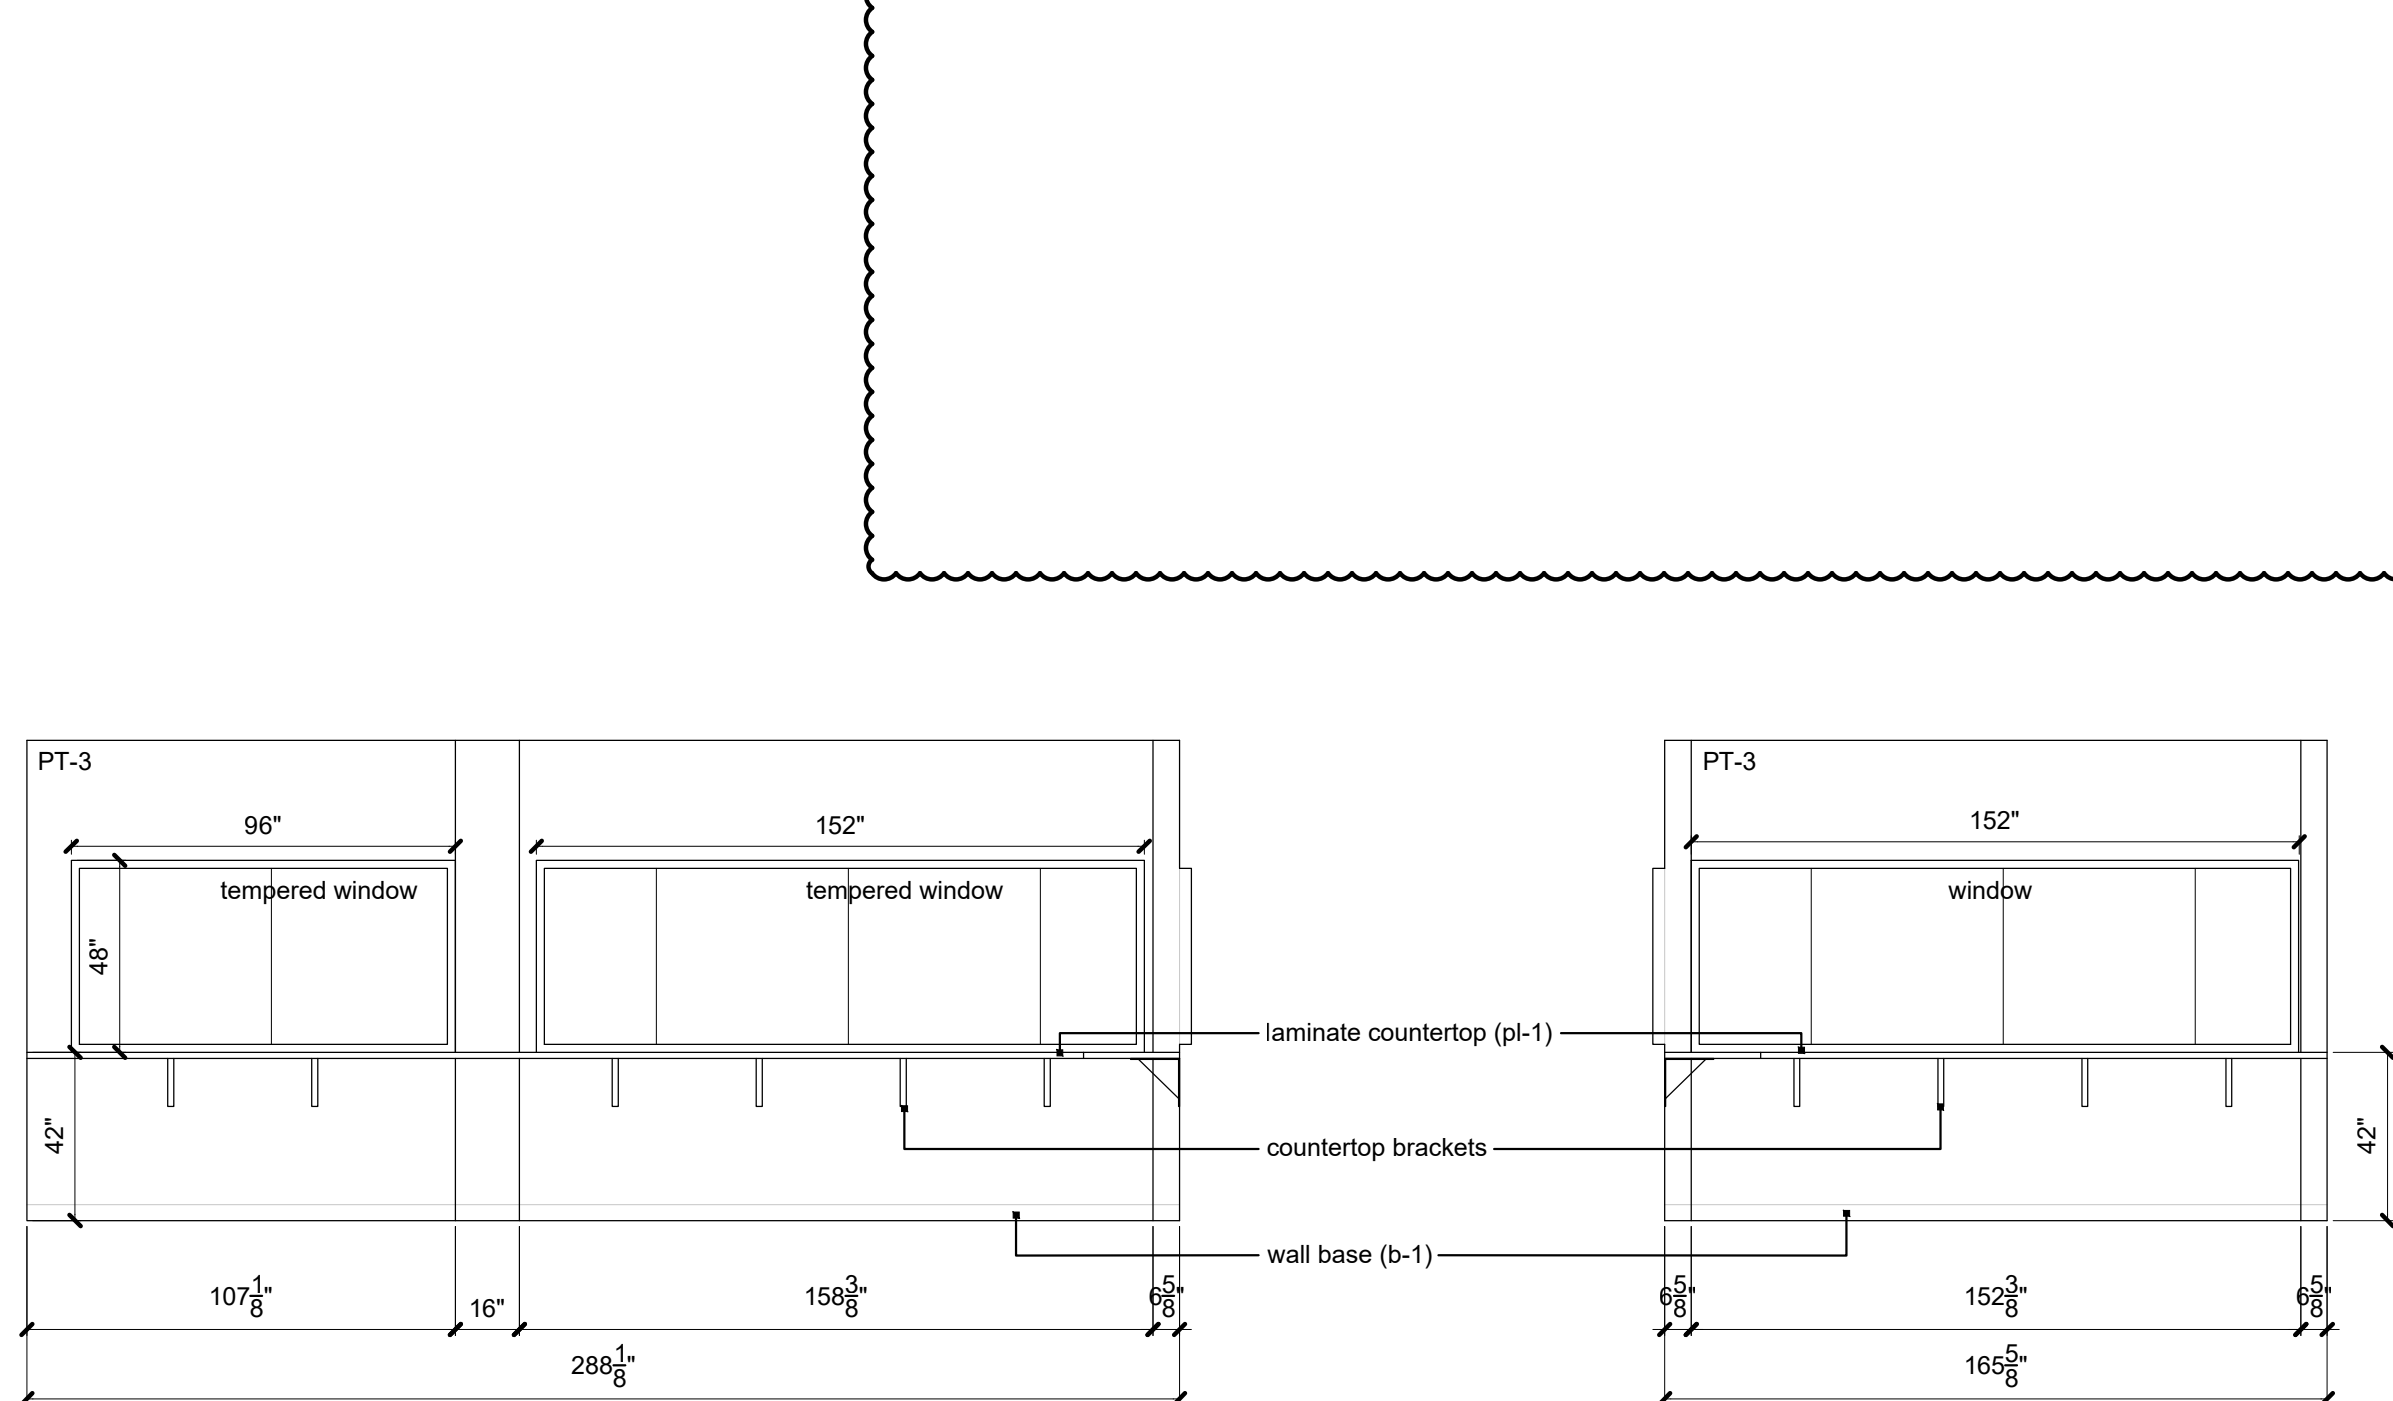

3 Parents' Lounge Elevation  
scale: 1/4" = 1'-0"

a new development for

D-BAT - Town Centre Lot 1

540 NE Town Centre Drive

Lee's Summit, Missouri

date  
05.19.2022

drawn by  
DAE

checked by  
DAE

revisions

06.20.2022 1  
10.13.2022 2

sheet number

A5.3

drawing type  
FDP & Permit

project number  
20231



NOTES - FOUNDATION

1. CONTRACTOR SHALL BE FULLY FAMILIAR WITH IBC CHAPTER 18 FOR USE OF PRESUMPTIVE LOAD-BEARING CAPACITY.
2. CONTRACTOR SHALL USE IBC SPECIFICATIONS AND DETAILS FOR PLACEMENT OF PERIMETER DRAINS, UNDER-SLAB DRAINS, AND ANY OTHER SOILS RELATED ITEMS.
3. ALL FOUNDATIONS TO BEAR ON ORIGINAL, UNDISTURBED SOIL. REMOVE ANY MUD, ORGANIC SILT, ORGANIC CLAYS, PEAT OR UNPREPARED FILL PRIOR TO PLACING FOUNDATIONS.
4. ALL FOOTING EXCAVATIONS TO BE APPROVED BY A QUALIFIED GEOTECHNICAL ENGINEER PRIOR TO PLACING CONCRETE.
5. ALL EXTERIOR AND PERIMETER FOOTINGS SHALL EXTEND BELOW FROST DEPTH, REFERENCE DESIGN INFORMATION FOR FROST DEPTH.

NOTES - CONCRETE

1. ALL CONCRETE CONSTRUCTION TO CONFORM TO ACI "BUILDING CODE REQUIREMENTS FOR REINFORCED CONCRETE", THE GOVERNING EDITION OF THE ACI 318, AND ACI "SPECIFICATIONS FOR STRUCTURAL CONCRETE FOR BUILDINGS" ACI 301, UNLESS NOTED OTHERWISE.
2. WATER REDUCING ADD MIXTURES ARE ALLOWED IN CONCRETE MIX DESIGNS.
3. SYNTHETIC MICRO-FIBERS ARE NOT ALLOWED UNLESS SPECIFICALLY NOTED IN THESE DRAWINGS.
4. UNLESS OTHERWISE SHOWN IN THE ARCHITECTURAL DRAWINGS, PROVIDE 3/4" CHAMFERS AT THE EDGES THAT ARE EXPOSED TO VIEW IN THE FINISHED STRUCTURE.
5. REFERENCE ARCHITECTURAL DRAWINGS FOR DOOR AND WINDOW OPENINGS, DRIP SLOTS, REGLETS, MASONRY, ANCHORS, BRICK LEDGE ELEVATIONS AND FOR MISCELLANEOUS EMBEDDED PLATES, BOLTS, ANCHORS, ANGLES, ETC.
6. REFERENCE ARCHITECTURAL DRAWINGS FOR CONCRETE FINISHES, WHERE FINISH IS NOT SPECIFIED, CONFORM TO REQUIREMENTS OF ACI 301.
7. REFERENCE MECHANICAL, PLUMBING, AND ELECTRICAL DRAWINGS FOR DRAINS, SLEEVES, OUTLET BOXES, CONDUIT, ANCHORS, ETC.
8. CONTACT APEX ENGINEERS, INC. IF HOUSE KEEPING PADS OR INERTIA BASES ARE REQUIRED BEYOND WHAT IS SHOWN IN THE STRUCTURAL CONTRACT DOCUMENTS.
9. ALL REINFORCING STEEL TO BE DETAILED IN ACCORDANCE WITH ACI "MANUAL OF STANDARD PRACTICE FOR DETAILING REINFORCED CONCRETE STRUCTURES."
10. REINFORCING SHALL BE CONTINUOUS WHEREVER POSSIBLE. SPLICES AND LAPS TO CONFORM TO ACI 318. REFER TO CONCRETE REBAR SCHEDULE.
11. DOWELS IN FOOTING, WALLS, AND DRILLED PIERS MUST BE IN POSITION BEFORE PLACING CONCRETE WHENEVER POSSIBLE.
12. REFERENCE TYPICAL FOUNDATION DETAILS FOR INFORMATION ON REINFORCING REQUIREMENTS AT WALL AND SLAB OPENINGS.
13. REFERENCE TYPICAL FOUNDATION DETAILS FOR INFORMATION ON REINFORCING REQUIREMENTS AT CORNER AND TEE INTERSECTIONS.
14. PROVIDE VERTICAL CONTROL JOINTS ON ALL POURED CONCRETE WALLS AND BASEMENT WALLS, EXCEPT FOUNDATION STEM WALLS LOCATED IN THE GROUND. SPACE JOINTS AT 3 x WALL HEIGHT FOR WALLS LESS THAN 10'-0" AND WALL HEIGHT FOR TALLER WALLS. PROVIDE ADDITIONAL JOINT WITHIN 10'-0" OF CORNERS.
15. OPENINGS IN SLAB OF 1'-4" AND LESS ON A SIDE ARE GENERALLY NOT SHOWN ON THE STRUCTURAL DRAWINGS. REFERENCE ARCHITECTURAL AND MECHANICAL DRAWINGS FOR SUCH OPENINGS.

NOTES - STEEL

1. ALL STRUCTURAL STEEL TO BE FABRICATED AND ERECTED IN ACCORDANCE WITH THE GOVERNING EDITION OF THE AISC "CODE OF STANDARD PRACTICE FOR STEEL BUILDINGS AND BRIDGES."
2. BOLTED CONNECTIONS: ALL BOLTED CONNECTIONS SHALL BE SNUG-TIGHT IN ACCORDANCE WITH THE "SPECIFICATION FOR STRUCTURAL JOINTS USING ASTM F3125 GRADE A325 OR A490 BOLTS" PUBLISHED BY THE RESEARCH COUNCIL ON STRUCTURAL CONNECTIONS.
3. WELDED CONNECTIONS: ALL WELDING SHALL BE IN ACCORDANCE WITH THE "STRUCTURAL WELDING SOCIETY CODE" (AWS D1.1) PUBLISHED BY THE AMERICAN WELDING SOCIETY. ELECTRODES FOR WELDING SHALL COMPLY WITH THE REQUIREMENTS OF TABLE 3.1 OF (AWS D1.1). ALL WELDING TO BE DONE BY QUALIFIED WELDERS CONFORMING TO THE AMERICAN WELDING SOCIETY STANDARDS.
4. SPLICING OF STEEL MEMBERS, UNLESS SHOWN ON THE DRAWINGS, IS PROHIBITED WITHOUT THE WRITTEN APPROVAL OF APEX ENGINEERS, INC.
5. CHANGES IN SIZE OR POSITION OF THE STRUCTURAL ELEMENTS, AND HOLES, SLOTS, CUTS, ETC. THROUGH ANY MEMBER, ARE NOT PERMITTED UNLESS THEY ARE DETAILED ON THE APPROVED SHOP DRAWINGS.
6. NO FINAL BOLTING OR WELDING SHALL BE MADE UNTIL AS MUCH OF THE STRUCTURE AS WILL BE STIFFENED THEREBY HAS BEEN PROPERLY ALIGNED.
7. FABRICATE ALL BEAMS WITH THE MILL CAMBER UP UNO.
8. ALL VISIBLE WELDED CONNECTIONS ON ARCHITECTURAL ELEMENTS TO BE GROUND SMOOTH. DO NOT REDUCE THROAT SIZE OF WELD.
9. THE FABRICATOR SHALL BE RESPONSIBLE FOR THE DESIGN AND PERFORMANCE OF ALL CONNECTIONS NOT FULLY DESIGNED OR DETAILED IN THE CONTRACT DOCUMENTS. FABRICATOR TO PROVIDE ENGINEERED STAMPED SHOP DRAWINGS AND CALCULATIONS FOR ALL CONNECTIONS THAT DO NOT COMPLY WITH AISC STEEL CONSTRUCTION MANUAL CHAPTER 10 SIMPLE SHEAR CONNECTIONS.
10. STEEL MEMBERS ON THE EXTERIOR OF THE BUILDING OR EXPOSED TO SOIL MUST BE, AT A MINIMUM, PROPERLY PRIMED WITH RUST INHIBITING PRIMER AND PAINTED. STEEL MEMBERS COMPLETELY ENCLOSED IN BUILDING ENVELOPE DO NOT REQUIRE PRIMER OR PAINT. UNO. REFER TO ARCHITECTURAL DOCUMENTS FOR ADDITIONAL REQUIREMENTS OF EXPOSED STEEL.

NOTES - GENERAL

1. THESE DRAWINGS ARE INTENDED TO BE USED WITH ARCHITECTURAL AND MECHANICAL DRAWINGS. CONTRACTOR IS RESPONSIBLE FOR COORDINATING SUCH REQUIREMENTS INTO THEIR SHOP DRAWINGS AND WORK.
2. NO OPENING SHALL BE MADE IN ANY STRUCTURAL MEMBER WITHOUT THE WRITTEN APPROVAL OF THE ENGINEER.
3. NO CHANGE IN SIZE OR DIMENSION OF STRUCTURAL MEMBERS SHALL BE MADE WITHOUT THE WRITTEN APPROVAL OF THE ENGINEER.
4. THE CONTRACTOR IS RESPONSIBLE FOR LIMITING THE AMOUNT OF CONSTRUCTION LOAD IMPOSED UPON STRUCTURAL FRAMING. CONSTRUCTION LOADS SHALL NOT EXCEED THE DESIGN CAPACITY OF THE FRAMING AT THE TIME THE LOADS ARE IMPOSED.
5. THE STRUCTURE IS DESIGNED TO FUNCTION AS A UNIT UPON COMPLETION. THE CONTRACTOR IS RESPONSIBLE FOR FURNISHING ALL TEMPORARY BRACING AND/OR SUPPORT THAT MAY BE REQUIRED AS THE RESULT OF THE CONTRACTOR'S CONSTRUCTION METHODS AND/OR SEQUENCES.
6. UNLESS OTHERWISE NOTED, FIREPROOFING METHODS AND MATERIALS FOR STRUCTURAL MEMBERS ARE NOT SHOWN ON STRUCTURAL DRAWINGS. REFERENCE ARCHITECTURAL DRAWINGS AND SPECIFICATIONS FOR FIRE RATING REQUIREMENTS, FIRE PROOFING METHODS AND MATERIALS.
7. DO NOT SCALE THESE DRAWINGS. USE DIMENSIONS SHOWN ON PLANS. THE CONTRACTOR SHALL INFORM THE ARCHITECT/ENGINEER OF ANY DEVIATION FROM THE CONTRACT DOCUMENTS. THE CONTRACTOR SHALL NOT BE RELIEVED OF THE RESPONSIBILITY FOR SUCH DEVIATION BY THE ARCHITECT/ENGINEER'S APPROVAL OF SHOP DRAWINGS, PRODUCT DATA, ETC.. UNLESS HE HAS SPECIFICALLY INFORMED THE ARCHITECT/ENGINEER OF SUCH DEVIATION AT THE TIME OF SUBMISSION, AND THE ARCHITECT/ENGINEER HAS GIVEN WRITTEN APPROVAL TO THE SPECIFIC DEVIATION.
9. ALL THINGS WHICH, IN THE OPINION OF THE CONTRACTOR, APPEAR TO BE DEFICIENCIES, OMISSIONS, CONTRADICTIONS, BE BROUGHT TO THE ATTENTION OF THE ARCHITECT/ENGINEER. PLANS AND/OR SPECIFICATIONS WILL BE CORRECTED, OR WRITTEN INTERPRETATION OF THE ALLEGED DEFICIENCY, OMISSION, CONTRADICTION OR AMBIGUITY WILL BE MADE BY THE ARCHITECT/ENGINEER BEFORE THE AFFECTED WORK PROCEEDS.
10. THE CONTRACTOR SHALL BE RESPONSIBLE FOR ALL ERRORS OF DETAILING, FABRICATION AND INSTALLATION. THE CONTRACTOR SHALL MAKE ALL MEASUREMENTS IN THE FIELD NECESSARY TO VERIFY OR SUPPLEMENT DIMENSIONS SHOWN ON THE CONTRACT DRAWINGS AND HE SHALL VERIFY THAT ALL DIMENSIONS SHOWN ON THE SHOP DRAWINGS ARE COORDINATED WITH THE DIMENSIONS AND REQUIREMENTS OF THE CONTRACT DRAWINGS. REVIEW OF THE SHOP DRAWINGS DOES NOT RELIEVE THE CONTRACTOR OF RESPONSIBILITY FOR COMPLETING THE WORK SUCCESSFULLY IN ACCORDANCE WITH THE CONTRACT DRAWINGS AND SPECIFICATIONS.
11. SUBMIT PRINTS OR ELECTRONIC COPIES OF EACH SHOP DRAWINGS. REPRODUCIBLE COPIES OF CONTRACT DOCUMENTS SHALL NOT BE USED AS SHOP DRAWINGS. SHOP DRAWINGS SHALL BE REVIEWED BY CONTRACTOR PRIOR TO SUBMISSION. CONTRACTOR STAMP SHOP DRAWINGS ACCEPTING RESPONSIBILITY FOR COORDINATION OF DIMENSIONS SHOWN IN THE CONTRACT DOCUMENTS, QUANTITIES AND COORDINATION WITH OTHER TRADES. DRAWINGS NOT BEARING CONTRACTOR'S STAMP MAY BE REJECTED AT THE DISCRETION OF THE ARCHITECT OR STRUCTURAL ENGINEER.
12. REVIEW AND RETURN OF SHOP DRAWINGS SHALL BE BASED ON A MINIMUM OF TEN (10) WORKING DAYS IN THE STRUCTURAL ENGINEER'S OFFICE FROM RECEIPT OF SUBMISSION TO RETURN TO THE NEXT PARTY FOR THEIR ACTION. SHOP DRAWINGS SHOULD BE SUBMITTED INCREMENTALLY AS APPROPRIATE PACKAGES ARE PREPARED TO EQUALIZE THE WORKLOAD FOR REVIEW OF THE DRAWINGS. SUBMISSION OF A LARGE VOLUME OF SHOP DRAWINGS AT ONE TIME MAY RESULT IN REVIEW TIMES WHICH WILL EXCEED THOSE NOTED ABOVE. DEFINITION OF A "LARGE VOLUME" OF SHOP DRAWINGS IS SUBJECT TO INTERPRETATION.

NOTES - DEFERRED SUBMITTALS

1. THE ARCHITECT OR ENGINEER OF RECORD SHALL LIST THE DEFERRED SUBMITTALS ON THE PLANS FOR REVIEW BY THE BUILDING OFFICIAL.
2. DOCUMENTS FOR DEFERRED SUBMITTAL ITEMS SHALL BE SUBMITTED TO THE ARCHITECT OR ENGINEER OF RECORD WHO SHALL REVIEW THEM AND FORWARD THEM TO THE BUILDING OFFICIAL WITH A NOTATION INDICATING THAT THE DEFERRED SUBMITTAL DOCUMENTS HAVE BEEN REVIEWED AND FOUND TO BE IN THE GENERAL CONFORMANCE TO THE DESIGN OF THE BUILDING.
3. THE DEFERRED SUBMITTAL ITEMS SHALL NOT BE INSTALLED UNTIL THE DEFERRED SUBMITTAL DOCUMENTS HAVE BEEN APPROVED BY THE BUILDING OFFICIAL.
4. DEFERRED SUBMITTALS ARE DEFINED AS THOSE PORTIONS OF THE DESIGN THAT ARE NOT SUBMITTED AT THE TIME OF THE APPLICATION AND THAT ARE TO BE SUBMITTED TO THE BUILDING OFFICIAL WITHIN A SPECIFIED PERIOD.
5. DEFERRAL OF ANY SUBMITTAL ITEMS SHALL HAVE THE PRIOR APPROVAL OF THE BUILDING OFFICIAL.
6. SUBMITTALS SHALL INCLUDE DETAILED DRAWINGS OF EACH MEMBER AND ITS CONNECTIONS ALONG WITH SUPPORTING CALCULATIONS. PREPARED UNDER THE SUPERVISION, BEARING THE SEAL AND SIGNATURE, OF A LICENSED PROFESSIONAL ENGINEER IN THE PROJECT JURISDICTION.
7. CONTRACTOR SHALL SUBMIT STRUCTURAL DEFERRED SUBMITTAL FOR THE FOLLOWING:
  - STEEL GUARDRAILS AND HANDRAILS
  - STEEL FABRICATED STAIRS AND LADDERS
  - PRE-MANUFACTURED CANOPIES AND AWNINGS


NOTES - SHOP DRAWING SUBMITTALS

1. SHOP DRAWINGS SHALL BE SUBMITTED FOR ALL STRUCTURAL ITEMS IN ADDITION TO ITEMS REQUIRED BY ARCHITECTURAL SPECIFICATIONS. SHOP DRAWING REVIEW IS INTENDED FOR VERIFICATION OF DESIGN CONCEPT CONVEYANCE AND GENERAL CONFORMANCE TO CONTRACT DOCUMENTS ONLY.
2. CHANGES, SUBSTITUTIONS, OR DEVIATIONS FROM CONTRACT DOCUMENTS SHALL BE CLOUDED BY MANUFACTURER/FABRICATOR. ANY OF THE AFOREMENTIONED WHICH ARE NOT CLOUDED OR FLAGGED BY SUBMITTING PARTIES SHALL NOT BE CONSIDERED APPROVED AFTER ENGINEER'S REVIEW, UNO.
3. SHOP DRAWINGS DO NOT REPLACE THE CONTRACT DOCUMENTS. ITEMS SHOWN INCORRECTLY OR OMITTED AND NOT FLAGGED BY THE ENGINEER DURING REVIEW ARE NOT TO BE CONSIDERED CHANGES TO THE CONTRACT DOCUMENTS.
4. THE ADEQUACY OF ENGINEERING DESIGNS AND LAYOUT PERFORMED BY OTHERS RESTS WITH THE DESIGNING OR SUBMITTING AUTHORITY. DESIGNED SHOP DRAWINGS SHALL BE PREPARED UNDER THE SUPERVISION OF A LICENSED PROFESSIONAL ENGINEER.
5. SHOP DRAWINGS MUST BE ORIGINAL DOCUMENTS. REPRODUCTION OF ANY PORTION OF THE CONTRACT DOCUMENTS FOR USE IN SUBMITTALS IS NOT PERMITTED AND MAY RESULT IN REJECTION.
6. THE ENGINEER HAS THE RIGHT TO APPROVE OR DISAPPROVE ANY CHANGES TO CONTRACT DOCUMENTS AT ANY TIME BEFORE OR AFTER SHOP DRAWING REVIEW.
7. CONTRACTOR SHALL SUBMIT STRUCTURAL SHOP DRAWINGS FOR THE FOLLOWING:
  - CONCRETE MIX DESIGN, MATERIALS, AND TEST REPORTS
  - CONCRETE REINFORCING STEEL, HARDWARE, AND FASTENERS
  - PRE-ENGINEERED METAL BUILDING

SYMBOLS / ABBREVIATIONS

| SYMBOL/TAG                                                   | DESCRIPTION                           | APPLIES TO                                       |                        |
|--------------------------------------------------------------|---------------------------------------|--------------------------------------------------|------------------------|
| <div><div><div>X</div><div>S X X</div></div></div>           | DETAIL ON SHEET<br>SHEET NUMBER       | DETAILS, SECTIONS,<br>& ELEVATIONS               |                        |
| T.O.W. = XXX' - XX"<br>B.O.W. = XXX' - XX"                   | ELEVATION (TOP)<br>ELEVATION (BOTTOM) | FOUNDATION WALLS<br>AND LEDGES (SIM)             |                        |
| <div><div><div>T.O.X.</div><div>XXX' - XX"</div></div></div> | ELEVATION MARK                        | LEVELS, SPOT<br>ELEVATIONS, & PLAN<br>ELEVATIONS |                        |
| T.O.S. = XXX' - XX"                                          | TOP OF STEEL<br>ELEVATION             | PLAN VIEW NOTATIONS                              |                        |
| JST BRG = XXX' - XX"                                         | JOIST BEARING<br>ELEVATION            | PLAN VIEW NOTATIONS                              |                        |
| <div><div><div>X</div></div></div>                           | REVISION MARK                         | SHEET REVISIONS                                  |                        |
| ABV                                                          | DEFINITION                            | ABV                                              | DEFINITION             |
| AB                                                           | ANCHOR BOLT                           | SIM                                              | SIMILAR CONDITION      |
| CJ                                                           | CONTRACTION JOINT                     | STD                                              | STANDARD               |
| CL                                                           | CENTERLINE                            | TOC                                              | TOP OF CONCRETE        |
| DIA                                                          | DIAMETER                              | TOD                                              | TOP OF DECK            |
| EOD                                                          | EDGE OF DECK ANGLE                    | TOL                                              | TOP OF LEDGE           |
| EOS                                                          | EDGE OF SLAB                          | TOM                                              | TOP OF MASONRY         |
| EXT                                                          | EXTERIOR                              | TOS                                              | TOP OF STEEL           |
| GA                                                           | GAUGE                                 | TOW                                              | TOP OF WALL            |
| HAS                                                          | HEADED ANCHOR STUDS                   | TYP                                              | TYPICAL CONDITION      |
| OC                                                           | ON CENTER                             | UNO                                              | UNLESS NOTED OTHERWISE |
| PAF                                                          | POWDER ACTUATED FASTNR                | WP                                               | WORK POINT             |

BASE PLATE TAG

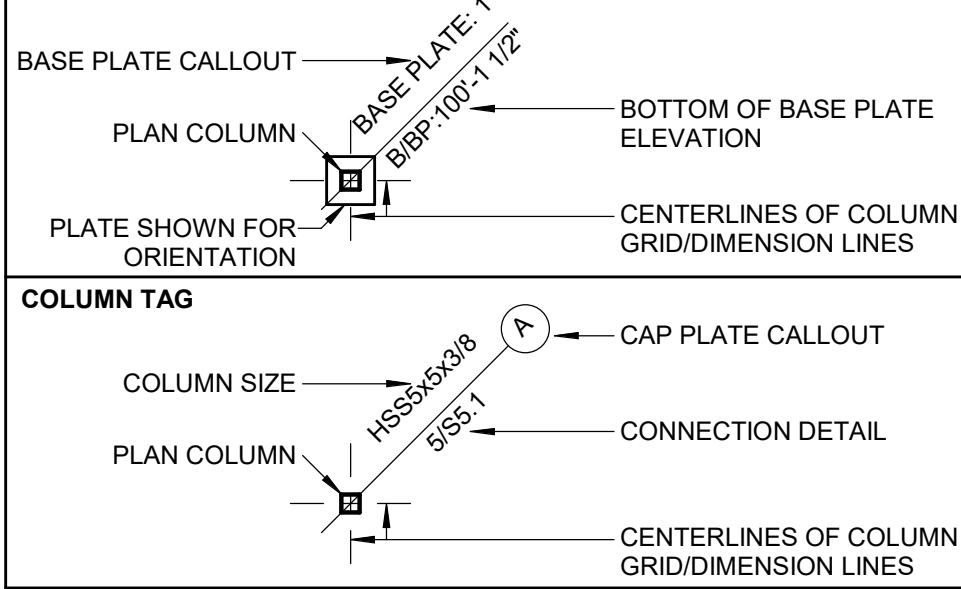

DESIGN INFORMATION

|   |          |
|---|----------|
| <b>BUILDING CODE:</b><br>2018 INTERNATIONAL BUILDING CODE AS ADOPTED AND/OR AMENDED BY LOCAL BUILDING CODES   |          |
| <b>SOILS INFORMATION:</b><br>THE FOUNDATION DESIGN PROVIDED IS BASED OFF OF A MINIMUM ALLOWABLE PRESUMPTIVE LOAD-BEARING VALUE AS INDICATED BY IBC TABLE 1806.2 IN LIEU OF A SITE BASE GEOTECHNICAL EVALUATION. IT IS RECOMMENDED THAT A QUALIFIED GEOTECHNICAL ENGINEER BE RETAINED TO VERIFY THESE ASSUMPTIONS PRIOR TO CONSTRUCTION. BY USE OF THIS FOUNDATION DESIGN WITHOUT PROVIDING SUCH VERIFICATION, APEX WILL NOT BE LIABLE FOR THIS DESIGN PARAMETER, AND THE OWNER SHALL ACCEPT ALL RISKS ASSOCIATED WITH DAMAGE TO THE STRUCTURE AS A RESULT OF EXPANSIVE, COMPRESSIBLE, SHIFTING AND/OR DIFFERENTIAL MOVEMENT AS A RESULT OF DIFFERING SUBGRADE CONDITIONS BETWEEN EXISTING AND NEW FOUNDATION ELEMENTS. |          |
| FROST DEPTH   | 36"      |
| PRESUMPTIVE LOAD-BEARING PRESSURE   | 2000 psf |

MATERIAL SPECIFICATIONS


| STEEL MATERIAL SPECIFICATIONS                    |        |           |                                      |               |                |             |
|--------------------------------------------------|--------|-----------|--------------------------------------|---------------|----------------|-------------|
| STEEL MEMBERS                                    |        |           | MATERIAL                             |               |                |             |
| WIDE FLANGE SHAPES (W)                           |        |           | ASTM A992                            |               |                |             |
| CHANNELS (C), ANGLES (L)                         |        |           | ASTM A36                             |               |                |             |
| PLATES                                           |        |           | ASTM A36                             |               |                |             |
| HOLLOW STRUCTURAL SHAPES (HSS)                   |        |           | ASTM A500, GRADE C                   |               |                |             |
| HIGH STRENGTH BOLTS                              |        |           | ASTM F3125, GRADE A325               |               |                |             |
| ANCHOR BOLTS (HEX-HEAD UNO)                      |        |           | ASTM F1554 (55 ksi) "S1"             |               |                |             |
| EPOXY ANCHOR RODS                                |        |           | ASTM A36                             |               |                |             |
| STEEL DECK, PLAIN STEEL                          |        |           | ASTM A1008, (33 ksi)                 |               |                |             |
| STEEL DECK, GALVANIZED                           |        |           | ASTM A653, (33 ksi)                  |               |                |             |
| NON-SHRINK GROUT, COL. BASES                     |        |           | 5000 psi (28 DAY STRENGTH)           |               |                |             |
| CONCRETE & REINFORCING STEEL SPECIFICATIONS      |        |           |                                      |               |                |             |
| MATERIAL                                         |        |           | SPECIFICATION                        |               |                |             |
| REINFORCING BARS                                 |        |           | ASTM A615, GRADE 60                  |               |                |             |
| WELDED REBAR                                     |        |           | ASTM A706                            |               |                |             |
| WELDED WIRE FABRIC                               |        |           | ASTM A1064                           |               |                |             |
| PORTLAND CEMENT                                  |        |           | ASTM C 150                           |               |                |             |
| FLY ASH                                          |        |           | ASTM C 618, 15% MAX                  |               |                |             |
| CONCRETE AGGREGATES                              |        |           | ASTM C 33, 3/4" MAX AGG. SIZE.       |               |                |             |
| EPOXY - THREADED ROD ANCHORS                     |        |           | HILTI HIT-HY 200 A OR SIMPSON SET 3G |               |                |             |
| EPOXY - REINFORCING BARS                         |        |           | HILTI HIT-HY 200 R OR SIMPSON SET 3G |               |                |             |
| REBAR CONDITION                                  |        |           | MINIMUM CONCRETE COVER               |               |                |             |
| FORMED SURFACES EXPOSED TO GROUND OR WEATHER     |        |           | 2"                                   |               |                |             |
| UNFORMED SURFACE IN CONTACT WITH THE GROUND      |        |           | 3"                                   |               |                |             |
| WALLS AND SLABS NOT EXPOSED TO GROUND OR WEATHER |        |           | 1"                                   |               |                |             |
| INTERIOR BEAMS AND COLUMNS (TO TIES OR STIRRUPS) |        |           | 1 1/2"                               |               |                |             |
| CONCRETE MIX DESIGN REQUIREMENTS                 |        |           |                                      |               |                |             |
| CONCRETE USE                                     | WEIGHT | 28 DAY Fc | CEMENT TYPE                          | MAX W/C RATIO | SLUMP (+/- 1") | % AIR       |
| FOOTINGS/PIERS                                   | NW     | 3500 psi  | I/II                                 | 0.55          | 5"             | 6% MAX      |
| FOUNDATION WALLS                                 | NW     | 3500 psi  | I/II                                 | 0.50          | 4"             | 6% +/- 1%   |
| INT. SLAB-ON-GRADE                               | NW     | 4000 psi  | I/II                                 | 0.45          | 5"             | 3% MAX      |
| ELEVATED SLABS                                   | NW     | 5000 psi  | I/II                                 | 0.45          | 5"             | 1.5% +/-    |
| TILT-UP WALLS                                    | NW     | 4000 psi  | I/II                                 | 0.45          | 4"             | 5% +/- 1.5% |
| CONCRETE SLAB SPECIFICATIONS                     |        |           |                                      |               |                |             |
| FLOOR FLATNESS, F <sub>F</sub>                   |        |           | SOV: 35   MLV: 25                    |               |                |             |
| FLOOR LEVELNESS, F <sub>L</sub>                  |        |           | SOV: 24   MLV: 17                    |               |                |             |

SHEET LIST - STRUCTURAL

| SHEET NUMBER | SHEET NAME                       |
|--------------|----------------------------------|
| S100         | GENERAL NOTES AND SPECIFICATIONS |
| S110         | SPECIAL INSPECTIONS              |
| S200         | FOUNDATION PLAN                  |
| S500         | TYPICAL FOUNDATION DETAILS       |
| S501         | TYPICAL FOUNDATION DETAILS       |

a new development for  
**D-Bats**  
520 NE Town Centre Drive  
LEE'S SUMMIT, MO

date  
Issue Date  
drawn by  
JMB  
checked by  
BDC  
revisions

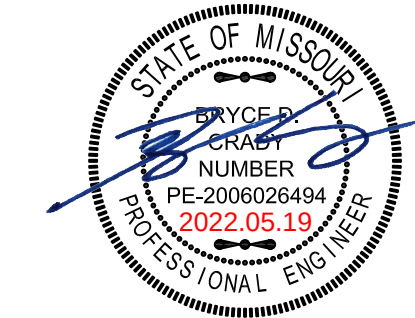

sheet number

**S100**

drawing type  
Project Status  
project number  
Project Number



| SCHEDULE - CONCRETE REBAR                                                 |                     |                  |                  |                          |          |                           |                  |                  |         |            |  |
|---------------------------------------------------------------------------|---------------------|------------------|------------------|--------------------------|----------|---------------------------|------------------|------------------|---------|------------|--|
| DEVELOPMENT LENGTHS - L <sub>d</sub>                                      |                     |                  |                  |                          |          |                           |                  |                  |         |            |  |
| f <sub>c</sub> = 3000 PSI                                                 |                     |                  |                  |                          |          | f <sub>c</sub> = 4000 PSI |                  |                  |         |            |  |
| BAR SIZE                                                                  | STD. L <sub>d</sub> |                  | CLASS B          |                          | BAR SIZE | STD. L <sub>d</sub>       |                  | CLASS B          |         |            |  |
|                                                                           | TYP.                | TOP              | TYP.             | TOP                      |          | TYP.                      | TOP              | TYP.             | TOP     |            |  |
| #3                                                                        | 17"                 | 22"              | 22"              | 28"                      | #3       | 15"                       | 19"              | 19"              | 25"     |            |  |
| #4                                                                        | 22"                 | 29"              | 29"              | 38"                      | #4       | 19"                       | 25"              | 25"              | 33"     |            |  |
| #5                                                                        | 28"                 | 36"              | 37"              | 47"                      | #5       | 24"                       | 31"              | 32"              | 41"     |            |  |
| #6                                                                        | 33"                 | 43"              | 43"              | 56"                      | #6       | 29"                       | 37"              | 38"              | 49"     |            |  |
| #7                                                                        | 48"                 | 63"              | 63"              | 82"                      | #7       | 42"                       | 54"              | 55"              | 71"     |            |  |
| #8                                                                        | 55"                 | 72"              | 72"              | 94"                      | #8       | 48"                       | 62"              | 63"              | 81"     |            |  |
| #9                                                                        | 62"                 | 81"              | 81"              | 106"                     | #9       | 54"                       | 70"              | 71"              | 91"     |            |  |
| STANDARD HOOKS & BAR BENDS                                                |                     |                  |                  |                          |          |                           |                  |                  |         |            |  |
| f <sub>c</sub> = 3000 PSI                                                 |                     |                  |                  |                          |          | f <sub>c</sub> = 4000 PSI |                  |                  |         |            |  |
| BAR SIZE                                                                  | L <sub>dh</sub>     | "Ø"              | L <sub>ext</sub> |                          | BAR SIZE | L <sub>dh</sub>           | "Ø"              | L <sub>ext</sub> |         |            |  |
|                                                                           |                     |                  | 180              | 90                       |          |                           |                  | 180              | 90      |            |  |
| #3                                                                        | 6"                  | 2 1/4"           | 2 1/2"           | 4 1/2"                   | #3       | 6"                        | 2 1/4"           | 2 1/2"           | 4 1/2"  |            |  |
| #4                                                                        | 8"                  | 3"               | 2 1/2"           | 6"                       | #4       | 7"                        | 3"               | 2 1/2"           | 6"      |            |  |
| #5                                                                        | 10"                 | 3 3/4"           | 2 1/2"           | 7 1/2"                   | #5       | 9"                        | 3 3/4"           | 2 1/2"           | 7 1/2"  |            |  |
| #6                                                                        | 12"                 | 4 1/2"           | 3"               | 9"                       | #6       | 10"                       | 4 1/2"           | 3"               | 9"      |            |  |
| #7                                                                        | 14"                 | 5 1/4"           | 3 1/2"           | 10 1/2"                  | #7       | 12"                       | 5 1/4"           | 3 1/2"           | 10 1/2" |            |  |
| #8                                                                        | 16"                 | 6"               | 4"               | 12"                      | #8       | 14"                       | 6"               | 4"               | 12"     |            |  |
| #9                                                                        | 18"                 | 9"               | 4 1/2"           | 13 1/2"                  | #9       | 15"                       | 9"               | 4 1/2"           | 13 1/2" |            |  |
| BAR BENDS                                                                 |                     |                  |                  |                          |          |                           |                  |                  |         |            |  |
| 180 DEGREE HOOK                                                           |                     |                  |                  | 90 DEGREE HOOK           |          |                           |                  | 90 DEGREE HOOK   |         |            |  |
|                                                                           |                     |                  |                  |                          |          |                           |                  |                  |         |            |  |
| STIRRUPS, TIES, & HOOPS                                                   |                     |                  |                  |                          |          |                           |                  |                  |         |            |  |
| BAR SIZE                                                                  | Ø                   | L <sub>ext</sub> |                  |                          | BAR SIZE | Ø                         | L <sub>ext</sub> |                  |         |            |  |
|                                                                           |                     | 90               | 135              | 180                      |          |                           | 90               | 135              | 180     |            |  |
| #3                                                                        | 1 1/2"              | 3"               | 3"               | 2 1/2"                   | #6       | 4 1/2"                    | 9"               | 4 1/2"           | 3"      |            |  |
| #4                                                                        | 2"                  | 3"               | 3"               | 2 1/2"                   | #7       | 5 1/4"                    | 10 1/2"          | 5 1/4"           | 3 1/2"  |            |  |
| #5                                                                        | 2 1/2"              | 3 3/4"           | 3 3/4"           | 2 1/2"                   | #8       | 6"                        | 12"              | 6"               | 4"      |            |  |
| 90 DEGREE HOOK                                                            |                     |                  |                  | 135 DEGREE HOOK          |          |                           |                  | 180 DEGREE HOOK  |         |            |  |
|                                                                           |                     |                  |                  |                          |          |                           |                  |                  |         |            |  |
| RECTANGULAR BEAM/COLUMN TIE                                               |                     |                  |                  | CIRCULAR COLUMN/PIER TIE |          |                           |                  | BAR CLEARANCE    |         | BAR SPLICE |  |
|                                                                           |                     |                  |                  |                          |          |                           |                  |                  |         |            |  |
| NOTES:                                                                    |                     |                  |                  |                          |          |                           |                  |                  |         |            |  |
| 1. USE THE ABOVE TABLE UNLESS NOTED OTHERSIZE ON PLAN OR IN DETAILS.      |                     |                  |                  |                          |          |                           |                  |                  |         |            |  |
| 2. PROVIDE 6" LAP AT ALL WELDED WIRE FABRIC JOINTS.                       |                     |                  |                  |                          |          |                           |                  |                  |         |            |  |
| 3. PROVIDE 1 D <sub>b</sub> (1" MINIMUM) CLEARANCE BETWEEN ADJACENT BARS. |                     |                  |                  |                          |          |                           |                  |                  |         |            |  |
| 4. PROVIDE WIRE TIES AT EACH END OF BAR SPLICE.                           |                     |                  |                  |                          |          |                           |                  |                  |         |            |  |
| 5. DO NOT PROVIDE CLASS A SPLICE UNLESS SPECIFICALLY DETAILED.            |                     |                  |                  |                          |          |                           |                  |                  |         |            |  |

| SCHEDULE - PAD FOOTING |         |         |         |                              |
|------------------------|---------|---------|---------|------------------------------|
| MARK                   | LENGTH  | WIDTH   | DEPTH   | REINFORCING                  |
| F4.5                   | 4' - 6" | 4' - 6" | 3' - 0" | (12) #5 EACH WAY (6) AT T&B  |
| F5                     | 5' - 0" | 5' - 0" | 3' - 0" | (14) #5 EACH WAY (7) AT T&B  |
| F6.5                   | 6' - 6" | 6' - 6" | 3' - 0" | (18) #5 EACH WAY (9) AT T&B  |
| F7.5                   | 7' - 6" | 7' - 6" | 4' - 0" | (26) #5 EACH WAY (13) AT T&B |

| SCHEDULE - CONTINUOUS FOOTING |         |       |                        |                   |
|-------------------------------|---------|-------|------------------------|-------------------|
| MARK                          | WIDTH   | DEPTH | LONG BARS              | TRANS BARS        |
| CF16                          | 1' - 4" | 36"   | (4) #4 CONT (2) AT T&B | #3 TIES AT 18" OC |
| CF27                          | 2' - 3" | 36"   | (4) #4 CONT (2) AT T&B | #3 TIES AT 18" OC |

| SCHEDULE - SLAB ON GRADE |                |              |                                         |                                                        |
|--------------------------|----------------|--------------|-----------------------------------------|--------------------------------------------------------|
| MARK                     | SLAB THICKNESS | WEIGHT CLASS | SLAB REINFORCING                        | ADDITIONAL REQUIREMENTS                                |
| SG4                      | 4"             | NW           | #3 AT 18"OC EA WAY OR 6X6 W2.9XW2.9 WWF | 10 MIL VAPOR BARRIER ON 4" OF 3/4" CLEAN, GRADED ROCK. |

| SDI TABLE 1.1   |    |    |  |
|---|----|----|--|
| INSPECTION OR EXECUTION TASKS PRIOR TO DECK PLACEMENT:   |    |    |  |
| TASK   | QC | QA |  |
| A. VERIFY COMPLIANCE OF MATERIALS (DECK AND ALL DECK ACCESSORIES) WITH CONSTRUCTION DOCUMENTS, INCLUDING PROFILES, MATERIAL PROPERTIES, AND BASE METAL THICKNESS. | P  | P  |  |
| B. DOCUMENT ACCEPTANCE OR REJECTION OF DECK AND DECK ACCESSORIES.                                                                                                 | P  | P  |  |

| SDI TABLE 1.2   |     |    |  |
|---|-----|----|--|
| INSPECTION OR EXECUTION TASKS AFTER DECK PLACEMENT                                                               |     |    |  |
| TASK   | QC  | QA |  |
| A. VERIFY COMPLIANCE OF DECK AND ALL DECK ACCESSORIES INSTALLATION WITH CONSTRUCTION DOCUMENTS.                  | P   | P  |  |
| B. VERIFY DECK MATERIALS ARE REPRESENTED BY THE MILL CERTIFICATIONS THAT COMPLY WITH THE CONSTRUCTION DOCUMENTS. | N/A | P  |  |
| C. DOCUMENT ACCEPTANCE OR REJECTION OF INSTALLATION OF DECK AND DECK ACCESSORIES.                                | P   | P  |  |

| SDI TABLE 1.3                                                     |    |    |  |
|-------------------------------------------------------------------|----|----|--|
| INSPECTION OR EXECUTION TASKS PRIOR TO WELDING                    |    |    |  |
| TASK                                                              | QC | QA |  |
| A. WELDING PROCEDURE SPECIFICATIONS (WPS) AVAILABLE.              | O  | O  |  |
| B. MANUFACTURER CERTIFICATIONS FOR WELDING CONSUMABLES AVAILABLE. | O  | O  |  |
| C. MATERIAL IDENTIFICATION (TYPE/GRADE)                           | O  | O  |  |
| D. CHECK WELDING EQUIPMENT.                                       | O  | O  |  |

| SDI TABLE 1.4                                                   |    |    |  |
|-----------------------------------------------------------------|----|----|--|
| INSPECTION OR EXECUTION TASKS DURING WELDING                    |    |    |  |
| TASK                                                            | QC | QA |  |
| A. USE OF QUALIFIED WELDERS.                                    | O  | O  |  |
| B. CONTROL AND HANDLING OF WELDING CONSUMABLES.                 | O  | O  |  |
| C. ENVIRONMENTAL CONDITIONS (WIND SPEED, MOISTURE, TEMPERATURE) | O  | O  |  |
| D. WPS FOLLOWED                                                 | O  | O  |  |

| SDI TABLE 1.5                                                                          |    |    |  |
|----------------------------------------------------------------------------------------|----|----|--|
| INSPECTION OR EXECUTION TASKS AFTER WELDING                                            |    |    |  |
| TASK                                                                                   | QC | QA |  |
| A. VERIFY SIZE AND LOCATION OF WELDS, INCLUDING SUPPORT, SIDELAP, AND PERIMETER WELDS. | P  | P  |  |
| B. WELDS MEET VISUAL ACCEPTANCE CRITERIA.                                              | P  | P  |  |
| C. VERIFY REPAIR ACTIVITIES.                                                           | P  | P  |  |
| D. DOCUMENT ACCEPTANCE OR REJECTION OF WELDS.                                          | P  | P  |  |

| SDI TABLE 1.6                                                                 |    |    |  |
|-------------------------------------------------------------------------------|----|----|--|
| INSPECTION OR EXECUTION TASKS PRIOR TO MECHANICAL FASTENING                   |    |    |  |
| TASK                                                                          | QC | QA |  |
| A. MANUFACTURER INSTALLATION INSTRUCTIONS AVAILABLE FOR MECHANICAL FASTENERS. | O  | O  |  |
| B. PROPER TOOLS AVAILABLE FOR FASTENER INSTALLATION.                          | O  | O  |  |
| C. PROPER STORAGE FOR MECHANICAL FASTENERS.                                   | O  | O  |  |

| SDI TABLE 1.7                                                              |    |    |  |
|----------------------------------------------------------------------------|----|----|--|
| INSPECTION OR EXECUTION TASKS DURING MECHANICAL FASTENING                  |    |    |  |
| TASK                                                                       | QC | QA |  |
| A. FASTENERS ARE POSITIONED AS REQUIRED.                                   | O  | O  |  |
| B. FASTENERS ARE INSTALLED IN ACCORDANCE WITH MANUFACTURER'S INSTRUCTIONS. | O  | O  |  |

| SDI TABLE 1.8                                                    |    |    |  |
|------------------------------------------------------------------|----|----|--|
| INSPECTION OR EXECUTION TASKS AFTER MECHANICAL FASTENING         |    |    |  |
| TASK                                                             | QC | QA |  |
| A. CHECK SPACING, TYPE, AND INSTALLATION OF SUPPORT FASTENERS.   | P  | P  |  |
| B. CHECK SPACING, TYPE, AND INSTALLATION OF SIDELAP FASTENERS.   | P  | P  |  |
| C. CHECK SPACING, TYPE, AND INSTALLATION OF PERIMETER FASTENERS. | P  | P  |  |
| D. VERIFY REPAIR ACTIVITIES.                                     | P  | P  |  |
| E. DOCUMENT ACCEPTANCES OR REJECTION OF MECHANICAL FASTENERS.    | P  | P  |  |

| AISC TABLE N5.4-1   |    |    |  |
|---|----|----|--|
| INSPECTION TASKS PRIOR TO WELDING   |    |    |  |
|   | QC | QA |  |
| 1. WELDING PROCEDURE SPECIFICATIONS (WPSs) AVAILABLE   | P  | P  |  |
| 2. MANUFACTURER CERTIFICATIONS FOR WELDING CONSUMABLES AVAILABLE   | P  | P  |  |
| 3. MATERIAL IDENTIFICATION (TYPE/GRADE)   | O  | O  |  |
| 4. WELDER IDENTIFICATION SYSTEM <sup>1</sup>   | O  | O  |  |
| 5. FIT-UP OF GROOVE WELDS (INCLUDING JOINT GEOMETRY)   |    |    |  |
| • JOINT PREPARATION   |    |    |  |
| • DIMENSIONS (ALIGNMENT, ROOT OPENING, ROOT FACE, BEVEL)   |    |    |  |
| • CLEANLINESS (CONDITION OF STEEL SURFACES)   |    |    |  |
| • TACKLING (TACK WELD QUALITY AND LOCATION)   |    |    |  |
| • BACKING TYPE AND FIT (IF APPLICABLE)   |    |    |  |
| 6. CONFIGURATION AND FINISH OF ACCESS HOLES   | O  | O  |  |
| 7. FIT-UP OF FILLET WELDS   |    |    |  |
| • DIMENSIONS (ALIGNMENT, GAPS AT ROOT)   |    |    |  |
| • CLEANLINESS (CONDITION OF STEEL SURFACES)   |    |    |  |
| • TACKLING (TACK WELD QUALITY AND LOCATION)   |    |    |  |
| 8. CHECK WELDING EQUIPMENT   | O  | -  |  |
| <sup>1</sup> THE FABRICATOR OR ERECTOR, AS APPLICABLE, SHALL MAINTAIN A SYSTEM BY WHICH A WELDER WHO HAS WELDED A JOINT OR MEMBER CAN BE IDENTIFIED. STAMPS, IF USED, SHALL BE THE LOW-STRESS TYPE |    |    |  |

| AISC TABLE N5.4-2                              |    |    |  |
|------------------------------------------------|----|----|--|
| INSPECTION TASKS DURING WELDING                |    |    |  |
|                                                | QC | QA |  |
| 1. USE OF QUALIFIED WELDERS                    | O  | O  |  |
| 2. CONTROL AND HANDLING OF WELDING CONSUMABLES | O  | O  |  |
| • PACKAGING                                    | O  | O  |  |
| • EXPOSURE CONTROL                             | O  | O  |  |
| 3. NO WELDING OVER CRACKED TACK WELDS          | O  | O  |  |
| 4. ENVIRONMENTAL CONDITIONS                    |    |    |  |
| • WIND SPEED WITHIN LIMITS                     | O  | O  |  |
| • PRECIPITATION AND TEMPERATURE                | O  | O  |  |
| 5. WPS FOLLOWED                                |    |    |  |
| • SETTINGS ON WELDING EQUIPMENT                |    |    |  |
| • TRAVEL SPEED                                 |    |    |  |
| • SELECTED WELDING MATERIALS                   |    |    |  |
| • SHIELDING GAS TYPE/FLOW RATE                 |    |    |  |
| • PREHEAT APPLIED                              |    |    |  |
| • INTERPASS TEMPERATURE MAINTAINED (MIN./MAX.) |    |    |  |
| • PROPER POSITION (F, V, H, OH)                |    |    |  |
| 6. WELDING TECHNIQUES                          |    |    |  |
| • INTERPASS AND FINAL CLEANING                 |    |    |  |
| • EACH PASS WITHIN PROFILE LIMITATIONS         |    |    |  |
| • EACH PASS MEETS QUALITY REQUIREMENTS         | O  | O  |  |

| AISC TABLE N5.4-3   |    |    |  |
|---|----|----|--|
| INSPECTION TASKS AFTER WELDING   |    |    |  |
|   | QC | QA |  |
| 1. WELDS CLEANED   | O  | O  |  |
| 2. SIZE, LENGTH AND LOCATION OF WELDS   | P  | P  |  |
| 3. WELDS MEET VISUAL ACCEPTANCE CRITERIA   |    |    |  |
| • CRACK PROHIBITION   |    |    |  |
| • WELD/BASE-METAL FUSION   |    |    |  |
| • CRATER CROSS SECTION   |    |    |  |
| • WELD PROFILES   |    |    |  |
| • WELD SIZE   |    |    |  |
| • UNDERCUT   |    |    |  |
| • POROSITY   |    |    |  |
| 4. ARC STRIKES   | P  | P  |  |
| 5. K-AREA <sup>1</sup>   | P  | P  |  |
| 6. BACKING REMOVED AND WELD TABS REMOVED (IF REQUIRED)   | P  | P  |  |
| 7. REPAIR ACTIVITIES   | P  | P  |  |
| 8. DOCUMENT ACCEPTANCE OR REJECTION OF WELDED JOINT OR MEMBER   | P  | P  |  |
| <sup>1</sup> WHEN WELDING OF DOUBLER PLATES, CONTINUITY PLATES OR STIFFENERS HAS BEEN PERFORMED IN THE K-AREA, VISUALLY INSPECT THE WEB K-AREA FOR CRACKS WITHIN 3 IN. (75 MM) OF THE WELD |    |    |  |

| AISC TABLE N5.6-1   |    |    |  |
|---|----|----|--|
| INSPECTION TASKS PRIOR TO BOLTING   |    |    |  |
|   | QC | QA |  |
| 1. MANUFACTURER'S CERTIFICATIONS AVAILABLE FOR FASTENER MATERIALS                                                                           | O  | P  |  |
| 2. FASTENERS MARKED IN ACCORDANCE WITH ASTM REQUIREMENTS                                                                                    | O  | O  |  |
| 3. PROPER FASTENERS SELECTED FOR THE JOINT DETAIL (GRADE, TYPE, BOLT LENGTH IF THREADS ARE TO BE EXCLUDED FROM SHEAR PLANE)                 | O  | O  |  |
| 4. PROPER BOLTING PROCEDURE SELECTED FOR JOINT DETAIL                                                                                       | O  | O  |  |
| 5. CONNECTING ELEMENTS, INCLUDING THE APPROPRIATE FAYING SURFACE CONDITION AND HOLE PREPARATION, IF SPECIFIED, MEET APPLICABLE REQUIREMENTS | O  | O  |  |
| 6. PRE-INSTALLATION VERIFICATION TESTING BY INSTALLATION PERSONNEL OBSERVED AND DOCUMENTED FOR FASTENER ASSEMBLIES AND METHODS USED         | P  | O  |  |
| 7. PROPER STORAGE PROVIDED FOR BOLTS, NUTS, WASHERS AND OTHER FASTENER COMPONENTS                                                           | O  | O  |  |

| AISC TABLE N5.6-2   |    |    |  |
|---|----|----|--|
| INSPECTION TASKS DURING BOLTING   |    |    |  |
|   | QC | QA |  |
| 1. FASTENER ASSEMBLIES, OF SUITABLE CONDITION, PLACED IN ALL HOLES AND WASHERS (IF REQUIRED) ARE POSITIONED AS REQUIRED                          | O  | O  |  |
| 2. JOINT BROUGHT TO THE SNUG-TIGHT CONDITION PRIOR TO THE PRETENSIONING OPERATION                                                                | O  | O  |  |
| 3. FASTENER COMPONENT NOT TURNED BY THE WRENCH PREVENTED FROM ROTATING                                                                           | O  | O  |  |
| FASTENERS ARE PRETENSIONED IN ACCORDANCE WITH THE RCSC SPECIFICATION, PROGRESSING SYSTEMATICALLY FROM THE MOST RIGID POINT TOWARD THE FREE EDGES | O  | O  |  |

| AISC TABLE N5.6-3                                         |    |    |  |
|-----------------------------------------------------------|----|----|--|
| INSPECTION TASKS AFTER BOLTING                            |    |    |  |
|                                                           | QC | QA |  |
| 1. DOCUMENT ACCEPTANCE OR REJECTION OF BOLTED CONNECTIONS | P  | P  |  |

| AISC TABLE N6.1                                                                       |    |    |
|---------------------------------------------------------------------------------------|----|----|
| INSPECTION OF STEEL ELEMENTS OF COMPOSITE CONSTRUCTION<br>PRIOR TO CONCRETE PLACEMENT | QC | QA |
| 1. PLACEMENT AND INSTALLATION OF STEEL DECK                                           | P  | P  |
| 2. PLACEMENT AND INSTALLATION OF STEEL HEADED<br>STUD ANCHORS                         | P  | P  |
| 3. DOCUMENT ACCEPTANCE OR REJECTION OF STEEL<br>ELEMENTS                              | P  | P  |





**APEX**  
ENGINEERS, INC.

1625 LOCUST ST  
KANSAS CITY, MO 64108  
816.421.3222  
www.apex-engineers.com

a new development for  
**D-Bats**  
520 NE Town Centre Drive  
LEE'S SUMMIT, MO


date  
Issue Date  
drawn by  
JMB  
checked by  
BDC  
revisions



















sheet number

**S200**

drawing type  
Project Status  
project number  
Project Number

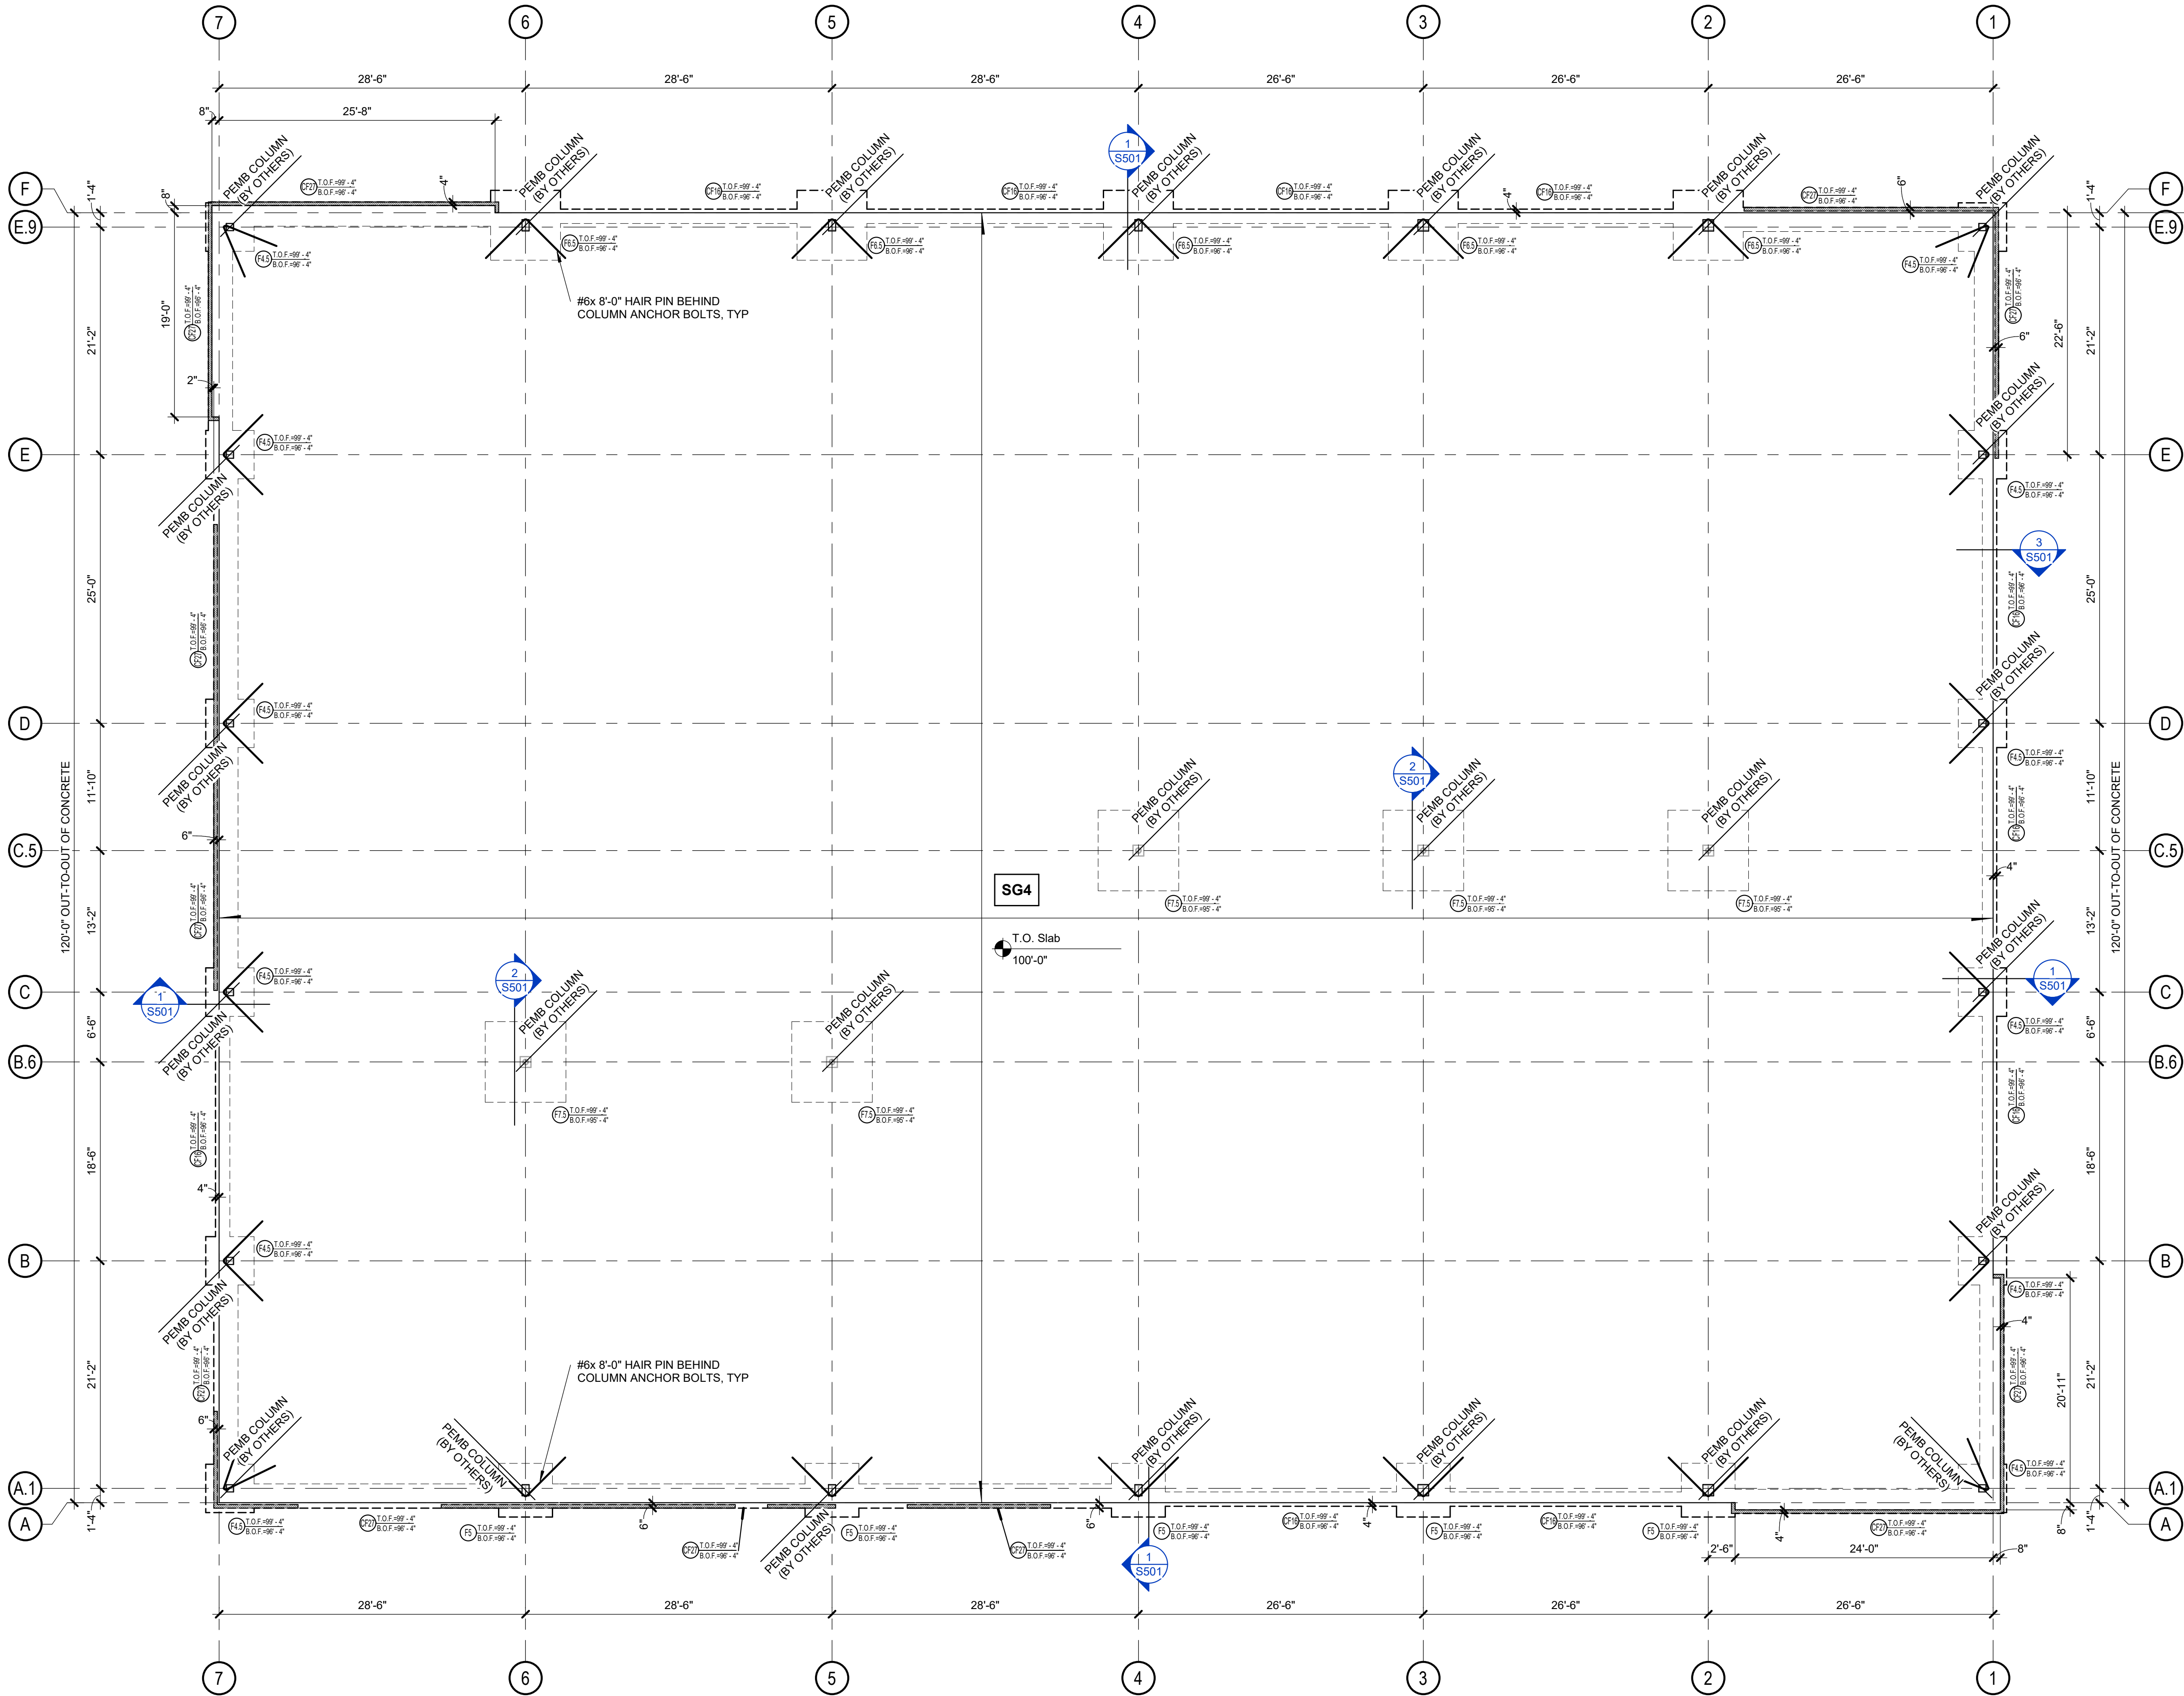




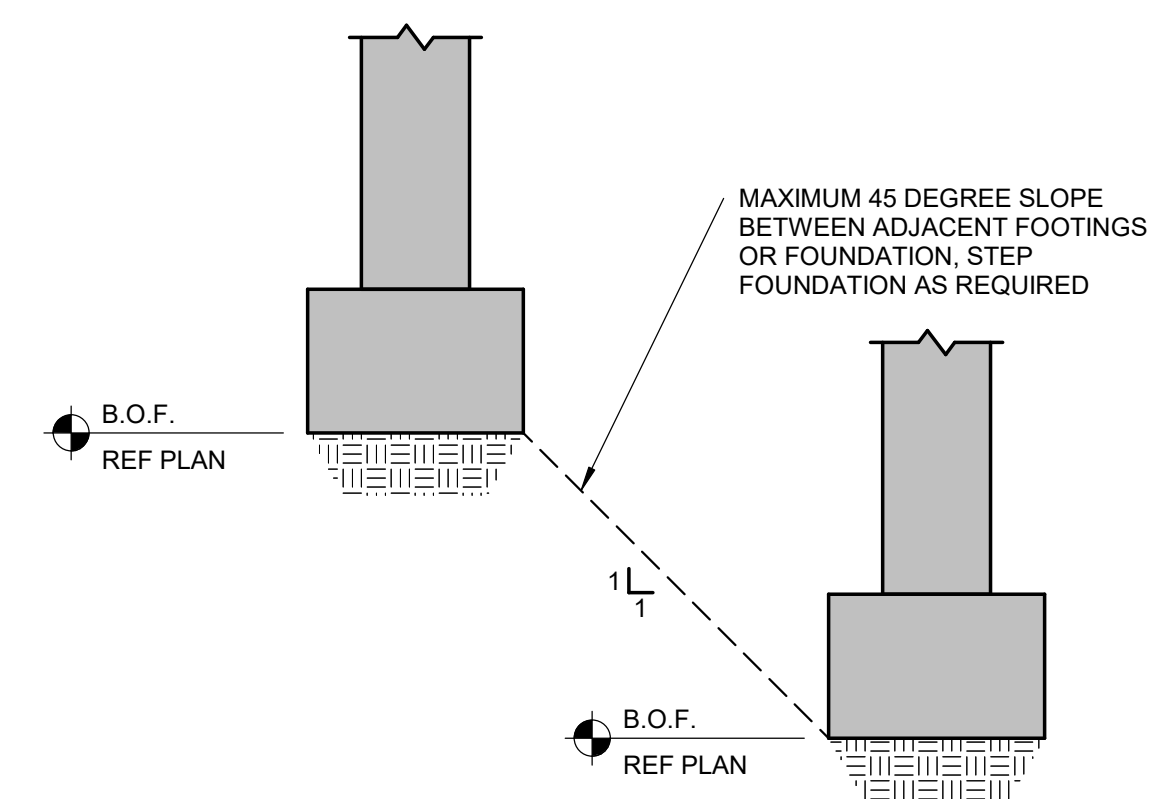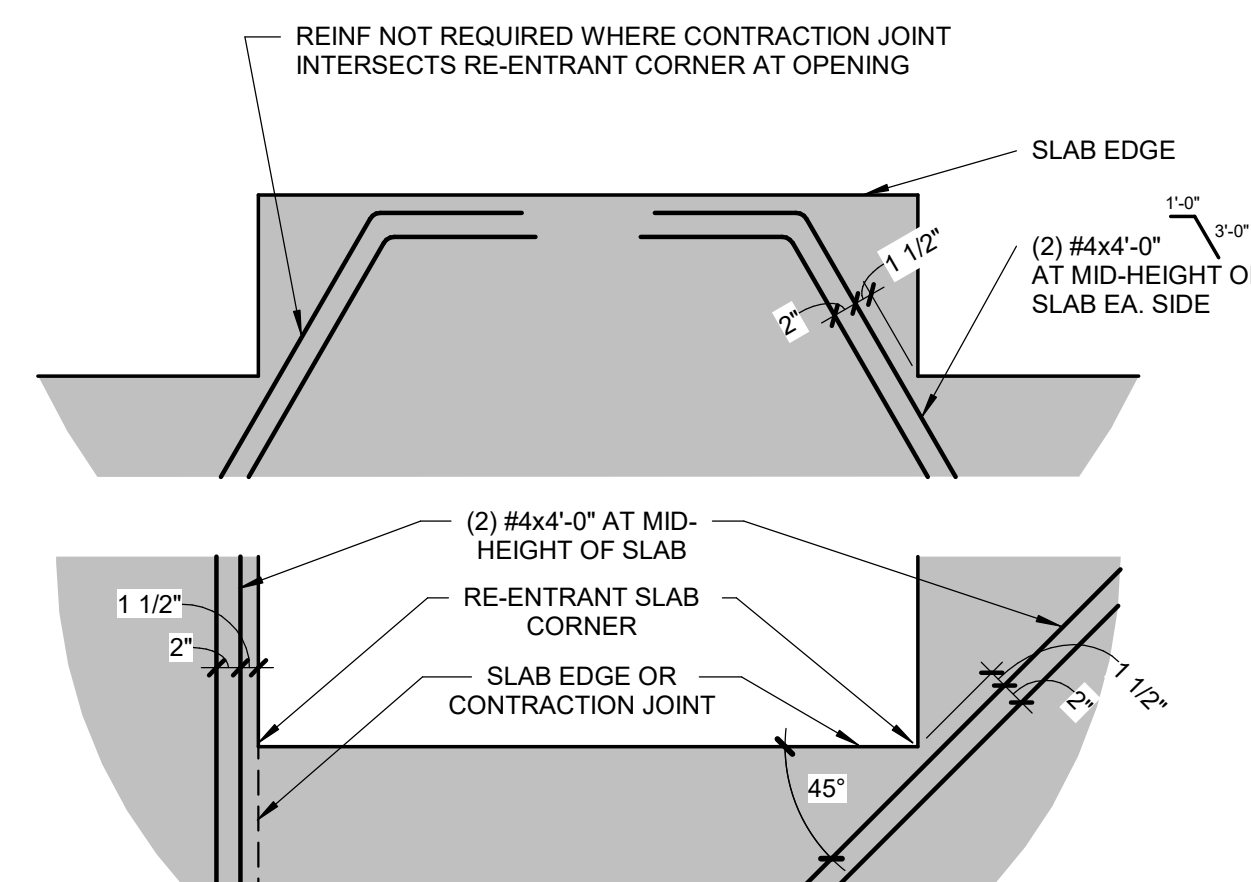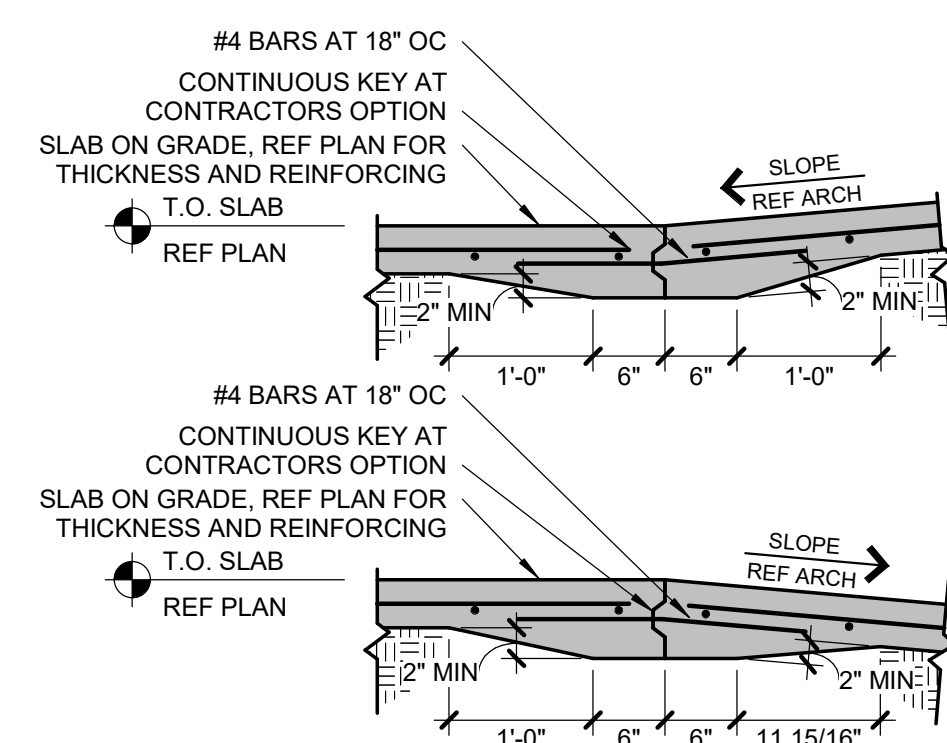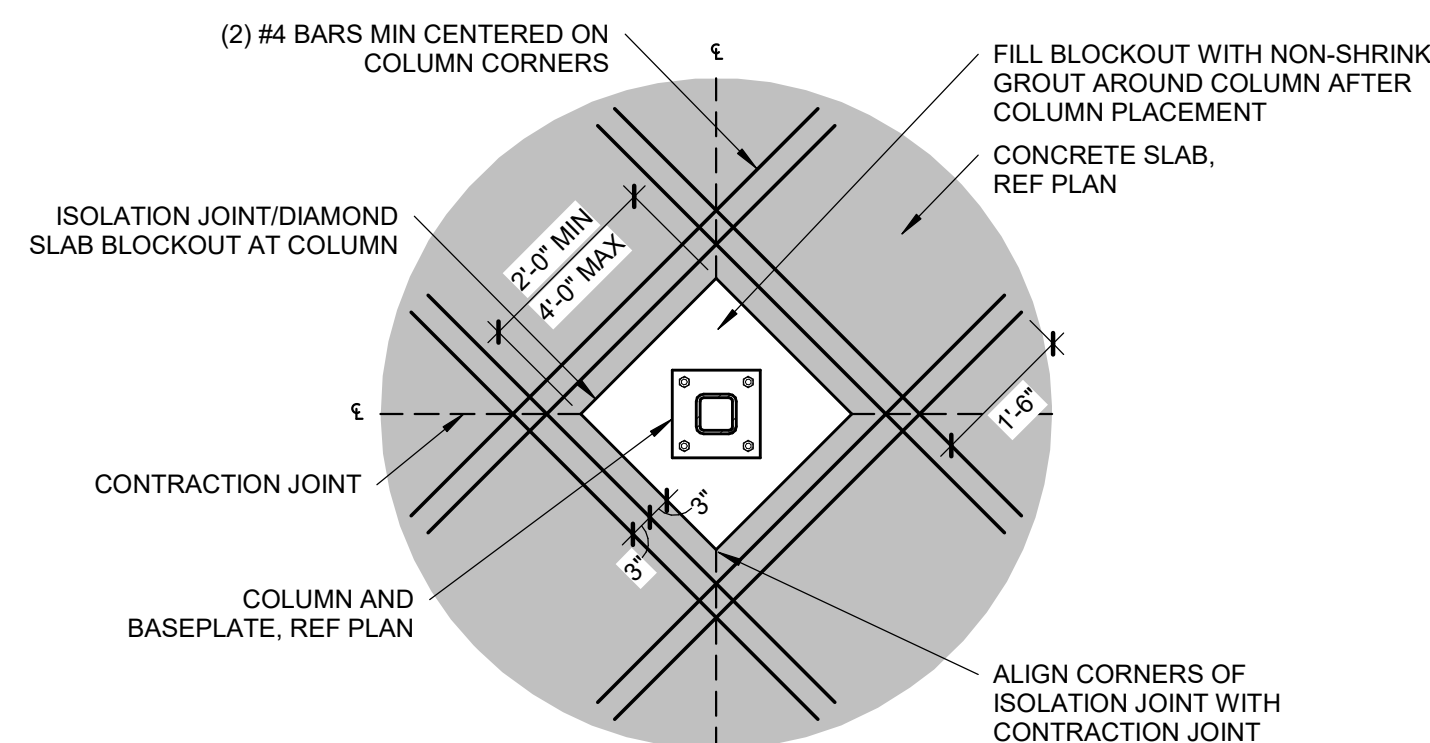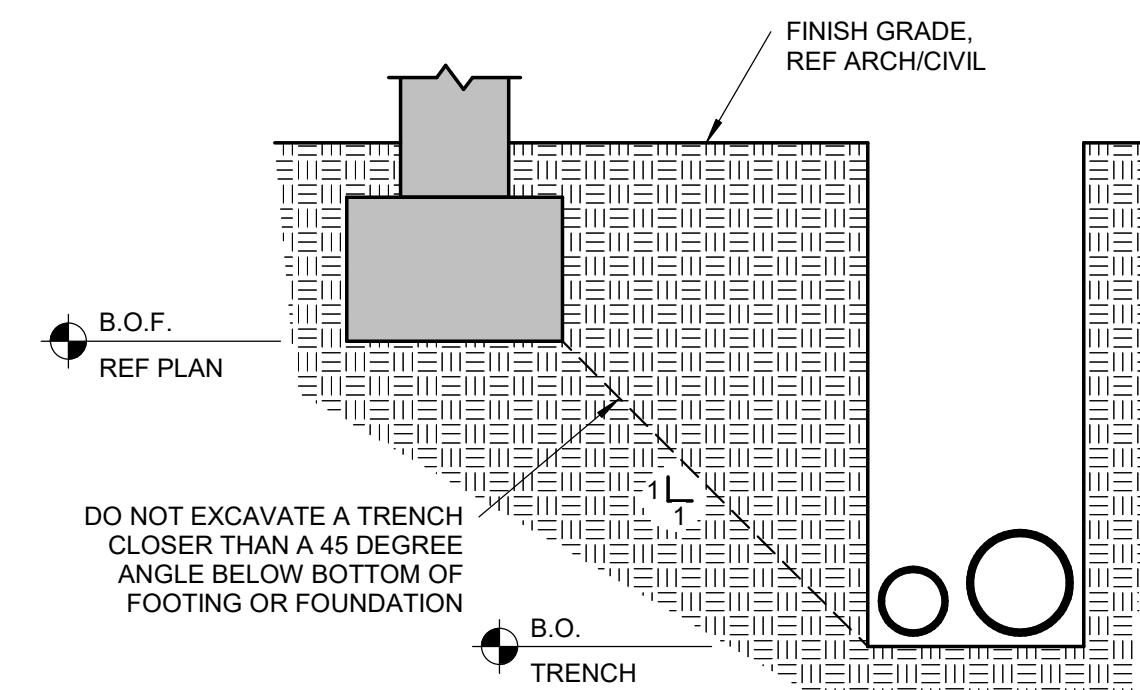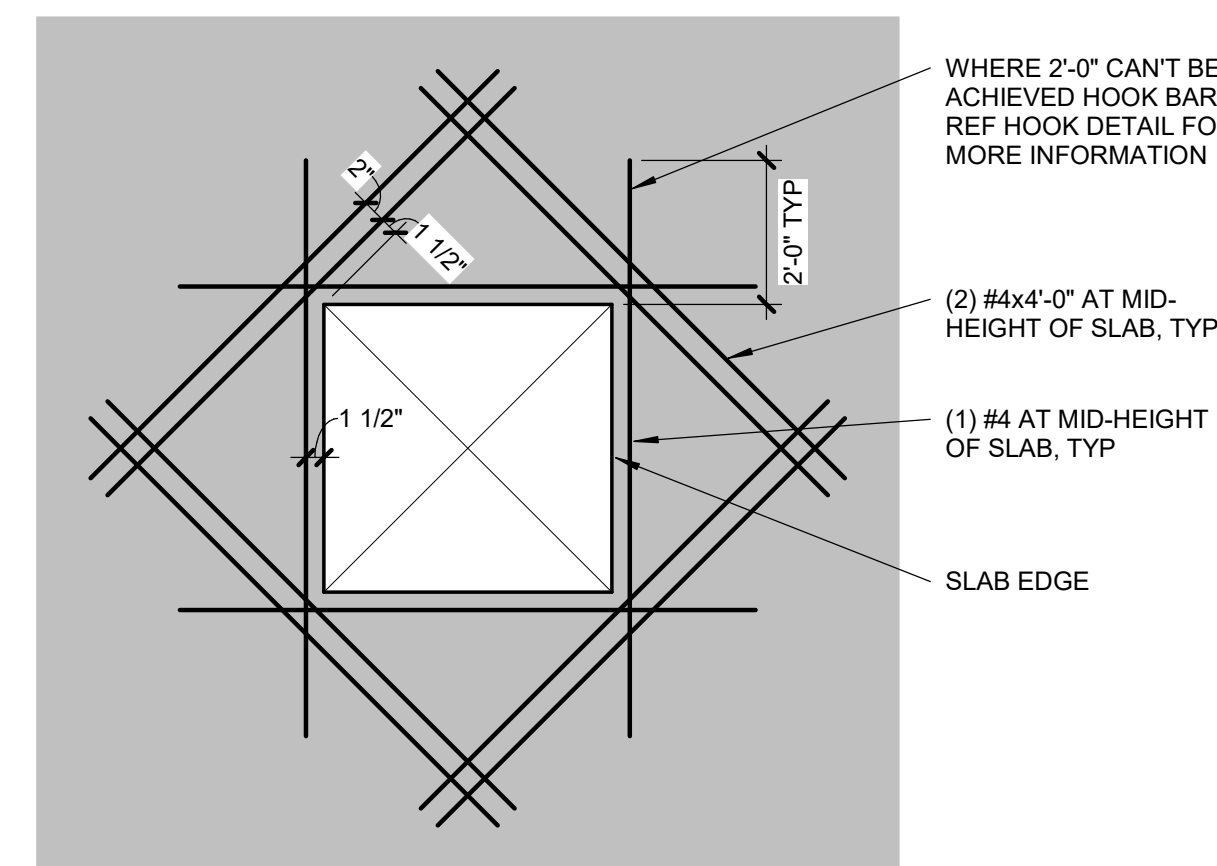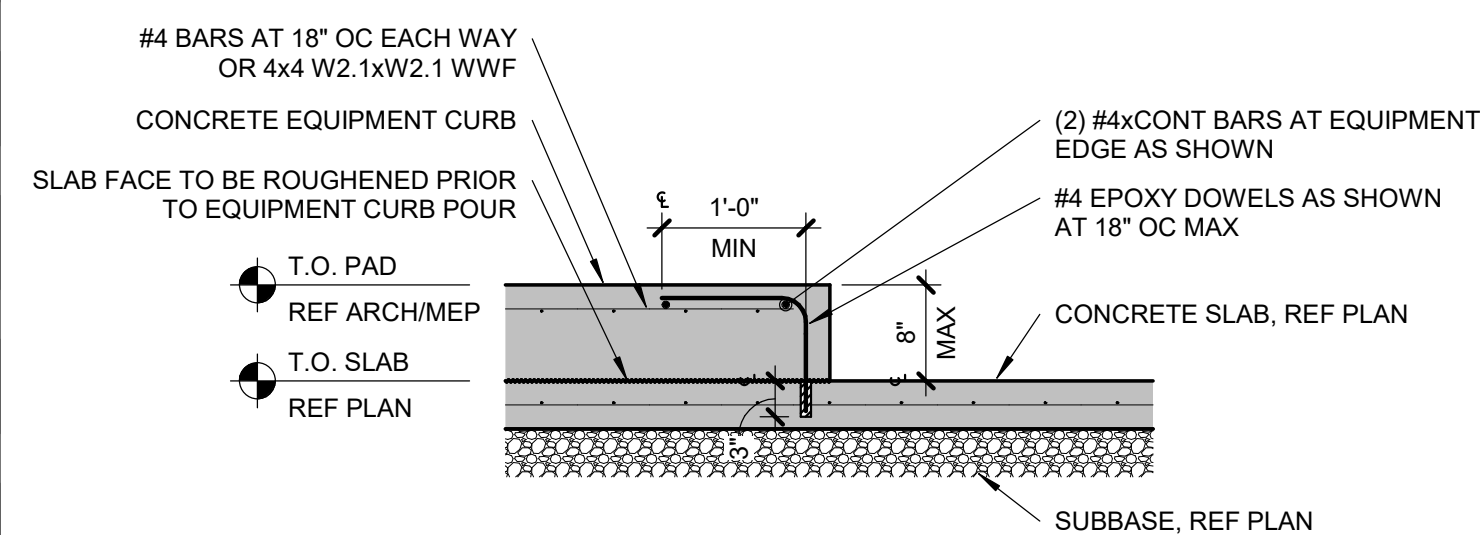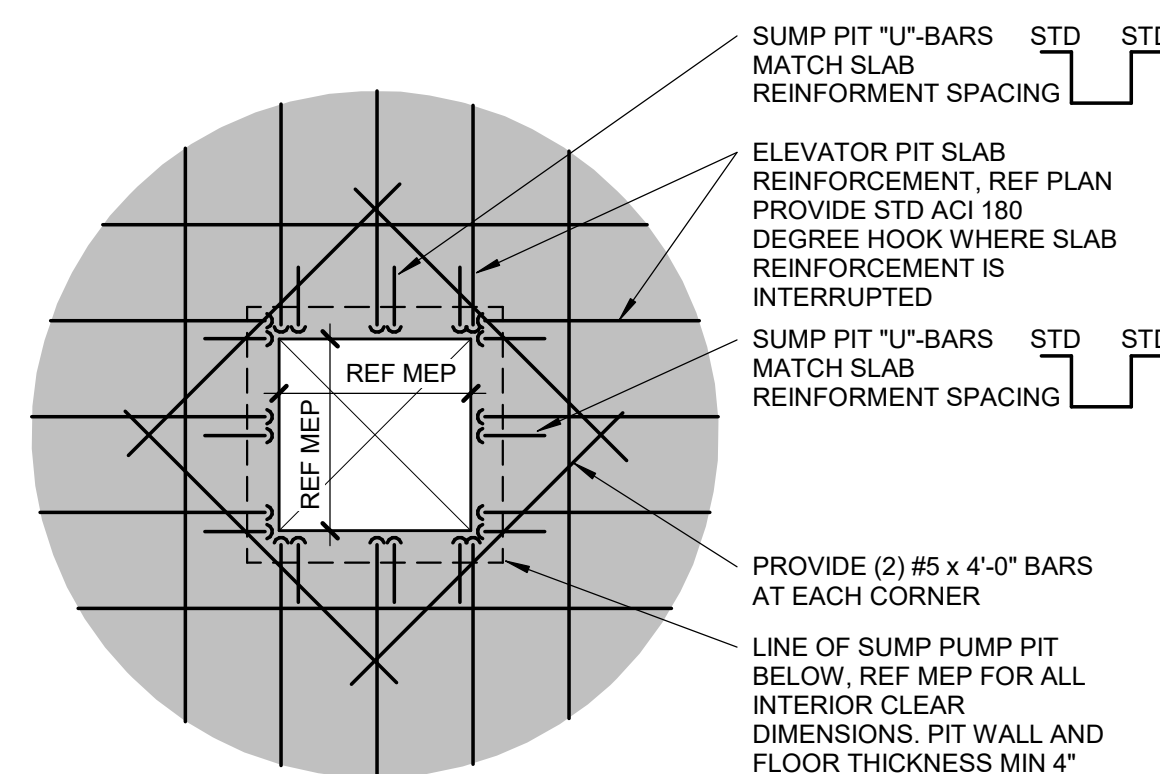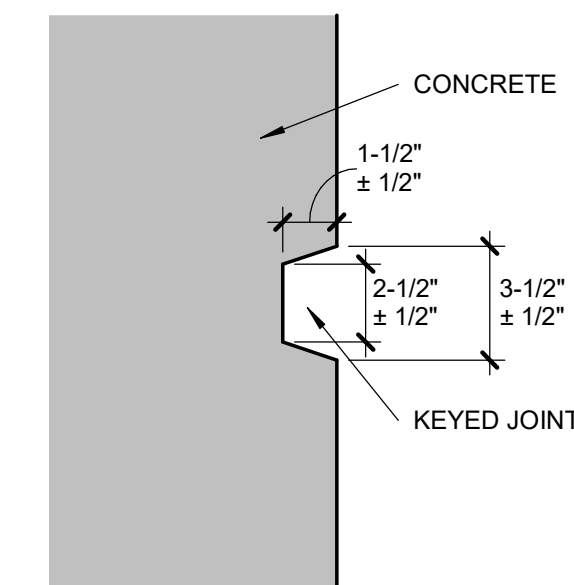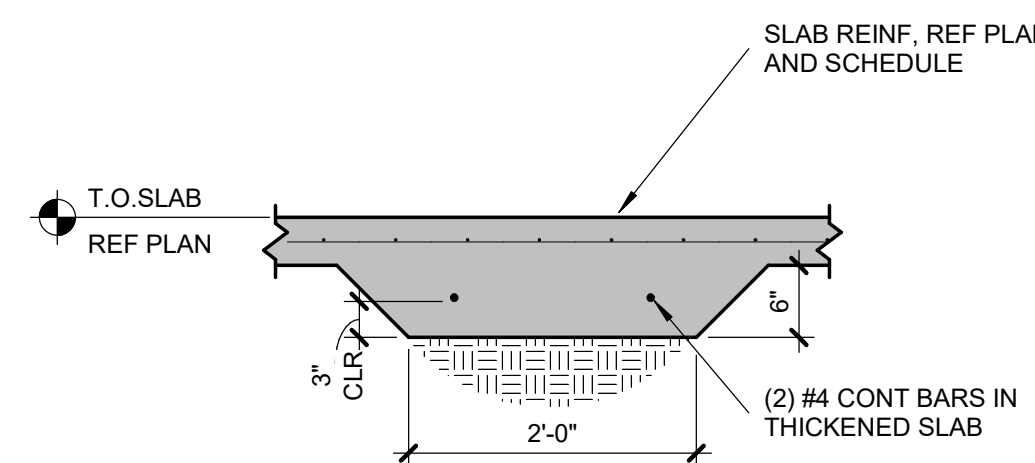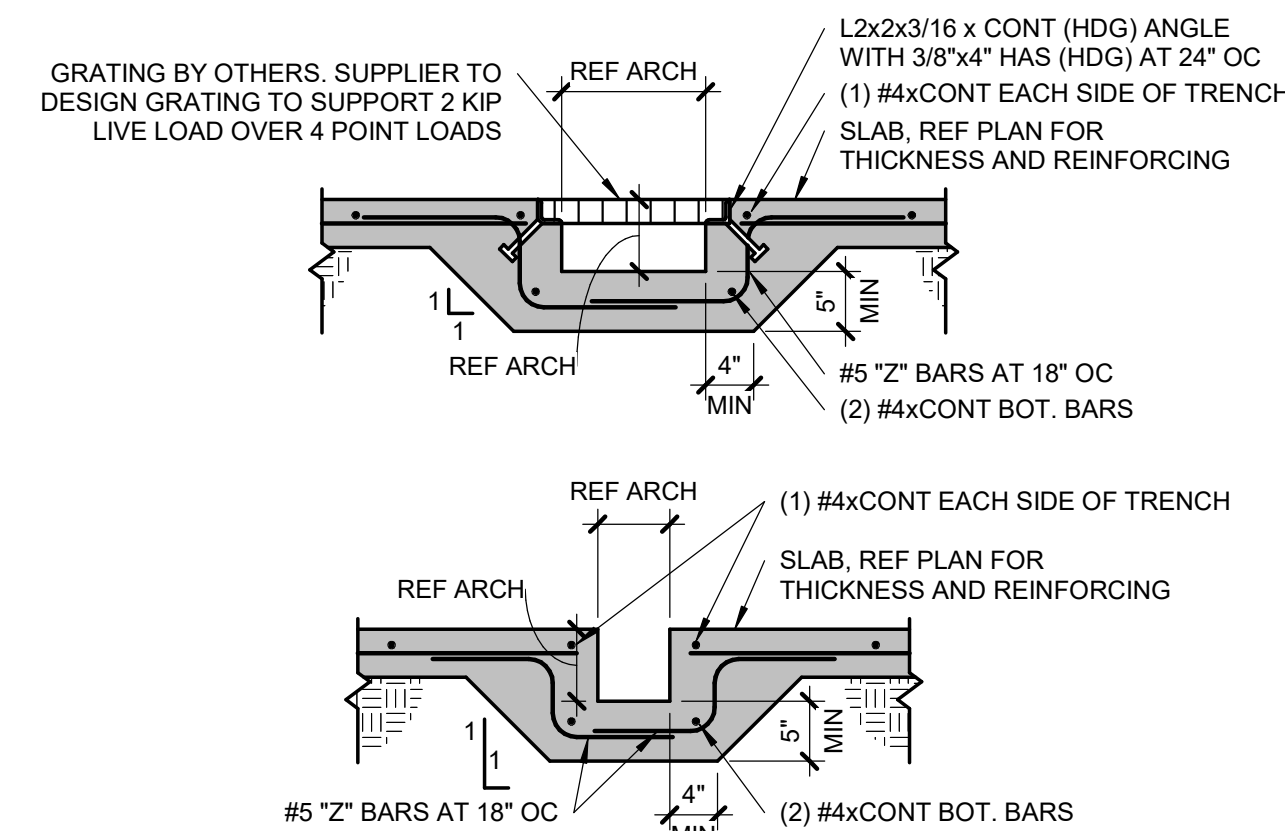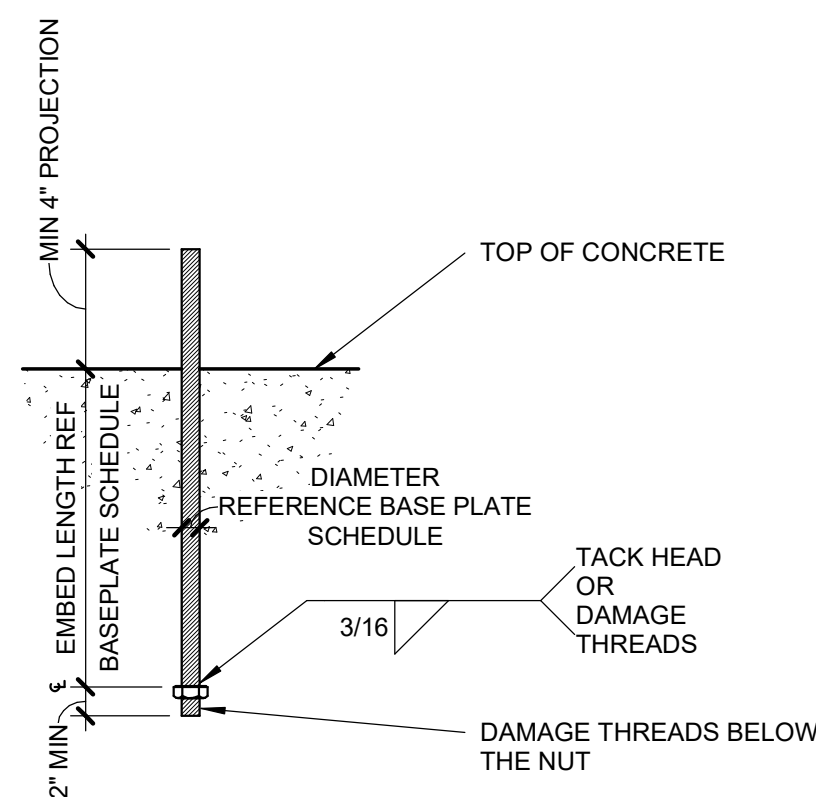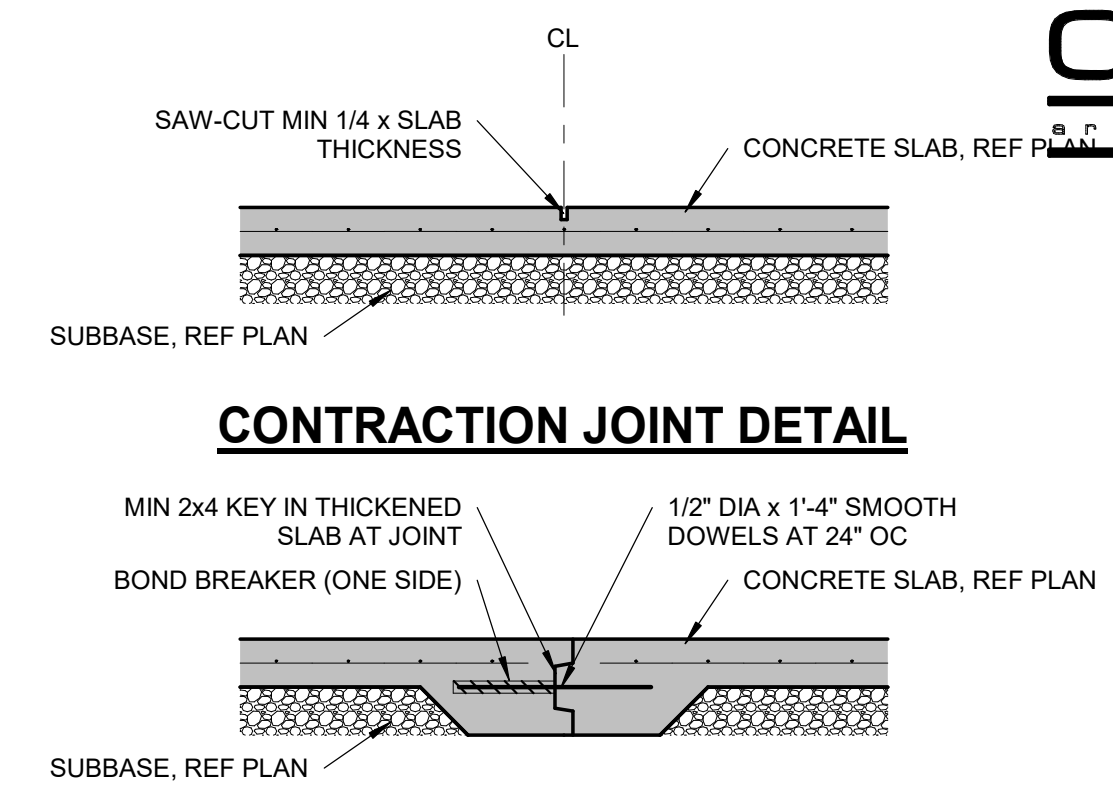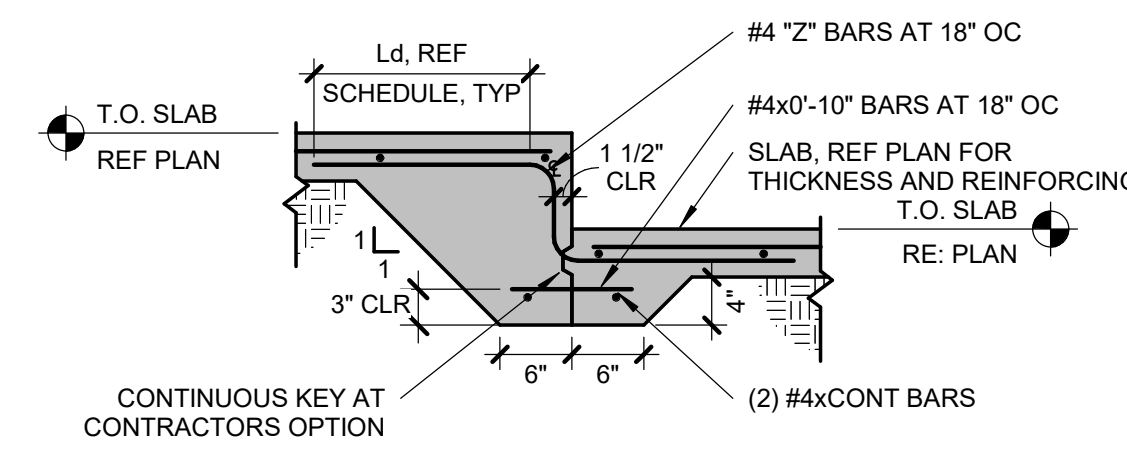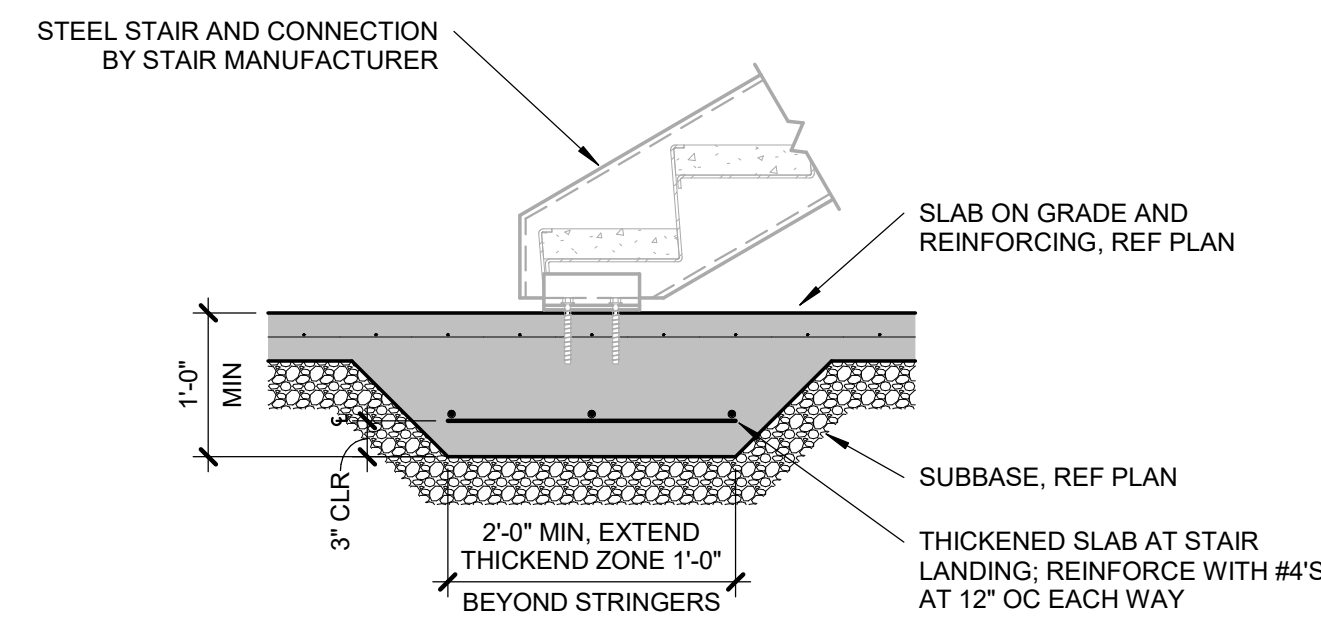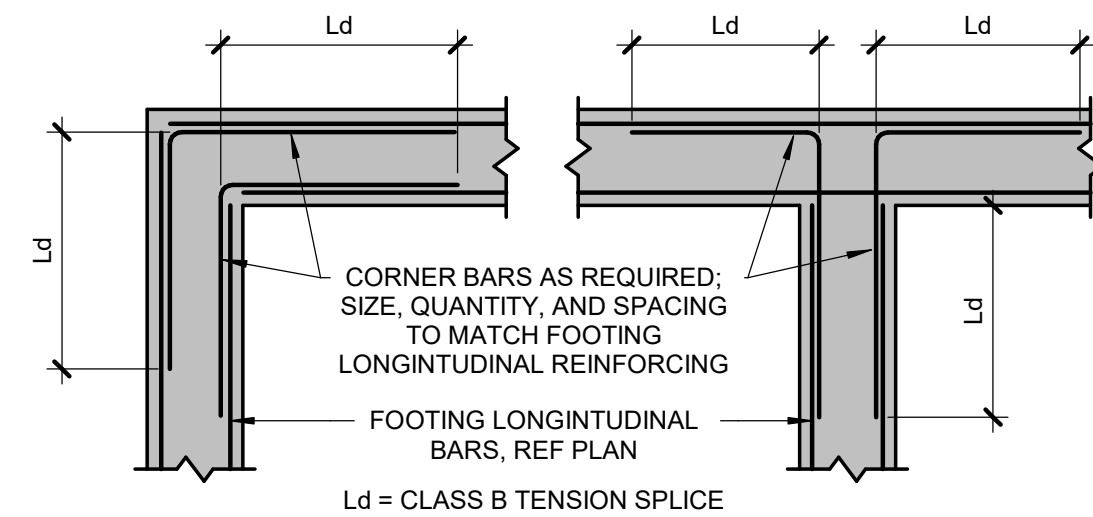




© 5/19/2022 4:49:28 PM BIM 360//22-1420 D-Bats/22-1420 - D-Bats\_APEX\_R2.rvt

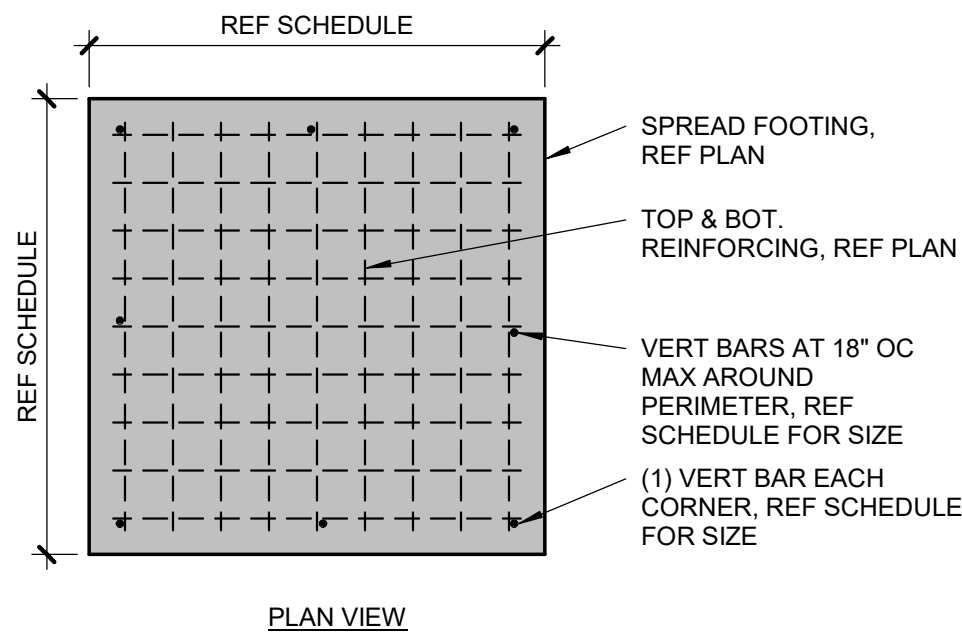


### 9 TYP DEEP SPREAD FOOTING VERTICAL REINFORCING

S501 3/4" = 1'-0"

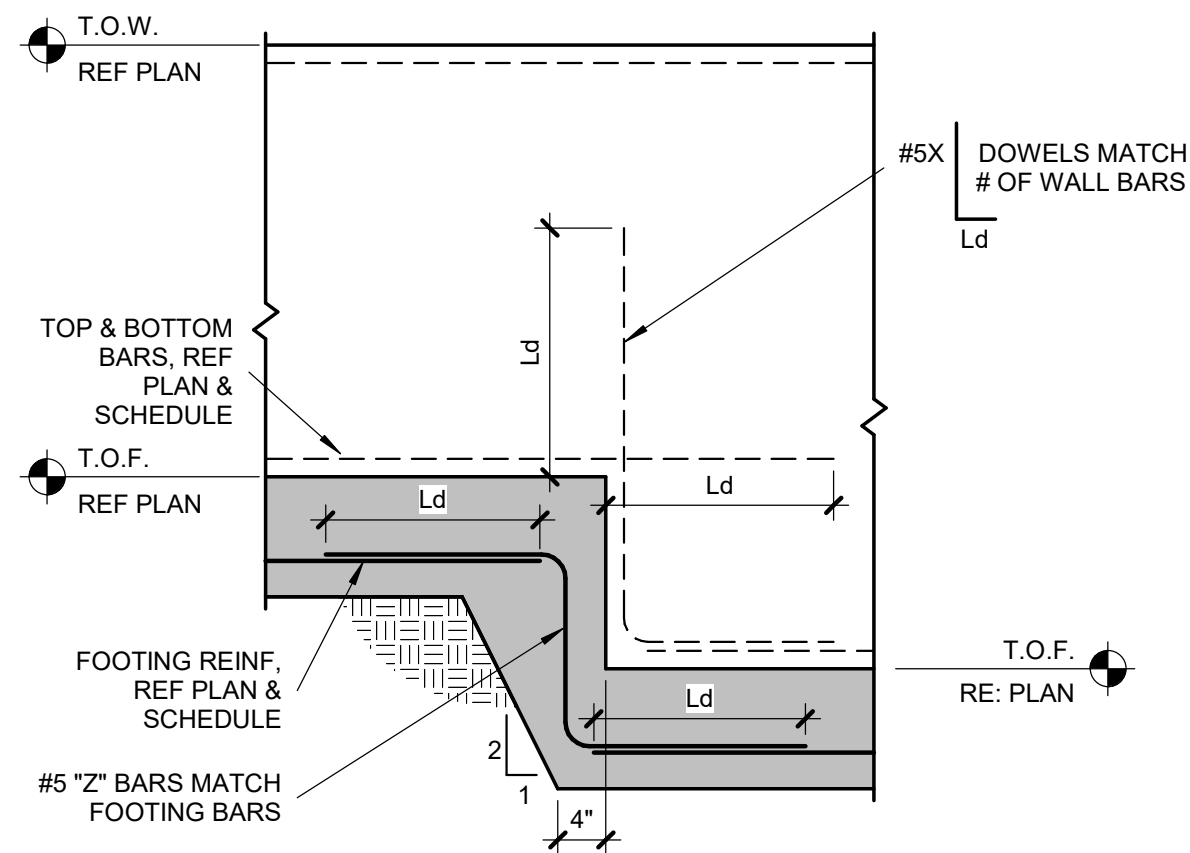


### 8 FOUNDATION WALL FOOTING STEP

S501 3/4" = 1'-0"

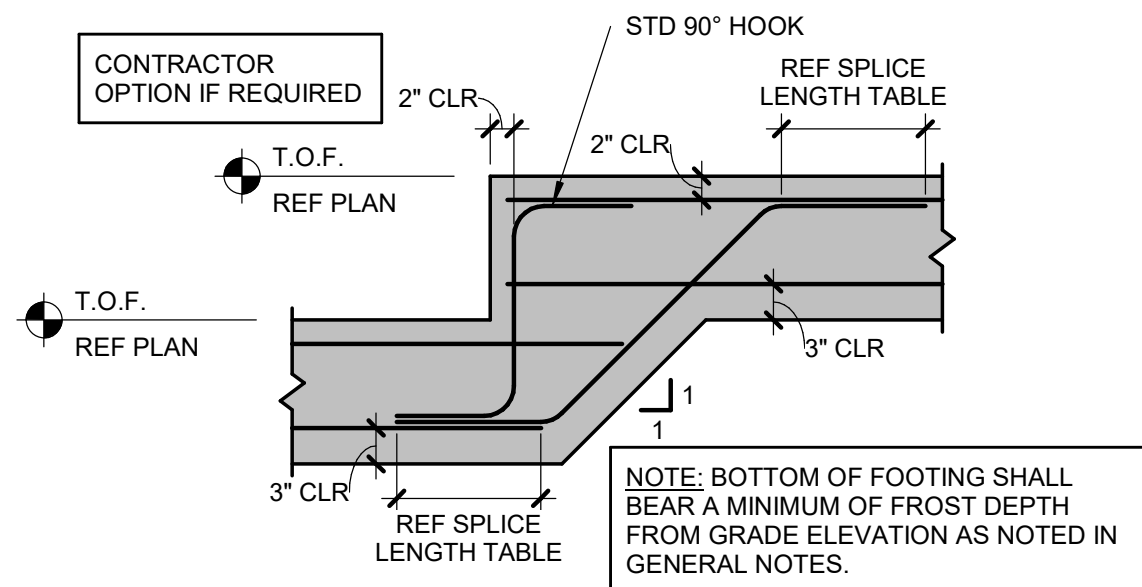




### 7 TYP FOOTING STEP

S501 3/4" = 1'-0"

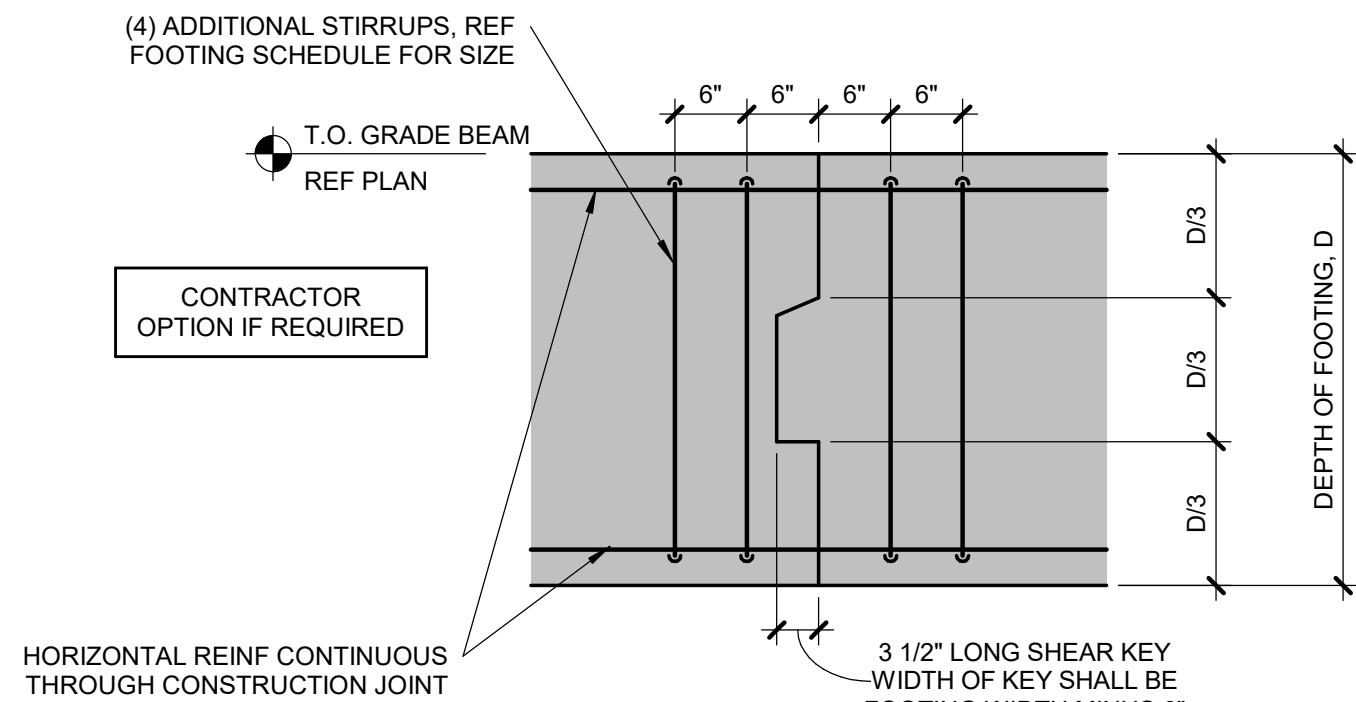

### 6 TYP GRADE BEAM CONSTRUCTION JOINT



S501 3/4" = 1'-0"

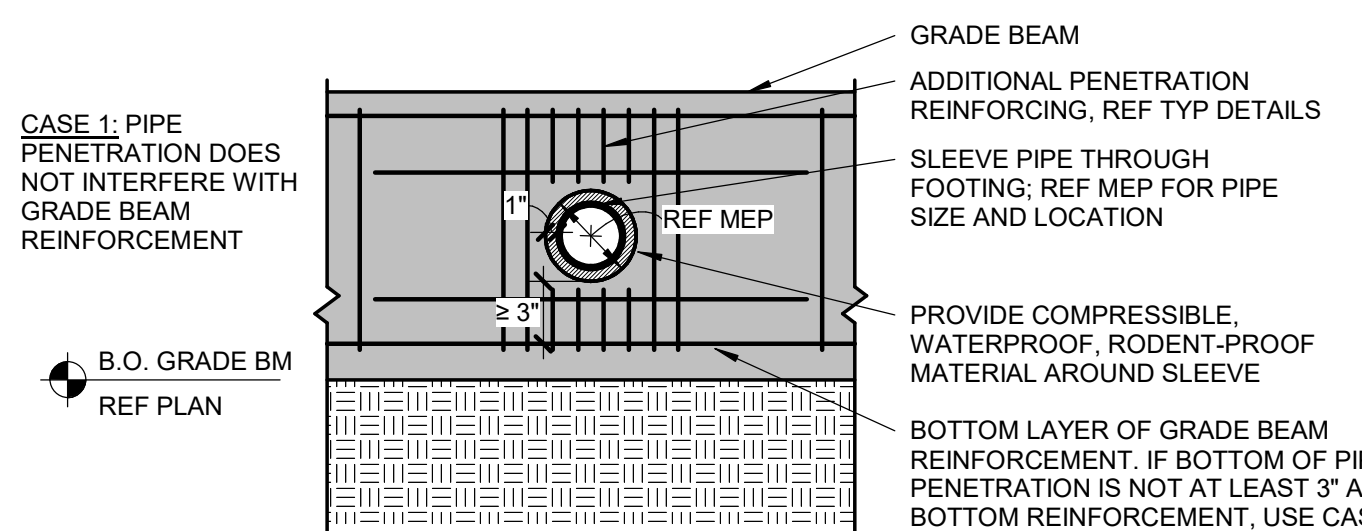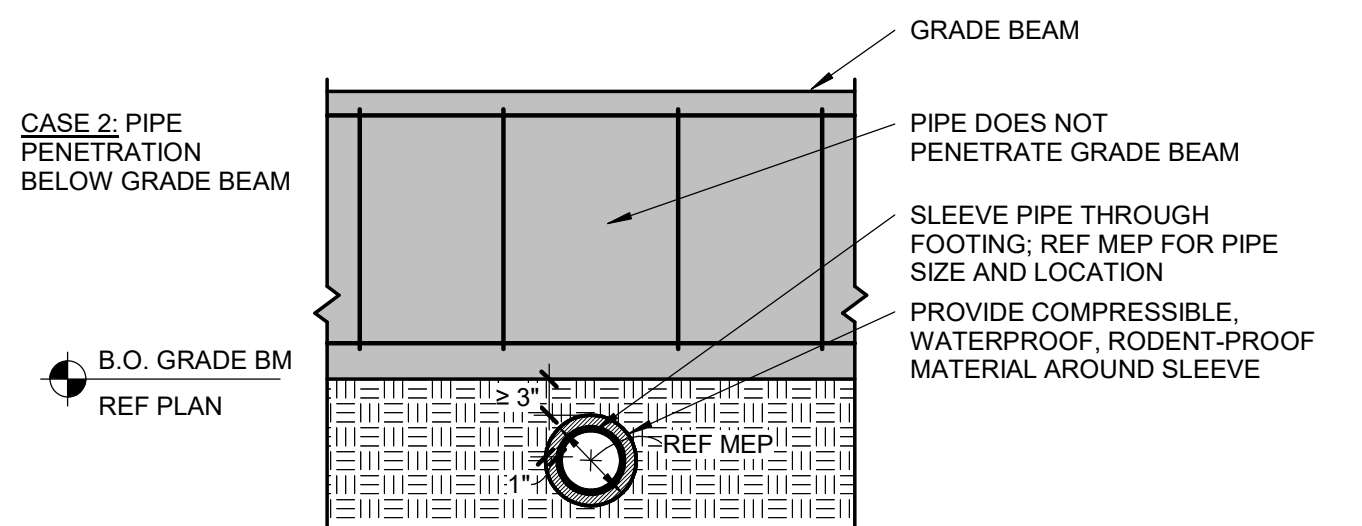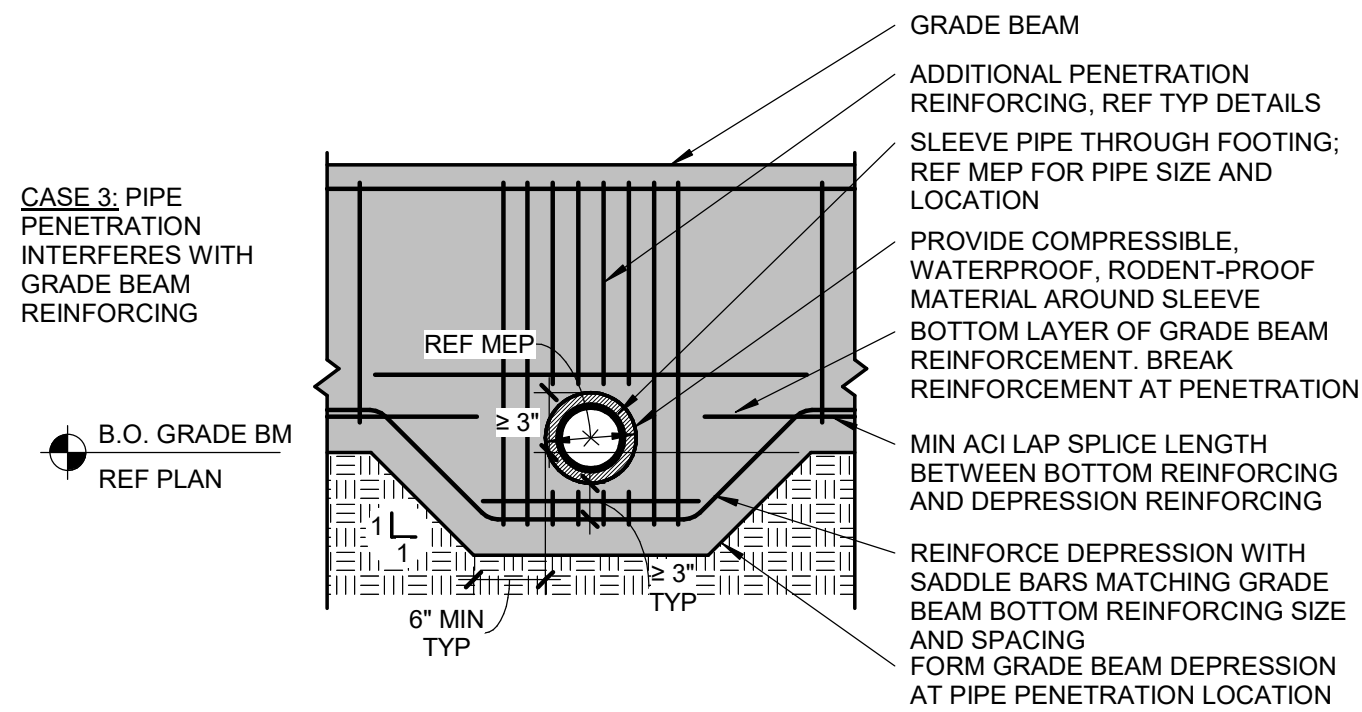

### 5 GRADE BEAM AT PIPE PENETRATION


S501 3/4" = 1'-0"

- NOTES:
- CONTRACTOR TO COORDINATE LOCATION, SIZE AND ELEVATION AND INCLUDE IN HIS CONTRACT PRICE ALL REQUIRED HORIZONTAL PENETRATIONS THROUGH CONCRETE BEAMS WHETHER SHOWN ON STRUCTURAL DRAWINGS OR NOT.
  - WHERE BEAM PENETRATIONS ARE REQUIRED BUT ARE NOT SPECIFICALLY DETAILED ON THE STRUCTURAL DRAWINGS, SUBMIT DRAWINGS, SHOWING DIMENSIONS AND LOCATIONS OF ALL REQUIRED PENETRATIONS, FOR REVIEW AND APPROVAL.
  - "D" DENOTES THE DEPTH OF BEAM.
  - CLEAR SPACING BETWEEN PENETRATIONS SHALL BE 24" MINIMUM UNLESS DESIGNED OTHERWISE BY THE ENGINEER.
  - PENETRATIONS SHALL BE LOCATED ACCORDING TO THE FOLLOWING CRITERIA:
    - A. FOR BEAMS NOT SUPPORTING INTERSECTING BEAMS: LOCATE PENETRATIONS WITHIN TWO FEET EITHER SIDE OF BEAM MIDSPAN.
    - B. FOR BEAMS SUPPORTING INTERSECTING BEAMS: CHECK WITH STRUCTURAL ENGINEER.
  - AT EACH SLEEVE, UNLESS REQUIRED OTHERWISE BY NOTE #7 BELOW, PROVIDE THE FOLLOWING:
    - (1) #5 TOP AND BOTTOM AT BEAMS WITH WIDTHS LESS THAN 9".
    - (2) #5 TOP AND BOTTOM AT BEAMS WITH (2) LEG STIRRUPS.
    - (4) #5 TOP AND BOTTOM AT BEAMS WITH (4) LEG STIRRUPS.
    - (N) #5 TOP AND BOTTOM AT BEAMS WITH (N) LEG STIRRUPS.
  - PENETRATION WIDTH <= PENETRATION DEPTH (UNLESS SHOWN OTHERWISE ON THE STRUCTURAL DRAWINGS).
  - FOR LOCATIONS AND/OR SIZES OF PENETRATIONS NOT CONFORMING TO THE ABOVE CRITERIA AND NOT OTHERWISE DETAILED ON THE STRUCTURAL DRAWINGS, CONTRACTOR SHALL COORDINATE REQUIRED ADDITIONAL REINFORCEMENT WITH THE ENGINEER ON THE SHOP DRAWINGS.
  - PROVIDE ADDITIONAL STIRRUPS AT SPACING NOT TO EXCEED ONE HALF OF THE SCHEDULED STIRRUP SPACING (UNLESS DETAILED OTHERWISE ON THE STRUCTURAL DRAWINGS).
  - SEPARATE THE UTILITIES PASSING THRU SLEEVES / PENETRATIONS TO ADEQUATELY ACCOMMODATE ANY POTENTIAL SWELL FROM THE ON-SITE SOILS.

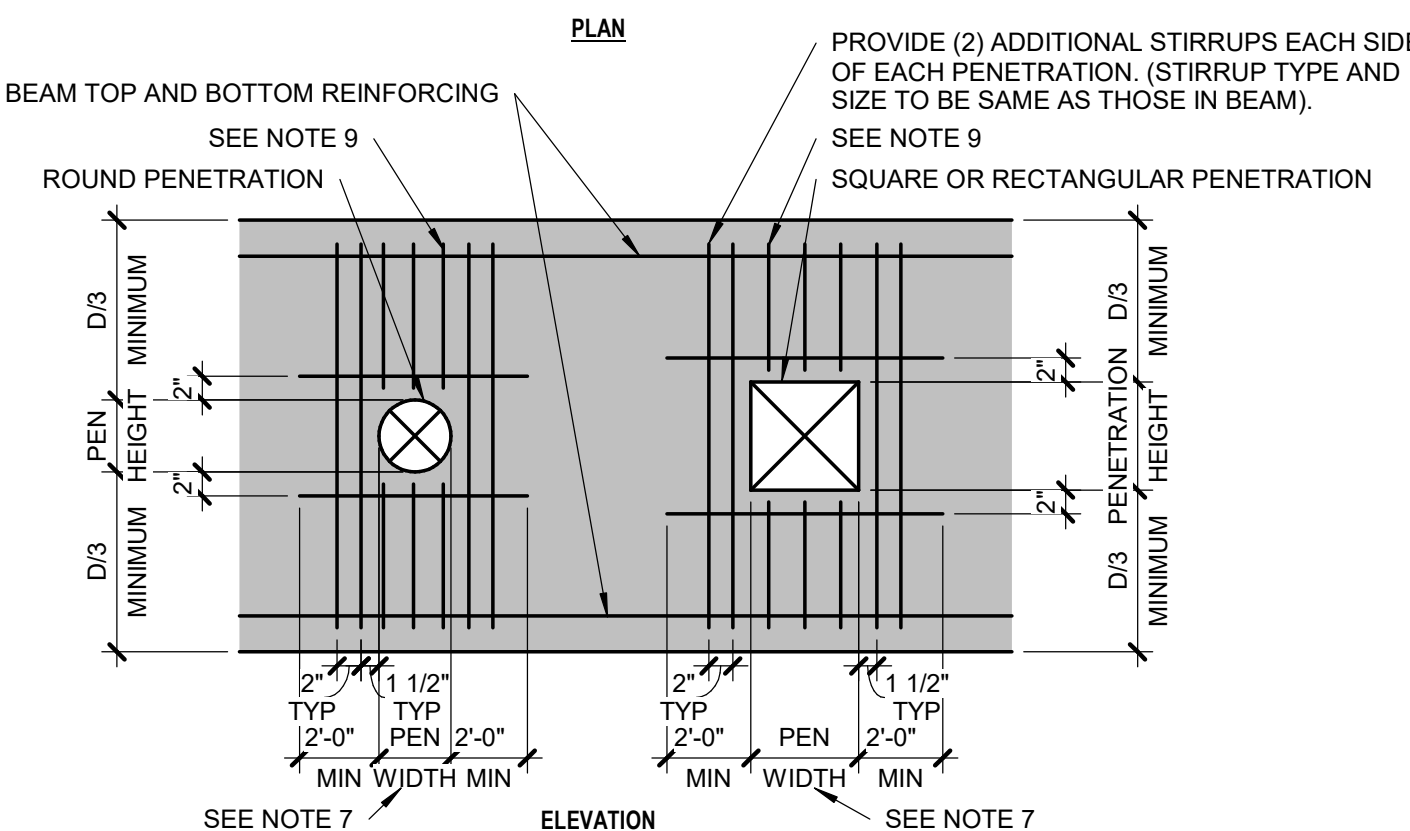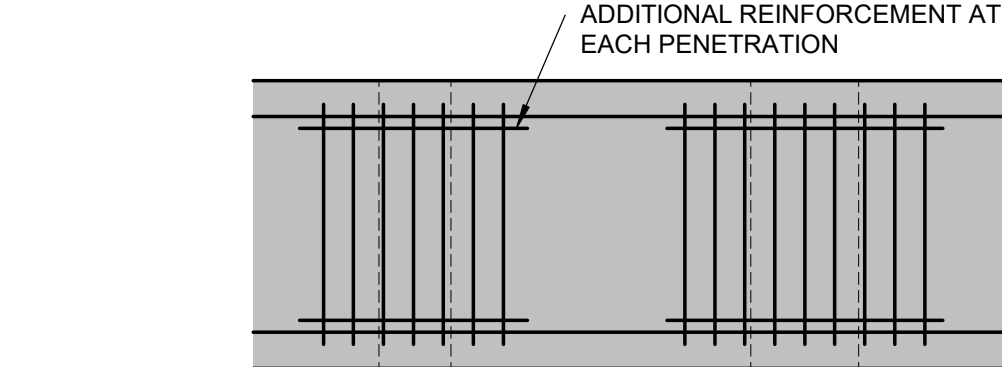


### 4 GRADE BEAM PIPE SLEEVE

S501 3/4" = 1'-0"

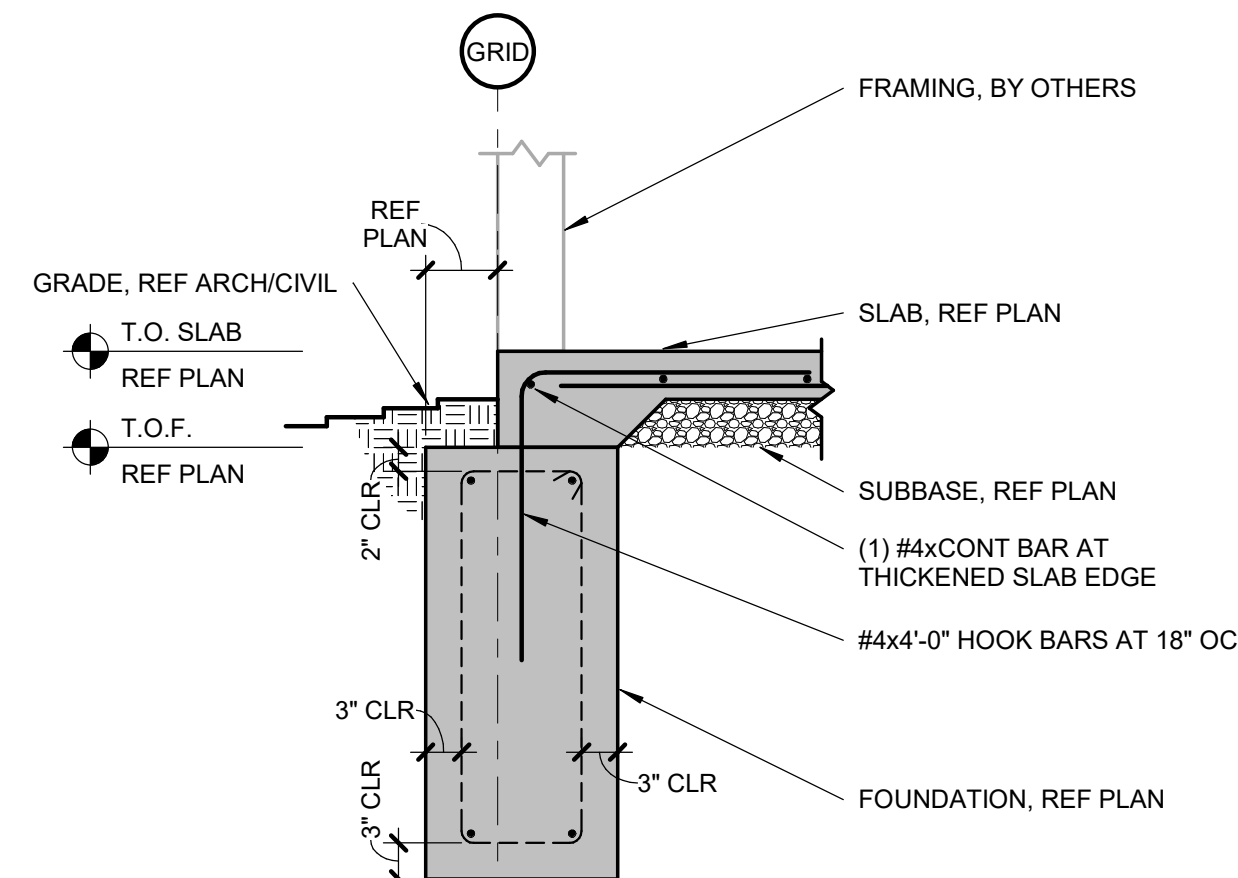


### 3 WOOD FRAMING ON CONTINUOUS FOOTING

S501 3/4" = 1'-0"

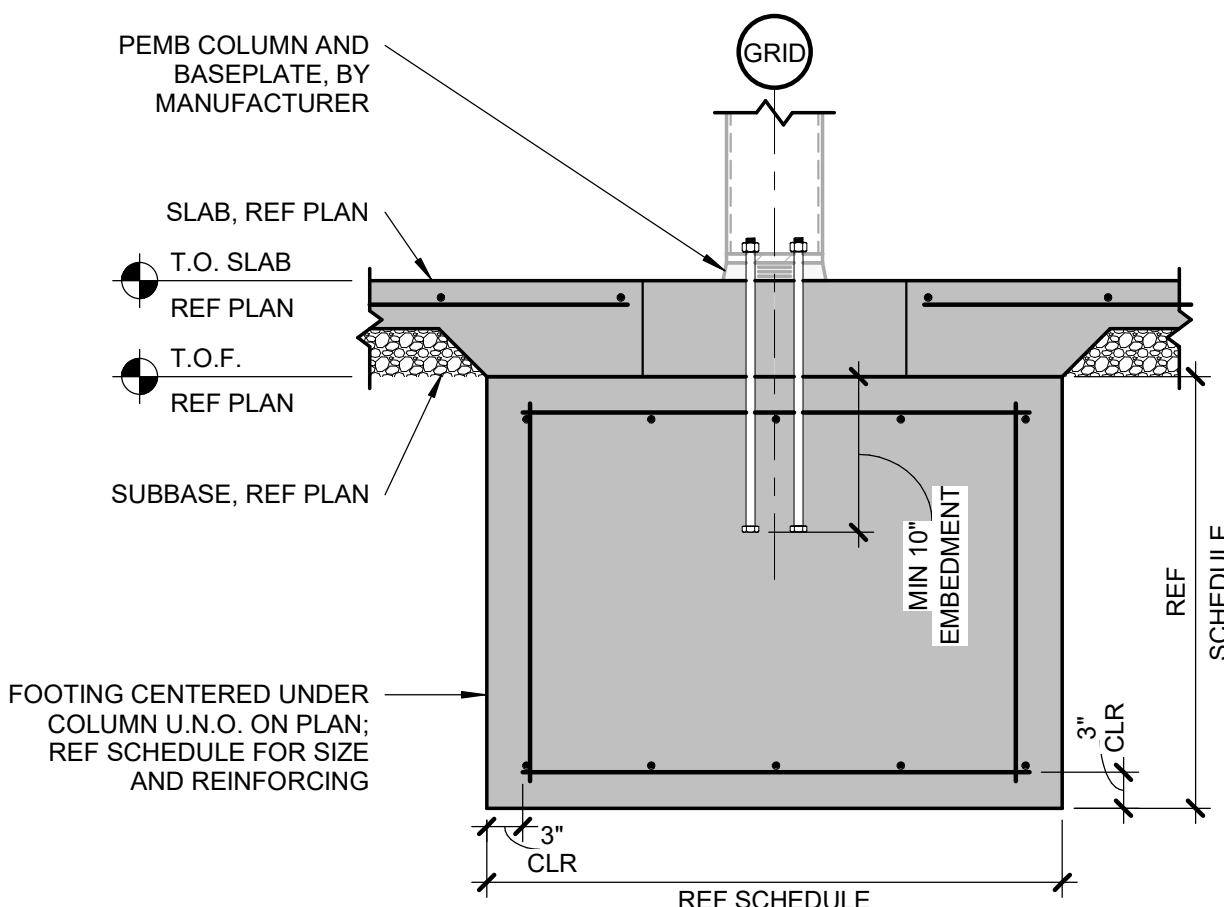

### 2 PEMB INTERIOR COLUMN SPREAD

S501 3/4" = 1'-0"

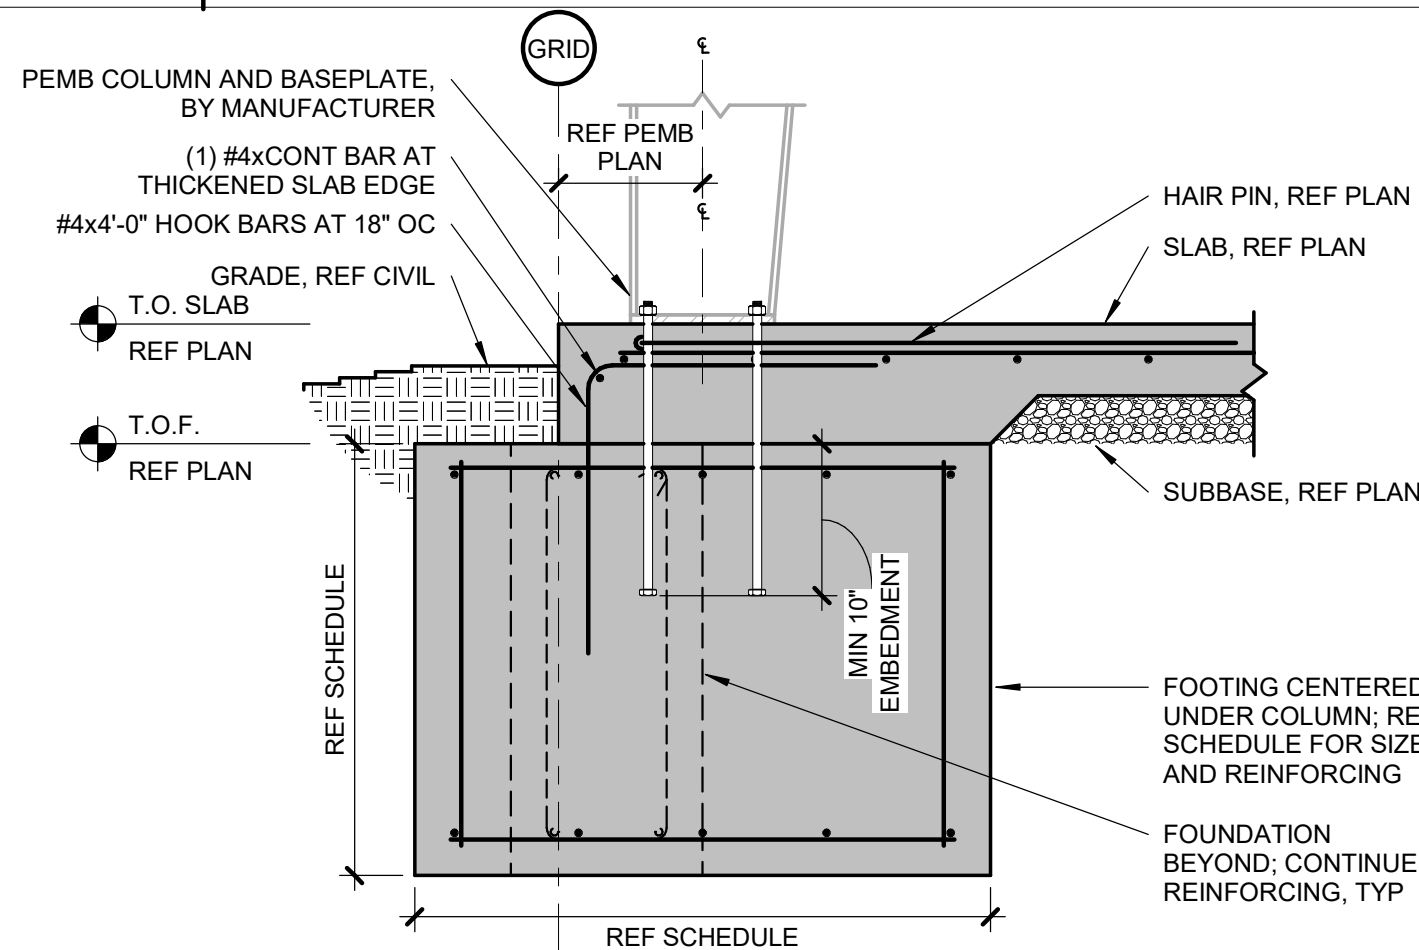


### 1 PEMB EXTERIOR COLUMN ON SLAB WITH CONTINUOUS FOOTING

S501 3/4" = 1'-0"



## MECHANICAL SPECIFICATIONS (CONTINUED)

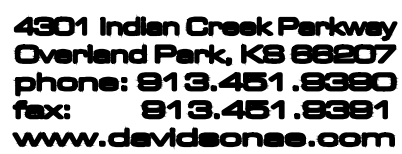

date  
05.19.22  
drawn by  
MA/FS  
checked by  
EK/DS  
revisions

12.20.22 REV 1



# MPO.0

**drawing type**  
permit

**project number**  
20231

5. SANITARY SEWER, AND VENTS (UNDERGROUND, INTERIOR TO THE BUILDING):
- 1) ABS PIPE AND FITTINGS: ABS PIPE AND FITTINGS SHALL COMPLY WITH NSF 14, "PLASTICS PIPING SYSTEMS COMPONENTS AND RELATED MATERIALS" FOR PLASTIC PIPING COMPONENTS. INCLUDE MARKING WITH "NSF-DWV FOR PLASTIC DRAIN, WASTE, AND VENT PIPING AND 'NSF-SEWER' FOR PLASTIC SEWER PIPING. SOLID-HALL, ABS PIPE ASTM D 2681, SCHEDULE 40. ABS SOCKET FITTINGS: ASTM D 2661, MADE TO ASTM D 3311, DRAIN, WASTE, AND VENT PIPING PATTERNS. SOLVENT CEMENT: ASTM D 2226.
  - 2) PVC PIPE AND FITTINGS: PVC PIPE AND FITTINGS SHALL COMPLY WITH NSF 14, "PLASTICS PIPING SYSTEMS COMPONENTS AND RELATED MATERIALS" FOR PLASTIC PIPING COMPONENTS. INCLUDE MARKING WITH "NSF-DWV FOR PLASTIC DRAIN, WASTE, AND VENT PIPING AND 'NSF-SEWER' FOR PLASTIC SEWER PIPING. SOLID-HALL, PVC PIPE ASTM D 2685, DRAIN, WASTE, AND VENT. PVC SOCKET FITTINGS: ASTM D 2665, MADE TO ASTM D 3311, DRAIN, WASTE, AND VENT PATTERNS AND TO FIT SCHEDULE 40 PIPE. ADHESIVE PRIMER: ASTM F 656. SOLVENT CEMENT: ASTM D 2564.
  - 3) HUBLESS CAST IRON SOIL PIPE AND FITTINGS: HUBLESS CAST IRON PIPE AND FITTINGS SHALL BE MANUFACTURED FROM GRAY CAST IRON AND SHALL CONFORM TO ASTM A 898 AND GCSI STANDARD 301. HUBLESS COUPLINGS SHALL CONFORM TO GCSI STANDARD 310 AND BE CERTIFIED BY NSF INTERNATIONAL.
  - 4) HUB AND SPIGOT CAST IRON SOIL PIPE AND FITTINGS: HUB AND SPIGOT CAST IRON PIPE AND FITTINGS SHALL BE MANUFACTURED FROM GRAY CAST IRON AND SHALL CONFORM TO ASTM A 74.
- F. SANITARY SEWER, AND VENTS (ABOVE GROUND, INTERIOR TO THE BUILDING):
- 1) ABS PIPE AND FITTINGS: ABS PIPE AND FITTINGS SHALL COMPLY WITH NSF 14, "PLASTICS PIPING SYSTEMS COMPONENTS AND RELATED MATERIALS" FOR PLASTIC PIPING COMPONENTS. INCLUDE MARKING WITH "NSF-DWV FOR PLASTIC DRAIN, WASTE, AND VENT PIPING AND 'NSF-SEWER' FOR PLASTIC SEWER PIPING. SOLID-HALL, ABS PIPE ASTM D 2681, SCHEDULE 40. ABS SOCKET FITTINGS: ASTM D 2661, MADE TO ASTM D 3311, DRAIN, WASTE, AND VENT PATTERNS. SOLVENT CEMENT: ASTM D 2226. (NOT FOR USE IN A RETURN AIR PLenum)
  - 2) PVC PIPE AND FITTINGS: PVC PIPE AND FITTINGS SHALL COMPLY WITH NSF 14, "PLASTICS PIPING SYSTEMS COMPONENTS AND RELATED MATERIALS" FOR PLASTIC PIPING COMPONENTS. INCLUDE MARKING WITH "NSF-DWV FOR PLASTIC DRAIN, WASTE, AND VENT PIPING AND 'NSF-SEWER' FOR PLASTIC SEWER PIPING. SOLID-HALL, PVC PIPE ASTM D 2685, DRAIN, WASTE, AND VENT. PVC SOCKET FITTINGS: ASTM D 2665, MADE TO ASTM D 3311, DRAIN, WASTE, AND VENT PATTERNS AND TO FIT SCHEDULE 40 PIPE. ADHESIVE PRIMER: ASTM F 656. SOLVENT CEMENT: ASTM D 2564. (NOT FOR USE IN A RETURN AIR PLenum)
  - 3) HUBLESS CAST IRON SOIL PIPE AND FITTINGS: HUBLESS CAST IRON PIPE AND FITTINGS SHALL BE MANUFACTURED FROM GRAY CAST IRON AND SHALL CONFORM TO ASTM A 898 AND GCSI STANDARD 301. HUBLESS COUPLINGS SHALL CONFORM TO GCSI STANDARD 310 AND BE CERTIFIED BY NSF INTERNATIONAL.
  - 4) HUB AND SPIGOT CAST IRON SOIL PIPE AND FITTINGS: HUB AND SPIGOT CAST IRON PIPE AND FITTINGS SHALL BE MANUFACTURED FROM GRAY CAST IRON AND SHALL CONFORM TO ASTM A 74.
- G. SANITARY SEWER, AND VENTS (UNDERGROUND, EXTERIOR TO THE BUILDING):
- 1) ABS PIPE AND FITTINGS: ABS PIPE AND FITTINGS SHALL COMPLY WITH NSF 14, "PLASTICS PIPING SYSTEMS COMPONENTS AND RELATED MATERIALS" FOR PLASTIC PIPING COMPONENTS. INCLUDE MARKING WITH "NSF-DWV FOR PLASTIC DRAIN, WASTE, AND VENT PIPING AND 'NSF-SEWER' FOR PLASTIC SEWER PIPING. SOLID-HALL, ABS PIPE ASTM D 2681, SCHEDULE 40. ABS SOCKET FITTINGS: ASTM D 2661, MADE TO ASTM D 3311, DRAIN, WASTE, AND VENT PATTERNS. SOLVENT CEMENT: ASTM D 2226.
  - 2) PVC PIPE AND FITTINGS: PVC PIPE AND FITTINGS SHALL COMPLY WITH NSF 14, "PLASTICS PIPING SYSTEMS COMPONENTS AND RELATED MATERIALS" FOR PLASTIC PIPING COMPONENTS. INCLUDE MARKING WITH "NSF-DWV FOR PLASTIC DRAIN, WASTE, AND VENT PIPING AND 'NSF-SEWER' FOR PLASTIC SEWER PIPING. SOLID-HALL, PVC PIPE ASTM D 2685, DRAIN, WASTE, AND VENT. PVC SOCKET FITTINGS: ASTM D 2665, MADE TO ASTM D 3311, DRAIN, WASTE, AND VENT PATTERNS AND TO FIT SCHEDULE 40 PIPE. ADHESIVE PRIMER: ASTM F 656. SOLVENT CEMENT: ASTM D 2564.
  - 3) HUBLESS CAST IRON SOIL PIPE AND FITTINGS: HUBLESS CAST IRON PIPE AND FITTINGS SHALL BE MANUFACTURED FROM GRAY CAST IRON AND SHALL CONFORM TO ASTM A 898 AND GCSI STANDARD 301. HUBLESS COUPLINGS SHALL CONFORM TO GCSI STANDARD 310 AND BE CERTIFIED BY NSF INTERNATIONAL.
  - 4) HUB AND SPIGOT CAST IRON SOIL PIPE AND FITTINGS: HUB AND SPIGOT CAST IRON PIPE AND FITTINGS SHALL BE MANUFACTURED FROM GRAY CAST IRON AND SHALL CONFORM TO ASTM A 74.
  - 5) COPPER DWV, DRINKING WATER: COPPER SHALL CONFORM TO ASTM B309. BROUGHT-GOTTER FITTINGS, ANSI B-16.24.
  - 6) GALVANIZED STEEL PIPE, WITH MALLEABLE IRON, THREADED FITTINGS, DRAINAGE PATTERN FOR SEWERS SHALL CONFORM TO ASTM A 53.
- H. CONDENSATE DRAINS & INDIRECT WASTE (ABOVEGROUND):
- 1) DWV, DRAIN, DRAINAGE (PVC) DWV PIPE, SOLVENT CEMENT, SOLVENT JOINT (CONDENSATE).
  - 2) DWV, BROUGHT-GOTTER, ANSI B-16.24 (WATER HEATER TP).
- I. REFRIGERANT:
- 1) ASTM B 290, TYPE ACR, HARD-DRAWN STRAIGHT LENGTHS, AND SOFT-ANNEALED COILS, SEAMLESS COPPER TUBING.
  - 2) COPPER COUPLER, ANSI B16.22, STREAMLINED PATTERN, FITTINGS. BRAZED JOINTS, AWS A 5.8, CLASSIFICATION BA5 (90°C).
  - 3) TUBING SHALL BE FACTORY GALVANIZED, READY FOR INSTALLATION, AND HAVE ENDS CAPPED TO PREVENT LEAKAGE OF FLUIDS INTO THE INTERIORS PRIOR TO INSTALLATION.
  - 4) SIZE AND INSTALLATION OF PIPE SHALL BE IN ACCORDANCE WITH MANUFACTURER'S RECOMMENDATIONS.
- J. NATURAL GAS:
- 1) BLACK STEEL PIPE, SCHEDULE 40, ASTM A53.
  - 2) PIPE 4" AND SMALLER, 150 LB. MALLEABLE IRON, THREADED FITTINGS.
  - 3) PIPE 4" AND SMALLER, YUGA MESSAPRESS G FOR WATER AND GAS, CSA L44, T36A-ASME B31 FOR USE WITH ASTM A53 SCHEDULE 40 BLACK IRON PIPE.
  - 4) PIPE 2" AND LARGER, WELDED.
  - 5) PLUG VALVE: ROCKWELL NORDSTROM FIGURE NO. 142 OR 143.
  - 6) BALL VALVE: JOMARK T-100NE, APPROVALS: UL-642, FM, GAS, NSF 61-8, MSS SP-110.
- K. GAS PIPING PAINTING:
- 1) ALL BLACK STEEL GAS PIPING LOCATED EXTERIOR TO THE BUILDING SHALL BE PRIMED AND PAINTED TO EITHER WHITE OR BLACK EXTERIOR INTERIOR WHERE LOCATED ON OR NEAR EXTERIOR WALL AND PAINTED SAFETY YELLOW WHEN LOCATED ON THE ROOF.
- L. ALL PIPE HANGERS AND SUPPORTS SHALL BE STANDARD PRODUCTS OF GRINNELL, FEE AND MASON, OR ELGEN. HANGER SPACING SHALL BE IN ACCORDANCE WITH MSS-SP-61.
- M. SLEEVES:
- 1) PROVIDE SET, AND PROPERLY LOCATED PIPE SLEEVES AS REQUIRED FOR THIS WORK. ALL SLEEVES SHALL BE OF SUFFICIENT SIZE TO PERMIT PIPE MOVEMENT DUE TO EXPANSION AND CONTRACTION AND TO ACCOMMODATE PIPE INSULATION.
  - 2) INTERIOR PARTITIONS: 16 GAUGE GALVANIZED STEEL, PACK BETWEEN PIPE AND SLEEVE WITH FIRE SEALING AND CAULK AND WITH FIRE-RESISTANT SEALANT.
  - 3) ROOF: PROSOT OR EQUAL, MANUFACTURED PVC SCHEDULE 40 PIPE SLEEVE WITH WATERPROOF SEAL. COORDINATE WITH ROOFING CONTRACTOR AND FLASH AS REQUIRED TO MAINTAIN ROOF WARRANTY.
  - 4) PROTECTION AGAINST CONTACT: METALLIC PIPING, EXCEPT FOR CAST IRON, DUCTILE IRON AND GALVANIZED STEEL, SHALL NOT BE IN DIRECT CONTACT WITH CONCRETE, MASONRY, FRAMING, OR GASTER WALLS AND FLOORS OR OTHER MASONRY. METALLIC PIPING SHALL NOT BE PLACED IN DIRECT CONTACT WITH CORROSION-SOL. SHEATHING USED TO PREVENT DIRECT CONTACT SHALL HAVE A THICKNESS OF GREATER THAN .003" AND SHALL BE PROVIDED WITH A RELIEVING ARCH, OR A PIPE SLEEVE SHALL BE BUILT INTO THE FOUNDATION WALL. THE SLEEVE SHALL BE TWO TIMES GREATER THAN THE PIPE PASSING THOUGH THE WALL OR FOOTING.
  - 5) PLUMBING VENTS: FLASH ROOF VENT INTO ROOFING SYSTEM AS REQUIRED BY THE ROOFING CONTRACTOR AND PROVIDE ROOFING ROOF WARRANTY. ALL PLUMBING VENT TERMINALS SHALL TERMINATE A MINIMUM OF 12" ABOVE ROOF OR EQUAL TO HEIGHT OF PARAPET, WHICHEVER IS GREATER.
- N. PROVIDE CHROME PLATED ESCUTCHEONS ON ALL PIPE ENTERING FINISHED AREAS.
- O. WATER HEATERS
- 1) COMMERCIAL, LIGHT-DUTY, STORAGE, ELECTRIC, DOMESTIC-WATER HEATERS:
    - a. STANDARD, UL 174
    - b. STORAGE-TANK CONSTRUCTION: STEEL, VERTICAL ARRANGEMENT.
    - c. PRESSURE RATING: 150 PSIG.
    - d. INTERIOR FINISH: COMPLY WITH NSF 61 AND NSF 512 BARRIER MATERIALS FOR POTABLE-WATER TANK LININGS, INCLUDING EXCLUDING LINING MATERIAL TO TAPPINGS.
  - 2) FACTORY-INSTALLED, STORAGE-TANK APPURTENANCES:
    - a. ANODE ROD: REPLACEABLE MAGNESIUM.
    - b. DIP TUBE: REQUIRED UNLESS COLD-WATER INLET IS NEAR BOTTOM OF TANK.
    - c. DRAIN VALVE: CORROSION-RESISTANT METAL WITH HOSE-END CONNECTION.
    - d. INSULATION: COMPLY WITH ASHRAE/IES 90.1.
    - e. JACKET: STEEL, WITH ENAMELED FINISH OR HIGH-IMPACT COMPOSITE MATERIAL.
    - f. HEAT-TRAP FITTINGS: INLET TYPE IN COLD-WATER INLET AND OUTLET TYPE IN HOT-WATER OUTLET.
    - g. HEATING ELEMENTS: ELECTRIC, SCREEN-N IMMERSION TYPE.
    - h. TEMPERATURE CONTROL: ADJUSTABLE THERMOSTAT.
    - i. SAFETY CONTROL: HIGH-TEMPERATURE-LIMIT CONTROL DEVICE OR SYSTEM.
    - j. RELIEF VALVE: ASME RATED AND STAMPED FOR COMBINATION TEMPERATURE-AND-PRESSURE RELIEF VALVES. INCLUDE RELIEFING CAPACITY AT LEAST AS GREAT AS HEAT INPUT, AND INCLUDE PRESSURE SETTING LESS THAN WORKING-PRESSURE RATING OF DOMESTIC-WATER HEATER. SELECT RELIEF VALVE WITH THERMINS ELEMENT THAT EXTENDS INTO STORAGE TANK.
- P. DOMESTIC-WATER EXPANSION TANKS:
- 1) DESCRIPTION: STEEL, PRESSURE-RATED TANK CONSTRUCTED WITH WELDED JOINTS AND FACTORY-INSTALLED, BUTYL-RUBBER DIAPHRAGM. INCLUDE AIR PRECHARGE TO MINIMUM SYSTEM-OPERATING PRESSURE AT TANK.
  - 2) CONSTRUCTION:
    - a. TAPPINGS: FACTORY-FABRICATED STEEL, WELDED TO TANK BEFORE TESTING AND LABELING. INCLUDE ASME B1.20.1 PIPE F16
    - b. INTERIOR FINISH: COMPLY WITH NSF 61 AND NSF 512 BARRIER MATERIALS FOR POTABLE-WATER TANK LININGS, INCLUDING EXCLUDING FINISH IN AND THROUGH TANK FITTINGS AND OUTLETS.
    - c. AIR-CHARGING VALVE: FACTORY INSTALLED.
  - 3) CAPACITY AND CHARACTERISTICS:
    - a. WORKING-PRESSURE RATING: 150 PSIG.
- Q. FIRE PROTECTION (NET PIPE SPRINKLER SYSTEM):
- 1) PROVIDE A "YET-PIPE" SPRINKLER SYSTEM WITH AUTOMATIC SPRINKLERS AND CONNECTED TO A SUFFICIENT WATER SUPPLY.
  - 2) THE SYSTEM DESIGN SHALL BE BASED ON FLAM HAZARD CLASSIFICATION, NFPA 13.
  - 3) THE NET PIPE SPRINKLER SYSTEM SHALL CONFORM TO ALL REQUIREMENTS OF THE OWNER'S INSURANCE CARRIER AND LOCAL AUTHORITY. PROVIDE SYSTEM DRAWINGS WITH A PROFESSIONAL ENGINEER'S STAMP ON THE DRAWINGS FOR REVIEW BY THE OWNER'S INSURANCE CARRIER AND LOCAL AUTHORITIES PRIOR TO INSTALLATION OF PIPING.
  - 4) THE NET PIPE SPRINKLER SYSTEM SHALL BE HYDRAULICALLY DESIGNED, BASED ON A WATER FLOW DATA OBTAINED FROM THE LOCAL, WATER OR FIRE DEPARTMENT.
- E. PIPE AND TUBING MATERIALS:
- 1) STEEL PIPE, SMALLER THAN 2":
    - a. ASTM A 53/A 53M STANDARD, SCHEDULE 40, SEAMLESS, BLACK STEEL PIPE.
    - b. ASTM A 192L, ASTM A 192/A 192M, OR ASTM A 356.10M, WALL THICKNESS GREATER THAN THAT REQUIRED FOR SCHEDULE 30 OR LESS THAN SCHEDULE 40, BLACK STEEL PIPE.
    - c. ASTM A 193 OR ASTM A 193/A 193M, THREADED, WALL THICKNESS LESS THAN SCHEDULE 30 OR GREATER THAN SCHEDULE 10, BLACK-STEEL PIPE.
    - d. ASTM A 193 OR ASTM A 193/A 193M, SCHEDULE 10, SEAMLESS, BLACK STEEL PIPE.
  - 2) STEEL PIPE, 2" AND LARGER: ASTM A 193, SCHEDULE 10, SEAMLESS, BLACK STEEL PIPE.

1. CAST-IRON THREADED FITTINGS: ANSI B16.4, CLASS 125, STANDARD PATTERN, FOR THREADED JOINTS. THREADS SHALL CONFORM TO ANSI B1.20.1.
2. MALLEABLE-IRON THREADED FITTINGS: ANSI B16.3, CLASS 150, STANDARD PATTERN, FOR THREADED JOINTS. THREADS SHALL CONFORM TO ANSI B1.20.1.
3. STEEL FITTINGS: ASTM A 234, SEAMLESS OR WELDED, FOR WELDED JOINTS.
4. GROOVED MECHANICAL FITTINGS: ASTM A 536, GRADE 65-45-12 DUCTILE IRON; ASTM A 47 GRADE 32510 MALLEABLE IRON; OR ASTM A53, TYPE F, E, OR S; GRADE B FABRICATED STEEL FITTINGS WITH GROOVES OR SHOULDERS DESIGNED TO ACCEPT GROOVED END COUPLINGS, IN ACCORDANCE WITH ITS LISTING.
6. HANGERS AND SUPPORTS:
- 1) HANGERS, ANCHORS, AND SUPPORTS FOR FIRE PROTECTION PIPING AND EQUIPMENT SHALL BE IN ACCORDANCE WITH SECTION 19, HANGERS, ANCHORS, SUPPORTS, AND COMPONENTS THAT BE LISTED BY UL AND ANY OTHER AGENCIES REQUIRED BY THE LOCAL FIRE AUTHORITIES AND THE OWNER'S INSURANCE CARRIER.
7. AUTOMATIC SPRINKLERS:
- 1) SPRINKLER HEADS TYPE AS INDICATED OR REQUIRED BY THE APPLICATION. UNLESS OTHERWISE REQUIRED, PROVIDE QUICK RESPONSE HEADS WITH NOMINAL 1/2 INCH DISCHARGE ORIFICE, FOR "LIGHT HAZARD" TEMPERATURE RANGE.
- 2) SPRINKLER HEADS SHALL BE OF THE FOLLOWING CONSTRUCTION, CONFIGURATIONS, AND FINISH FOR THE AREAS INDICATED:
- a) FINISHED AREAS, SEMI-RECESSED PENDANT, CHROME PLATED, CHROME ESCUTCHEON CAP.
- b) UNFINISHED AREAS, UPRIGHT, ROUGH BRASS.
- 3) FURNISH THREE EXTRA SPRINKLER HEADS OF EACH TYPE INCLUDED IN THE PROJECT, AND PROVIDE A SPRINKLER HEAD CABINET AND ANY SPECIAL WRENCHES TO REMOVE OR INSTALL SPRINKLER HEADS.
- 4) FURNISH QUICKSTOP TALON SPRINKLER TOOL. QUICKSTOP TALON SHALL STOP 3/4" AND 3/8" HEADS; THE TOOL SHALL FEATURE A FUSEBLE LINK TO RELEASE THE TOOL IF HEATED AND SHALL BE 100% WATER TIGHT TO 250 PSI.
8. ALARM DEVICES:
- 1) WATER FLOW INDICATORS: VANE TYPE WATERFLOW DETECTOR, RATED TO 250 PSIG; DESIGNED FOR HORIZONTAL OR VERTICAL INSTALLATION; HAVE 2-SPST CIRCUIT SWITCHES TO PROVIDE ISOLATED ALARMS TO AUXILIARY DEVICES. 7 AMPERE MAXIMUM VOLTAGE RATING FOR 24 VOLTS D.C.; COMPLETE WITH FACTORY-SET, FIELD-ADJUSTABLE RETARD ELEMENT TO PREVENT FALSE SIGNALS, AND TAMPER-PROOF COVER. SWITCH SENDS A SIGNAL WHEN COVER IS REMOVED.
- 2) SUPERVISORY SIGNALING: SPST, NORMALLY CLOSED CONTACTS, DESIGNED TO SIGNAL VALVE IS IN OTHER THAN NORMAL POSITION.
10. INSULATION AND DUCT LININGS:
- A. ALL INSULATIONS AND ACCESSORIES SHALL HAVE A FIRE HAZARD CLASSIFICATION WITH A FLAME SPREAD RATING OF NOT OVER 25, A FUEL CONTRIBUTION RATING OF NOT OVER 50, AND A SMOKE DEVELOPED RATING OF NOT OVER 50, IN ACCORDANCE WITH NFPA.
- B. PIPE INSULATION - ABOVE GRADE:
- 1) THE PIPING INSULATION USED SHALL HAVE A THERMAL CONDUCTIVITY OF 0.21 BTU PER IN/IN<sup>2</sup>/SQ FT/IN OR LESS.
- 2) FIBERGLASS INSULATION WITH FACTORY APPLIED VAPOR BARRIER, ASJ JACKET, FACTORY APPLIED REINFORCING REINFORCING LAMINATE, NO STAPLES, ZEPHYR PREWELDED PVC FITTING COVERS. INSTALLATION SHALL BE IN ACCORDANCE WITH MANUFACTURER'S RECOMMENDATIONS.
- 3) FLEXIBLE GLOVED CELL ELASTOMERIC INSULATION, UNSUIT OR PRESUIT WITH PRESSURE SENSITIVE ADHESIVE SYSTEM FOR CLOSURE AND VAPOR SEALING, EQUAL TO ARMOSTRONG AIR ARMALUX OR ARMOSTRONG ARMOSTRONG.
- 4) FOR NON CIRCULATING SYSTEMS, THE FIRST 8" OF INLET AND OUTLET PIPING BETWEEN THE TANK AND THE HEAT TRAP (INCLUDING THE HEAT TRAP) MUST BE INSULATED.
- 5) FOR CIRCULATING SYSTEMS, ALL HOT WATER PIPING IN THE CIRCULATION LOOP MUST BE INSULATED AS SPECIFIED BELOW.
- B. INSULATION SCHEDULE:
- a) DOMESTIC COLD WATER 1/2"
- b) DOMESTIC HOT WATER 1" FOR PIPING UP TO 1-1/4", 1-1/2" FOR PIPING 1-1/2" AND LARGER
- c) CONDENSATE DRAINS INSIDE BUILDING 2"
- d) REFRIGERANT SUCTION 3/4" FOR PIPING UP TO 1-1/4", 1" FOR PIPING 1-1/2" AND LARGER
- C. EQUIPMENT INSULATION:
- 1) FLEXIBLE FIBERGLASS GLASS FIBER INSULATION, ASTM C 583, TYPE I, CLASS B-4, SEMI-RIGID BOARD, WITH FACTORY LAMINATED KRAFT ALUMINUM FOL (ALL SERVICE JACKET), VAPOR BARRIER, OVENS/CONCRETE PIPE AND TANK INSULATION.
- D. DUCTWORK: ACQUSTICAL INSULATION:
- 1) DUCT LINING: 2 LB/CF, THICKNESS AS SCHEDULED, AIR STREAM SIDE COATED, INSTALL PER SMACNA STANDARDS.
- a) DUCT LINING SCHEDULE:
- (1) RECTANGULAR AIR DUCT 1/2"
- (2) RETURN AIR DUCT 1/2"
- (3) SOUND BOOTS 1"
- E. DUCTWORK: THERMAL INSULATION:
- 1) DUCT COVERINGS: 3/4 LB/CF, FIBERGLASS BLANKET WITH FACTORY APPLIED VAPOR BARRIER AND FACING, THICKNESS AS SCHEDULED, INSTALLATION IN ACCORDANCE WITH MANUFACTURERS RECOMMENDATIONS.
- a) DUCT COVERINGS SCHEDULE: MINIMUM R-6
- (1) ROUND SUPPLY DUCT 2"
- (2) RECTANGULAR SUPPLY DUCT 2"
- (3) RETURN AIR DUCT 2"
- (4) MAKEUP AIR DUCT 2"
- (5) VAPOR AIR DUCT 2"
- 2) DUCT LINING: 2 LB/CF, THICKNESS AS SCHEDULED, AIR STREAM SIDE COATED, INSTALL PER SMACNA STANDARDS.
- a) DUCT LINING SCHEDULE:
- (1) RECTANGULAR SUPPLY DUCT 1/2"
- (2) ROUND SUPPLY DUCT 1/2"
- (3) RETURN AIR DUCT 1/2"
- F. EXPOSED SPIRAL DUCT:
- 1) DOUBLE WALL SPIRAL: DOUBLE WALL INSULATED SPIRAL DUCT AND FITTINGS WITH PERFORATED LINER WITH AN R-VALUE OF 0.21.
- 2) SPIRAL DUCT LINERS: JOHN MANVILLE SPIRACOUS PLUS ROUND DUCT LINER SYSTEM, VSD, SD, AND LD SIZES, 8" AND UP, MEETS ASTM E 84 25/50 FLAME AND SMOKE, ASHRAE 62, MEAT291-86-M, SMACNA APPLICATION STANDARDS FOR DUCT LINERS, NAIMA FIBERGLASS DUCT LINER STANDARD. 1" THICKNESS, AIR STREAM SIDE COATED, INSTALL PER SMACNA STANDARDS FOR EXPOSED LOCATIONS.
- 3) DUCT COVERING (EXTERIOR SUPPLY AND RETURN)
- a) EXTERIOR INSULATION: JOHN MANVILLE XSPCET ISOFORM AFF BOARD: 1-1/2" THICK R-4.3, UNIFORM CLOSED-CELL POLYISOCYANURATE FOAM CORE BONDED WITH A FOIL FACING, INSTALLED PER MANUFACTURERS RECOMMENDATIONS. COVER SPIRAL DOUBLE BOARD INSULATION WITH POLYURETHANE ALUMINUM, COMPOSITE MEMBRANE MULTI-LAYER EMBOSSED LV REINFORCED ALUMINUM POLYMER LAMINATE, ALL WEATHER FLEXIBLE WEATHER-PROOFING JACKET, MINIMUM R-0 RATING, MINIMUM R-12 CLIMATE ZONES 5-9.
11. DUCTWORK:
- A. ALL DUCTWORK, UNLESS OTHERWISE INDICATED, SHALL BE FABRICATED FROM GALVANIZED SHEET STEEL CONPLYING WITH ASTM A 521, LOCKFORMING QUALITY, WITH 40 ZINC COATING IN ACCORDANCE WITH ASTM A 525, AND SHALL BE GALVANIZED FOR EXPOSED LOCATIONS.
- B. WHERE DUCTWORK IS INDICATED TO BE EXPOSED TO VIEW IN OCCUPED SPACES, PROVIDE MATERIALS WHICH ARE FREE FROM VISUAL IMPERFECTIONS INCLUDING PITTING, SEAM MARKS, ROLLER MARKS, STAINS AND DISCOLORATIONS, AND OTHER IMPERFECTIONS, INCLUDING THOSE WHICH WOULD IMPAIR PAINTING.
- C. DUCTWORK: METAL GAUGES, REINFORCING, ETC. SHALL BE CONSTRUCTED IN ACCORDANCE WITH SMACNA HVAC DUCT CONSTRUCTION STANDARDS, LATEST EDITION FOR A 2 INCH WATER GAUGE STATIC PRESSURE.
- 1) RECTANGULAR DUCT:
- a) ELBOWS, UNLESS OTHERWISE SPECIFIED, SHALL BE CONSTRUCTED WITH CENTERLINE RADIUS OF NOT LESS THAN 15 DUCT WIDTH OR SQUARE ELBOW WITH DOUBLE WALL STREAMLINE VANES.
- b) RETURN AIR ACQUSTICAL ELBOWS AND SOUND BOOTS SHALL BE A SQUARE ELBOW WITH NO TURNING VANES.
- 2) SLOPES FOR TRANSITIONS OR OTHER CHANGES IN DIMENSIONS SHALL BE MINIMUM 1 TO 3.
- 3) ROUND AND OVAL SPINAL SEAM DUCT:
- a) SLOPE RANGE DUCT TYPE FITTINGS FABRICATED OF MULTIPLE SECTIONS WITH MAXIMUM 15 DEGREE CHANGE OF DIRECTION PER SECTION, UNLESS SPECIFICALLY DETAILED OTHERWISE, USE 15 DEGREE LAYERS FOR BRANCH TAKEOFF CONNECTIONS. FURNISH 40 DEGREE BRANCHES ARE INDICATED PROVIDE CONICAL TYPE TEES.
- b) SLOPES FOR TRANSITIONS OR OTHER CHANGES IN DIMENSIONS SHALL BE MINIMUM 1 TO 3.
- c) AS AN OPTION, PROVIDE FACTORY-FABRICATED DUCT AND FITTINGS, IN LIEU OF SHOP-FABRICATED DUCT AND FITTINGS.
- (1) ELBOWS: ONE PIECE CONSTRUCTION FOR 30 DEGREES AND 45 DEGREE ELBOWS 14" AND SMALLER. PROVIDE MINIMUM 15 DUCT GORE CONSTRUCTION FOR LARGER DIAMETERS WITH STANDING SEAM CIRCUMFERENTIAL JOINT.
- (2) DIVIDED FLOW FITTINGS: 40 DEGREE TEES, CONSTRUCTED WITH SADDLE TAP SPOT WELDED AND BONDED TO DUCT FITTING BODY.
- d) ROUND LONGITUDINAL SEAM DUCT: USE FOR RIGID METAL DUCT ON LEAVING SIDE OF DUCT IN CONCEALED LOCATIONS FOR EXTENSION TO FLEX FOR DIFFUSERS, UNLESS OTHERWISE INDICATED.
- D. DUCT SIZES SHOWN ON THE DRAWINGS ARE SHEETMETAL SIZES. ALLOWANCE FOR DUCT LINER HAS BEEN MADE WHERE APPLICABLE.
- E. INSTALLATION OF METAL DUCTWORK:
- 1) GENERAL: ASSEMBLE AND INSTALL DUCTWORK IN ACCORDANCE WITH RECOGNIZED INDUSTRY PRACTICES WHICH WILL ACHIEVE AIR-TIGHT SYSTEMS (MAXIMUM 5% LEAKAGE), WITH NO OBJECTIONABLE NOISE, AND CAPABLE OF PERFORMING INDICATED SERVICE. INSTALL EACH RUN WITH MINIMUM NINE (9) SUPPORTS. ALSO DUCTWORK ACCURATELY WITH INTERNAL SURFACES SMOOTH. SUPPORT DUCTS RIGIDLY WITH SUITABLE STRAPS, BRACES, HANGERS AND ANCHORS IN ACCORDANCE WITH SMACNA HVAC DUCT CONSTRUCTION STANDARDS, LATEST EDITION. DUCT HANGERS SHALL BE OF THE TYPE WHICH WILL HOLD DUCTS TRUE-TO-SHAPE AND TO PREVENT BUCKLING. SUPPORT VERTICAL DUCTS AT EVERY FLOOR.
- 2) AUXILIARY STEEL: PROVIDE AUXILIARY STEEL AS REQUIRED TO ADEQUATELY SUPPORT DUCTWORK.
- 3) ROUTING: LOCATE DUCTWORK RUNS, EXCEPT AS OTHERWISE INDICATED, VERTICALLY AND HORIZONTALLY AND AVOID DIAGONAL RUNS WHEREVER POSSIBLE. LOCATE RUNS AS INDICATED BY DRAWINGS, DETAILS AND NOTATIONS OR, IF NOT OTHERWISE INDICATED, RUN DUCTWORK IN SHORTEST ROUTE WHICH DOES NOT OBSTRUCT UTILITY SPACE OR BLOCK ACCESS FOR SERVICING MECHANICAL EQUIPMENT. PROVIDE MINIMUM 15 DUCT GORE DUCTS GORE OVER TURNED CEILING, AND OTHER STRUCTURAL AND PERMANENT ENCLOSURE ELEMENTS OF BUILDING, WHEREVER POSSIBLE IN FINISHED AND OCCUPIED SPACES, CONCEAL DUCTWORK FROM VIEW BY LOCATING IN CONCEALED SPACES. PROVIDE MINIMUM 15 DUCT GORE CONSTRUCTION FOR LARGER DIAMETERS. DO NOT ENGAGE HORIZONTAL RUNS IN SOLID PARTITIONS, EXCEPT AS SPECIFICALLY SHOWN. COORDINATE LAYOUT WITH SUSPENDED CEILING AND LIGHTING LAYOUTS AND SIMILAR FINISHED WORK.

- DO NOT ROUTE DUCTWORK THROUGH ELECTRICAL EQUIPMENT SPACES AND ENCLOSURES, UNLESS INDICATED OTHERWISE.
- 5). PENETRATIONS:
- a) WHERE DUCTS PASS THROUGH INTERIOR PARTITIONS OR EXTERIOR WALLS, AND ARE EXPOSED TO VEA, CONCEAL SPACE BETWEEN OPENING AND DUCT OR DUCT INSULATION WITH SHEET METAL FLANGES OF SAME GAGE AS DUCT. OVERLAP OPENING ON 4 SIDES BY AT LEAST 1-1/2". FASTEN TO DUCT AND WALL.
- b) WHERE DUCTS PASS THROUGH FIRE-RATED FLOORS, WALLS, OR PARTITIONS, PROVIDE FIRESTOPPING BETWEEN DUCT AND WALL.
- c) COORDINATE: COORDINATE DUCT INSTALLATIONS WITH INSTALLATION OF ACCESSORIES, DAMPERS, COIL FRAMES, EQUIPMENT, CONTROLS, AND OTHER ASSOCIATED WORK OF THE DUCTWORK SYSTEM.
- 7) INSTALLATION: INSTALL METAL DUCTWORK IN ACCORDANCE WITH SMACNA "H VAC DUCT CONSTRUCTION STANDARDS", LATEST EDITION.
- F. EQUIPMENT CONNECTIONS:
- 1) CONNECT METAL DUCTWORK TO EQUIPMENT AS INDICATED. PROVIDE FLEXIBLE CONNECTION FOR EACH DUCTWORK CONNECTION TO EQUIPMENT MOUNTED ON VIBRATION ISOLATORS, AND/OR EQUIPMENT CONTAINING ROTATING MACHINERY. PROVIDE ACCESS DOORS AS REQUIRED.
6. SEAL ALL CONCEALED DUCTWORK JOINTS WITH NON-HARDENING, NON-MIGRATING MASTIC SEALANT, AS RECOMMENDED FOR SEALING SEAMS AND JOINTS IN DUCTWORK. OIL BASE CAULKING AND GLAZING COMPOUNDS SHALL NOT BE ACCEPTABLE. DUCTS SHALL BE SEALED TO THE GLASS LEVEL LISTED BELOW.
- | 1) UNCONDITIONED SPACES        | CLASS B               | CLASS A               | CLASS C | CLASS B |
|--------------------------------|-----------------------|-----------------------|---------|---------|
| 2) CONDITIONED SPACES (PLENUM) | CLASS B               | CLASS B               | CLASS B | CLASS C |
|                                | SUPPLY $\leq 2"$ H.V. | SUPPLY $\leq 2"$ H.V. | EXHAUST | RETURN  |
12. FLEXIBLE DUCT:
- A. ATCO ROSE (R-6), OR EQUAL.
- B. FACTORY APPLIED INSULATION AND VAPOR BARRIER, 1-1/2" THICK.
- C. MAXIMUM LENGTH OF 5'-0".
13. FLUES AND ACCESSORIES:
- A. FLUE FOR GAS FIRED CONDENSING WATER HEATER, OR FURNACE SHALL BE AS RECOMMENDED BY THE GAS APPLIANCE MANUFACTURER. FLUES SHALL BE SCHEDULE 40, PVC OR CPVC PIPE PER THE MANUFACTURER'S INSTALLATION REQUIREMENTS.
- B. PROVIDE MANUFACTURER'S STANDARD ACCESSORY ITEMS INCLUDING BIRD PROOF TOP, STORM COLLAR, ROOF THIMBLE, ETC. AS REQUIRED FOR A COMPLETE INSTALLATION. ROOF THIMBLES THROUGH THE BUILDING ROOF SHALL BE SUITABLE FOR USE WITH THE ROOF PROVIDED.
14. EXHAUST FANS:
- A. CENTRIFUGAL CEILING EXHAUSTERS SHALL BE ELECTRICALLY POWERED CENTRIFUGAL TYPE FAN SUITABLE FOR MOUNTING IN THE CEILING WITH A PERFORATED OFF-WHITE METAL GRILLE WITH A THUMBSCREW ATTACHMENT FOR EASY ACCESS TO FAN HOUSING. UNIT SHALL CONSIST OF A GALVANIZED STEEL HOUSING LINED WITH ACOUSTICAL INSULATION AND SHALL INCLUDE AN INTEGRAL BACKDRAFT DAMPER ON FAN DISCHARGE. MOTOR SHALL BE A PERMANENT SPLIT-CAPACITOR TYPE MOTOR, PERMANENTLY LUBRICATED WITH THERMAL OVERLOAD PROTECTION. PROVIDE DISCONNECT SWITCH OR OTHER MEANS OF DISCONNECT AT MOTOR IN FAN HOUSING.
5. ROOFTOP UNITS:
- A. UNIT SHALL BE FACTORY-ASSEMBLED AND TESTED, DESIGNED FOR ROOF INSTALLATION, AND SHALL CONSIST OF SCROLL TYPE COMPRESSORS), CONDENSERS, EVAPORATOR COILS, THERMAL EXPANSION VALVE, CONDENSATE DRAIN PAN, CONDENSER AND EVAPORATOR FANS, CONDENSER FANS TO BE SEQUENCED. REFRIGERATION CONTROLS, GAS FIRED HEAT EXCHANGER OR ELECTRIC HEATING SECTION, FILTERS, AND DAMPERS. CAPACITIES AND ELECTRICAL CHARACTERISTICS SHALL BE AS SCHEDULED ON THE DRAWINGS.
- B. COMPRESSOR(S): UNIT SHALL INCLUDE VIBRATION ISOLATORS AND CRANKCASE HEATER. REFRIGERANT CIRCUIT SHALL INCLUDE A FILTER DRYER, SIGHT GLASS, COMPRESSOR SERVICE VALVES, AND LIQUID LINE SERVICE VALVES.
- C. SAFETY CONTROLS SHALL INCLUDE:
- LOW PRESSURE CUTOFF, MANUAL RESET.
  - HIGH PRESSURE CUTOFF, MANUAL RESET.
  - COMPRESSOR MOTOR OVERLOAD PROTECTION, MANUAL RESET.
  - ANTI-RECYCLING THING DEVICE.
  - ADJUSTABLE LOW-VOLTAGENT LOCKOUT.
  - OIL PRESSURE SWITCH.
- D. REFRIGERANT COIL: ALUMINUM FINS BONDED TO SEAMLESS COPPER TUBE BY MEANS OF MECHANICAL EXPANSION OR EQUALIZING TIE VERTICAL DISTRIBUTOR SHALL ENSURE EACH COIL CIRCUIT RECEIVES THE SAME AMOUNT OF REFRIGERANT.
- E. ECONOMIZER SHALL CONSIST OF RETURN AIR DAMPER, OUTDOOR AIR DAMPER, AND BAROMETRIC RELIEF DAMPER. PROVIDE POWERED EXHAUST FAN WITH MANUFACTURER'S STANDARD CONTROLS FOR UNITS SCHEDULED ON THE DRAWINGS.
- F. GAS HEAT: INDIRECT FIRED, GAS HEAT EXCHANGER, AUTOMATIC SPARK IGNITION, MANUFACTURER'S STANDARD GAS TRAIN WITH REGULATOR (IF REQUIRED), ASA APPROVED. VERIFY GAS SERVICE PRESSURE TO INDIVIDUAL ROOFTOP UNITS.
- G. ROOFTOP UNITS SHALL BE WIRED TO SHUTDOWN ON A SIGNAL FROM THE SMOKE DETECTORS AND SHALL AUTOMATICALLY RESET WHEN THE SMOKE DETECTORS ARE RESET.
6. NOT USED.
7. SMOKE DETECTORS:

- A. UNITS MOUNTED IN THE MECH. ROOM SHALL BE A DUCT MOUNTED UL LISTED PHOTO-ELECTRIC SELF-CONTAINED SMOKE DETECTOR WITH HOUSING. UNITS SHALL BE EQUAL TO SIMPLEX #4040-4040T. THE SAMPLING TUBE SHALL BE #2008-8040, LENGTH AS REQUIRED FOR DUCT.
- B. DUCT DETECTOR REMOTE TEST STATION SHALL BE SIMPLEX #4040-4042 WITH REMOTE ALARM INDICATOR, POWER-ON/ALARM/TEST, POWER-OFF/ALARM/TEST, AND TEST/RESET SWITCH.
- 1. DEVICES SHALL BE MOUNTED IN APPROVED LOCATION AS INDICATED ON THE FLOOR PLANS OR AS DIRECTED BY LOCAL AUTHORITY HAVING JURISDICTION.
- C. PROVIDE AND INSTALL A PHOTO-ELECTRIC SMOKE DETECTOR IN THE RETURN AIR DUCT FOR EACH HVAC UNIT AS INDICATED ON THE FLOOR PLANS. DETECTORS ARE TO BE PROVIDED WITH A SUB-BASE CONTAINING AUXILIARY RELAY CONTACTS. RELAY CONTACTS SHALL BE WIRED INTO UNIT CONTROL WIRING, 80 AS TO SHUT UNIT DOWN IN THE CASE OF SMOKE DETECTOR. PROVIDE ALL CONTROL WIRING. ELECTRICAL CONTRACTOR SHALL PROVIDE 120 VOLT POWER TO EACH DETECTOR.
- D. SMOKE DETECTORS SHALL BE INTERLOCKED. IN ALARM CONDITION OF A SINGLE DETECTOR ALL UNITS SHALL SHUT DOWN.
- 0. CONTROL WIRING:
  - A. ELECTRICAL WIRING AND WIRING CONNECTIONS REQUIRED FOR THE INSTALLATION OF THE TEMPERATURE CONTROL SYSTEM, SHALL BE PROVIDED BY THIS CONTRACTOR, UNLESS SPECIFICALLY SHOWN ON THE ELECTRICAL DRAWINGS OR SPECIFICATIONS.
  - B. INSTALL ALL CONTROL WIRING SPIRES BETWEEN TERMINAL POINTS, COLOR CODED. INSTALL IN NEAT WORKMANLIKE MANNER, SECURELY FASTENED. INSTALL IN ACCORDANCE WITH NATIONAL ELECTRICAL CODE AND THE ELECTRICAL SPECIFICATIONS.
  - 1. INSTALL CIRCUITS OVER 25 VOLT WITH COLOR CODED NUMBER 12 WIRE.
  - 2. INSTALL CIRCUITS UNDER 25 VOLT WITH COLOR CODED NUMBER 10 WIRE WITH 0.091 INCH HIGH TEMPERATURE 105 DEGREES F PLASTIC INSULATION ON EACH CONDUCTOR AND PLASTIC SHEATH OVER ALL.
  - 3. INSTALL ELECTRONIC CIRCUITS WITH COLOR CODED NUMBER 22 WIRE WITH 0.023 INCH POLYETHYLENE INSULATION ON EACH CONDUCTOR WITH PLASTIC JACKETTED COPER SHIELD OVER ALL.
  - 4. INSTALL LOW VOLTAGE CIRCUITS, LOCATED IN CONCRETE SLABS AND MASONRY WALLS, OR EXPOSED IN OCCUPIED AREAS, IN ELECTRIC CONDUIT.
  - 5. ALL WIRING IN AREAS USED FOR AIR PLenums SHALL BE IN ELECTRIC CONDUIT EXCEPT THAT LOW VOLTAGE WIRING SHALL BE IN CONDUIT, ALUMINUM SHEATHED CABLE OR OTHER WIRE SPECIFICALLY APPROVED FOR INSTALLATION IN AIR PLenums, WHEN ACCEPTABLE BY LOCAL CODES.
  - 6. ALL WIRING IN AREAS NOT USED FOR AIR MOVEMENT SHALL BE IN ELECTRIC METALLIC TUBING EXCEPT LOW VOLTAGE WIRING MAY BE IN APPROVED SIGNAL CABLE WHEN ACCEPTED BY LOCAL CODES.
  - C. THERMOSTATIC CONTROLS TO HAVE A 9" DEADBAND AND SETPOINT OVERLAP RESTRICTIONS.

BC PROJECT #: 22323  
MISSOURI PE COA #2009003629

This drawing has been prepared by the Engineer, or under his supervision. This drawing is provided as an instrument of service by the Designer/Engineer and is intended for use on this project only. Pursuant to the Architect and Works Copyright Protection Act of 1990, all drawings, specifications, ideas and designs, including the overall concept, arrangement and composition of spaces and elements appearing herein, constitute the original, copyrighted work of the Designer/Engineer. Any reproduction, use, or disclosure of information contained herein without prior written consent of the Engineer is strictly prohibited. © 2022 BC Engineers, Inc.

**BC ENGINEERS**  
**INCORPORATED**

5720 Reeder Shawnee, Ks. 66203 (913)262-1772



12/22/2022



a new development for  
**Town Centre Lot 1**  
520 NE Town Centre Drive  
Lee's Summit, Missouri 64064

date 05.19.22  
drawn by MA/FS  
checked by EK/DS  
revisions  
12.20.22 REV 1

sheet number

**P1.0**

drawing type  
permit

project number  
20231

**PLUMBING GENERAL NOTES:**


1. INSTALL ALL PIPE, ETC. AS HIGH AS POSSIBLE.
2. COORDINATE ALL WORK WITH OTHER TRADES AND EXISTING CONDITIONS AS REQUIRED TO PROPERLY INSTALL ALL SYSTEMS AS INTENDED, WITHIN THE CONFINES OF THE SPACES AVAILABLE, AND WITHOUT INTERFERENCES.
3. REFER TO ARCHITECTURAL DRAWINGS FOR EXACT LOCATIONS AND MOUNTING HEIGHTS OF FIXTURES.
4. REFER TO ARCHITECTURAL & STRUCTURAL DRAWINGS FOR REQUIREMENTS FOR SUPPORTING PIPING, EQUIPMENT, ETC. FROM THE STRUCTURE. PROVIDE ADDITIONAL STEEL AS REQUIRED TO PROPERLY SUPPORT SYSTEMS FROM THE STRUCTURE.
5. PROVIDE 1" SCHEDULE 40 PVC CONDENSATE DRAIN PIPE FOR ROOFTOP UNIT LAID ROUTED TO GRASSY AREA. PROVIDE WATER TRAP AND CLEAN OUTS AS DETAILED. SECURE PVC PIPE TO DRAIN WITH NYLON STRAP.
6. NO PIPING SHALL BE ROUTED OVER THE TOP OF ELECTRICAL PANELS.
7. CONTRACTOR TO TEST WATER PRESSURE ON SITE AND PROVIDE PRESSURE REDUCING VALVE ON WATER SERVICE IF PRESSURE IS OVER 80 PSI.
8. ALL WATER SERVICE INSTALLATIONS INCLUDING BACKFLOW DEVICES ARE SUBJECT TO FIELD VERIFICATION AND APPROVAL BY THE WATER DEPARTMENT INSPECTOR.

**PLUMBING SYMBOLS**

|  |                                         |
|--|-----------------------------------------|
|  | SOIL AND WASTE PIPING BELOW FLOOR/GRADE |
|  | SOIL AND WASTE PIPING ABOVE FLOOR/GRADE |
|  | SANITARY VENT PIPING ABOVE GRADE        |
|  | SANITARY VENT PIPING BELOW GRADE        |
|  | DOMESTIC COLD WATER PIPING              |
|  | DOMESTIC HOT WATER PIPING               |
|  | GAS PIPING                              |
|  | EQUIPMENT DRAIN LINE                    |
|  | FIRE LINE                               |
|  | PIPING TURNING DOWN                     |
|  | PIPING TURNING UP                       |
|  | TEE TOP CONNECTION                      |
|  | UNION                                   |
|  | BACKFLOW PREVENTER                      |
|  | FLOOR DRAIN                             |
|  | FLOOR CLEAN OUT                         |
|  | WALL CLEAN OUT                          |
|  | GRADE CLEAN OUT                         |
|  | VALVE                                   |
|  | BALANCING VALVE                         |
|  | SOLENOID VALVE                          |
|  | PRESSURE REGULATOR                      |
|  | CHECK VALVE                             |
|  | CONNECT TO EXISTING                     |
|  | I.E. INVERT ELEVATION OF PIPE           |
|  | MATCH MARKS ON PLUMBING RISER DIAGRAM   |

**PLUMBING PLAN NOTES:**

1. INSTALL WALL HYDRANT 18" ABOVE GRADE / FINISHED FLOOR.
2. CONNECT GAS TO EQUIPMENT AS REQUIRED AND AS DETAILED.
3. ALL APPLIANCE CONNECTIONS SHALL BE MADE WITH UL LISTED FLEXIBLE APPLIANCE CONNECTOR. FLEX CONNECTORS SHALL BE PROVIDED BY TENANT. CONTRACTOR SHALL PROVIDE SAFETY LOCK AND CHAIN AT ALL GAS APPLIANCES ON WHEELS. PROVIDE PIPING REDUCERS AND INCREASERS AS REQUIRED TO MATE HARD PIPING WITH FLEX CONNECTORS.
4. COORDINATE WITH GAS COMPANY FOR INSTALLATION OF A METER WITH CAPACITY FOR 694 CFH @ 7" W.C. ROUTE PIPING UP INSIDE THE EXTERIOR WALL AND UP TO 18'-0" ABOVE FINISHED FLOOR. ALL CONCEALED JOINTS ARE TO BE WELDED OR USE FITTINGS APPROVED FOR CONCEALED USE. VERIFY ALL EQUIPMENT GAS CAPACITIES AND OPERATING PRESSURES PRIOR TO INSTALLATION OF ANY PIPING.
5. ROUTE PIPING ON INTERIOR SIDE OF INSULATION FOR FREEZE PROTECTION.
6. ROUTE GAS PIPE DOWN TO 18" AFF AND PENETRATE EXTERIOR WALL. ROUTE GAS PIPE ABOVE GRADE AND OVER TO RTU AS REQUIRED.
7. COORDINATE WITH G.C. TO SEAL PENETRATION WEATHER TIGHT.
8. SEE ENLARGED PLUMBING PLAN ON SHEET P1.1 FOR CONTINUATION OF PIPING AND PIPING IN THIS AREA.
9. SEE CIVIL PLAN FOR CONTINUATION OF 4" SANITARY SEWER. MAINTAIN MIN 30" COVER.
10. CONNECT CONDENSATE TO RTU AS REQUIRED AND AS DETAILED.

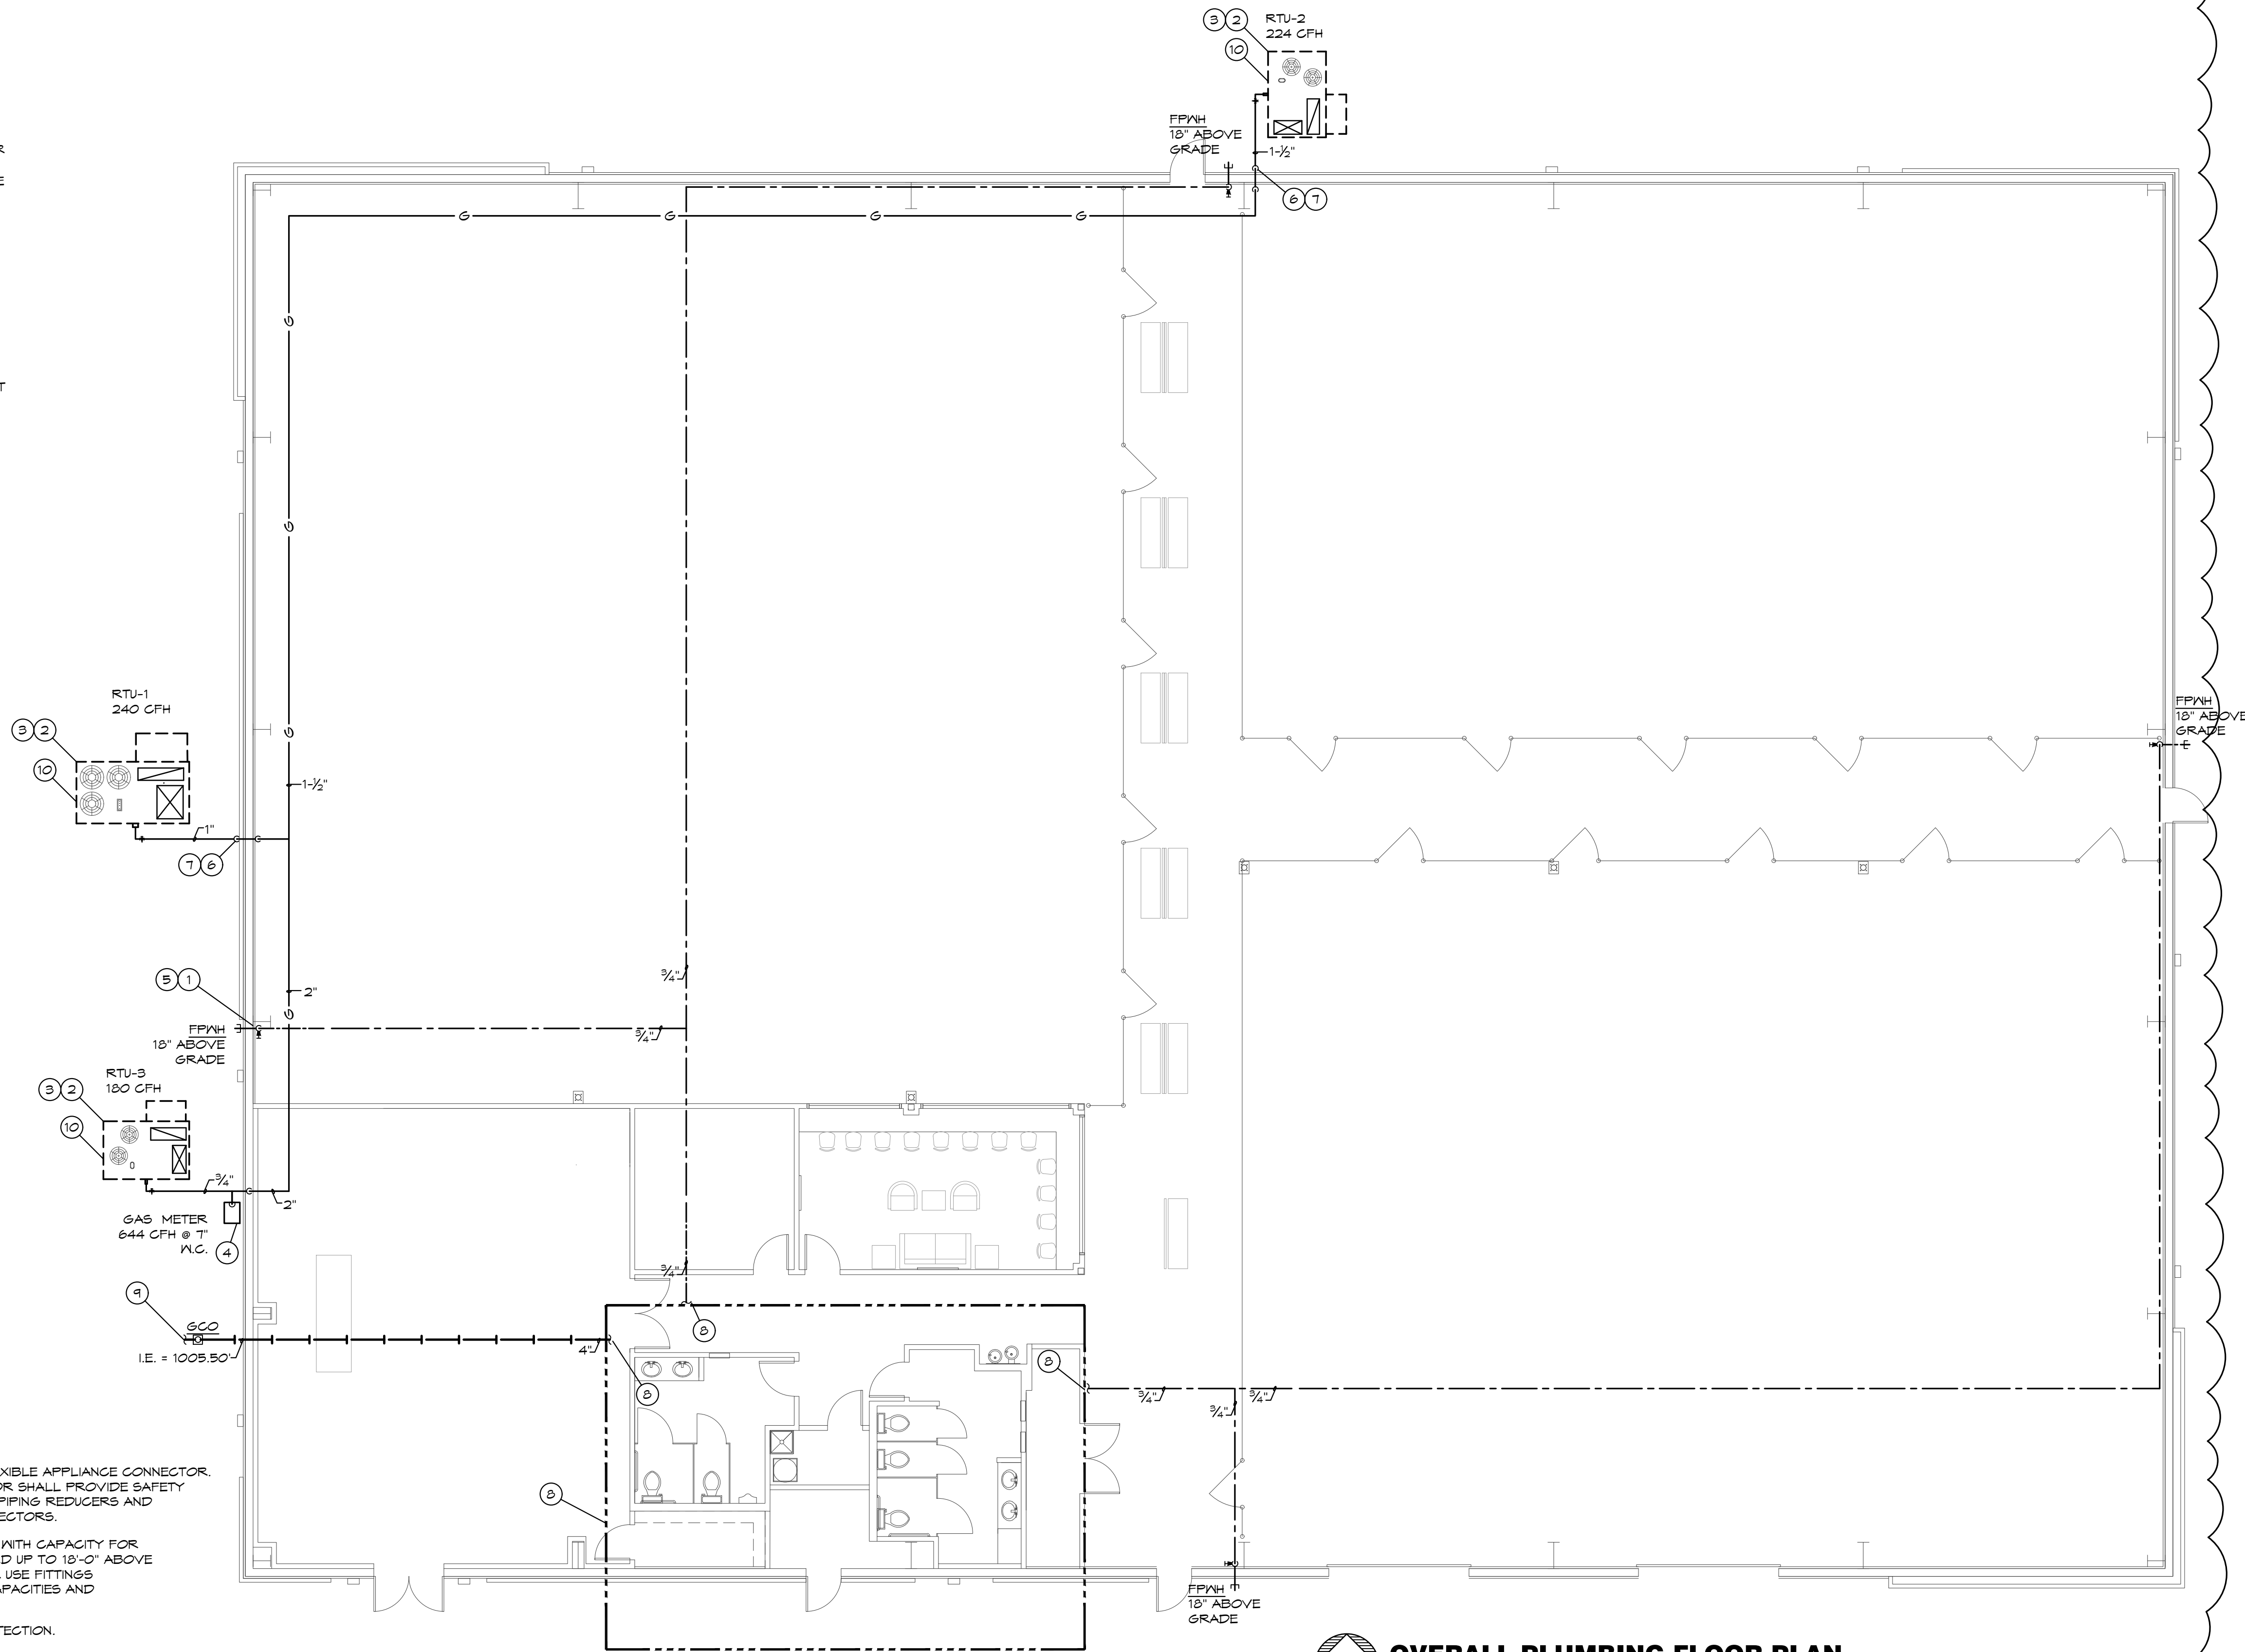

**OVERALL PLUMBING FLOOR PLAN**  
SCALE: 1/8" = 1'-0"  
F.F.E. = 1008.50'

BC PROJECT #: 22323  
MISSOURI PE COA #2009003629  
This drawing has been prepared by the Engineer, or under his supervision. This drawing is provided as an instrument of service by the Designer/Engineer and is intended for use on the project only. Present to the Architectural Works Copyright Protection Act of 1990, all drawings, specifications, ideas and designs, including the overall form, arrangement and composition of details and elements appearing herein, constitute the original, copyrighted work of the Designer/Engineer. Any reproduction, use, or disclosure of information contained herein without prior written consent of the Engineer is strictly prohibited. © 2022 BC Engineers, Inc.

**BC ENGINEERS INCORPORATED**

5720 Reeder Shawnee, Ks. 66203 (913)262-1772



12/22/2022



a new development for  
**Town Centre Lot 1**  
520 NE Town Centre Drive  
Lee's Summit, Missouri 64064

date 05.19.22  
drawn by MA/FS  
checked by EK/DS  
revisions 12.20.22 REV 1

sheet number


**P1.1**

drawing type  
permit

project number  
20231

**PLUMBING PLAN NOTES:**

- 1 REFER TO SHEET P1.0 FOR CONTINUATION OF PIPING.
- 2 4" WASTE PIPE DOWN TO FLOOR BELOW. REFER TO ENLARGED FIRST FLOOR PLUMBING PLAN FOR CONTINUATION OF PIPING. PROVIDE CLEANOUT AT BASE OF RISER.
- 3 REFER TO ENLARGED FIRST FLOOR PLUMBING PLAN FOR CONTINUATION OF PIPING.
- 4 1/2" CW UP FROM FLOOR BELOW. REFER TO ENLARGED FIRST FLOOR PLUMBING PLAN FOR CONTINUATION OF PIPING.
- 5 1/2" HW UP FROM FLOOR BELOW. REFER TO ENLARGED FIRST FLOOR PLUMBING PLAN FOR CONTINUATION OF PIPING.
- 6 NOT USED.
- 7 LOCATION OF 3" VTR. VERIFY 10' CLEARANCE FROM ALL OUTDOOR AIR INTAKES. SEAL PENETRATION WEATHERTIGHT.
- 8 4" WASTE PIPE DOWN FROM FLOOR ABOVE. REFER TO ENLARGED 2ND FLOOR PLUMBING PLAN FOR CONTINUATION OF PIPING. PROVIDE CLEANOUT AT BASE OF RISER.
- 9 NOT USED.
- 10 NOT USED.
- 11 NOT USED.
- 12 NOT USED.
- 13 SEE CIVIL PLAN FOR CONTINUATION OF 1-1/2" DOMESTIC C.W. MAINTAIN MIN 48" COVER.
- 14 ROUTE PIPING ON INTERIOR SIDE OF INSULATION FOR FREEZE PROTECTION.
- 15 PROVIDE 1-1/2" RPZ BACKFLOW PREVENTER AND INSTALL 24" A.F.F. 4 6" FROM WALL. ROUTE DRAIN FROM RPZ BFP TO FLOOR DRAIN WITH AN AIR GAP.
- 16 PROVIDE ICE MAKER BOX WITH VALVE FOR CONNECTION TO REFRIGERATOR BY OTHERS.
- 17 6" FIRE LINE, SEE CIVIL PLANS FOR CONTINUATION. MAINTAIN A MINIMUM 48" BURY FOR FREEZE PROTECTION.
- 18 ROUTE 6" FIRE LINE THRU FOUNDATION UP THRU FLOOR 24" AFF AND CAP FOR FUTURE EXTENSION BY SPRINKLER CONTRACTOR.

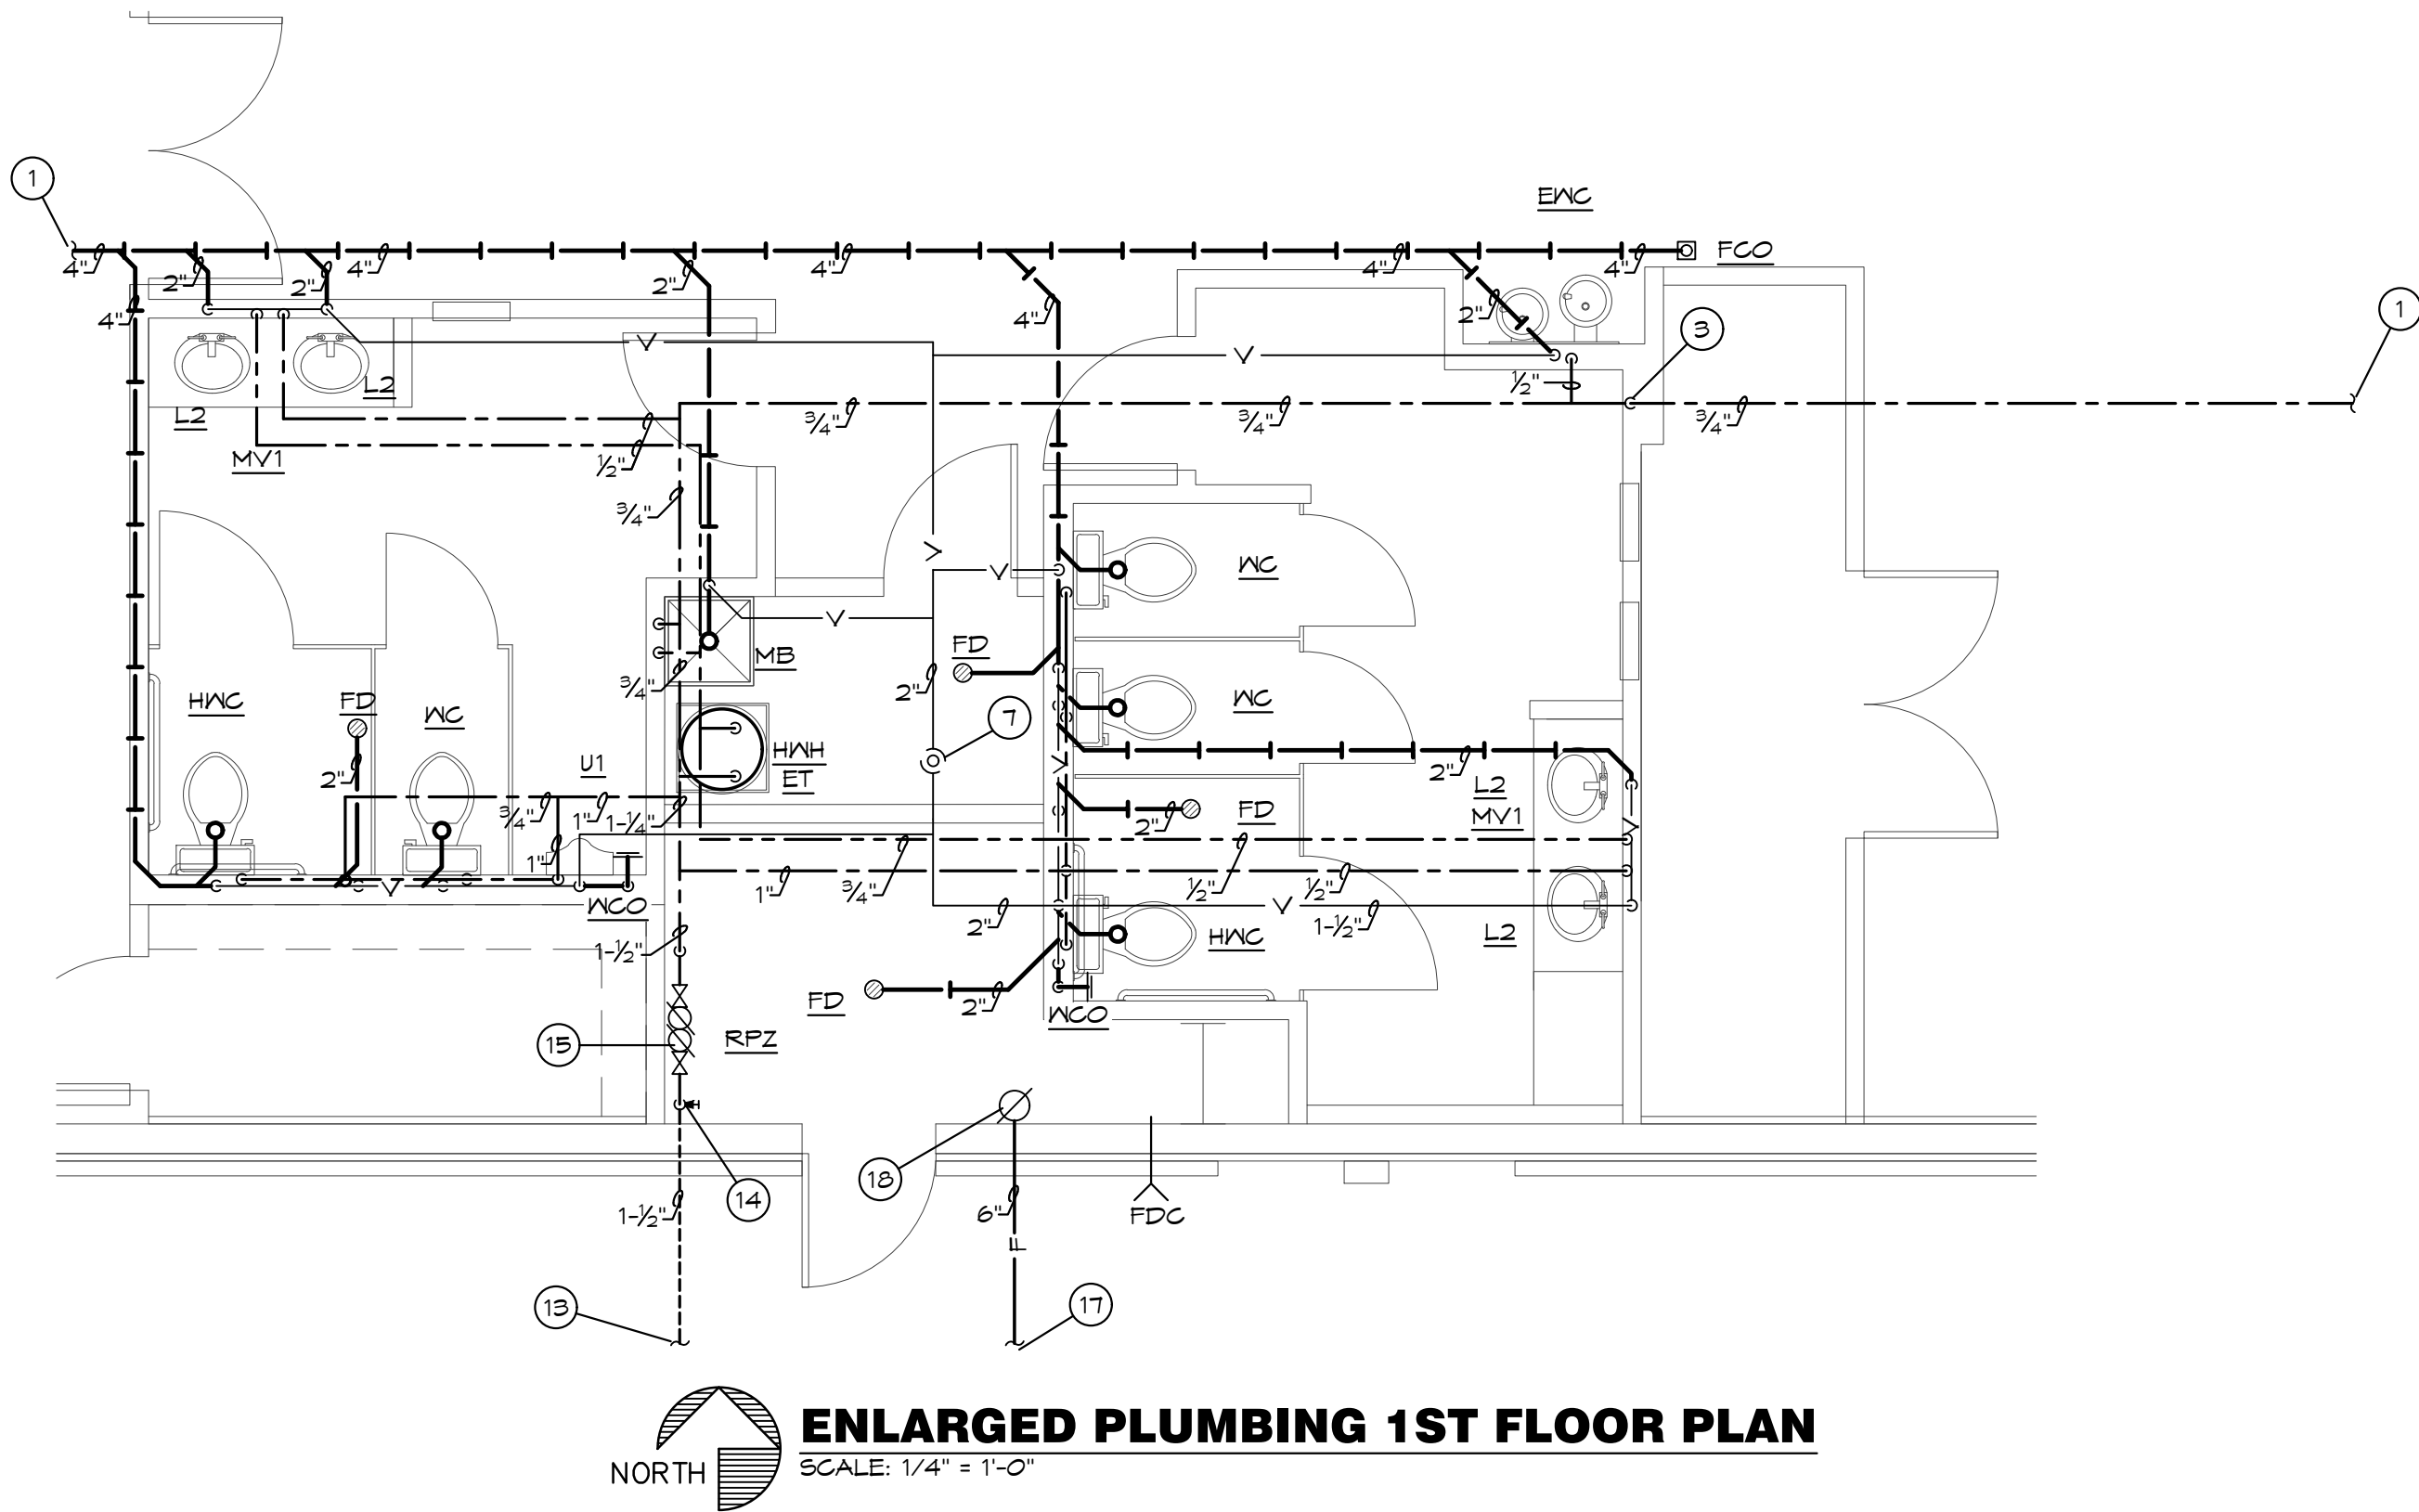

BC PROJECT #: 22323  
MISSOURI PE COA #2009003629  
This drawing has been prepared by the Engineer, or under his supervision. This drawing is provided as an instrument of service by the Designer/Engineer and is intended for use on the project only. Payment to the Architectural Works Copyright Protection Act of 1990, all drawings, specifications, ideas and designs, including the overall form, arrangement and composition of details and elements appearing herein, constitute the original, copyrighted work of the Designer/Engineer. Any reproduction, use, or disclosure of information contained herein without prior written consent of the Engineer is strictly prohibited. © 2022 BC Engineers, Inc.

**BC ENGINEERS  
INCORPORATED**

5720 Reeder Shawnee, Ks. 66203 (913)262-1772



12/22/2022



a new development for  
**Town Centre Lot 1**  
520 NE Town Centre Drive  
Lee's Summit, Missouri 64064

date  
05.19.22  
drawn by  
MA/FS  
checked by  
EK/DS  
revisions  
12.20.22 REV 1

sheet number

**P2.0**

drawing type  
permit

project number  
20231

| PLUMBING FIXTURE BRANCH PIPING SCHEDULE |        |        |      |      |
|-----------------------------------------|--------|--------|------|------|
| FIXTURE                                 | WASTE  | VENT   | GA   | HA   |
| WATER CLOSET (TANK TYPE)                | 4"     | 2"     | 1/2" | --   |
| URINAL                                  | 2"     | 1-1/2" | 3/4" | --   |
| LAVATORY                                | 1-1/4" | 1-1/4" | 1/2" | 1/2" |
| SINK                                    | 1-1/2" | 1-1/2" | 1/2" | 1/2" |
| FLOOR DRAIN                             | 2"     | 2"     | --   | --   |
| MOP BASIN                               | 2"     | 2"     | 1/2" | 1/2" |
| ELECTRIC WATER COOLER (BI-LEVEL)        | 1-1/2" | 1-1/2" | 1/2" | --   |

NOTE: INDIVIDUAL VENTS FOR FIXTURES ON PLANS AND RISER DIAGRAM HAVE BEEN INCREASED WHERE HORIZONTAL VENT LENGTH IS IN EXCESS OF THE MAXIMUM DISTANCE INDICATED BY THE CODE.

| PIPE HANGER SCHEDULE                              |                        |                     |
|---------------------------------------------------|------------------------|---------------------|
| PIPE MATERIAL                                     | MAXIMUM HANGER SPACING | HANGER ROD DIAMETER |
| ABS (All sizes)                                   | 4'                     | 3/8"                |
| PVC (All Sizes)                                   | 4'                     | 3/8"                |
| CPVC, 1 inch and smaller                          | 3'                     | 1/2"                |
| CPVC, 1-1/4 inches and larger                     | 4'                     | 1/2"                |
| Cast Iron (All Sizes)                             | 5'                     | 5/8"                |
| Cast Iron (All Sizes) with 10 foot length of pipe | 10'                    | 5/8"                |
| Copper Tube, 1-1/4 inches and smaller             | 6'                     | 1/2"                |
| Copper Tube, 1-1/2 inches and larger              | 10'                    | 1/2"                |
| Steel, 3 inches and smaller                       | 12'                    | 1/2"                |
| Steel, 4 inches and larger                        | 12'                    | 5/8"                |
| Pex, 1" and below without support channel         | 32"                    | 3/8"                |
| Pex, 1-1/4" and above without support channel     | 48"                    | 3/8"                |
| Pex 3/4" and below with support channel           | 6'                     | 3/8"                |
| Pex 1" and above with support channel             | 8'                     | 3/8"                |

PLUMBING FIXTURE SCHEDULE:

**HWC** HANDICAP WATER CLOSET: TOTO, #CST144EL(R)/N, "DRAKE CLOSE COUPLED TOILET", 1.28 GALLON FLUSH, 16-1/2" HIGH ELONGATED BOWL, FLOOR MOUNTED, FLOOR OUTLET, TANK TYPE, VITREOUS CHINA, SIPHON-JET ACTION, #SC934 OPEN FRONT SEAT WITH CHECK HINGE AND LESS COVER, CHROME PLATED ANGLE STOP AND RISER, HANDLE ON WIDE SIDE OF FIXTURE.

**WC** WATER CLOSET: TOTO, #CST144E(R)/G/N, "DRAKE CLOSE COUPLED TOILET", 1.28 GALLON FLUSH, ELONGATED BOWL, FLOOR MOUNTED, FLOOR OUTLET, TANK TYPE, VITREOUS CHINA, SIPHON-JET ACTION, #SC934 OPEN FRONT SEAT WITH CHECK HINGE AND LESS COVER, CHROME PLATED ANGLE STOP AND RISER.

**L1** NOT USED.

**L2** HANDICAP LAVATORY, COUNTERTOP, TOTO, #LT501, VITREOUS CHINA, 20" X 11" OVAL BASIN, DELTA #501 FAUCET WITH SINGLE METAL LEVER HANDLE, OFFSET GRID DRAIN WITH 1-1/4" TAILPIECE, CHROME PLATED P-TRAP(MOUNTED PARALLEL WITH WALL), CHROME PLATED ANGLE STOPS AND RISERS, INSULATE EXPOSED DRAIN, WATER SUPPLIES, AND VALVES WITH PROWRAP SEAMLESS MOLDED CLOSED CELL VINYL INSULATION.

**UI** URINAL, WALL HUNG: TOTO, #UT44T.O1, VITREOUS CHINA, WASH OUT, WALL HUNG URINAL WITH 3/4" TOP SPID, #TMU11NC-12 FLUSH VALVE, FLOOR MOUNTED FIXTURE SUPPORT, SET RIM HEIGHT PER ARCHITECTURAL DRAWINGS.

**S1** NOT USED.

**MB** MOP BASIN: FIAT, #MSB-2424, MOLDED STONE MOP BASIN, 2" DRAIN, 24" X 24" BASIN, VINYL BUMPER GUARD, STERN WILLIAMS #T-10-VB FAUCET, SPRING CHECKS, VACUUM BREAKER, INTEGRAL STOPS, WALL BRACE & PAIL HOOK, WALL BRACKET WITH 30" HOSE.

**ENC** ELECTRIC WATER COOLER: OASIS, #P68ACSL, BARRIER FREE TWO-STATION WATER COOLER, 8.0 GPH, 50 DEGREES F WATER WITH 90 DEGREES F AIR TEMPERATURE, 120 VOLT, COLOR TO BE SELECTED BY ARCHITECT AFTER AWARD OF CONTRACT, FRONT AND SIDE ANTIMICROBIAL PUSH PADS, ANTIMICROBIAL FLEX BUBBLERS, CHROME PLATED CAST BRASS P-TRAP WITH CLEANOUT, CHROME PLATED LOOSE KEY ANGLE STOP, FLOOR MOUNTED CARRIER AND GANE APRON.

**FD** FLOOR DRAIN: SIOUX CHIEF, #842, PVC FLOOR DRAIN WITH ADJUSTABLE TOP AND CAST BRASS STRAINER.

**WH** HOT WATER HEATER: AO SMITH #DEL-40, 40 GALLON STORAGE, 208 VOLT, SINGLE PHASE, (2) 4500 WATT ELEMENT, NON-SIMULTANEOUS, ASME TEMPERATURE AND PRESSURE RELIEF VALVE. SET TEMPERATURE TO 120°F.

**ET** HOT WATER EXPANSION TANK: AMTROL, #ST-8, 3.2 GALLON EXPANSION TANK WITH DIAPHRAGM.

**MV** NOT USED.


**MV1** MIXING VALVE: MATTS, #LFMMV THERMOSTATIC CONTROLLED MIXING VALVE, LEAD FREE BRONZE BODY, LOCKED TEMPERATURE ADJUSTMENT CAP (VANDAL RESISTANT), SOLID MAX HYDRAULIC PRINCIPLE THERMOSTAT, INTEGRAL FILTER WASHERS AND CHECK VALVES ON HOT AND COLD INLETS, SET TO 110°F ASSE #101T, #1064, #1070

**RPZ** REDUCED ZONE PRESSURE BACKFLOW PREVENTOR: MATTS #LF004, LEAD FREE BRONZE BODY CONSTRUCTION, TWO, IN-LINE INDEPENDENT CHECK VALVES, REPLACEABLE CHECK SEATS WITH AN INTERMEDIATE RELIEF VALVE, AND BALL VALVE TEST COCKS.


**IB** NOT USED.

**FCO/NGO** VINYL TILE FLOOR: JR SMITH #4140, OR EQUAL.  
QUARRY TILE FLOOR: JR SMITH #4200, OR EQUAL.  
CARPETED FLOOR: JR SMITH #4020-Y, OR EQUAL.  
UNFINISHED FLOOR: JR SMITH #4020, OR EQUAL.  
WALL: JR SMITH #44T2, OR EQUAL, 24" ABOVE THE FLOOR.



**FPWH** FREEZEPROOF WALL HYDRANT: JR SMITH #5609, 3/4" SIZE, NICKEL-BRONZE FACE, KEY OPERATED, INTEGRAL VACUUM BREAKER.

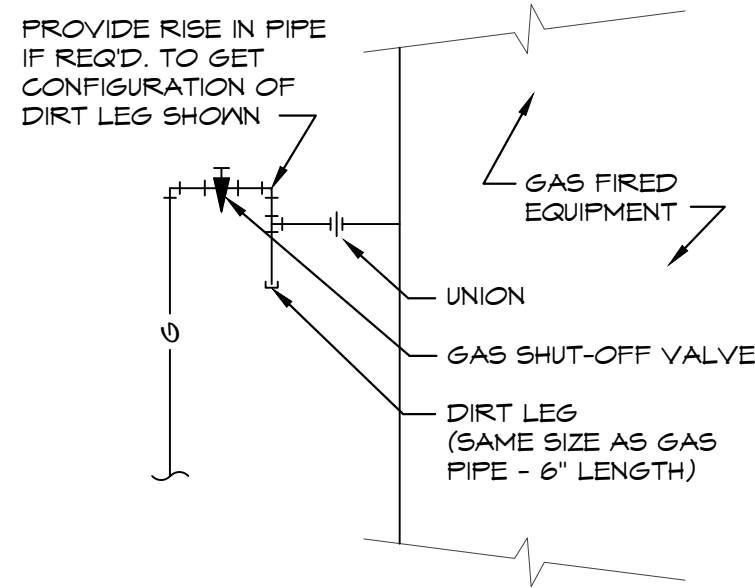

**GAS CONNECTION DETAIL**  
SCALE: NONE

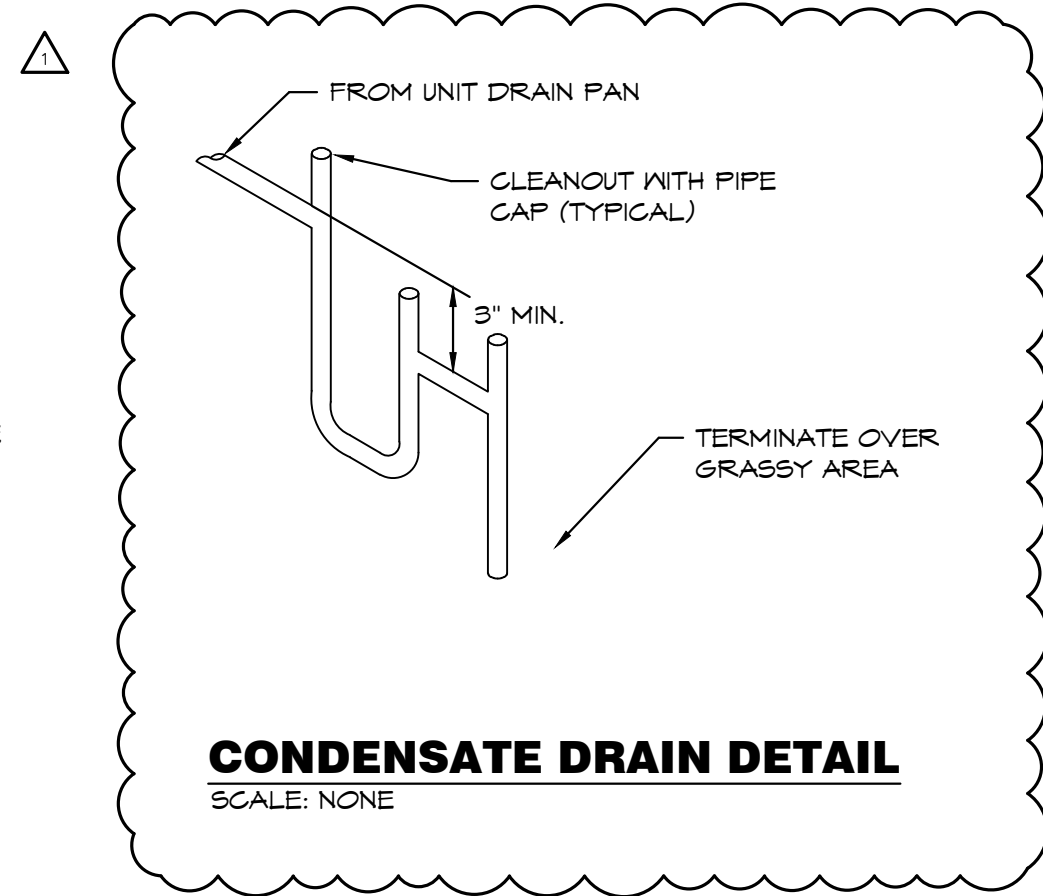

**CONDENSATE DRAIN DETAIL**  
SCALE: NONE

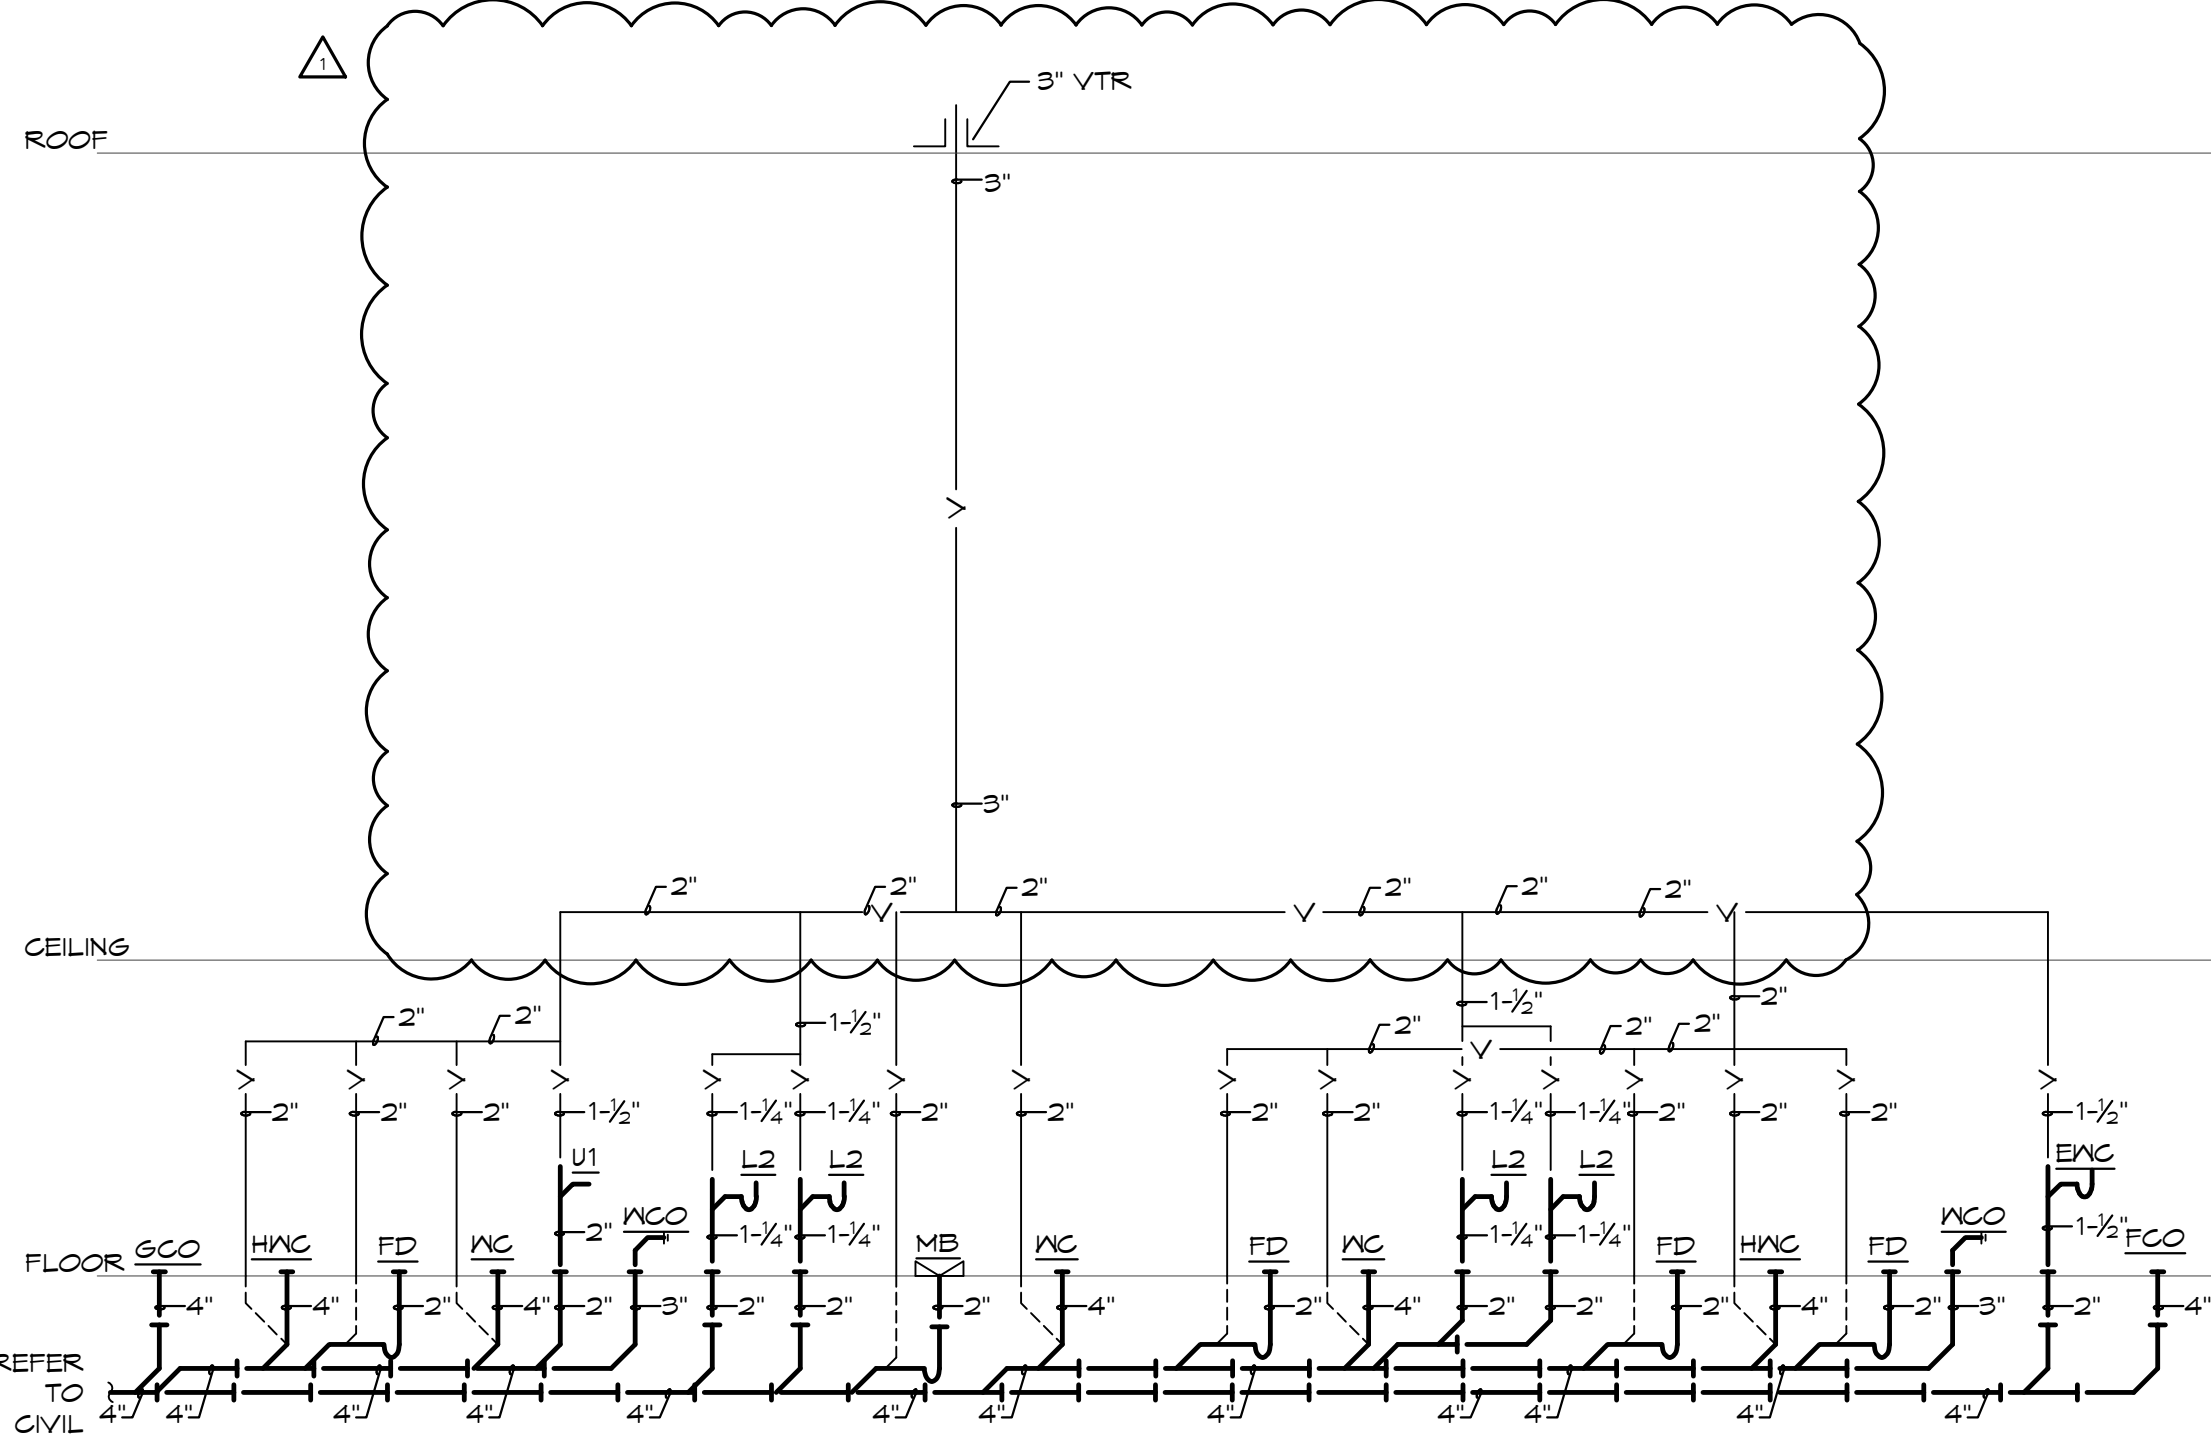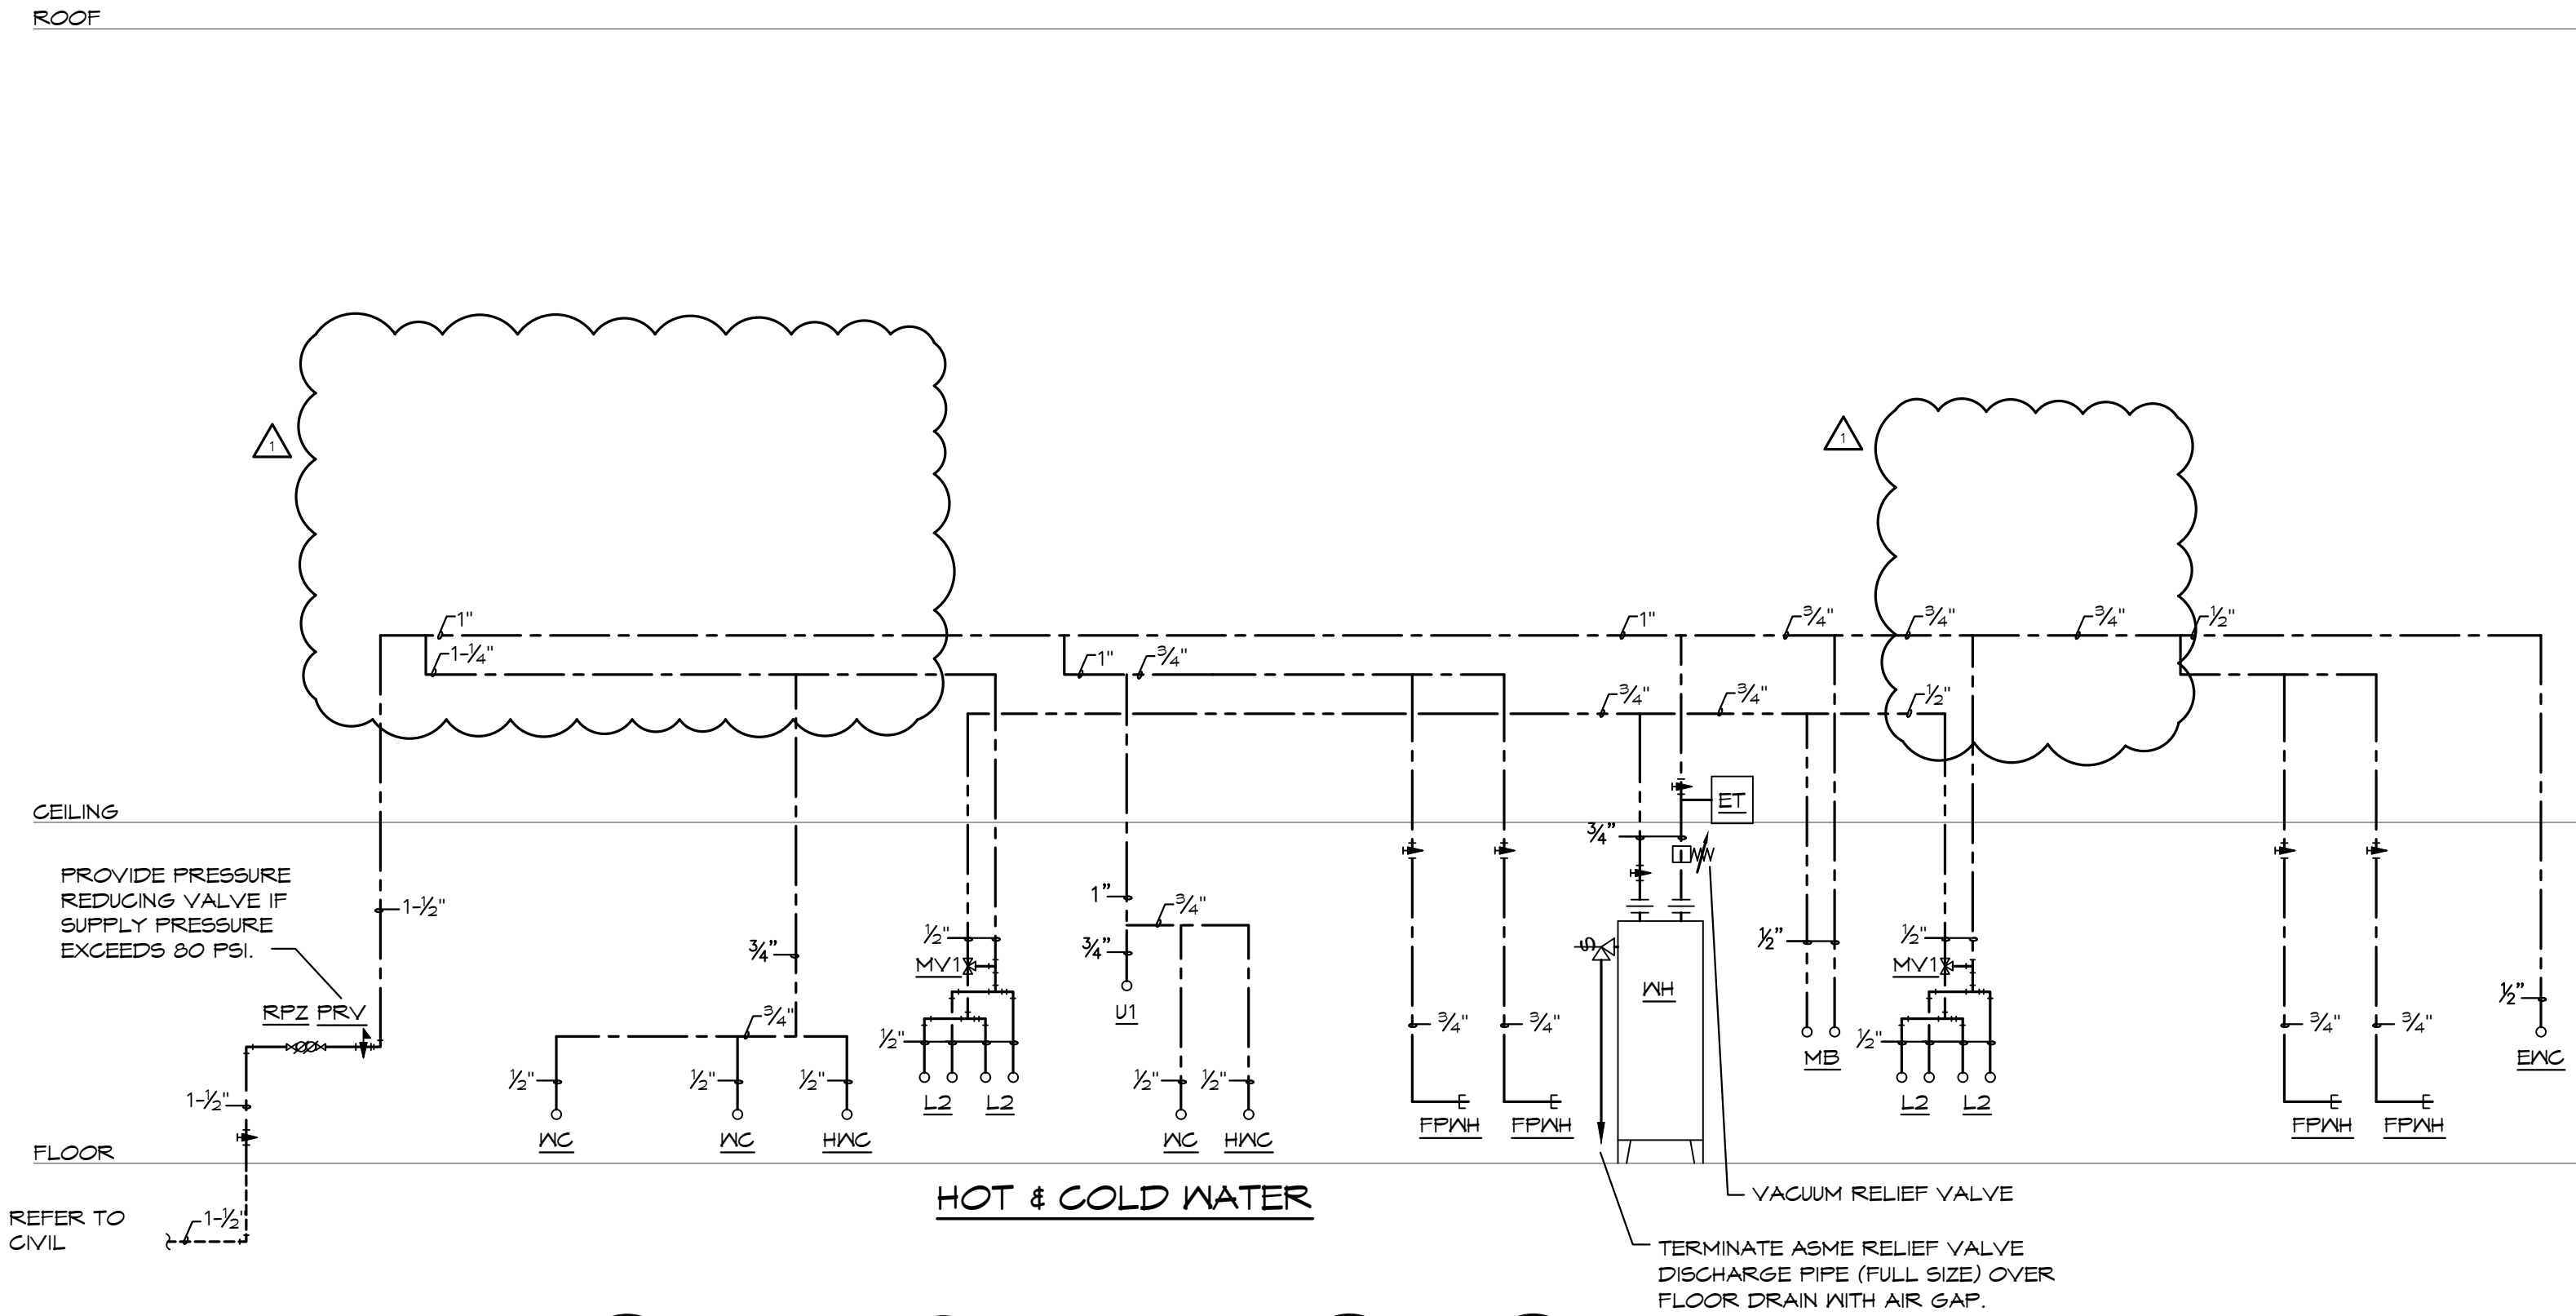

**PLUMBING RISER DIAGRAMS**  
SCALE: NONE

BC PROJECT #: 22323  
MISSOURI PE COA #2009003629  
This drawing has been prepared by the Engineer, or under his supervision. This drawing is provided as an instrument of service by the Designer/Engineer and is intended for use on the project only. Payment to the Architectural Works Copyright Protection Act of 1990, all drawings, specifications, ideas and designs, including the overall form, arrangement and composition of details and elements appearing herein, constitute the original, copyrighted work of the Designer/Engineer. Any reproduction, use, or disclosure of information contained herein without prior written consent of the Engineer is strictly prohibited. © 2022 BC Engineers, Inc.

**BC ENGINEERS INCORPORATED**

5720 Reeder Shawnee, Ks. 66203 (913)262-1772



12/22/2022



**MECHANICAL GENERAL NOTES:**


- COORDINATE ALL WORK WITH OTHER TRADES AND EXISTING CONDITIONS AS REQUIRED TO PROPERLY INSTALL ALL SYSTEMS AS INTENDED, WITHIN THE CONFINES OF THE SPACES AVAILABLE, AND WITHOUT INTERFERENCES.
- THIS CONTRACTOR SHALL PERFORM ALL WORK INDICATED AND/OR AS REQUIRED FOR THE PROPER INSTALLATION AND OPERATION OF THE MECHANICAL SYSTEMS.
- REFER TO ARCHITECTURAL REFLECTED CEILING PLANS FOR EXACT LOCATIONS OF DIFFUSERS.
- INSTALL ALL DUCT, PIPE, ETC. AS HIGH AS POSSIBLE.
- DUCT SIZES SHOWN ARE ACTUAL SHEET METAL SIZES AND INCLUDE AN ALLOWANCE FOR DUCT LINER WHERE APPLICABLE.
- PROVIDE FLEXIBLE CONNECTION BETWEEN DUCTWORK AND ROOFTOP UNITS, EXHAUST FANS, AND OTHER MOTORIZED EQUIPMENT.
- NO DUCT SHALL BE ROUTED OVER THE TOP OF ELECTRICAL PANELS.
- ALL MATERIALS WITHIN FLENUMS SHALL BE NONCOMBUSTIBLE OR SHALL HAVE A FLAME SPREAD INDEX OF NOT MORE THAN 25 AND A SMOKE-DEVELOPED INDEX OF NOT MORE THAN 50 WHEN TESTED IN ACCORDANCE WITH ASTM E 84.
- ALL MECHANICAL SYSTEMS SHALL BE BALANCED BY A CERTIFIED BALANCING CONTRACTOR. REFER TO SPECIFICATIONS FOR DETAILS.

**MECHANICAL SYMBOLS**

|  |                                                            |
|--|------------------------------------------------------------|
|  | NEW SUPPLY DIFFUSER                                        |
|  | NEW RETURN AIR GRILLE                                      |
|  | EXHAUST GRILLE/FAN                                         |
|  | REMOTE TEMPERATURE SENSOR                                  |
|  | THERMOSTAT, MOUNTED AT 48" AFF                             |
|  | DUCT-MOUNTED SMOKE DETECTOR                                |
|  | NEW DUCTWORK                                               |
|  | SIZE OF RECTANGULAR DUCT                                   |
|  | SIZE OF ROUND DUCT                                         |
|  | FLEXIBLE DUCTWORK                                          |
|  | FLEXIBLE CONNECTION TO FAN                                 |
|  | FLOOR PLAN NOTE DESIGNATION                                |
|  | S.A. SUPPLY AIR                                            |
|  | R.A. RETURN AIR                                            |
|  | EXH. EXHAUST AIR                                           |
|  | TRANSITION IN DUCT SIZE                                    |
|  | ELBOW WITH TURNING VANES                                   |
|  | MANUAL VOLUME DAMPER                                       |
|  | MANUAL VOLUME DAMPER                                       |
|  | SUPPLY AIR DUCT UP/DOWN                                    |
|  | RETURN AIR DUCT UP/DOWN                                    |
|  | EXHAUST AIR DUCT UP/DOWN                                   |
|  | CHANGE IN ELEVATION UP (UP) DOWN (DN) IN DIRECTION OF FLOW |
|  | SCHEDULED MECHANICAL EQUIPMENT                             |

**MECHANICAL PLAN NOTES:**

- PROVIDE GROUND MOUNTED RTU WHERE SHOWN ON PLAN. INSTALLATION OF EQUIPMENT SHALL COMPLY WITH EQUIPMENT MANUFACTURER'S INSTALLATION AND CLEARANCE REQUIREMENTS TO ALLOW FOR INSPECTION, SERVICE, REPAIR OR REPLACEMENT. FRESH AIR INTAKE OF DOAS UNIT SHALL BE LOCATED A MINIMUM OF 10 FOOT FROM VENT THRU ROOF, FLUES AND EXHAUST FANS.
- COORDINATE PENETRATION FOR HVAC EQUIPMENT WITH METAL BUILDING MANUFACTURER. COORDINATE FINAL ELEVATION OF EQUIPMENT WITH WALL GIRTS AND WALL SUPPORTS. SEE ARCH ELEVATION FOR DETAILS. COORDINATE WITH SC TO SEAL WALL PENETRATION WEATHER TIGHT.
- ALL EXTERIOR DUCT SHALL BE PROVIDED WITH R-8 INSULATION. SEAL EXTERIOR DUCT PENETRATION WEATHER TIGHT.
- PROVIDE WALL VENT GAP WITH BACKDRAFT DAMPER FOR EXHAUST FAN. SEAL PENETRATIONS WEATHER TIGHT.
- SUPPORT EXHAUST FAN FROM STRUCTURE AS REQUIRED BY THE MANUFACTURER.
- ROUTE DUCTWORK UP TO AS HIGH AS POSSIBLE.
- PROVIDE T-DAY PROGRAMMABLE AUTO/HEAT/COOL THERMOSTAT AT 48" AFF.
- TURN UP RETURN DUCT TO 4" OF CEILING. INSTALL BIRDSCREEN OVER R.A. OPENING AS REQUIRED.
- INSTALL BOTTOM OF DUCT AT 12'-6" AFF.
- INSTALL EXPOSED SPIRAL DUCTWORK IN OPEN CEILING AREA. DUCT SIZES SHOWN ARE OUTER DIAMETER OF DUCTWORK AND INCLUDES AN ALLOWANCE FOR DUCT LINER WHERE APPLICABLE. COORDINATE INSTALLATION OF DUCTWORK WITH LIGHTING LAYOUT.
- PROVIDE CONCEALED SUPPLY DUCTWORK ABOVE CEILING. ROUTE DUCTWORK UP HIGH AND SUPPORT FROM THE STRUCTURE. ALL DUCTWORK SHALL BE INSTALLED IN ACCORDANCE WITH SHACMA STANDARDS. COORDINATE ROUTING OF DUCTWORK WITH LIGHT HOUSINGS, ELECTRICAL CONDUIT, PIPING ETC. TO AVOID CONFLICT. DUCTWORK INSULATION SHALL BE AT LEAST 3" FROM LIGHT HOUSINGS. PROVIDE TRANSITION AS REQUIRED TO INSTALL DUCTWORK BETWEEN JOISTS.
- LOCATION OF DUCT MOUNTED SMOKE DETECTOR. PROVIDE REMOTE ENUNCIATOR AUDIO/VISUAL. VERIFY LOCATION WITH FIRE MARSHALL PRIOR TO INSTALLATION. REFER TO SPECIFICATION SHEET MPO.0 FOR ADDITIONAL INFORMATION.
- PROVIDE TRANSFER GRILLE ON BOTH SIDES AT 8'-0" AFF.
- UNDERCUT DOOR TO ALLOW FOR TRANSFER AIR PATH.

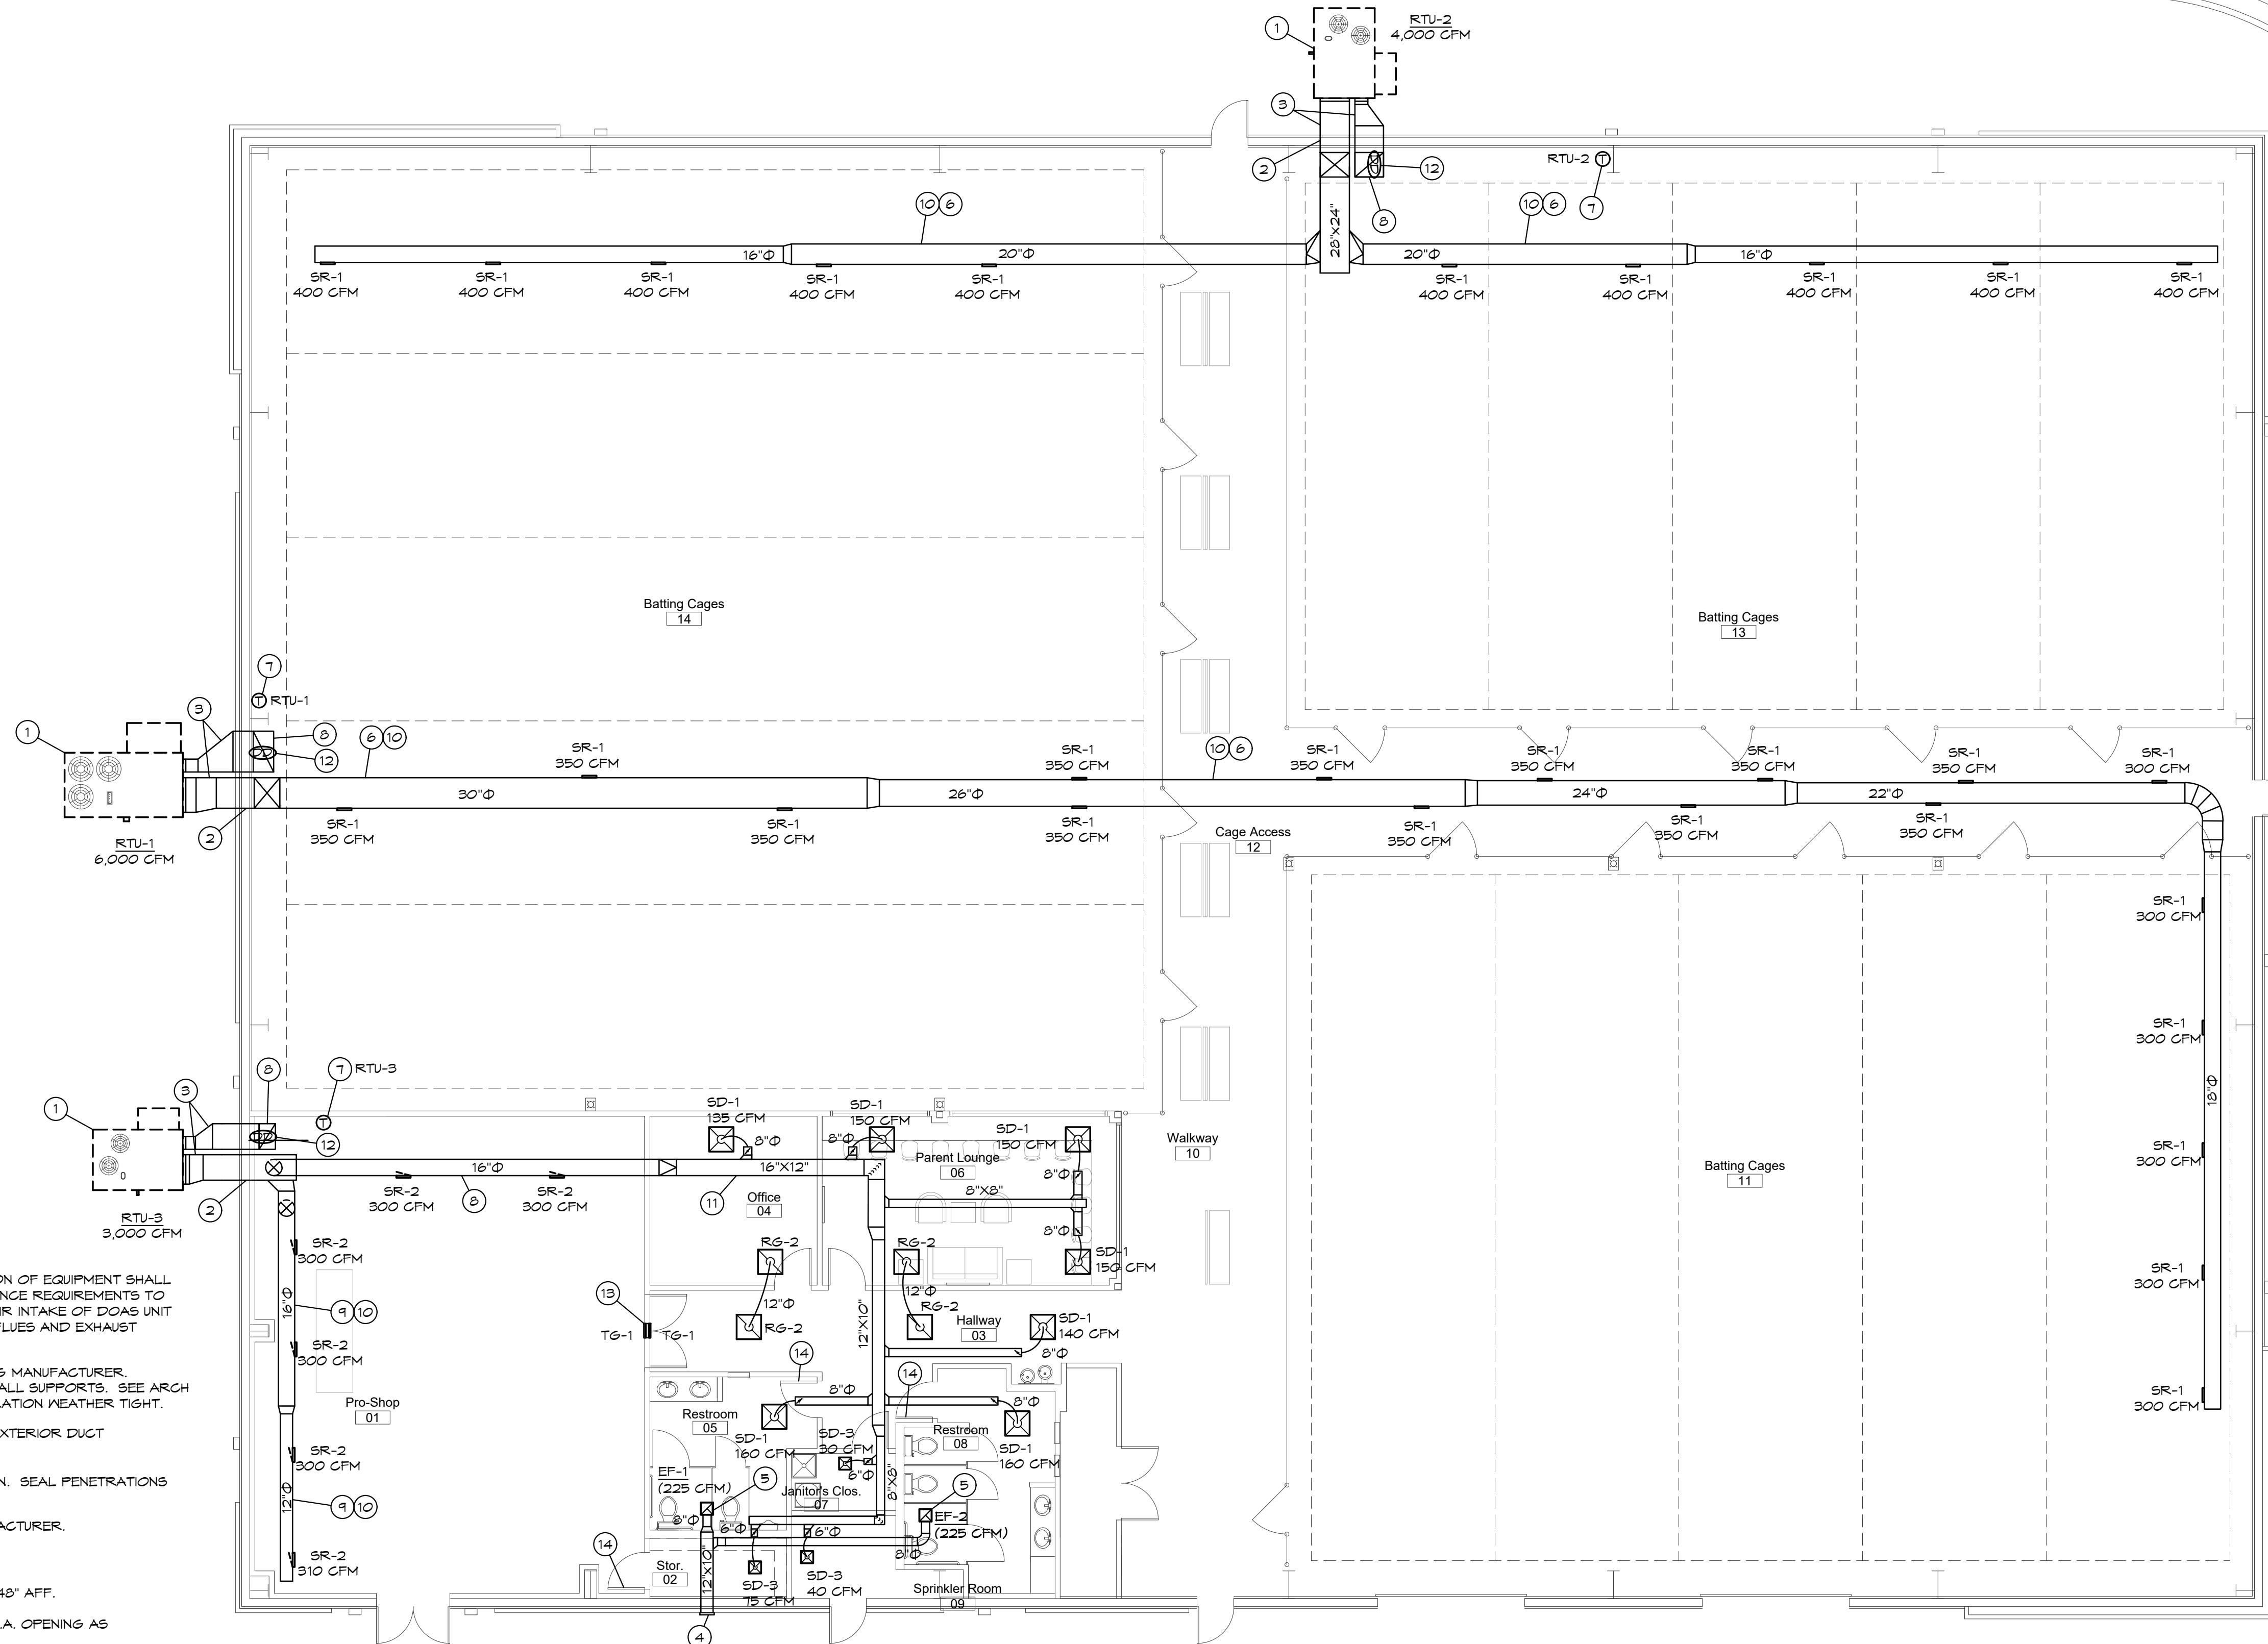

**MECHANICAL FLOOR PLAN**  
SCALE: 1/8" = 1'-0"

BC PROJECT #: 22323  
MISSOURI PE COA #2009003629  
This drawing has been prepared by the Engineer, or under his supervision. This drawing is provided as an instrument of service by the Designer/Engineer and is intended for use on the project only. Payment to the Architectural Works Copyright Protection Act of 1990, all drawings, specifications, ideas and designs, including the overall form, arrangement and composition of details and elements appearing herein, constitute the original, copyrighted work of the Designer/Engineer. Any reproduction, use, or disclosure of information contained herein without prior written consent of the Engineer is strictly prohibited. © 2022 BC Engineers, Inc.

**BC ENGINEERS INCORPORATED**

5720 Reeder Shawnee, Ks. 66203 (913)262-1772

a new development for

**Town Centre Lot 1**

520 NE Town Centre Drive

Lee's Summit, Missouri 64064

date 05.19.22  
drawn by MA/FS  
checked by EK/DS  
revisions  
12.20.22 REV 1

sheet number


**M1.0**

drawing type permit

project number 20231



12/22/2022

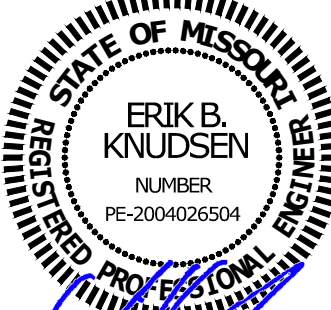

*[Handwritten Signature]*

a new development for  
**Town Centre Lot 1**  
520 NE Town Centre Drive  
Lee's Summit, Missouri 64064

**date**  
05.19.22  
**drawn by**  
MA/FS  
**checked by**  
EK/DS  
**revisions**  
12.20.22    REV 1



BC PROJECT #: 22323  
MISSOURI PE COA #2009003629

This drawing has been prepared by the Engineer, or under his supervision. This drawing is provided as an instrument of service by the Designer/Engineer and is intended for use on the project only. Pursuant to the Architectural Works Copyright Protection Act of 1990, all drawings, specifications, ideas and designs, including the overall form, arrangement and composition of spaces and elements appearing herein, constitute the original, copyrighted work of the Designer/Engineer. Any reproduction, use, or disclosure of information contained herein without prior written consent of the Engineer is strictly prohibited. © 2022 BC Engineers, Inc.

**BC ENGINEERS  
INCORPORATED**


5720 Reeder Shawnee, Ks. 66203 (913)262-1772

sheet number

**M1.1**

drawing type  
permit

project number  
20231

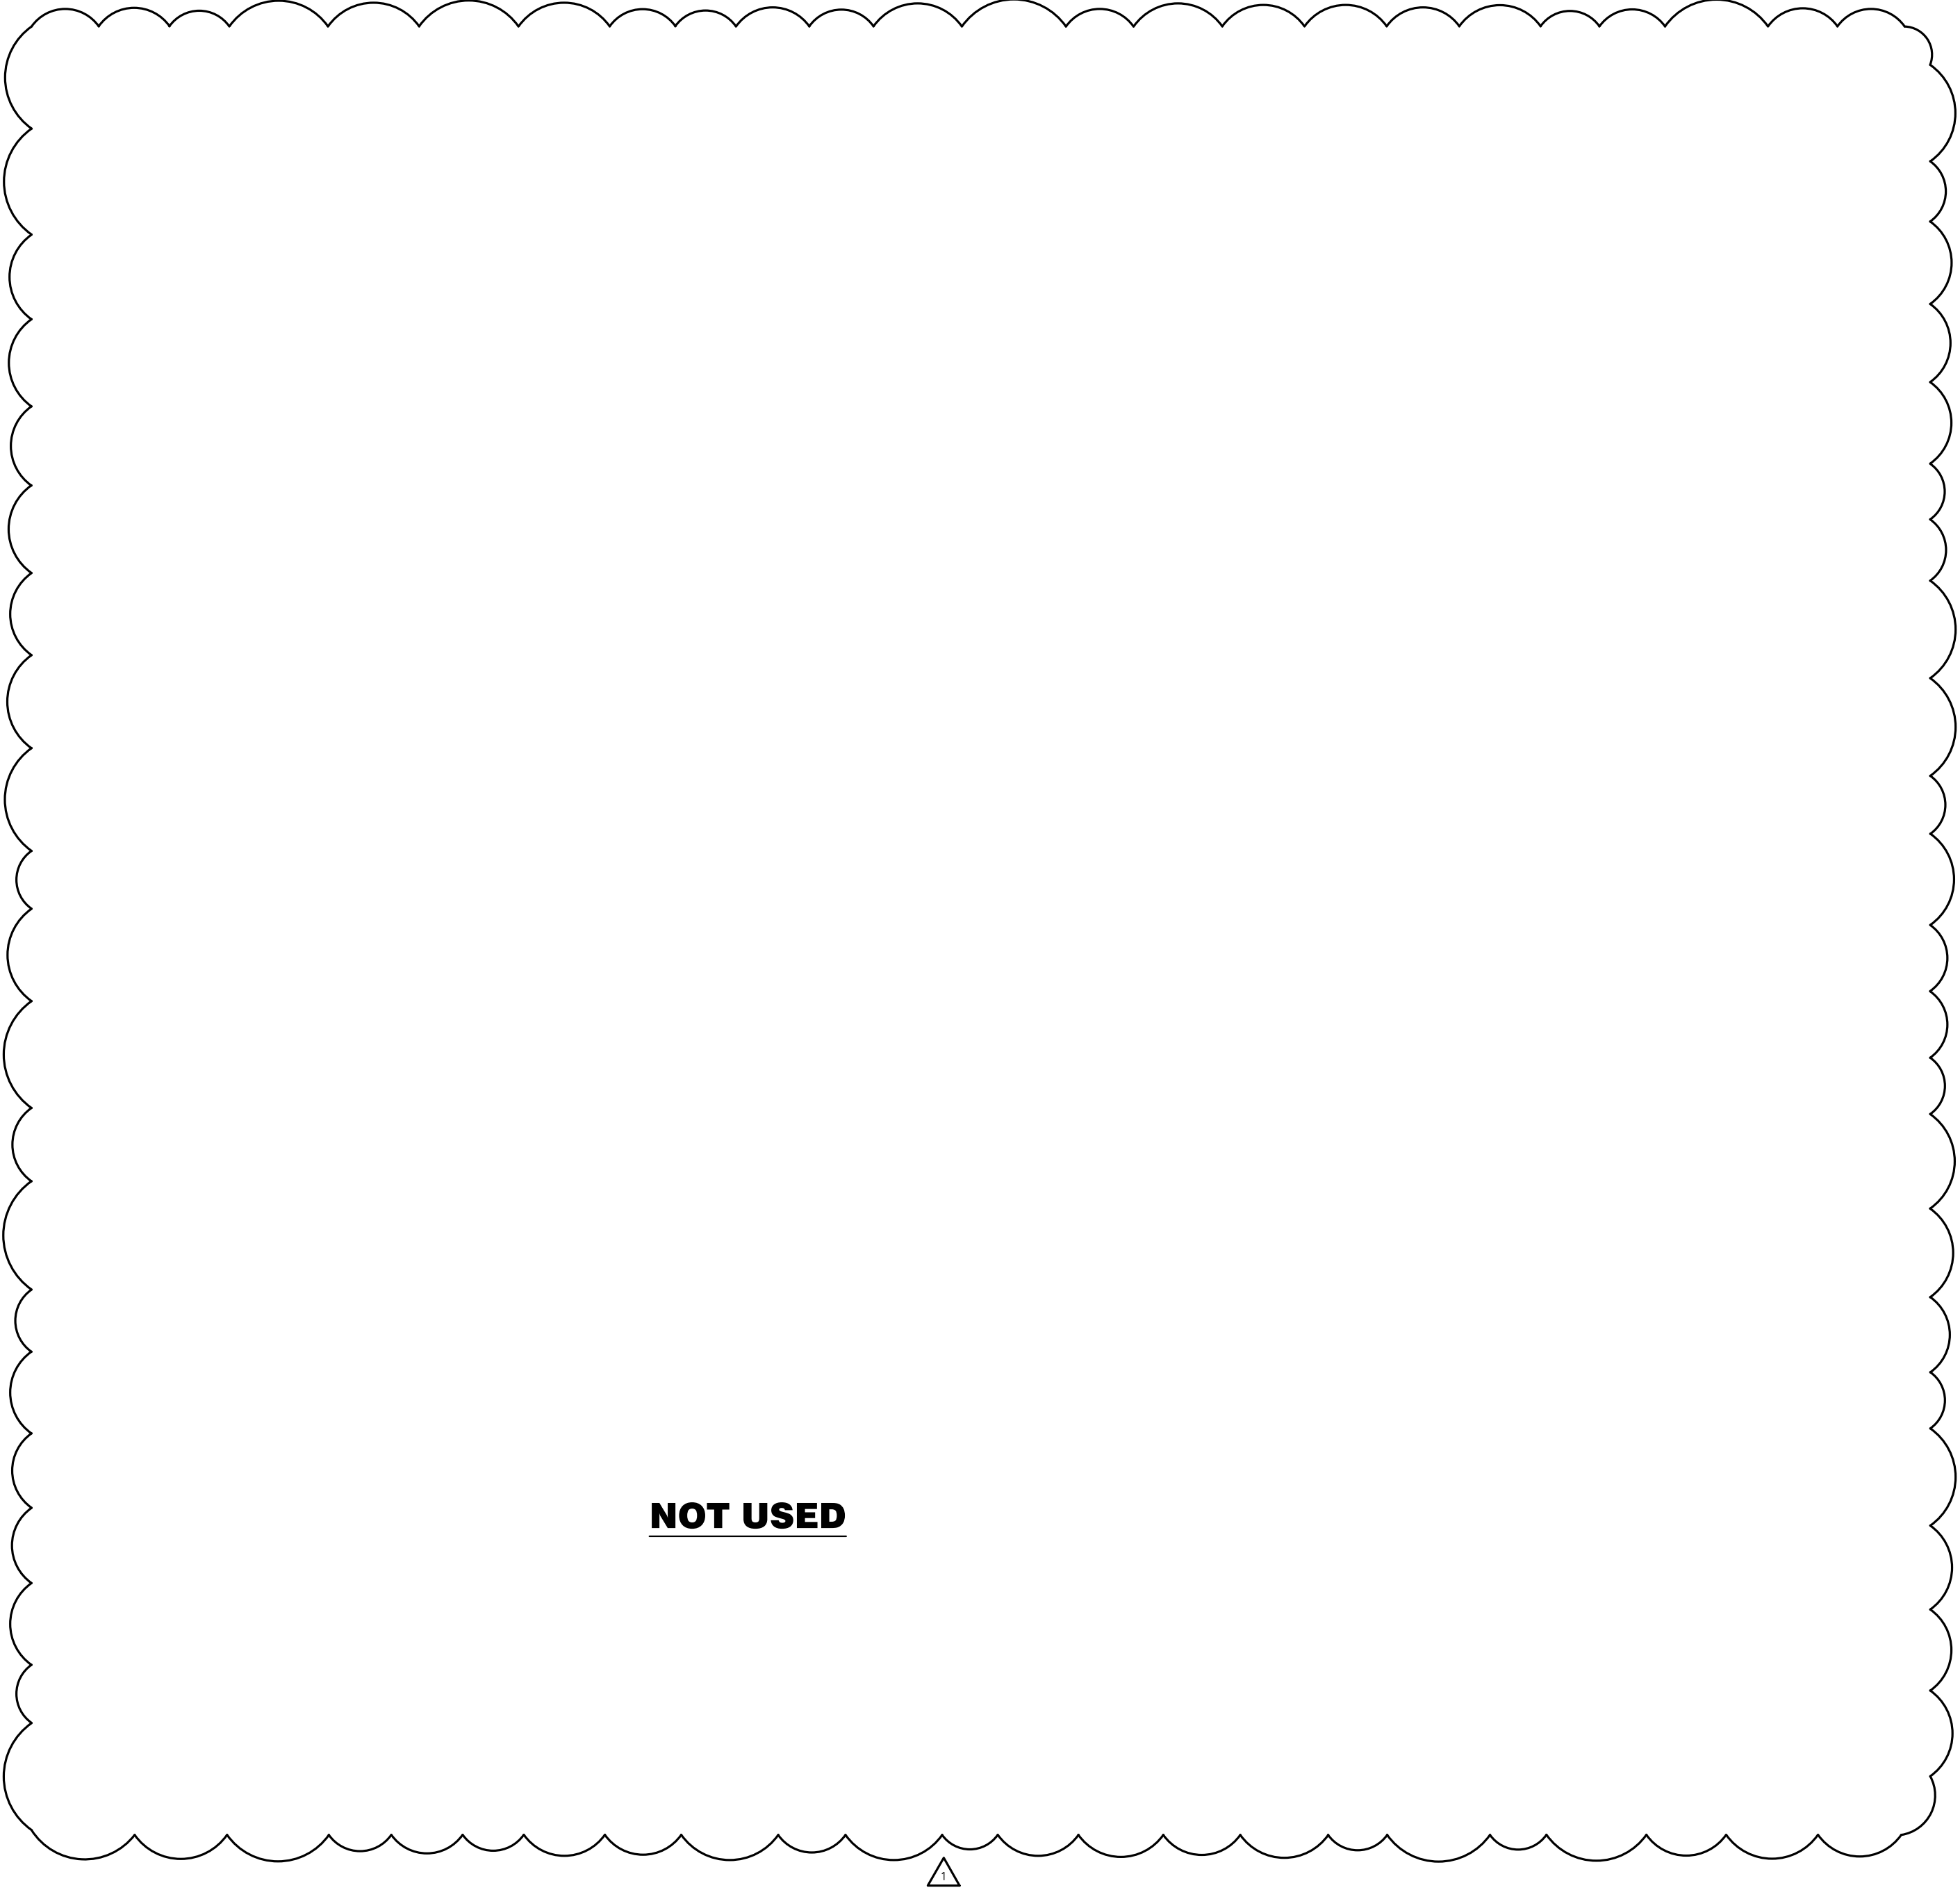

**NOT USED**





12/22/2022







| EXHAUST FAN SCHEDULE |      |        |     |                                  |       |            |       |              |          |       |
|----------------------|------|--------|-----|----------------------------------|-------|------------|-------|--------------|----------|-------|
| MARK                 | MFG  | MODEL  | CFM | EXTERNAL<br>STATIC P.<br>IN. WG. | RPM   | ELECTRICAL |       | FAN TYPE     | CONTROLS | NOTES |
|                      |      |        |     |                                  |       | VOLT/Ø/HZ  | PWR   |              |          |       |
| EF-1                 | COOK | GC-182 | 225 | 0.25                             | 1,400 | 120/1/60   | 167 W | CEILING EXH. | SWITCH   | 1     |
| EF-2                 | ↓    | ↓      | ↓   | ↓                                | ↓     | ↓          | ↓     | ↓            | ↓        | ↓     |

NOTES: 1. PROVIDE CEILING GRILLE, INTEGRAL BACK DRAFT DAMPER, VARI-SPEED CONTROLLER (NEAR FAN AND ABOVE CEILING), AND WALL CAP.

| ROOFTOP UNIT SCHEDULE |         |              
|-----------------------|---------|--------------|-----------|-----------|---------------------------------|----------------|------------|------------|------|----------------|-----------------|------------|-------------|----------------|-----------|--------------|---------------|---------------|-------------------|--------------------------------|-------------|-----------------------------|-----------|--------------------|----------|------|-------------|
| MARK                  | MFGR.   | MODEL NO.    | NOM. TONS | EVAP. CFM | EXT. STATIC P. IN. WG. (NOTE 2) | COOLING        |            |            |      | HOT GAS REHEAT | HEATING (GAS)   |            |             | ELECTRICAL     |           |              |               | UNIT CONTROLS | BLOWER DRIVE TYPE | ECONOMIZER + BAROMETRIC RELIEF |             | MINIMUM OUTDOOR AIR (CFM) * | SEER /EER | TOTAL WEIGHT (LBS) | NOTES    |      |             |
|                       |         |              |           |           |                                 | COOLING STAGES | TOTAL BTUH | SENS. BTUH | AMB. |                | EVAP. EAT DB/WB | BTUH INPUT | BTUH OUTPUT | HEATING STAGES | VOLT/Ø/HZ | BLOWER MOTOR | POWER EXHAUST |               |                   | MCA (AMPS)                     | MOCF (AMPS) |                             |           |                    |          | TYPE | CONTROLLER  |
| RTU-1                 | CARRIER | 48TCED16A2A5 | 15        | 6,000     | 0.5                             | 2              | 184,780    | 137,040    | 105  | 80/67          | N               | 240,000    | 195,000     | 2              | 208/3/60  | 6.1 HP       | N             | 71            | 80                | DIGITAL                        | CAV         | STANDARD                    | SENSIBLE  | 450                | - / 11.2 | 1760 | 1,2,3,4,5,6 |
| RTU-2                 |         | 48TCED12A2A5 | 10        | 4,000     | 0.5                             | 2              | 124,100    | 96,200     | 105  | 80/67          | N               | 224,000    | 184,000     | 2              | 208/3/60  | 4.7 HP       | N             | 49            | 60                | DIGITAL                        | CAV         | STANDARD                    | SENSIBLE  | 450                | - / 11   | 1149 | 1,2,3,4,5,6 |
| RTU-3                 |         | 48FCMO8A2A5  | 7.5       | 3,000     | 0.5                             | 2              | 90,000     | 66,020     | 105  | 80/67          | N               | 180,000    | 148,000     | 2              | 208/3/60  | 3 HP         | N             | 39            | 50                | DIGITAL                        | CAV         | STANDARD                    | SENSIBLE  | 425                | - / 11.2 | 914  | 1,2,3,4,5,6 |
|                       |         

- NOTES:
- PROVIDE HINGED ACCESS DOORS, SCROLL COMPRESSORS WITH CRANKCASE HEATER, HIGH PRESSURE SWITCHES, FREEZE/STAT, HAIL GUARDS. STANDARD COOLING DOWN TO 30°F. OUTDOOR AIR DAMPER TO FULLY CLOSE W/ FAN SHUTDOWN FOR ALL UNITS.
  - EXTERNAL STATIC PRESSURE LISTED REPRESENTS STATIC PRESSURE REQUIRED FOR DUCTWORK AND DIFFUSERS OUTSIDE THE HVAC UNIT COMPLETELY INDEPENDENT OF ANY PRESSURE DROP THROUGH THE HVAC EQUIPMENT INCLUDING BUT NOT LIMITED TO FILTERS, COILS AND ECONOMIZERS. THE FAN AND MOTOR SHALL BE SIZED APPROPRIATELY TO MEET THIS DEFINITION OF EXTERNAL STATIC PRESSURE.
  - PROVIDE COMMERCIAL, 7-DAY PROGRAMMABLE HEAT/COOL/AUTO CHANGEOVER TOUCHSCREEN THERMOSTAT WITH OPTIMUM START CONTROLS. OUTDOOR AIR DAMPER IS TO CLOSE DURING UNOCCUPIED HOURS.
  - PROVIDE NEW 2" MERV 8 FILTERS UPON COMPLETION OF CONSTRUCTION.
  - PROVIDE 14" PRE-FABRICATED GROUND MOUNTED CURB.
  - MECHANICAL CONTRACTOR SHALL COORDINATE ALL UNIT MOCF'S OF ACTUAL INSTALLED EQUIPMENT WITH ELECTRICAL CONTRACTOR.
  - OCCUPANCY FOR BATTING CAGES IS 30 PEOPLE. 30\*30 = 900 CFM MINIMUM REQUIRED FOR BATTING CAGE AREA.

| DIFFUSER SCHEDULE |       |        |             |           |           |          |                           |             |       |
|-------------------|-------|--------|-------------|-----------|-----------|----------|---------------------------|-------------|-------|
| MARK              | MFG   | MODEL  | BORDER TYPE | NECK SIZE | FACE SIZE | FINISH   | DAMPER                    | ACCESSORIES | NOTES |
| SD-1              | TITUS | TMS    | 3           | 8"Ø       | 24"x24"   | WHITE    | -                         | -           | -     |
| SD-2              |       | ↓      |             | ↓         | ↓         |          | OB DAMPER                 | TRM KIT     | -     |
| SD-3              |       | ↓      |             | 6"Ø       | 12"x12"   |          | -                         | -           | -     |
| SD-4              |       | ↓      |             | ↓         | ↓         |          | OB DAMPER                 | TRM KIT     | -     |
|                   |       |        |             |           |           |          |                           |             |       |
| RG-1              |       | PAR    |             | 18"x18"   | 24"x24"   |          | -                         | -           | -     |
| RG-2              |       | ↓      |             | 12"Ø      | 24"x24"   |          | -                         | -           | -     |
|                   |       |        |             |           |           |          |                           |             |       |
| SR-1              |       | 300FS  |             | 12"x10"   | -         | ↓        | OB DAMPER                 | -           | -     |
| SR-2              |       | 3300FS |             | 20"x4"    | -         | ANODIZED | FULL LENGTH VOLUME DAMPER | -           | -     |
| TG-1              |       | 350RL  |             | -         | 14"x14"   | WHITE    | -                         | -           | -     |

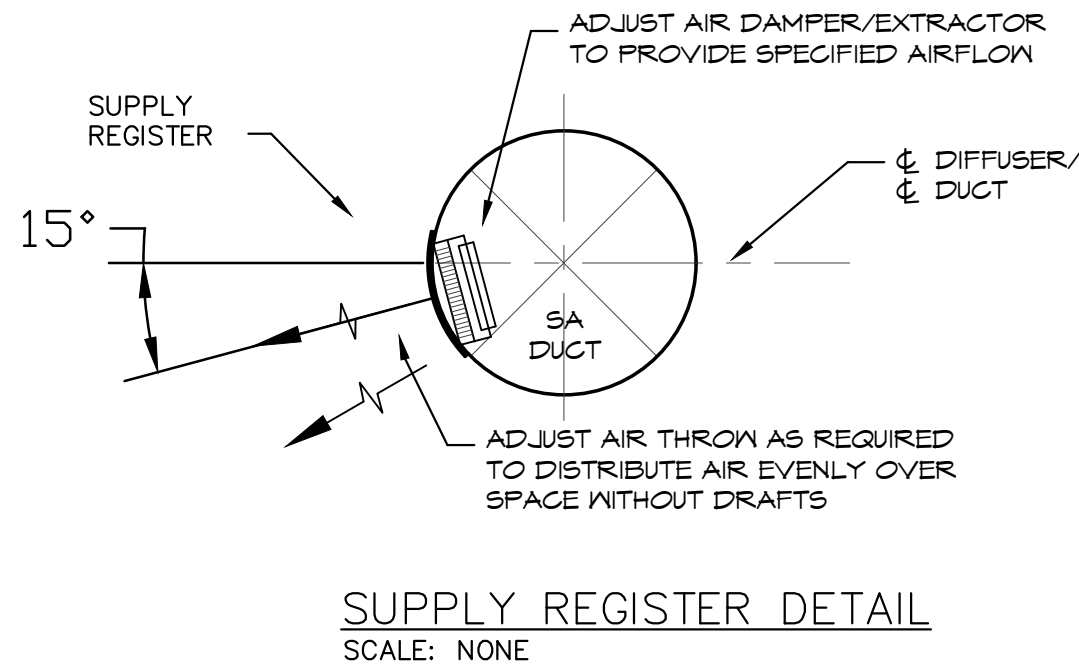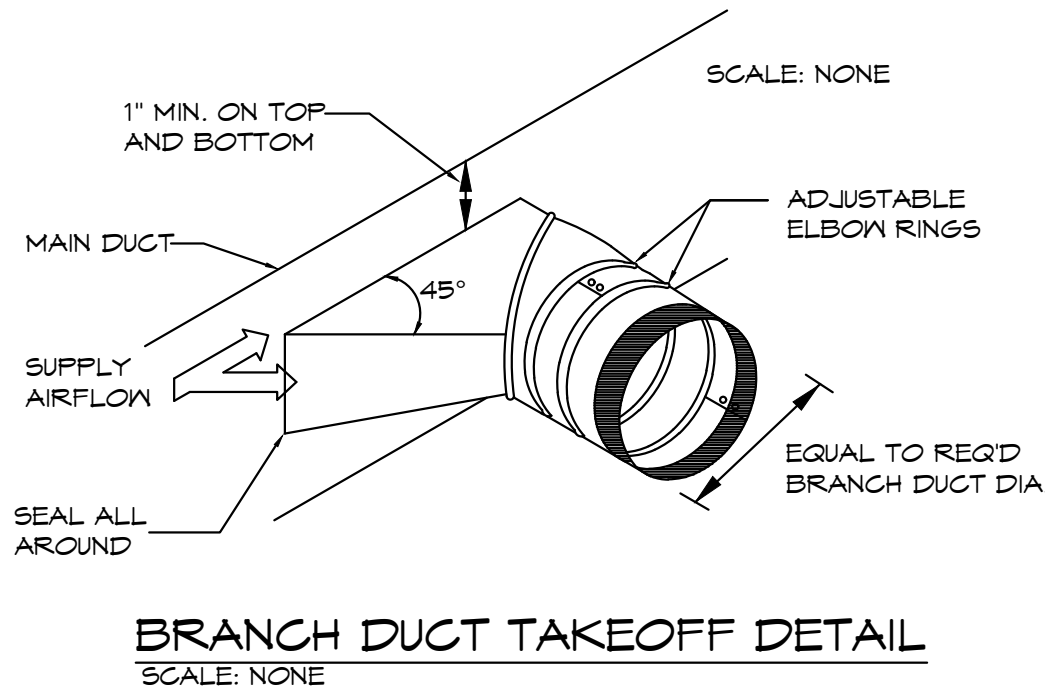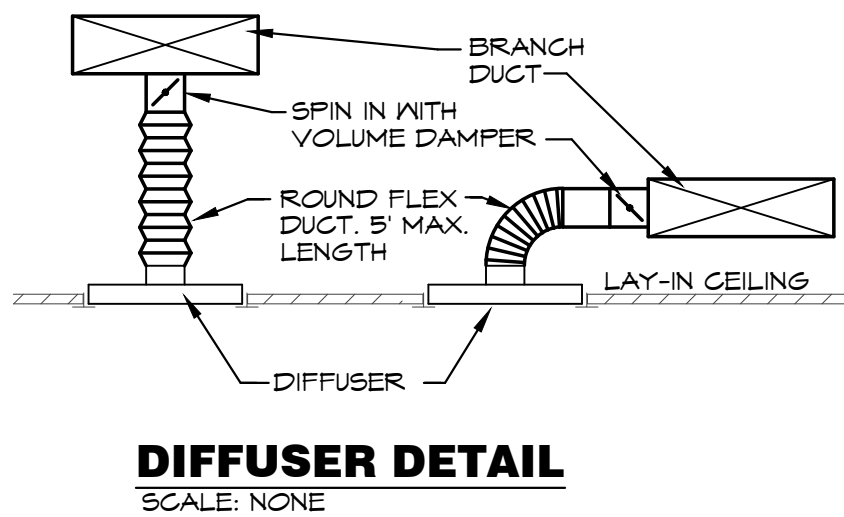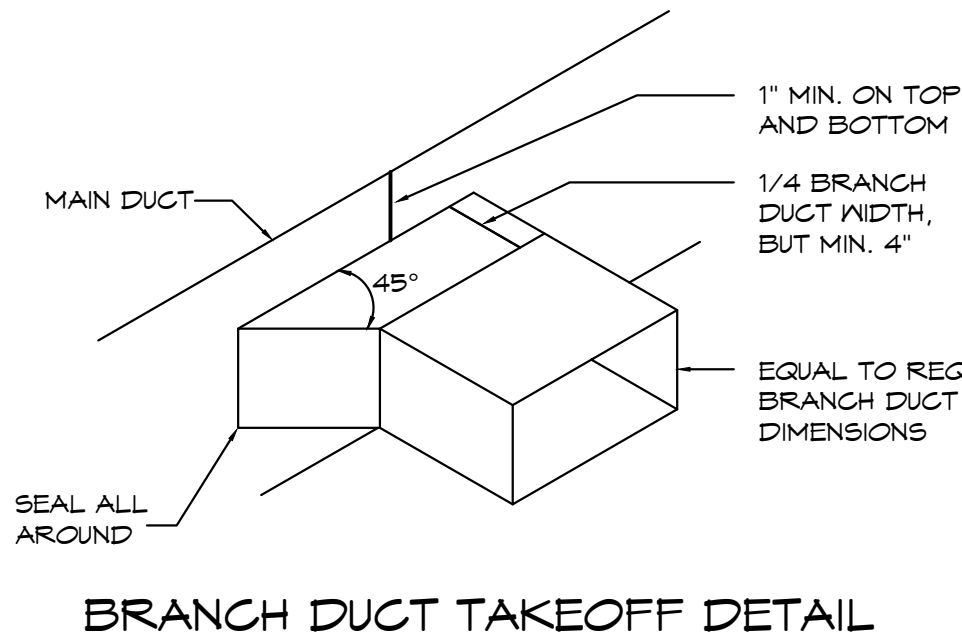

| OUTDOOR AIR CALCULATIONS |             |                          |                              |                                                                |                                                            |                               |                                      |                                          |                            |
|--------------------------|-------------|--------------------------|------------------------------|----------------------------------------------------------------|------------------------------------------------------------|-------------------------------|--------------------------------------|------------------------------------------|----------------------------|
| UNIT                     | Area (sqft) | OCCUPANCY CLASSIFICATION | Occupant Density #/1000 sqft | People outdoor airflow rate in breathing zone, (Rp) cfm/person | Area outdoor airflow rate in breathing zone, (Ra) cfm/sqft | Exhaust airflow rate cfm/sqft | Breathing zone outdoor airflow (Vbz) | Zone air distribution effectiveness (Ez) | Zone outdoor airflow (cfm) |
| RTU-3                    | 1230        | Sales                    | 15                           | 7.5                                                            | 0.12                                                       |                               | 286                                  | 0.8                                      | 357                        |
|                          | 1015        | Conference rooms         | 50                           | 5                                                              | 0.06                                                       |                               | 315                                  | 0.8                                      | 393                        |
|                          | 336         | Conference/meeting       | 50                           | 5                                                              | 0.06                                                       |                               | 104                                  | 0.8                                      | 130                        |
|                          | 188         | Office spaces            | 5                            | 5                                                              | 0.06                                                       |                               | 16                                   | 0.8                                      | 20                         |
|                          | 320         | Corridors                | 0                            | 0                                                              | 0.06                                                       |                               | 19                                   | 0.8                                      | 24                         |
|                          |             |                          |                              |                                                                |                                                            |                               | Total                                |                                          | 925                        |

a new development for  
**Town Centre Lot 1**  
520 NE Town Centre Drive  
Lee's Summit, Missouri 64064

date  
05.19.22  
drawn by  
MA/FS  
checked by  
EK/DS  
revisions  
12.20.22 REV 1

BC PROJECT #: 22323  
MISSOURI PE COA #2009003629  
This drawing has been prepared by the Engineer, or under his supervision. This drawing is provided as an instrument of service by the Designer/Engineer and is intended for use on the project only. Pursuant to the Architectural Works Copyright Protection Act of 1990, all drawings, specifications, ideas and designs, including the overall form, arrangement and composition of spaces and elements appearing herein, constitute the original, copyrighted work of the Designer/Engineer. Any reproduction, use, or disclosure of information contained herein without prior written consent of the Engineer is strictly prohibited. © 2022 BC Engineers, Inc.

**BC ENGINEERS**  
INCORPORATED

5720 Reeder Shawnee, Ks. 66203 (913)262-1772

sheet number

**M2.0**

drawing type  
permit

project number  
20231



ELECTRICAL SPECIFICATIONS

1. GENERAL PROVISIONS:
- A. PROVIDE ALL LABOR, MATERIALS, EQUIPMENT, NECESSARY FOR THE COMPLETE INSTALLATION OF THE ELECTRICAL SYSTEMS OUTLINED.
- B. OBTAIN ALL PERMITS, FEES, LICENSES, INSPECTIONS, AND CERTIFICATES OF COMPLIANCE OR APPROVAL AS REQUIRED BY THE AUTHORITIES.
- C. ALL WORK SHALL BE PERFORMED IN ACCORDANCE WITH THE LATEST APPROVED EDITION OF THE NATIONAL ELECTRIC CODE (NEC), AND ALL APPLICABLE LAWS, CODES AND REGULATIONS OF THE GOVERNMENTAL BODIES HAVING JURISDICTION OVER THE SITE.
- D. ALL TESTING REQUIRED BY AUTHORITIES SHALL BE CONSIDERED PART OF THIS WORK.
- E. DURING CONSTRUCTION, ALL FIXTURES, EQUIPMENT, CONDUIT, ETC. SHALL BE COVERED, PLUGGED, OR CAPPED AS REQUIRED TO KEEP CLEAN AND UNDAMAGED. ALL DAMAGED ITEMS SHALL BE RESTORED TO ORIGINAL CONDITION OR REPLACED. ALL PROTECTIVE COVERINGS SHALL BE REMOVED BEFORE FINAL ACCEPTANCE.
- F. PROVIDE ALL NECESSARY CUTTING AND PATCHING OF WALLS, FLOORS, CEILINGS, AND ROOFS AS NECESSARY. PATCH AROUND ALL OPENINGS SHALL MATCH ADJACENT AREA. COORDINATE ALL ROOFING WORK WITH OWNER OR RESPONSIBLE PARTY, SO THAT THE EXISTING ROOFING WARRANTY WILL BE MAINTAINED.
- G. CONTRACTOR SHALL GUARANTEE ALL WORK AND MATERIALS AGAINST DEFECTS FOR A PERIOD OF ONE YEAR FROM FINAL ACCEPTANCE.
- H. CONTRACTOR SHALL PROVIDE ACCESS PANELS WHERE NECESSARY FOR CONCEALED ELECTRICAL COMPONENTS.
2. OPERATION AND MAINTENANCE MANUALS:
- A. DURING THE COURSE OF CONSTRUCTION, COLLECT AND COMPILE OPERATING INSTRUCTIONS, WIRING DIAGRAMS, CATALOG CUTS, LUBRICATION AND PREVENTIVE MAINTENANCE INSTRUCTIONS, PARTS LISTS, ETC. FOR ALL EQUIPMENT FURNISHED UNDER THIS CONTRACT.
- B. ALL LITERATURE AND INSTRUCTIONS SHIPPED WITH THE EQUIPMENT SHALL BE SAVED FOR INCLUSION IN THE OPERATION AND MAINTENANCE MANUALS.
- C. ALL LITERATURE LISTED ABOVE AND ALL PAPERS LISTING WARRANTIES, ETC. SHALL BE COLLATED AND LABELED WITH THE PROJECT NAME, ADDRESS, ARCHITECT, ENGINEER, CONTRACTORS, ETC. CONTRACTORS, ETC. DOCUMENTS SHALL BE COMPILED AND BOUND IN DIGITAL FILE OR 3 RING BINDER.
3. MANUFACTURERS:
- A. MANUFACTURERS, MODEL NUMBERS, ETC. INDICATED OR SCHEDULED ON THE DRAWINGS SHALL BE INTERPRETED AS HAVING ESTABLISHED A STANDARD OF QUALITY AND SHALL NOT BE CONSIDERED AS LIMITING COMPETITION. ARTICLES, FIXTURES, ETC. OF EQUAL QUALITY BY MANUFACTURERS SHALL BE ACCEPTABLE, SUBJECT TO STRUCTURAL AND ELECTRICAL CONSTRAINTS OF THE PROJECT DESIGN, UNLESS NOTED OTHERWISE.
4. TESTING, AND BALANCING:
- A. ALL CIRCUITS SHALL BE TESTED FOR CONTINUITY, SHORTS, AND GROUNDS BEFORE CONNECTING TO THE PROPER PHASE AS DESIGNED TO BALANCE THE LOADING PHASES.
- B. POWER AND LIGHTING PANELS SHALL BE PROPERLY PHASED TO DISTRIBUTE THE LOAD AND SHALL BE CONNECTED AND ADJUSTED TO OPERATE AS SPECIFIED.
- C. ALL MOTORS AND SIMILAR EQUIPMENT SHALL BE CHECKED FOR PROPER PHASE ROTATION AND OPERATION.
5. RACEWAYS:
- A. CONDUIT INSIDE THE BUILDING SHALL BE METALLIC TUBING (EMT), BEARING THE UL LABEL, WITH COMPRESSION TYPE FITTINGS OR SCREEN SET FITTINGS.
- B. CONDUIT EXPOSED TO THE WEATHER, INSTALLED UNDERGROUND, IN CONCRETE, OR USED FOR SERVICE ENTRANCE SHALL BE STANDARD RIGID CONDUIT (GALVANIZED) WITH THREADED FITTINGS.
- C. UNDERGROUND CONDUIT MAY BE POLYVINYL CHLORIDE WITH A DEFLECTION TEMPERATURE, UNDER LOAD AT 264 PSI, OF 78 DEGREES C, AND A TENSILE STRENGTH OF 5,200 PSI. JOINTS SHALL BE FLUSH, SOLVENT WELDED IN ACCORDANCE WITH THE MANUFACTURER'S INSTRUCTIONS. CONDUIT SHALL BE EQUAL TO CARLON POWER AND COMMUNICATIONS DUCT TYPE DB (DIRECT BURIAL). CONDUIT AND FITTINGS SHALL BE PROVIDED BY THE SAME MANUFACTURER.
- D. FLEXIBLE METAL CONDUIT SHALL ONLY BE USED FOR CONNECTIONS TO MOTORS, TRANSFORMERS, AND LIGHT FIXTURES. MAXIMUM LENGTH SHALL BE 6'-0".
6. CONDUCTORS:
- A. WIRES SHALL BE CONTINUOUS WITHOUT SPLICES OR TAPS IN CONDUIT RUNS. ALL SPLICES SHALL BE MADE IN JUNCTION, PULL, OR OUTLET BOXES. ALL WIRES SHALL BE INSTALLED IN CONDUIT, RISERS, OR OTHER PROTECTIVE COVERS SANCTIONED BY CODES.
- B. CONDUCTORS FOR LIGHTING AND POWER SHALL BE COPPER, MINIMUM NO. 12 AWG, 600 VOLT.
- C. NO. 10 GAUGE AND SMALLER CONDUCTORS SHALL BE TYPE THIN (NET LOCATIONS) OR THIN (DRY LOCATIONS), SOLID CONDUCTOR, UNLESS OTHERWISE INDICATED.
- D. NO. 3 GAUGE AND LARGER CONDUCTORS SHALL BE TYPE THIN (NET LOCATIONS) OR THIN (DRY LOCATIONS), STRANDED, UNLESS OTHERWISE INDICATED.
- E. SERVICE ENTRANCE AND PANEL FEEDER CONDUCTORS, NO. 3 GAUGE AND LARGER SHALL BE TYPE XHHW-2 (NET LOCATIONS) OR THIN (DRY LOCATIONS), STRANDED COPPER, UNLESS OTHERWISE INDICATED.
- F. ALUMINUM SERVICE WIRE MAY BE USED FOR SERVICE ENTRANCE CONDUCTORS AND/OR PANEL FEEDERS ONLY. ALL OTHER WIRING SHALL BE COPPER CONDUCTORS AS HEREBEFORE SPECIFIED.
- G. ALUMINUM CONDUCTORS SHALL BE TYPE XHHW-2, ALCAN, "STABLOK" TYPE ALLOY CONDUCTORS UTILIZING AA-8030 ALUMINUM ALLOY. CONDUCTORS SHALL BE UL LISTED.
- H. ALL ALUMINUM CONDUCTORS SHALL BE TERMINATED IN CONNECTIONS OR LUGS WHICH ARE DUAL RATED (AL2G OR AL3G) AND ARE LISTED BY UL FOR USE WITH ALUMINUM OR COPPER CONDUCTORS AND SHALL BE SIZED TO ACCEPT ALUMINUM CONDUCTORS OF THE AMPACITY SPECIFIED.
7. MC CABLE:
- A. MC CABLE SHALL CONSIST OF INTERLOCK ARMORED CABLE MADE OF THREE OR FOUR TYPE THIN SOLID (16 AWG AND LARGER MAY BE STRANDED) COPPER CONDUCTORS RATED 90°C FOR DRY LOCATIONS, WITH NYLON OR EQUIVALENT UL LISTED JACKET, PER UL STANDARD 83 THE THREE CONDUCTORS SHALL BE TWISTED TOGETHER WITH THE COPPER GROUNDING CONDUCTOR, SUITABLE FILLERS, AND WRAPPED IN BINDER TAPE. THE ASSEMBLY SHALL BE ARMORED WITH SPIRALLY WRAPPED INTERLOCKED ARMOR OF ALUMINUM OR GALVANIZED STEEL.
- B. CABLES SHALL BE TESTED IN ACCORDANCE WITH UL STANDARD 1564 FOR TYPE MC CABLE AND RATED AT 600 VOLTS, 90 DEGS. C FOR DRY LOCATIONS AND 75 DEGS. C FOR NET LOCATIONS.
8. WIRING DEVICES:
- A. WALL SWITCHES SHALL BE SPECIFICATION GRADE, QUIET TYPE, FLUSH TOGGLE SWITCH, RATED FOR 20 AMPS, WITH THERMOPLASTIC COVER PLATES.
- 1) SINGLE POLE: HUBBELL #S1221-X, OR EQUAL.
- 2) THREE WAY: HUBBELL #S1225-X, OR EQUAL.
- 3) AS SPECIFIED ON PLANS.
- B. RECEPTACLES SHALL BE SPECIFICATION GRADE, DUPLEX, GROUNDING, TYPE LUGS WHICH ARE DUAL RATED FOR 20 AMPS, WITH THERMOPLASTIC COVER PLATES, HUBBELL #CR5952-X, OR EQUAL.
- C. GROUND FAULT INTERRUPTER RECEPTACLES (GFI) SHALL BE HUBBELL #SF20-XL. DEVICE COVER PLATES SHALL BE AS HEREBEFORE SPECIFIED.
- D. ISOLATED GROUND RECEPTACLES (IG) SHALL BE HUBBELL #CR5552IG, ORANGE COLOR. DEVICE COVER PLATES SHALL BE AS HEREBEFORE SPECIFIED.
- E. RECEPTACLES OUTSIDE BUILDINGS AND WHERE NOTED AS WEATHERPROOF, SHALL BE LISTED WEATHER-RESISTANT HUBBELL #SFTR20-X OR EQUAL AND SHALL BE INSTALLED IN A WEATHERPROOF ENCLOSURE WHICH SHALL BE INTERMATIC INV1010AND OR INV1010AND DECAT-METAL WEATHERPROOF RECEPTACLE COVER. COVER SHALL BE WEATHER PROOF RATED WHILE IN USE.
- F. VERIFY DEVICES AND DEVICE COVER PLATES COLOR AND STYLE WITH ARCHITECT.
9. BOXES:
- A. HOT DIPPED GALVANIZED STEEL BOXES. PROVIDE TYPE TO SUIT CONDITIONS FOR INSTALLATION.
- B. ALL BOXES SHALL BE FLUSH MOUNTED, UNLESS INDICATED OTHERWISE.

ELECTRICAL SPECIFICATIONS (CONTINUED)

10. PANELBOARDS:
- A. FURNISH AND INSTALL CIRCUIT BREAKER PANELBOARDS AS SHOWN ON THE DRAWINGS. PANELBOARDS SHALL BE LISTED AND SHALL BE FULLY RATED FOR THE VOLTAGE AND CURRENT CAPACITY INDICATED ON THE PANEL SCHEDULE. PANELBOARDS SHALL BE EQUAL TO SQUARE D TYPE NG OR NF WITH BOLT IN TYPE BREAKERS. PANELBOARD LUGS SHALL BE RATED AT 75°C.
- 1) CIRCUIT BREAKER INTERRUPTING CAPACITIES SHALL MEET OR EXCEED THE AVAILABLE RMS SYMMETRICAL FAULT CURRENTS INDICATED AND AS REQUIRED TO MEET OR EXCEED THE AVAILABLE FAULT CURRENT FROM LOCAL UTILITY.
- B. CIRCUIT BREAKERS SHALL MEET APPLICABLE PORTIONS OF UL STANDARD 484 AND NEMA AB-1. CIRCUIT BREAKERS SHALL BE BOLT-ON, GROUP MOUNTED, AMBIENT MAGNETIC, WITH COMMON TRIP, UL RATED TO CARRY 80% OF NAMEPLATE RATING CONTINUOUSLY IN FREE AIR AT 40°C. CIRCUIT BREAKERS SHALL BE TRIP INDICATING AND FULLY INTERCHANGEABLE WITHOUT DISTURBING ADJACENT UNITS. WIRE TERMINALS SHALL BE RATED 75 DEGREES C. THE OPERATING MECHANISM SHALL BE TRIP-FREE SO THAT CONTACTS CANNOT BE HELD CLOSED AGAINST ANY ABNORMAL OVERCURRENT OR SHORT CIRCUIT CONDITION.
- a) BREAKERS SHALL MEET APPLICABLE NEMA AND/OR UL SPECIFICATIONS.
- C. PANELBOARD BOXES SHALL BE GALVANIZED SHEET STEEL WITH AMPLIFIED EGRESS CUTTER SPACE IN ACCORDANCE WITH NEC. FRONTS SHALL BE OF SHEET STEEL, PAINTED LIGHT GREY OVER A SUITABLE RUST INHIBITOR PRIMER. PANELBOARDS SHALL BE EQUIPPED WITH ONE PIECE DOOR, CYLINDER TUMBLER TYPE LOCK, DIRECTORY CARD-HOLDER AND QUARTER-TURN ADJUSTABLE TRIM CLAMPS.
- D. PANELBOARD INTERIORS SHALL CONSIST OF REINFORCED GALVANIZED SHEET STEEL FRAMES WITH ALUMINUM BUS BARS AND CIRCUIT BREAKERS, PROPERLY SUPPORTED TO PREVENT VIBRATIONS AND BREAKAGE IN HANDLING. BUS BARS SHALL BE SEQUENCE PHASED. PANELBOARD SHALL HAVE A FULL SIZED SOLID ALUMINUM NEUTRAL AND GROUND BUS.
- E. BUS BAR BRACING SHALL BE UL LISTED AS INDICATED ON DRAWINGS. ADDITIONAL BRACING SHALL BE PROVIDED AS REQUIRED TO MEET OR EXCEED INDICATED AVAILABLE FAULT CURRENTS.
- F. DIRECTORY CARDS SHALL BE COMPLETELY FILLED IN BY TYPEWRITER, LISTING CIRCUIT NUMBERS AND LOAD SERVED, INCLUDING EXISTING CIRCUITS. CIRCUIT BREAKERS SHALL BE IDENTIFIED BY CIRCUIT NUMBER LABELS AS HEREBEFORE SPECIFIED.
11. DISCONNECTS:
- A. DISCONNECTS SHALL BE EXTERNALLY OPERATED, QUICK-MAKE, QUICK-BREAK, SAFETY, WITH PROVISIONS FOR PAD LOCKING. FUSED AND NON-FUSED DISCONNECT SWITCHES SHALL BE PROVIDED AS INDICATED.
- B. INDOOR SWITCHES SHALL BE NEMA 1 AND OUTDOOR SWITCHES SHALL BE NEMA 3B, UNLESS INDICATED OTHERWISE.
12. FUSES:
- A. FUSES PROTECTING CIRCUIT BREAKER PANELS SHALL BE CURRENT LIMITING UL CLASS RK-1 FUSES WITH 200,000 AMPERES RMS SYM INTERRUPTING CAPACITY. FUSING ELEMENTS SHALL BE SILVER FOR RATINGS ABOVE 60 AMPERES.
- B. ALL OTHER FUSES SHALL BE UL CLASS RK-5, DUAL-ELEMENT WITH A MINIMUM TIME-DELAY OF 10 SECONDS AT 800% RATING. FUSES SHALL HAVE CURRENT-LIMITING SHORT-CIRCUIT LINKS AND 200,000 AMPERES RMS SYM INTERRUPTING CAPACITY. FUSING ELEMENTS SHALL BE COPPER.
13. LIGHT FIXTURES:
- A. WHERE LIGHT FIXTURES ARE MOUNTED IN A LAY-IN CEILING, PROVIDE A MINIMUM OF 2 SUPPORT WIRES ATTACHED DIRECTLY BETWEEN EACH LIGHT FIXTURE AND THE BUILDING STRUCTURE. SUPPORT WIRES SHALL BE A MINIMUM OF 12 GAUGE GALVANIZED STEEL WIRE, SOFT ANNEALED.
- B. FIXTURES ARE REQUIRED AT ALL LIGHTING OUTLETS SHOWN ON THE DRAWINGS. APPROVED LIGHTING FIXTURE WIRE IS REQUIRED IN ALL FIXTURES AND FIXTURE RACEWAYS. WEATHERPROOF WIRING IS REQUIRED FOR EXTERIOR FIXTURES. ALL PARTS OF FIXTURES AND WIRING SHALL BE IN ACCORDANCE WITH NEC REQUIREMENTS.
- C. ALL FIXTURES SHALL CARRY UL AND ETL LABELS.
14. SLEEVES:
- A. PROVIDE, SET, AND PROPERLY LOCATE PIPE SLEEVES AS REQUIRED FOR THIS WORK.
- B. INTERIOR PARTITIONS: 16 GAUGE GALVANIZED STEEL, PACK BETWEEN CONDUIT AND SLEEVE WITH FIRE SAFING AND CAULK AT EACH END WITH FIRE RESISTANT SEALANT.
- C. ROOF: PROSET OR EQUAL, MANUFACTURED PVC SCHEDULE 40 PIPE SLEEVE WITH WEATHERPROOF SEAL. COORDINATE WITH ROOFING CONTRACTOR AND FLASH AS REQUIRED TO MAINTAIN ROOF WARRANTY.
15. GROUNDING:
- A. GROUND ALL ELECTRICAL APPARATUS IN ACCORDANCE WITH THE NATIONAL ELECTRIC CODE (NEC) 250, AND ANY LOCAL REQUIREMENTS. INSURE CONTINUOUS BOND WHERE FLEXIBLE CONDUIT IS USED. PROVIDE BONDING JUMPER INSIDE ALL FLEXIBLE CONDUIT.
- B. BOND METAL PIPING SYSTEMS IN COMPLIANCE WITH NEC 250.4(A)(4).
16. REMODELING WORK:
- A. DEMOLITION, DISCONNECT, DEMOLISH AND REMOVE ABANDONED ELECTRICAL MATERIALS AND EQUIPMENT INDICATED TO BE REMOVED AND NOT INDICATED TO BE SALVAGED OR REMAIN.
- B. EQUIPMENT TO BE SALVAGED:
- 1) DISCONNECT AND REMOVE EXISTING ELECTRICAL EQUIPMENT INDICATED TO BE REMOVED AND SALVAGED. DELIVER EQUIPMENT TO THE LOCATION DESIGNATED BY THE OWNER FOR STORAGE.
- 2) ALL MATERIALS AND EQUIPMENT DESIGNATED TO BE REUSED OR RELOCATED SHALL BE CAREFULLY REMOVED, AND STORED UNTIL NEEDED FOR REMODELING WORK. ALL ITEMS SHALL BE RESTORED TO LIKE NEW CONDITION WITH RUST OR CORROSION REMOVED, SURFACE PAINT TOUCHED UP OR REPAINTED AS REQUIRED TO MATCH NEW CONSTRUCTION, AND THOROUGHLY CLEANED AND INSPECTED. ANY ITEMS WHICH BECOME DAMAGED BEYOND REPAIR AS A RESULT OF CONSTRUCTION OR DEMOLITION ACTIVITY SHALL BE REPLACED WITH NEW MATERIAL EQUIVALENT IN EVERY RESPECT.
- C. DISPOSAL AND CLEANUP: REMOVE FROM THE SITE AND LEGALLY DISPOSE OF DEMOLISHED MATERIALS AND EQUIPMENT NOT INDICATED TO BE SALVAGED.
- D. PROTECT ADJACENT MATERIALS INDICATED TO REMAIN. INSTALL AND MAINTAIN DUST AND NOISE BARRIERS TO KEEP DIRT, DUST, AND NOISE FROM BEING TRANSMITTED TO ADJACENT AREAS. REMOVE PROTECTION AND BARRIERS AFTER REMODELING OPERATIONS ARE COMPLETE.
- E. PROVIDE ALL ALTERATIONS AND REWORK INDICATED AND/OR REQUIRED FOR THE PROPER INSTALLATION AND OPERATION OF ALL EXISTING ELECTRICAL SYSTEMS, INTEGRATING THE NEW AND EXISTING AREAS. LOCATE, IDENTIFY, AND PROTECT ELECTRICAL SERVICES PASSING THROUGH REMODELING AREA AND SERVING OTHER AREAS OUTSIDE THE REMODELING LIMITS. MAINTAIN SERVICES TO AREAS OUTSIDE REMODELING LIMITS. WHEN SERVICES MUST BE INTERRUPTED, INSTALL TEMPORARY SERVICES FOR AFFECTED AREAS.
- 1) ABANDONED CONDUIT SHALL HAVE WIRE REMOVED AND SHALL BE CAPPED. ABANDONED OUTLETS IN WALLS OR PARTITIONS SHALL HAVE DEVICES AND WIRE REMOVED, AND SHALL BE COVERED.
- 2) WHERE EXISTING CONDUITS TERMINATE AT AN EXISTING OUTLET IN A WALL, CEILING, OR FLOOR TO BE REMOVED, DISCONNECT AND REMOVE DEVICE AND WIRE FROM CONDUIT. CONDUIT SHALL BE CUT BACK AND CAPPED (BELOW THE FLOOR OR ABOVE THE CEILING) SO NOT TO CREATE AN OBSTRUCTION. PATCH FLOOR TO MATCH EXISTING.
- 3) WHERE EXISTING CIRCUITS EXTEND BEYOND THE OUTLET IN THE EXISTING WALL, CEILING, OR FLOOR TO BE REMOVED, FURNISH AND INSTALL NEW CONDUIT AND WIRE TO EITHER REROUTE THE CIRCUIT OR FEED THE REMAINING OUTLET(S) FROM ANOTHER ELECTRICAL SOURCE, BUT IN SUCH A MANNER AS NOT TO REVISE THE CIRCUIT. ALL REROUTED CONDUIT SHALL BE APPROVED BY THE ARCHITECT.
- 4) WHERE EXISTING OUTLETS IN A WALL, CEILING, OR FLOOR TO BE REMOVED ARE ESSENTIAL TO MAINTAIN OPERATION OF OTHER REMAINING OUTLETS, RELOCATE THE OUTLET TO A NEW CONVENIENT LOCATION. EXISTING WIRING DEVICES SHALL NOT BE REUSED, UNLESS OTHERWISE INDICATED.
- 5) WHERE LIGHTING FIXTURES ARE INDICATED TO BE DEMOLISHED, REMOVE ALL WIRE AND MODIFY THE EXISTING CONDUIT (IF APPLICABLE) FOR THE NEW LIGHTING. ALL UNUSED CONDUIT SHALL BE REMOVED.
- 6) WHERE A TELEPHONE CIRCUIT EXTENDS BEYOND AN OUTLET IN AN EXISTING WALL, CEILING, OR FLOOR TO BE REMOVED, PROVIDE NECESSARY EMPTY CONDUIT AND NOTIFY THE OWNER WHO WILL REQUEST THE OWNER TO ARRANGE WITH THE TELEPHONE COMPANY FOR NEW WIRING TO OUTLETS THAT REMAIN.
- 7) WHERE EXISTING CONDUIT AND WIRE RUNS ARE LOCATED IN OR ATTACHED TO AN EXISTING WALL, CEILING OR FLOOR TO BE REMOVED, THEY SHALL BE REROUTED IN EITHER NEW OR EXISTING CONSTRUCTION TO MAINTAIN CONTINUITY OF CIRCUITS UNLESS OTHERWISE INDICATED.
- 8) CONDUIT SHALL BE CONCEALED WITHIN THE EXISTING BUILDING CONSTRUCTION WHEREVER POSSIBLE, EXCEPT WHERE OTHERWISE INDICATED.
- a) EXISTING WIRE SHALL BE DISCONNECTED AND REMOVED WHEREVER EXISTING CIRCUITS ARE ABANDONED.
17. BOXES IN FIRE RATED ASSEMBLIES:
- A. OUTLET BOXES THAT DO NOT EXCEED 16 SQUARE INCHES AND INSTALLED IN FIRE RATED WALLS SHALL NOT BE INSTALLED CLOSER THAN 24" HORIZONTAL INCHES TO OTHER OUTLET BOXES.
- B. IF BOXES MUST BE INSTALLED WITHIN 24" OF EACH OTHER THAN BOTH OUTLET BOXES SHALL BE PROTECTED WITH LISTED PUTTY PADS, 3M FIRE BARRIER MOLDABLE PUTTY + OR EQUAL.
18. FIRE ALARM SYSTEM:
- A. ELECTRICAL CONTRACTOR SHALL PROVIDE DESIGN BUILD ENGINEERED SHOP DRAWINGS OF FIRE ALARM SYSTEM TO BE INSTALLED. PROVIDE DEVICES, CONDUIT, WIRES, CABLE, PROGRAMMING AND TESTING AS DIRECTED BY EQUIPMENT MANUFACTURER AND LOCAL FIRE DEPARTMENT FOR A CODE COMPLIANT FIRE ALARM/DETECTION SYSTEM. MATERIALS, EQUIPMENT, AND WORKMANSHIP SHALL MEET PREVAILING CODES. THE SYSTEM SHALL BE COMPLETE AND OPERABLE. SUBMIT ONE LINE DIAGRAM OF SYSTEM WITH SIZES AND BATTERIES. EQUIPMENT TO BE NEW AND SHALL BE STAMPED, SIGNED, CALIBRATION AND TESTED BY FACTORY CERTIFIED TECHNICIAN. FIRE ALARM DEVICES ARE SHOWN FOR INTENT ONLY FOR PERMITTING PROCESS. CONTRACTOR IS RESPONSIBLE FOR INCLUDING IN BID/DESIGN ALL NECESSARY DEVICES (ANNUNCIATOR(S), NOTIFICATION APPLIANCES, INITIATING DEVICES, AND ADDITIONAL COMPONENTS).

ELECTRICAL SYMBOLS LIST

CIRCUITING & NOTES

|         |   |
|---------|---|
| +48"    | SPECIAL MOUNTING HEIGHT FOR ASSOCIATED DEVICE (CENTERLINE OF DEVICE)                                       |
| GFI     | GROUND FAULT CIRCUIT INTERRUPTER DEVICE                                                                    |
| WP      | WEATHERPROOF ENCLOSURE ON DEVICE                                                                           |
| WR      | WEATHERPROOF RESISTANT DEVICE                                                                              |
| IG      | ISOLATED GROUND DEVICE                                                                                     |
| EM      | EMERGENCY BATTERY BACKUP                                                                                   |
| TR      | TAMPER RESISTANT OUTLET                                                                                    |
| USB     | COOPER #TRT756-X OR EQUAL DUPLEX RECEPTACLE WITH DUAL USB CHARGING PORTS. PROVIDE 2-1/8" DEEP BACK BOX.    |
| (TIE)   | PARTIAL HOMERUN. REFER TO PLANS FOR ADDITIONAL DEVICES CONNECTED TO THIS CIRCUIT.                          |
| X       | ELECTRICAL FLOOR PLAN NOTE WITH DESIGNATION                                                                |
| 2<br>LP | CONDUIT CONCEALED WHERE POSSIBLE OR AS NOTED, ARROWS INDICATE HOME RUN TO PANEL. CIRCUIT NUMBERS INDICATED |
|         | #12 WIRE IN CONDUIT, UNLESS NOTED OTHERWISE ON DRAWINGS OR SPECIFICATION                                   |
|         | GROUNDING CONDUCTOR, #12 WIRE UNLESS NOTED OTHERWISE ON DRAWINGS OR SPECIFICATION                          |
|         | CONDUIT ROUTED UNDER FLOOR/GRADE                                                                           |

LIGHTING

|  |                                                           |
|--|-----------------------------------------------------------|
|  | EMERGENCY TWIN HEAD LIGHT FIXTURE                         |
|  | EXIT LIGHT WITH DIRECTIONAL ARROWS INDICATED              |
|  | STRIP FIXTURE WITH TYPE DESIGNATION                       |
|  | RECESSED OR SURFACE MOUNTED FIXTURE WITH TYPE DESIGNATION |
|  | NIGHT LIGHT, CONNECT TO UNSWITCHED CIRCUIT                |
|  | CEILING OR RECESSED FIXTURE WITH TYPE DESIGNATION         |
|  | WALL MOUNTED FIXTURE WITH TYPE DESIGNATION                |

POWER DEVICES

|  |                                                                                         |
|--|-----------------------------------------------------------------------------------------|
|  | DUPLEX RECEPTACLE, BOTTOM OF BOX AT 16" AFF, UNLESS NOTED OTHERWISE                     |
|  | FOURPLEX RECEPTACLE, BOTTOM OF BOX AT 16" AFF, UNLESS NOTED OTHERWISE                   |
|  | TVSS SURGE SUPPRESSION RECEPTACLE                                                       |
|  | HEAVY DUTY OUTLET - NEMA CONFIGURATION SIZE PER EQUIPMENT MANUFACTURER'S RECOMMENDATION |
|  | PANEL BOARD, TOP OF BOX 6'-0" AFF                                                       |
|  | JUNCTION BOX                                                                            |
|  | NON-FUSED DISCONNECT SWITCH                                                             |
|  | FUSED DISCONNECT SWITCH                                                                 |
|  | MOTOR WITH DESIGNATION                                                                  |
|  | FLOOR BOX                                                                               |

CONTROLS

|     |                                                |
|-----|------------------------------------------------|
| S   | SINGLE POLE WALL SWITCH, TOP OF BOX AT 48" AFF |
| S3  | THREE-WAY WALL SWITCH, TOP OF BOX AT 48" AFF   |
| S2P | DIMMER SWITCH, TOP OF BOX AT 48" AFF           |
| S1P | MANUAL MOTOR STARTER WITH OVERLOADS            |

OCCUPANCY SENSORS

1. DUAL TECHNOLOGY/ULTRASONIC CEILING SENSORS SHALL BE MOUNTED 6' FROM SUPPLY/EXHAUST AIR DIFFUSERS.
2. LOW VOLTAGE CEILING SENSORS SHALL BE PROVIDED WITH 6' SLACK CONDUCTOR COILED AT SENSOR.

|      |   |
|------|---|
| S10  | WALL MOUNTED DUAL-TECHNOLOGY OCCUPANCY SENSOR, MATT STOPPER #DW-100, TOP OF BOX AT 48" AFF                                       |
|      | DUAL TECHNOLOGY CEILING MOUNT OCCUPANCY SENSORS, MATTSTOPPER DT-300                                                              |
|      | OCCUPANCY SENSOR POWER PACK, MATTSTOPPER BZ-150 OR EQUAL, PROVIDE LOW VOLTAGE WIRING TO OCCUPANCY SENSORS AND MOMENTARY SWITCHES |
| S100 | MOMENTARY SWITCH, TOP OF BOX AT 48" AFF                                                                                          |

COMMUNICATIONS

|  |   |
|--|---|
|  | DATA/TELEPHONE OUTLET WITH MINIMUM 3/4" CONDUIT STUBBED UP TO ABOVE ACCESSIBLE CEILING, BOTTOM OF BOX AT 16", UNLESS NOTED OTHERWISE. PROVIDE WITH FULL STRING   |
|  | FLAT SCREEN TELEVISION - PROVIDE AND INSTALL ONE (1) HUBBELL #RR1510X RECESSED TAMPER-RESISTANT DUPLEX RECEPTACLE WITH COVERPLATE AND ONE(1) HUBBELL #HBL260 TWO GANG LARGE CAPACITY WALL BOX (UP TO 2" KNOCKOUT) IV/ MUD RING AND COVERPLATE FOR DATA. PROVIDE 2"C WITH FULL STRING TO ABOVE ACCESSIBLE CEILING FOR DATA CABLES. MOUNT BOX AT 7'-6" AFF UNLESS NOTED OTHERWISE (VERIFY) |

ELECTRICAL GENERAL NOTES:

1. COORDINATE ALL WORK WITH OTHER TRADES AND EXISTING CONDITIONS AS REQUIRED TO PROPERLY INSTALL ALL SYSTEMS AS INTENDED WITHIN THE CONFINES OF THE SPACES AVAILABLE, AND WITHOUT INTERFERENCES.
2. WHERE CONDUIT IS SHOWN UNDER FLOOR, VERIFY IF FLOOR IS STRUCTURAL SLAB OR SLAB ON GRADE. IF STRUCTURAL SLAB, CORE DRILL PENETRATION, AND ROUTE CONDUIT IN SPACE BELOW. IF SLAB ON GRADE, SAW CUT EXISTING FLOOR SLAB AS REQUIRED FOR INSTALLATION OF UNDER FLOOR CONDUIT. NO STRUCTURAL ELEMENTS SHALL BE CORE DRILLED OR SAW CUT, WHEN SAW CUTTING, PATCH FLOOR TO MATCH EXISTING SURFACE AS REQUIRED.
3. IT IS THE ELECTRICAL CONTRACTORS RESPONSIBILITY TO PROPERLY BALANCE ALL BRANCH CIRCUITS BETWEEN THE PHASES OF THE SYSTEM REGARDLESS OF CIRCUITING INDICATED.
4. ALL EXPOSED RACEWAYS SHALL BE EMT CONDUIT, MC CABLE IS NOT PERMITTED IN EXPOSED AREAS.
5. ELECTRICAL CONTRACTOR TO COORDINATE MANUFACTURER ELECTRICAL REQUIREMENTS FOR HVAC EQUIPMENT BEING FURNISHED WITH MECHANICAL CONTRACTOR PRIOR TO ROUGH-IN. EQUIPMENT DISCONNECTS TO BE PROVIDED BY ELECTRICAL CONTRACTOR UNLESS NOTED OTHERWISE IN MECHANICAL SCHEDULES.
6. ALL MATERIALS EXPOSED WITHIN PLENUMS SHALL BE NONCOMBUSTIBLE OR SHALL HAVE A FLAME SPREAD INDEX OF NOT MORE THAN 25 AND A SMOKE-DEVELOPED INDEX OF NOT MORE THAN 50 WHEN TESTED IN ACCORDANCE WITH ASTM E 84.
7. EACH BRANCH CIRCUIT SHALL HAVE A DEDICATED NEUTRAL PER NEC 210.4.
8. FIRE ALARM SYSTEM IS SHOWN FOR SCHEMATIC PURPOSES. THE FIRE ALARM CONTRACTOR IS RESPONSIBLE FOR PROVIDING DESIGN AND SHOP DRAWINGS SUBMITTAL TO FIRE MARSHAL FOR APPROVAL AS REQUIRED BY THE FIRE MARSHAL. IT IS THE CONTRACTORS RESPONSIBILITY TO PROVIDE ADDITIONAL DEVICES, POWER SUPPLIES, ETC FOR COMPLIANCE WITH CODE.
9. ALL BRANCH CIRCUITS SHALL BE SIZED TO ALLOW FOR A MAXIMUM OF 3% VOLTAGE DROP. ALL FEEDERS SHALL BE SIZED TO ALLOW FOR A MAXIMUM OF 2% VOLTAGE DROP. ELECTRICAL CONTRACTOR SHALL VERIFY WIRING INDICATED IS SUFFICIENT AND INCREASE CONDUCTOR SIZE AS REQUIRED BASED OFF ACTUAL INSTALLED LENGTH OF CONDUCTORS.
10. PROVIDE LOW VOLTAGE WIRING BETWEEN ALL 0-10V DIMMING DRIVERS CONTROLLED BY 0-10V DIMMERS PER MANUFACTURER'S INSTRUCTIONS WHETHER INDICATED ON PLANS OR NOT.
11. COORDINATE VENDING AND TV LOCATIONS WITH OWNER.

1/4/2023



a new development for

Town Centre Lot 1

520 NE Town Centre Drive

Lee's Summit, Missouri 64064

date  
05.19.22

drawn by  
MA/FS

checked by  
EK/DS

revisions

12.20.22 REV 1



ELECTRICAL SYMBOLS LIST

| FIRE ALARM |                                                                    |
|------------|--------------------------------------------------------------------|
|            | CEILING MOUNT SMOKE DETECTOR                                       |
|            | DUCT MOUNT SMOKE DETECTOR                                          |
|            | FIRE ALARM PULL STATION, TOP OF BOX AT 48" AFF                     |
|            | FIRE ALARM HORN/STROBE COMBINATION SIGNAL, CENTERLINE AT 6'-8" AFF |
|            | FIRE ALARM HORN/STROBE COMBINATION SIGNAL, PENDANT MOUNTED         |
|            | FIRE ALARM VISUAL STROBE, CENTERLINE AT 6'-8" AFF                  |
|            | WATER FLOW SWITCH                                                  |
|            | TAMPER SWITCH                                                      |

BC PROJECT #: 22323  
MISSOURI PE COA #2009003629

This drawing has been prepared by the Engineer, or under his supervision. This drawing is provided as an instrument of service by the Designer/Engineer and is intended for use on the project only. Pursuant to the Architectural Works Copyright Protection Act of 1990, all drawings, specifications, ideas and designs, including the overall form, arrangement and composition of signs and elements appearing herein, constitute the original, copyrighted work of the Designer/Engineer. Any reproduction, use, or disclosure of information contained herein without prior written consent of the Engineer is strictly prohibited. © 2022 BC Engineers, Inc.

BC ENGINEERS  
INCORPORATED

5720 Reeder Shawnee, Ks. 66203 (913)262-1772

sheet number

E0

SPECIFICATIONS AND  
LEGEND


drawing type

permit

project number

20231



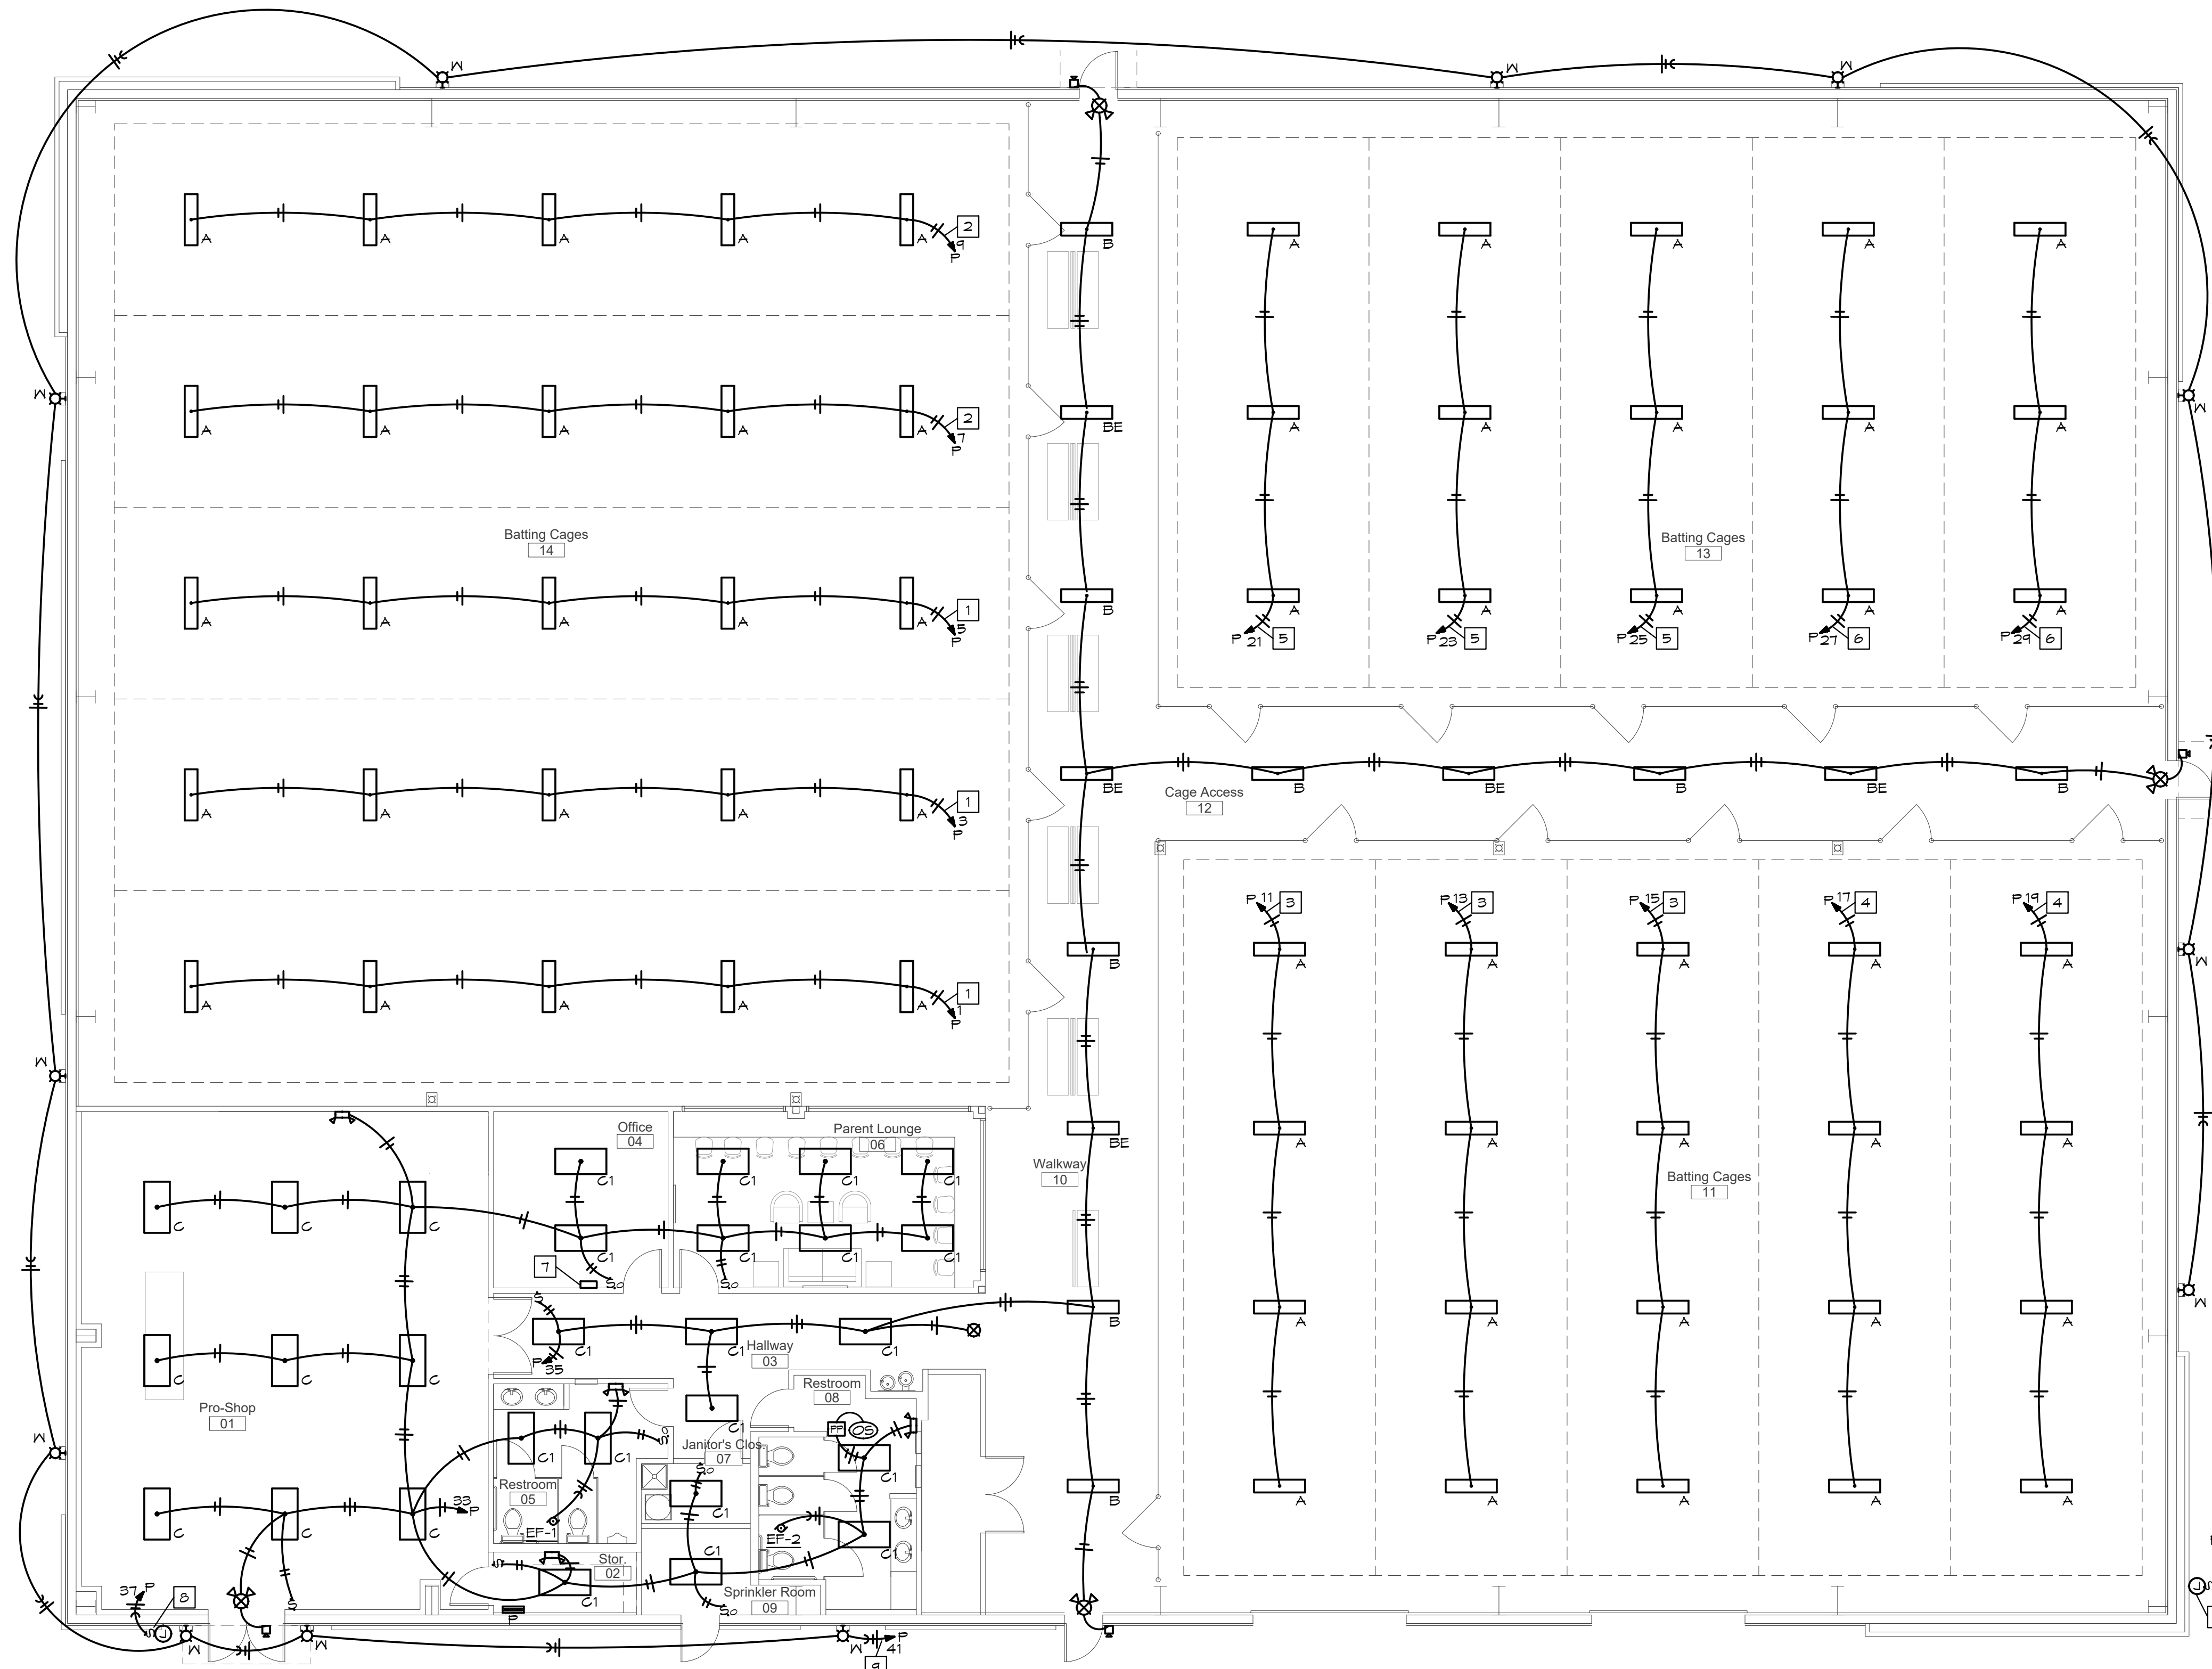


LIGHTING PLAN NOTES:

- 1 ROUTE CIRCUIT THROUGH CONTACTOR A FOR CONTROL OF BATTING CAGE LIGHTS. SEE DETAIL, THIS SHEET.
- 2 ROUTE CIRCUIT THROUGH CONTACTOR B FOR CONTROL OF BATTING CAGE LIGHTS. SEE DETAIL, THIS SHEET.
- 3 ROUTE CIRCUIT THROUGH CONTACTOR C FOR CONTROL OF BATTING CAGE LIGHTS. SEE DETAIL, THIS SHEET.
- 4 ROUTE CIRCUIT THROUGH CONTACTOR D FOR CONTROL OF BATTING CAGE LIGHTS. SEE DETAIL, THIS SHEET.
- 5 ROUTE CIRCUIT THROUGH CONTACTOR F FOR CONTROL OF BATTING CAGE LIGHTS. SEE DETAIL, THIS SHEET.
- 6 ROUTE CIRCUIT THROUGH CONTACTOR G FOR CONTROL OF BATTING CAGE LIGHTS. SEE DETAIL, THIS SHEET.
- 7 VERIFY BATTING CAGE SWITCHBANK LOCATION WITH OWNER PRIOR TO ROUGH-IN.
- 8 JUNCTION BOX WITH DISCONNECTING MEANS PER NEC FOR CONNECTION TO BUILDING MOUNTED SIGNAGE. VERIFY EXACT LOCATION AND CONNECT TO SIGN PER MANUFACTURER'S INSTRUCTIONS. ROUTE CIRCUIT THRU TIMECLOCK, SEE DETAIL, THIS SHEET.
- 9 ROUTE THRU EXTERIOR LIGHTING CONTROLS. SEE DETAIL, THIS SHEET.




ELECTRICAL LIGHTING PLAN

SCALE: 1/8" = 1'-0"

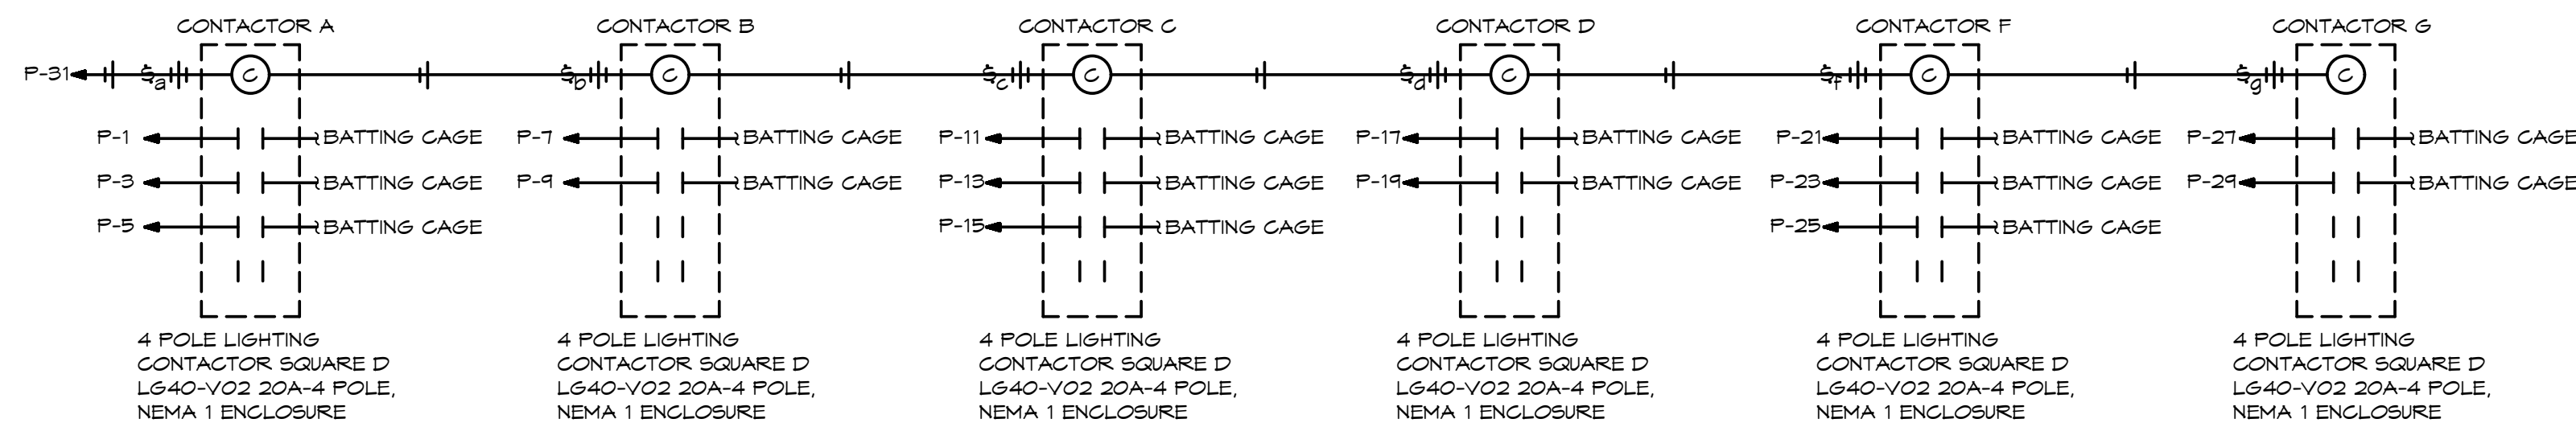

LIGHTING CONTROL DIAGRAM  
SCALE: NONE

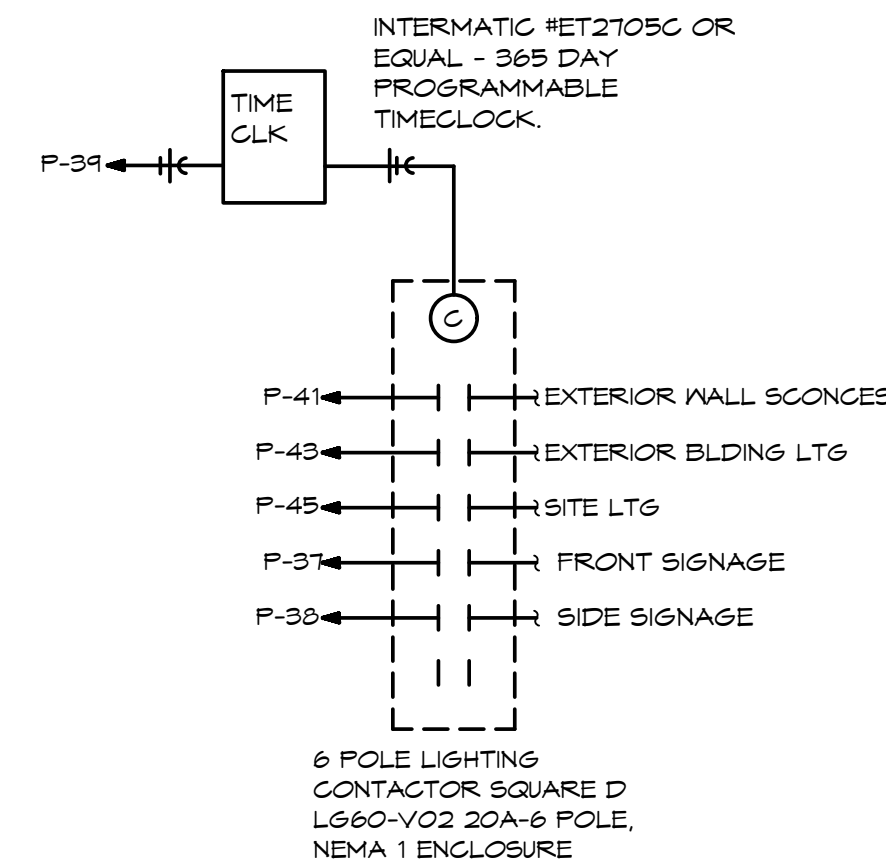

EXTERIOR LIGHTING CONTROL DIAGRAM  
SCALE: NONE

BC PROJECT #: 22323  
MISSOURI PE COA #2009003629  
This drawing has been prepared by the Engineer, or under his supervision. This drawing is provided as an instrument of service by the Designer/Engineer and is intended for use on the project only. Payment to the Architectural Works Copyright Protection Act of 1990, all drawings, specifications, ideas and designs, including the overall form, arrangement and composition of signs and elements appearing herein, constitute the original, copyrighted work of the Designer/Engineer. Any reproduction, use, or disclosure of information contained herein without prior written consent of the Engineer is strictly prohibited. © 2023 BC Engineers, Inc.

BC ENGINEERS  
INCORPORATED

5720 Reeder Shawnee, Ks. 66203 (913)262-1772

a new development for

Town Centre Lot 1

520 NE Town Centre Drive

Lee's Summit, Missouri 64064

date 05.19.22  
drawn by MA/FS  
checked by EK/DS  
revisions  
12.20.22 REV 1

sheet number

E1  
LIGHTING PLAN

drawing type  
permit

project number  
20231




1/4/2023



POWER PLAN NOTES:

1. PROVIDE QUAD RECEPTACLE AND DATA TO EACH PITCHING MACHINE. EACH MACHINE REQUIRES (2) ETHERNET CABLES AND (1) MULTI CABLE WIRE, SUPPLIED BY FITCHING MACHINE COMPANY, IN CONDUIT FROM THE PITCHING MACHINE TO THE CARD OPERATED BOX KIOSK. VERIFY ALL ELECTRICAL SPECIFICATIONS WITH FITCHING MACHINE COMPANY PRIOR TO ROUGH-IN.
2. VERIFY LOCATION OF CARD OPERATED BOX KIOSK WITH OWNER PRIOR TO ROUGH-IN.
3. VERIFY EXACT LOCATION OF ELECTRICAL DEVICES IN MOUNTED IN CASEWORK.
4. VERIFY LOCATION OF 2'X4'X3/4" FIRE RETARDANT FLYWOOD TELEPHONE BACKBOARD WITH GROUND BAR AND #6 CU BOND TO BUILDING ELECTRODE SYSTEM. PROVIDE 4" C TO PROPERTY LINE FOR BUILDING TELEPHONE AND INTERNET SERVICE. TERMINATE AS DIRECTED BY SERVICE PROVIDER. VERIFY ROUTING AND DISTANCE.
5. PENDANT MOUNT FIRE ALARM DEVICE.

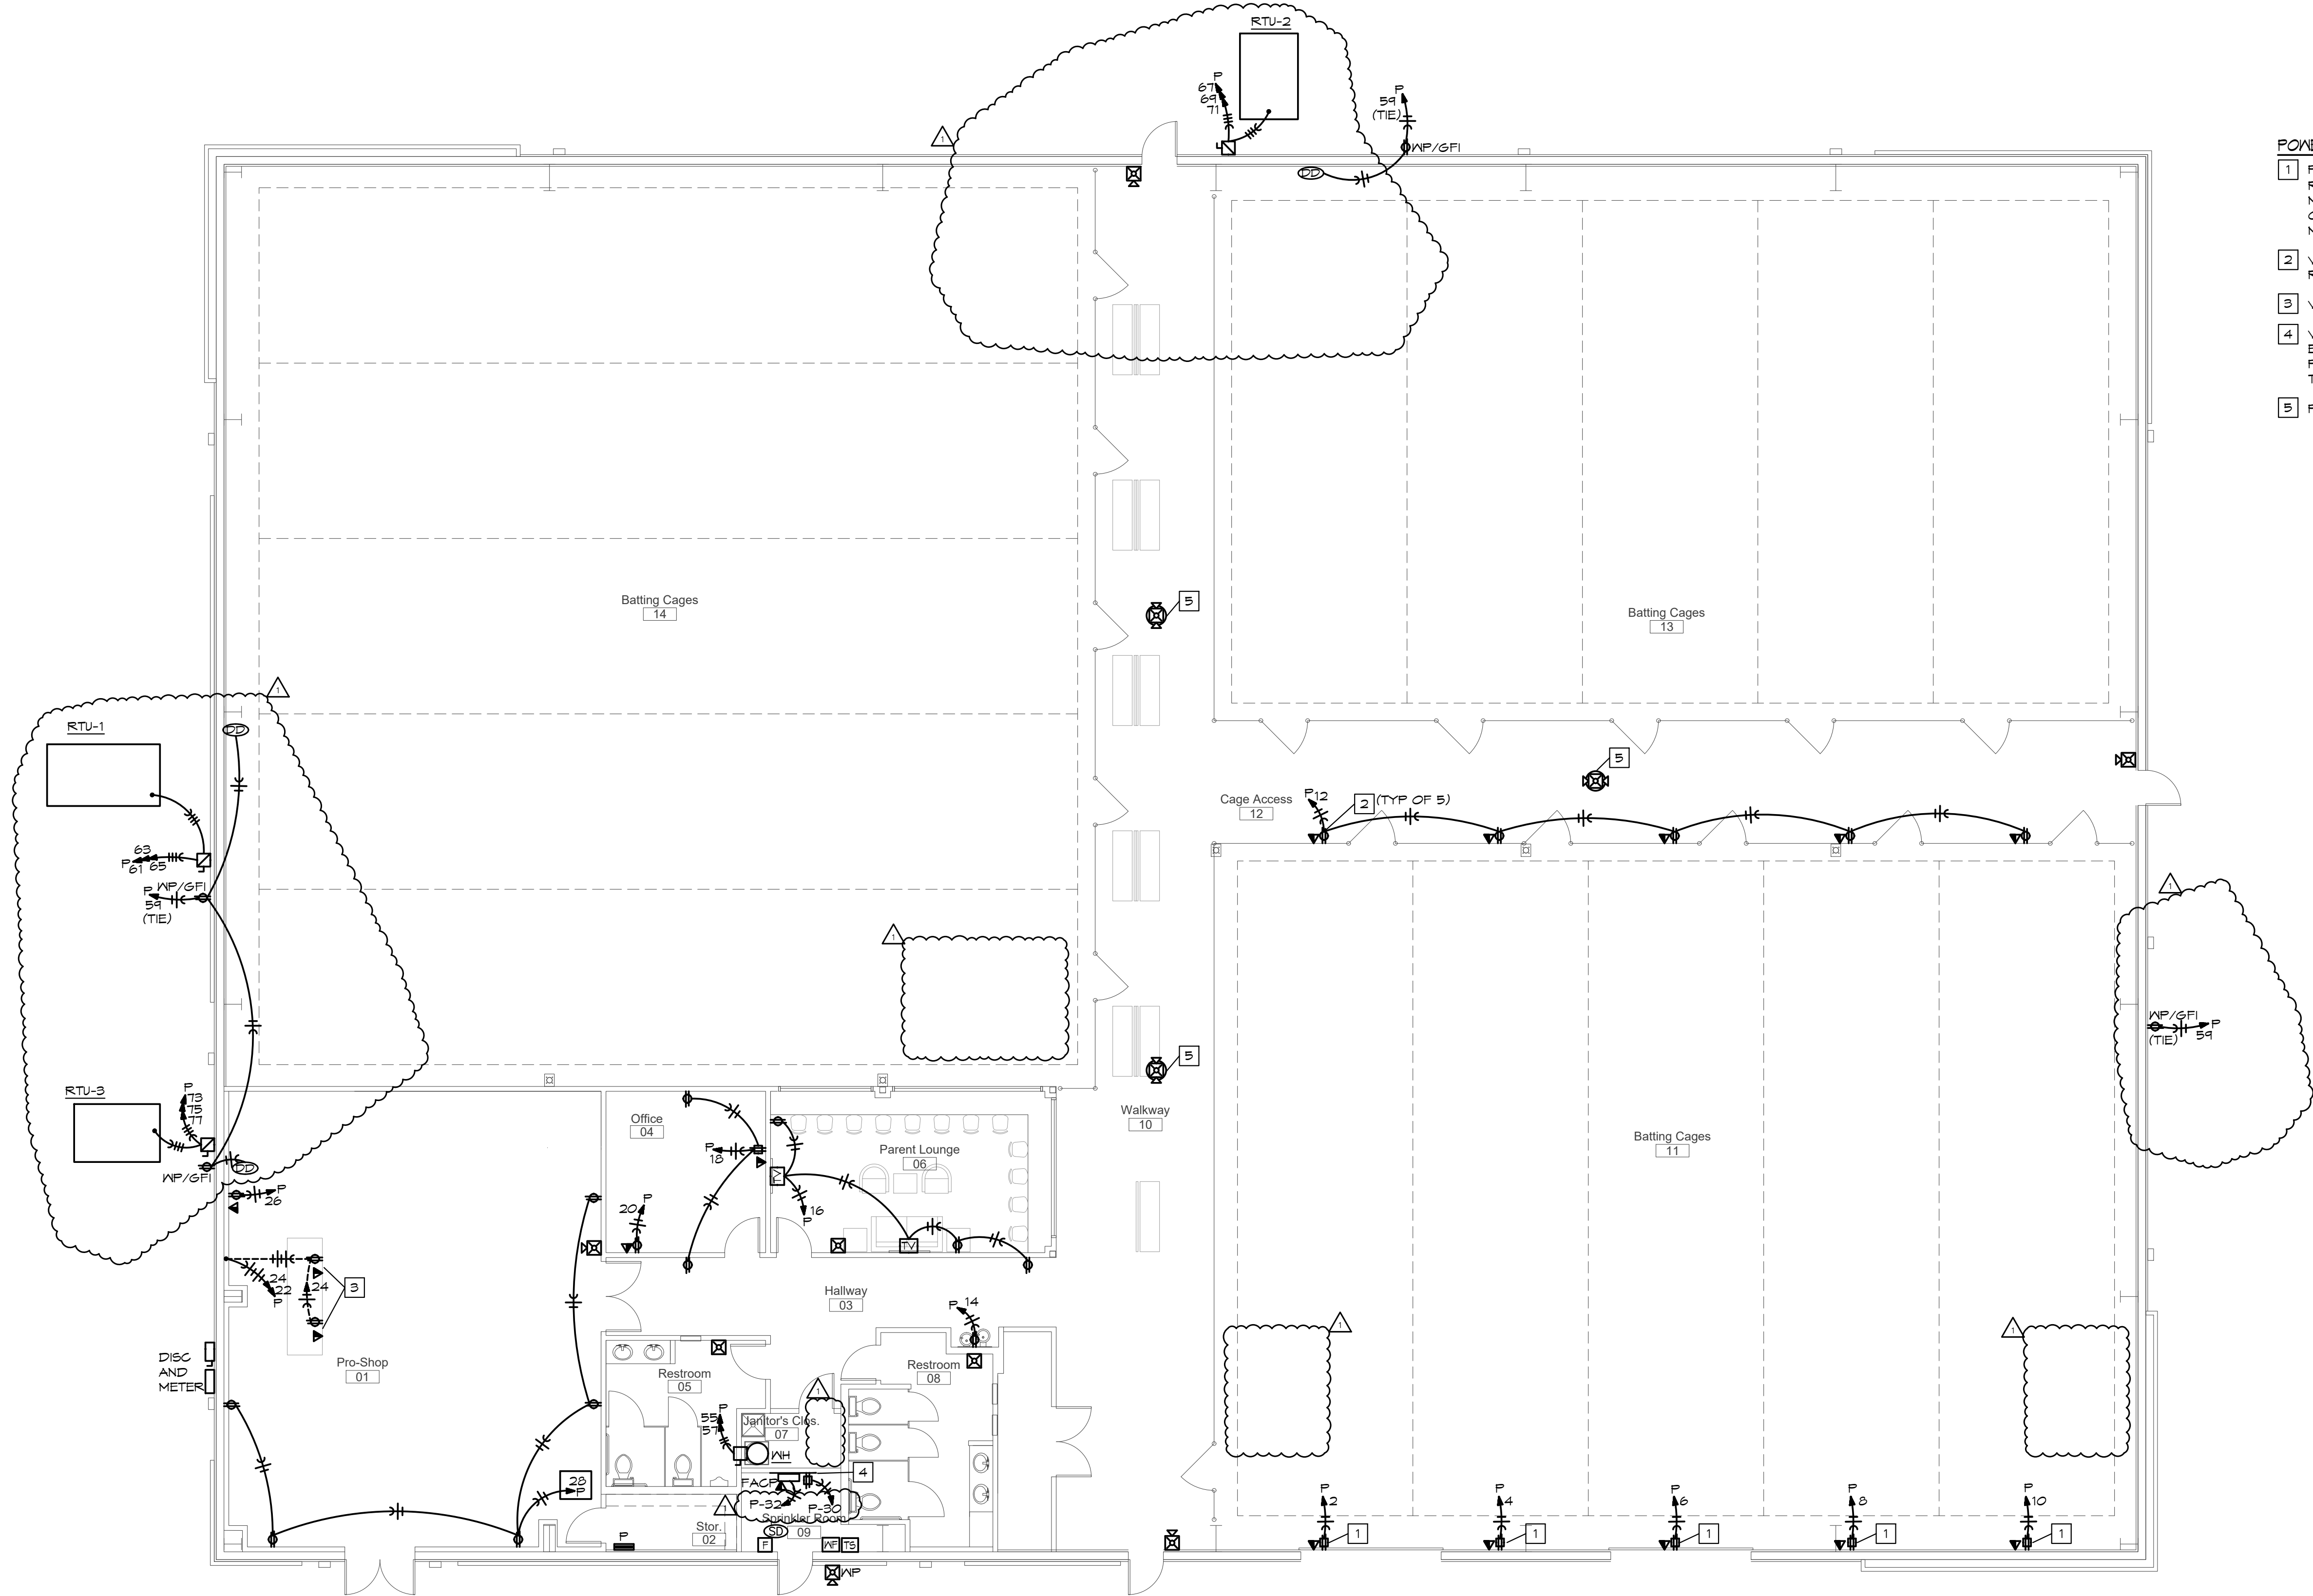

ELECTRICAL POWER PLAN

SCALE: 1/8" = 1'-0"

a new development for

Town Centre Lot 1

520 NE Town Centre Drive

Lee's Summit, Missouri 64064

date  
05.19.22

drawn by  
MA/FS

checked by  
EK/DS

revisions

12.20.22 REV 1

BC PROJECT #: 22323  
MISSOURI PE COA #2009003629

This drawing has been prepared by the Engineer, or under his supervision. This drawing is provided as an instrument of service by the Designer/Engineer and is intended for use on the project only. Payment to the Architectural Works Copyright Protection Act of 1990, all drawings, specifications, ideas and designs, including the overall form, arrangement and composition of spaces and elements appearing herein, constitute the original, copyrighted work of the Designer/Engineer. Any reproduction, use, or disclosure of information contained herein without prior written consent of the Engineer is strictly prohibited. © 2022 BC Engineers, Inc.

BC ENGINEERS  
INCORPORATED

5720 Reeder Shawnee, Ks. 66203 (913)262-1772

sheet number

E2

POWER PLAN

drawing type  
permit


project number  
20231



| LIGHT FIXTURE SCHEDULE |   |             |                     |   |                              |
|------------------------|---|-------------|---------------------|---|------------------------------|
| MARK NO.               | MANUFACTURER & CATALOG NUMBER                                                                          | VOLTS WATTS | LIGHT SOURCE        | DESCRIPTION   | EQUIVALENT MANUFACTURERS     |
| A                      | LUX DYNAMICS IK10 SERIES E 3 D A 850 4 U10 CP B 33X X 6YM                                              | 120 229     | LED 36,000LUM 5000K | 3 LIGHT BAR 2 CHANNEL LED 36,000 LUMEN, 5,000 KELVIN, 2-POINT Y CABLE MOUNT, VERIFY FINISH COLOR, MOUNT BOTTOM OF FIXTURE AT 22' AFF. ORDER CABLE TO LENGTH REQUIRED                                                               | WILLIAMS COLUMBIA OR EQUAL   |
| B                      | LUX DYNAMICS IK10 SERIES E 1 S A 850 4 U10 CP B 33X X 6YM                                              | 120 78      | LED 11,000LUM 5000K | 1 LIGHT BAR 1 CHANNEL LED 11,000 LUMEN, 5,000 KELVIN, 2-POINT Y CABLE MOUNT, VERIFY FINISH COLOR, MOUNT BOTTOM OF FIXTURE AT 22' AFF. ORDER CABLE TO LENGTH REQUIRED                                                               | WILLIAMS COLUMBIA OR EQUAL   |
| BE                     | LUX DYNAMICS IK10 SERIES E 1 S A 850 4 U10 CP B E15 33X X 6YM                                          | 120 78      | LED 11,000LUM 5000K | 1 LIGHT BAR 1 CHANNEL LED 11,000 LUMEN, 5,000 KELVIN, 2-POINT Y CABLE MOUNT WITH EMERGENCY DRIVER, 2,561 LUMEN. VERIFY FINISH COLOR, MOUNT BOTTOM OF FIXTURE AT 22' AFF. ORDER CABLE TO LENGTH REQUIRED                            | WILLIAMS COLUMBIA OR EQUAL   |
| C                      | LITHONIA EPANL 2X4 4000LM 80CRI 50K EZT MVOLT                                                          | 120 38      | LED 4000LUM 5000K   | LED FLAT PANEL, 4000 LUMEN, 5000 KELVIN, VERIFY MOUNTING REQUIREMENTS AND HEIGHTS   | WILLIAMS COLUMBIA OR EQUAL   |
| C1                     | LITHONIA EPANL 2X4 3000LM 80CRI 50K EZT MVOLT                                                          | 120 29      | LED 3000LUM 5000K   | LED FLAT PANEL, 3000 LUMEN, 5000 KELVIN, VERIFY MOUNTING REQUIREMENTS AND HEIGHTS   | WILLIAMS COLUMBIA OR EQUAL   |
| DE                     | LITHONIA GLX L48 4000LM SEF RDL 120 EZ1 40K 80CRI FS1050 WH                                            | 120 28      | LED 4000LUM 4000K   | 4' LED STRIP FIXTURE WITH ROUND LENS, 4000 LUMEN, 4000 KELVIN, WALL MOUNTED   | WILLIAMS COLUMBIA OR EQUAL   |
| W                      | EXTERIOR SCONCE, VERIFY FINISH WITH OWNER                                                              | 120         | LED LUM K           | LED SCONCE   |                              |
| W1                     | CREE LIGHTING XSPN-B-WM-4ME-AL-40K-UNV                                                                 | 120 31      | LED 4270LUM 4000K   | WALL MOUNTED LED BUILDING LIGHT WITH TYPE IV MEDIUM THROW OPTIC. VERIFY FINISH COLOR WITH ARCHITECT   |                              |
| SA                     | CREE LIGHTING OSQ-M-B-9L-40K7-4M-UNV-NM MOUNT-SQG-ML-B-DA SHIELD-OSQ-BLSMT POLE-SSS-4-11-12-CN-B5-1D-C | 120 130     | LED 7075LUM 4000K   | POLE MOUNTED WITH HOUSE SIDE SHIELD LED AREA LIGHT WITH TYPE IV MEDIUM THROW OPTIC. MOUNT ON 12'X4" SQUARE STEEL POLE WITH 3' CONCRETE BASE. VERIFY FINISH COLOR WITH ARCHITECT                                                    |                              |
| SB                     | CREE LIGHTING OSQ-M-B-9L-40K7-5Q-UNV-NM MOUNT-SQG-ML-B-DA POLE-SSS-4-11-12-CN-B5-2D18-C                | 120 120     | LED 10250LUM 4000K  | POLE MOUNTED LED 180 DEGREE AREA LIGHT WITH TYPE V SQUARE OPTIC. MOUNT ON 12'X4" SQUARE STEEL POLE WITH 3' CONCRETE BASE. VERIFY FINISH COLOR WITH ARCHITECT                                                                       |                              |
| EL                     | DUAL-LITE EV2                                                                                          | 120 1       | INCL                | EMERGENCY LIGHT WITH TWIN ADJUSTABLE 1 WATT LED HEADS AND BATTERY, MOUNT AT T-6", TO CLEAR OBSTACLES. (PROVIDES 1 FC AVG. ON 2' CENTER FIXTURE SPACING)                                                                            | SURE-LITES LITHONIA OR EQUAL |
| EL1                    | DUAL-LITE EVE-U-R-N-VR53                                                                               | 120 1       | INCL                | EXIT LIGHT WITH LED LAMPS, RED LETTERS ON WHITE BACKGROUND, UNIVERSAL MOUNT, BATTERY BACKUP, WITH VANDAL RESISTANT SHIELD   | SURE-LITES LITHONIA OR EQUAL |
| EL2                    | DUAL-LITE EVC-U-R-N-VR53                                                                               | 120 3       | INCL                | COMBINATION EMERGENCY/EXIT LIGHT WITH LED LAMPS, RED LETTERS ON WHITE BACKGROUND, TWIN LED EMERGENCY LIGHT HEADS, UNIVERSAL MOUNT, BATTERY BACKUP, WITH VANDAL RESISTANT SHIELD                                                    | SURE-LITES LITHONIA OR EQUAL |
| EL3                    | DUAL-LITE EVC-U-R-M-D4-VR53 WITH EVO-D-X                                                               | 120 5       | INCL                | COMBINATION EMERGENCY/EXIT LIGHT WITH LED LAMPS, RED LETTERS ON WHITE BACKGROUND, TWIN 6W EMERGENCY LIGHT HEADS, UNIVERSAL MOUNT, HIGH CAPACITY BATTERY BACKUP, VANDAL RESISTANT SHIELD AND REMOTE TWIN HEAD OUTDOOR RATED FIXTURE | SURE-LITES LITHONIA OR EQUAL |
| EX                     | LITHONIA AITFOEL-XX-UVOLT-LTP-SDRT-WT-CN                                                               | 120 12      | LED INCL 4000K      | ARCHITECTURAL EXTERIOR LED EMERGENCY LIGHT WITH COLD WEATHER BATTERY, COORDINATE FINISH TO MATCH BUILDING   | SURE-LITES LITHONIA OR EQUAL |
| NOTES:                 |   |             |                     |   |                              |






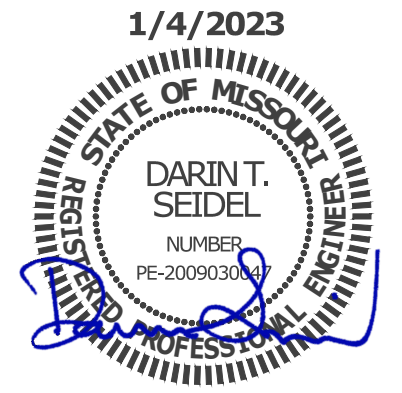

a new development for  
**Town Centre Lot 1**  
520 NE Town Centre Drive  
Lee's Summit, Missouri 64064

date  
05.19.22  
drawn by  
MA/FS  
checked by  
EK/DS  
revisions  
12.20.22 REV 1

| PANEL: P                              |                       | VOLTS: 120/208V |      |      | PH: 3Ø                       |        | WIRE: 4W     |       | LOCATION: |       |                       | STORAGE |                           | MOUNTING: SURFACE       |          |           |
|---------------------------------------|-----------------------|-----------------|------|------|------------------------------|--------|--------------|-------|-----------|-------|-----------------------|---------|---------------------------|-------------------------|----------|-----------|
| BUS: 400A                             |                       | MAIN: 400A MLO  |      |      | IG: 22,000                   |        | RMS SYM AMPS |       |           |       |                       |         | FEEDER: SEE RISER DIAGRAM |                         |          |           |
| CKT                                   | DESCRIPTION           | AMPS            | POLE | WIRE | ØA                           | ØB     | ØC           | ØA    | ØB        | ØC    | WIRE                  | POLE    | AMPS                      | DESCRIPTION             | CKT NO   |           |
| 1                                     | BATTING CASE LTS      | 20              | 1    | 12   | 1,145                        |        |              | 360   |           |       | 12                    | 1       | 20                        | PITCHING MACHINE        | 2        |           |
| 3                                     | BATTING CASE LTS      | 20              | 1    | 12   |                              | 1,145  |              |       | 360       |       | 12                    | 1       | 20                        | PITCHING MACHINE        | 4        |           |
| 5                                     | BATTING CASE LTS      | 20              | 1    | 12   |                              |        | 1,145        |       |           | 360   | 12                    | 1       | 20                        | PITCHING MACHINE        | 6        |           |
| 7                                     | BATTING CASE LTS      | 20              | 1    | 12   | 1,145                        |        |              | 360   |           |       | 12                    | 1       | 20                        | PITCHING MACHINE        | 8        |           |
| 9                                     | BATTING CASE LTS      | 20              | 1    | 12   |                              | 1,145  |              |       | 360       |       | 12                    | 1       | 20                        | PITCHING MACHINE        | 10       |           |
| 11                                    | BATTING CASE LTS      | 20              | 1    | 12   |                              |        | 916          |       |           | 900   | 12                    | 1       | 20                        | PITCHING MACHINE KIOSKS | 12       |           |
| 13                                    | BATTING CASE LTS      | 20              | 1    | 12   | 916                          |        |              | 600   |           |       | 12                    | 1       | 20                        | DRINKING FOUNTAIN [SF]  | 14       |           |
| 15                                    | BATTING CASE LTS      | 20              | 1    | 12   |                              | 916    |              |       | 900       |       | 12                    | 1       | 20                        | PARENT LOUSE RCPT       | 16       |           |
| 17                                    | BATTING CASE LTS      | 20              | 1    | 12   |                              |        | 916          |       |           | 720   | 12                    | 1       | 20                        | OFFICE RCPT             | 18       |           |
| 19                                    | BATTING CASE LTS      | 20              | 1    | 12   | 916                          |        |              | 600   |           |       | 12                    | 1       | 20                        | OFFICE COPIER           | 20       |           |
| 21                                    | BATTING CASE LTS      | 20              | 1    | 12   |                              | 687    |              |       | 180       |       | 12                    | 1       | 20                        | PRO-SHOP POS RCPT       | 22       |           |
| 23                                    | BATTING CASE LTS      | 20              | 1    | 12   |                              |        | 687          |       |           | 180   | 12                    | 1       | 20                        | PRO-SHOP POS RCPT       | 24       |           |
| 25                                    | BATTING CASE LTS      | 20              | 1    | 12   | 687                          |        |              | 600   |           |       | 12                    | 1       | 20                        | PRO-SHOP COPIER         | 26       |           |
| 27                                    | BATTING CASE LTS      | 20              | 1    | 12   |                              | 687    |              |       | 900       |       | 12                    | 1       | 20                        | PRO-SHOP CONV RCPT      | 28       |           |
| 29                                    | BATTING CASE LTS      | 20              | 1    | 12   |                              |        | 687          |       |           | 360   | 12                    | 1       | 20                        | PHONEBOARD RCPT         | 30       |           |
| 31                                    | BC LTS CONTACTORS     | 20              | 1    | 12   | 200                          |        |              | 200   |           |       | 12                    | 1       | 20                        | FACP [HL]               | 32       |           |
| 33                                    | PRO-SHOP/OFFICE LTS   | 20              | 1    | 12   |                              | 777    |              |       |           |       | 1                     | 20      |                           | SPARE                   | 34       |           |
| 35                                    | HALL/CASE ACCESS LTS  | 20              | 1    | 12   |                              |        | 1,190        |       |           |       | 1                     | 20      |                           | SPARE                   | 36       |           |
| 37                                    | FRONT SIGNAGE         | 20              | 1    | 12   | 1,200                        |        |              | 1,200 |           |       | 12                    | 1       | 20                        | SIDE SIGNAGE            | 38       |           |
| 39                                    | EXTERIOR TIMECLOCK    | 20              | 1    | 12   |                              | 200    |              |       |           |       | 1                     | 20      |                           | SPARE                   | 40       |           |
| 41                                    | EXTERIOR WALL SCONCES | 20              | 1    | 12   |                              |        | 480          |       |           |       | 1                     | 20      |                           | SPARE                   | 42       |           |
| 43                                    | EXT BUILDING/SITE LTS | 20              | 1    | 10   | 875                          |        |              |       |           |       | 1                     | 20      |                           | SPARE                   | 44       |           |
| 45                                    | SITE LTS              | 20              | 1    | 10   |                              | 760    |              |       |           |       | 1                     | 20      |                           | SPARE                   | 46       |           |
| 47                                    | SPARE                 | 20              | 1    |      |                              |        |              |       |           |       | 1                     | 20      |                           | SPARE                   | 48       |           |
| 49                                    | SPARE                 | 20              | 1    |      |                              |        |              |       |           |       | 1                     | 20      |                           | SPARE                   | 50       |           |
| 51                                    | SPARE                 | 20              | 1    |      |                              |        |              |       |           |       | 1                     | 20      |                           | SPARE                   | 52       |           |
| 53                                    | SPARE                 | 20              | 1    |      |                              |        |              |       |           |       | 1                     | 20      |                           | SPARE                   | 54       |           |
| 55                                    | WATER HEATER          | 30              | 2    | 10   | 2,250                        |        |              |       |           |       | 1                     | 20      |                           | SPARE                   | 56       |           |
| 57                                    |                       |                 |      |      |                              | 2,250  |              |       |           |       | 1                     | 20      |                           | SPARE                   | 58       |           |
| 59                                    | EXTERIOR CONV RCPT    | 20              | 1    | 12   |                              |        | 720          |       |           |       | 1                     | 20      |                           | SPARE                   | 60       |           |
| 61                                    |                       |                 |      |      | 8,520                        |        |              |       |           |       | 1                     | 20      |                           | SPARE                   | 62       |           |
| 63                                    | RTU-1                 | 80              | 3    | 4    |                              | 8,520  |              |       |           |       | 1                     | 20      |                           | SPARE                   | 64       |           |
| 65                                    |                       |                 |      |      |                              |        | 8,520        |       |           |       | 1                     | 20      |                           | SPARE                   | 66       |           |
| 67                                    |                       |                 |      |      | 5,880                        |        |              |       |           |       | 1                     | 20      |                           | SPARE                   | 68       |           |
| 69                                    | RTU-2                 | 60              | 3    | 6    |                              | 5,880  |              |       |           |       | 1                     | 20      |                           | SPARE                   | 70       |           |
| 71                                    |                       |                 |      |      |                              |        | 5,880        |       |           |       | 1                     | 20      |                           | SPARE                   | 72       |           |
| 73                                    |                       |                 |      |      | 4,680                        |        |              |       |           |       | 1                     | 20      |                           | SPARE                   | 74       |           |
| 75                                    | RTU-3                 | 50              | 3    | 6    |                              | 4,680  |              |       |           |       | 1                     | 20      |                           | SPARE                   | 76       |           |
| 77                                    |                       |                 |      |      |                              |        | 4,680        |       |           |       | 1                     | 20      |                           | SPARE                   | 78       |           |
| 79                                    | SPARE                 | 20              | 1    |      |                              |        |              |       |           |       | 1                     | 20      |                           | SPARE                   | 80       |           |
| 81                                    | SPARE                 | 20              | 1    |      |                              |        |              |       |           |       | 1                     | 20      |                           | SPARE                   | 82       |           |
| 83                                    | SPARE                 | 20              | 1    |      |                              |        |              |       |           |       | 1                     | 20      |                           | SPARE                   | 84       |           |
| NOTES:                                |                       |                 |      |      | 28,412                       | 27,647 | 25,761       | 3,920 | 2,700     | 2,520 | TOTAL CONNECTED LOAD: |         |                           |                         |          | 90,960 VA |
| (6F)-(6FC) BRKR 5mA, [HL]-HANDLE LOCK |                       |                 |      |      | 32,332                       |        | 30,347       |       | 28,281    |       | NEG DEMAND LOAD:      |         |                           |                         |          | 97,225 VA |
|                                       |                       |                 |      |      | DEMAND AMPS @ 208 VOLT / 3Ø: |        |              |       |           |       |                       |         |                           |                         | 264.87 A |           |

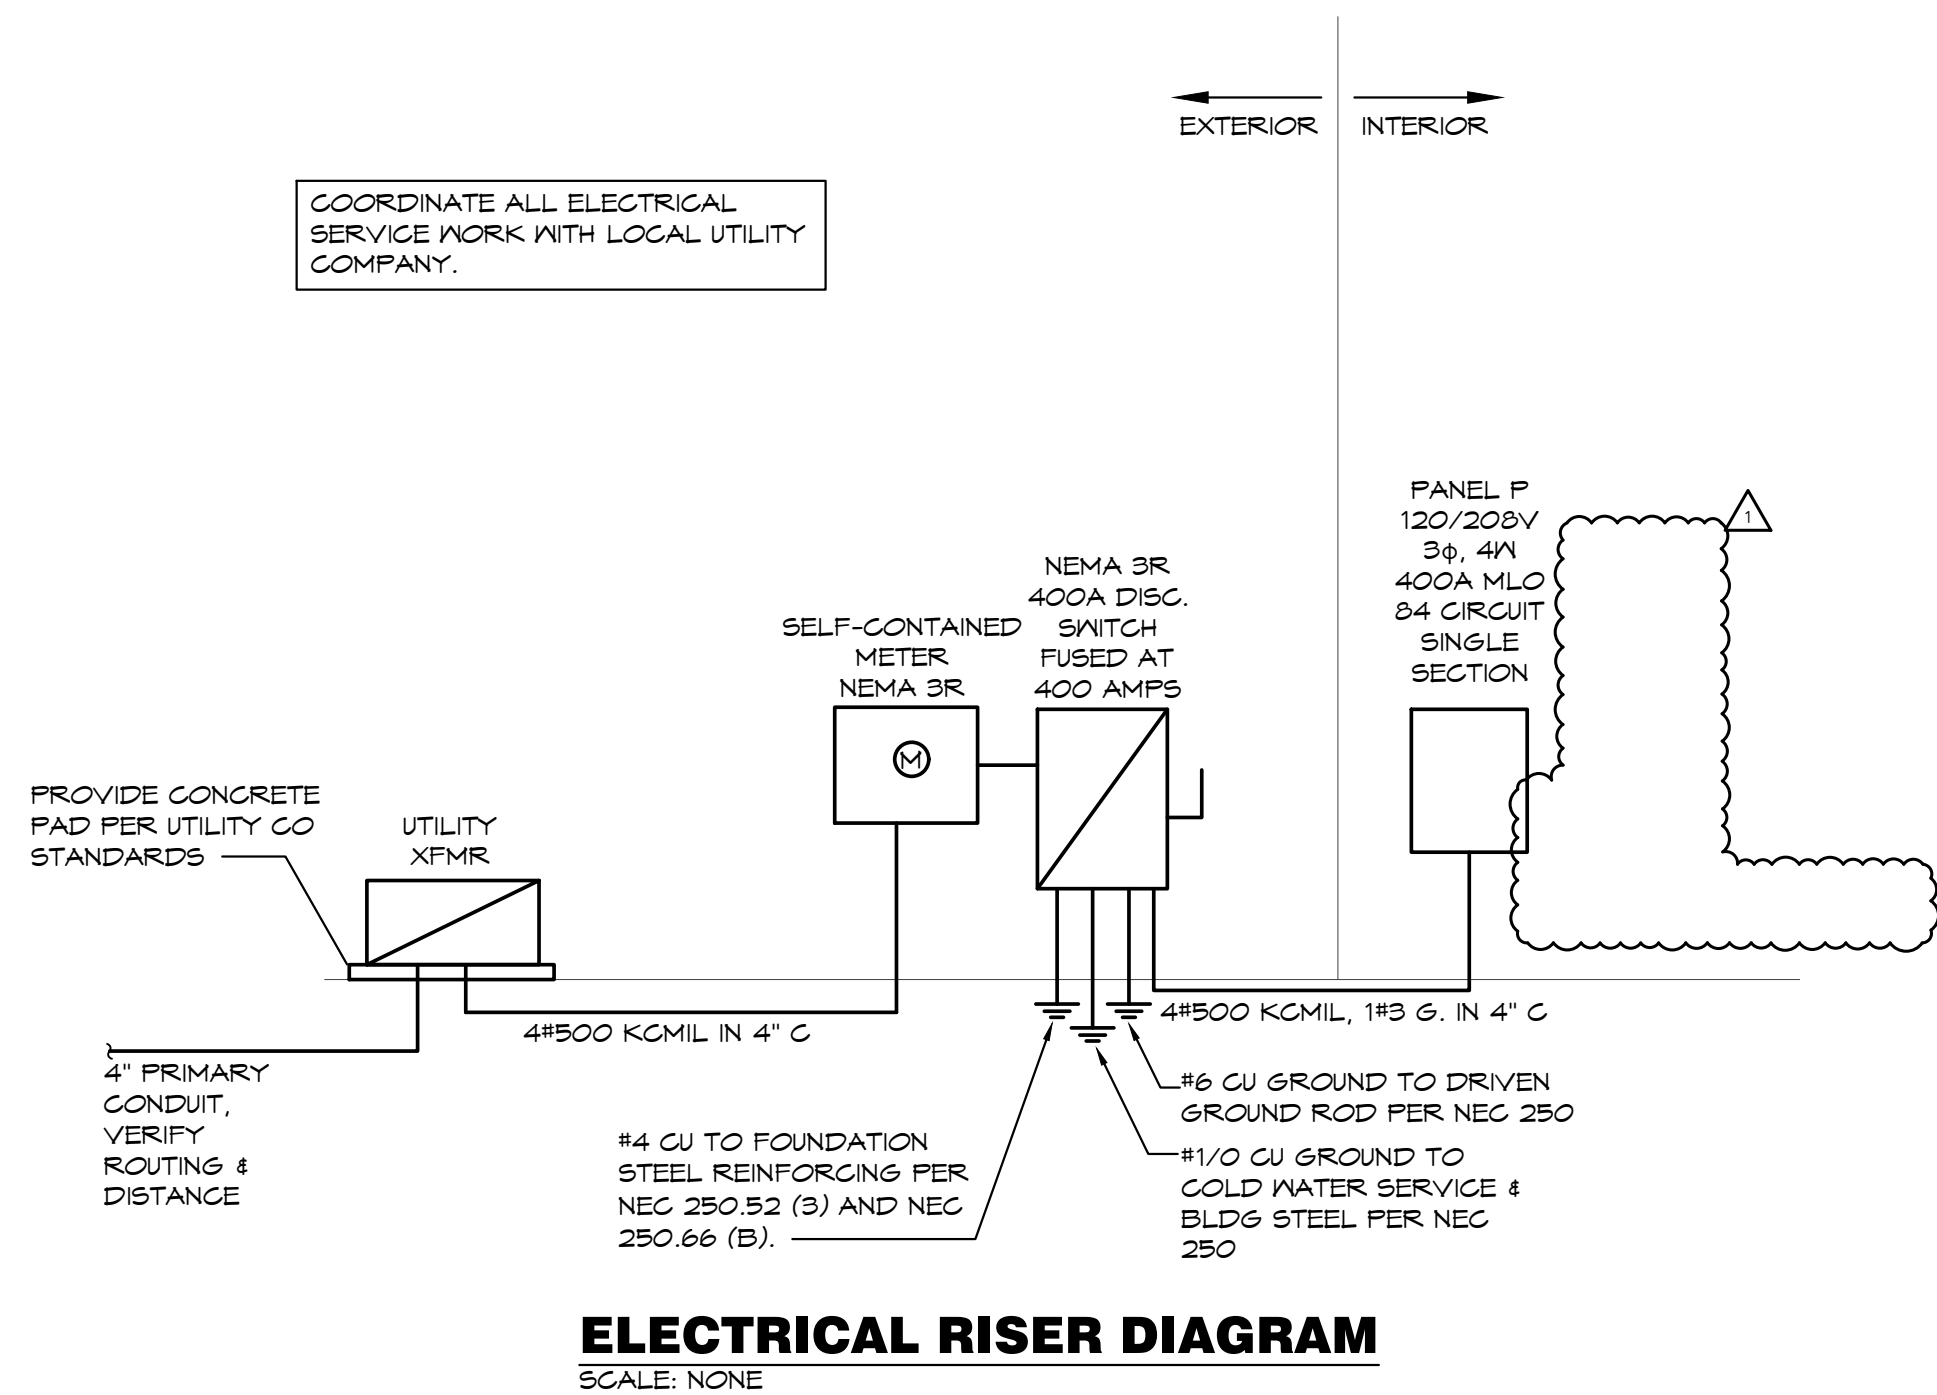

BC PROJECT #: 22323  
MISSOURI PE COA #2009003629

This drawing has been prepared by the Engineer, or under his supervision. This drawing is provided as an instrument of service by the Designer/Engineer and is intended for use on the project only. Pursuant to the Architectural Works Copyright Protection Act of 1990, all drawings, specifications, ideas and designs, including the overall form, arrangement and composition of spaces and elements appearing herein, constitute the original, copyrighted work of the Designer/Engineer. Any reproduction, use, or disclosure of information contained herein without prior written consent of the Engineer is strictly prohibited. © 2023 BC Engineers, Inc.

**BC ENGINEERS INCORPORATED**

5720 Reeder Shawnee, Ks. 66203 (913)262-1772


sheet number

E4


RISER DIAGRAM, DETAILS  
AND PANEL SCHEDULES  
drawing type  
permit

project number  
20231



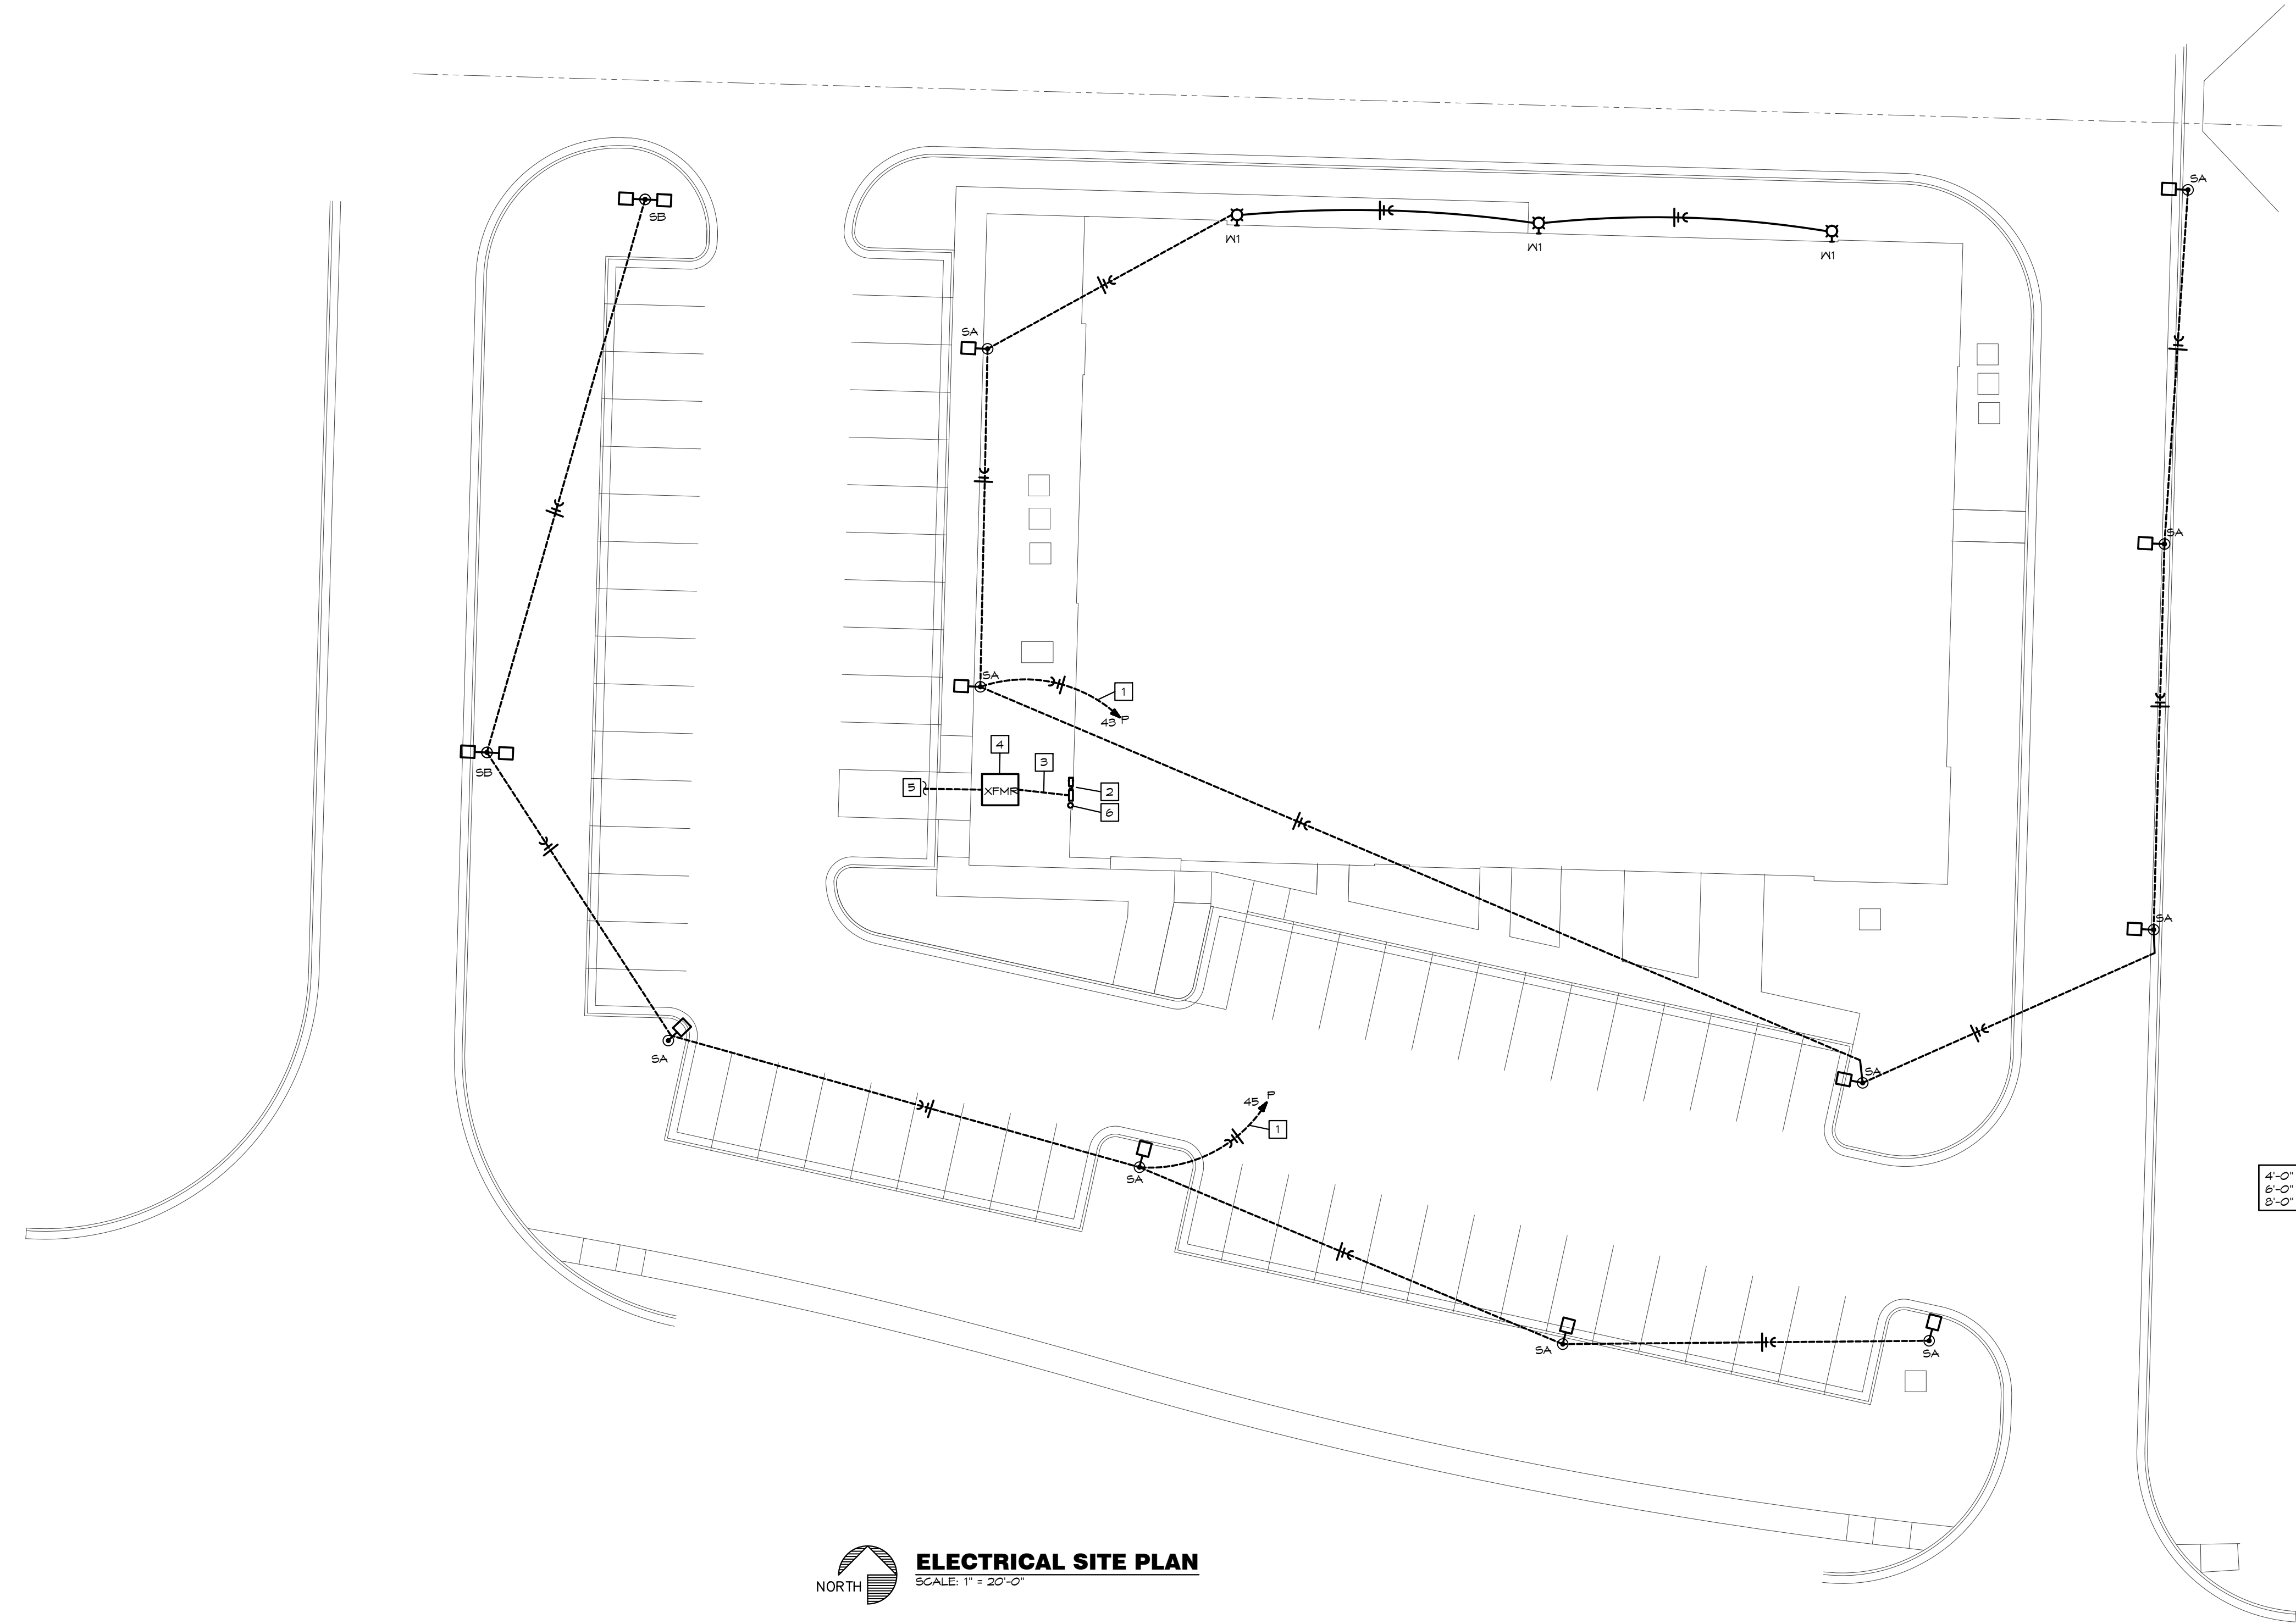

- SITE PLAN NOTES:
- 1 ROUTE THRU EXTERIOR LIGHTING CONTACTOR, SEE DETAIL, SHEET E1.
  - 2 PROPOSED LOCATION OF ELECTRICAL SERVICE ENTRANCE GEAR. REFER TO RISER DIAGRAM, SHEET E4 FOR MORE INFORMATION.
  - 3 ELECTRICAL PRIMARY CONDUIT AS DIRECTED BY LOCAL UTILITY CO. REFER TO RISER DIAGRAM, SHEET E4 FOR MORE INFORMATION.
  - 4 PROPOSED LOCATION OF PAD MOUNTED TRANSFORMER. REFER TO RISER DIAGRAM, SHEET E4 FOR MORE INFORMATION.
  - 5 ELECTRICAL SECONDARY FEEDER. REFER TO RISER DIAGRAM, SHEET E4 FOR MORE INFORMATION.
  - 6 PHONE DEMARK AND INTERNET PROVIDER. VERIFY LOCATION AND CONDUIT REQUIREMENTS WITH SERVICE PROVIDERS.

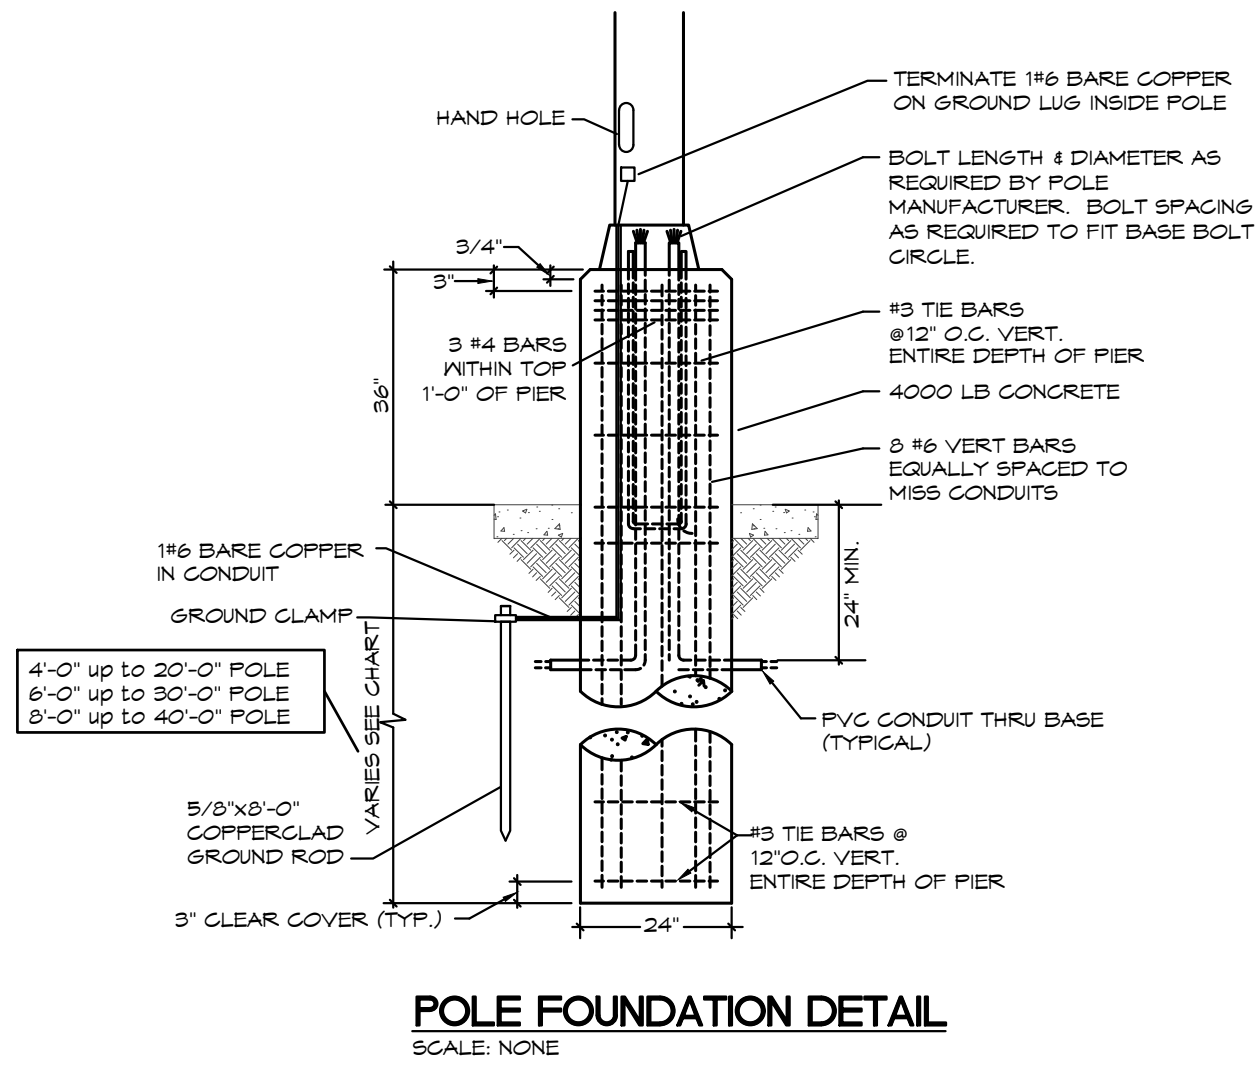

**ELECTRICAL SITE PLAN**  
SCALE: 1" = 20'-0"

a new development for  
**Town Centre Lot 1**  
520 NE Town Centre Drive  
Lee's Summit, Missouri 64064

date  
05.19.22  
drawn by  
MA/FS  
checked by  
EK/DS  
revisions  
12.20.22 REV 1

BC PROJECT #: 22323  
MISSOURI PE COA #2009003629  
This drawing has been prepared by the Engineer, or under his supervision. This drawing is provided as an instrument of service by the Designer/Engineer and is intended for use on the project only. Pursuant to the Architectural Works Copyright Protection Act of 1990, all drawings, specifications, ideas and designs, including the overall form, arrangement and composition of spaces and elements appearing herein, constitute the original, copyrighted work of the Designer/Engineer. Any reproduction, use, or disclosure of information contained herein without prior written consent of the Engineer is strictly prohibited. © 2022 BC Engineers, Inc.

**BC ENGINEERS  
INCORPORATED**

5720 Reeder Shawnee, Ks. 66203 (913)262-1772

sheet number  
**E5**  
SITE PLAN  
drawing type  
permit  
project number  
20231