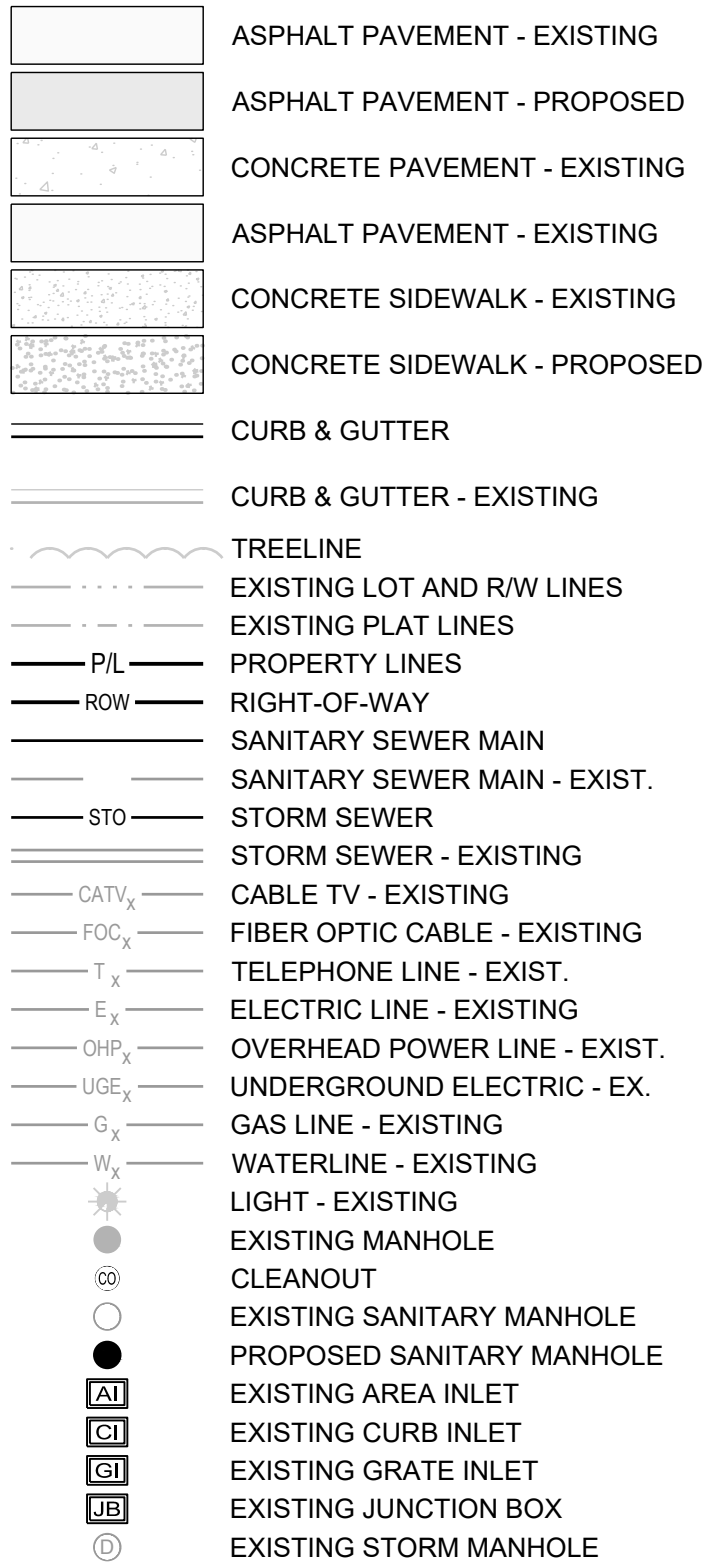


A/E	- ACCESS EASEMENT
BC	- BACK OF CURB
B/B	- BACK TO BACK
BM	- BENCHMARK
BL or B.L.	- BUILDING LINE
CO	- CLEANOUT
TJB	- TELEPHONE JUNCTION BOX
C&G	- CURB AND GUTTER
D/E	- DRAINAGE EASEMENT
E/E	- ELECTRICAL EASEMENT
EL	- ELEVATION
FL	- FLOW LINE
G/E	- GAS LINE EASEMENT
HDPE	- HIGH-DENSITY POLYETHYLENE
L/E	- LANDSCAPE EASEMENT
MSFE	- MINIMUM SERVICEABLE FLOOR ELEVATION
PVC	- POLYVINYL CHLORIDE
P/L	- PROPERTY LINE
PUB/E	- PUBLIC EASEMENT
RCP	- REINFORCED CONCRETE PIPE
ROW or R/W	- RIGHT-OF-WAY
S/E	- SANITARY SEWER EASEMENT
SL	- SERVICE LINE
S/W	- SIDEWALK
TE	- TOP ELEVATION
U/E	- UTILITY EASEMENT
WSE	- WATER SURFACE ELEVATION
W/E	- WATERLINE EASEMENT

MISSOURI DEPARTMENT OF
TRANSPORTATION (MODOT)

Steve Holloway
600 NE Colbern Road
Lee's Summit, MO 64086
(816) 607-2186

Brent Jones
3025 SE Clover Drive
Lee's Summit, MO 64082
(816) 399-0663
brent.jones@spireenergy.com


Philip Ingram
1300 SE Hamblin Road
Lee's Summit, MO 64081
Office: (816) 347-347-4339
philip.ingram@evergy.com

Dena Mezger
220 SE Green Street
Lee's Summit, MO 64063
(816) 969-1800

Mark Manion or Marty Loper
500 E. 8th Street, Room 370
Kansas City, MO 64106
(816) 275-2341 or (816) 275-1550

John Meadows
4700 Little Blue Parkway
Independence, MO 64057
(816) 795-2257

Mark Schaufler
1200 SE Hamblen Road
Lee's Summit, MO 64081
(816) 969-1900

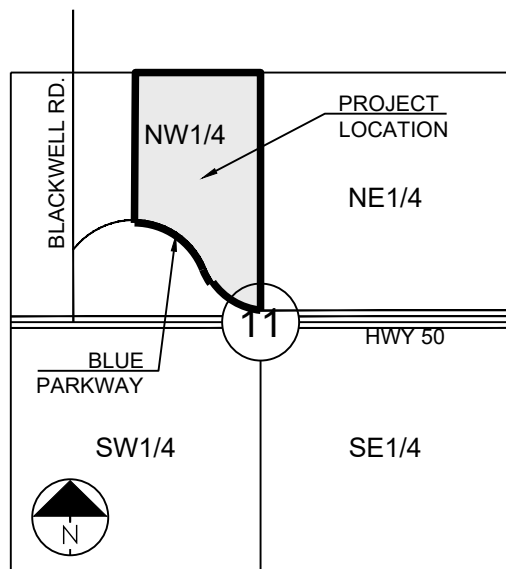

LOCATION MAP
SCALE 1" = 2000'

SUMMARY OF QUANTITIES			
	ITEM	QUANTITY	UNITS
1	COMMON EXCAVATION	87,591	CY
2	EMBANKMENT	26,953	CY
3	INSTALL 6" AGGREGATE BASE	22,556	SY
4	INSTALL 4" AGGREGATE BASE	3,350	SY
5	INSTALL 9" SUBGRADE STABILIZATION	22,556	SY
6	INSTALL ACC SURFACE	2,271	TONS
7	INSTALL ACC BASE	3,918	TONS
8	INSTALL CURB & GUTTER	7,235	LF
9	INSTALL 7" PCC TRASH PAD	230	SY
10	INSTALL 6' x 5' CURB INLET	1	EA
11	INSTALL 6' x 4' CURB INLET	13	EA
12	INSTALL 4' x 4' AREA INLET	2	EA
13	INSTALL 5' x 5' JUNCTION BOX	2	EA
14	INSTALL 4' DIA. JUNCTION BOX	2	EA
15	INSTALL 3' x 3' GRATE INLET	1	EA
16	INSTALL 5' x 5' EWDB OUTLET STRUCTURE	1	EA
17	INSTALL 36" HDPE	370	LF
18	INSTALL 30" RCP	73	LF
19	INSTALL 30" HDPE	130	LF
20	INSTALL 24" HDPE	903	LF
21	INSTALL 18" HDPE	167	LF
22	INSTALL 15" HDPE	940	LF
23	INSTALL 36" HDPE FLARED END SECTION W/ TOEWALL	1	EA
24	INSTALL 30" RCP FLARED END SECTION W/ TOEWALL	1	EA
25	INSTALL 24" HDPE FLARED END SECTION W/ TOEWALL	1	EA
26	INSTALL STONE RIP-RAP	35	CY
27	INSTALL 8" PVC C900 DR18	60	LF
28	INSTALL 4" PVC C900 DR18	35	LF
29	INSTALL 8" GATE VALVE	6	EA
30	INSTALL BACKFLOW PREVENTER VAULT	2	EA
31	INSTALL FIRE HYDRANT ASSEMBLY	6	EA
32	INSTALL 4' DIA. MANHOLE	9	EA
33	EXTRA DEPTH IN MANHOLE	26	VF
34	INSTALL 8" PVC SDR-26	1546	LF
35	INSTALL 6" PVC SDR-26	219	LF
36	INSTALL HYDROSEED	2.20	AC
37	SILT FENCE	5,450	LF
38	INLET PROTECTION (SILT FENCE)	18	EA
39	INLET PROTECTION (GRAVEL FILTER BAGS)	15	EA
40	CONSTRUCTION ENTRANCE & STAGING AREA	1	EA
41	CONCRETE WASHOUT	1	EA



811 or
1-800-344-7483
mo1call.com

NO PART OF THE PROJECT LIES WITHIN THE 100 YEAR FLOOD PLAIN PER FEMA FLOOD INSURANCE RATE MAP NUMBERS 29095C0441G, 29095C0445G, 29095C0437G AND 29095C0439G DATED JANUARY 20TH, 2017.

THERE ARE NOT OIL/GAS WELLS PRESENT ON THE PROJECT PER MISSOURI DEPARTMENT OF NATURAL RESOURCES - MISSOURI GEOLOGICAL SURVEY GeoSTRAT MAPPING.

1. ALL CONSTRUCTION TO FOLLOW THE CITY OF LEE'S SUMMIT DESIGN AND CONSTRUCTION MANUAL AS ADOPTED BY ORDINANCE 5813.
2. ALL WORKMANSHIP AND MATERIALS SHALL BE SUBJECT TO THE INSPECTION AND APPROVAL OF THE ENGINEERING DEPARTMENT OF THE CITY OF LEE'S SUMMIT, MISSOURI.
3. LINEAL FOOT MEASUREMENTS SHOWN ON THE PLANS ARE HORIZONTAL MEASUREMENTS, NOT SLOPE MEASUREMENTS. ALL PAYMENTS SHALL BE MADE ON HORIZONTAL MEASUREMENTS.
4. NO GEOLOGICAL INVESTIGATION HAS BEEN PERFORMED ON THE SITE.
5. THE UTILITY LOCATIONS SHOWN ON THESE PLANS ARE TAKEN FROM UTILITY COMPANY RECORDS AND APPARENT FIELD LOCATIONS. THE CONTRACTOR SHALL VERIFY THE LOCATION AND DEPTH OF ALL UTILITIES PRIOR TO CONSTRUCTION.
6. THE CONTRACTOR SHALL ADHERE TO THE PROVISIONS OF THE SENATE BILL NUMBER 583, 78TH GENERAL ASSEMBLY OF THE STATE OF MISSOURI. THE BILL REQUIRES THAT ANY PERSON OR FIRM DOING EXCAVATION ON PUBLIC RIGHT OF WAY DO SO ONLY AFTER GIVING NOTICE TO, AND OBTAINING INFORMATION FROM, UTILITY COMPANIES. STATE LAW REQUIRES 48 HOURS ADVANCE NOTICE. THE CONTRACTOR MAY ALSO UTILIZE THE FOLLOWING TOLL FREE PHONE NUMBER PROVIDED BY "MISSOURI ONE CALL SYSTEM, INC." : 1-800-DIG-RITE. THIS PHONE NUMBER IS APPLICABLE ANYWHERE WITHIN THE STATE OF MISSOURI. PRIOR TO COMMENCEMENT OF WORK, THE CONTRACTOR SHALL NOTIFY ALL THOSE COMPANIES WHICH HAVE FACILITIES IN THE NEAR VICINITY OF THE CONSTRUCTION TO BE PERFORMED.
7. PRIOR TO ORDERING PRECAST STRUCTURES, SHOP DRAWING SHALL BE SUBMITTED TO THE DESIGN ENGINEER FOR APPROVAL.
8. THE CONTRACTOR SHALL PROTECT ALL MAJOR TREES FROM DAMAGE. NO TREE SHALL BE REMOVED WITHOUT PERMISSION OF THE OWNER, UNLESS SHOWN OTHERWISE.
9. CLEARING AND GRUBBING OPERATIONS AND DISPOSAL OF ALL DEBRIS THEREFROM SHALL BE PERFORMED BY THE CONTRACTOR IN STRICT ACCORDANCE WITH ALL LOCAL CODES AND ORDINANCES.
10. ALL WASTE MATERIAL RESULTING FROM THE PROJECT SHALL BE DISPOSED OF OFF-SITE BY THE CONTRACTOR, OR AS DIRECTED BY THE OWNER AT NO ADDITIONAL COST.
11. ALL EXCAVATIONS SHALL BE UNCLASSIFIED. NO SEPARATE PAYMENT WILL BE MADE FOR ROCK EXCAVATION.
12. THE CONTRACTOR SHALL CONTROL THE EROSION AND SILTATION DURING ALL PHASED OF CONSTRUCTION AND SHALL KEEP THE STREETS CLEAN OF MUD AND DEBRIS.
13. THE CONTRACTOR SHALL CONTACT DEVELOPMENT SERVICES INSPECTIONS AT: 816-969-1800 TO OBTAIN A DEVELOPMENT SERVICES CONSTRUCTION PERMIT. A MINIMUM 48 HOUR NOTICE SHALL BE GIVEN PRIOR TO PERMIT ISSUANCE.
14. THE CONTRACTOR SHALL CONTACT THE RIGHT OF WAY INSPECTOR AT 816-969-1800 PRIOR TO ANY LAND DISTURBANCE ACTIVITIES WITHIN THE RIGHT OF WAY. THESE ACTIVITIES MAY REQUIRE A PERMIT.
15. THE CONTRACTOR SHALL PROVIDE AND MAINTAIN ALL TRAFFIC HANDLING MEASURES NECESSARY TO ENSURE THAT THE GENERAL PUBLIC IS PROTECTED AT ALL TIMES. TRAFFIC CONTROL SHALL CONFORM TO THE MANUAL ON UNIFORM TRAFFIC CONTROL DEVICES (MUTCD-LATEST EDITION).
16. ALL SANITARY SEWER LATERALS SHALL HAVE A TRENCH CHECK, CONSISTING OF FLOWABLE BACKFILL, INSTALLED DURING CONSTRUCTION. TRENCH CHECK SHALL EXTEND TO BOTTOM OF TRENCH, TO WIDTH OF TRENCH, TO 12 INCHES ABOVE PIPE, FOR A MINIMUM LENGTH OF 12 INCHES. TRENCH CHECK SHALL BE LOCATED AT LEAST 5 FEET FROM SANITARY MAN.

1. PRIOR TO EARTHWORK ACTIVITIES, PRE-DISTURBANCE EROSION AND SEDIMENT CONTROL DEVICES SHALL BE IN PLACE PER THE STORM WATER POLLUTION PREVENTION PLAN AND/OR THE EROSION AND SEDIMENT CONTROL PLAN PREPARED FOR THIS SITE.
2. ALL BACKFILL MATERIAL SHALL BE PLACED IN MAXIMUM 6-INCH LIFTS AND COMPACTED TO 95-PERCENT OF MAXIMUM DENSITY AS DEFINED USING A STANDARD PROCTOR TEST (AASHTO T99/ASTM 698).
3. BACKFILL MATERIALS SHALL NOT INCLUDE ORGANIC MATTER, DEBRIS OR TOPSOIL.
4. THE CONTRACTOR SHALL BE RESPONSIBLE FOR REDISTRIBUTING THE TOPSOIL OVER PROPOSED TURF AND LANDSCAPED AREAS TO A MINIMUM DEPTH OF 6-INCHES BELOW FINAL GRADE.
5. ALL AREAS SHALL BE GRADED FOR POSITIVE DRAINAGE, UNLESS NOTED OTHERWISE THE FOLLOWING GRADES SHALL APPLY:
 - A. TURF AREAS - 2.5% MINIMUM, 4H:1V MAXIMUM
 - B. ALL DISTURBED AREAS SHALL BE FERTILIZED, SEEDED AND MULCHED IMMEDIATELY AFTER EXCAVATION ACTIVITIES HAVE CEASED. SEEDING SHALL BE PER THE EROSION AND SEDIMENT CONTROL PLAN AND/OR LANDSCAPE PLAN. IF NOT SPECIFIED SEEDING SHALL BE PER APWA SECTION 2400, LATEST EDITION, UNLESS OTHERWISE NOTED. SEEDING SHALL BE SUBSIDIARY TO THE CONTRACT PRICE FOR PIPE INSTALLATION.
7. CONTRACTOR SHALL ADHERE TO THE REPORTING REQUIREMENTS OUTLINED IN THE STORM WATER POLLUTION PREVENTION PLAN (SWPPP) PREPARED FOR THIS PROJECT. EROSION AND SEDIMENT CONTROL DEVICES SHALL BE PROPERLY MAINTAINED AND KEPT CLEAN OF SILT AND DEBRIS AND IN GOOD WORKING ORDER. ADDITIONAL EROSION AND SEDIMENT CONTROL MEASURES SHALL BE INSTALLED AS REQUIRED.

1. EXISTING UTILITIES HAVE BEEN SHOWN TO THE GREATEST EXTENT POSSIBLE BASED UPON INFORMATION PROVIDED TO THE ENGINEER. THE CONTRACTOR IS RESPONSIBLE FOR CONTACTING THE RESPECTIVE UTILITY COMPANIES AND FIELD LOCATING UTILITIES PRIOR TO CONSTRUCTION AND IDENTIFYING ANY POTENTIAL CONFLICTS. ALL CONFLICTS SHALL IMMEDIATELY BE BROUGHT TO THE ATTENTION OF THE ENGINEER.
2. THE CONTRACTOR SHALL BE RESPONSIBLE FOR COORDINATING ANY REQUIRED UTILITY RELOCATIONS. UTILITIES DAMAGED THROUGH THE NEGLIGENCE OF THE CONTRACTOR SHALL BE REPAIRED AT THE CONTRACTOR'S EXPENSE.
3. THE CONTRACTOR SHALL VERIFY FLOW-LINES AND STRUCTURE TOPS PRIOR TO CONSTRUCTION, AND SHALL NOTIFY ENGINEER OF ANY DISCREPANCIES. PROVIDE SHOP DRAWINGS FOR ALL PRECAST AND MANUFACTURED UTILITY STRUCTURES FOR REVIEW BY THE ENGINEER PRIOR TO CONSTRUCTION OF THE STRUCTURES.
4. UTILITY SEPARATION: WATERLINES SHALL HAVE A MINIMUM OF 10 FEET HORIZONTAL AND 2 FEET (MINIMUM OF 1.5 FEET) VERTICAL SEPARATION FROM ALL SANITARY AND STORM SEWER LINES. IF MINIMUM SEPARATIONS CAN NOT BE OBTAINED, DUCTILE IRON PIPE, DIP, SHALL BE REQUIRED 10 FEET IN EACH DIRECTION OF THE CONFLICT ON THE WATER LINE.
5. PAYMENT FOR TRENCHING, BACKFILLING, PIPE EMBEDMENT, FLOWABLE FILL, BACKFILL MATERIALS, CLEAN UP, SEEDING, SODDING AND ANY OTHER ITEMS NECESSARY FOR THE CONSTRUCTION OF THE UTILITY LINE SHALL BE INCLUDED IN THE CONTRACT PRICE FOR THE UTILITY INSTALLATION.
6. THE CONTRACTOR SHALL BE RESPONSIBLE FOR CONTACTING RESPECTIVE UTILITY COMPANIES 48-HOURS IN ADVANCE FOR THE INSPECTION OF ANY PROPOSED UTILITY MAIN EXTENSION OR SERVICE LINE OR SERVICE CONNECTION TO ANY EXISTING MAIN.
7. TRENCH SPOILS SHALL BE NEATLY PLACED ONSITE ADJACENT TO THE TRENCH, AND COMPACTED TO PREVENT SATURATION AND EXCESS SEDIMENT RUNOFF. UNSUITABLE MATERIALS, ROCK AND SHALE, ASPHALT, CONCRETE, TREES, BRUSH ETC. SHALL BE PROPERLY DISPOSED OF OFFSITE. MATERIALS MAY BE WASTED ONSITE AT THE DIRECTION OF THE OWNER OR HIS APPOINTED REPRESENTATIVE.

A tract of land lying in the Northwest One-Quarter of Section 11, Township 47 North, Range 31 West in the City of Lee's Summit, Jackson County, Missouri being more particularly described as follows:

[illegible]

Sheet List Table	
Sheet Number	Sheet Title
C100	GENERAL NOTES
C101	GENERAL LAYOUT - OVERALL
C102	GENERAL LAYOUT - NORTH
C103	GENERAL LAYOUT - SOUTH
C200	GRADING PLAN - NORTH
C201	GRADING PLAN - SOUTH
C202	SPOT ELEVATION & WALL PLAN - NORTH
C203	SPOT ELEVATION & WALL PLAN - SOUTH
C204	LIMESTONE WALL & PEDESTRIAN BRIDGE DETAILS
C300	UTILITY PLAN - NORTH
C301	UTILITY PLAN - SOUTH
C302	FIRE PROTECTION PLAN
C400	DRAINAGE MAP
C401	STORM CALCS
C402	STORM SEWER LINE 100
C403	STORM SEWER LINE 300
C404	STORM SEWER LINE 400
C405	STORM SEWER LINES 500 & 600
C406	STORM SEWER LINES 700 & 900
C407	STORM DETAILS
C408	STORM DETAILS
C409	STORM DETAILS
C500	PRE-CONSTRUCTION EROSION CONTROL PLAN
C501	EROSION CONTROL PLAN
C502	POST-CONSTRUCTION EROSION CONTROL PLAN
C503	EROSION CONTROL DETAILS
C504	EROSION CONTROL DETAILS
C505	OUTLET STRUCTURE 801
C600	SANITARY SEWER LINE A (PRIVATE)
C601	SANITARY SEWER LINE A (PRIVATE)
C602	SANITARY SEWER DETAILS
C700	WATER LINE A
C701	WATER LINE A
C702	WATER DETAILS
C703	WATER DETAILS
C800	GENERAL DETAILS
C801	GENERAL DETAILS
L100	LANDSCAPE COVER
L101	OVERALL LANDSCAPE PLAN
L102	BUILDING A LANDSCAPE PLAN
L103	BUILDING B LANDSCAPE PLAN
L104	BUILDING C LANDSCAPE PLAN
L105	BUILDING D LANDSCAPE PLAN
L106	CLUBHOUSE LANDSCAPE PLAN
L107	LAKE LANDSCAPE PLAN
L108	MONUMENT SIGN LANDSCAPE PLAN
L109	LANDSCAPE DETAILS
L110	LANDSCAPE DETAILS

GRIFFIN RILEY PROPERTY GROUP
 JAKE LOVELESS, VICE PRESIDENT
 21 SE 29TH TERRACE
 LEE'S SUMMIT
 p 816-366-7900
 JAKE@GRIFFINRILEY.COM

STATION NAME - JA-90

KC METRO ALUMINUM GRS DISK SET IN CONCRETE STAMPED "JA-90, 1988"
LOCATED NEAR THE INTERSECTION OF LANGSFORD ROAD AND OLD
LANGSFORD ROAD, 43 FEET SOUTHEAST OF THE CENTER OF LANGSFORD
ROAD AND 32 FEET NORTH OF THE CENTER OF OLD LANGSFORD ROAD.
N:1001052.8503, E:2845604.8272

ELEV. 997.045

"SQUARE" CUT IN TOP OF CONCRETE STORM MANHOLE
STORM MANHOLE IS LOCATED APPROX. 130 FEET EAST OF THE
INTERSECTION OF SE JOEL AVE & BLUE PARKWAY AND 26 FEET SOUTH
OF THE CENTERLINE OF BLUE PARKWAY.
N:996874.9690, E:2840937.1365

ELEV. 1005.719

SCHLAGEL

ENGINEERS PLANNERS SURVEYORS LANDSCAPE ARCHITECTS

14920 West 107th Street • Lenexa, Kansas 66215


(913) 492-5156 • Fax: (913) 492-8400

WWW.SCHLAGELASSOCIATES.COM

Missouri State Certified of Authority

#E2002003800-F #LCA20011065237 #LS200200859-F

PREPARED BY:

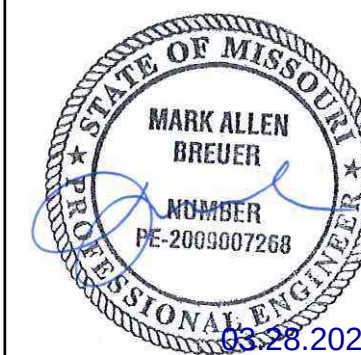

SCHLAGEL & ASSOCIATES, P.

RESIDENCES AT BLACKWELL SITE DEVELOPMENT PLAN


HERITAGE STREET LEE'S SUMMIT. MO

DRAWN BY:	REVISION DATE	DESCRIPTION
TRC	1 01/23/23	PER CITY COMMENTS
	2 03/24/2023	PER CITY COMMENTS
CHECKED BY:	3	
MAB	4	
	5	
DATE PREPARED	6	
2/6/2023	7	
PROJ. NUMBER:	8	

GENERAL NOTES

SHEET

C100

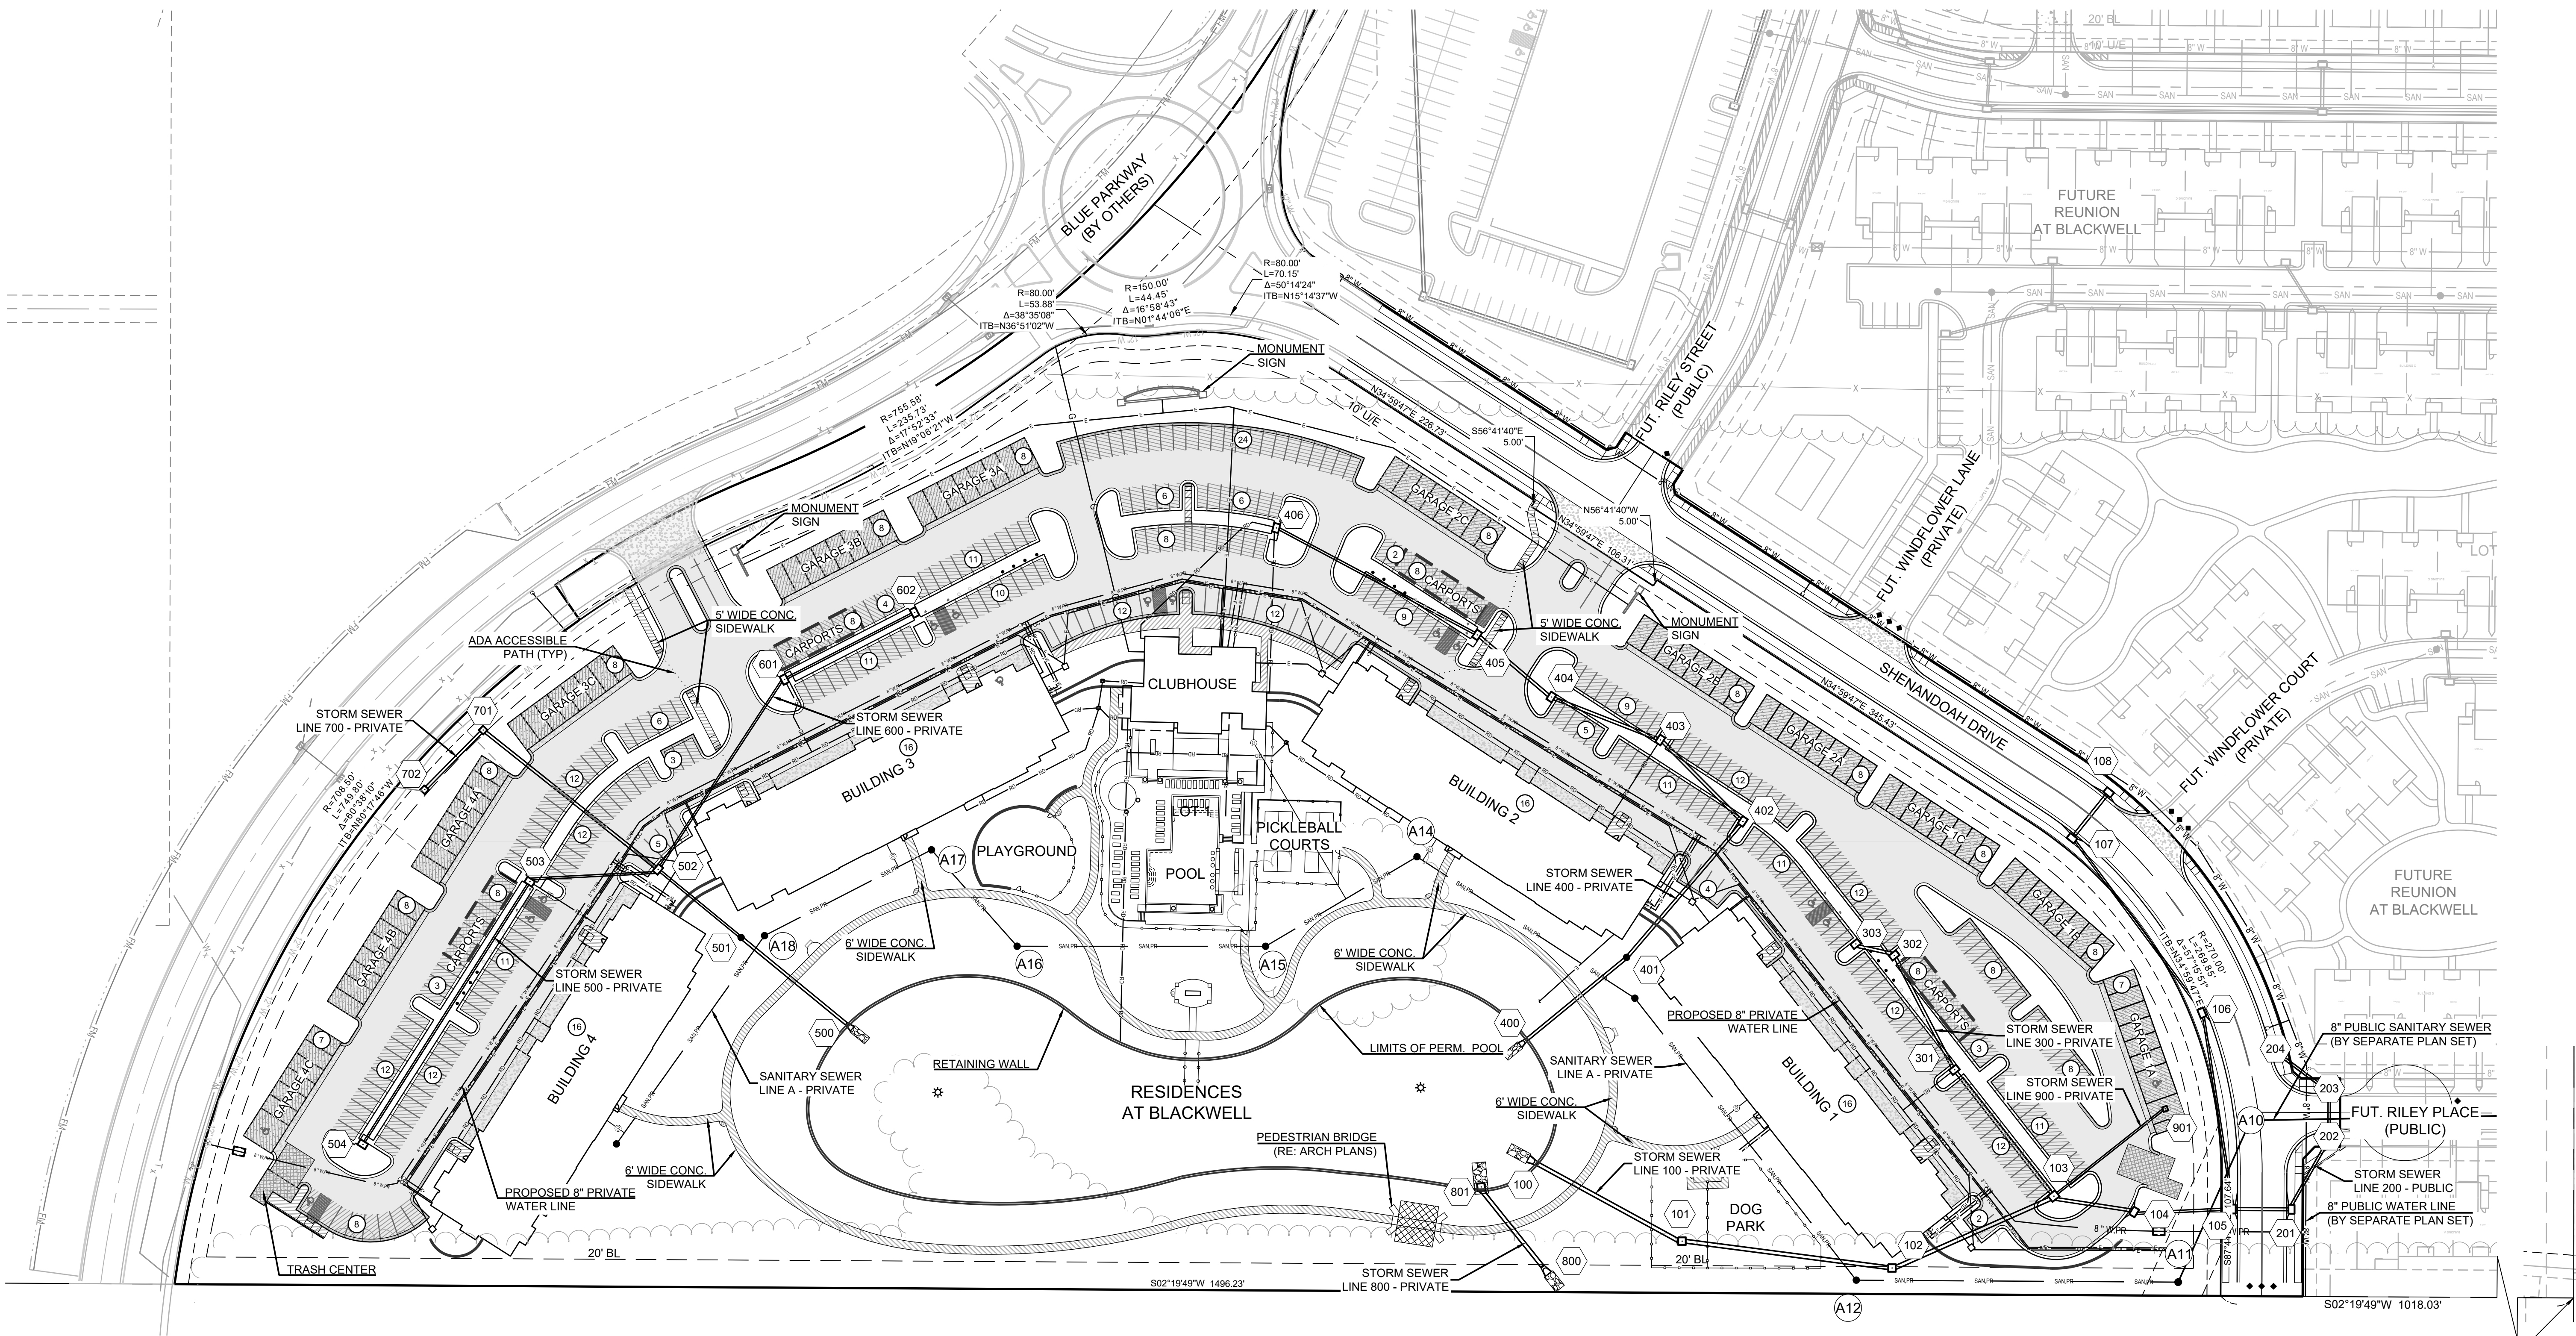

PAVEMENT LEGEND

HEAVY DUTY ASPHALT 2" ACC SURFACE COURSE 6" ACC BASE COURSE 9" CHEMICALLY STABILIZED SUBGRADE OR 2" ACC SURFACE COURSE 4" ACC BASE COURSE 6" AGGREGATE BASE (MODOT TYPE 5 OR SIMILAR) 9" CHEMICALLY STABILIZED SUBGRADE	HEAVY DUTY CONCRETE 8" PCC 4" OPEN GRADED ROCK (ASTM C33 SIZE NO. 57 AGGREGATE OR SIMILAR)
LIGHT DUTY ASPHALT 2" ACC SURFACE COURSE 4" ACC BASE COURSE 9" CHEMICALLY STABILIZED SUBGRADE OR 2" ACC SURFACE COURSE 2" ACC BASE COURSE 6" AGGREGATE BASE (MODOT TYPE 5 OR SIMILAR) 9" CHEMICALLY STABILIZED SUBGRADE	LIGHT DUTY CONCRETE 5" PCC 4" OPEN GRADED ROCK (ASTM C33 SIZE NO. 57 AGGREGATE OR SIMILAR)
	TRASH CONTAINER PAD 7" PCC 4" OPEN GRADED ROCK (ASTM C33 SIZE NO. 57 AGGREGATE OR SIMILAR)
	SIDEWALK/TRASH PAD/BENCH PAD 4" PCC 4" COMPACTED AGGREGATE BASE ON COMPACTED STABLE EARTH SUBGRADE

LEGEND

	TYPE CG-1 CURB AND GUTTER
	TYPE CG-1 DRY CURB AND GUTTER
	TYPE E RIBBON CURB
	ADA ACCESSIBLE PATH
	STORM STRUCTURE ID
	SANITARY STRUCTURE ID

NOTES:

- ALL CONSTRUCTION ON THIS PROJECT SHALL CONFORM TO THE CITY OF LEE'S SUMMIT TECHNICAL SPECIFICATIONS.
- THE CONTRACTOR IS RESPONSIBLE FOR VERIFYING ALL EXISTING UTILITY LOCATIONS PRIOR TO EXCAVATION.

NOTE:
PAVEMENT SECTIONS BASED ON GEOTECHNICAL REPORT PROVIDED BY TERRACON CONSULTANTS, INC.
(RE: MIXED USE DEVELOPMENT LEE'S SUMMIT, MISSOURI GEOTECHNICAL REPORT DATED JULY 26, 2022.

RP-4 PARKING DATA

PARKING REQUIRED
CODE REQUIREMENT (Sec. 8.530 - Vehicle parking Table 8-1)

TYPE I BLDG PARKING REQUIRED 36(STD)X1P + 120(1BD)X1.5P + 88(2 BD)X1.5P + 24(3BD)X2P = 378 + 0.5PX 268 CLUBHOUSE PARKING REQUIRED (MINIMUM OF 6) TOTAL APARTMENT PARKING REQUIRED	530 SPACES(132.5 SPACES PER BLDG) 6 SPACES 536 SPACES
ACCESSIBLE PARKING SPACES REQUIRED (2% OF TOTAL OPEN SPACES 317X.02)	7 SPACES
PARKING PROVIDED TYPE I BLDG DETACHED GARAGE PARKING PROVIDED (10 BLDGS X8, 2 BLDGS X7) TYPE I BLDG CARPORT PARKING PROVIDED (4 CARPORTS X8) TYPE I BLDG OPEN PARKING PROVIDED TYPE I BLDG ATTACHED GARAGE PARKING PROVIDED (4 BLDGS X16) TOTAL APARTMENT PARKING PROVIDED	94 SPACES 32 SPACES 317 SPACES 64 SPACES 507 SPACES
OPEN ACCESSIBLE SPACES PROVIDED DETACHED GARAGE ACCESSIBLE SPACES PROVIDED ATTACHED GARAGE ACCESSIBLE SPACES PROVIDED CARPORT ACCESSIBLE SPACES PROVIDED TOTAL ACCESSIBLE PARKING PROVIDED	10 SPACES 2 SPACE 1 SPACE 1 SPACE 14 SPACES

SITE DATA

TOTAL LAND AREA:
IMPERVIOUS AREA:

APARTMENT DATA DWELLING UNITS: STORIES: FLOOR AREA:	268 4
CLUBHOUSE DATA STORIES: FLOOR AREA:	1

PREPARED BY:

PERMIT SET



SCHLAGEL & ASSOCIATES, P.A.

RESIDENCES AT BLACKWELL
SITE DEVELOPMENT PLAN

HERITAGE STREET LEE'S SUMMIT, MO


REVISION DATE	DESCRIPTION	PER CITY COMMENTS
01/23/23	TRC	
03/24/2023	MAB	
2/9/2023	DATE PREPARED	
22-102	PROJ. NUMBER	

GENERAL LAYOUT - OVERALL


SHEET

C101

I:\PROJECTS\2022\22-102\3.0 Design\3.0 DWG Plans\4.0 SDP\22-102 - SDP - GEN.dwg, C103 GENERAL LAYOUT - SOUTH, 1:1

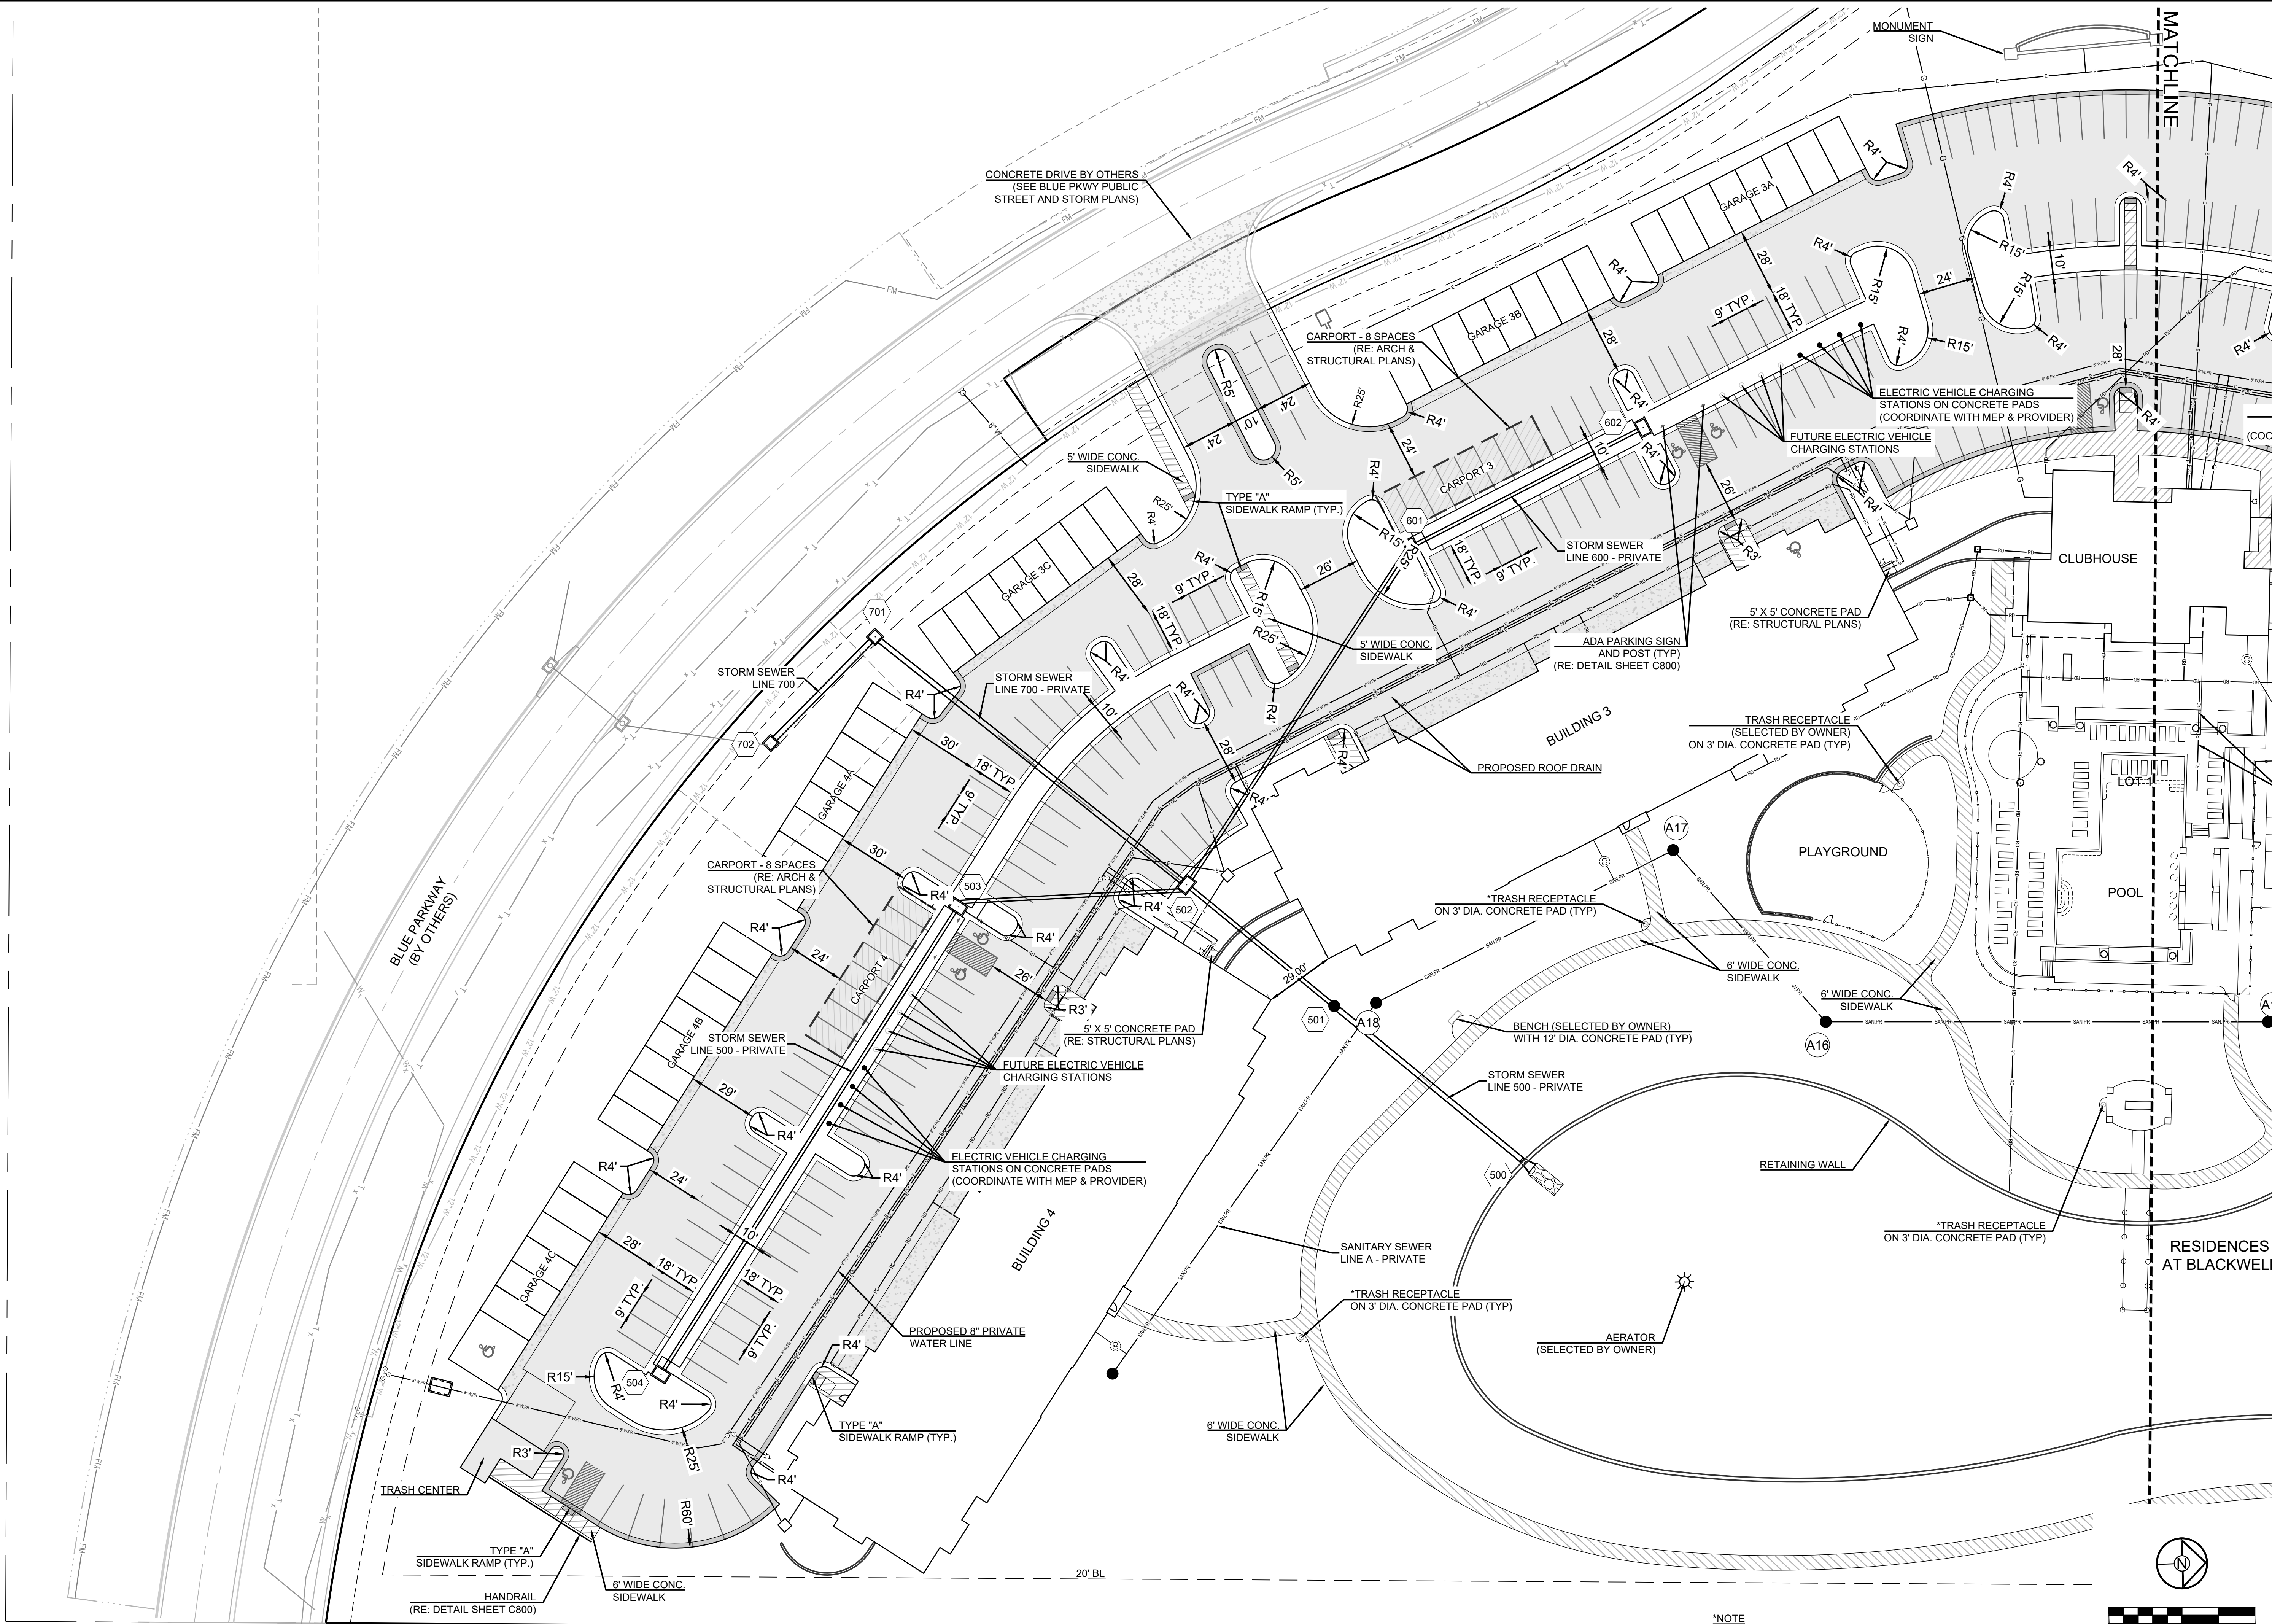


*NOTE
ALL TRASH RECEPTACLES AND
PAD LOCATIONS TO BE FIELD
COORDINATED WITH OWNER.

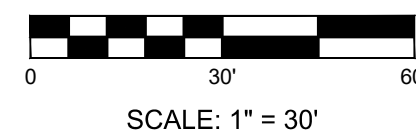

PREPARED BY:

PERMIT SET

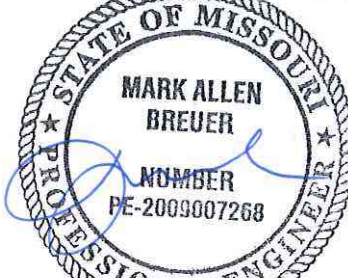

SCHLAGEL & ASSOCIATES, P.A.


RESIDENCES AT BLACKWELL
SITE DEVELOPMENT PLAN

HERITAGE STREET LEE'S SUMMIT, MO

REVISION DATE	DESCRIPTION
1 01/23/23	PER CITY COMMENTS
2 03/24/2023	PER CITY COMMENTS
3	
4	
GENERAL
LAYOUT - SOUTH

SHEET
C103

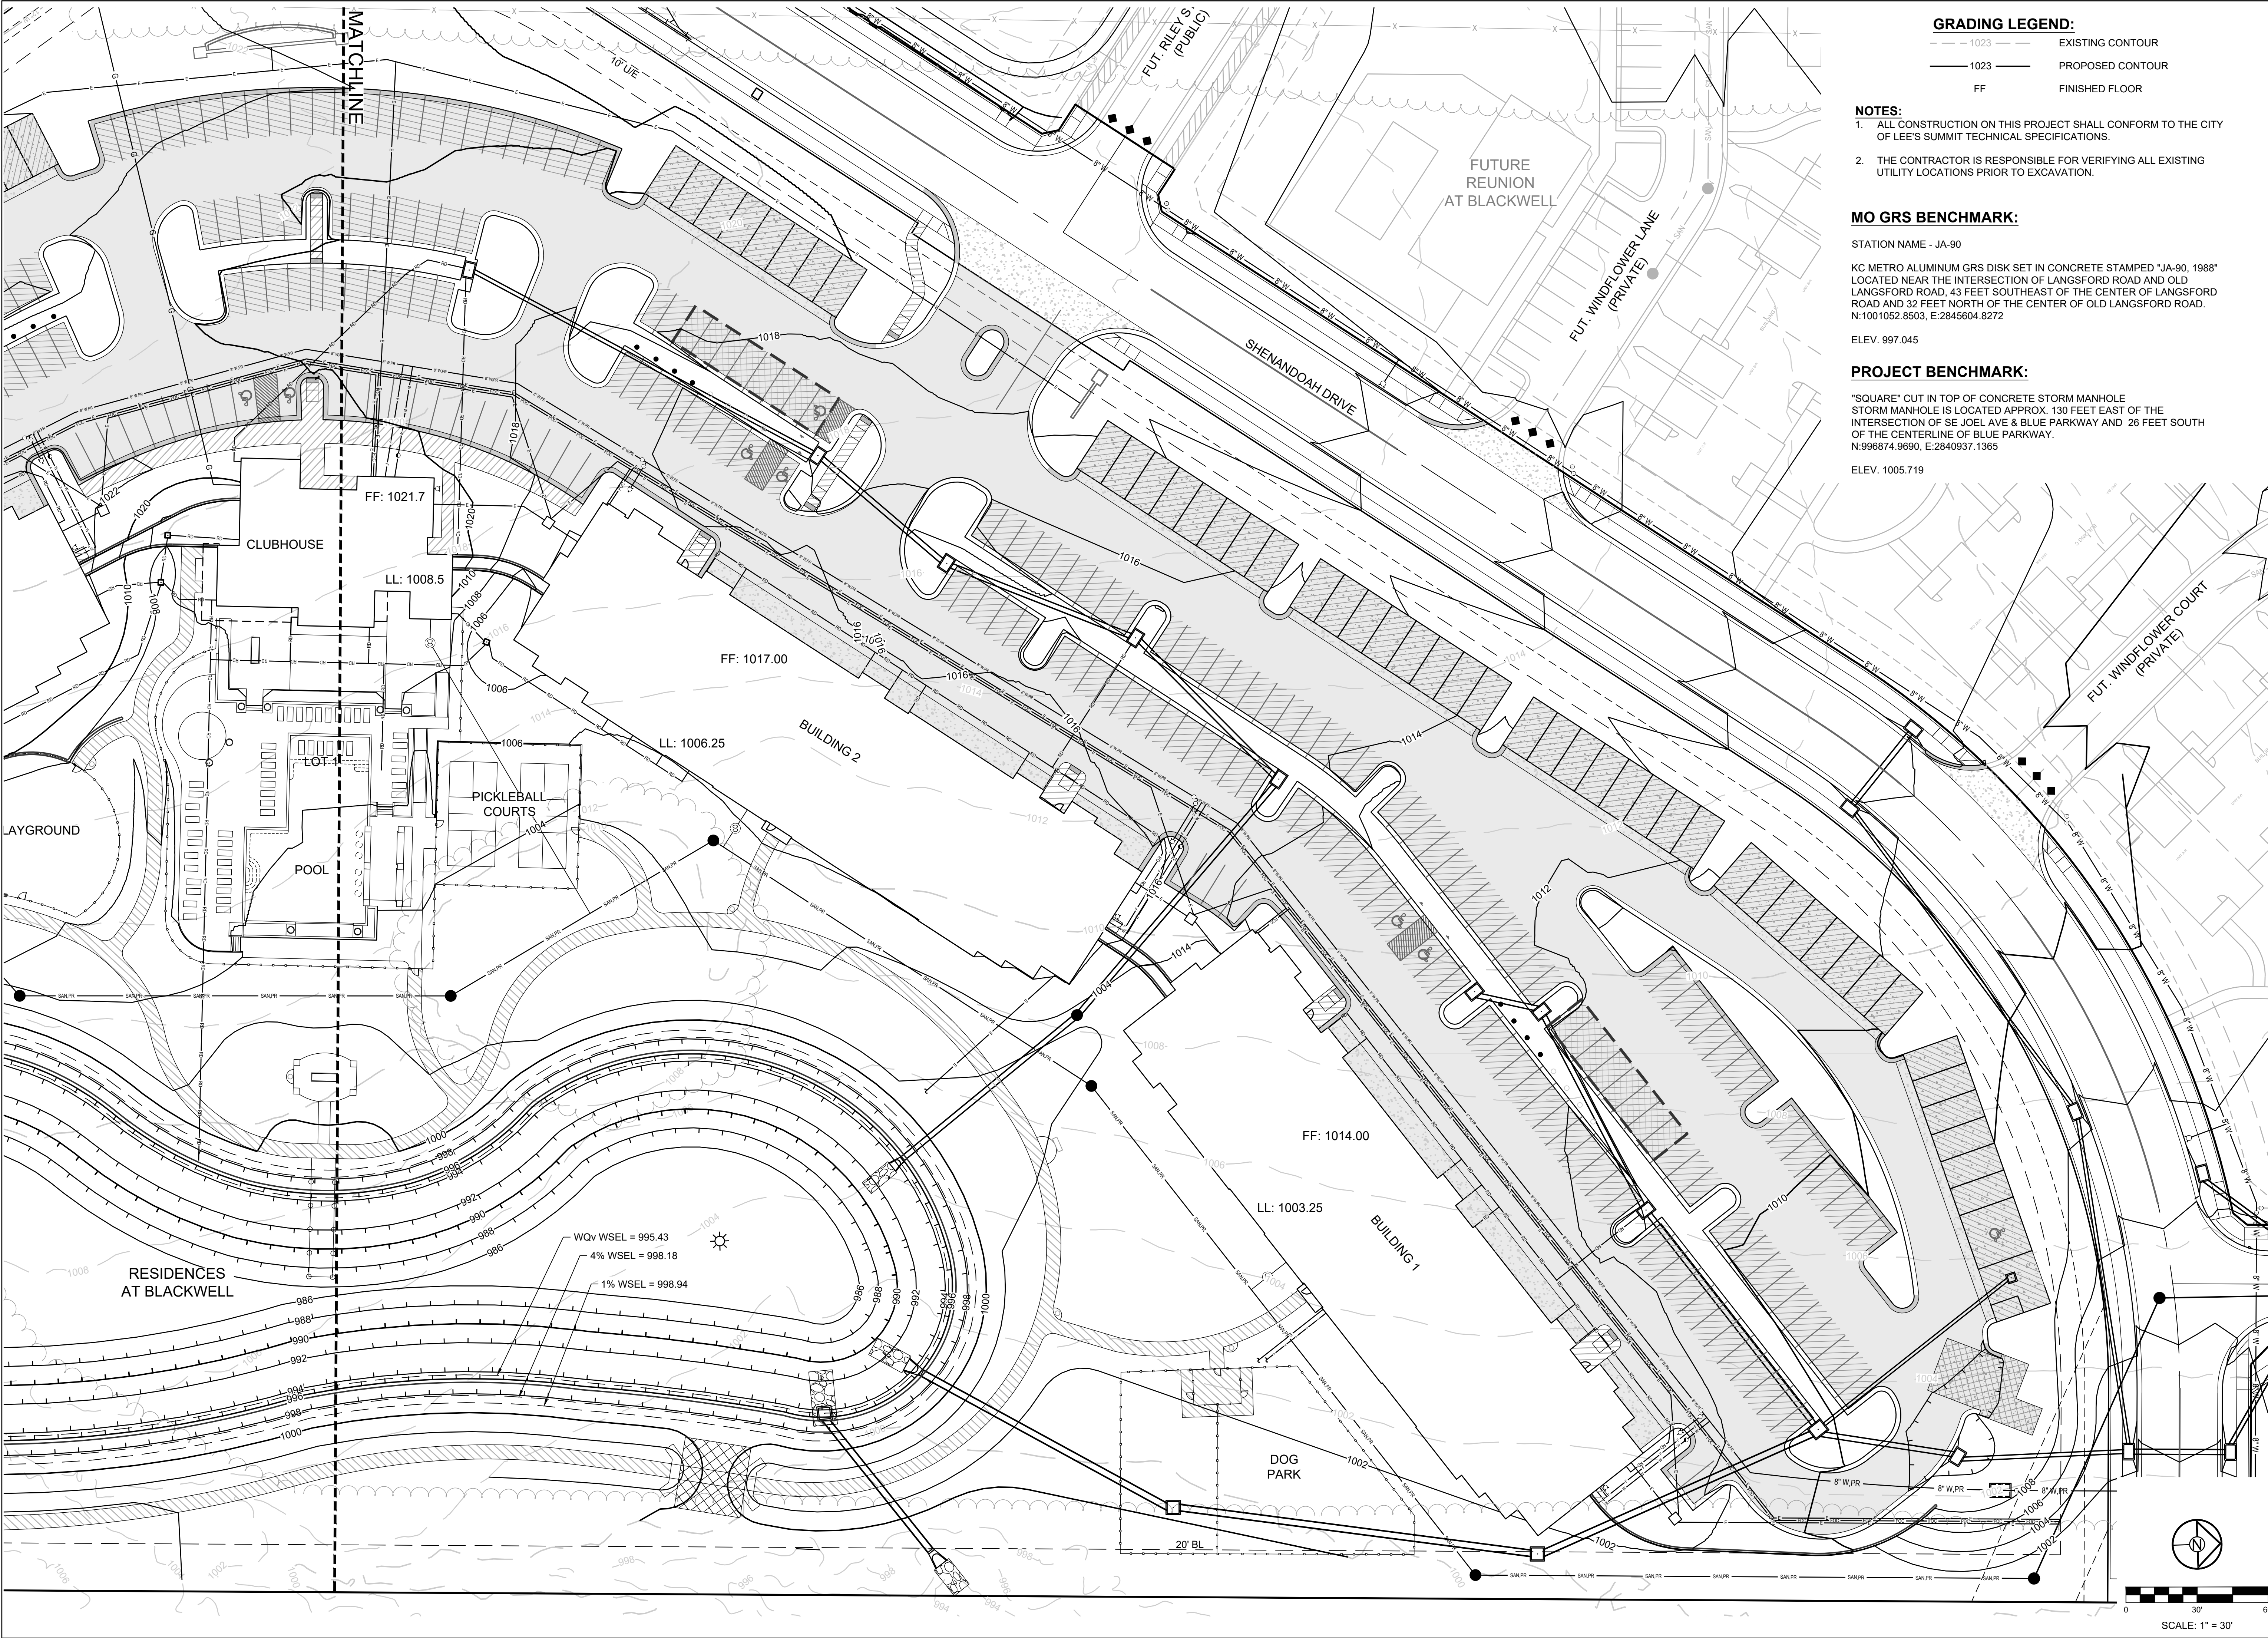

GRADING LEGEND:

- 1023 --- EXISTING CONTOUR
— 1023 — PROPOSED CONTOUR
FF FINISHED FLOOR

NOTES:

- ALL CONSTRUCTION ON THIS PROJECT SHALL CONFORM TO THE CITY OF LEE'S SUMMIT TECHNICAL SPECIFICATIONS.
- THE CONTRACTOR IS RESPONSIBLE FOR VERIFYING ALL EXISTING UTILITY LOCATIONS PRIOR TO EXCAVATION.

MO GRS BENCHMARK:

STATION NAME - JA-90

KC METRO ALUMINUM GRS DISK SET IN CONCRETE STAMPED "JA-90, 1988" LOCATED NEAR THE INTERSECTION OF LANGSFORD ROAD AND OLD LANGSFORD ROAD, 43 FEET SOUTHEAST OF THE CENTER OF LANGSFORD ROAD AND 32 FEET NORTH OF THE CENTER OF OLD LANGSFORD ROAD. N:1001052.8503, E:2845604.8272

ELEV. 997.045

PROJECT BENCHMARK:

"SQUARE" CUT IN TOP OF CONCRETE STORM MANHOLE STORM MANHOLE IS LOCATED APPROX. 130 FEET EAST OF THE INTERSECTION OF SE JOEL AVE & BLUE PARKWAY AND 26 FEET SOUTH OF THE CENTERLINE OF BLUE PARKWAY. N:996874.9690, E:2840937.1365

ELEV. 1005.719

SCHLAGEL
ENGINEERS PLANNERS SURVEYORS LANDSCAPE ARCHITECTS
14920 West 107th Street • Lenexa, Kansas 66215
(913) 492-5158 • Fax: (913) 492-8400
WWW.SCHLAGELASSOCIATES.COM
Missouri State Certificates of Authority
#E2002003606F #LAC2001006237 #LS2002008659F

PREPARED BY:

PERMIT SET



SCHLAGEL & ASSOCIATES, P.A.

RESIDENCES AT BLACKWELL
SITE DEVELOPMENT PLAN

HERITAGE STREET LEE'S SUMMIT, MO

REVISION DATE	DESCRIPTION
1 01/23/23	PER CITY COMMENTS
2 03/24/2023	PER CITY COMMENTS
3	
4	
5	
6	
7	
8	
9	
10	



DRAWN BY:	TRC
CHECKED BY:	MAB
DATE PREPARED:	2/6/2023
PROJ. NUMBER:	22-102

GRADING PLAN - NORTH
SHEET C200

- - - 1023 - - - EXISTING CONTOUR
 ——— 1023 ——— PROPOSED CONTOUR
 FF FINISHED FLOOR

1. ALL CONSTRUCTION ON THIS PROJECT SHALL CONFORM TO THE CITY OF LEE'S SUMMIT TECHNICAL SPECIFICATIONS.
2. THE CONTRACTOR IS RESPONSIBLE FOR VERIFYING ALL EXISTING UTILITY LOCATIONS PRIOR TO EXCAVATION.

ELEV. 1005.719

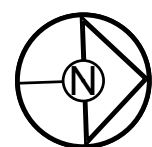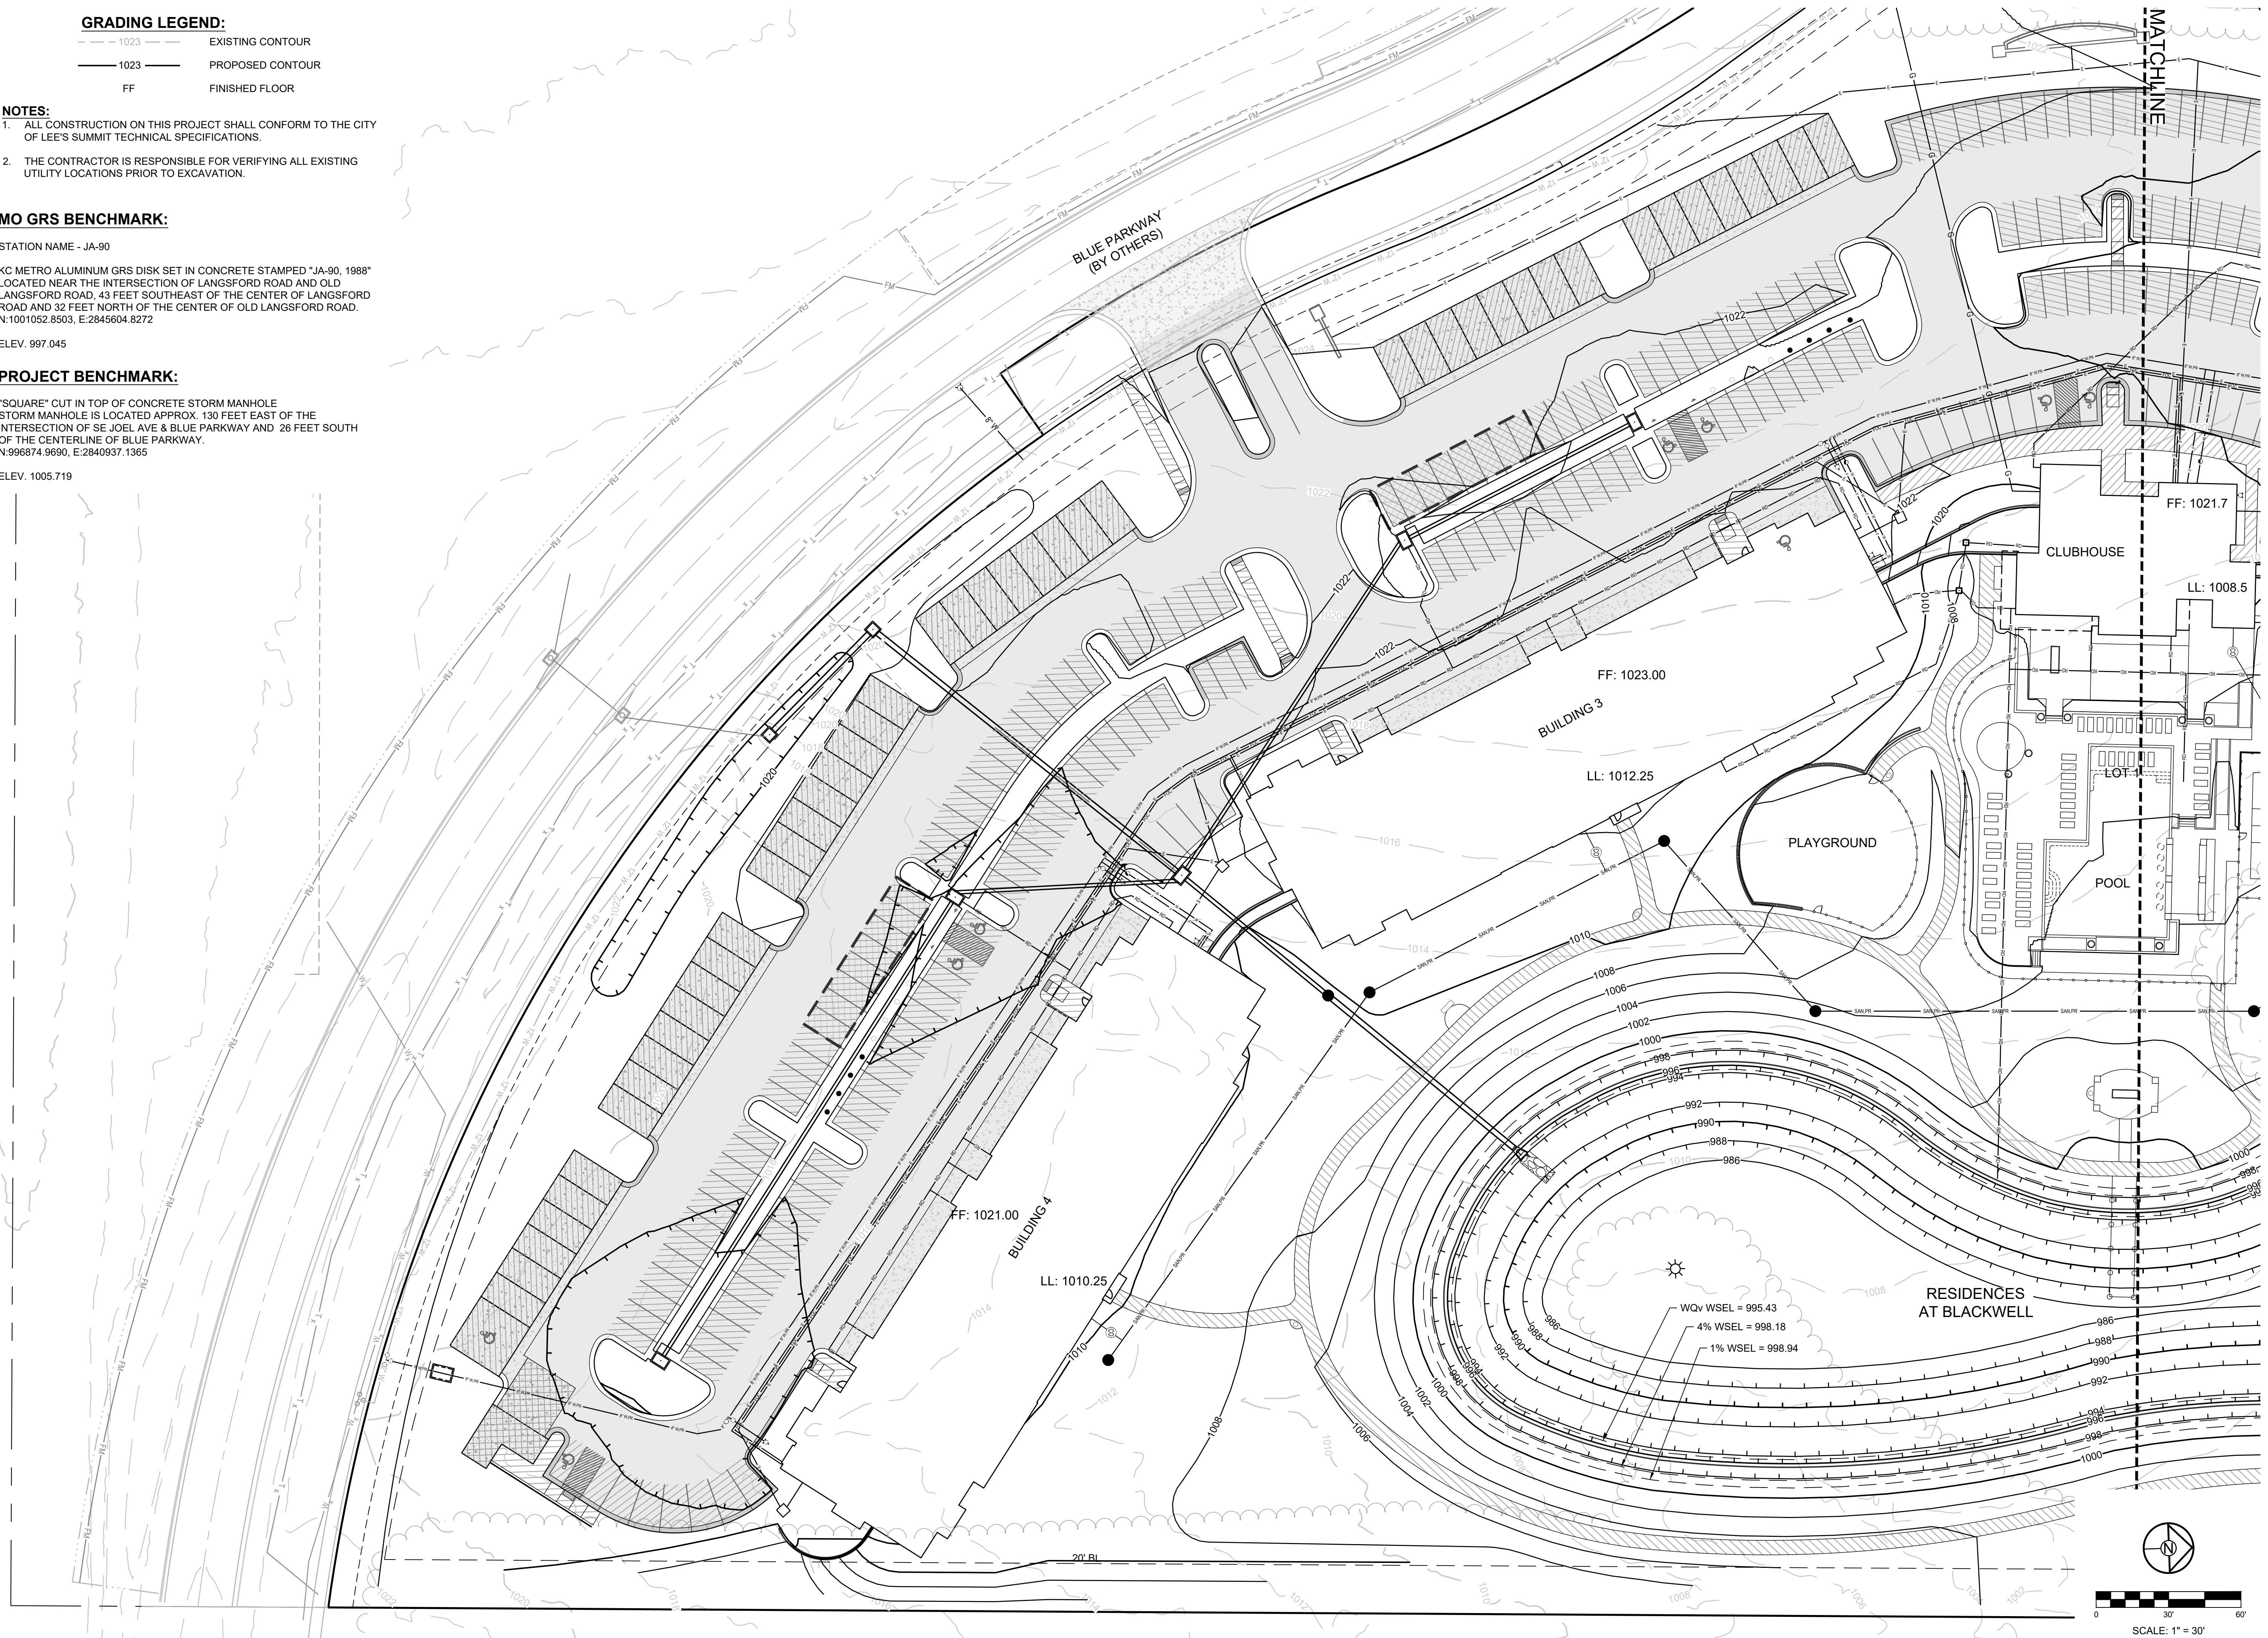

30'

SCALE: 1" = 30'

SCHLAGEL
ENGINEERS PLANNERS SURVEYORS LANDSCAPE ARCHITECTS
14920 West 107th Street • Lenexa, Kansas 66215
(913) 492-9158 • Fax: (913) 492-9400
WWW.SCHLAGELASSOCIATES.COM
Missouri State Certificate of Authority
#E2002003807 #LAC2011005237 #LS2002008859+

PERMIT SET




SCHLAGEL & ASSOCIATES, P.A.

HERITAGE STREET LEE'S SUMMIT, MO

DRAWN BY:		REVISION	DATE	DESCRIPTION
####	1	01/23/23	PER CITY COMMENTS	
	2	03/24/2023	PER CITY COMMENTS	
	3			
	4			
	5			
	6			
	7			
	8			
DATE PREPARED:				
2/6/2023				
PROJ. NUMBER:				
23-100				

SHEET
C201

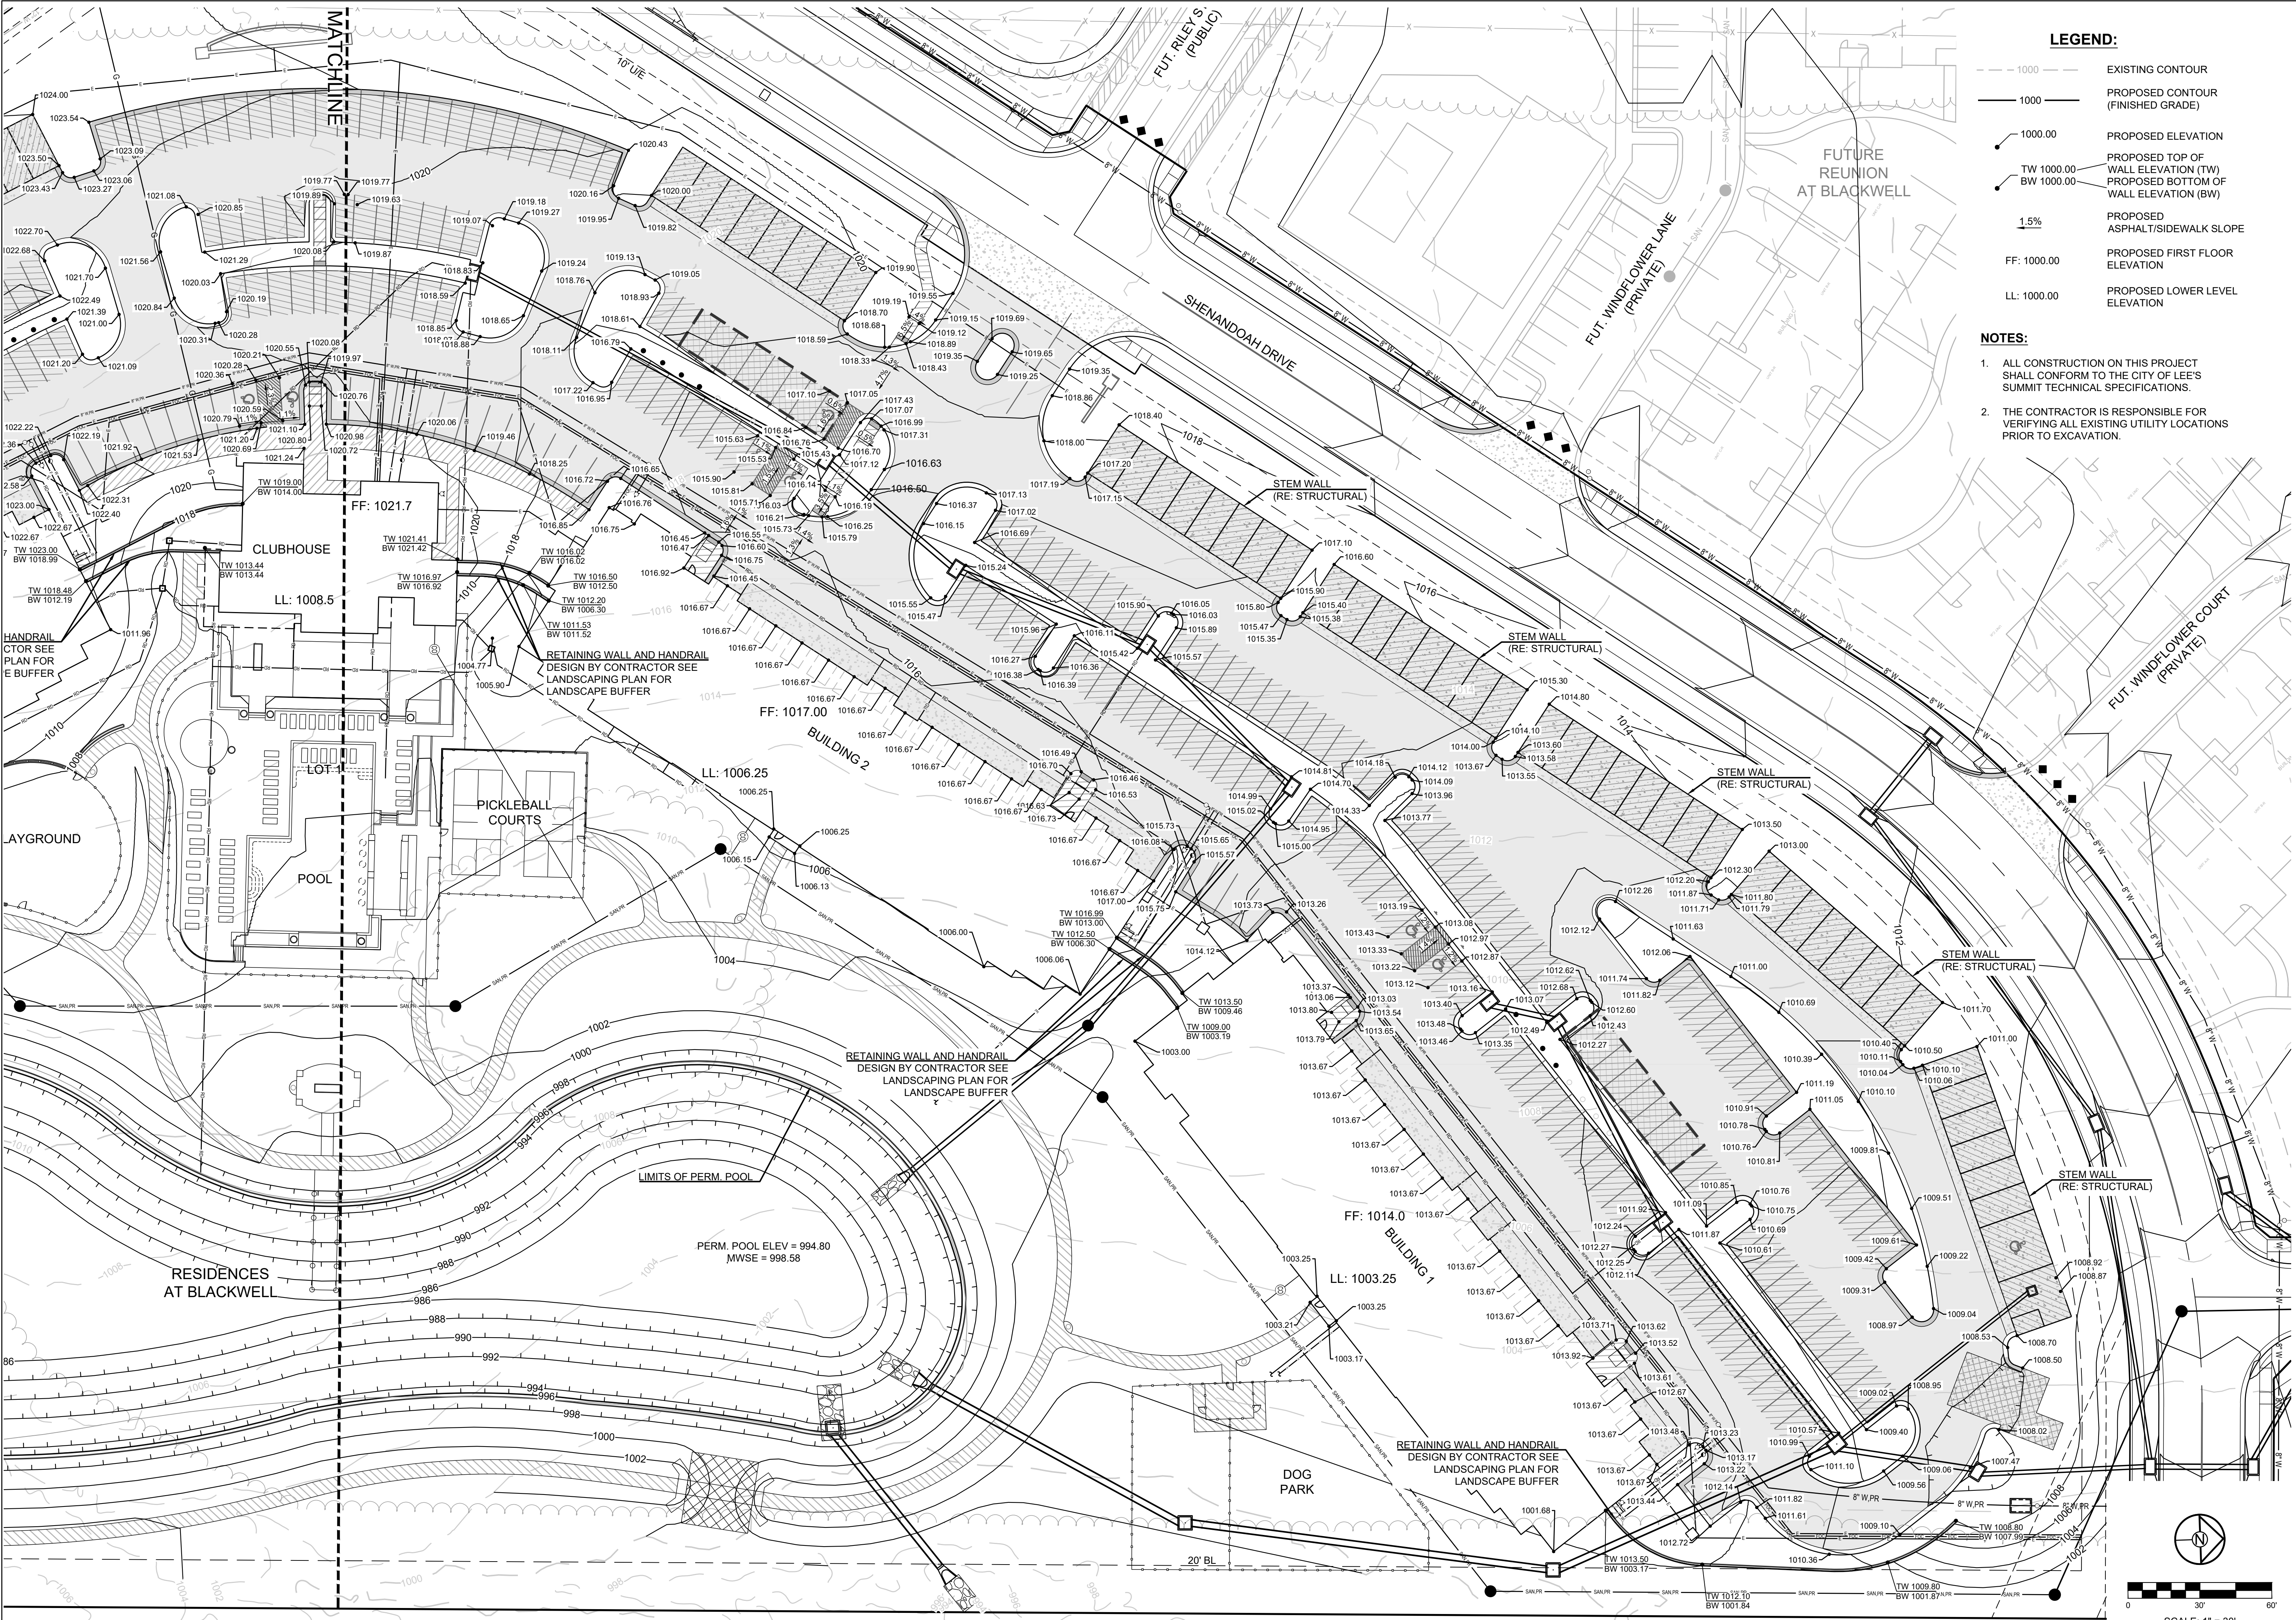

PREPARED BY:

PERMIT SET



SCHLAGEL & ASSOCIATES, P.A.

RESIDENCES AT BLACKWELL
SITE DEVELOPMENT PLAN
HERITAGE STREET LEE'S SUMMIT, MO


REVISION DATE	DESCRIPTION
01/23/23	PER CITY COMMENTS
03/24/2023	PER CITY COMMENTS
03/24/2023	PER CITY COMMENTS
SPOT ELEVATION
& WALL PLAN -
NORTH

SHEET
C202

— — 1000 — —	EXISTING CONTOUR
———— 1000 ————	PROPOSED CONTOUR (FINISHED GRADE)
● — 1000.00	PROPOSED ELEVATION
● — TW 1000.00	PROPOSED TOP OF WALL ELEVATION (TW)
● — BW 1000.00	PROPOSED BOTTOM OF WALL ELEVATION (BW)
<u>1.5%</u>	PROPOSED ASPHALT/SIDEWALK SLOPE
FF: 1000.00	PROPOSED FIRST FLOOR ELEVATION
LL: 1000.00	PROPOSED LOWER LEVEL ELEVATION

1. ALL CONSTRUCTION ON THIS PROJECT SHALL CONFORM TO THE CITY OF LEE'S SUMMIT TECHNICAL SPECIFICATIONS.
2. THE CONTRACTOR IS RESPONSIBLE FOR VERIFYING ALL EXISTING UTILITY LOCATIONS PRIOR TO EXCAVATION.

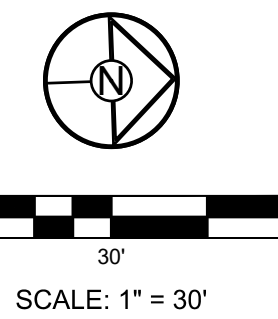

SCHLAGEL & ASSOCIATES, P.A.


HERITAGE STREET LEE'S SUMMIT, MO

DRAWN BY:	REVISION DATE	DESCRIPTION
###	A 01/23/23	PER CITY COMMENTS
CHECKED BY:	A 03/24/2023	PER CITY COMMENTS
###	A	
DATE PREPARED:	A	
2/6/2023	A	
PROJ. NUMBER	A	
22-102	A	

**SPOT ELEVATION
 & WALL PLAN -
 SOUTH**

SHEET

C203

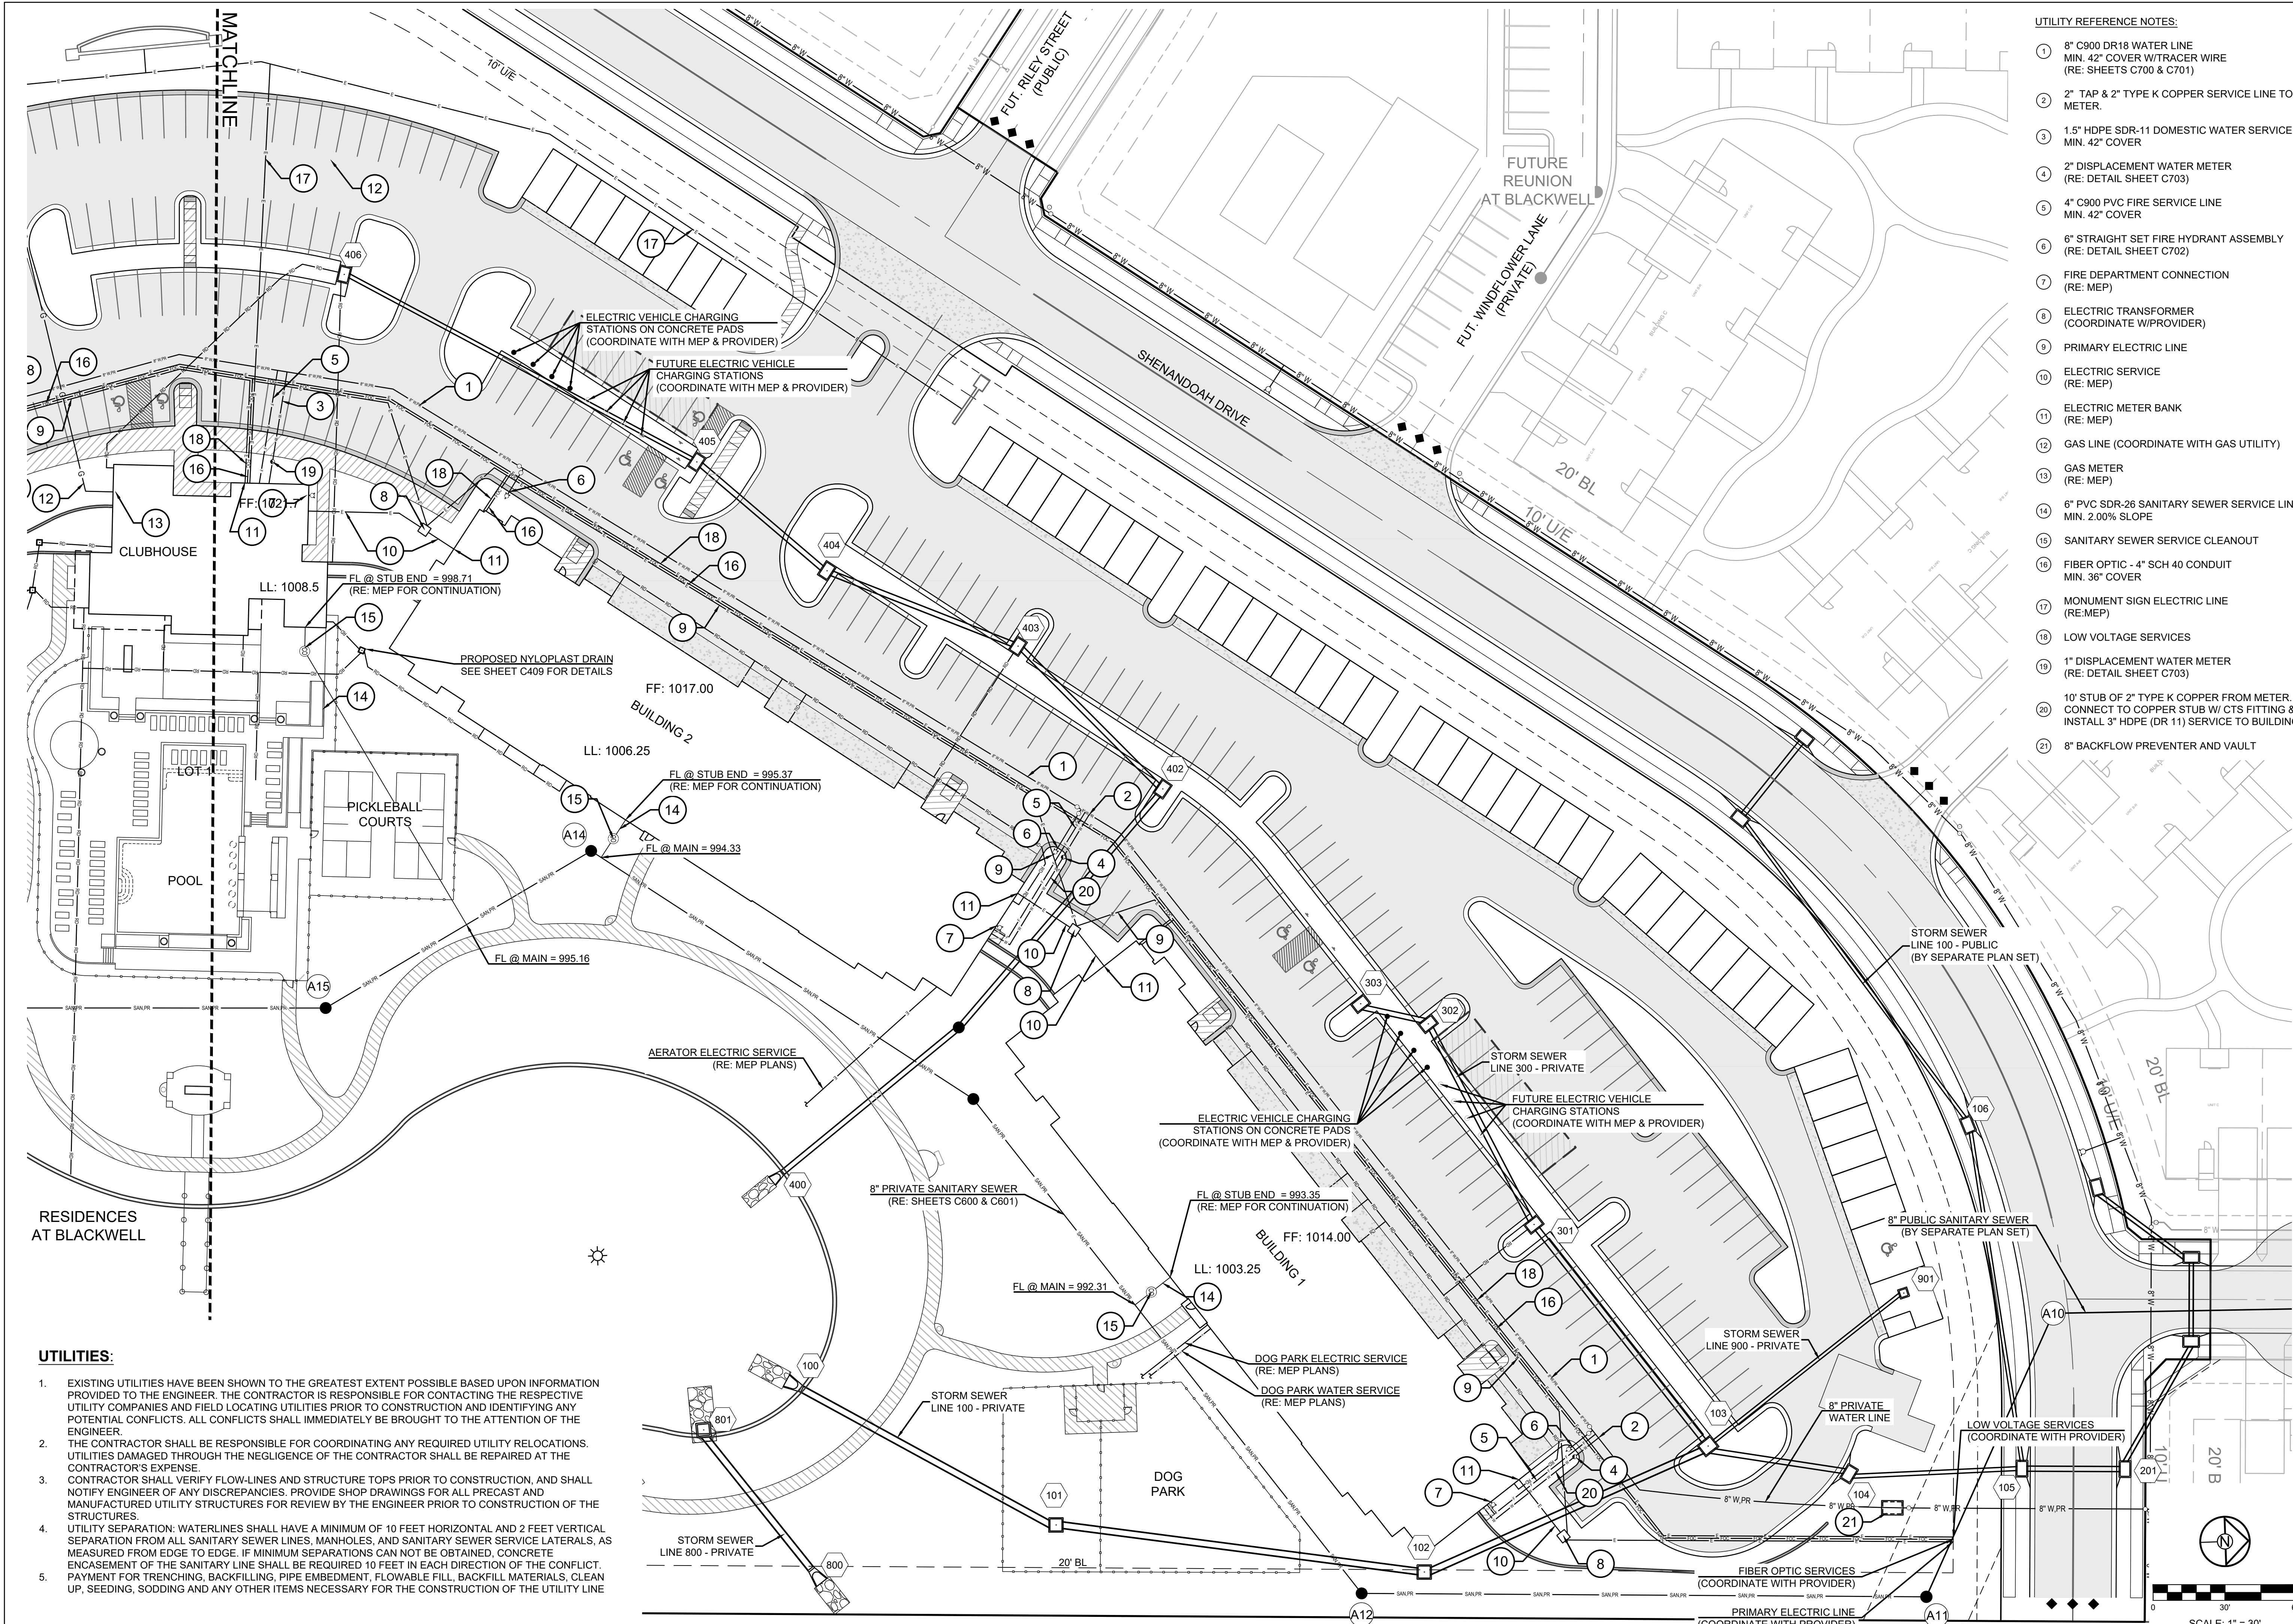

UTILITIES:

- EXISTING UTILITIES HAVE BEEN SHOWN TO THE GREATEST EXTENT POSSIBLE BASED UPON INFORMATION PROVIDED TO THE ENGINEER. THE CONTRACTOR IS RESPONSIBLE FOR CONTACTING THE RESPECTIVE UTILITY COMPANIES AND FIELD LOCATING UTILITIES PRIOR TO CONSTRUCTION AND IDENTIFYING ANY POTENTIAL CONFLICTS. ALL CONFLICTS SHALL IMMEDIATELY BE BROUGHT TO THE ATTENTION OF THE ENGINEER.
- THE CONTRACTOR SHALL BE RESPONSIBLE FOR COORDINATING ANY REQUIRED UTILITY RELOCATIONS. UTILITIES DAMAGED THROUGH THE NEGLIGENCE OF THE CONTRACTOR SHALL BE REPAIRED AT THE CONTRACTOR'S EXPENSE.
- CONTRACTOR SHALL VERIFY FLOW-LINES AND STRUCTURE TOPS PRIOR TO CONSTRUCTION, AND SHALL NOTIFY ENGINEER OF ANY DISCREPANCIES. PROVIDE SHOP DRAWINGS FOR ALL PRECAST AND MANUFACTURED UTILITY STRUCTURES FOR REVIEW BY THE ENGINEER PRIOR TO CONSTRUCTION OF THE STRUCTURES.
- UTILITY SEPARATION: WATERLINES SHALL HAVE A MINIMUM OF 10 FEET HORIZONTAL AND 2 FEET VERTICAL SEPARATION FROM ALL SANITARY SEWER LINES, MANHOLES, AND SANITARY SEWER SERVICE LATERALS, AS MEASURED FROM EDGE TO EDGE. IF MINIMUM SEPARATIONS CAN NOT BE OBTAINED, CONCRETE ENCASUREMENT OF THE SANITARY LINE SHALL BE REQUIRED 10 FEET IN EACH DIRECTION OF THE CONFLICT. PAYMENT FOR TRENCHING, BACKFILLING, PIPE EMBEDMENT, FLOWABLE FILL, BACKFILL MATERIALS, CLEAN UP, SEEDING, SODDING AND ANY OTHER ITEMS NECESSARY FOR THE CONSTRUCTION OF THE UTILITY LINE
-

UTILITY REFERENCE NOTES:

- 8" C900 DR18 WATER LINE
MIN. 42" COVER W/TRACER WIRE
(RE: SHEETS C700 & C701)
- 2" TAP & 2" TYPE K COPPER SERVICE LINE TO METER.
- 1.5" HDPE SDR-11 DOMESTIC WATER SERVICE
MIN. 42" COVER
- 2" DISPLACEMENT WATER METER
(RE: DETAIL SHEET C703)
- 4" C900 PVC FIRE SERVICE LINE
MIN. 42" COVER
- 6" STRAIGHT SET FIRE HYDRANT ASSEMBLY
(RE: DETAIL SHEET C702)
- FIRE DEPARTMENT CONNECTION
(RE: MEP)
- ELECTRIC TRANSFORMER
(COORDINATE W/PROVIDER)
- PRIMARY ELECTRIC LINE
- ELECTRIC SERVICE
(RE: MEP)
- ELECTRIC METER BANK
(RE: MEP)
- GAS LINE (COORDINATE WITH GAS UTILITY)
- GAS METER
(RE: MEP)
- 6" PVC SDR-26 SANITARY SEWER SERVICE LINE
MIN. 2.00% SLOPE
- SANITARY SEWER SERVICE CLEANOUT
- FIBER OPTIC - 4" SCH 40 CONDUIT
MIN. 36" COVER
- MONUMENT SIGN ELECTRIC LINE
(RE:MEP)
- LOW VOLTAGE SERVICES
- 1" DISPLACEMENT WATER METER
(RE: DETAIL SHEET C703)
- 10' STUB OF 2" TYPE K COPPER FROM METER.
CONNECT TO COPPER STUB W/ CTS FITTING &
INSTALL 3" HDPE (DR 11) SERVICE TO BUILDING.
- 8" BACKFLOW PREVENTER AND VAULT

SCHLAGEL
ENGINEERS PLANNERS SURVEYORS LANDSCAPE ARCHITECTS
14920 West 107th Street • Lenexa, Kansas 66215
(913) 492-5158 • Fax: (913) 492-8400
WWW.SCHLAGELASSOCIATES.COM
Missouri State Certificate of Authority
#E200200360P-F #LAC2001005237 #LS2002008659-F

PREPARED BY:
PERMIT SET

SCHLAGEL & ASSOCIATES, P.A.

RESIDENCES AT BLACKWELL
SITE DEVELOPMENT PLAN
HERITAGE STREET LEE'S SUMMIT, MO

REVISION DATE	DESCRIPTION
01/23/23	PER CITY COMMENTS
03/24/2023	PER CITY COMMENTS


DRAWN BY:	TRC
CHECKED BY:	MAB
DATE PREPARED:	2/9/2023
PROJ. NUMBER:	22-102


UTILITY PLAN - NORTH

SHEET
C300


UTILITY REFERENCE NOTES:

- 1 8" C900 DR18 WATER LINE
MIN. 42" COVER W/TRACER WIRE
(RE: SHEETS C700 & C701)
- 2 2" TAP & 2" TYPE K COPPER SERVICE LINE TO METER.
- 3 1.5" HDPE SDR-11 DOMESTIC WATER SERVICE
MIN. 42" COVER
- 4 2" DISPLACEMENT WATER METER
(RE: DETAIL SHEET C703)
- 5 4" C900 PVC FIRE SERVICE LINE
MIN. 42" COVER
- 6 6" STRAIGHT SET FIRE HYDRANT ASSEMBLY
(RE: DETAIL SHEET C702)
- 7 FIRE DEPARTMENT CONNECTION
(RE: MEP)
- 8 ELECTRIC TRANSFORMER
(COORDINATE W/PROVIDER)
- 9 PRIMARY ELECTRIC LINE
- 10 ELECTRIC SERVICE
(RE: MEP)
- 11 ELECTRIC METER BANK
(RE: MEP)
- 12 GAS LINE (COORDINATE WITH GAS UTILITY)
- 13 GAS METER
(RE: MEP)
- 14 6" PVC SDR-26 SANITARY SEWER SERVICE LINE
MIN. 2.0% SLOPE
- 15 SANITARY SEWER SERVICE CLEANOUT
- 16 FIBER OPTIC - 4" SCH 40 CONDUIT
MIN. 36" COVER
- 17 MONUMENT SIGN ELECTRIC LINE
(RE: MEP)
- 18 LOW VOLTAGE SERVICES
- 19 1" DISPLACEMENT WATER METER
(RE: DETAIL SHEET C703)
- 20 10" STUB OF 2" TYPE K COPPER FROM METER.
CONNECT TO COPPER STUB W/ CTS FITTING &
INSTALL 3" HDPE (DR 11) SERVICE TO BUILDING.
- 21 8" BACKFLOW PREVENTER AND VAULT

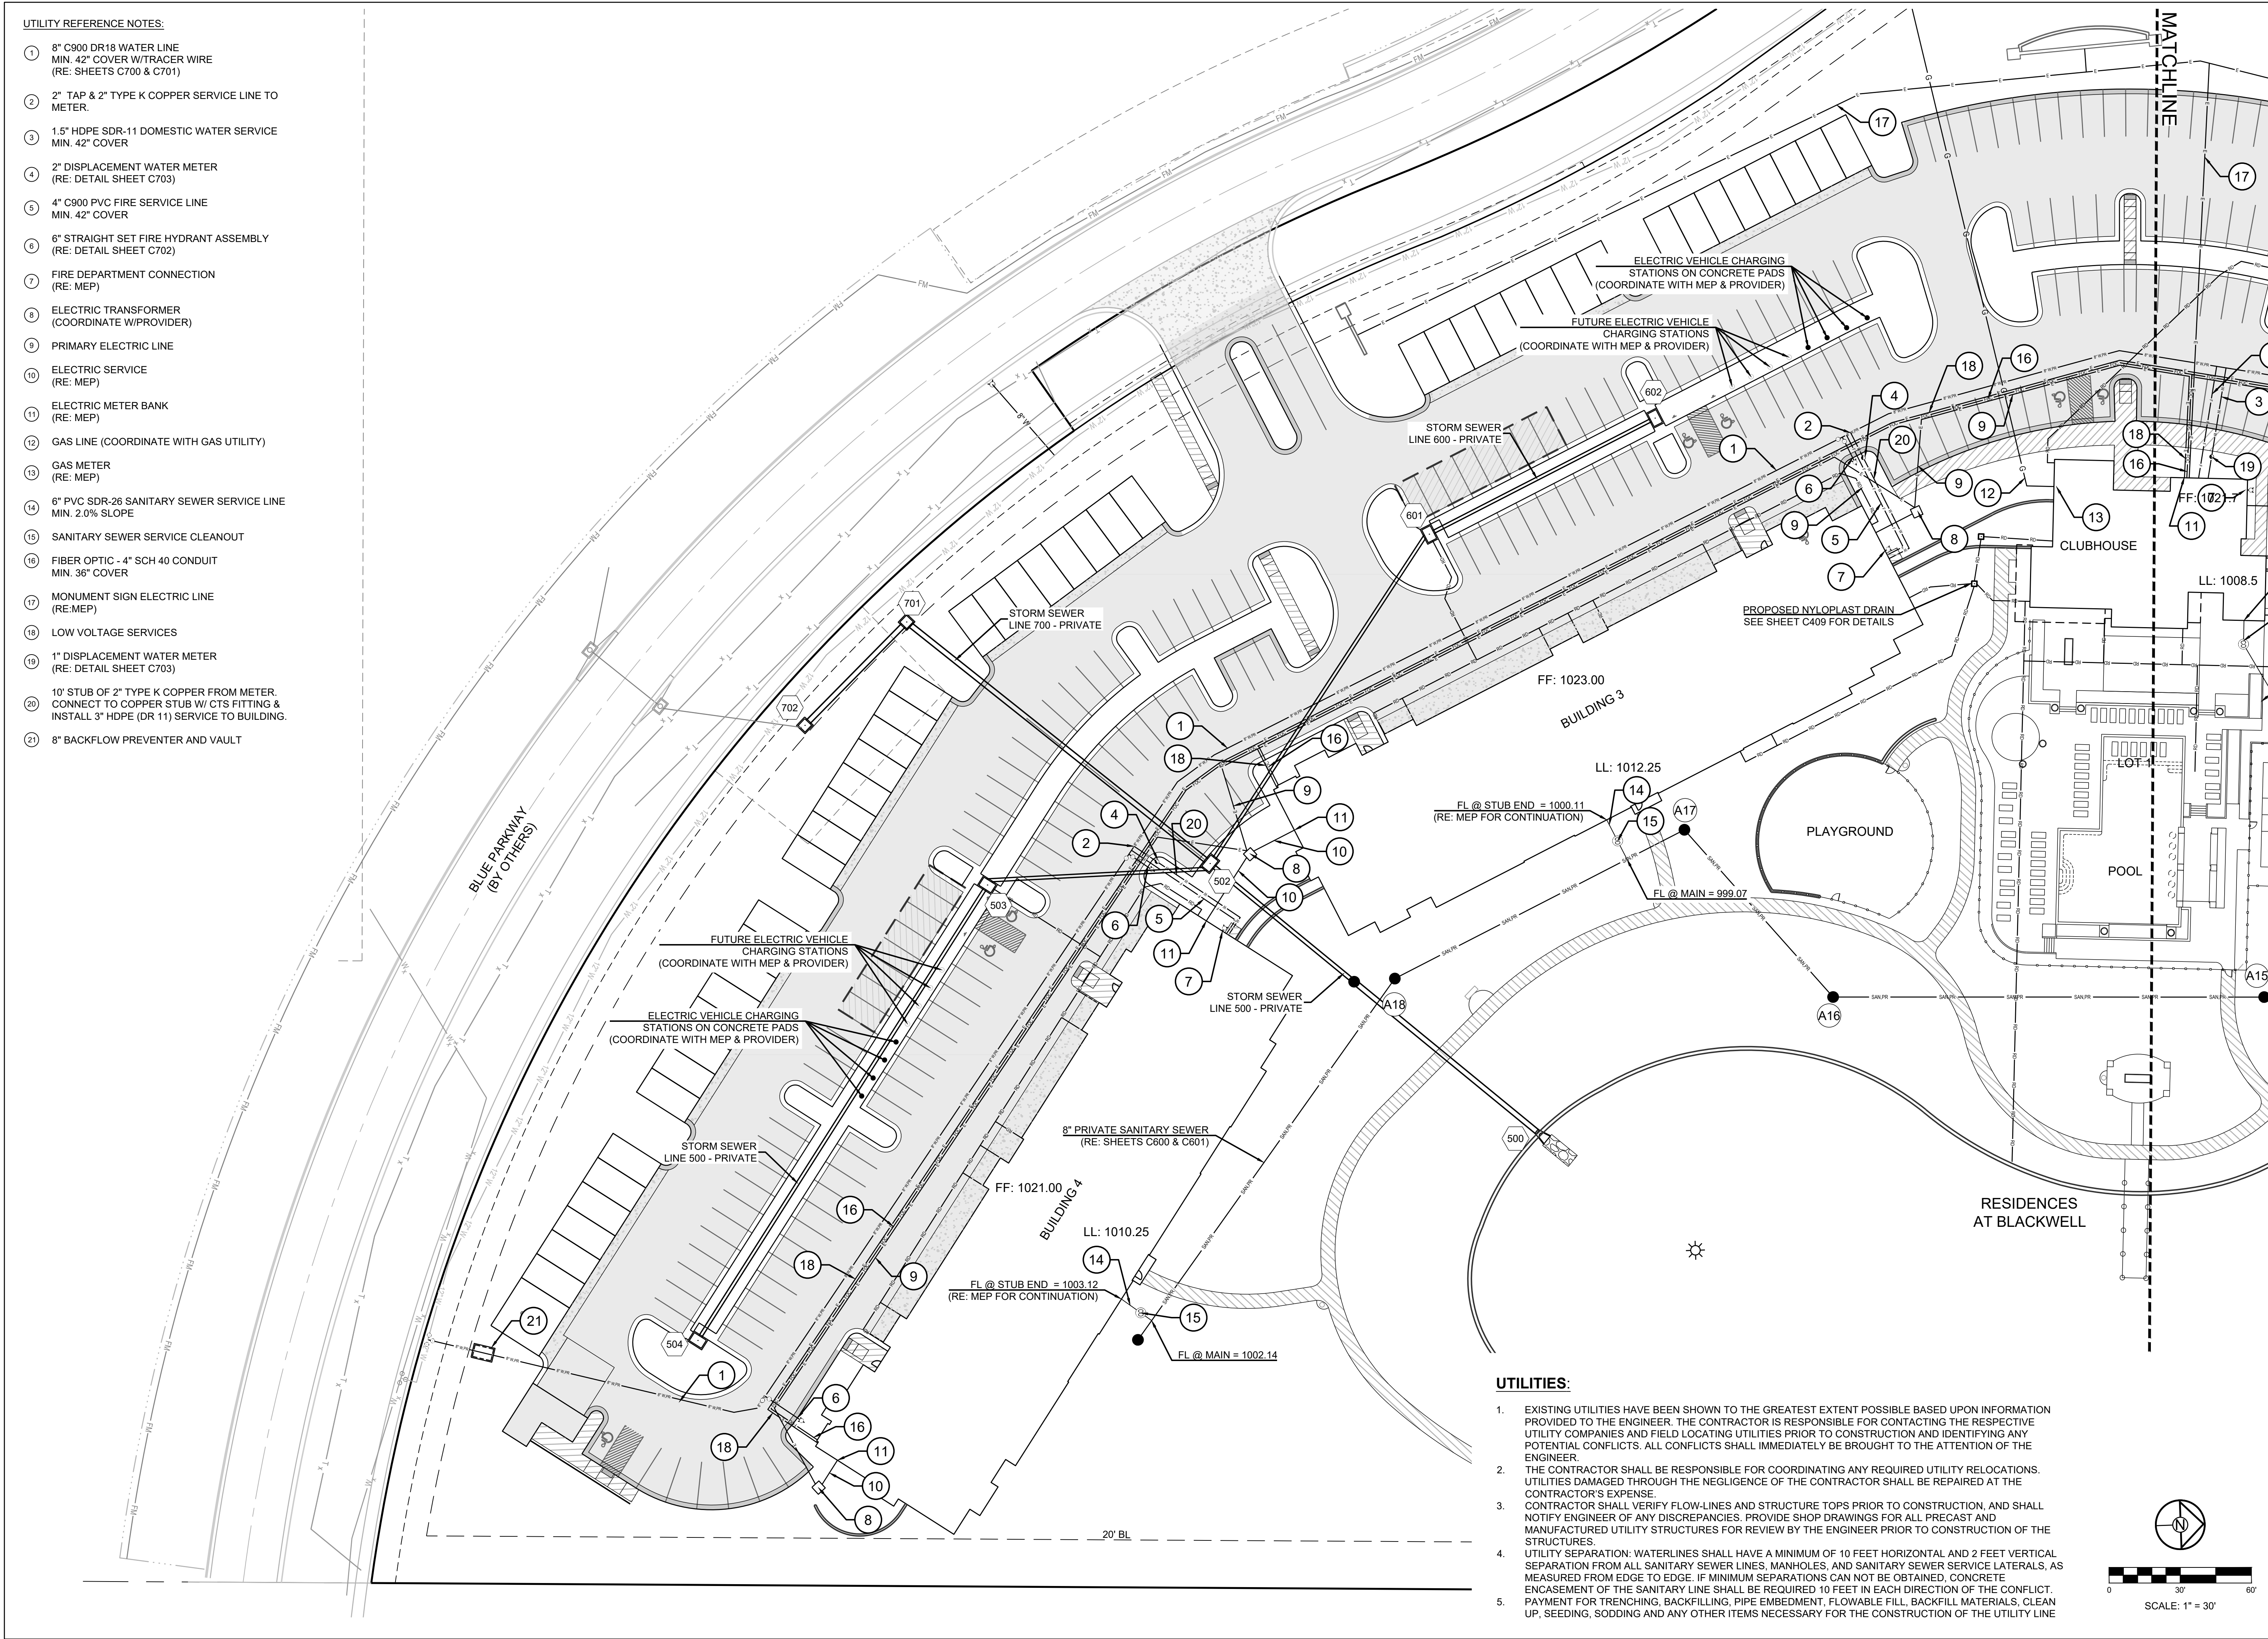

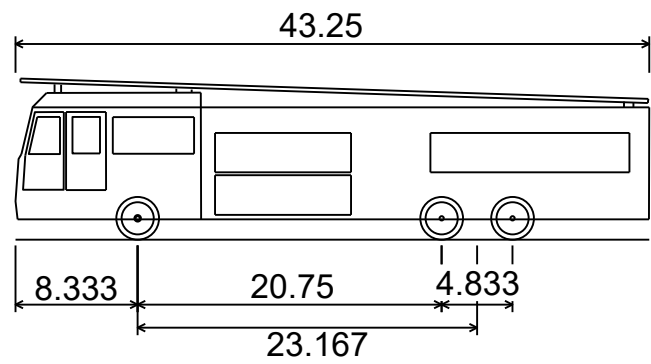


E-ONE Heavy Walkin Rescue
Overall Length 43.250ft
Overall Width 8.333ft
Overall Body Height 11.000ft
Min Body Ground Clearance 1.393ft
Track Width 8.333ft
Lock-to-lock time 6.00s
Max Wheel Angle 45.00°

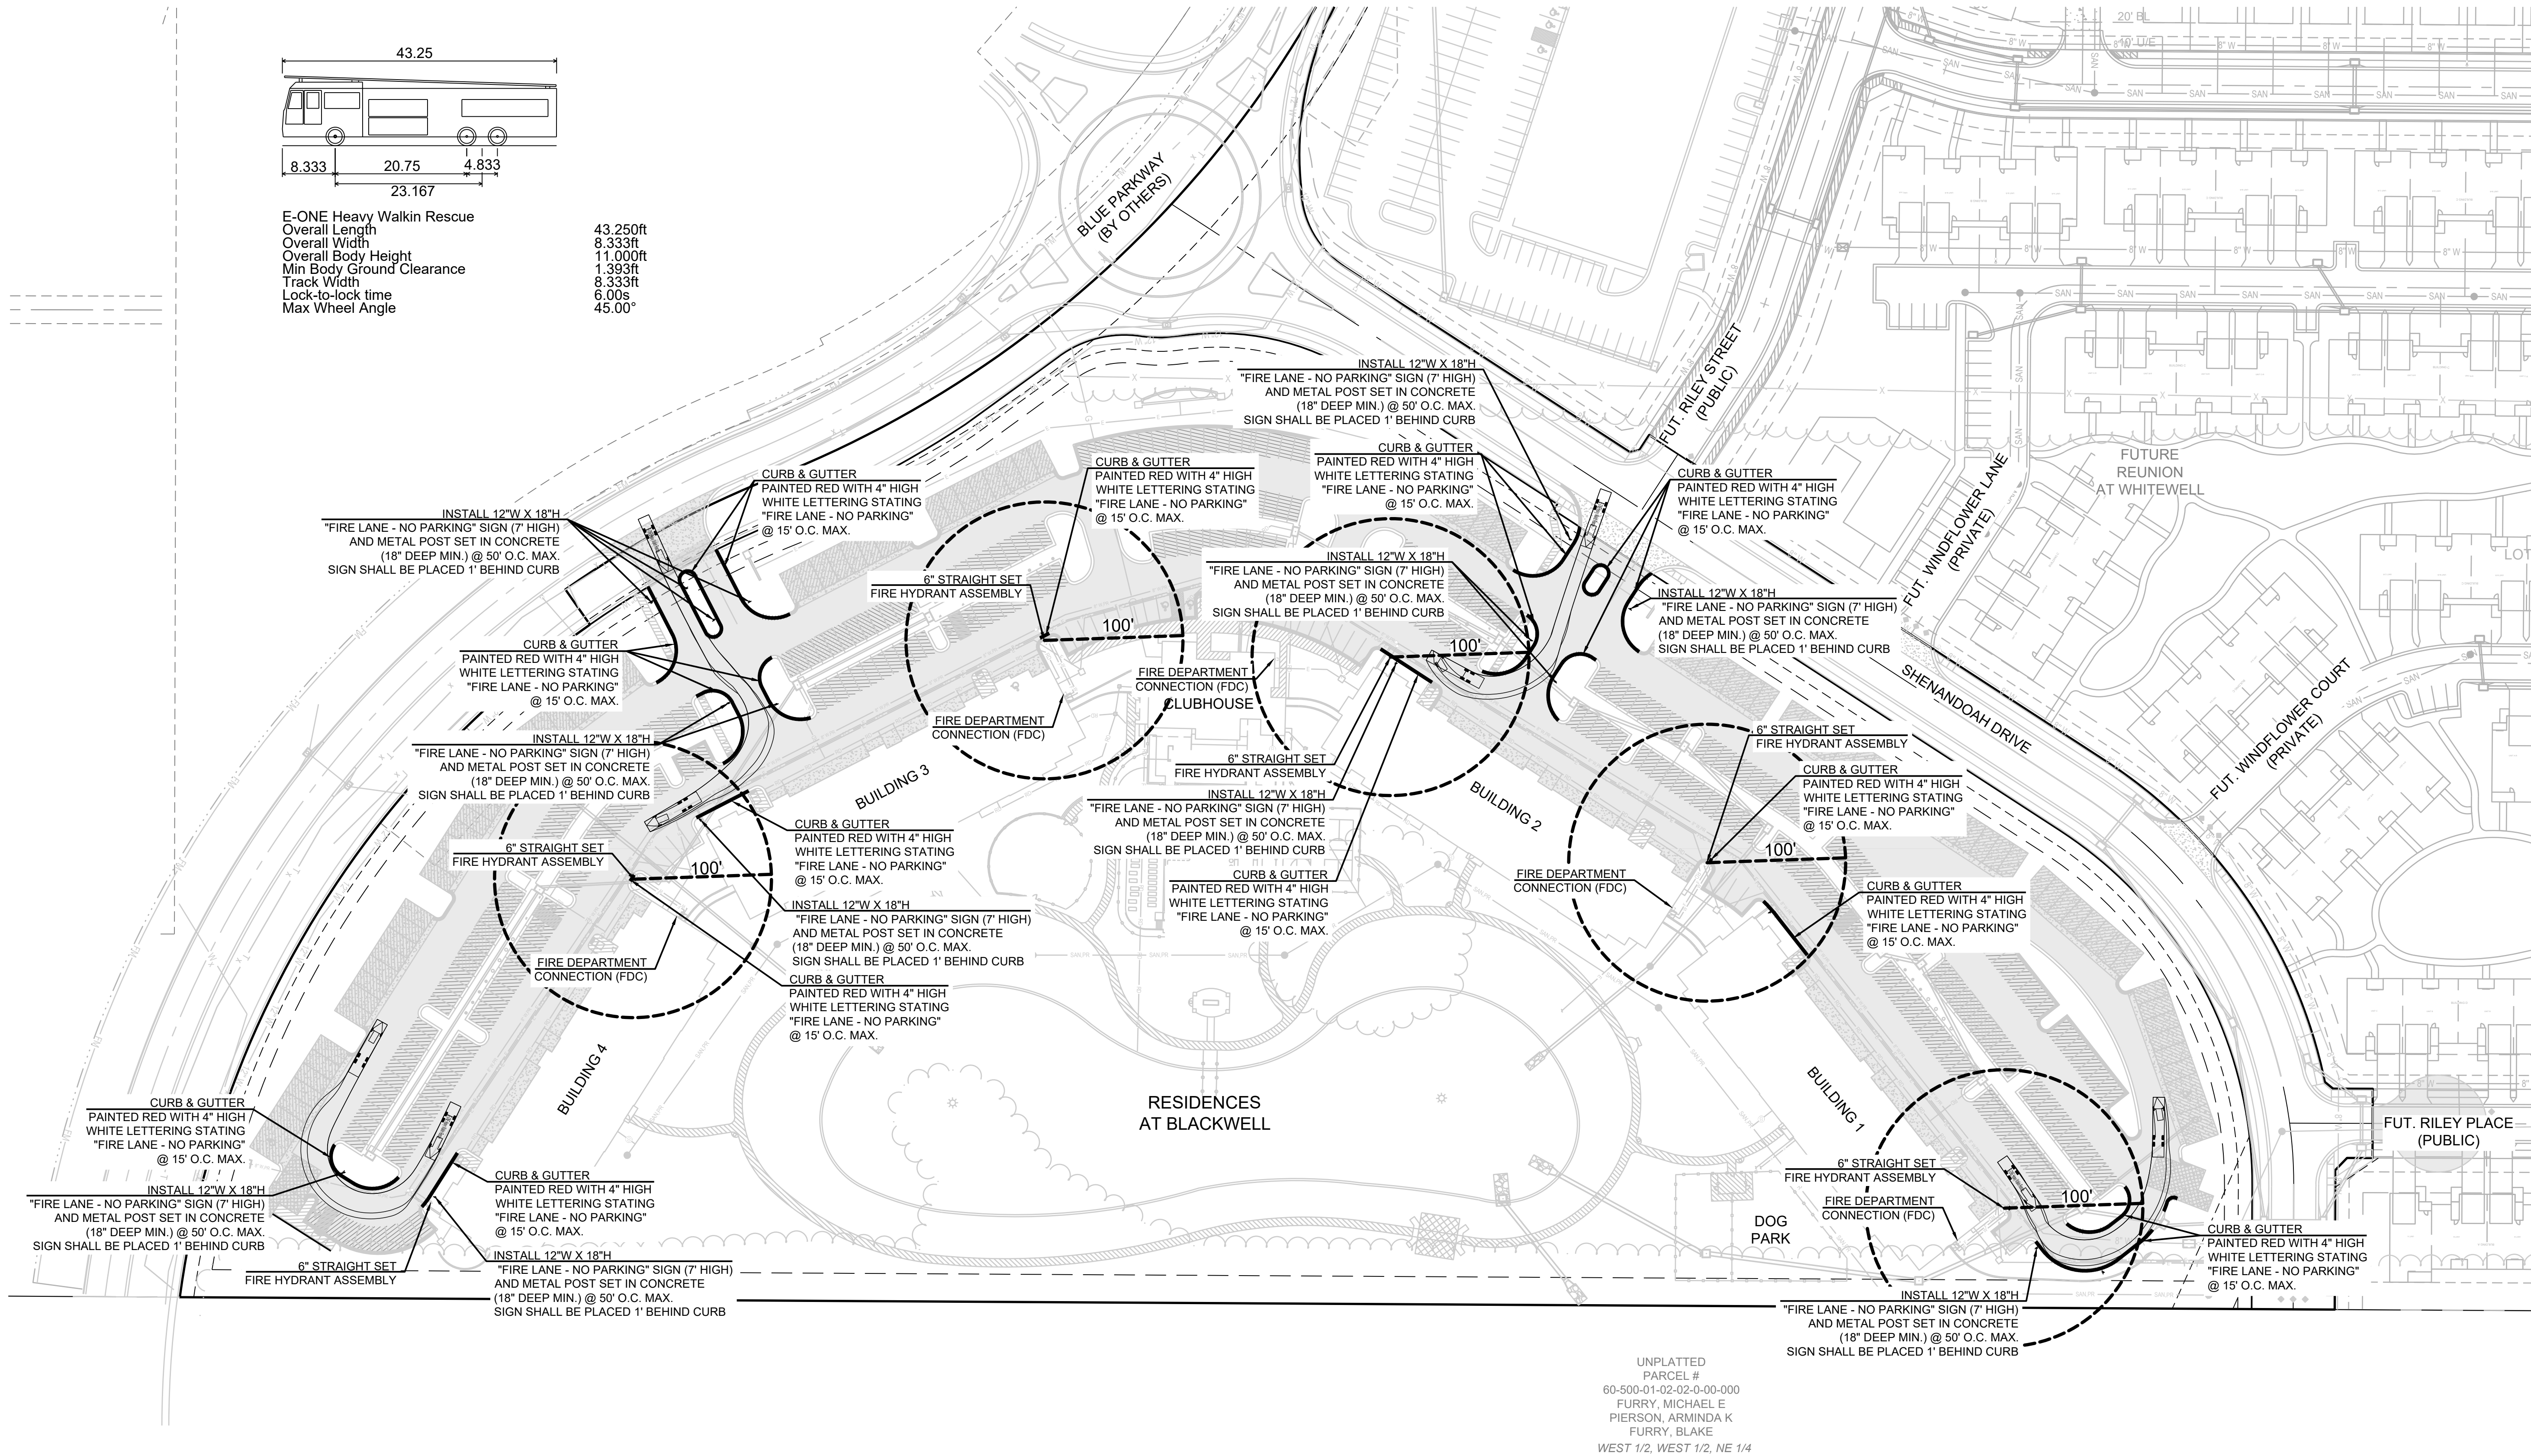

UNPLATTED
PARCEL #
60-500-01-02-02-0-00-000
FURRY, MICHAEL E
PIERSON, ARMINDA K
FURRY, BLAKE
WEST 1/2, WEST 1/2, NE 1/4

NOTE:
ALL "FIRE LANE - NO PARKING" SIGNS SHALL BE REFLECTIVE
MATERIAL WITH WHITE COLOR BACKGROUND WITH SYMBOLS,
LETTERS AND BORDER IN RED COLOR.

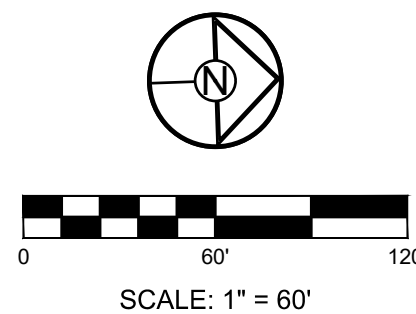

PREPARED BY:

PERMIT SET



SCHLAGEL & ASSOCIATES, P.A.

RESIDENCES AT BLACKWELL
SITE DEVELOPMENT PLAN

HERITAGE STREET LEE'S SUMMIT, MO

REVISION DATE	DESCRIPTION
1 01/23/23	PER CITY COMMENTS
2 03/24/2023	PER CITY COMMENTS
3	
4	
FIRE
PROTECTION
PLAN

SHEET
C302

MO GRS BENCHMARK:

STATION NAME - JA-90


KC METRO ALUMINUM GRS DISK SET IN CONCRETE STAMPED "JA-90, 1988"
LOCATED NEAR THE INTERSECTION OF LANGSFORD ROAD AND OLD
LANGSFORD ROAD, 43 FEET SOUTHEAST OF THE CENTER OF LANGSFORD
ROAD AND 32 FEET NORTH OF THE CENTER OF OLD LANGSFORD ROAD.
N:1001052.8503, E:2845604.8272

ELEV. 997.045


PROJECT BENCHMARK:

"SQUARE" CUT IN TOP OF CONCRETE STORM MANHOLE
STORM MANHOLE IS LOCATED APPROX. 130 FEET EAST OF THE
INTERSECTION OF SE JOEL AVE & BLUE PARKWAY AND 26 FEET SOUTH
OF THE CENTERLINE OF BLUE PARKWAY.
N:996874.9690, E:2840937.1365

ELEV. 1005.719

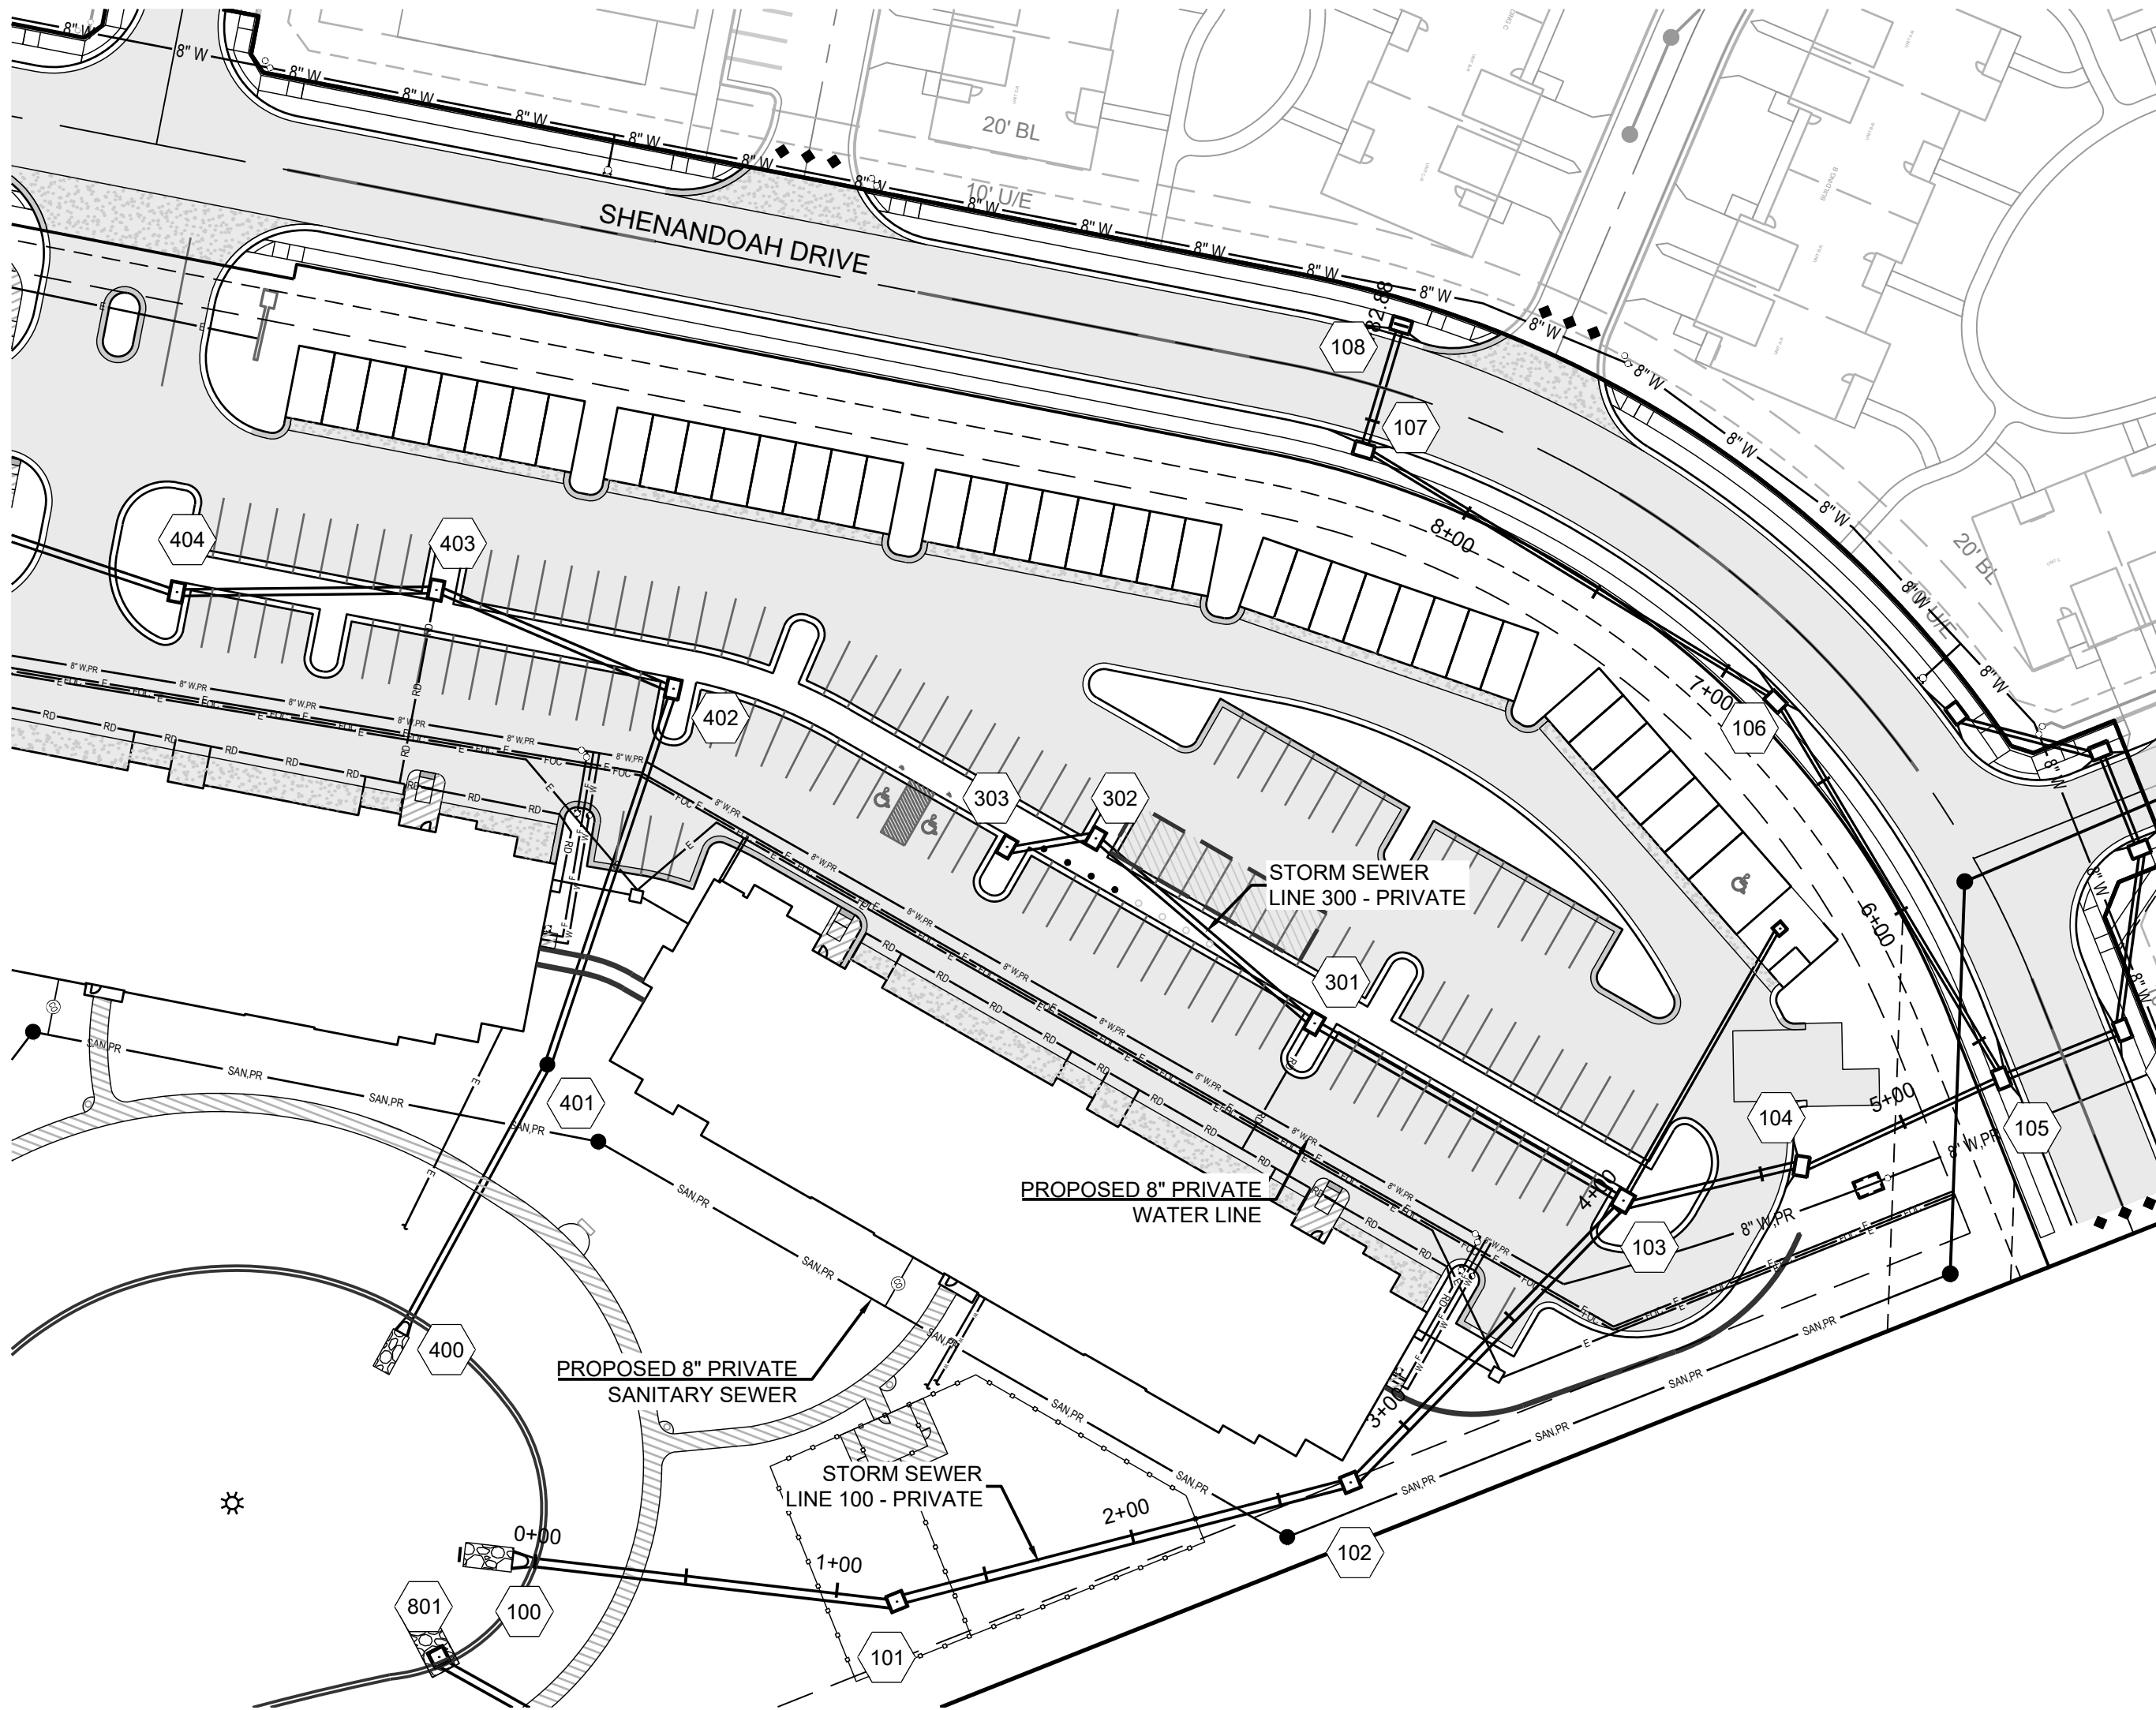

Storm Sewer Construction Notes	
Structure	Notes
PRIVATE STORM SEWER	100 STA 0+00.01, LINE 100 INSTALL 36" HDPE FLARED END SECTION W/ TOEWALL AND 12 CU. YD. (18"X9"X2.0') STONE RIP-RAP USING A MIN. 100# (D50=15") STONE. PLACE FILTER FABRIC PRIOR TO INSTALLATION OF RIP-RAP N 996951.5498 E 2842167.5853
	101 STA 1+19.98, LINE 100 INSTALL 5 X 5 JUNCTION BOX N 997055.3212 E 2842227.8473
	102 STA 2+74.14, LINE 100 INSTALL 5 X 5 JUNCTION BOX N 997208.0735 E 2842252.8332
	103 STA 4+03.57, LINE 100 INSTALL 6 X 5 CURB INLET N 997328.1257 E 2842204.4665
	104 STA 4+63.54, LINE 100 INSTALL 6 X 4 CURB INLET N 997386.5369 E 2842218.0616
PUBLIC STORM SEWER	105 STA 5+35.60, LINE 100 INSTALL 6 X 4 CURB INLET N 997458.5932 E 2842218.4336
	106 STA 6+80.65, LINE 100 INSTALL 6 X 4 CURB INLET N 997441.0920 E 2842074.4403
	107 STA 8+39.88, LINE 100 INSTALL 6 X 4 CURB INLET N 997350.6401 E 2841943.3993
	108 STA 8+82.88, LINE 100 INSTALL 6 X 4 CURB INLET N 997378.6818 E 2841910.8017
	201 STA 0+43.00, LINE 200 - PUBLIC INSTALL 6 X 4 CURB INLET N 997501.5596 E 2842220.1297
	202 STA 1+02.95, LINE 200 - PUBLIC INSTALL 6 X 4 CURB INLET N 997530.9285 E 2842167.8656
	203 STA 1+37.95, LINE 200 - PUBLIC INSTALL 6 X 4 CURB INLET N 997532.2676 E 2842132.8913
	204 STA 1+86.96, LINE 200 - PUBLIC INSTALL 6 X 4 CURB INLET N 997493.9804 E 2842102.2912

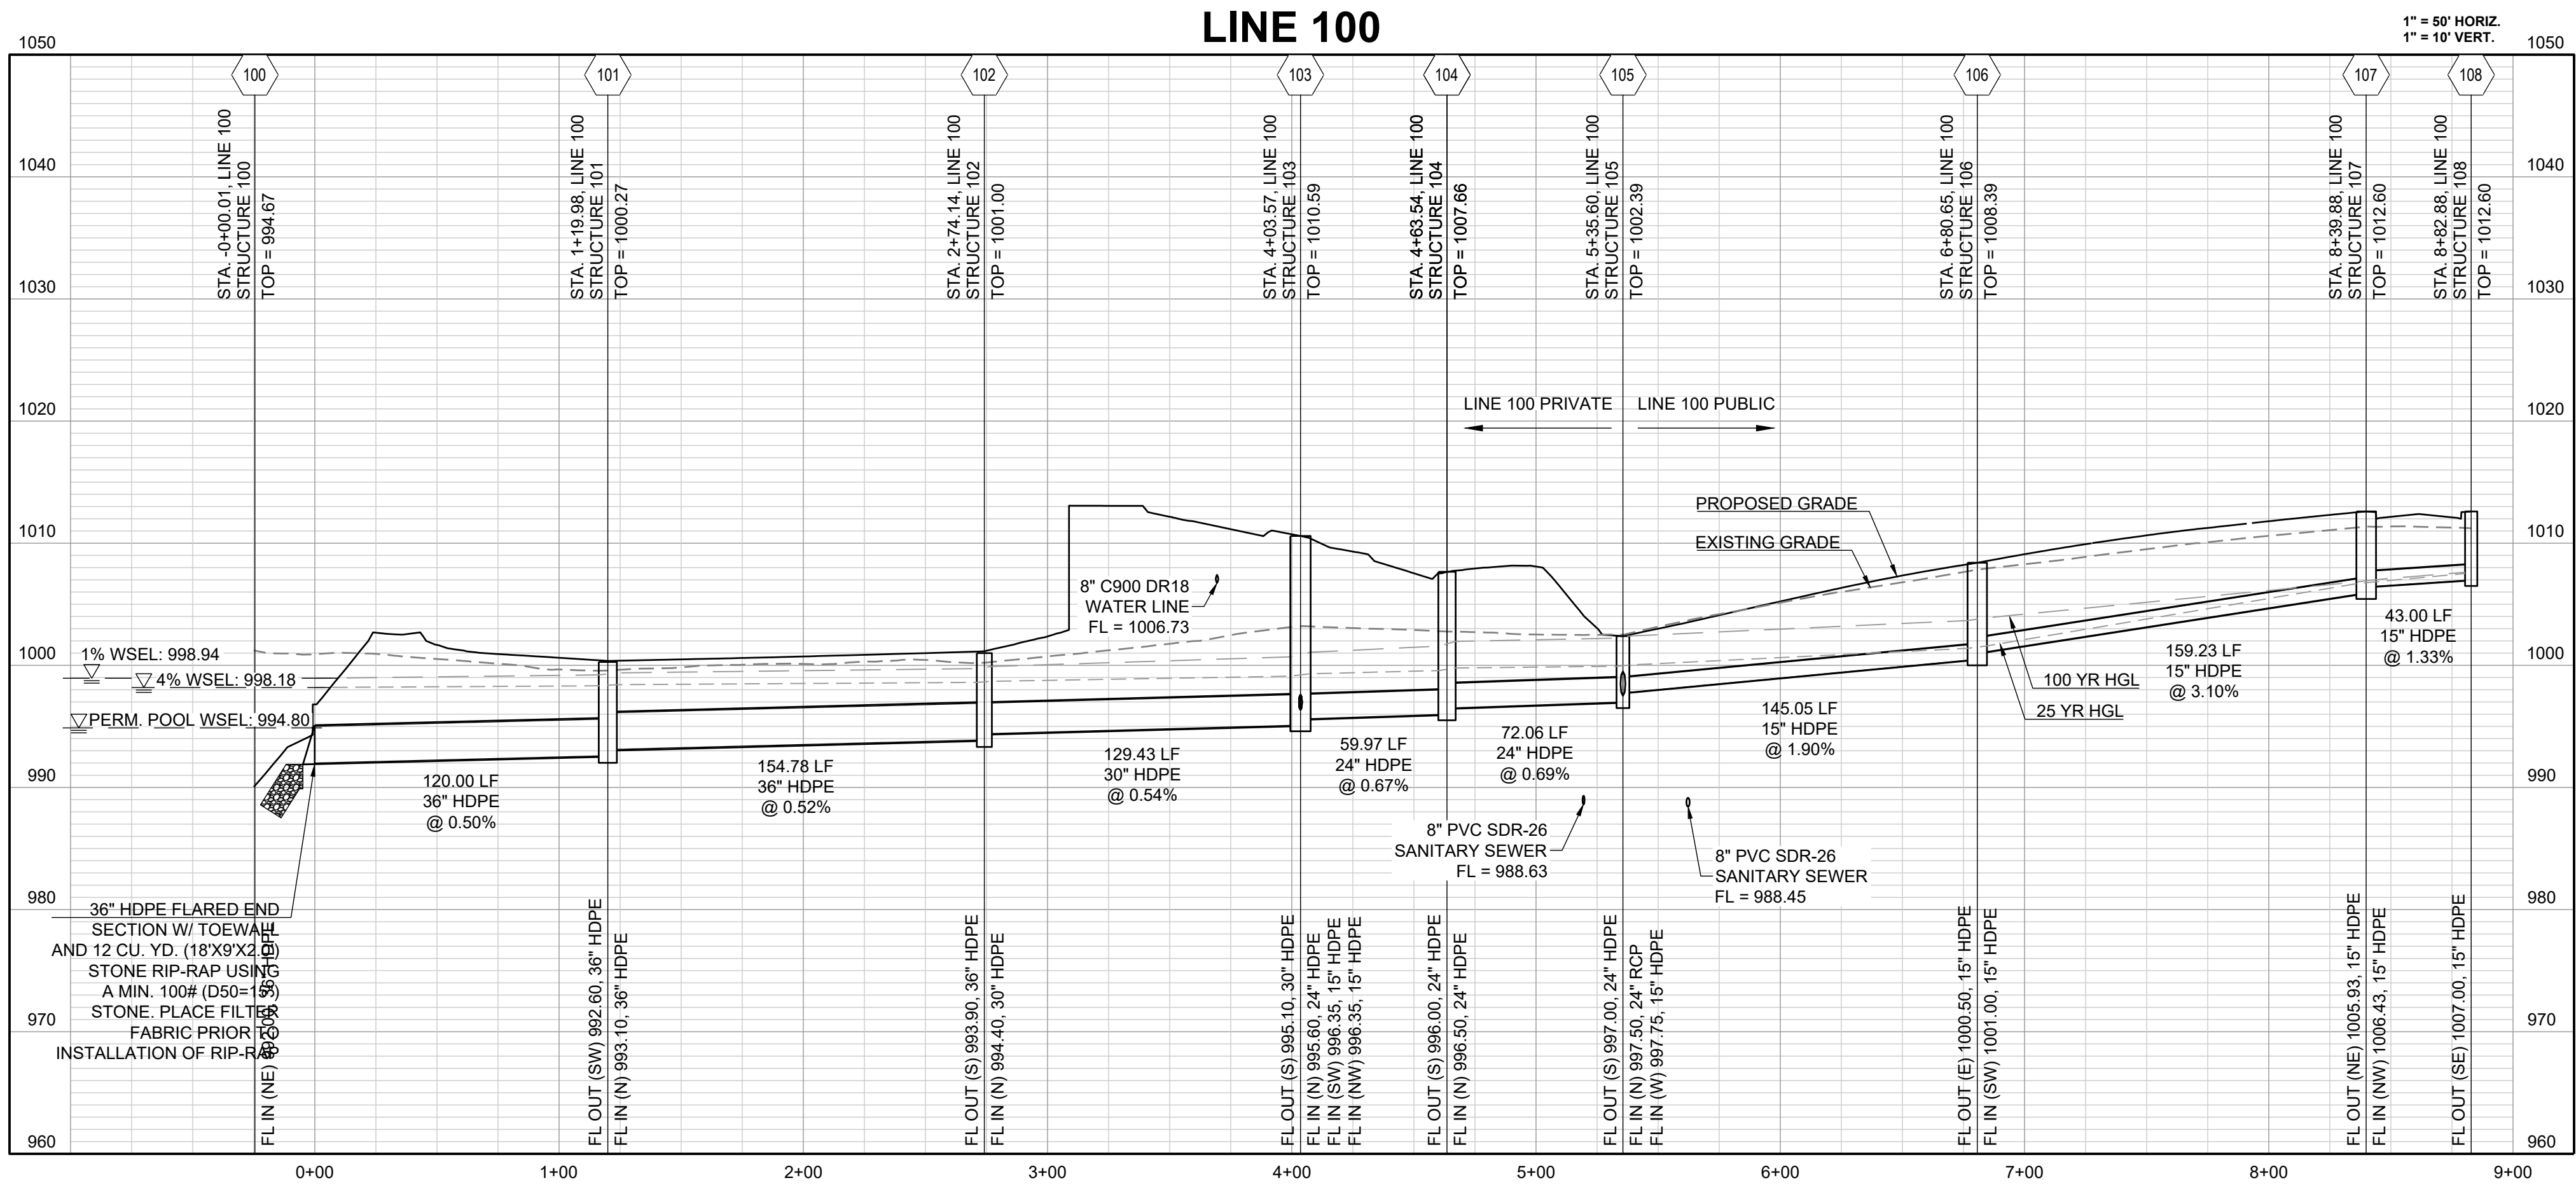

PREPARED BY:

PERMIT SET

RESIDENCES AT BLACKWELL
SITE DEVELOPMENT PLAN


HERITAGE STREET LEE'S SUMMIT, MO

REVISION DATE	DESCRIPTION
1 01/23/23	PER CITY COMMENTS
2 03/24/2023	PER CITY COMMENTS
3	
4	
STORM SEWER
LINE 100

SHEET

C402

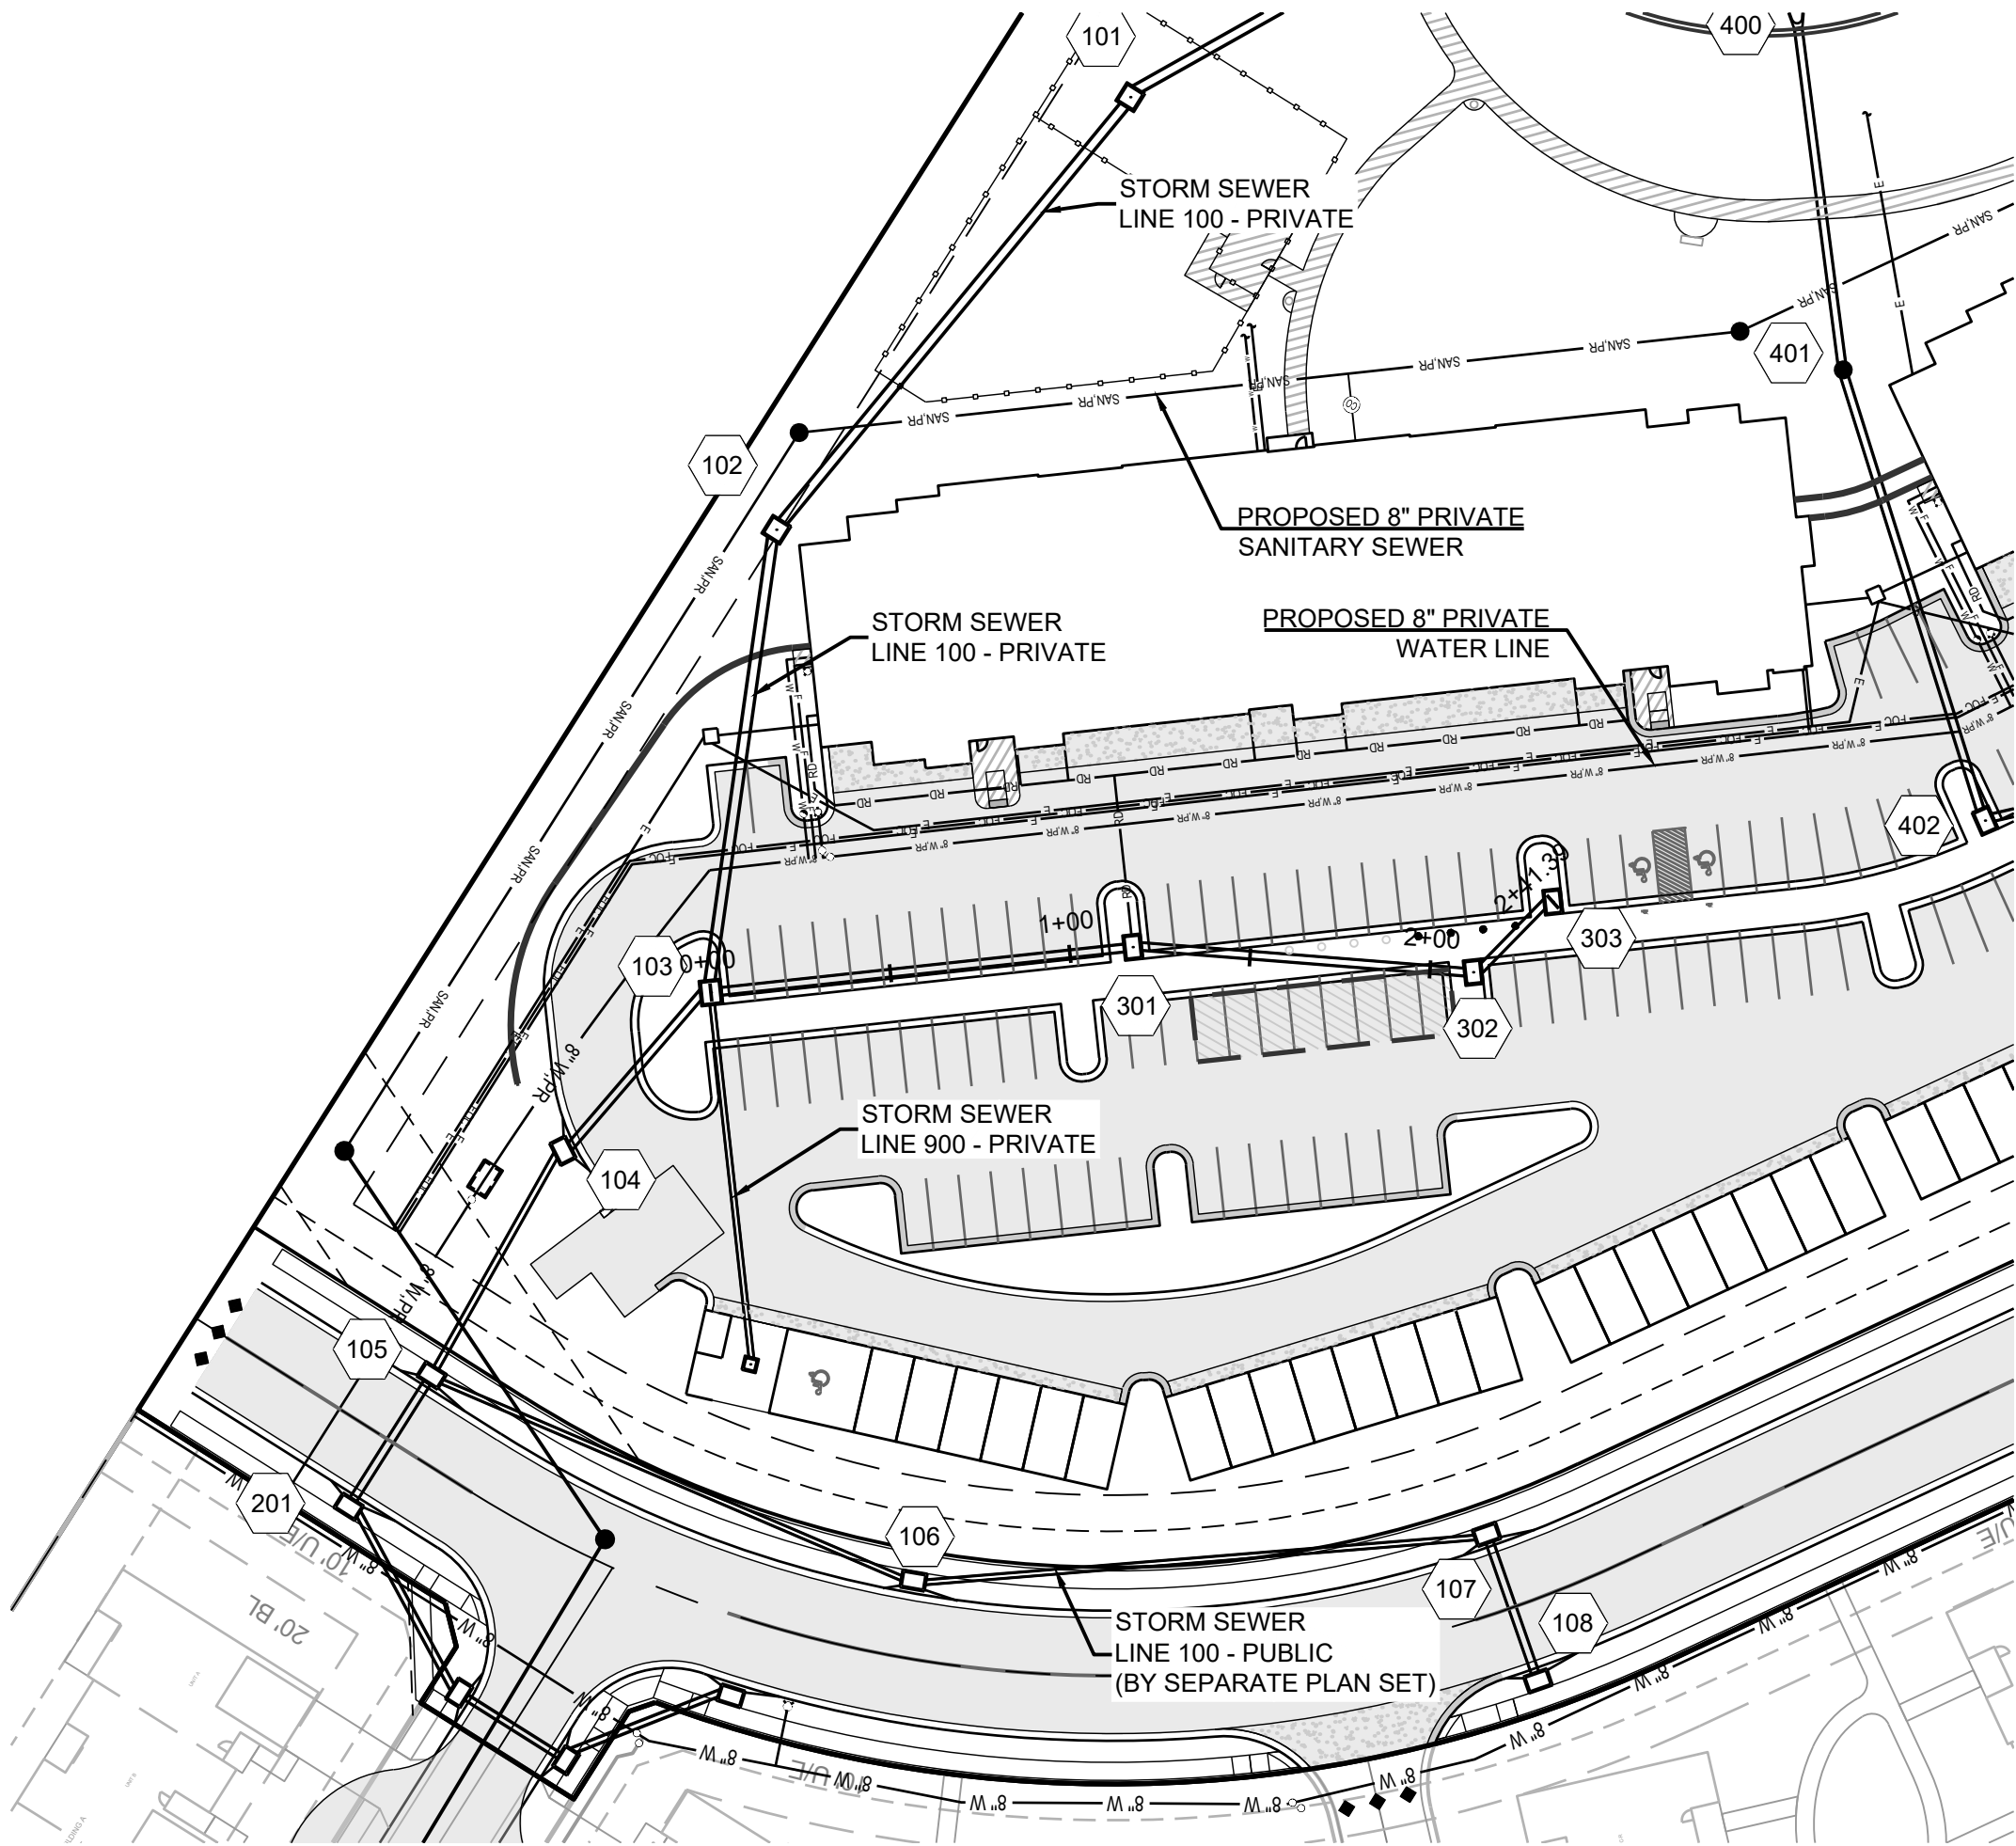

Storm Sewer Construction Notes	
Structure	Notes
301	STA 1+17.44, LINE 300 INSTALL 6 X 4 CURB INLET N 997258.8225 E 2842109.5806
302	STA 2+11.98, LINE 300 INSTALL 6 X 4 CURB INLET N 997217.6979 E 2842024.4527
303	STA 2+41.39, LINE 300 INSTALL 6 X 4 CURB INLET N 997189.8142 E 2842015.0986

MO GRS BENCHMARK:

STATION NAME - JA-90


KC METRO ALUMINUM GRS DISK SET IN CONCRETE STAMPED "JA-90, 1988"
LOCATED NEAR THE INTERSECTION OF LANGSFORD ROAD AND OLD
LANGSFORD ROAD, 43 FEET SOUTHEAST OF THE CENTER OF LANGSFORD
ROAD AND 32 FEET NORTH OF THE CENTER OF OLD LANGSFORD ROAD.
N:1001052.8503, E:2845604.8272

ELEV. 997.045

PROJECT BENCHMARK:

"SQUARE" CUT IN TOP OF CONCRETE STORM MANHOLE
STORM MANHOLE IS LOCATED APPROX. 130 FEET EAST OF THE
INTERSECTION OF SE JOEL AVE & BLUE PARKWAY AND 26 FEET SOUTH
OF THE CENTERLINE OF BLUE PARKWAY.
N:996874.9690, E:2840937.1365

ELEV. 1005.719

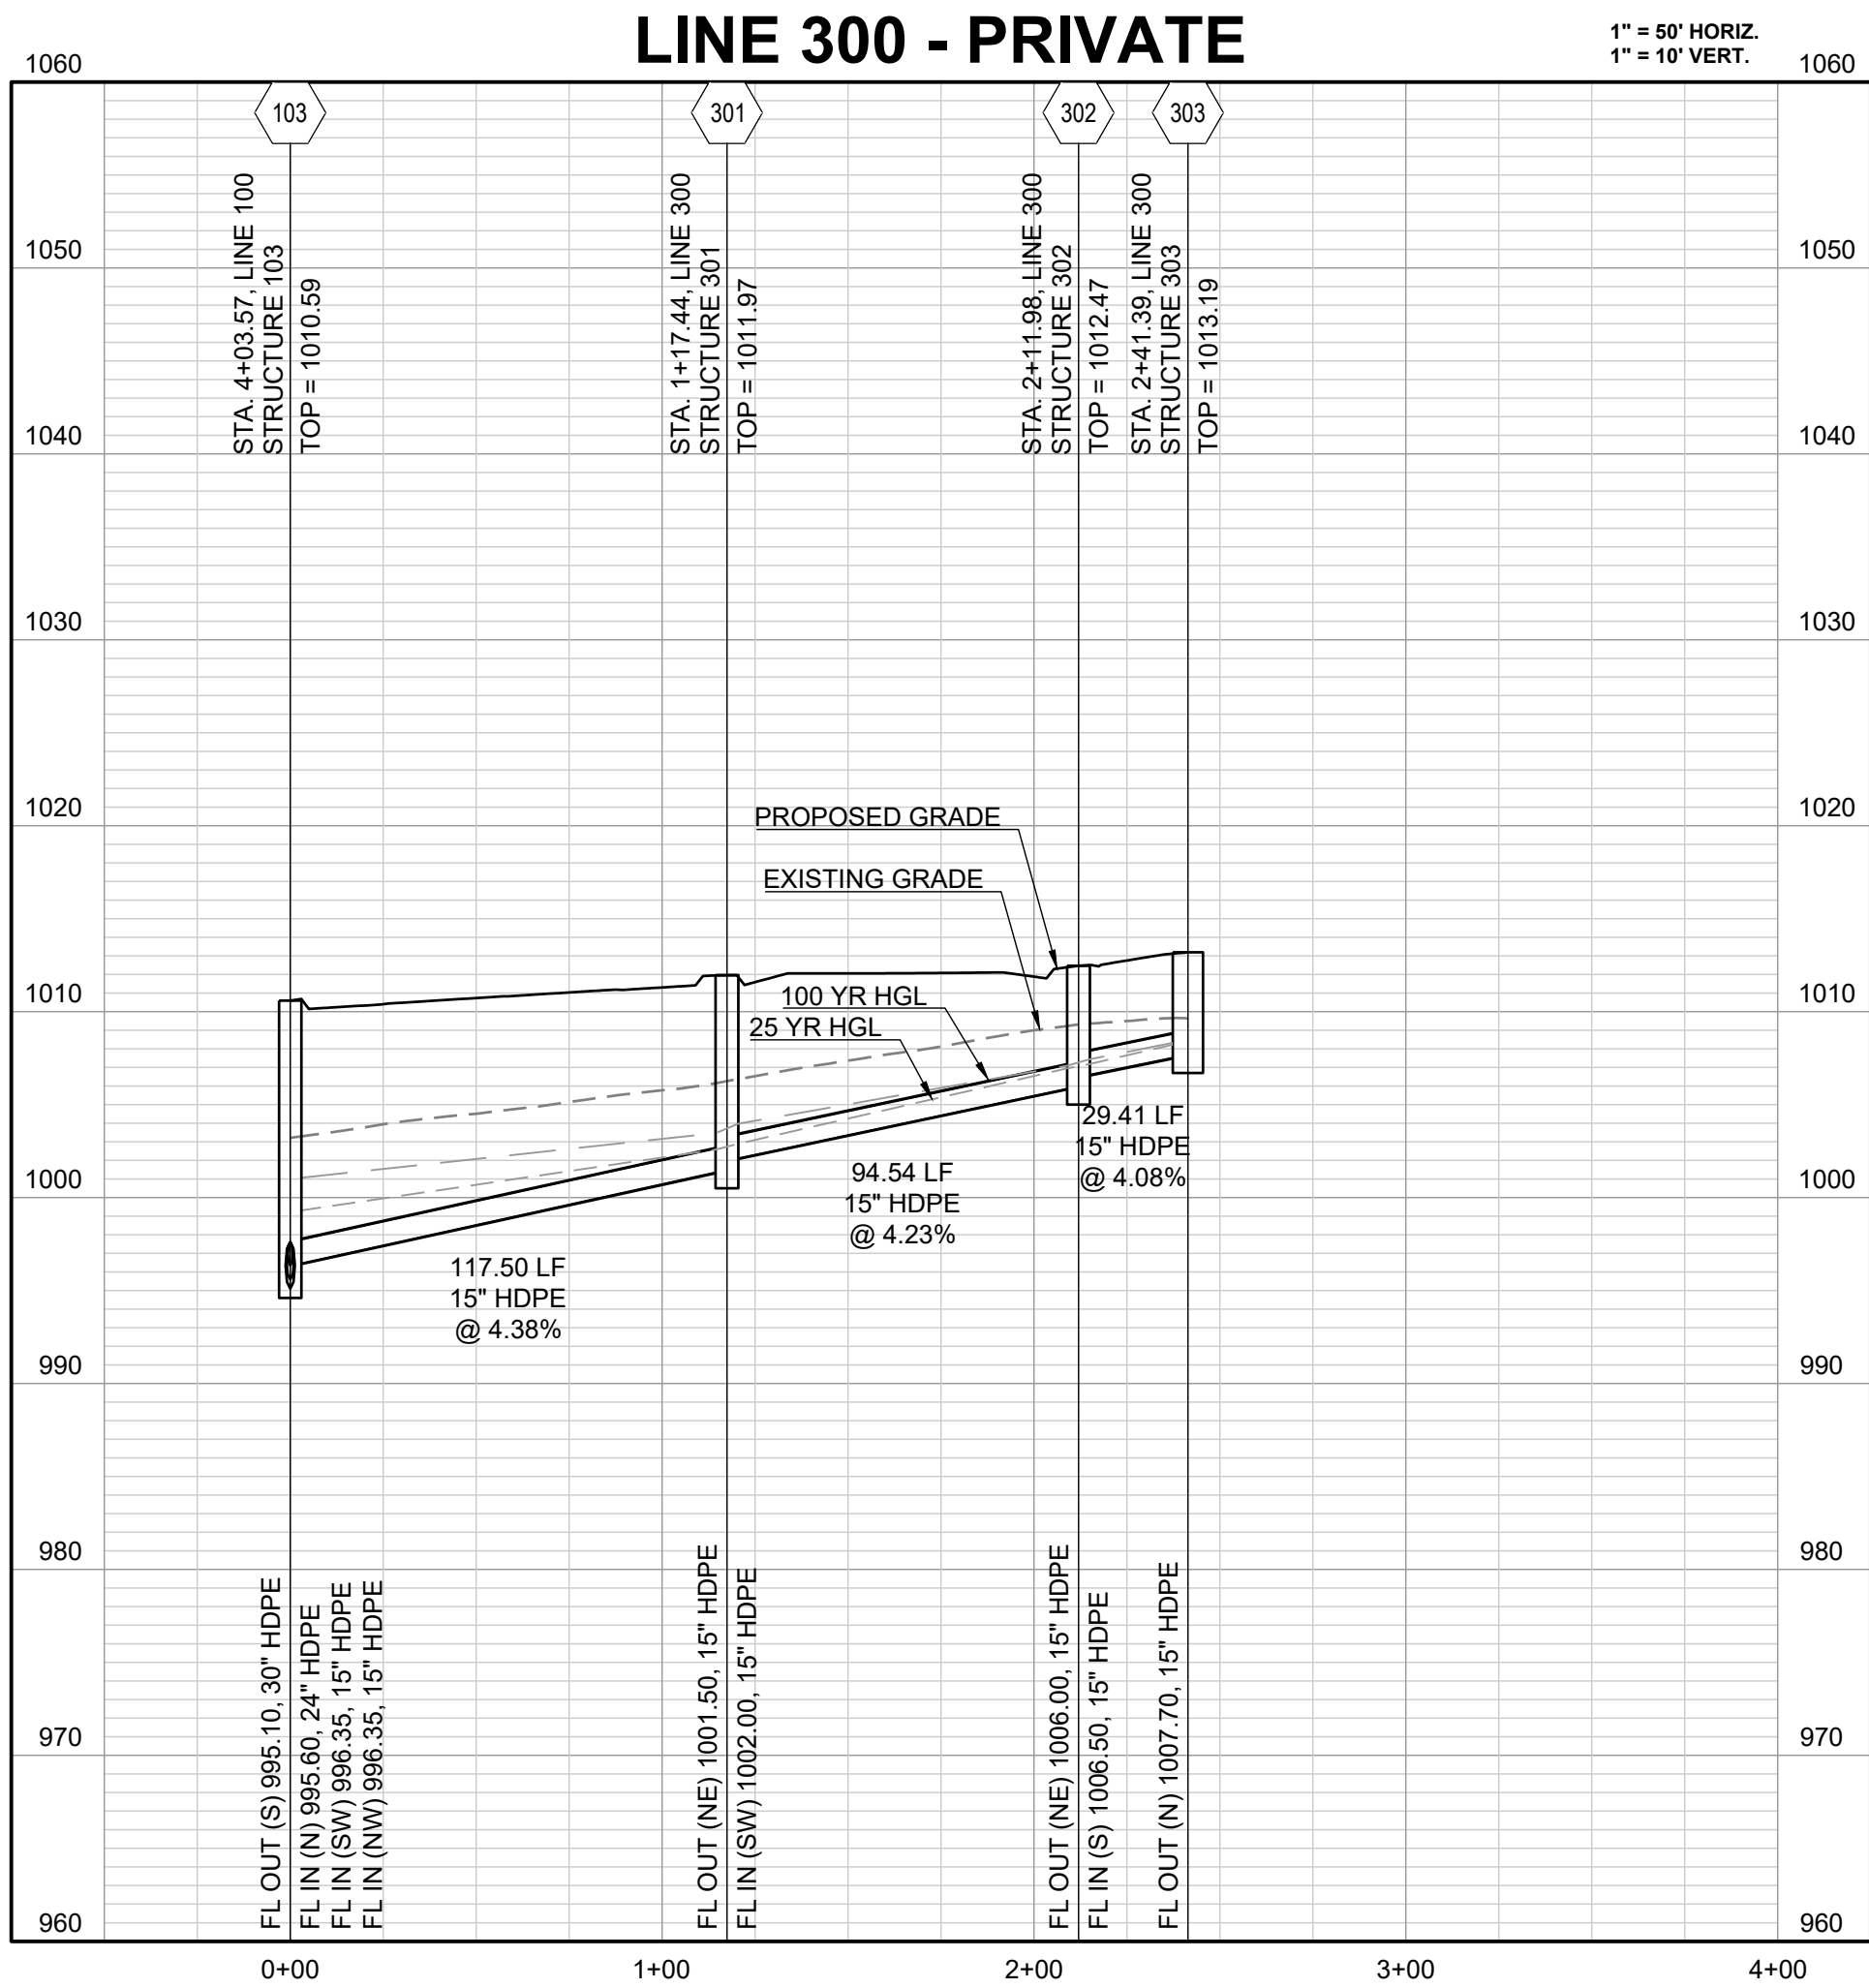

PREPARED BY:

PERMIT SET




SCHLAGEL & ASSOCIATES, P.A.

RESIDENCES AT BLACKWELL
SITE DEVELOPMENT PLAN

HERITAGE STREET LEE'S SUMMIT, MO

DRAWN BY:	REVISION DATE	DESCRIPTION	
		PER CITY COMMENTS	PER CITY COMMENTS
TRC	1	01/23/23	
	2	03/24/2023	
	3		
	4		
MAB	5		
	6		
	7		
	8		
DATE PREPARED:	2/9/2023		
	22-102		
STORM SEWER LINE 300			
SHEET C403			

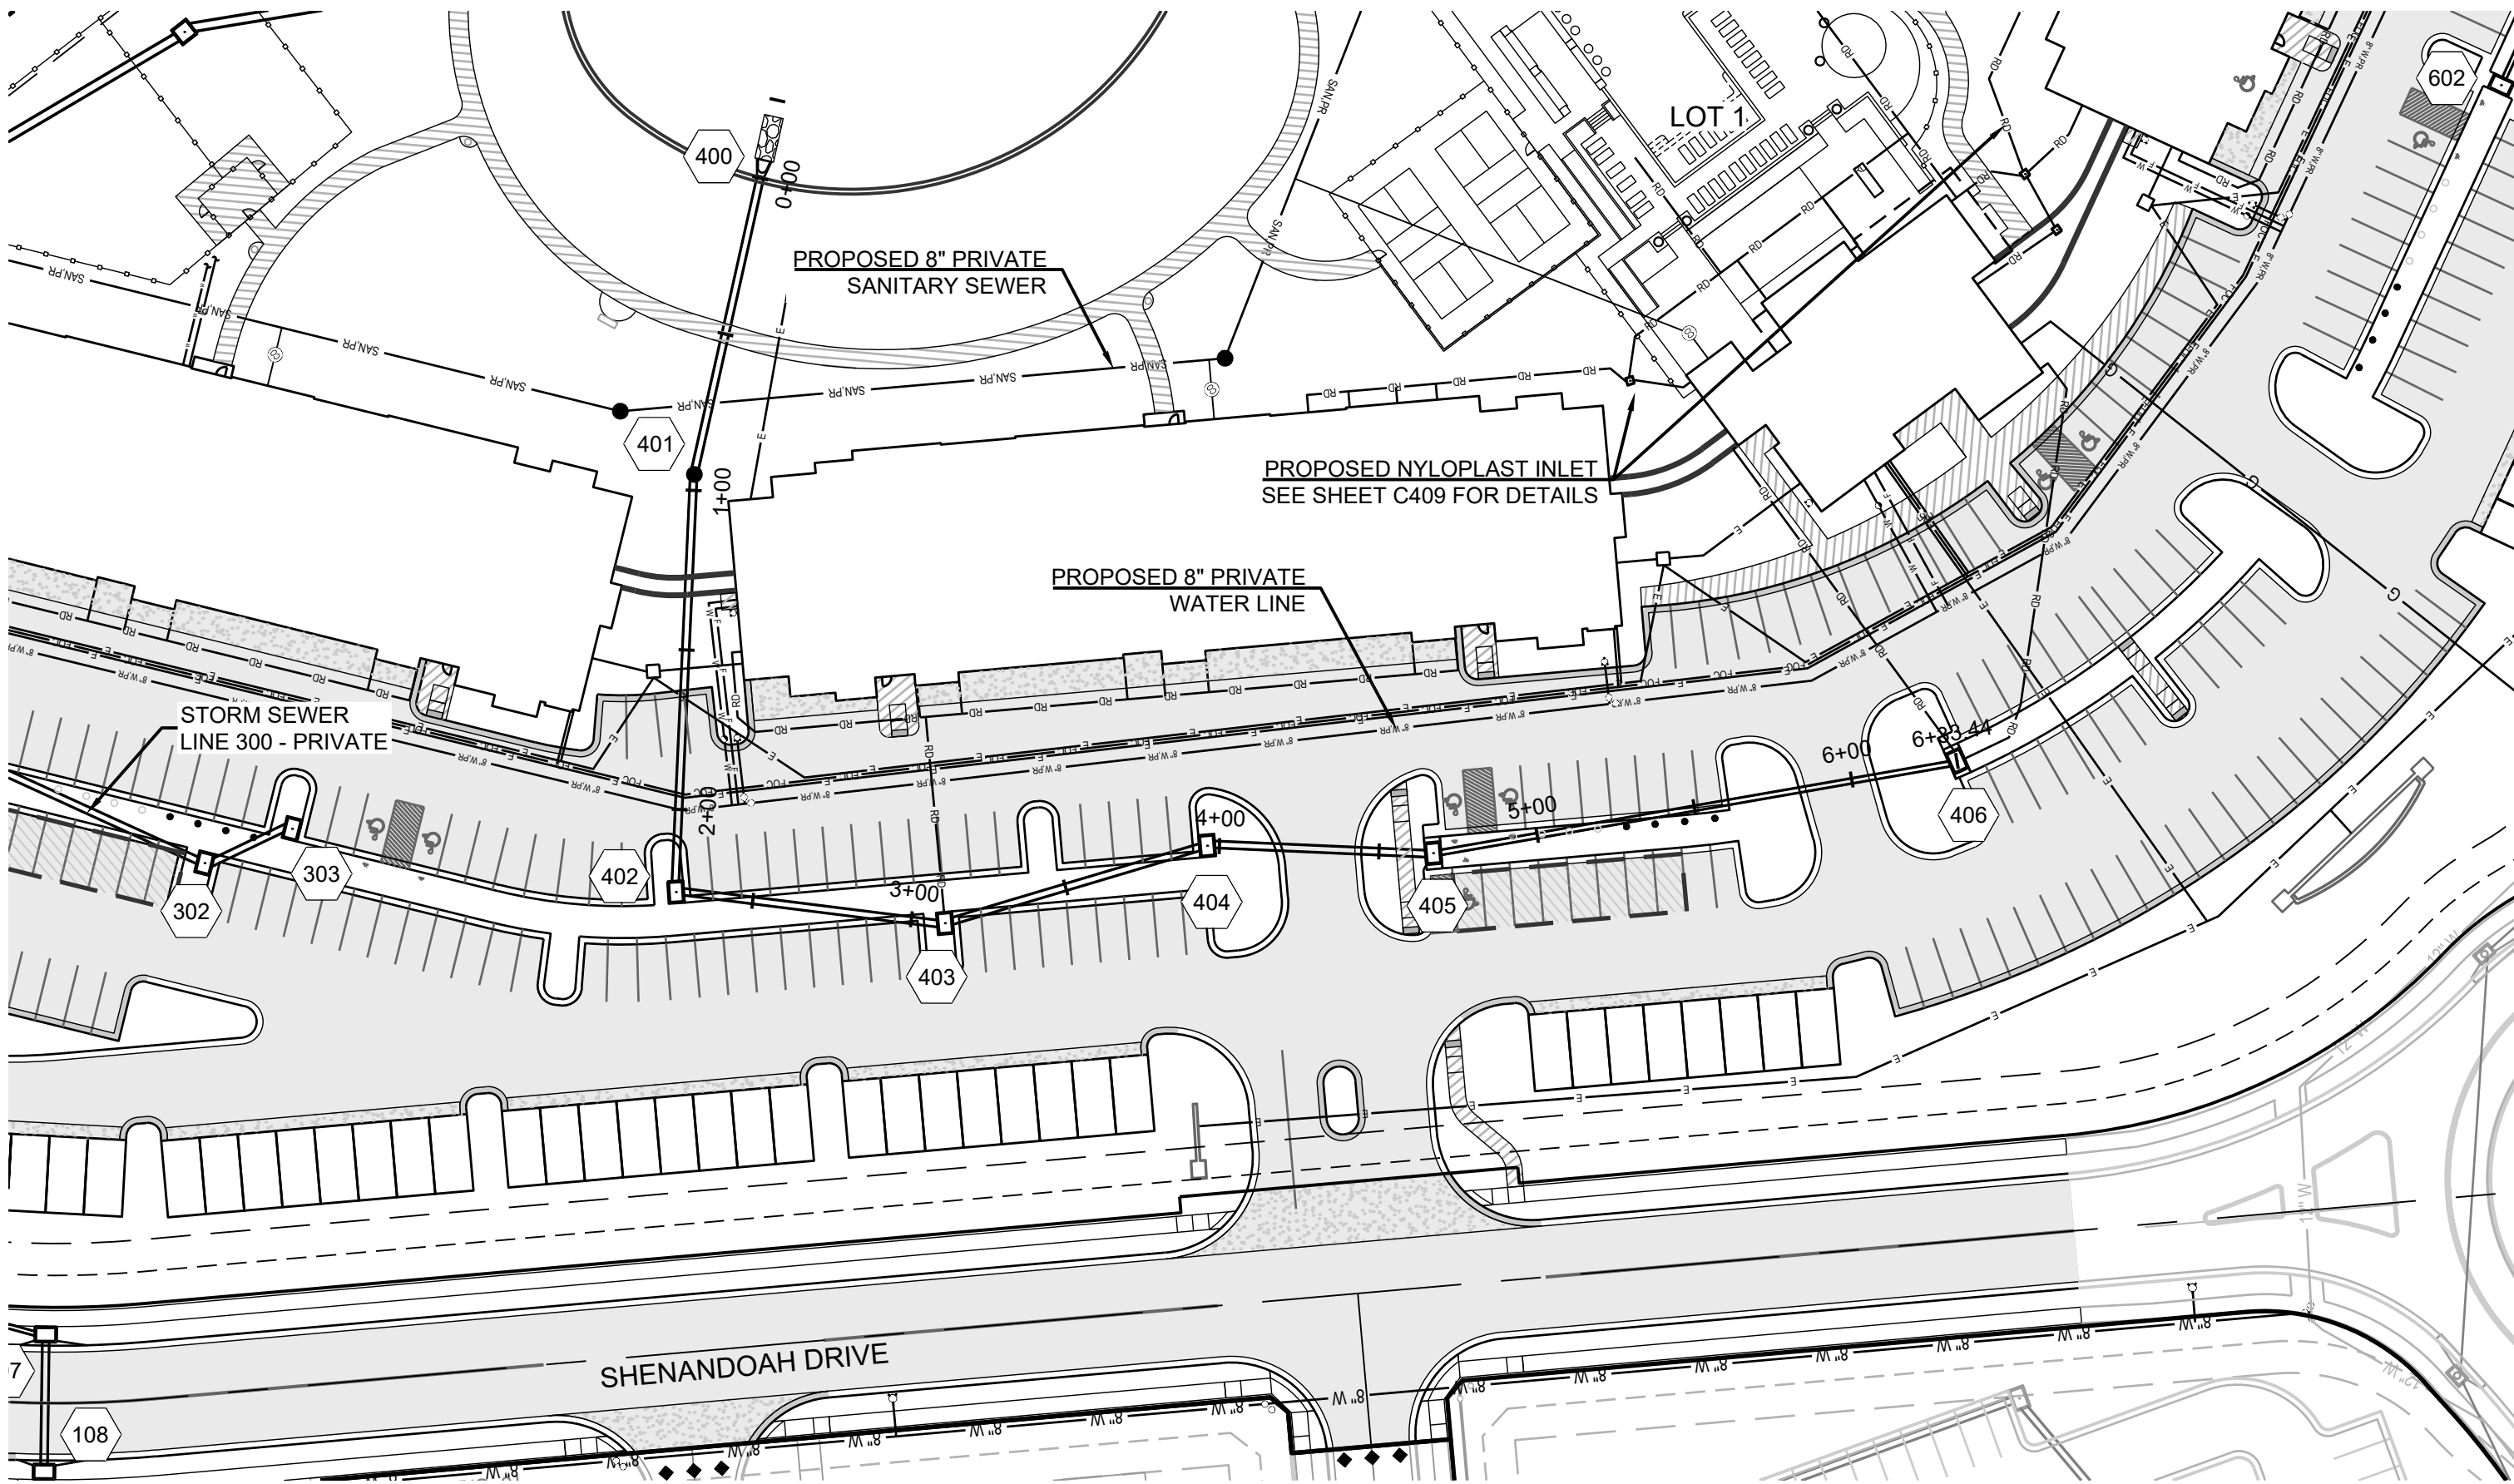

Storm Sewer Construction Notes	
Structure	Notes
400	STA 0+00.00, LINE 400 INSTALL 24" HDPE FLARED END SECTION W/ TOEWALL AND 5 CU. YD. (14'X6'X1.5') STONE RIP-RAP USING A MIN. 50# (D50=12") STONE. PLACE FILTER FABRIC PRIOR TO INSTALLATION OF RIP-RAP N 996946.6755 E 2842076.9140
401	STA 0+95.00, LINE 400 INSTALL STANDARD 4' DIA ECCENTRIC MANHOLE N 997022.0637 E 2842019.1072
402	STA 2+25.82, LINE 400 INSTALL 6 X 4 CURB INLET N 997110.4795 E 2841922.6841
403	STA 3+10.59, LINE 400 INSTALL 6 X 4 CURB INLET N 997052.2404 E 2841861.0868
404	STA 3+96.18, LINE 400 INSTALL 6 X 4 CURB INLET N 996973.7770 E 2841826.9058
405	STA 4+66.97, LINE 400 INSTALL 6 X 4 CURB INLET N 996921.0799 E 2841779.6358
406	STA 6+33.44, LINE 400 INSTALL 6 X 4 CURB INLET N 996776.9387 E 2841696.3656

MO GRS BENCHMARK:

STATION NAME - JA-90



KC METRO ALUMINUM GRS DISK SET IN CONCRETE STAMPED "JA-90, 1988"
LOCATED NEAR THE INTERSECTION OF LANGSFORD ROAD AND OLD LANGSFORD ROAD, 43 FEET SOUTHEAST OF THE CENTER OF LANGSFORD ROAD AND 32 FEET NORTH OF THE CENTER OF OLD LANGSFORD ROAD.
N:1001052.8503, E:2845604.8272



ELEV. 997.045

PROJECT BENCHMARK:

"SQUARE" CUT IN TOP OF CONCRETE STORM MANHOLE
STORM MANHOLE IS LOCATED APPROX. 130 FEET EAST OF THE INTERSECTION OF SE JOEL AVE & BLUE PARKWAY AND 26 FEET SOUTH OF THE CENTERLINE OF BLUE PARKWAY.
N:996874.9690, E:2840937.1365

ELEV. 1005.719

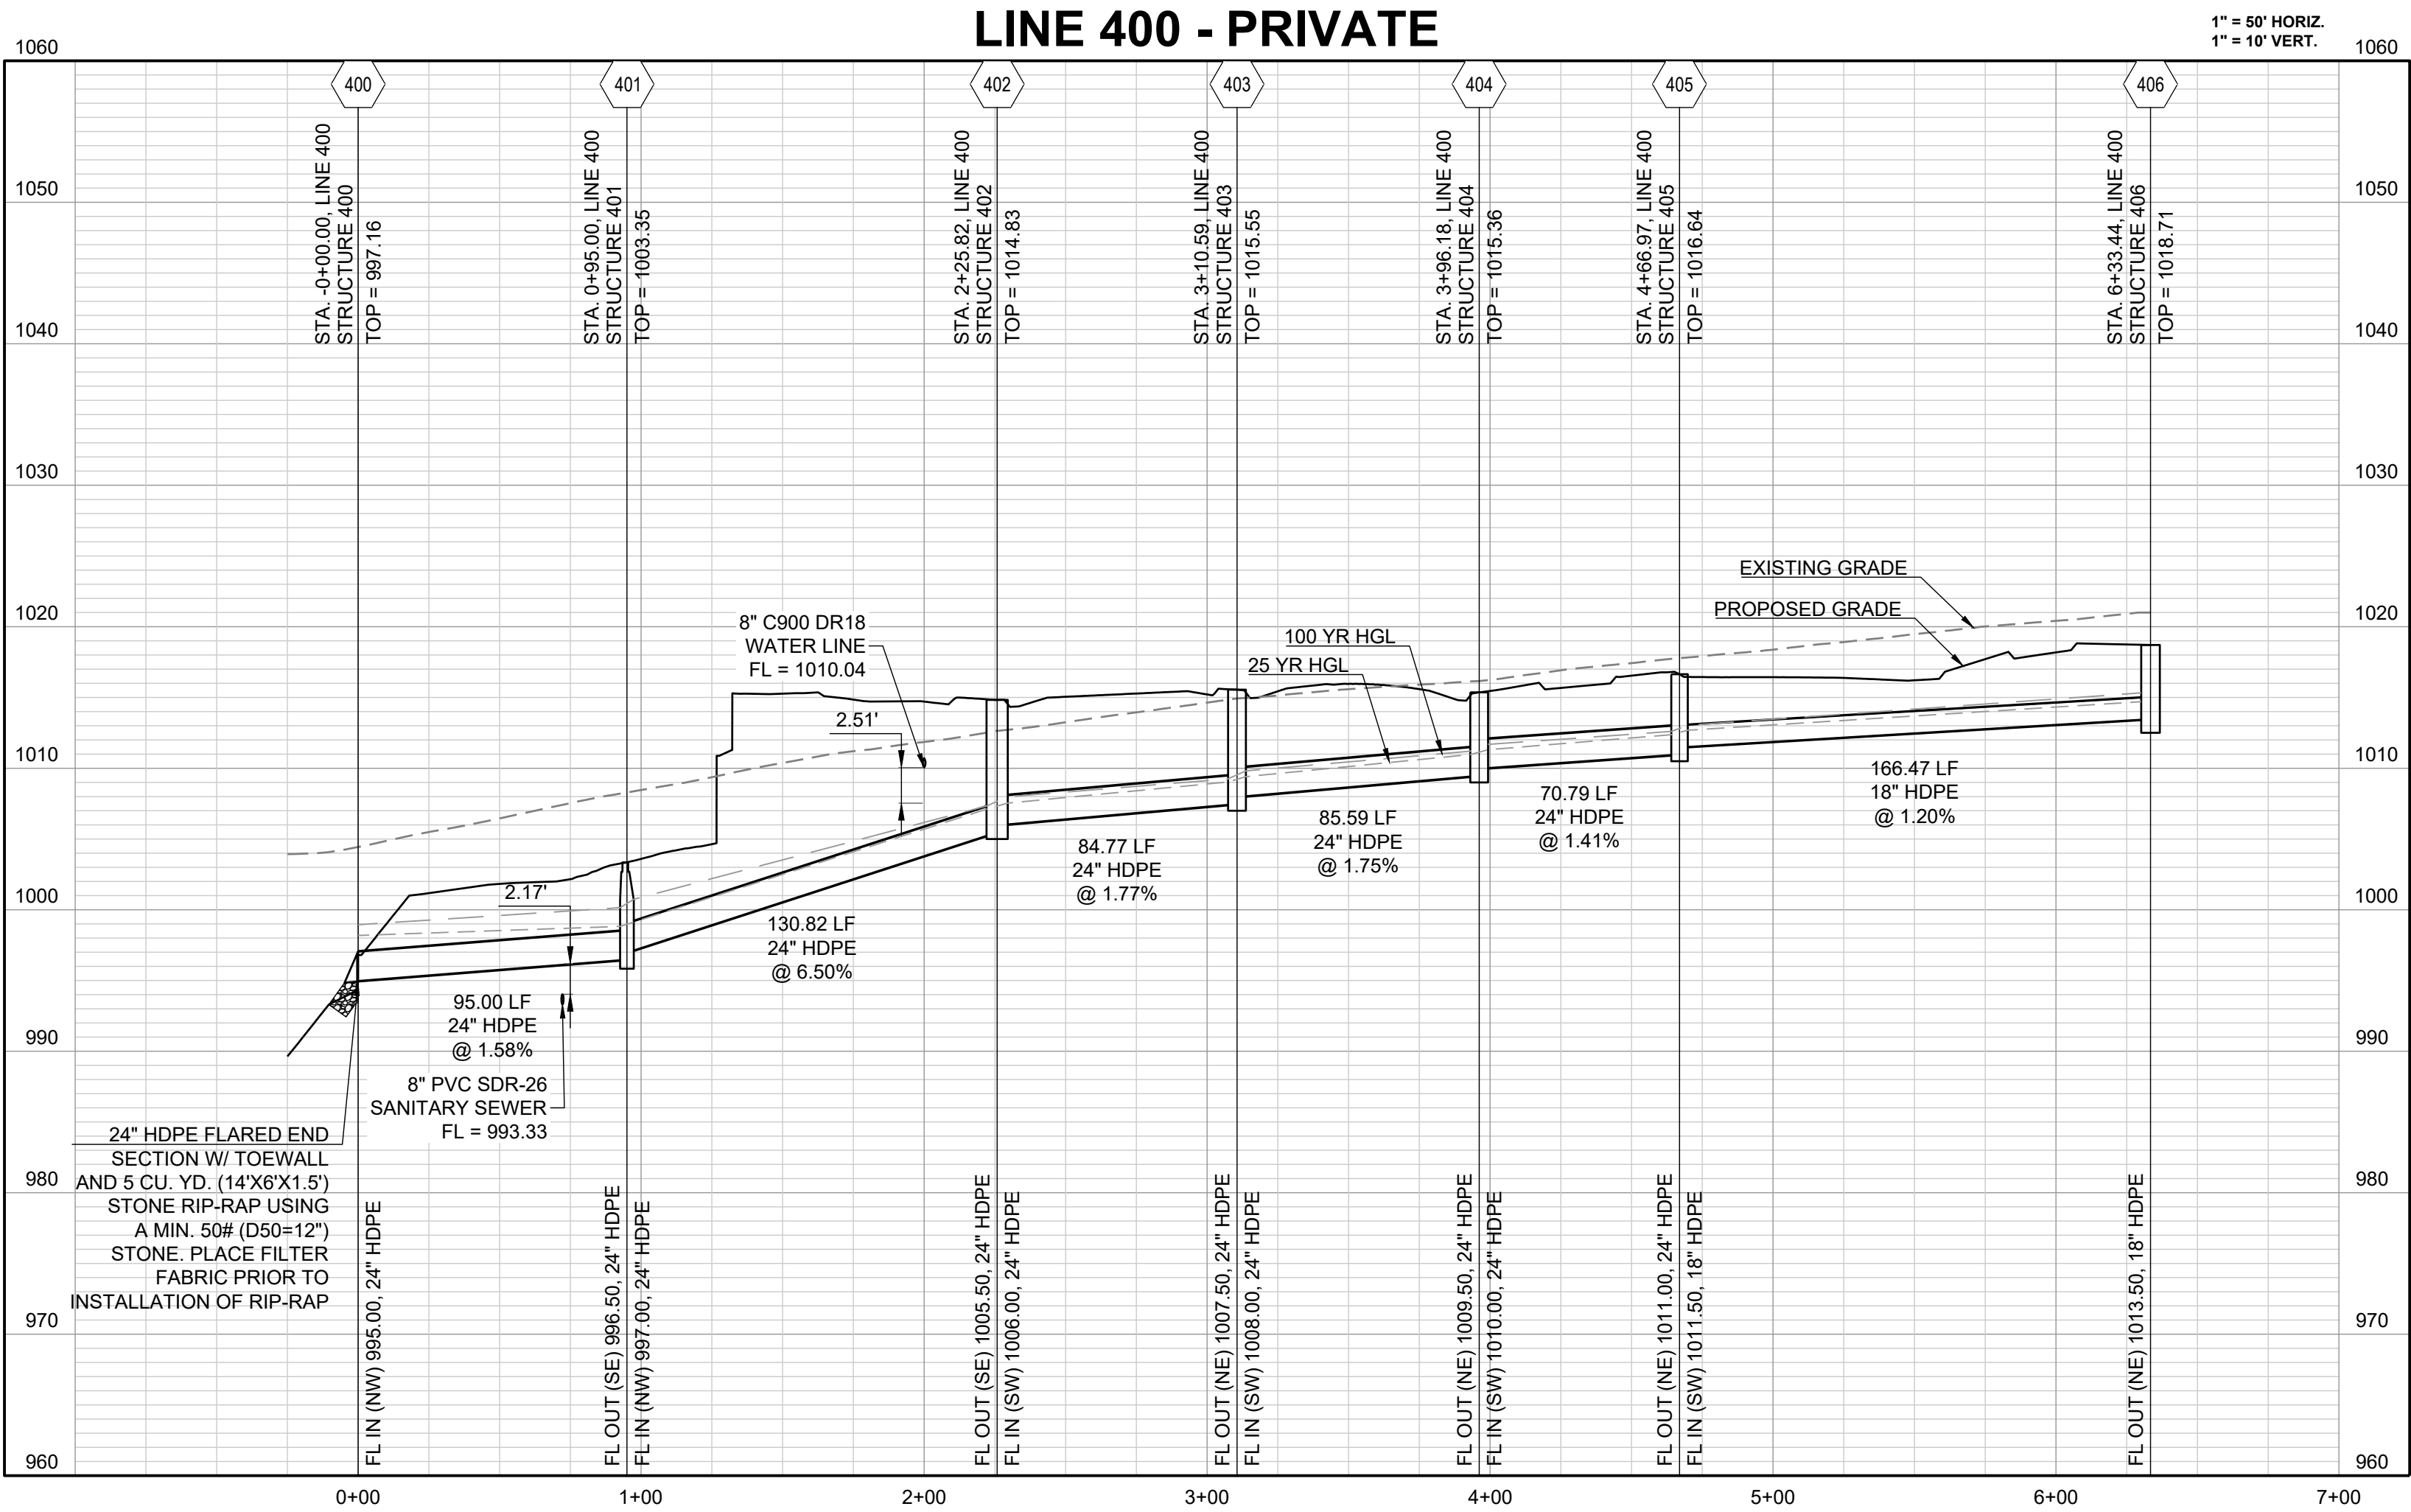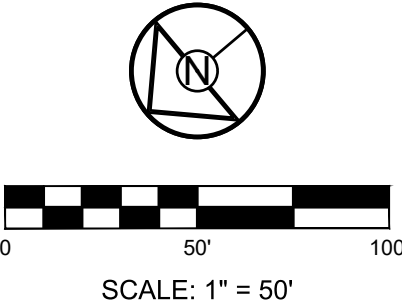

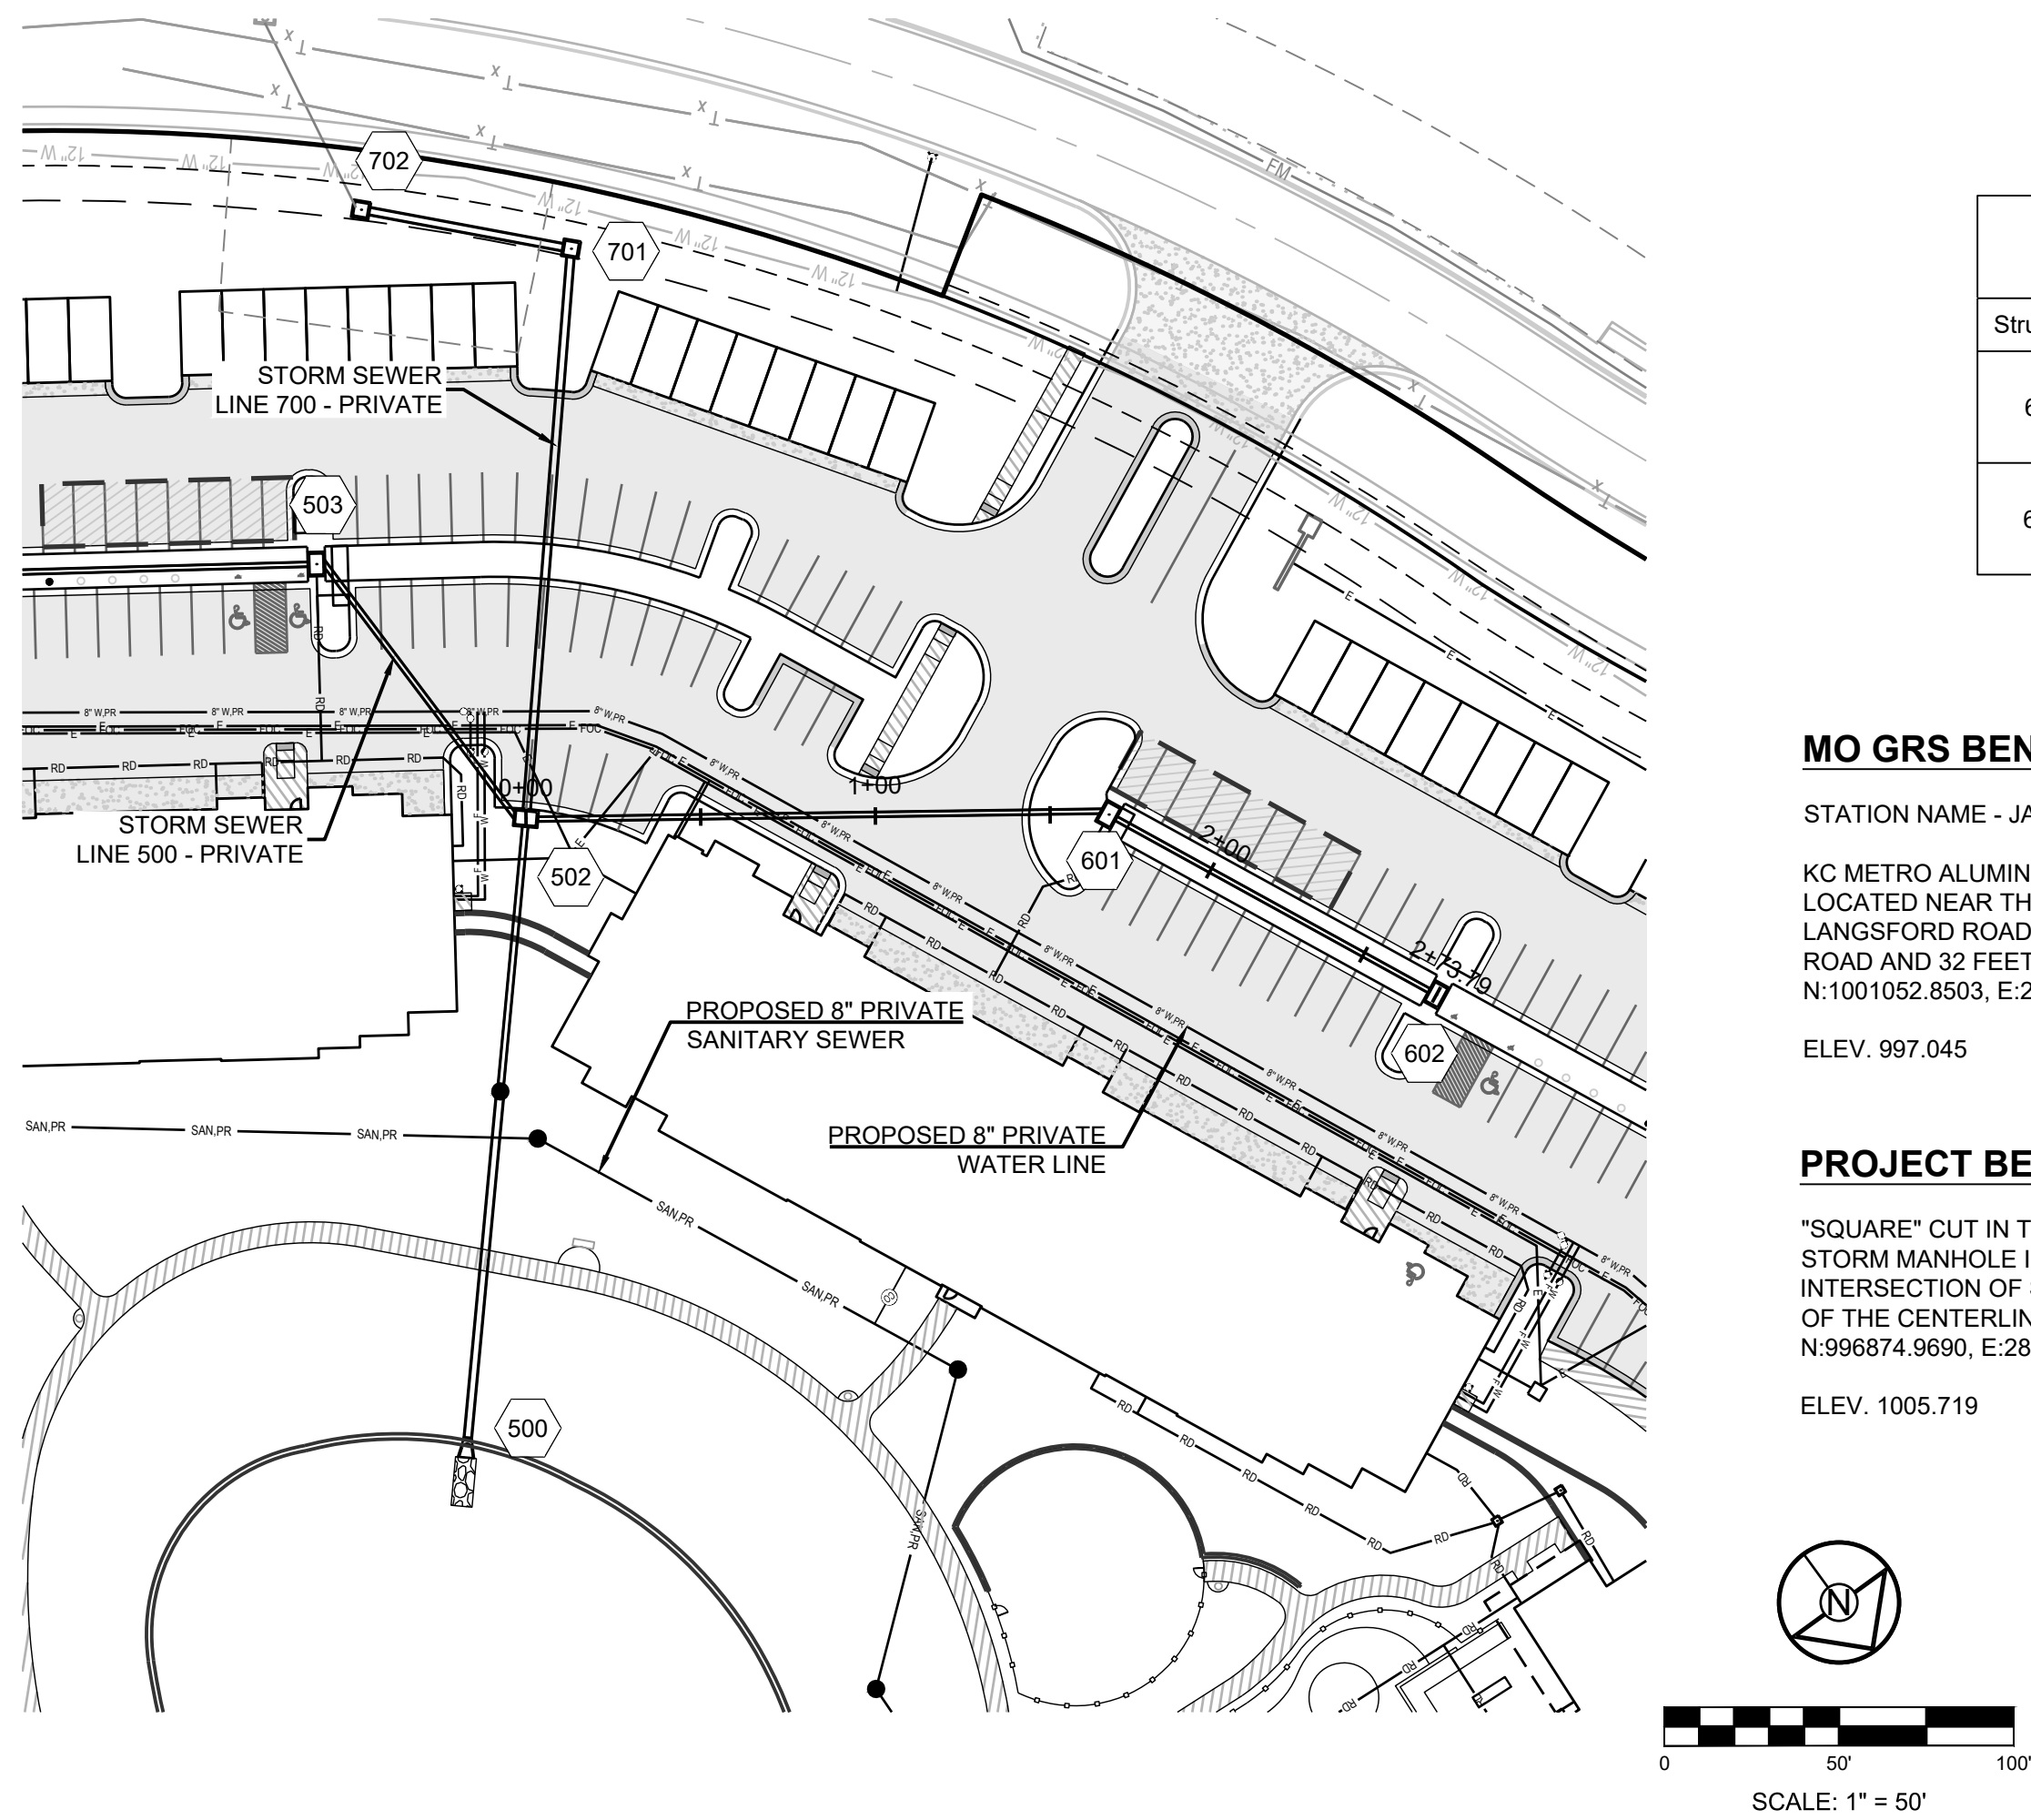
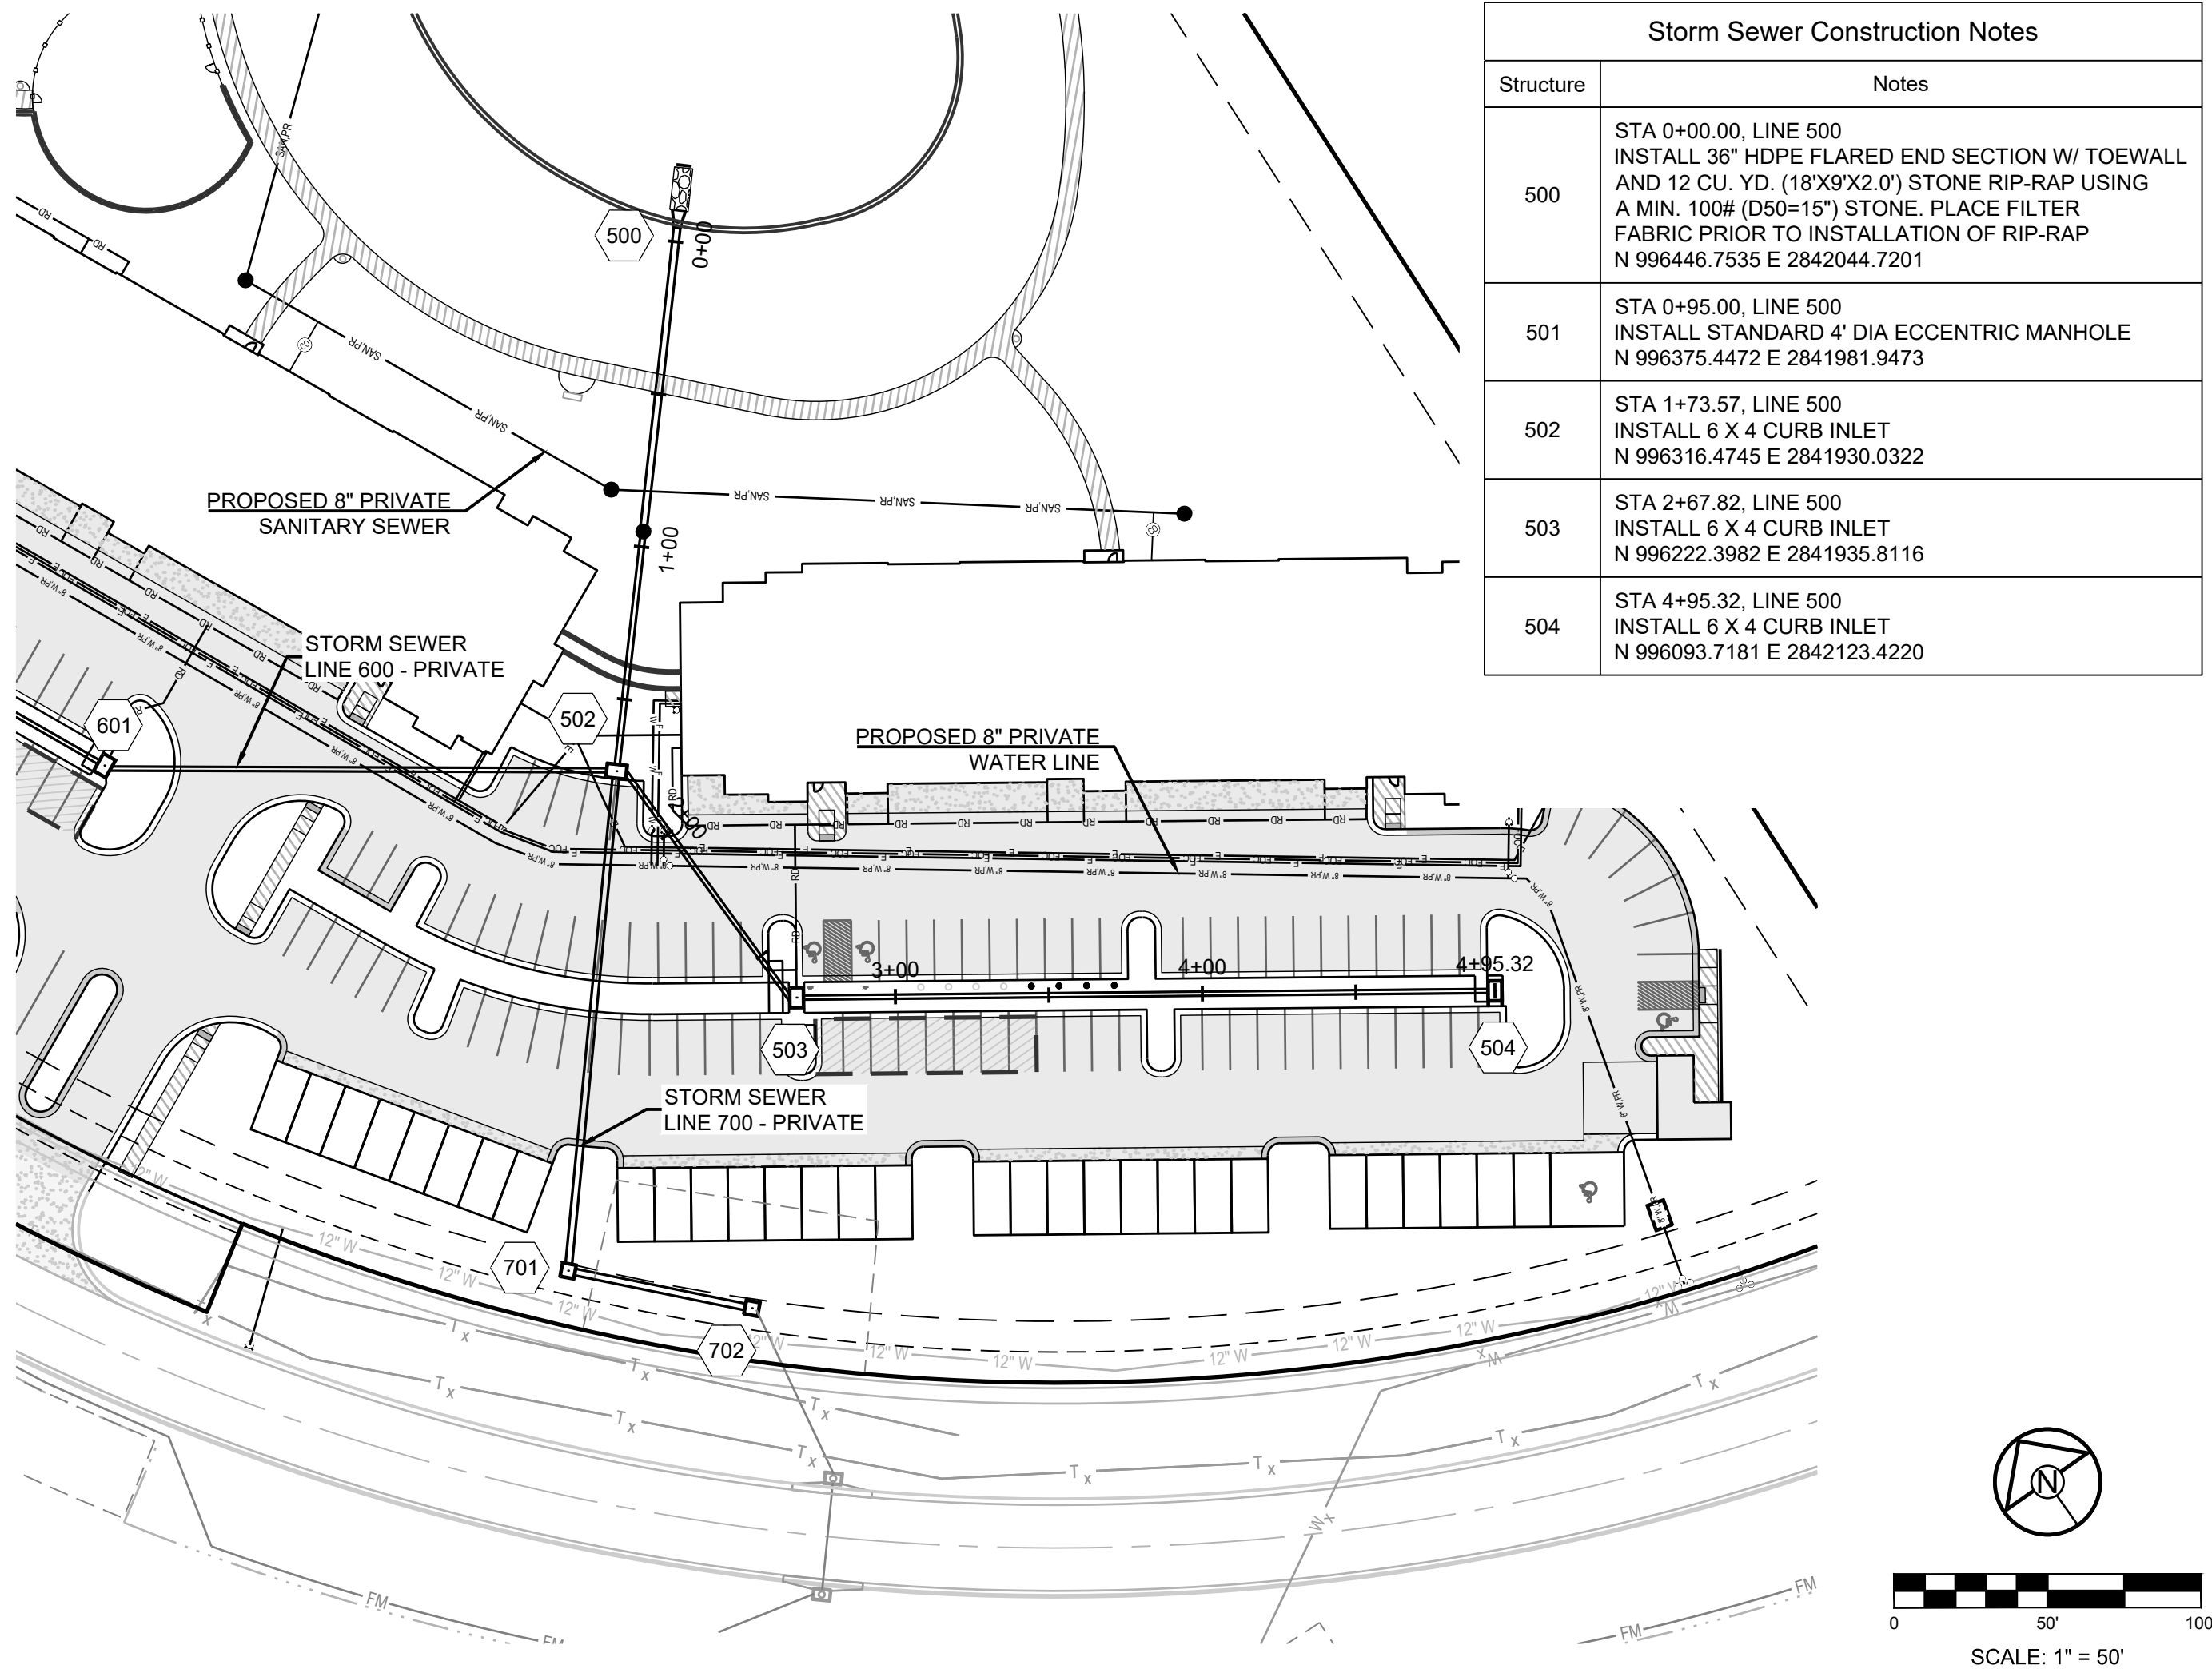


MO GRS BENCHMARK:

STATION NAME - JA-90
KC METRO ALUMINUM GRS DISK SET IN CONCRETE STAMPED "JA-90, 1988"
LOCATED NEAR THE INTERSECTION OF LANGSFORD ROAD AND OLD
LANGSFORD ROAD, 43 FEET SOUTHEAST OF THE CENTER OF LANGSFORD
ROAD AND 32 FEET NORTH OF THE CENTER OF OLD LANGSFORD ROAD.
N:1001052.8503, E:2845604.8272
ELEV. 997.045



PROJECT BENCHMARK:

"SQUARE" CUT IN TOP OF CONCRETE STORM MANHOLE
STORM MANHOLE IS LOCATED APPROX. 130 FEET EAST OF THE
INTERSECTION OF SE JOEL AVE & BLUE PARKWAY AND 26 FEET SOUTH
OF THE CENTERLINE OF BLUE PARKWAY.
N:996874.9690, E:2840937.1365
ELEV. 1005.719

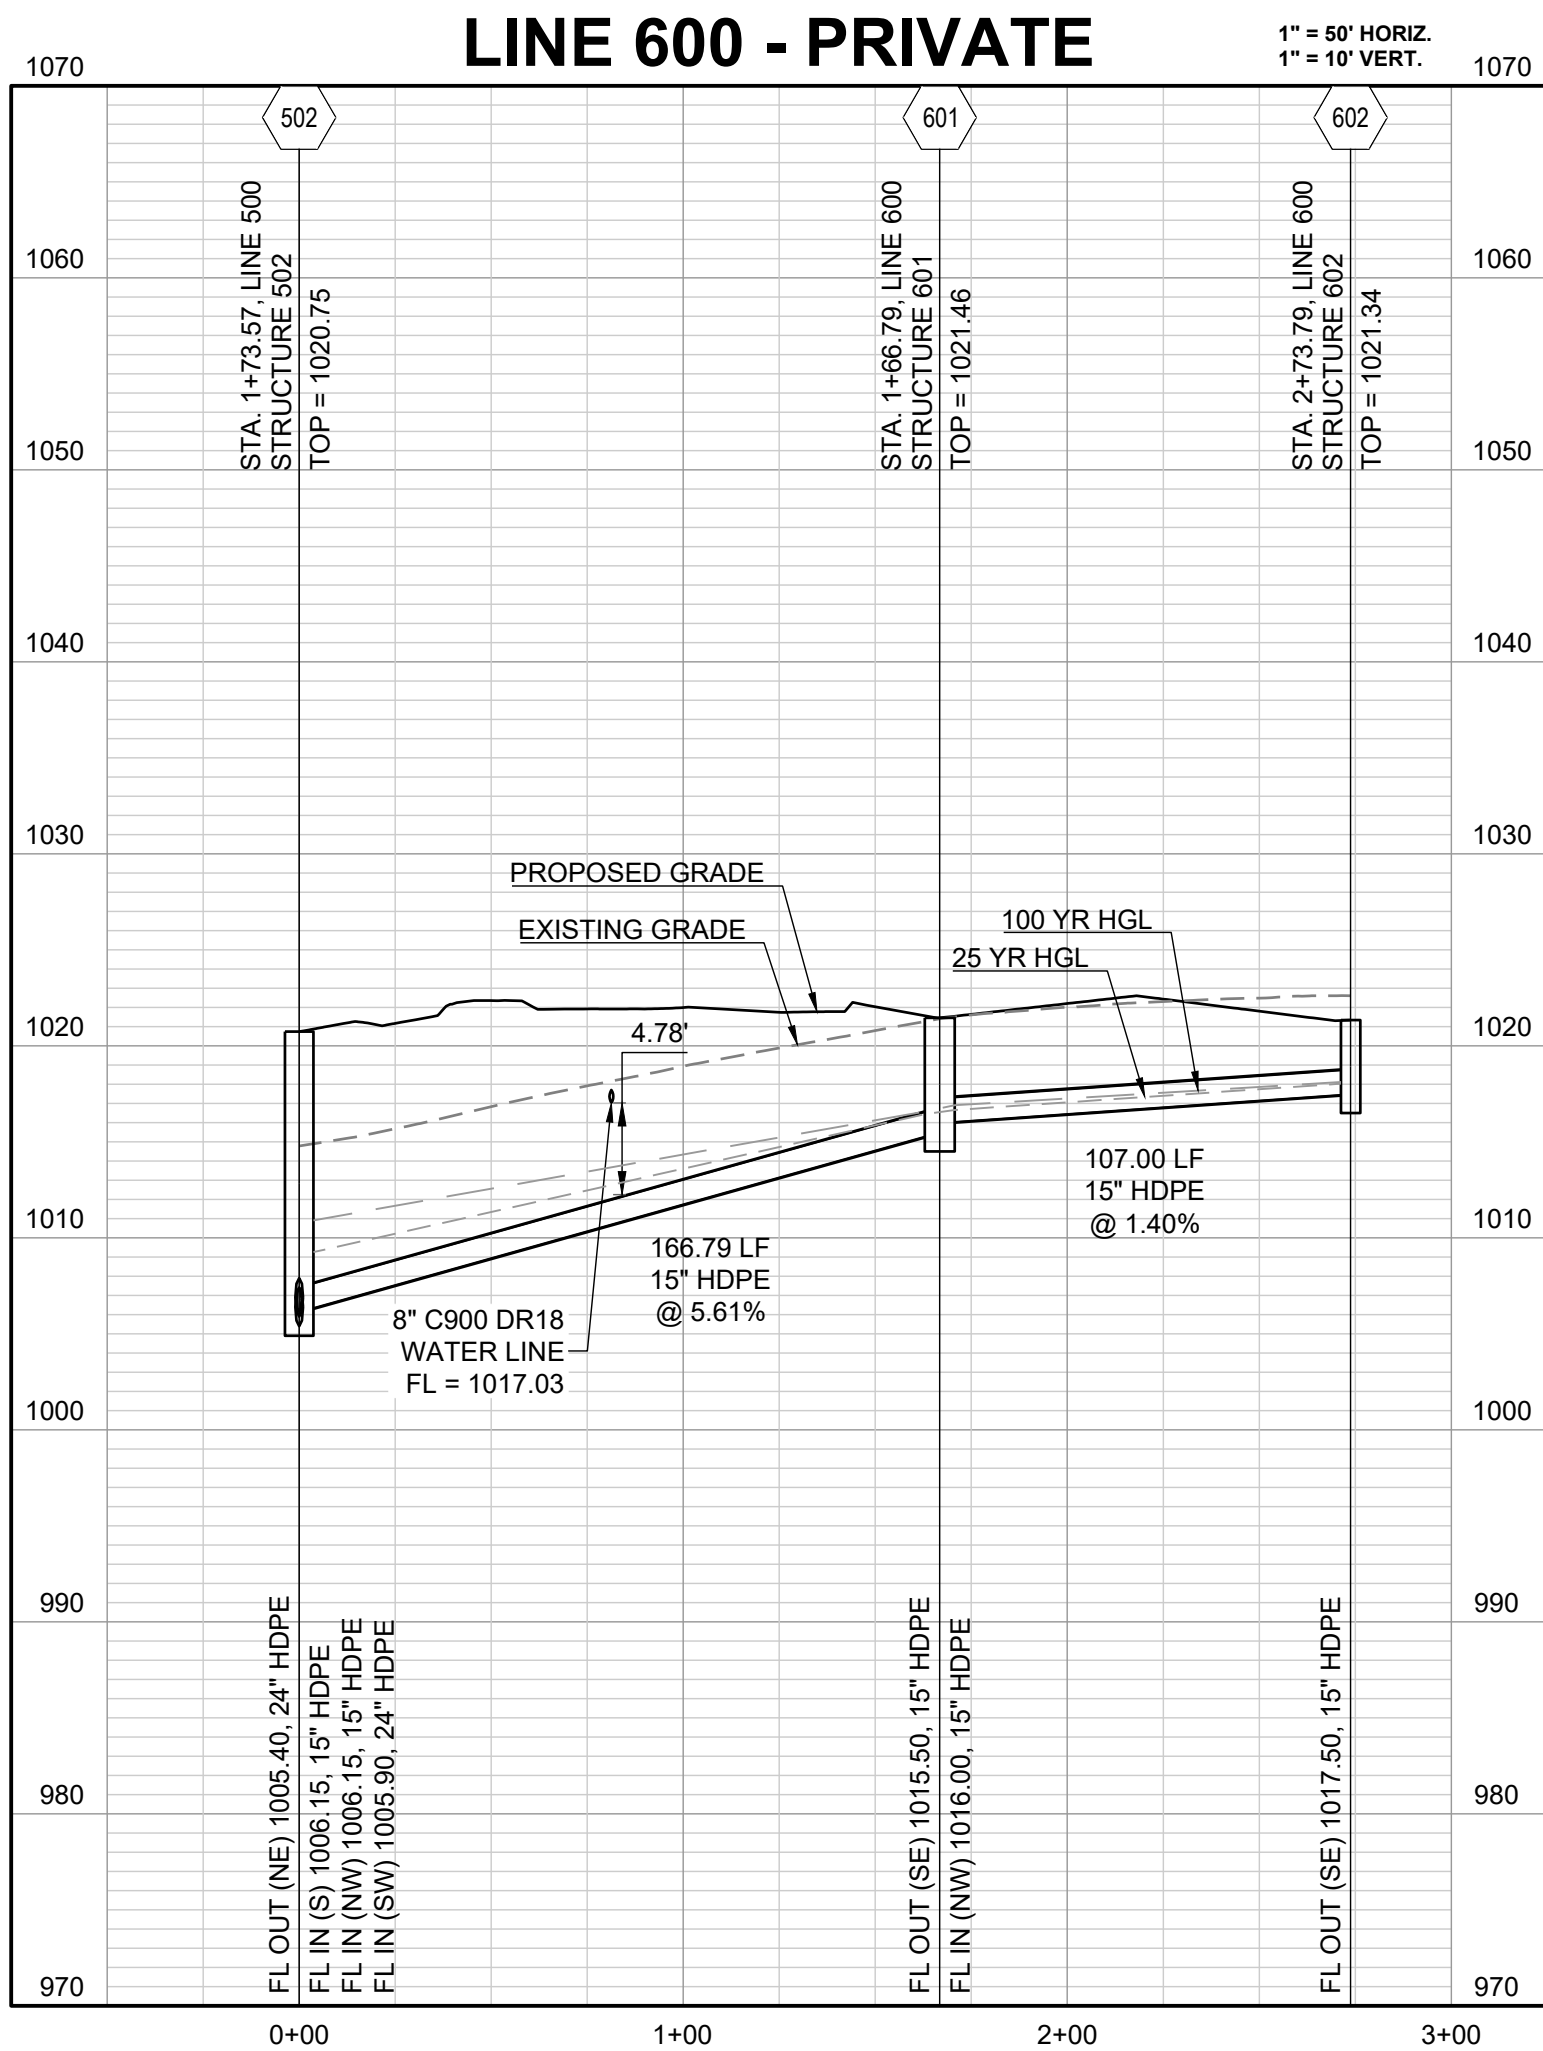
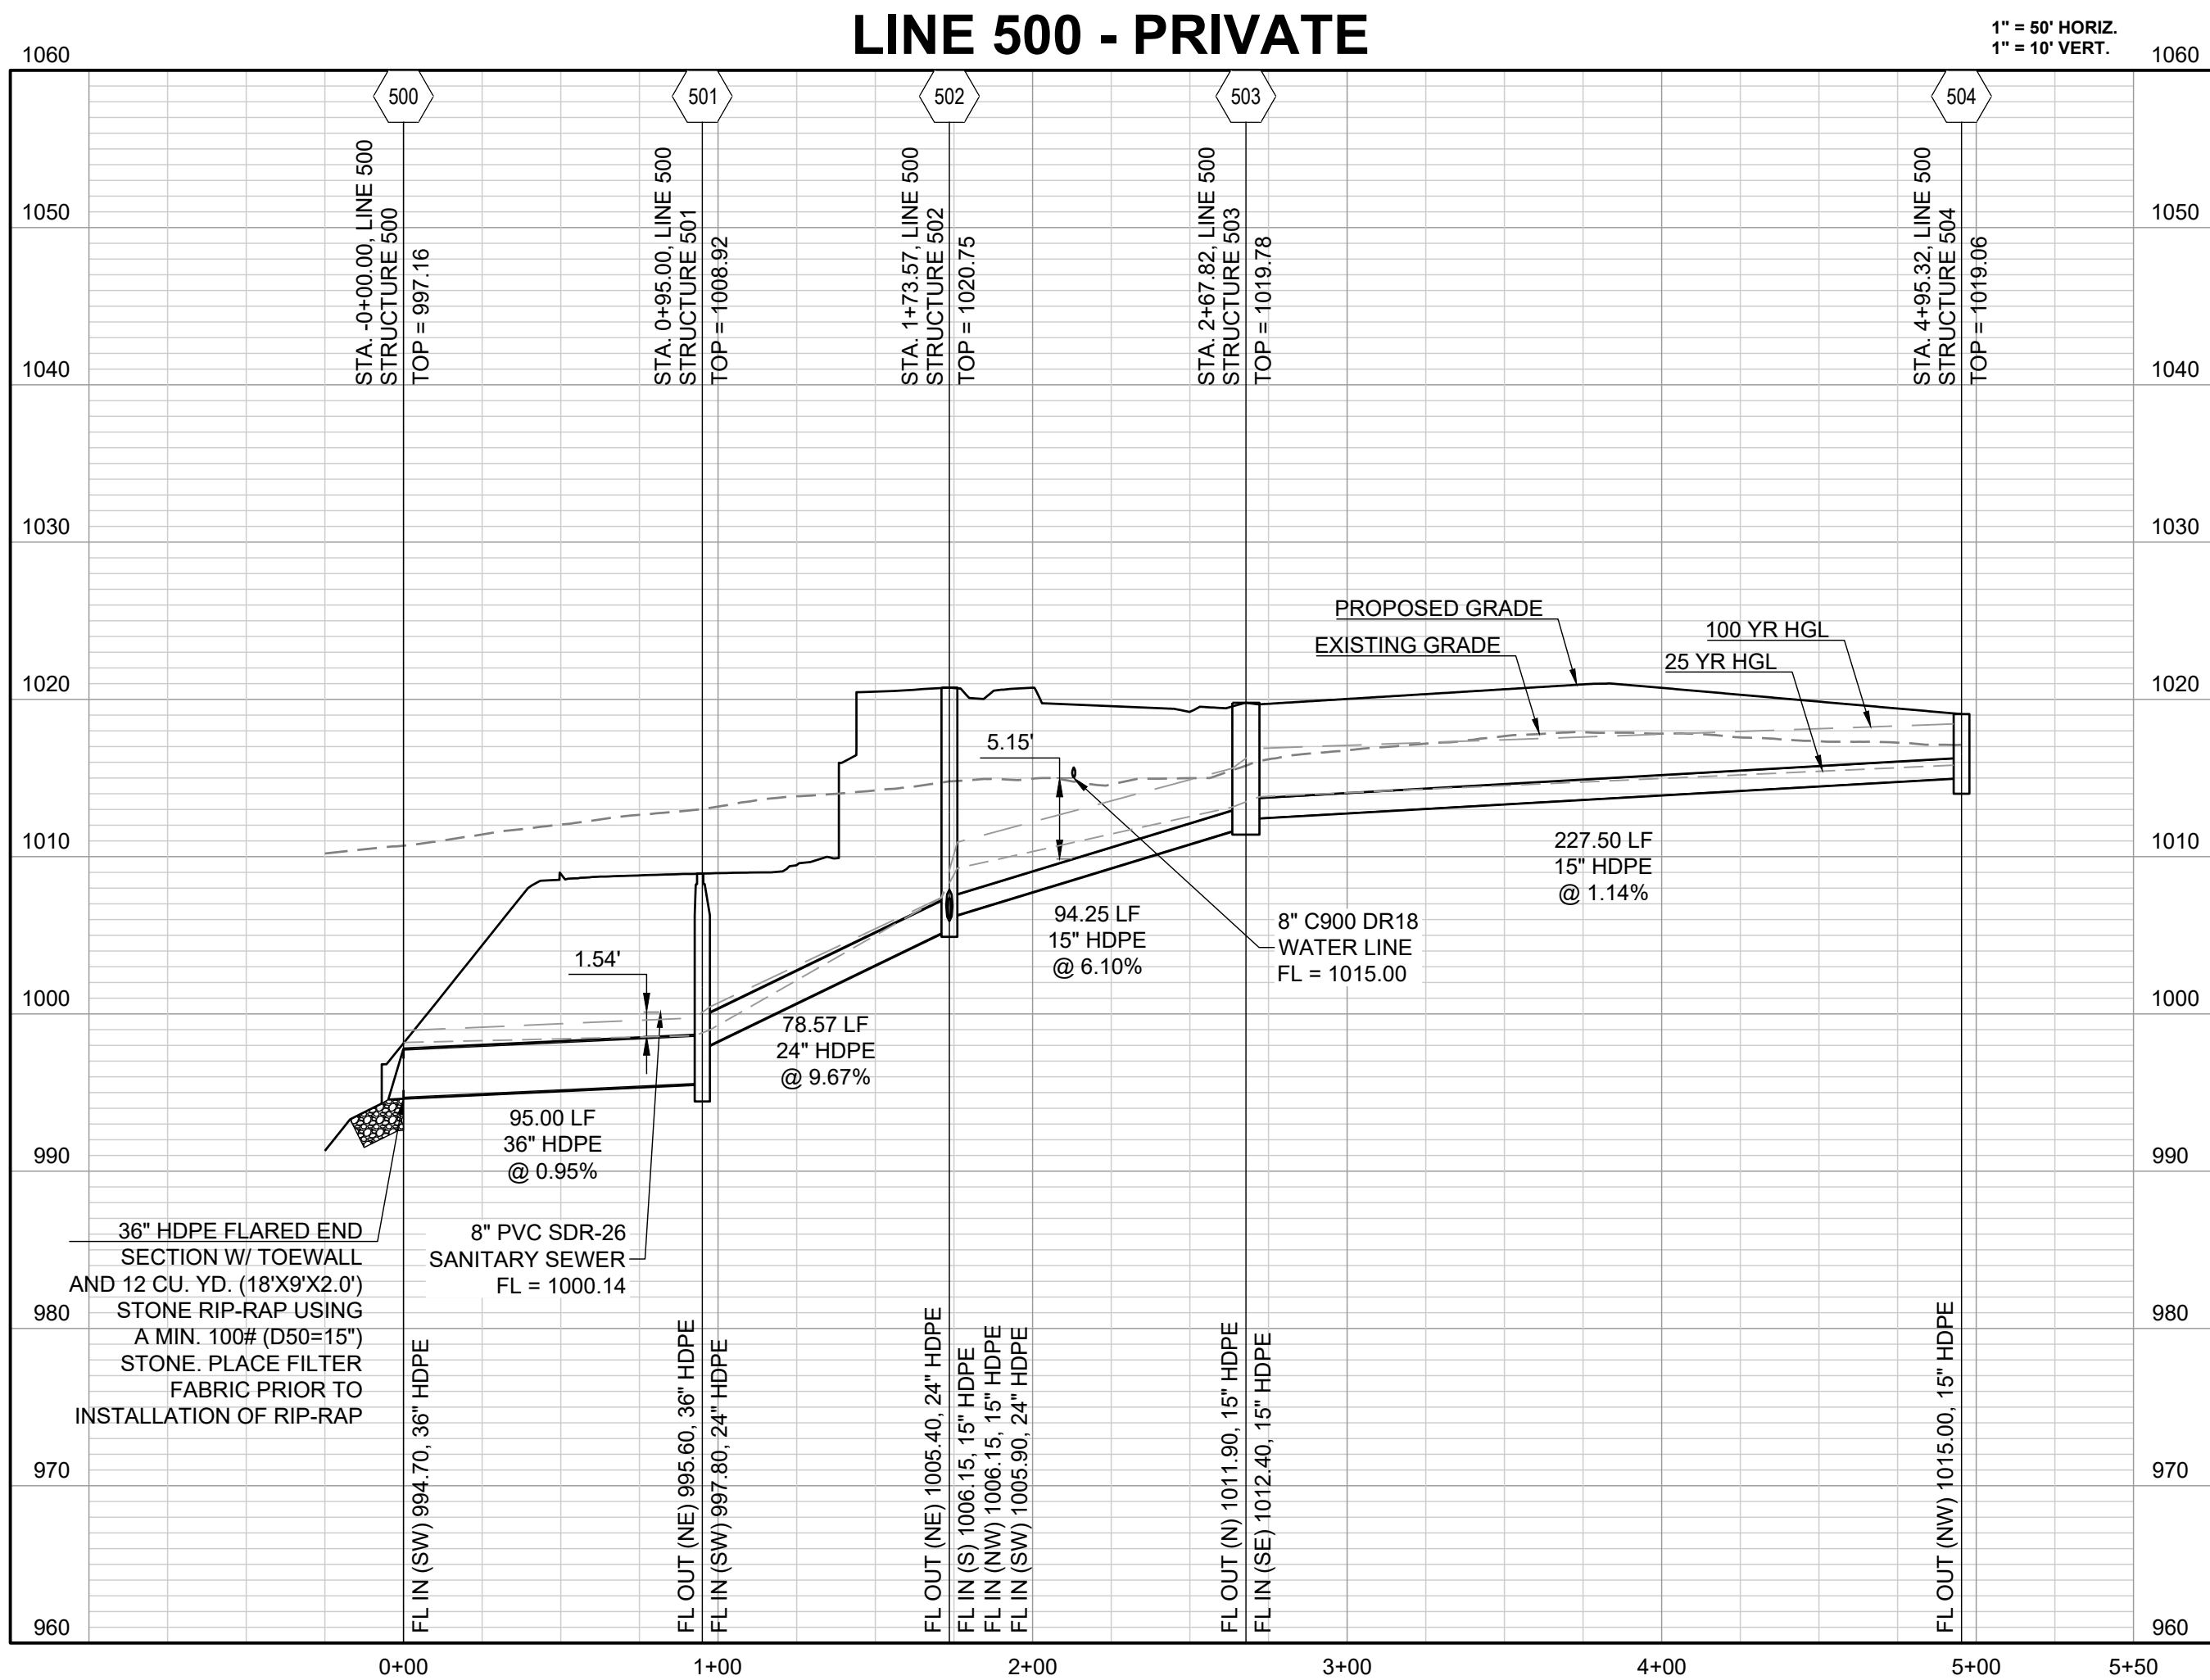





Storm Sewer Construction Notes	
Structure	Notes
701	STA 1+63.48, LINE 700 INSTALL 4 X 4 AREA INLET N 996192.2134 E 2841823.8047
702	STA 2+24.60, LINE 700 INSTALL 4 X 4 AREA INLET N 996147.8564 E 2841865.8612

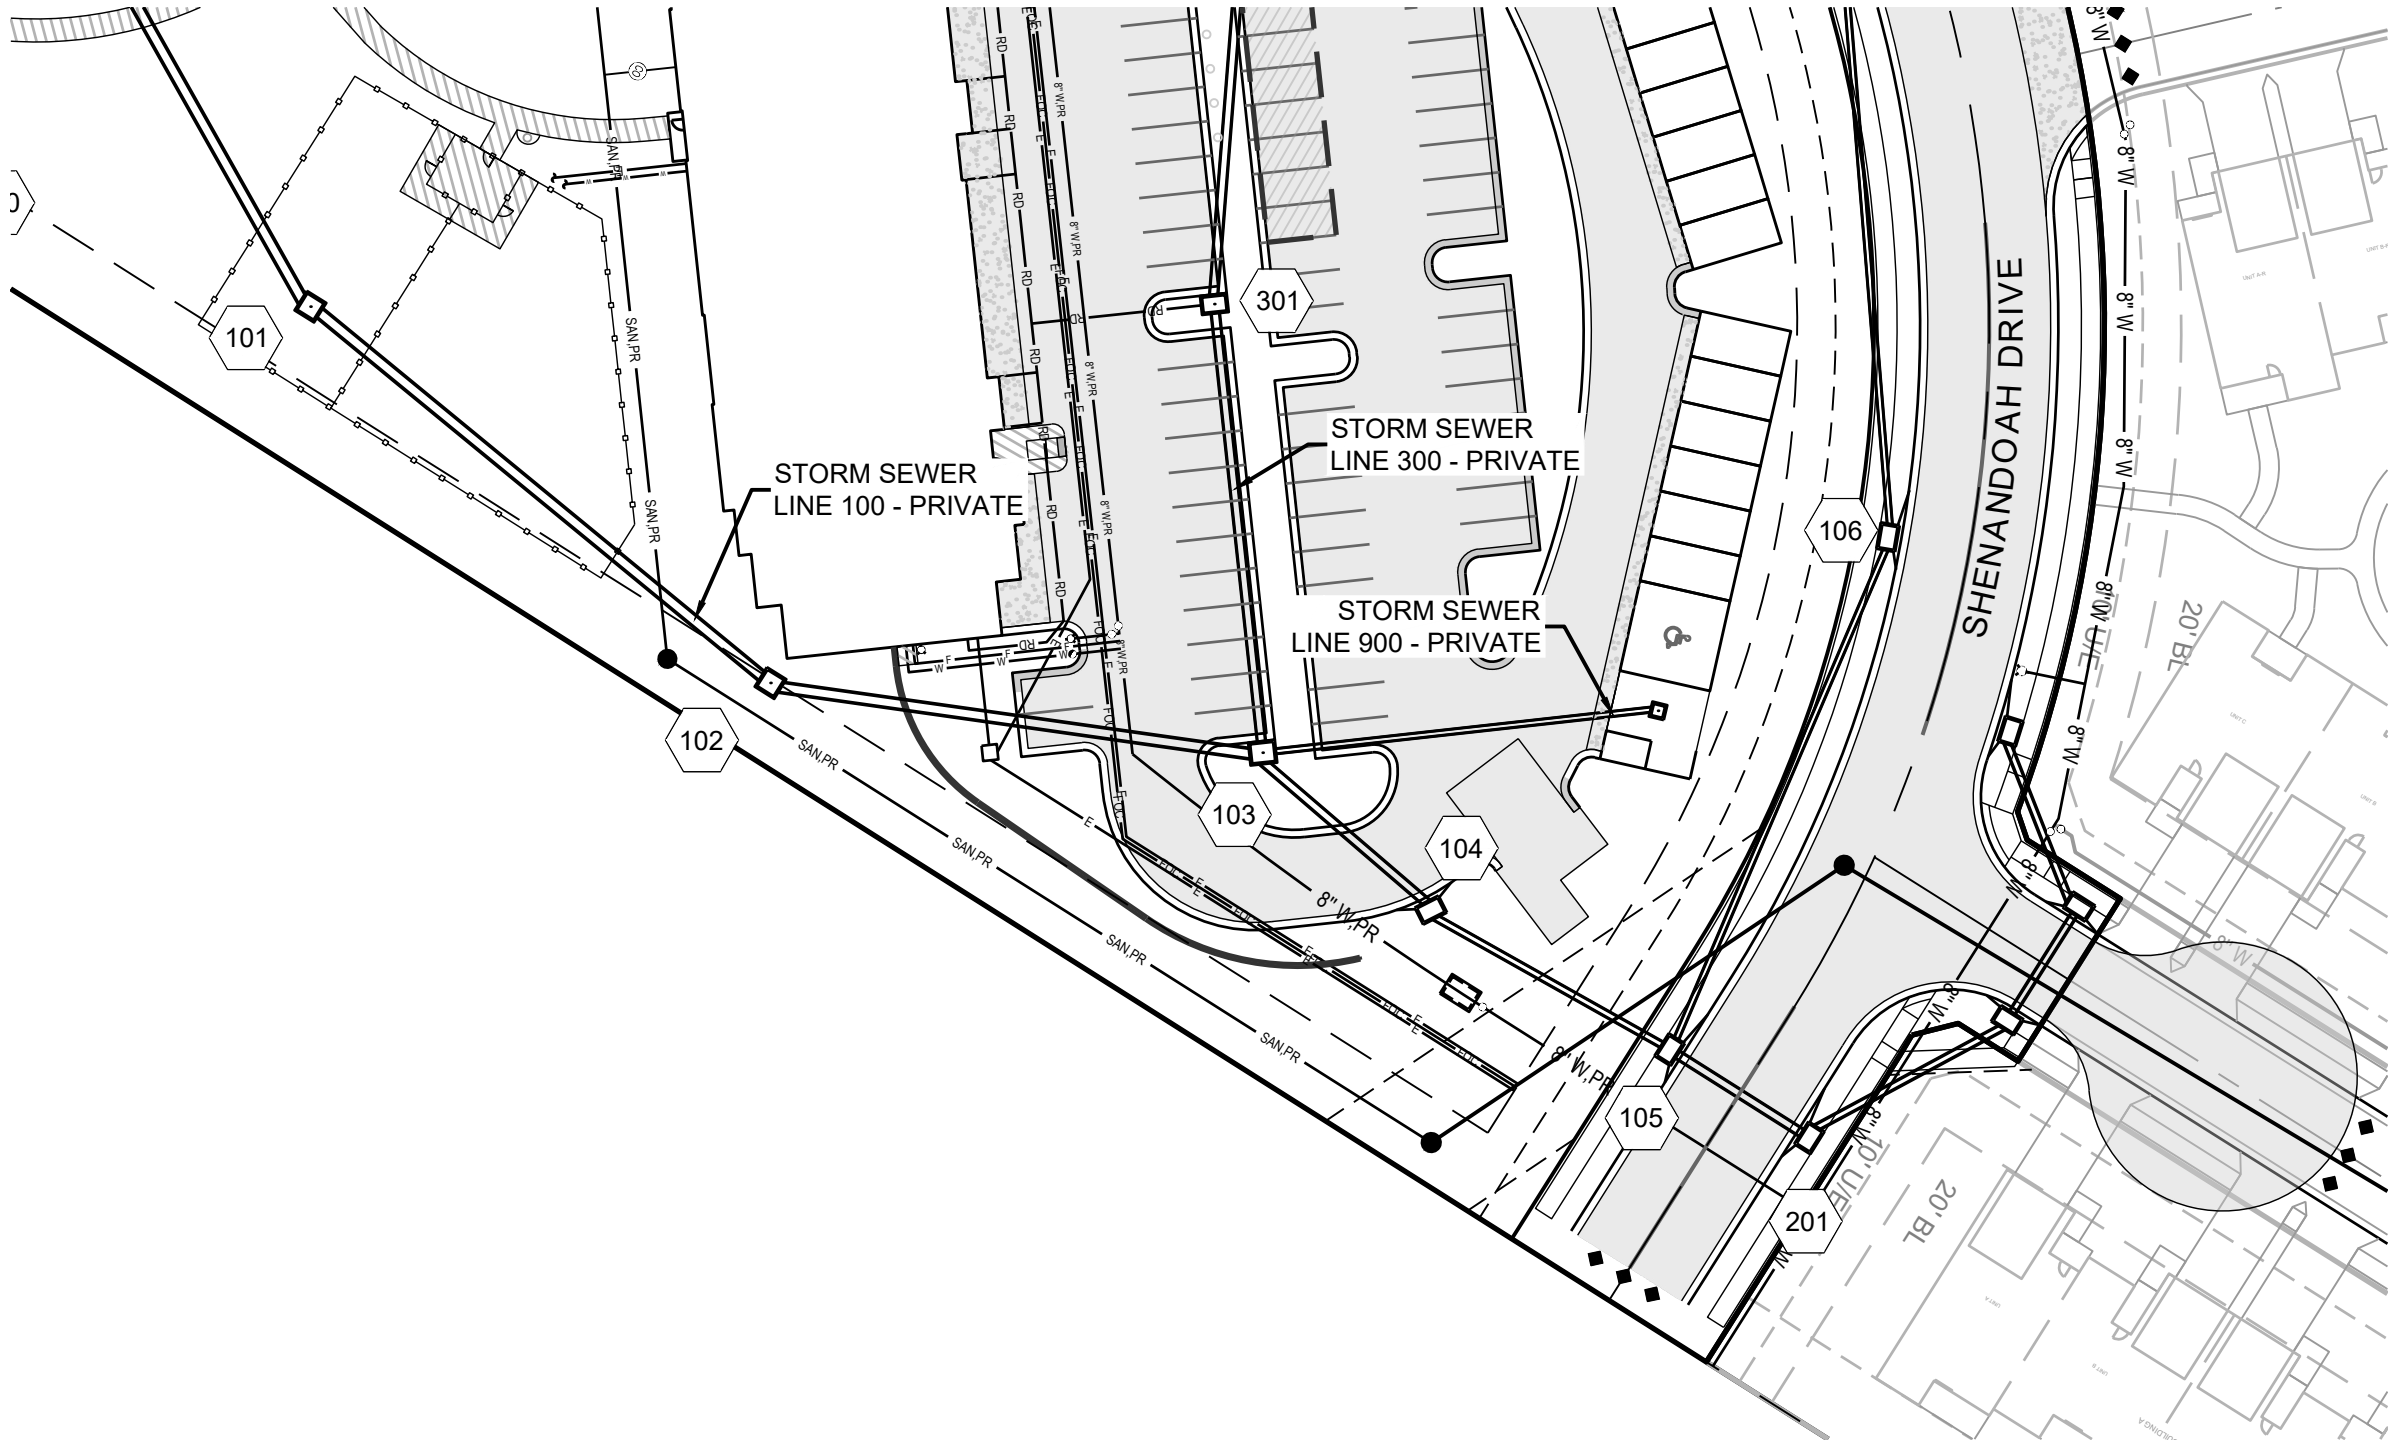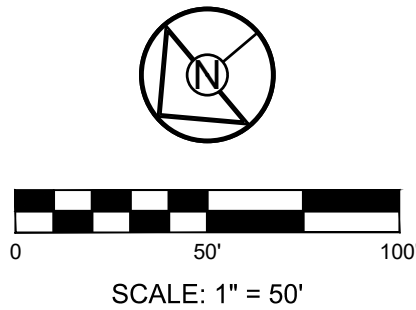


Storm Sewer Construction Notes	
Structure	Notes
901	STA 2+03.55, LINE 900 INSTALL 3 X 3 GRATE INLET N 997411.8528 E 2842143.5436

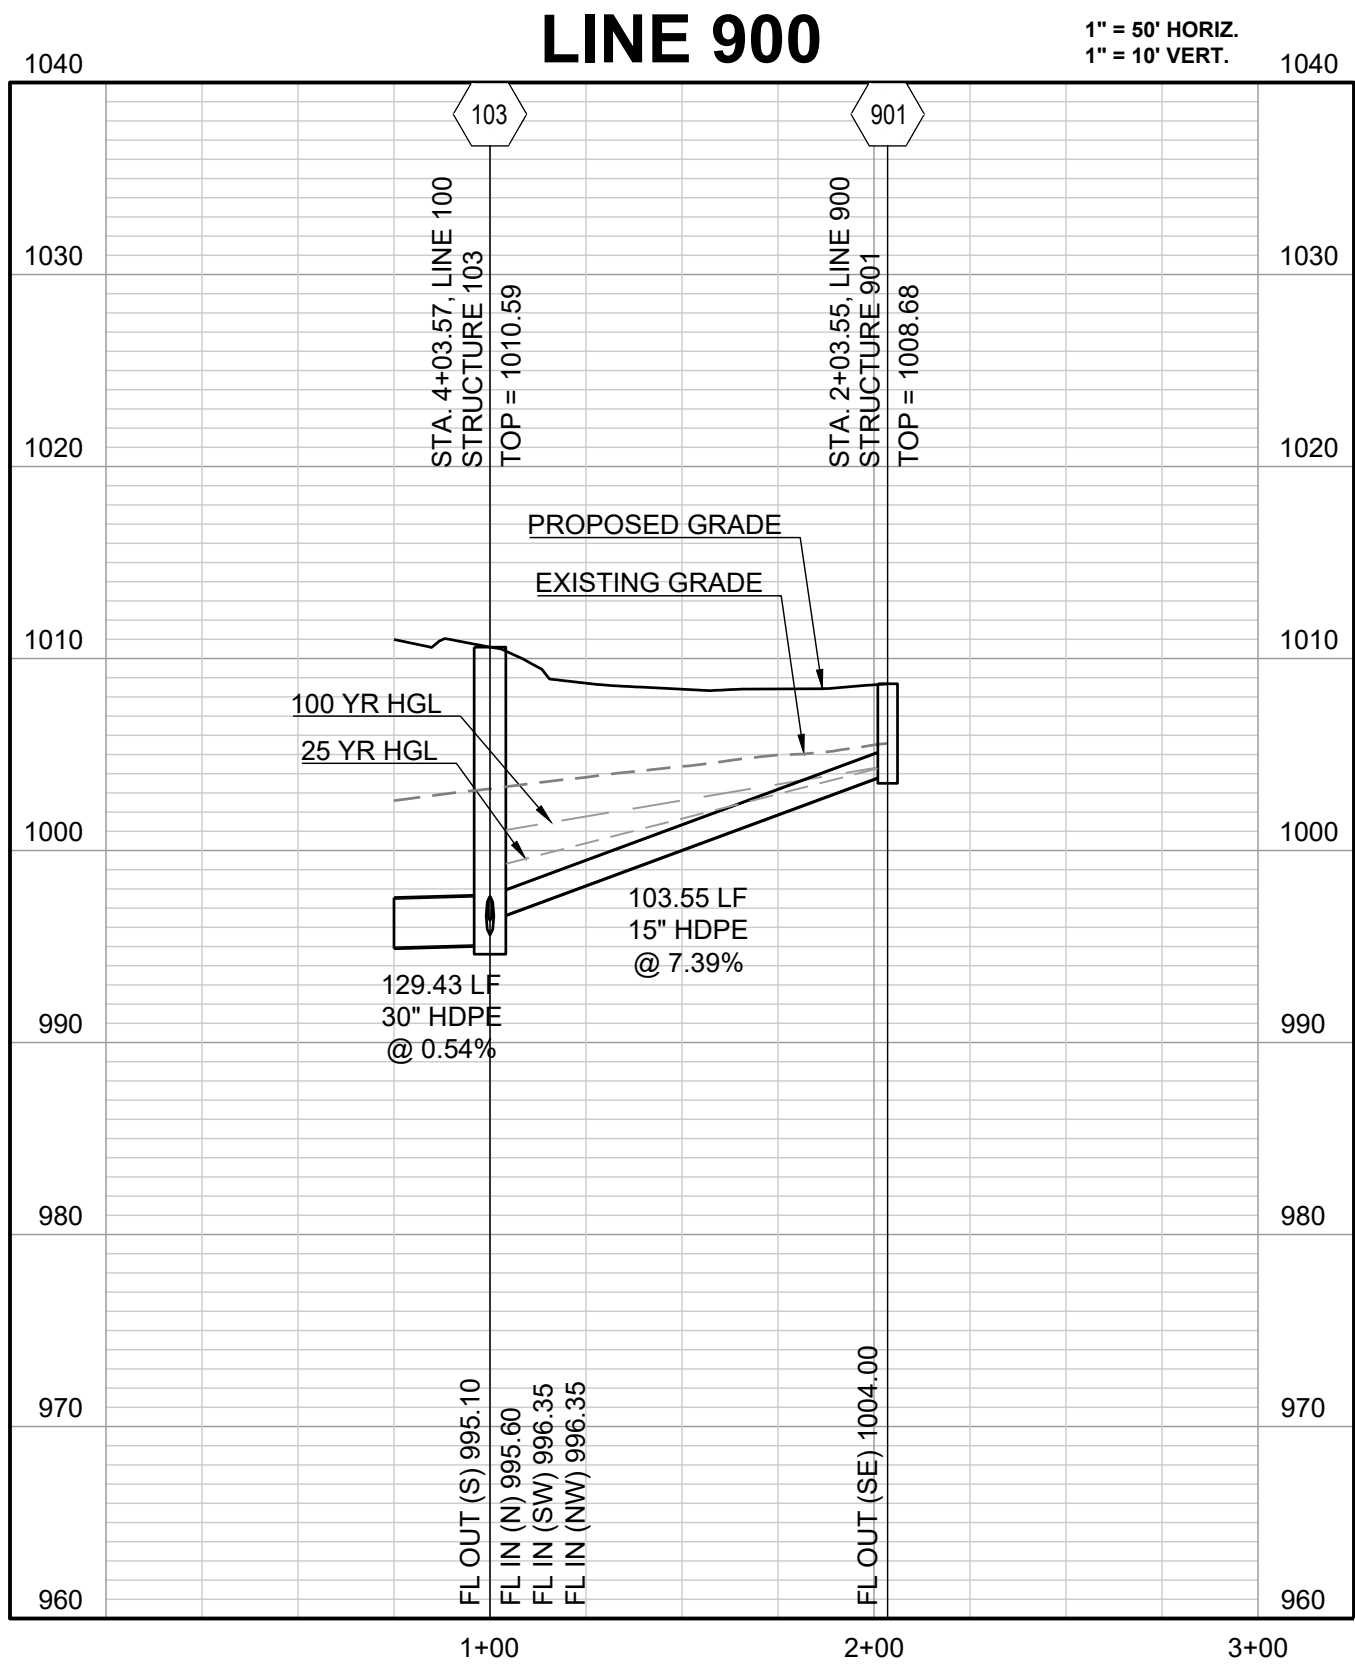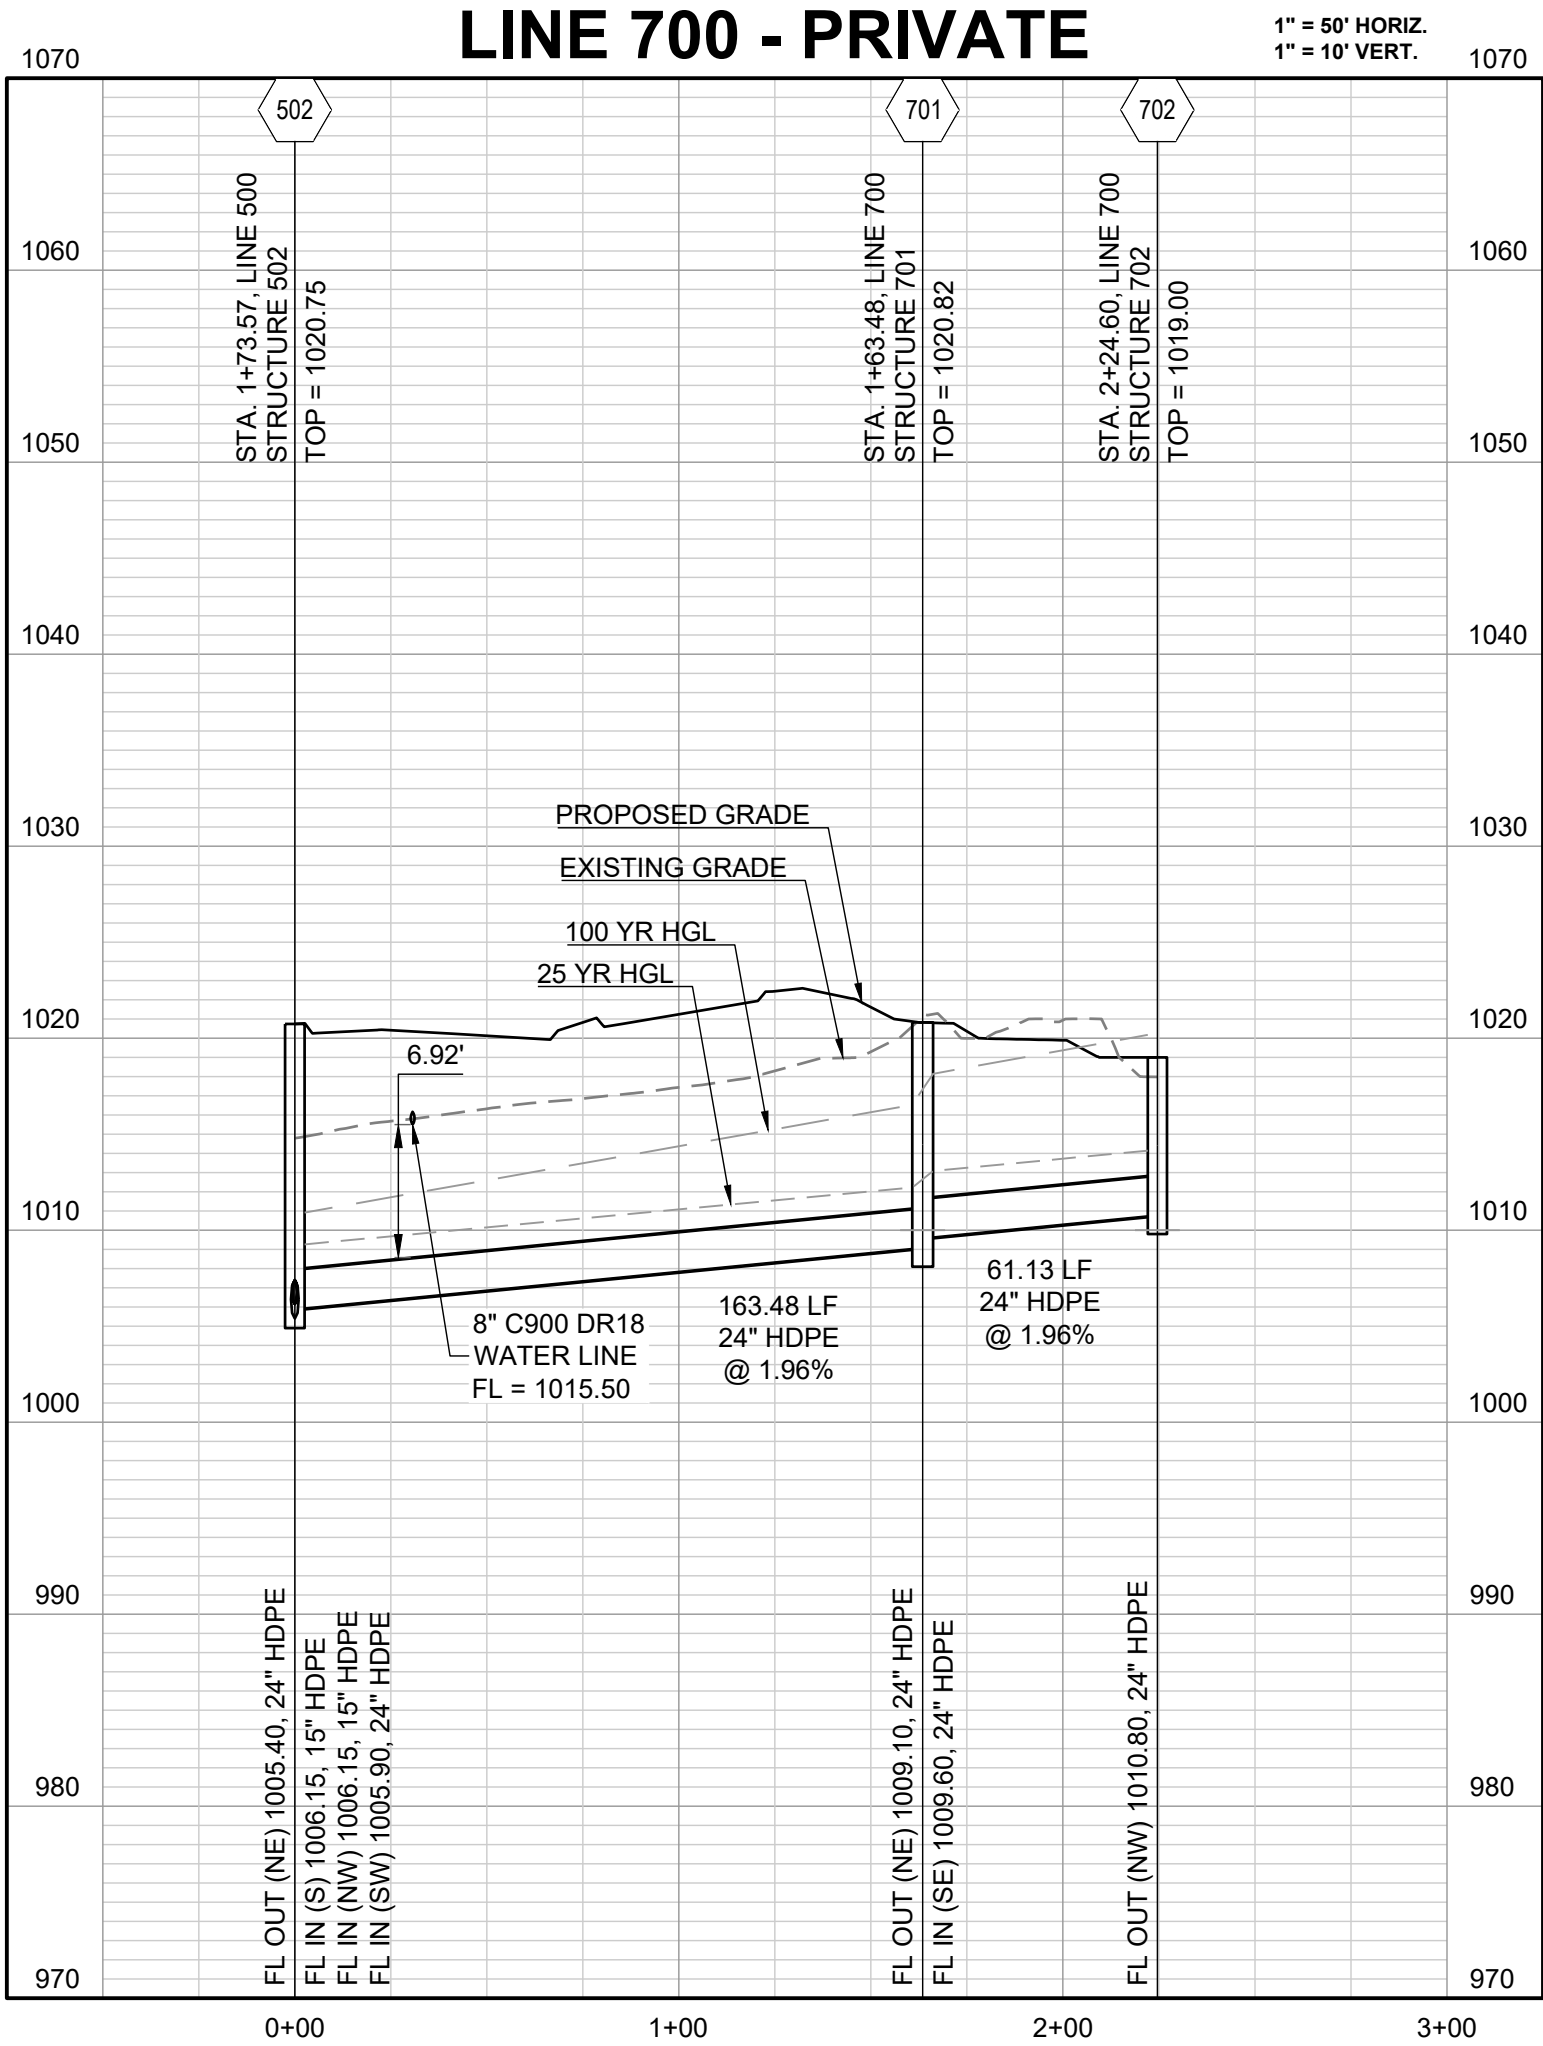

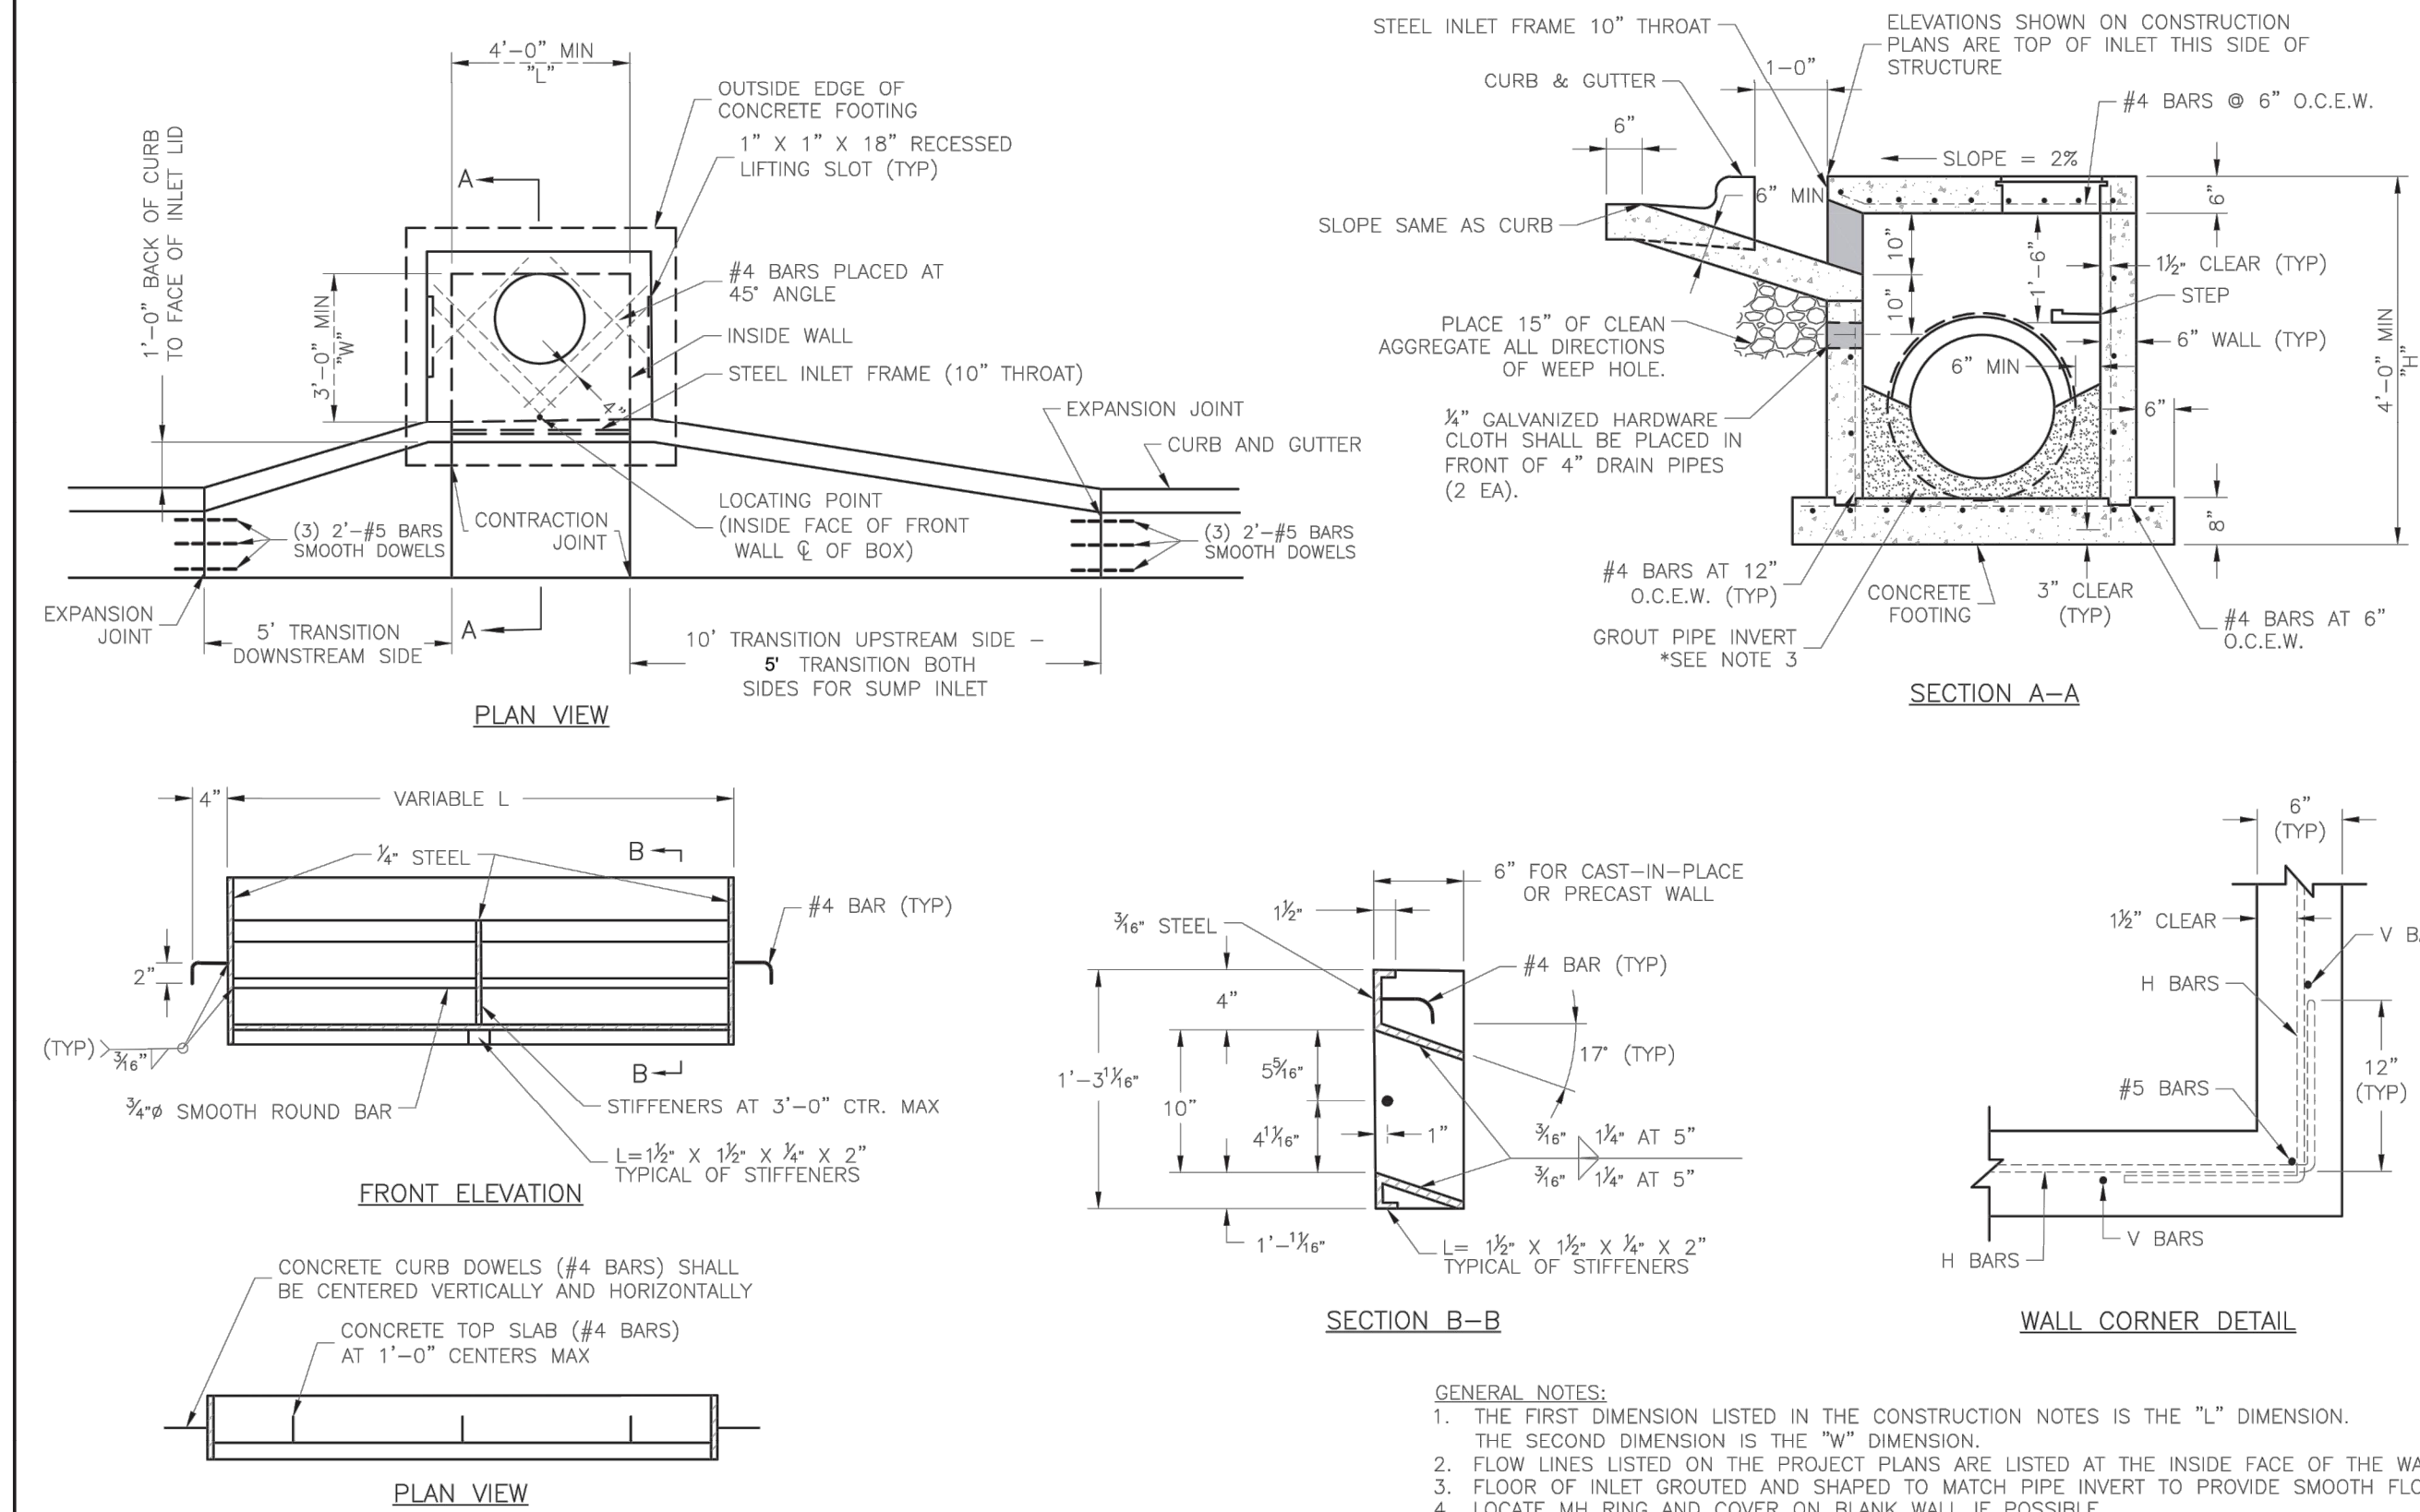LS LEE'S SUMMIT
MISSOURI

PROJECT: STANDARD DETAILS
CITY OF LEE'S SUMMIT, MO
LEE'S SUMMIT, JACKSON COUNTY, MO
Sheet Name: CURB INLET DETAIL


STM-1

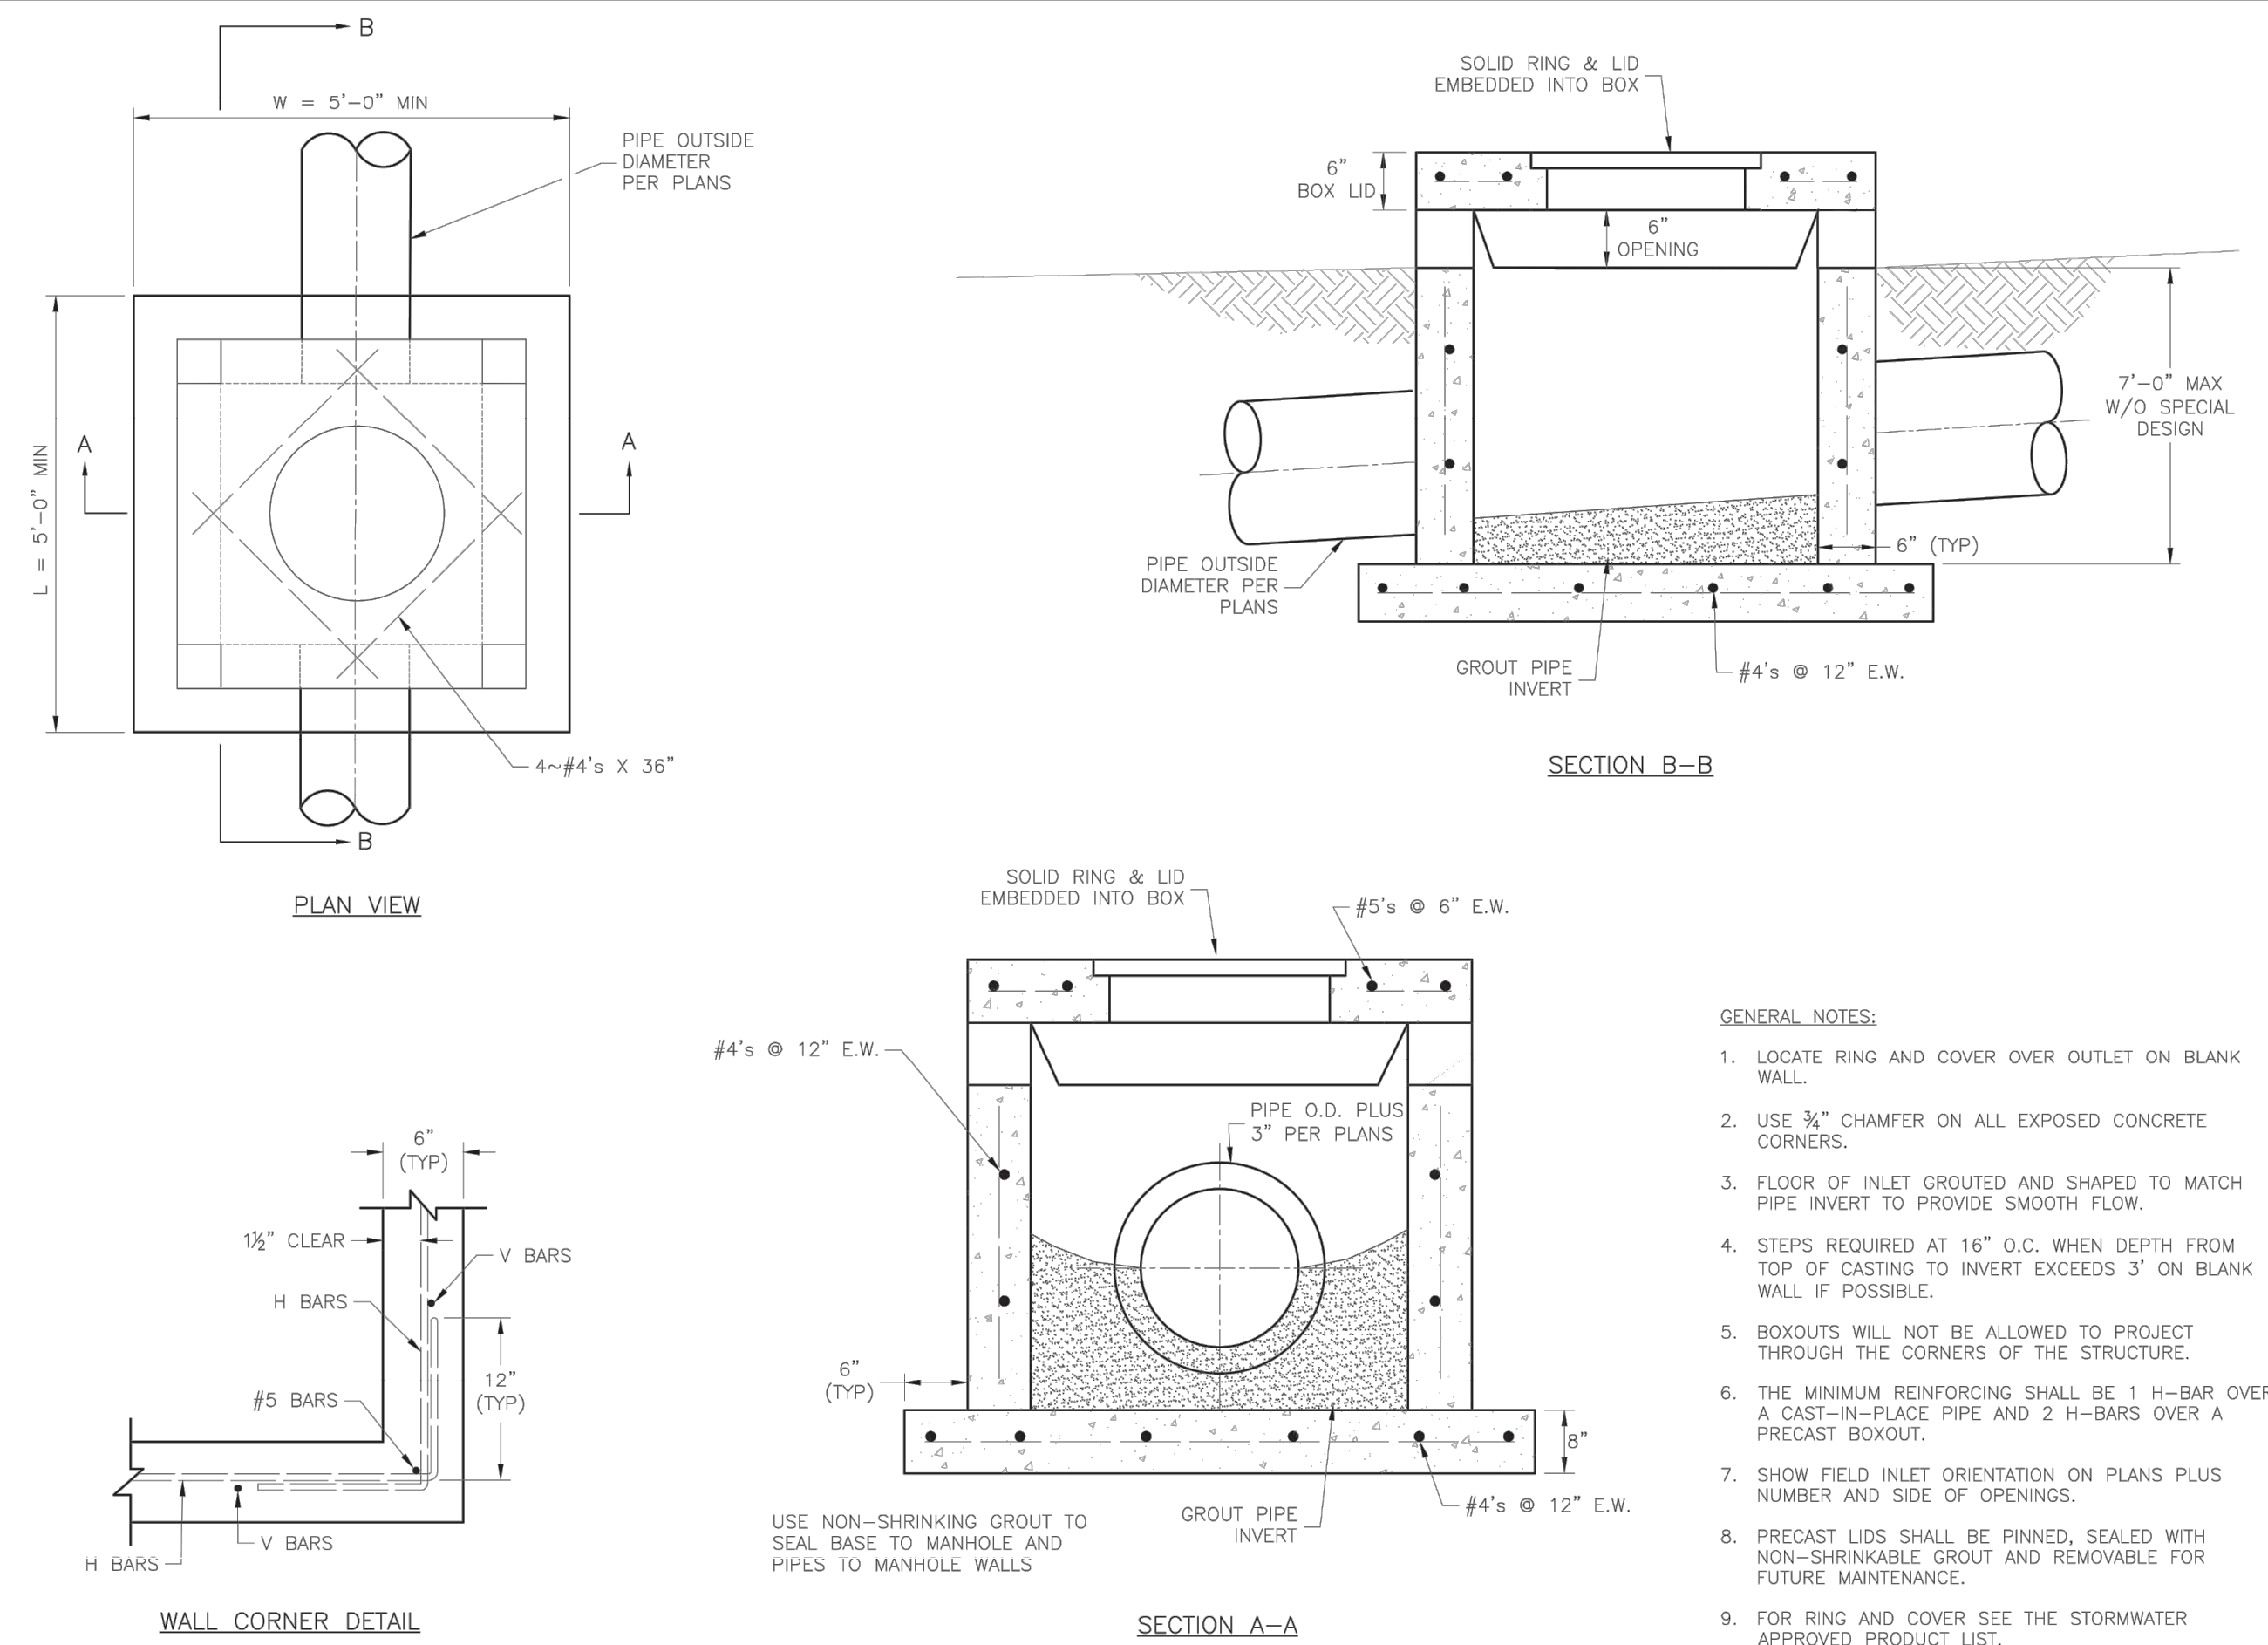

LS LEE'S SUMMIT MISSOURI

Project: STANDARD DETAILS
CITY OF LEE'S SUMMIT, MO
LEE'S SUMMIT, JACKSON COUNTY, MO
Sheet Name: FIELD INLET DETAIL

STM-2

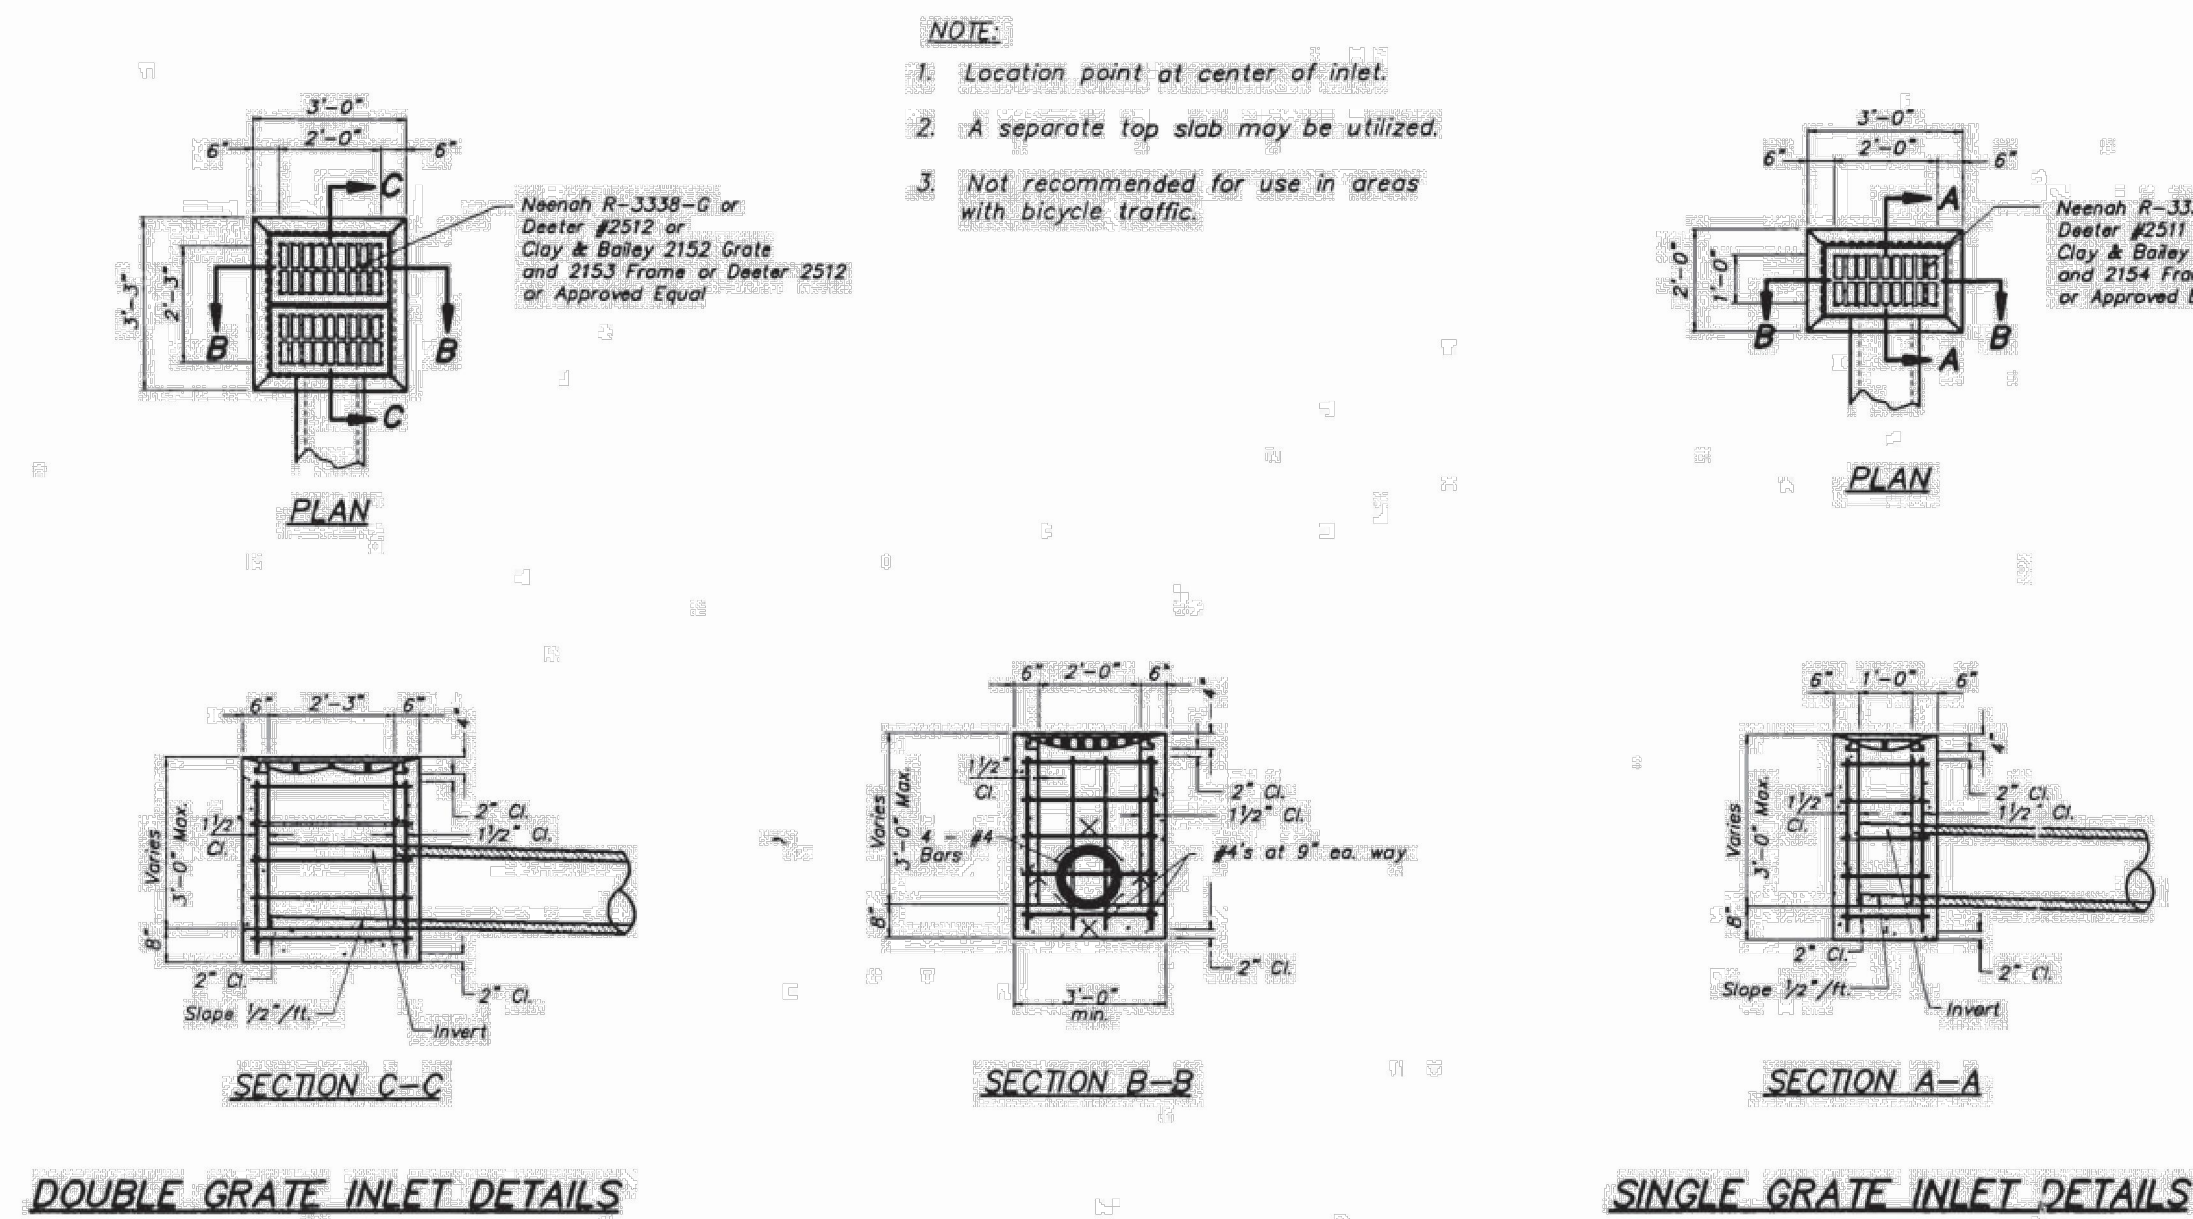

AMERICAN PUBLIC WORKS ASSOCIATION	
	KANSAS CITY
	METROPOLITAN CHAPTER
GRATE INLET DETAILS	STANDARD DRAWING NUMBER G-1
	ADOPTED: APRIL 17, 1996

PREPARED BY:

PERMIT SET



SCHLAGEL & ASSOCIATES, P.A.

RESIDENCES AT BLACKWELL SITE DEVELOPMENT PLAN


HERITAGE STREET LEE'S SUMMIT, MO

DRAWN BY:	REVISION DATE	DESCRIPTION
TRC	07/23/23	PER CITY COMMENTS
CHECKED BY:	03/24/2023	PER CITY COMMENTS
MWB		
DATE PREPARED:		
2/8/2023		
PROJ. NUMBER:		
29-602		

STORM DETAILS

SHEET

C407

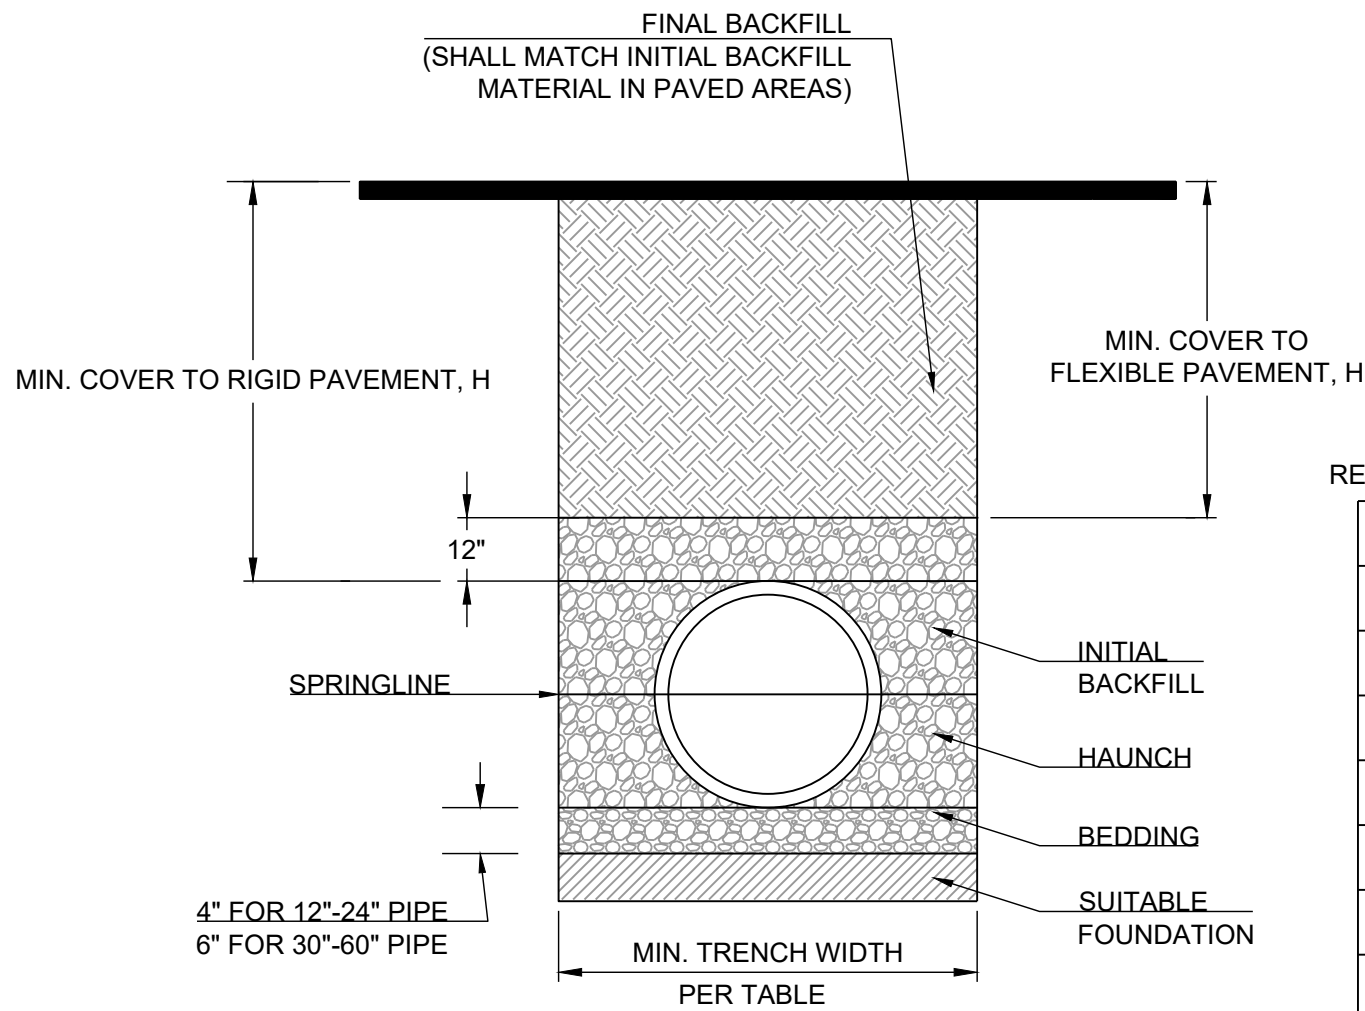


RECOMMENDED MINIMUM TRENCH WIDTHS		
PIPE DIAM.	MIN. TRENCH WIDTH	
4"	21"	
6"	23"	
8"	26"	
10"	28"	
12"	30"	
15"	34"	
18"	39"	
24"	48"	
30"	56"	
36"	64"	
42"	72"	
48"	80"	
54"	88"	
60"	96"	

MINIMUM RECOMMENDED COVER BASED ON VEHICLE LOADING CONDITIONS SURFACE LIVE LOADING CONDITION		
PIPE DIAM.	H-25	HEAVY CONSTRUCTION (75T AXLE LOAD) *
12" - 48"	12"	48"
54" - 60"	24"	60"


* VEHICLES IN EXCESS OF 75T MAY REQUIRE ADDITIONAL COVER

NOTES:

1. ALL PIPE SYSTEMS SHALL BE INSTALLED IN ACCORDANCE WITH ASTM D2321, "STANDARD PRACTICE FOR UNDERGROUND INSTALLATION OF THERMOPLASTIC PIPE FOR SEWERS AND OTHER GRAVITY FLOW APPLICATIONS", LATEST EDITION
2. MEASURES SHOULD BE TAKEN TO PREVENT MIGRATION OF NATIVE FINES INTO BACKFILL MATERIAL, WHEN REQUIRED.
3. FOUNDATION: WHERE THE TRENCH BOTTOM IS UNSTABLE, THE CONTRACTOR SHALL EXCAVATE TO A DEPTH REQUIRED BY THE ENGINEER AND REPLACE WITH SUITABLE MATERIAL AS SPECIFIED BY THE ENGINEER. AS AN ALTERNATIVE AND AT THE DISCRETION OF THE DESIGN ENGINEER, THE TRENCH BOTTOM MAY BE STABILIZED USING A GEOTEXTILE MATERIAL.
4. BEDDING: SUITABLE MATERIAL SHALL BE CLASS I, II OR III. THE CONTRACTOR SHALL PROVIDE DOCUMENTATION FOR MATERIAL SPECIFICATION TO ENGINEER. UNLESS OTHERWISE NOTED BY THE ENGINEER, MINIMUM BEDDING THICKNESS SHALL BE 4" (100mm) FOR 4"-24" (100mm-600mm); 6" (150mm) FOR 30"-60" (750mm-900mm).
5. INITIAL BACKFILL: SUITABLE MATERIAL SHALL BE CLASS I, II OR III IN THE PIPE ZONE EXTENDING NOT LESS THAN 6" ABOVE CROWN OF PIPE. THE CONTRACTOR SHALL PROVIDE DOCUMENTATION FOR MATERIAL SPECIFICATION TO ENGINEER. MATERIAL SHALL BE INSTALLED AS REQUIRED IN ASTM D2321, LATEST EDITION.
6. MINIMUM COVER: MINIMUM COVER, H, IN NON-TRAFFIC APPLICATIONS (GRASS OR LANDSCAPE AREAS) IS 12" FROM THE TOP OF PIPE TO GROUND SURFACE. ADDITIONAL COVER MAY BE REQUIRED TO PREVENT FLOATATION. FOR TRAFFIC APPLICATIONS, MINIMUM COVER, H, IS 12" UP TO 48" DIAMETER PIPE AND 24" OF COVER FOR 54"-60" DIAMETER PIPE, MEASURED FROM TOP OF PIPE TO BOTTOM OF FLEXIBLE PAVEMENT OR TO TOP OF RIGID PAVEMENT.
7. TESTING: CONTRACTOR IS RESPONSIBLE FOR THE COORDINATION OF ALL MATERIAL TESTING REQUIRED FOR THEIR WORK. THIS INCLUDES SCHEDULING OF TESTS, COORDINATING AND PROVIDING ACCESS TO SAMPLE LOCATIONS, AND SATISFYING ALL TEST RESULT REPORTING REQUIREMENTS.

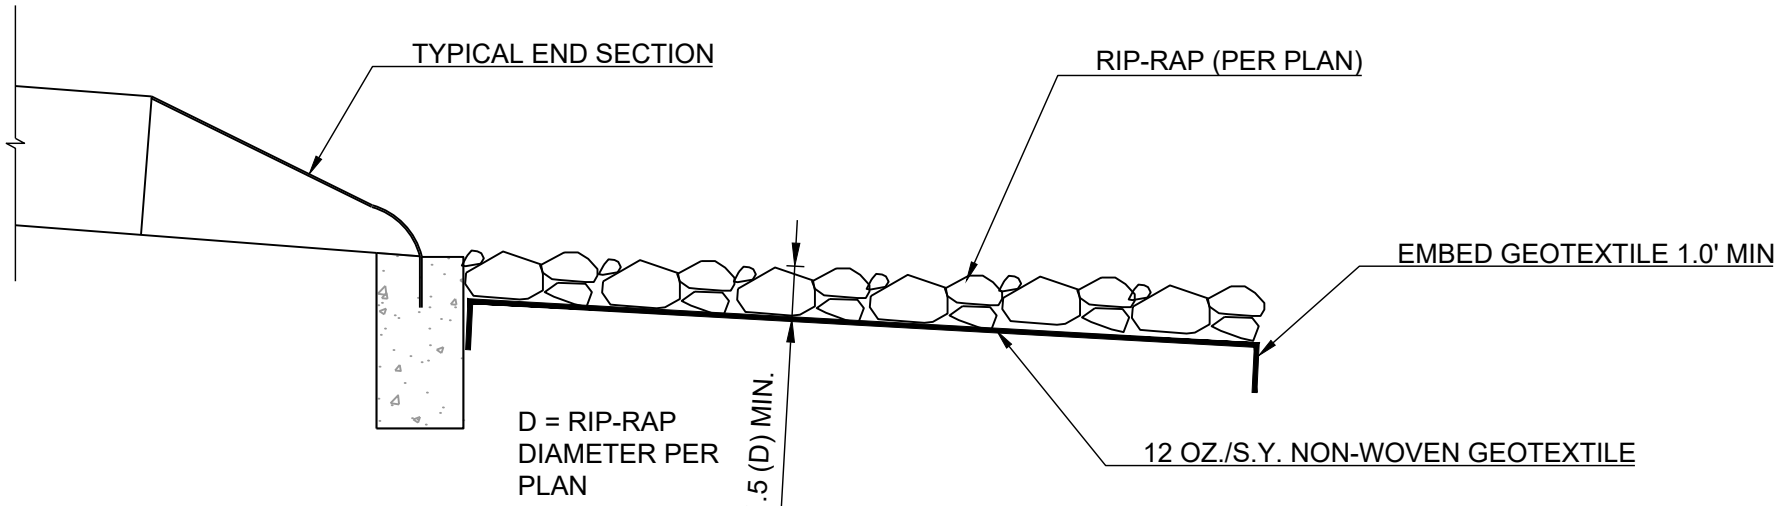

RIP-RAP AT OUTLET

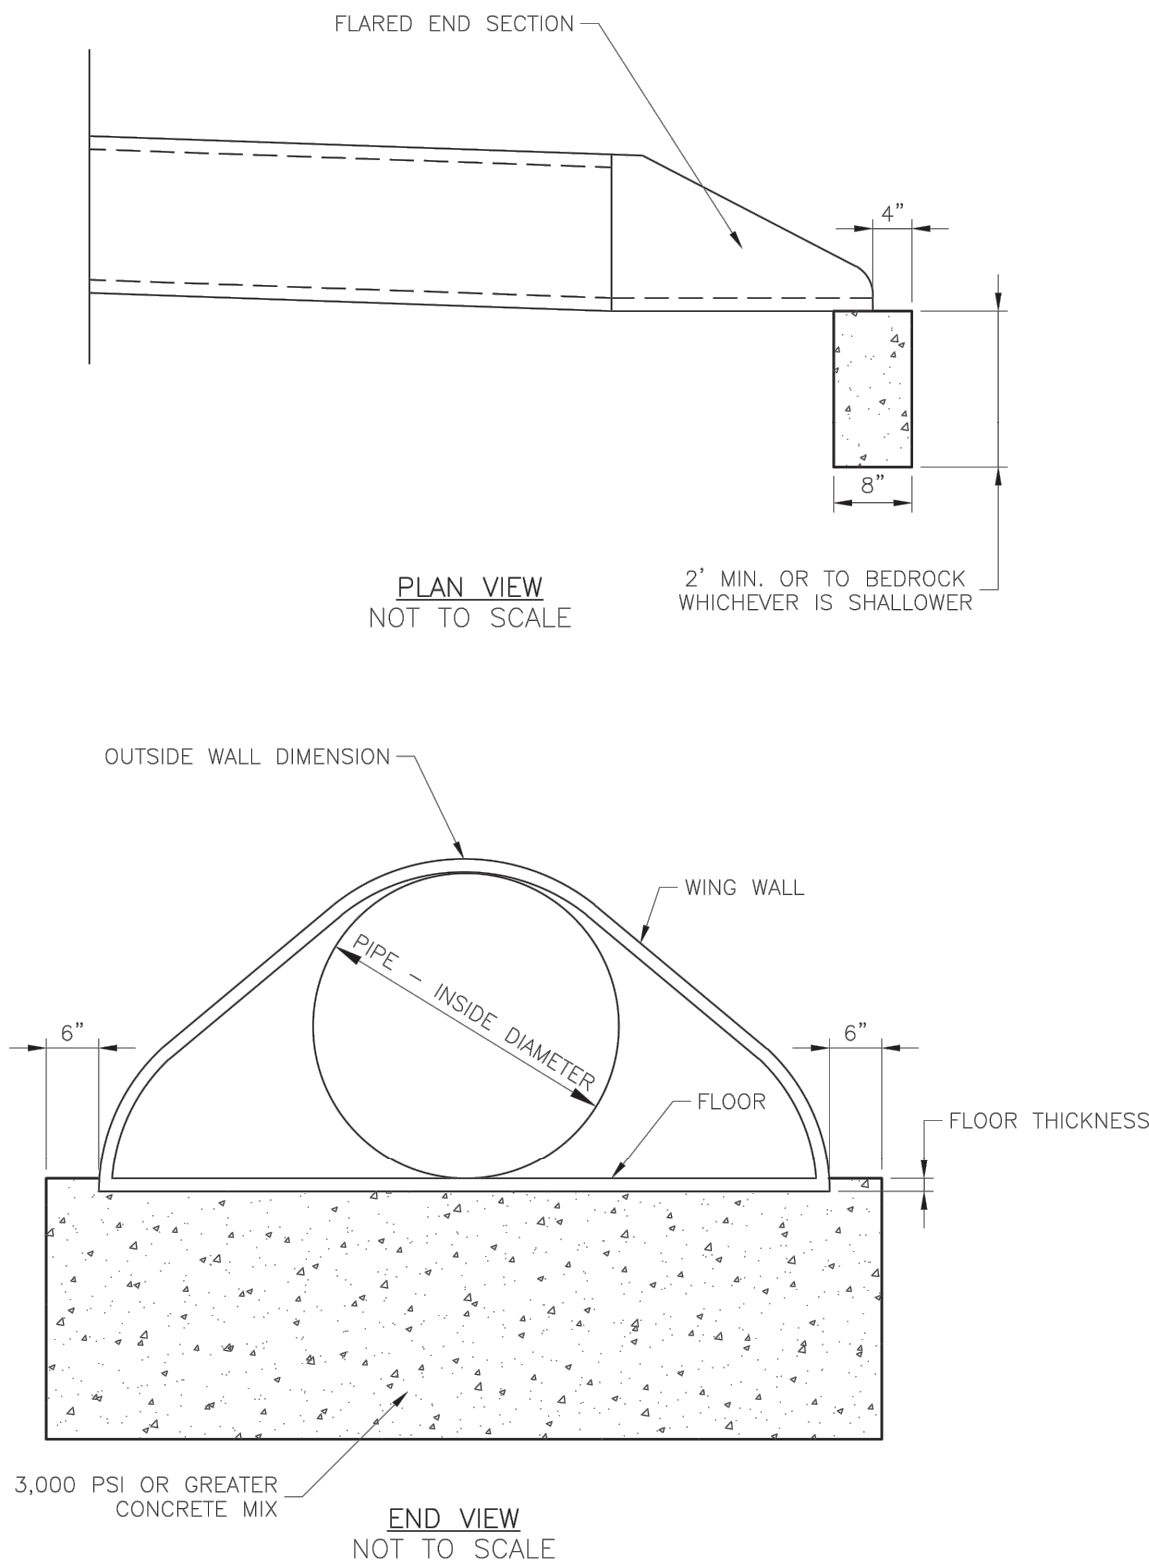


LEE'S SUMMIT
MISSOURI
PUBLIC WORKS ENGINEERING DIVISION | 220 SE GREEN STREET | LEE'S SUMMIT, MO 64083


Date: 05/2021
Drawn By: MJF
Checked By: DL

FLARED END SECTION SUPPORT DETAIL

STM-5

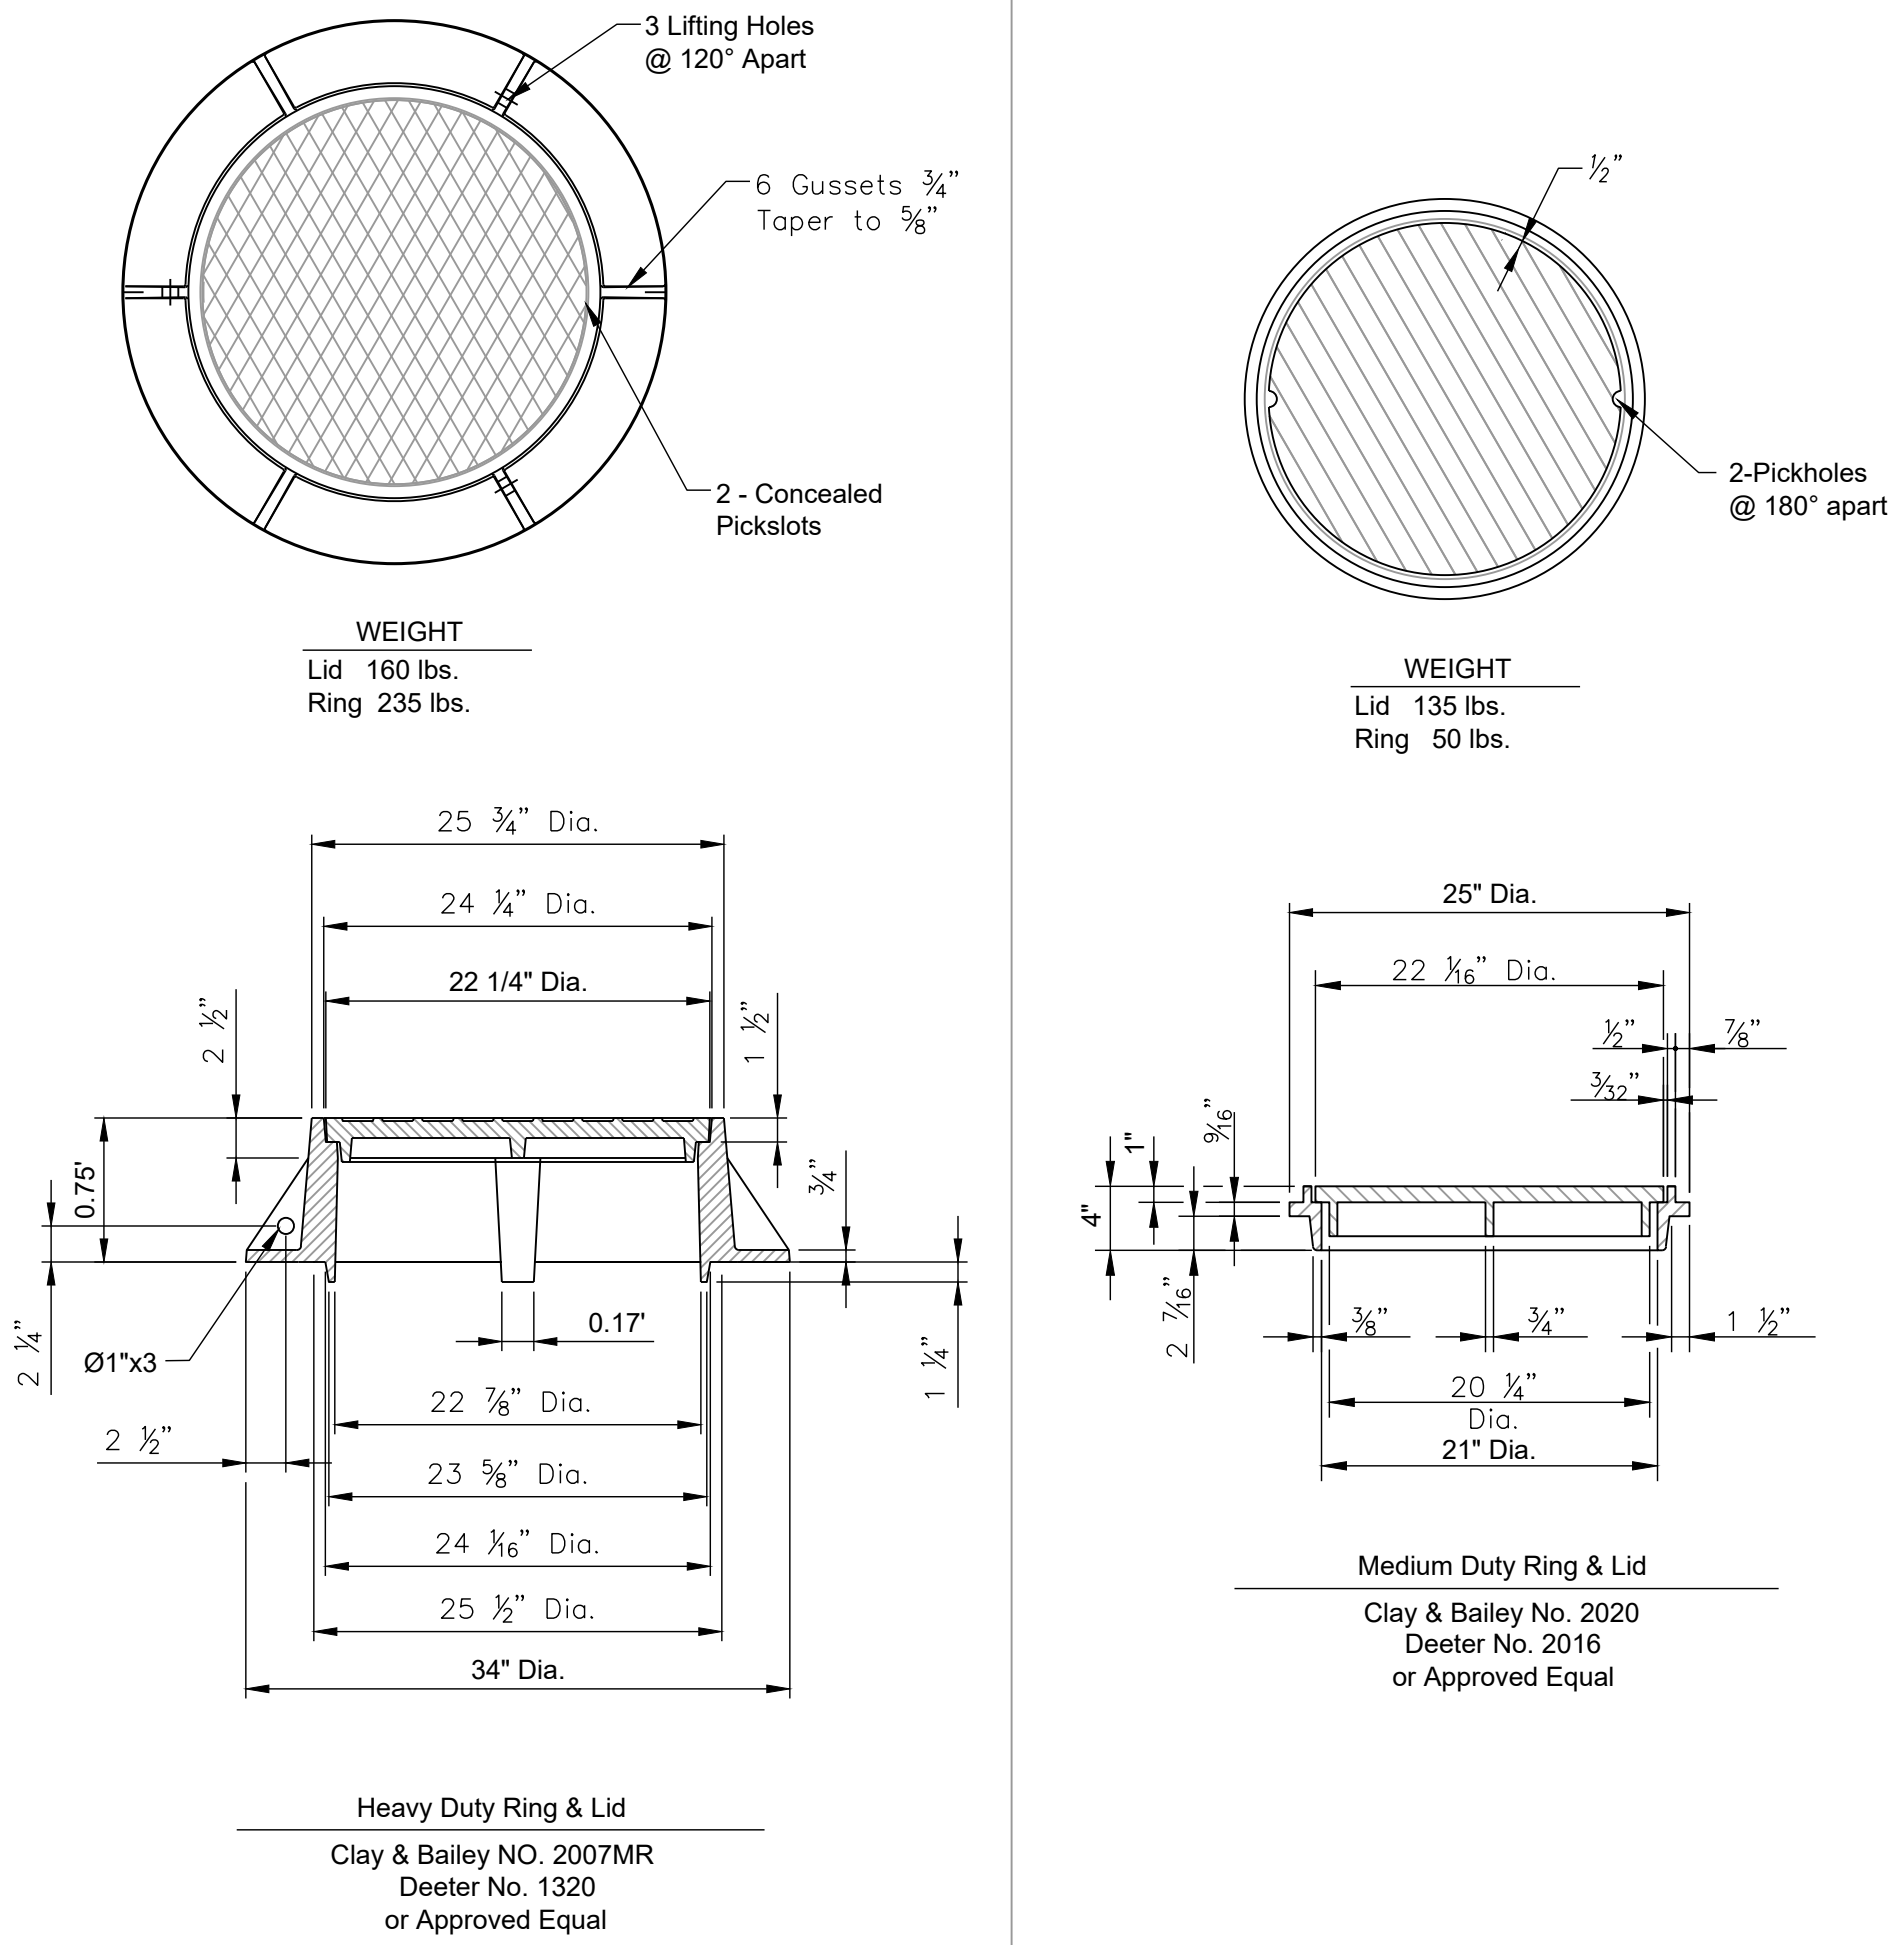

MANHOLE RING AND COVER

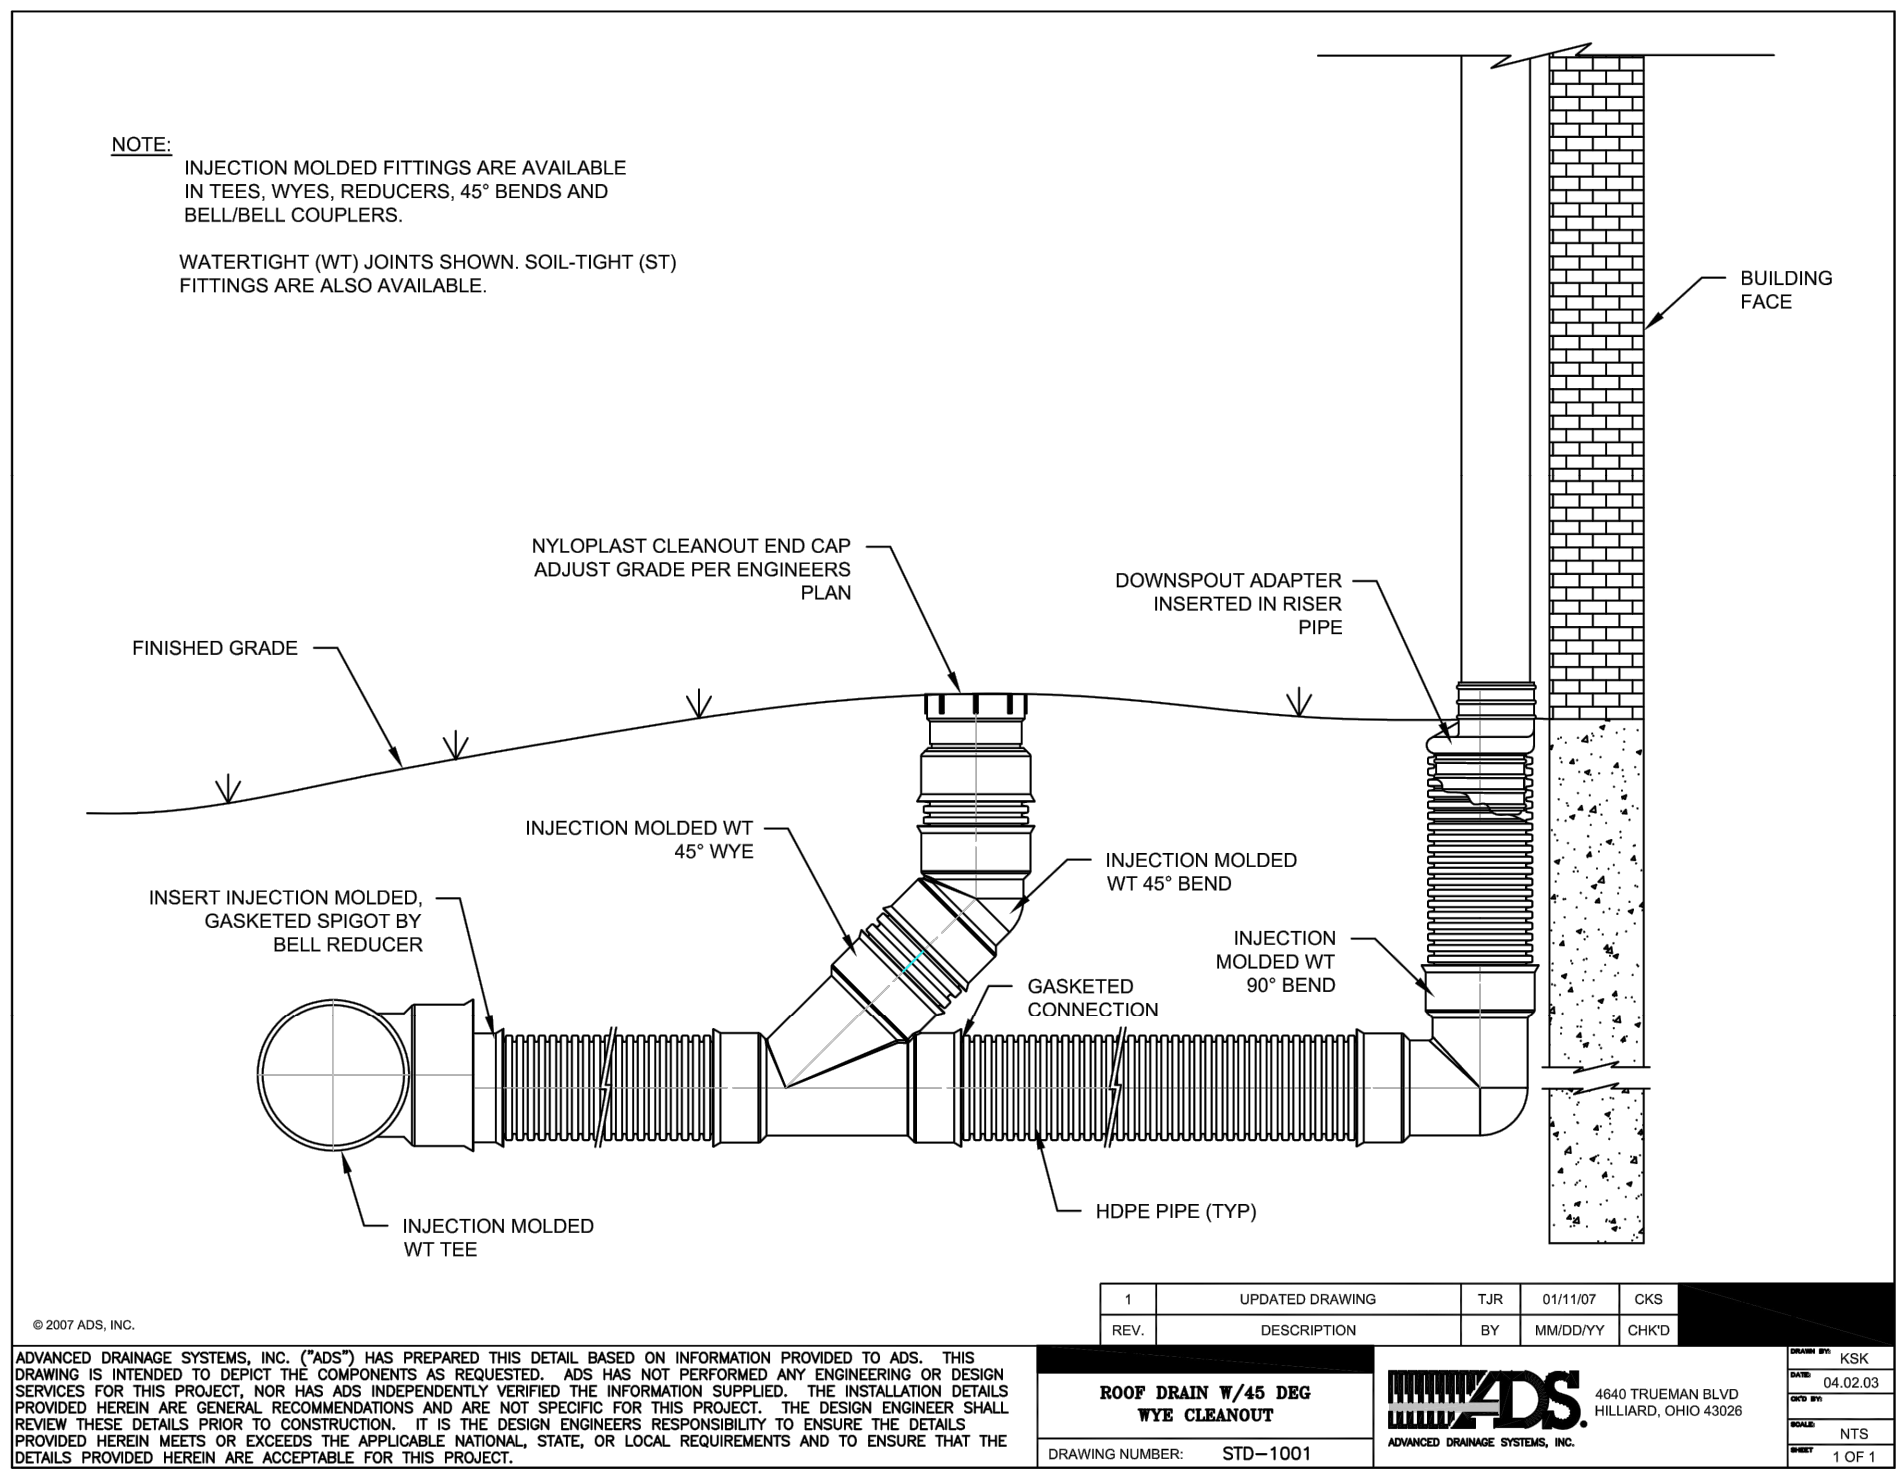

© 2007 ADS, INC.

ADVANCED DRAINAGE SYSTEMS, INC. ("ADS") HAS PREPARED THIS DETAIL BASED ON INFORMATION PROVIDED TO ADS. THIS DRAWING IS INTENDED TO DEPICT THE COMPONENTS AS REQUESTED. ADS HAS NOT PERFORMED ANY ENGINEERING OR DESIGN SERVICES FOR THIS PROJECT, NOR HAS ADS INDEPENDENTLY VERIFIED THE INFORMATION SUPPLIED. THE INSTALLATION DETAILS PROVIDED HEREIN ARE GENERAL RECOMMENDATIONS AND ARE NOT SPECIFIC FOR THIS PROJECT. THE DESIGN ENGINEER SHALL PROVIDE THESE DETAILS PRIOR TO CONSTRUCTION. IT IS THE DESIGN ENGINEER'S RESPONSIBILITY TO ENSURE THE DETAILS PROVIDED HEREIN MEET OR EXCEEDS THE APPLICABLE NATIONAL, STATE, OR LOCAL REQUIREMENTS AND TO ENSURE THAT THE DETAILS PROVIDED HEREIN ARE ACCEPTABLE FOR THIS PROJECT.

1 UPDATED DRAWING TJR 01/11/07 CDS
REV. DESCRIPTION BY MMD/DTY CHKT
ROOF DRAIN W/45 DEG WYE CLEANOUT
DRAWING NUMBER: STD-1001
4600 TRILUMIN BLVD. HILLARIO, OHIO 43038
ADVANCED DRAINAGE SYSTEMS, INC.

04.02.03
1/1
1 OF 1



PREPARED BY:

PERMIT SET



SCHLAGEL & ASSOCIATES, P.A.

RESIDENCES AT BLACKWELL
SITE DEVELOPMENT PLAN

HERITAGE STREET LEE'S SUMMIT, MO

REVISION DATE	DESCRIPTION	PER CITY COMMENTS
01/23/23	1	PER CITY COMMENTS
03/24/2023	2	PER CITY COMMENTS
	3	
	4	
	5	
	6	
	7	
	8	

STORM DETAILS

SHEET
C408

Engineered Surface Drainage Products

PVC surface drainage inlets shall be of the inline drain type as indicated on the contract drawing and referenced within the contract specifications. The ductile iron grates for each of these fittings are to be considered an integral part of the surface drainage inlet and shall be furnished by the same manufacturer. The surface drainage inlets shall be as manufactured by Nyloplast a division of Advanced Drainage Systems, Inc., or prior approved equal.

The inline drain required for this contract shall be manufactured from PVC pipe stock, utilizing a thermo-forming process to reform the pipe stock to the furnished configuration. The drainage pipe connection stubs shall be manufactured from PVC pipe stock and molded to provide a watertight connection with the specified pipe system. This joint tightness shall conform to ASTM D3212 for joints for drain and sewer plastic pipe using flexible elastomeric seals. The flexible elastomeric seals shall conform to ASTM F477. The pipe bell gasket shall be joined to the inline drain body by use of a **swage mechanical joint**. The raw material used to manufacture the pipe stock that is used to manufacture the inline drain body and pipe stubs of the surface drainage inlets shall conform to ASTM D1784 cell class 12454.

The grates furnished for all surface drainage inlets shall be ductile iron grates for sizes 8", 10", 12", 15", 18", 24" and 30" shall be made specifically for each fitting so as to provide a round bottom flange that closely matches the diameter of the surface drainage inlet. Grates for inline drains shall be capable of supporting H-20 wheel loading for traffic areas or H-10 loading for pedestrian areas. 12" and 15" square grates will be hinged to the frame using pins. Metal used in the manufacture of the castings shall conform to ASTM A536 grade 70-50-05 for ductile iron. Grates shall be provided painted black.

The specified PVC surface drainage inlet shall be installed using conventional flexible pipe backfill materials and procedures. The backfill material shall be crushed stone or other granular material meeting the requirements of class 1, class 2, or class 3 material as defined in [ASTM D2321](#). Bedding and backfill for surface drainage inlets shall be well placed and compacted uniformly in accordance with [ASTM D2321](#). The drain basin body will be cut at the time of the final grade. No brick, stone or concrete block will be required to set the grate to the final grade height. For H-20 load rated installations, a concrete ring will be poured under and around the grate and frame. The concrete slab must be designed taking into consideration local soil conditions, traffic loading, and other applicable design factors. For other installation considerations such as migration of fines, ground water, and soft foundations refer to [ASTM D2321](#) guidelines.


**Nyloplast**[®]
3130 VERONA AVE
BUFORD, GA 30518
PHN (770) 932-2443
FAX (770) 932-2490
www.nyloplast-us.com

TITLE

8 IN - 30 IN INLINE DRAIN SPECIFICATIONS

DWG NO. 7003-110-009 **REV** H

DRAIN BASIN

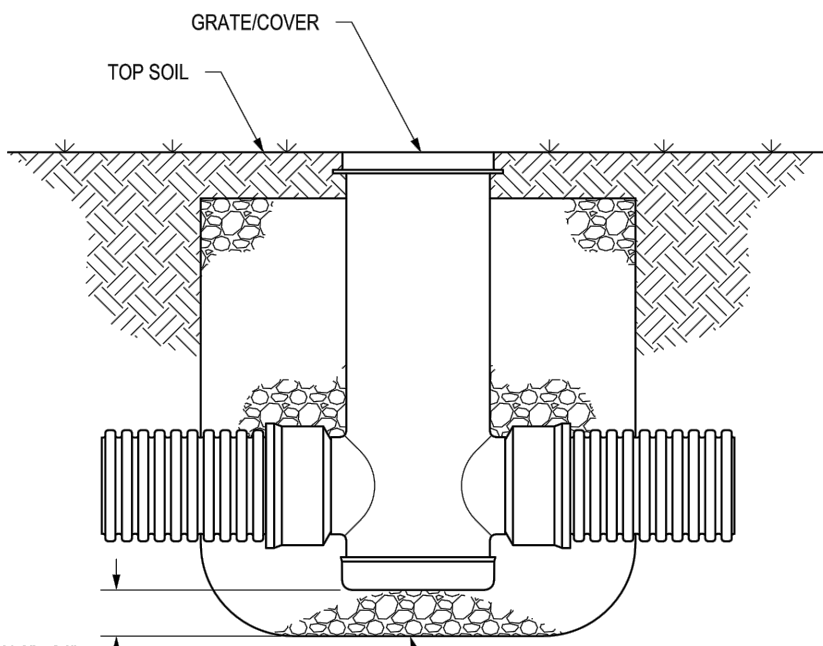


THE BACKFILL MATERIAL SHALL BE CRUSHED STONE OR OTHER GRANULAR MATERIAL MEETING THE REQUIREMENTS OF CLASS I, CLASS II, OR CLASS III MATERIAL AS DEFINED IN ASTM D2321. BEDDING & BACKFILL FOR SURFACE DRAINAGE INLETS SHALL BE PLACED & COMPACTED UNIFORMLY IN ACCORDANCE WITH ASTM D2321.

Nyloplast
 3130 VERONA AVE
 BUFORD, GA 30518
 PHN (770) 932-2443
 FAX (770) 932-2490
www.nyloplast-us.com

TITLE
 DRAIN BASIN & INLINE DRAIN
 NON TRAFFIC INSTALLATION

DWG NO. 7001-110-111 **REV** F

INLINE DRAIN

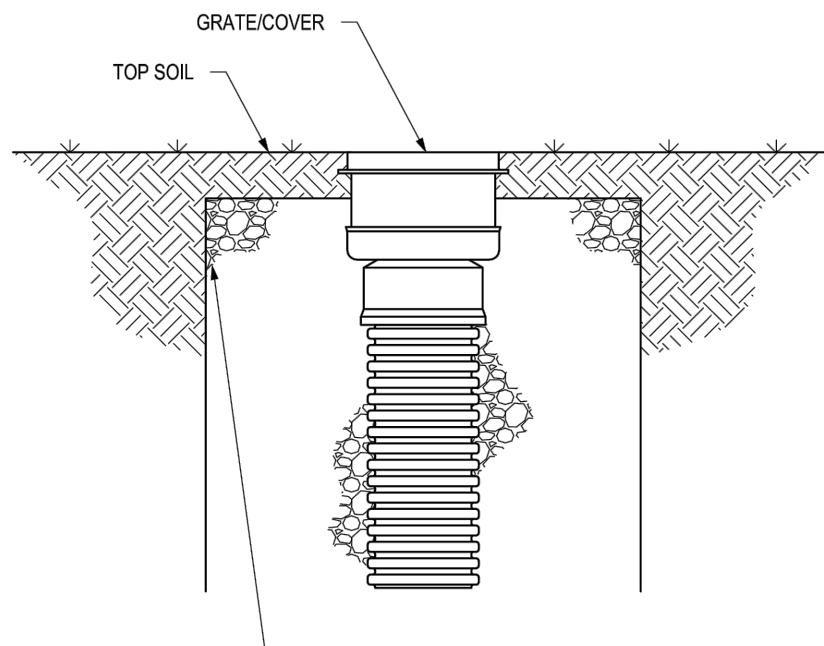


THE BACKFILL MATERIAL SHALL BE CRUSHED STONE OR OTHER GRANULAR MATERIAL MEETING THE REQUIREMENTS OF CLASS I, CLASS II, OR CLASS III MATERIAL AS DEFINED IN ASTM D2321. BEDDING & BACKFILL FOR SURFACE DRAINAGE INLETS SHALL BE PLACED & COMPACTED UNIFORMLY IN ACCORDANCE WITH ASTM D2321

Nyloplast
 3130 VERONA AVE
 BUFORD, GA 30518
 PHN (770) 932-2443
 FAX (770) 932-2490
www.nyloplast-us.com

TITLE
 DRAIN BASIN & INLINE DRAIN
 NON TRAFFIC INSTALLATION

DWG NO. 7001-110-111 **REV** F

12" - 36" DRAIN BASIN


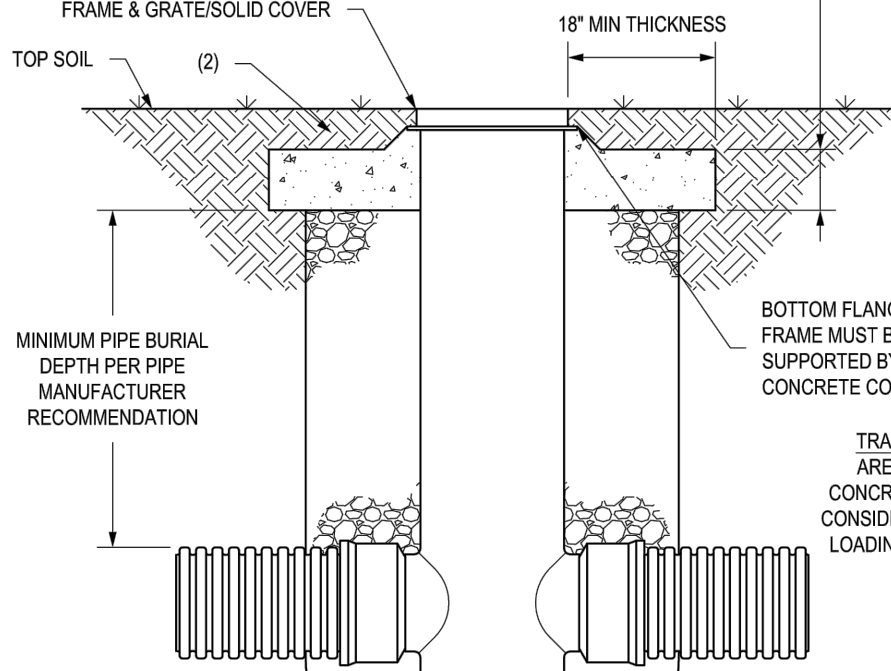


1. GRATES/SOLID COVERS SHALL MEET H-20 LOAD RATING FOR 30" PEDESTRIAN & 12" x 30" STANDARD & SOLID
2. DESIGN SHOULD ACCOUNT FOR ROOT DEPTH TO ALLOW TURF TO GROW AND PREVENT EROSION AROUND GRATE SO THAT HAZARDS DO NOT FORM.

 3130 VERONA AVE
BUFORD, GA 30518
PHN (770) 932-2443
FAX (770) 932-2490
www.nytoplast-us.com

**DRAIN BASIN & INLINE DRAIN
TURF TRAFFIC INSTALLATION**

7001-110-340 REV G

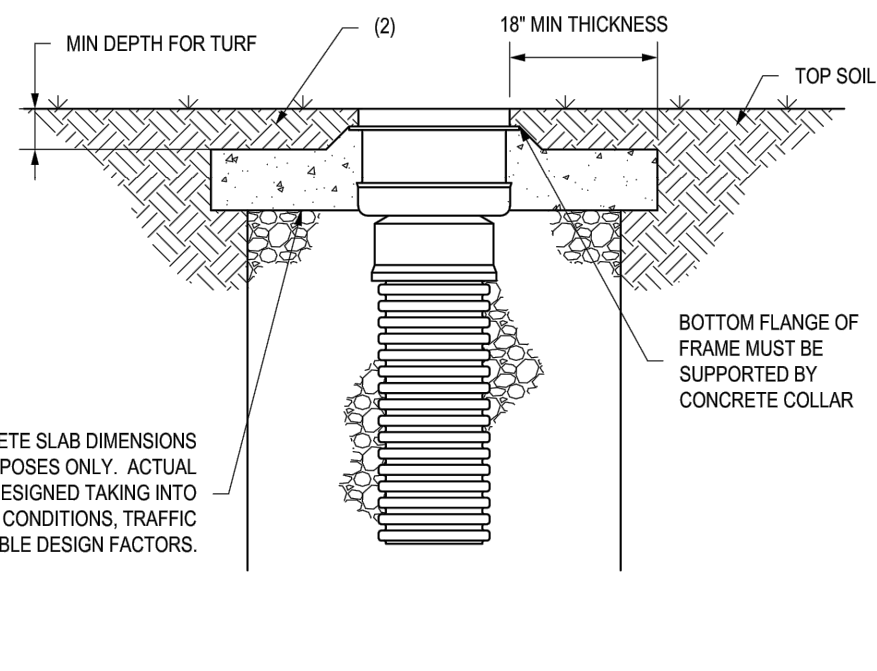 

TRAFFIC LOADS: CONCRETE SLAB DIMENSIONS ARE FOR GUIDELINE PURPOSES ONLY. ACTUAL CONCRETE SLAB MUST BE DESIGNED TAKING INTO CONSIDERATION LOCAL SOIL CONDITIONS, TRAFFIC LOADING, & OTHER APPLICABLE DESIGN FACTORS.


THE BACKFILL MATERIAL SHALL BE CRUSHED STONE OR OTHER GRANULAR MATERIAL MEETING THE REQUIREMENTS OF CLASS I, CLASS II, OR CLASS III MATERIAL AS DEFINED IN ASTM D2321. BEDDING & BACKFILL FOR SURFACE DRAINAGE INLETS SHALL BE PLACED & COMPACTED UNIFORMLY IN ACCORDANCE WITH ASTM D2321

 3130 VERONA AVE
BUFORD, GA 30518
PHN (770) 932-2443
FAX (770) 932-2490
www.nytoplast-us.com

**DRAIN BASIN & INLINE DRAIN
TURF TRAFFIC INSTALLATION**

7001-110-340 REV G

NYLOPLAST INLINE DRAIN WITH SOLID COVER

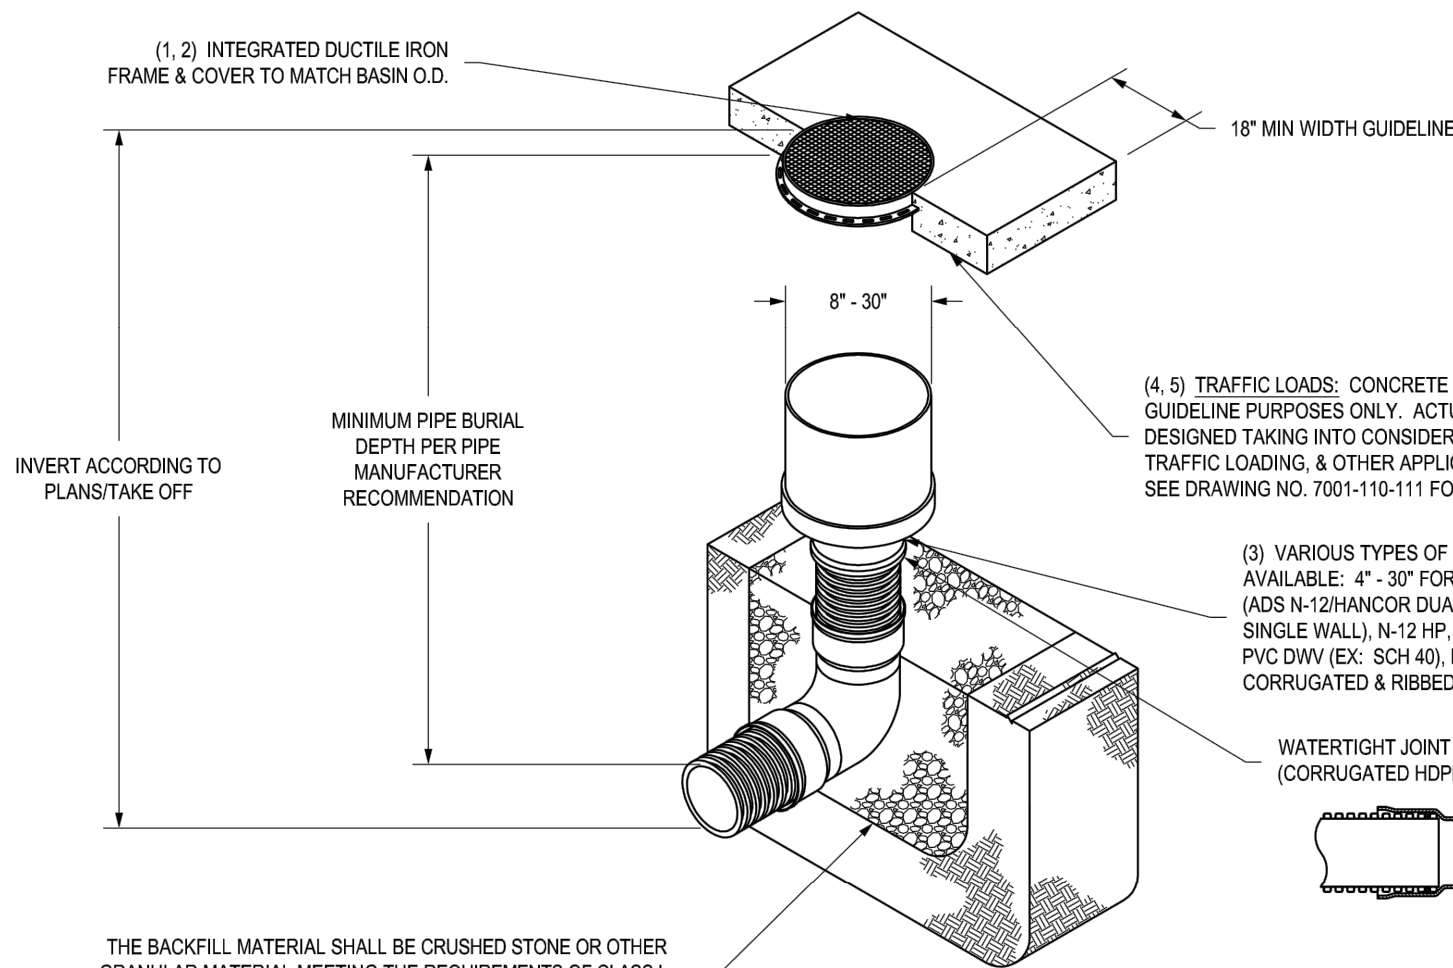

THE BACKFILL MATERIAL SHALL BE CRUSHED STONE OR OTHER GRANULAR MATERIAL MEETING THE REQUIREMENTS OF CLASS I, CLASS II, OR CLASS III MATERIAL AS DEFINED IN ASTM D2321. BEDDING & BACKFILL FOR SURFACE DRAINAGE INLETS SHALL BE PLACED & COMPACTED UNIFORMLY IN ACCORDANCE WITH ASTM D2321.

- 1 - 8" - 30" SOLID COVERS SHALL BE DUCTILE IRON PER ASTM A536 GRADE 70-50-05.
- 2 - 12" - 30" FRAMES SHALL BE DUCTILE IRON PER ASTM A536 GRADE 70-50-05.
8" & 10" SOLID COVERS FIT DIRECTLY ON INLINE DRAINS SEE DRAWING NO. 7003-110-040 & 7003-110-01.
- 3 - DRAINAGE CONNECTION STUB JOINT TIGHTNESS SHALL CONFORM TO ASTM D3212 FOR CORRUGATED HDPE (ADEX N-12/HANCOR DUAL WALL), N-12 HP, & PVC SEWER (4" - 24").
- 4 - 12" - 30" SOLID COVERS SHALL MEET H-20 LOAD RATING.
- 5 - 8" & 10" SOLID COVERS ARE RATED FOR LIGHT DUTY APPLICATIONS ONLY; NO CONCRETE COLLAR NEEDED FOR LIGHT DUTY RATING.

 3130 VERONA AVE
BUFORD, GA 30518
PHN (770) 932-2443
FAX (770) 932-2490
www.nyloplast-us.com


Nyloplast®

TITLE

INLINE DRAIN WITH SOLID COVER
QUICK SPEC INSTALLATION DETAIL

DWG NO. 7603-110-855 REV C

NYLOPLAST 8" INLINE DRAIN: 2708AG X

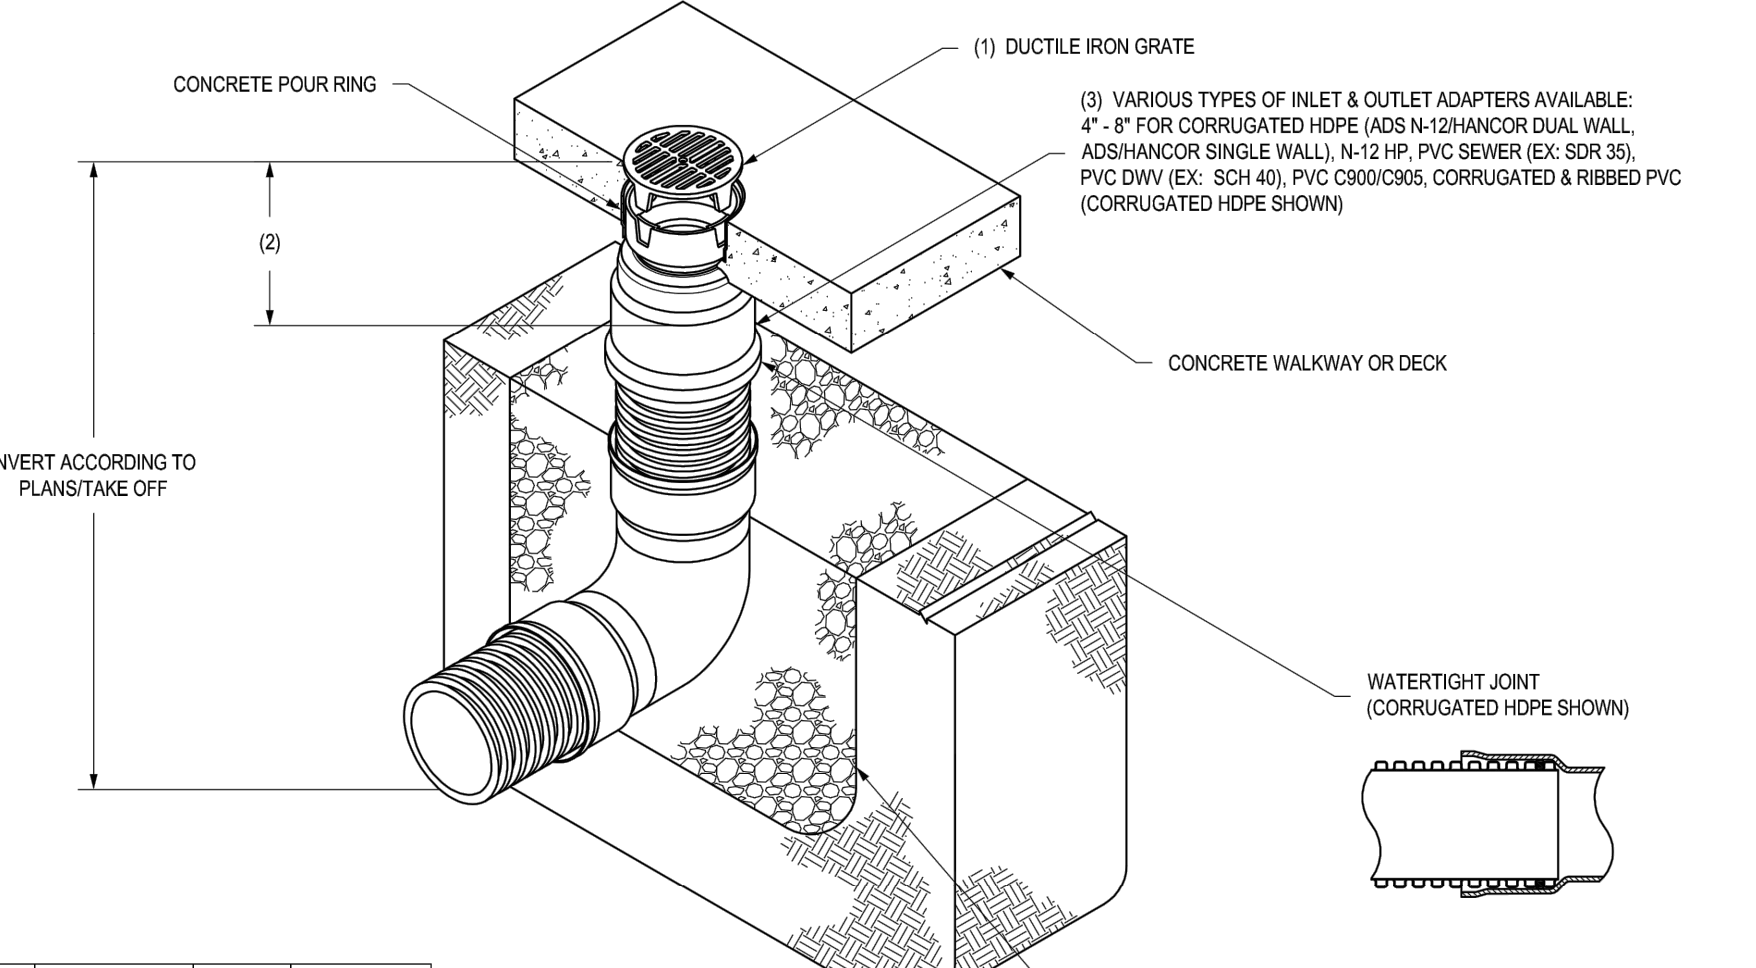

D STONE OR OTHER
REMENTS OF CLASS I,
D IN ASTM D2321.
AGE INLETS SHALL BE
ORDNANCE WITH ASTM D2321


- 1 - GRATES/SOLID COVERS SHALL BE DUCTILE IRON PER ASTM A536 GRADE 70-50-05 WITH THE EXCEPTION OF THE BRONZE GRATE.
- 2 - FOR COMPLETE DESIGN DETAILS SEE DRAWING NO. 7003-110-000.
- 3 - DRAINAGE CONNECTION STUB JOINT TIGHTNESS SHALL CONFORM TO ASTM D3212 FOR CORRUGATED HDPE (ADS N-12/HANCOR DUAL WALL) & PVC SEWER.


Nyloplast®
3130 VERONA AVE
BUFORD, GA 30518
PHN (770) 932-2443
FAX (770) 932-2490
www.nyloplast-us.com

TITLE
8 IN INLINE DRAIN QUICK SPEC INSTALLATION DETAIL

DWG NO. 7063-110-033 REV F

NYLOPLAST 12" INLINE DRAIN: 2712AG X

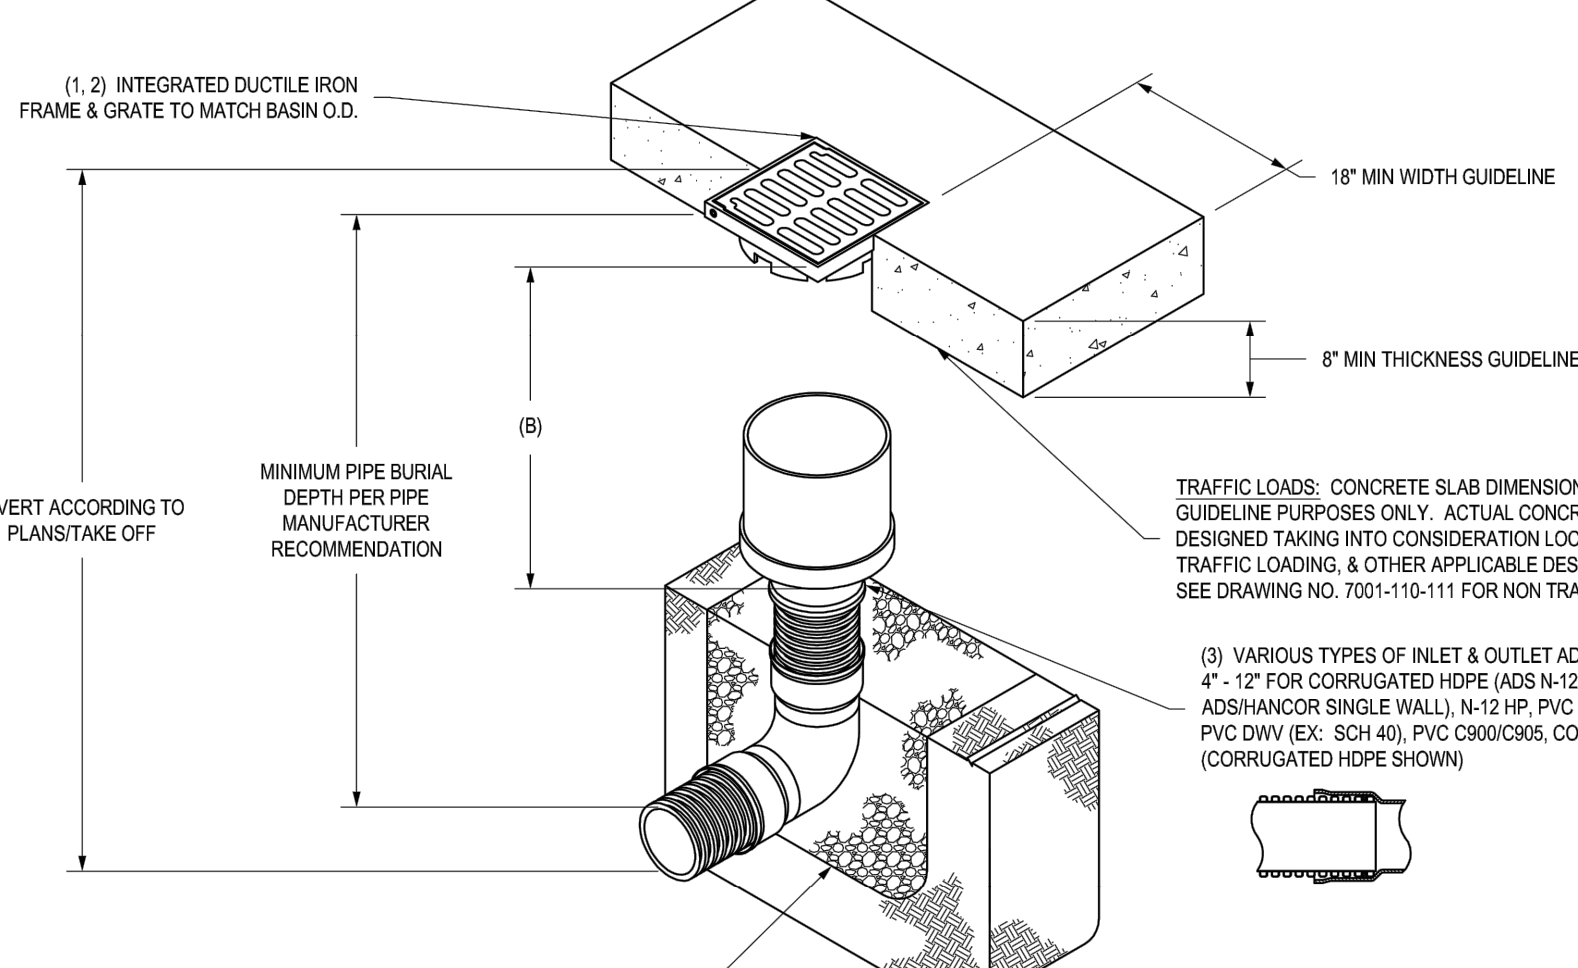

THE BACKFILL MATERIAL SHALL BE CRUSHED STONE OR OTHER GRANULAR MATERIAL MEETING THE REQUIREMENTS OF CLASS I, CLASS II, OR CLASS III MATERIAL AS DEFINED IN ASTM D2321. BEDDING & BACKFILL FOR SURFACE DRAINAGE INLETS SHALL BE PLACED & COMPACTED UNIFORMLY IN ACCORDANCE WITH ASTM D2321.


- 1 - GRATES/SOLID COVER SHALL BE DUCTILE IRON PER ASTM A536 GRADE 70-50-02 WITH THE EXCEPTION OF THE BRONZE GRADE.
- 2 - FRAMES SHALL BE DUCTILE IRON PER ASTM A536 GRADE 70-50-02.
- 3 - DRAINAGE CONNECTION STUB JOINT TIGHTNESS SHALL CONFORM TO ASTM D3212 FOR CORRUGATED HDPE (ADS N-12/HANCOR DUAL WALL, N-12 HP, & PVC SEWER).
- 4 - DIMENSIONS ARE FOR REFERENCE ONLY. ACTUAL DIMENSIONS MAY VARY.
- 5 - DIMENSIONS ARE IN INCHES
- 6 - SEE DRAWING NO. 7001-110-275 FOR ADS N-12 & HANCOR DUAL WALL BELL INFORMATION & DRAWING NO. 7001-110-364 FOR ADS N-12 HP BELL INFORMATION.

 3130 VERONA AVE
BUFORD, GA 30518
PHN (770) 932-2443
FAX (770) 932-2490
www.nyloplast-us.com

E DRAIN QUICK SPEC INSTALLATION DETAIL

7003-110-025 REV E

PREPARED BY:

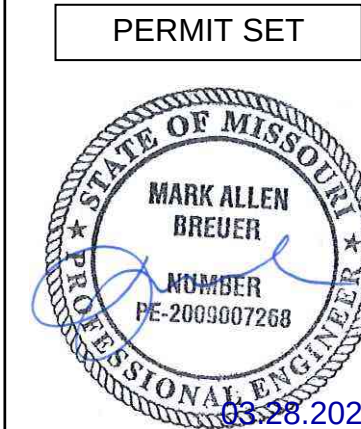

SCHLAGEL & ASSOCIATES, P.


RESIDENCES AT BLACKWELL
SITE DEVELOPMENT PLAN


HERITAGE STREET LEE'S SUMMIT. MO

REVISION	DATE	DESCRIPTION
1	07/23/23	PER CITY COMMENTS
2	03/24/2023	PER CITY COMMENTS
3		
4		
5		
6		
7		
8		


STORM DETAILS

SHEET
C409

 

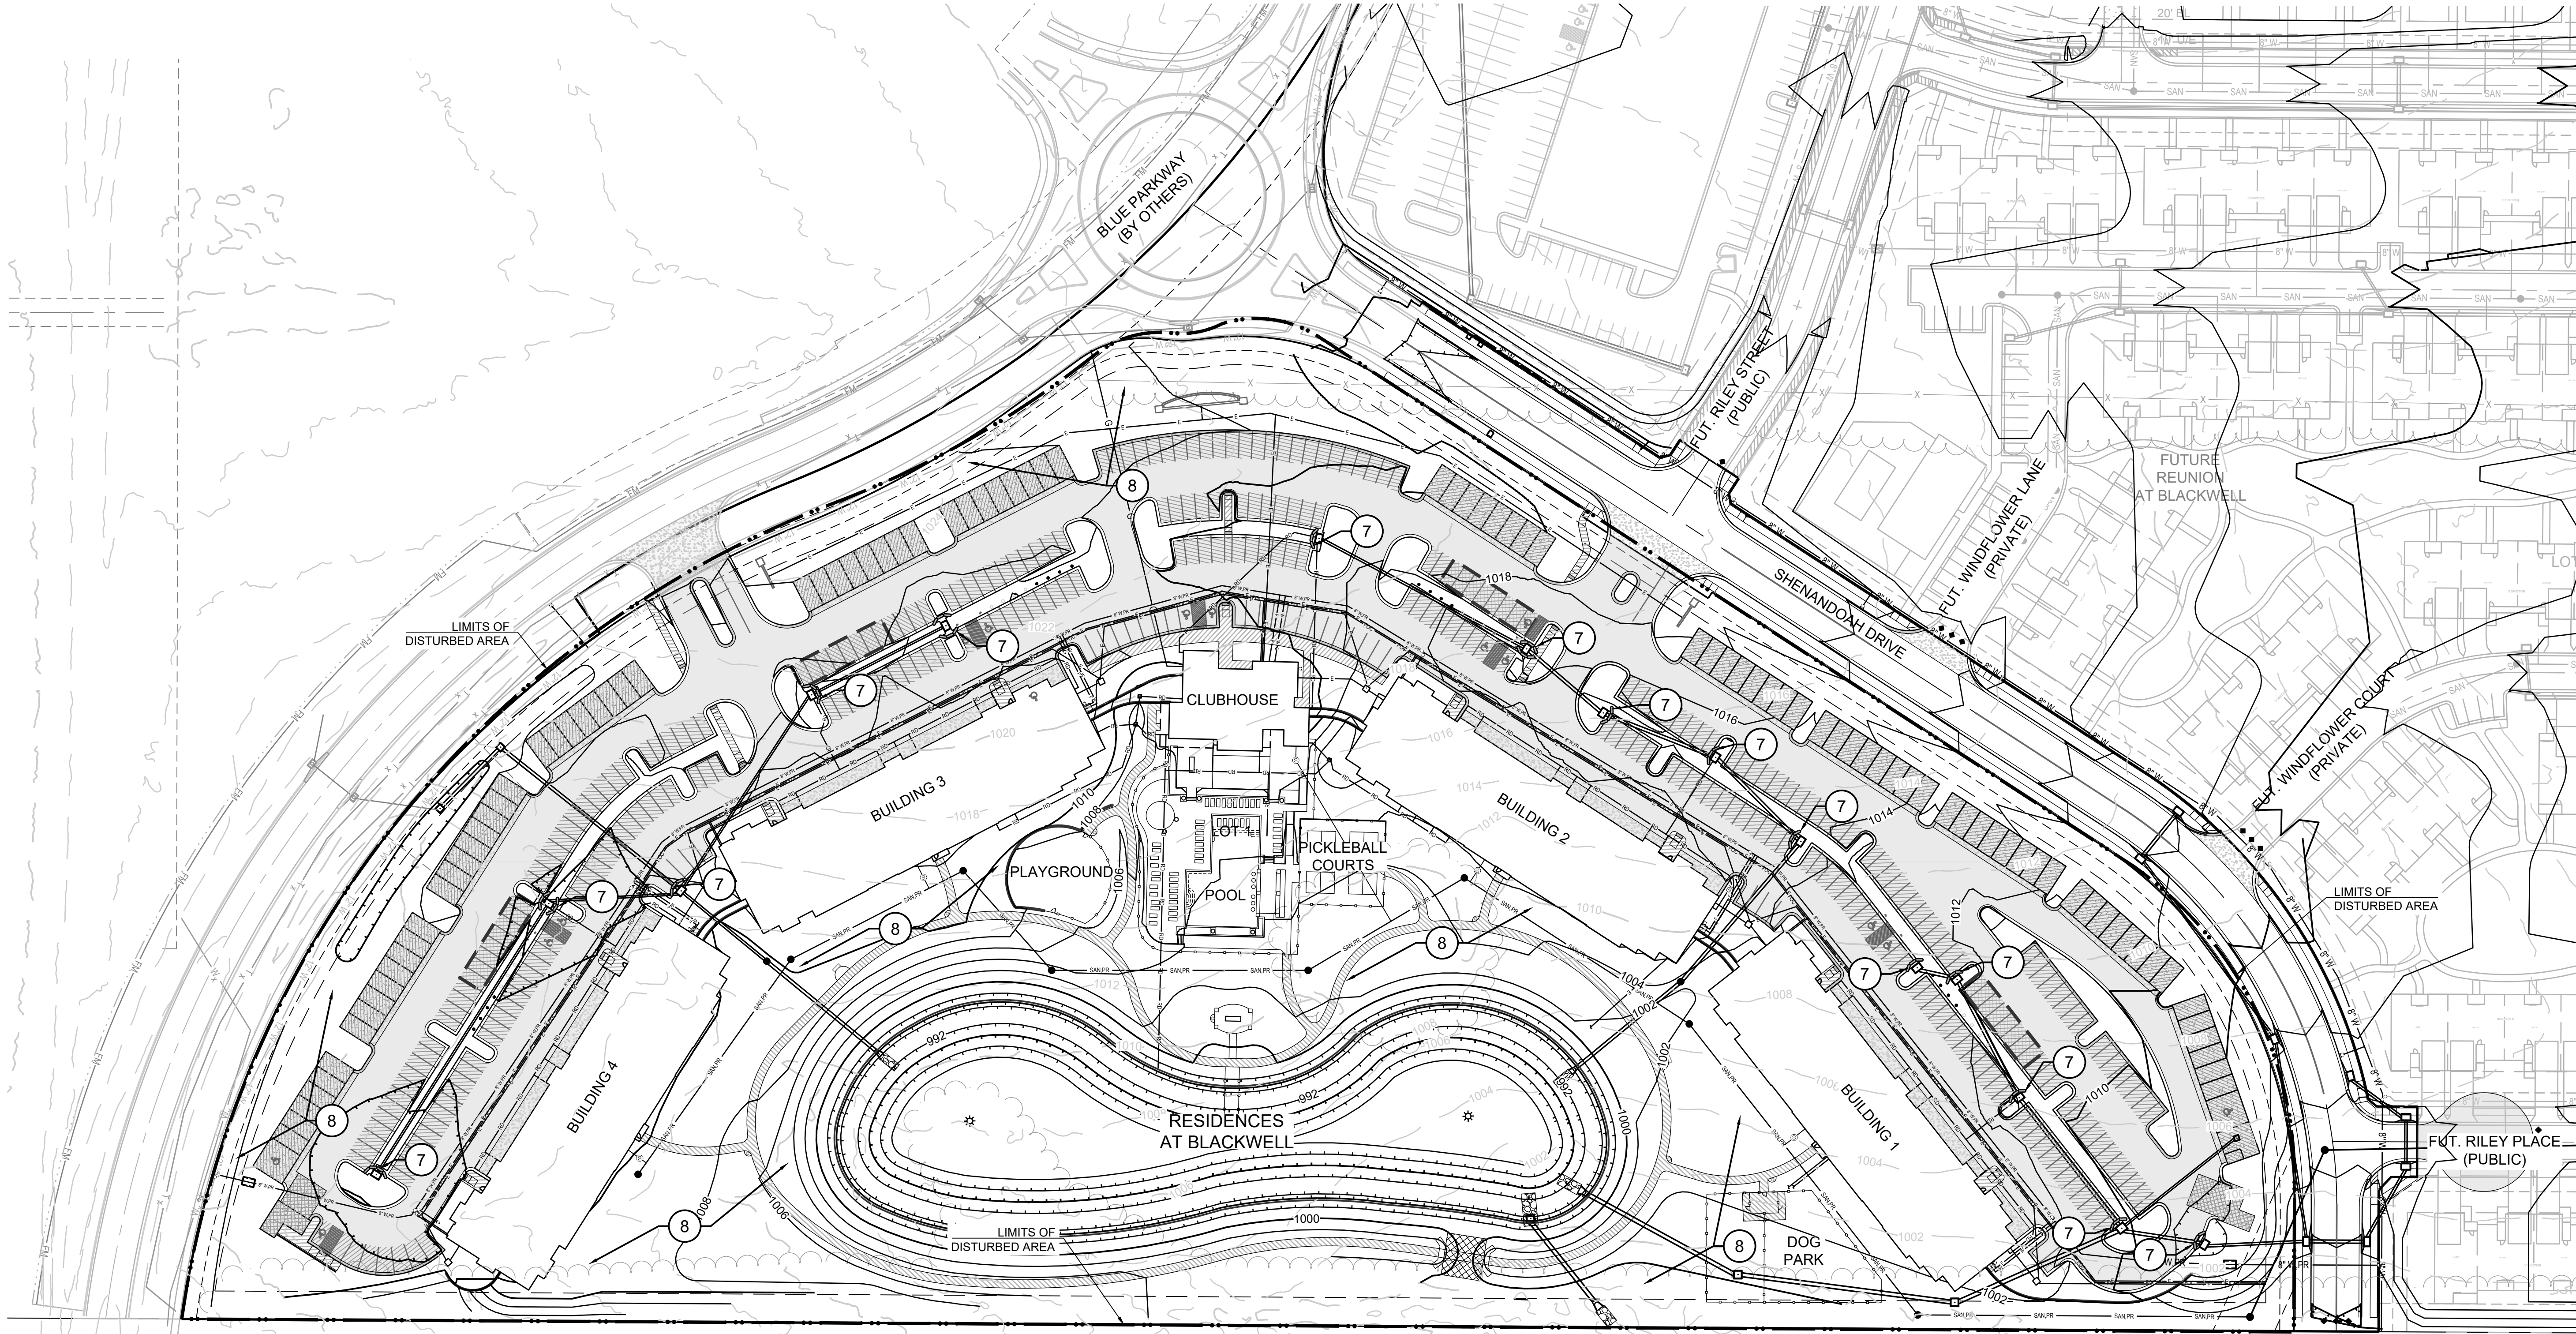

- NOTES:
- ALL CONSTRUCTION ON THIS PROJECT SHALL CONFORM TO THE CITY OF LEE'S SUMMIT TECHNICAL SPECIFICATIONS.
 - THE CONTRACTOR IS RESPONSIBLE FOR VERIFYING ALL EXISTING UTILITY LOCATIONS PRIOR TO EXCAVATION.
 - SEE SHEET C500 FOR EROSION CONTROL NOTES, LEGEND AND STAGING CHART.

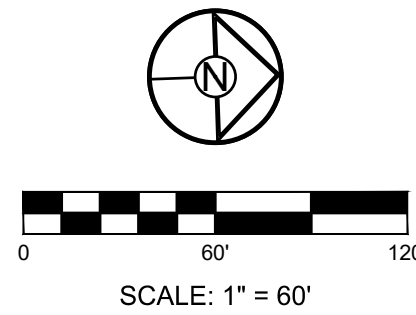

SCHLAGEL

ENGINEERS PLANNERS SURVEYORS LANDSCAPE ARCHITECTS

14920 West 107th Street • Lenexa, Kansas 66215
(913) 492-5158 • Fax: (913) 492-8400
WWW.SCHLAGELASSOCIATES.COM
Missouri State Certificate of Authority
#E2002003600-F #LAC2001005237 #LS2002008659-F

PREPARED BY:

PERMIT SET

STATE OF MISSOURI

MARK ALLEN DREUER

NUMBER PE-2005007268

03-28-2023

SCHLAGEL & ASSOCIATES, P.A.

RESIDENCES AT BLACKWELL
SITE DEVELOPMENT PLAN


HERITAGE STREET LEE'S SUMMIT, MO

REVISION DATE	DESCRIPTION
01/23/23	PER CITY COMMENTS
03/24/2023	PER CITY COMMENTS

POST-CONSTRUCTION
EROSION
CONTROL PLAN

SHEET

C502

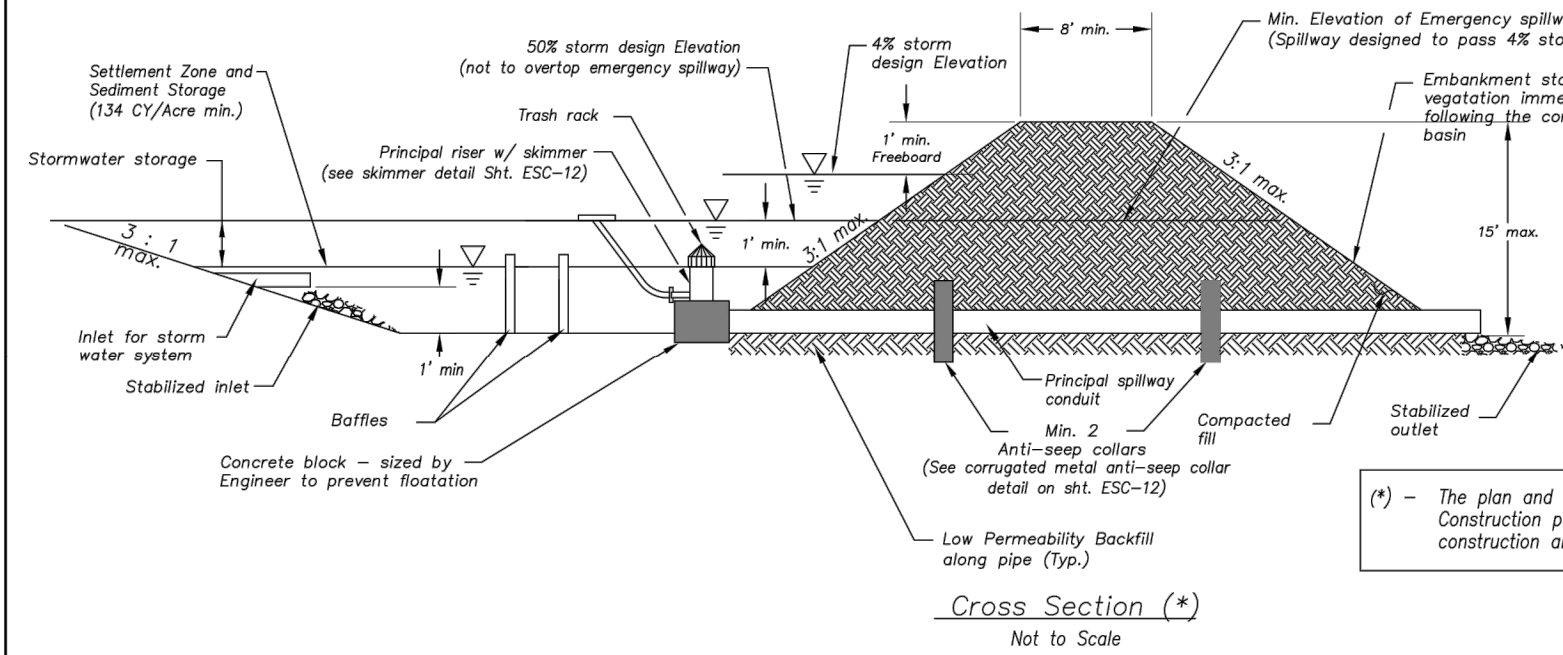

Sediment Basin Notes:

1. Interior baffles shall be provided to reduce short-circuiting of the basin. See Sh. ESC-12 for approved baffle options.
2. Emergency spillways shall be located in a non-fill location when feasible and shall be lined with a non-erodible material such as Riprap or Tuff Reinforcement Mat.
3. When directed, sediment basins shall be fenced using construction fence or other material for safety reasons and include warning signs, reading: "Danger – Keep Out".

Maintenance:

1. Check temporary sediment basins after periods of significant runoff.
2. Remove sediment and restore the basin to its original dimensions when sediment accumulates to 20% of the storage capacity.
3. Immediately repair any erosion damage to the embankment and outlets.
4. Repair and/or replace baffles as necessary to maintain function and integrity of installation.
5. Keep outlet, skimmer and pool area free of all trash and other debris.

is section are schematic in nature. must provide specific site details.

Modified by 2015 Overland Park Standard Details for Erosion and Sediment Control

AMERICAN PUBLIC WORKS ASSOCIATION

Member City of Overland Park




AMERICAN PUBLIC WORKS ASSOCIATION

KANSAS CITY


METRO CHAPTER



STANDARD DRAWING

NUMBER ESC-II


ADOPTED:


SEDIMENT BASIN

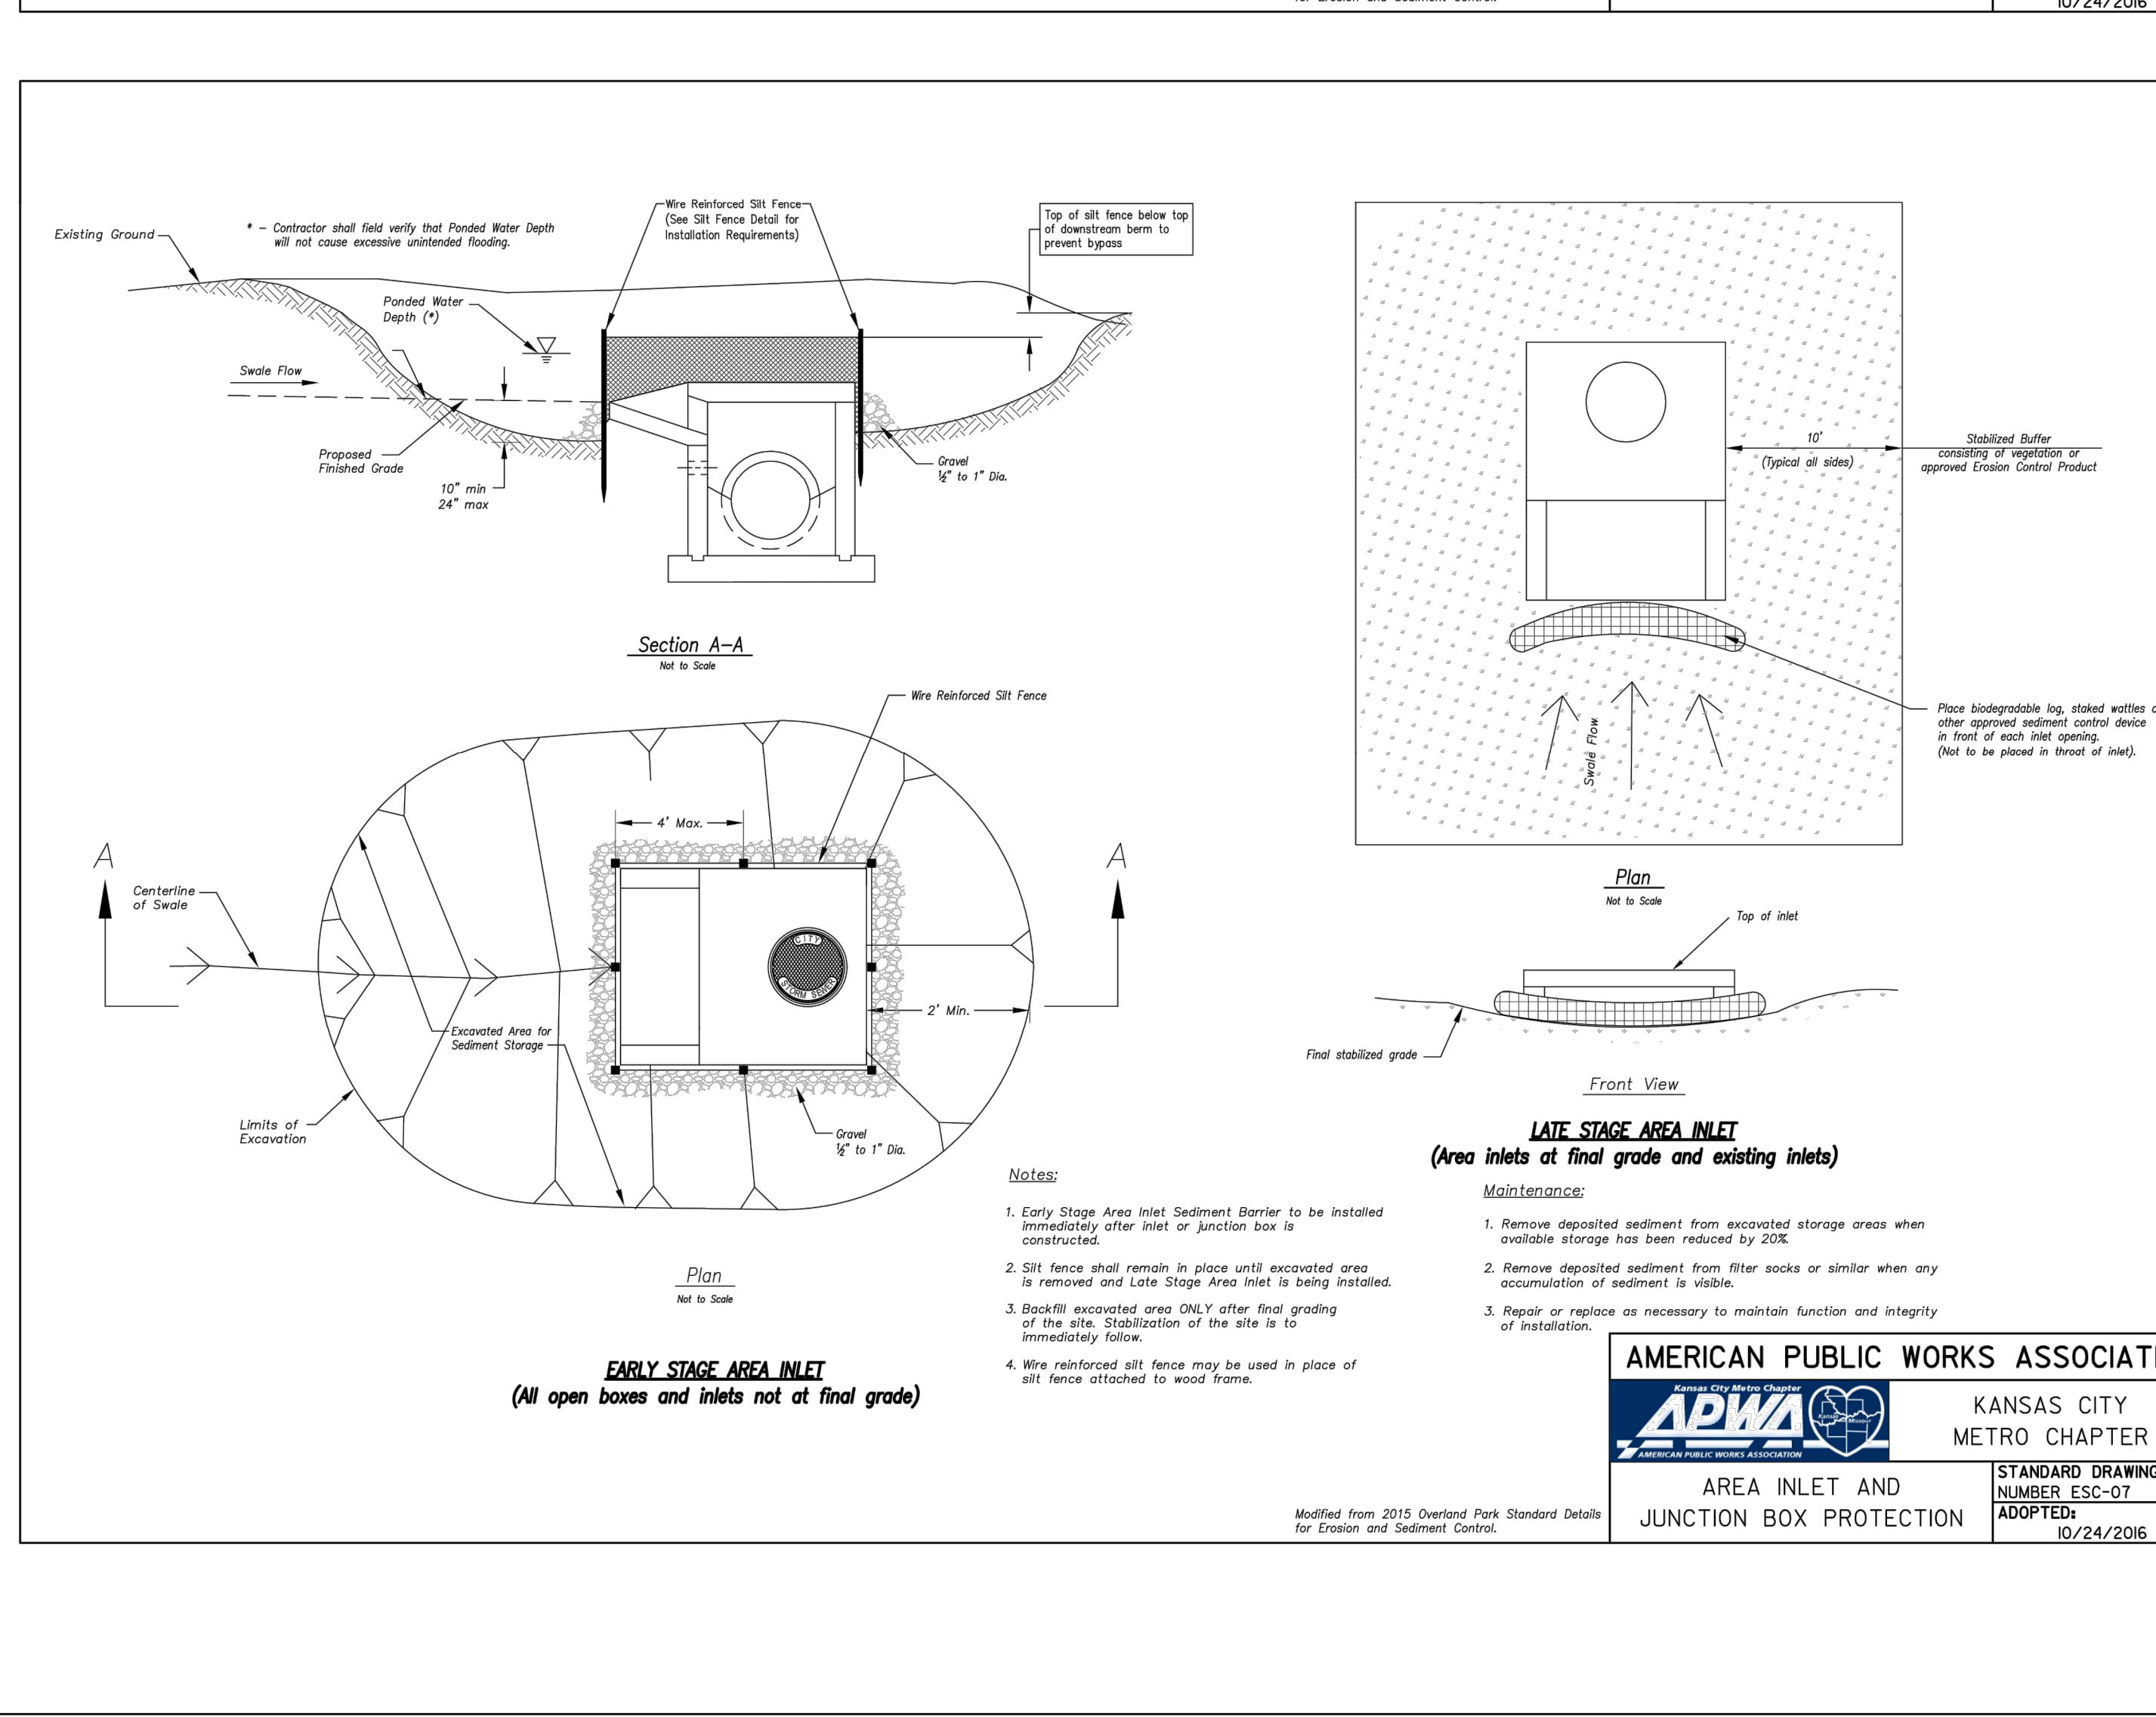

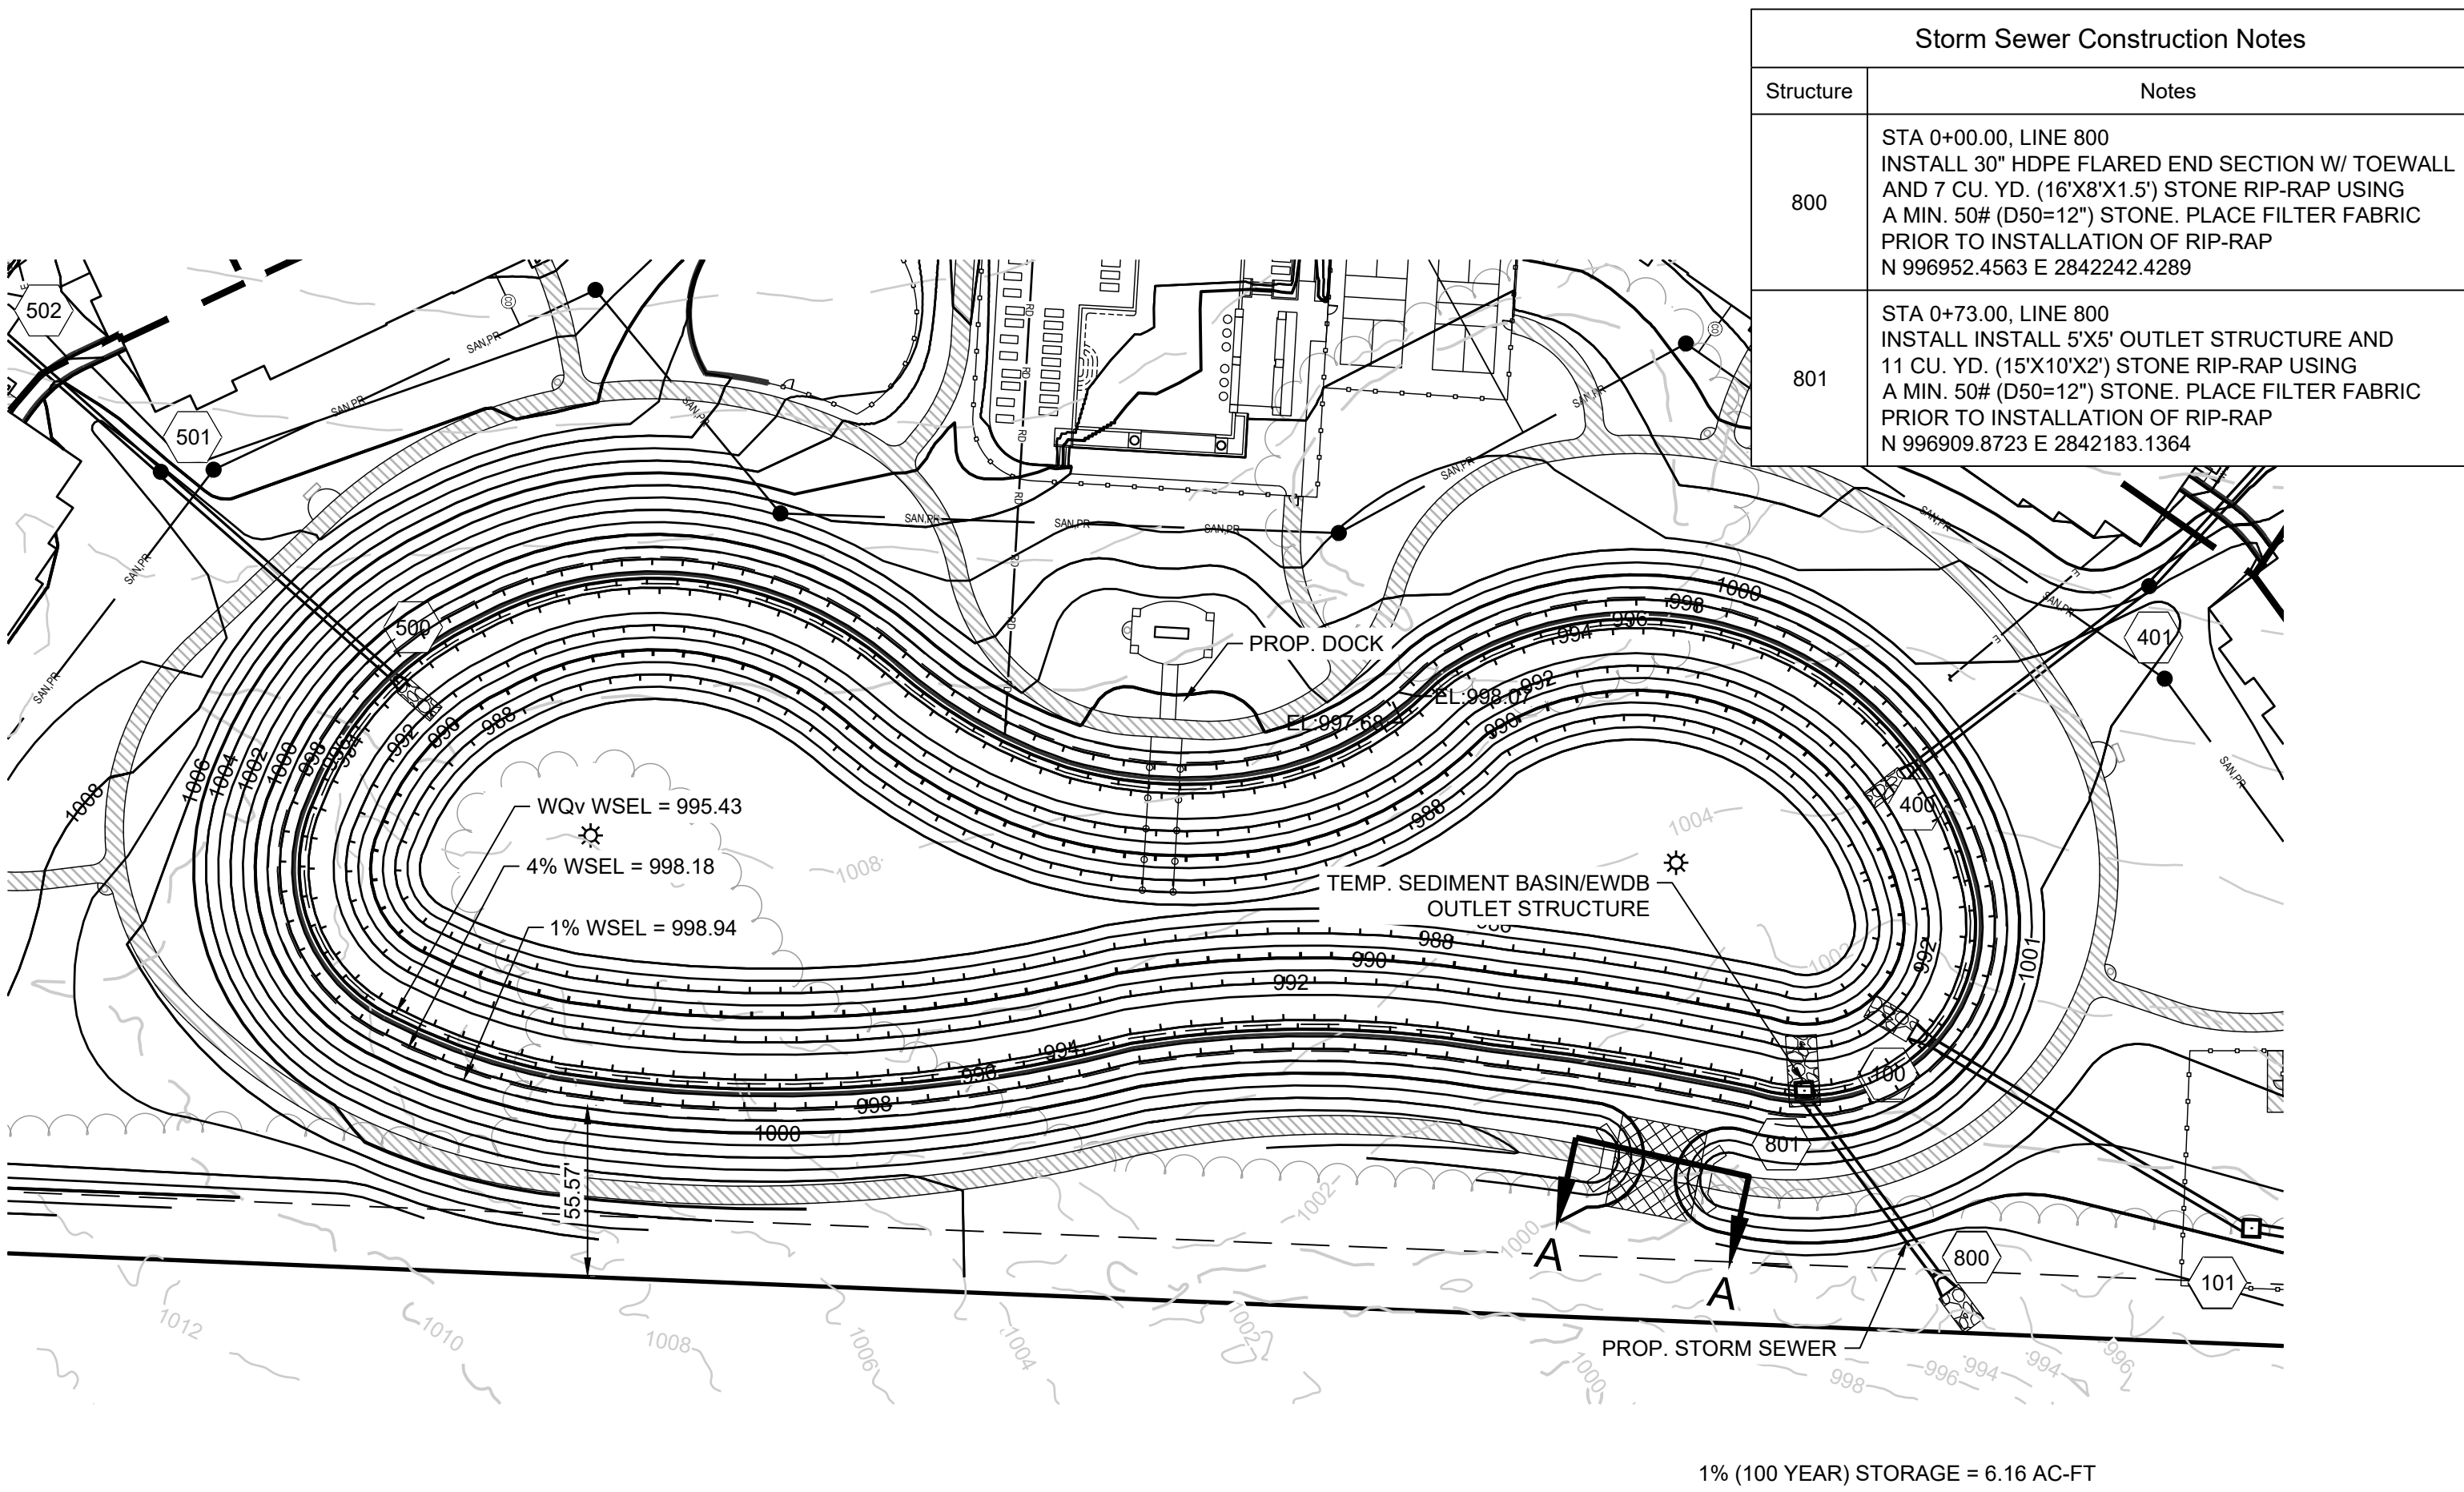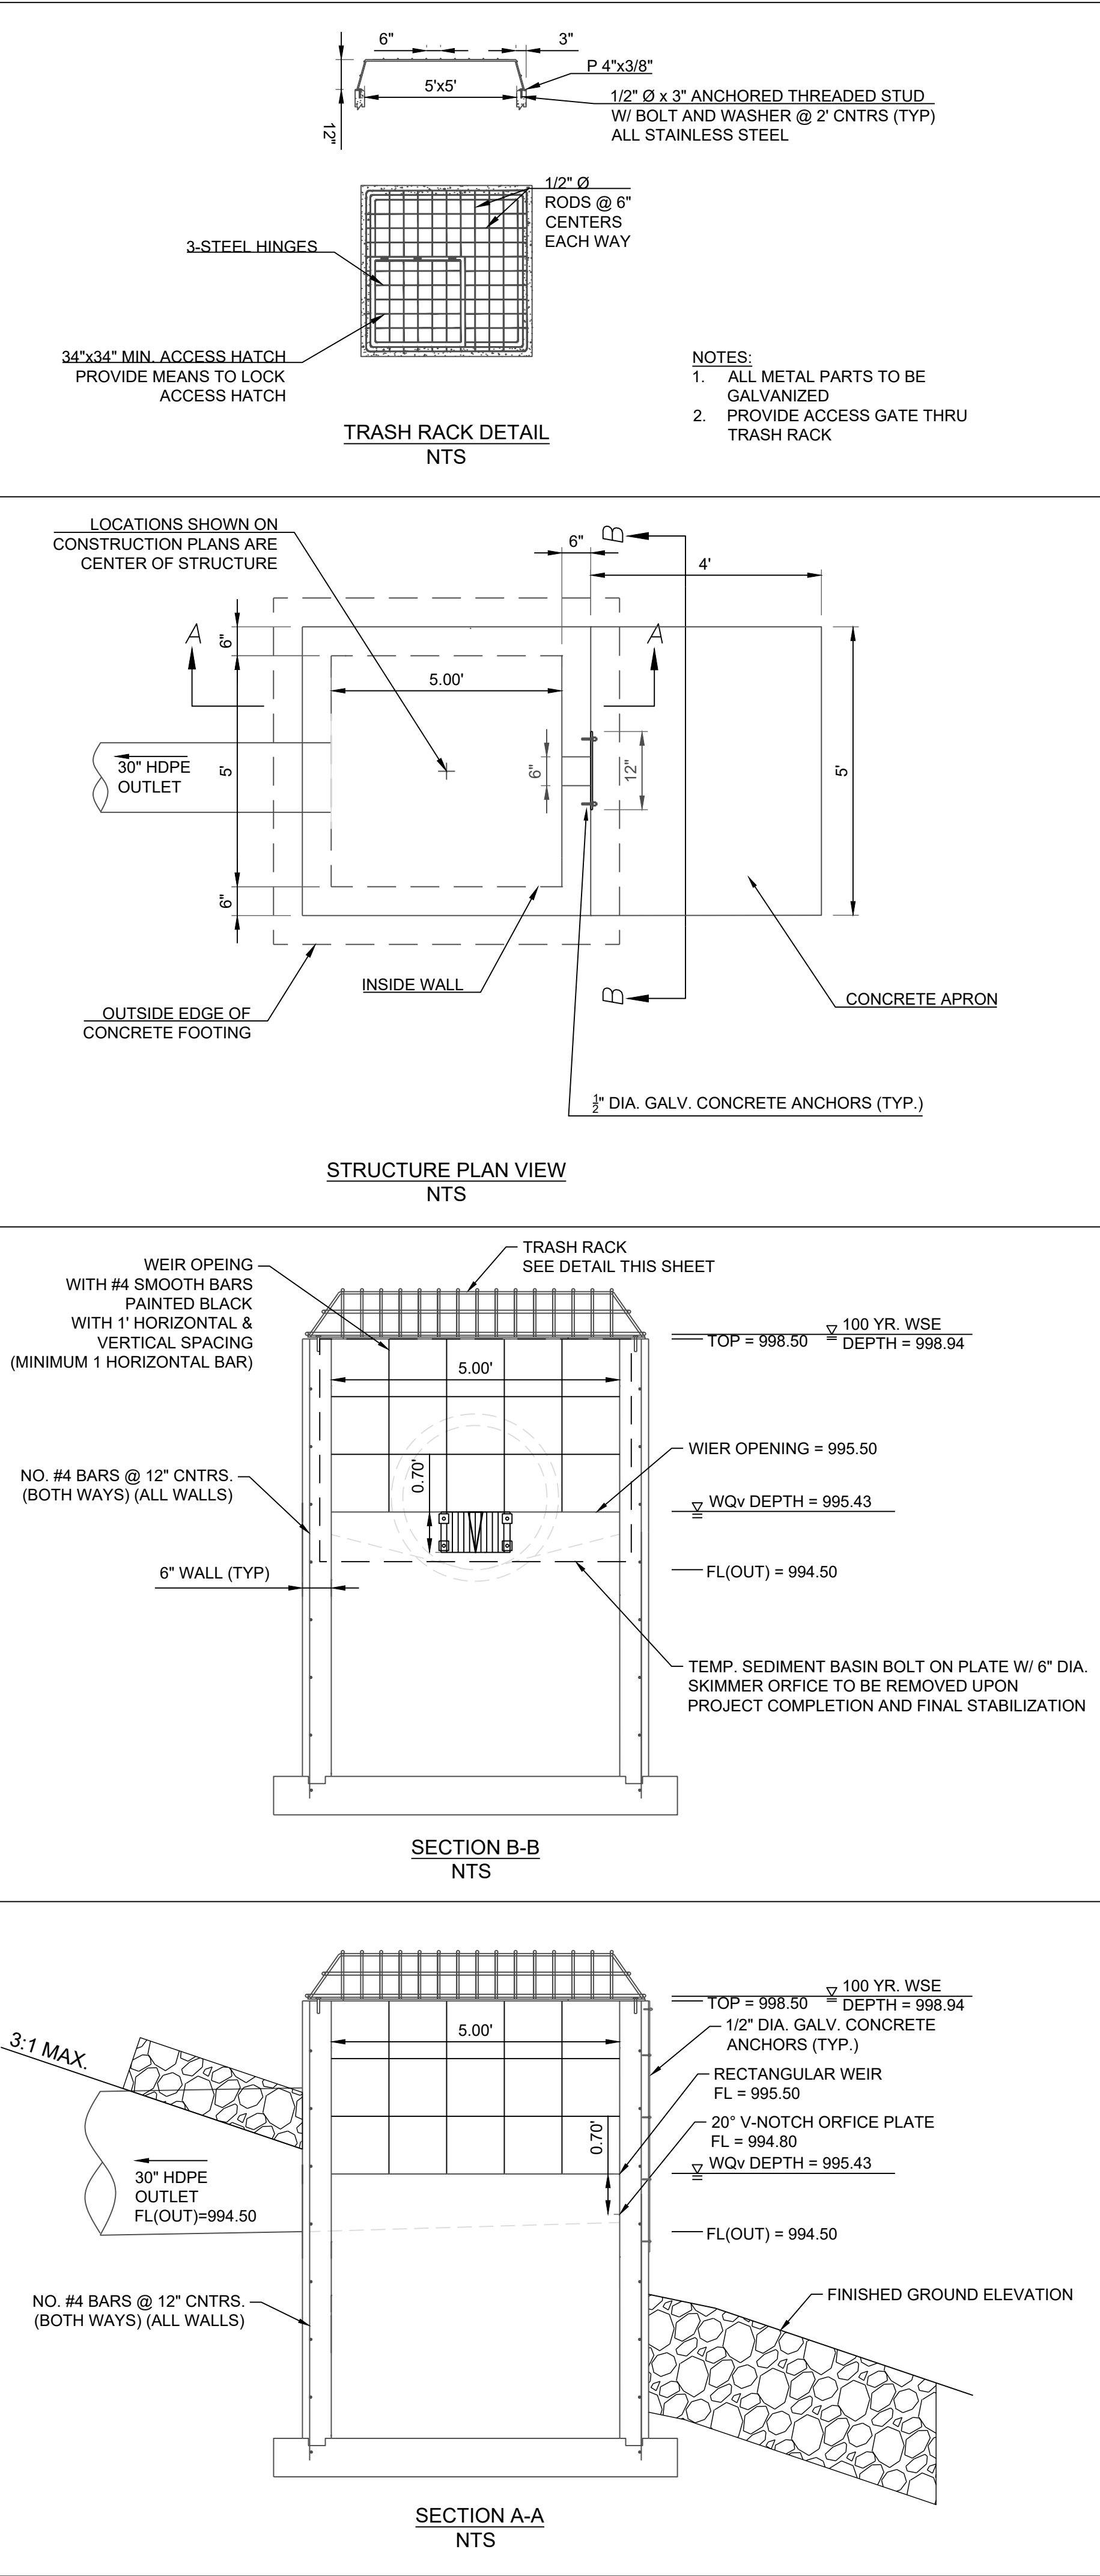

NOTE:
TEMPORARY SEDIMENT BASIN AND OUTLET STRUCTURE W/ SKIMMER AND PLATE SHALL BE CONSTRUCTED WITH THE FIRST PHASE OF THE EROSION CONTROL PLAN. UPON FINAL STABILIZATION THE SKIMMER, PLATE, AND SEDIMENT SHALL BE REMOVED AND FINAL CONVERSION TO DETENTION BASIN COMPLETED. AN AS-BUILT RECORD DRAWING ACCEPTED BY THE CITY SHALL BE REQUIRED PRIOR TO OCCUPANCY.

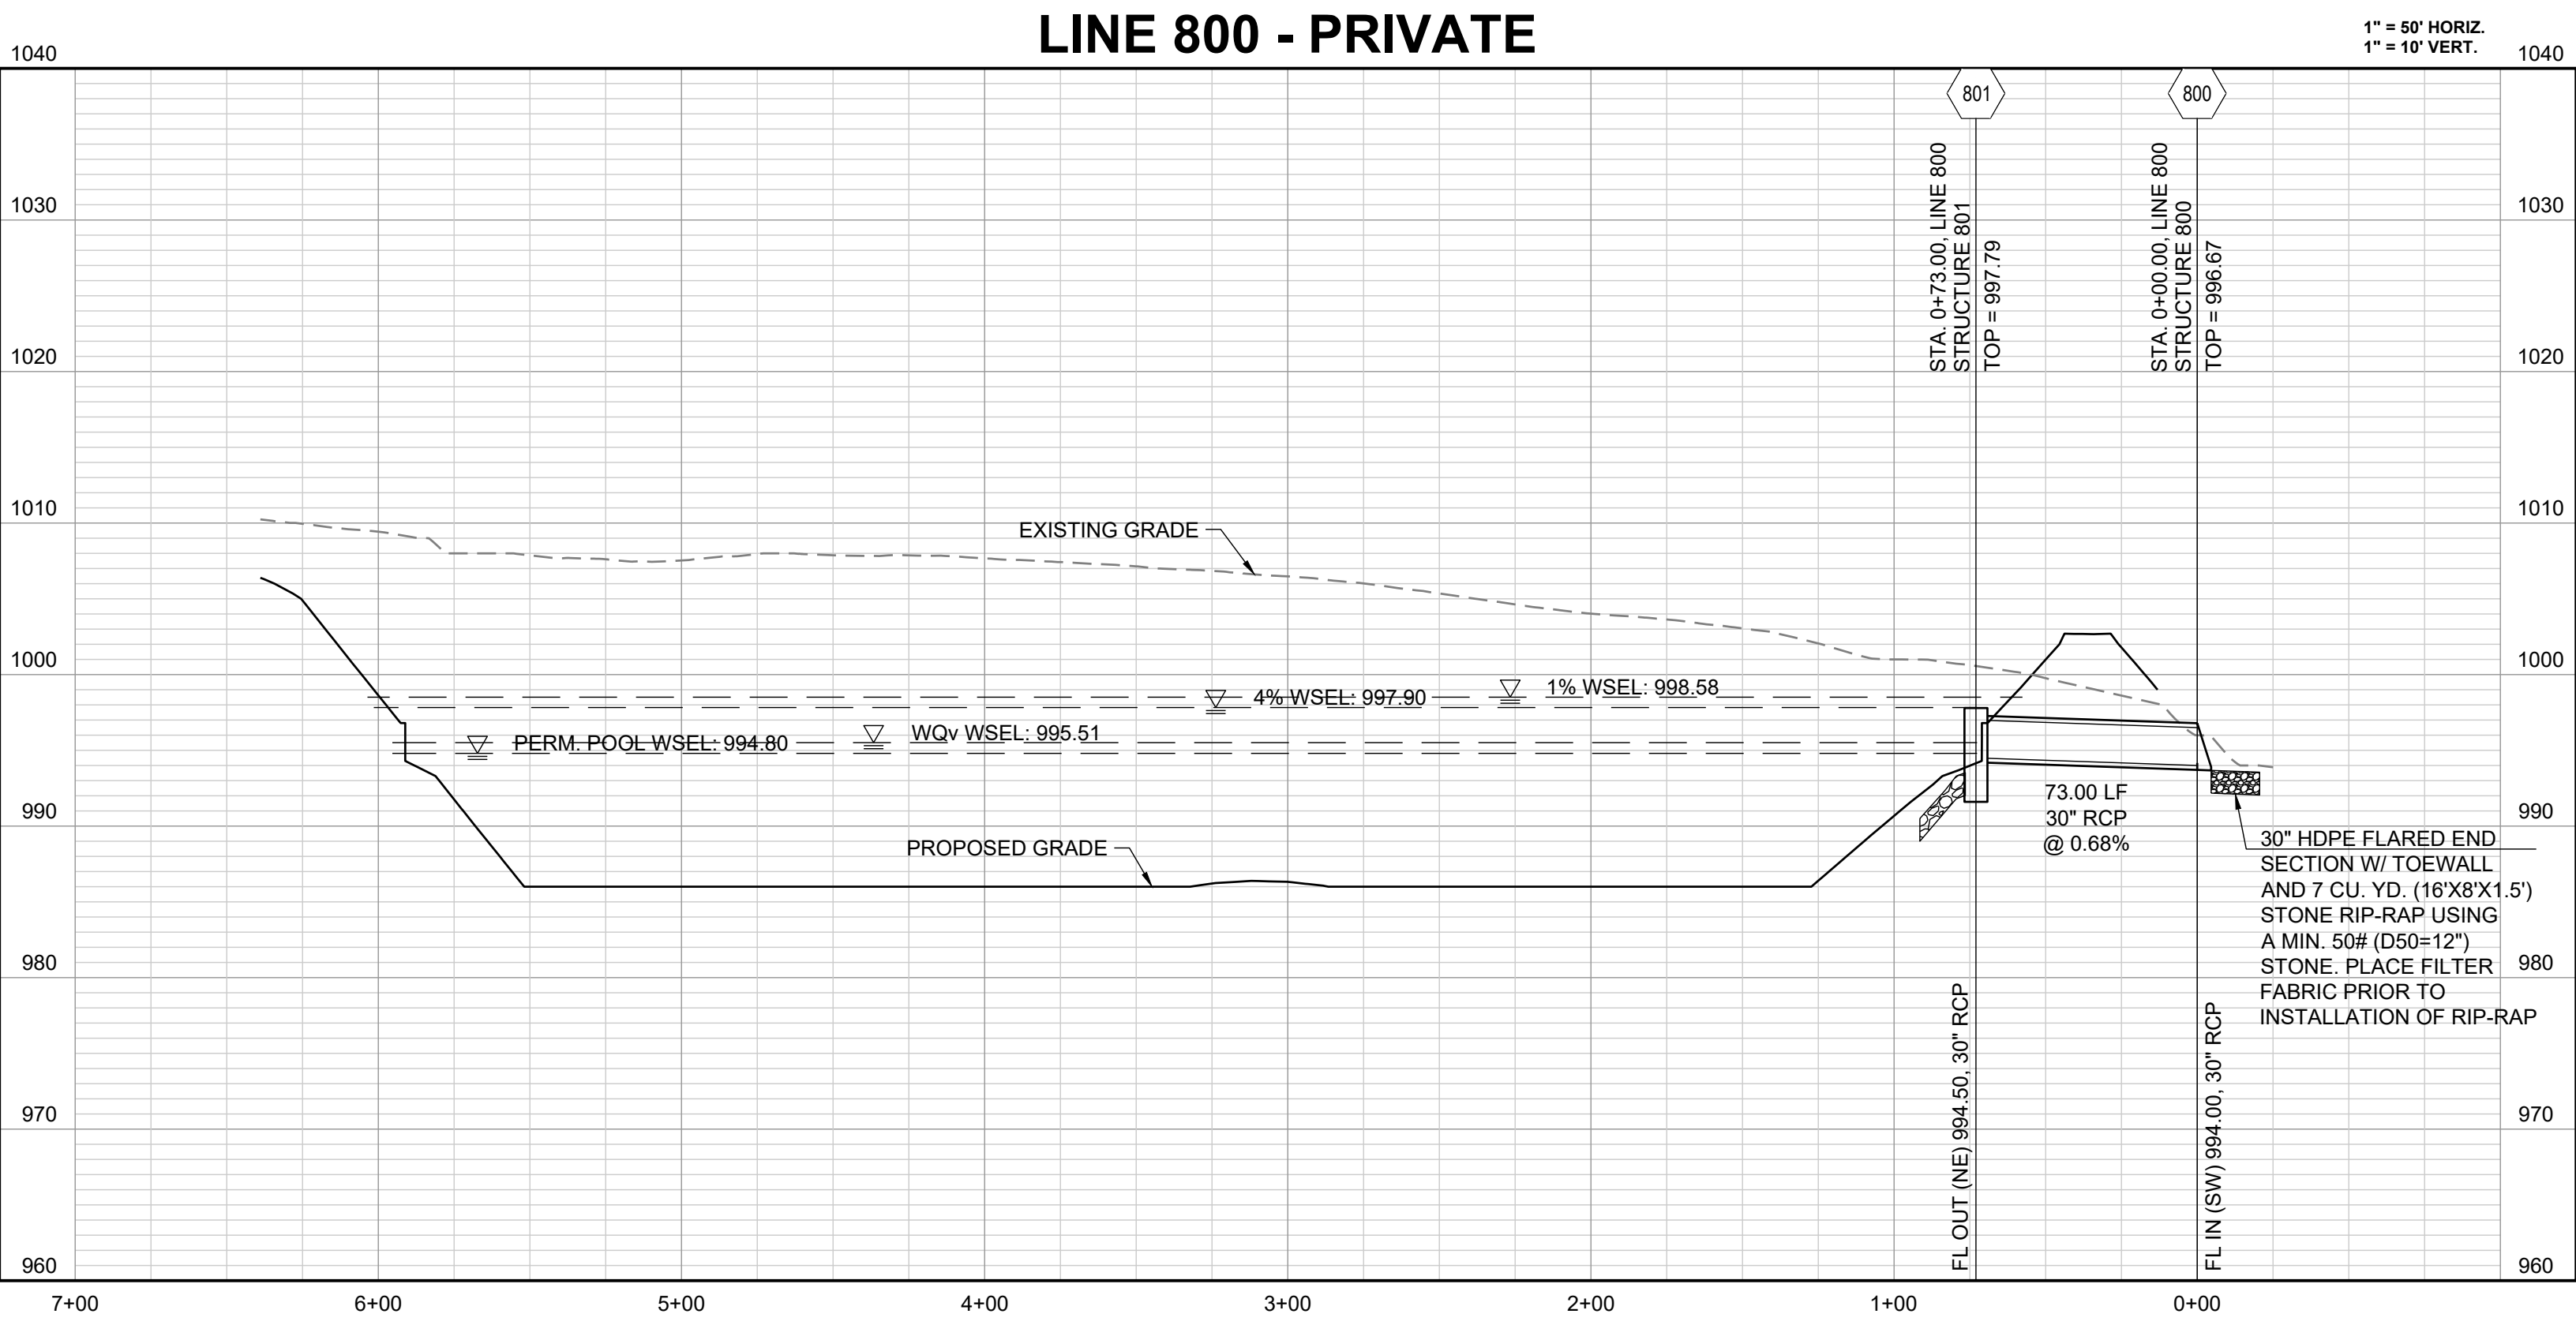

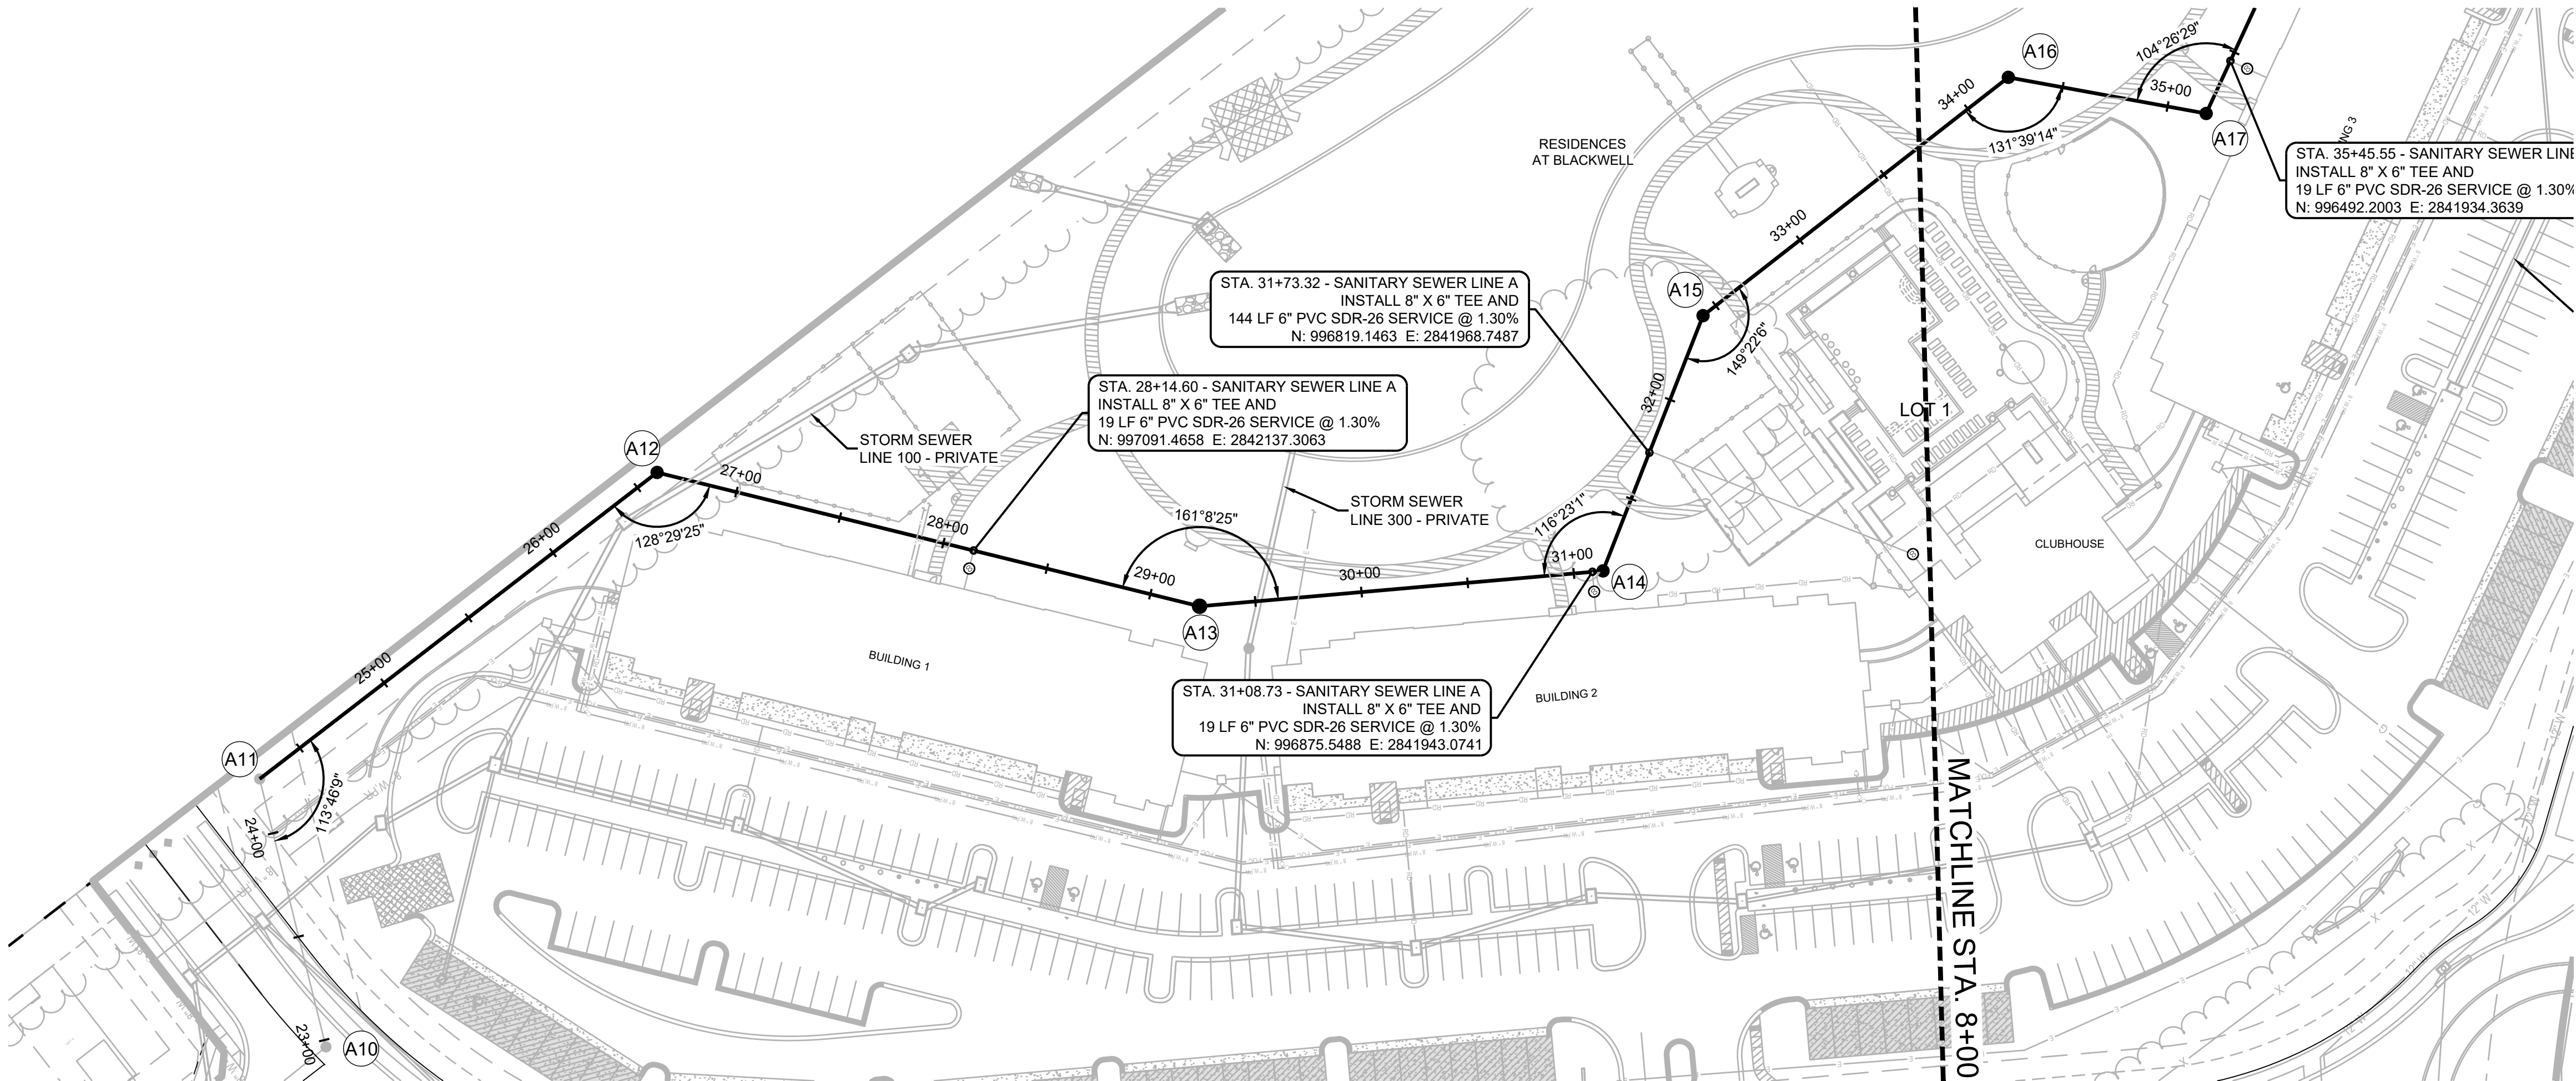

Structure Table		
Structure Name	Structure Northing	Structure Easting
A11	997416.9097	2842270.4633
A12	997181.6820	2842260.8249
A13	997027.0949	2842049.1734
A14	996871.4528	2841940.2065

MO GRS BENCHMARK:

STATION NAME - JA-90



KC METRO ALUMINUM GRS DISK SET IN CONCRETE STAMPED "JA-90, 1988" LOCATED NEAR THE INTERSECTION OF LANGSFORD ROAD AND OLD LANGSFORD ROAD, 43 FEET SOUTHEAST OF THE CENTER OF LANGSFORD ROAD AND 32 FEET NORTH OF THE CENTER OF OLD LANGSFORD ROAD. N:1001052.8503, E:2845604.8272

ELEV. 997.045

PROJECT BENCHMARK:

"SQUARE" CUT IN TOP OF CONCRETE STORM MANHOLE STORM MANHOLE IS LOCATED APPROX. 130 FEET EAST OF THE INTERSECTION OF SE JOEL AVE & BLUE PARKWAY AND 26 FEET SOUTH OF THE CENTERLINE OF BLUE PARKWAY. N:996874.9690, E:2840937.1365

ELEV. 1005.719

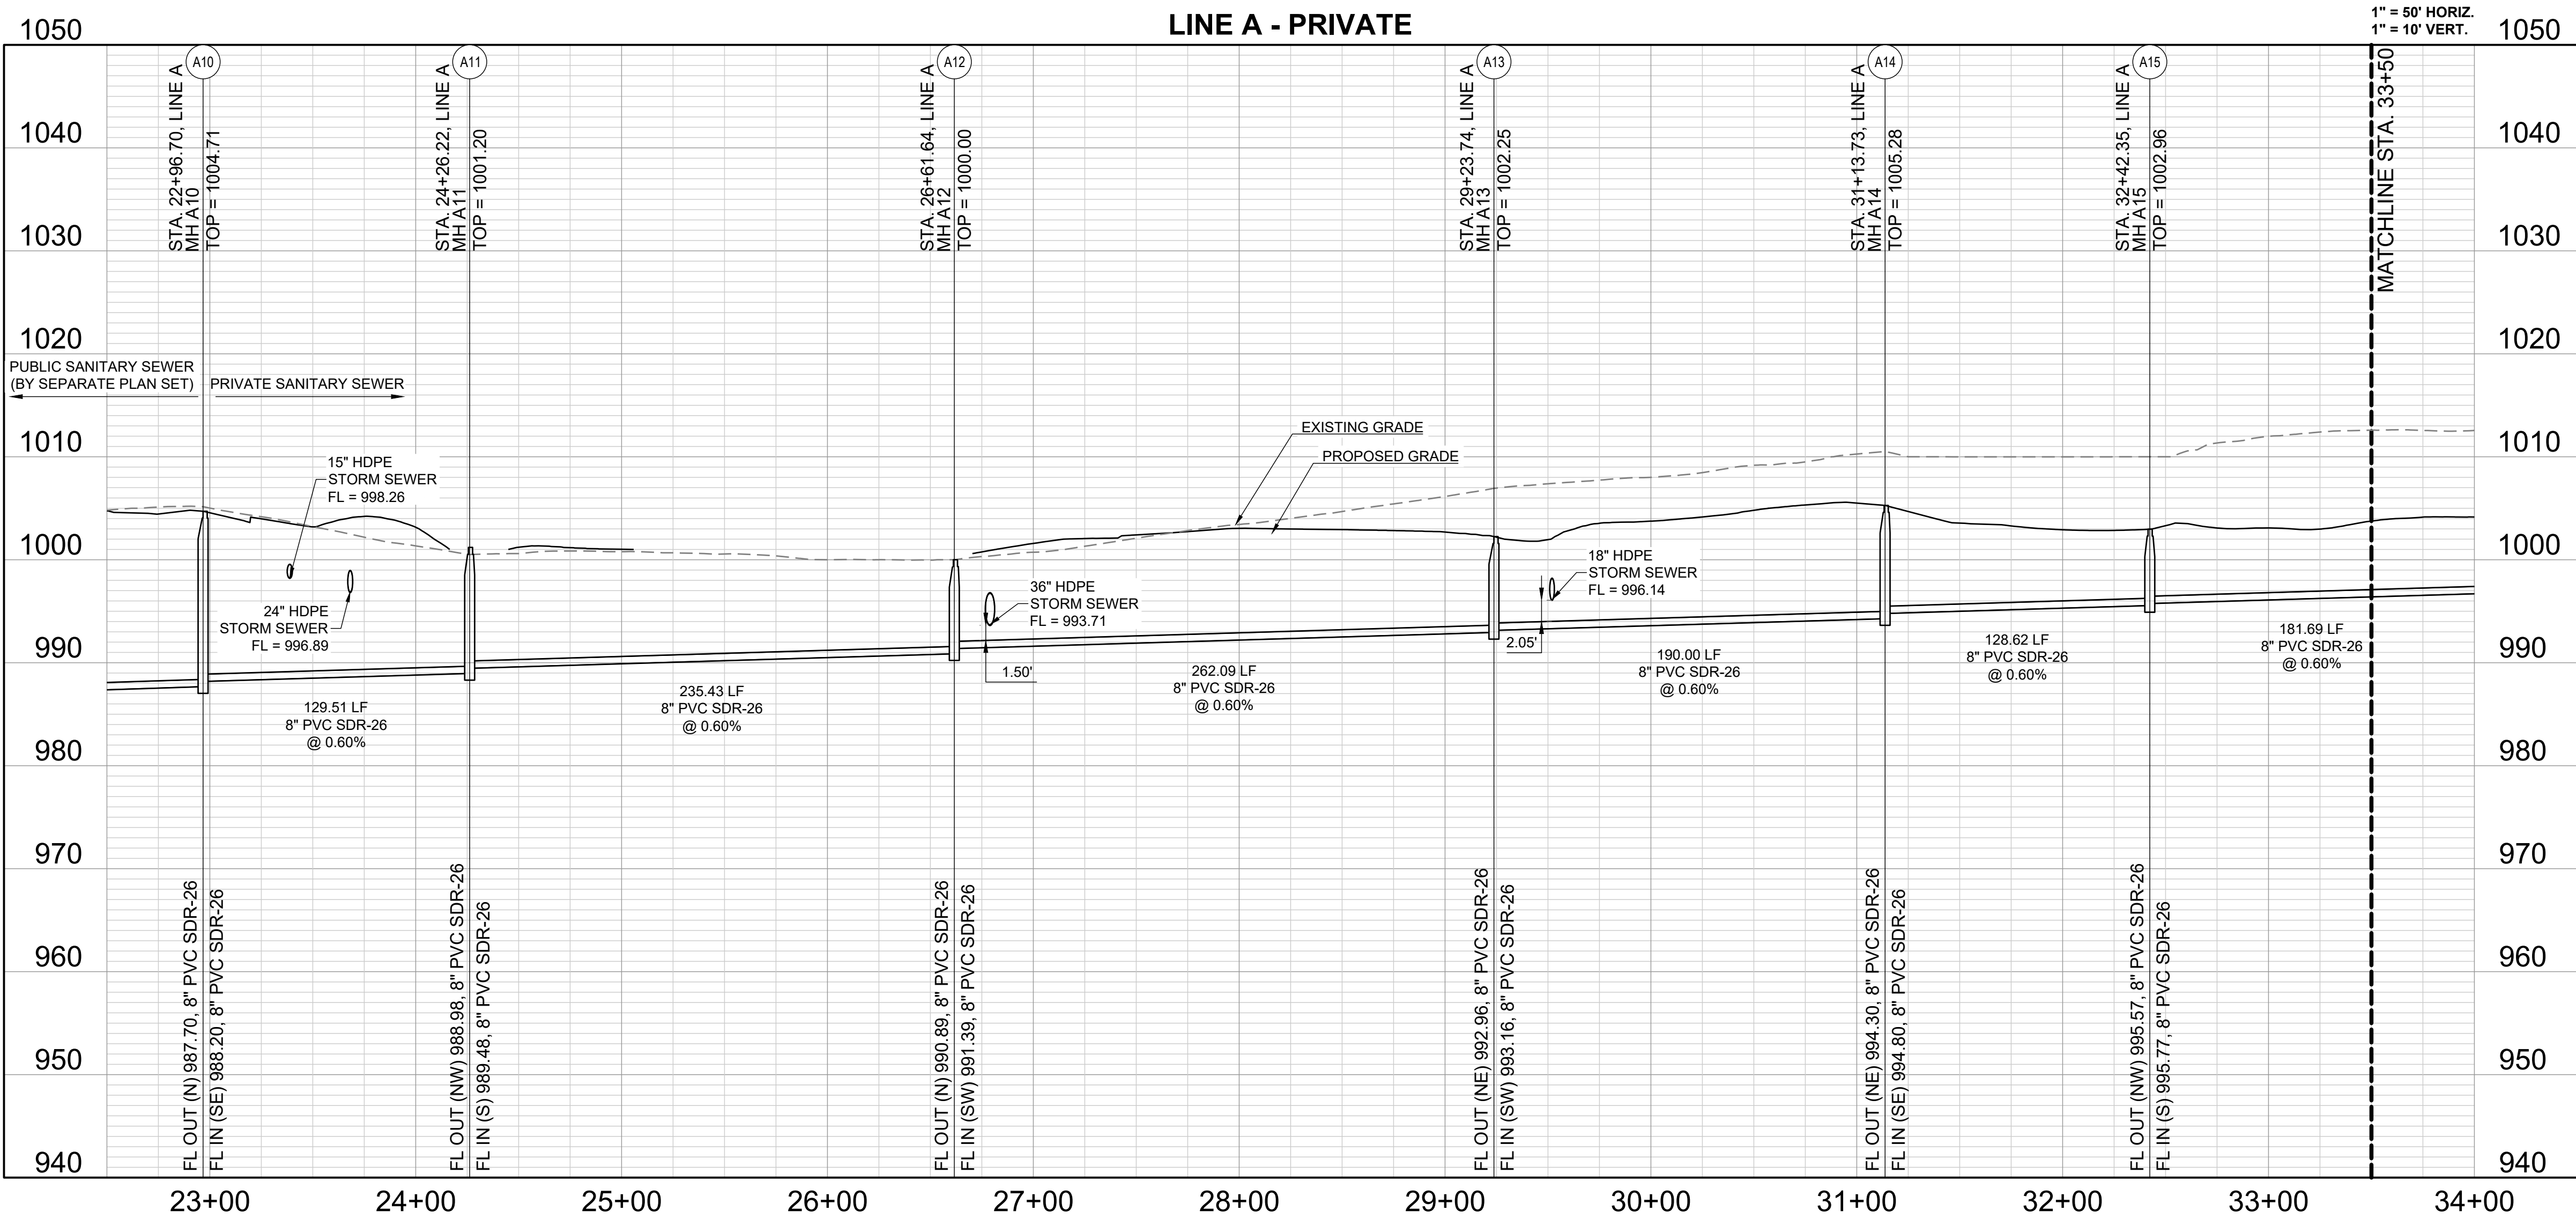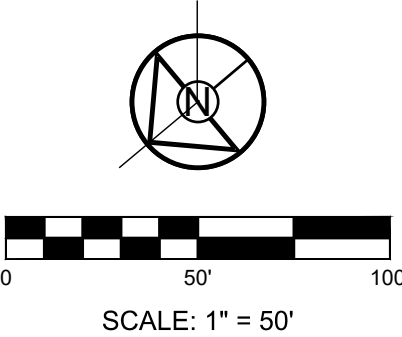

PREPARED BY:

PERMIT SET



SCHLAGEL & ASSOCIATES, P.A.

RESIDENCES AT BLACKWELL
SITE DEVELOPMENT PLAN


HERITAGE STREET LEE'S SUMMIT, MO

REVISION DATE	DESCRIPTION
1 01/23/23	PER CITY COMMENTS
2 03/24/2023	PER CITY COMMENTS
3	
4	
5	
6	
7 2/6/2023	DATE PREPARED
8	PROJ. NUMBER:
9 22-102	

SANITARY
SEWER LINE A
(PRIVATE)

SHEET

C600

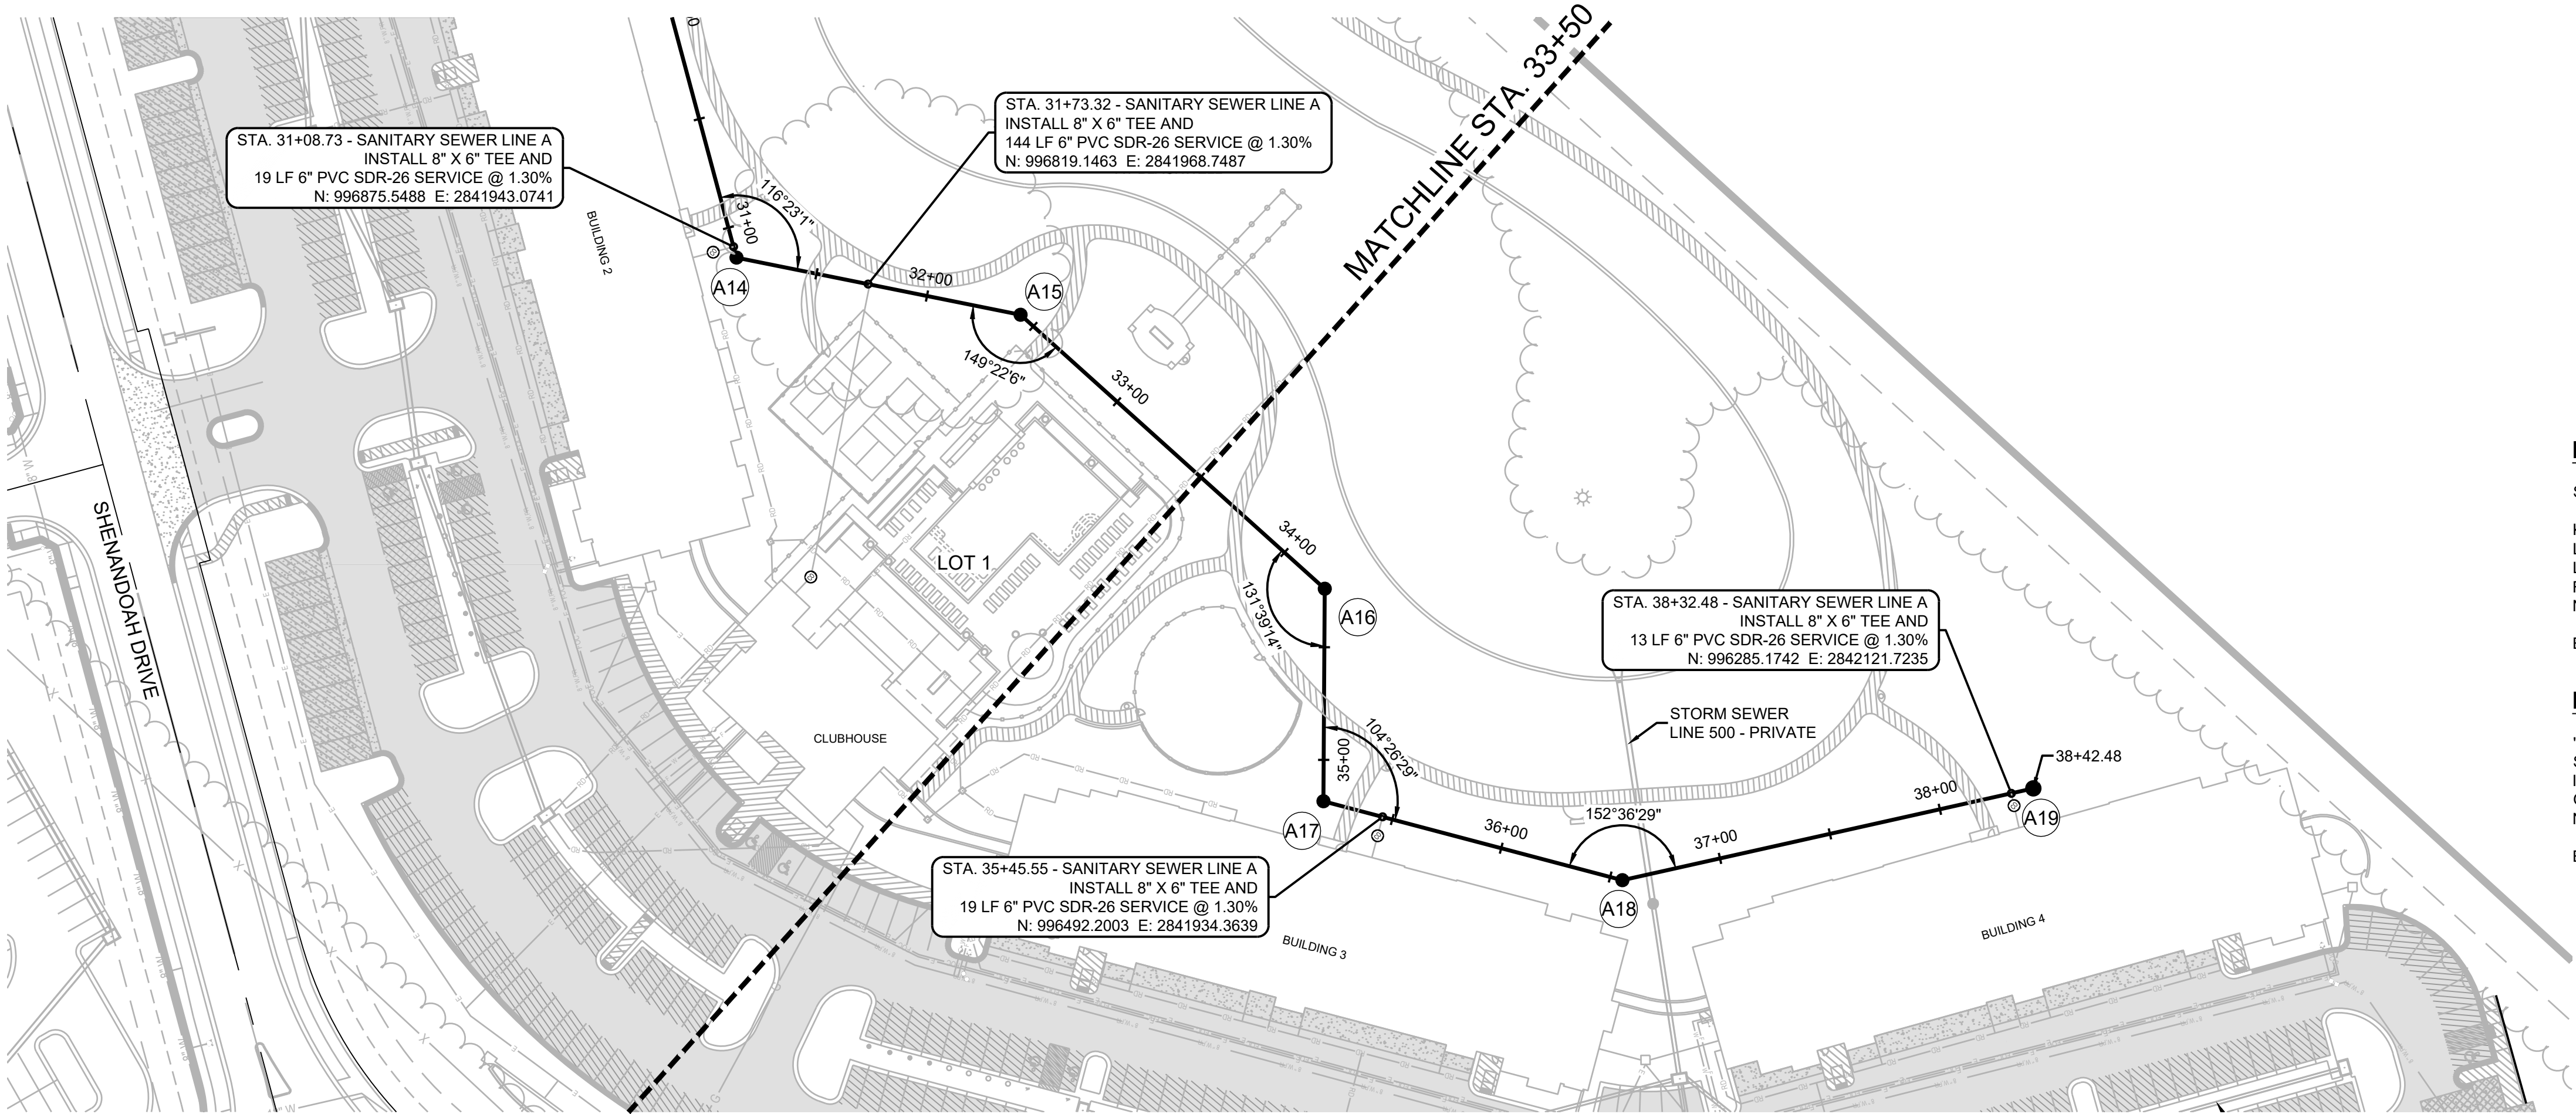

Structure Table		
Structure Name	Structure Northing	Structure Easting
A16	996576.9718	2841995.4362
A17	996516.7867	2841922.7940
A18	996392.6234	2841981.2230

MO GRS BENCHMARK:


STATION NAME - JA-90
KC METRO ALUMINUM GRS DISK SET IN CONCRETE STAMPED "JA-90, 1988"
LOCATED NEAR THE INTERSECTION OF LANGSFORD ROAD AND OLD LANGSFORD ROAD, 43 FEET SOUTHEAST OF THE CENTER OF LANGSFORD ROAD AND 32 FEET NORTH OF THE CENTER OF OLD LANGSFORD ROAD.
N:1001052.8503, E:2845604.8272

ELEV. 997.045

PROJECT BENCHMARK:

"SQUARE" CUT IN TOP OF CONCRETE STORM MANHOLE
STORM MANHOLE IS LOCATED APPROX. 130 FEET EAST OF THE INTERSECTION OF SE JOEL AVE & BLUE PARKWAY AND 26 FEET SOUTH OF THE CENTERLINE OF BLUE PARKWAY.
N:996874.9690, E:2840937.1365

ELEV. 1005.719

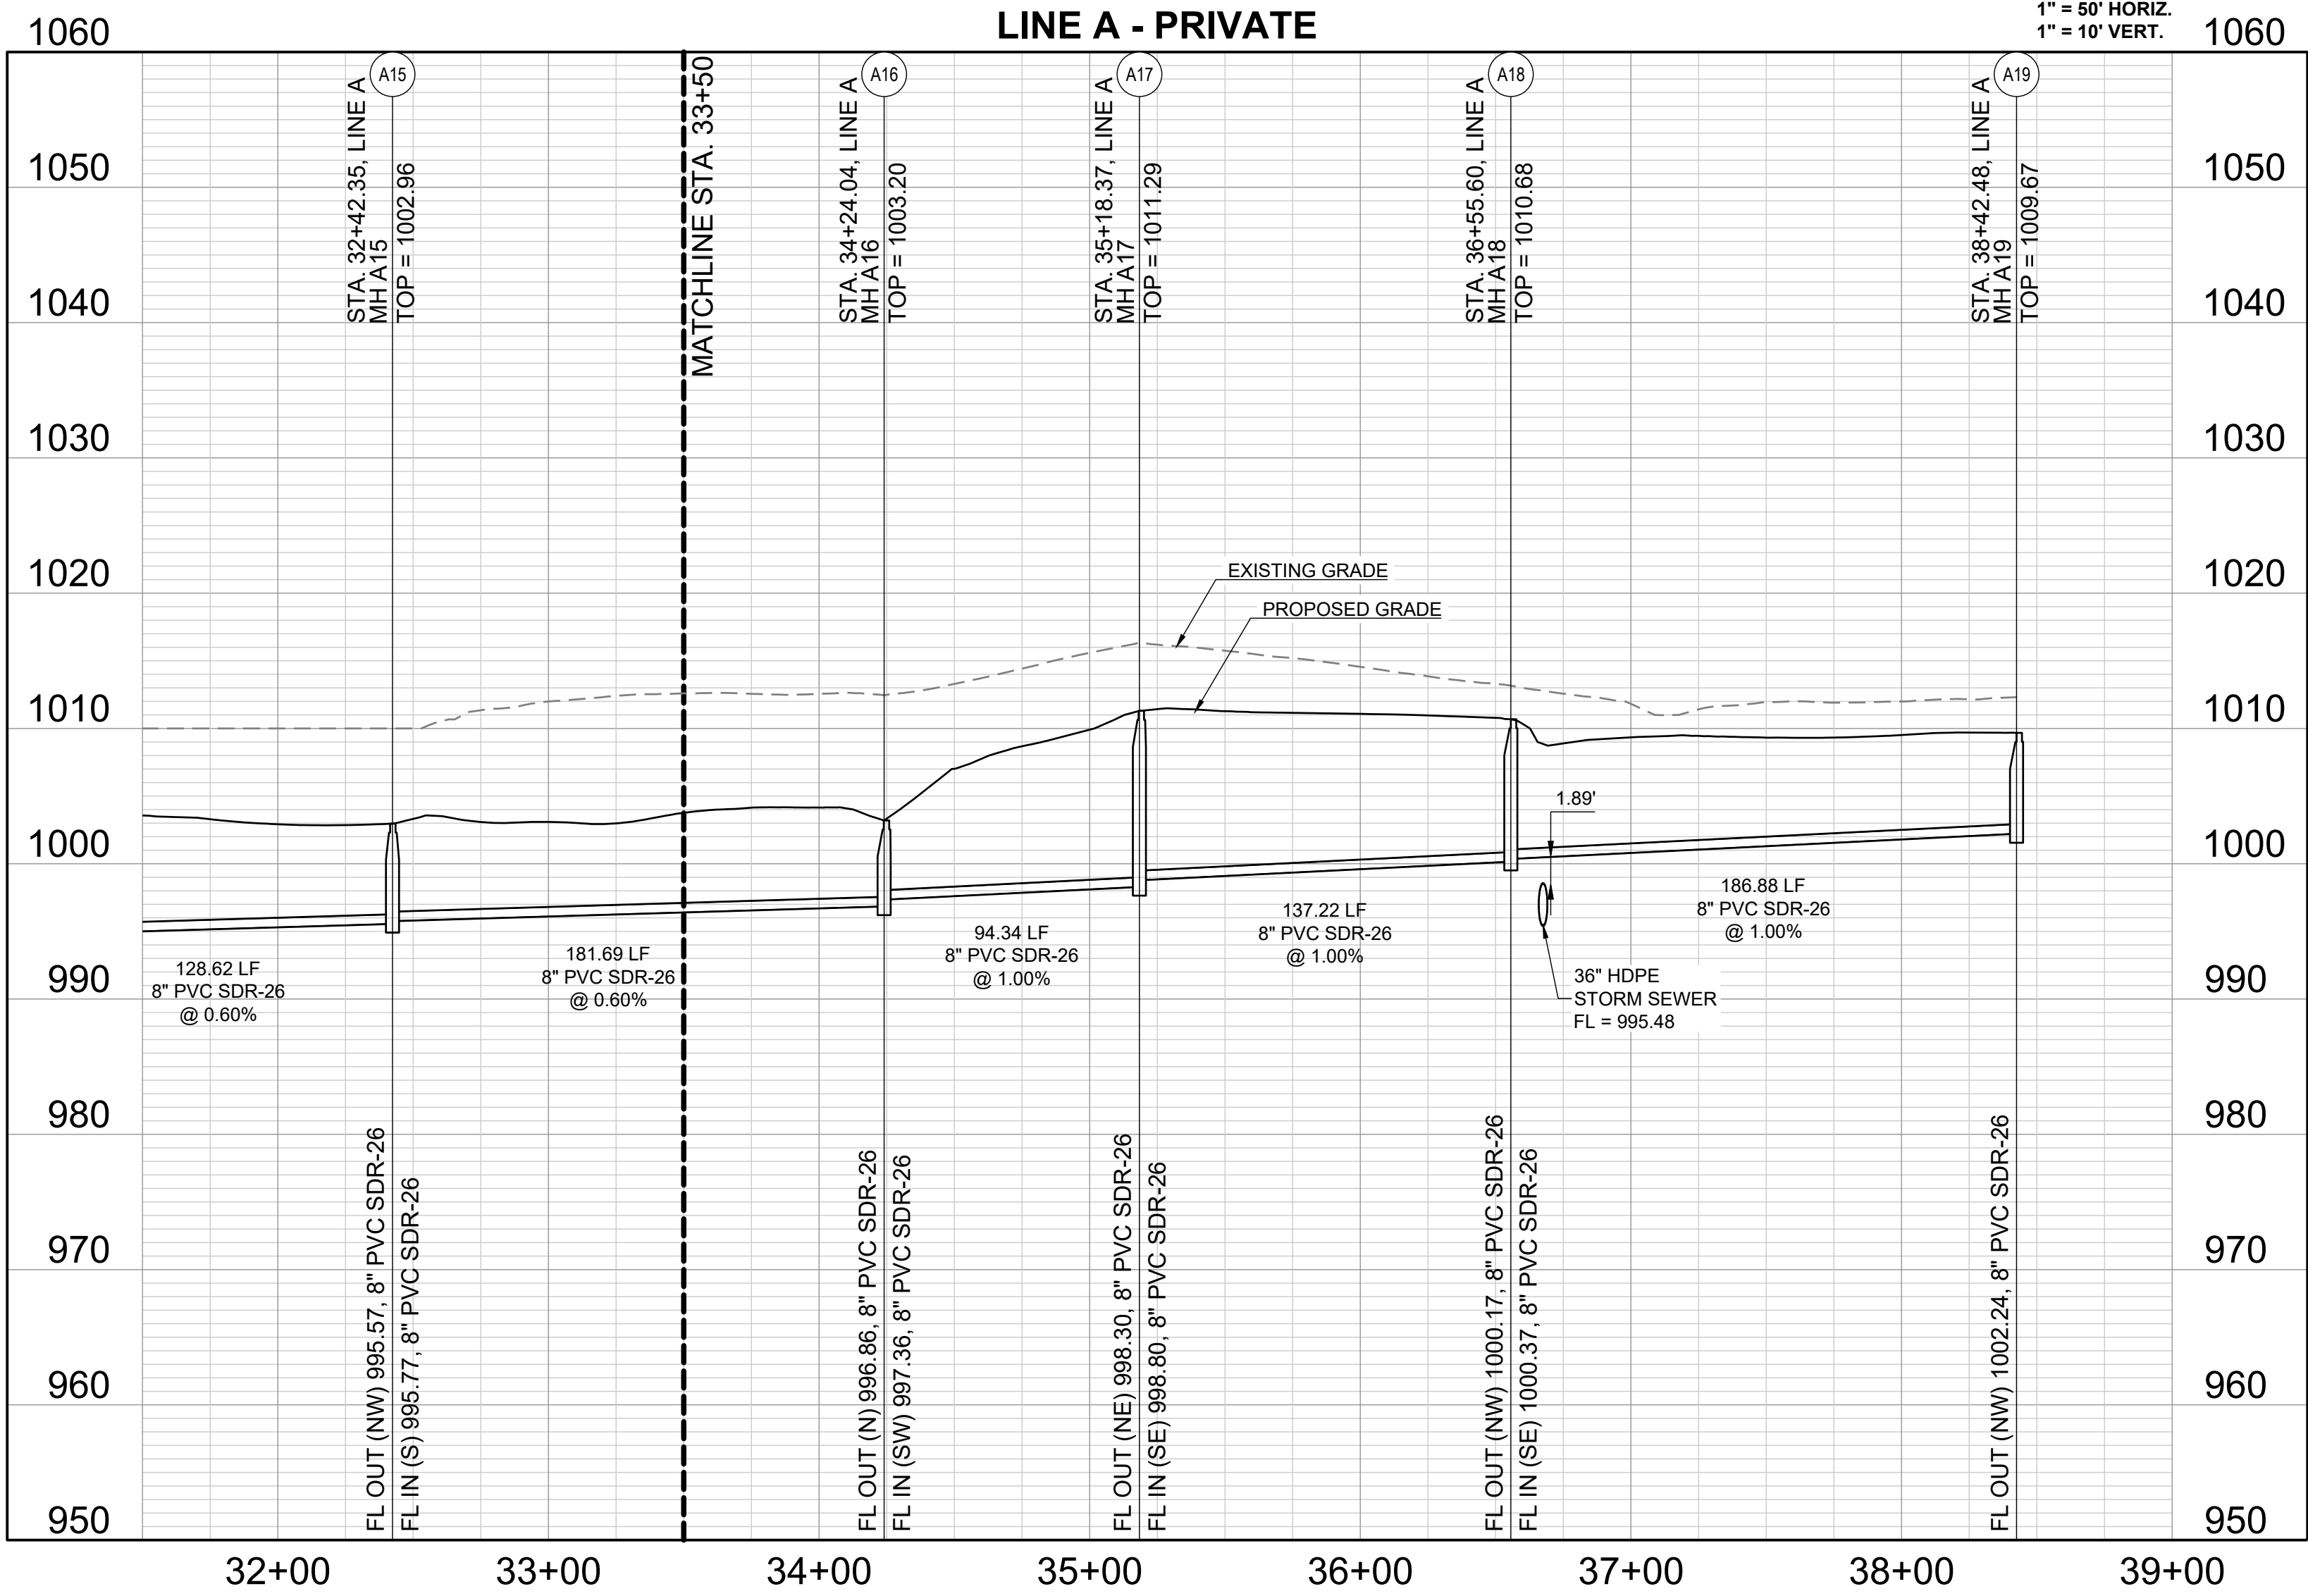

PREPARED BY:

PERMIT SET



SCHLAGEL & ASSOCIATES, P.A.

RESIDENCES AT BLACKWELL
SITE DEVELOPMENT PLAN



HERITAGE STREET LEE'S SUMMIT, MO

REVISION DATE	DESCRIPTION
1 01/23/23	PER CITY COMMENTS
2 03/24/2023	PER CITY COMMENTS
3	
4	
5	
6	
7	
8	
9	
10	

DRAWN BY:	TRC
CHECKED BY:	MAB
DATE PREPARED:	2/9/2023
PROJ. NUMBER:	22-102

SANITARY
SEWER LINE A
(PRIVATE)

SHEET
C601

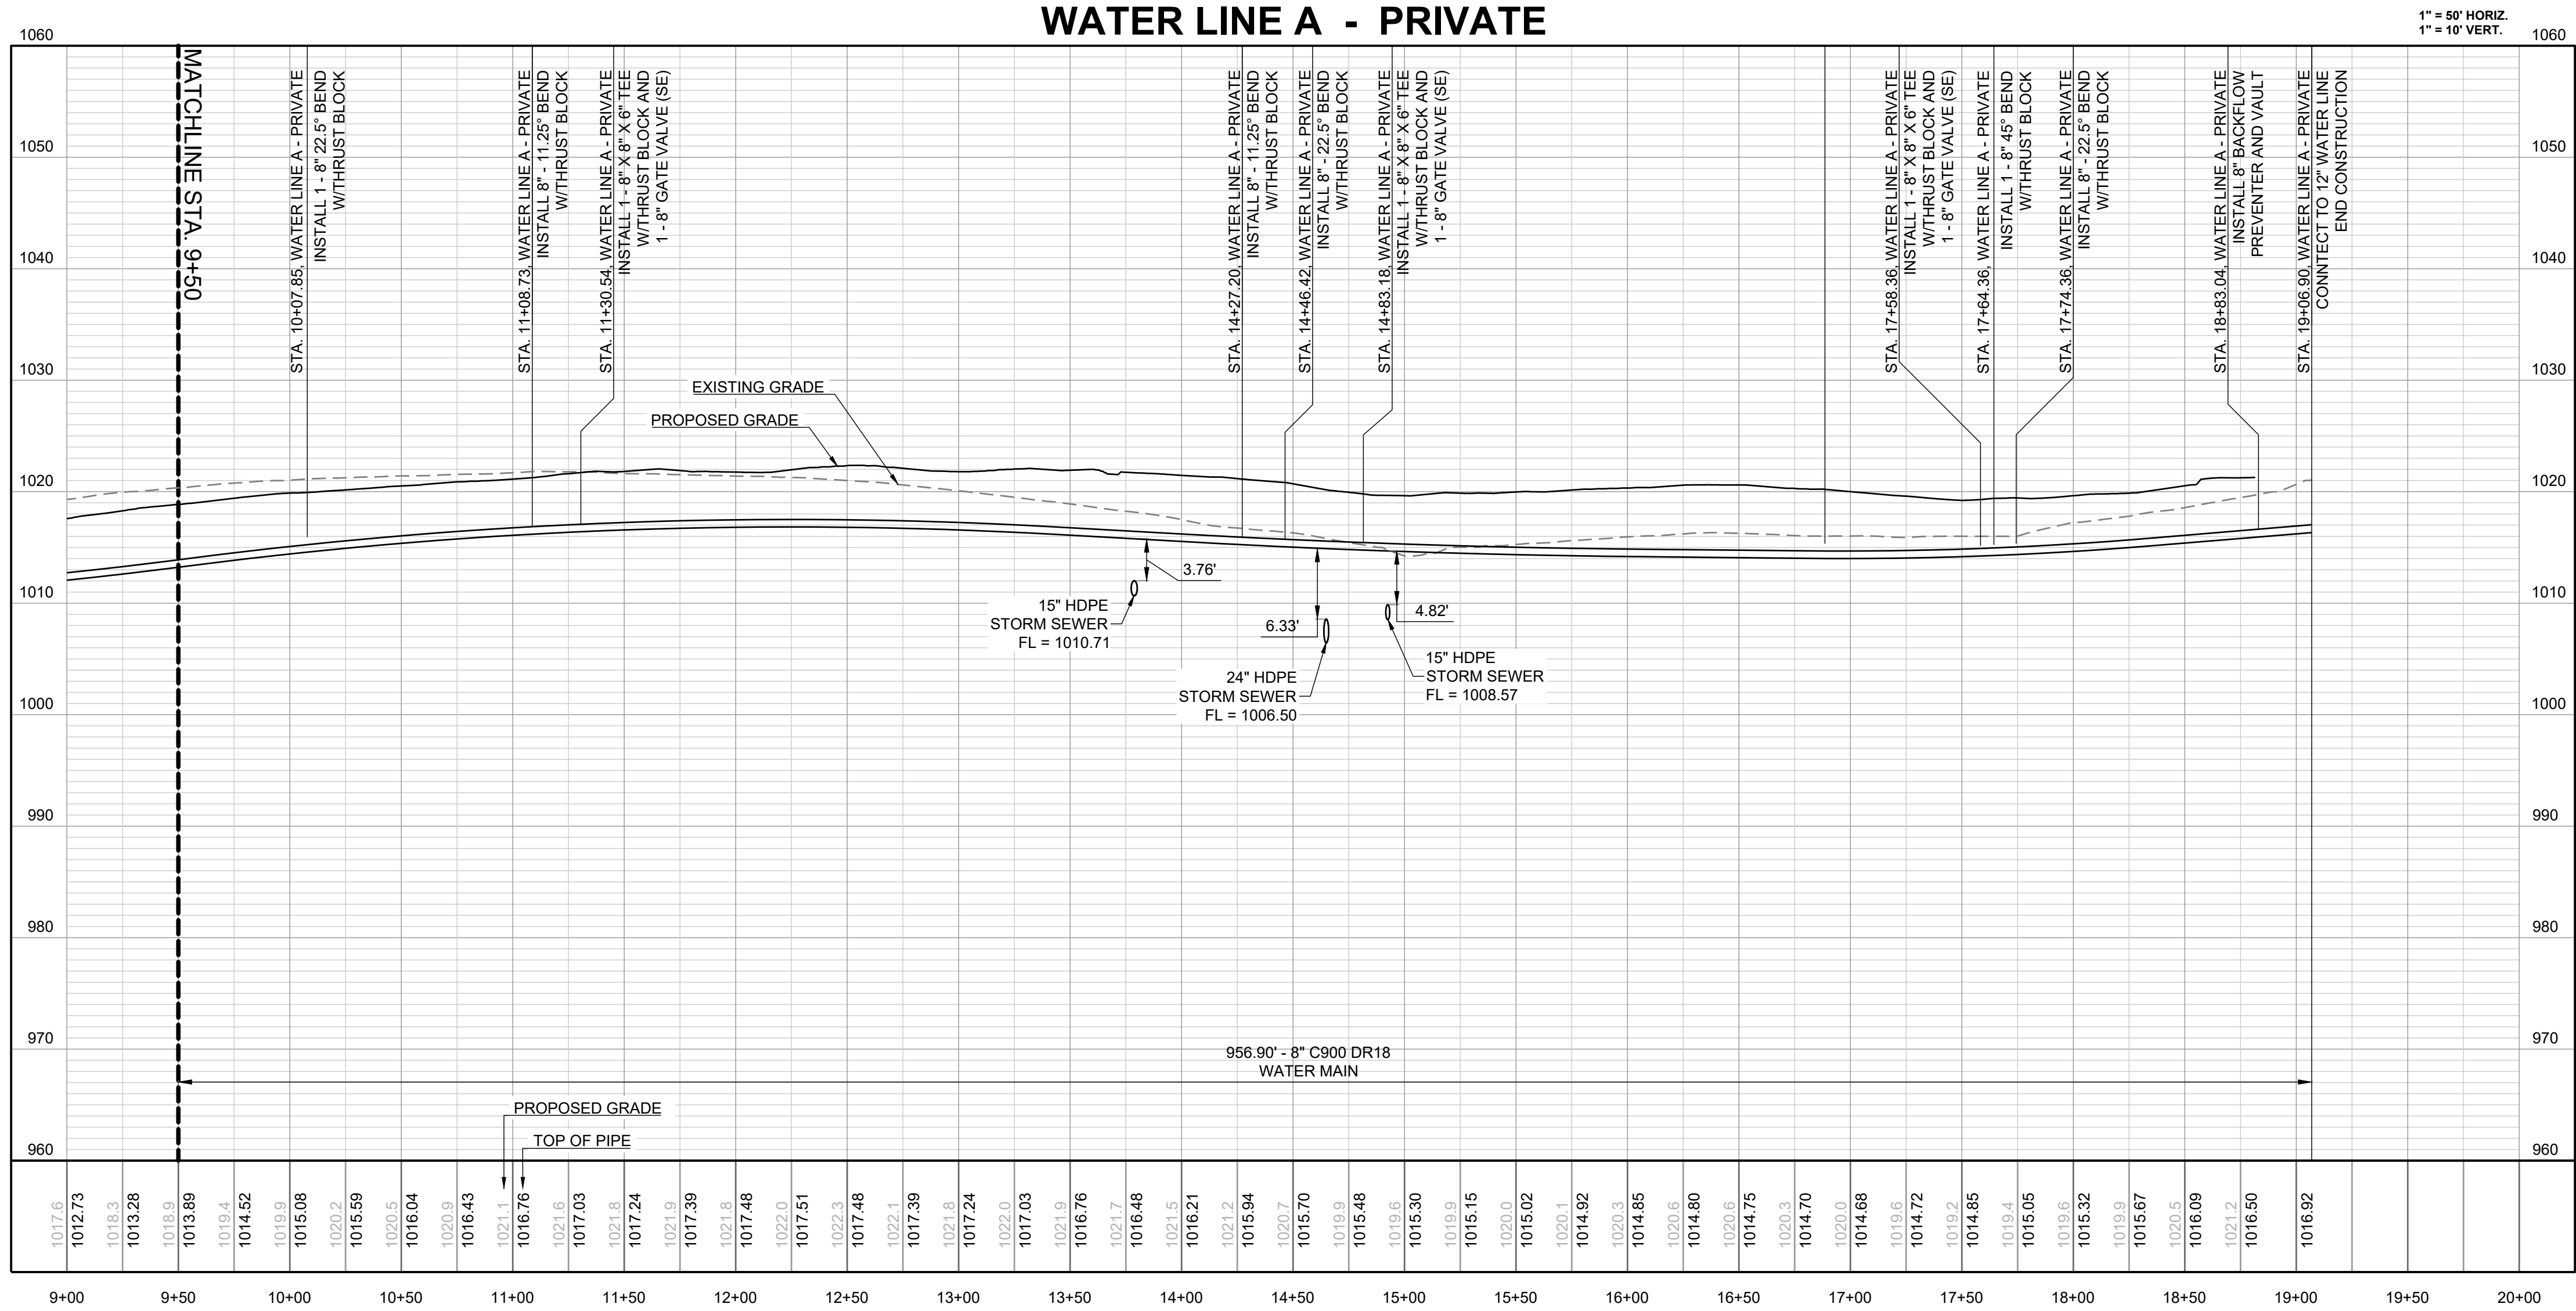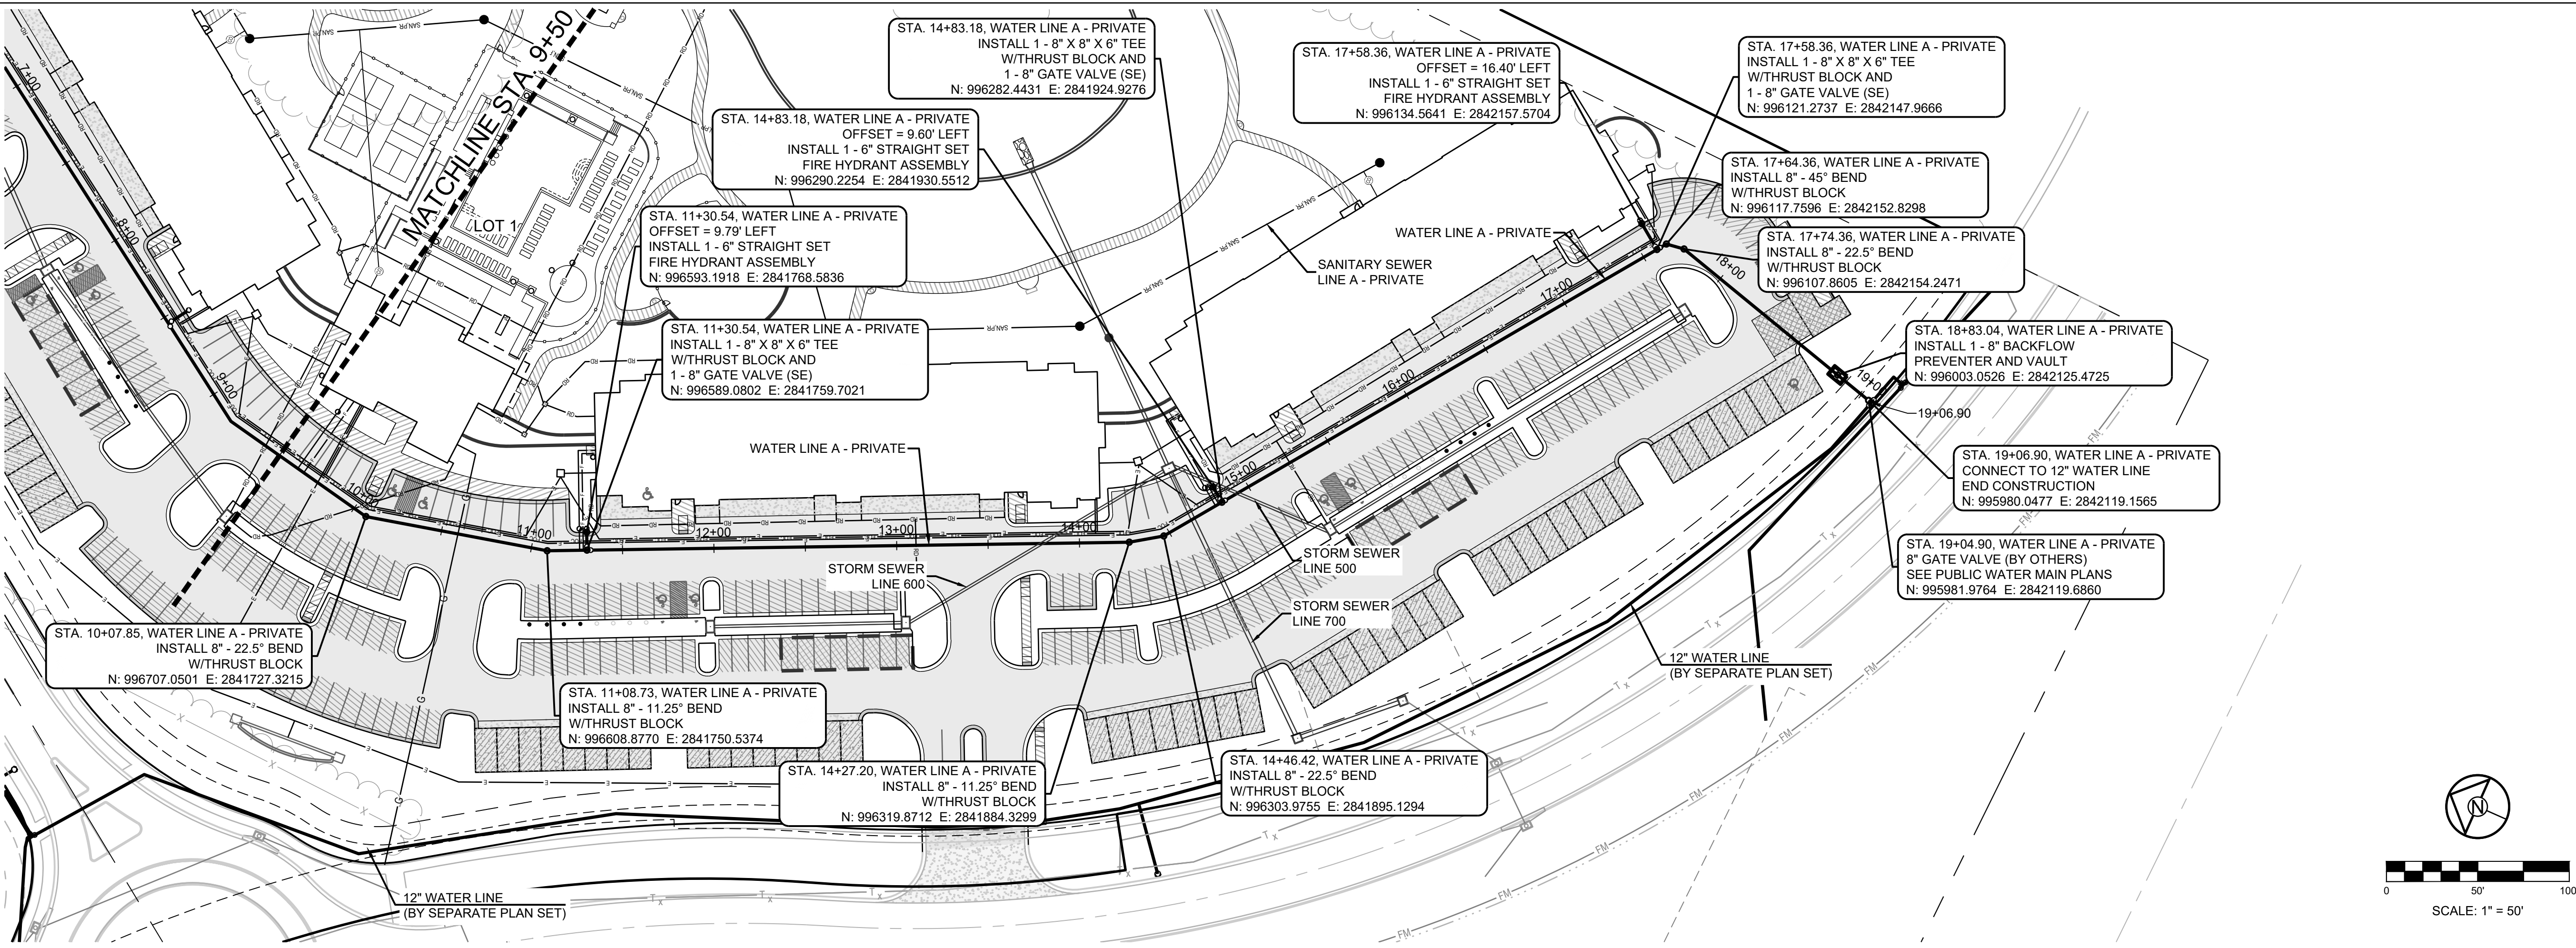

SCHLAGEL

ENGINEERS

PLANNERS SURVEYORS LANDSCAPE ARCHITECTS

14920 West 107th Street • Lenexa, Kansas 66215
(913) 492-5158 • Fax: (913) 492-8400
WWW.SCHLAGELASSOCIATES.COM
Missouri State Certified of Authority
#E2002003600-F #LAC2001005237 #LS2002008659-F

PREPARED BY:

PERMIT SET

STATE OF MISSOURI

MARK ALLEN DREUER

REGISTERED PROFESSIONAL ENGINEER

PE-2005007268

03-28-2023

SCHLAGEL & ASSOCIATES, P.A.

RESIDENCES AT BLACKWELL

SITE DEVELOPMENT PLAN


HERITAGE STREET LEE'S SUMMIT, MO

DRAWN BY:	TRC	REVISION DATE:	DESCRIPTION
		1	01/23/23
CHECKED BY:	MAB	2	03/24/2023
		3	
DATE PREPARED:	2/9/2023	4	
		5	
PROJ. NUMBER:	22-102	6	
		7	
		8	
		9	

WATER LINE A

SHEET

C701

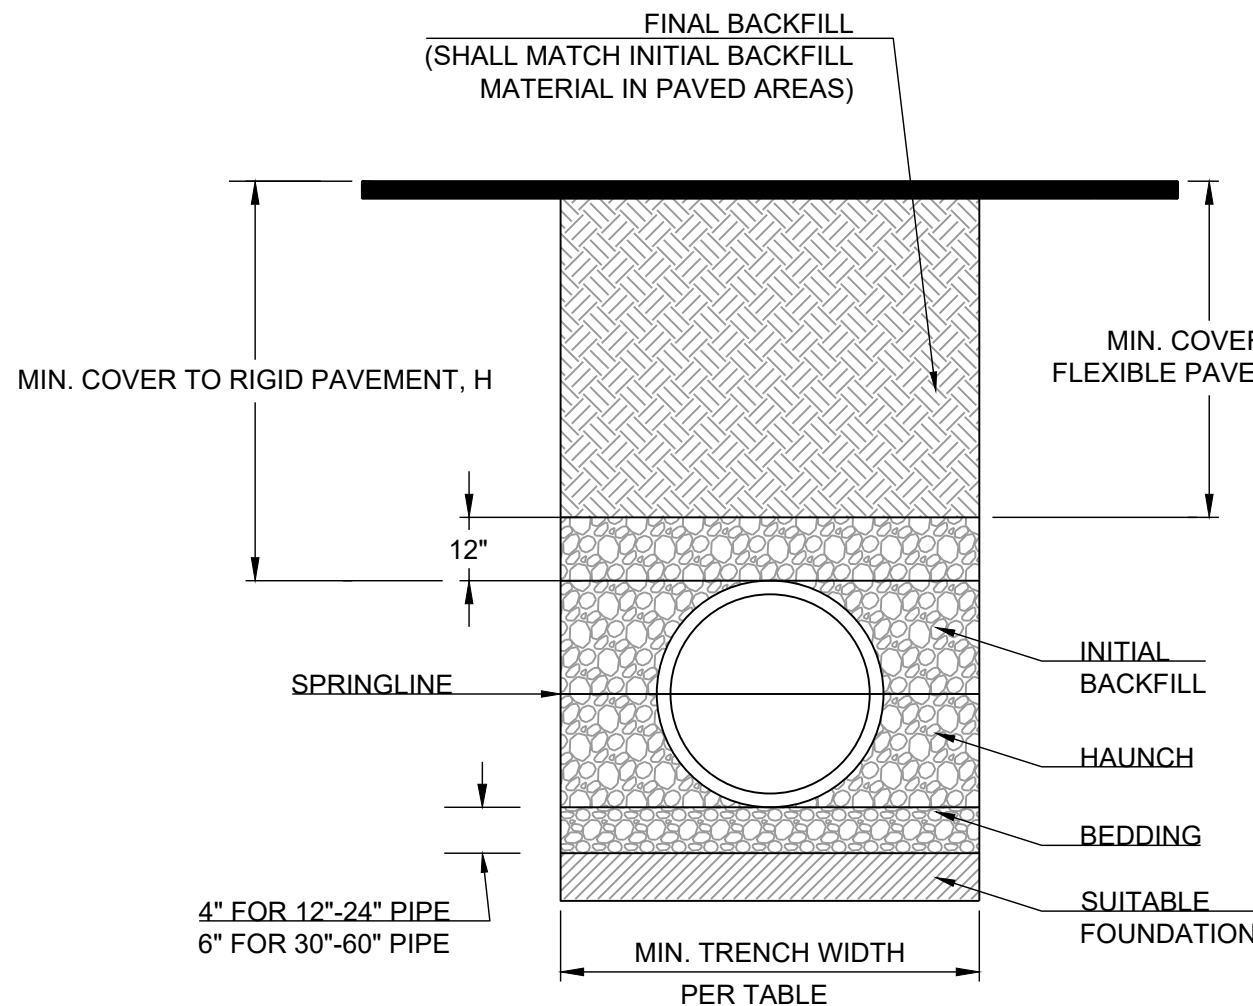

MINIMUM RECOMMENDED COVER BASED ON VEHICLE LOADING CONDITIONS		
SURFACE LIVE LOADING CONDITION		
PIPE DIAM.	H-25	HEAVY CONSTRUCTION (75T AXLE LOAD) *
12" - 48"	12"	48"
54" - 60"	24"	60"

* VEHICLES IN EXCESS OF 75T MAY REQUIRE ADDITIONAL COVER

RECOMMENDED MINIMUM TRENCH WIDTHS


PIPE DIAM.	MIN. TRENCH WIDTH
4"	21"
6"	23"
8"	26"
10"	28"
12"	30"
15"	34"
18"	39"
24"	48"
30"	56"
36"	64"
42"	72"
48"	80"
54"	88"
60"	96"

NOTES:

- ALL PIPE SYSTEMS SHALL BE INSTALLED IN ACCORDANCE WITH ASTM D2321, "STANDARD PRACTICE FOR UNDERGROUND INSTALLATION OF THERMOPLASTIC PIPE FOR SEWERS AND OTHER GRAVITY FLOW APPLICATIONS", LATEST EDITION
- MEASURES SHOULD BE TAKEN TO PREVENT MIGRATION OF NATIVE FINES INTO BACKFILL MATERIAL, WHEN REQUIRED.
- FOUNDATION: WHERE THE TRENCH BOTTOM IS UNSTABLE, THE CONTRACTOR SHALL EXCAVATE TO A DEPTH REQUIRED BY THE ENGINEER AND REPLACE WITH SUITABLE MATERIAL AS SPECIFIED BY THE ENGINEER, AS AN ALTERNATIVE AND AT THE DISCRETION OF THE DESIGN ENGINEER, THE TRENCH BOTTOM MAY BE STABILIZED USING A GEOTEXTILE MATERIAL.
- BEDDING: SUITABLE MATERIAL SHALL BE CLASS I, II OR III. THE CONTRACTOR SHALL PROVIDE DOCUMENTATION FOR MATERIAL SPECIFICATION TO ENGINEER. UNLESS OTHERWISE NOTED BY THE ENGINEER, MINIMUM BEDDING THICKNESS SHALL BE 4" (100mm) FOR 4"-24" (100mm-600mm); 6" (150mm) FOR 30"-60" (750mm-900mm).
- INITIAL BACKFILL: SUITABLE MATERIAL SHALL BE CLASS I, II OR III IN THE PIPE ZONE EXTENDING NOT LESS THAN 6" ABOVE CROWN OF PIPE. THE CONTRACTOR SHALL PROVIDE DOCUMENTATION FOR MATERIAL SPECIFICATION TO ENGINEER. MATERIAL SHALL BE INSTALLED AS REQUIRED IN ASTM D2321, LATEST EDITION.
- MINIMUM COVER: MINIMUM COVER, H, IN NON-TRAFFIC APPLICATIONS (GRASS OR LANDSCAPE AREAS) IS 12" FROM THE TOP OF PIPE TO GROUND SURFACE. ADDITIONAL COVER MAY BE REQUIRED TO PREVENT FLOATATION. FOR TRAFFIC APPLICATIONS, MINIMUM COVER, H, IS 12" UP TO 48" DIAMETER PIPE AND 24" OF COVER FOR 54"-60" DIAMETER PIPE, MEASURED FROM TOP OF PIPE TO BOTTOM OF FLEXIBLE PAVEMENT OR TO TOP OF RIGID PAVEMENT.
- TESTING: CONTRACTOR IS RESPONSIBLE FOR THE COORDINATION OF ALL MATERIAL TESTING REQUIRED FOR THEIR WORK. THIS INCLUDES SCHEDULING OF TESTS, COORDINATING AND PROVIDING ACCESS TO SAMPLE LOCATIONS, AND SATISFYING ALL TEST RESULT REPORTING REQUIREMENTS.

REQUIRED CONCRETE BEARING AREA (SQUARE FEET - SF)									
NOM. DIA. (INCHES)	TEE, PLUG	BEND	BEND	BEND	BEND	BEND	BEND	BEND	BEND
6	4.7	6.7	4.0	4.0	4.0	4.0	4.0	4.0	4.0
8	8.4	11.8	6.4	4.0	4.0	4.0	4.0	4.0	4.0
10	13.1	18.5	10.0	5.1	4.0	4.0	4.0	4.0	4.0
12	18.8	26.7	14.4	7.4	4.0	4.0	4.0	4.0	4.0
14	25.7	36.3	19.6	10.0	5.0	4.0	4.0	4.0	4.0
16	33.5	47.4	25.6	13.1	6.6	4.0	4.0	4.0	4.0
18	42.4	REST. JT.	32.5	16.5	8.3	4.0	4.0	4.0	4.0
20	REST. JT.	REST. JT.	40.1	20.4	10.3	4.0	4.0	4.0	4.0
24	REST. JT.	REST. JT.	REST. JT.	29.4	14.8	4.0	4.0	4.0	4.0

- NOTES:
- ALL BENDS WITHOUT RESTRAINED JOINTS SHALL HAVE CONCRETE THRUST BLOCKS INSTALLED FOR RESTRAINT.
 - MEGA LUGS MAY BE USED ONLY IN CONJUNCTION WITH CONCRETE THRUST BLOCKING.
 - BEARING AREA MUST BE AGAINST UNDISTURBED SOIL.
 - DO NOT COVER JOINTS OR BOLTS (WHERE APPLICABLE) WITH CONCRETE.

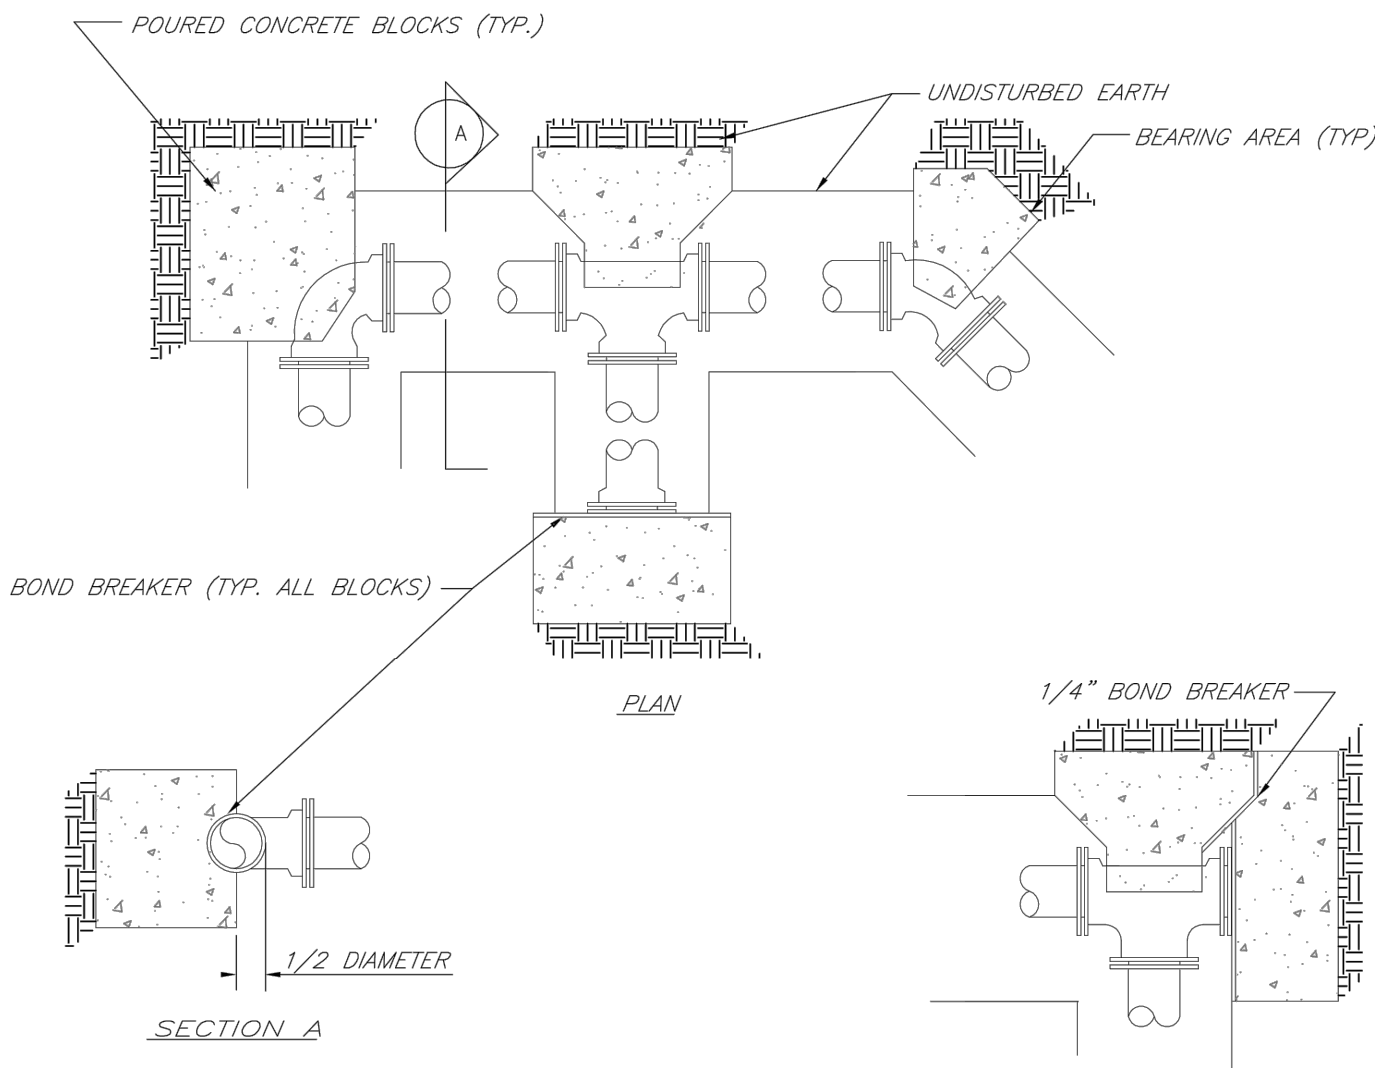

LEE'S SUMMIT
MISSOURI

PUBLIC WORKS ENGINEERING DIVISION | 220 SE GREEN STREET | LEE'S SUMMIT, MO 64063

HORIZONTAL THRUST BLOCKS

Date: 02/13


Drawn By: JN

Checked By: DL

FILE: WAT-1

Rev: 1/14

Rev:

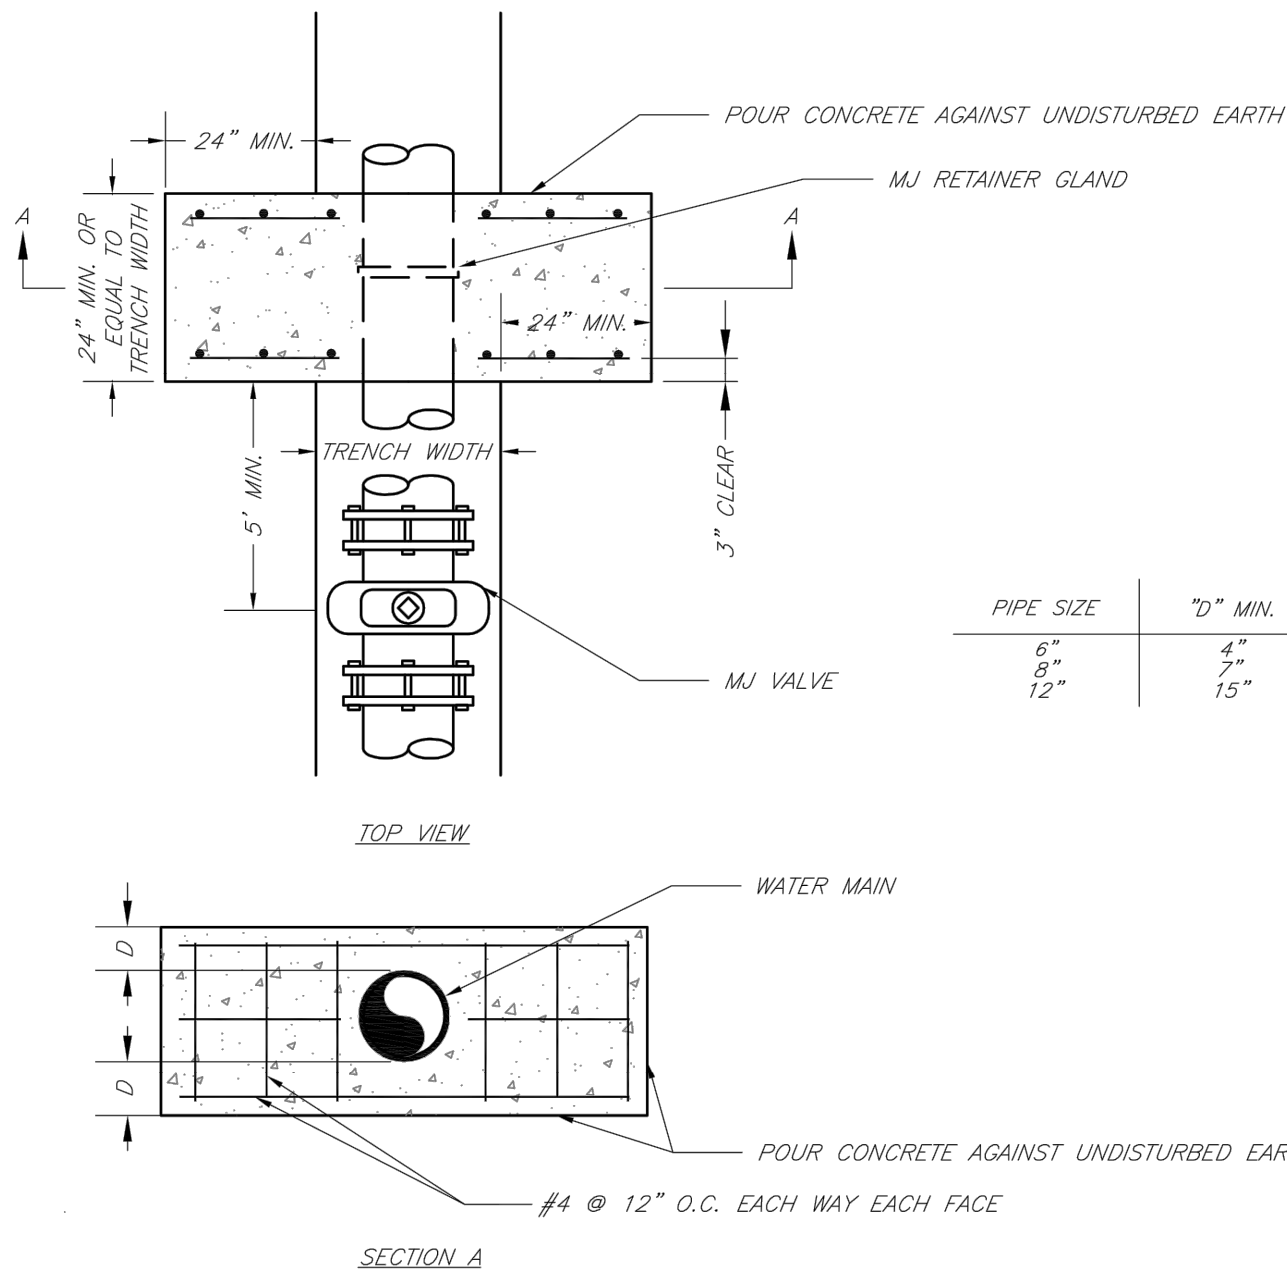

NOTE:

THIS DETAIL NOT TO BE USED FOR PIPE GREATER THAN 12"



LEE'S SUMMIT
MISSOURI

PUBLIC WORKS ENGINEERING DIVISION | 220 SE GREEN STREET | LEE'S SUMMIT, MO 64063

STRADDLE BLOCK

Date: 02/13

Drawn By: JN

Checked By: DL

FILE: WAT-3


Rev: 1/14

Rev:

REQUIRED CONCRETE VOLUME (CUBIC FEET - CF)									
NOM. DIA. (INCHES)	TEE, PLUG	BEND	BEND	BEND	BEND	BEND	BEND	BEND	BEND
6	50.5	71.4	38.6	19.7	9.9	9.9	9.9	9.9	9.9
8	89.9	126.9	68.7	35.0	17.6	17.6	17.6	17.6	17.6
10	140.2	198.3	107.3	54.7	27.5	27.5	27.5	27.5	27.5
12	202.0	REST. JT.	154.6	78.8	39.6	39.6	39.6	39.6	39.6
14	REST. JT.	REST. JT.	210.4	107.3	53.9	53.9	53.9	53.9	53.9
16	REST. JT.	REST. JT.	REST. JT.	140.1	70.4	70.4	70.4	70.4	70.4
18	REST. JT.	REST. JT.	REST. JT.	177.3	89.1	89.1	89.1	89.1	89.1
20	REST. JT.	REST. JT.	REST. JT.	REST. JT.	110.0	110.0	110.0	110.0	110.0
24	REST. JT.	REST. JT.	REST. JT.	REST. JT.	158.4	158.4	158.4	158.4	158.4

NOTES:

- ALL BENDS WITHOUT RESTRAINED JOINTS SHALL HAVE CONCRETE THRUST BLOCKS INSTALLED FOR RESTRAINT.
- MEGA LUGS MAY BE USED ONLY IN CONJUNCTION WITH CONCRETE THRUST BLOCKING.
- BEARING MUST BE AGAINST UNDISTURBED SOIL.
- DO NOT COVER JOINTS OR BOLTS (WHERE APPLICABLE) WITH CONCRETE.

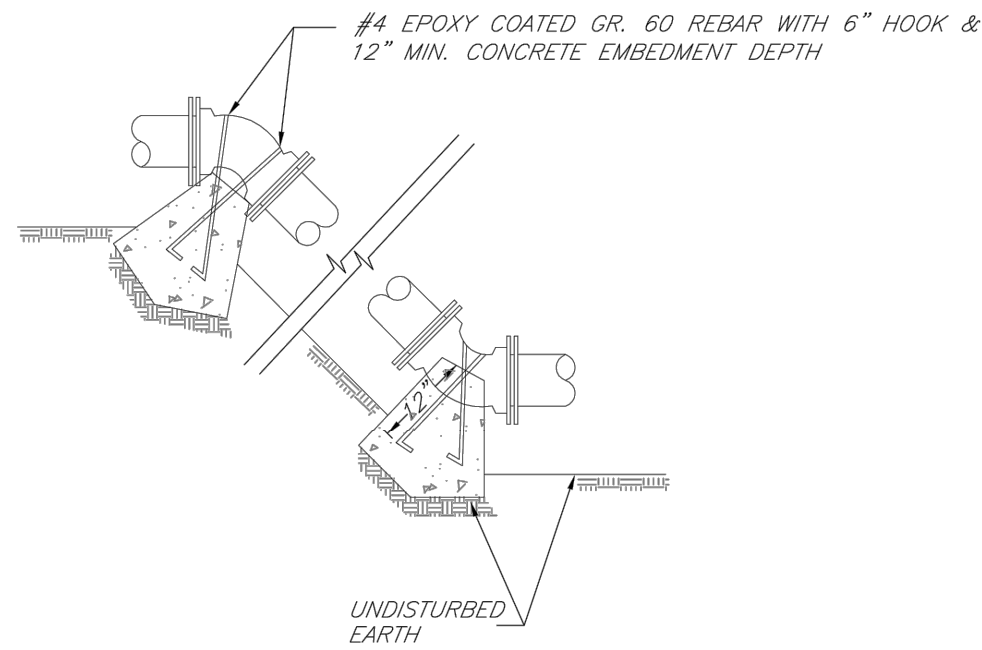

LEE'S SUMMIT
MISSOURI

PUBLIC WORKS ENGINEERING DIVISION | 220 SE GREEN STREET | LEE'S SUMMIT, MO 64063

VERTICAL THRUST BLOCKS

Date: 02/13


Drawn By: JN

Checked By: DL

FILE: WAT-2

Rev: 1/14

Rev:

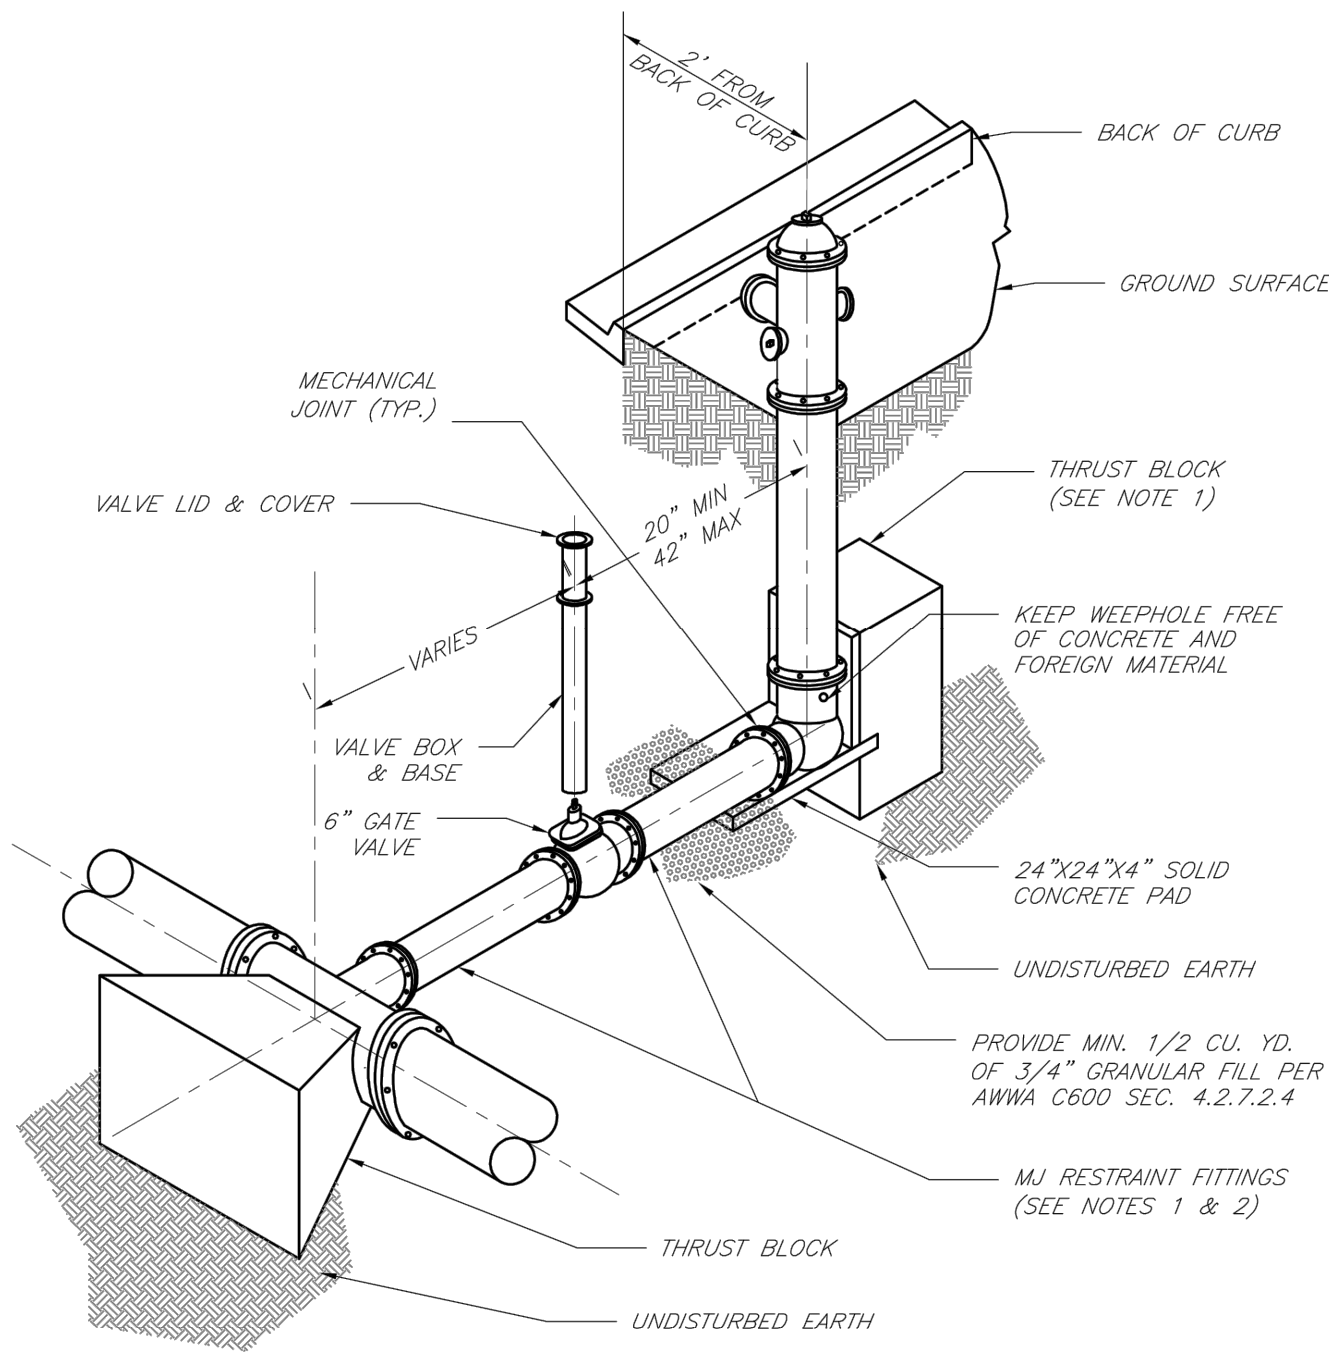

NOTES:

- WHEN RETAINER GLANDS ARE USED IN LIEU OF MECHANICAL JOINT (MJ) RESTRAINT FITTINGS, HORIZONTAL THRUST BLOCKS ARE REQUIRED.
- GATE VALVE MAY BE BOLTED DIRECTLY TO MJ RESTRAINT TEE.
- SEE APPROVED PRODUCTS LIST FOR WATER UTILITIES FOR FIRE HYDRANT, VALVES, VALVE BOX LID, AND COVER.
- BOTTOM HYDRANT FLANGE SHALL BE 2" TO 6" ABOVE FINISHED GRADE.
- FOR STREETS WITHOUT CURBS FIRE HYDRANTS SHALL BE PLACED WITHIN 1 FOOT OF THE R/W LINE, BUT NOT MORE THAN 10' FROM EDGE OF PAVEMENT. FIRE HYDRANT SHALL NOT BE PLACED IN BOTTOM OF DITCH.
- HYDRANT SHALL BE ROTATED AS DIRECTED BY INSPECTOR.



LEE'S SUMMIT
MISSOURI

PUBLIC WORKS ENGINEERING DIVISION | 220 SE GREEN STREET | LEE'S SUMMIT, MO 64063

HYDRANT INSTALLATION - STRAIGHT SET

Date: 02/13

Drawn By: JN

Checked By: DL

FILE: WAT-7

Rev: 1/14

Rev:

PREPARED BY:

PERMIT SET



SCHLAGEL & ASSOCIATES, P.A.

RESIDENCES AT BLACKWELL
SITE DEVELOPMENT PLAN

HERITAGE STREET LEE'S SUMMIT, MO


REVISION DATE	DESCRIPTION
01/23/23	PER CITY COMMENTS
03/24/2023	PER CITY COMMENTS

DRAWN BY:	TRC
CHECKED BY:	MAB
DATE PREPARED:	2/9/2023
PROJ. NUMBER:	22-102

WATER DETAILS

SHEET

C702

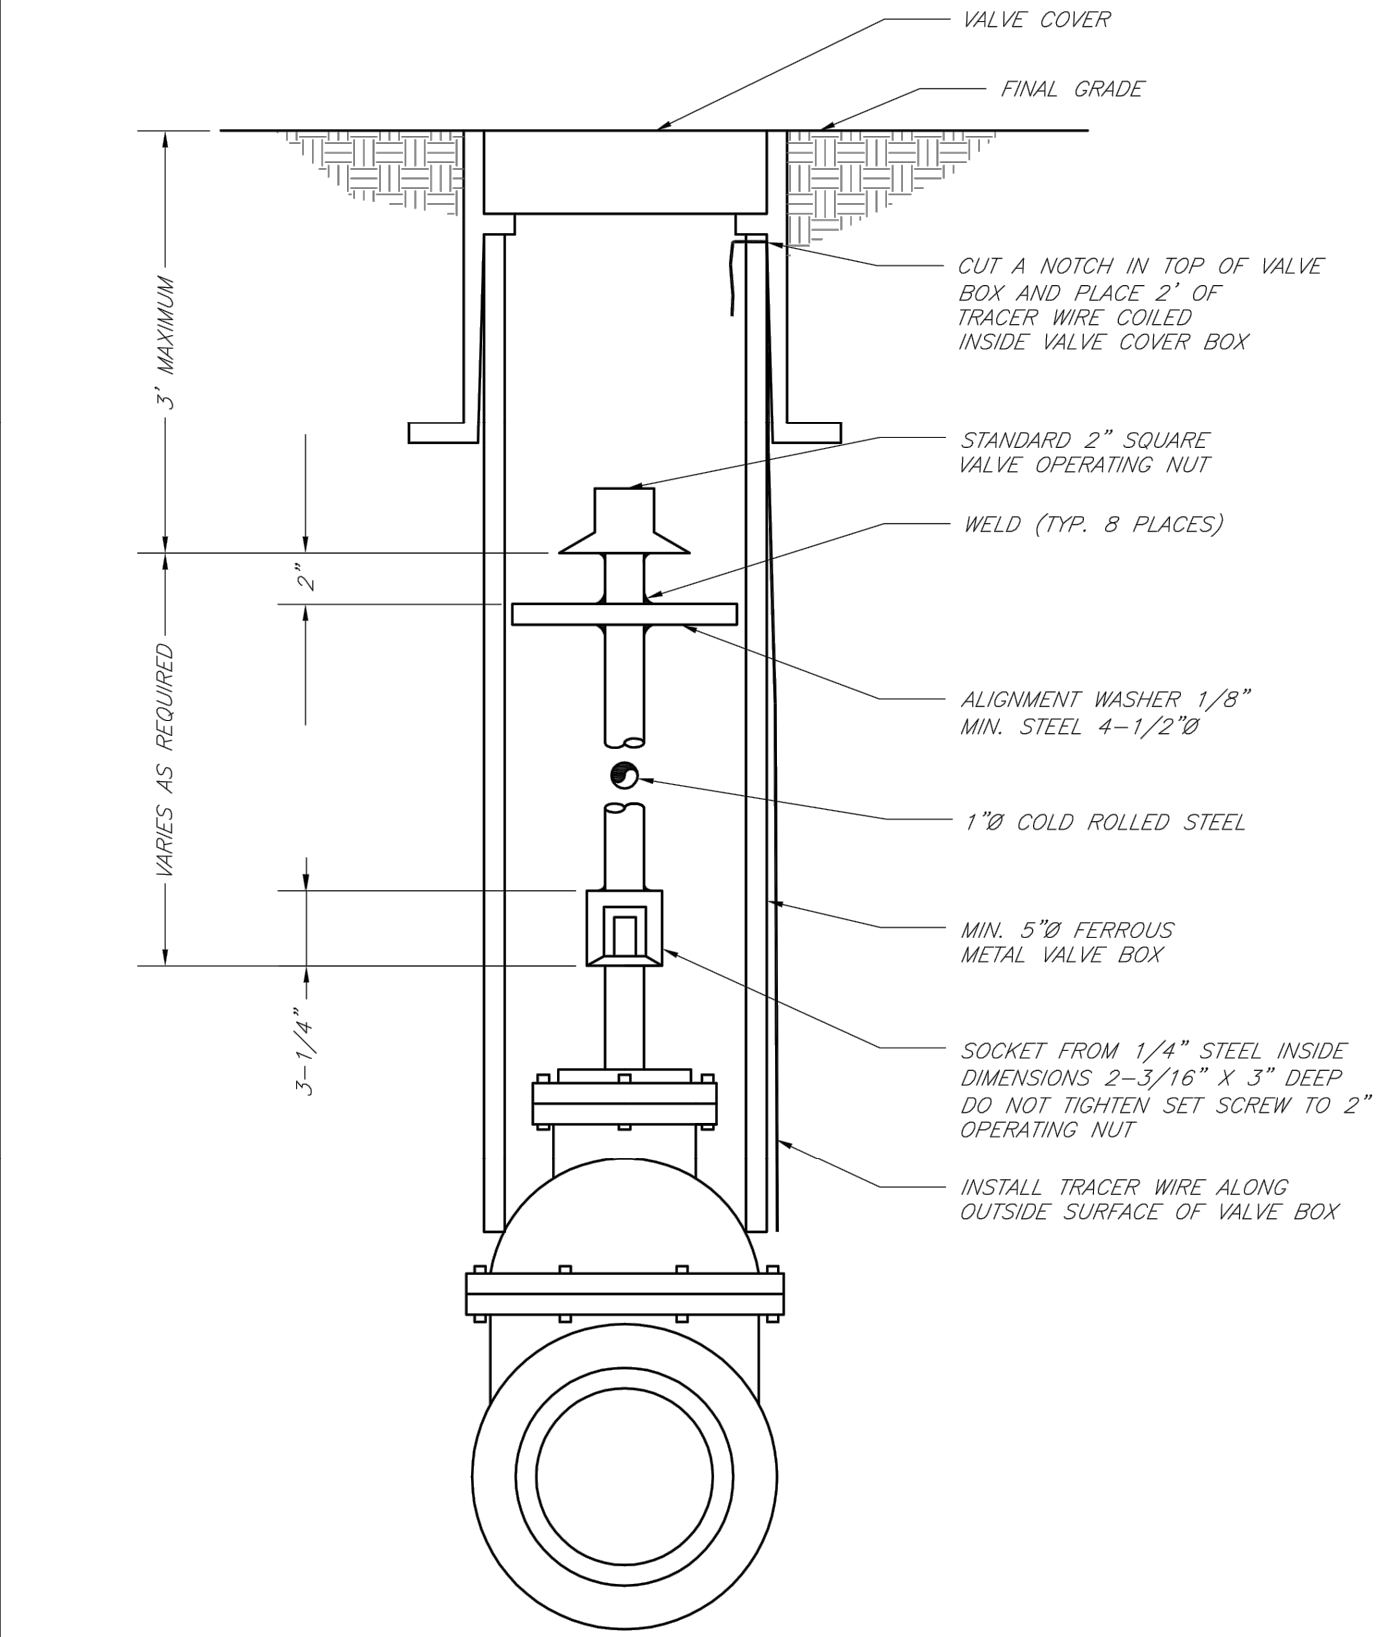

LS

LEE'S SUMMIT

MISSOURI

PUBLIC WORKS ENGINEERING DIVISION | 220 SE GREEN STREET | LEE'S SUMMIT, MO 64063

Valve Stem Extension and Valve Box

Date: 02/13


Drawn By: JN

Checked By: DL

File: WAT-9

Rev: 1/14

Rev:

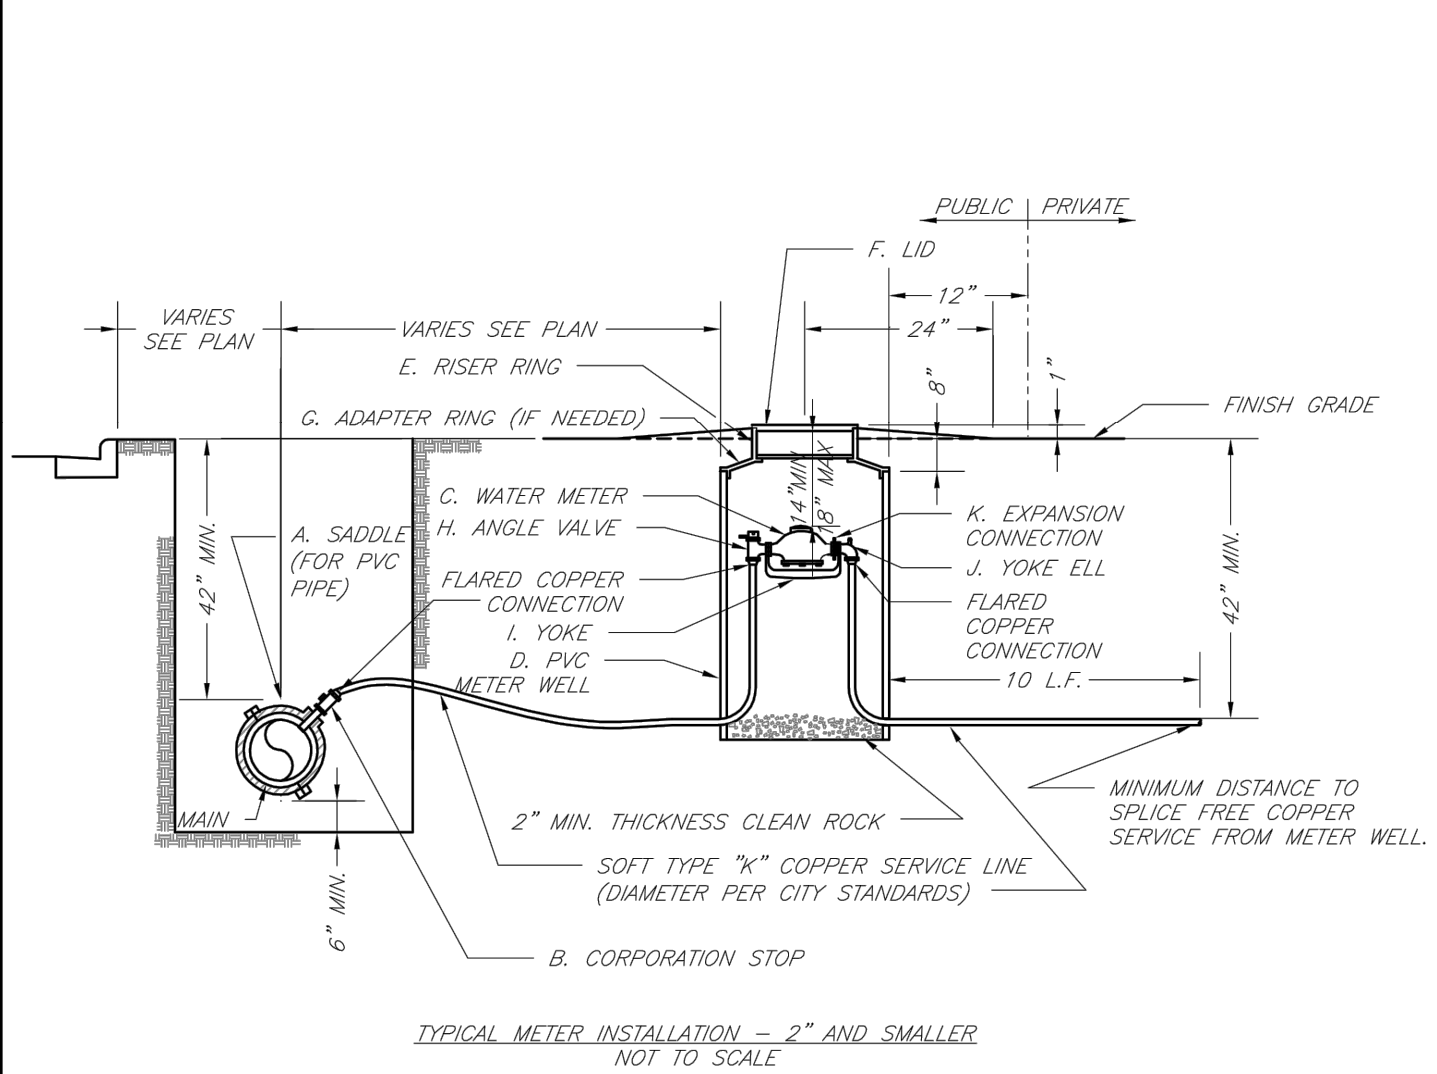

- NOTES:
- METER INSTALLATION SHALL NOT BE LOCATED IN AREAS SUBJECT TO VEHICULAR TRAFFIC OR IN CONCRETE PAVEMENT WITHOUT CITY APPROVAL.
 - IF METER IS TO BE LOCATED OTHER THAN IN FRONT OF PROPERTY LINE, CITY APPROVAL SHALL BE OBTAINED.
 - CITY TO FURNISH ITEMS A-K.
 - NO OTHER EQUIPMENT SHALL BE INSTALLED IN THIS PIT.
 - 42" MINIMUM BURY DEPTH FOR ALL SERVICE LINES.
 - EXCAVATION FOR TAP TO EXPOSE 4 LINEAR FEET OF MAIN.
 - NO SPLICES ALLOWED BETWEEN METER AND MAIN.
 - SERVICE CONNECTION TAP AT APPROXIMATELY 45 DEGREES.
 - LID AND RISER RING SHALL BE SET SO THAT GROUND WATER WILL DRAIN AWAY FROM THE WELL.
 - CONTACT WATER UTILITIES, 816-969-1900, FOR REQUIREMENTS OF A METER LARGER THAN 2"

LS

LEE'S SUMMIT

MISSOURI

PUBLIC WORKS ENGINEERING DIVISION | 220 SE GREEN STREET | LEE'S SUMMIT, MO 64063

Service Connection/Meter Well

Date: 02/13


Drawn By: JN

Checked By: DL

File: WAT-11

Rev: 1/14

Rev:

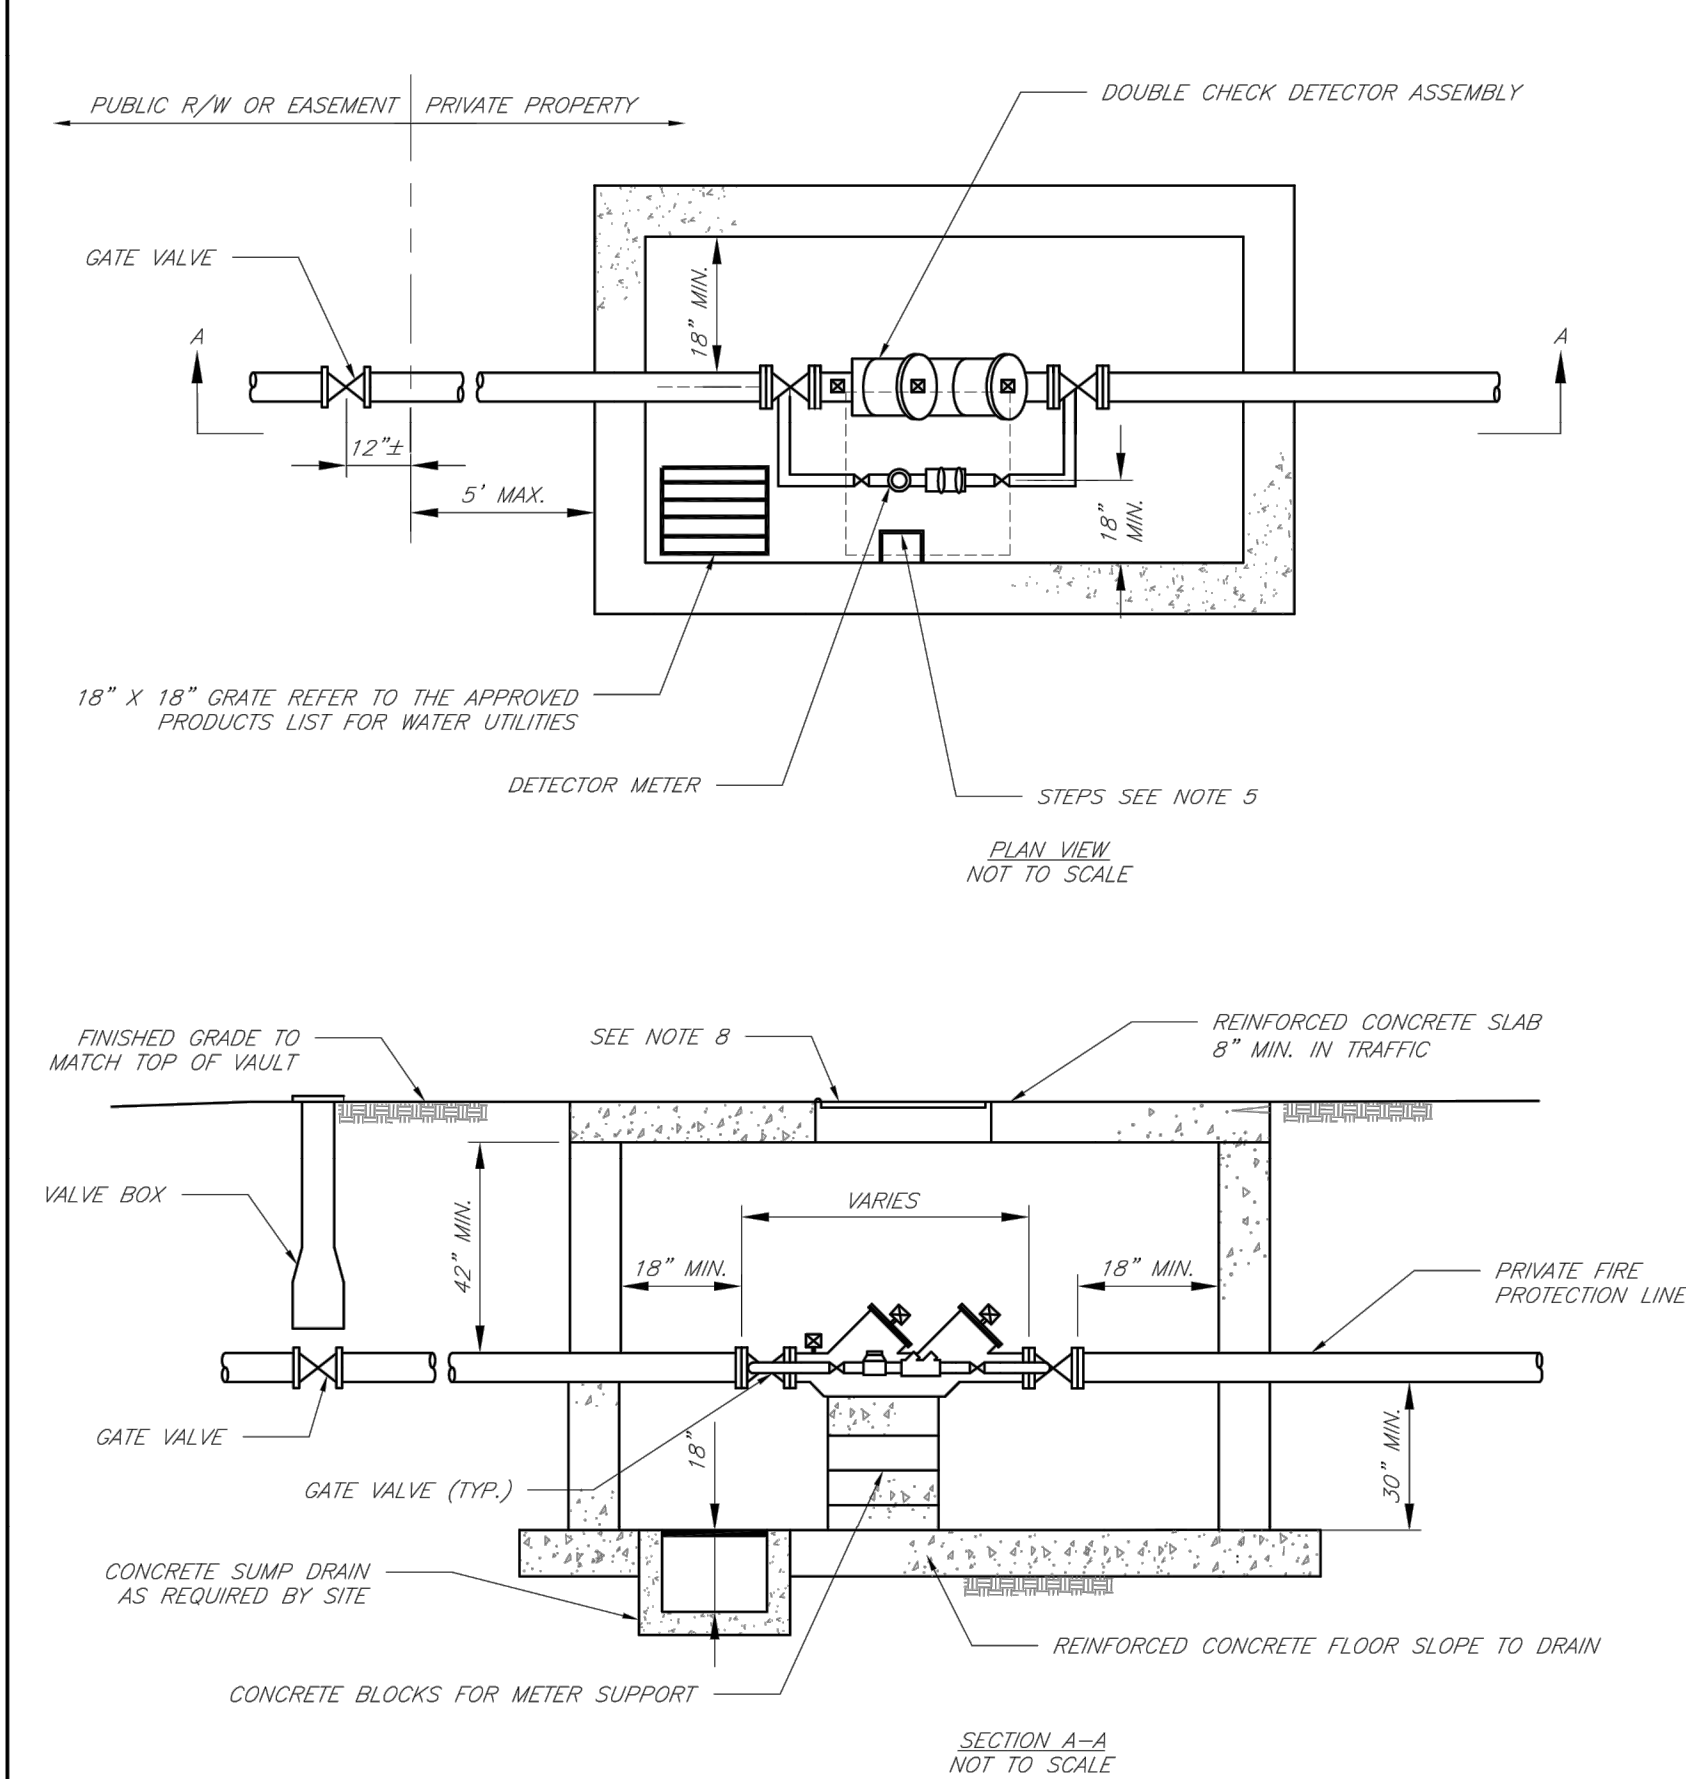

- GENERAL NOTES:
- METER VAULT WALLS TO BE POURED OR PRECAST CONCRETE. METER VAULT ROOF TO BE REINFORCED CONCRETE WITH OPENING CENTERED OVER DETECTOR METER. REINFORCED WALLS AND SLABS ARE TO BE DESIGNED BY THE OWNER'S ENGINEER OR PRECAST ENGINEER.
 - METER VAULT TO BE LOCATED, WHEN POSSIBLE, OUTSIDE TRAFFIC AREA AND WHERE SURFACE WATER WILL NOT DRAIN INTO IT. PROVIDE CONCRETE SUMP TO DRAIN TO AN ABOVE GROUND DISCHARGE POINT.
 - ALL PIPE AND FITTINGS FROM THE CITY WATER MAIN THROUGH THE VAULT SHALL BE PROVIDED WITH RESTRAINED JOINT FITTINGS.
 - ALL FITTINGS FOR THE DETECTOR METER TO BE BRASS.
 - STEPS SHALL BE IN ACCORDANCE WITH THE APPROVED PRODUCTS LIST FOR WATER UTILITIES AND SHALL BE ON 16" CENTERS.
 - A DEPARTMENT OF NATURAL RESOURCES APPROVED DOUBLE CHECK DETECTOR ASSEMBLY BACKFLOW PREVENTER MUST BE USED. FOR A COPY OF THE MISSOURI DEPARTMENT OF NATURAL RESOURCES APPROVED BACKFLOW PREVENTION ASSEMBLIES, CONTACT WATER UTILITIES AT 816-969-1900.
 - ALL VALVES SHALL HAVE RISING STEMS.
 - MANHOLE COVER SHALL BE A BILCO K-1 MODEL UNLESS IN A VEHICLE TRAFFIC AREA. SEE THE APPROVED PRODUCTS LIST FOR WATER UTILITIES FOR TRAFFIC CONDITIONS. THE COVER SHALL HAVE A 1-3/4" Ø HOLE DRILLED FOR A TOUCH/READ DEVICE.
 - A MINIMUM OF 18" CLEARANCE SHALL BE PROVIDED AROUND ALL PIPING, VALVES, APPURTENANCES, ETC.
 - CONTACT PUBLIC WORKS ENGINEERING FOR VAULTS THAT INCLUDE A FIRE DEPARTMENT CONNECTION OR A 3" OR LARGER METER.

CITY OF LEE'S SUMMIT, MO
PUBLIC WORKS DEPARTMENT
ENGINEERING DIVISION
LEE'S SUMMIT, MO 64063



STANDARD DRAWINGS
FOR VAULT FOR DOUBLE CHECK DETECTOR CHECK

Drawn By: JN
Checked By: DL
Date: 1/14
Rev: 1/14
or
WAT-12

RESIDENCES AT BLACKWELL
SITE DEVELOPMENT PLAN

HERITAGE STREET LEE'S SUMMIT, MO

REVISION DATE	DESCRIPTION
1 01/23/23	PER CITY COMMENTS
2 03/24/2023	PER CITY COMMENTS
3	
4	
5	
6	
7	
8	

DRAWN BY:	TRC
CHECKED BY:	MAB
DATE PREPARED:	2/9/2023
PROJ. NUMBER:	22-102

WATER DETAILS

SHEET
C703

SCHLAGEL

ENGINEERS PLANNERS SURVEYORS LANDSCAPE ARCHITECTS

14920 West 107th Street • Lenexa, Kansas 66215

(913) 492-5158 • Fax: (913) 492-8400

WWW.SCHLAGELASSOCIATES.COM

Missouri State Certified Authority

#E2002003600-F #LAC2001005237 #LS2002008659-F

PREPARED BY:

PERMIT SET


STATE OF MISSOURI

MARK ALLEN DREUER

NUMBER PE-2005007268

3-28-2023


SCHLAGEL & ASSOCIATES, P.A.

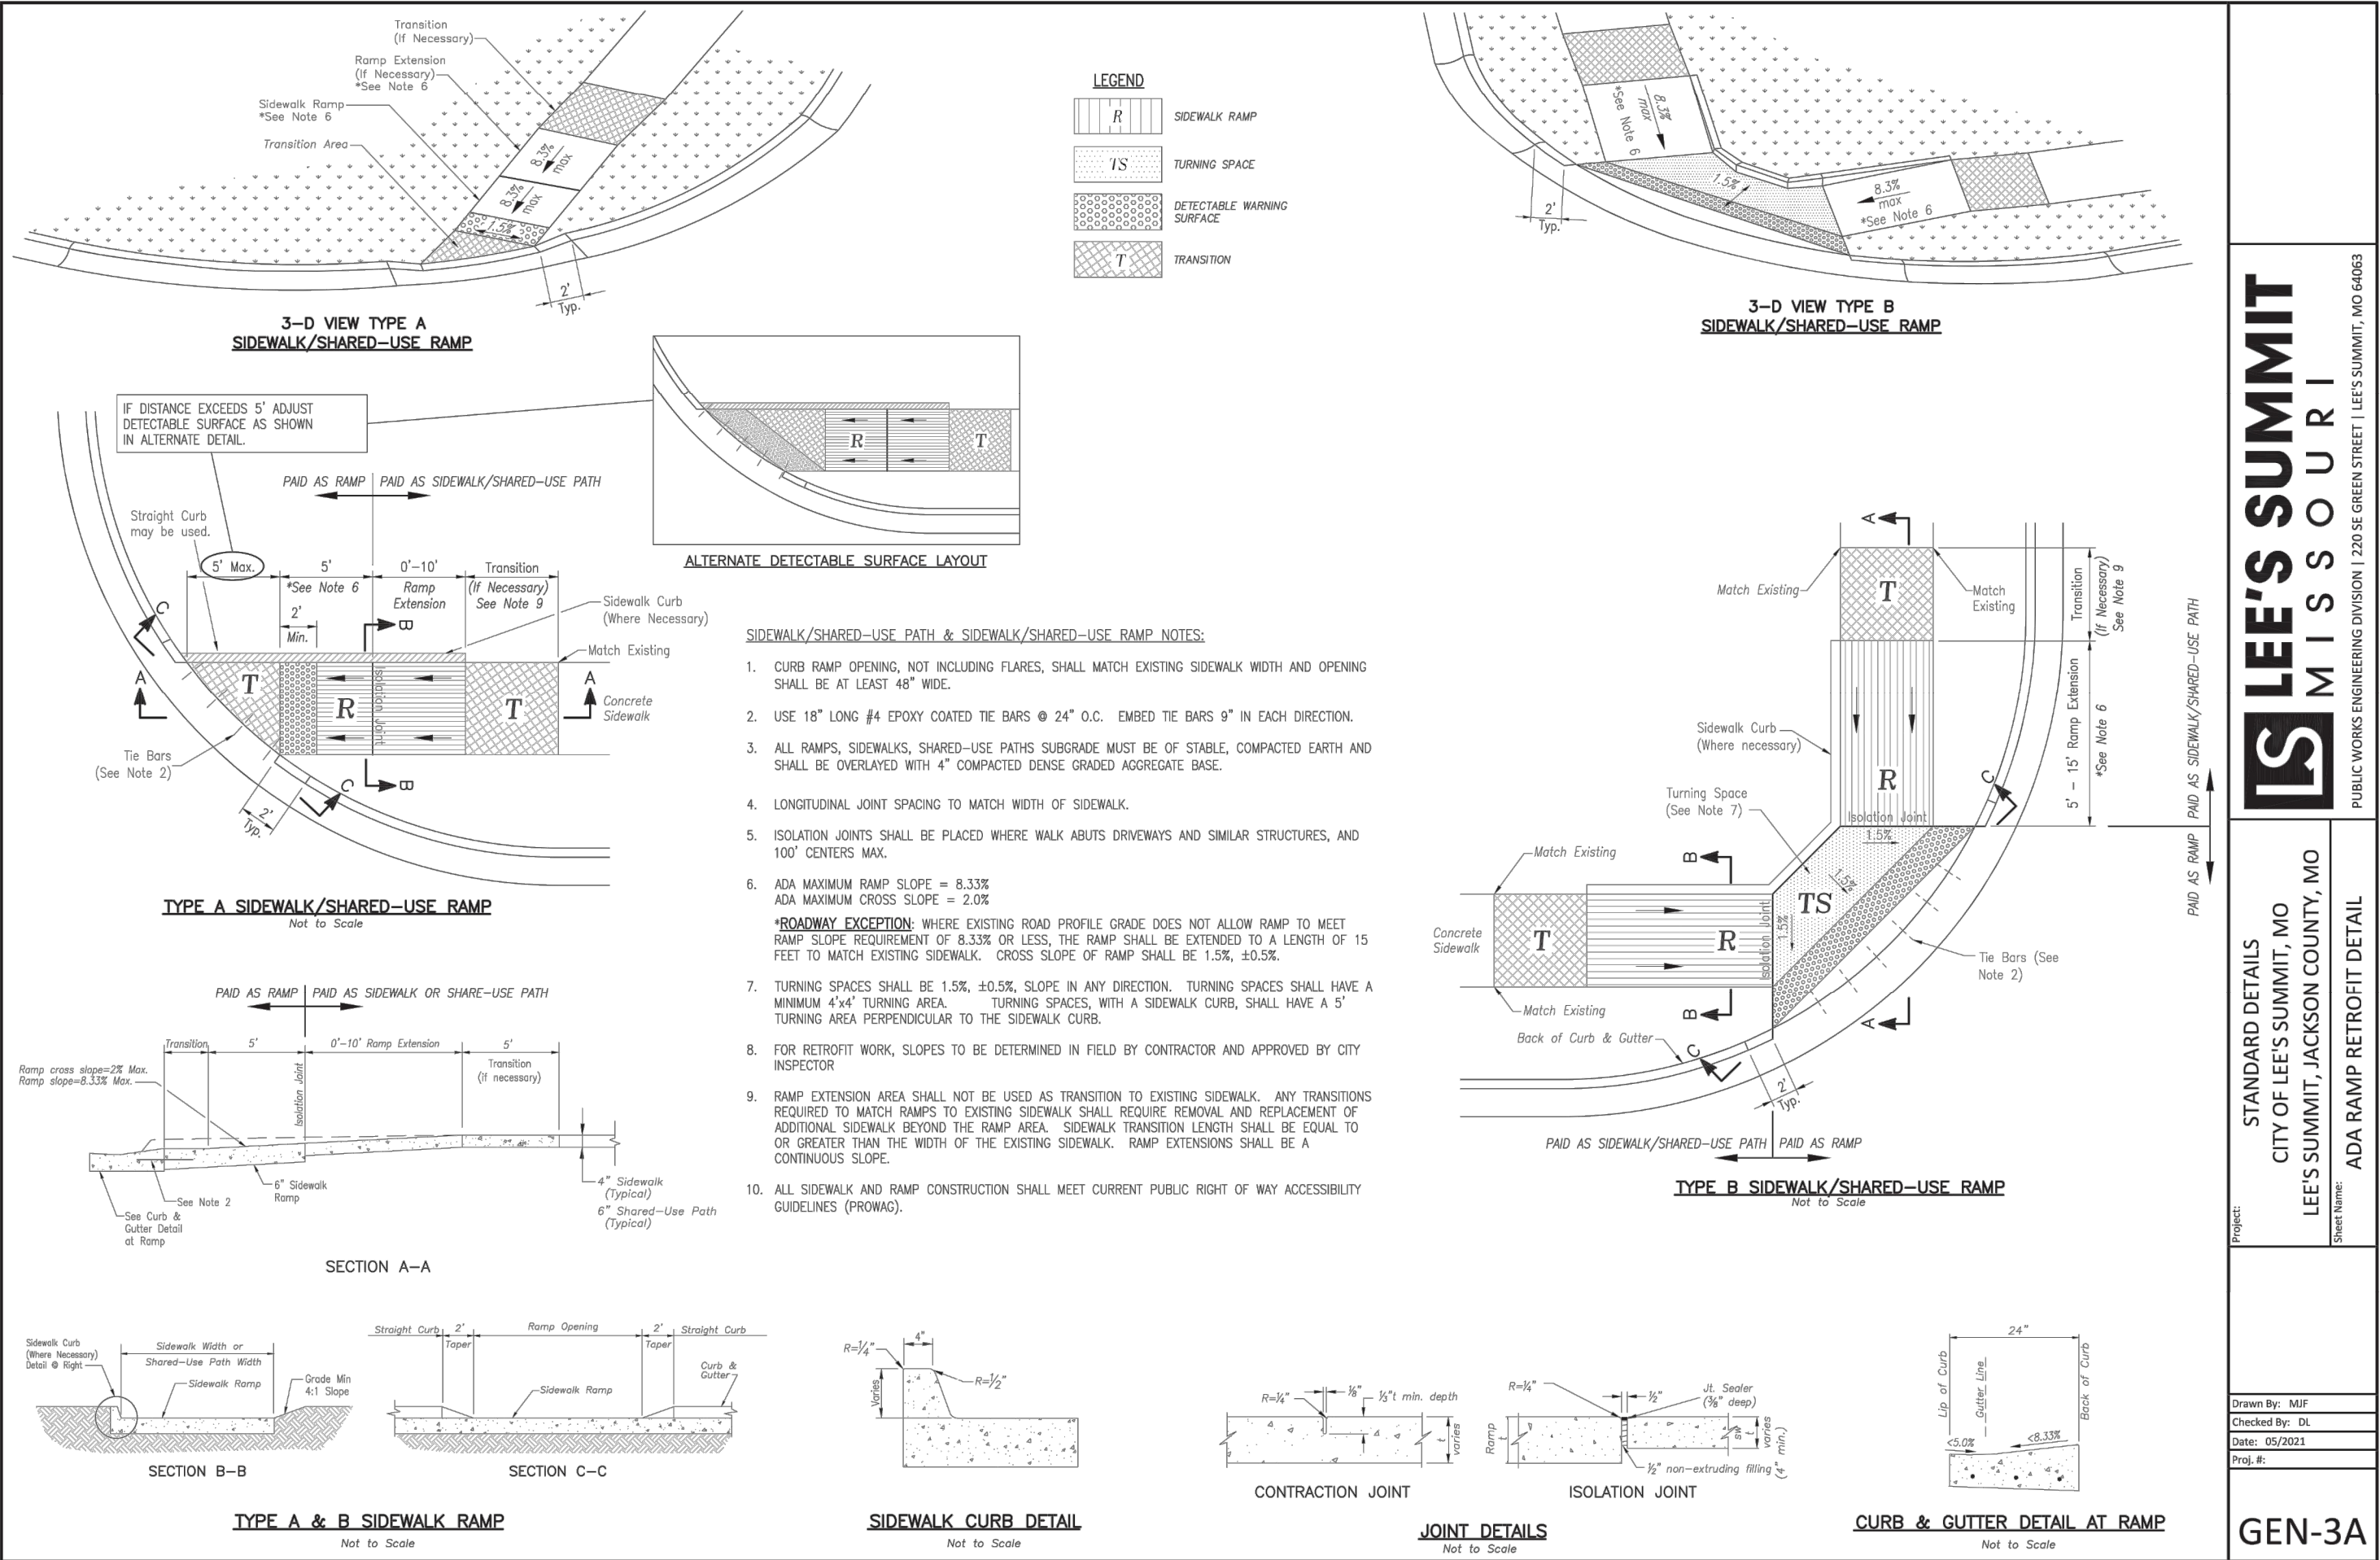

LEE'S SUMMIT MISSOURI

STANDARD DETAILS
CITY OF LEE'S SUMMIT, MO
LEE'S SUMMIT, JACKSON COUNTY, MO
ADA RAMP RETROFIT DETAIL


GEN-3A

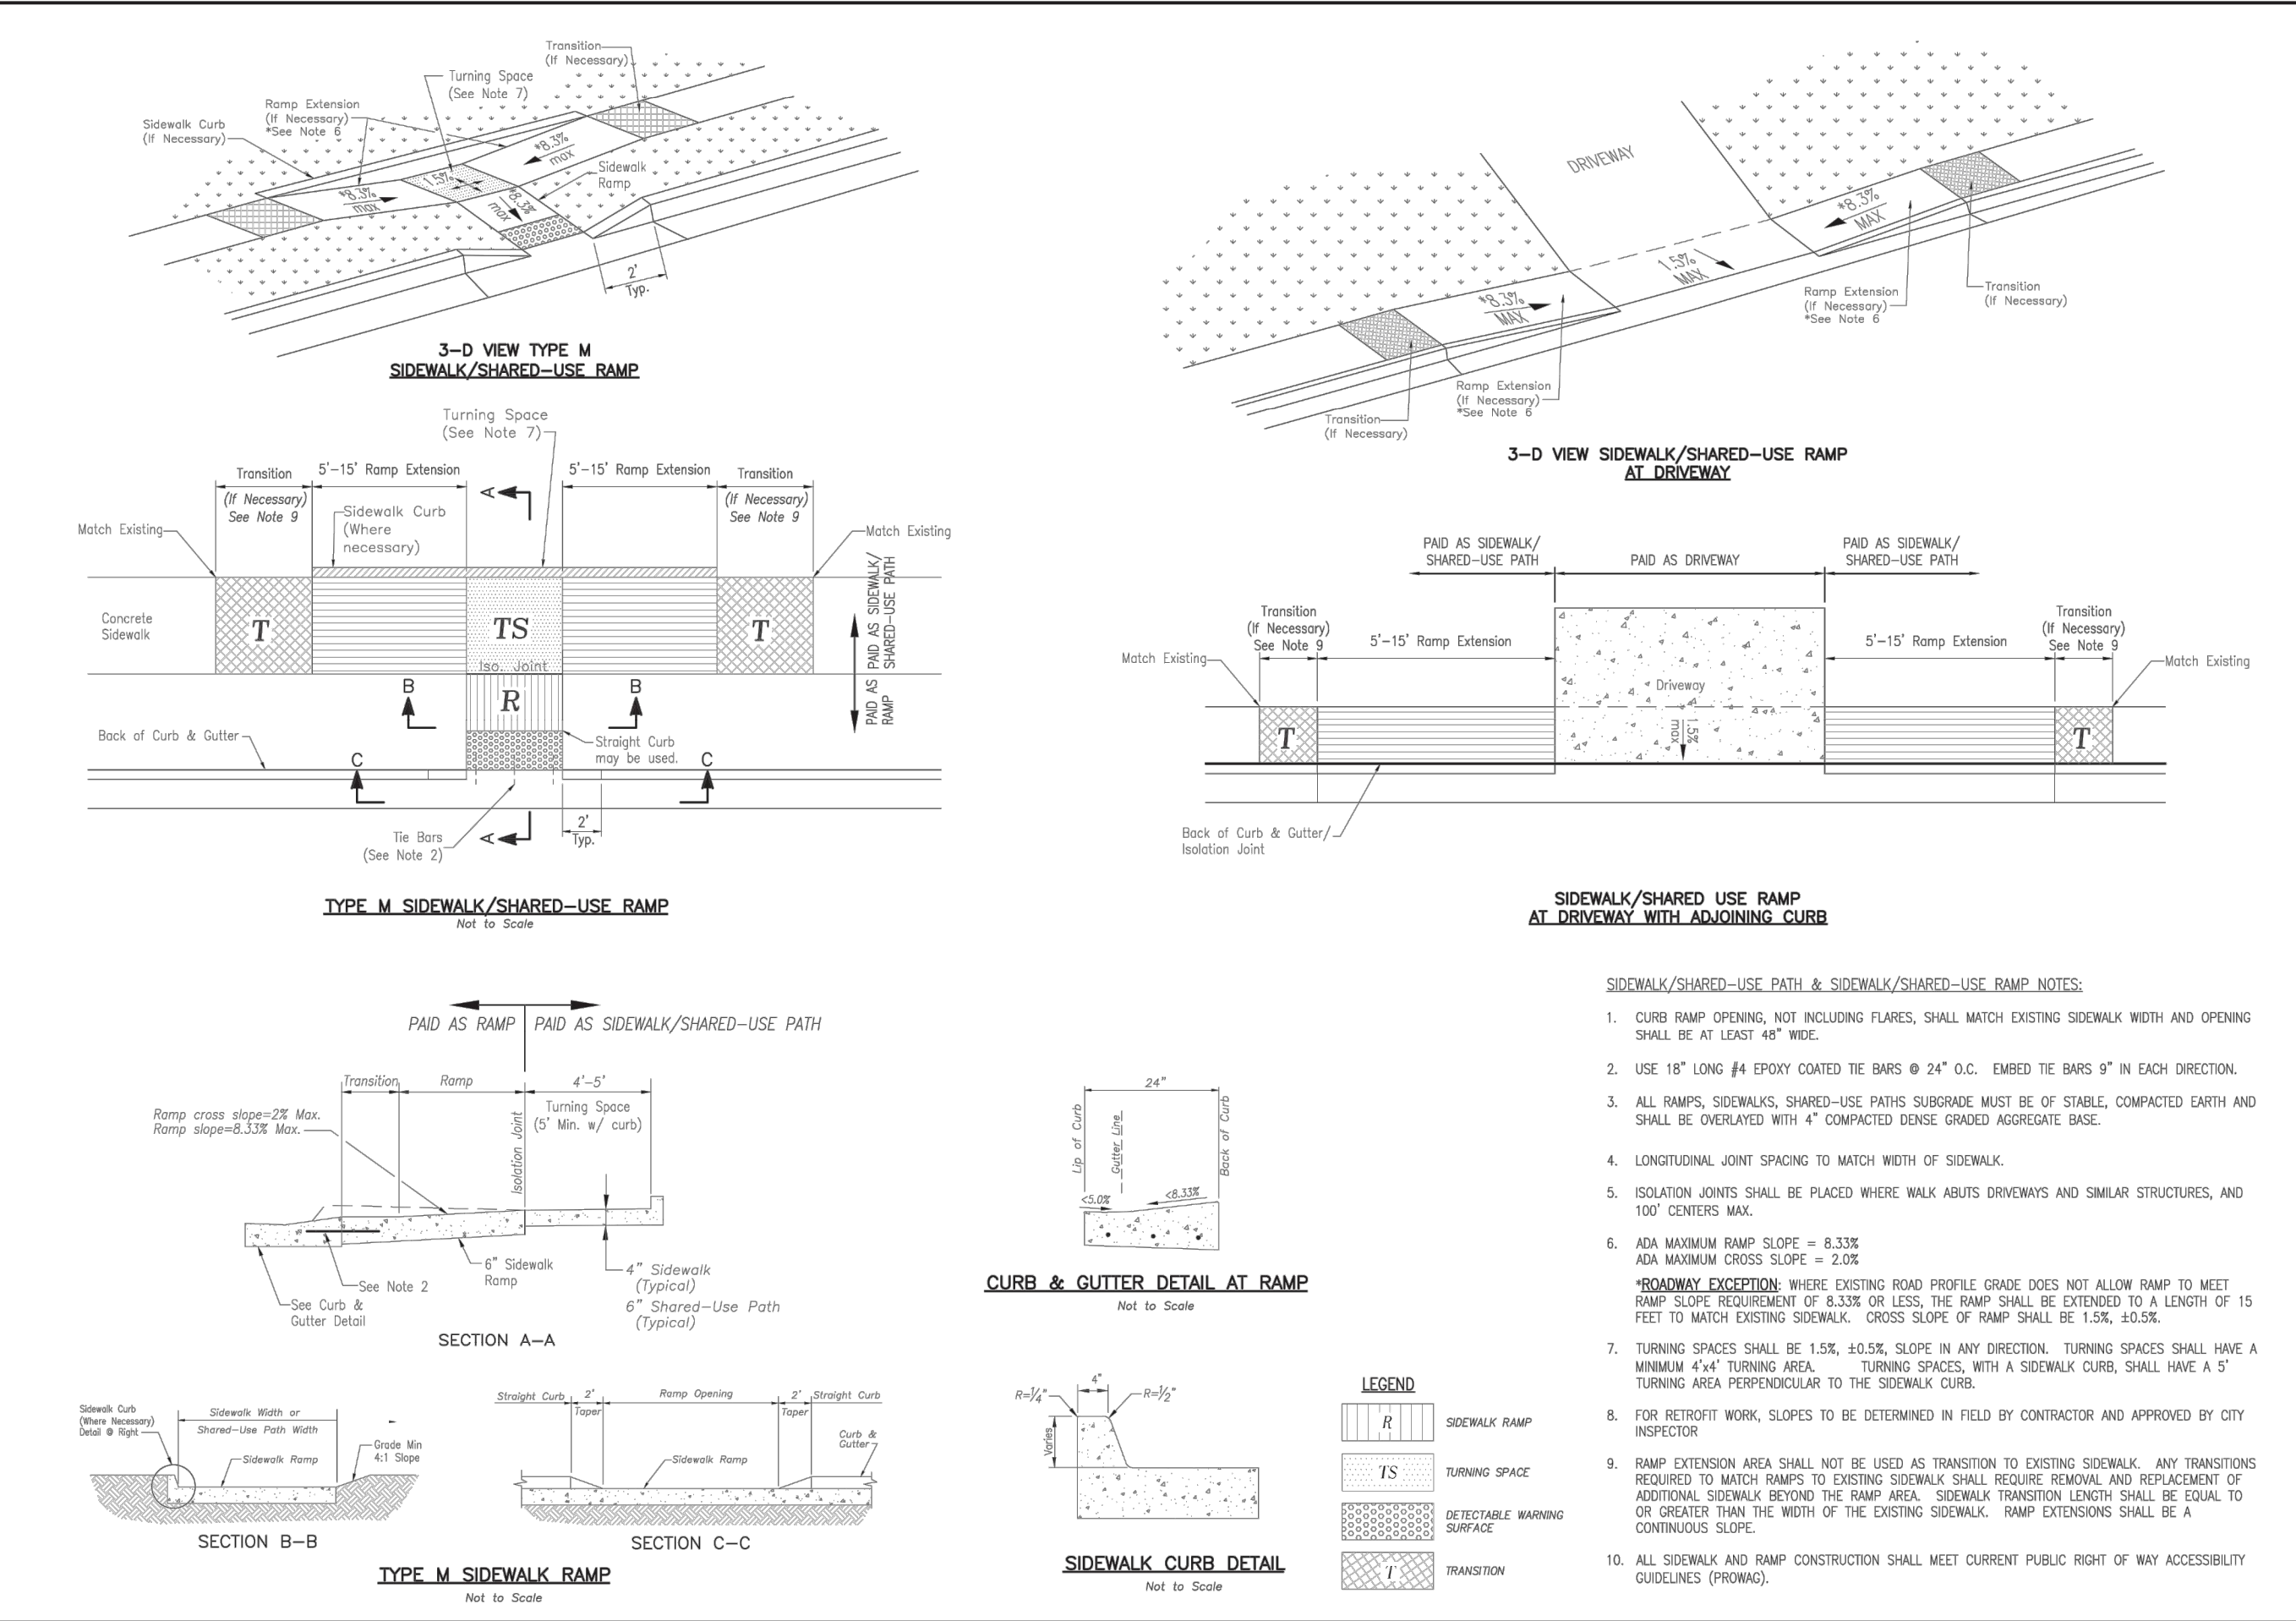

LEE'S SUMMIT MISSOURI

STANDARD DETAILS
CITY OF LEE'S SUMMIT, MO
LEE'S SUMMIT, JACKSON COUNTY, MO
ADA RAMP RETROFIT DETAIL

GEN-3B

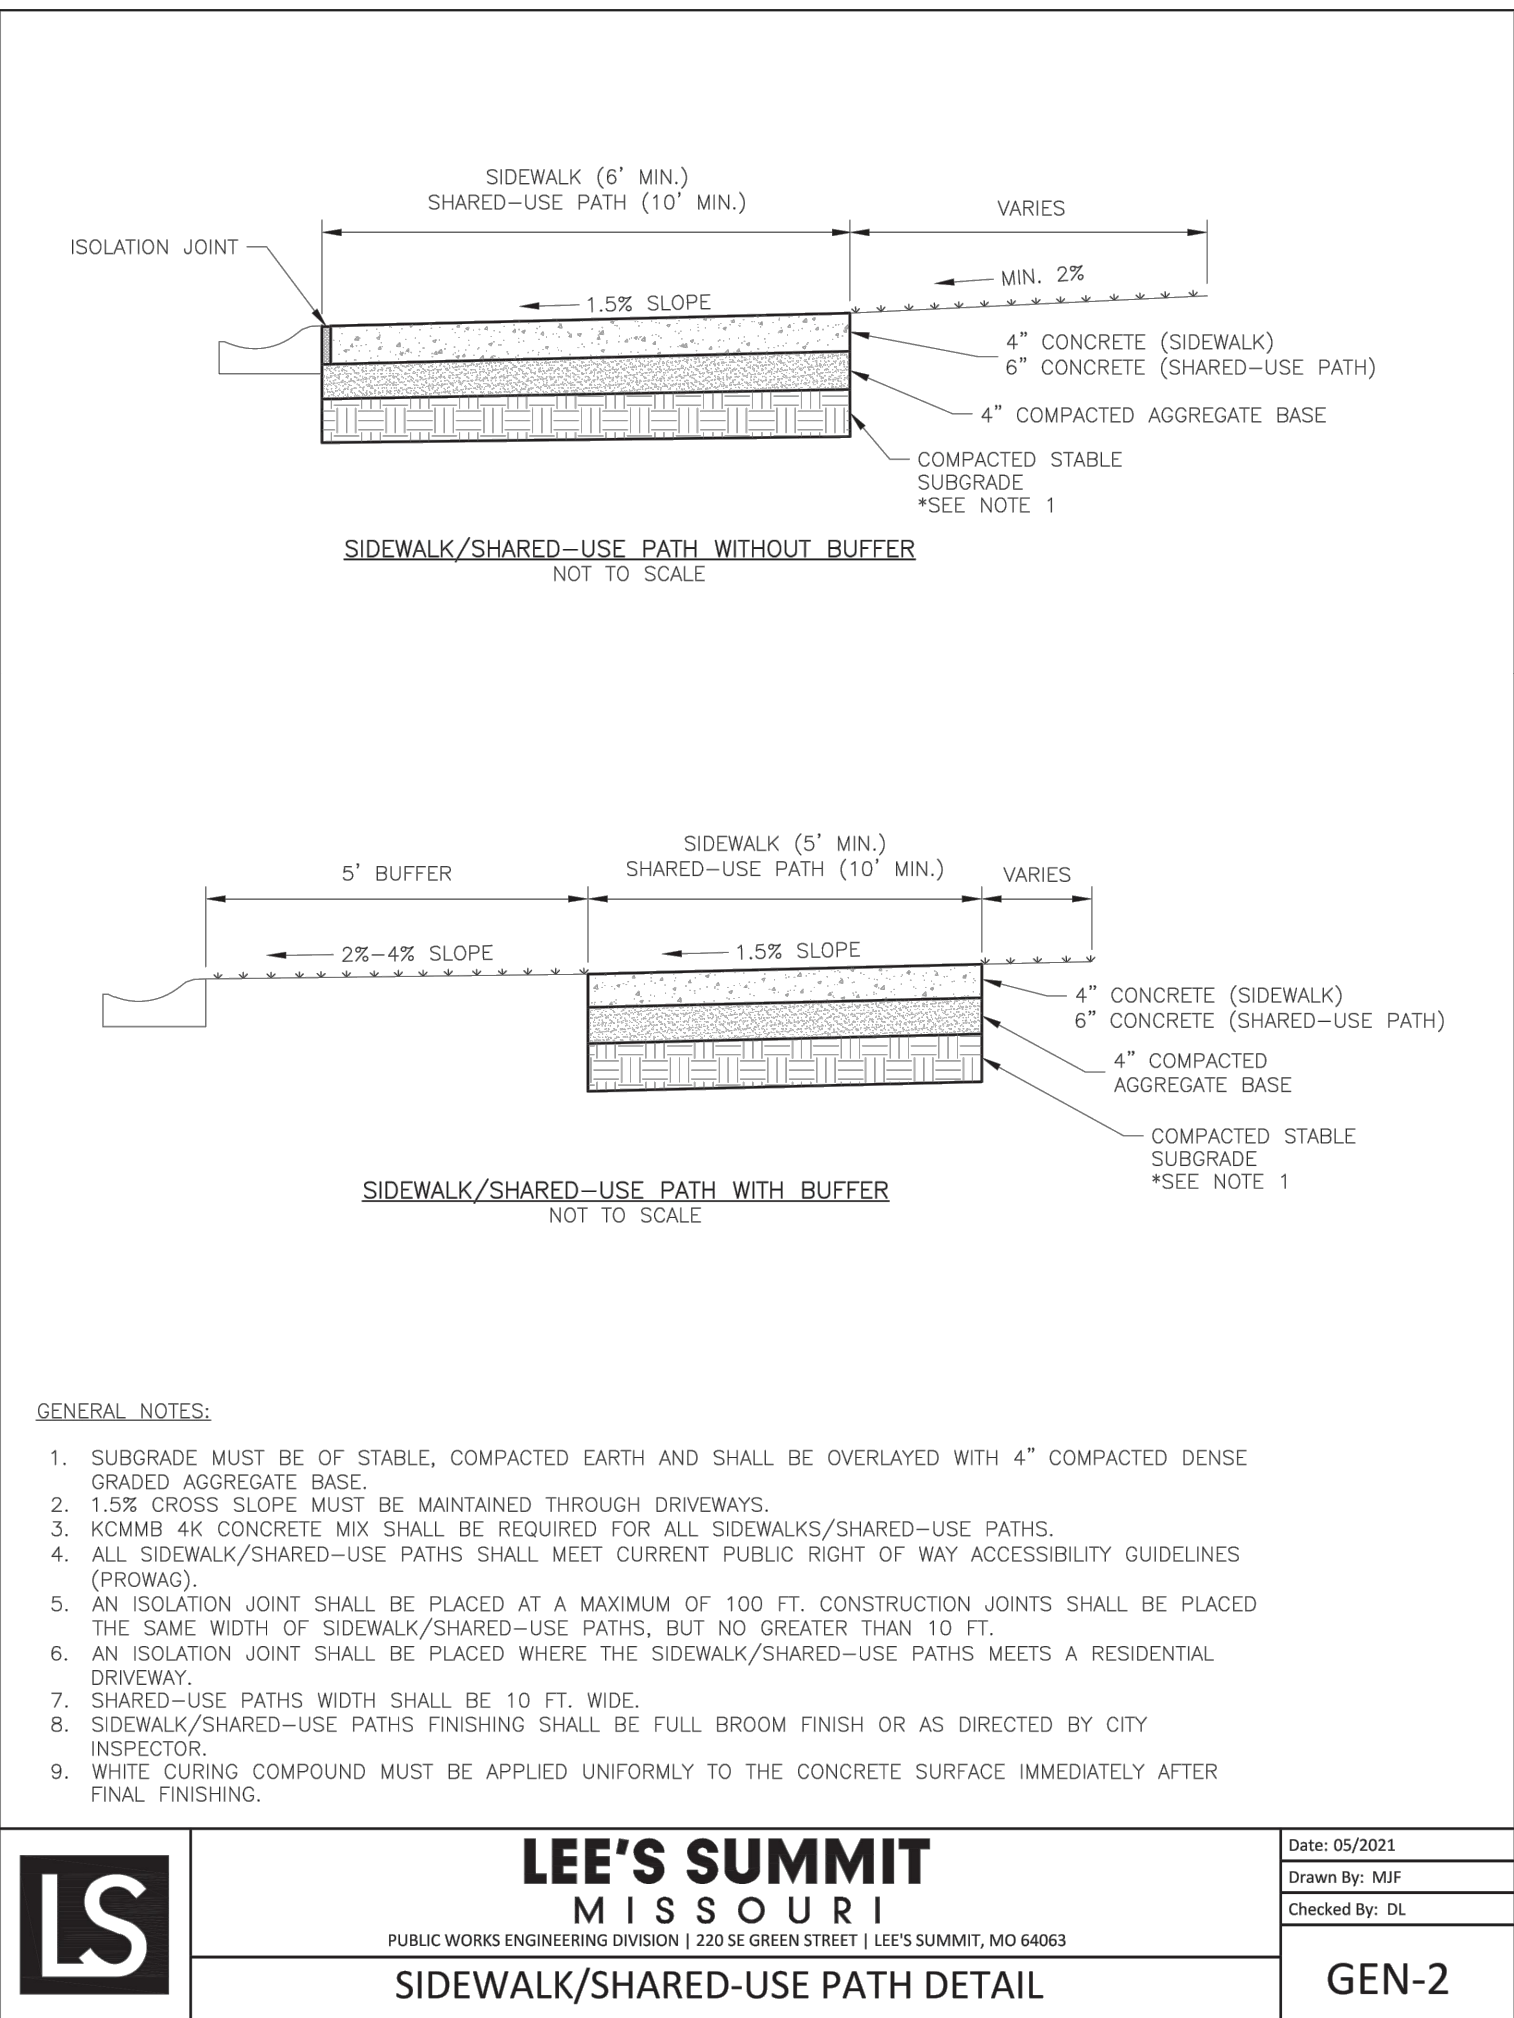

SCHLAGEL

ENGINEERS PLANNERS SURVEYORS LANDSCAPE ARCHITECTS

14920 West 107th Street • Lenexa, Kansas 66215

(913) 492-5158 • Fax: (913) 492-8400

WWW.SCHLAGELASSOCIATES.COM

Missouri State Certificates of Authority

#E2002003600-F #LAC001005237 #LS2002008659-F

PREPARED BY:

PERMIT SET

MARK ALLEN DREUER

PROFESSIONAL ENGINEER

NUMBER PE-2005007268

3-28-2023




SCHLAGEL & ASSOCIATES, P.A.

RESIDENCES AT BLACKWELL
SITE DEVELOPMENT PLAN

HERITAGE STREET LEE'S SUMMIT, MO

REVISION DATE	DESCRIPTION	PER CITY COMMENTS
1 01/23/23	TRC	
2 03/24/2023	CHECKED BY: MAB	
3	DATE PREPARED: 2/9/2023	
4	PROJ. NUMBER: 22-102	

GENERAL DETAILS
SHEET C800

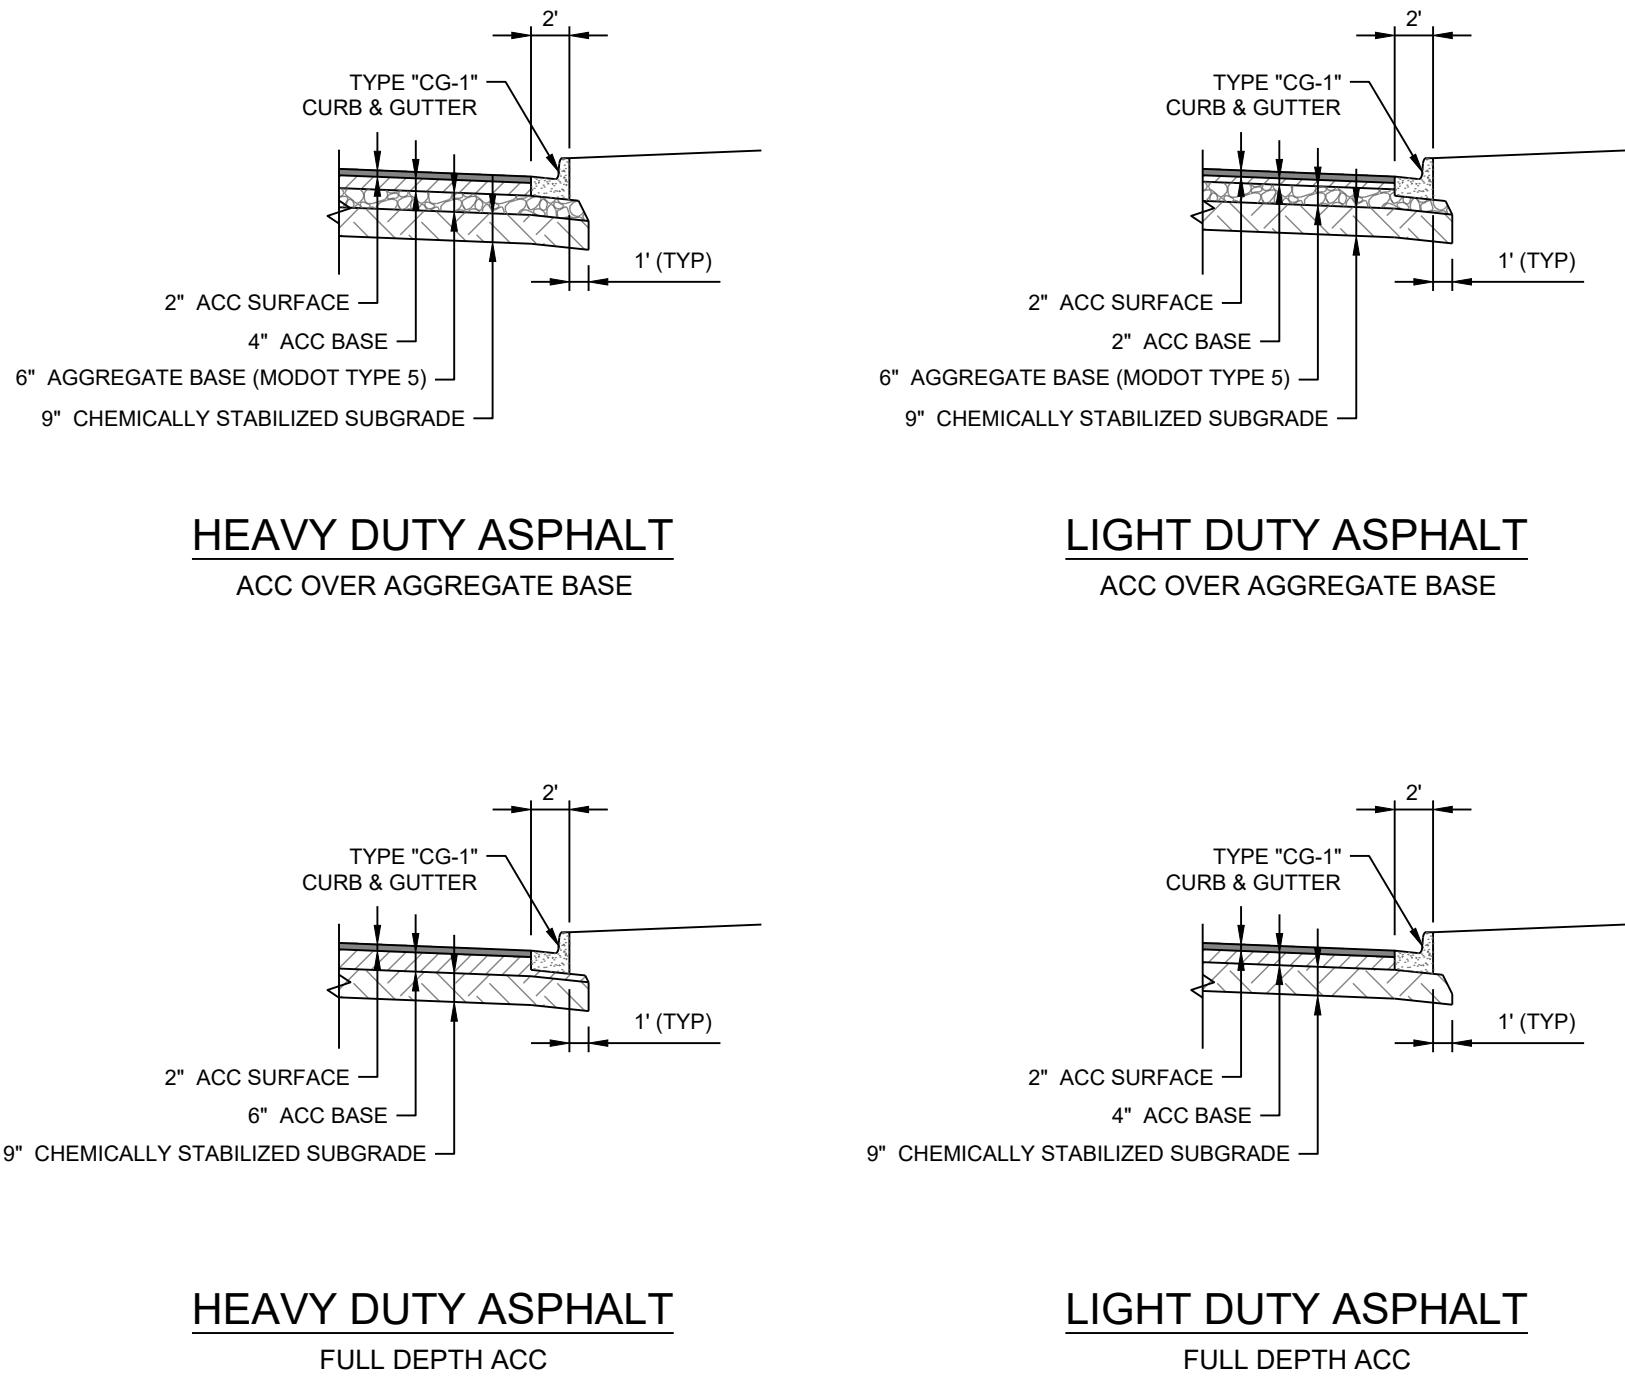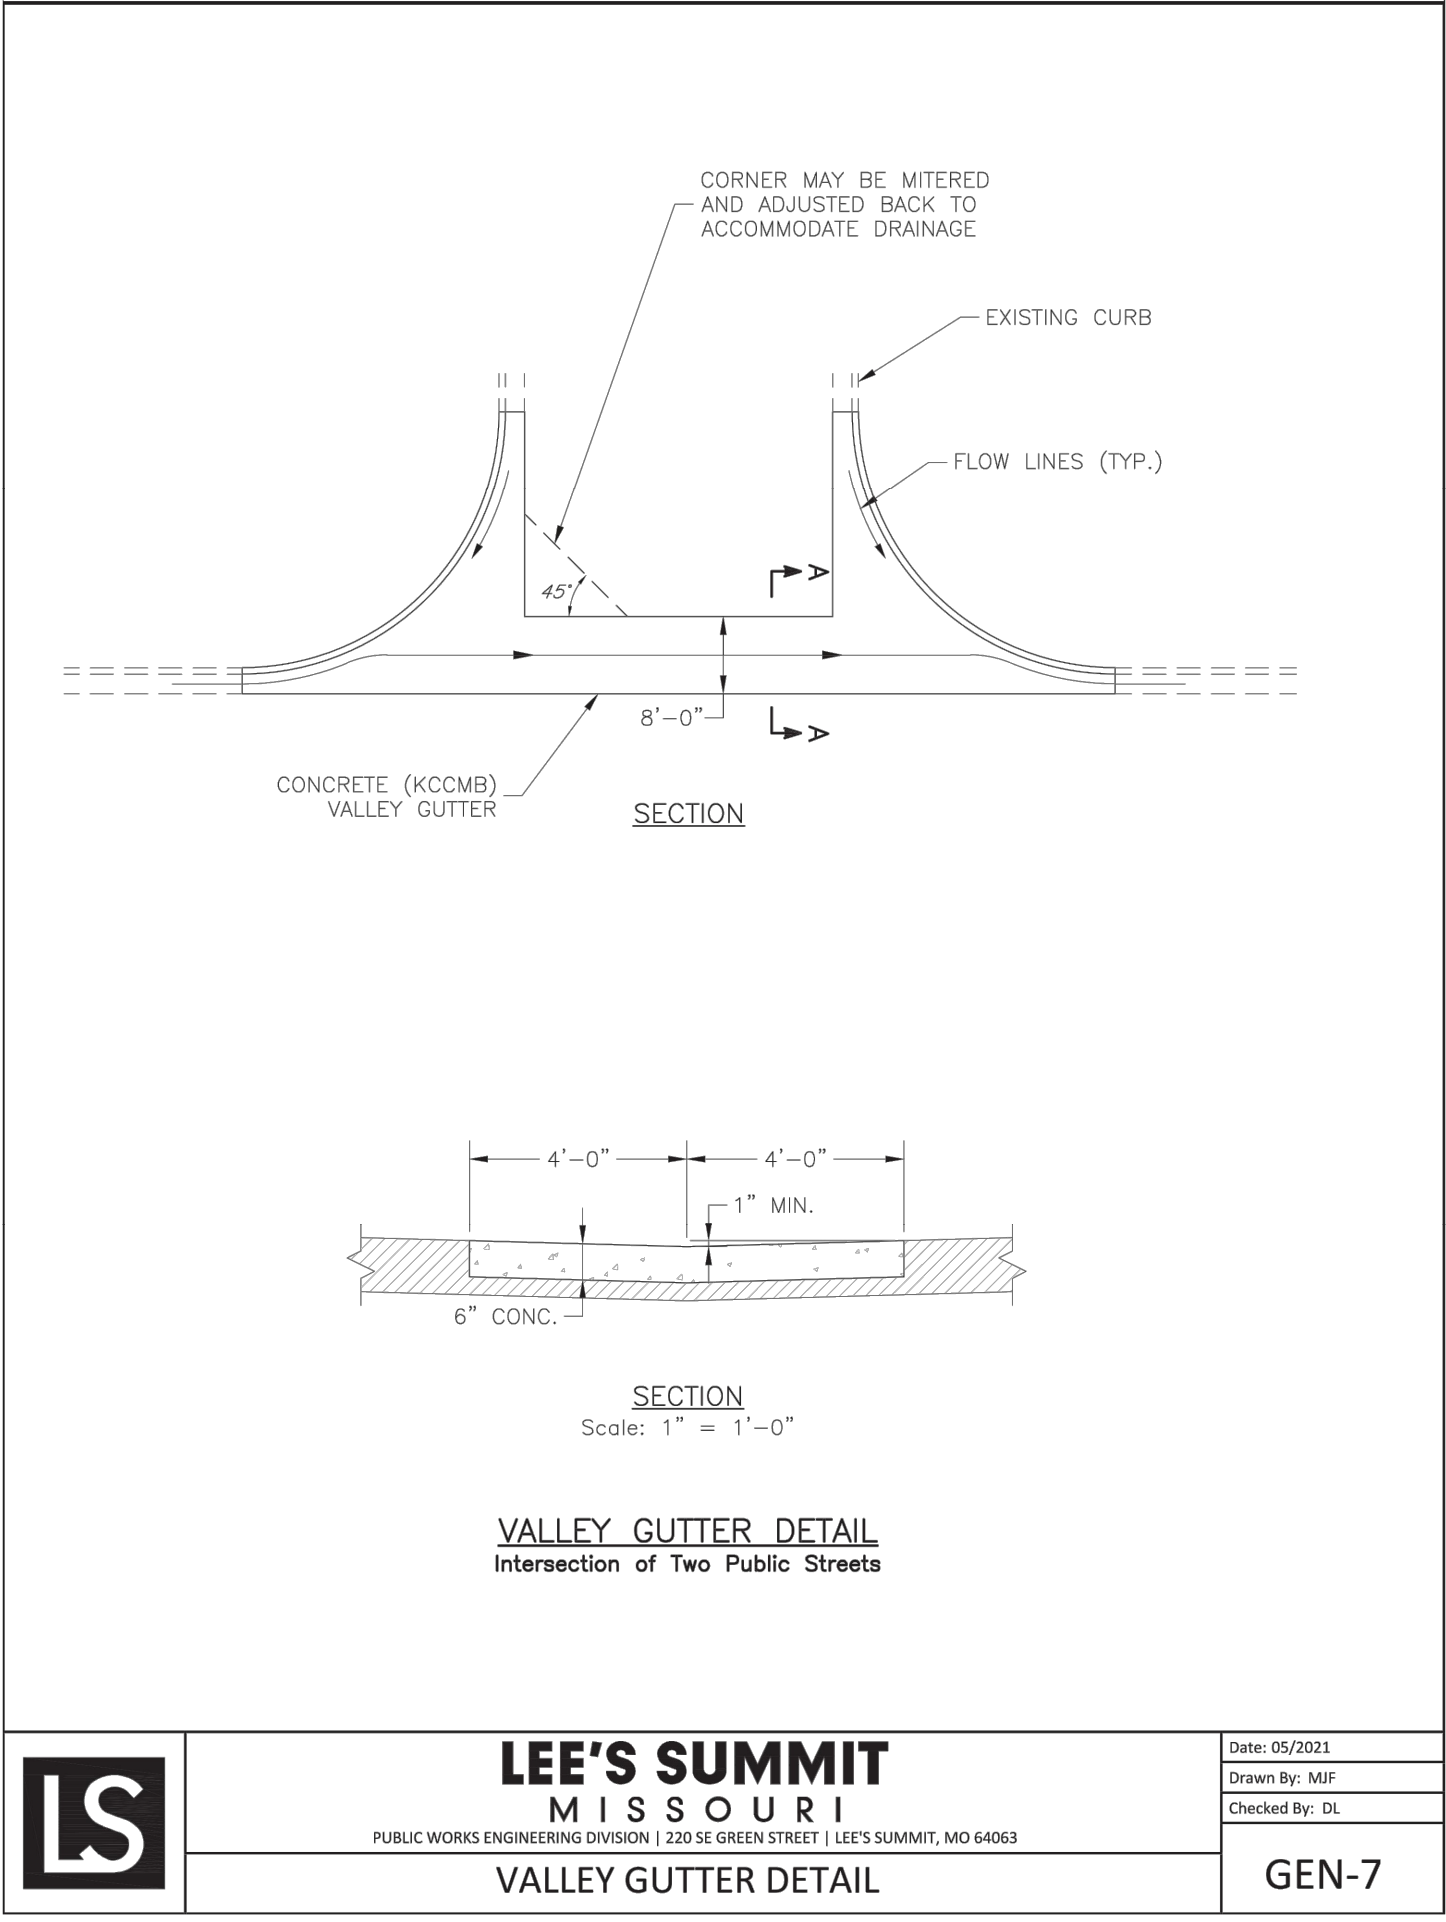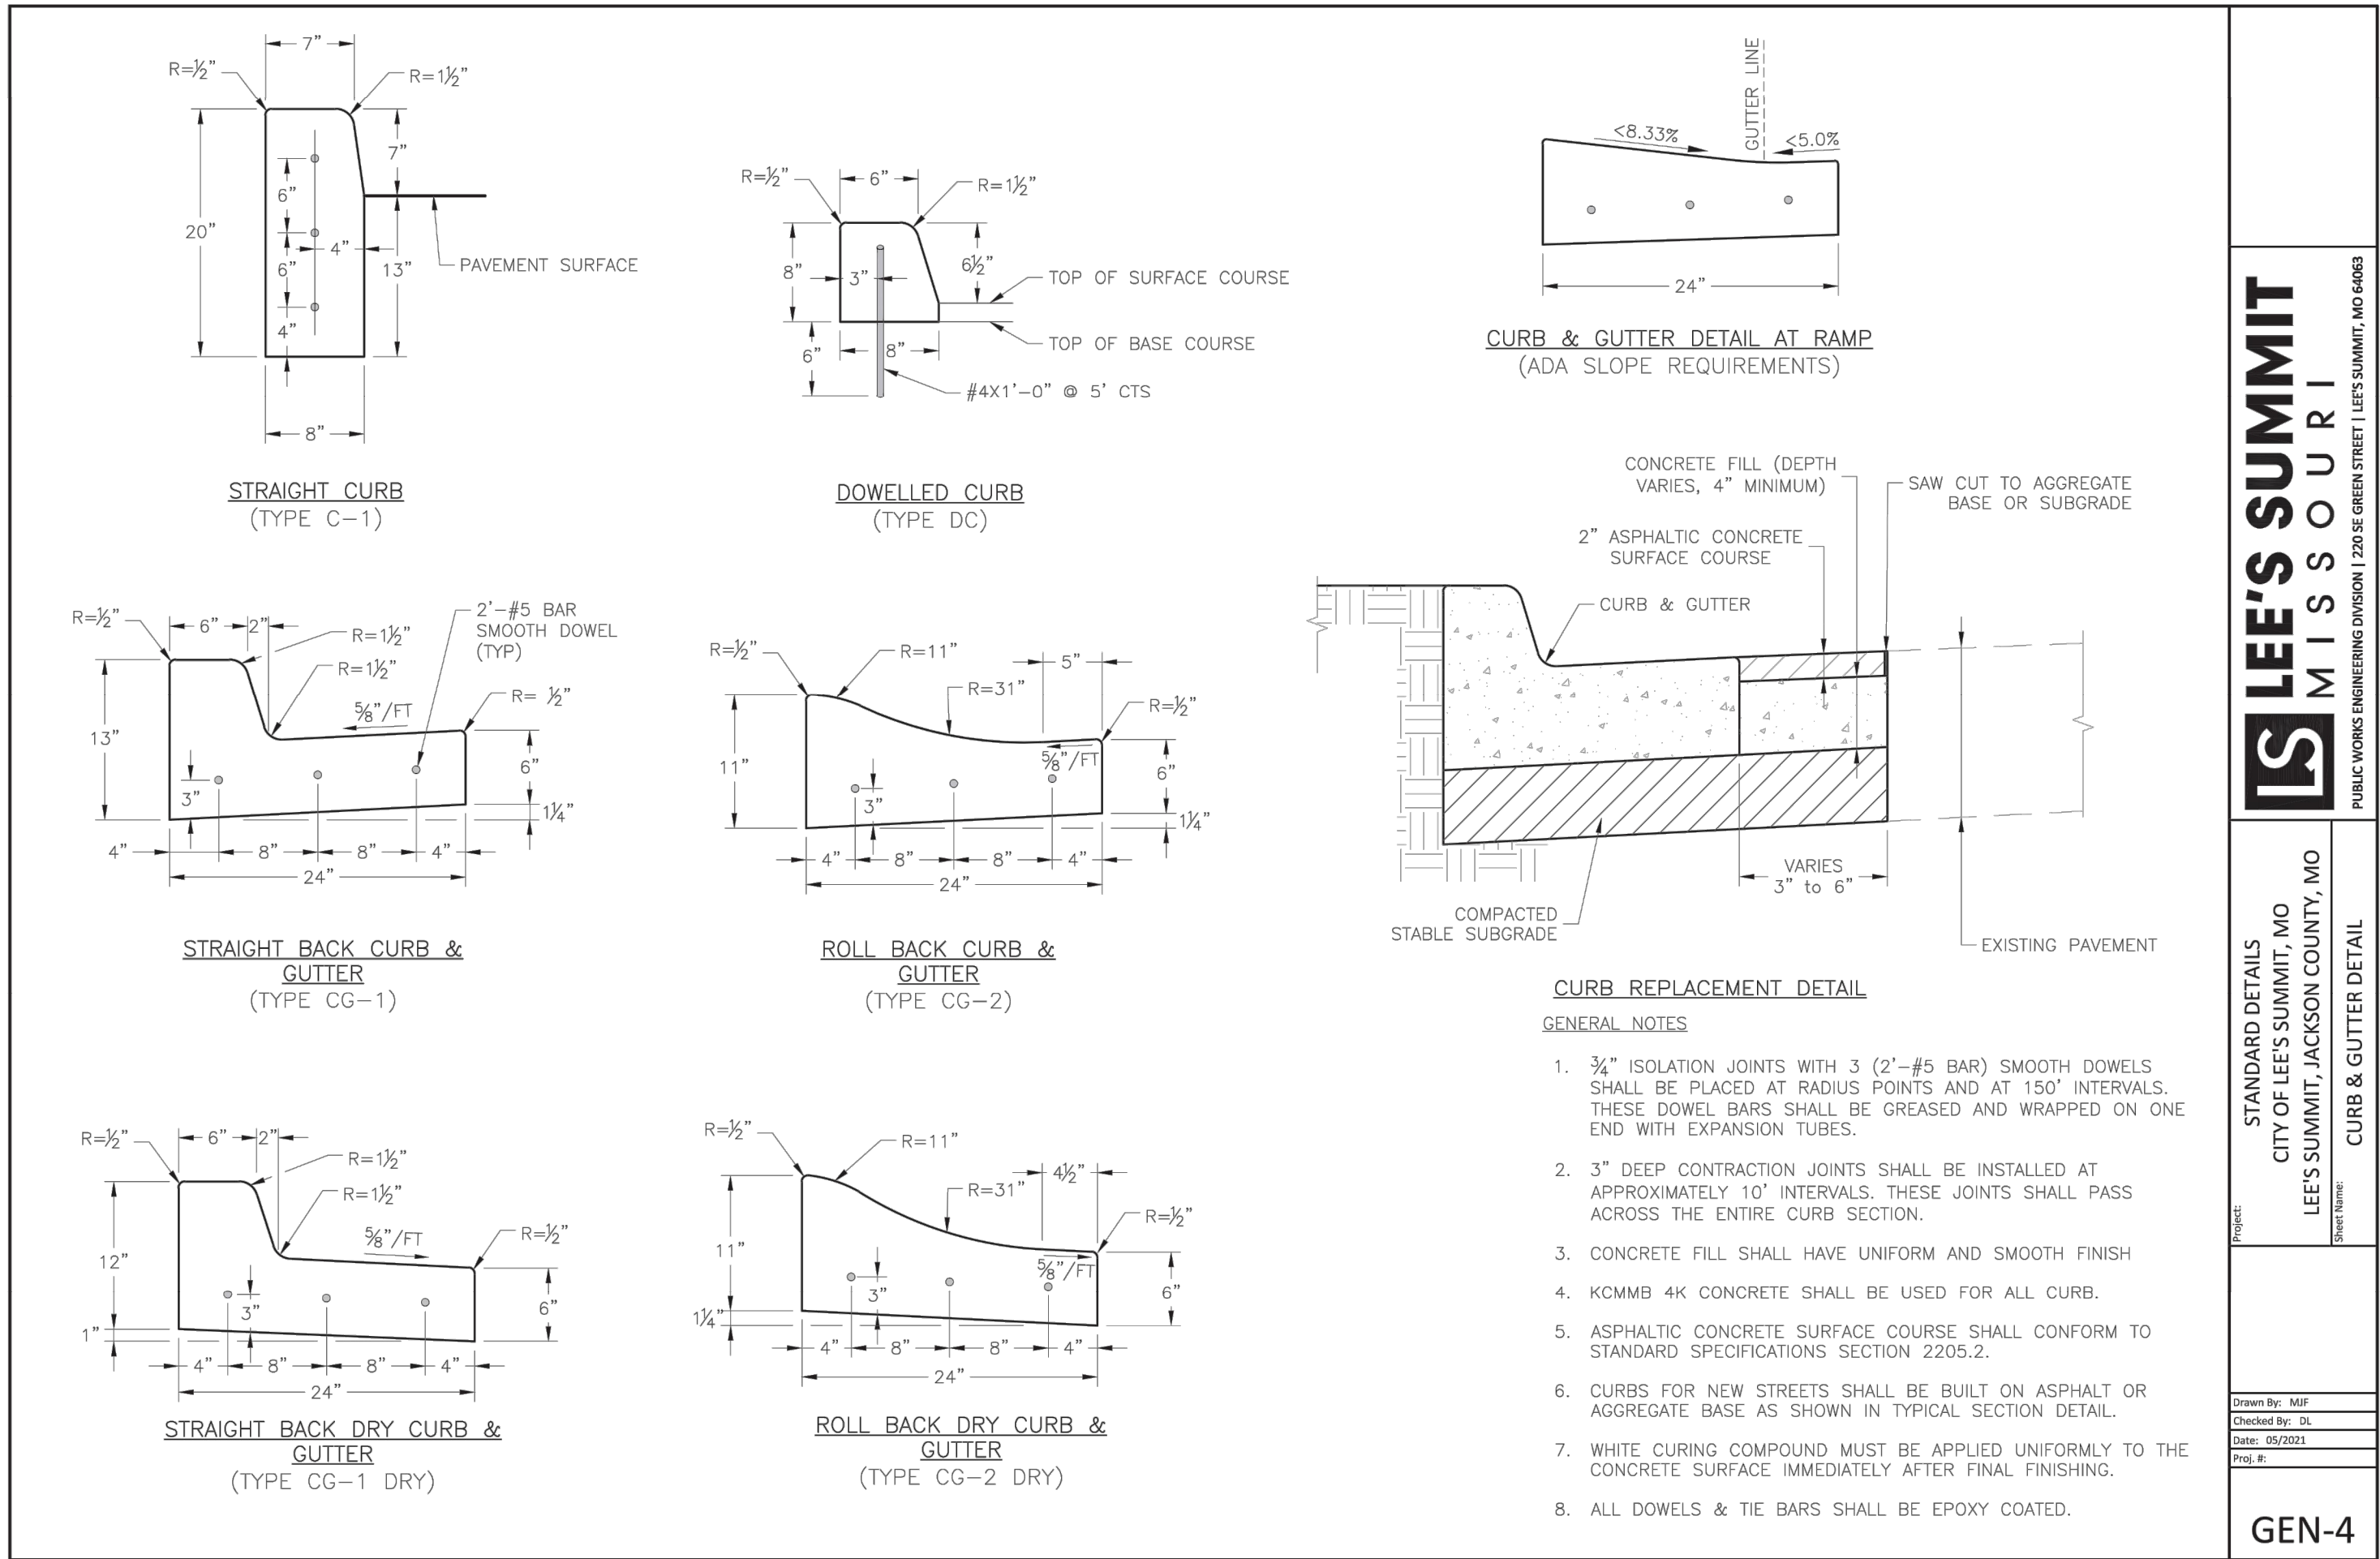

REVISION DATE	DESCRIPTION
1 01/23/23	PER CITY COMMENTS
2 03/24/2023	PER CITY COMMENTS
3	
4	
5	
6	
7	
8	
9	
10	

DRAWN BY:	TRC
CHECKED BY:	MAB
DATE PREPARED:	2/9/2023
PROJ. NUMBER:	22-102