


10/5/2023 11:40:10 AM

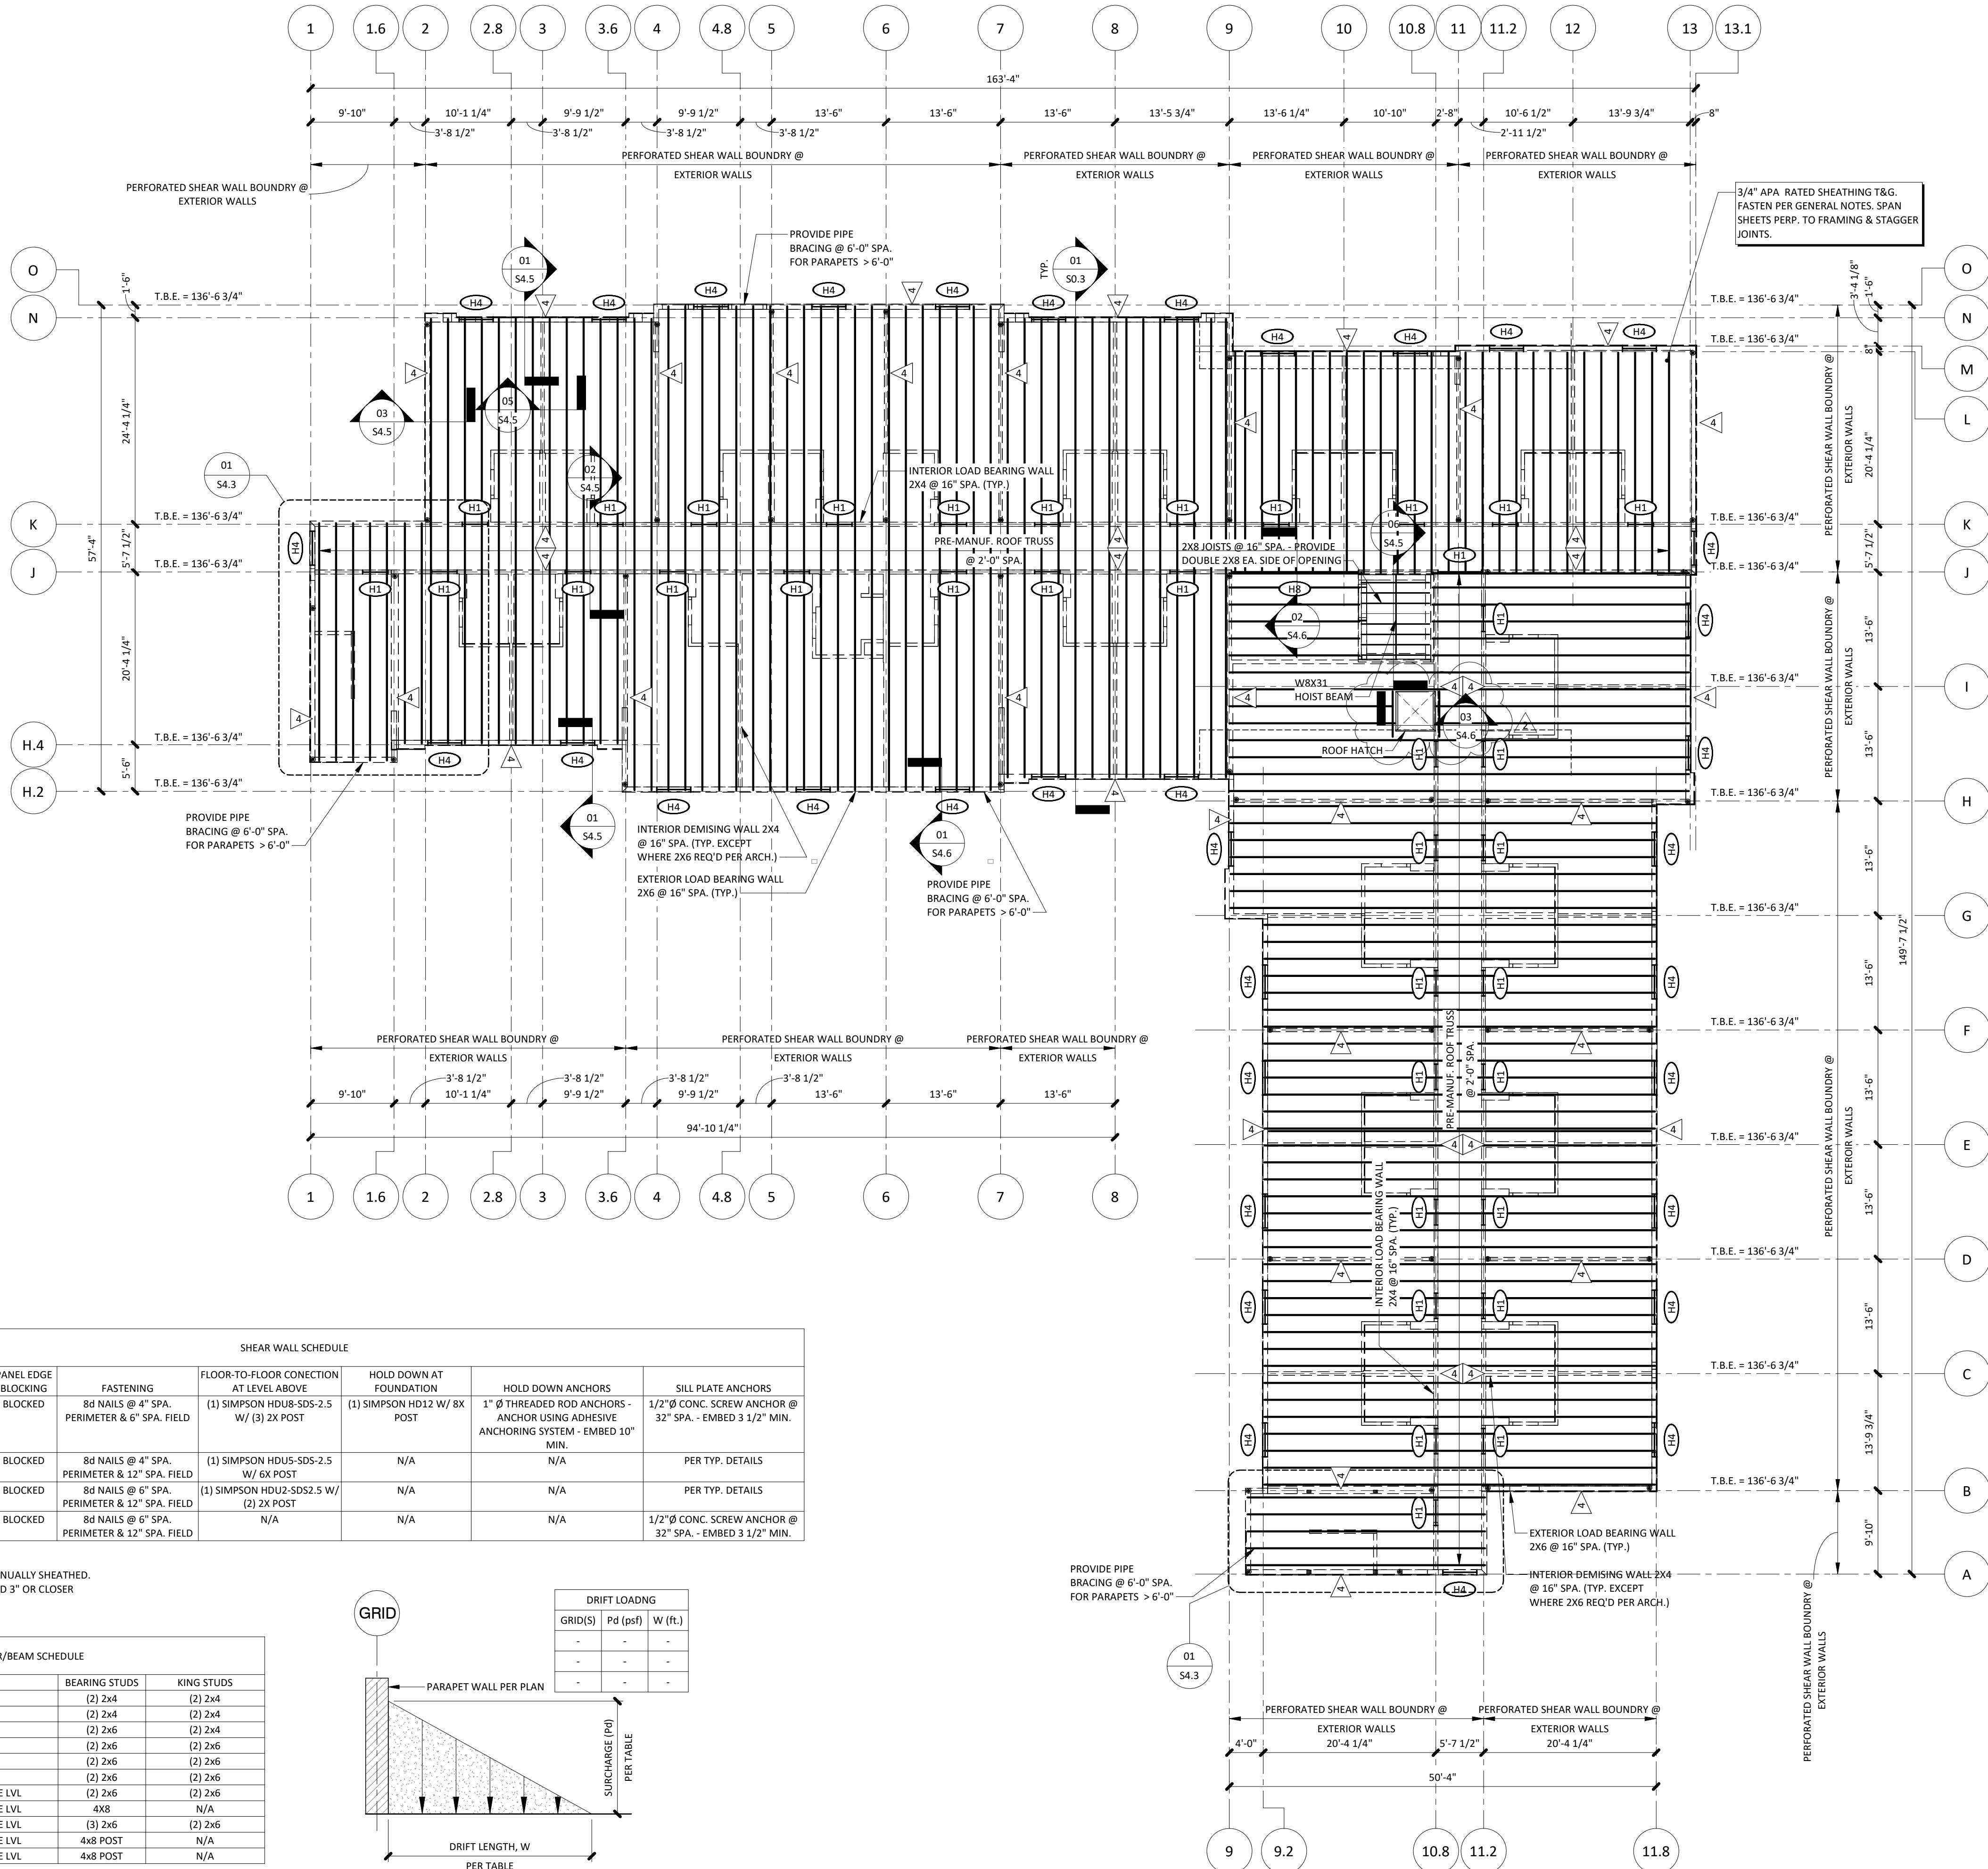


SHEAR WALL SCHEDULE						
SHEAR WALL MARK	SHEATHING MATERIAL	PANEL EDGE BLOCKING	FASTENING	FLOOR-TO-FLOOR CONNECTION AT LEVEL ABOVE	HOLD DOWN AT FOUNDATION	SILL PLATE ANCHORS
1	7/16" APA RATED SHEATHING (1) SIDE	BLOCKED	8d NAILS @ 4" SPA. PERIMETER & 6" SPA. FIELD	(1) SIMPSON HDU8-SDS-2.5 W/ (3) 2X POST	(1) SIMPSON HD12 W/ 8X POST	1" Ø THREADED ROD ANCHORS - ANCHOR USING ADHESIVE ANCHORING SYSTEM - EMBED 10" MIN.
2	7/16" APA RATED SHEATHING (1) SIDE	BLOCKED	8d NAILS @ 4" SPA. PERIMETER & 12" SPA. FIELD	(1) SIMPSON HDU5-SDS-2.5 W/ 6X POST	N/A	N/A
3	7/16" APA RATED SHEATHING (1) SIDE	BLOCKED	8d NAILS @ 6" SPA. PERIMETER & 12" SPA. FIELD	(1) SIMPSON HDU2-SDS2.5 W/ (2) 2X POST	N/A	N/A
4	7/16" APA RATED SHEATHING (1) SIDE	BLOCKED	8d NAILS @ 6" SPA. PERIMETER & 12" SPA. FIELD	N/A	N/A	1/2" Ø CONC. SCREW ANCHOR @ 32" SPA. - EMBED 3 1/2" MIN.

NOTE:
1.) ALL CORRIDOR SHEAR WALLS TO BE CONTINUALLY SHEATHED.
2.) AT SHEATHING PANEL JOINTS NAILS SPACED 3" OR CLOSER SHALL FASTEN TO 3X OR (2)2X MEMBERS

HEADER/BEAM SCHEDULE			
MARK	SIZE	BEARING STUDS	KING STUDS
H1	(2) 2X8	(2) 2x4	(2) 2x4
H2	(2) 2X10	(2) 2x4	(2) 2x4
H3	(2) 2X12	(2) 2x6	(2) 2x4
H4	(3) 2X8	(2) 2x6	(2) 2x6
H5	(3) 2X10	(2) 2x6	(2) 2x6
H6	(3) 2X12	(2) 2x6	(2) 2x6
H7	(2) 1 3/4" x 16" 2.0E LVL	(2) 2x6	(2) 2x6
H8	(3) 1 3/4" x 16" 2.0E LVL	4X8	N/A
H9	(3) 1 3/4" x 16" 2.0E LVL	(3) 2x6	(2) 2x6
H10	(4) 1 3/4" x 16" 2.0E LVL	4x8 POST	N/A
H11	(5) 1 3/4" x 16" 2.0E LVL	4x8 POST	N/A

NOTE:
1.) UPSET HEADERS AS REQ'D. & PROVIDE SIMPSON HANGER
2.) BEARING STUDS REQUIRED AT EACH END OF HEADER PER HEADER SCHEDULE

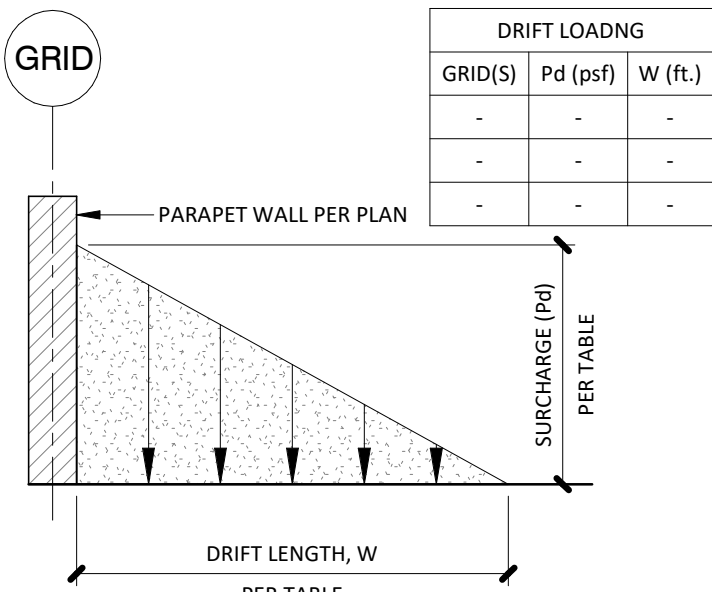

SNOW DRIFT DIAGRAM | 02
3/8" = 1'-0" S2.4

- NOTES:
- SEE DRAWING S0.0 FOR GENERAL NOTES, SYMBOLS LEGEND, MATERIALS LEGEND, & ABBREVIATION LIST.
 - REFERENCE DRAWING S4.1 FOR TYPICAL FRAMING DETAILS.
 - SEE DRAWING S0.2 FOR ISOMETRIC VIEW & S0.3 FOR FULL BUILDING SECTIONS.
 - REFERENCE ARCHITECTURAL DRAWINGS TO VERIFY SIZE & LOCATIONS OF ALL ROOF & WALL OPENINGS.
 - COORDINATE STEEL HSS COLUMNS AND ALL MISC. STEEL WITH ELEVATOR MANUF.
 - # = DENOTES HEADER REFER TO SCHEDULE & TYP. DETAILS
 - Δ = DENOTES SHEAR WALL SCHEDULE REFER TO SCHEDULE & TYP. DETAILS - SEE FOUNDATION PLAN HOLD DOWNS FOR EXTENTS OF SHEAR WALL BOUNDARIES
 - NOT ALL HEADER LOCATIONS ARE SHOWN REF. ARCH. DRAWINGS FOR ALL WALL OPENING LOCATIONS
 - CMU WALLS ARE 8" U.N.O.
 - G.C. & TRUSS MANUF. TO COORD. FLOOR TRUSS LOCATIONS W/ VERT. PIPE LOCATIONS PER M.E.P. & ARCH. DRAWINGS.
 - ★ INDICATES HOLD DOWN LOCATION - REFER TO TYP. DETAILS. IF NO HOLD DOWN PRESENT, REFER TO PLAN DIMENSIONS FOR SHEAR WALL BOUNDARY LOCATIONS.
 - G.C. TO COORDINATE FINAL LOCATION OF FLOOR FRAMING TO ACCOMMODATE PLUMBING CONDITIONS.
 - REFER TO CIVIL PLANS FOR BUILDING ORIENTATION AND LOCATION ON THE SITE.

brr
Architect of Record:
BRR Architecture, Inc.
8131 METCALF AVE,
SUITE 300
OVERLAND PARK, KS 66204
www.brrarch.com
Tel: 913-262-9095
Fax: 913-262-9044

Consultants

Copyright Notice
This drawing was prepared for use on a specific site contemporaneously with its issue date and it is not suitable for use on a different project site or at a later time. Use of this drawing for reference or example on another project requires the services of properly licensed architects and engineers. Reproduction of this drawing for reuse on another project is not authorized and may be contrary to the law.

Issues & Revisions
NO. DATE DESCRIPTION
2 10/04/23 REV 2

Project Name
WoodSpring Suites











Project Address
1010 NW WARD ROAD
LEE'S SUMMIT, MO.

WOODSPRING SUITES


Drawn By:
AG
Checked By:
AG
Document Date:
08/15/2023
Protocol:
WSS_v5_2023.1 (05/05/23)
Bulletins Through:
WSS_v2_B08
Project No.
31000541
Professional Seal

STATE OF MISSOURI
STEVEN A. BUSE
NUMBER
E-25462
10-04-23
PROFESSIONAL ENGINEER


Sheet Title
ROOF FRAMING PLAN
Sheet No.
S2.4
BRR Original printed on recycled paper

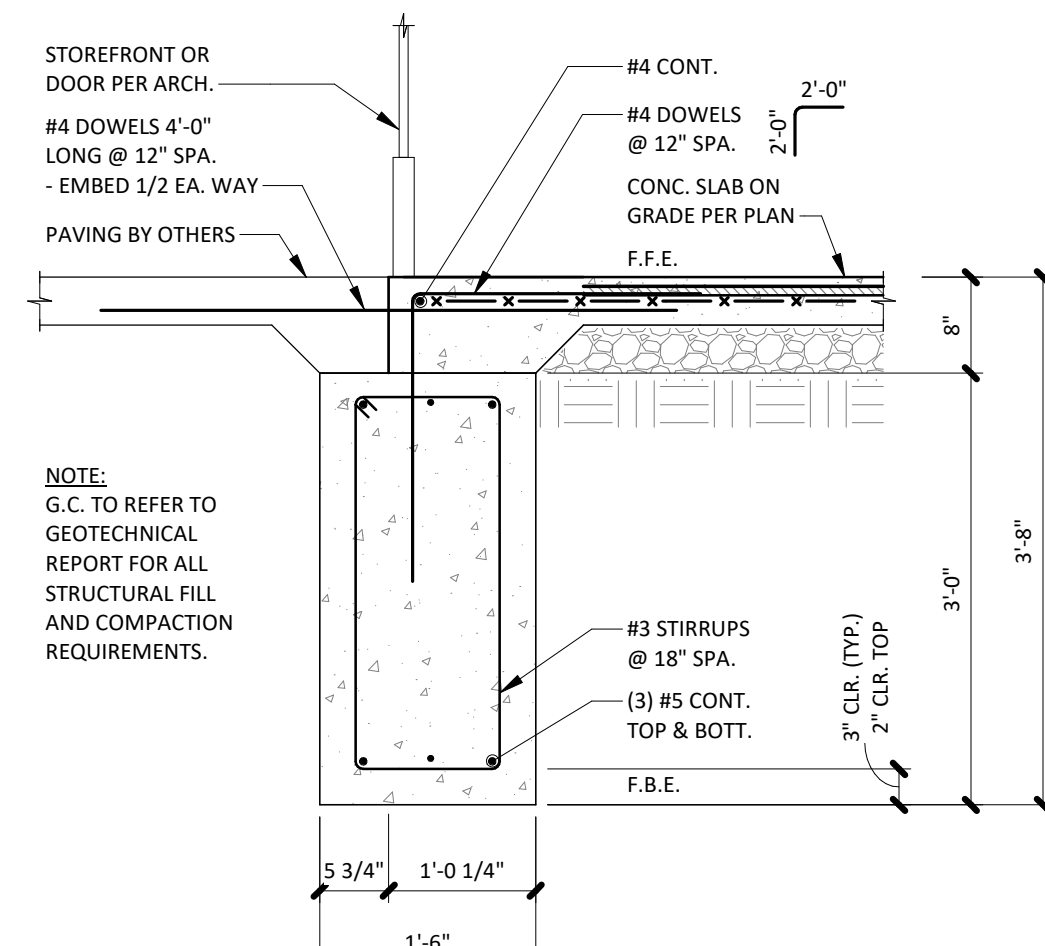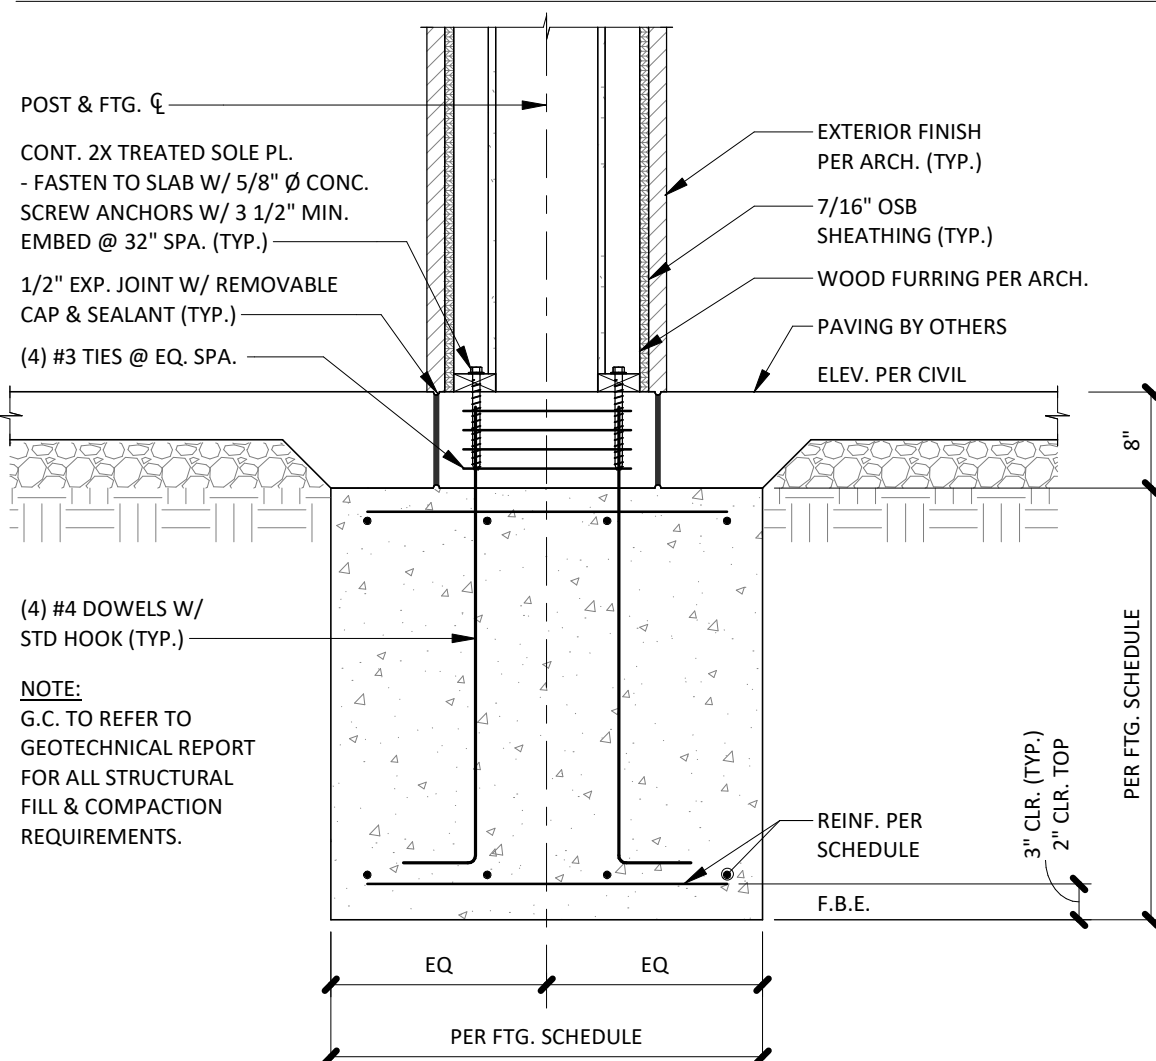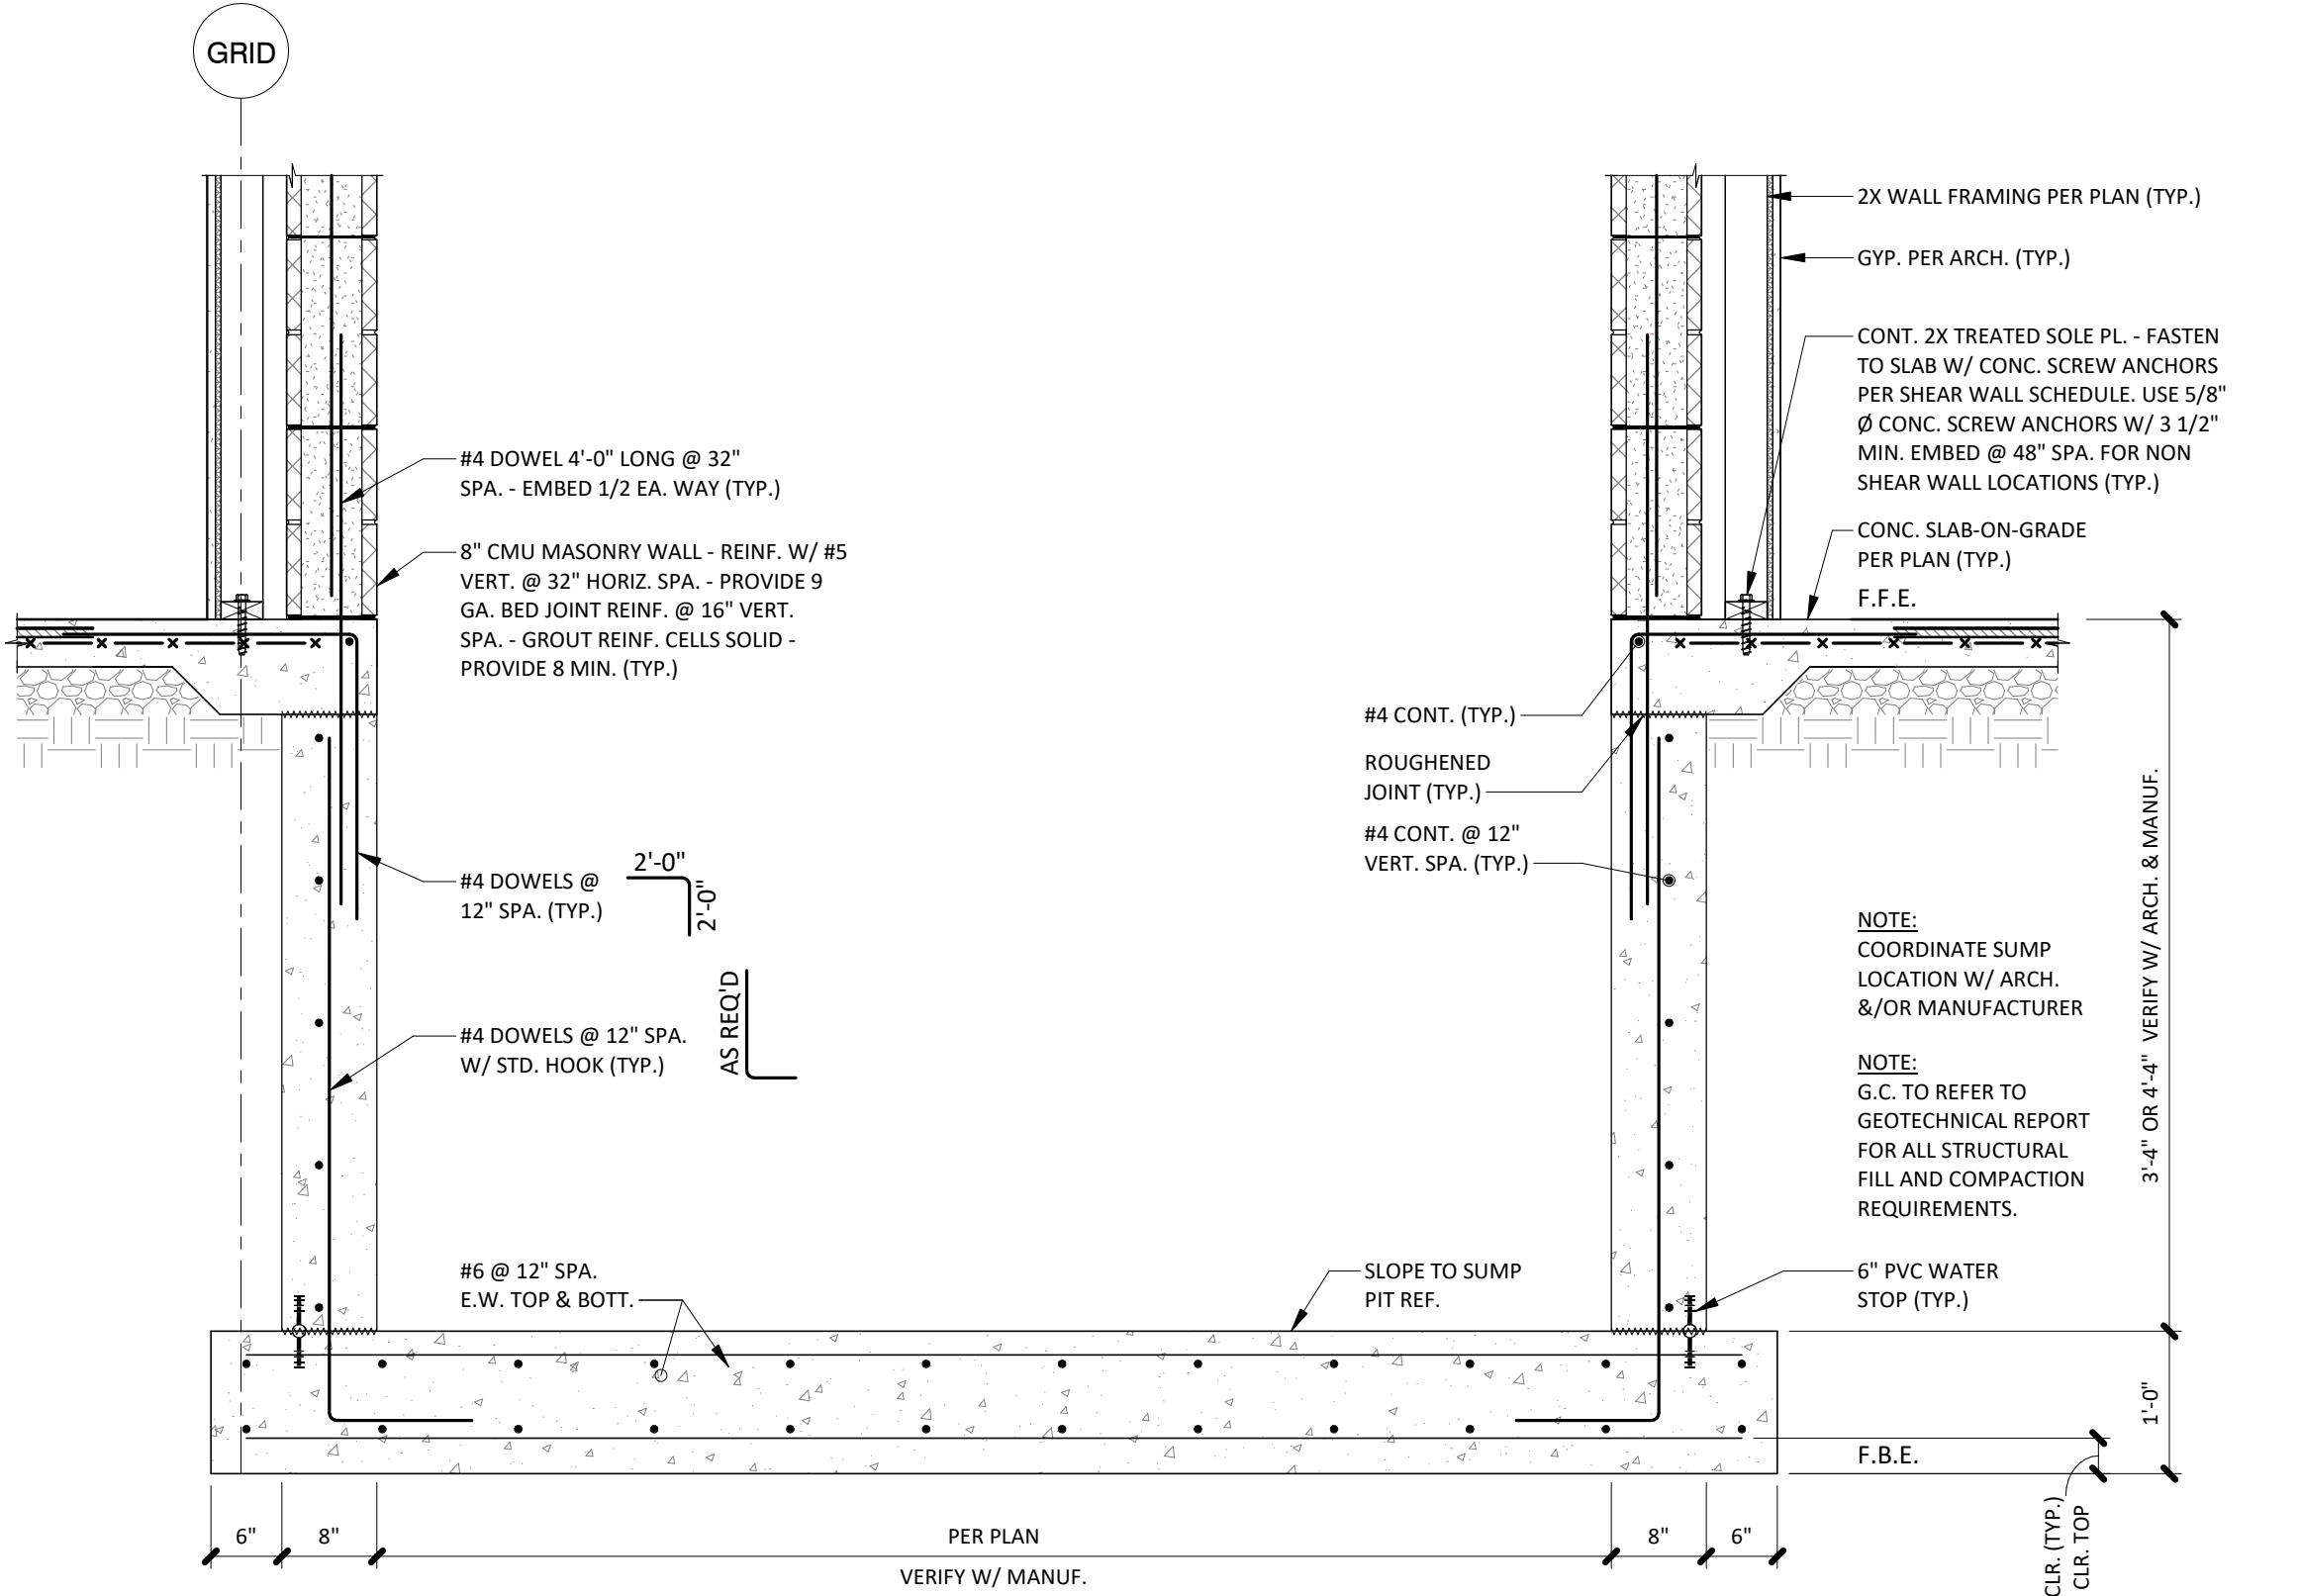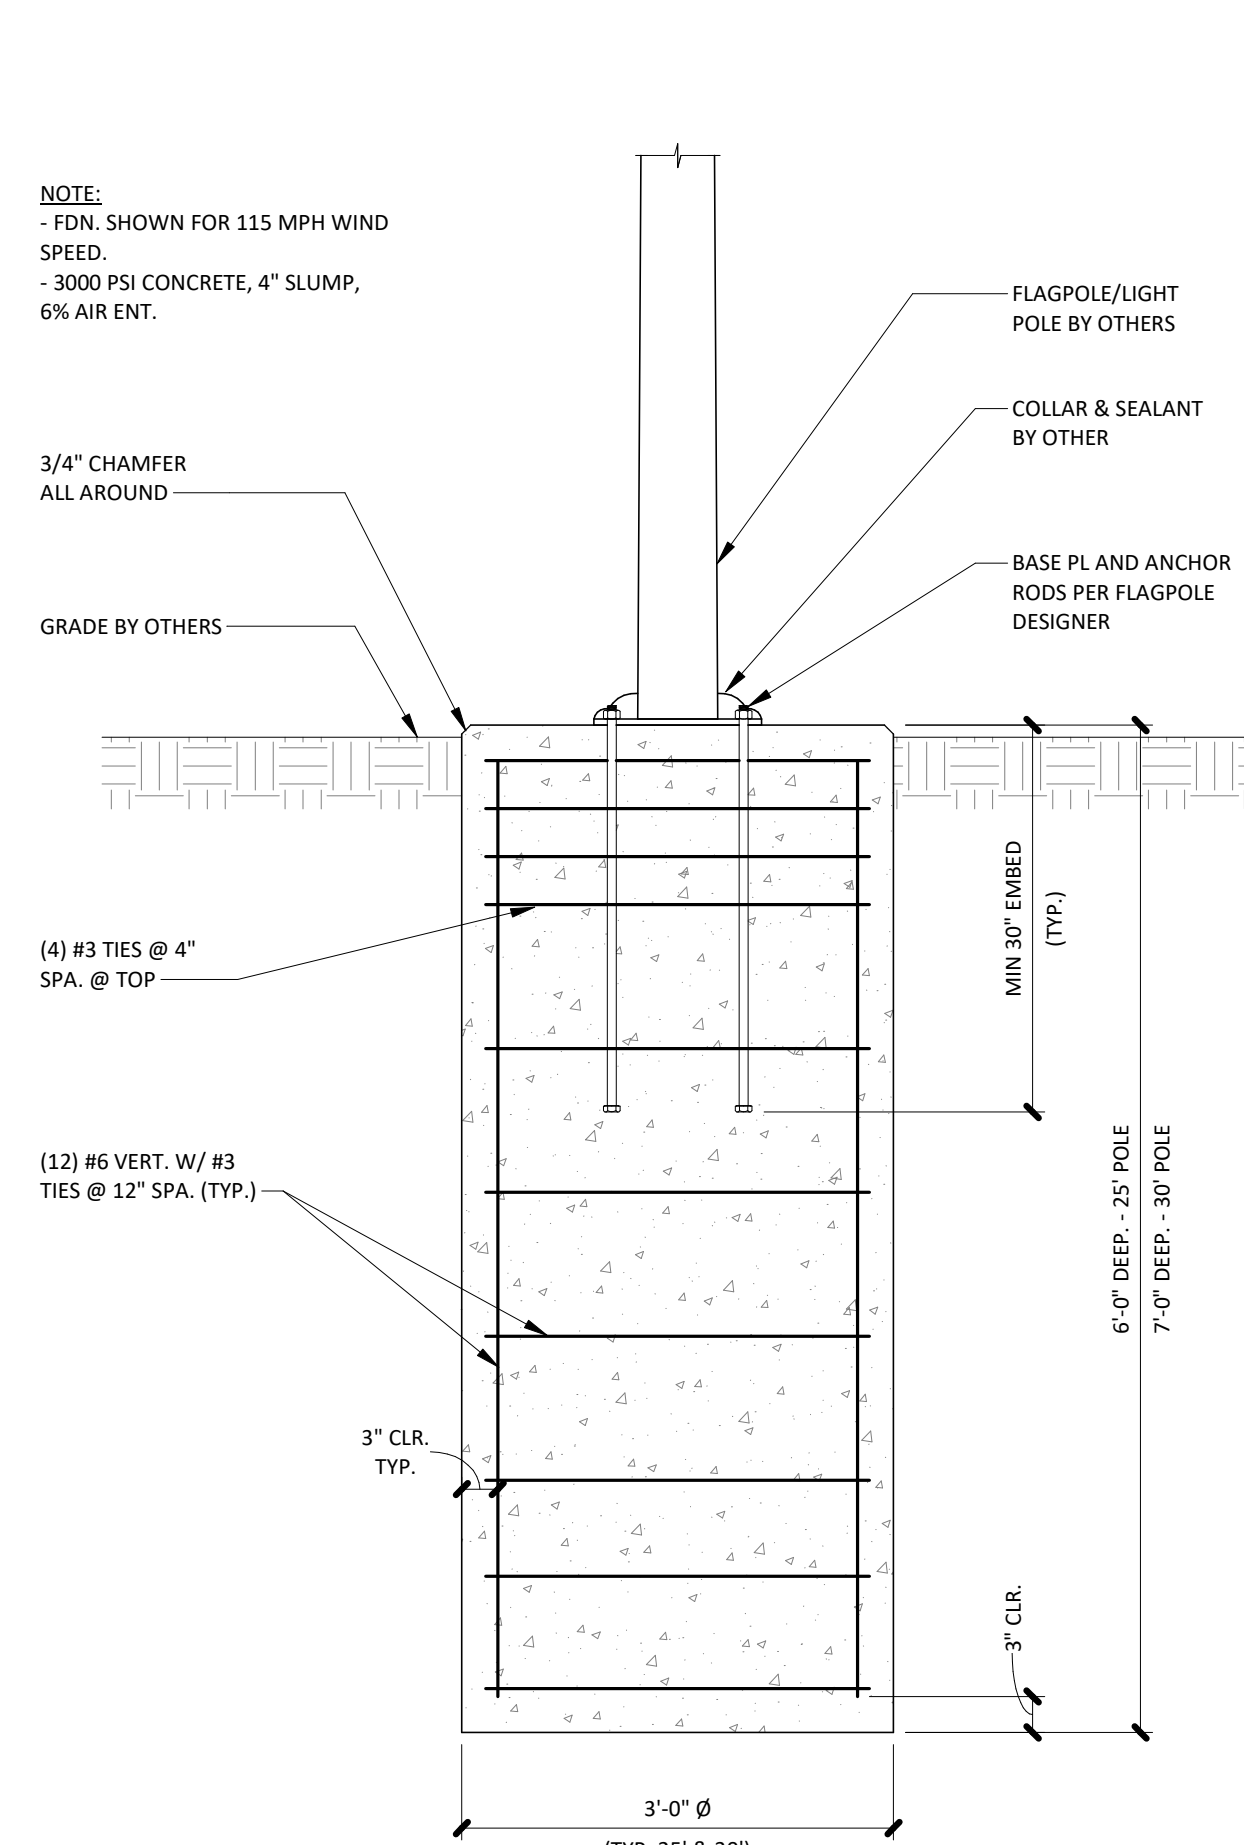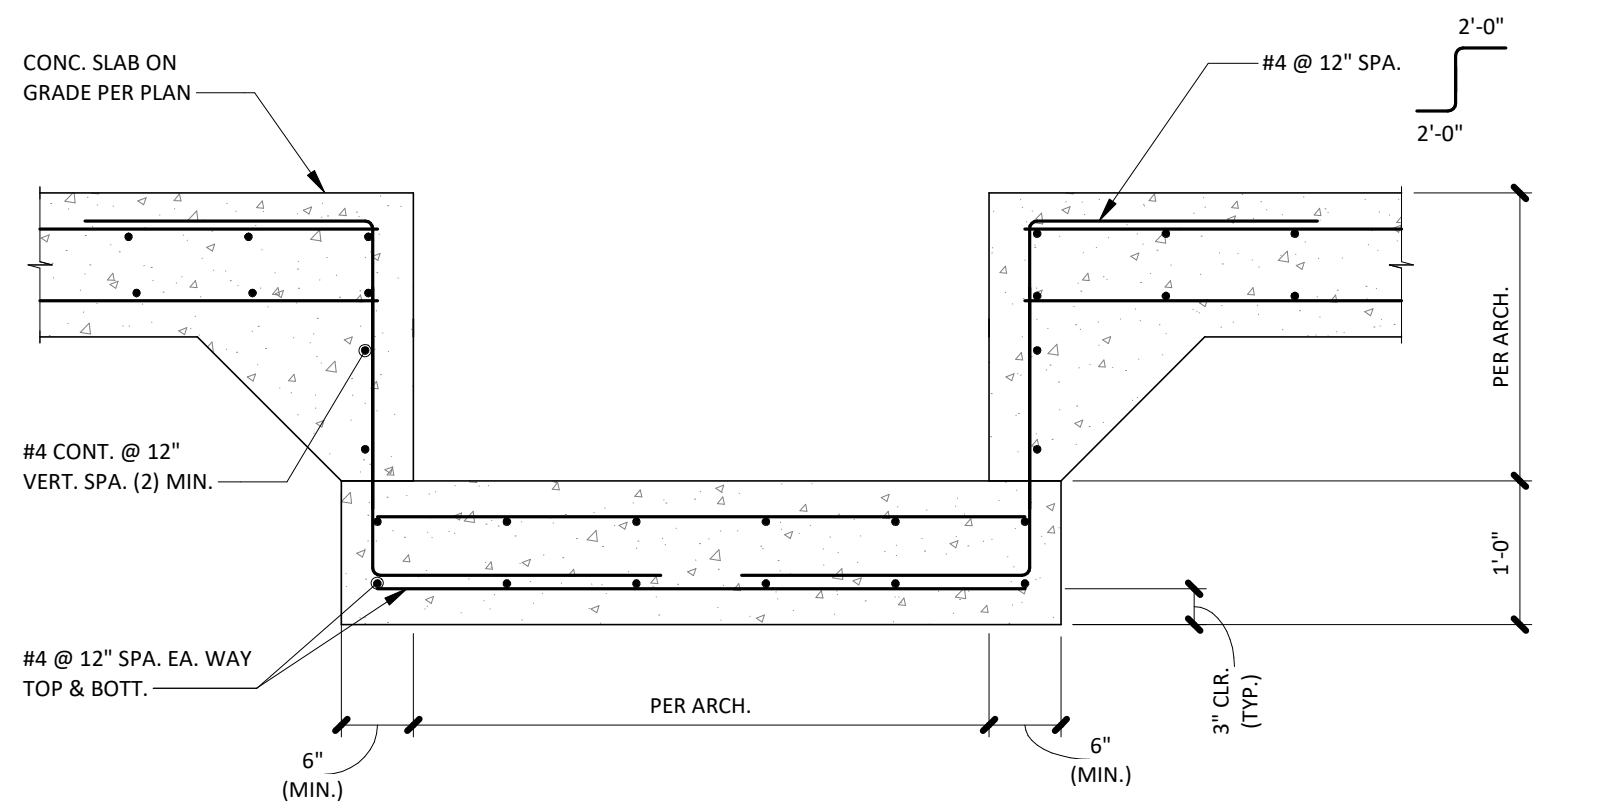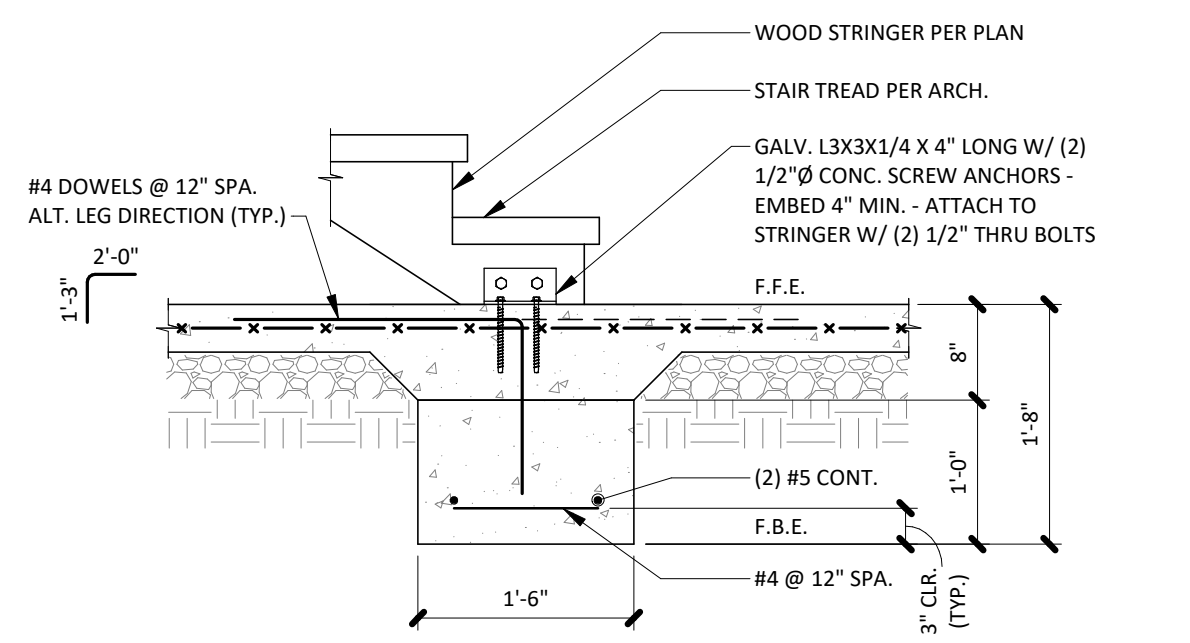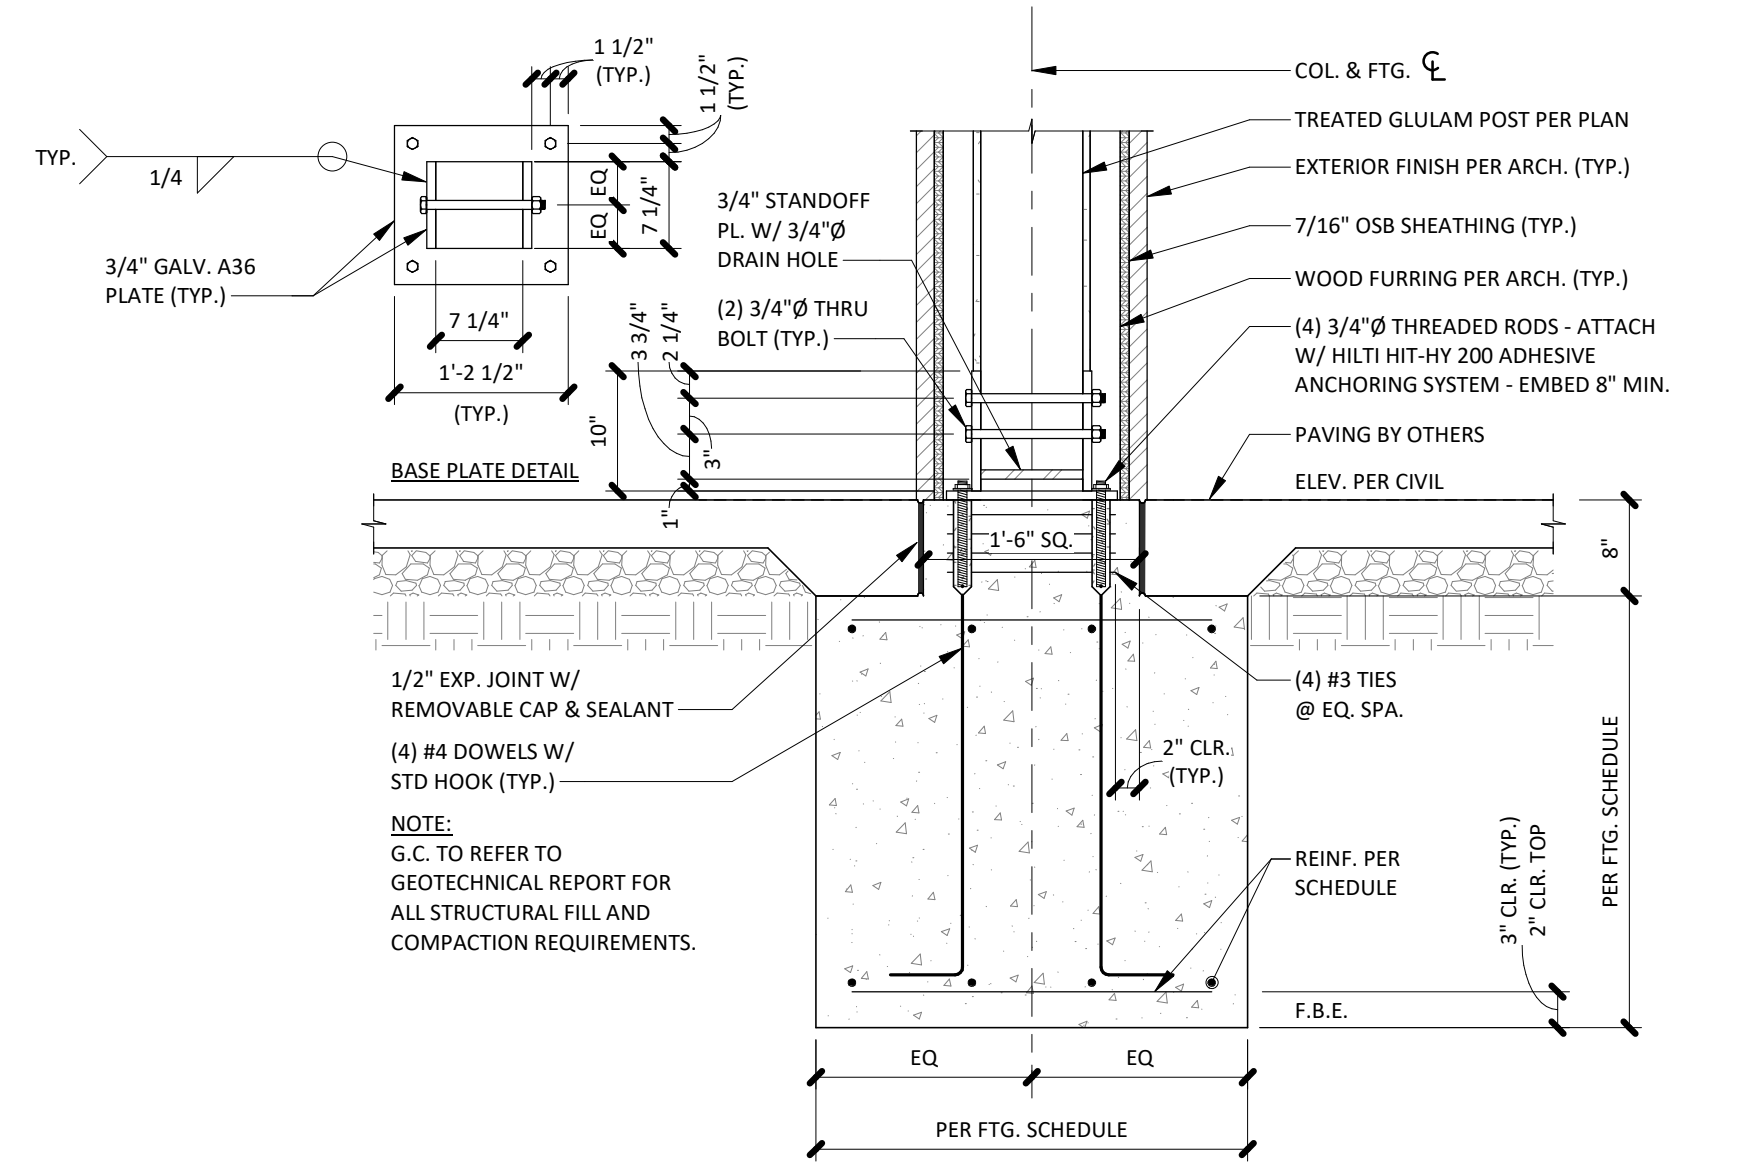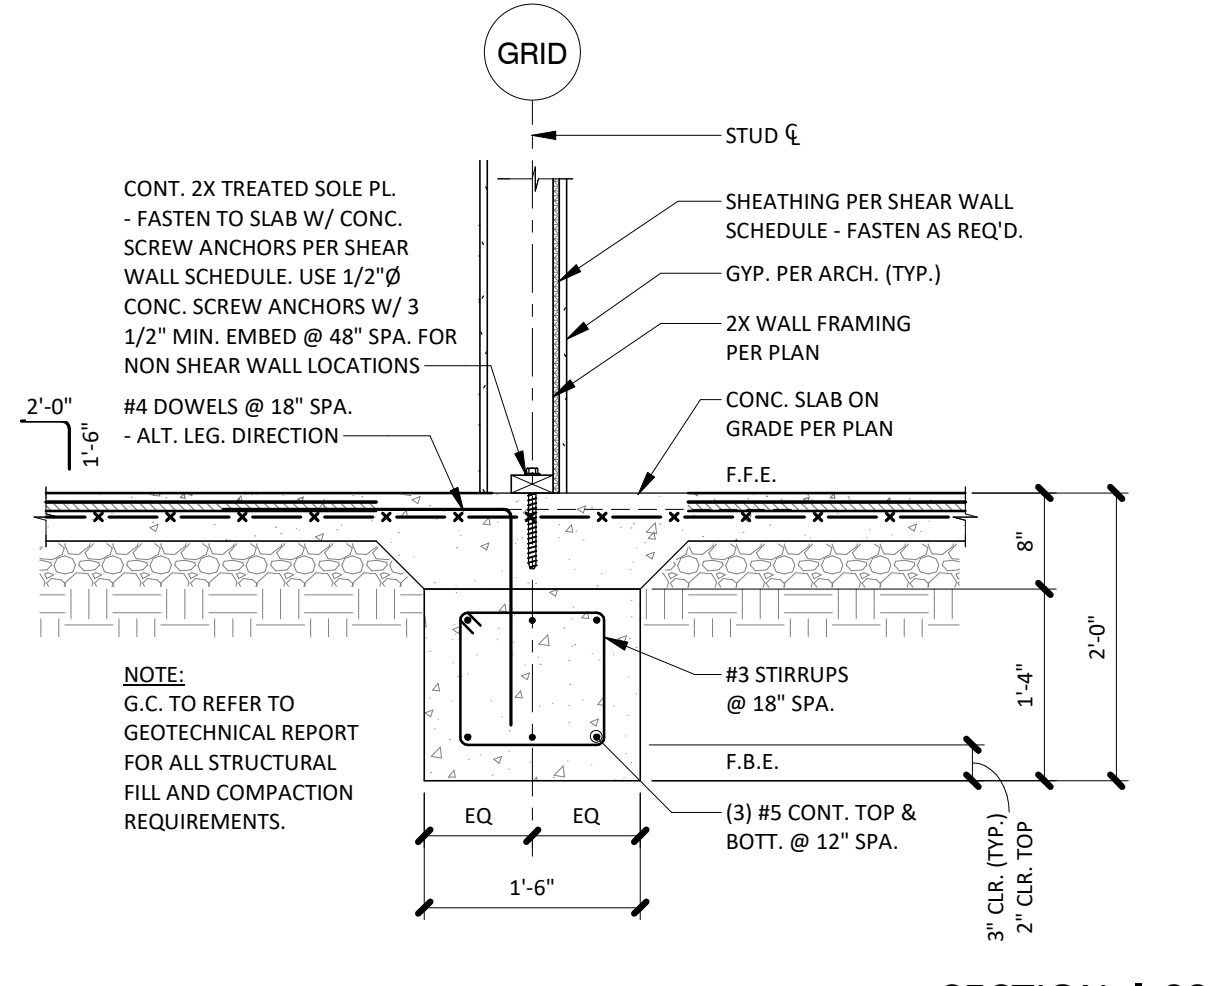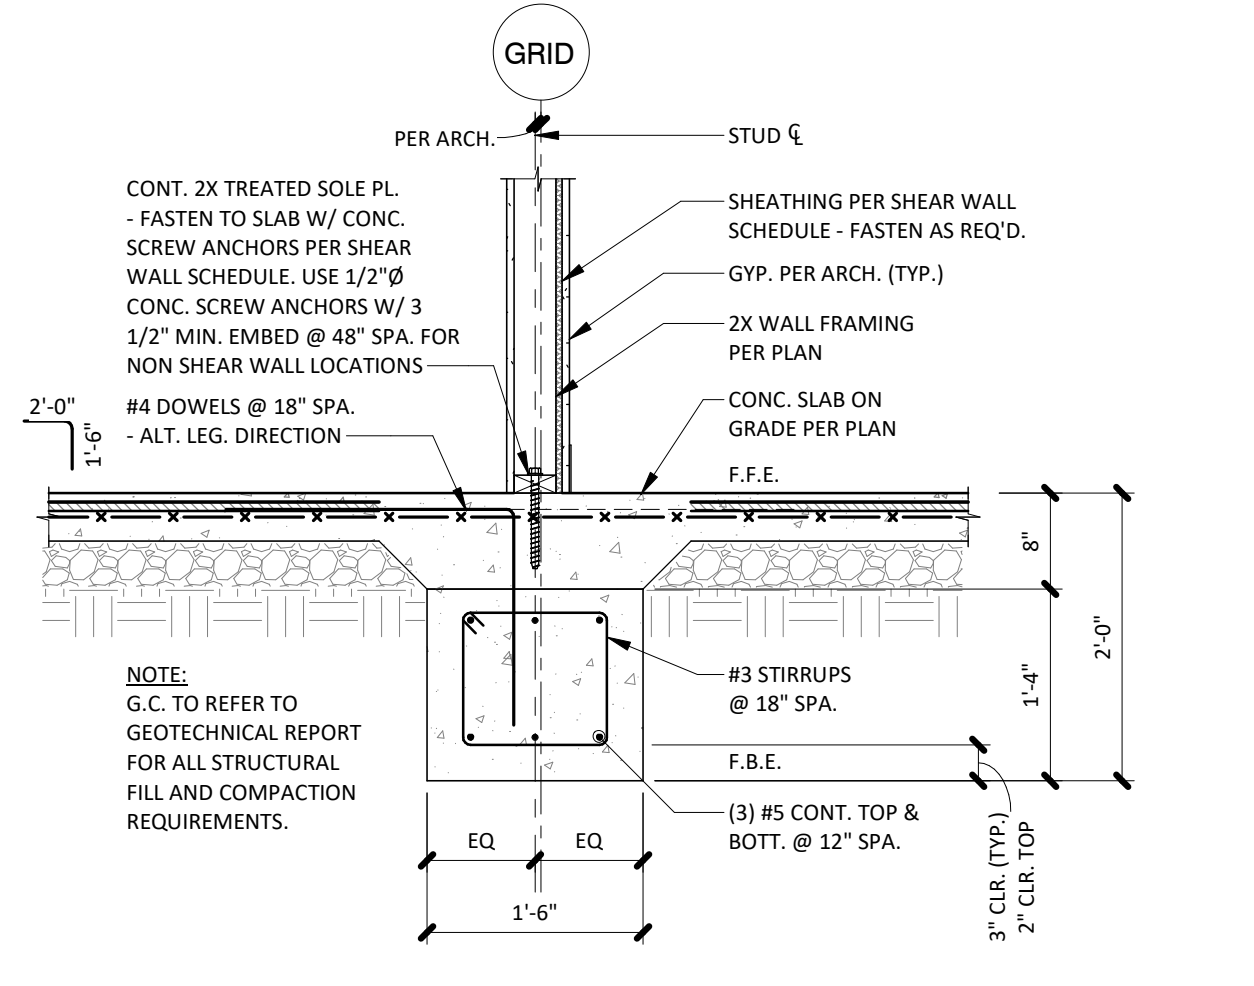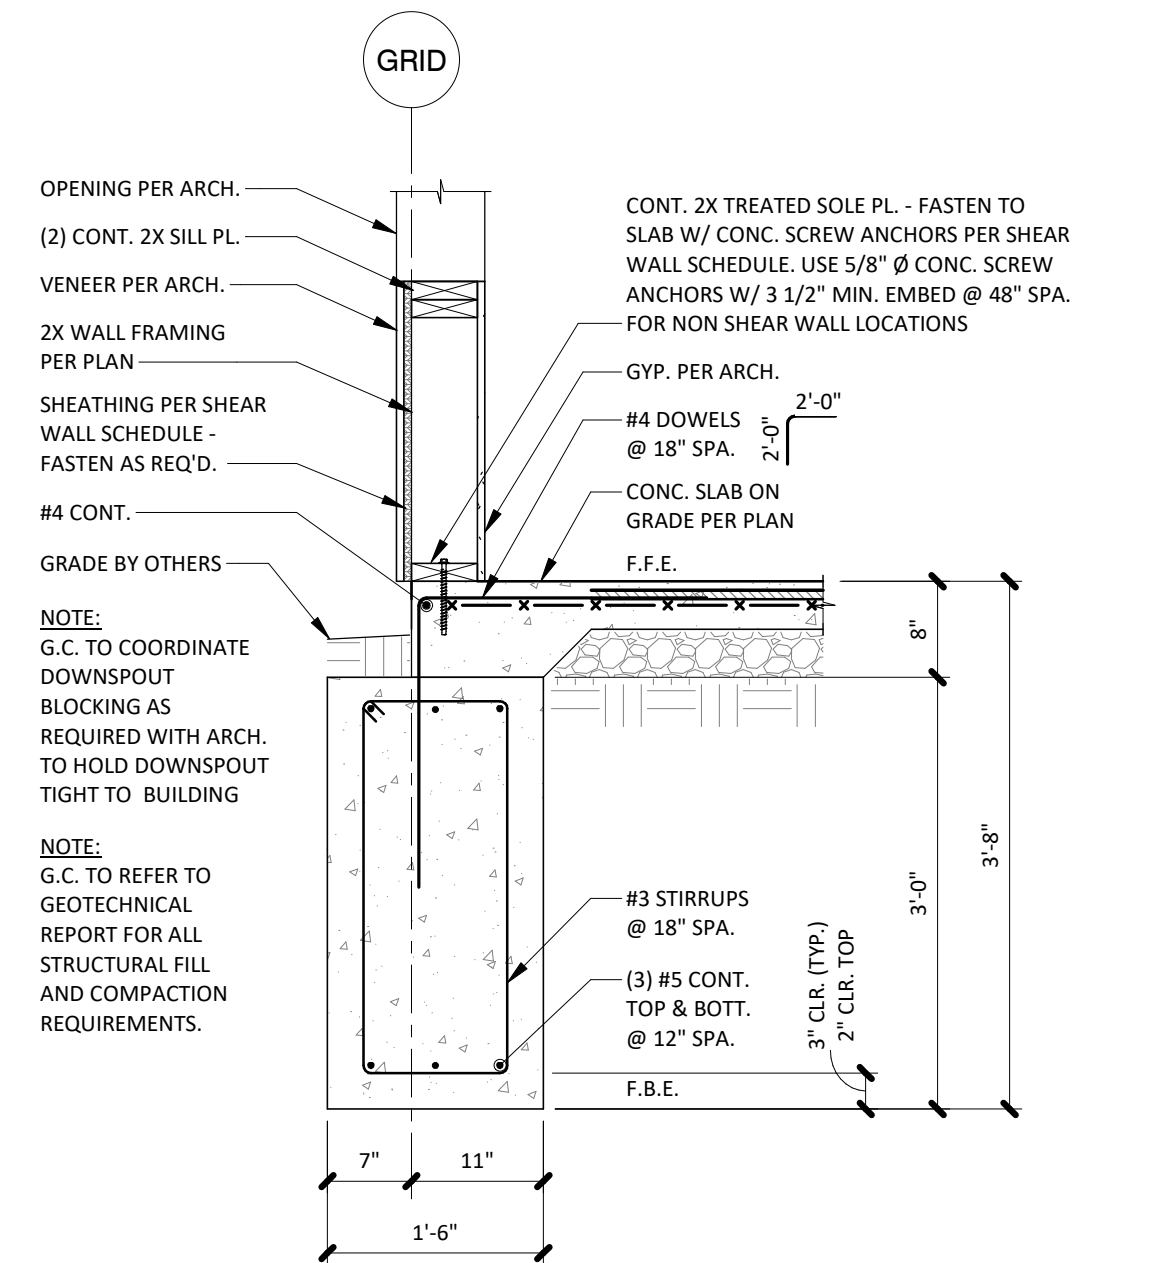


NO.	DATE	DESCRIPTION
2	10/04/23	REV 2

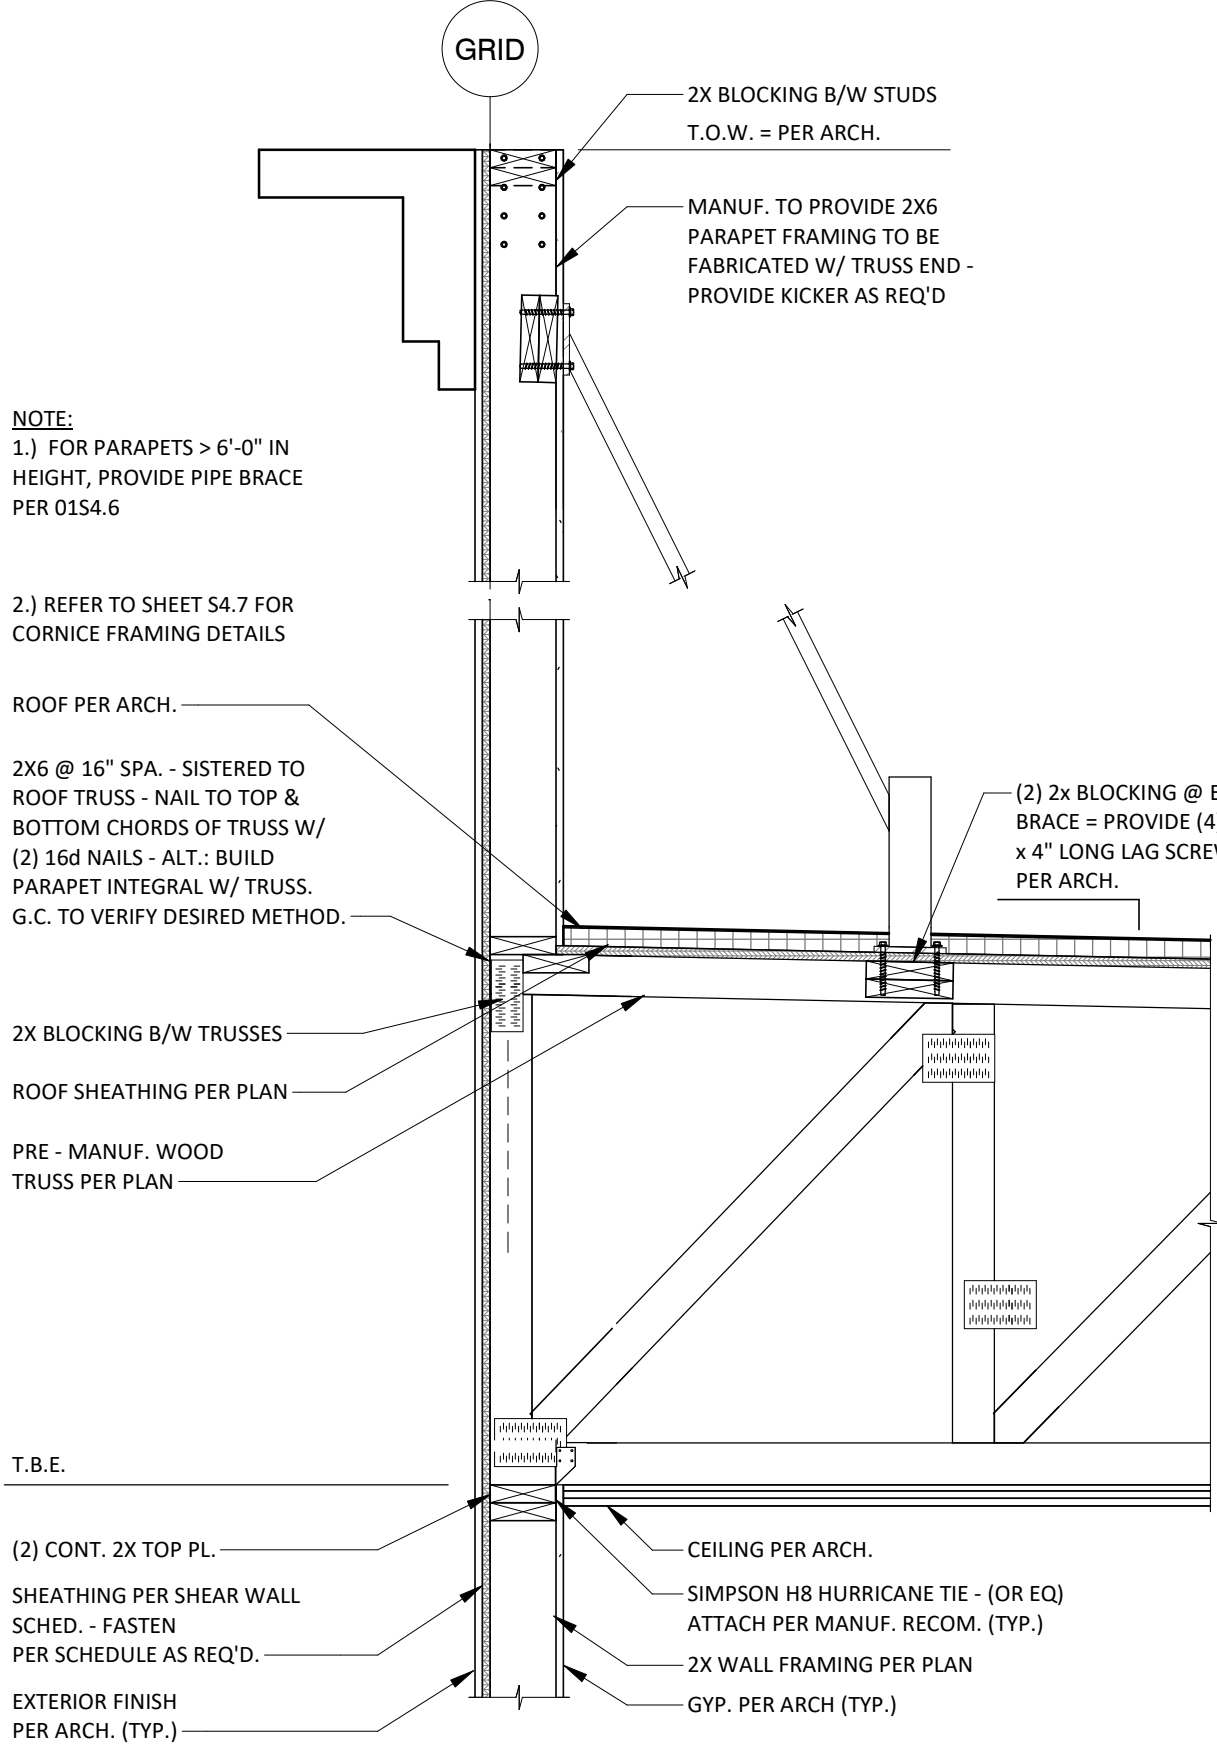

SECTION | 01
3/4" = 1'-0" S4.6

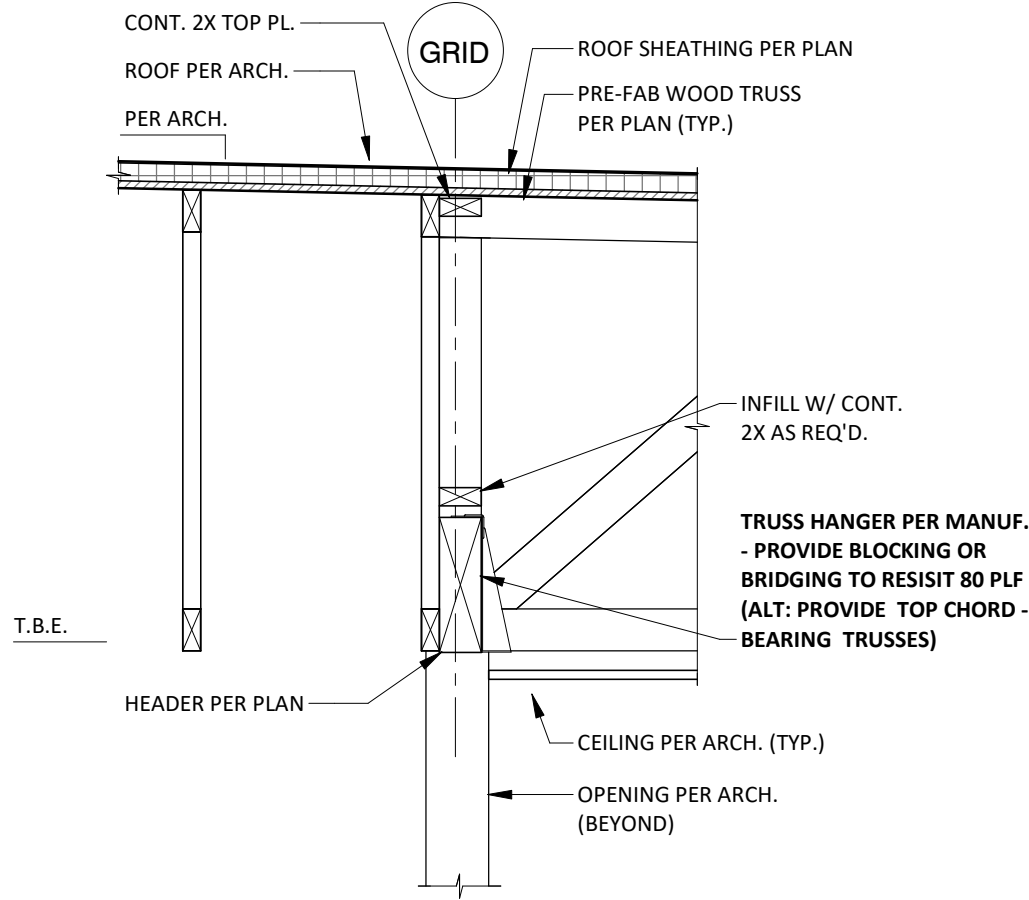

SECTION | 02
3/4" = 1'-0" S4.6

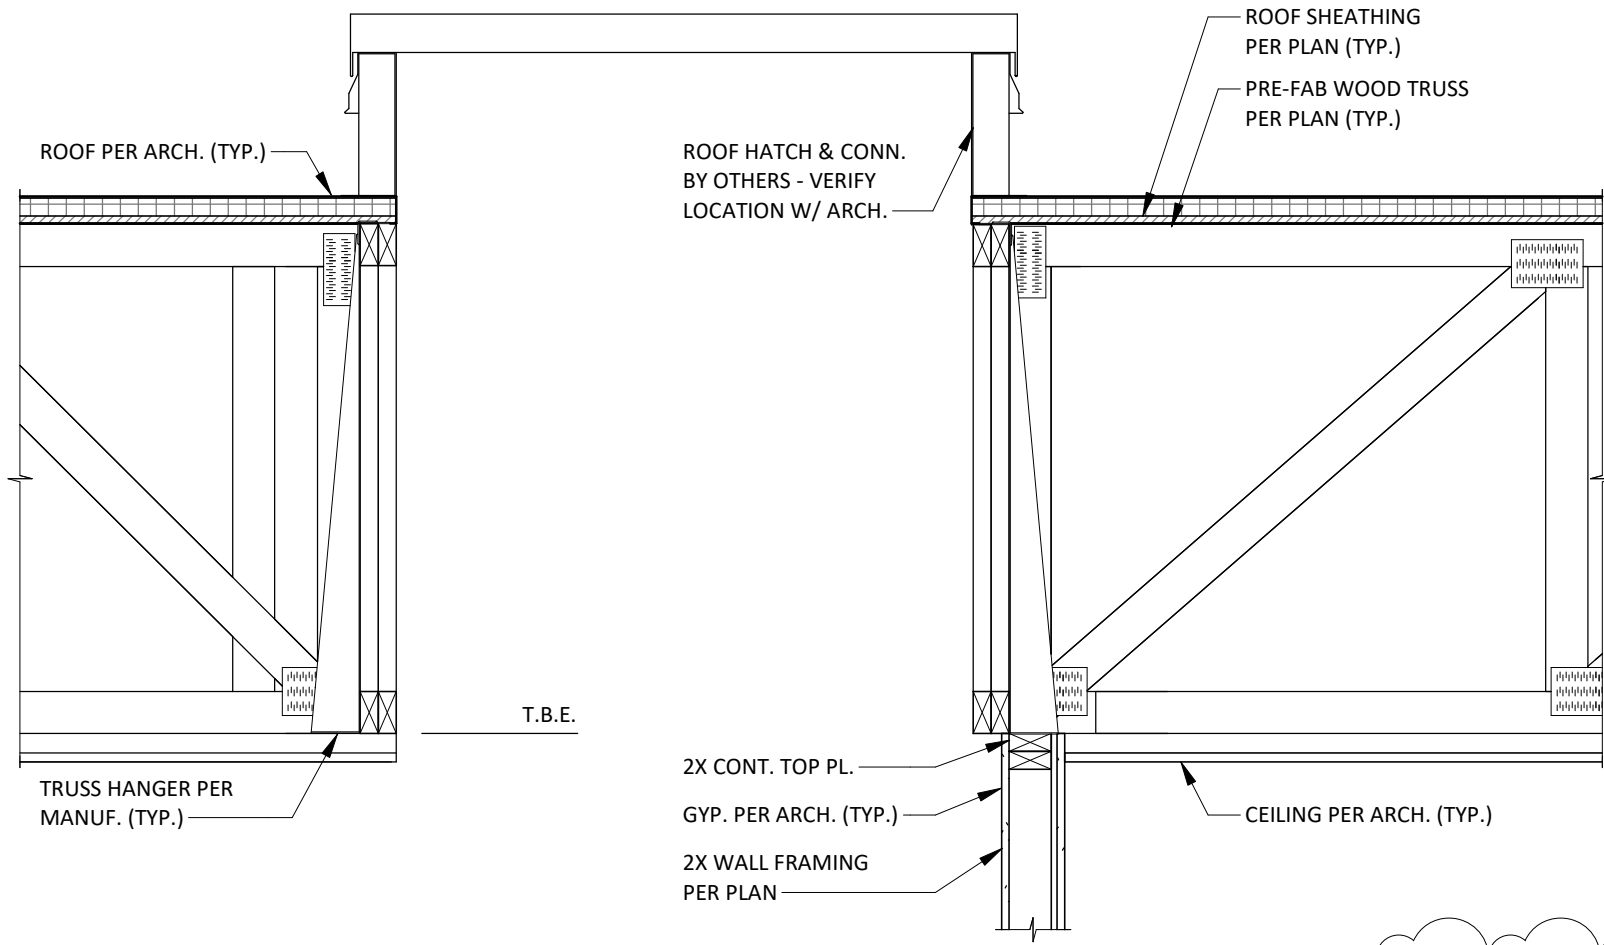

SECTION | 03
3/4" = 1'-0" S4.6

brr

Architect of Record:
BRR Architecture, Inc.

8131 METCALF AVE,
SUITE 300
OVERLAND PARK, KS 66204

www.brrarch.com

Tel: 913-262-9095
Fax: 913-262-9044

Consultants

Copyright Notice

This drawing was prepared for use on a specific site contemporaneously with its issue date and it is not suitable for use on a different project site or at a later time. Use of this drawing for reference or example on another project requires the services of properly licensed architects and engineers. Reproduction of this drawing for reuse on another project is not authorized and may be contrary to the law.

Issues & Revisions

NO.	DATE	DESCRIPTION
2	10/04/23	REV 2

Project Name

WoodSpring Suites

Project Address

1010 NW WARD ROAD
LEE'S SUMMIT, MO.

WOODSPRING
SUITES

Drawn By:
AG

Checked By:
AG

Document Date:
08/15/2023

Protocycle:
WSS_v5_2023.1 (05/05/23)

Bulletins Through:
WSS_v2_B08

Project No.

31000541

Professional Seal

STATE OF MISSOURI

STEVEN A. BUSE

NUMBER
E-25462
10-04-23

PROFESSIONAL ENGINEER

Sheet Title


FRAMING DETAILS

Sheet No.

S4.6

BRR Original printed on recycled paper

10/6/2023 2:41:58 PM

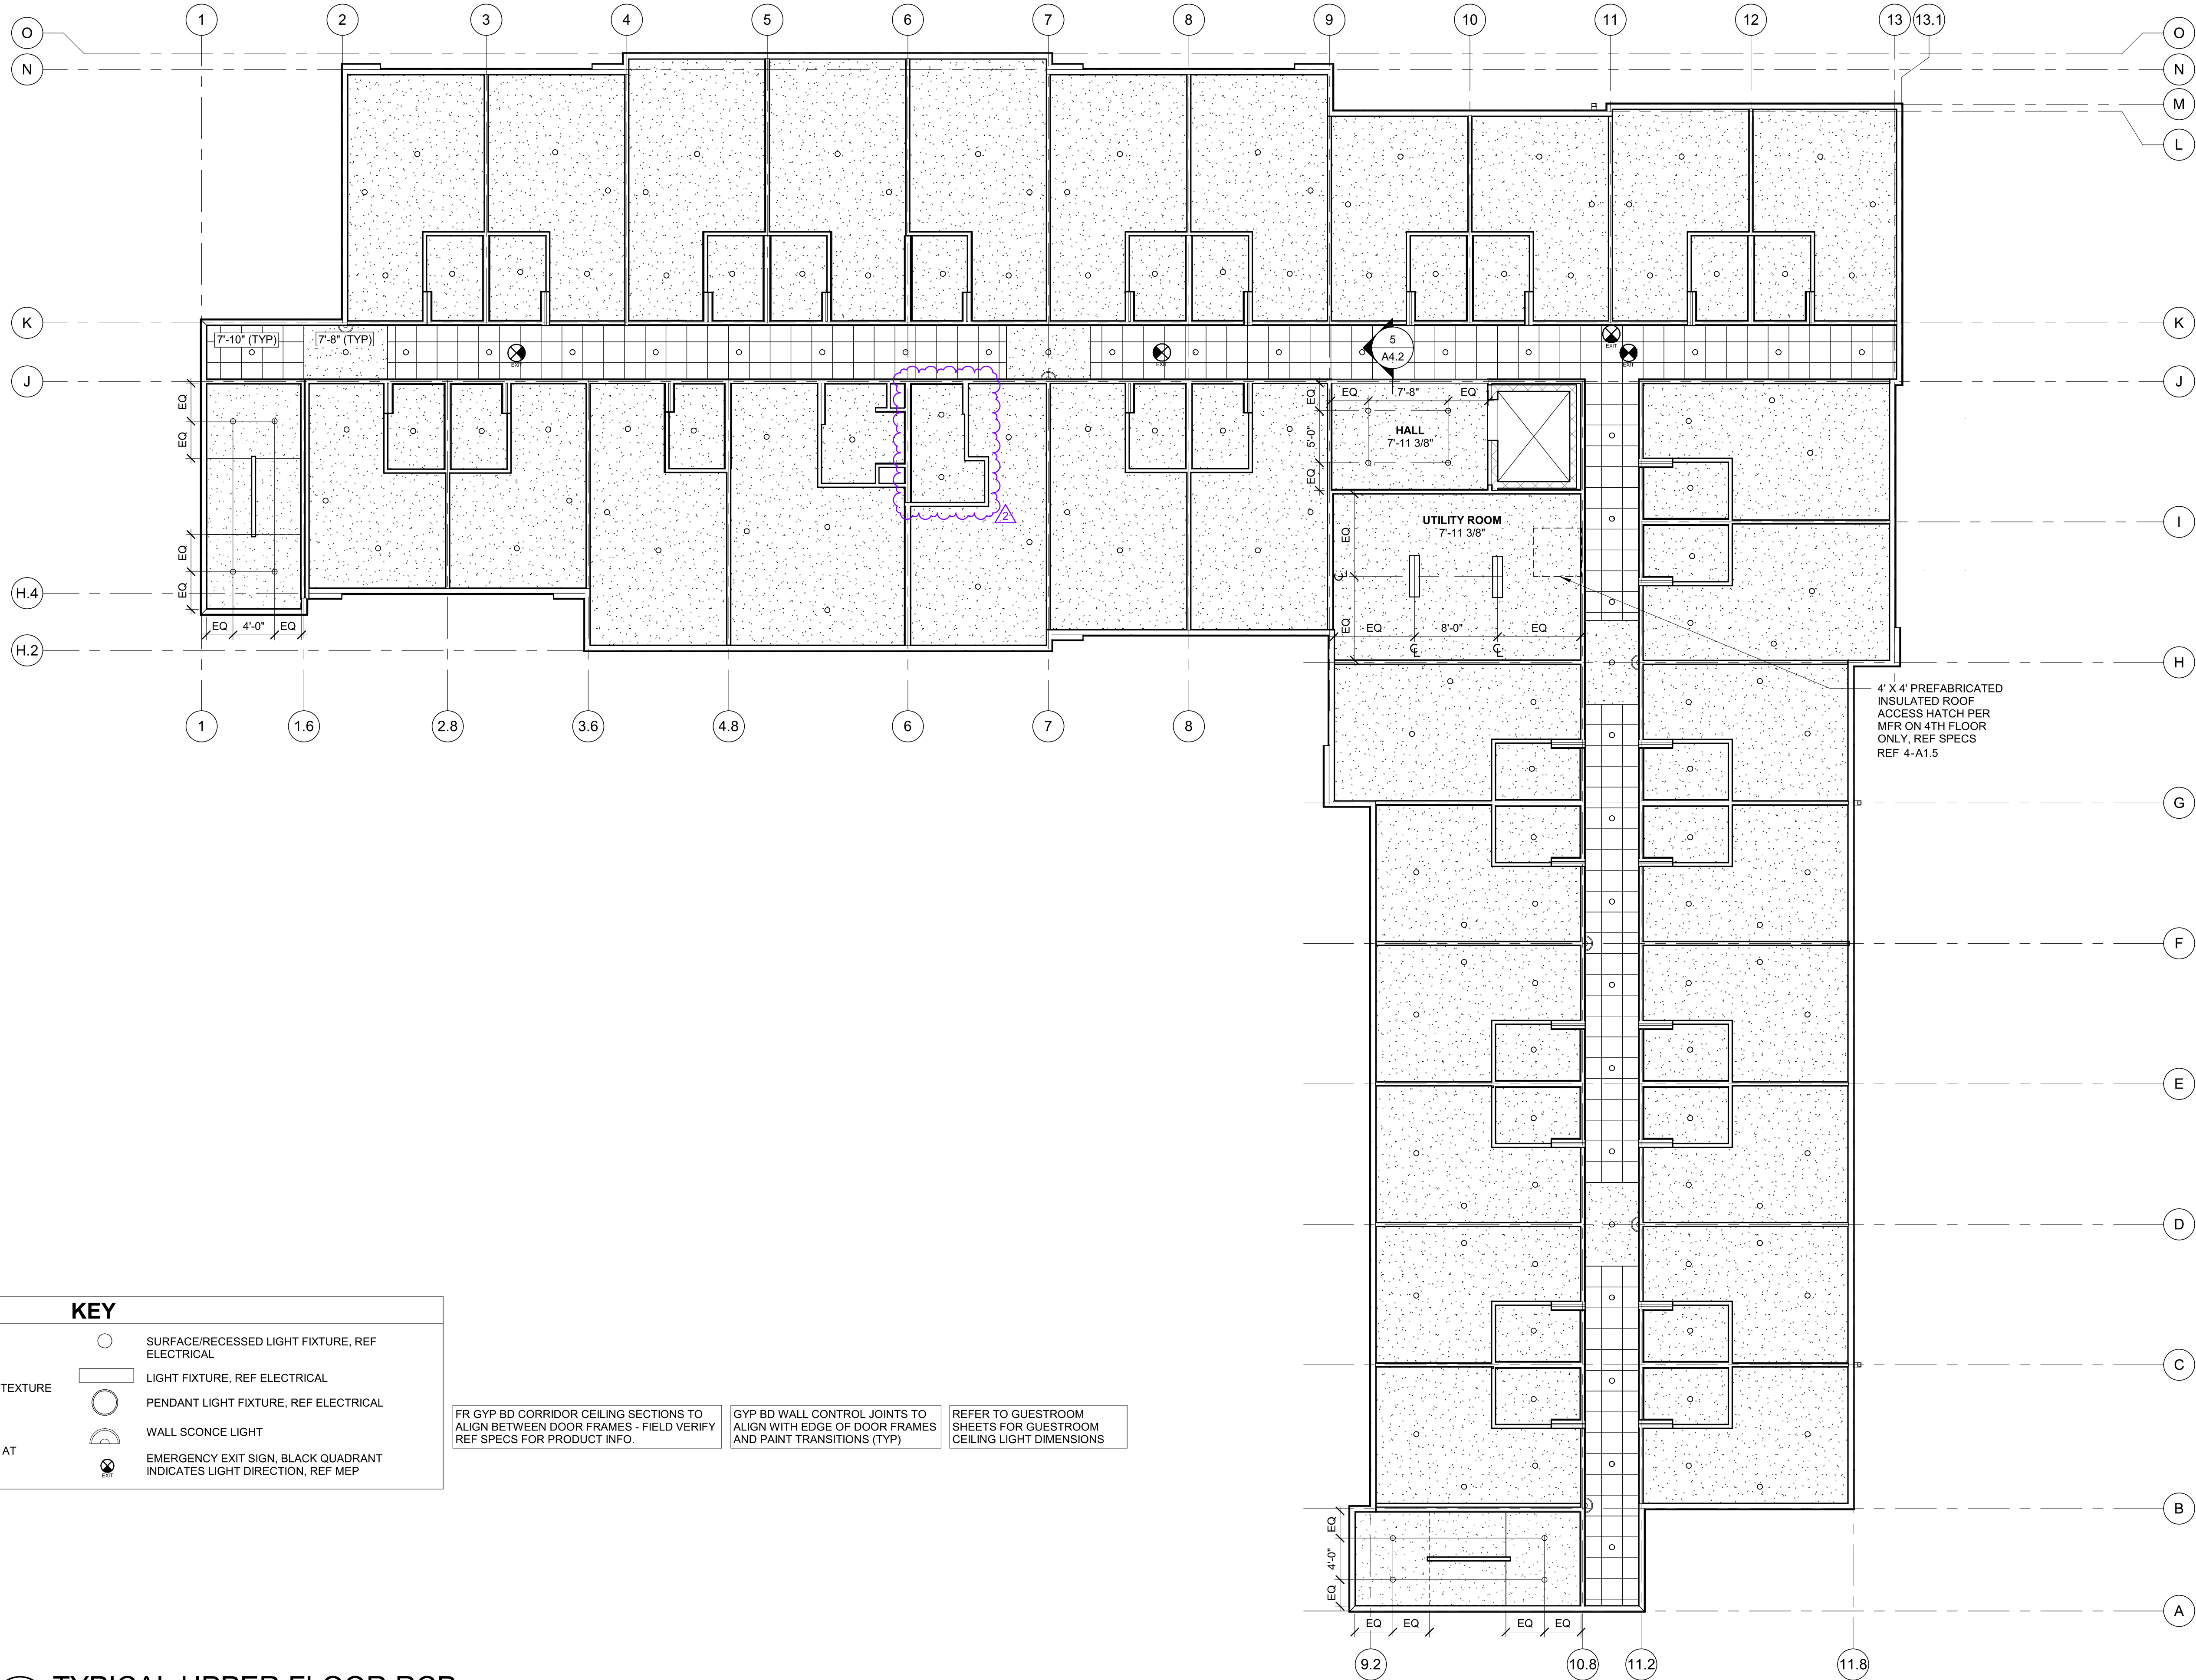

1 TYPICAL UPPER FLOOR RCP
1/8" = 1'-0"

brr
Architect of Record:
BRR Architecture, Inc.
8131 METCALF AVE,
SUITE 300
OVERLAND PARK, KS 66204
www.brrarch.com
Tel: 913-262-9095
Fax: 913-262-9044

Consultants

Copyright Notice

This drawing was prepared for use on a specific site contemporaneously with its issue date and it is not suitable for use on a different project site or at a later time. Use of this drawing for reference or example on another project requires the services of properly licensed architects and engineers. Reproduction of this drawing for use on another project is not authorized and may be contrary to the law.

Issues & Revisions

NO.	DATE	DESCRIPTION
2	10/04/23	REV #2

Project Name

WoodSpring Suites

Project Address

1010 NW WARD ROAD LEE'S SUMMIT, MO

WOODSPRING SUITES

Drawn By:
JP

Checked By:
JL

Document Date:
08/16/23

Protocycle:
WSS_v5_2023.1 (05/05/23)

Bulletins Through:
WSS_v2_B08

Project No.

31000541

Professional Seal

STATE OF MISSOURI
TREVOR TYSON HOLCOMB
ARCHITECT
NUMBER
A-2022000409
ARCHITECT

10/09/2023

TREVOR TYSON HOLCOMB
ARCHITECT
LICENSE NO. 2022000409
BRR ARCHITECTURE, INC.
ARCHITECTURAL CORPORATION
MISSOURI LICENSE NO. ARC 000160

Sheet Title

TYPICAL FLOOR RCP

Sheet No.

A1.7

NORTH

BRR Original printed on recycled paper

10/6/2023 2:42:01 PM



1 TYP. UPPER FLOOR FINISH PLAN
1/8" = 1'-0"

REFERENCE SPEC FOR
ELEVATOR FINISH
INFORMATION

PAINT CORRIDOR WALLS
SW7065 "ARGOS". REFER TO
PLANS FOR ACCENT WALL
COLOR LOCATIONS

PAINT GYP CEILINGS SW7636
"ORIGAMI WHITE" UNLESS
NOTED OTHERWISE

KEY			
	LVT-1		ACCENT WALL (PAINT), REF G1.1 - FINISH SCHEDULE FOR COLOR
	LVT-2		ACCENT WALL (WALL COVERING), REF G1.1 - FINISH SCHEDULE
	CARPET		WALL PROTECTION: 2'-0" OR 4'-0" HIGH, REF INTERIOR ELEVATIONS AND SPECS
	SEALED CONCRETE (SC) / GYPCRETE (GC)		WALL BUMPER GUARD AT TOP OF WALL PROTECTION, REF SPECS
	RUBBER FLOOR TILES		
	RUBBER - STAIR TREADS, RISERS AND LANDINGS		

brr

Architect of Record:
BRR Architecture, Inc.

8131 METCALF AVE,
SUITE 300
OVERLAND PARK, KS 66204

www.brrarch.com

Tel: 913-262-9095
Fax: 913-262-9044

Consultants

Copyright Notice

This drawing was prepared for use on a specific site contemporaneously with its issue date and it is not suitable for use on a different project site or at a later time. Use of this drawing for reference or example on another project requires the services of properly licensed architects and engineers. Reproduction of this drawing for use on another project is not authorized and may be contrary to the law.

Issues & Revisions

NO.	DATE	DESCRIPTION
2	10/04/23	REV #2

Project Name

WoodSpring Suites

Project Address

1010 NW WARD ROAD LEE'S
SUMMIT, MO



Drawn By:

JP

Checked By:

JL

Document Date:

08/16/23

Protocol:

WSS_v5_2023.1 (05/05/23)

Revisions Through:

WSS_v2_B08

Project No.

31000541

Professional Seal



10/09/2023

TREVOR TYSON HOLCOMB
ARCHITECT
LICENSE NO. 2022000409

BRR ARCHITECTURE, INC.
ARCHITECTURAL CORPORATION
MISSOURI LICENSE NO. ARC 000160

Sheet Title

TYPICAL UPPER
FLOOR FINISH PLAN

Sheet No.

A1.9

BRR Original printed on recycled paper

10/6/2023 2:42:05 PM

COLOR SCHEDULE:

- Ⓐ COLOR: SW7646 "FIRST STAR"
- Ⓑ COLOR: SW7024 "FUNCTIONAL GRAY"
- Ⓒ COLOR: SW7674 "PEPPERCORN"
- Ⓓ COLOR: SW3079 "STONE"

NOTES:


- GC TO COORDINATE ELECTRICAL ROUGH-IN WITH CONTRACTOR AND SIGN VENDOR PRIOR TO DRYWALL.
- REFER TO SIGN PACKAGE FOR ALL BLOCKING AND MOUNTING DETAILS.
- ALIGN EXHAUST VENTS BOTH VERTICAL AND HORIZONTAL.
- EXTERIOR SIGNAGE: OWNER TO COORDINATE WITH SIGN VENDOR AND LOCAL JURISDICTION.
- GUTTERS, DOWNSPOUTS, PARAPET CAP, AND FLASHING TO BE SELECTED FROM MANUFACTURER'S STANDARD COLORS TO MATCH ADJACENT FINISHES. SUBMIT FOR APPROVAL.
- ALL COLOR TRANSITIONS OCCUR AT INSIDE CORNERS NOT OUTSIDE CORNERS.

GENERAL NOTE:


PROVIDE WEATHER BARRIER OVER ALL EXTERIOR SHEATHING PRIOR TO THE INSTALLATION OF ANY EXTERIOR FINISH MATERIAL. INSTALL PER MANUFACTURER'S SPECIFICATIONS AND PROVIDE ALL MANUFACTURER'S ACCESSORIES TO FULLY FLASH AND COUNTER-FLASH AT ALL WINDOWS, DOORS, AND EXTERIOR PENETRATIONS. PROVIDE A WEATHER TIGHT BARRIER AT ALL SURFACES. COORDINATE FLASHING WITH WINDOW, DOOR, VENT, ETC. MANUFACTURER'S FOR A WEATHERTIGHT SEAL AT ALL OPENINGS.

KEYNOTE LEGEND

1.01	SIGNAGE BY OWNER; UNDER SEPARATE PERMIT, CONTRACTOR TO COORDINATE BLOCKING WITH MANUFACTURER
4.01	ADHERED MANUFACTURED STONE VENEER: REF INSTALLATION DETAIL 6-A2.2
4.02	ADHERED MANUFACTURED STONE VENEER DRIPLEDGE
5.01	ALUMINUM GUTTERS AND DOWNSPOUTS
6.01	EIFS TRIM: 2-1/2"x4"
6.02	CEMENT BOARD TRIM AT STONE: 5/4"x4"
6.03	TRIM FASCIA
7.02	1-1/2" EXTERIOR EIFS: SEE COLOR SCHEDULE
7.03	1-1/2" EXTERIOR EIFS PARAPET: SEE COLOR SCHEDULE
7.06	SCUPPER
7.07	OVERFLOW SCUPPER
8.02	HOLLOW METAL DOOR
8.03	SLIDING WINDOW, TYP.: SEE SPECS
15.01	THRU-WALL HVAC UNIT
16.01	LIGHT WALL PACK, REF ELEC. DWGS.

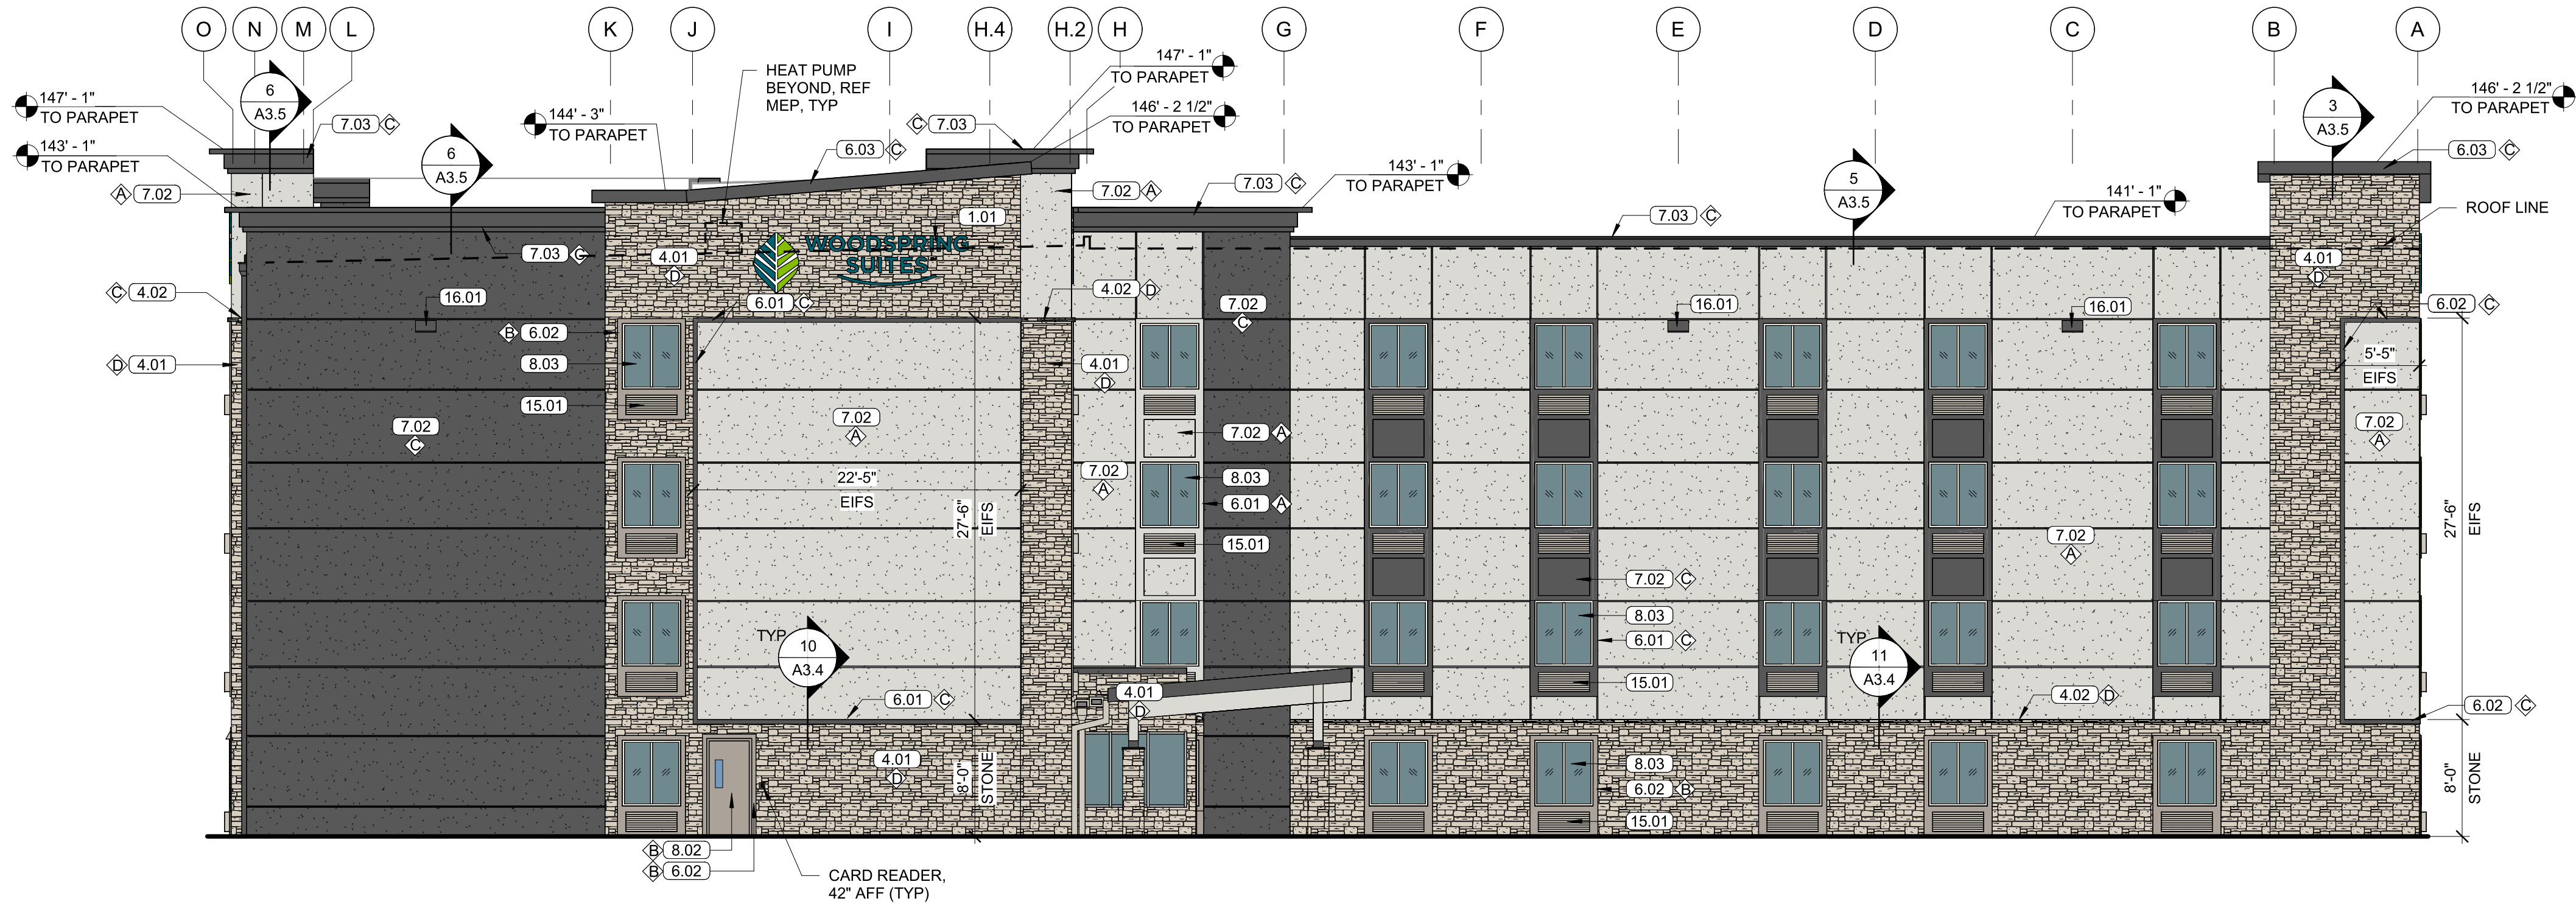

2 LEFT SIDE ELEVATION
1/8" = 1'-0"

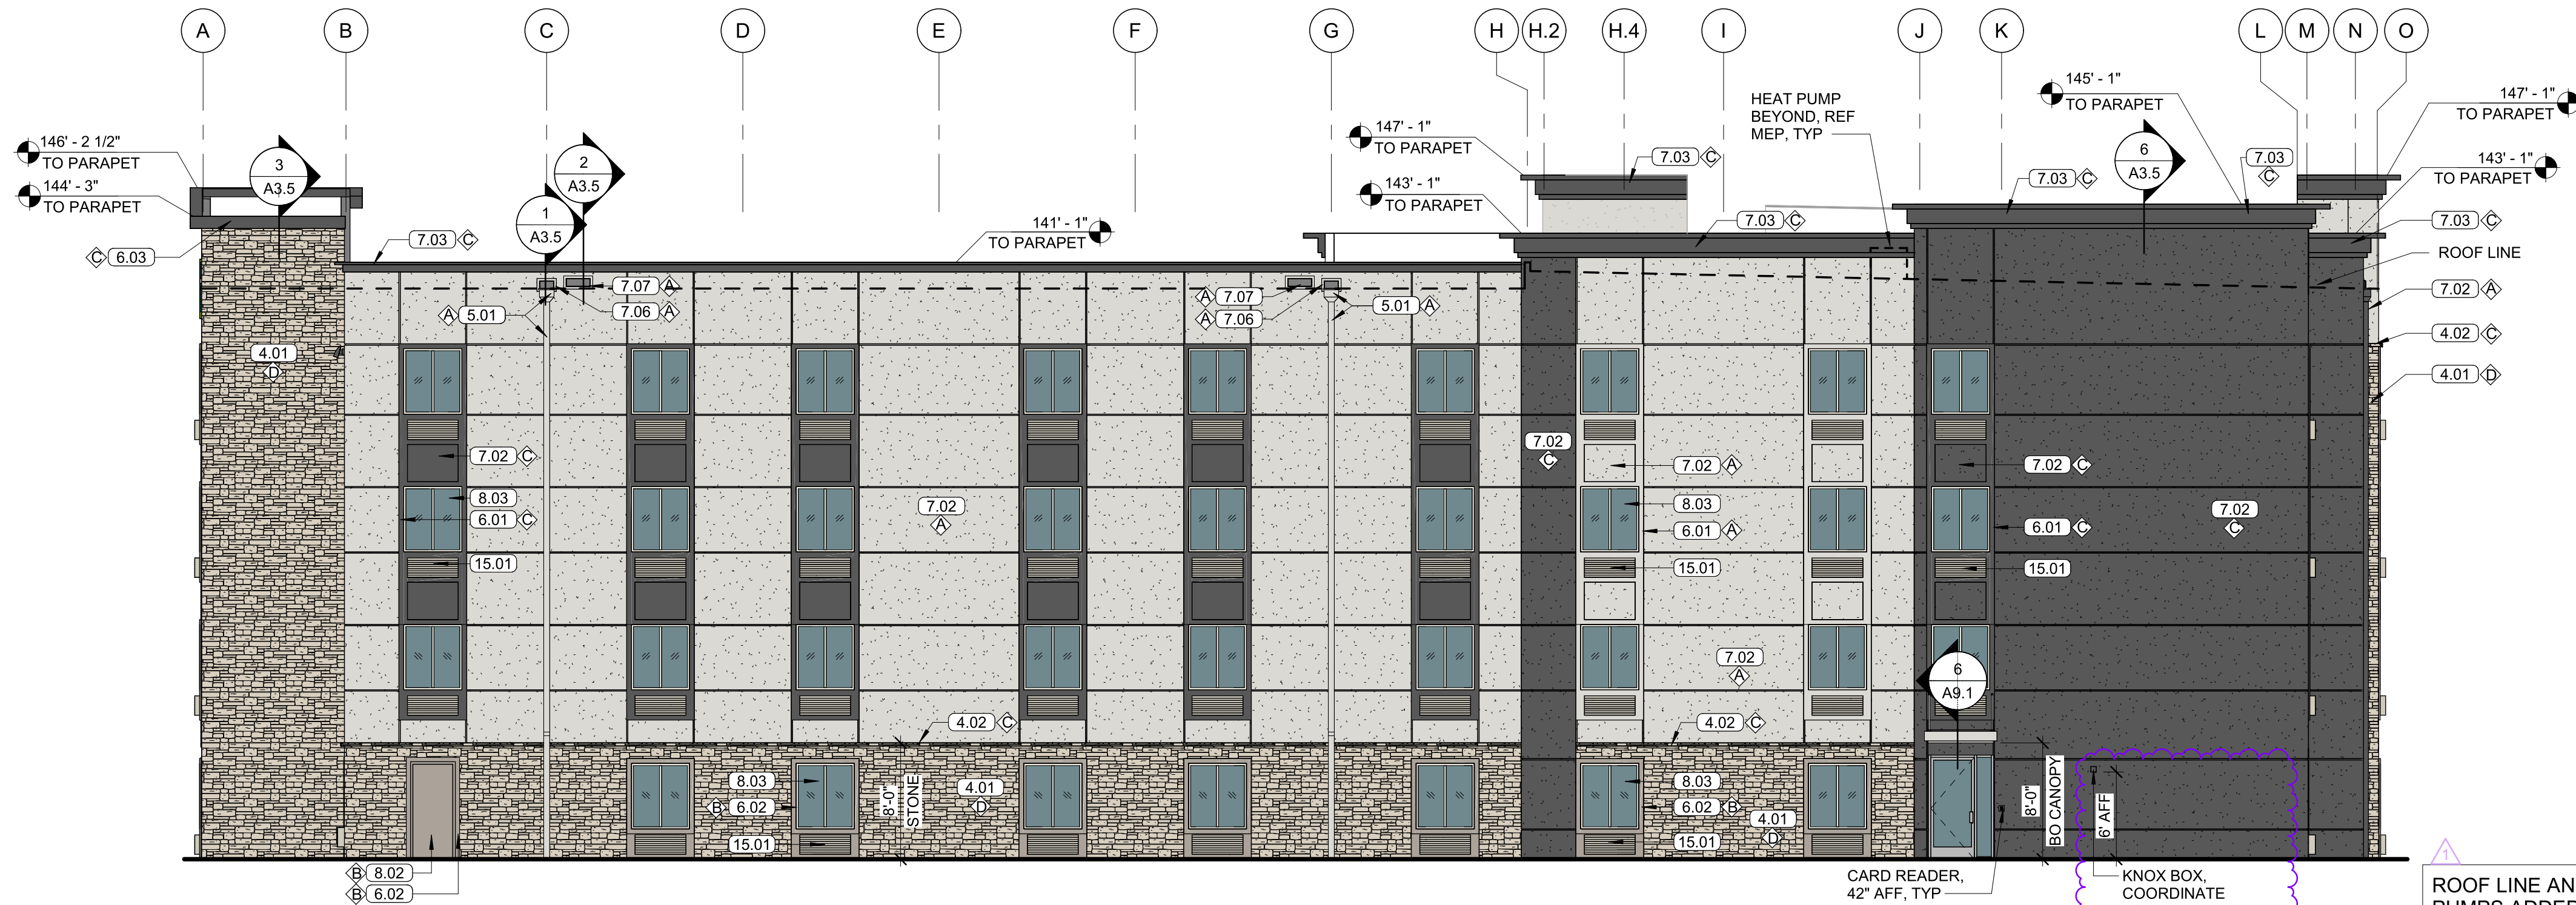

1 RIGHT SIDE ELEVATION
1/8" = 1'-0"

ROOF LINE AND HEAT PUMPS ADDED TO ELEVATIONS FOR THE FINAL DEVELOPMENT PLAN REVIEW REQUIREMENTS.

NOTE: THIS SHEET IS INTENDED TO BE PRINTED IN COLOR FOR CLARITY.



Architect of Record:
BRR Architecture, Inc.

8131 METCALF AVE,
SUITE 300
OVERLAND PARK, KS 66204

www.brrarch.com

Tel: 913-262-9095
Fax: 913-262-9044

Consultants

Copyright Notice

This drawing was prepared for use on a specific site contemporaneously with its issue date and it is not suitable for use on a different project site or at a later time. Use of this drawing for reference or example on another project requires the services of properly licensed architects and engineers. Reproduction of this drawing for reuse on another project is not authorized and may be contrary to the law.

Issues & Revisions

NO.	DATE	DESCRIPTION
2	10/04/23	REV #2
1	08/31/23	REV #1

Project Name

WoodSpring Suites

Project Address

1010 NW WARD ROAD LEE'S
SUMMIT, MO



Drawn By:

JP

Checked By:

JL

Document Date:

08/16/23

Protocol:

WSS_v5_2023.1 (05/05/23)


Bulletins Through:

WSS_v2_B08

Project No.

31000541

Professional Seal

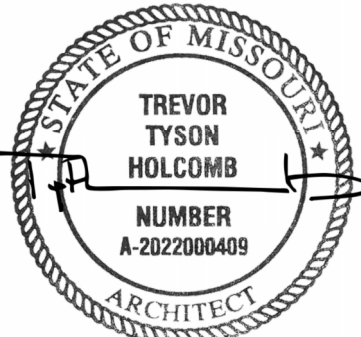

10/09/2023

TREVOR TYSON HOLCOMB
ARCHITECT
LICENSE NO. 2022000409

BRR ARCHITECTURE, INC.
ARCHITECTURAL CORPORATION
MISSOURI LICENSE NO. ARC 000160

Sheet Title

EXTERIOR
ELEVATIONS

Sheet No.


A2.2

BRR Original printed on recycled paper


QUEEN SUITE FIXTURE & EQUIPMENT LEGEND			
	QUANTITY	DESCRIPTION	PROVIDED BY:
GR-300-CG	1	QUEEN HEADBOARD - PLAM	OWNER
GR-301-CG	1	NIGHTSTAND - 20"	OWNER
GR-302-CG	1	CLOSET - 27"	OWNER
GR-304-CG	1	DRESSER	OWNER
GR-305-CG	1	DESK - 2'-10"	OWNER
GR-308-CG	1	CUBBY	OWNER
GR-400-SG	1	LOUNGE CHAIR	OWNER
GR-402-SG	1	DESK CHAIR	OWNER
GR-500-BDS	1	QUEEN MATTRESS	OWNER
GR-501-BDS	1	QUEEN BED FRAME	OWNER
GR-502-BD	1	QUEEN MATTRESS PAD	OWNER
GR-503-BD	1	QUEEN CUMULUS TOP COVER	OWNER
GR-504-BD	1	QUEEN XL FLAT SHEET	OWNER
GR-505-BD	1	QUEEN SNOWSTORM BLANKET	OWNER
GR-506-BD	1	QUEEN BEDSKIRT FABRICATION	OWNER
GR-514-BD	2	STANDARD PILLOWCASE	OWNER
GR-521-WT	1	WINDOW BLINDS	OWNER
GR-600-LT	1	TABLE LAMP	OWNER
GR-703-ART	1	WALL ARTWORK	OWNER
REF-1	1	REFRIGERATOR	GC
CT-1	1	STOVE TOP	GC

NOTE:
PROVIDE WOOD BLOCKING FOR ALL WALL MOUNTED ITEMS SHOWN, INCLUDING ITEMS FURNISHED AND INSTALLED BY OWNER.


SYMBOL LEGEND	
	RECEPTACLE
	PHONE/DATA OUTLET
	SWITCH
	TELEVISION
	SPECIAL OUTLET
	LIGHT/TIME DELAY SWITCH
REF ELECTRICAL FOR SWITCH AND RECEPTACLE INFORMATION	

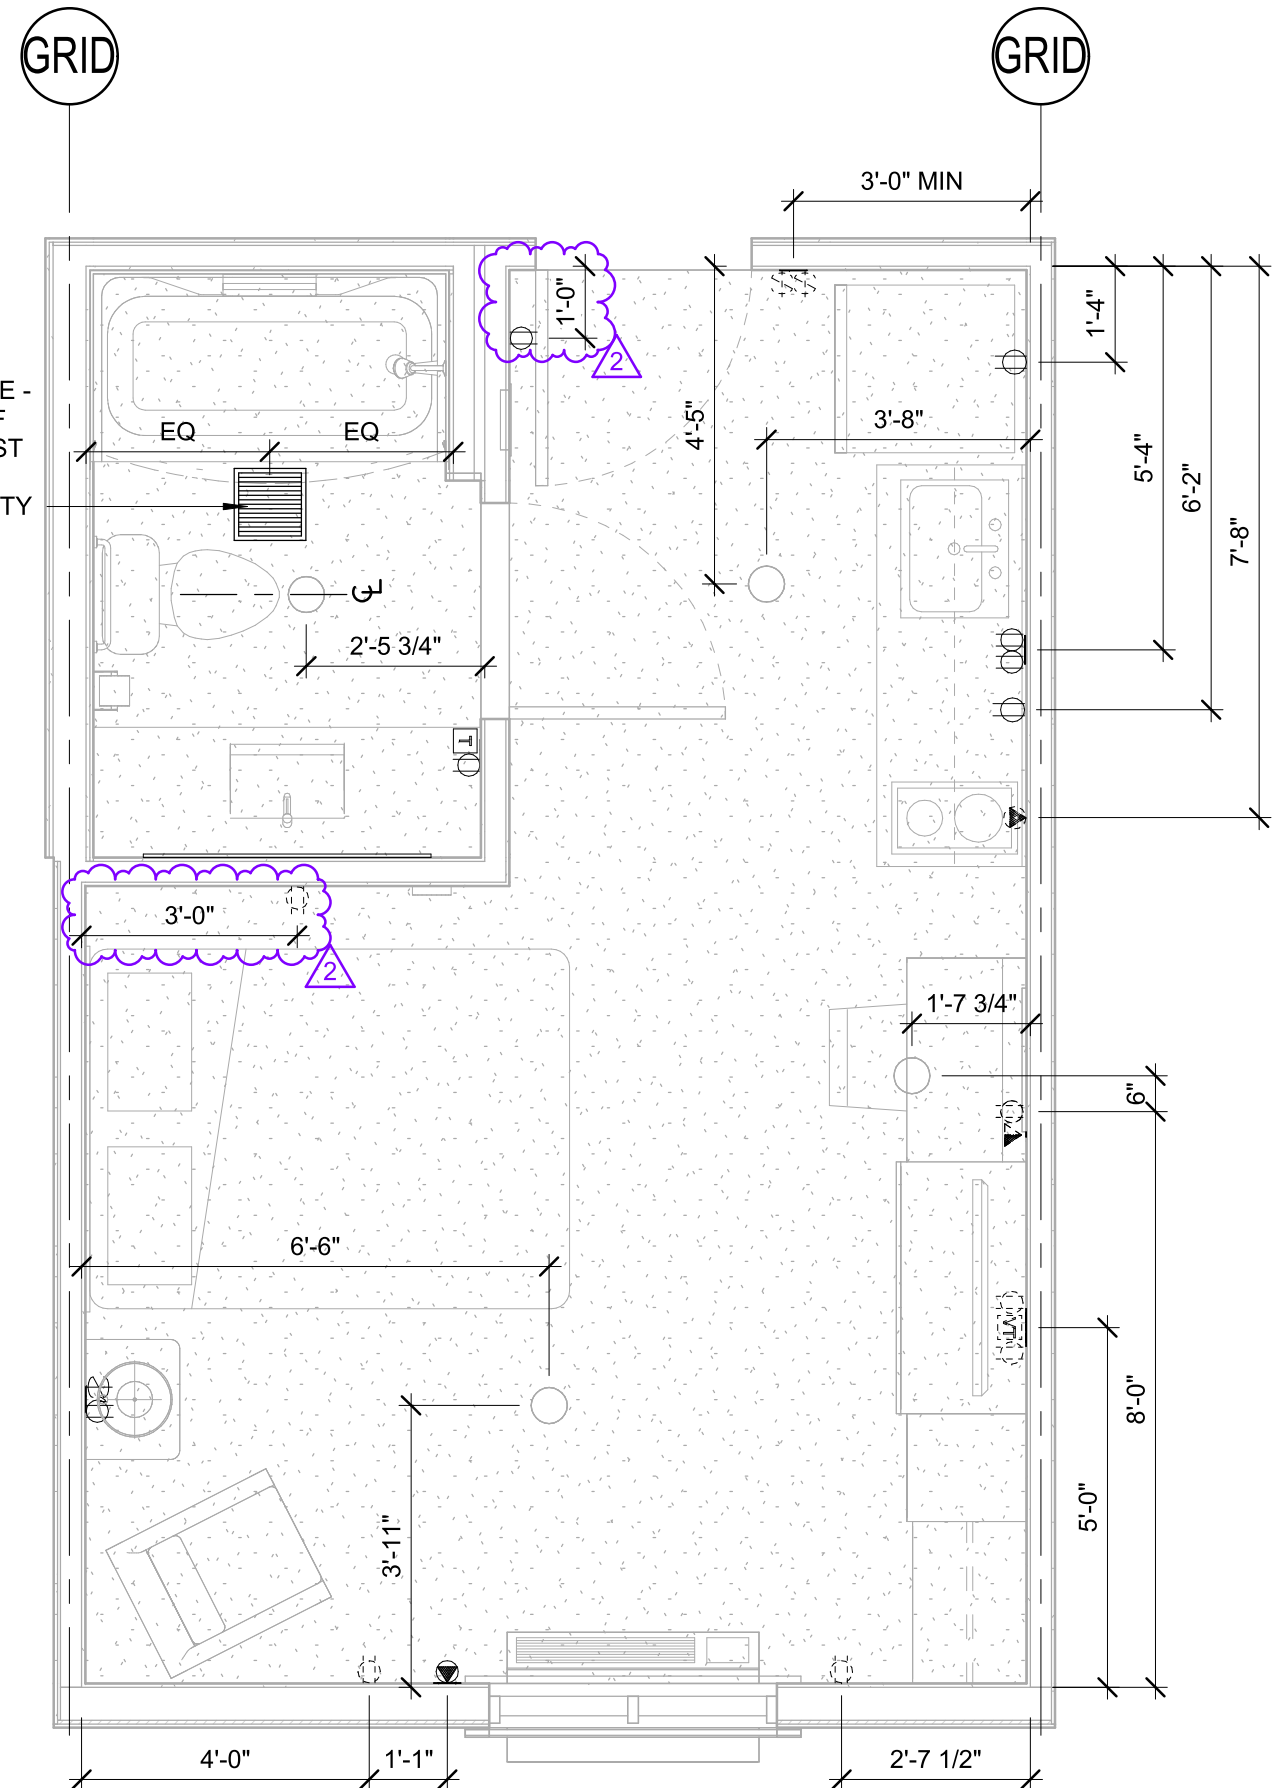


3 QS - ELECTRICAL
3/8" = 1'-0"

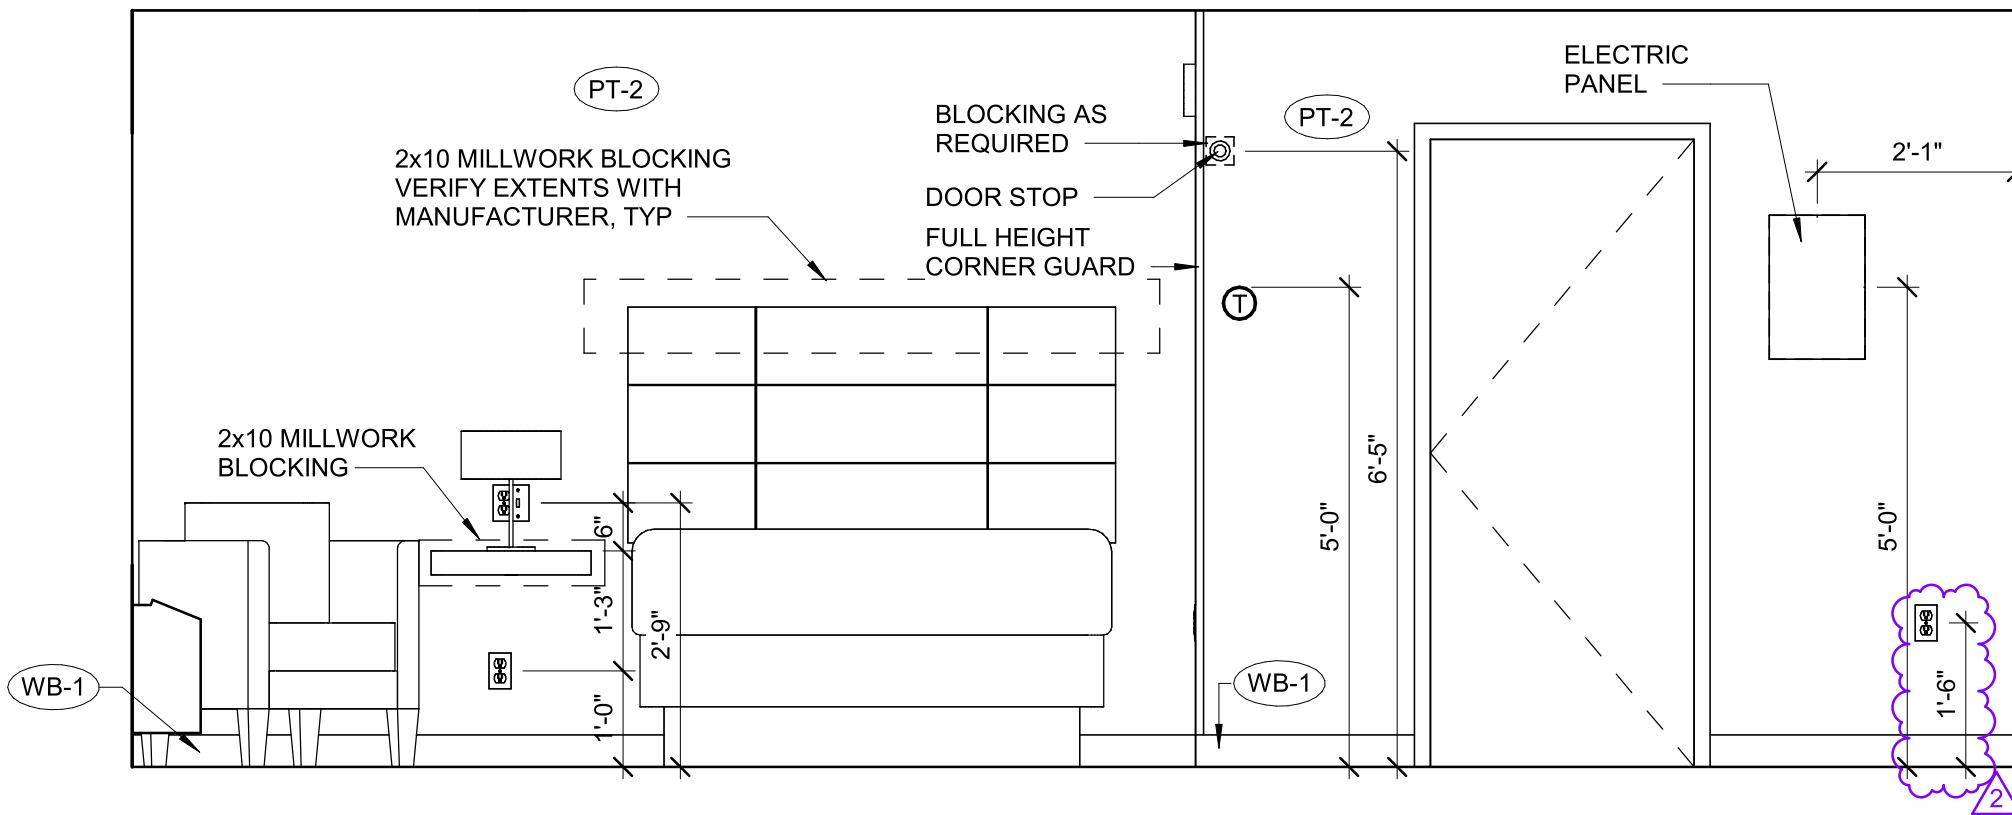


5 QS - BED WALL
1/2" = 1'-0"

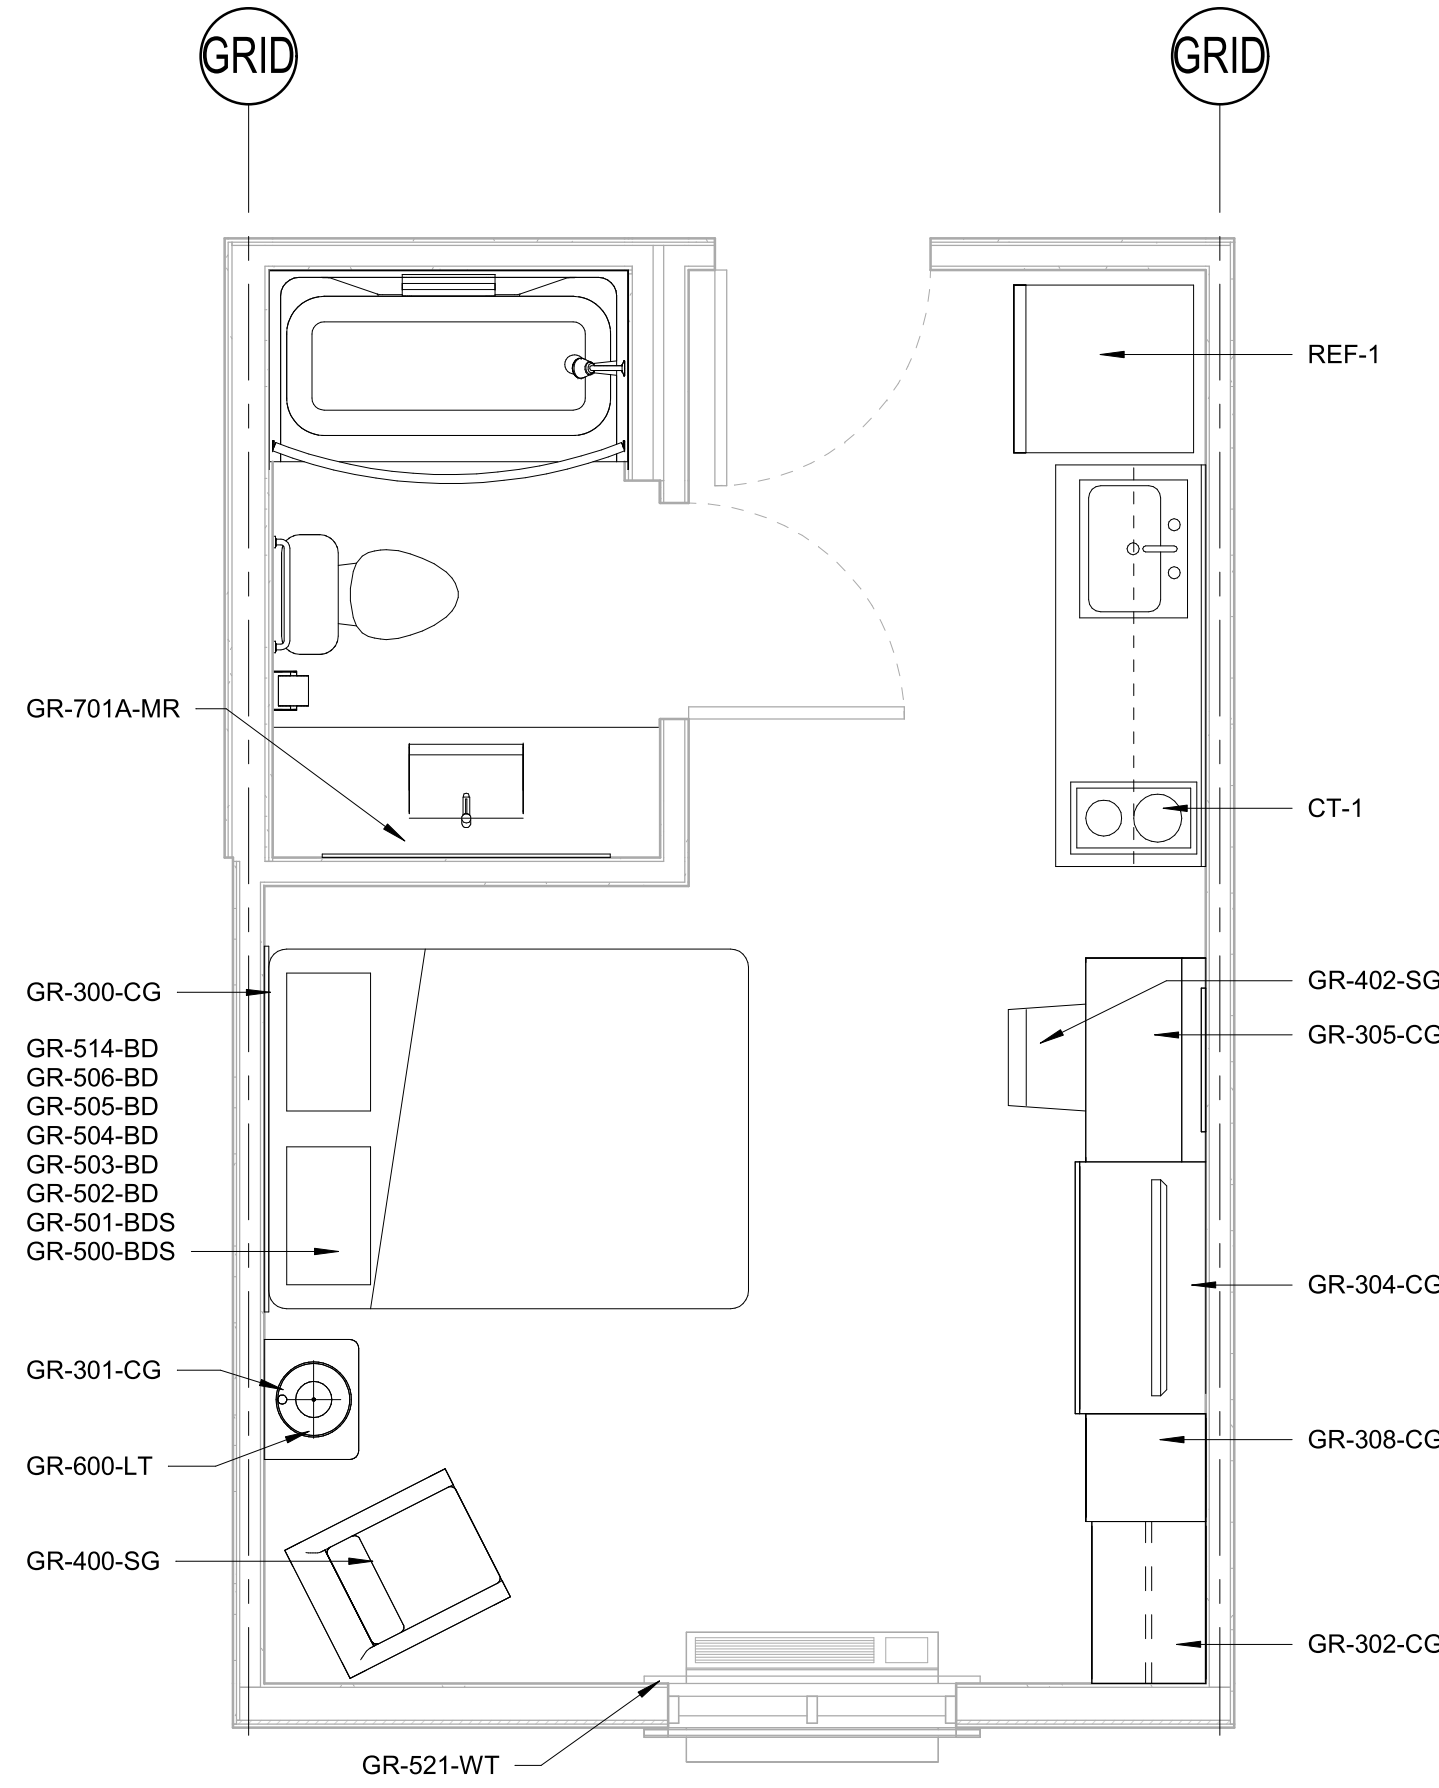


2 QS - FURNITURE
3/8" = 1'-0"

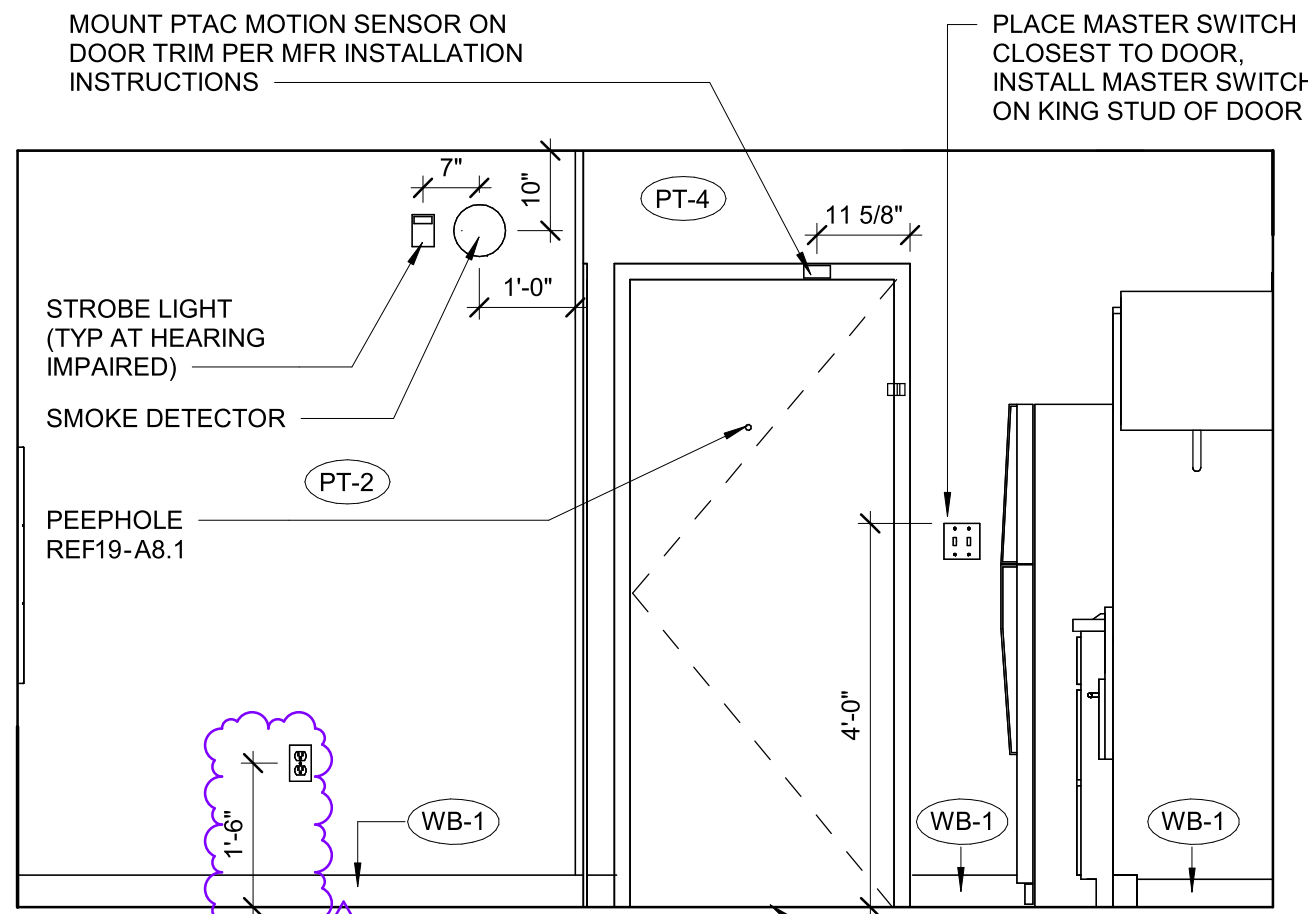


7 QS - ENTRY WALL
1/2" = 1'-0"

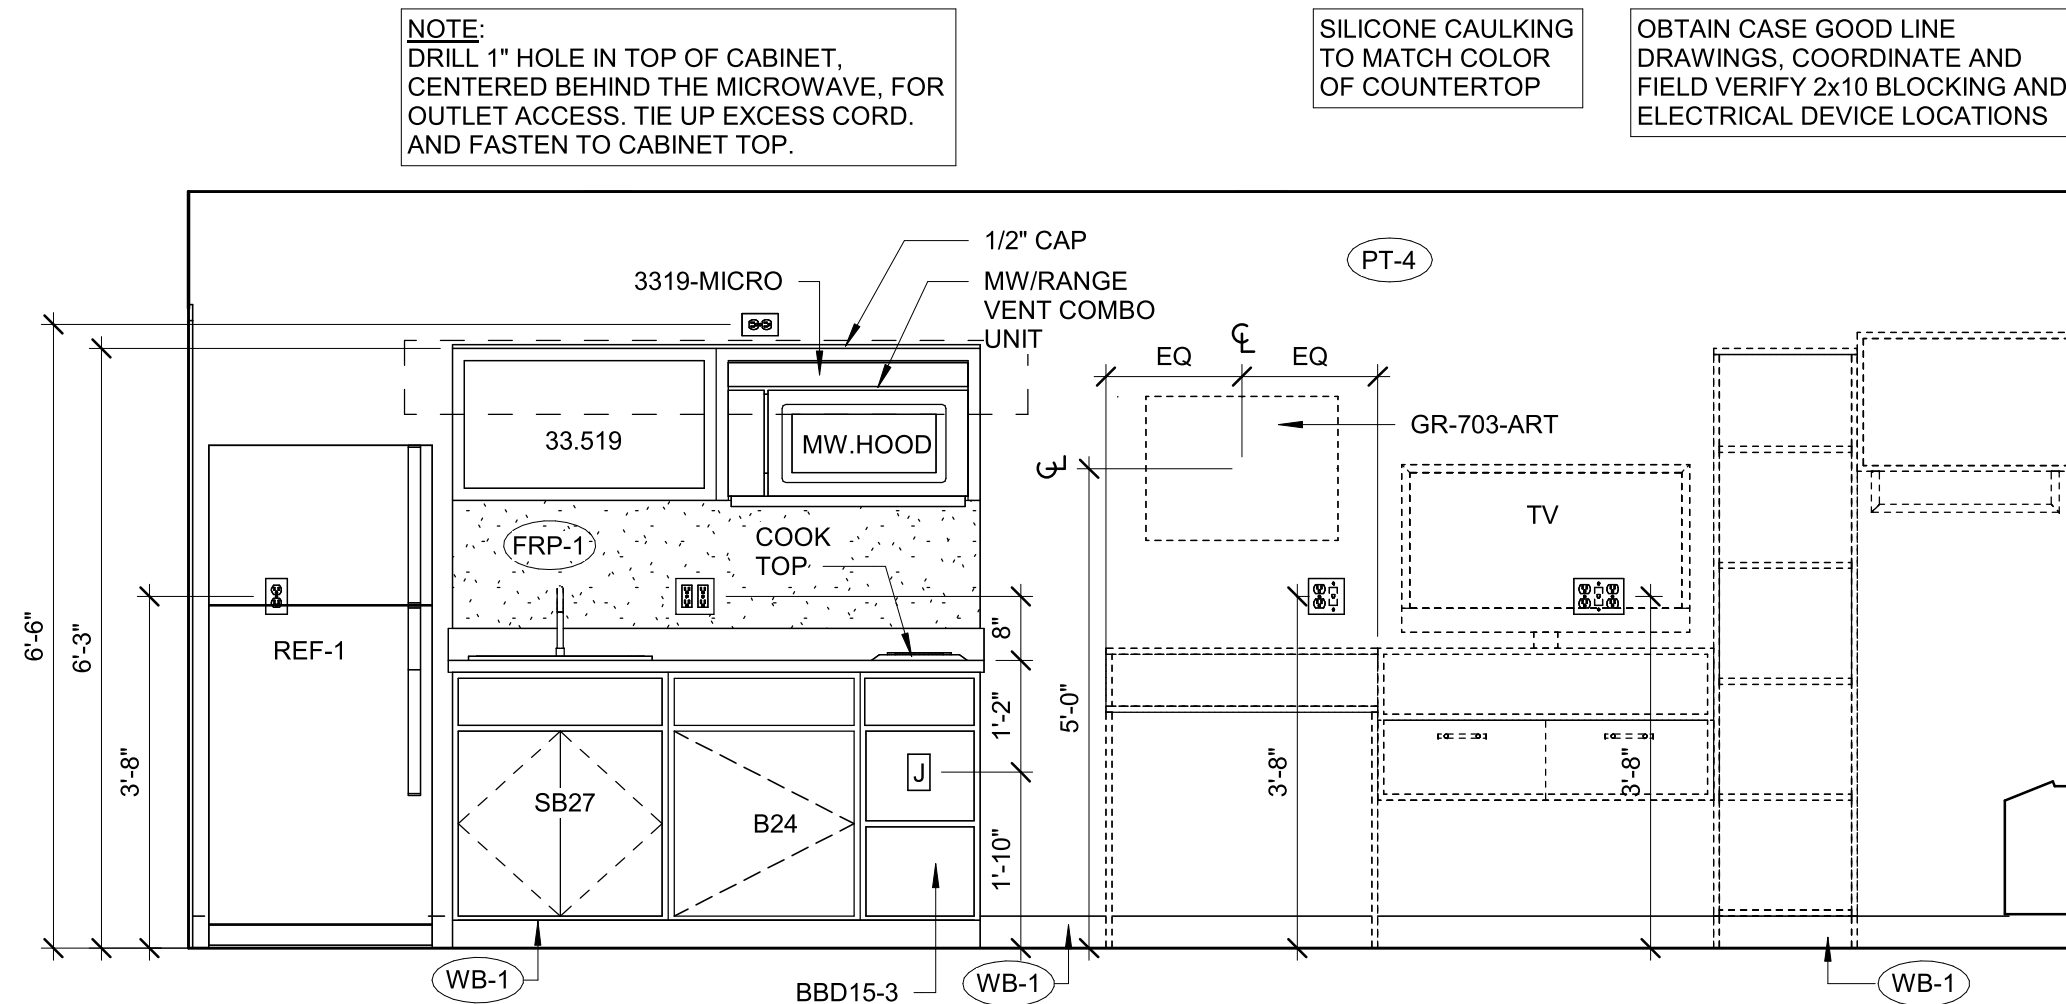

6 QS - TV WALL
1/2" = 1'-0"

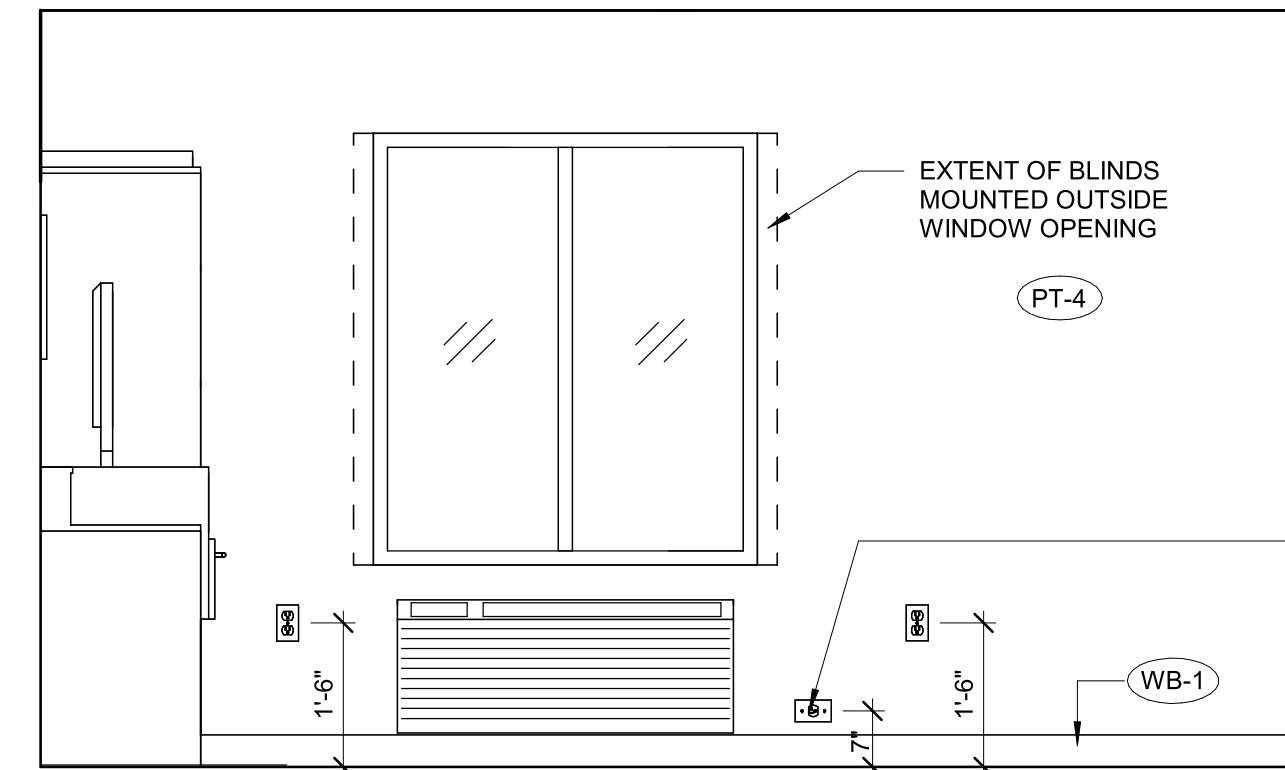

4 QS - WINDOW WALL
1/2" = 1'-0"

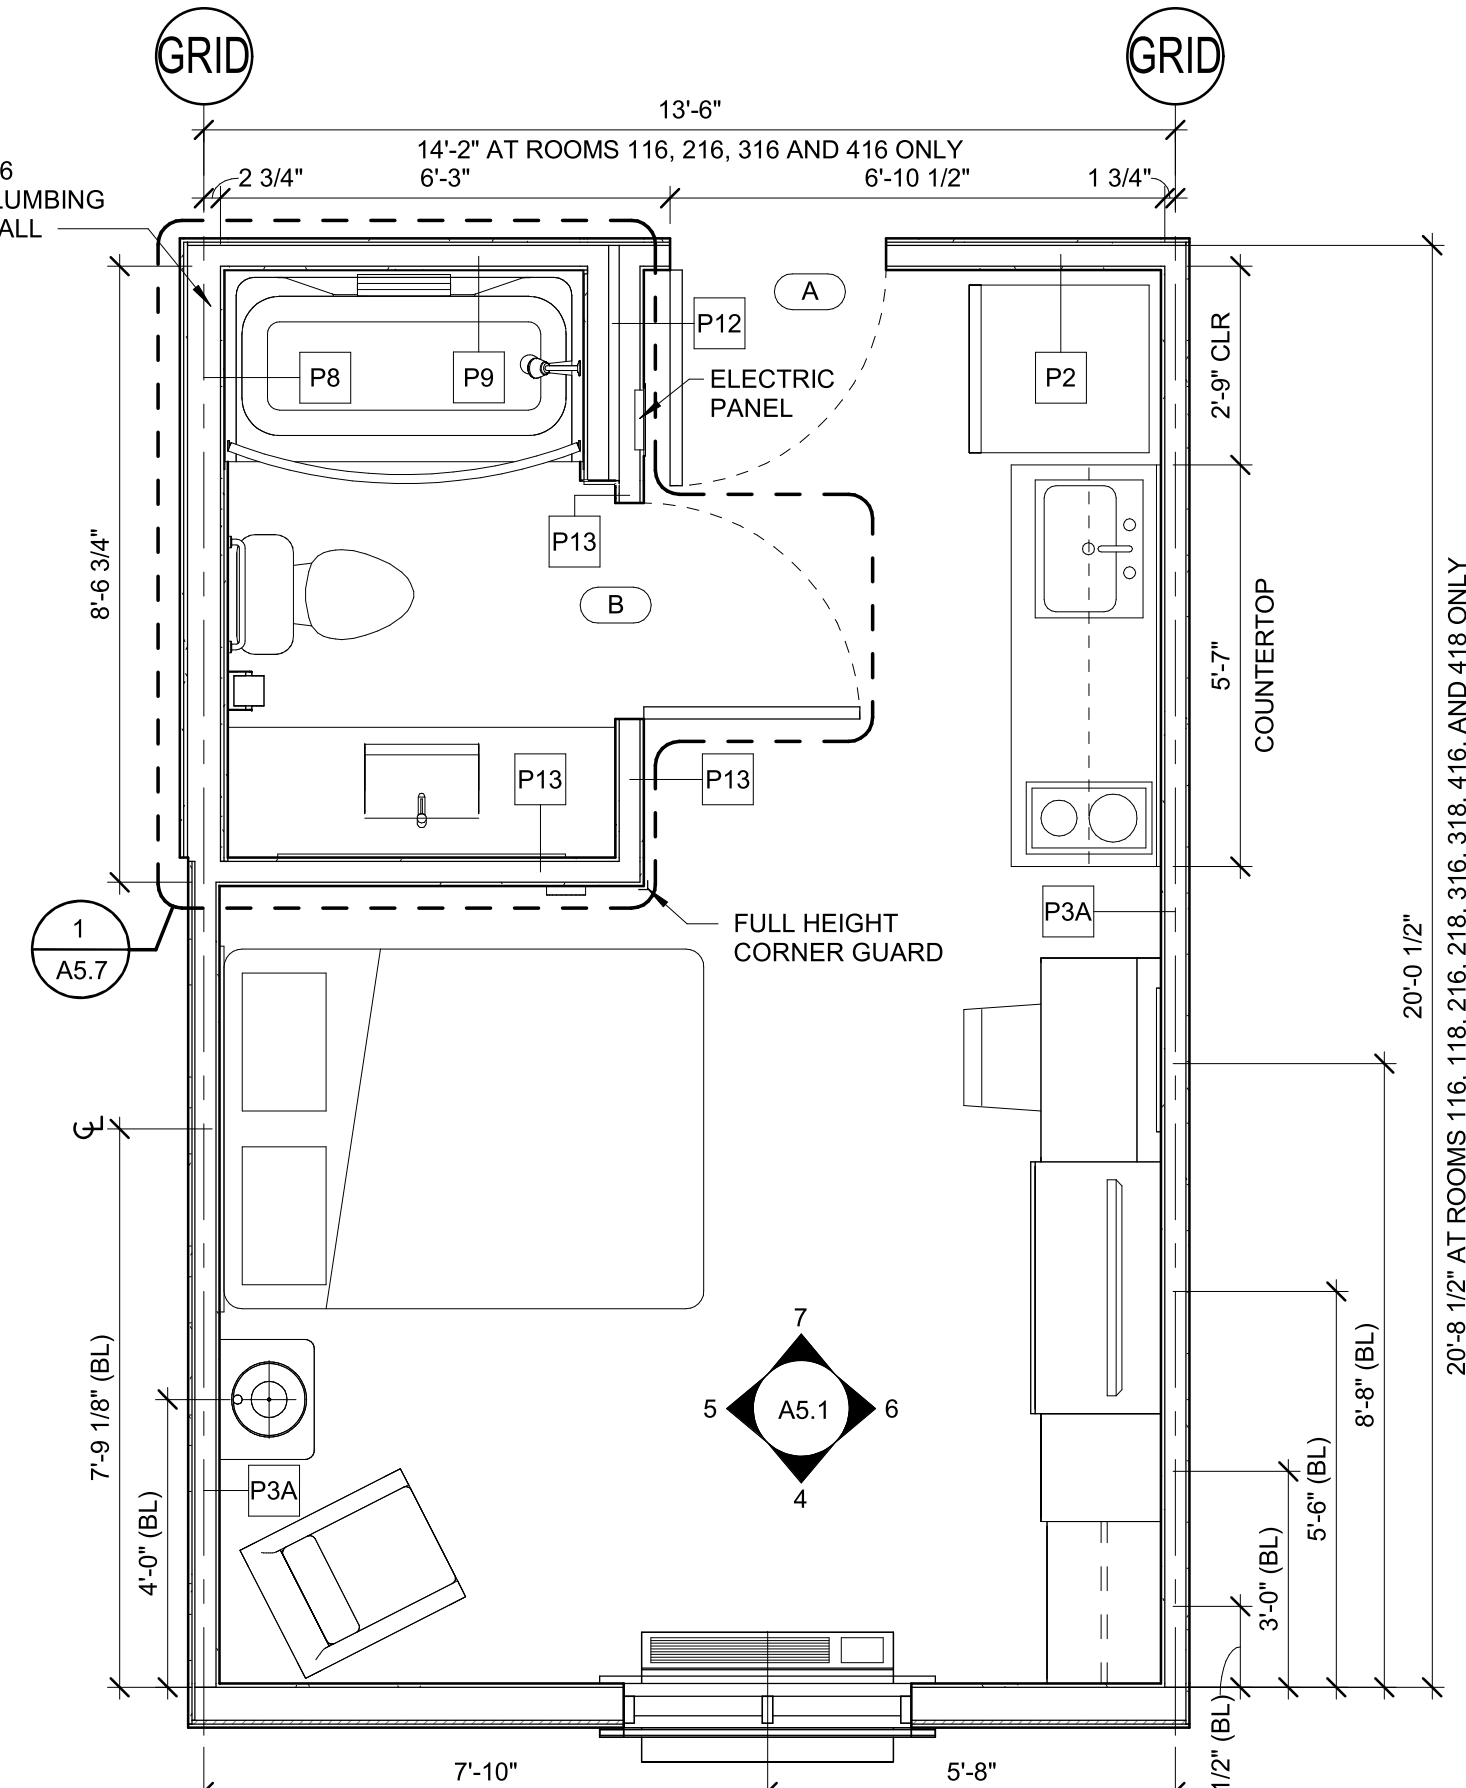

1 QS - ARCHITECTURAL
3/8" = 1'-0"

brr
Architect of Record:
BRR Architecture, Inc.
8131 METCALF AVE,
SUITE 300
OVERLAND PARK, KS 66204
www.brrarch.com
Tel: 913-262-9095
Fax: 913-262-9044

Consultants

Copyright Notice
This drawing was prepared for use on a specific site contemporaneously with its issue date and it is not suitable for use on a different project site or at a later time. Use of this drawing for reference or example on another project requires the services of properly licensed architects and engineers. Reproduction of this drawing for use on another project is not authorized and may be contrary to the law.

Issues & Revisions

NO.	DATE	DESCRIPTION
2	10/04/23	REV #2

Project Name
WoodSpring Suites

Project Address
1010 NW WARD ROAD LEE'S SUMMIT, MO

Drawn By:
JP
Checked By:
JL
Document Date:
08/16/23
Protocol:
WSS_v5_2023.1 (05/05/23)
Bulletins Through:
WSS_v2_B08

Project No.
31000541

Professional Seal

10/09/2023

TREVOR TYSON HOLCOMB
ARCHITECT
LICENSE NO. 2022000409
BRR ARCHITECTURE, INC.
ARCHITECTURAL CORPORATION
MISSOURI LICENSE NO. ARC 000160

Sheet Title
GUESTROOM - QUEEN SUITE

Sheet No.
A5.1


BRR Original printed on recycled paper

10/6/2023 2:42:10 PM



ACC QUEEN SUITE FIXTURE & EQUIPMENT LEGEND			
	QUANTITY	DESCRIPTION	PROVIDED
GR-300-CG	1	QUEEN HEADBOARD - PLAM	OWNER
GR-301-CG	1	NIGHTSTAND - 20"	OWNER
GR-302.2-CG	1	CLOSET - 24"	OWNER
GR-304-CG	1	DRESSER	OWNER
GR-305.1-CG	1	DESK - 3'-6"	OWNER
GR-308-CG	1	CUBBY	OWNER
GR-400-SG	1	LOUNGE CHAIR	OWNER
GR-402-SG	1	DESK CHAIR	OWNER
GR-500-BDS	1	QUEEN MATTRESS	OWNER
GR-501-BDS	1	QUEEN BED FRAME	OWNER
GR-502-BD	1	QUEEN MATTRESS PAD	OWNER
GR-503-BD	1	QUEEN CUMULUS TOP COVER	OWNER
GR-504-BD	1	QUEEN XL FLAT SHEET	OWNER
GR-505-BD	1	QUEEN SNOWSTORM BLANKET	OWNER
GR-506-BD	1	QUEEN BEDSKIRT FABRICATION	OWNER
GR-514-BD	2	STANDARD PILLOWCASE	OWNER
GR-521-WT	1	WINDOW BLINDS	OWNER
GR-600-LT	1	TABLE LAMP	OWNER
GR-700A-MR	1	DECORATIVE FRAMED MIRROR ADA	OWNER
GR-703-ART	1	WALL ARTWORK	OWNER
REF-2	1	REFRIGERATOR (ADA)	GC
CT-1	1	STOVE TOP	GC

NOTE:
PROVIDE WOOD BLOCKING FOR ALL WALL MOUNTED ITEMS SHOWN, INCLUDING ITEMS FURNISHED AND INSTALLED BY OWNER.


SYMBOL LEGEND	
	RECEPTACLE
	PHONE/DATA OUTLET
	SWITCH
	TELEVISION
	SPECIAL OUTLET
	LIGHT/TIME DELAY SWITCH
REF ELECTRICAL FOR SWITCH AND RECEPTACLE INFORMATION	

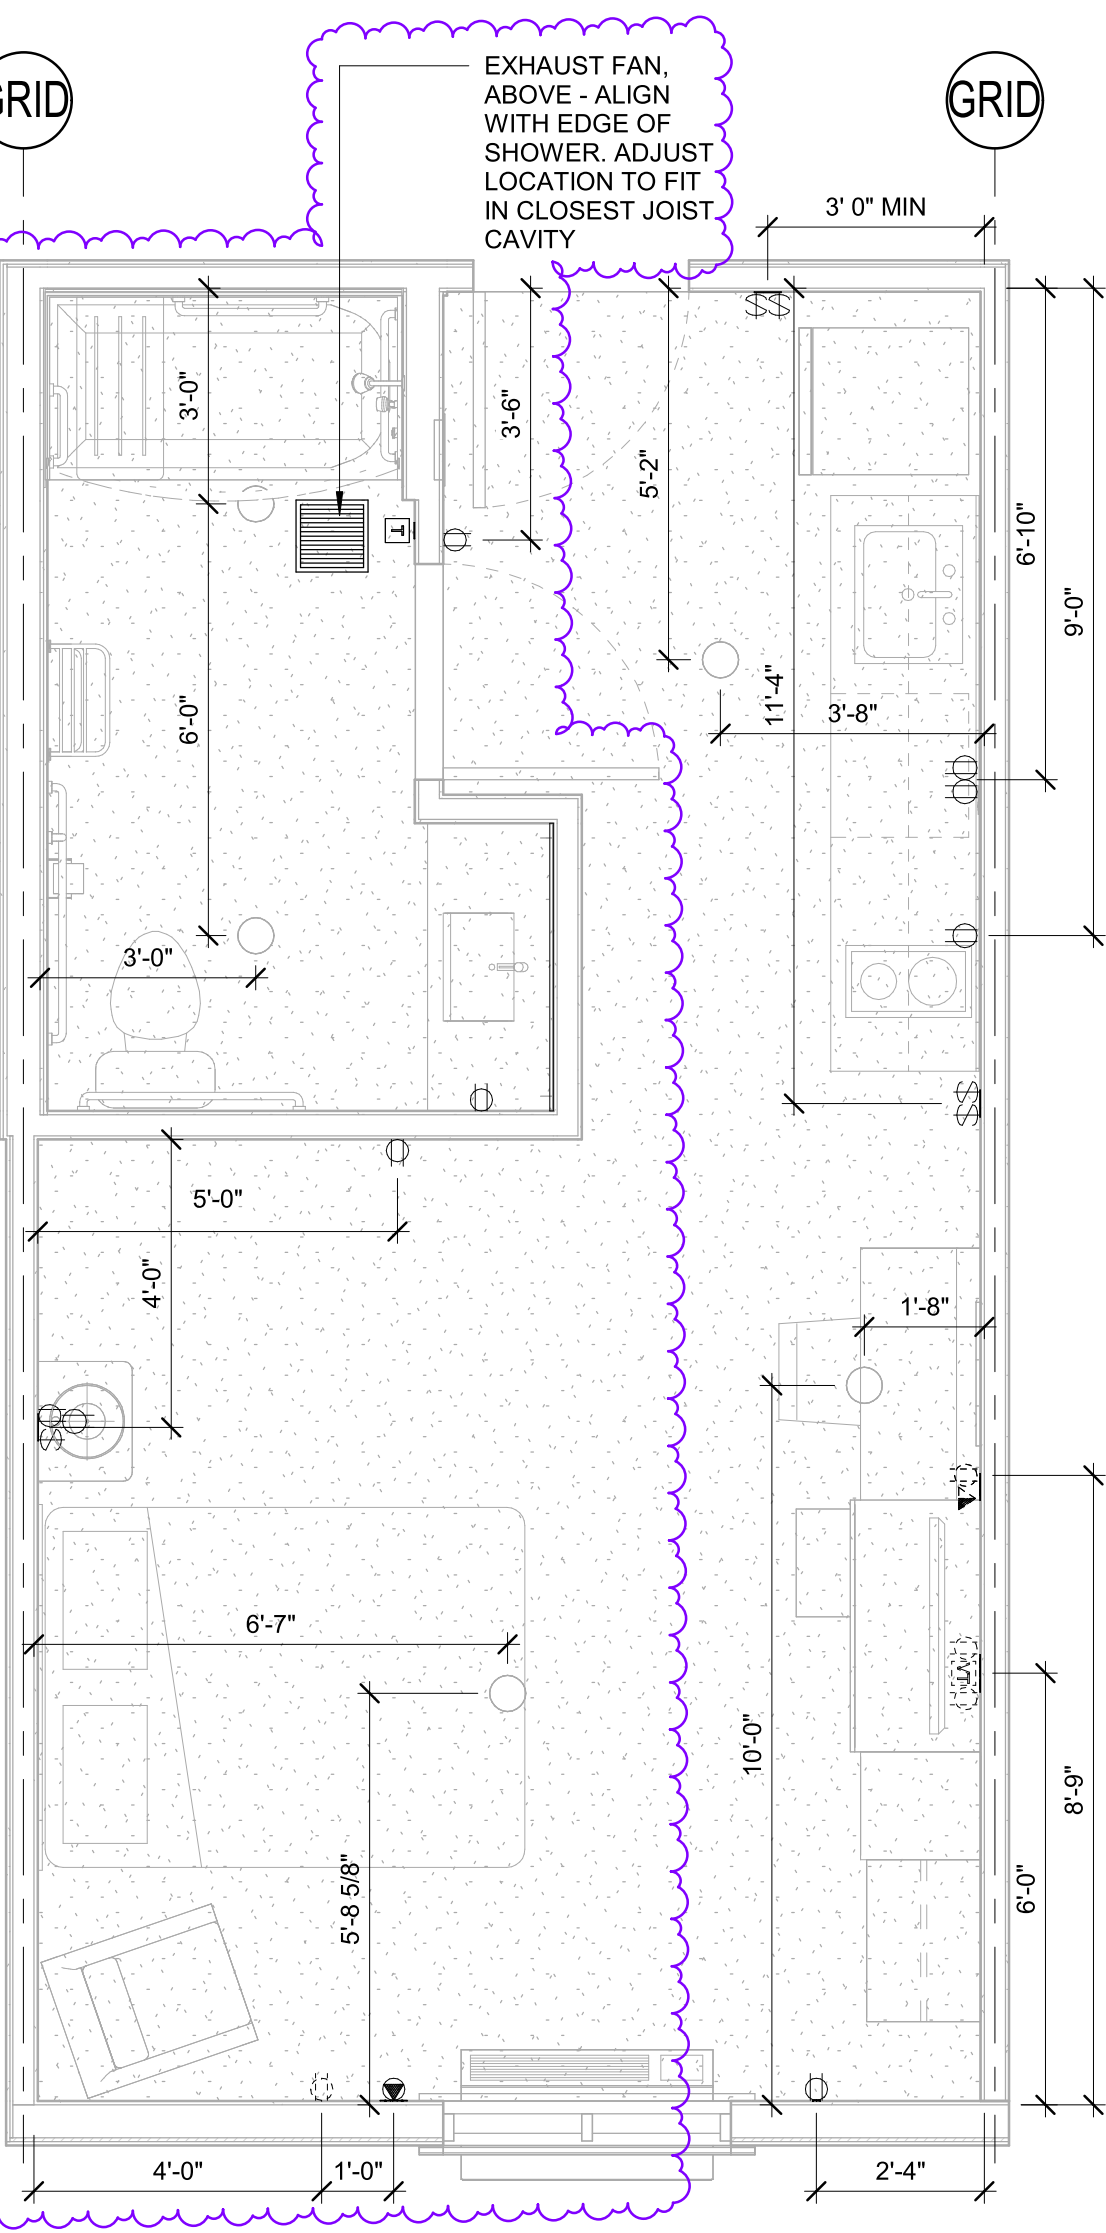



5 ACC. QS - ELECTRICAL
3/8" = 1'-0"

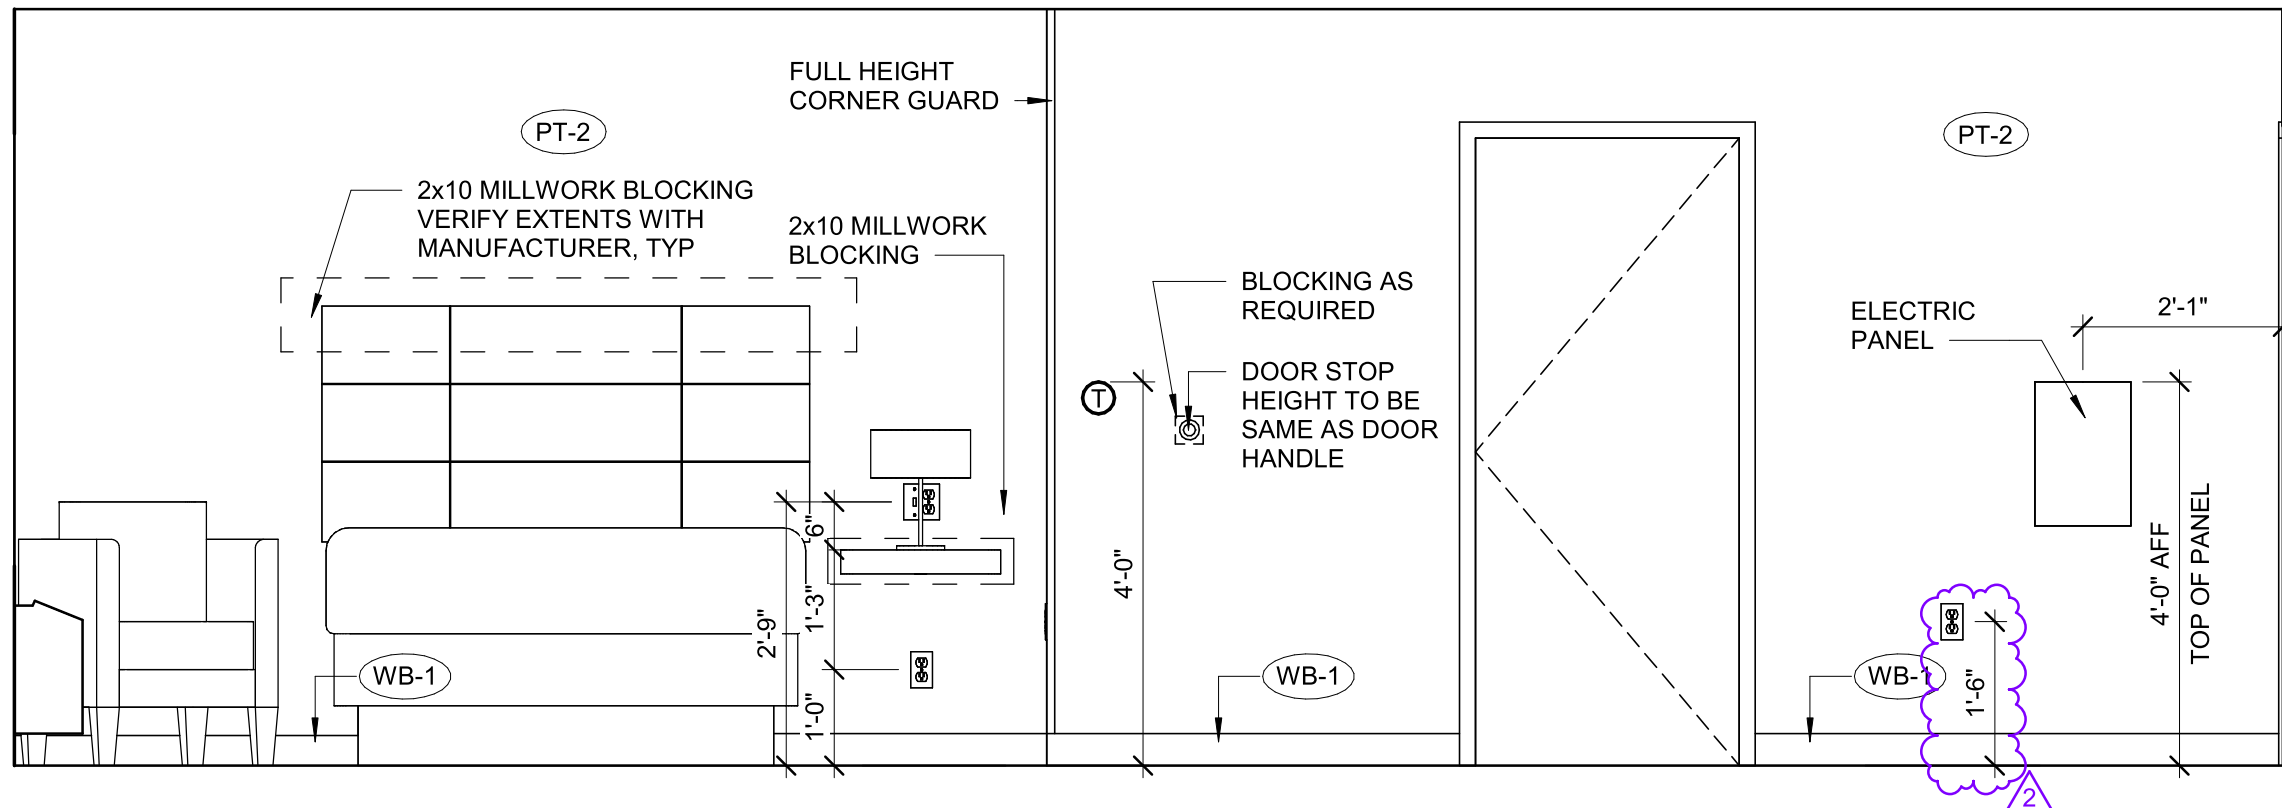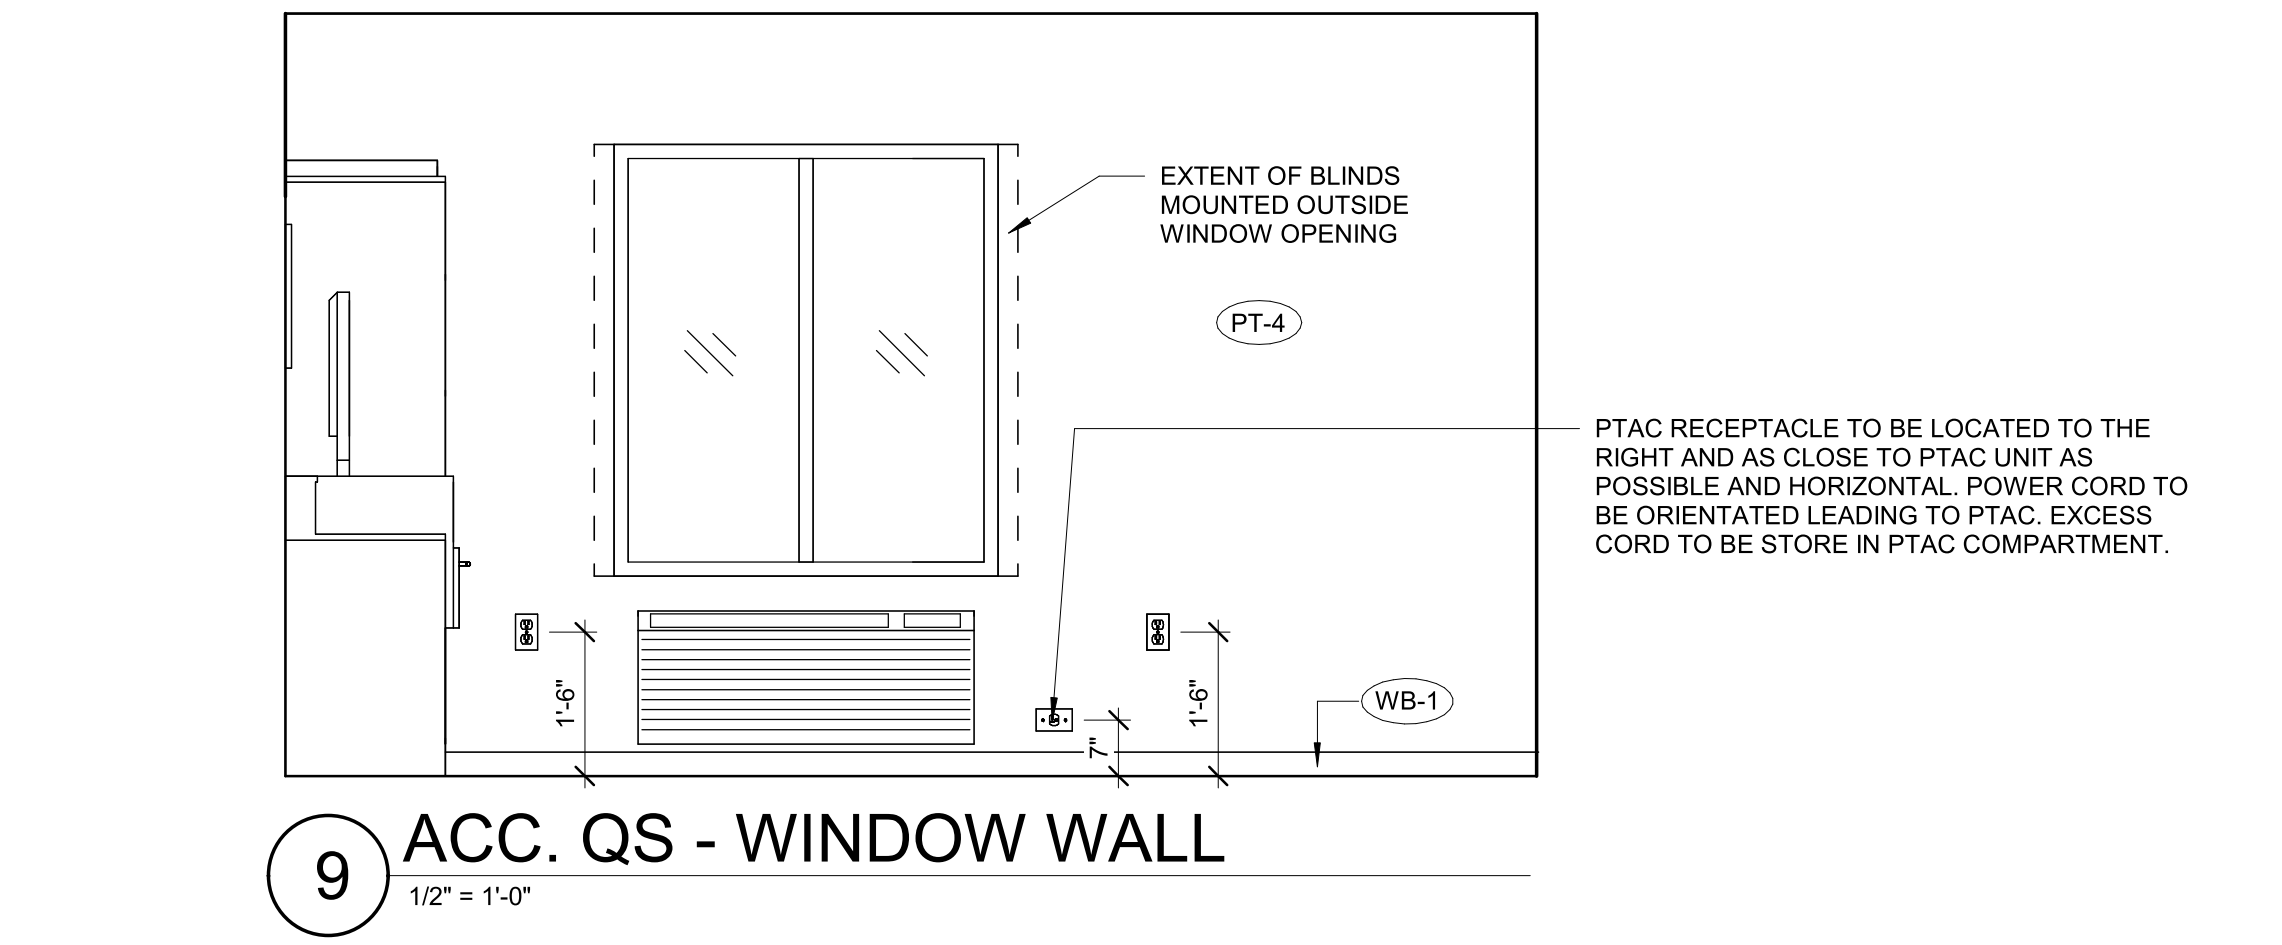



7 ACC. QS - BED WALL
1/2" = 1'-0"

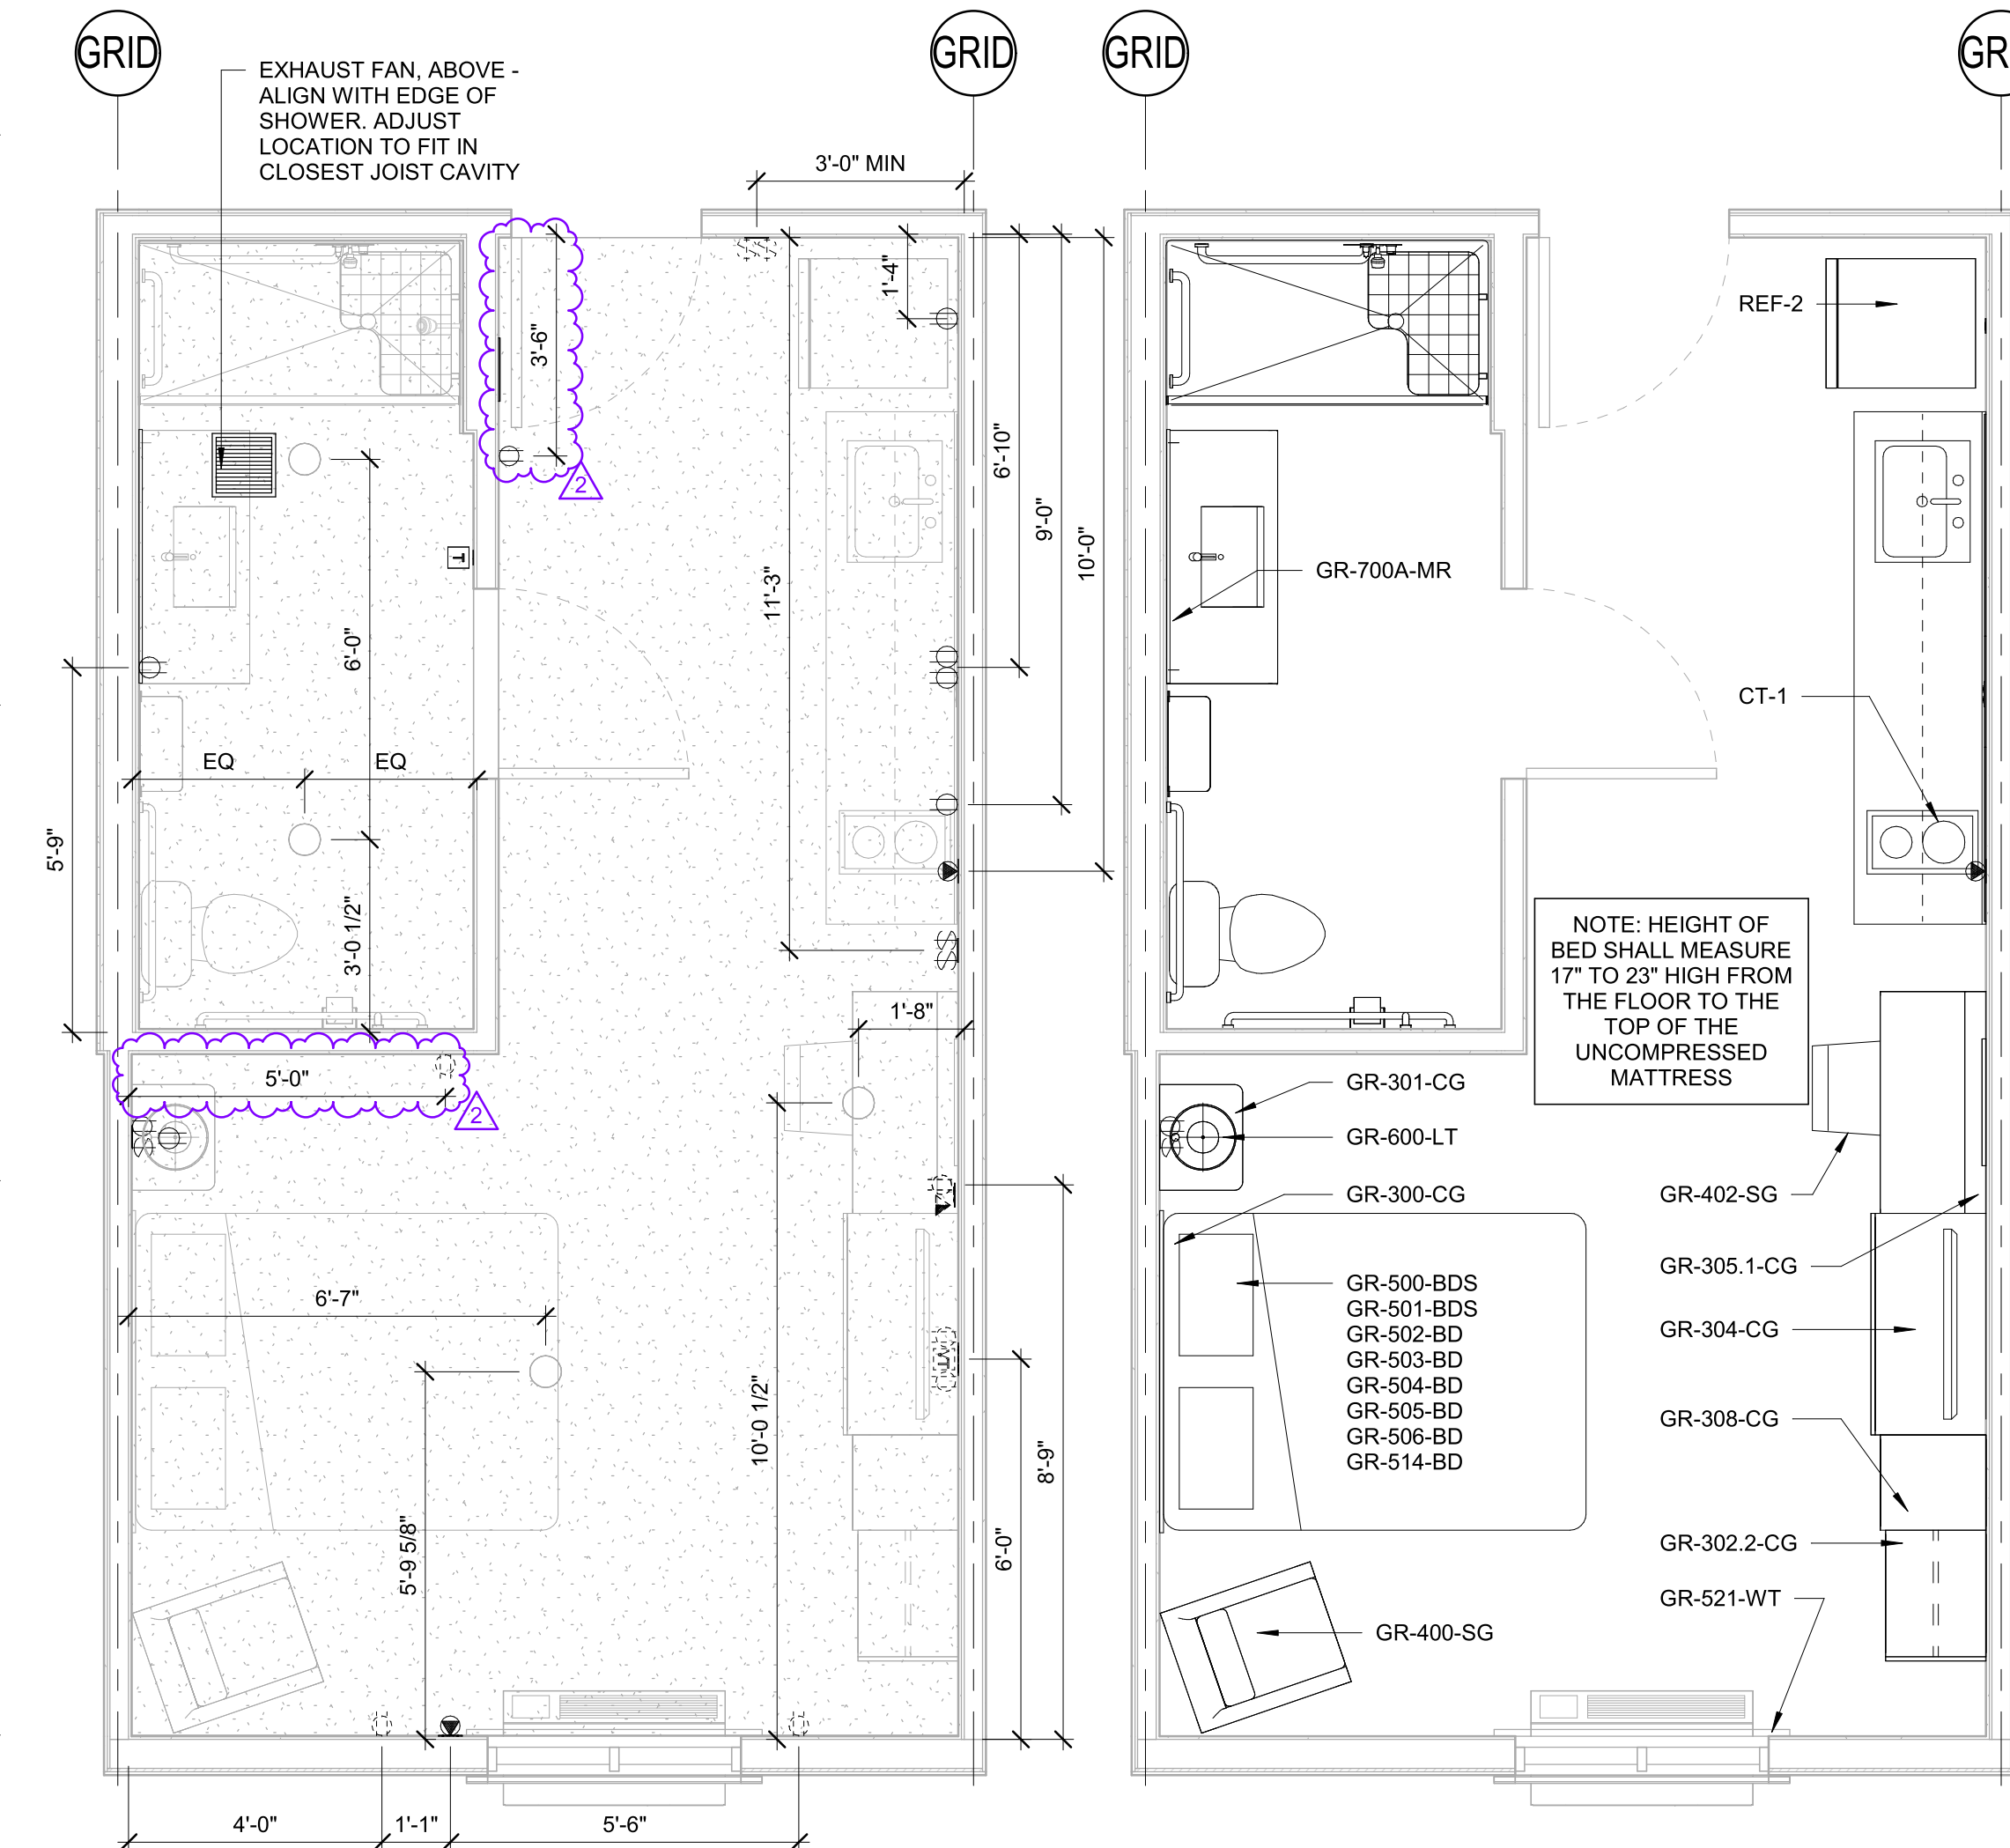


4 ACC. QS - ELECTRICAL
3/8" = 1'-0"

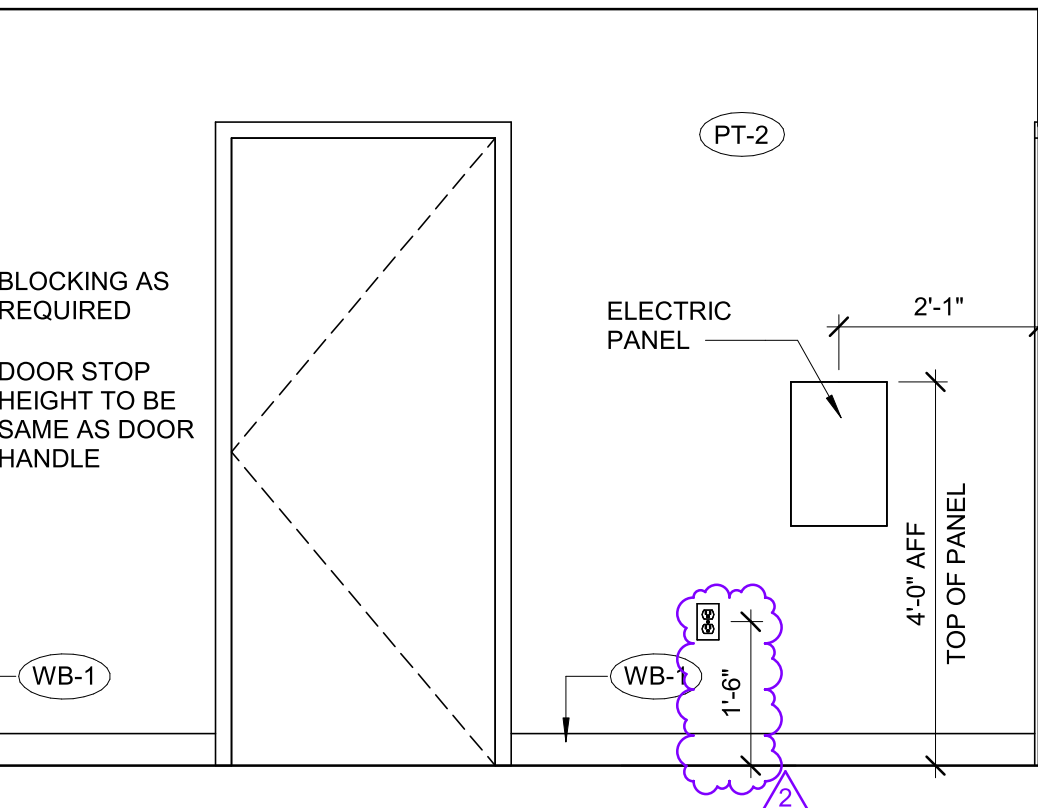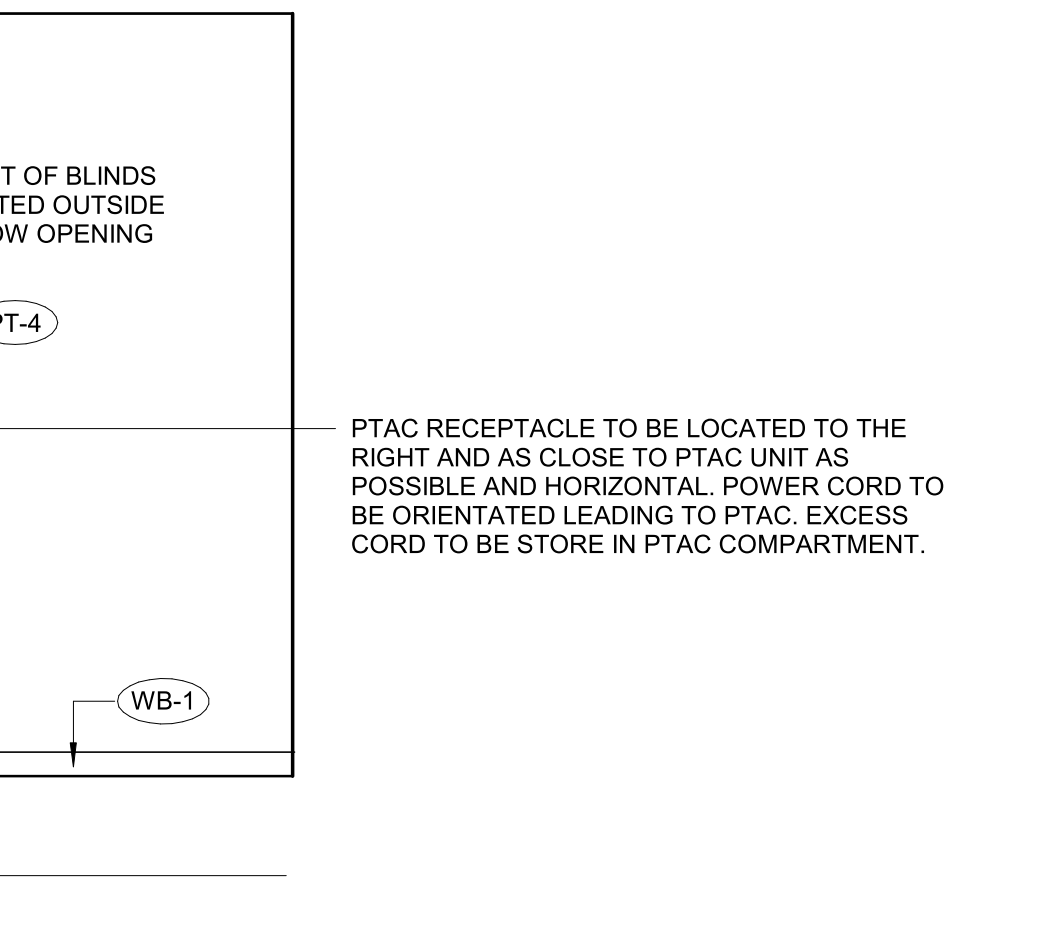



3 ACC. QS - FURNITURE
3/8" = 1'-0"

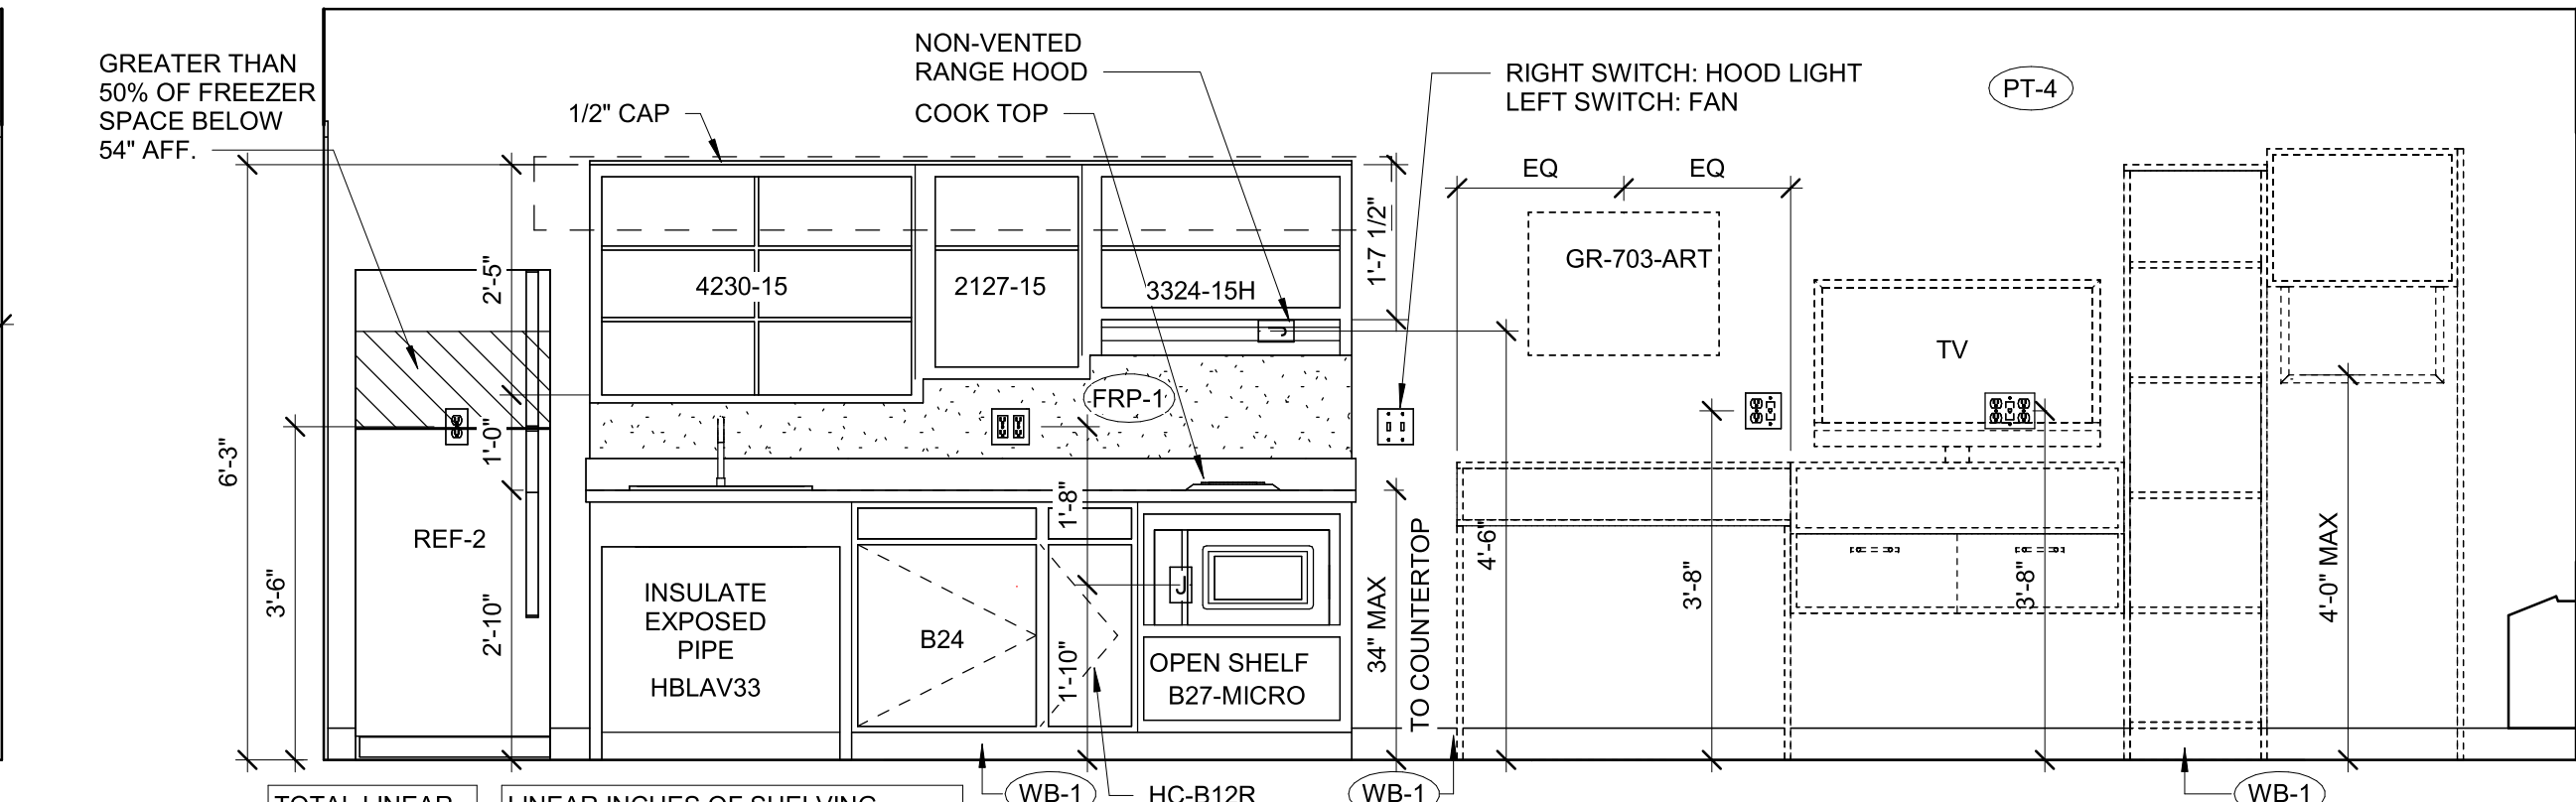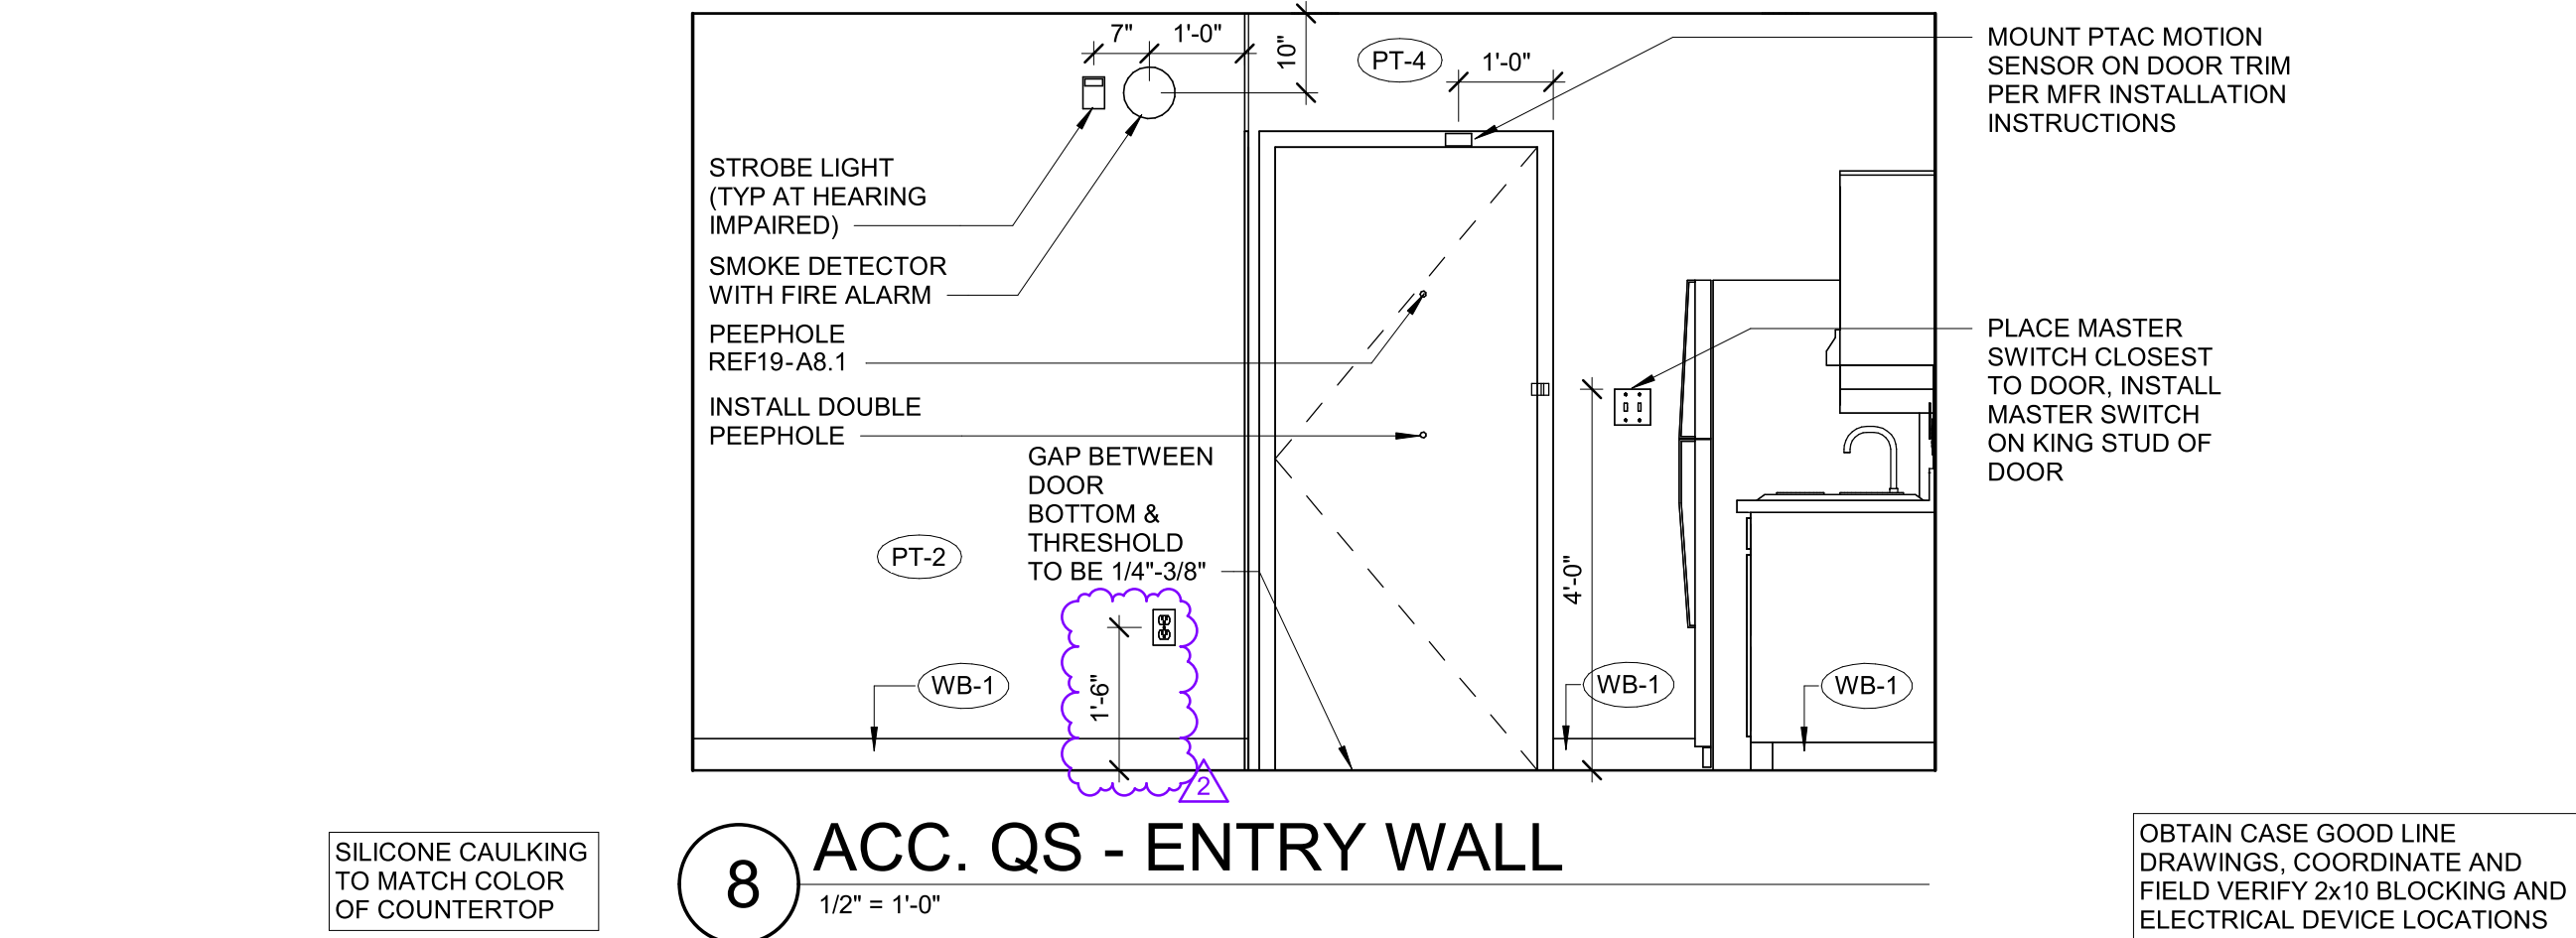


6 ACC. QS - TV WALL
1/2" = 1'-0"

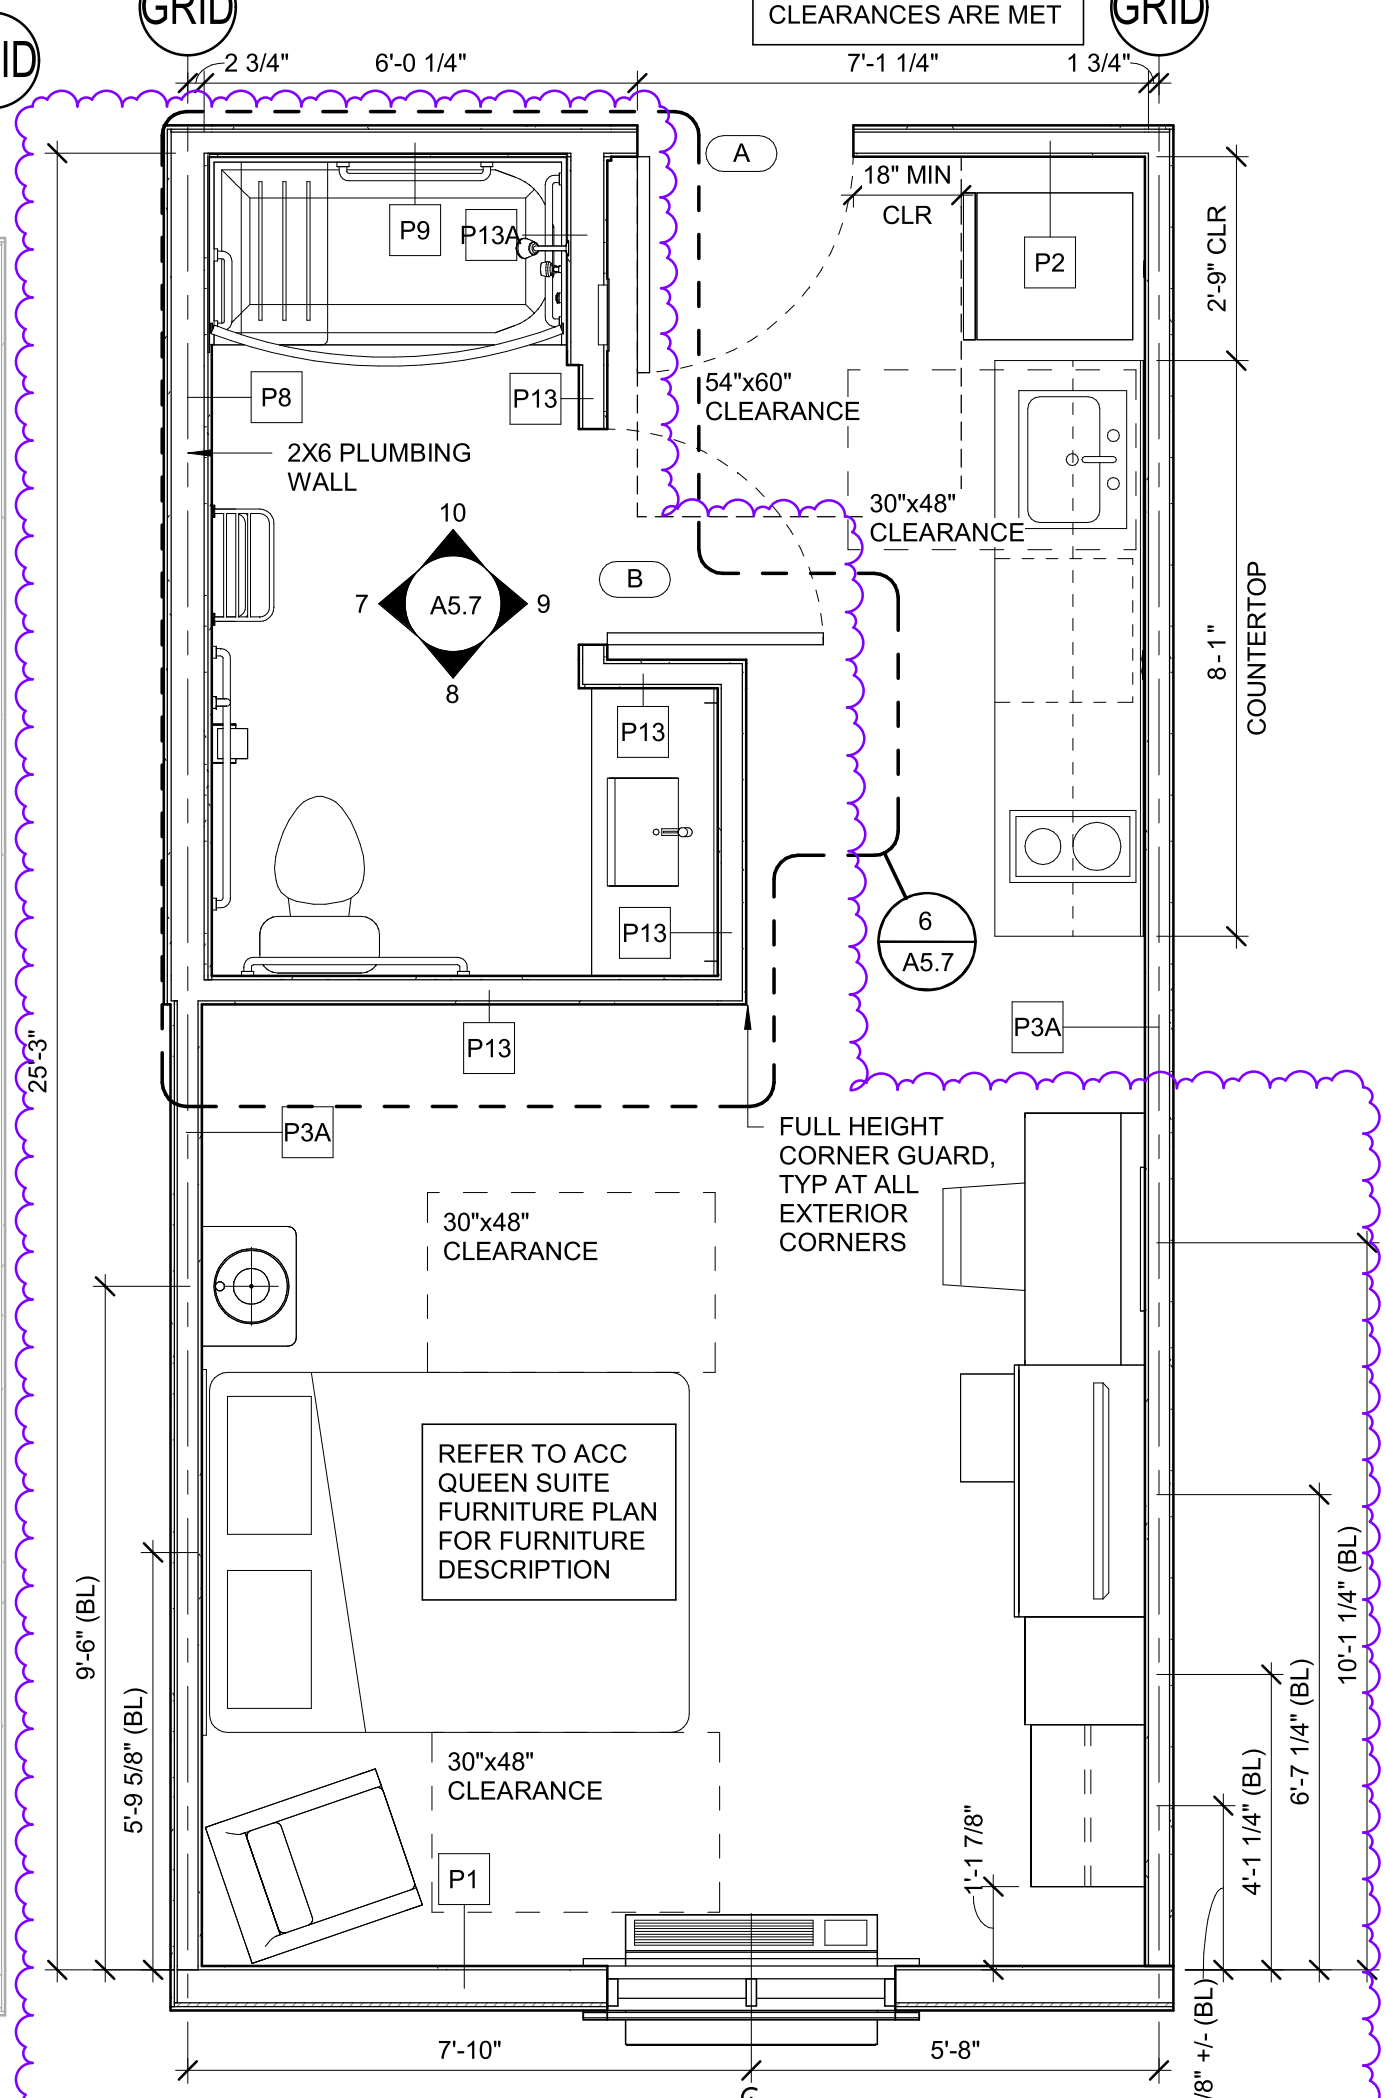


2 ACC. QS - ARCHITECTURAL
3/8" = 1'-0"

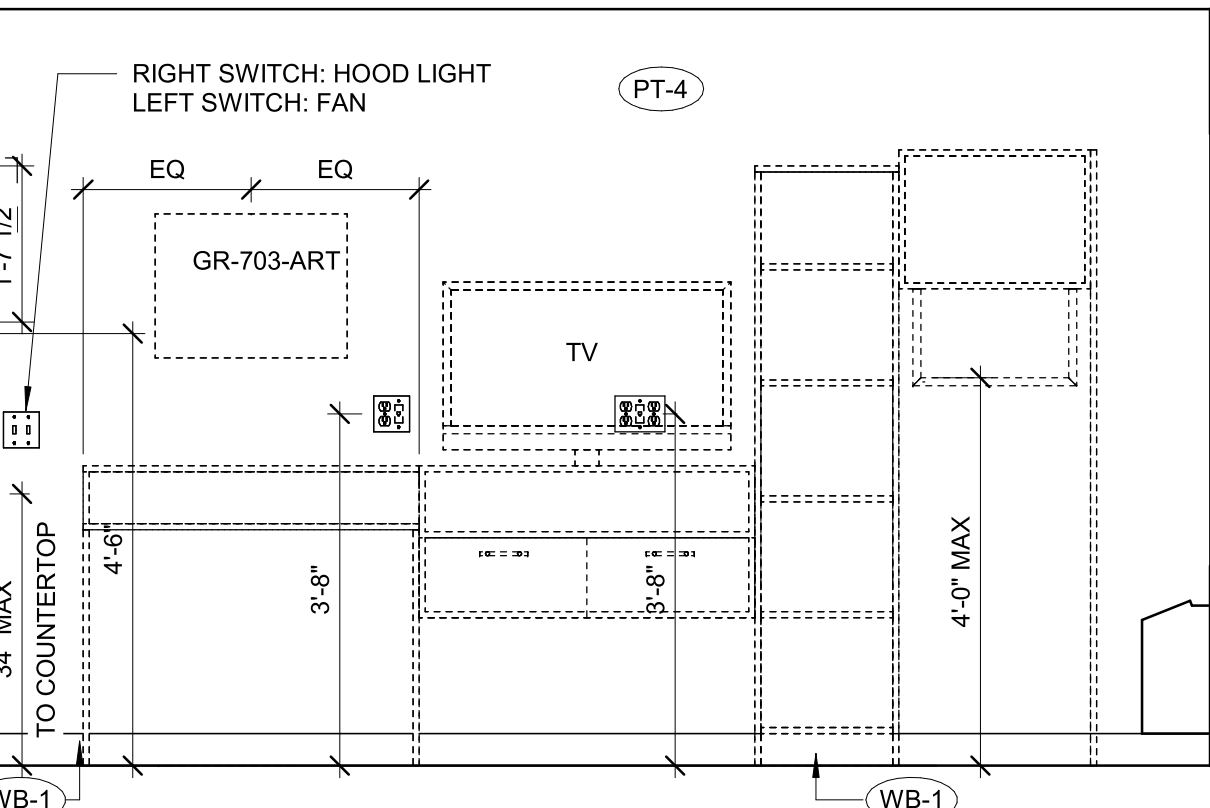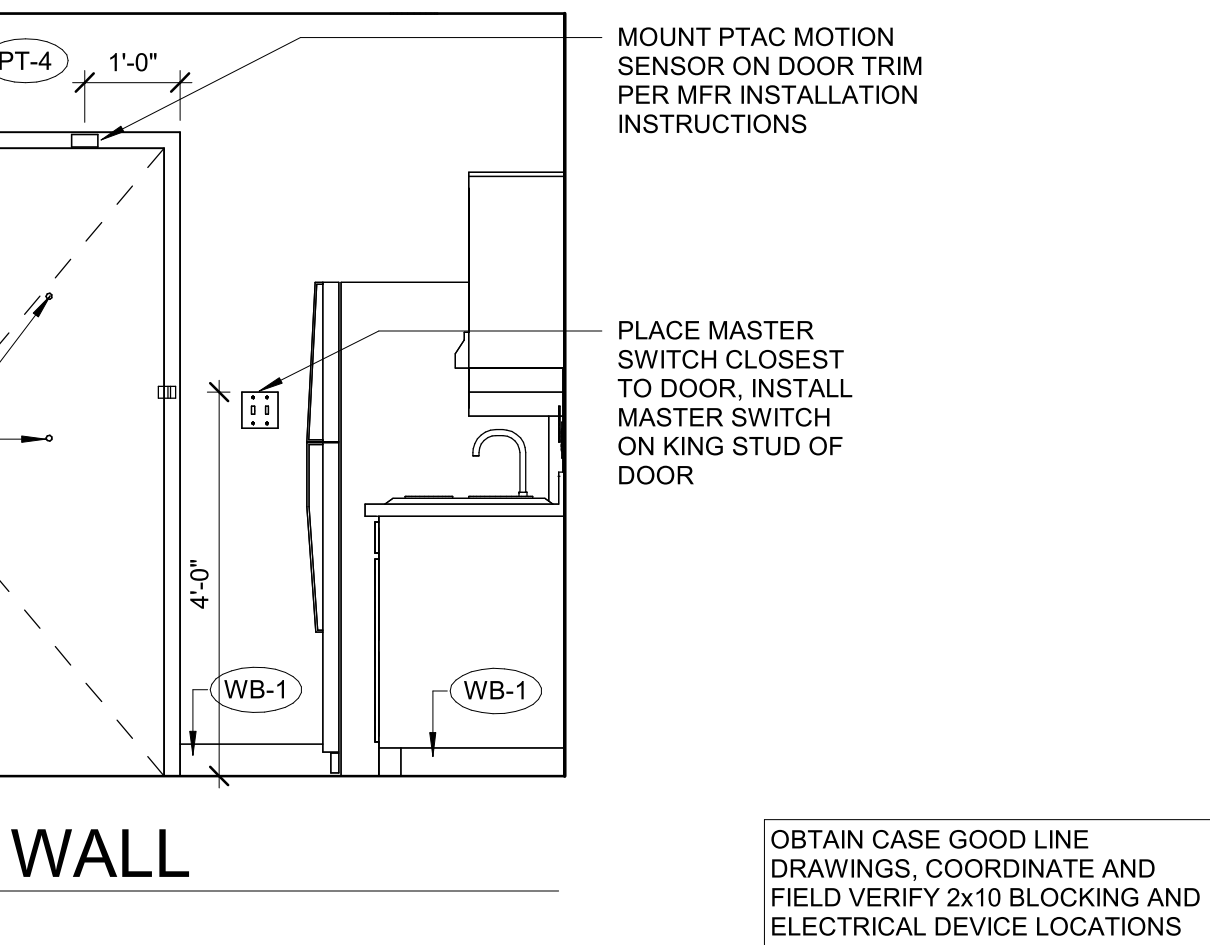

6 ACC. QS - TV WALL
1/2" = 1'-0"

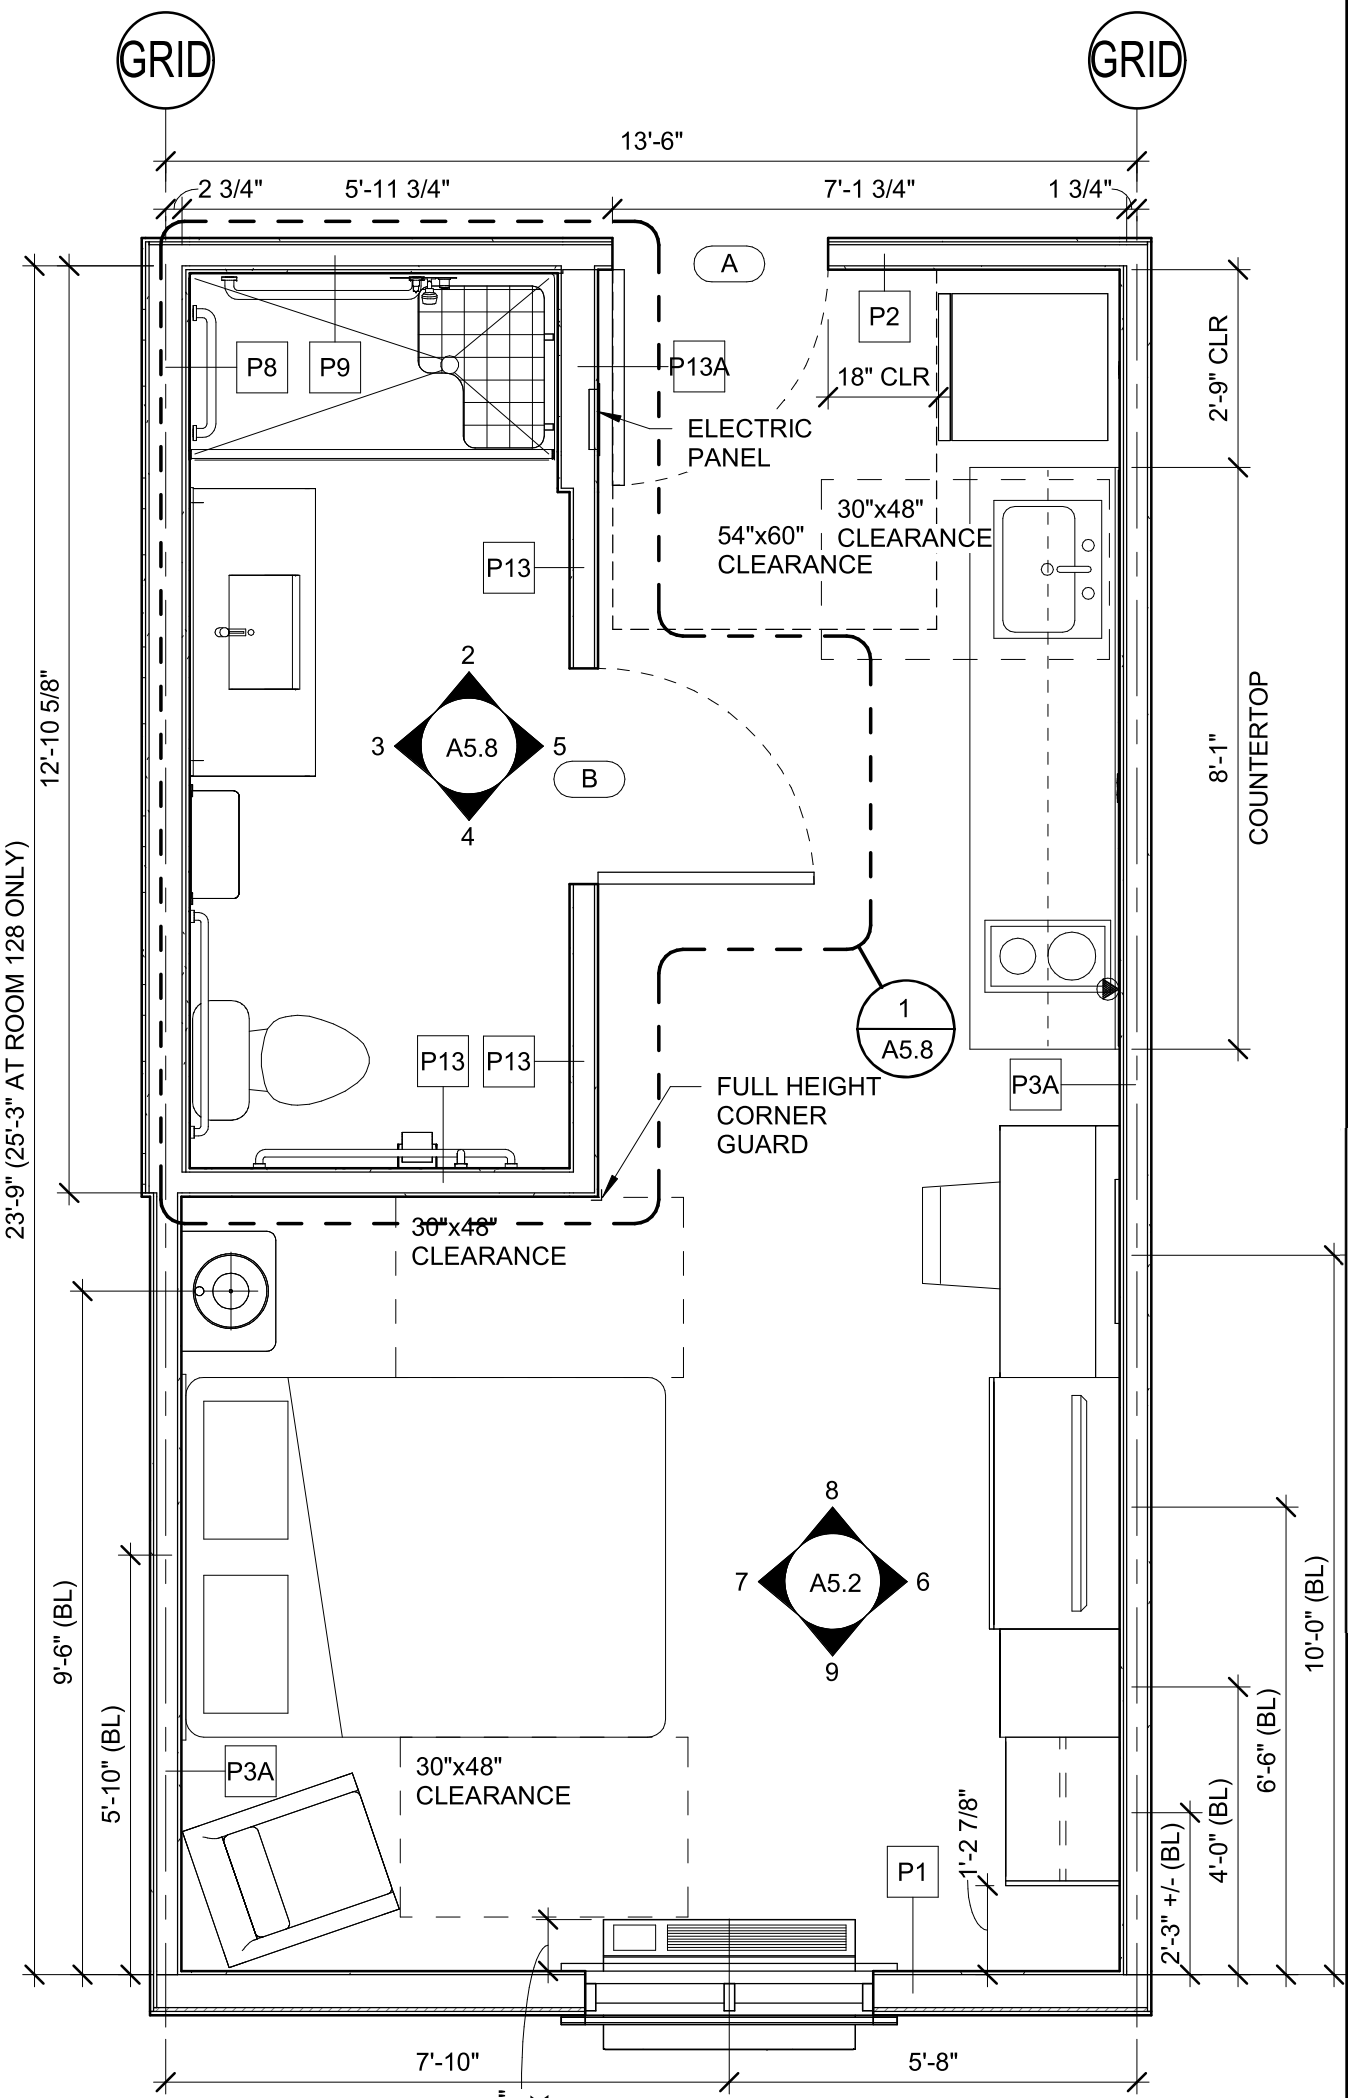

1 ACC. QS - ARCHITECTURAL
3/8" = 1'-0"

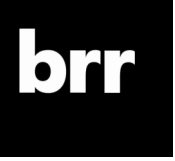

Architect of Record:
BRR Architecture, Inc.
8131 METCALF AVE,
SUITE 300
OVERLAND PARK, KS 66204
www.brrarch.com
Tel: 913-262-9095
Fax: 913-262-9044

Consultants

Copyright Notice

This drawing was prepared for use on a specific site contemporaneously with its issue date and it is not suitable for use on a different project site or at a later time. Use of this drawing for reference or example on another project requires the services of properly licensed architects and engineers. Reproduction of this drawing for use on another project is not authorized and may be contrary to the law.

Issues & Revisions

NO.	DATE	DESCRIPTION
2	10/04/23	REV #2

Project Name

WoodSpring Suites

Project Address

1010 NW WARD ROAD LEE'S SUMMIT, MO



Drawn By:

JP

Checked By:

TL

Document Date:

08/16/23

Protocol:

WSS_v5_2023.1 (05/05/23)


Bulletins Through:

WSS_v2_B08

Project No.

31000541

Professional Seal

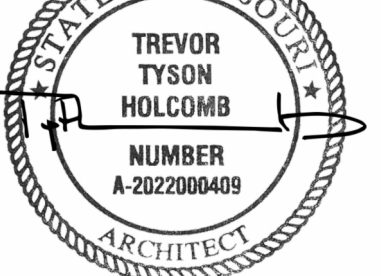

10/09/2023

TREVOR TYSON HOLCOMB
ARCHITECT
LICENSE NO. 2022000409
BRR ARCHITECTURE, INC.
ARCHITECTURAL CORPORATION
MISSOURI LICENSE NO. ARC 000160

Sheet Title

GUESTROOM - ACCESSIBLE QUEEN SUITE


Sheet No.

A5.2


BRR Original printed on recycled paper

DOUBLE QUEEN SUITE FIXTURE & EQUIPMENT LEGEND			
	QUANTITY	DESCRIPTION	PROVIDED BY:
GR-300-CG	2	QUEEN HEADBOARD - PLAM	OWNER
GR-301-CG	1	NIGHTSTAND - 20"	OWNER
GR-302-2-CG	2	CLOSET - 27"	OWNER
GR-304-CG	1	DRESSER	OWNER
GR-305-2-CG	1	DESK - 4'-0"	OWNER
GR-308-CG	1	CUBBY	OWNER
GR-402-SG	2	DESK CHAIR	OWNER
GR-500-BDS	2	QUEEN MATTRESS	OWNER
GR-501-BDS	2	QUEEN BED FRAME	OWNER
GR-502-BD	2	QUEEN MATTRESS PAD	OWNER
GR-503-BD	2	QUEEN CUMULUS TOP COVER	OWNER
GR-504-BD	2	QUEEN XL FLAT SHEET	OWNER
GR-505-BD	2	QUEEN SNOWSTORM BLANKET	OWNER
GR-506-BD	2	QUEEN BEDSKIRT FABRICATION	OWNER
GR-514-BD	4	STANDARD PILLOWCASE	OWNER
GR-521-WT	1	WINDOW BLINDS	OWNER
GR-600-LT	1	TABLE LAMP	OWNER
GR-701A-MR	1	DECORATIVE FRAMED MIRROR	OWNER
GR-703-ART	1	WALL ARTWORK	OWNER
REF-1	1	REFRIGERATOR	GC
CT-1	1	STOVE TOP	GC



NOTE:
 PROVIDE WOOD BLOCKING FOR ALL WALL MOUNTED ITEMS SHOWN,
 INCLUDING ITEMS FURNISHED AND INSTALLED BY OWNER.

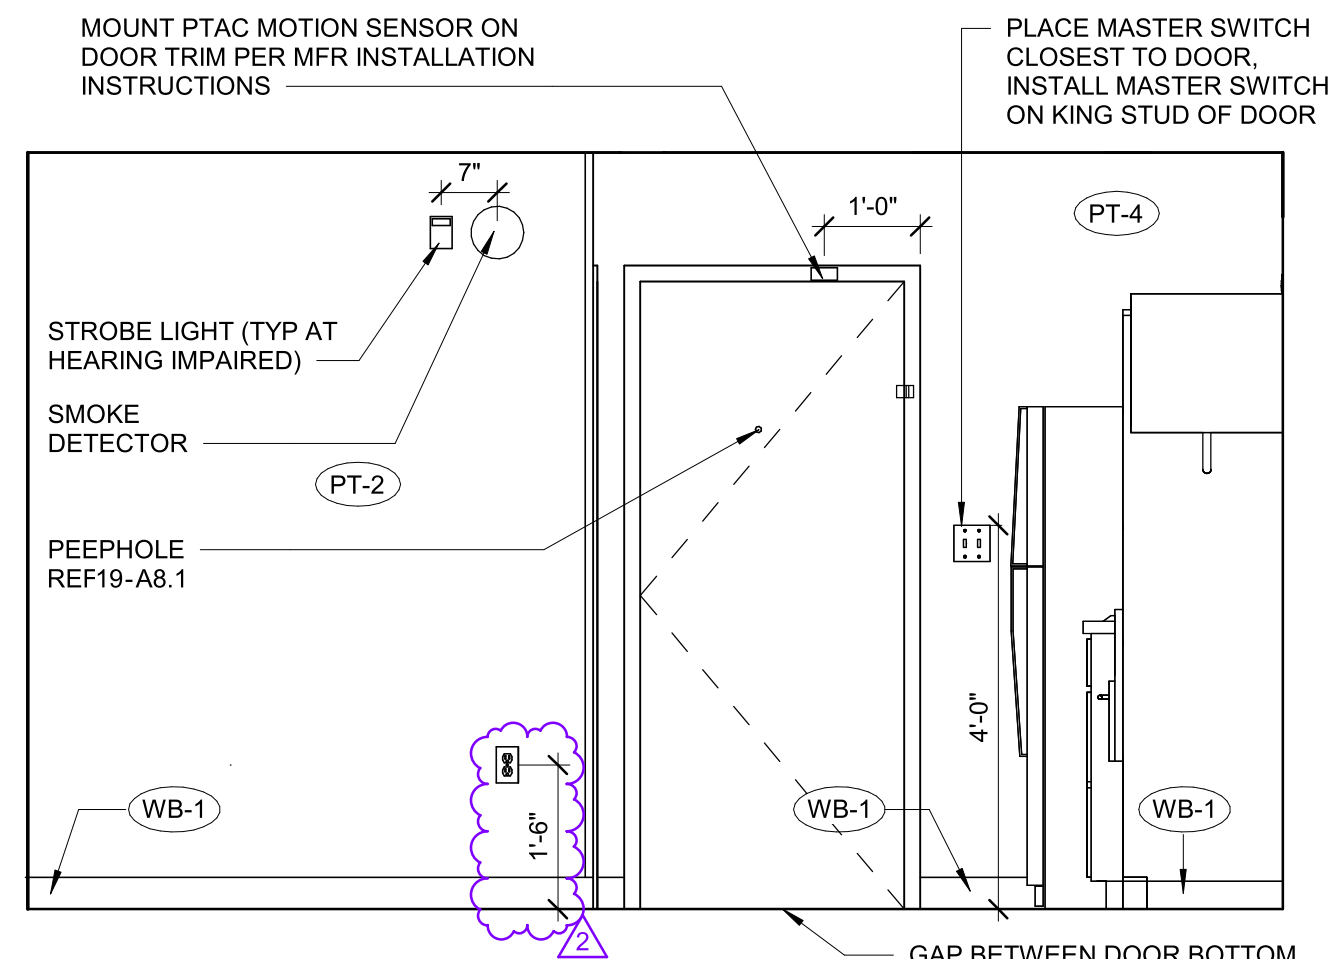


7 DOUBLE QS - ENTRY WALL
1/2" = 1'-0"

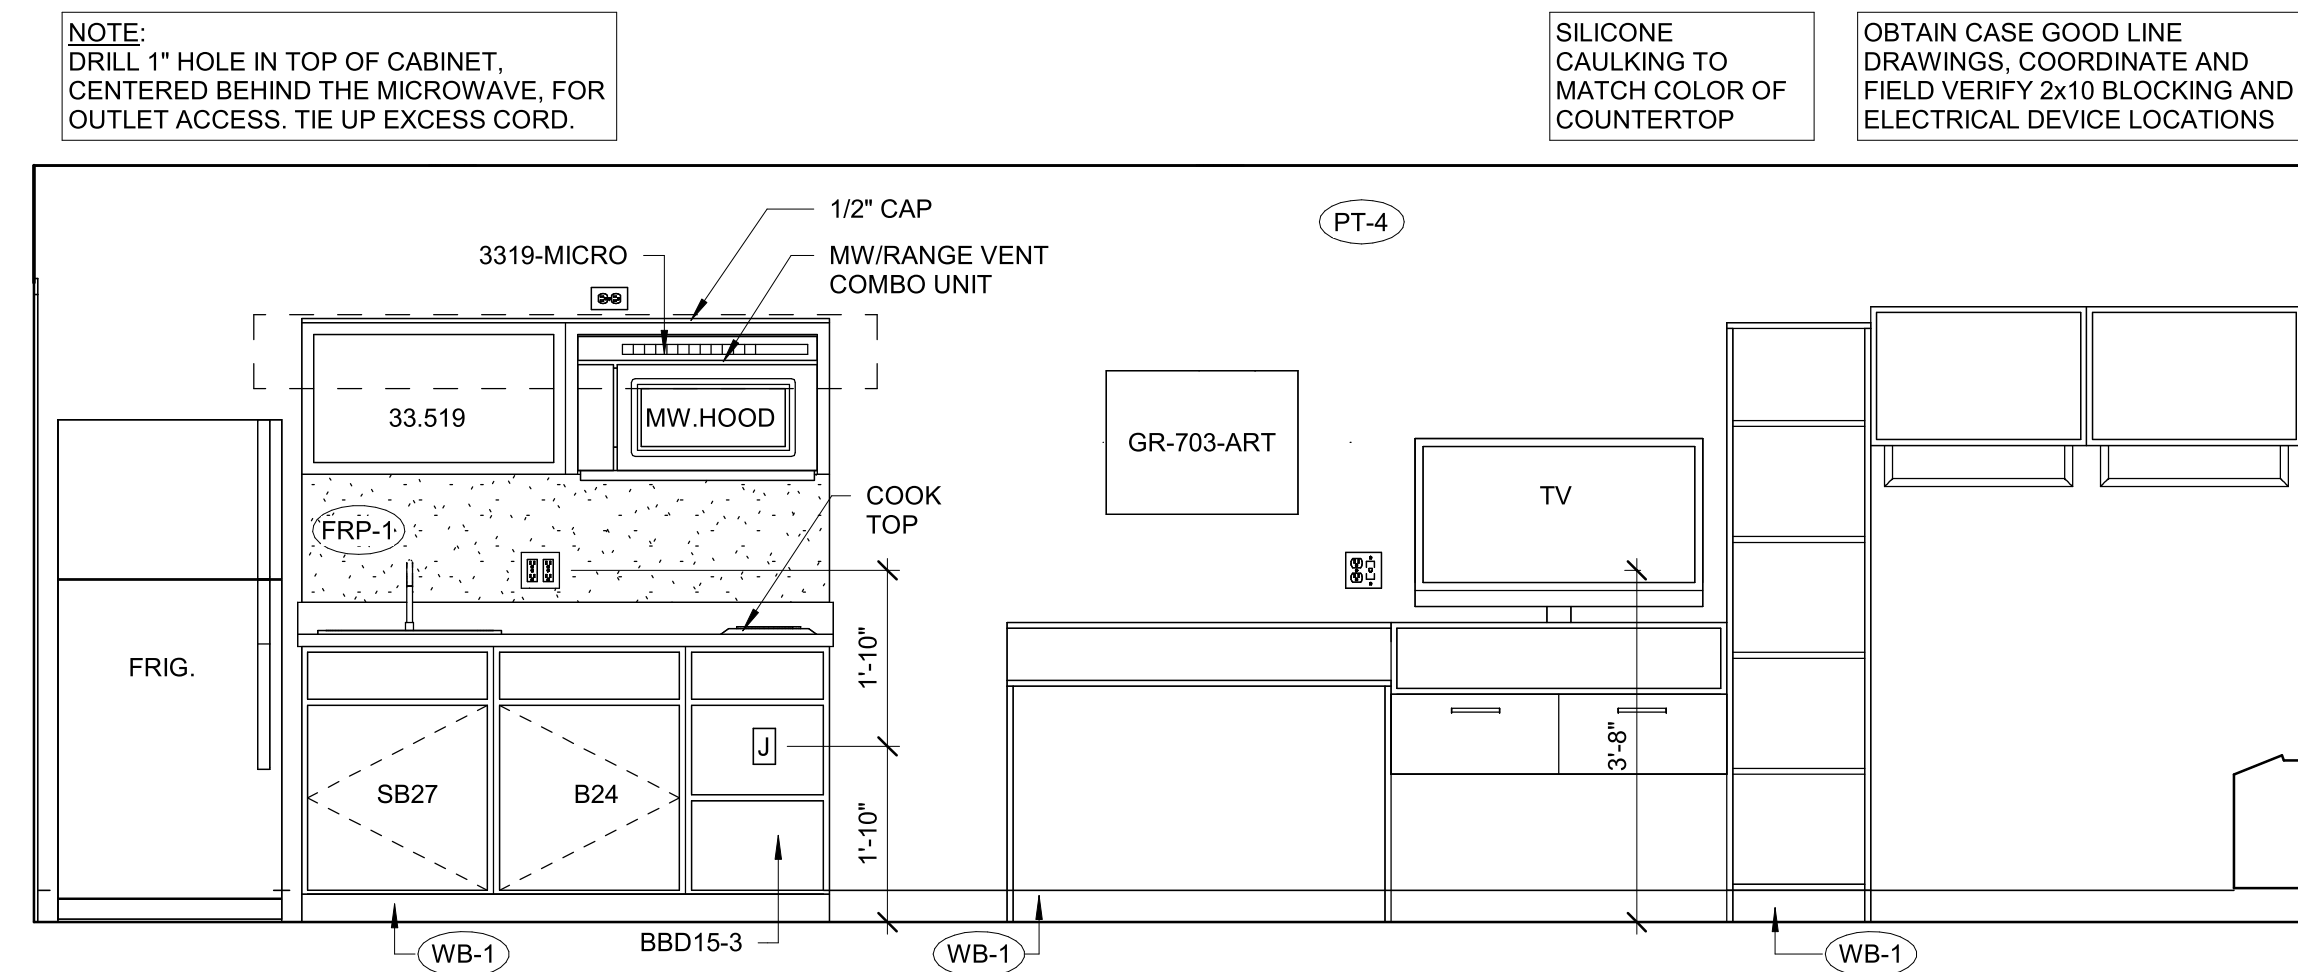


6 DOUBLE QS - TV WALL
1/2" = 1'-0"

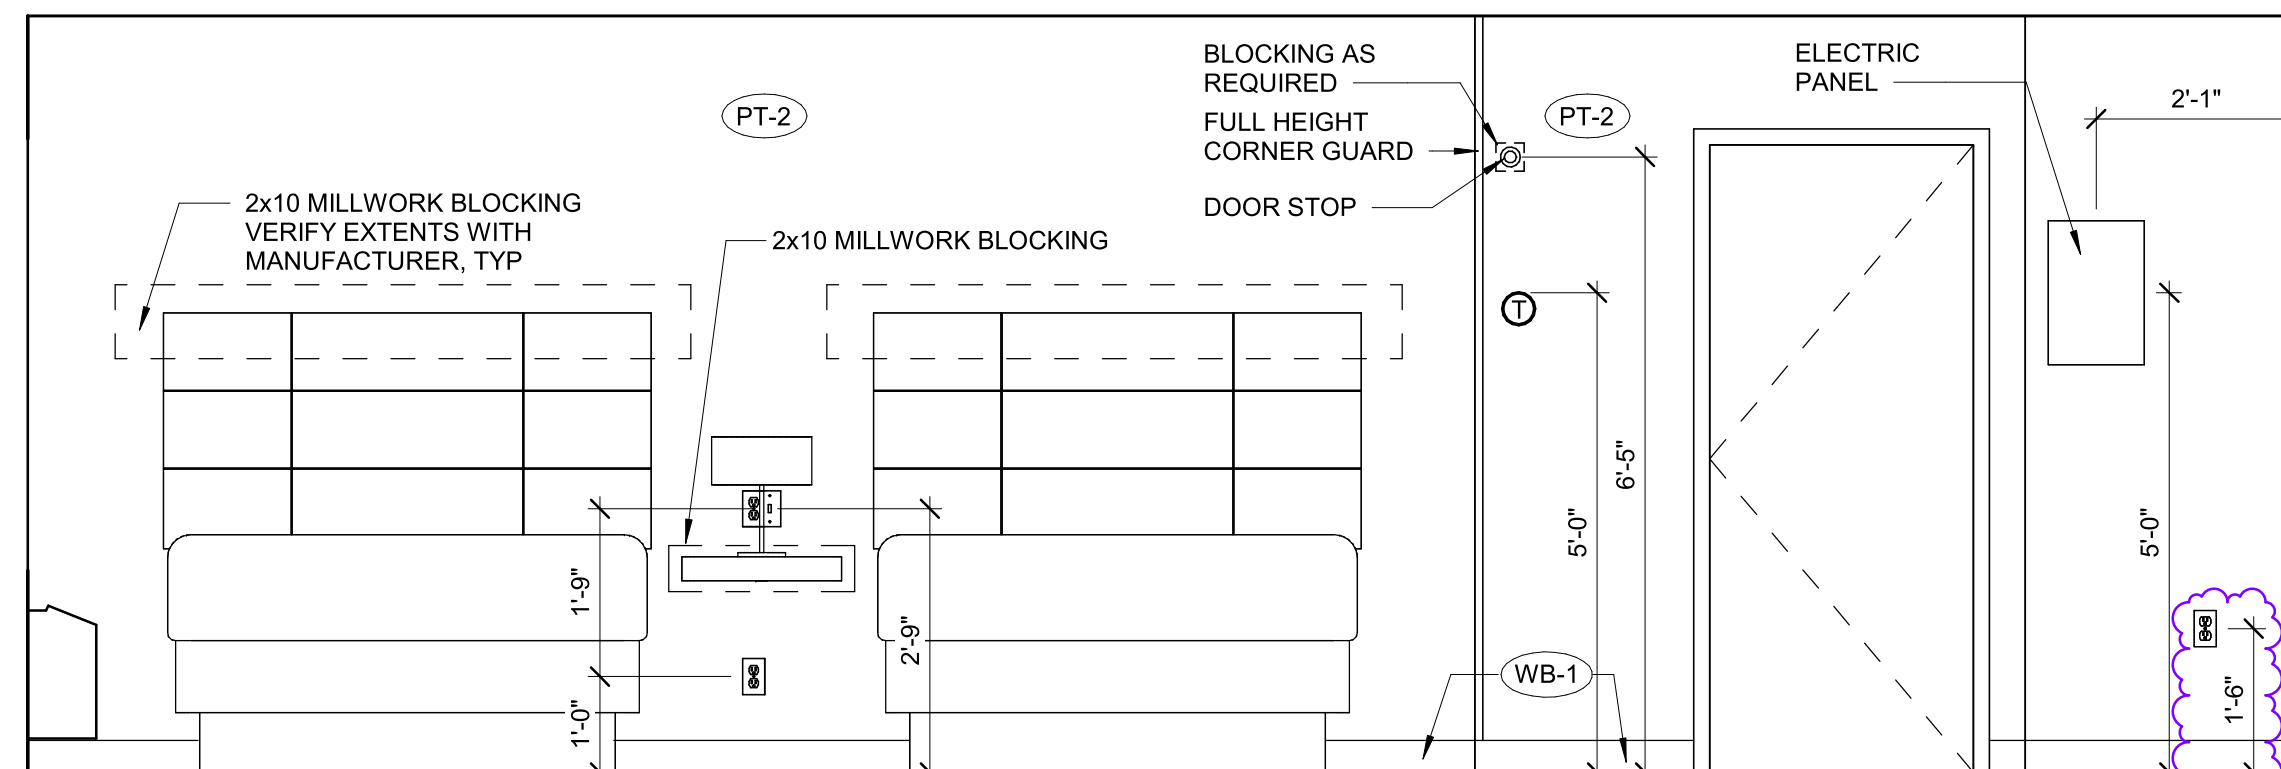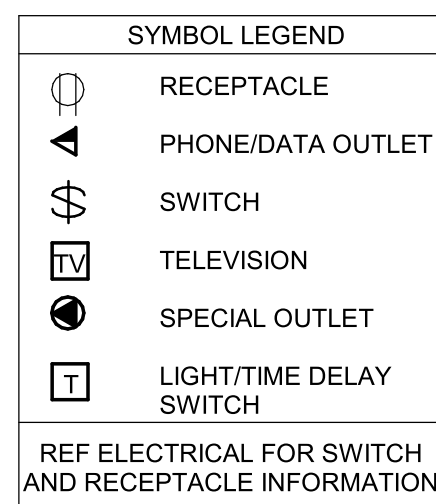


5 DOUBLE QS - BED WALL
1/2" = 1'-0"

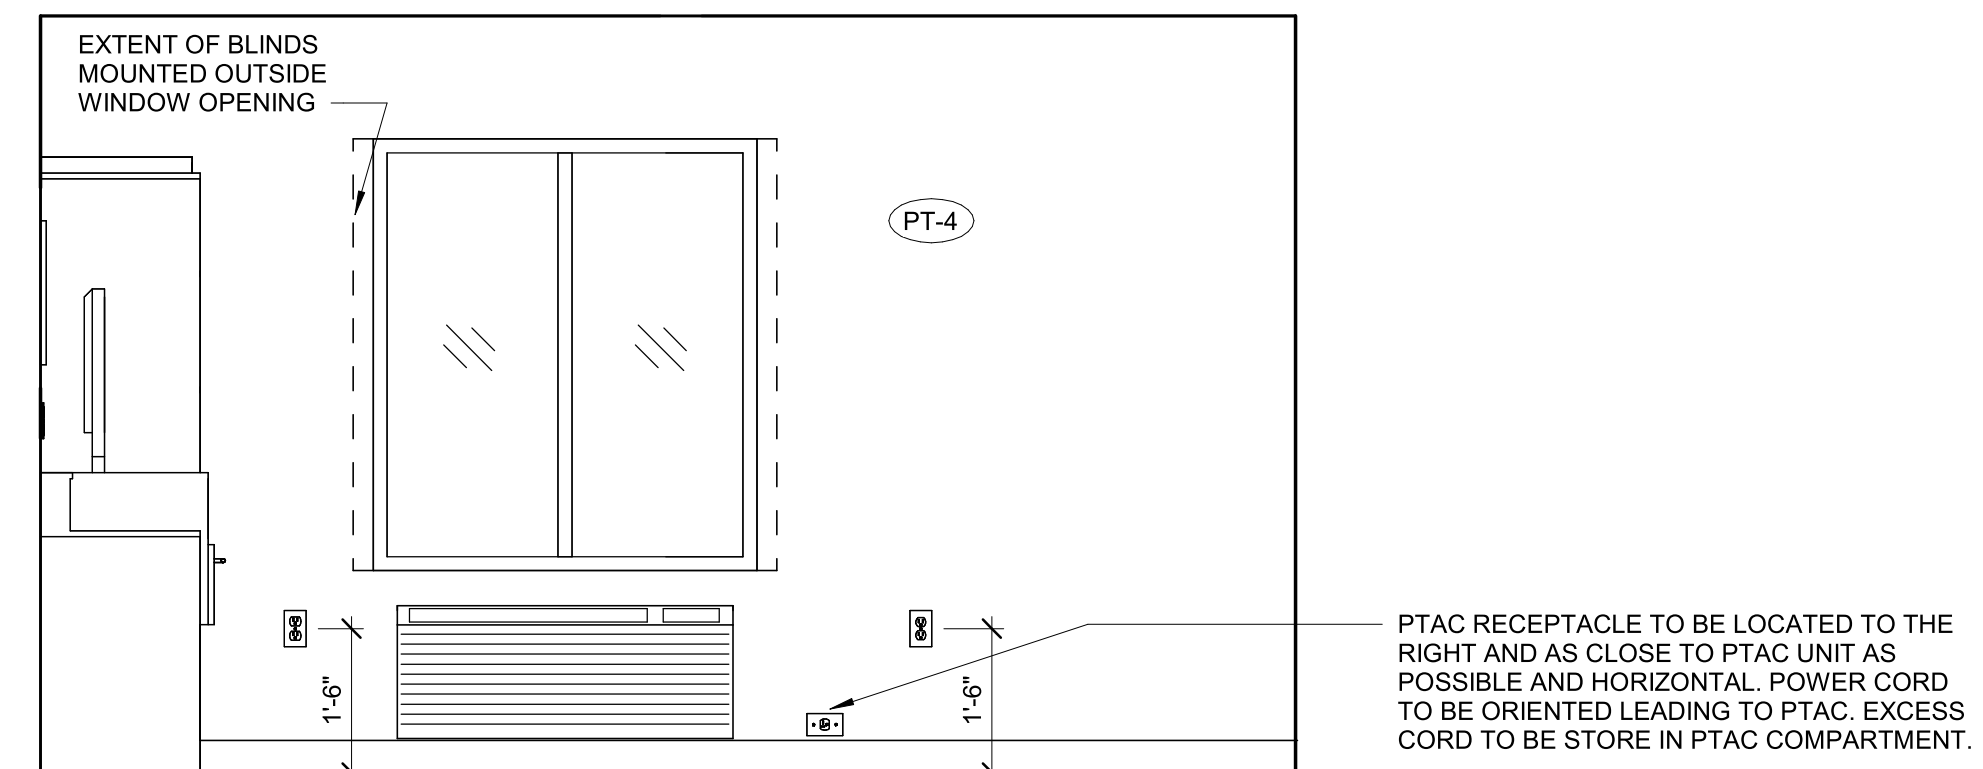


4 DOUBLE QS - WINDOW WALL

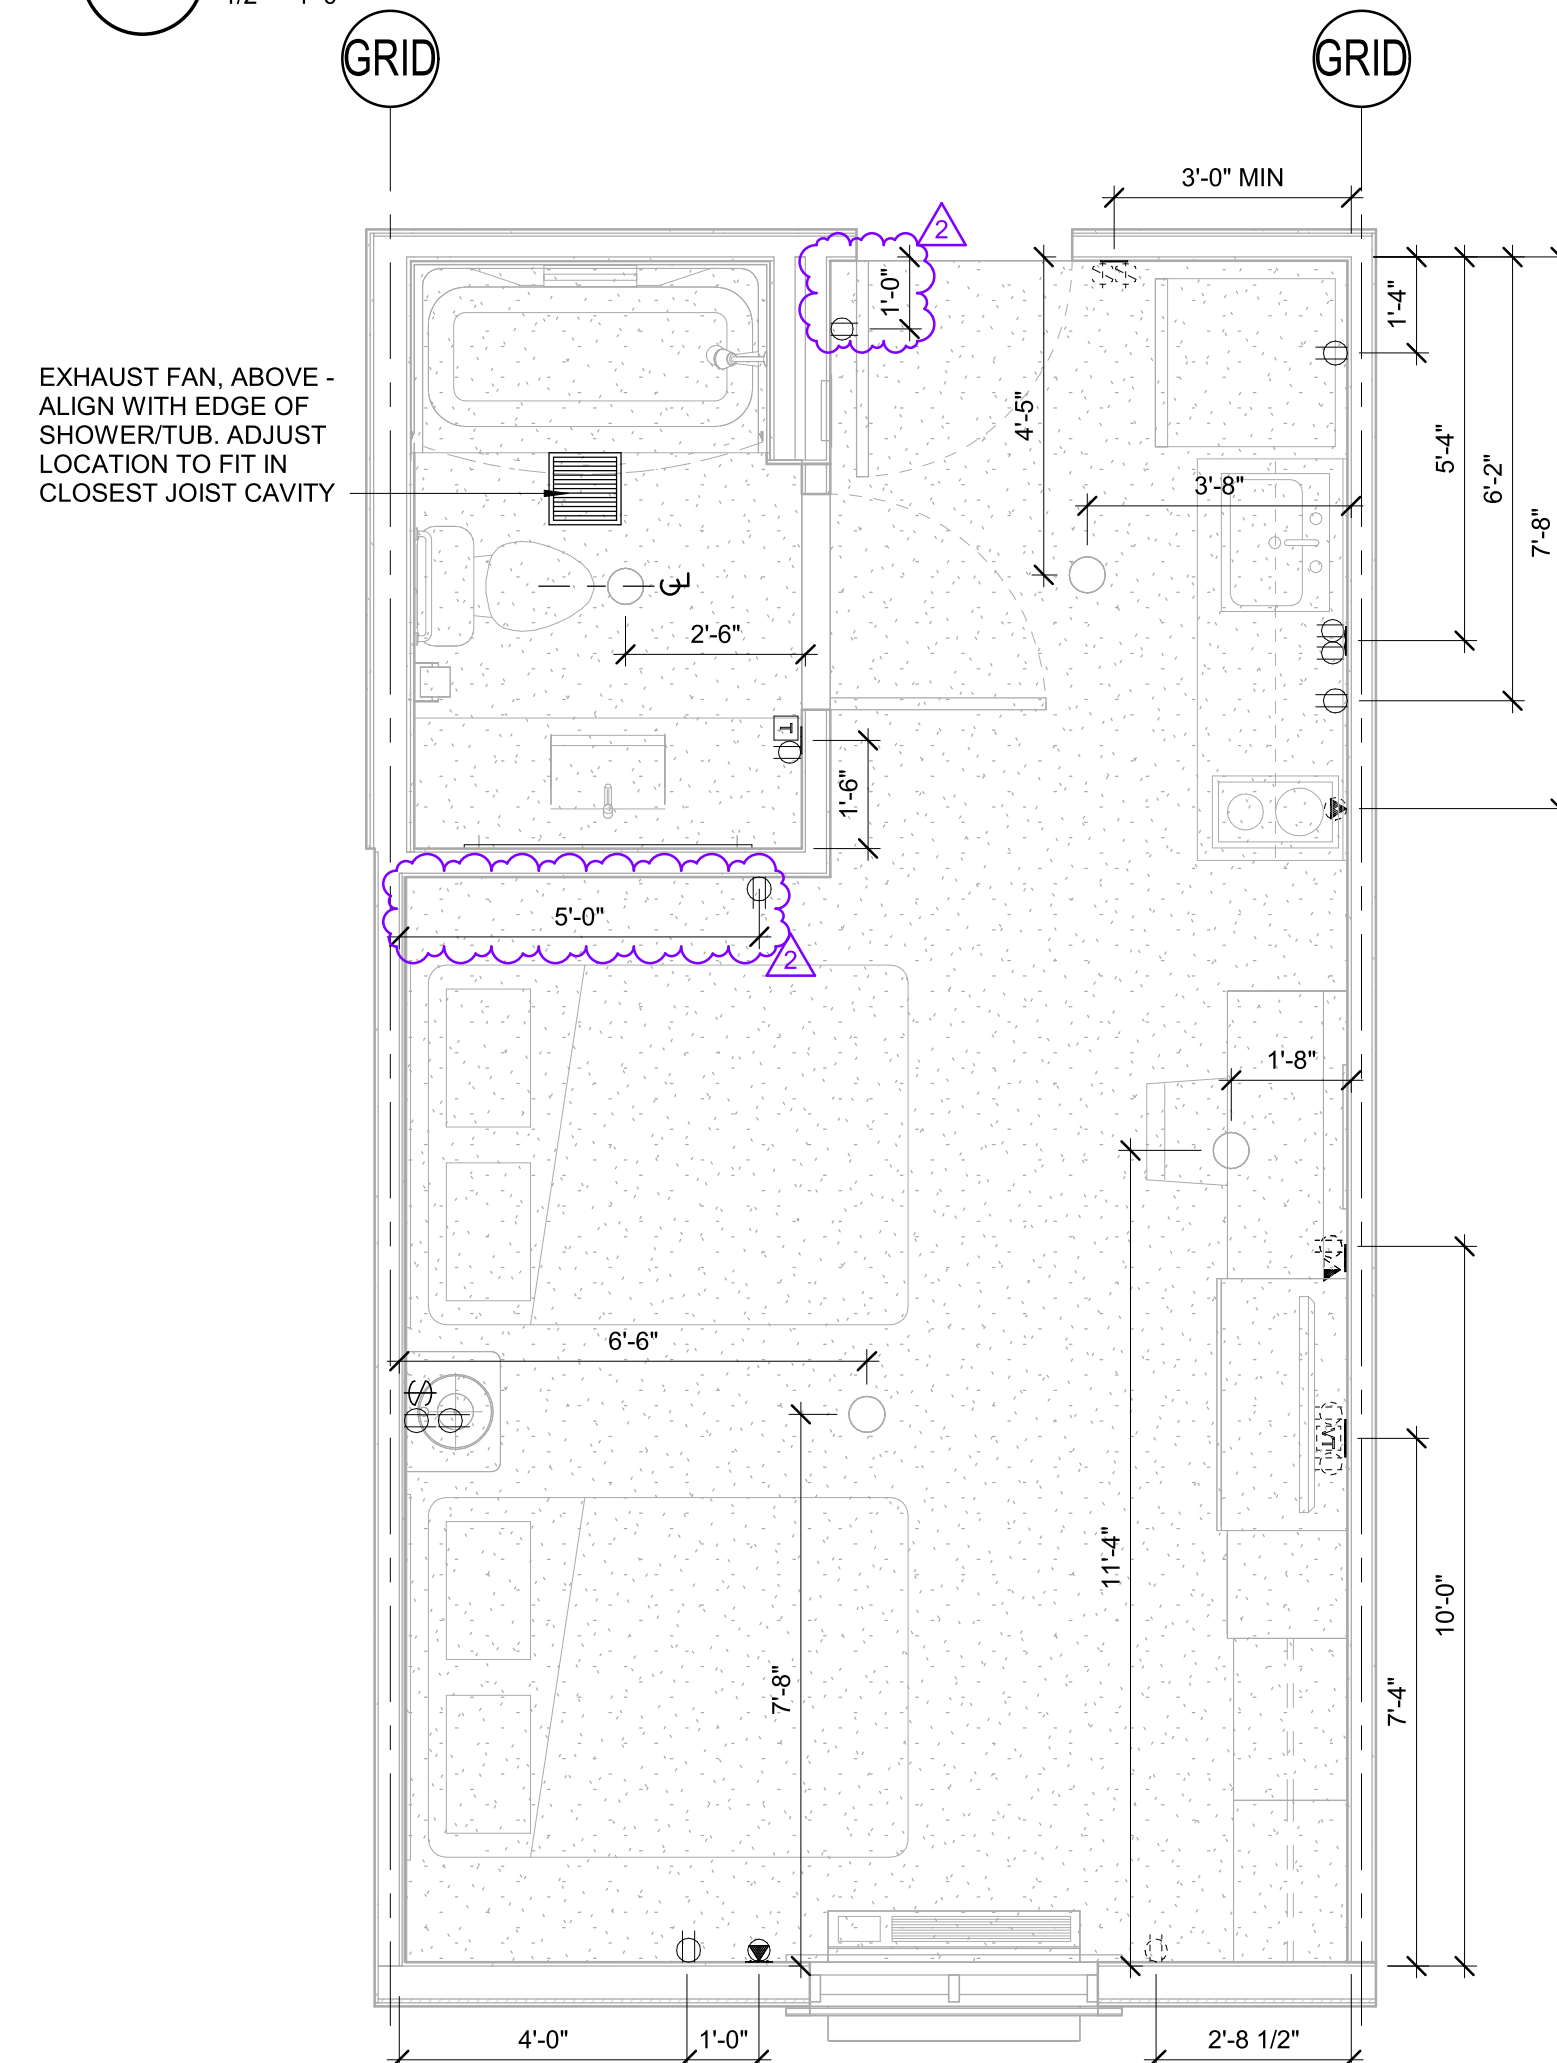

3 DOUBLE QS - ELECTRICAL

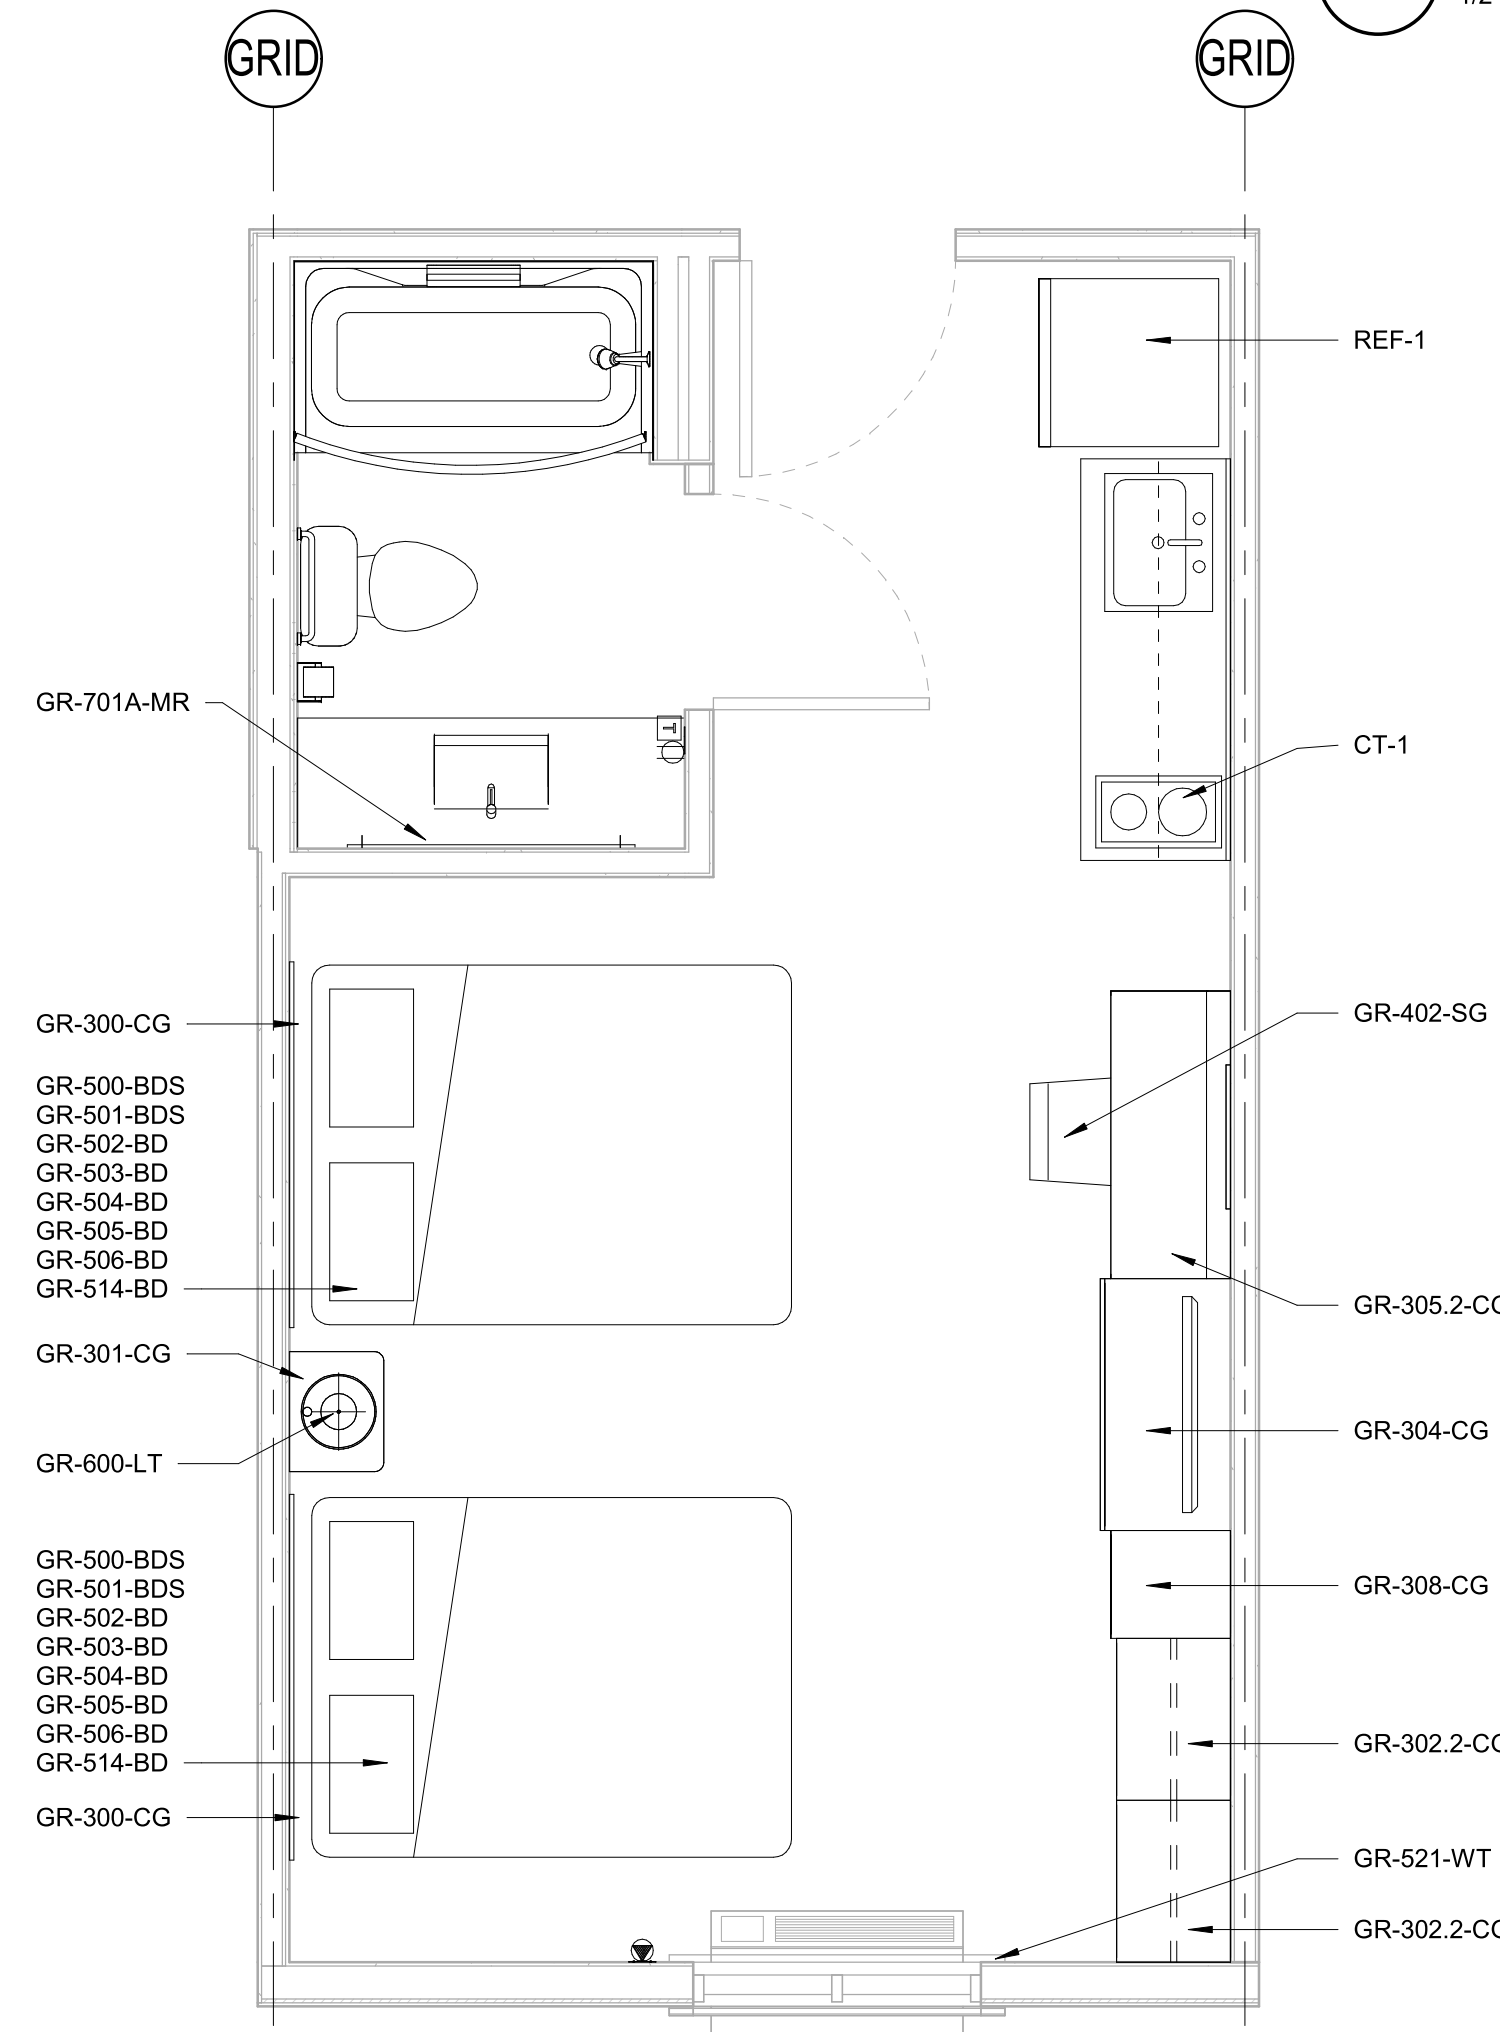


2 DOUBLE QS - FURNITURE

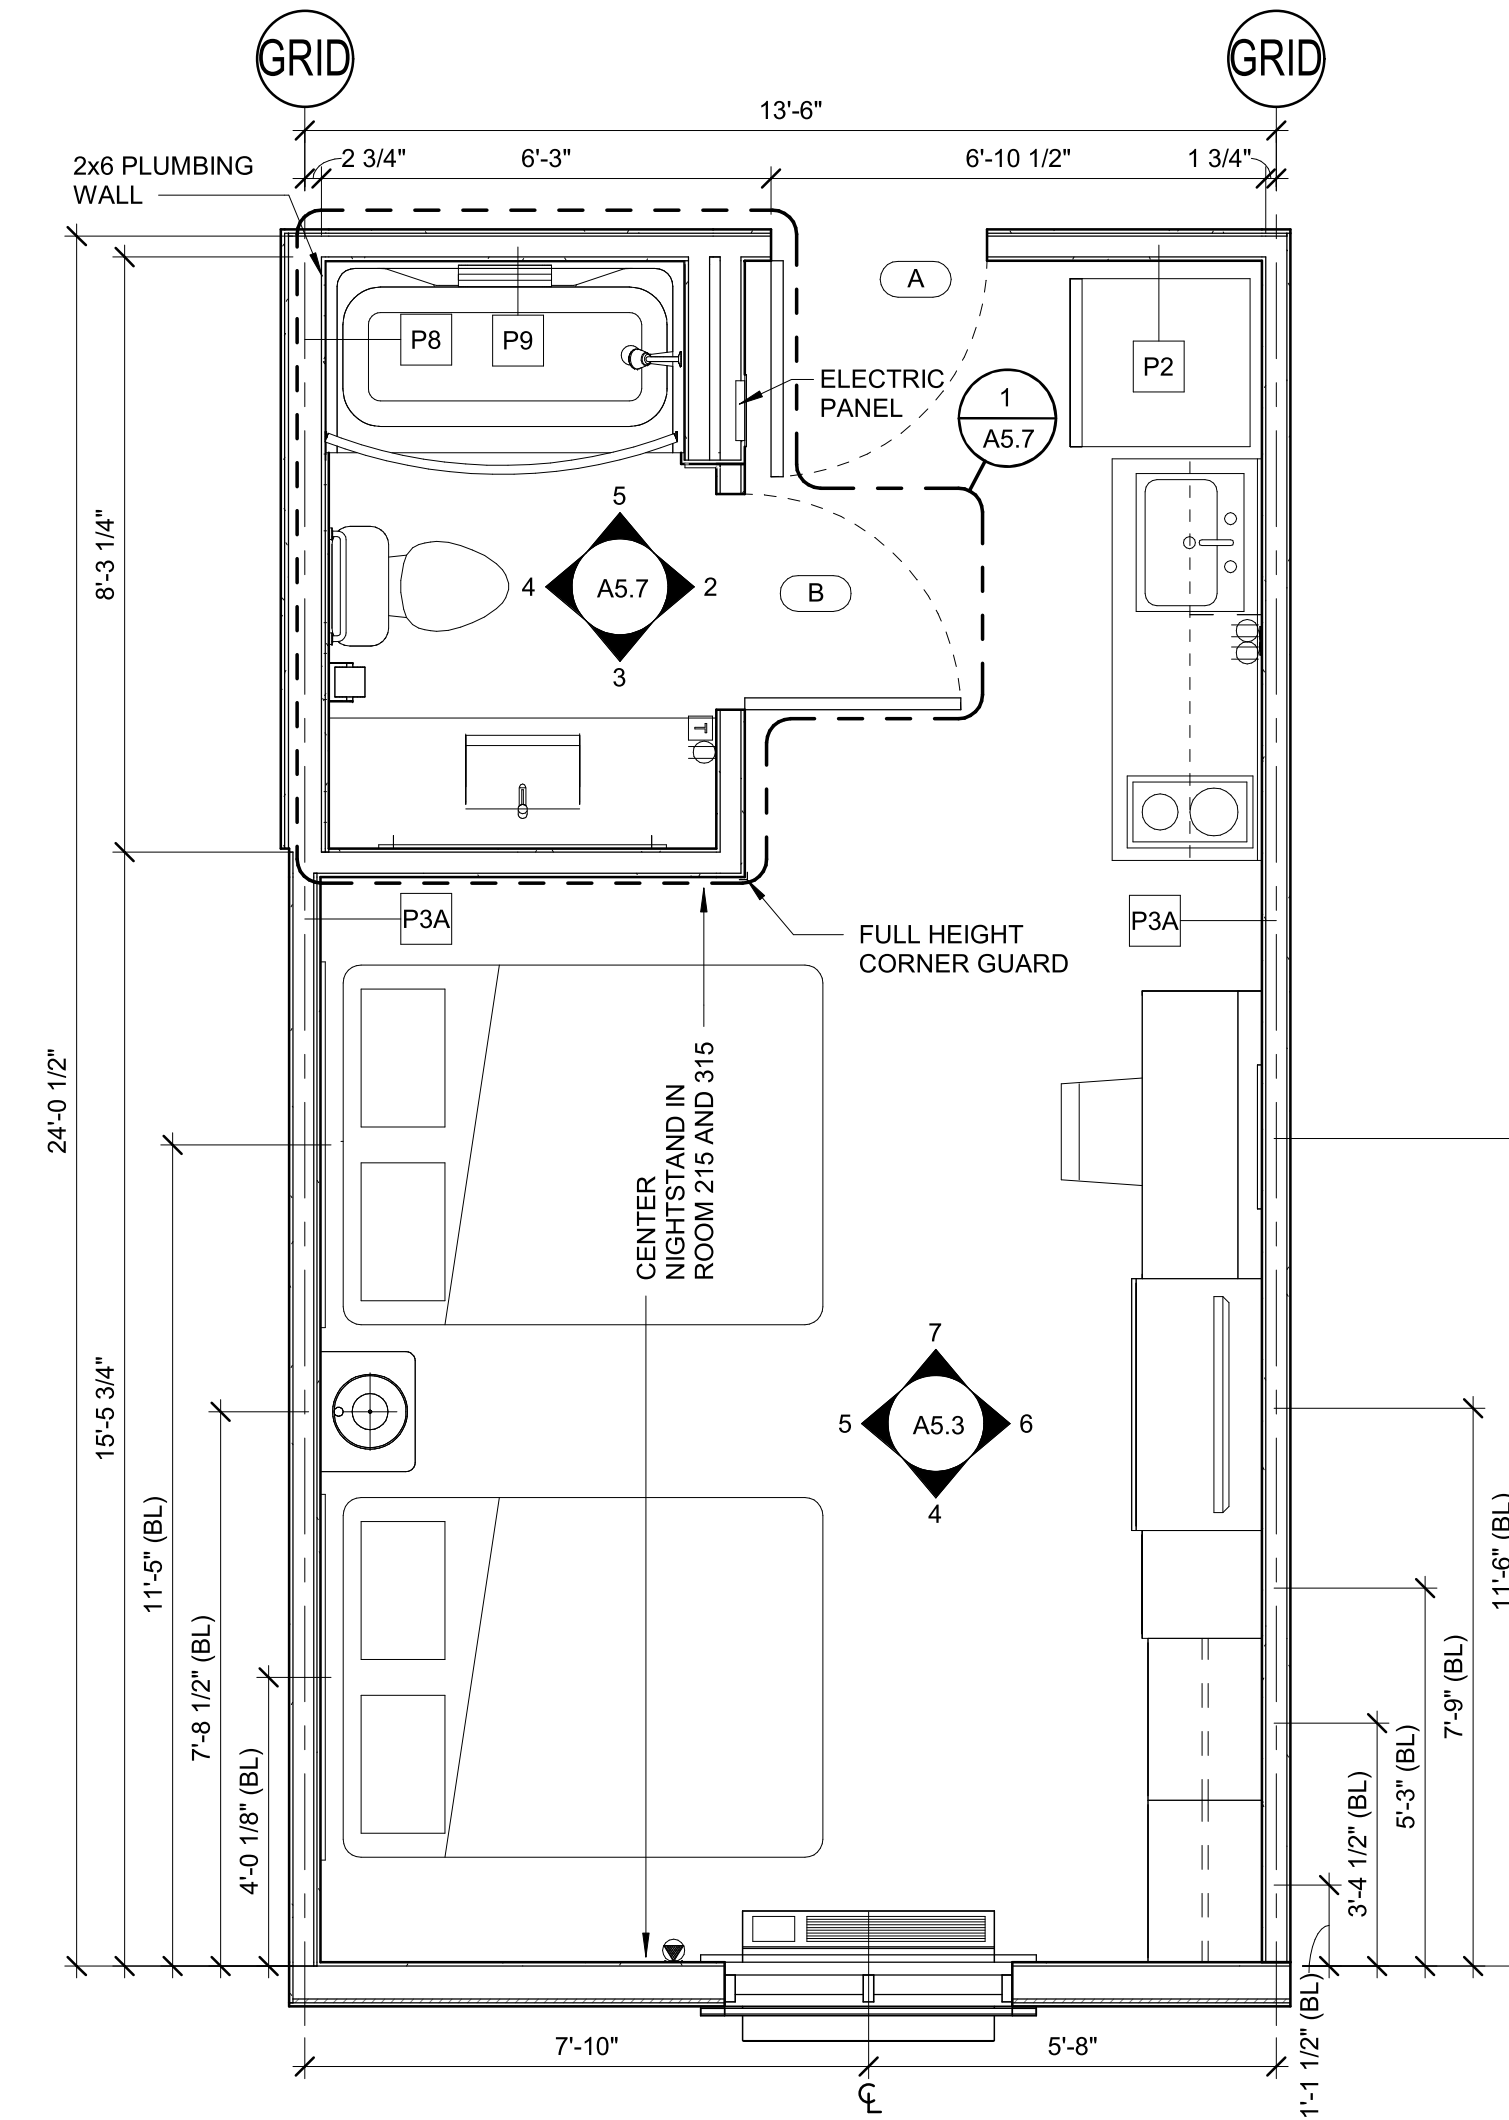


1 DOUBLE QS - ARCHITECTURAL
3/8" = 1'-0"

SYMBOL LEGEND	
	RECEPTACLE
	PHONE/DATA OUTLET
	SWITCH
	TELEVISION
	SPECIAL OUTLET
	LIGHT/TIME DELAY SWITCH
REF ELECTRICAL FOR SWITCH AND RECEPTACLE INFORMATION	


SILICONE CAULKING
TO MATCH COLOR
OF COUNTERTOP

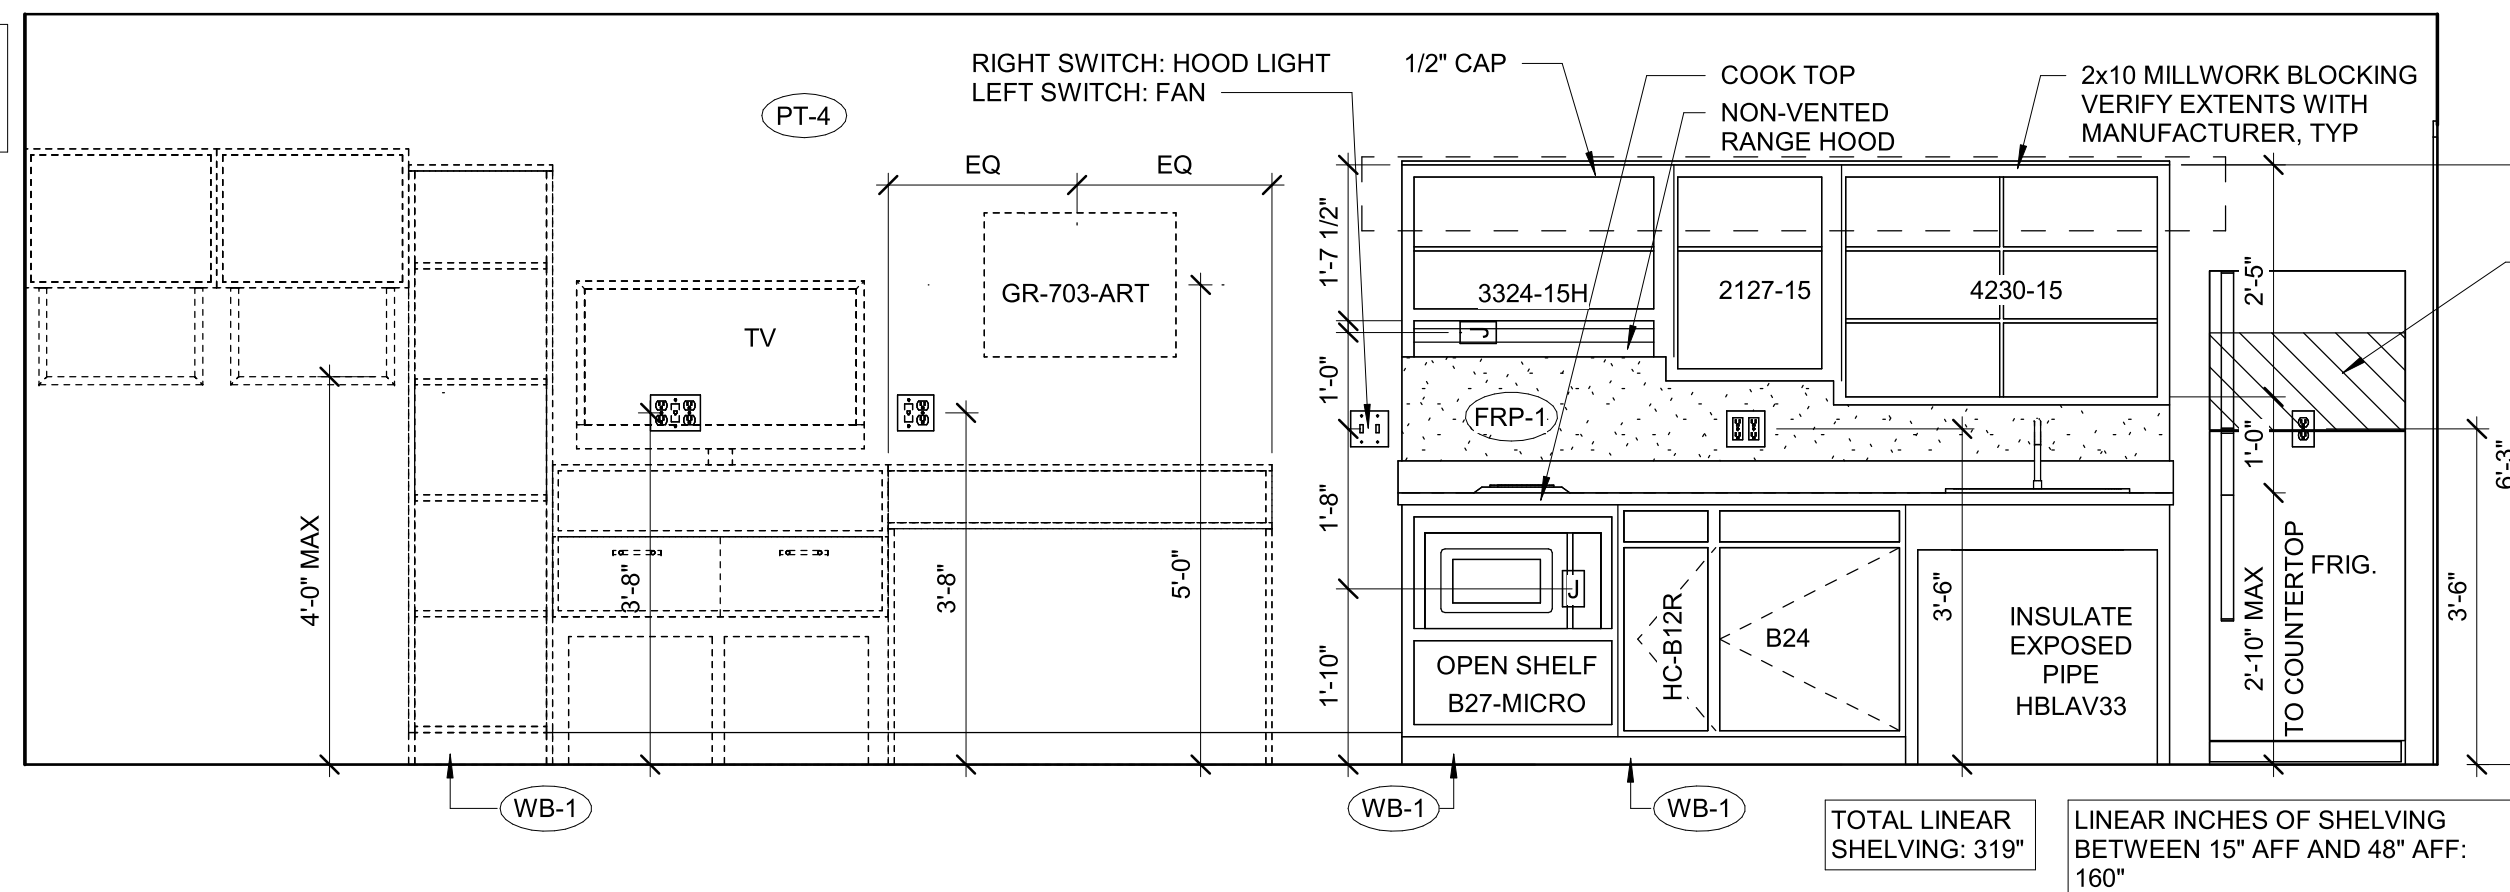


7 ACC DELUXE QS - TV WALL
1/2" = 1'-0"

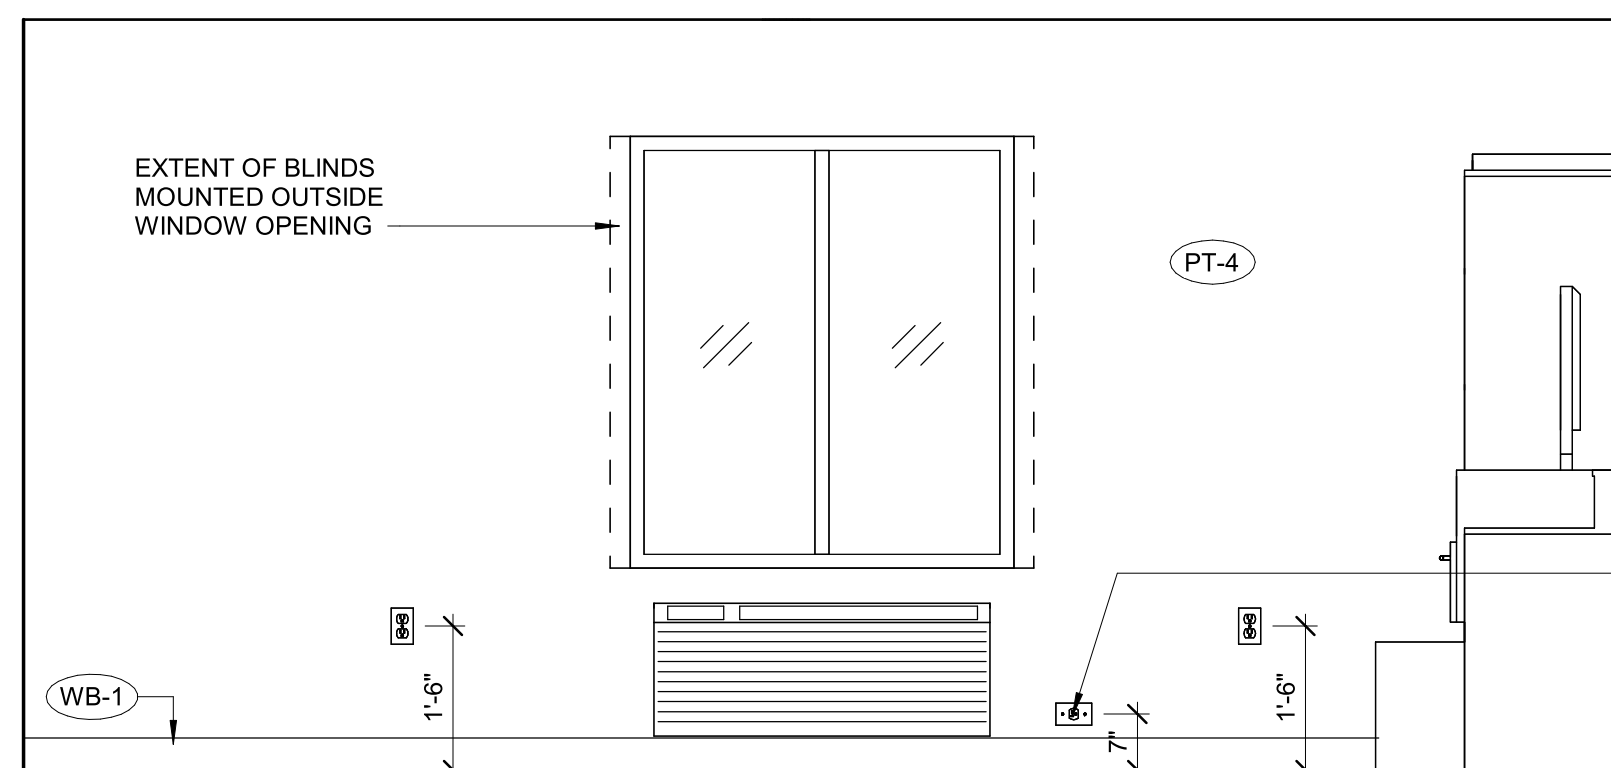


5 ACC DELUXE QS - WINDOW WALL
1/2" = 1'-0"

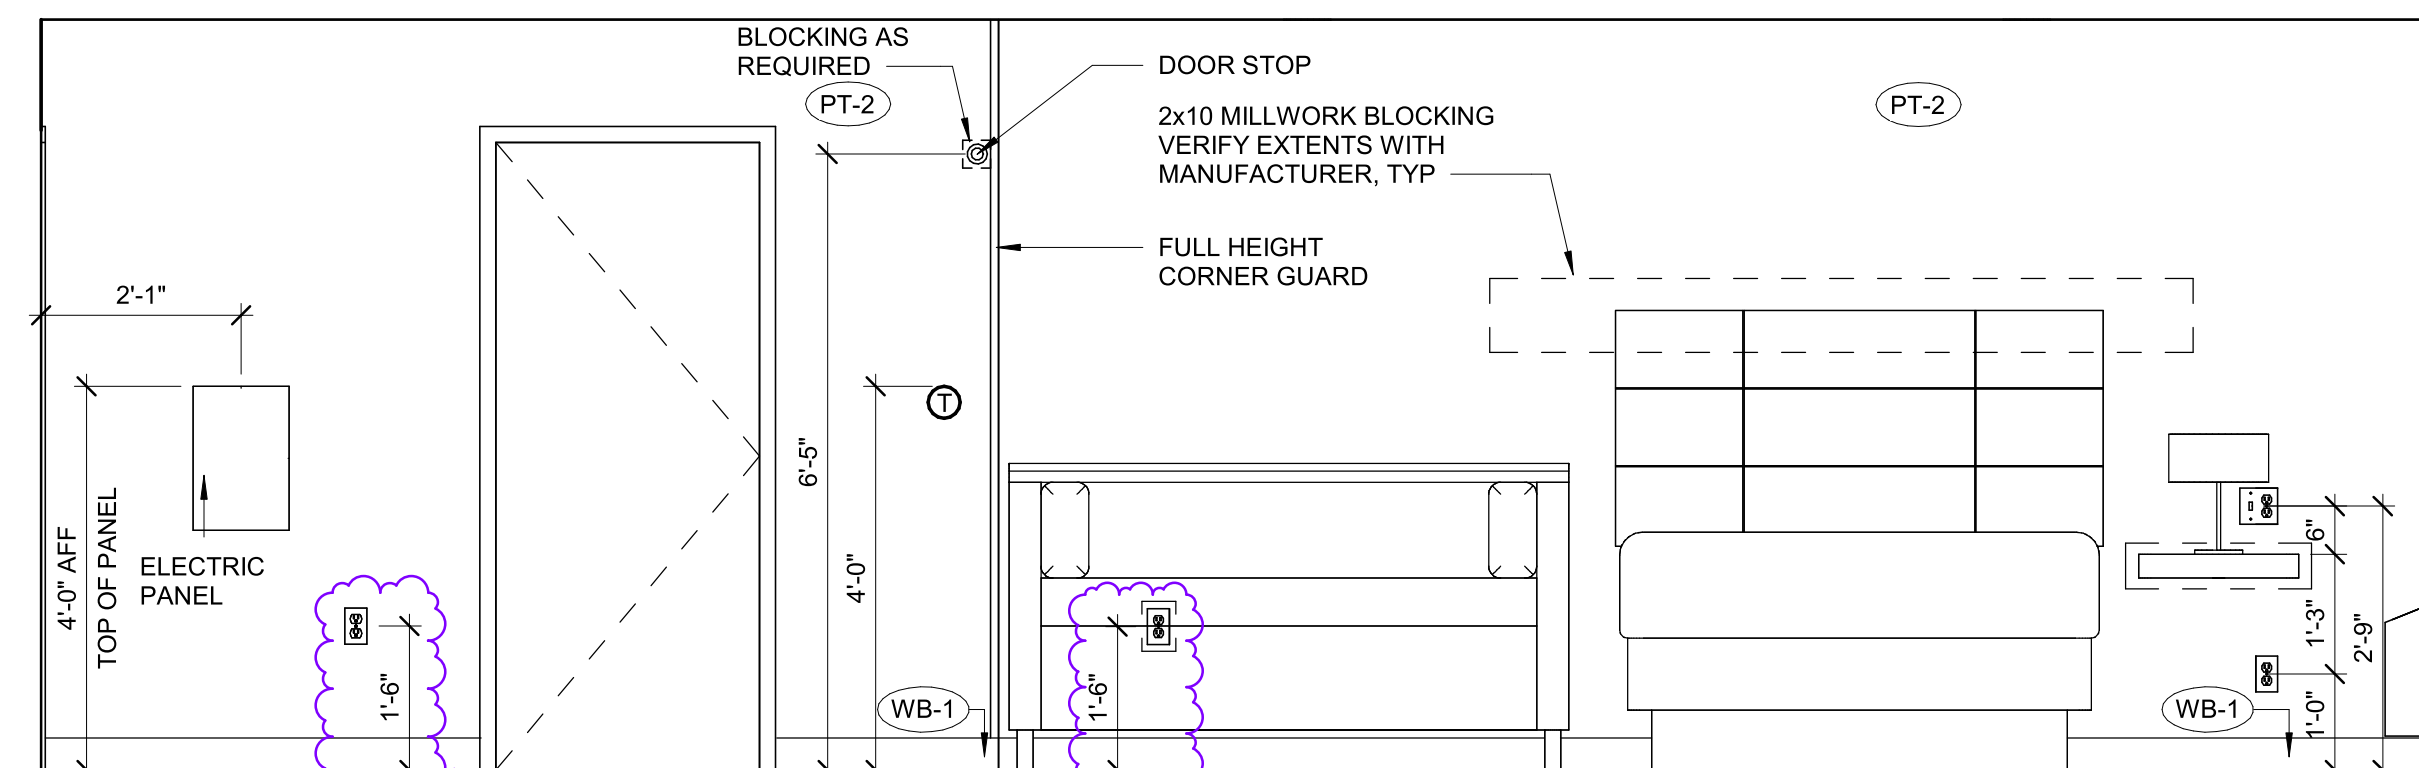


4 ACC DELUXE QS - BED WALL
1/2" = 1'-0"

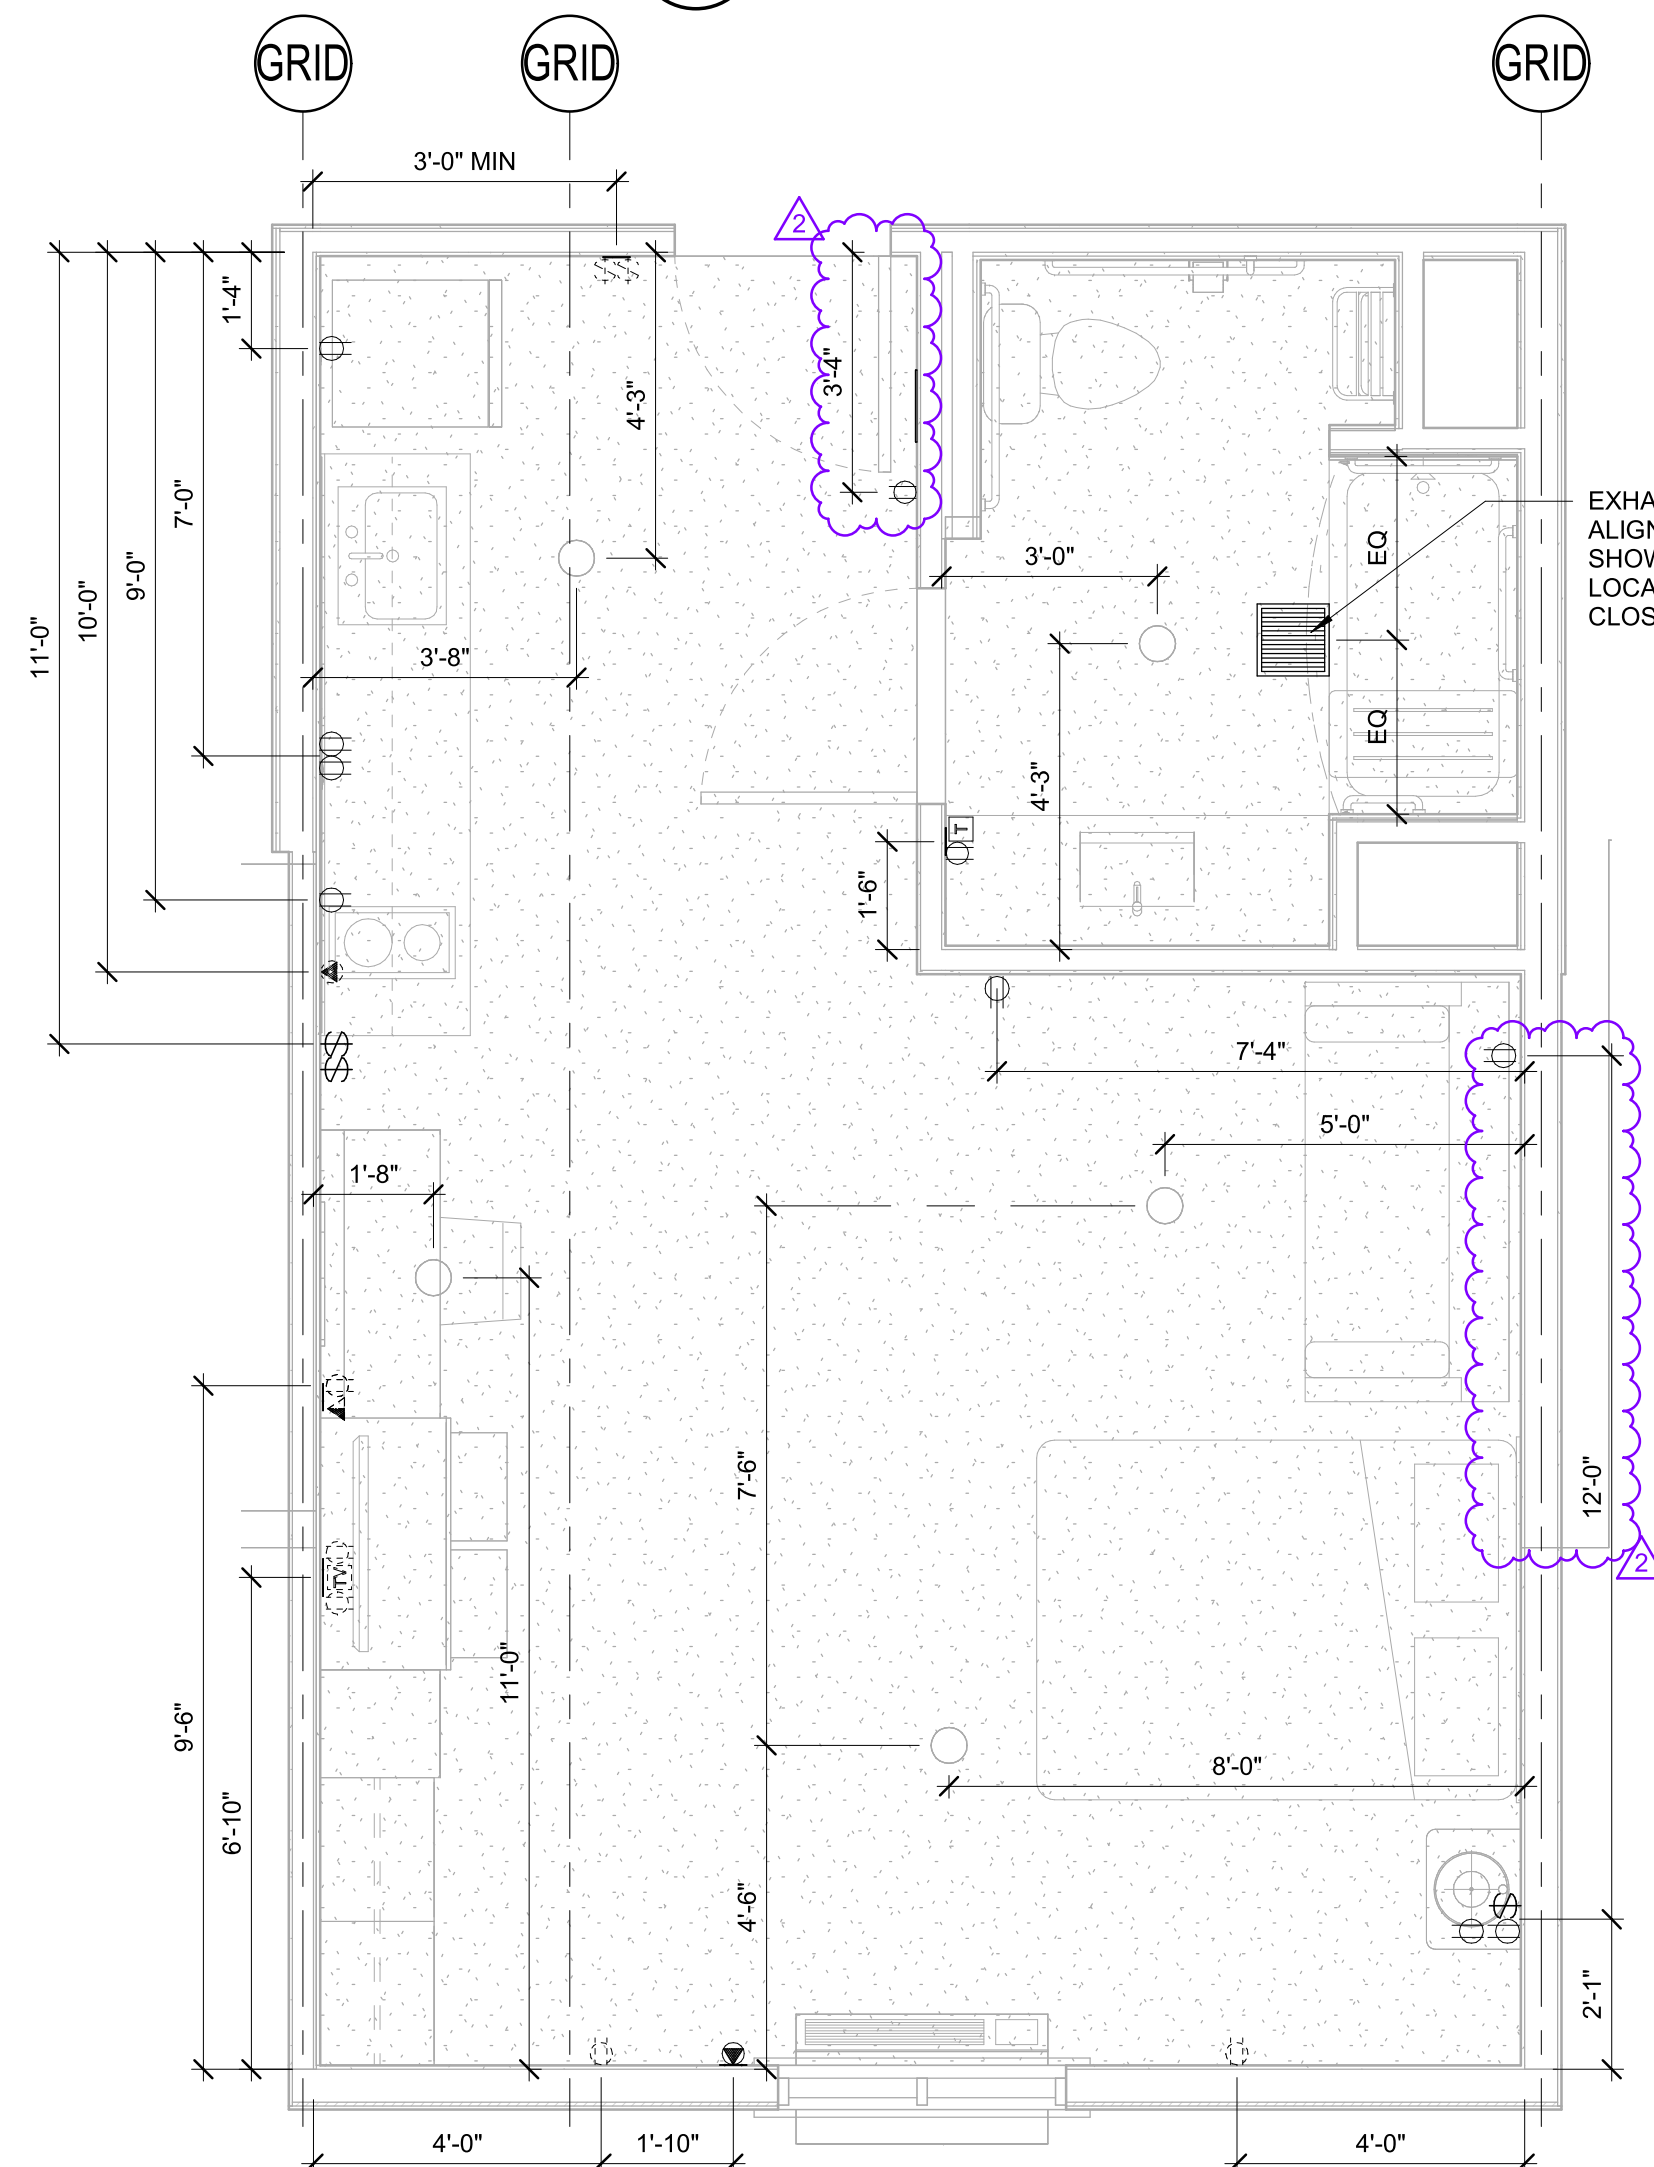

3 ACC DELUXE QS - ELECTRICAL
3/8" = 1'-0"

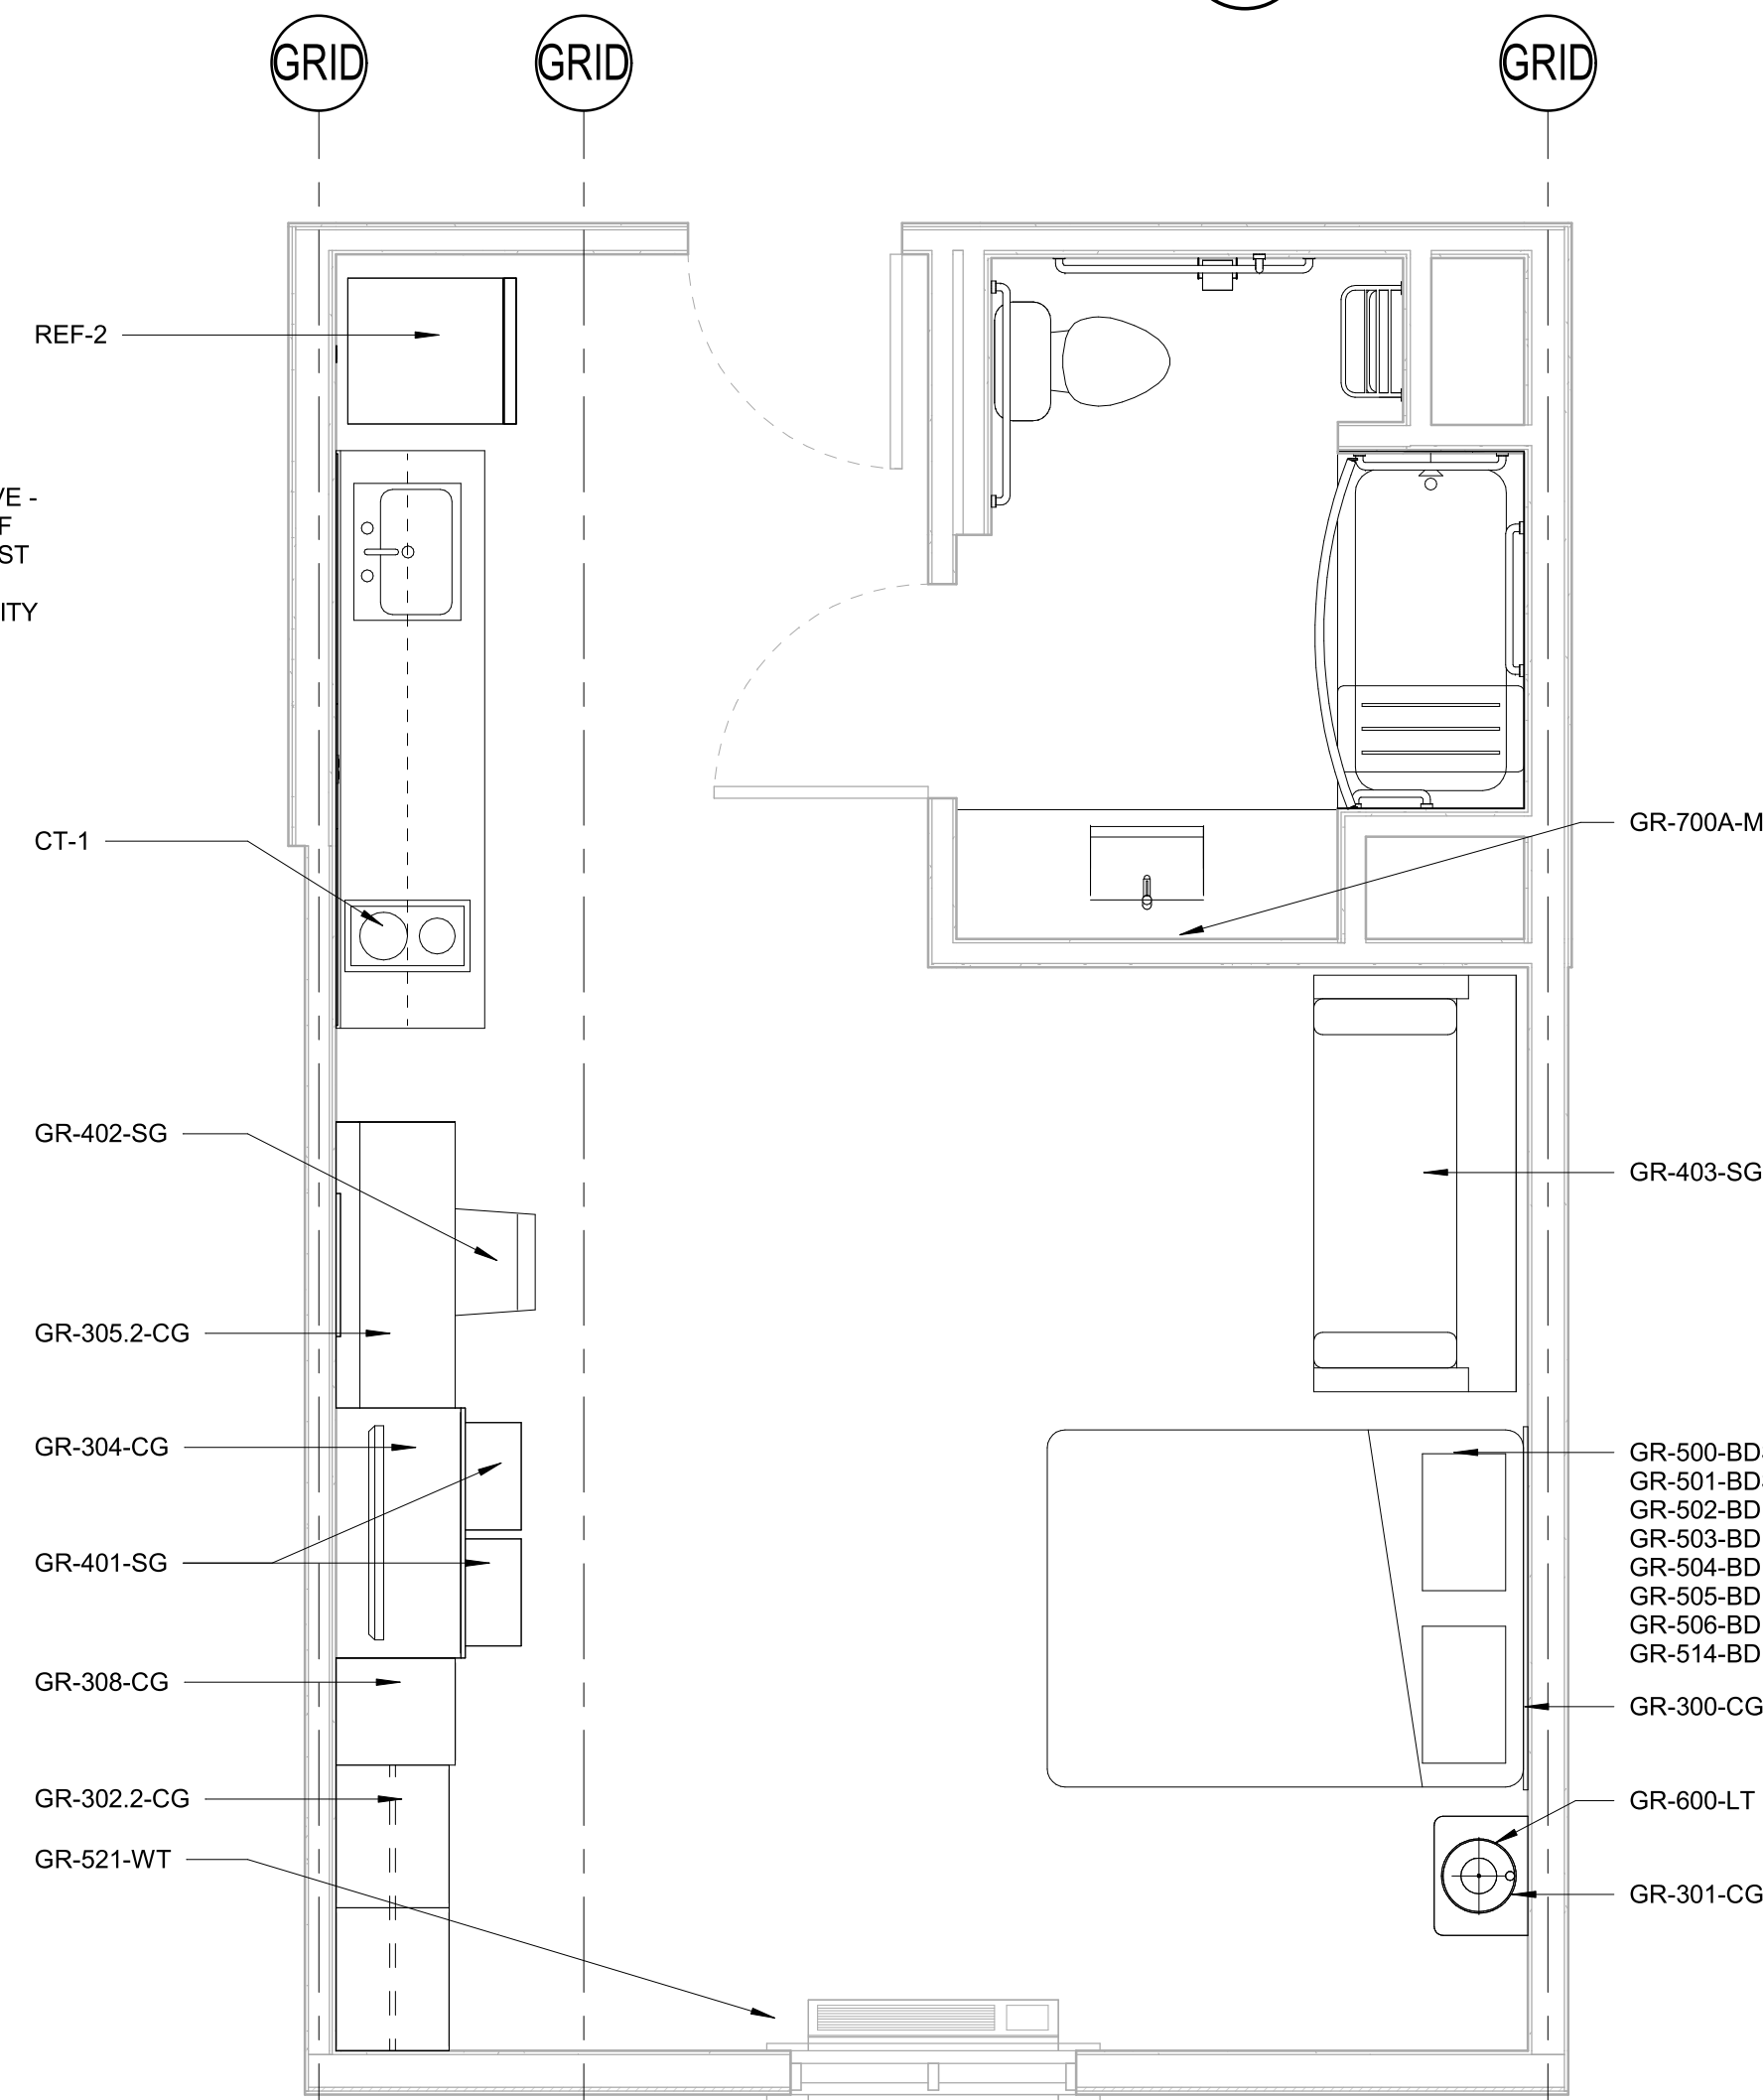

2 ACC DELUXE QS - FURNITURE
3/8" = 1'-0"

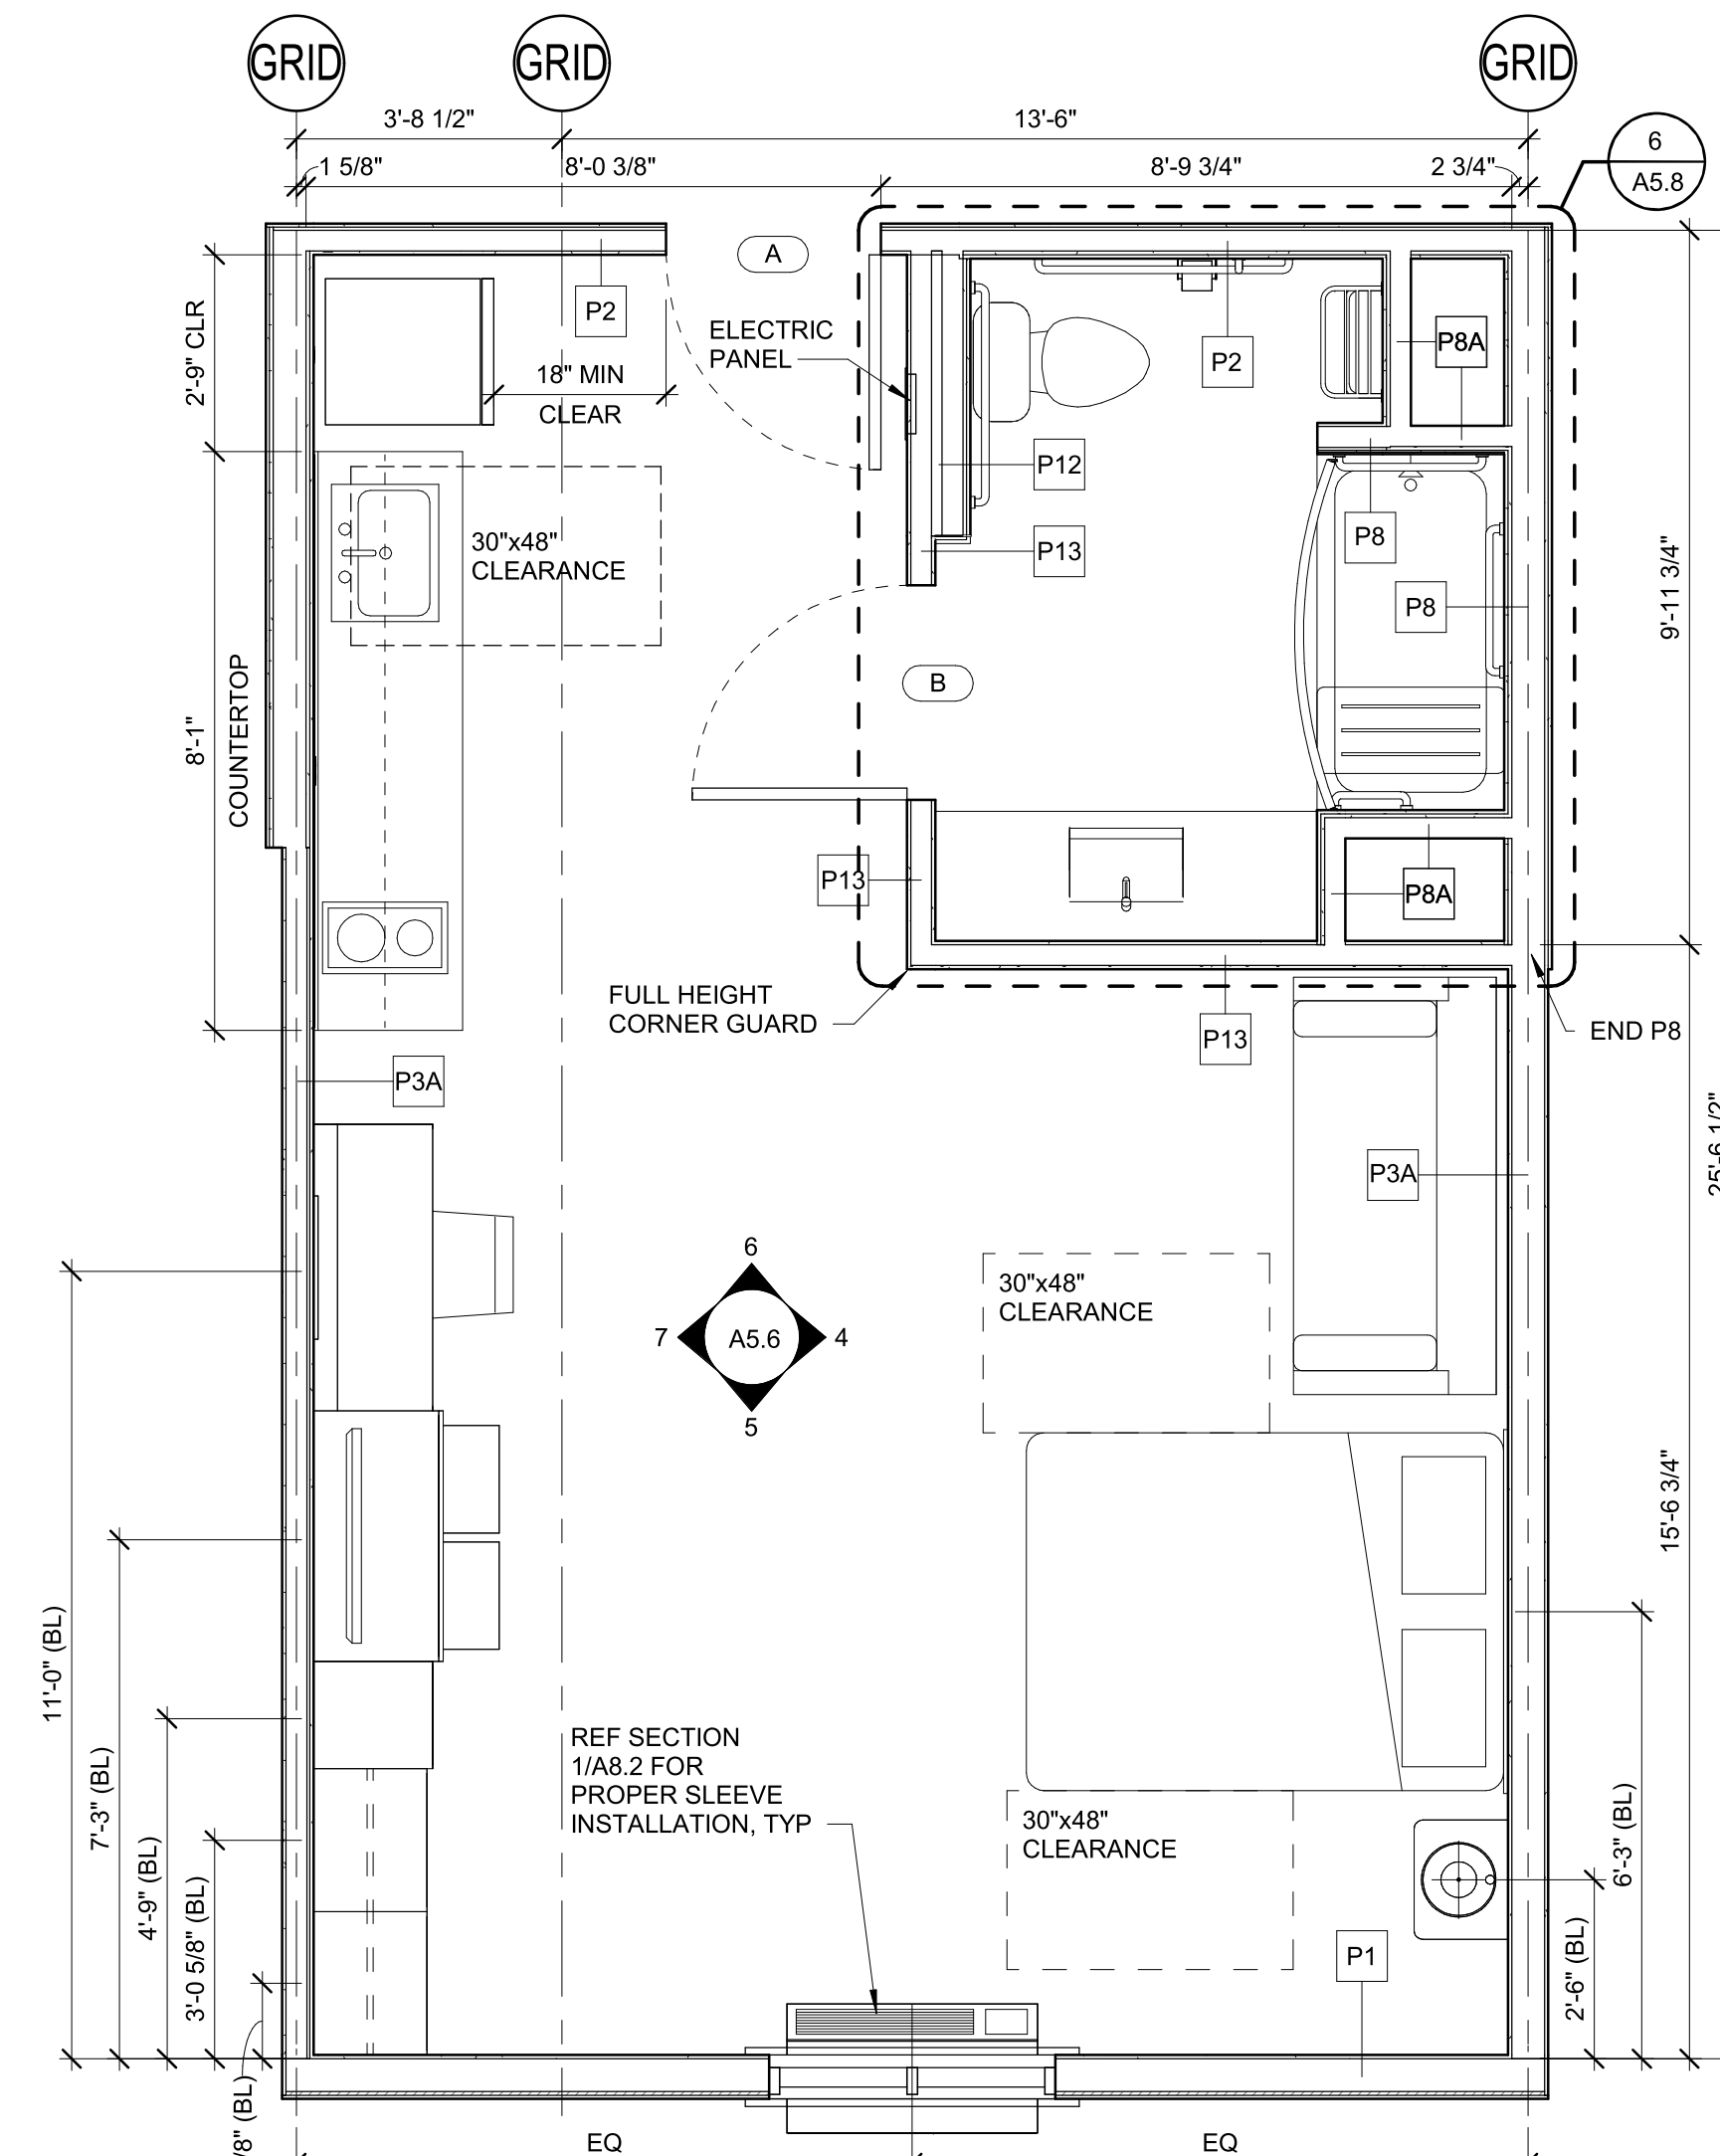

1 ACC DELUXE QS - ARCHITECTURAL
3/8" = 1'-0"



Copyright Notice

This drawing was prepared for use on a specific site contemporaneously with its issue date and is not suitable for use on a different project site or at a later time. Use of this drawing for reference or example on another project requires the services of properly licensed architects and engineers. Reproduction of this drawing for reuse on another project is not authorized and may be contrary to the law.

Issues & Revisions

[illegible]

Project Name

WoodSpring Suites

Project Address

1010 NW WARD ROAD LEE
SUMMIT, MO



Drawn By:

JP

Checked B

11

Document Date:

08/16/23

Protocycle:

WSS_v5_202

Bulletins Through:
1100 - 2,500

Project No.

31000E41



10/09/2023

**TREVOR TYSON HOLCOMB
ARCHITECT
LICENSE NO. 2022000409**

**BRR ARCHITECTURE, INC.
ARCHITECTURAL CORPORATION
MISSOURI LICENSE NO. ARC 000164**

Sheet Title
**GUESTROOM -
ACCESSIBLE DELUXE
QUEEN SUITE**


Sheet No.

A5.6

 BRR Original printed on recycled paper

10/6/2023 2:42:23 PM


10/6/2023 2:42:26 PM

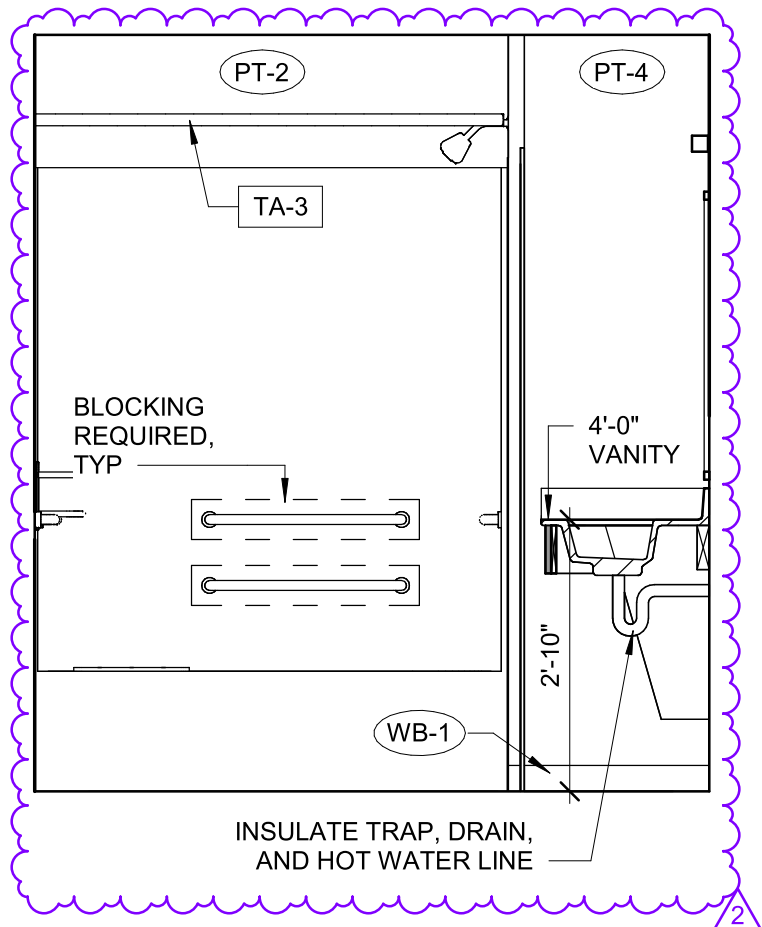

ACCESSIBLE
BATHROOM
ELEVATION

10


1/2" = 1'-0"

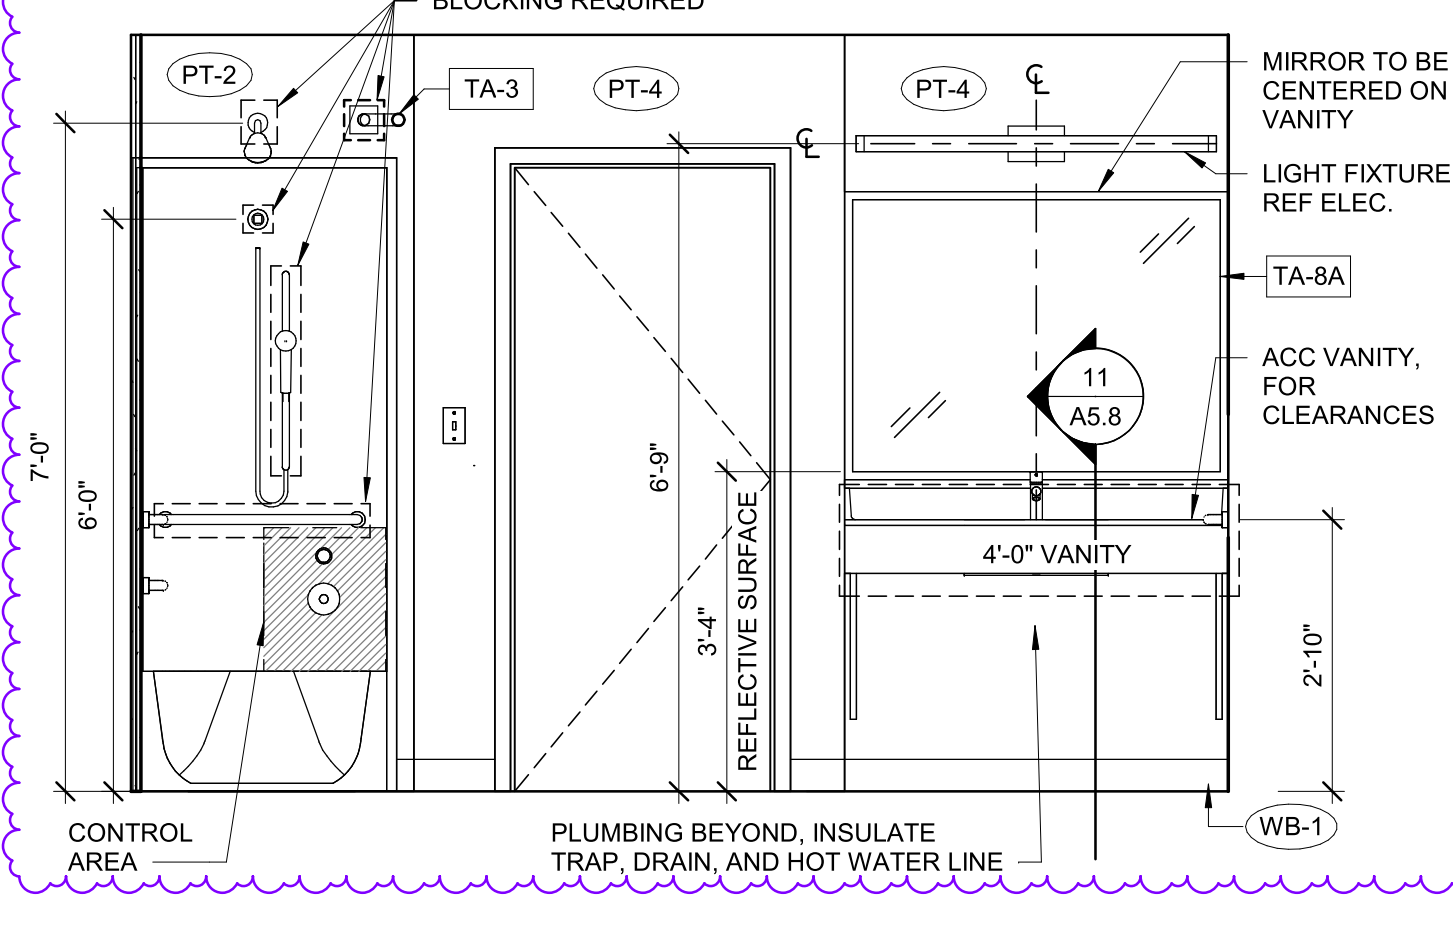

ACCESSIBLE BATHROOM
ELEVATION

9


1/2" = 1'-0"

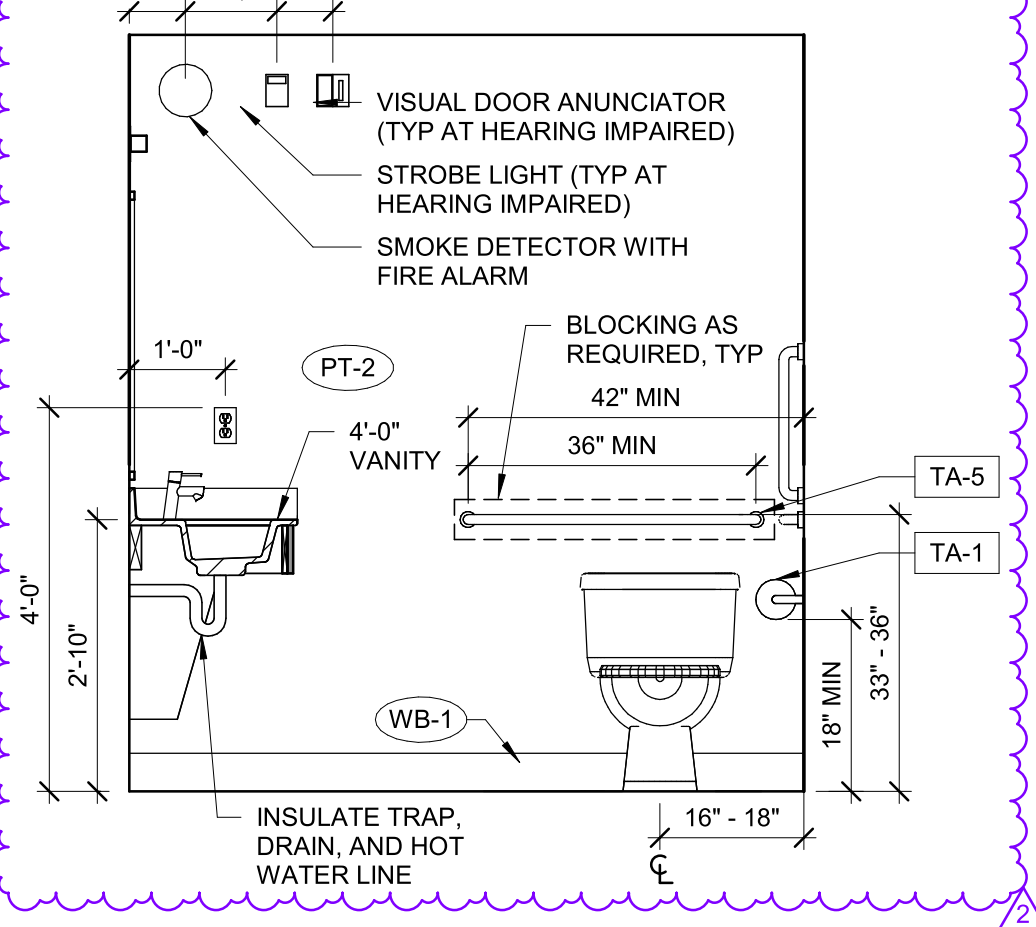

ACCESSIBLE
BATHROOM
ELEVATION

8


1/2" = 1'-0"

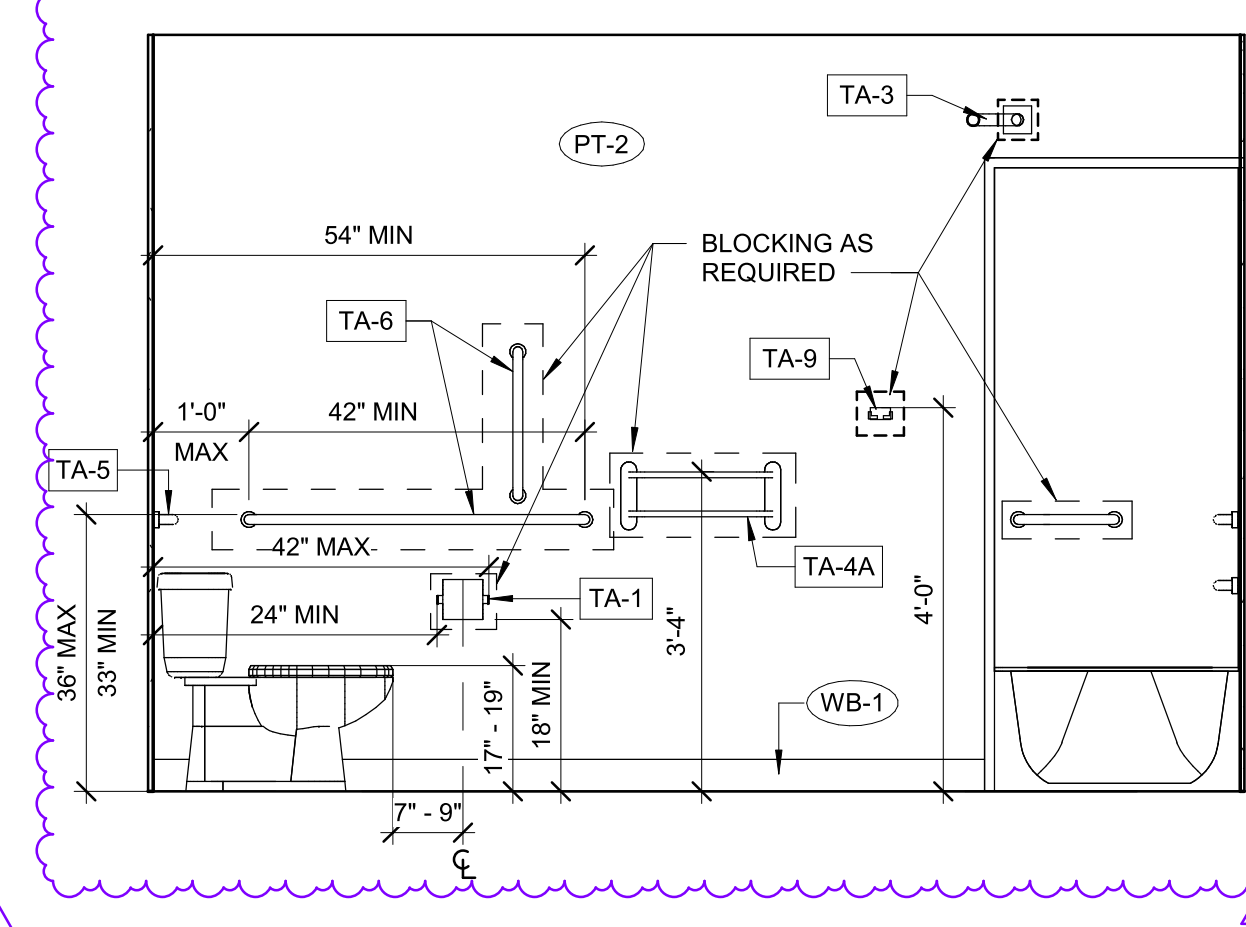

ACCESSIBLE BATHROOM
ELEVATION

7


1/2" = 1'-0"

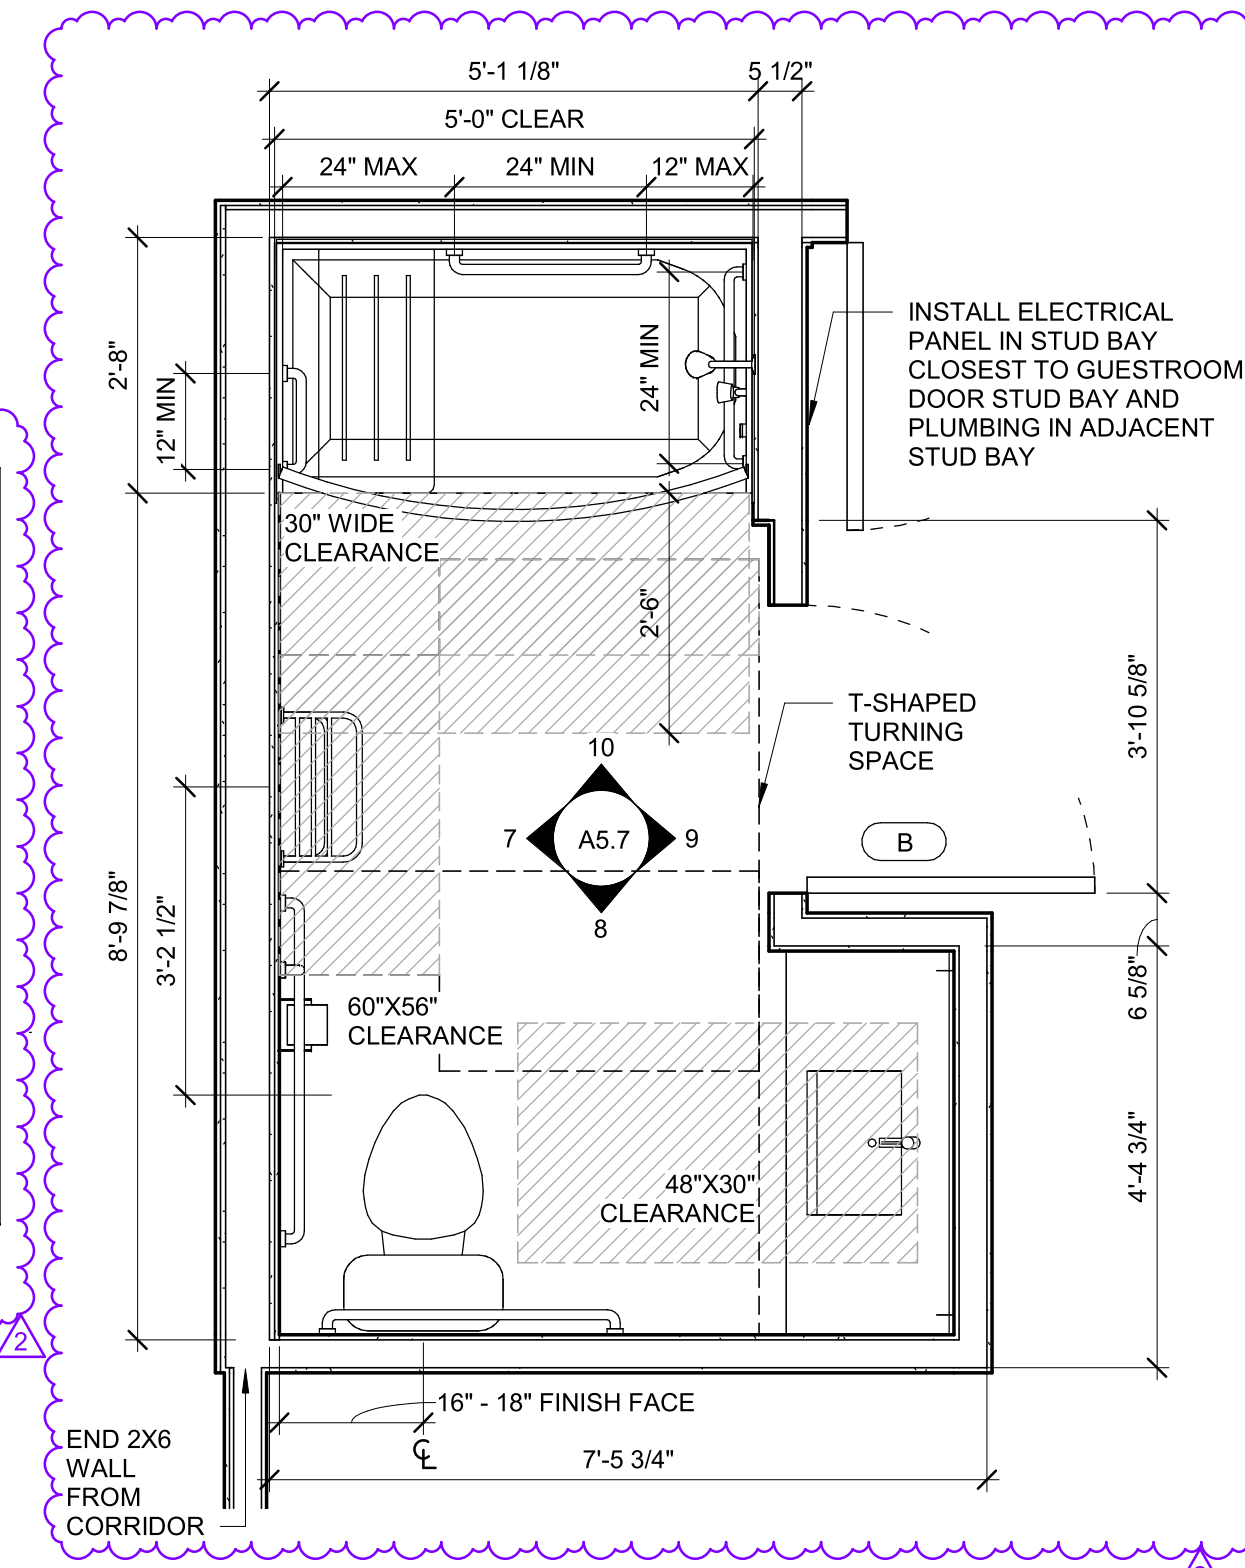

ACCESSIBLE BATHROOM

6


1/2" = 1'-0"

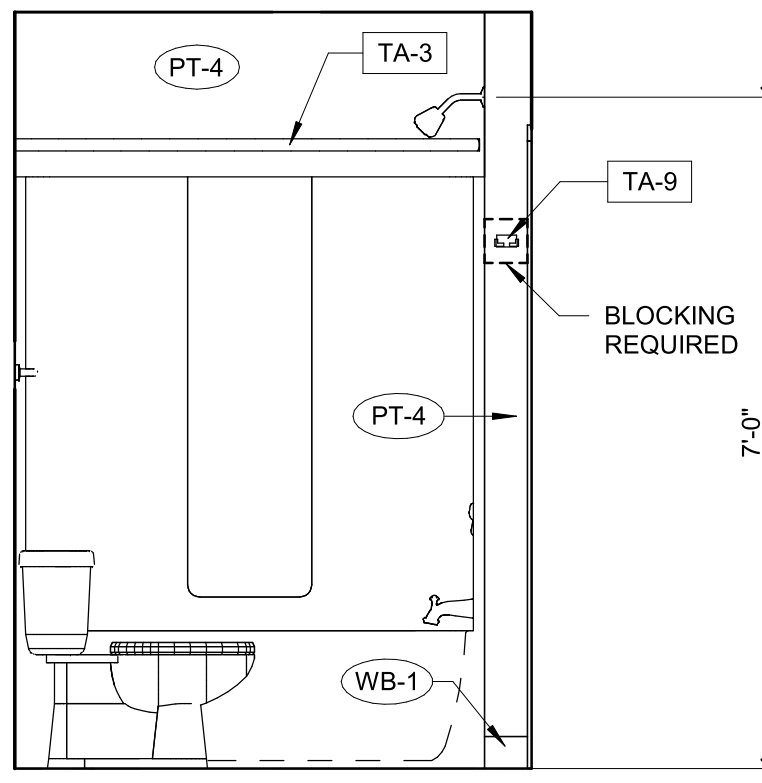

STANDARD BATHROOM ELEVATION

5


1/2" = 1'-0"

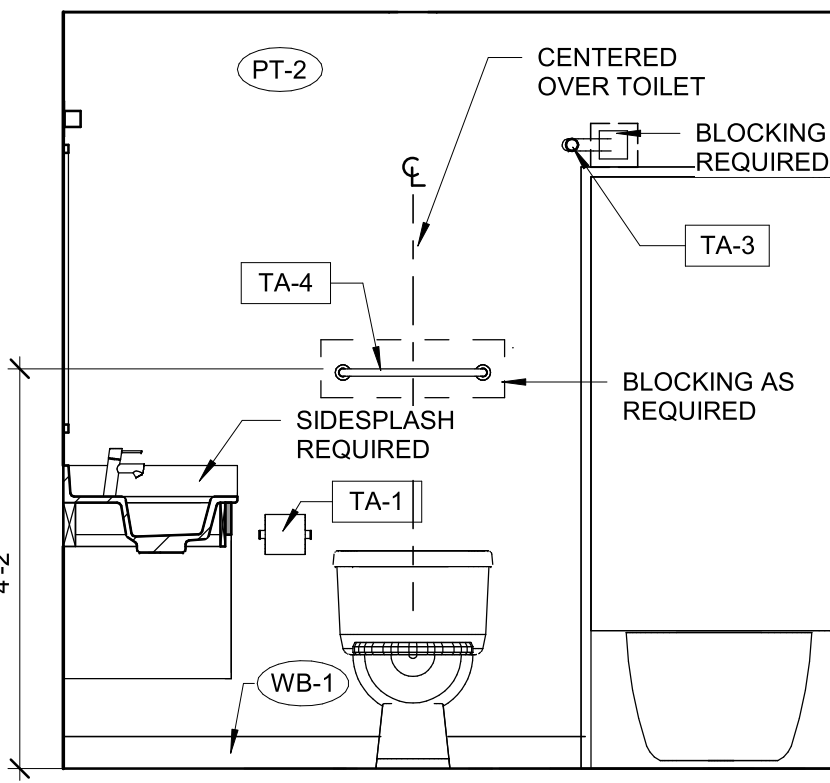

STANDARD BATHROOM ELEVATION

4


1/2" = 1'-0"

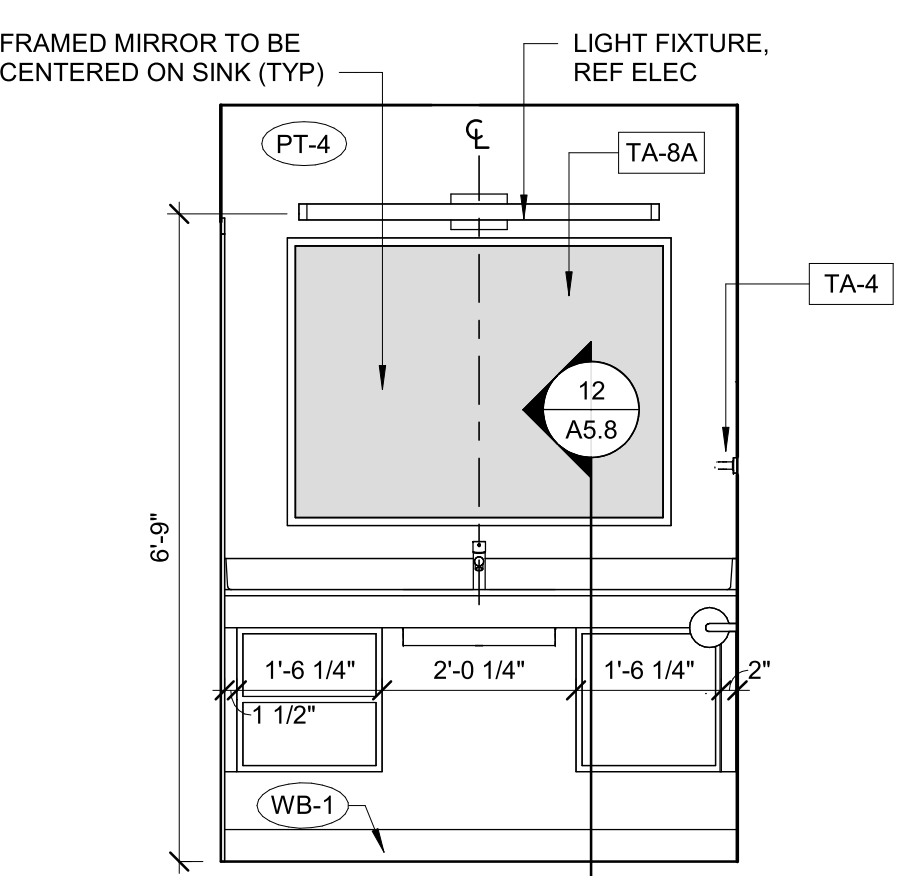

STANDARD BATHROOM ELEVATION

3


1/2" = 1'-0"

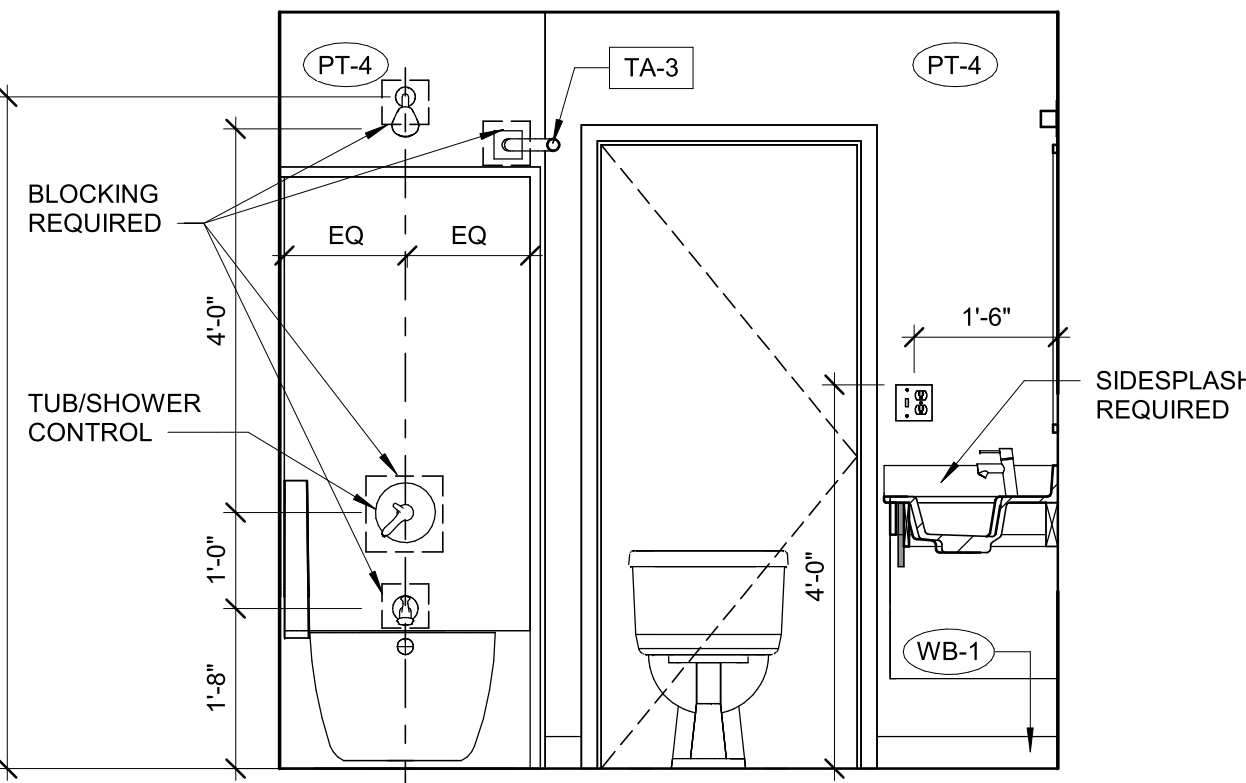

STANDARD BATHROOM ELEVATION

2

1/2" = 1'-0"

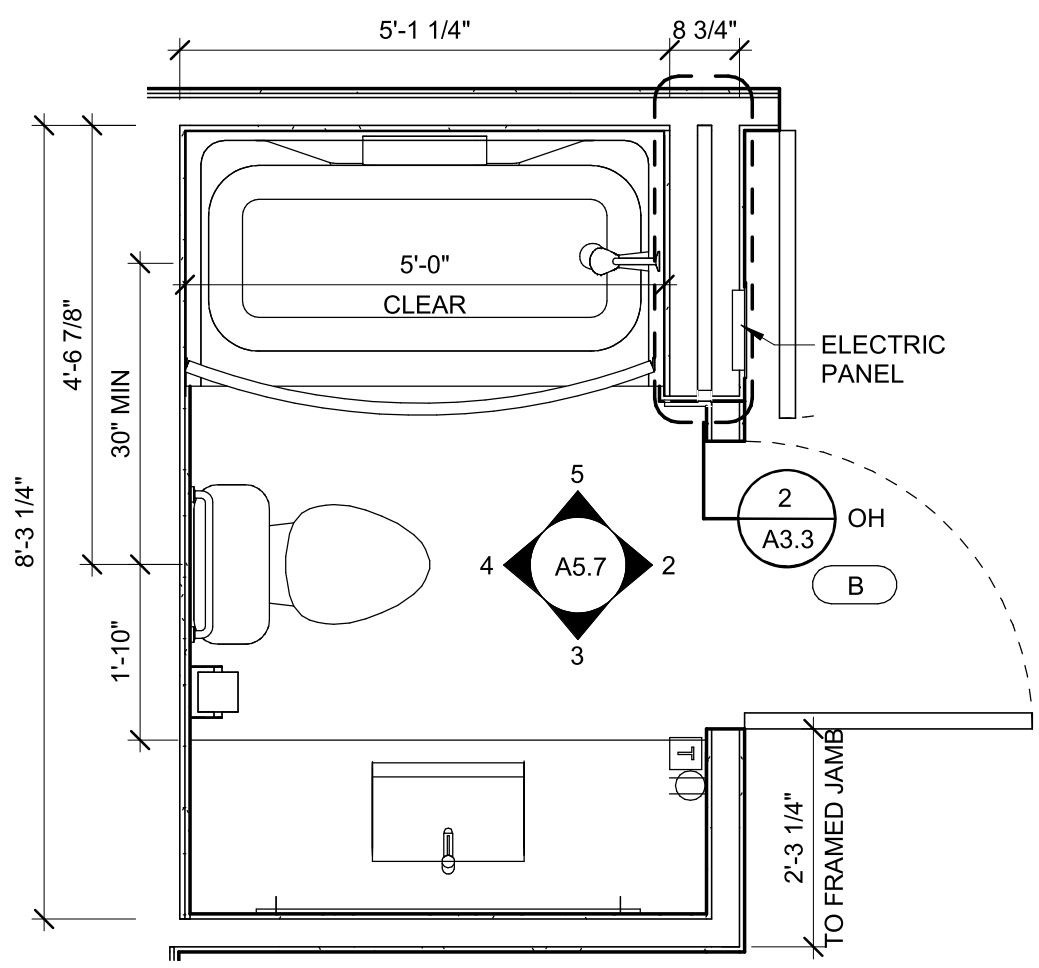

STANDARD BATHROOM
TUB/SHOWER

1

1/2" = 1'-0"

GENERAL NOTES

1. CAULKING TO MATCH COLOR OF SOLID SURFACE COUNTERTOP
2. 1/8" MAX GAP AT EACH SIDE OF VANITY
3. LENGTH OF COUNTERTOPS AND BACKSPLASHES TO BE LARGER THAN OPENING, CUT TO LENGTH IN THE FIELD
4. GO TO VERIFY CLEARANCES NOTED PRIOR TO INSTALLING FIXTURES

NOTE:
DIMENSION SHOWN ON PLAN VIEW IS TO FACE OF STUD UNO.
DIMENSION SHOWN ON ELEVATION VIEW IS TO FACE OF FINISH.

brr

Architect of Record:
BRR Architecture, Inc.

8131 METCALF AVE,
SUITE 300
OVERLAND PARK, KS 66204

www.brrarch.com

Tel: 913-262-9095
Fax: 913-262-9044

Consultants

Copyright Notice

This drawing was prepared for use on a specific site contemporaneously with its issue date and it is not suitable for use on a different project site or at a later time. Use of this drawing for reference or example on another project requires the services of properly licensed architects and engineers. Reproduction of this drawing for use on another project is not authorized and may be contrary to the law.

Issues & Revisions

NO.	DATE	DESCRIPTION
2	10/04/23	REV #2

Project Name

WoodSpring Suites

Project Address

1010 NW WARD ROAD LEE'S
SUMMIT, MO



Drawn By:

JP

Checked By:

JL

Document Date:

08/16/23

Protocol:

WSS_v5_2023.1 (05/05/23)

Bulletins Through:

WSS_v2_B08

Project No.

31000541

Professional Seal



10/09/2023

TREVOR TYSON HOLCOMB
ARCHITECT
LICENSE NO. 2022000409
BRR ARCHITECTURE, INC.
ARCHITECTURAL CORPORATION
MISSOURI LICENSE NO. ARC 000160

Sheet Title


GUESTROOM
BATHROOMS

Sheet No.


A5.7

BRR Original printed on recycled paper


10/6/2023 2:42:31 PM

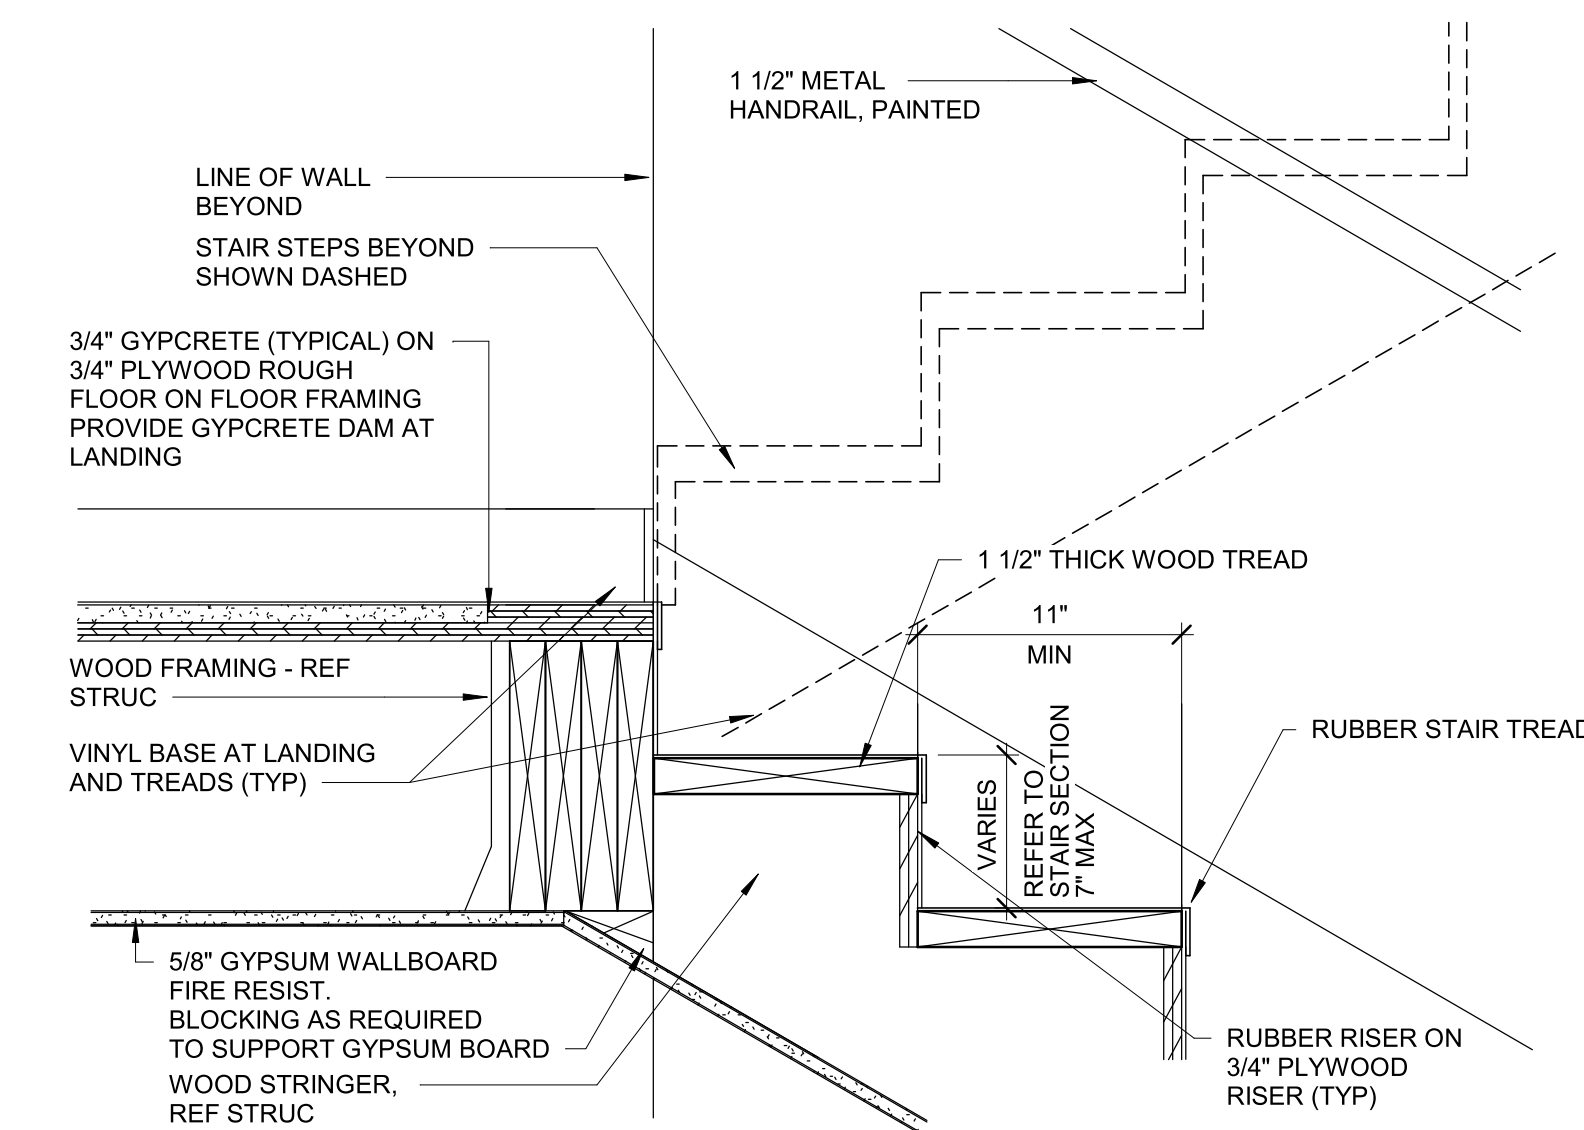


14 STAIR TO LANDING DETAIL
1 1/2" = 1'-0"

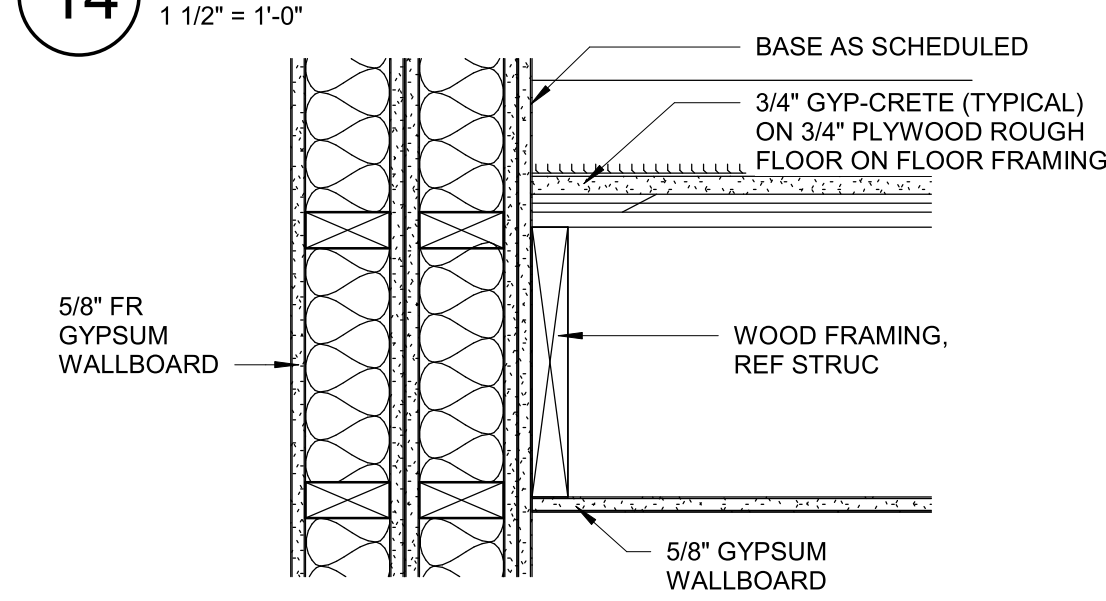


8 LANDING@ PARTY WALL
1 1/2" = 1'-0"

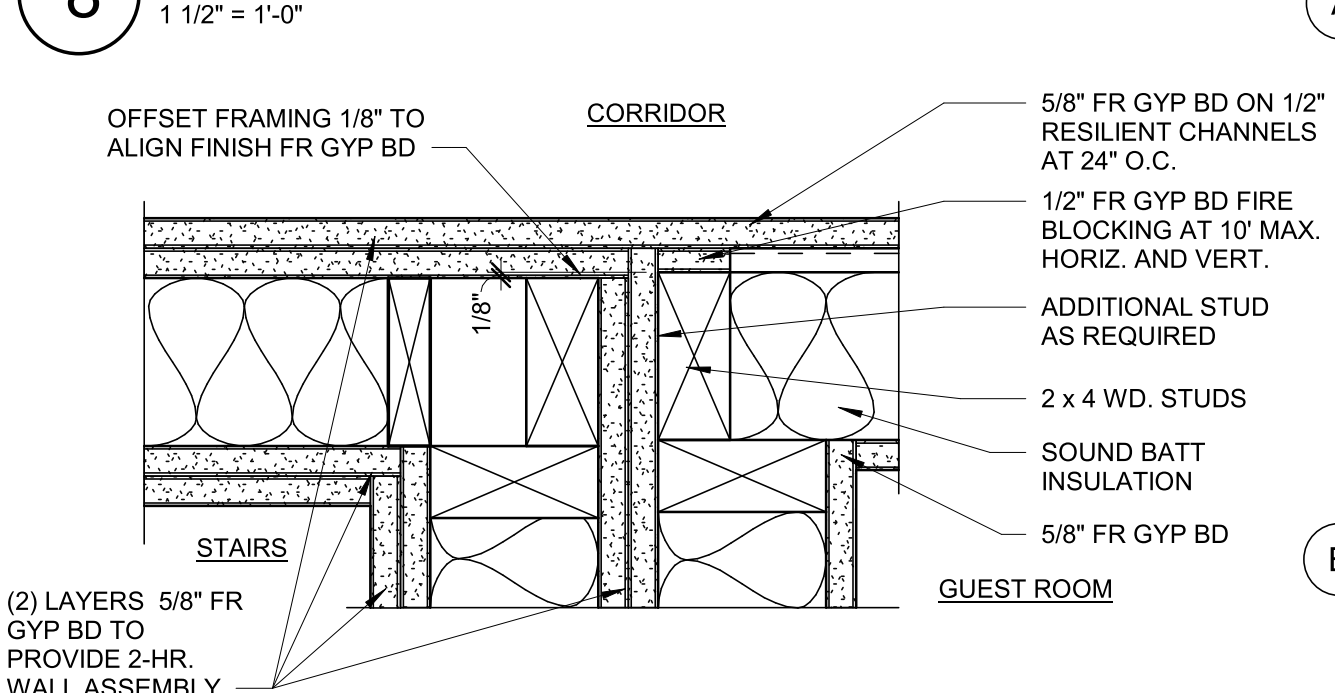


6 TYP. STAIR WALL OFFSET
3" = 1'-0"

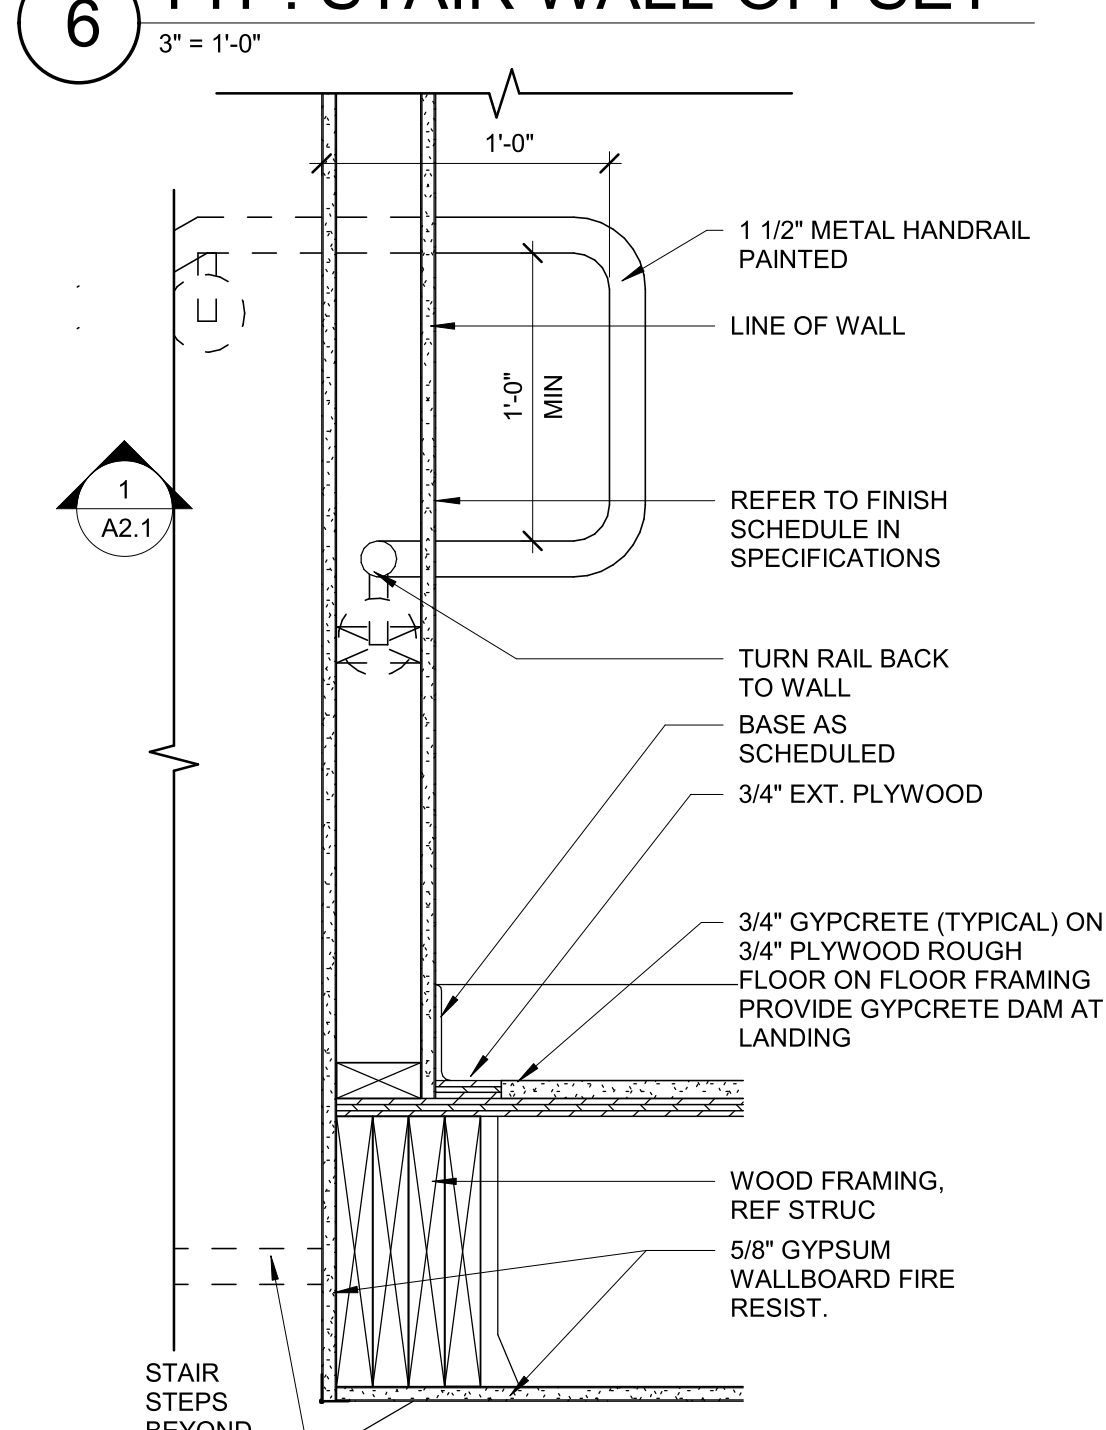


7A STAIR HANDRAIL
1 1/2" = 1'-0"

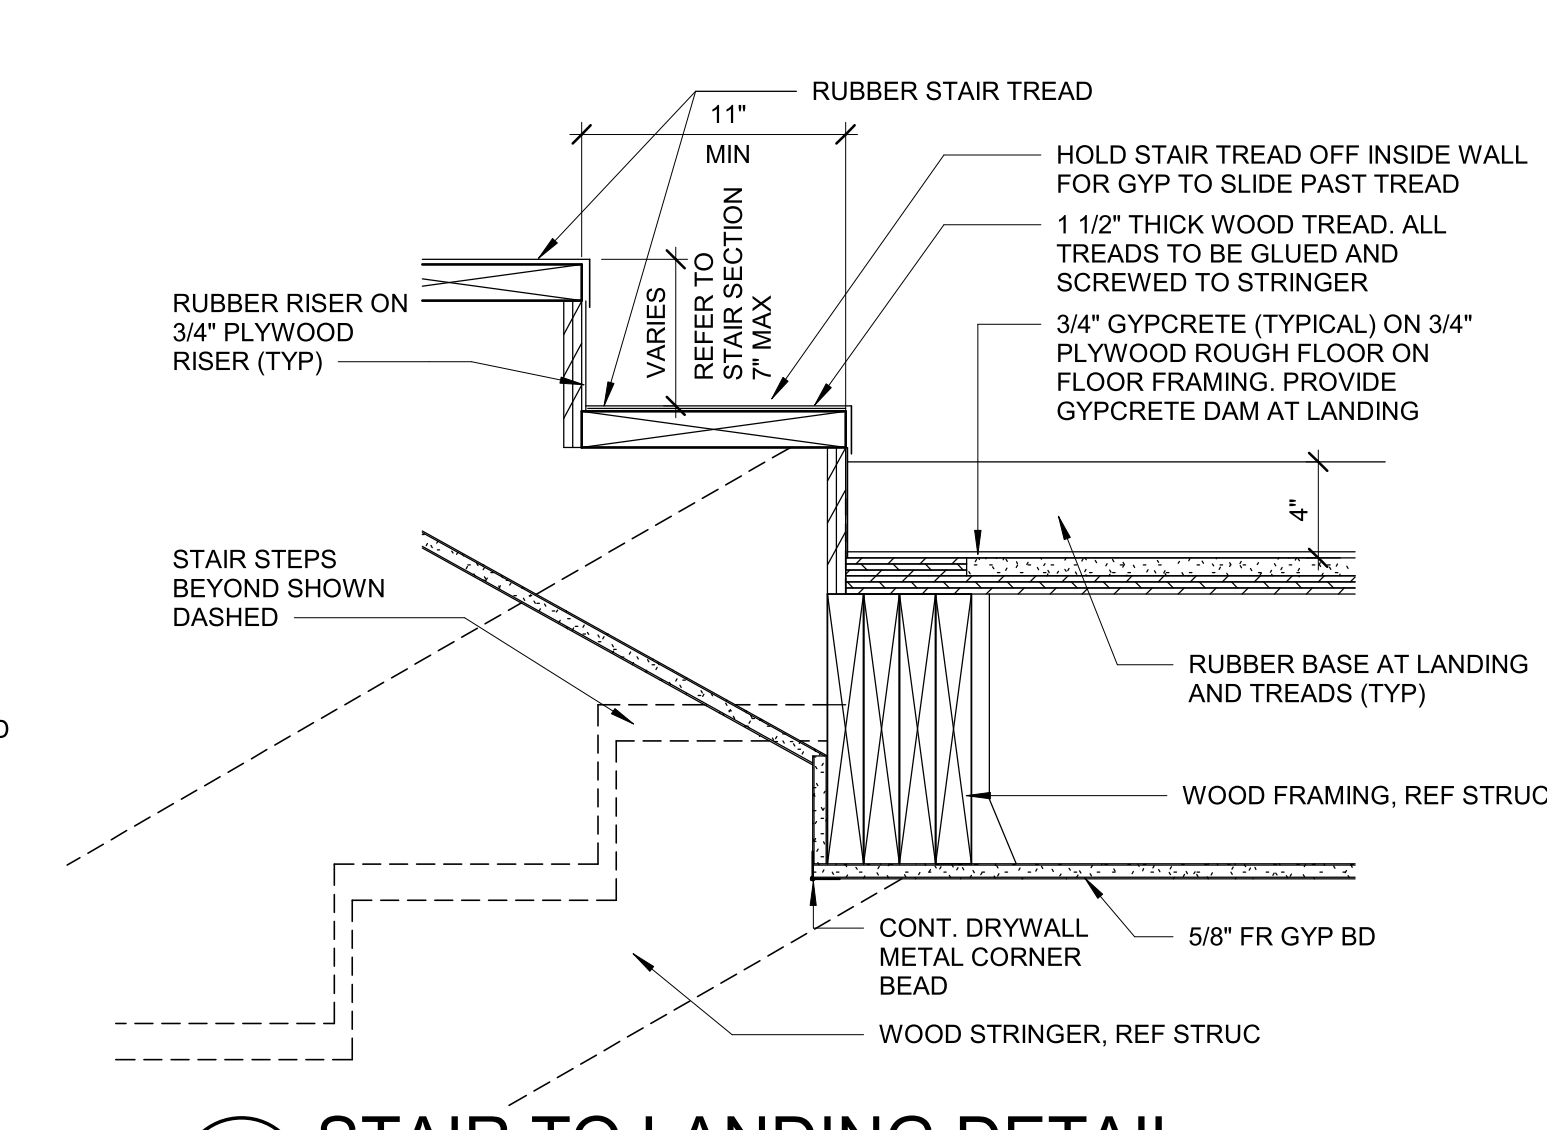


13 STAIR TO LANDING DETAIL
1 1/2" = 1'-0"

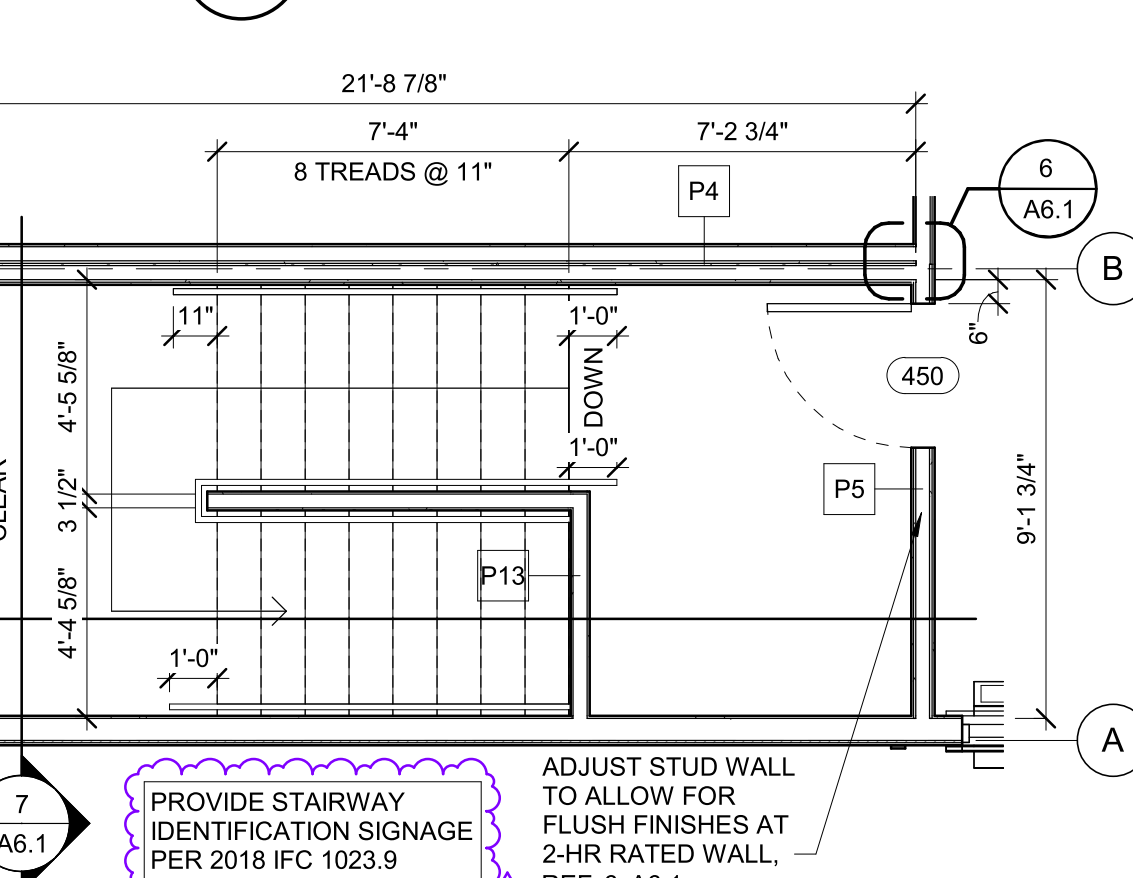


5 STAIR - 4TH FLOOR
1/4" = 1'-0"

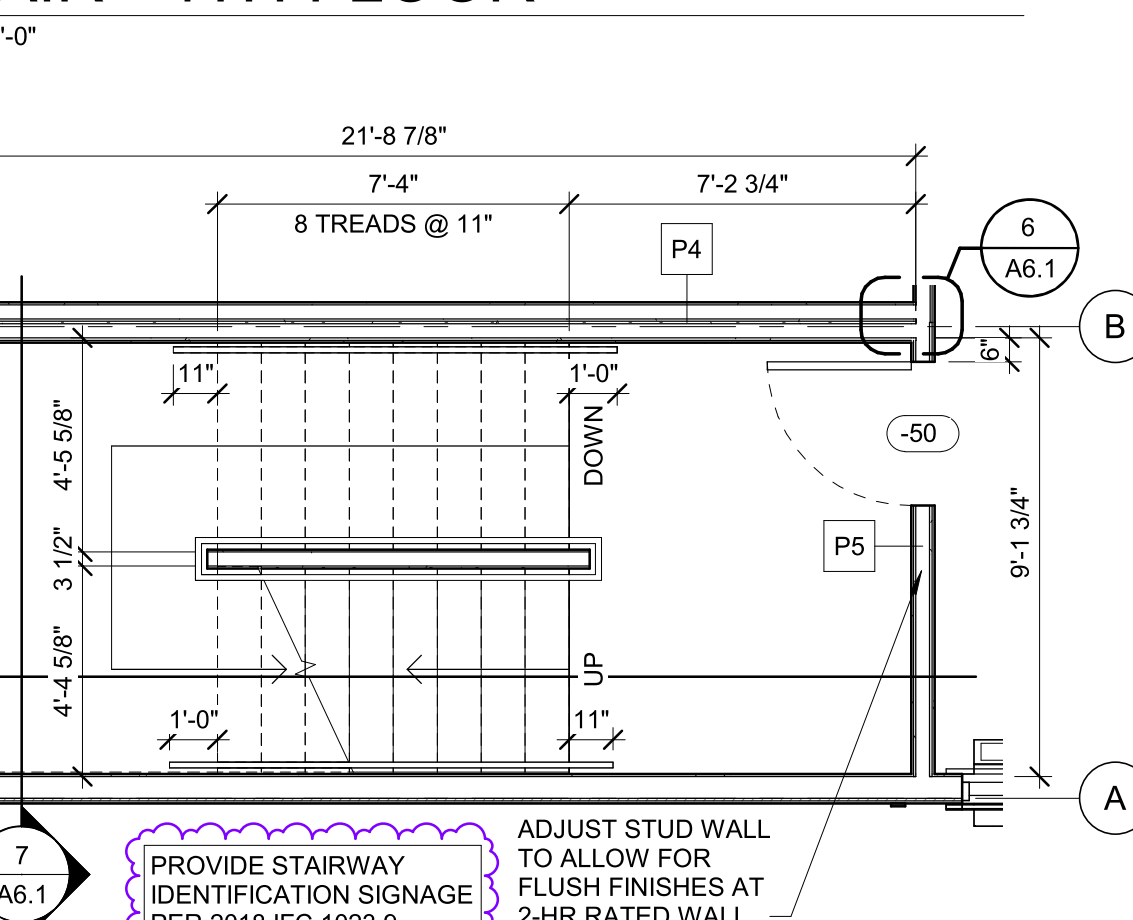


4 STAIR- 2ND & 3RD FLOOR
1/4" = 1'-0"

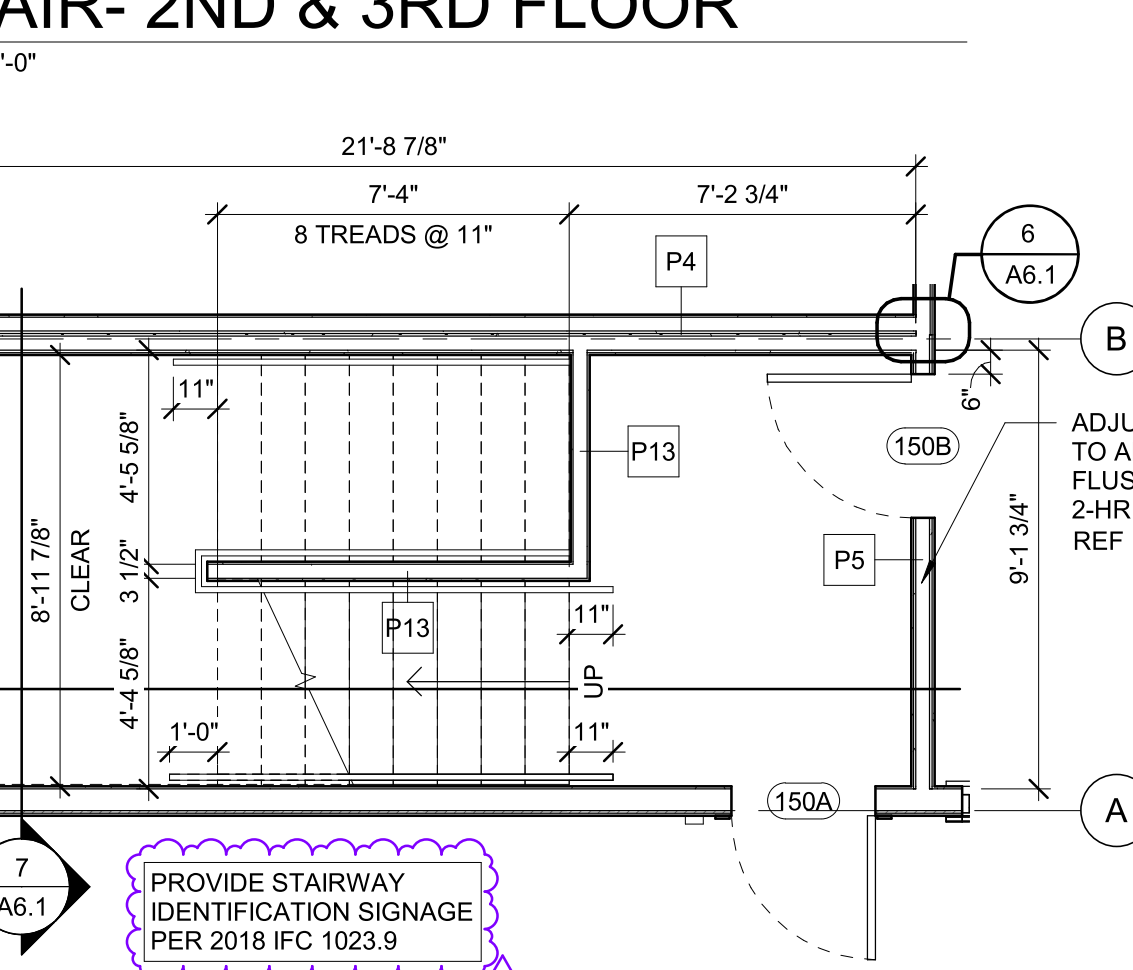


3 STAIR - 1ST FLOOR
1/4" = 1'-0"

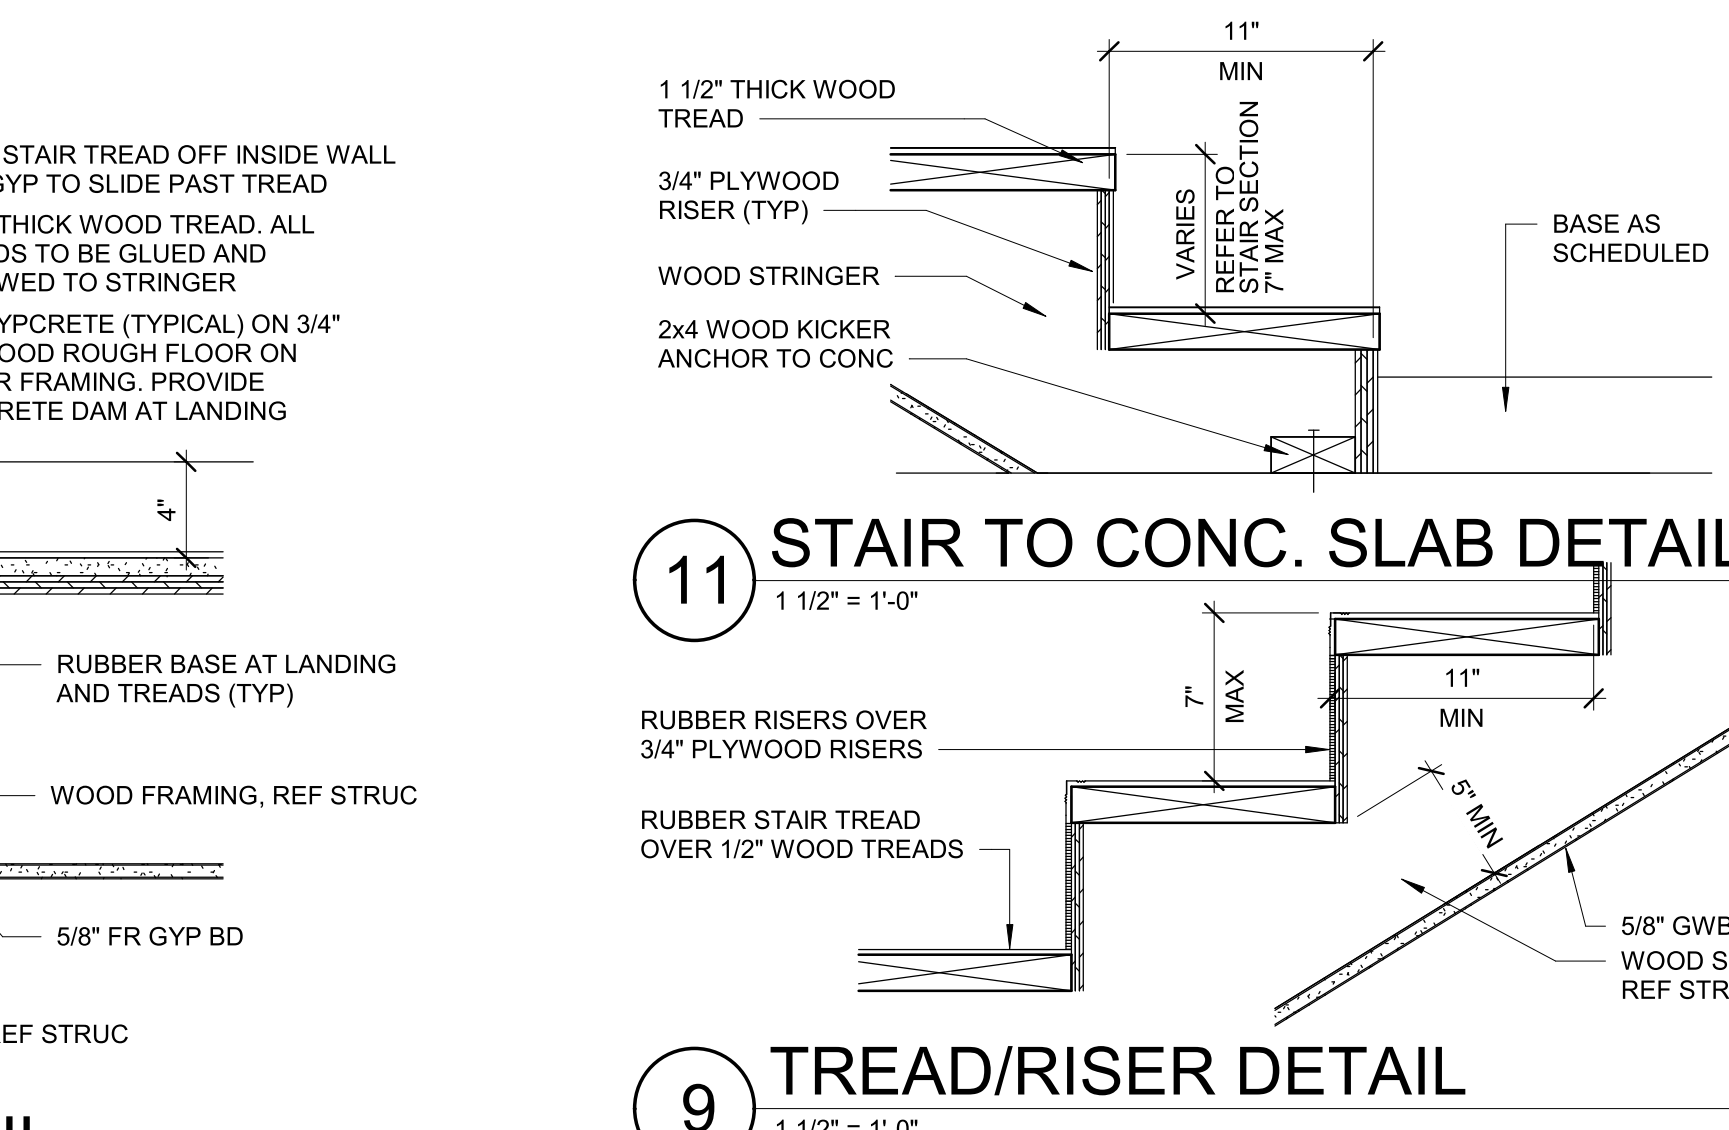


11 STAIR TO CONC. SLAB DETAIL
1 1/2" = 1'-0"

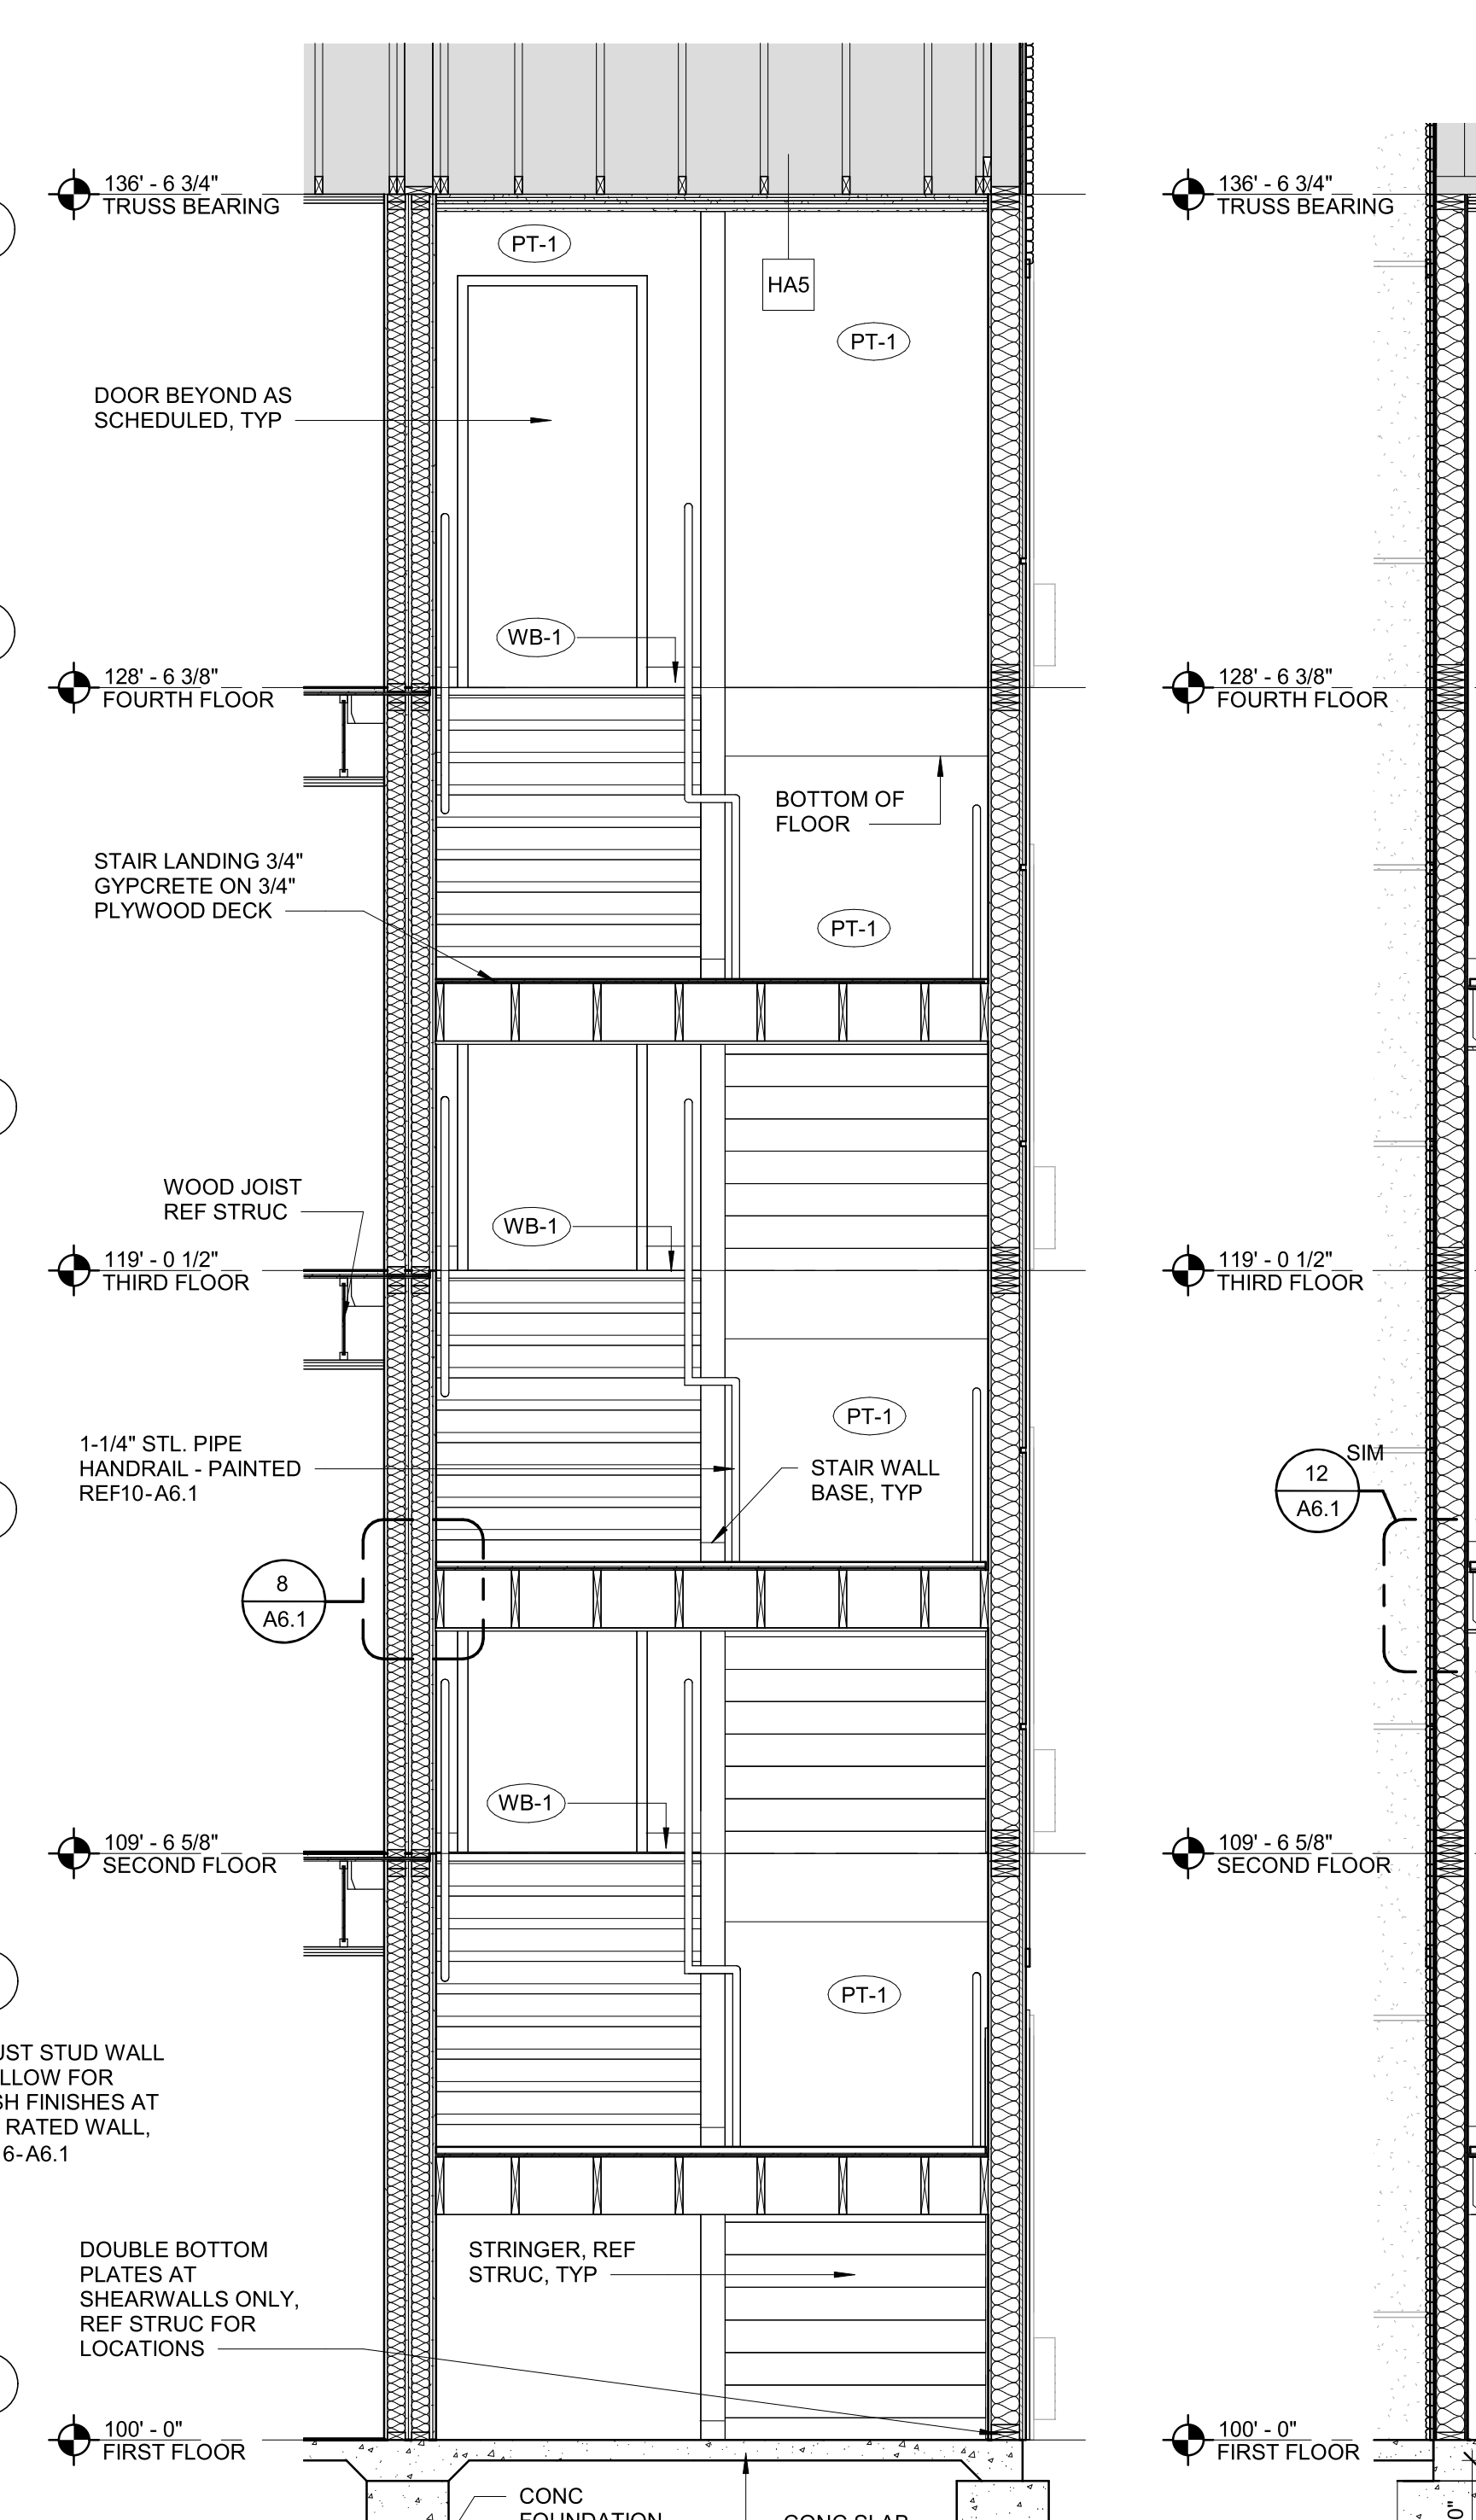

7 STAIR - CROSS SECTION
3/8" = 1'-0"

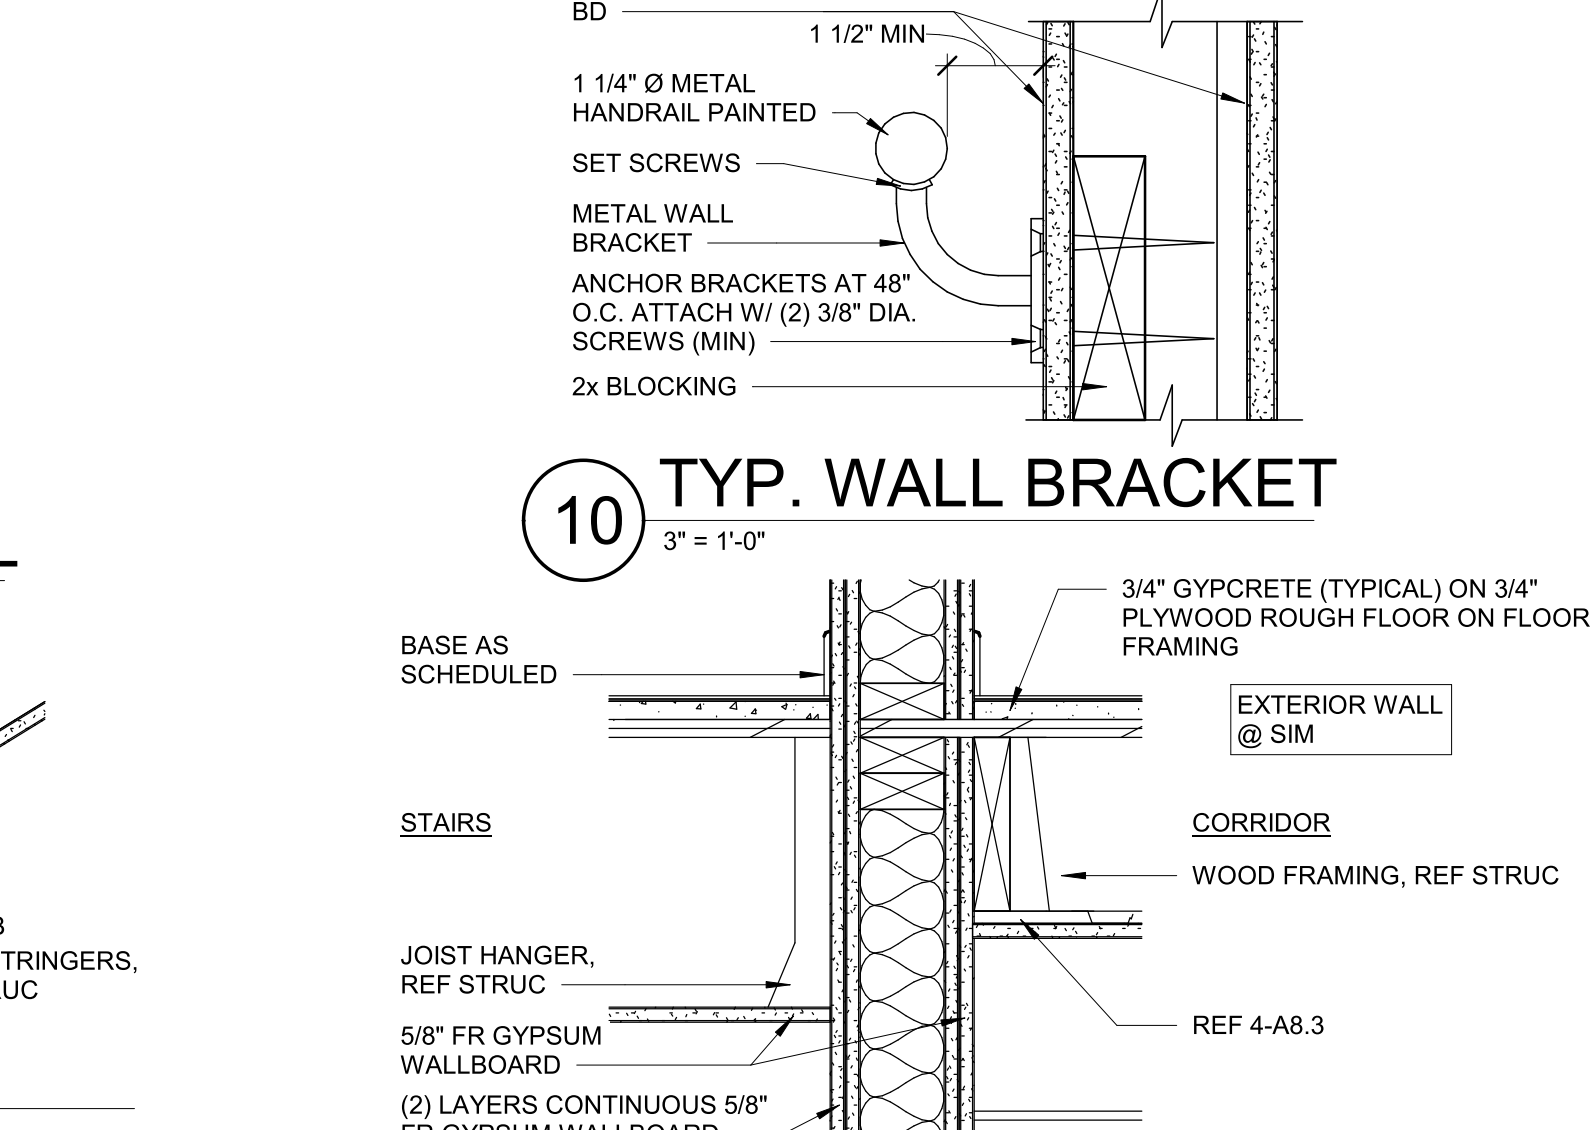

10 TYP. WALL BRACKET
3" = 1'-0"

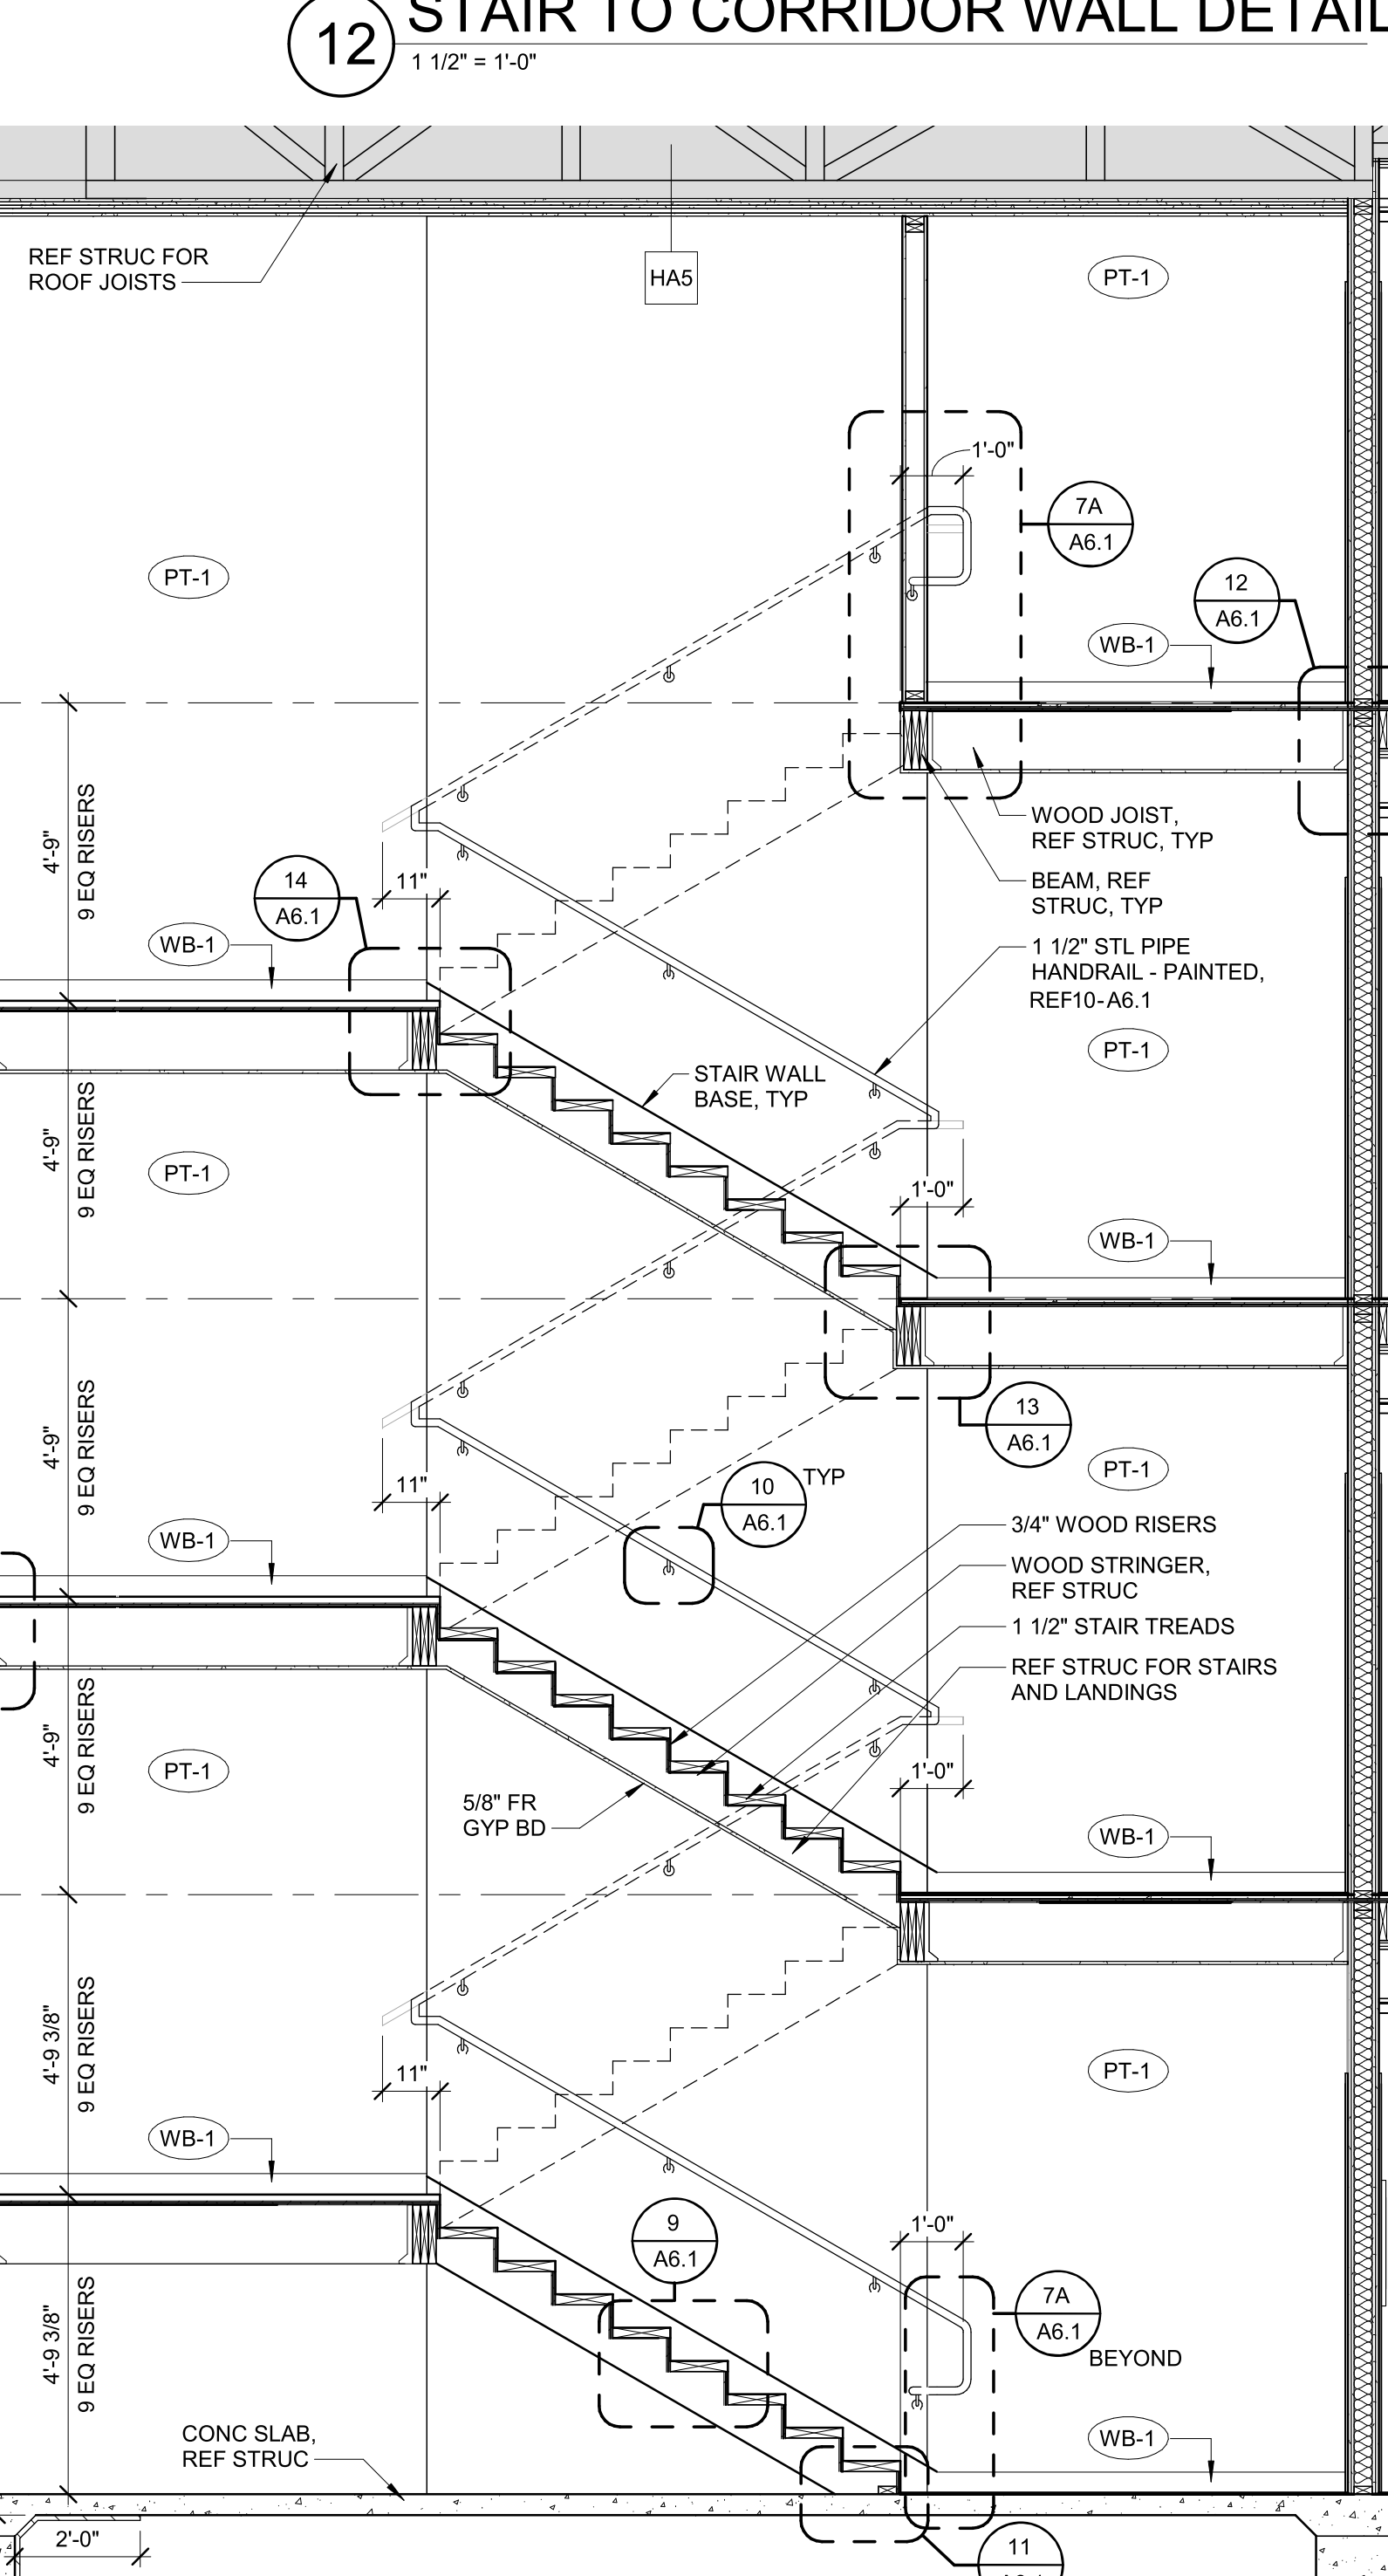

1 STAIR TOWER TYP SECTION
3/8" = 1'-0"



Architect of Record:
BRR Architecture, Inc.
8131 METCALF AVE,
SUITE 300
OVERLAND PARK, KS 66204
www.brrarch.com
Tel: 913-262-9095
Fax: 913-262-9044

Consultants

Copyright Notice

This drawing was prepared for use on a specific site contemporaneously with its issue date and it is not suitable for use on a different project site or at a later time. Use of this drawing for reference or example on another project requires the services of properly licensed architects and engineers. Reproduction of this drawing for use on another project is not authorized and may be contrary to the law.

Issues & Revisions

NO.	DATE	DESCRIPTION
2	10/04/23	REV#2

Project Name

WoodSpring Suites

Project Address

1010 NW WARD ROAD LEE'S SUMMIT, MO



Drawn By:

JP

Checked By:

DL

Document Date:

08/16/23

Protocol:

WSS_v5_2023.1 (05/05/23)


Bulletins Through:

WSS_v2_B08

Project No.

31000541

Professional Seal

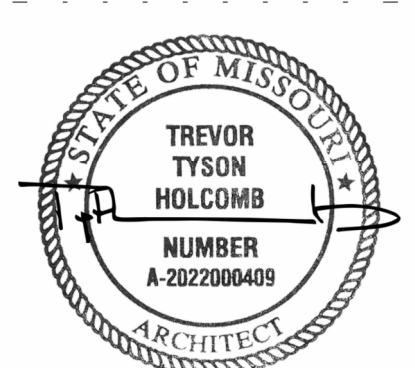

10/09/2023

TREVOR TYSON HOLCOMB
ARCHITECT
LICENSE NO. 2022000409
BRR ARCHITECTURE, INC.
ARCHITECTURAL CORPORATION
MISSOURI LICENSE NO. ARC 000160

Sheet Title


STAIR PLANS,
SECTIONS & DETAILS

Sheet No.

A6.1



BRR Original printed on recycled paper

DOOR SCHEDULE

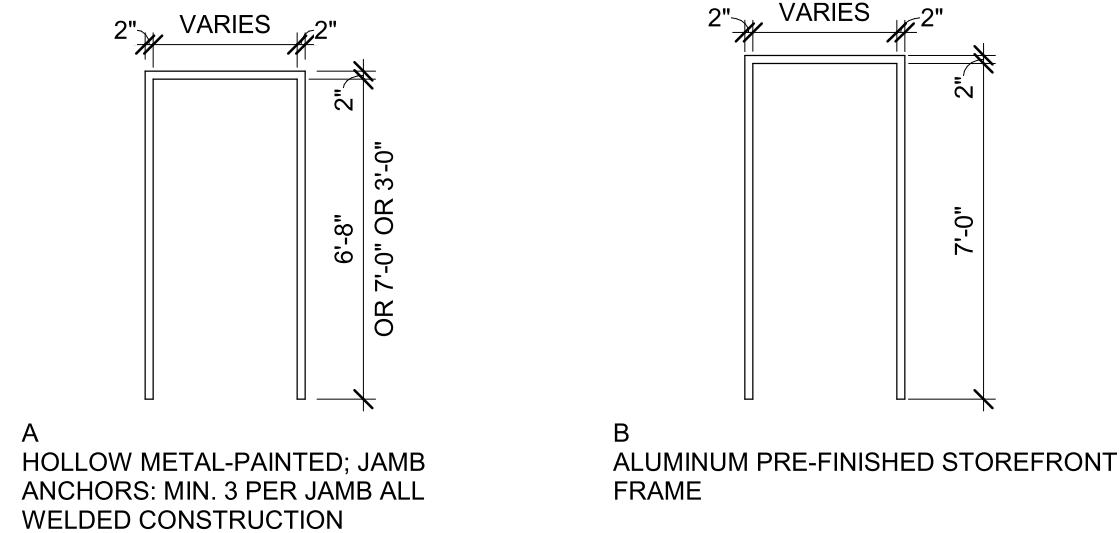

MARK	ROOM NAME	DOOR								FRAME					HARDWARE SET	REMARKS
		W	H	T	MATERIAL	FINISH	TYPE	GLAZING	LABEL	TYPE	MATERIAL	HEAD	JAMB	SILL		
GUESTROOMS																
A	GUESTROOM	3'-0"	6'-8"	1 3/4"	SC WOOD	PRE-FIN	A	-	20 MIN	A	H. M. TIMELY	3/A8.1	2/A8.1	1/A8.1	013, 014	DOOR HARDWARE SET 014 AT ADA ROOMS
B	RESTROOM	3'-0"	6'-8"	1 3/4"	SC WOOD	PRE-FIN	A	-	-	A	H. M. TIMELY	3/A8.1	2/A8.1	1/A8.1	016	1/2" UNDERCUT
STAIRS																
150A	STAIRS	3'-0"	6'-8"	1 3/4"	HOLLOW METAL	PAINT	C	5"x20" VP	-	A	HOLLOW METAL	7/A8.1	6/A8.1	4/A8.1	003	TEMPERED GLASS, FIRE EXIT HARDWARE; NOTE 1
150B	STAIRS	3'-0"	6'-8"	1 3/4"	HOLLOW METAL	PAINT	C	5"x20" VP	90 MIN	A	HOLLOW METAL	10/A8.1	9/A8.1	8/A8.1 SIM	009	90 MIN FIRE GLASS, FIRE EXIT HARDWARE; NOTE 1
152A	STAIRS	3'-0"	6'-8"	1 3/4"	HOLLOW METAL	PAINT	C	5"x20" VP	-	A	HOLLOW METAL	7/A8.1	6/A8.1	4/A8.1	003	TEMPERED GLASS, FIRE EXIT HARDWARE; NOTE 1
152B	STAIRS	3'-0"	6'-8"	1 3/4"	HOLLOW METAL	PAINT	C	5"x20" VP	90 MIN	A	HOLLOW METAL	10/A8.1	9/A8.1	8/A8.1 SIM	009	90 MIN FIRE GLASS, FIRE EXIT HARDWARE; NOTE 1
250	STAIRS	3'-0"	6'-8"	1 3/4"	HOLLOW METAL	PAINT	C	5"x20" VP	90 MIN	A	HOLLOW METAL	10/A8.1	9/A8.1	8/A8.1 SIM	009	90 MIN FIRE GLASS, FIRE EXIT HARDWARE; NOTE 1
252	STAIRS	3'-0"	6'-8"	1 3/4"	HOLLOW METAL	PAINT	C	5"x20" VP	90 MIN	A	HOLLOW METAL	10/A8.1	9/A8.1	8/A8.1 SIM	009	90 MIN FIRE GLASS, FIRE EXIT HARDWARE; NOTE 1
350	STAIRS	3'-0"	6'-8"	1 3/4"	HOLLOW METAL	PAINT	C	5"x20" VP	90 MIN	A	HOLLOW METAL	10/A8.1	9/A8.1	8/A8.1 SIM	009	90 MIN FIRE GLASS, FIRE EXIT HARDWARE; NOTE 1
352	STAIRS	3'-0"	6'-8"	1 3/4"	HOLLOW METAL	PAINT	C	5"x20" VP	90 MIN	A	HOLLOW METAL	10/A8.1	9/A8.1	8/A8.1 SIM	009	90 MIN FIRE GLASS, FIRE EXIT HARDWARE; NOTE 1
450	STAIRS	3'-0"	6'-8"	1 3/4"	HOLLOW METAL	PAINT	C	5"x20" VP	90 MIN	A	HOLLOW METAL	10/A8.1	9/A8.1	8/A8.1 SIM	009	90 MIN FIRE GLASS, FIRE EXIT HARDWARE; NOTE 1
452	STAIRS	3'-0"	6'-8"	1 3/4"	HOLLOW METAL	PAINT	C	5"x20" VP	90 MIN	A	HOLLOW METAL	10/A8.1	9/A8.1	8/A8.1 SIM	009	90 MIN FIRE GLASS, FIRE EXIT HARDWARE; NOTE 1
FIRST FLOOR																
135A	VESTIBULE	6'-0"	7'-0"	1 3/4"	ALUMINUM	PRE-FIN	D	FULL GLASS	-	B	ALUMINUM	13/A8.1	12/A8.1	11/A8.1	001	PAIR 3'-0" DOORS, CLEAR TEMPERED GLASS
135B	VESTIBULE	6'-0"	7'-0"	1 3/4"	ALUMINUM	PRE-FIN	D	FULL GLASS	-	B	ALUMINUM	18/A8.1	17/A8.1	16/A8.1	005	PAIR 3'-0" DOORS, CLEAR TEMPERED GLASS
136	CORRIDOR	3'-6"	7'-0"	1 3/4"	ALUMINUM	PRE-FIN	D	FULL GLASS	-	B	ALUMINUM	15/A8.1	14/A8.1	11/A8.1	004	CLEAR TEMPERED GLASS
137B	AHU	2'-6"	6'-8"	1 3/4"	HOLLOW METAL	PAINT	C	-	-	A	H. M. TIMELY	3/A8.1	2/A8.1	1/A8.1	015A	NOTE 1
139	RESTROOM	3'-0"	6'-8"	1 3/4"	SC WOOD	PRE-FIN	A	-	-	A	H. M. TIMELY	3/A8.1	2/A8.1	1/A8.1	007	-
140	MECHANICAL ROOM	3'-0"	6'-8"	1 3/4"	HOLLOW METAL	PAINT	C	-	-	A	HOLLOW METAL	7/A8.1	6/A8.1	4/A8.1	002	NOTE 1
141	STAFF LAUNDRY	2'-0"	6'-8"	1 3/4"	HOLLOW METAL	PAINT	C	-	-	A	H. M. TIMELY	3/A8.1	2/A8.1	1/A8.1	015	NOTE 1
142A	GUEST LAUNDRY	3'-0"	6'-8"	1 3/4"	HOLLOW METAL	PAINT	C	HALF GLASS	45 MIN	A	HOLLOW METAL	10/A8.1	9/A8.1	8/A8.1	012	45 MIN. FIRE GLASS; NOTE 1
142B	AHU	2'-6"	6'-8"	1 3/4"	HOLLOW METAL	PAINT	C	-	-	A	H. M. TIMELY	3/A8.1	2/A8.1	1/A8.1	015A	NOTE 1
142C	GUEST LAUNDRY	2'-0"	6'-8"	1 3/4"	HOLLOW METAL	PAINT	C	-	-	A	H. M. TIMELY	3/A8.1	2/A8.1	1/A8.1	015	NOTE 1
143A	STAFF LAUNDRY	3'-6"	6'-8"	1 3/4"	HOLLOW METAL	PAINT	C	-	45 MIN	A	H. M. TIMELY	3/A8.1	2/A8.1	1/A8.1	011	NOTE 1
143B	AHU	2'-6"	6'-8"	1 3/4"	HOLLOW METAL	PAINT	C	-	-	A	H. M. TIMELY	3/A8.1	2/A8.1	1/A8.1	015	NOTE 1
143C	TRAINING	3'-0"	6'-8"	1 3/4"	SC WOOD	PRE-FIN	A	-	45 MIN	A	H. M. TIMELY	3/A8.1	2/A8.1	1/A8.1	010	-
144	STORAGE	3'-0"	6'-8"	1 3/4"	HOLLOW METAL	PAINT	C	-	-	A	HOLLOW METAL	10/A8.1	9/A8.1	8/A8.1	002	NOTE 1
145	ELECTRICAL ROOM	3'-0"	6'-8"	1 3/4"	HOLLOW METAL	PAINT	C	-	-	A	HOLLOW METAL	7/A8.1	6/A8.1	4/A8.1	022	NOTE 1
146	LOBBY	6'-0"	7'-0"	1 3/4"	ALUMINUM	PRE-FIN	D	FULL GLASS	-	B	ALUMINUM	18/A8.1	17/A8.1	16/A8.1	005	PAIR 3'-0" DOORS, CLEAR TEMPERED GLASS
147	FITNESS	3'-0"	6'-8"	1 3/4"	HOLLOW METAL	PAINT	C	HALF GLASS	45 MIN	A	HOLLOW METAL	10/A8.1	9/A8.1	8/A8.1	012	45 MIN. FIRE GLASS; NOTE 1
148A	REGISTRATION	3'-0"	6'-8"	1 3/4"	HOLLOW METAL	PAINT	C	-	-	A	H. M. TIMELY	3/A8.1	2/A8.1	1/A8.1	010	RETURN AIR LOUVER; NOTE 1
148B	REGISTRATION	8'-0"	3'-8"	1 3/4"	WOOD COIL	PRE-FIN	F	-	-	-	WOOD	12/A4.4	10/A4.4	-	-	ALL HARDWARE BY OVERHEAD DOOR MFR; NOTE 2
154	STORAGE	3'-0"	6'-8"	1 3/4"	HOLLOW METAL	PAINT	C	-	-	A	HOLLOW METAL	10/A8.1	9/A8.1	8/A8.1	015	NO LOCK; NOTE 1
SECOND FLOOR																
240	UTILITY ROOM	3'-0"	6'-8"	1 3/4"	HOLLOW METAL	PAINT	C	-	45 MIN	A	H. M. TIMELY	3/A8.1	2/A8.1	1/A8.1	008	NOTE 1
241	HALL	3'-6"	7'-0"	1 3/4"	HOLLOW METAL	PAINT	C	NONE	20 MIN	A	HOLLOW METAL	2/A6.3	3/A6.3	8/A8.1 SIM	021	20 MIN FIRE GLASS; WALL MAGNET TO BE TIED INTO FIRE ALARM SYSTEM; NOTE 1
THIRD FLOOR																
340	UTILITY ROOM	3'-0"	6'-8"	1 3/4"	HOLLOW METAL	PAINT	C	-	45 MIN	A	H. M. TIMELY	3/A8.1	2/A8.1	1/A8.1	008	NOTE 1
341	HALL	3'-6"	7'-0"	1 3/4"	HOLLOW METAL	PAINT	C	NONE	20 MIN	A	HOLLOW METAL	2/A6.3	3/A6.3	8/A8.1 SIM	021	20 MIN FIRE GLASS; WALL MAGNET TO BE TIED INTO FIRE ALARM SYSTEM; NOTE 1
FOURTH FLOOR																
440	UTILITY ROOM	3'-0"	6'-8"	1 3/4"	HOLLOW METAL	PAINT	C	-	45 MIN	A	H. M. TIMELY	3/A8.1	2/A8.1	1/A8.1	008	NOTE 1
441	HALL	3'-6"	7'-0"	1 3/4"	HOLLOW METAL	PAINT	C	NONE	20 MIN	A	HOLLOW METAL	2/A6.3	3/A6.3	8/A8.1 SIM	021	20 MIN FIRE GLASS; WALL MAGNET TO BE TIED INTO FIRE ALARM SYSTEM; NOTE 1


GENERAL NOTES:
1. DOOR AND FRAME TO BE PAINTED "BROWNTONE" TO MATCH GUESTROOM/CORRIDOR FRAME COLOR; REF SPECS
2. OVERHEAD DOOR AND FRAME TO BE PREFINISHED; REF ELEVATION FOR COLOR

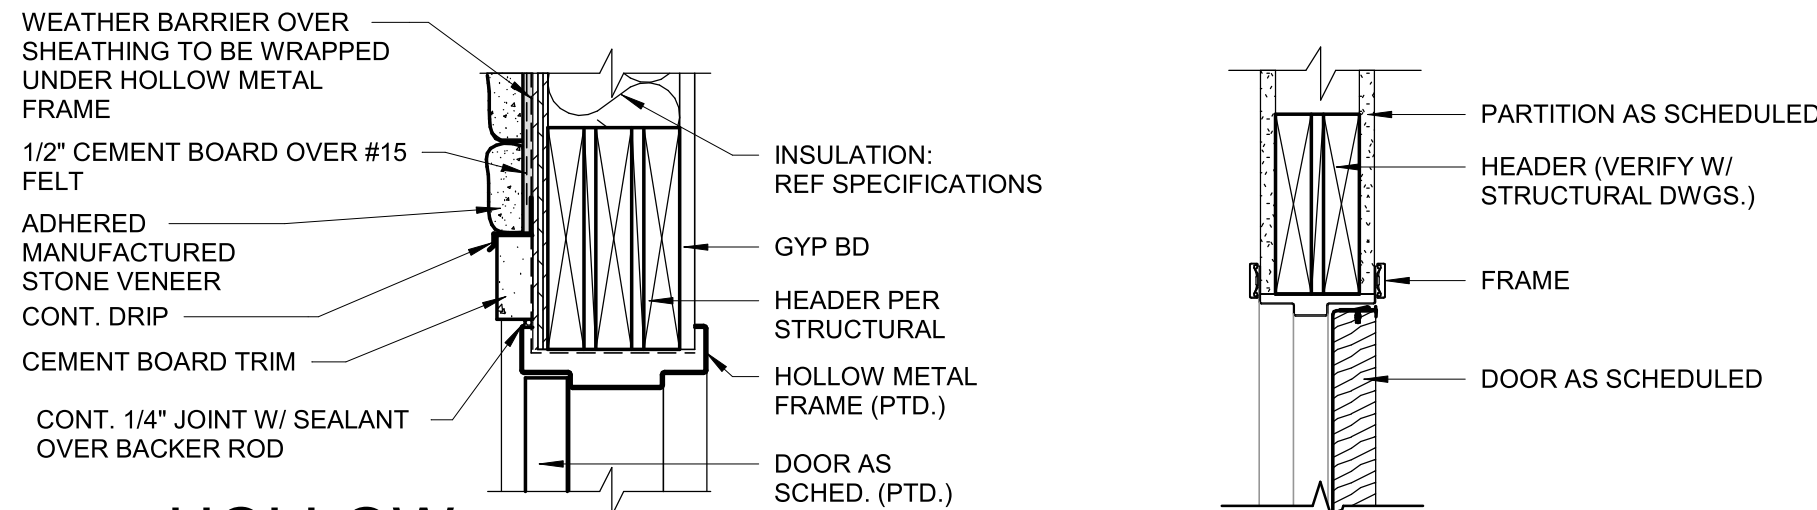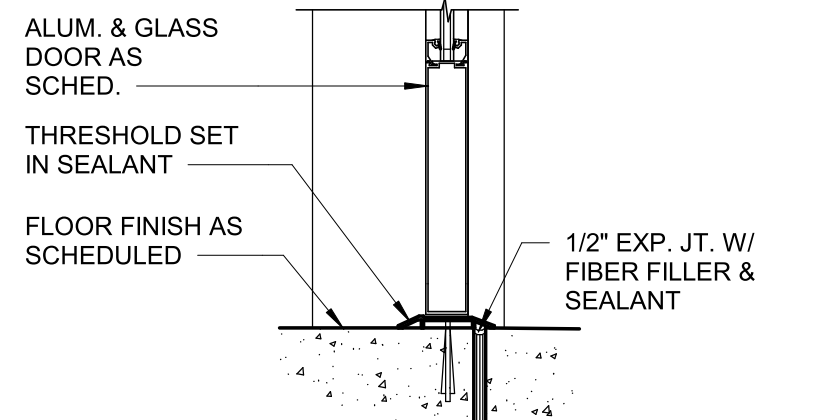


FRAME HEAD




HOLLOW METAL FRAME JAMB

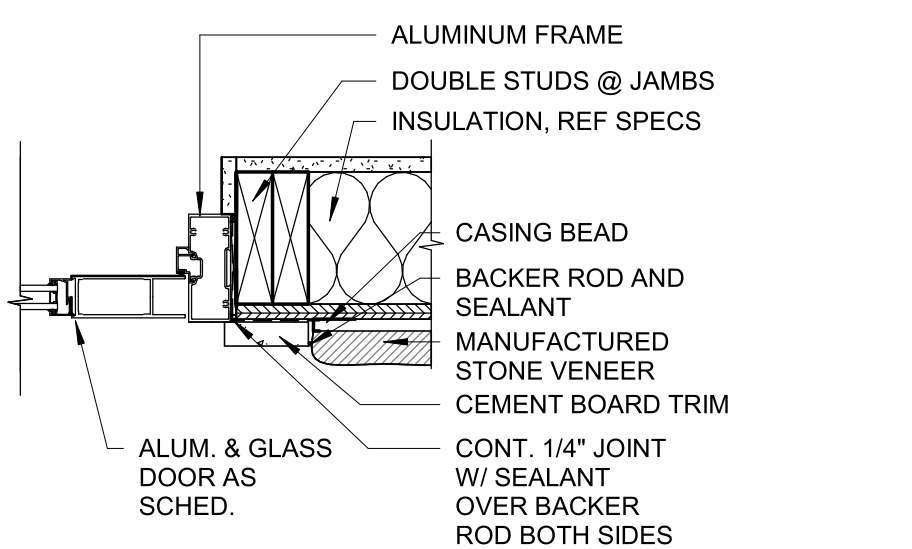


HOLLOW
METAL FRAME SILL

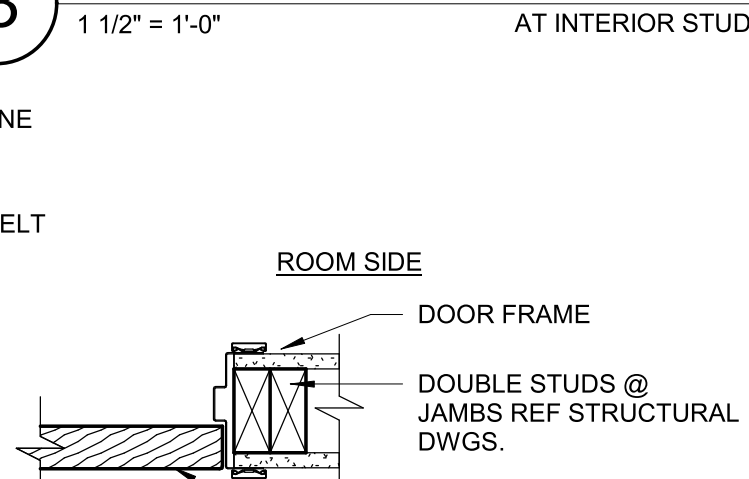


FRAME JAMB

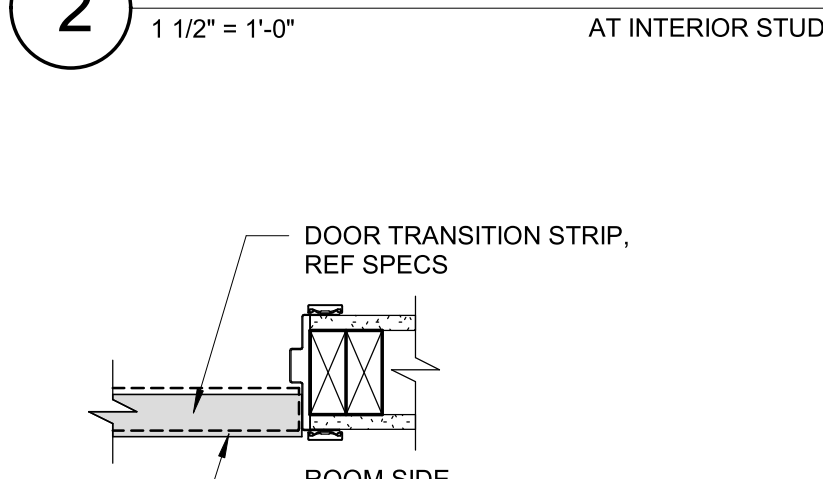


THRESHOLD

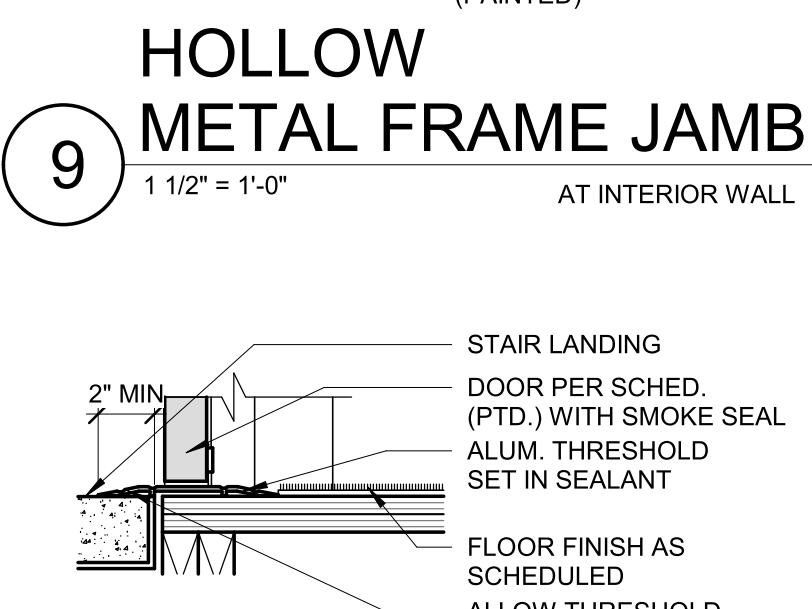

HOLLOW
METAL FRAME SILL

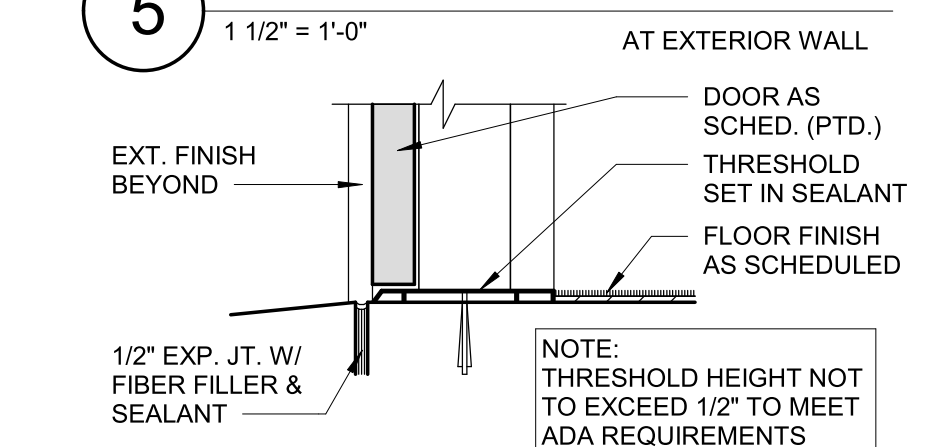

FRAME SILL

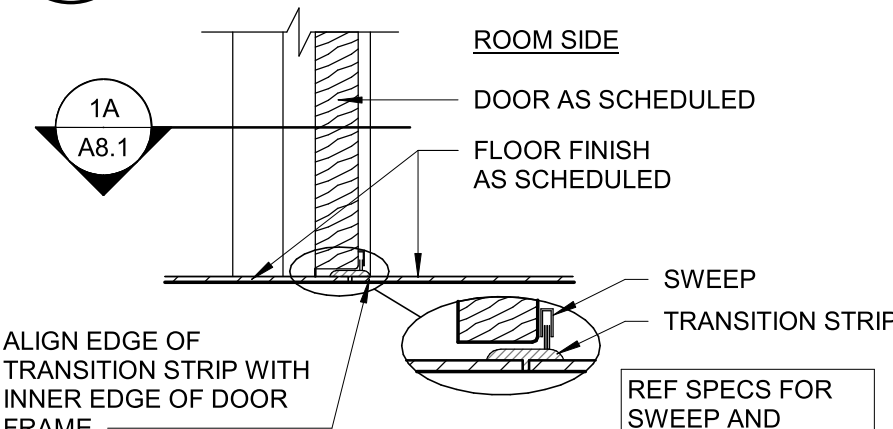

Copyright Notice

This drawing was prepared for use on a specific site contemporaneously with its issue date and is not suitable for use on a different project, site or at a later time. Use of this drawing for reference or example on another project requires the services of properly licensed architects and engineers. Reproduction of this drawing for reuse on another project is not authorized and may be contrary to the law.

Issues & Revisions

[illegible]**Project Name**

WoodSpring Suites

Project Address

1010 NW WARD ROAD LE
SUMMIT, MO



Checked By

JL

08/16/23

Protocycle:


Bulletins Through:

W55_v2_B08

Project No.

31000541

Professional Seal

 

BRR ARCHITECTURE, INC.
ARCHITECTURAL CORPORATION
MISSOURI LICENSE NO. ARC 000160

Sheet Title


DOOR SCHEDULE & DOOR DETAILS

Sheet No.


A8.1

 BRR Original printed on recycled paper


10/11/2023 3:03:14 PM

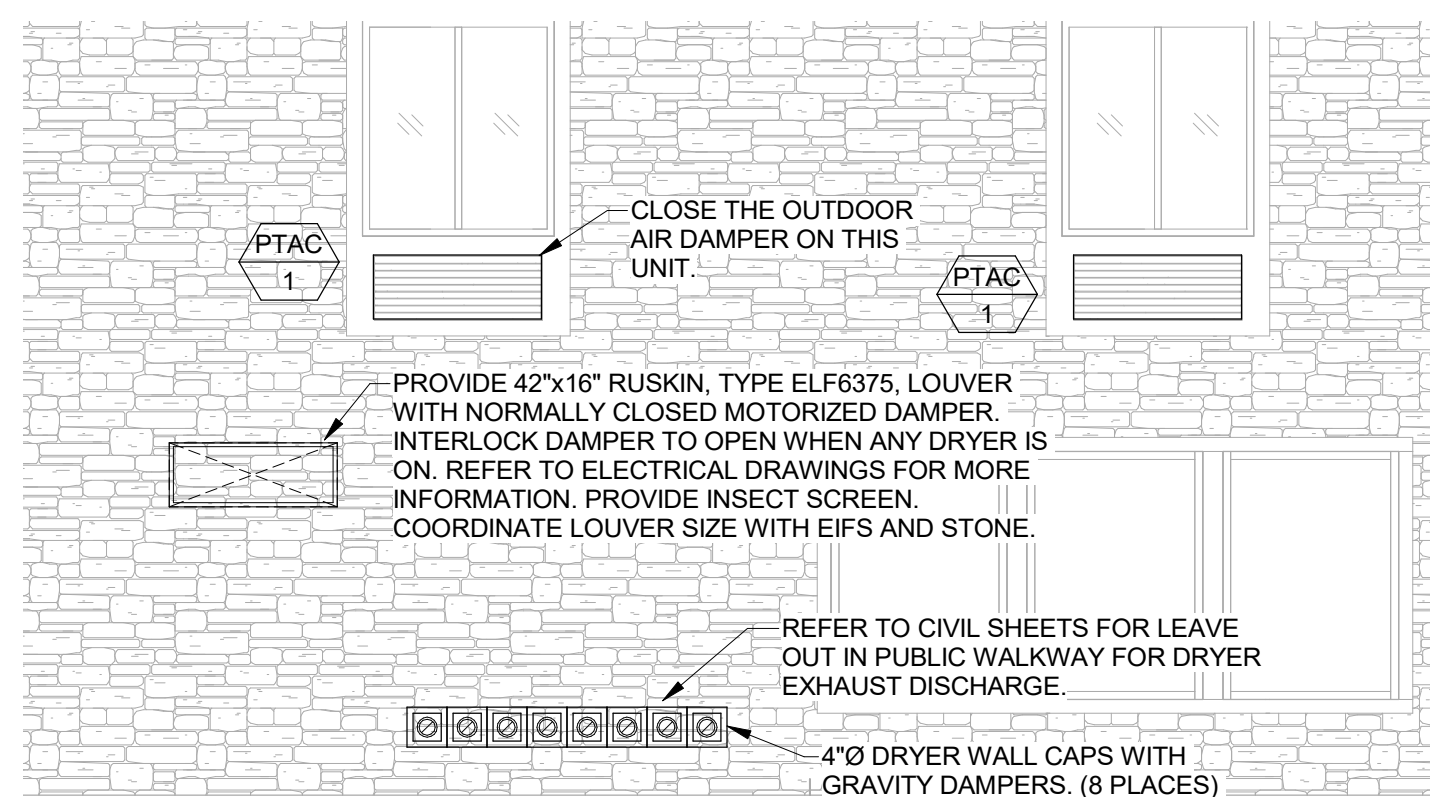

4 ELEVATION AT DRYER EXHAUST

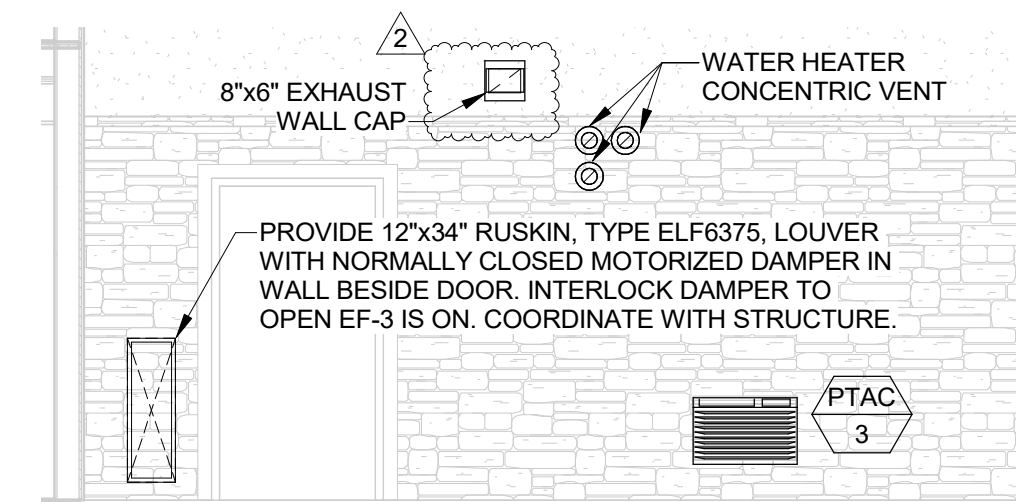


5 ELEVATION AT WATER HEATER FLUES

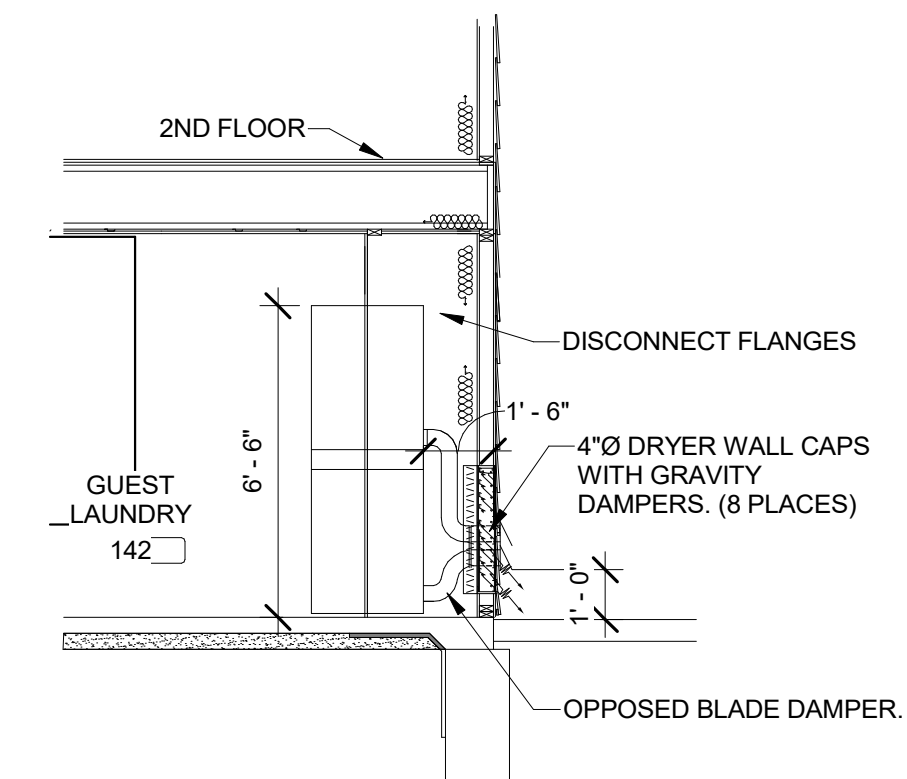


6 SECTION AT GUEST DRYERS


SCALE: 1/4" = 1'-0"

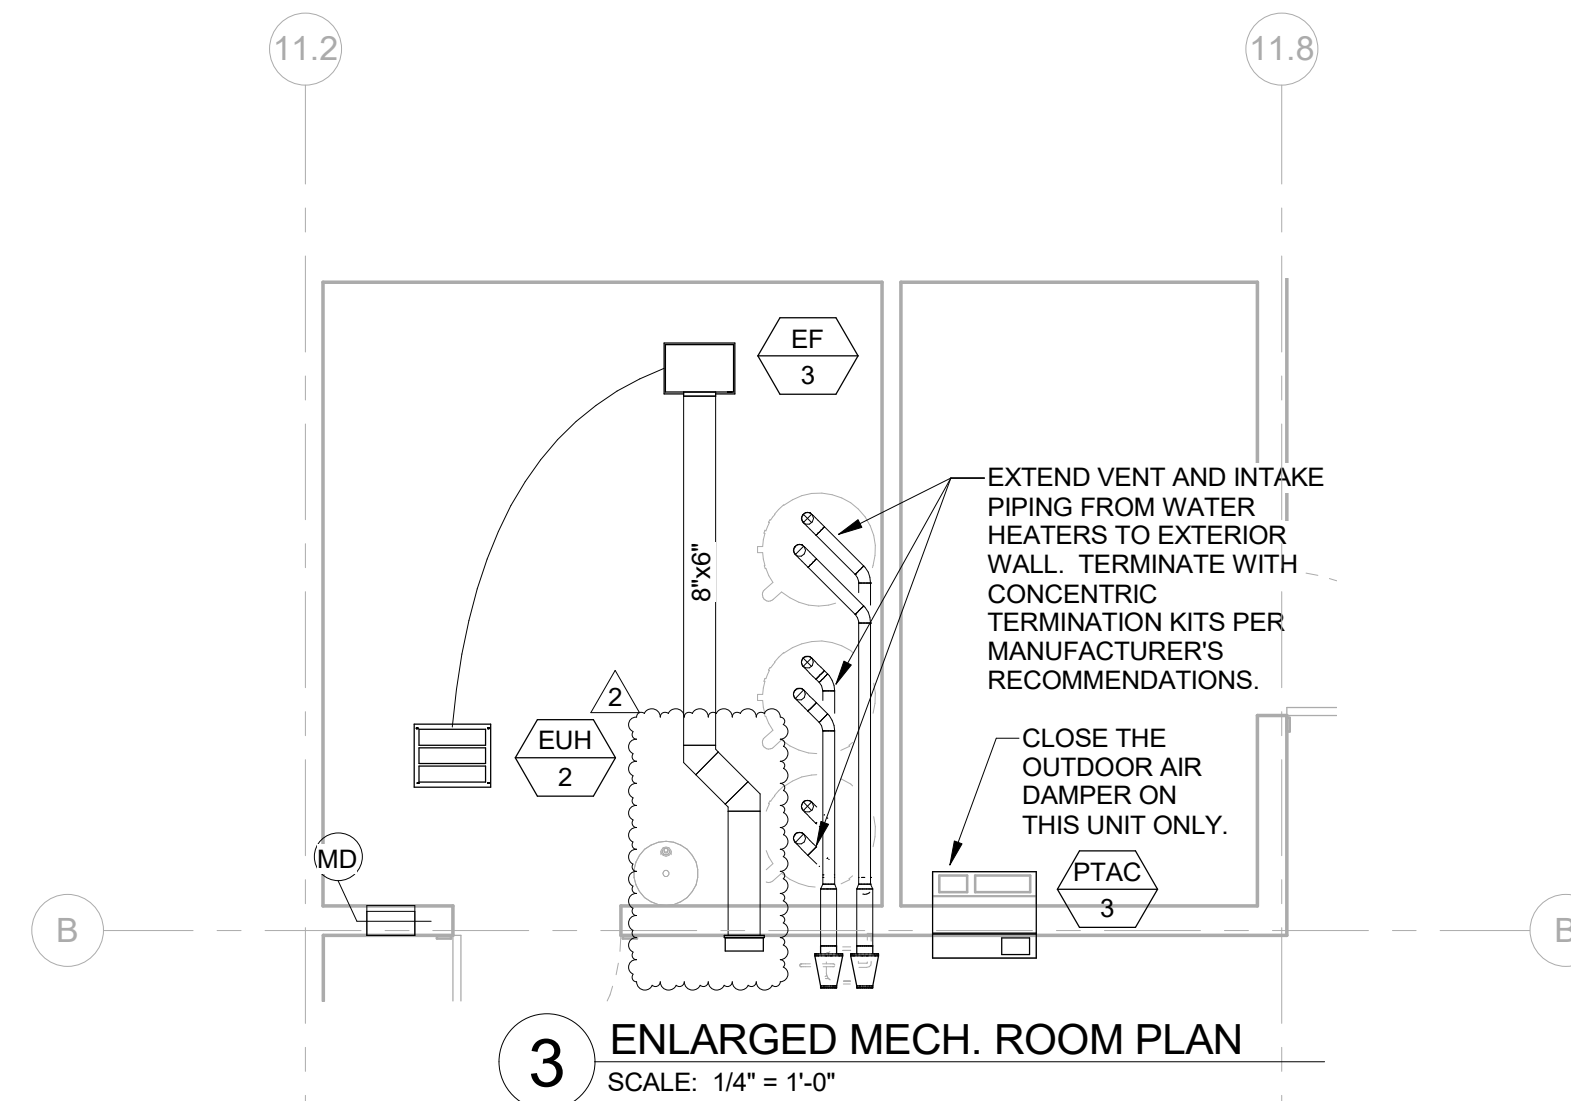


3 ENLARGED MECH. ROOM PLAN
SCALE: 1/4" = 1'-0"

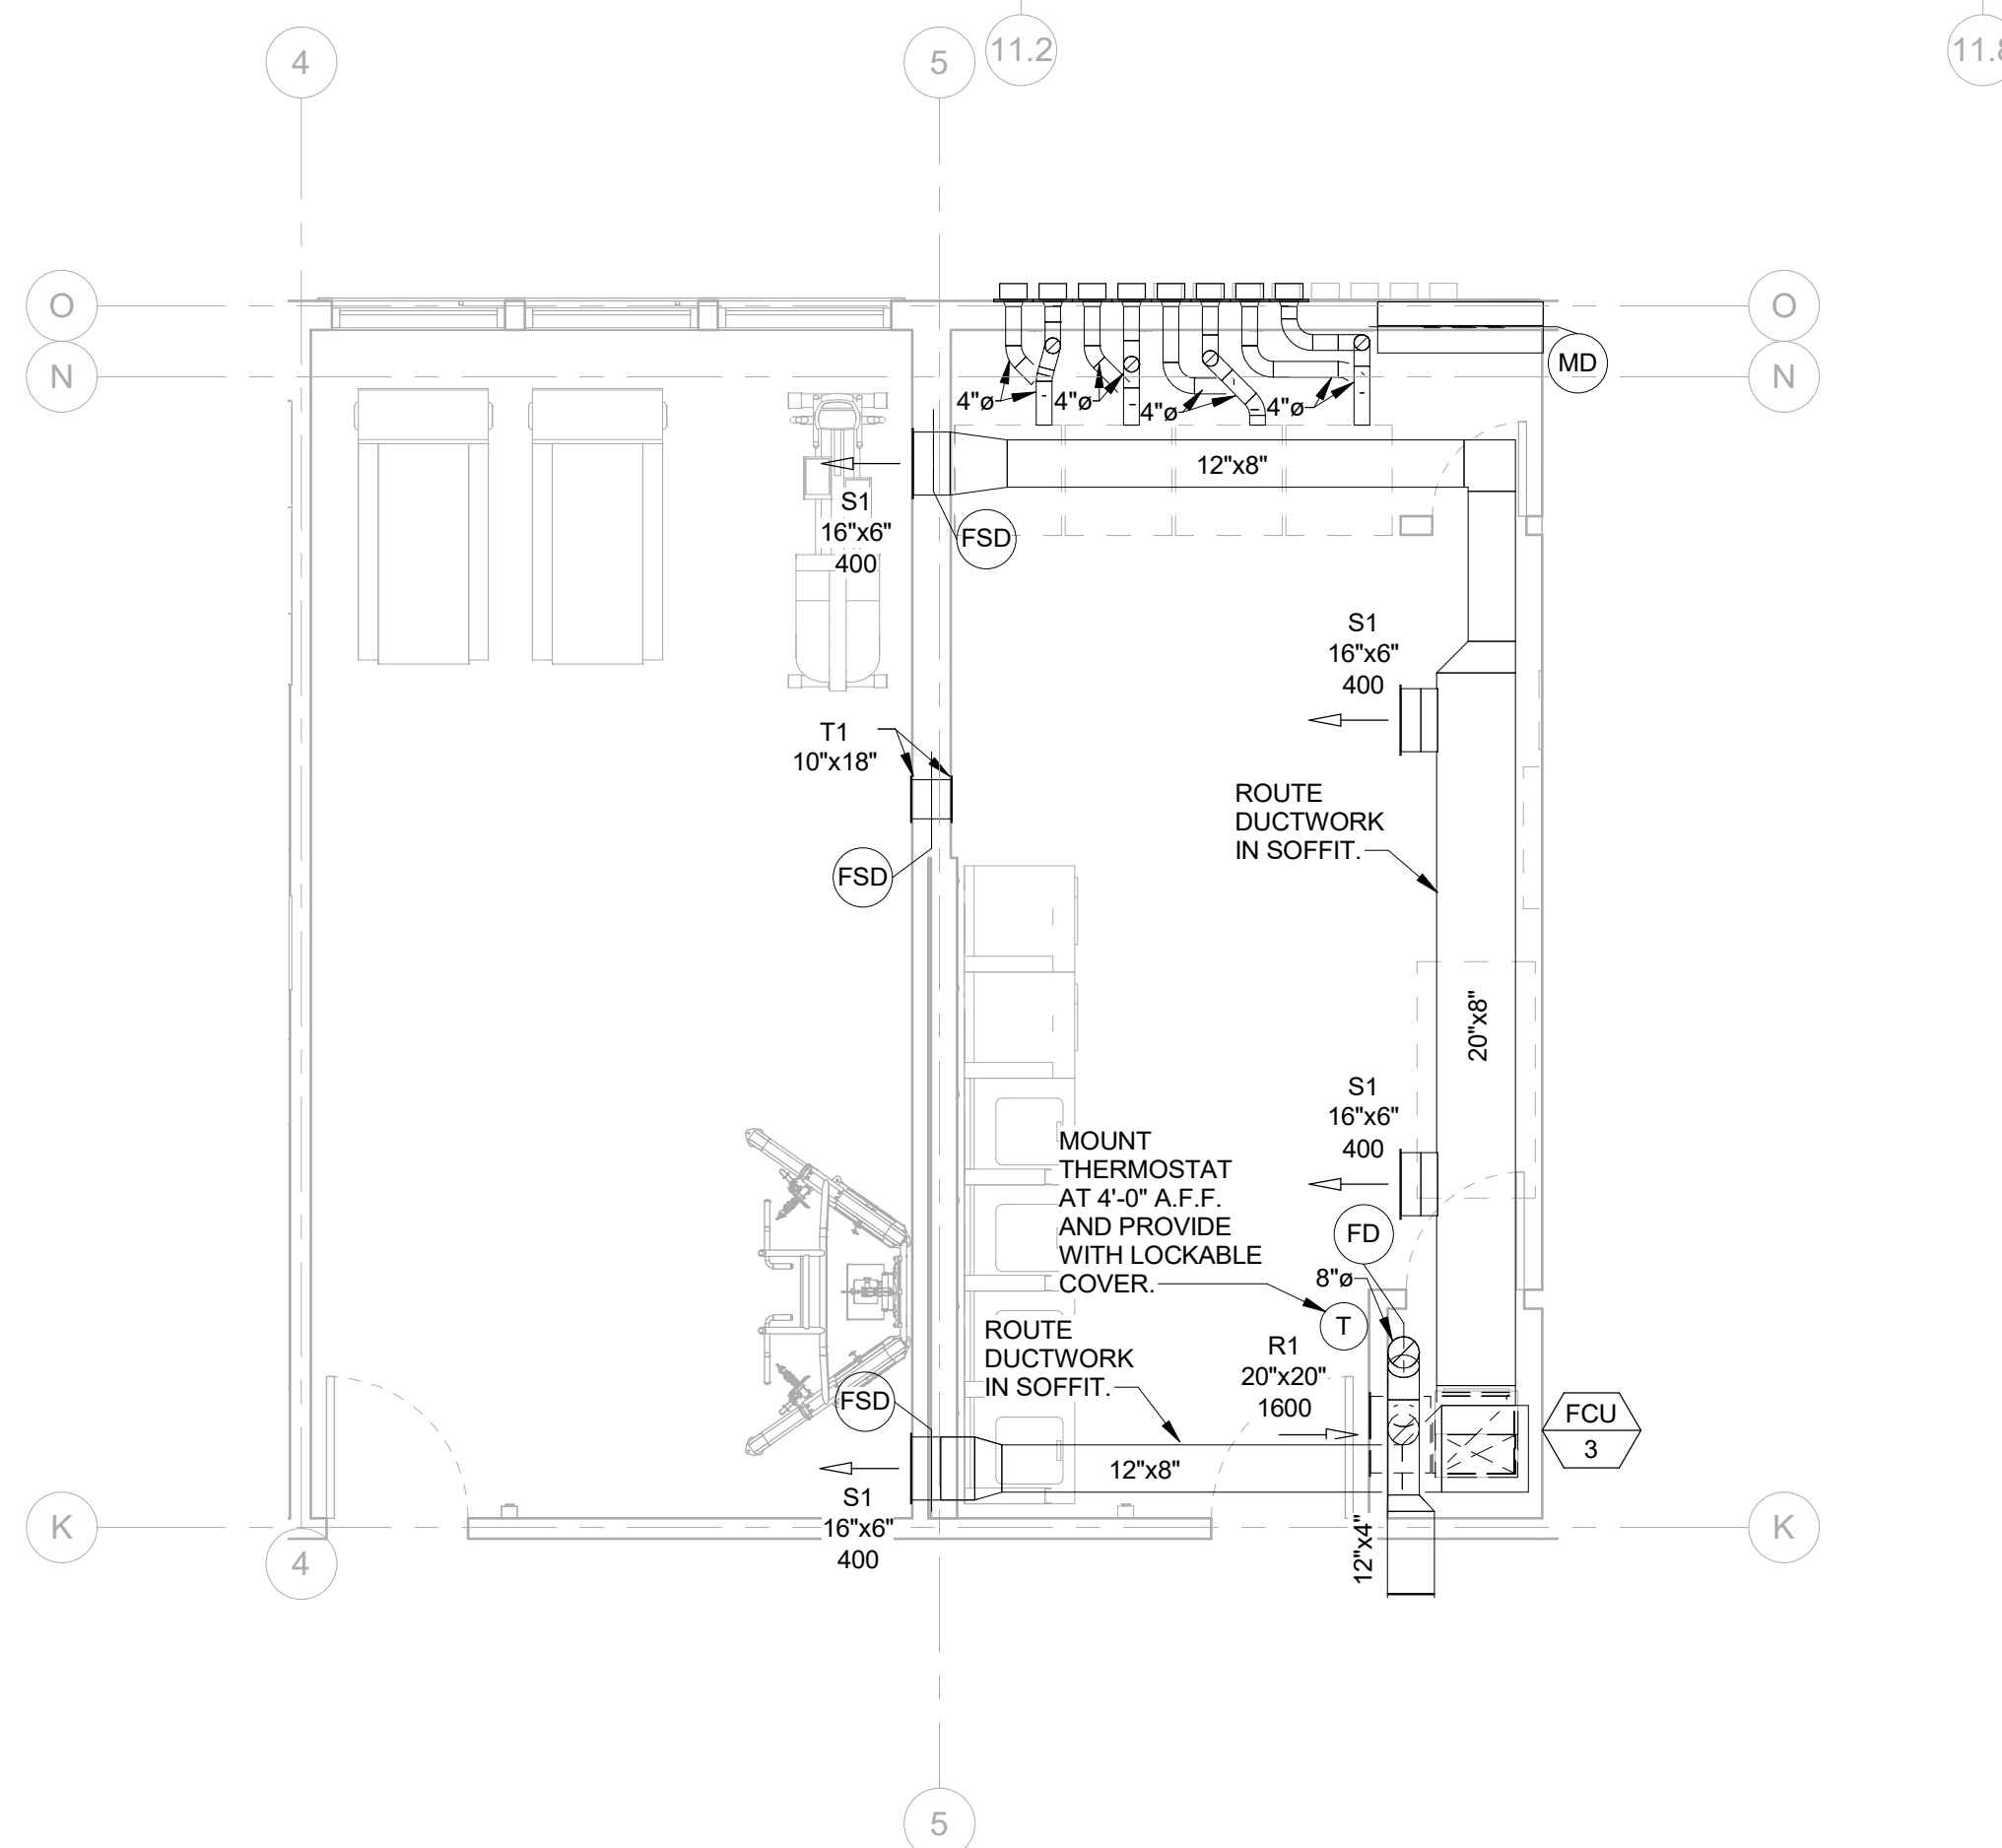

1 ENLARGED GUEST LAUNDRY PLAN
SCALE: 1/4" = 1'-0"

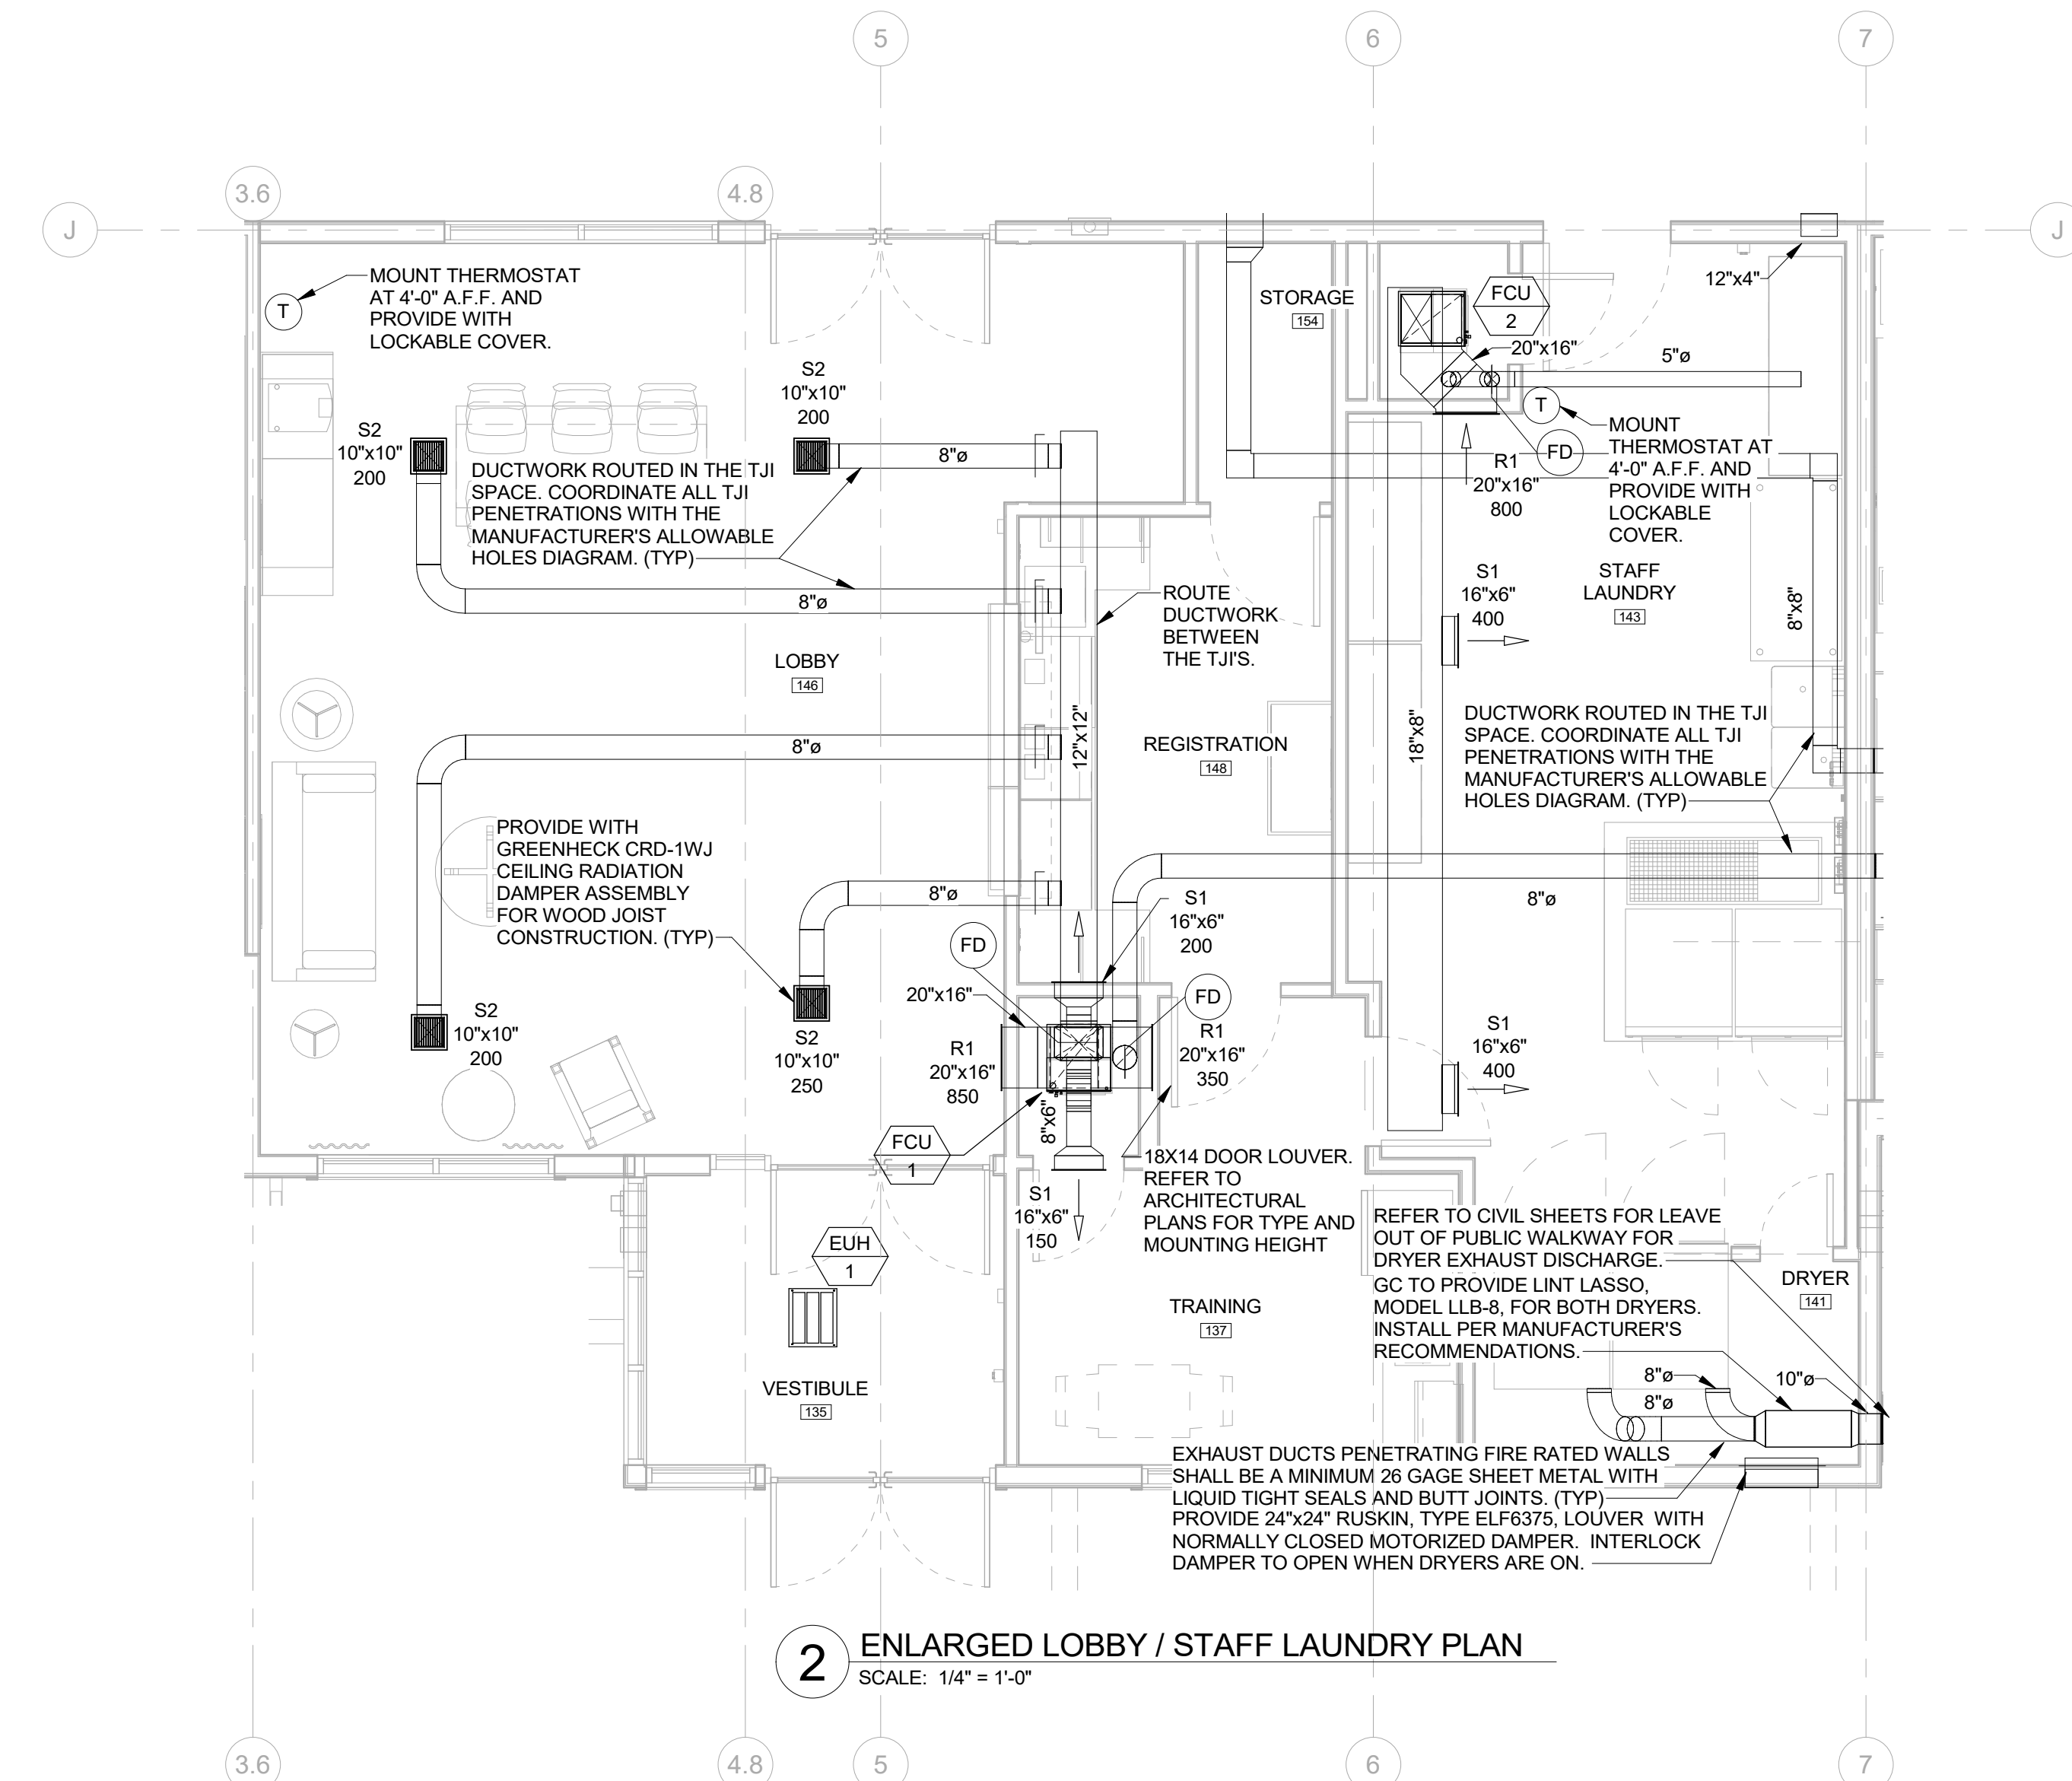

2 ENLARGED LOBBY / STAFF LAUNDRY PLAN
SCALE: 1/4" = 1'-0"

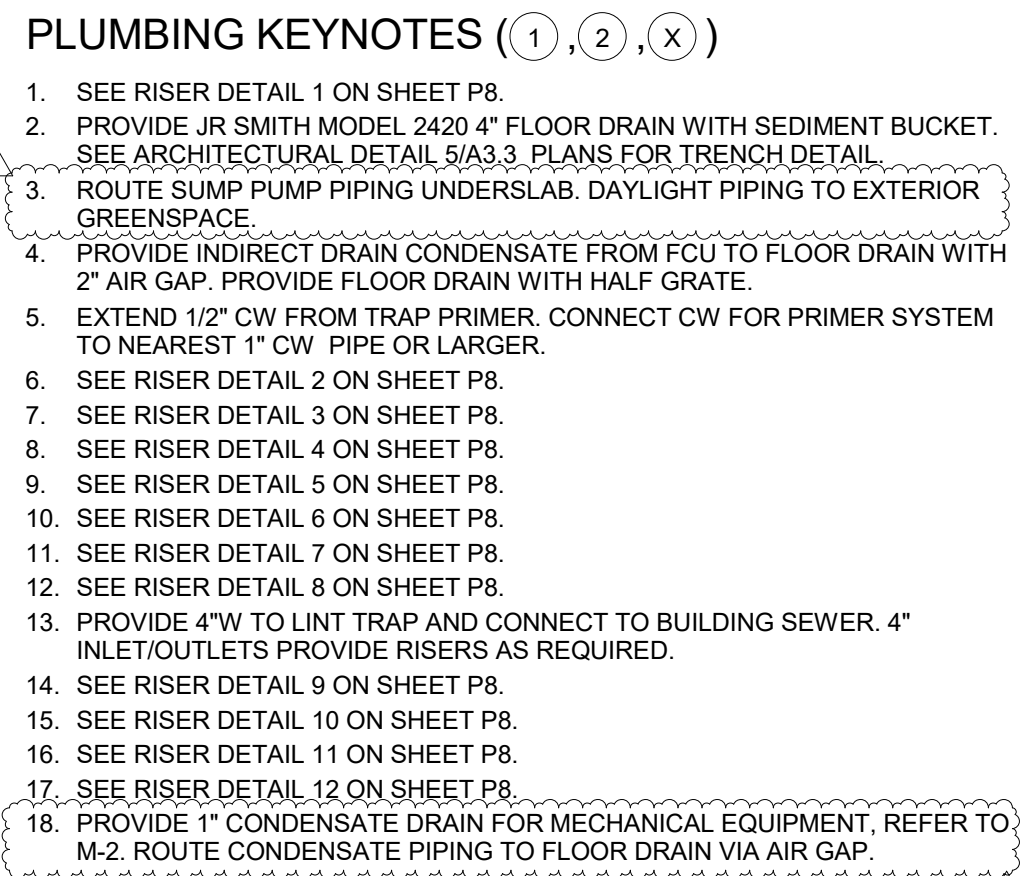

DRAINAGE FIXTURE UNIT			
FIXTURE	QUANTITY	WASTE	TOTAL
WATER CLOSET	1	4	4
LAVATORY	1	1	1
BATHROOM GROUP	122	5	610
SINK	122	2	244
LAUNDRY SINK	1	2	2
3" FLOOR DRAIN	4	5	20
EMERGENCY FLOOR DRAIN	5	0	0
BREAK ROOM SINK	1	2	2
PUBLIC WASHING MACHINE	6	3	18
EXTRACTORS	2	6	12
MOP SINK	1	3	3
TOTAL			916

PROVIDE CLEANOUTS
AT THE BASE OF ALL
WASTE RISERS

1 FIRST FLOOR WASTE & VENT
SCALE: 1/8" = 1'-0"

[illegible]

Project Name

WoodSpring Suites

Project Address:

1010 NW WARD ROAD LEE'S
SUMMIT, MO



Drawn By:
MR / CB / TP

AR / CF

Document Data

10/04/23


Protocol: **NSS v5 2023 1 (05/05/21)**

Bulletins Through:

Project No.

31000541

Professional Sea

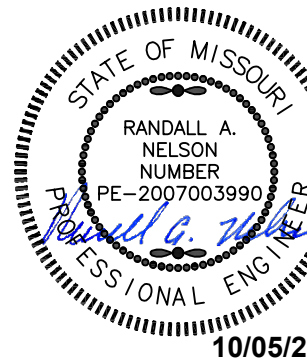

10/05/2023


Sheet Title

PLUMBING WASTE AND VENT PLANS - 2ND FLOOR

Sheet No.


P-3

 BRR Original printed on recycled paper

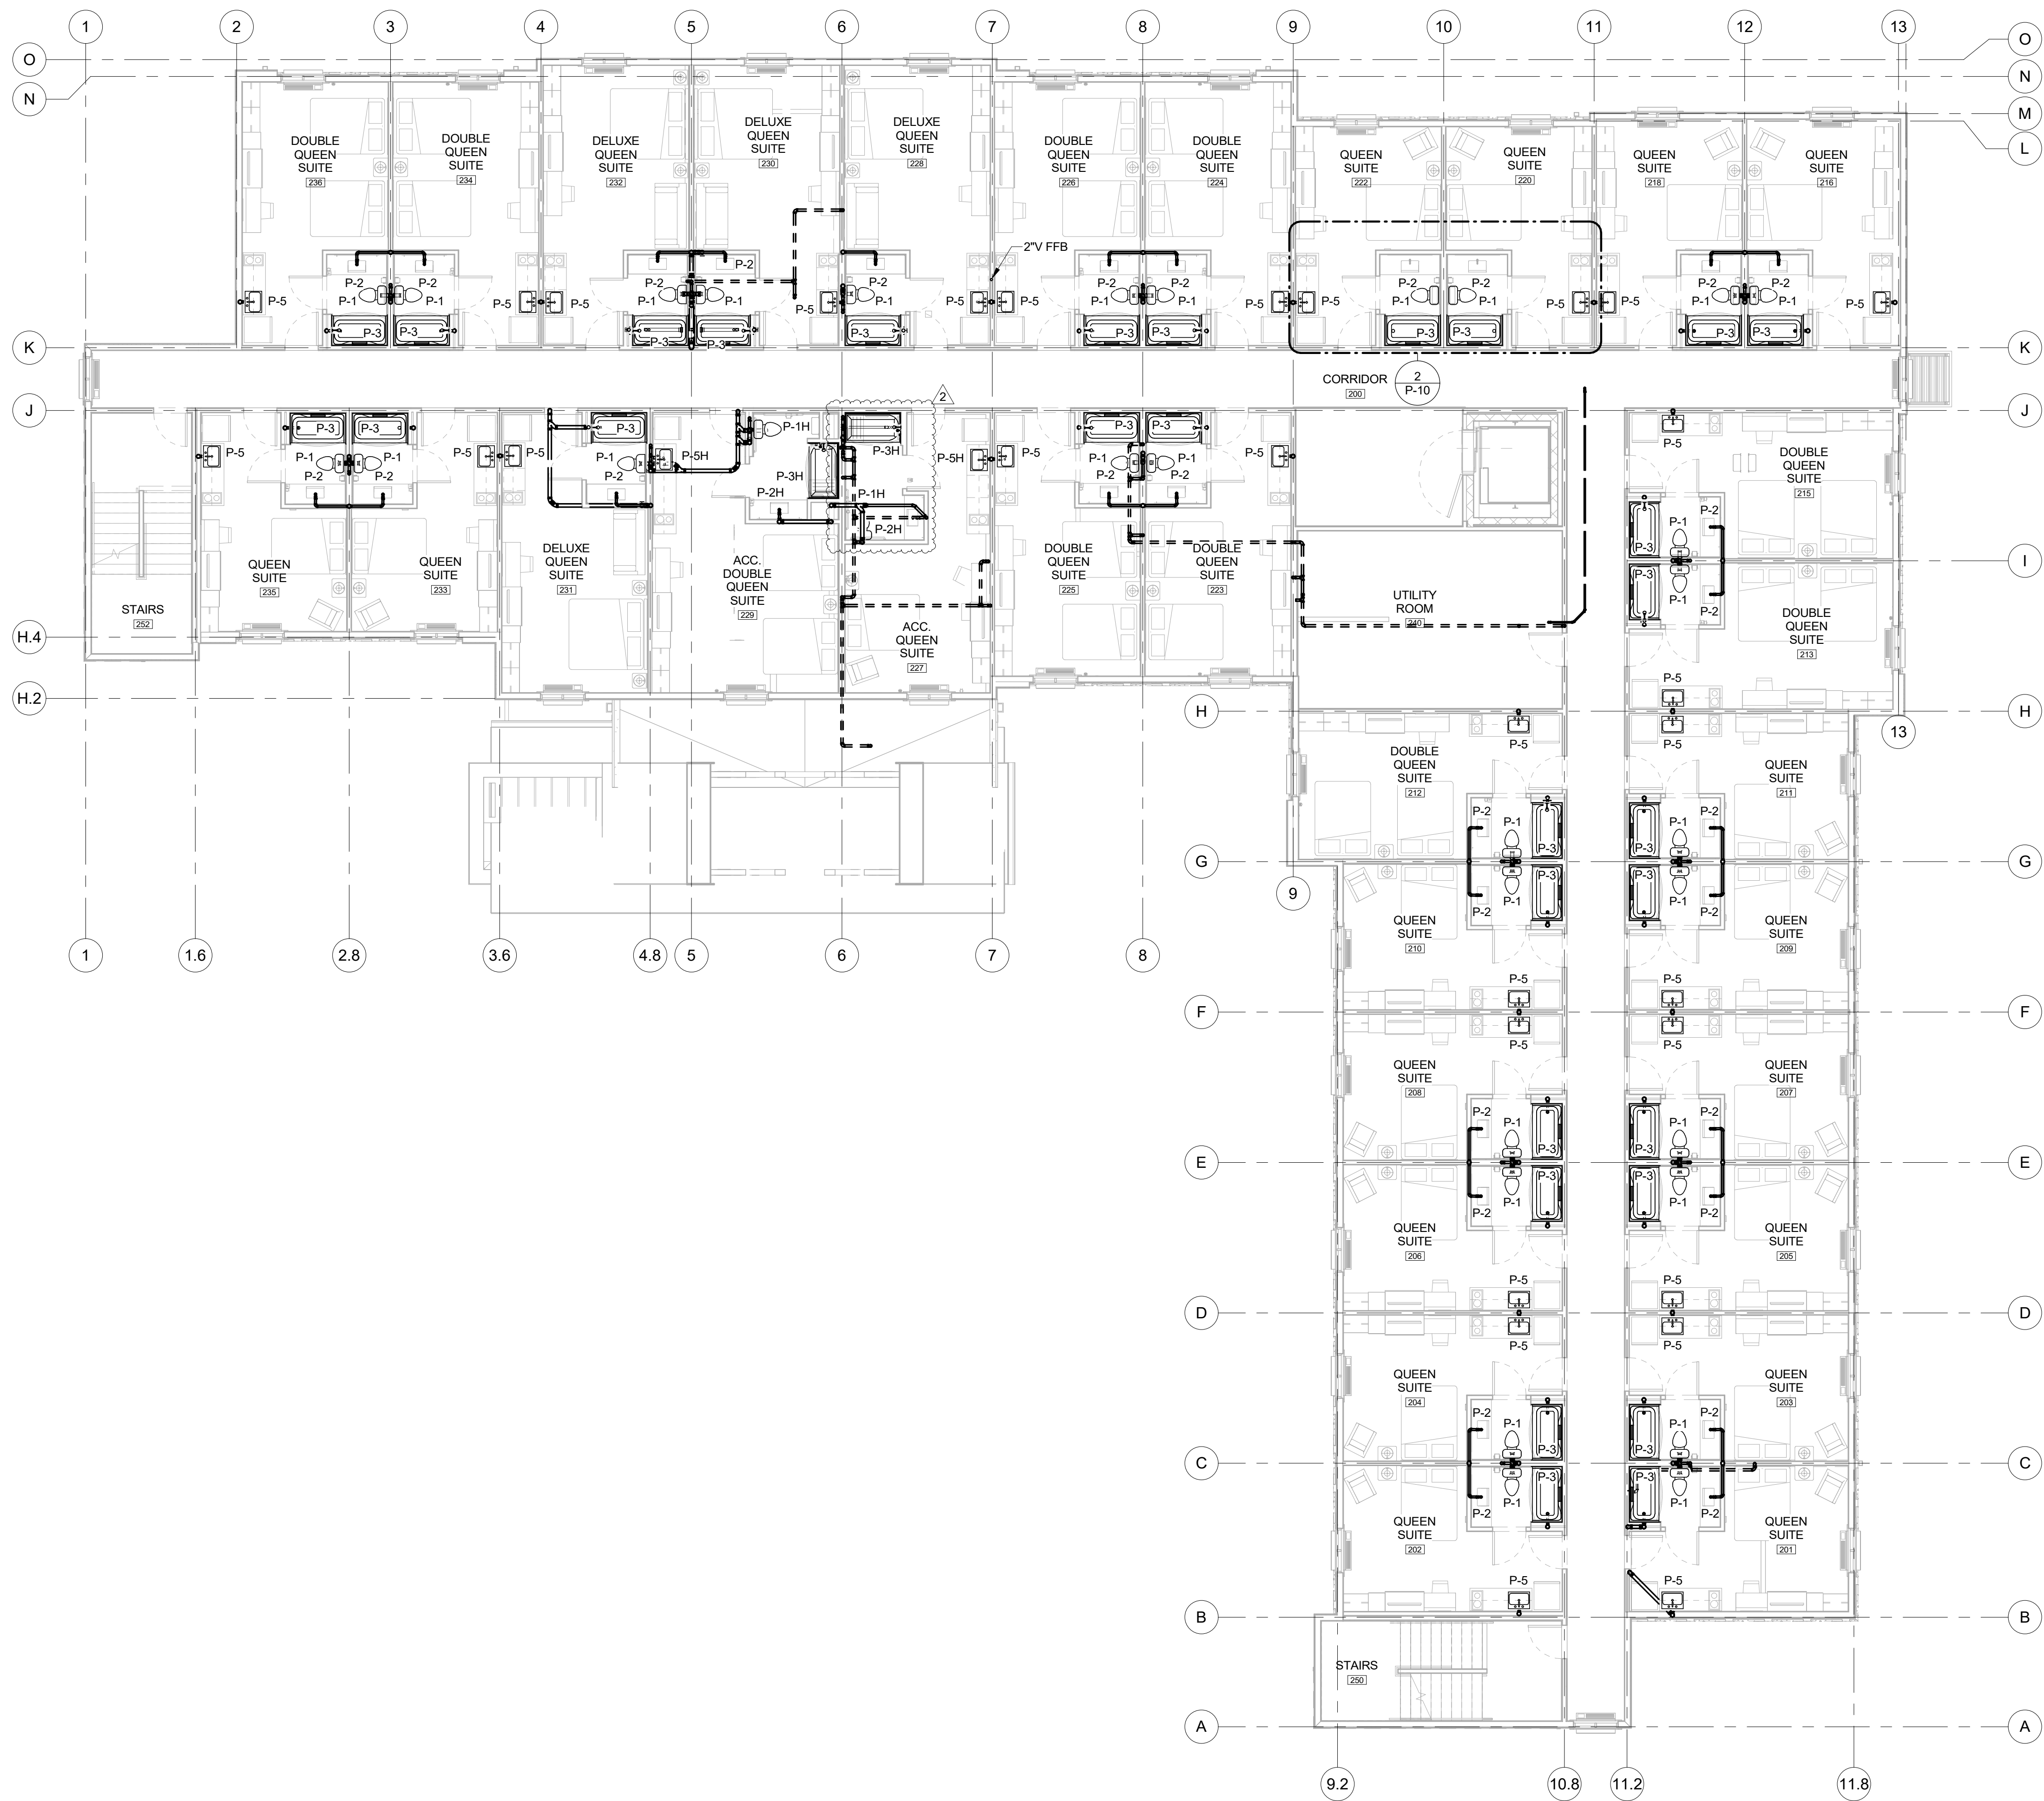

1 SECOND FLOOR WASTE & VENT
SCALE: 1/8" = 1'-0"

10/5/2023 12:00:54 PM

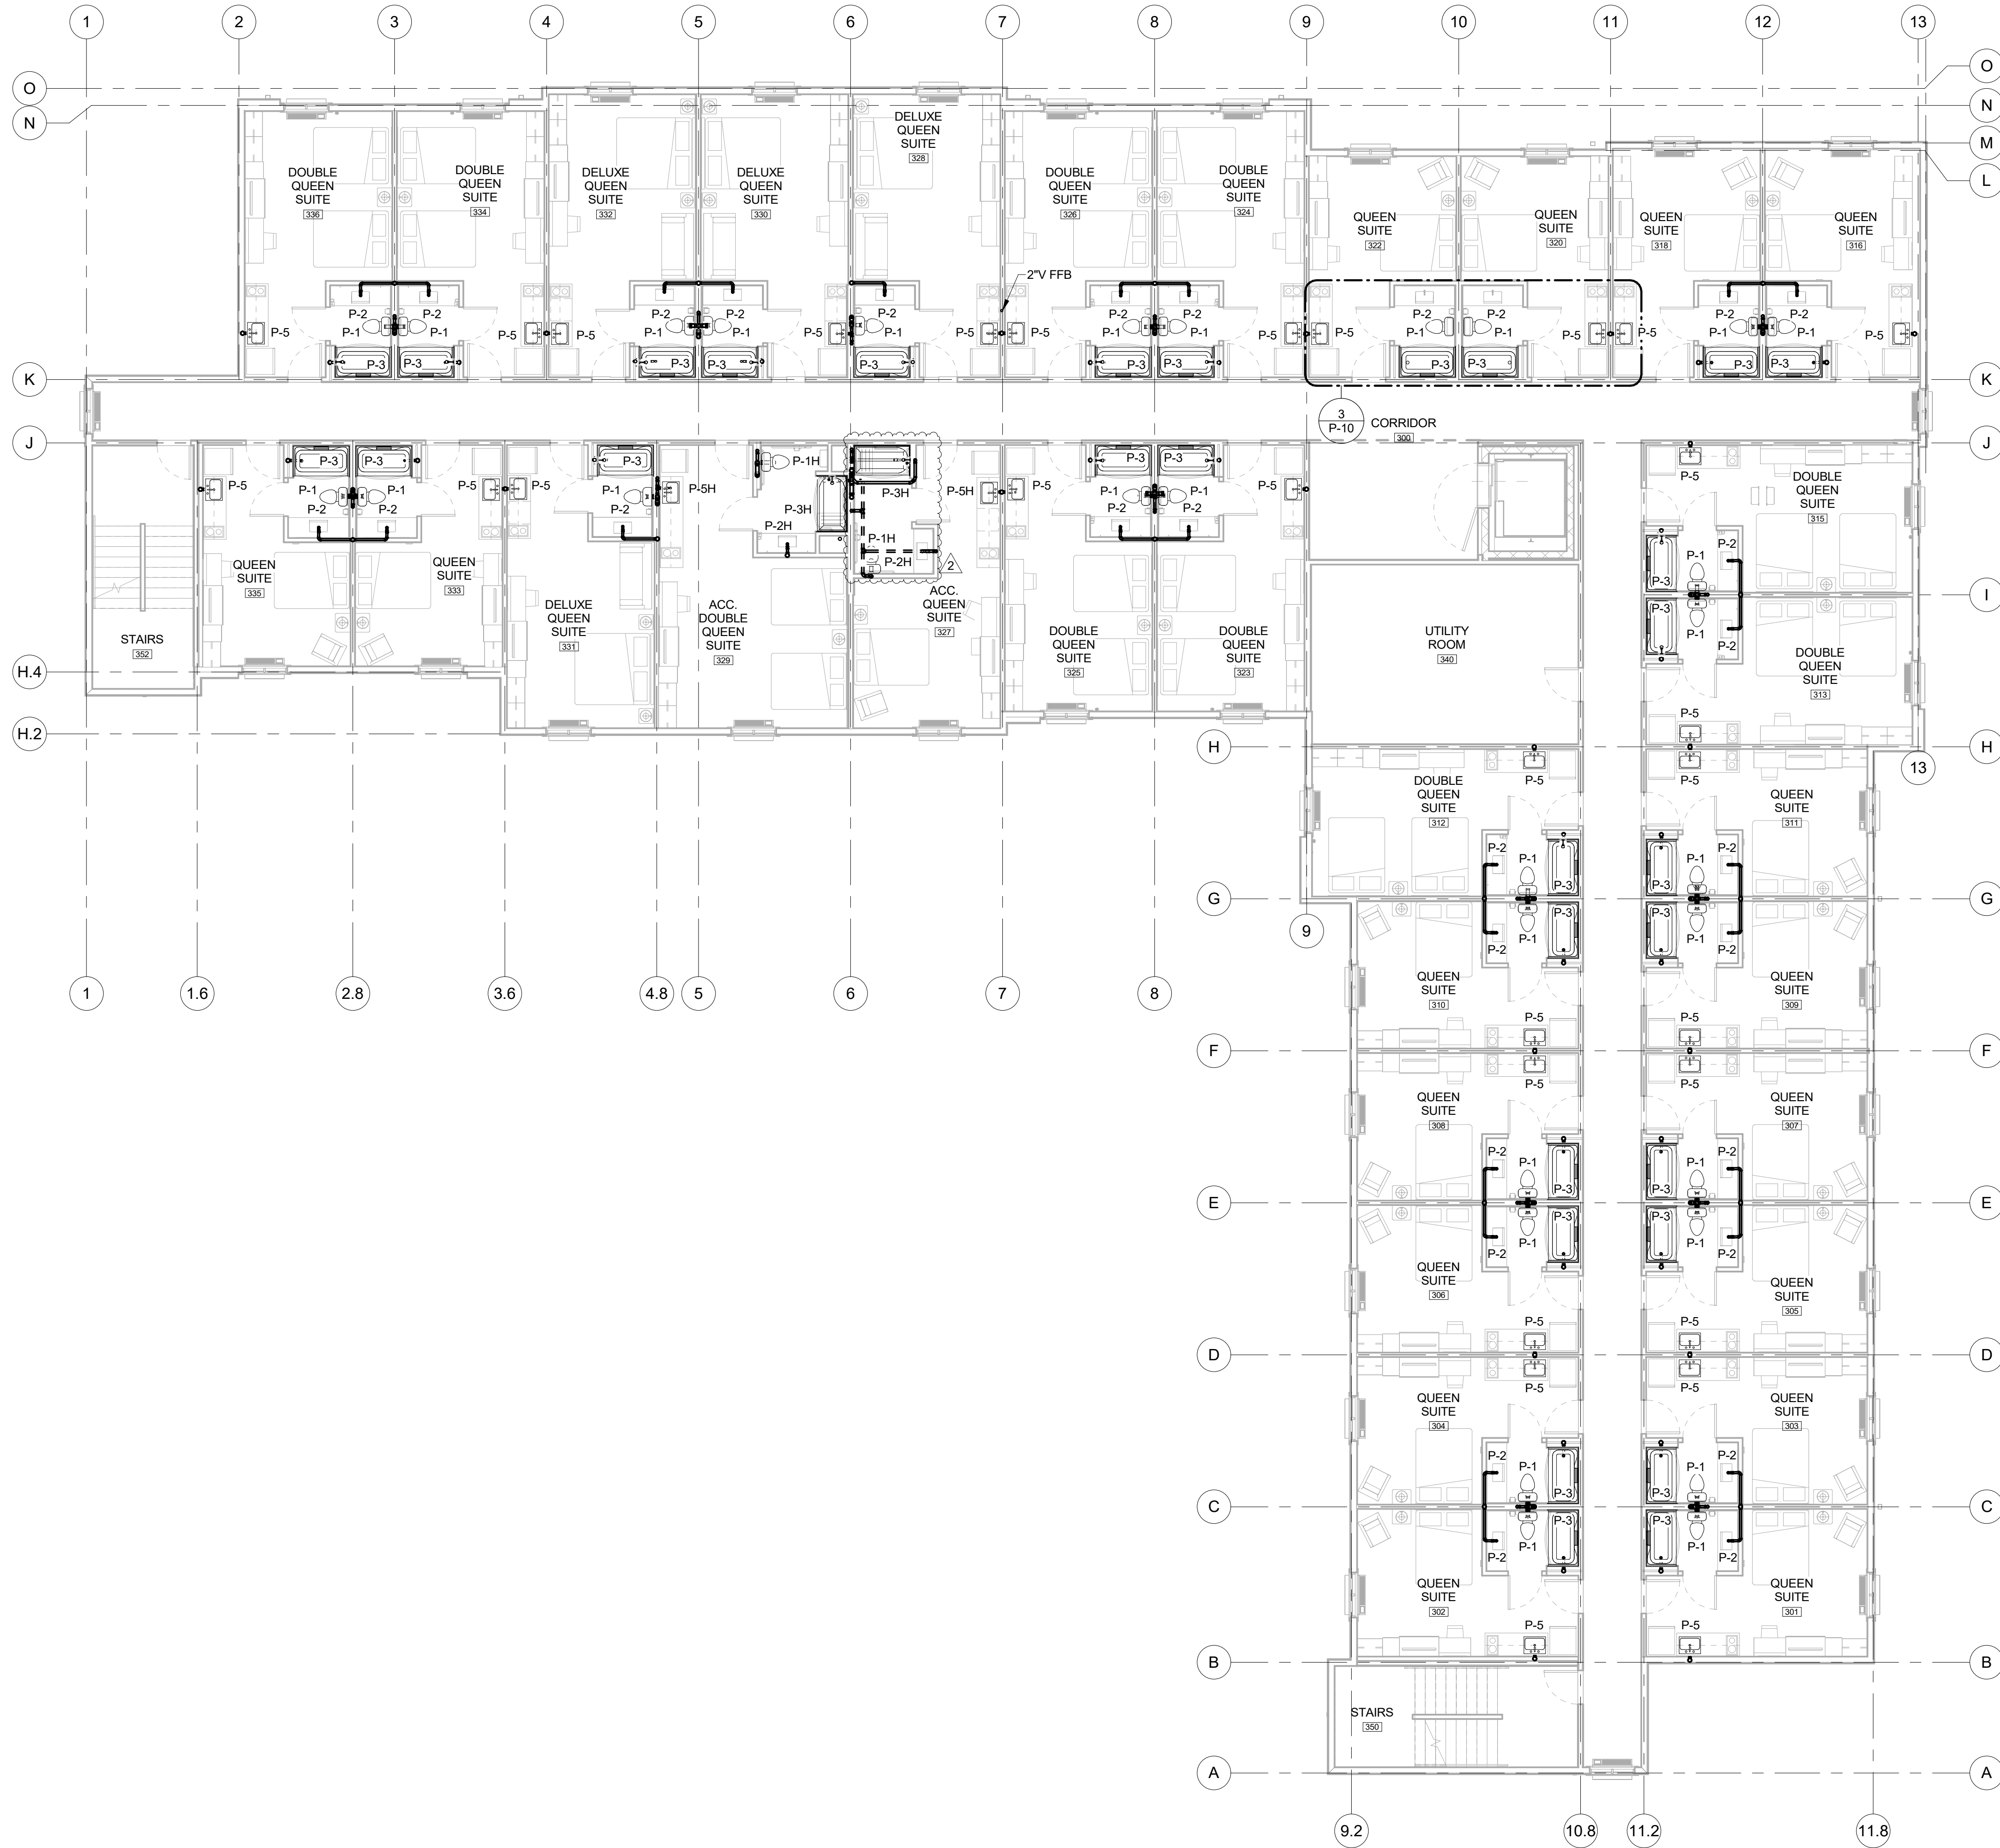

1 THIRD FLOOR WASTE & VENT
SCALE: 1/8" = 1'-0"

brr
Architect of Record:
BRR Architecture, Inc.
8131 METCALF AVE,
SUITE 300
OVERLAND PARK, KS 66204
www.brrarch.com
Tel: 913-262-9095
Fax: 913-262-9044

ACERTUS CONSULTING GROUP
ACERTUS
CONSULTING GROUP, LLC
11860 COLLEGE BLVD. STE. 475
OVERLAND PARK, KS 66204
PH: 913-251-1500
www.AcertusGroup.com

Copyright Notice
This drawing was prepared for use on a specific site contemporaneously with its issue date and it is not suitable for use on a different project site or at a later time. Use of this drawing for reference or example on another project requires the services of properly licensed architects and engineers. Reproduction of this drawing for reuse on another project is not authorized and may be contrary to the law.

Issues & Revisions		
NO.	DATE	DESCRIPTION
2	10/04/23	REV 2

Project Name
WoodSpring Suites

Project Address
1010 NW WARD ROAD LEE'S SUMMIT, MO



Drawn By:
MR / CB / TP
Checked By:
AR / CF
Document Date:
10/04/23
Protocol:
WSS_v5_2023.1 (05/05/23)
Bulletins Through:
WSS_v2_B08

Project No.
31000541

Professional Seal



Sheet Title
PLUMBING WASTE AND VENT PLANS - 3RD FLOOR

Sheet No.
P-4

BRR Original printed on recycled paper

9 SCALE: NOT TO SCALE

SCALE: 1/4" = 1'-0"

6 SCALE: 1/4" = 1'-0"

5 SCALE: 1/4" = 1'-0"

4 TYPICAL FC

3

2 TYPICAL SP


1 SCALE: 1/4" = 1'-0"

PANELBOARD A																													
BUS AMPS: MAIN SIZE / TYPE: VOLTS/PHASE: MOUNTING:					225A MLO 208Y/120V, 3PH, 4W SURFACE					LOCATION: NEMA RATING: AFC VALUE: AIC RATING:					ELECTRICAL ROOM 145 NEMA 1: 41.311A 65,000A SERIES RATED					GROUND BUS: ISOL. GROUND BUS: FEED THRU LUGS: SECTIONS:					YES NO NO 1 OF 1				
CKT #	CIRCUIT DESCRIPTION	BREAKER AMPS	P	WIRE SIZE	LOAD (VA)	CONNECTED PER PHASE (VA)			LOAD (VA)	WIRE SIZE	BREAKER P / AMPS	CIRCUIT DESCRIPTION	CKT #																
						A	B	C																					
1	ELECTRICAL/MECHANICAL LIGHTING	20	1	12	297	1,497			1,200	6	1	20	BUILDING SIGNAGE	2															
3	FCU-4	40	2	8	2,877		4,077		1,200	8	1	20	BUILDING SIGNAGE	4															
5					2,877			4,077	1,200	10	1	20	BUILDING SIGNAGE	6															
7	MOTORIZED DAMPER	20	1	12	500	1,700			1,200	8	1	20	BUILDING SIGNAGE	8															
9	SPARE	20	1	0	0		1,188		1,188	4	1	20	SITE LIGHTING	10															
11	SPARE	20	1	0	0			1,040	1,040	4	1	20	SITE LIGHTING	12															
13	THIRD FLOOR PTAC-2	20	2	10	1,750	2,790			1,040	4	1	20	SITE LIGHTING	14															
15					1,750		2,494		744	12	1	20	WATER HEATER	16															
17	FOURTH FLOOR PTAC-2	20	2	10	1,750		2,494		744	12	1	20	WATER HEATER	18															
19					1,750	2,494			744	12	1	20	WATER HEATER	20															
21	EUH-2	20	2	12	1,500		3,250		1,750	12	2	20	FIRST FLOOR PTAC-2	22															
23					1,500			3,250	1,750					24															
25	EUH-4	20	2	12	1,500	3,250			1,750	12	2	20	SECOND FLOOR PTAC-2	26															
27					1,500		3,250		1,750					28															
29	CARD READER	20	1	8	500			680	180	12	1	20	ELECTRICAL ROOM RCPT	30															
31	SPARE	20	1	0	0	0			0	1	20	SPARE	32																
33	SPARE	20	1	0	0		100		100	12	1	20	TIME SWITCH / CONTACTORS	34															
35	SPARE	20	1	0	0			880	880	6	1	20	EXTERIOR BUILDING LIGHTING	36															
37	SPARE	20	1	0	0	212			212	8	1	20	EXTERIOR / EM LIGHTING	38															
39	SPARE	20	1	0	0				0	1	20	SPARE	40																
41	SPARE	20	1	0	0			0	0	1	20	SPARE	42																
PER PHASE SUB-TOTALS						11,943	14,359	12,421	LEGEND:																				
TOTAL CONNECTED PANELBOARD (VA)						38,722			TS - VIA TIME SWITCH					ST - SHUNT TRIP															
TOTAL CONNECTED PANELBOARD (AMPS)						107			GF - GROUND FAULT INTERRUPTER					LCK - LOCKING TAB															
TOTAL PANELBOARD DEMAND (VA)						42,393			FA - FIRE ALARM / RED / LOCKING TAB					IG - ISOLATED GROUND															
TOTAL PANELBOARD DEMAND (AMPS)						118			EM - EMERGENCY LTG. / LOCKING TAB					RD - RE: RISER DIAGRAM															
									C - ROUTE VIA CONTACTOR																				

PANELBOARD B																													
BUS AMPS: MAIN SIZE / TYPE: VOLTS/PHASE: MOUNTING:					400A MLO 208Y/120V, 3PH, 4W SURFACE					LOCATION: NEMA RATING: AFC VALUE: AIC RATING:					STORAGE 144 NEMA 1: 15,906A 42,000A SERIES RATED					GROUND BUS: ISOL. GROUND BUS: FEED THRU LUGS: SECTIONS:					YES NO NO 1 OF 1				
CKT #	CIRCUIT DESCRIPTION	BREAKER AMPS	P	WIRE SIZE	LOAD (VA)	CONNECTED PER PHASE (VA)			LOAD (VA)	WIRE SIZE	BREAKER AMPS	P	WIRE SIZE	CIRCUIT DESCRIPTION	CKT #														
						A	B	C																					
1	FIRST FLOOR PTAC-2	20	2	10	1,750	3,010			1,260	8	1	20	1,260	FIRST FLOOR RCPT	2														
3					1,750		2,886		1,136	10	1	20	1,136	FIRST FLOOR / EM LTG	4														
5	SECOND FLOOR PTAC-2	20	2	12	1,750			3,010	1,260	8	1	20	1,260	SECOND FLOOR RCPT	6														
7					1,750	2,560			810	10	1	20	810	SECOND FLOOR / EM LTG	8														
9	ELECTRIC ROOM PTAC-3	20	2	10	1,450		1,990		540	12	1	20	540	SECOND FLOOR UTILITY RCPT	10														
11					1,450			1,990	540	12	1	20	540	ROUTER	12														
13	SECOND FLOOR PTAC-2	20	2	8	1,750	2,310			560	10	1	20	560	STAIRWELL / EM LTG	14														
15					1,750		2,750		1,000	12	1	20	1,000	CATV	16														
17	SPARE	20	1	0	0			1,000	1,000	10	1	20	1,000	ITB	18														
19	SPARE	20	1	0	0	1,000			1,000	10	1	20	1,000	ITB	20														
21	EUH-1	20	2	10	1,500		2,500		1,000	12	1	20	1,000	TTB	22														
23					1,500			1,700	200	12	1	20	200	FIRE SMOKE DAMPERS	24														
25	EUH-3	20	2	8	1,500	2,500			1,000	12	1	20	1,000	FACP	26														
27					1,500		1,704		1,500	12	1	20	1,500	RCPT-1	28														
29	LOBBY RCPT	20	1	12	1,080			1,580	500	8	1	20	500	DOOR MAG-LOCK SYSTEM	30														
31	SUMP PUMP	20	1	12	1,170	1,670			500	12	1	20	500	OCV MONITORS	32														
33	ELEVATOR SHAFT RCPT	20	1	12	380		540		180	12	1	20	180	TWO-WAY COMM. STATION	34														
35	ELEVATOR CAB	20	1	12	1,000			2,500	1,500	12	1	20	1,500	VENDING	36														
37	ELEVATOR SHAFT LIGHTING	20	1	12	120	1,620			1,500	12	1	20	1,500	VENDING	38														
39	STORAGE AND BATHROOM LTG	20	1	12	243		1,743		1,500	12	1	20	1,500	VENDING	40														
41	SPARE	20	1	0	0			1,500	1,500	12	1	20	1,500	VENDING	42														
43	STORAGE AND VENDING RCPT	20	1	12	900	1,150			250				250		44														
45	STAFF WASHER	15	2	10	750		1,000		250	10	3	15	250	STAFF DRYER	46														
47					750			1,000	250				250		48														
49	STAFF WASHER	15	2	10	750		1,000		250				250		50														
51					750			1,000	250	10	3	15	250	STAFF DRYER	52														
53	COFFE MAKER	20	1	8	1,584			1,834	250				250		54														
55					12,963	13,163		15,815	200	12	1	20	200	EMPLOYEE TIME CLOCK	56														
57	PANELBOARD 'C'	150	3	RD	15,815		15,815		0	1	20		0	SPARE	58														
59					14,348			14,348	0	1	20		0	SPARE	60														
PER PHASE SUB-TOTALS						29,983	31,928	30,422	LEGEND:																				
TOTAL CONNECTED PANELBOARD (VA)						92,333			TS - VIA TIME SWITCH																				
TOTAL CONNECTED PANELBOARD (AMPS)						256			GF - GROUND FAULT INTERRUPTER																				
TOTAL PANELBOARD DEMAND (VA)						93,505			FA - FIRE ALARM / RED / LOCKING TAB																				
TOTAL PANELBOARD DEMAND (AMPS)						260			EM - EMERGENCY LTG. / LOCKING TAB																				
									ST - SHUNT TRIP																				
									LCK - LOCKING TAB																				
									IG - ISOLATED GROUND																				
									RD - RE: RISER DIAGRAM																				

PANEL TO HAVE BUILT-IN SPD WITH 120 KA SURGE RATING.

PANELBOARD C																													
BUS AMPS: MAIN SIZE / TYPE: VOLTS/PHASE: MOUNTING:					225A MLO 208Y/120V, 3PH, 4W SURFACE					LOCATION: NEMA RATING: AFC VALUE: AIC RATING:					UTILITY ROOM 340 NEMA 1: 6.398A 10.000A SERIES RATED					GROUND BUS: ISOL. GROUND BUS: FEED THRU LUGS: SECTIONS:					YES NO NO 1 OF 1				
CKT #	#	CIRCUIT DESCRIPTION	BREAKER AMPS	P	WIRE SIZE	LOAD (VA)	CONNECTED PER PHASE (VA)			LOAD (VA)	WIRE SIZE	BREAKER AMPS	P	CIRCUIT DESCRIPTION	CKT #														
							A	B	C																				
1		FOURTH FLOOR RCPT	20	1	8	1,260		2,520																					
3		FOURTH FLOOR PTAC-2	20	2	8	1,750			3,500																				
5										3,500																			
7		FOURTH FLOOR PTAC-2	20	2	8	1,750																							
9									3,500																				
11		FOURTH FLOOR / EM LUG / EF-2	20	1	10	604																							
13		FOURTH FLOOR UTILITY RCPT	20	1	12	360	720			1,238																			
15		HP-6	35	2	8	2,751			4,631																				
17						2,751				4,631																			
19		ROOF TOP RCPT	20	1	12	540		1,762																					
21		FCU-4	15	2	12	180			1,402																				
23						180				3,419																			
25		HP-4	20	2	12	1,222	4,461			3,239																			
27						1,222			2,762																				
29		SPARE	20	1	0	0				1,560																			
31		SPACE ONLY				0	0	0																					
33		SPACE ONLY				0	0	0																					
35		SPACE ONLY	TG			0			0	0																			
37		SPACE ONLY				0	0	0																					
39		SPACE ONLY				0	0	0																					
41		SPACE ONLY				0	0	0																					
PER PHASE SUB-TOTALS							12,963	15,815	14,348	LEGEND:																			
TOTAL CONNECTED PANELBOARD (VA)							43,126			TS - V- TIME SWITCH							ST - SHUNT TRIP												
TOTAL CONNECTED PANELBOARD (AMPS)							120			GF- GROUND FAULT INTERRUPTER							LK - LOCKING TAB												
TOTAL PANELBOARD DEMAND (VA)							43,555			FA - FIRE ALARM / RED / LOCKING TAB							IS - ISOLATED GROUND												
TOTAL PANELBOARD DEMAND (AMPS)							121			EM - EMERGENCY LUG / LOCKING TAB							RD - RISER DIAGRAM												

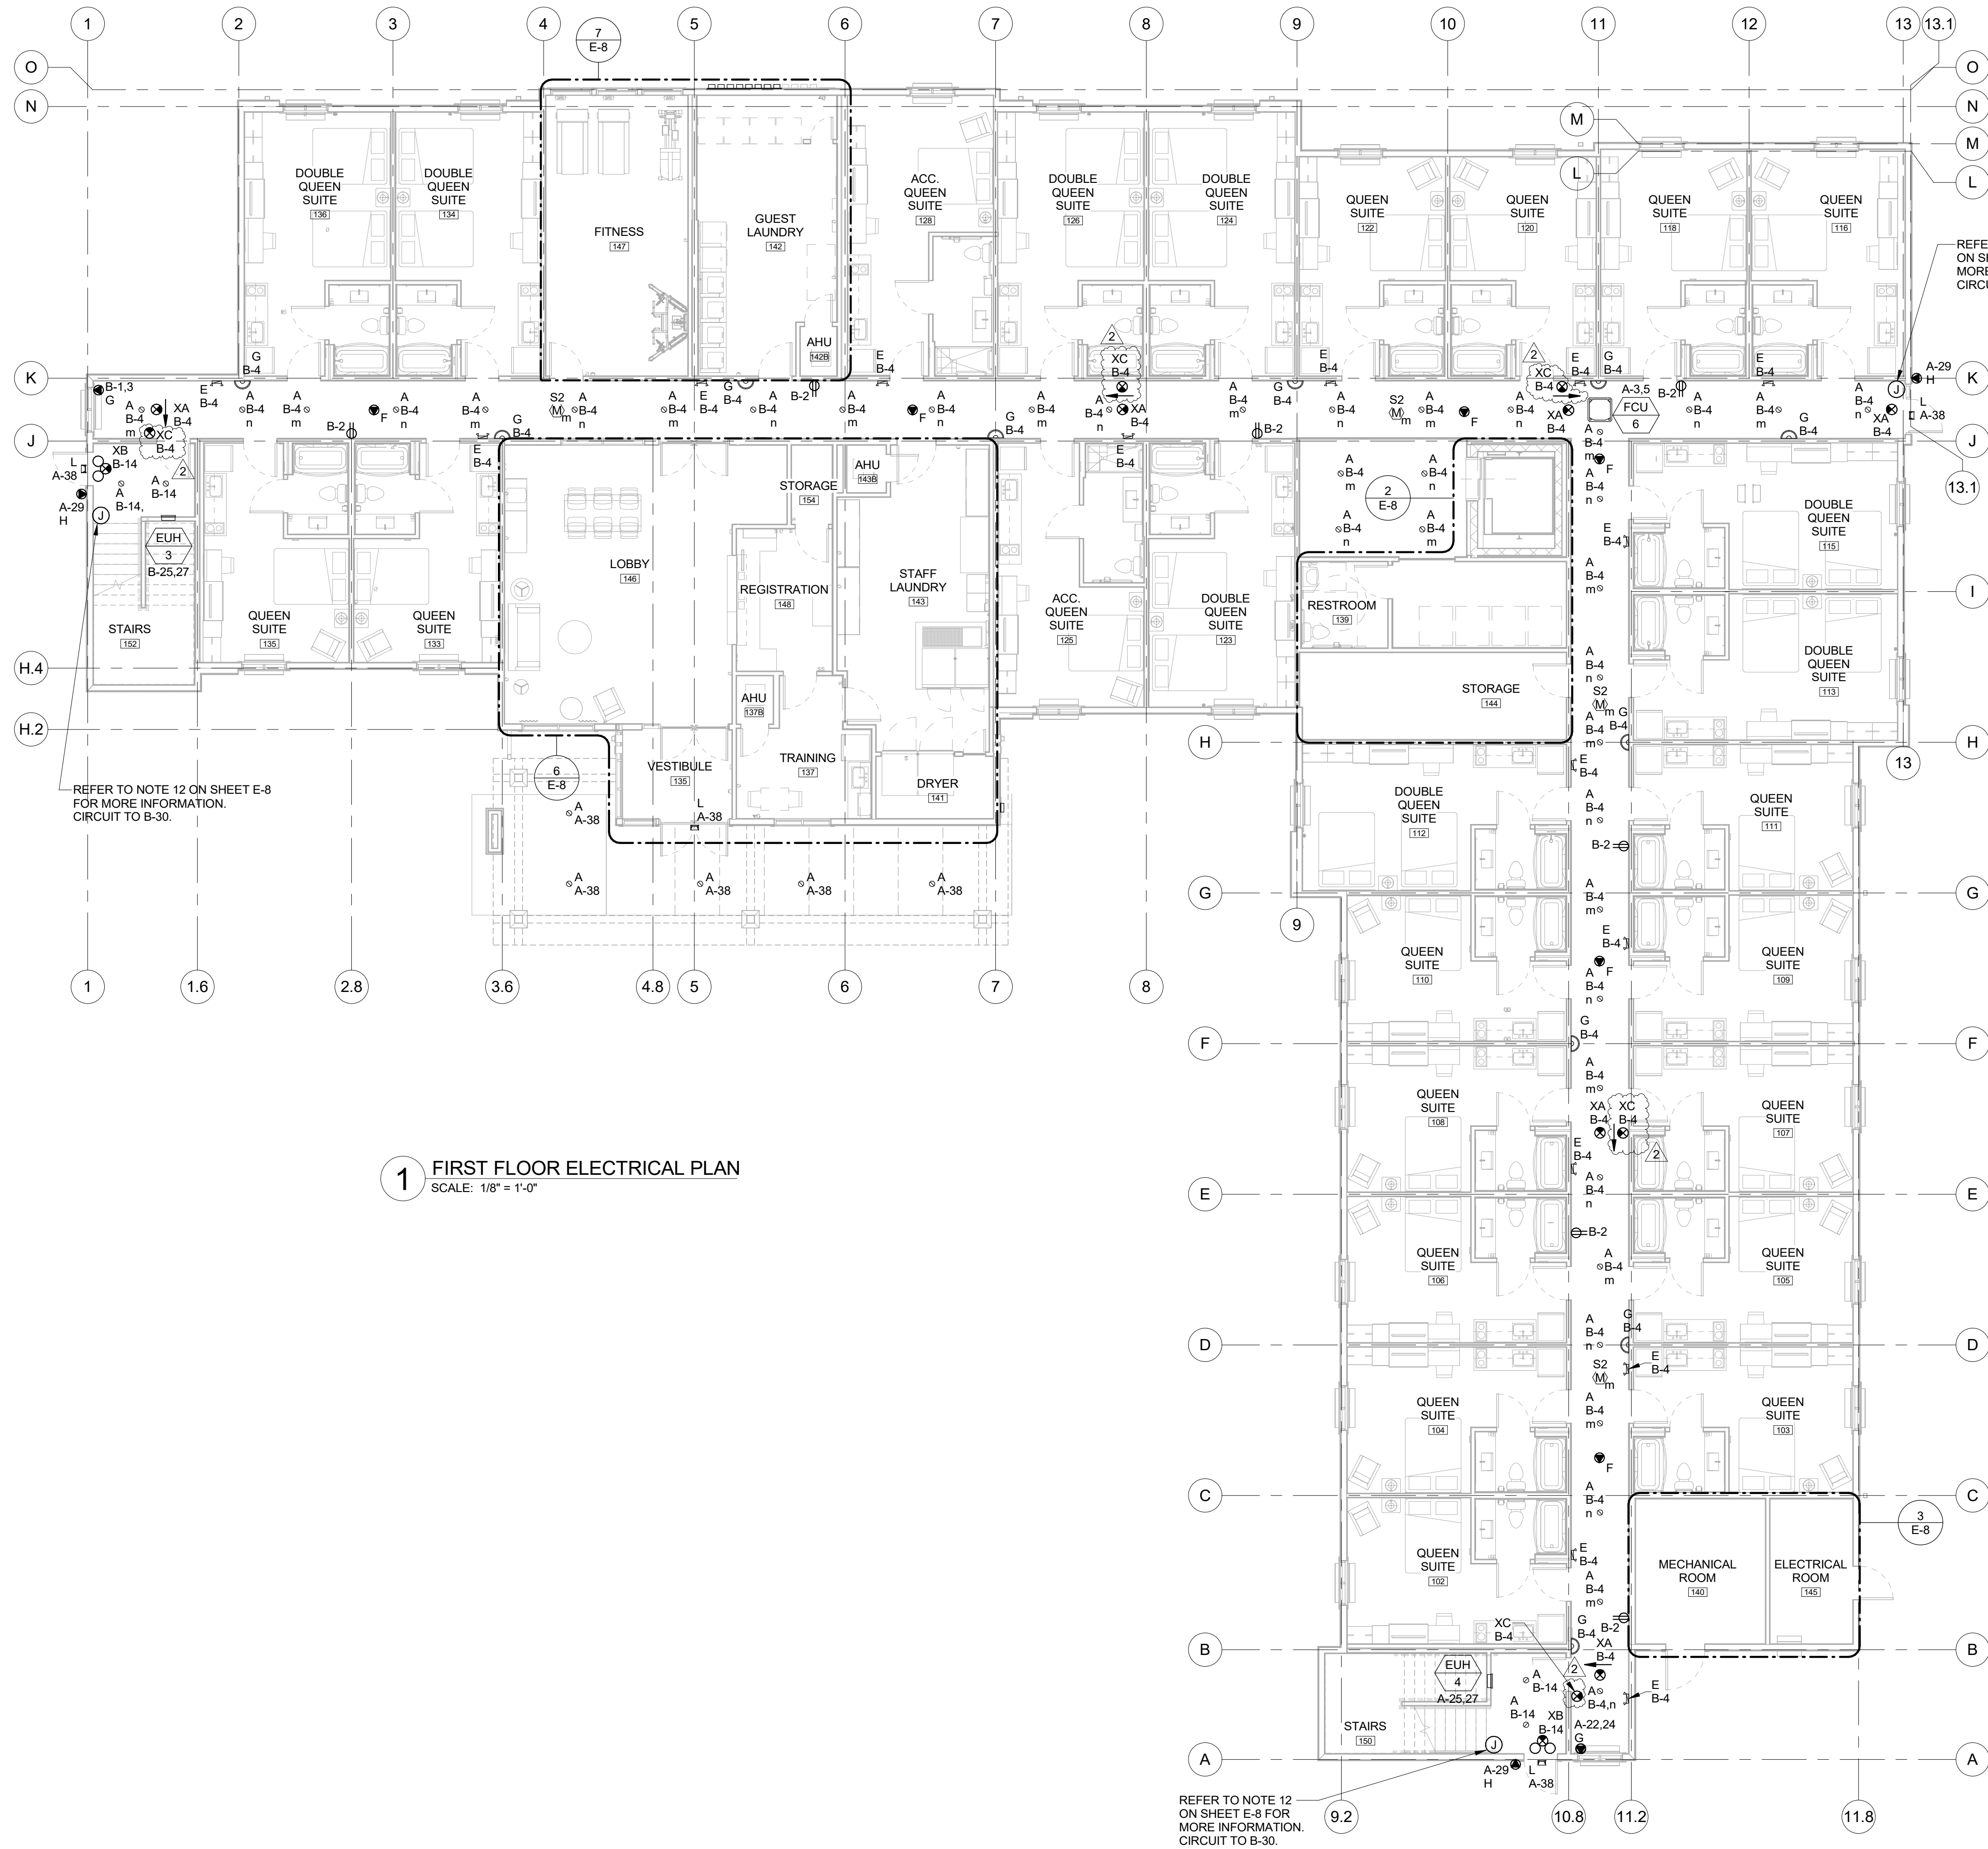

1 FIRST FLOOR ELECTRICAL PLAN
SCALE: 1/8" = 1'-0"

Copyright Notice
This drawing was prepared for use on a specific site contemporaneously with its issue date and it is not suitable for use on a different project site or at a later time. Use of this drawing for reference or example on another project requires the services of properly licensed architects and engineers. Reproduction of this drawing for reuse on another project is not authorized and may be contrary to the law.

Issues & Revisions		
NO.	DATE	DESCRIPTION
2	10/04/23	REV 2

Project Name
WoodSpring Suites

Project Address
1010 NW WARD ROAD LEE'S SUMMIT, MO




Drawn By:
CB / MR / TP
Checked By:
AR / CF
Document Date:
10/04/23
Protocol:
WSS_v5_2023.1 (05/05/23)
Bulletins Through:
WSS_v2_B08

Project No.
31000541

Professional Seal



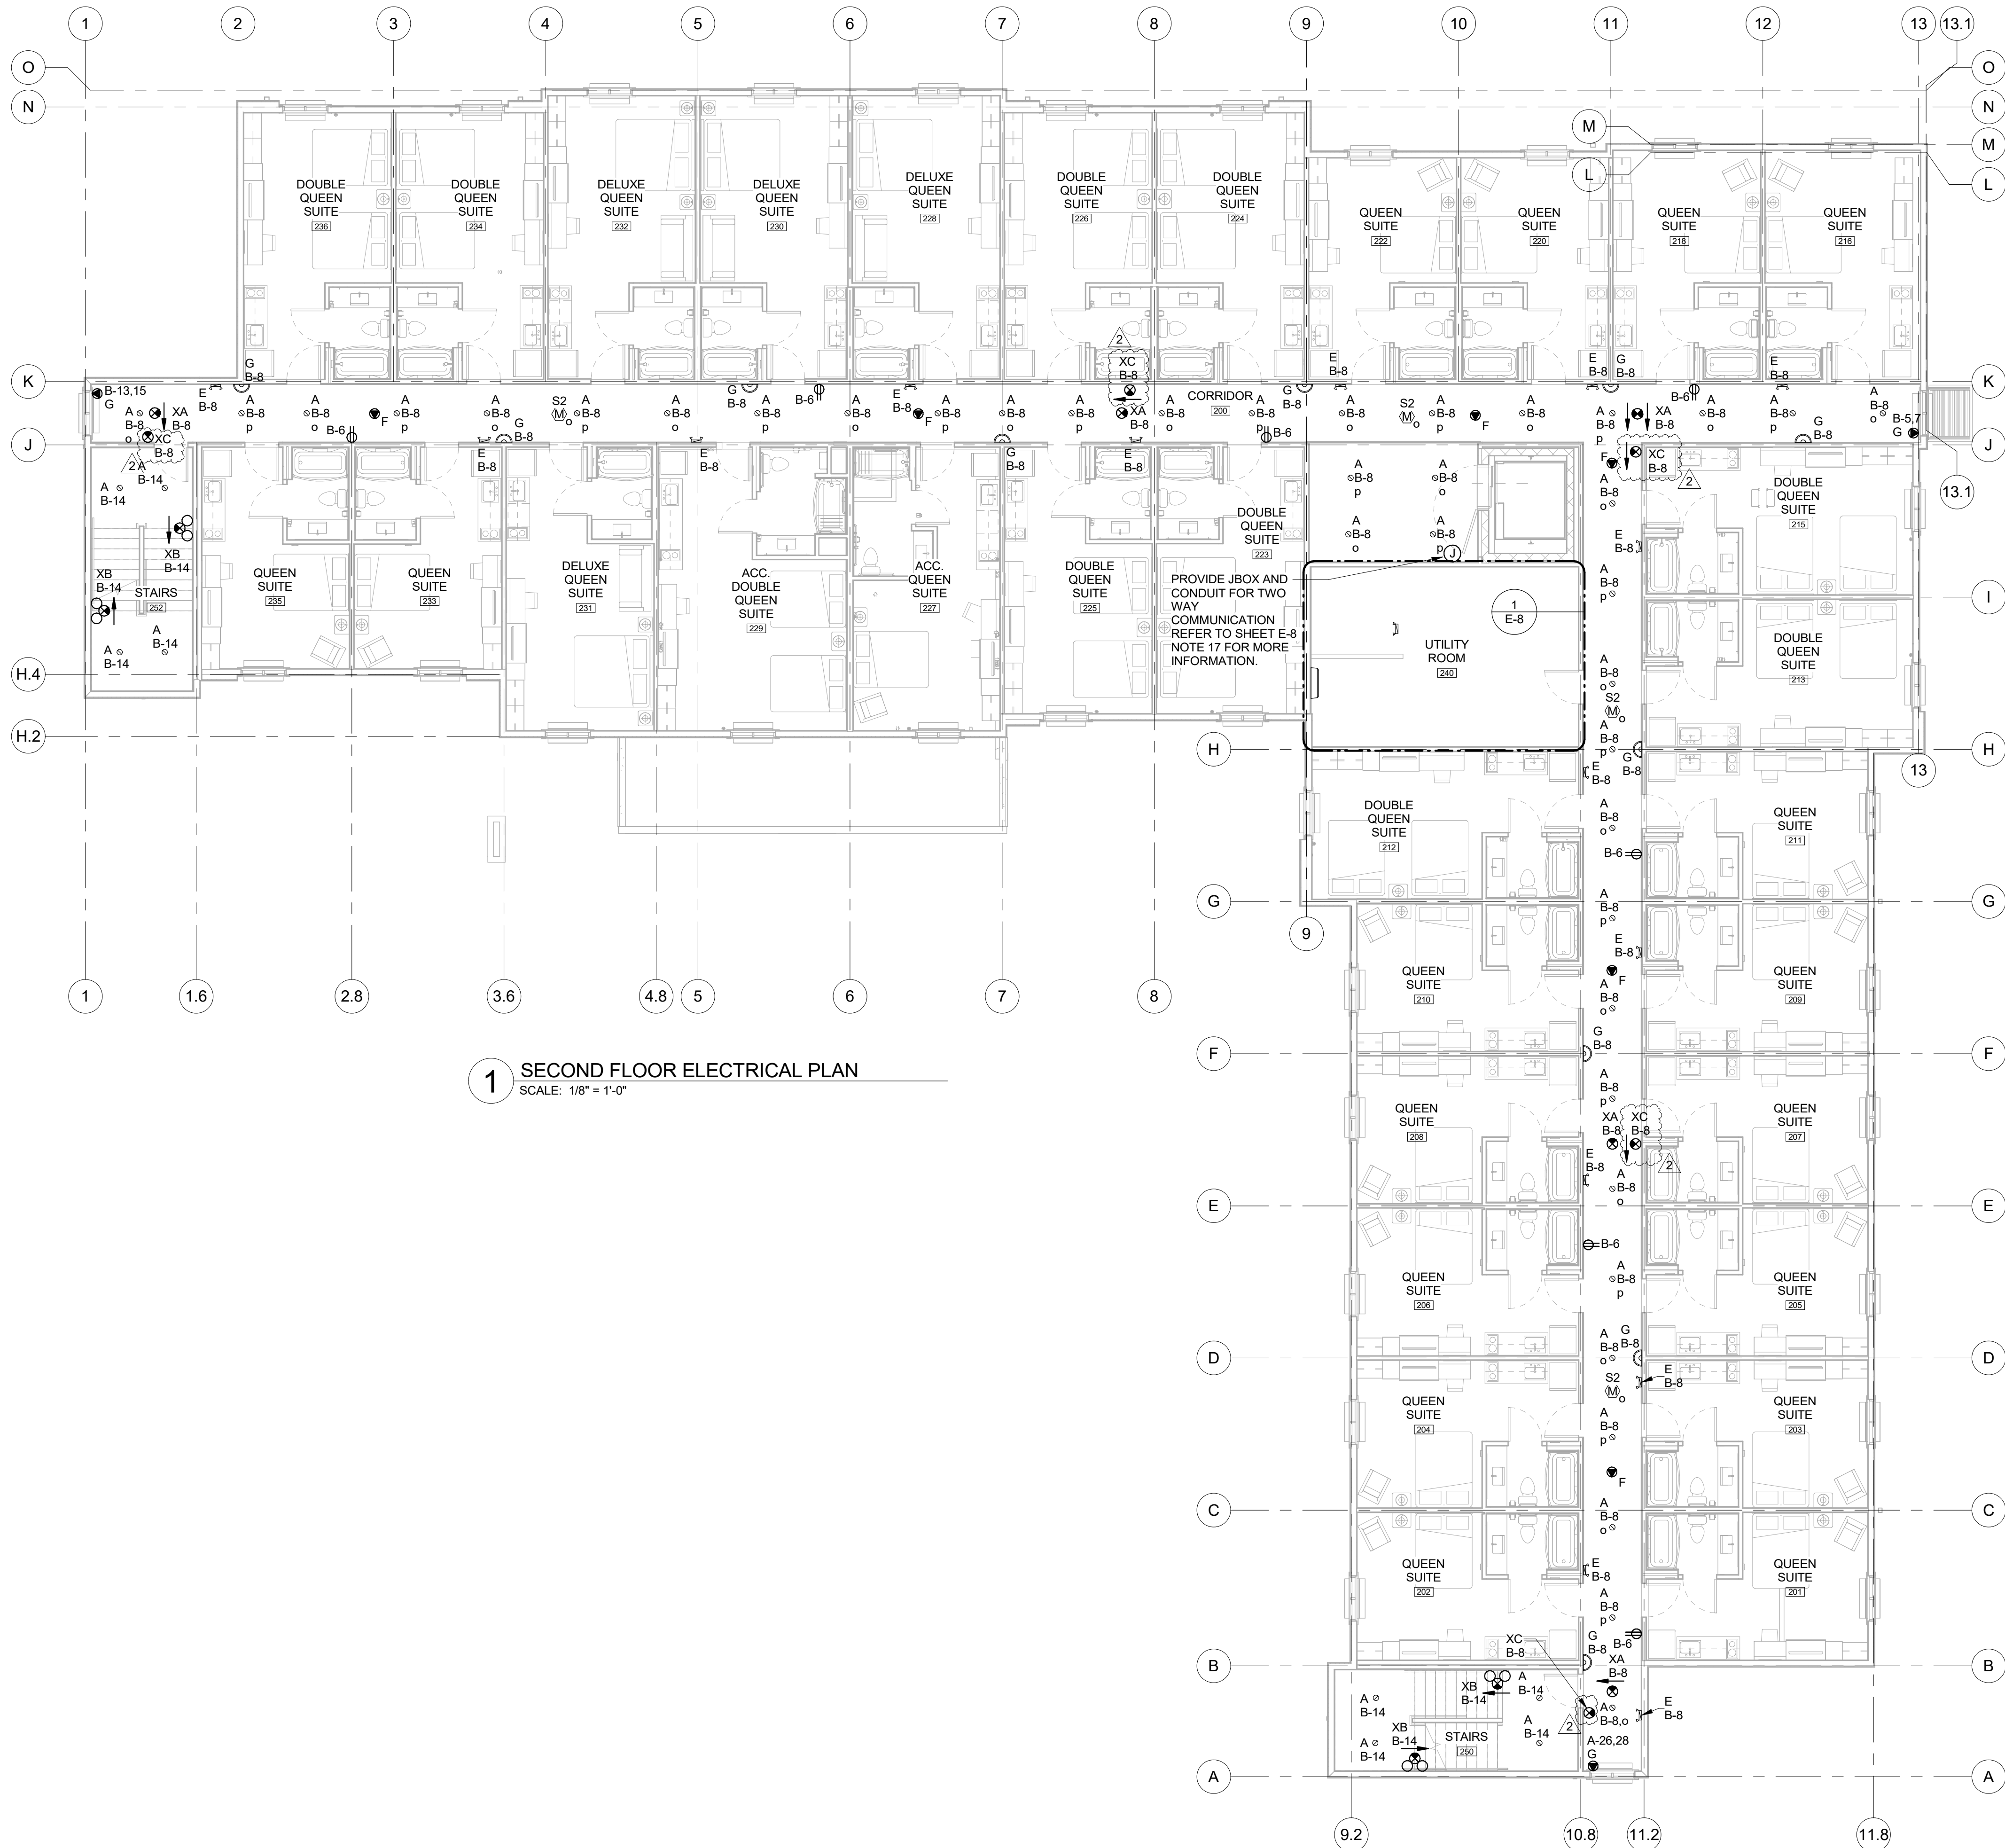

brr

Architect of Record:
BRR Architecture, Inc.

8131 METCALF AVE,
SUITE 300
OVERLAND PARK, KS 66204

www.brrarch.com

Tel: 913-262-9095
Fax: 913-262-9044

ACERTUS CONSULTING GROUP

ACERTUS
CONSULTING GROUP, LLC

11800 COLLEGE BLVD STE 475
OVERLAND PARK, KS 66204
PH: 913-250-1100
www.AcetusGroup.com

Copyright Notice

This drawing was prepared for use on a specific site contemporaneously with its issue date and it is not suitable for use on a different project site or at a later time. Use of this drawing for reference or example on another project requires the services of properly licensed architects and engineers. Reproduction of this drawing for reuse on another project is not authorized and may be contrary to the law.

Issues & Revisions		
NO.	DATE	DESCRIPTION
2	10/04/23	REV 2

Project Name
WoodSpring Suites

Project Address
1010 NW WARD ROAD LEE'S SUMMIT, MO



Drawn By:
CB / MR / TP

Checked By:
AR / CF


Document Date:
10/04/23


Protocol:
WSS_v5_2023.1 (05/05/23)

Bulletins Through:
WSS_v2_B08

Project No.
31000541

Professional Seal

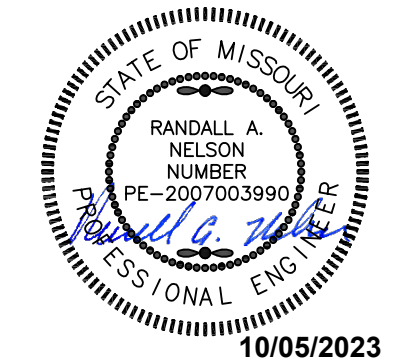

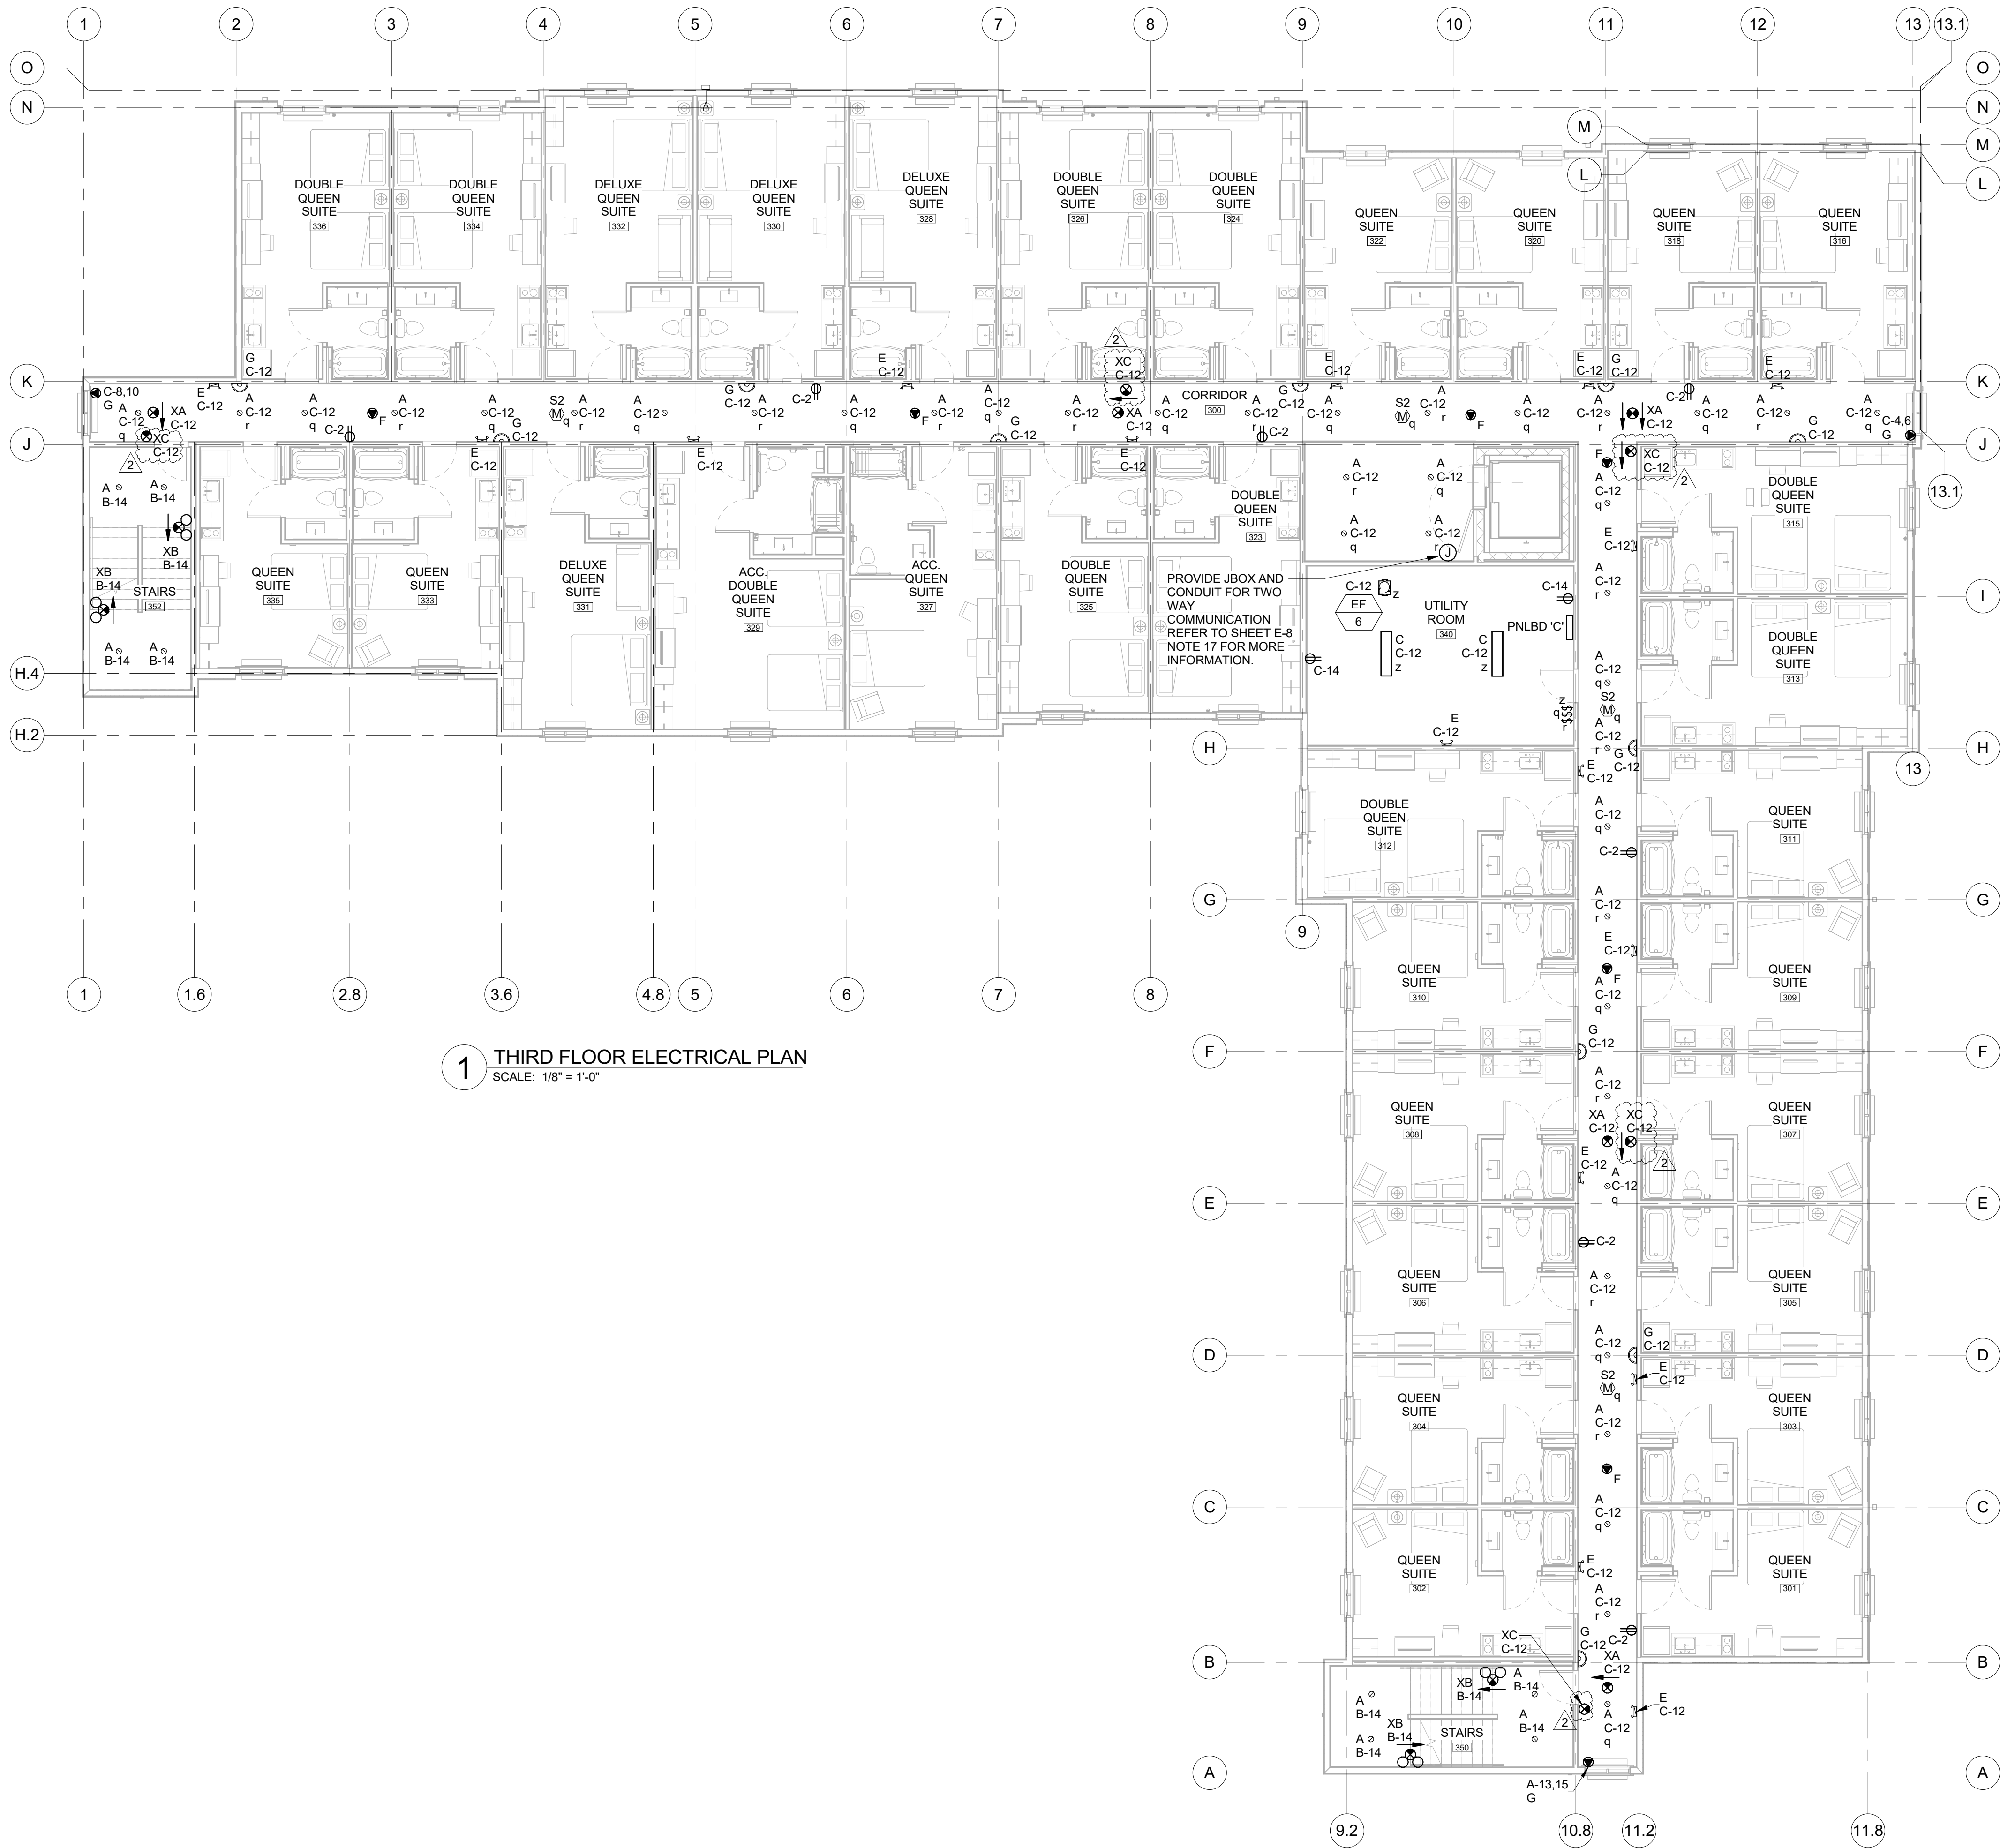

1 THIRD FLOOR ELECTRICAL PLAN
SCALE: 1/8" = 1'-0"

Copyright Notice
This drawing was prepared for use on a specific site contemporaneously with its issue date and it is not suitable for use on a different project site or at a later time. Use of this drawing for reference or example on another project requires the services of properly licensed architects and engineers. Reproduction of this drawing for reuse on another project is not authorized and may be contrary to the law.

Issues & Revisions		
NO.	DATE	DESCRIPTION
2	10/04/23	REV 2

Project Name
WoodSpring Suites

Project Address
1010 NW WARD ROAD LEE'S SUMMIT, MO




Drawn By:
CB / MR / TP
Checked By:
AR / CF
Document Date:
10/04/23
Protocol:
WSS_v5_2023.1 (05/05/23)
Bulletins Through:
WSS_v2_B08

Project No.
31000541

Professional Seal




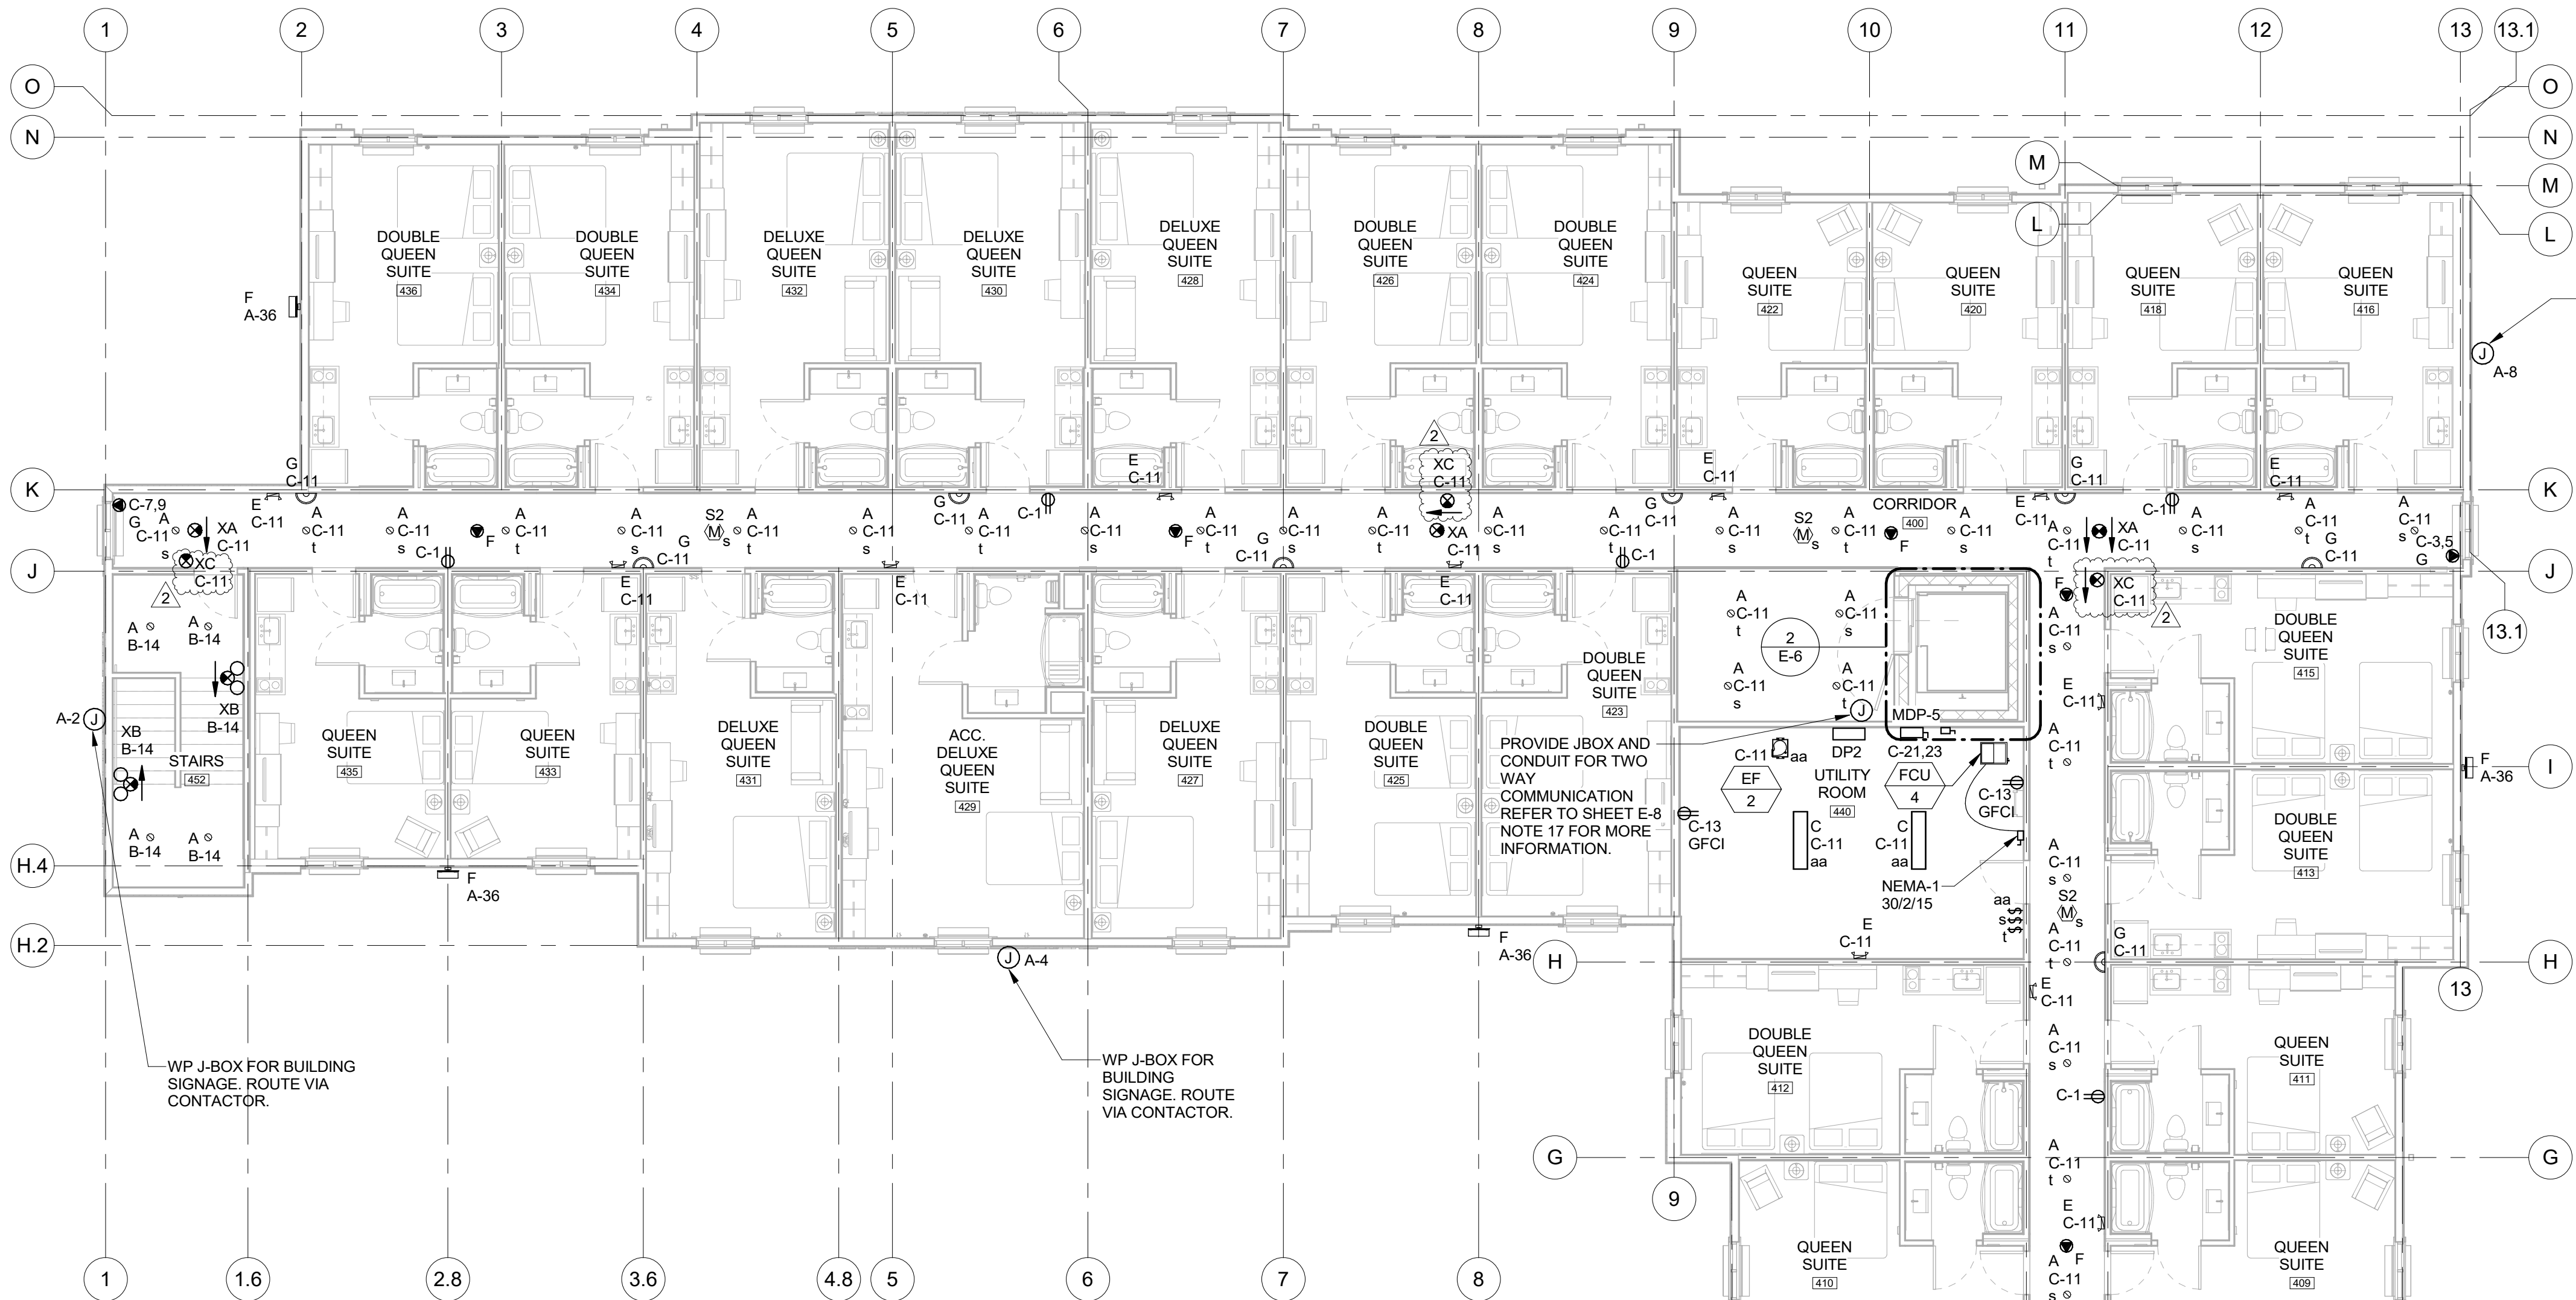

1 FOURTH FLOOR ELECTRICAL PLAN
SCALE: 1/8" = 1'-0"

NOTE: COORDINATE FINAL LOCATION AND QUANTITY OF J-BOXES FOR SIGNAGE WITH ARCHITECT AND SIGN VENDOR PRIOR TO ROUGH-IN. (TYP.)

COORDINATE WITH CONSTRUCTION MANAGER FOR EXACT ELEVATOR INFORMATION. ELEVATOR SHOWN IN THESE DRAWINGS MAY DIFFER FROM ACTUAL ELEVATOR PURCHASED. COORDINATE BREAKER SIZE, FEEDER SIZE, LOCAL DISCONNECT, INSTALLATION REQUIREMENTS AND ANY ADDITIONAL REQUIREMENTS WITH ELEVATOR MANUFACTURER PRIOR TO WORK BEING STARTED.

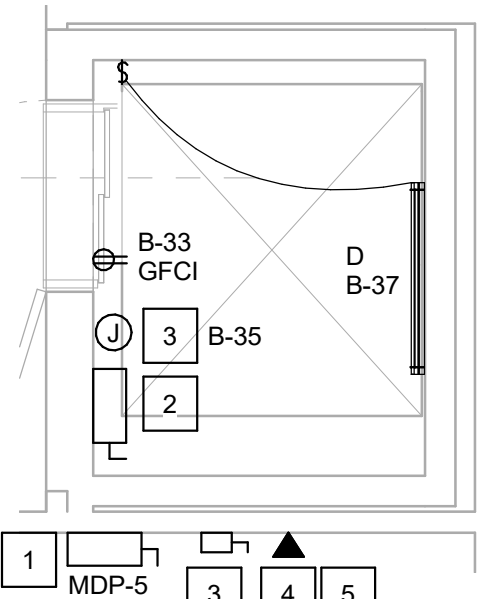

2 ELEVATOR ELECTRICAL PLAN
SCALE: 1/4" = 1'-0"

ELEVATOR KEYNOTES (1, 2, X)

1. PRIMARY ELEVATOR DISCONNECT. PROVIDE (1) 60A, 3P, 208V BUSSMANN POWER MODULE WITH SHUNT TRIP MECHANISM, 60A TIME-DELAY (CLASS J OR BUSSMANN LPJ) FUSES, AND AUXILIARY 24V CONTACT IN A NEMA-1 ENCLOSURE FOR ELEVATOR EQUIPMENT PER MANUFACTURER REQUIREMENTS. LOCATE DISCONNECT IN FOURTH FLOOR UTILITY ROOM 440, COORDINATE EXACT LOCATION WITH ELEVATOR MANUFACTURER PRIOR TO ROUGH-IN. PROVIDE CONDUIT AND WIRE, THE SAME SIZE AS THE ELEVATOR FEEDER, FROM PRIMARY ELEVATOR DISCONNECT TO AUXILIARY ELEVATOR DISCONNECT AS DIRECTED BY THE ELEVATOR MANUFACTURER. PROVIDE 24V WIRING FROM AUXILIARY CONTACT IN PRIMARY ELEVATOR DISCONNECT TO ELEVATOR CONTROL UNIT AS DIRECTED BY THE ELEVATOR MANUFACTURER. COORDINATE ALL REQUIREMENTS WITH ELEVATOR MANUFACTURER. PROVIDE ALL WIRING AND ACCESSORIES FOR A COMPLETE AND OPERATIONAL SYSTEM.
2. AUXILIARY ELEVATOR DISCONNECT SWITCH. PROVIDE (1) 60A, 3P, 208V NON-FUSED DISCONNECT SWITCH WITH AUXILIARY 24V CONTACT IN A NEMA-1 ENCLOSURE PER MANUFACTURER REQUIREMENTS. LOCATE DISCONNECT AT TOP OF HOISTWAY, COORDINATE EXACT LOCATION WITH ELEVATOR MANUFACTURER PRIOR TO ROUGH-IN. PROVIDE CONDUIT AND WIRE, THE SAME SIZE AS THE ELEVATOR FEEDER, FROM AUXILIARY ELEVATOR DISCONNECT TO ELEVATOR CONTROL UNIT AS DIRECTED BY THE ELEVATOR MANUFACTURER. PROVIDE 24V WIRING FROM AUXILIARY CONTACT TO ELEVATOR CONTROL UNIT AS DIRECTED BY THE ELEVATOR MANUFACTURER. COORDINATE ALL REQUIREMENTS WITH ELEVATOR MANUFACTURER. PROVIDE ALL WIRING AND ACCESSORIES FOR A COMPLETE AND OPERATIONAL SYSTEM.
3. ELEVATOR CAB DISCONNECT. PROVIDE (1) 20A, 1P, 120V DISCONNECT FUSED AT 15A IN A NEMA-1 ENCLOSURE FOR ELEVATOR CAB POWER. PROVIDE CONDUIT AND WIRE, SIZED FOR 20A AT 120V, FROM ELEVATOR CAB DISCONNECT TO ELEVATOR CONTROL UNIT AS DIRECTED BY THE ELEVATOR MANUFACTURER. COORDINATE ALL REQUIREMENTS WITH ELEVATOR MANUFACTURER. PROVIDE ALL WIRING AND ACCESSORIES FOR A COMPLETE AND OPERATIONAL SYSTEM.
4. PROVIDE ANALOG TELEPHONE LINE TO ELEVATOR CONTROL UNIT FOR CAB TELEPHONE. CONFIRM ALL REQUIREMENTS WITH ELEVATOR MANUFACTURER.
5. PROVIDE SECURITY CAMERA CONNECTION FOR ELEVATOR SECURITY CAMERA. CONFIRM ALL REQUIREMENTS WITH ELEVATOR MANUFACTURER PRIOR TO ROUGH-IN.

brr
Architect of Record:
BRR Architecture, Inc.
8131 METCALF AVE,
SUITE 300
OVERLAND PARK, KS 66204
www.brrarch.com
Tel: 913-262-9095
Fax: 913-262-9044

ACERTUS CONSULTING GROUP

ACERTUS CONSULTING GROUP, LLC
1186 COLLEGE BLVD STE 475
OVERLAND PARK, KS 66204
PH: 913-262-9044
www.AcertusGroup.com

Copyright Notice

This drawing was prepared for use on a specific site contemporaneously with its issue date and it is not suitable for use on a different project site or at a later time. Use of this drawing for reference or example on another project requires the services of properly licensed architects and engineers. Reproduction of this drawing for reuse on another project is not authorized and may be contrary to the law.

Issues & Revisions		
NO.	DATE	DESCRIPTION
2	10/04/23	REV 2

Project Name
WoodSpring Suites

Project Address
1010 NW WARD ROAD LEE'S SUMMIT, MO

WOODSPRING SUITES

Drawn By:
CB / MR / TP

Checked By:
AR / CF

Document Date:
10/04/23

Protocol:
WSS_v5_2023.1 (05/05/23)

Bulletins Through:
WSS_v2_B08


Project No.
31000541

Professional Seal

Sheet Title
ELECTRICAL PLANS - FOURTH FLOOR

Sheet No.
E-6

BRR Original printed on recycled paper

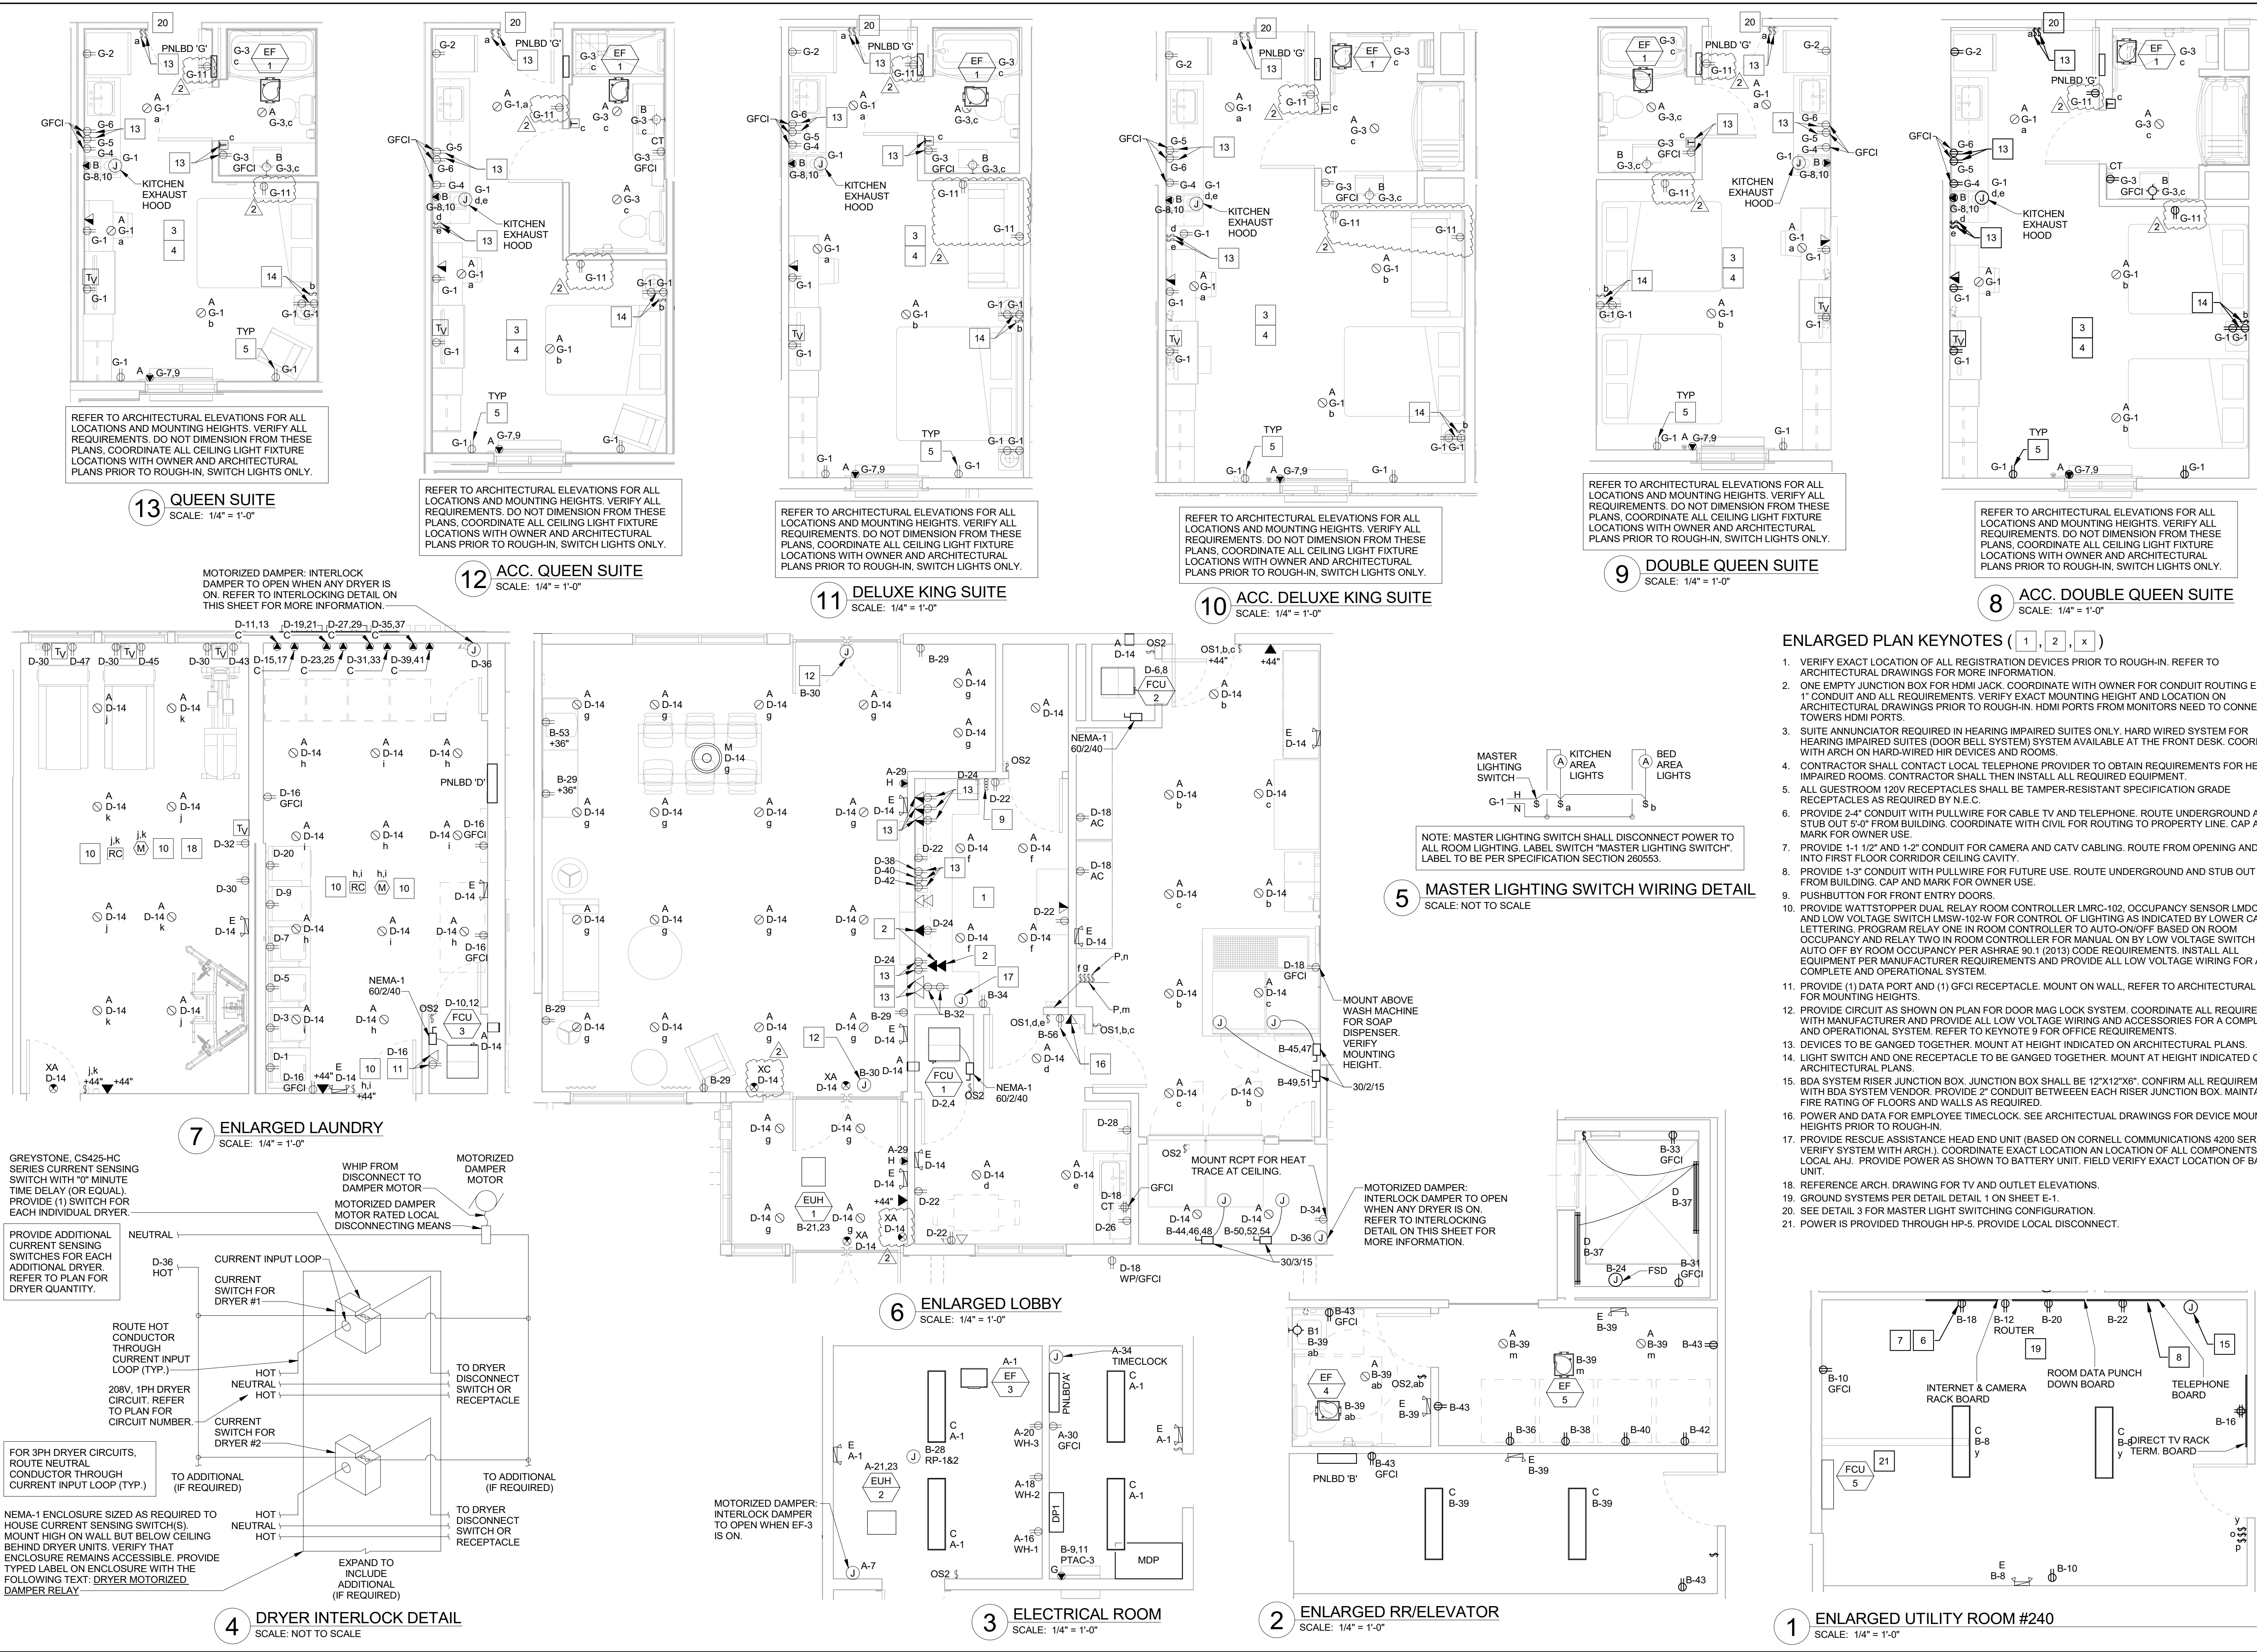

Copyright Notice

This drawing was prepared for use on a specific site contemporaneously with its issue date and it is not suitable for use on a different project site or at a later time. Use of this drawing for reference or example on another project requires the services of properly licensed architects and engineers. Reproduction of this drawing for reuse on another project is not authorized and may be contrary to the law.

Issues & Revisions

NO	DATE	DESCRIPTION
2	10/04/23	REV 2

Project Name

WoodSpring Suites

Project Address

1010 NW WARD ROAD LEE'S
SUMMIT, MODrawn By:
CB / MR / TPChecked By:
AR / CFDocument Date:
10/04/23


Protocol: WSS_v5_2023.1 (05/05/23)

Bulletin Through:
WSS_v2_B08

Project No.

31000541

Professional Seal

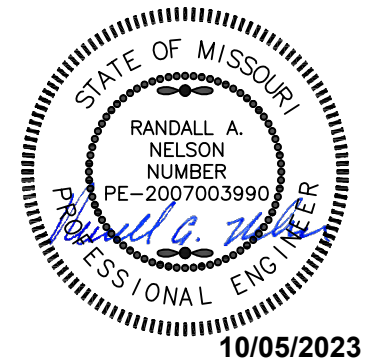

Sheet Title

ELECTRICAL
ENLARGED PLANS

Sheet No.

E-8