


SHEET NUMBER		A100
SHEET TITLE		COVER SHEET
ISSUED :		
CHECKED BY:		BSS
DRAWN BY:		MLR
#		DATE
DESCRIPTION		3/21/2025
City Comment		



PROJECT INFORMATION	
THE LEXINGTON II	
2619 SW TRACKER LANE	
LEES SUMMIT, MISSOURI 64082	
MCFARLAND CUSTOM BUILDERS INC	

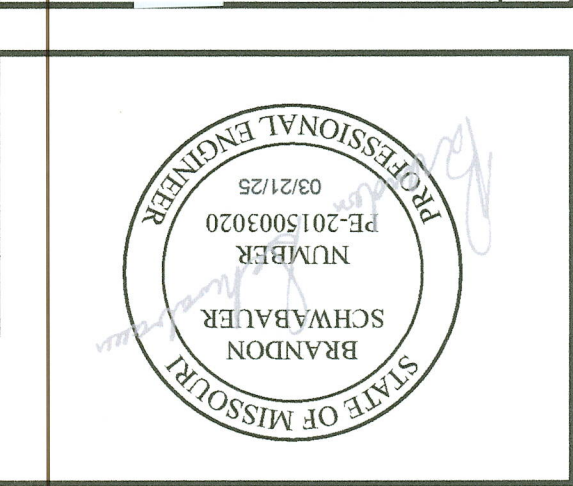




N&S JOB NUMBER: 2025-0716
© 2025 Norton & Schmidt Consulting Engineers


311 East 11th Avenue
North Kansas City, MO 64116
Phone: (816) 421-4232
www.nortonschmidt.com

SHEET INDEX	
Sheet Name	Area
A100 COVER SHEET	1217 SF
S100 FOUNDATION PLAN	1634 SF
S101 FIRST FLOOR FRAMING PLAN	643 SF
S102 SECOND FLOOR FRAMING PLAN	1083 SF
S103 ROOF FRAMING PLAN	
S500 GENERAL NOTES	
S501 DETAILS	
S502 DETAILS	
S503 DETAILS	
S504 DETAILS	
S505 DETAILS	
SQUARE FOOTAGES	
FIRST FLOOR	1217 SF
SECOND FLOOR	1634 SF
GARAGE	643 SF
UNFINISHED BASEMENT	1083 SF
BASEMENT	4577 SF

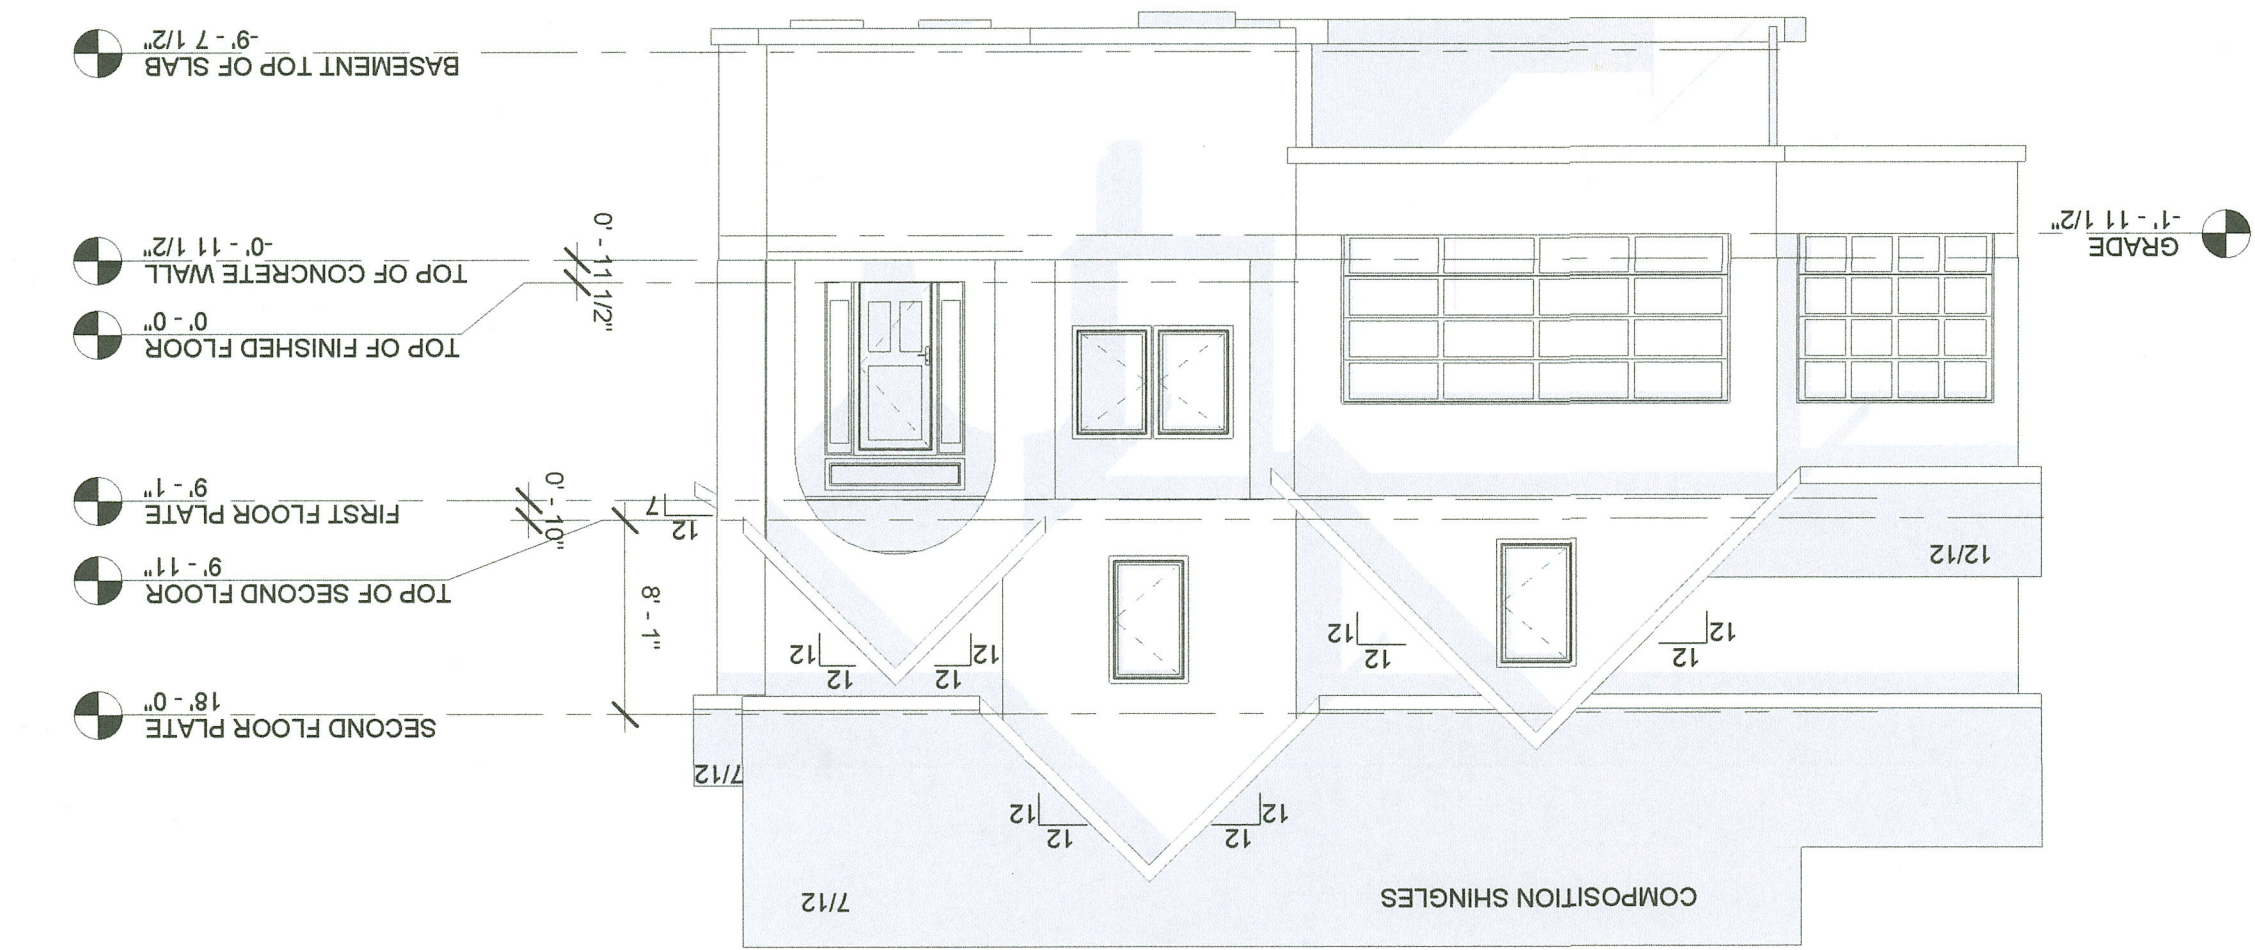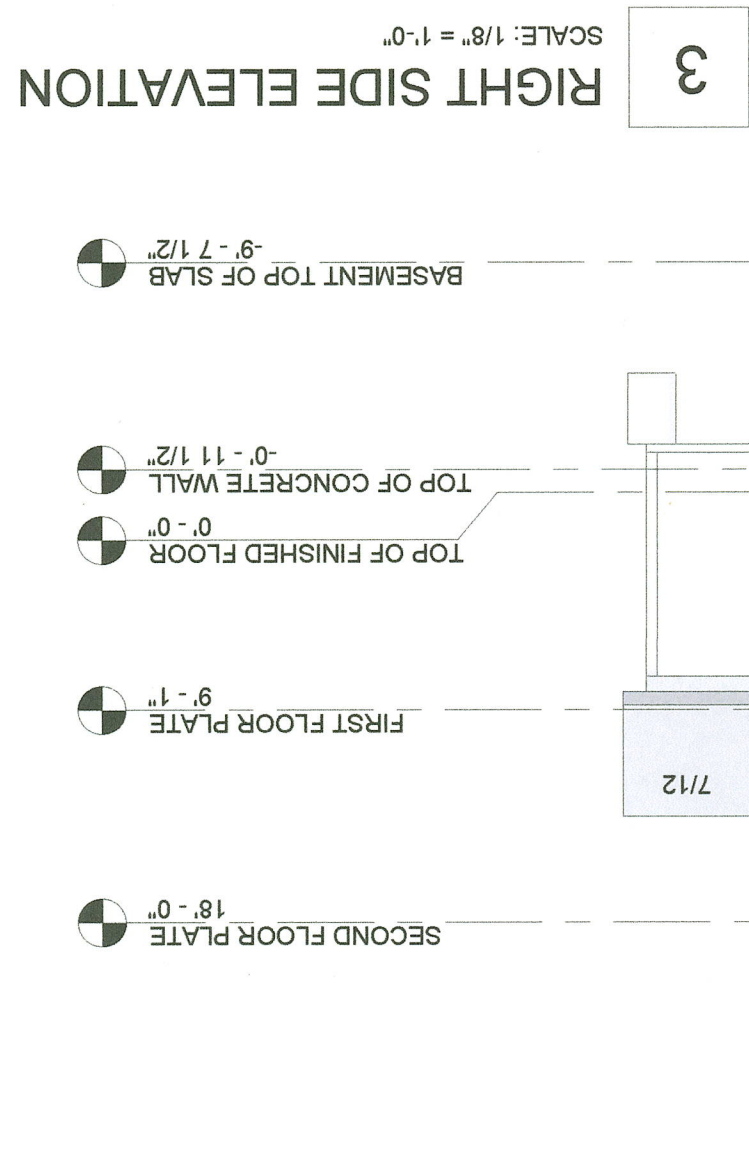

THE LEXINGTON II

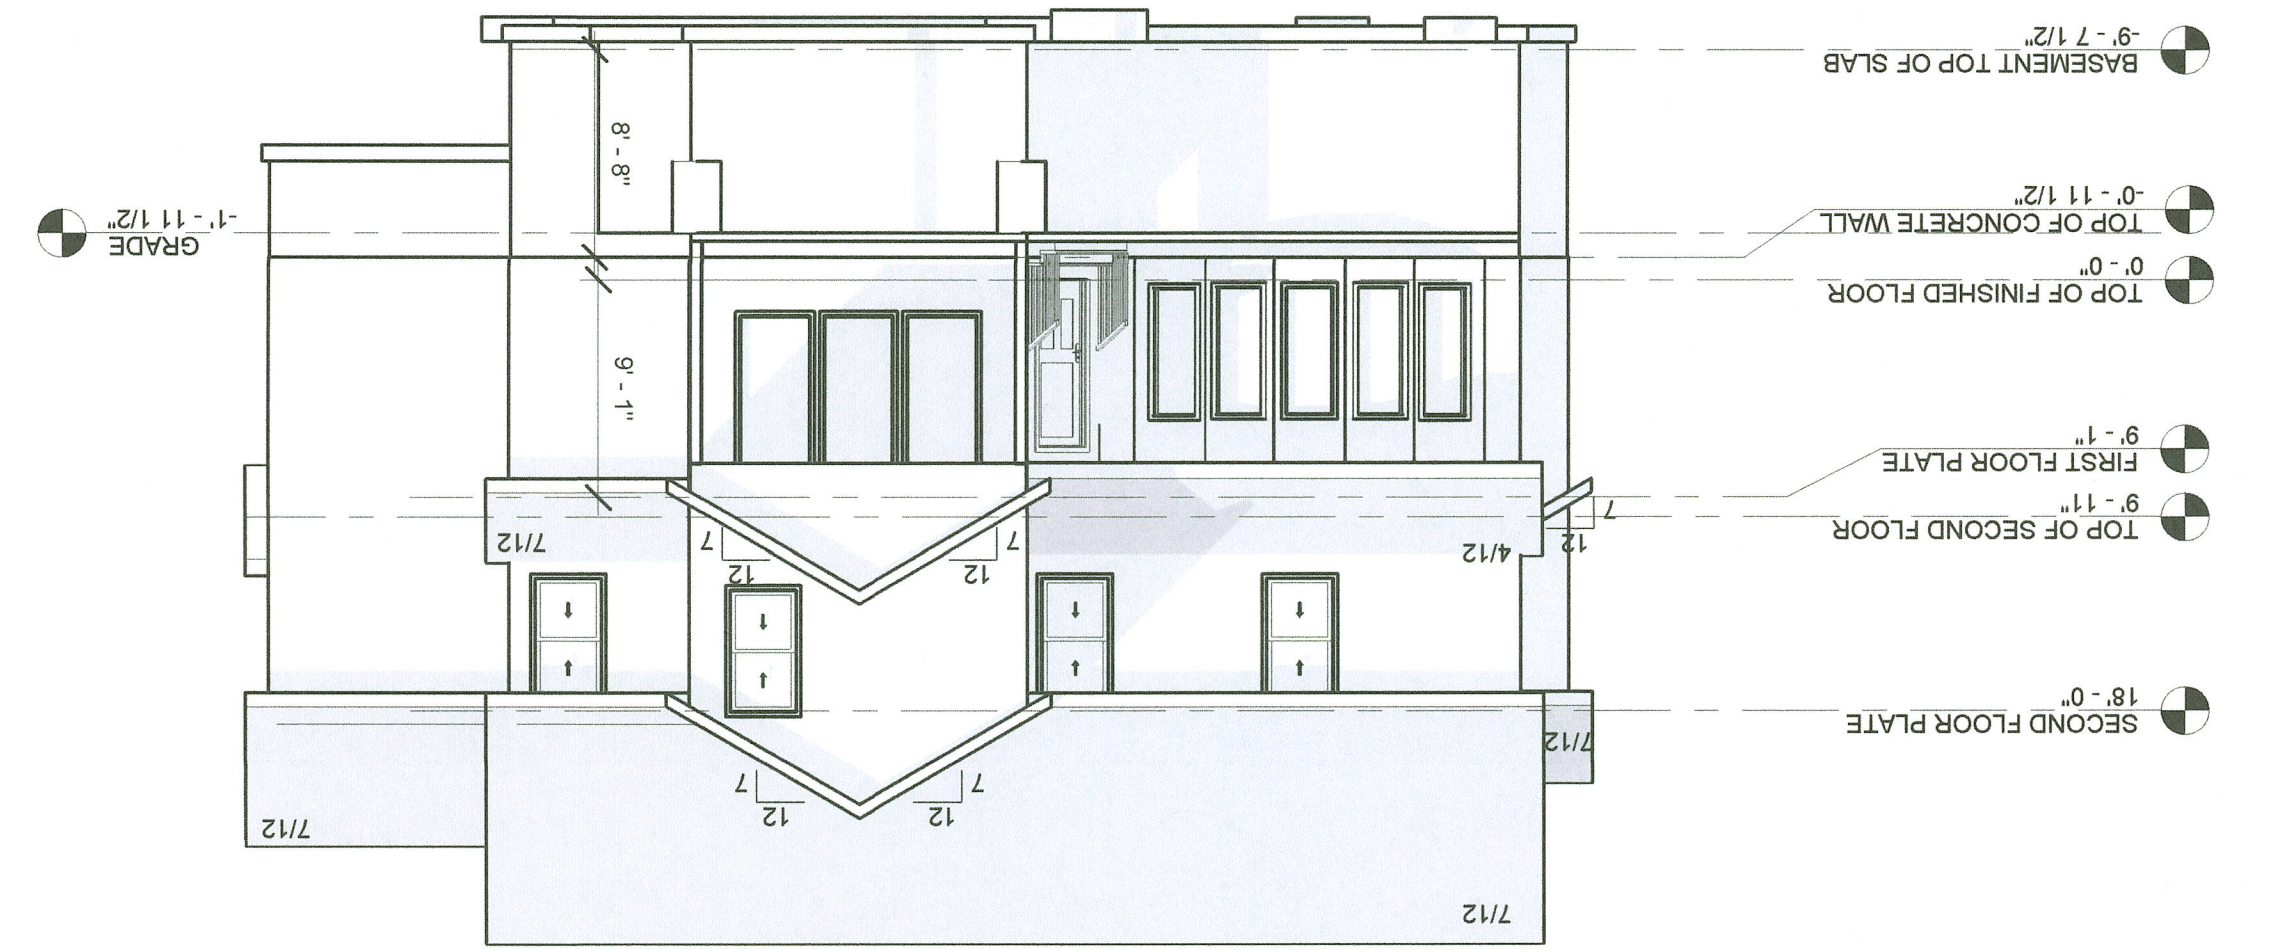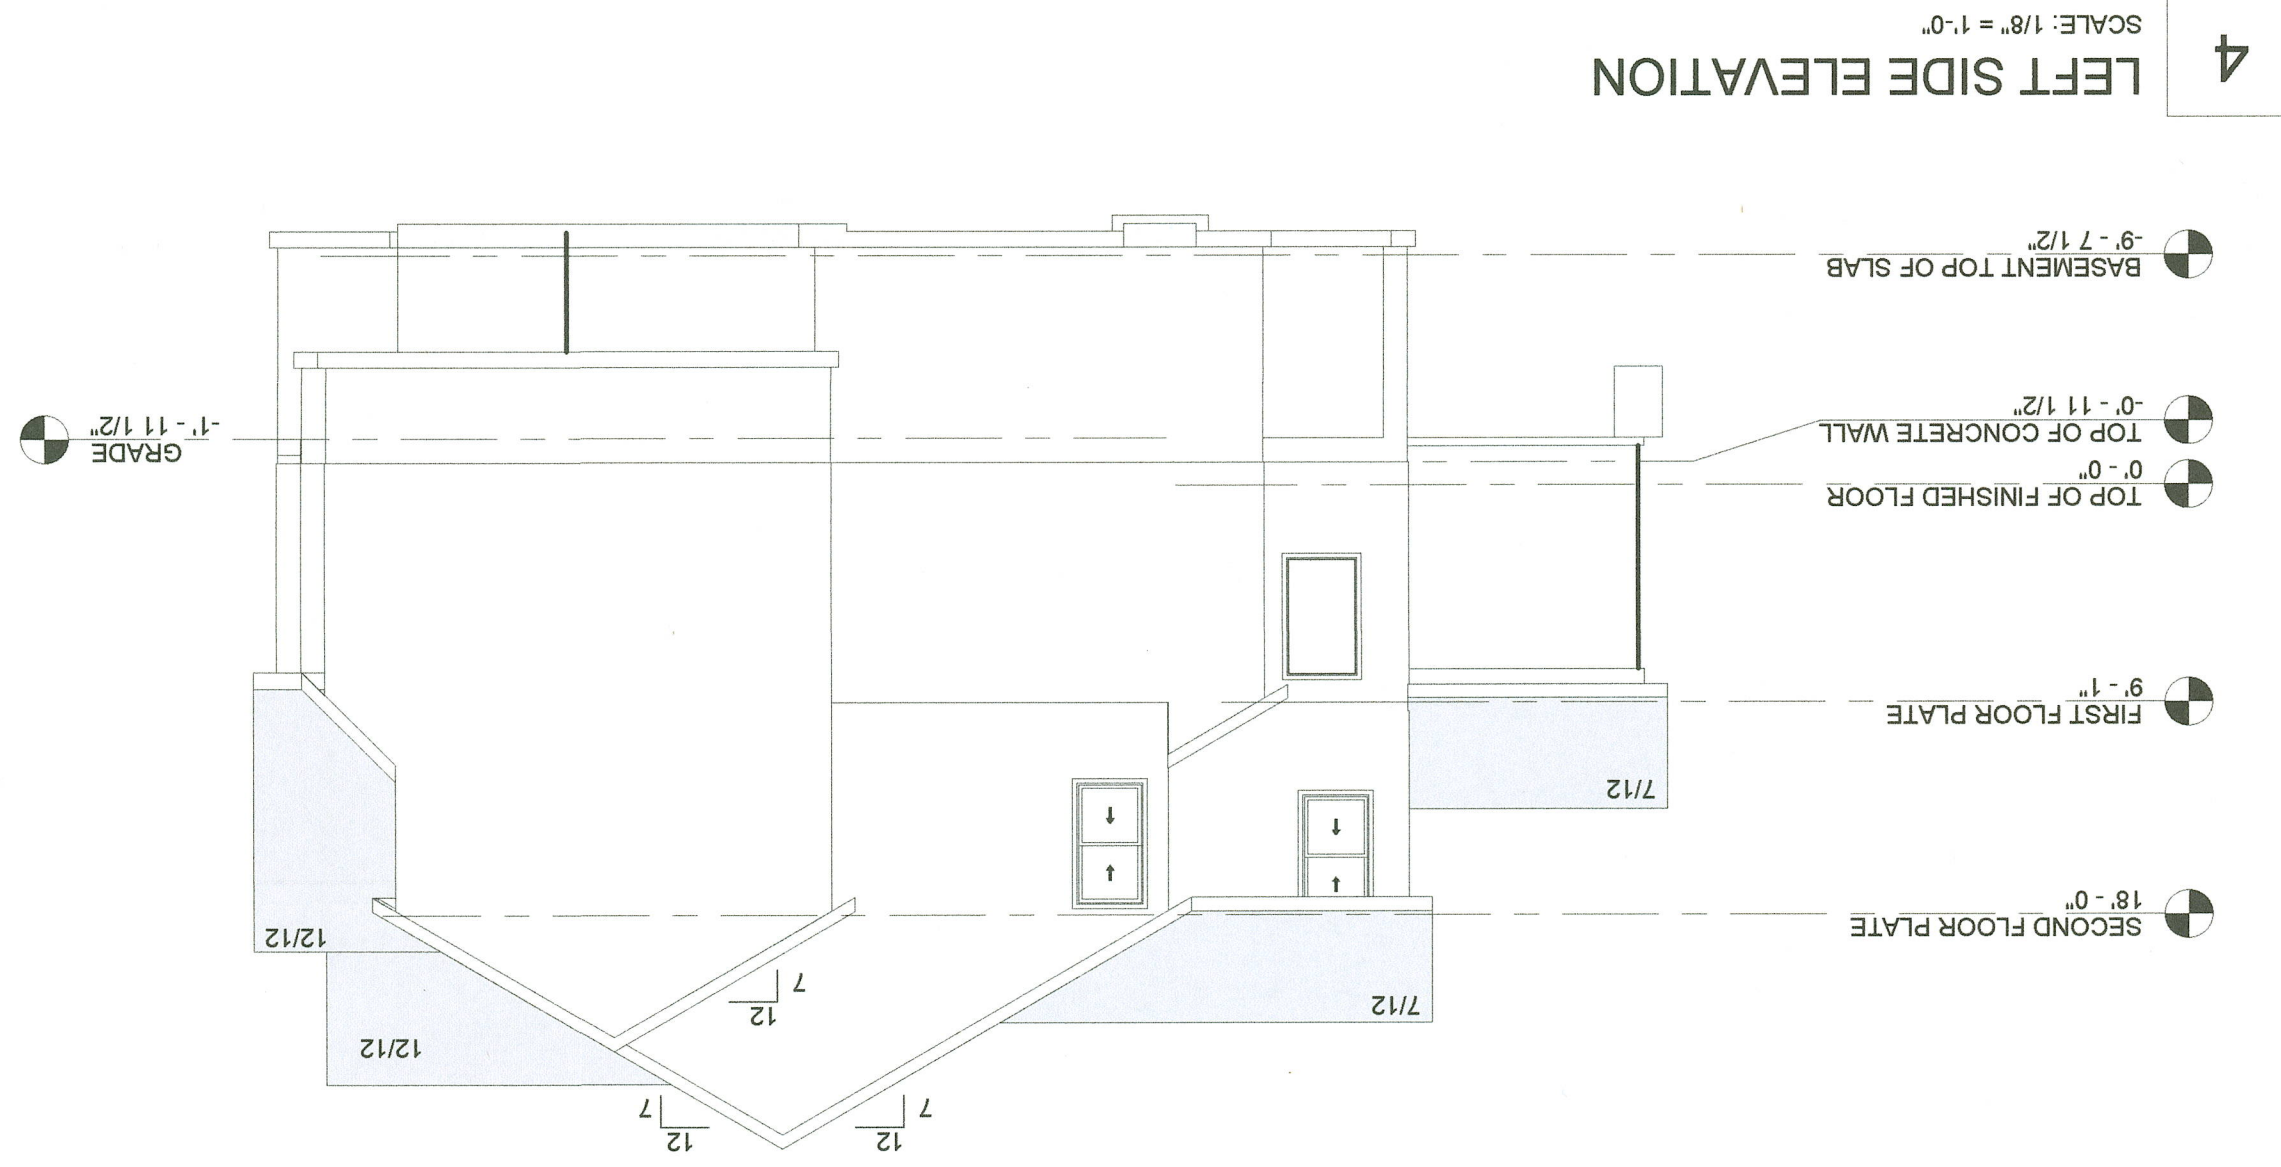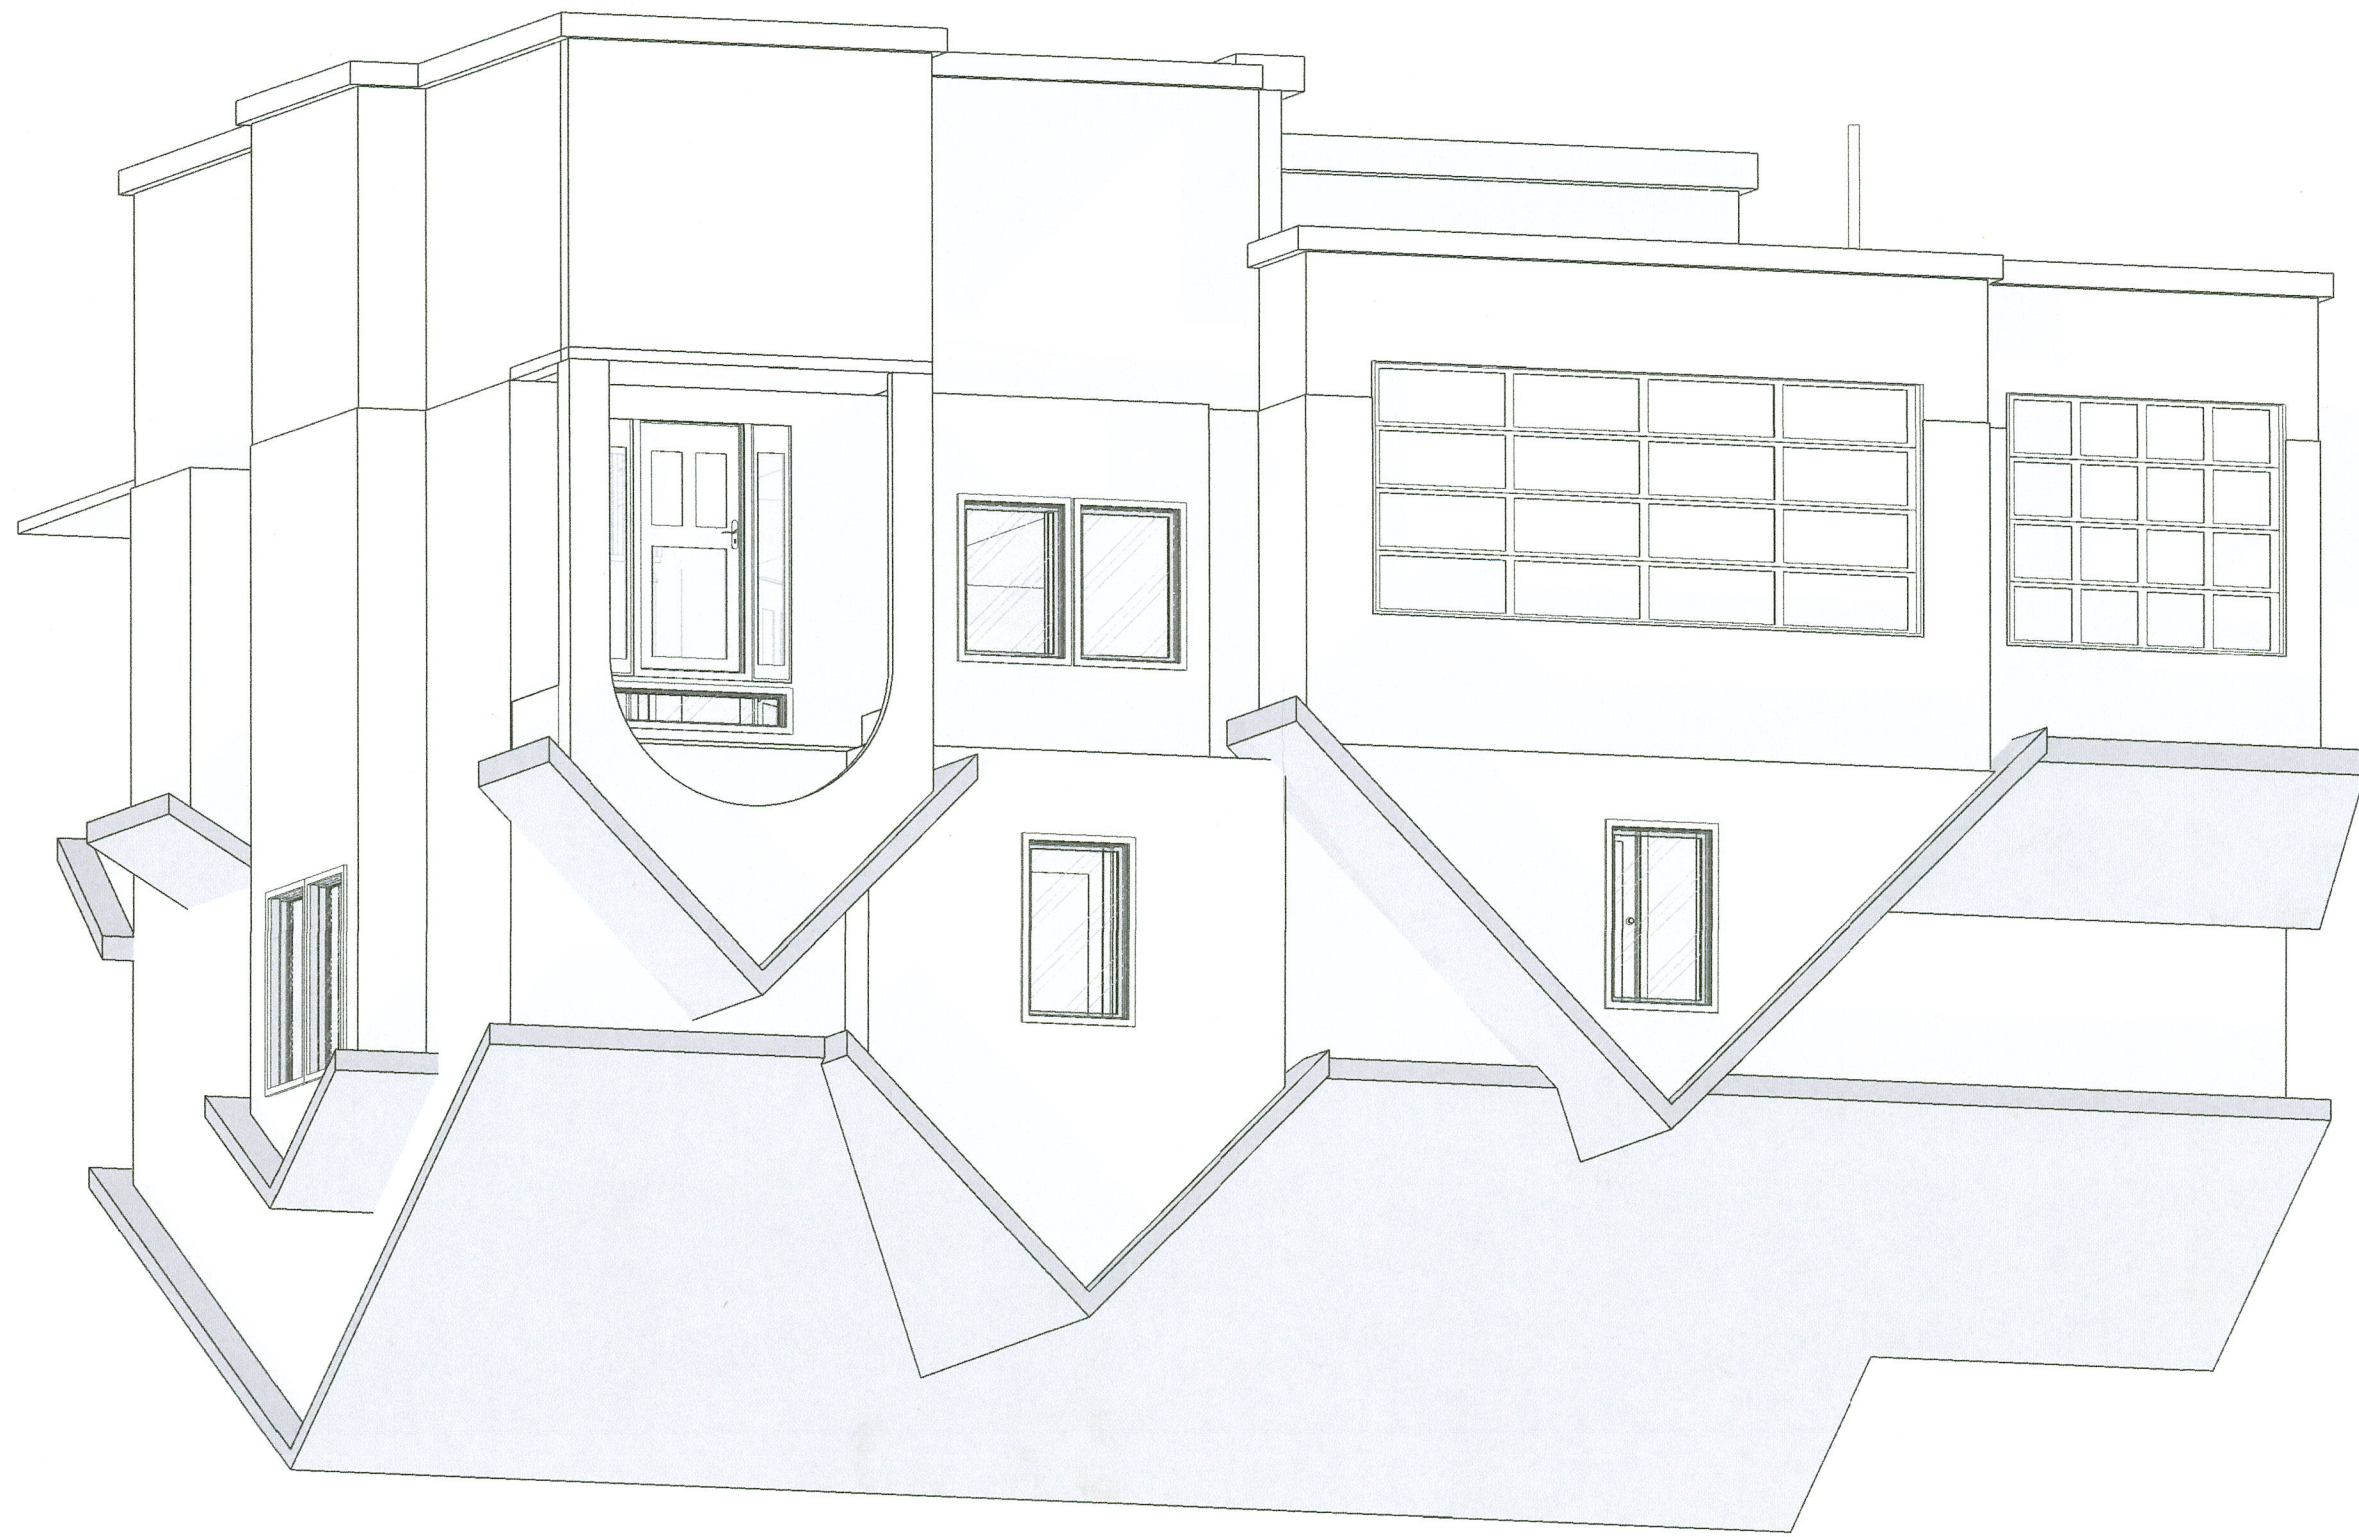

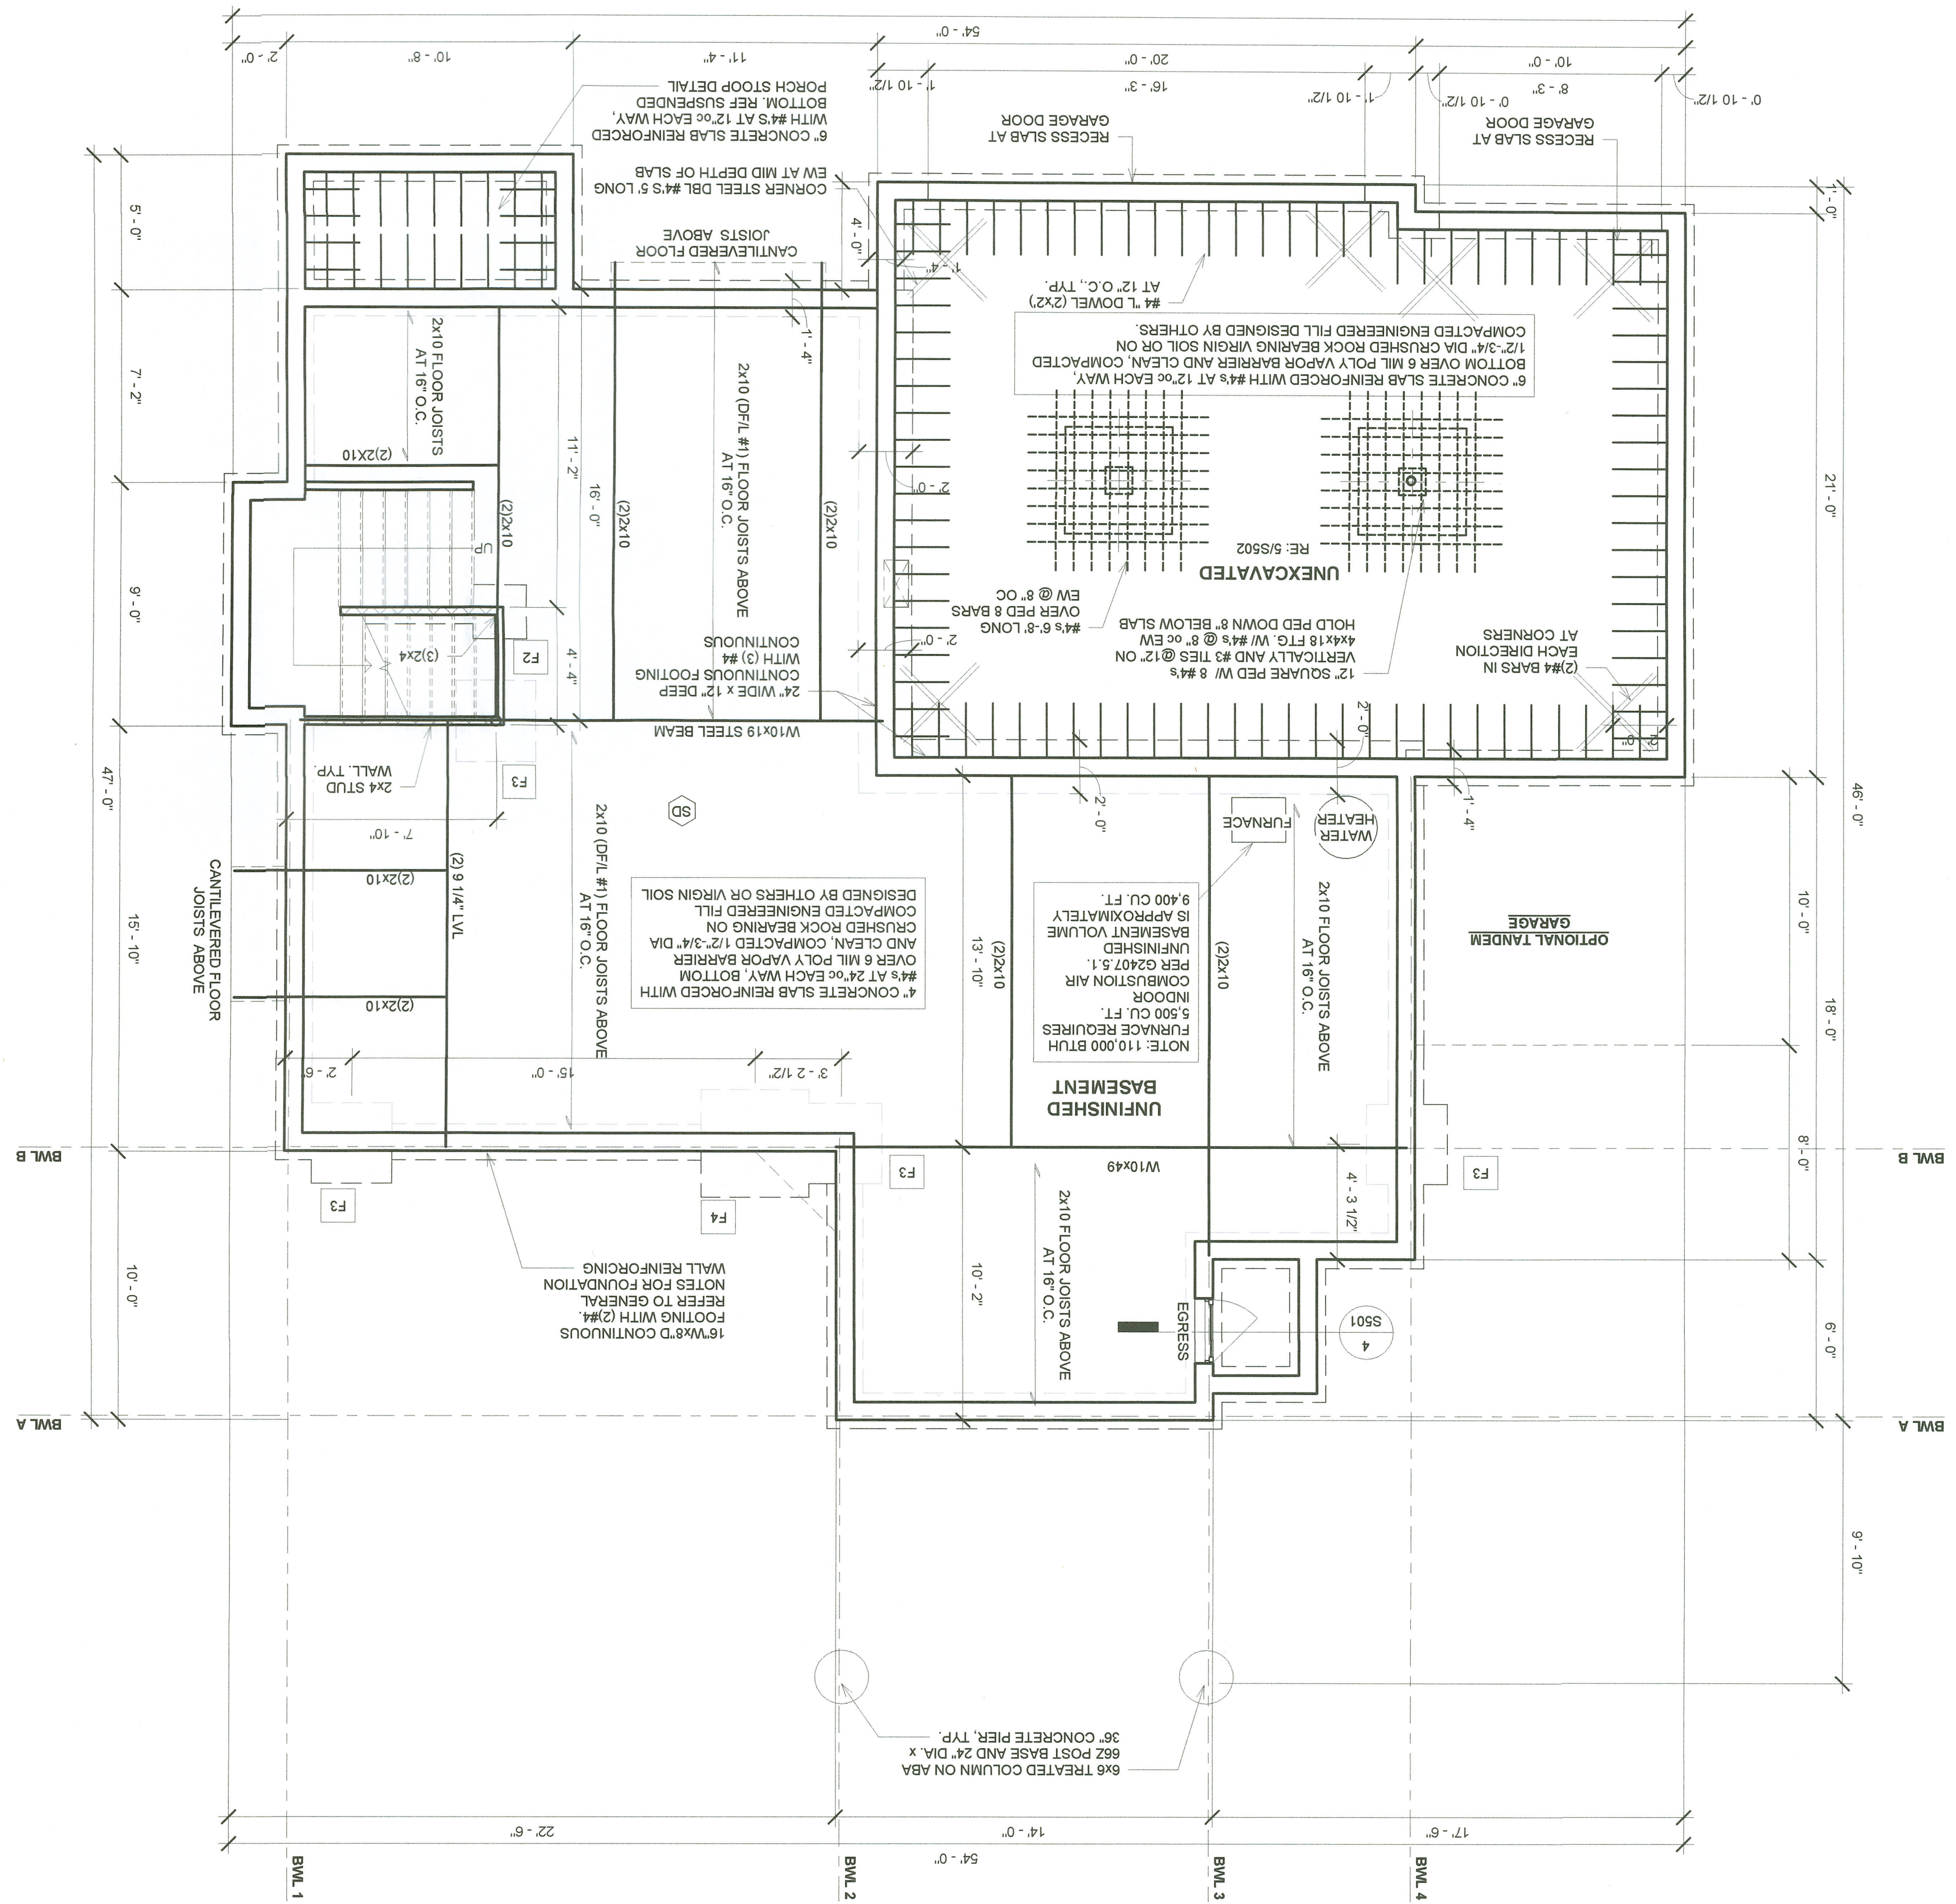

FOOTING SCHEDULE			
MARK	SIZE L X W X THK	REINFORCING (NO) SIZE LOCATION	TOF EL
F1	2'-0" X 2'-0" X 1'-0"	(#4) EW BOTTOM	8'-BLOW TOP OF SLAB 3'@ STD STEEL PIPE COLUMN
F2	2'-6" X 2'-6" X 1'-0"	(#4) EW BOTTOM	8'-BLOW TOP OF SLAB 3'@ STD STEEL PIPE COLUMN
F3	3'-0" X 3'-0" X 1'-0"	(#6) EW BOTTOM	8'-BLOW TOP OF SLAB 3'@ STD STEEL PIPE COLUMN
F4	4'-0" X 4'-0" X 1'-4"	(#8) EW BOTTOM	8'-BLOW TOP OF SLAB 3'@ STD STEEL PIPE COLUMN

2	BELOW	1	2	3	46
---	-------	---	---	---	---	---	---	---	---	---	----	----	-----	-----	----

[illegible][illegible]

PROJECT INFORMATION

2619 SW TRACKER LANE
LEES SUMMIT, MISSOURI 64082

[illegible]

SHEET NUMBER	S100
--------------	------

BRACED WALL METHODS

WSP - WOOD STRUCTURAL PANEL: WOOD STRUCTURAL PANEL SHEATHING WITH A THICKNESS NOT LESS THAN 3/8" FOR 16" STUD SPACING, FASTEN WITH 6d COMMON NAILS (131"X22" LONG) AT 6"OC ALONG EDGES AND 12"OC INTERMEDIATE SUPPORTS, PLACED ON ALL SHEATHABLE SURFACES ON ONE SIDE OF THE BRACED WALL LINE INCLUDING AREAS ABOVE AND BELOW OPENINGS AND GABLE END WALLS.


GB - GYPSUM BOARD: 1/2" GYPSUM BOARD WITH 13 GAUGE, 1 3/8" LONG, 19/64" HEAD, 0.098" DIA, 1 3/8" LONG, ANNUAL-RINGED; 6d COOLER NAIL, 0.092" DIA, 1 7/8" LONG, 1/4" HEAD, OR GYPSUM BOARD W/ML, 0.0915" DIA, 1 7/8" LONG, 19/64" HEAD, TYPE W OR TYPE S SCREWS, AT 7"OC EDGES & 7"OC FIELD.

PFH - PORTAL FRAME WITH HOLD-DOWNS: REF PORTAL FRAME WITH HOLD-DOWNS DETAIL.

ABW - ALTERNATE BRACED WALL: REF ALTERNATE BRACED WALL DETAIL.

CS-PF - CONTINUOUSLY SHEATHED PORTAL FRAME: REF CONTINUOUSLY SHEATHED PORTAL FRAME DETAIL.

HPS - HARDBOARD PANEL SIDING: HARDBOARD PANEL SIDING WITH A 7/16" THICKNESS, FASTEN WITH 0.092" DIA, 0.225" DIA HEAD NAILS WITH LENGTH TO ACCOMMODATE 1 1/2" PENETRATION INTO STUDS AT 4"OC ALONG EDGES AND 8" AT INTERMEDIATE SUPPORTS.

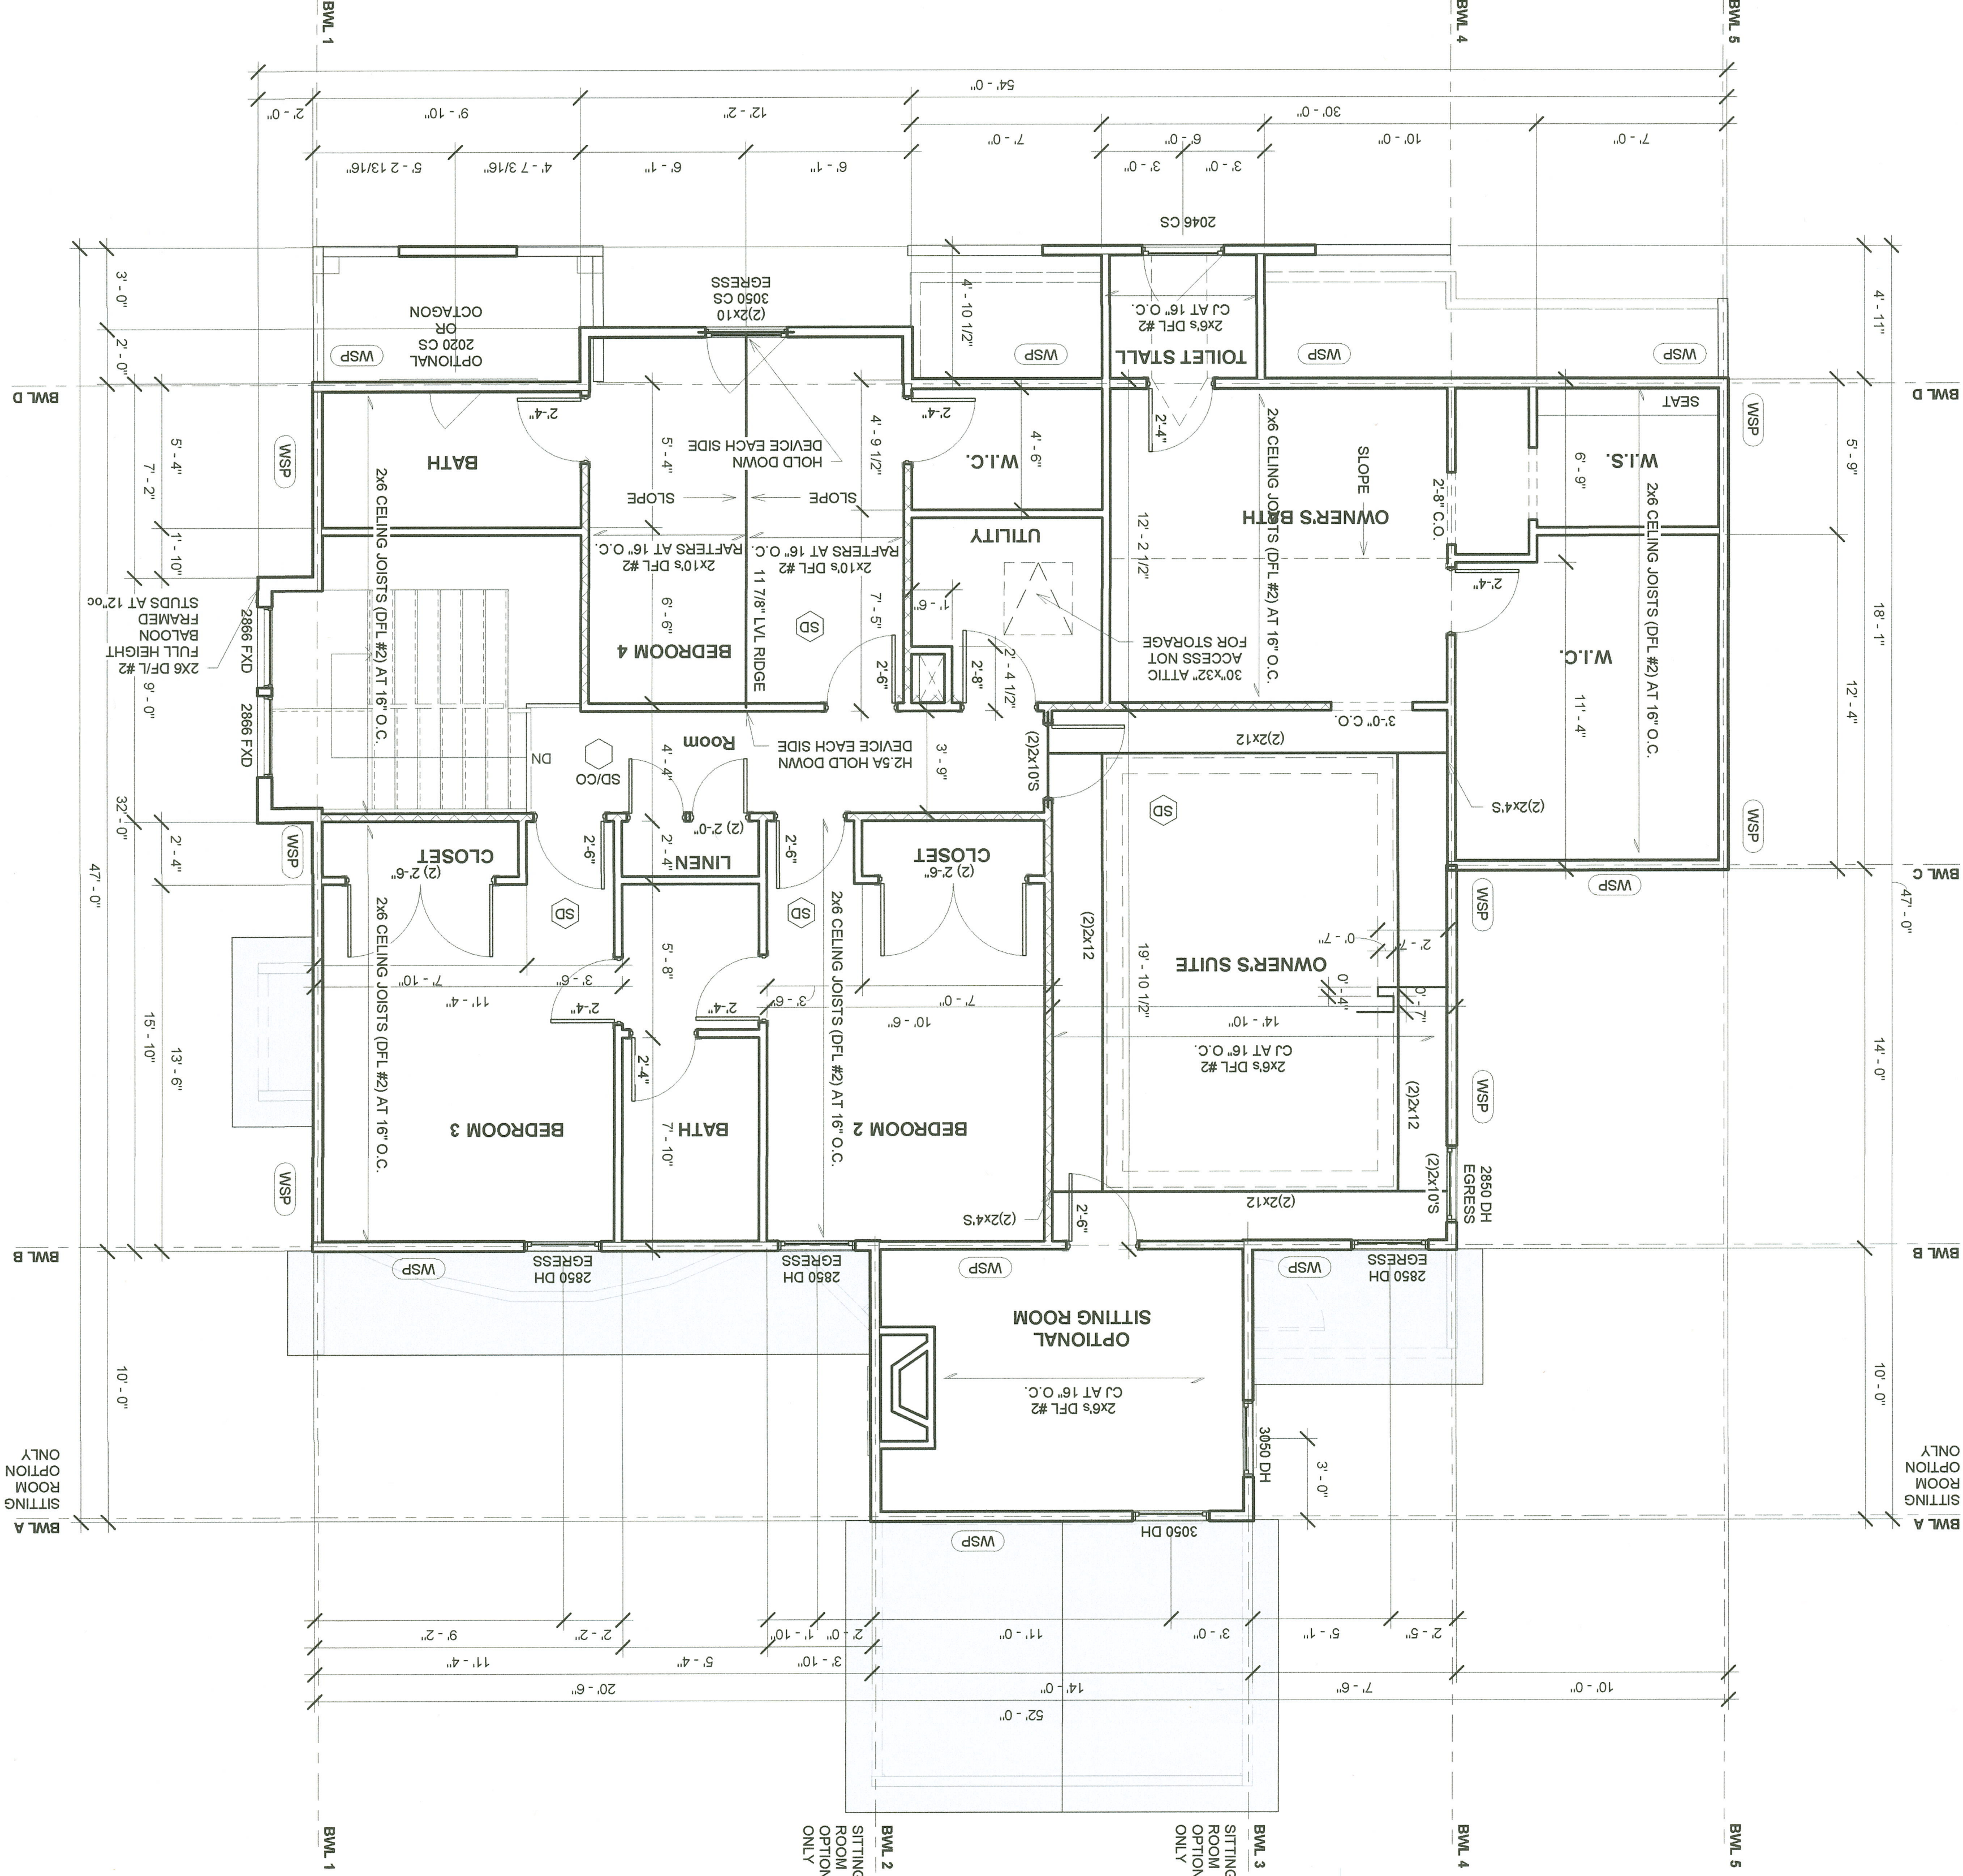

ISSUES & REVISIONS	
#	DATE


DRAWN BY: MLR
CHECKED BY: BSS
ISSUED:

SHEET TITLE
ROOF FRAMING
PLAN











SHEET NUMBER
S103

NOTE:
• RAFTERS TO BE 2x6 DFL-NO. 2 AT 16" O.C. U.N.O.
• HIP, VALLEY, AND RIDGE MEMBERS SHALL BE (1)2x6 DFL-NO. 2 U.N.O.
• REF. 12/5503 FOR PURLING BRACING

- ROOF FRAMING PLAN NOTES**
1. PROVIDE 1/2" EXTERIOR GRADE PLYWOOD SHEATHING NAIL TO ROOF RAFTERS WITH 6d NAILS AT 6" OC AT PANEL EDGES AND 12" OC AT NON-PANEL EDGES.
 2. PROVIDE ADDITIONAL DEPTH TO JOISTS AS REQUIRED TO PROVIDE 1" AIR GAP TO PREVENT CONDENSATION PLUS 12" INSULATION TO PROVIDE R-38 INSULATION VALUE TO VAULTED CEILING AREA WHERE SHOWN ON PLAN WITH CROSS HATCH.
 3. ALL RIDGE MEMBERS SHALL BE 1" NOMINAL THICKNESS AND NOT LESS IN DEPTH THAN THE CUT END OF THE RAFTER. ALL VALLEY AND HIP MEMBERS SHALL BE 2" NOMINAL THICKNESS AND NOT LESS IN DEPTH THAN THE CUT END OF THE RAFTER.
 4. HIP AND VALLEY MEMBERS SHALL BE SUPPORTED AT THE RIDGE WITH A 2x6 T-BRACE TO A BEARING WALL BELOW. PROVIDE SOFTT, RIDGE, AND GABLE END VENTS AS REQUIRED TO PROVIDE ADEQUATE VENTILATION FOR ROOF.
 5. PROVIDE PROPER FLASHING AND BUILDING PAPER UNDER SHINGLES AS REQUIRED TO PROVIDE WATER TIGHT SEAL AT ALL ROOF PENETRATIONS, RIDGES, VALLEYS, HIPs AND/OR OTHER SLOPE CHANGES.
 6. GUTTERS, DOWNSPOUTS, AND SPLASH BLOCKS SHALL BE PROVIDED TO INSURE ALL ROOF DRAINAGE IS DIRECTED 5 FEET MINIMUM FROM HOUSE BEFORE TOUCHING SOIL.
 7. ALL GABLE END WALL FRAMING SHALL BE 2x4 DOUG-FIR NO. 2 AT 16" OC.
 8. PROVIDE PROPER CEILING INSULATION AS REQUIRED BY GOVERNING BUILDING CODE.
 - 9.

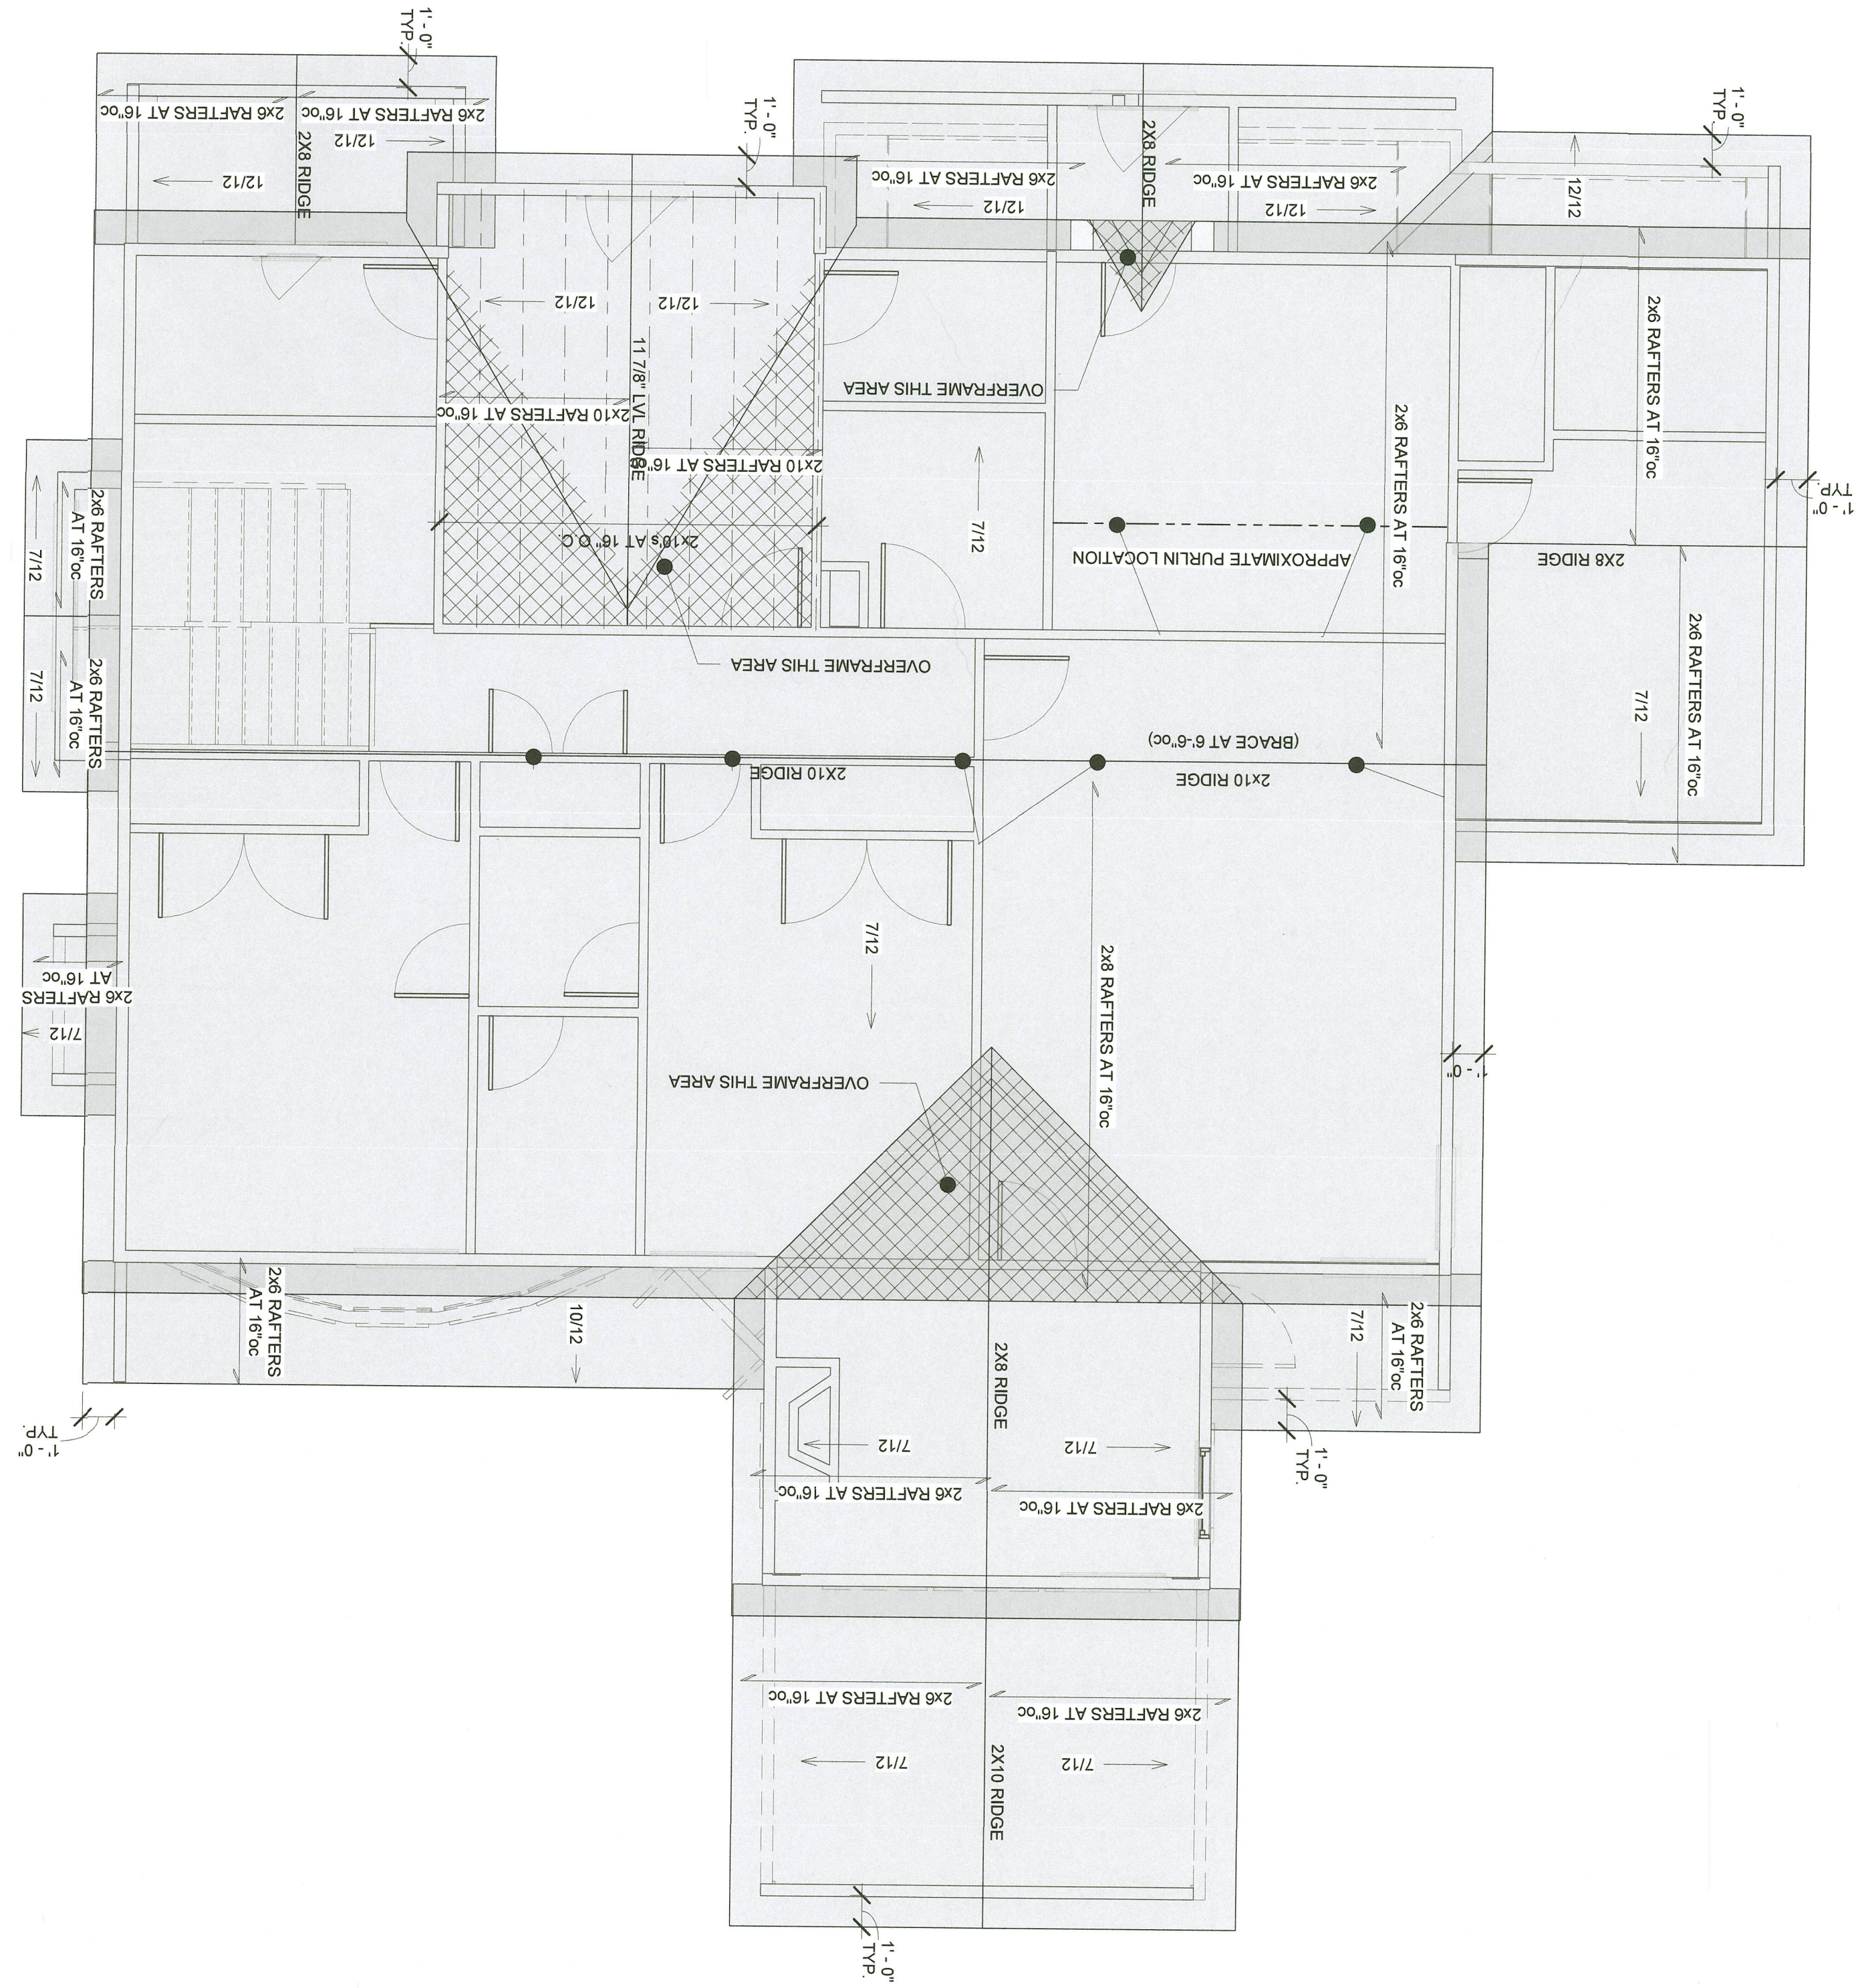

1
ROOF FRAMING PLAN
SCALE: 1/4" = 1'-0"

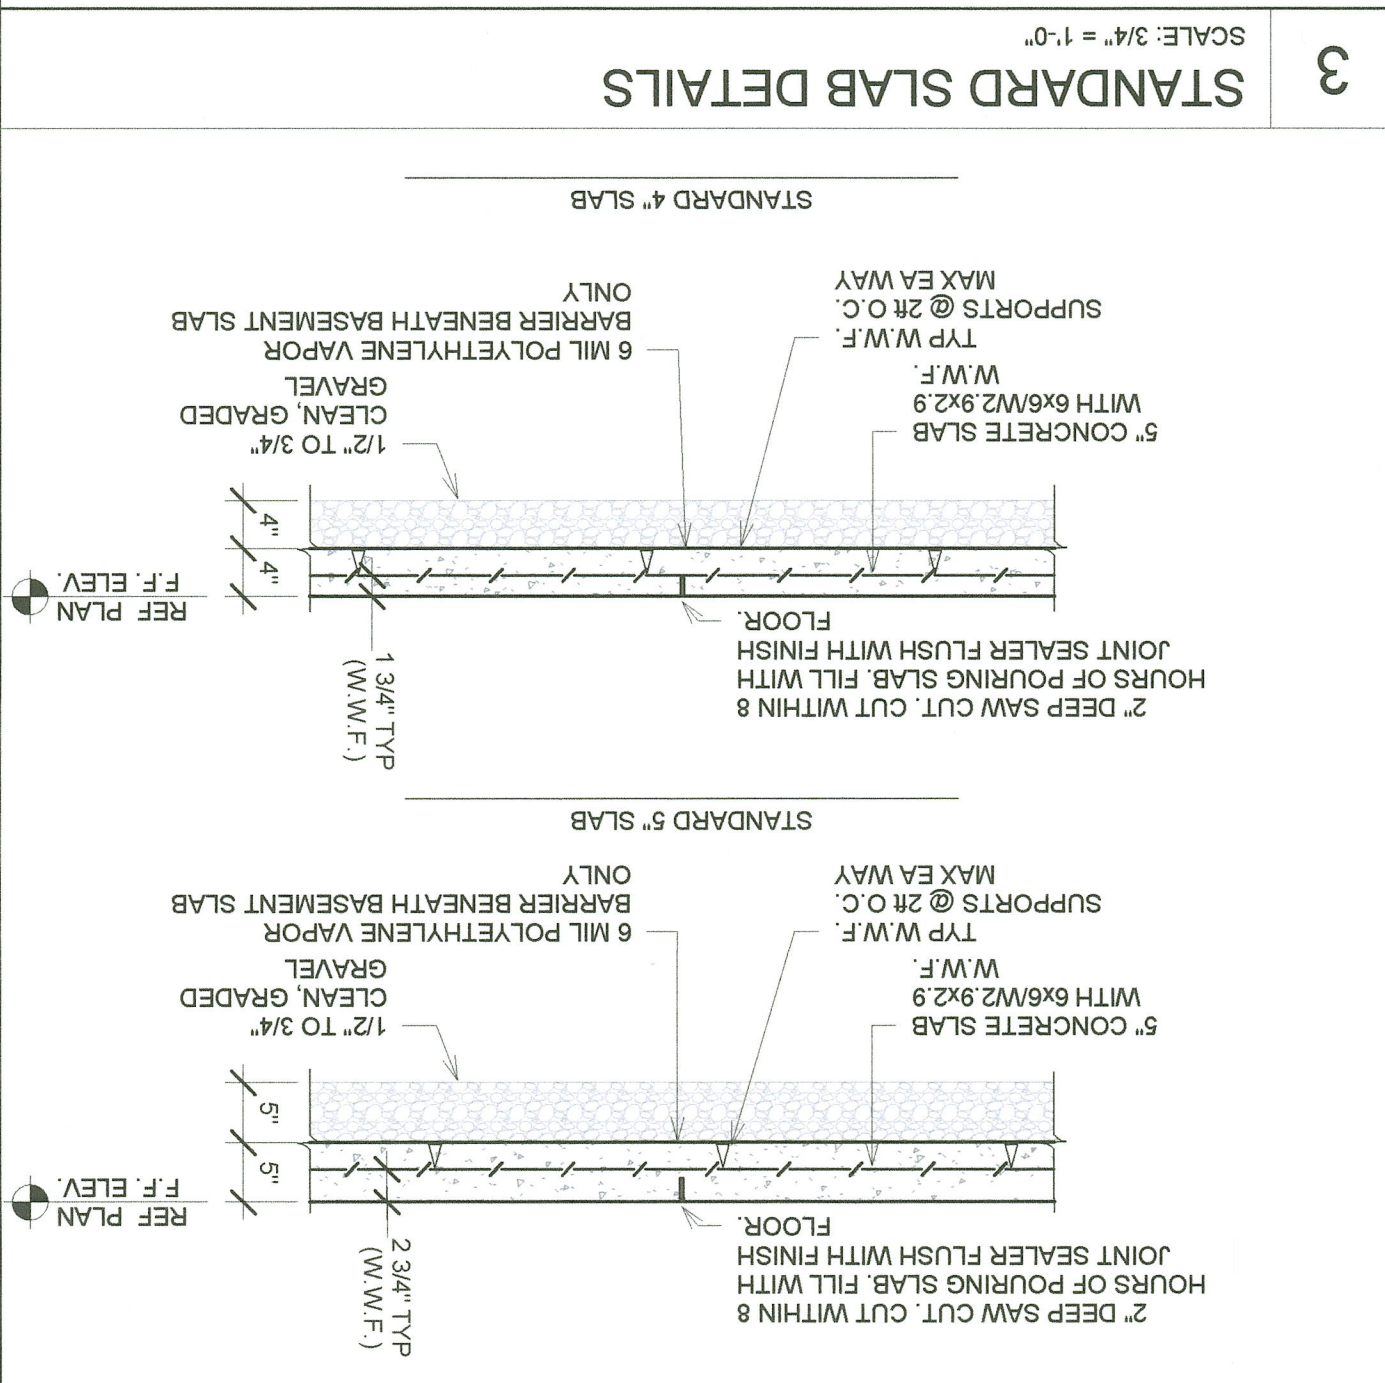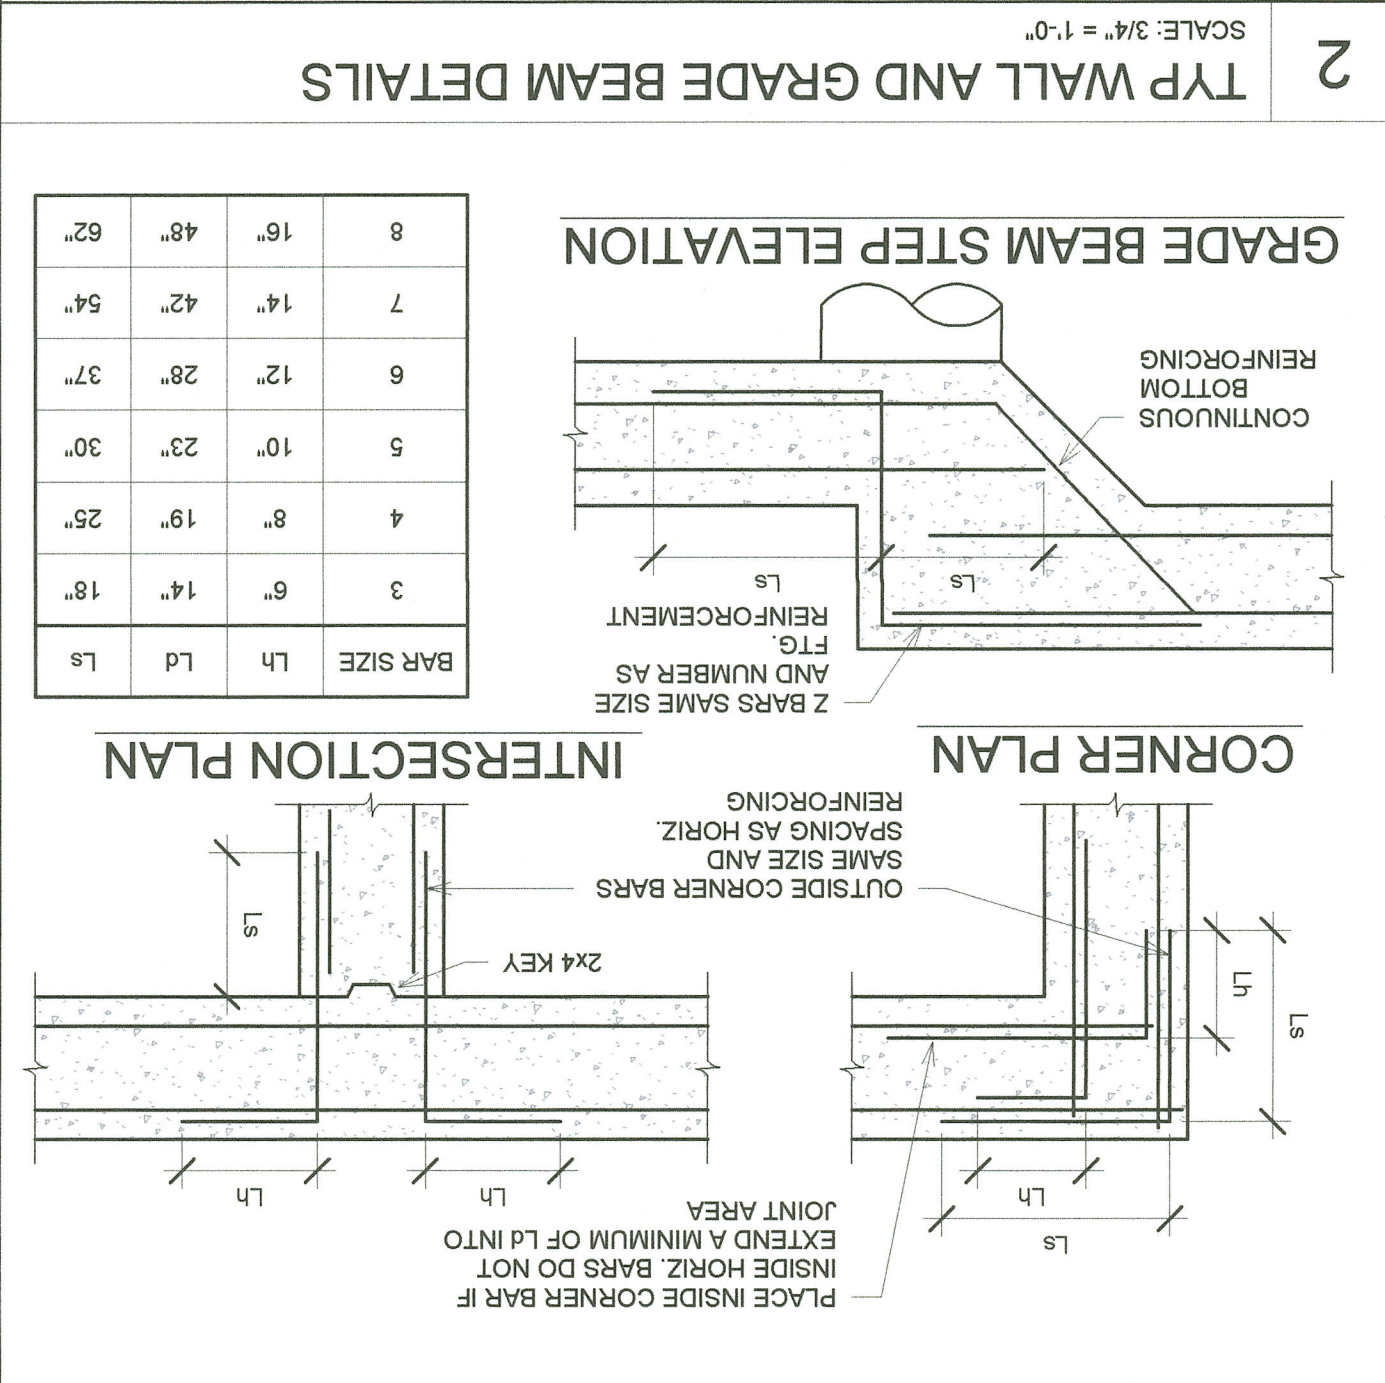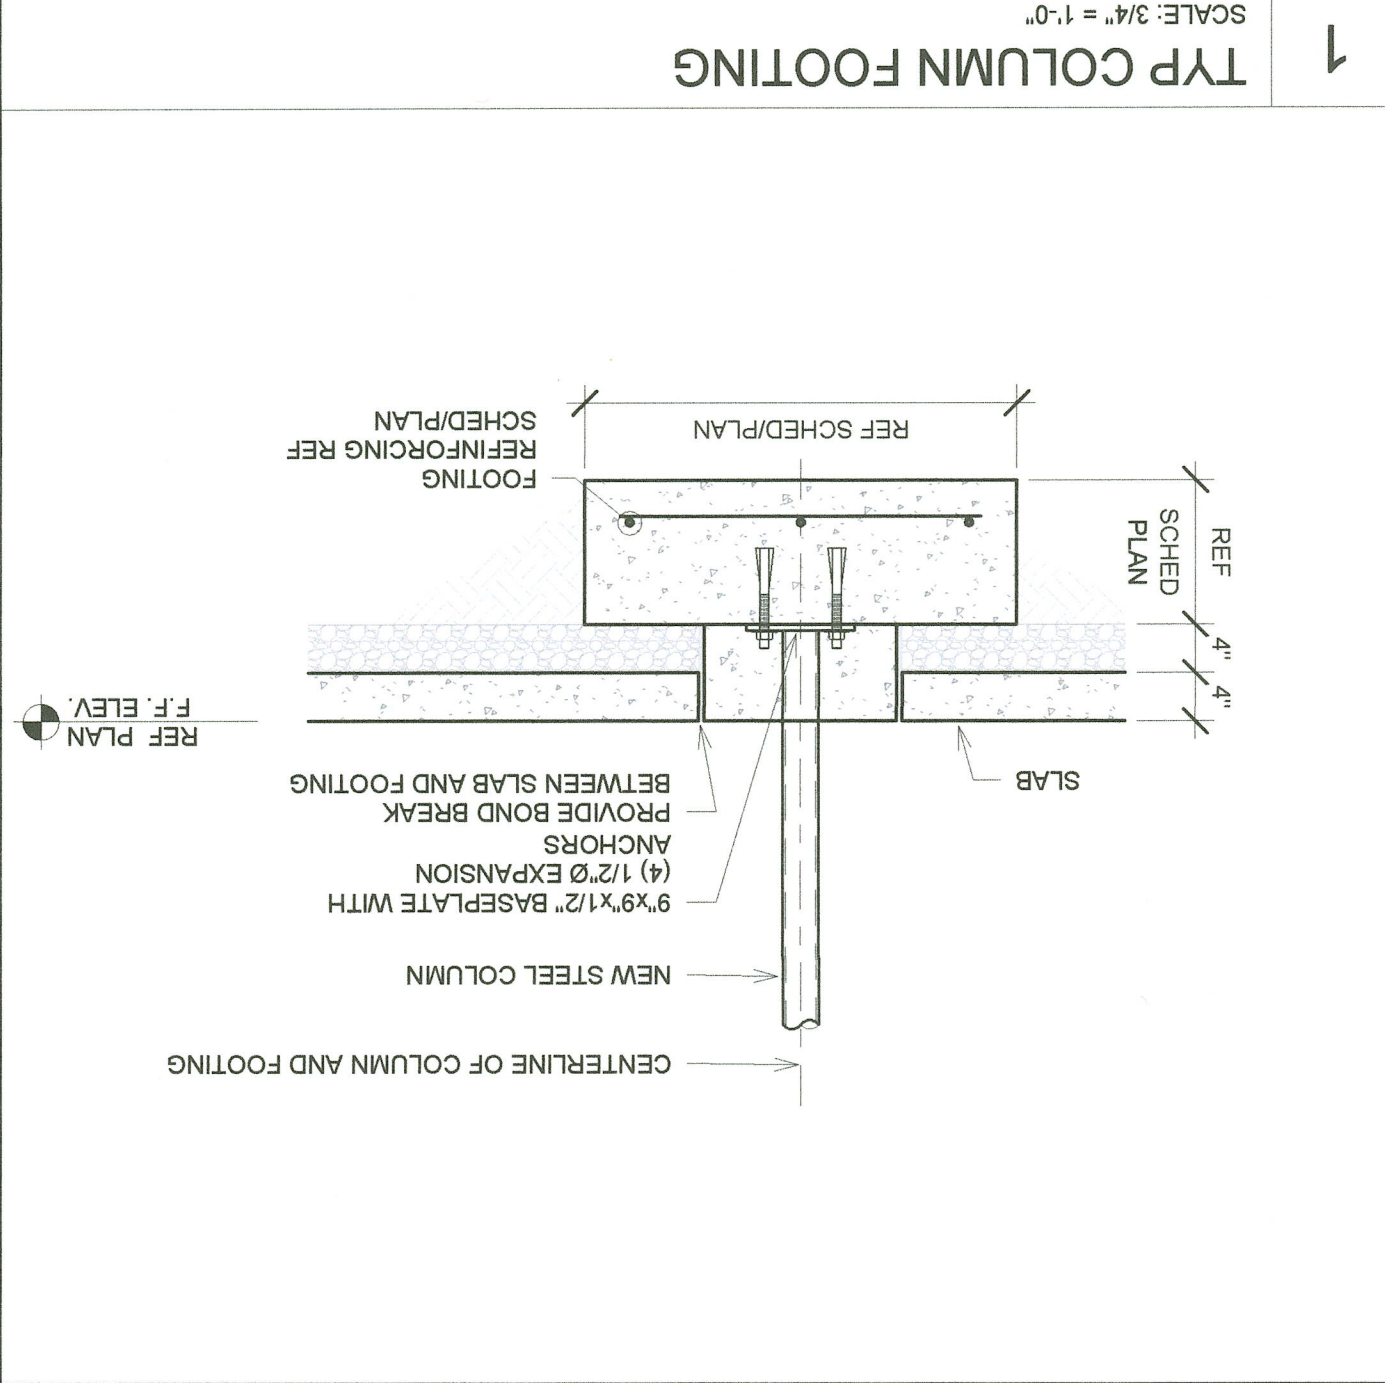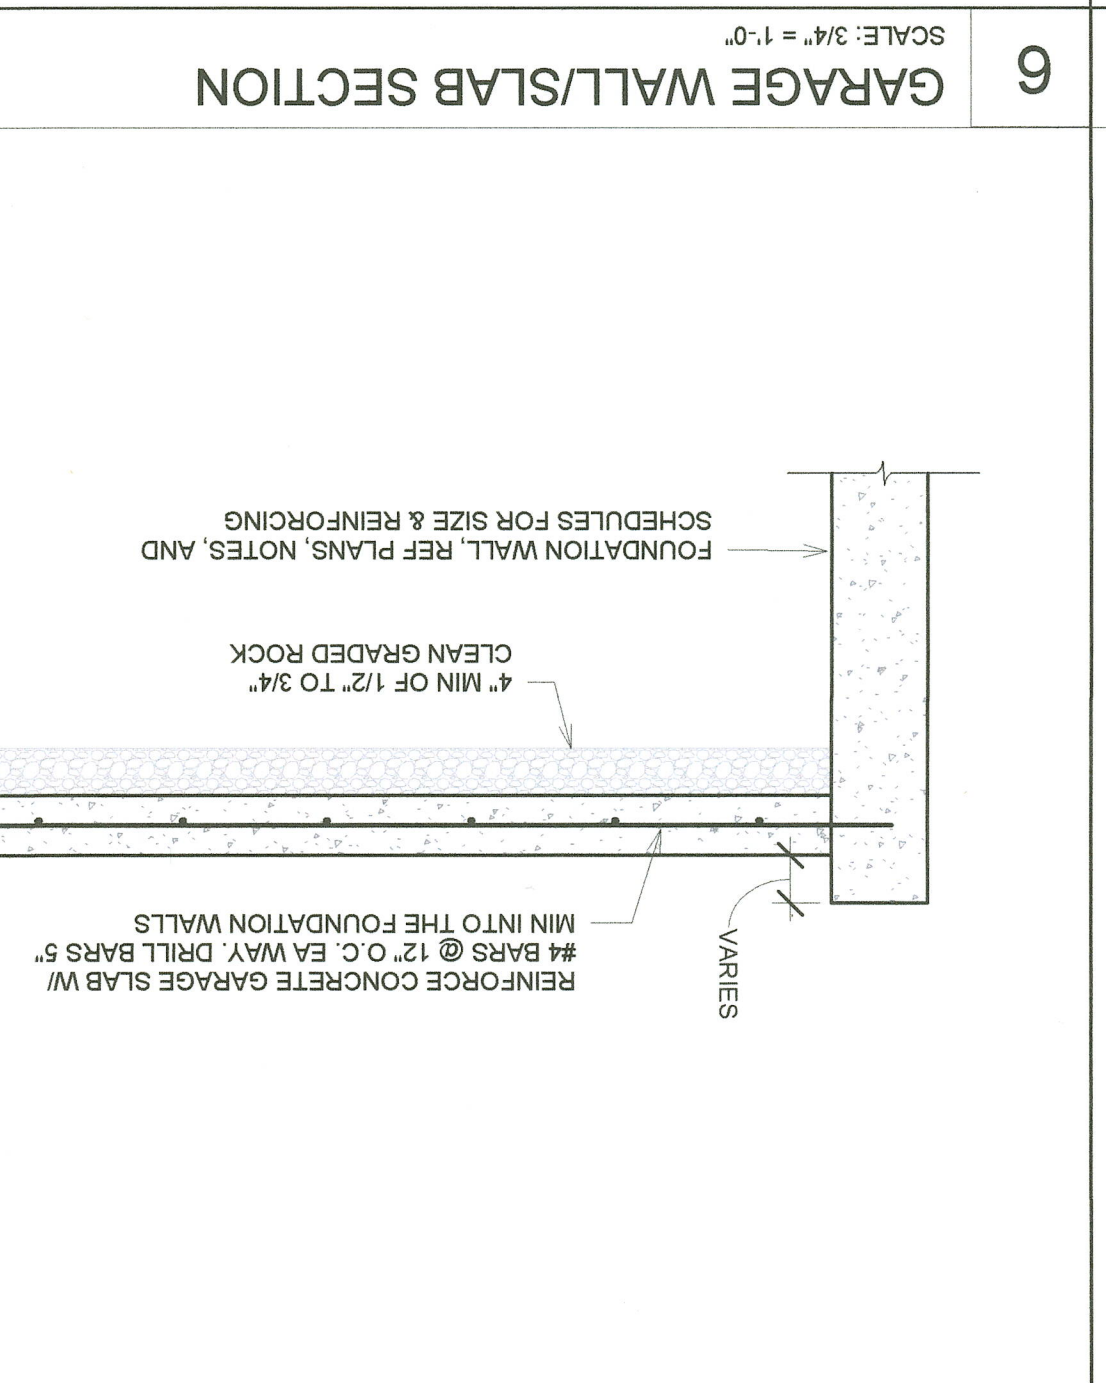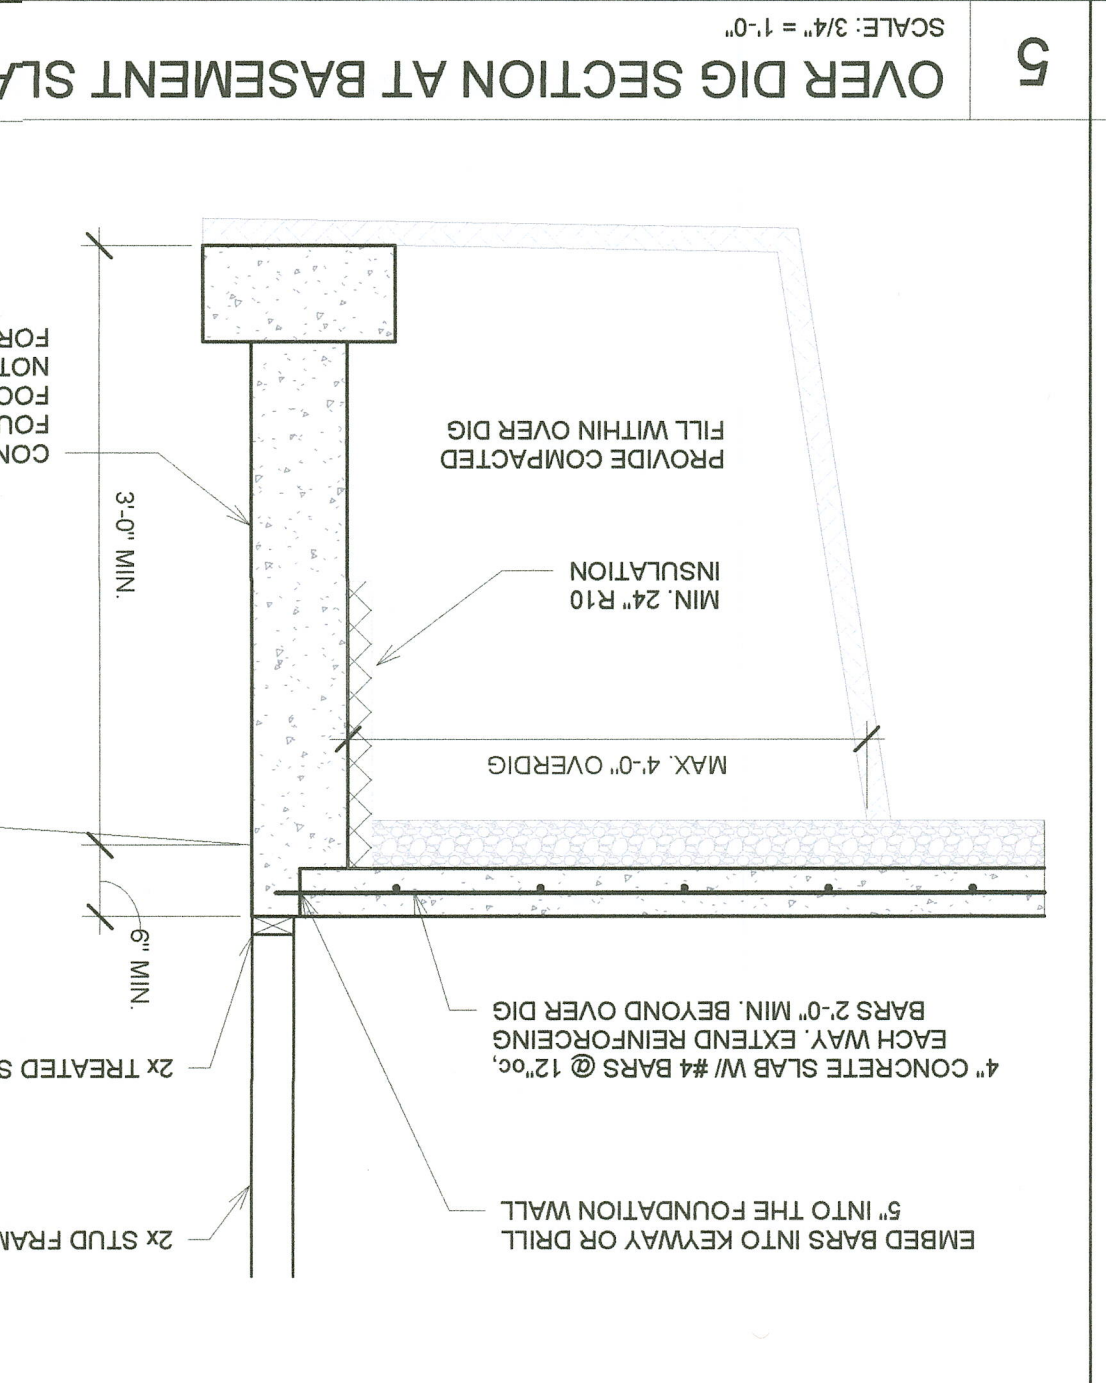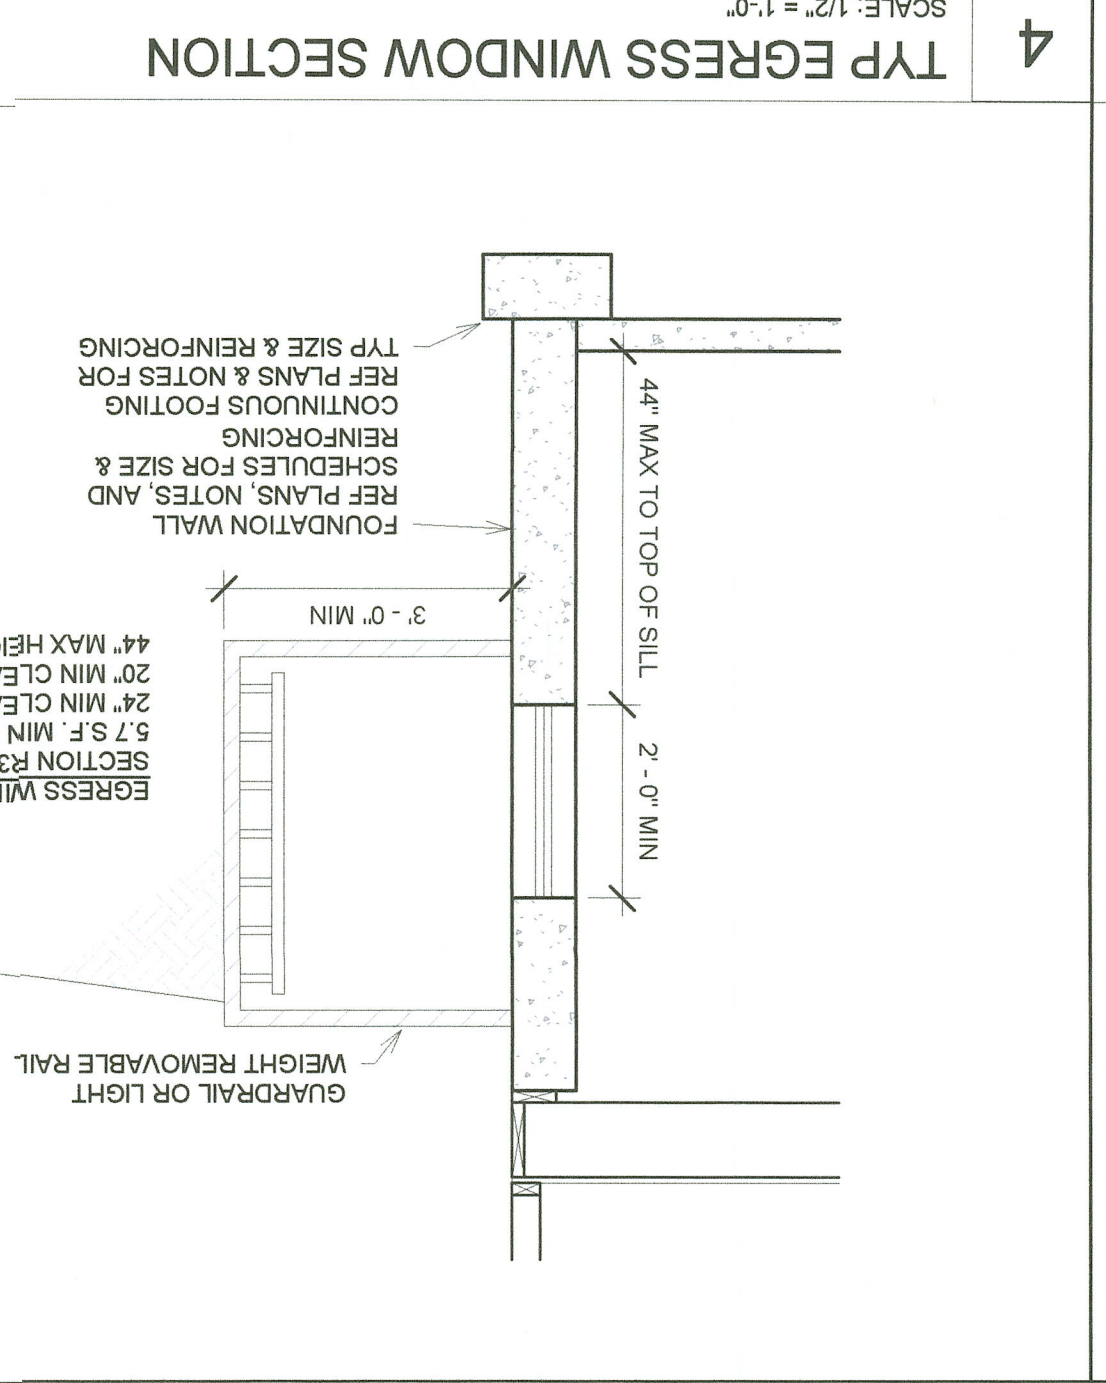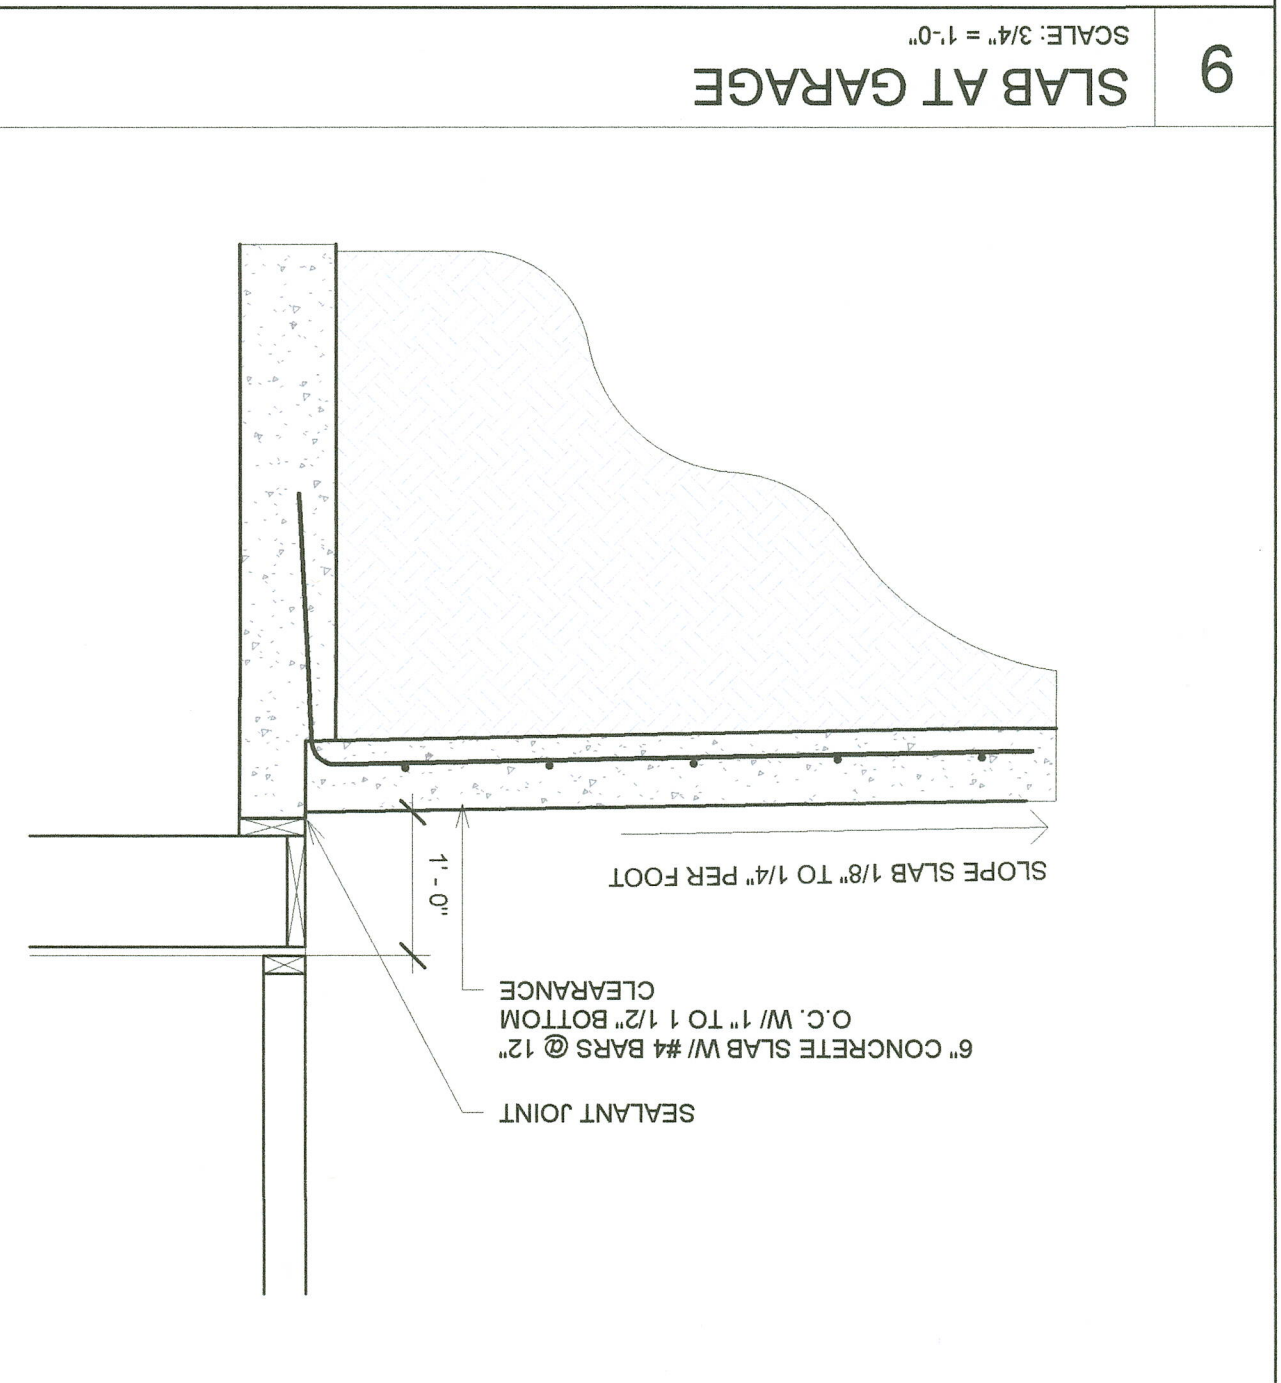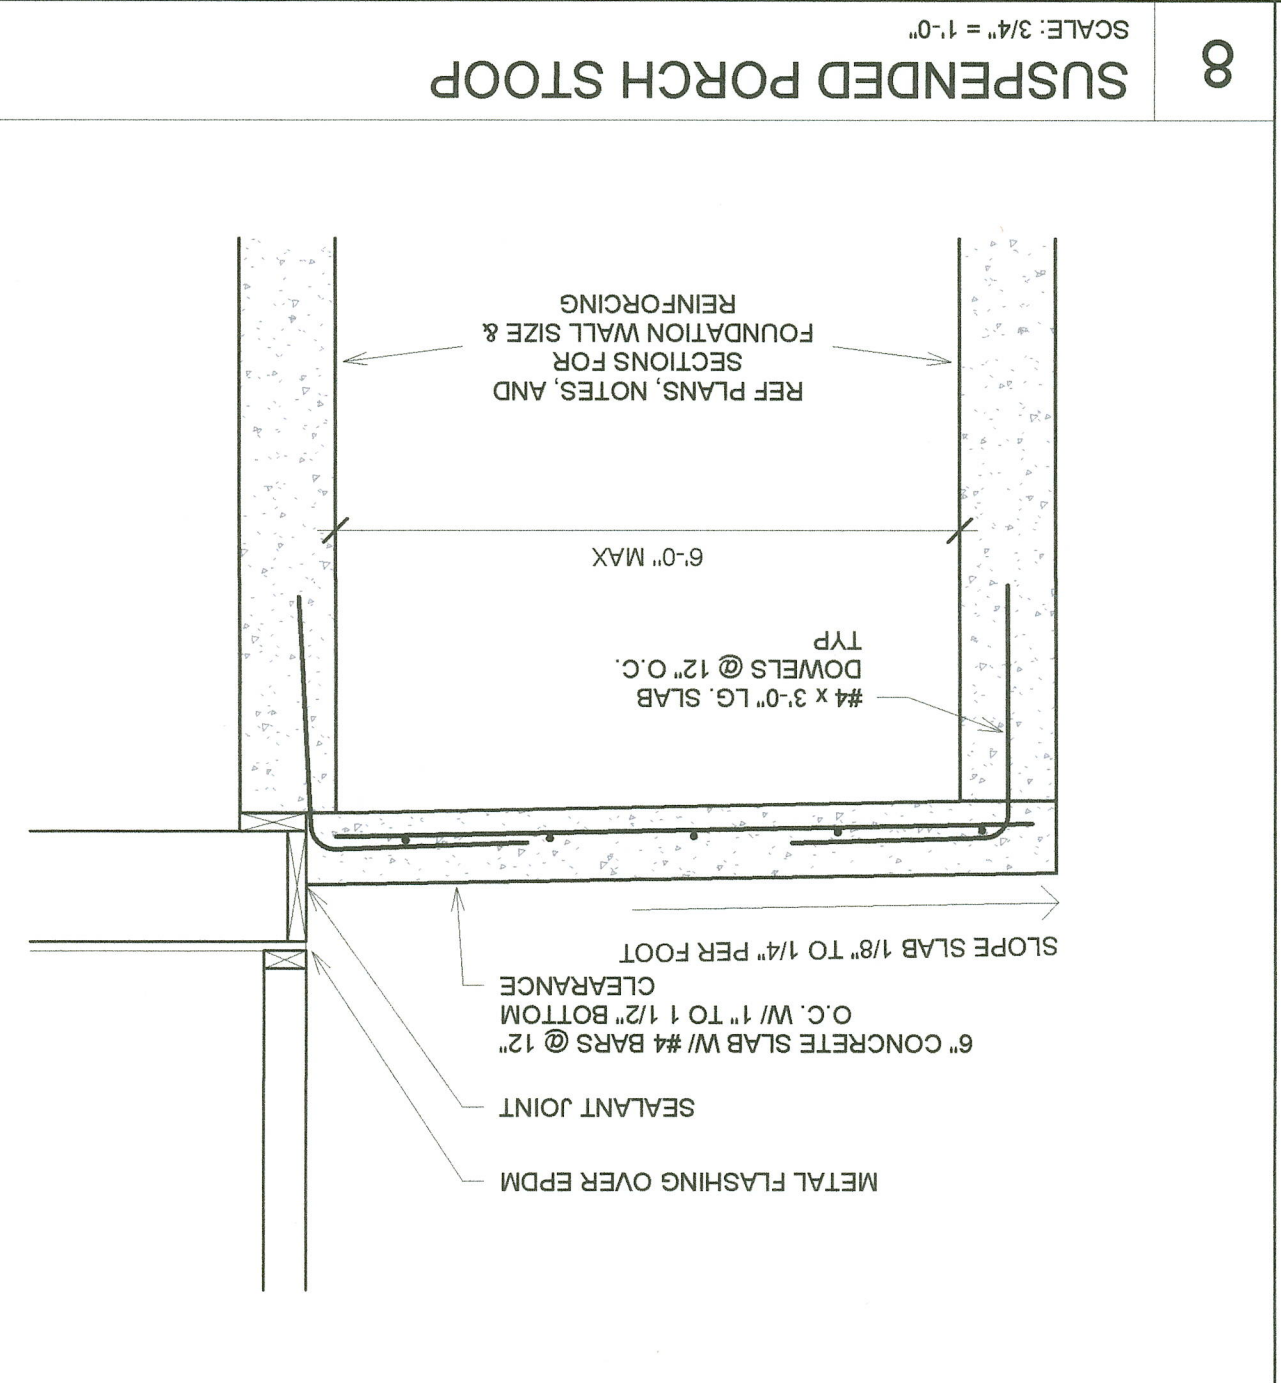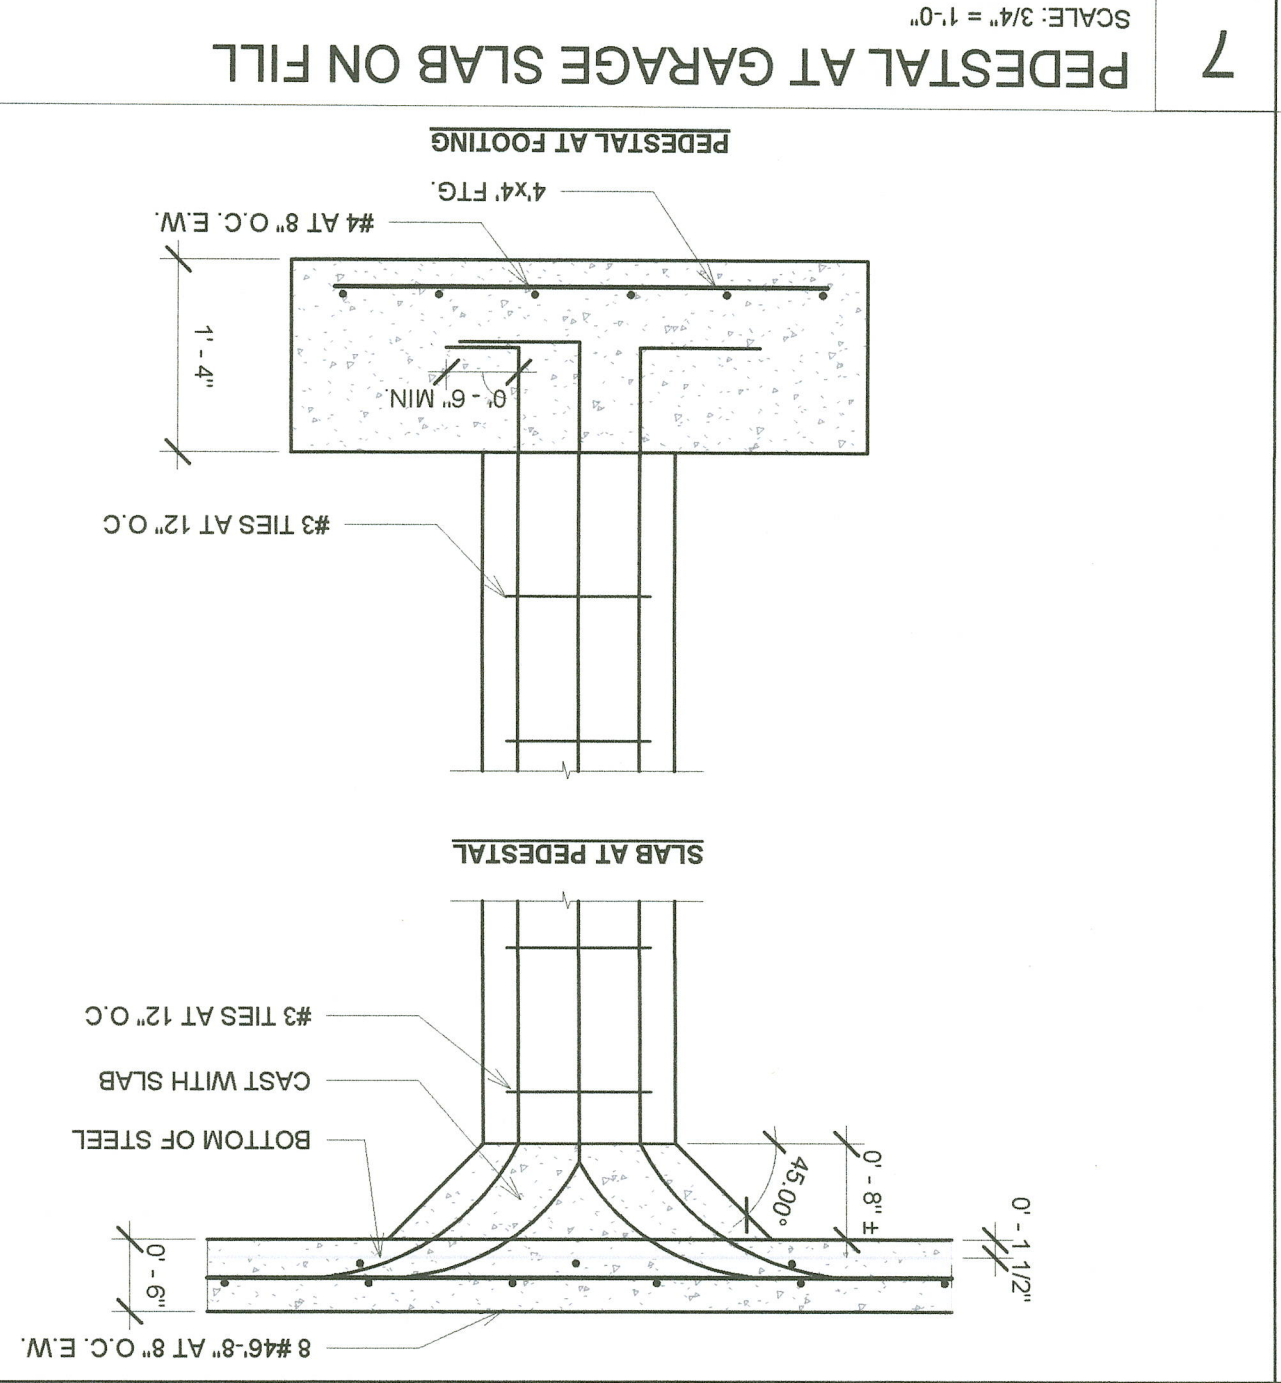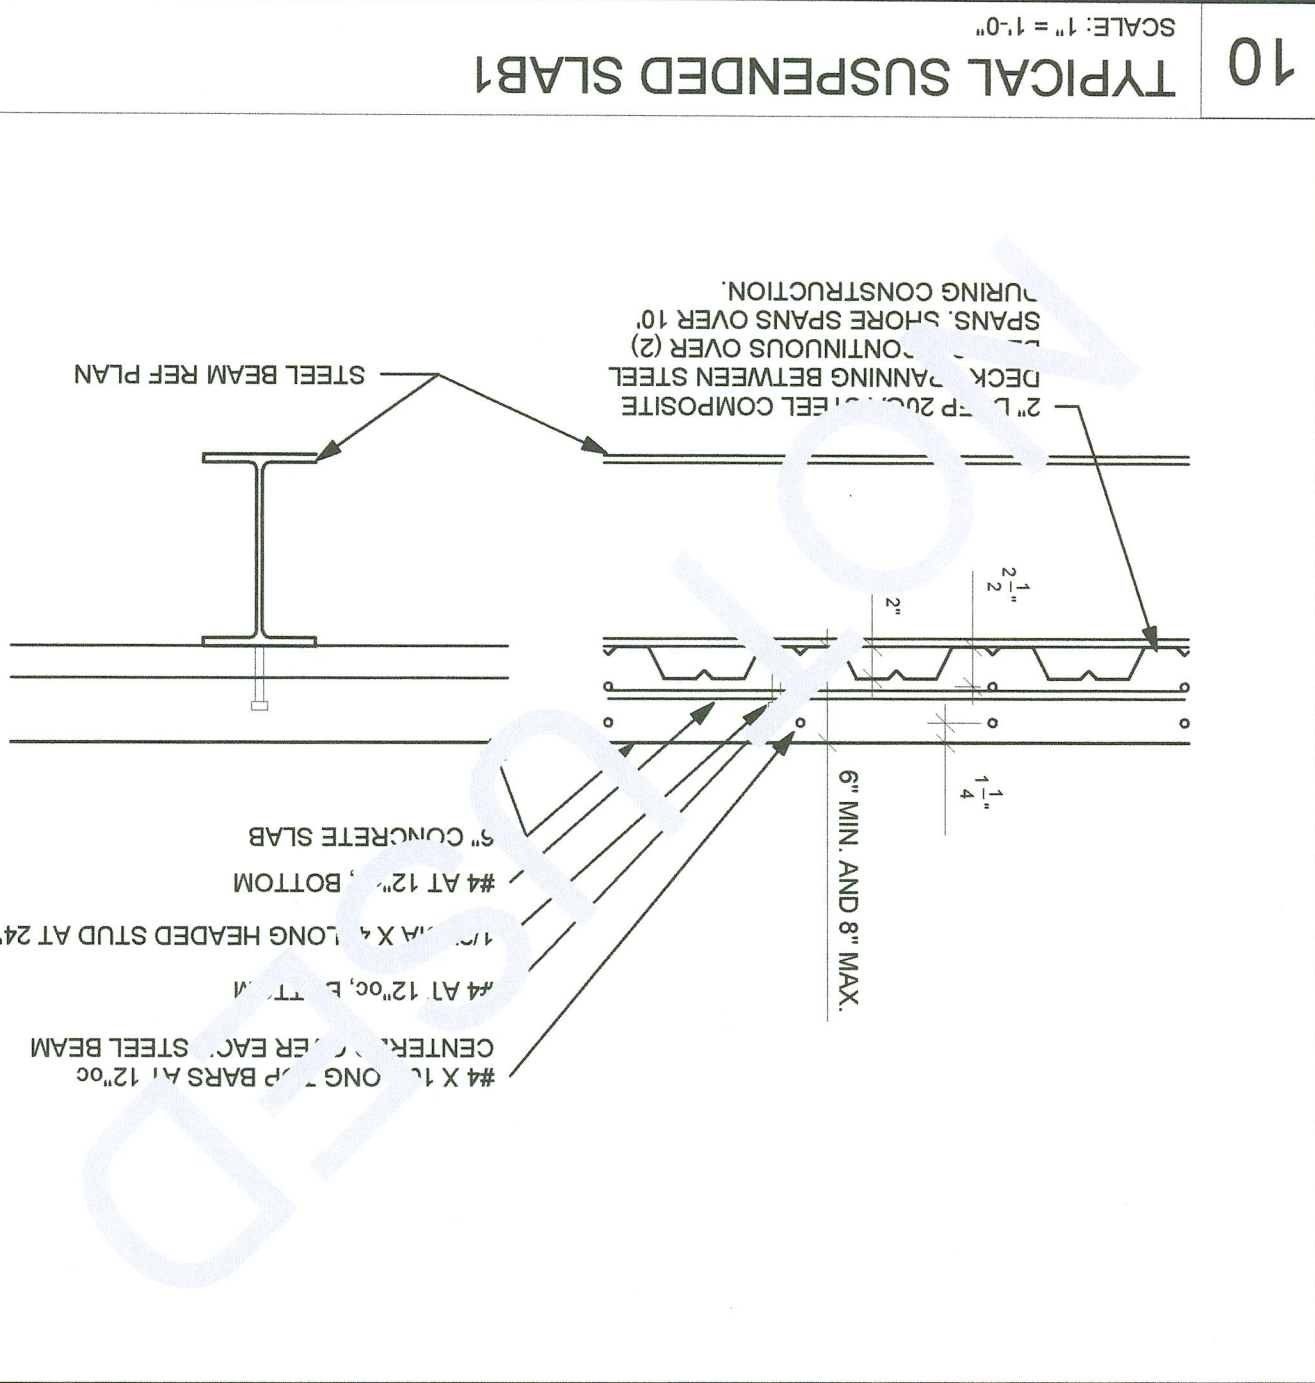

PROJECT INFORMATION

THE LEXINGTON II

2619 SW TRACKER LANE

LEE'S SUMMIT, MISSOURI 64082

MCFARLAND CUSTOM BUILDERS INC

ISSUES & REVISIONS

#	DATE	DESCRIPTION
	3/21/2025	City Comment

DETAILS

S501

311 East 11th Avenue

North Kansas City, MO 64116

Phone: (816) 421-4232

www.nortonschmidt.com

NORTON SCHMIDT Consulting Engineers

PE-2015003020

03/21/25

PROFESSIONAL ENGINEER

BRANDON SCHWABAUER

NUMBER

© 2023 Norton & Schmidt Consulting Engineers


N&S JOB NUMBER: 2025-0716

#	DATE	DESCRIPTION
1	3/21/2025	City Comment

MLR	DRAWN BY:	
BSS	CHECKED BY:	
	ISSUED FOR:	


5 GARAGE SLAB ON FILL

SCALE: 1/4" = 1'-0"

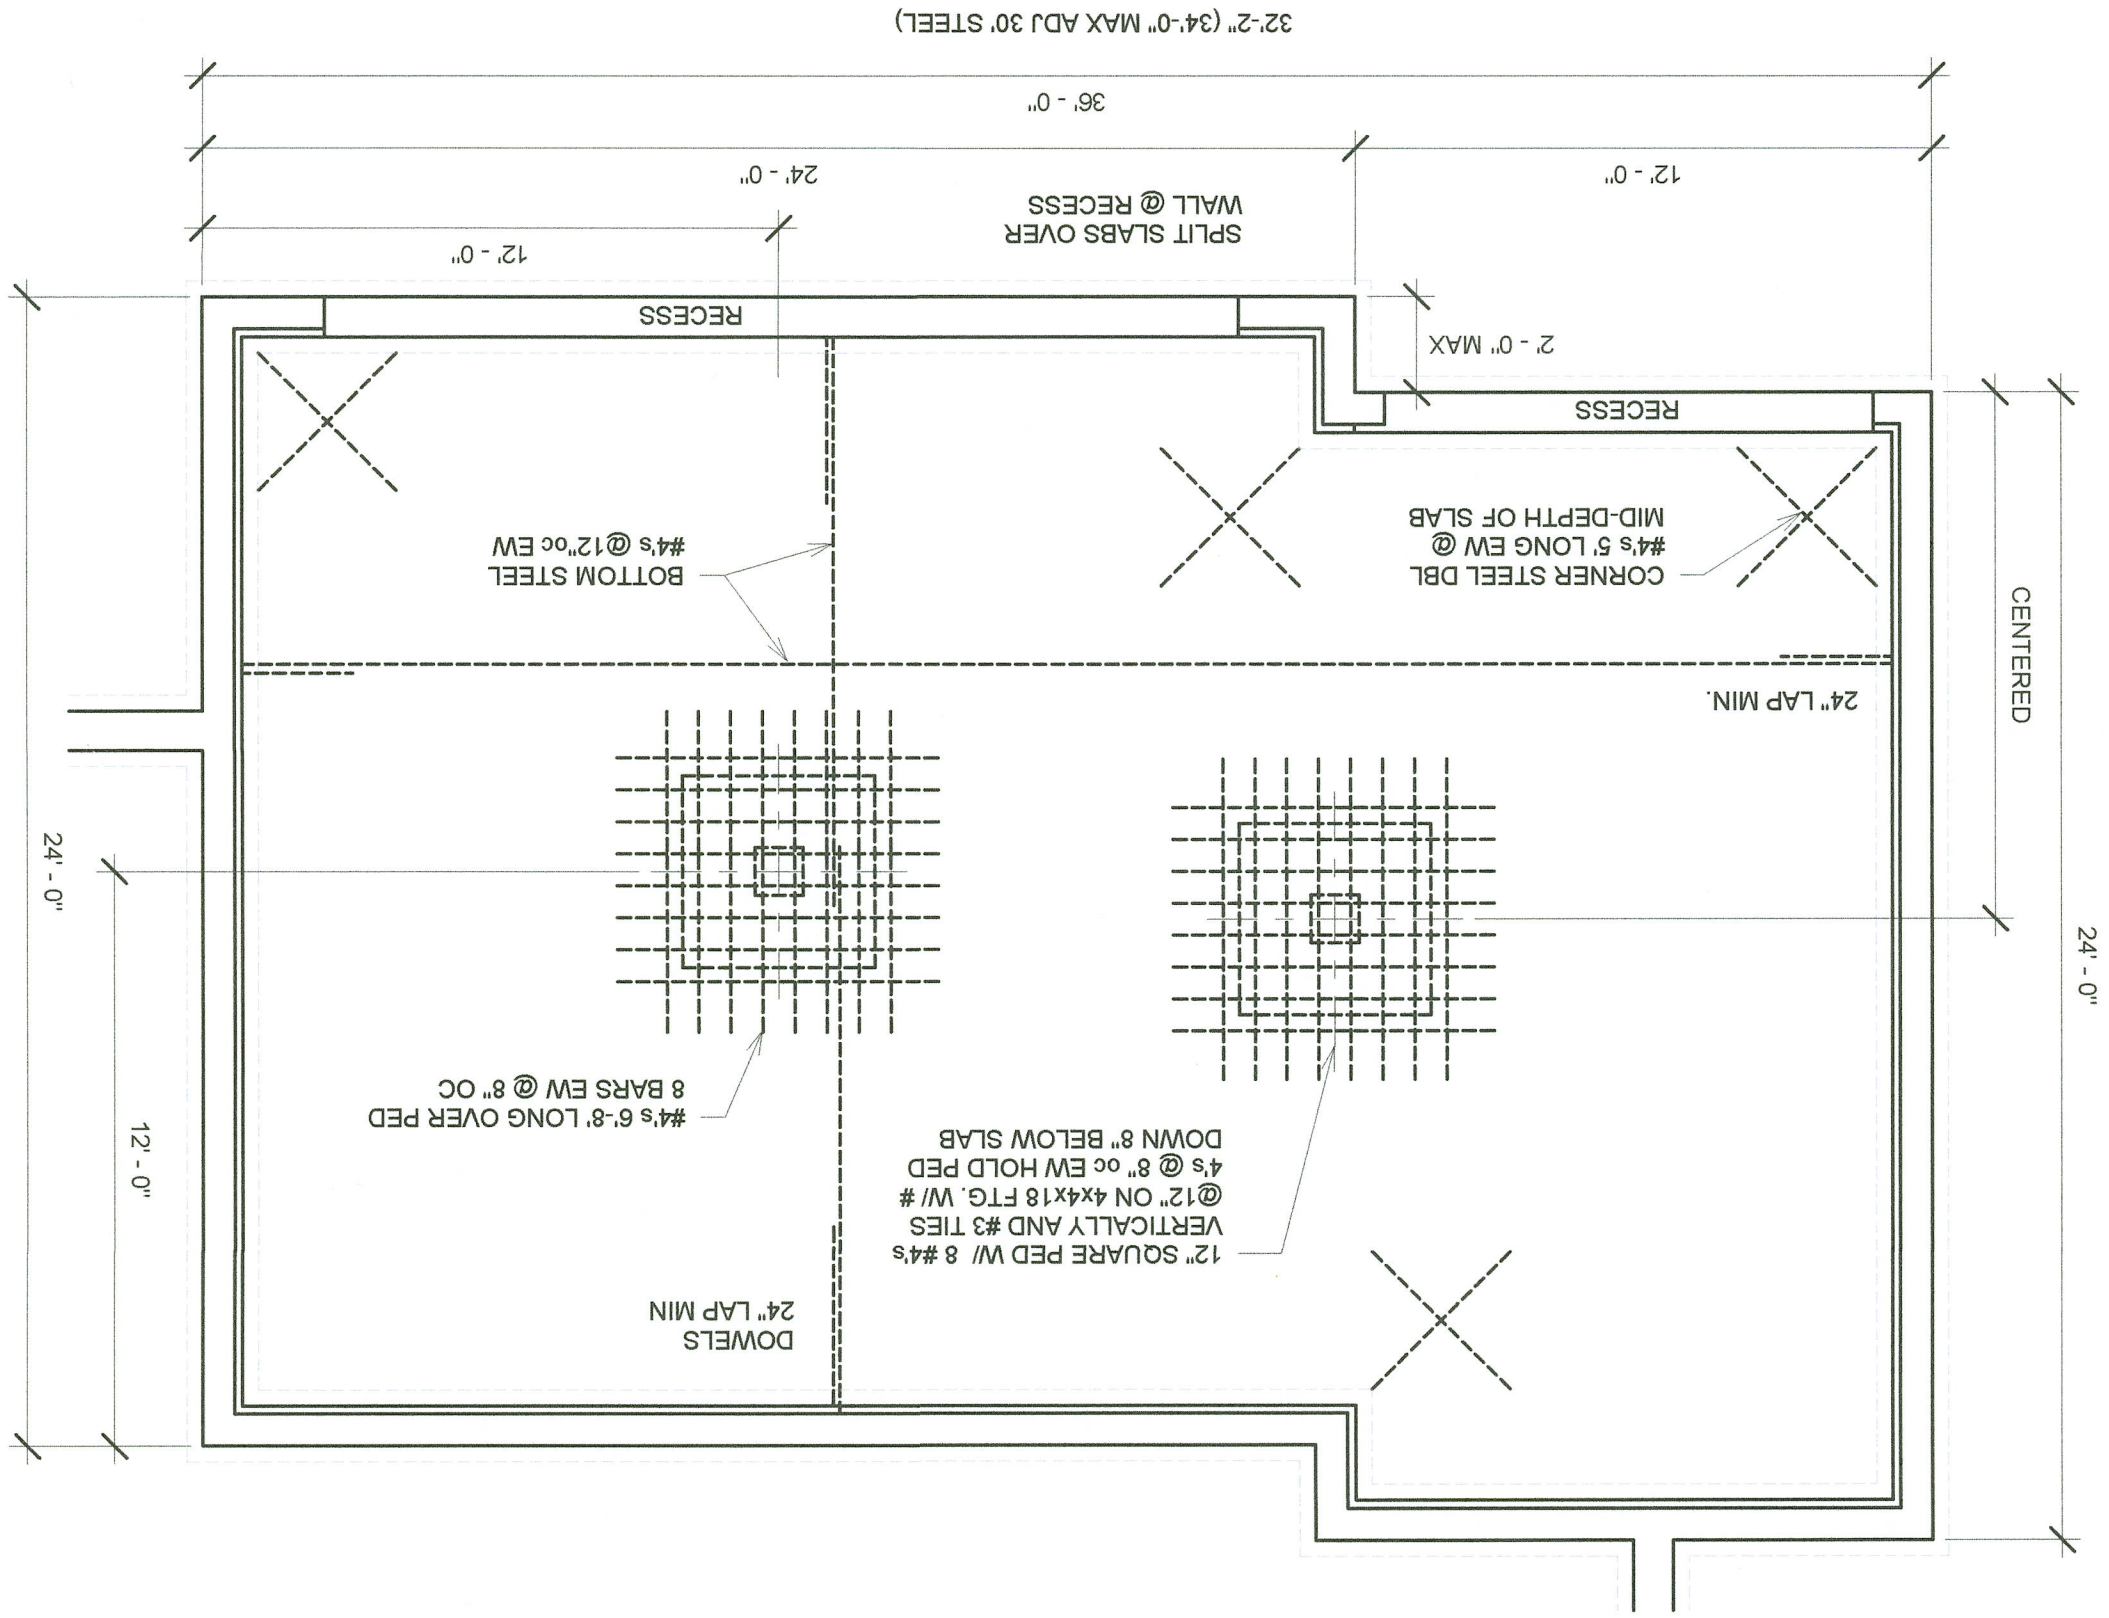


4 FULL HEIGHT BASEMENT WALL SECTION

SCALE: 3/4" = 1'-0"

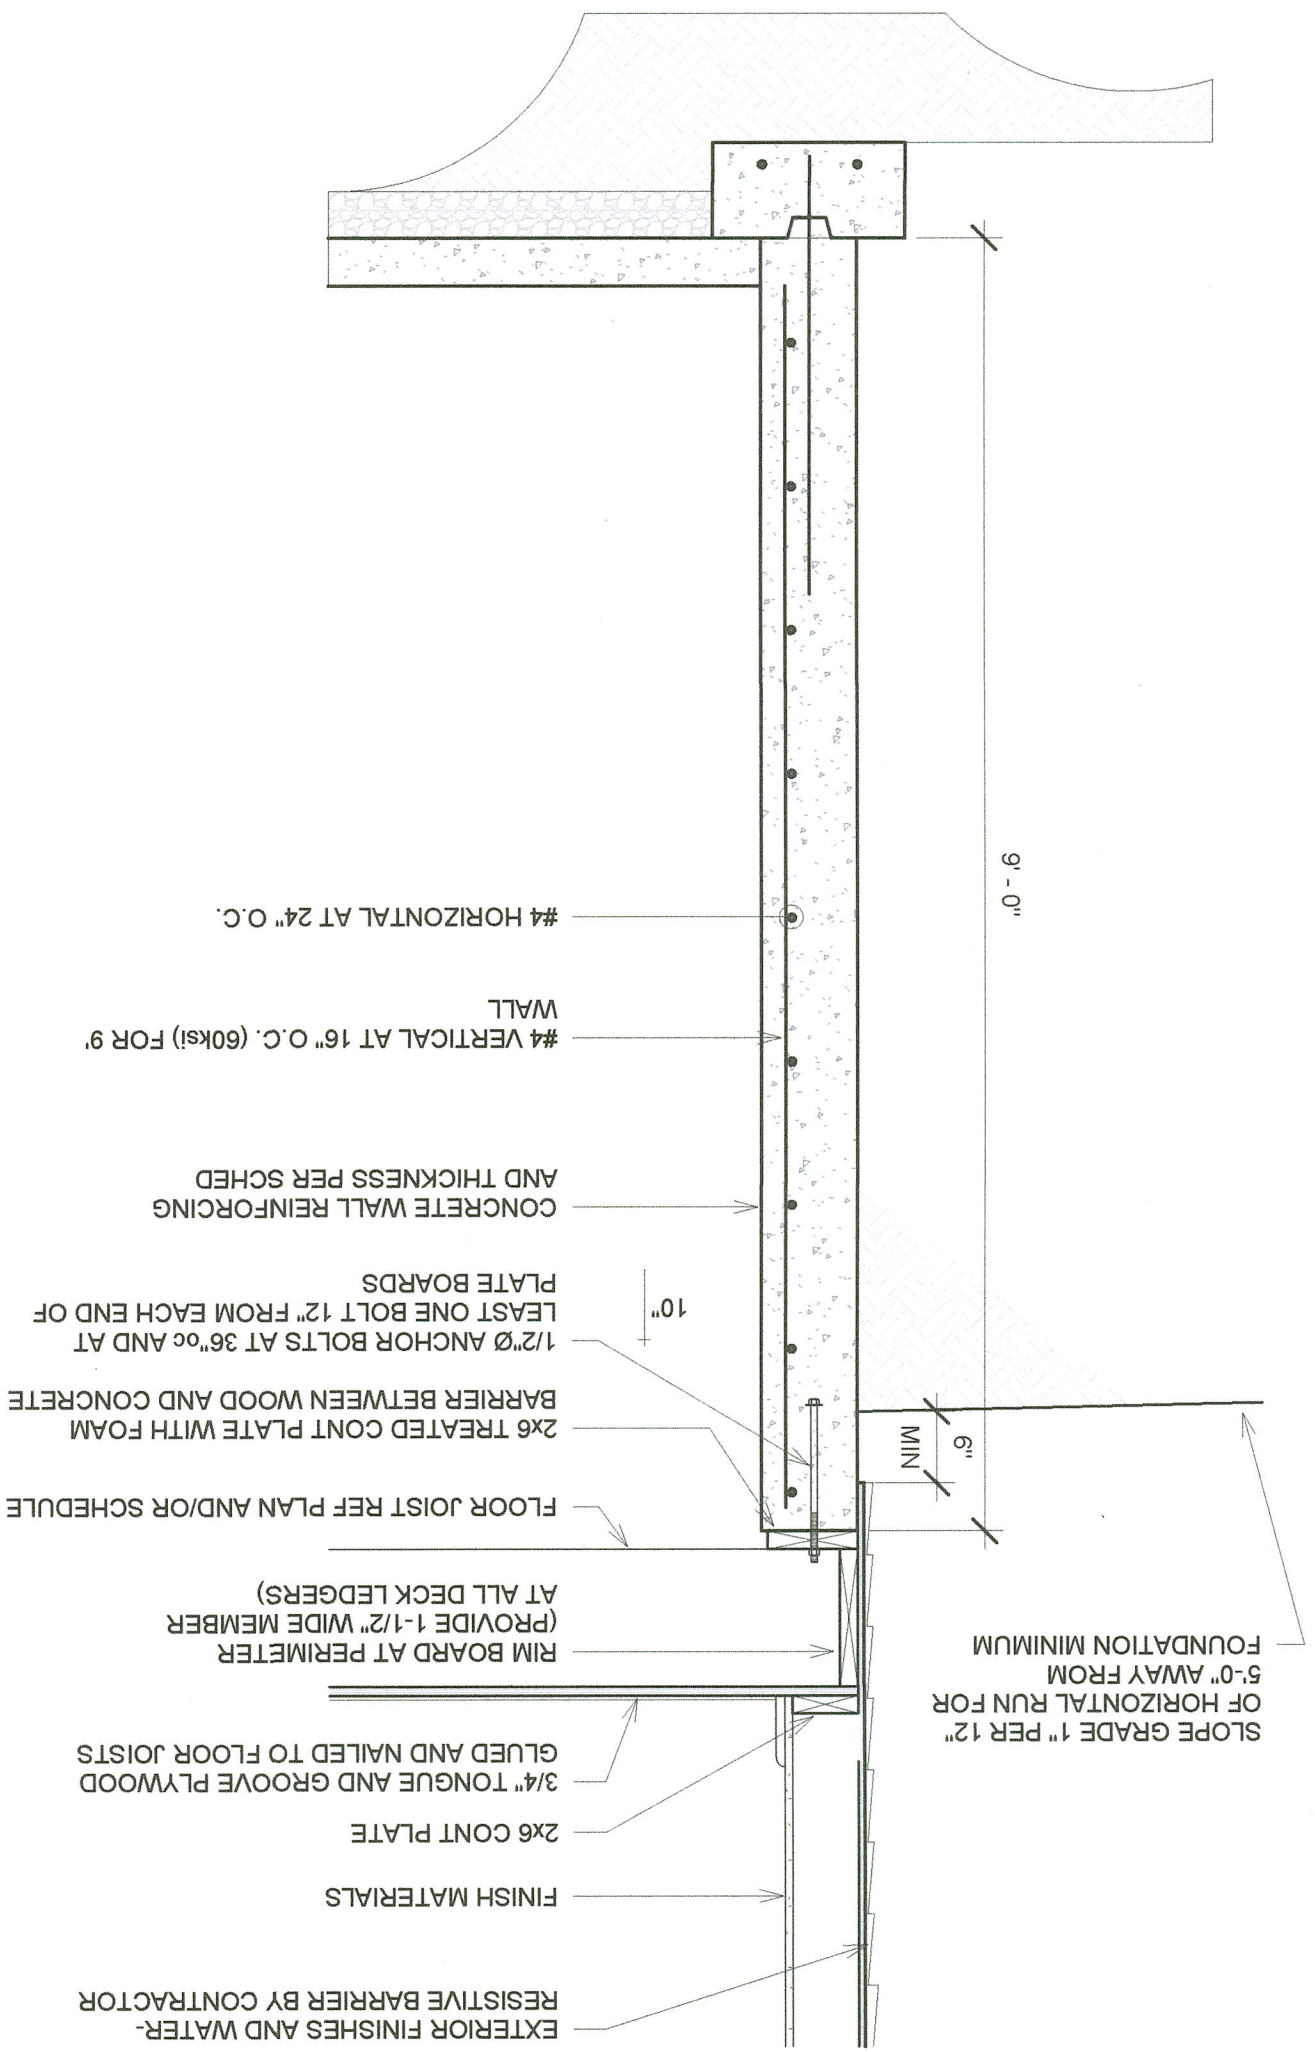


3 STL BEAM ON CONG FOUND WALL

SCALE: 3/4" = 1'-0"

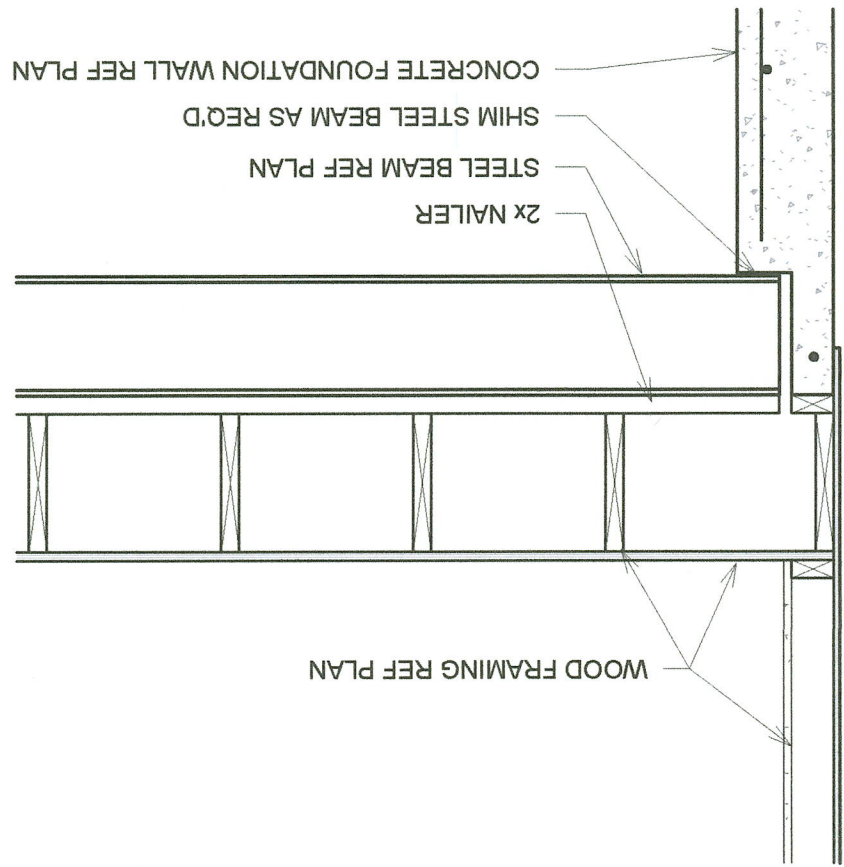

2 JOISTS PARALLEL TO WALL

SCALE: 3/4" = 1'-0"

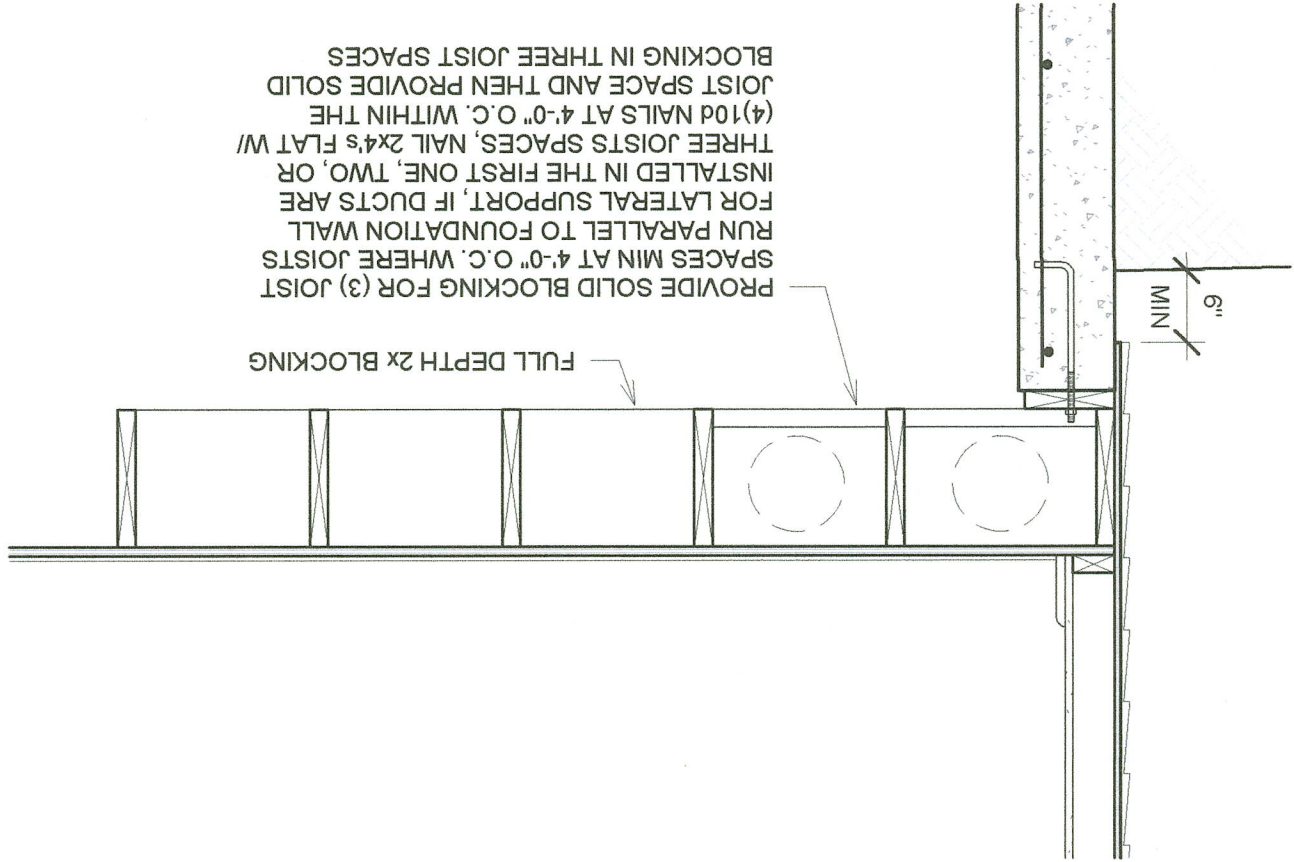

1 TYPICAL BEAM AT COLUMN

SCALE: 3/4" = 1'-0"


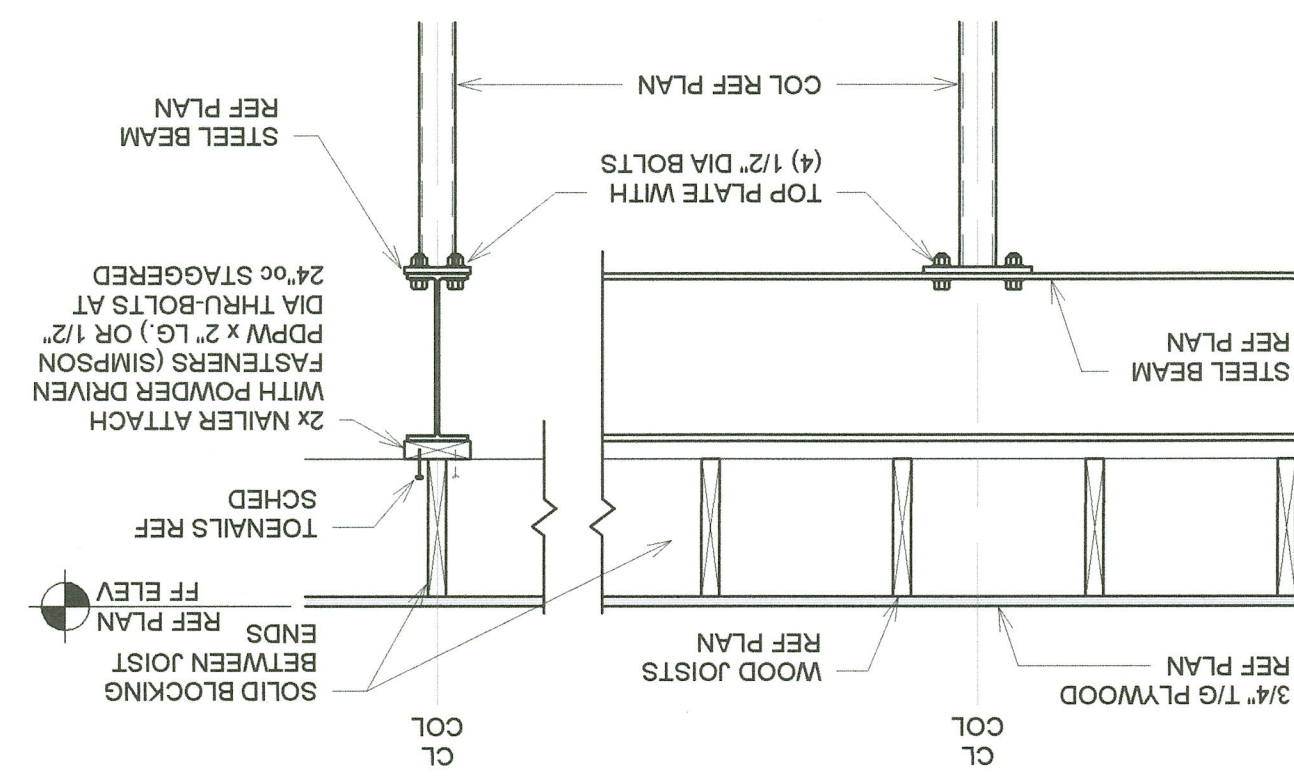



TABLE R602.10.5 - MINIMUM LENGTH OF BRACED WALL PANELS		METHOD		SUPPORTING ROOF ONLY		STORY AND ROOF		SEISMIC DESIGN CATEGORY A,B,C		SEISMIC DESIGN CATEGORY D1, D2		CS-PF	
WALL LENGTH PER PORTAL HEADER HEIGHT	8 FEET	9 FEET	10 FEET	11 FEET	12 FEET	16"	24"	16"	24"	16"	24"	16"	24"
WITH 8d COMMON NAILS	10 FEET	11 FEET	12 FEET			16"	24"	16"	24"	16"	24"	16"	24"
WITH 16d COMMON NAILS	10 FEET	11 FEET	12 FEET			16"	24"	16"	24"	16"	24"	16"	24"
WITH 16d COMMON NAILS	10 FEET	11 FEET	12 FEET			16"	24"	16"	24"	16"	24"	16"	24"
1
Method CS-PF Continuous Sheathed Portal Frame Panel
(R602.10.6.4)


OVER RAISED WOOD FLOOR - OVERLAP OPTION
(WHEN PORTAL SHEATHING LAPS OVER BAND OR RIM JOIST)

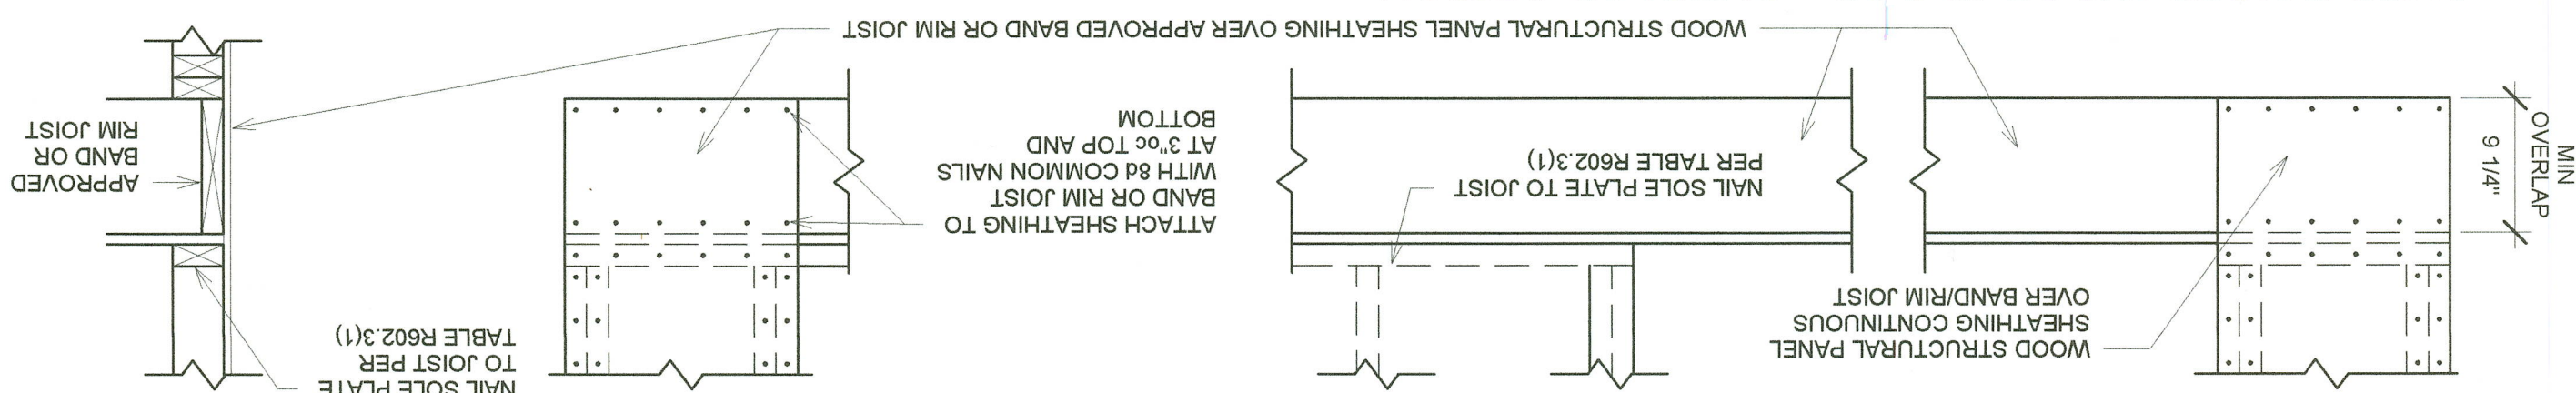


OVER RAISED WOOD FLOOR - FRAMING ANCHOR OPTION
(WHEN PORTAL SHEATHING DOES NOT LAP OVER BAND OR RIM JOIST)

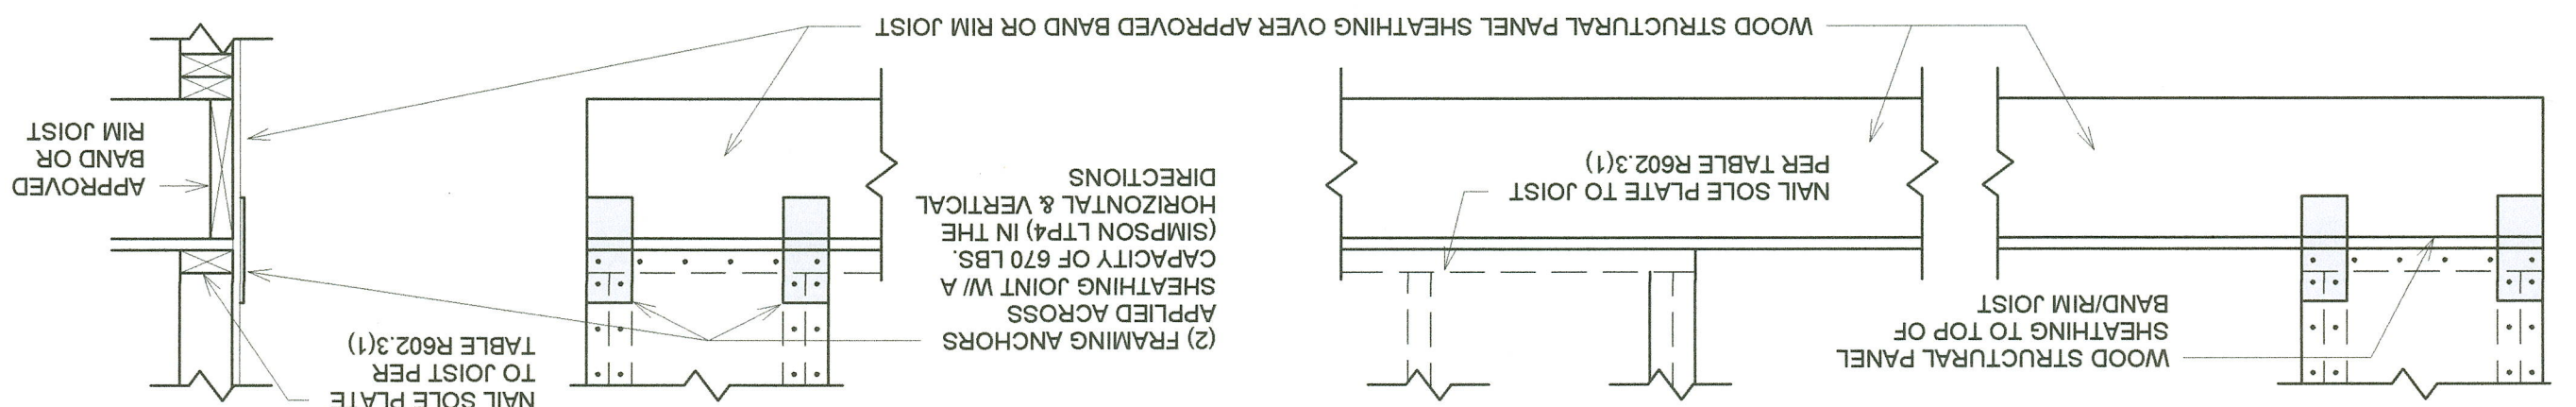


OVER CONCRETE OR MASONRY BLOCK FOUNDATION

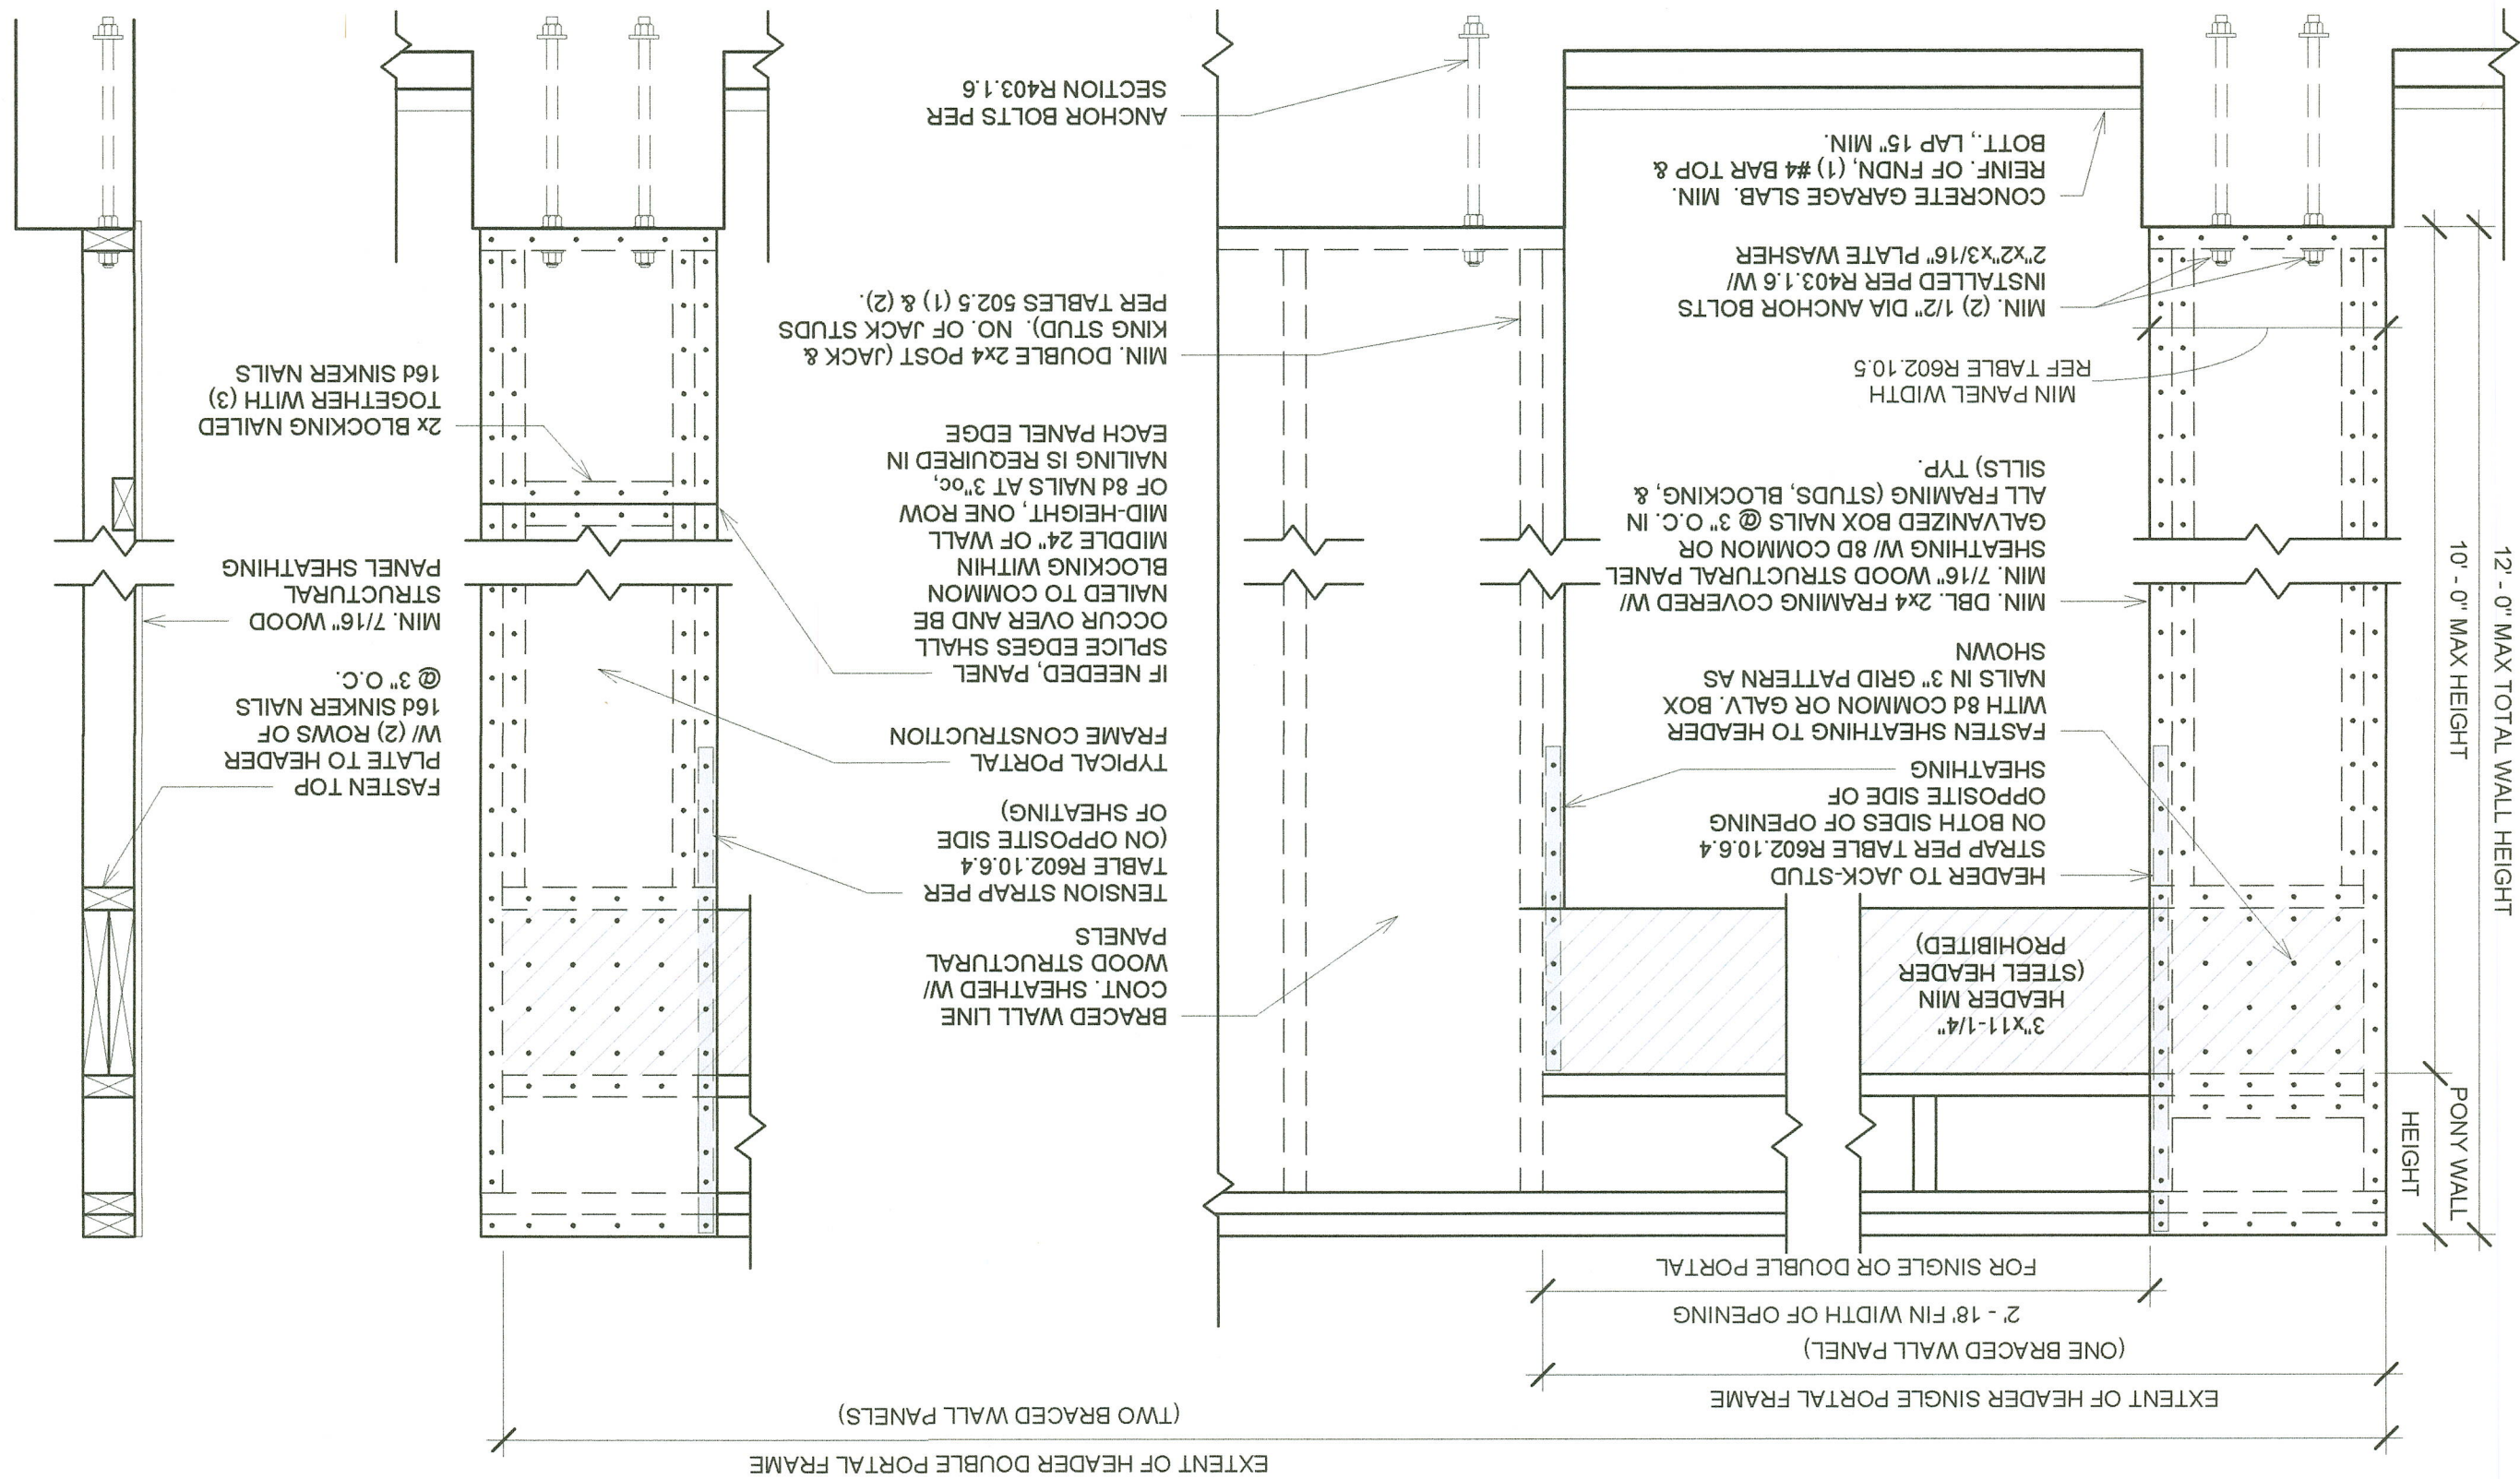


4
INTERIOR BRACED WALL (LIB)

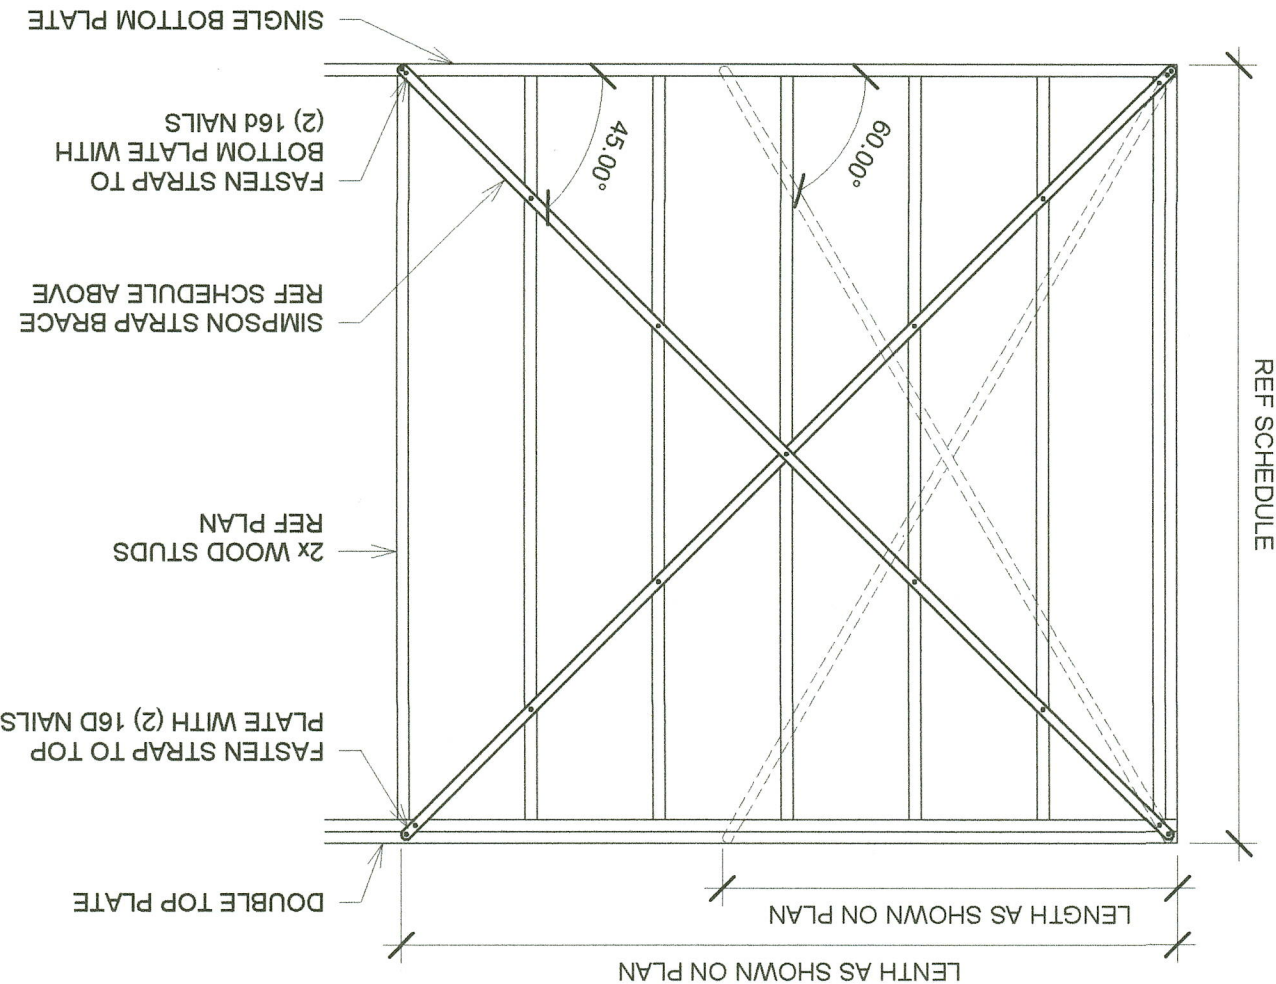

3
ENGINEERED WALL BRACING AT BACK ELEVATION

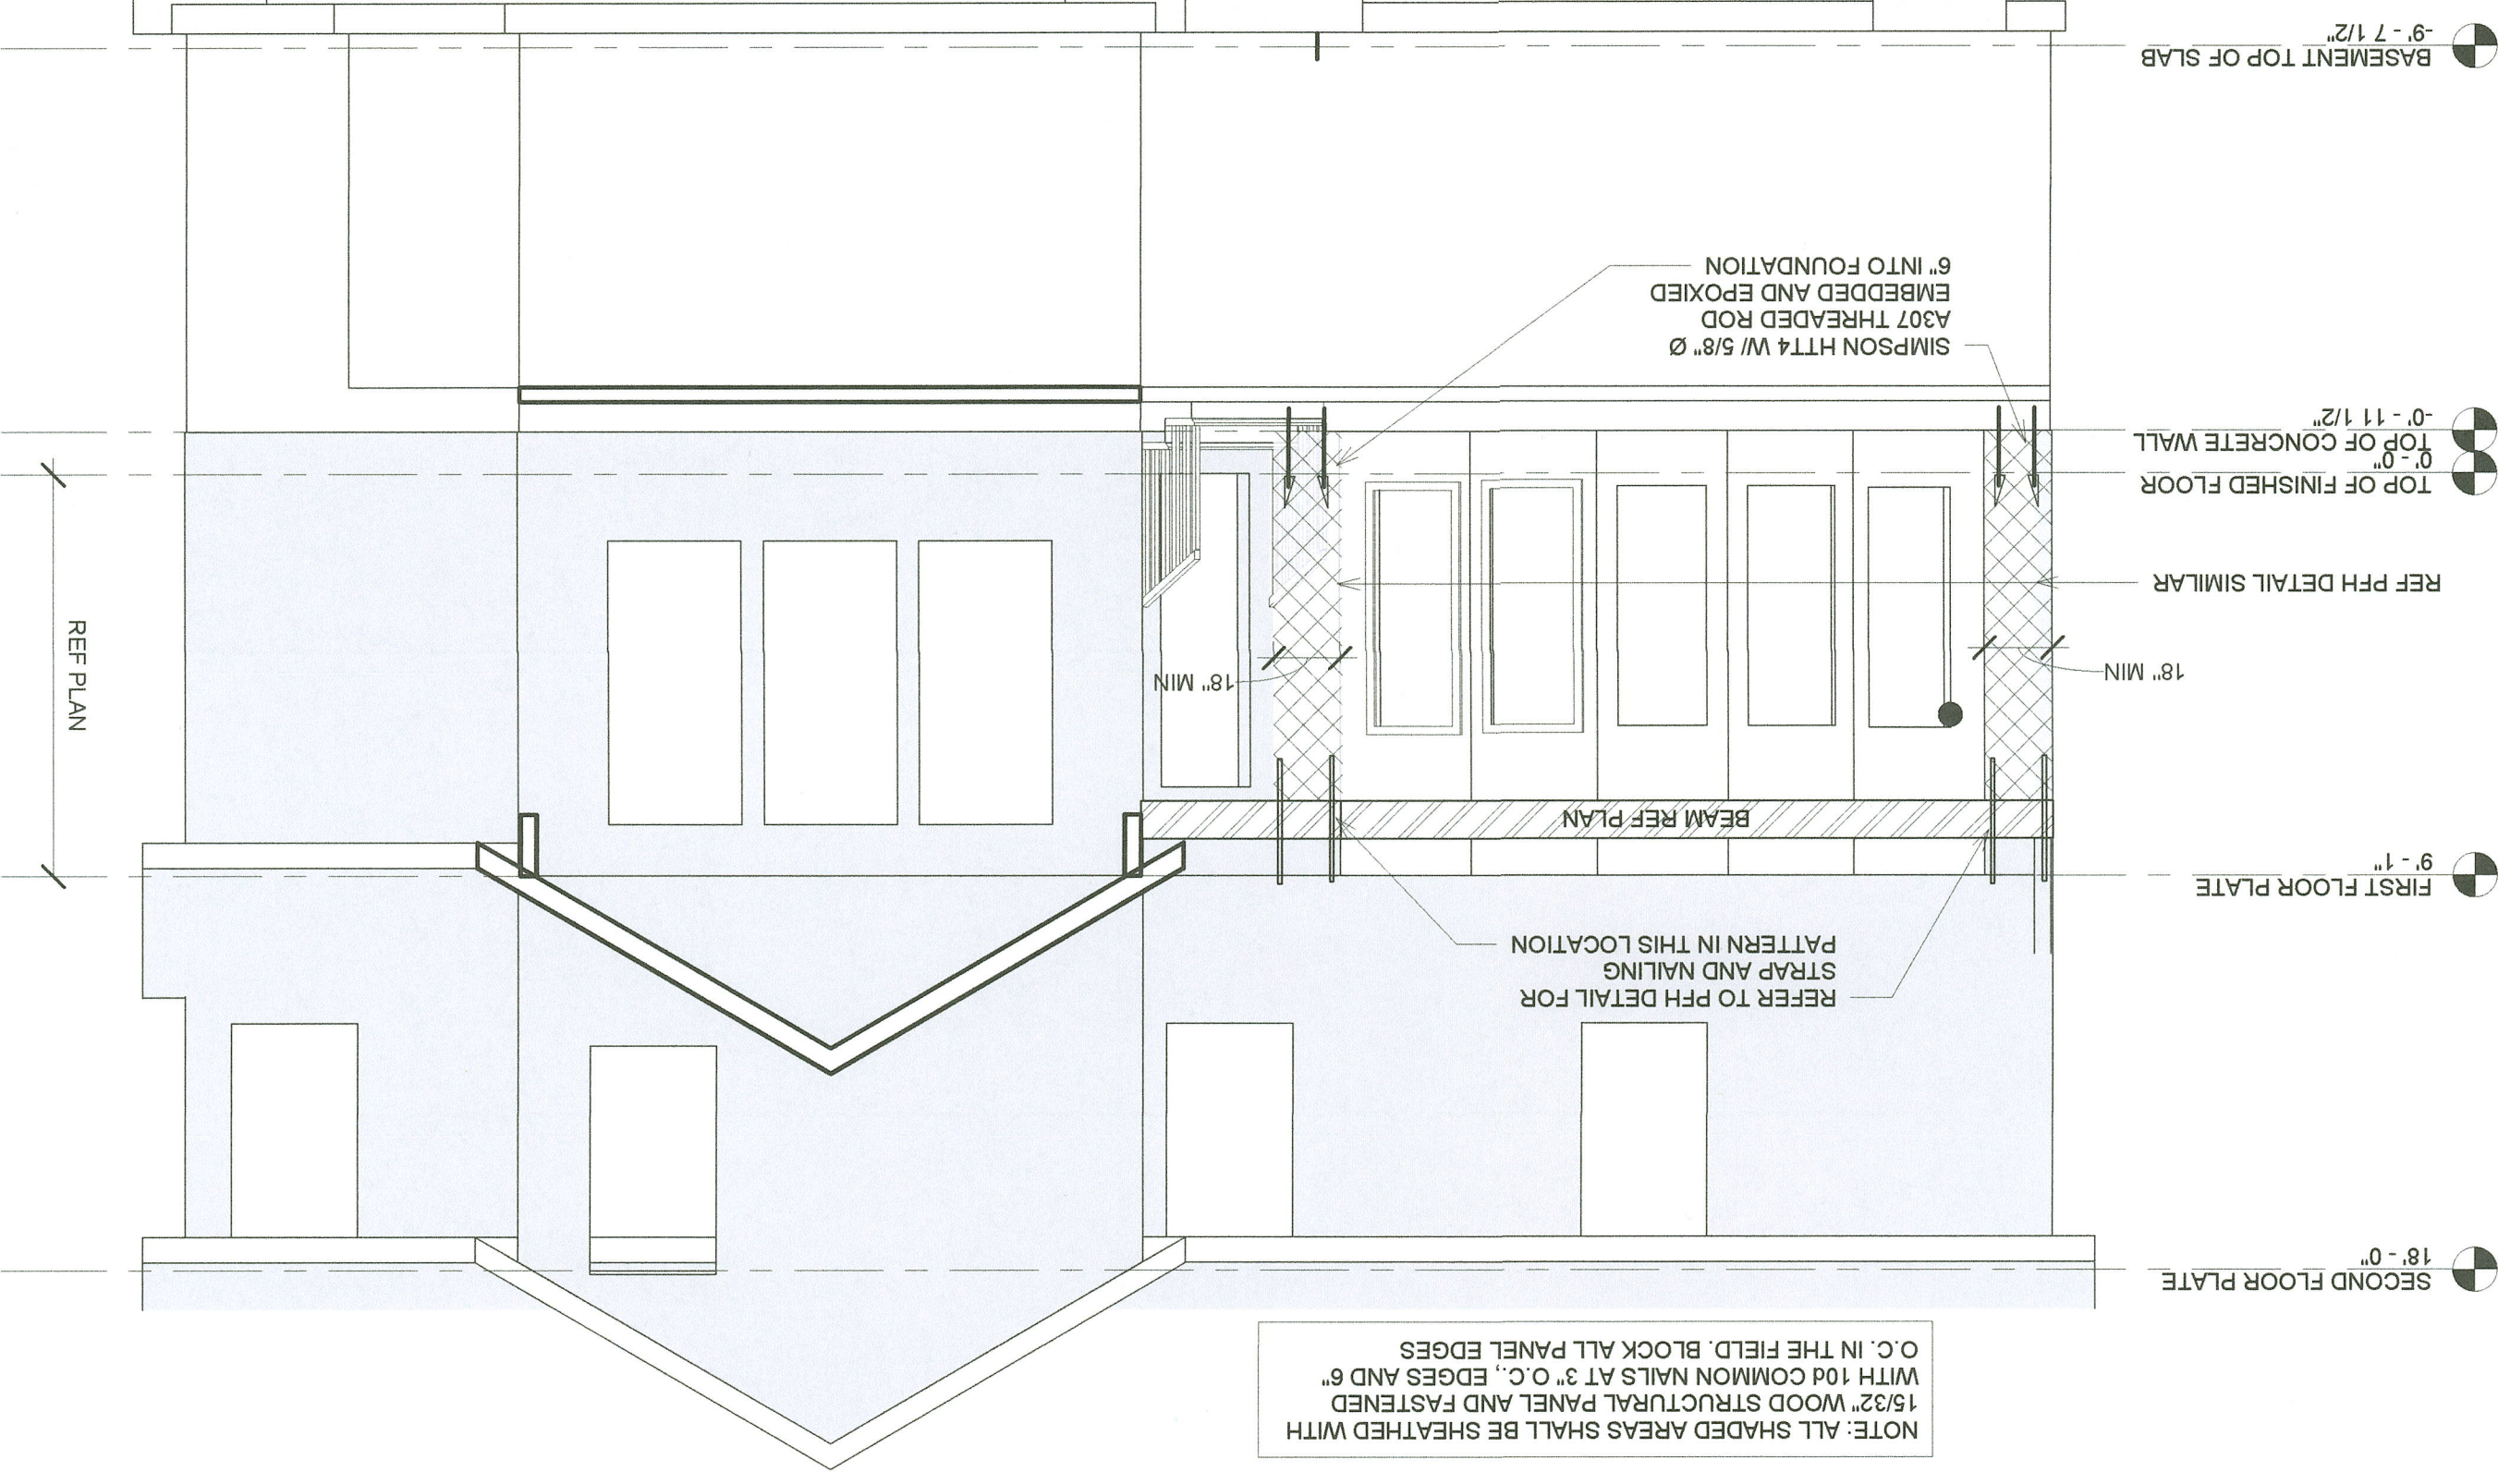


2
METHOD PFH (R602.10.6.2)

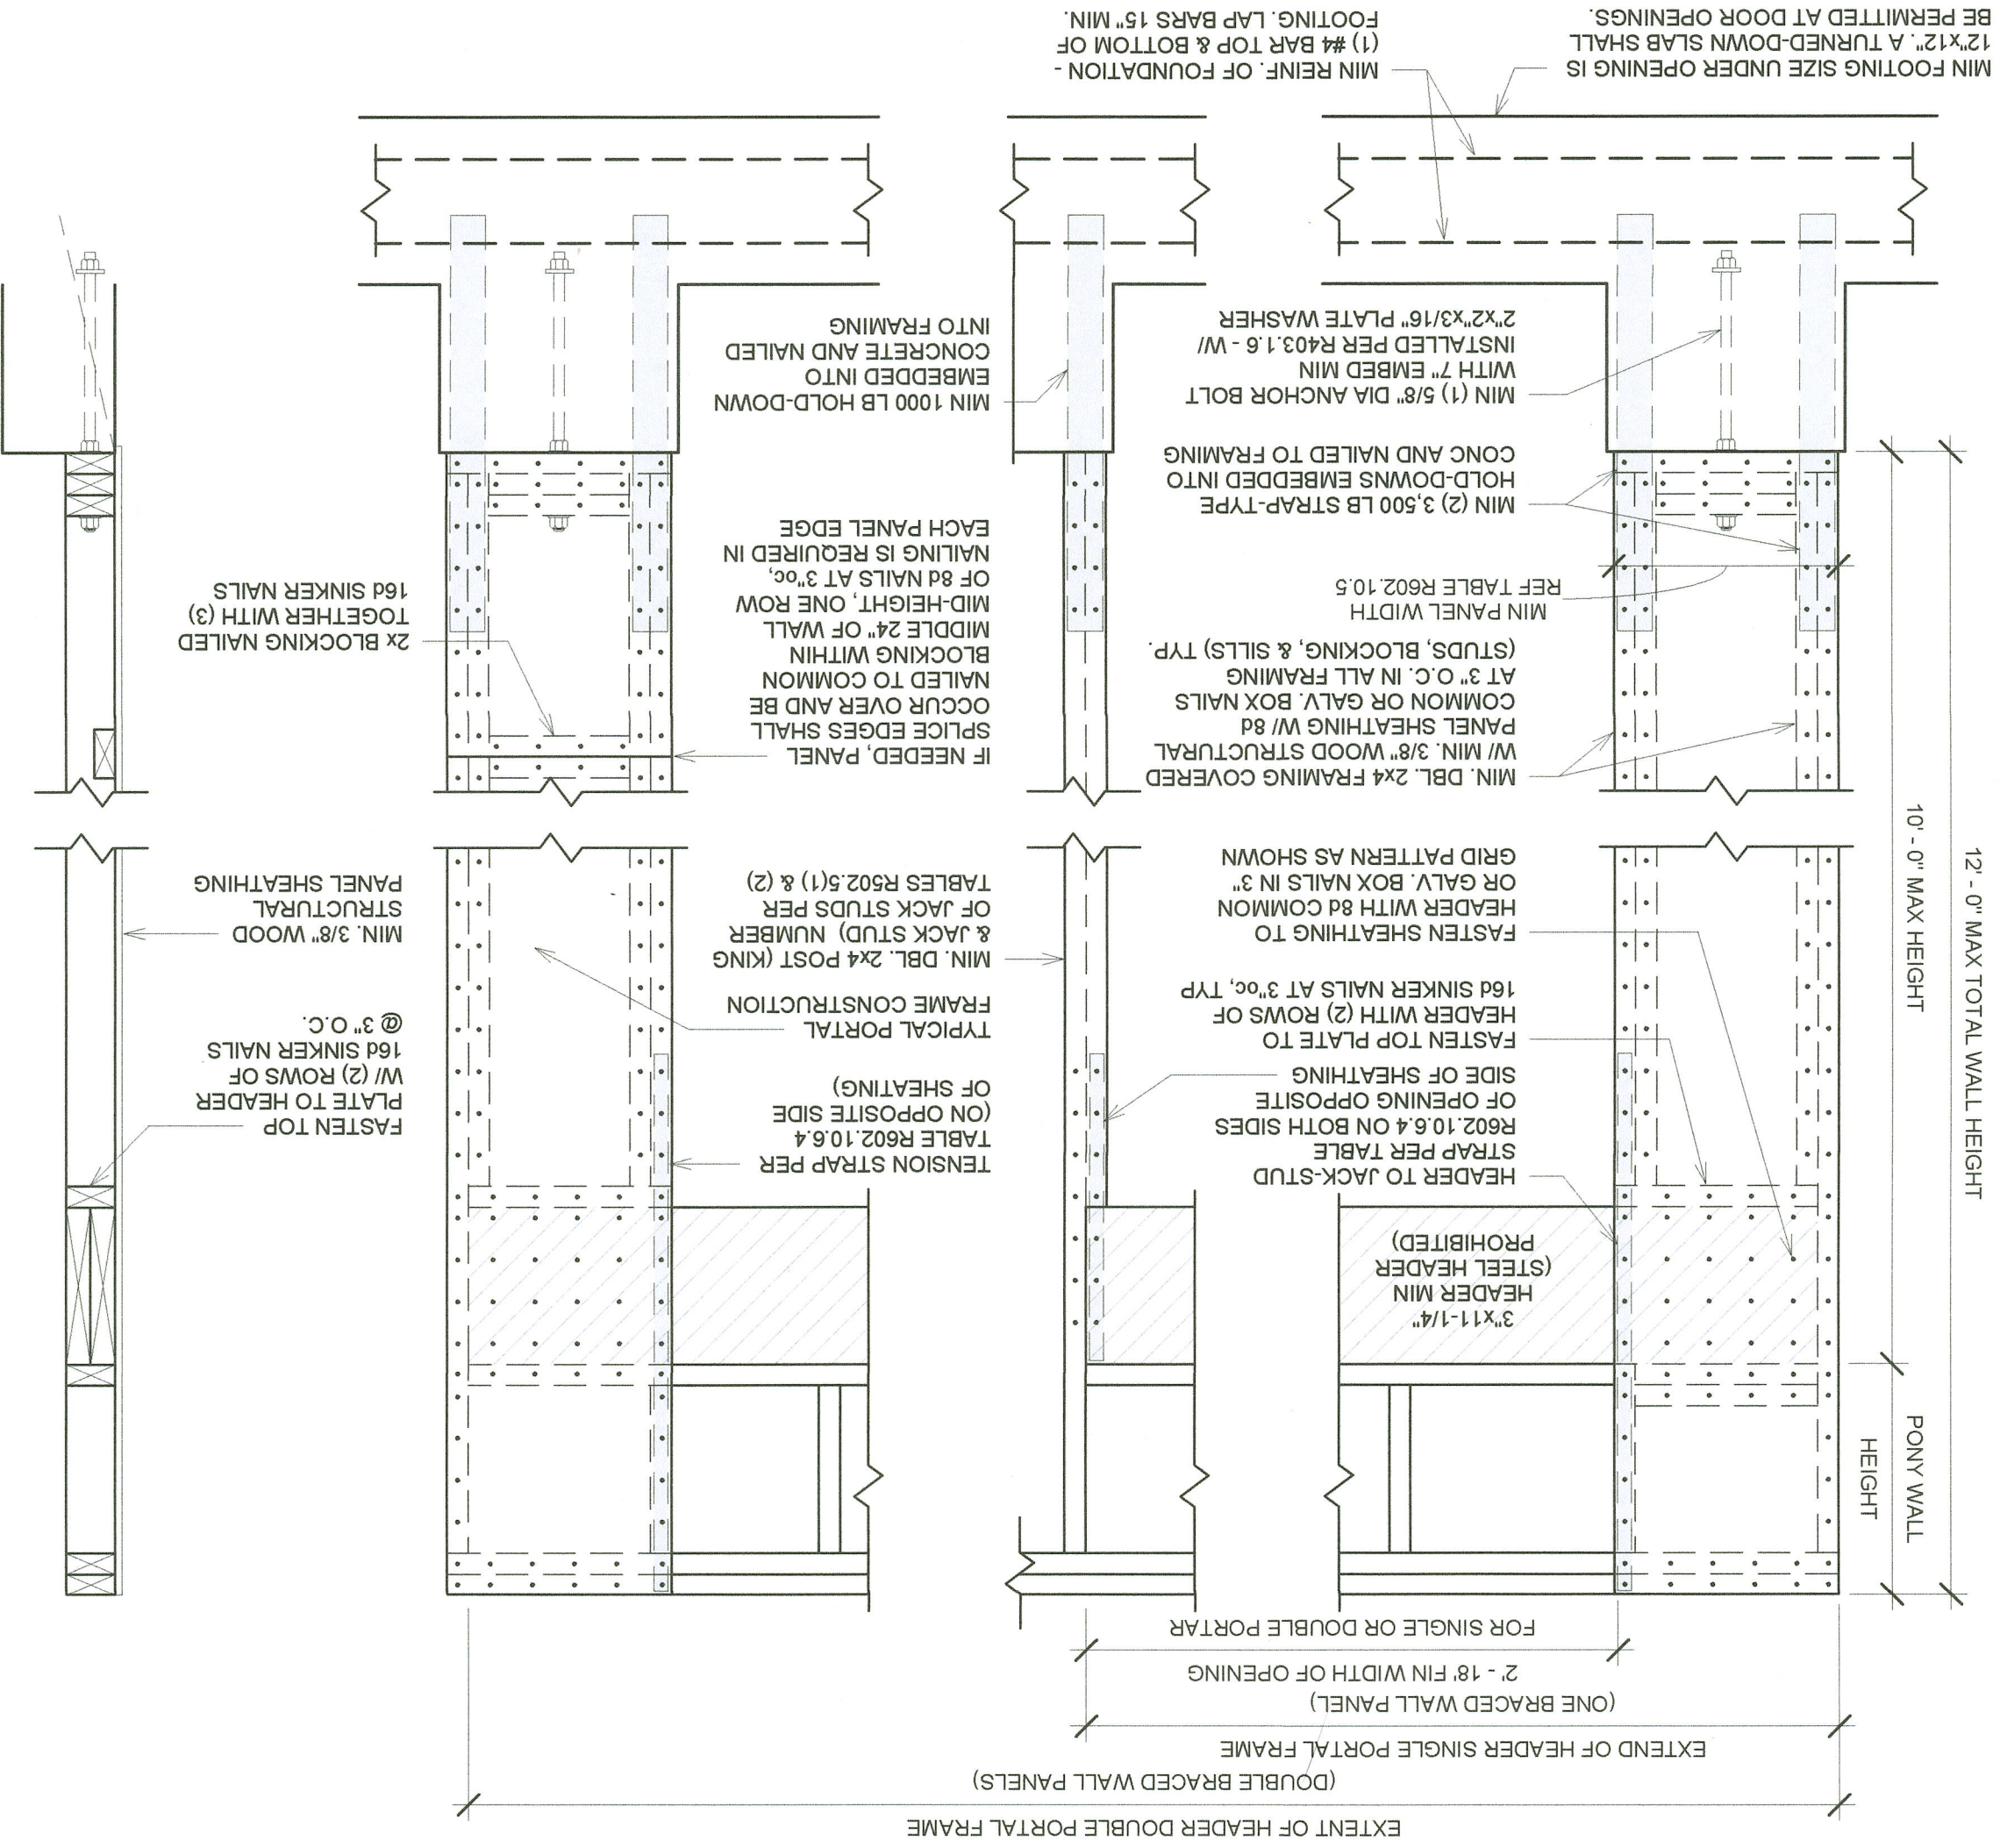

PROJECT INFORMATION

THE LEXINGTON II
2619 SW TRACKER LANE
LEE'S SUMMIT, MISSOURI 64082
MCFARLAND CUSTOM BUILDERS INC

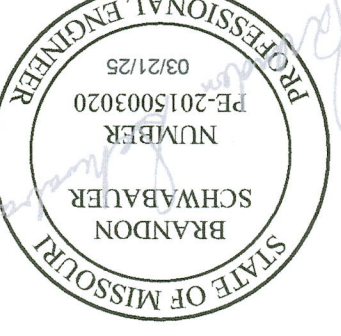

NAS JOB NUMBER: 2025-0716

311 East 11th Avenue
North Kansas City, MO 64116
Phone: (816) 421-4232
www.nortonschmidt.com



SHEET TITLE

DETAILS

ISSUES & REVISIONS

DATE DESCRIPTION

DRAWN BY: MLR
CHECKED BY: BSS
ISSUED FOR:

SHEET NUMBER

S505