

DATE PLOTTED: 5/3/2018 2:05 PM ; LAST SAVE DATE: 5/3/2018 2:03 PM

H:\projects\2004\0407842 - Whispering Woods Phase 1\dwg\04078 - Street & Storm Plans.dwg

ESTIMATED QUANTITIES			
ITEM	UNITS	PLAN	AS-BUILT
Earthwork (22,205 CUT, 30,179 FILL)	CY	7,975 (F)	
6" Type 1 Asphaltic Concrete	SY	7549	
2" Type 3 Asphaltic Concrete	SY	7549	
CG-2 Curb	LF	4466	
CG-1 Curb	LF	235	
Curb Inlet (6' X 4')	EA	2	
Curb Inlet (6' X 6')	EA	1	
Curb Inlet (5' X 3')	EA	10	
Junction Box (5' X 5')	EA	1	
Field Inlet (4' X 4')	EA	1	
15" RCP	LF	34	
18" RCP	LF	224	
24" RCP	LF	40	
42" RCP	LF	60	
24" HDPE	LF	703	
30" HDPE	LF	285	
36" HDPE	LF	442	
48" HDPE	LF	419	
SPECIAL END SECTION	EA	1	
18" FES	EA	1	
24" FES	EA	1	
48" FES	EA	1	
8' X 6' Box Culvert	LF	123	
Detention Outlet Structure	EA	1	
ADA Curb Ramps	EA	9	
Inlet Protection	EA	18	
Silt Fence	LF	4387	
Rock Check Dams	EA	1	
Temporary Construction Entrance	EA	1	
Rip-Rap	SY	179	
Temporary Cul-de-sac	EA	1	
R1-1 Stop Signs	EA	5	
Street Name Signs	EA	5	
CONCRETE MH COLLAR/ADJUSTMENT	EA	2	

PRIVATE SCHOOL ENTRANCE QUANTITIES		
ITEM	UNITS	PLAN
INSTALL CURB INTLET	EA	1
REMOVE CURB	LF	76
REMOVE CURB INLET	EA	2
REMOVE STORM PIPE	LF	133
INSTALL CURB	LF	85
REMOVE ASPHALT	SY	670
ASPHALT	SY	569

UTILITY CONTACTS


SOUTHWESTERN BELL TELEPHONE	(816) 871-9900
MISSOURI ONE-CALL SYSTEM	(800) DIG-RITE
KPL GAS SERVICE COMPANY	(816) 221-2200
KANSAS CITY POWER & LIGHT	(816) 471-0060
PUBLIC WORKS	(816) 969-1800
AMERICAN CABLEVISION	(816) 231-1444
WATER POLLUTION CONTROL DEPT	(816) 513-0303
CITY PLANNING & DEVELOPMENT	(816) 969-1600
FIRE DEPARTMENT	(816) 969-1300

WHISPERING WOODS
LOTS 1 THRU 33


A SUBDIVISION IN LEE'S SUMMIT, JACKSON COUNTY, MISSOURI

PUBLIC IMPROVEMENTS & PRIVATE SCHOOL ENTRANCE

STREET, STORM, MASTER
DRAINAGE, EROSION & SEDIMENT
CONTROL, AND PRIVATE SCHOOL
ENTRANCE PLANS

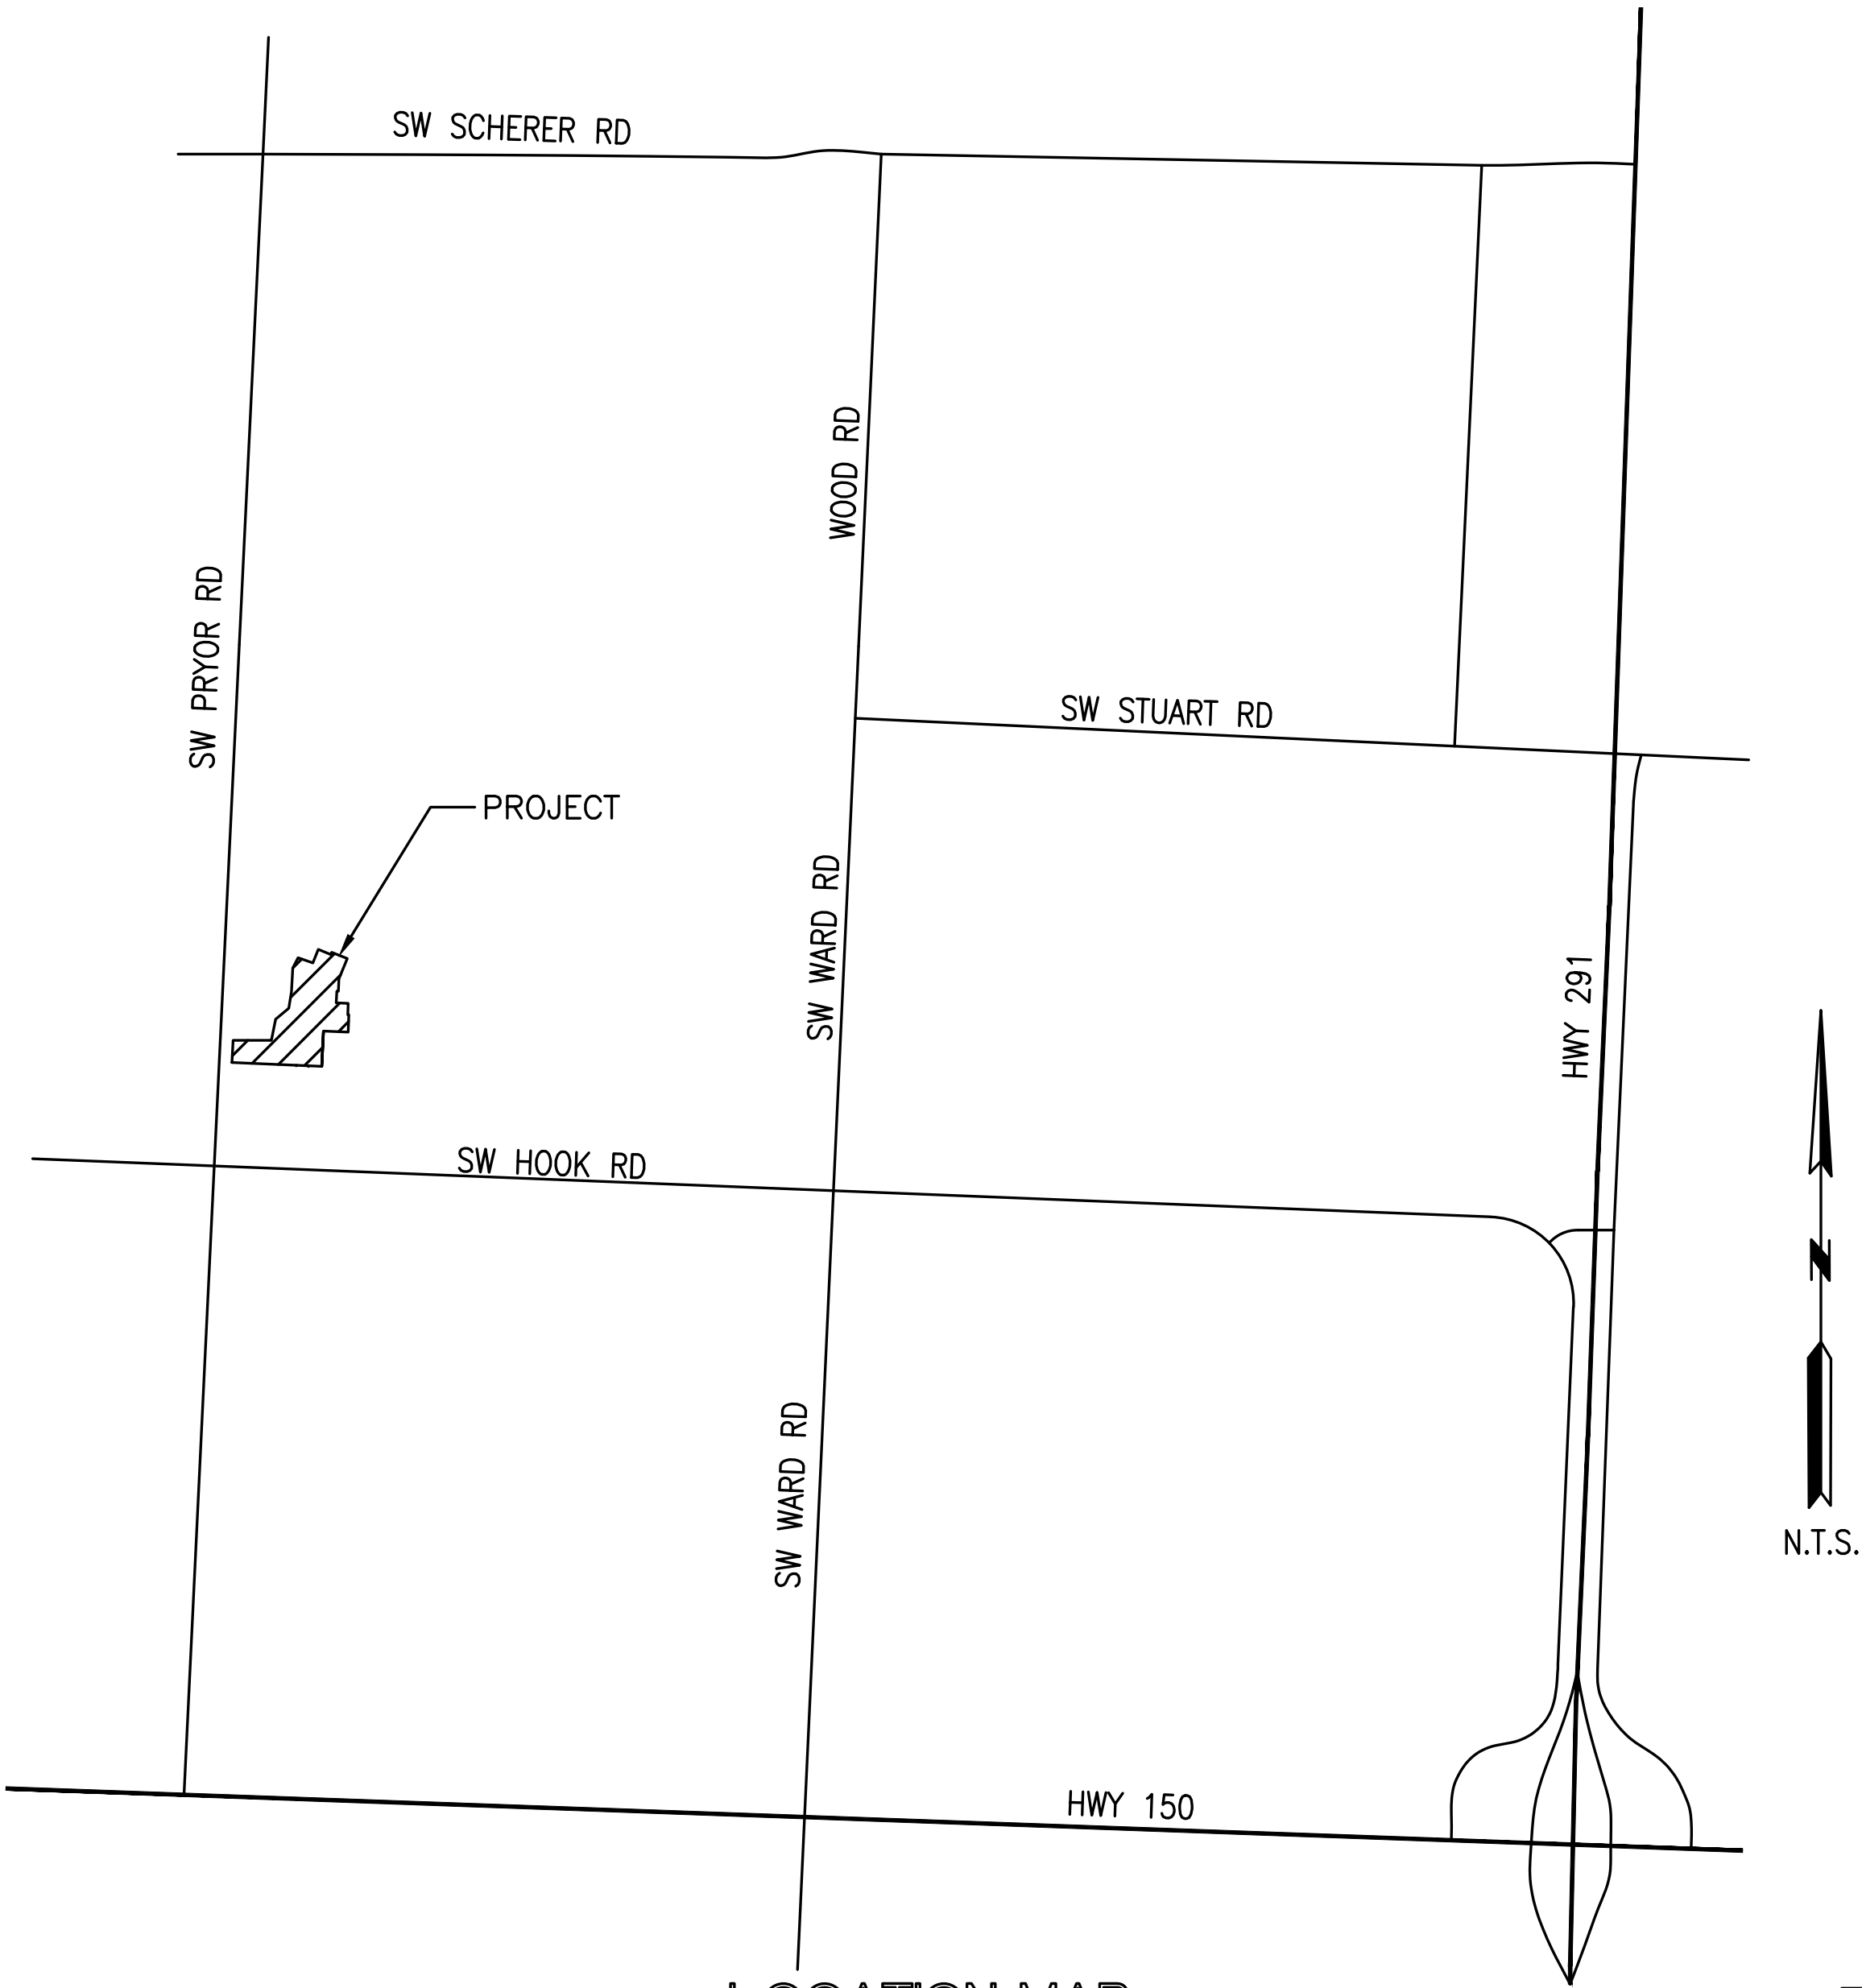

LOCATION MAP

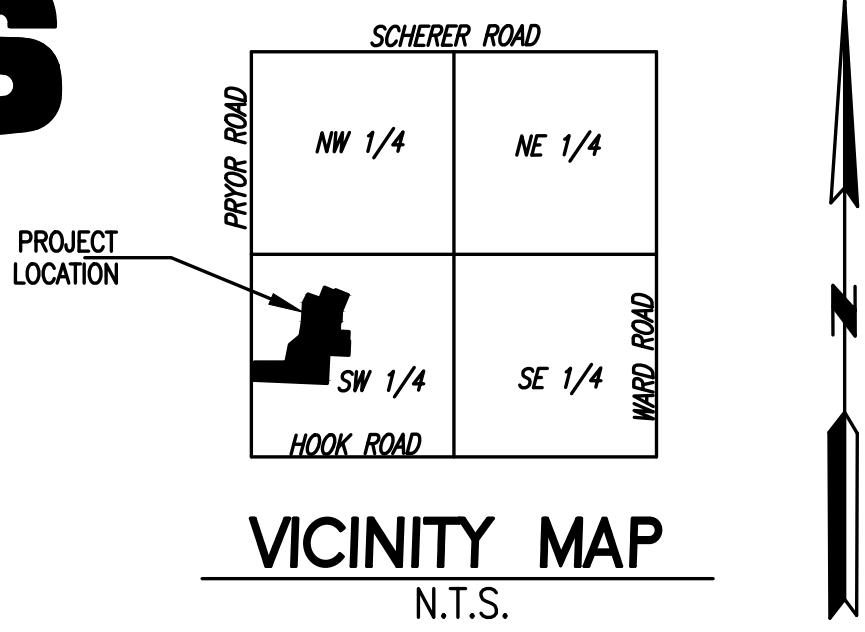

LEGAL DESCRIPTION

WHISPERING WOODS LOTS 1 THRU 33, TRACTS A, B, C & D
PART OF THE SW 1/4 SECTION 24, T 47 N, R 32 W OF THE 5TH P.M.
LEE'S SUMMIT, JACKSON COUNTY, MISSOURI

PROJECT BENCH MARK

ELEV. 1006.89 (NAVD 1988 DATUM)

MISSOURI DEPARTMENT OF NATURAL RESOURCES GRS ALUMINUM
DISK STAMPED "JA-47" LOCATED NEAR THE INTERSECTION OF HWY
150 WITH REGGATA DRIVE AND HWY 291


INDEX OF SHEETS

SHEET NUMBER	SHEET TITLE
1	COVER
2	GENERAL NOTES
3	TYPICAL SECTION
4	SITE LAYOUT
5	GRADING PLAN
6	MASTER DRAINAGE PLAN
7	ESC - PLAN
8	PRYOR LAYOUT
9	STRIPING PLAN
10	TRAFFIC CONTROL PLAN
11	SCHOOL DEMO SHEET LAYOUT
12	SCHOOL LAYOUT
13	STREET PLAN & PROFILE
14	STREET PLAN & PROFILE
15	STREET PLAN & PROFILE
16	INTERSECTION DETAILS
17	ADA RAMP DETAILS
18	STORM PLAN & PROFILE
19	STORM PLAN & PROFILE
20	STORM PLAN & PROFILE
21	STORM PLAN & PROFILE
22	STORM PLAN & PROFILE
23	DRAINAGE AREAS
24	DRAINAGE CALCS
25	STRUCTURE DETAILS
26	STREET & STORM DETAILS
27	DETAILS
28	OUTFALL STRUCTURE DETAILS
29	UNDERDRAIN DETAILS

DEVELOPER:

WHISPERING WOODS LAND, L.L.C.
803 P.C.A. ROAD
WARRENSBURG, MO 64093
AGENT: RICK FRYE
PHONE: 816-564-2230
FAX: 660-429-1801

REVISION

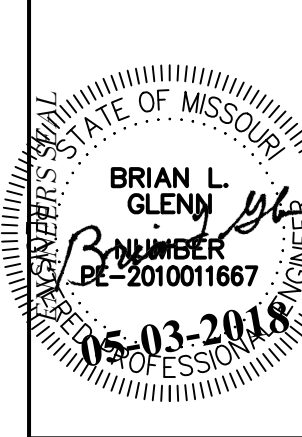

PHOENIX ENGINEERING
& SURVEYING, LLC
3833 S. NORTHERN BLVD.
INDEPENDENCE, MO 64062
(816) 743-9000 FAX: (816) 743-9700
ENGINEERING CERTIFICATE NO: MO E-2000151302-D
SURVEYING CERTIFICATE NO: MO LS-2000151303-D

WHISPERING WOODS
LEE'S SUMMIT, JACKSON COUNTY, MO
STREET & STORM SEWER PLANS
COVER

DESIGNED
BLG
DRAWN
JRT
SCALE
NOTED
DATE
09-01-2018
JOB NO.
04078
SHEET

1 OF 29

DATE PLOTTED: 5/3/2018 2:05 PM ; LAST SAVE DATE: 5/3/2018 2:03 PM

H:\projects\2004\0407842 - Whispering Woods Phase 1\dwg\04078 - Street & Storm Plans.dwg

PROJECT NOTES

1. Grading Contractor shall be responsible for the control of erosion and siltation during all phases of construction.
2. Prior to Ordering Precast Structures: Shop drawings shall be submitted to the design engineer for approval. Upon approval these shall be sub-mitted to the City of Lee’s Summit for review.
3. Manhole top elevations designated as "Field Verify" (F.V.) are located outside the street right-of-way or in areas of undetermined grading. Contractors ordering precast manholes shall be responsible for adjustment required in the field at no additional cost to the owner. The contractor shall field verify the top elevations prior to ordering precast manholes.
4. All water lines, sanitary sewer lines, and storm water drainage crossings shall be in place or a casing pipe provided for future installation prior to base and surface asphalt courses.
5. Sidewalks are shown for informational purposes only unless otherwise noted. However, the contractor shall be responsible for handicap ramp construction in curbs.


GENERAL NOTES

1. Refer to the current version of the City of Lee’s Summit Design and Construction (D&C) Manual not the 2004 KCMO APWA, for construction of these plans.
2. All workmanship and materials shall be subject to the inspection and approval of the Engineering Department of the City of Lee’s Summit, Missouri.
3. Lineal foot measurements shown on these plans are horizontal measurements, not slope measurements. All payments shall be made on horizontal measurements.
4. No Geological Investigation was performed on this project.
5. The Utility locations shown on these plans are taken from Utility Company records and are approximate only. They do not constitute actual field locations. The Contractor shall verify the location and depth of all utilities prior to construction.
6. Clearing and Grubbing operations and disposal of all debris therefrom shall be performed by the contractor in strict accordance with all state and local codes and ordinances.
7. All waste material shall be disposed of at a location to be selected by the owner or his authorized representative, such location to be on the site.
8. The Contractor shall control the erosion and siltation during all phases of construction, he shall keep the streets clean of mud and debris and follow the erosion control plan prepared by the design engineer.
9. All existing manholes, catch basins, utility valves and meter pits to be adjusted or rebuilt to grade as required.
10. Subgrade soil for all concrete structures, regardless of the type or location, shall be firm, dense and thoroughly compacted and consolidated; shall be free from muck and mud; and shall be sufficiently stable to remain firm and intact under the feet of the workman or machinery engaged in subgrade, laying reinforcing steel, and depositing concrete thereon. In all cases where subsoil is mucky or works into mud or muck during such operation, a seal course of either concrete or rock shall be placed below subgrade to provide a firm base for working and for placing the floor slab.
11. A minimum horizontal distance of ten (10’) shall be maintained between parallel water and sanitary sewer lines. At any point where sanitary sewer lines cross water main, the sanitary sewer shall be constructed of cast iron pipe or pipe encased in concrete for a distance of ten feet (10’) in each direction from the crossing unless the water is a minimum of eighteen inches (18”) above the top of the sanitary sewer line.
12. Contractor shall provide testing and inspection per SECTION 2200 – PAVING MAINS CITY OF LEE’S SUMMIT, MISSOURI STANDARD SPECIFICATIONS.
13. Development plans are approved initially for one (1) year, after which they automatically become void and must be updated and approved by the City Engineer before any construction will be permitted.
14. All sanitary sewer stubs shall be surveyed and staked on site before the construction of sanitary service stubs.

15. The City of Lee’s Summit plan review is only for general conformance with the City of Lee’s Summit Design Criteria and the City Code. The City is not responsible for the accuracy and adequacy of the design, or dimensions and elevations which shall be confirmed and correlated at the job site. The City of Lee’s Summit through approval of this document assumes no responsibility other than as stated above for the completeness and/or accuracy of this document.
16. The Contractor shall have one (1) signed copy of the plans (approved by the City of Lee’s Summit) and one (1) copy of the appropriate Construction Standards and Specifications at the job site at all times.
17. Construction of the improvements shown or implied by this set of drawings shall not be initiated or any part thereof undertaken until the City Engineer is notified of such intent and all required and properly executed bonds and permit fees are received and approved by the City Engineer.
18. All stub lines shall be laid on 2.00% minimum grade unless approved otherwise.
19. Contractor shall not be allowed to work on Saturdays, Sundays, or Holidays without prior approval of the City Engineer.
20. Relocation of any water line, sewer line or service line thereof required for the construction of this project shall be the responsibility of the contractor and shall be at his expense.
21. The Contractor shall install and properly maintain a mechanical plug at all connection points with existing lines until such time that the new line is tested and approved.
22. The Contractor shall construct manholes placing eccentric cone section in such a manner that manhole covers are adjacent to the proposed sidewalks. In locations where manholes are not near proposed sidewalks the manhole covers shall generally be placed on the upstream side of the manholes whenever possible.
23. Stub lines, locations, and minimum basement floor elevations are located in the table labeled "Table of Service Locations".
24. Construction permits will not be issued until the City of Lee’s Summit receives a sewer extension permit from MDNR.
25. All areas where utilities are to be installed in fill shall be compacted to 95% to 18 inches above the line then excavated for construction of the line.
26. The Contractor will be responsible for testing of manholes and pipes to the City of Lee’s Summit Design & Construction Manual requirements.
27. The Developer will be responsible for performing pressure testing on every section of the sanitary sewer lines, pressure testing on every manhole, and running a mandrel through every section of sanitary sewer line to test for alignment. Testing criteria will be in accordance with City of Lee’s Summit Design & Construction Manual specifications.
28. All utility street crossings shall be backfilled with flowable fill, or AB-3. If contractor chooses to use other suitable materials, extensive soil testing requirements will be required.

WHISPERING WOODS
LEE'S SUMMIT, JACKSON COUNTY, MO
STREET & STORM SEWER PLANS
GENERAL NOTES

DESIGNED
BLG
DRAWN
JRT
SCALE
NOTED
DATE
09-01-2018
JOB NO.
04078
SHEET

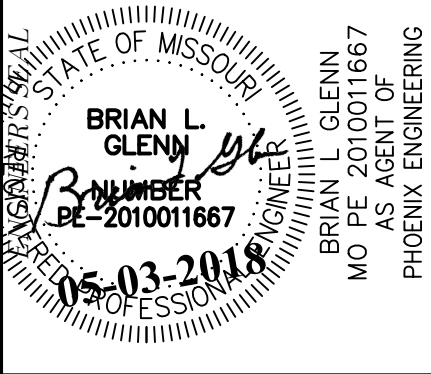


PHOENIX ENGINEERING
& SURVEYING, LLC
3833 S. NORTHERN BLVD.
INDEPENDENCE, MO 64602
(816) 743-9000 FAX: (816) 743-9700
ENGINEERING CERTIFICATE NO: MO E-2000151302-D KS: E-853
SURVEYING CERTIFICATE NO: MO LS-2000151303-D KS: LS-138


REVISION

THE SEALS AND SIGNATURE(S) APPLY ONLY TO THE DOCUMENT TO WHICH THEY ARE AFFIXED, AND EXPRESSLY DISCLAIM ANY RESPONSIBILITY FOR ALL OTHER PLANS, SPECIFICATIONS, ESTIMATES, REPORTS, OR OTHER DOCUMENTS OR INSTRUMENTS RELATING TO OR INTENDED TO BE USED FOR ANY PART OF THE ENGINEERING OR SURVEYING PROJECT.

NOTE:
TRANSITION FROM CG-1 TO CG-2 WILL HAPPEN
ON AN AGREED UPON LOCATION IN THE FIELD

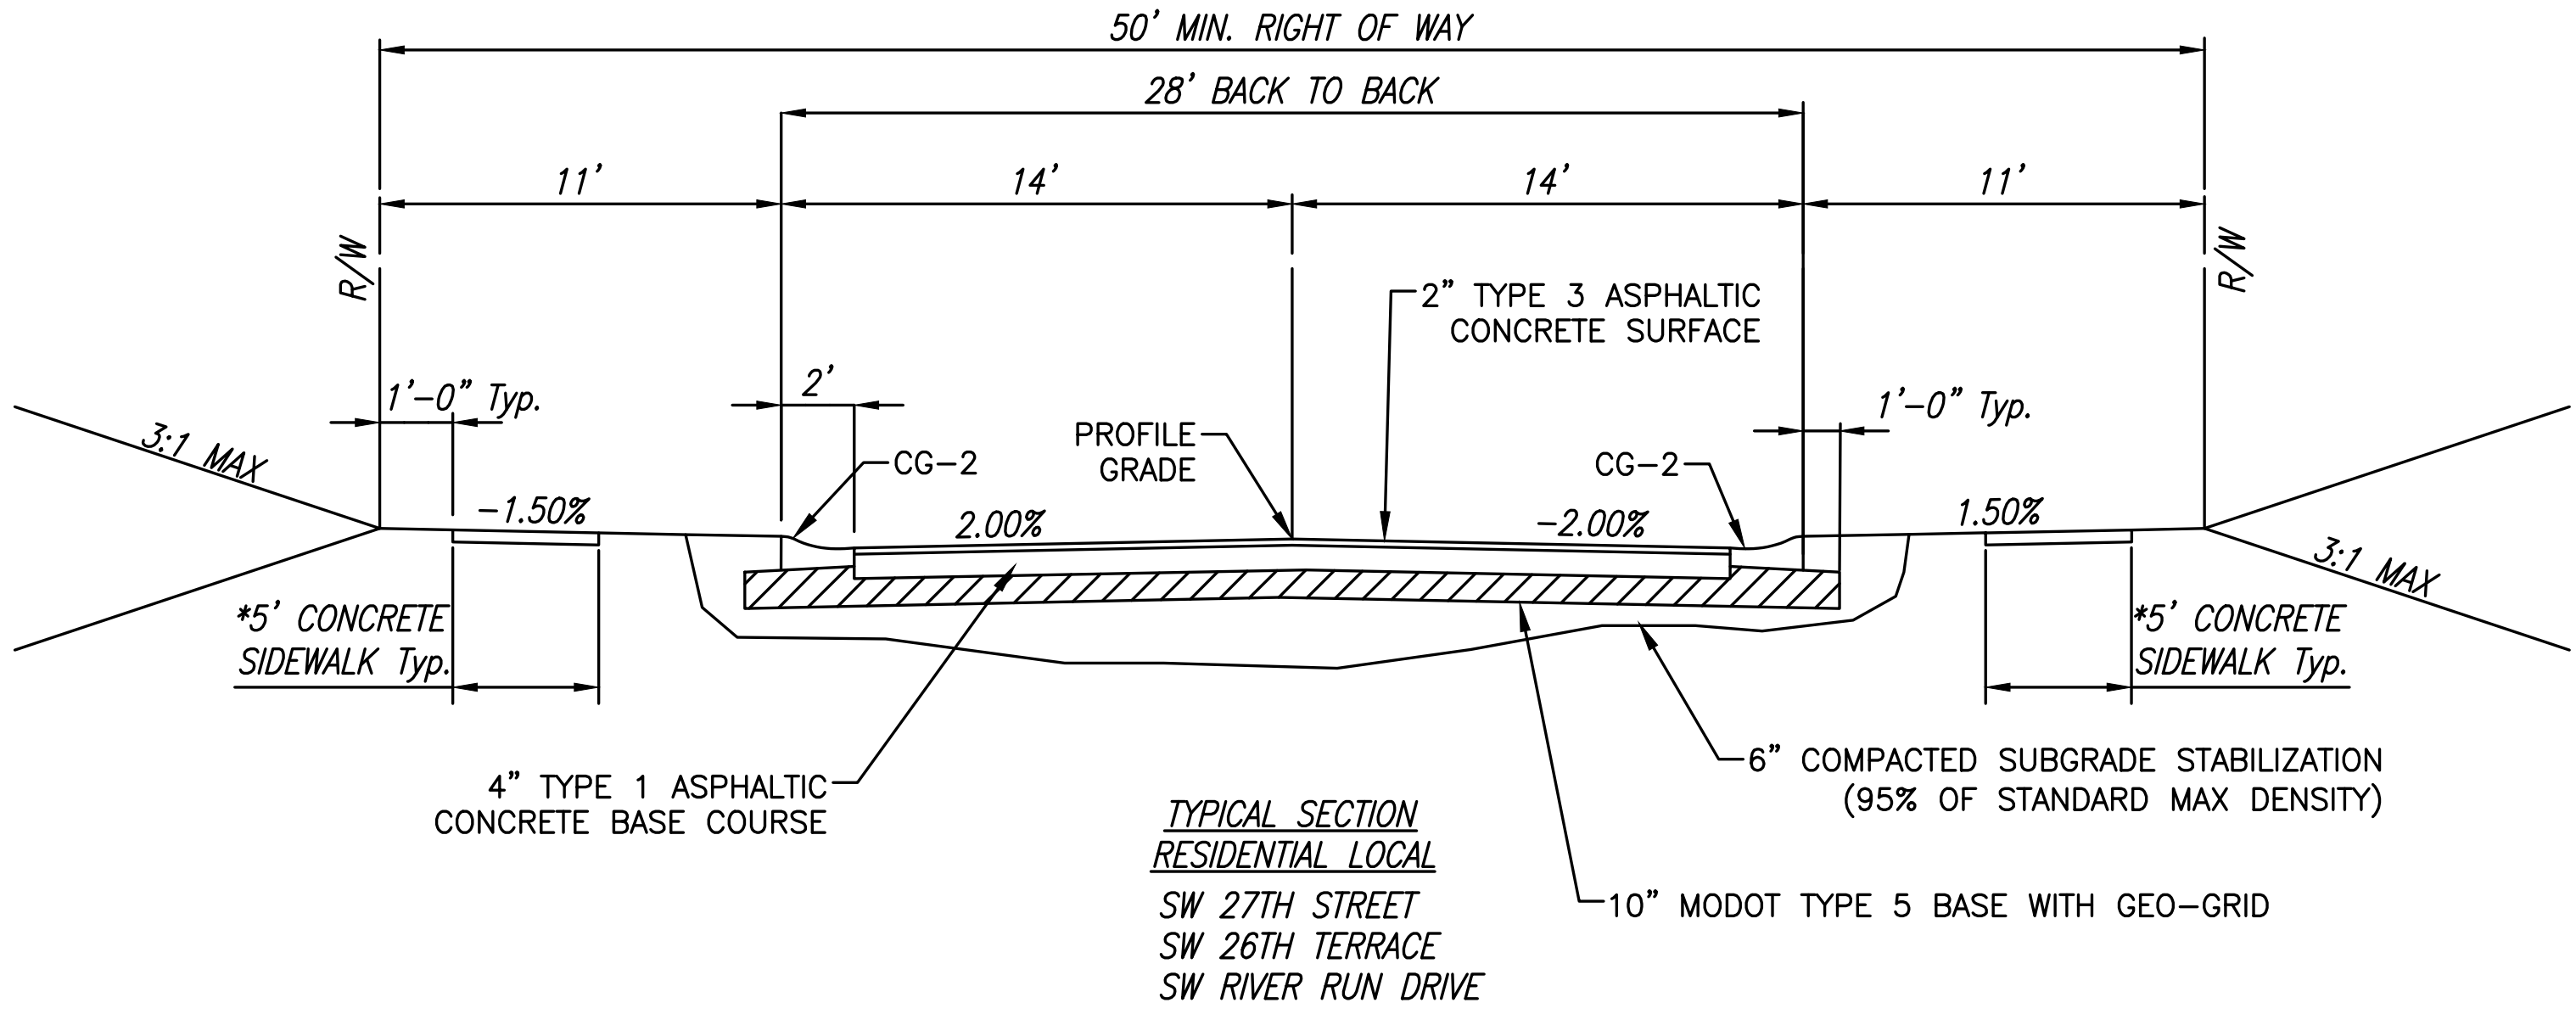

NOTE:
CONTRACTOR SHALL SUBMIT TEST RESULTS TO
THE CITY PRIOR TO INSTALLING CURB AND
PAVEMENT. SUBGRADE MATERIAL NOT MEETING
THESE LIMITS SHALL BE STABILIZED AS PER THE
RECOMMENDATIONS OF A QUALIFIED GEOTECHNICAL
LABORATORY AND APPROVED BY THE CITY.
TESTING AND STABILIZATION WILL BE PAID FOR BY
THE CONTRACTOR.

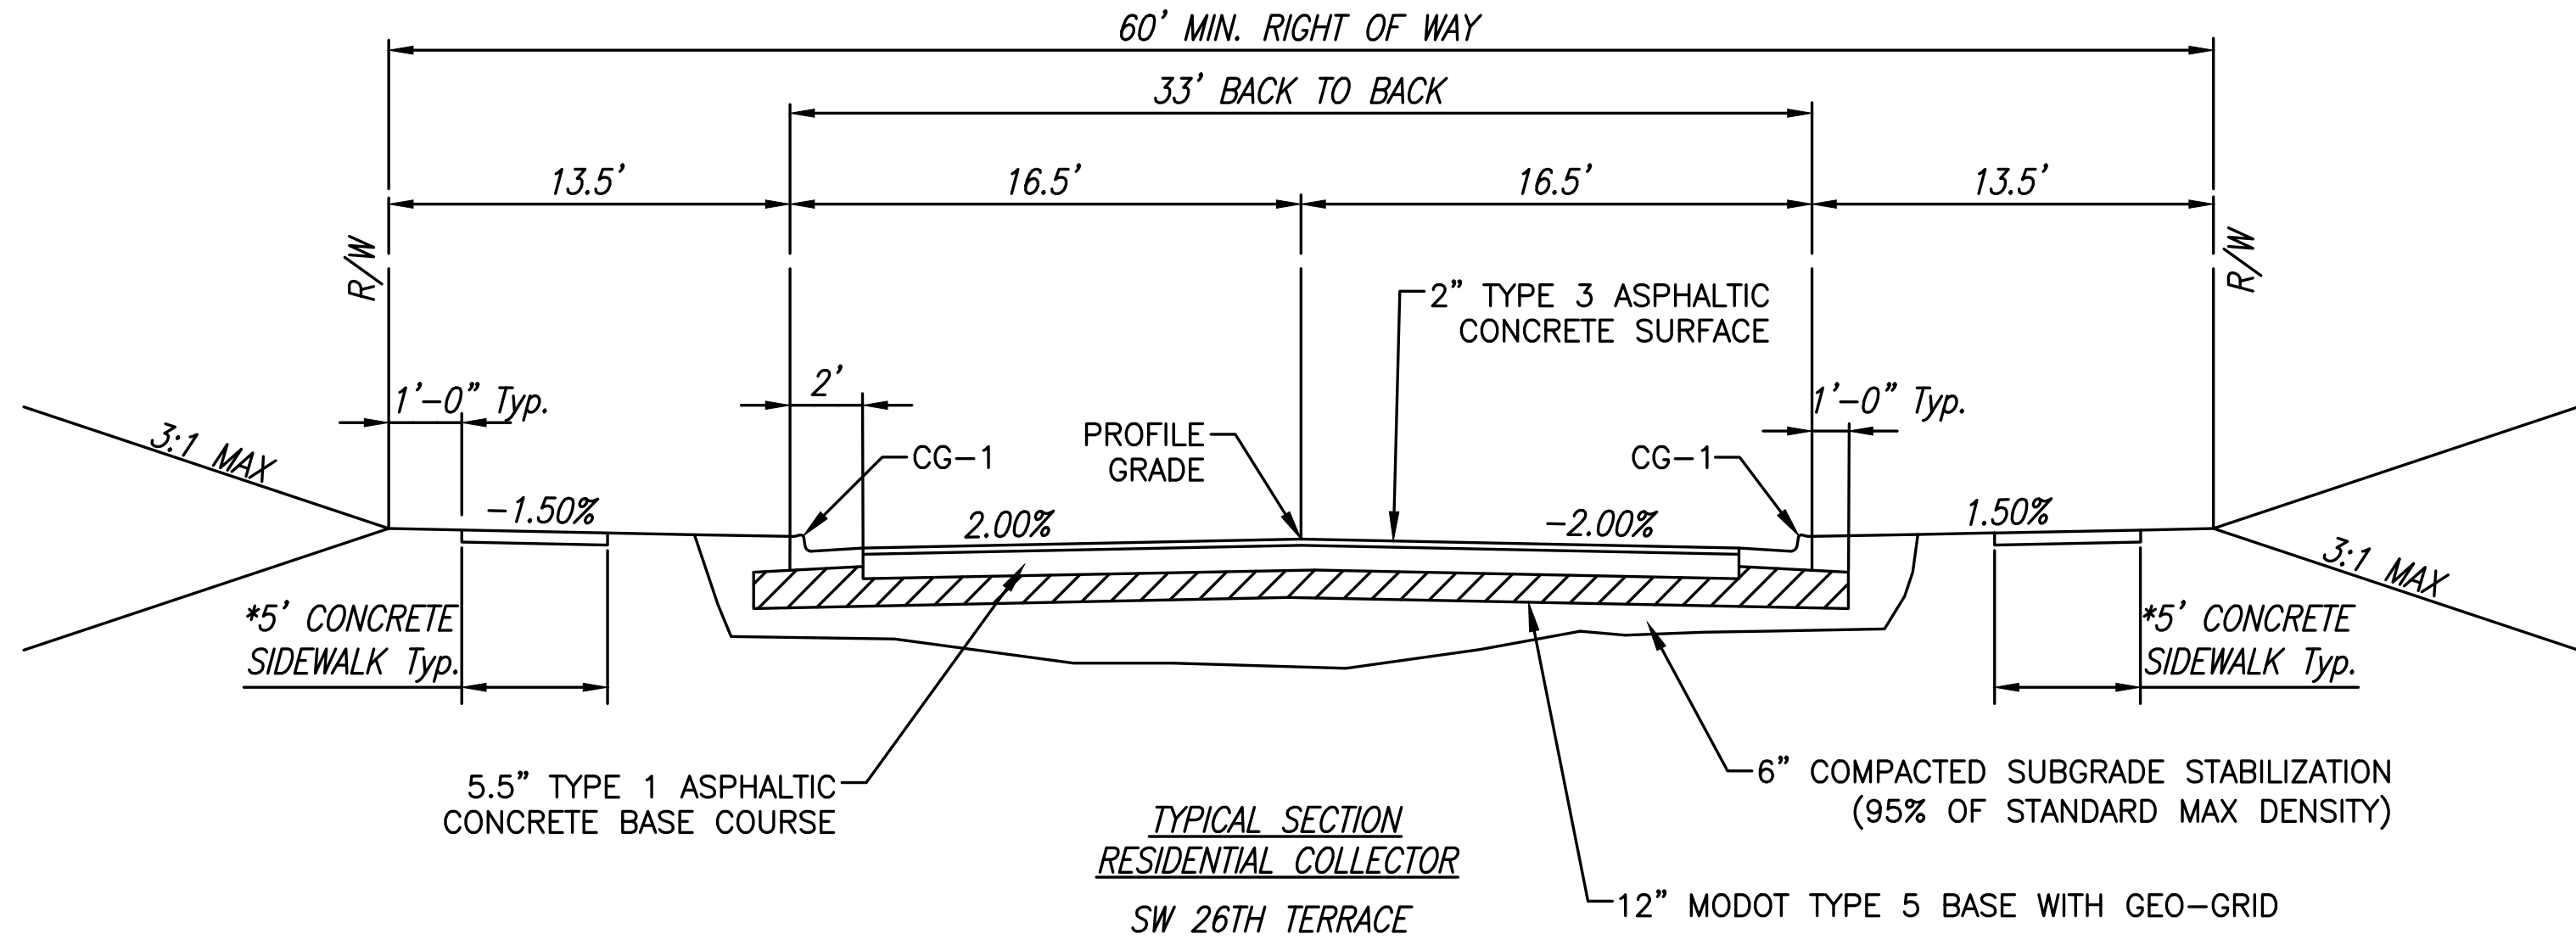

PAVEMENT SECTION

TEMPORARY CUL-DE-SAC PAVEMENT SECTION SHALL
BE 6" ASPHALT BASE COURSE WITH A 2" ASPHALT
SURFACE OVERLAY WITH A RADIUS OF 35'


REVISION



**PHOENIX ENGINEERING
& SURVEYING, LLC**
3833 S. NORTHERN BLVD.
INDEPENDENCE, MO 64062
(816) 743-9000 FAX: (816) 743-9700
ENGINEERING CERTIFICATE NO: MO E-2000151302-D
SURVEYING CERTIFICATE NO: MO LS-2000151303-D
KS: E-853
KS: LS-138

WHISPERING WOODS
LEE'S SUMMIT, JACKSON COUNTY, MO
STREET & STORM SEWER PLANS
TYPICAL SECTION

DESIGNED
BLG
DRAWN
JRT
SCALE
NOTED
DATE
09-01-2018
JOB NO.
04078
SHEET

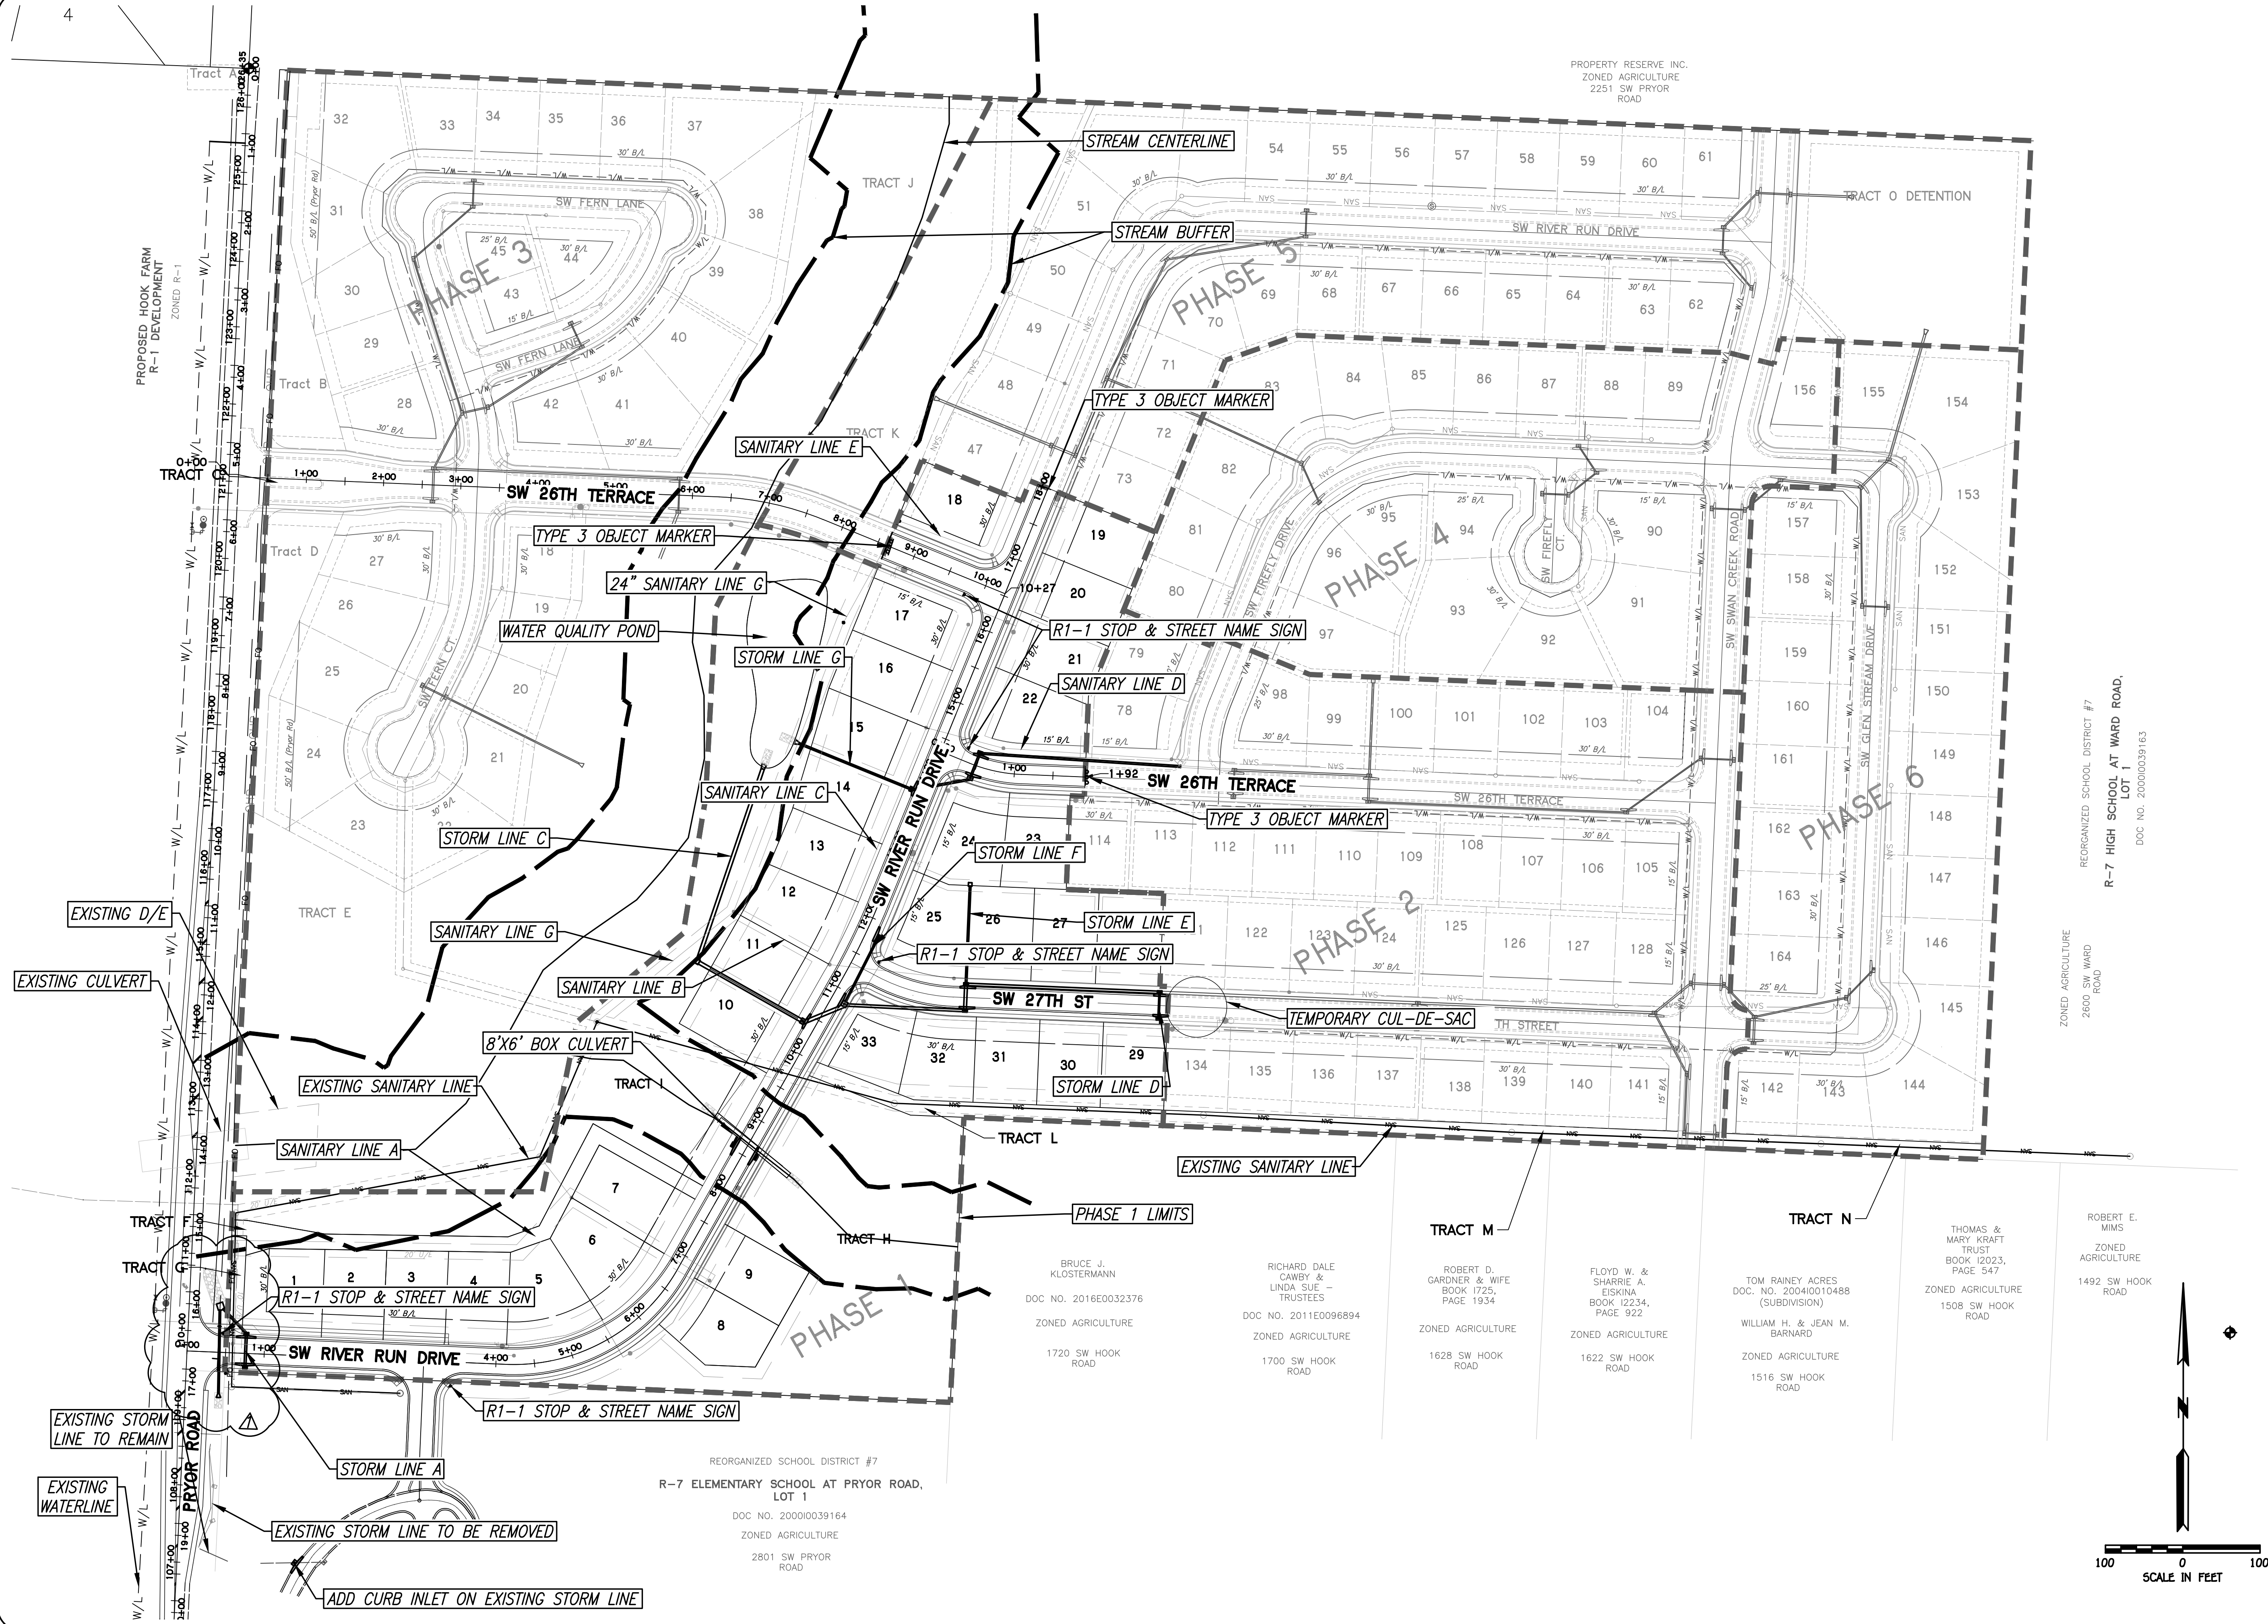

WHISPERING WOODS
+
LEE'S SUMMIT, JACKSON COUNTY, MO
STREET & STORM SEWER PLANS
SITE LAYOUT

PHOENIX ENGINEERING
& SURVEYING, LLC



 BRIAN L. GLENN
 NUMBER
 PE-2010011667
 05-03-2018

REVISION

△ REVISED ON 4-19-18: ADDED STORM LINE A1

THE SEAL(S) AND SIGNATURE(S) APPLY ONLY TO THE DOCUMENT TO WHICH THEY ARE AFFIXED, AND EXPRESSLY DISCLAIM ANY RESPONSIBILITY FOR ALL OTHER PLANS, SPECIFICATIONS, ESTIMATES, REPORTS, OR OTHER DOCUMENTS OR INSTRUMENTS RELATING TO OR INTENDED TO BE USED FOR ANY PART OR PARTS OF THE ENGINEERING OR SURVEYING PROJECT.

© PHOENIX ENGINEERING & SURVEYING LLC - 2018

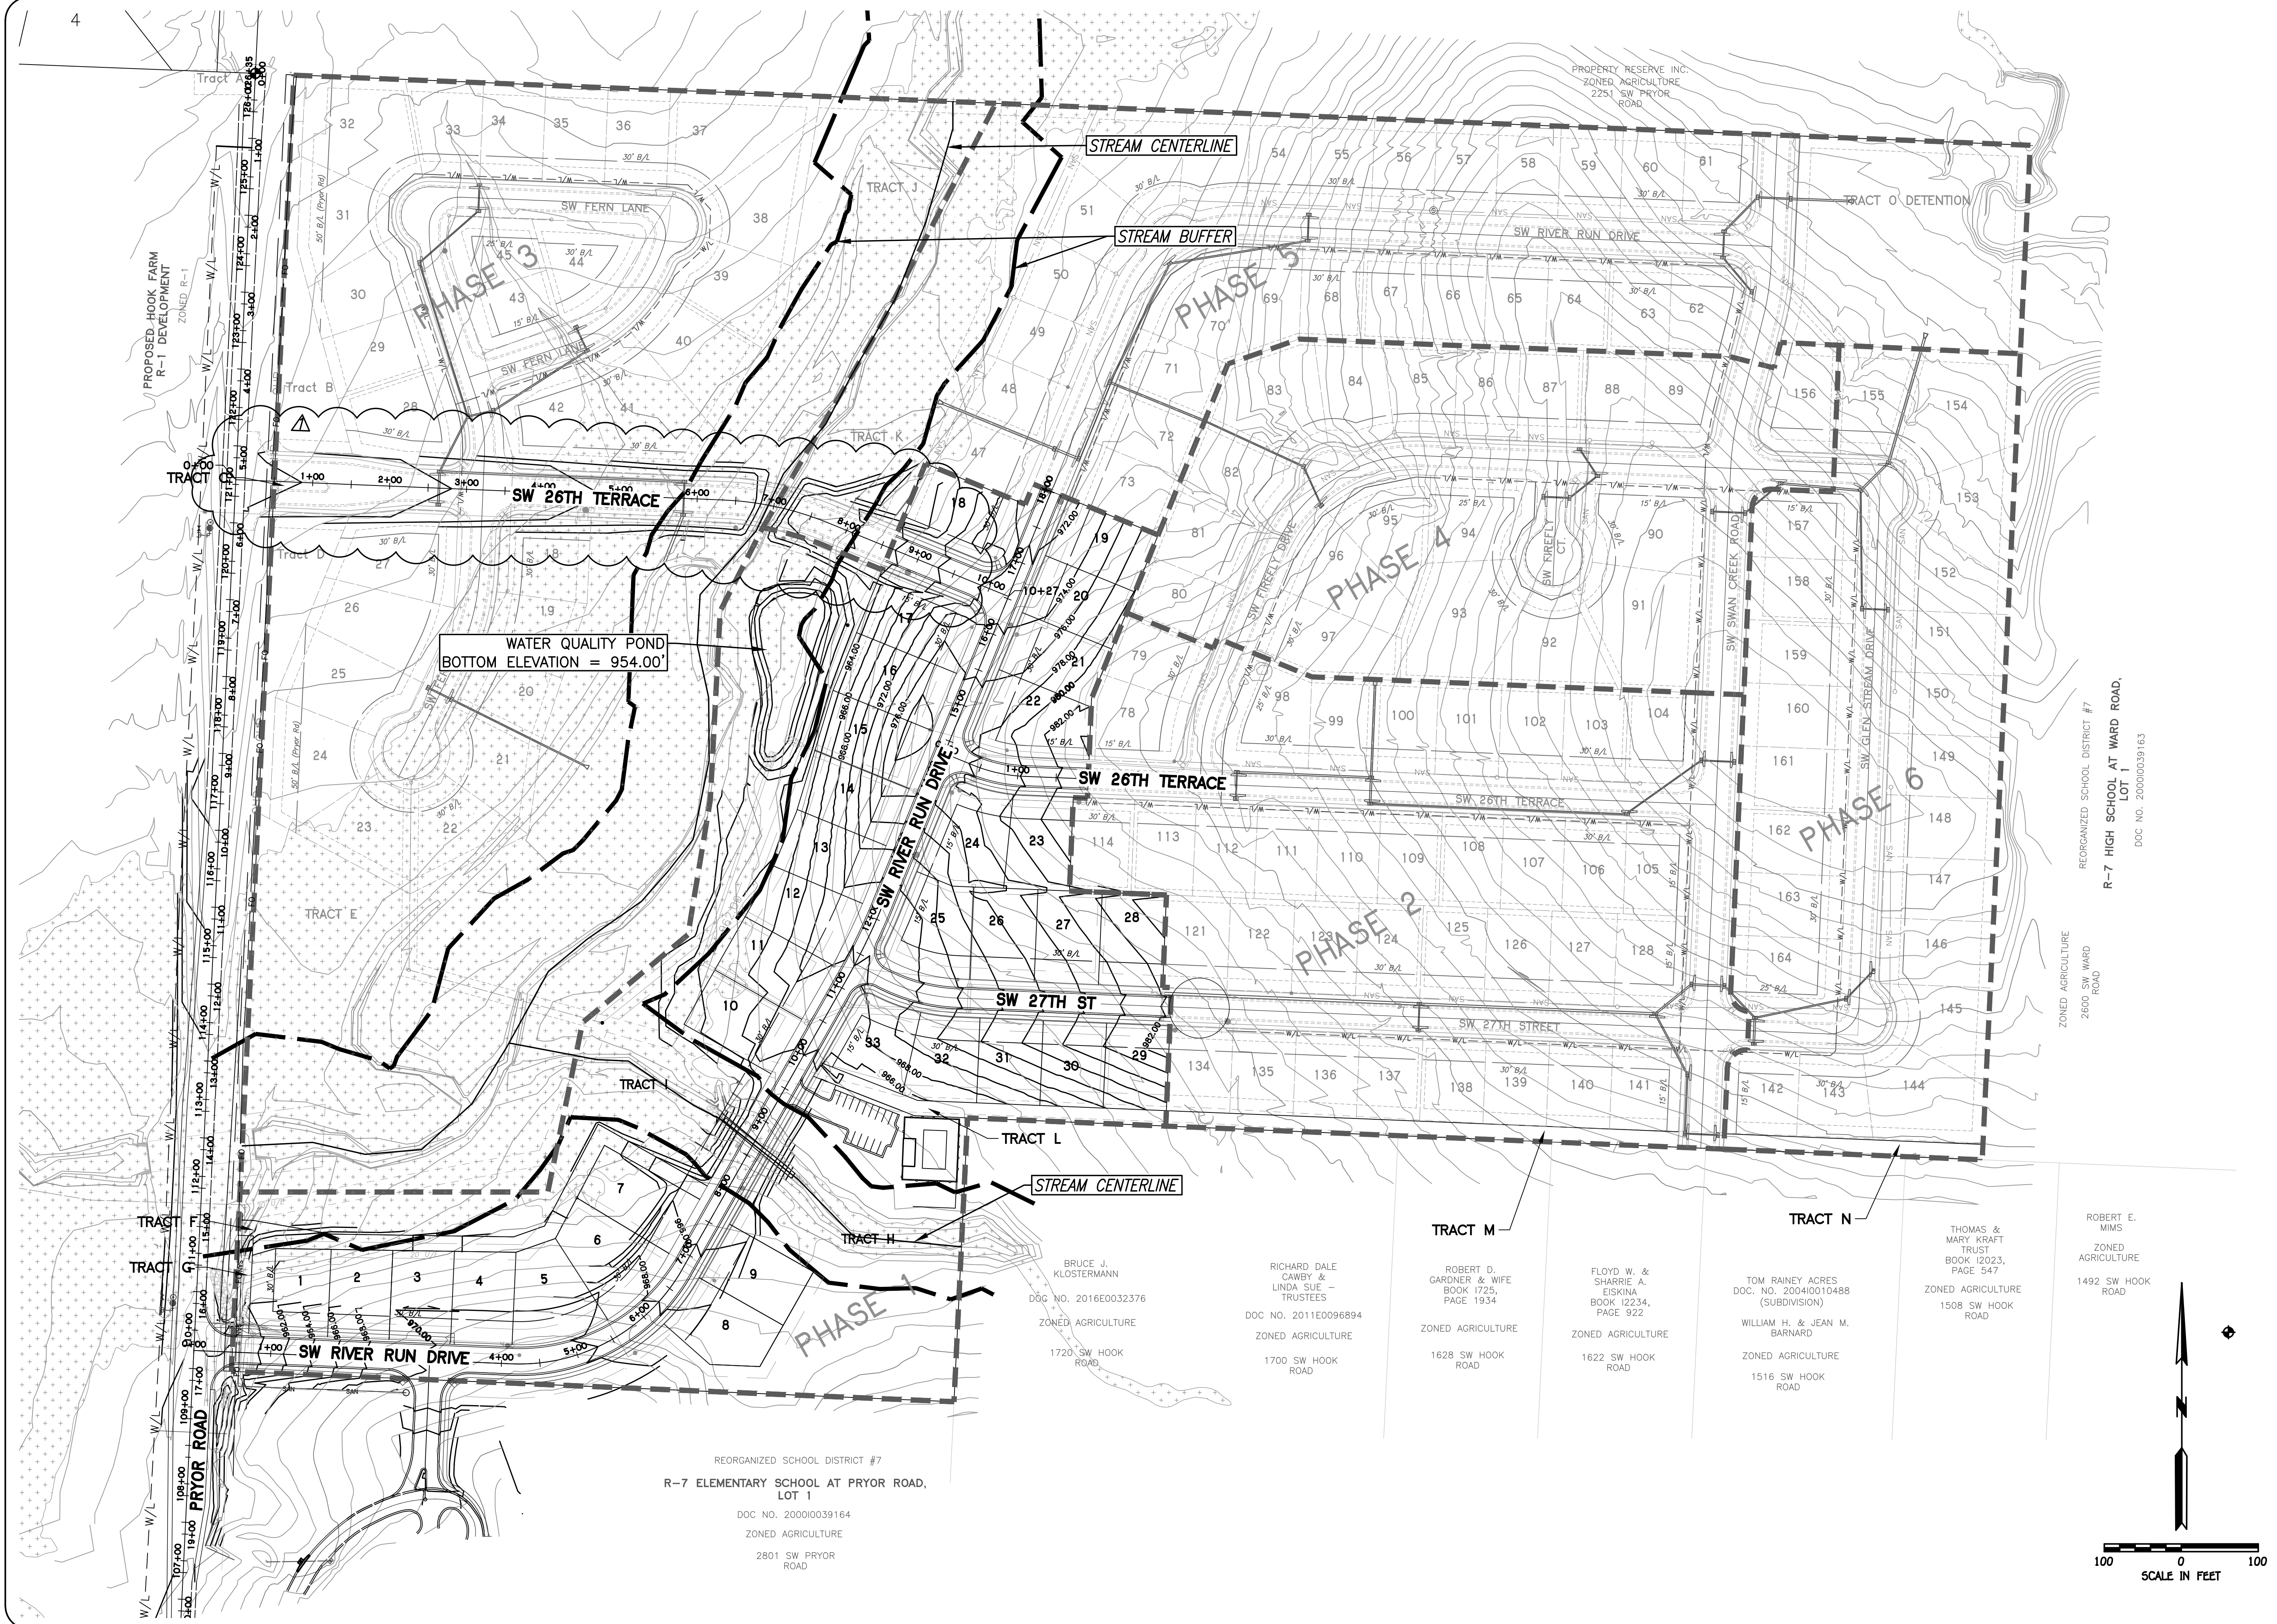

WHISPERING WOODS
 †
 LEE'S SUMMIT, JACKSON COUNTY, MO
 STREET & STORM SEWER PLANS
 GRADING PLAN




PHOENIX ENGINEERING
& SURVEYING, LLC



STATE OF MISSOURI
 BRIAN L. GLENN
 LICENSE NUMBER
 PE-2010011667
 COMMISSION EXPIRES
 05-03-2018

△ REVISED ON 4-19-18: ADDED GRADING
CONTOUR LINES

THE SEAL(S) AND SIGNATURE(S) APPLY ONLY TO THE DOCUMENT TO WHICH THEY ARE AFFIXED, AND EXPRESSLY DISCLAIM ANY RESPONSIBILITY FOR ALL OTHER PLANS, SPECIFICATIONS, ESTIMATES, REPORTS, OR OTHER DOCUMENTS OR INSTRUMENTS RELATING TO OR INTENDED TO BE USED FOR ANY PART OR PARTS OF THE ENGINEERING OR SURVEYING PROJECT.

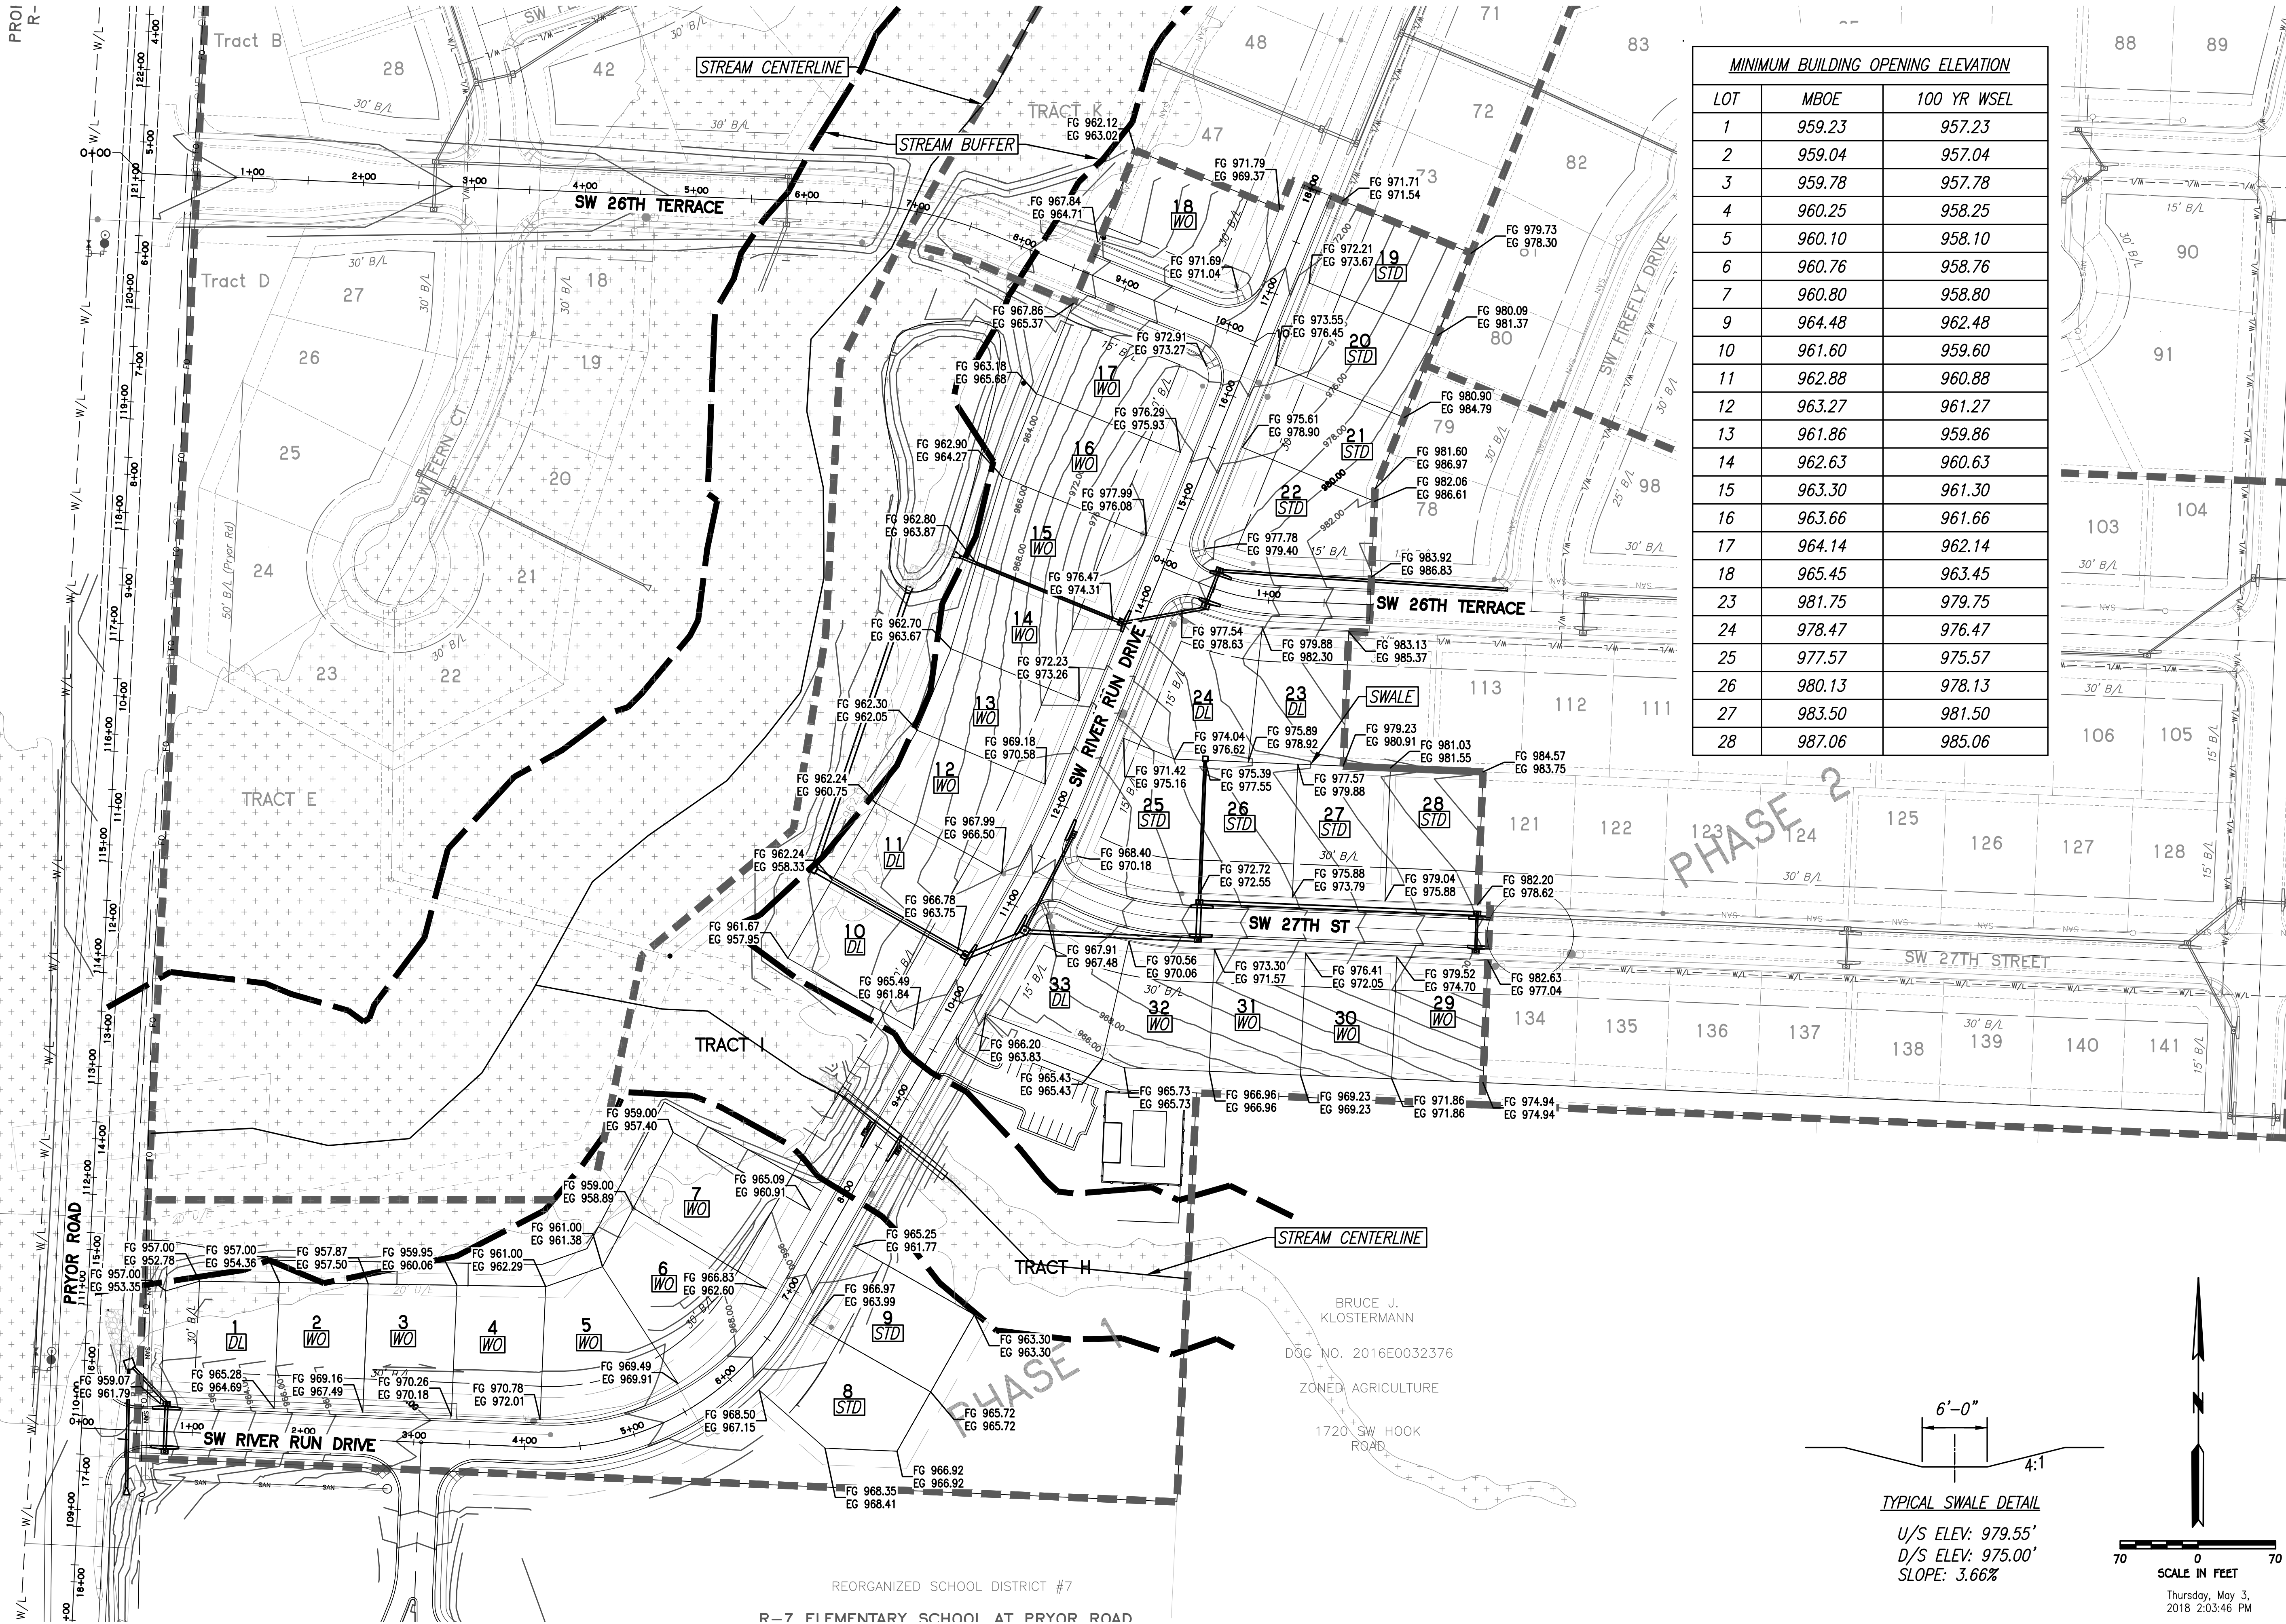

MINIMUM BUILDING OPENING ELEVATION		
LOT	MBOE	100 YR WSEL
1	959.23	957.23
2	959.04	957.04
3	959.78	957.78
4	960.25	958.25
5	960.10	958.10
6	960.76	958.76
7	960.80	958.80
9	964.48	962.48
10	961.60	959.60
11	962.88	960.88
12	963.27	961.27
13	961.86	959.86
14	962.63	960.63
15	963.30	961.30
16	963.66	961.66
17	964.14	962.14
18	965.45	963.45
23	981.75	979.75
24	978.47	976.47
25	977.57	975.57
26	980.13	978.13
27	983.50	981.50
28	987.06	985.06

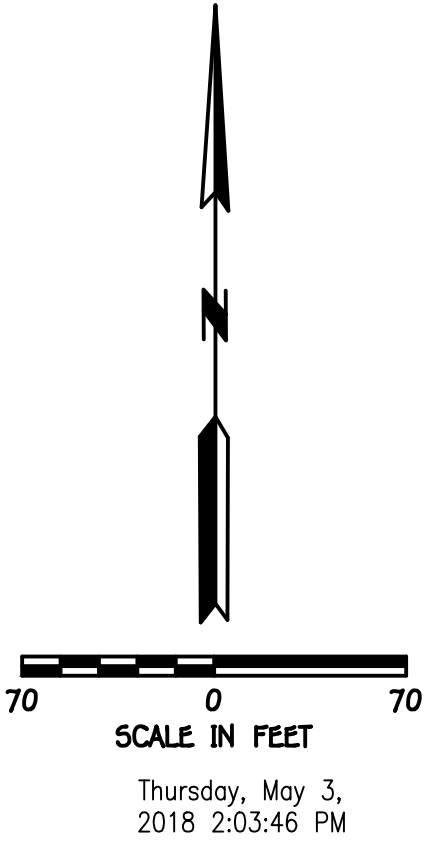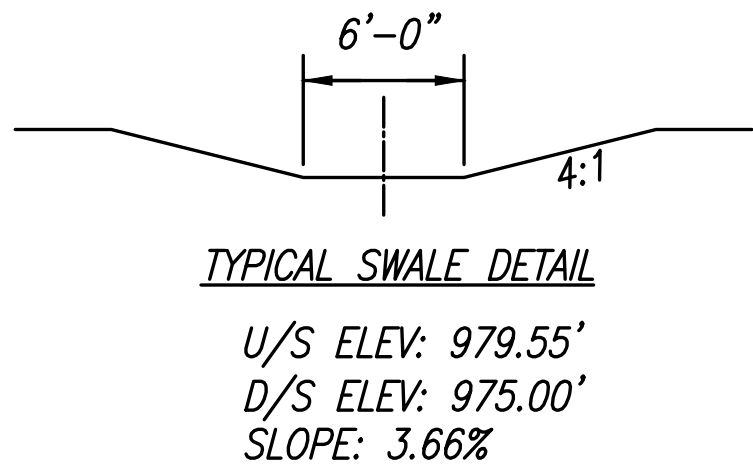

PHOENIX ENGINEERING & SURVEYING, LLC

BRUCE J. KLOSTERMANN
REGISTERED PROFESSIONAL ENGINEER
STATE OF MISSOURI
NO. 05-03-2018
BRUCE J. KLOSTERMANN
REGISTERED PROFESSIONAL ENGINEER
STATE OF MISSOURI
NO. 05-03-2018

DESIGNED
BLG

DRAWN
JRT

SCALE
NOTED


DATE
09-01-2018

JOB NO.
04078

SHEET
29

WHISPERING WOODS
LEE'S SUMMIT, JACKSON COUNTY, MO
STREET & STORM SEWER PLANS
MASTER DRAINAGE PLAN

© PHOENIX ENGINEERING & SURVEYING, LLC - 2018

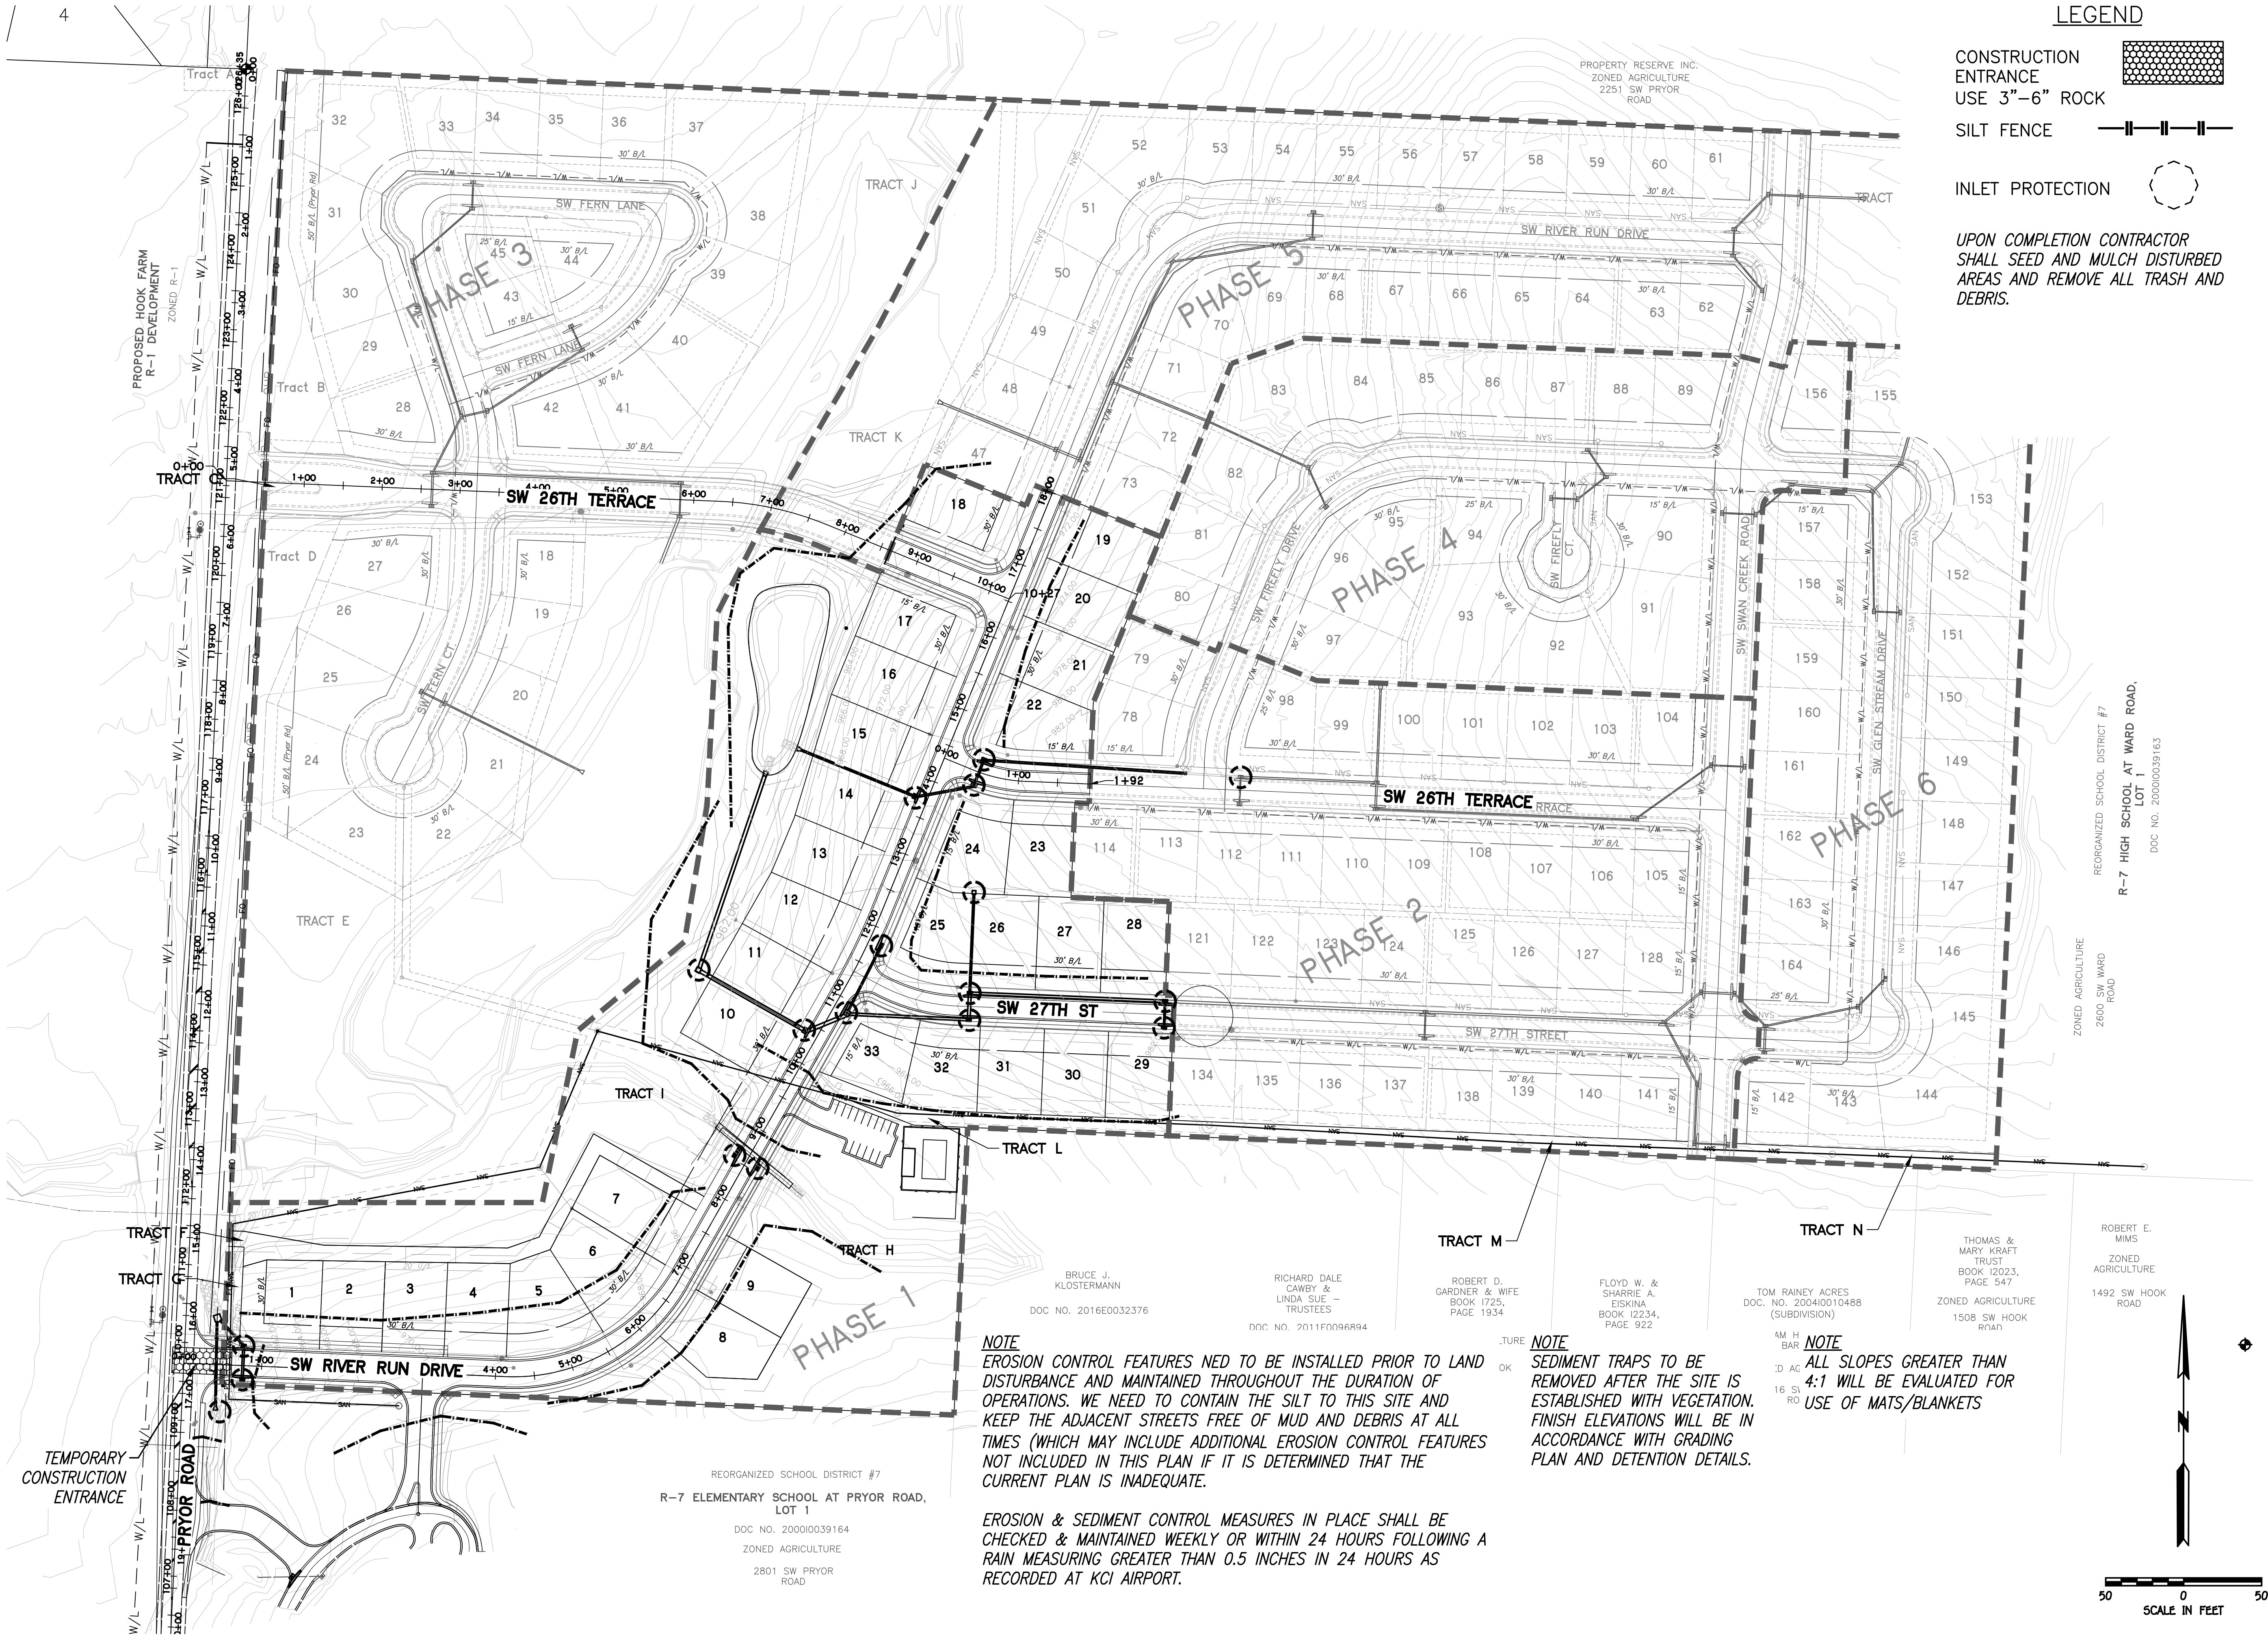

LEGEND

- CONSTRUCTION ENTRANCE
USE 3"-6" ROCK
- SILT FENCE
- INLET PROTECTION

UPON COMPLETION CONTRACTOR SHALL SEED AND MULCH DISTURBED AREAS AND REMOVE ALL TRASH AND DEBRIS.

NOTE
EROSION CONTROL FEATURES NED TO BE INSTALLED PRIOR TO LAND DISTURBANCE AND MAINTAINED THROUGHOUT THE DURATION OF OPERATIONS. WE NEED TO CONTAIN THE SILT TO THIS SITE AND KEEP THE ADJACENT STREETS FREE OF MUD AND DEBRIS AT ALL TIMES (WHICH MAY INCLUDE ADDITIONAL EROSION CONTROL FEATURES NOT INCLUDED IN THIS PLAN IF IT IS DETERMINED THAT THE CURRENT PLAN IS INADEQUATE.

EROSION & SEDIMENT CONTROL MEASURES IN PLACE SHALL BE CHECKED & MAINTAINED WEEKLY OR WITHIN 24 HOURS FOLLOWING A RAIN MEASURING GREATER THAN 0.5 INCHES IN 24 HOURS AS RECORDED AT KCI AIRPORT.

NOTE
SEDIMENT TRAPS TO BE REMOVED AFTER THE SITE IS ESTABLISHED WITH VEGETATION. FINISH ELEVATIONS WILL BE IN ACCORDANCE WITH GRADING PLAN AND DETENTION DETAILS.

NOTE
ALL SLOPES GREATER THAN 4:1 WILL BE EVALUATED FOR USE OF MATS/BLANKETS

50 0 50
SCALE IN FEET

PHOENIX ENGINEERING & SURVEYING, LLC

3535 S. NORTHERN BLVD.
INDEPENDENCE, MO 64602
(816) 743-9000 FAX: (816) 743-9700
ENGINEERING CERTIFICATE NO: MO E-2000151302-D KS: E-853
SURVEYING CERTIFICATE NO: MO LS-2000151303-D KS: LS-138



WHISPERING WOODS
LEE'S SUMMIT, JACKSON COUNTY, MO
STREET & STORM SEWER PLANS
ESC - PLAN

DESIGNED
BLG
DRAWN
JRT
SCALE
NOTED
DATE
09-01-2018
JOB NO.
04078
SHEET
7 OF 29


REVISION

1	05-03-2018	BRIAN L. GLENN PE-2010011667 AS AGENT OF PHOENIX ENGINEERING & SURVEYING, LLC
---	------------	--

THE SEALS AND SIGNATURE(S) APPLY ONLY TO THE DOCUMENT TO WHICH THEY ARE AFFIXED, AND EXPRESSLY DISCLAIM ANY RESPONSIBILITY FOR ALL OTHER PLANS, SPECIFICATIONS, ESTIMATES, REPORTS, OR OTHER DOCUMENTS OR INSTRUMENTS RELATING TO OR INTENDED TO BE USED FOR ANY PART OR PARTS OF THE ENGINEERING OR SURVEYING PROJECT.

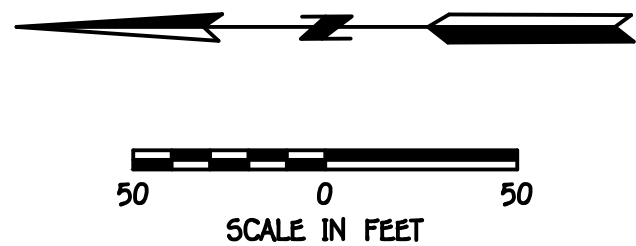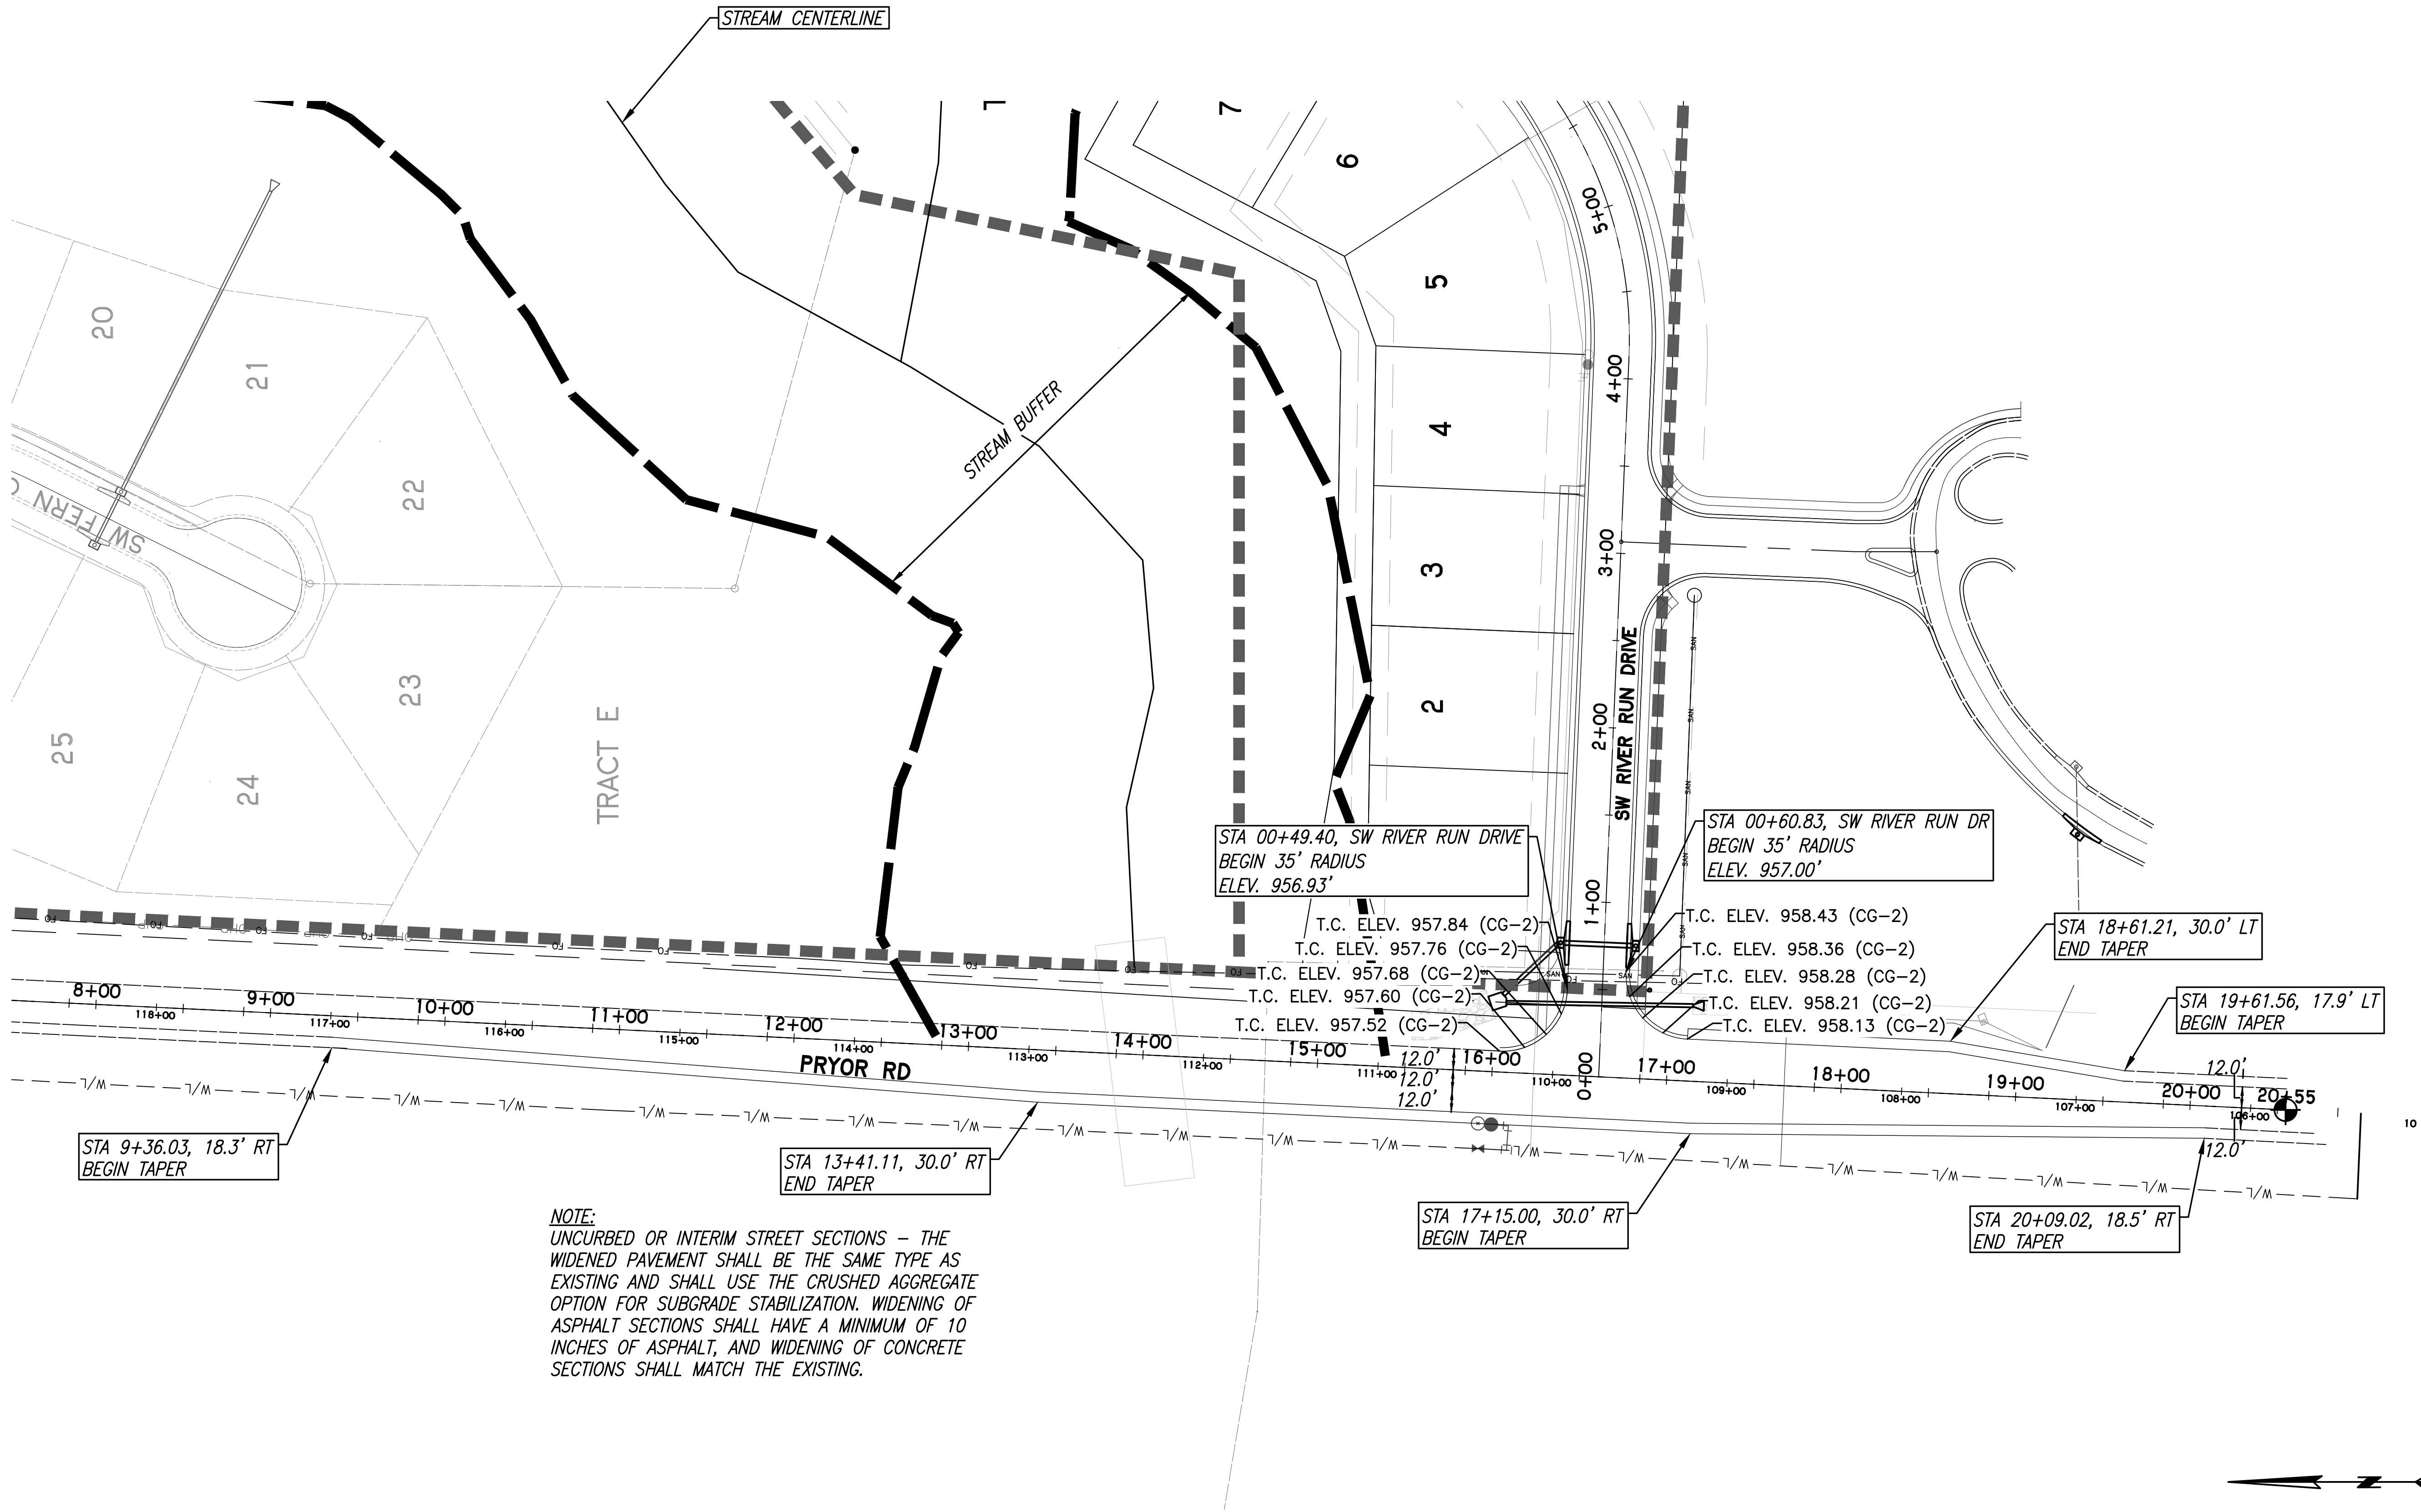


REVISION

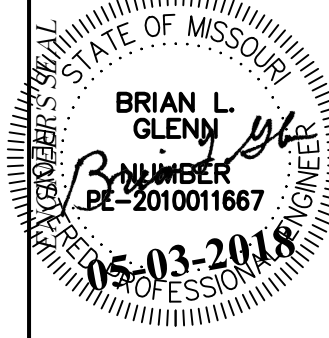


PHOENIX ENGINEERING & SURVEYING, LLC
3833 S. NORTHERN BLVD.
INDEPENDENCE, MO 64602
(816) 743-9000 FAX: (816) 743-9700
ENGINEERING CERTIFICATE NO.: MO E-2000151302-D KS: E-853
SURVEYING CERTIFICATE NO.: MO LS-2000151303-D KS: LS-138

WHISPERING WOODS
LEE'S SUMMIT, JACKSON COUNTY, MO
STREET & STORM SEWER PLANS
PRYOR LAYOUT

DESIGNED	BLG
DRAWN	JRT
SCALE	NOTED
DATE	09-01-2018
JOB NO.	04078
SHEET	29

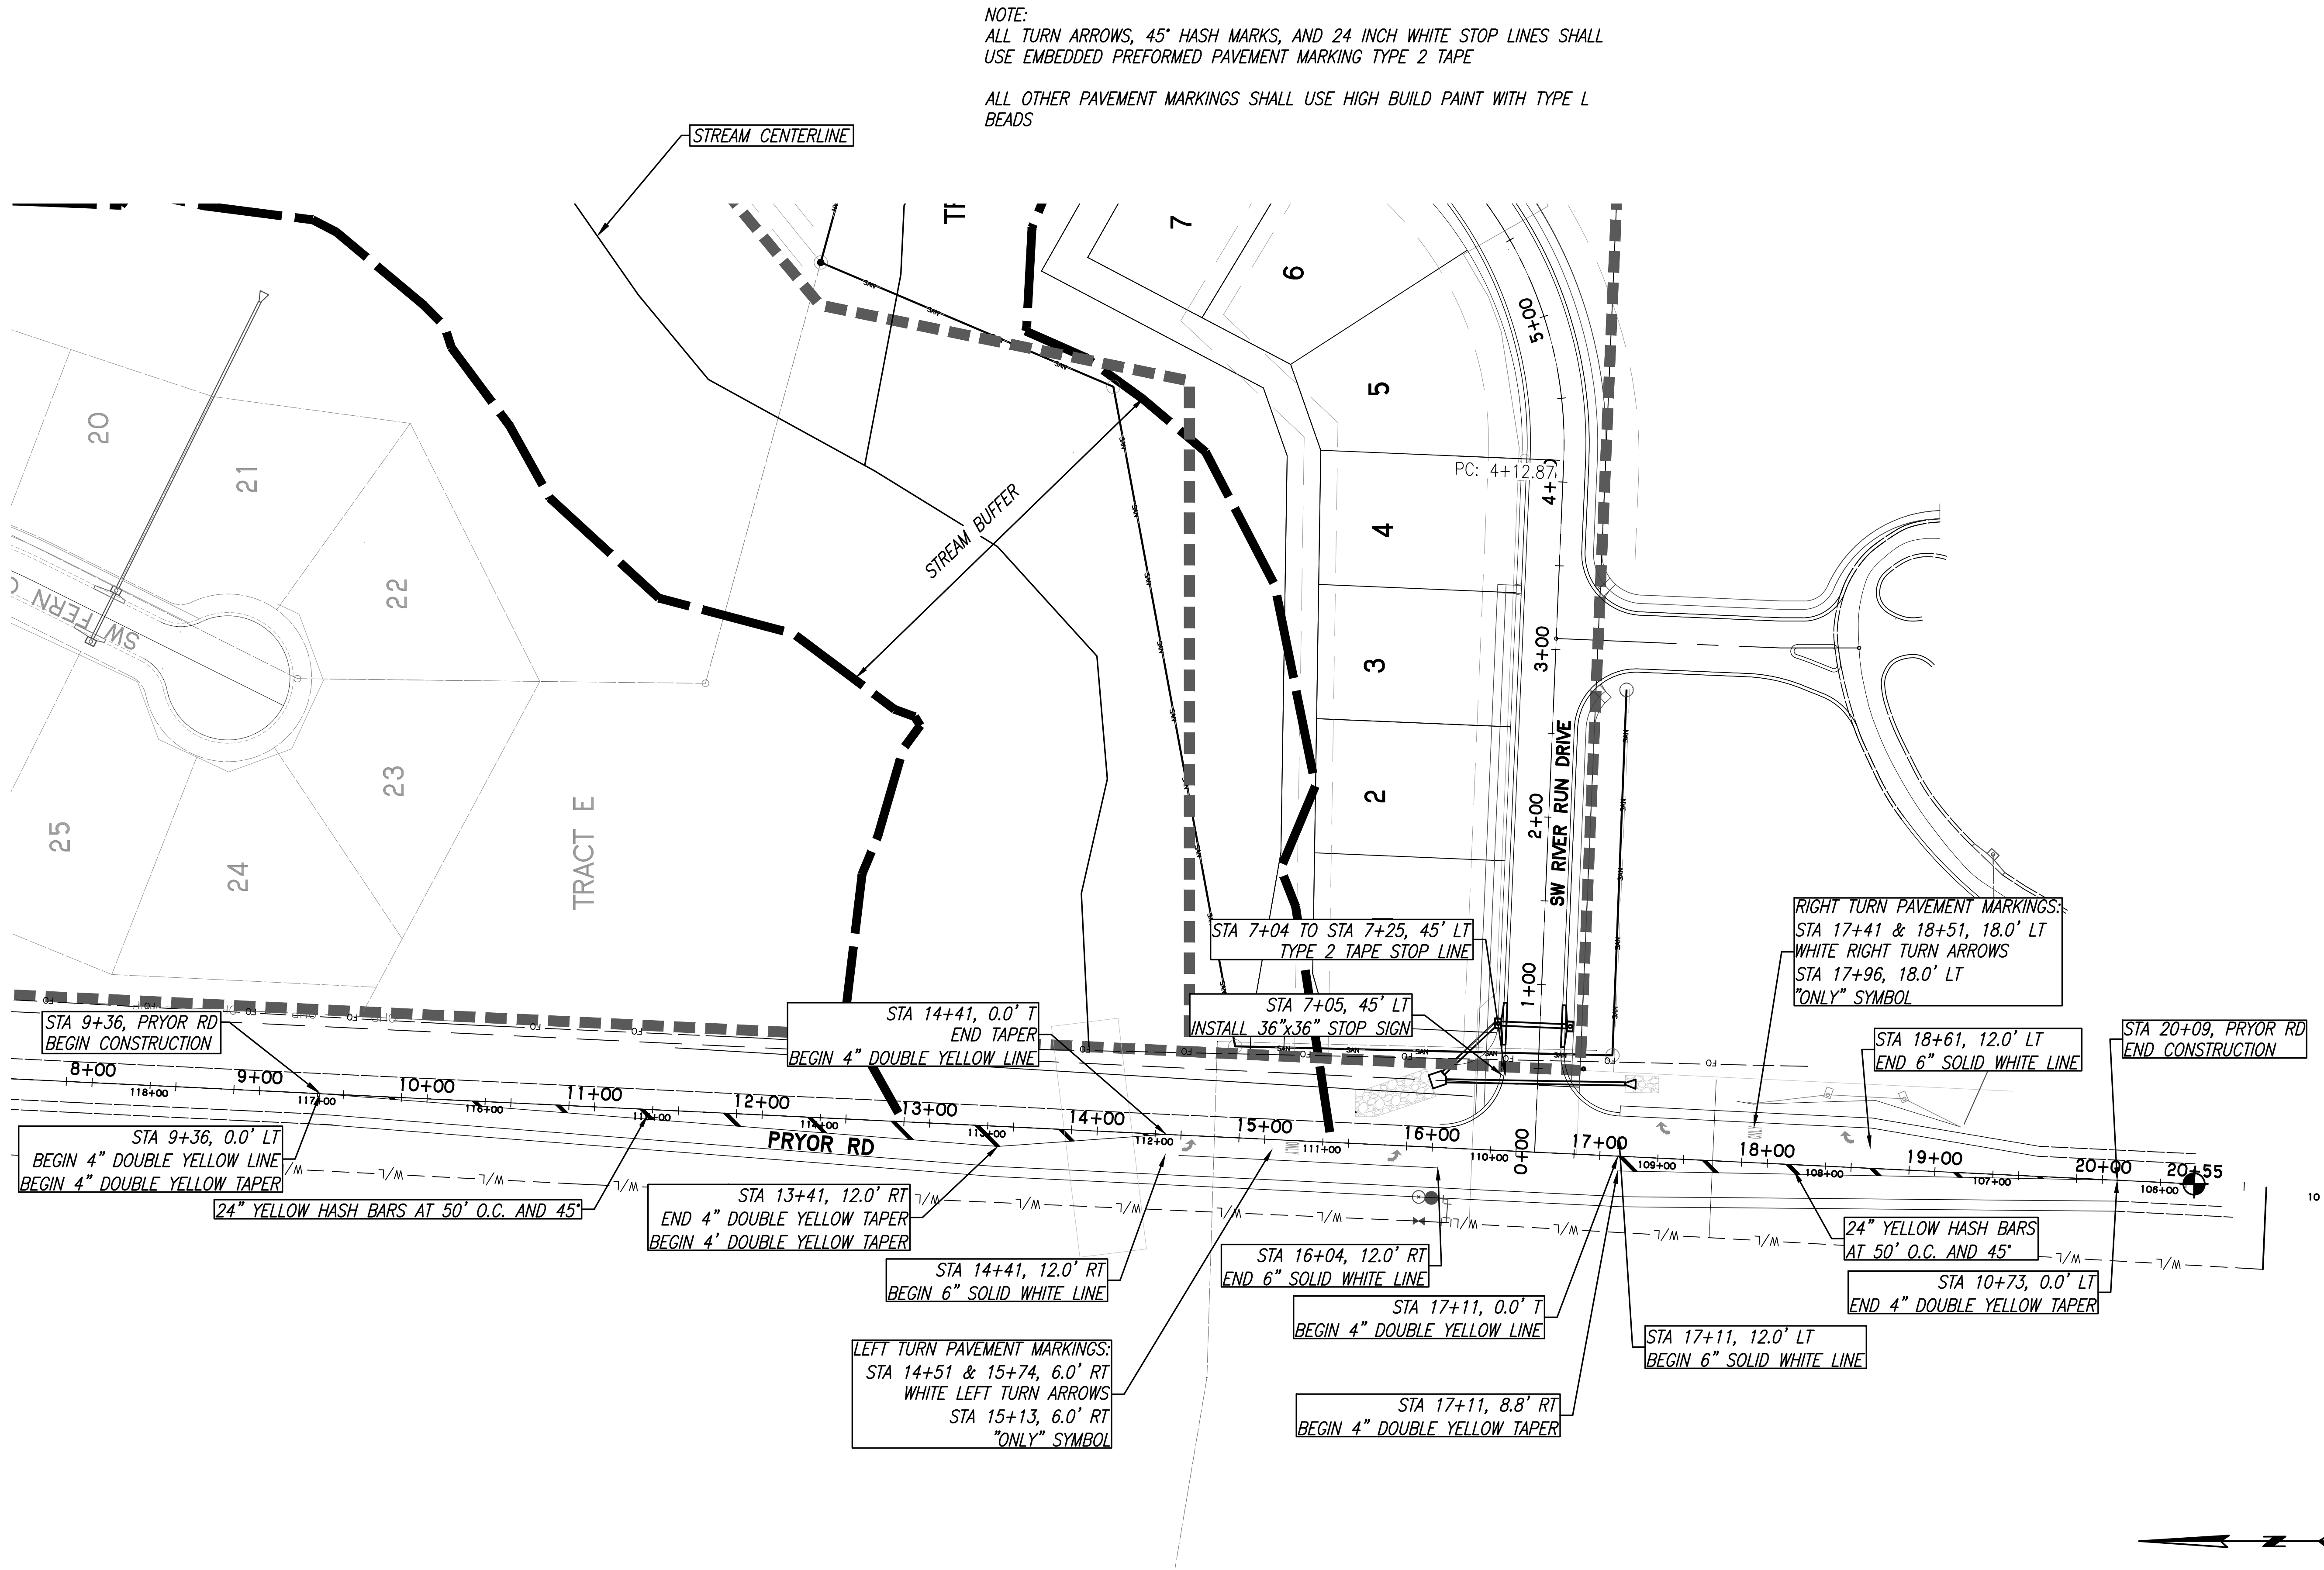

REVISION

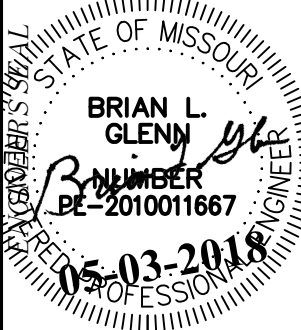

PHOENIX ENGINEERING & SURVEYING, LLC
3833 S. NORTHERN BLVD.
INDEPENDENCE, MO 64602
(816) 743-9000 FAX: (816) 743-9700
ENGINEERING CERTIFICATE NO.: MO E-2000151302-D KS: E-853
SURVEYING CERTIFICATE NO.: MO LS-2000151303-D KS: LS-138

WHISPERING WOODS
LEE'S SUMMIT, JACKSON COUNTY, MO
STREET & STORM SEWER PLANS
STRIPING PLAN

DESIGNED: **BLG**
DRAWN: **JRT**
SCALE: **NOTED**
DATE: **09-01-2018**
JOB NO.: **04078**
SHEET: **9 OF 29**

SYMBOL LEGEND

- Work Area

- Sign

- Barricade

-Direction of Travel

- Channelizer

- Arrow Panel

- Flagger

LANE CLOSURE - TWO LANE STREET

LANE CLOSURE - FOUR LANE STREET

* Install Signs Every 200 Feet Throughout the Closed Lane or As Needed

TURN LANE CLOSURE

Speed Limit (mph)	Spacing (Feet)
25	100
30 - 35	250
≥ 40	350

Speed Limit (mph)	Minimum Taper Length "L", per Lane Width "W"			Minimum Number of Channelizers
	10	11	12	
25	105	115	125	6
30	150	165	180	7
35	205	225	245	8
40	270	295	320	9
45	450	495	540	13

Speed Limit (mph)	Length (Feet)
25	35
30	55
35	85
40	120
45	170

Speed Limit (mph)	Within Taper (Feet)	Outside Taper (Feet)
25	25	50
30	30	60
35	35	70
40	40	80
45	45	90

SIGN LEGEND

ROAD WORK AHEAD

W20-1
36" x 36"

ROAD CLOSED AHEAD

W20-2
36" x 36"

ONE LANE ROAD AHEAD

W20-4
36" x 36"

RIGHT LANE CLOSED AHEAD

W20-5R
36" x 36"

W20-7a
36" x 36"

W1-4L
36" x 36"

W4-2R
36" x 36"

W4-2L

END ROAD WORK

G20-2
36" x 18"

Use Only As Approved by City Traffic Engineer

R3-2
24" x 24"

KEEP RIGHT

R4-7a
24" x 30"

ROAD CLOSED

R11-2
48" x 30"

ROAD CLOSED TO THRU TRAFFIC

R11-4
60" x 30"

TYPICAL SIGNING FOR WORK ADJACENT TO THE STREET

LANE CLOSURE - THREE LANE STREET

* Install Signs Every 200 Feet Throughout the Closed Lane or As Needed

NOTE: All Center Turn Lane Signs (MUTCD No. R3-9B) Shall Be Covered During Lane Closure

TYPICAL STREET CLOSURE

Install Sign On or Above Type 3 Barricade

Install Sign On or Above Type 3 Barricade

GENERAL NOTES:

- All signs, barricades, channelizers, markings and other traffic control devices shall conform to the latest edition of the Manual on Uniform Traffic Control Devices (MUTCD).
- All traffic control devices shall be standard in size, shape, color, and message, in good condition, and retro-reflectorized. All signs shall be securely mounted with height and lateral location as described in the MUTCD.
- Warning lights shall be used on barricades in place at night and on warning signs which alert drivers about a change in alignment, traffic control, lane closure, or road closure.
- Flaggers shall be used where indicated on the plans, where construction vehicles interact with normal traffic, or where construction activities impose a restriction on traffic, as directed by the City Traffic Engineer. Where flaggers are used, advance signing shall be erected as shown in the details or as specified in the MUTCD. Flaggers shall meet the requirements in the MUTCD in regard to character, training, attire, and behavior.
- Trim-lines are the City's preferred channelizing device. Cones may not be used at nighttime.
- Traffic control devices not in use or not applicable shall be either covered or removed from the work area.
- The Contractor shall use barricades, street plates, or fencing as needed to effectively shield pedestrian and vehicular traffic from exposed objects, excavations, and construction activities.
- Access shall be maintained to all driveways and side streets unless noted otherwise on the plans.
- No street shall be closed without the approval of the City Traffic Engineer. The Contractor shall notify the City Traffic Engineer at least 7 days in advance of any street closure. If a detour route around the closure is to be provided, all detour signing shall be as shown on a plan approved by the City Traffic Engineer.
- Construction vehicles parked along streets shall be located within the work area (traffic control) or where otherwise normally permitted. Construction materials, including traffic control and vehicles shall not restrict sight distance for vehicles exiting at streets or drives.
- Construction materials shall be kept off of sidewalks, consolidated in one location within City right-of-way, and removed daily unless otherwise approved by the Inspector. Dirt, mud, and other construction debris on streets and sidewalks shall be removed immediately.
- The Contractor shall not perform any work that will restrict vehicular traffic in any way between the hours of 7:00 a.m. and 9:00 a.m. or 4:00 p.m. and 6:00 p.m. Monday through Friday unless otherwise indicated in the specifications.
- All travel lanes should be at least 11 feet wide unless otherwise authorized by the City Traffic Engineer. A "Narrow Lanes" sign shall be installed in advance of a lane width reduction to less than 11 feet.
- All edge drop-offs of more than 2 inches and less than 4 inches should be protected by a wedge or barrier and all edge drop-offs greater than 4 inches shall have edge protection (see Traffic Control Specifications for edge treatment requirements).
- The "Workers" symbolic sign (MUTCD No. W21-1a) may be used instead of the "Road Work Ahead" sign for work with a duration of 12 hours or less. The "End Road Work" sign is not required to be installed after the "Workers" sign.
- No traffic signal shall be altered or modified in any way without a plan approved by the City Traffic Engineer.
- The Contractor shall be responsible for maintaining all traffic control devices on an around-the-clock basis, whether or not work is actively being pursued and any deficiencies noted shall be corrected immediately.
- The traffic control requirements shown on these plans are minimum requirements only and do not attempt to address in depth the variety of situations that may occur once construction has started. In no way do the requirements shown on these plans relieve the Contractor of his responsibility for selecting the proper traffic control devices and implementation procedures that will assure the safety of drivers, pedestrians, and workers at all times.
- Should the contractor fail to enforce the traffic control plan or fail to clean, replace or otherwise maintain the traffic control devices when directed to do so by the City Traffic Engineer or representative, the City may take one or more of the following actions:
 - Employ another agency to correct deficiencies in traffic control devices and deduct the cost from the Contractor's pay estimate,
 - Stop the work until deficiencies are corrected,
 - Suspend all pay estimates until deficiencies are corrected, or
 - Place the Contractor in default.

CHANNELIZERS

NOTE: White Bands On Barricades and Channelizers Shall Be Made From High Intensity Sheeting Material.

ARROW PANEL

BARRICADES

CITY OF LEE'S SUMMIT
PUBLIC WORKS DEPARTMENT
ENGINEERING DIVISION
220 SE GREEN STREET
LEE'S SUMMIT, MISSOURI 64063

PHONE: (816) 969-1800 FAX: (816) 969-1809

TRAFFIC CONTROL DETAILS
STANDARD DRAWING TC-1

Project:

Drawn By: JJW
Checked By: MP
Date: 12-10-2008
Project No.: X

x OF x
X

REVISION

PHOENIX ENGINEERING & SURVEYING, LLC

3833 S. NORTHERN BLVD.
INDEPENDENCE, MO 64062
(816) 743-9000 FAX: (816) 743-9700
ENGINEERING CERTIFICATE NO.: MO E-2000151302-D
SURVEYING CERTIFICATE NO.: MO LS-2000151303-D

DESIGNED: BLG
DRAWN: JRT
SCALE: NOTED
DATE: 09-01-2018
JOB NO: 04078
SHEET 29

WHISPERING WOODS
LEE'S SUMMIT, JACKSON COUNTY, MO
STREET & STORM SEWER PLANS
TRAFFIC CONTROL PLAN

© PHOENIX ENGINEERING & SURVEYING, LLC - 2018




NOTE:

DEMOLITION SHALL NOT COMMENCE UNTIL NEW SCHOOL DRIVEWAY IS CONSTRUCTED

WHISPERING WOODS
LEE'S SUMMIT, JACKSON COUNTY, MO
STREET & STORM SEWER PLANS
SCHOOL DEMO SHEET LAYOUT



DESIGNED
BLG
DRAWN
JRT
SCALE
NOTED
DATE
09-01-2018
JOB NO.
04078
SHEET

PHOENIX ENGINEERING
& SURVEYING, LLC
3833 S. NORTHERN BLVD.
INDEPENDENCE, MO 64602
(816) 743-9000 FAX: (816) 743-9700
ENGINEERING CERTIFICATE NO: MO E-2000151302-D KS: E-853
SURVEYING CERTIFICATE NO: MO LS-2000151303-D KS: LS-138

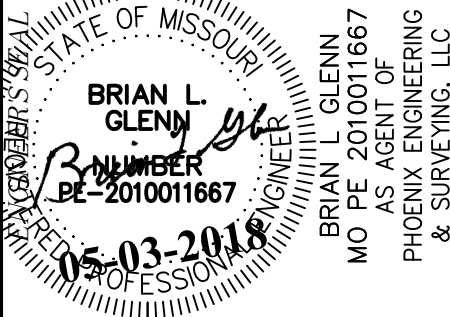

REVISION


THE SEALS AND SIGNATURE(S) APPLY ONLY TO THE DOCUMENT TO WHICH THEY ARE AFFIXED, AND EXPRESSLY DISCLAIM ANY RESPONSIBILITY FOR ALL OTHER PLANS, SPECIFICATIONS, ESTIMATES, REPORTS, OR OTHER DOCUMENTS OR INSTRUMENTS RELATING TO OR INTENDED TO BE USED FOR ANY PART OR PARTS OF THE ENGINEERING OR SURVEYING PROJECT.

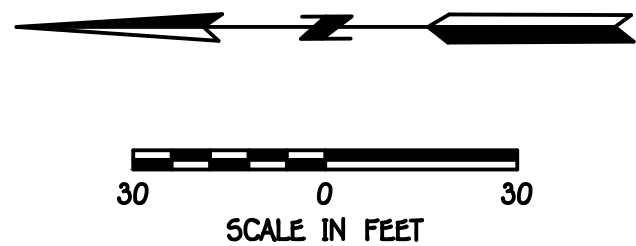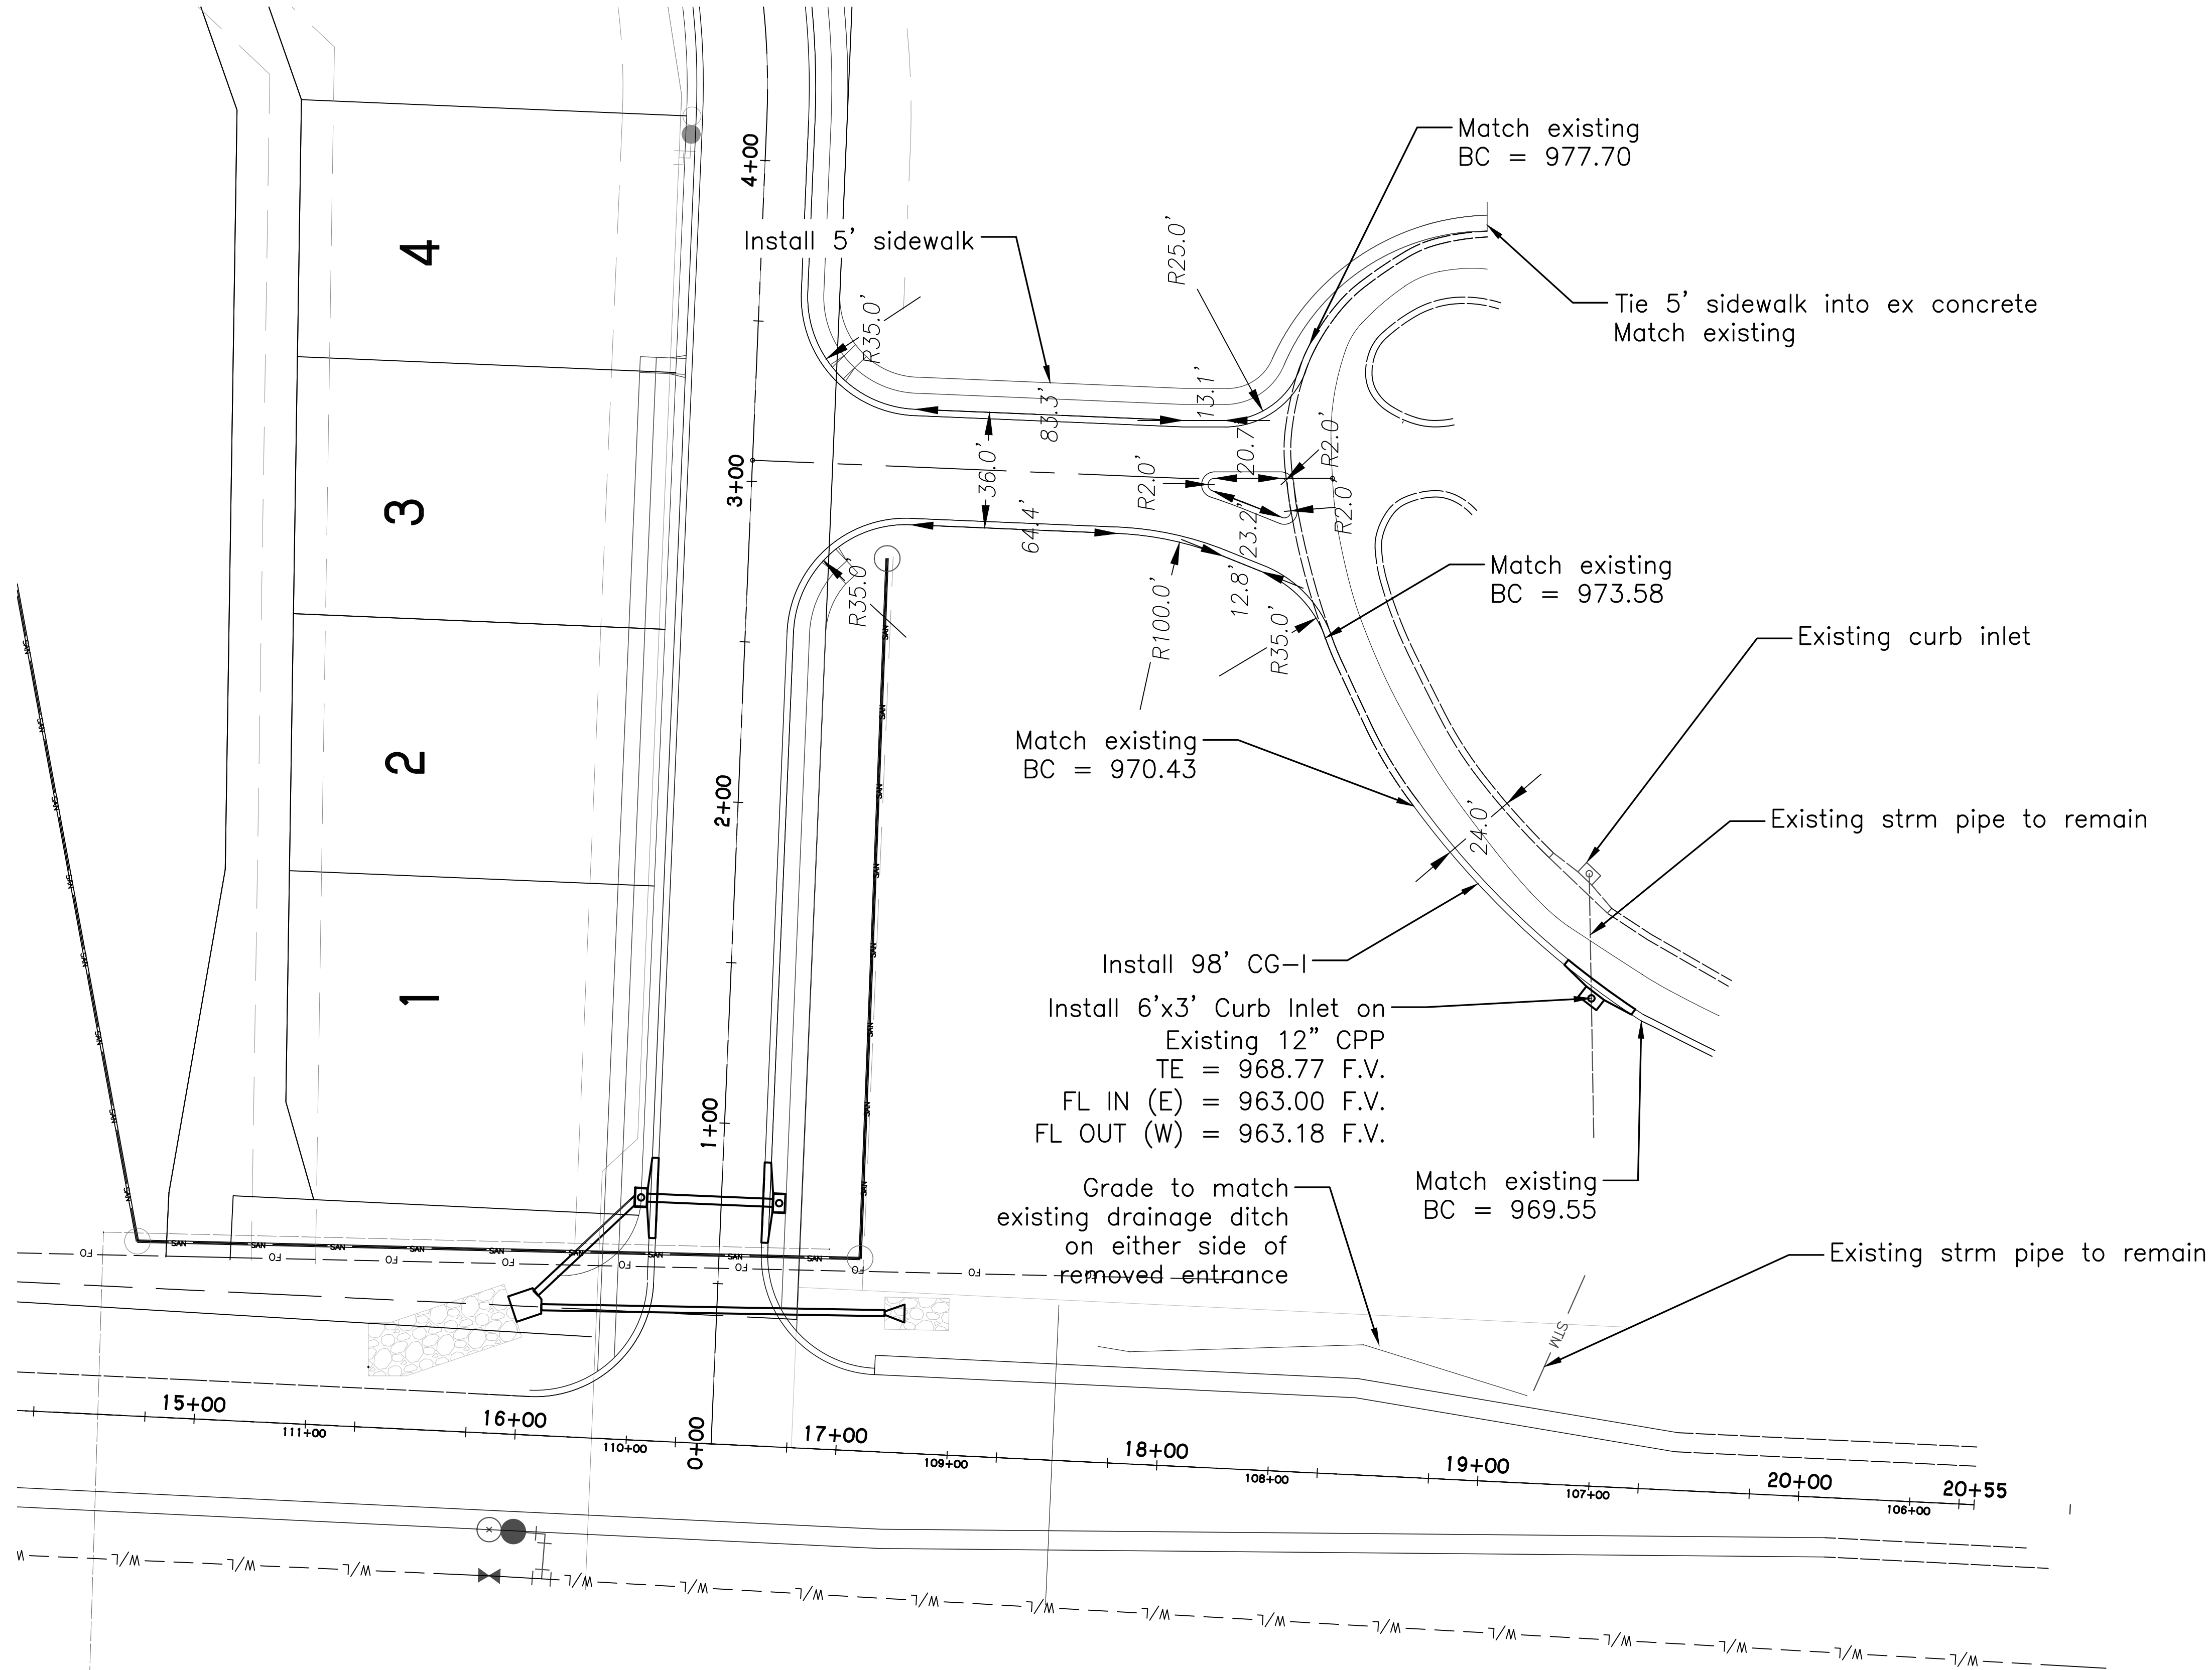

WHISPERING WOODS
LEE'S SUMMIT, JACKSON COUNTY, MO
STREET & STORM SEWER PLANS
SCHOOL LAYOUT


DESIGNED	BLG
DRAWN	JRT
SCALE	NOTED
DATE	09-01-2018
JOB NO.	04078
SHEET	12 OF 29

PHOENIX ENGINEERING
& SURVEYING, LLC
3833 S. NORTHERN BLVD.
INDEPENDENCE, MO 64662
(816) 743-9000 FAX: (816) 743-9700
ENGINEERING CERTIFICATE NO: MO E-2000151302-D
SURVEYING CERTIFICATE NO: MO LS-2000151303-D
KS: E-853
KS: LS-138

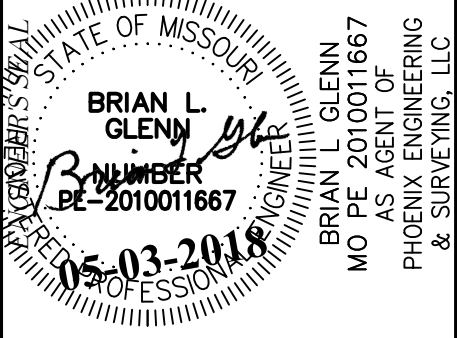

REVISION



THE SEAL(S) AND SIGNATURE(S) APPLY ONLY TO THE DOCUMENT TO WHICH THEY ARE AFFIXED, AND EXPRESSLY DISCLAIM ANY RESPONSIBILITY FOR ALL OTHER PLANS, SPECIFICATIONS, ESTIMATES, REPORTS, OR OTHER DOCUMENTS OR INSTRUMENTS RELATING TO OR INTENDED TO BE USED FOR ANY PART OR PARTS OF THE ENGINEERING OR SURVEYING PROJECT.

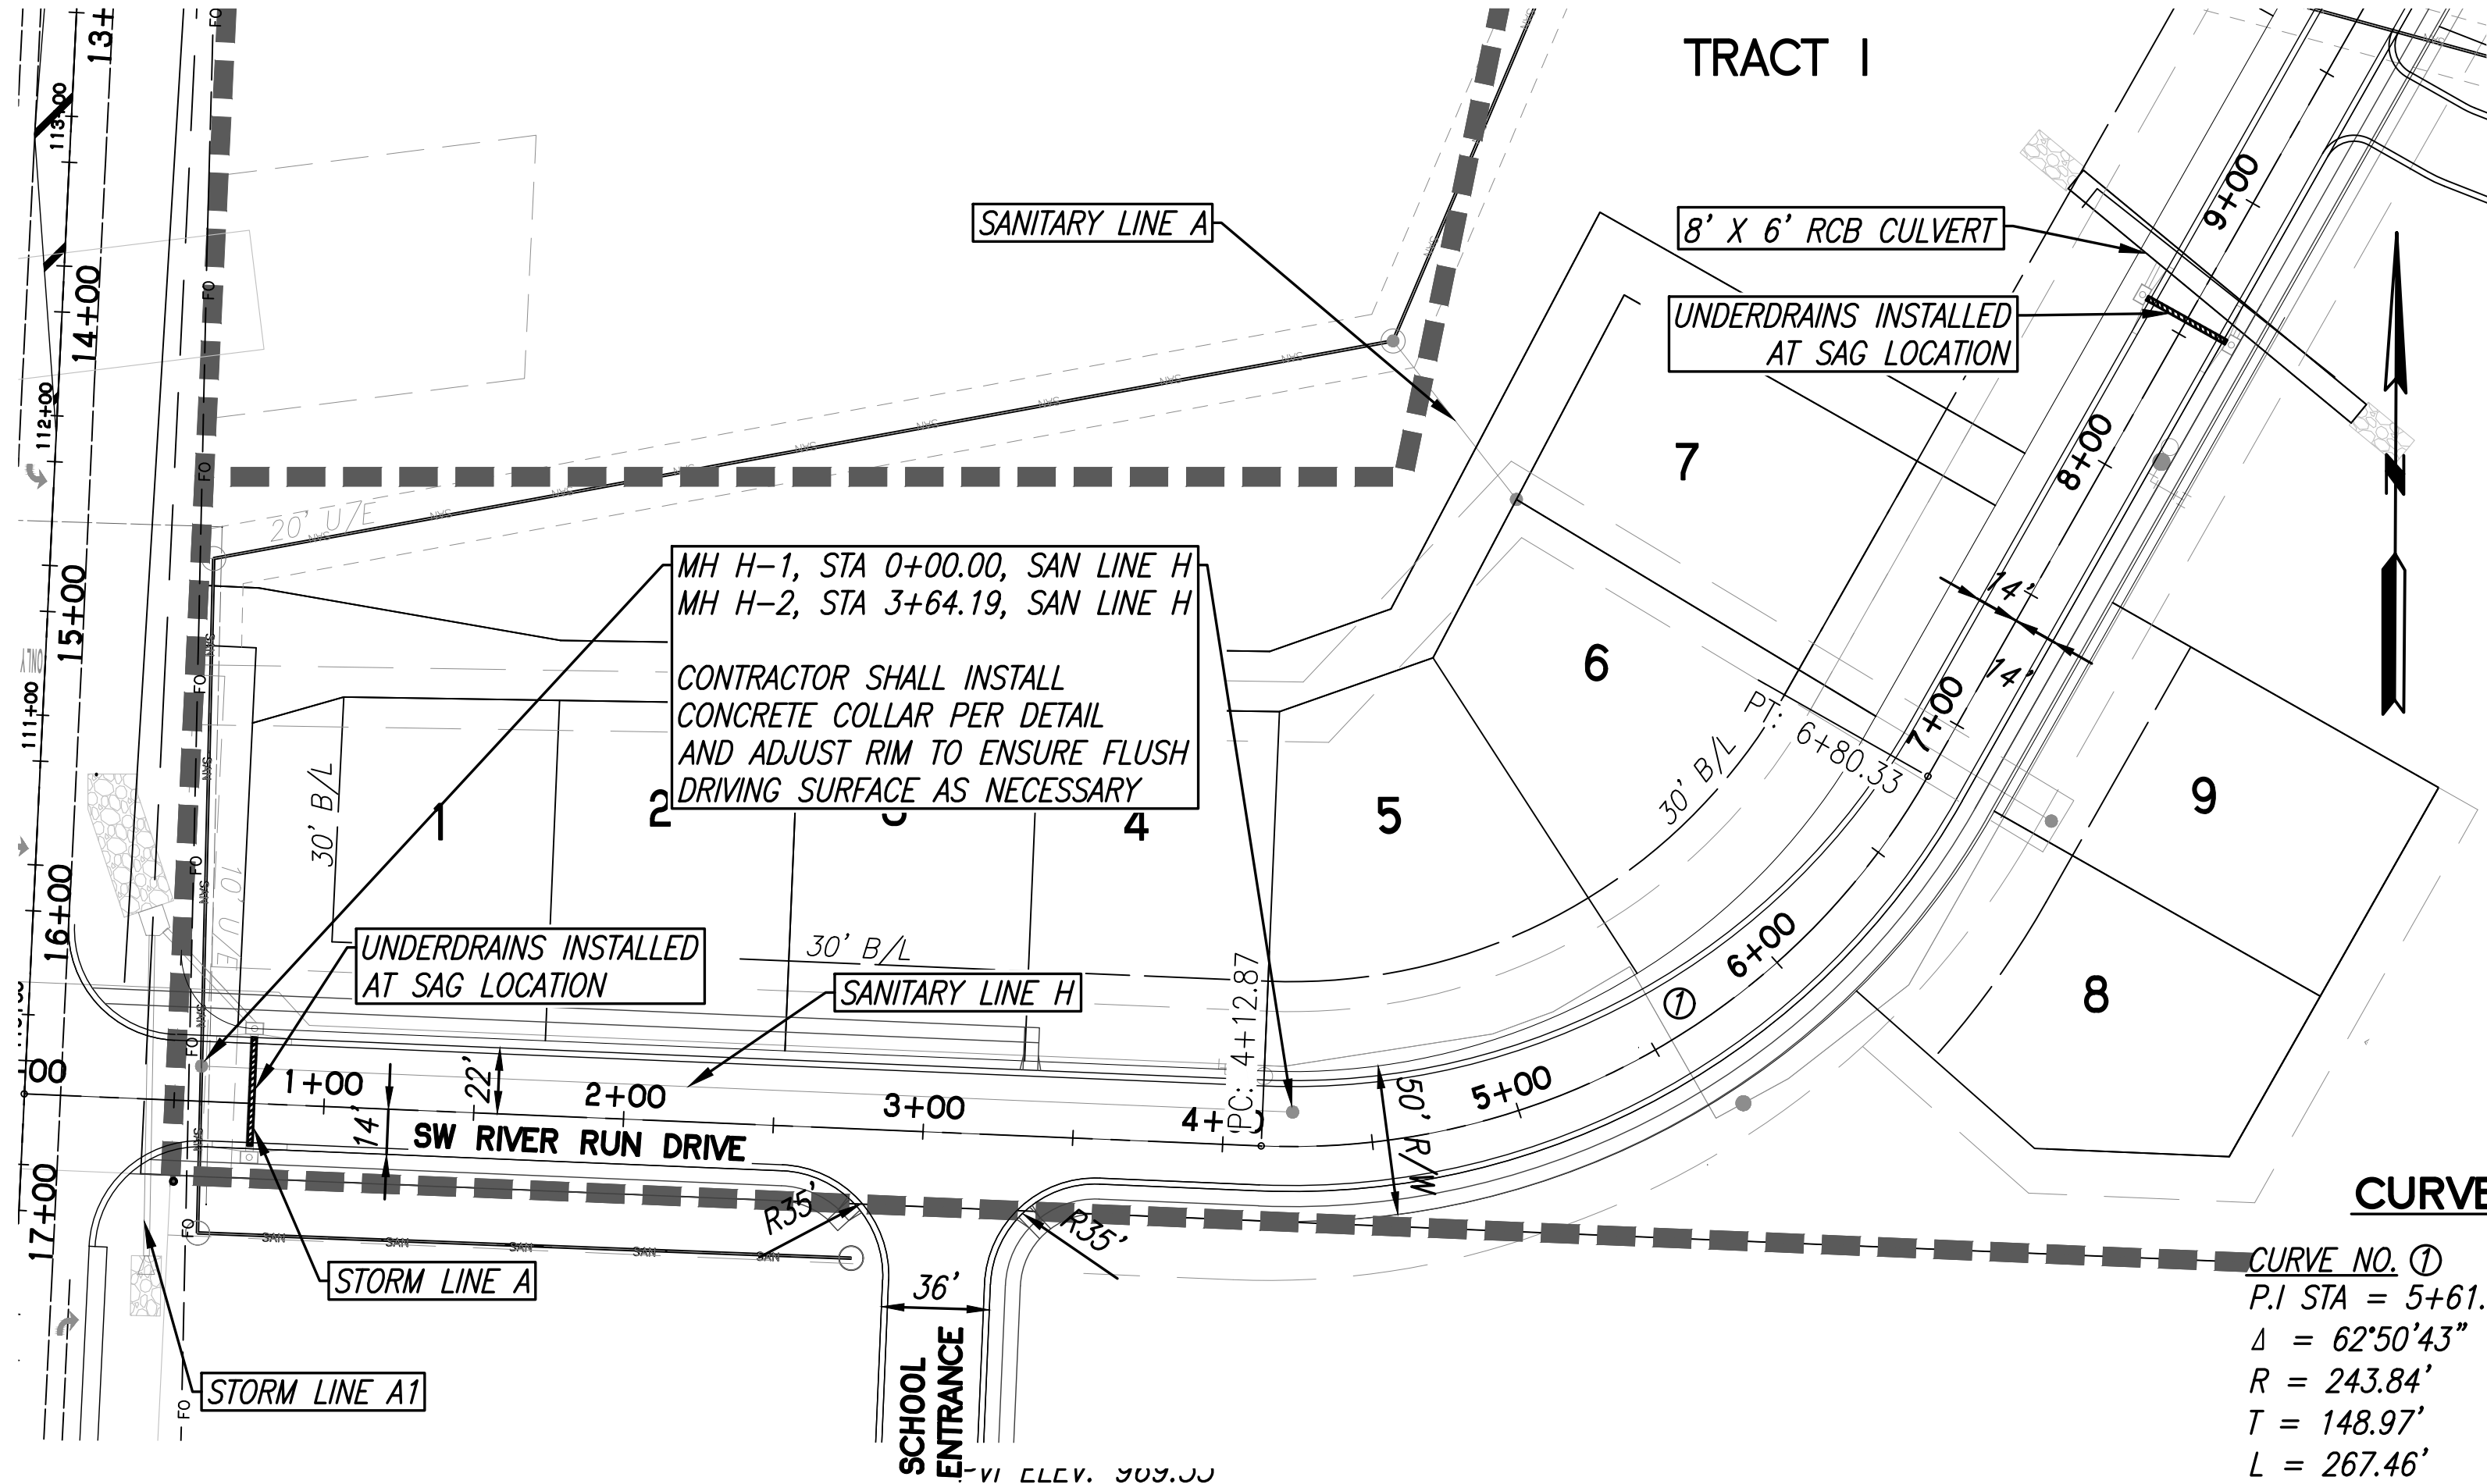

CURVE DATA

CURVE NO. ①
P.I. STA = 5+61.84
 $\Delta = 62^{\circ}50'43''$
 $R = 243.84'$
 $T = 148.97'$
 $L = 267.46'$

CURVE NO. ②
P.I. STA = 11+66.41
 $\Delta = 07^{\circ}23'23''$
 $R = 860.00'$
 $T = 55.54'$
 $L = 110.92'$

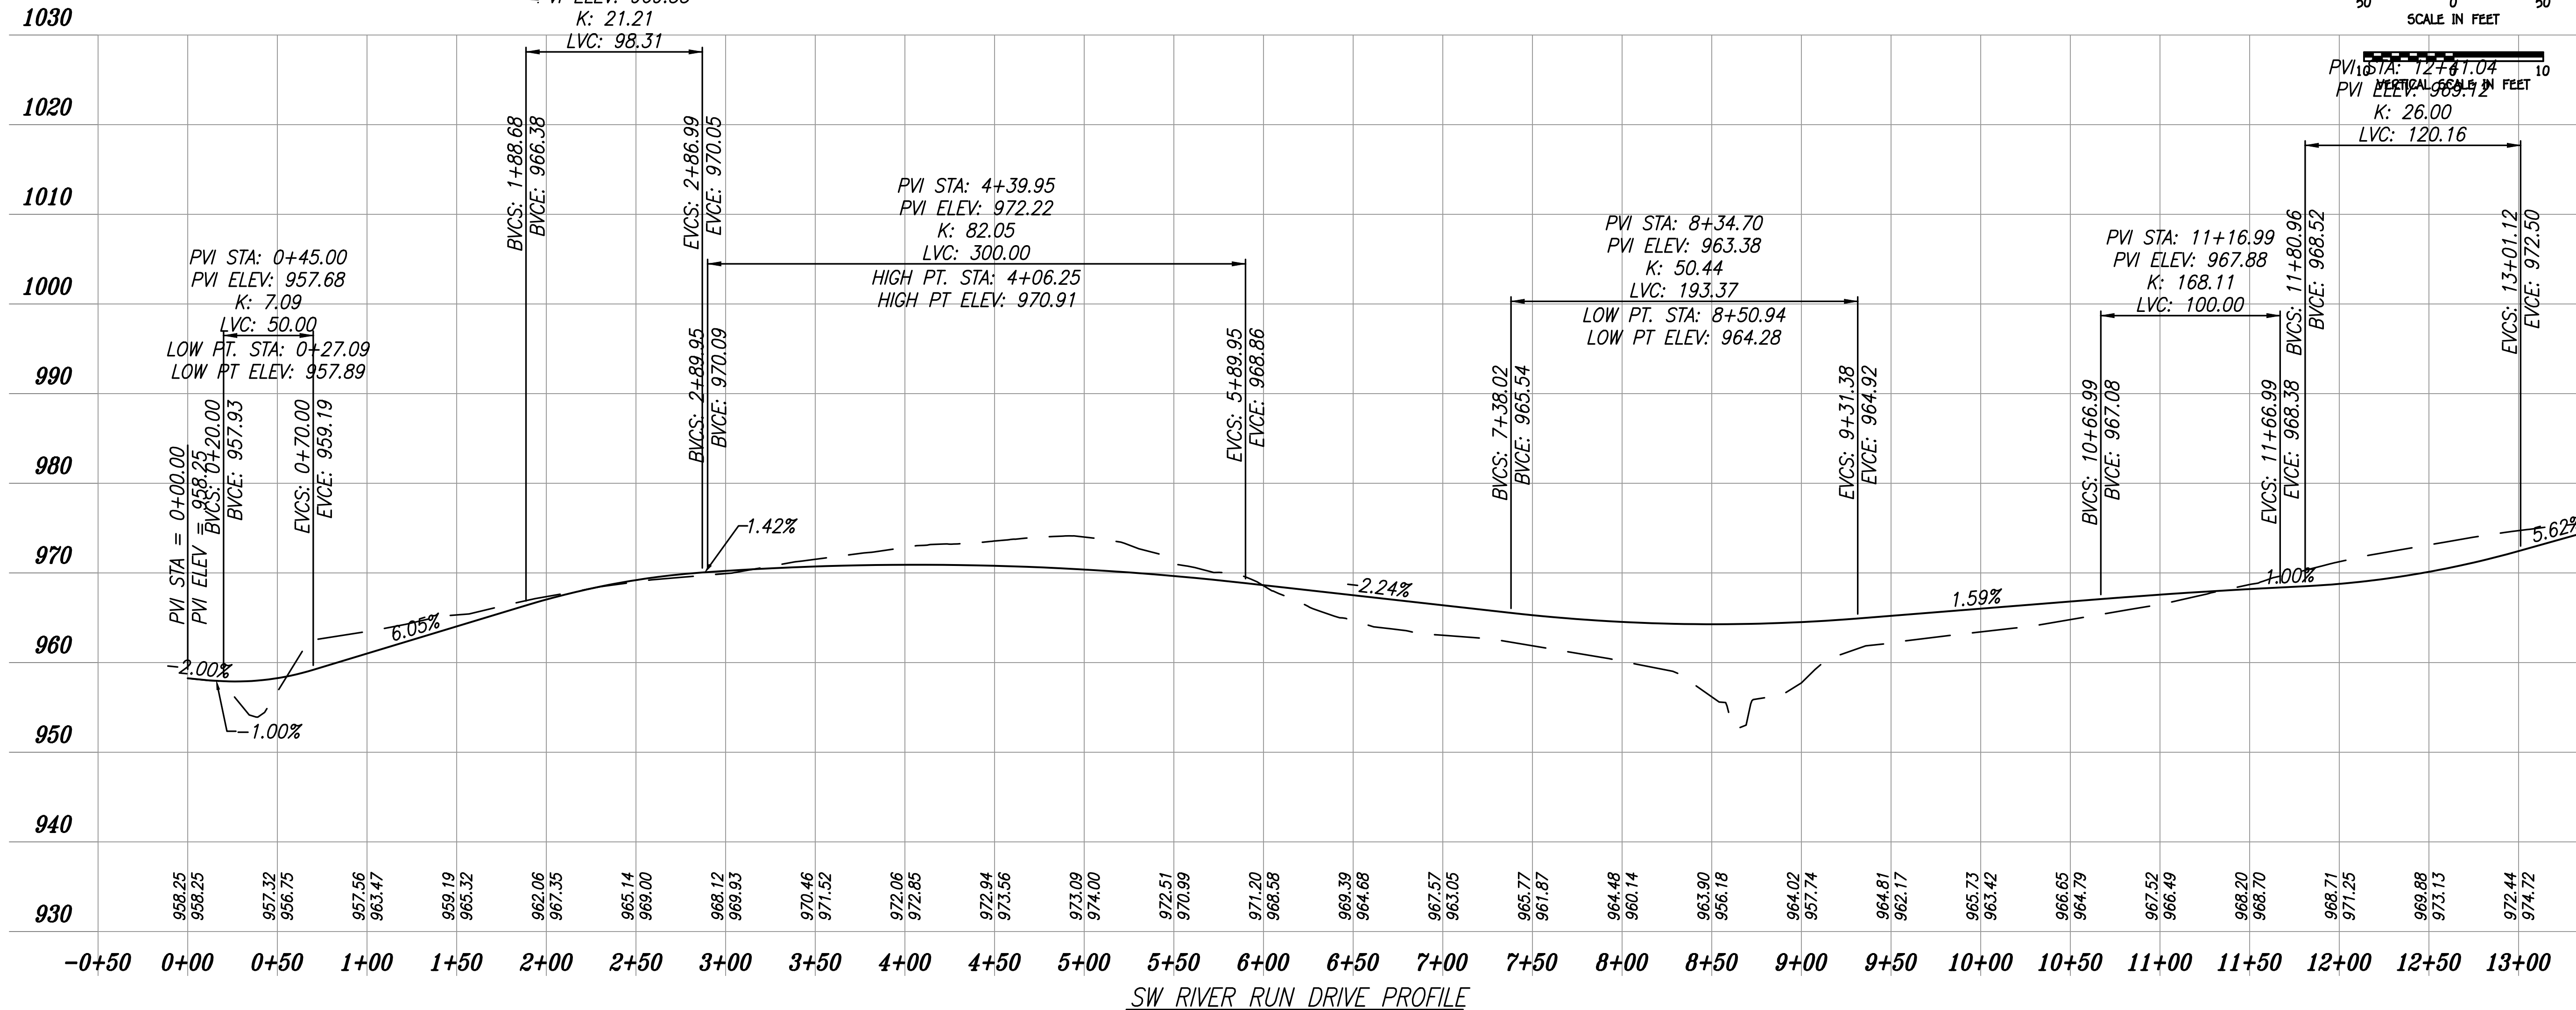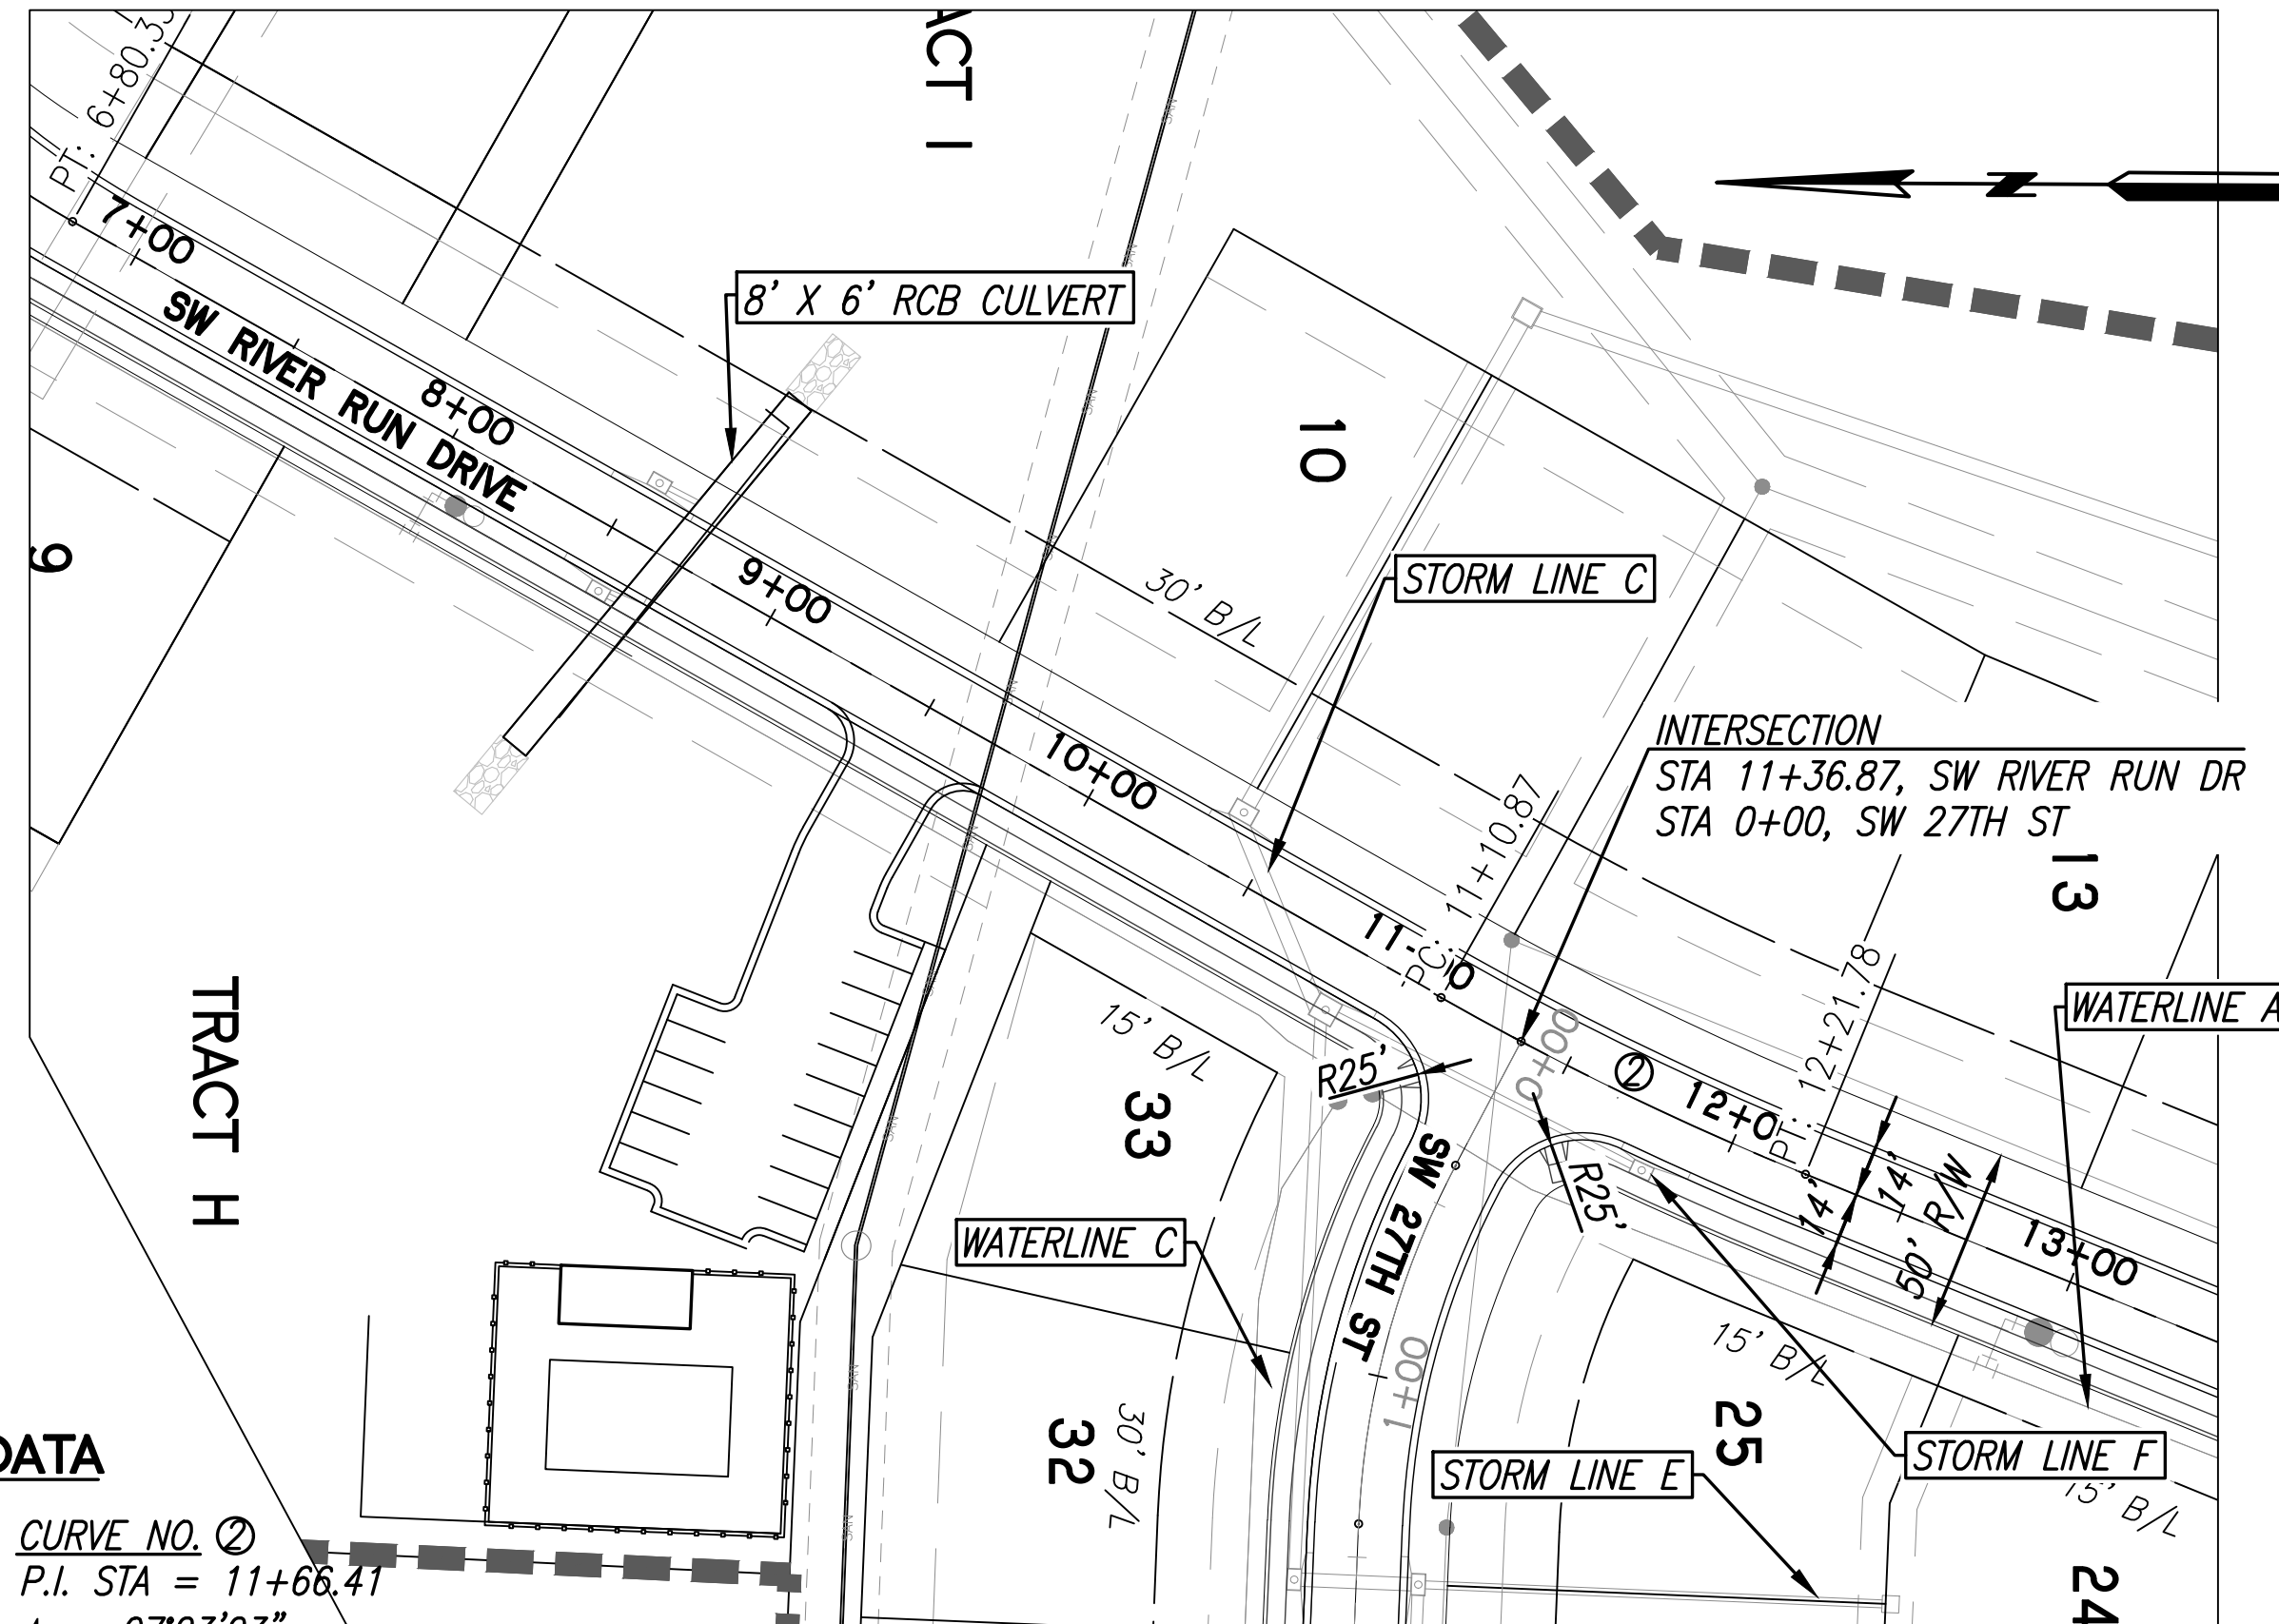


REVISION






PHOENIX ENGINEERING & SURVEYING, LLC
3834 S. NORTHERN BLVD.
INDEPENDENCE, MO 64602
(816) 743-9000 FAX: (816) 743-9700
ENGINEERING CERTIFICATE NO.: MO E-2000151302-D
SURVEYING CERTIFICATE NO.: MO LS-2000151303-D

WHISPERING WOODS
LEE'S SUMMIT, JACKSON COUNTY, MO
STREET & STORM SEWER PLANS
STREET PLAN & PROFILE


DESIGNED
BLG
DRAWN
JRT
SCALE
NOTED
DATE
09-01-2018
JOB NO.
04078
SHEET

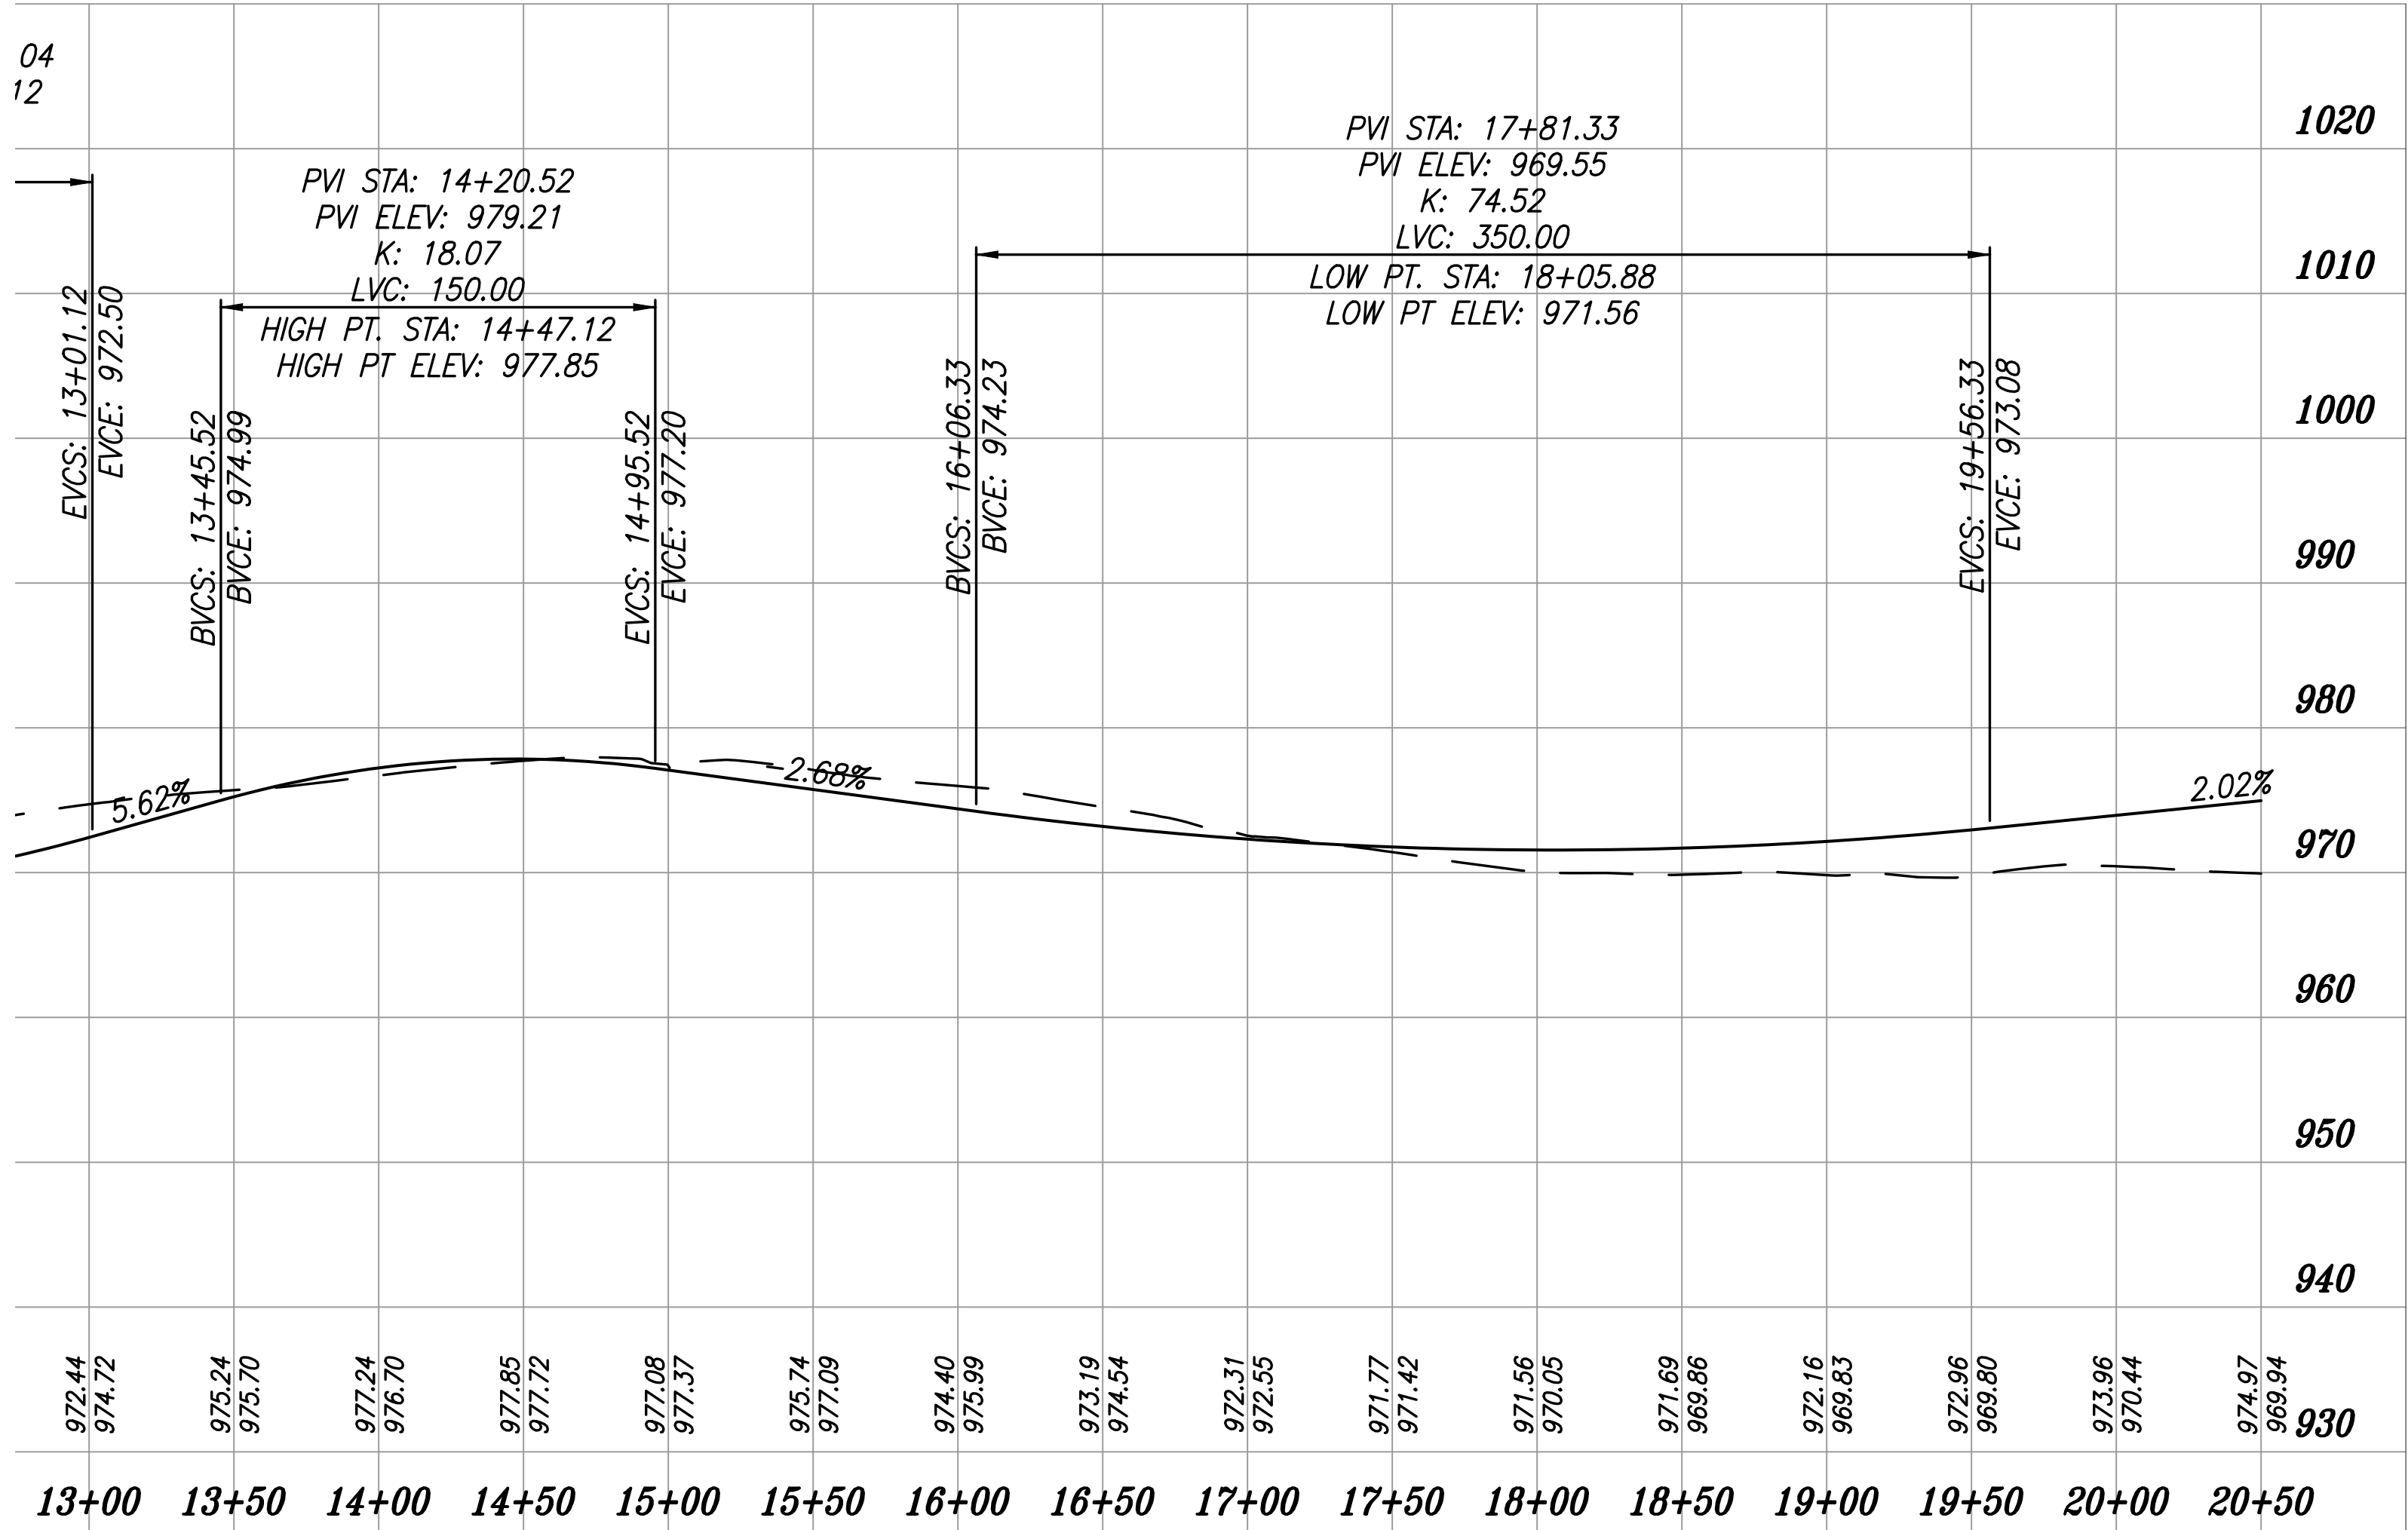

SW RIVER RUN DRIVE PROFILE

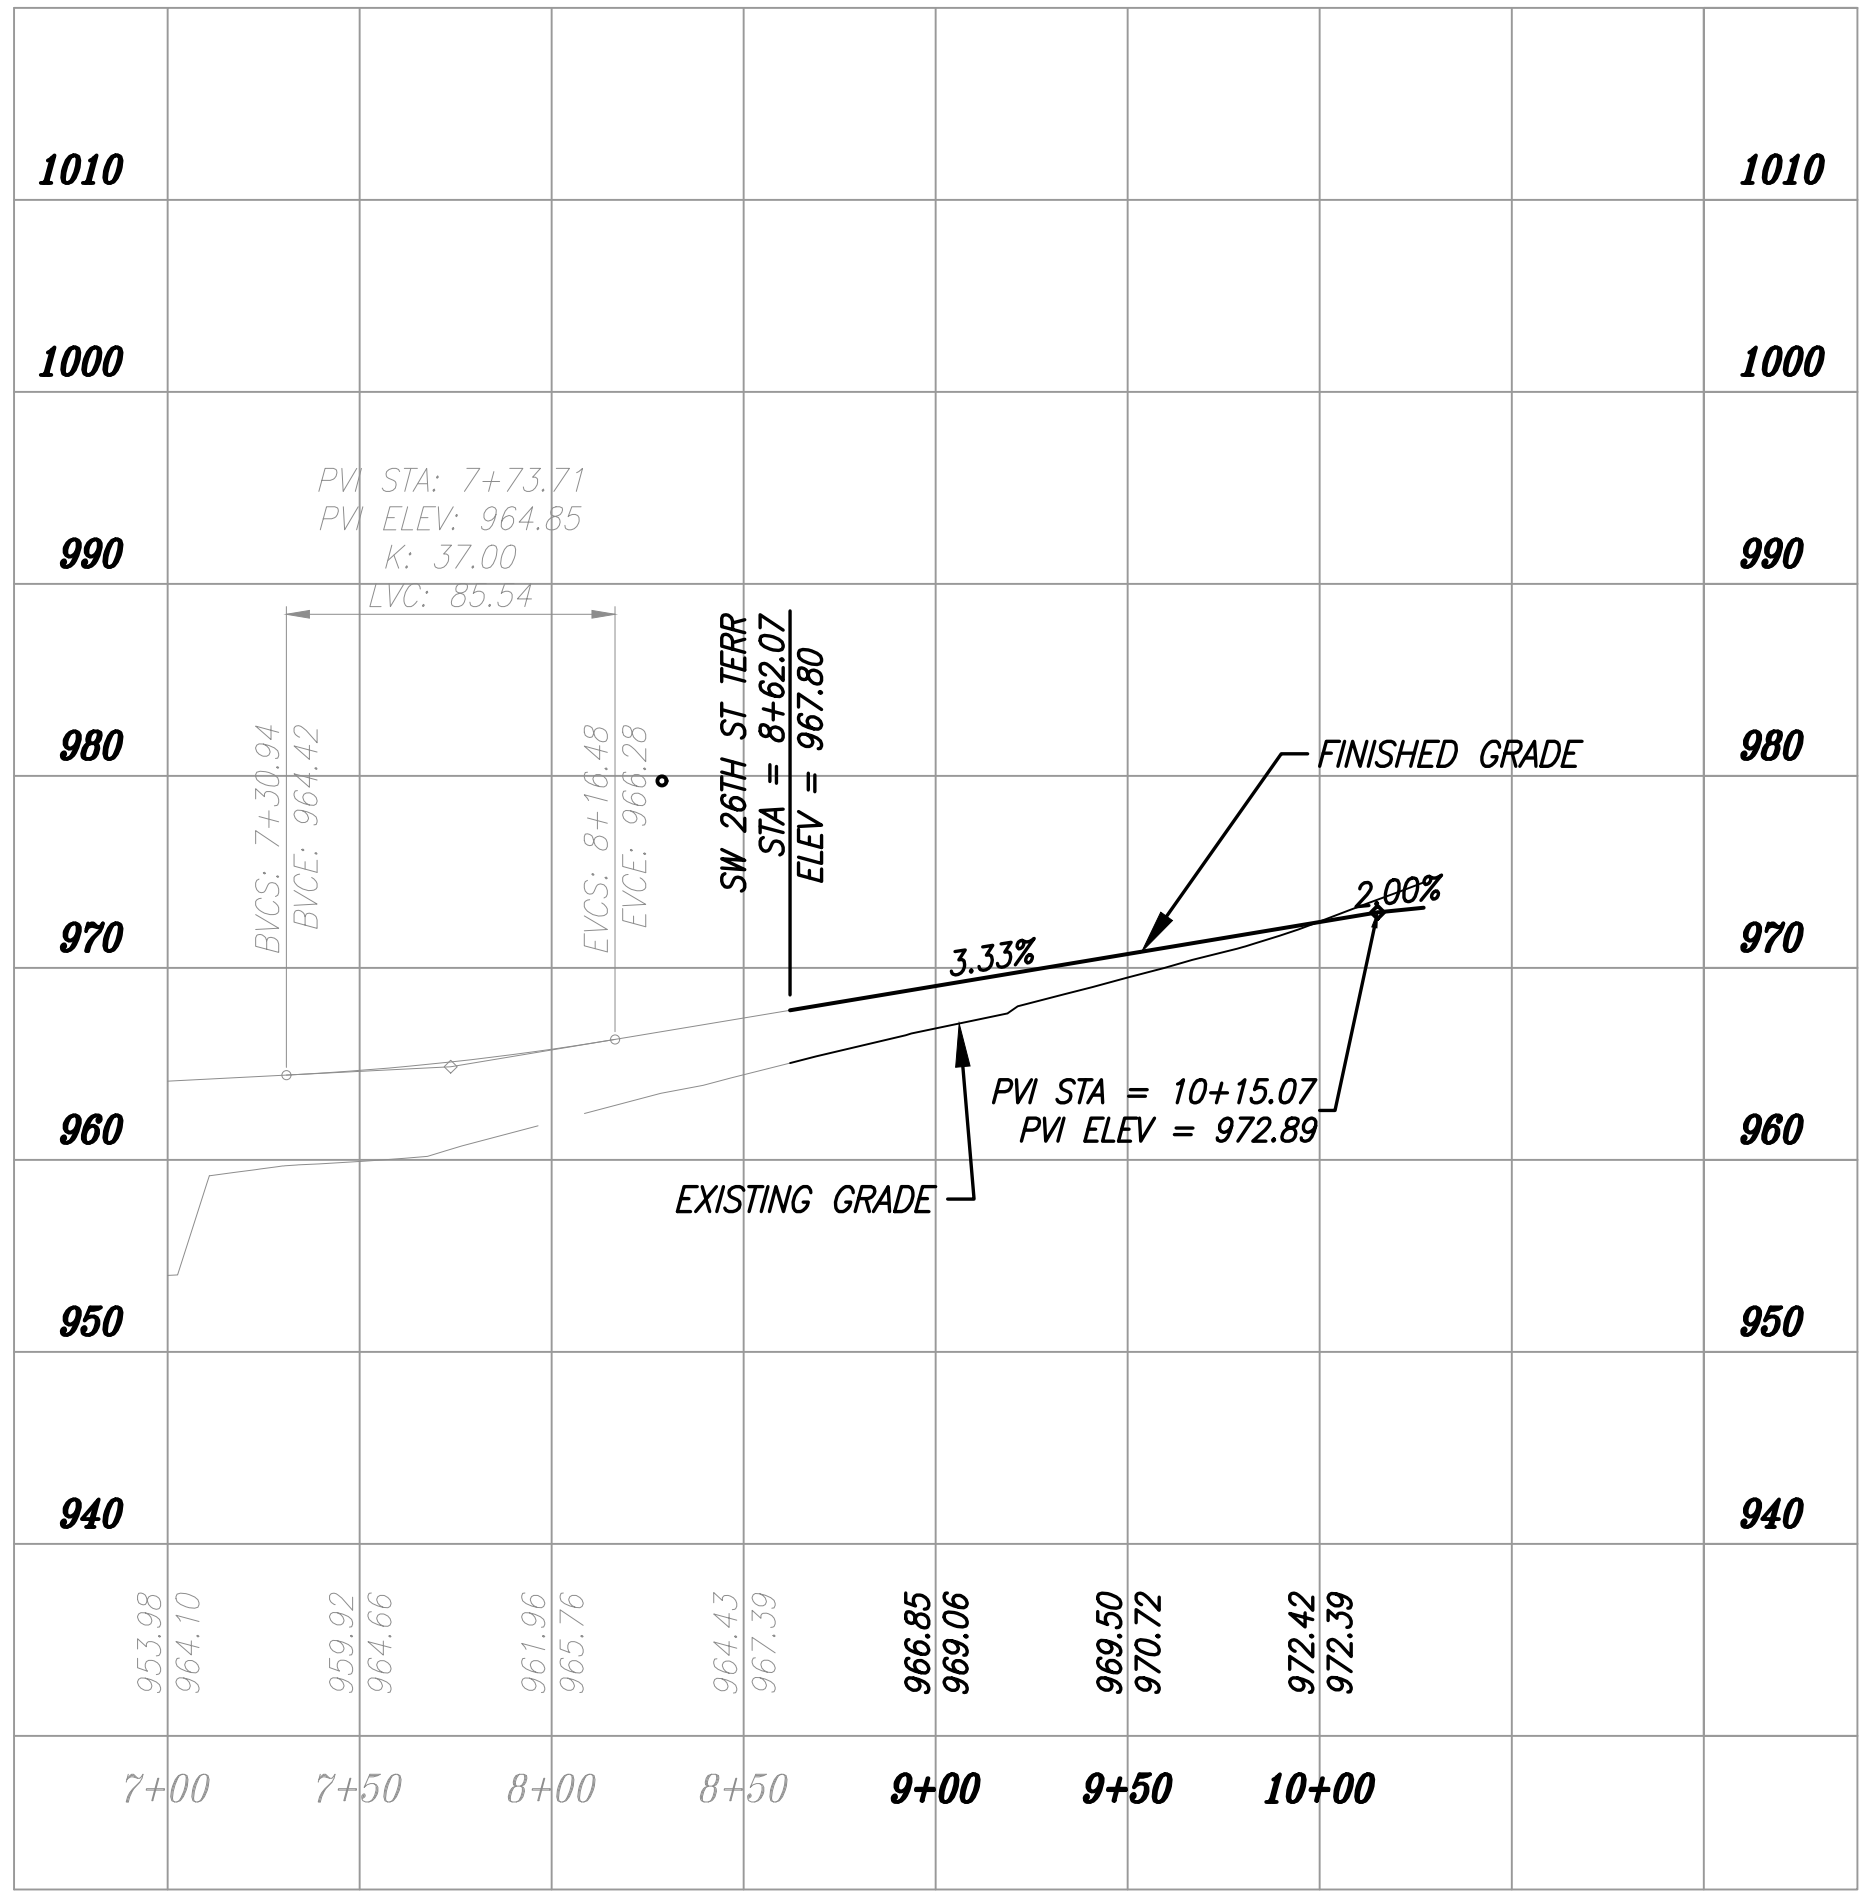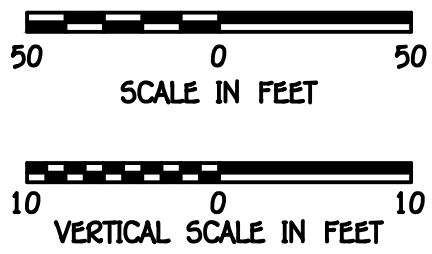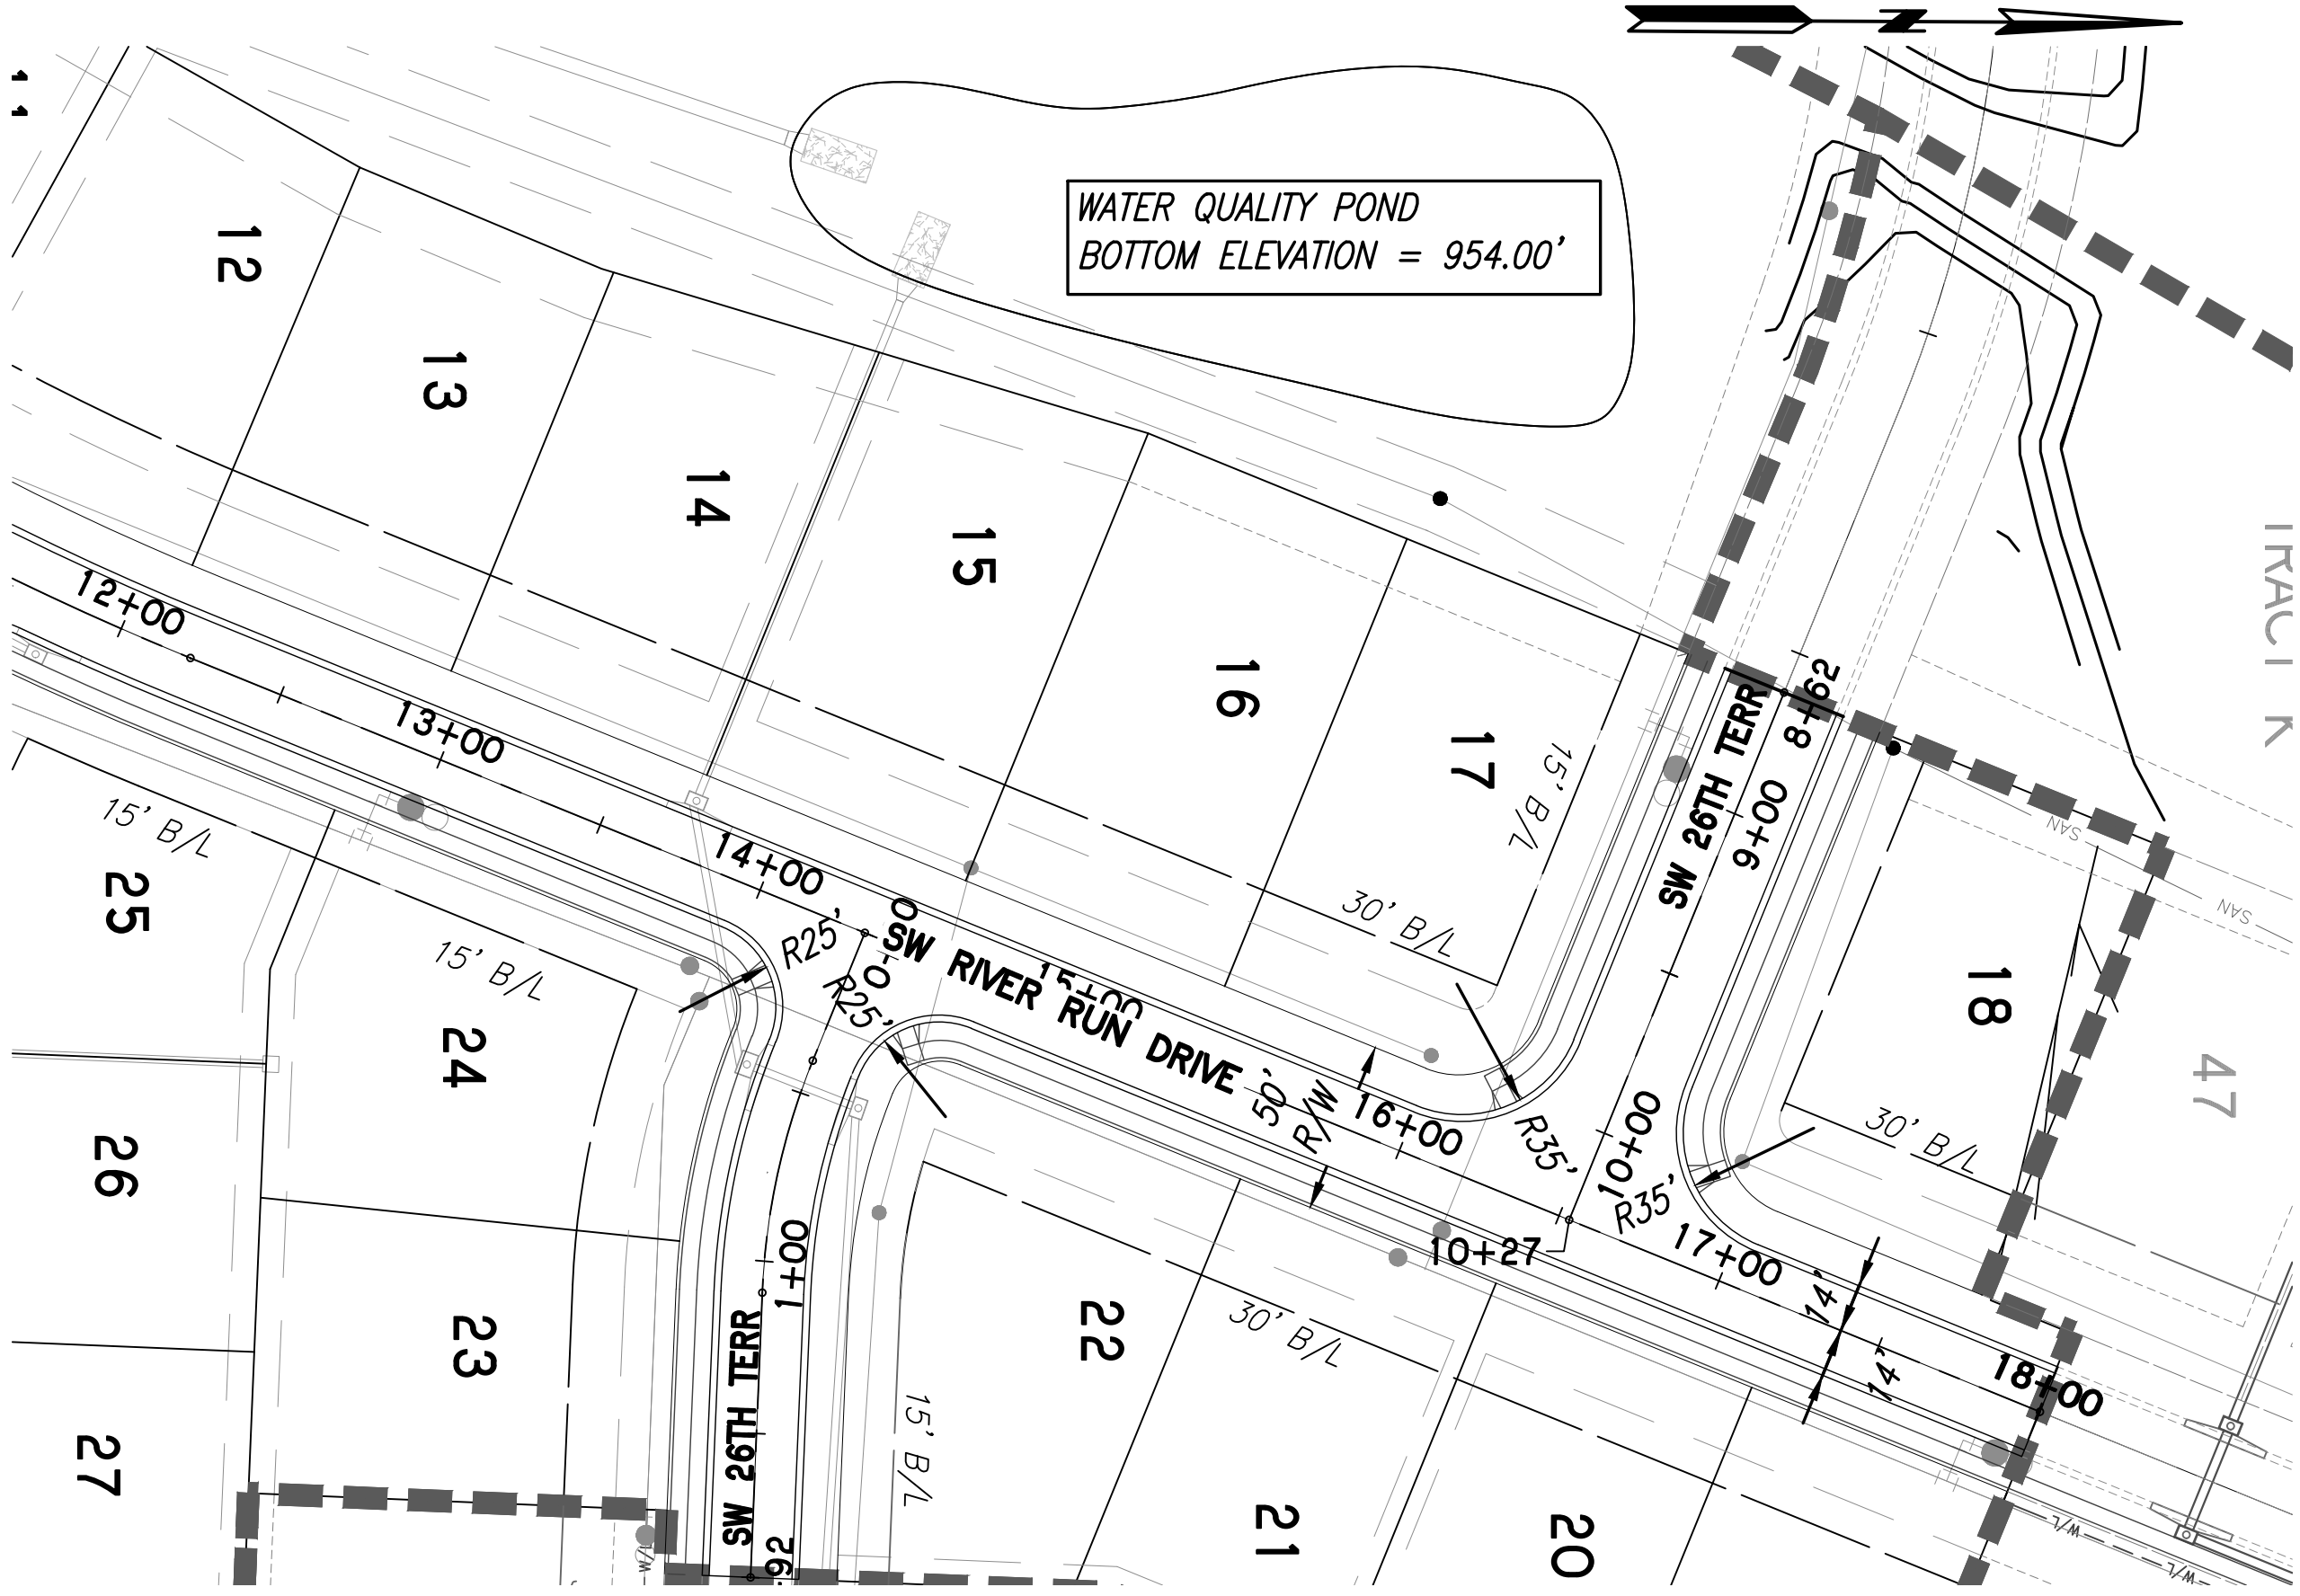


SW 26TH TERRACE (COLLECTOR) PROFILE

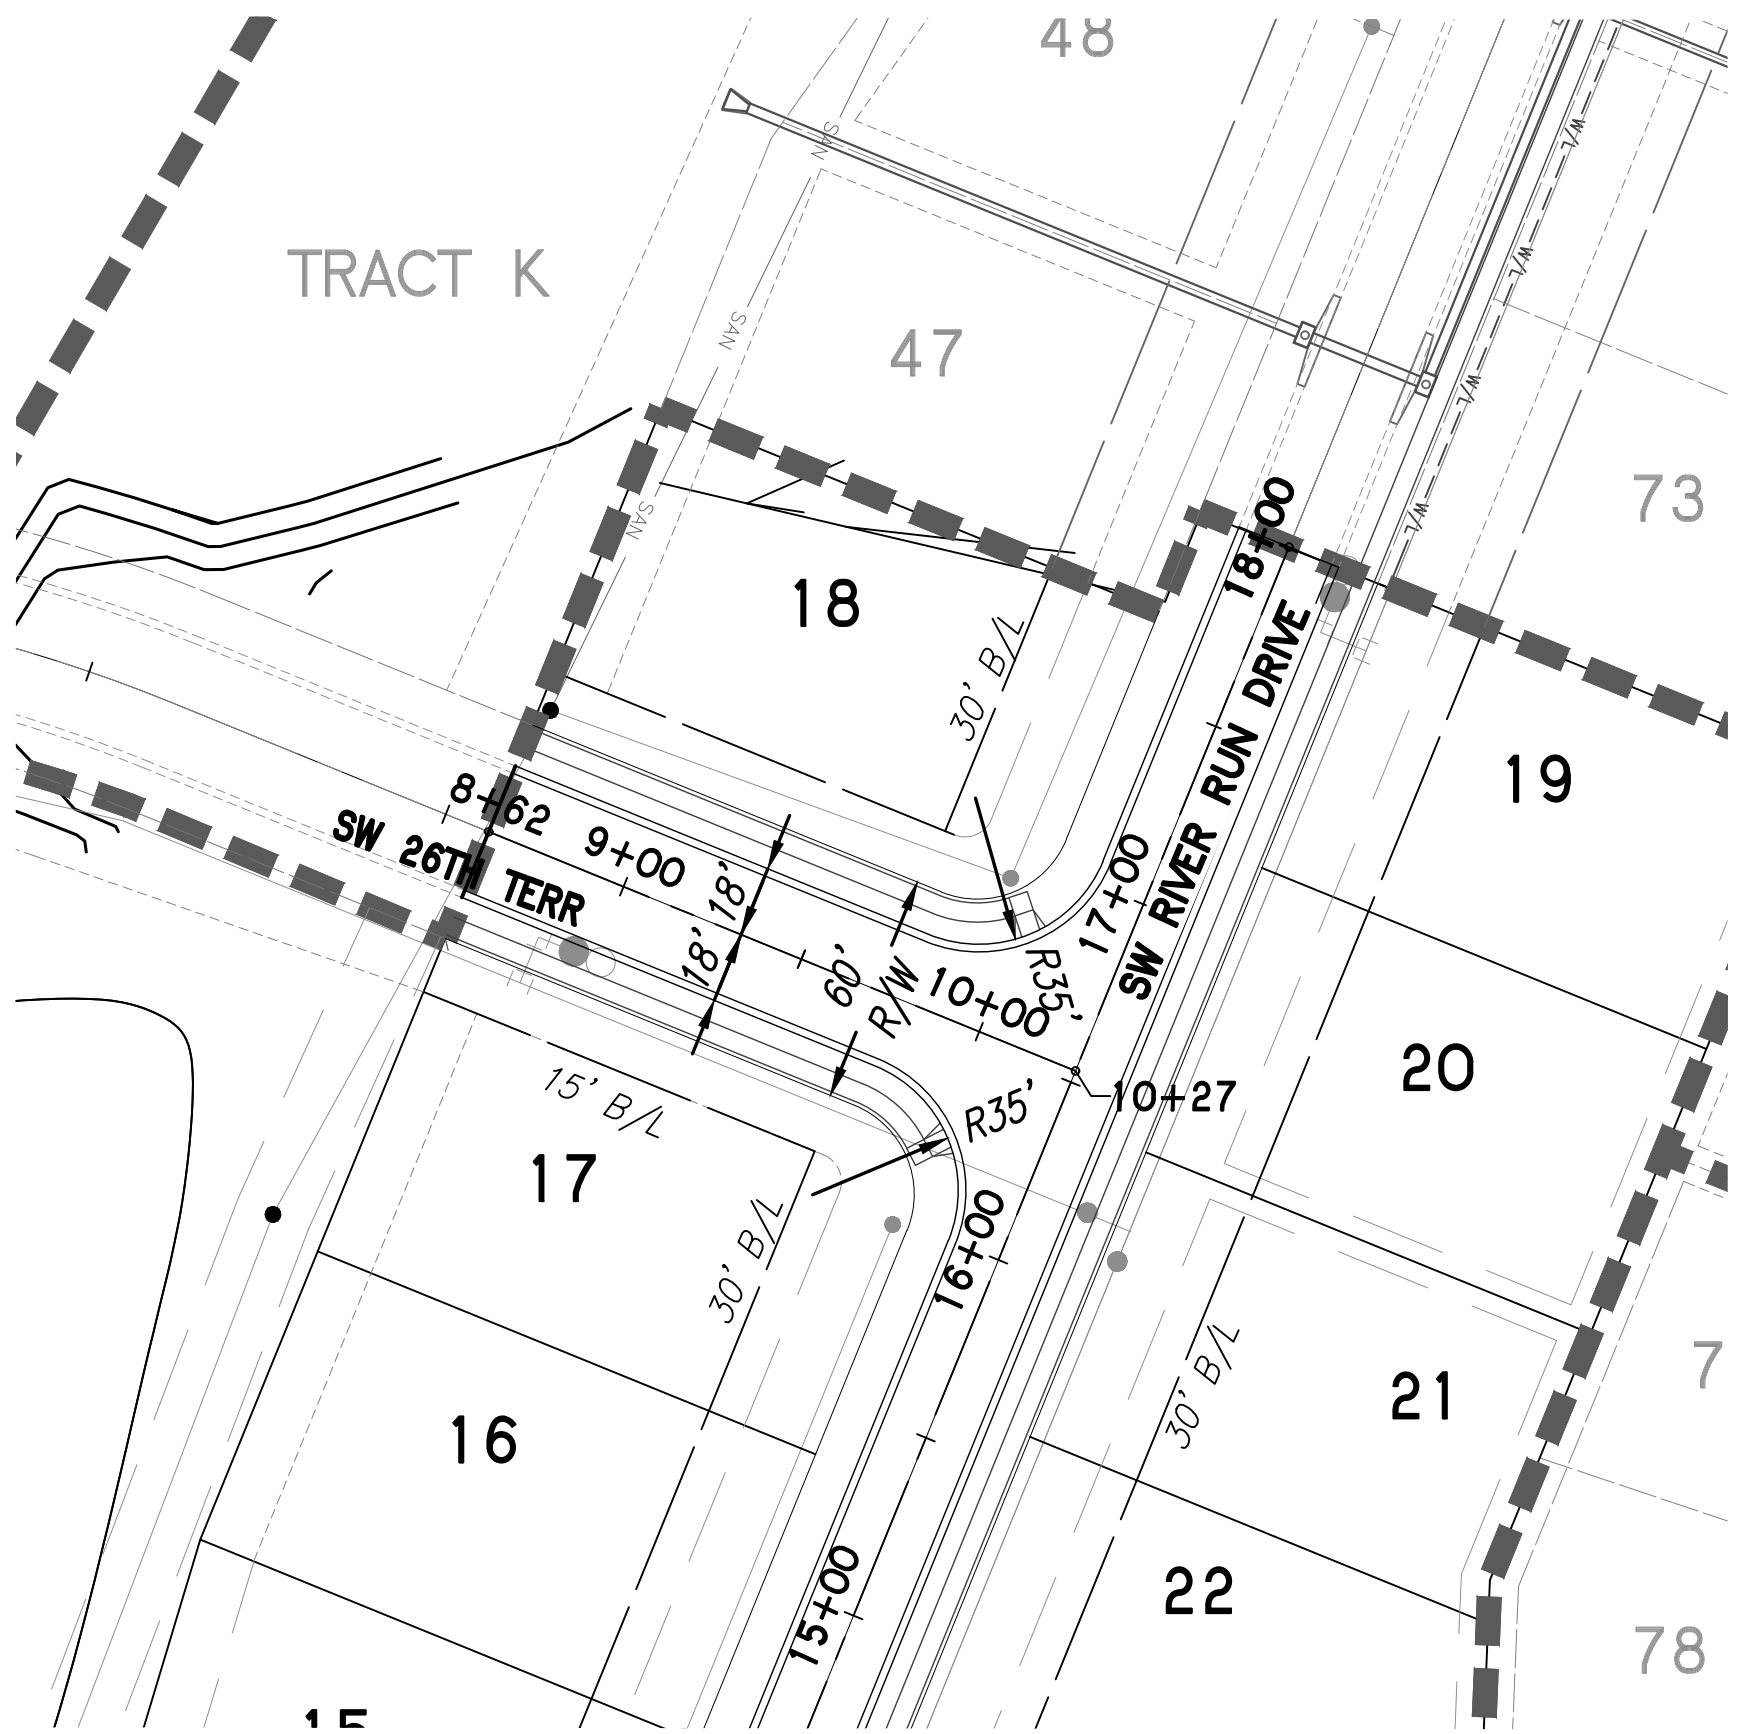

WHISPERING WOODS
LEE'S SUMMIT, JACKSON COUNTY, MO
STREET & STORM SEWER PLANS
STREET PLAN & PROFILE

DESIGNED
BLG
DRAWN
JRT
SCALE
NOTED
DATE
09-01-2018
JOB NO.
04078
SHEET

14 OF 29

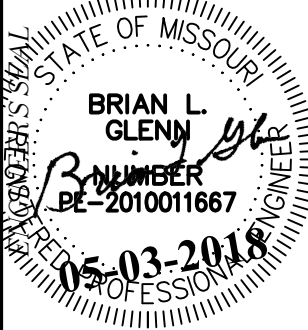


PHOENIX ENGINEERING
& SURVEYING, LLC
3834 S. NORTHERN BLVD.
INDEPENDENCE, MO 64602
(816) 743-9000 FAX: (816) 743-9700
ENGINEERING CERTIFICATE NO: MO E-2000151302-D
SURVEYING CERTIFICATE NO: MO LS-2000151303-D



REVISION

THE SEAL(S) AND SIGNATURE(S) APPLY ONLY TO THE DOCUMENT TO WHICH THEY ARE AFFIXED, AND EXPRESSLY DISCLAIM ANY RESPONSIBILITY FOR ALL OTHER PLANS, SPECIFICATIONS, ESTIMATES, REPORTS, OR OTHER DOCUMENTS OR INSTRUMENTS RELATING TO OR INTENDED TO BE USED FOR ANY PART OR PARTS OF THE ENGINEERING OR SURVEYING PROJECT.


BRIAN L. GLENN
PE-2010011667
MO E-2000151302-D
PHOENIX ENGINEERING
& SURVEYING, LLC
KS: E-863
KS: LS-138

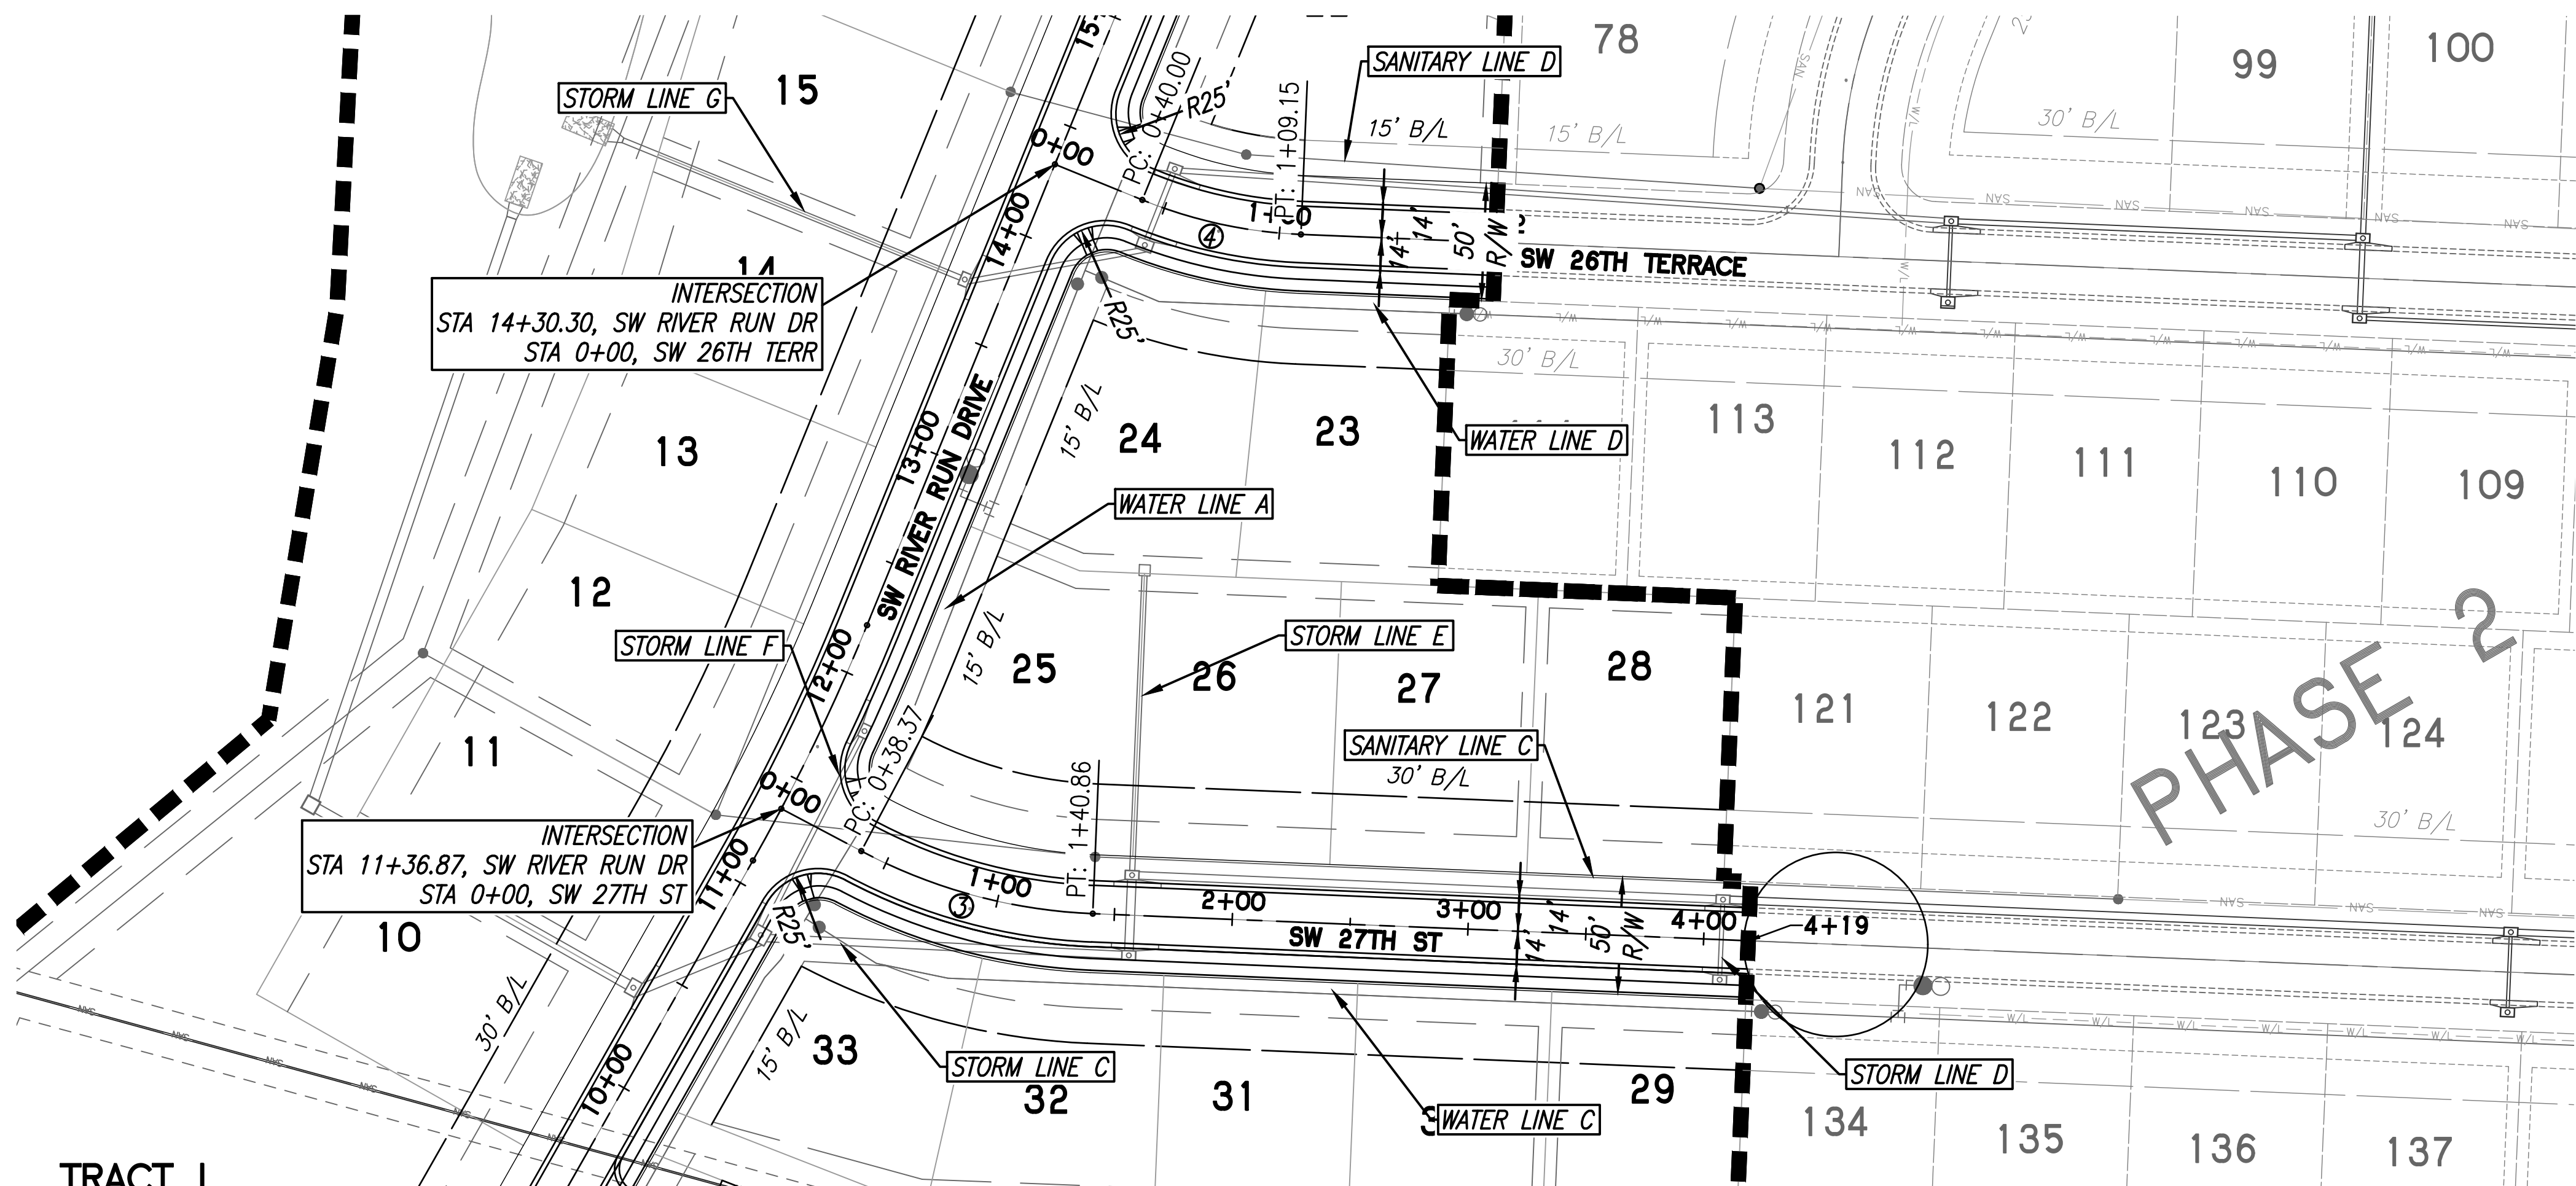

CURVE DATA	
CURVE NO. ③	CURVE NO. ④
P.I. STA = 1+92.97	P.I. STA = 1+44.07
$\Delta = 25^{\circ}31'58''$	$\Delta = 19^{\circ}48'33''$
$R = 230.00'$	$R = 200.00'$
$T = 52.11'$	$T = 34.92'$
$L = 102.50'$	$L = 69.15'$

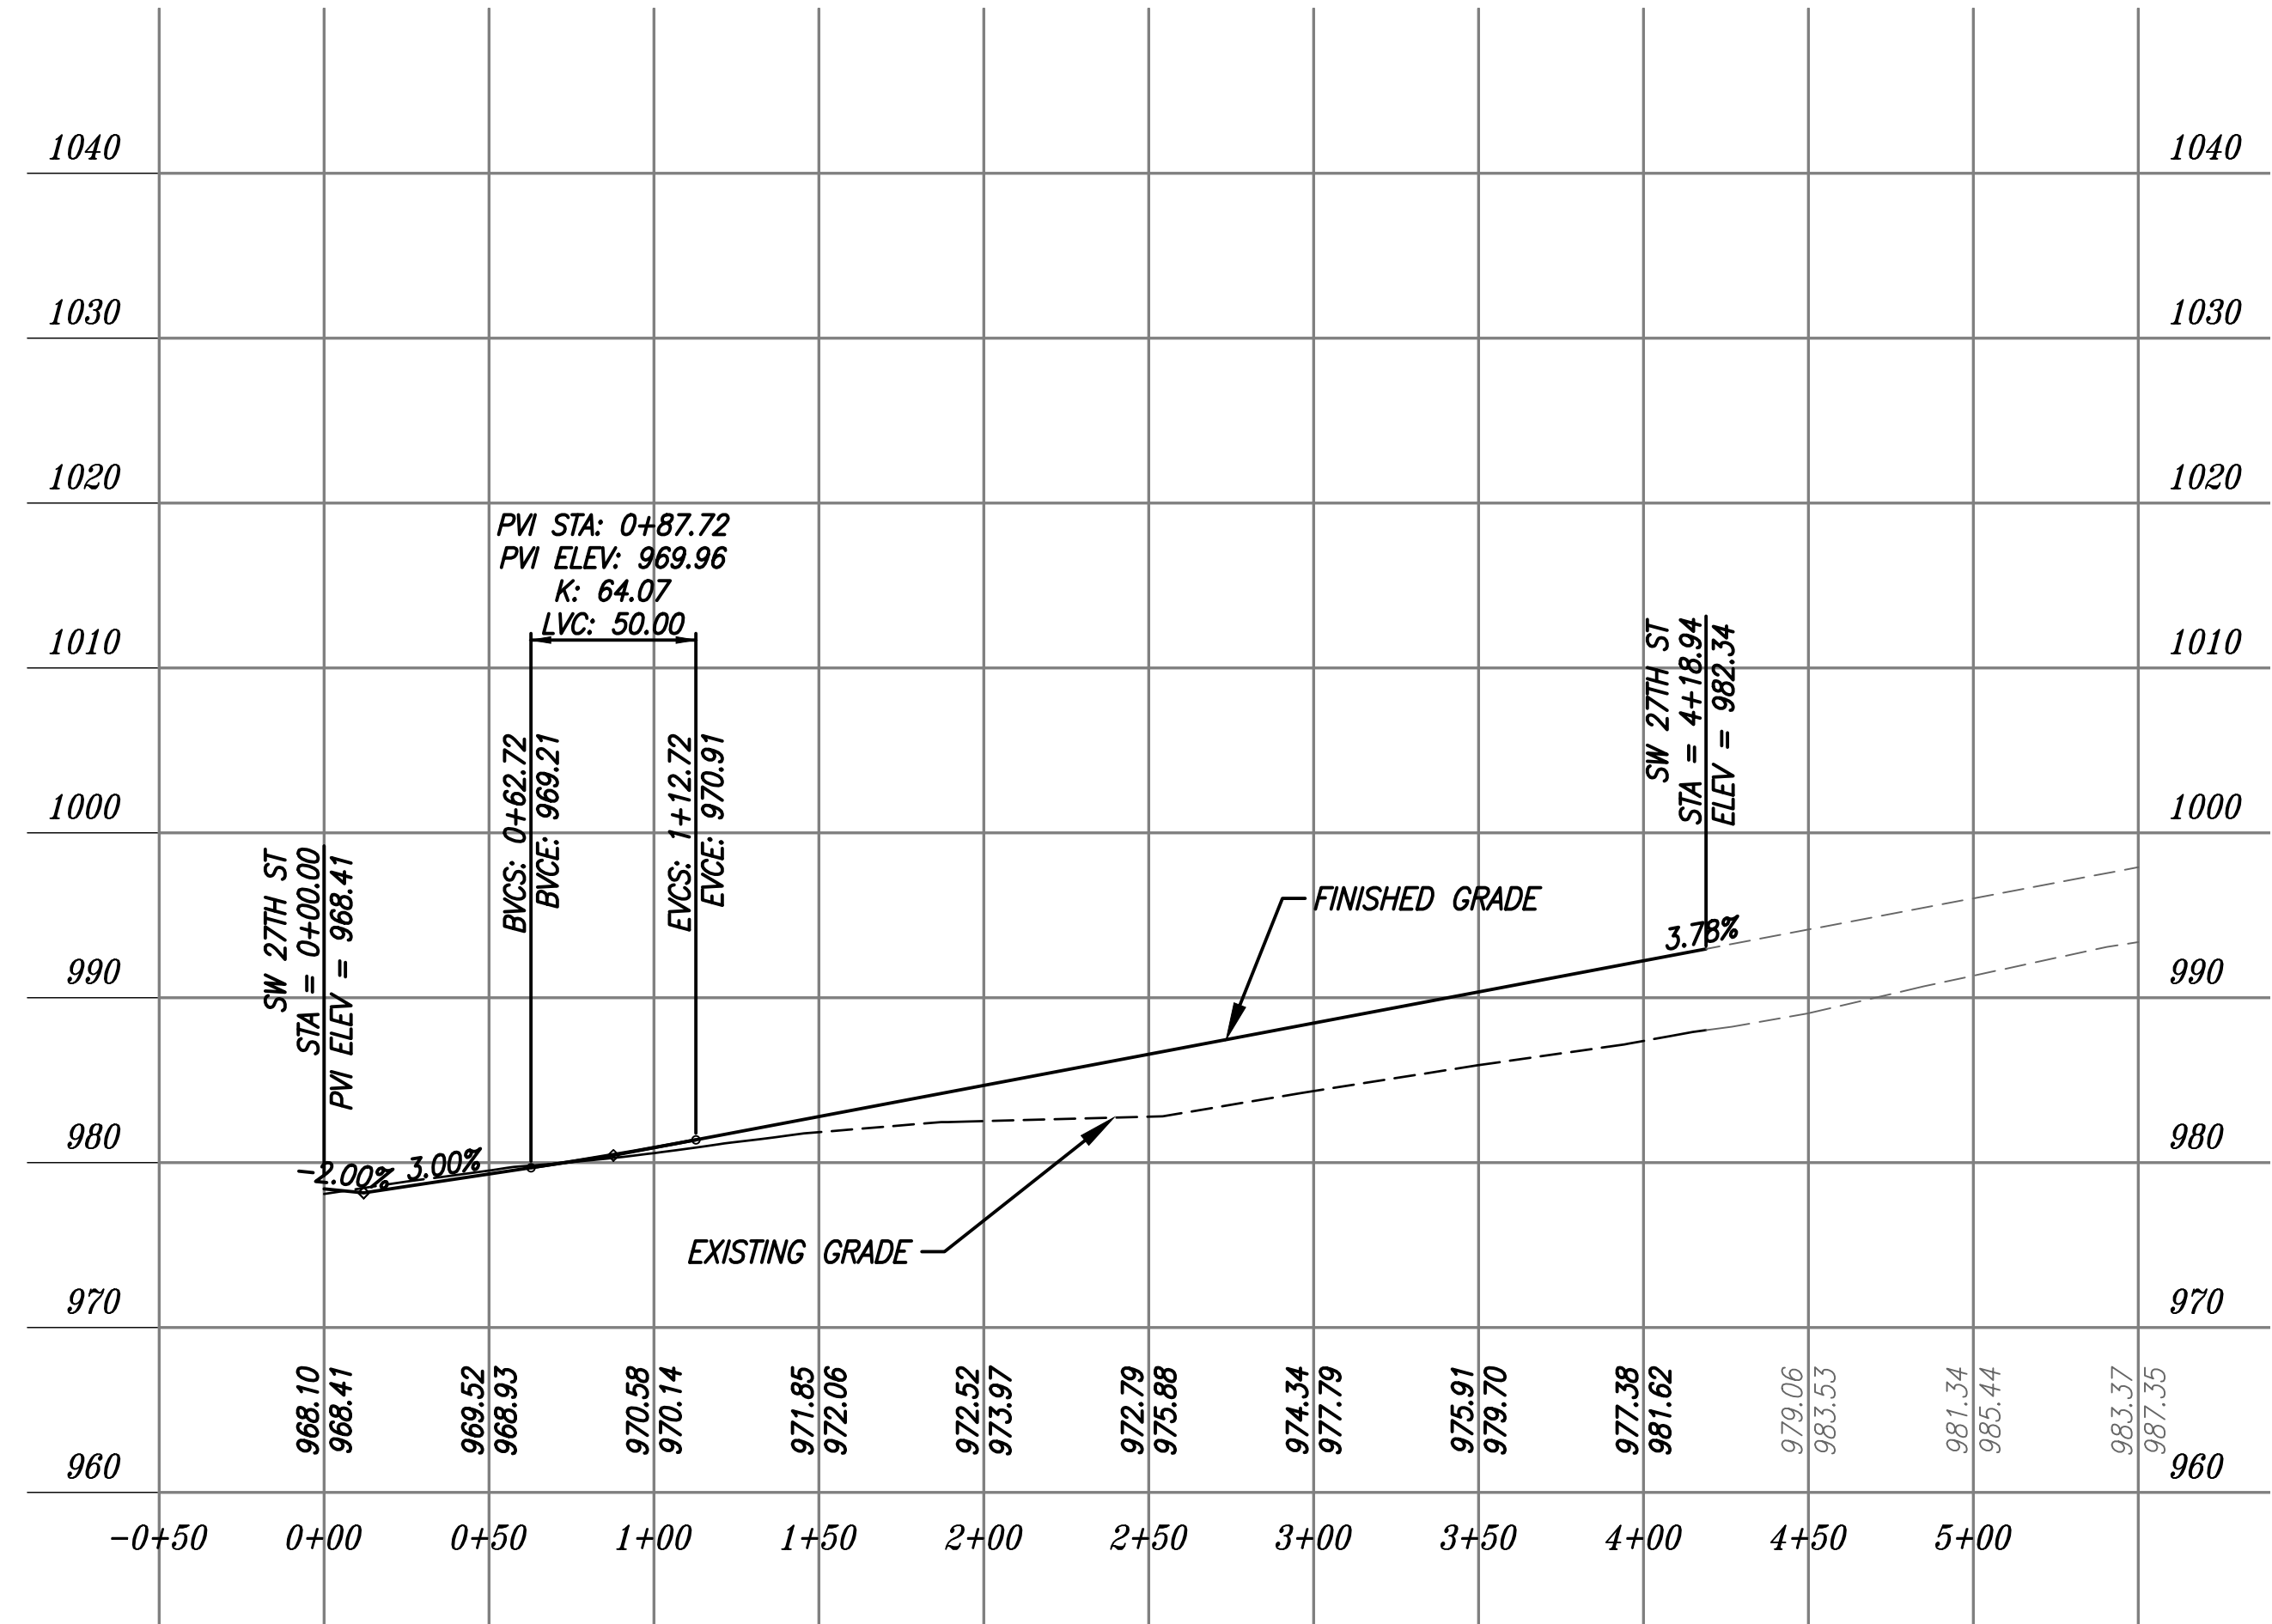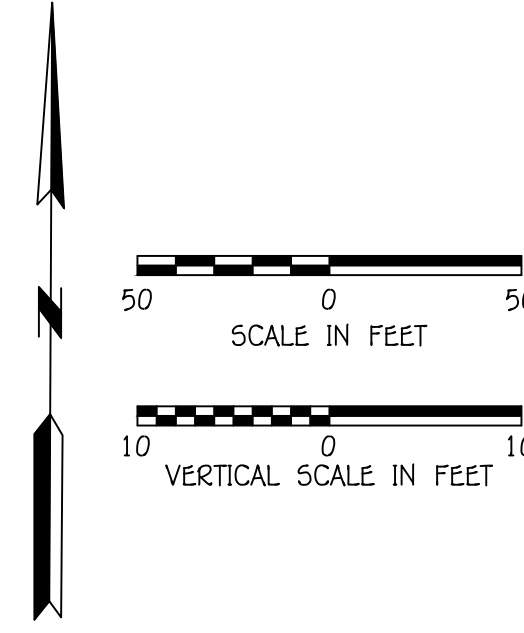

SW 27TH ST PROFILE

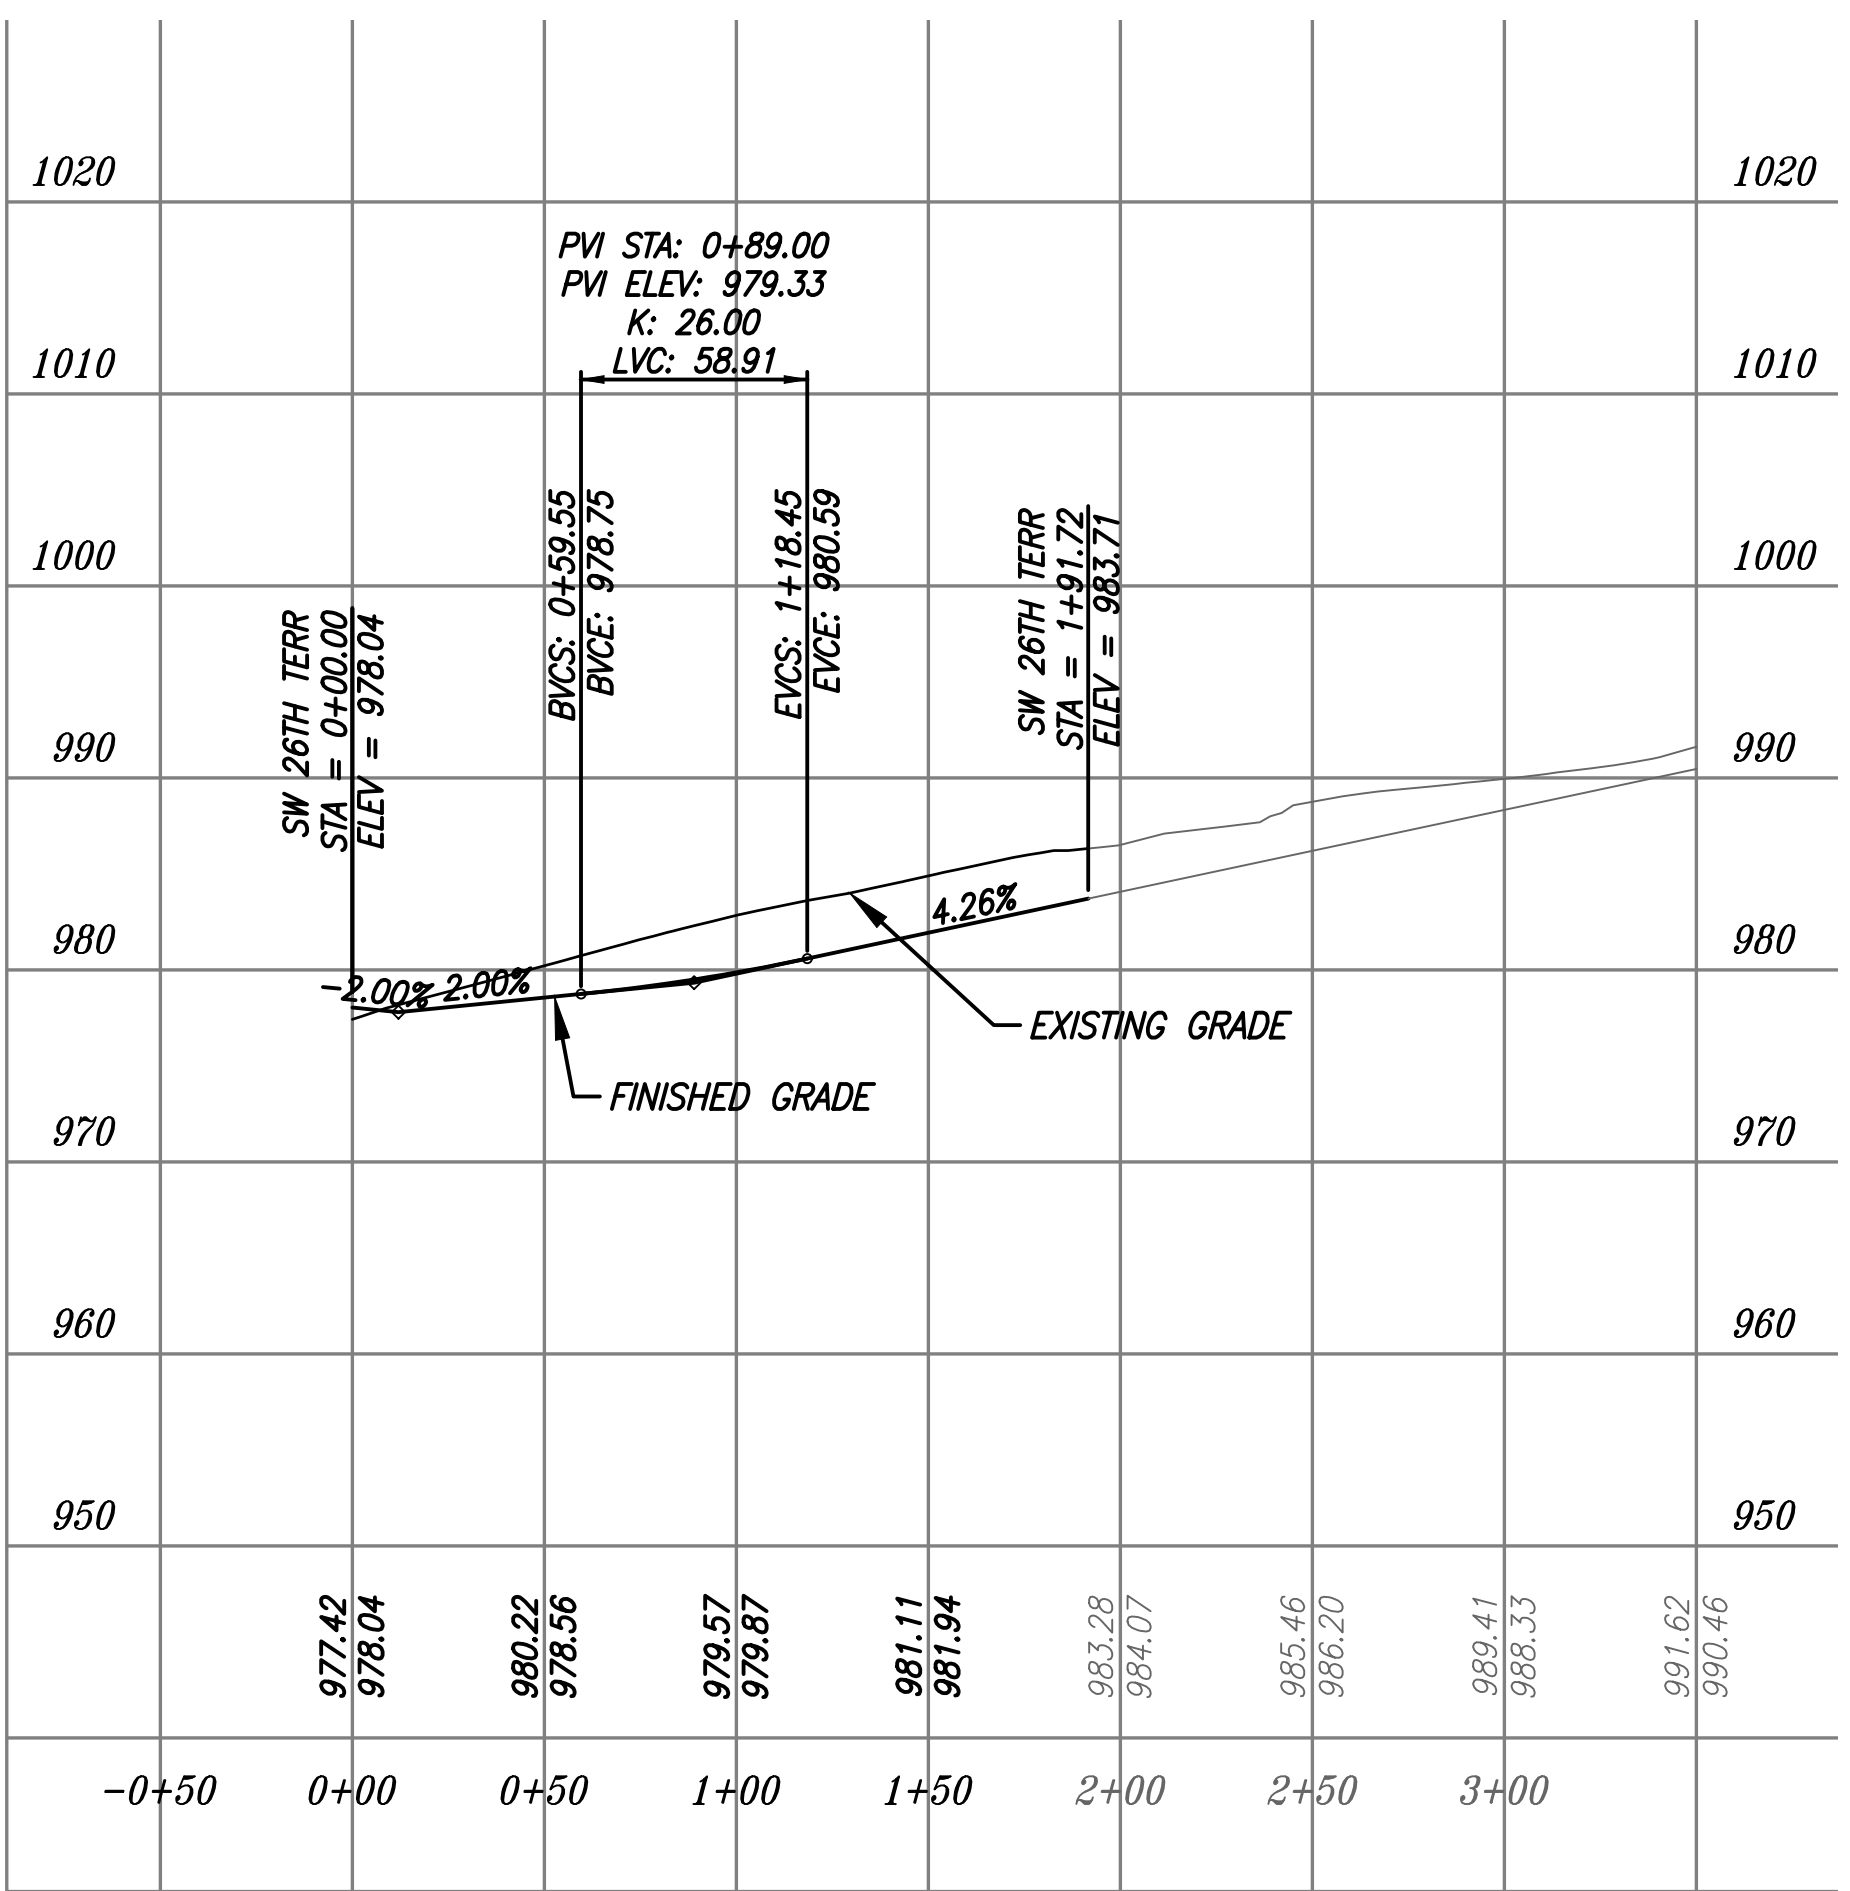

SW 26TH TERRACE PROFILE

REVISION

THE SEAL(S) AND SIGNATURE(S) APPLY ONLY TO THE DOCUMENT TO WHICH THEY ARE AFFIXED, AND EXPRESSLY DISCLAIM ANY RESPONSIBILITY FOR ALL OTHER PLANS, SPECIFICATIONS, ESTIMATES, REPORTS, OR OTHER DOCUMENTS OR INSTRUMENTS RELATING TO OR INTENDED TO BE USED FOR ANY PART OR PARTS OF THE ENGINEERING OR SURVEYING PROJECT.


BRIAN L. GLEN
2010011667
PHOENIX ENGINEERING & SURVEYING, LLC

PHOENIX ENGINEERING & SURVEYING, LLC


3834 S. NORTHERN BLVD.
INDEPENDENCE, MO 64602
(816) 743-9000 FAX: (816) 743-9700
ENGINEERING CERTIFICATE NO.: MO E-2000151302-D KS: E-853
SURVEYING CERTIFICATE NO.: MO LS-2000151303-D KS: LS-138

WHISPERING WOODS
LEE'S SUMMIT, JACKSON COUNTY, MO
STREET & STORM SEWER PLANS
SHEET 29


DESIGNED	BLG
DRAWN	JRT
SCALE	
NOTED	
DATE	09-01-2018
JOB NO.	04078
SHEET	29

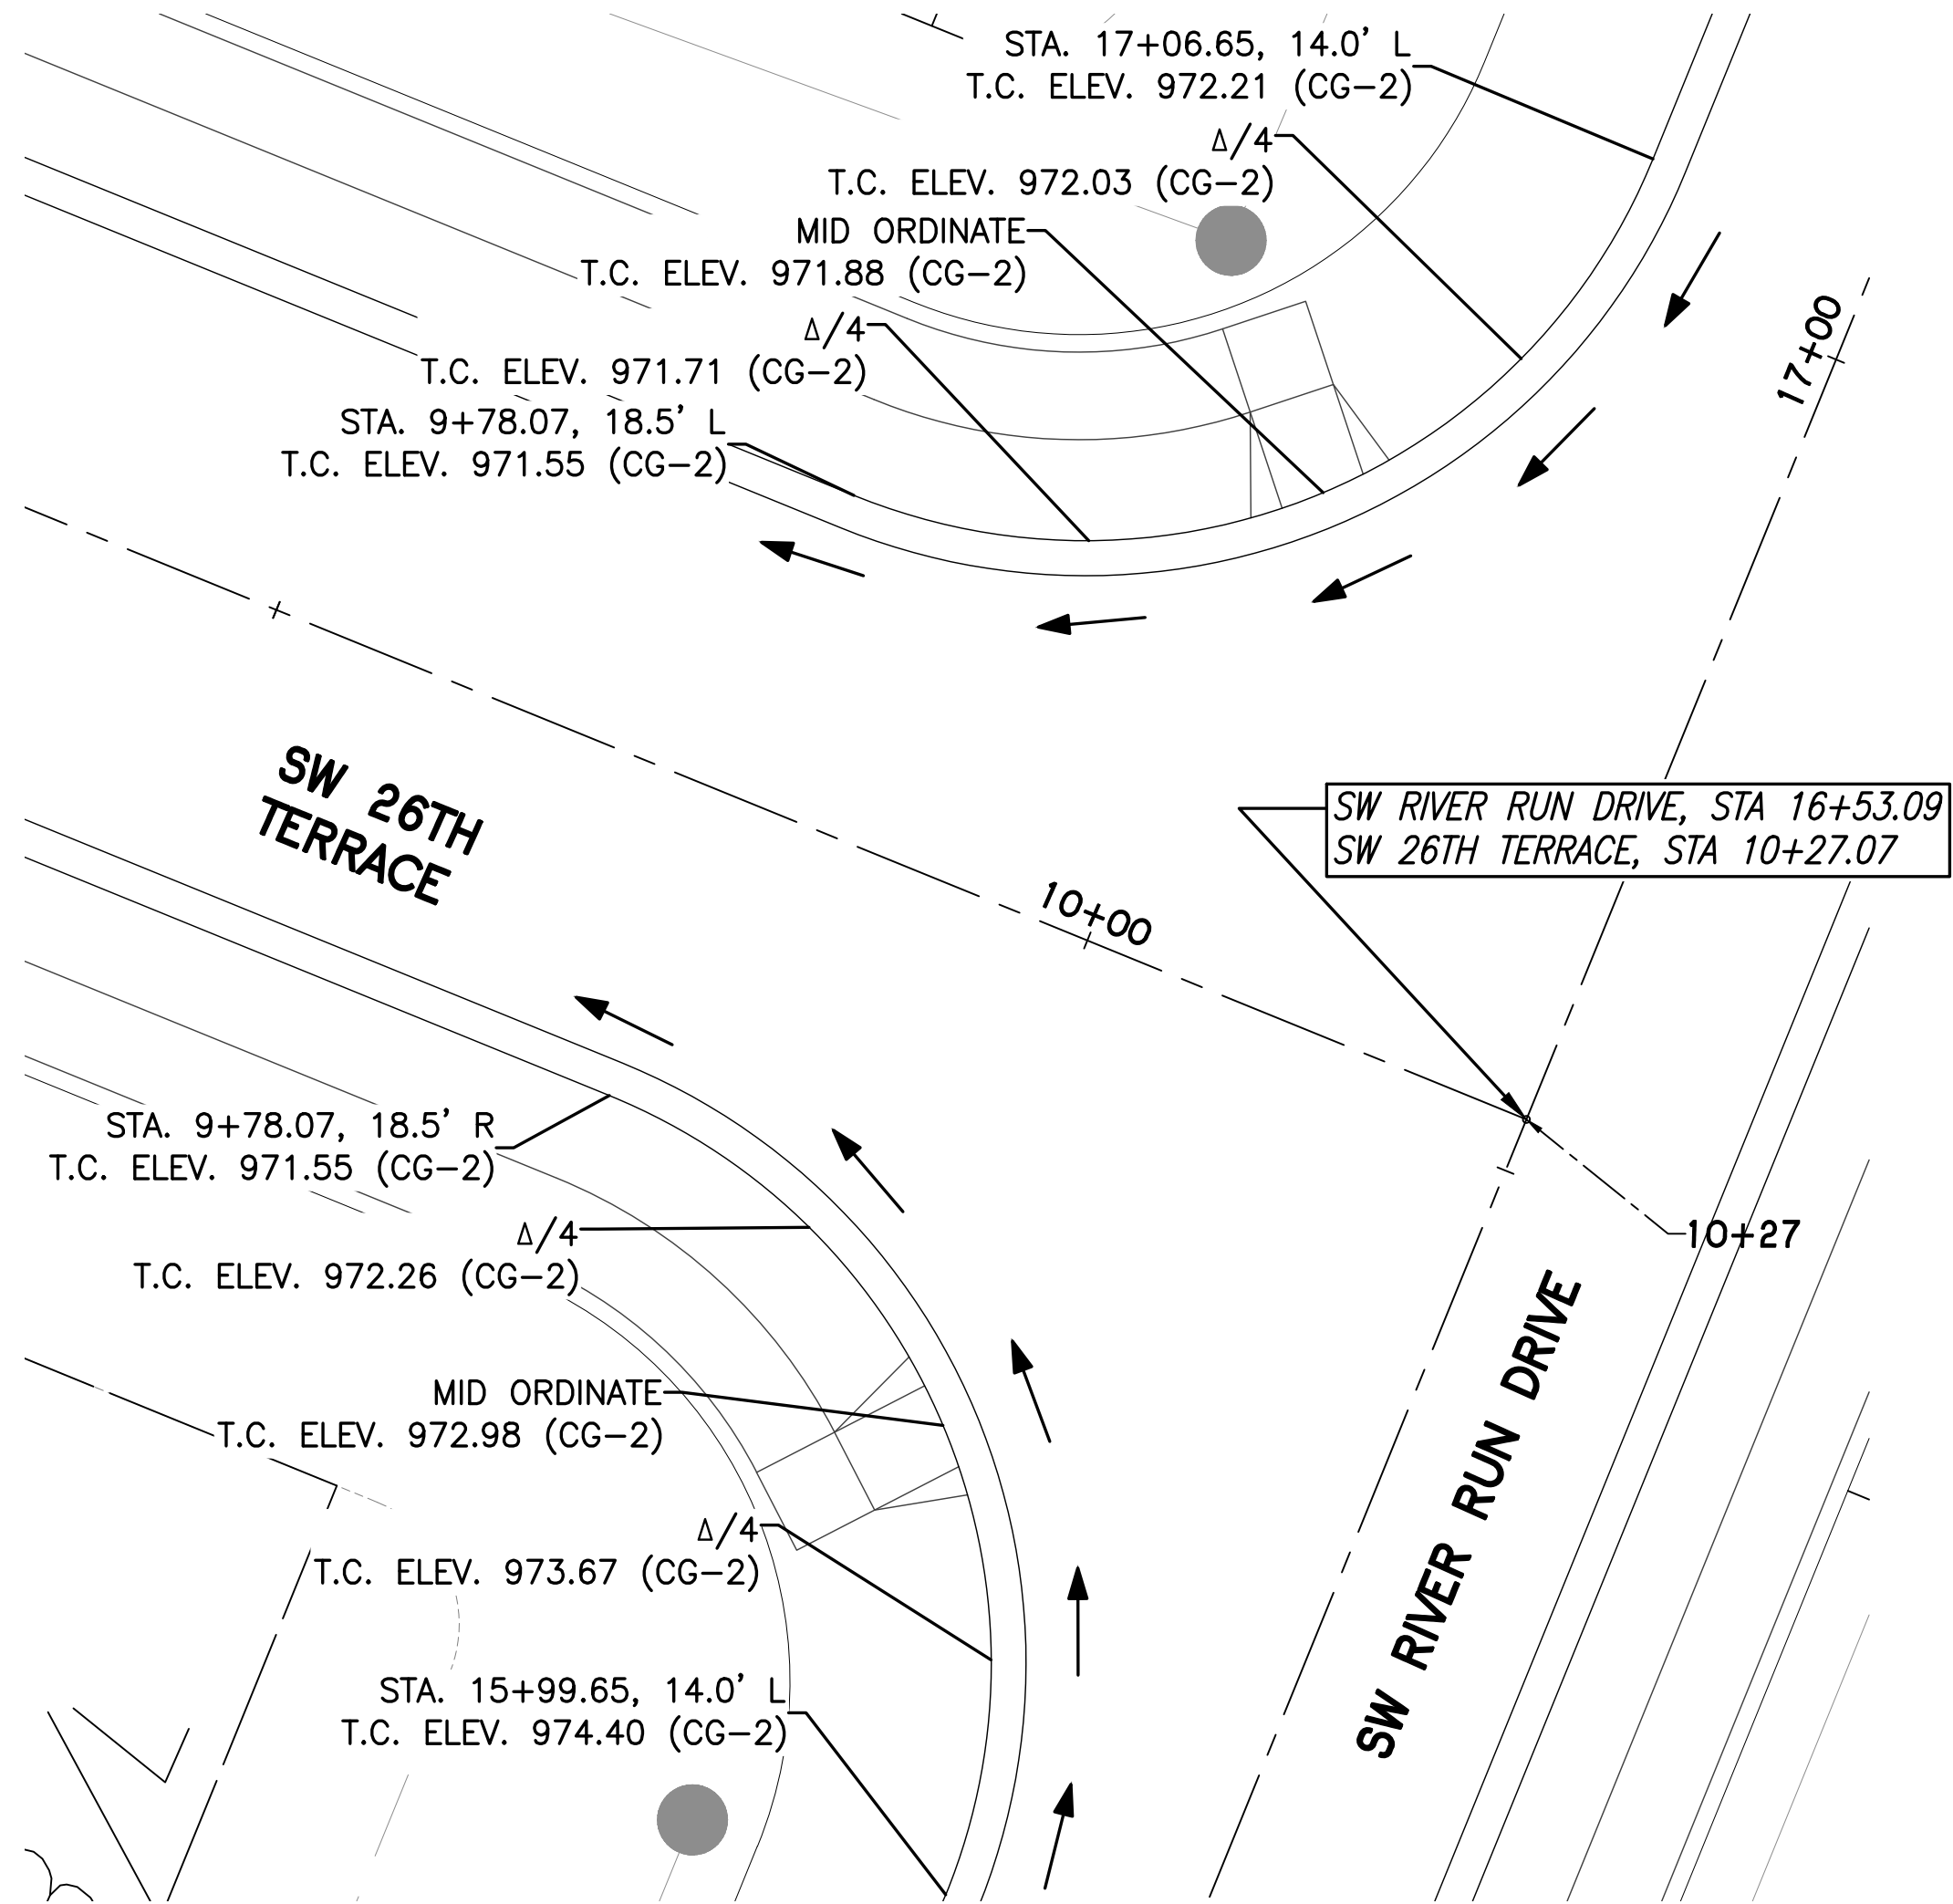


SW RIVER RUN DRIVE & SW 26TH ST DETAILS

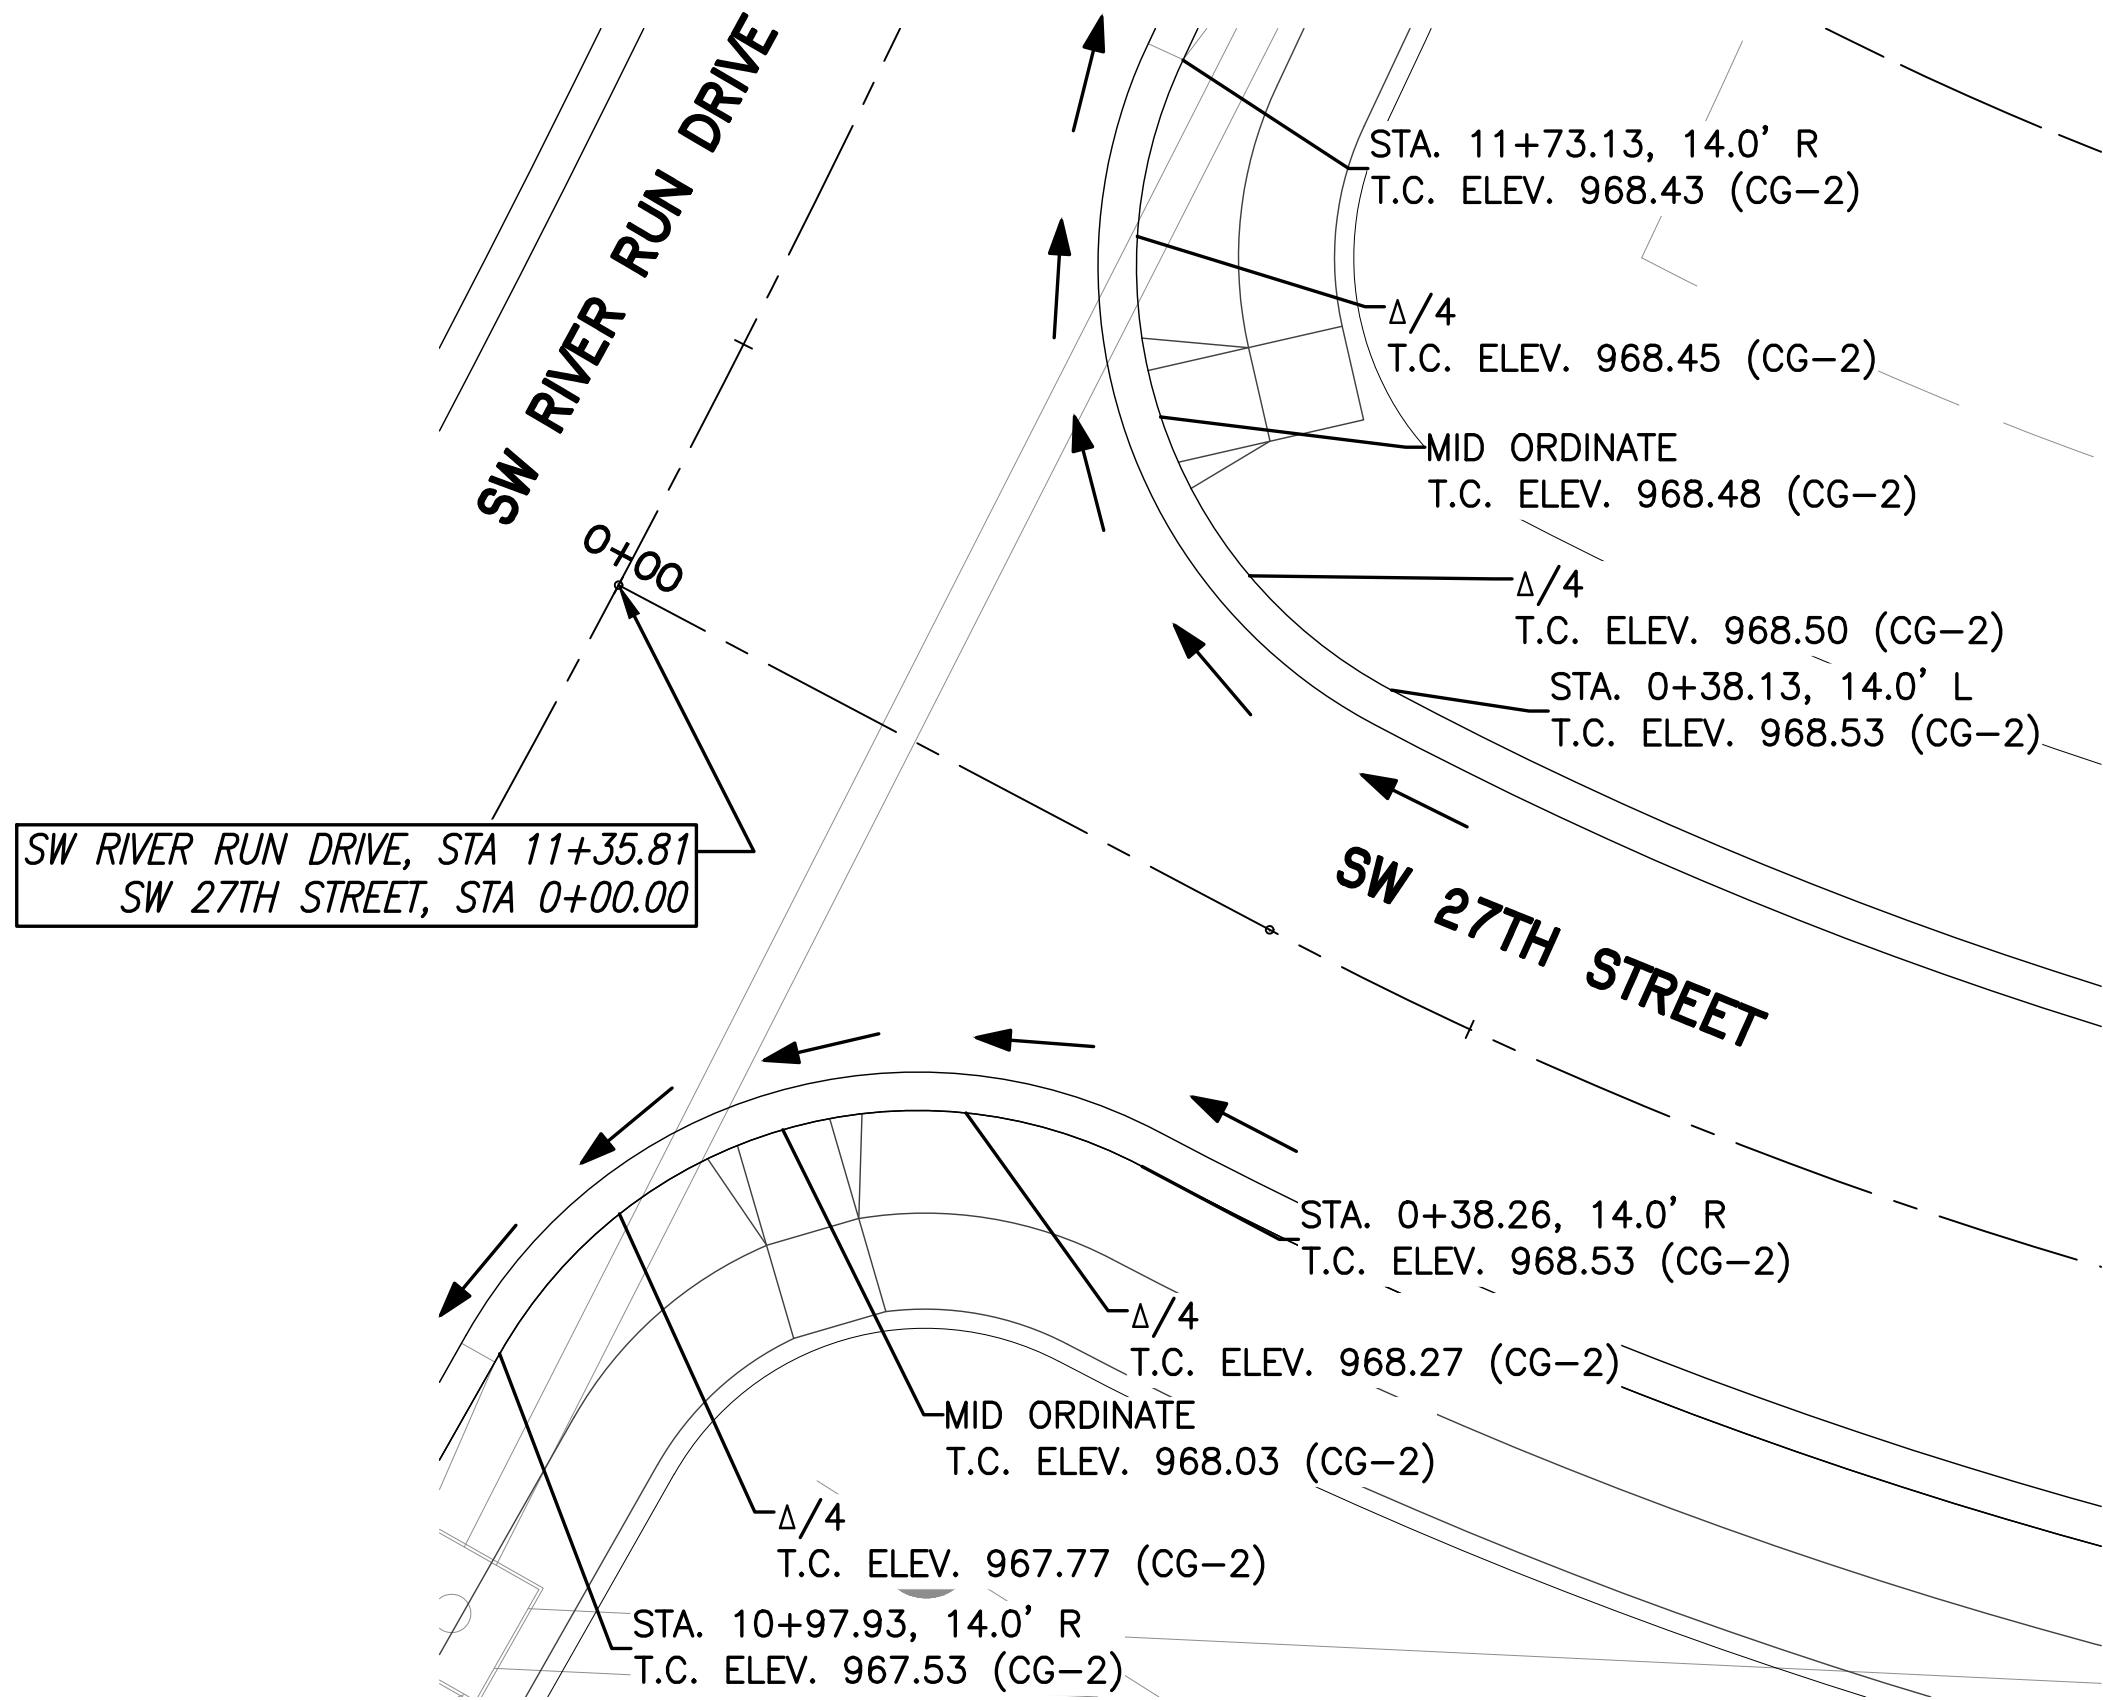


SW RIVER RUN DRIVE & SW 27TH ST DETAILS

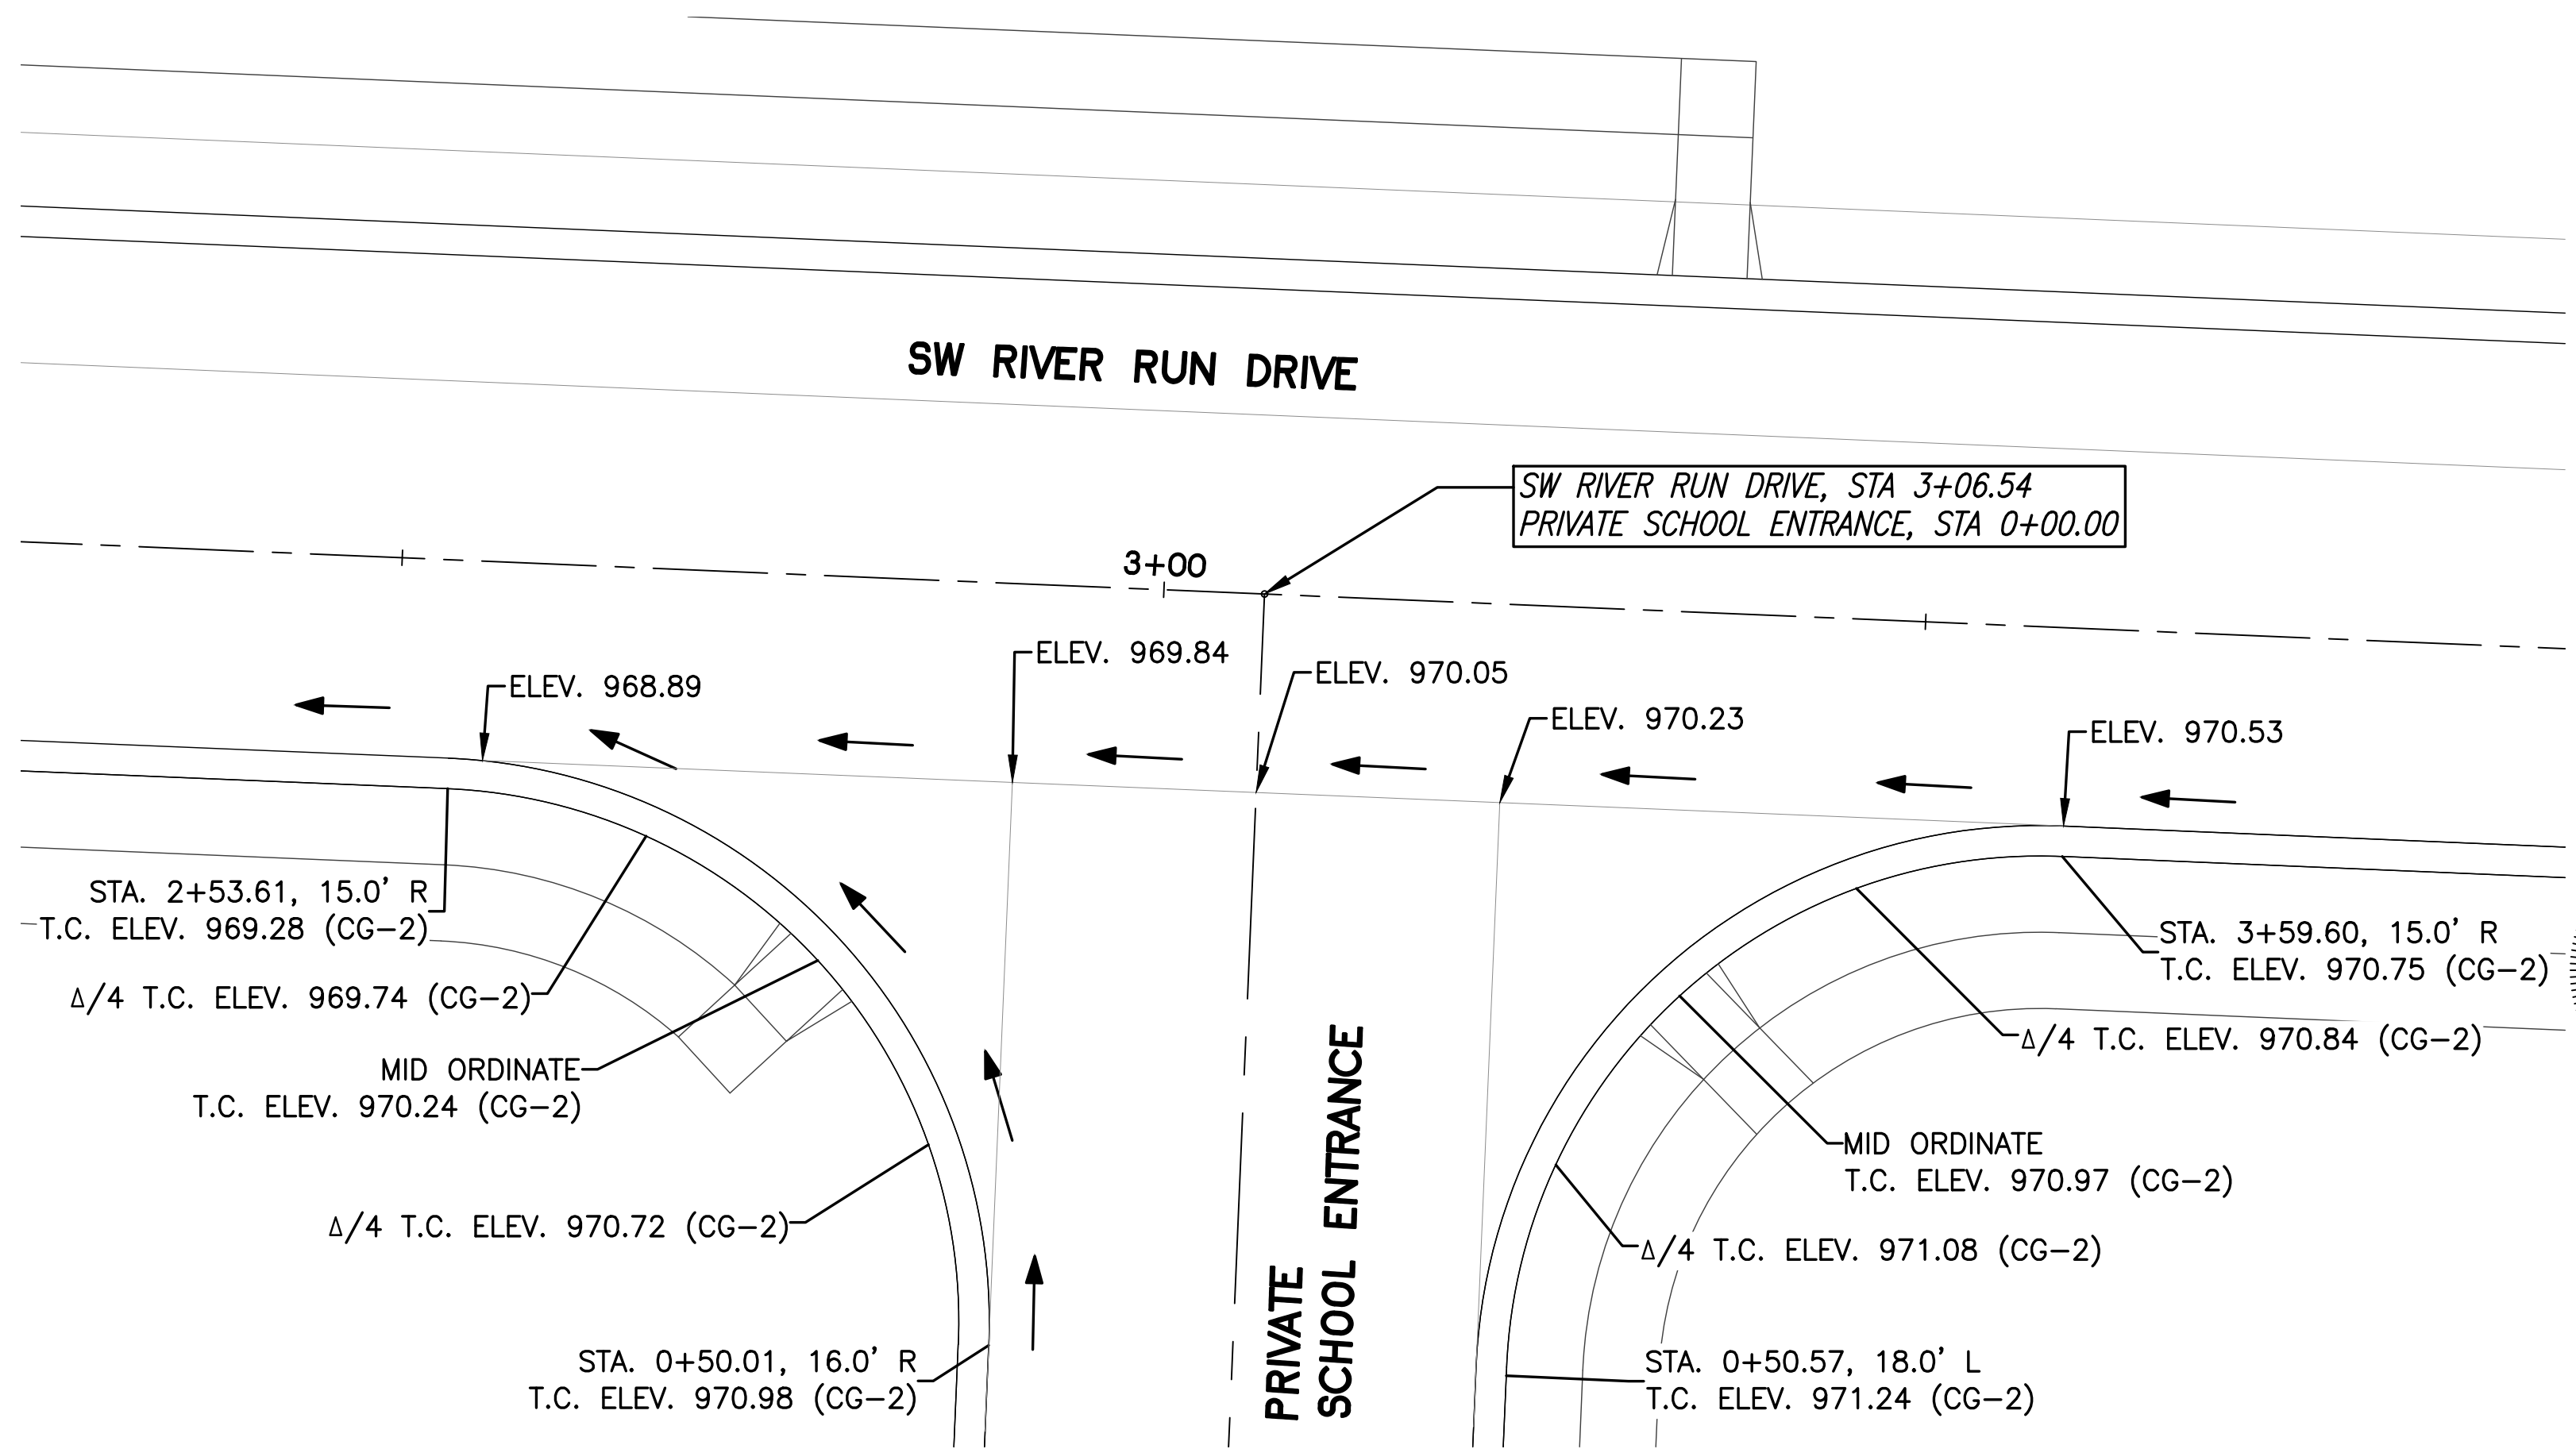

SW RIVER RUN DRIVE & SCHOOL ENTRANCE DETAILS

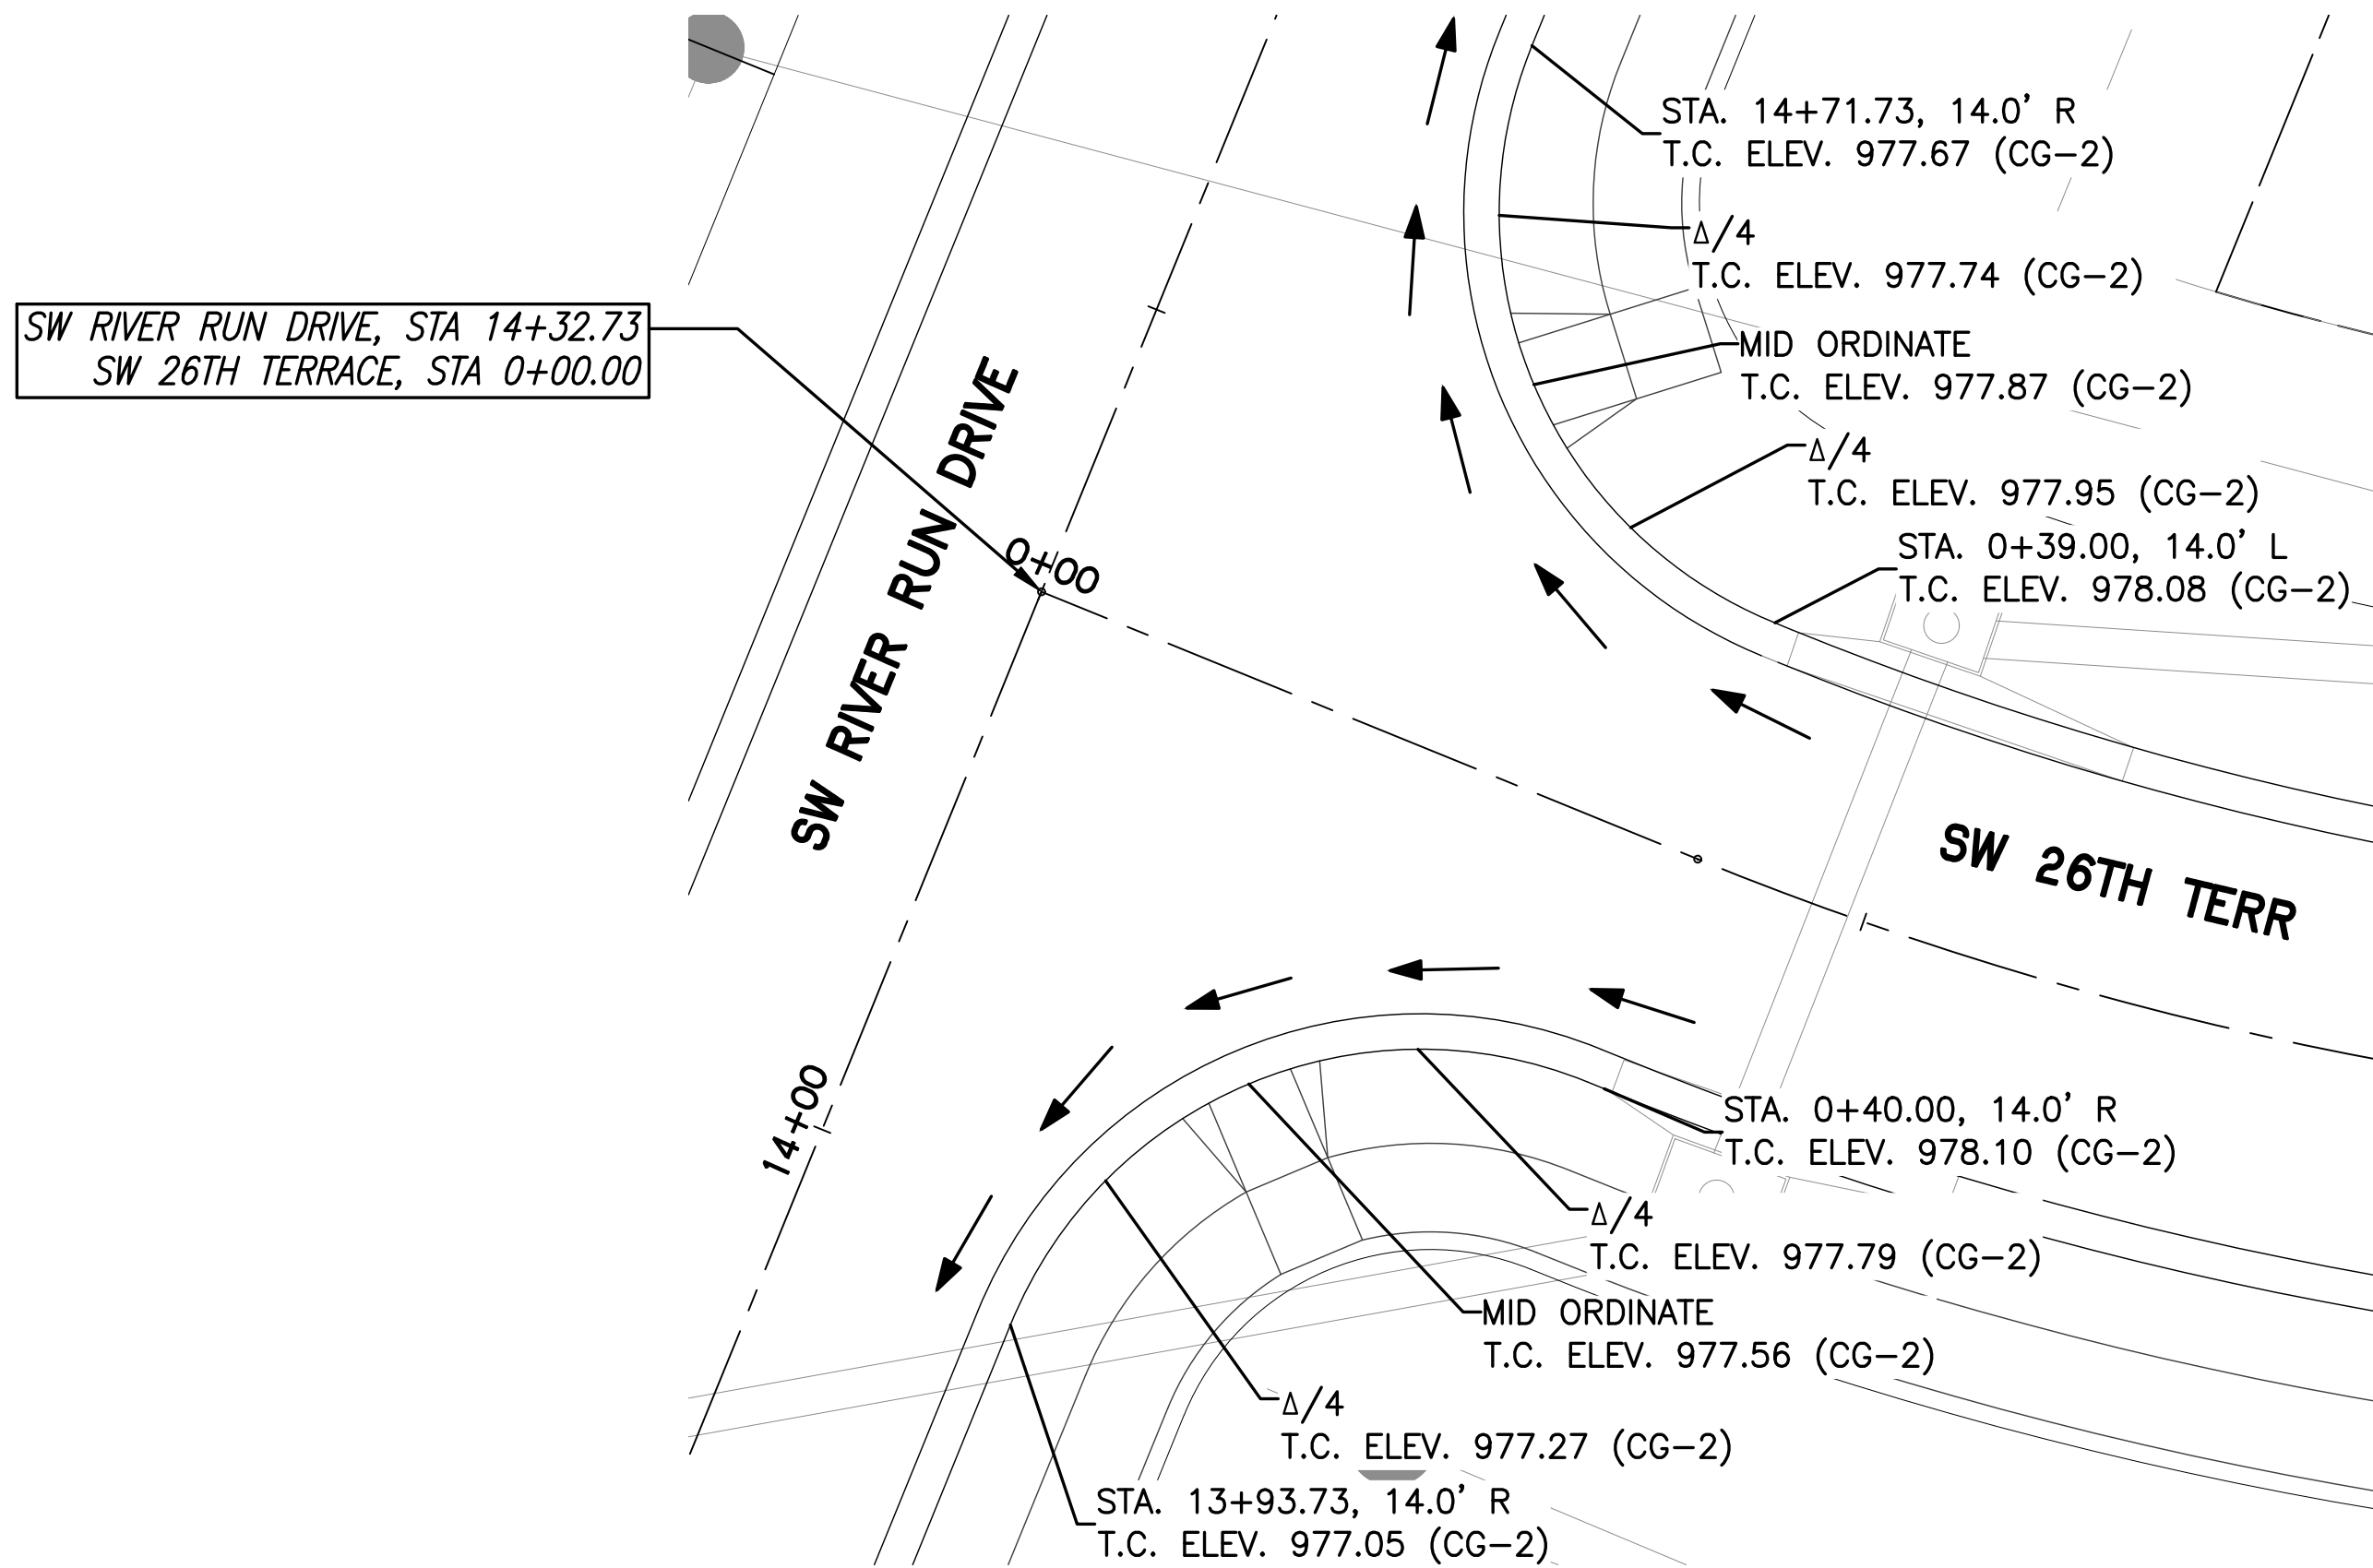

SW RIVER RUN DRIVE & SW 26TH TERR DETAILS

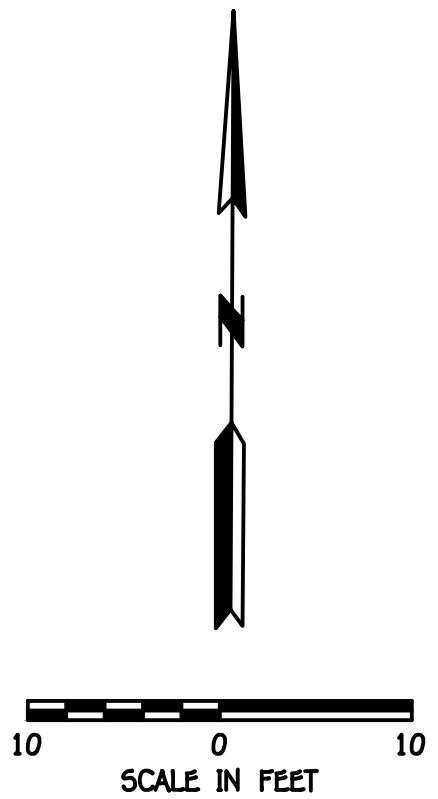

REVISION








PHOENIX ENGINEERING & SURVEYING, LLC
3834 S. NORTHERN BLVD.
INDEPENDENCE, MO 64602
(816) 743-9000 FAX: (816) 743-9700
ENGINEERING CERTIFICATE NO. MO E-2000151302-D KS: E-853
SURVEYING CERTIFICATE NO. MO LS-2000151303-D KS: LS-138

WHISPERING WOODS
LEE'S SUMMIT, JACKSON COUNTY, MO
STREET & STORM SEWER PLANS
INTERSECTION DETAILS

DESIGNED	BLG
DRAWN	JRT
SCALE	NOTED
DATE	09-01-2018
JOB NO.	04078
SHEET	16 OF 29

THE SEAL(S) AND SIGNATURE(S) APPLY ONLY TO THE DOCUMENT TO WHICH THEY ARE AFFIXED, AND EXPRESSLY DISCLAIM ANY RESPONSIBILITY FOR ALL OTHER PLANS, SPECIFICATIONS, ESTIMATES, REPORTS, OR OTHER DOCUMENTS OR INSTRUMENTS RELATING TO OR INTENDED TO BE USED FOR ANY PART OR PARTS OF THE ENGINEERING OR SURVEYING PROJECT.

SPOT ELEVATION TABLE					
SPOT	RAMP 1 ELEVATION	RAMP 2 ELEVATION	RAMP 3 ELEVATION	RAMP 4 ELEVATION	RAMP 5 ELEVATION
A	972.50	977.82	967.81	970.13	970.72
B	972.43	977.93	968.93	970.25	970.43
C	972.40	978.01	968.04	970.30	970.63
D	972.00	977.93	968.12	970.55	970.43
E	971.60	977.84	968.31	970.80	970.23
F	972.57	977.75	967.74	970.06	970.77
G	972.50	977.86	967.86	970.18	970.36
H	972.47	977.93	967.97	970.23	970.56
I	972.07	977.86	968.05	970.48	970.36
J	971.67	977.77	968.24	970.75	970.16

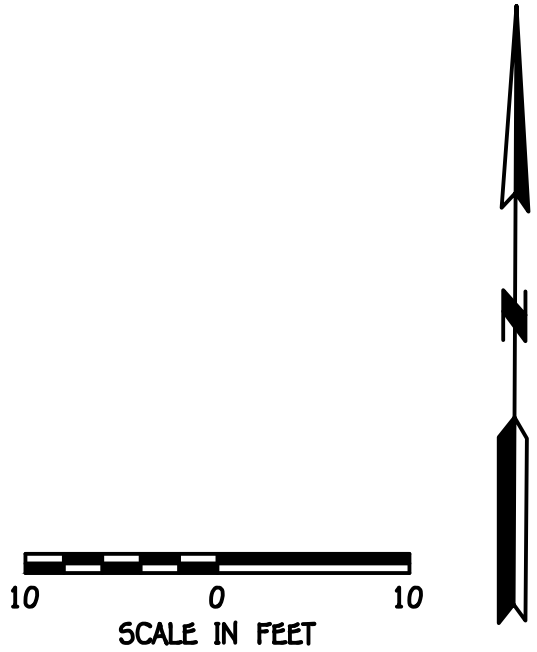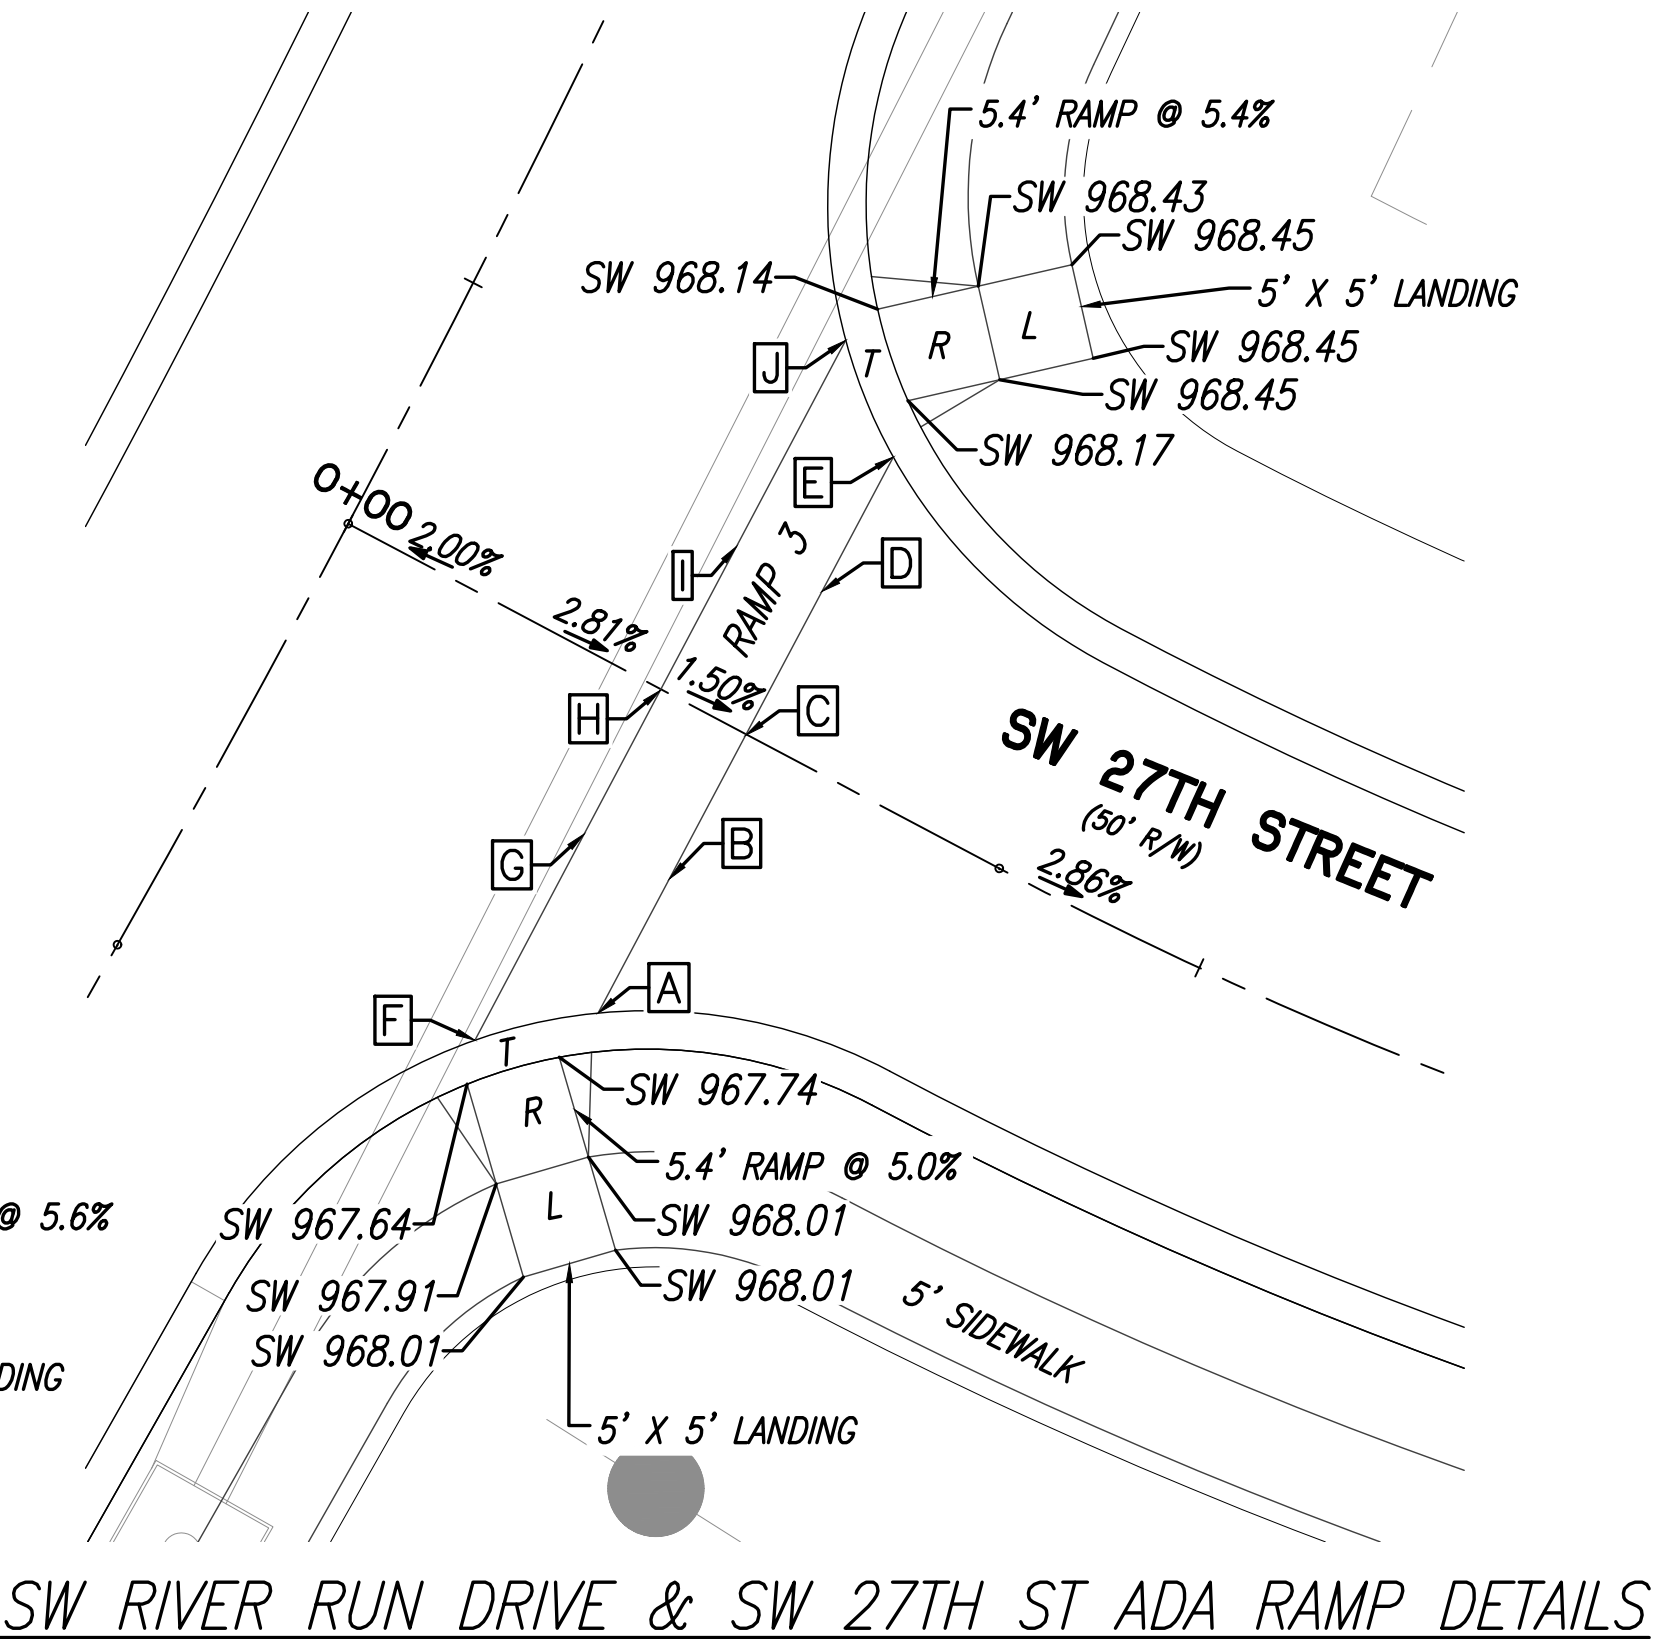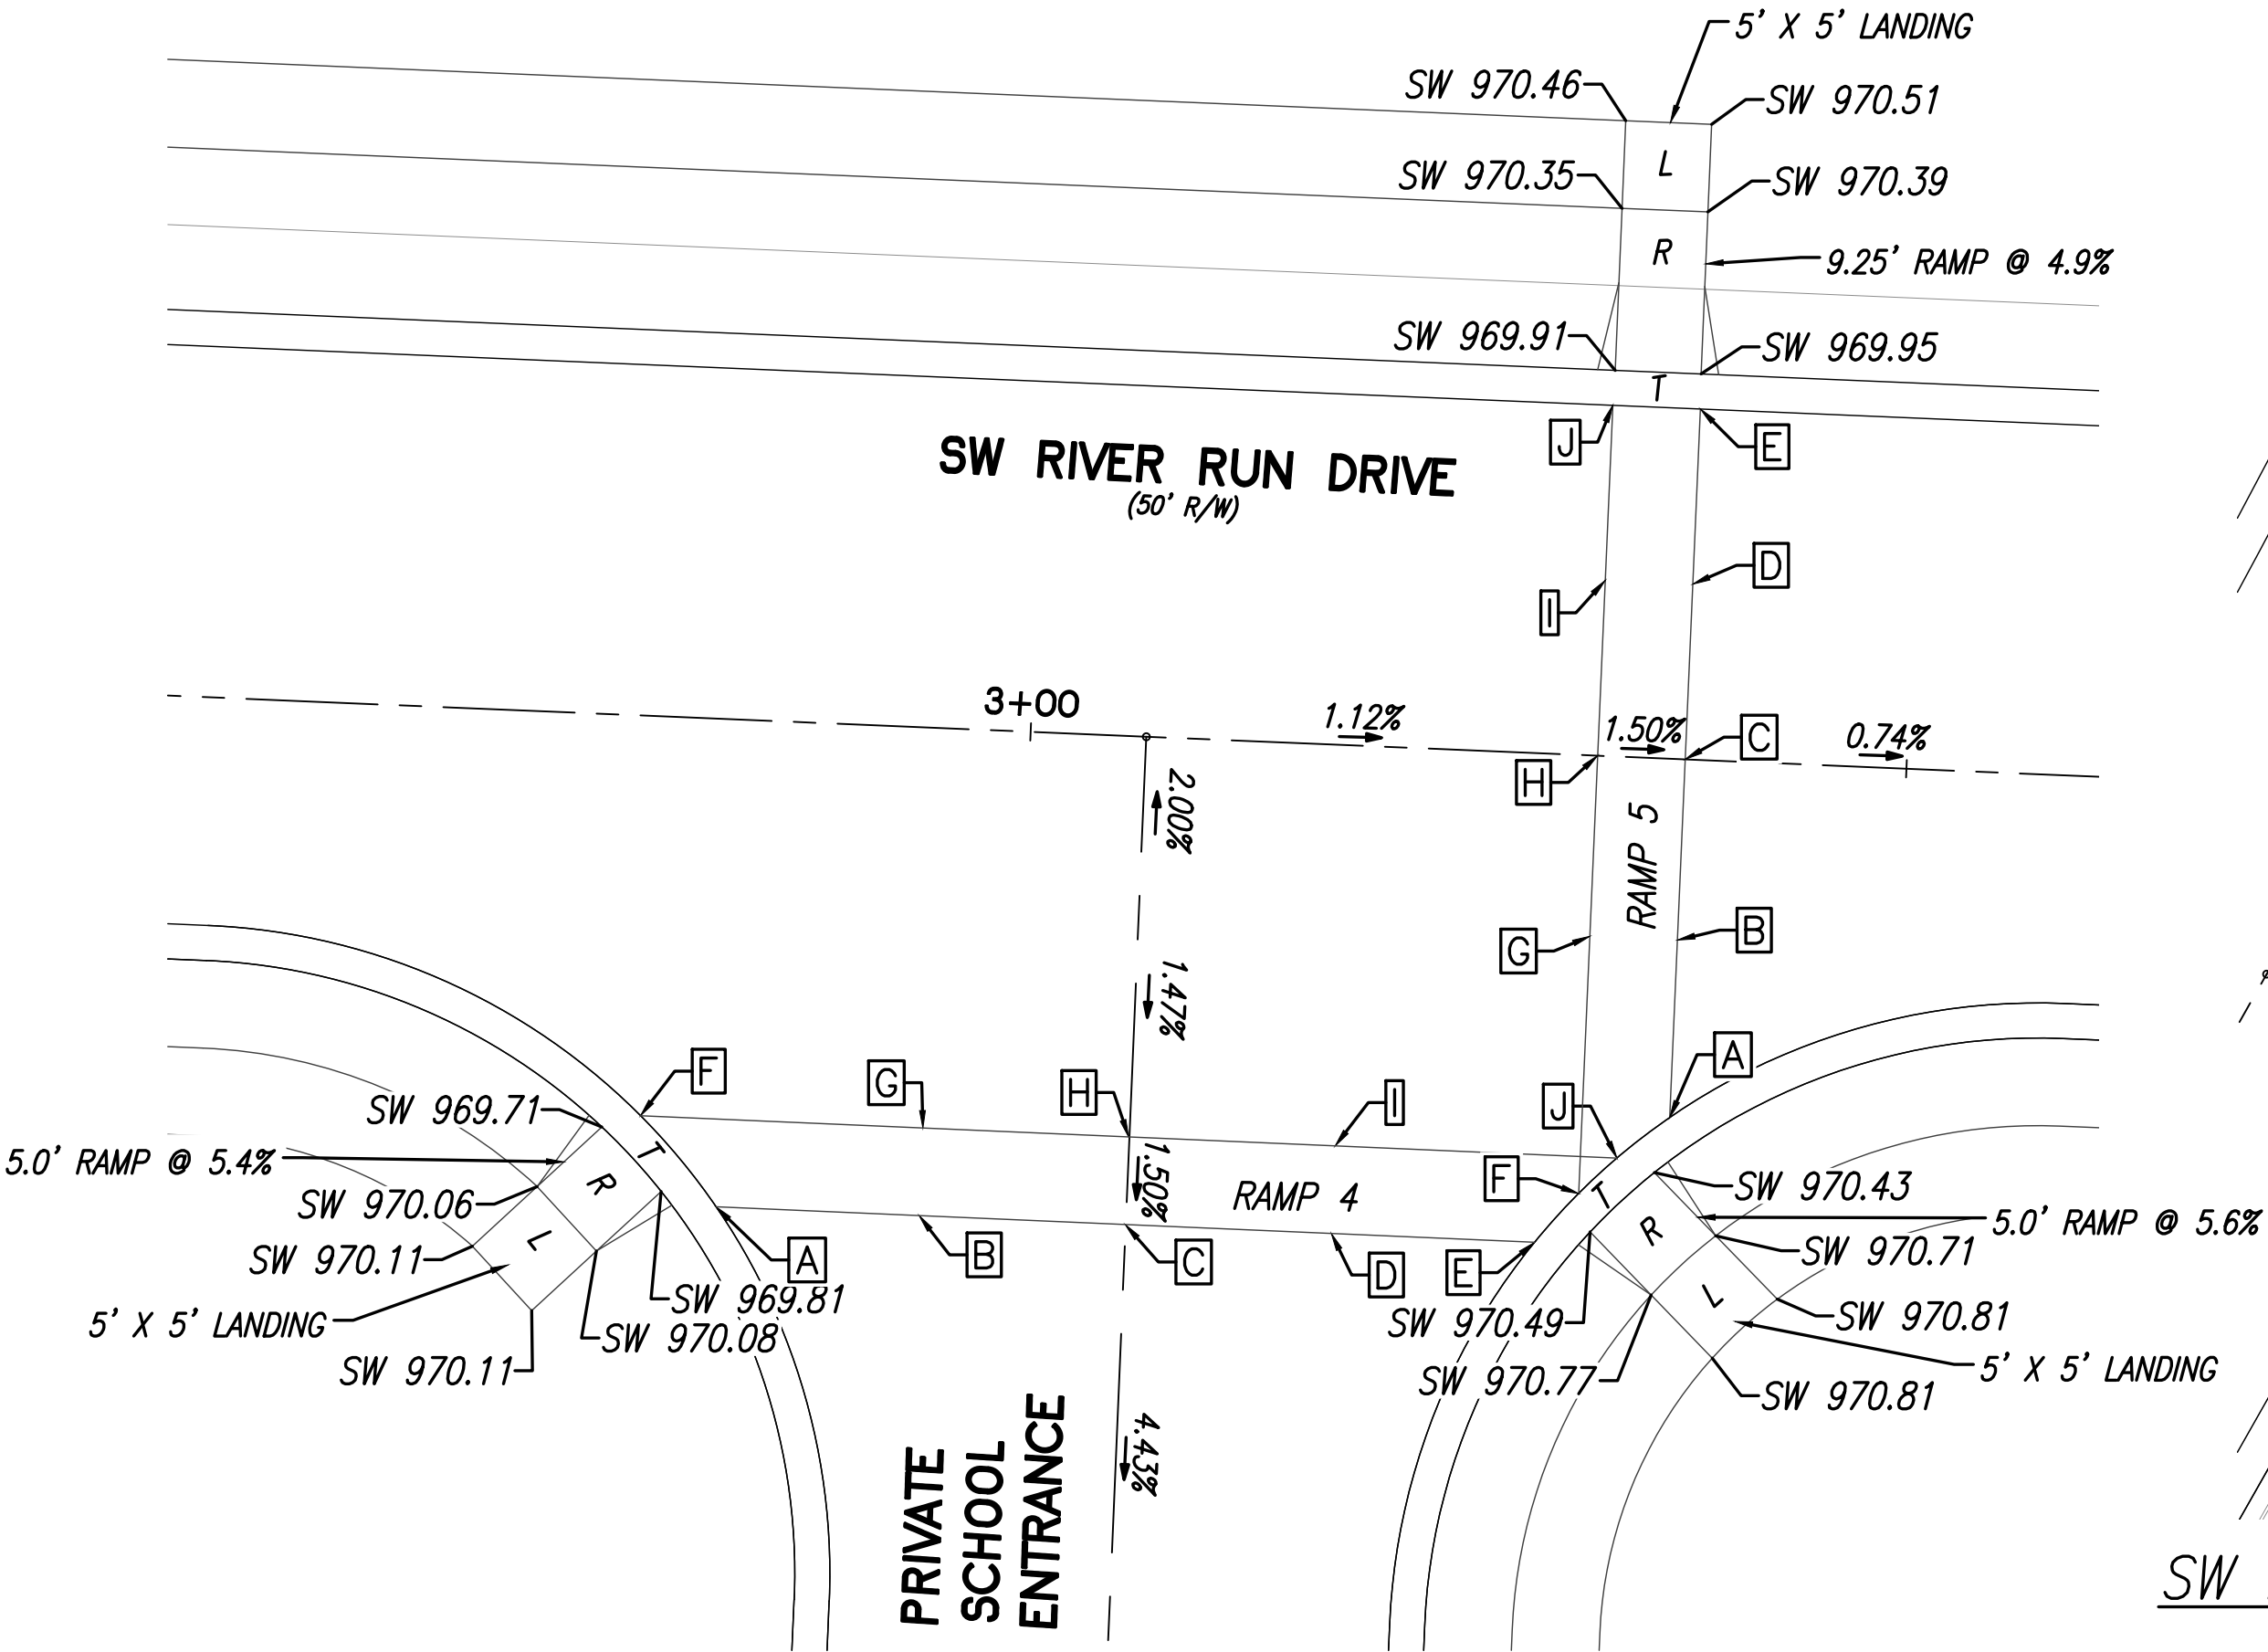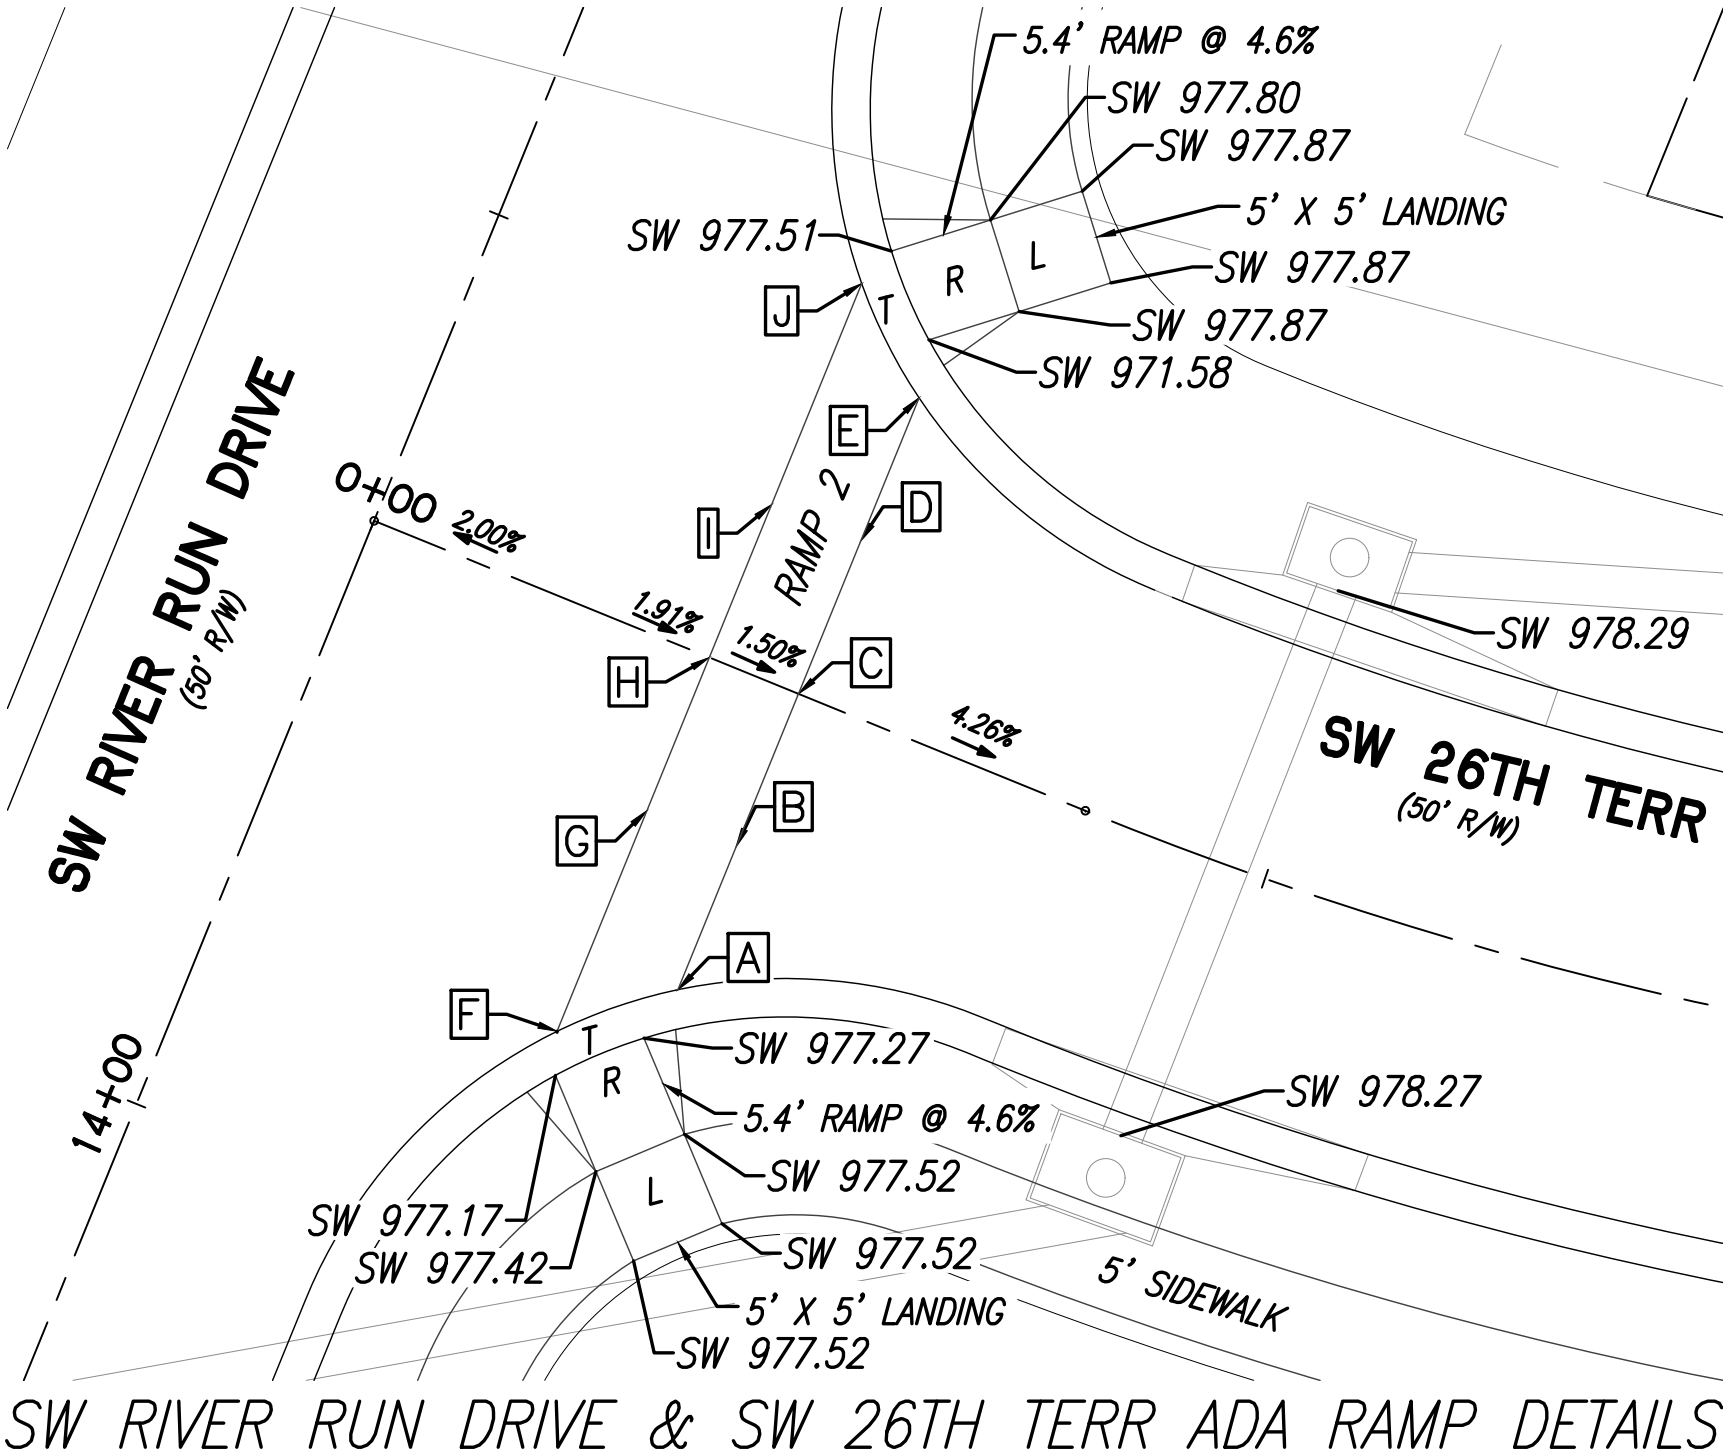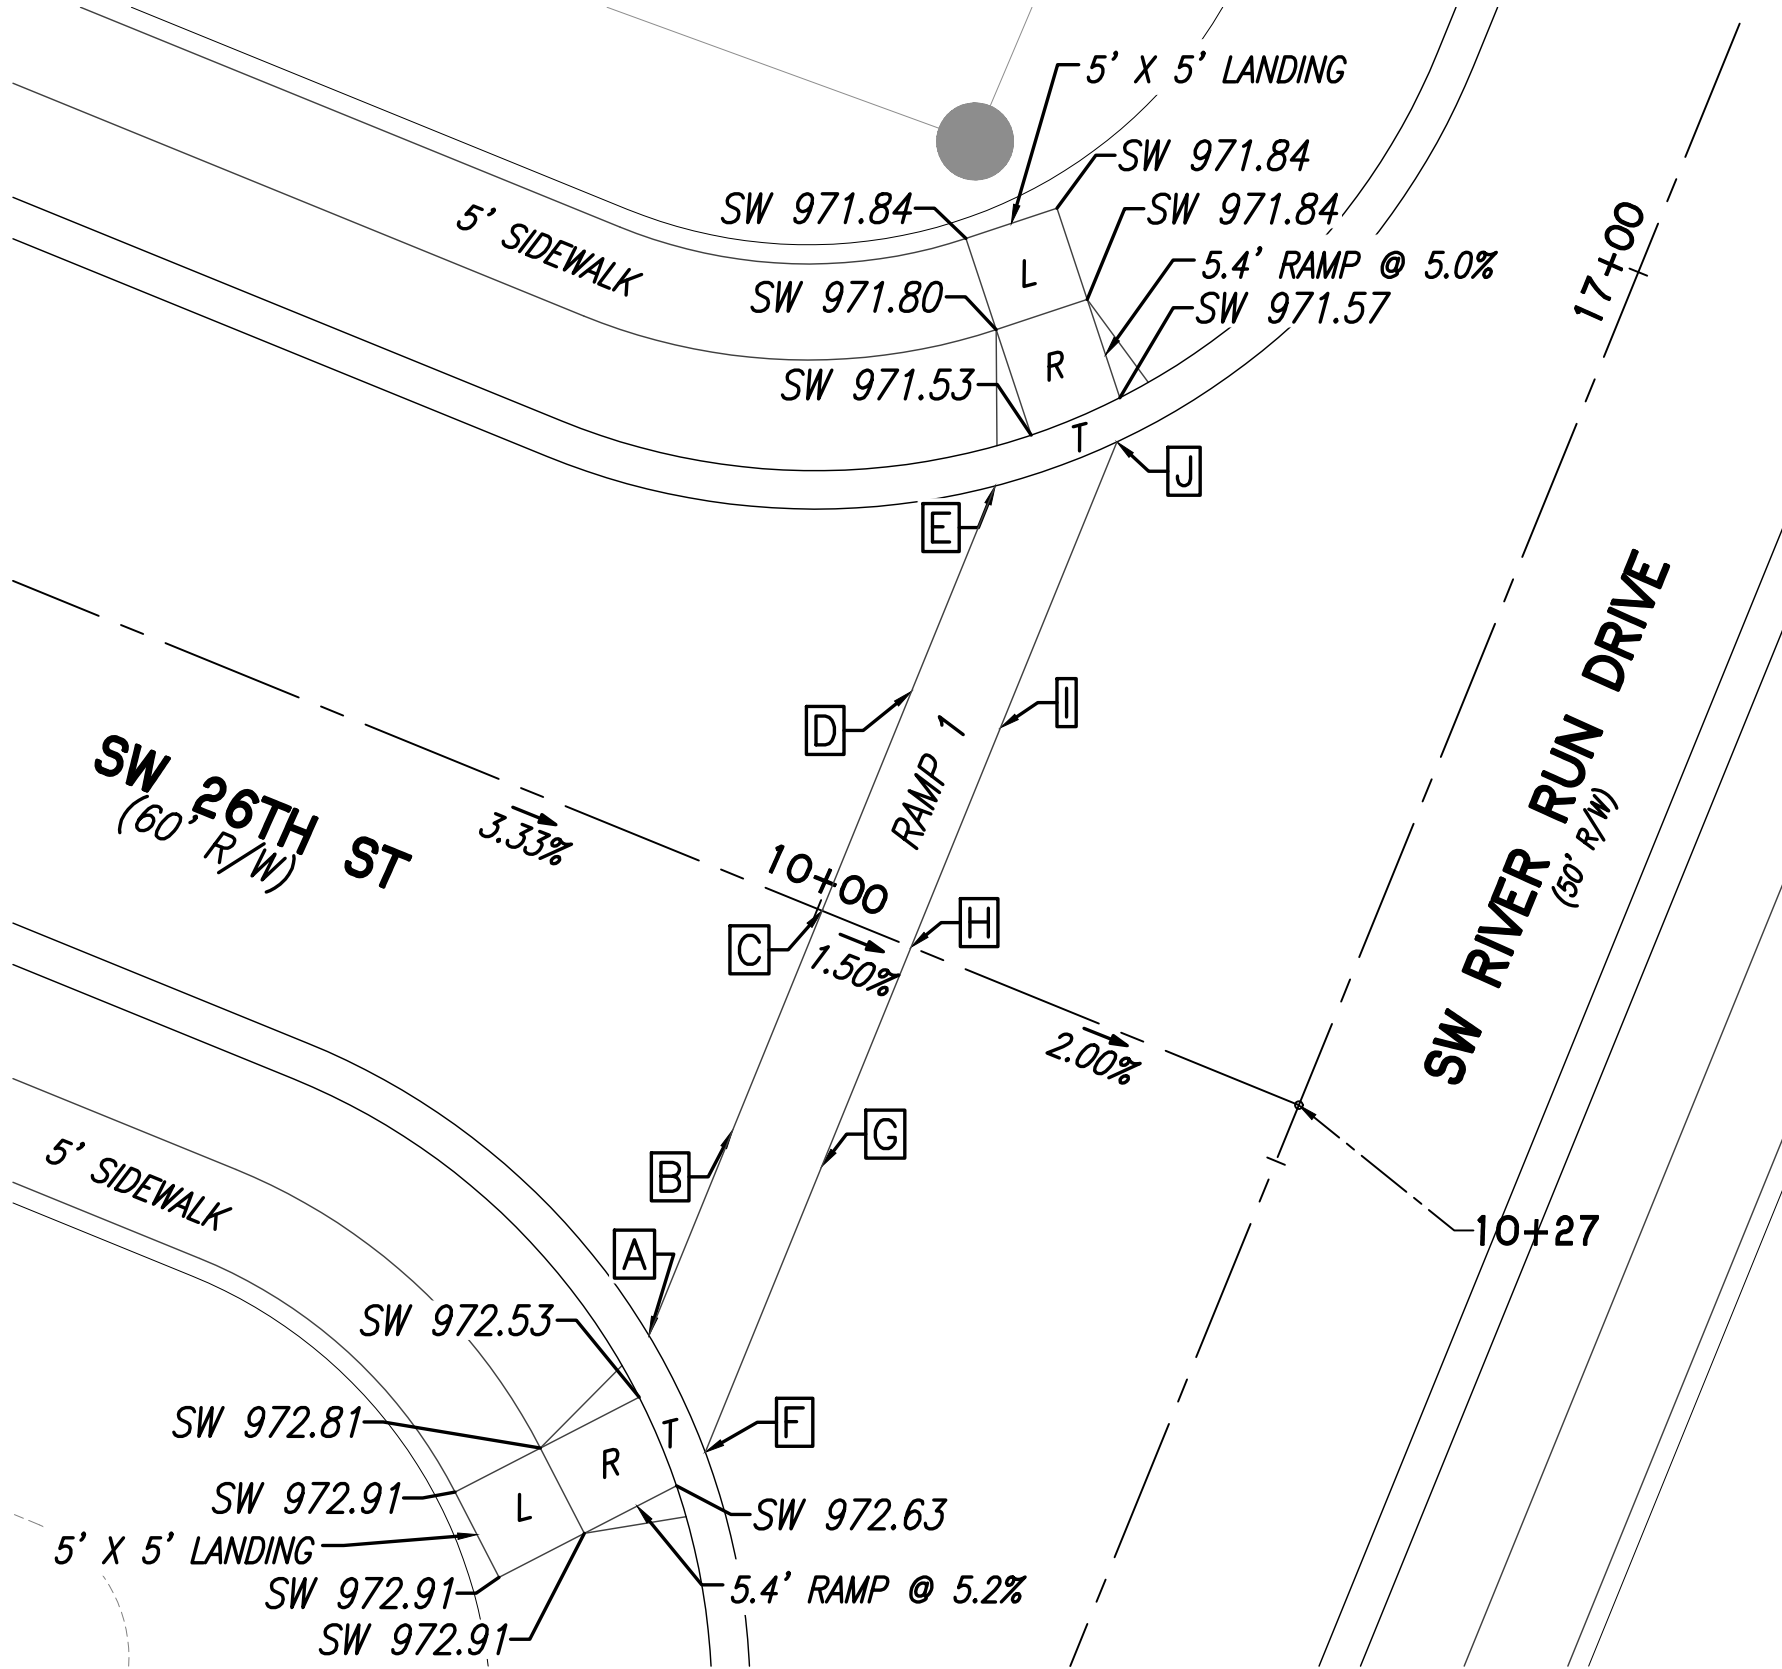




REVISION

STATE OF MISSOURI
BRIAN L. GLEN
Professional Engineer
No. 2010011687
05-03-2018

PHOENIX ENGINEERING
& SURVEYING, LLC
3834 S. NORTHERN BLVD.
INDEPENDENCE, MO 64602
(816) 743-9000 FAX: (816) 743-9700
ENGINEERING CERTIFICATE NO: MO E-2000151302-D KS: E-853
SURVEYING CERTIFICATE NO: MO LS-2000151303-D KS: LS-138

WHISPERING WOODS
LEE'S SUMMIT, JACKSON COUNTY, MO
STREET & STORM SEWER PLANS
ADA RAMP DETAILS

DESIGNED
BLG
DRAWN
JRT
SCALE
NOTED
DATE
09-01-2018
JOB NO.
04078
SHEET

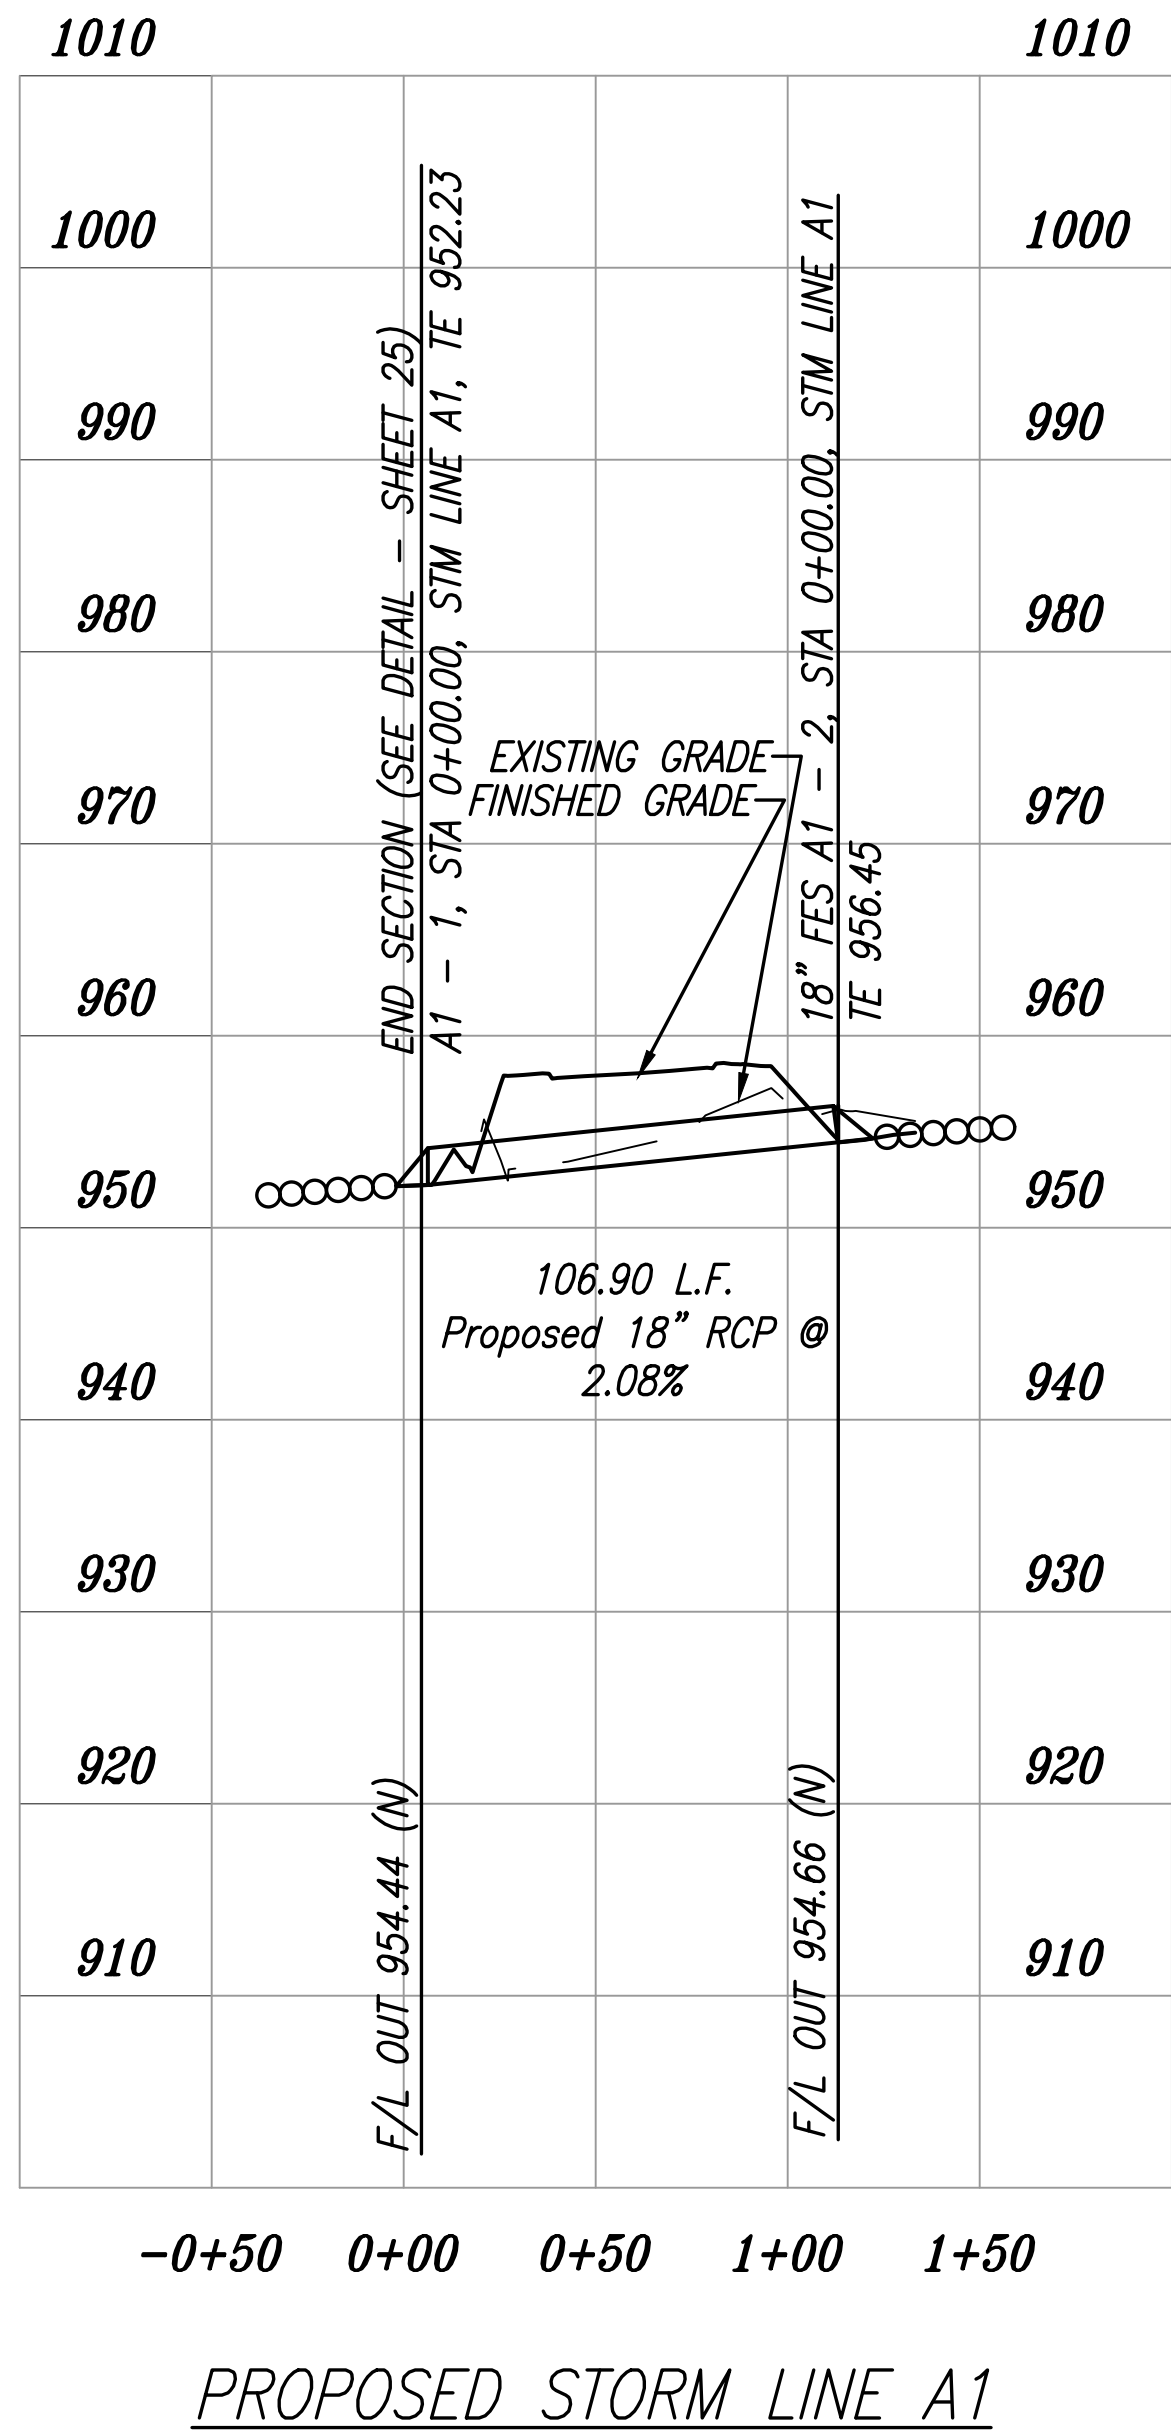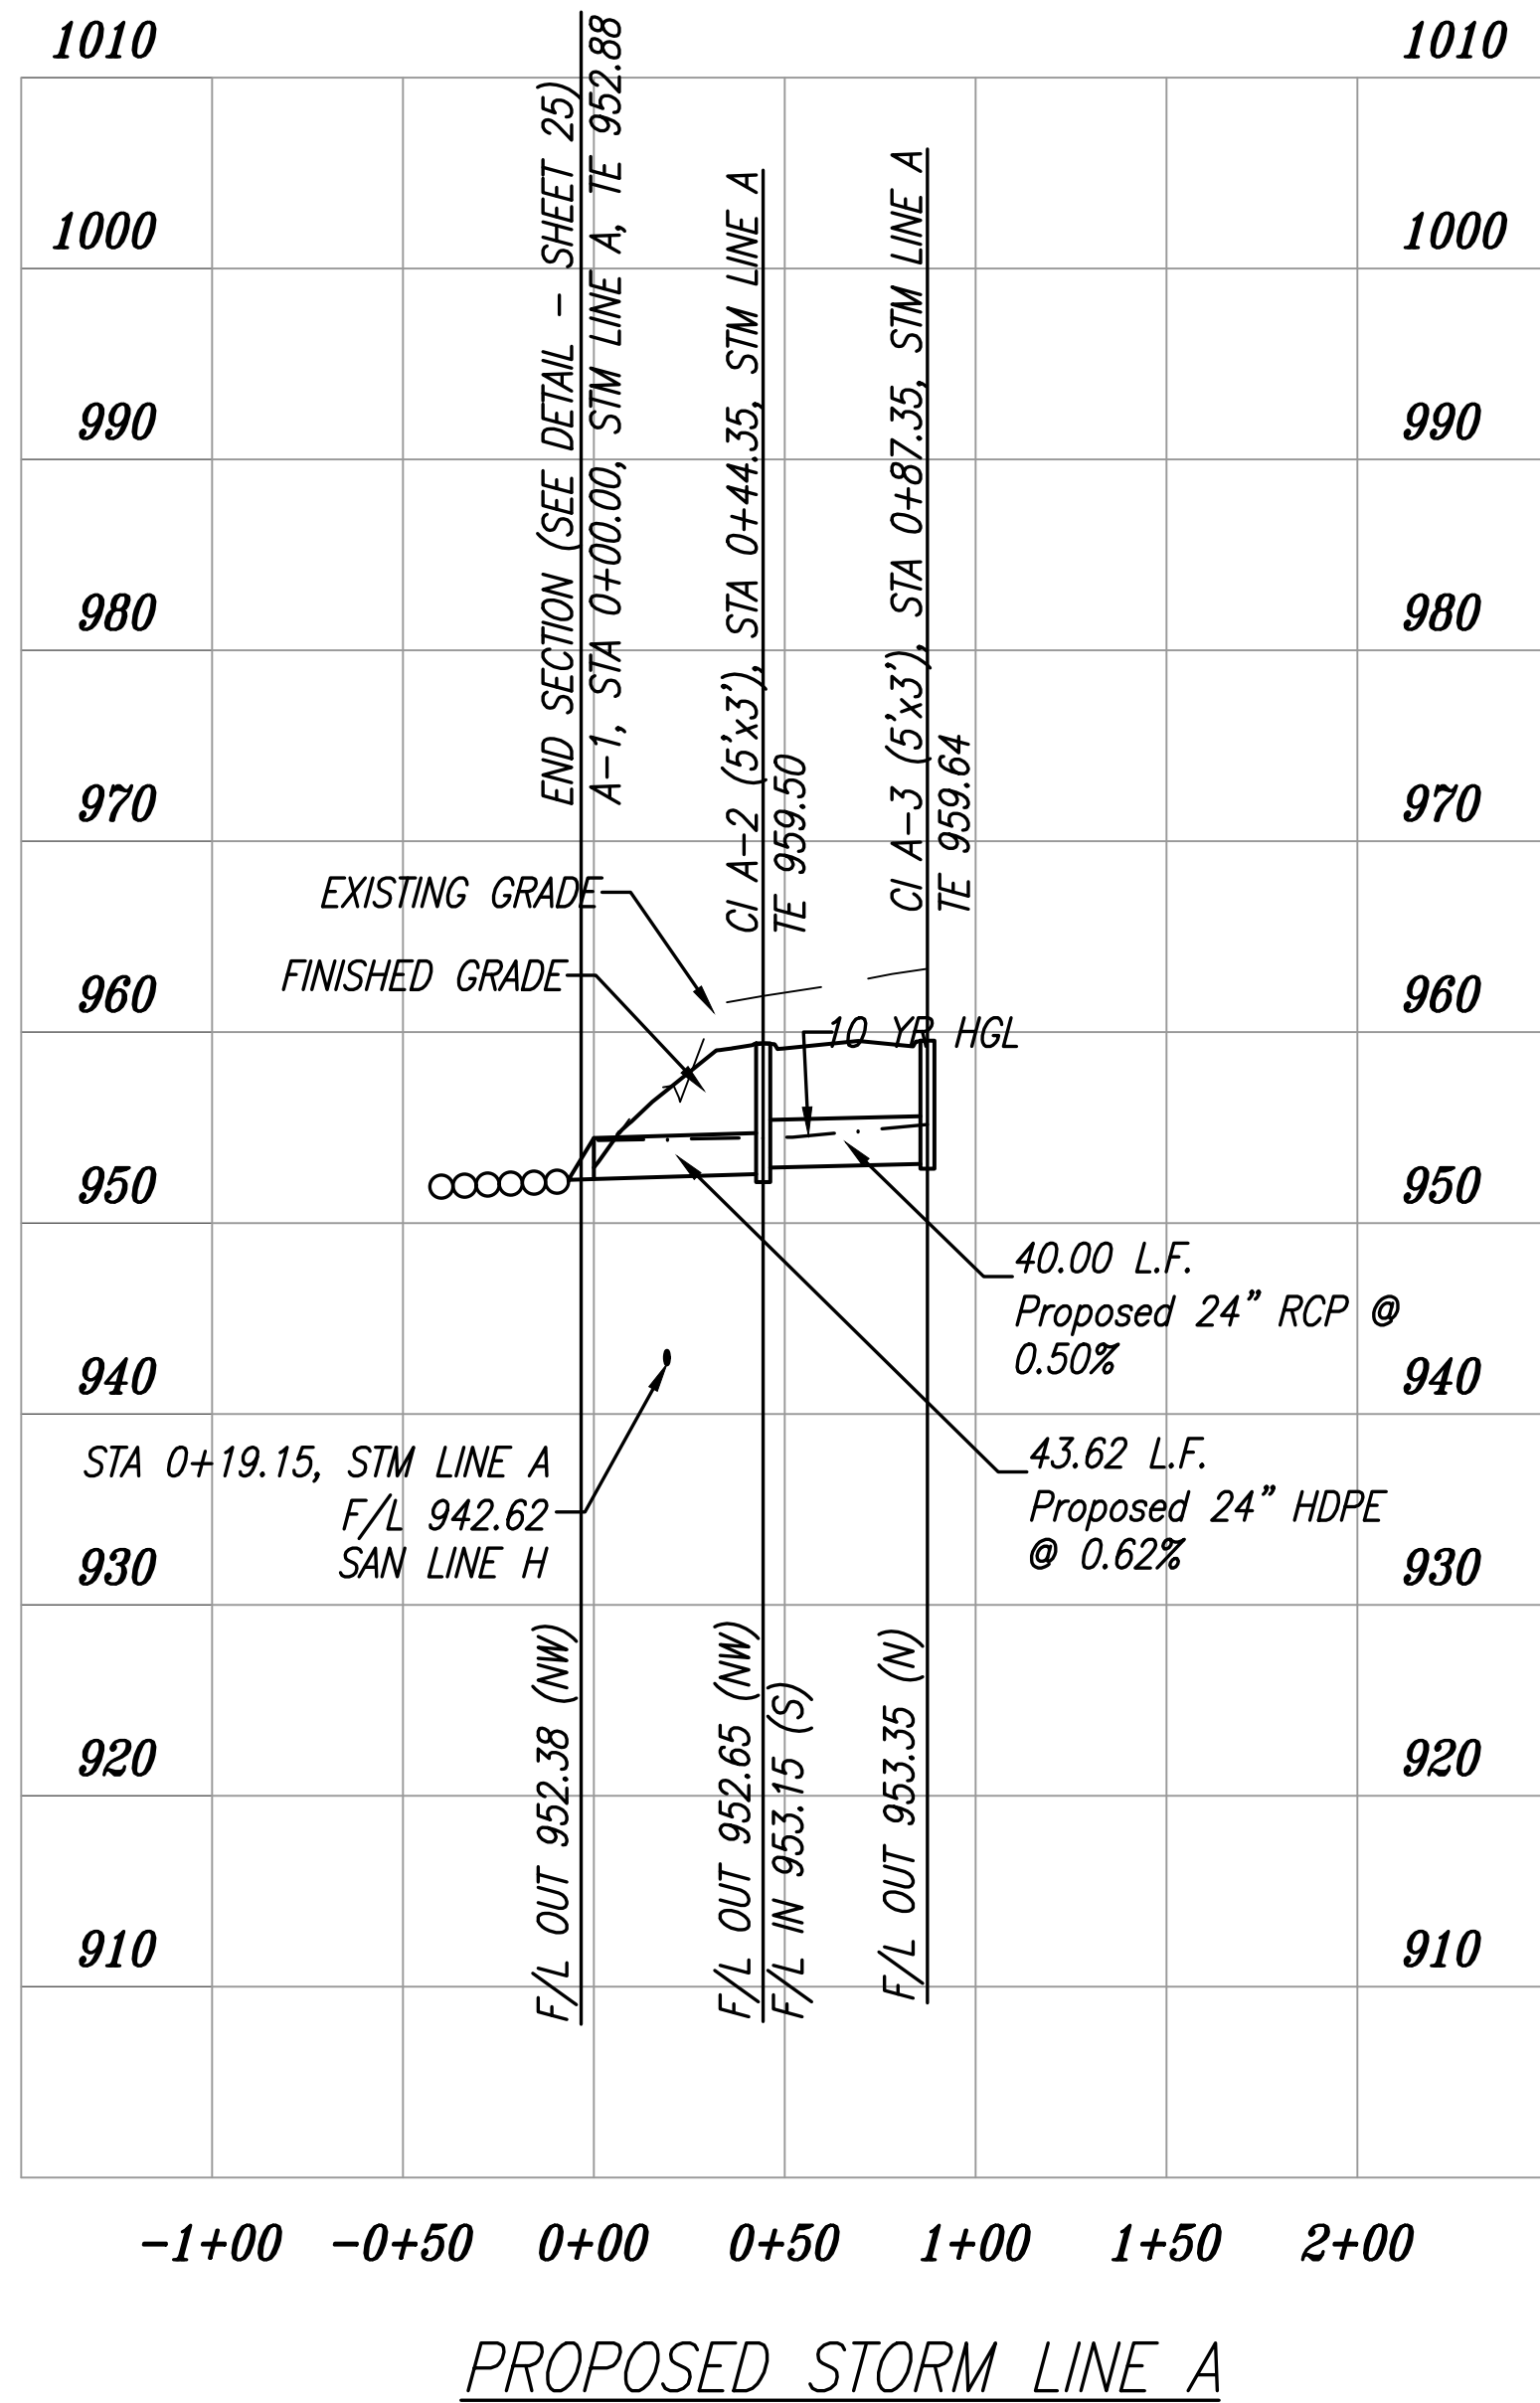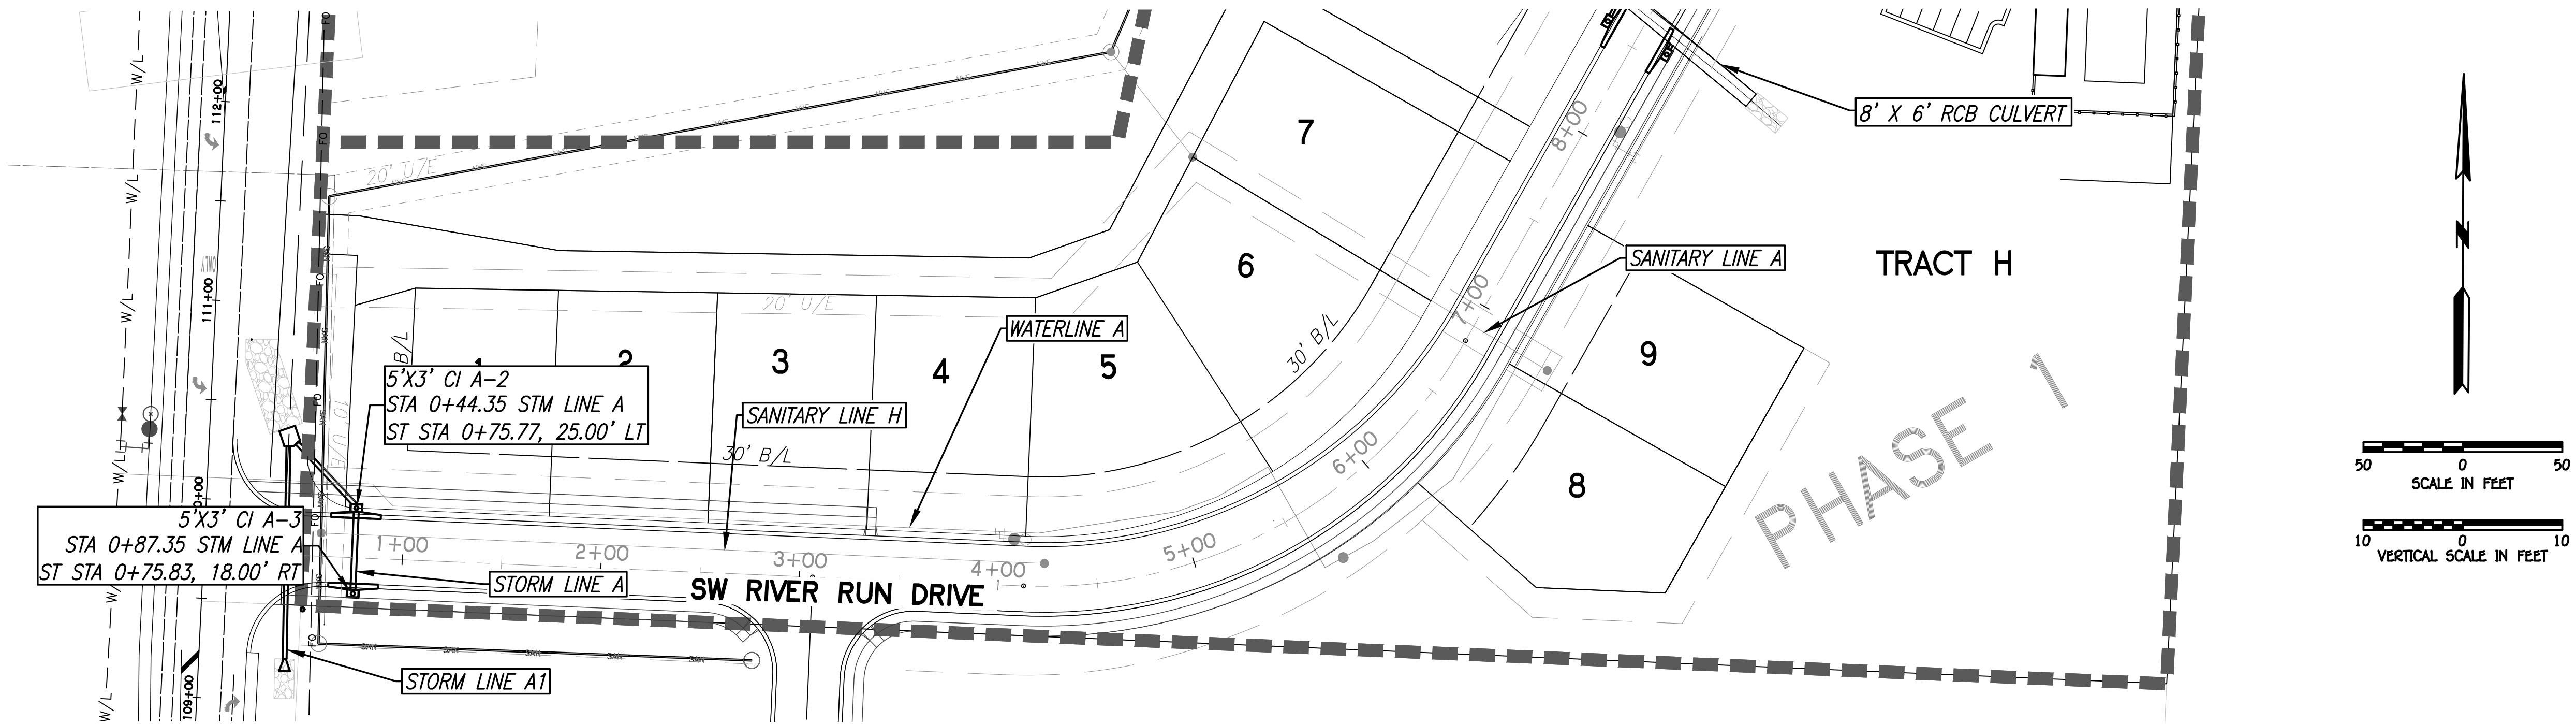

REVISION

THE SEAL(S) AND SIGNATURE(S) APPLY ONLY TO THE DOCUMENT TO WHICH THEY ARE AFFIXED. NO OTHER DOCUMENTS OR INSTRUMENTS RELATING TO OR INTENDED TO BE USED FOR ANY PART OR PARTS OF THE ENGINEERING OR SURVEYING PROJECT.

STATE OF MISSOURI
BRIAN L. GLENN
REGISTERED PROFESSIONAL ENGINEER
NO. 05-03-2018
DE-2010011667

BRIAN L. GLENN
2018-2021
MO AS AGENT OF
PHOENIX ENGINEERING
& SURVEYING, LLC



PHOENIX ENGINEERING
& SURVEYING, LLC

3833 S. NORTHERN BLVD.
INDEPENDENCE, MO 64062
(816) 743-9000 FAX: (816) 743-9700
ENGINEERING CERTIFICATE NO: MO E-2000151302-D KS: E-853
SURVEYING CERTIFICATE NO: MO LS-2000151303-D KS: LS-138


WHISPERING WOODS
LEE'S SUMMIT, JACKSON COUNTY, MO
STREET & STORM SEWER PLANS
STORM PLAN & PROFILE

DESIGNED
BLG
DRAWN
JRT
SCALE
NOTED
DATE
09-01-2018
JOB NO.
04078
SHEET
18 OF 29


© PHOENIX ENGINEERING & SURVEYING LLC - 2018

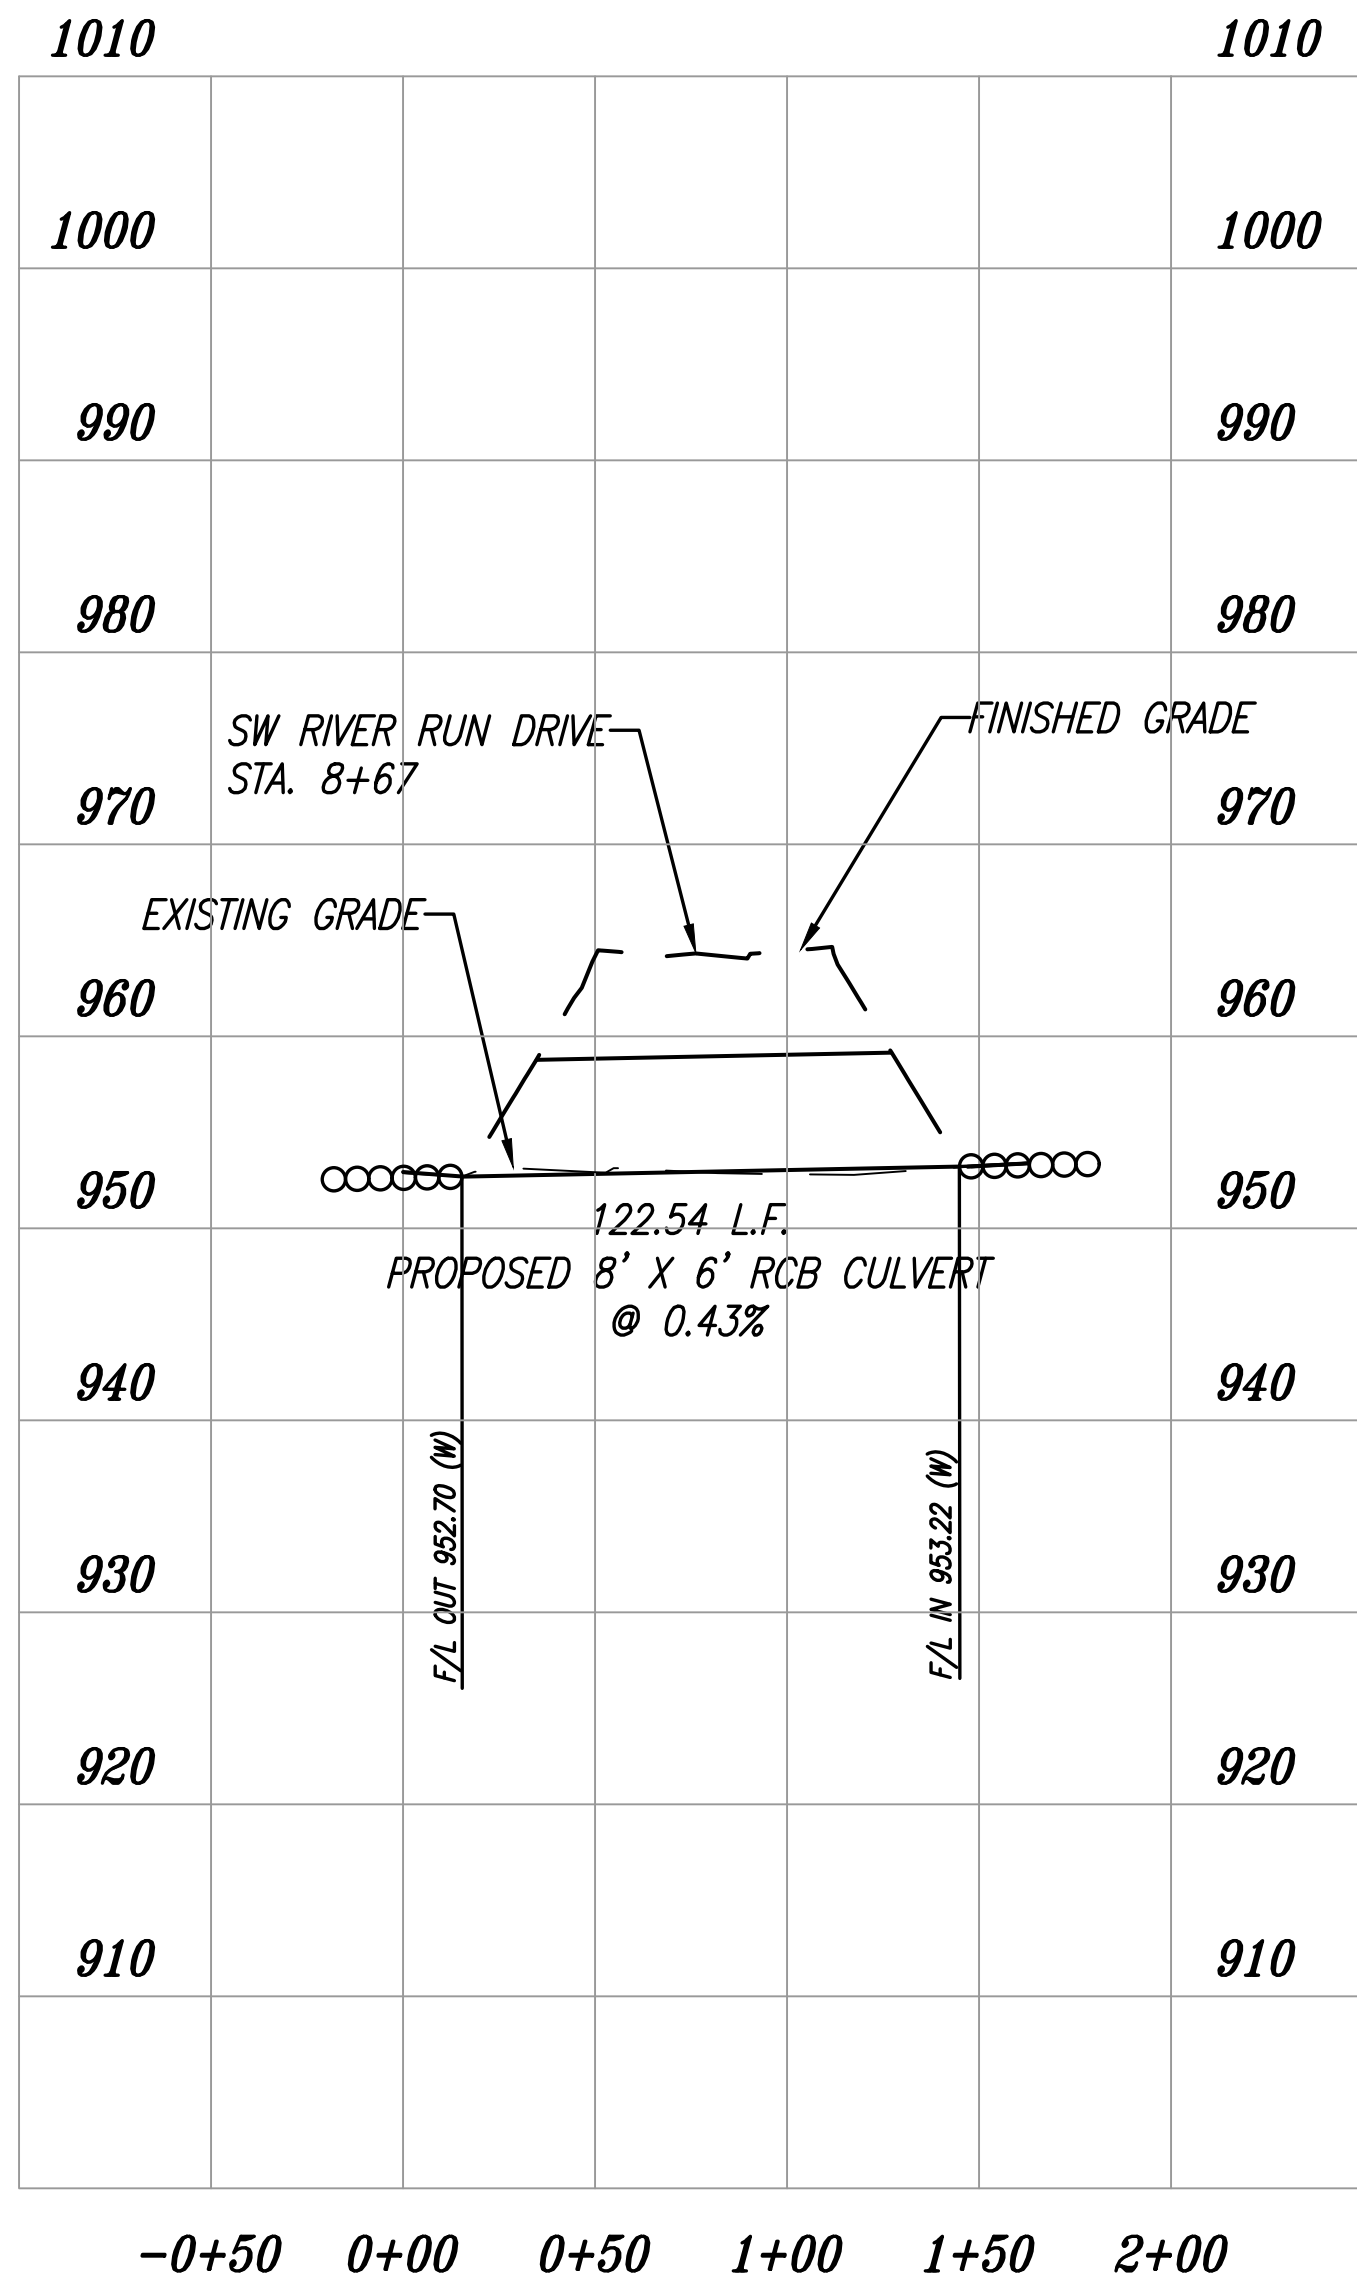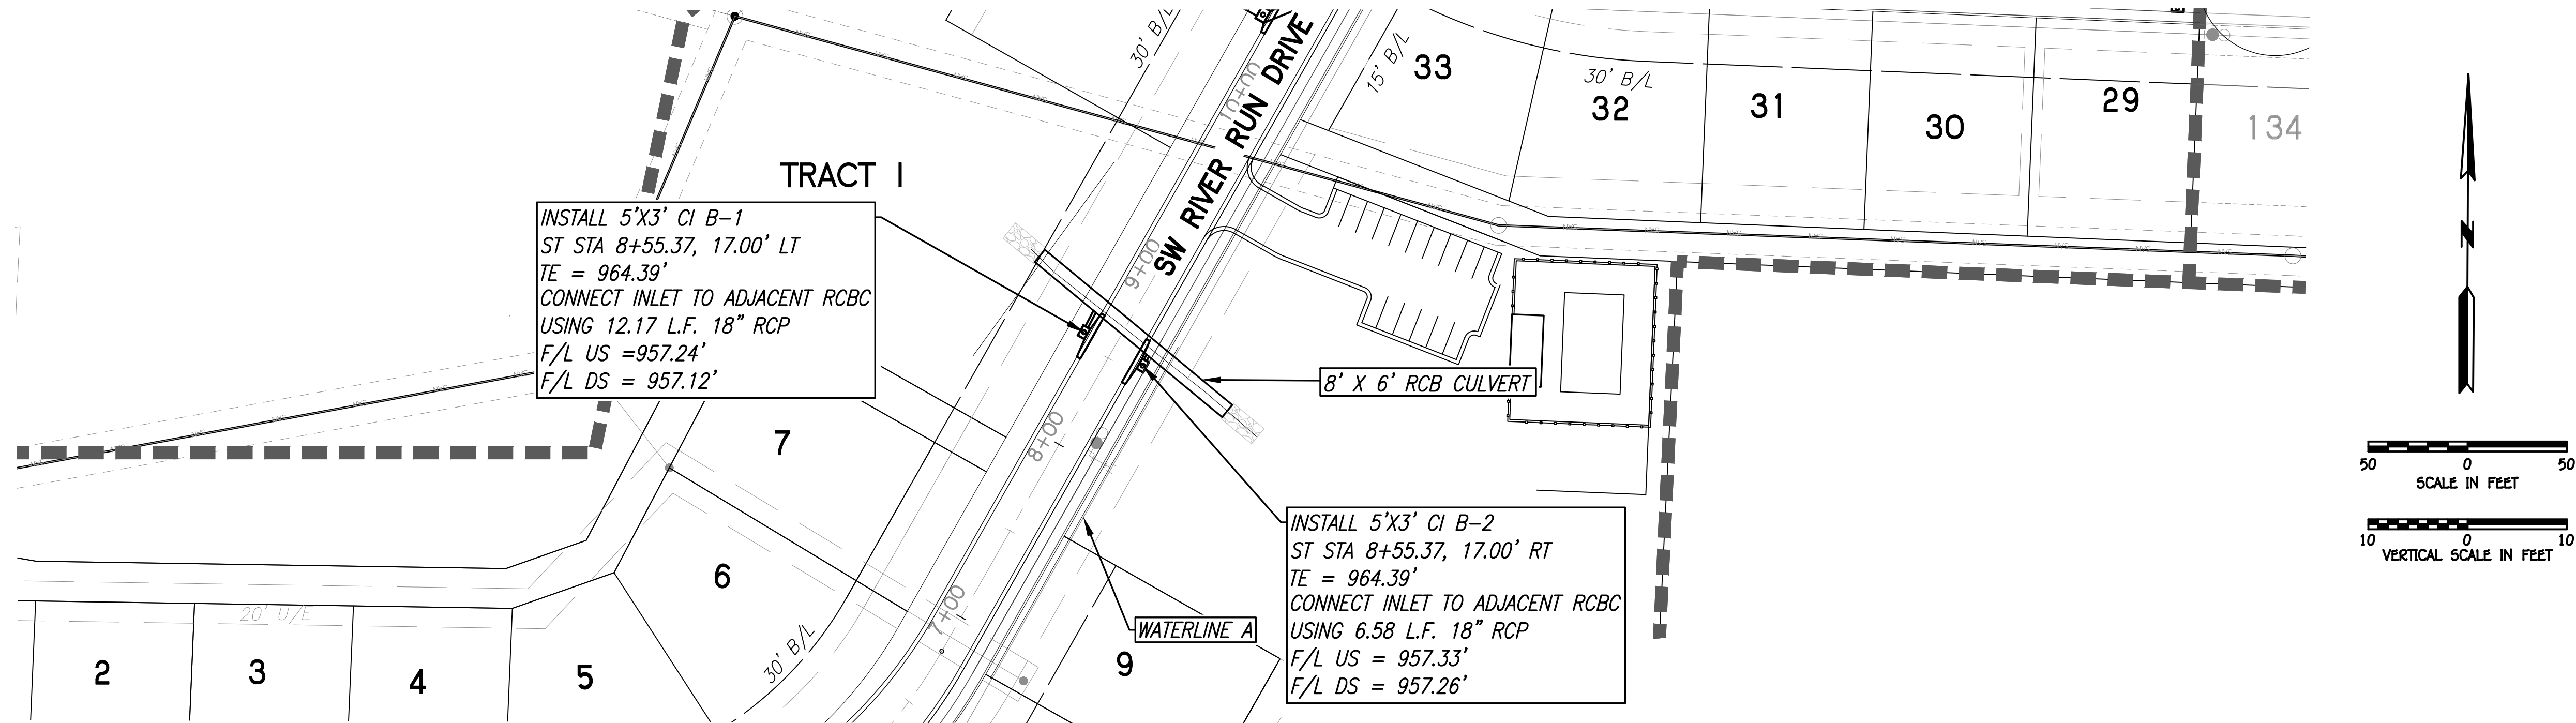

PROPOSED 8' X 6' RCB CULVERT

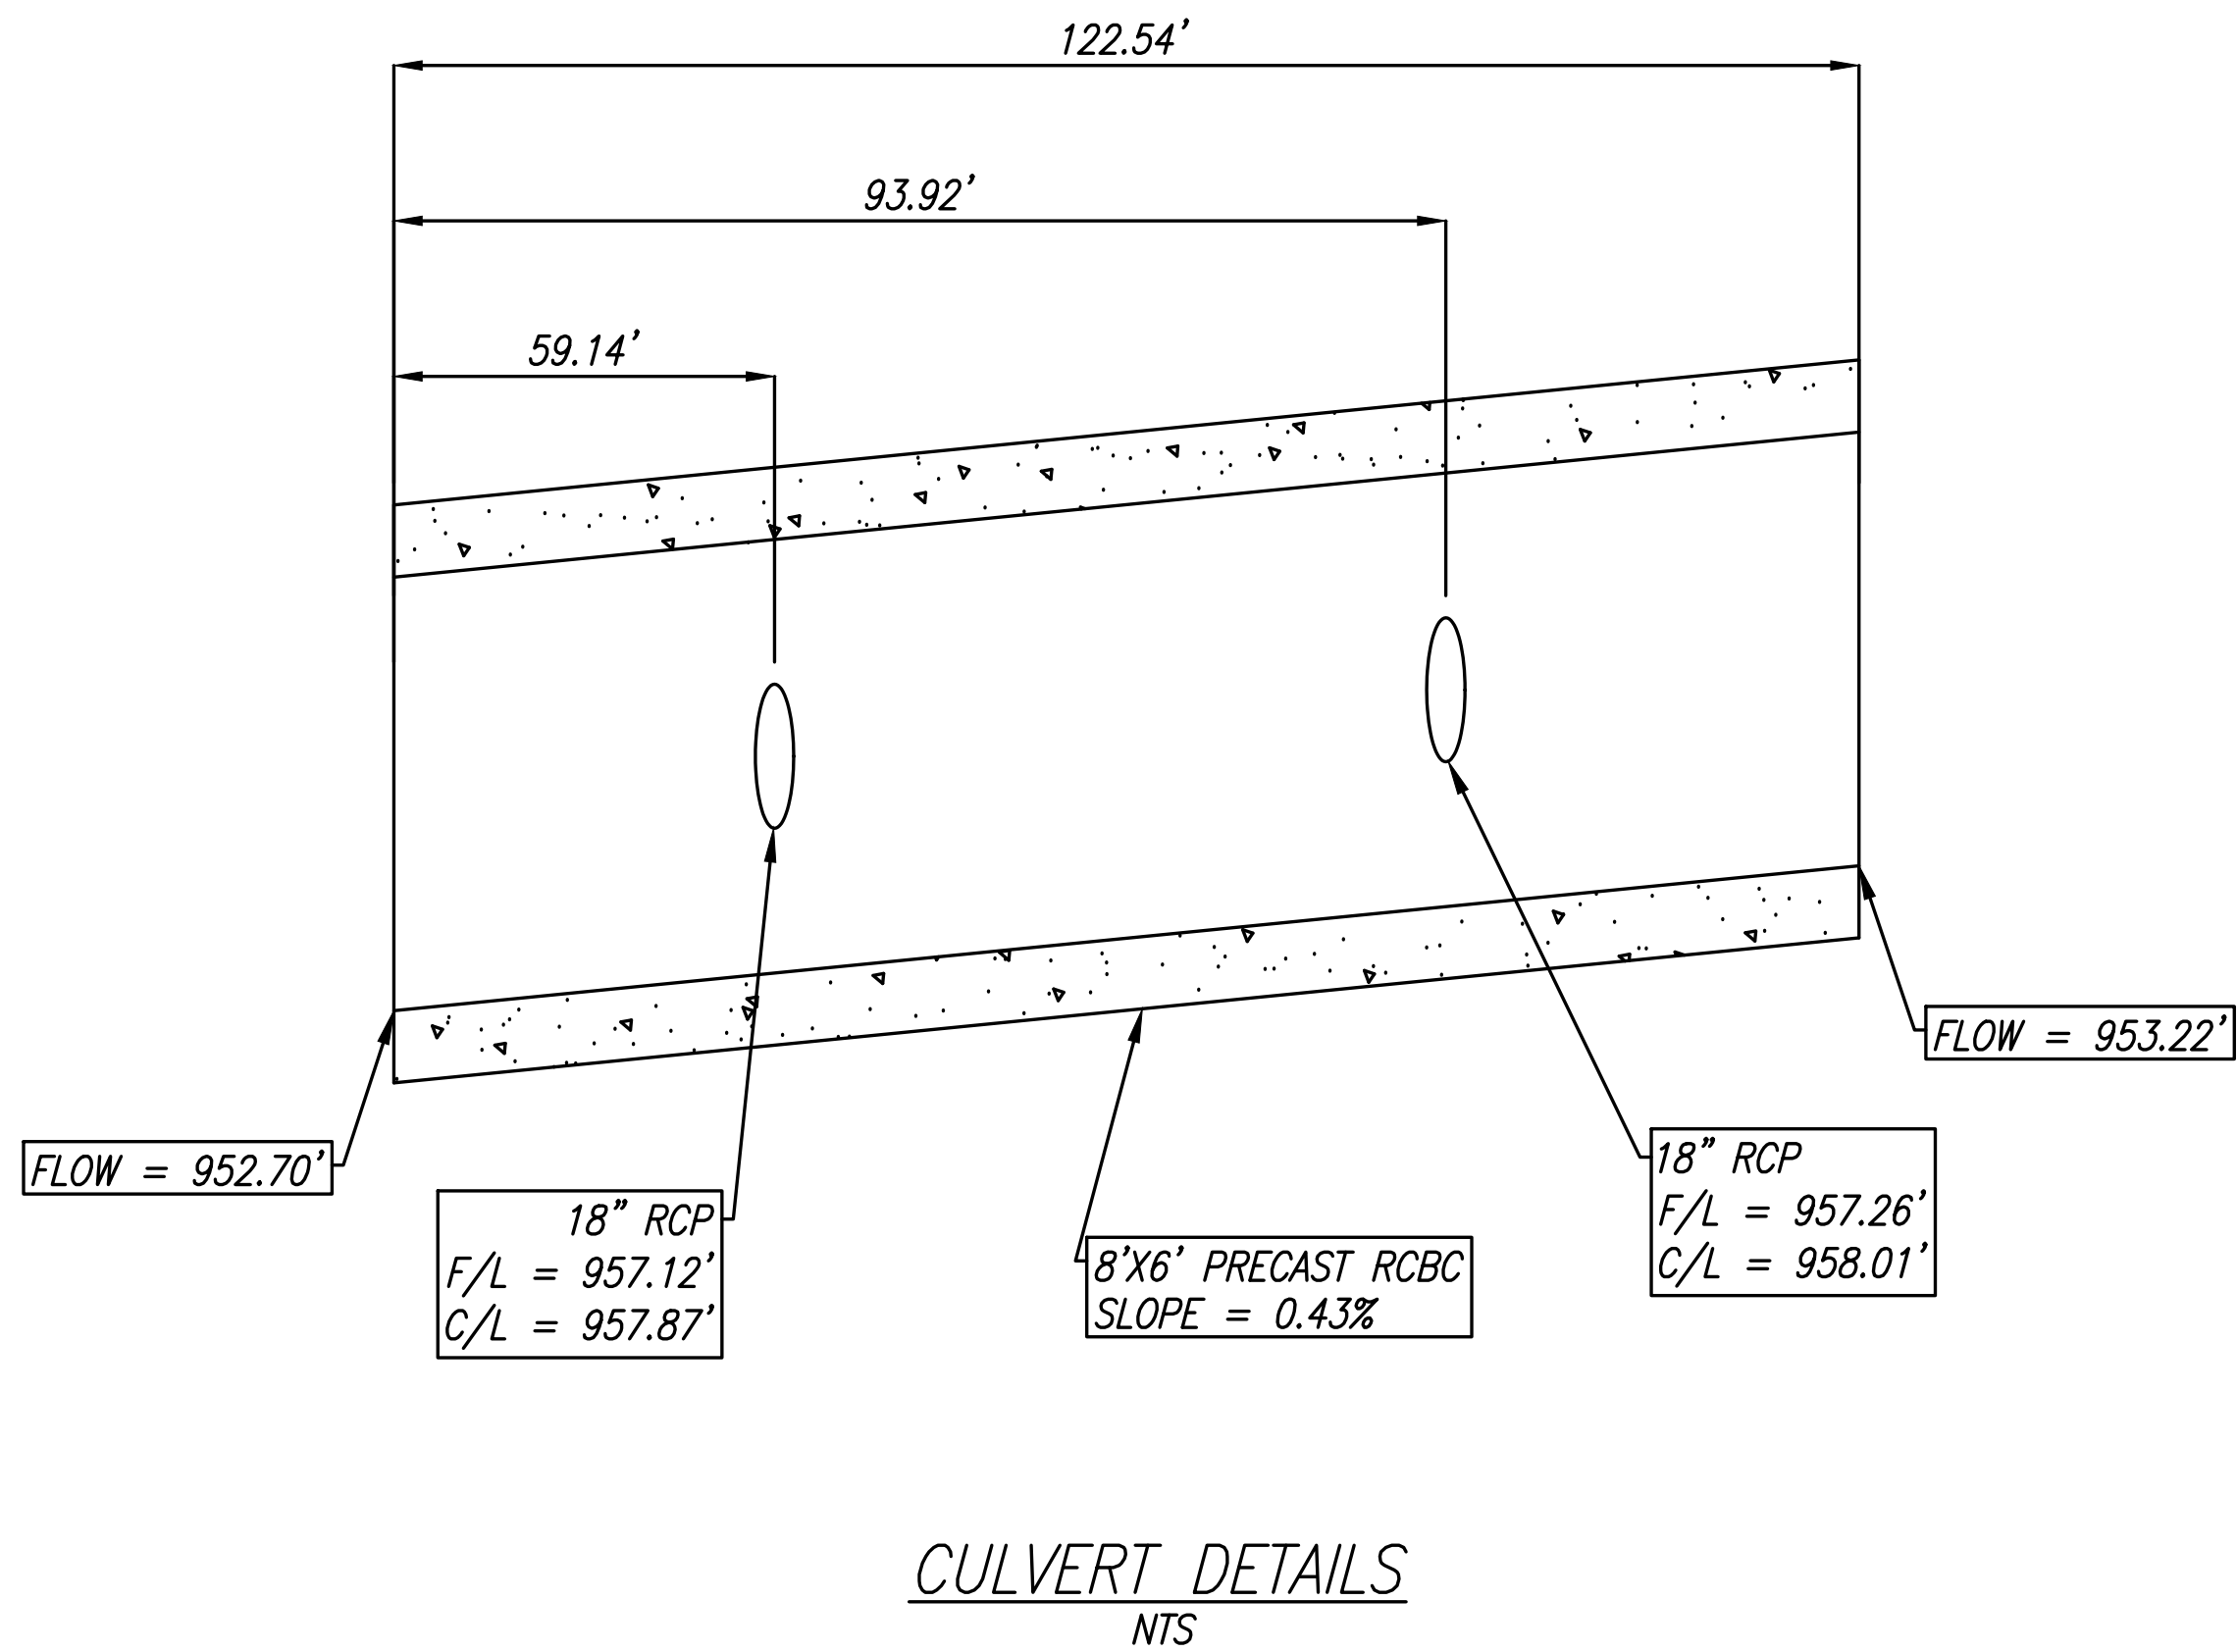

REVISION

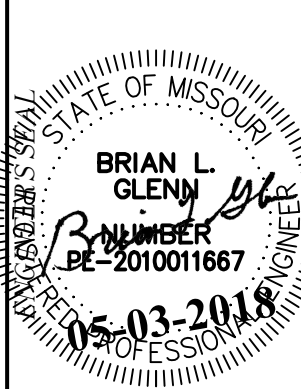


PHOENIX ENGINEERING
& SURVEYING, LLC





3833 S. NORTHERN BLVD.
INDEPENDENCE, MO 64602
(816) 743-9000 FAX: (816) 743-9700
ENGINEERING CERTIFICATE NO: MO E-2000151302-D KS: E-853
SURVEYING CERTIFICATE NO: MO LS-2000151303-D KS: LS-138

WHISPERING WOODS
LEE'S SUMMIT, JACKSON COUNTY, MO
STREET & STORM SEWER PLANS
STORM PLAN & PROFILE

DESIGNED
BLG
DRAWN
JRT
SCALE
NOTED
DATE
09-01-2018
JOB NO.
04078
SHEET

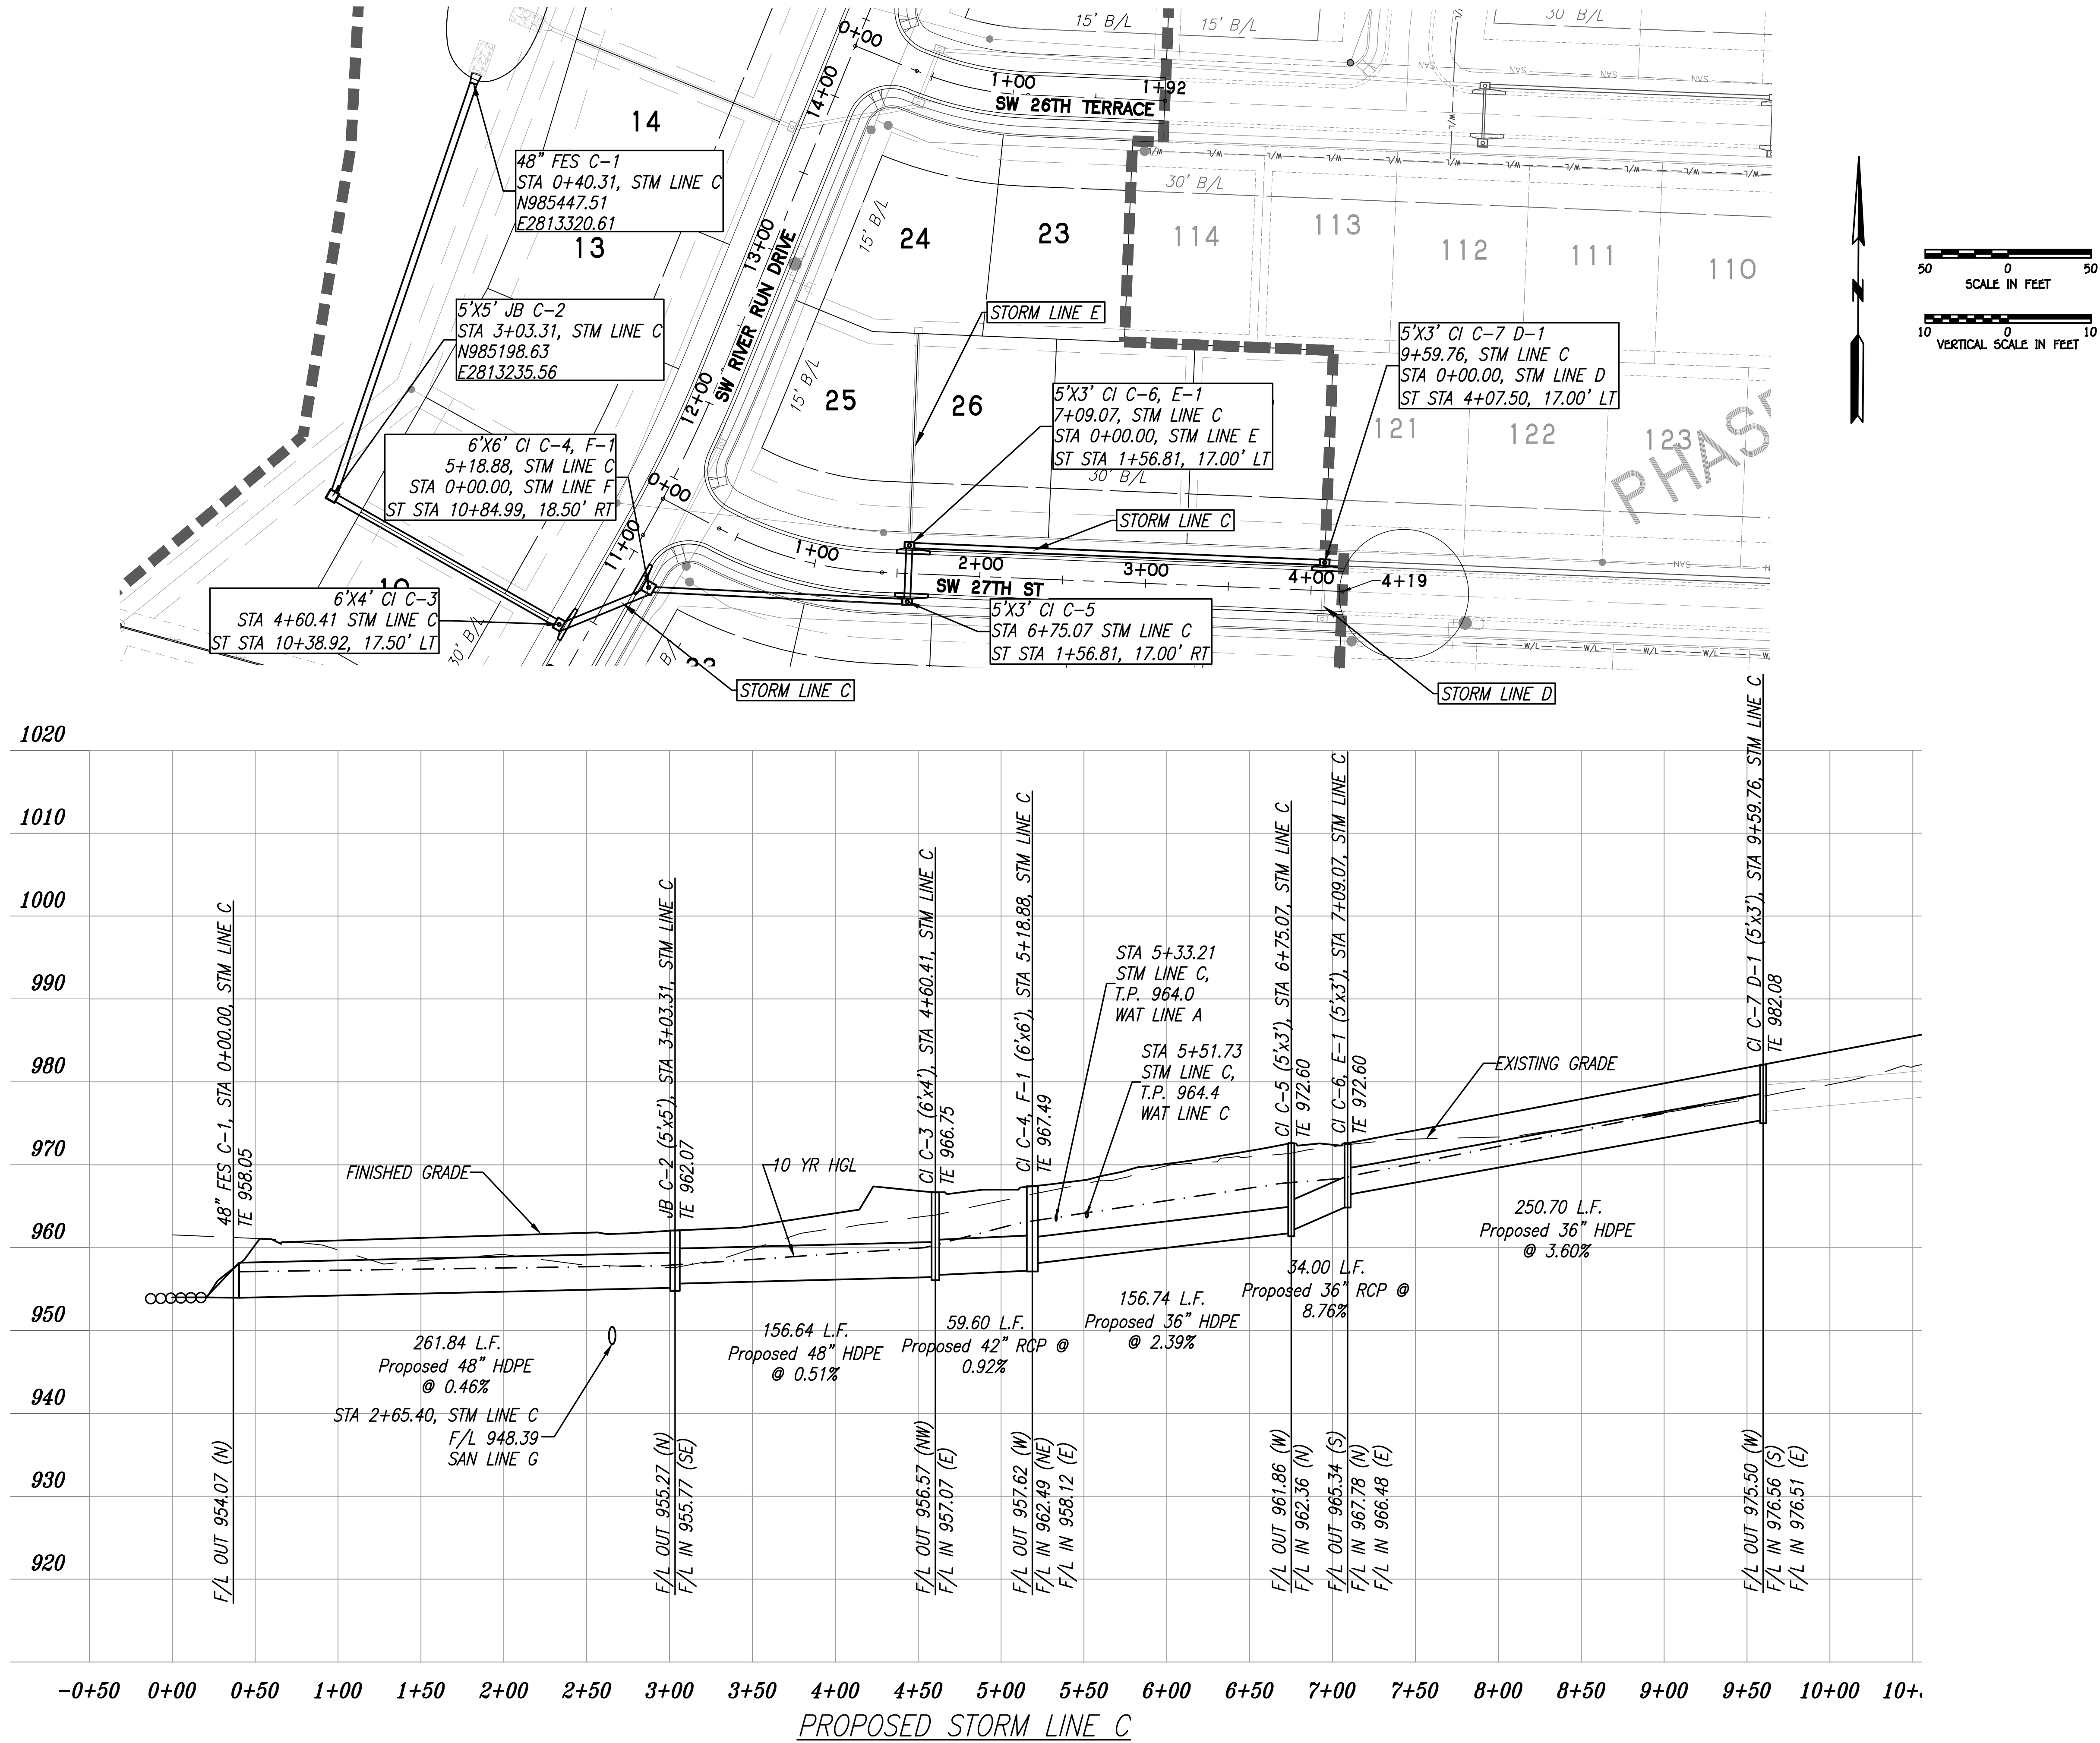

REVISION	
THE SEAL(S) AND SIGNATURE(S) APPLY ONLY TO THE DOCUMENT TO WHICH THEY ARE AFFIXED. ANY OTHER PLANS, SPECIFICATIONS, AND EXPLANATIONS SHALL BE THE RESPONSIBILITY OF THE ENGINEER OR SURVEYOR. ESTIMATES, REPORTS, OR OTHER DOCUMENTS OR INSTRUMENTS RELATING TO OR INTENDED TO BE USED FOR ANY PART OR PARTS OF THE ENGINEERING OR SURVEYING PROJECT.	
PHOENIX ENGINEERING & SURVEYING, LLC BRIAN L. GLENN REGISTERED PROFESSIONAL ENGINEER MISSOURI LICENSE NO. 2010011667 05-03-2018	
PHOENIX ENGINEERING & SURVEYING, LLC 3835 S. NORTHERN BLVD. INDEPENDENCE, MO 64602 (816) 743-9700 FAX: (816) 743-9700 ENGINEERING CERTIFICATE NO. MO E-2000151302-D SURVEYING CERTIFICATE NO. MO LS-2000151303-D KS: E-853 KS: LS-138	
WHISPERING WOODS LEE'S SUMMIT, JACKSON COUNTY, MO STREET & STORM SEWER PLANS STORM PLAN & PROFILE	
DESIGNED BLG	
DRAWN JRT	
SCALE NOTED	
DATE 09-01-2018	
JOB NO. 04078	
SHEET 29	

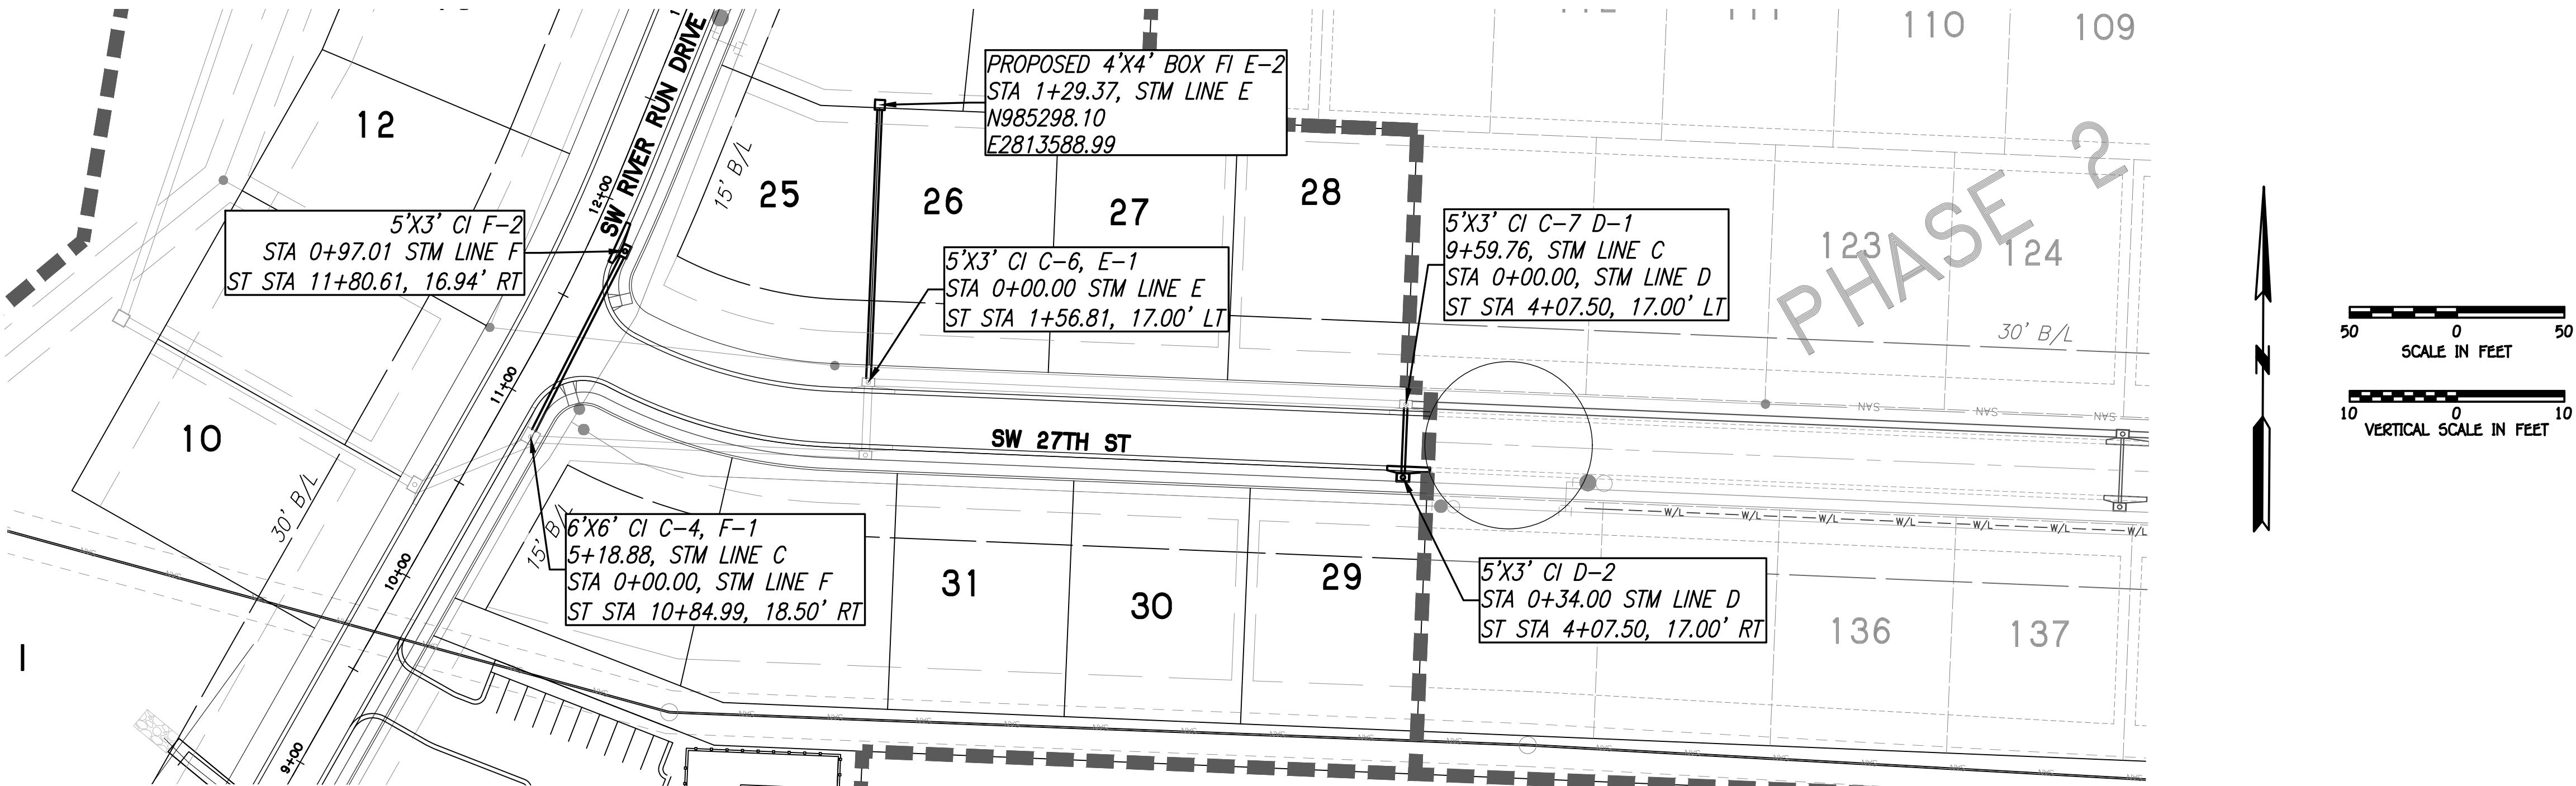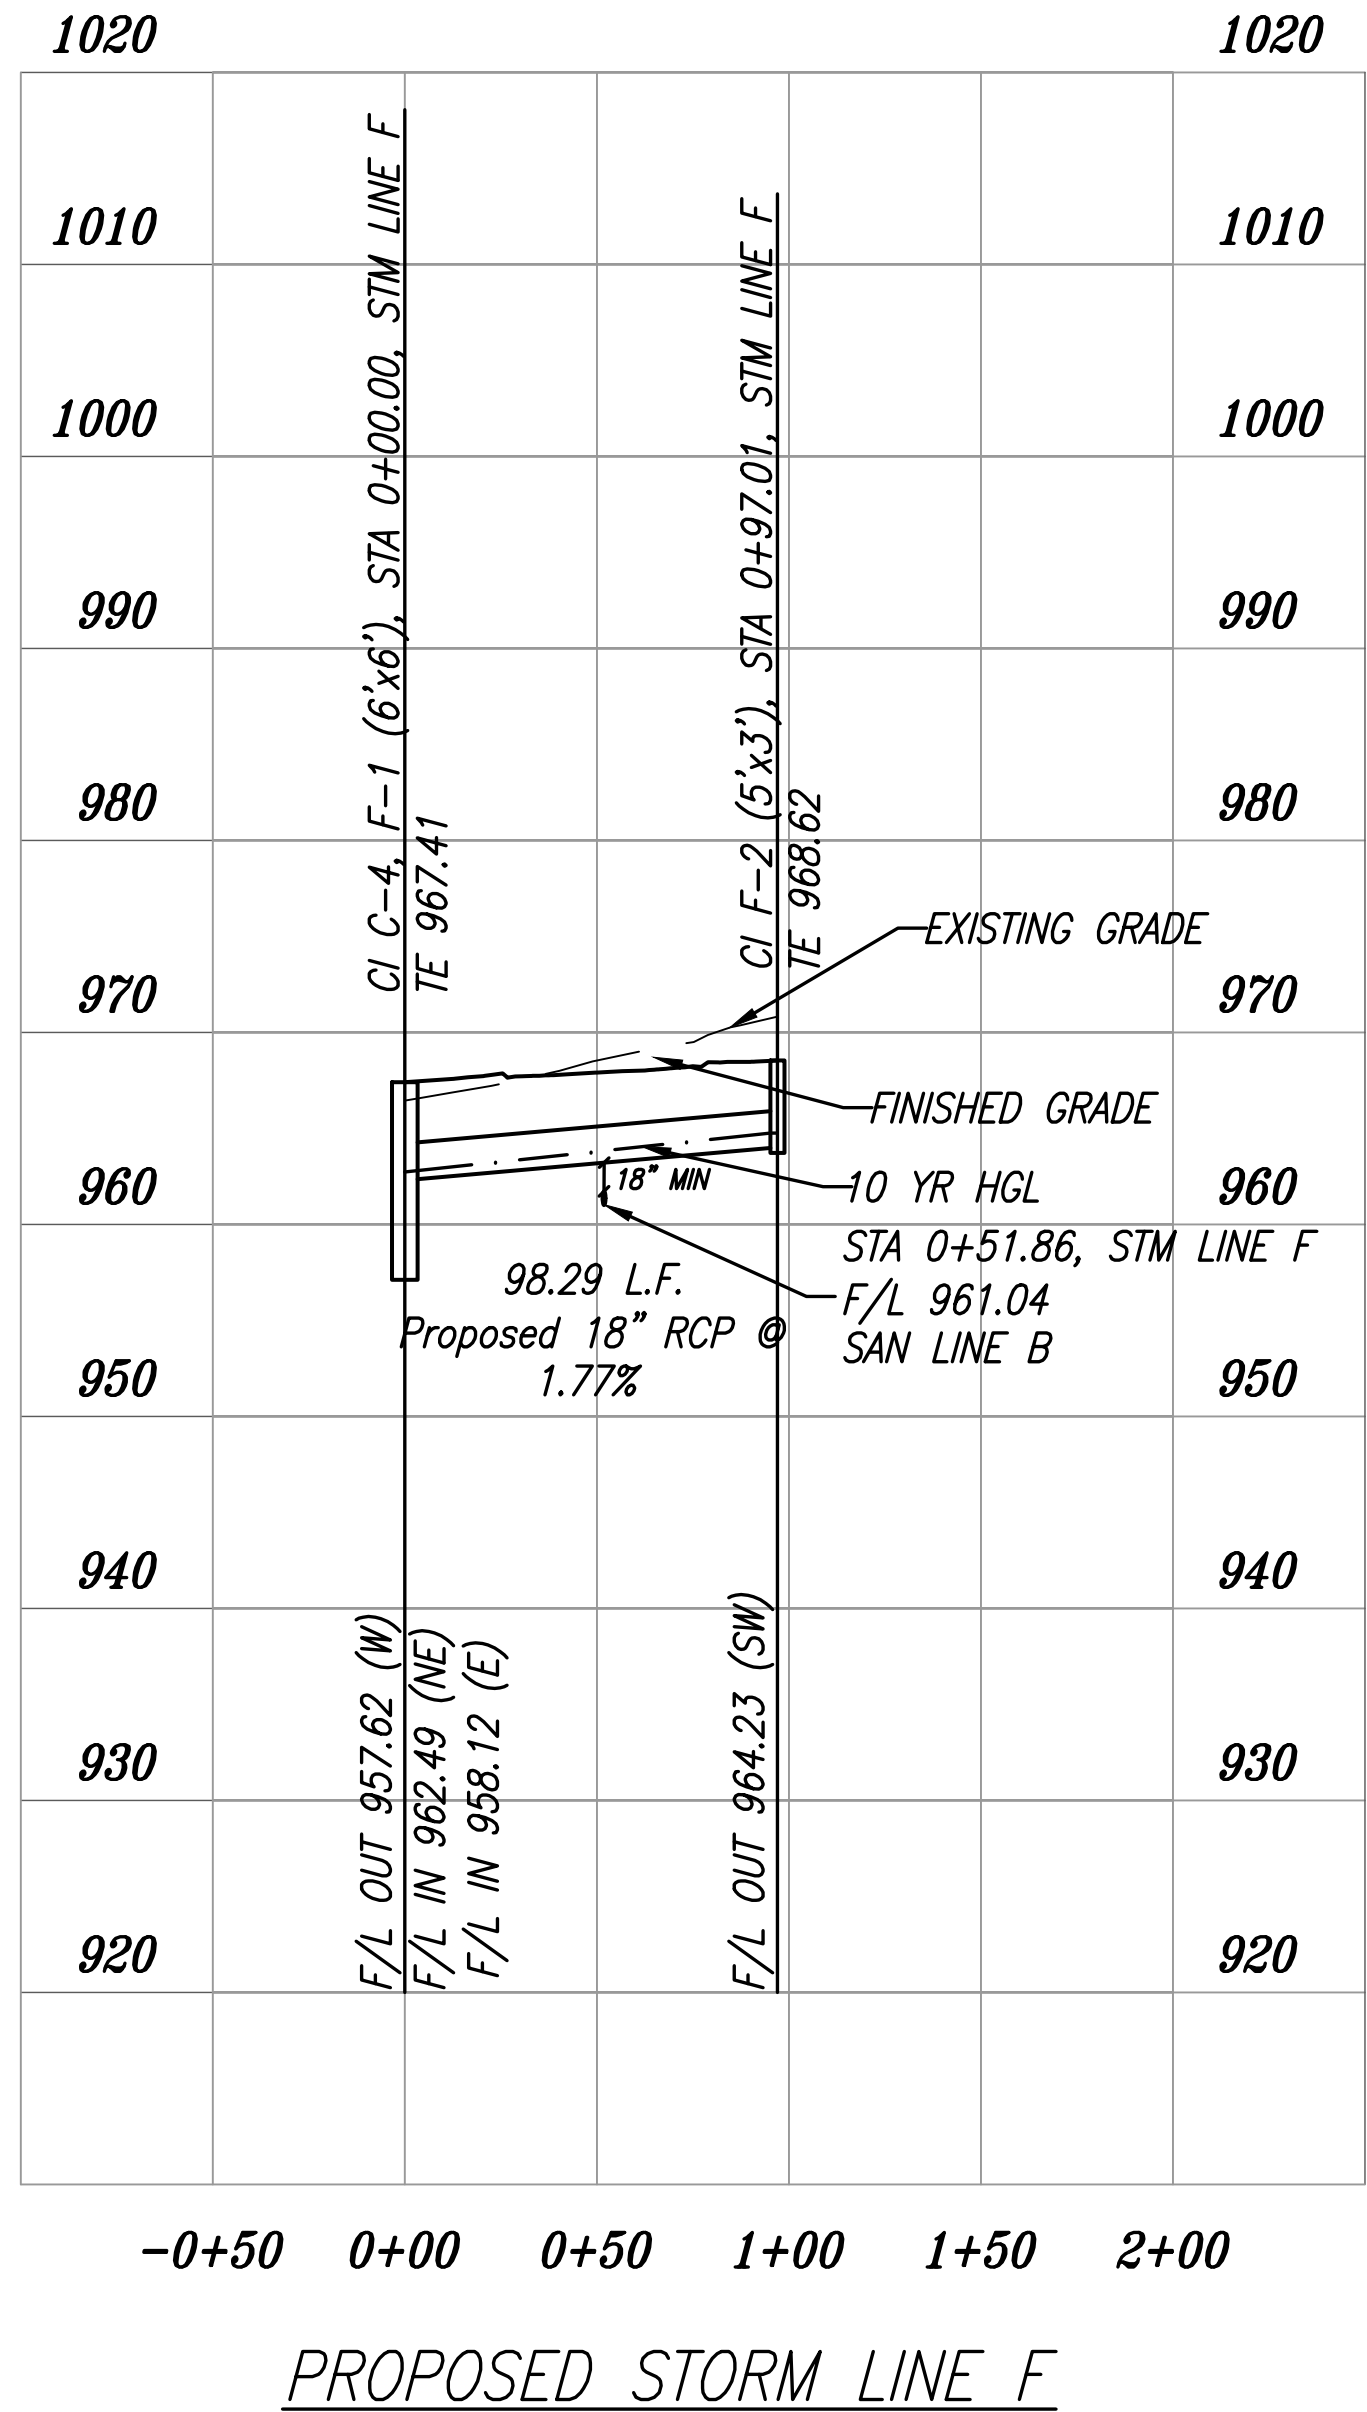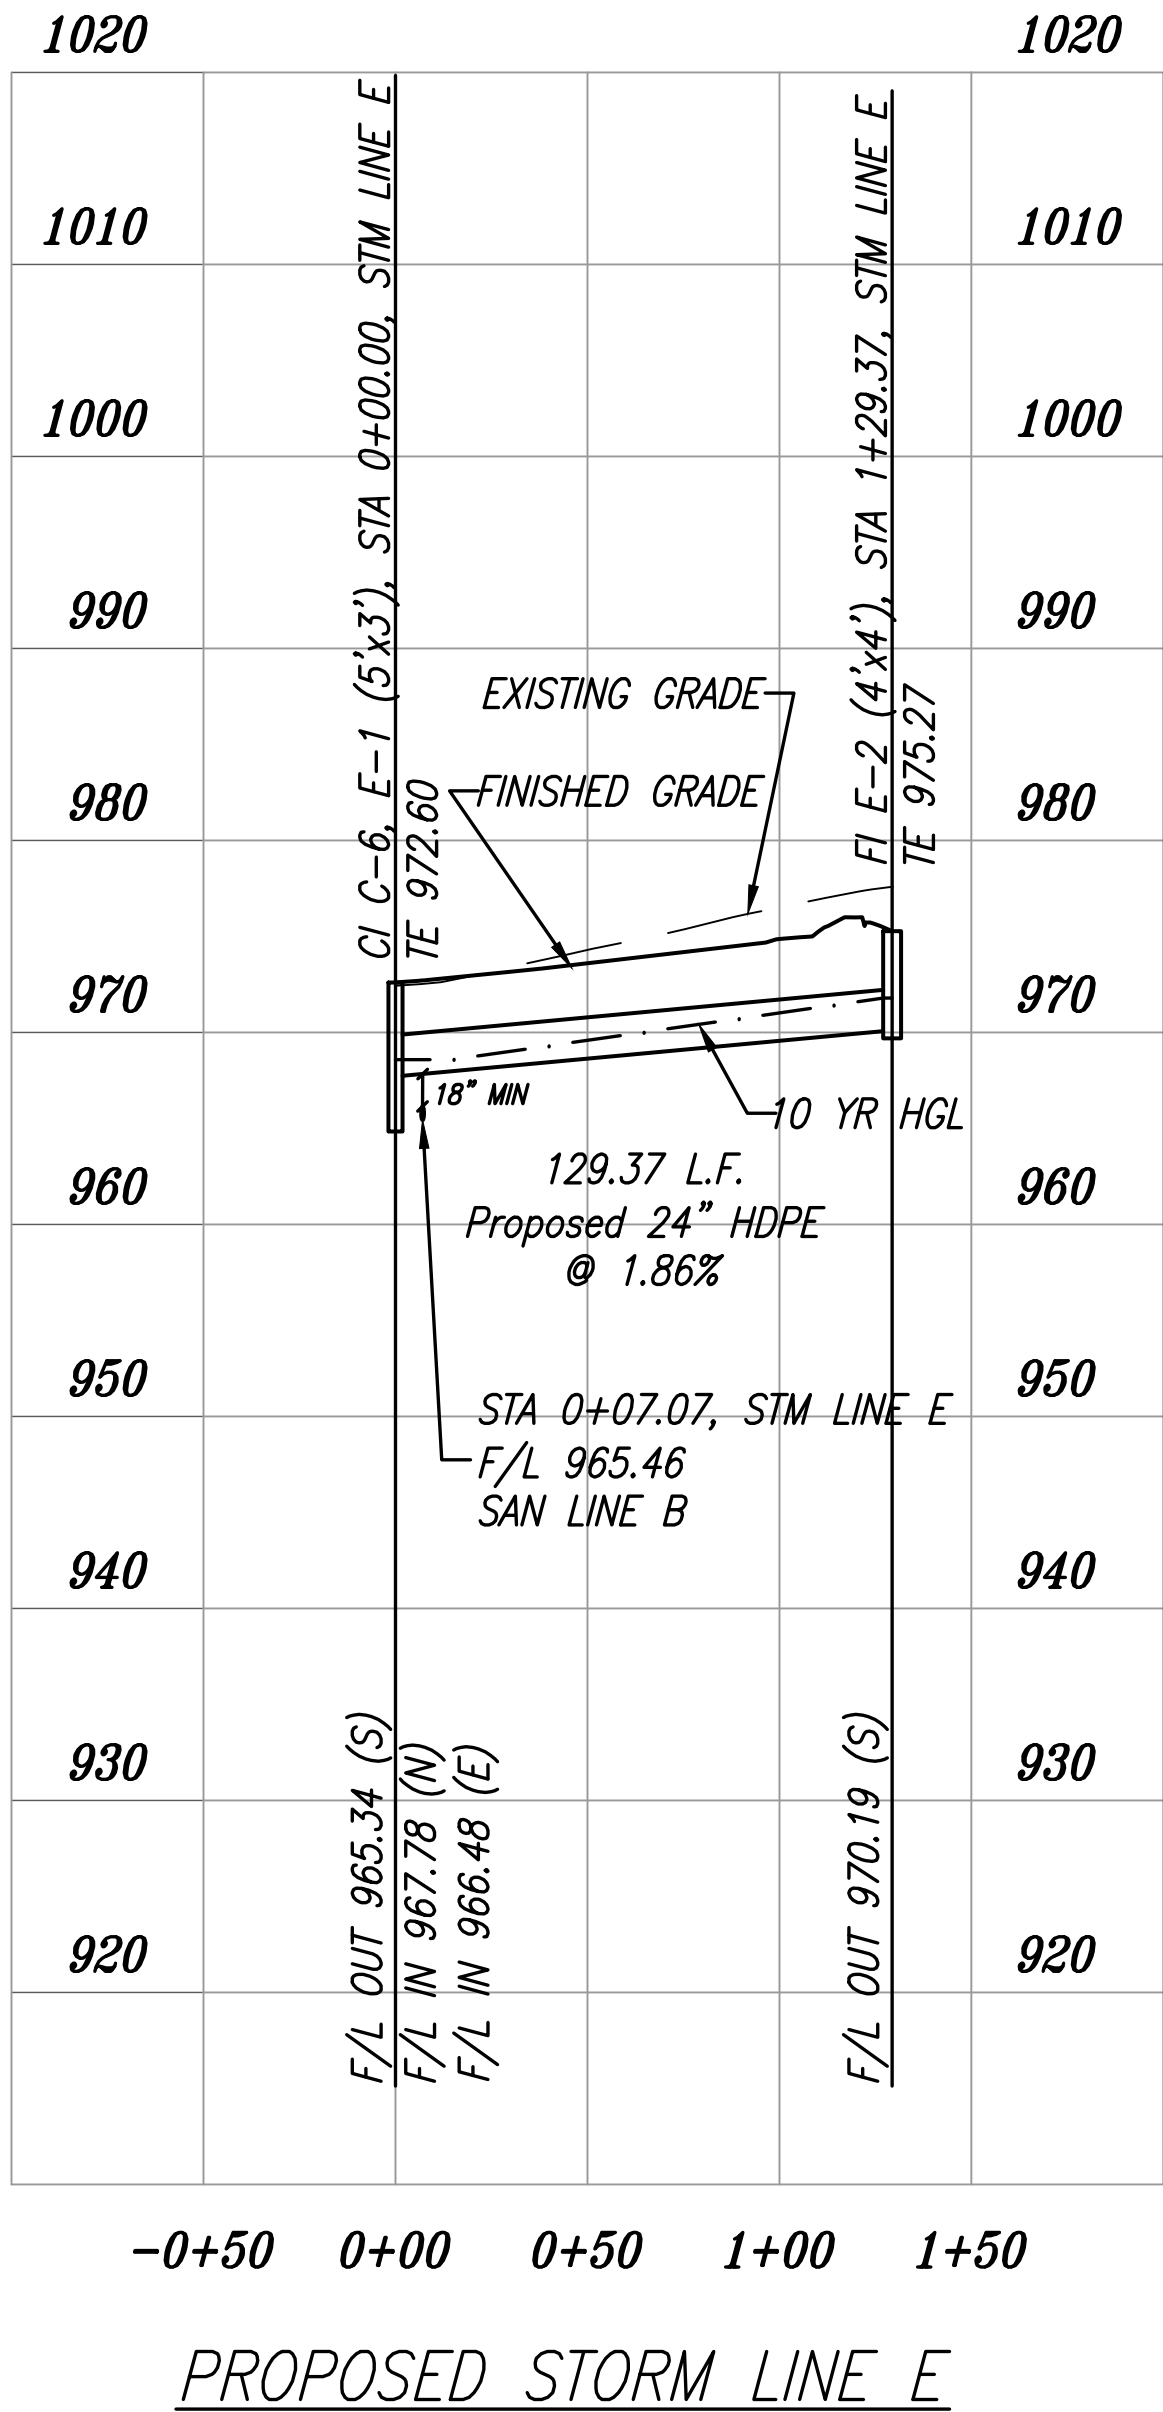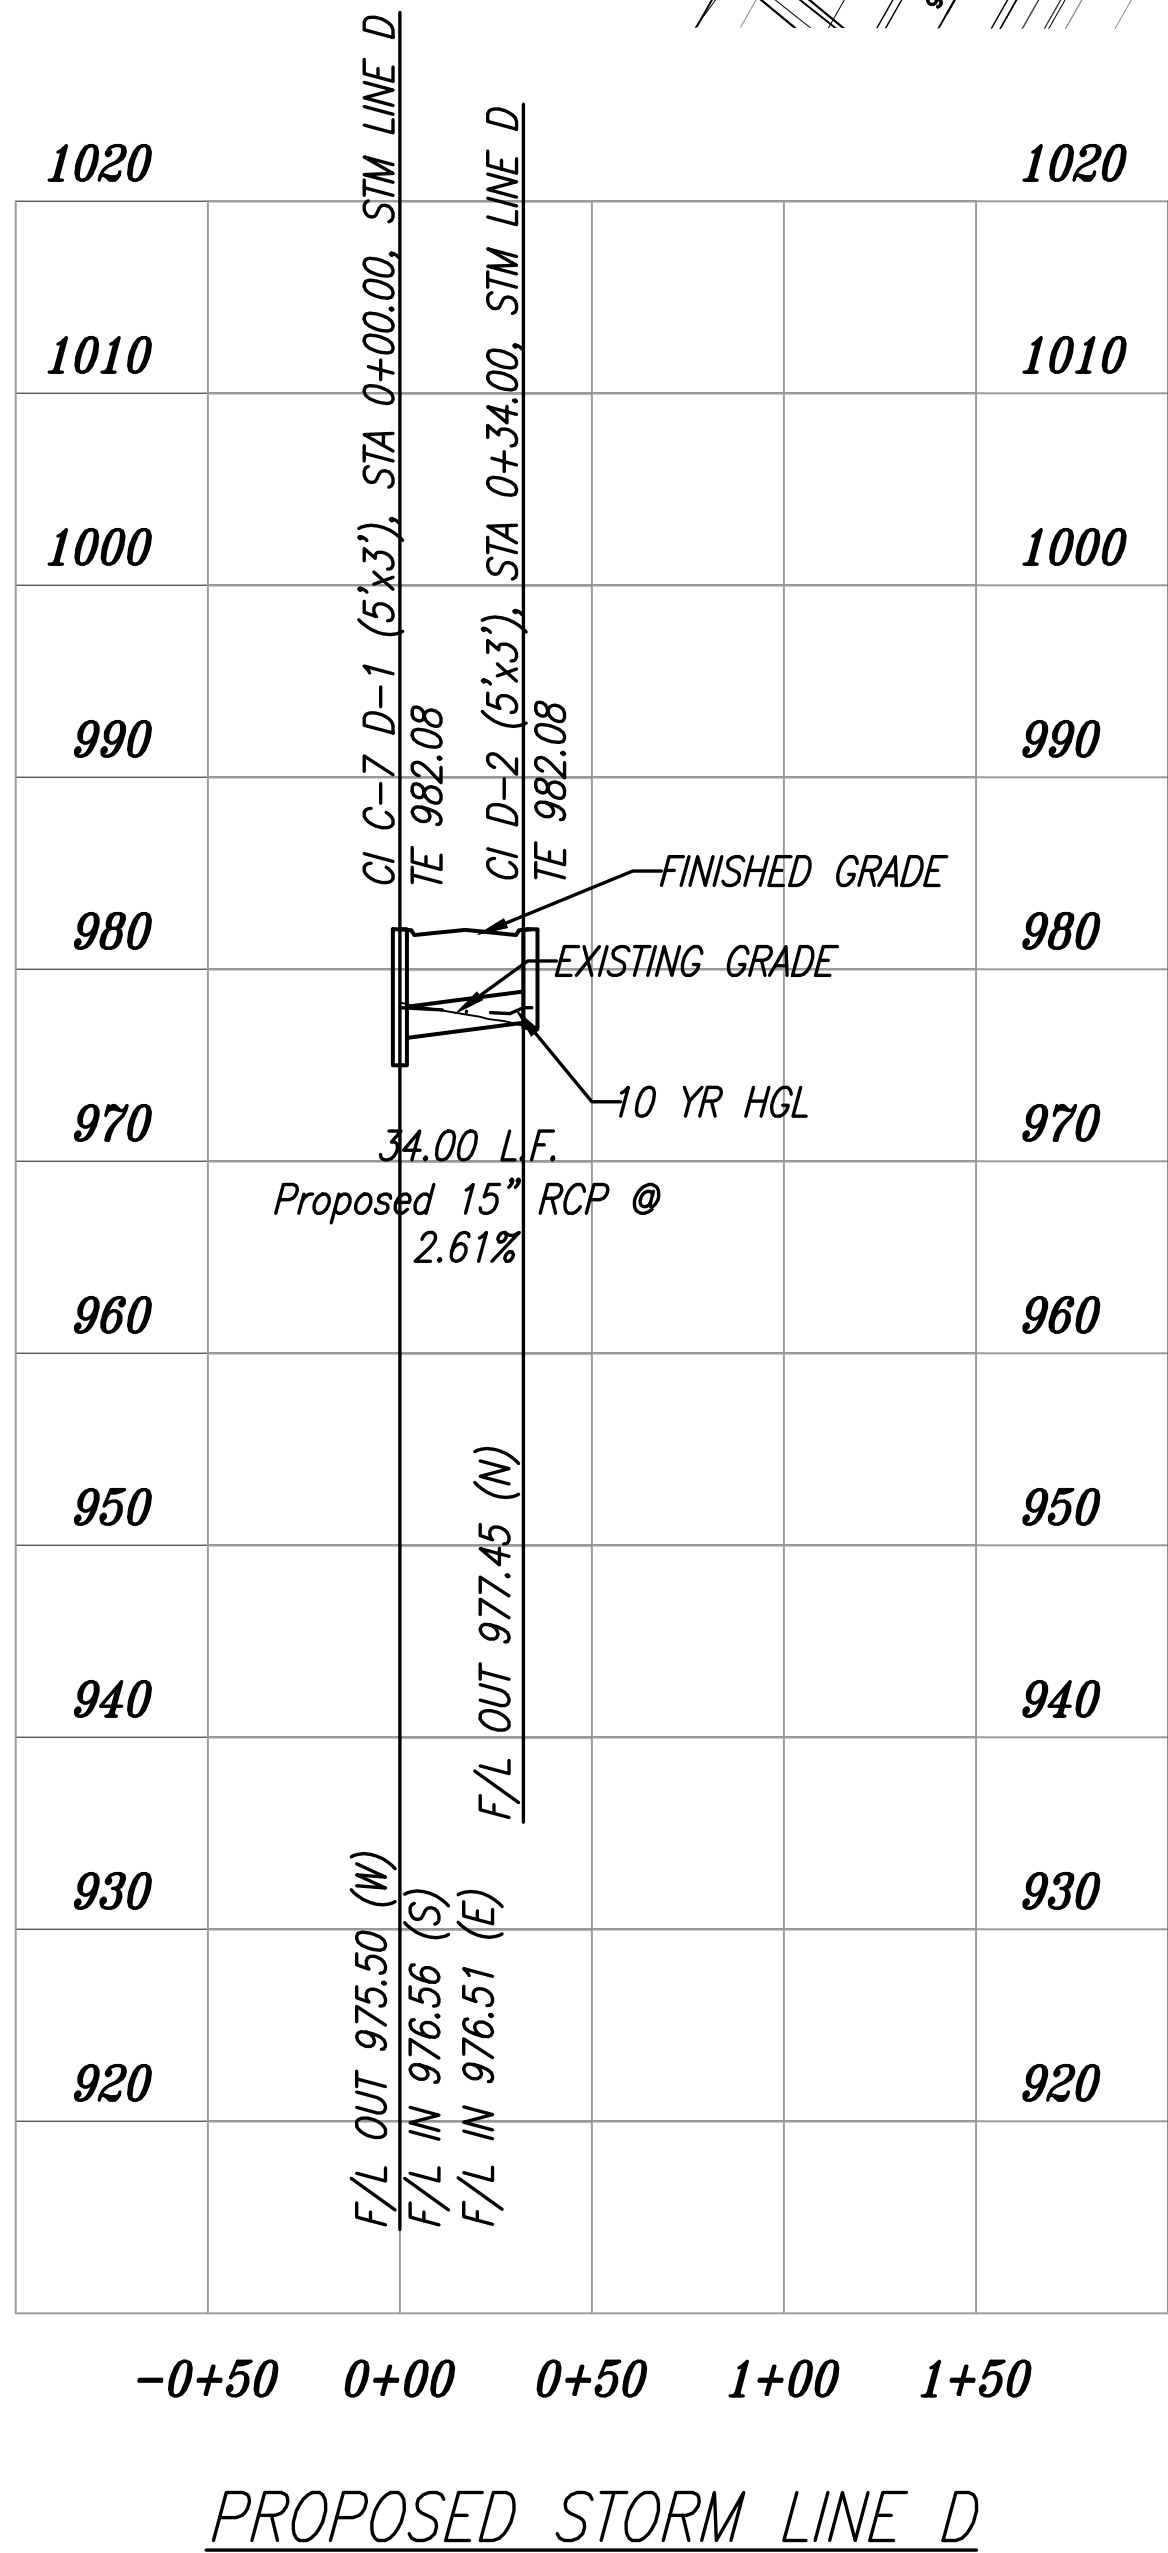

WHISPERING WOODS
LEE'S SUMMIT, JACKSON COUNTY, MO
STREET & STORM SEWER PLANS
STORM PLAN & PROFILE

PHOENIX ENGINEERING
& SURVEYING, LLC


BRIAN L. GLENN
REGISTERED PROFESSIONAL ENGINEER
STATE OF MISSOURI
NUMBER
PE-2010011667
05-03-2018

REVISION


THE SEAL(S) AND SIGNATURE(S) APPLY ONLY TO THE DOCUMENT TO WHICH THEY ARE AFFIXED, AND EXPRESSLY DISCLAIM ANY RESPONSIBILITY FOR ALL OTHER PLANS, SPECIFICATIONS, ESTIMATES, REPORTS, OR OTHER DOCUMENTS OR INSTRUMENTS RELATING TO OR INTENDED TO BE USED FOR ANY PART OR PARTS OF THE ENGINEERING OR SURVEYING PROJECT.

3834 S. NORTHERN BLVD.
INDEPENDENCE, MO 64602
(816) 743-9700 FAX: (816) 743-9700
ENGINEERING CERTIFICATE NO: MO E-2000151302-D KS: E-853
SURVEYING CERTIFICATE NO: MO LS-2000151303-D KS: LS-138

DESIGNED
BLG
DRAWN
JRT
SCALE
NOTED
DATE
09-01-2018
JOB NO.
04078
SHEET

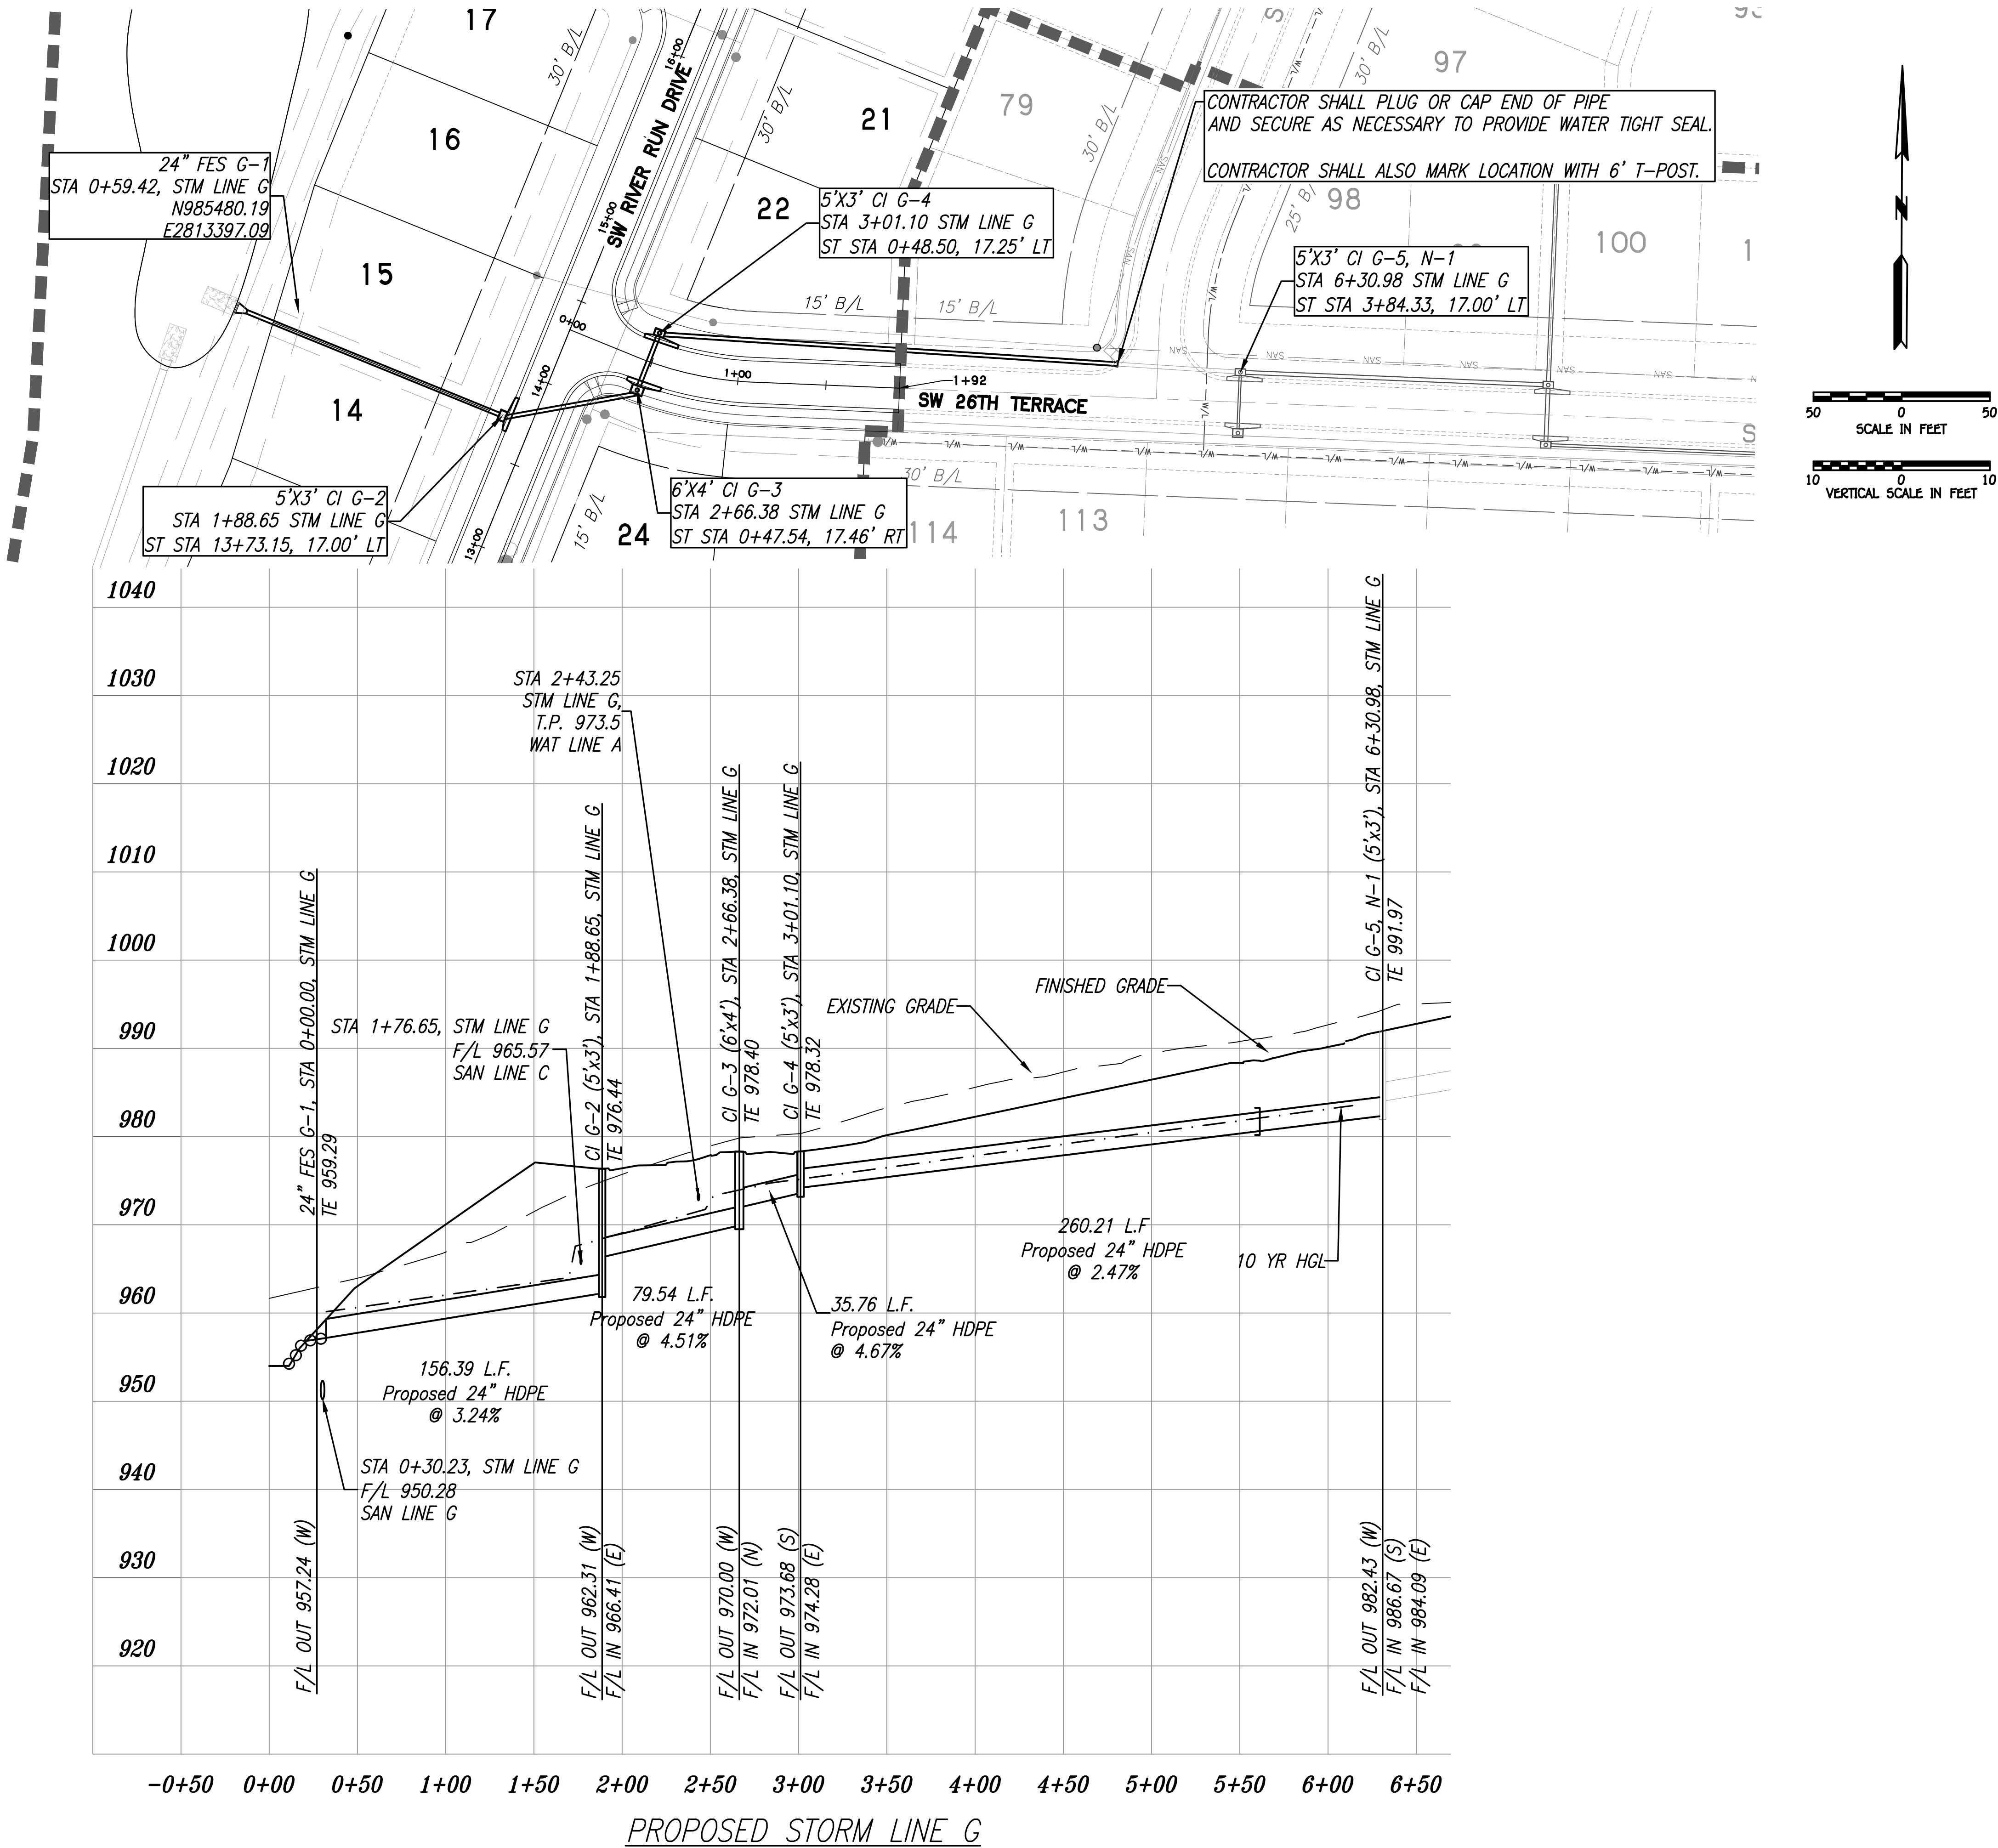

REVISION

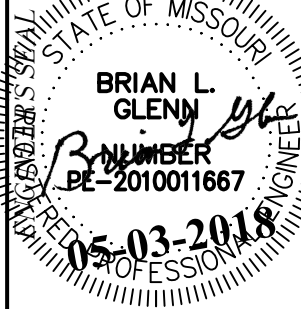


**PHOENIX ENGINEERING
& SURVEYING, LLC**

3833 S. NORTHERN BLVD.
INDEPENDENCE, MO 64602
(816) 743-9000 FAX: (816) 743-9700
ENGINEERING CERTIFICATE NO: MO E-2000151302-D
SURVEYING CERTIFICATE NO: MO LS-2000151303-D
KS: E-853
KS: LS-138

WHISPERING WOODS
LEE'S SUMMIT, JACKSON COUNTY, MO
STREET & STORM SEWER PLANS
STORM PLAN & PROFILE

DESIGNED
BLG
DRAWN
JRT
SCALE
NOTED
DATE
09-01-2018
JOB NO.
04078
SHEET

22 OF 29

 

PHOENIX ENGINEERING
& SURVEYING, LLC

THE SEAL(S) AND SIGNATURE(S) APPLY ONLY TO THE DOCUMENT TO WHICH THEY ARE AFFIXED, AND EXPRESSLY DISCLAIM ANY RESPONSIBILITY FOR ALL OTHER PLANS, SPECIFICATIONS, ESTIMATES, REPORTS, OR OTHER DOCUMENTS OR INSTRUMENTS RELATING TO OR INTENDED TO BE USED FOR ANY PART OR PARTS OF THE ENGINEERING OR SURVEYING PROJECT.

BRIAN L. GLENN
 MISSOURI
 PROFESSIONAL ENGINEER
 LICENSE NO. 2010011667
 EXPIRATION DATE 05-03-2018

REVISION

DESIGNED
BLG
DRAWN
JRT
SCALE
NOTED
DATE
09-01-2018
JOB NO.
04078
SHEET

23 ^{SHEET} OF 29

H:\projects\2004\04078A2 - Whispering Woods Phase 1\dwg\04078 - Street & Storm Plans.dwg



DATE PLOTTED: 5/3/2018 2:08 PM ; LAST SAVE DATE: 5/3/2018 2:03 PM

DATE: 05/03/2018		STORM SEWER PIPE AND STRUCTURE TABLE																														
TITLE: WHISPERING WOODS, LEE'S SUMMIT, MO																																
JOB #: 04078																																
DESIGN CONDITIONS: PUBLIC - 10 YEAR STORM EVENT																																
STRUCTURES		RUNOFF CALCULATIONS										PIPE DESIGN																				
FROM	TO	DIRECT AREA (ACRES)	TOTAL AREA (ACRES)	C	KC (K=1.0)	Tc (MIN)	FLOW TIME (MIN)	INTENSITY (IN/HR)	DESIGN Q (CFS)	DESCRIPTION	PIPE LENGTH (L.F.)	PIPE SLOPE (%)	PIPE DIA (IN)	Q FULL (CFS)	PIPE AREA (SQ.FT.)	V FULL (F/S)	DESIGN V (F/S)	Hw/D	MH TOP ELEVATION	UPSTREAM FLOWLINE	DOWNSTREAM FLOWLINE	DOWNSTREAM WATER ELEVATION	FRICTION HEAD (h f)	ENTRY LOSS COEFFICIENT (k)	ACTUAL ENTRY LOSS (k)	ENTRY LOSS (h m)	h f + h m (FT)	HW, INLET CONTROL	HW, OUTLET CONTROL	HYDRAULIC GRADE ELEV.	HYDRAULIC GRADE (MAX)	Comments
D-2		0.42		0.66	0.66	5.00		7.35	2.04	Curb Inlet									981.96													
	C-7, D-1		0.42	0.66	0.66	5.00	0.09	7.35	2.04	15" RCP	34.00	2.61	15	13.60	1.23	11.09	6.60	0.77		977.45	976.56	978.51	0.02	0.40	1.00	0.68	0.70	978.42	979.21	979.21	980.46	
E-2		2.16		0.66	0.66	5.00		7.35	10.48	Curb Inlet									975.27													
	C-6, E-1		2.16	0.66	0.66	5.00	0.24	7.35	10.48	24" RCP	129.37	1.86	24	40.22	3.14	12.80	8.88	0.89		970.19	967.78	968.63	0.17	0.40	1.00	1.23	1.39	971.97	970.19	971.97	973.77	
F-2		0.35		0.66	0.66	5.00		7.35	1.70	Curb Inlet									988.62													
	C-4, F-1		0.35	0.66	0.66	5.00	0.42	7.35	1.70	18" RCP	98.29	1.77	18	18.22	1.77	10.31	3.94	0.69		964.23	962.49	960.92	0.02	0.40	1.00	0.24	0.26	965.27	964.23	965.27	967.12	
C-7, D-1		1.12		0.66	0.66	5.00		7.35	5.44	Curb Inlet									981.84													
	C-6, E-1		7.90	0.66	0.66	6.96	0.27	6.79	35.42	36" RCP	250.70	3.60	36	164.96	7.07	23.34	15.36	1.00		975.50	966.47	968.63	0.42	0.40	0.40	1.46	1.89	978.51	975.50			
C-6, E-1		0.71		0.66	0.66	5.00		7.35	3.45	Curb Inlet									972.25													
	C-5		9.03	0.66	0.66	7.23	0.03	6.72	40.06	36" RCP	34.00	8.76	36	257.32	7.07	36.40	21.90	1.10		965.34	962.36	965.34	0.07	0.40	0.40	2.98	3.05	968.63	968.39			
C-5		0.30		0.66	0.66	5.00		7.35	1.46	Curb Inlet									972.25													
	C-4, F-1		9.68	0.66	0.66	7.26	0.19	6.72	42.90	36" RCP	157.36	2.39	36	134.41	7.07	19.01	13.92	1.16		961.86	958.10	960.92	0.39	0.40	0.40	1.20	1.59	965.34	962.51			
C-4, F-1		0.66		0.66	0.66	5.00		7.35	3.20	Curb Inlet									967.48													
	C-3		10.69	0.66	0.66	7.44	0.10	6.67	47.04	42" RCP	58.97	0.92	42	125.79	9.62	13.07	9.97	0.94		957.62	957.08	959.85	0.08	0.40	0.40	0.62	0.69	960.92	960.54			
C-3		0.40		0.66	0.66	5.00		7.35	1.94	Curb Inlet									966.75													
	C-2		11.09	0.66	0.66	7.54	0.32	6.84	48.62	48" RCP	156.64	0.51	48	133.72	12.57	10.64	8.05	0.82		956.57	955.77	958.53	0.11	0.40	0.40	0.40	0.51	959.85	959.04			
C-2		0.00		0.66	0.66	5.00		7.35	0.00	Curb Inlet									962.07													
	C-1		11.09	0.66	0.66	7.87	0.61	6.56	48.03	48" RCP	282.14	0.46	48	126.99	12.57	10.11	7.73	0.82		955.27	953.97	957.84	0.19	0.40	0.40	0.37	0.56	958.53	958.40			
G-5, N-1		0.36		0.66	0.66	5.00		7.35	1.75	Curb Inlet									991.97													
	G-4		3.14	0.66	0.66	6.57	0.51	6.90	14.30	24" RCP	329.87	2.47	24	46.34	3.14	14.75	10.70	1.08		982.43	974.28	975.98	0.79	0.40	0.40	0.71	1.50	984.59	982.43			
G-4		0.31		0.66	0.66	5.00		7.35	1.50	Curb Inlet									978.42													
	G-3		3.45	0.66	0.66	7.08	0.04	6.76	15.40	24" HDPE	35.76	4.67	24	63.72	3.14	20.28	13.78	1.15		973.68	972.01	972.55	0.10	0.40	0.40	1.18	1.28	975.98	973.83			
G-3		0.43		0.66	0.66	5.00		7.35	2.09	Curb Inlet									978.40													
	G-2		3.88	0.66	0.66	7.13	0.09	6.75	17.29	24" RCP	79.54	4.51	24	62.62	3.14	19.93	14.04	1.27		970.00	966.41	964.88	0.28	0.40	0.40	1.22	1.50	972.55	970.00			
G-2		0.06		0.66	0.66	5.00		7.35	0.29	Curb Inlet									976.43													
	G-1		3.94	0.66	0.66	7.22	0.21	6.73	17.49	24" RCP	156.39	3.24	24	53.08	3.14	16.90	12.47	1.29		962.31	957.24	957.84	0.56	0.40	0.40	0.97	1.52	964.88	962.31			
A-3		0.86		0.66	0.66	5.00		7.35	4.17	Curb Inlet									959.64													
	A-2		0.86	0.66	0.66	5.00	0.16	7.35	4.17	24" HDPE	40.00	0.50	24	20.85	3.14	6.64	4.29	0.71		953.29	953.09	954.15	0.01	0.40	1.00	0.29	0.29	954.70	954.44			
A-2		0.43		0.66	0.66	5.00		7.35	2.09	Curb Inlet									959.50													
	A-1		1.29	0.66	0.66	5.16	0.14	7.31	6.22	24" HDPE	43.62	0.62	24	23.22	3.14	7.39	5.17	0.75		952.65	952.38	953.70	0.02	0.40	0.40	0.17	0.19	954.15	953.89			
A1 - 2		0.50		0.66	0.66	5.00		7.35	2.43	FES									956.45													
	A1 -1		0.50	0.66	0.66	5.00	0.28	7.35	2.43	18" RCP	106.90	2.08	18	19.75	1.77	11.17	6.28	0.72		954.66	952.44	953.70	0.03	0.40	1.00	0.61	0.65	955.74	954.66			


Date: 05/03/2018

Slope #	Inlet	Area Number	Area (Acres)	Street Slope (ft/ft)	Max Gutter Flow	Gutter Flow, cfs (+bypass)		Cross Slope (%)	Gutter Spread (ft)		Inlet Length (ft)	Curb Type (A or B)	Inlet Intercept		Inlet Bypass	
						Q-10 yr	Q- 100 yr		10 yr	100 yr			10-Year	100-Year	10-Year	100-Year
1	A-3 (W)	1	0.07	2.18	5.84	0.34	0.60	2	3.97	4.90	5	A	0.33	0.56	0.01	0.03
2	A-3 (E)	2	1.17	6.16	9.81	5.68	9.96	2	9.40	11.60	5	A	1.96	2.08	3.71	7.88
-	A-3 (low pt)	21	1.24	0	-	6.02	10.56	2	-	-	5	A	6.02	10.56	0.00	0.00
1	A-2 (W)	3	0.07	2.18	5.84	0.34	0.60	2	3.97	4.90	5	A	0.33	0.56	0.01	0.03
2	A-2 (E)	4	0.55	6.16	9.81	2.67	4.68	2	7.08	8.74	5	A	1.52	1.88	1.15	2.80
-	A-2 (low pt)	22	0.62	0	-	3.01	5.28	2	-	-	5	A	3.01	5.28	0.00	0.00
4	B-2 (N)	5	0.29	1.84	5.36	1.67	4.26	2	7.44	10.58	5	A	1.43	2.87	0.24	1.39
3	B-2 (S)	6	0.45	3.64	7.54	2.18	3.83	2	7.25	8.95	5	A	1.57	2.19	0.61	1.64
-	B-2 (low pt)	23	0.74	0	-	3.85	8.09	2	-	-	5	A	3.85	8.09	0.00	0.00
4	B-1 (N)	7	0.19	1.84	5.36	2.29	6.13	2	8.38	12.13	5	A	1.85	3.52	0.44	2.61
3	B-1 (S)	8	0.38	3.64	7.54	1.84	3.24	2	6.80	8.40	5	A	1.40	2.01	0.45	1.23
-	B-1 (low pt)	24	0.57	0	-	4.13	9.36	2	-	-	5	A	4.13	9.36	0.00	0.00
8	C-7, D-1	9	1.12	3.78	7.68	6.94	13.43	2	11.10	14.22	5	A	2.68	2.93	4.25	10.50
8	C-6, E-1	10	0.71	3.78	7.68	7.70	16.55	2	11.54	15.38	5	A	2.75	2.95	4.95	13.60
8	C-5	11	0.30	3.78	7.68	3.05	6.79	2	8.16	11.01	5	A	1.92	2.67	1.13	4.12
5	C-4, F-1	12	0.21	1	3.95	2.15	5.91	2	9.18	13.42	5	A	1.89	4.13	0.26	1.79
4	C-3	13	0.40	1.84	5.36	4.21	8.57	2	10.54	13.75	5	A	2.85	4.06	1.36	4.51
8	D-2	14	0.71	3.78	7.68	3.73	6.92	2	8.79	11.09	5	A	2.13	2.68	1.60	4.24
6	F-2 (N)	16	0.46	5.62	9.37	2.23	3.92	2	6.74	8.32	5	A	1.42	1.86	0.81	2.06
5	F-2 (S)	17	0.44	1	3.95	2.14	3.75	2	9.16	11.31	5	A	1.88	2.98	0.26	0.77
-	F-2 (low pt)	25	0.90	0	-	4.37	7.66	2	-	-	5	A	4.37	7.66	0.00	0.00
15	G-4	18	0.31	2	5.59	1.95	3.86	2	7.78	10.04	5	A	1.61	2.64	0.34	1.22
15	G-3	19	0.43	2	5.59	2.21	4.03	2	8.14	10.21	5	A	1.77	2.71	0.44	1.32
6	G-2	20	0.86	5.62	9.37	4.17	7.32	2	8.52	10.52	5	A	1.90	2.16	2.27	5.17



END SECTION DETAILS – STORM LINE A & STORM LINE A1

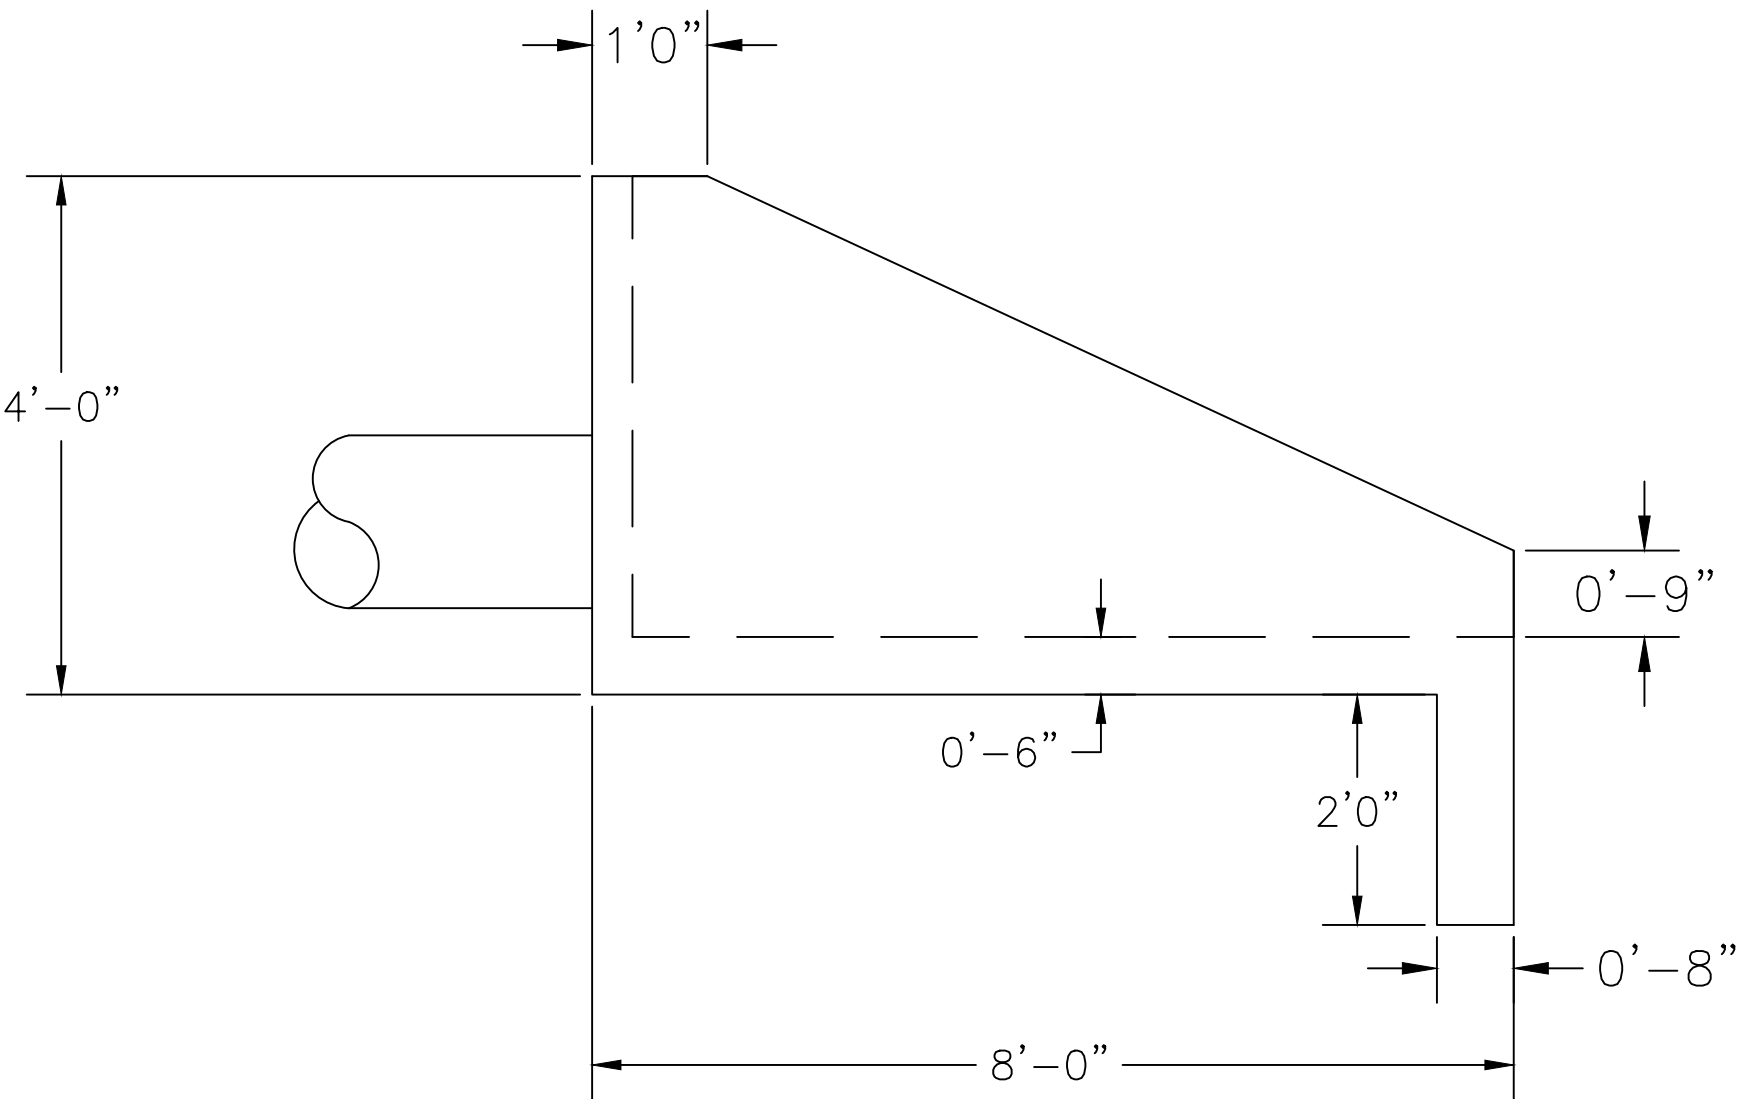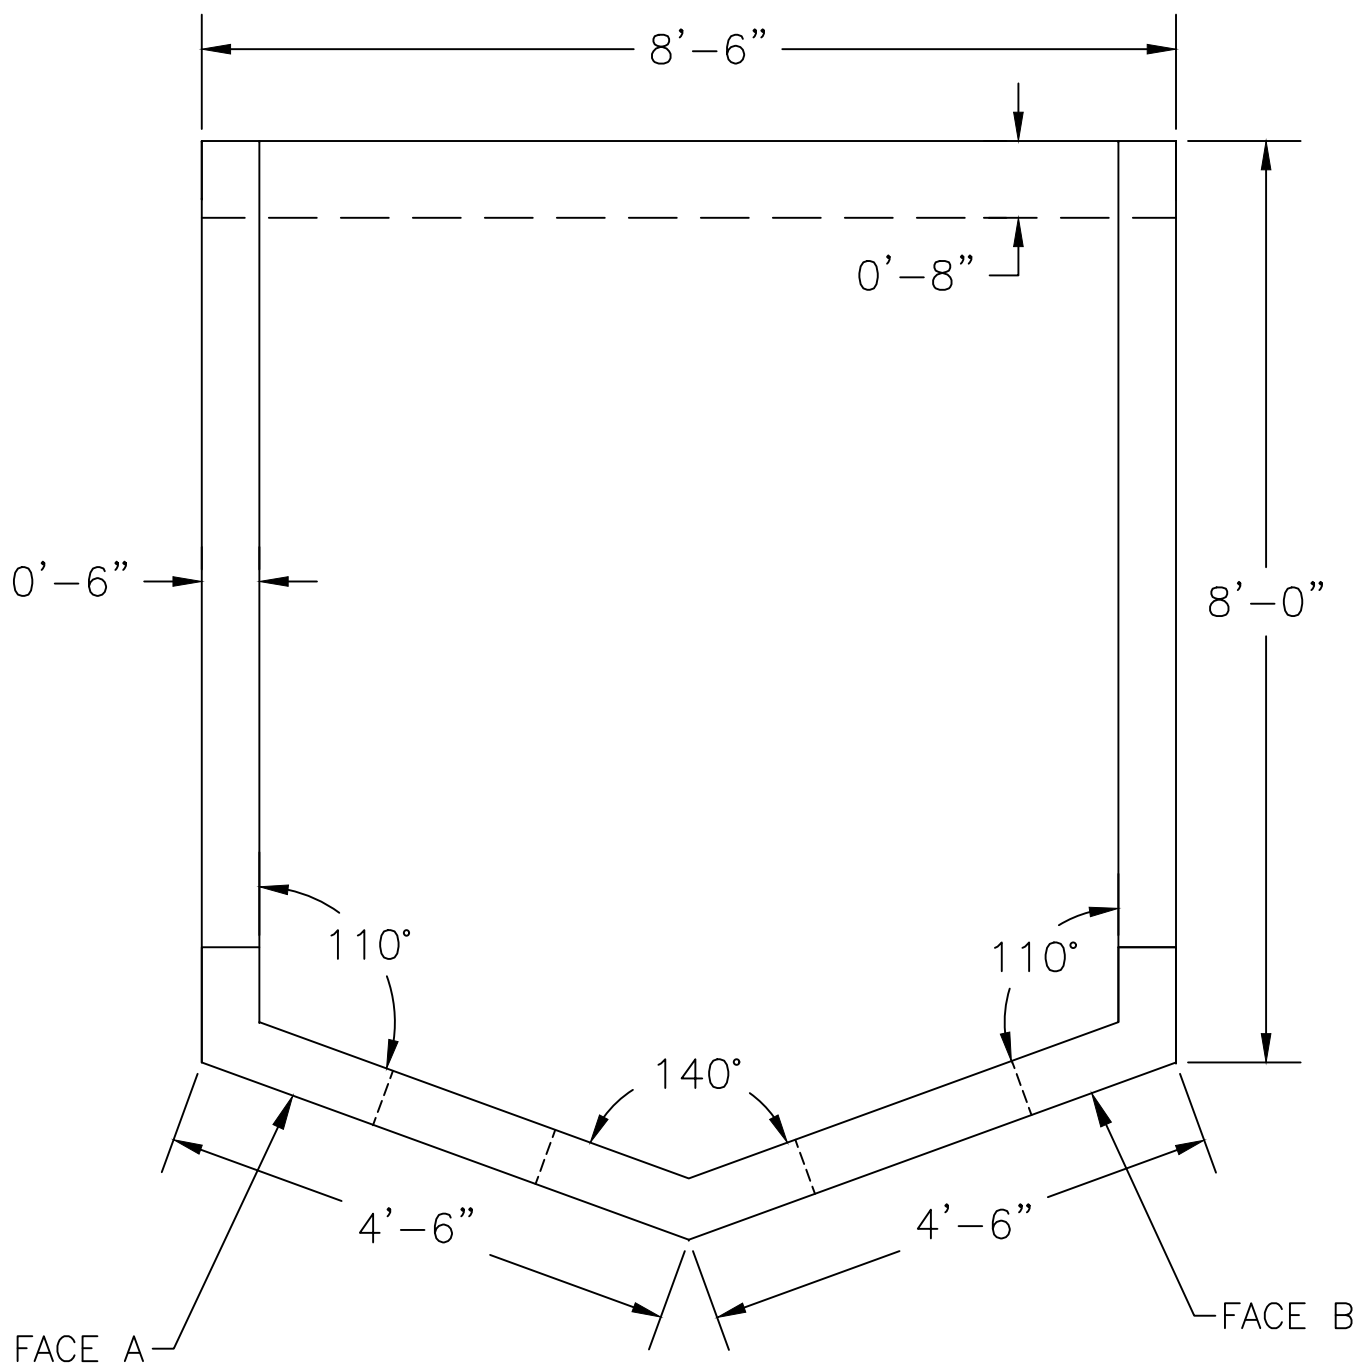

FACE A – 18" RCP (STM LINE A1)

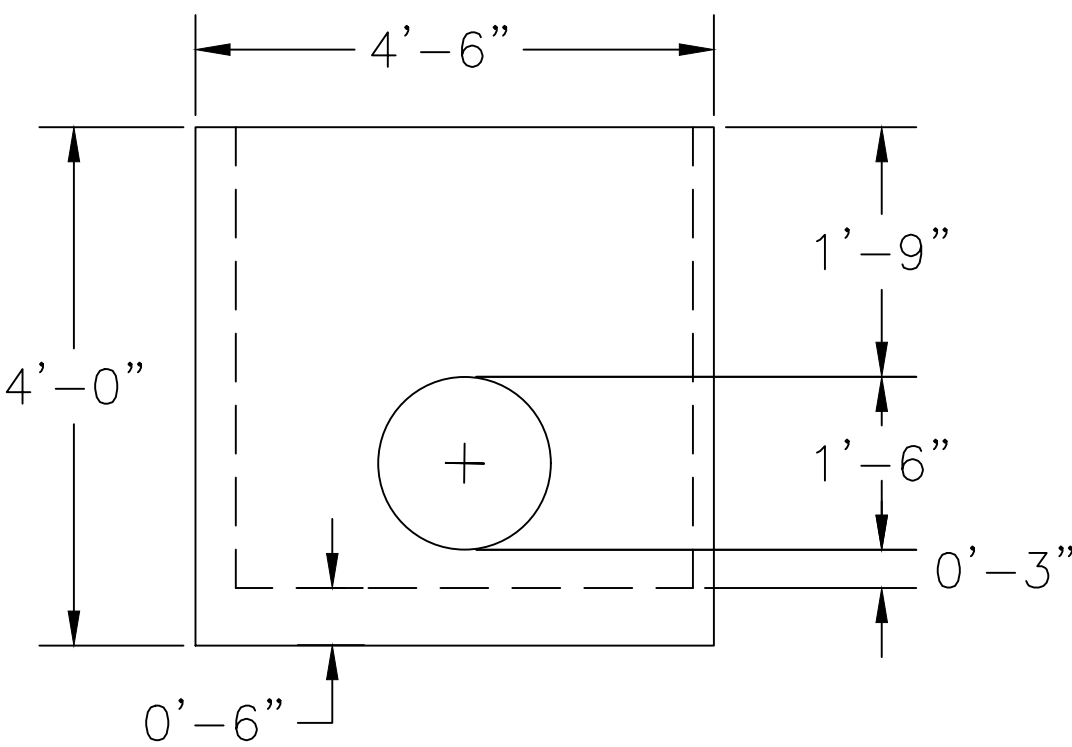

FACE B – 24" HDPE (STM LINE A)

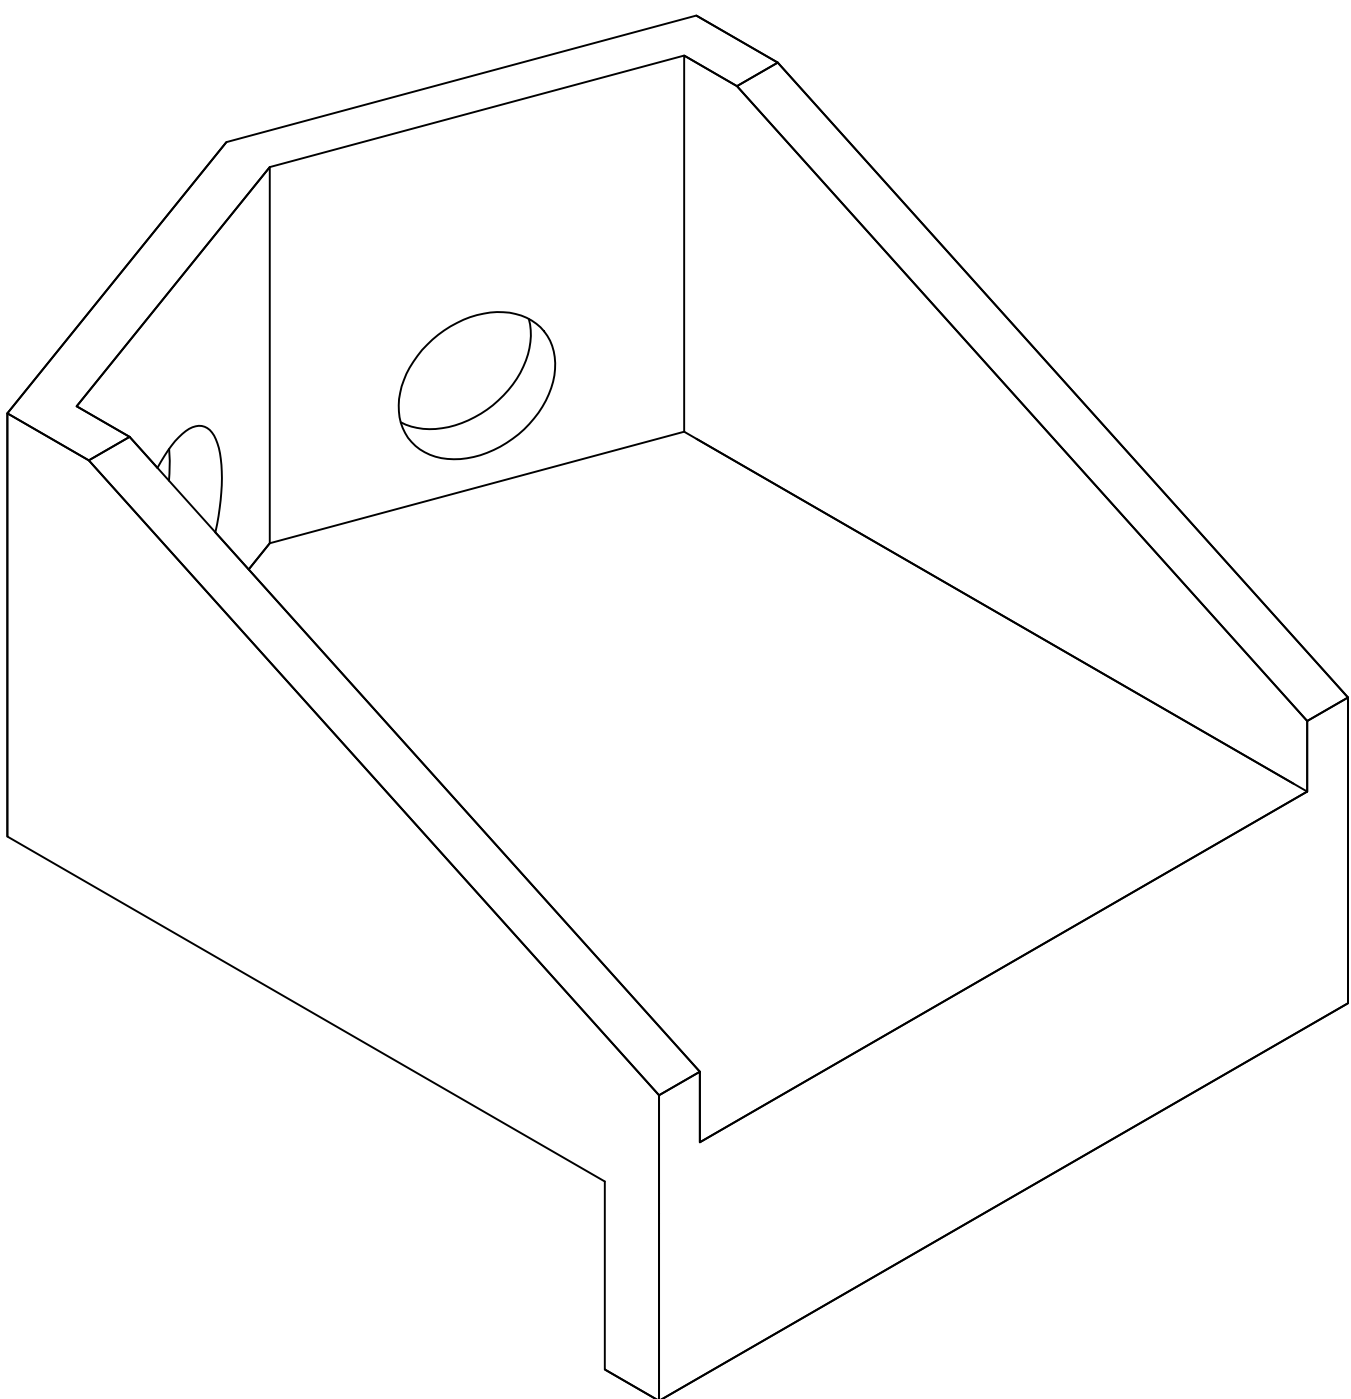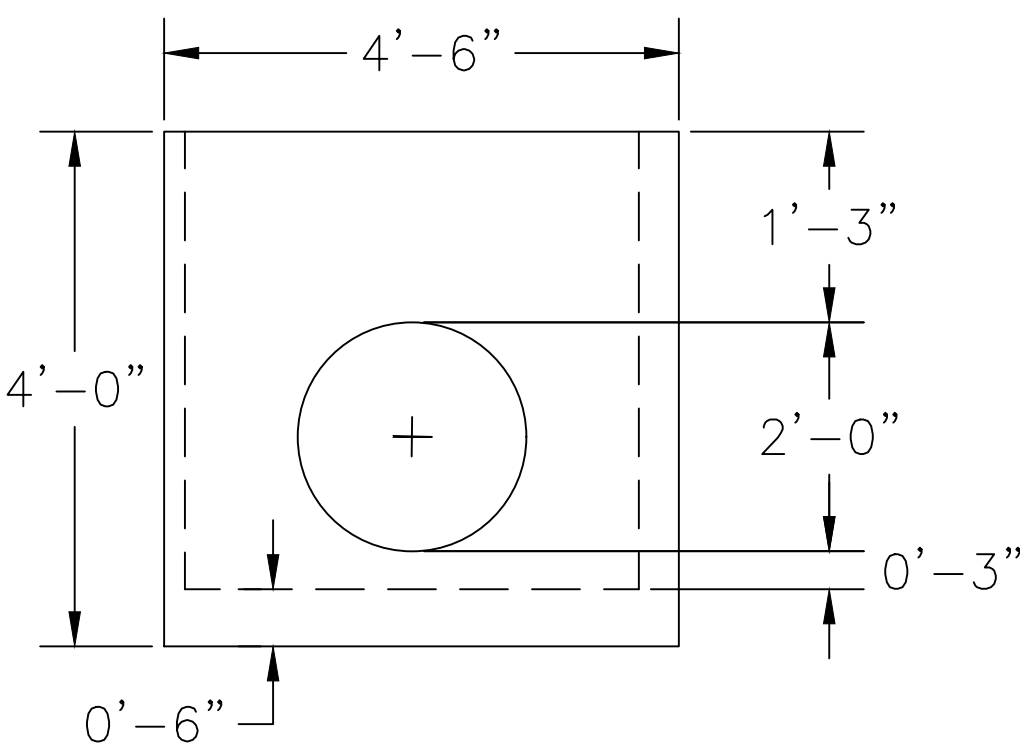



REVISION



PHOENIX ENGINEERING & SURVEYING, LLC
3834 S. NORTHERN BLVD.
INDEPENDENCE, MO 64602
(816) 743-9000 FAX: (816) 743-9700
ENGINEERING CERTIFICATE NO: MO E-2000151302-D
SURVEYING CERTIFICATE NO: MO LS-2000151303-D
KS: E-853
KS: LS-138

WHISPERING WOODS
LEE'S SUMMIT, JACKSON COUNTY, MO
STREET & STORM SEWER PLANS
STRUCTURE DETAILS

DESIGNED
BLG
DRAWN
JRT
SCALE
NOTED
DATE
09-01-2018
JOB NO.
04078
SHEET

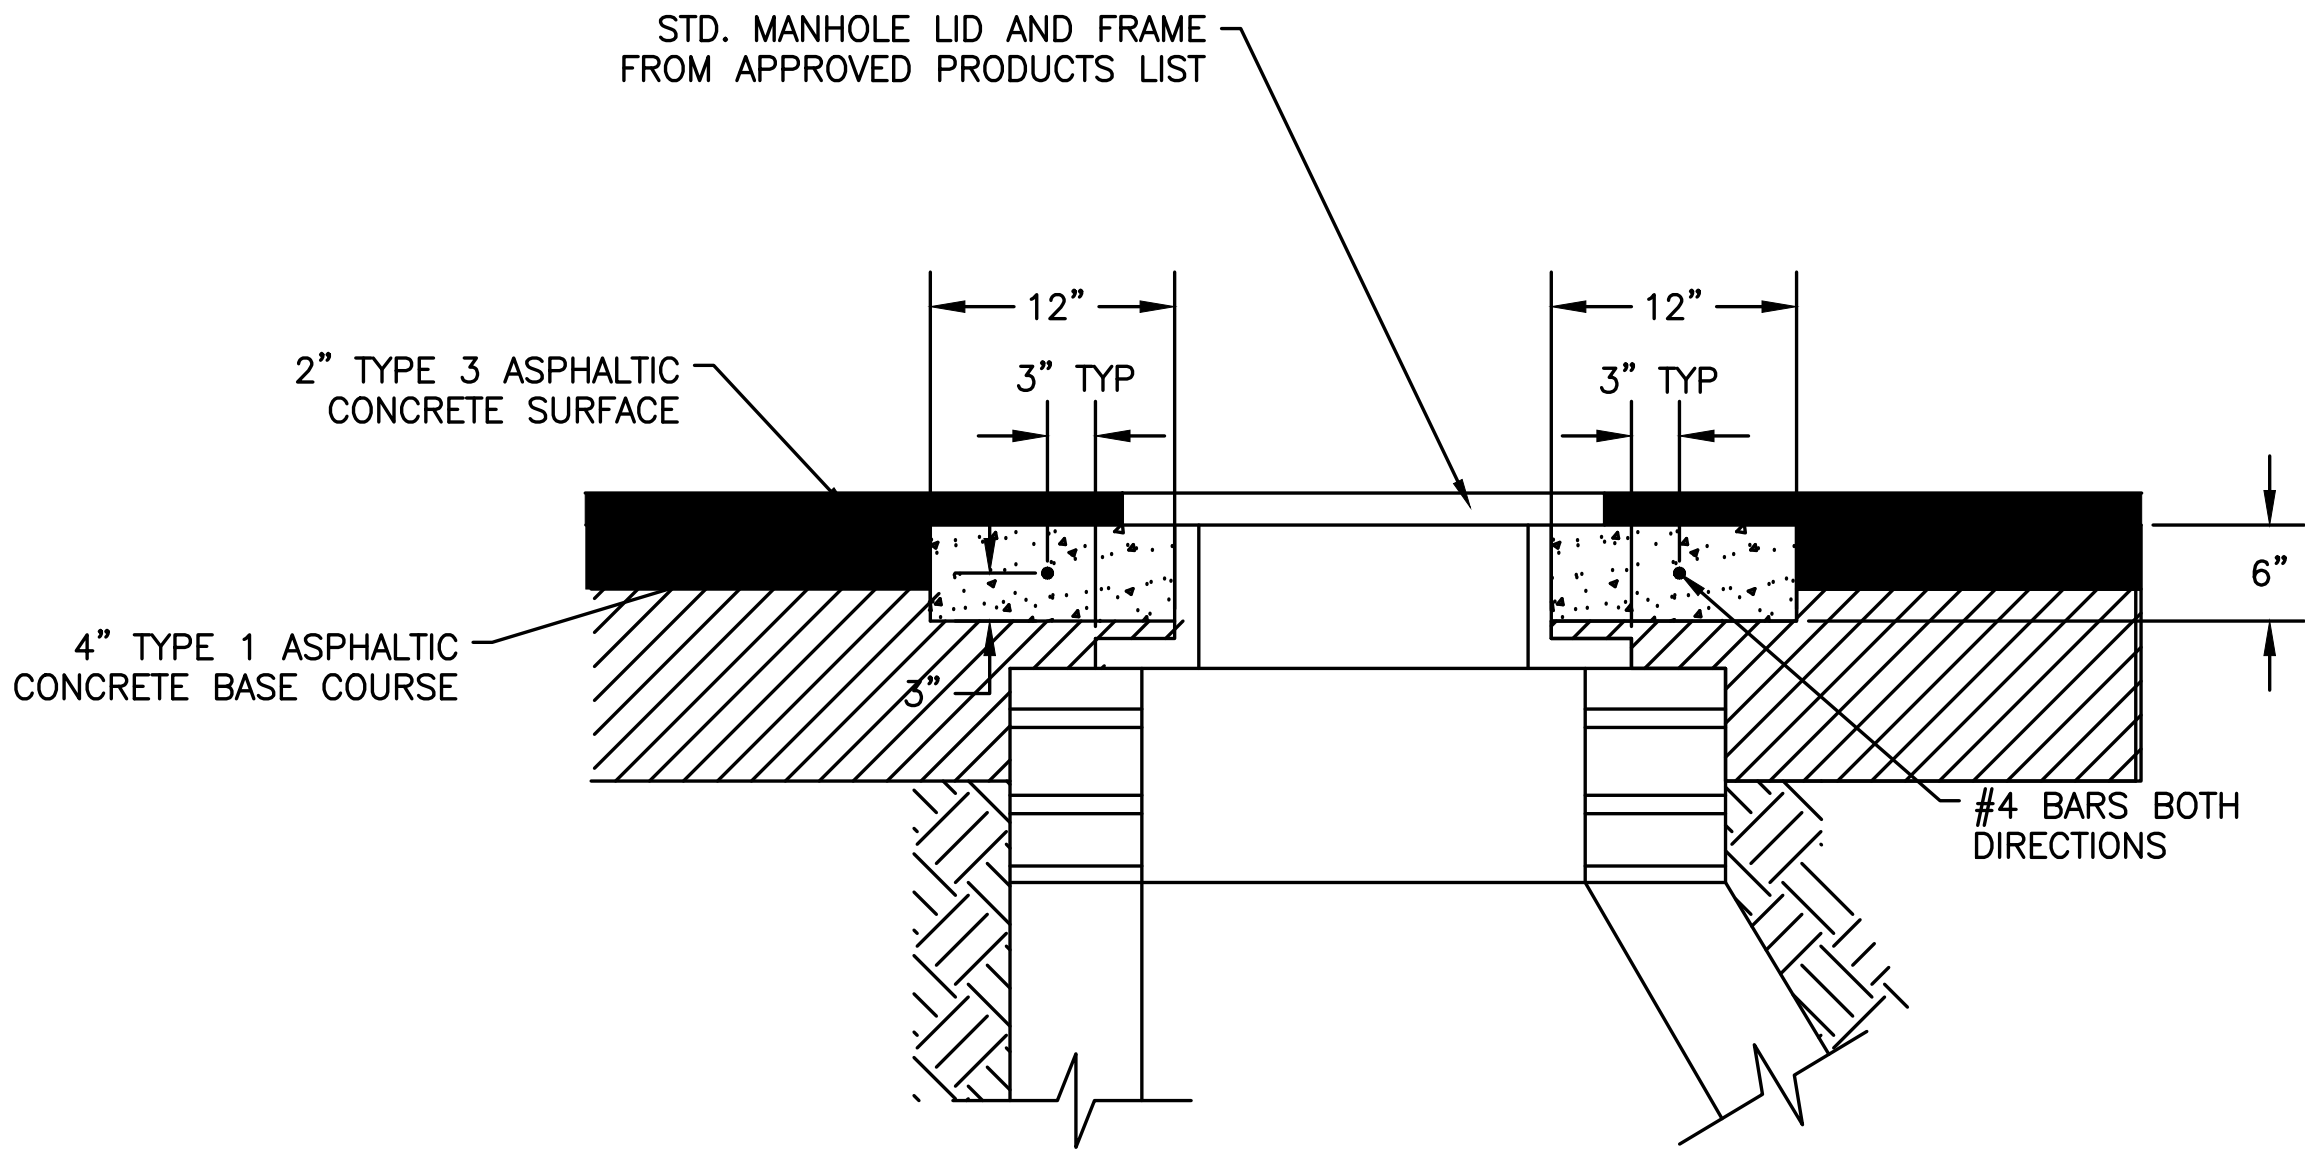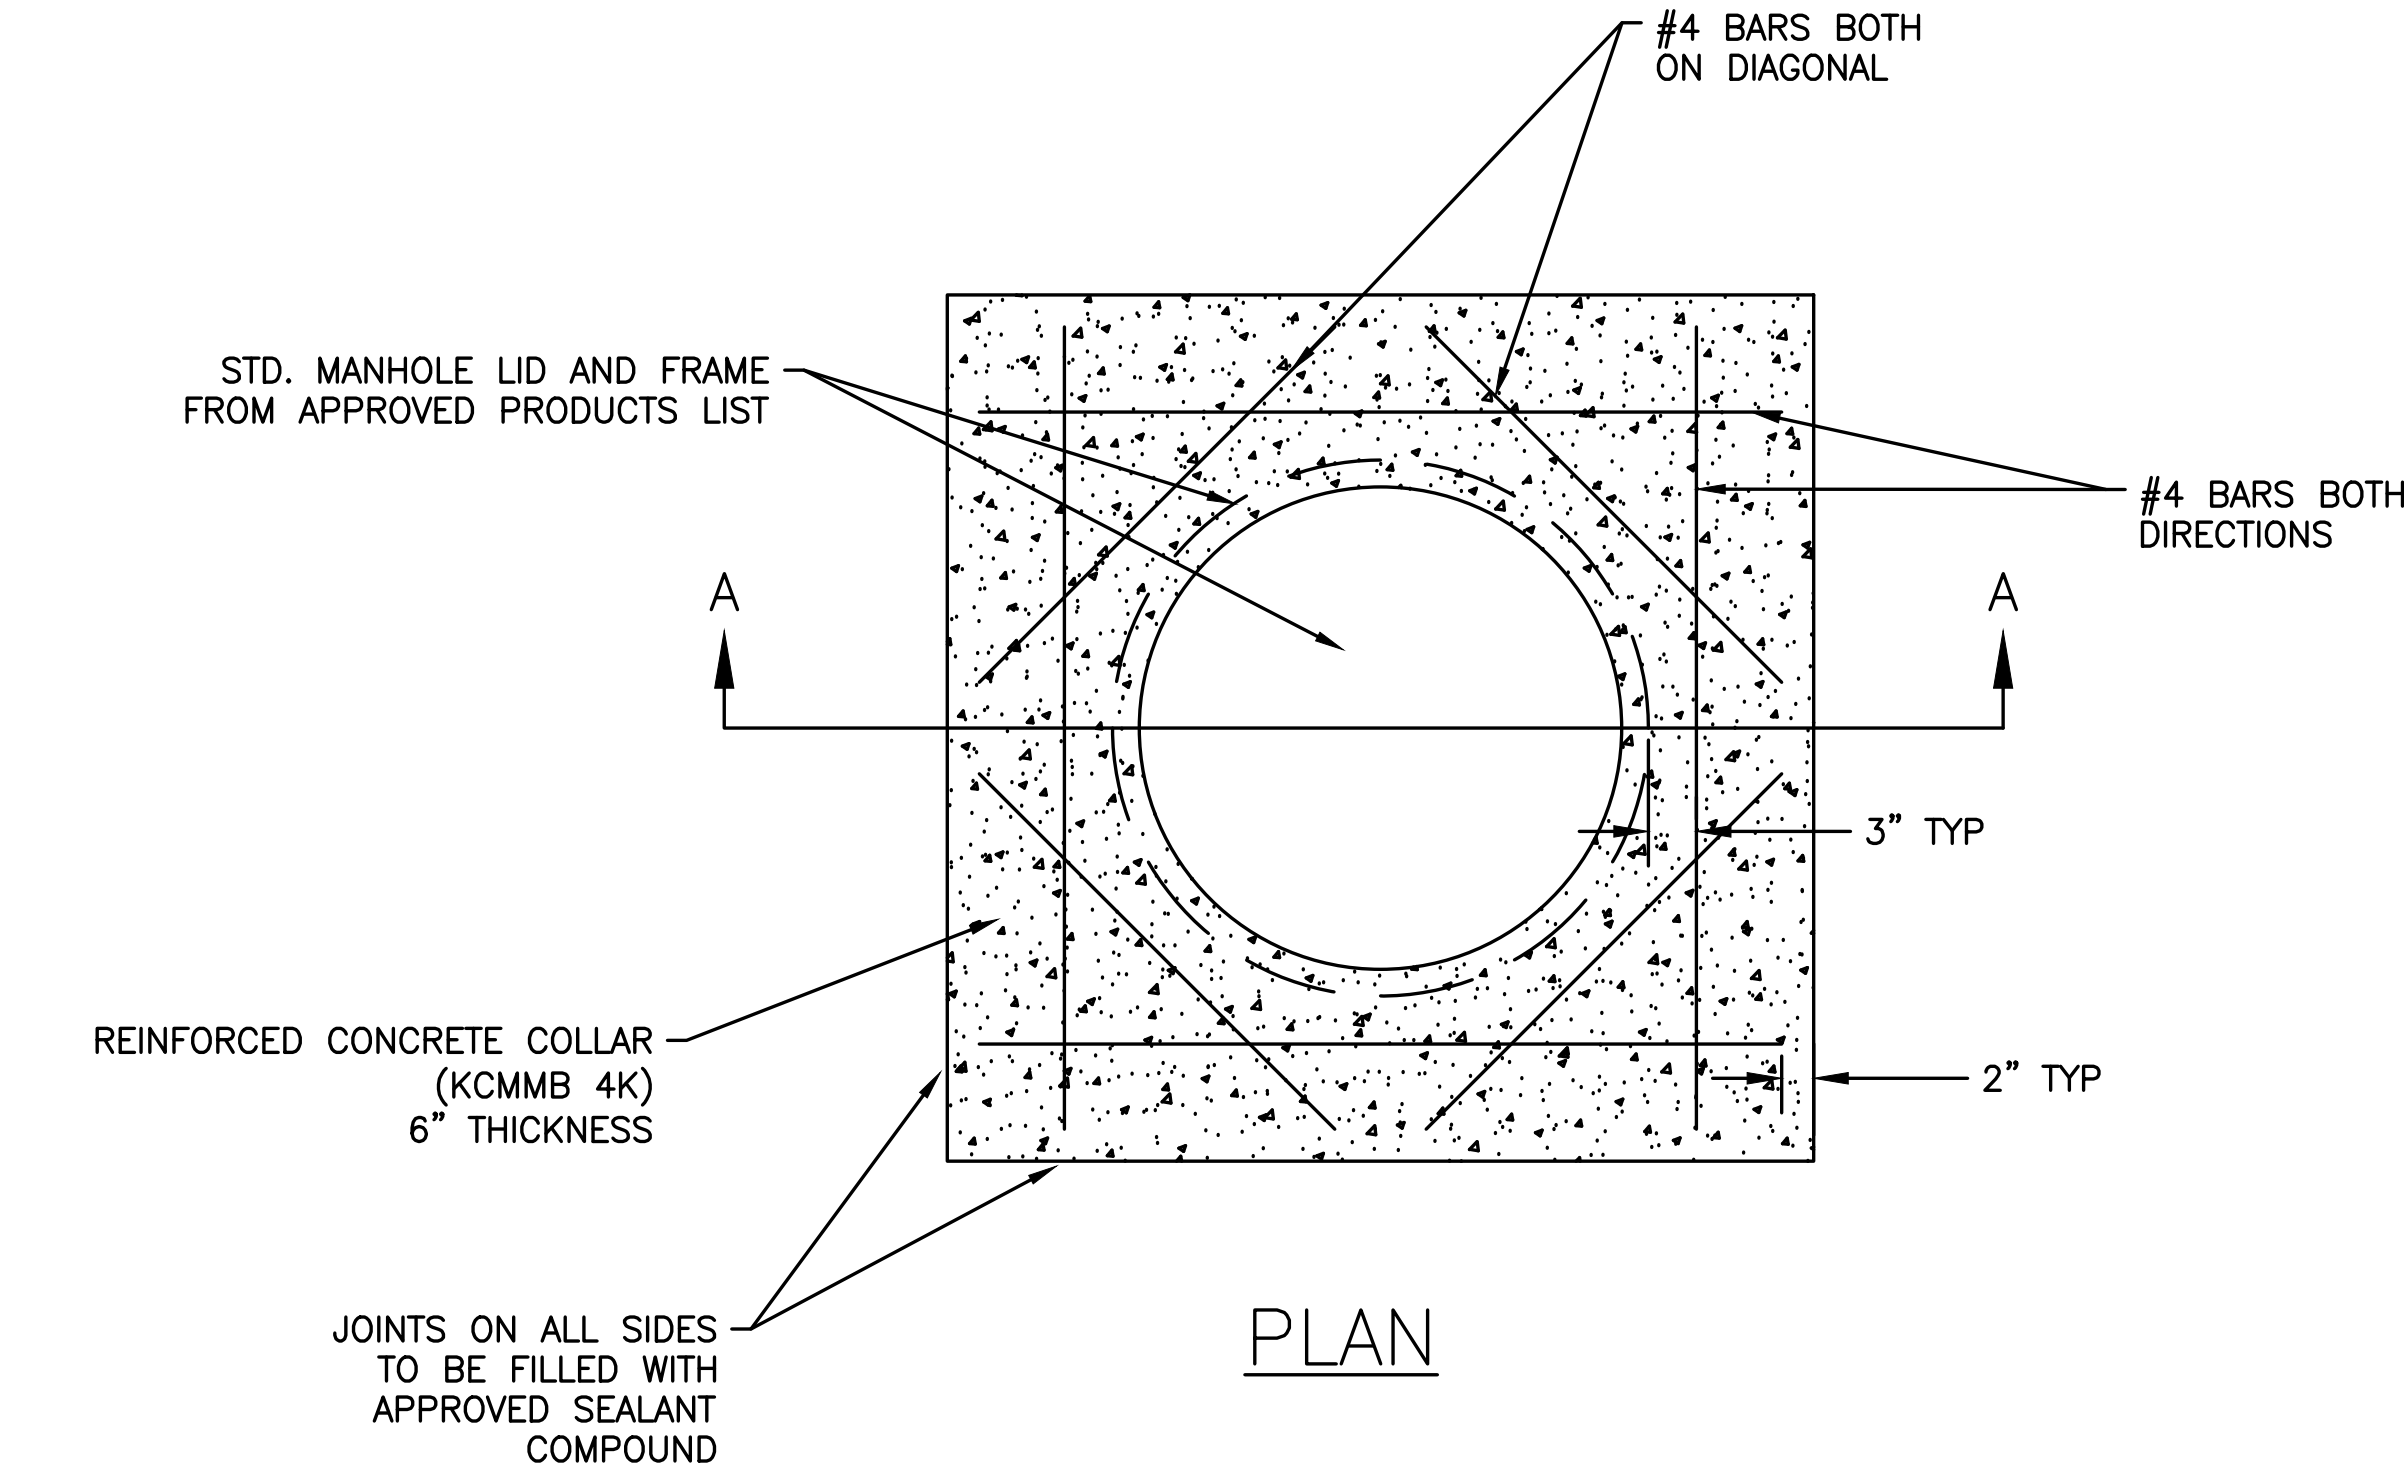


SECTION A-A
N.T.S.

CONCRETE MANHOLE COLLAR
FOR USE WITH MANHOLES WITHIN PAVEMENT

- GENERAL NOTES
1. ADJUST MANHOLE FRAME AND COVER TO FINISH GRADE AND SLOPE WITH CONNCRETE ADJUSTMENT RINGS AND LEVELING MORTAR AS NECESSARY
 2. THE ORIENTATION OF THE REINFORCED CONCRETE COLLAR SHALL BE DETERMINED BY THE ENGINEER OR INSPECTOR IN THE FIELD.

REVISION

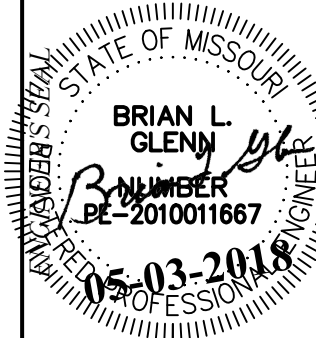

**PHOENIX ENGINEERING
& SURVEYING, LLC**

3833 S. NORTHERN BLVD.
INDEPENDENCE, MO 64602
(816) 743-9000 FAX: (816) 743-9700
ENGINEERING CERTIFICATE NO: MO E-2000151302-D KS: E-853
SURVEYING CERTIFICATE NO: MO LS-2000151303-D KS: LS-138

WHISPERING WOODS
+
LEE'S SUMMIT, JACKSON COUNTY, MO
STREET & STORM SEWER PLANS
DETAILS


DESIGNED
BLG
DRAWN
JRT
SCALE
NOTED
DATE
09-01-2018
JOB NO.
04078
SHEET

27 OF 29


THE SEAL(S) AND SIGNATURE(S) APPLY ONLY TO THE DOCUMENT TO WHICH THEY ARE AFFIXED, AND EXPRESSLY DISCLAIM ANY RESPONSIBILITY FOR ALL OTHER PLANS, SPECIFICATIONS, ESTIMATES, REPORTS, OR OTHER DOCUMENTS OR INSTRUMENTS RELATING TO OR INTENDED TO BE USED FOR ANY PART OR PARTS OF THE ENGINEERING OR SURVEYING PROJECT.

WATER QUALITY OUTLET STRUCTURE DETAILS



PLAN

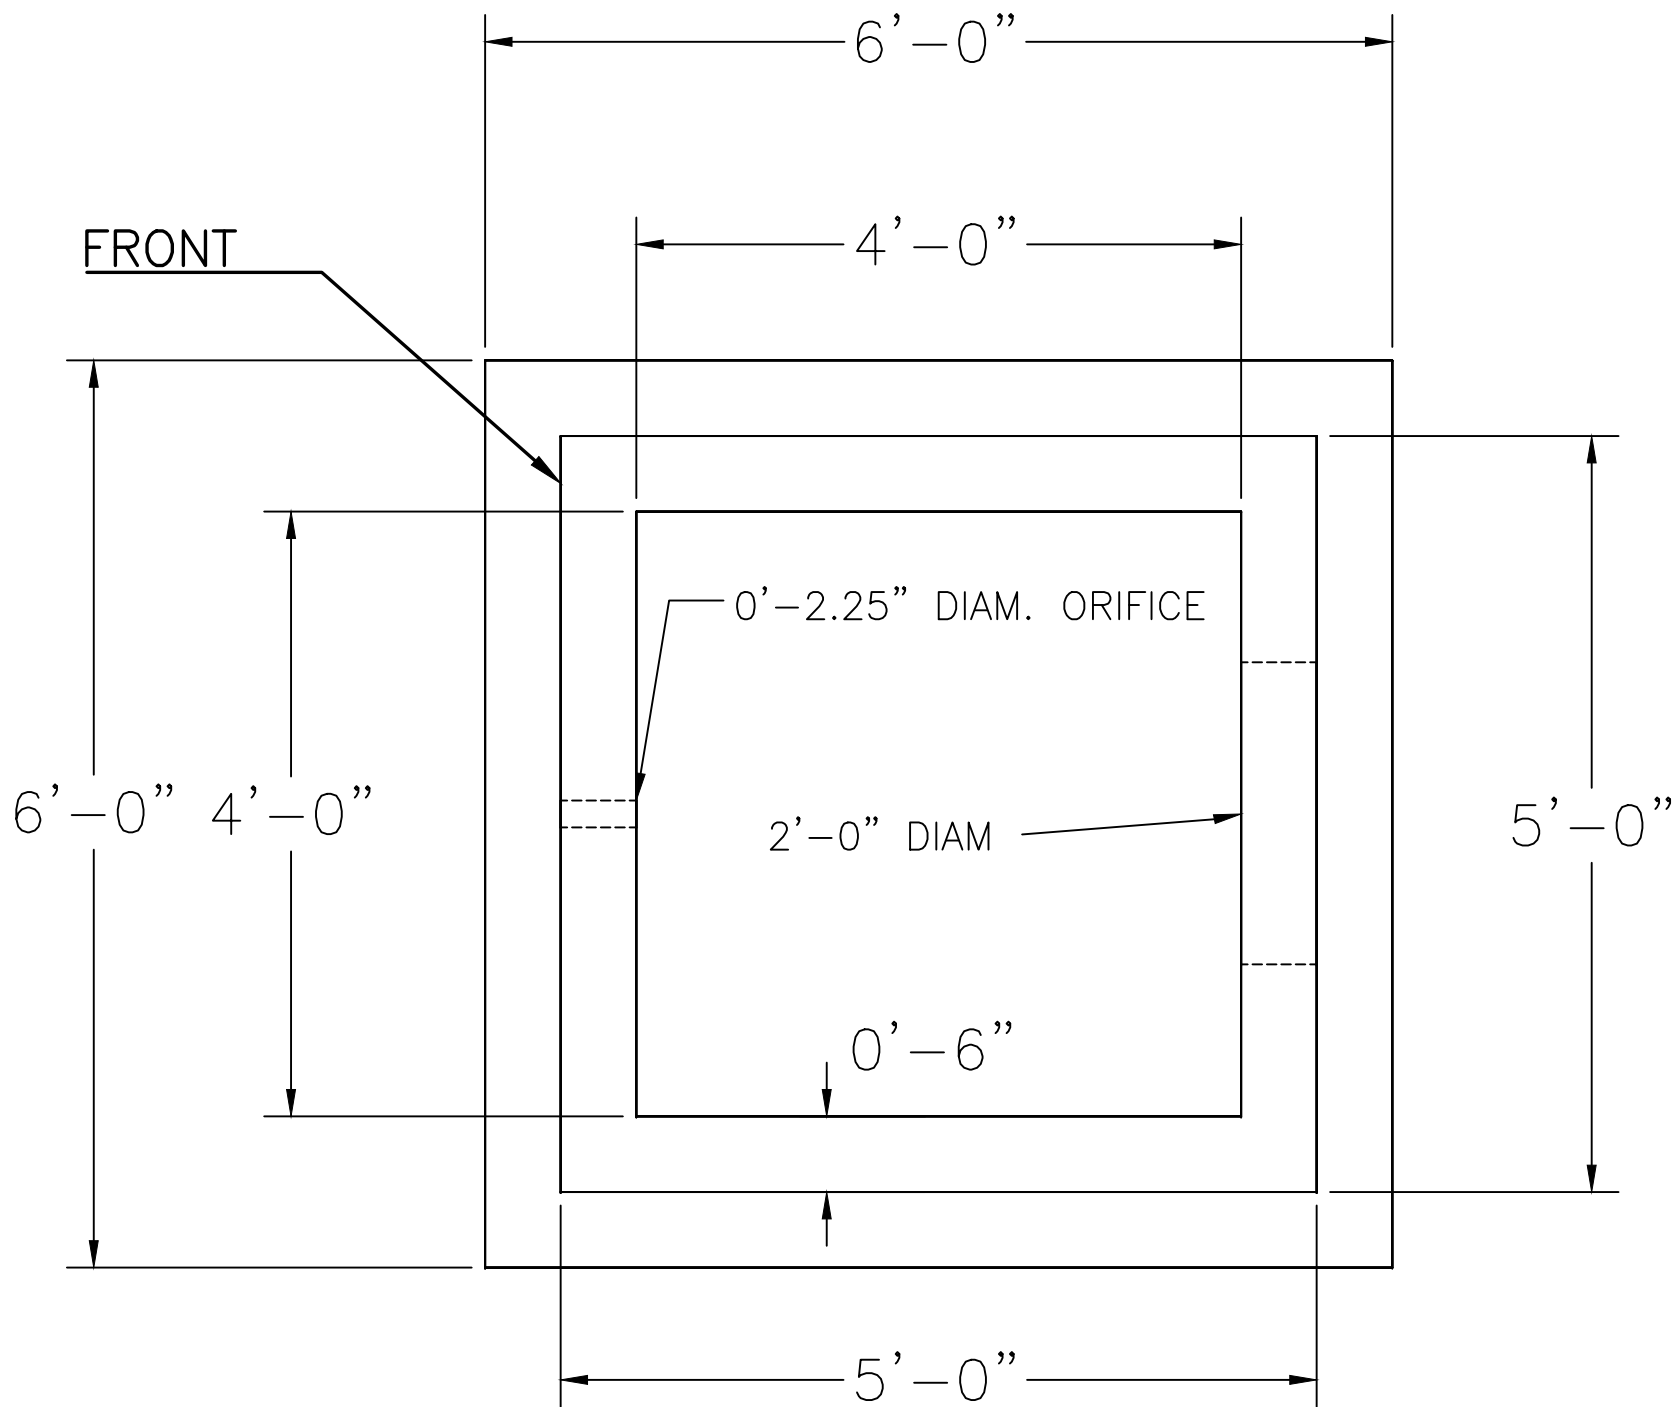

SIDE

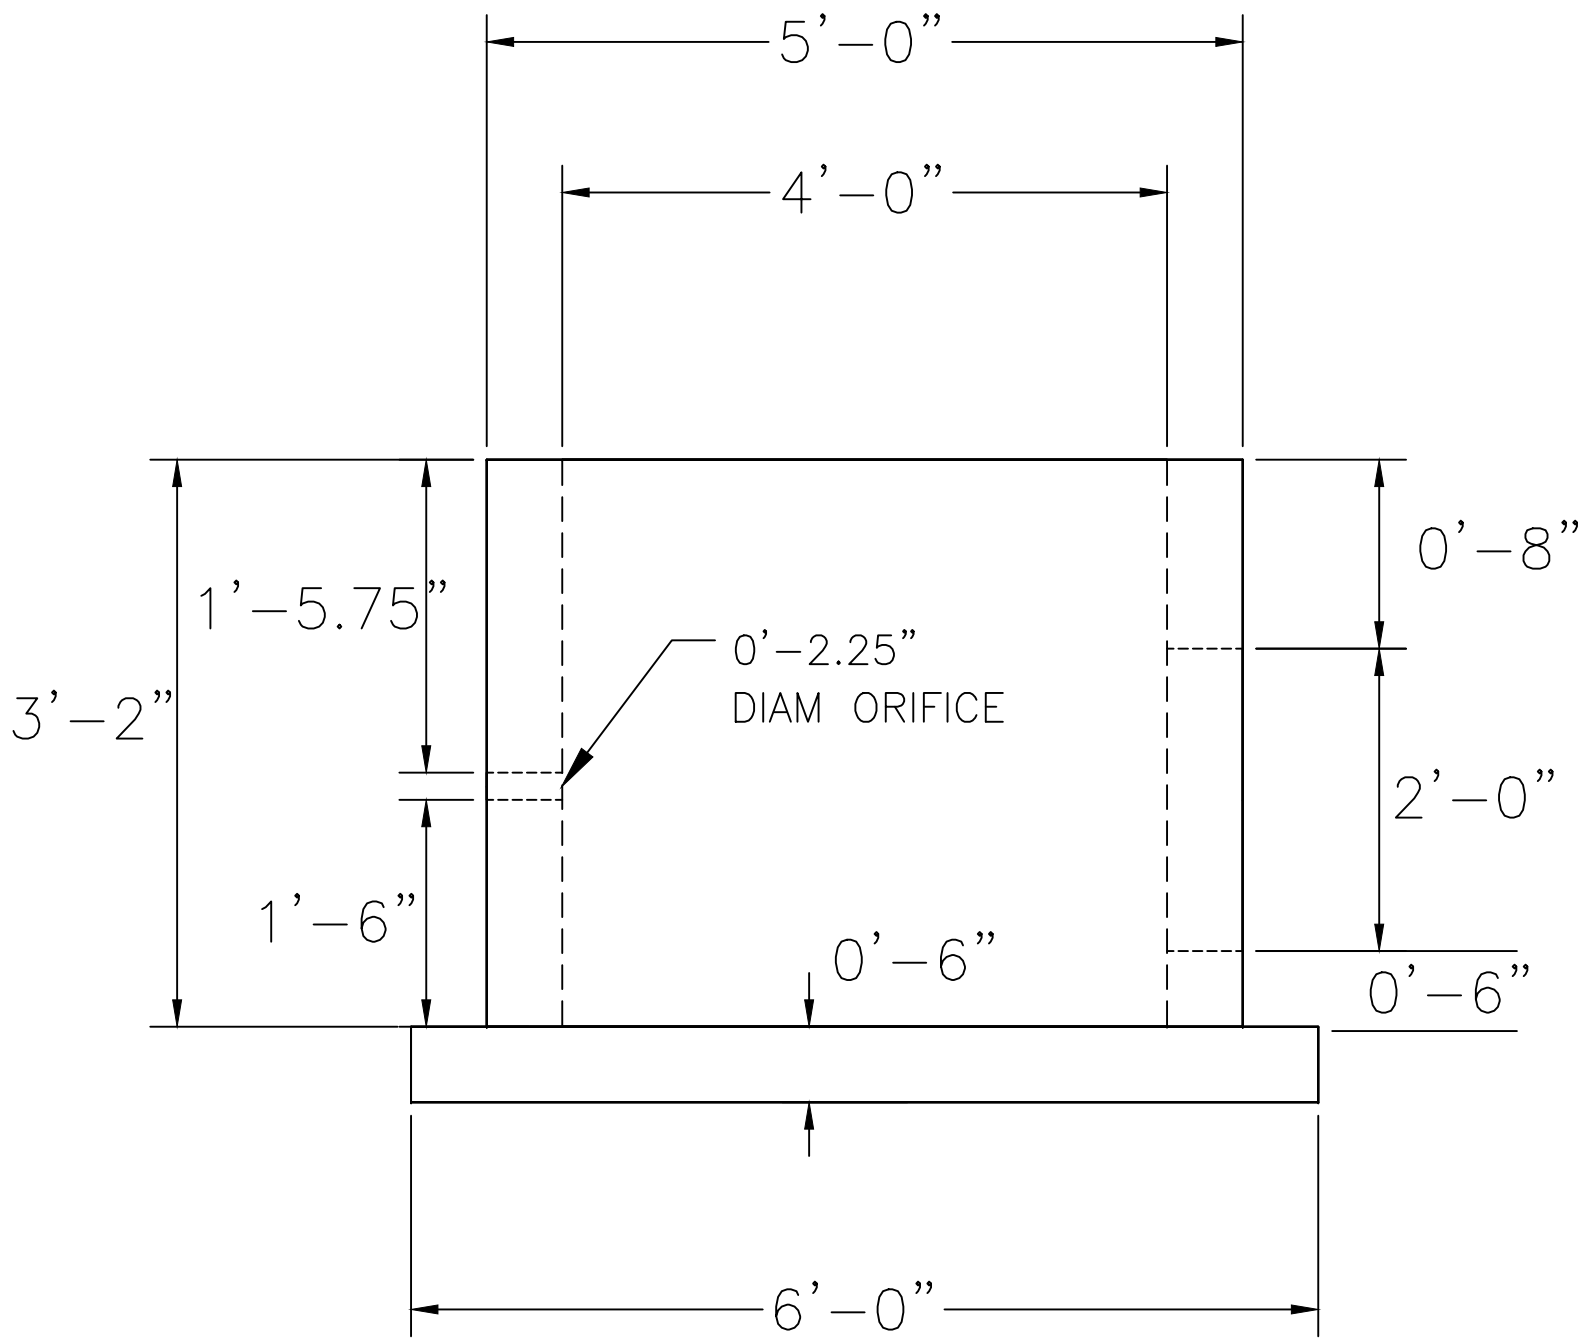


FRONT

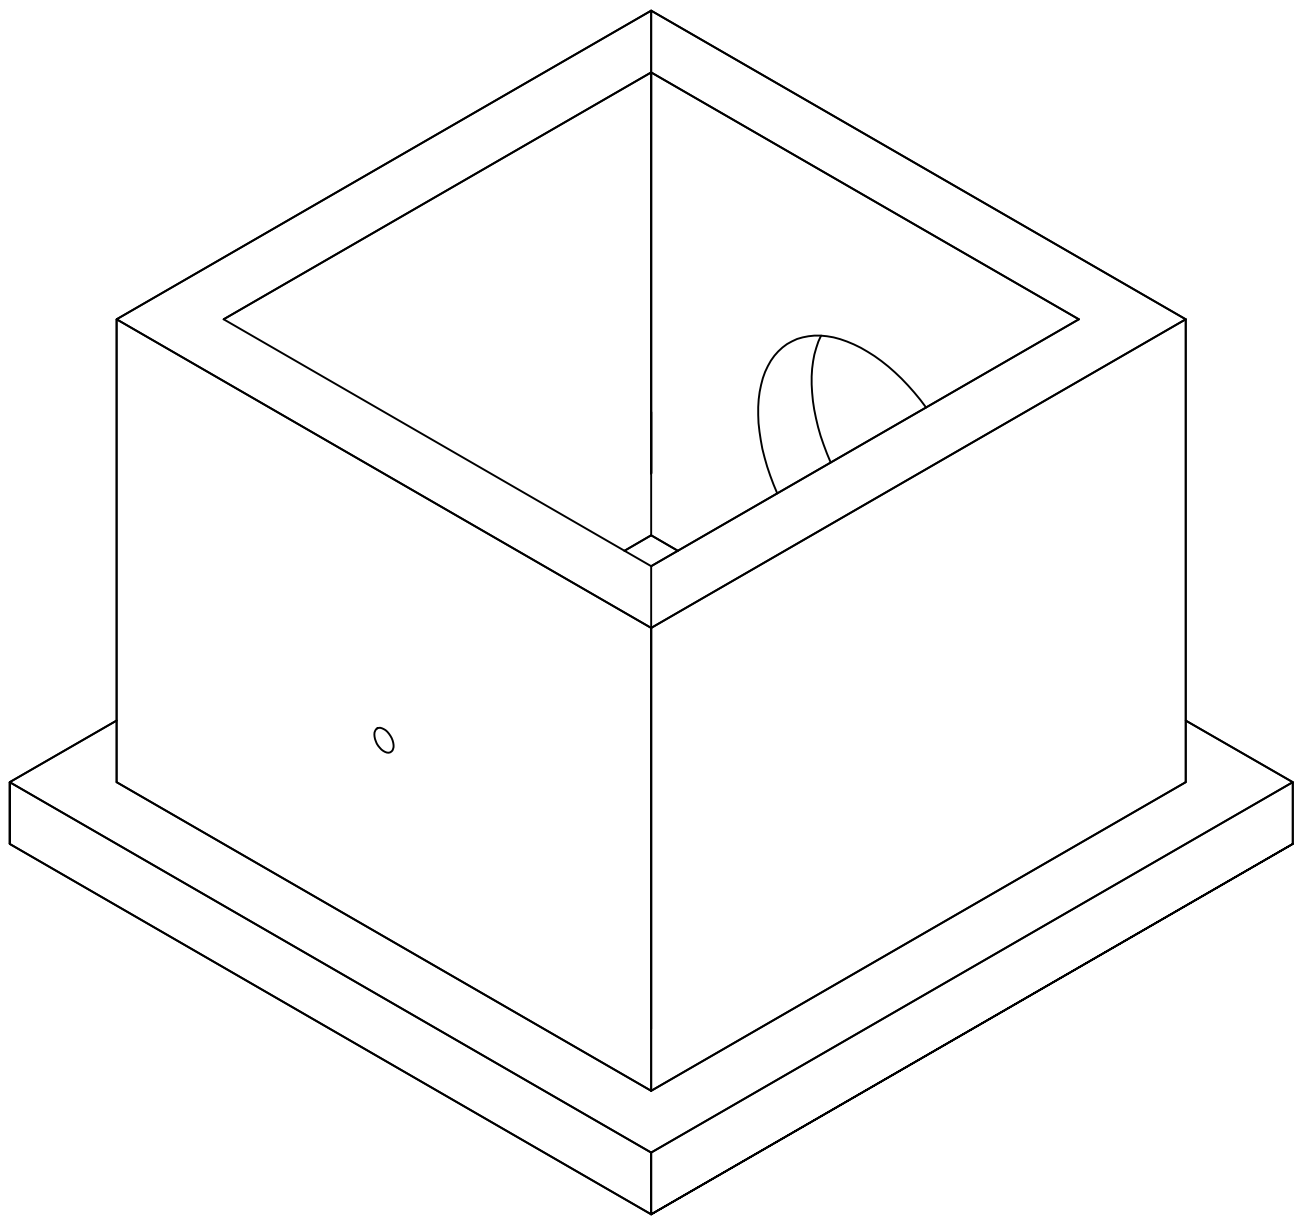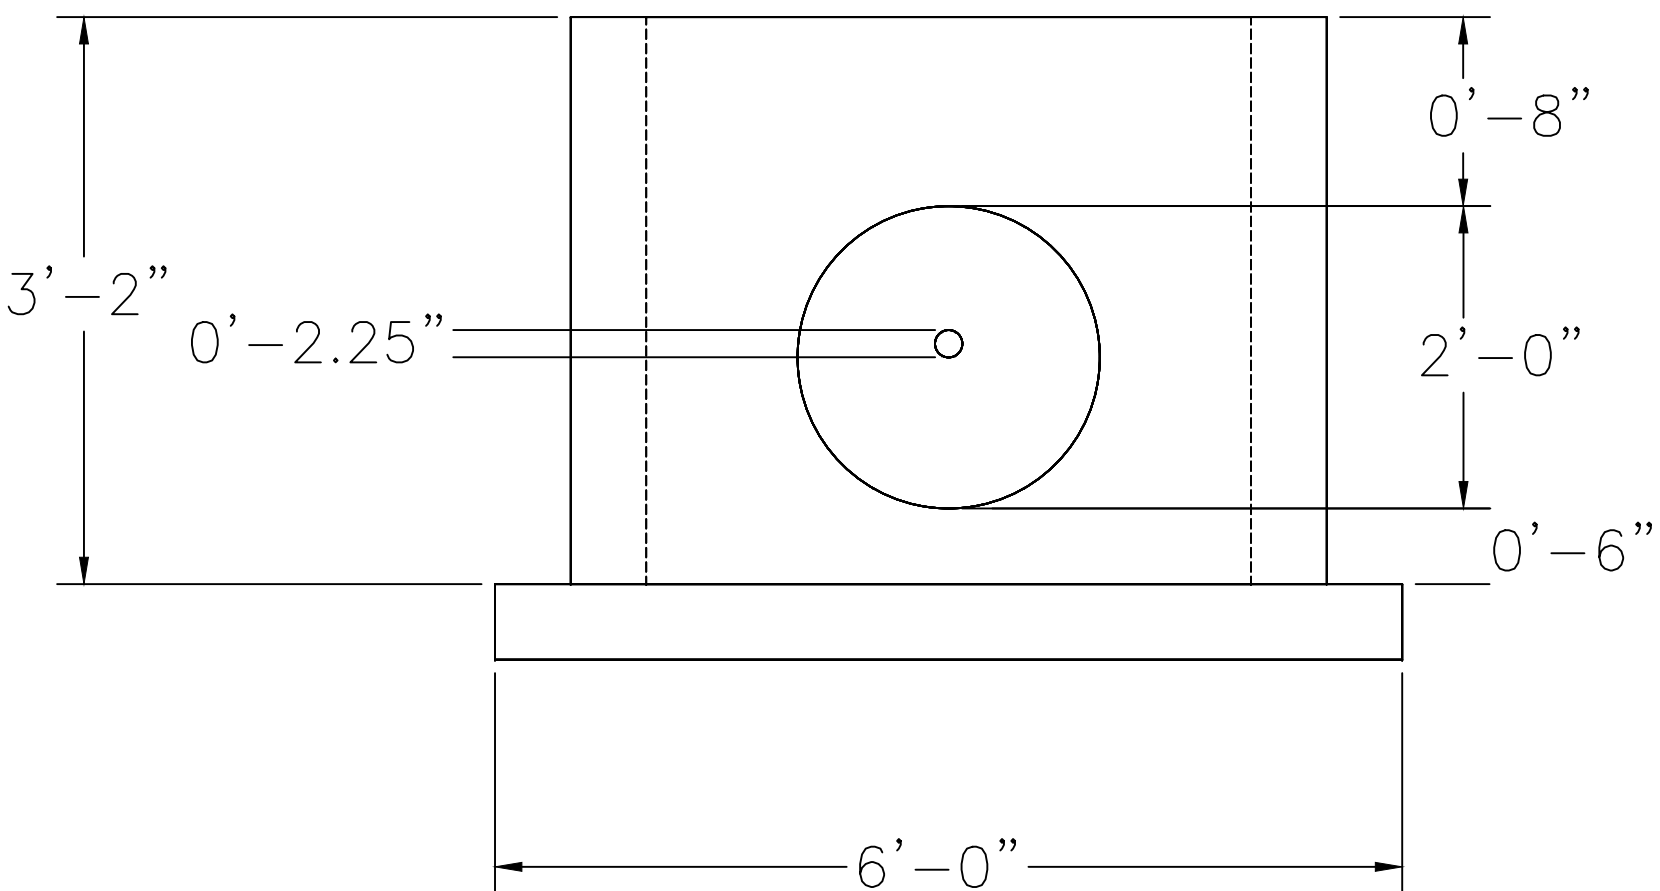

TRASH GUARD PLUS
STORMWATER PRETREATMENT DEVICE

INLET PROTECTION

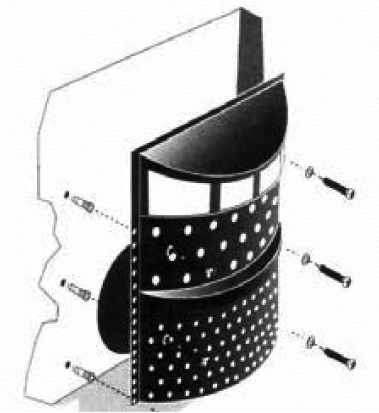

Trash Guard Plus® is a patented stormwater pretreatment device that captures debris, sediment and floatables.

Trash Guard Plus® is easy to install and maintain and costs a fraction of other pretreatment devices currently available. Trash Guard Plus® has extensive testing and an available calculator to assist design professionals in selecting the correct screen size for their particular project.

Trash Guard Plus® is available in three screen sizes for in-place or newly formed catch-basins that utilize discharge pipes of 24 inches or less in diameter. Each screen can be adjusted at installation to accommodate low flow stormwater events of 10 cfs or more.



ADVANTAGES:

- Captures debris, sediments and floatables
- Simple retrofits to existing catch basin
- Installs without heavy equipment
- Quick and easy assembly
- Adjusts to irregular catch basin bottoms and/or walls
- Eliminates eyesore stormwater trash at public parks, beaches, and waterways
- Removes harmful nutrients and regulated metals

For more information about Inlet Protection, contact Inside Sales at 800.448.3636 email at info@acfenv.com



INSTALLATION

LET'S GET IT DONE

Trash Guard Plus® Installation Instructions

Trash Guard Plus® can be installed in a variety of catch basin configurations (or field conditions). In general the Trash Guard Plus® is mounted on the catch basin wall, centered over the outlet pipe.


Before installing Trash Guard Plus® a hydraulic calculation should be performed to determine maximum flow rate based on depth of the catch basin and size of Trash Guard Plus® used. This calculated model will determine maximum flow rate with no obstructions or varying amounts of trash build up, and determine drainage area required to support the calculated flow rate. Allowable trash build up and drainage area required for trash build up will determine maintenance frequency.

If catch basin conditions allow and increased flow rate and additional vertical capacity are desired, a model can be calculated to determine flow rate when extending TrashGuard Plus® from one inch to seven inches from the catch basin wall. As above, this calculated model will determine maximum flow rate with no obstructions or varying amounts of trash build up. Contact Trash Guard Plus® for assistance in determining flow rate and drainage areas under varying field conditions.


The following instructions are organized in sections described as follows:

- Section 1 - Trash Guard Plus® installed on a flat perpendicular wall with a flat bottom
- Section 2 - Bottom Plate installed on an rounded bottom
- Section 3 - Trash Guard Plus® installed on a flat perpendicular wall with an rounded bottom
- Section 4 - Trash Guard Plus® installed on tiered brick wall escalating width from top to bottom with an rounded on flat bottom
- Section 5 - Trash Guard Plus® installed on concaved wall reasonable flat top and bottom with an rounded or flat bottom.
- Section 6 - Trash Guard Plus® installed extended from wall to increase flow capacity with an rounded or flat bottom.

Flat-Bottom Catch Basin

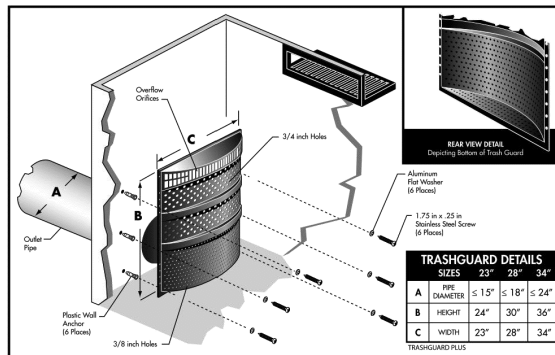

Rounded Bottom Catch Basin

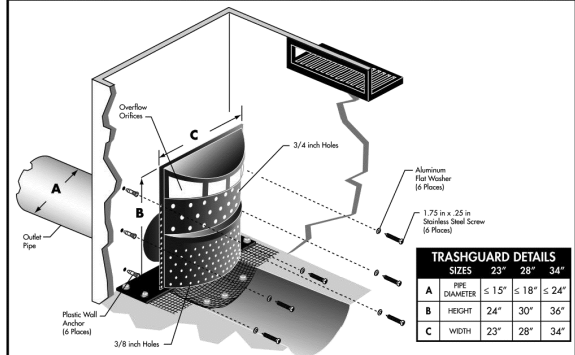

Several other installation options are available.

WARNING: Improper installation of the Trash Guard Plus® or failure to keep the area around the Trash Guard Plus® free from sediment, debris and litter after installation may result in clogging of the stormwater drainage system and increase the risk of flooding during times of heavy rainfall. It is important to clear sediment, debris and litter from around the Trash Guard Plus® at least four (4) times a year and more frequently in areas with large amounts of vegetation or litter. Please contact your local Trash Guard Plus® distributor with any questions regarding the installation or regular maintenance requirements of the Trash Guard Plus®.

SIMILAR PRODUCTS IN THIS FAMILY:



GRATEMASTER



GRATEMASTER PLUS




WHISPERING WOODS
LEE'S SUMMIT, JACKSON COUNTY, MO
STREET & STORM SEWER PLANS
OUTFALL STRUCTURE DETAILS

DESIGNED
BLG
DRAWN
JRT
SCALE
NOTED
DATE
09-01-2018
JOB NO.
04078
SHEET










28 OF 29

REVISION

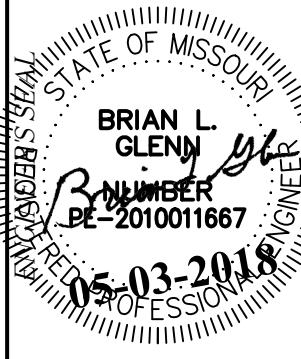



PHOENIX ENGINEERING
& SURVEYING, LLC
3833 S. NORTHERN BLVD.
INDEPENDENCE, MO 64602
(816) 743-9000 FAX: (816) 743-9700
ENGINEERING CERTIFICATE NO: MO E-2000151302-D
SURVEYING CERTIFICATE NO: MO LS-2000151303-D

THE SEAL(S) AND SIGNATURE(S) APPLY ONLY TO THE DOCUMENT TO WHICH THEY ARE AFFIXED. ANY OTHER SEAL(S) OR SIGNATURE(S) ARE THE PROPERTY OF THE ENGINEER OR SURVEYOR AND EXPRESSLY DISCLAIM ANY RESPONSIBILITY FOR ALL OTHER PLANS, SPECIFICATIONS, ESTIMATES, REPORTS, OR OTHER DOCUMENTS OR INSTRUMENTS RELATING TO OR INTENDED TO BE USED FOR ANY PART OR PARTS OF THE ENGINEERING OR SURVEYING PROJECT.

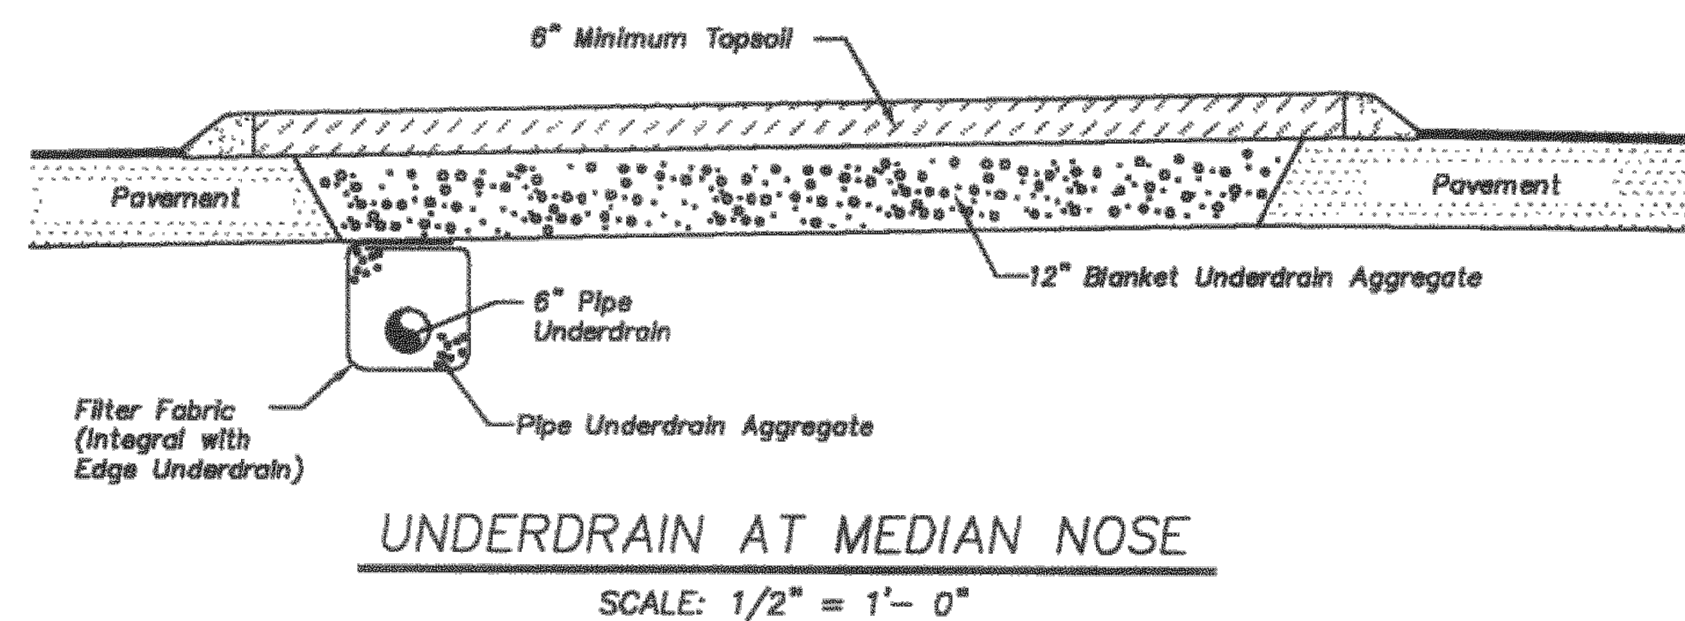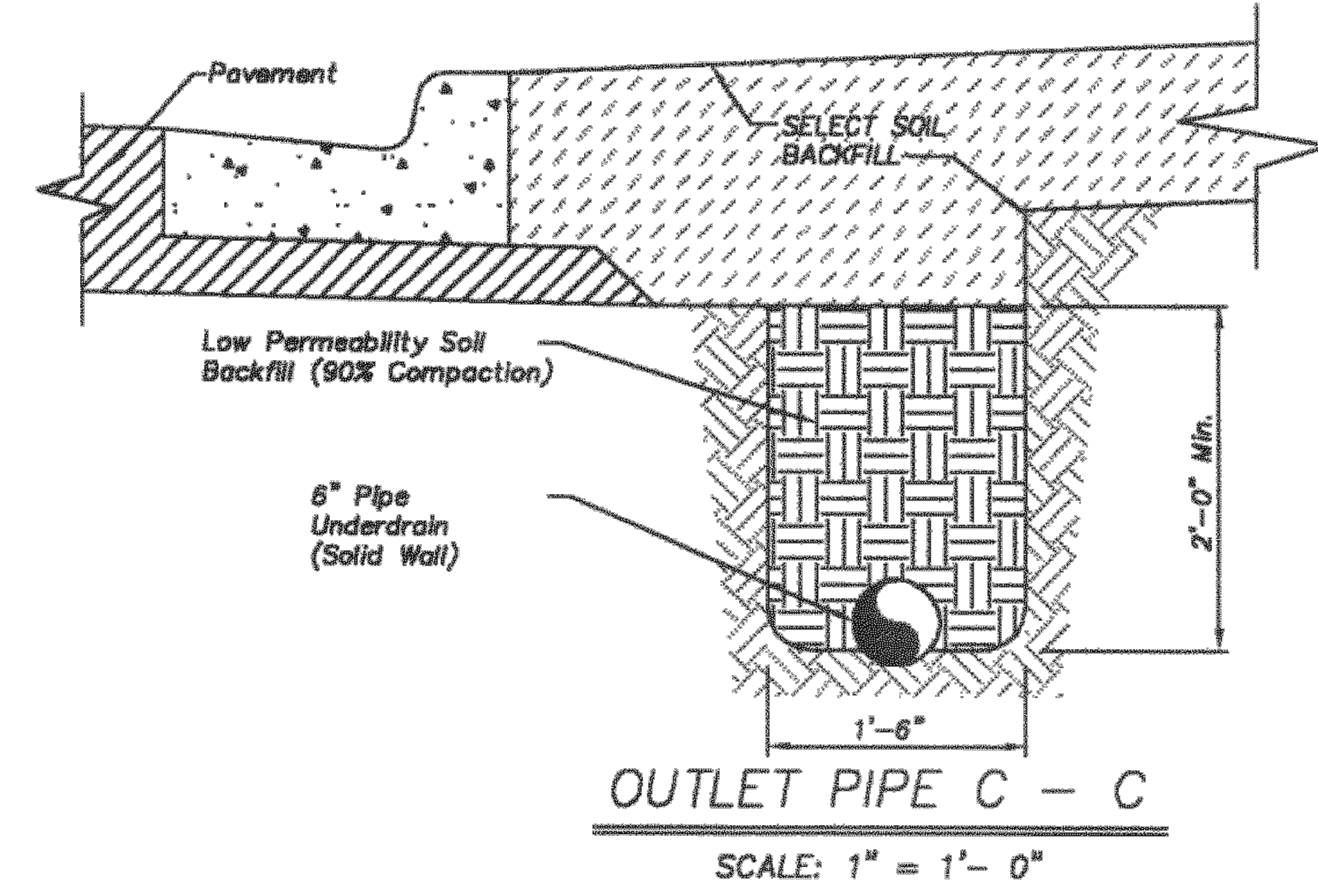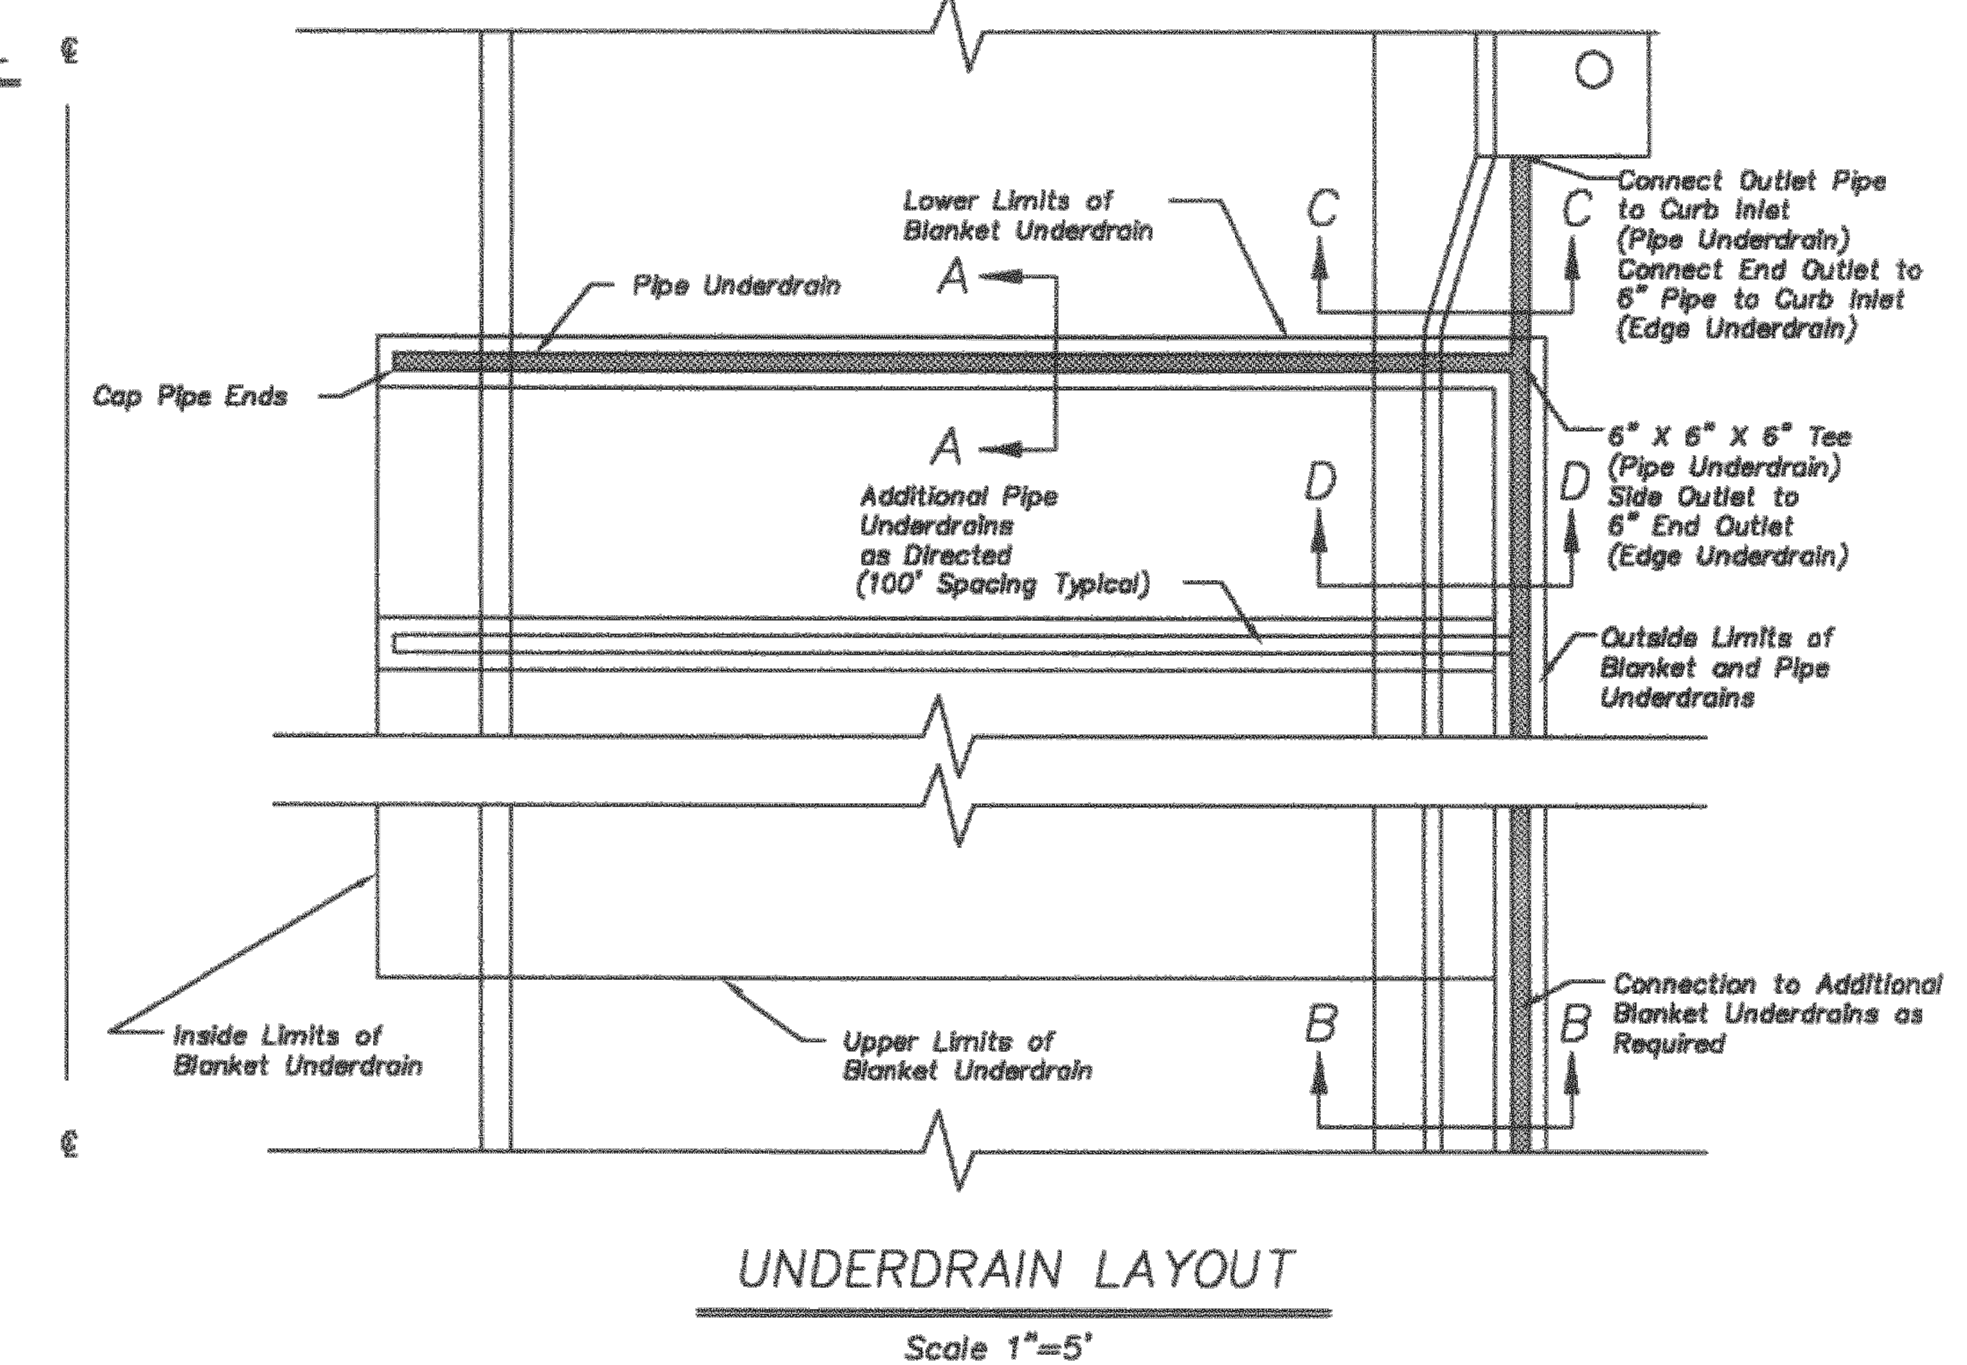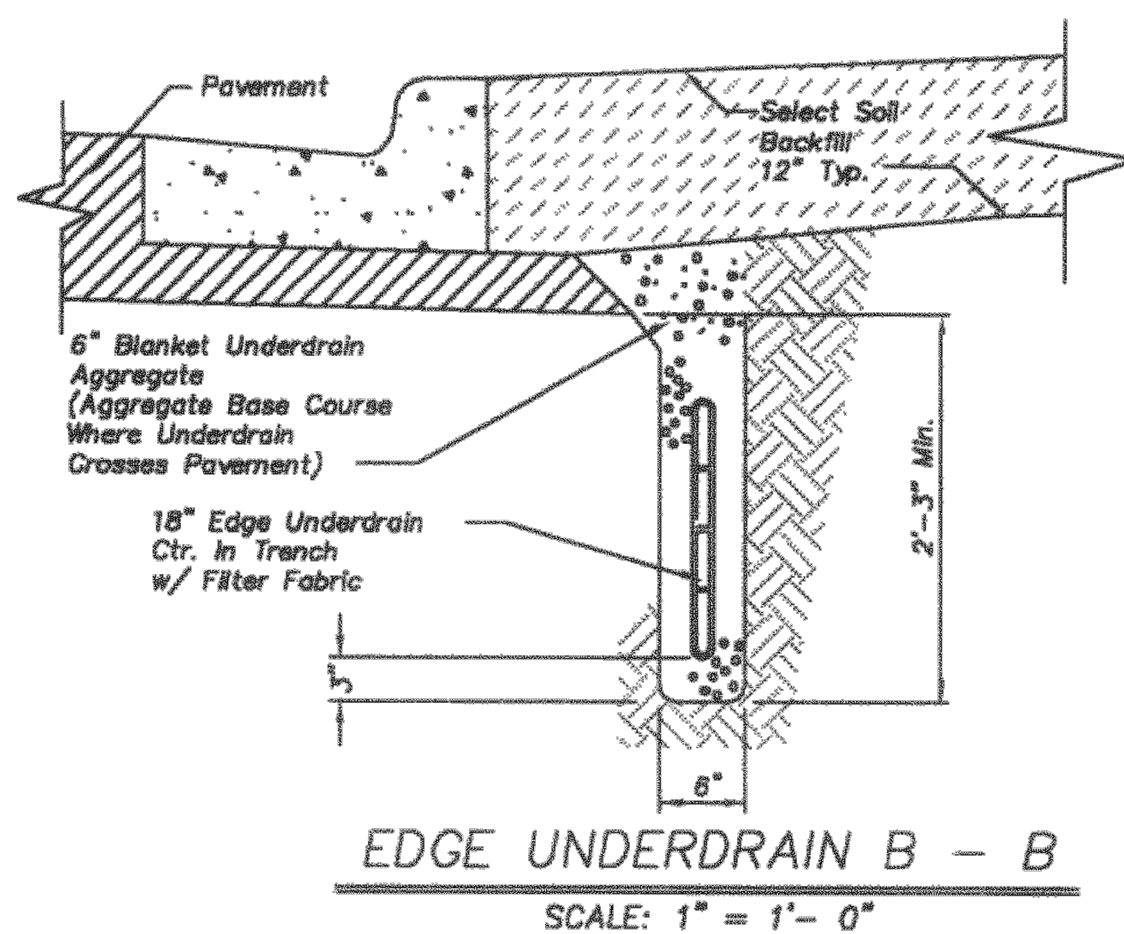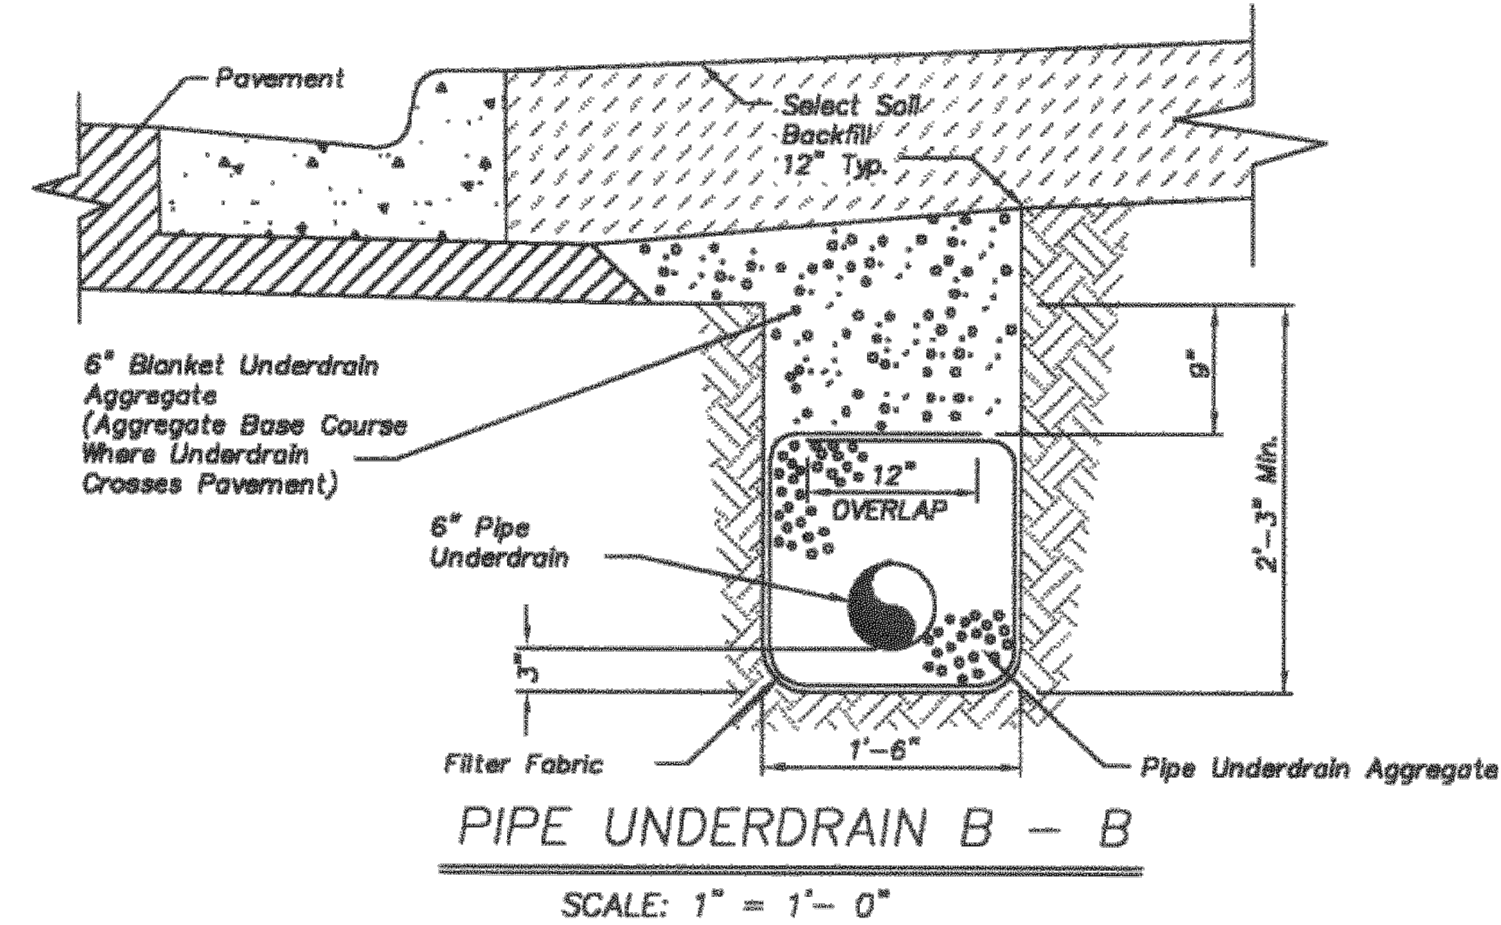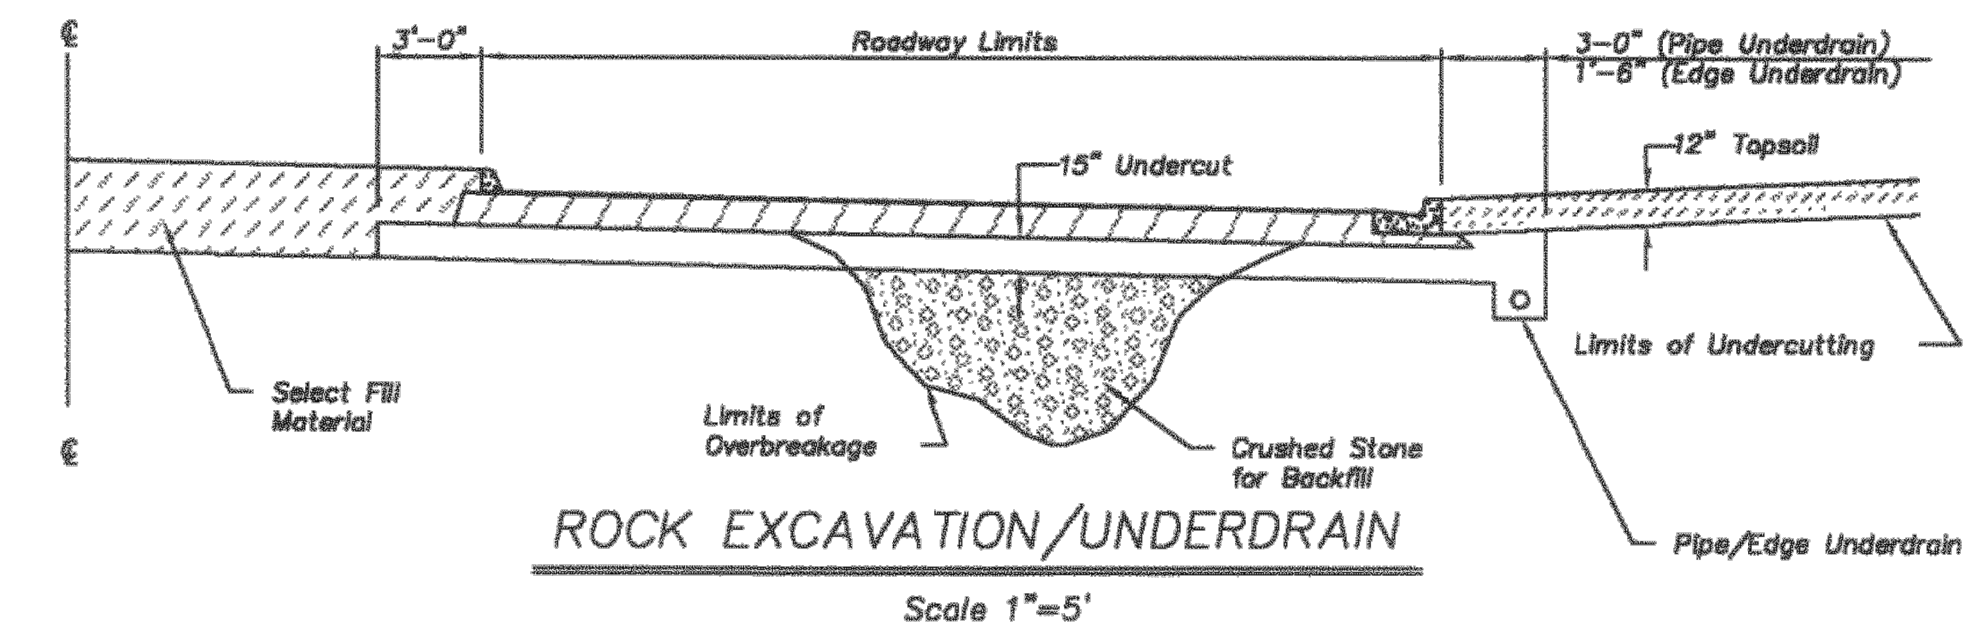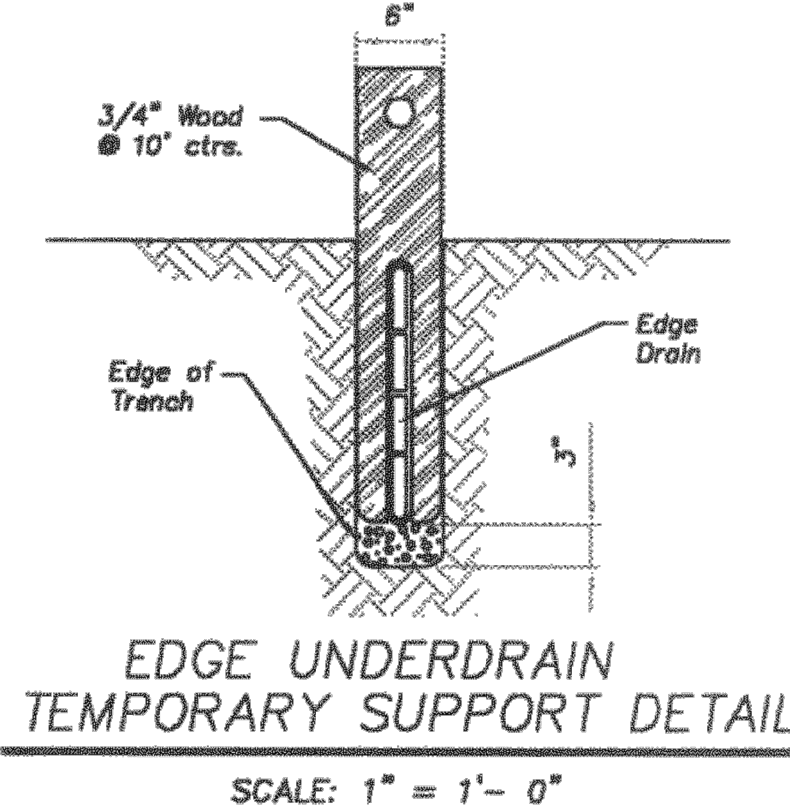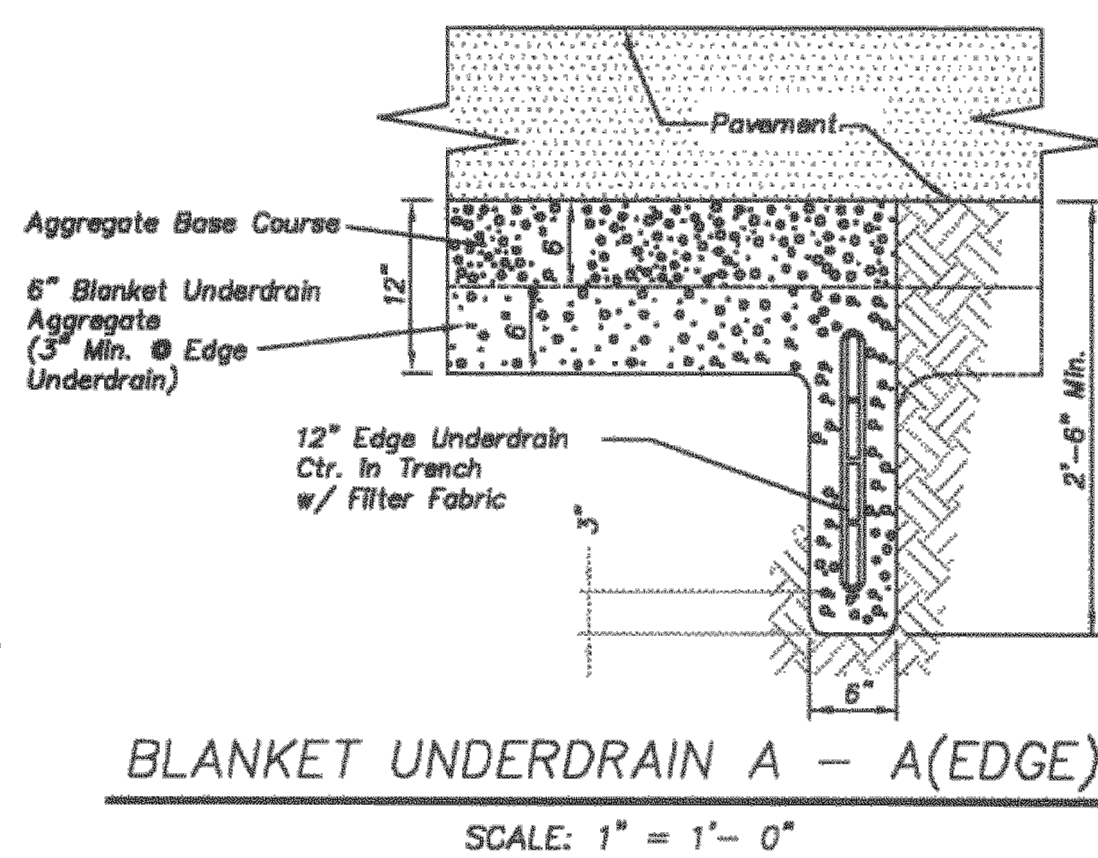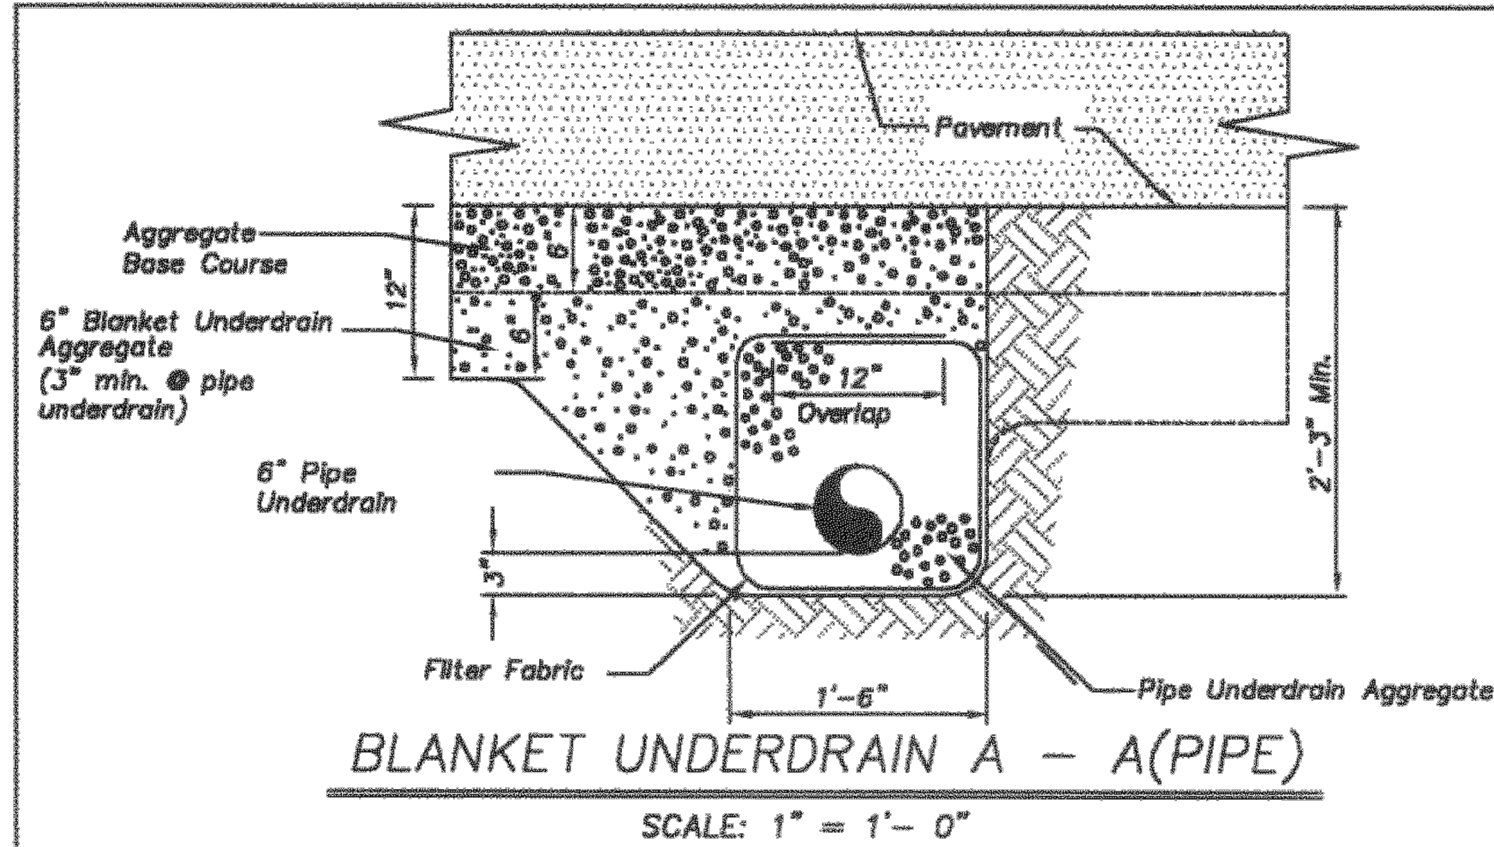
**Underdrain Notes:**

- All roadway excavation in rock will be undercut no less than 15" for the full width of the roadway as shown.
- In areas where underdrains are not required, undercut and overbreakage in limestone and shale shall be brought to within 6" of the subgrade line with properly compacted crushed stone, shot rock, and/or rock rubbles. The remaining 6" shall conform to Standard Specifications Section 2202.
- Layers of earth or shale shall not be permitted for backfill up to the bottom of the crushed stone.
- A minimum of 12" of select soil (topsoil) shall be placed on exposed rock cut or fill slopes outside the limits of the roadway. All rock and shale slopes shall be benched @ maximum 2' vertical intervals prior to placement of select soil.
- Proposed underdrain pipe layout, flowline elevations, inlet connection points, and details shall be approved prior to construction by the City Engineer.
- Where pipe underdrains are used, all underdrain outlet pipes shall be solid wall with watertight joints. All outlet pipes shall be tied into the nearest storm sewer inlet as approved. Where edge underdrains are used, all underdrain outlet pipes shall be solid wall with manufacturer joints approved by the City Engineer. All connections between pipes and edge connectors or curb inlets shall be made with 2' minimum length of pipe.
- All underdrain pipes shall be installed at a minimum slope of 1%. Underdrain pipe shall be installed with the perforations placed down.
- Blanket underdrains shall be placed on bedrock unless otherwise directed by the City Engineer. Undercut and overbreakage in limestone and shale shall be brought to within 12" of the subgrade line with properly compacted crushed stone, shot rock and/or rock rubbles.
- All filter fabric used for pipe underdrain construction shall conform to Standard Specifications Section 2203.6.
- The Contractor may, at his option, use either pipe underdrain or edge underdrain, but shall not mix underdrain types within any underdrain system.
- All edge underdrain shall be held in the center of the trench by mechanical methods while placing granular backfill. See detail this sheet. Alternate methods may be used with prior approval by the City Engineer.
- Blanket underdrain aggregate, pipe underdrain aggregate, pipe underdrain, edge underdrain and outlet pipe shall conform to Standard Specifications Section 2203.6.

AMERICAN PUBLIC WORKS ASSOCIATION	
APWA	KANSAS CITY METROPOLITAN CHAPTER
UNDERDRAIN DETAILS	STANDARD DRAWING UD-1
	ADOPTED: MAY 23, 2001

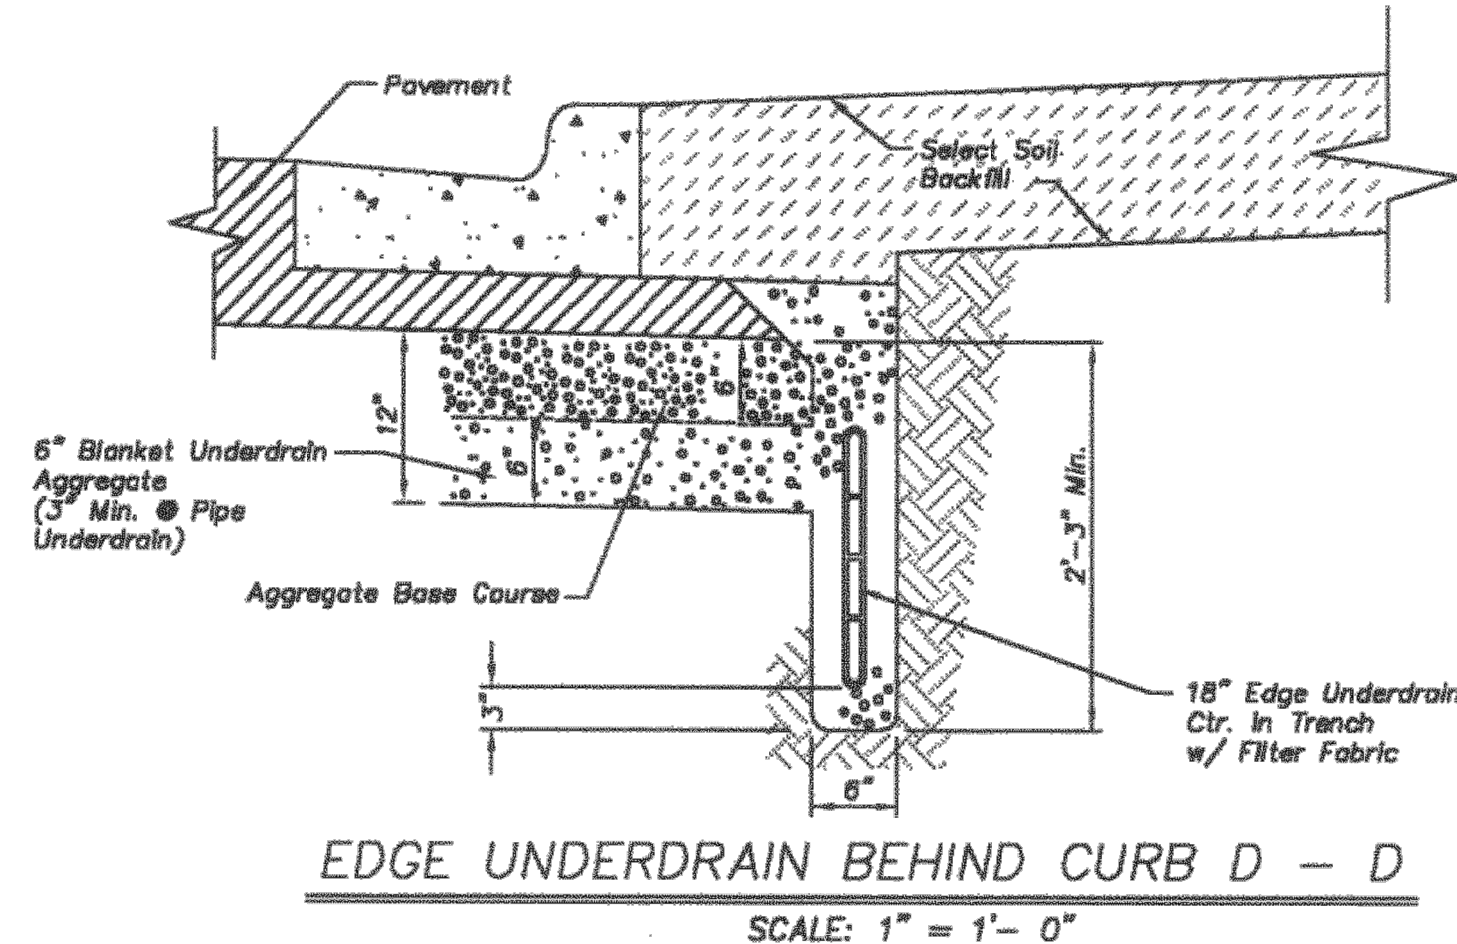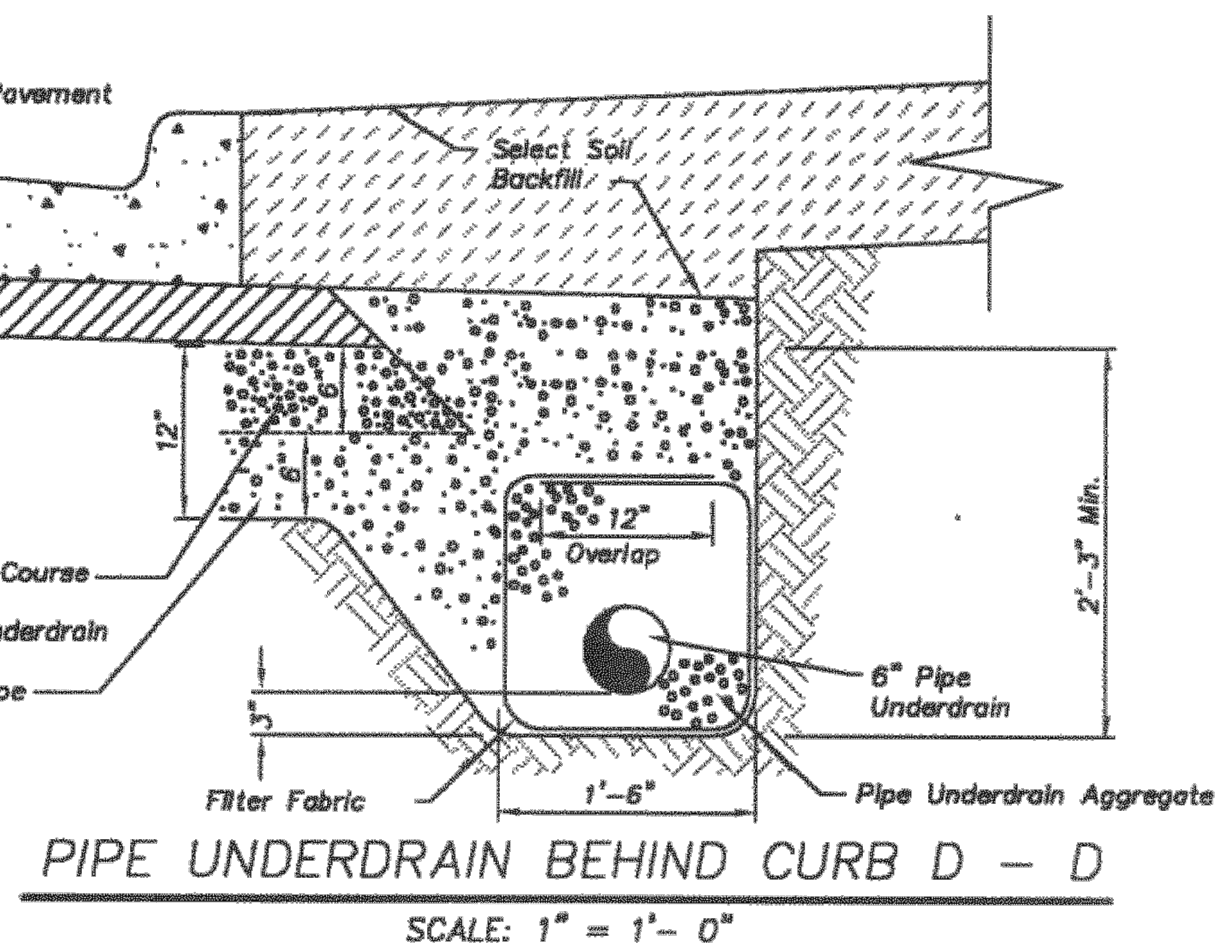

REVISION

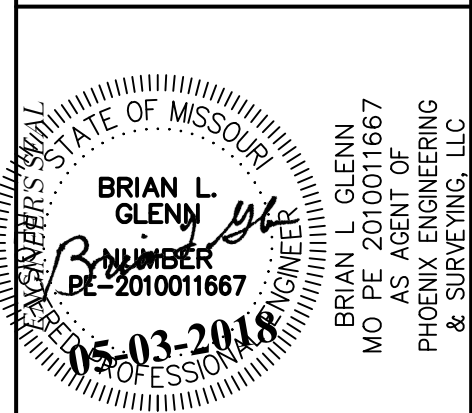

**PHOENIX ENGINEERING
& SURVEYING, LLC**

3834 S. NORTHERN BLVD.
INDEPENDENCE, MO 64602
(816) 743-9000 FAX: (816) 743-9700
ENGINEERING CERTIFICATE NO.: MO E-2000151302-D KS: E-863
SURVEYING CERTIFICATE NO.: MO LS-2000151303-D KS: LS-138

WHISPERING WOODS

LEE'S SUMMIT, JACKSON COUNTY, MO
STREET & STORM SEWER PLANS
UNDERDRAIN DETAILS

DESIGNED
BLG
DRAWN
JRT
SCALE
NOTED
DATE
09-01-2018
JOB NO.
04078
SHEET

29 OF 29

Thursday, May 3,
2018 2:03:46 PM