
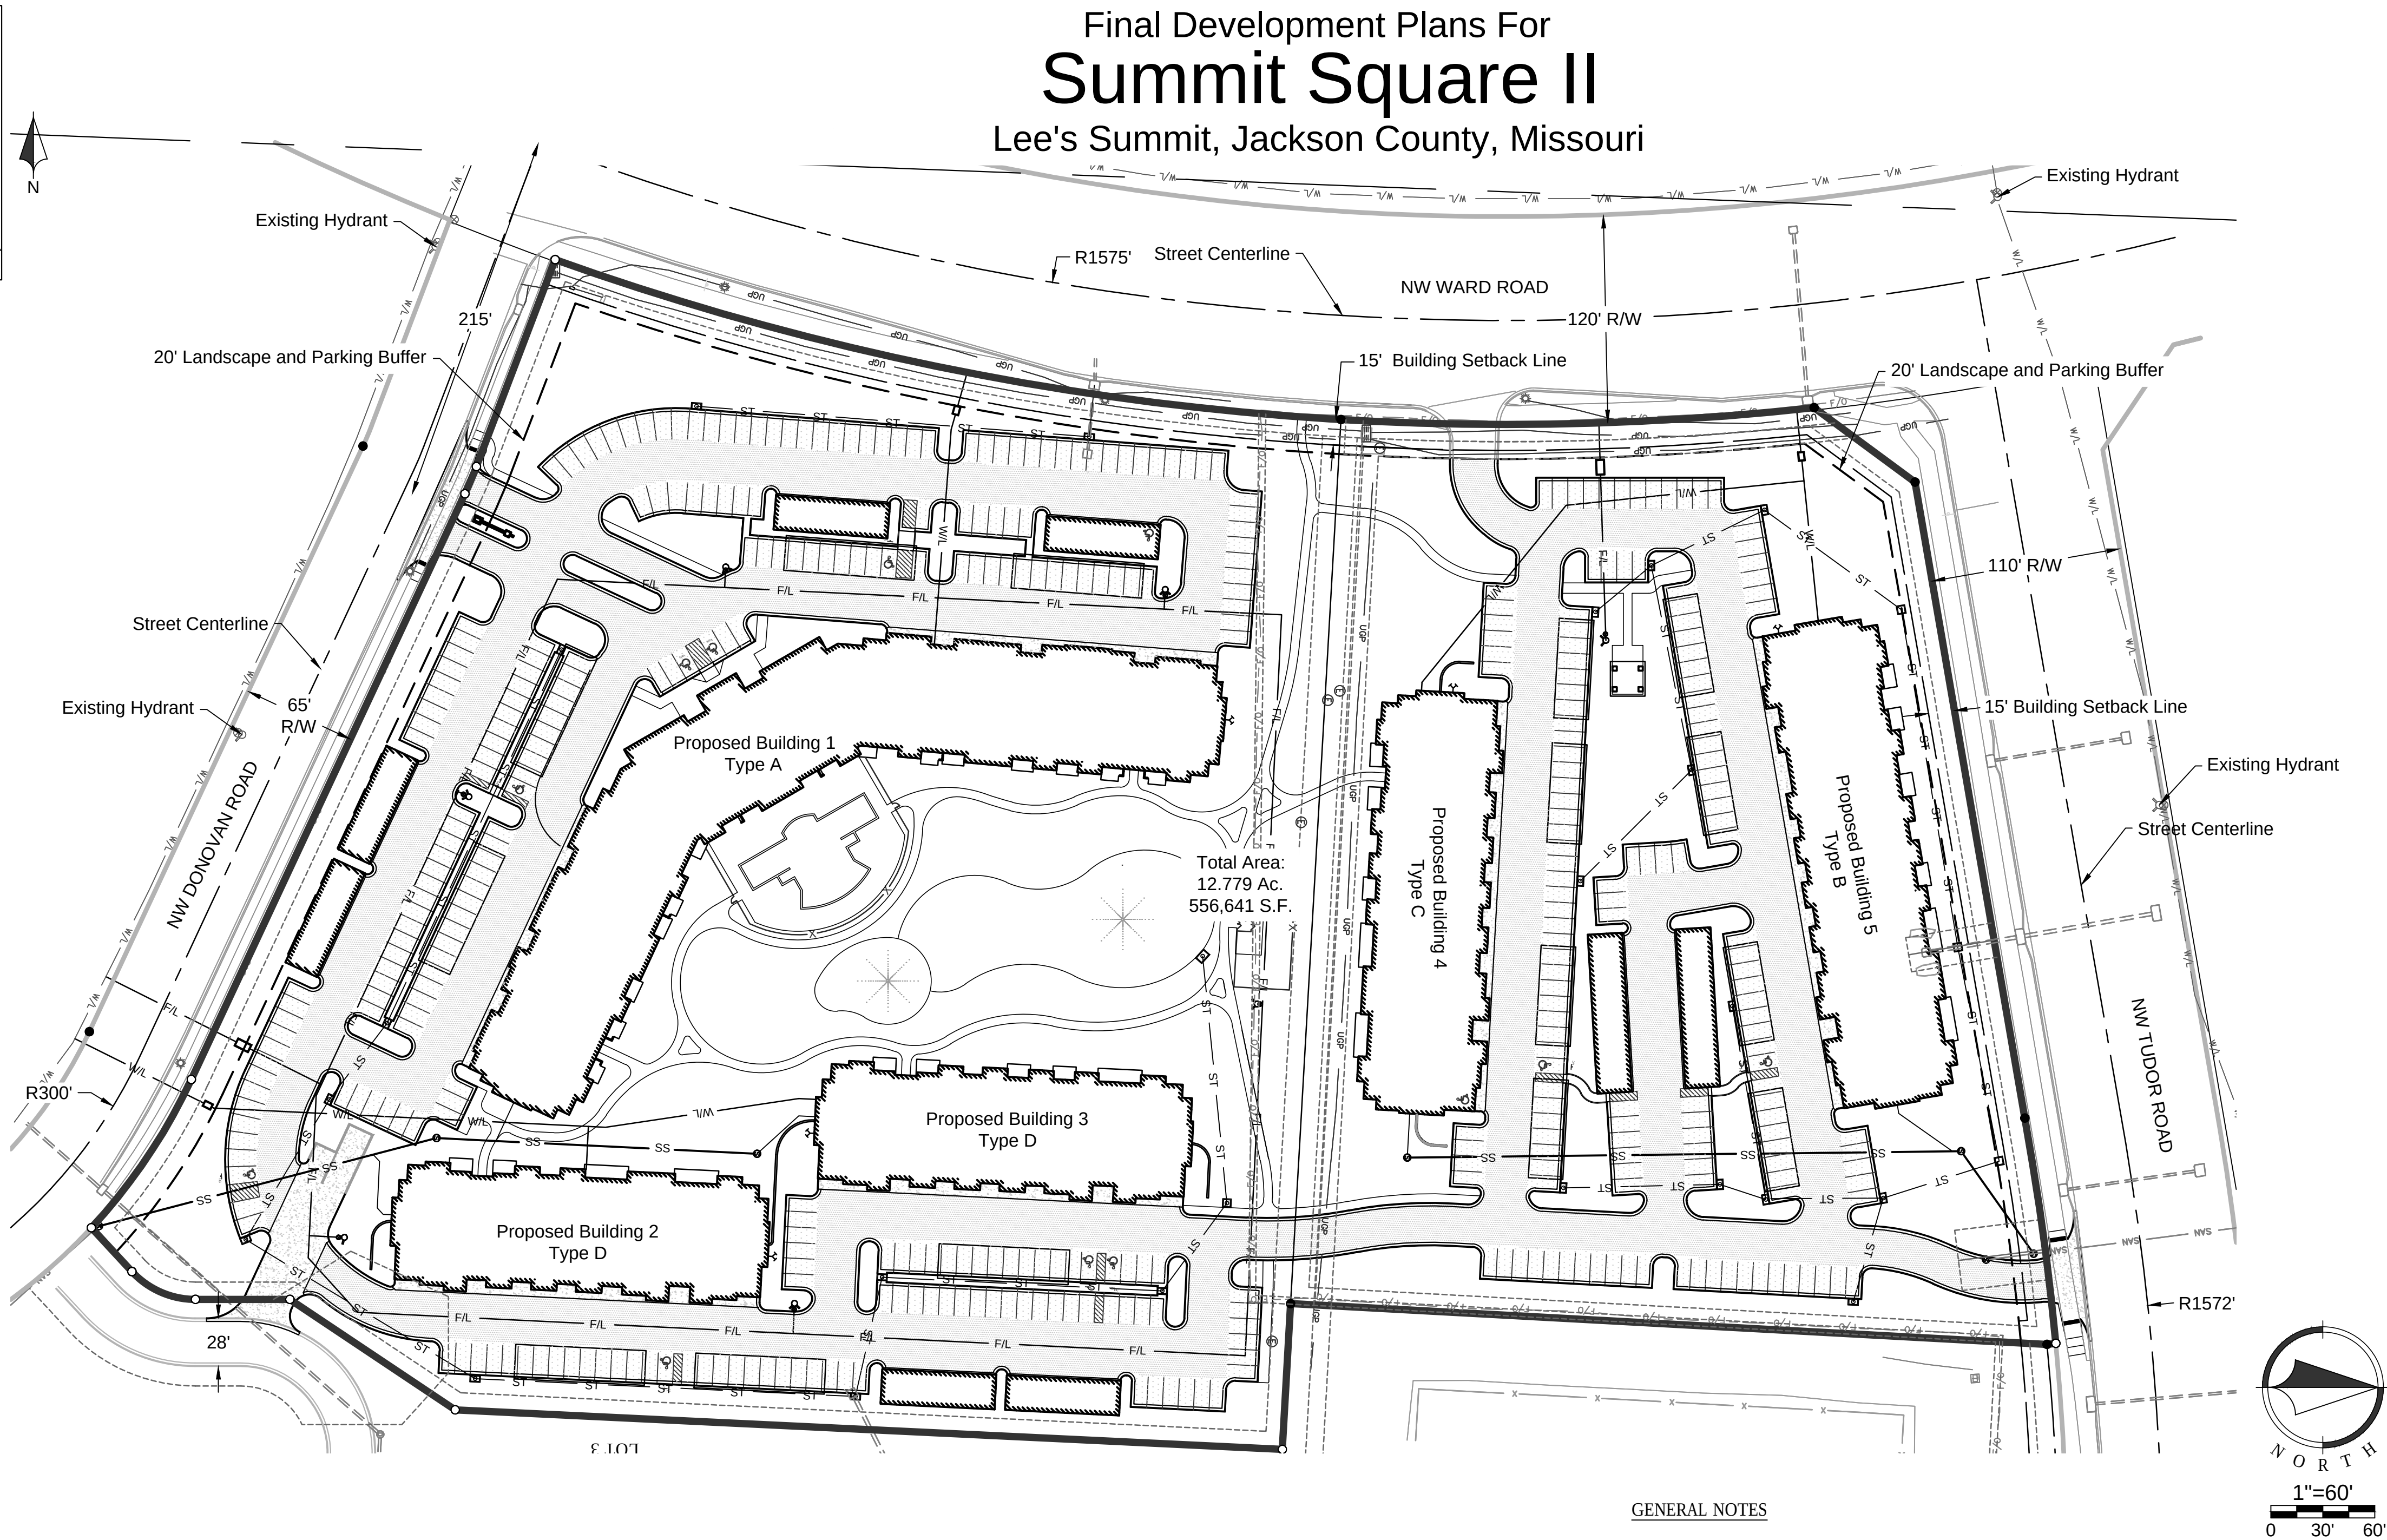


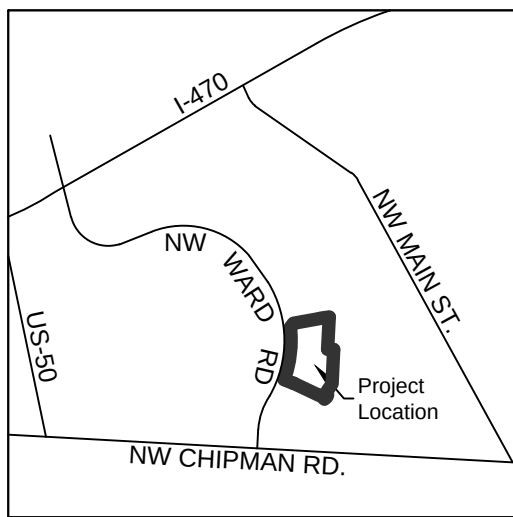

Index of Sheets	
Sheet Number	Sheet Title
C01	Cover Sheet
C02	General Layout
C03	Site Dimension Plan 1
C04	Site Dimension Plan 2
C05	Site Dimension Plan 3
C06	Site Dimension Plan 4
C07	Grading Plan 1
C08	Grading Plan 2
C09	Grading Plan 3
C10	Grading Plan 4
C11	Retaining Wall Details
C12	ADA Details 1
C13	ADA Details 2
C14	ADA Details 3
C15	Utility Plan 1
C16	Utility Plan 2
C17	Fire Protection Plan
C18	Sanitary Plan and Profile Line A
C19	Sanitary Plan and Profile Line B
C20	Drainage Area Map
C21	Drainage Calculations
C22	Storm Plan and Profile Line A
C23	Storm Plan and Profile Line B
C24	Storm Plan and Profile Line C
C25	Storm Plan and Profile Line D
C26	Storm Plan and Profile Line E & F
C27	Storm Plan and Profile Line G
C28	Storm Plan and Profile Line H
C29	Pond Plan
C30	Erosion Control Phase 1
C31	Erosion Control Phase 2
C32	Erosion Control Phase 3
C33	Standard Details
C34	Standard Details
C35	Standard Details
C36	Standard Details

GENERAL NOTES

- All construction shall follow the City of Lee's Summit Design and Construction Manual as adopted by Ordinance 5813. Where discrepancies exist between the Final Development Plan and the Design and Construction Manual, the Design and Construction Manual shall govern.
- The contractor will be responsible for securing all bonds, and insurance required by the contract documents, City of Lee's Summit, Mo., and all other governing agencies (including local, county, state, and federal authorities) having jurisdiction over the work proposed by these construction documents. The cost for all bonds, and insurance shall be the contractor's responsibility and shall be included in the bid for the work.
- All existing utilities indicated on the drawings are according to the best information available to the engineer; however, all utilities actually existing may not be shown. The contractor shall be responsible for contacting all utility companies for an exact field location of each utility prior to any construction. All utilities, shown and un-shown, damaged through the negligence of the contractor shall be repaired or replaced by the contractor at his expense.
- The contractor will be responsible for all damages to existing utilities, pavement, fences, structures, and other features not designated for removal. The contractor shall repair all damages at his expense.
- The demolition of existing pavement, curbs, structures, and all other features necessary to construct the proposed improvements, shall be performed by the contractor. All waste material removed during construction shall be disposed off the project site. The contractor shall be responsible for all permits for hauling and disposing of waste material. The disposal of waste material shall be in accordance with all local, state, and federal regulations.
- By use of these construction documents the contractor hereby agrees that he shall be solely responsible for the safety of the construction workers and the public. The contractor agrees to hold the engineer and owner harmless for any and all injuries, claims, losses, or damages related to the project.
- The contractor will be responsible for providing all signage, barricades, lighting, etc., as required for temporary traffic control during the construction of this project. Maintenance of the temporary traffic control devices will be the contractor's responsibility. All traffic control in conduction with construction in the right-of-way shall be in conformance with the City Traffic Control Requirements.
- Contractor shall furnish evidence that his/her insurance meets the requirements of the City of Lee's Summit, Missouri Municipal Code.
- Prior to installing, constructing, or performing any work on the public storm sewer line (including connecting private drainage systems to the storm sewer), contact Inspections.
- Connections to the public storm sewers between structures will not be permitted.
- Contractor shall verify and accept existing topography shown herein. Contractor shall notify Engineer if any discrepancies are found prior to any earthwork activities.
- Planning and Codes Administration will require a retaining wall design by a registered engineer in the State of Missouri.
- Geogrid, footings, or other elements of the retaining wall(s) cannot encroach into the right of way or public easements.
- A Knox Box shall be provided for Each Building.
- All building and life safety issues shall comply with the 2012 International Fire Code and local amendments as adopted by the City of Lee's Summit.

UTILITIES

WATER & SANITARY SEWER
City of Lee's Summit Water Utilities
220 SE Green St
Lee's Summit, MO
(816) 969-1900

ELECTRICITY
Kansas City Power and Light
Phone: 816.471.5275

GAS
Missouri Gas Energy
PO Box 219255
Kansas City, Missouri 64141
Phone: 816.756.5252

TELEPHONE
AT&T
Phone: 800.288.2020

Time Warner Cable
Phone: 816.222.5952

CABLE TV
Comcast
Phone: 816.795.1100

Time Warner Cable
Phone: 816.358.8833

LEGAL DESCRIPTION

Lots 1 and 2, SUMMIT ORCHARD - FIRST PLAT, LOTS 1-4 & TRACT A, a subdivision in Lee's Summit, Jackson County, Missouri, according to the recorded plat thereof recorded August 26, 2016 as Document No. 2016E0079184 in Plat Book 163, Page 87.

BENCHMARK:

BM-A: □ cut on the top centerline of a concrete curb inlet at back of curb near the NE quadrant of the intersection of NW Ward Rd. and NW Donovan Rd.
Elev: 1006.76

BM-B: □ cut on the top centerline of a concrete curb inlet at back of curb near the SE quadrant of the intersection of NW Ward Rd. and NW Tudor Rd.
Elev: 984.97

Oil / Gas Well Note:

There is no visible evidence, this date, of abandoned oil or gas wells located within the property boundary, as identified in "Environmental Impact Study of Abandoned Oil and Gas Wells in Lee's Summit, Missouri.

Flood Plain Note

We have reviewed the F.E.M.A. Flood Insurance Rate Map Number 29095C0417G, revised January 20, 2017, this tract graphically lies in OTHER AREAS, ZONE X, defined as areas determined to be outside the 0.2% annual chance floodplain.



Know what's below.
Call before you dig.

Sheet
C01

Final Development Plans

18-0129

Summit Square II

Lee's Summit, Jackson County, Missouri

Cover Sheet

NO.	BY	DATE	REVISION
1	APT	MES	04/13/18
2	APT	MES	05/14/18

Renaissance Infrastructure Consulting

132 Abbie Avenue
Kansas City, Kansas 66103
913.317.9500
www.ri-consult.com




NO.	BY	DATE	REVISION
1	APT. MES	05/14/13	PER CITY COMMENTS
2	APT. MES	05/14/13	ORIGINAL SUBMITTAL

Renaissance Infrastructure Consulting

913.317.9500
132 Abbie Avenue
Kansas City, Kansas 66103
www.ri-consult.com

Missouri Certificate of Authority No. 200033630

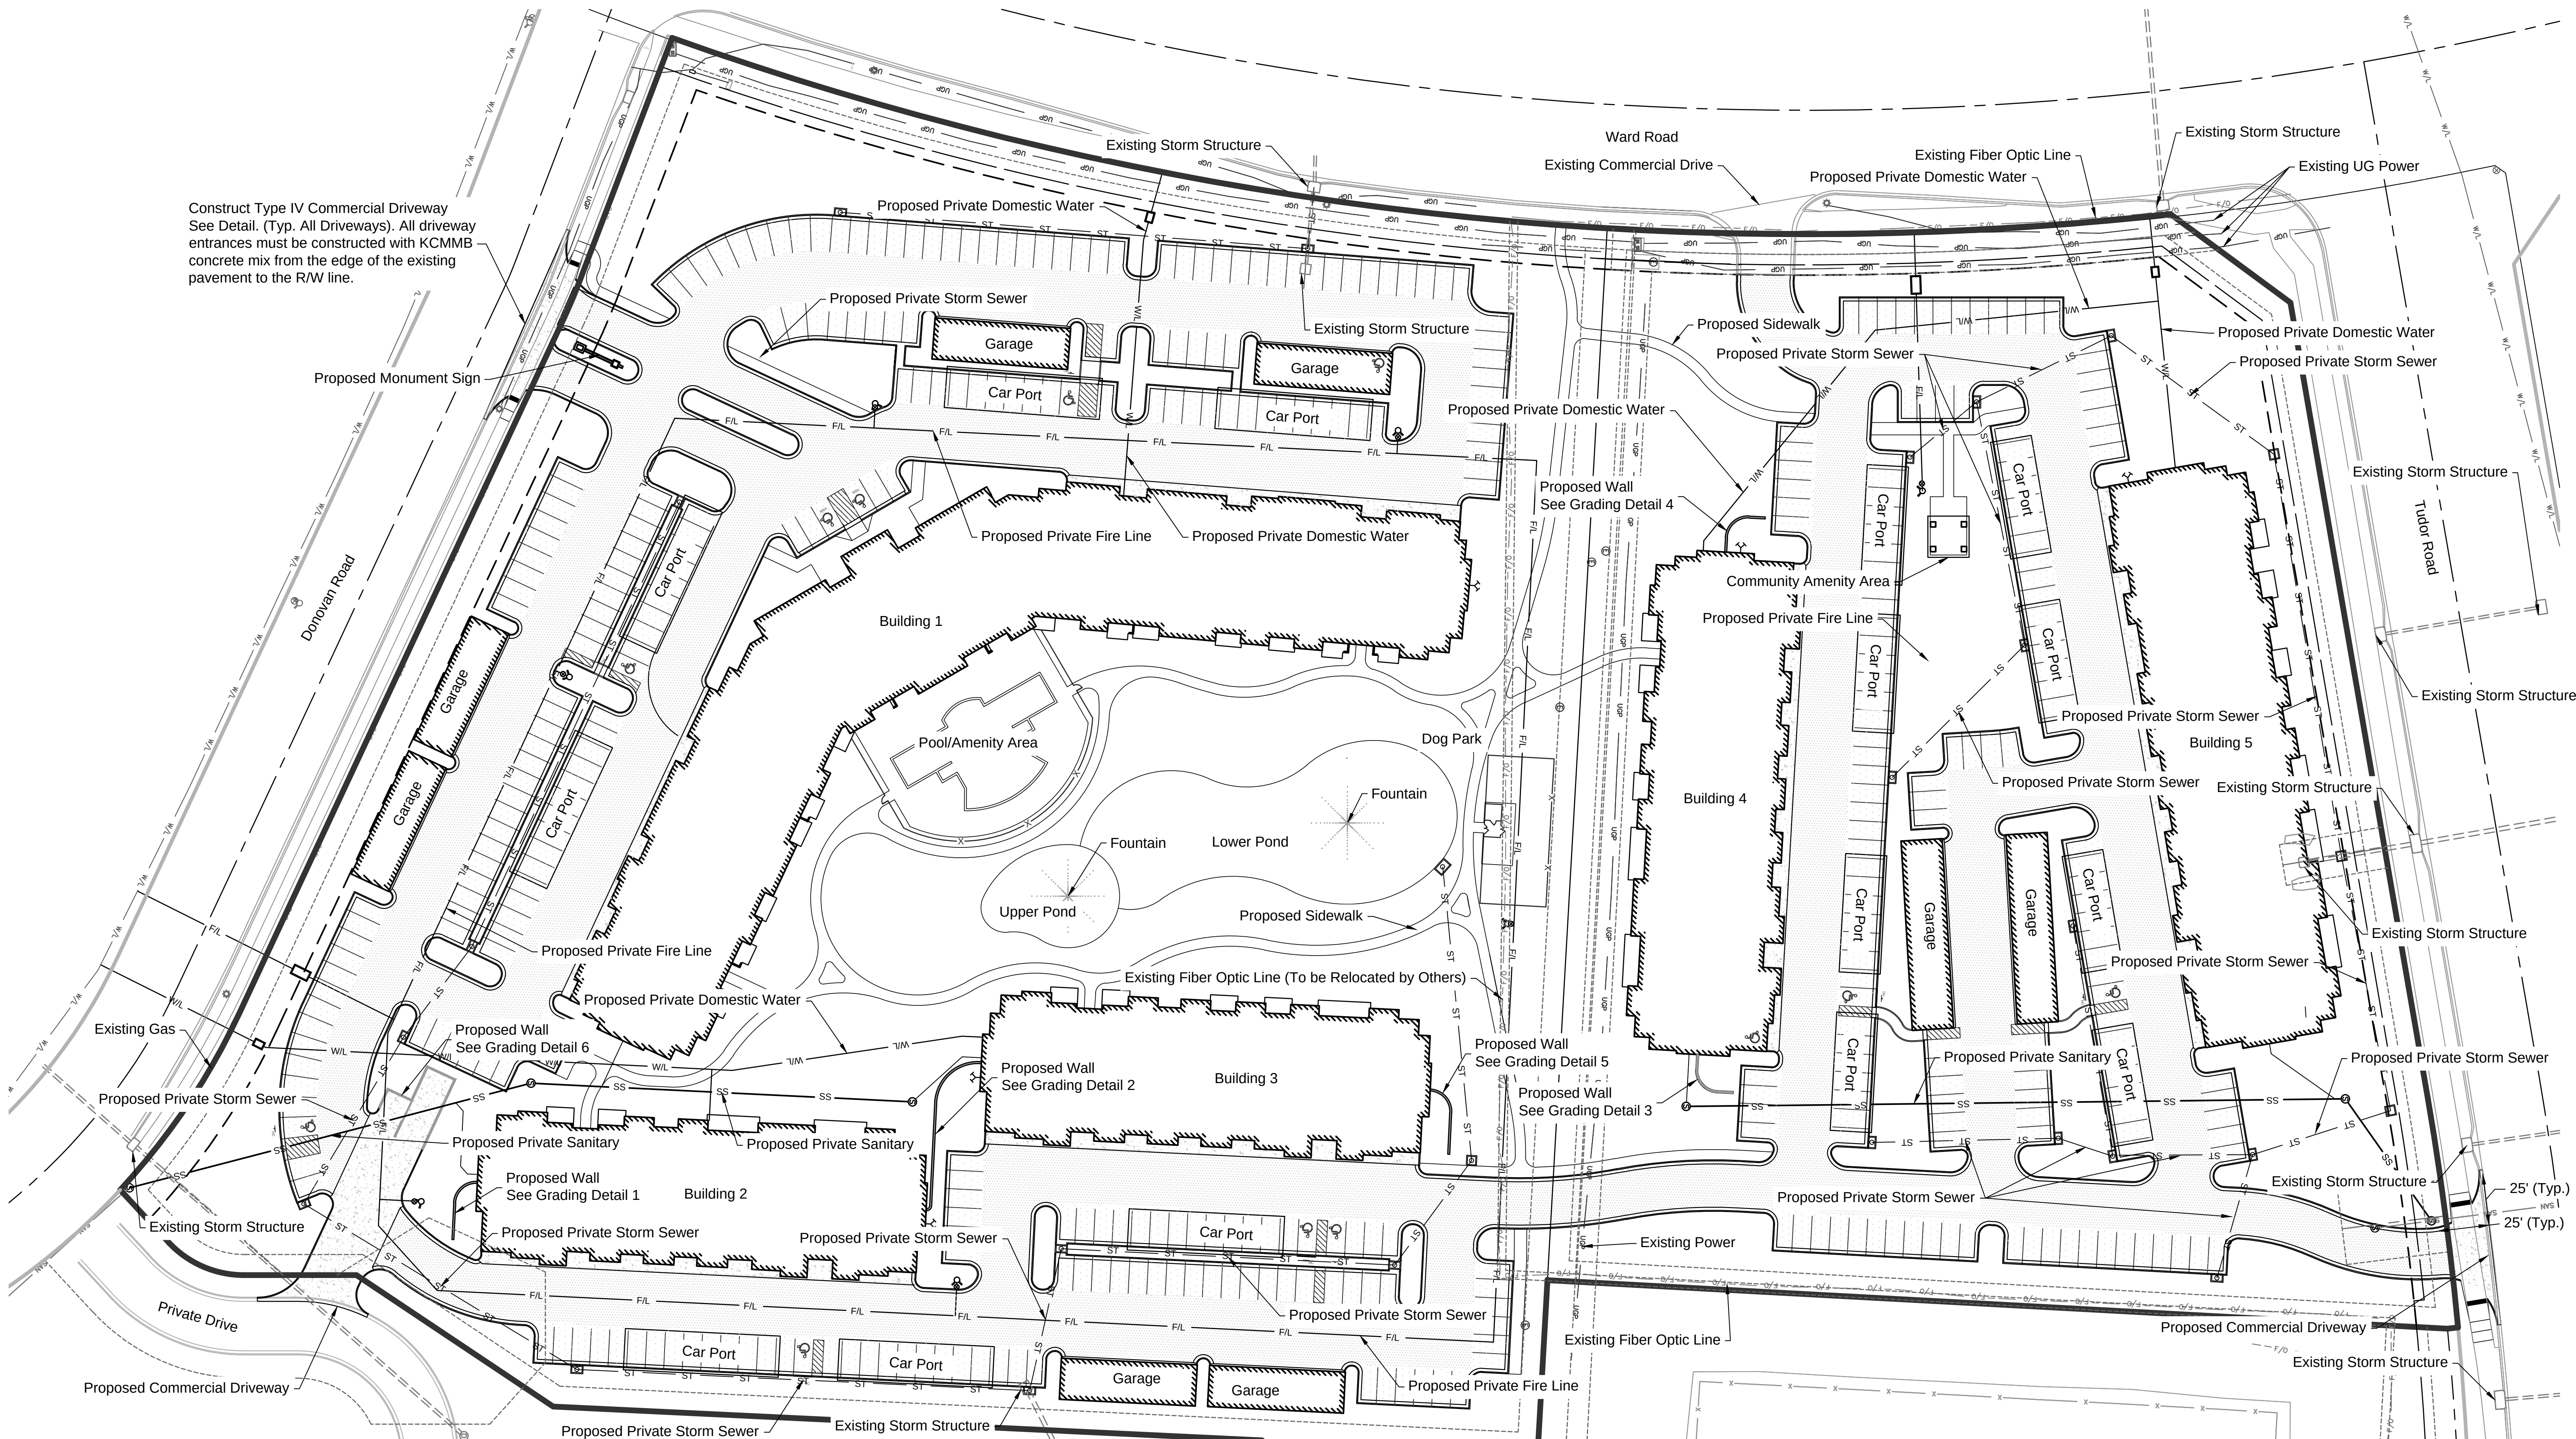

Construct Type IV Commercial Driveway See Detail. (Typ. All Driveways). All driveway entrances must be constructed with KCMMB concrete mix from the edge of the existing pavement to the R/W line.

- FOR NON-PUBLIC WORK**
- Screened items indicate a pre-construction topographic survey
 - Contraction joints shall conform to APWA Section 2200.
 - All concrete to be 4000 psi with 5% (+/- 1%) air entrainment. Cement mixtures with water/cement ratios at 0.5 or below are recommended
 - Construction of reinforced concrete pavements shall be in accordance with ACI 330 standard specifications.
 - Curing compound to be applied to all concrete surfaces immediately after broom finish.
 - Contractor shall reject concrete if it cannot be placed within 90 minutes of batch time expiration time shall be reduced to 60 minutes on high summer temperatures.
- PAVEMENT MARKING AND SIGNAGE NOTES**
- Parking stall marking stripes shall be four inch (4") wide white stripes. Handicap stall marking shall be furnished at locations shown on plans.
 - Traffic control devices and pavement markings shall conform to the requirements of the "Manual of Uniform Traffic Control Devices." and to the City of Lee's Summit.
 - Traffic control and pavement markings shall be painted with a white Sherwin Williams S-W traffic marking series b-29/2 or approved equal. The pavement marking shall be applied in accordance with manufacturers recommendations. Apply on a clean, dry surface and at a surface temperature of not less than 70°F and the ambient air temperature shall not be less than 60°F and rising. Two coats shall be applied.
 - All pavement markings for handicap stalls and aisles shall be blue.

- LAYOUT & PAVING NOTES**
- All construction shall conform to the City of Lee's Summit's minimum design standards.
 - The contractor shall check existing grades, dimensions, and inverts in the field and report any discrepancies to the architect/engineer prior to beginning work.
 - The contractor shall verify the exact location of all existing utilities, take care to protect utilities that are to remain, and repair contractor caused damage according to current local standards and at the contractor's expense. coordinate all construction with the appropriate utility company.
 - The contractor shall comply with all local codes, obtain all permits, and pay all fees prior to beginning work.
 - Prior to installing, constructing, or performing any work in the public right of way or on the public storm sewer line (including concrete pavement or connecting private drainage systems to the storm sewer), contact City of Lee's Summit public works at 816.969.1800 for inspection of the work. Contact must be made at least 24 hours prior to start of the work.
 - Provide a smooth transition between existing pavement and new pavement. Field adjustment of final grades may be necessary. Adjust all utilities prior to installation of pavement.
 - The contractor shall protect all trees to remain, in accordance with the specifications. Do not operate or store heavy equipment, nor handle, nor store materials within the driplines of trees or outside the limit of grading.
 - Concrete walks and pads shall have a broom finish. All concrete shall be 4,000 p.s.i. unless otherwise noted. Curb ramps, sidewalk slopes, and driveway ramps shall be constructed in accordance with all current local requirements. If applicable, the contractor shall request inspection of sidewalk and ramp forms prior to placement of concrete.
 - All damage to existing asphalt pavement to remain which results from new construction shall be replaced with like materials at contractor's expense.
 - Dimensions are to the back of curb, or edge of concrete, unless otherwise noted.
 - Excess material shall be disposed of by the contractor off the owner's property at no additional cost in a legal manner.
 - Maintain one set of as-built drawings on the job site for distribution to the engineer upon completion.
 - Concrete curb at all concrete paving and both side of drive-in ramps shall be integral.
 - Contractor shall be responsible for mud and debris on public ROW which shall be removed in a timely manner daily.

SITE DATA TABLE

PROPERTY INFO:
Existing Zoning: PMIX
Total Land Area: 12.779 Acres, 556,641 sqft
Proposed Street Right-of-Way: 0.00 Acres
Net Land Area: 12.779 Acres, 556,641 sqft
Proposed Use: Multifamily Residential

BUILDING INFO:
Building 1: Type A - N (4/4 - 104 Units)
Buildings 2 & 3: Type D (4/5 - (2) 51 Units)
Building 4: Type C (4/5 - 59 Units)
Building 5: Type B (4/5 - 58 Units)

PARKING INFO:
Studio Apartment = 35 Units
1 Bedroom Apartment = 165 Units
2 Bedroom Apartment = 123 Units
Total 1-2 Bedroom Apartments = 320 Units
1.5 Stalls / 1-2 BR Unit = 485 Spaces
0.5 Stalls / Unit (Visitor) = 162 Spaces
Total Parking Required = 647 Spaces
Surface Stalls Provided = 308 Spaces
Carport Stalls Provided = 103 Spaces
Detached Garage Stalls Provided = 52 Spaces
Attached Garage Stalls Provided = 94 Spaces

Total Parking Provided = 557 Spaces
ADA Parking Required = 11 Spaces
ADA Parking Provided = 11 Spaces


See NSPJ Letter dated 04/13/18 to Mike Weisenborn.

Total Floor Area = 79,105 SF
Total Impervious Area = 7.001 Acres

Floor Area Ratio (FAR) = 0.142
Dwellings (Units) Per Acre = 27.86

PAVING LEGEND

- Heavy Duty Asphalt Pavement
- Regular Duty Asphalt Pavement
- Concrete Pavement

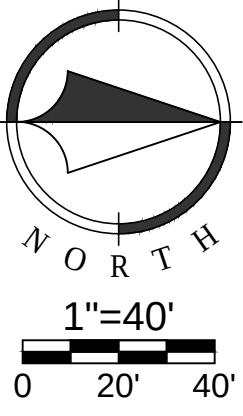




[illegible]

**Renaissance
Infrastructure
Consulting**

312 Abbie Avenue
Kansas City, Kansas 66103
913.317.9500
www.ric-consult.com



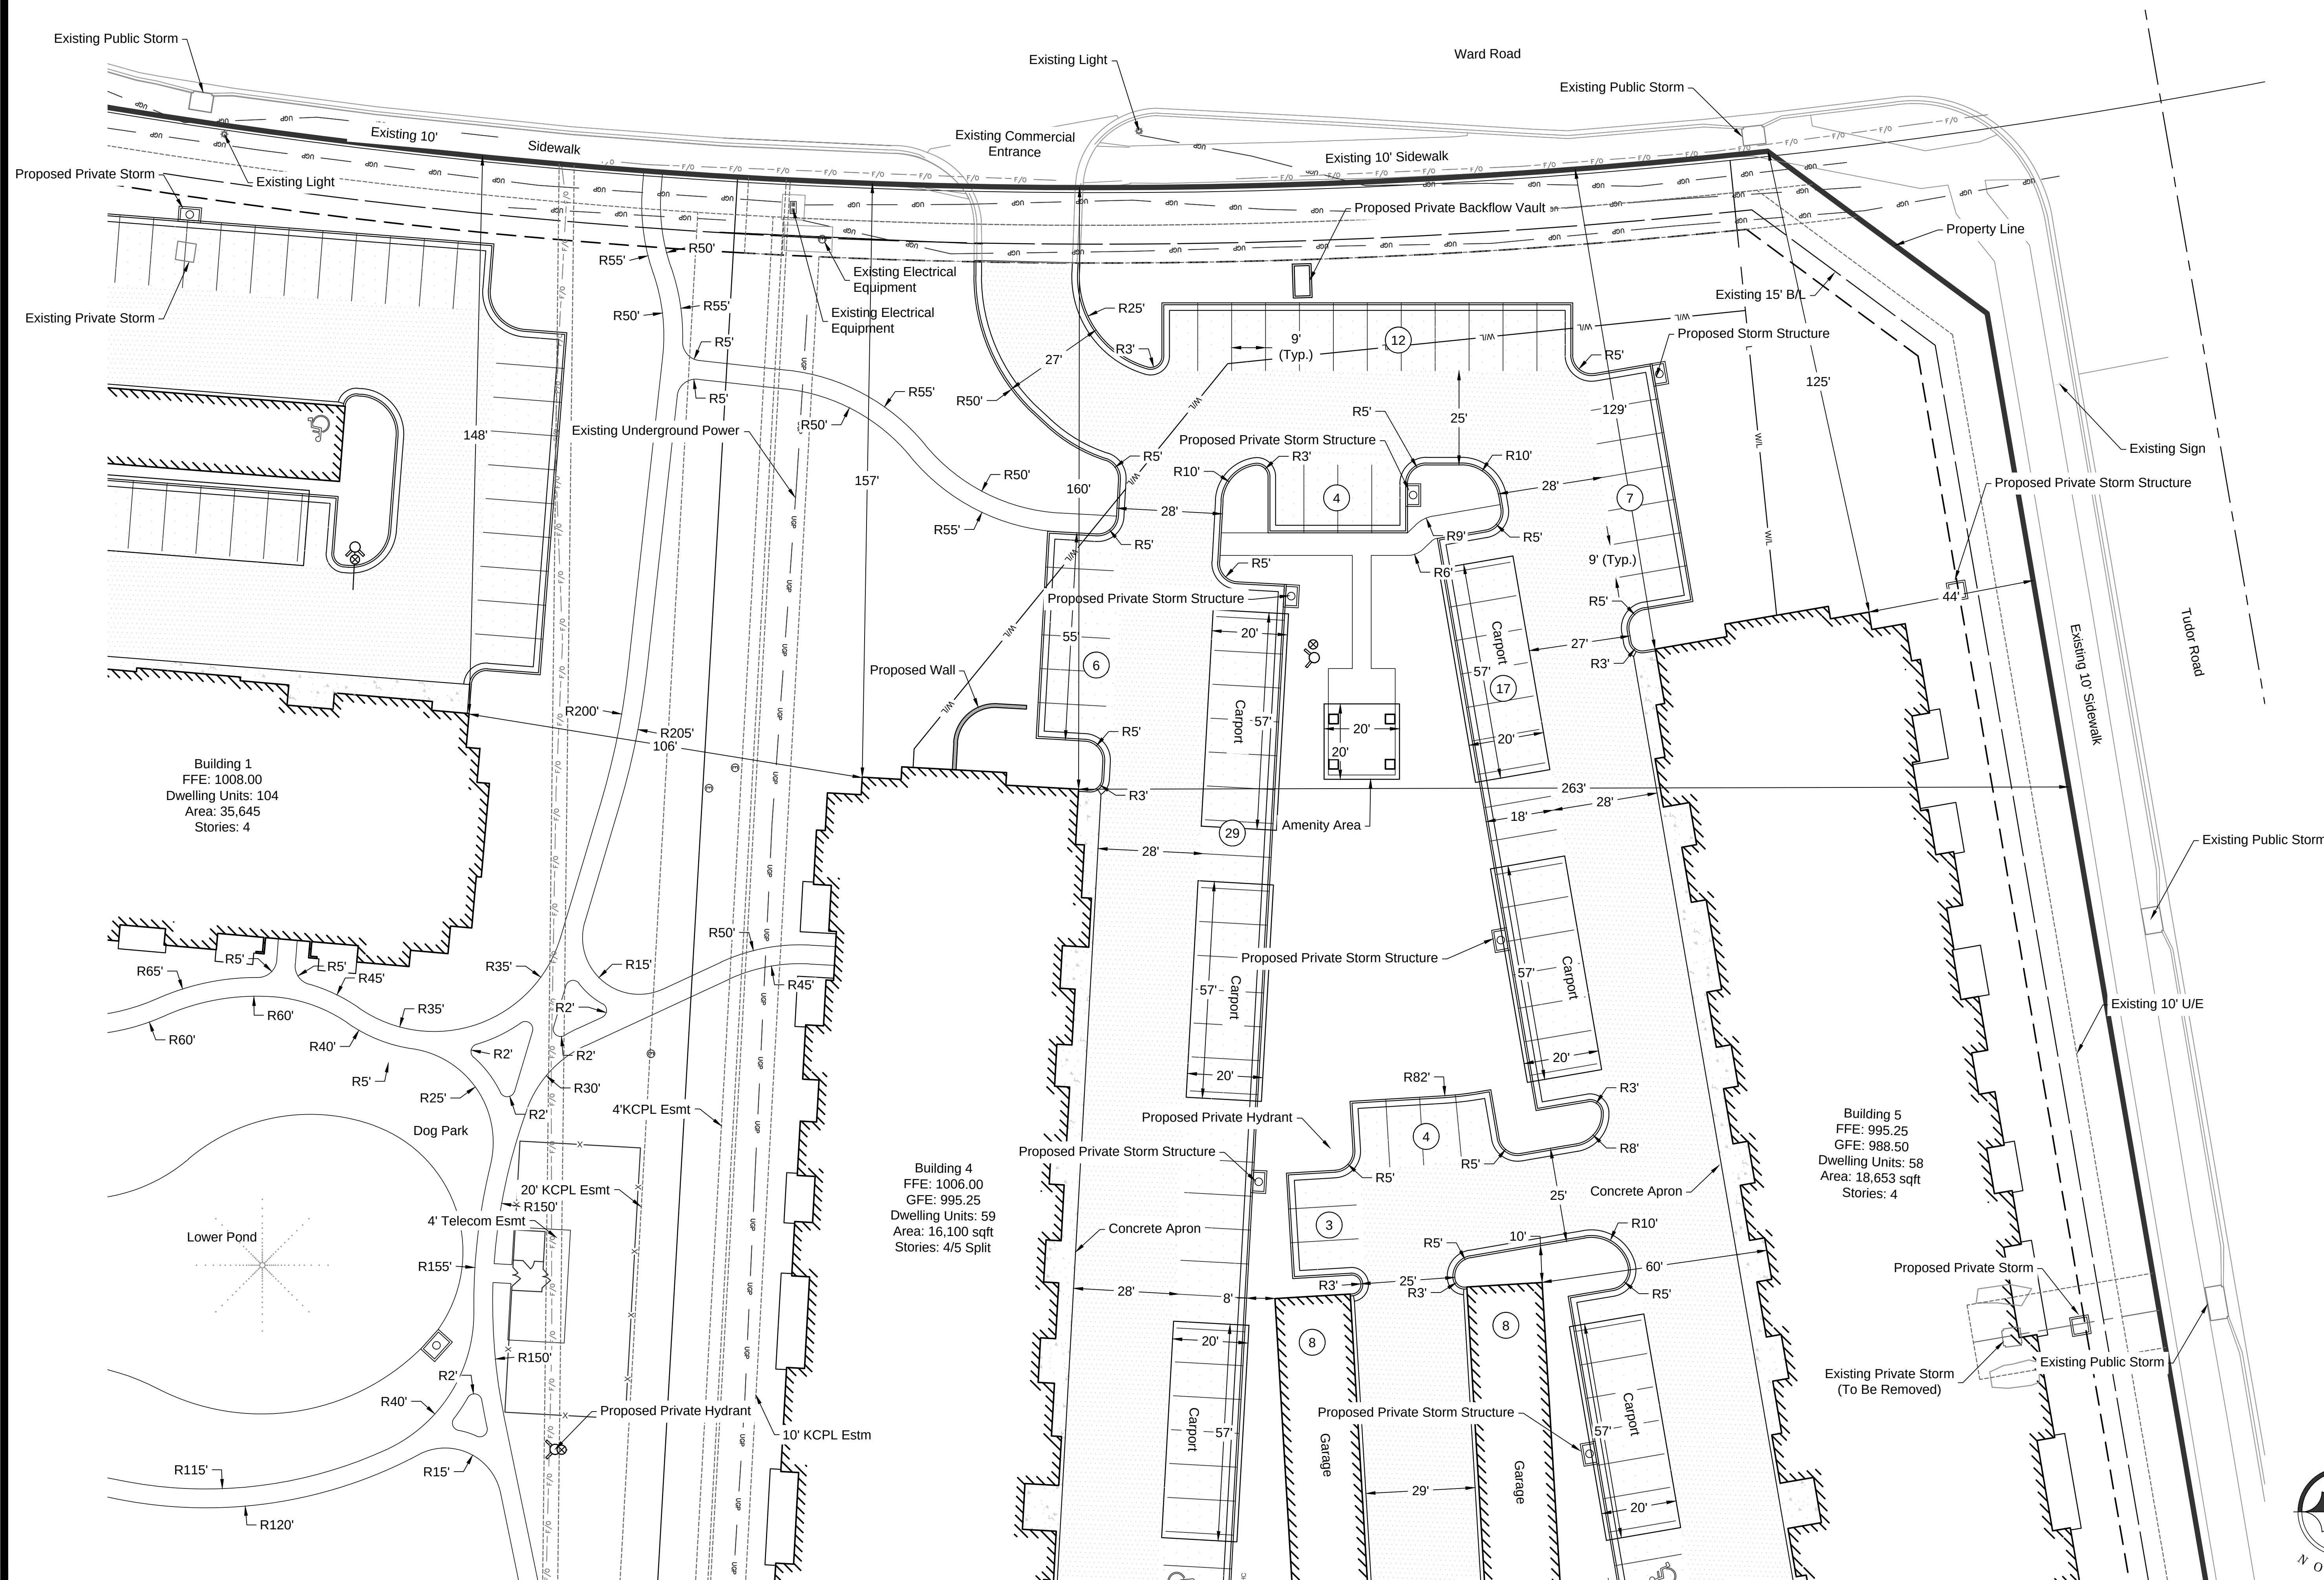

May 14, 2018-4:09pm
Z:\RC Design\2018\18-0129 Northpoint Summit Square II Apartments\DWG\FDPs\Dimension Plans.dwg



Sheet
C06


Final Development Plans
18-0129
Summit Square II
Lee's Summit, Jackson County, Missouri

Site Dimension Plan 4

NO.	BY	CD	DATE	PER CITY COMMENTS	ORIGINAL SUBMITTAL	REVISION
2	APT	MES	05/14/13			
1	APT	MES	04/13/18			

Renaissance Infrastructure Consulting
132 Abbie Avenue
Kansas City, Kansas 66103
913.317.9500
www.ri-c-consult.com

Missouri Certificate of Authority No. 2000033630

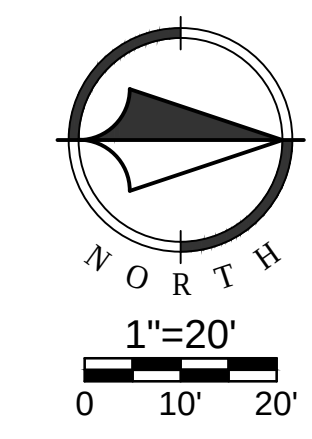

NO.	BY	DATE	REVISION
2	APT MES	05/14/13	PER CITY COMMENTS
1	APT MES	04/13/18	ORIGINAL SUBMITTAL


Renaissance Infrastructure Consulting

132 Abbie Avenue
Kansas City, Kansas 66103




913.317.9500
www.riic-consult.com

STATE OF MISSOURI
MITCHELL SLUTTER
PROFESSIONAL ENGINEER
NUMBER
PE 2002033630

5/14/18

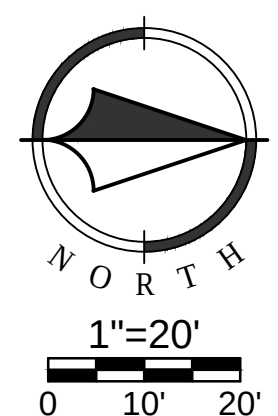

May 14, 2018 4:10pm
2:ARC Design\0018-0129 Northpoint Summit Square II Apartments\DWG\FDPA\Grading Plan.dwg

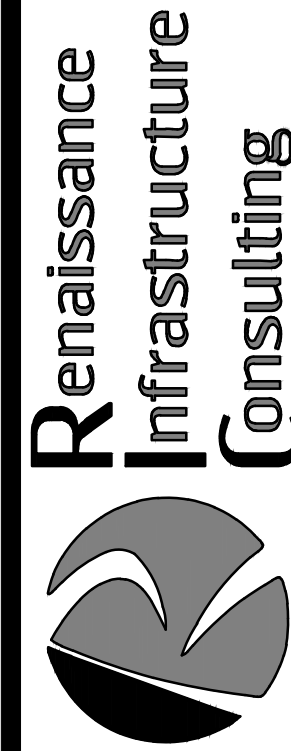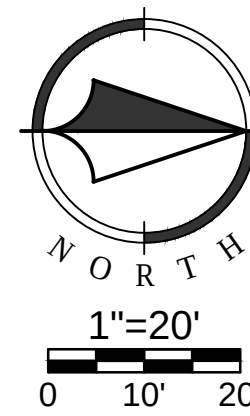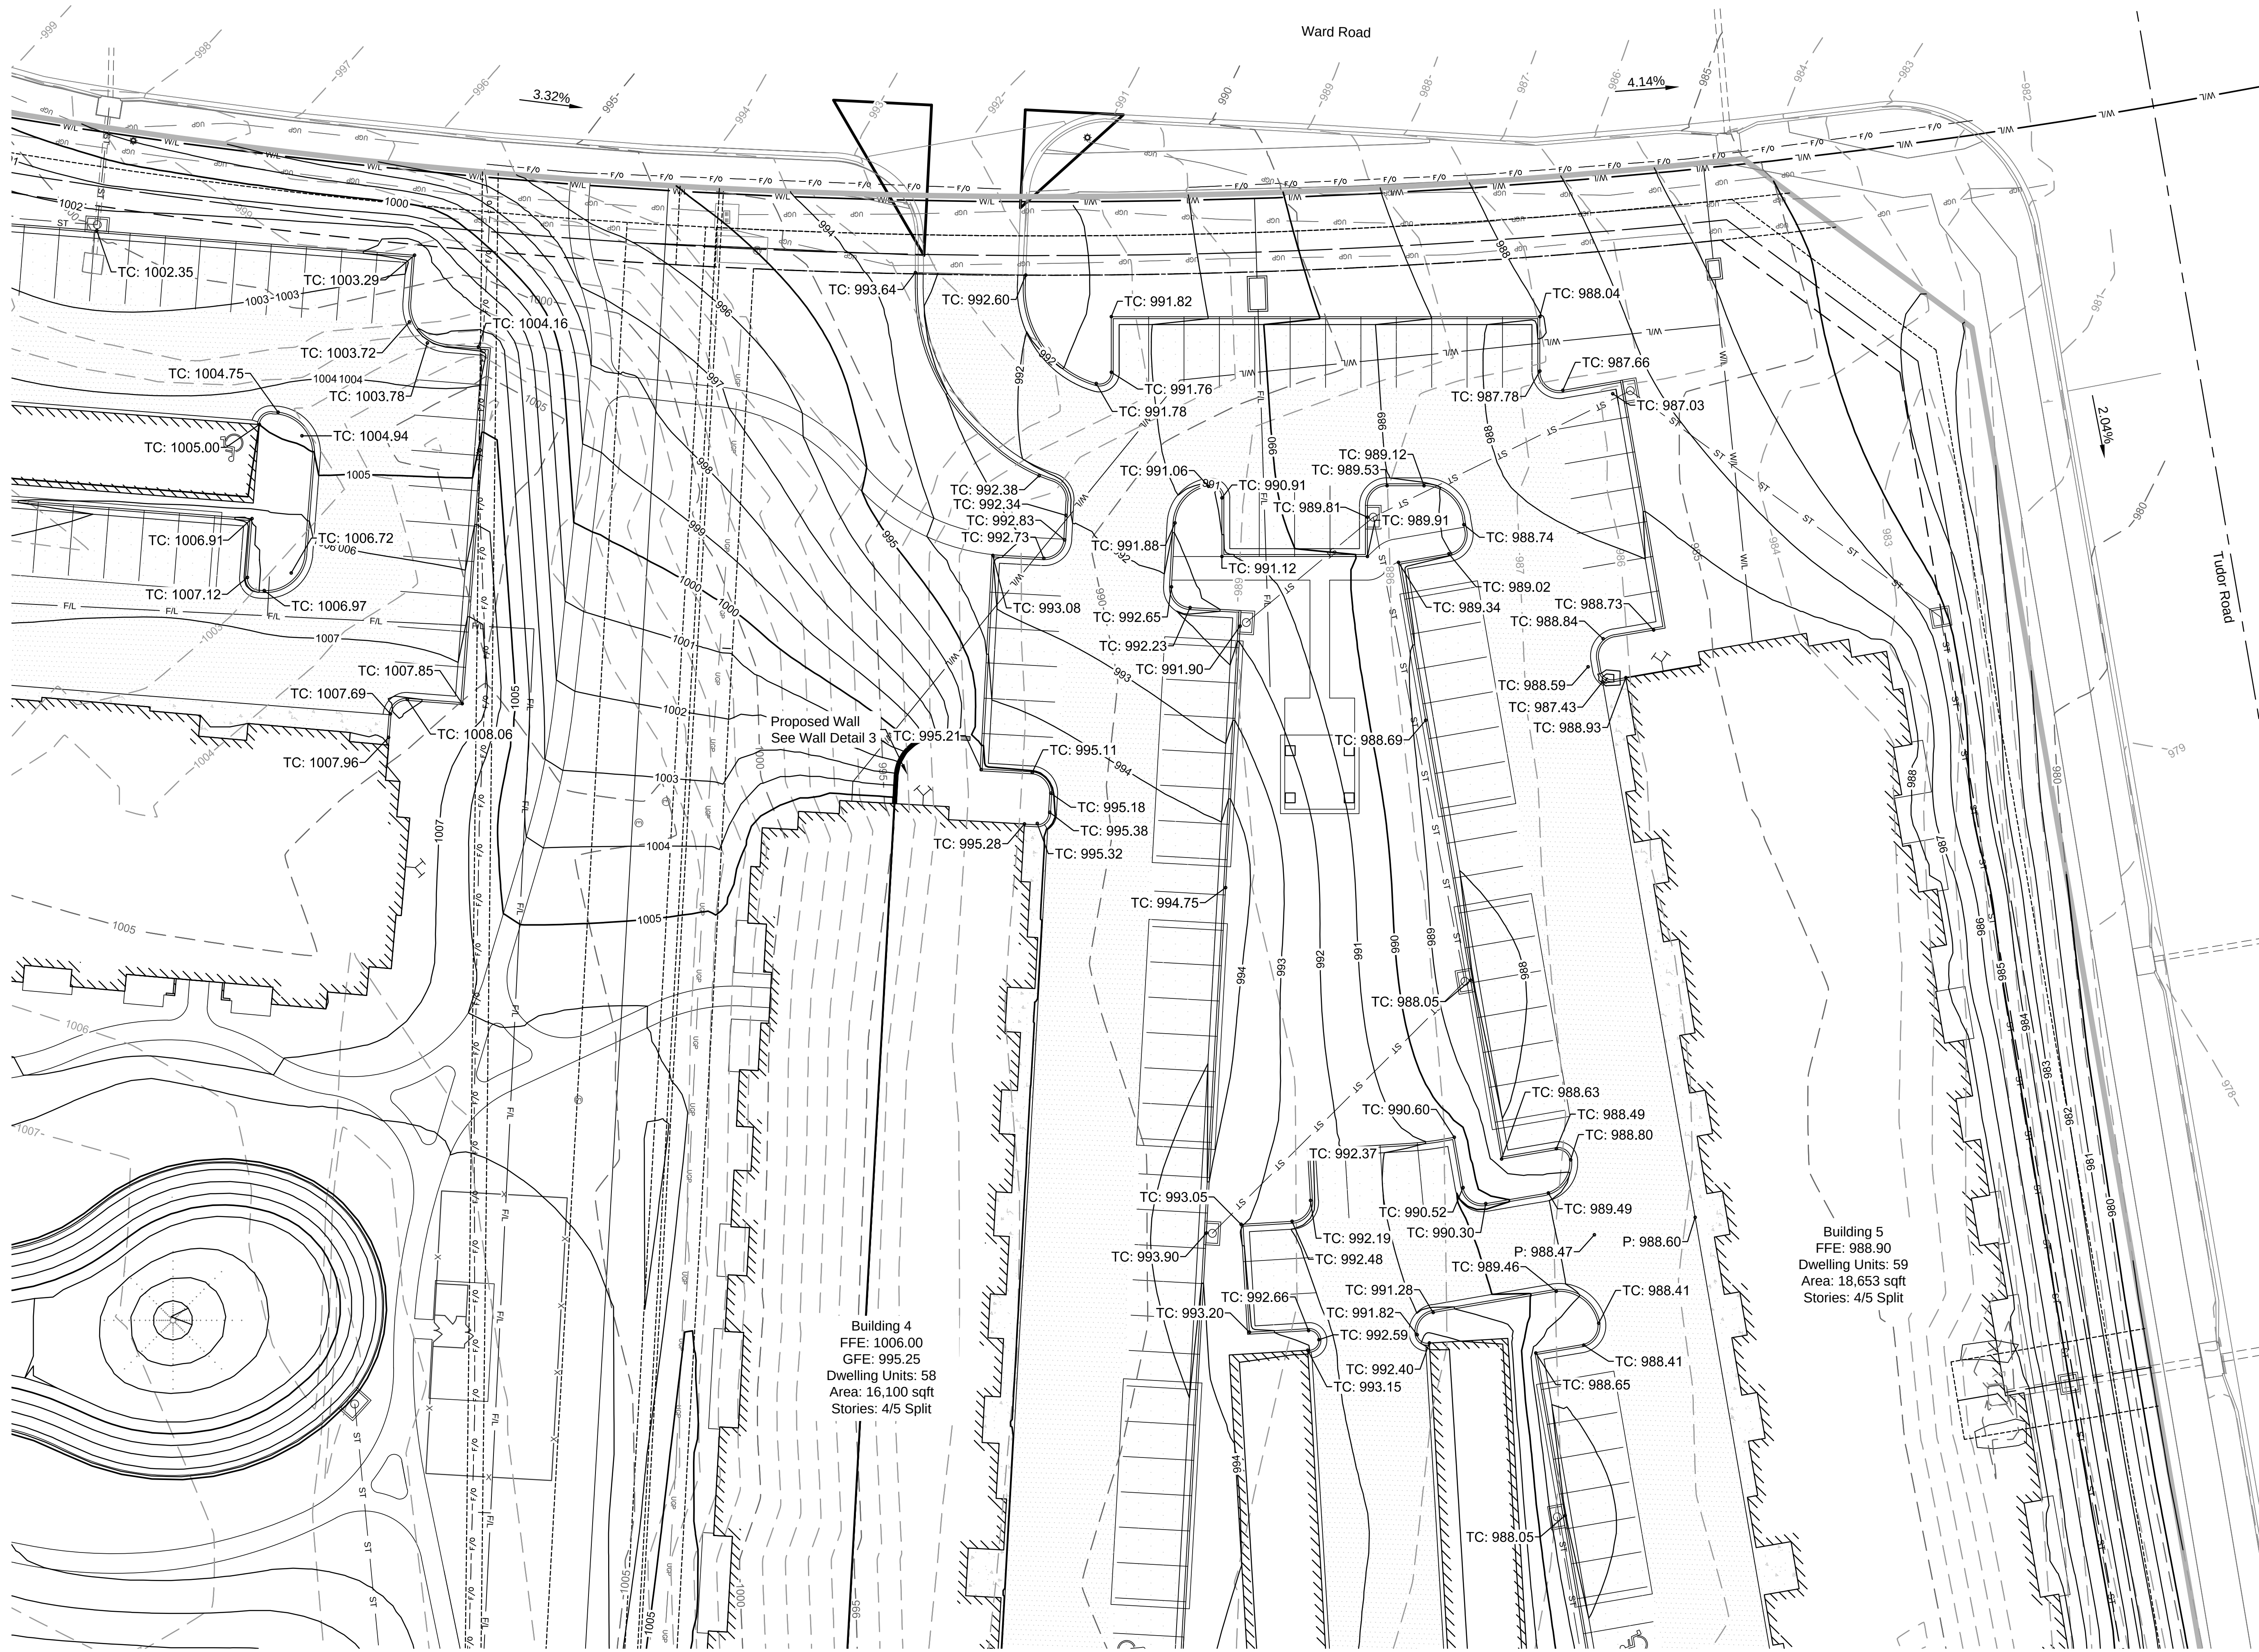

NO.	BY	DATE	REVISION
1	APT MES	04/13/18	ORIGINAL SUBMITTAL
2	APT MES	05/14/18	PER CITY COMMENTS

Final Development Plans


18-0129


Summit Square II
Lee's Summit, Jackson County, Missouri

Grading Plan

Sheet
C09

Missouri Certificate of Authority No. 200033630

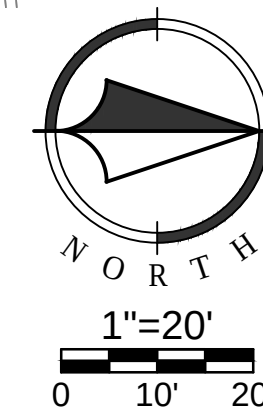

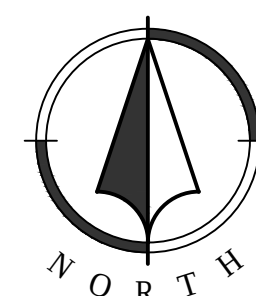

All retaining walls shown shall be 8" modular block walls, buff color. Modular Block Walls shall be designed by a design professional licensed in the State of Missouri, and approved by the City of Lee's Summit.


[illegible]

**Renaissance
Infrastructure
Consulting**







913.317.9500

132 Abbie Avenue

Kansas City, Kansas 66103
www.ric-consul

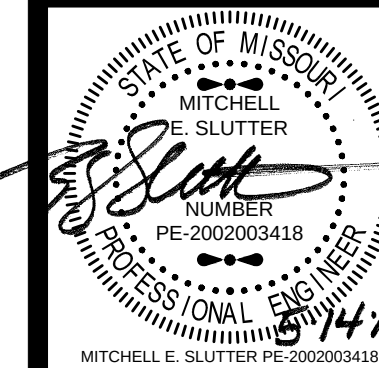

May 14, 2018 4:10pm
2:16:10
C:\Users\mitchell\OneDrive\Documents\Projects\Summit Square II\Summit Square II.dwg

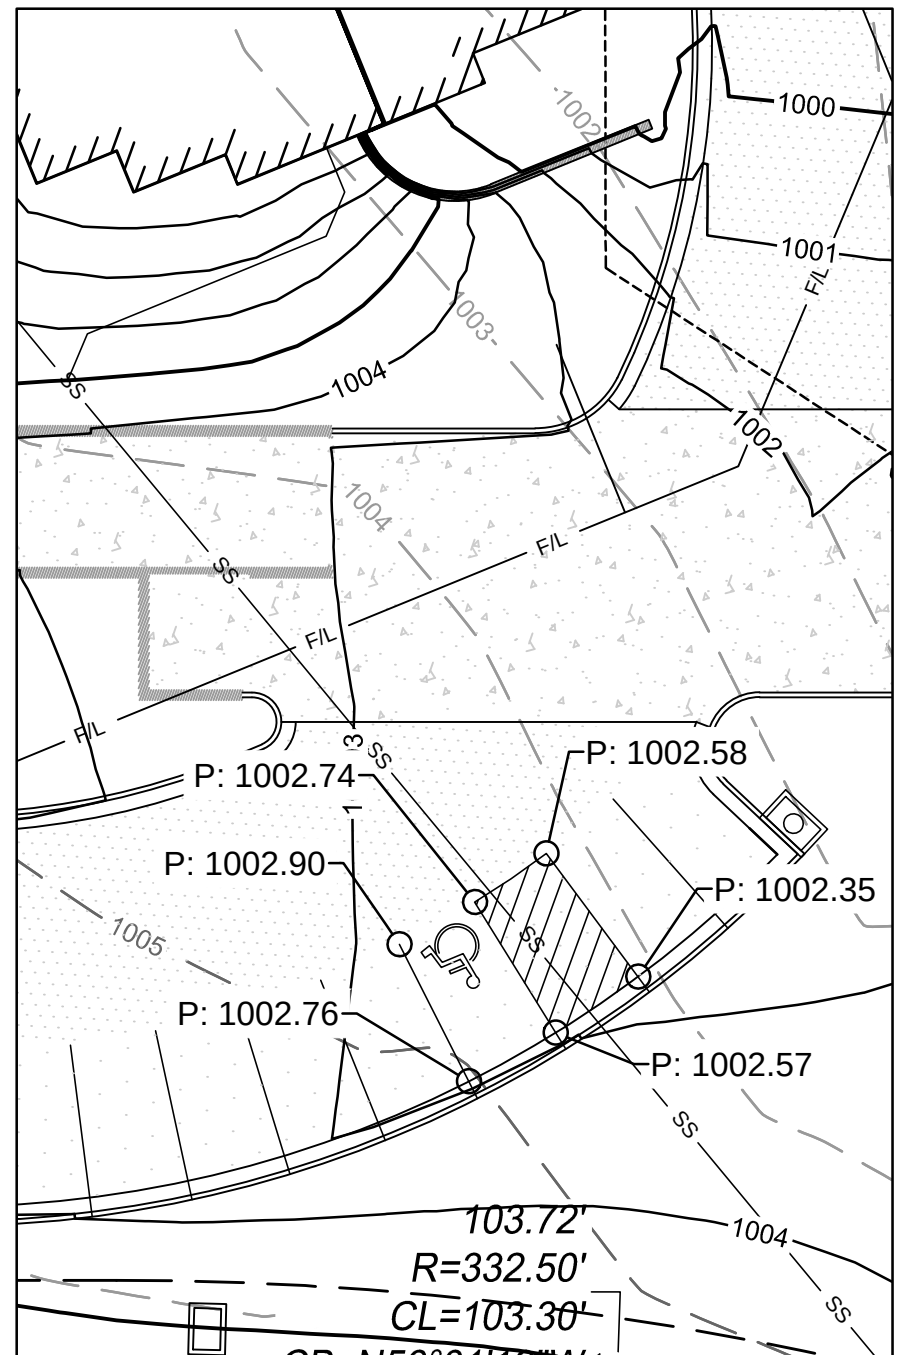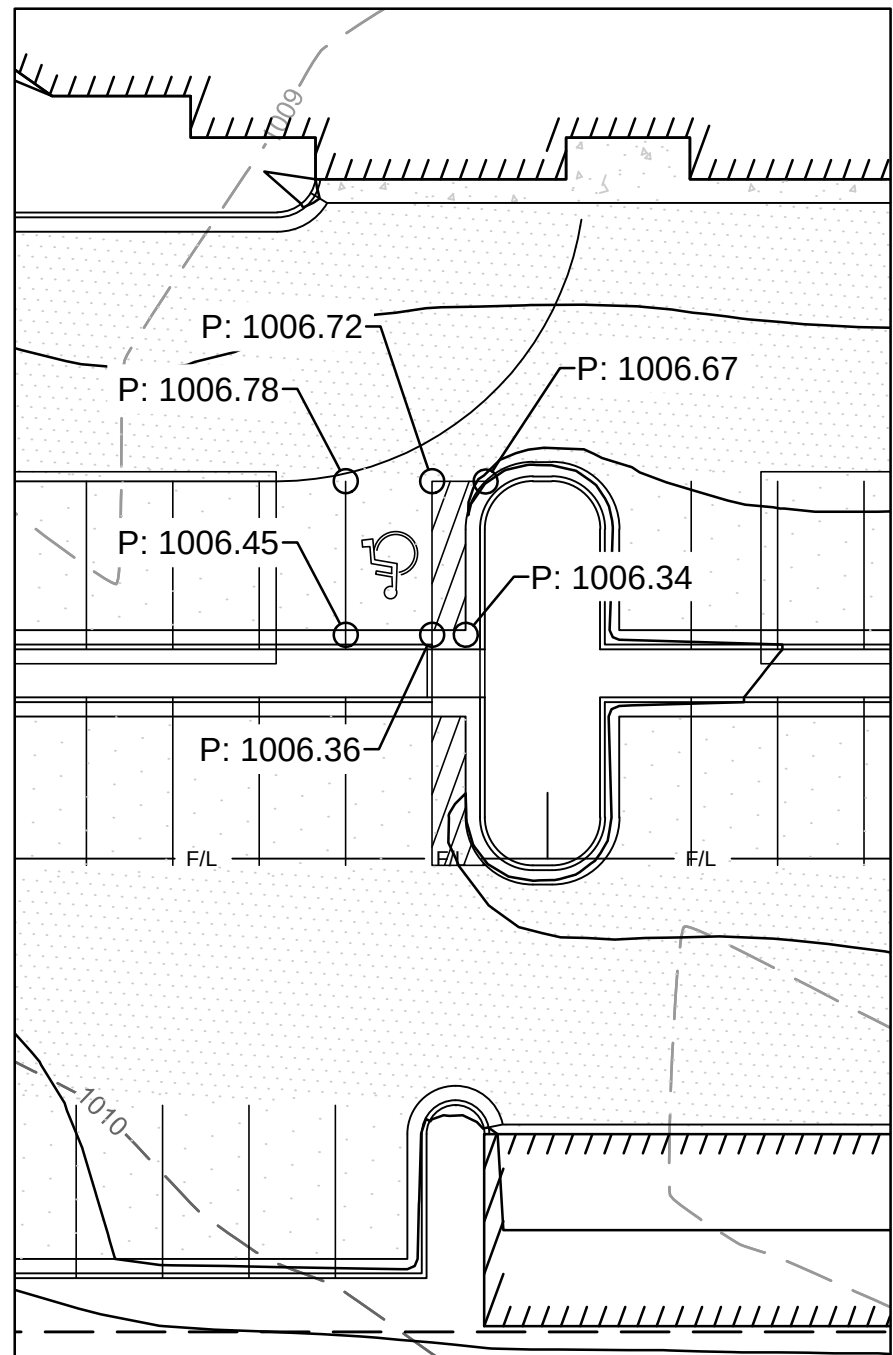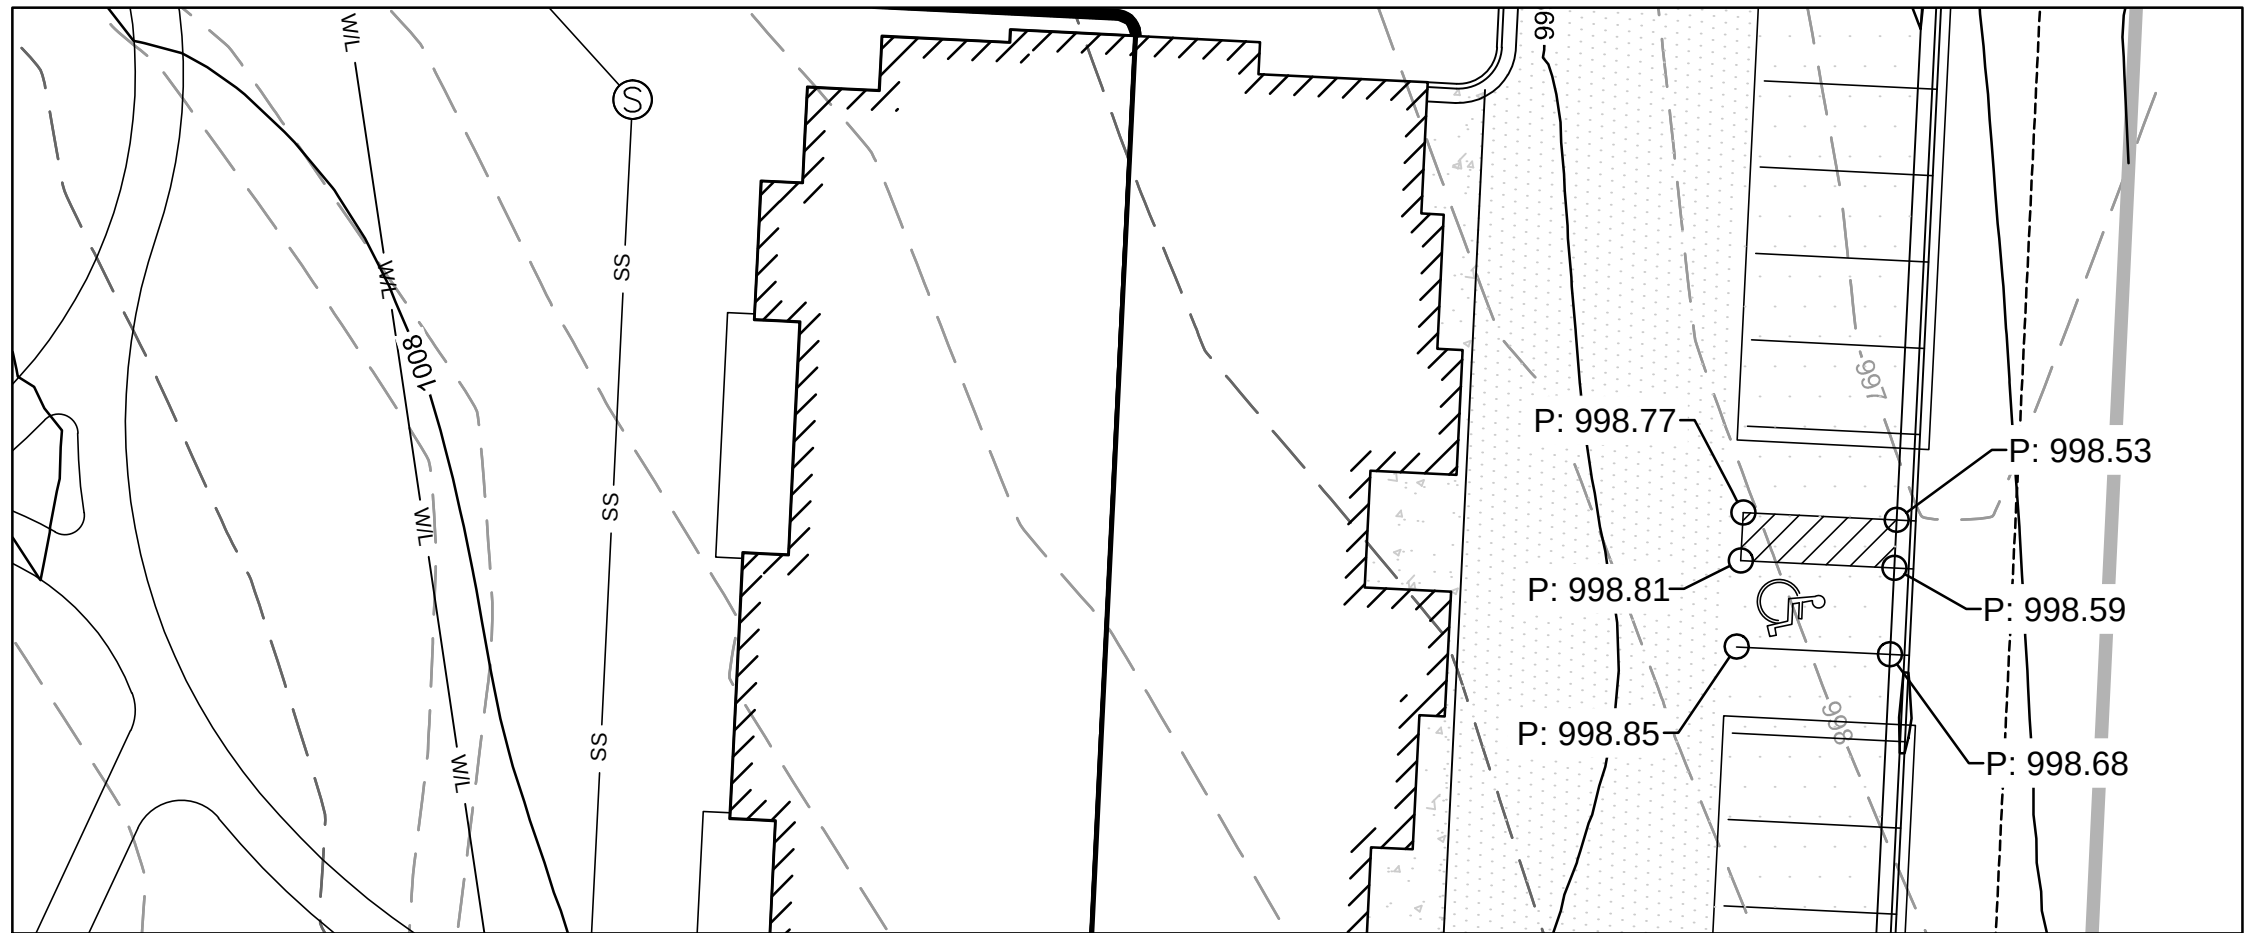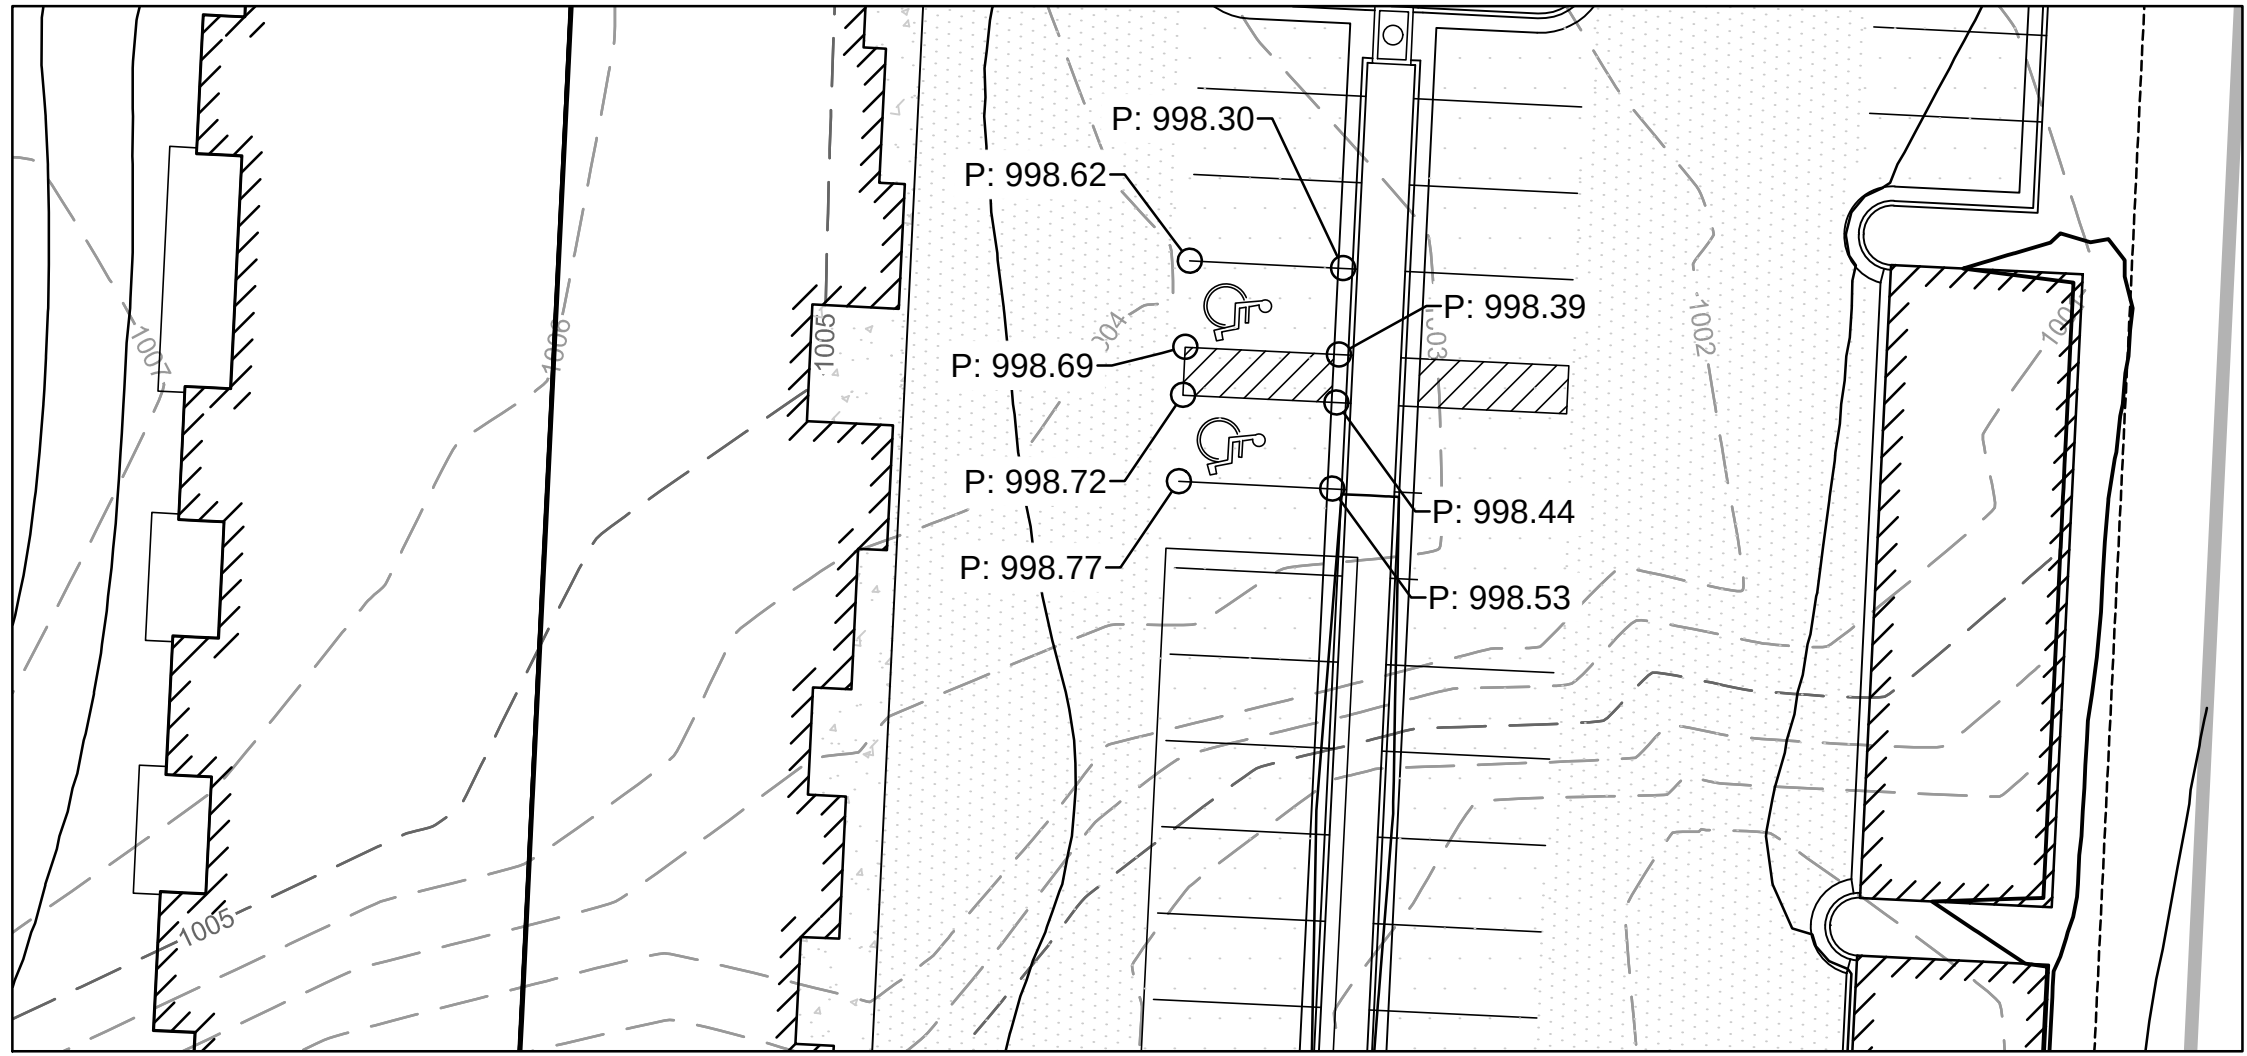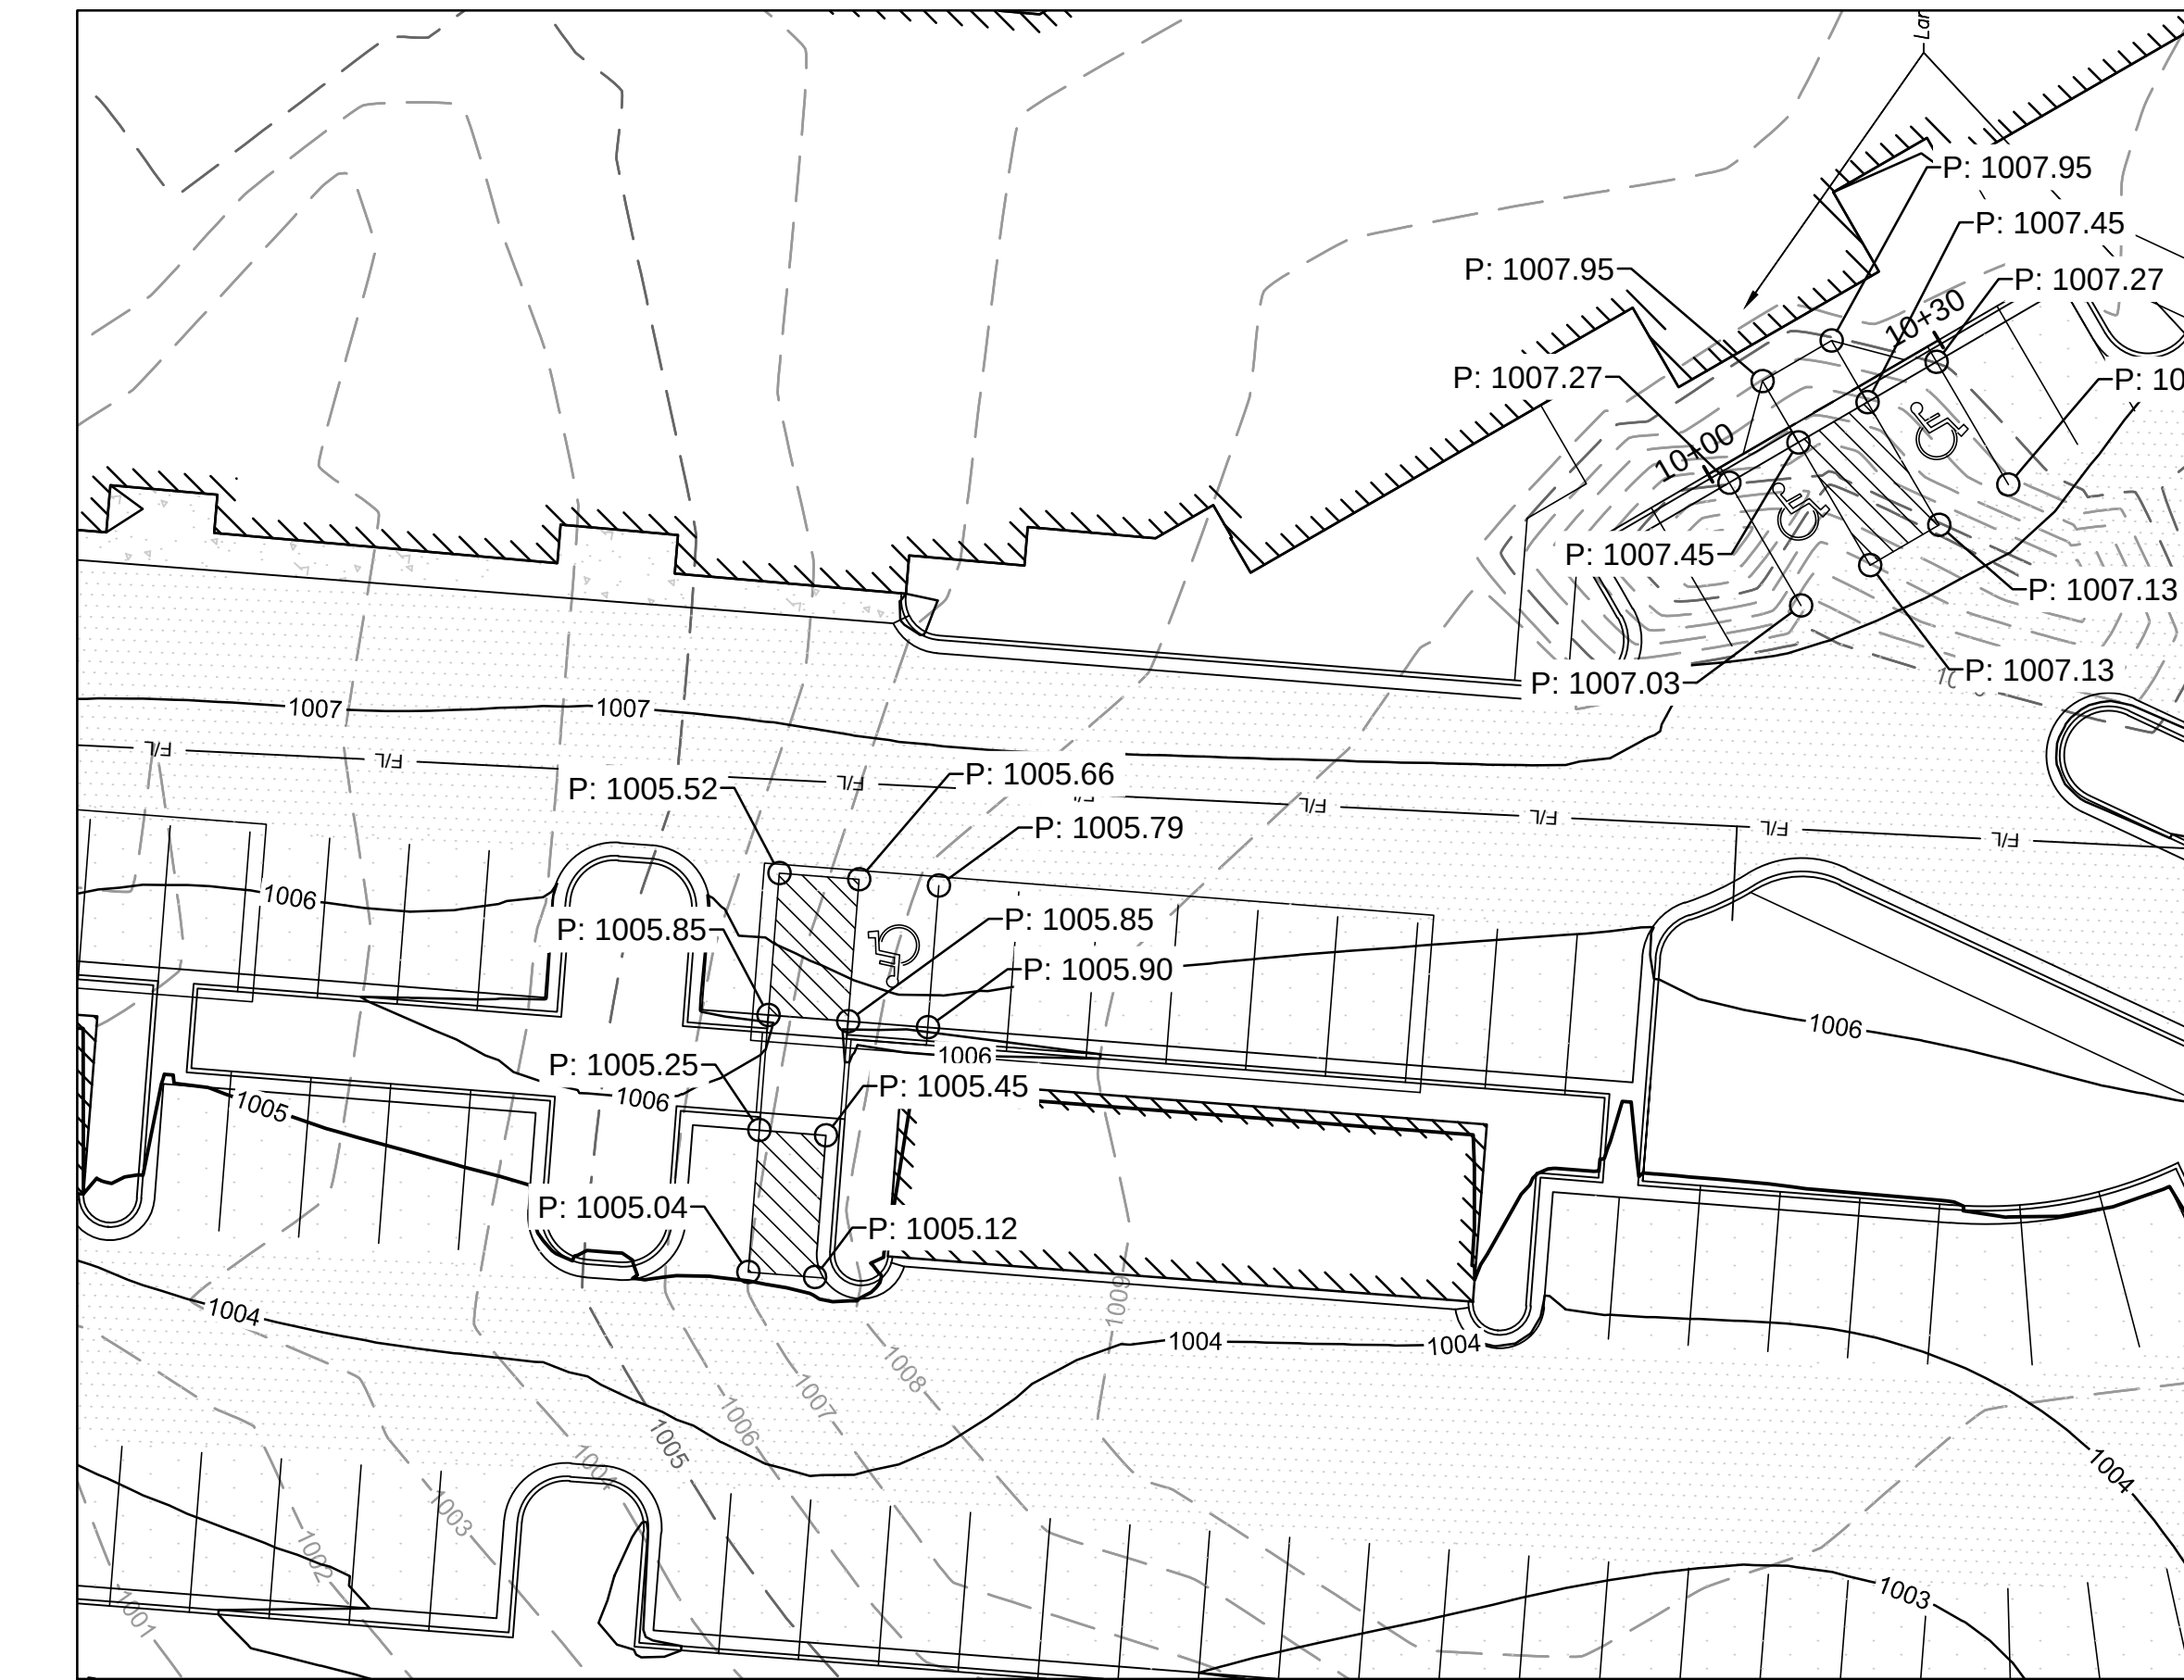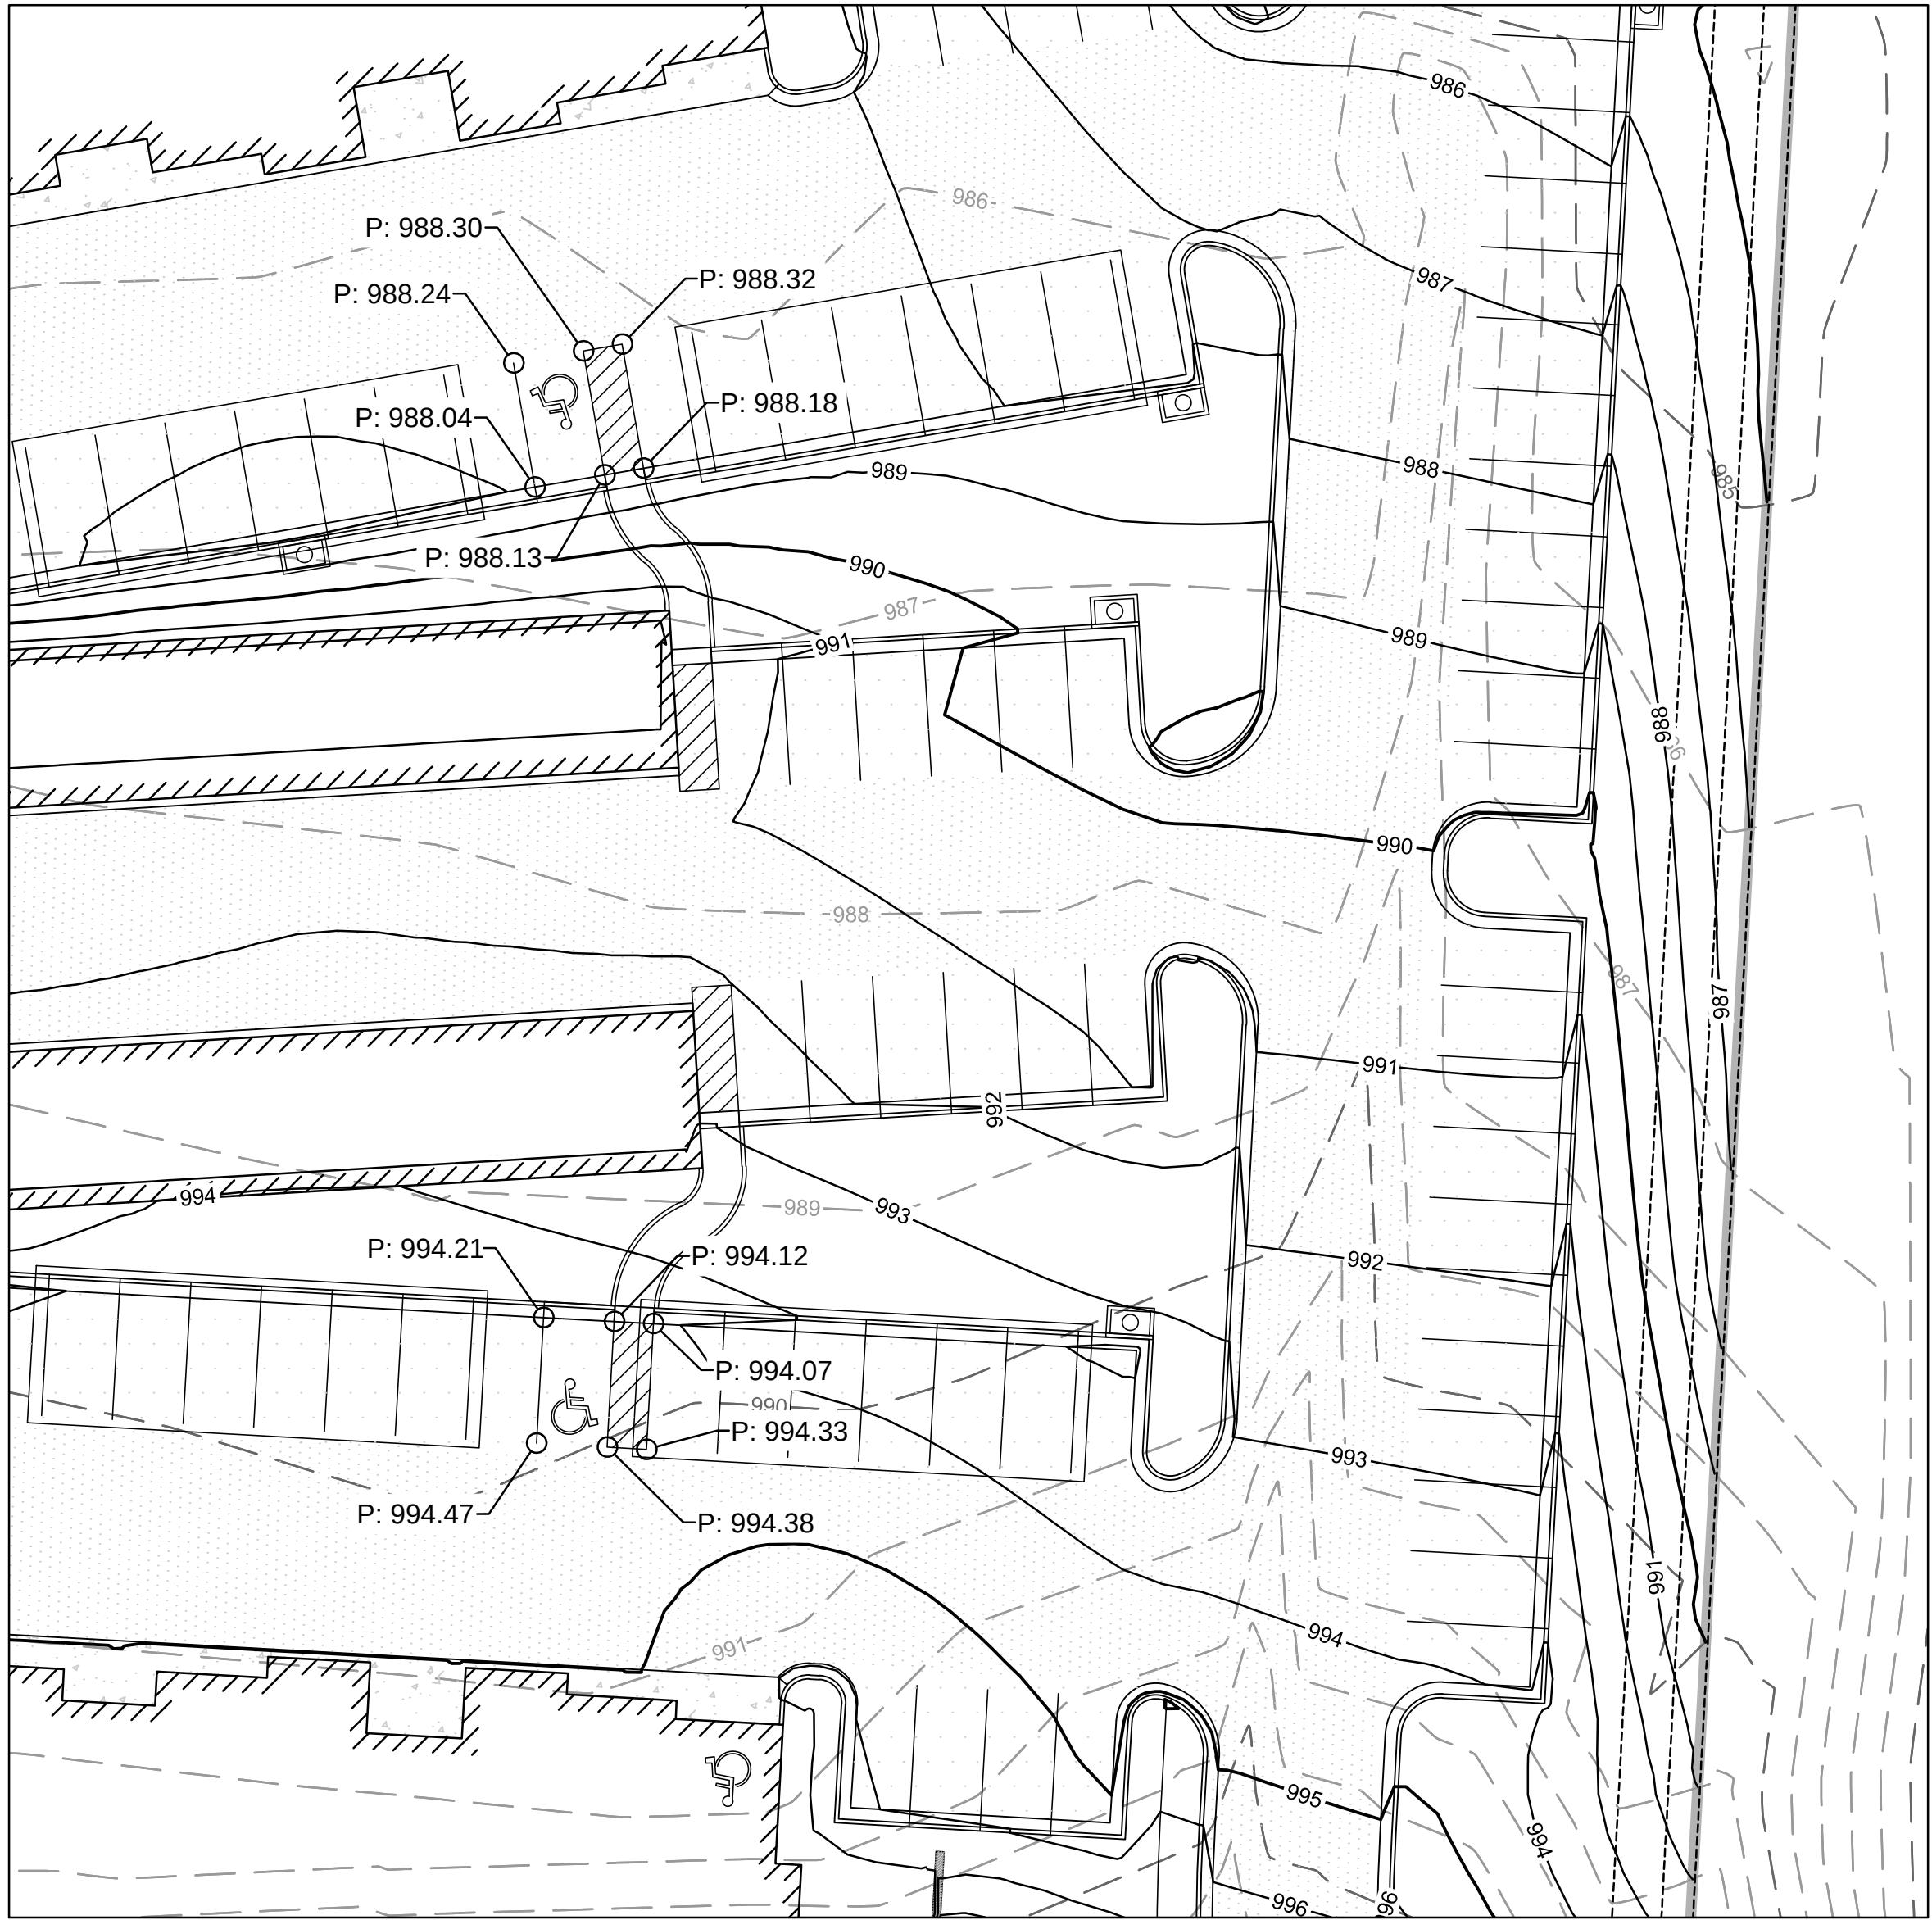

Sheet
C12

Final Development Plans
18-0129
Summit Square II
Lee's Summit, Jackson County, Missouri

ADA Details

NO.	BY	DATE	1. APT. MES. 04/13/18	2. APT. MES. 05/14/18	PER CITY COMMENTS
					ORIGINAL SUBMITTAL
					REVISION


Renaissance
Infrastructure
Consulting

132 Abbie Avenue
Kansas City, Kansas 66103
913.317.9500
www.rii-consult.com


STATE OF MISSOURI
MITCHELL
SLUTTER
NUMBER
PE-2002033418
PROFESSIONAL ENGINEER
5/14/18

Missouri Certificate of Authority No. 200033630


May 14, 2018 4:10pm
Z:\RDC Design\2018\18-0129 Northpoint Summit Square II Apartments\DWG\FDPs\Grading Details.dwg

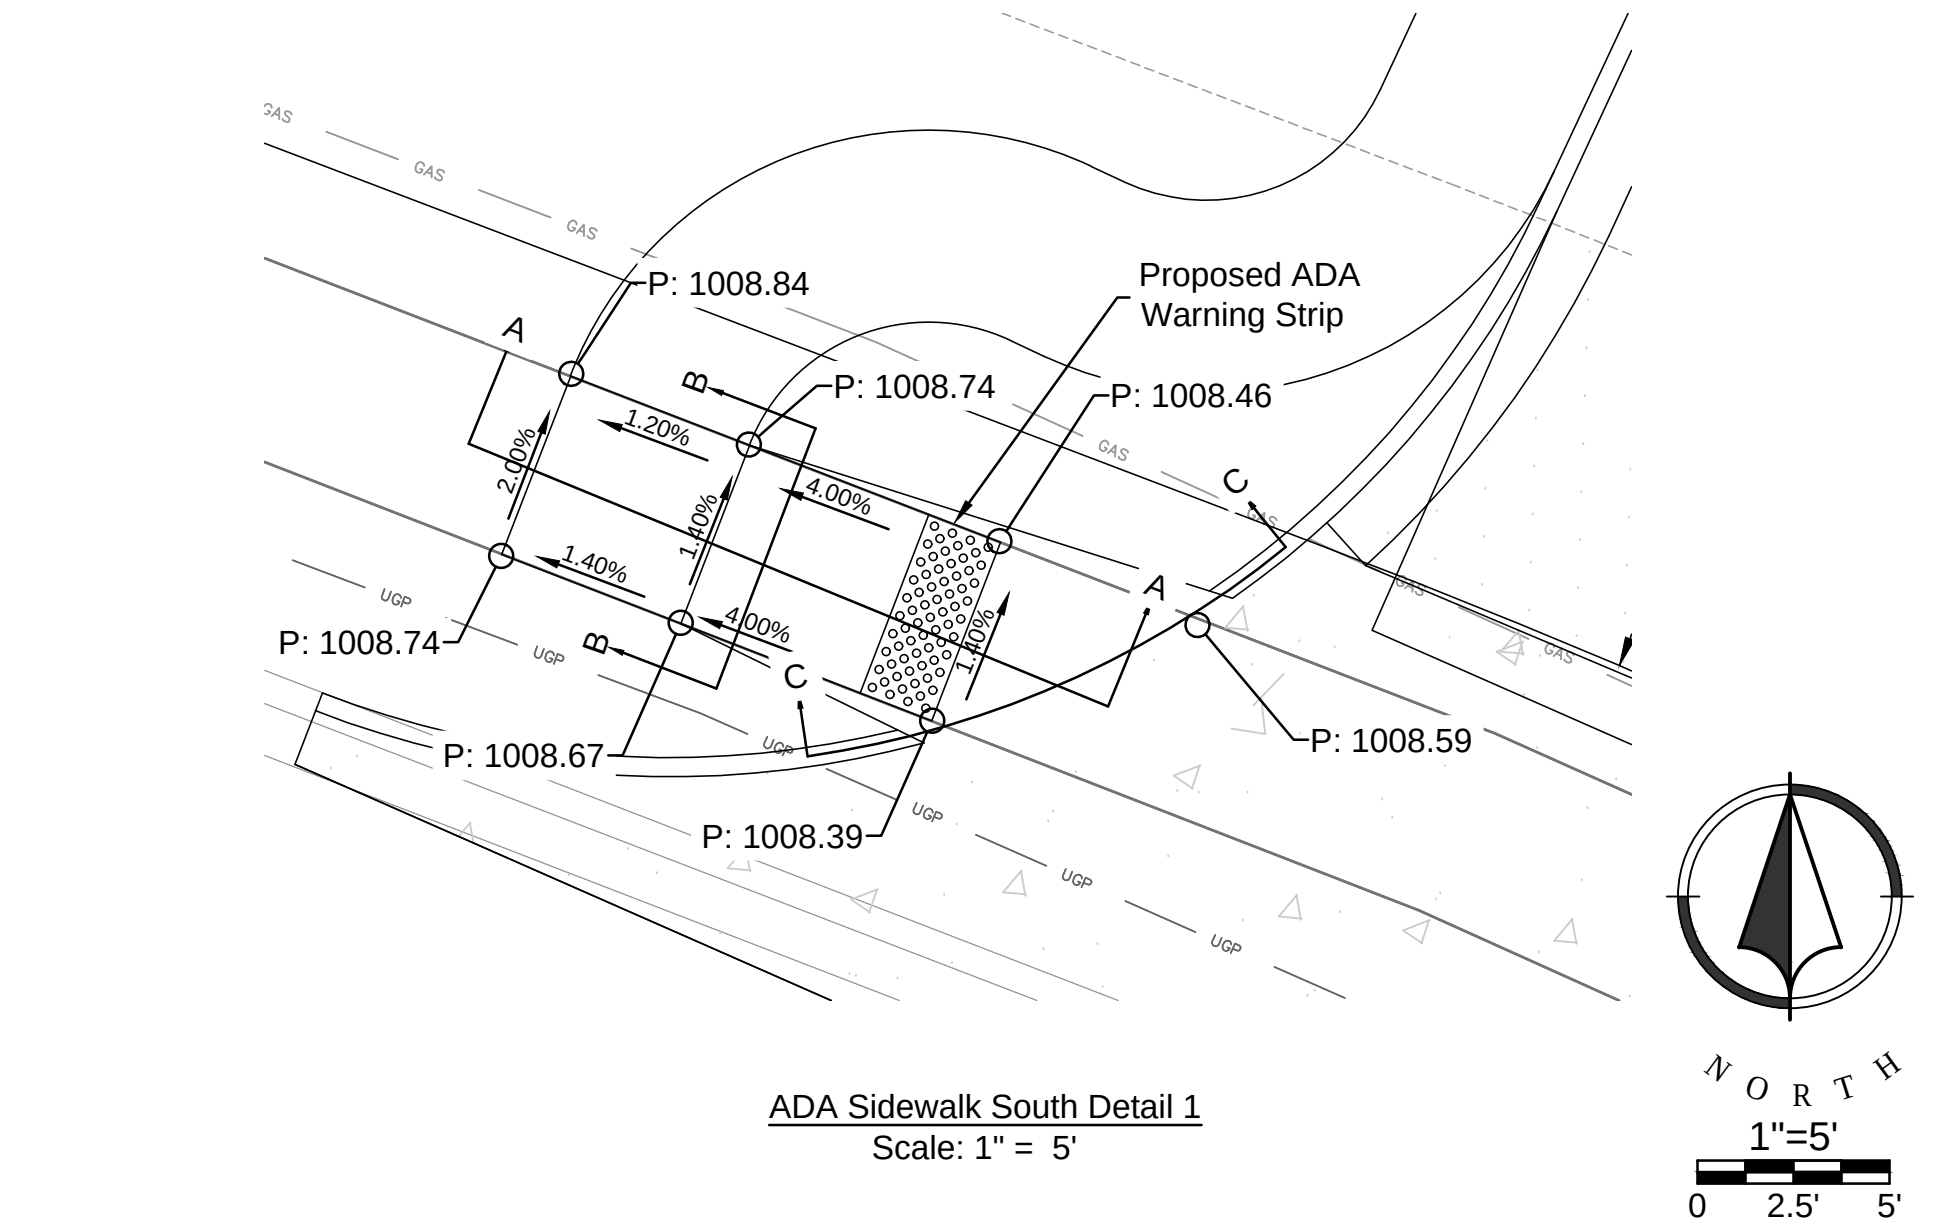


ADA Sidewalk South Detail 1
Scale: 1" = 5'

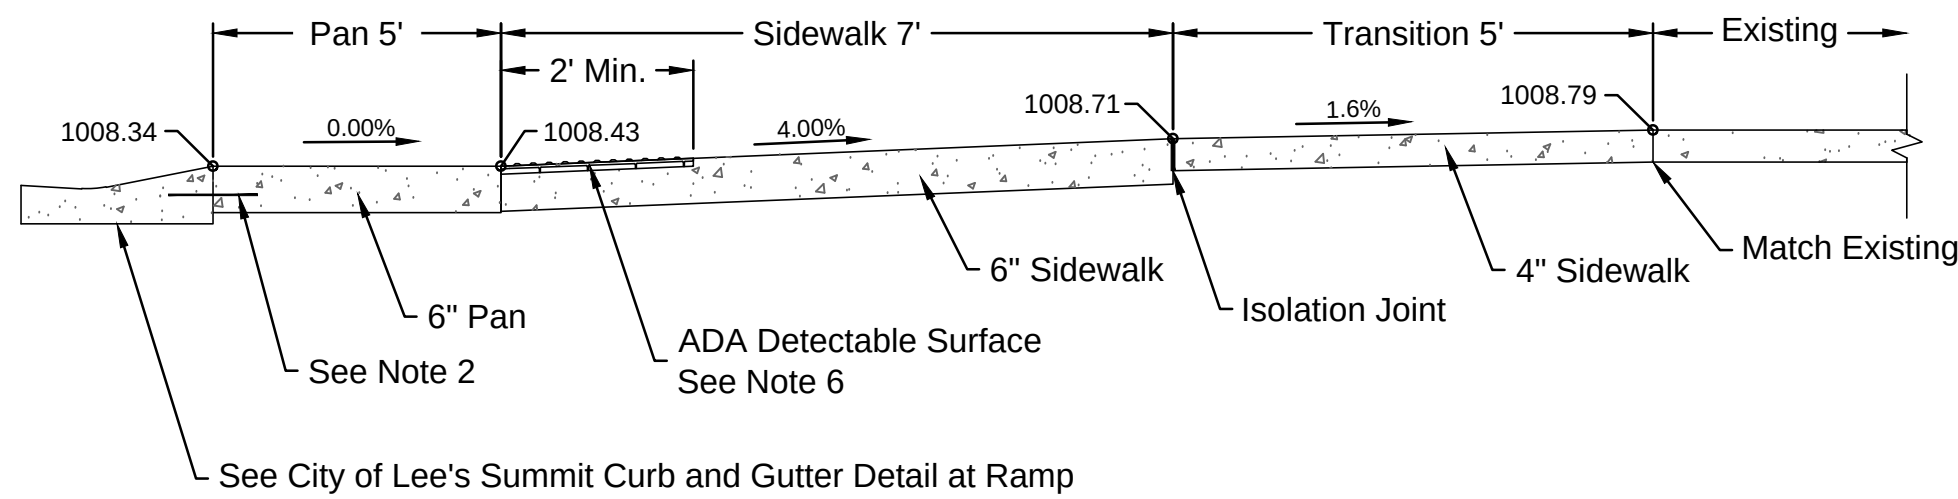


ADA Sidewalk South Detail 1
Section A-A
NTS

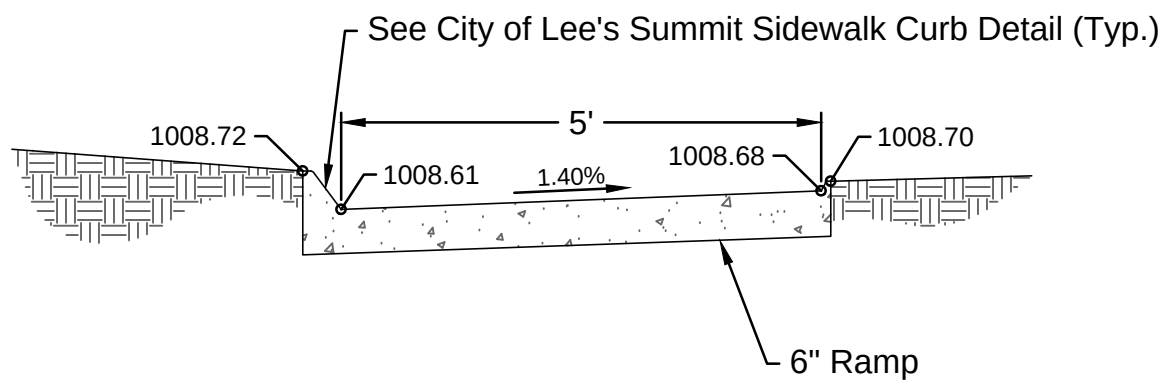


ADA Sidewalk South Detail 1
Section B-B
NTS

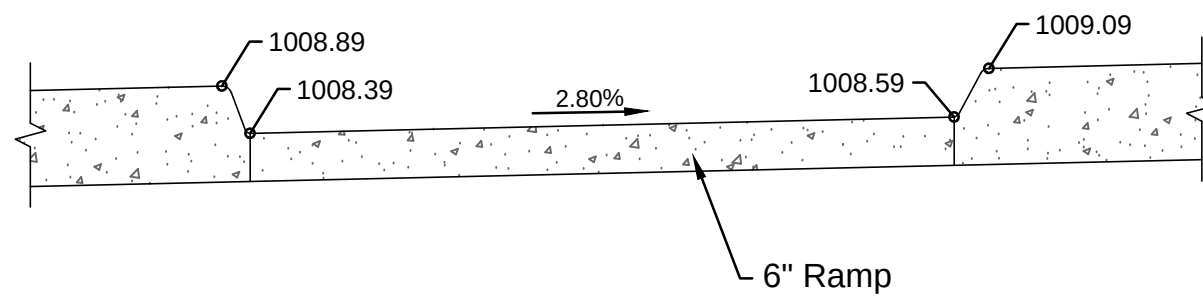


ADA Sidewalk South Detail 1
Section C-C
NTS

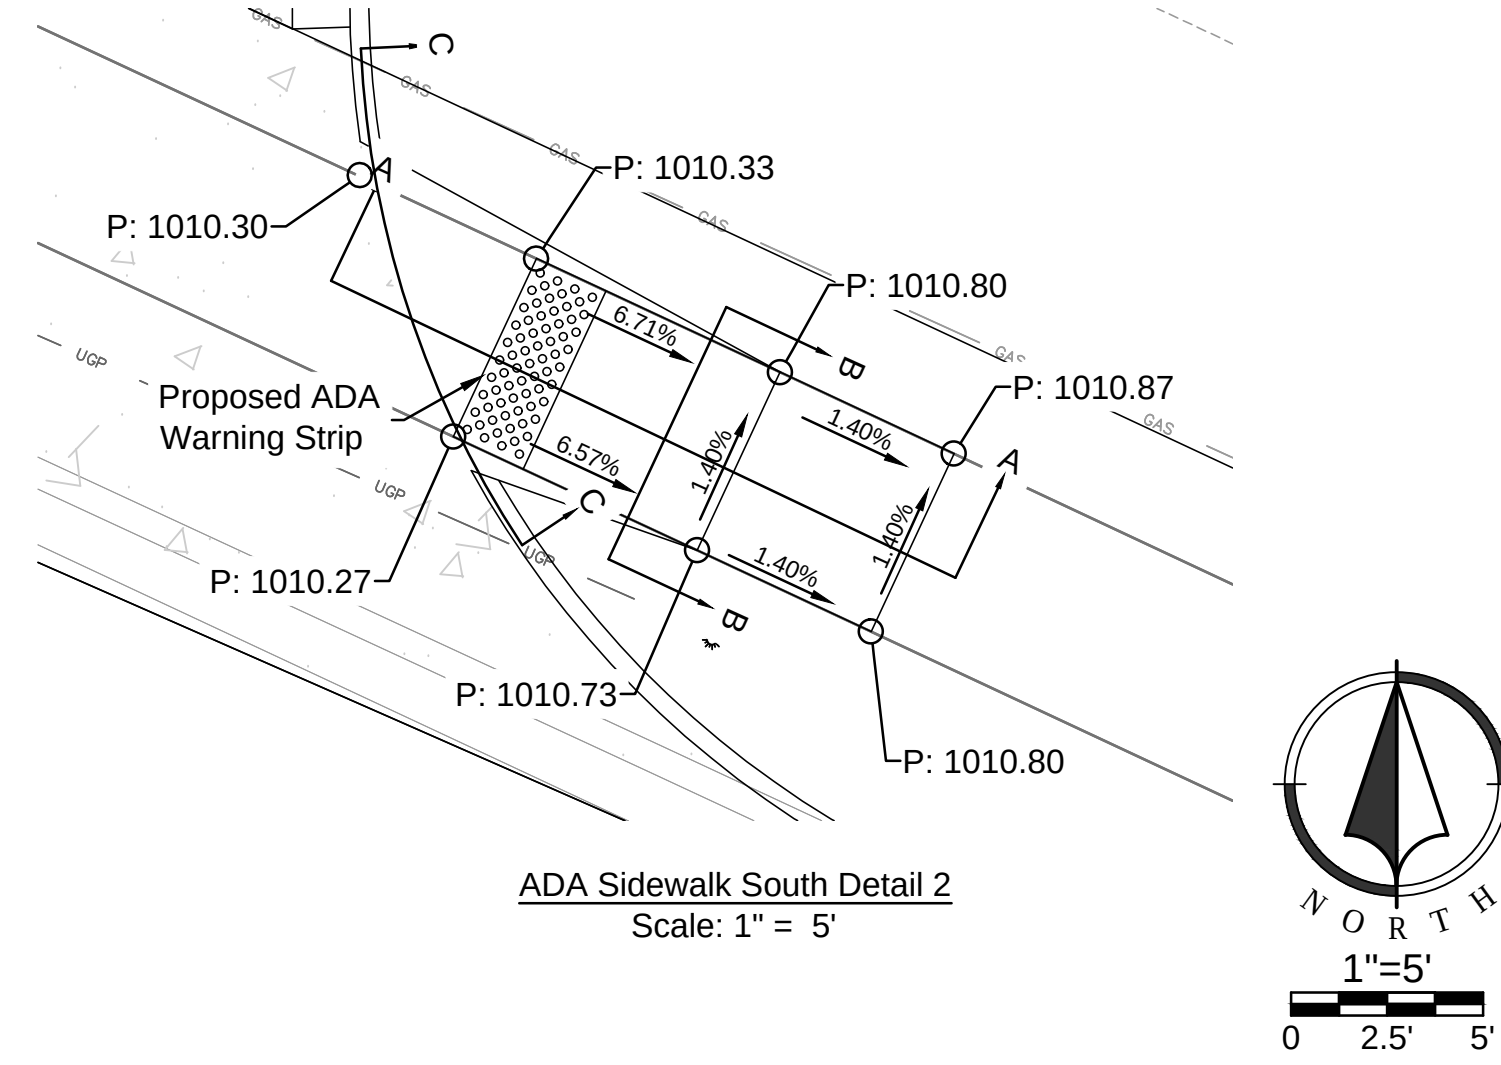


ADA Sidewalk South Detail 2
Scale: 1" = 5'

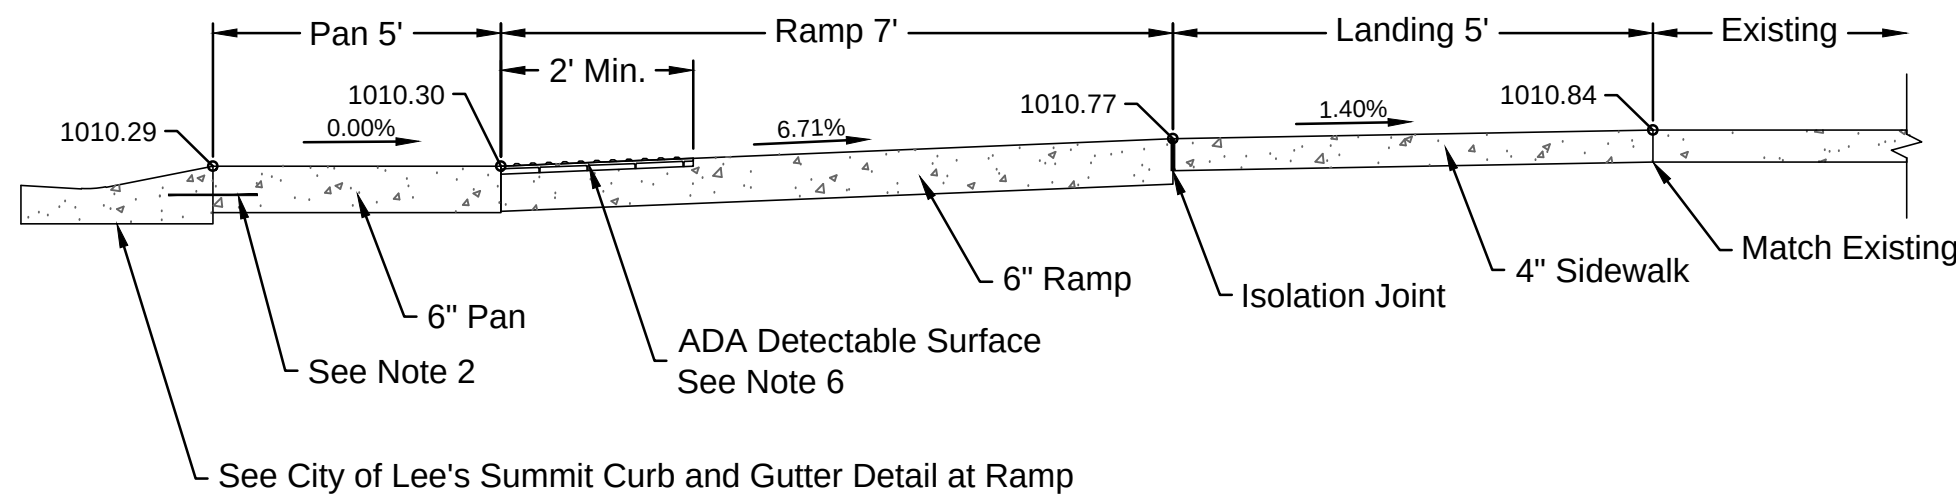

ADA Sidewalk South Detail 2
Section A-A
NTS

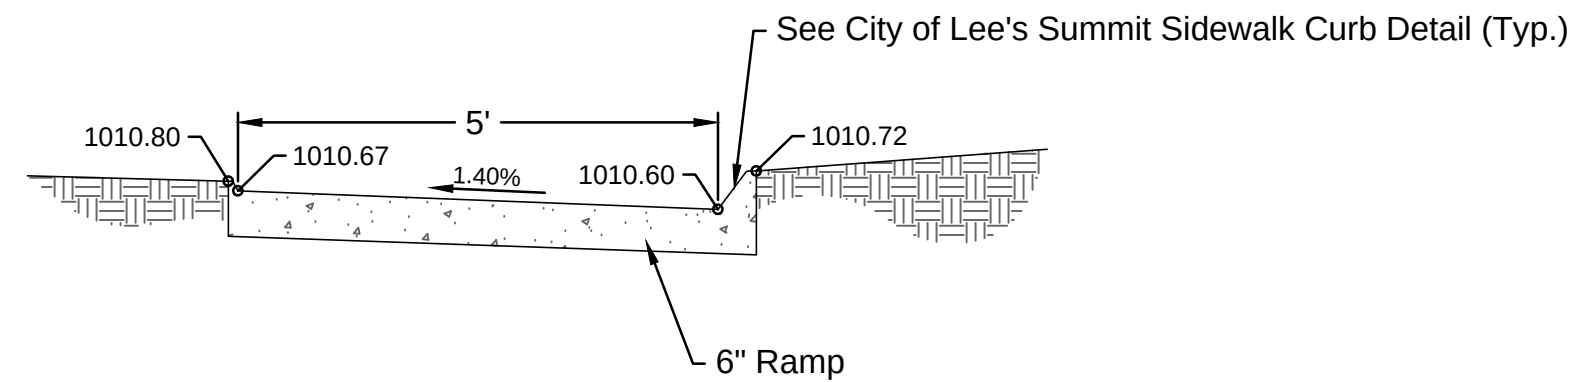


ADA Sidewalk South Detail 2
Section B-B
NTS


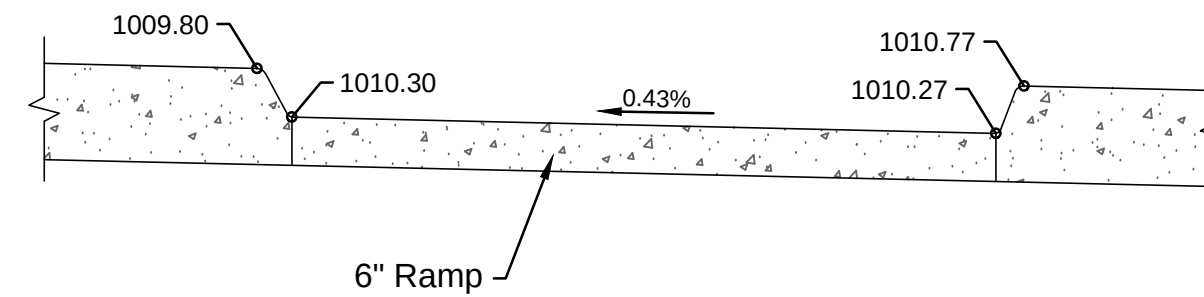


ADA Sidewalk South Detail 2
Section C-C
NTS


NO.	BY	CD	DATE	REVISION
2	APT	MES	05/14/13	PER CITY COMMENTS
1	APT	MES	04/13/18	ORIGINAL SUBMITTAL

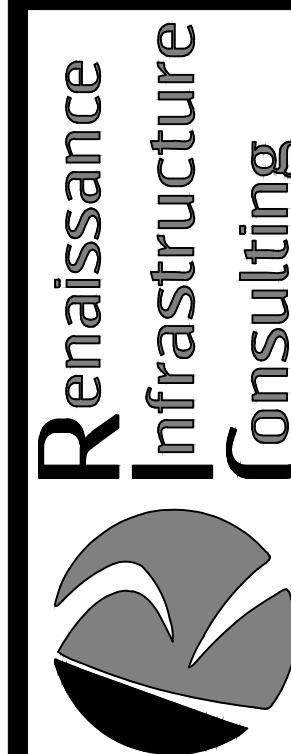[illegible]

132 Abbie Avenue
Kansas City, Kansas 66103
913.317.3177
www.ric-consul.com

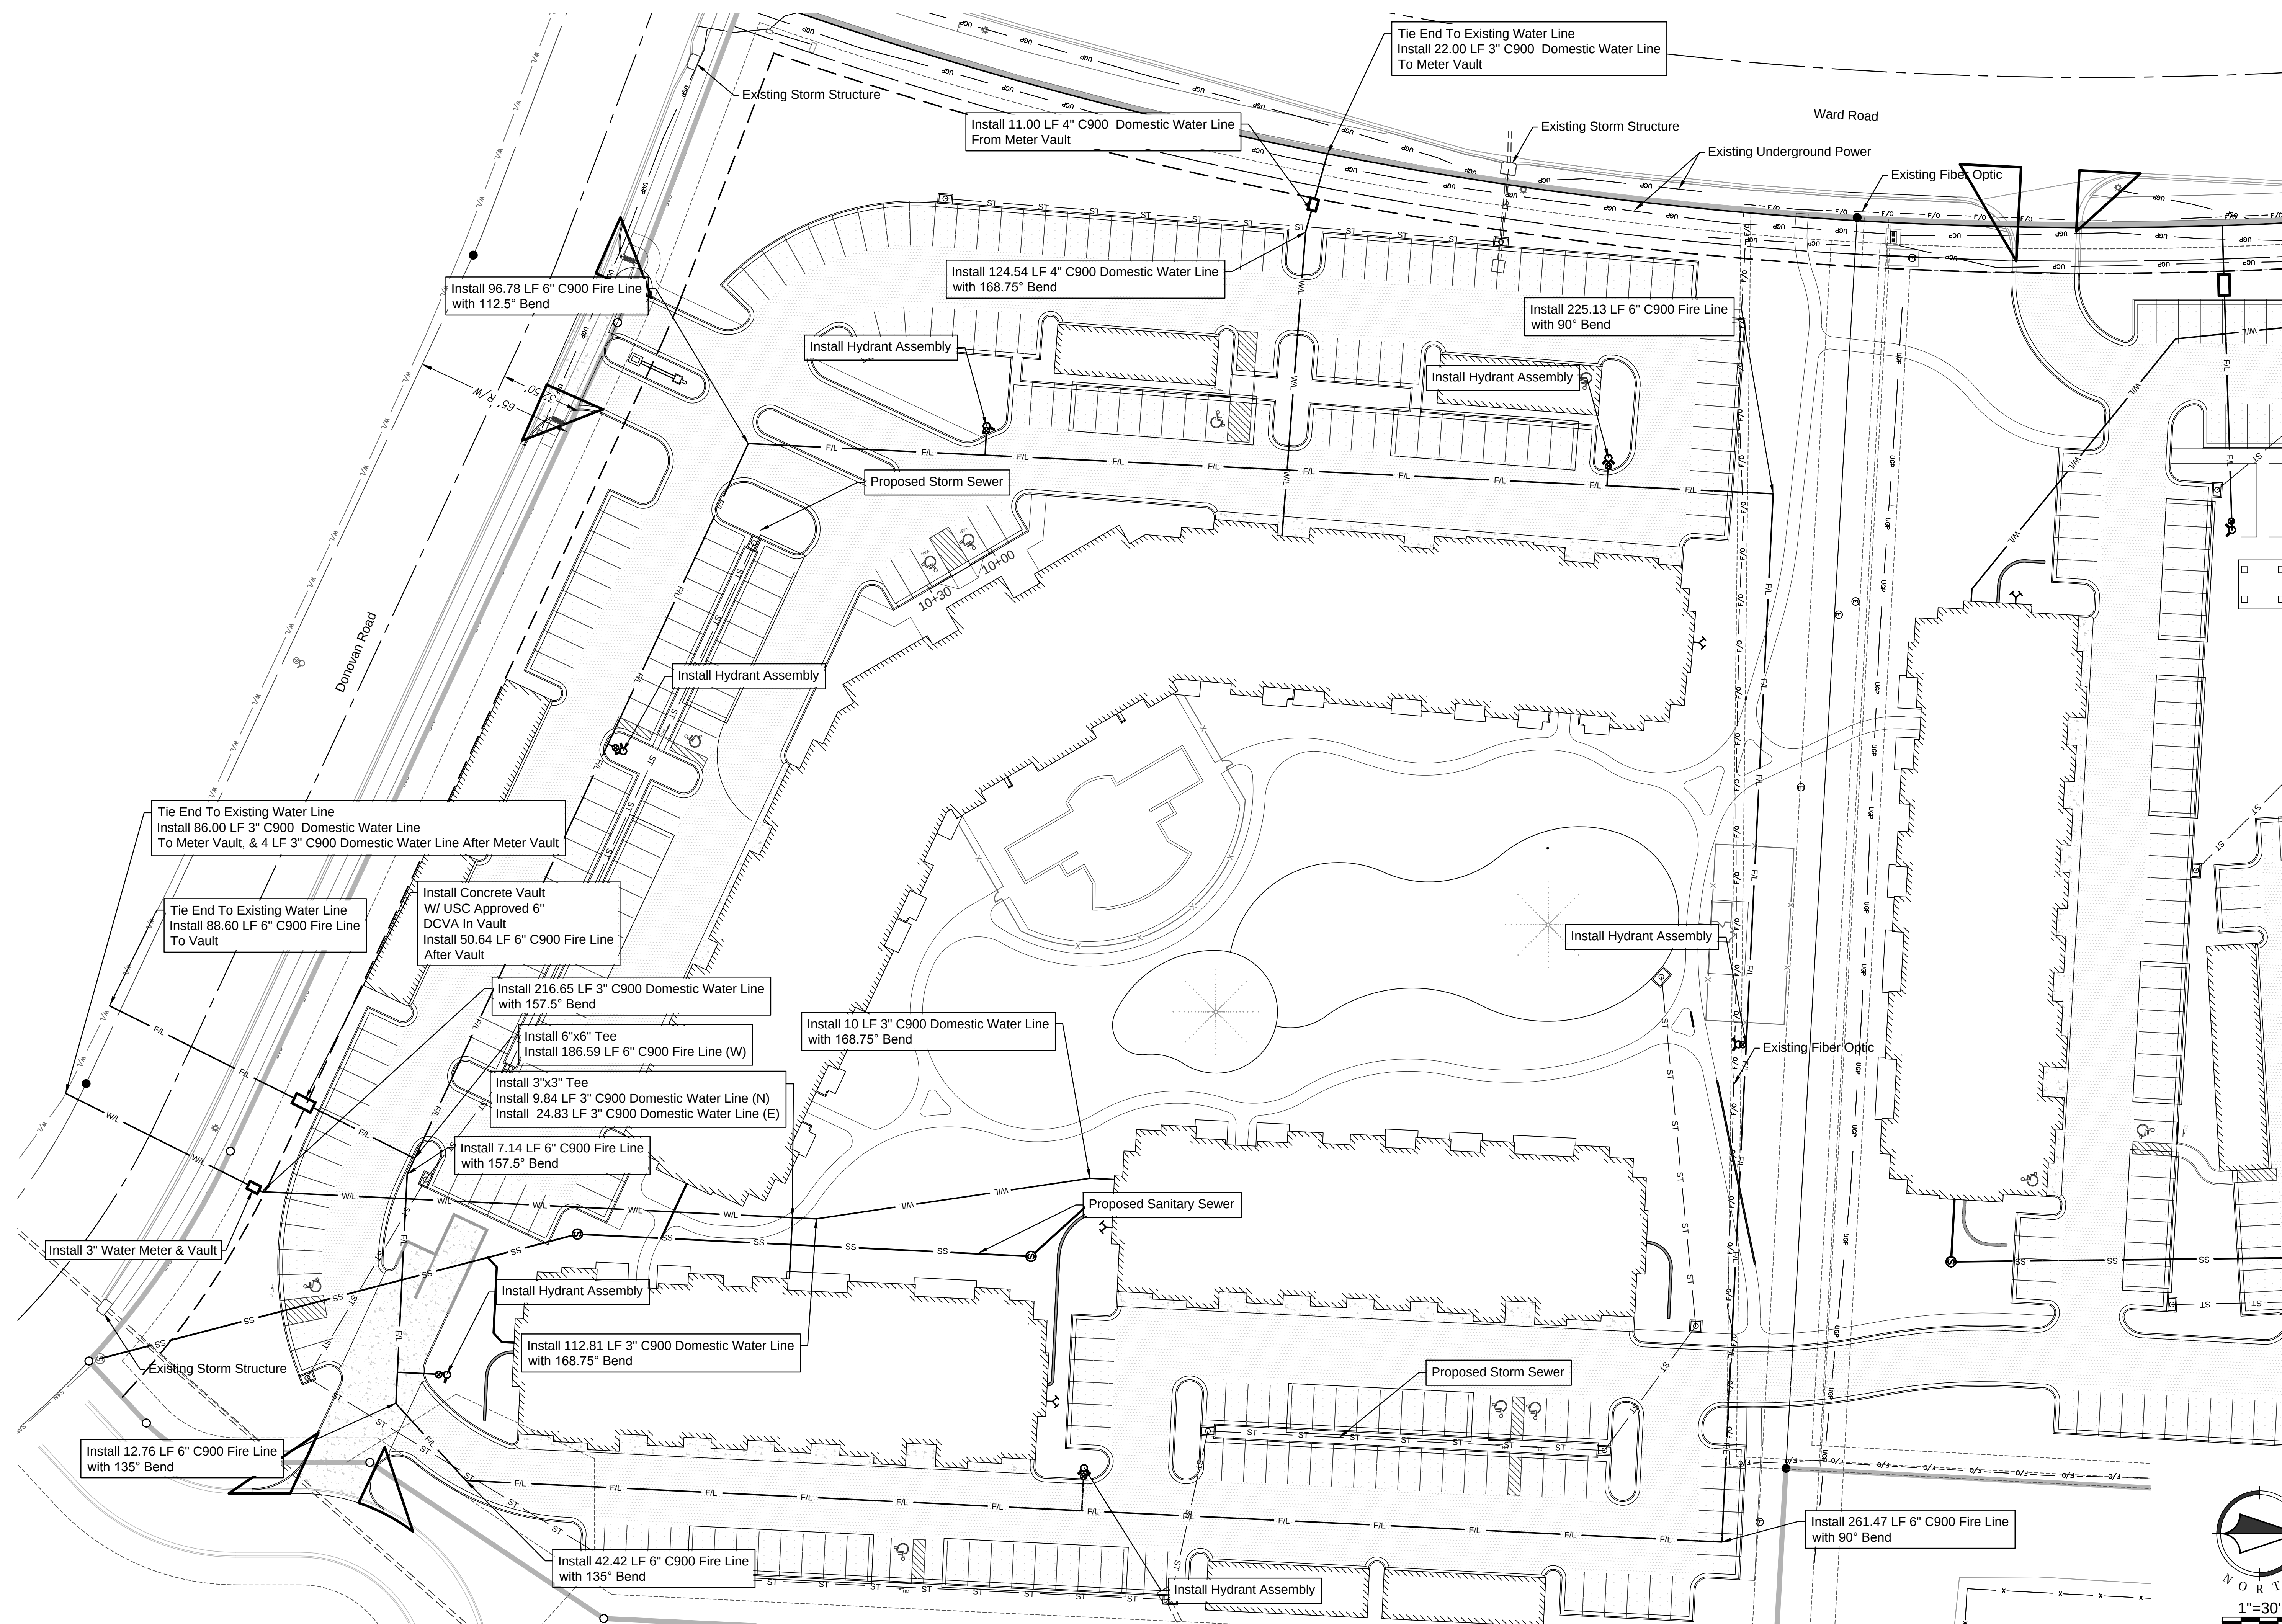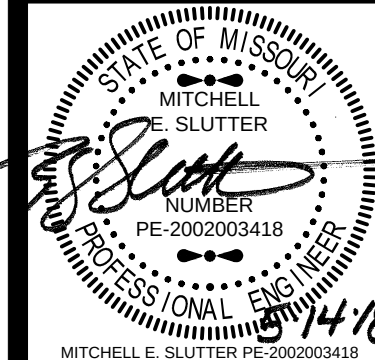

May 14, 2018-4:11pm
2:16:16 Design\001818-0129 Northpoint Summit Square II Apartments\DWG\FDP\Utility Plan.dwg

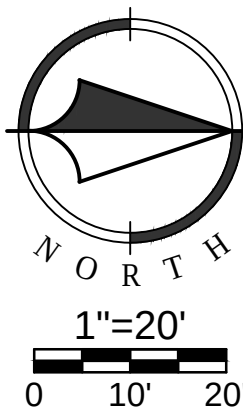

Sheet
C16

Final Development Plans
18-0129
Summit Square II
Lee's Summit, Jackson County, Missouri

Utility Plan 2

REVISION		PER CITY COMMENTS
NO.	BY	DATE
2	APT MES	05/14/13
1	APT MES	04/13/18

Renaissance Infrastructure Consulting

132 Abbie Avenue
Kansas City, Kansas 66103
913.317.9500
www.ritc-consult.com

MISSOURI
STATE OF MISSOURI
MITCHELL E. SLUTTER
REGISTERED PROFESSIONAL ENGINEER
NUMBER
PE-00000303418
EXPIRATION DATE
05/14/18

Missouri Certificate of Authority No. 2000033630

NO.	BY	DATE	REVISION
1	APT. MES	04/13/18	ORIGINAL SUBMITTAL
2	APT. MES	05/14/18	PER CITY COMMENTS


Renaissance Infrastructure Consulting

132 Abbie Avenue
Kansas City, Kansas 66103

913.317.9500
www.ritc-consult.com

Missouri Certificate of Authority No. 200033630

STATE OF MISSOURI
PROFESSIONAL ENGINEER
MITCHELL E. SLUTTER
NUMBER
PE-2000030418

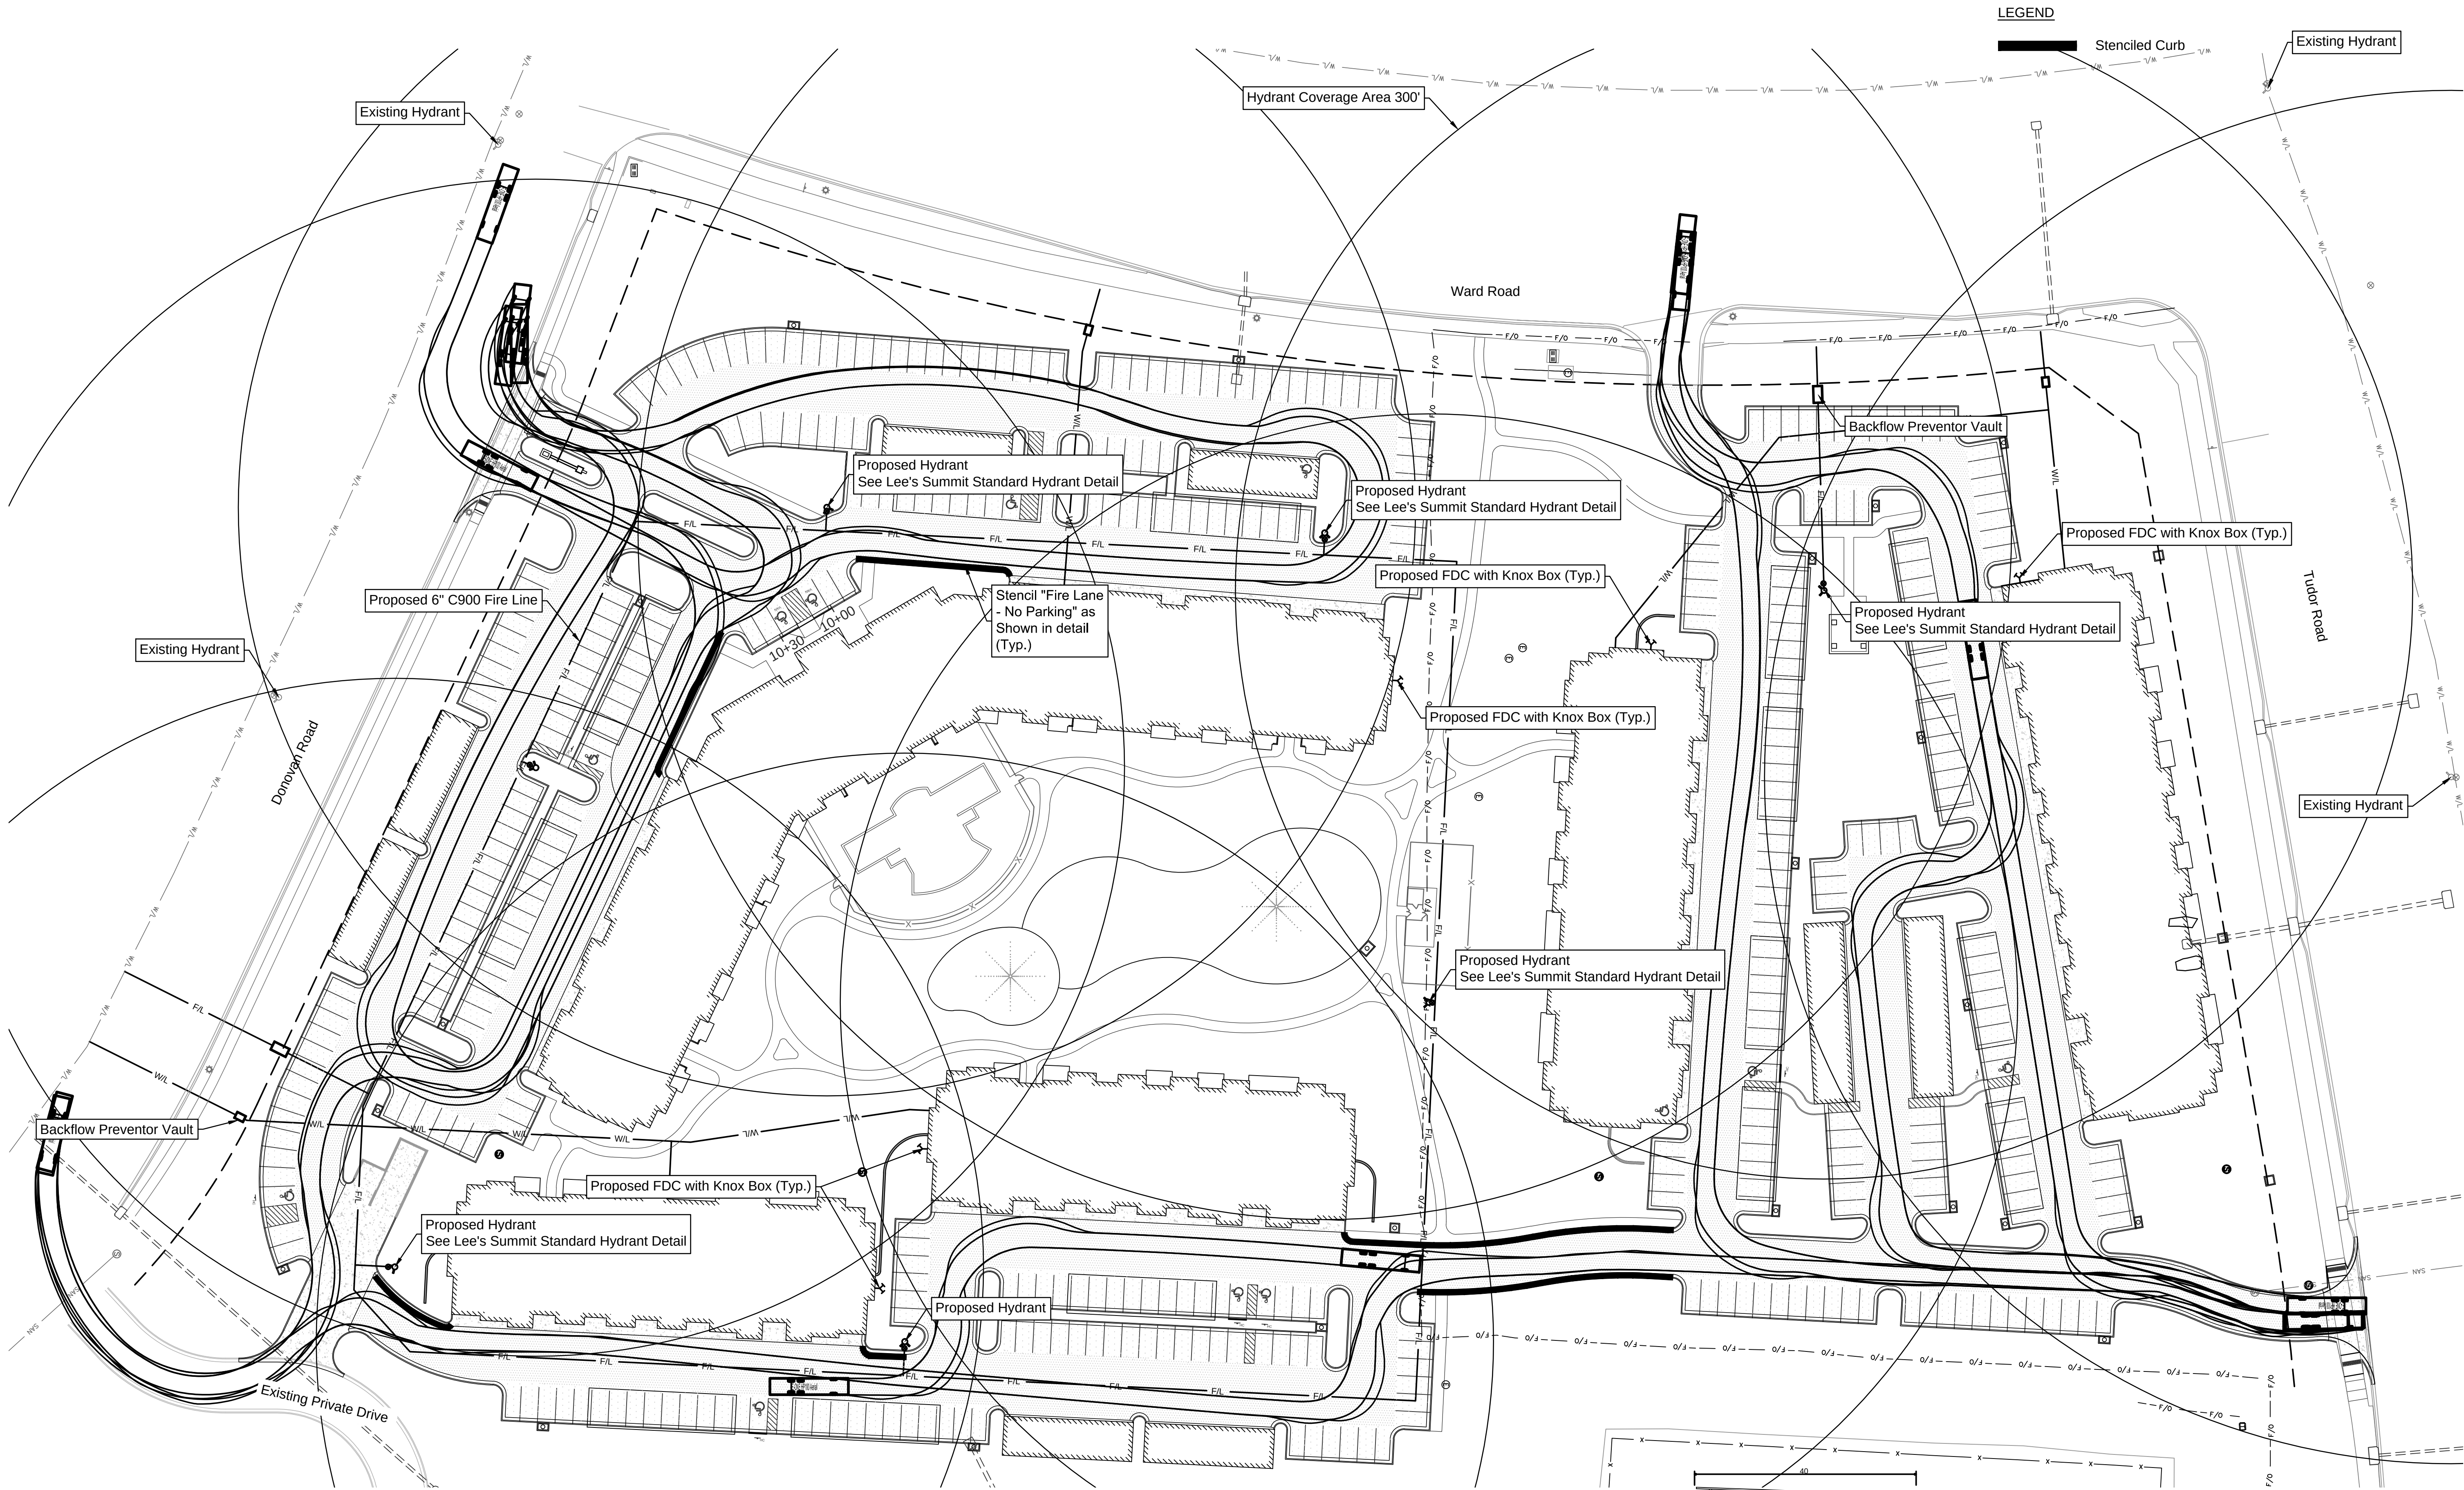


NOTE:

See the Water Impact Statement, dated April 13, 2018, included in the original submittal for fire flow calculations and test results.


FIRE LANE DESIGNATION

1. Paint curb "Yellow".
2. Provide "NO PARKING FIRE LANE" stenciled on face of curb with "Black" paint every 20'.

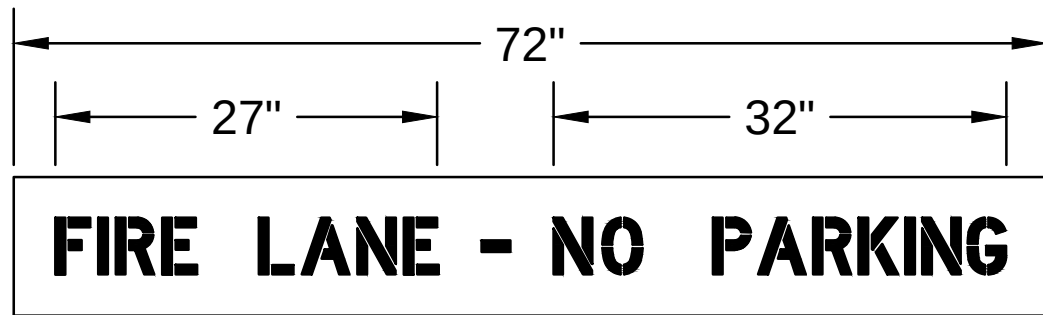


FIRE LANE - NO PARKING STENCIL DETAIL

NOT TO SCALE

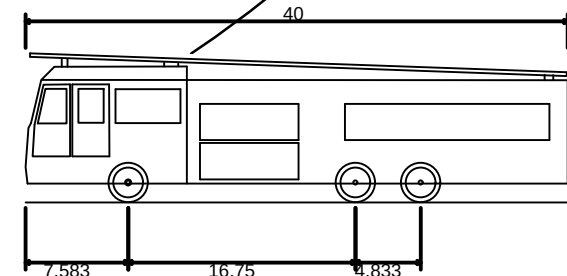

E-ONE HP100 Aerial
Overall Length
Overall Width
Overall Body Height
Min Body Ground Clearance
Track Width
Lock-to-lock time
Max Wheel Angle

40.000ft
8.333ft
11.000ft
1.393ft
8.333ft
6.00s
45.00°

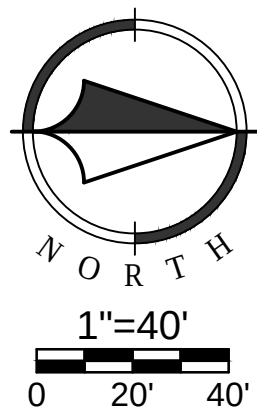

May 14, 2018 4:11pm
2:16 PM Design\2018-01-18-0129 Northport Summit Square II Apartments\DWG\FDPS\Drainage Calculations.dwg



May 14, 2018-4:11pm
2:16C Design\01816-0129 Northport Summit Square II Apartments\DWG\FDPS\Drainage Calculations.dwg




Overland Flow										System Flow										Pipe Design															Structure Design									
Line	Point	Trib. Area (Ac.)	"C" Value	Design Storm	"K" Value	Time of Conc. (min.)	Intensity (in./hr.)	Trib Runoff (cfs)	Bypass flow (cfs)	Total Runoff (cfs)	Total Area (Ac.)	Total (K*°A*°C)	Time of Conc. (min.)	Intensity (in./hr.)	System Discharge (cfs)	U/S Node	D/S Node	Pipe Type	Pipe Shape	Pipe Diameter (in.)	Pipe Length (ft.)	Mannings "n" value	Pipe Slope (%)	Design Flow (cfs)	Pipe Capacity (cfs)	Full Flow Velocity (fps)	Design Flow Velocity (fps)	Depth of Flow (in.)	Flow Time (min.)	U/S Invert El.	U/S Crown El.	D/S Invert El.	D/S Crown El.	U/S Depth of Cover (ft.)	D/S Depth of Cover (ft.)	Headwater Inlet Elev. (EGL)	Headwater Outlet Elev. (EGL)	Inlet/Outlet Control	Top Elevation					
	A3	1.010	0.67	10	1	5.00	7.35	4.94	0.00	4.94	1.010	0.67	5.00	7.35	4.94	A3	A2	HDPE	Round	15	160.80	0.012	1.00	4.94	6.98	5.68	6.16	9.3	0.43	999.51	1000.76	997.90	999.15	1.50	7.15	1000.42	999.26	I	1002.26					
				100	1.25		10.32	8.67	0.00	8.67		0.84		10.32	8.67									5.68			15.0	0.47																
	A	A2	0.492	0.85	10	1	5.00	7.35	3.09	0.00	3.09	1.502	1.09	5.47	7.21	7.87	A2	XA1	HDPE	Round	15	29.86	0.012	7.37	7.87	18.92	15.42	14.56	6.6	0.03	995.00	996.25	992.80	994.05	10.05	4.65	995.77	996.64	O	1006.30				
					100	1.25		10.32	5.08	0.00	5.08		1.33		10.13	13.50									13.50			16.71	9.3	0.03														
Existing Inlet	XA1	998.70		

	B7	0.304	0.76	10 1	5.00	7.35 1.70 0.00 1.70	0.304	0.23	5.00	7.35 1.70	B7	B6	RCP	Round	15	238.00	0.013	0.76	1.70	5.60	4.56	3.96 5.6 1.00	1003.30	1004.55	1001.50	1002.75	1.75	2.88	1003.81	1002.21	I	1006.30
				100 1.25		10.32 2.99 0.00 2.99		0.29		10.32 2.99											4.60 7.7 0.86											
	B6	0.595	0.75	10 1	5.00	7.35 3.27 0.00 3.27	0.898	0.68	6.00	7.06 4.78	B6	B5	RCP	Round	15	55.21	0.013	2.72	4.78	10.61	8.64	8.41 7.1 0.11	1001.00	1002.25	999.50	1000.75	3.38	3.65	1001.72	1001.19	I	1005.63
				100 1.25		10.32 5.75 0.00 5.75		0.85		9.92 8.39											8.39											
	B5	0.091	0.731	10 1	5.00	7.35 0.49 0.00 0.49	0.990	0.74	6.11	7.02 5.22	B5	B4	RCP	Round	15	94.18	0.013	4.51	5.22	13.67	11.14	10.29 6.3 0.15	999.00	1000.25	994.75	996.00	4.15	6.54	999.67	996.92	I	1004.40
				100 1.25		10.32 0.86 0.00 0.86		0.93		9.88 9.18											9.18											
	B4	0.322	0.59	10 1	5.00	7.35 1.39 0.00 1.39	1.312	0.93	6.26	6.98 6.51	B4	B3	RCP	Round	24	154.95	0.013	0.28	6.51	12.00	3.82	3.88 12.5 0.67	994.25	996.25	993.81	995.81	6.29	2.19	995.32	995.08	I	1002.54
				100 1.25		10.32 2.44 0.00 2.44		1.17		9.82 11.45											11.45											
	B3	0.464	0.68	10 1	5.00	7.35 2.31 0.00 2.31	1.776	1.25	6.93	6.80 8.48	B3	B2	RCP	Round	24	219.89	0.013	0.52	8.48	16.32	5.20	5.24 12.2 0.70	993.31	995.31	992.16	994.16	2.69	3.88	994.37	993.61	I	998.00
				100 1.25		10.32 4.05 0.00 4.05		1.56		9.58 14.92											14.92											
Add Line C	B2	0.308	0.79	10 1	5.00	7.35 1.80 0.00 1.80	2.785	2.06	7.63	6.62 13.64	B2	XB1	HDPE	Round	24	123.00	0.012	1.39	13.64	28.83	9.18	9.02 11.5 0.23	992.66	994.66	990.95	992.95	3.38	-2.80	993.68	993.17	I	998.04
				100 1.25		10.32 3.16 0.00 3.16		2.55		9.33 23.83											23.83											
Existing Inlet	XB1	990.15																														

	C4	SEE POND PLAN CALCULATIONS														11.52	C4	C3	HDPE	Round	15	143.21	0.012	5.08	11.52	15.71	12.80	13.94	9.5	0.17	1002.50	1003.75	995.23	996.48	1.25	5.51	1003.56	999.04	1002.50	I	1005.00	

	D7	0.238	0.81	10	1	5.00	7.35	1.42	0.00	1.42	0.238	0.19	5.00	7.35	1.42	D7	D6	HDPE	Round	15	90.43	0.012	3.32	1.42	12.70	10.35	6.73	3.3	0.22	995.16			993.79			2.35	1.79	989.81	987.48	I	993.10
			100	1.25	10.32		2.45	0.00	2.45	0.24		10.32		2.45	2.45									7.88			4.4	0.19	989.50	990.75	986.50	987.75									
	D6	0.216	0.76	10	1	5.00	7.35	1.20	0.00	1.20	0.454	0.36	5.22	7.28	2.60	D6	D5	HDPE	Round	15	27.89	0.012	4.30	2.60	14.46	11.78	8.80	4.2	0.05	986.30	987.55	985.10	986.35	1.99	1.88	986.72	986.65	I	989.54		
			100	1.25	10.32		2.11	0.00	2.11	0.44		10.23		4.52	4.52									10.36			5.7	0.04													
Add Line E	D5	0.000	0.00	10	1	5.00	7.35	0.00	0.00	0.00	0.820	0.65	5.56	7.19	4.69	D5	D4	HDPE	Round	15	64.90	0.012	4.08	4.69	14.09	11.48	10.23	5.9	0.11	984.90	986.15	982.25	983.50	2.08	2.35	985.52	984.36	I	988.23		
			100	1.25	10.32		0.00	0.00	0.00	0.81		10.10		8.16	8.16									11.85			8.1	0.09													
Add Line F	D4	0.166	0.73	10	1	5.00	7.35	0.89	0.00	0.89	5.133	4.38	5.66	7.15	31.36	D4	D3	HDPE	Round	18	73.22	0.012	4.03	31.36	22.77	12.88	12.88	18.0	0.09	981.30	982.80	978.35	979.85	3.05	1.84	983.20	982.43	I	985.85		
			100	1.25	10.32		1.57	0.00	1.57	5.11		10.05		51.36	51.36									12.88			18.0	0.09													
	D3	0.000	0.00	10	1	5.00	7.35	0.00	0.00	0.00	5.133	4.38	5.76	7.13	31.24	D3	D2	HDPE	Round	24	125.85	0.012	2.46	31.24	38.38	12.22	13.59	16.3	0.15	978.10	980.10	975.00	977.00	1.59	8.04	979.59	979.23	I	981.69		
			100	1.25	10.32		0.00	0.00	0.00	5.11		10.02		51.17	51.17									12.22			24.0	0.17													
Add Line G	D2	0.000	0.00	10	1	5.00	7.35	0.00	0.00	0.00	6.862	5.61	6.99	6.79	38.10	D2	XD1	RCP	Round	24	36.52	0.013	3.09	38.10	39.70	12.64	14.38	18.7	0.04	974.50	976.50	973.37	975.37	8.54	2.60	976.21	978.14	O	985.04		
			100	1.25	10.32		0.00	0.00	0.00	6.58		9.56		62.87	62.87									12.64			24.0	0.05													
Existing Inlet	XD1	977.97																																							

May 14, 2018-4:12pm
2:16C Design\01818-0129 Northport Summit Square II Apartments\DWG\FDPs\Storm Plan and Profile.dwg

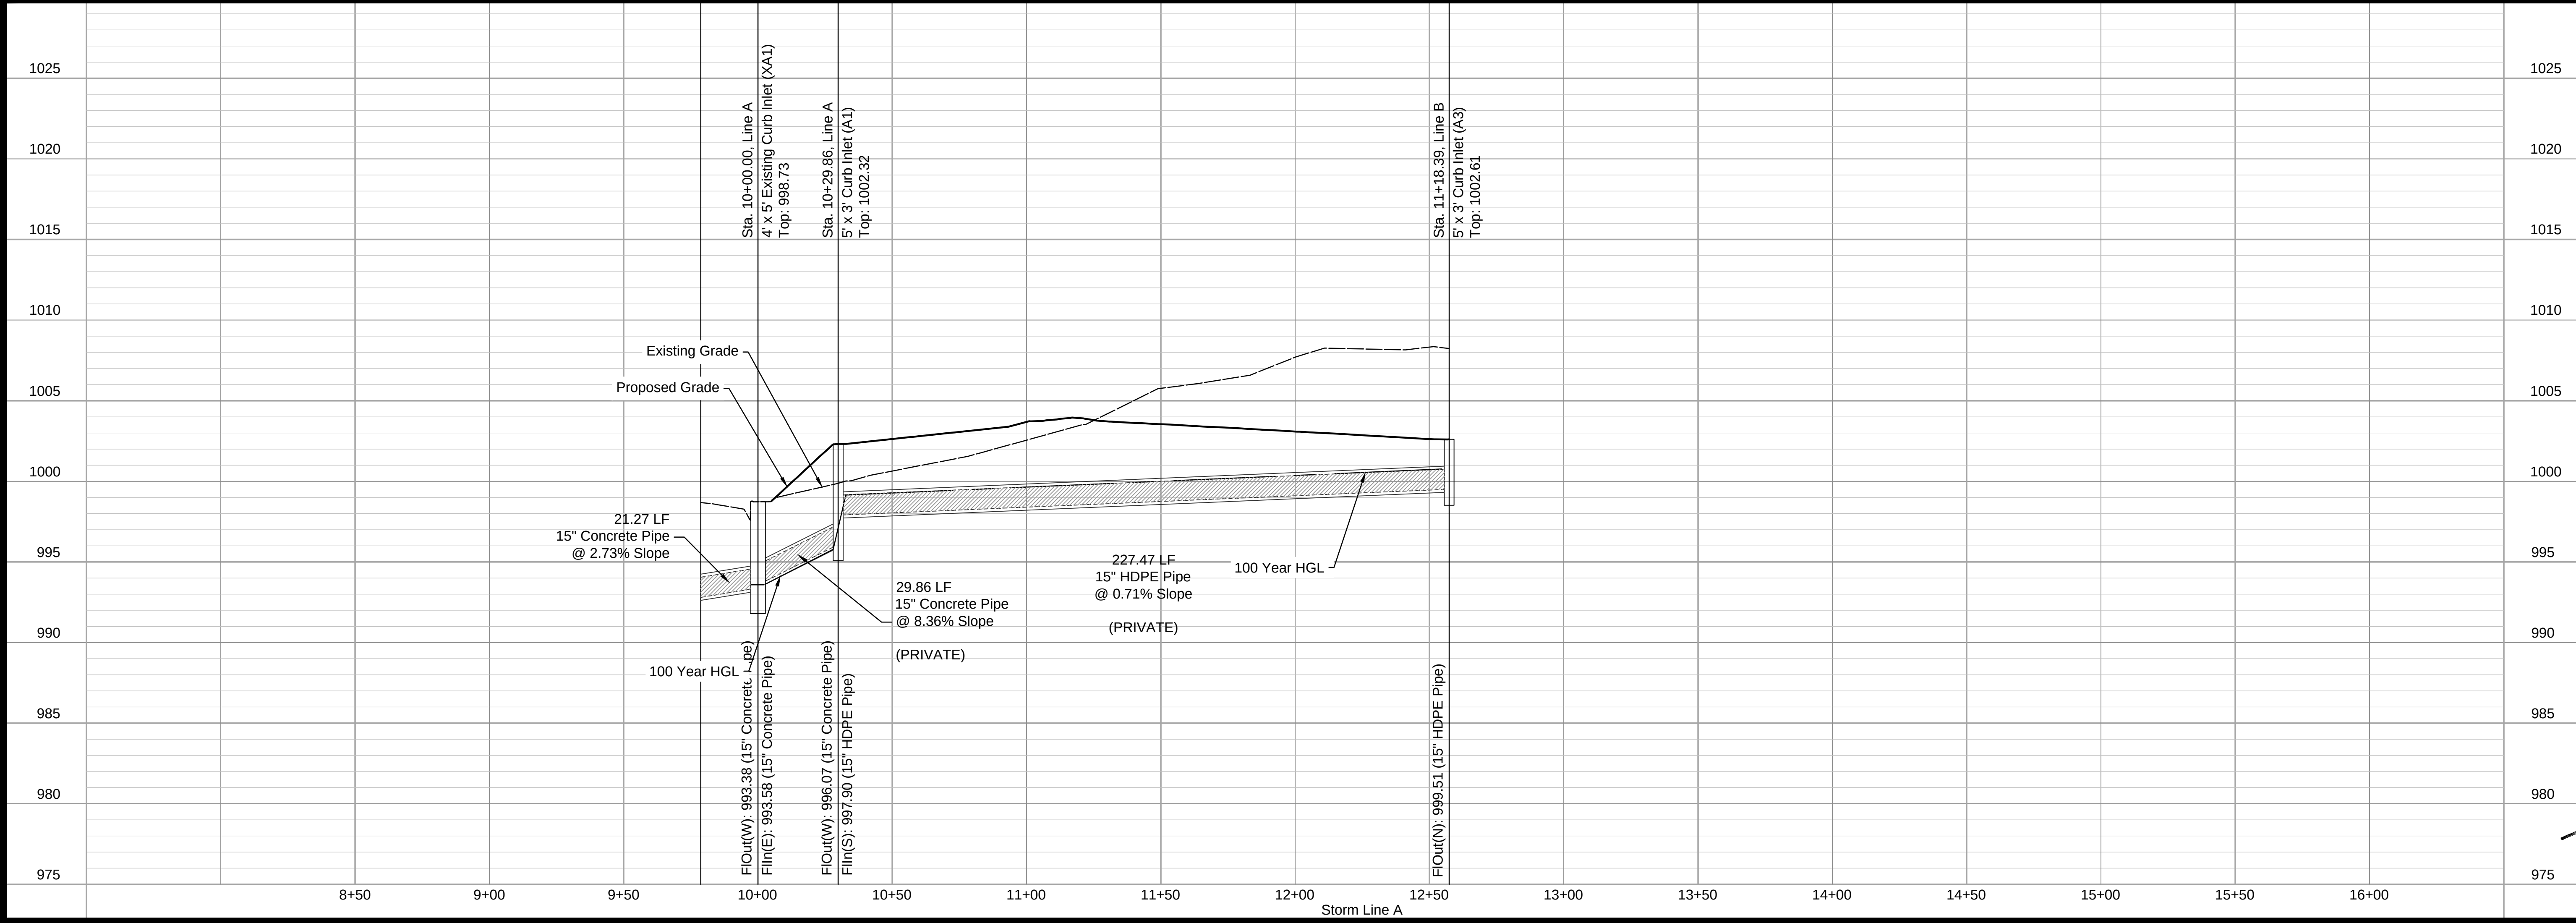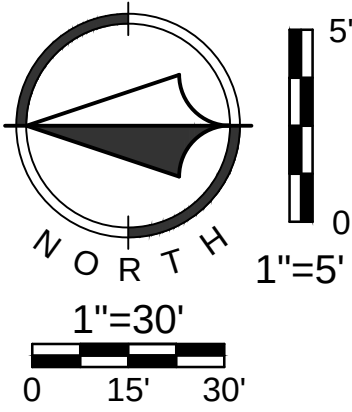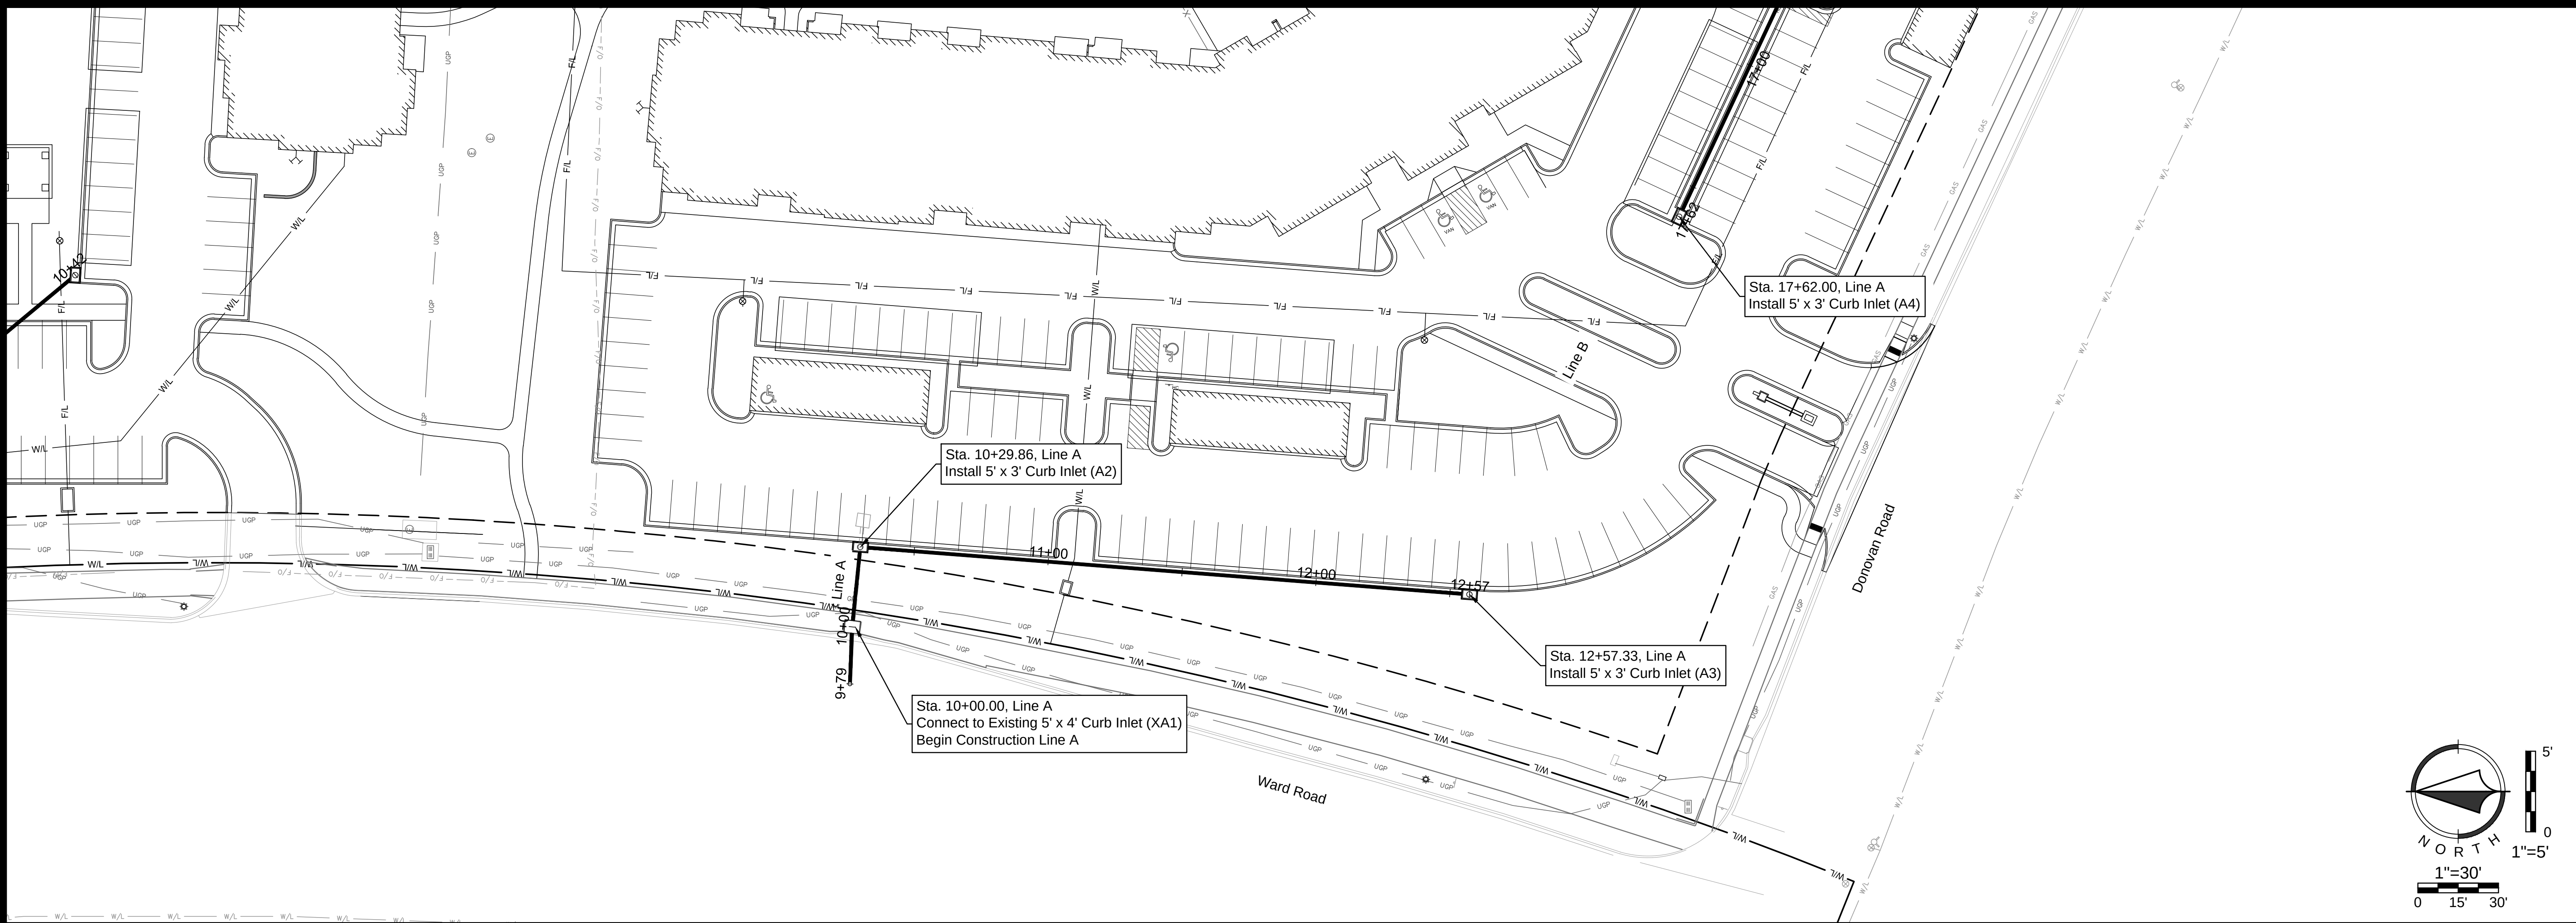

Sheet
C22

Final Development Plans


18-0129

Summit Square II

Lee's Summit, Jackson County, Missouri

Storm Plan and Profile



Line A

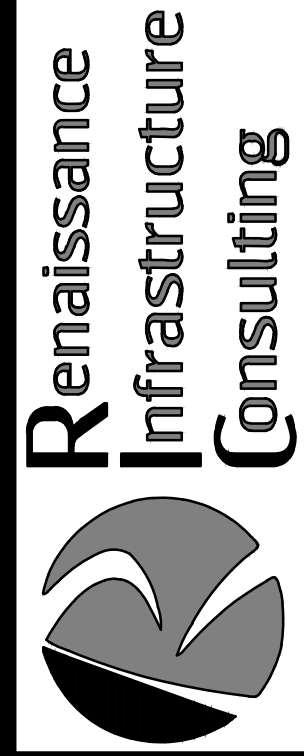

NO.	BY	DATE	REVISION
2	APT MES	05/14/13	PER CITY COMMENTS
1	APT MES	04/13/18	ORIGINAL SUBMITTAL

Missouri Certificate of Authority No. 200033630

May 14, 2018-4:12pm
2:16C Design\01816-0129 Northport Summit Square II Apartments\DWG\FDPS\Storm Plan and Profile.dwg

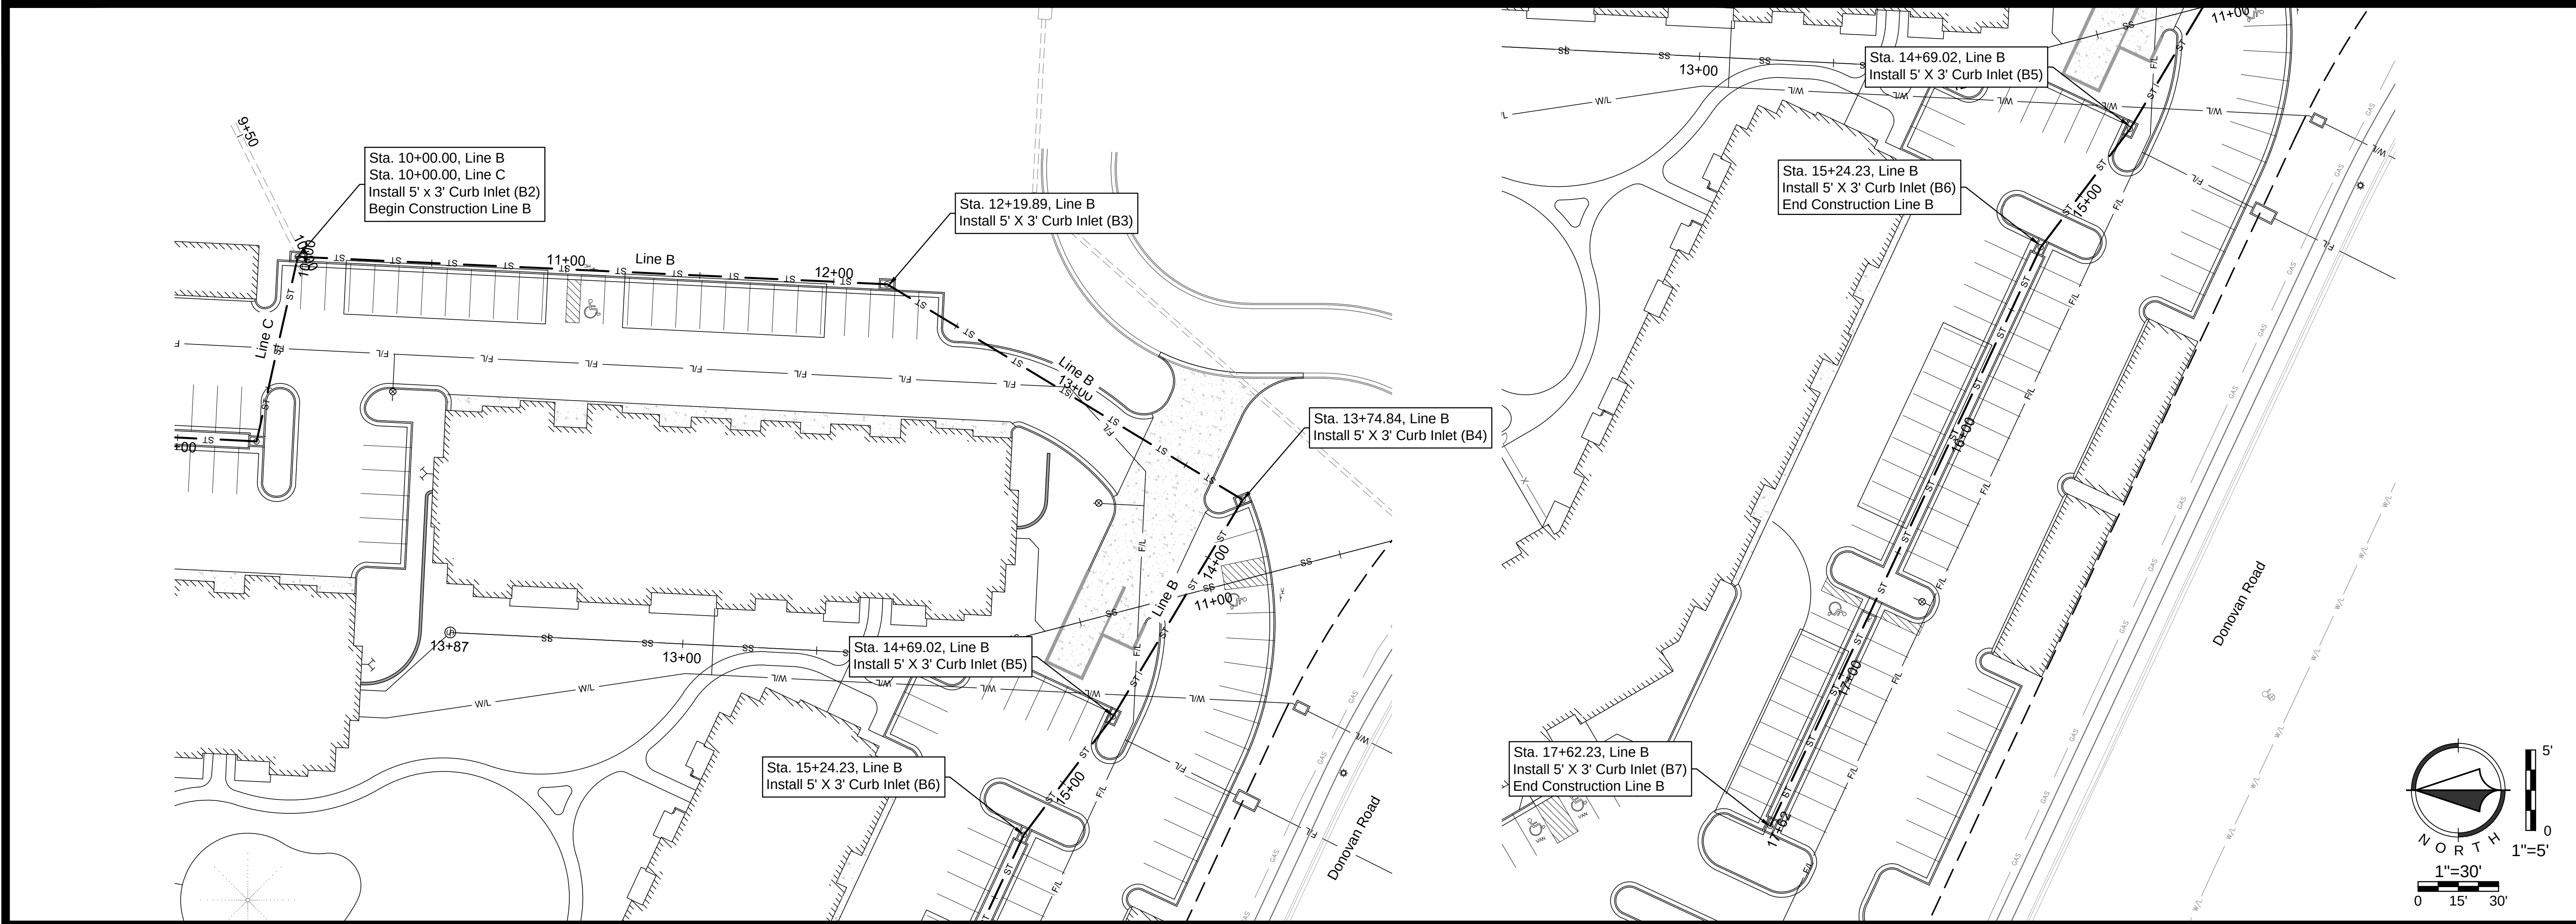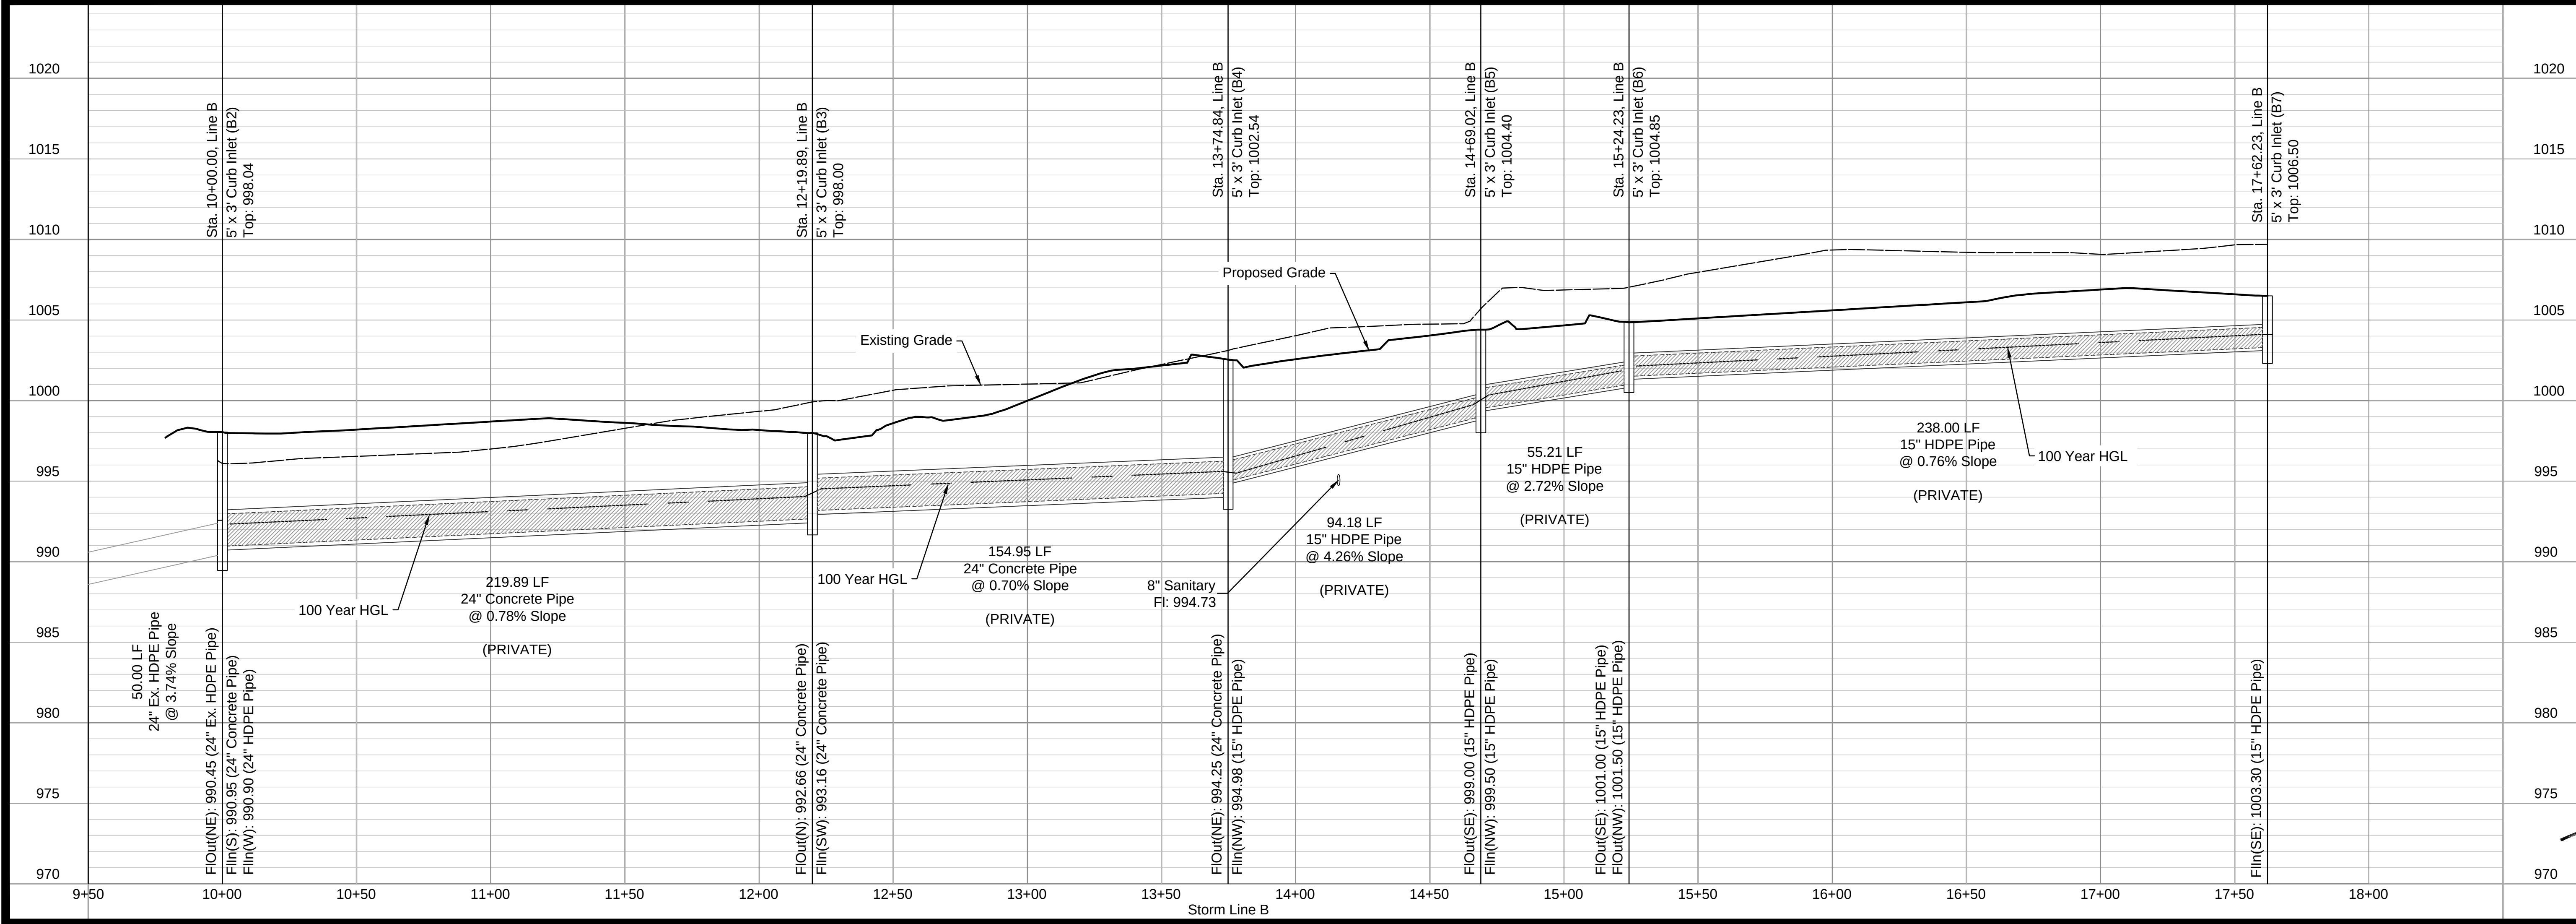

Sheet
C23

Final Development Plans
18-0129
Summit Square II
Lee's Summit, Jackson County, Missouri

Storm Plan and Profile

Line B

2	APT. MES	05/14/13	PER CITY COMMENTS
1	APT. MES	04/13/18	ORIGINAL SUBMITTAL
NO.	BY	OD	DATE

RENAISSANCE
INFRASTRUCTURE
CONSULTING



132 Abbie Avenue
Kansas City, Kansas 66103
913.317.9500
www.rii-consult.com

STATE OF MISSOURI
JULY 1, 2018
MITCHELL
SLUTTER
NUMBER
PE-2002003418
Professional Engineer

4/8

Missouri Certificate of Authority No. 200033630

May 14, 2018-4:12pm
2:16C Design\018-018-0129 Northport Summit Square II Apartments\DWG\FDPS\Storm Plan and Profile.dwg

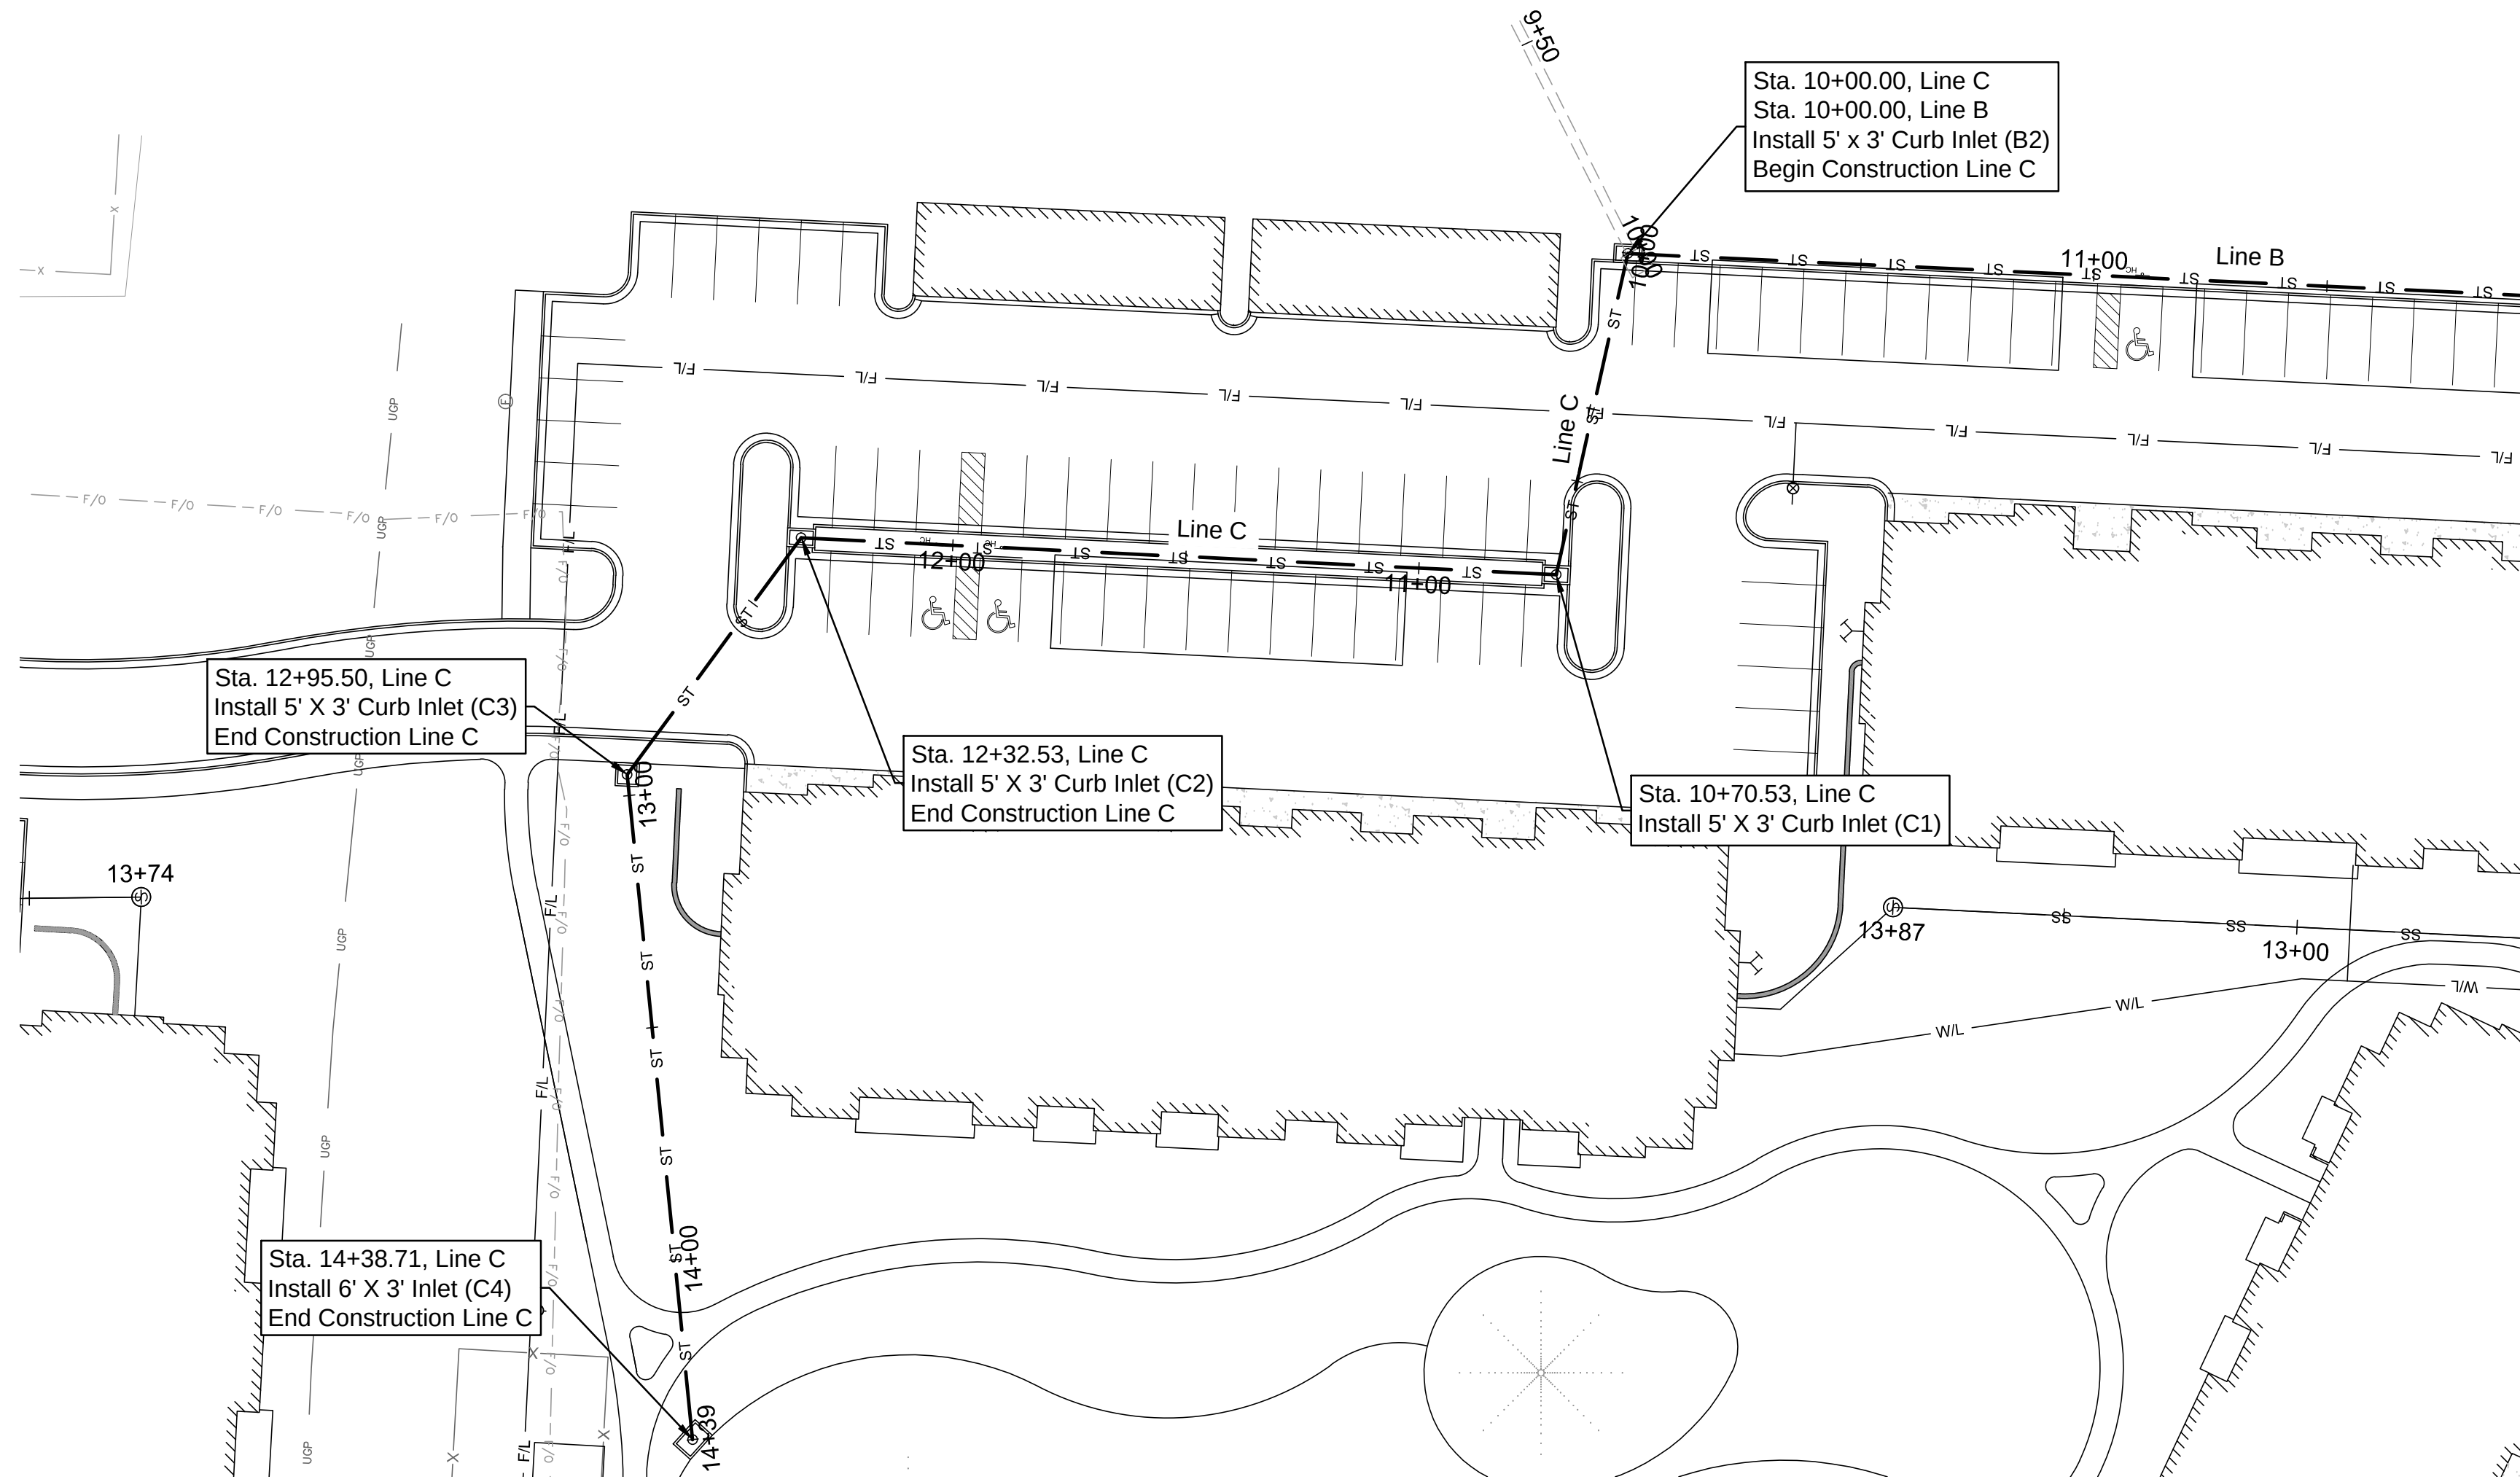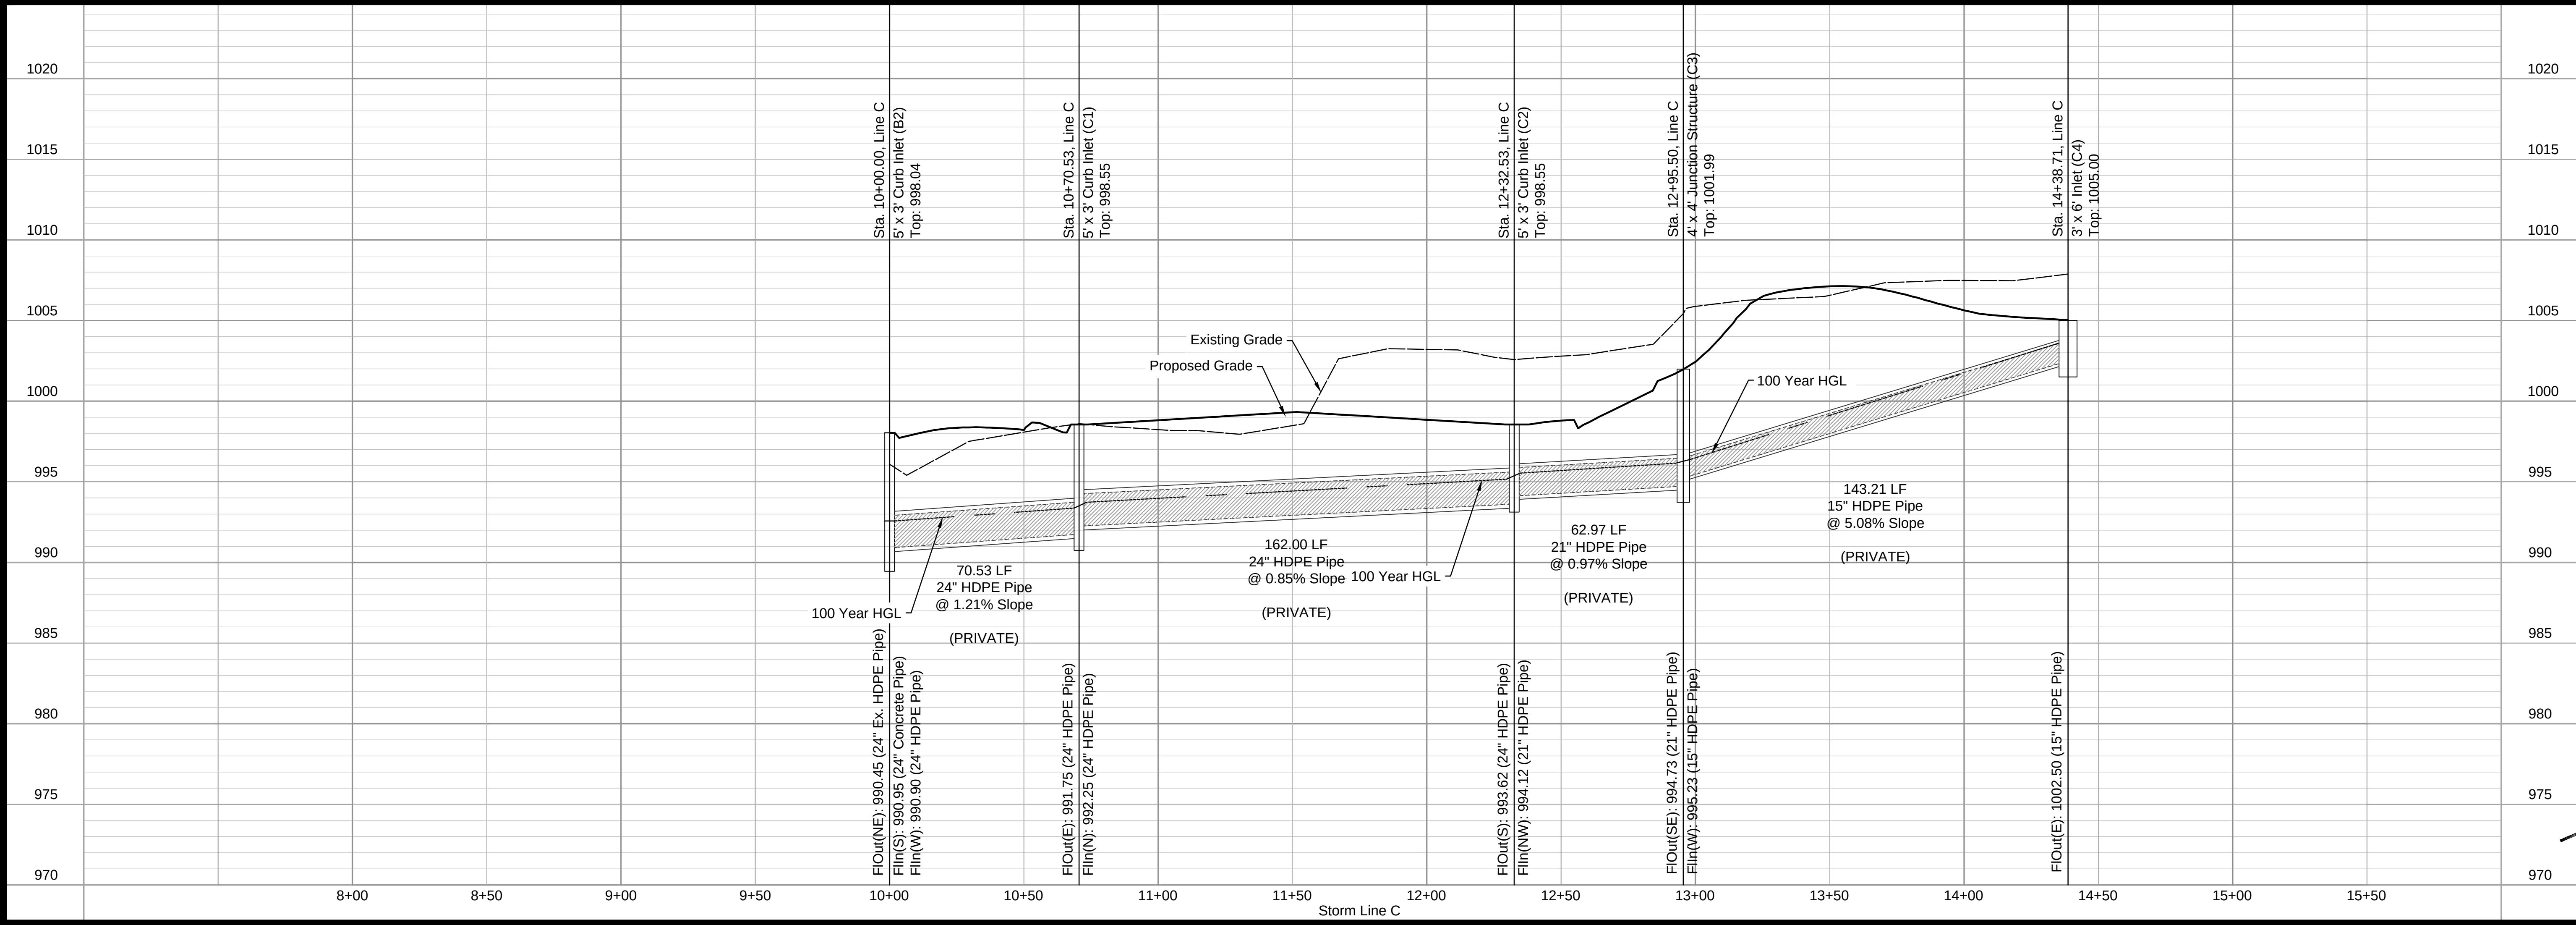

Sheet
C24

Final Development Plans
18-0129
Summit Square II
Lee's Summit, Jackson County, Missouri

Storm Plan and Profile
Line C

2	APT. MES	05/14/13	PER CITY COMMENTS
1	APT. MES	04/13/18	ORIGINAL SUBMITTAL
NO.	BY	DATE	REVISION




Renaissance Infrastructure Consulting

132 Abbie Avenue
Kansas City, Kansas 66103

MISSOURI
STATE OF MISSOURI
MITCHELL E. SLUTTER
ENGINEER
NUMBER
200033630

Missouri Certificate of Authority No. 200033630

May 14, 2018-4:12pm
2:16:10 Design 001016-0129 Northport Summit Square II Apartments Dwg\CDPs\Storm Plan and Profile.dwg

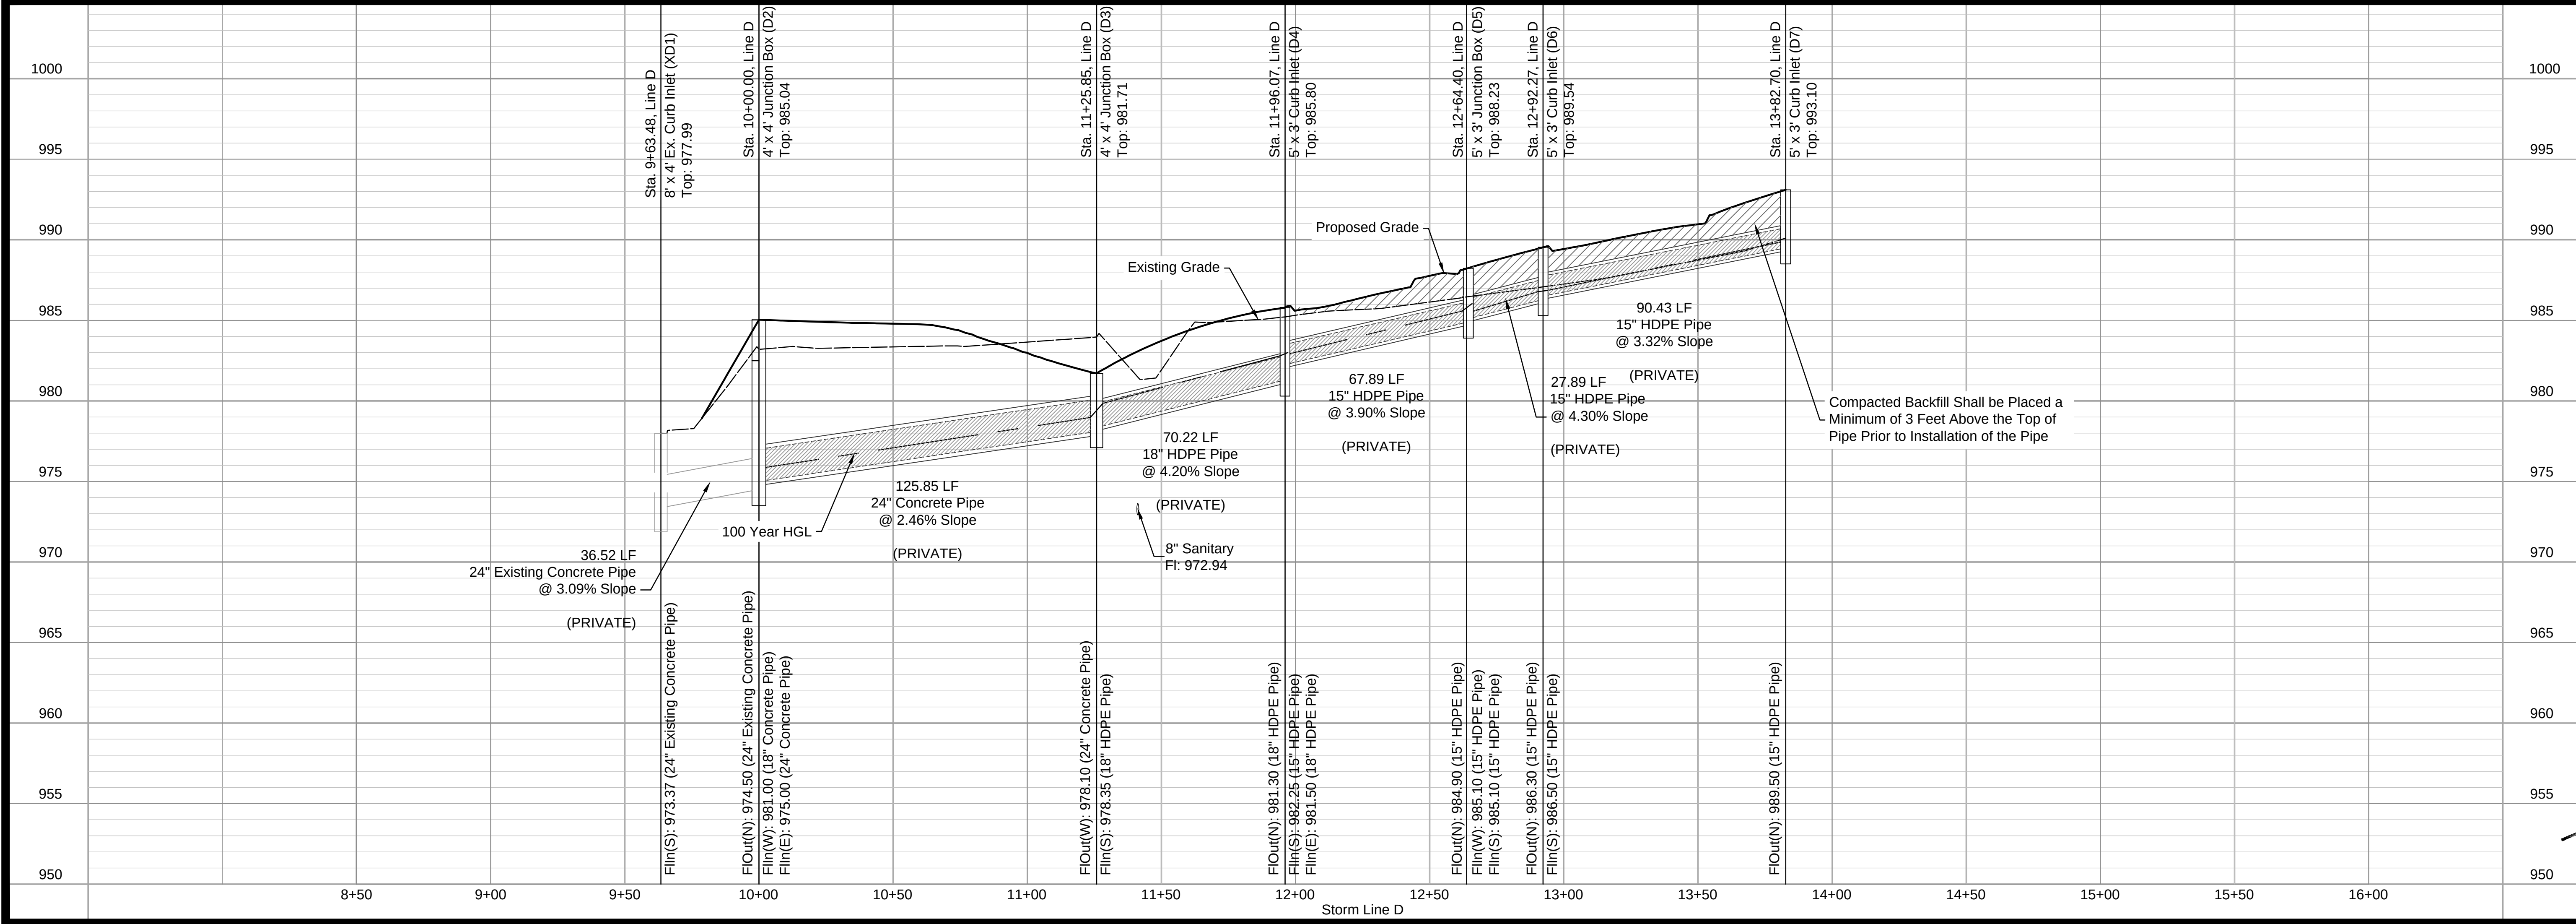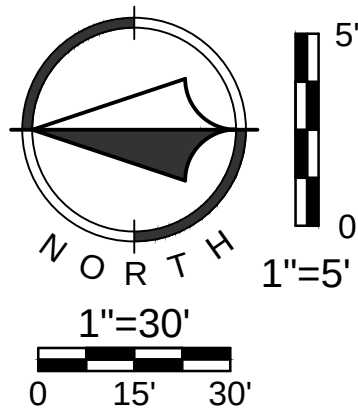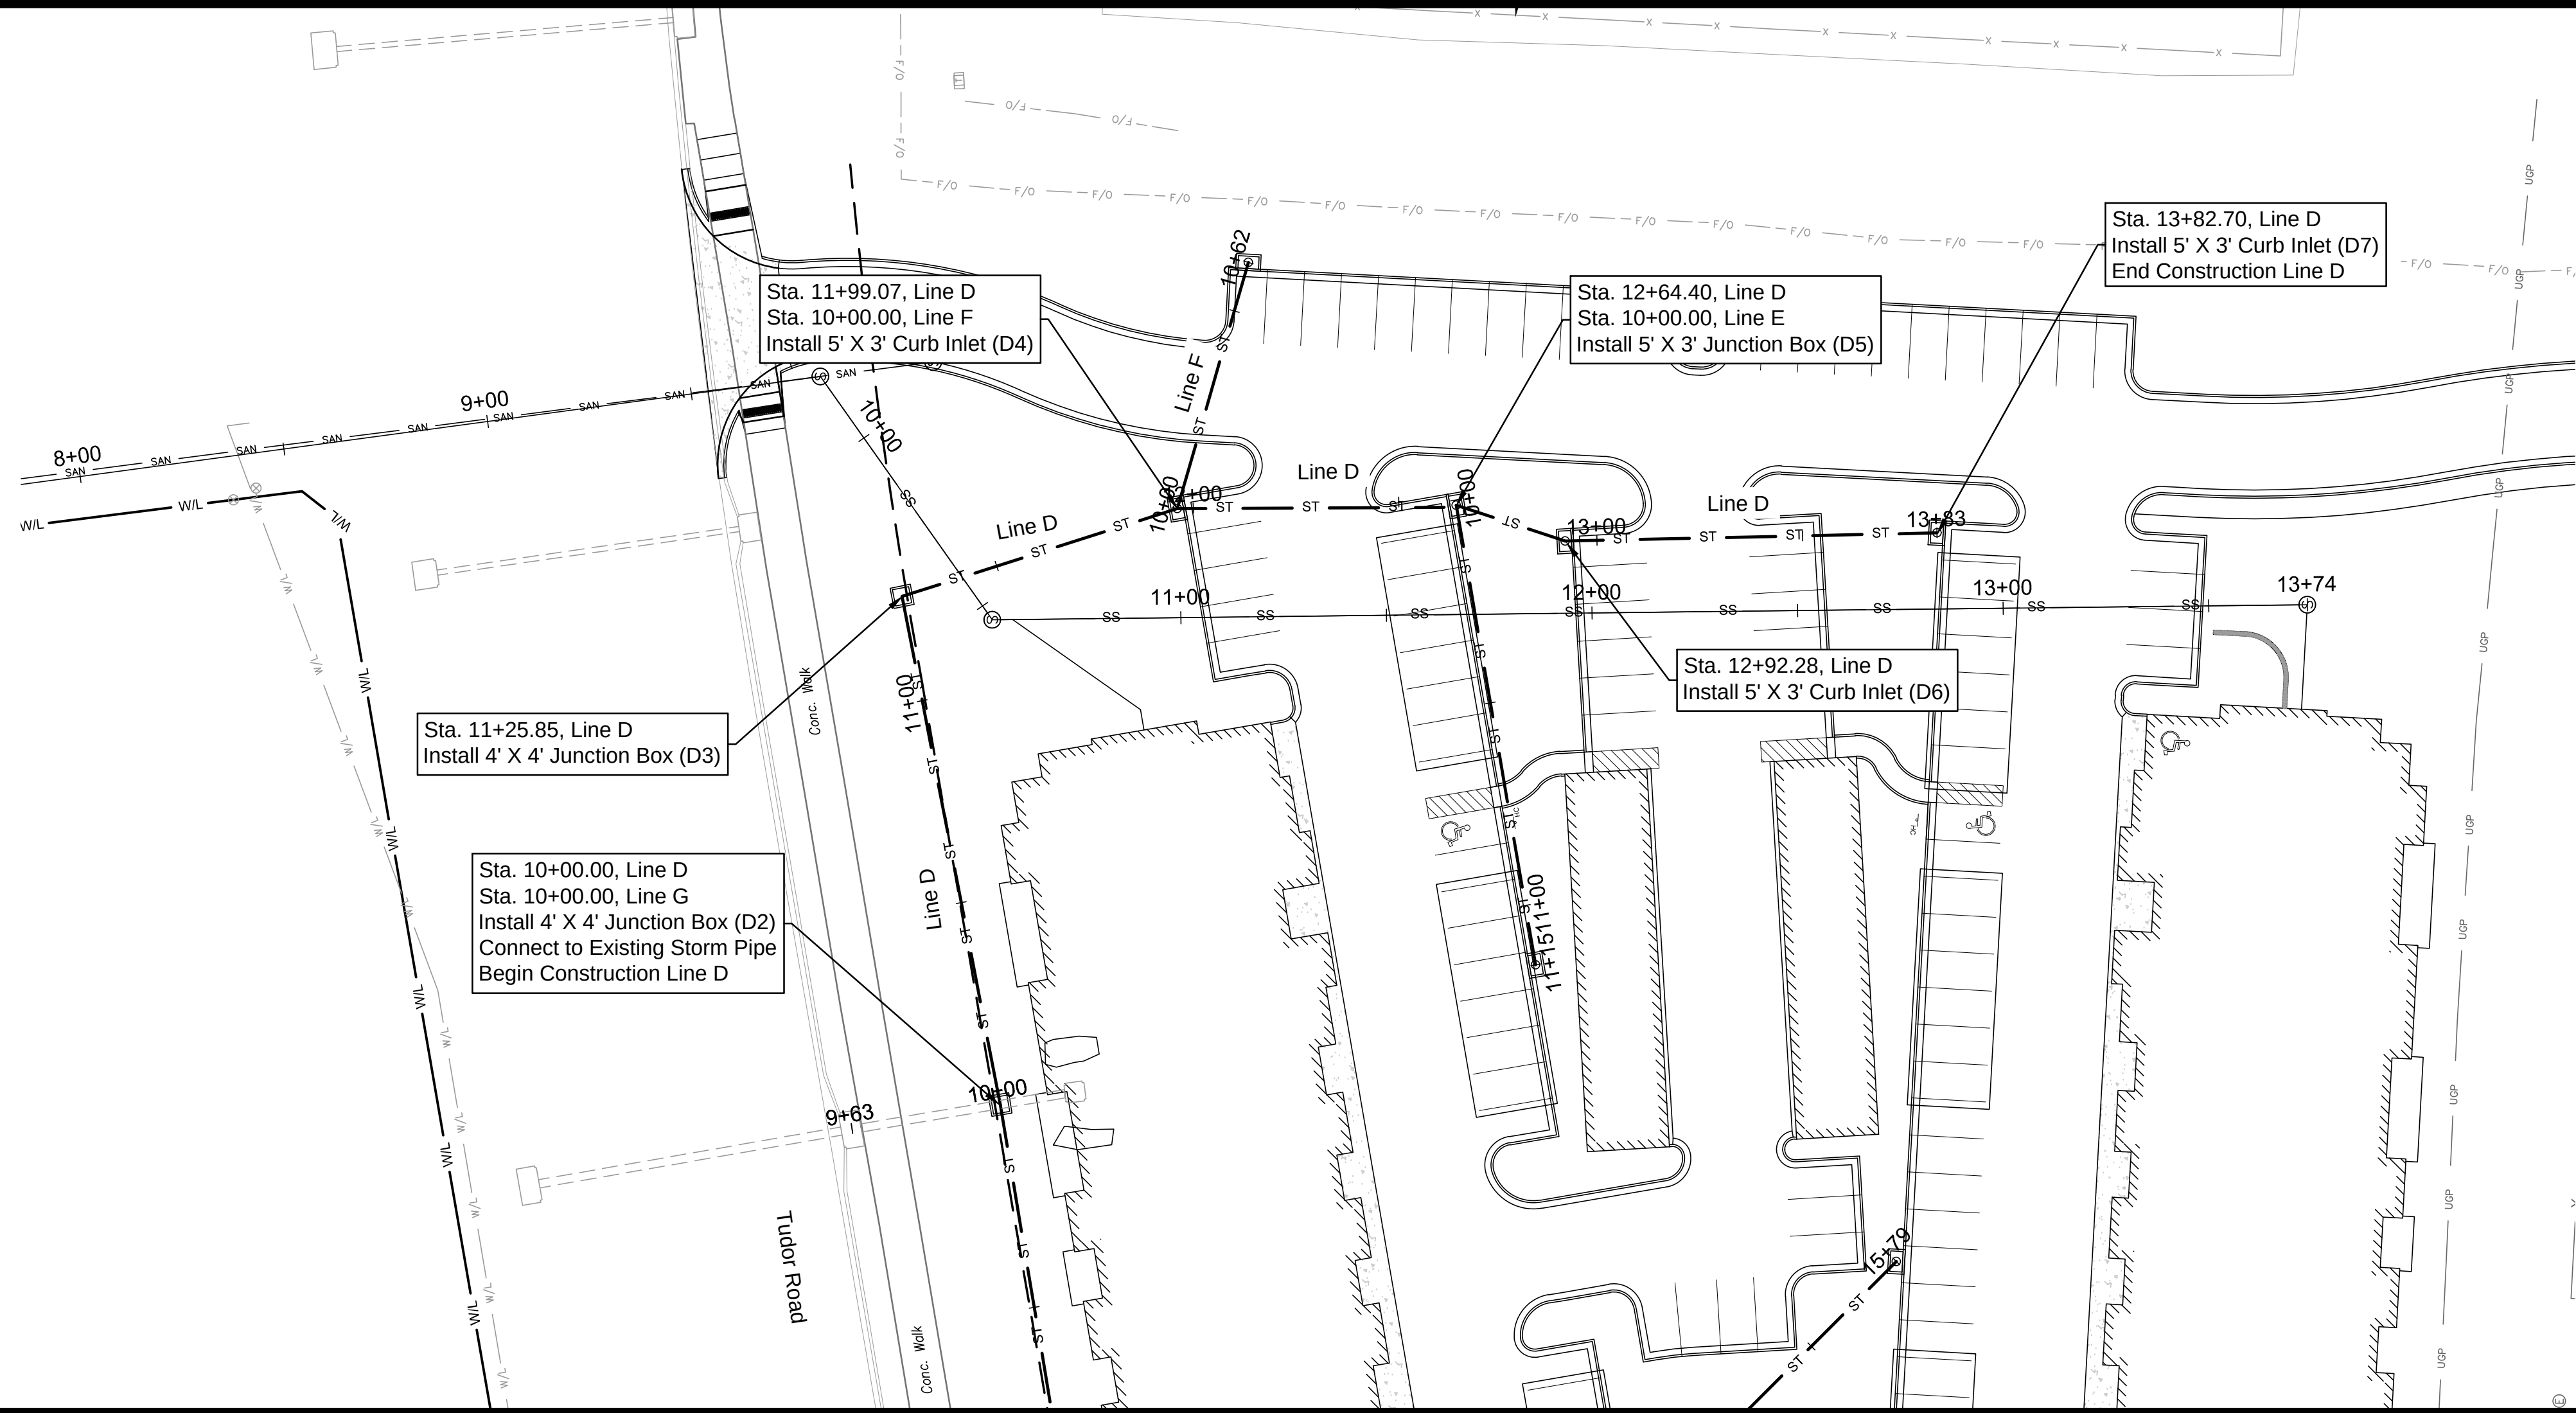

Sheet
C25

Final Development Plans

18-0129
Summit Square II

Lee's Summit, Jackson County, Missouri

Storm Plan and Profile


Line D

NO.	BY	DATE	REVISION
2	APT. MES	05/14/13	PER CITY COMMENTS
1	APT. MES	04/13/18	ORIGINAL SUBMITTAL



Renaissance Infrastructure Consulting

132 Abbie Avenue
Kansas City, Kansas 66103

913.317.9500
www.ri-consult.com

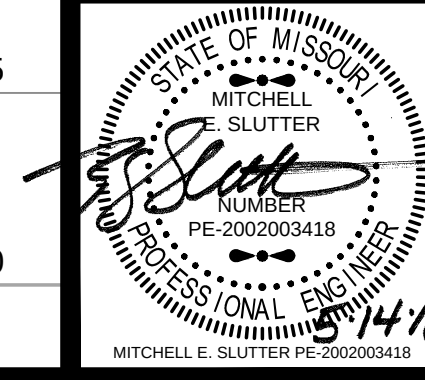

Missouri Certificate of Authority No. 2000033630

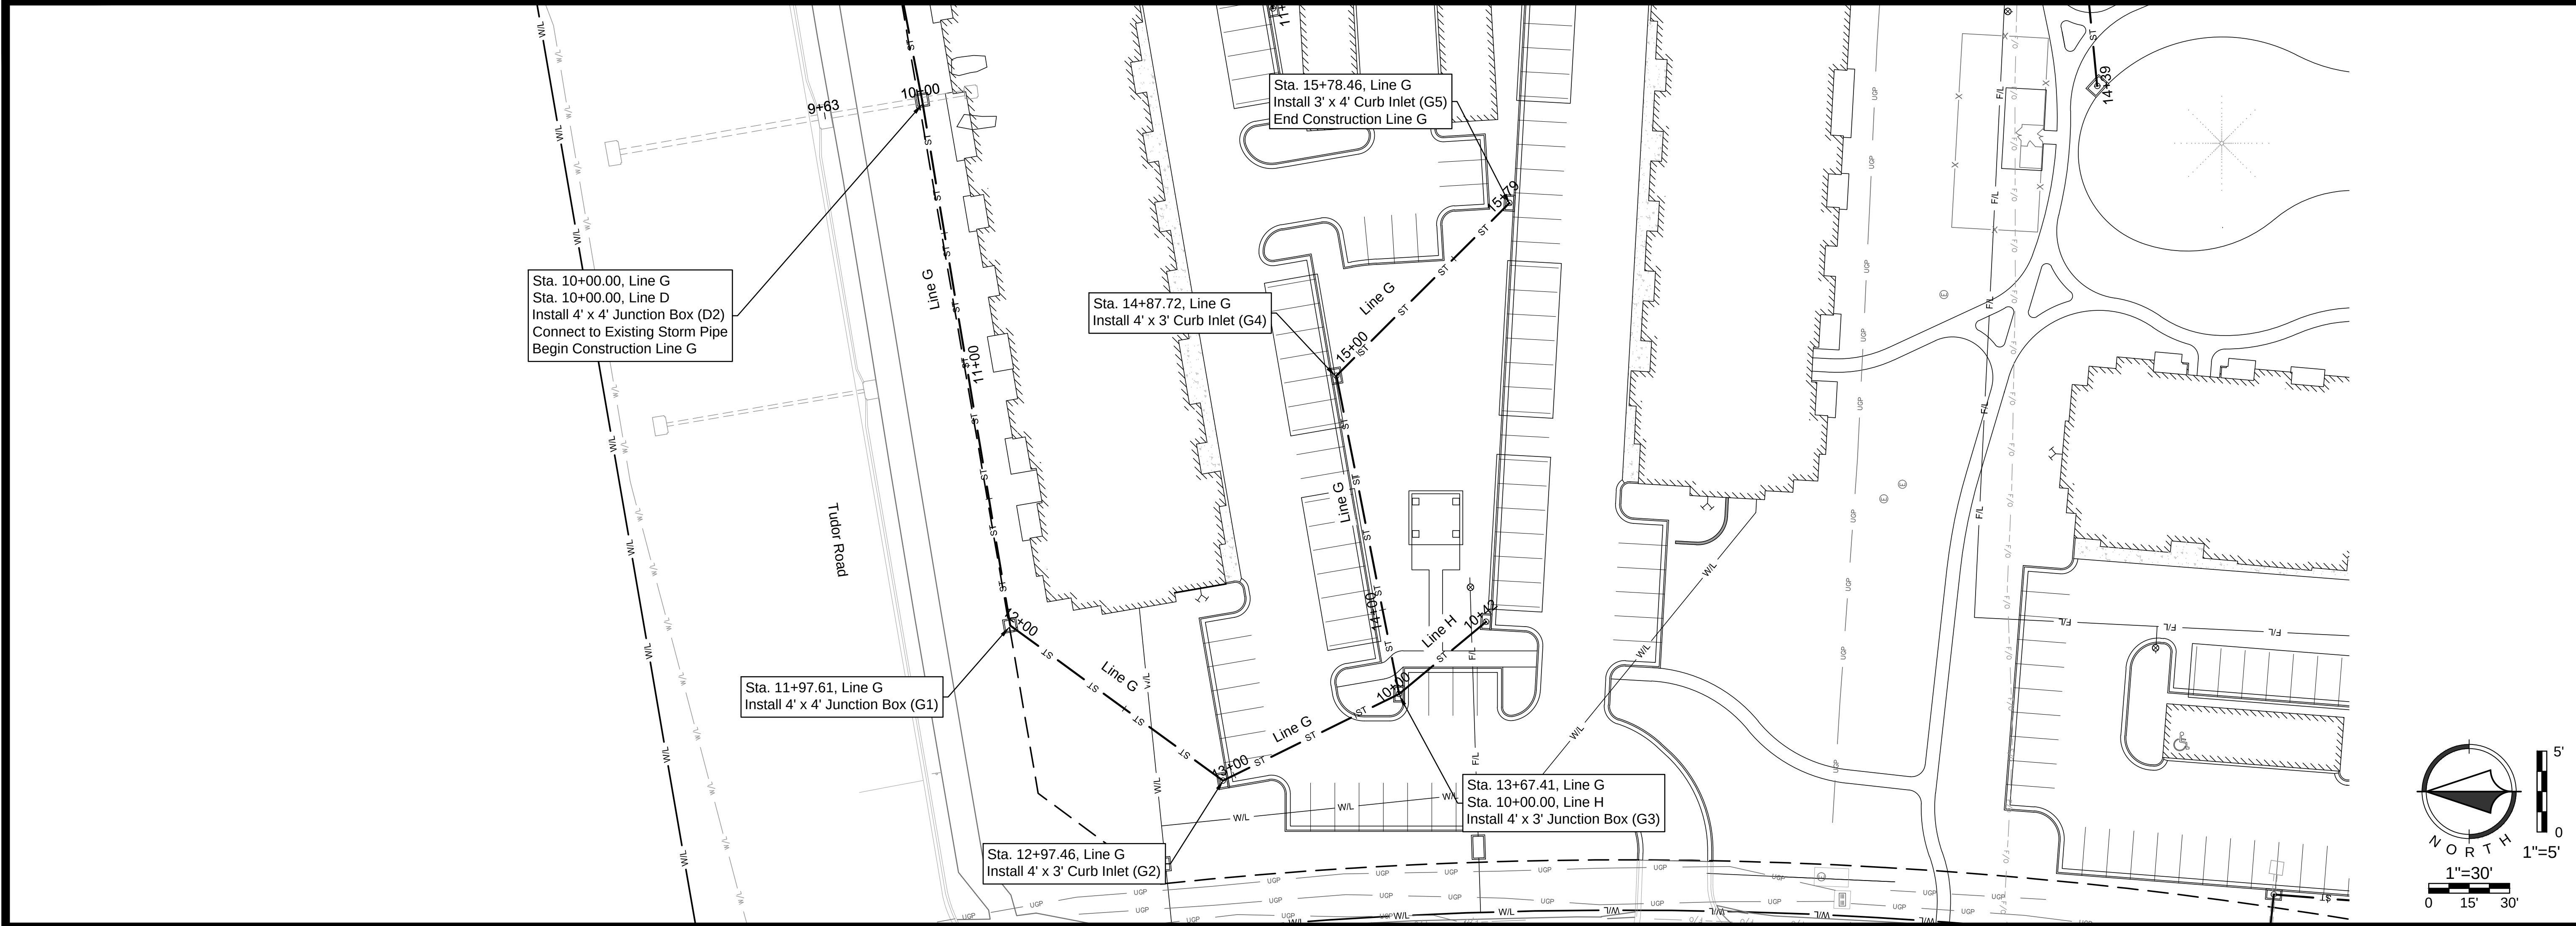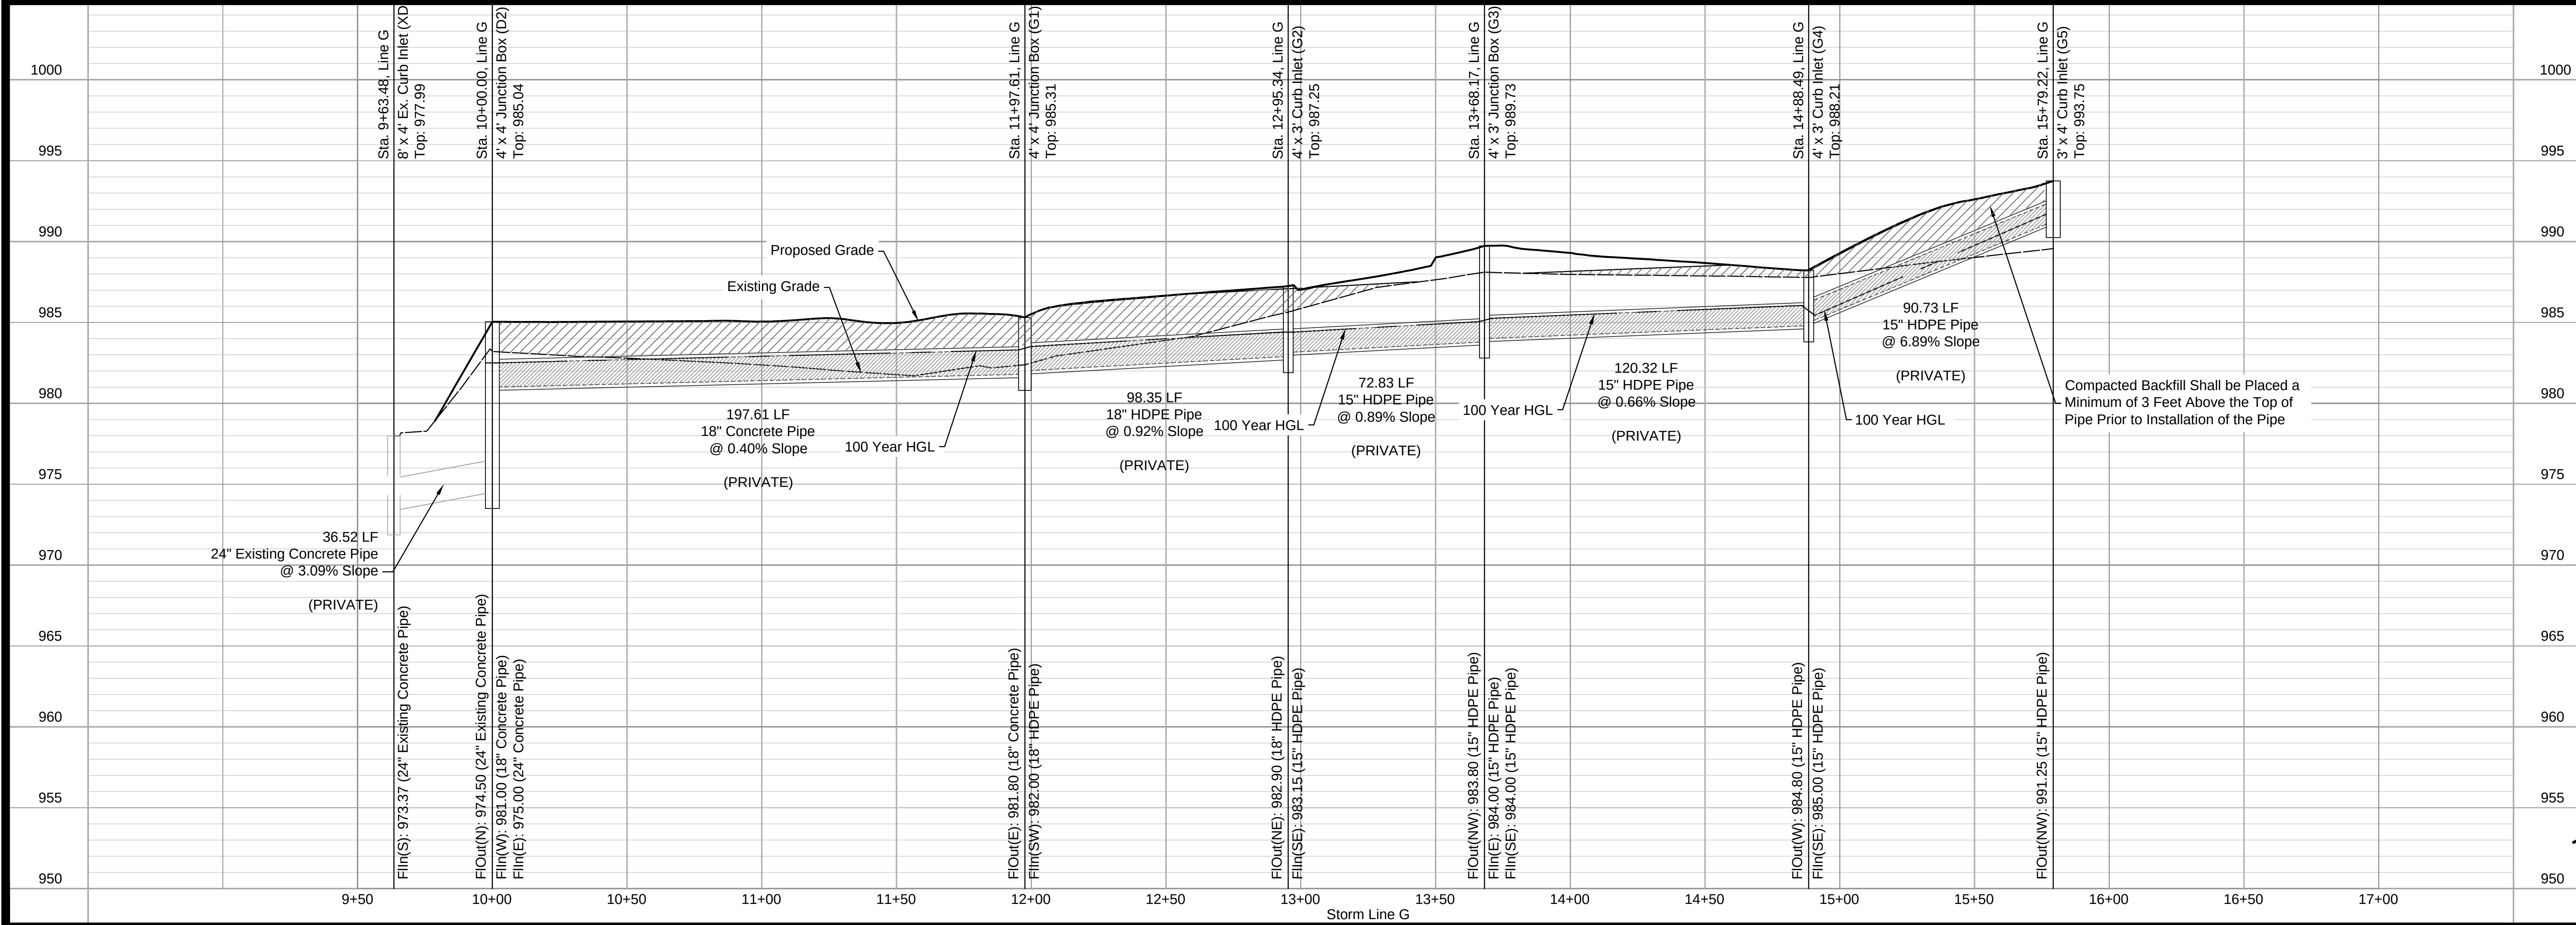

NO.	BY	DATE	REVISION
2	APT MES	05/14/13	PER CITY COMMENTS
1	APT MES	04/13/18	ORIGINAL SUBMITTAL

May 14, 2018 4:12pm
2:16:16 Design\0018-0129 Northpoint Summit Square II Apartments\DWG\FDPA\Pond Plan.dwg



Pond Design Calculations:

Note: As outlined in the Storm Water Report, the following development is part of a regional detention system. The proposed ponds are not required for detention and are for aesthetics only.

Runoff Calculations:

Area: 1.93 Ac (98 CN) + 1.15 Ac (74 CN) = 3.08 Ac
Tc: 10 Minutes
CN: 89.04

$Q_{100} = 25.08$ cfs
 $Q_{10} = 19.15$ cfs

Stage Storage:

100 Year WSE: 1,005.47
10 Year WSE: 1004.84

Emergency Spillway Design:




Weir Length: 40'
Weir Elevation: 1005.60
Side Slopes: 4:1
Flow Depth: 0.39'

Spillway Erosion Protection:

Flow Area: 20.58 sqft
Flow WP: 44.12 ft
 $R = 0.466$ ft
 $S = 0.005$ ft/ft
 $\gamma = 62.4 \times 0.466 \times 0.005 = 0.145$ psf
Spillway to be lined with well maintained turf grass. No additional erosion protection required.

Outlet Release Rates:

$Q_{100} = 16.87$ cfs
 $Q_{10} = 11.52$ cfs

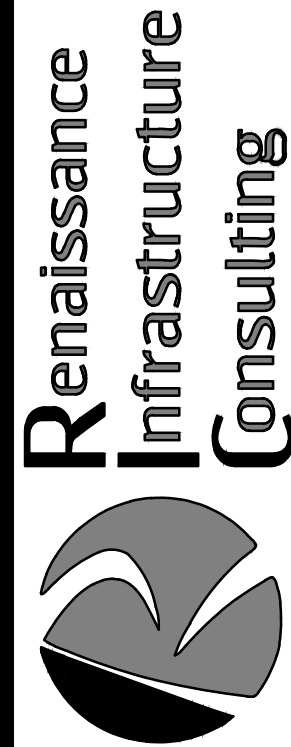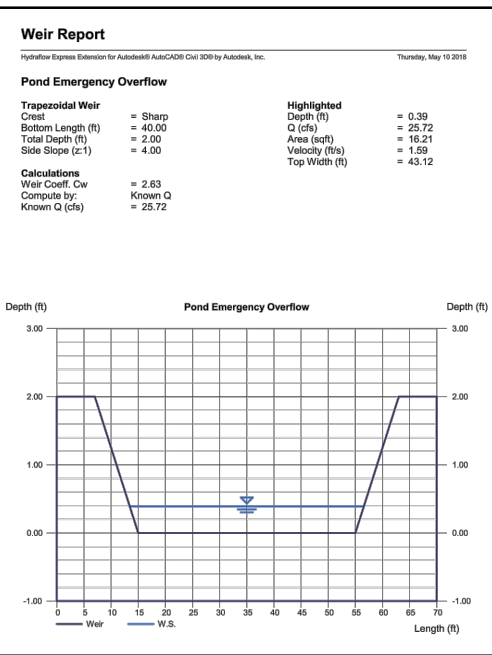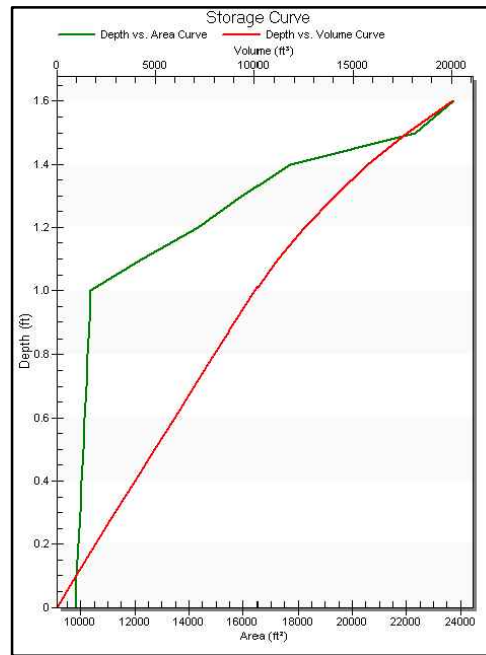

132 Abbie Avenue
Kansas City, Kansas 66103
913.317.9500
www.rii-consult.com

NO.	BY	DATE	REVISION
1	APT. MES	04/13/18	ORIGINAL SUBMITTAL
2	APT. MES	05/14/18	PER CITY COMMENTS

Pond Plan

Final Development Plans

18-0129

Summit Square II

Lee's Summit, Jackson County, Missouri

Sheet
C29



Missouri Certificate of Authority No. 2000033630

[illegible]

1. **Implement Pre-Clearing Plan:**
All temporary structural BMP's shown on the pre-clearing plan must be in place before the general clearing operations. Clearing necessary to place temporary structural BMP's is the minimum required for installation. Coordinate clearing necessary to place temporary structural BMP's with local weather forecast so that clearing and placement may be completed within a forecast dry period. Stabilize all erosion control measures after installation. Temporary Barrier Fence shall be in Place, around areas not to be disturbed, prior to any construction activities. This area includes Stream Corridor.
2. **Clear and Stabilize Work Areas:**
Grade contractor areas and place all-weather surface on contractor areas.
3. **Clearing and Grubbing:**
After Phase I BMP's are installed, contractor may clear, grub, and demo required areas as necessary.

EROSION CONTROL NOTES

1. Erosion control plan modifications shall be required if the plan fails to substantially control erosion and offsite sedimentation.
2. The retention of access controls and sediment controls shall be required for areas where seed has not established 70% cover.
3. The contractor shall temporarily seed and mulch all disturbed areas if there has been no construction activity on them for a period of fourteen (14) calendar days.
4. Install "J" Hooks on silt fence every 100 LF

  EROSION CONTROL LEGEND	
	Stabilized Construction Entrance
	Staging Area
	Stockpile Area
	Concrete Washout
	Limits of Disturbance
	Perimeter Silt Fence
	Inlet Protection

Disturbed Area for Site Improvements : 13.55 Acres

ESTIMATED EARTHWORK




Cut: 15,882 CY
Fill: 30,674 CY

Earthwork calculations are informational only. Contractor shall be responsible for their own earthwork calculations and perform all necessary earthwork shown herein without additional cost to the owner if quantities differ than above. Earthwork numbers are unadjusted.



	Project Stages	BMP Plan Ref. No.	BMP Description	Remove after Stage	Notes
Phase I	A-Prior to Land Disturbance	1	Construction Entrance	C	Install Construction Entrance, as shown on Plans.
		2	Staging Area	C	Install Staging Area
		3	Perimeter Sediment Fence	C	Install Perimeter Sediment Fence, as shown on Plans.
		4	Area Inlet Protection	C	Install Filter Bags around Existing Area Inlets
		5	Concrete Washout	C	Install Concrete Washout as shown on plans prior to pouring any concrete.
		6	Curb Inlet Protection	C	Install Filter Bags around Existing Curb Inlets
Phase II	B-Site Grading	7	Stockpile Topsoil	D	Install Sediment Fence a Minimum of 5' Beyond Toe of Slope
	C-Site Construction	8	Sediment Fence	D	Install Sediment Fence, as shown on Plans
		9	Curb Inlet Protection	D	Install Filter Bags around Proposed Curb Inlets
Phase III	D-Final Stabilization	10	Establish Perennial Vegetation	N/A	Redistribute Topsoil and seed and mulch all disturbed areas. Sod Right-of-Way. Stabilization complete when 100% disturbed area is established with perennial vegetation with a density of 70%.


NO.	REV.	DATE	BY	OD.	DATE	REV.	NO.
1	APT	04/13/18	MES				
2	APT	05/14/13	MES				
PER CITY COMMENTS							
ORIGINAL SUBMITTAL							
REVISION							

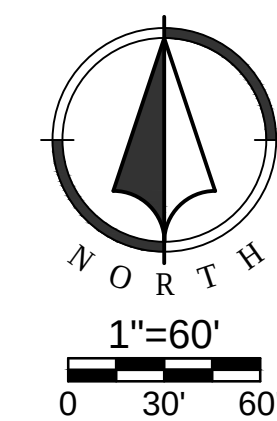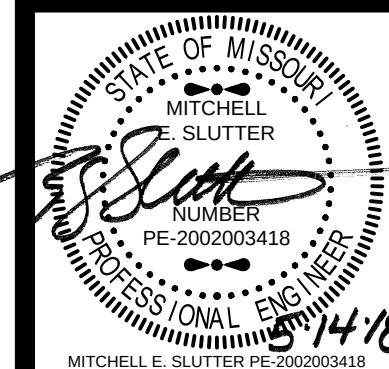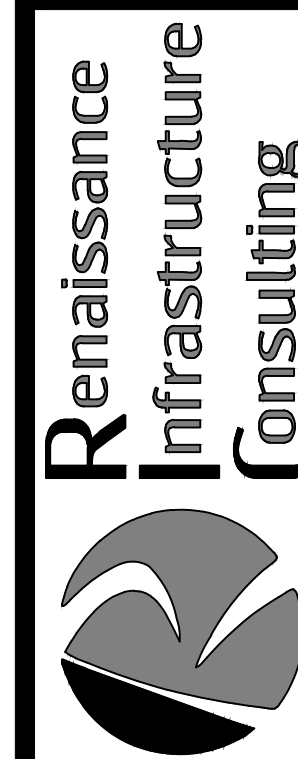

1. **Implement Pre-Clearing Plan:**
All temporary structural BMP's shown on the pre-clearing plan must be in place before the general clearing operations. Clearing necessary to place temporary structural BMP's is the minimum required for installation. Coordinate clearing necessary to place temporary structural BMP's with local weather forecast so that clearing and placement may be completed within a forecast dry period. Stabilize all erosion control measures after installation. Temporary Barrier Fence shall be in place, around areas not to be disturbed, prior to any construction activities. This area includes Stream Corridor.
2. **Clear and Stabilize Work Areas:**
Grade contractor areas and place all-weather surface on contractor areas.
3. **Clearing and Grubbing:**
After Phase I BMP's are installed, contractor may clear, grub, and demo required areas as necessary.

1. Erosion control plan modifications shall be required if the plan fails to substantially control erosion and offsite sedimentation.
2. The retention of access controls and sediment controls shall be required for areas where seed has not established 70% cover.
3. The contractor shall temporarily seed and mulch all disturbed areas if there has been no construction activity on them for a period of fourteen (14) calendar days.
4. Install "J" Hooks on silt fence every 100 LF



Sodded Areas





 






ESTIMATED EARTHWORK

Cut: 14,051 CY
Fill: 32,804 CY

Earthwork calculations are informational only. Contractor shall be responsible for their own earthwork calculations and perform all necessary earthwork shown herein without additional cost to the owner if quantities differ than above. Earthwork numbers are unadjusted.

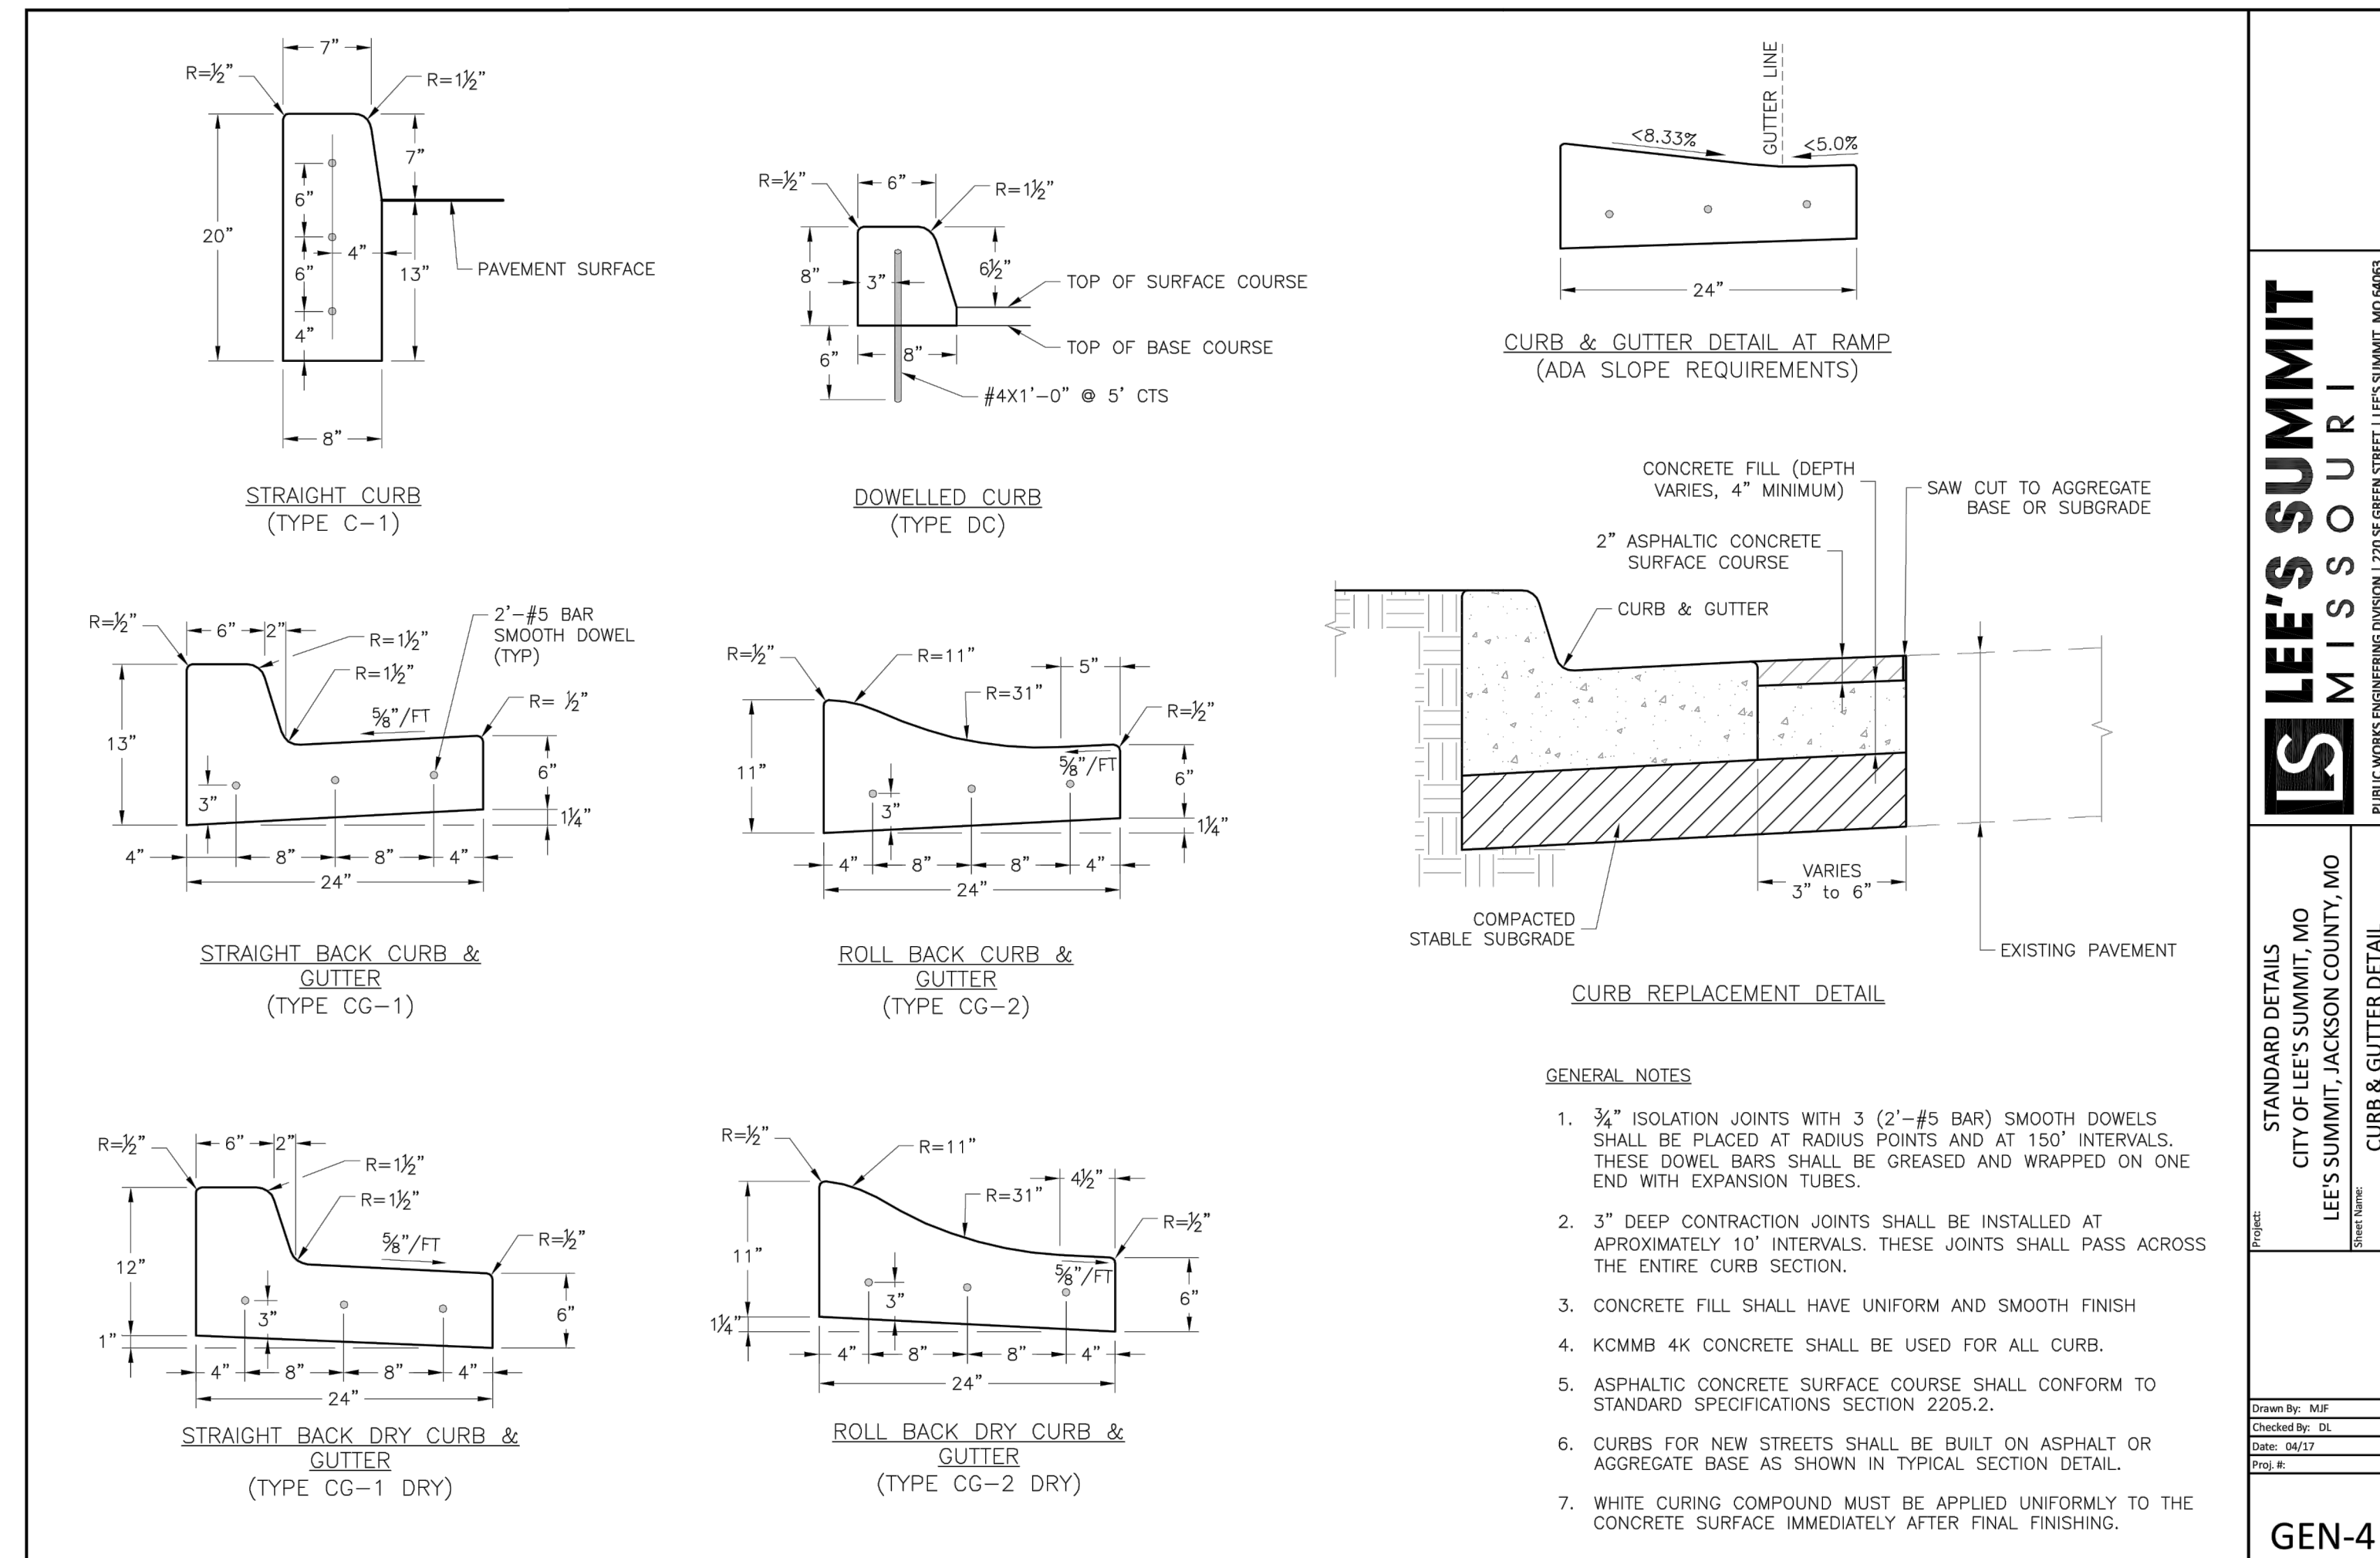
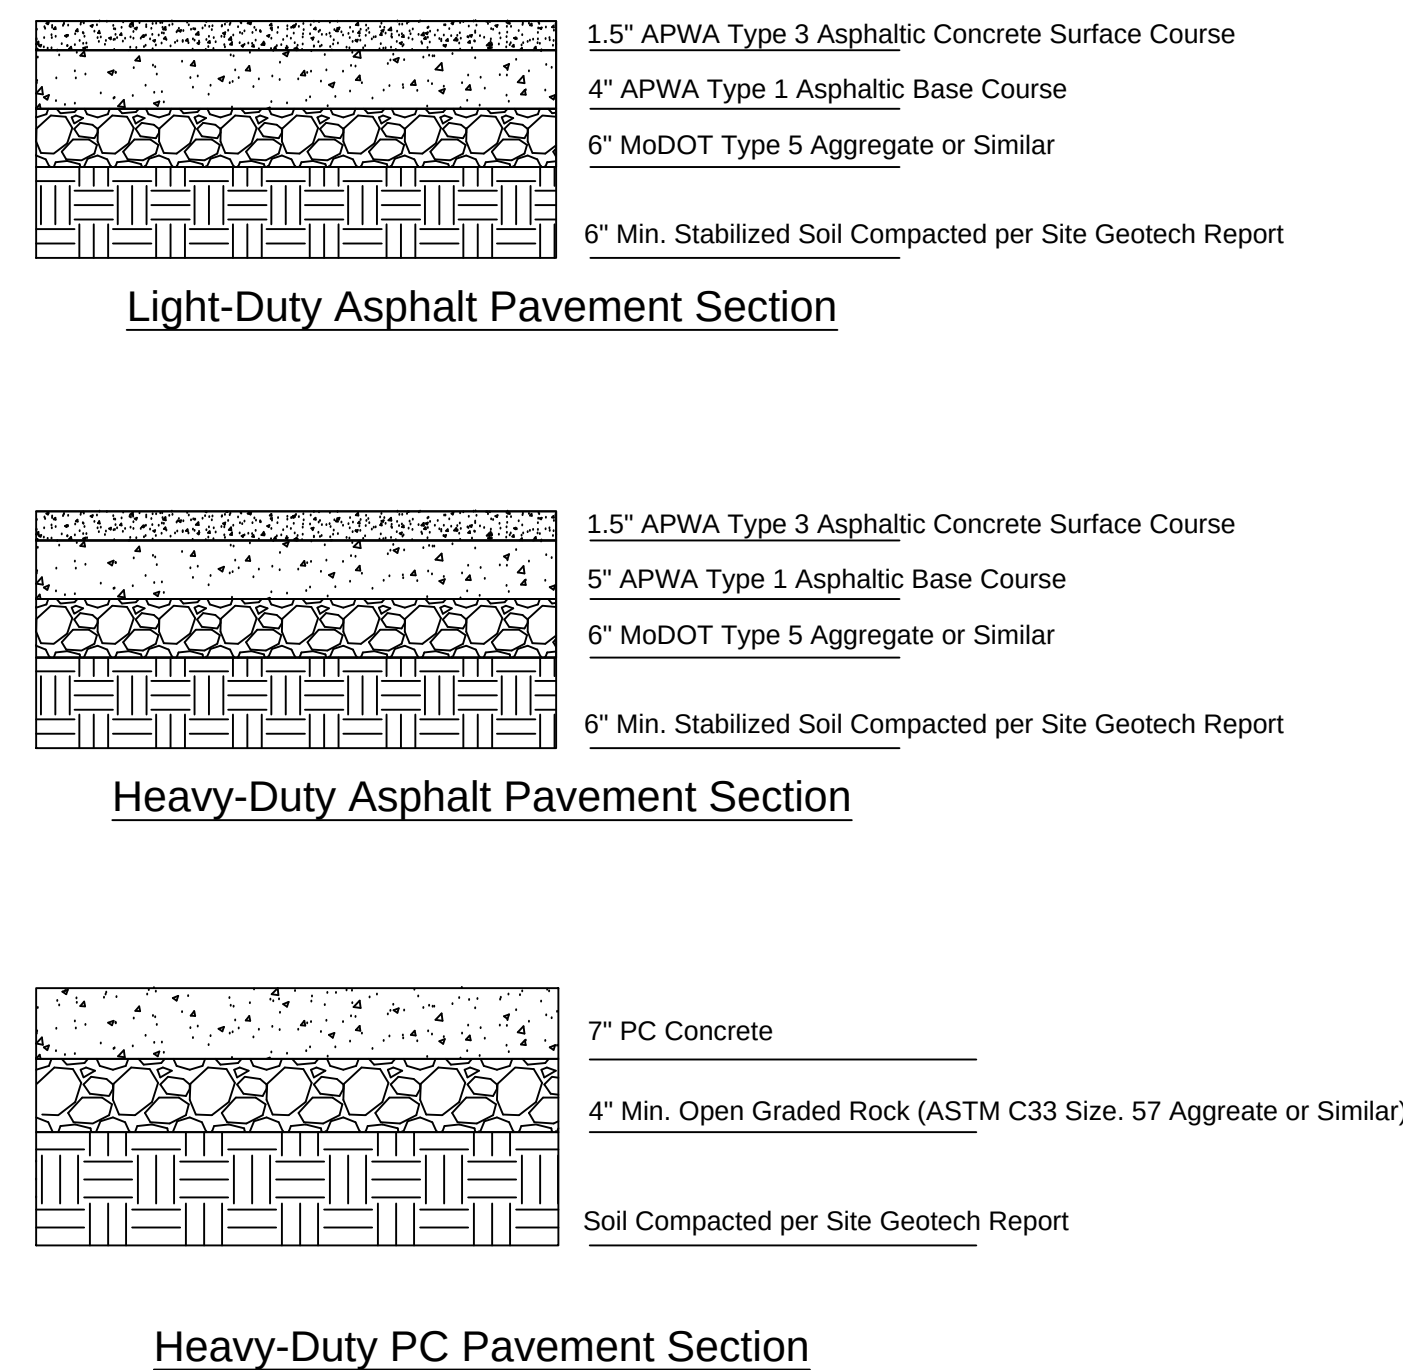
[illegible]

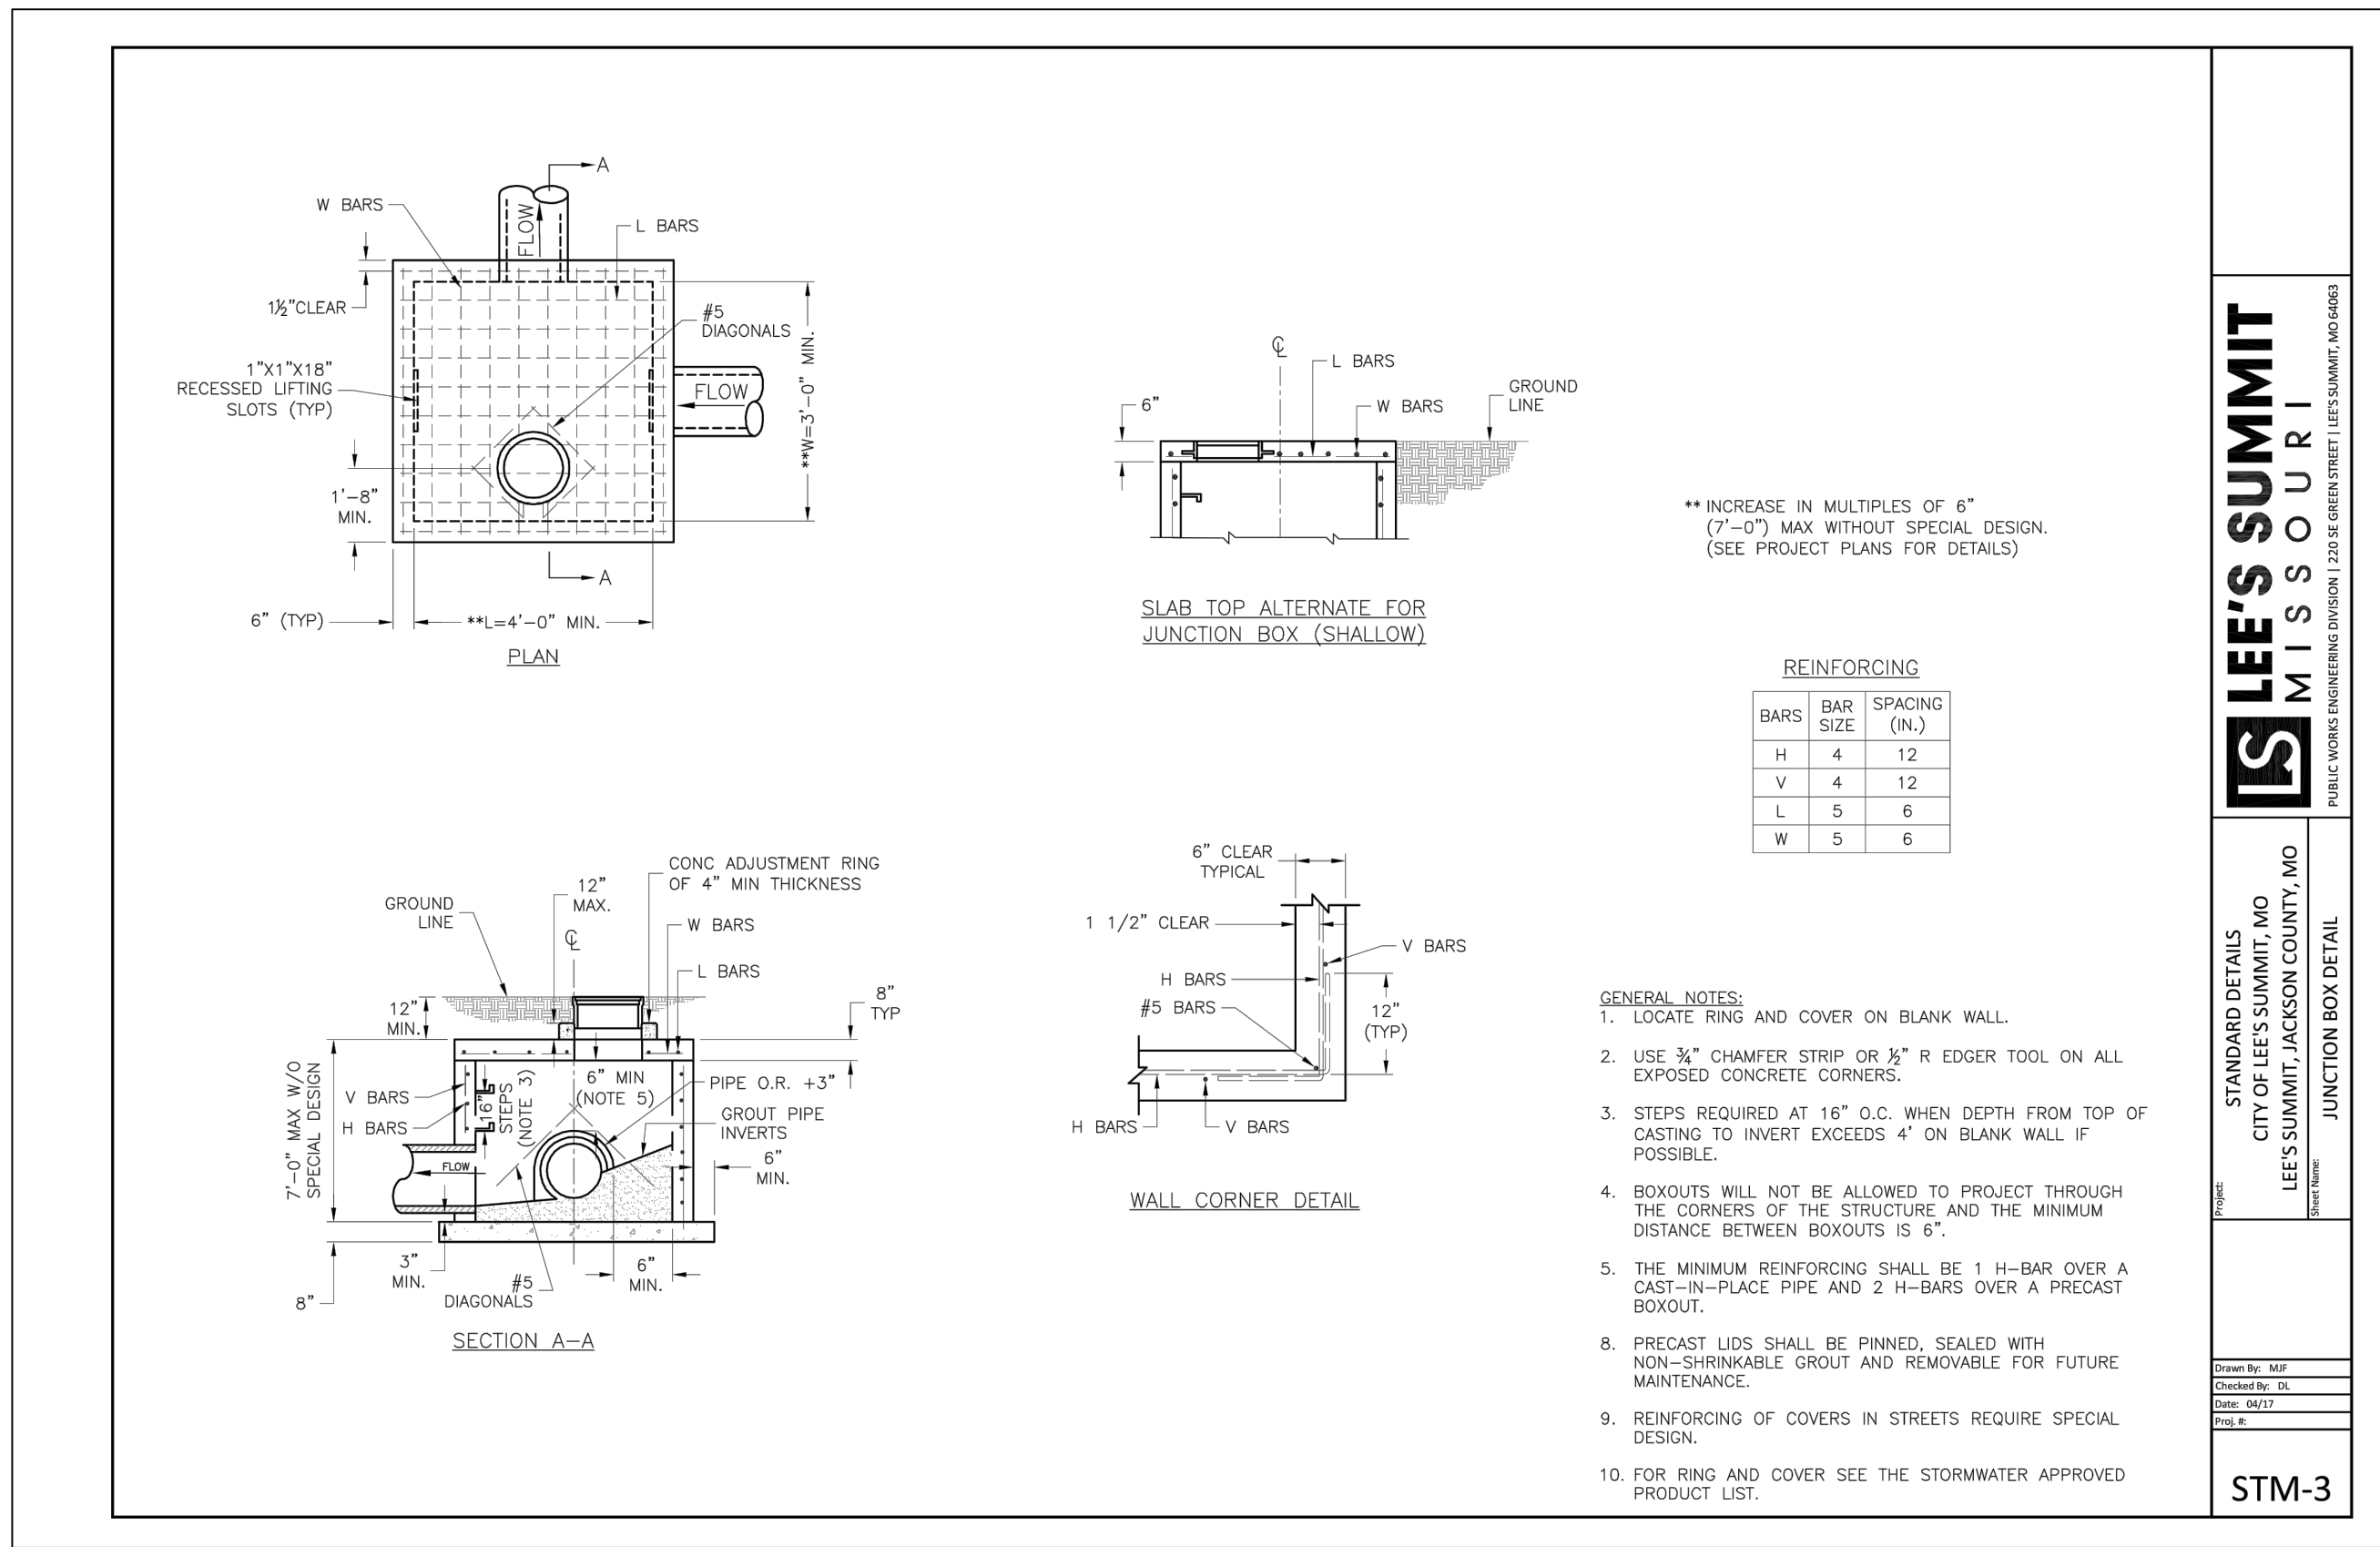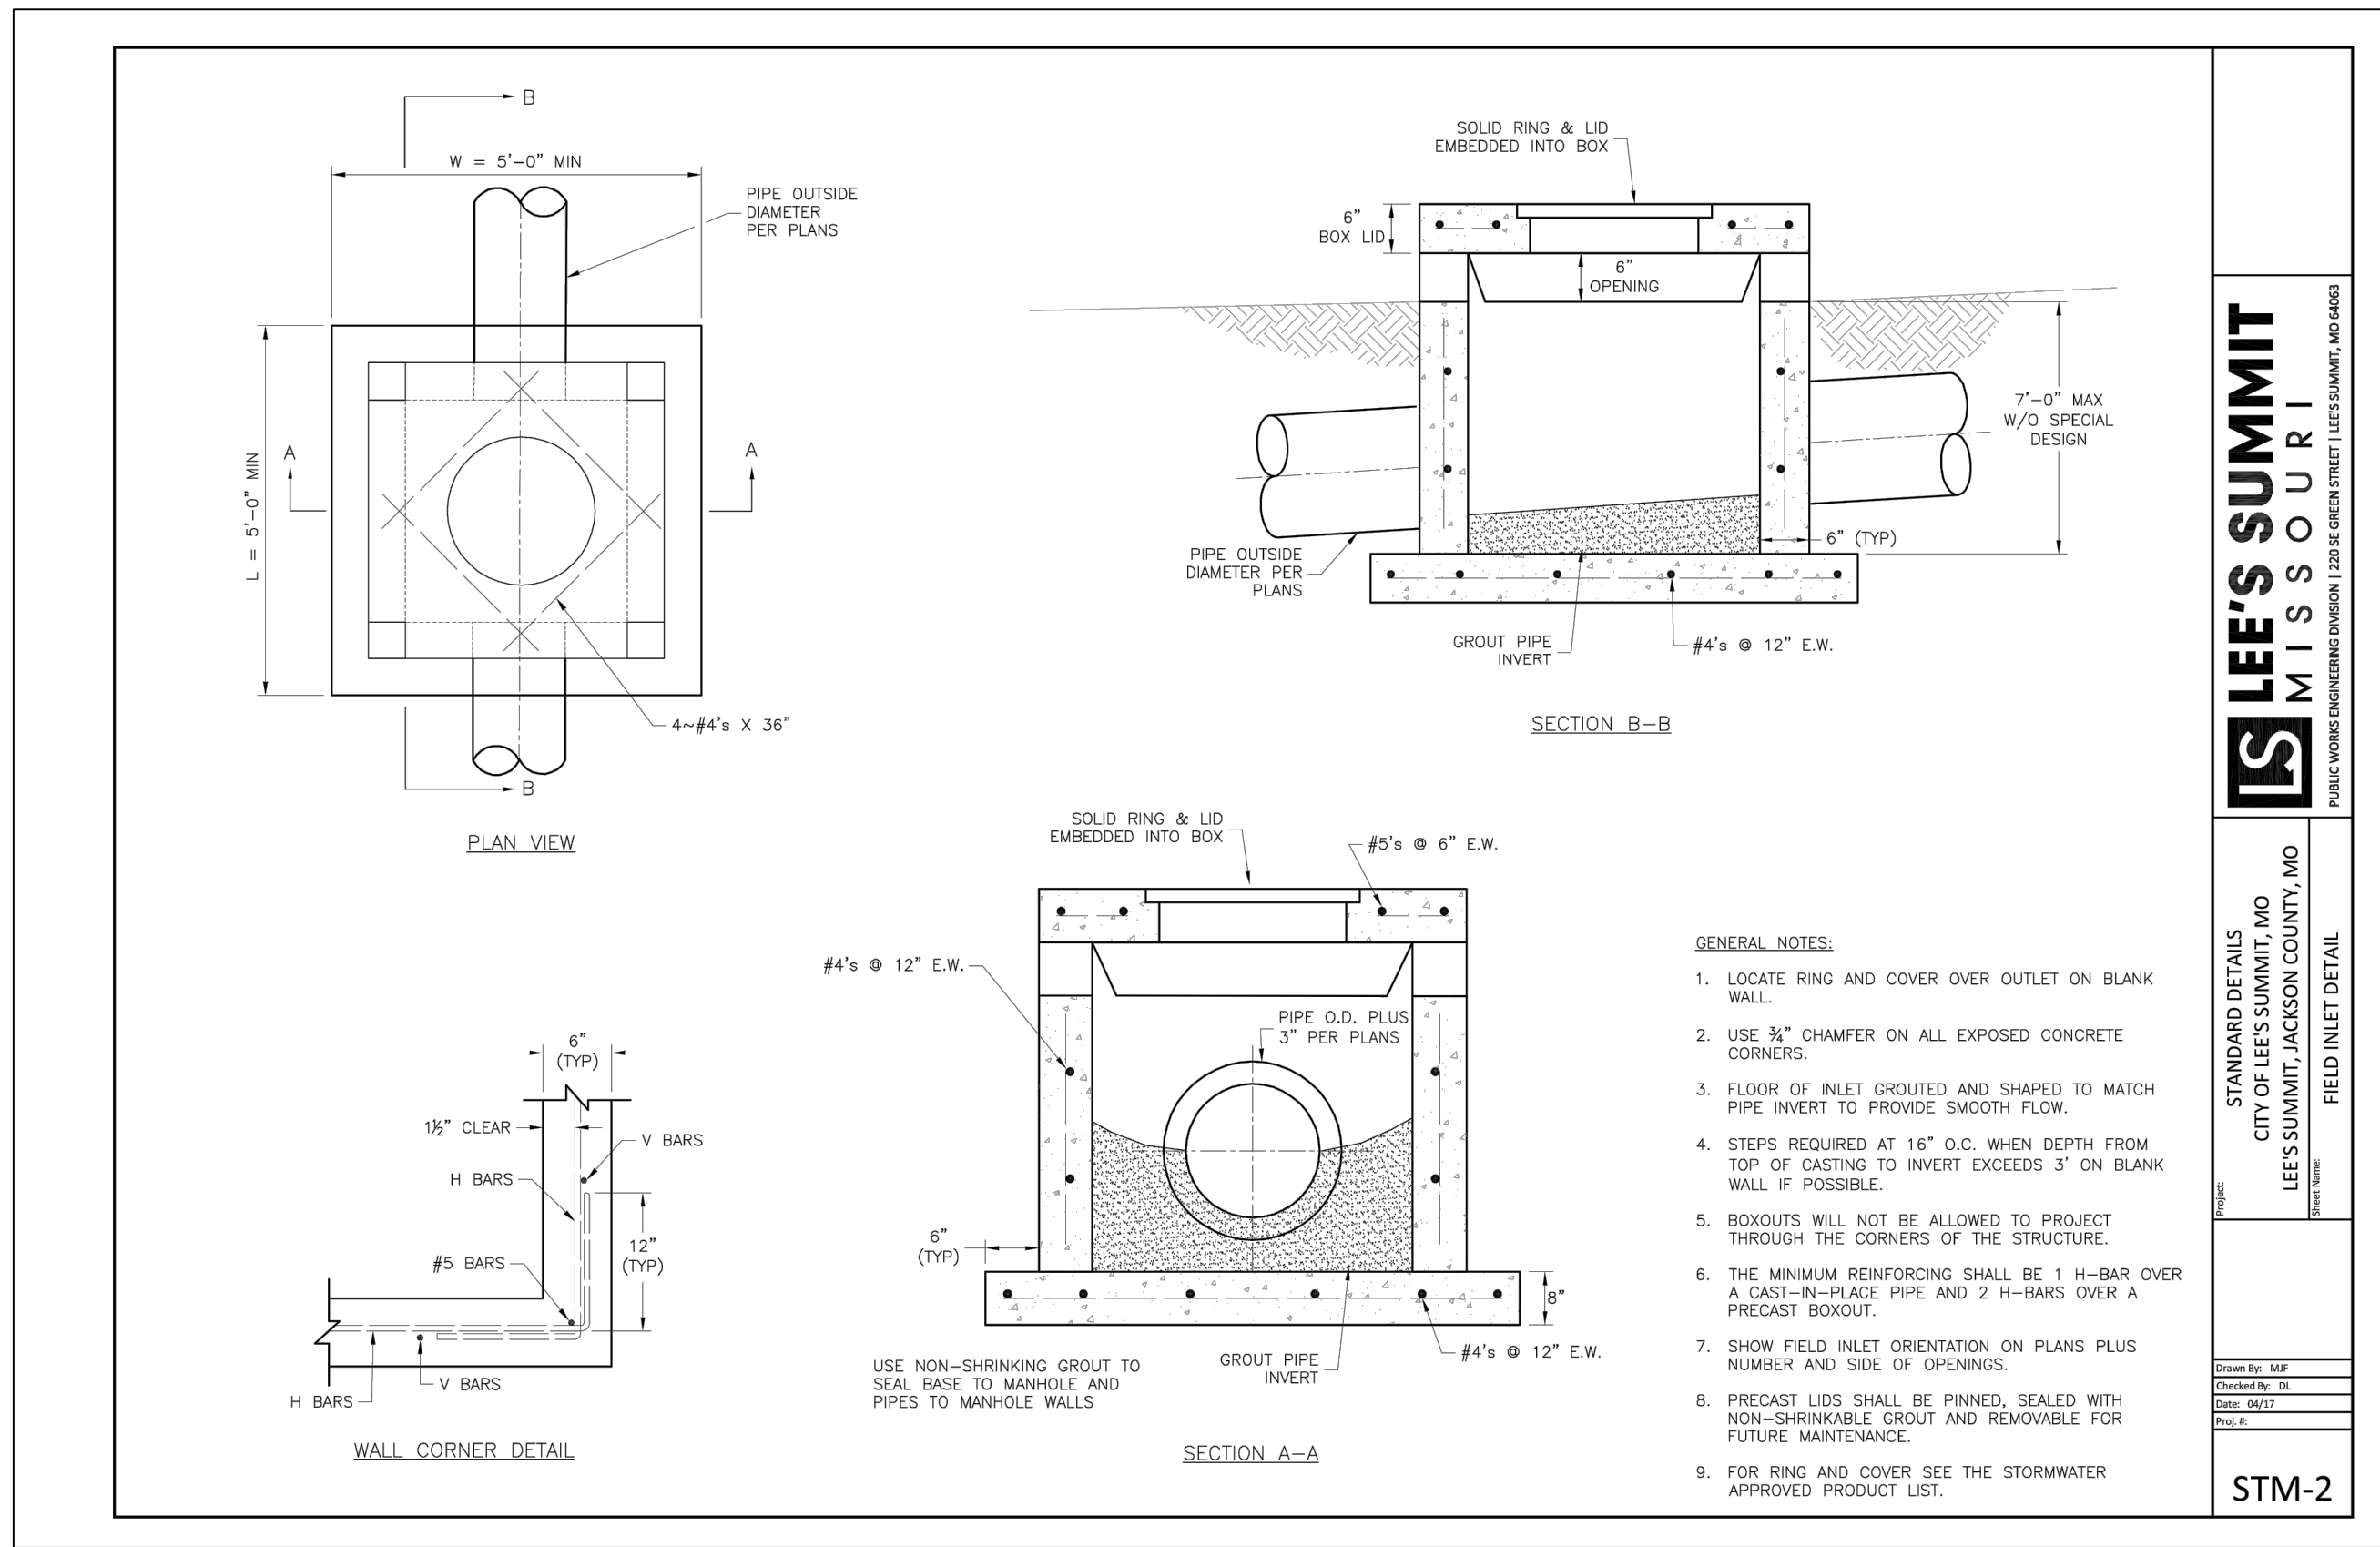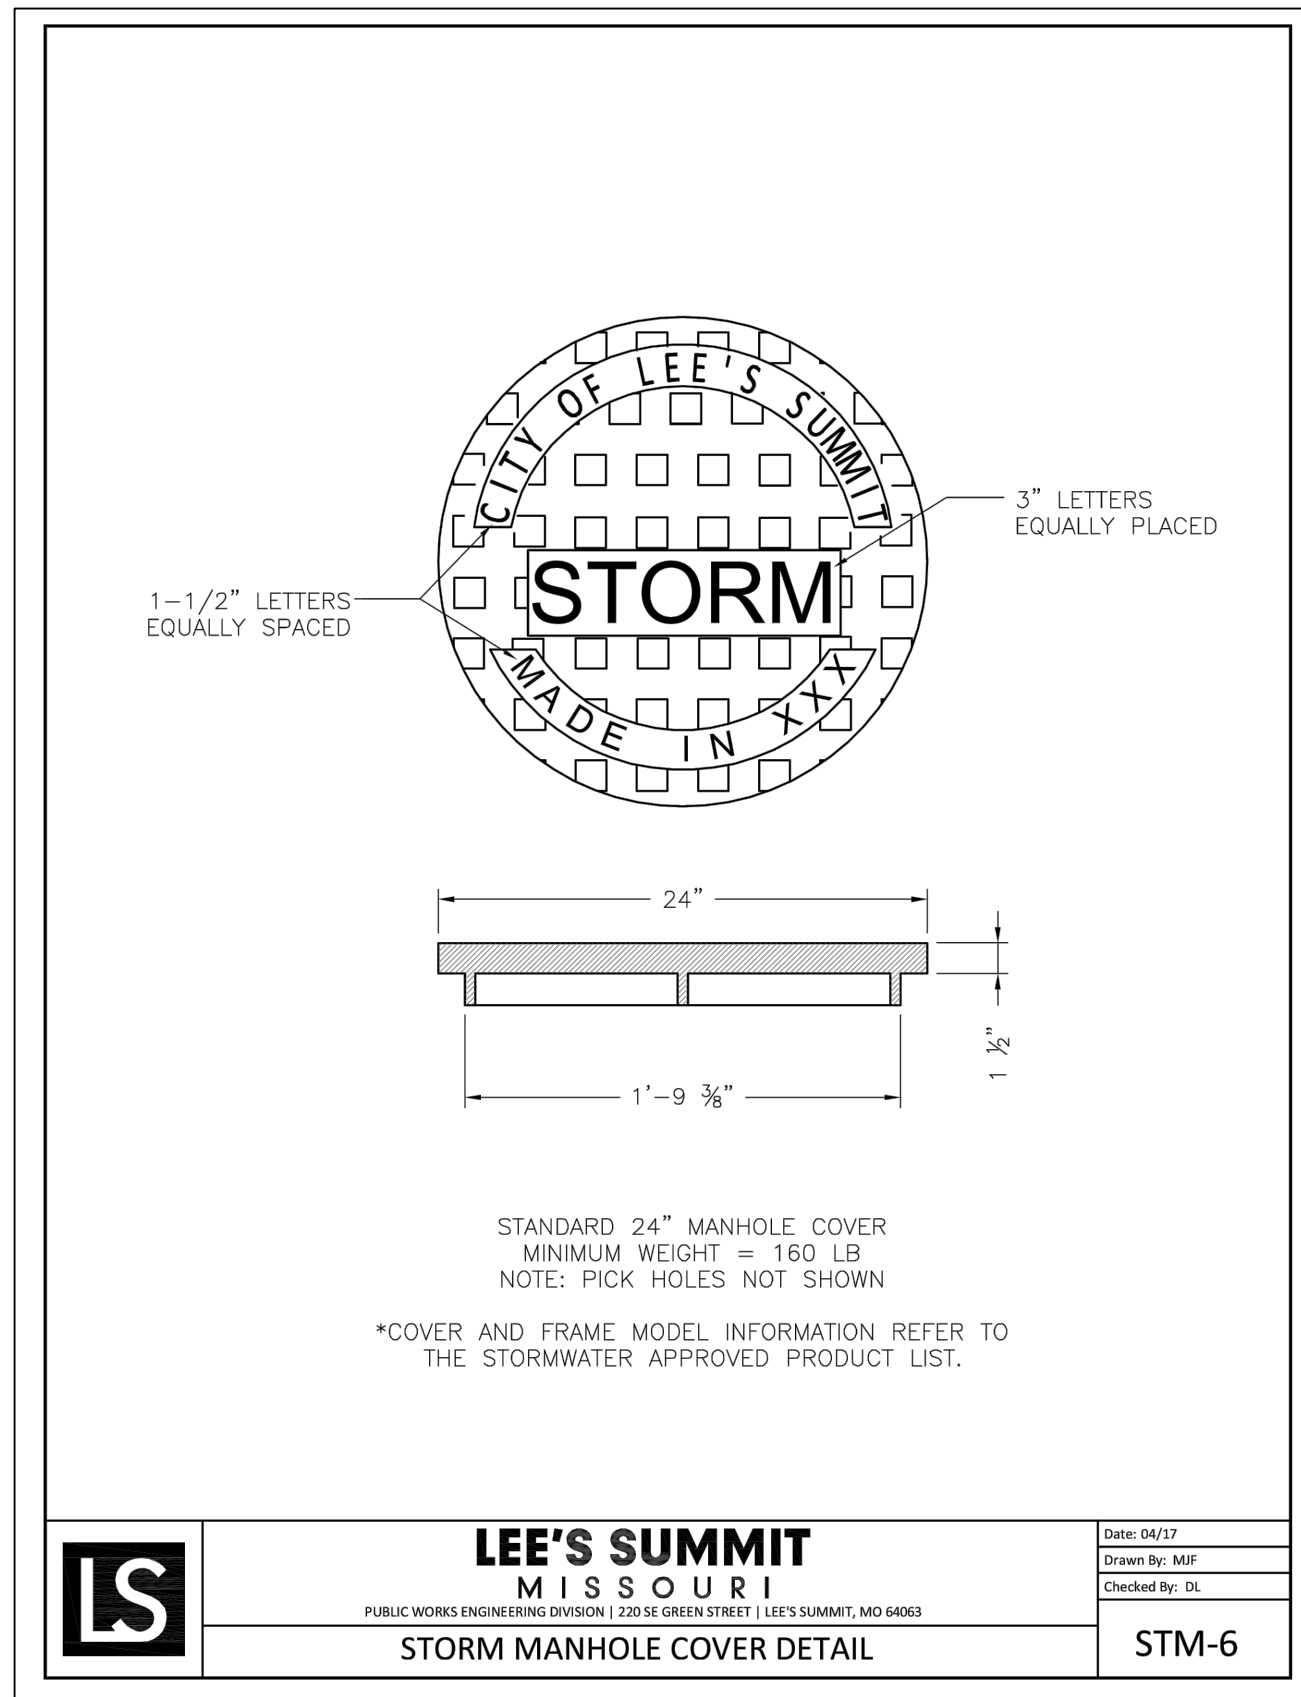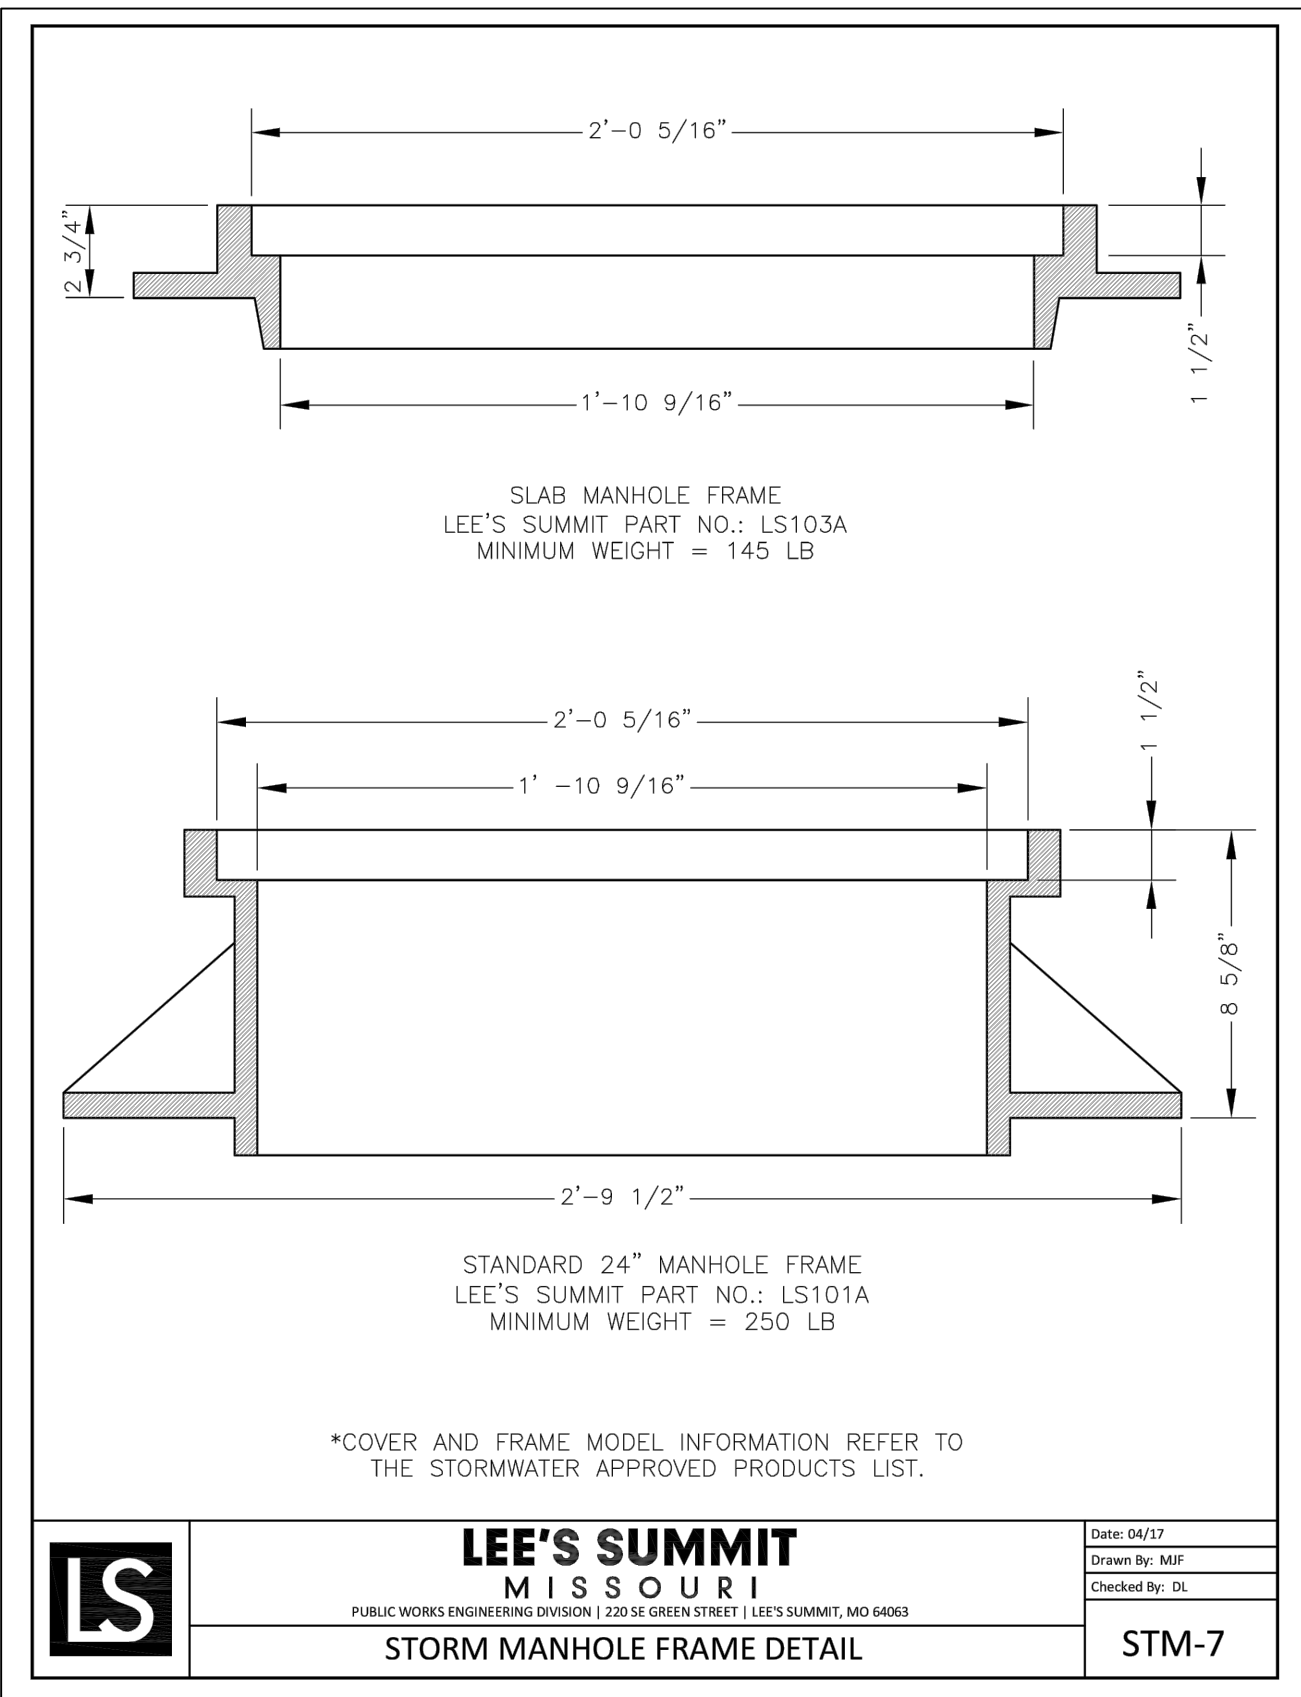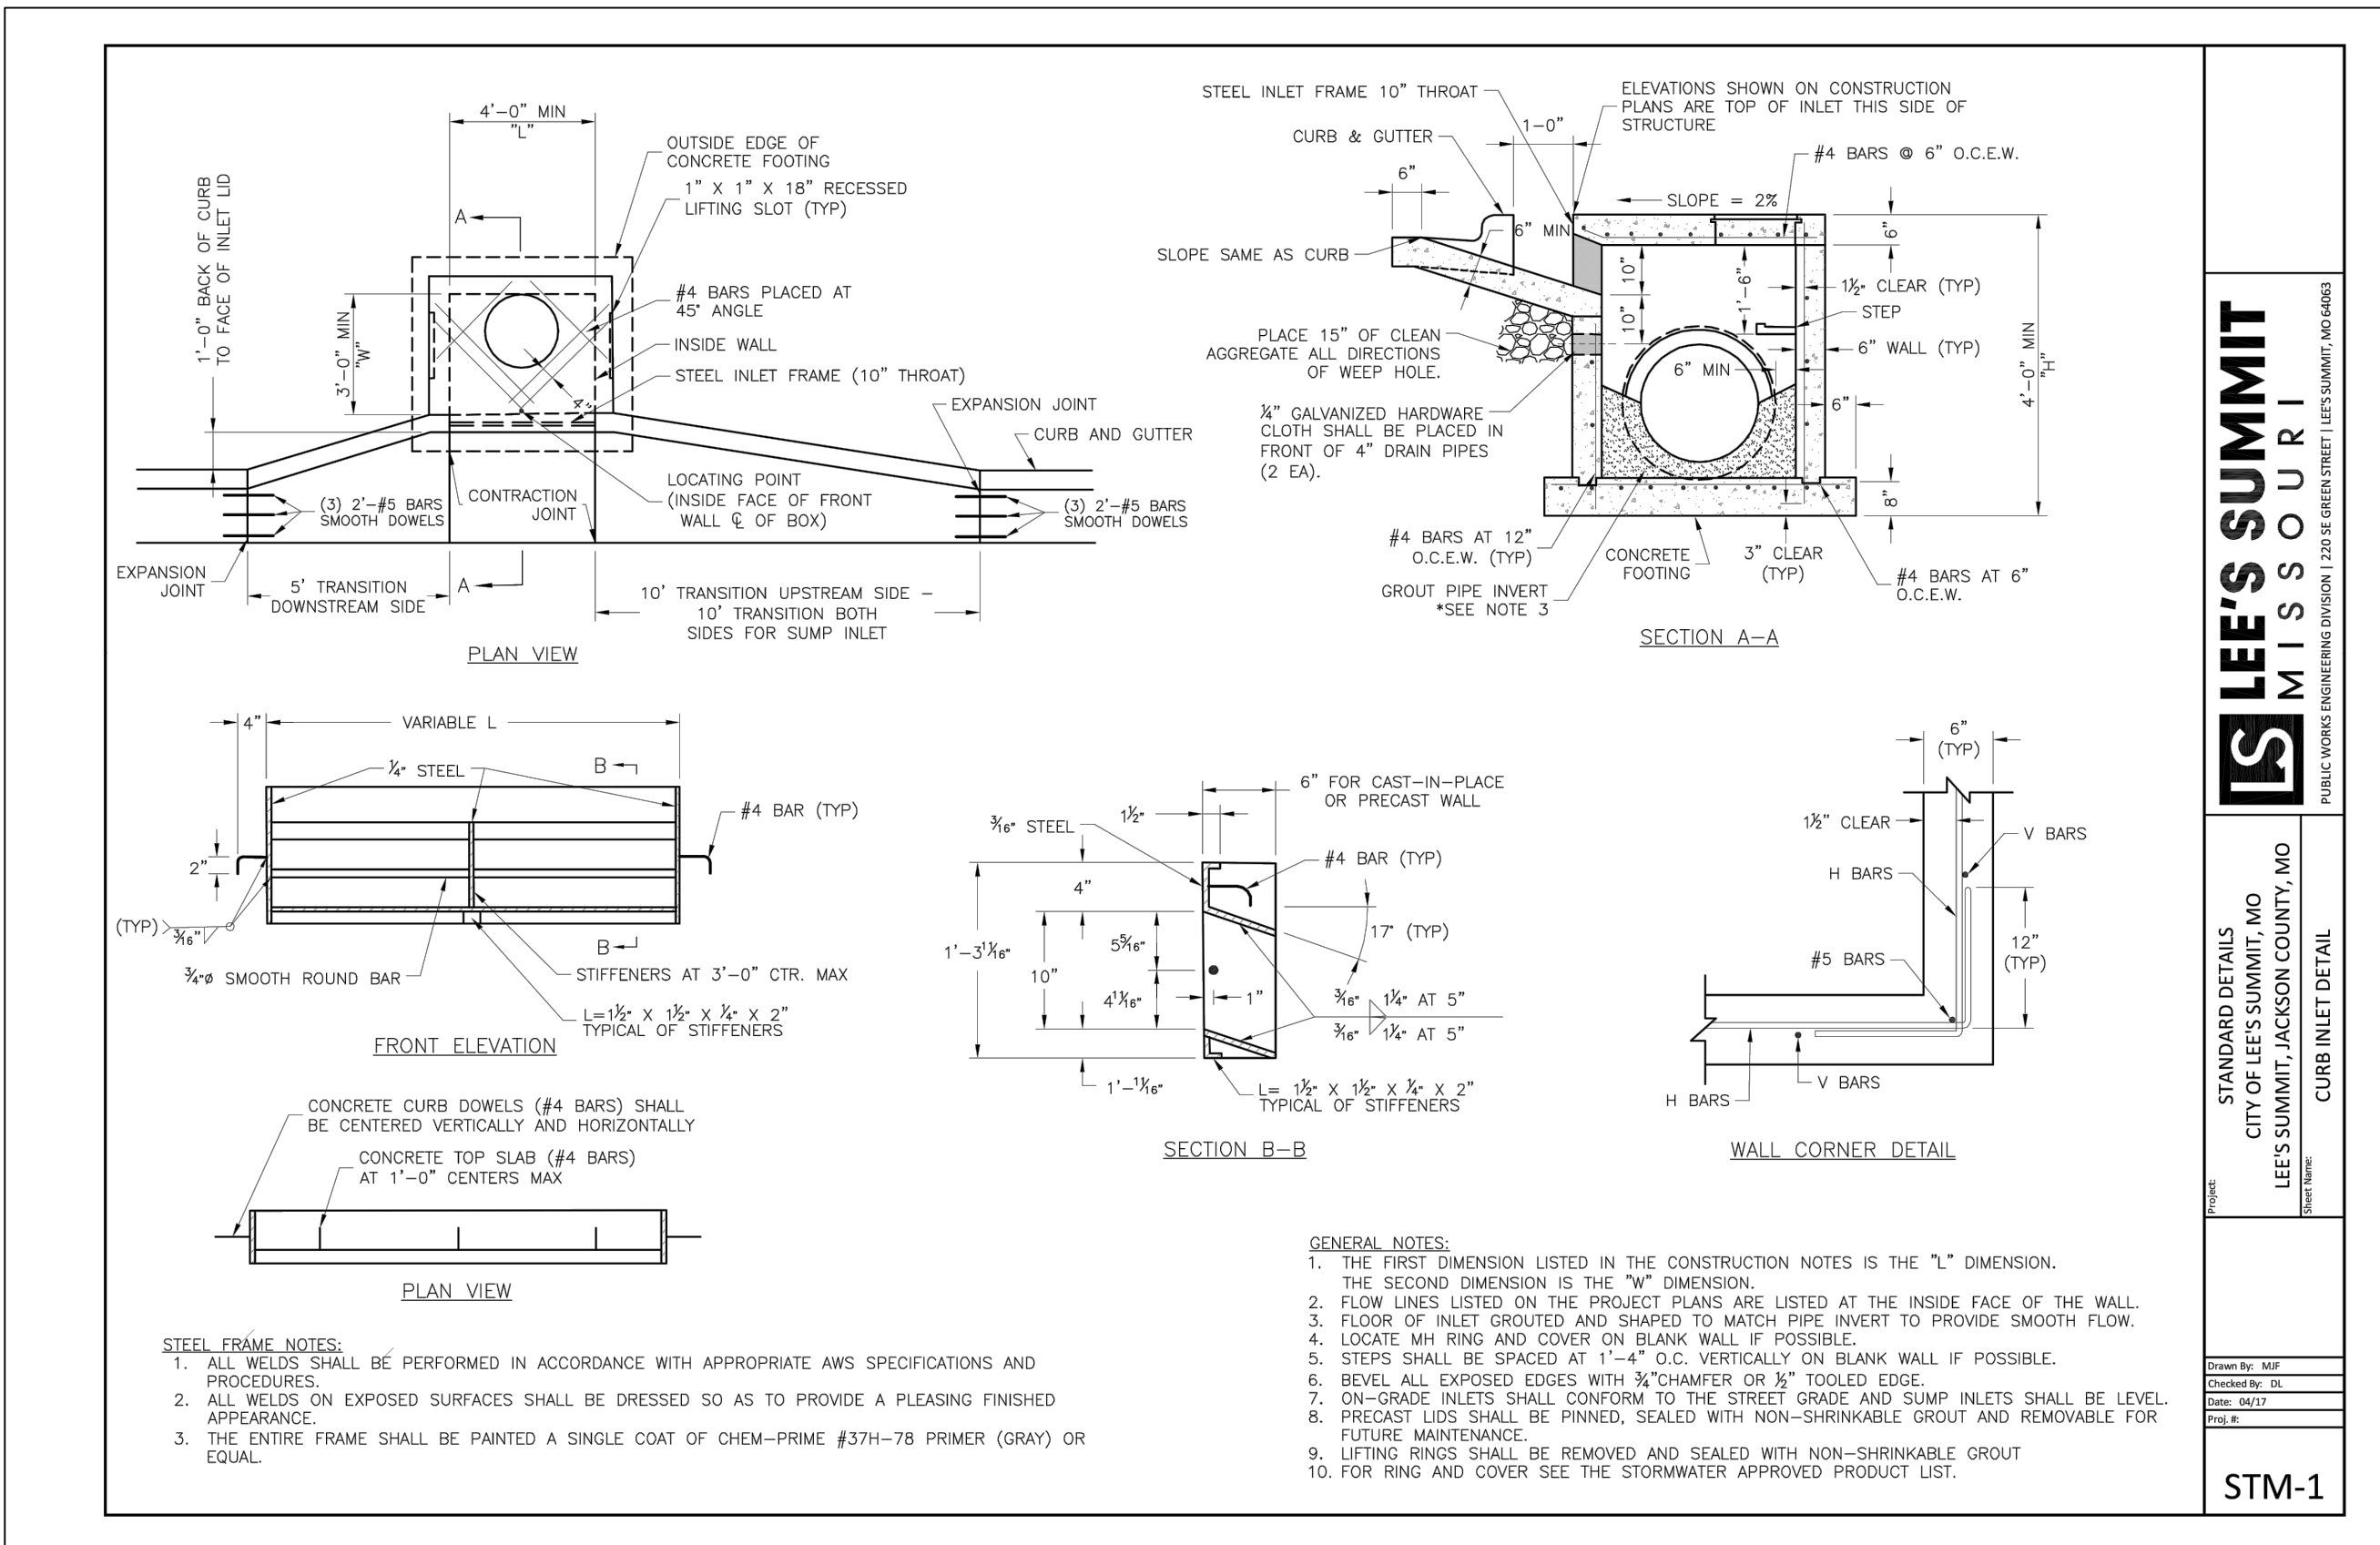

    

- ### SIDEWALK NOTES

1. 1/2" Pre-Mildew Expansion Joints shall be Placed as Shown or not to Exceed 20' or When Abutting Existing Concrete.
2. 1/2" Control Joints Shall be Placed as Shown on the Drawings or at 5' Max.
3. Key All Construction Joints.
4. Prepared Subgrade Shall be Compacted and (2" in Cut Areas, 20" in Fill Areas Minimum. Any Project Geotech. Report shall Supersede these Minimums.

  

NO	BY	QD	DATE	REVISION
2	APT	MES	05/4/13	PER CITY COMMENTS
1	APT	MES	04/13/18	ORIGINAL SUBMITTAL

[illegible]

NOTES:

1. ALL BENDS WITHOUT RESTRAINED JOINTS SHALL HAVE CONCRETE THRUST BLOCKS INSTALLED FOR RESTRAINT.
2. MEGA LUGS MAY BE USED ONLY IN CONJUNCTION WITH CONCRETE THRUST BLOCKING.
3. BEARING AREA MUST BE AGAINST UNDISTURBED SOIL.
4. DO NOT COVER JOINTS OR BOLTS (WHERE APPLICABLE) WITH CONCRETE.




NOTES:


1. ALL BRENDS WITHOUT RESTRAINED JOINTS SHALL HAVE CONCRETE THRUST BLOCKS INSTALLED FOR RESTRAINT.
2. MEGA LUGS MAY BE USED ONLY IN CONJUNCTION WITH CONCRETE THRUST BLOCKING.
3. BEARING MUST BE AGAINST UNDISTURBED SOIL.
4. DO NOT COVER JOINTS OR BOLTS (WHERE APPLICABLE) WITH CONCRETE.




	LEE'S SUMMIT MISSOURI PUBLIC WORKS ENGINEERING DIVISION 220 SE GREEN STREET LEE'S SUMMIT, MO 64063	Date: 02/13 Drawn By: JH Checked By: DL FILE: WAT-3
	STRADDLE BLOCK	Rev: 1/14 Rev:

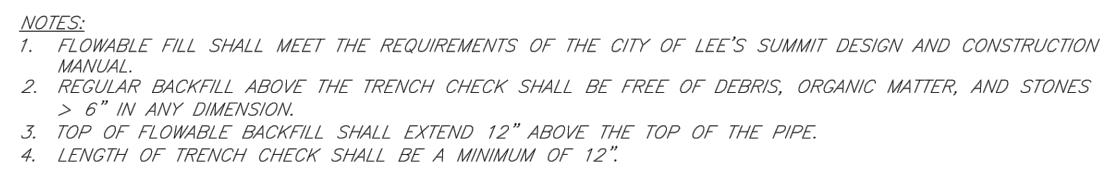


	LEE'S SUMMIT MISSOURI PUBLIC WORKS ENGINEERING DIVISION 220 SE GREEN STREET LEE'S SUMMIT, MO 64063	Date: 02/13 Drawn By: JH Checked By: DL File: WAT-6
	TRENCH CHECK	Rev: 1/14 Rev:

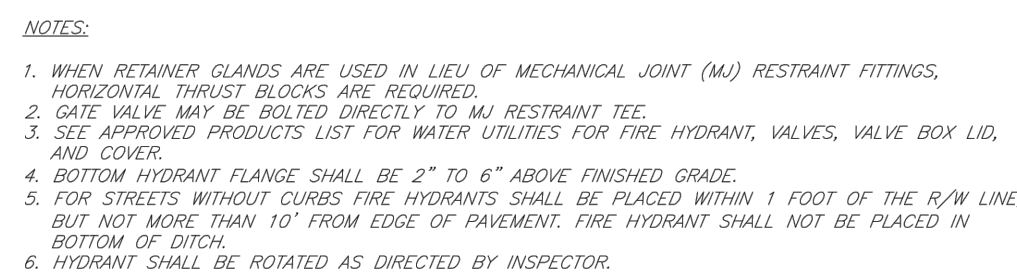

	LEE'S SUMMIT MISSOURI PUBLIC WORKS ENGINEERING DIVISION 220 SE GREEN STREET LEE'S SUMMIT, MO 64063	Date: 02/13 Drawn By: JN Checked By: DL FILE: WAT-B
	HYDRANT WITH 90 DEGREE BEND	Rev: 1/14 Rev:

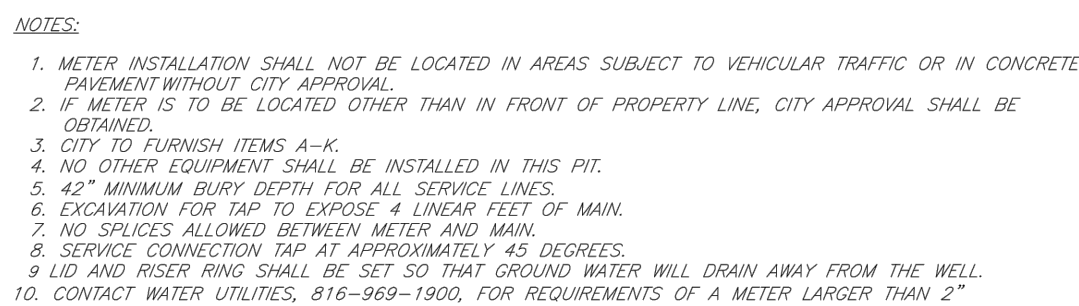

	LEE'S SUMMIT MISSOURI PUBLIC WORKS ENGINEERING DIVISION 220 S. GREEN STREET LEE'S SUMMIT, MO 64063	Date: 02/13 Drawn By: JN Checked By: DL FILE: WAT-11
	SERVICE CONNECTION/METER WELL	Rev: 1/14 Rev:

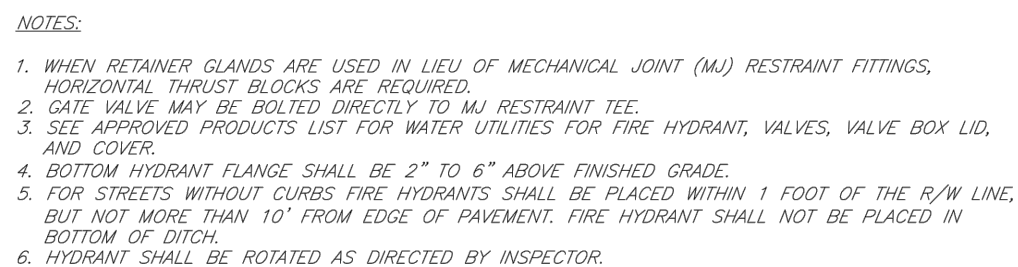

	LEE'S SUMMIT MISSOURI PUBLIC WORKS ENGINEERING DIVISION 2202 SE GREEN STREET LEE'S SUMMIT, MO 64063	Date: 02/13 Drawn By: JH Checked By: DL FILE: WAT-7
	HYDRANT INSTALLATION — STRAIGHT SET	Rev: 1/14 Rev: