


**FOR
STREETS OF WEST PRYOR
LEE'S SUMMIT, MISSOURI**

JUNE 2018

INDEX TO SHEETS:

C-1	TITLE SHEET
C-2	EXISTING CONDITIONS PLAN
C-3	EXISTING CONDITIONS PLAN
C-3A	REZONING MAP
C-4	OVERALL SITE PLAN
C-5	SITE PLAN
C-6	SITE PLAN
C-7	SITE PLAN
C-7A	FIRE DEPARTMENT PLAN
C-8 THRU C-11	LOWENSTEIN DRIVE PLAN & PROFILE
C-12	NW LOWENSTEIN PARK & NW BLACK TWIG LANE IMPROVEMENT PLAN
C-13	OVERALL GRADING PLAN
C-14	GRADING PLAN
C-15	GRADING PLAN
C-16	GRADING PLAN
C-16A	PROPOSED RETAINING WALL PROFILE ON LOTS 10, 11 & 12
C-16B	PROPOSED RETAINING WALL PROFILE ON LOTS 4 & 5
C-17	SANITARY SEWER LINE "A" PLAN
C-18	SANITARY SEWER LINE "B" PLAN
C-18A	SANITARY SEWER LINE "C", "D", & "E" PLAN
C-19	SANITARY SEWER LINE "A" & "B" PROFILES
C-19A	SANITARY SEWER LINE "C", "D", & "E" PROFILES
C-20	UTILITY PLAN
C-21	UTILITY PLAN
C-22	UTILITY PLAN

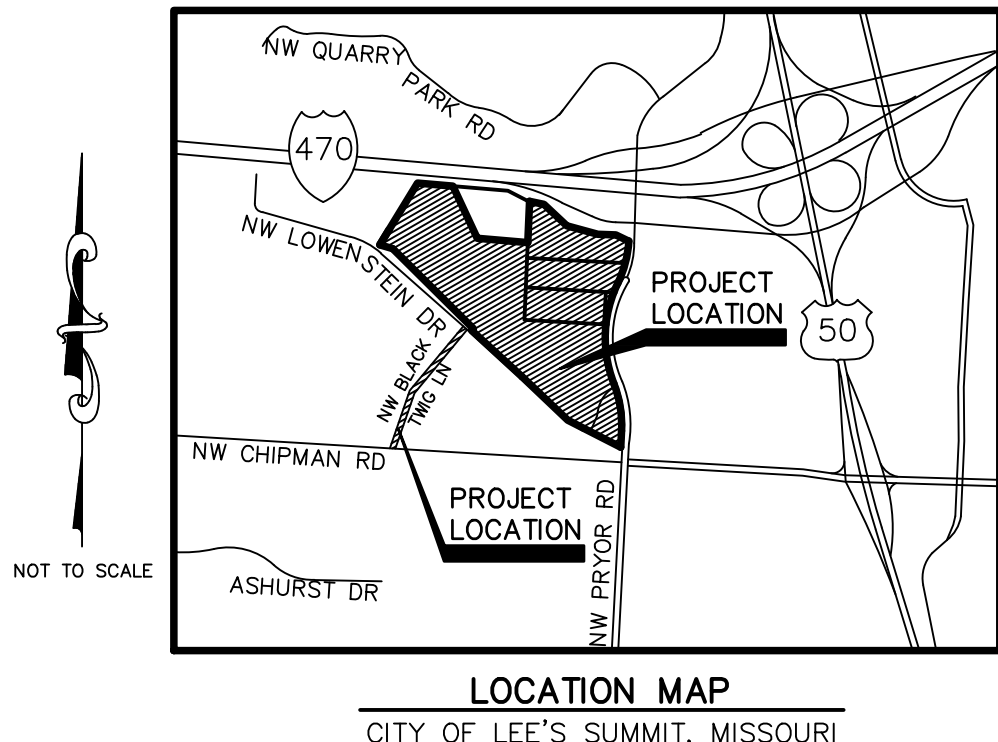

NOT TO SCALE

LOCATION MAP
CITY OF LEE'S SUMMIT, MISSOURI

LIGHTING	
SL100	OVERALL PLAN
SL101–SL103	PHOTOMETRIC PLAN
SL200	LIGHTING FIXTURE SCHEDULE
SL201	FIXTURE CUT SHEETS
LANDSCAPING	
L 1.00	OVERALL LANDSCAPE PLAN
L 2.01–L 2.06	ENLARGED LANDSCAPE PLAN

NOTES:

1. SUBJECT PROPERTY IS CURRENTLY ZONED P-MIX AND R-1.
2. PROPOSED USE OF LOTS: RETAIL, RESTAURANT, SINGLE FAMILY AND MULTI-FAMILY.

DATE PREPARED:
JUNE 2018

JUNE 2018

OWNER:

STREETS OF WEST PRYOR, LLC
12701 METCALF AVENUE
OVERLAND PARK, KS 66213
CONTACT: MATT PENNINGTON
email: matt@drakekc.com

DEVELOPER:

DRAKE DEVELOPMENT, LLC
12701 METCALF AVENUE
OVERLAND PARK, KS 66213
AGENT: DAVID N. OLSON
email: daveolson@monarchprojectllc.com

PREPARED BY:

KAW VALLEY ENGINEERING, INC.
2319 N. JACKSON
JUNCTION CITY, KS 66441
785-762-5040
CONTACT: LEON D OSBOURN
EMAIL: ldo@kveng.com

DATUM BENCHMARK:

VERTICAL DATUM IS NAVD 88 ESTABLISHED USING OPUS PROJECTS ON PROJECT CONTROL

BENCHMARKS:


BM #1: CHISELED "SQUARE" ON TOP OF CURB POINT OF INTERSECTION OF WEST PARK
PARKING LOT AT EAST DRIVE ENTRANCE. ELEV=985.05

BM #2: CHISELED "SQUARE" ON NORTHWEST CORNER AREA INLET, 25'± EAST OF CURB
LINE AND ON-LINE WITH SOUTH CURB OF LOWENSTEIN DRIVE AT 90° BEND IN ROAD.
ELEV=971.06



CALL BEFORE YOU
DIG - DRILL - BLAST
1-800-344-7483
(TOLL FREE)

MISSOURI ONE CALL SYSTEM, INC.

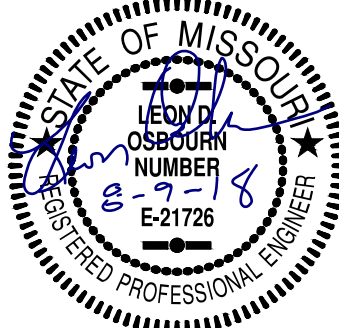

LEON D. OSBOURN
PROFESSIONAL ENGINEER

STREETS OF WEST PRYOR
NWQ NW PRYOR ROAD & NW LOWENSTEIN DRIVE
EE'S SUMMIT, MISSOURI

PRELIMINARY DEVELOPMENT PLAN UTILITY SHEET

PROJ. NO.		A14_7067-1	
DESIGNER		DRAWN BY	
LDO		JT	
CFN			
7067-1PSDP_TS			
SHEET		REV	
C-1		1	

KAW VALLEY ENGINEERING

2319 N. JACKSON | P.O. BOX 1304
JUNCTION CITY, KANSAS 66441
PH. (785) 762-5040 | FAX (785) 762-7744
jce@kveeng.com | www.kveeng.com


KAW VALLEY ENGINEERING, INC. IS AUTHORIZED TO OFFER ENGINEERING SERVICES BY MISSOURI STATE CERTIFICATE OF AUTHORITY # 000842.

KAW VALLEY ENGINEERING, INC., IS AUTHORIZED TO OFFER ENGINEERING SERVICES BY MISSOURI STATE CERTIFICATE OF AUTHORITY # 000842.
EXPIRES: 12/31/19

LEON D. OSBOURN
ENGINEER
MO # 021726

REV	DATE	DESCRIPTION	INITIAL	ISSUE	COMMENTS	DATE	BY	CHK
1	8-9-18	REVISED PER CITY	LOO	JT				LDO
0	6-20-18	INITIAL ISSUE	LOO	JT				LDO



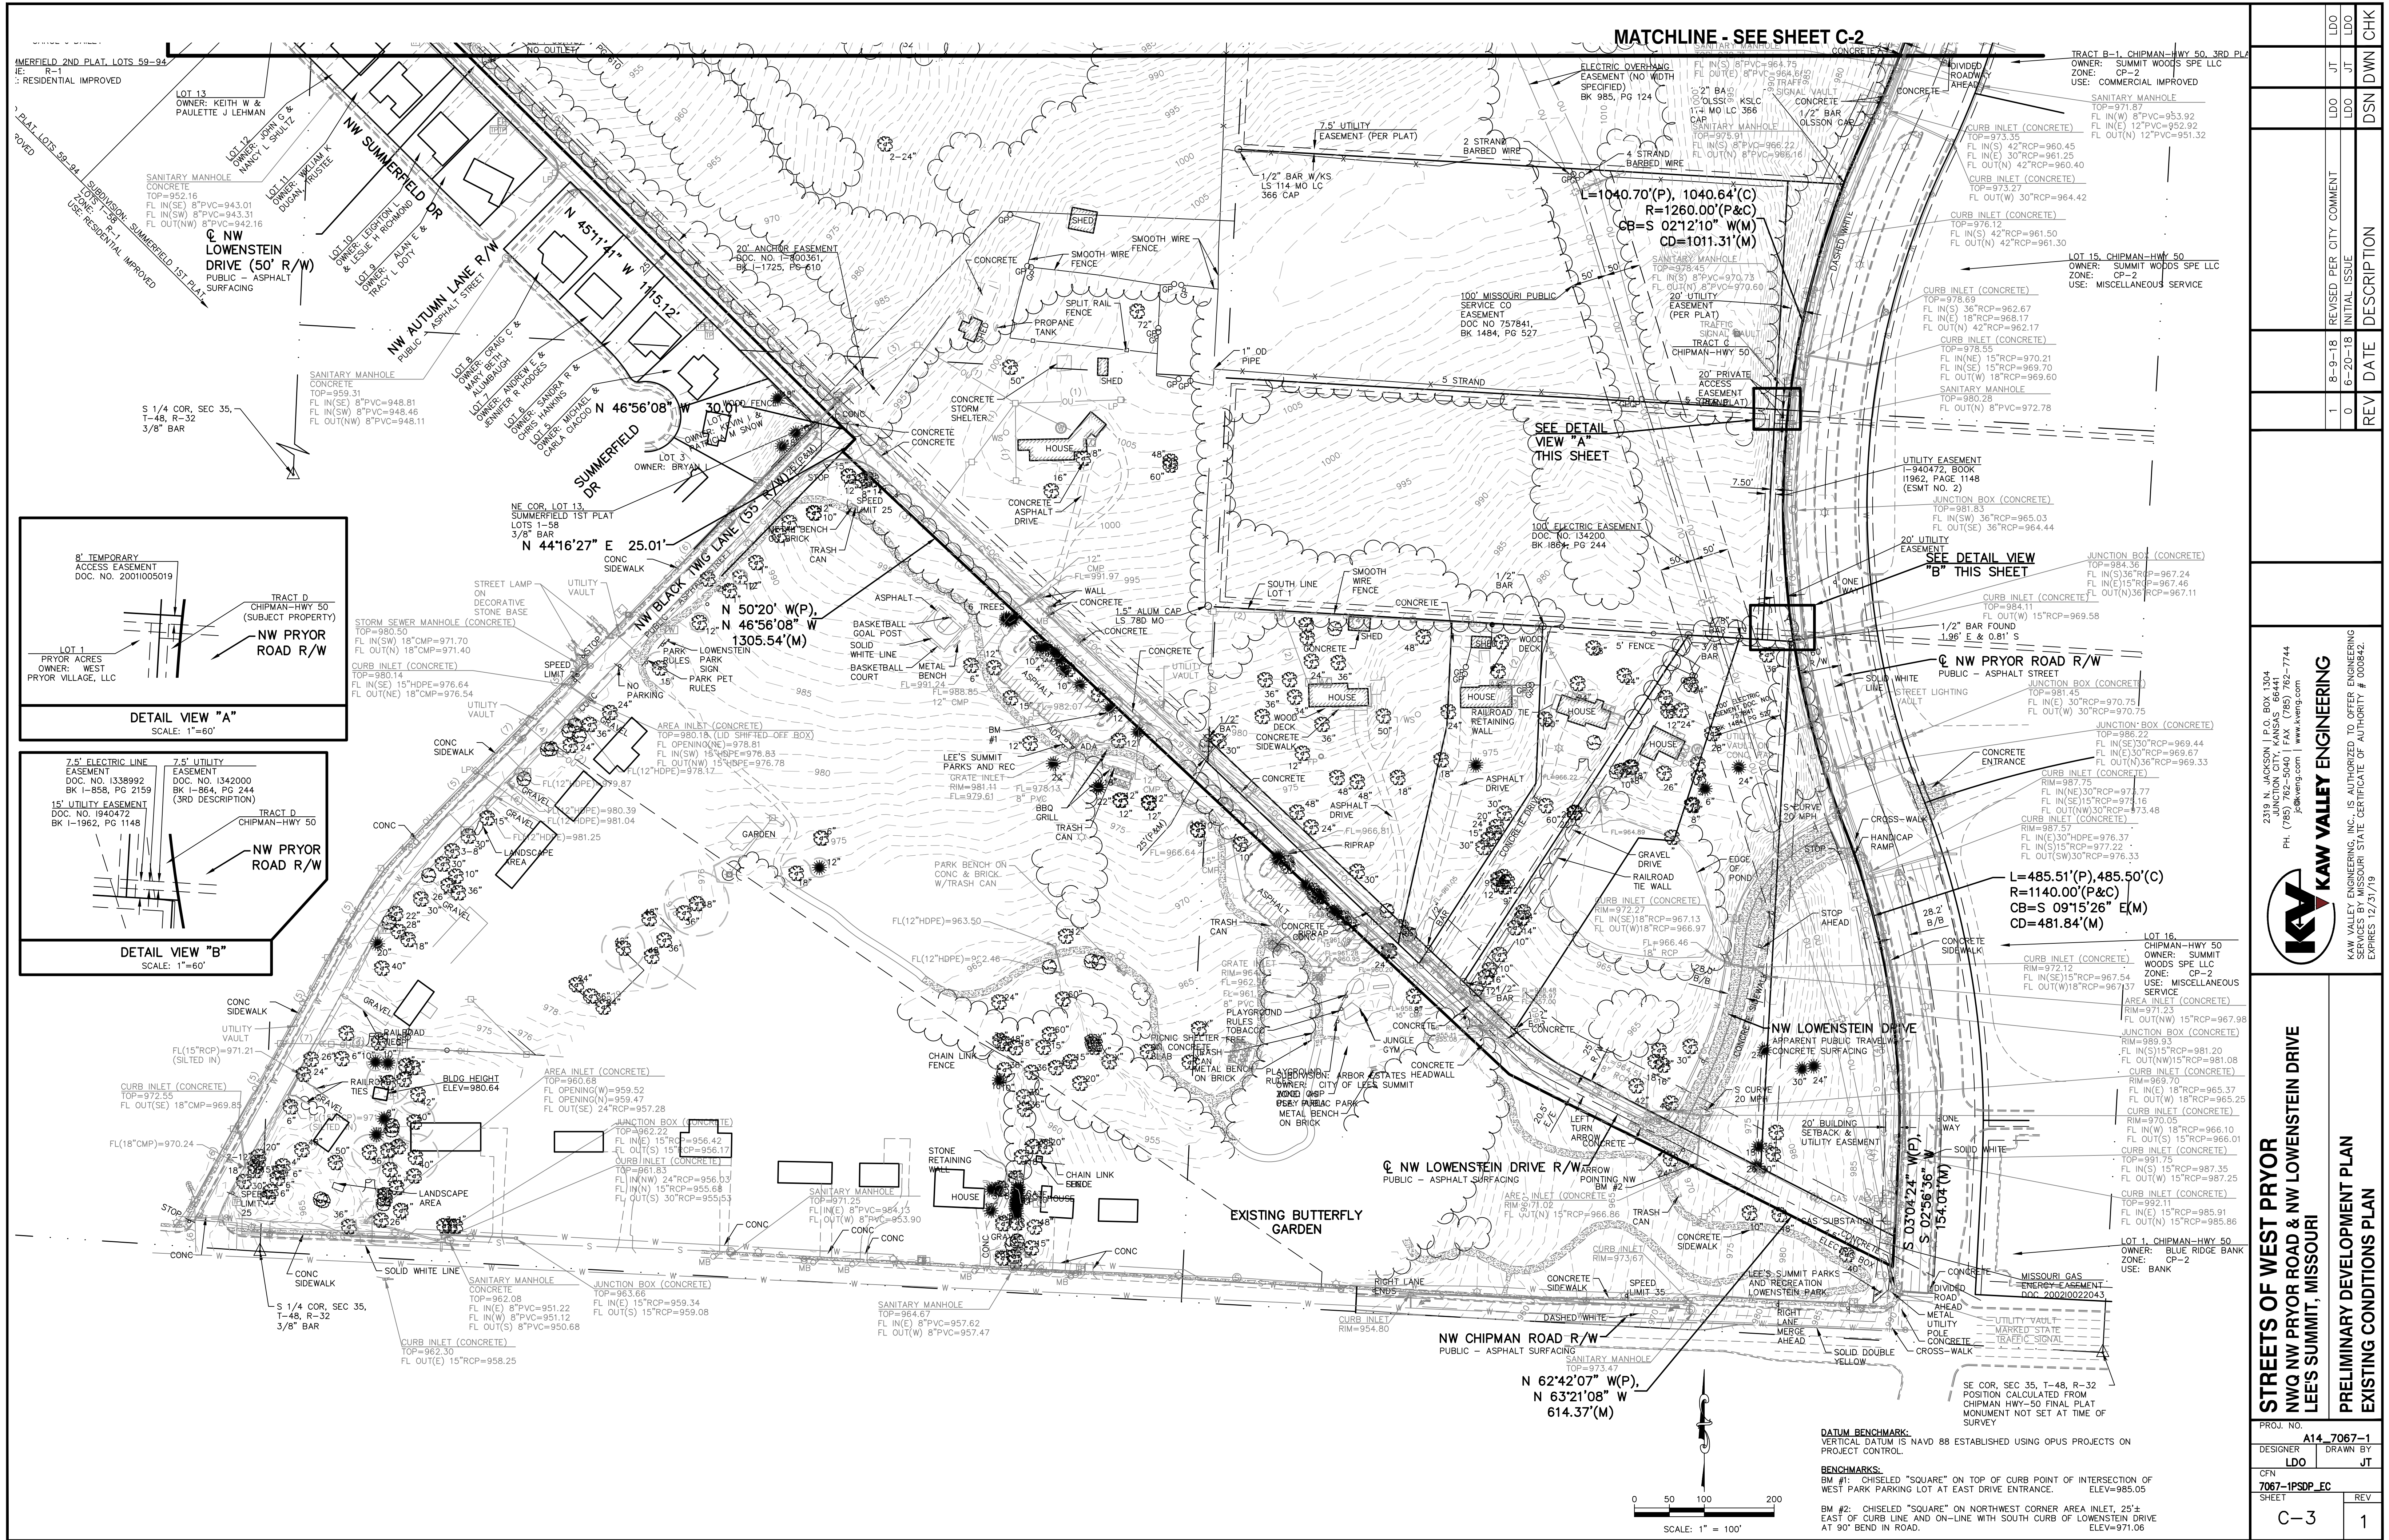

DATUM BENCHMARK:
VERTICAL DATUM IS NAVD 88 ESTABLISHED USING OPUS PROJECTS ON PROJECT CONTROL.

BENCHMARKS:
BM #1: CHISELED "SQUARE" ON TOP OF CURB POINT OF INTERSECTION OF WEST PARK PARKING LOT AT EAST DRIVE ENTRANCE. ELEV=985.05
BM #2: CHISELED "SQUARE" ON NORTHWEST CORNER AREA INLET, 25' EAST OF CURB LINE AND ON-LINE WITH SOUTH CURB OF LOWENSTEIN DRIVE AT 90° BEND IN ROAD. ELEV=971.06


REV	DATE	DESCRIPTION	DSN	DWN	CHK
1	8-9-18	REVISED PER CITY COMMENT	LDO	JT	LDO
0	6-20-18	INITIAL ISSUE	LDO	JT	LDO

STREETS OF WEST PRYOR
NWQ NW PRYOR ROAD & NW LOWENSTEIN DRIVE
LEE'S SUMMIT, MISSOURI


PRELIMINARY DEVELOPMENT PLAN
EXISTING CONDITIONS PLAN

PROJ. NO. **A14-7067-1**
DESIGNER **LDO** DRAWN BY **JT**
CFN
7067-1PSPD-EC
SHEET
C-3

KAW VALLEY ENGINEERING
KAW VALLEY ENGINEERING, INC. IS AUTHORIZED TO OFFER ENGINEERING SERVICES IN MISSOURI STATE CERTIFICATE OF AUTHORITY # 000842.
EXPIRES 12/31/19
2319 N. JACKSON | P.O. BOX 1304
JUNCTION CITY, KANSAS 66441
PH (785) 762-5040 | FAX (785) 762-7744
jce@kve.com | www.kve.com

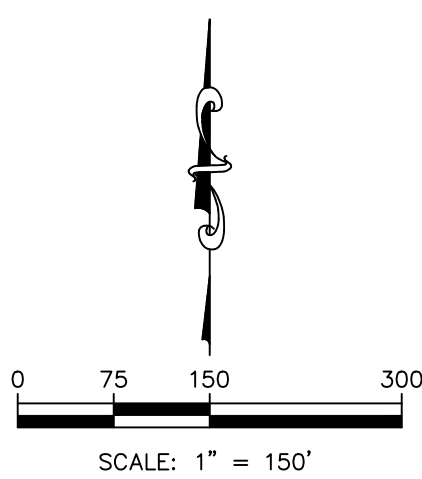

THIS DRAWING SHALL NOT BE UTILIZED BY ANY PERSON, FIRM, OR CORPORATION IN WHOLE OR IN PART WITHOUT THE SPECIFIC PERMISSION OF KAW VALLEY ENGINEERING, INC.

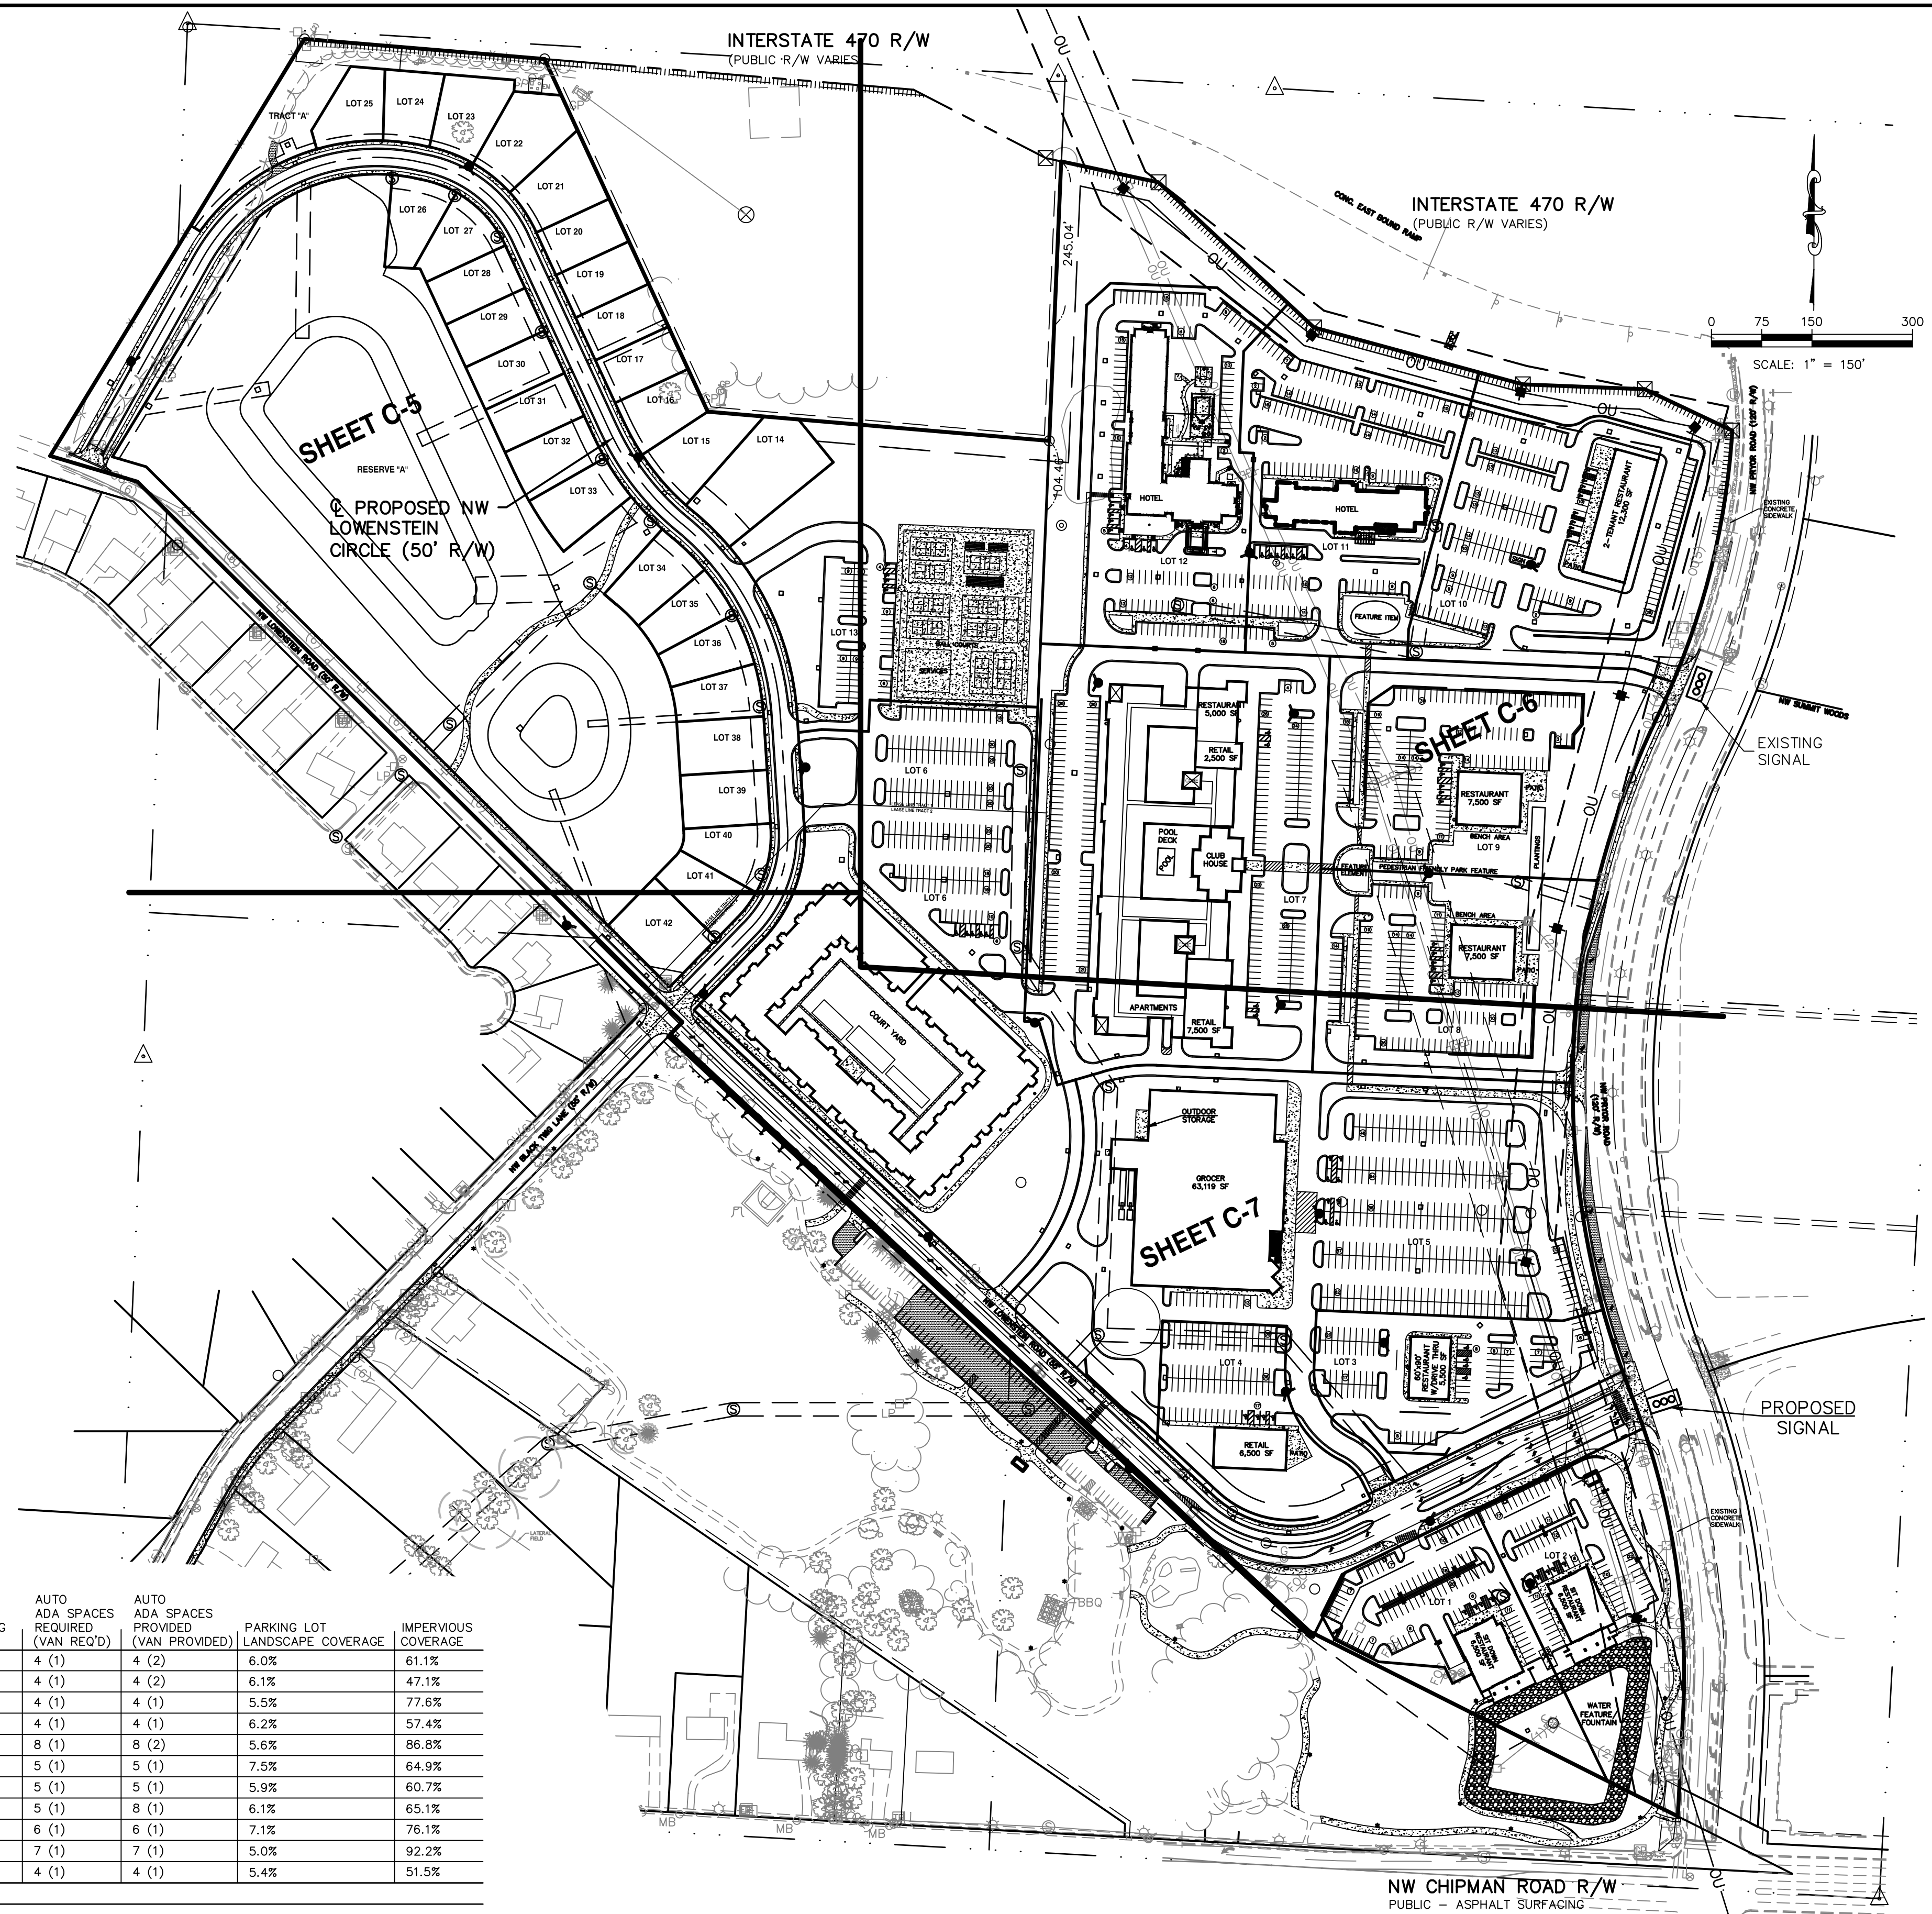

NOTES:

1. ALL PAVING, CURB AND GUTTER AND ACCESSIBILITY REQUIREMENTS SHALL MEET THE CITY OF LEE'S SUMMIT UNIFIED DEVELOPMENT ORDINANCE AND/OR THE DESIGN AND CONSTRUCTION MANUAL.

PHASING SCHEDULE		
PHASE #	LOT/BLOCK	START END
	LOTS 1, 2 & 3, NW LOWENSTEIN CONSTRUCTION, SANITARY AND WATER ON LOTS 1, 2 & 3 INCLUDING ASSOCIATED OFF-SITE SANITARY MAIN EXTENSIONS AND 12" WATER MAIN UPGRADE ON LOWENSTEIN, DETENTION PONDS IN RESERVE 4, AND ON LOTS 1 & 2, AND STORM SEWER TRUNK LINE TO SERVE LOTS 1, 2 & 3	
I	LOTS 10, 11 & 12	
III	LOTS 7, 8, & 9	
IV	LOTS 6 & 13	
V	LOTS 14-42 & NW LOWENSTEIN CIRCLE	

ORDINANCE REQUIREMENTS																
SITE DATA																
LOT #	USE	LOT SF	LOT AC	FLOOR AREA SF (ENTR. GFC)	FLOOR AREA RATIO (FAR)	# OF FLOORS	PARKING SPACES REQUIRED (a) (b) (c) (d)				PARKING SPACES PROVIDED	SHARED PARKING	AUTO ADA SPACES REQUIRED (VAN REQ'D)	AUTO ADA SPACES PROVIDED (VAN PROVIDED)	PARKING LOT LANDSCAPE COVERAGE	IMPERVIOUS COVERAGE
1	RESTAURANT (SIT-DOWN)	73,910	1.7	6,500	0.0879		-	91	-	-	92	-	4 (1)	4 (2)	6.0%	61.1%
2	RESTAURANT (SIT-DOWN)	103,695	2.4	6,500	0.0627		-	91	-	-	91	-	4 (1)	4 (2)	6.1%	47.1%
3	RESTAURANT W/DRIVE THRU	76,395	1.8	5,500	0.0720		-	77	-	-	81	-	4 (1)	4 (1)	5.5%	77.6%
4	RETAIL	61,347	1.4	6,500	0.1060		-	-	-	33	89	-	4 (1)	4 (1)	6.2%	57.4%
5	GROCERY	316,565	7.3	63,119	0.1994		252	-	-	-	300	-	8 (1)	8 (2)	5.6%	86.8%
8	RESTAURANT	119,922	2.8	7,500	0.0625		-	105	-	-	130	-	5 (1)	5 (1)	7.5%	64.9%
9	RESTAURANT	145,710	3.3	7,500	0.0515		-	105	-	-	142	-	5 (1)	5 (1)	5.9%	60.7%
10	RESTAURANT (2 TENANTS)	169,398	3.9	12,300	0.0741		-	173	-	-	173	-	5 (1)	8 (1)	6.1%	65.1%
11	HOTEL (80 ROOMS) **	138,694	3.2	14,632	0.1055	4	-	-	120	-	163	278 (REQUIRED)	6 (1)	6 (1)	7.1%	76.1%
12	HOTEL (105 ROOMS) **	201,150	4.6	22,326	0.1110	4	-	-	158	-	116	279 (PROVIDED)	7 (1)	7 (1)	5.0%	92.2%
13	BALL COURTS *	164,385	3.8	-	-		-	-	-	-	55	-	4 (1)	4 (1)	5.4%	51.5%
TOTAL				152,107 SF												

(a) OFFICE & GROCERY STORE:	4	/ 1,000 SF GFA
(b) RESTAURANT FAST FOOD AND SIT DOWN:	14	/ 1,000 SF GFA
(c) RETAIL:	1.5	/ 1000
(d) HOTEL:	5	/ 1000 SF GFA
MULTI-FAMILY RESIDENCE	1	/ EFFICIENCY OR STUDIO UNIT
	1.5	/ 1 OR 2 BEDROOM UNIT
	2	/ 3 OR MORE BEDROOM UNIT
	0.5	/ UNIT FOR VISITOR PARKING
	1	/ DWELLING UNIT
RETIREMENT COMMUNITY	1	/ EMPLOYEE ON MAX SHIFT


* OUTDOOR RECREATION FACILITY - TO BE DETERMINED BY DIRECTOR AT PLAN APPROVAL
** POTENTIAL TO BE MORE THAN 4 STORIES


NOTE: BUILDING HEIGHTS TO BE DETERMINED

[illegible]

*** 5 EMPLOYEES EACH SHIFT
 **** 4 (1) SURFACE. 8 (3) IN LOWER LEVEL GARAGE.
 Δ EXCLUDES COMMON AREA
 ΔΔ INCLUDES COMMON AREA

STREETS OF WEST PRYOR NWQ NW PRYOR ROAD & NW LOWENSTEIN DRIVE LEE'S SUMMIT, MISSOURI		 KAW VALLEY ENGINEERING KAW VALLEY ENGINEERING, INC., IS AUTHORIZED TO OFFER ENGINEERING SERVICES BY MISSOURI STATE CERTIFICATE OF AUTHORITY # 000842. EXPIRES 12/31/18		2319 N. JACKSON P.O. BOX 1304 JACKSON, MISSOURI 64501 PH. (785) 762-5040 FAX (785) 762-7744 www.kveeng.com		LEON D. OSBOURN ENGINEER MO # 021726									
PRELIMINARY DEVELOPMENT PLAN OVERALL SITE PLAN		PROJ. NO. A14_7067-1		DESIGNER LDO		DRAWN BY JT									
CFN SHEET C-4		7067-1PSPD_SP						REV 1							

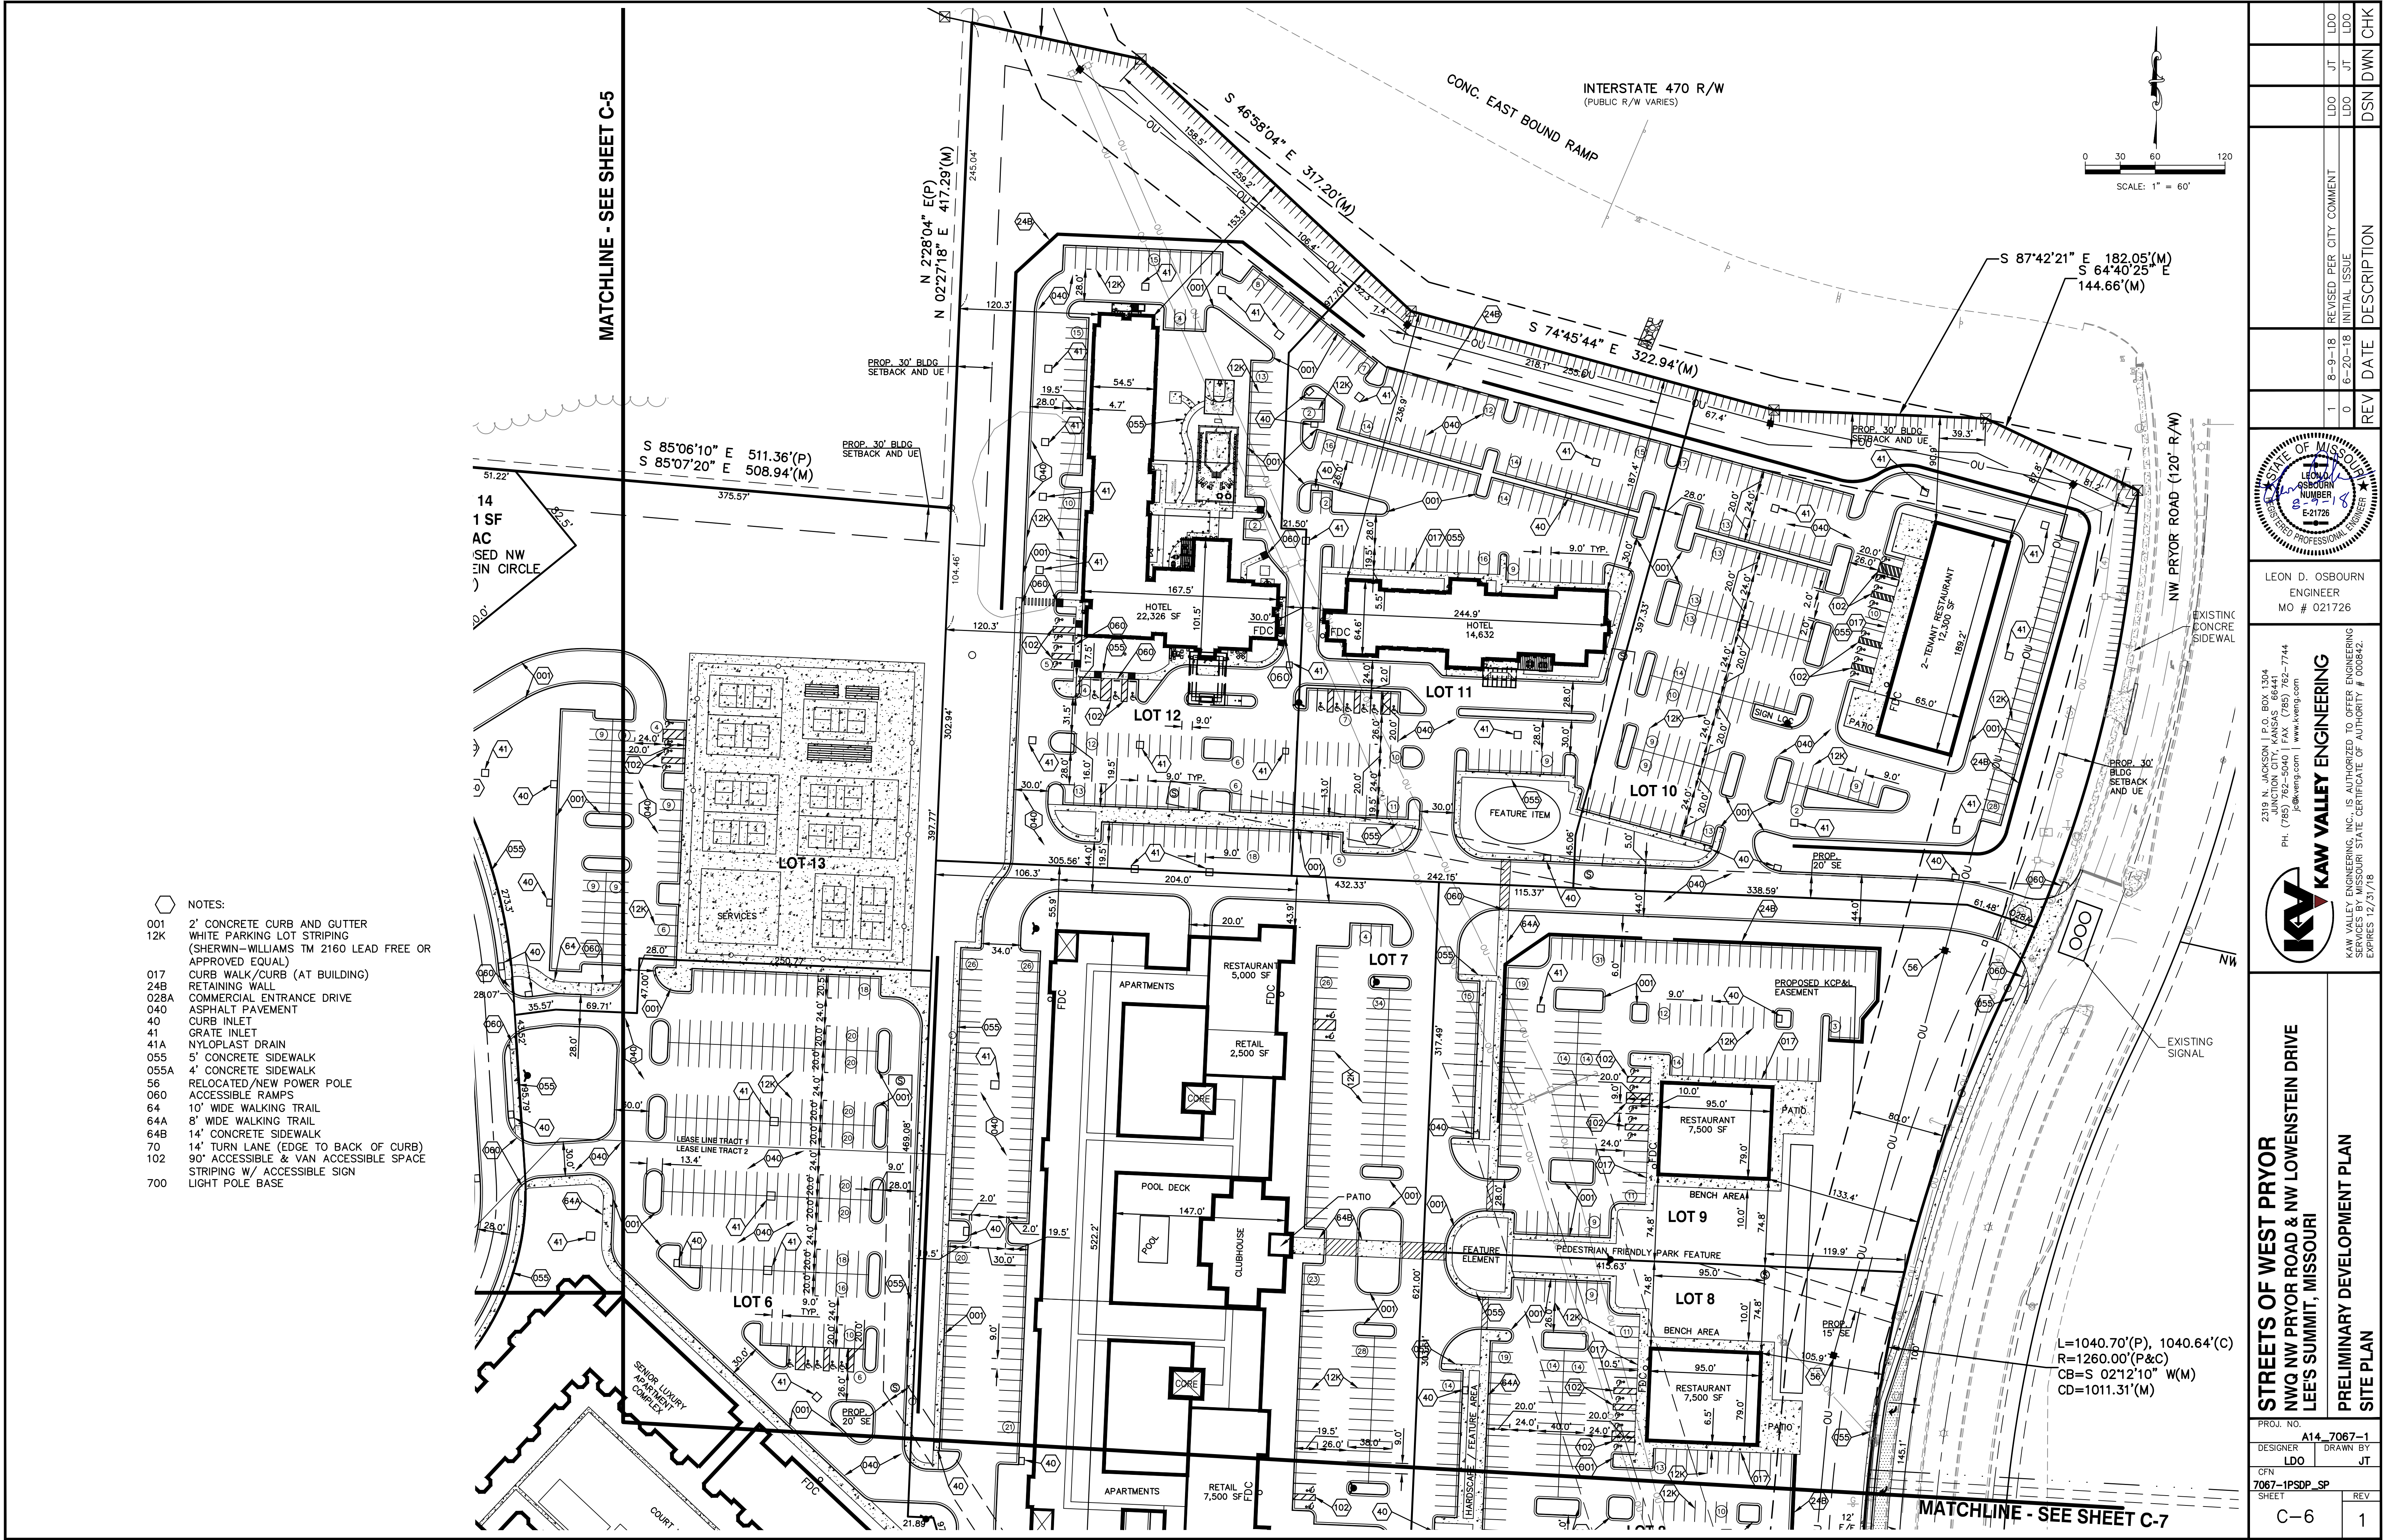

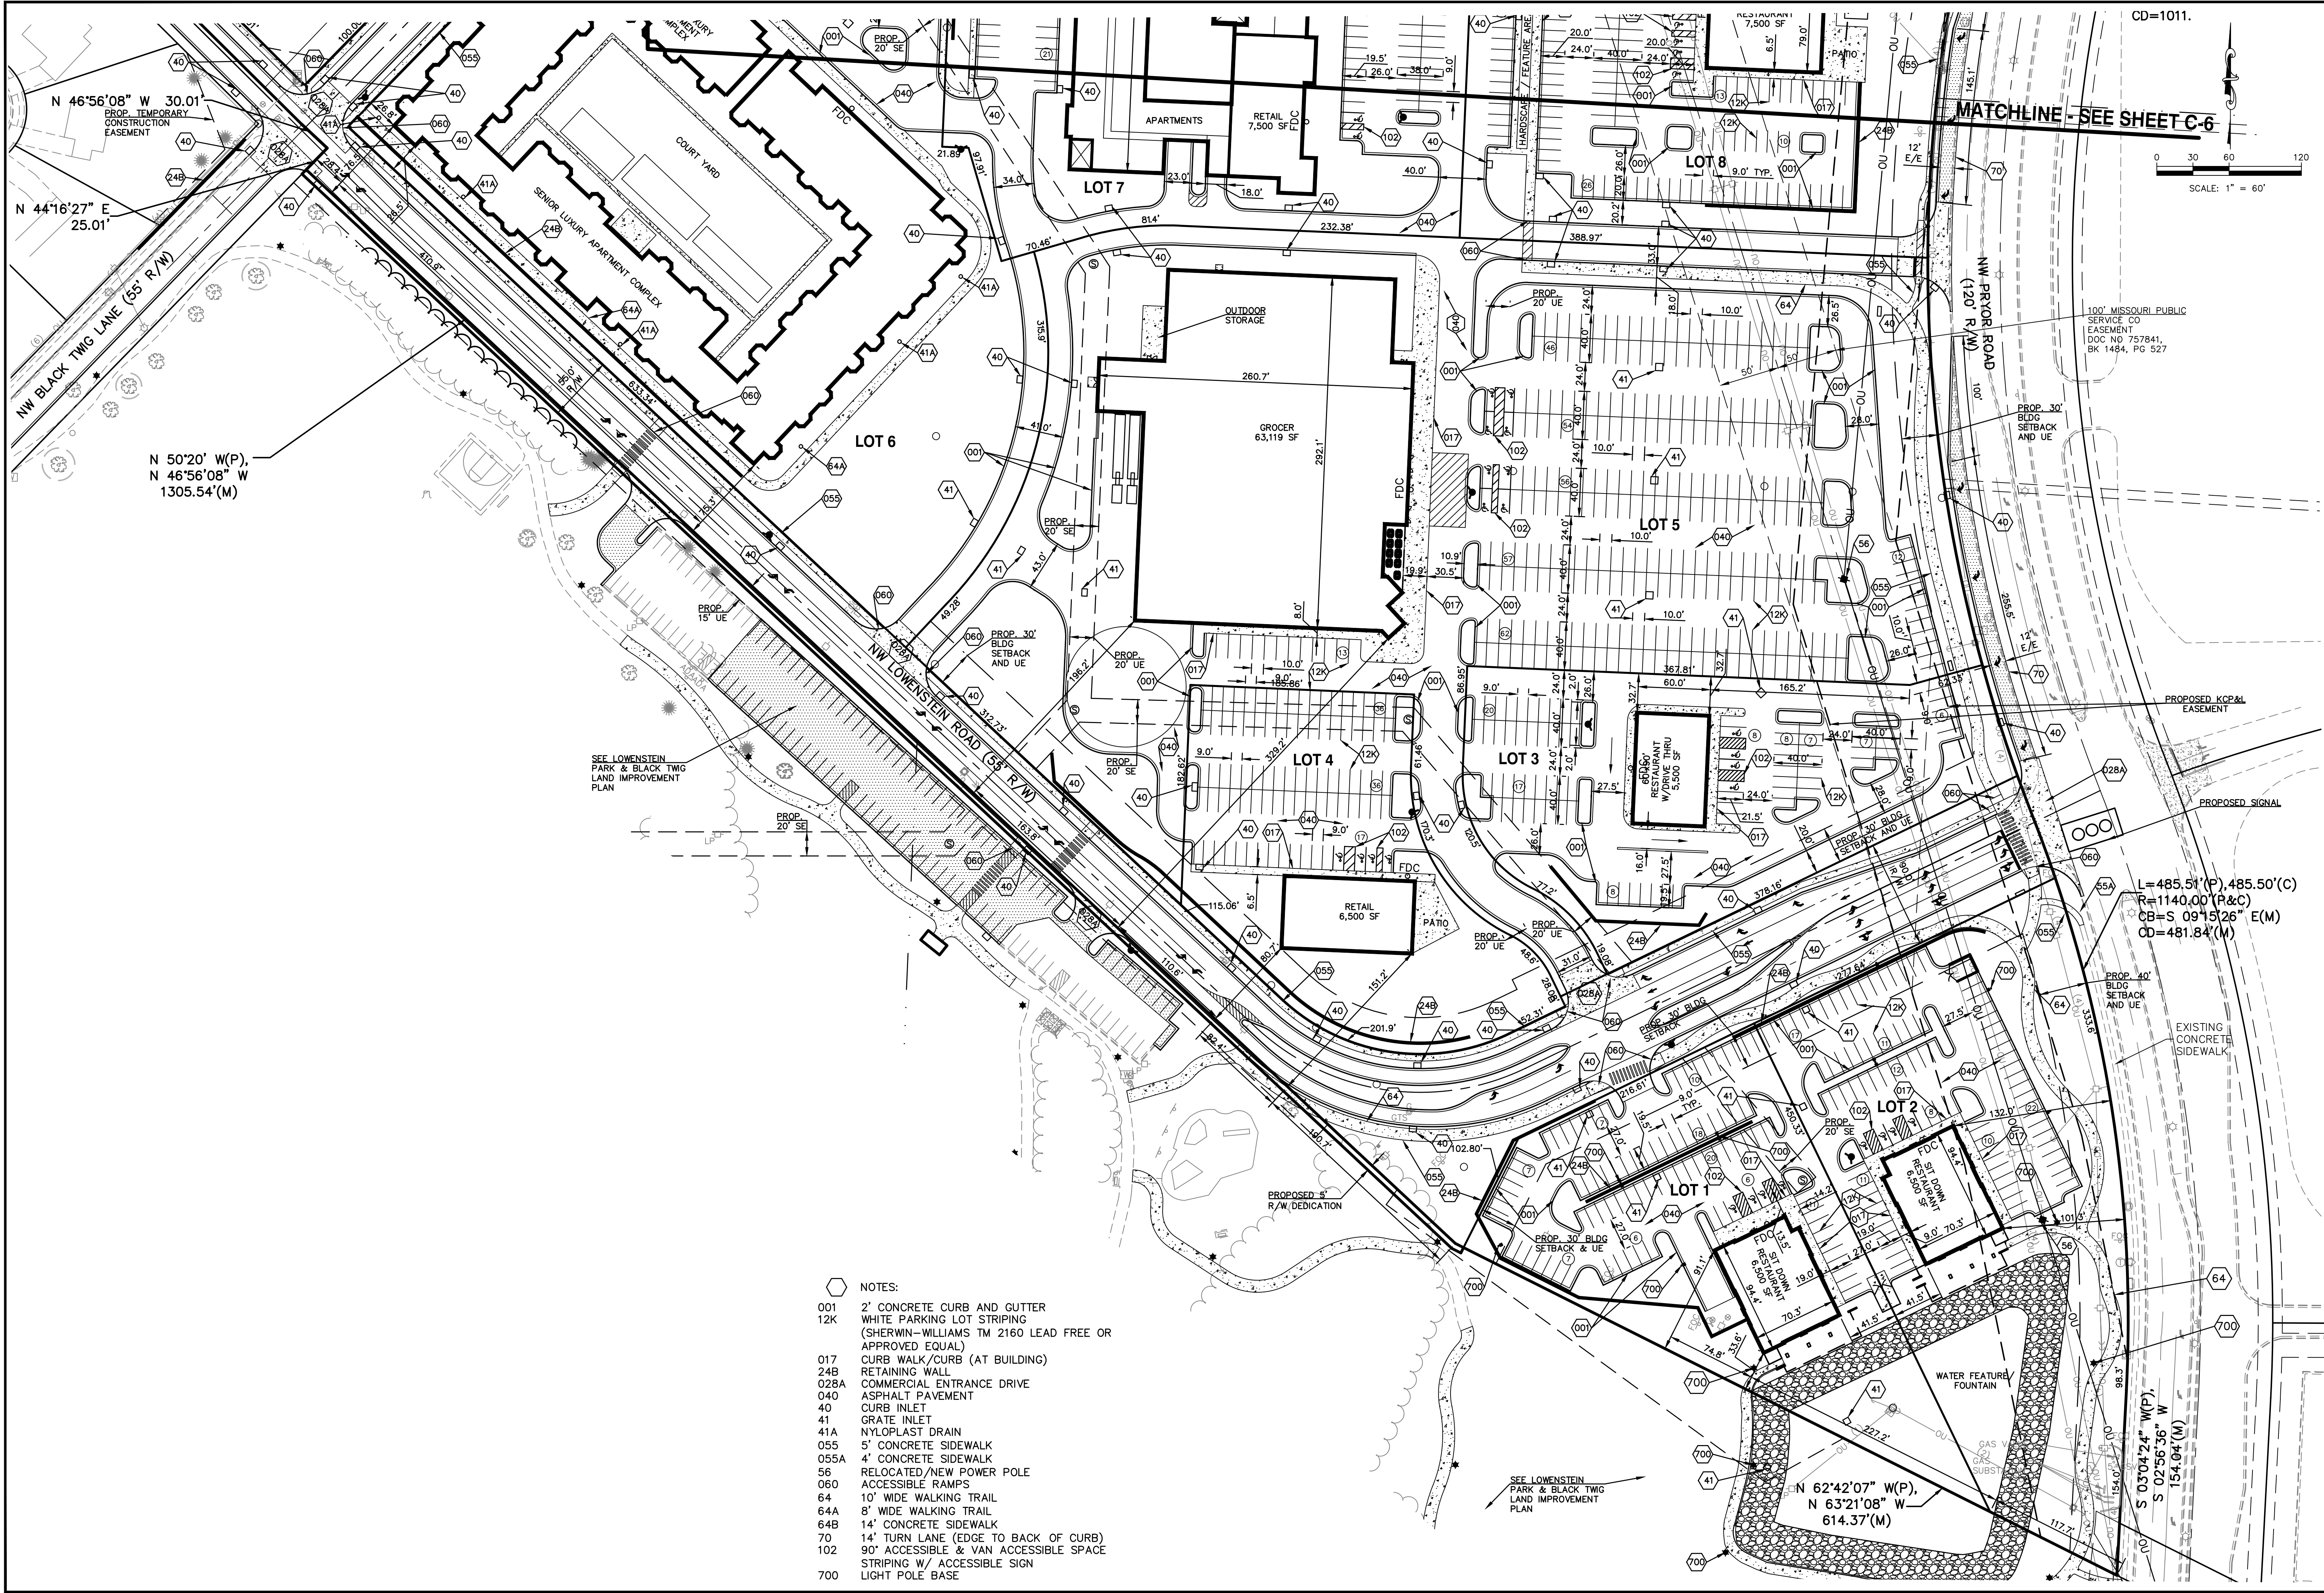

- NOTES:
- 001 2' CONCRETE CURB AND GUTTER
 - 12K WHITE PARKING LOT STRIPING (SHERWIN-WILLIAMS TM 2160 LEAD FREE OR APPROVED EQUAL)
 - 017 CURB WALK/CURB (AT BUILDING)
 - 24B RETAINING WALL
 - 028A COMMERCIAL ENTRANCE DRIVE
 - 040 ASPHALT PAVEMENT
 - 40 CURB INLET
 - 41 GRATE INLET
 - 41A NYLOPLAST DRAIN
 - 055 5' CONCRETE SIDEWALK
 - 055A 4' CONCRETE SIDEWALK
 - 56 RELOCATED/NEW POWER POLE
 - 060 ACCESSIBLE RAMPS
 - 64 10' WIDE WALKING TRAIL
 - 64A 8' WIDE WALKING TRAIL
 - 64B 14' CONCRETE SIDEWALK
 - 70 14' TURN LANE (EDGE TO BACK OF CURB)
 - 102 90' ACCESSIBLE & VAN ACCESSIBLE SPACE
 - 700 STRIPING W/ ACCESSIBLE SIGN
 - 700 LIGHT POLE BASE

PROJ. NO. A14-7067-1		DESIGNER LDO	DRAWN BY JT
CFN 7067-1P5DP-SP		SHEET	REV
C-7		1	

STATE OF MISSOURI
LEON D. OSBOURN
NUMBER
E-21726
REGISTERED PROFESSIONAL ENGINEER

LEON D. OSBOURN
ENGINEER
MO # 021726

2319 N. JACKSON | P.O. BOX 1304
JUNCTION CITY, KANSAS 66441
PH. (785) 762-5040 | FAX (785) 762-7744
joe@kveeng.com | www.kveeng.com


KAW VALLEY ENGINEERING
KAW VALLEY ENGINEERING, INC. IS AUTHORIZED TO OFFER ENGINEERING SERVICES IN THE STATE OF MISSOURI. EXPIRES 12/31/18

STREETS OF WEST PRYOR
NWQ NW PRYOR ROAD & NW LOWENSTEIN DRIVE
LEE'S SUMMIT, MISSOURI

PRELIMINARY DEVELOPMENT PLAN
SITE PLAN

REV	DATE	DESCRIPTION	DSN	DWN	CHK
1	8-9-18	REVISED PER CITY COMMENT	LDO	JT	LDO
0	6-20-18	INITIAL ISSUE	LDO	JT	LDO


THIS DRAWING SHALL NOT BE UTILIZED BY ANY PERSON, FIRM, OR CORPORATION IN WHOLE OR IN PART WITHOUT THE SPECIFIC PERMISSION OF KAW VALLEY ENGINEERING, INC.

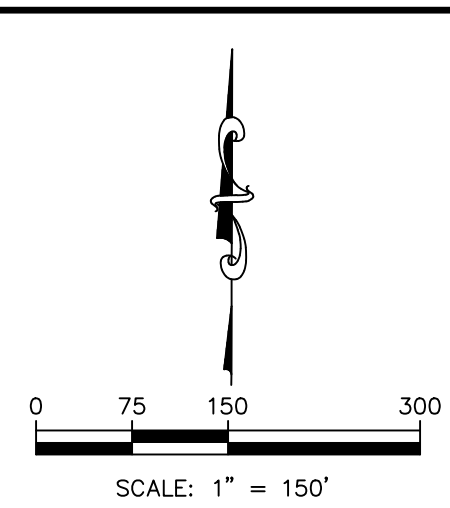


5. ALL REQUIRED FIRE LANES SHALL SUPPORT 75,000 POUNDS.




 AERIAL FIRE APPARATUS ACCESS ROAD
● FDC FIRE DEPARTMENT CONNECTION

THIS DRAWING SHALL NOT BE UTILIZED BY ANY PERSON, FIRM, OR CORPORATION IN WHOLE OR IN PART WITHOUT THE SPECIFIC PERMISSION OF KAW VALLEY ENGINEERING, INC.



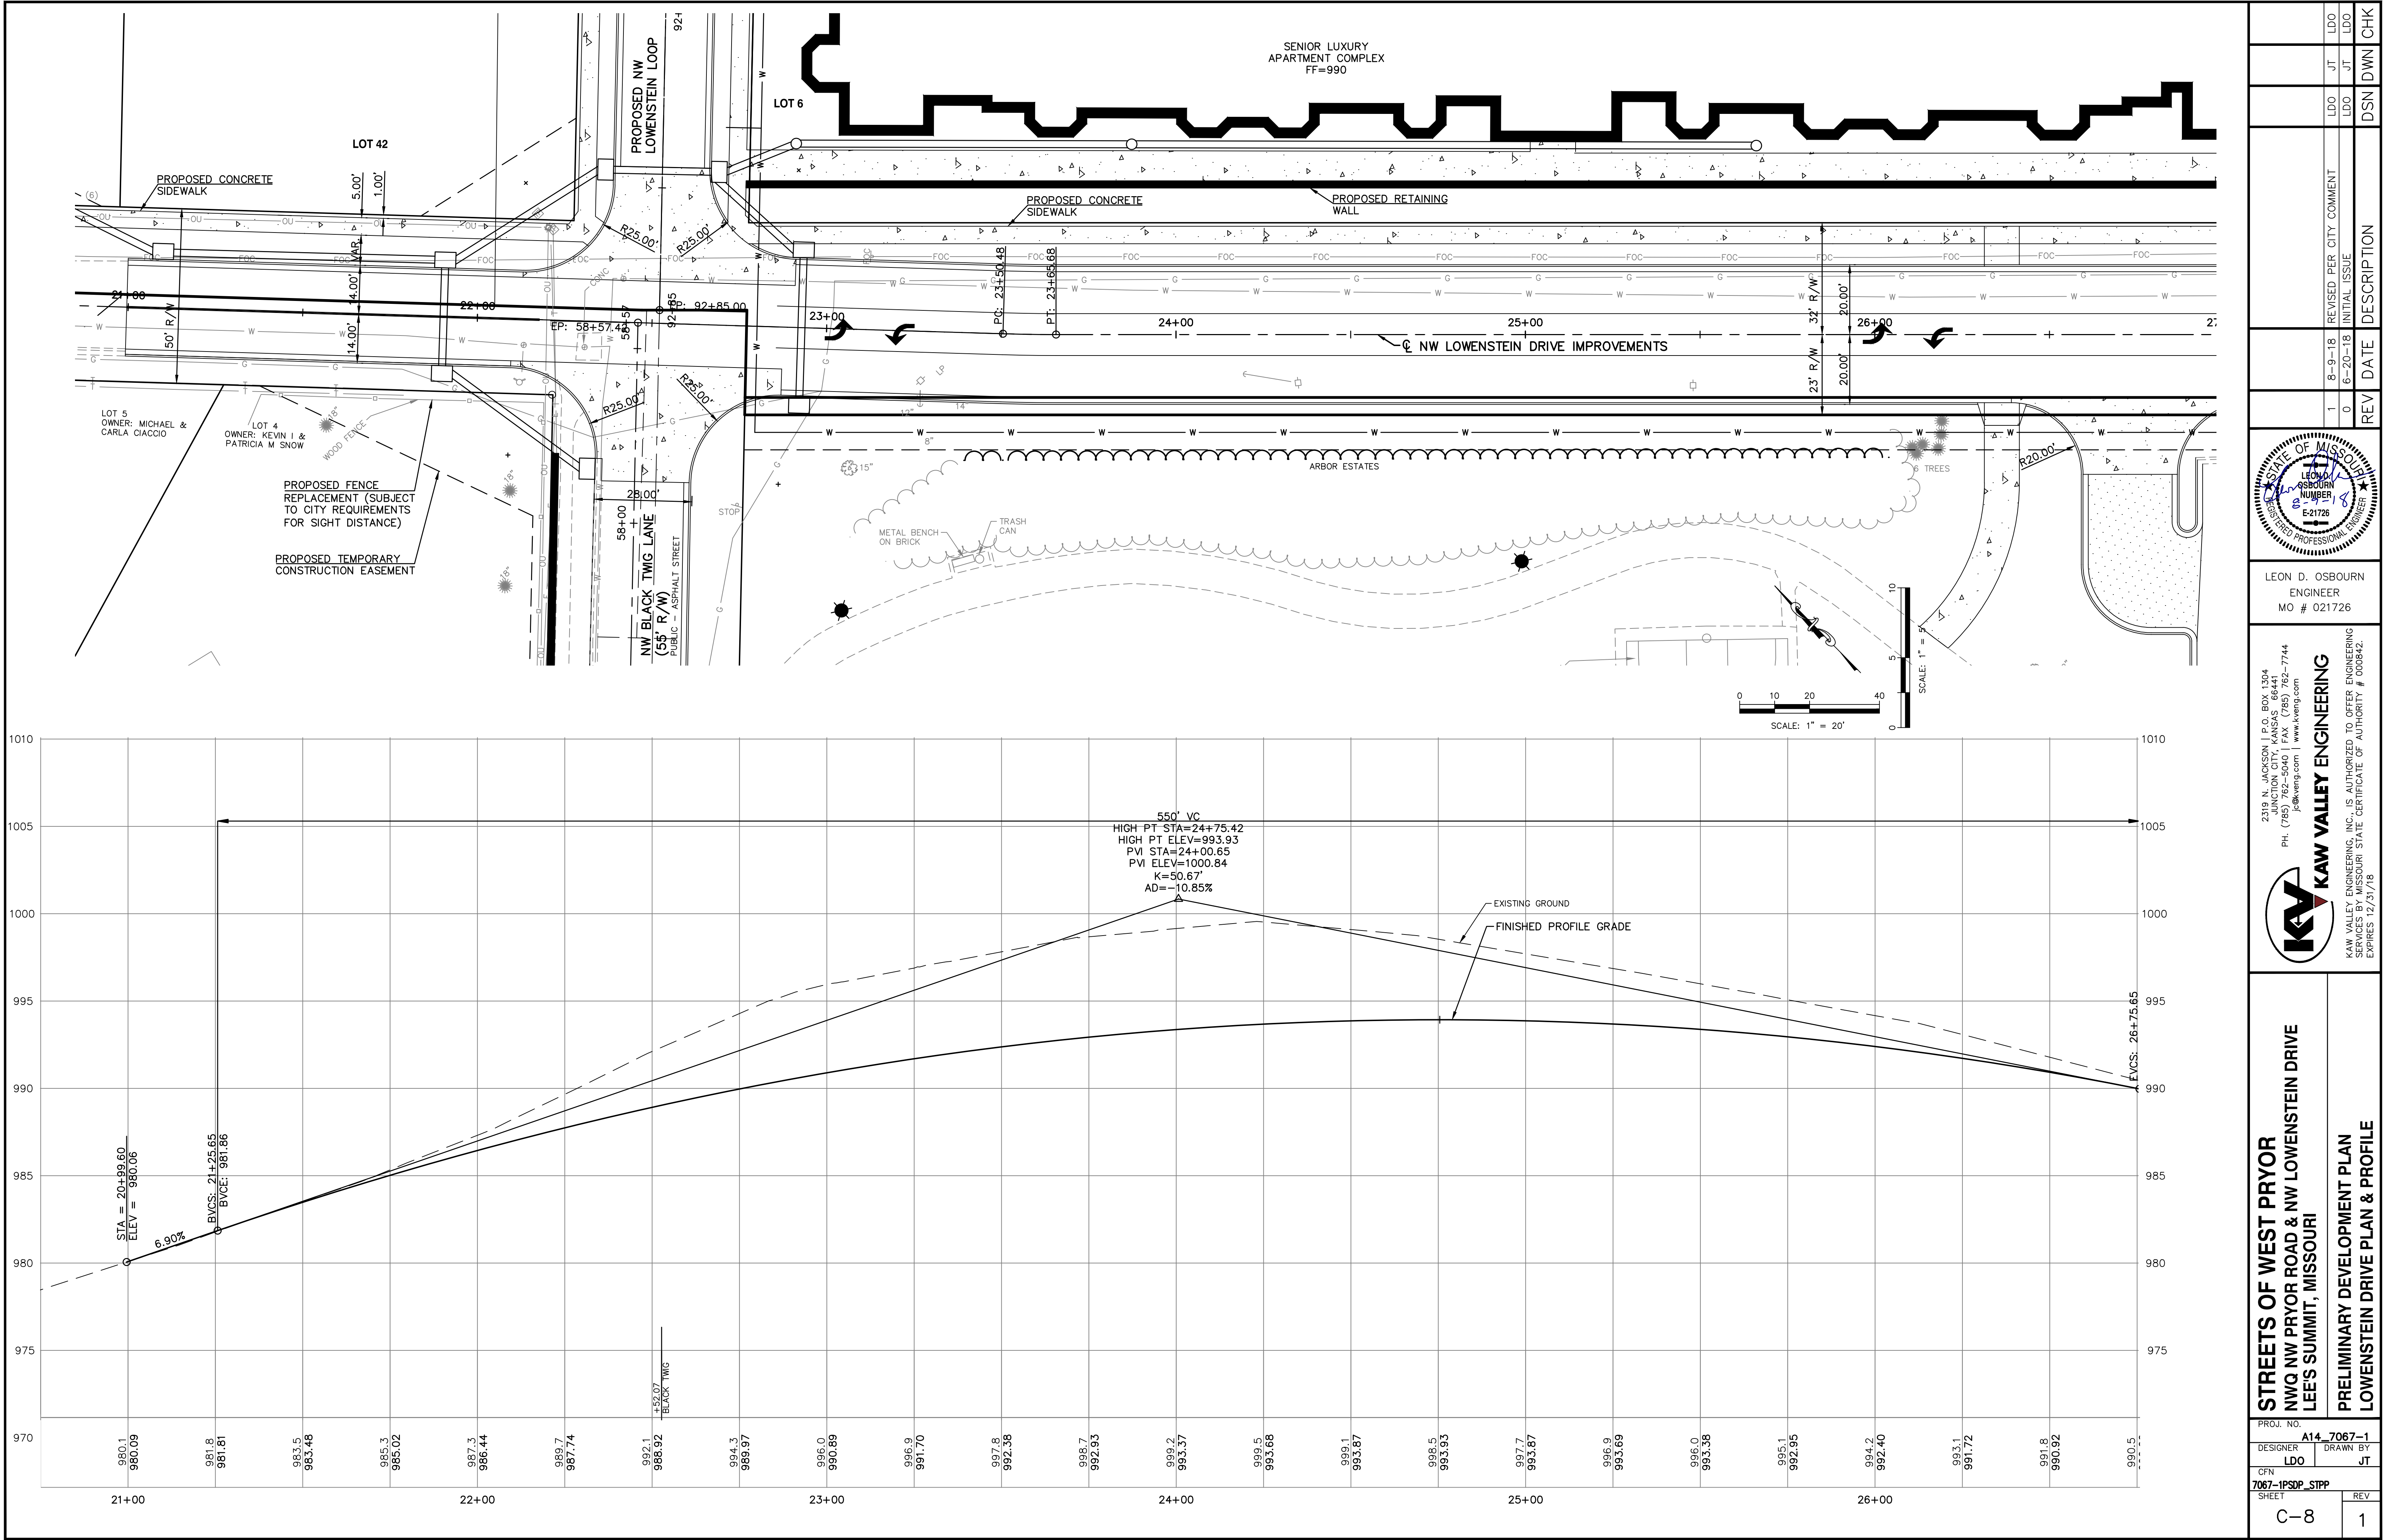


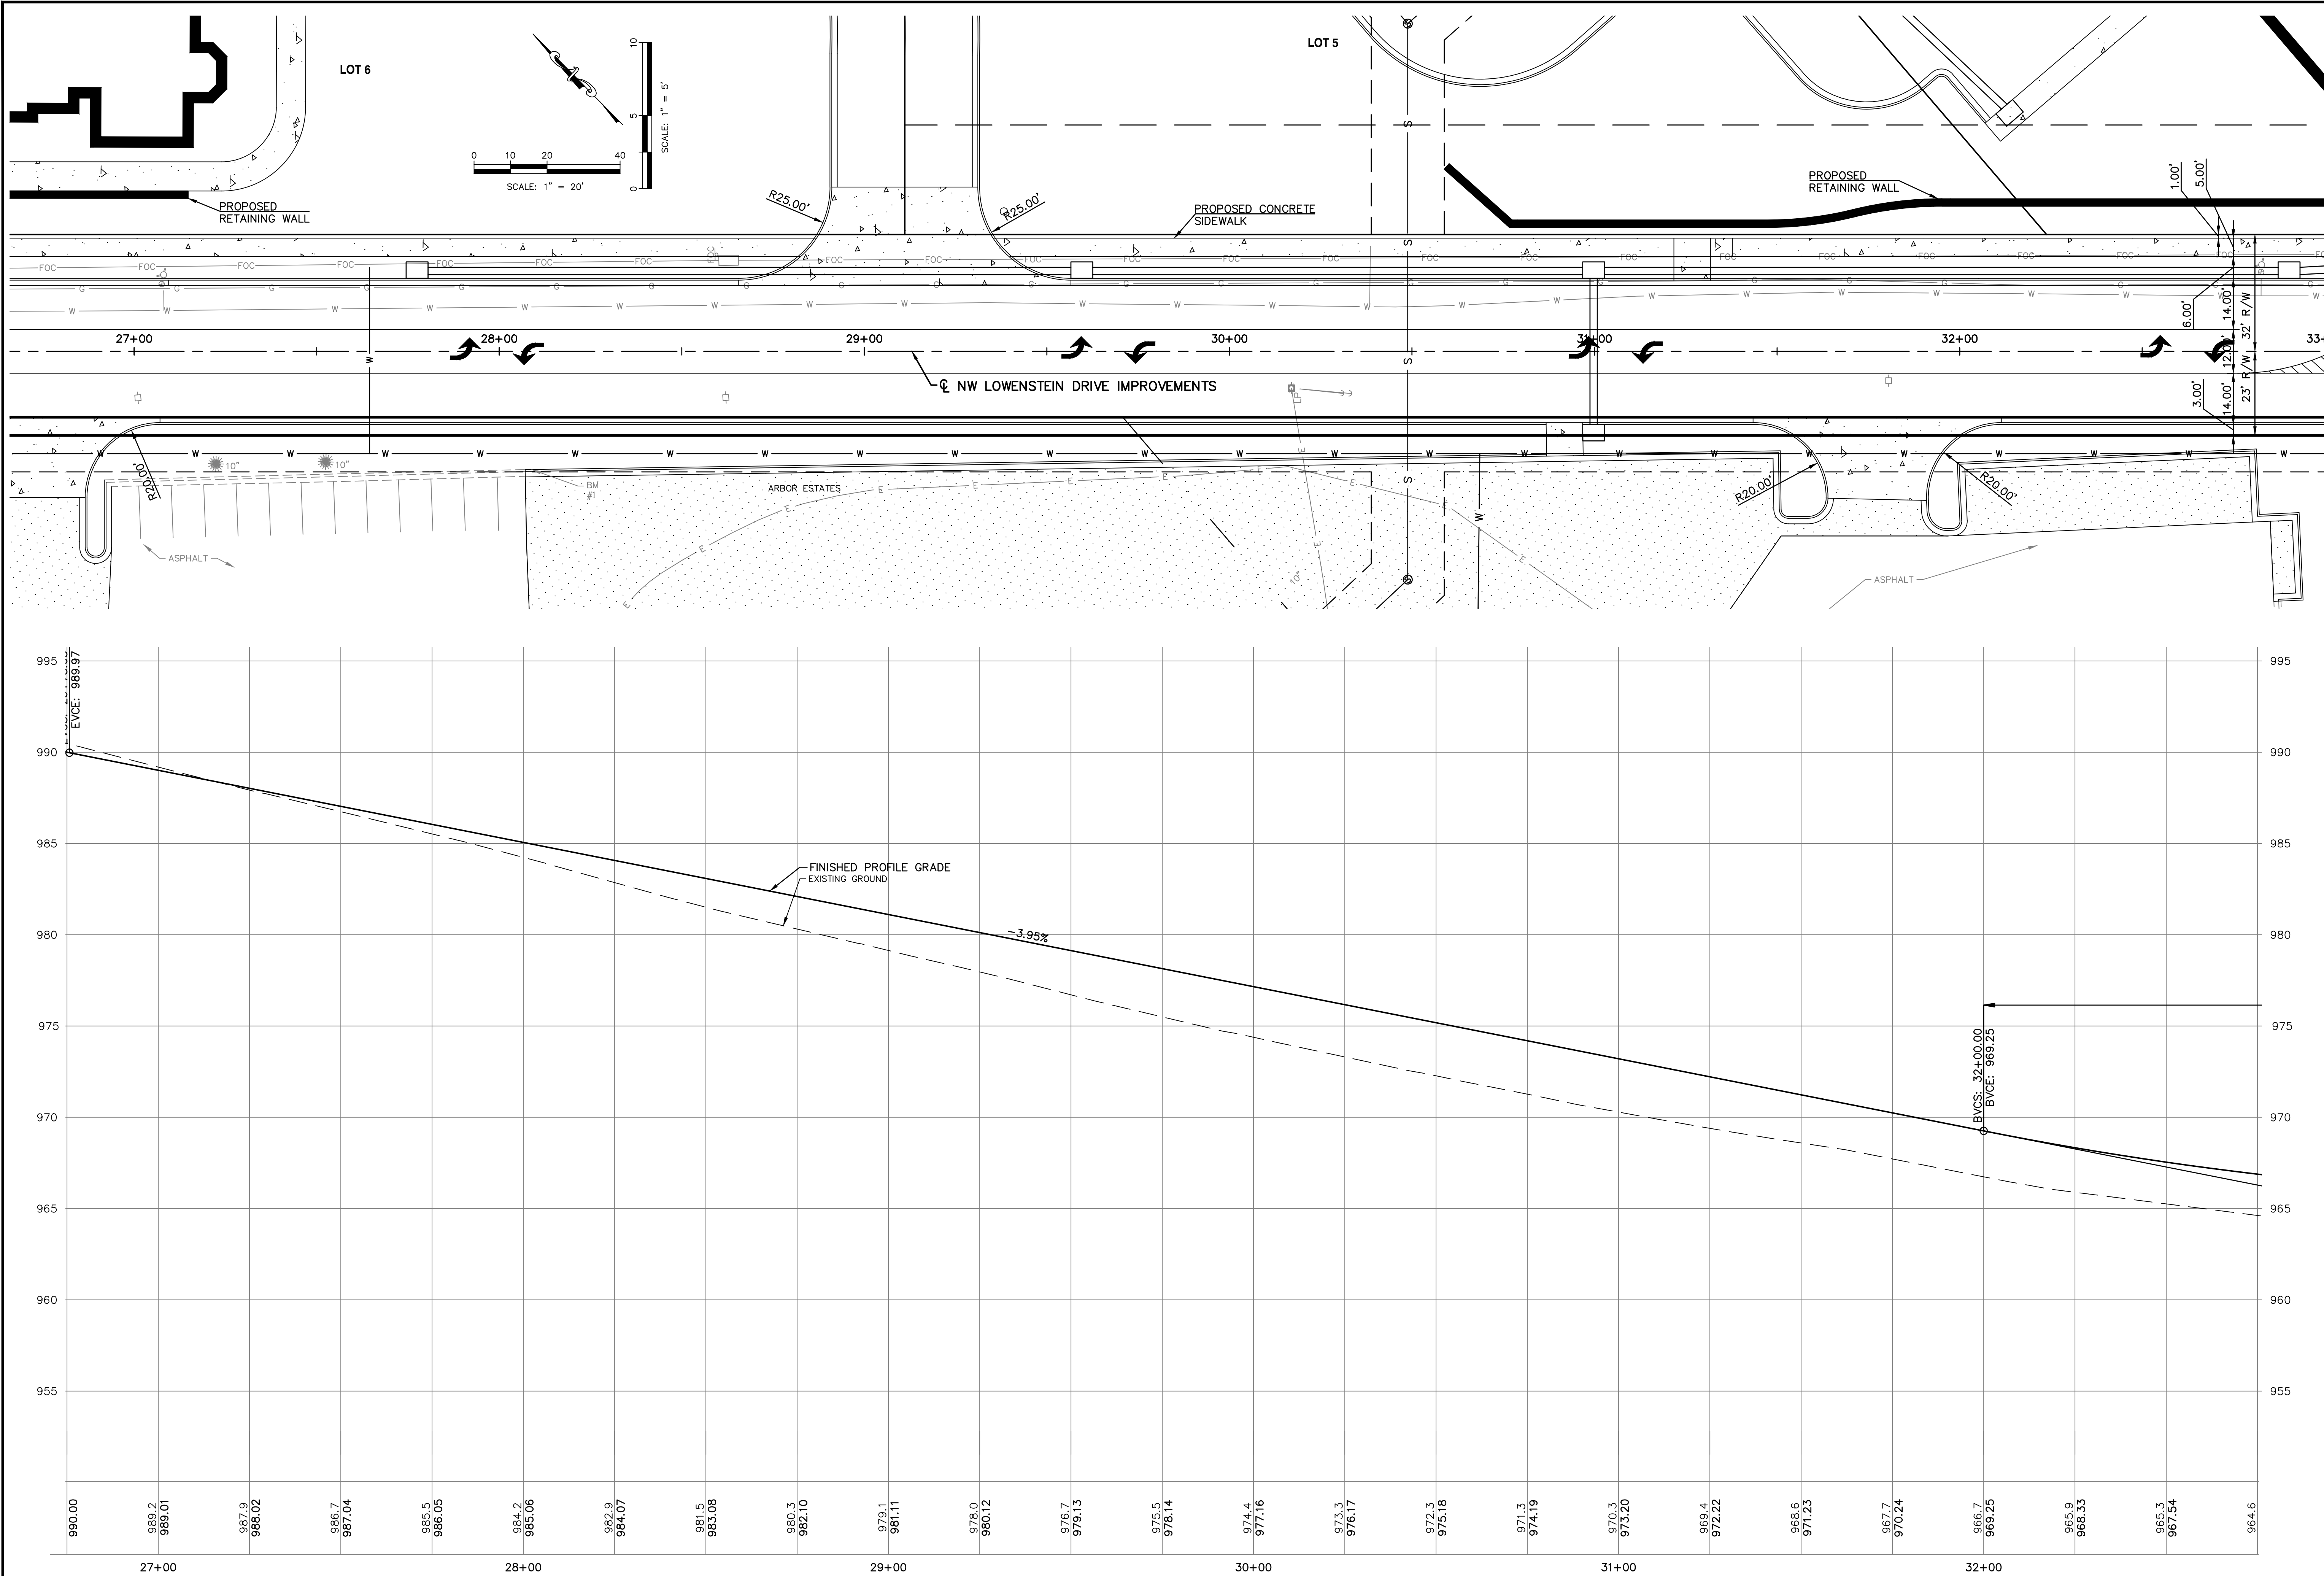


PROJ. NO. A14-7067-1		DESIGNER LDO	DRAWN BY 1
SHEET C-9		REV 1	REV 1
STREETS OF WEST PRYOR NWQ NW PRYOR ROAD & NW LOWENSTEIN DRIVE LEE'S SUMMIT, MISSOURI		PRELIMINARY DEVELOPMENT PLAN LOWENSTEIN DRIVE PLAN & PROFILE	
KAW VALLEY ENGINEERING 2319 N. JACKSON P.O. BOX 1304 JUNCTION CITY, KANSAS 66441 PH: (785) 762-5040 FAX: (785) 762-7744 jc@kveg.com www.kveg.com		LEON D. OSBOURN ENGINEER MO # 021726	
KAW VALLEY ENGINEERING, INC. IS AUTHORIZED TO OFFER ENGINEERING SERVICES IN MISSOURI STATE CERTIFICATE OF AUTHORITY # 000842. EXPIRES 12/31/18		STATE OF MISSOURI LEON D. OSBOURN NUMBER E-21726 REGISTERED PROFESSIONAL ENGINEER	
REV		DATE	DESCRIPTION
1	8-9-18	REVISED PER CITY COMMENT	LDO JT LDO
0	6-20-18	INITIAL ISSUE	LDO JT LDO
DSN		DWN	CHK

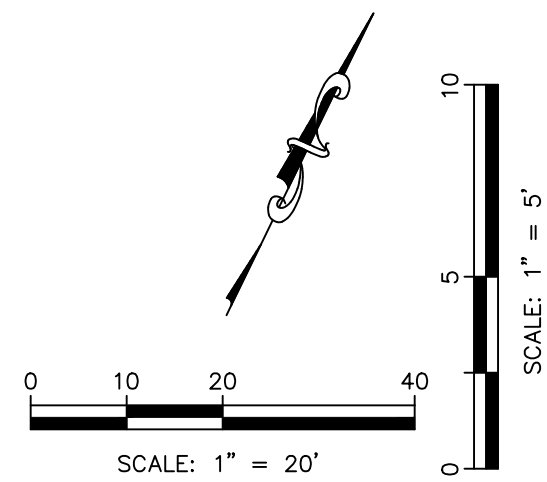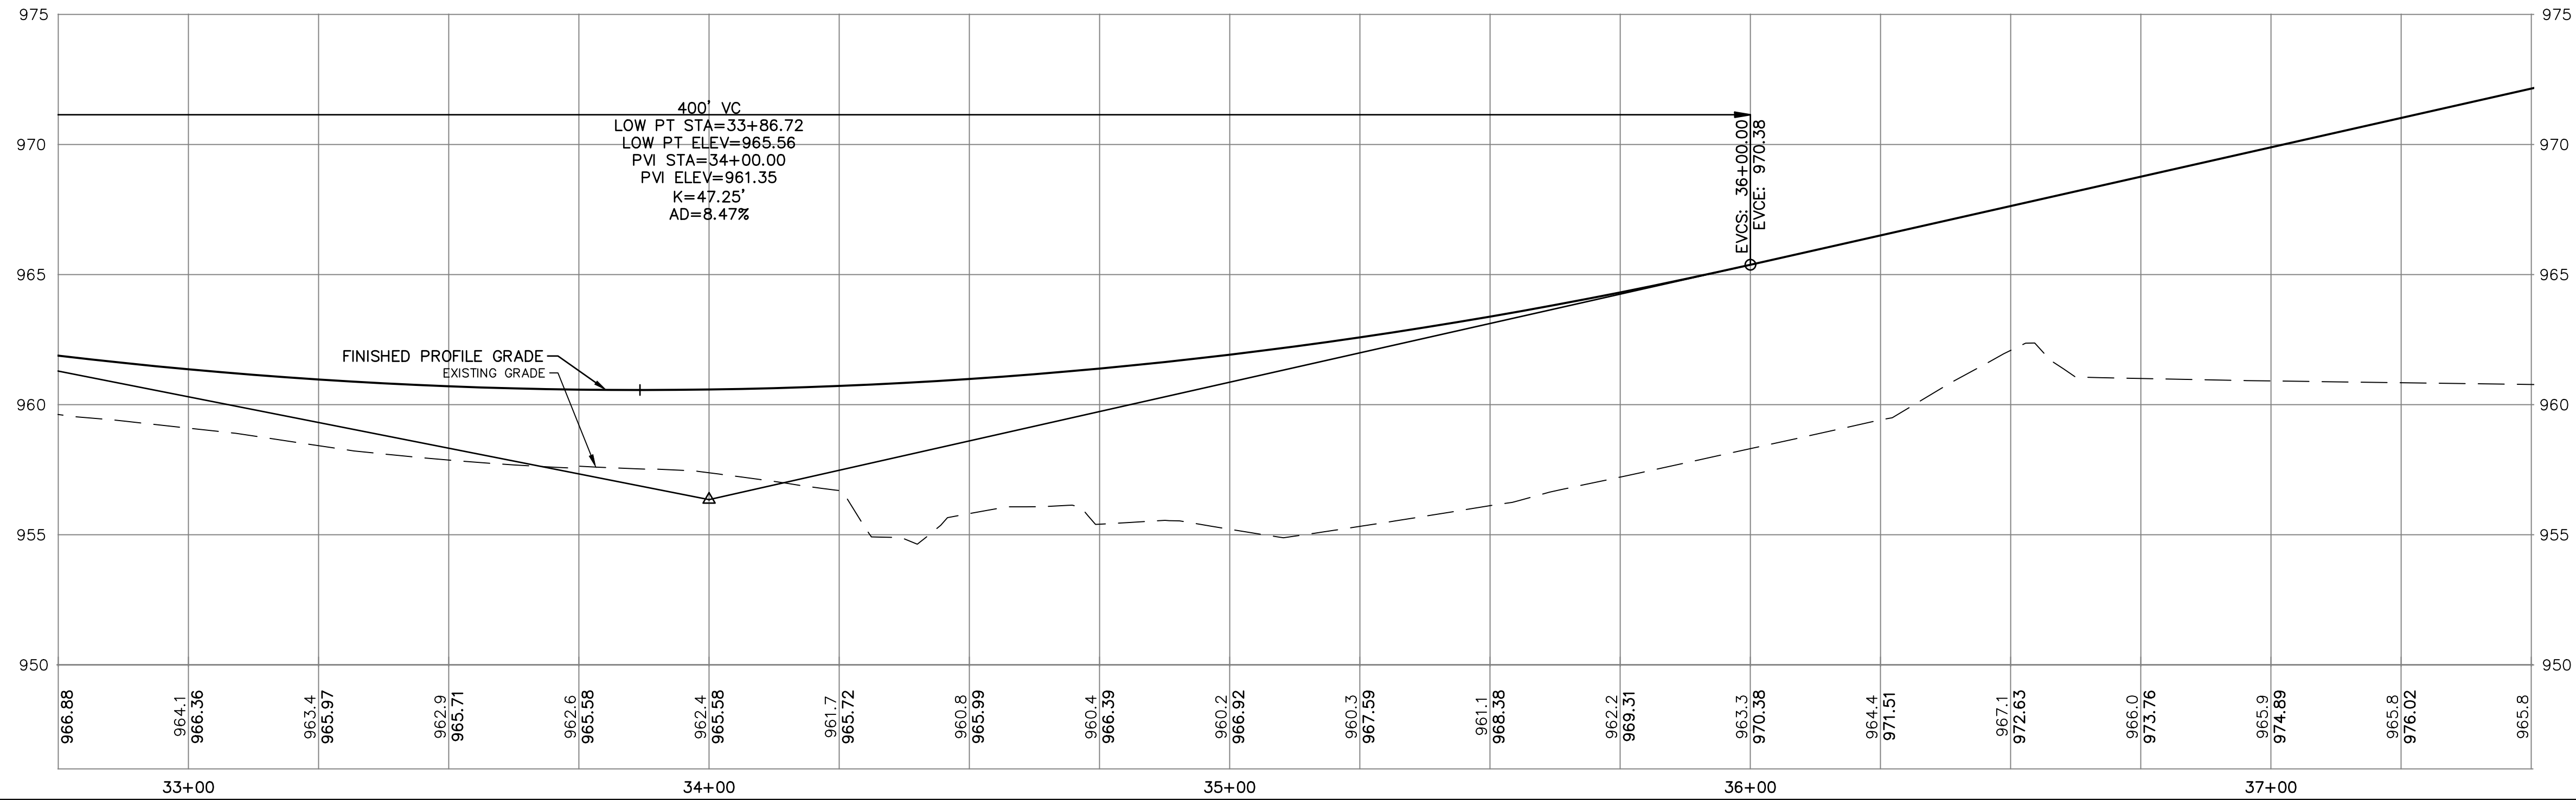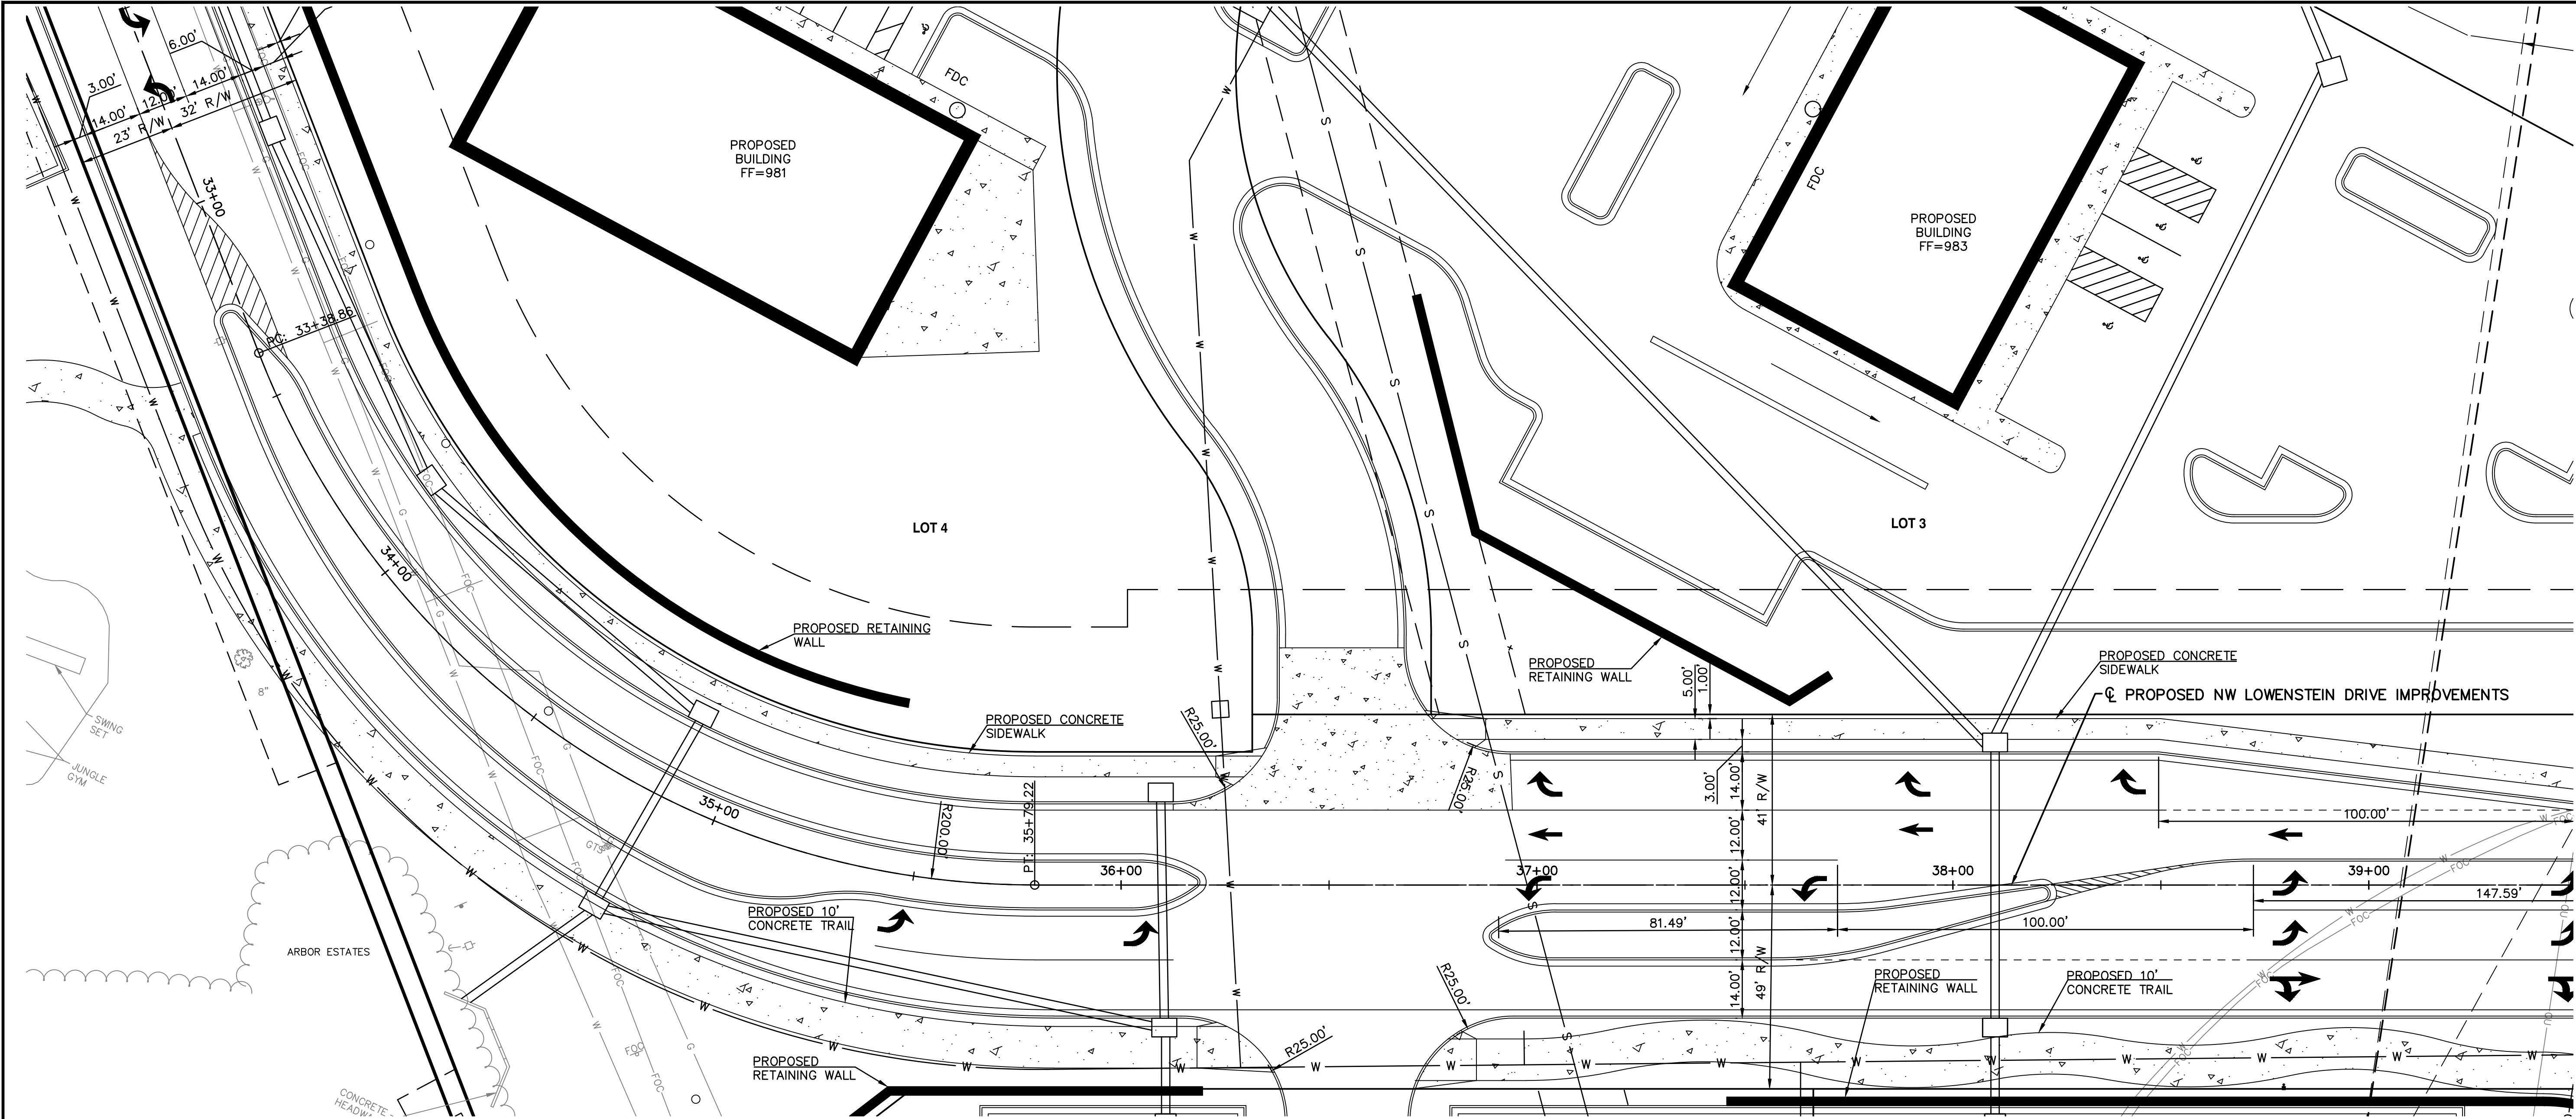

STATE OF MISSOURI LEON D. OSBOURN NUMBER E-21726 REGISTERED PROFESSIONAL ENGINEER		1	8-9-18	REV	DATE	DESCRIPTION	DSN	DWN	CHK
LEON D. OSBOURN ENGINEER MO # 021726									
2319 N. JACKSON P.O. BOX 1304 JUNCTION CITY, KANSAS 66441 PH. (785) 762-5040 FAX (785) 762-7744 jdo@kveeng.com www.kveeng.com									
KAW VALLEY ENGINEERING KAW VALLEY ENGINEERING, INC. IS AUTHORIZED TO OFFER ENGINEERING SERVICES IN MISSOURI STATE CERTIFICATE OF AUTHORITY # 000842. EXPIRES 12/31/18									
STREETS OF WEST PRYOR NWQ NW PRYOR ROAD & NW LOWENSTEIN DRIVE LEE'S SUMMIT, MISSOURI									
PRELIMINARY DEVELOPMENT PLAN LOWENSTEIN DRIVE PLAN & PROFILE									
PROJ. NO. A14-7067-1									
DESIGNER LDO DRAWN BY LT									
CFN 7067-1PSPD-STPP									
SHEET C-10								REV 1	

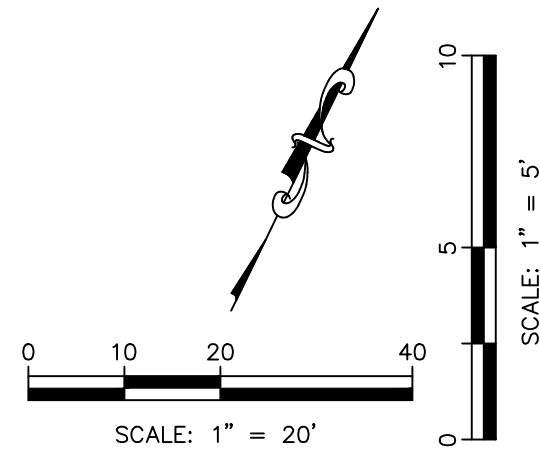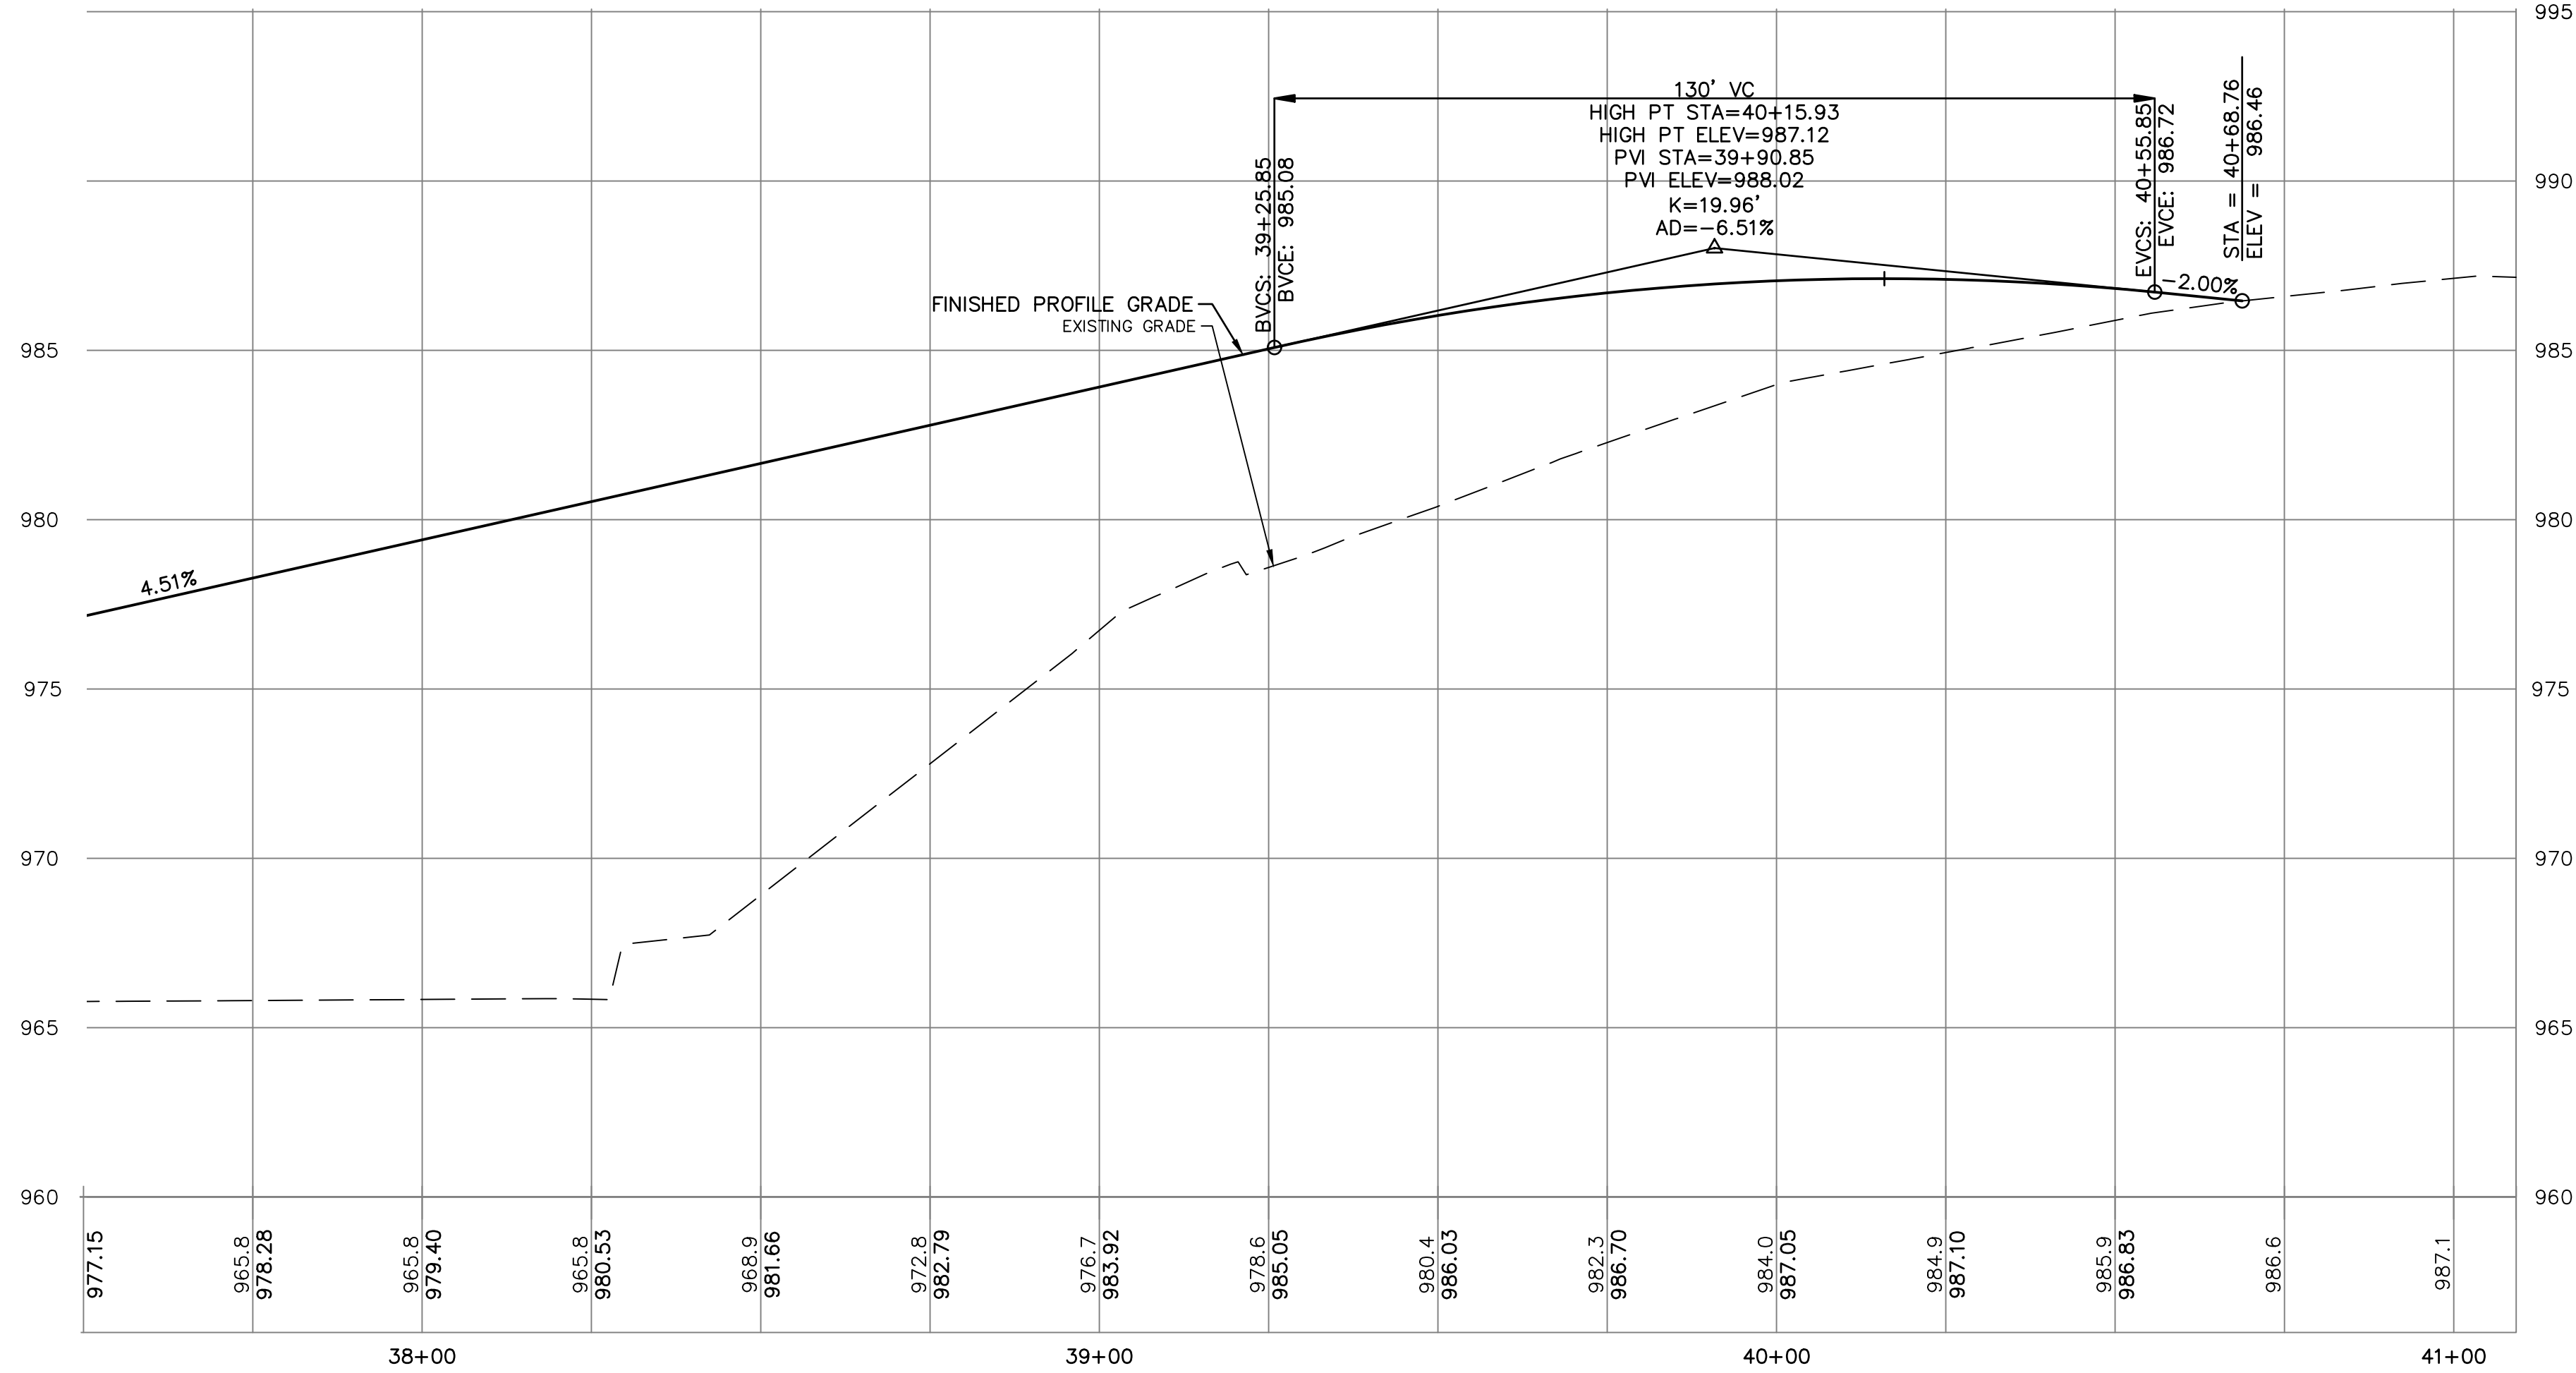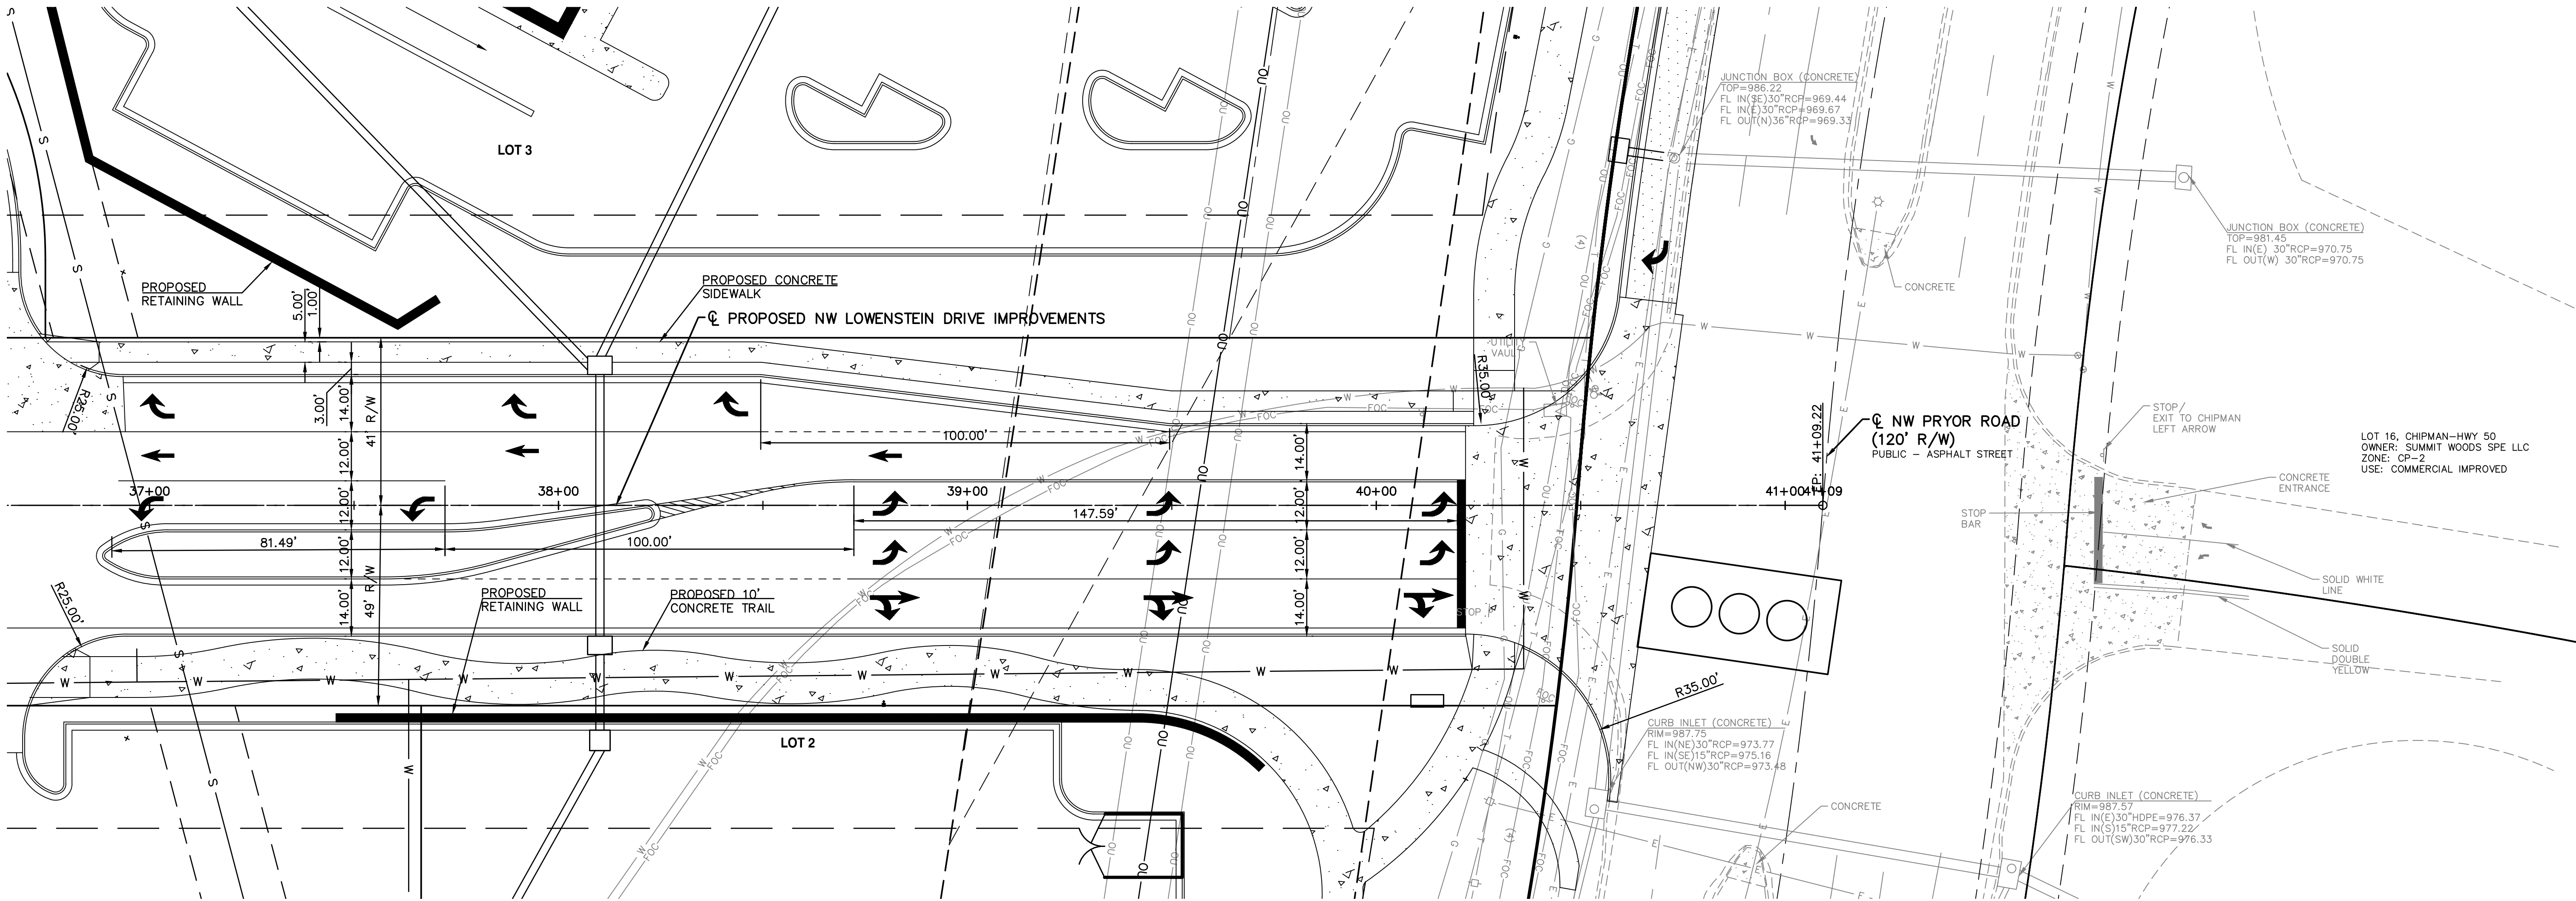

PROJ. NO. A14-7067-1		DESIGNER LDO		DRAWN BY CFN	
SHEET 7067-1PSPD-STPP		REV 1		REV 1	
C-11		1		1	
STREETS OF WEST PRYOR NWQ NW PRYOR ROAD & NW LOWENSTEIN DRIVE LEE'S SUMMIT, MISSOURI		PRELIMINARY DEVELOPMENT PLAN LOWENSTEIN DRIVE PLAN		KAW VALLEY ENGINEERING 2319 N. JACKSON P.O. BOX 1304 JUNCTION CITY, KANSAS 66441 PH. (785) 762-5040 FAX (785) 762-7744 jc@kveg.com www.kveg.com KAW VALLEY ENGINEERING, INC. IS AUTHORIZED TO OFFER ENGINEERING SERVICES IN MISSOURI STATE CERTIFICATE OF AUTHORITY # 000842. EXPIRES 12/31/18	
LEON D. OSBOURN ENGINEER MO # 021726		STATE OF MISSOURI LEON D. OSBOURN NUMBER E-21726 REGISTERED PROFESSIONAL ENGINEER		REV DATE DESCRIPTION	
1		8-9-18		REVISED PER CITY COMMENT	
0		6-20-18		INITIAL ISSUE	
LDO		LDO		LDO	
JT		JT		JT	
DSN		DSN		DSN	
DWN		DWN		DWN	
CHK		CHK		CHK	

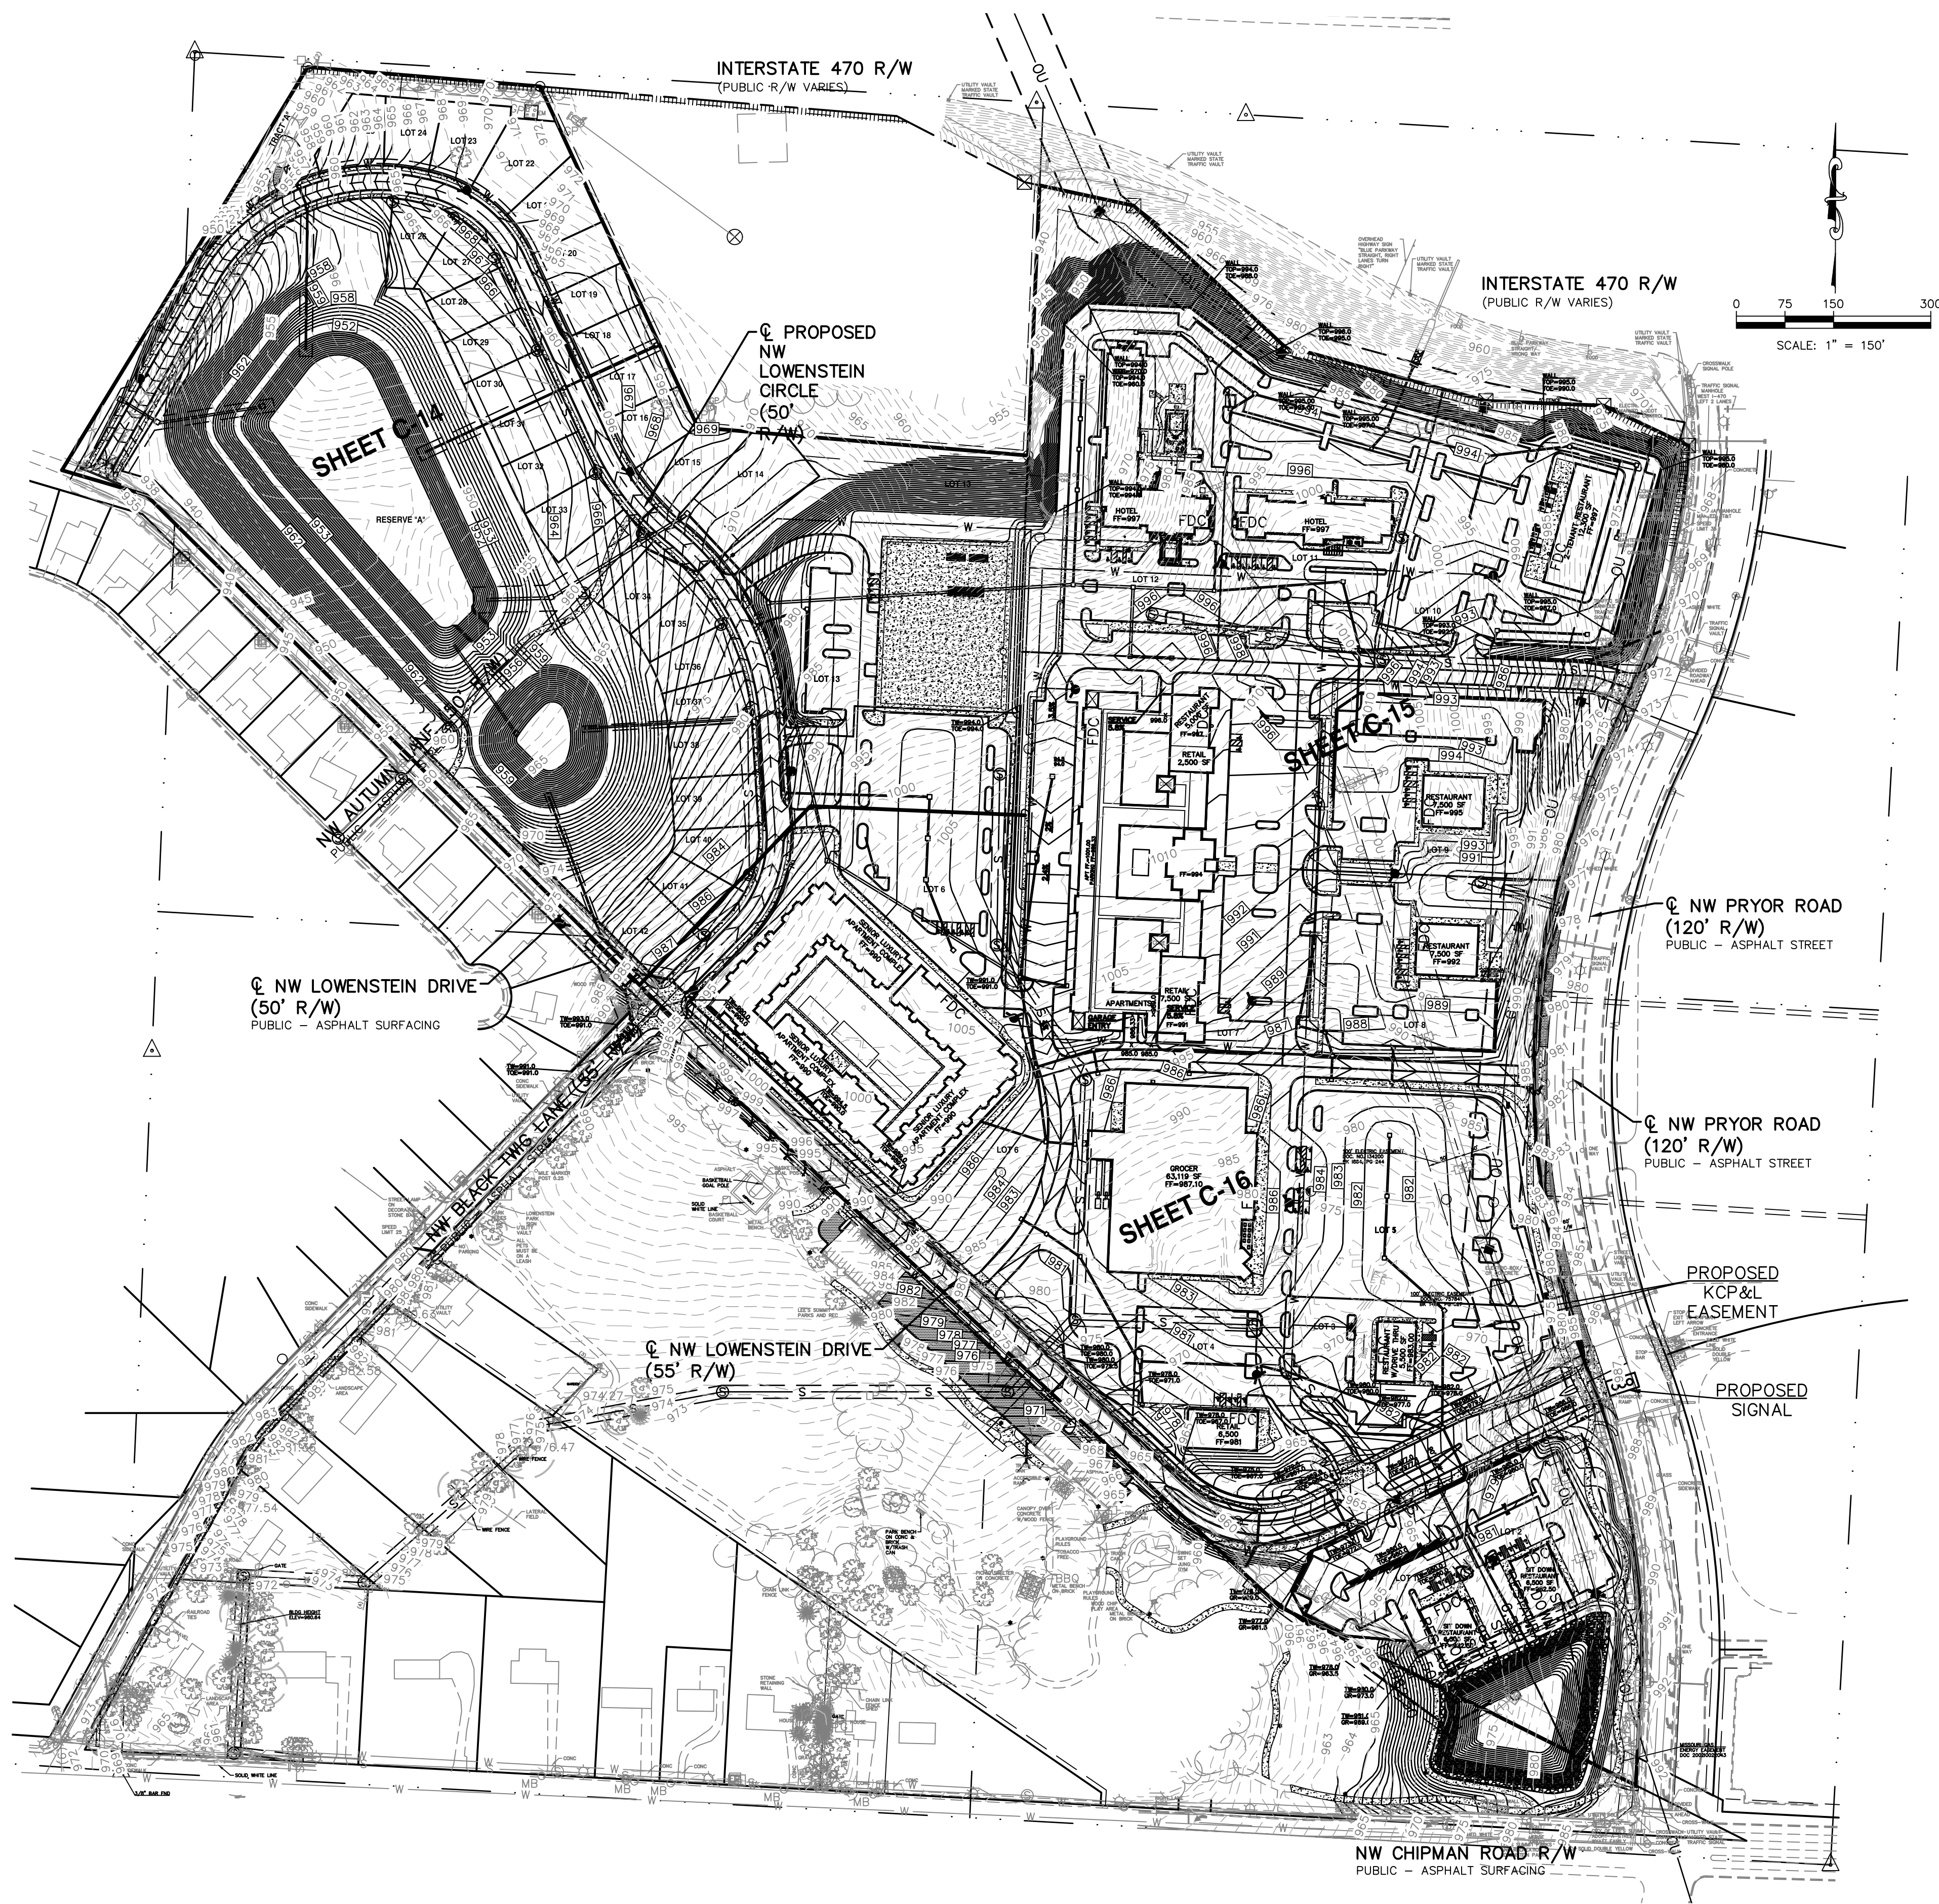

DATUM BENCHMARK:
VERTICAL DATUM IS NAVD 88 ESTABLISHED USING OPUS PROJECTS ON
PROJECT CONTROL.

BENCHMARKS:
BM #1: CHISELED "SQUARE" ON TOP OF CURB POINT OF INTERSECTION OF
WEST PARK PARKING LOT AT EAST DRIVE ENTRANCE. ELEV=985.05
BM #2: CHISELED "SQUARE" ON NORTHWEST CORNER AREA INLET, 25'±
EAST OF CURB LINE AND ON-LINE WITH SOUTH CURB OF NW LOWENSTEIN
DRIVE AT 90° BEND IN ROAD. ELEV=971.06

STREETS OF WEST PRYOR		PROJ. NO.	A14-7067-1
NWQ NW PRYOR ROAD & NW LOWENSTEIN DRIVE		DESIGNER	LDO
LEE'S SUMMIT, MISSOURI		DRAWN BY	JT
PRELIMINARY DEVELOPMENT PLAN		CFN	7067-1PSDP-CP
OVERALL GRADING PLAN		SHEET	REV
		C-13	1
		REV	DATE
		0	8-9-18
		1	8-20-18
		REV	DESCRIPTION
		0	INITIAL ISSUE
		1	REVISED PER CITY COMMENT
		LDO	DSN
		JT	DWN
		LDO	CHK




LEON D. OSBOURN
ENGINEER
MO # 021726



2319 N. JACKSON | P.O. BOX 1304
JUNCTION CITY, KANSAS 66441
PH: (785) 762-5040 | FAX: (785) 762-7744
jdo@kveeng.com | www.kveeng.com

KAW VALLEY ENGINEERING

KAW VALLEY ENGINEERING, INC. IS AUTHORIZED TO OFFER ENGINEERING
SERVICES IN MISSOURI STATE CERTIFICATE OF AUTHORITY # 000842.
EXPIRES 12/31/18

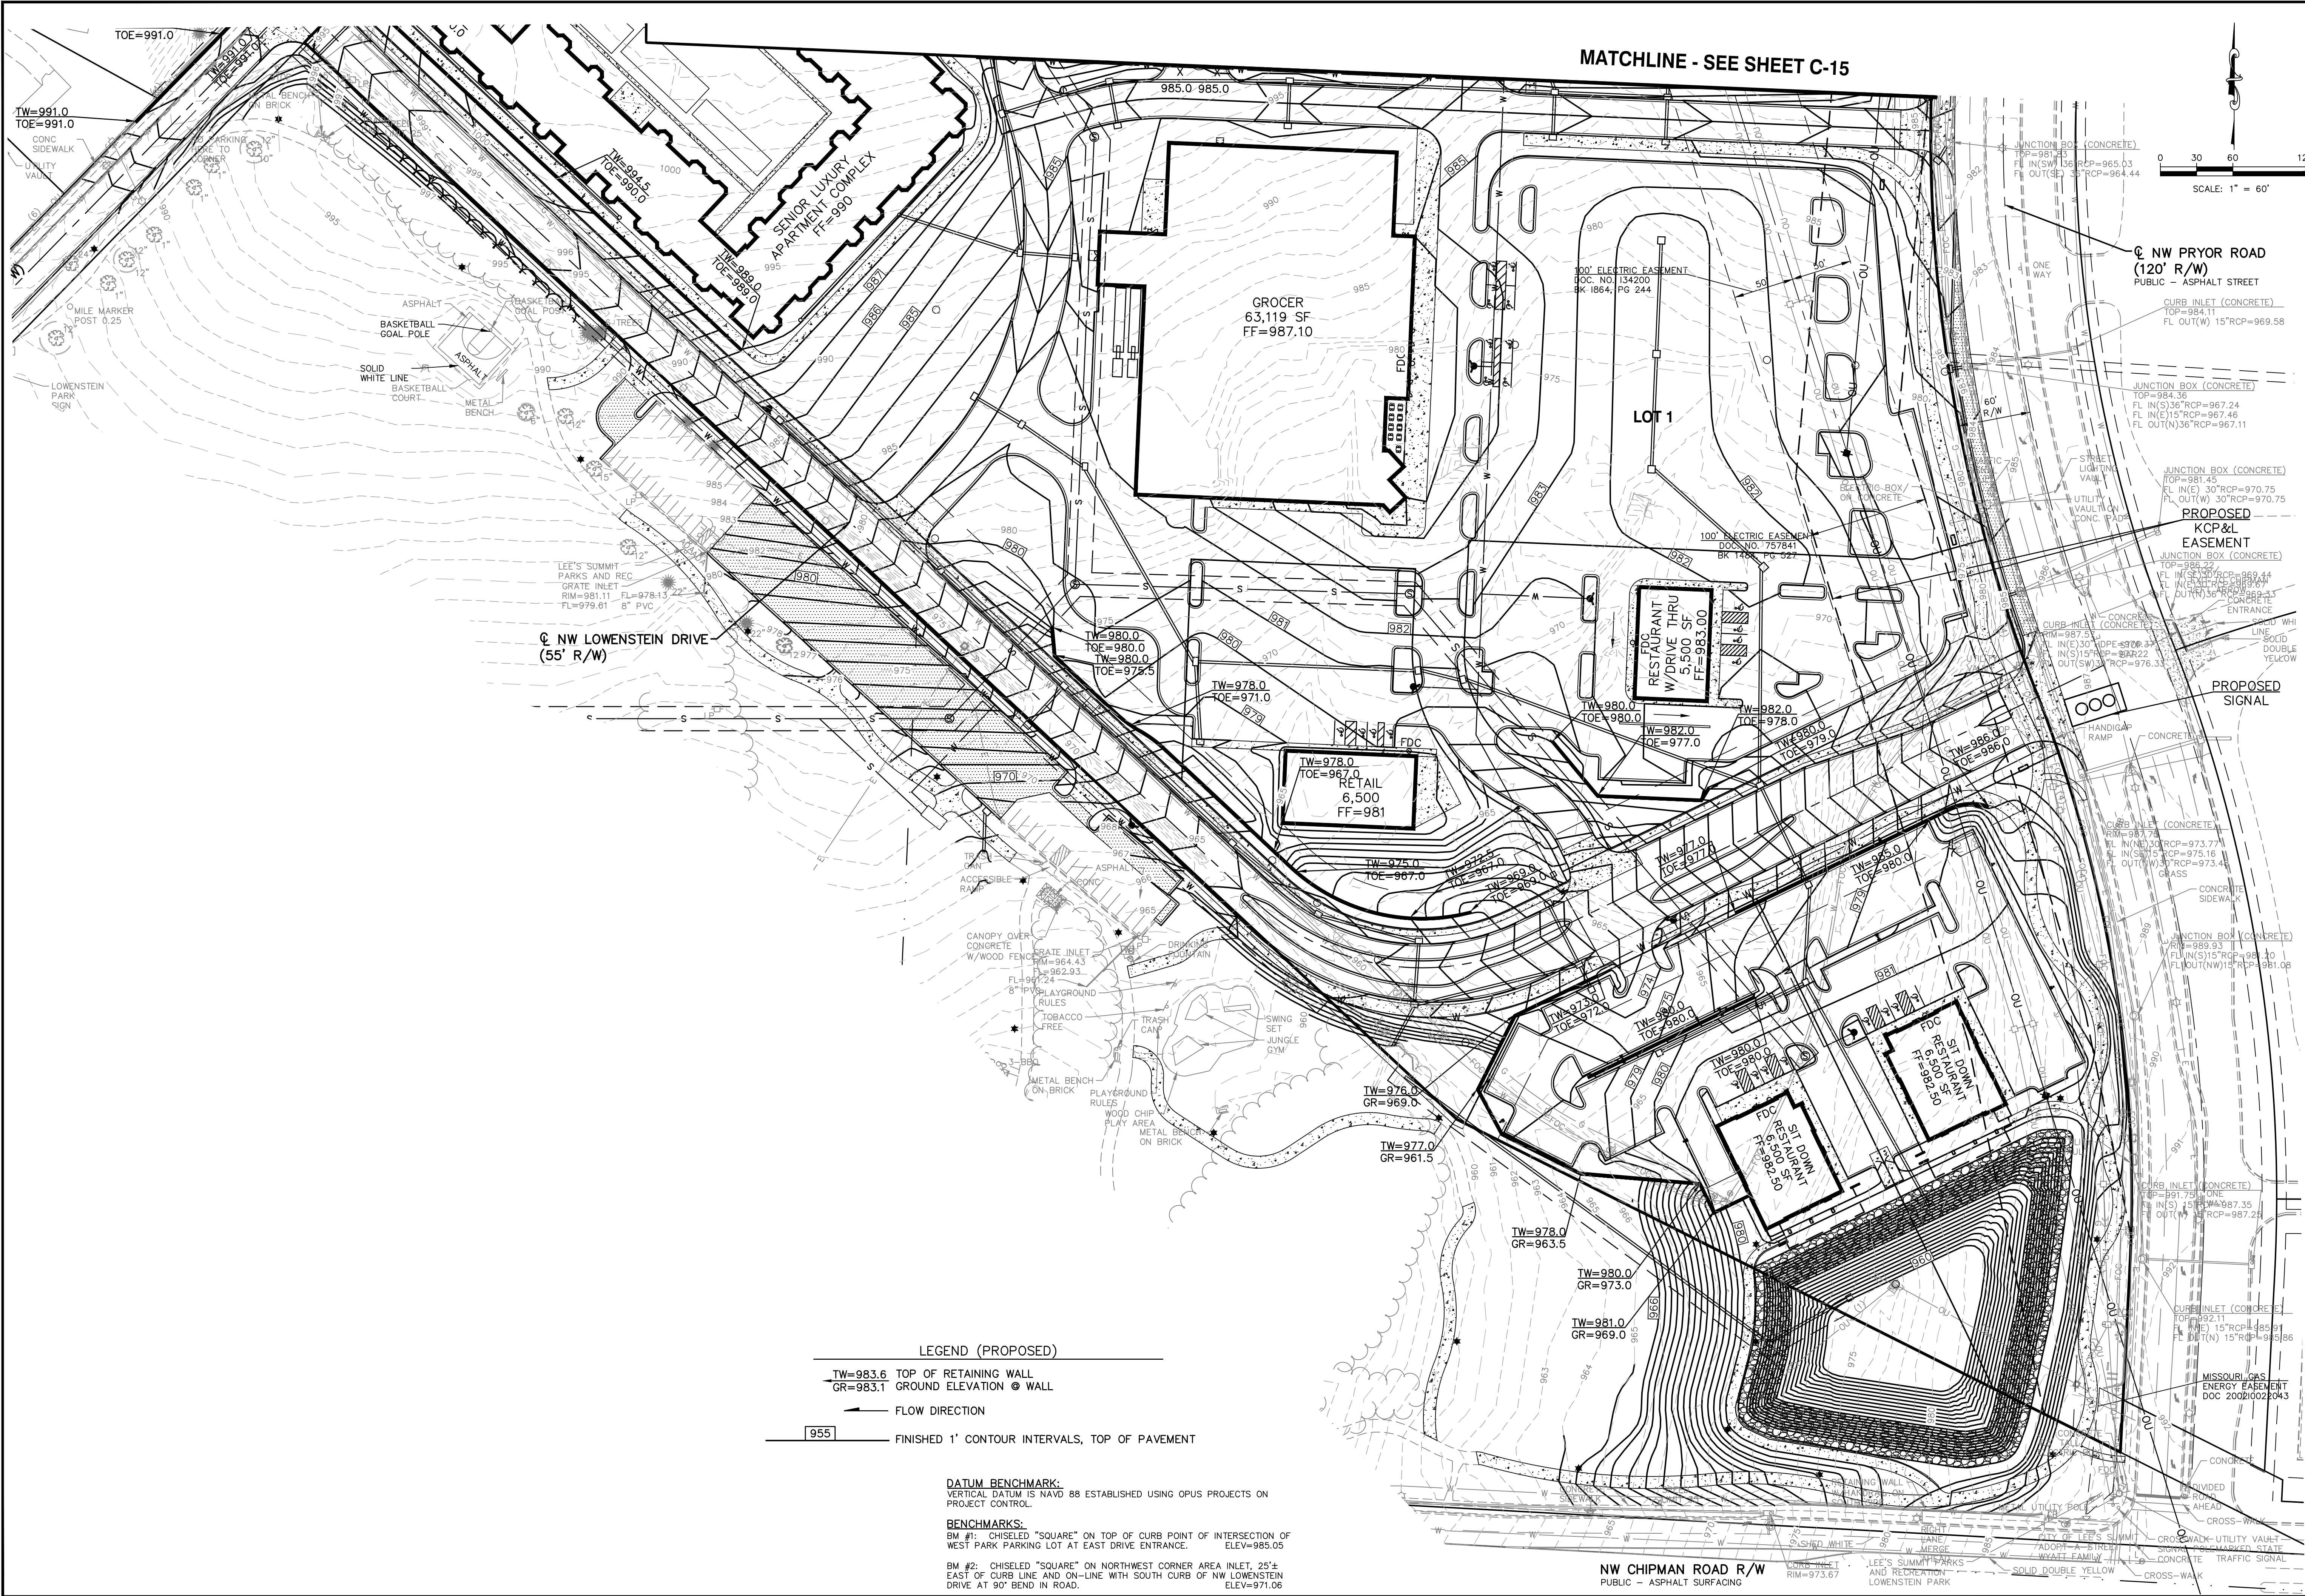

PROJ. NO. A14-7067-1		DESIGNER LDO	DRAWN BY JT
SHEET 7067-1P5DDP-0P		CFN	REV
C-16		1	
STREETS OF WEST PRYOR NWQ NW PRYOR ROAD & NW LOWENSTEIN DRIVE LEE'S SUMMIT, MISSOURI		PRELIMINARY DEVELOPMENT PLAN GRADING PLAN	
KAW VALLEY ENGINEERING KAW VALLEY ENGINEERING, INC. IS AUTHORIZED TO OFFER ENGINEERING SERVICES IN MISSOURI STATE CERTIFICATE OF AUTHORITY # 00842. EXPIRES 12/31/18		LEON D. OSBOURN ENGINEER MO # 021726	
2319 N. JACKSON P.O. BOX 1304 JUNCTION CITY, KANSAS 66441 PH (785) 762-5040 FAX (785) 762-7744 jdo@kveeng.com www.kveeng.com		LEON D. OSBOURN ENGINEER MO # 021726	
STATE OF MISSOURI REGISTERED PROFESSIONAL ENGINEER NUMBER E-21726		REV	
1		8-9-18	REV
0		6-20-18	DATE
		REV	DESCRIPTION
		LDO	INITIAL ISSUE
		LDO	REVISED PER CITY COMMENT
		JT	LDO
		LDO	CHK

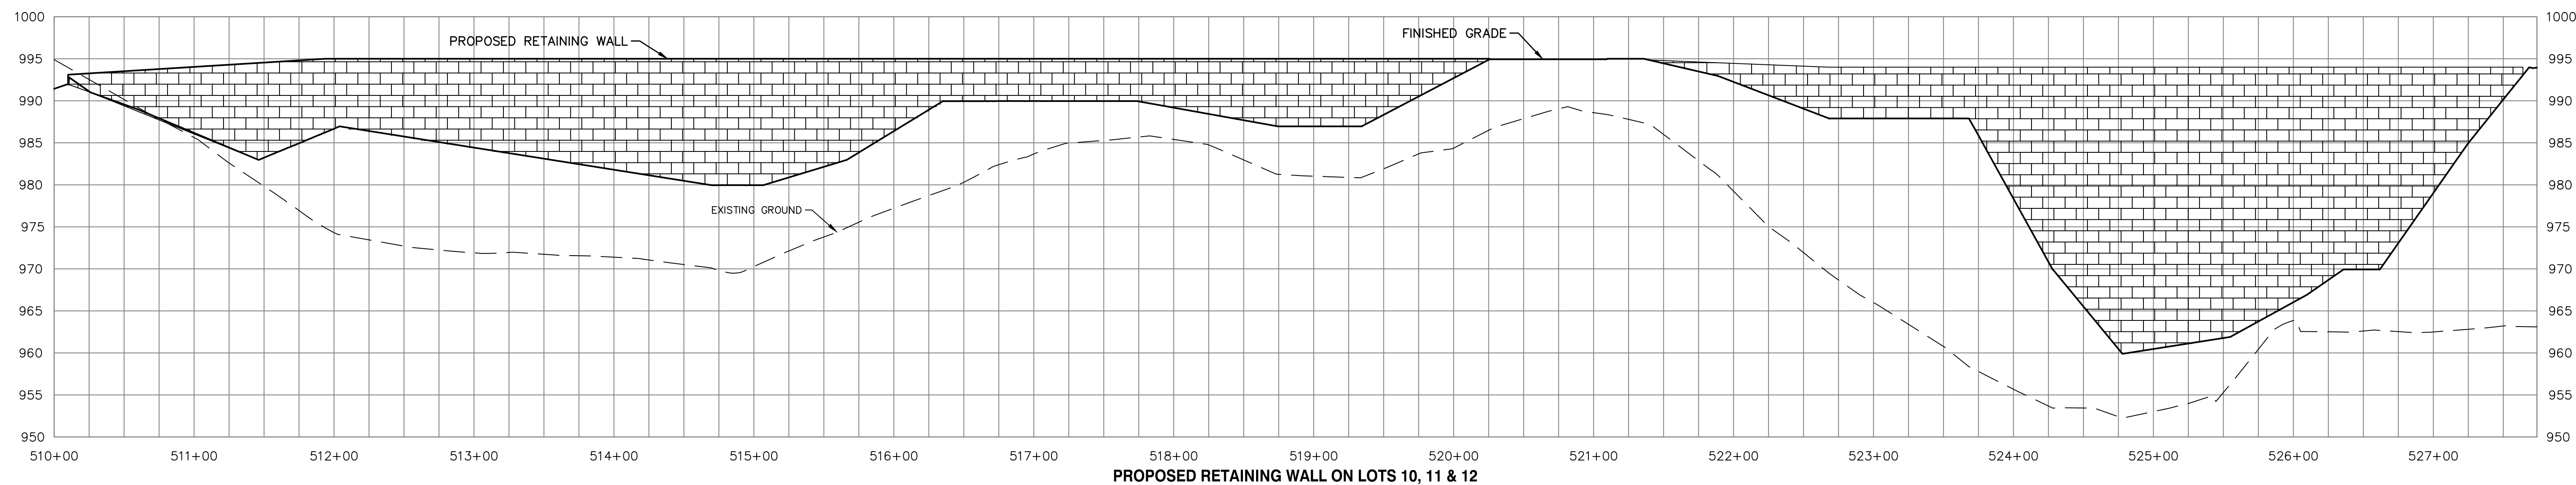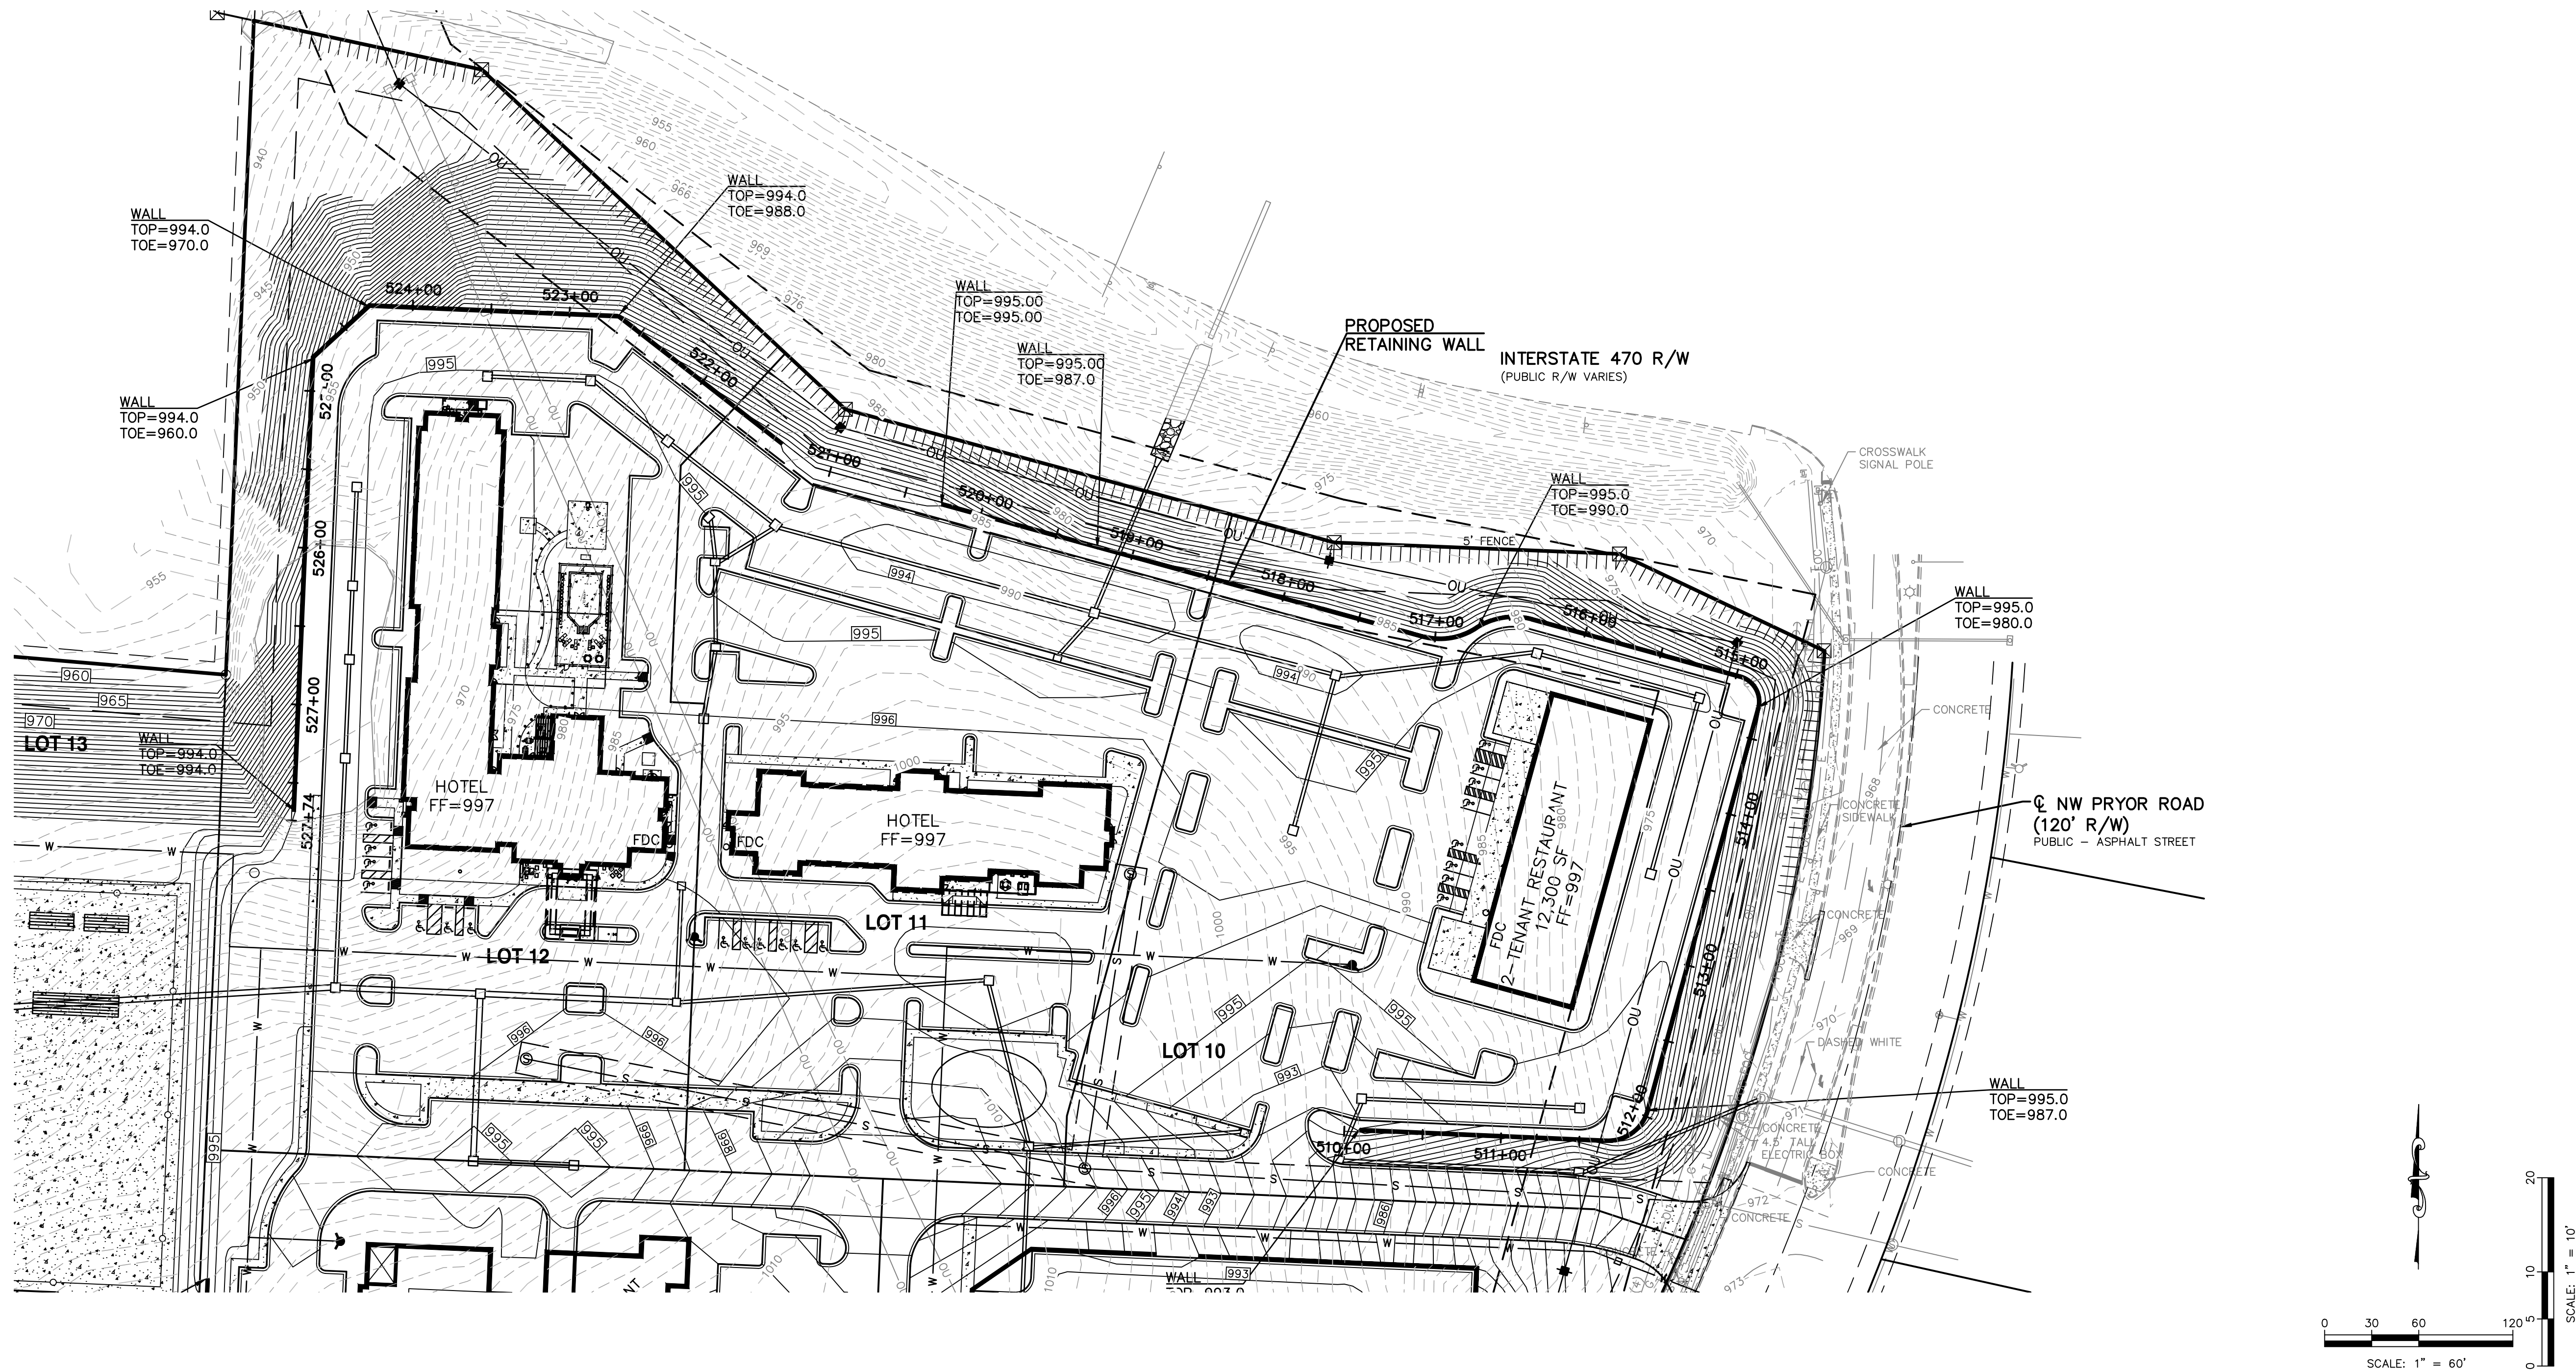

PROPOSED RETAINING WALL ON LOTS 10, 11 & 12

STATE OF MISSOURI LEON D. OSBOURN ENGINEER E-21726		REV	DATE	INITIAL	ISSUE	DESCRIPTION
		0	8-9-18			
				LDO	JT	LDO
						CHK




2319 N. JACKSON | P.O. BOX 1304
JUNCTION CITY, KANSAS 66441
PH: (785) 762-5040 | FAX: (785) 762-7744
joe@kveeng.com | www.kveeng.com

KAW VALLEY ENGINEERING
KAW VALLEY ENGINEERING, INC. IS AUTHORIZED TO OFFER ENGINEERING SERVICES IN MISSOURI STATE CERTIFICATE OF AUTHORITY # 000842.
EXPIRES 12/31/18

STREETS OF WEST PRYOR
NWQ NW PRYOR ROAD & NW LOWENSTEIN DRIVE
LEE'S SUMMIT, MISSOURI

PRELIMINARY DEVELOPMENT PLAN
PROPOSED RETAINING WALL PROFILE ON LOTS 10, 11 & 12

PROJ. NO. **A14-7067-1**
DESIGNER **LDO** DRAWN BY **JT**
CFN **7067-1PSP_RWALLPP**
SHEET **C-16A** REV **1**

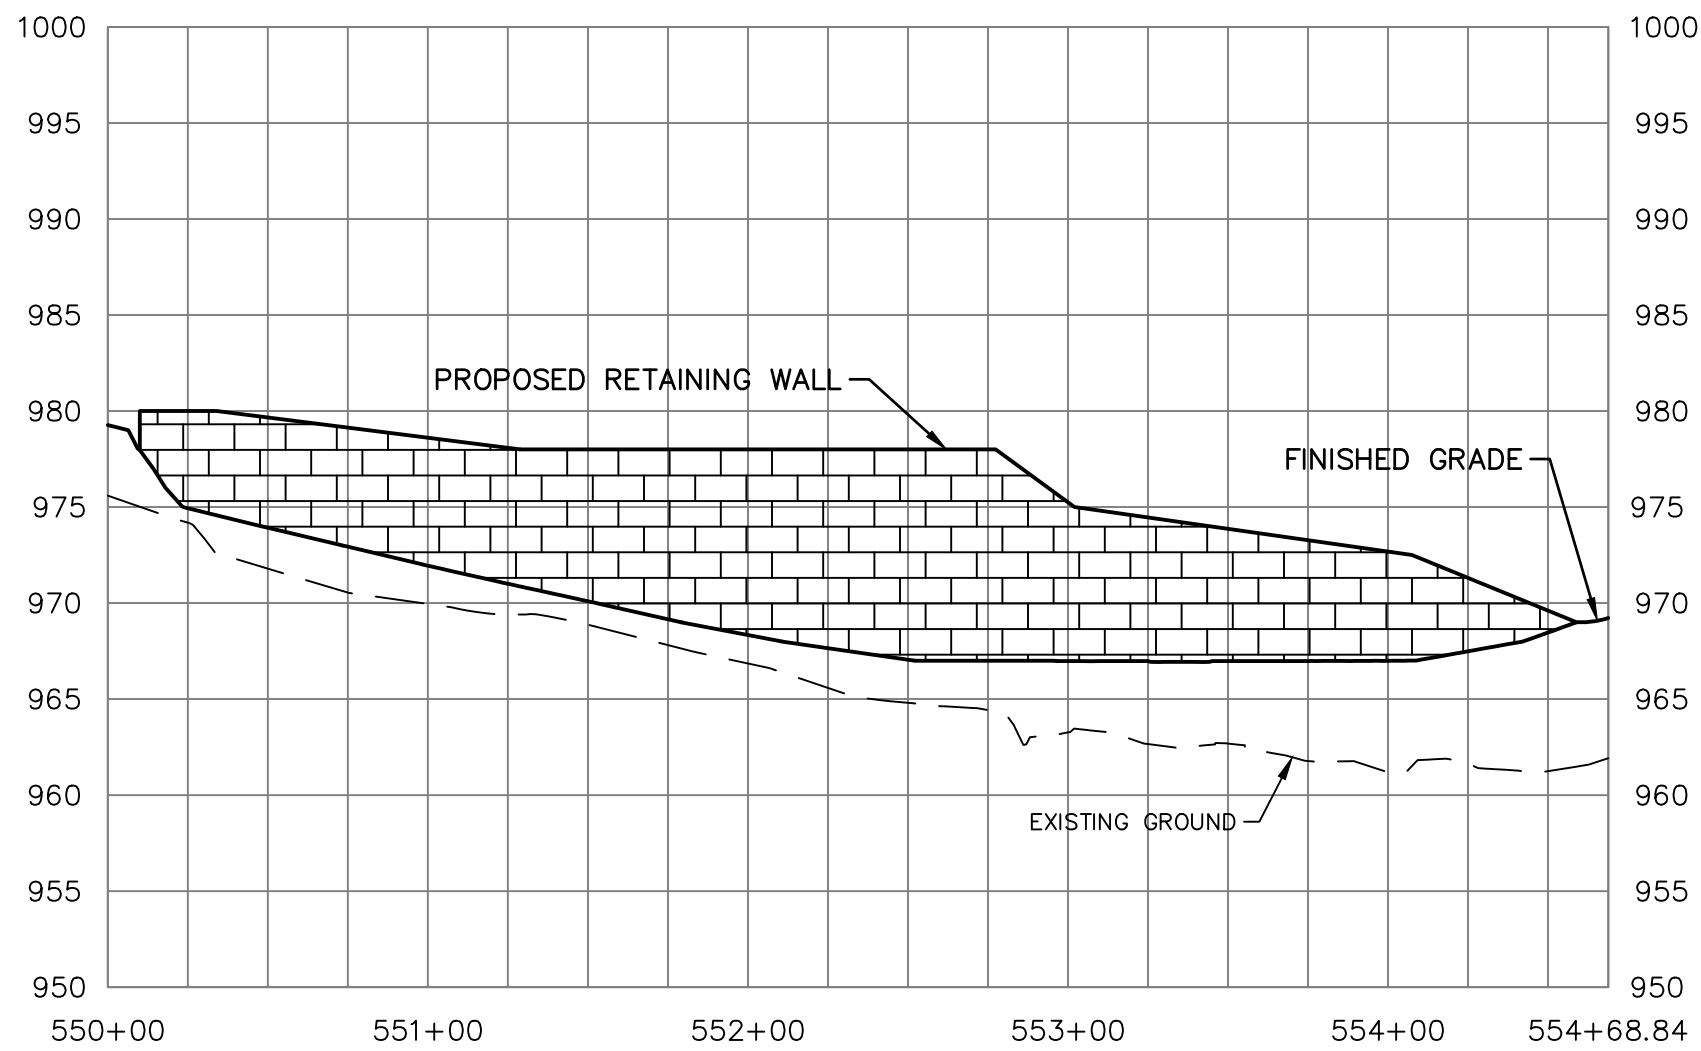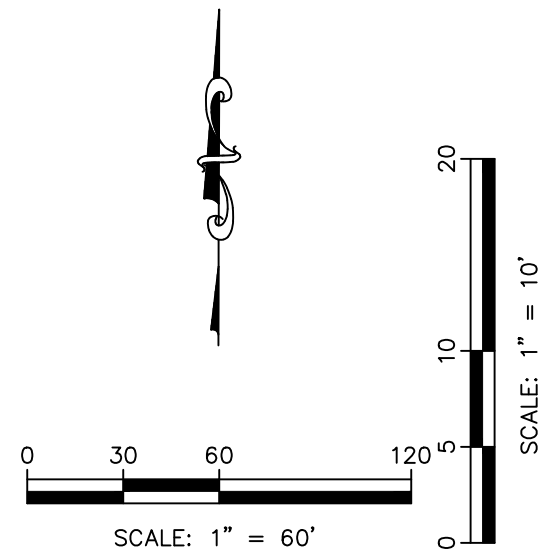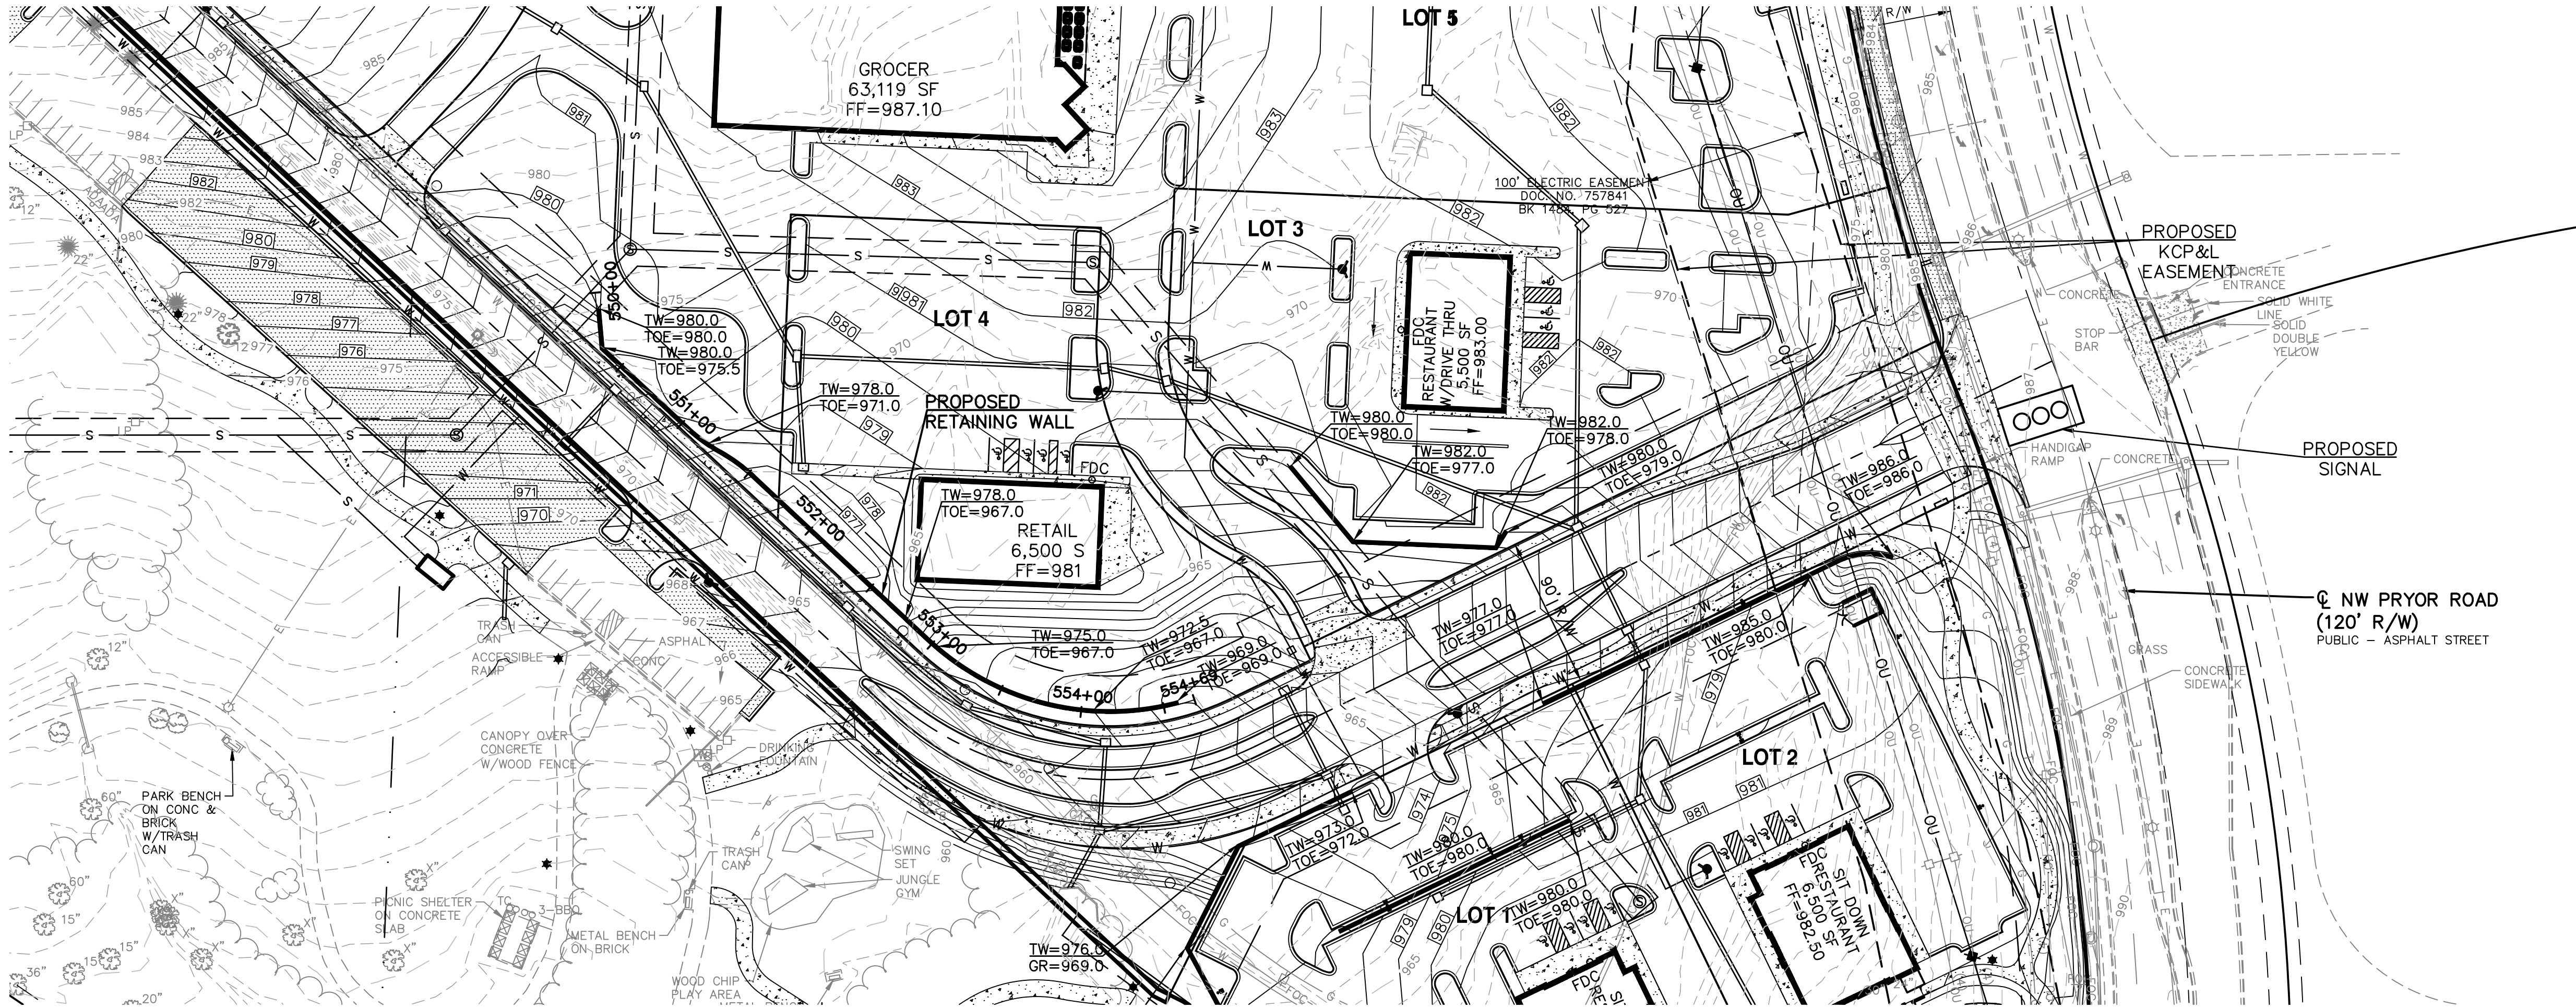

PROPOSED RETAINING WALL LOTS 4 & 5

STATE OF MISSOURI LEON D. OSBOURN ENGINEER E-21726		REV	DATE	INITIAL	ISSUE	DESCRIPTION
0	8-9-18					
				LDO	JT	LDO
				DSN	DWN	CHK

LEON D. OSBOURN
ENGINEER
MO # 021726


2319 N. JACKSON | P.O. BOX 1304
JUNCTION CITY, KANSAS 66441
PH: (785) 762-5040 | FAX: (785) 762-7744
jc@kveeng.com | www.kveeng.com

KAW VALLEY ENGINEERING
KAW VALLEY ENGINEERING, INC. IS AUTHORIZED TO OFFER ENGINEERING SERVICES IN MISSOURI STATE CERTIFICATE OF AUTHORITY # 000842.
EXPIRES 12/31/18

STREETS OF WEST PRYOR
NWQ NW PRYOR ROAD & NW LOWENSTEIN DRIVE
LEE'S SUMMIT, MISSOURI

PRELIMINARY DEVELOPMENT PLAN
PROPOSED RETAINING WALL PROFILE ON LOTS 4 & 5

PROJ. NO. A14_7067-1	
DESIGNER LDO	DRAWN BY JT
CFN 7067-1PSP_RWALLPP	
SHEET C-16B	REV 1

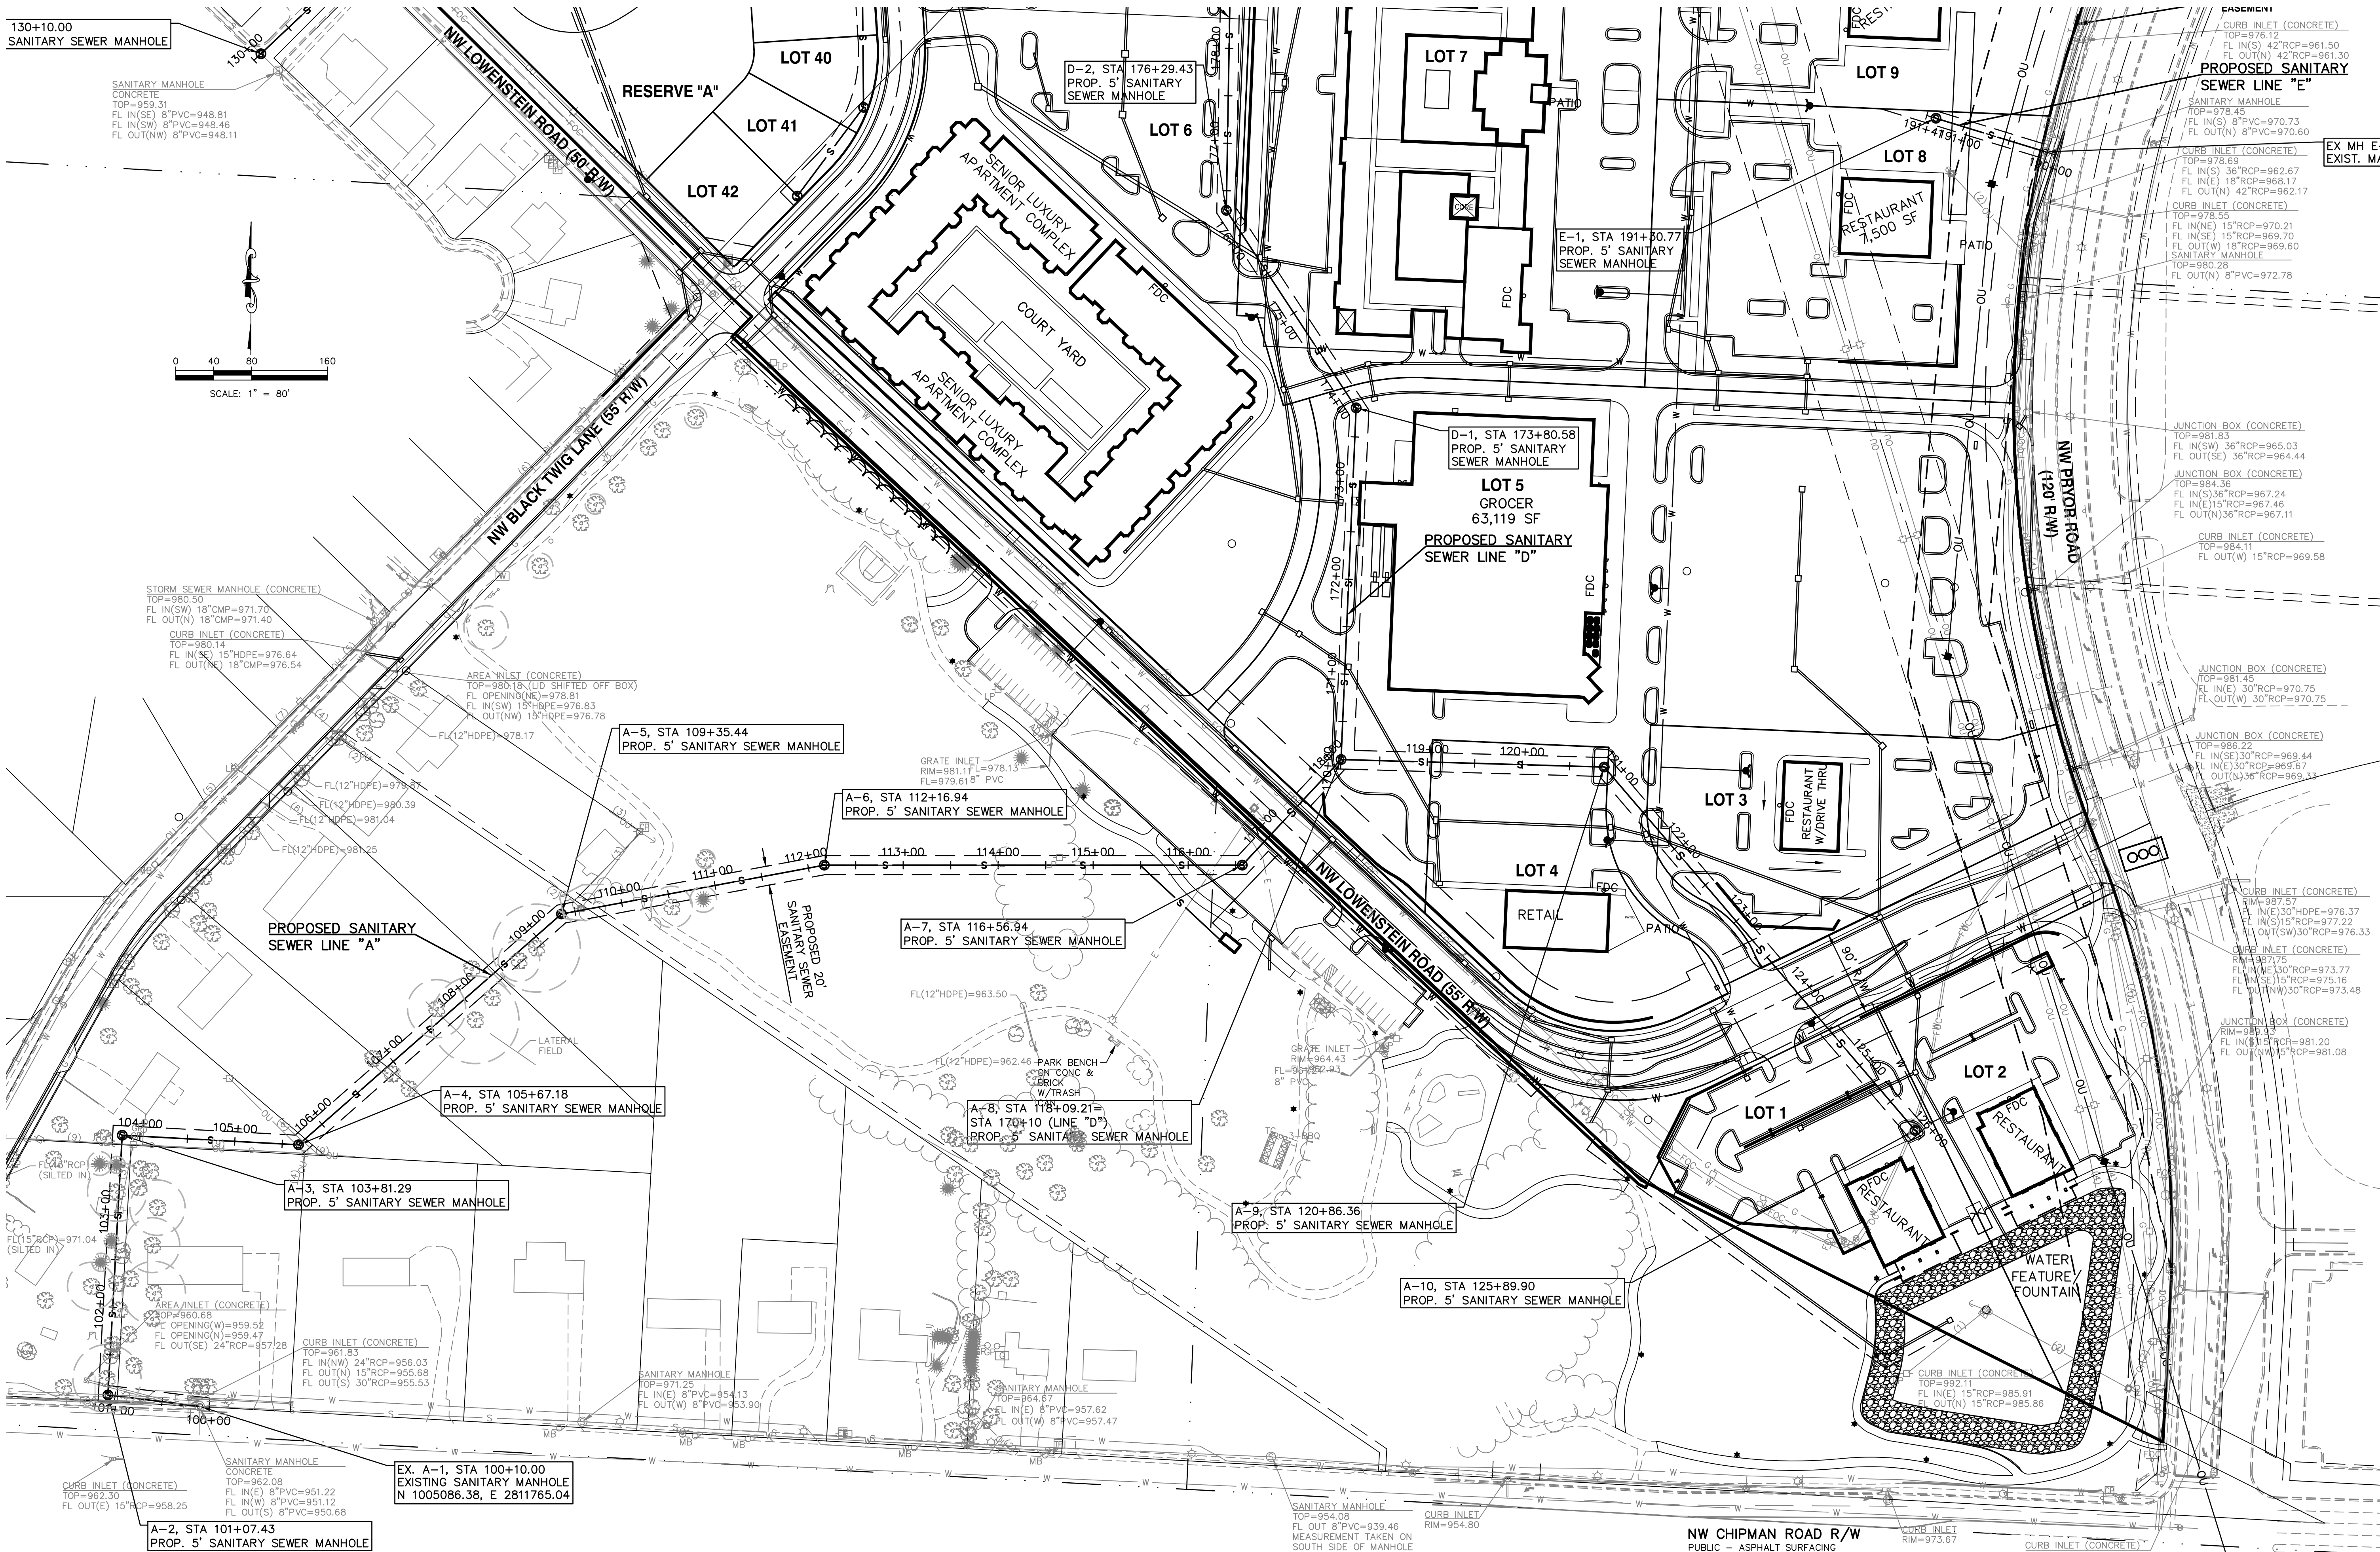

REV	DATE	DESCRIPTION
0	6-20-18	INITIAL ISSUE


DDN	CHK
DDN	CHK

LEON D. OSBOURN
ENGINEER
MO # 021726

2319 N. JACKSON | P.O. BOX 1304
JUNCTION CITY, KANSAS 66441
PH (785) 762-5040 | FAX (785) 762-7744
joe@kveeng.com | www.kveeng.com

KAW VALLEY ENGINEERING
KAW VALLEY ENGINEERING, INC. IS AUTHORIZED TO OFFER ENGINEERING SERVICES IN MISSOURI STATE CERTIFICATE OF AUTHORITY # 000842.
EXPIRES 12/31/18


PROJ. NO. **A14-7067-1**
DESIGNER **LDO** DRAWN BY **1**
CFN **7067-1PSPD_SPP**
SHEET **C-17** REV **0**

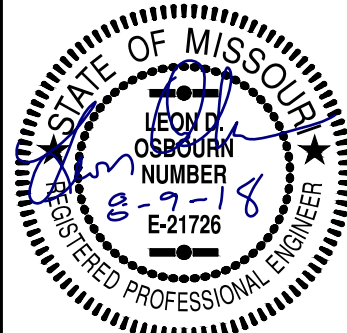


2319 N. JACKSON | P.O. BOX 1304
PH. (785) 762-5040 | FAX (785) 762-7744
j@kvweng.com | www.kvweng.com

KAW VALLEY ENGINEERING


KAW VALLEY ENGINEERING, INC. IS AUTHORIZED TO OFFER ENGINEERING SERVICES BY MISSOURI STATE CERTIFICATE OF AUTHORITY # 000842, EXPIRES 12/31/18

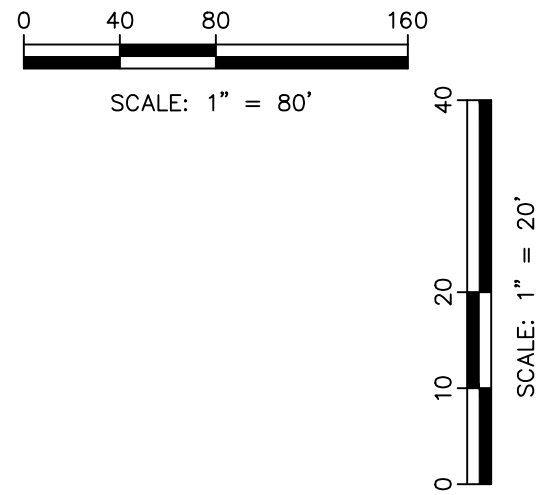


PROJ. NO.		A14_7067-1	
DESIGNER		DRAWN BY	
LDO		JT	
CFN			
7067-1PSDP_SPP			
SHEET		REV	
C-19		0	

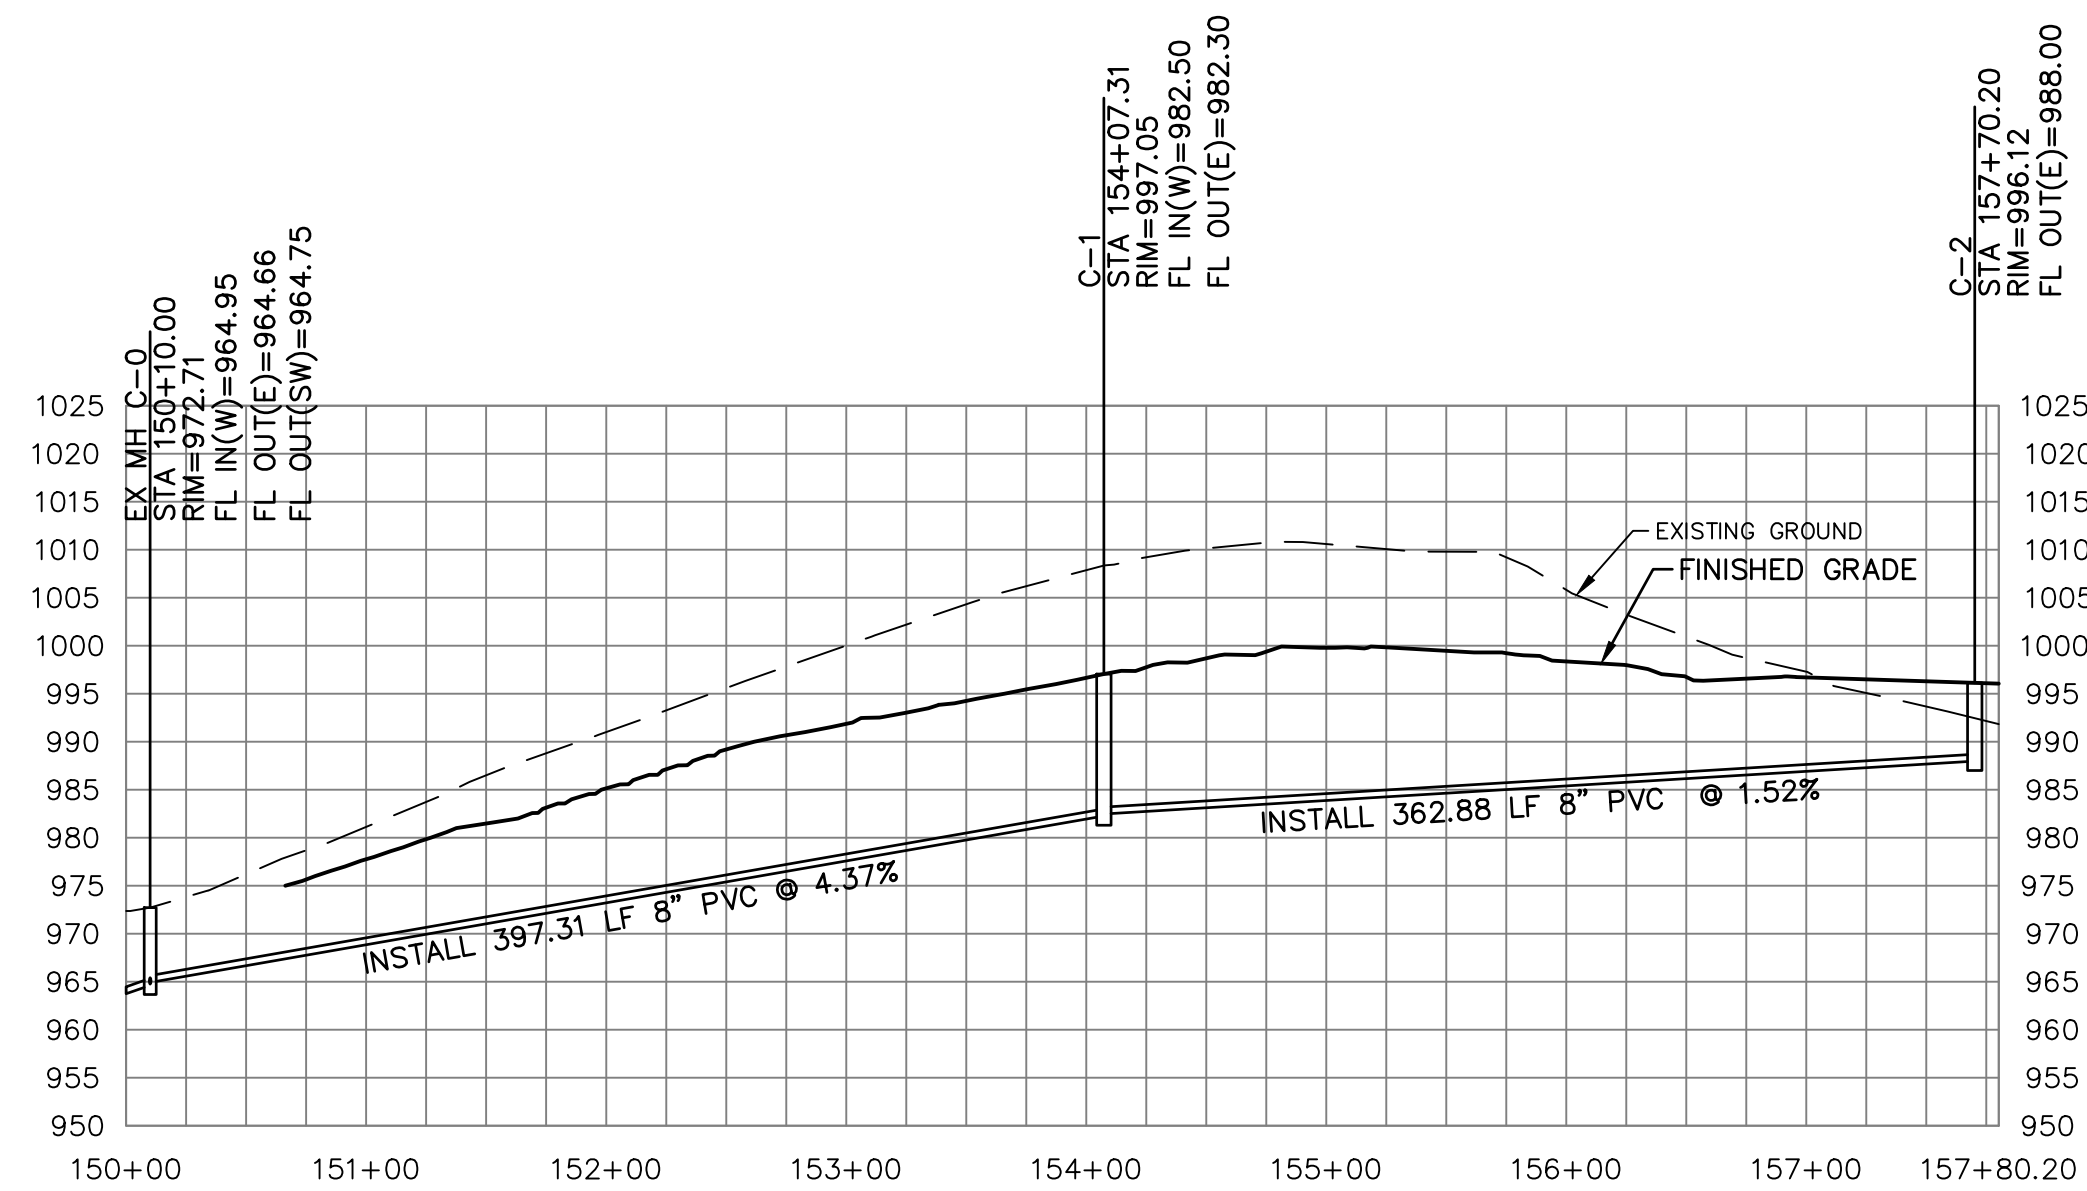

PROPOSED SANITARY SEWER LINE "C"


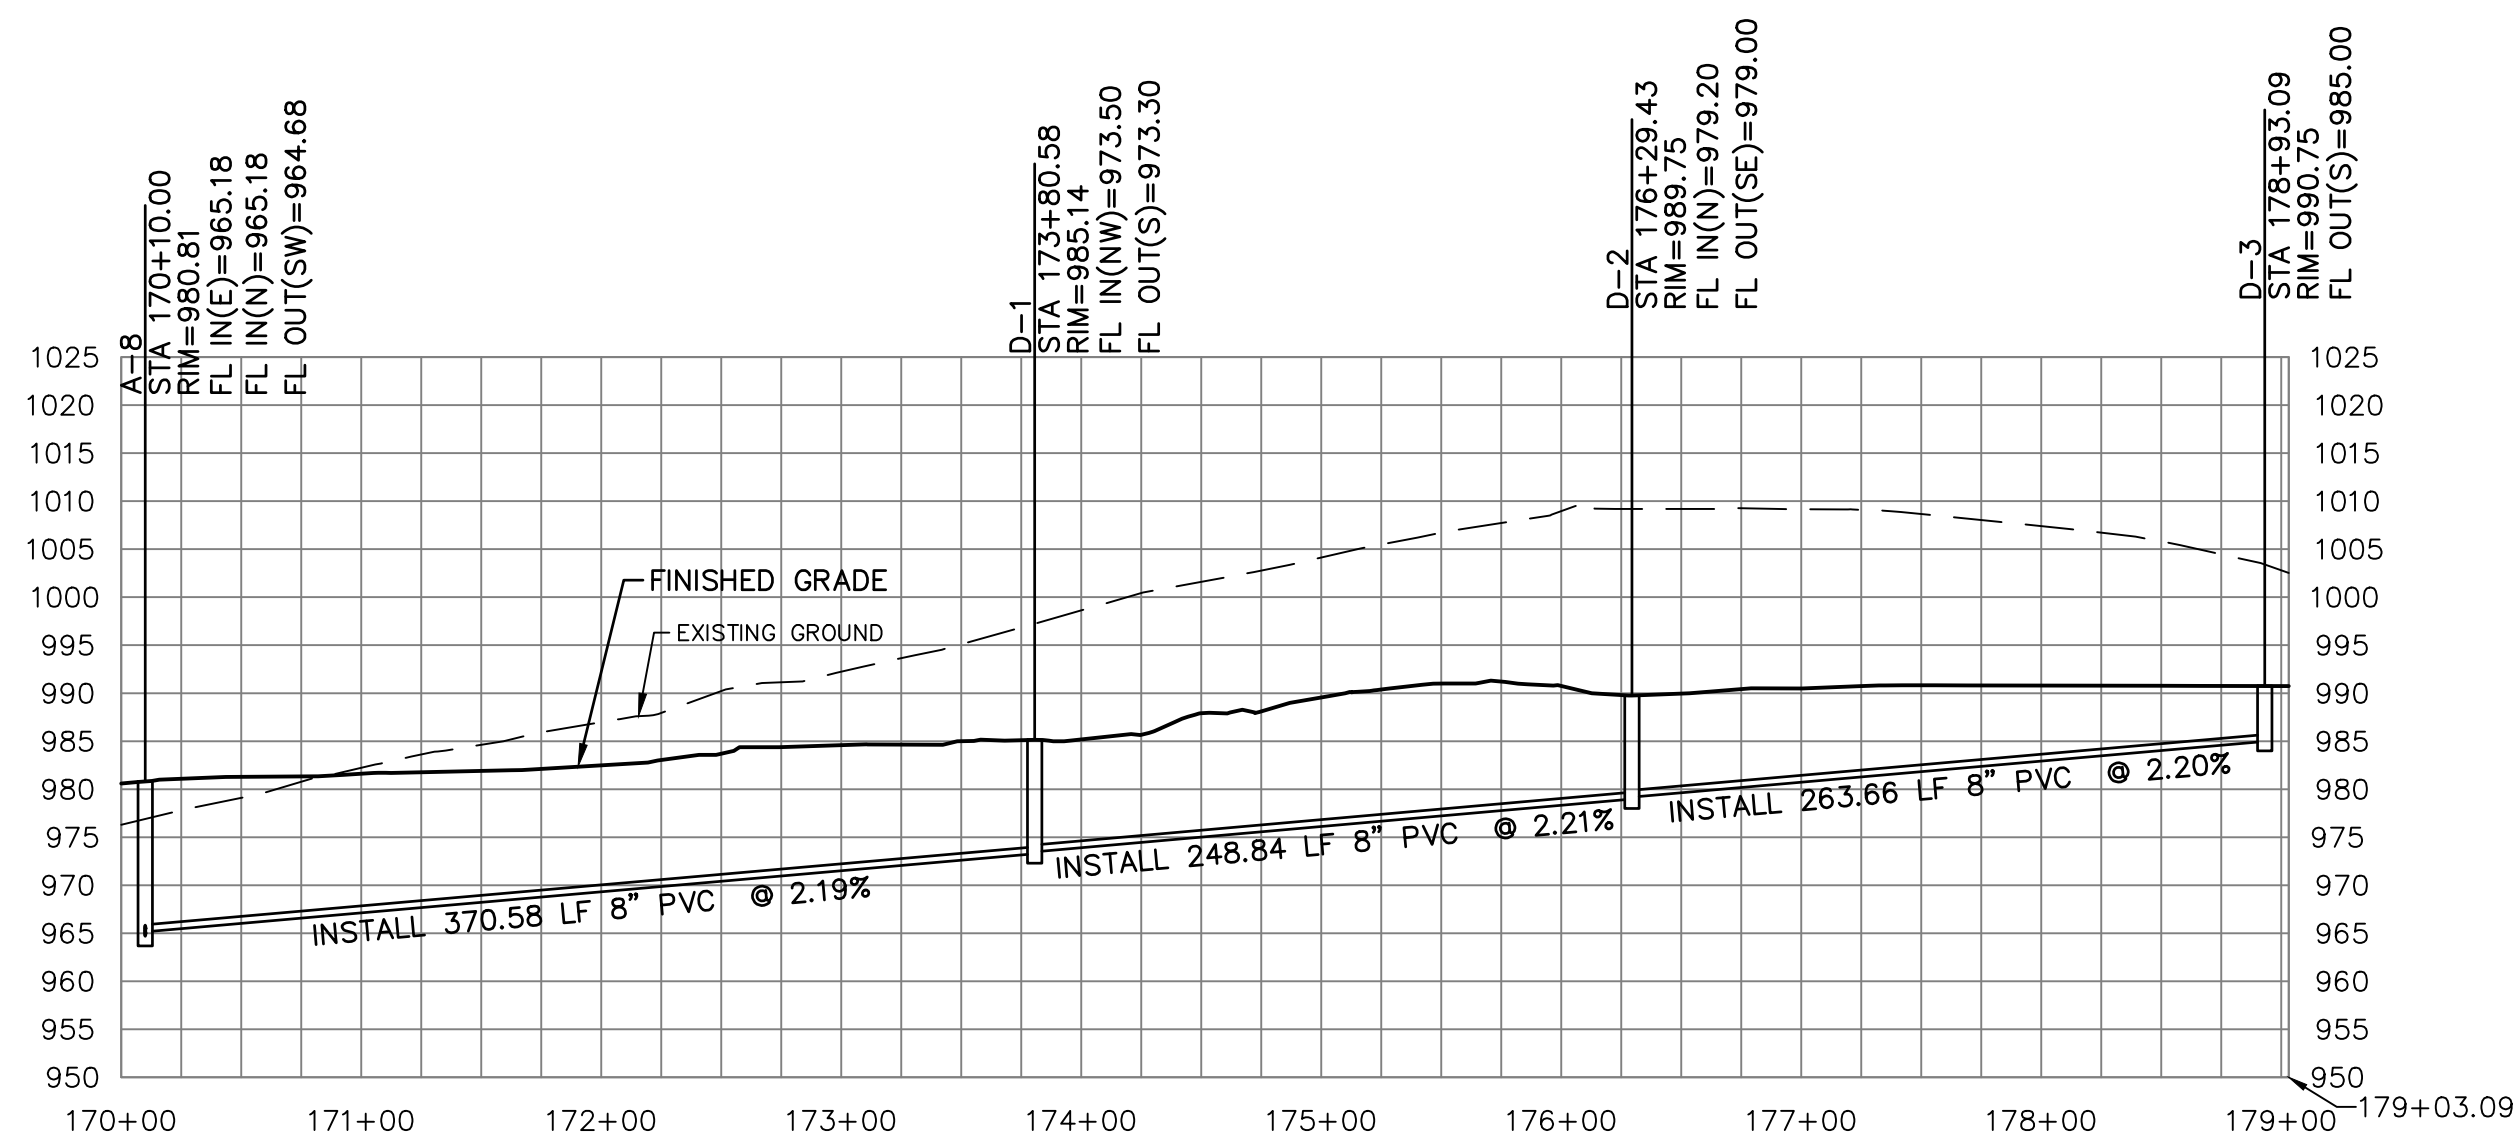


PROPOSED SANITARY SEWER LINE "D"

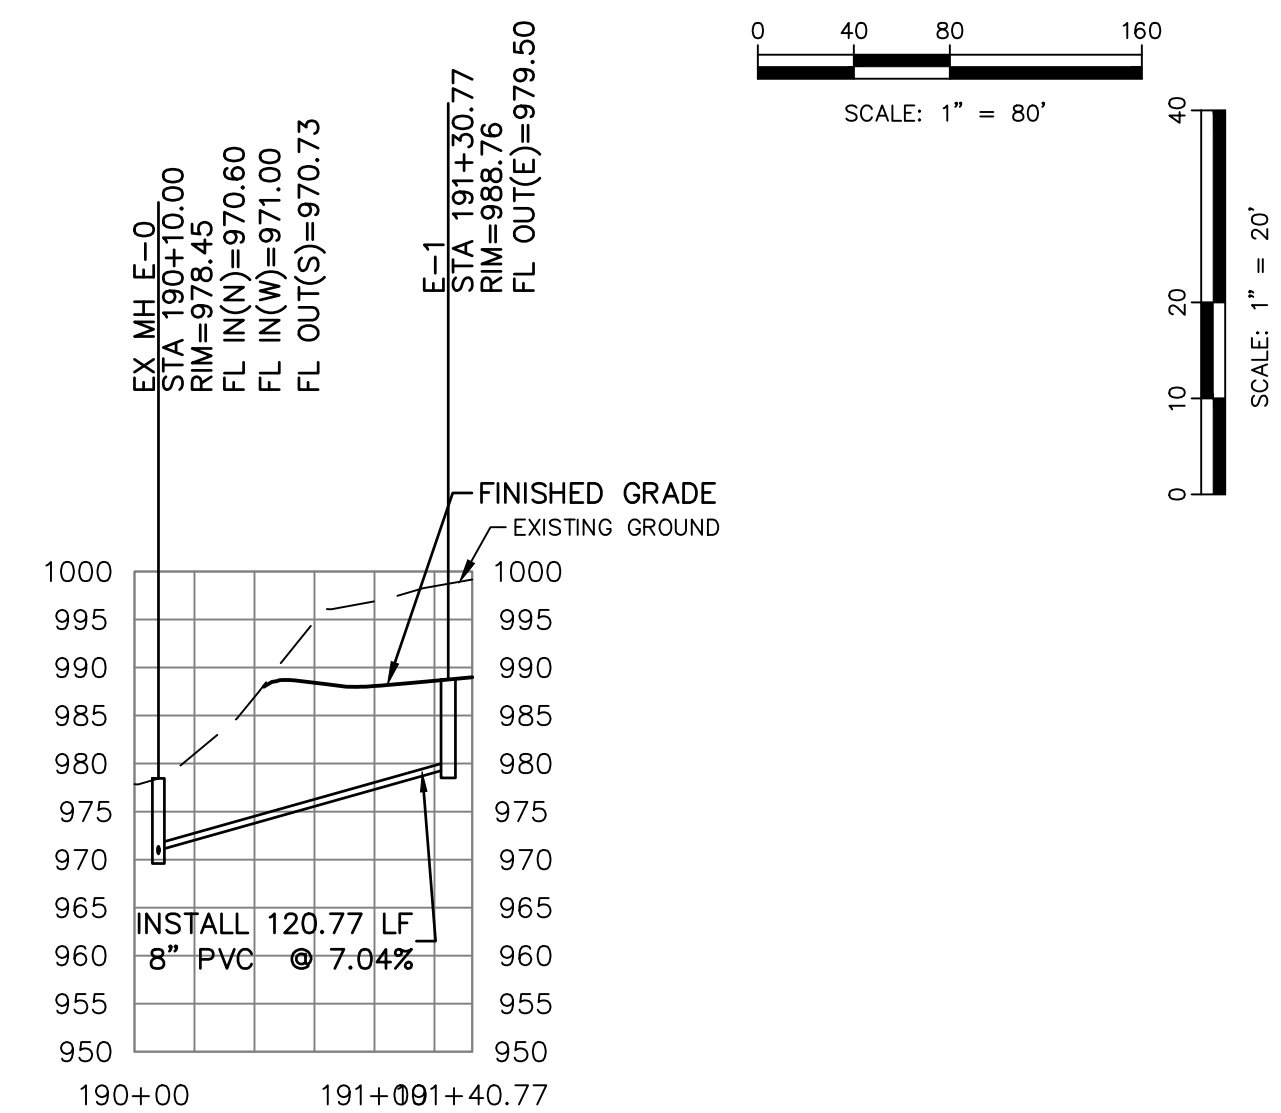


PROPOSED SANITARY SEWER LINE "E"

STREETS OF WEST PRYOR NWQ PRYOR ROAD & LOWENSTEIN DRIVE LEE'S SUMMIT, MISSOURI	PROJ. NO. A14_7067-1							
	DESIGNER LDO	DRAWN BY JT						
PRELIMINARY DEVELOPMENT PLAN SANITARY SEWER LINE "C", "D", & "E" PROFILES	CFN 7067-1PSPD_SPP							
	SHEET C-19A	REV 0						

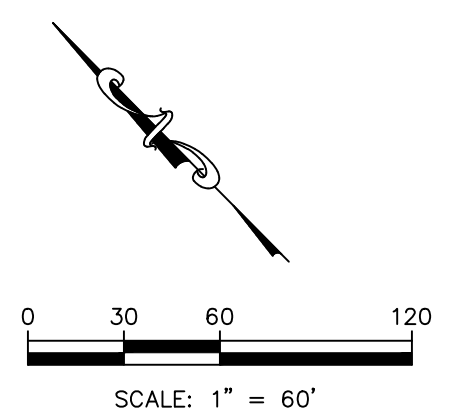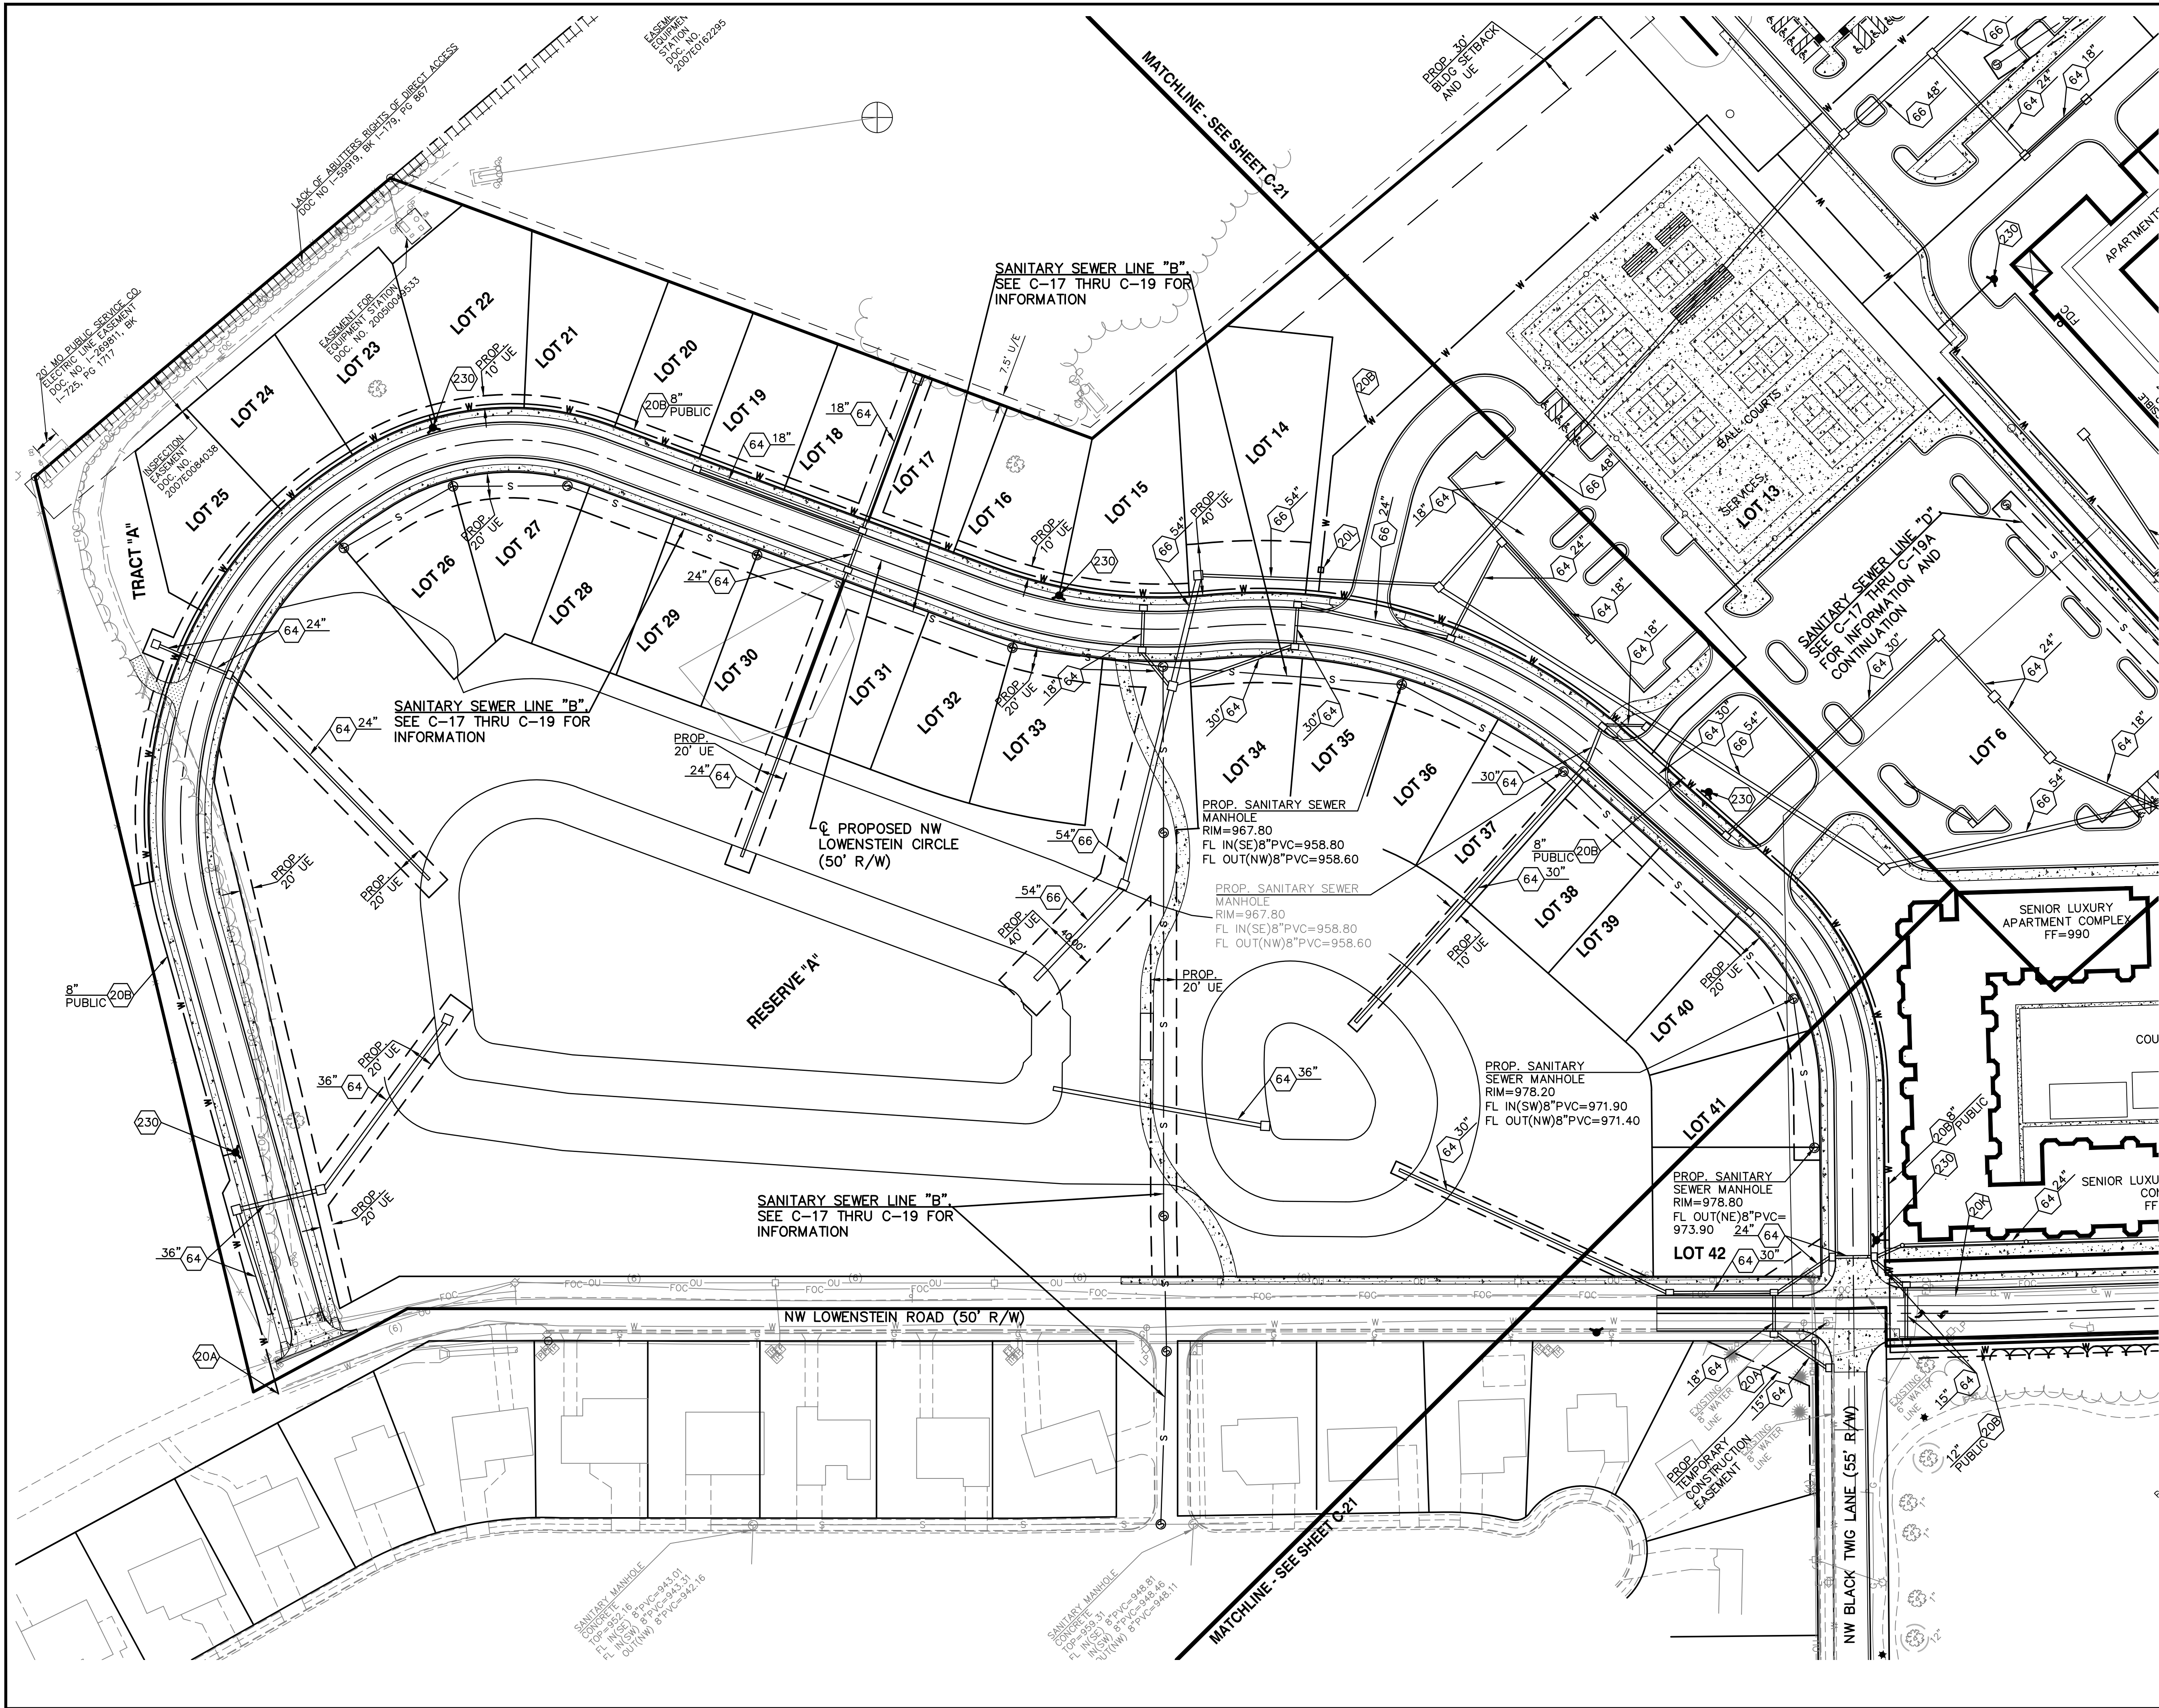


- NOTES:
- 20A POINT OF CONNECTION - WATER SERVICE
 - 20B WATER LINE INSTALLED BY CONTRACTOR
 - 20K (8" PRIVATE UNLESS NOTED OTHERWISE)
 - 20L REMOVE OR ABANDON EXISTING
 - 20N WATERLINE IN PLACE
 - 61 BACKFLOW PREVENTER
 - 64 FIRE DEPARTMENT CONNECTION
 - 66 CONVERT STREET INLET TO JUNCTION BOX
 - 230 STORM SEWER PIPE
 - 100 YEAR DEEP STORM SEWER RCP PIPE (100 YEAR CAPACITY)
 - 230 FIRE HYDRANT

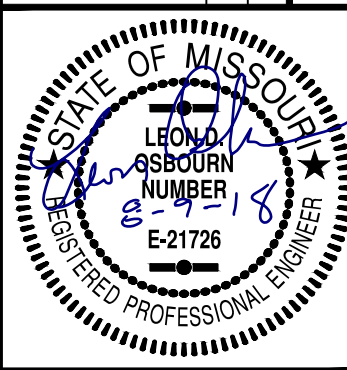
		REVISED PER CITY COMMENT		LDO	JT	LDO	
		INITIAL ISSUE		LDO	JT	LDO	
1	8-9-18	REV	DATE	DESCRIPTION			
			8-20-18	DSN DWN CHK			
STREETS OF WEST PRYOR NWQ NW PRYOR ROAD & NW LOWENSTEIN DRIVE LEE'S SUMMIT, MISSOURI						PRELIMINARY DEVELOPMENT PLAN UTILITY PLAN	
PROJ. NO. A14-7067-1				DESIGNER LDO		DRAWN BY JT	
CFN 7067-1PSDP-UP				SHEET C-20		REV 1	

2319 N. JACKSON | P.O. BOX 1304
JUNCTION CITY, KANSAS 66441
PH: (785) 762-5040 | FAX: (785) 762-7744
jdo@kveeng.com | www.kveeng.com


KAW VALLEY ENGINEERING
KAW VALLEY ENGINEERING, INC. IS AUTHORIZED TO OFFER ENGINEERING SERVICES IN MISSOURI STATE CERTIFICATE OF AUTHORITY # 000842.
EXPIRES 12/31/18

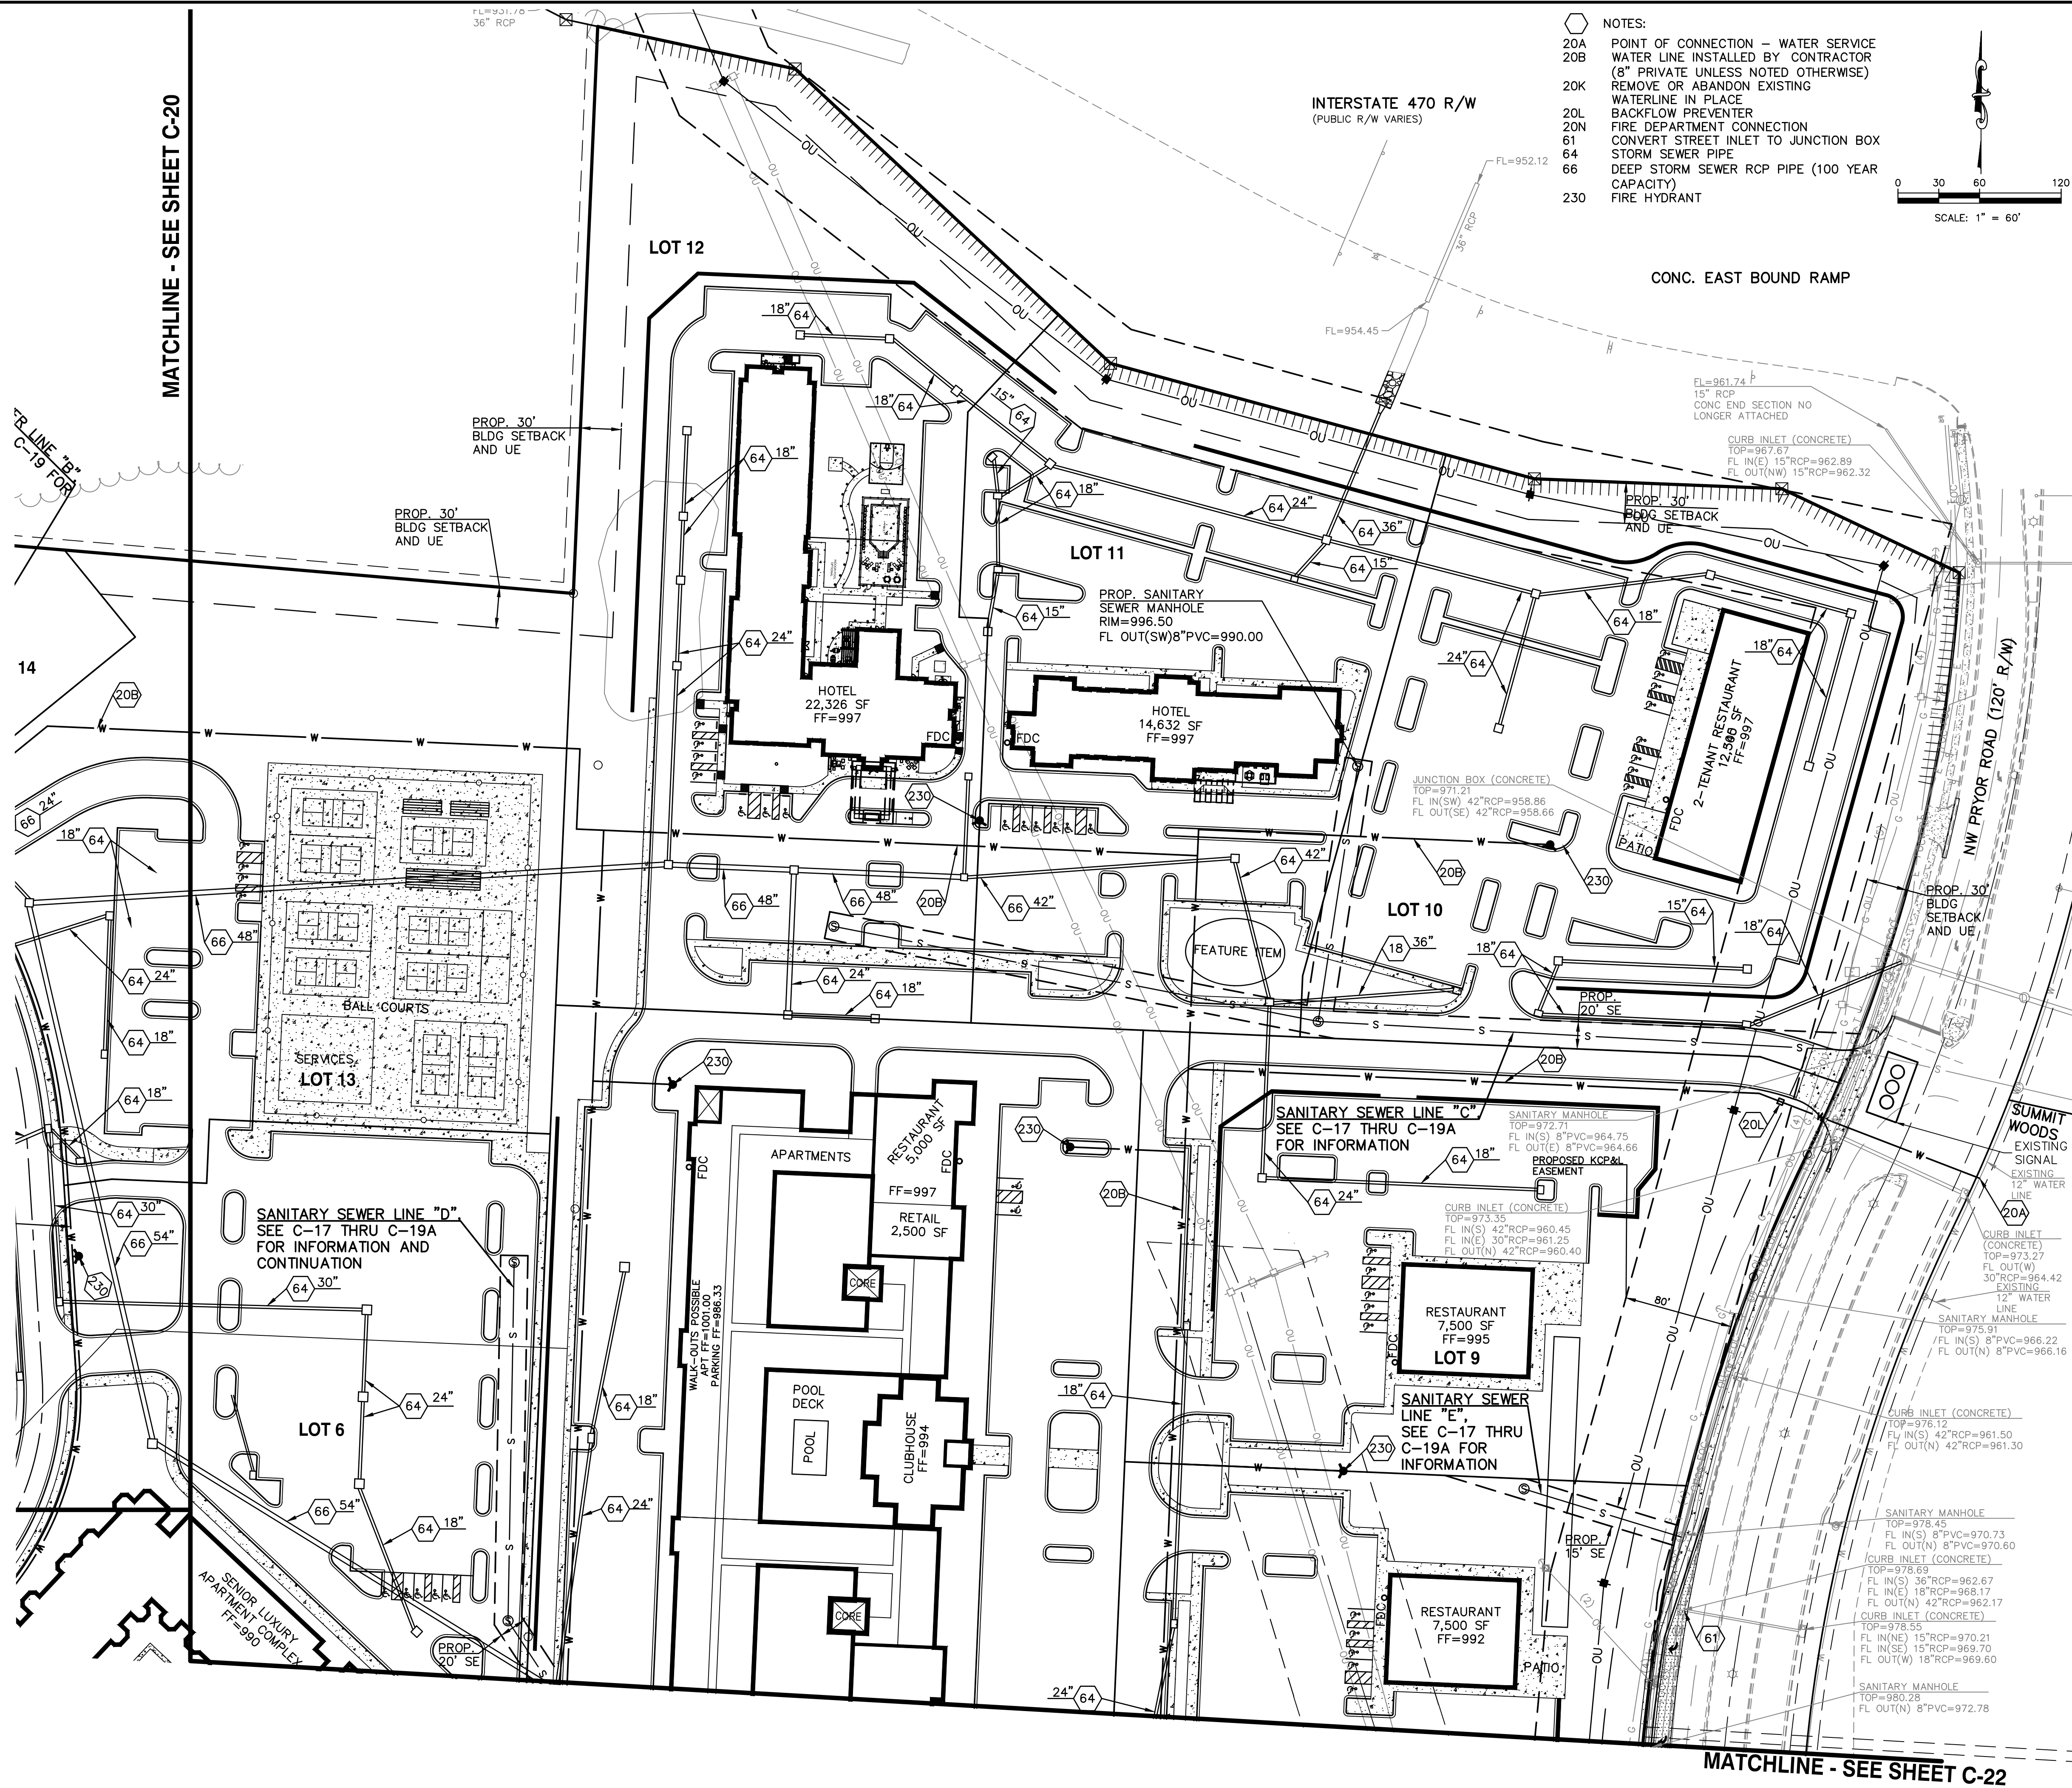

- NOTES:
- 20A POINT OF CONNECTION - WATER SERVICE
 - 20B WATER LINE INSTALLED BY CONTRACTOR
 - 20K (8" PRIVATE UNLESS NOTED OTHERWISE)
 - 20L REMOVE OR ABANDON EXISTING
 - 20N WATERLINE IN PLACE
 - 61 BACKFLOW PREVENTER
 - 64 FIRE DEPARTMENT CONNECTION
 - 66 CONVERT STREET INLET TO JUNCTION BOX
 - 230 STORM SEWER PIPE
 - 230 DEEP STORM SEWER RCP PIPE (100 YEAR CAPACITY)
 - 230 FIRE HYDRANT

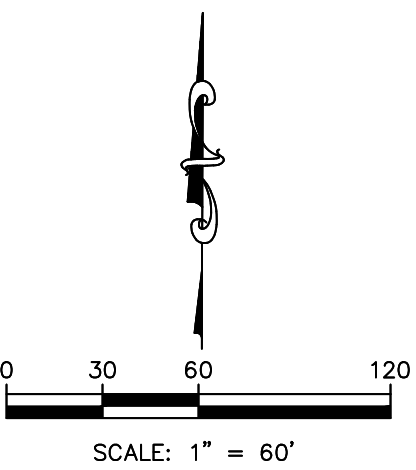

1	8-9-18	REV	DATE	DESCRIPTION	DSN	DWN	CHK
0	6-20-18	INITIAL	ISSUE				
LEON D. OSBOURN ENGINEER MO # 021726 2319 N. JACKSON P.O. BOX 1304 JUNCTION CITY, KANSAS 66441 PH: (785) 762-5040 FAX: (785) 762-7744 joe@kveeng.com www.kveeng.com KAW VALLEY ENGINEERING KAW VALLEY ENGINEERING, INC. IS AUTHORIZED TO OFFER ENGINEERING SERVICES IN MISSOURI STATE CERTIFICATE OF AUTHORITY # 00842. EXPIRES 12/31/18							
STREETS OF WEST PRYOR NWQ NW PRYOR ROAD & NW LOWENSTEIN DRIVE LEE'S SUMMIT, MISSOURI PRELIMINARY DEVELOPMENT PLAN UTILITY PLAN							
PROJ. NO. A14-7067-1							
DESIGNER LDO				DRAWN BY JT			
CFN 7067-1PSDP-UP							
SHEET				REV			
C-21				1			

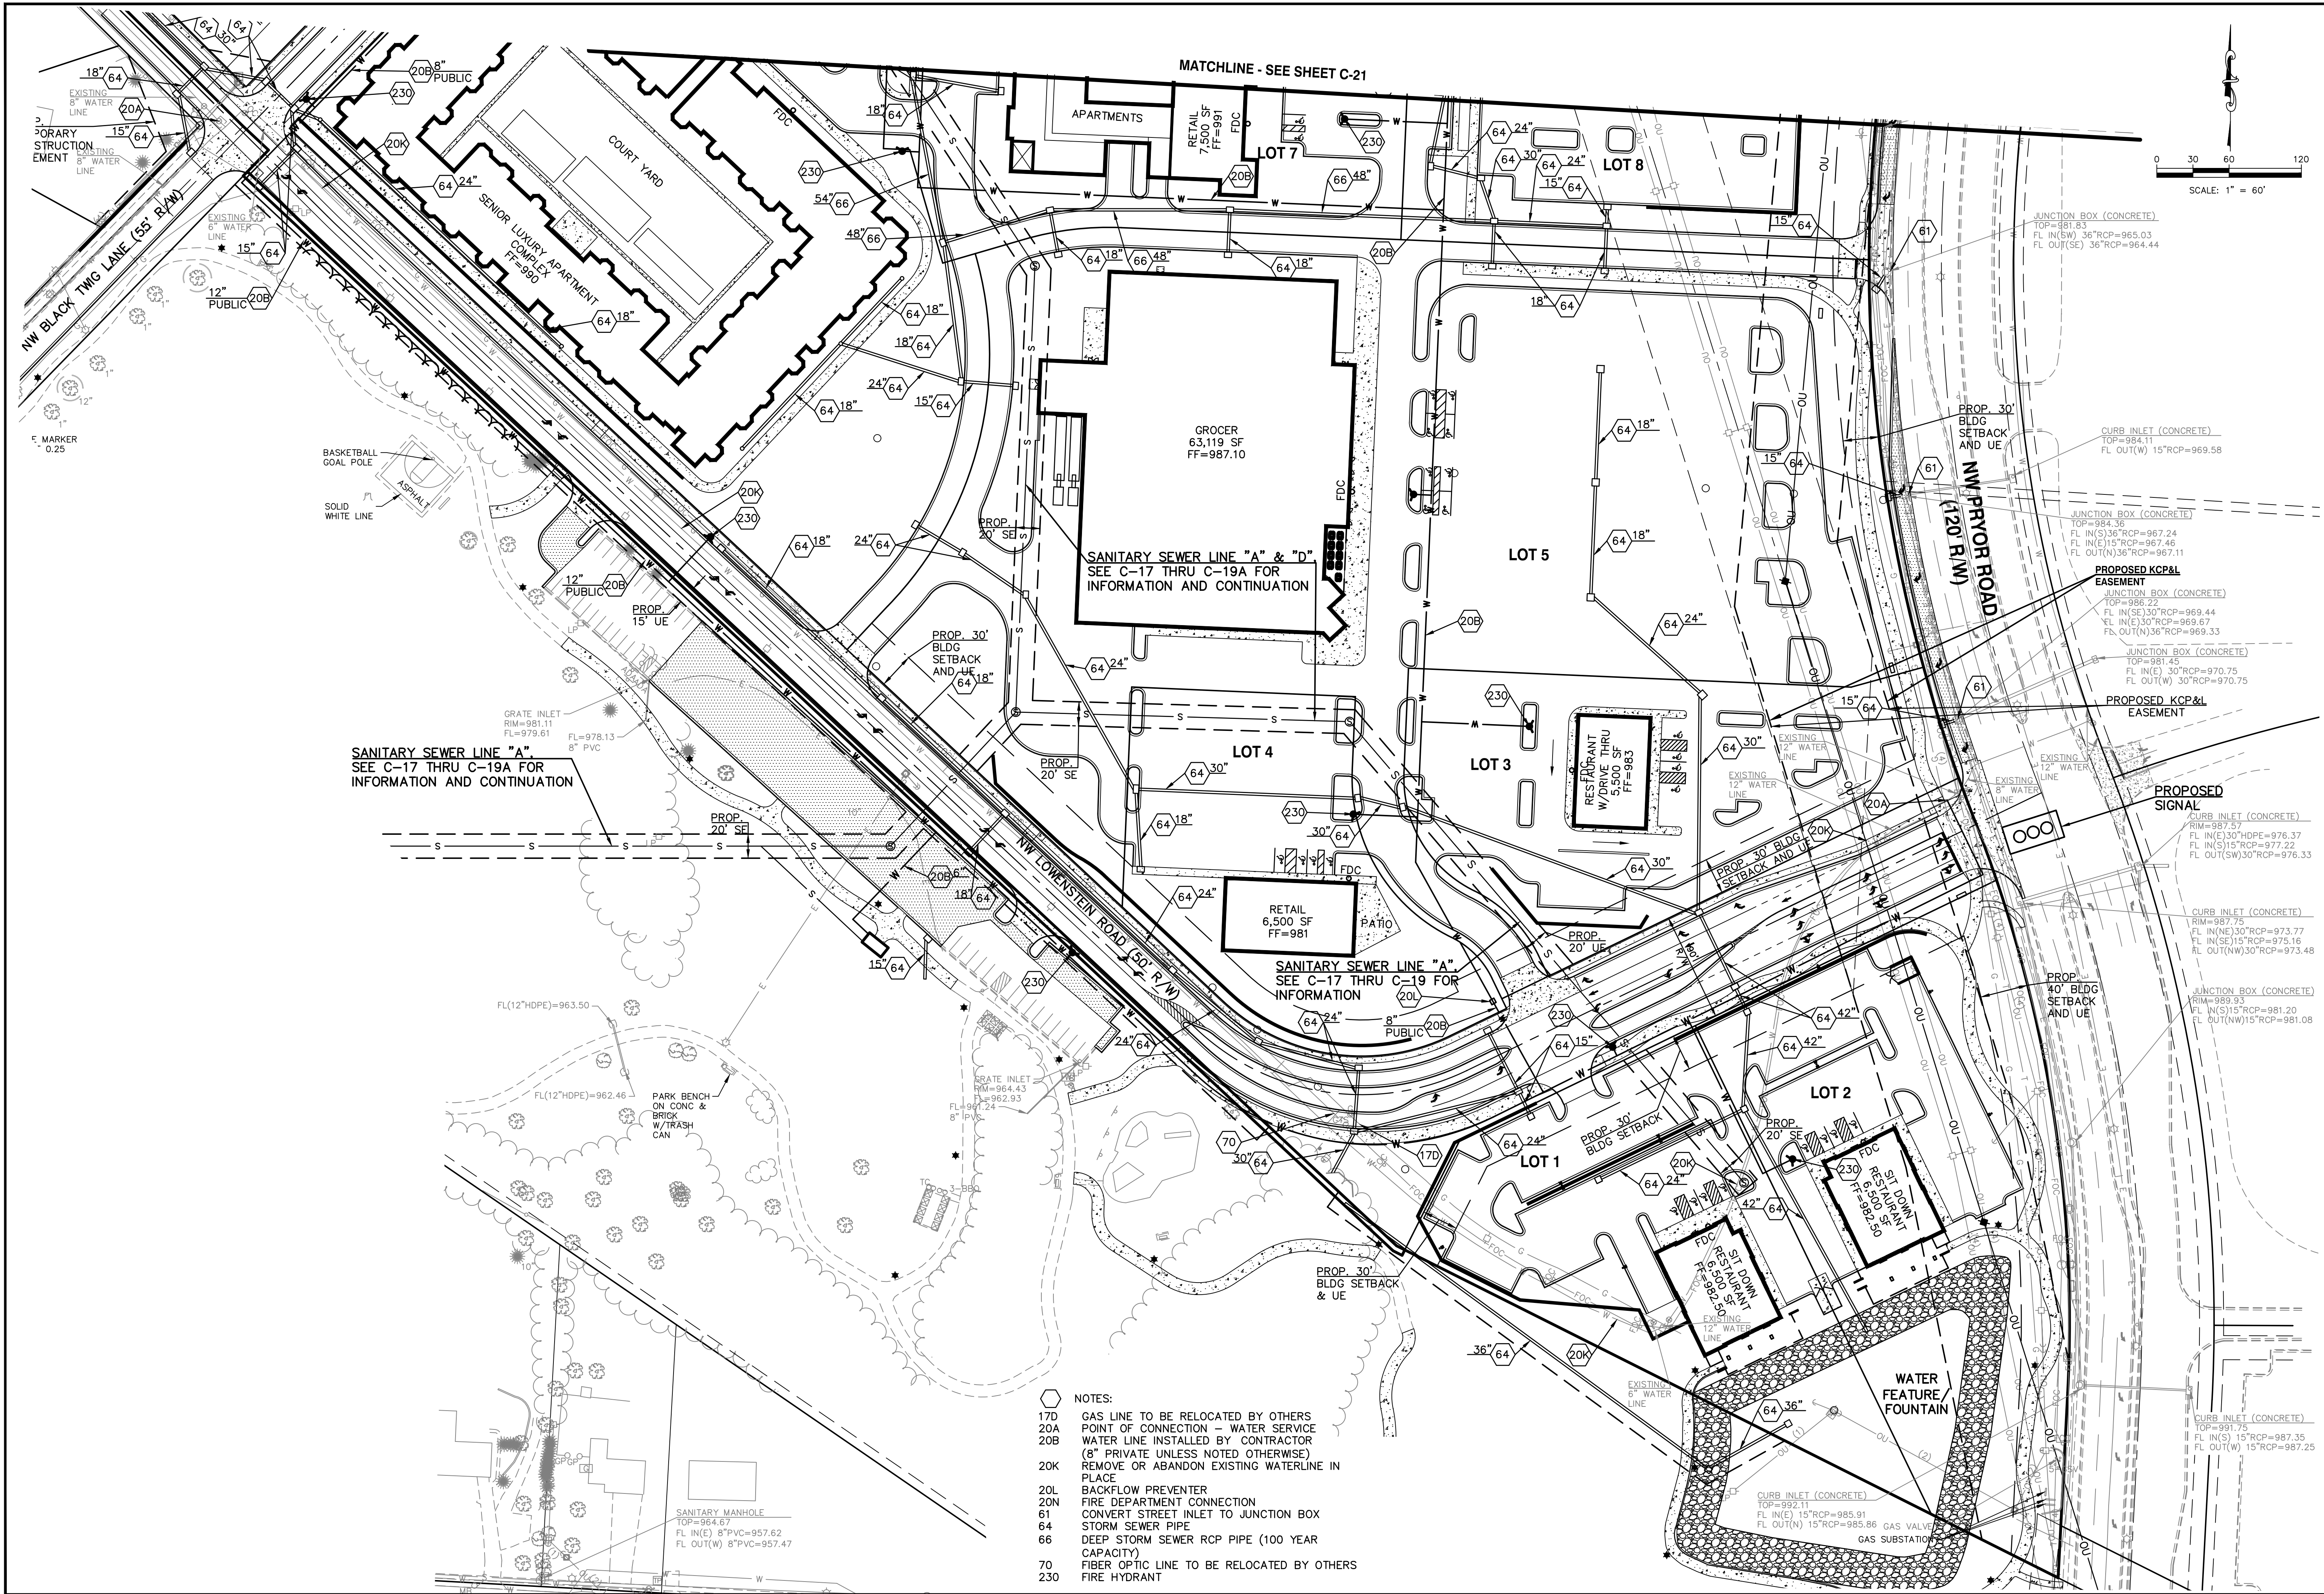

REV	DATE	DESCRIPTION	DSN	DWN	CHK
1	8-9-18	REVISED PER CITY COMMENT	LDO	JT	LDO
0	6-20-18	INITIAL ISSUE	LDO	JT	LDO

STATE OF MISSOURI
LEON D. OSBOURN
ENGINEER
MO # 021726

2319 N. JACKSON | P.O. BOX 1304
JUNCTION CITY, KANSAS 66441
PH: (785) 762-5040 | FAX: (785) 762-7744
joe@kveeng.com | www.kveeng.com

KAW VALLEY ENGINEERING
KAW VALLEY ENGINEERING, INC. IS AUTHORIZED TO OFFER ENGINEERING SERVICES IN MISSOURI STATE CERTIFICATE OF AUTHORITY # 000842.
EXPIRES 12/31/18

STREETS OF WEST PRYOR
NWQ NW PRYOR ROAD & NW LOWENSTEIN DRIVE
LEE'S SUMMIT, MISSOURI

PRELIMINARY DEVELOPMENT PLAN
UTILITY PLAN

PROJ. NO. **A14-7067-1**
DESIGNER **LDO** DRAWN BY **JT**
CFN
7067-IPSDP-UP
SHEET **C-22** REV **1**