


PER CITY COMMENTS
95% Set
80% Set
50% Set
PER CITY COMMENTS
ORIGINAL SUBMITTAL

6	TCD	MES		08/21/18	
5	TCD	MES		08/03/18	
4	TCD	MES		07/13/18	
3	APT	MES		06/15/18	
2	APT	MES		05/14/13	
1	APT	MES		04/13/18	

LOCATION MAP
Not To Scale

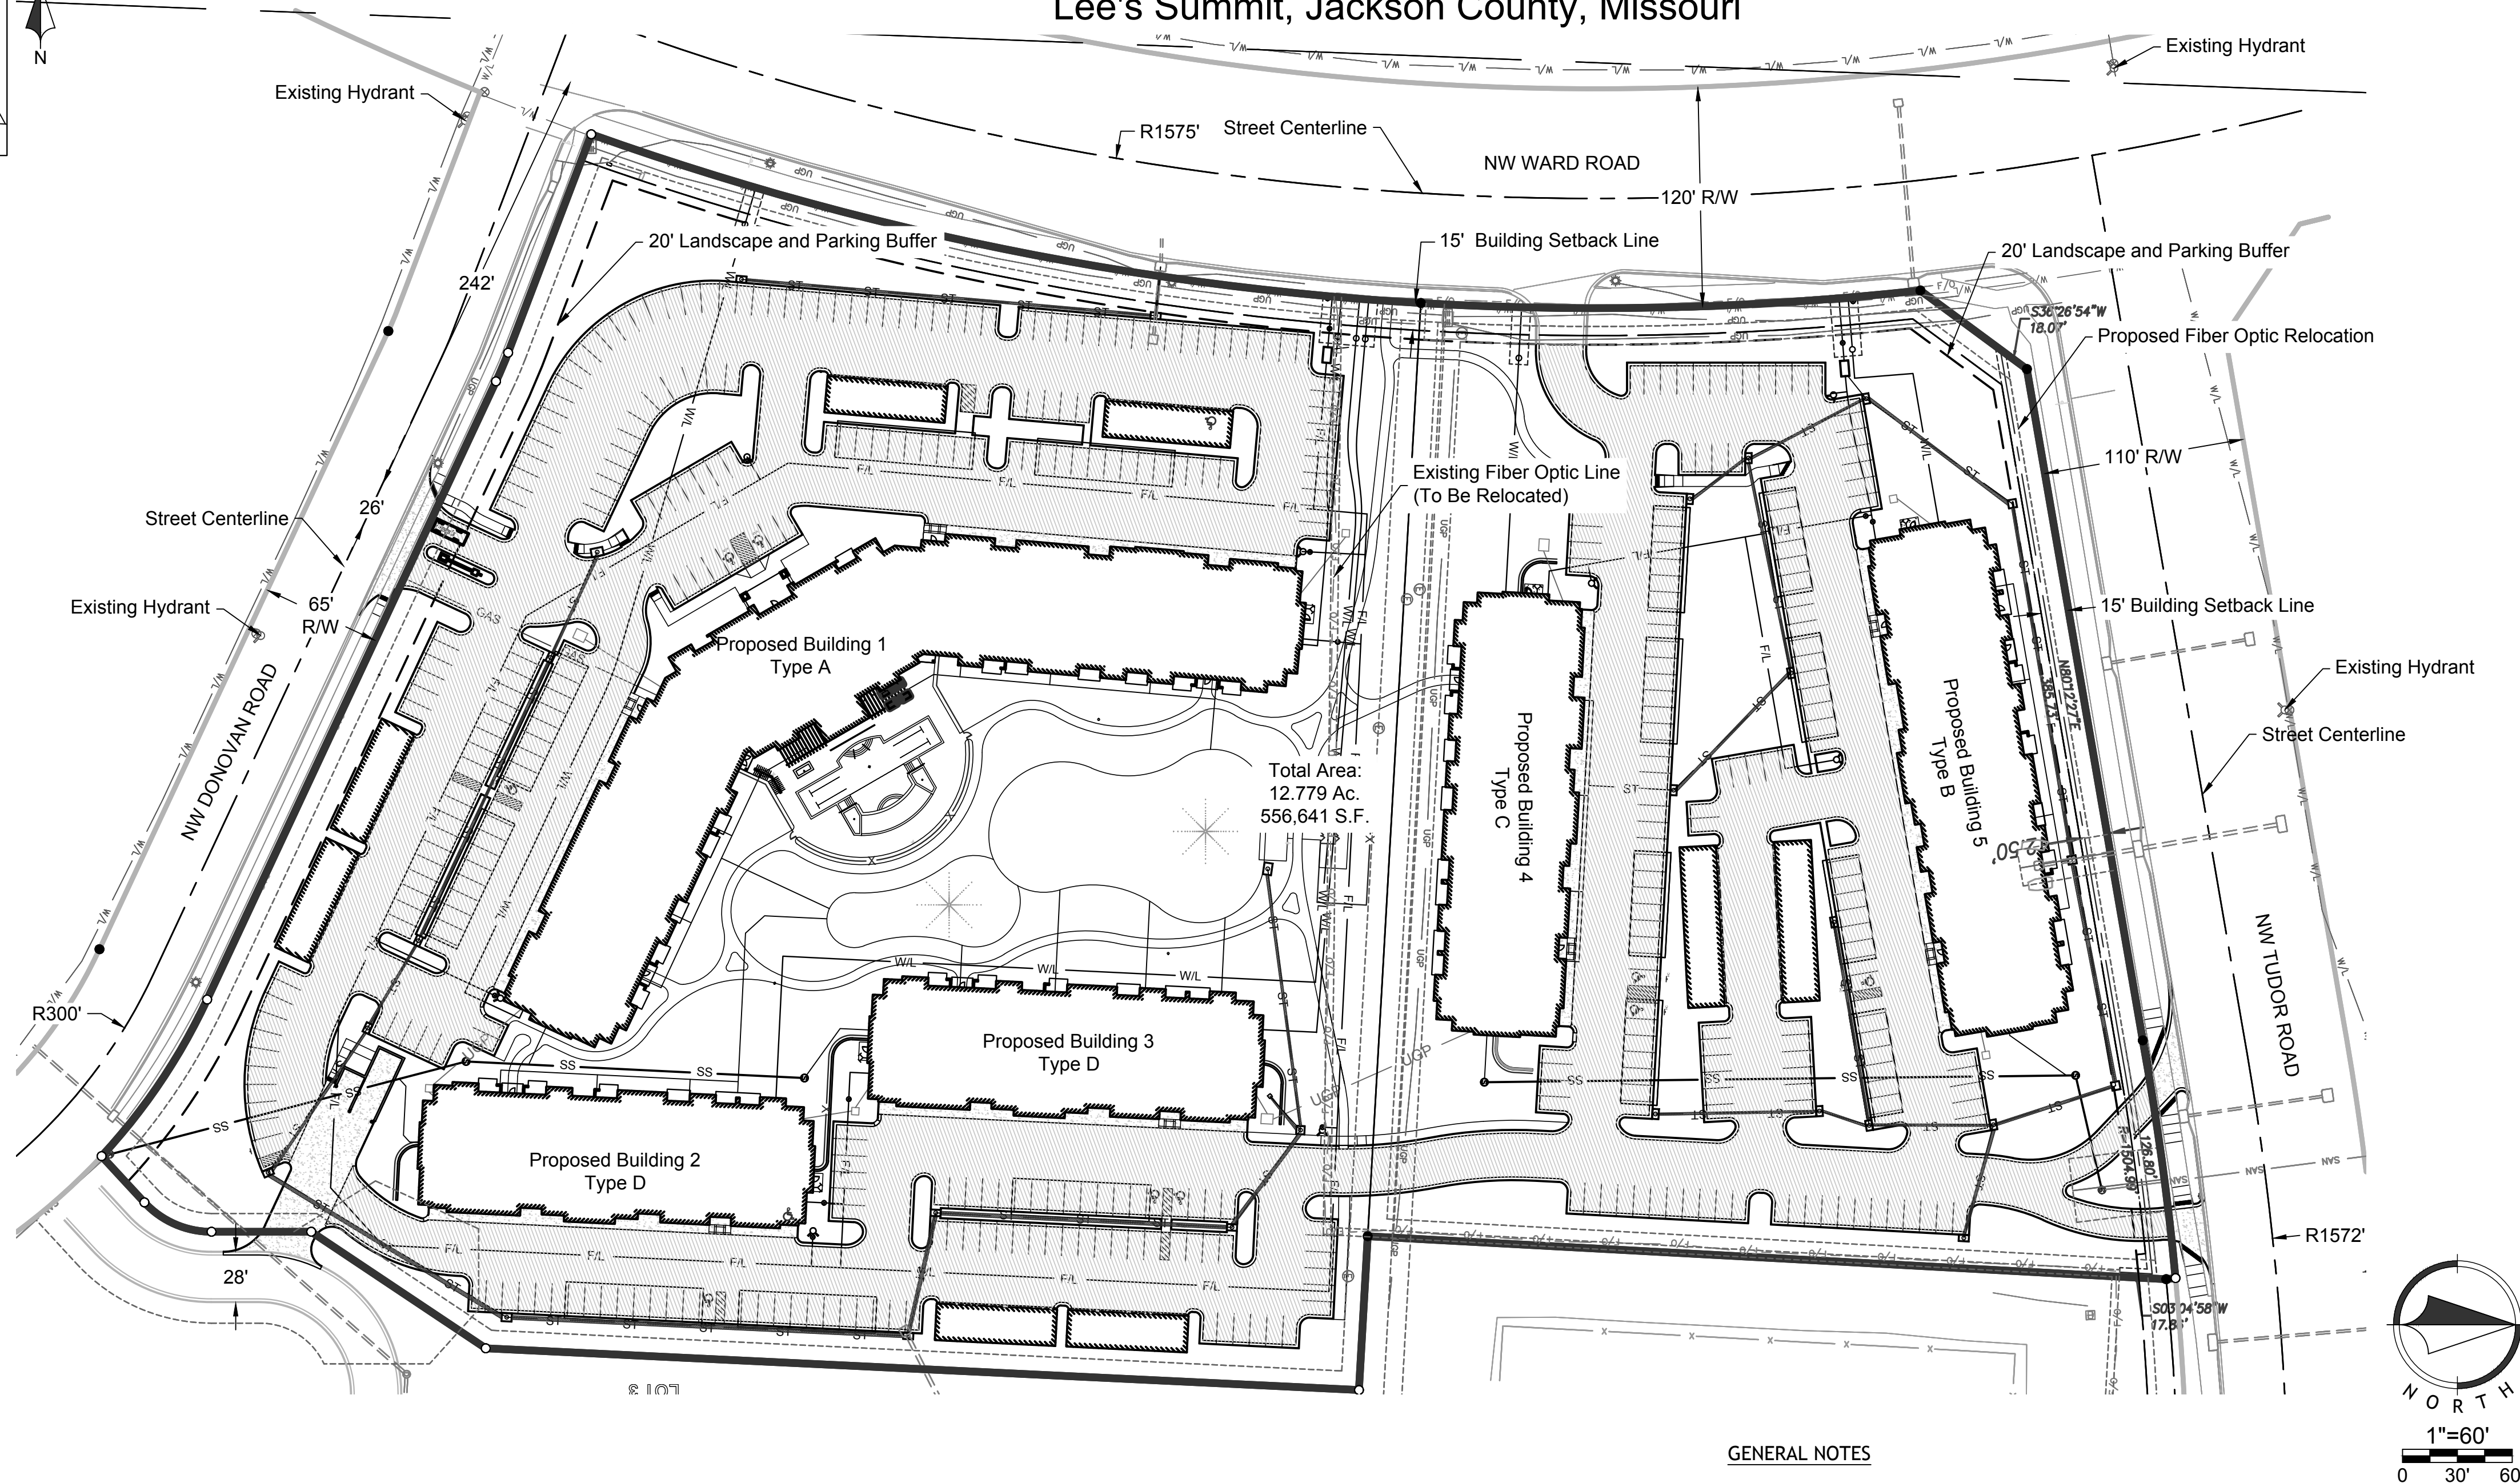

GENERAL NOTES

UTILITIES

WATER & SANITARY SEWER
City of Lee's Summit Water Utilities
220 SE Green St
Lee's Summit, MO
(816) 969-1900

ELECTRICITY
Kansas City Power and Light
Phone: 816.471.5275

GAS
Missouri Gas Energy
PO Box 219255
Kansas City, Missouri 64141
Phone: 816.756.5252

TELEPHONE
AT&T
Phone: 800.288.2020

Time Warner Cable
Phone: 816.222.5952

CABLE TV
Comcast
Phone: 816.795.1100

Time Warner Cable
Phone: 816.358.8833

LEGAL DESCRIPTION

Lots 1 and 2, SUMMIT ORCHARD - FIRST PLAT, LOTS 1-4 & TRACT A, a subdivision in Lee's Summit, Jackson County, Missouri, according to the recorded plat thereof recorded August 26, 2016 as Document No. 2016E0079184 in Plat Book 163, Page 87.

BENCHMARK:

BM-A: □ cut on the top centerline of a concrete curb inlet at back of curb near the NE quadrant of the intersection of NW Ward Rd. and NW Donovan Rd.
Elev: 1006.76

BM-B: □ cut on the top centerline of a concrete curb inlet at back of curb near the SE quadrant of the intersection of NW Ward Rd. and NW Tudor Rd.
Elev: 984.97

Oil / Gas Well Note:

There is no visible evidence, this date, of abandoned oil or gas wells located within the property boundary, as identified in "Environmental Impact Study of Abandoned Oil and Gas Wells in Lee's Summit, Missouri.

Flood Plain Note



We have reviewed the F.E.M.A. Flood Insurance Rate Map Number 29095C0417G, revised January 20, 2017, this tract graphically lies in OTHER AREAS, ZONE X, defined as areas determined to be outside the 0.2% annual chance floodplain.

1. All construction shall follow the City of Lee's Summit Design and Construction Manual as adopted by Ordinance 5813. Where discrepancies exist between the Final Development Plan and the Design and Construction Manual, the Design and Construction Manual shall govern.
2. The contractor will be responsible for securing all bonds, and insurance required by the contract documents, City of Lee's Summit, Mo., and all other governing agencies (including local, county, state, and federal authorities) having jurisdiction over the work proposed by these construction documents. The cost for all bonds, and insurance shall be the contractor's responsibility and shall be included in the bid for the work.
3. The Contractor Shall Refer To The Geotech Report Dated May 11, 2018 For All Pavement Construction. Pavement Sections Provided In These Plans Are For Information Only.
4. All existing utilities indicated on the drawings are according to the best information available to the engineer; however, all utilities actually existing may not be shown. The contractor shall be responsible for contacting all utility companies for an exact field location of each utility prior to any construction. All utilities, shown and un-shown, damaged through the negligence of the contractor shall be repaired or replaced by the contractor at his expense.
5. The contractor will be responsible for all damages to existing utilities, pavement, fences, structures, and other features not designated for removal. The contractor shall repair all damages at his expense.
6. The demolition of existing pavement, curbs, structures, and all other features necessary to construct the proposed improvements, shall be performed by the contractor. All waste material removed during construction shall be disposed off the project site. The contractor shall be responsible for all permits for hauling and disposing of waste material. The disposal of waste material shall be in accordance with all local, state, and federal regulations.
7. By use of these construction documents the contractor hereby agrees that he shall be solely responsible for the safety of the construction workers and the public. The contractor agrees to hold the engineer and owner harmless for any and all injuries, claims, losses, or damages related to the project.
8. The contractor will be responsible for providing all signage, barricades, lighting, etc., as required for temporary traffic control during the construction of this project. Maintenance of the temporary traffic control devices will be the contractor's responsibility. All traffic control in conduction with construction in the right-of-way shall be in conformance with the City Traffic Control Requirements.
9. Contractor shall furnish evidence that his/her insurance meets the requirements of the City of Lee's Summit, Missouri Municipal Code.
10. Prior to installing, constructing, or performing any work on the public storm sewer line (including connecting private drainage systems to the storm sewer), contact inspections.
11. Connections to the public storm sewers between structures will not be permitted.
12. Contractor shall verify and accept existing topography shown herein. Contractor shall notify Engineer if any discrepancies are found prior to any earthwork activities.
13. Planning and Codes Administration will require a retaining wall design by a registered engineer in the State of Missouri.
14. Geogrid, footings, or other elements of the retaining wall(s) cannot encroach into the right of way or public easements.
15. A Knox Box shall be provided for Each Building.
16. All building and life safety issues shall comply with the 2012 International Fire Code and local amendments as adopted by the City of Lee's Summit.




Know what's **below**.
Call before you dig.

NO.	BY	DATE	REVISION
1	APR	MES	05/14/13
2	APR	MES	05/14/13
3	APR	MES	05/14/13
4	TCO	MES	07/15/18
5	TCO	MES	08/03/18
6	TCO	MES	08/21/18
PER CITY COMMENTS			
ORIGINAL SUBMITTAL			
REVISION			

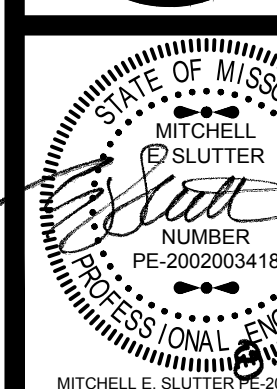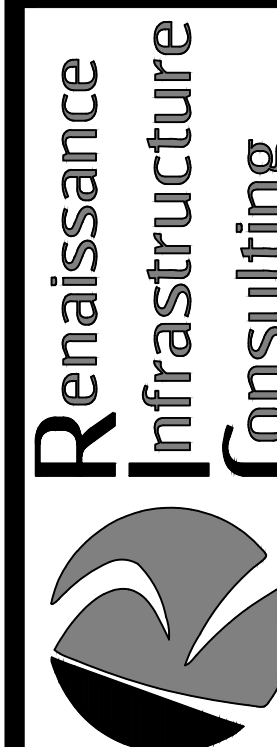

18-0129

MISSOURI CERTIFICATE OF AUTHORITY NO. 200033630

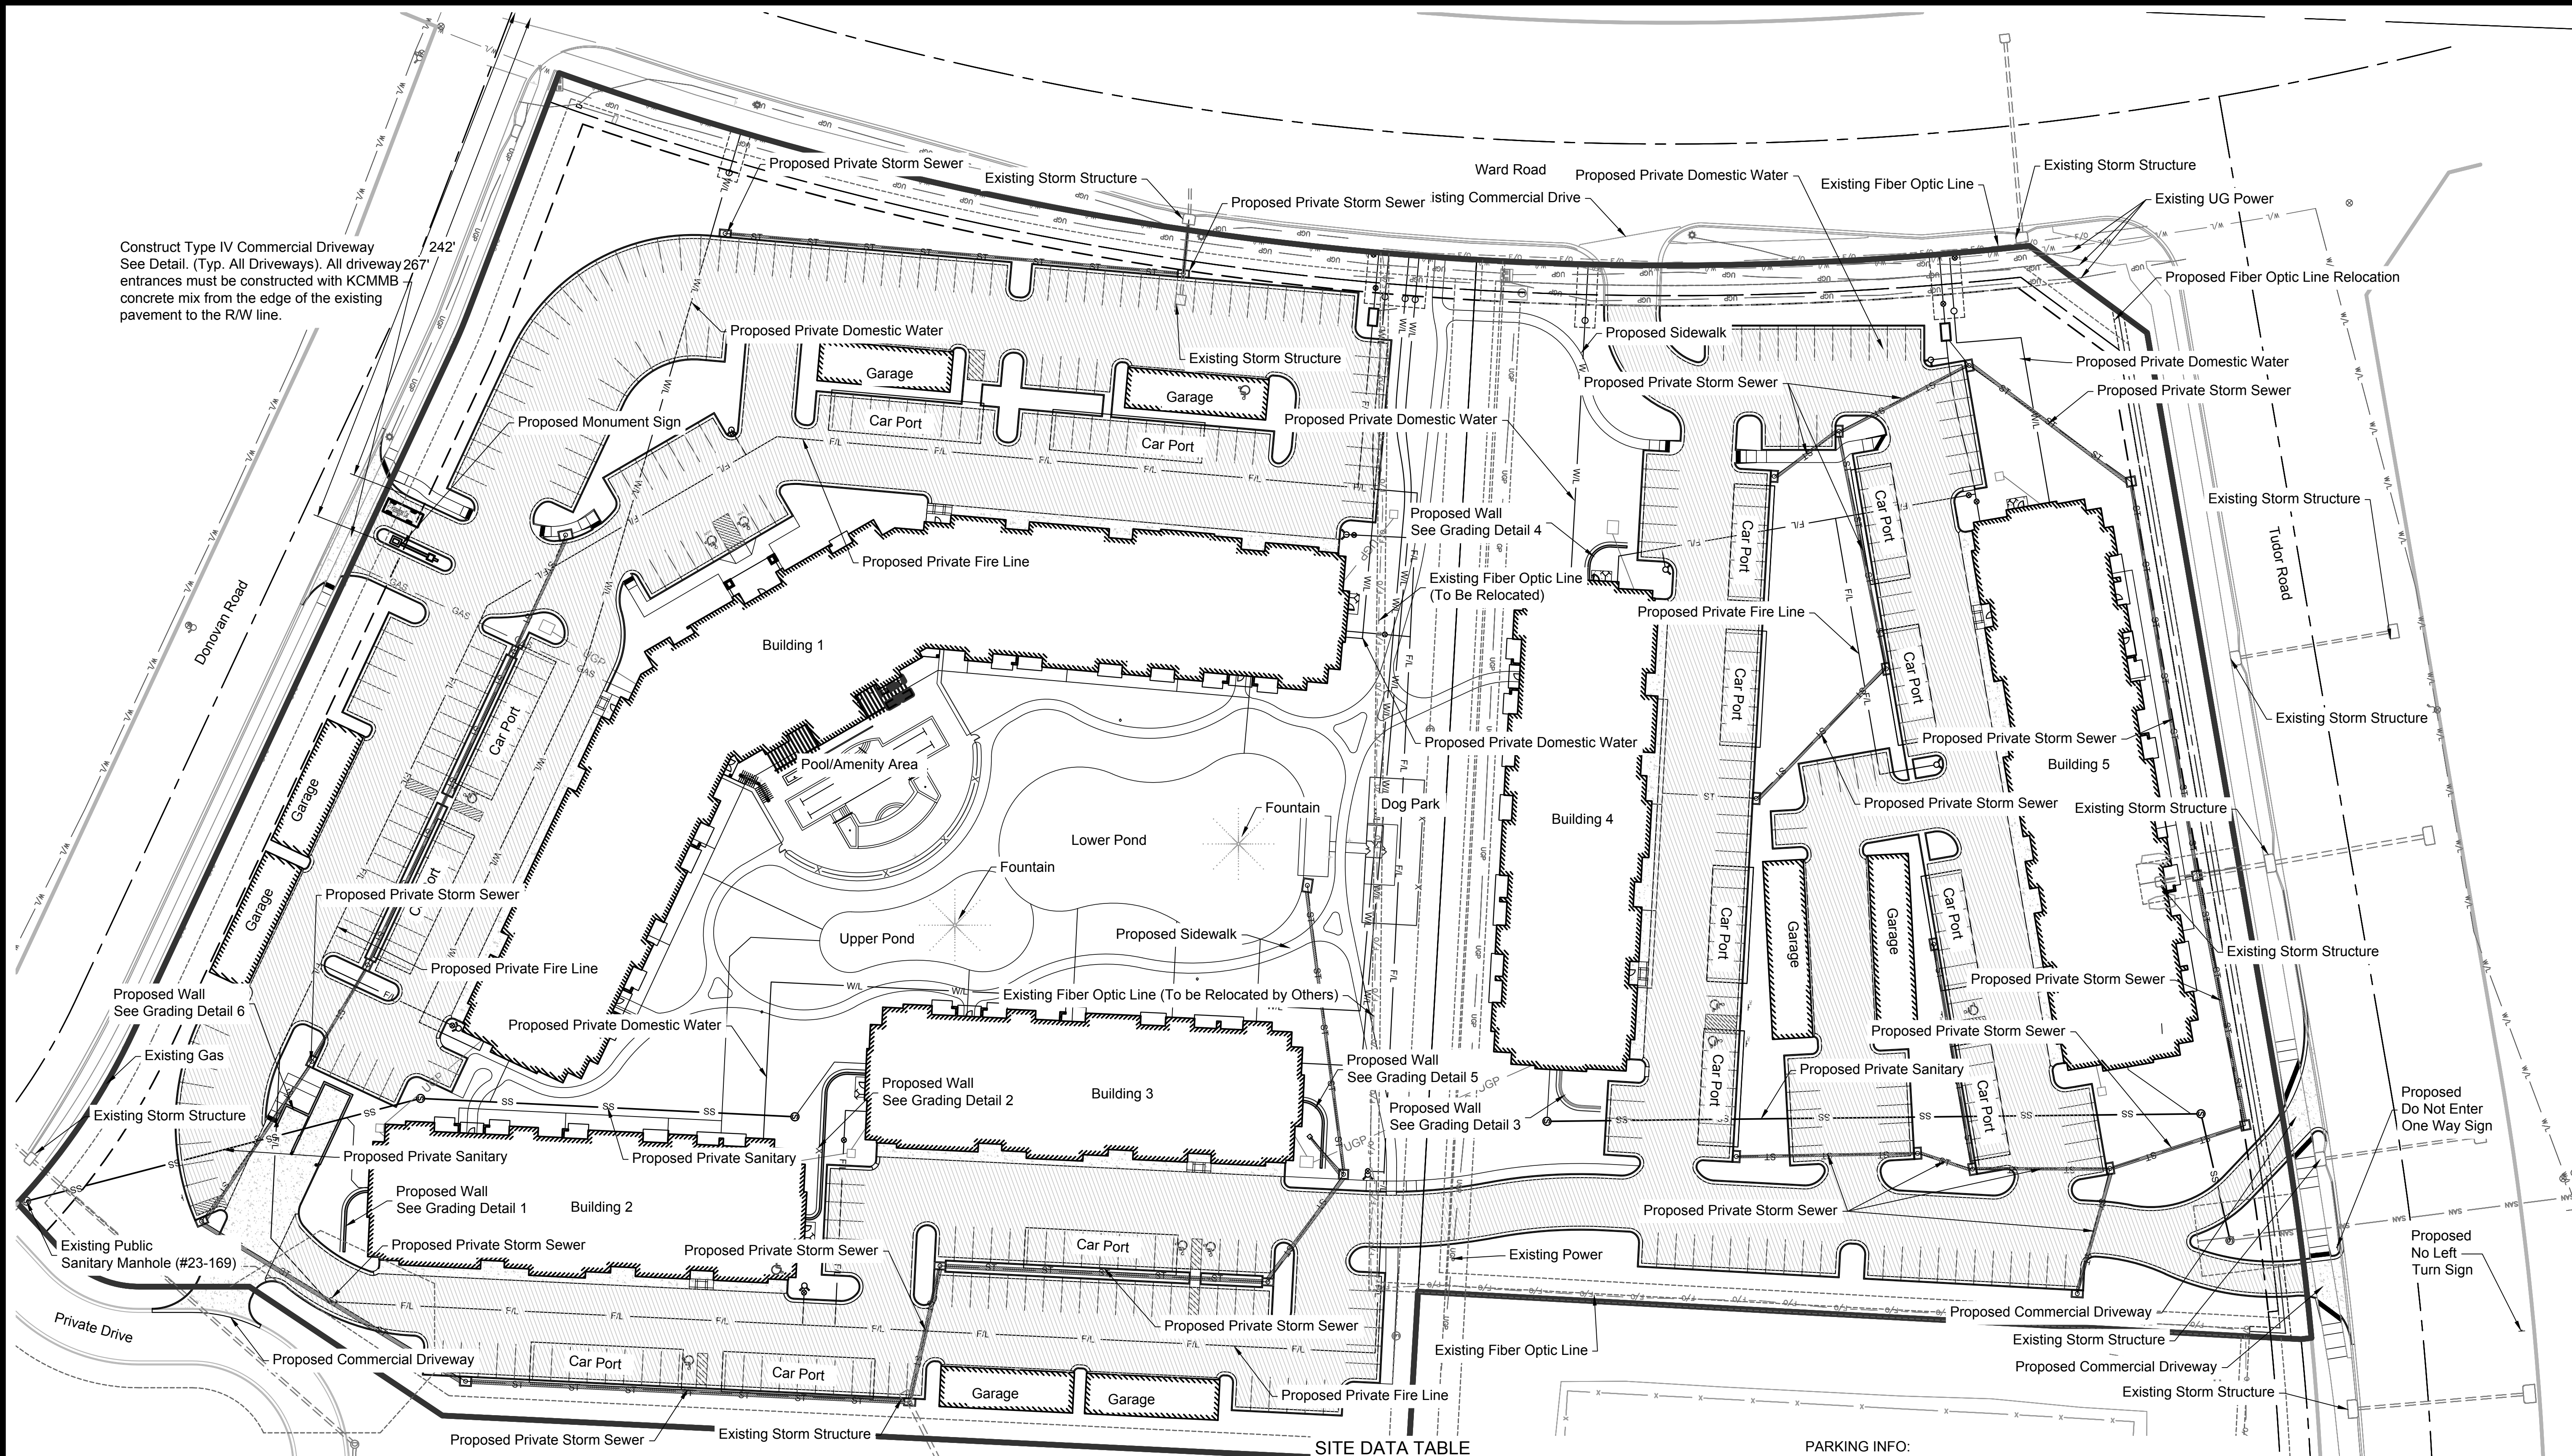

Construct Type IV Commercial Driveway See Detail. (Typ. All Driveways). All driveway entrances must be constructed with KCMMB concrete mix from the edge of the existing pavement to the R/W line.

- FOR NON-PUBLIC WORK**
- Screened items indicate a pre-construction topographic survey
 - Contraction joints shall conform to APWA Section 2200.
 - All concrete to be 4000 psi with 5% (+/- 1%) air entrainment. Cement mixtures with water/cement ratios at 0.5 or below are recommended
 - Construction of reinforced concrete pavements shall be in accordance with ACI 330 standard specifications.
 - Curing compound to be applied to all concrete surfaces immediately after broom finish.
 - Contractor shall reject concrete if it cannot be placed within 90 minutes of batch time expiration time shall be reduced to 60 minutes on high summer temperatures.

- PAVEMENT MARKING AND SIGNAGE NOTES**
- Parking stall marking stripes shall be four inch (4") wide white stripes. Handicap stall marking shall be furnished at locations shown on plans.
 - Traffic control devices and pavement markings shall conform to the requirements of the "Manual of Uniform Traffic Control Devices," and to the City of Lee's Summit.
 - Traffic control and pavement markings shall be painted with a white Sherwin Williams S-W traffic marking series b-29y2 or approved equal. The pavement marking shall be applied in accordance with manufacturers recommendations. Apply on a clean, dry surface and at a surface temperature of not less than 70°F and the ambient air temperature shall not be less than 60°F and rising. Two coats shall be applied.
 - All pavement markings for handicap stalls and aisles shall be blue.

- LAYOUT & PAVING NOTES**
- All construction shall conform to the City of Lee's Summit's minimum design standards.
 - The contractor shall check existing grades, dimensions, and inverts in the field and report any discrepancies to the architect/engineer prior to beginning work.
 - The contractor shall verify the exact location of all existing utilities, take care to protect utilities that are to remain, and repair contractor caused damage according to current local standards and at the contractor's expense. coordinate all construction with the appropriate utility company.
 - The contractor shall comply with all local codes, obtain all permits, and pay all fees prior to beginning work.
 - Prior to installing, constructing, or performing any work in the public right of way or on the public storm sewer line (including concrete pavement or connecting private drainage systems to the storm sewer), contact City of Lee's Summit public works at 816.969.1800 for inspection of the work. Contact must be made at least 24 hours prior to start of the work.
 - Provide a smooth transition between existing pavement and new pavement. Field adjustment of final grades may be necessary. Adjust all utilities prior to installation of pavement.
 - The contractor shall protect all trees to remain, in accordance with the specifications. Do not operate or store heavy equipment, nor handle, nor store materials within the driplines of trees or outside the limit of grading.
 - Concrete walks and pads shall have a broom finish. All concrete shall be 4,000 p.s.i. unless otherwise noted. Curb ramps, sidewalk slopes, and driveway ramps shall be constructed in accordance with all current local requirements. If applicable, the contractor shall request inspection of sidewalk and ramp forms prior to placement of concrete.
 - All damage to existing asphalt pavement to remain which results from new construction shall be replaced with like materials at contractor's expense.
 - Dimensions are to the back of curb, or edge of concrete, unless otherwise noted.
 - Excess material shall be disposed of by the contractor off the owner's property at no additional cost in a legal manner.
 - Maintain one set of as-built drawings on the job site for distribution to the engineer upon completion.
 - Concrete curb at all concrete paving and both side of drive-in ramps shall be integral.
 - Contractor shall be responsible for mud and debris on public ROW which shall be removed in a timely manner daily.
 - Pavement sections shown within plans are from the geotechnical report prepared by Terracon, dated June 13, 2018.

PROPERTY INFO:
Existing Zoning: PMIX
Total Land Area: 12.779 Acres, 556,641 sqft
Proposed Street Right-of-Way: 0.00 Acres
Net Land Area: 12.779 Acres, 556,641 sqft
Proposed Use: Multifamily Residential

BUILDING INFO:
Building 1: Type A - N (4/4 - 105 Units)
Buildings 2 & 3: Type D (4/5 - (2) 51 Units)
Building 4: Type C (4/5 - 59 Units)
Building 5: Type B (4/4 - 60 Units)

PARKING INFO:
Studio Apartment = 19 Units
1 Bedroom Apartment = 200 Units
2 Bedroom Apartment = 107 Units
Total Studio, 1 & 2 Bdrm Apartments = 326 Units
1.5 Stalls / 1-2 BR Unit = 489 Spaces
0.5 Stalls / Unit (Visitor) = 163 Spaces
Total Parking Required = 652 Spaces
Surface Stalls Provided = 312 Spaces
Carport Stalls Provided = 103 Spaces
Detached Garage Stalls Provided = 52 Spaces
Attached Garage Stalls Provided = 94 Spaces

Total Parking Provided = 561 Spaces
ADA Parking Required = 11 Spaces
ADA Parking Provided = 11 Spaces

See NSPJ Letter dated 04/13/18 to Mike Weisenborn.


Total Floor Area = 99,114 SF
Total Impervious Area = 7,726 Ac.

Floor Area Ratio (FAR) = 0.178
Dwellings (Units) Per Acre = 25.51

PAVING LEGEND


Asphalt Pavement

Concrete Pavement

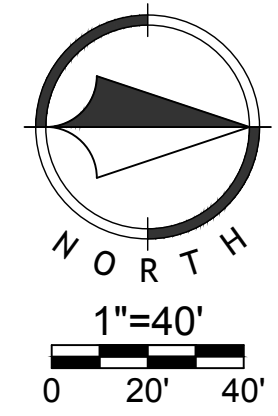



Aug 21, 2018 2:30pm
Z:\RIC Design\2018\18-0129 Northpoint Summit Square II Apartments\DWG\FDPs\Dimension Plans.dwg

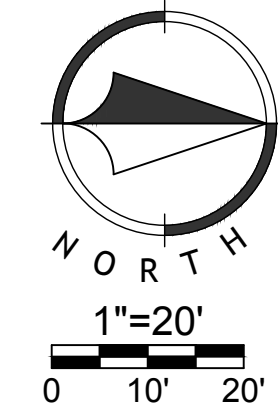

Sheet
C05

Final Development Plans
18-0129
Summit Square II
Lee's Summit, Jackson County, Missouri

Site Dimension Plan 3

NO.	BY	DATE	PER CITY COMMENTS	ORIGINAL SUBMITTAL	REVISION
1	APR	04/13/18	PER CITY COMMENTS		
2	APR	05/14/18	PER CITY COMMENTS		
3	APR	06/15/18	PER CITY COMMENTS		
4	TCO	07/13/18	80% Set		
5	TCO	08/03/18	95% Set		
6	TCO	08/21/18	95% Set		

REnaissance
Infrastructure
Consulting

1815 MCGEE STREET, SUITE 200
KANSAS CITY, MISSOURI 64108
816.800.0950
WWW.RIC-CONSULT.COM

MISSOURI CERTIFICATE OF AUTHORITY NO. 2010033630


Aug 21, 2018 2:30pm
Z:\RIC Design\2018\18-0129 Northpoint Summit Square II Apartments\DWG\FDPs\Dimension Plans.dwg



Building 4
FFE: 1006.00
GFE: 995.25
Dwelling Units: 58
Area: 16,100 sqft
Stories: 4/5 Split

Building 5
FFE: 988.90
Dwelling Units: 59
Area: 18,653 sqft
Stories: 4/5 Split

Building 3
FFE: 1009.25
GFE: 999.50
Dwelling Units: 51
Area: 14,358 sqft
Stories: 4

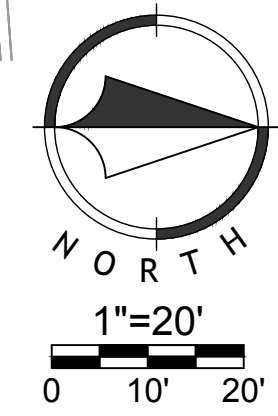

Sheet
C06

Final Development Plans
18-0129
Summit Square II
Lee's Summit, Jackson County, Missouri

Site Dimension Plan 4

NO.	BY	DD	DATE	PER CITY COMMENTS	ORIGINAL SUBMITTAL	REVISION
6	TCO	MES	08/21/18	Per City Comments		
5	TCO	MES	08/03/18	95% Set		
4	TCO	MES	07/13/18	80% Set		
3	APT	MES	06/15/18	50% Set		
2	APT	MES	05/14/13			
1	APT	MES	04/13/18			

Renaissance
Infrastructure
Consulting


1815 MCGEE STREET, SUITE 200
KANSAS CITY, MISSOURI 64108
816.800.0950
WWW.RIC-CONSULT.COM

MISSOURI CERTIFICATE OF AUTHORITY NO. 2010033630

STATE OF MISSOURI
JULY 1, 2018
MITCHELL E. SLUTTER
PE-2000033418
Professional Engineer

08/21/18

Aug 21, 2018 2:31pm
Z:\RIC Design\2018\18-0129 Northpoint Summit Square II Apartments\DWG\FDPs\grading plan.dwg

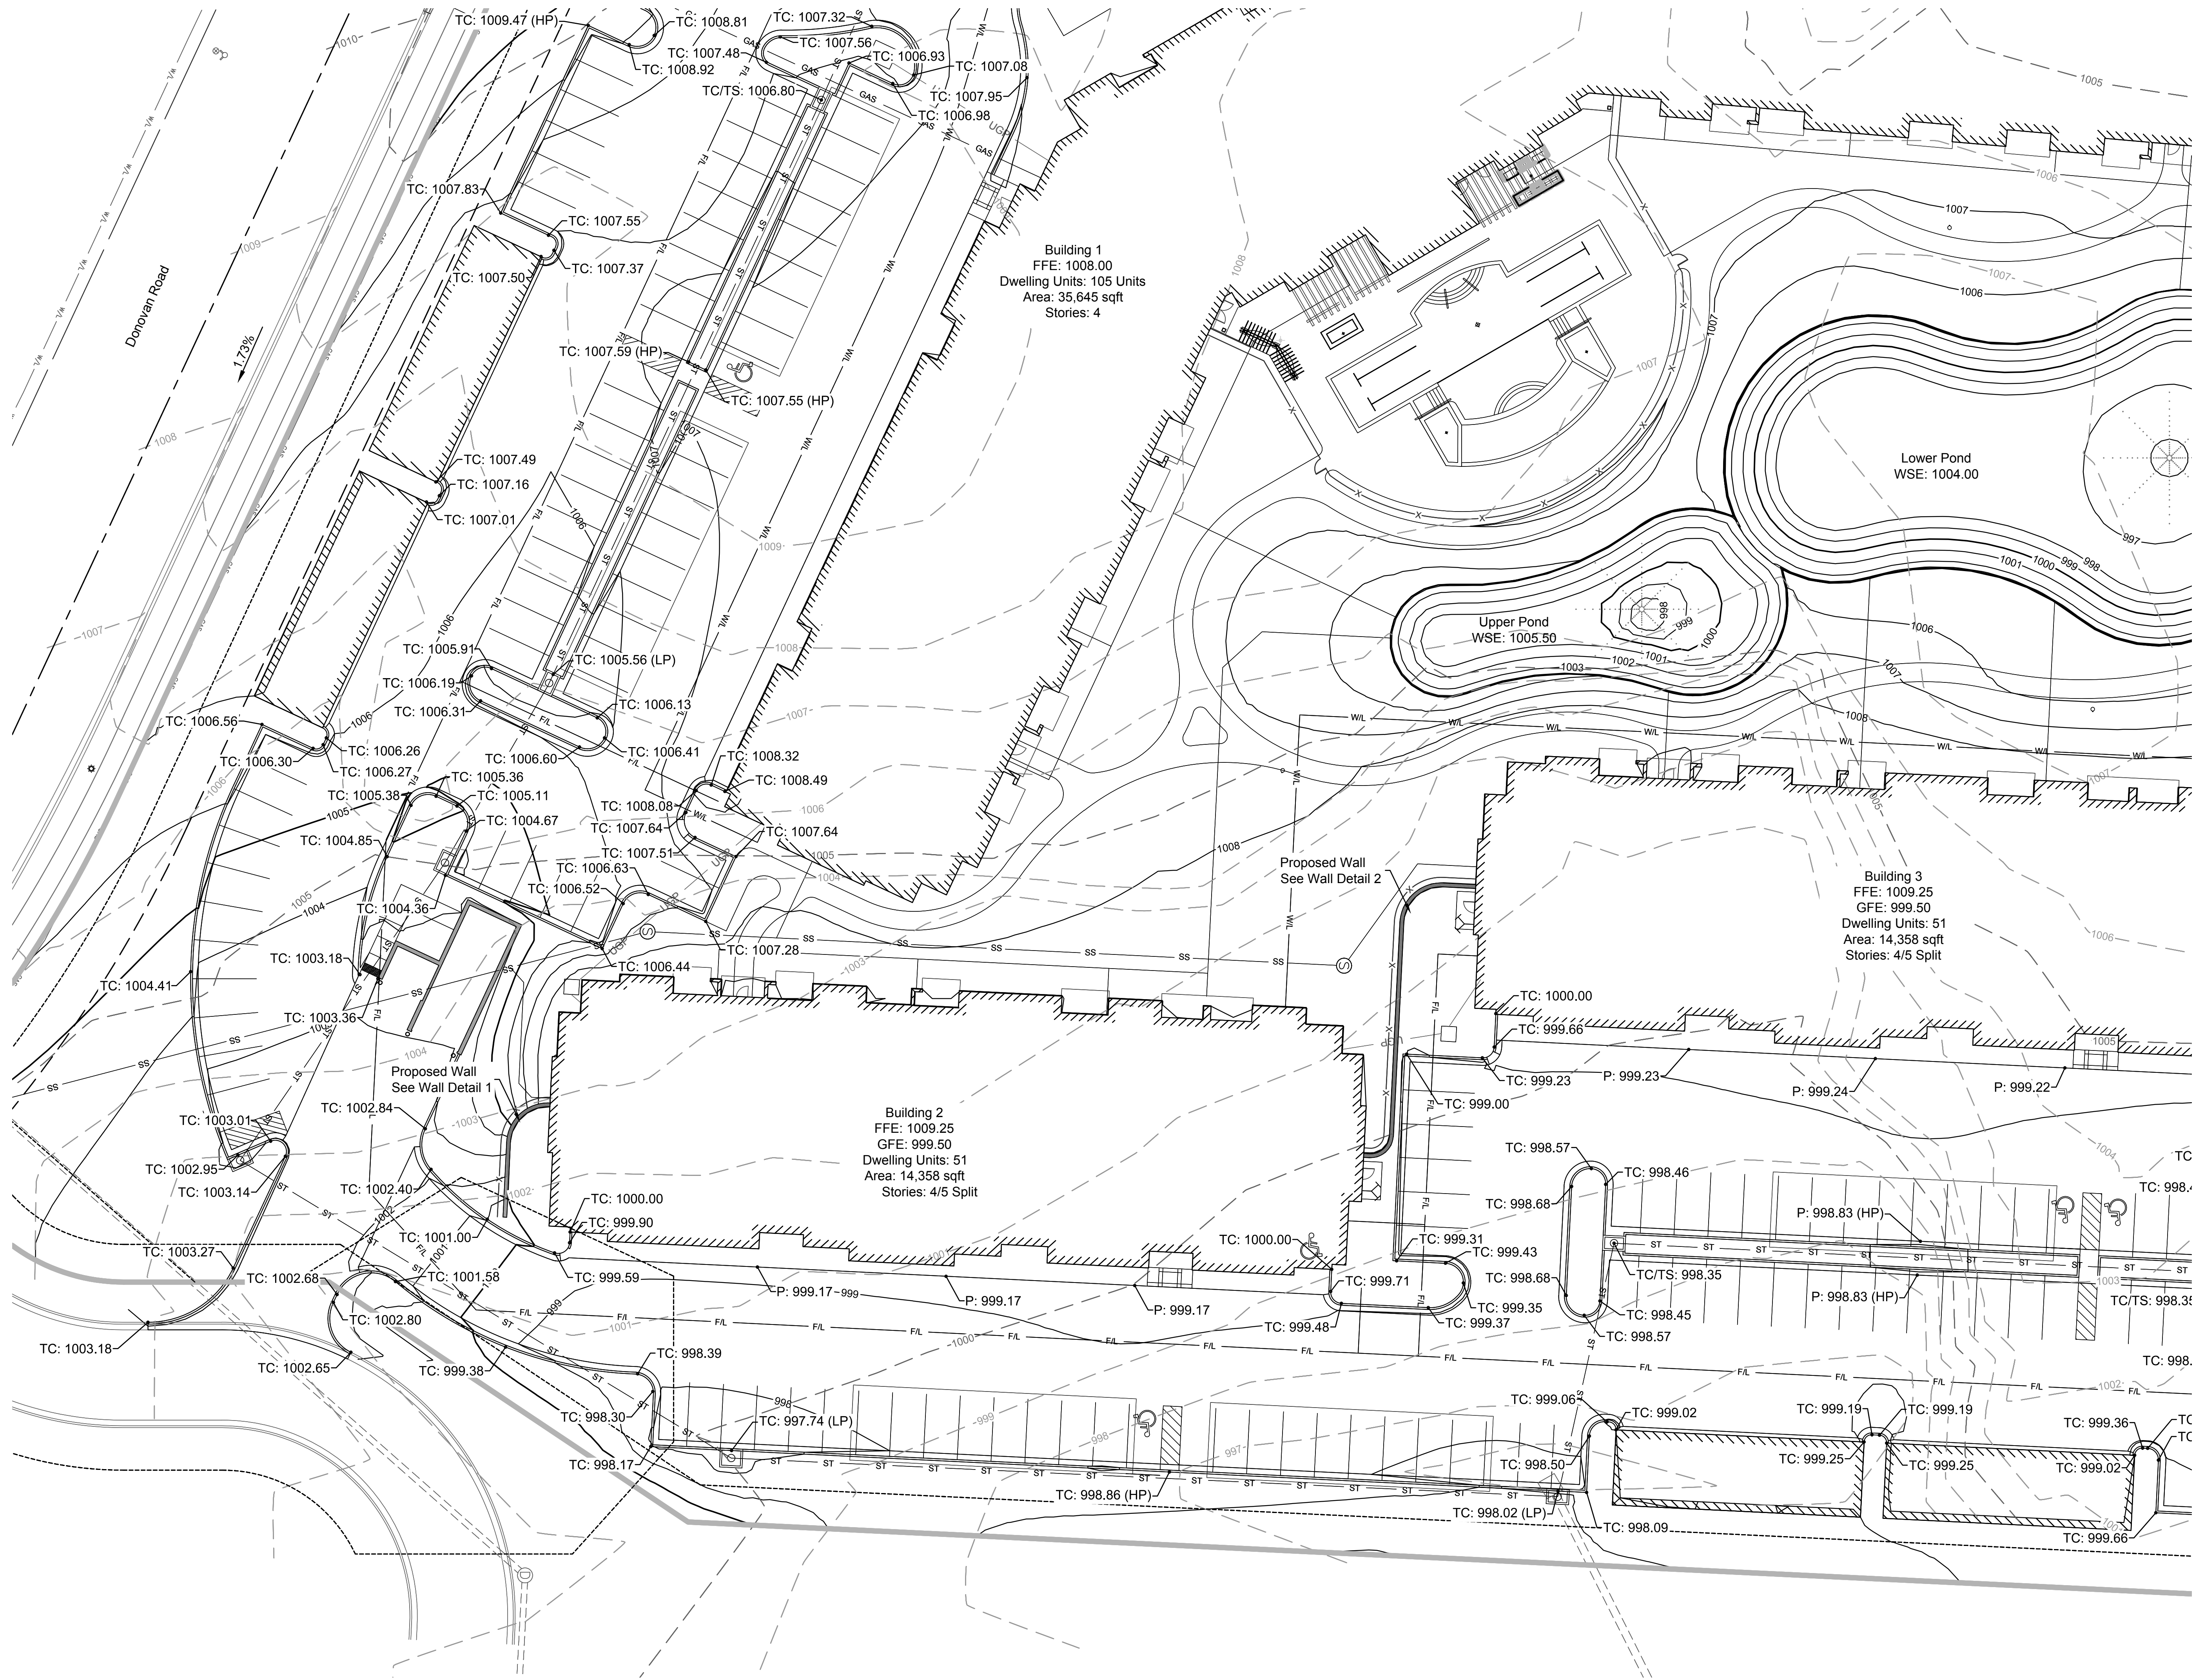

Sheet
C07

Final Development Plans

18-0129


Summit Square II

Lee's Summit, Jackson County, Missouri

Grading Plan

Per City Comments		Per City Comments	
6	TCO MES 08/21/18	5	TCO MES 08/20/18
5	TCO MES 08/20/18	4	TCO MES 07/15/18
4	TCO MES 07/15/18	3	APT MES 06/15/18
3	APT MES 06/15/18	2	APT MES 05/14/18
2	APT MES 05/14/18	1	APT MES 04/19/18
1	APT MES 04/19/18	NO	BY DD
NO	BY DD	DATE	DATE

**Renaissance
Infrastructure
Consulting**

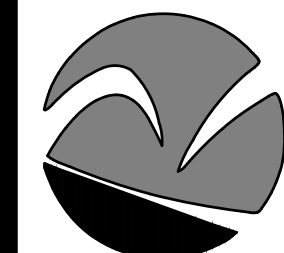

STATE OF MISSOURI
JUL 21 2018
MITCHELL E. SLUTTER
PE 2002003418
PROFESSIONAL ENGINEER
1815 MCGEE STREET, SUITE 200
KANSAS CITY, MISSOURI 64108
816.800.0950
WWW.RIC-CONSULT.COM

MISSOURI CERTIFICATE OF AUTHORITY NO. 200033630

Aug 21, 2018 2:31pm
Z:\RDC Design\2018\18-0129 Northpoint Summit Square II Apartments\DWG\FDPs\grading plan.dwg



Sheet
C08

Final Development Plans

18-0129

Summit Square II

Lee's Summit, Jackson County, Missouri

Grading Plan

NO.	BY	DD	DATE	PER CITY COMMENTS	REVISION
6	TCO	MES	08/21/18	Per City Comments	
5	TCO	MES	08/03/18	95% Set	
4	TCO	MES	07/15/18	80% Set	
3	APT	MES	06/15/18	50% Set	
2	APT	MES	05/14/18	PER CITY COMMENTS	
1	APT	MES	04/15/18	ORIGINAL SUBMITTAL	





MISSOURI CERTIFICATE OF AUTHORITY NO. 2010033630

Aug 21, 2018 2:31pm
Z:\RC Design\2018\18-0129 Northpoint Summit Square II Apartments\DWG\FDPs\grading plan.dwg



Building 4
FFE: 1006.00
GFE: 995.25
Dwelling Units: 58
Area: 16,100 sqft
Stories: 4/5 Split

Building 5
FFE: 988.90
Dwelling Units: 59
Area: 18,653 sqft
Stories: 4/5 Split

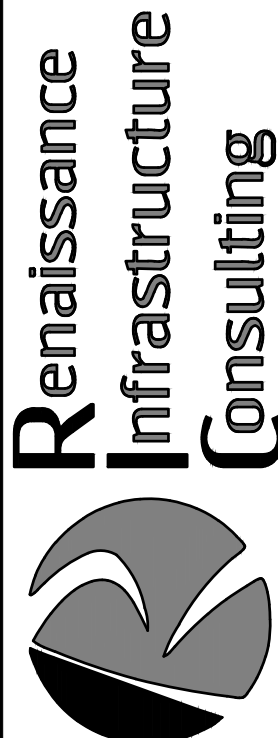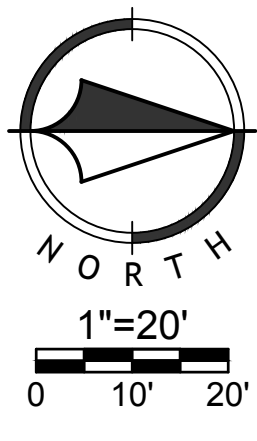

816.800.0950
1815 MCGEE STREET, SUITE 200
KANSAS CITY, MISSOURI 64108
WWW.RIC-CONSULT.COM

MISSOURI CERTIFICATE OF AUTHORITY NO. 2010033630



Grading Plan

Final Development Plans

Sheet
C09

18-0129
Summit Square II
Lee's Summit, Jackson County, Missouri

Aug 21, 2018 2:31pm
Z:\RC Design\2018\18-0129 Northpoint Summit Square II Apartments\DWG\FDPs\grading plan.dwg

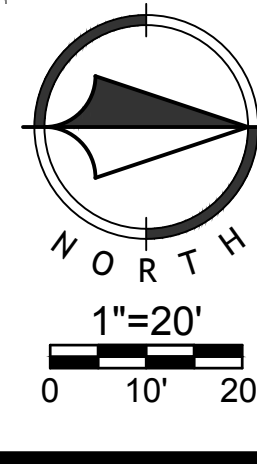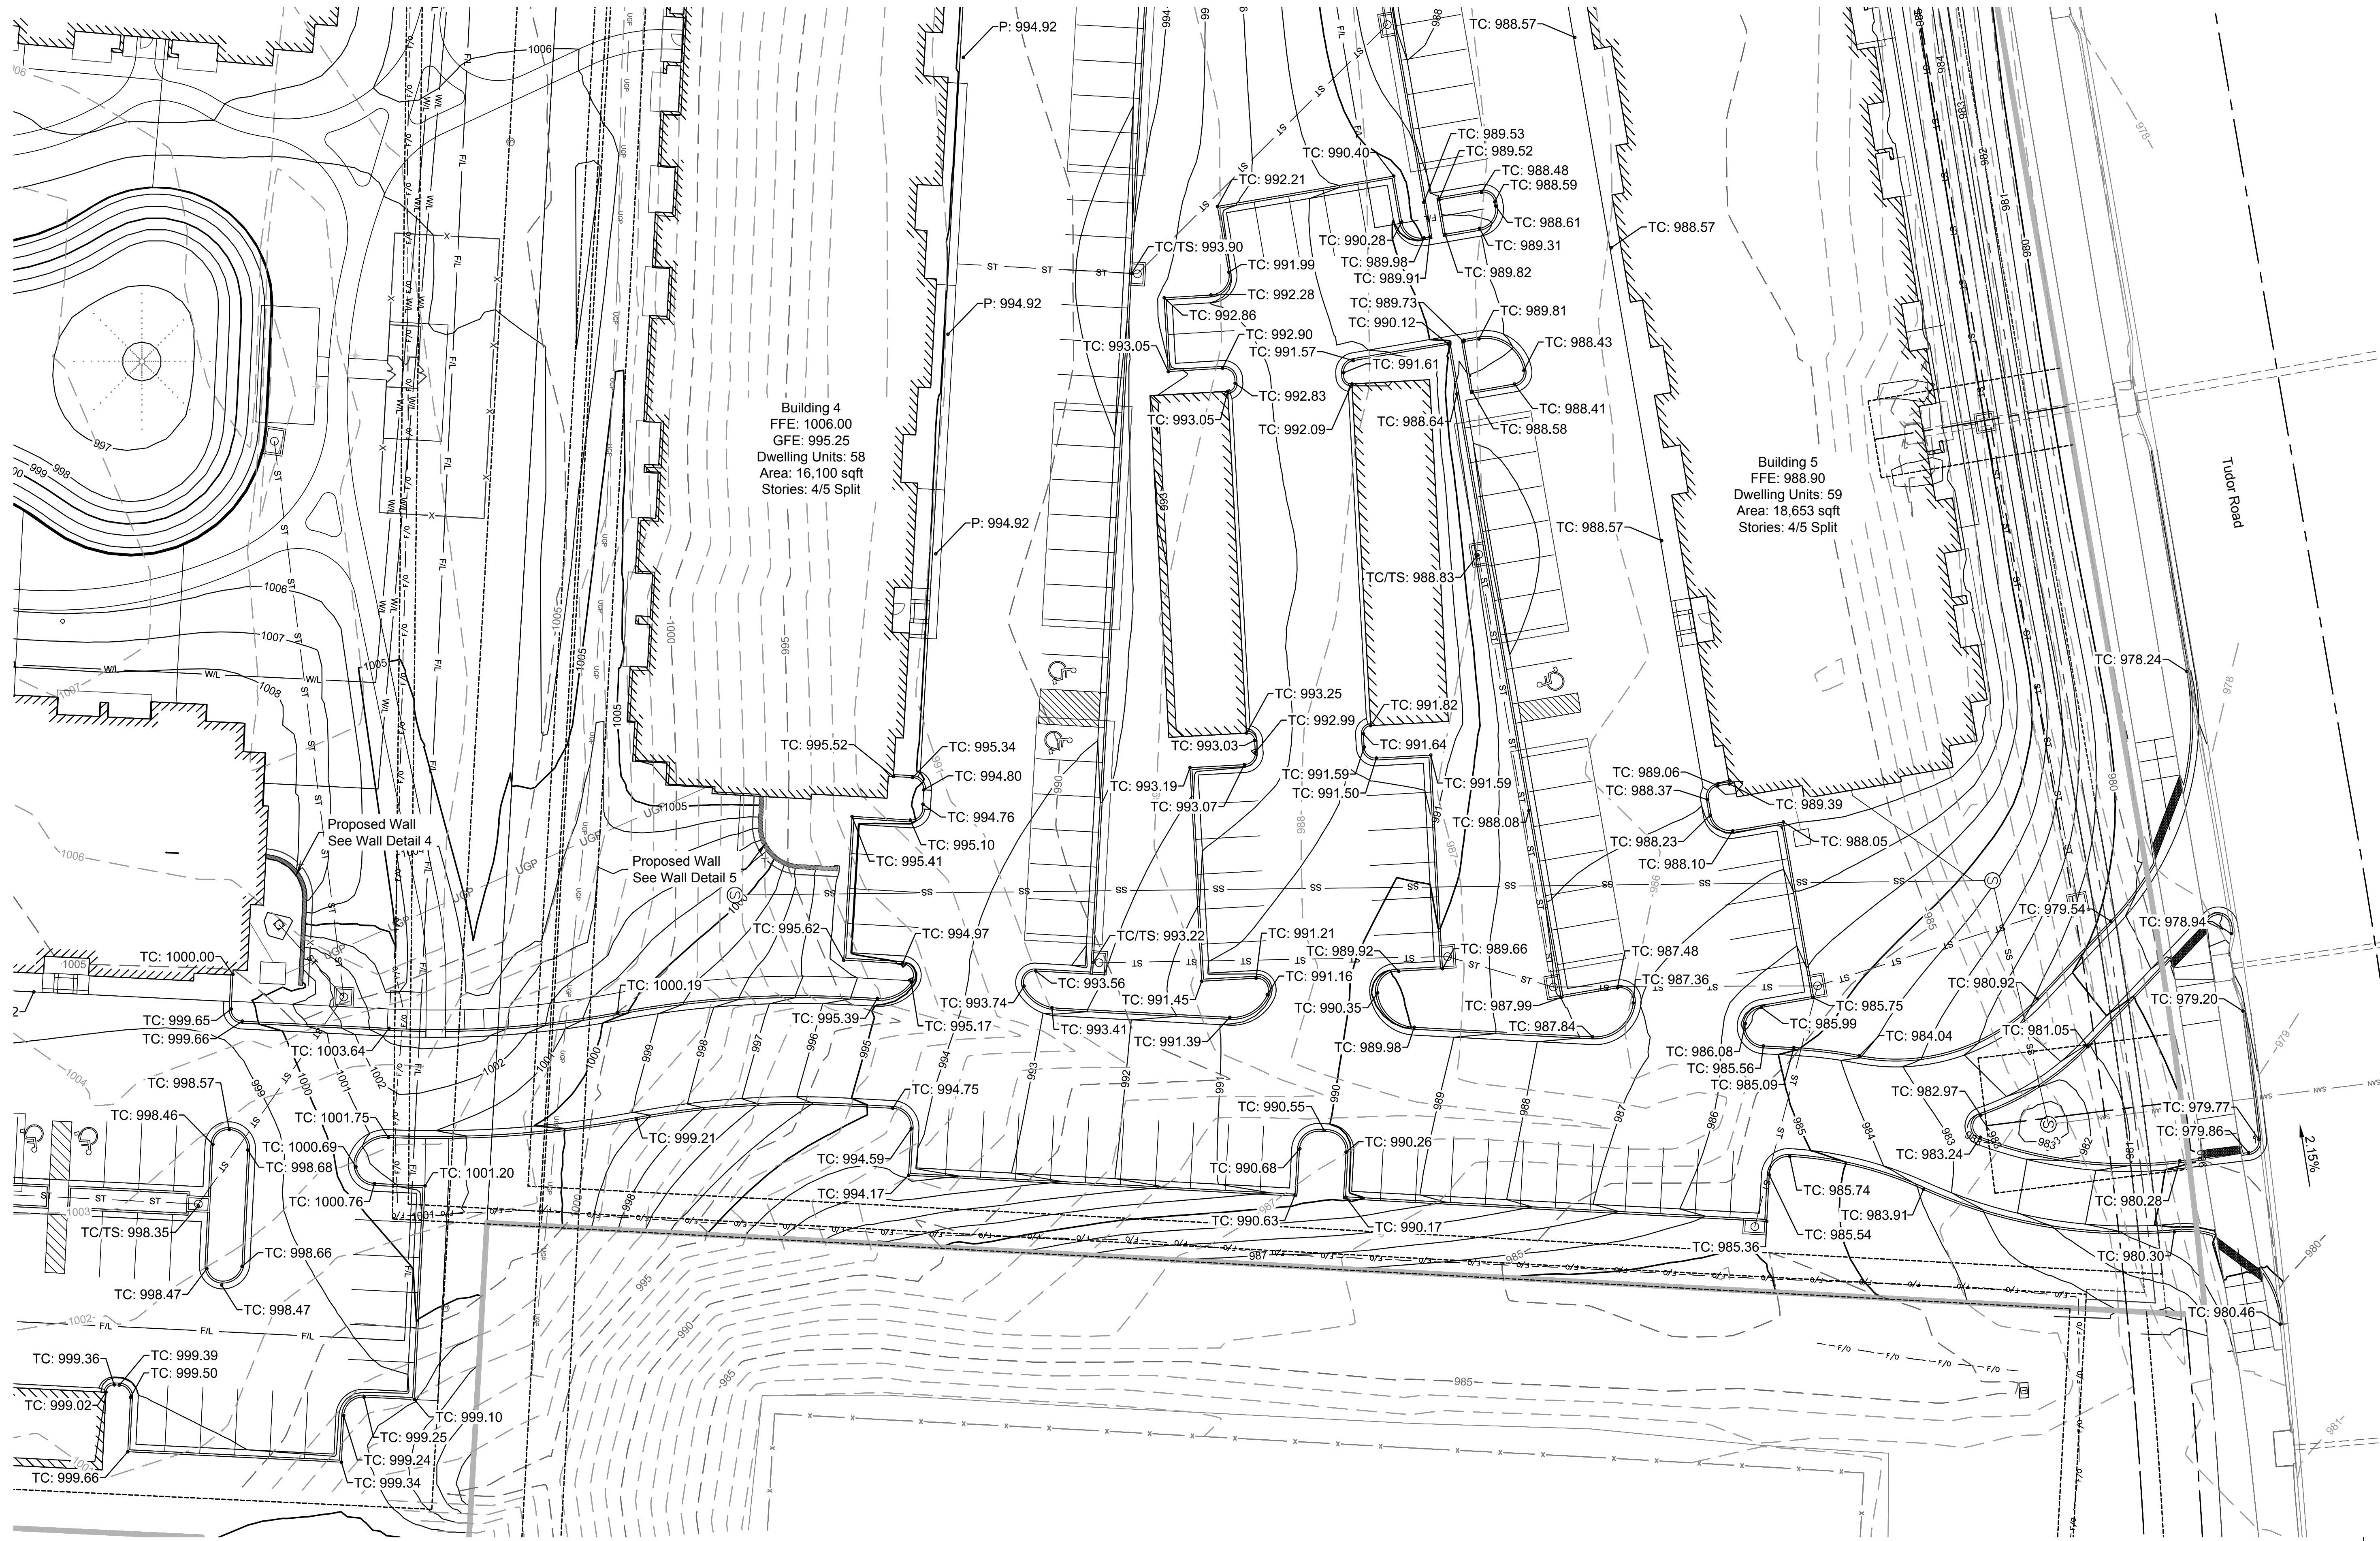

Sheet
C10

Final Development Plans
18-0129
Summit Square II
Lee's Summit, Jackson County, Missouri

Grading Plan







Per City Comments	
6	TCO MES 08/21/18
5	TCO MES 08/03/18
4	TCO MES 07/15/18
3	APT MES 06/15/18
2	APT MES 05/14/18
1	APT MES 04/15/18
NO.	BY: DD DATE

REnaissance
Infrastructure
Consulting

MISSOURI CERTIFICATE OF AUTHORITY NO. 2000033630
1815 MCGEE STREET, SUITE 200
KANSAS CITY, MISSOURI 64108
816.800.0950
WWW.RIC-CONSULT.COM

STATE OF MISSOURI
JULY 15, 2018
MITCHELL
SLUTTER
NUMBER
PE-000003418
Professional Engineer












08/21/18

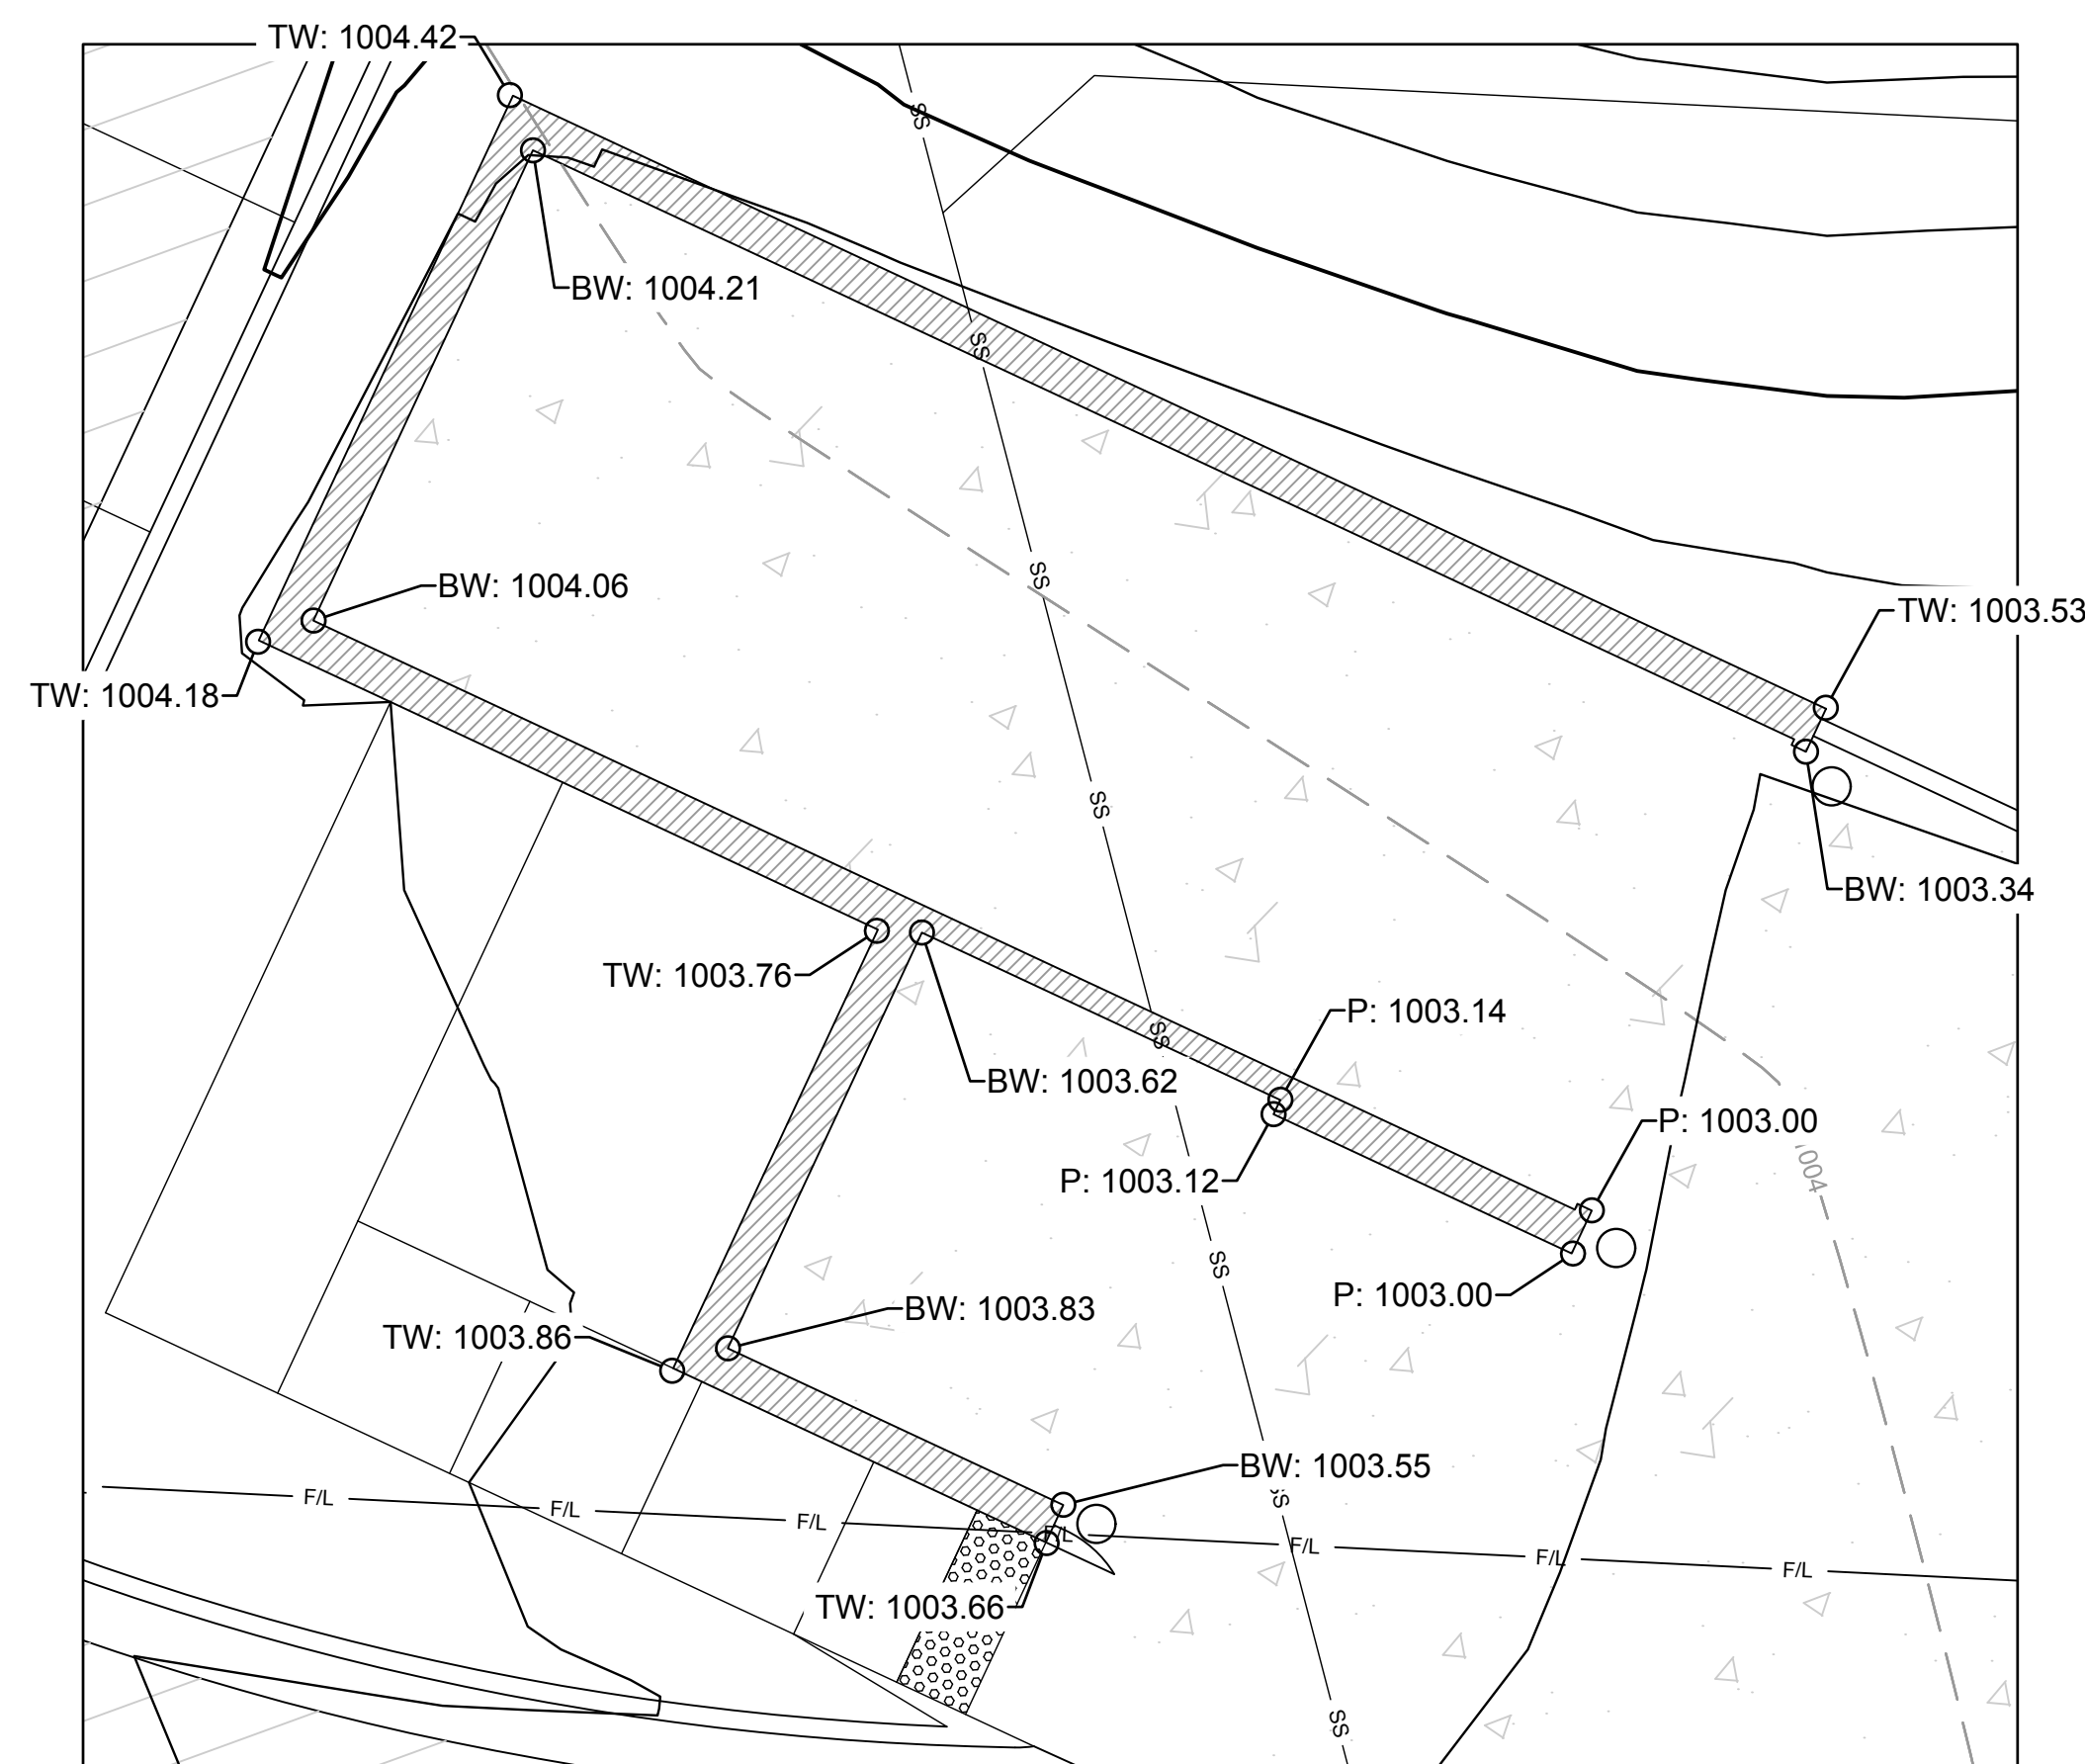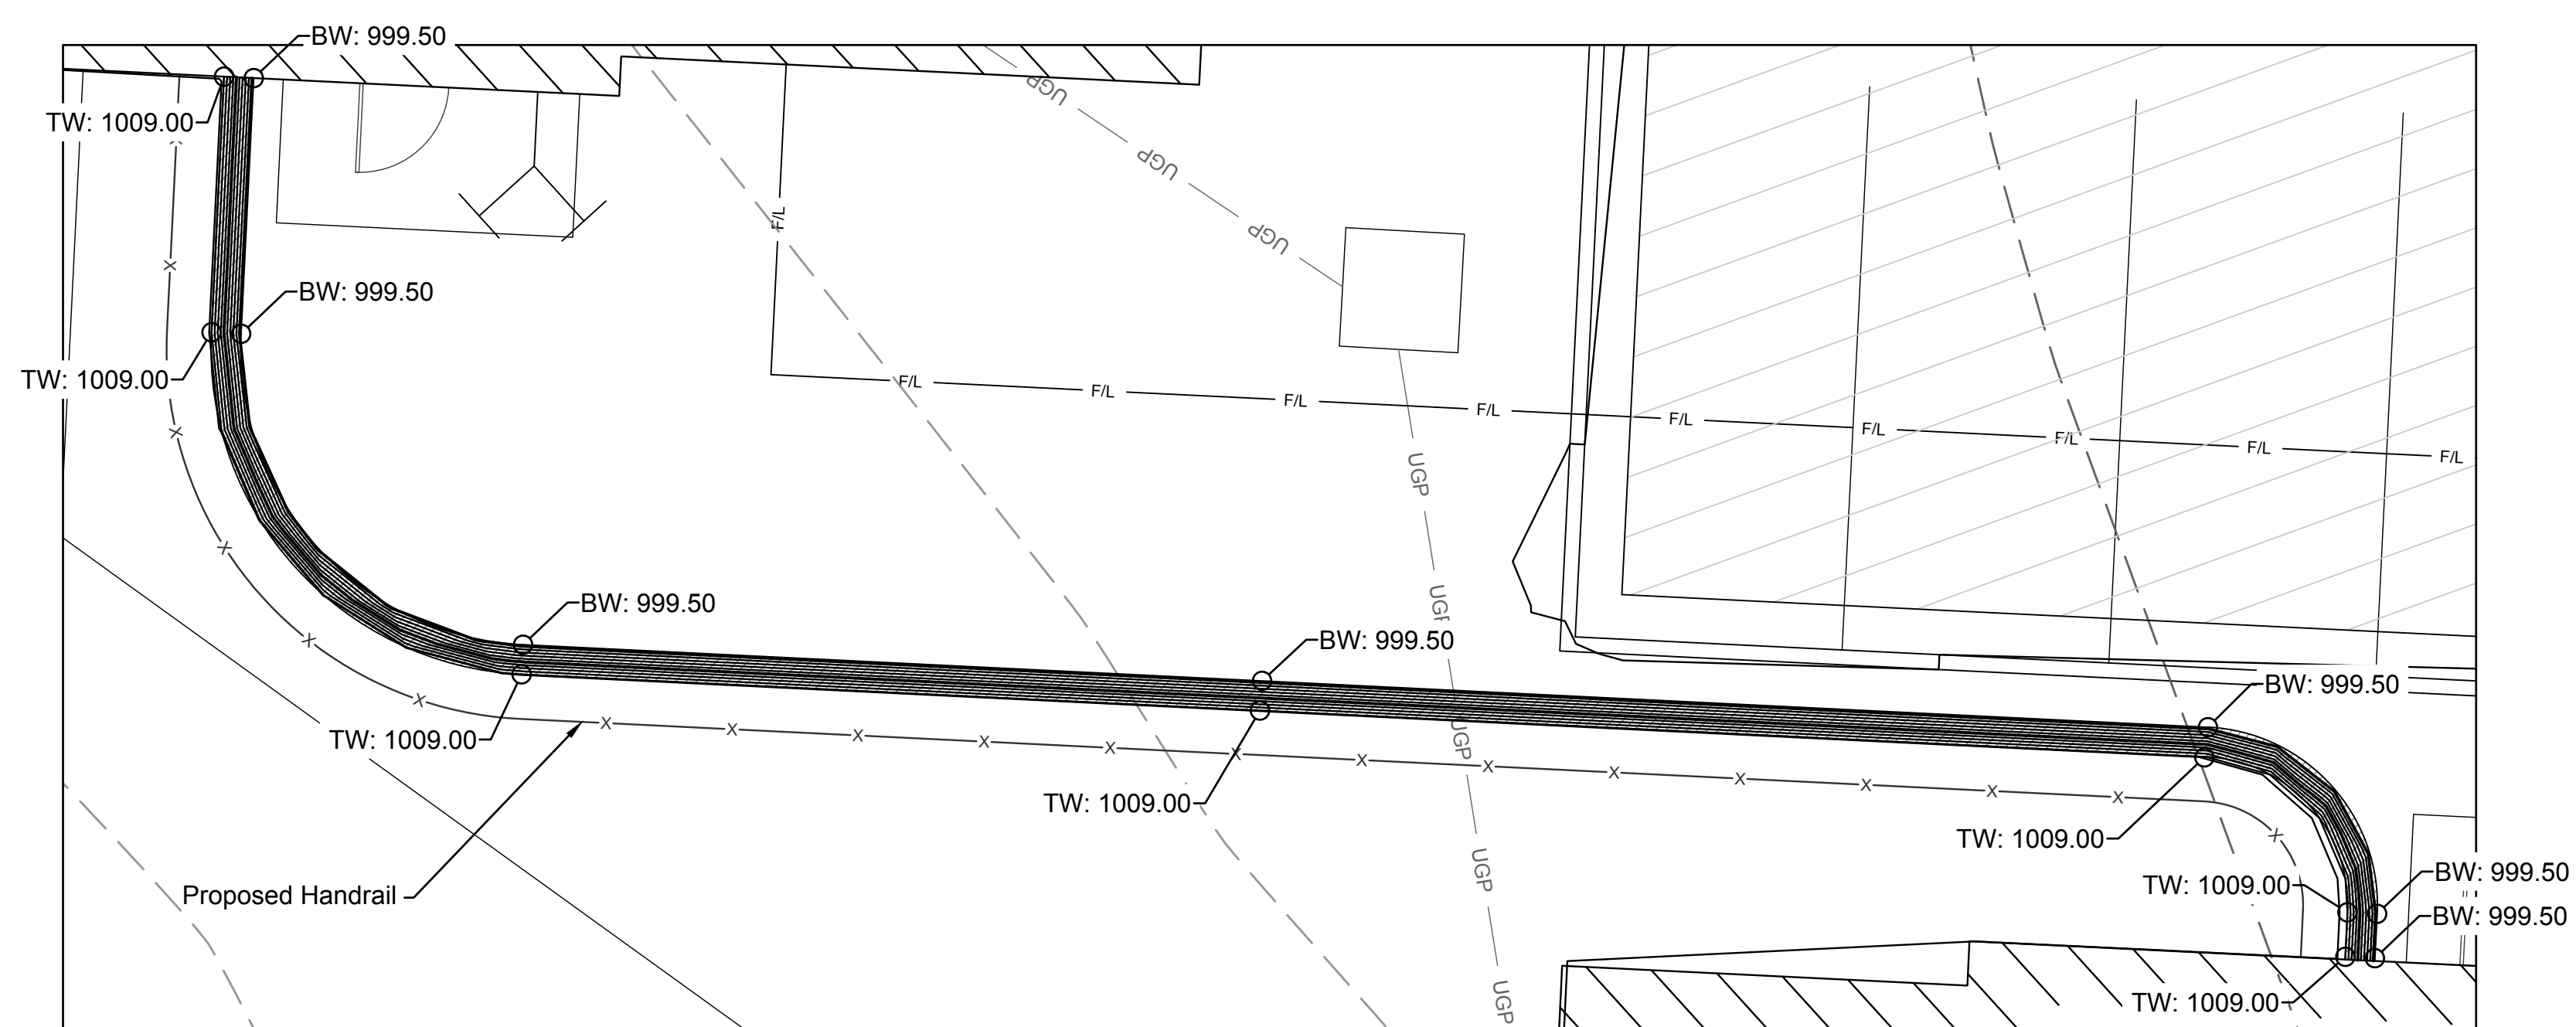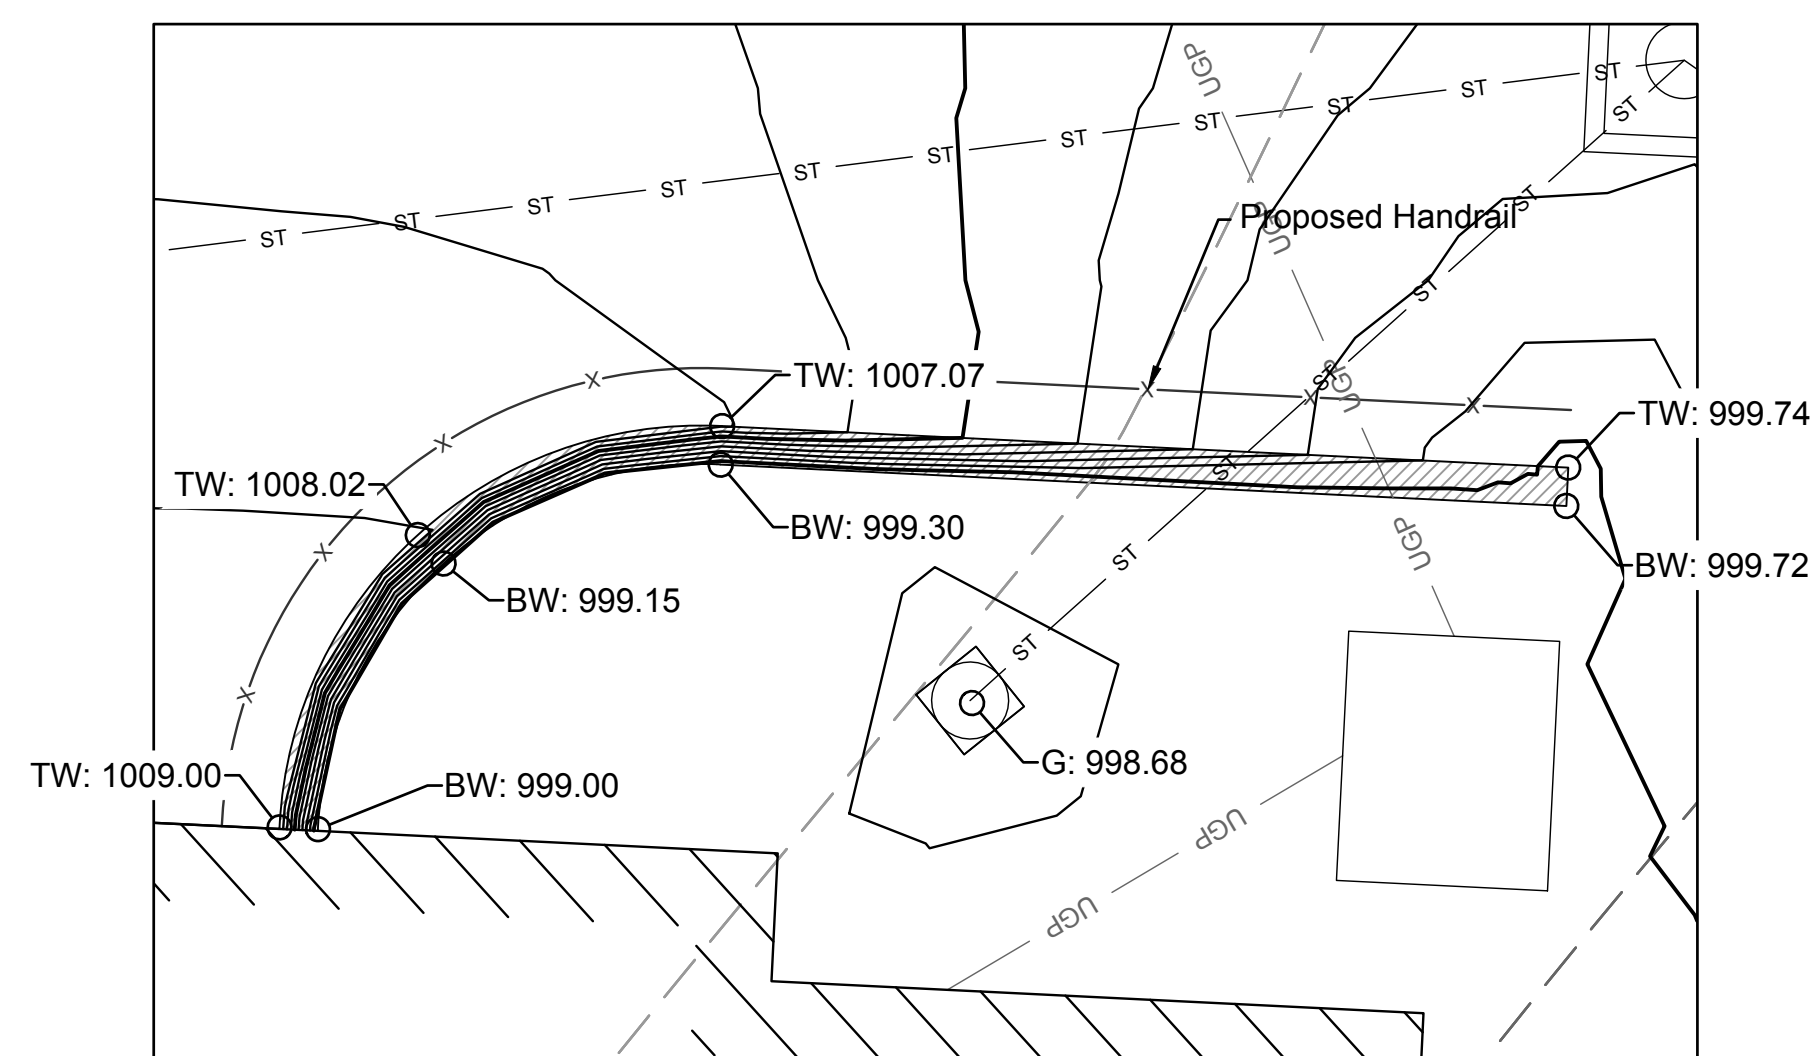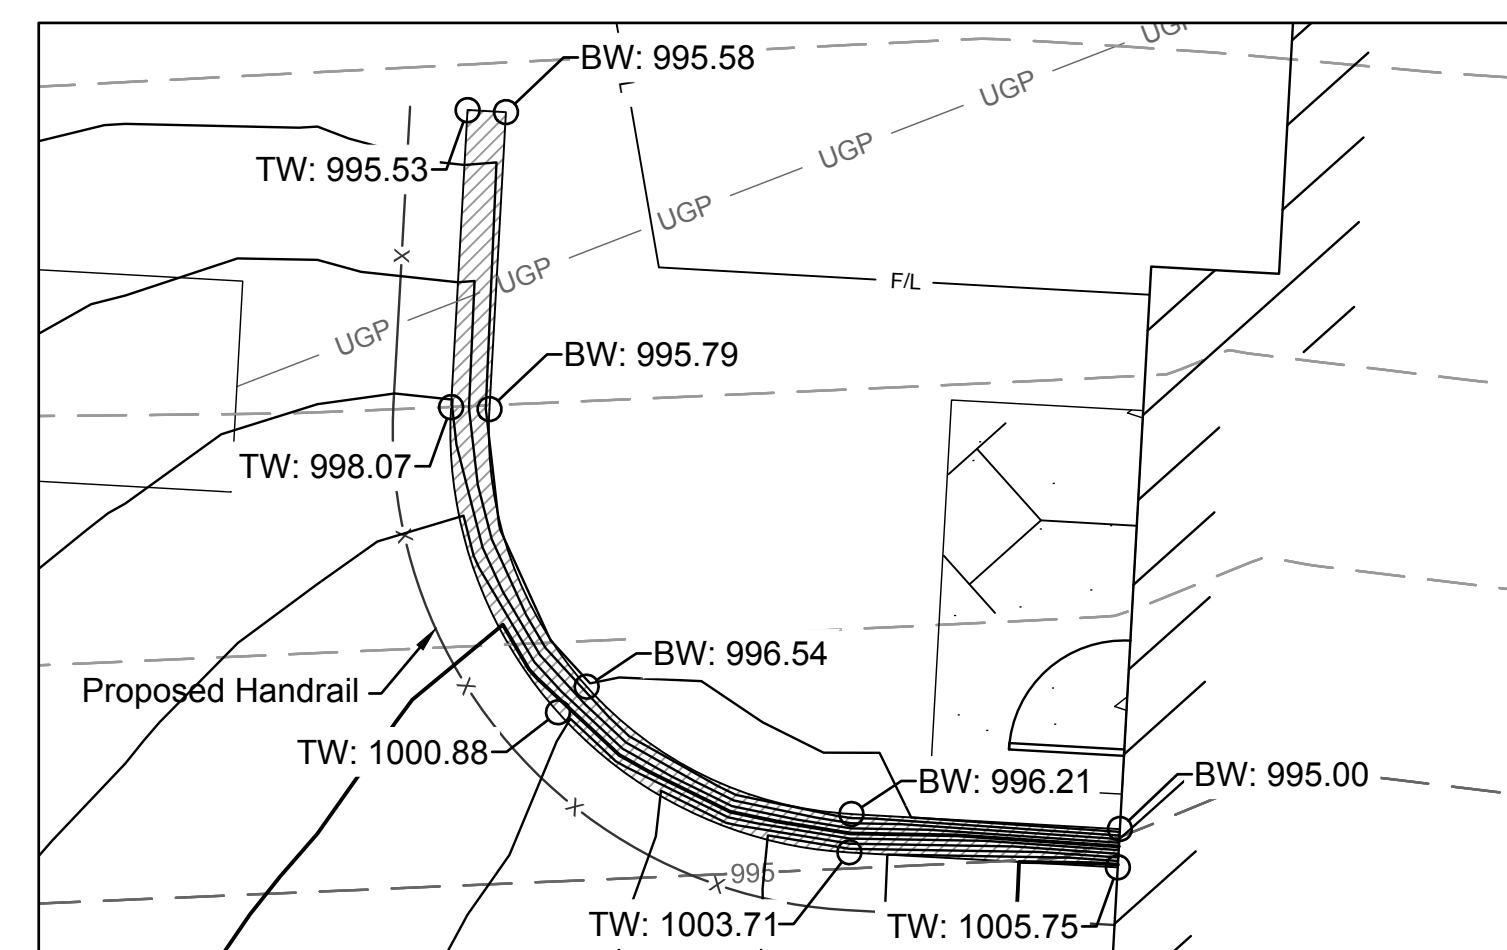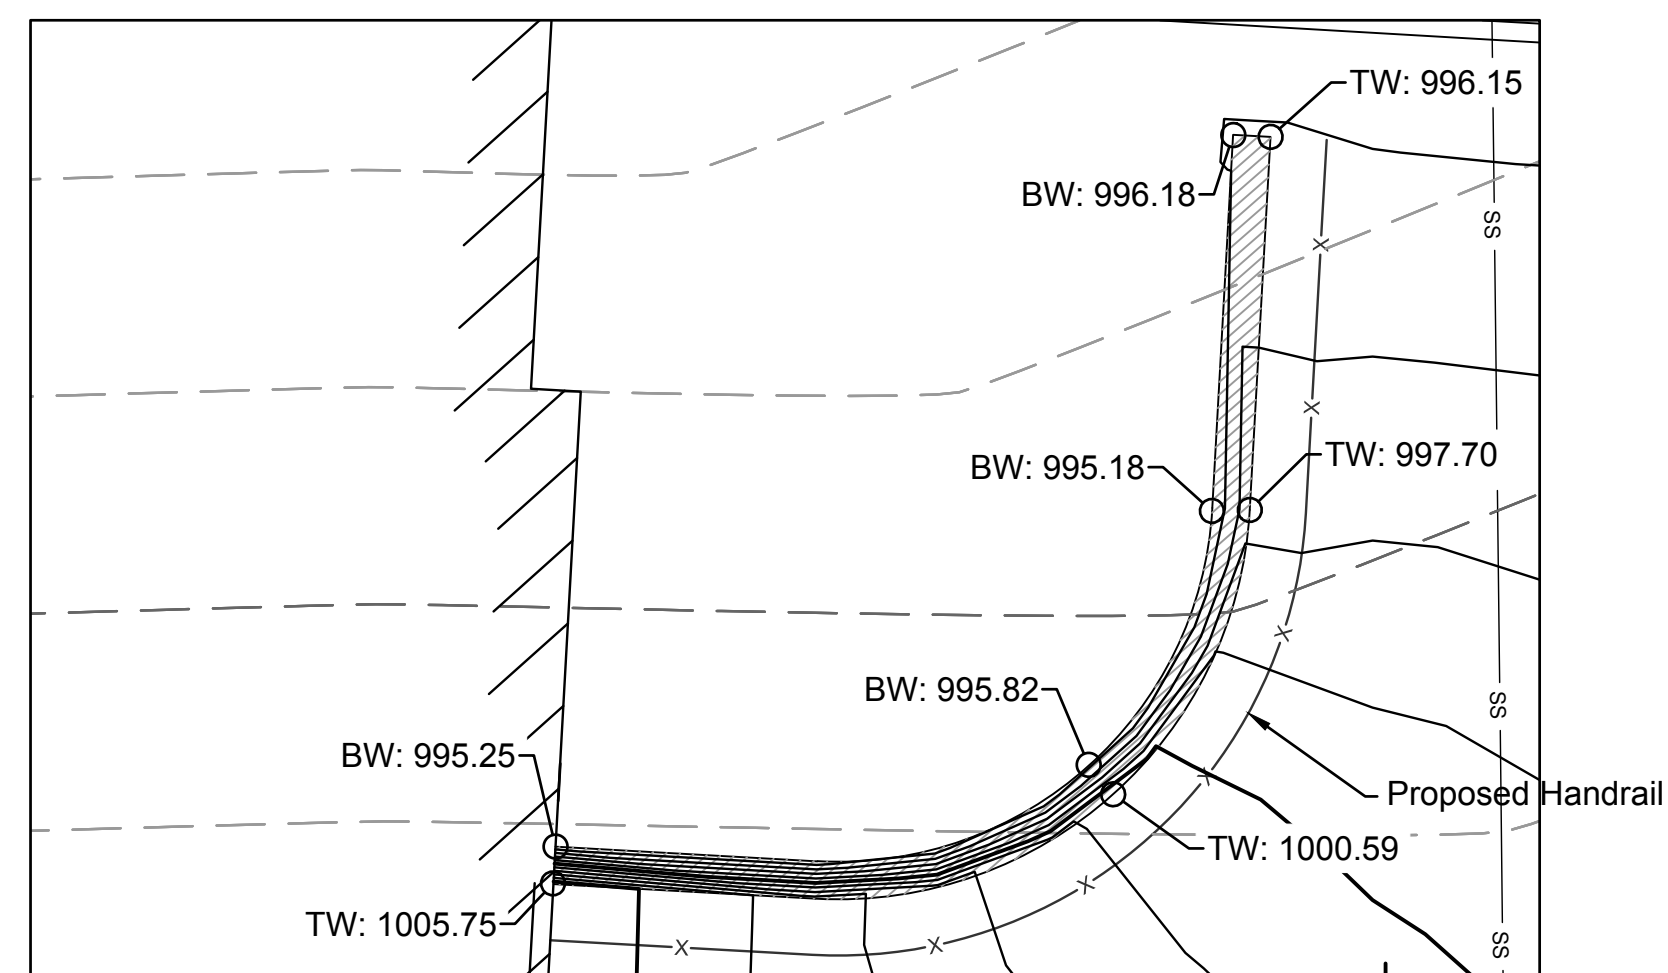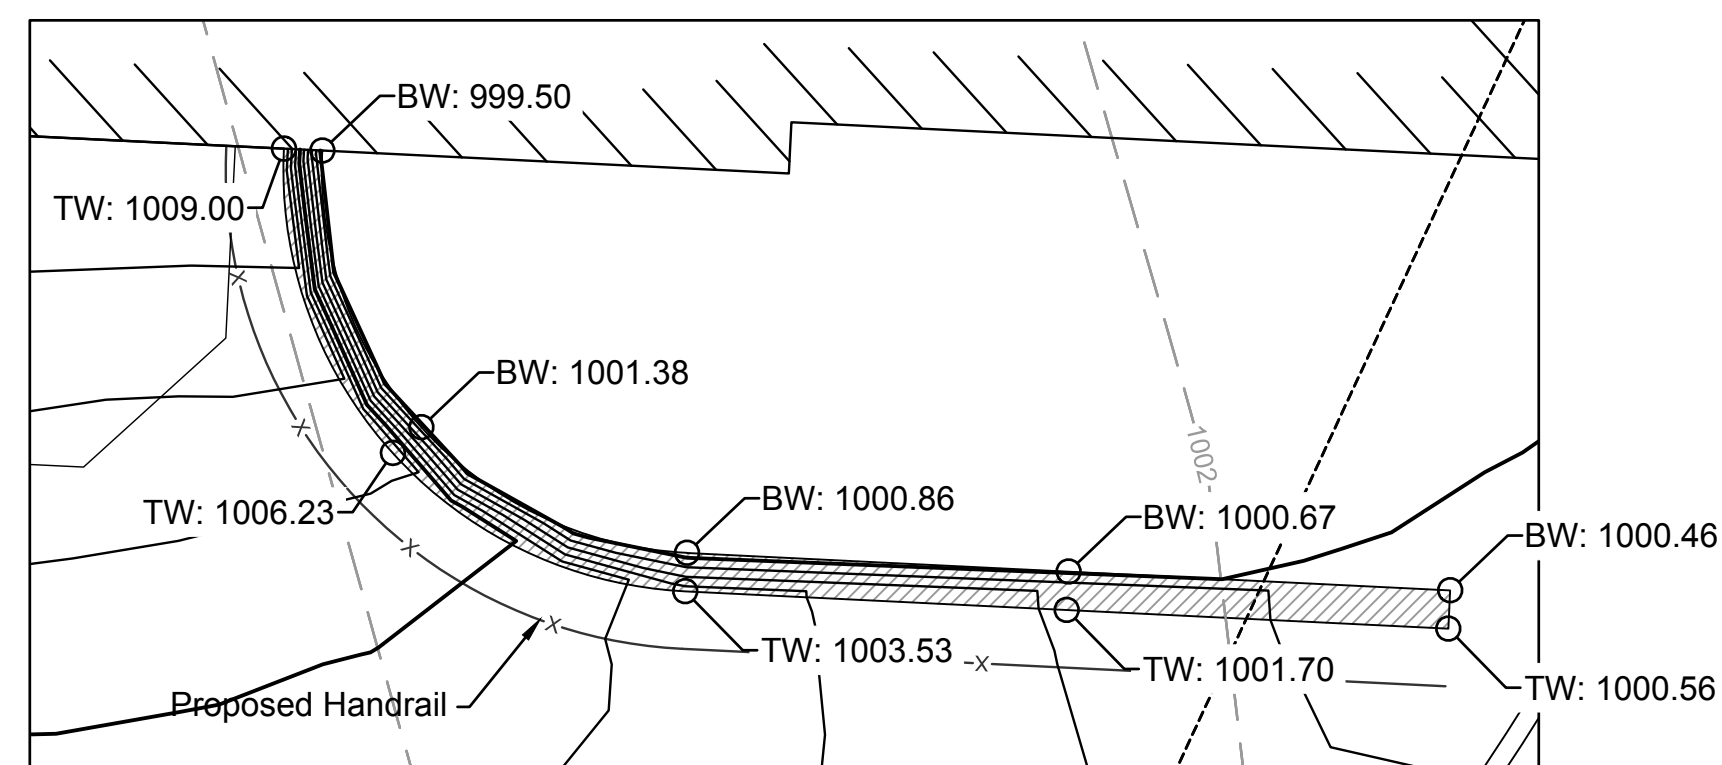


Note:

All retaining walls shown shall be 8" modular block walls, buff color. Modular Block Walls shall be designed by a design professional licensed in the State of Missouri, and approved by the City of Lee's Summit.


2									
6	TCD	MES	08/21/18						
5	TCD	MES	08/03/18						Per City Comments
4	TCD	MES	07/13/18						95% Set
3	APT	MES	06/15/18						80% Set
3	APT	MES	06/15/18						50% Set
2	APT	MES	06/14/13						PER CITY COMMENTS
1	APT	MES	04/13/18						ORIGINAL SUBMITTAL

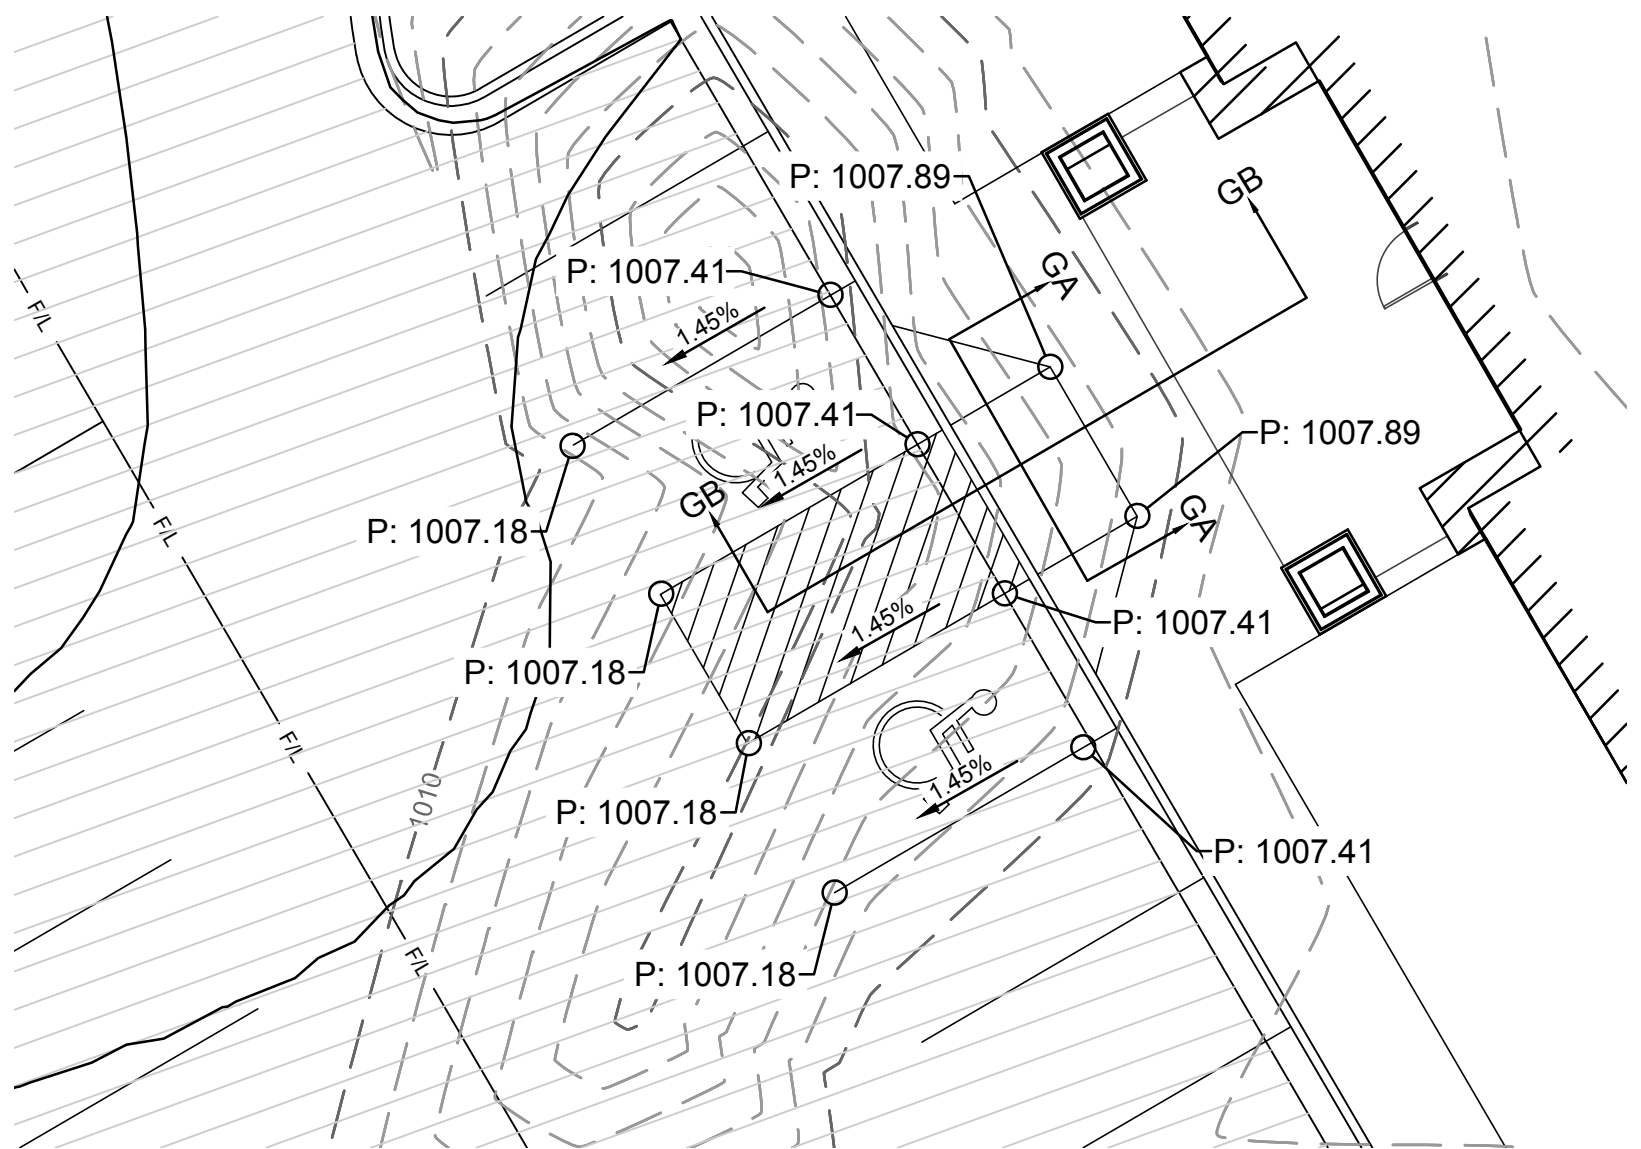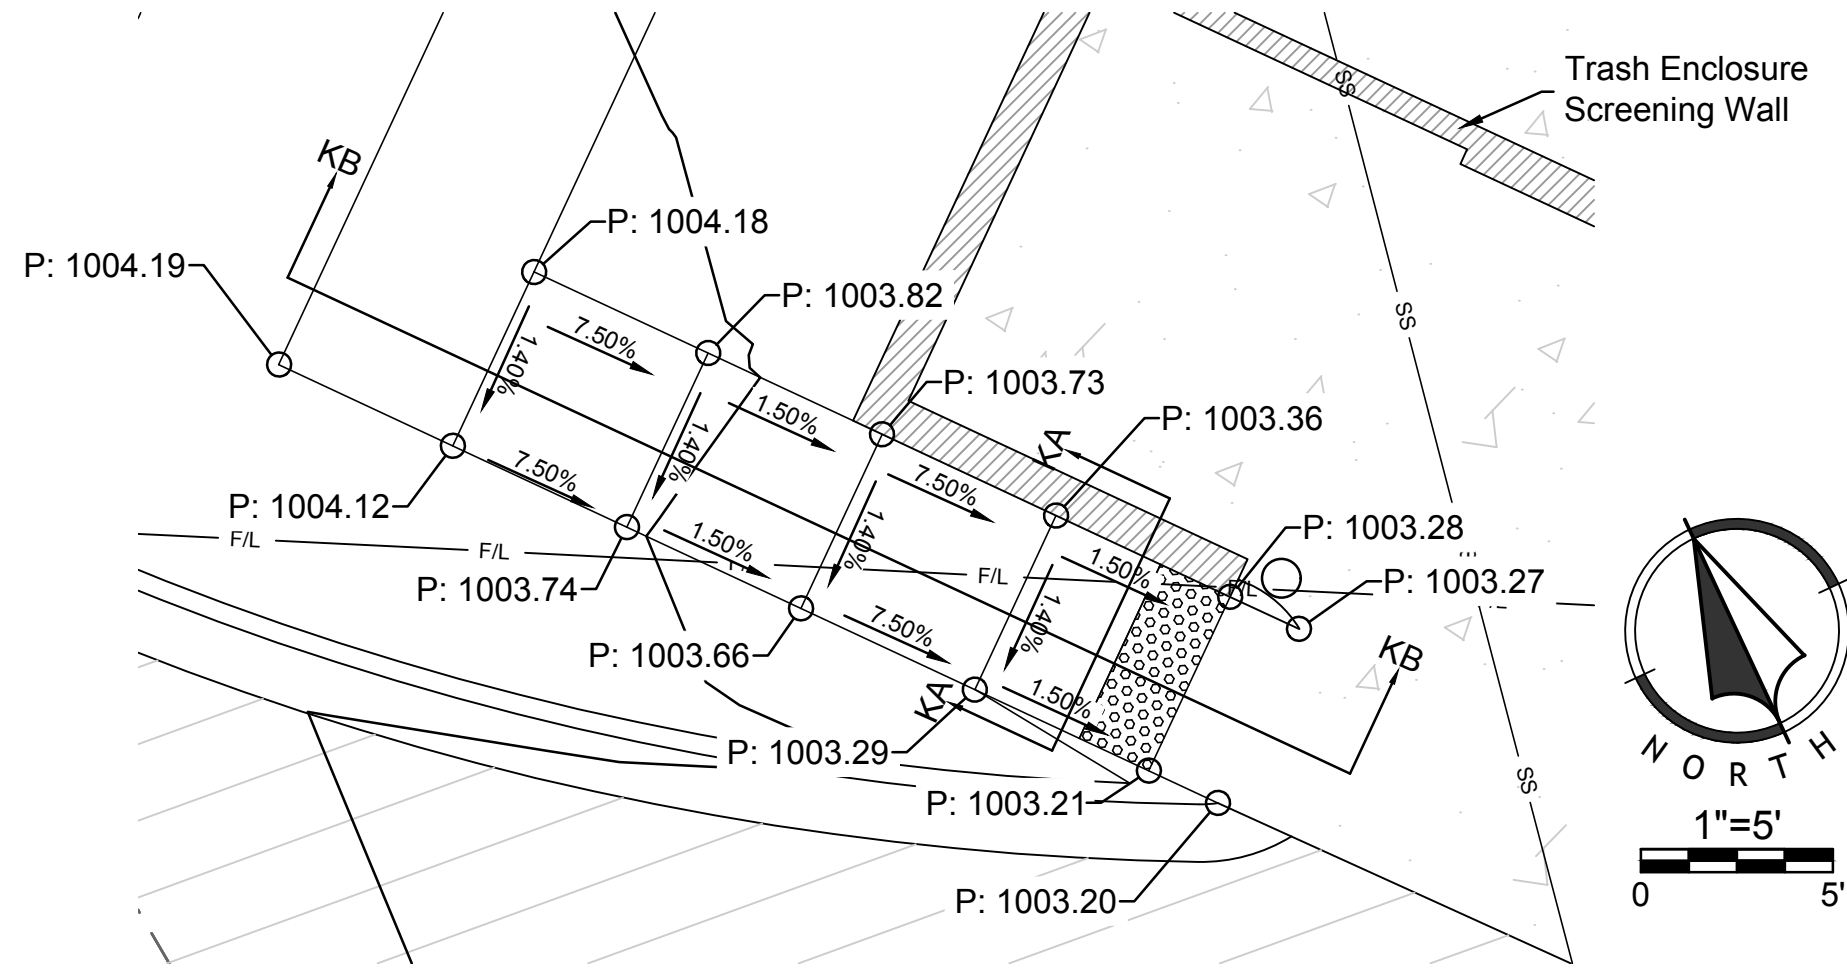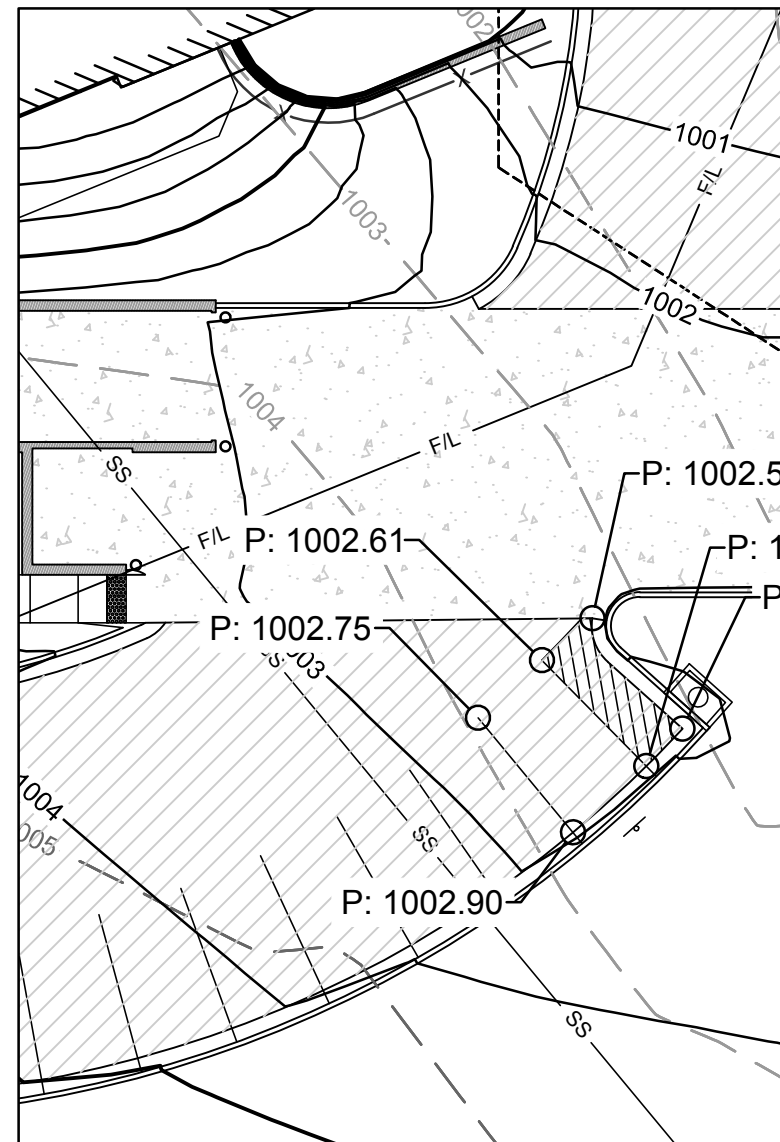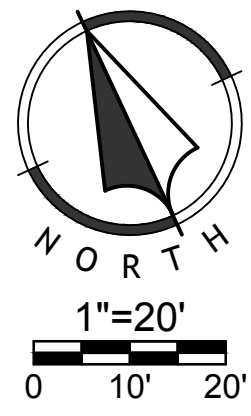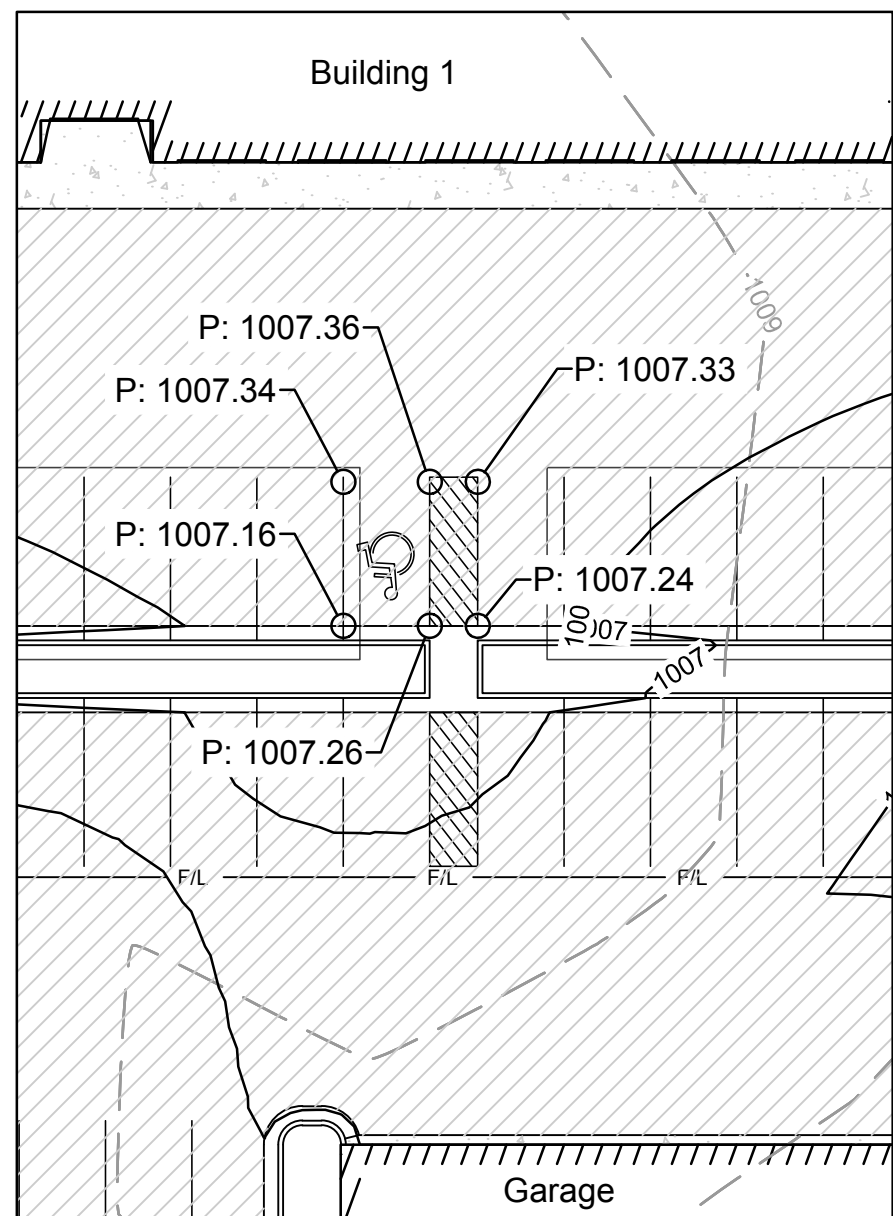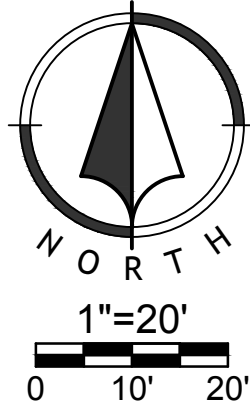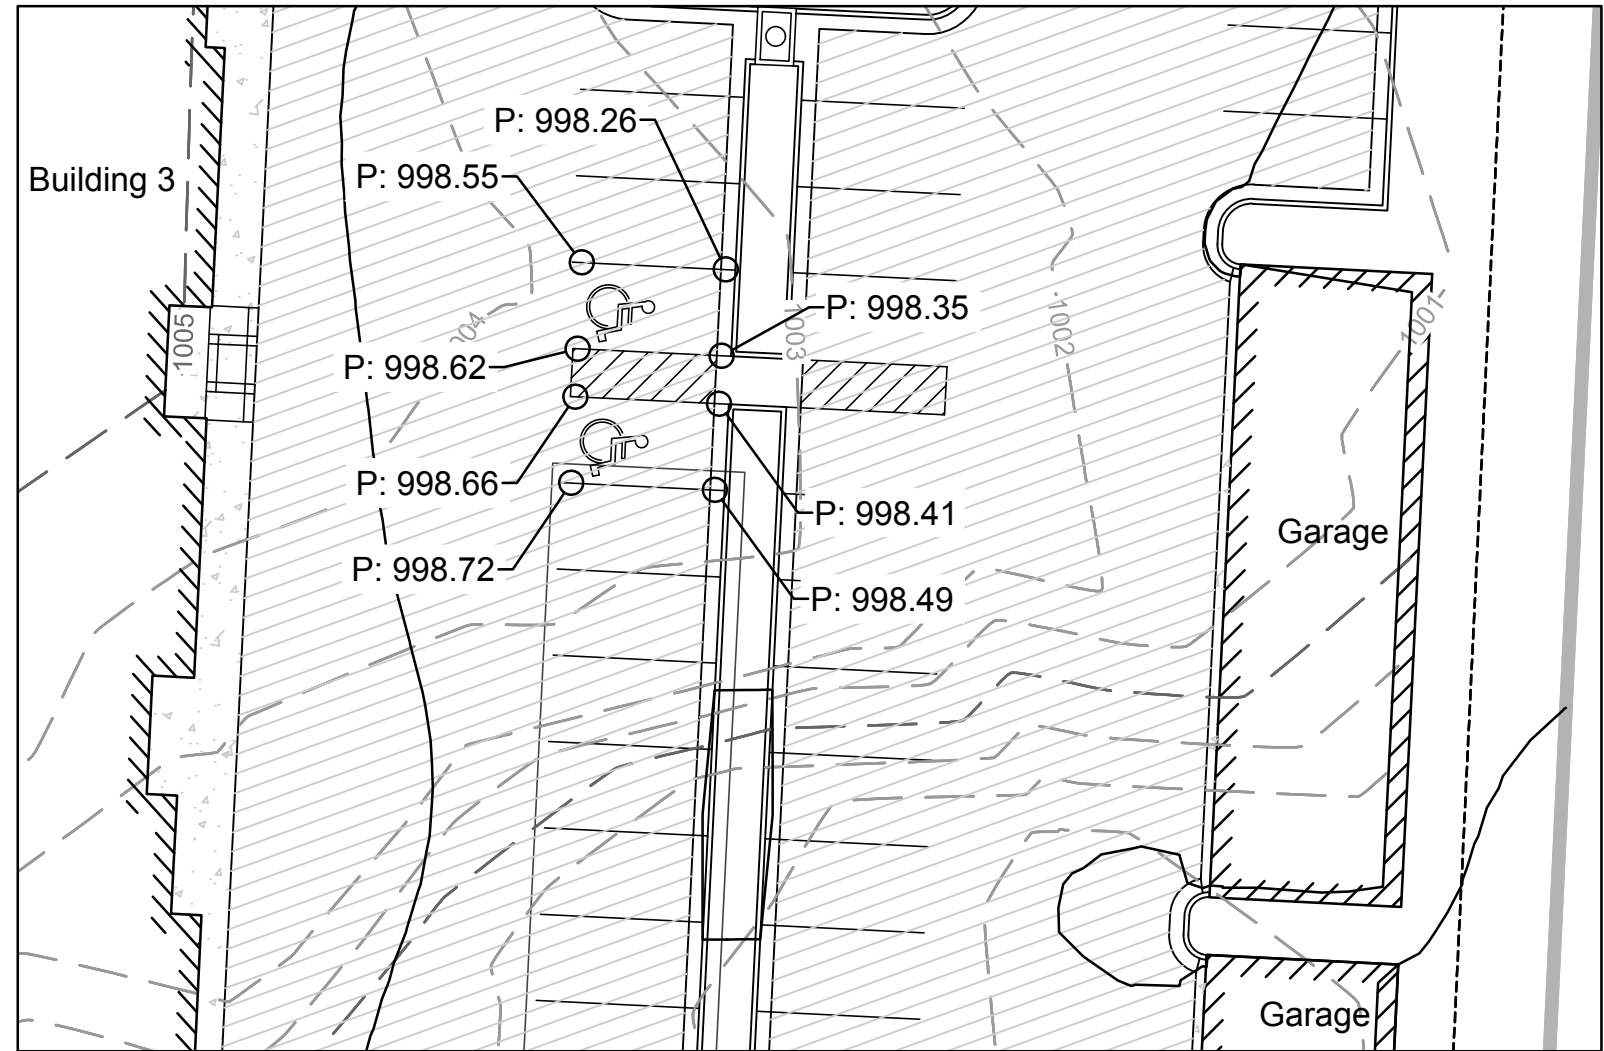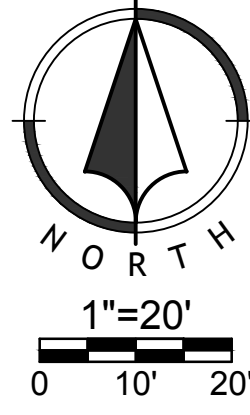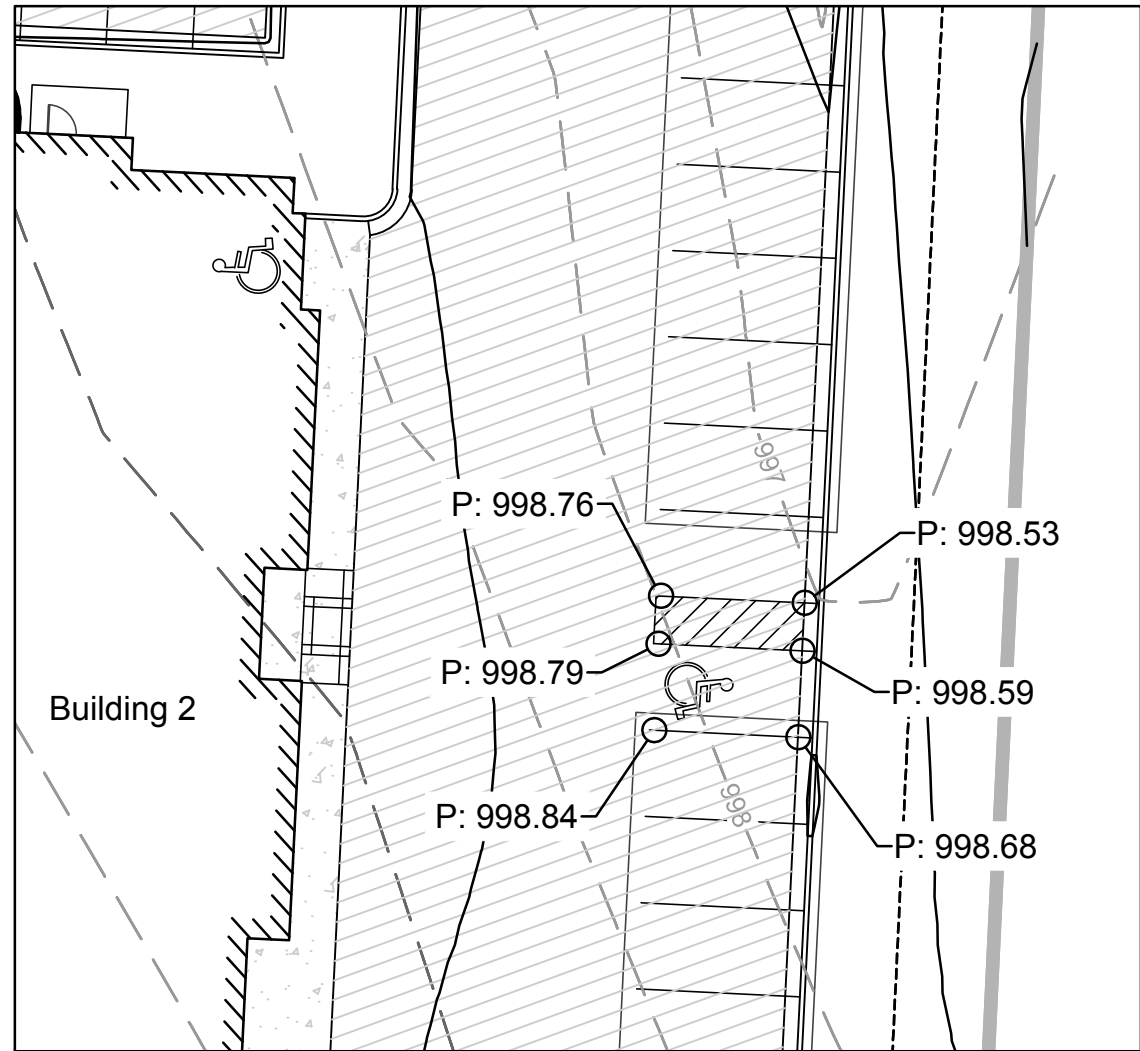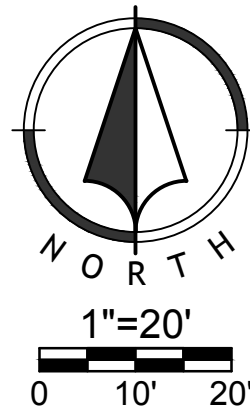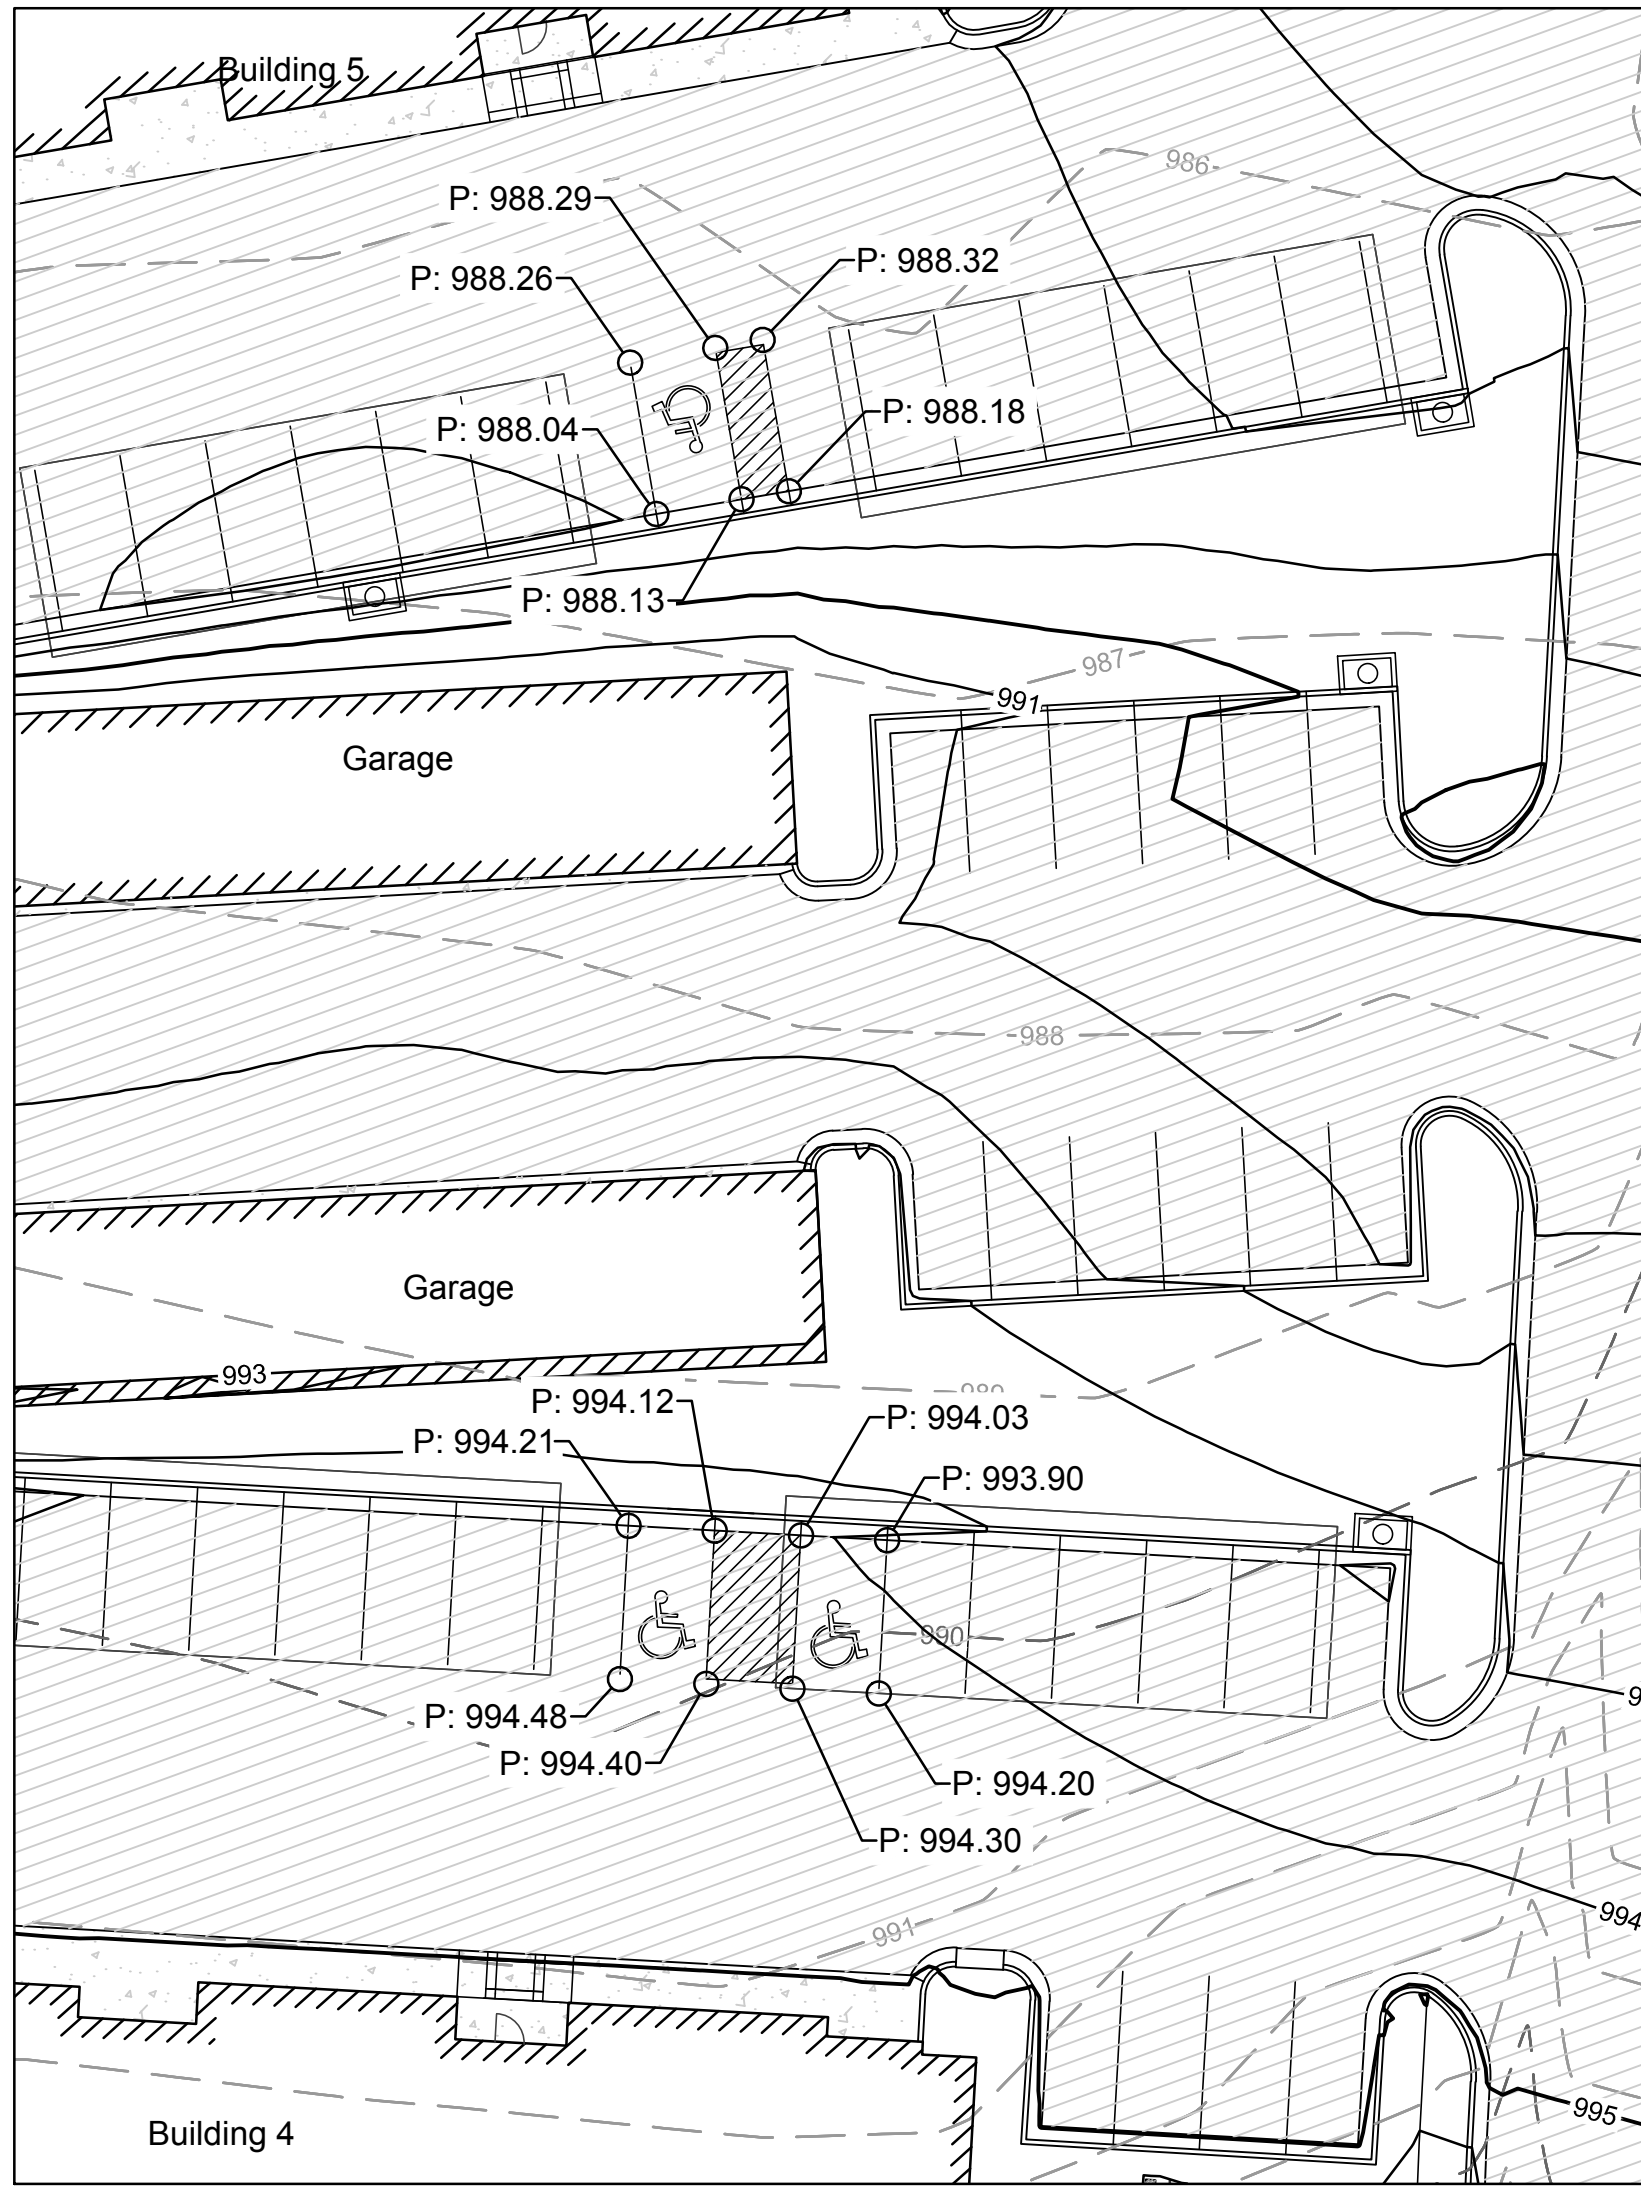


ADA Building Entrance Sidewalk
Scale: 1" = 10'

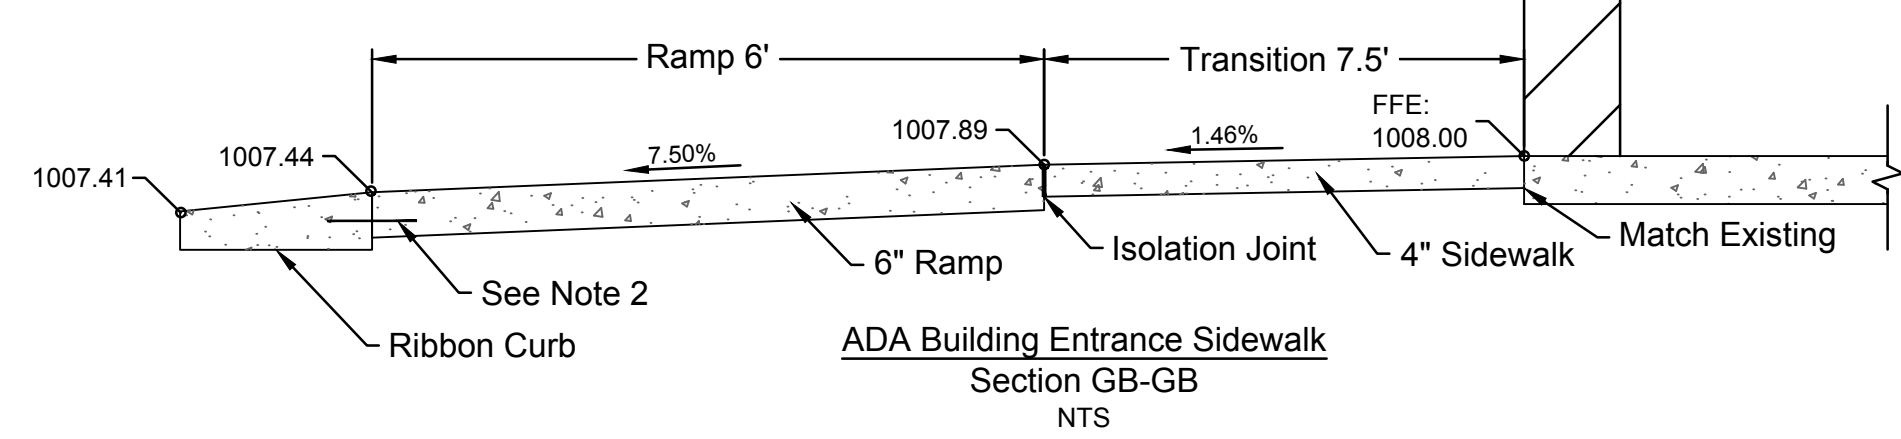


ADA Building Entrance Sidewalk
Section GB-GB
NTS

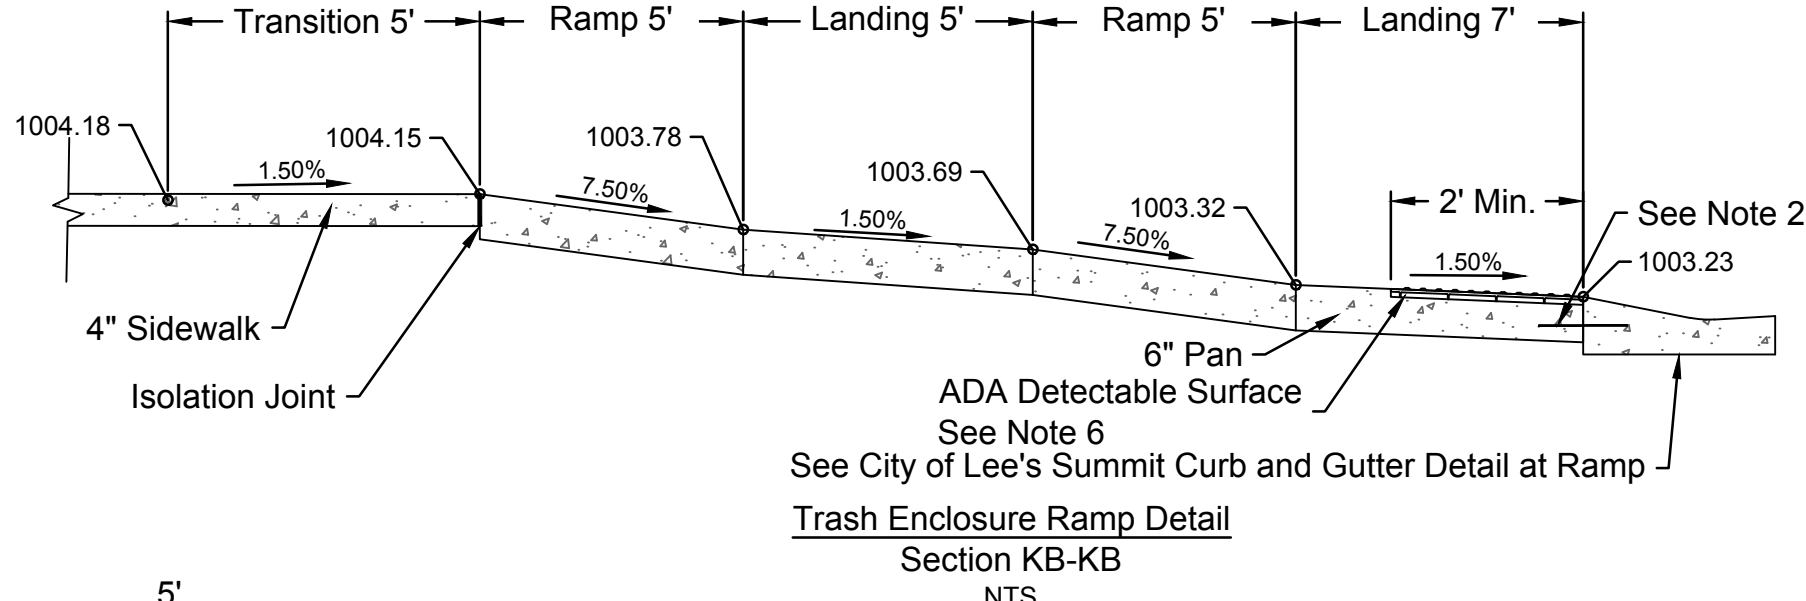


ADA Building Entrance Sidewalk
Section KB-KB
NTS

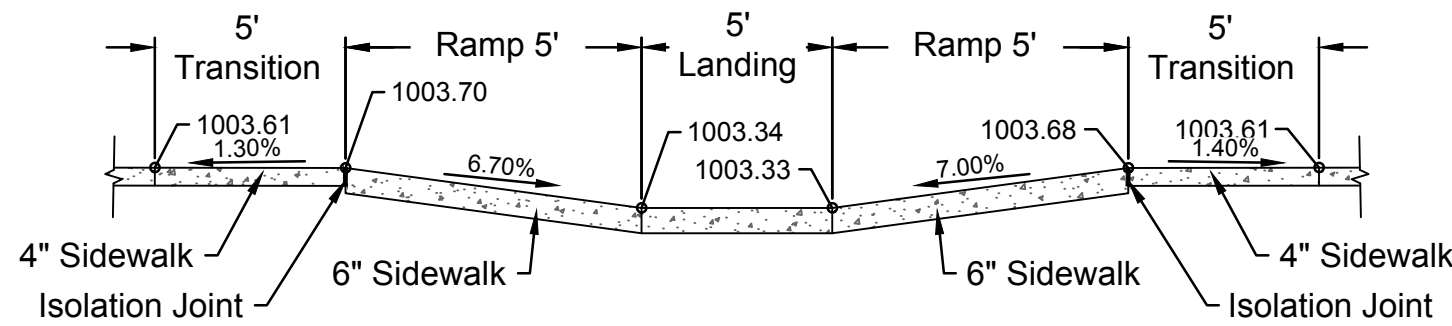




Trash Enclosure Ramp Detail
Section LA-LA
NTS

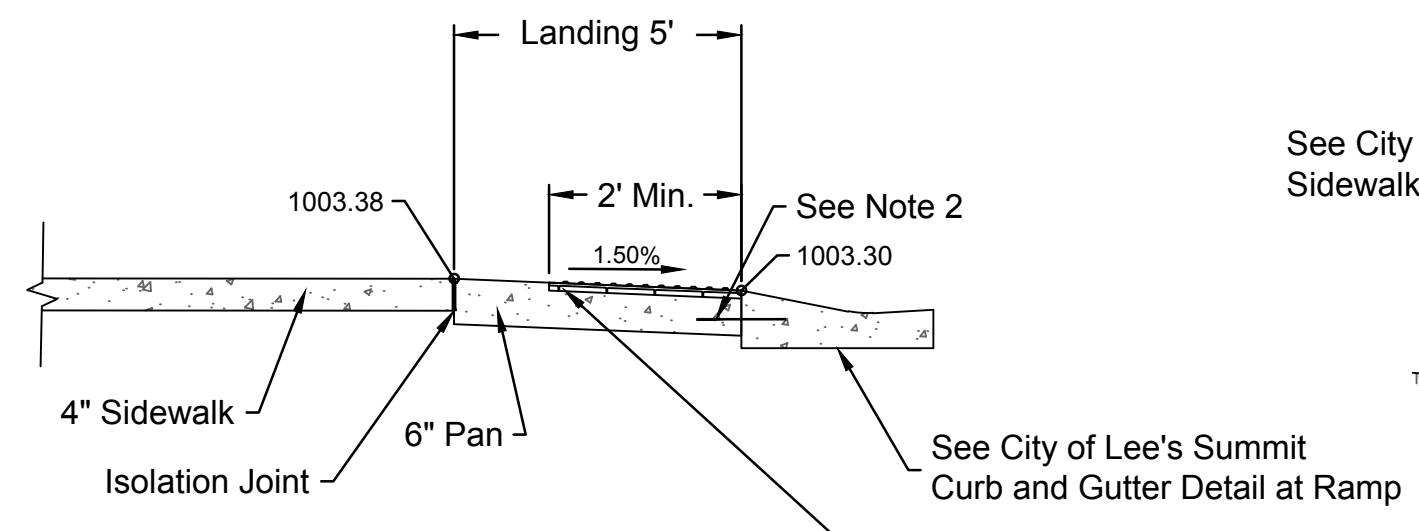

Trash Enclosure Ramp Detail
Section LB-LB
NTS

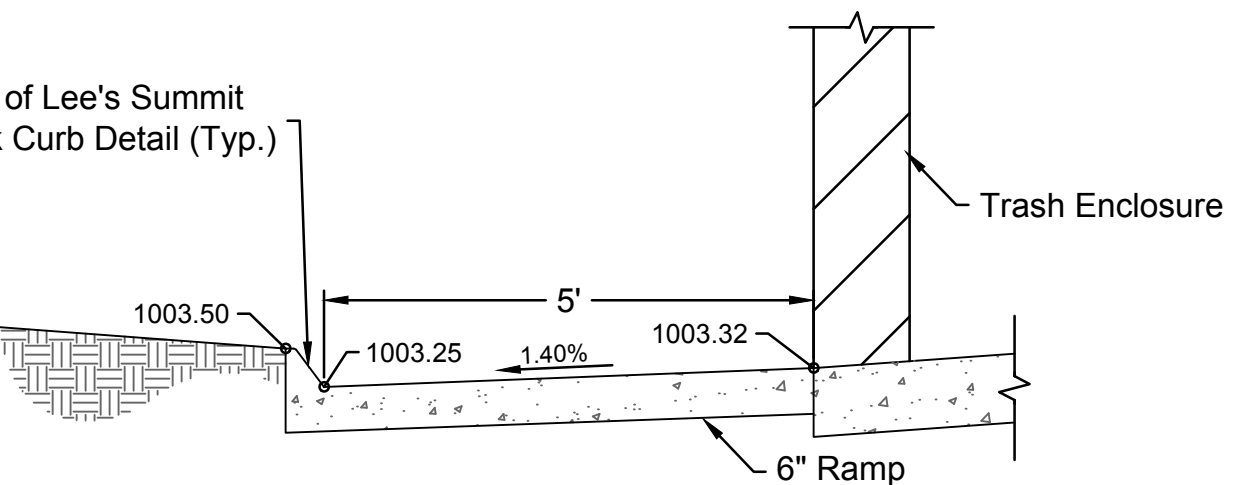

ADA Sidewalk South Detail
Section EA-EA
NTS

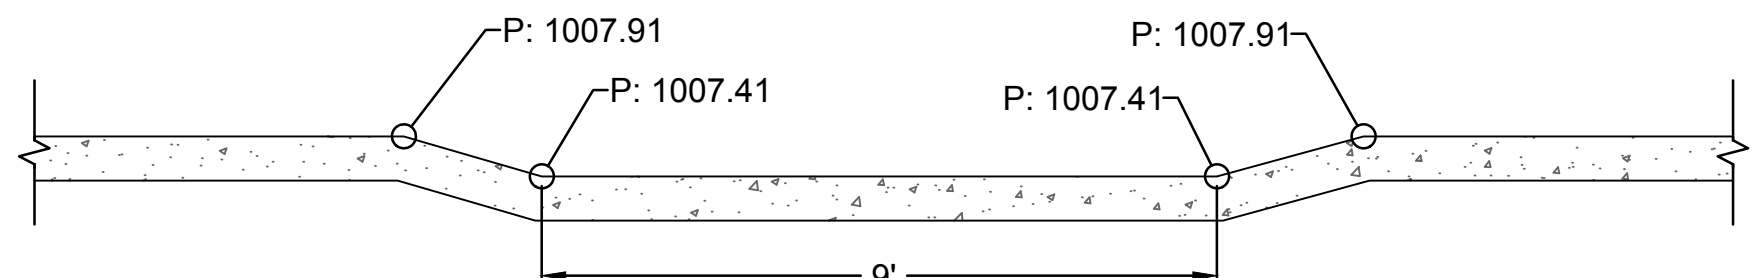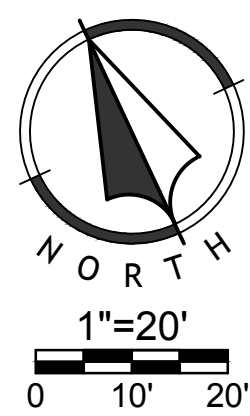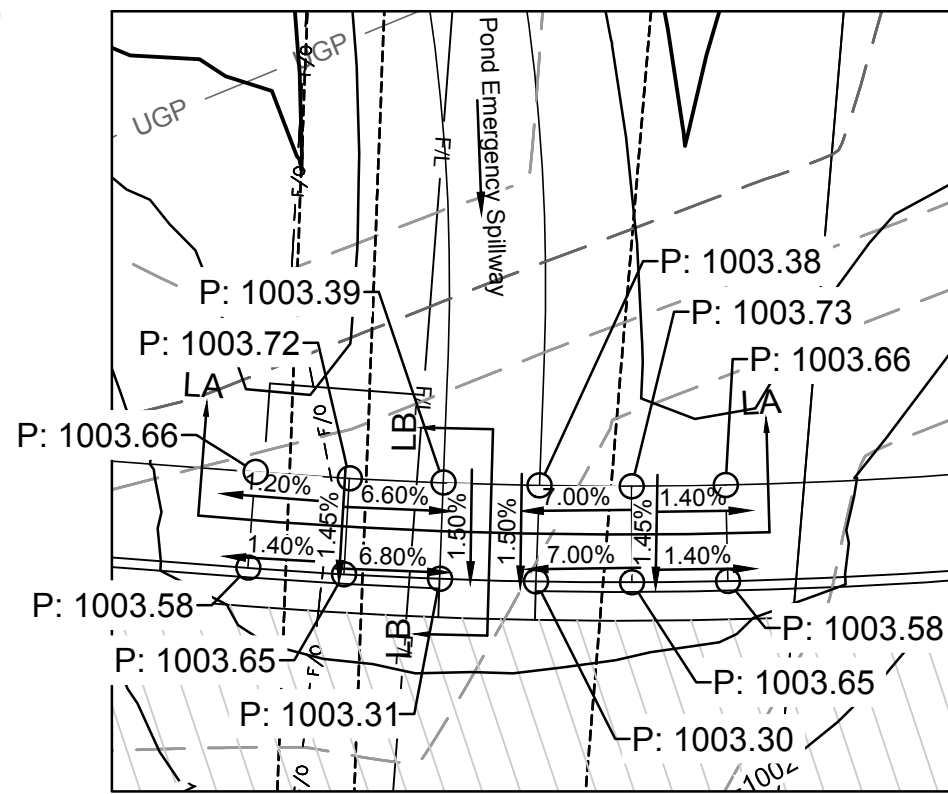

ADA Building Entrance Sidewalk
Section GA-GA
NTS


NO.	BY	DATE	REVISION	PER CITY COMMENTS	ORIGINAL SUBMITTAL
6	TCD	MES	08/21/18	95% Set	
5	TCD	MES	08/03/18	80% Set	
4	TCD	MES	07/15/18	50% Set	
3	APT	MES	06/15/18		
2	APT	MES	05/14/18		
1	APT	MES	04/15/18		








Renaissance Infrastructure Consulting

1815 MCGEE STREET, SUITE 200
KANSAS CITY, MISSOURI 64108


816.800.0950
WWW.RIC-CONSULT.COM

MISSOURI CERTIFICATE OF AUTHORITY NO. 2010033630

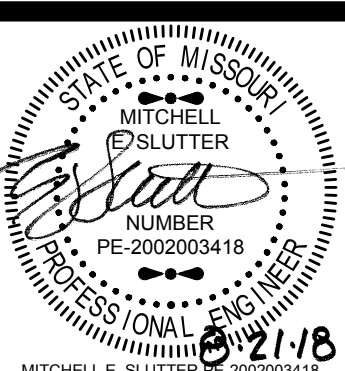

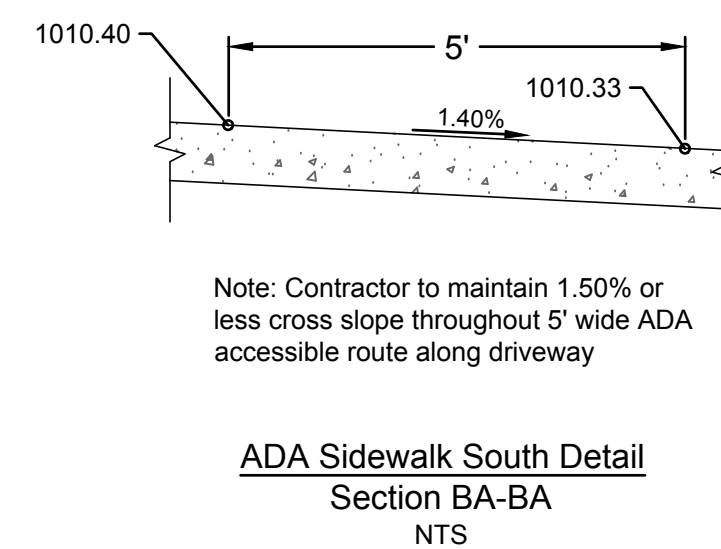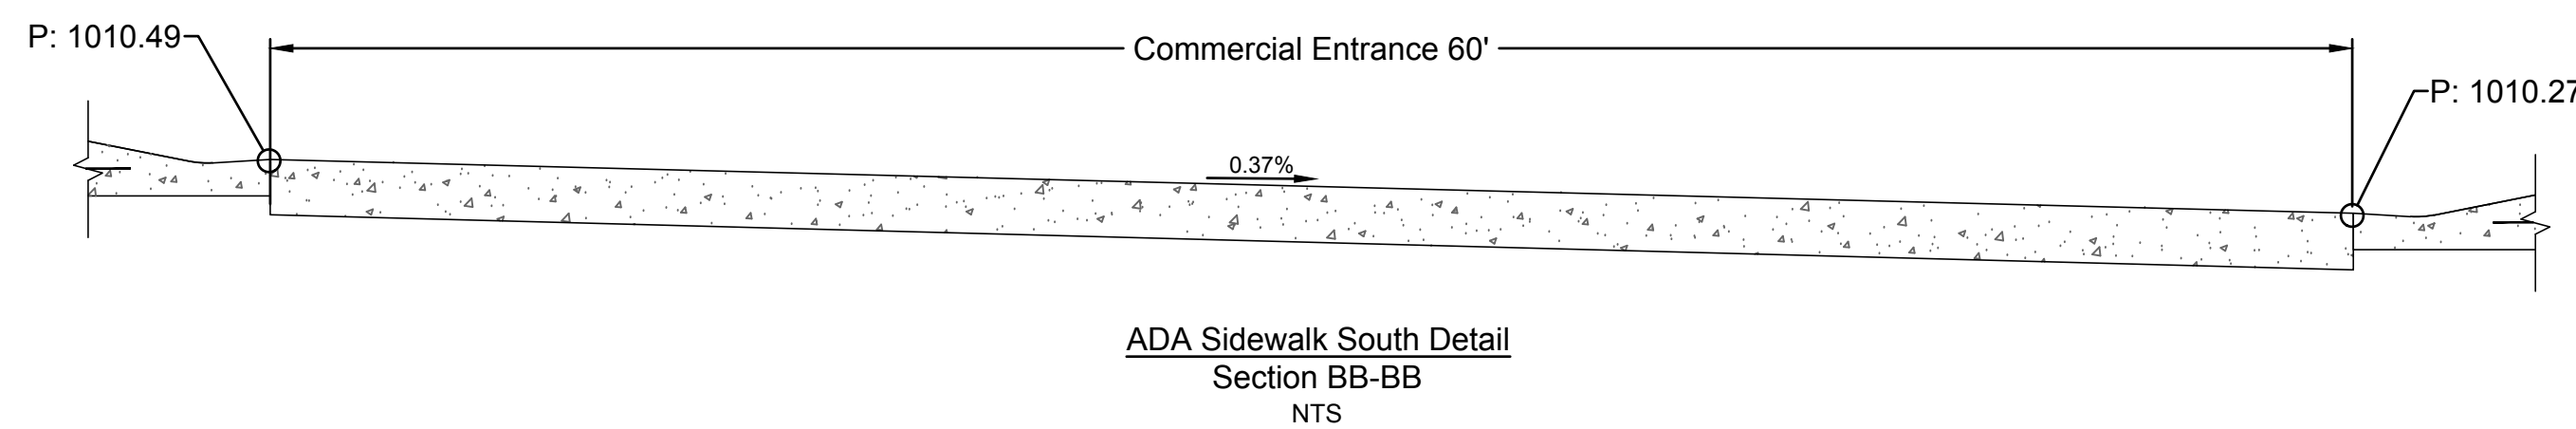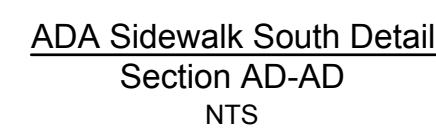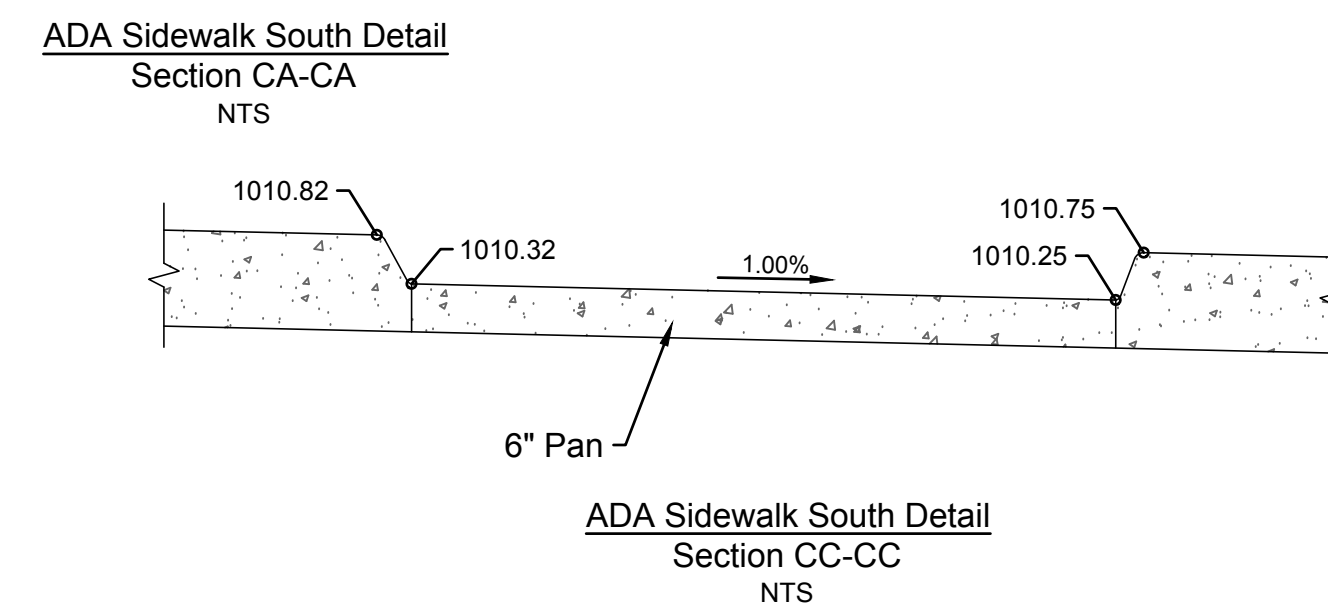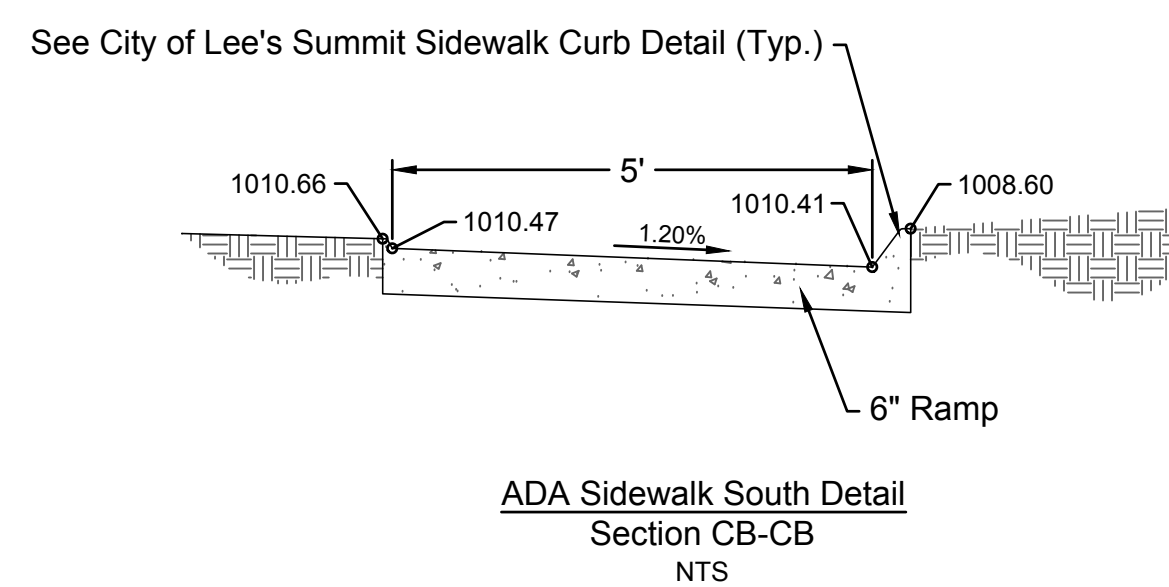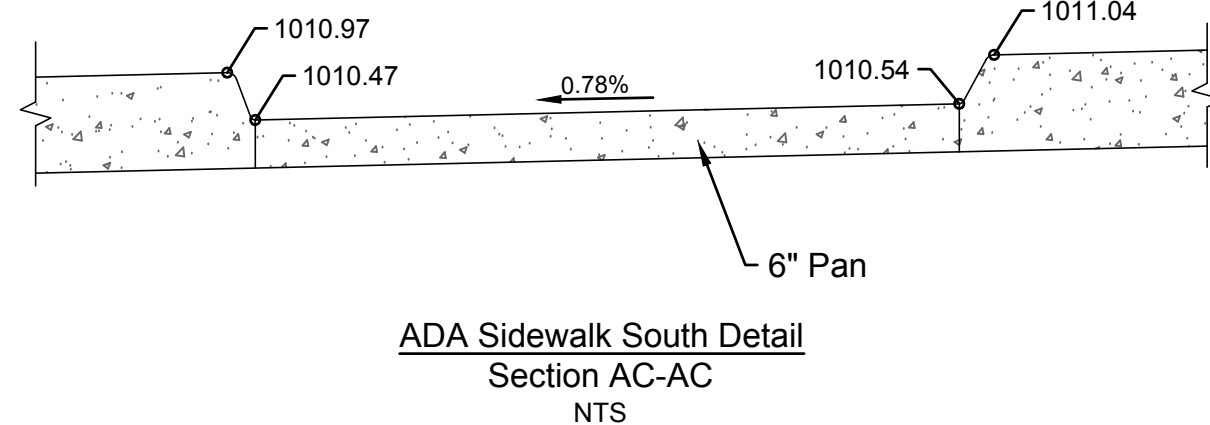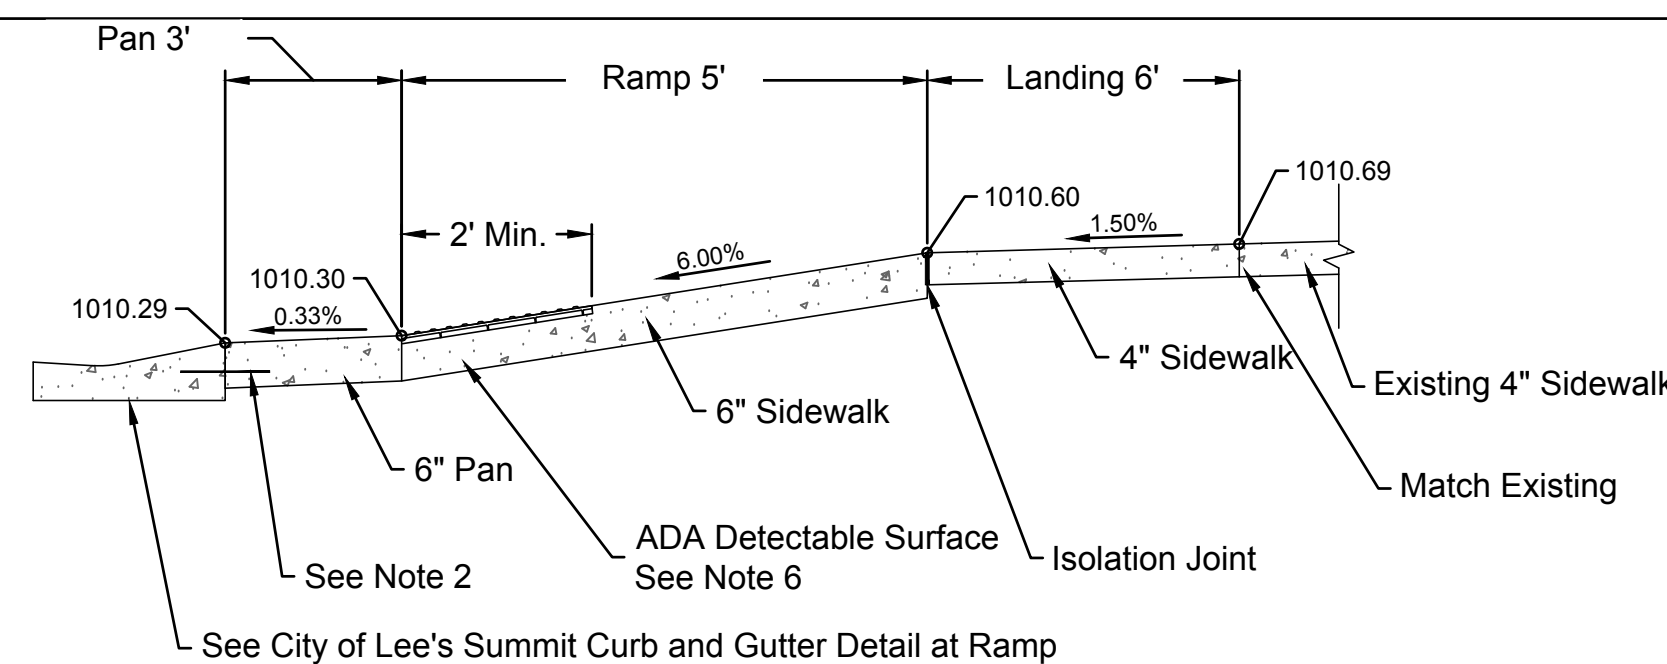

Note: Contractor to maintain 1.50% or less cross slope throughout 5' wide ADA accessible route along driveway

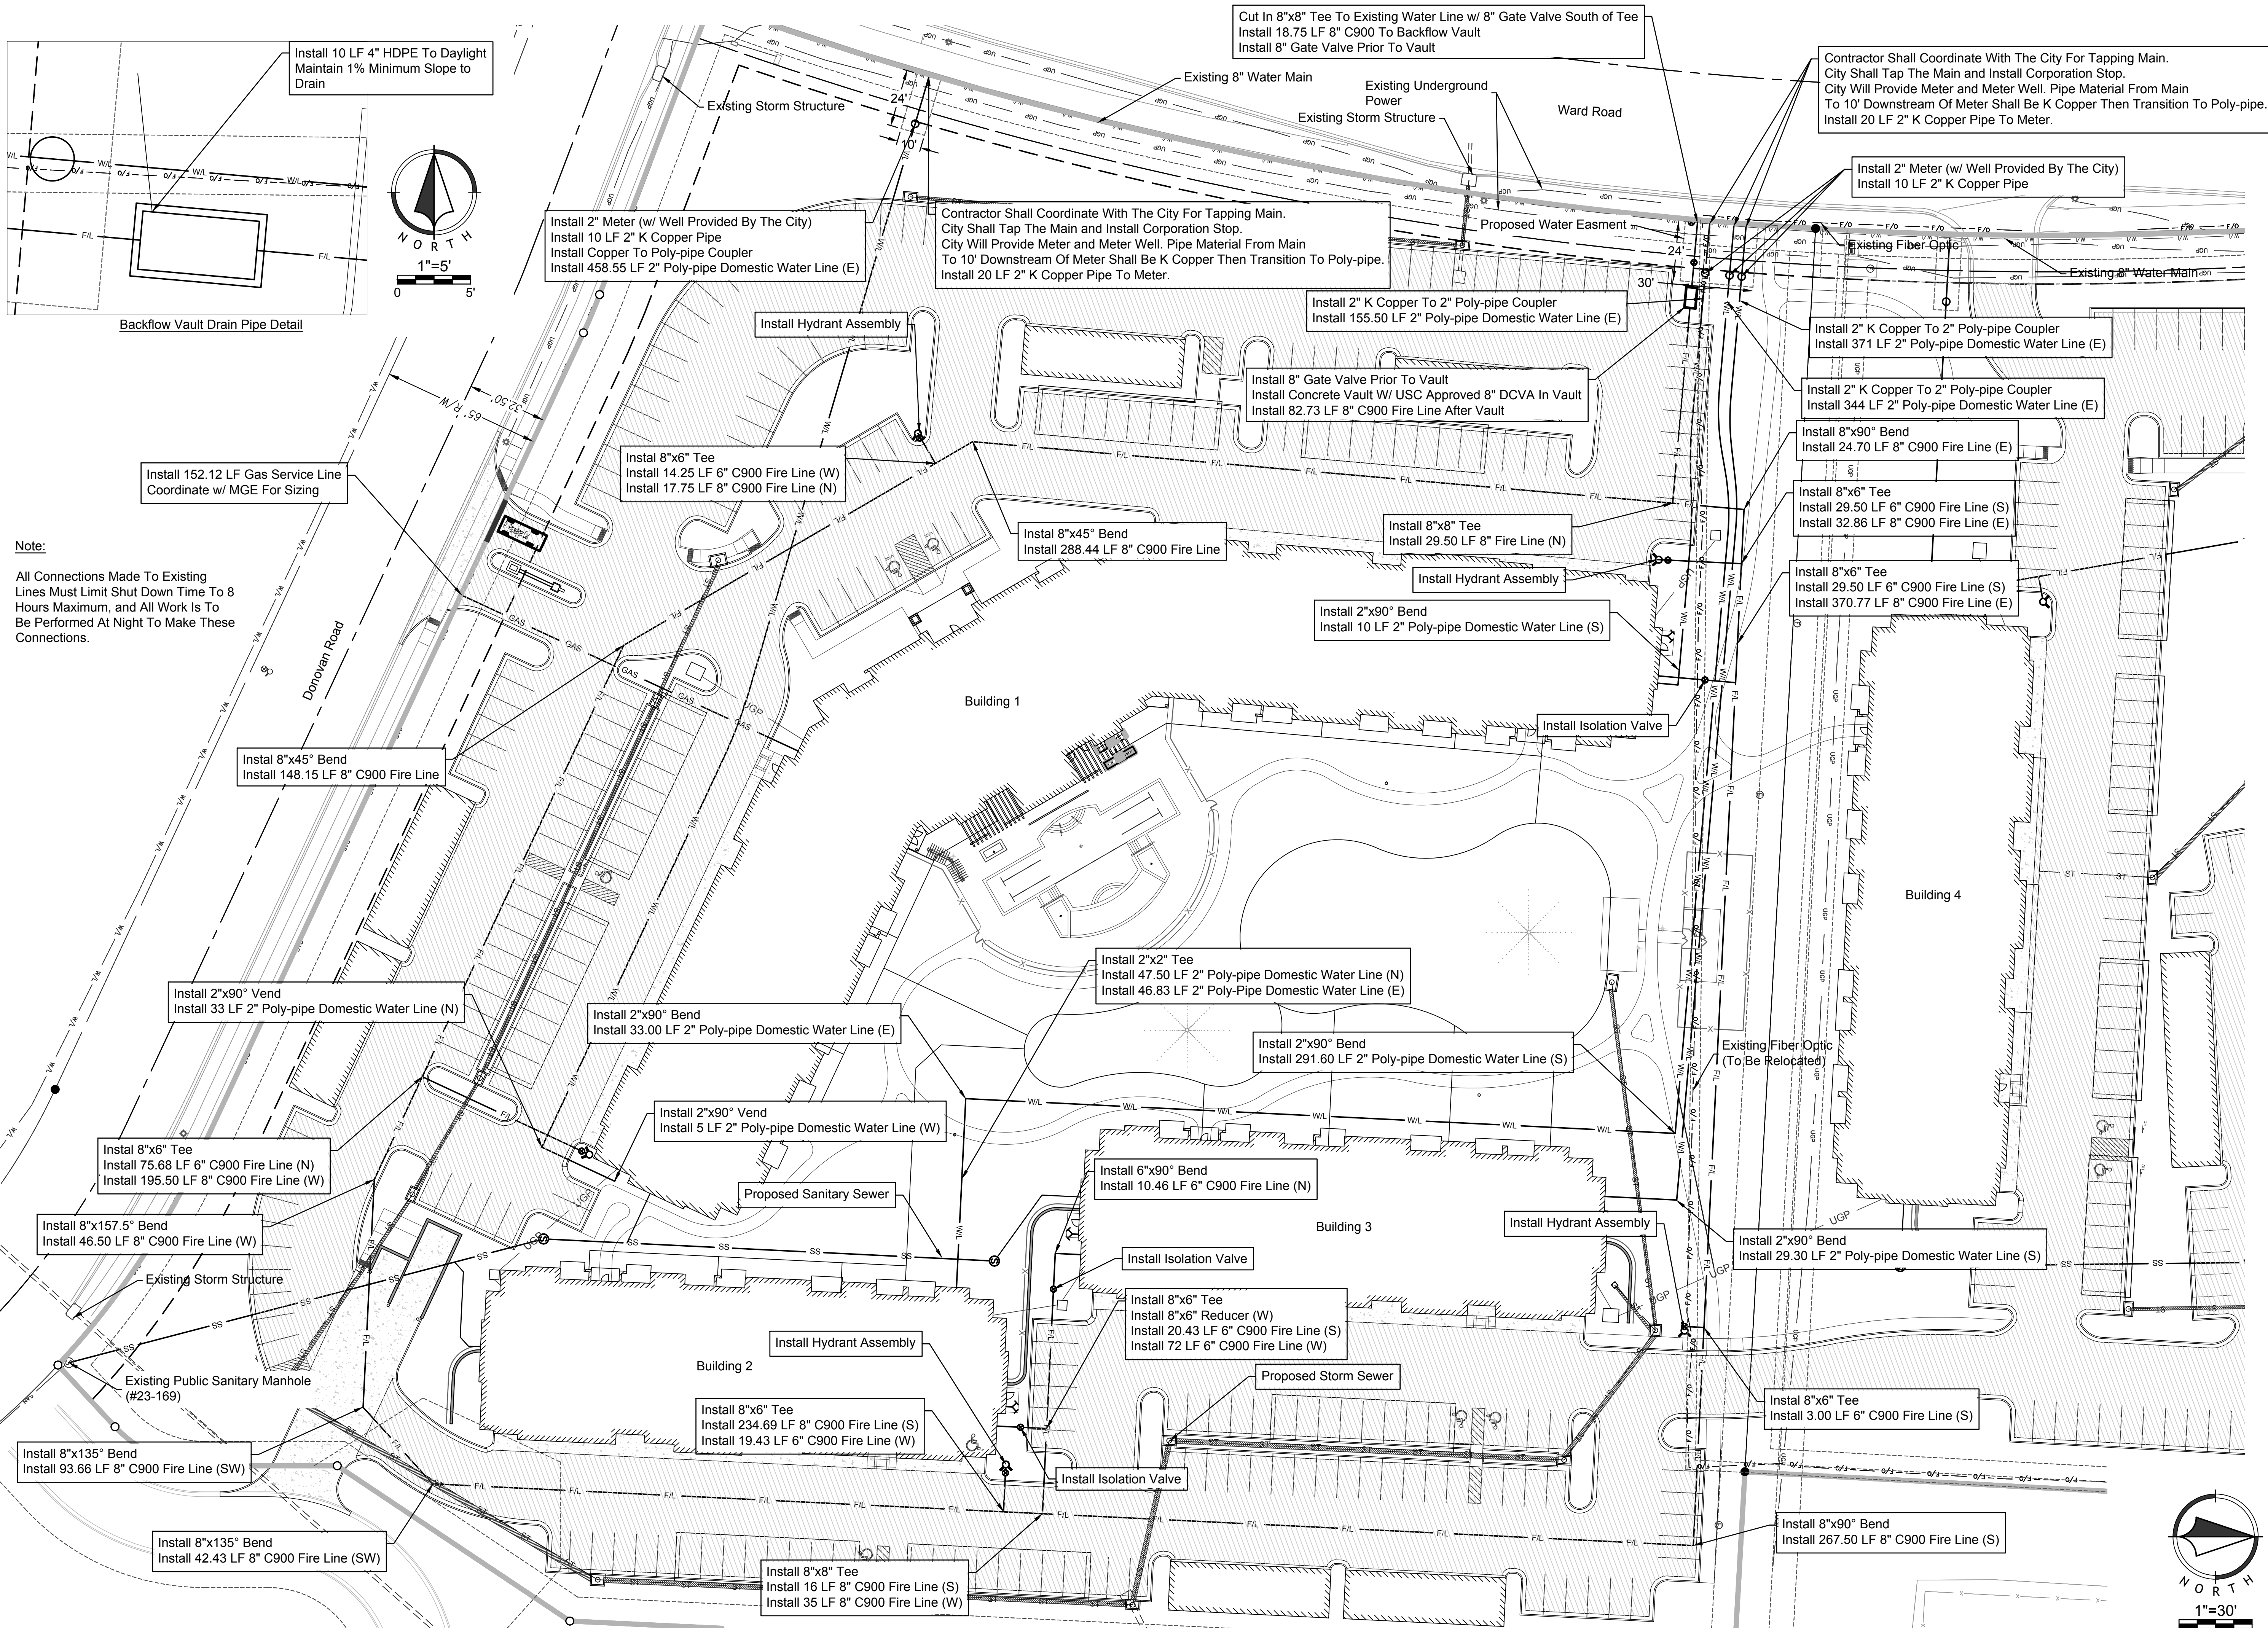

Note:
All Connections Made To Existing Lines Must Limit Shut Down Time To 8 Hours Maximum, and All Work Is To Be Performed At Night To Make These Connections.

Sheet
C16

Final Development Plans
18-0129
Summit Square II
Lee's Summit, Jackson County, Missouri

Utility Plan 1

NO.	BY	DD	DATE	REVISION
1	APR	MES	06/14/13	ORIGINAL SUBMITTAL
2	APR	MES	06/15/13	PER CITY COMMENTS
3	APR	MES	07/15/13	80% SET
4	TCD	MES	08/03/13	95% SET
5	TCD	MES	08/27/13	PER CITY COMMENTS
6	TCD	MES	08/27/13	95% SET

REnaissance

Infrastructure

Consulting

MISSOURI CERTIFICATE OF AUTHORITY NO. 200033630


816.800.0950
WWW.RIC-CONSULT.COM

1815 MCCREE STREET SUITE 200
KANSAS CITY, MISSOURI 64108

STATE OF MISSOURI
JUL 18 2013
MITCHELL E. SLUTTER
PE 000003418
Professional Engineer

Aug 21, 2018 2:32pm
Z:\RIC Design\2018\18-0129 Northpoint Summit Square II Apartments\DWG\FDPs\Utility Plan.dwg

Aug 21, 2018 2:32pm
Z:\RDC Design\2018\18-0129 Northpoint Summit Square II Apartments\DWG\FDPs\Utility Plan.dwg

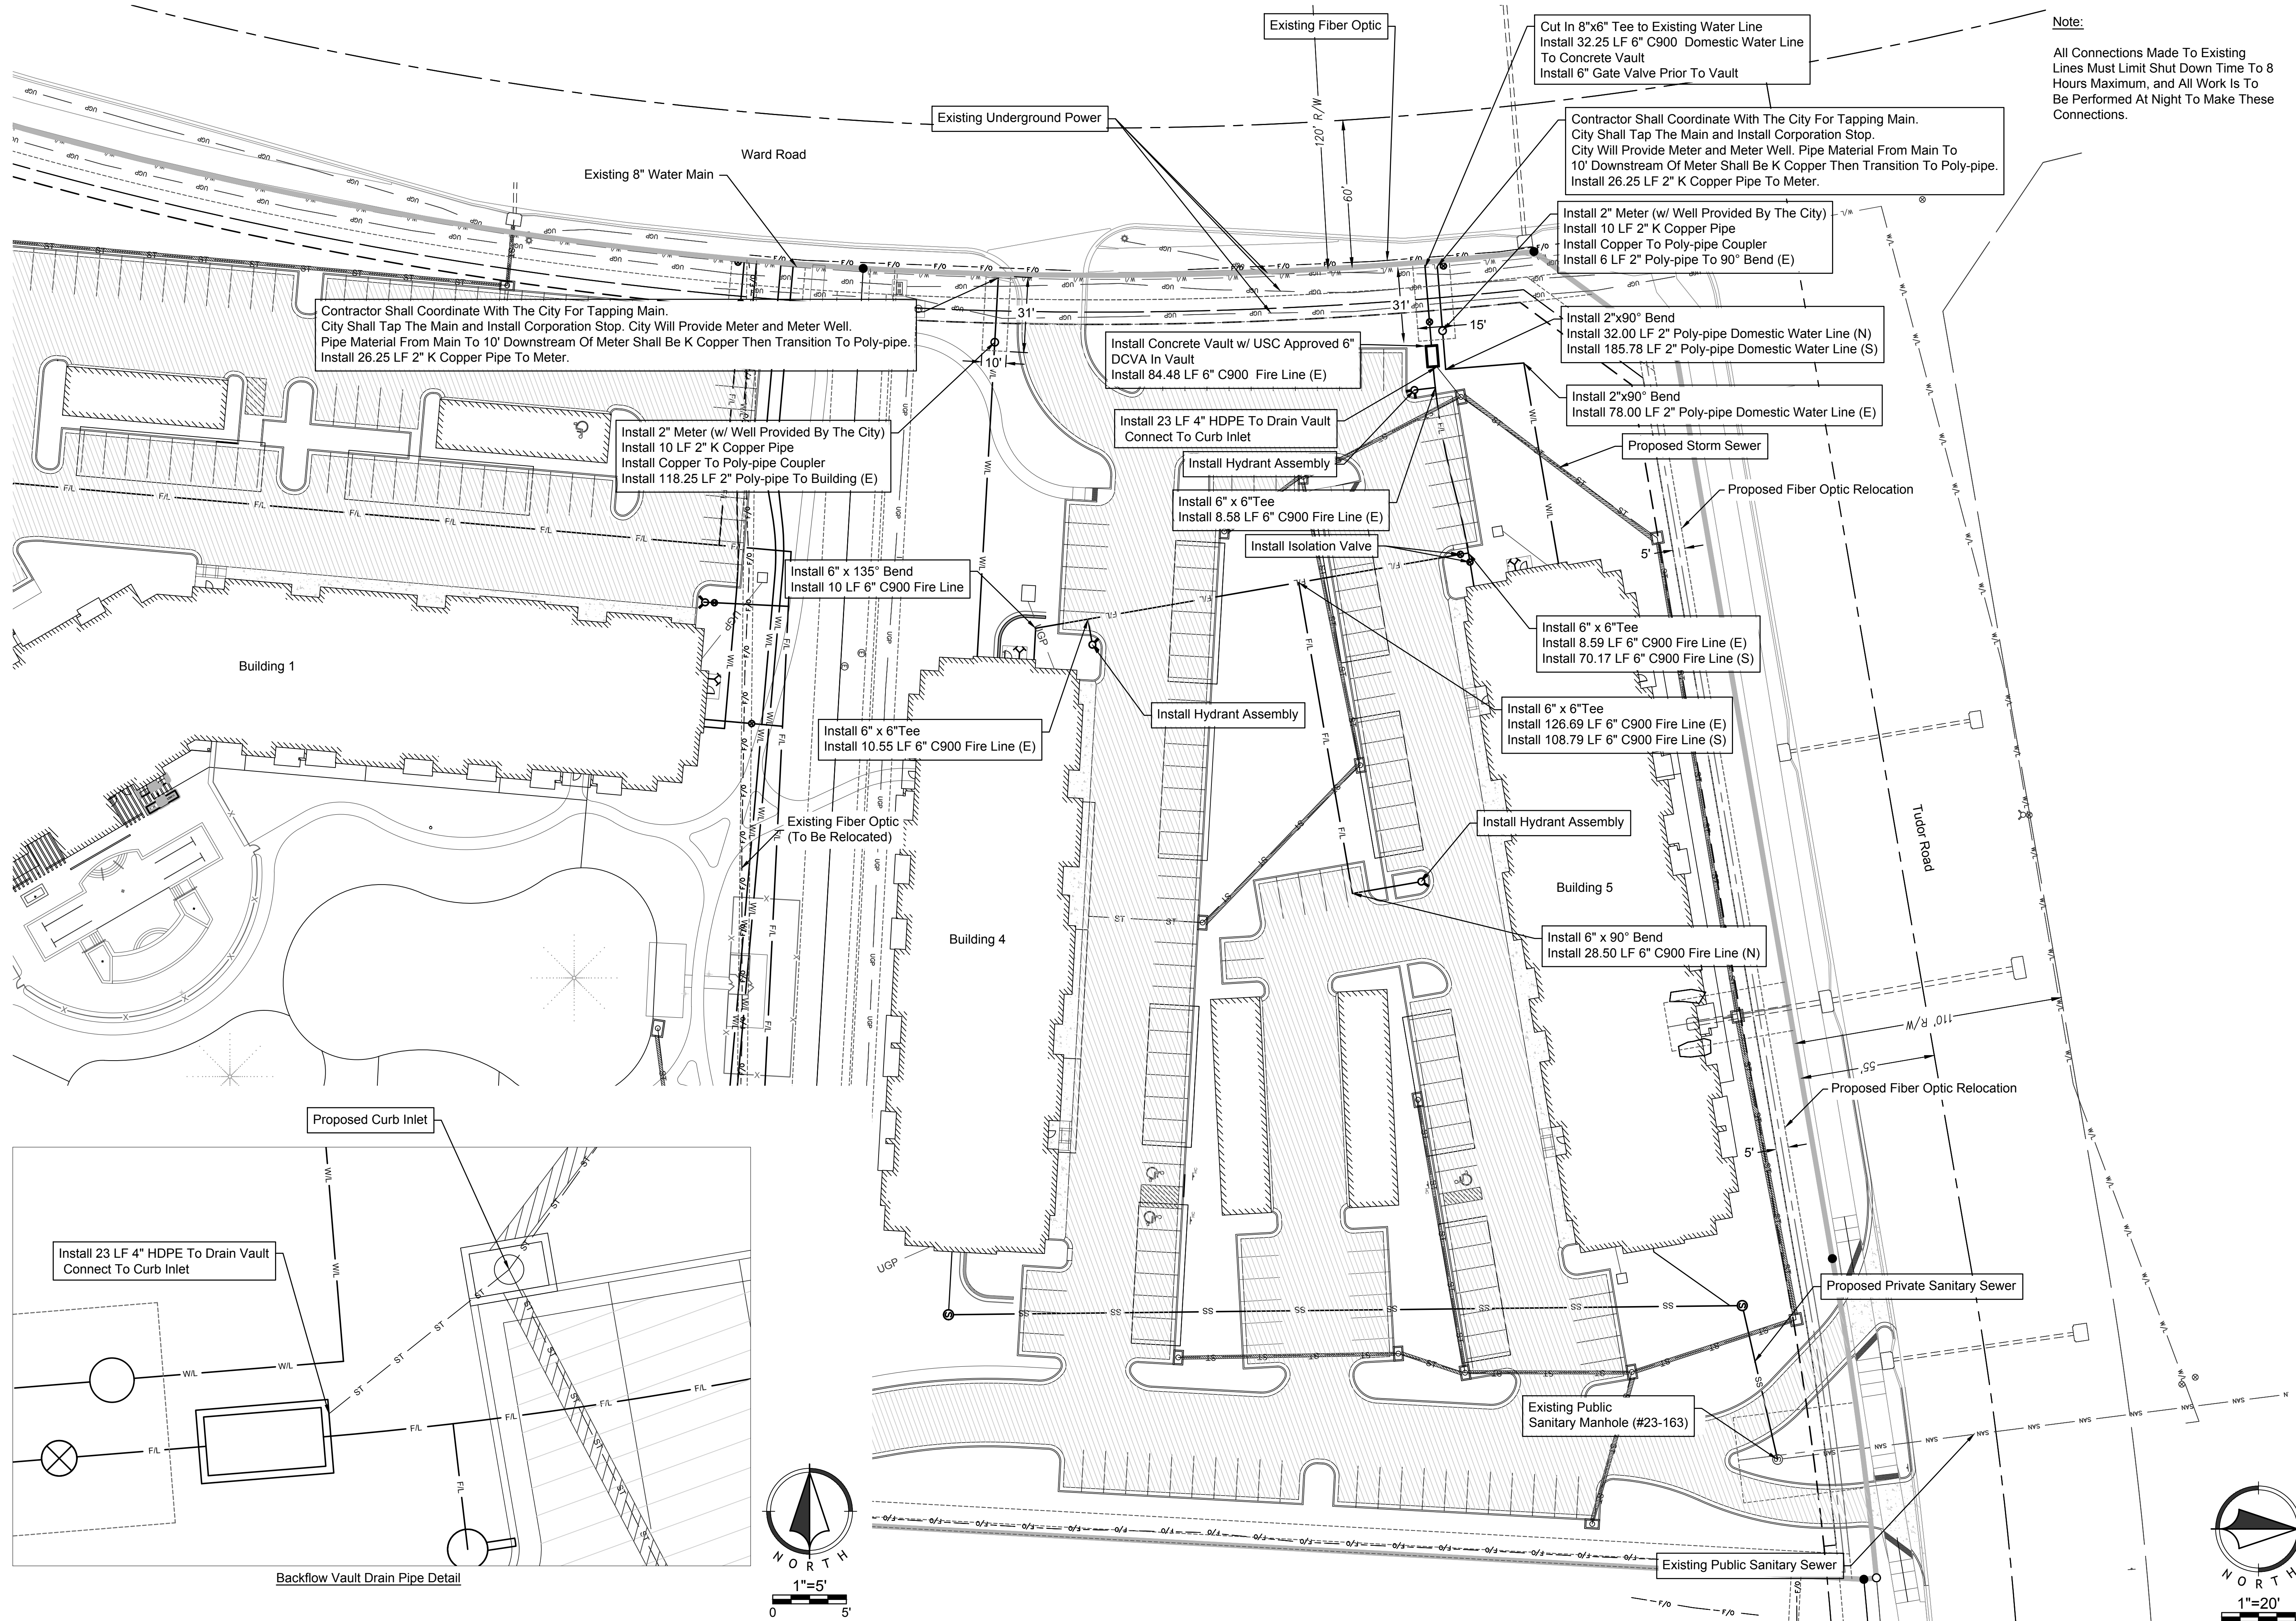

Note:
All Connections Made To Existing Lines Must Limit Shut Down Time To 8 Hours Maximum, and All Work Is To Be Performed At Night To Make These Connections.

Sheet
C17


Final Development Plans

18-0129
Summit Square II
Lee's Summit, Jackson County, Missouri

Utility Plan 2


NO.	BY	DATE	REVISION	PER CITY COMMENTS
6	TCD	MES	08/21/18	Per City Comments
5	TCD	MES	08/03/18	95% Set
4	TCD	MES	07/13/18	80% Set
3	APT	MES	06/15/18	50% Set
2	APT	MES	05/14/18	PER CITY COMMENTS
1	APT	MES	04/13/18	ORIGINAL SUBMITTAL

Renaissance Infrastructure Consulting

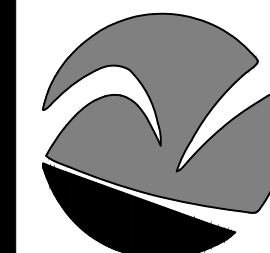

1815 MCGEE STREET SUITE 200
KANSAS CITY, MISSOURI 64108
816.800.0950
WWW.RIC-CONSULT.COM
MISSOURI CERTIFICATE OF AUTHORITY NO. 2010033630

Aug 21, 2018 2:33pm
Z:\RDC Design\2018\18-0129 Northpoint Summit Square II Apartments\DWG\Fire Protection Plan.dwg

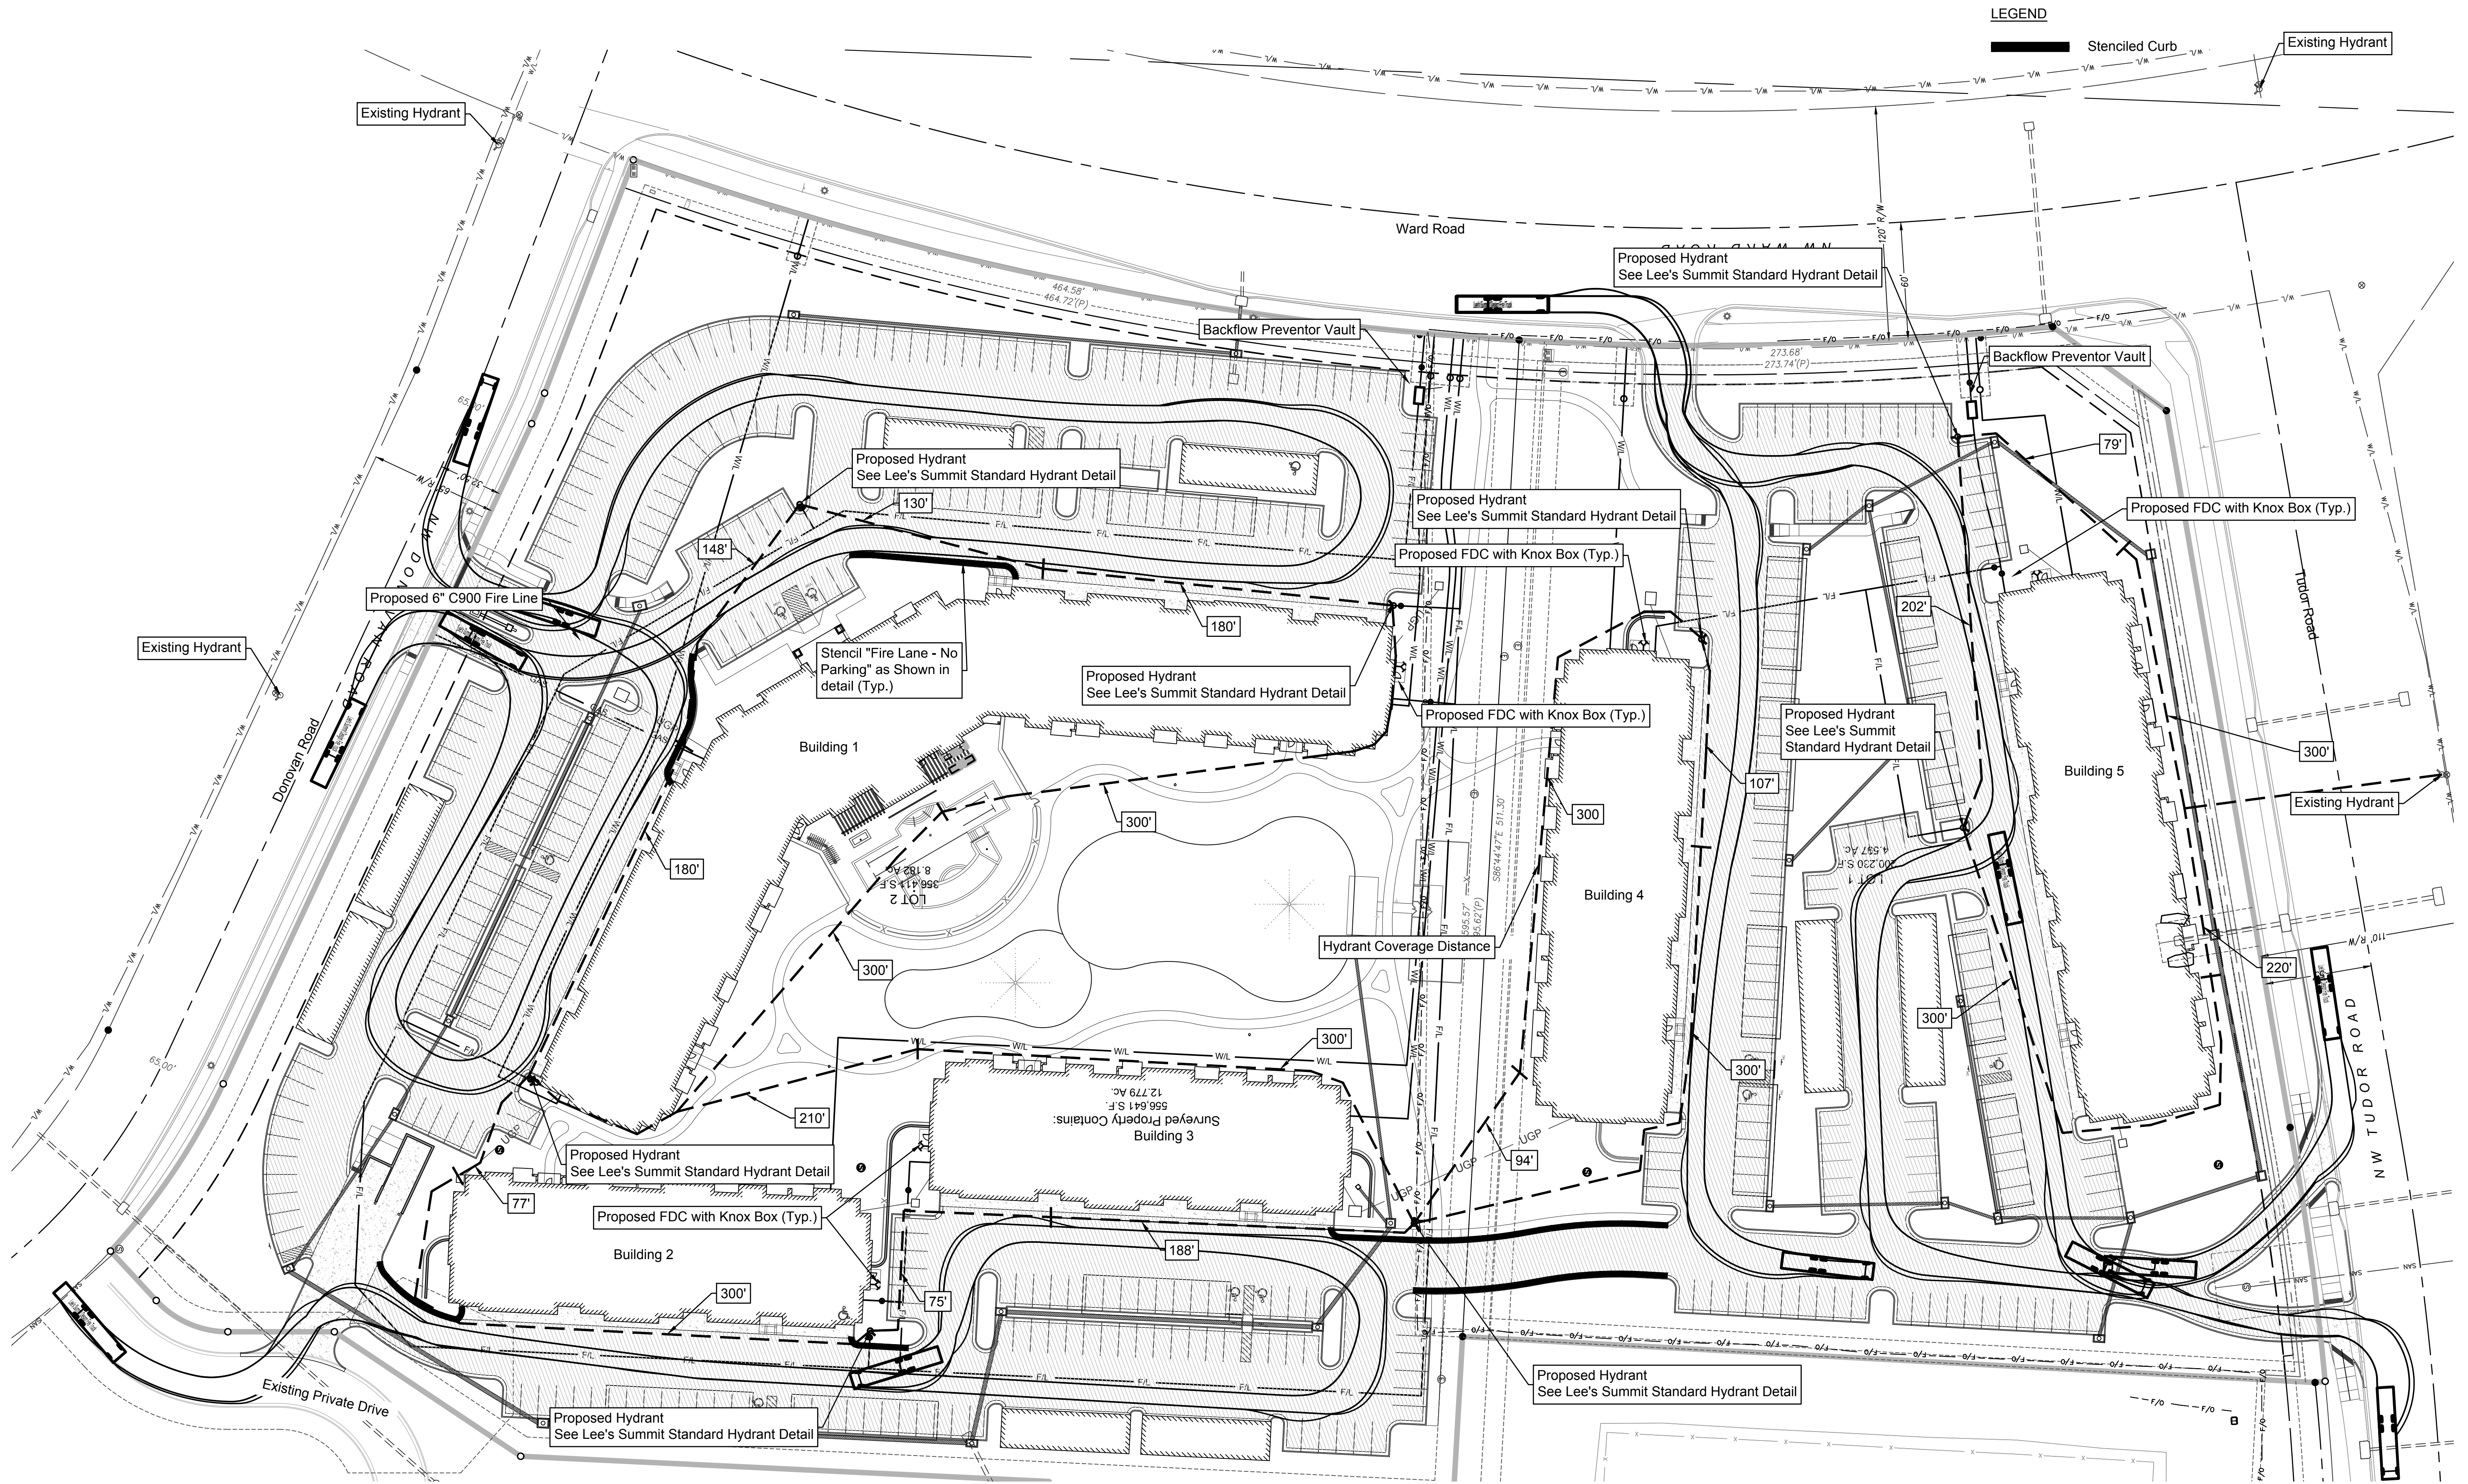


NOTE:

- 1) See the Water Impact Statement, dated April 13, 2018, included in the original submittal for fire flow calculations and test results.
- 2) All FDC Shall Be A 4" Storz Type Fitting.


FIRE LANE DESIGNATION

1. Paint curb "Red".
2. Provide "NO PARKING FIRE LANE" stenciled on face of curb with "White" paint every 20'.

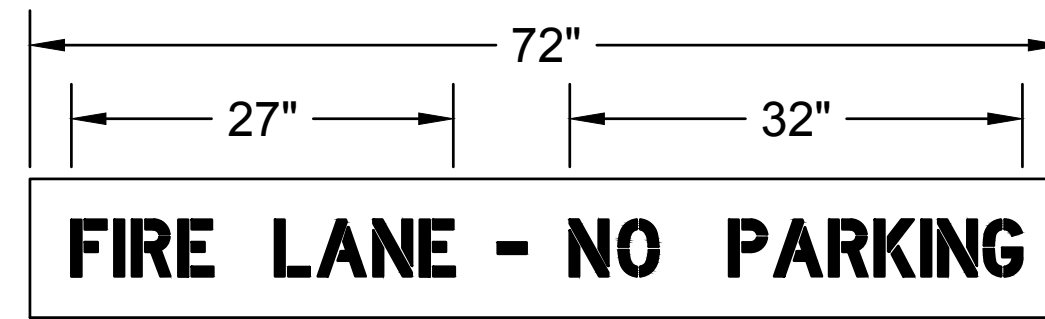

FIRE LANE - NO PARKING STENCIL DETAIL

NOT TO SCALE

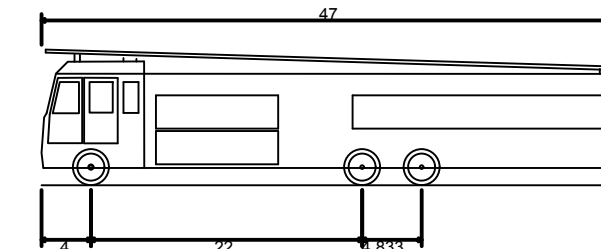

Lee's Summit Design Fire Truck
Overall Length
Overall Width
Overall Body Height
Min Body Ground Clearance
Track Width
Lock-to-lock time
Max Wheel Angle

47.000ft
8.333ft
11.000ft
1.393ft
8.333ft
6.00s
45.00°



Per City Comments		Per City Comments	
6	TCD MES 08/21/18	5	TCD MES 08/20/18
5	TCD MES 08/20/18	4	TCD MES 07/15/18
4	TCD MES 07/15/18	3	APT MES 06/15/18
3	APT MES 06/15/18	2	APT MES 05/14/13
2	APT MES 05/14/13	1	APT MES 04/15/18
NO	BY DD	DATE	REVISION

Renaissance Infrastructure Consulting





1815 MCGEE STREET, SUITE 200
KANSAS CITY, MISSOURI 64108
816.800.0950
WWW.RIC-CONSULT.COM
MISSOURI CERTIFICATE OF AUTHORITY NO. 2010033630

Aug 21, 2018 2:33pm
Z:\RIC Design\2018\18-0129 Northpoint Summit Square II Apartments\DWG\FDPs\Sanitary Plan.dwg

Existing Public Concrete Manhole (#23-169), Structure 1A
Sta. 10+00.00, Line 1
N: 1,005,254.06
E: 2,819,810.30
Top: 1004.73
FIn: 993.09 (NE) 8" PVC @ 1.55%
FIOut: 992.89 (SE) 8" PVC @ 1.12%

Existing Public Concrete Manhole (#23-169)
Top: 1003.29
FIn: 991.94 (NW) 8" PVC @ 1.18%
FIOut: 991.79 (SE) 8" PVC

Note: Sanitary Flowline elevations as they exit the building is provided for information only. Contractor to verify the shown Sanitary Flowlines match MEP plans prior to construction.

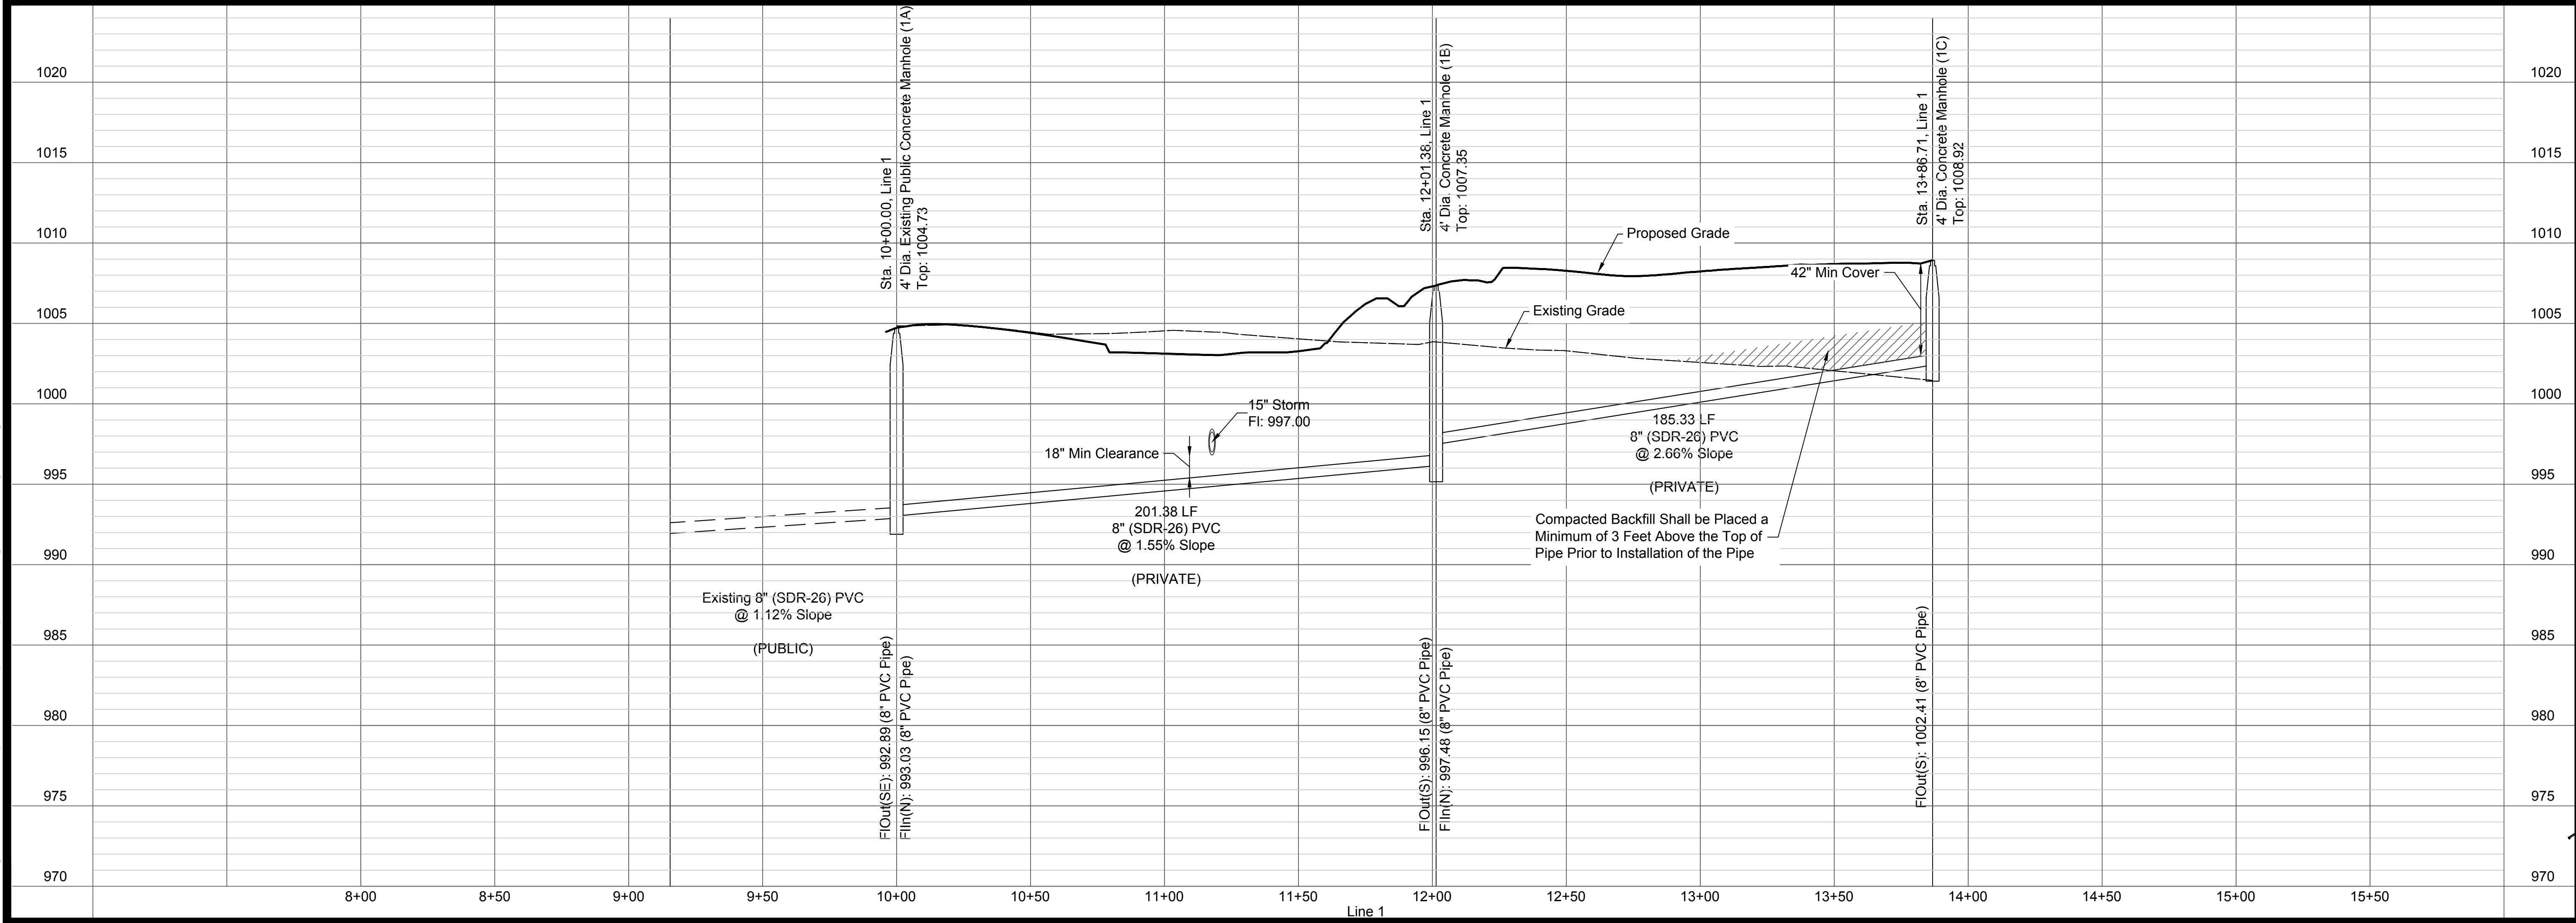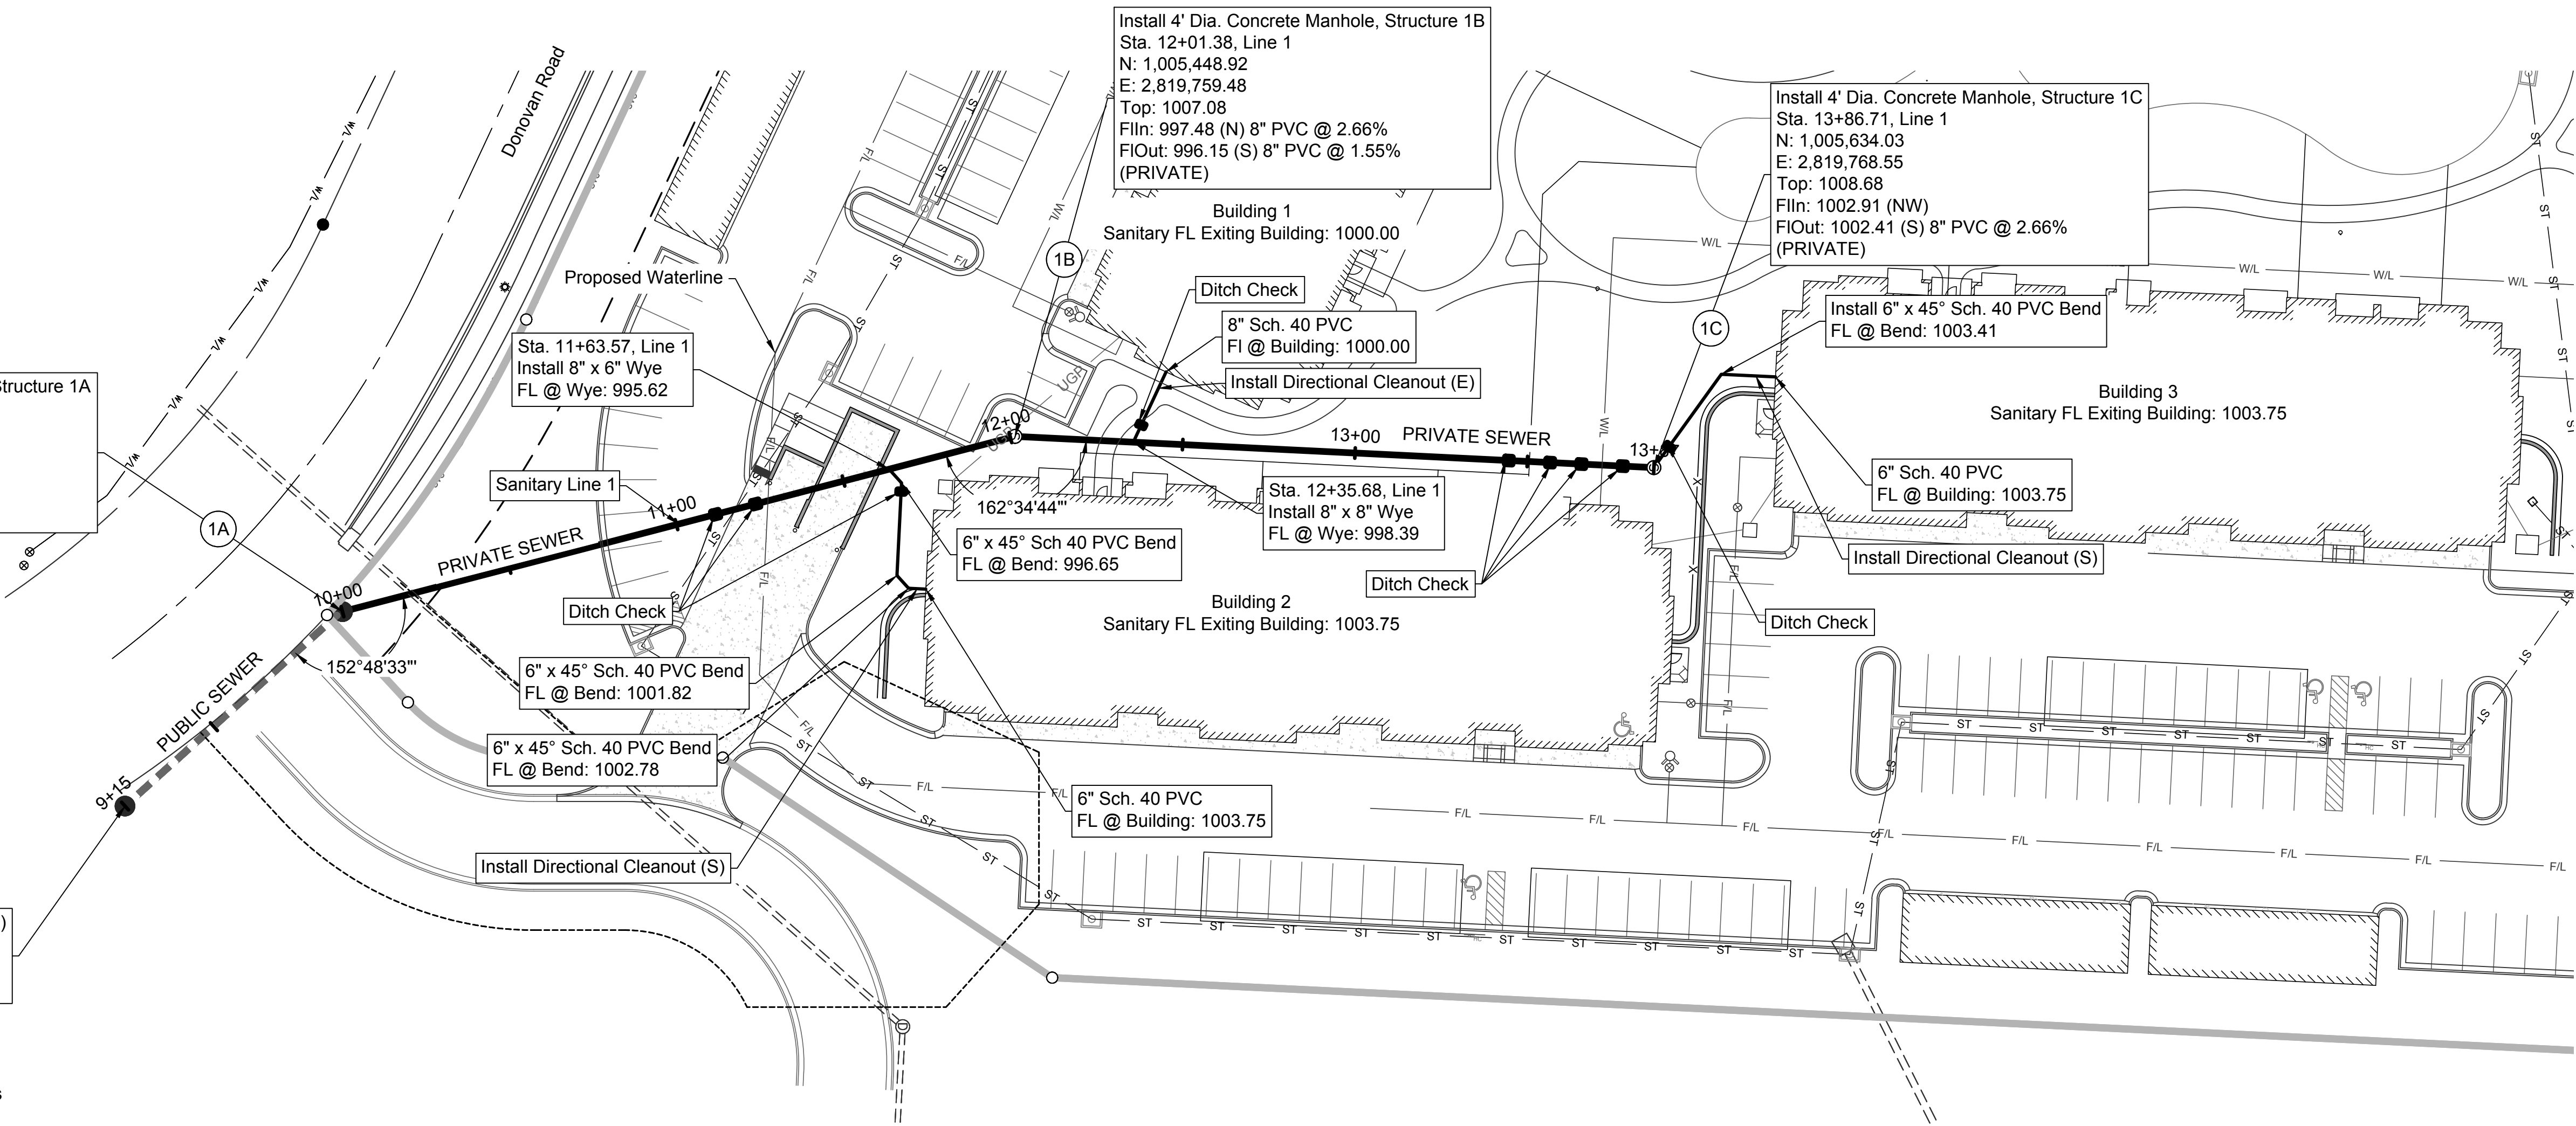

Sheet
C19

Final Development Plans

18-0129
Summit Square II
Lee's Summit, Jackson County, Missouri

Sanitary Plan and Profile

Line 1

NO.	BY	DD	DATE	PER CITY COMMENTS
6	TCD	MES	08/21/18	95% Set
5	TCD	MES	08/03/18	90% Set
4	TCD	MES	07/13/18	80% Set
3	APT	MES	06/15/18	50% Set
2	APT	MES	05/14/13	PER CITY COMMENTS
1	APT	MES	04/13/18	ORIGINAL SUBMITTAL
NO.	BY	DD	DATE	REVISION

REnaissance
Infrastructure
Consulting

1815 MCGEE STREET, SUITE 200
KANSAS CITY, MISSOURI 64108
816.800.0950
WWW.RIC-CONSULT.COM

STATE OF MISSOURI
JULY 2018
PE 2000033418
MITCHELL E. SLUTTER
Professional Engineer

MISSOURI CERTIFICATE OF AUTHORITY NO. 2000033630

Aug 21, 2018 2:34pm
Z:\RIC Design\2018\18-0129 Northpoint Summit Square II Apartments\DWG\FDPs\Drainage Calculations.dwg




GRADING LEGEND:

- Existing Major Contour
- Existing Minor Contour
- Proposed Major Contour
- Proposed Minor Contour

LEGEND:

Drainage Area to Structure
Structure Description

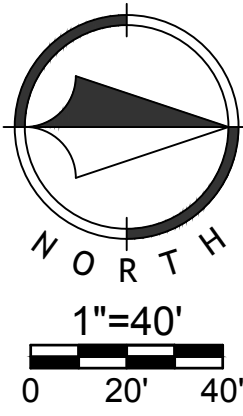

Sheet
C21

Final Development Plans
18-0129
Summit Square II
Lee's Summit, Jackson County, Missouri

Drainage Area Map

	Per City Comments
6 TCD MES 08/21/18	95% Set
5 TCD MES 08/03/18	80% Set
4 TCD MES 07/15/18	50% Set
3 APT MES 06/15/18	PER CITY COMMENTS
2 APT MES 05/14/13	ORIGINAL SUBMITTAL
1 APT MES 04/19/18	REVISION
NO BY DD	DATE

Renaissance
Infrastructure
Consulting

1815 MCGEE STREET, SUITE 200
KANSAS CITY, MISSOURI 64108
816.800.0950
WWW.RIC-CONSULT.COM

MISSOURI CERTIFICATE OF AUTHORITY NO. 2010033630

STATE OF MISSOURI
JUL 20 2018
MITCHELL E. SLUTTER
PE 2002003418
08/21/18

18-0129




Aug 21, 2018 2:34pm
Z:\RIC Design\2018\18-0129 Northpoint Summit Square II Apartments\DWG\FDPS\Drainage Calculations.dwg

Overland Flow										System Flow										Pipe Design															Structure Design							
Line	Point	Trib. Area (Ac.)	"C" Value	Design Storm	"K" Value	Time of Conc. (min.)	Intensity i (in./hr.)	Trib Runoff (cfs)	Bypass flow (cfs)	Total Runoff (cfs)	Total Area (Ac.)	Total (K*A^C)	Time of Conc. (min.)	Intensity i (in./hr.)	System Discharge (cfs)	U/S Node	D/S Node	Pipe Type	Pipe Shape	Pipe Diameter (in.)	Pipe Length (ft.)	Mannings "n" value	Pipe Slope (%)	Design Flow (cfs)	Pipe Capacity (cfs)	Full Flow Velocity (fps)	Design Flow Velocity (fps)	Depth of Flow (in.)	Flow Time (min.)	U/S Invert El.	U/S Crown El.	D/S Invert El.	D/S Crown El.	U/S Depth of Cover (ft.)	D/S Depth of Cover (ft.)	Headwater Inlet Elev. (EGL)	Headwater Outlet Elev. (EGL)	Inlet/Outlet Control	Top Elevation			
	A3	1.007	0.70	10	1	5.00	7.35	5.15	0.00	5.15	1.007	0.70	5.00	7.35	5.15	A3	A2	HDPE	Round	15	160.80	0.012	1.00	5.15	6.98	5.68	6.19	9.5	0.43	999.51	1000.76	997.90	999.15	1.50	7.15	1000.44	999.28	I	1002.26			
				100	1.25		10.32	9.04	0.00	9.04		0.88		10.32	9.04									9.04			5.68	15.0	0.47													
	A	A2	0.518	0.86	10	1	5.00	7.35	3.27	0.00	3.27	1.525	1.14	5.47	7.21	8.26	A2	XA1	HDPE	Round	15	29.86	0.012	7.37	8.26	18.92	15.42	14.86	6.9	0.03	995.00	996.25	992.80	994.05	10.05	4.65	995.80	996.81	O	1006.30		
					100	1.25		10.32	5.34	0.00	5.34		1.39		10.13	14.11									14.11			16.87	9.6	0.03												
Existing Inlet	XA1																																							998.70		

	B8	0.169	0.70	101 11.25	5.00	7.3510.32 0.871.52 0.000.00 0.871.52	0.169	0.120.15	5.00	7.3510.32 0.871.52	B8	B7	HDPE	Round	15	63.04	0.012	0.34	0.871.52	4.04	3.29	2.603.04 4.76.3 0.400.35	1003.62	1004.87	1003.41	1004.66	1.93	1.64	1004.03	1003.90	I	1006.80
	B7	0.332	0.84	101 1001.25	5.00	7.3510.32 2.053.42 0.000.00 2.053.42	0.501	0.400.48	5.40	7.2310.16 2.874.87	B7	B6	HDPE	Round	15	171.00	0.012	0.82	1.874.87	6.33	5.15	5.025.67 7.19.8 0.570.50	1002.91	1004.16	1001.50	1002.75	2.14	2.88	1003.57	1002.48	I	1006.30
	B6	0.595	0.86	101 1001.25	5.00	7.3510.32 3.776.14 0.000.00 3.776.14	1.096	0.911.07	5.97	7.069.93 6.4310.67	B6	B5	HDPE	Round	15	55.22	0.012	2.72	6.4310.67	11.49	9.36	9.5910.63 8.011.4 0.100.09	1001.00	1002.25	999.50	1000.75	3.38	3.65	1001.83	1001.59	I	1005.63
	B5	0.091	0.746	101 1001.25	5.00	7.3510.32 0.500.88 0.000.00 0.500.88	1.187	0.981.16	6.07	7.049.90 6.8811.47	B5	B4	HDPE	Round	15	96.27	0.012	4.18	6.8811.47	14.25	11.61	11.4012.86 7.210.1 0.140.12	999.00	1000.25	994.98	996.23	4.15	6.31	999.78	997.60	I	1004.40
	B4	0.000	0.90	101 1001.25	5.00	7.3510.32 0.000.00 0.000.00 0.000.00	1.187	0.981.16	6.21	7.009.84 6.8411.41	B4	B3	HDPE	Round	24	151.91	0.012	0.72	6.8411.41	20.71	6.59	5.876.70 9.412.5 0.430.38	994.25	996.25	993.16	995.16	6.29	2.84	995.06	994.48	I	1002.54
	B3	0.777	0.62	101 1001.25	5.00	7.3510.32 3.576.27 0.000.00 3.576.27	1.964	1.461.77	6.64	6.889.68 10.0717.10	B3	B2	RCP	Round	24	219.89	0.013	0.78	10.0717.10	19.90	6.34	6.347.12 12.017.0 0.580.52	992.66	994.66	990.95	992.95	3.34	5.09	993.70	992.57	I	998.00
Add Line C	B2	0.277	0.79	101 1001.25	5.00	7.3510.32 1.612.83 0.000.00 1.612.83	2.872	2.232.67	7.22	6.739.48 14.9825.31	B2	XB1	HDPE	Round	24	49.12	0.012	3.81	14.9825.31	47.73	15.19	13.3615.32 9.112.2 0.060.05	990.45	992.45	988.58	990.58	5.59	-0.43	991.27	992.11	O	998.04
Existing Inlet	XB1																													990.15		

	C4	SEE POND PLAN CALCULATIONS												11.52	C4	C3	HDPE	Round	15	143.21	0.012	5.08	11.52	15.71	12.80	13.94	9.5	0.17	1002.50	1003.75	995.23	996.48	1.25	5.51	1003.56	999.04	I	1005.00	
														16.87									16.87			14.27	13.8	0.17											
	C3	0.000	0.00	10	1	5.00	7.35	0.00	0.00	0.00	0.000	0.00	5.17	7.30	11.52	C3	C2	HDPE	Round	21	62.97	0.012	0.97	11.52	16.87	7.01	7.52	12.6	0.14	994.73	996.48	994.12	995.87	5.51	2.48	995.85	996.05	O	1001.99
			100	1.25			10.32	0.00	0.00	0.00		0.00		0.33	10.25									16.87			16.87	8.00	17.0										
	C2	0.388	0.86	10	1	5.00	7.35	2.46	0.00	2.46	0.388	0.39	5.31	7.26	13.94	C2	C1	HDPE	Round	24	162.00	0.012	0.85	13.94	22.50	7.16	7.49	13.4	0.36	993.62	995.62	992.25	994.25	2.73	4.10	994.79	994.24	I	998.35
			100	1.25			10.32	4.01	0.00	4.01		0.39		10.19	20.83									20.83			8.12	18.0	0.33										
				10	1	5.00	7.35	1.55	0.00	1.55	0.631	0.54	5.67	7.15	15.41	C1	B2	RCP	Round	24	70.53	0.013	1.13	15.41	24.00	7.64	8.10	13.9	0.15	991.75	993.75	990.95	992.95	4.60	5.09	992.96	993.13	O	998.35
	C1	0.242	0.87	100	1.25			10.32	2.50	0.00		2.50		0.63	10.05									23.21			23.21	8.70	19.0										
Line B	B2	998.04																																					

Aug 21, 2018 2:35pm
Z:\RIC Design\2018\18-0129 Northpoint Summit Square II Apartments\DWG\FDPs\Storm Plan and Profile - Line A.dwg

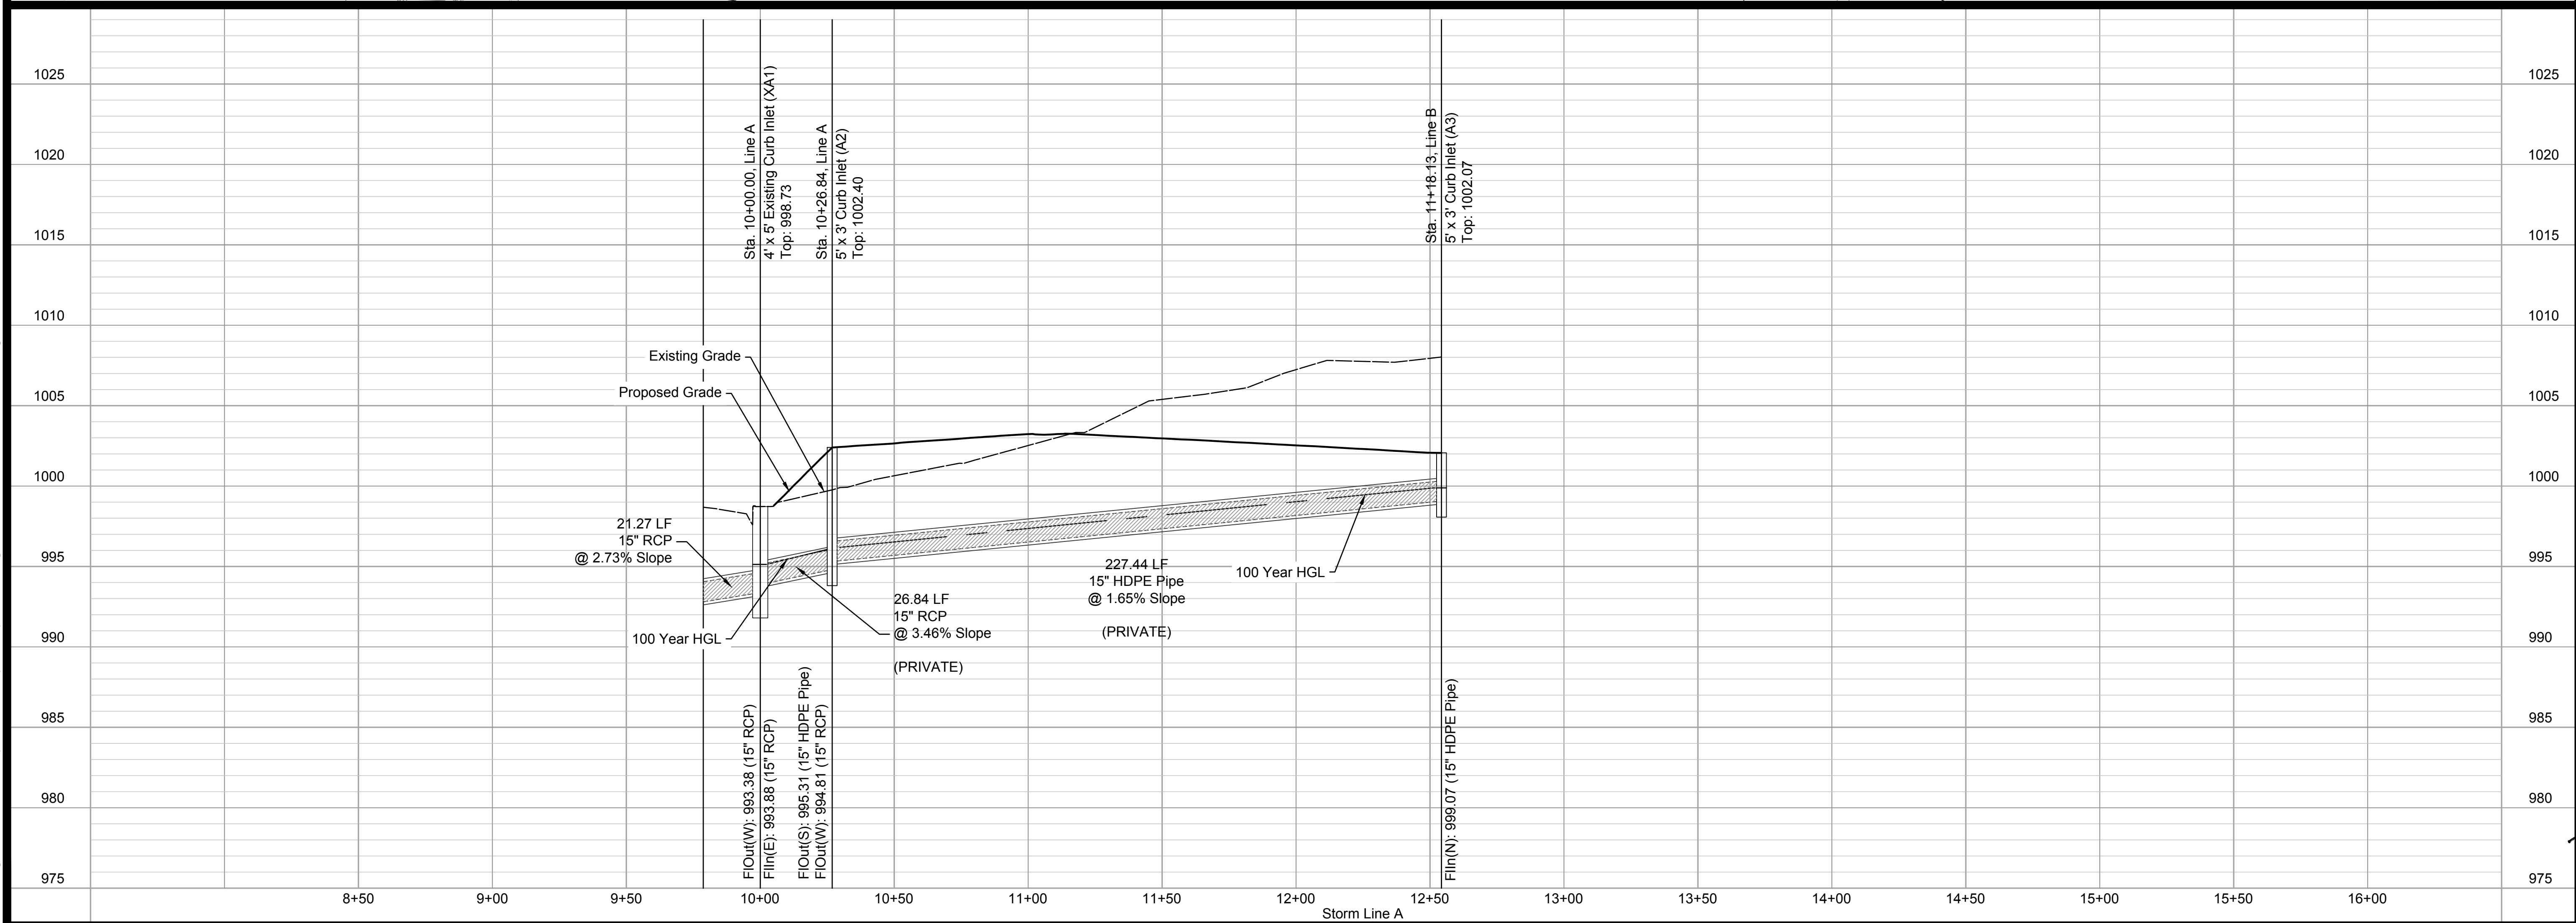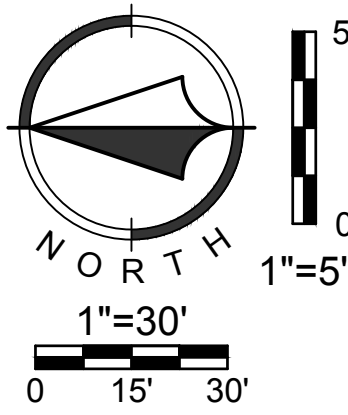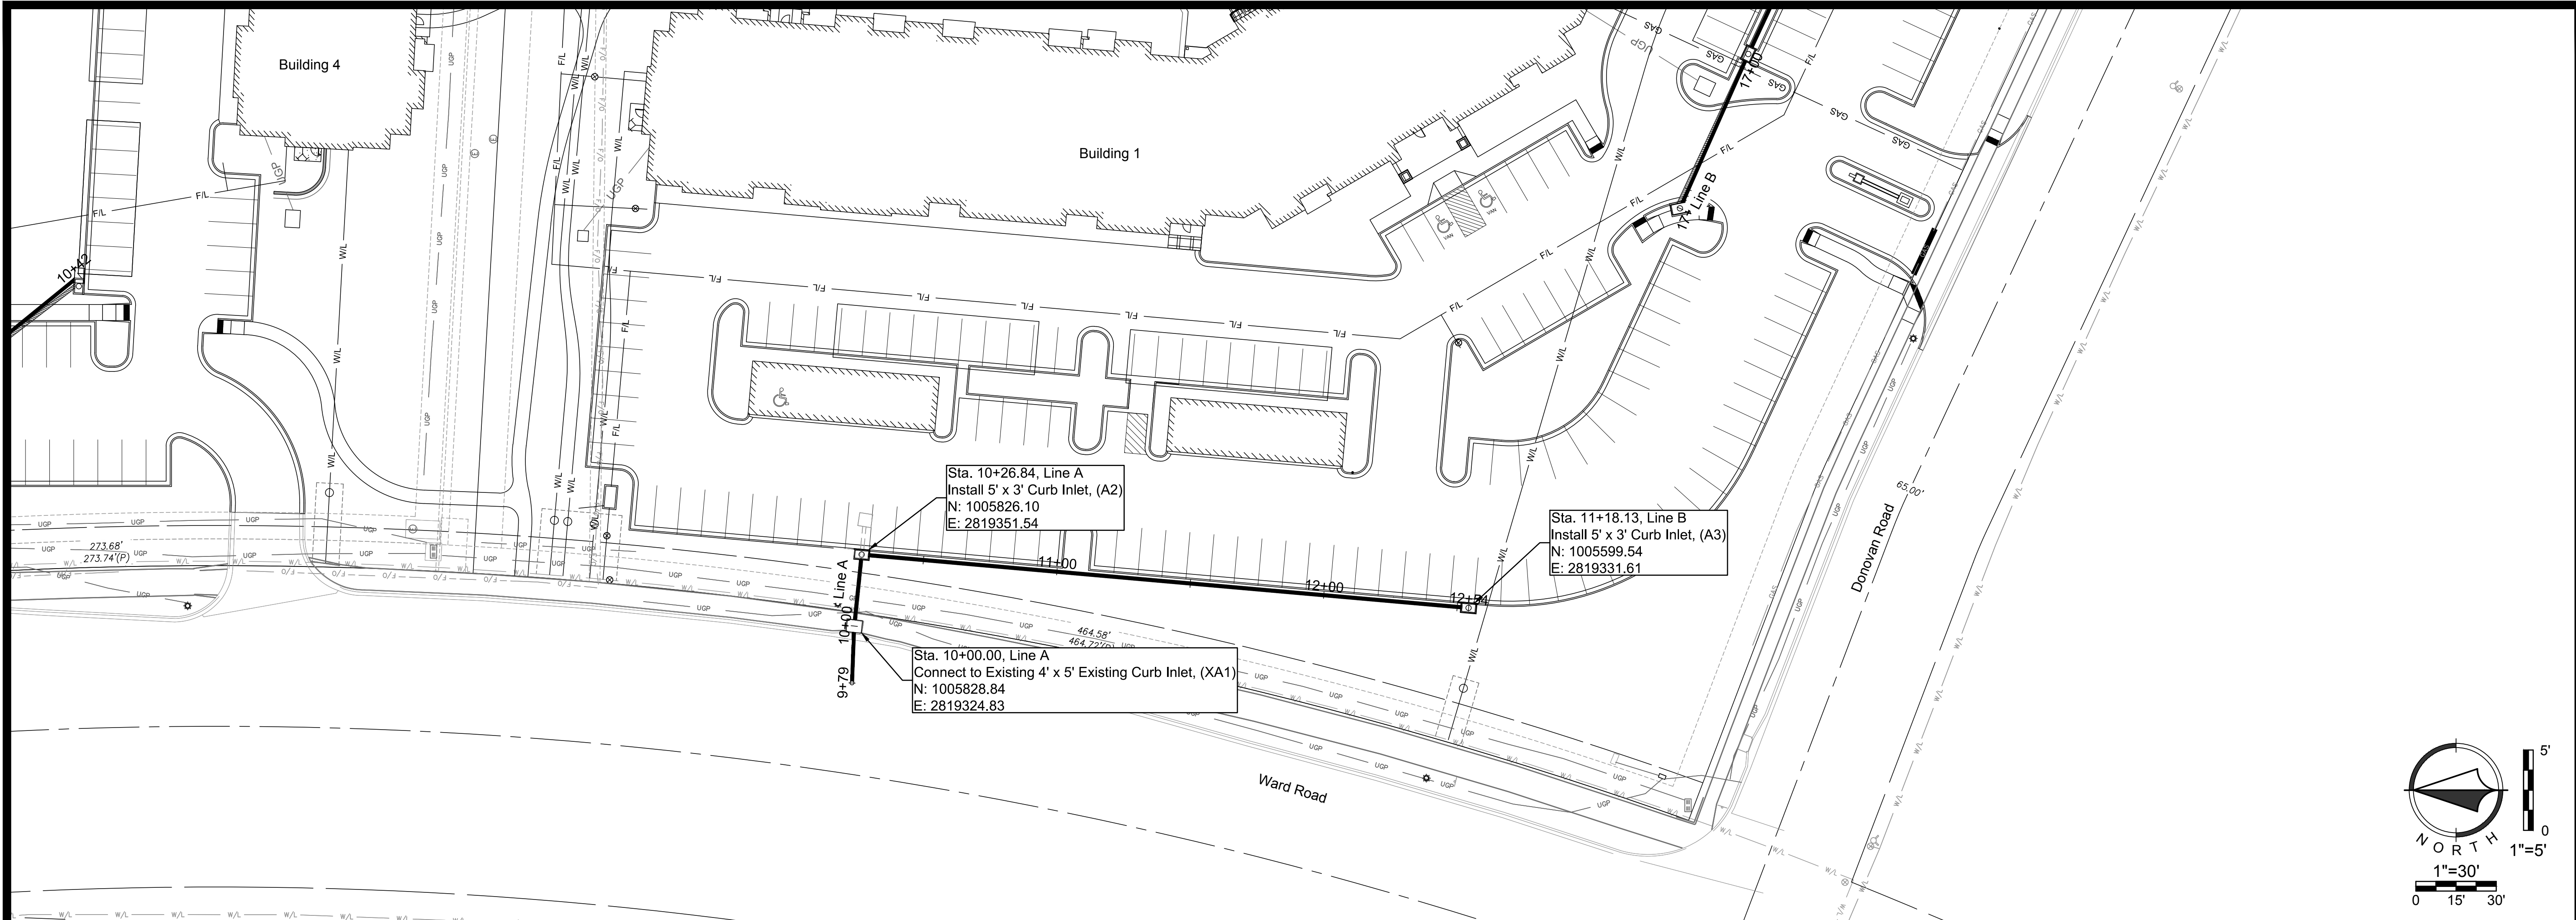

Sheet
C23

Final Development Plans
18-0129
Summit Square II
Lee's Summit, Jackson County, Missouri

Storm Plan and Profile
Line A


6	TCD	MES	08/21/18	Per City Comments
5	TCD	MES	08/03/18	95% Set
4	TCD	MES	07/13/18	80% Set
3	APT	MES	06/15/18	50% Set
2	APT	MES	05/14/13	PER CITY COMMENTS
1	APT	MES	04/13/18	ORIGINAL SUBMITTAL
NO.	BY	DD	DATE	REVISION

Renaissance Infrastructure Consulting

1815 MCGEE STREET, SUITE 200
KANSAS CITY, MISSOURI 64108
816.800.0950
WWW.RIC-CONSULT.COM

MISSOURI CERTIFICATE OF AUTHORITY NO. 2000033630

Aug 21, 2018 2:35pm
Z:\RIC Design\2018-018-0129 Northpoint Summit Square II Apartments\DWG\FDPs\Storm Plan and Profile - Line B.dwg

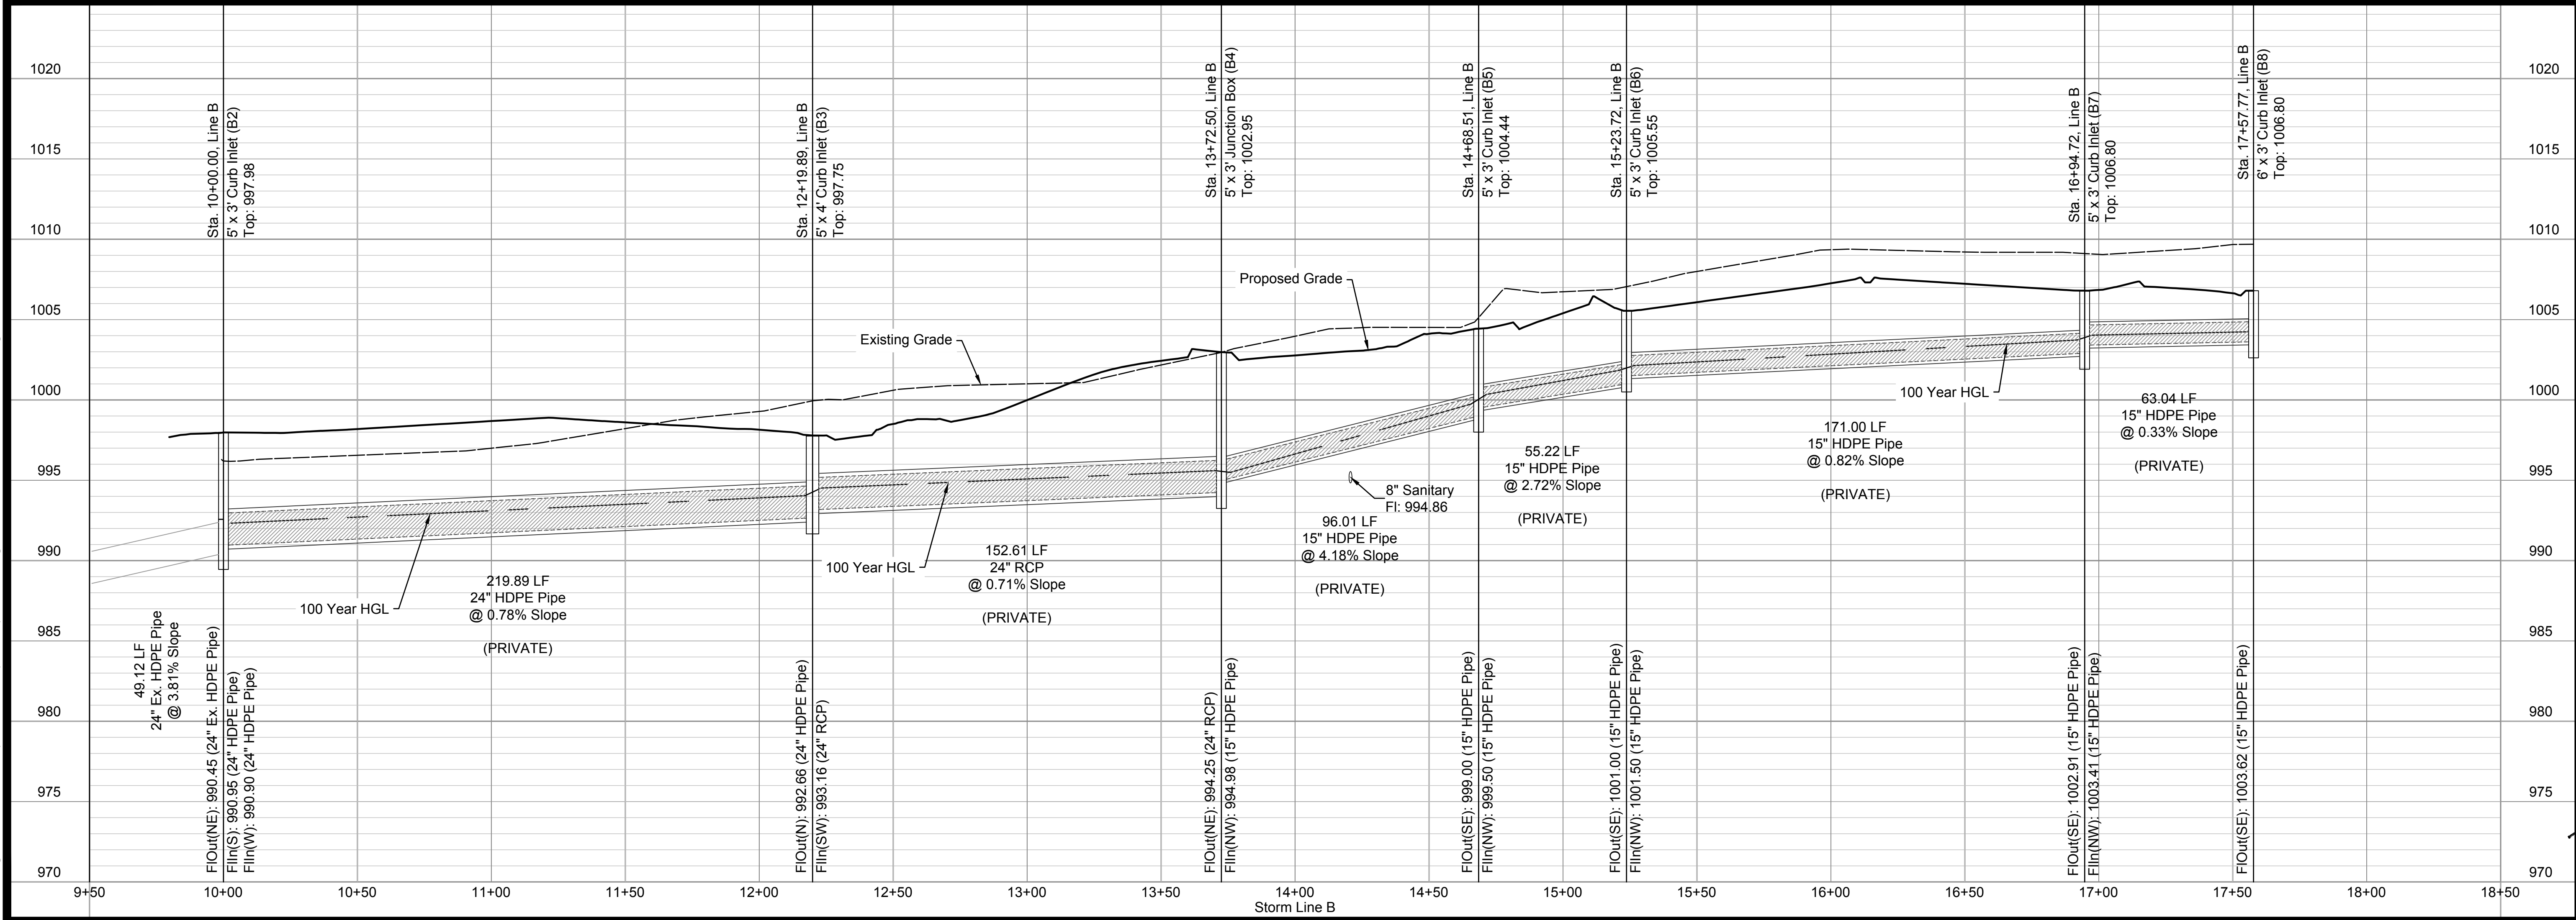

Sheet

C24

Final Development Plans

18-01/29

Summit Square II

Lee's Summit, Jackson County, Missouri

Storm Plan and Profile

Line B

6	TCD	MES	08/21/18	Per City Comments
5	TCD	MES	08/03/18	95% Set
4	TCD	MES	07/13/18	80% Set
3	APT	MES	06/15/18	50% Set
2	APT	MES	05/11/18	PER CITY COMMENTS
1	APT	MES	04/13/18	ORIGINAL SUBMITTAL
NO.	BY	DD	DATE	REVISION

Renaissance

Infrastructure

Consulting

STATE OF MISSOURI

SEAL

MITCHELL E. SLUTTER

PE 2000033418




REGISTERED PROFESSIONAL ENGINEER

816.800.0950




WWW.RIC-CONSULT.COM

1815 MCGEE STREET, SUITE 200
KANSAS CITY, MISSOURI 64108

MISSOURI CERTIFICATE OF AUTHORITY NO. 2000033630

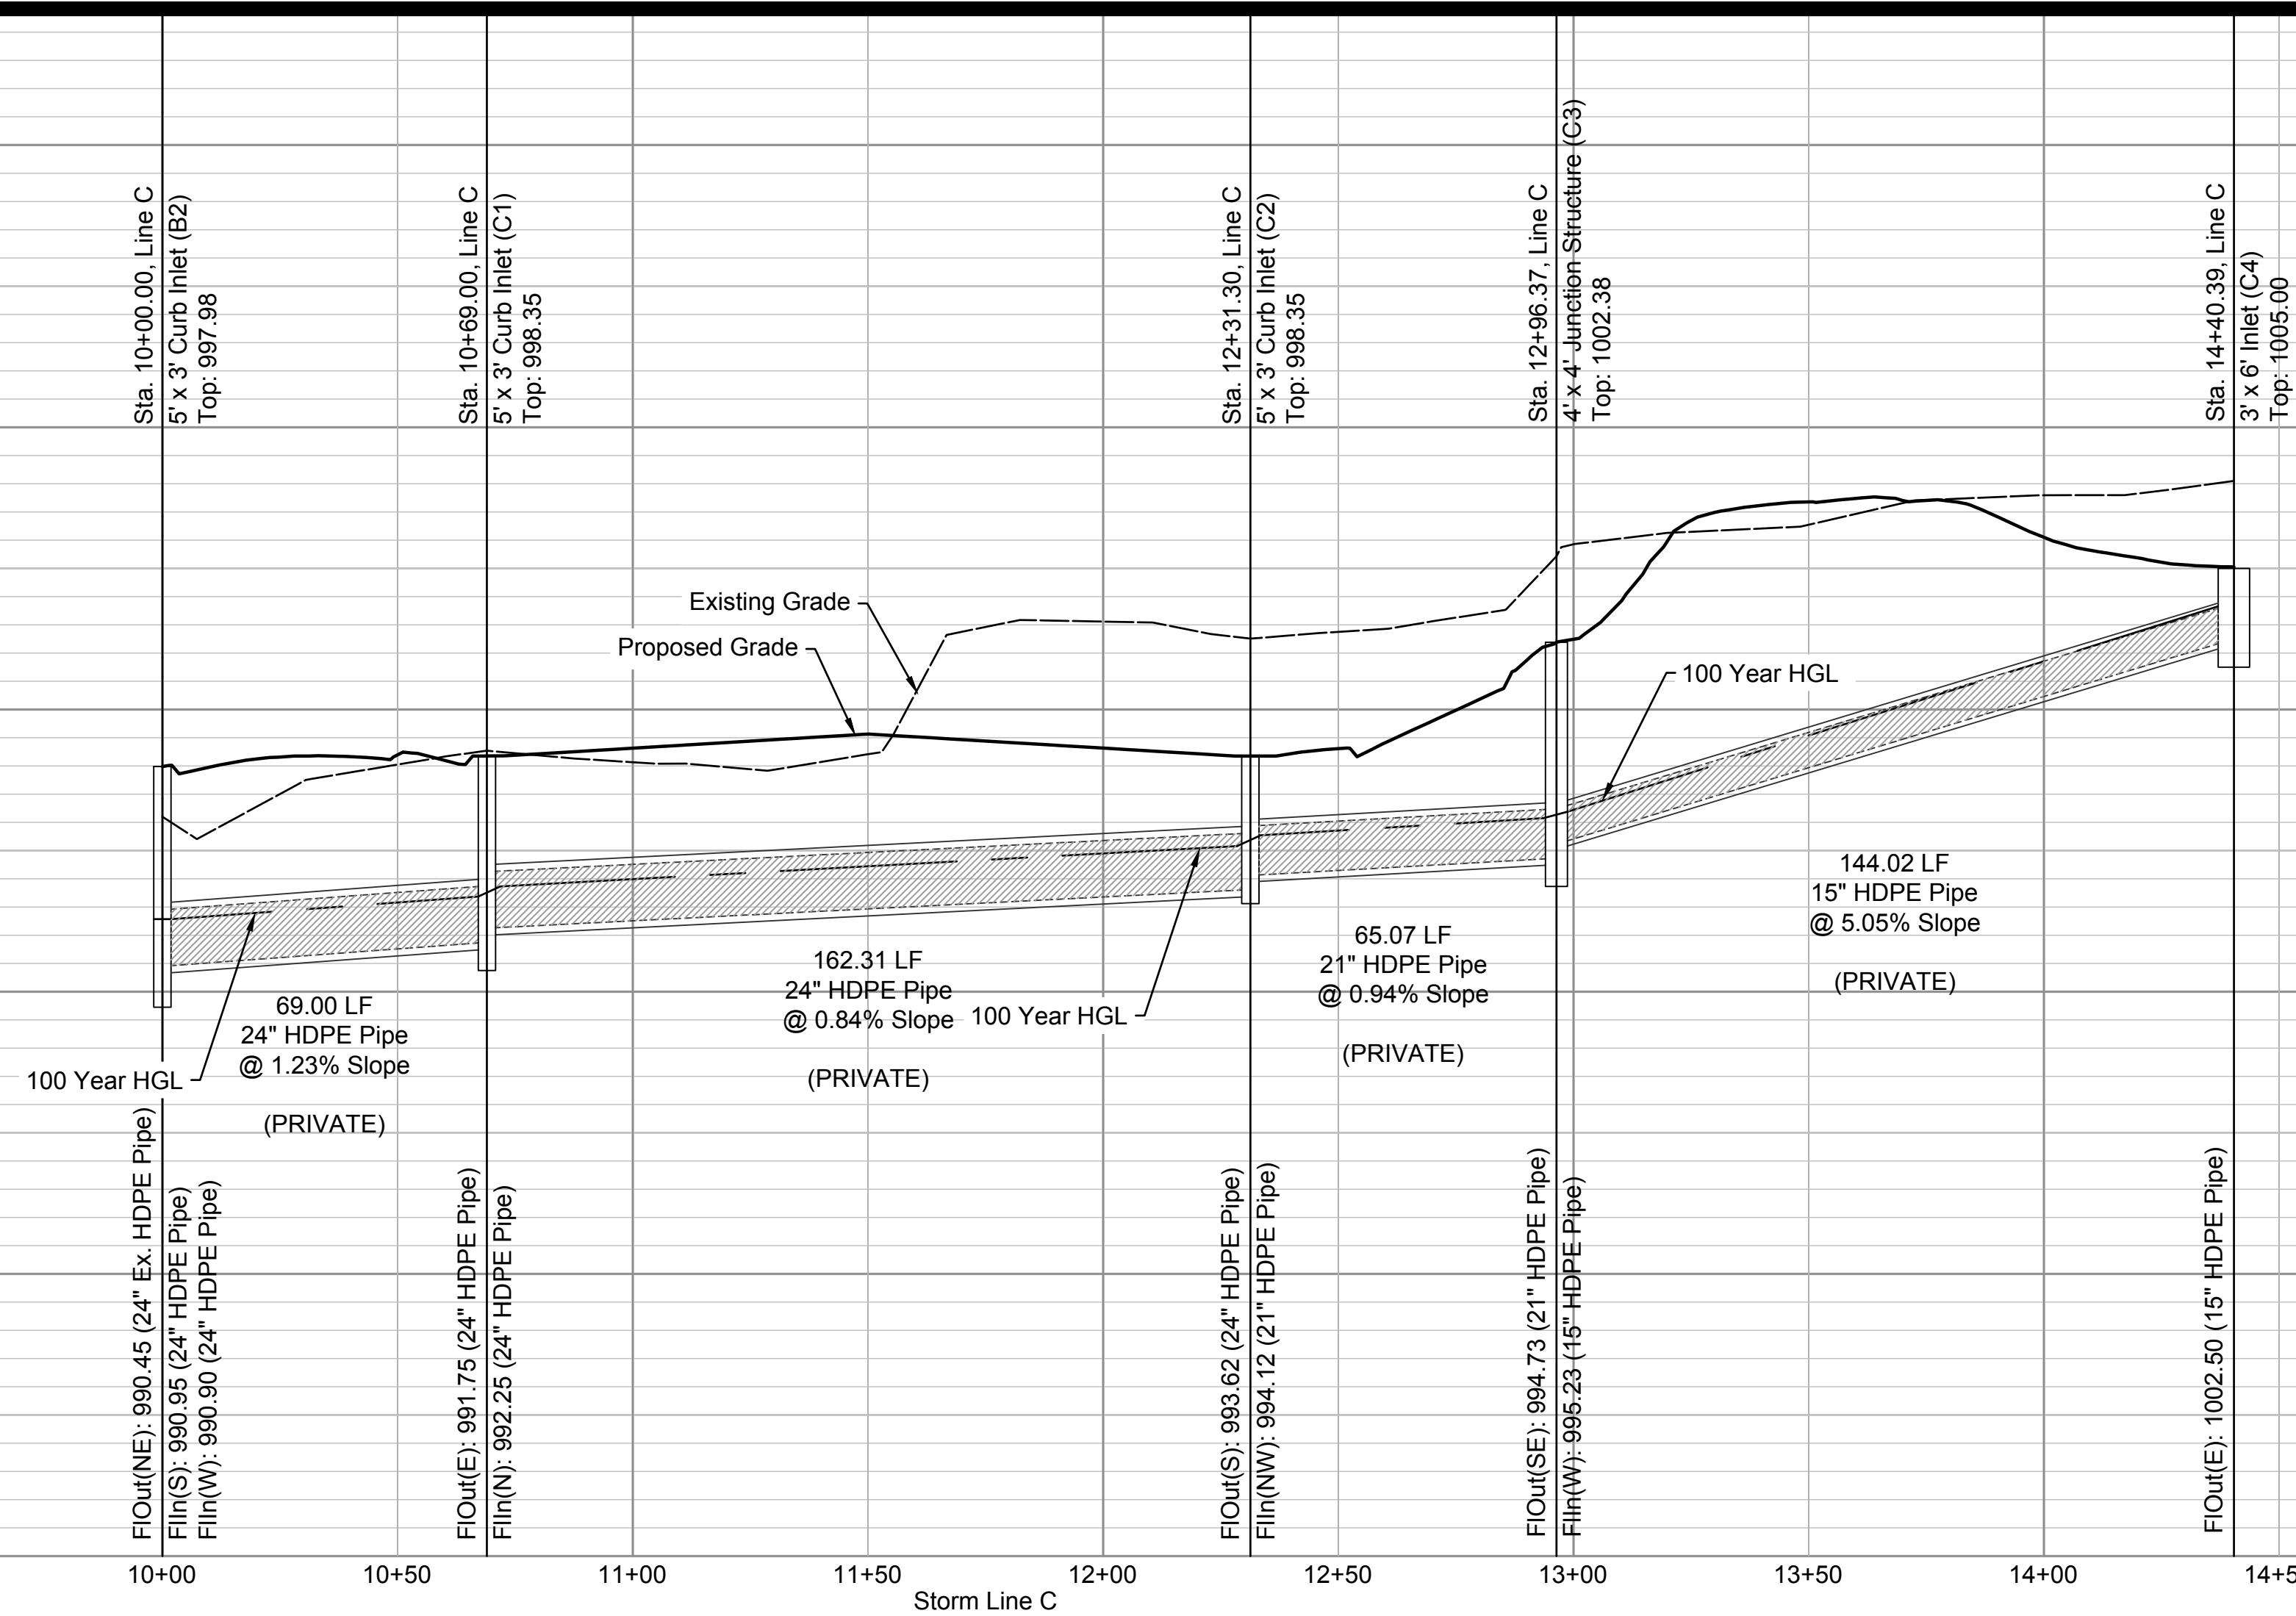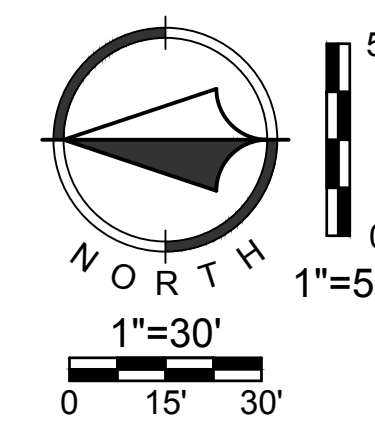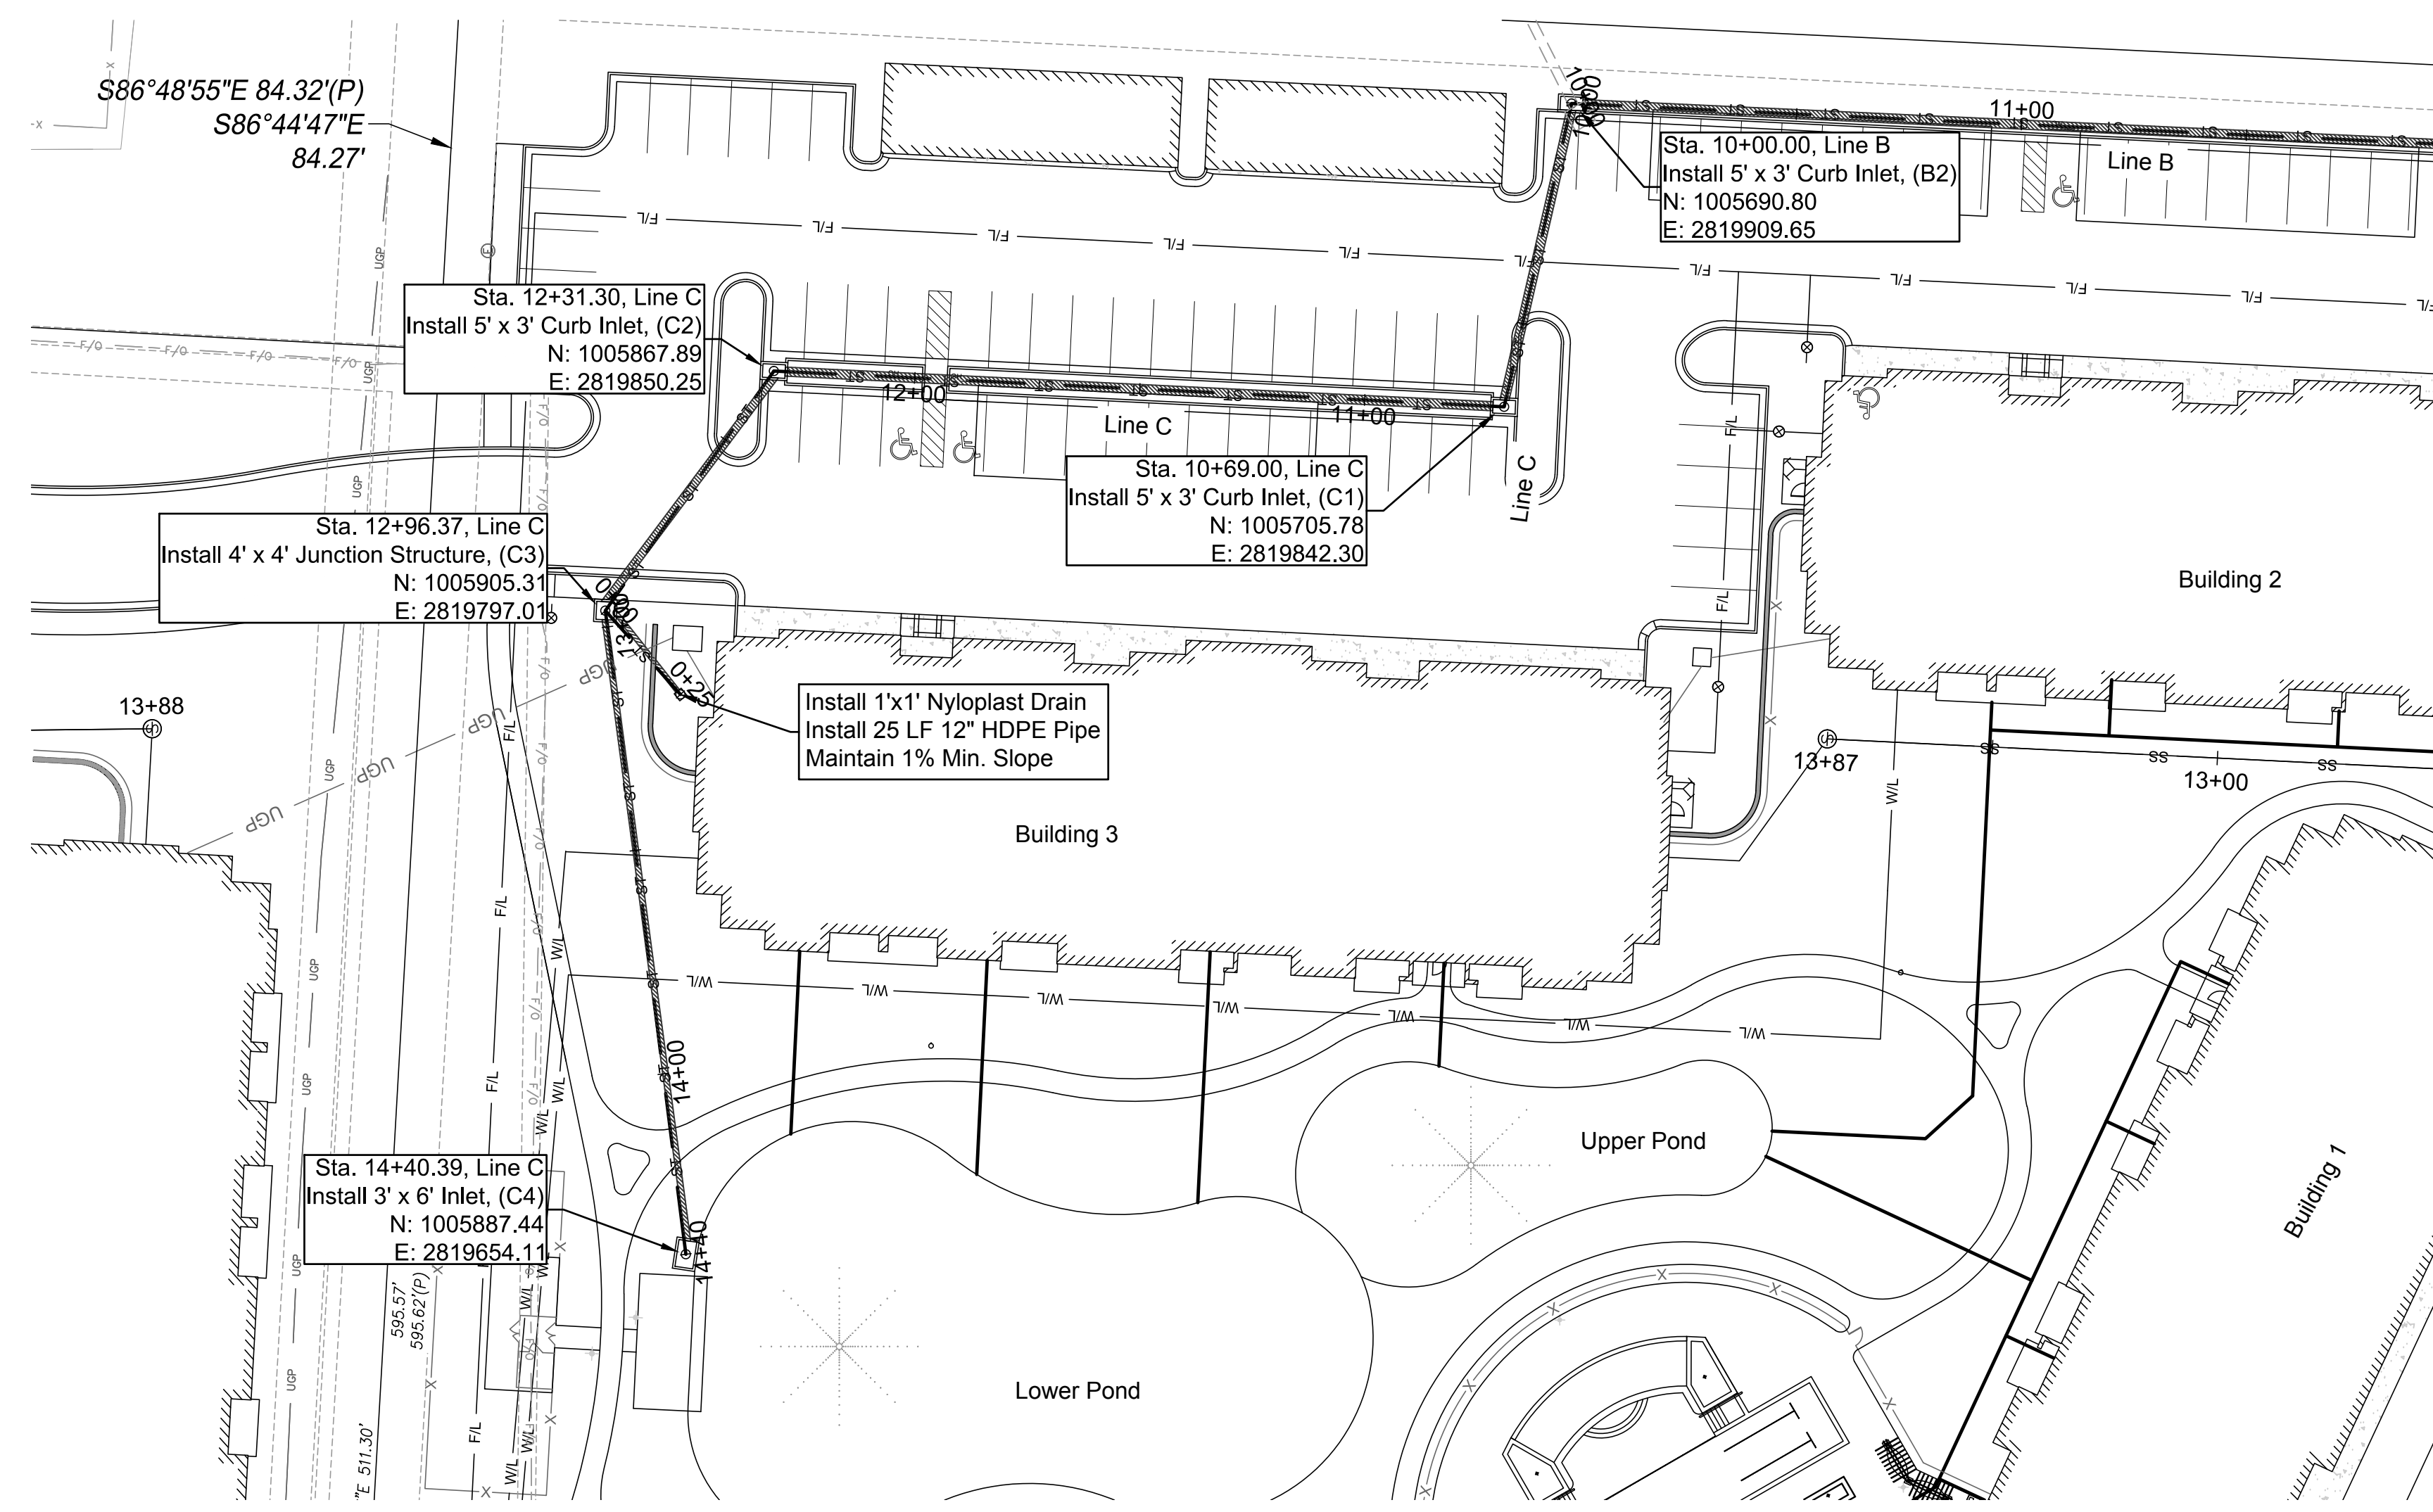

Aug 21, 2018 2:36pm
Z:\RIC Design\2018-0129 Northpoint Summit Square II Apartments\DWG\FDPs\Storm Plan and Profile - Line D.dwg

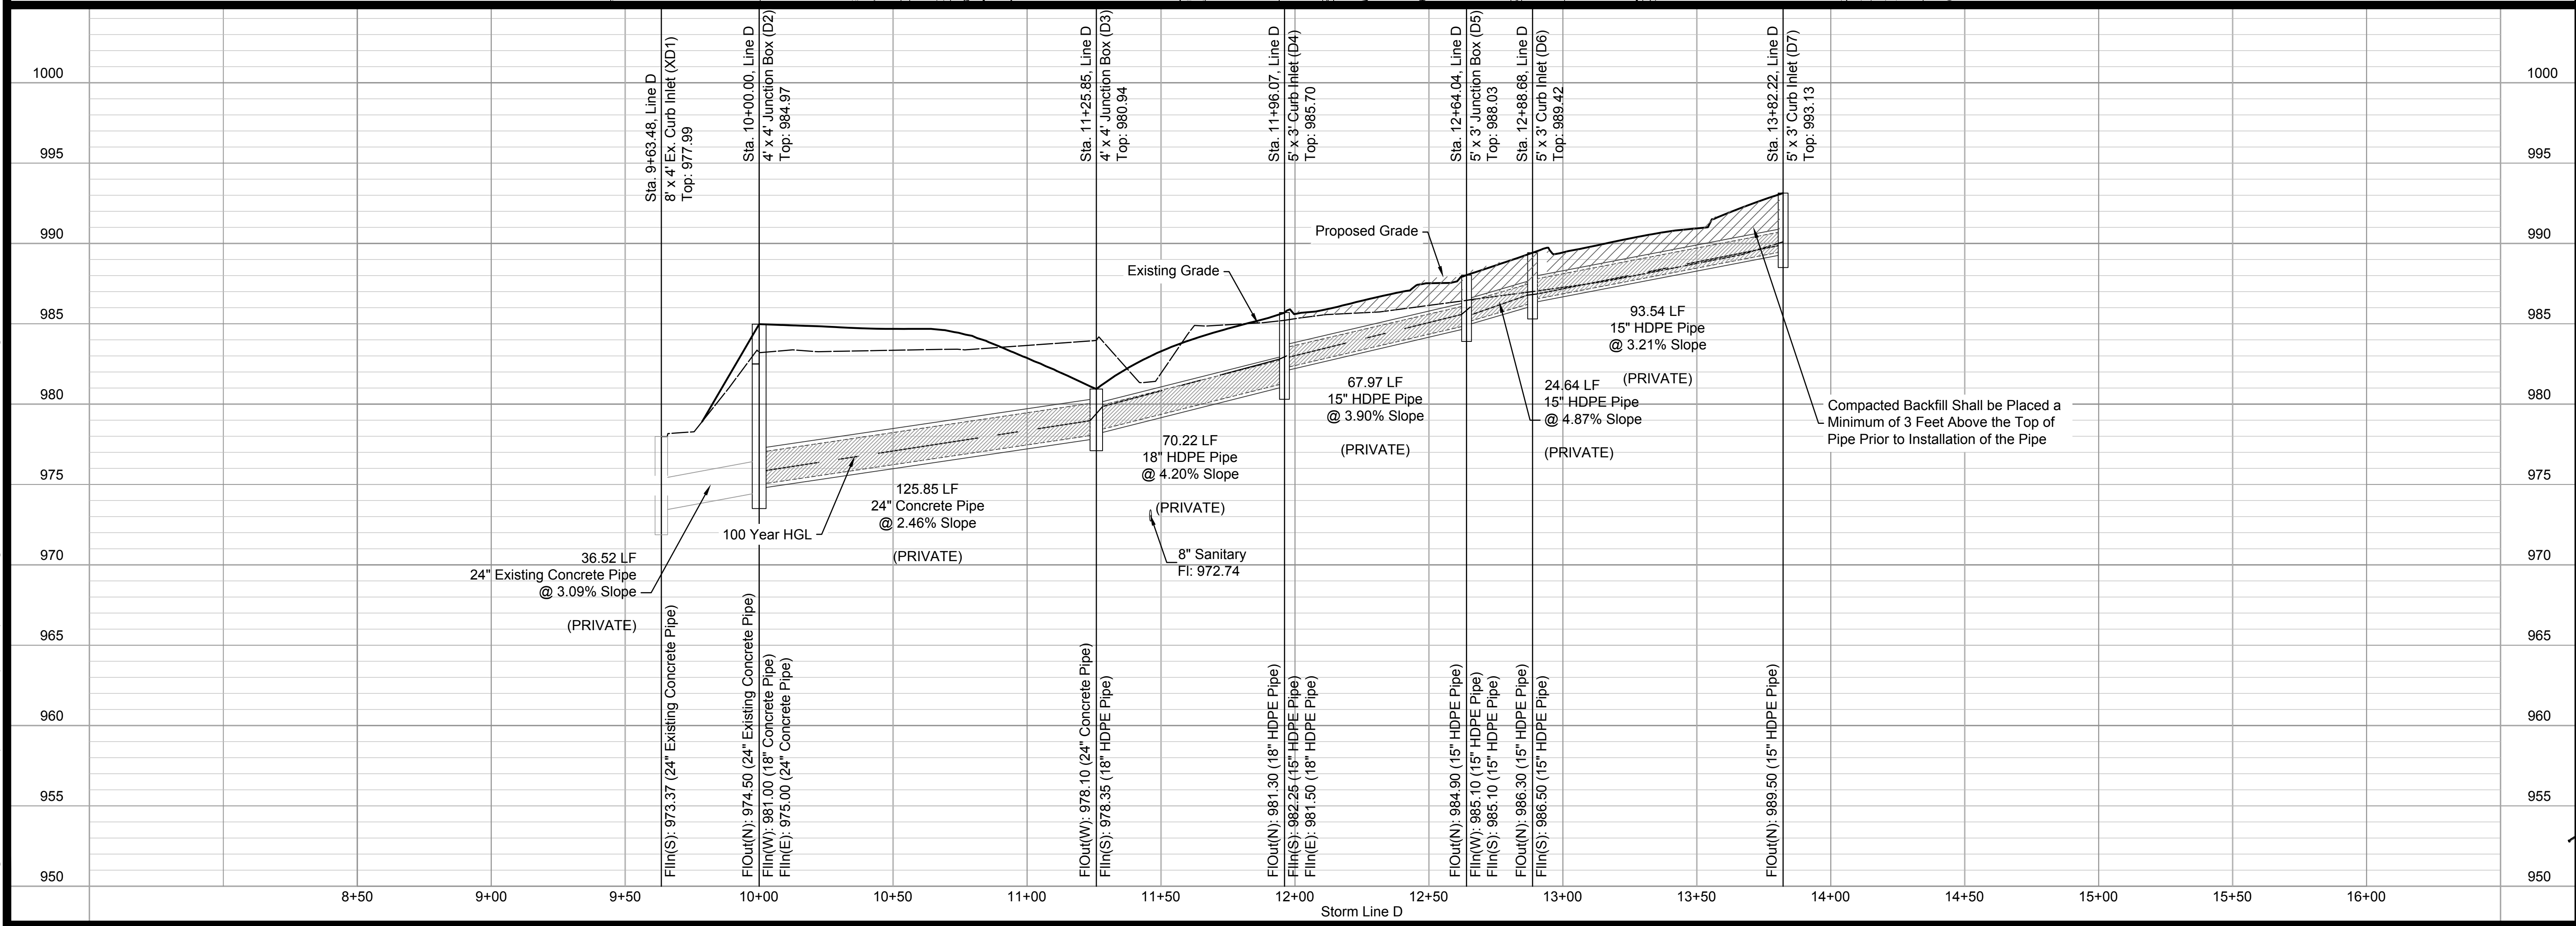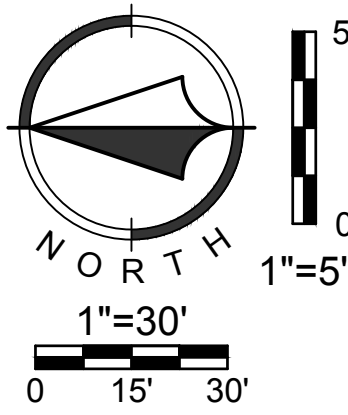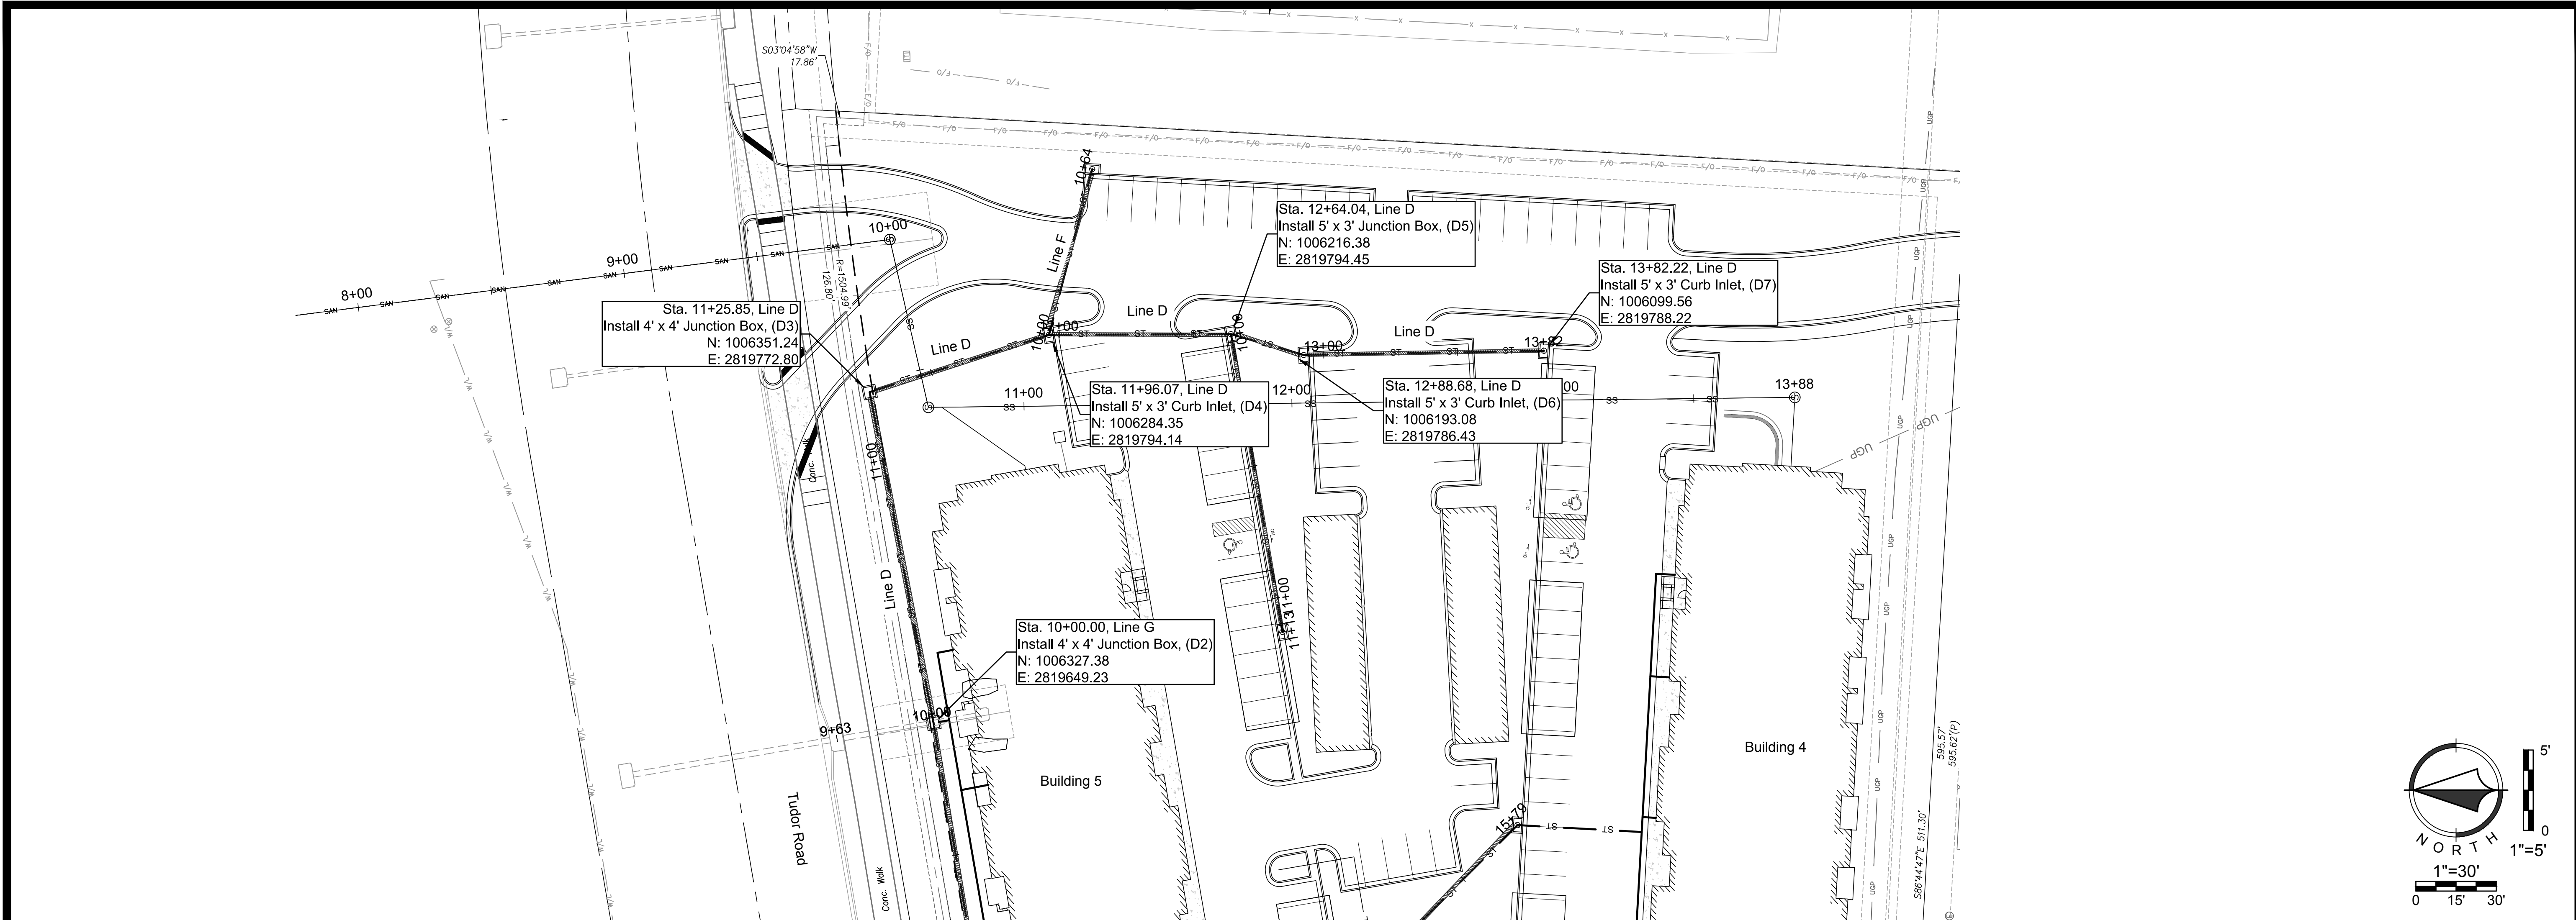

Sheet
C26

Final Development Plans
18-0129
Summit Square II
Lee's Summit, Jackson County, Missouri

Storm Plan and Profile
Line D


6	TCD	MES	08/21/18	Per City Comments
5	TCD	MES	08/03/18	95% Set
4	TCD	MES	07/13/18	80% Set
3	APT	MES	06/15/18	50% Set
2	APT	MES	05/14/13	PER CITY COMMENTS
1	APT	MES	04/13/18	ORIGINAL SUBMITTAL
NO.	BY	DD	DATE	REVISION

Renaissance Infrastructure Consulting

1815 MCCREE STREET, SUITE 200
KANSAS CITY, MISSOURI 64108
816.800.0950
WWW.RIC-CONSULT.COM

MISSOURI CERTIFICATE OF AUTHORITY NO. 2010033630

Aug 21, 2018 2:36pm
Z:\RIC Design\2018\18-0129 Northpoint Summit Square II Apartments\DWG\FDPs\Storm Plan and Profile - Line E & F.dwg

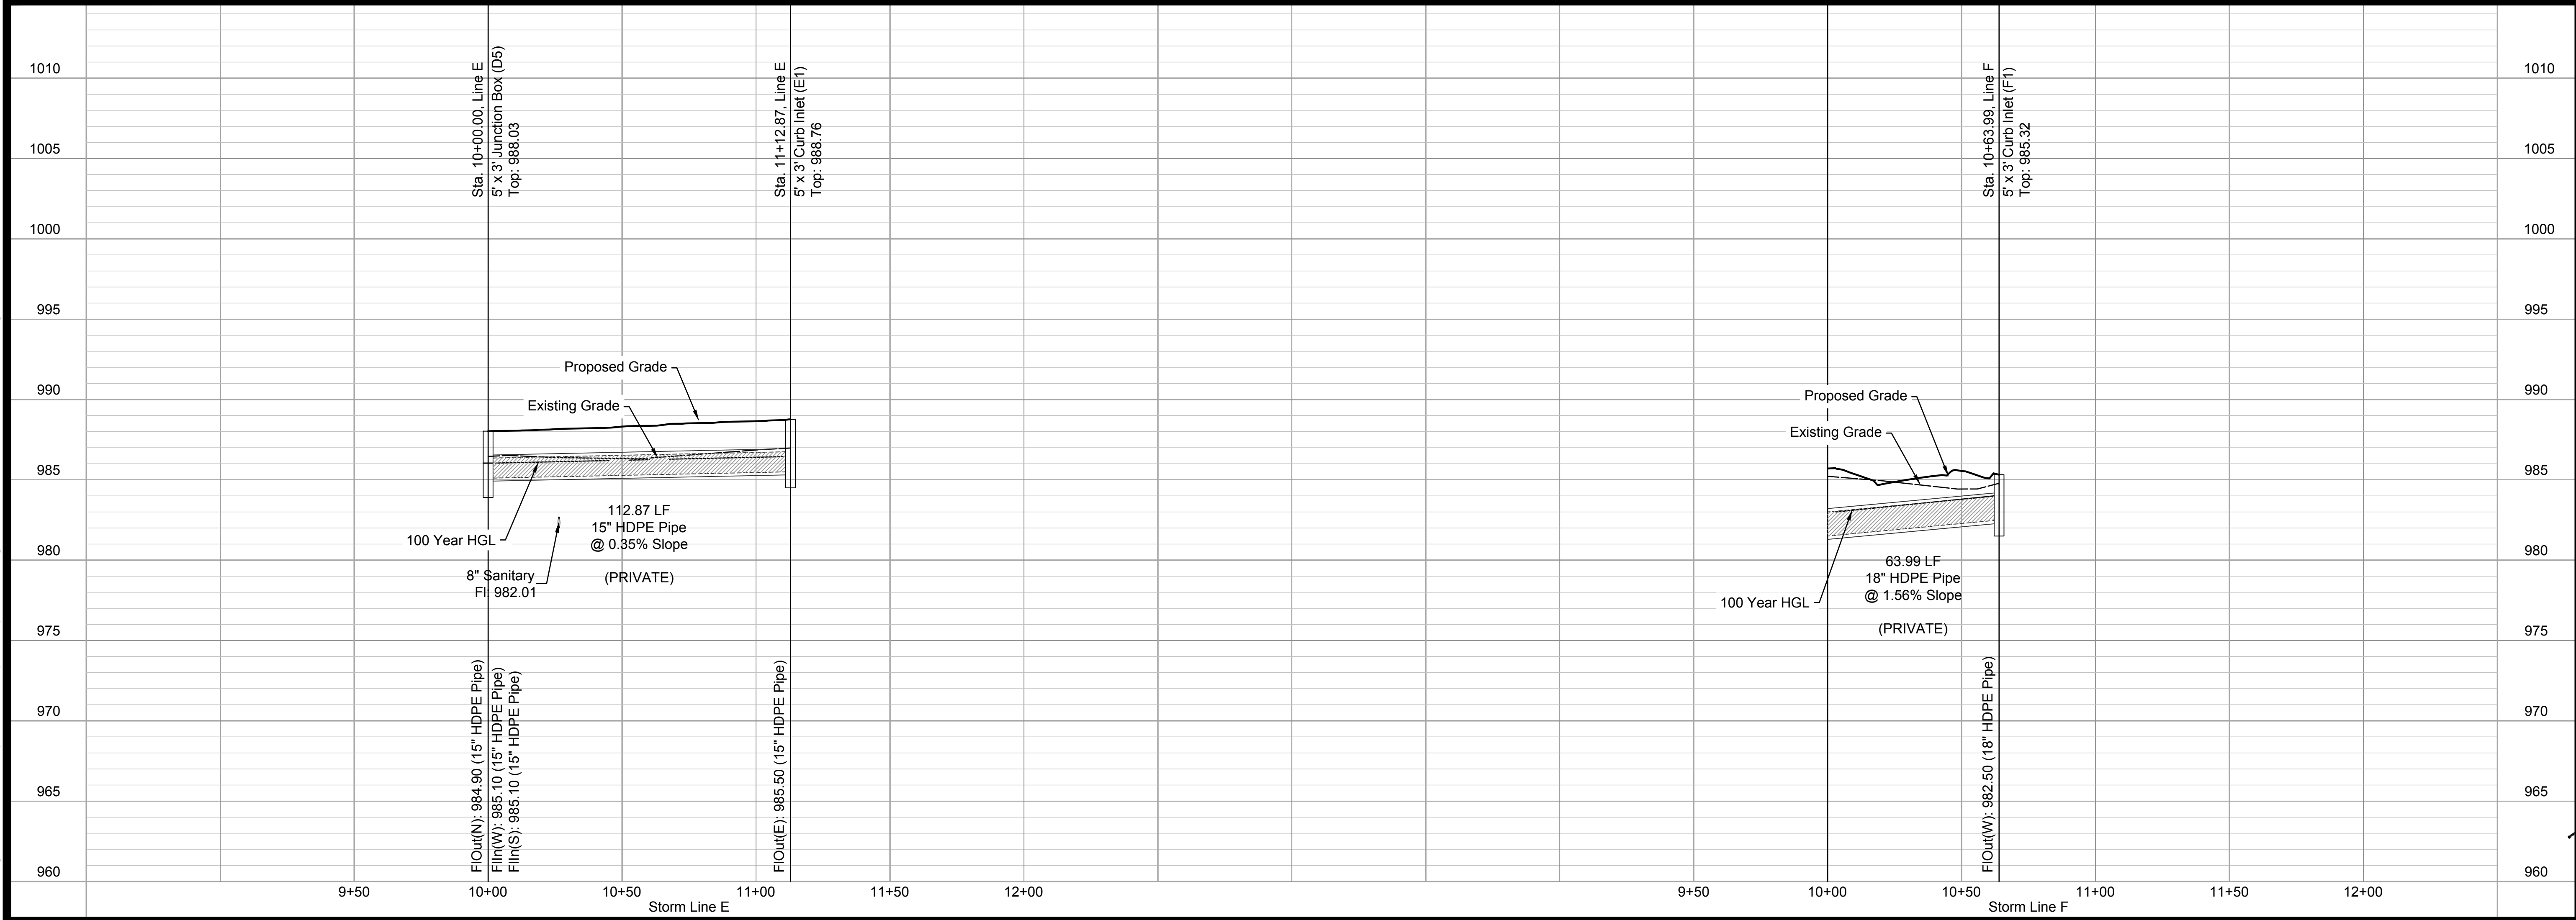

Renaissance Infrastructure Consulting



1815 MCGEE STREET, SUITE 200
KANSAS CITY, MISSOURI 64108
816.800.0950
WWW.RIC-CONSULT.COM

MISSOURI CERTIFICATE OF AUTHORITY NO. 200033630

STATE OF MISSOURI
JUL 21 2018
MITCHELL
@ SLUTTER
NUMBER
PE-200033630
REGISTERED PROFESSIONAL ENGINEER

NO.	BY	DD	DATE	PER CITY COMMENTS	REVISION
6	TCO	MES	08/21/18	95% Set	
5	TCO	MES	08/03/18	80% Set	
4	TCO	MES	07/13/18	50% Set	
3	APT	MES	06/15/18	PER CITY COMMENTS	
2	APT	MES	05/14/13	ORIGINAL SUBMITTAL	
1	APT	MES	04/13/18		

Aug 21, 2018 2:36pm
Z:\RIC Design\2018-0129 Northpoint Summit Square II Apartments\DWG\FDPs\Storm Plan and Profile - Line G.dwg

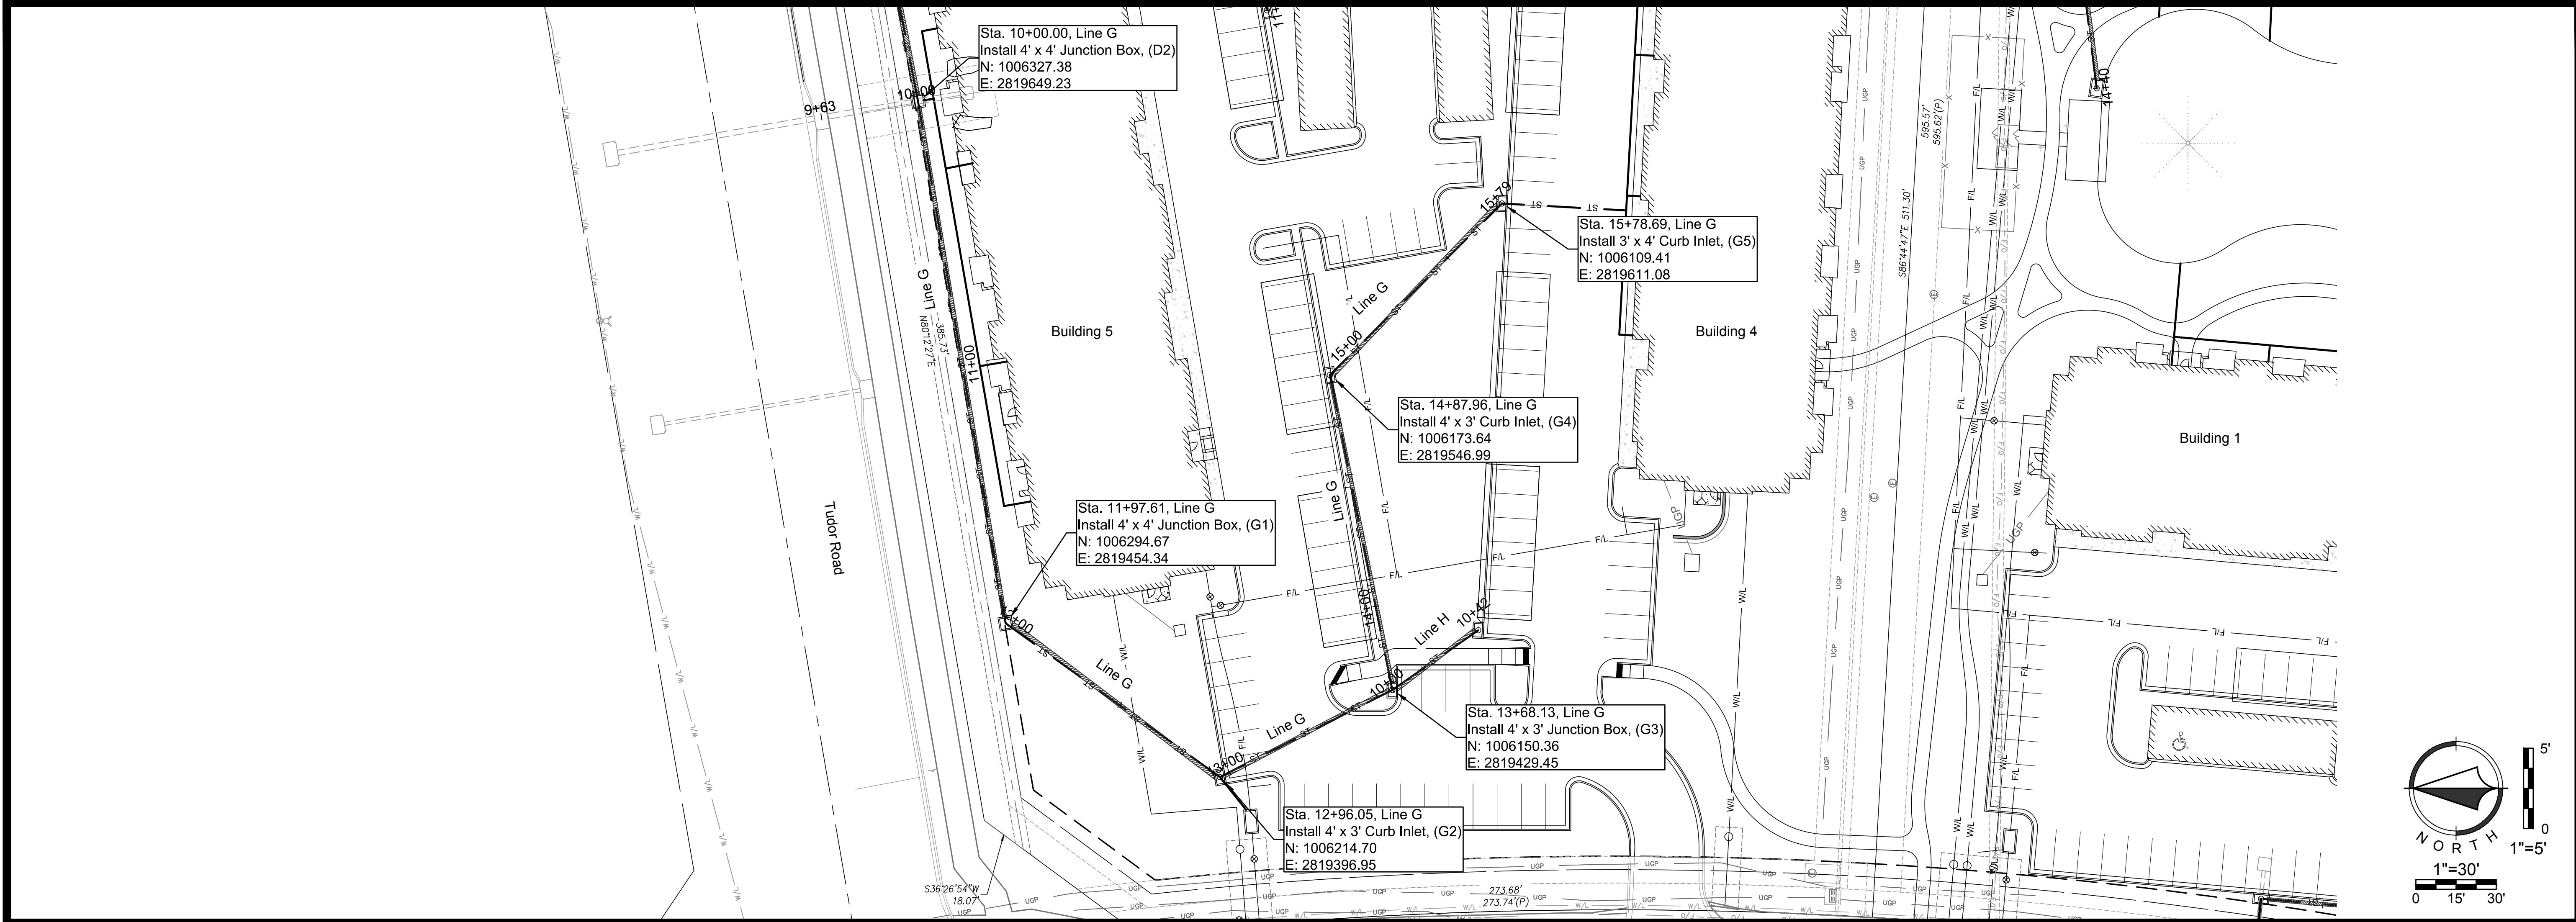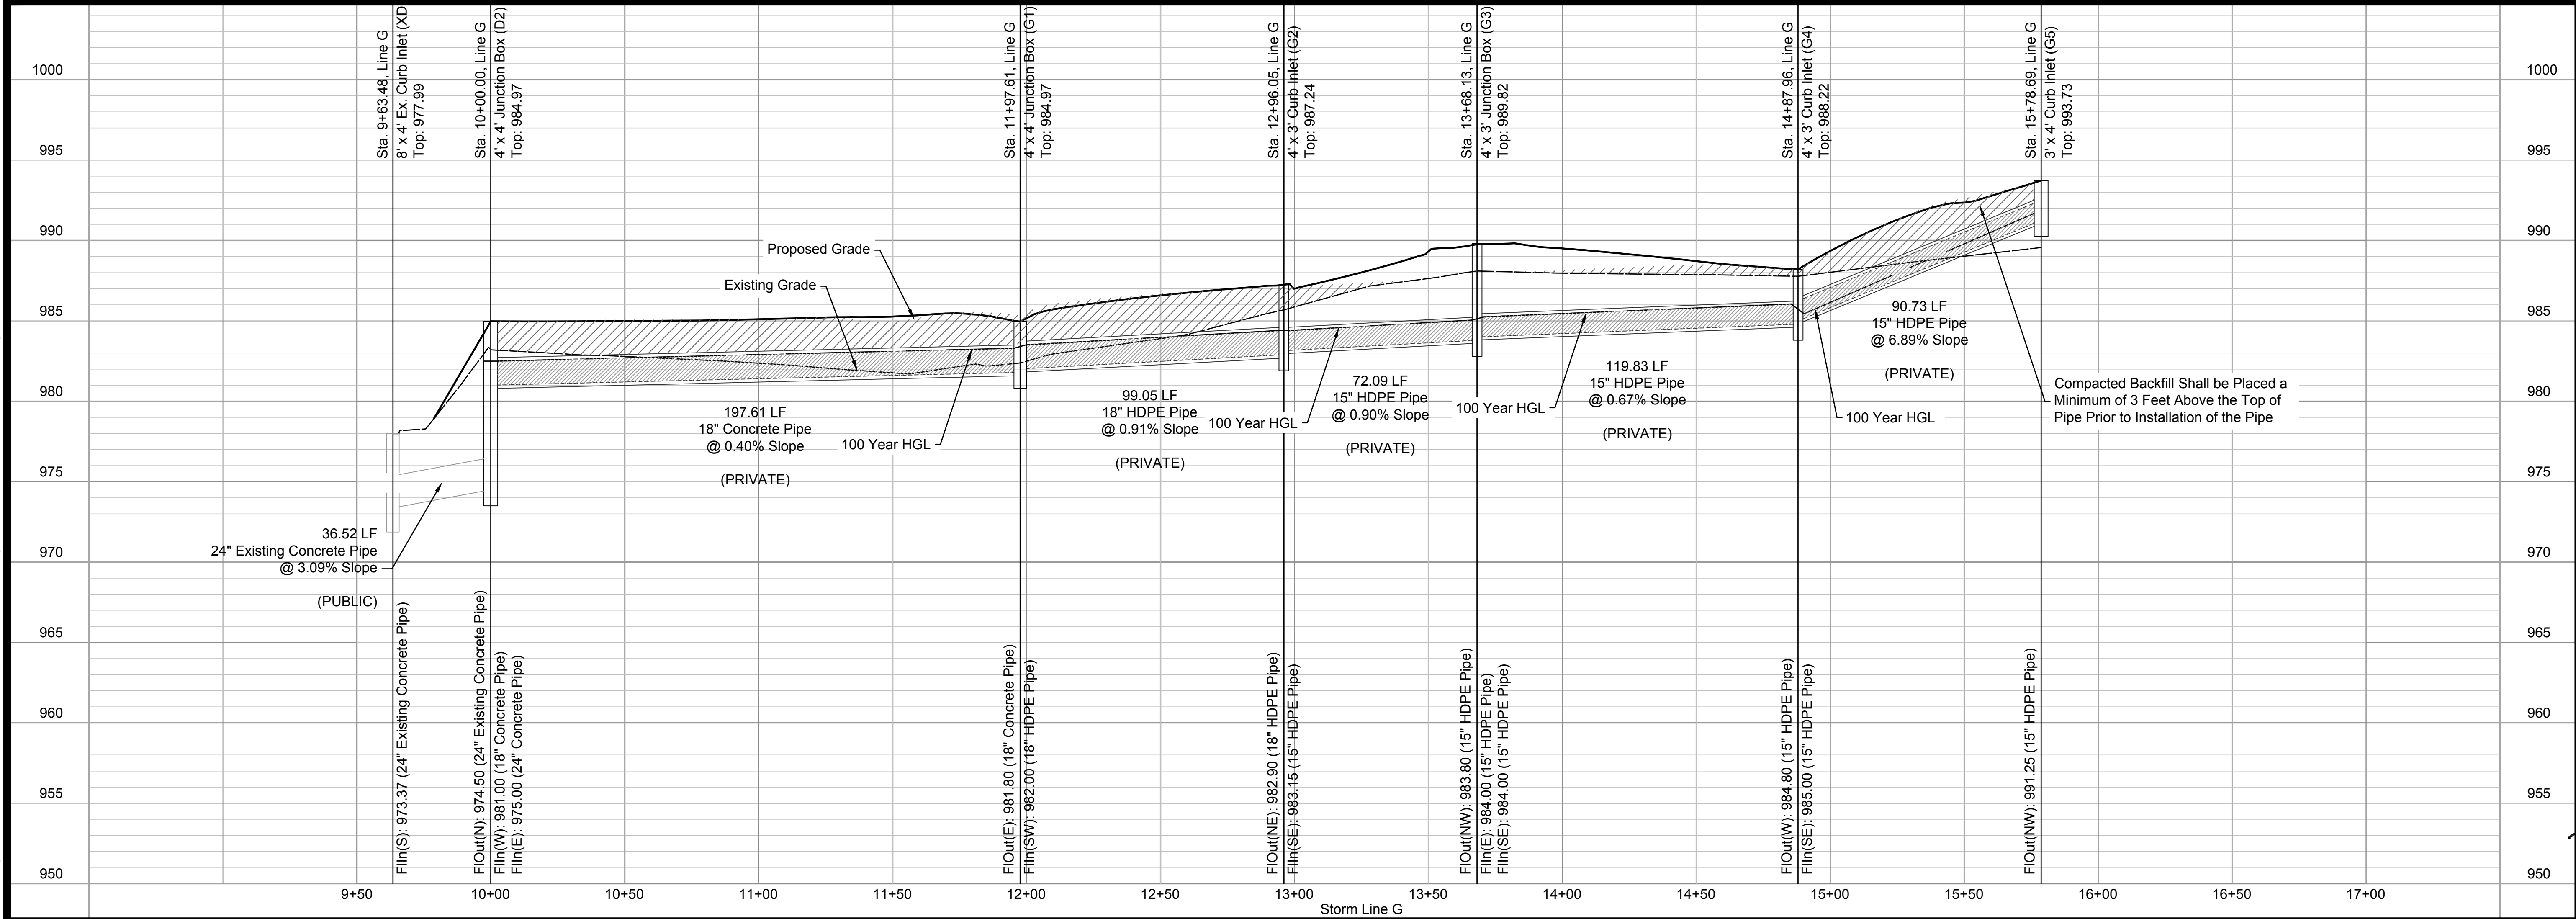

6

TCD

MES

08/21/18

5

TCD

MES

08/03/18

4

TCD

MES

07/13/18

3

APT

MES

06/15/18

2

APT

MES

05/14/18

1

APT

MES

04/13/18

NO

BY

DD

DATE

Per City Comments

95% Set

80% Set

50% Set

PER CITY COMMENTS

ORIGINAL SUBMITTAL

REVISION

REnaissance

Infrastructure

Consulting

STATE OF MISSOURI

SEAL

MITCHELL E. SLUTTER

PE-2000303418

Professional Engineer

MISSOURI CERTIFICATE OF AUTHORITY NO. 200033630

18-0129

Summit Square II

Lee's Summit, Jackson County, Missouri

Sheet
C28

Final Development Plans

Storm Plan and Profile



Line G

18-0129

Summit Square II

Lee's Summit, Jackson County, Missouri

Aug 21, 2018 2:37pm
Z:\RIC Design\2018\18-0129 Northpoint Summit Square II Apartments\DWG\FDPs\Storm Plan and Profile - Line H.dwg

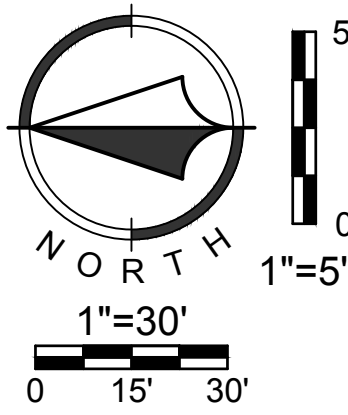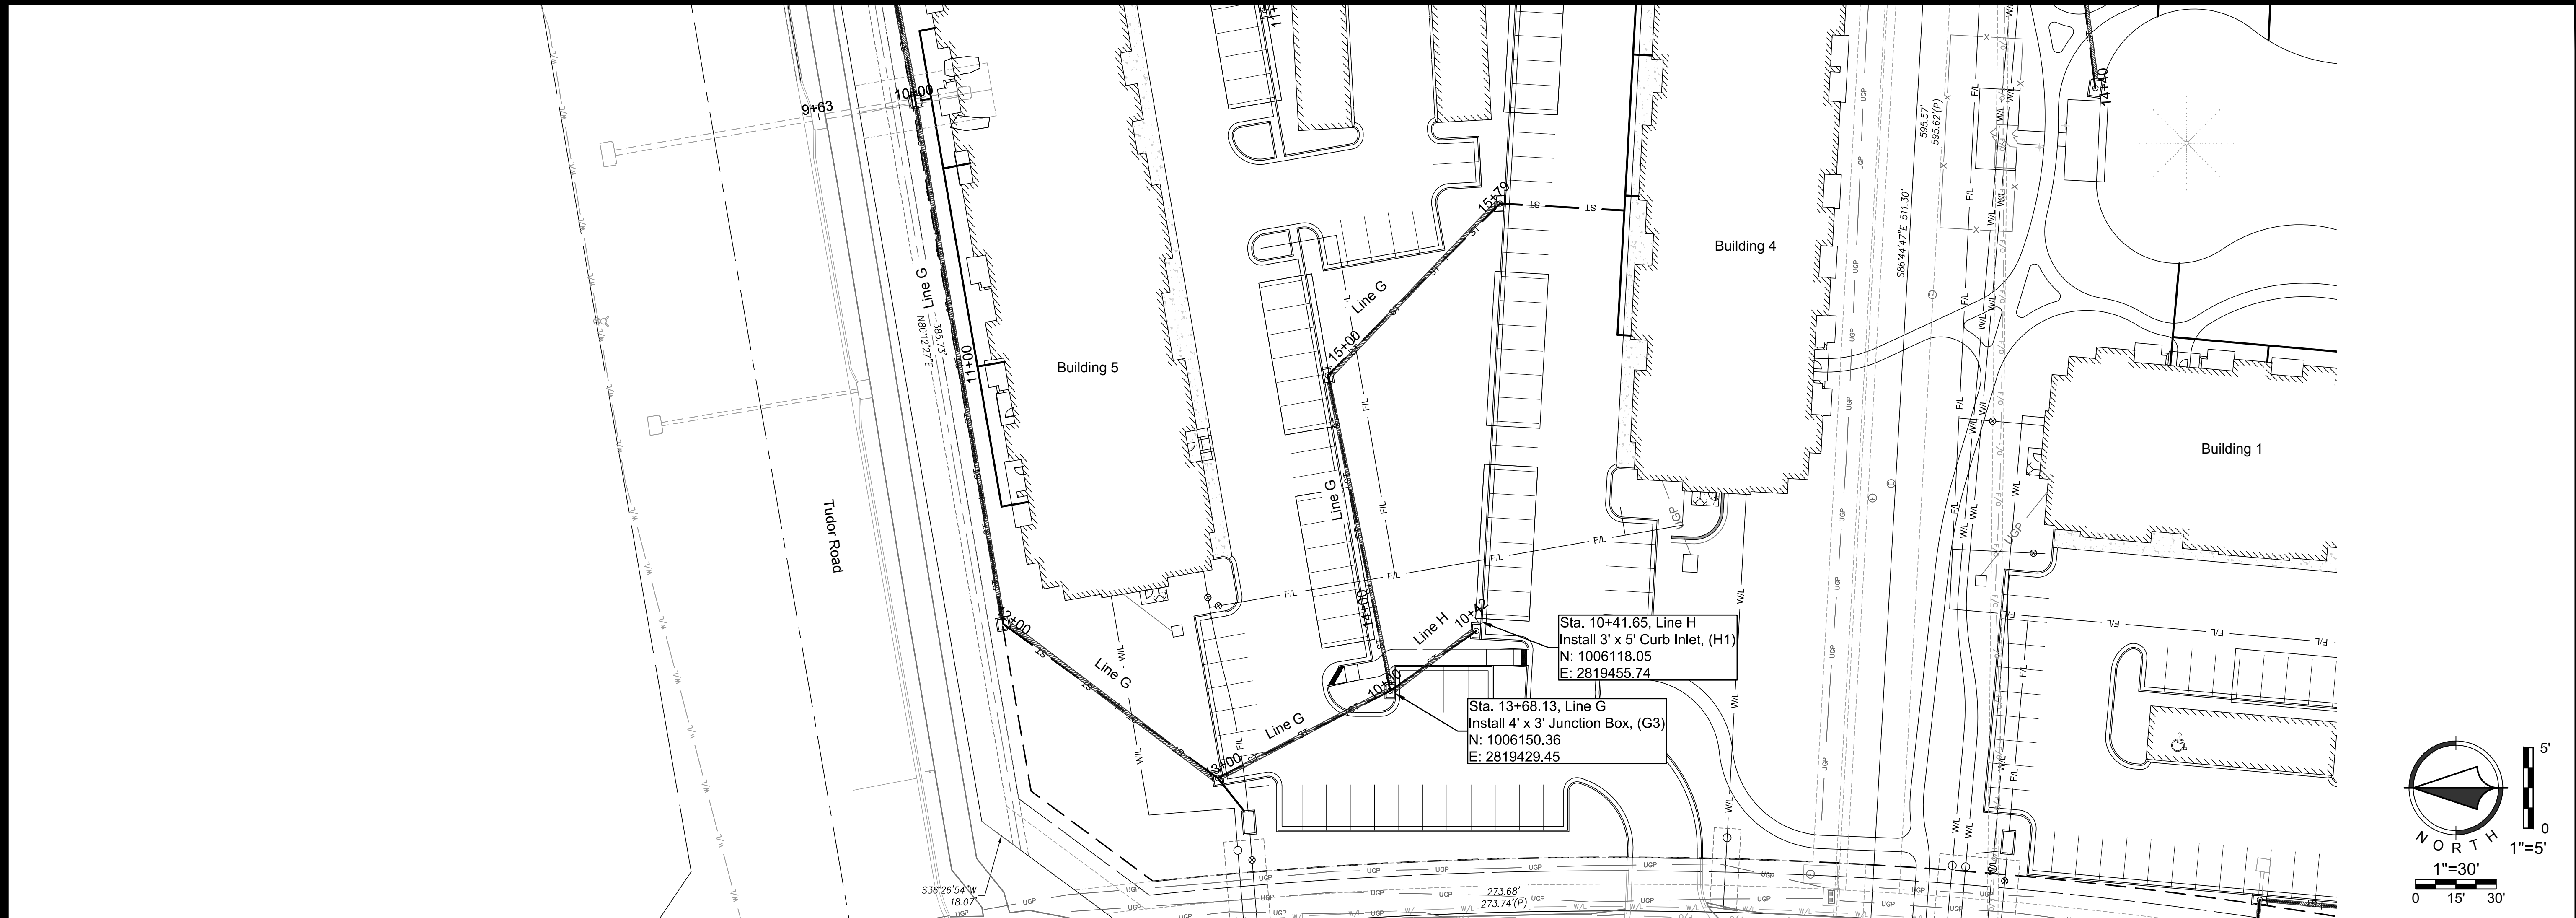

Sheet
C29

Final Development Plans
18-0129
Summit Square II
Lee's Summit, Jackson County, Missouri

Storm Plan and Profile
Line H

6	TCD	MES	08/21/18	Per City Comments
5	TCD	MES	08/03/18	95% Set
4	TCD	MES	07/13/18	80% Set
3	APT	MES	06/15/18	50% Set
2	APT	MES	05/14/13	PER CITY COMMENTS
1	APT	MES	04/13/18	ORIGINAL SUBMITTAL
NO.	BY	DD	DATE	REVISION


Renaissance Infrastructure Consulting

STATE OF MISSOURI
MITCHELL E. SLUTTER
PE-2002003418
EXPIRATION DATE 08/21/18


1815 MCGEE STREET, SUITE 200
KANSAS CITY, MISSOURI 64108
816.800.0950
WWW.RIC-CONSULT.COM

MISSOURI CERTIFICATE OF AUTHORITY NO. 2010033630

Note: 5' x 3' Box Structure shall be typical APWA inlet with steel insert.

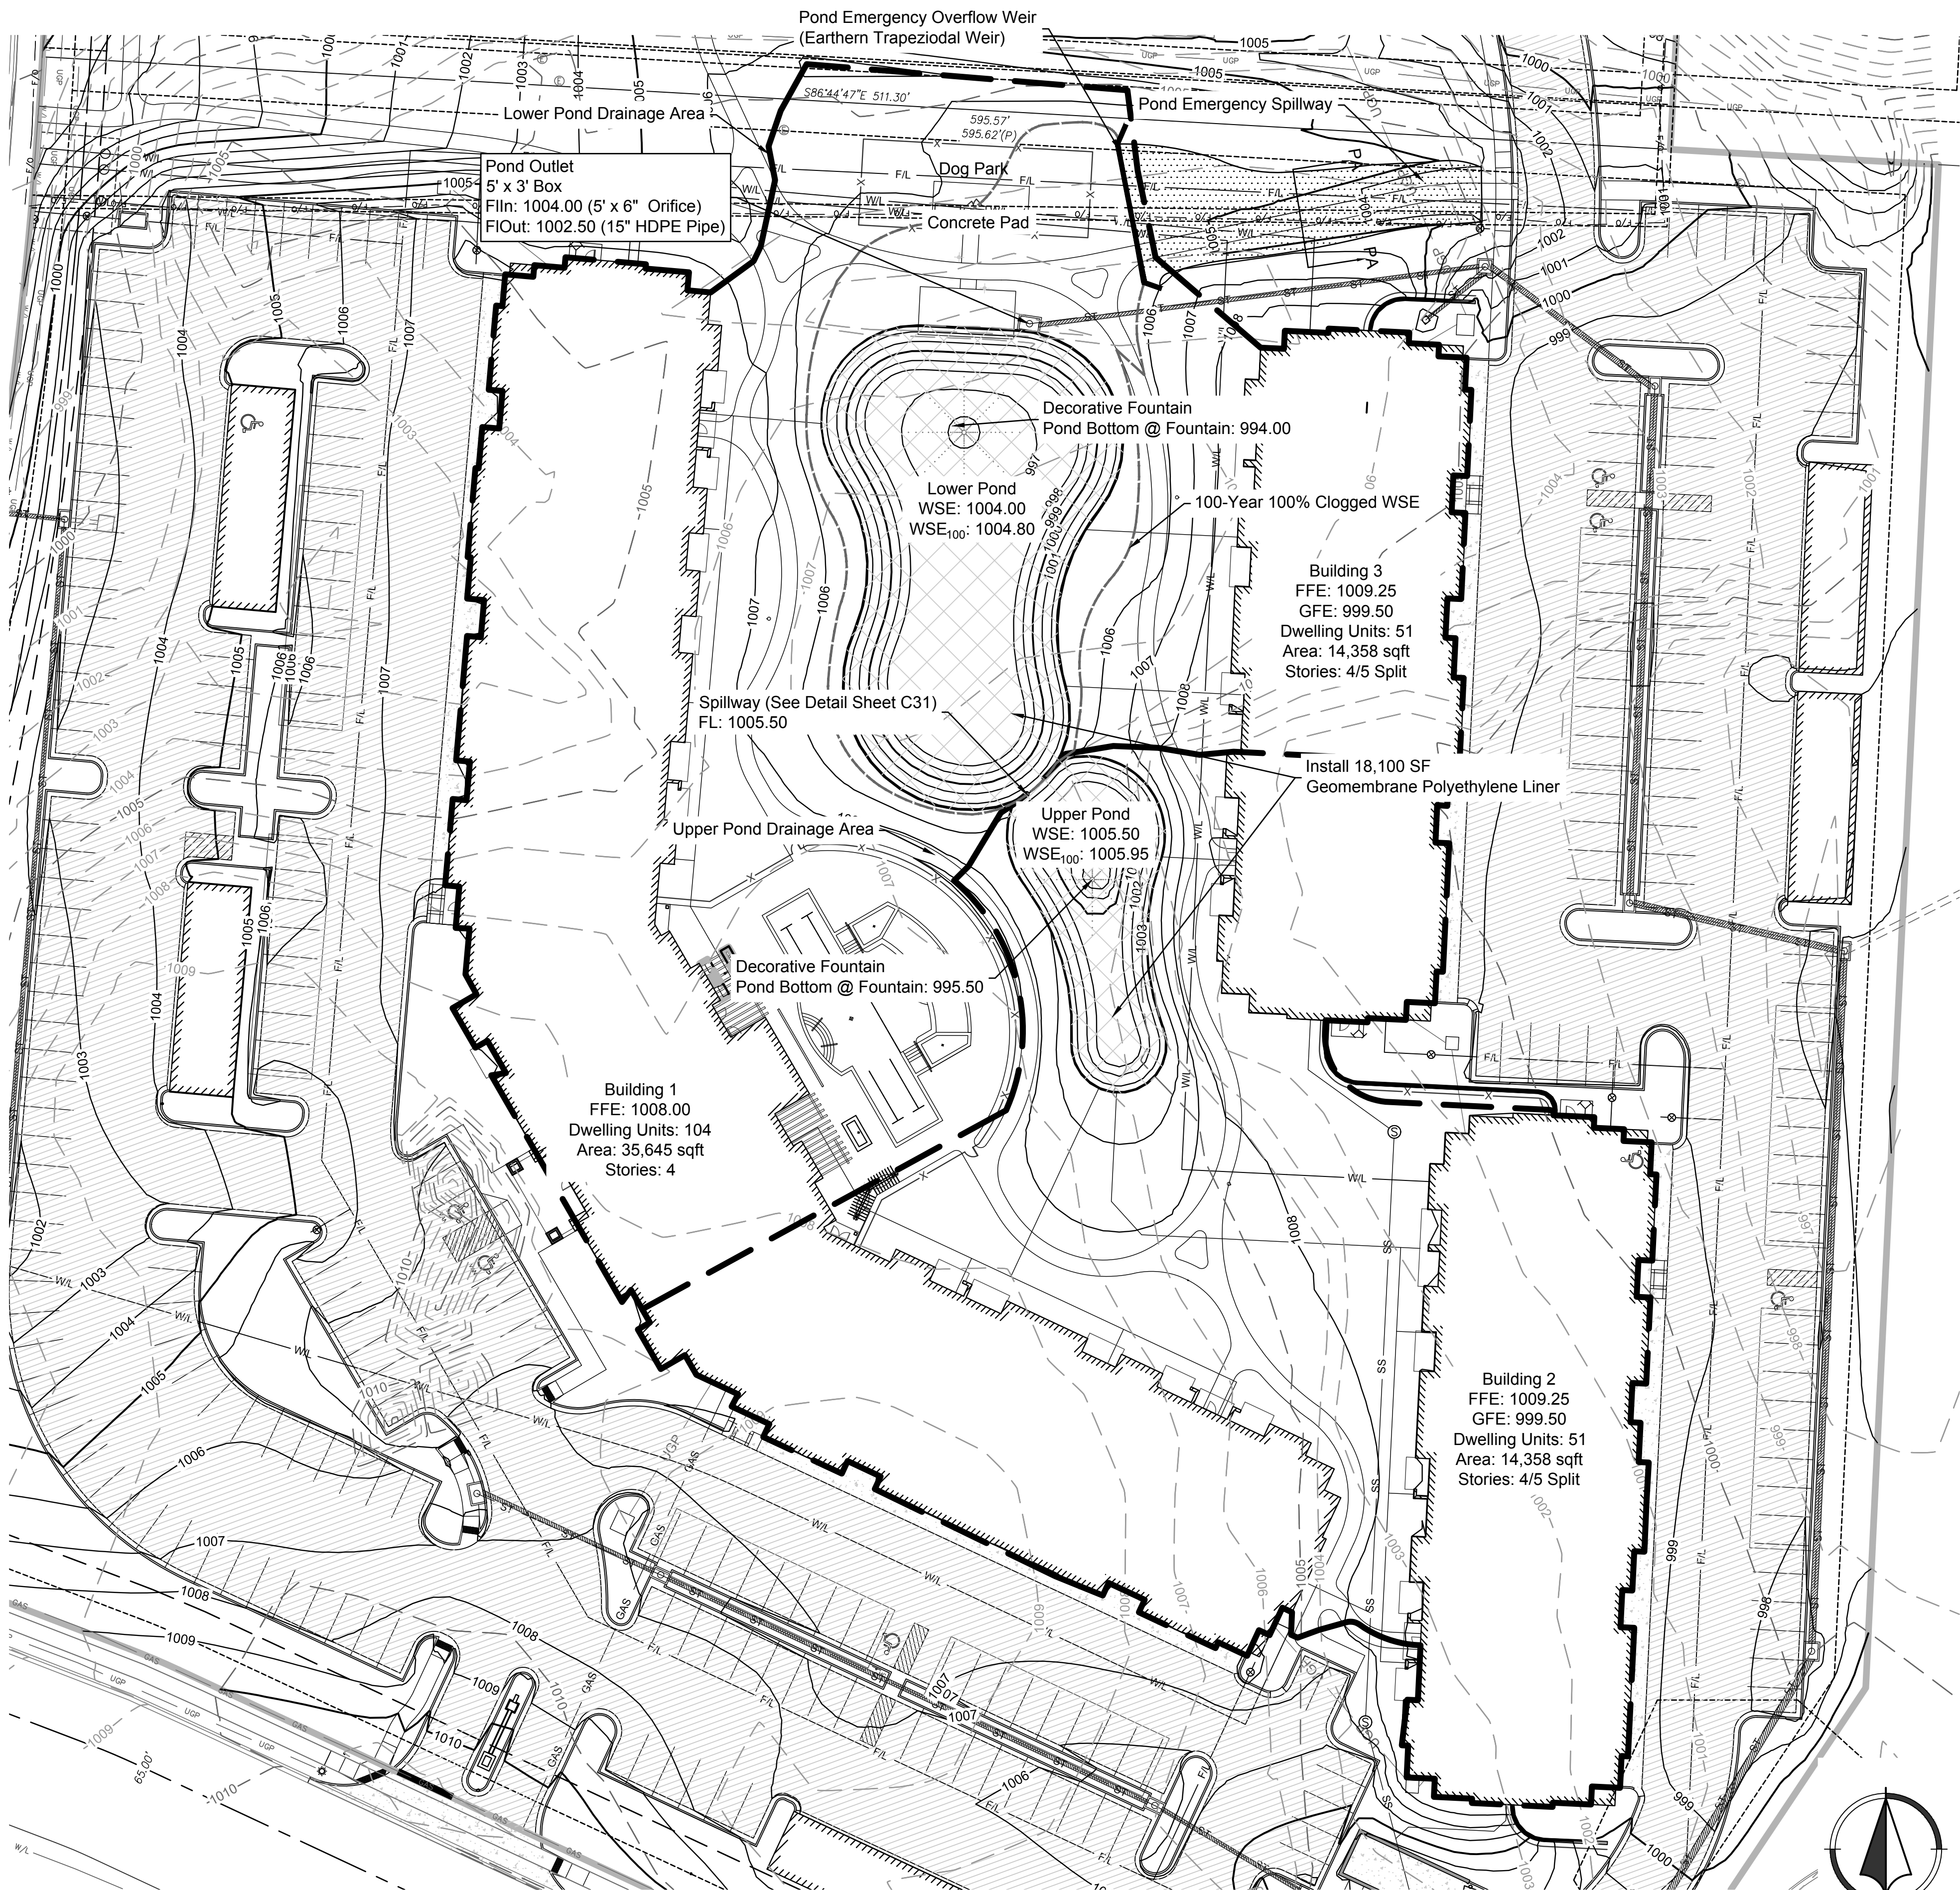

Note: Ponds To Include Recirculation Pump (Design By Others)

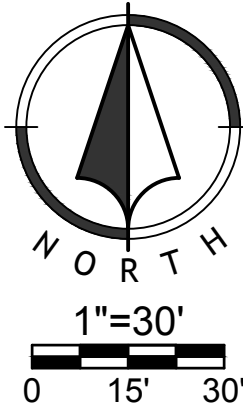

Pond Design Calculations:

Note: As outlined in the Storm Water Report, the following development is part of a regional detention system. The proposed ponds are not required for detention and are for aesthetics only.

Runoff Calculations:

Area: 1.93 Ac (98 CN) + 1.15 Ac (74 CN) = 3.08 Ac
Tc: 10 Minutes
CN: 89.04

$Q_{100} = 25.08$ cfs
 $Q_{10} = 19.15$ cfs

Stage Storage:

100 Year WSE: 1,004.80

Emergency Spillway Design:





Weir Length: 35'
Weir Elevation: 1005.50
Side Slopes: 4:1
Flow Depth: 0.42'

Spillway Erosion Protection:

Flow Area: 20.58 sqft
Flow WP: 44.12 ft
 $R = 0.466$ ft
 $S = 0.005$ ft/ft
 $\gamma = 62.4 \times 0.466 \times 0.005 = 0.145$ psf
Spillway to be lined with well maintained turf grass. No additional erosion protection required.

Outlet Release Rates:

$Q_{100} = 9.35$ cfs

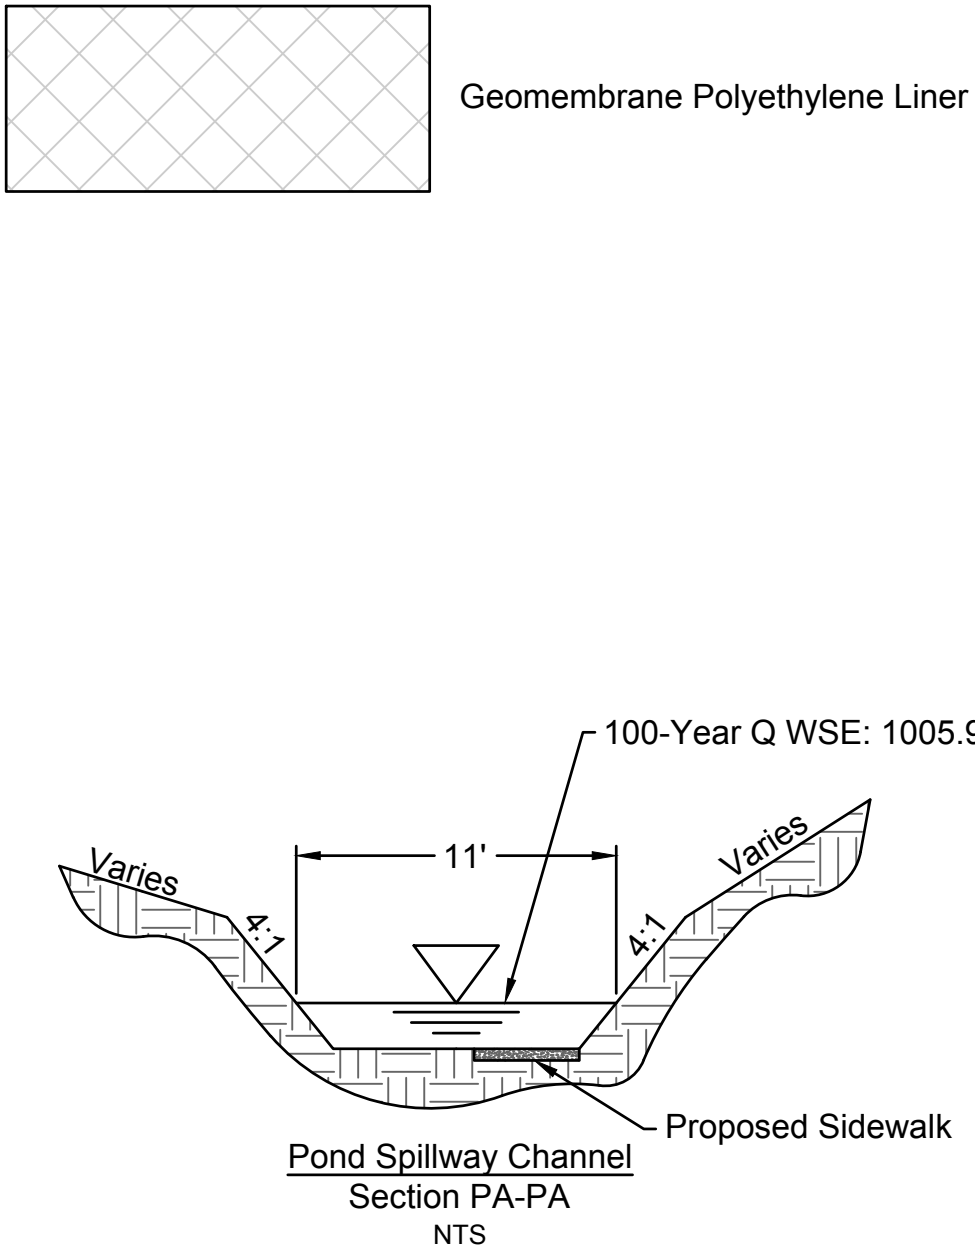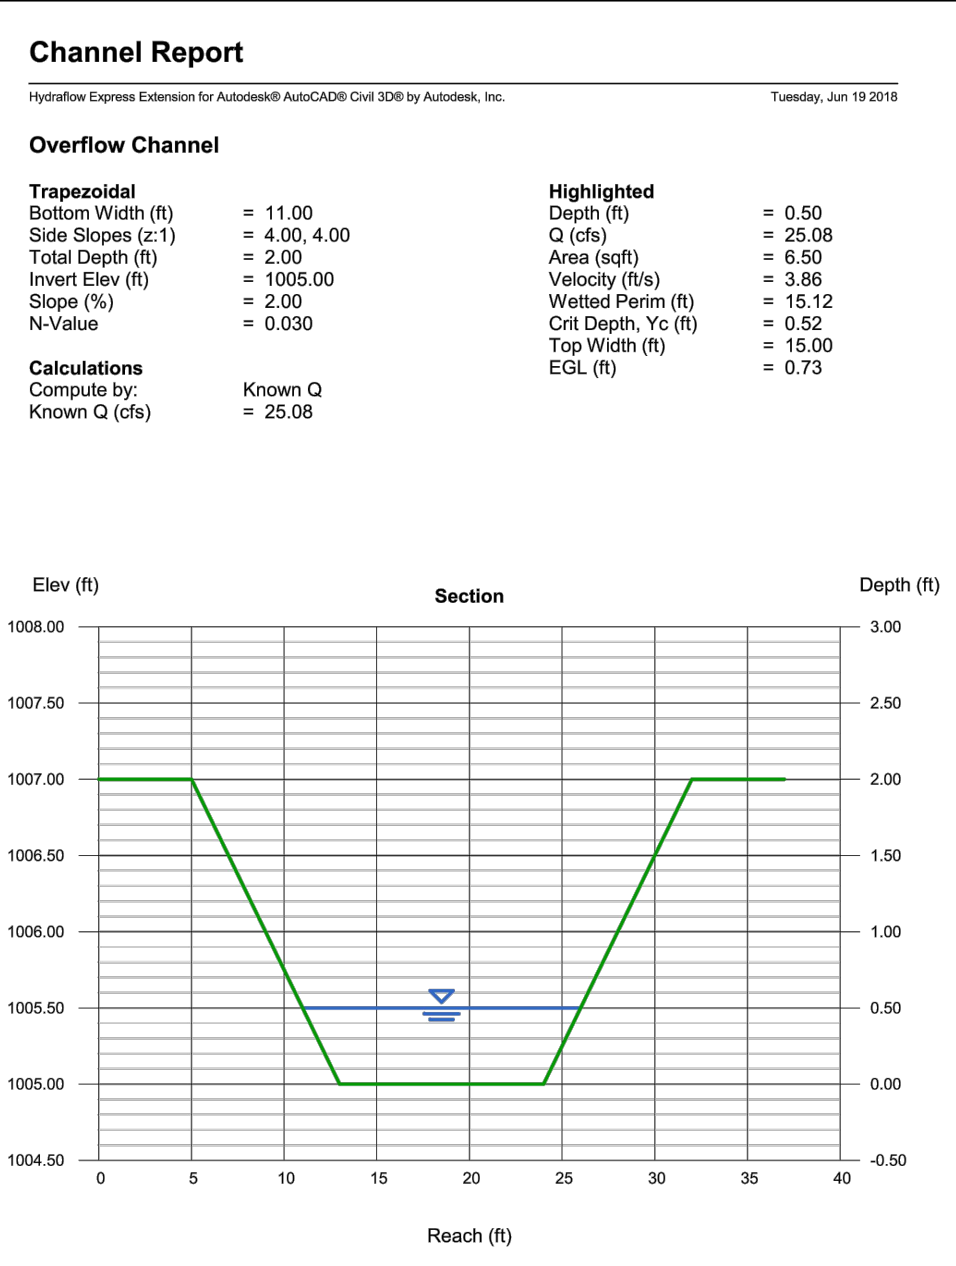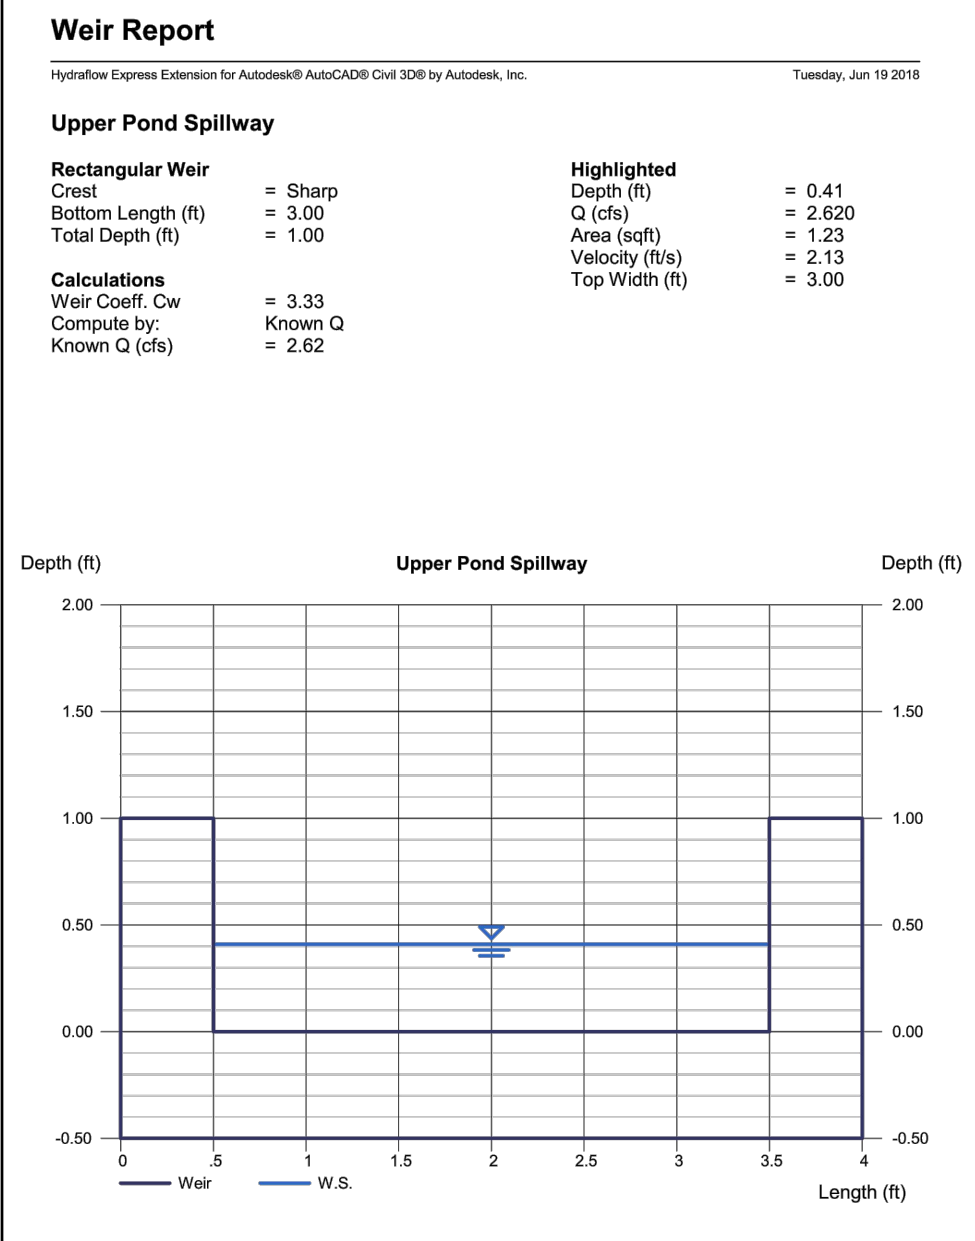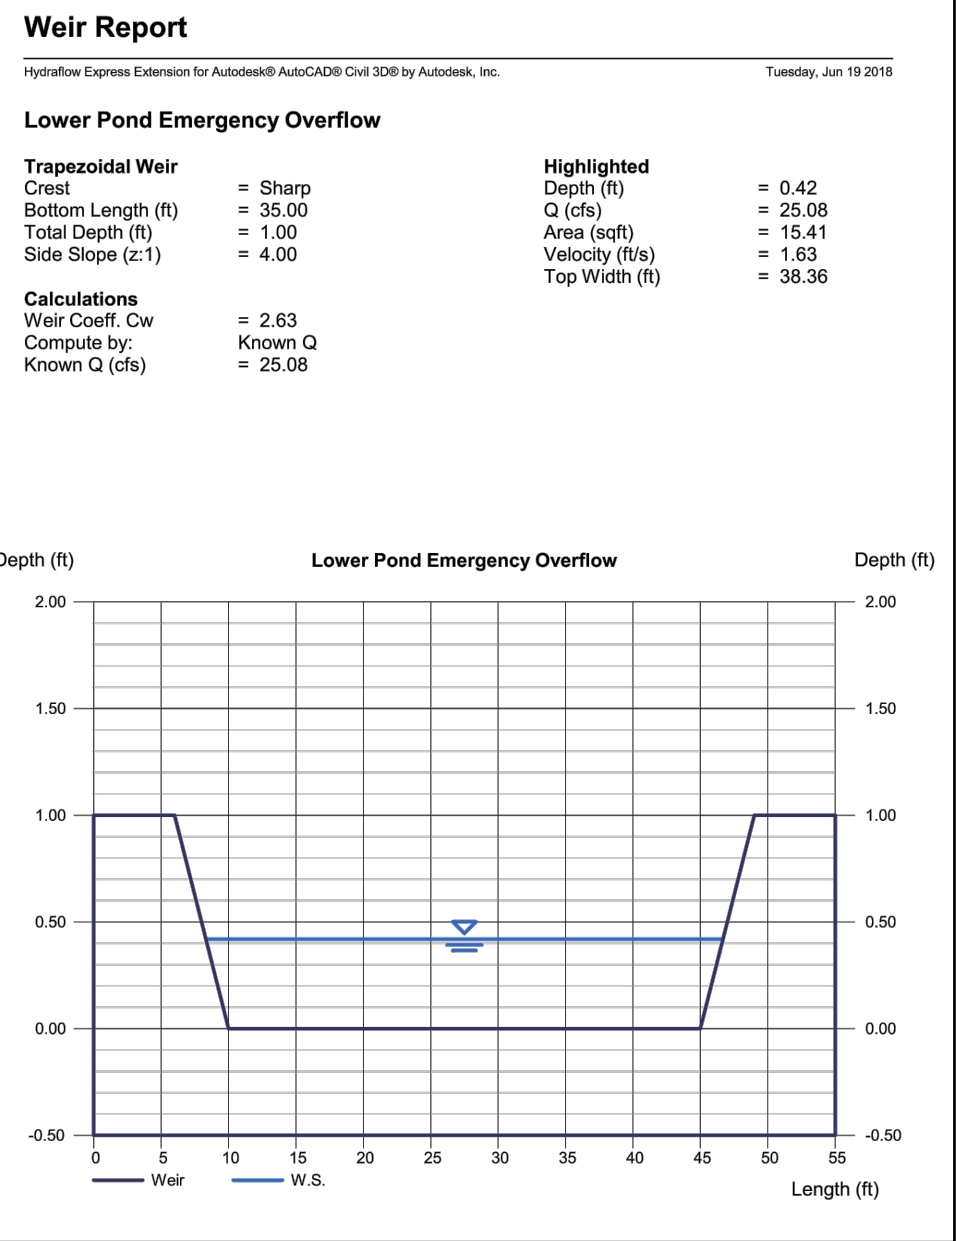


Aug 21, 2018 2:37pm
Z:\RIC Design\2018\18-0129 Northpoint Summit Square II Apartments\DWG\EDPs\Pond Plan.dwg

Per City Comments	
6 TCD MES 08/21/18	95% Set
5 TCD MES 08/03/18	80% Set
4 TCD MES 07/13/18	50% Set
3 APT MES 06/15/18	PER CITY COMMENTS
2 APT MES 05/14/18	ORIGINAL SUBMITTAL
1 APT MES 04/13/18	REVISION
NO. BY. DD. DATE	

Aug 21, 2018 2:38pm
Z:\RIC Design\2018\18-0129 Northpoint Summit Square II Apartments\DWG\FDPs\Erosion Control.dwg

	Project Stages	BMP Plan Ref. No.	BMP Description	Remove after Stage	Notes
Phase I	A-Prior to Land Disturbance	1	Construction Entrance	C	Install Construction Entrance, as shown on Plans.
		2	Staging Area	C	Install Staging Area
		3	Perimeter Sediment Fence	C	Install Perimeter Sediment Fence, as shown on Plans.
		4	Area Inlet Protection	C	Install Filter Bags around Existing Area Inlets
		5	Concrete Washout	C	Install Concrete Washout as shown on plans prior to pouring any concrete.
		6	Curb Inlet Protection	C	Install Filter Bags around Existing Curb Inlets
Phase II	B-Site Grading	7	Stockpile Topsoil	D	Install Sediment Fence a Minimum of 5' Beyond Toe of Slope
	C-Site Construction	8	Sediment Fence	D	Install Sediment Fence, as shown on Plans
		9	Curb Inlet Protection	D	Install Filter Bags around Proposed Curb Inlets
Phase III	D-Final Stabilization	10	Establish Perennial Vegetation	N/A	Redistribute Topsoil and seed and mulch all disturbed areas. Sod Right-of-Way. Stabilization complete when 100% disturbed area is established with perennial vegetation with a density of 70%

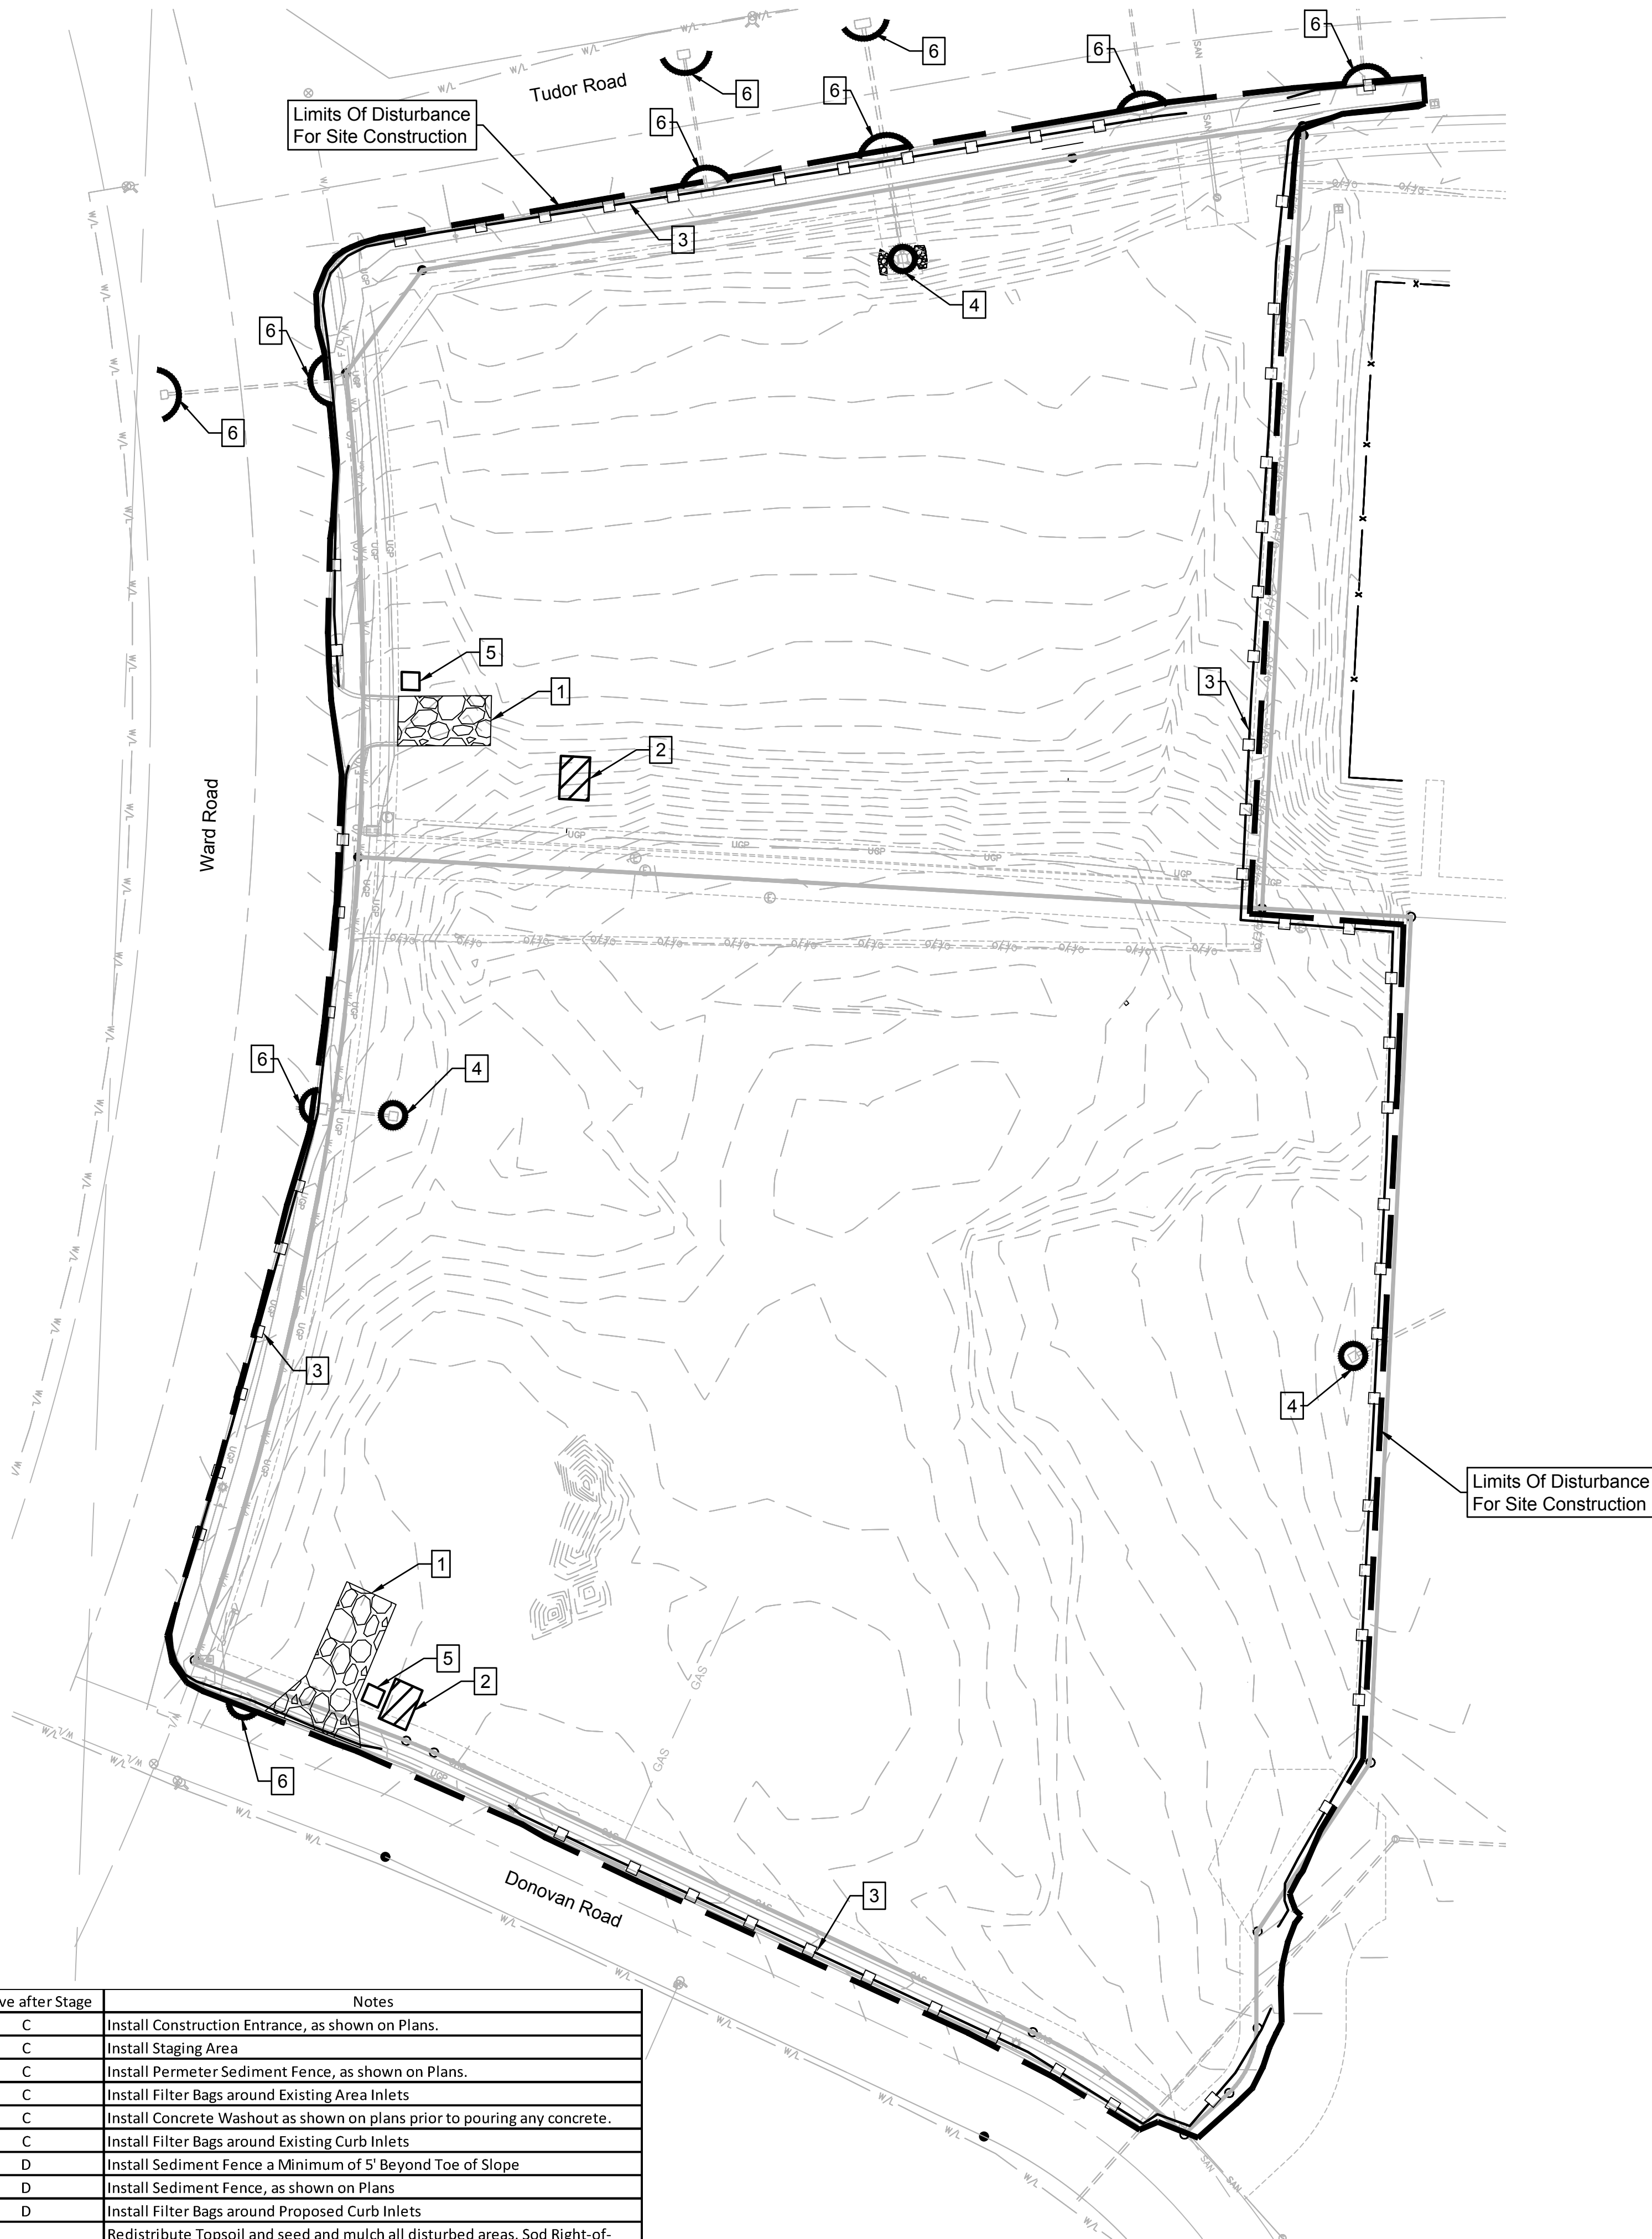

WRITTEN SEQUENCING

1. Implement Pre-Clearing Plan:
All temporary structural BMP's shown on the pre-clearing plan must be in place before the general clearing operations. Clearing necessary to place temporary structural BMP's is the minimum required for installation. Coordinate clearing necessary to place temporary structural BMP's with local weather forecast so that clearing and placement may be completed within a forecast dry period. Stabilize all erosion control measures after installation. Temporary Barrier Fence shall be in Place, around areas not to be disturbed, prior to any construction activities. This area includes Stream Corridor.
2. Clear and Stabilize Work Areas:
Grade contractor areas and place all-weather surface on contractor areas.
3. Clearing and Grubbing:
After Phase I BMP's are installed, contractor may clear, grub, and demo required areas as necessary.

EROSION CONTROL NOTES

1. Erosion control plan modifications shall be required if the plan fails to substantially control erosion and offsite sedimentation.
2. The retention of access controls and sediment controls shall be required for areas where seed has not established 70% cover.
3. The contractor shall temporarily seed and mulch all disturbed areas if there has been no construction activity on them for a period of fourteen (14) calendar days.
4. Install "J" Hooks on silt fence every 100 LF


EROSION CONTROL LEGEND	
	Stabilized Construction Entrance
	Staging Area
	Stockpile Area
	Concrete Washout
	Limits of Disturbance
	Perimeter Silt Fence
	Inlet Protection

Disturbed Area for Site Improvements : 13.55 Acres

ESTIMATED EARTHWORK

Cut: 15,882 CY
Fill: 30,674 CY

Earthwork calculations are informational only. Contractor shall be responsible for their own earthwork calculations and perform all necessary earthwork shown herein without additional cost to the owner if quantities differ than above. Earthwork numbers are unadjusted.

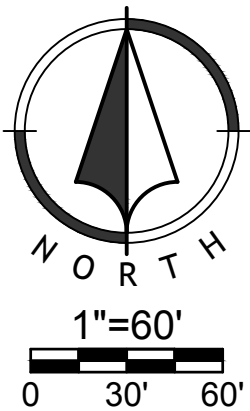

Sheet
C31

Final Development Plans
18-0129
Summit Square II
Lee's Summit, Jackson County, Missouri

Erosion Control Phase 1

6	TCD	MES	08/21/18	Per City Comments
5	TCD	MES	08/03/18	95% Set
4	TCD	MES	07/13/18	80% Set
3	APT	MES	06/15/18	50% Set
2	APT	MES	05/14/13	PER CITY COMMENTS
1	APT	MES	04/13/18	ORIGINAL SUBMITTAL
NO	BY	DD	DATE	REVISION

Renaissance
Infrastructure
Consulting

MISSOURI CERTIFICATE OF AUTHORITY NO. 200033630
1815 MCCREE STREET, SUITE 200
KANSAS CITY, MISSOURI 64108
816.800.0950
WWW.RIC-CONSULT.COM

STATE OF MISSOURI
JUL 18 2018
MITCHELL E. SLUTTER
Professional Engineer
No. 000003418
PE-000003418

18-0129

Aug 21, 2018 2:38pm
Z:\RDC Design\2018\18-0129 Northpoint Summit Square II Apartments\DWG\FDPs\Erosion Control.dwg

	Project Stages	BMP Plan Ref. No.	BMP Description	Remove after Stage	Notes
Phase I	A-Prior to Land Disturbance	1	Construction Entrance	C	Install Construction Entrance, as shown on Plans.
		2	Staging Area	C	Install Staging Area
		3	Perimeter Sediment Fence	C	Install Perimeter Sediment Fence, as shown on Plans.
		4	Area Inlet Protection	C	Install Filter Bags around Existing Area Inlets
		5	Concrete Washout	C	Install Concrete Washout as shown on plans prior to pouring any concrete.
		6	Curb Inlet Protection	C	Install Filter Bags around Existing Curb Inlets
Phase II	B-Site Grading	7	Stockpile Topsoil	D	Install Sediment Fence a Minimum of 5' Beyond Toe of Slope
	C-Site Construction	8	Sediment Fence	D	Install Sediment Fence, as shown on Plans
		9	Curb Inlet Protection	D	Install Filter Bags around Proposed Curb Inlets
Phase III	D-Final Stabilization	10	Establish Perennial Vegetation	N/A	Redistribute Topsoil and seed and mulch all disturbed areas. Sod Right-of-Way. Stabilization complete when 100% disturbed area is established with perennial vegetation with a density of 70%



WRITTEN SEQUENCING

- Implement Pre-Clearing Plan:**
All temporary structural BMP's shown on the pre-clearing plan must be in place before the general clearing operations. Clearing necessary to place temporary structural BMP's is the minimum required for installation. Coordinate clearing necessary to place temporary structural BMP's with local weather forecast so that clearing and placement may be completed within a forecast dry period. Stabilize all erosion control measures after installation. Temporary Barrier Fence shall be in Place, around areas not to be disturbed, prior to any construction activities. This area includes Stream Corridor.
- Clear and Stabilize Work Areas:**
Grade contractor areas and place all-weather surface on contractor areas.
- Clearing and Grubbing:**
After Phase I BMP's are installed, contractor may clear, grub, and demo required areas as necessary.


EROSION CONTROL NOTES

- Erosion control plan modifications shall be required if the plan fails to substantially control erosion and offsite sedimentation.
- The retention of access controls and sediment controls shall be required for areas where seed has not established 70% cover.
- The contractor shall temporarily seed and mulch all disturbed areas if there has been no construction activity on them for a period of fourteen (14) calendar days.
- Install "J" Hooks on silt fence every 100 LF


EROSION CONTROL
LEGEND




Stabilized
Construction
Entrance

 

Staging Area

 


Stockpile Area

 

Concrete Washout



Limits of Disturbance

 

Perimeter Silt Fence





Inlet Protection

Disturbed Area for Site Improvements : 13.55 Acres

ESTIMATED EARTHWORK


Cut: 15,882 CY
Fill: 30,674 CY

Earthwork calculations are informational only. Contractor shall be responsible for their own earthwork calculations and perform all necessary earthwork shown herein without additional cost to the owner if quantities differ than above. Earthwork numbers are unadjusted.

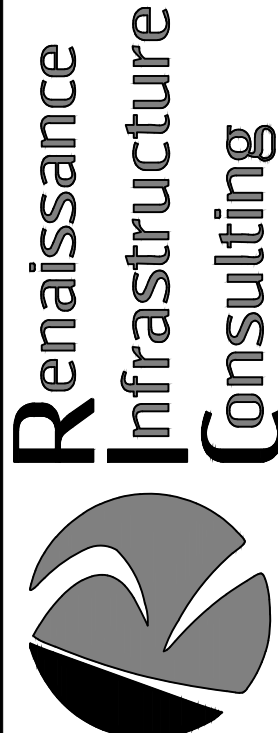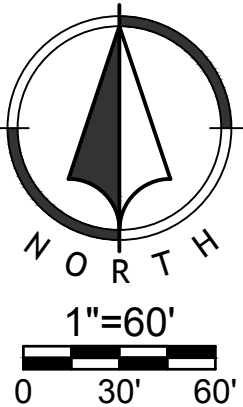

1815 MCCREE STREET, SUITE 200
KANSAS CITY, MISSOURI 64108
816.800.0950
WWW.RIC-CONSULT.COM

MISSOURI CERTIFICATE OF AUTHORITY NO. 2010035630

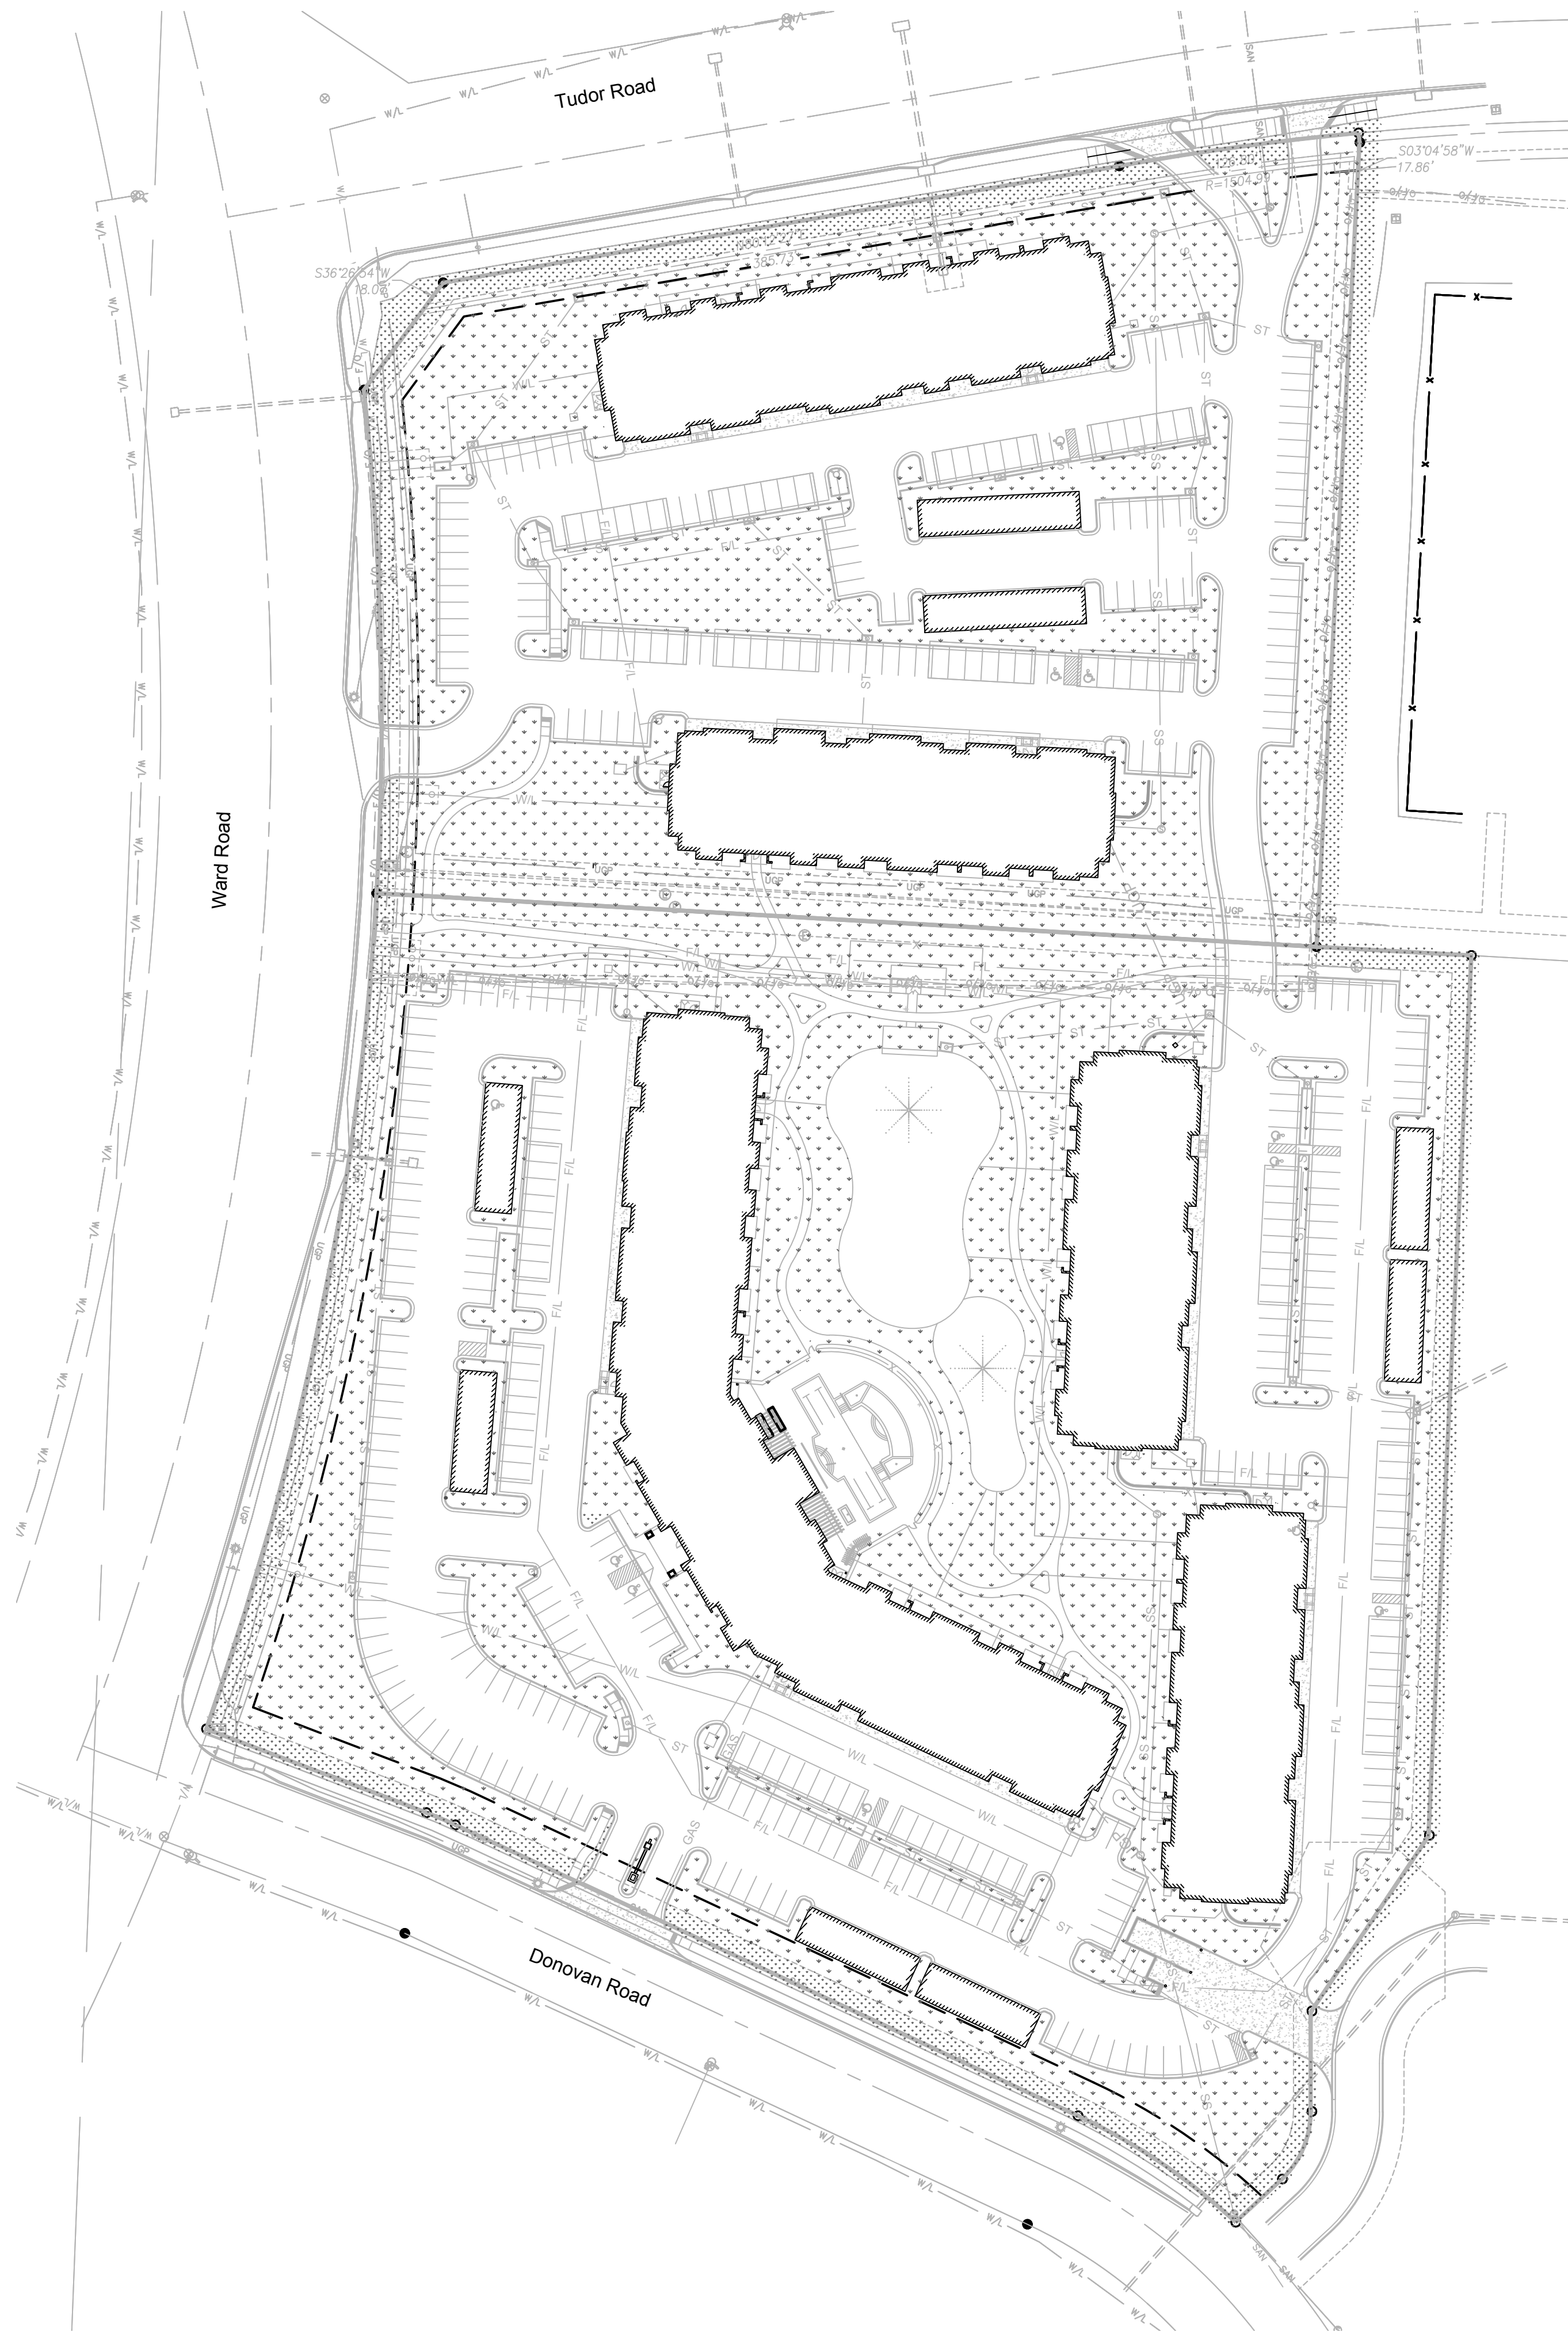


WRITTEN SEQUENCING

- Implement Pre-Clearing Plan:**
All temporary structural BMP's shown on the pre-clearing plan must be in place before the general clearing operations. Clearing necessary to place temporary structural BMP's is the minimum required for installation. Coordinate clearing necessary to place temporary structural BMP's with local weather forecast so that clearing and placement may be completed within a forecast dry period. Stabilize all erosion control measures after installation. Temporary Barrier Fence shall be in Place, around areas not to be disturbed, prior to any construction activities. This area includes Stream Corridor.
- Clear and Stabilize Work Areas:**
Grade contractor areas and place all-weather surface on contractor areas.
- Clearing and Grubbing:**
After Phase I BMP's are installed, contractor may clear, grub, and demo required areas as necessary.

EROSION CONTROL NOTES

- Erosion control plan modifications shall be required if the plan fails to substantially control erosion and offsite sedimentation.
- The retention of access controls and sediment controls shall be required for areas where seed has not established 70% cover.
- The contractor shall temporarily seed and mulch all disturbed areas if there has been no construction activity on them for a period of fourteen (14) calendar days.
- Install 'J' Hooks on silt fence every 100 LF

LEGEND


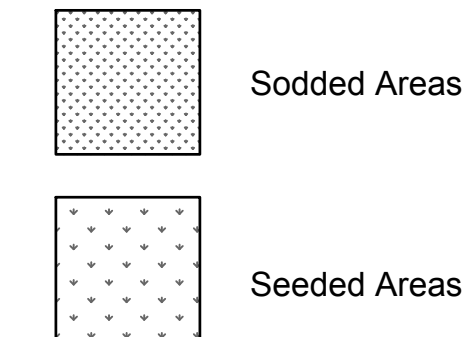


Disturbed Area for Site Improvements : 13.55 Acres

ESTIMATED EARTHWORK

Cut: 14,051 CY
Fill: 32,804 CY

Earthwork calculations are informational only. Contractor shall be responsible for their own earthwork calculations and perform all necessary earthwork shown herein without additional cost to the owner if quantities differ than above. Earthwork numbers are unadjusted.

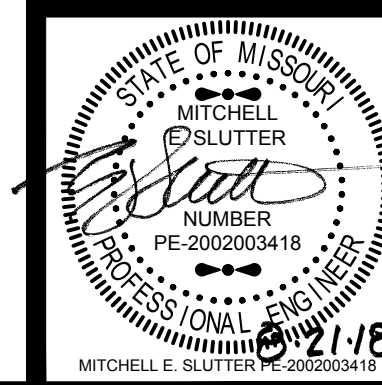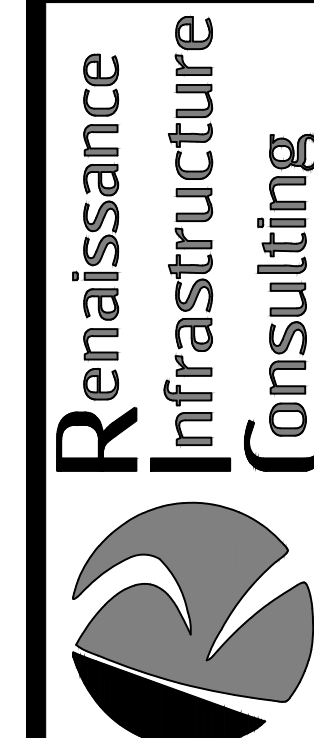

1815 MCGEE STREET, SUITE 200
KANSAS CITY, MISSOURI 64108
816.800.0950
WWW.RIC-CONSULT.COM

MISSOURI CERTIFICATE OF AUTHORITY NO. 2010033630

Erosion Control Phase 3

Final Development Plans


18-0129

Summit Square II

Lee's Summit, Jackson County, Missouri

Sheet
C33



NO.	BY	DATE	REVISION
1	APT	MES	04/13/18
2	APT	MES	05/14/13
3	APT	MES	06/15/18
4	TCD	MES	07/13/18
5	TCD	MES	08/03/18
6	TCD	MES	08/21/18
PER CITY COMMENTS			
50% Set			
80% Set			
95% Set			
Per City Comments			

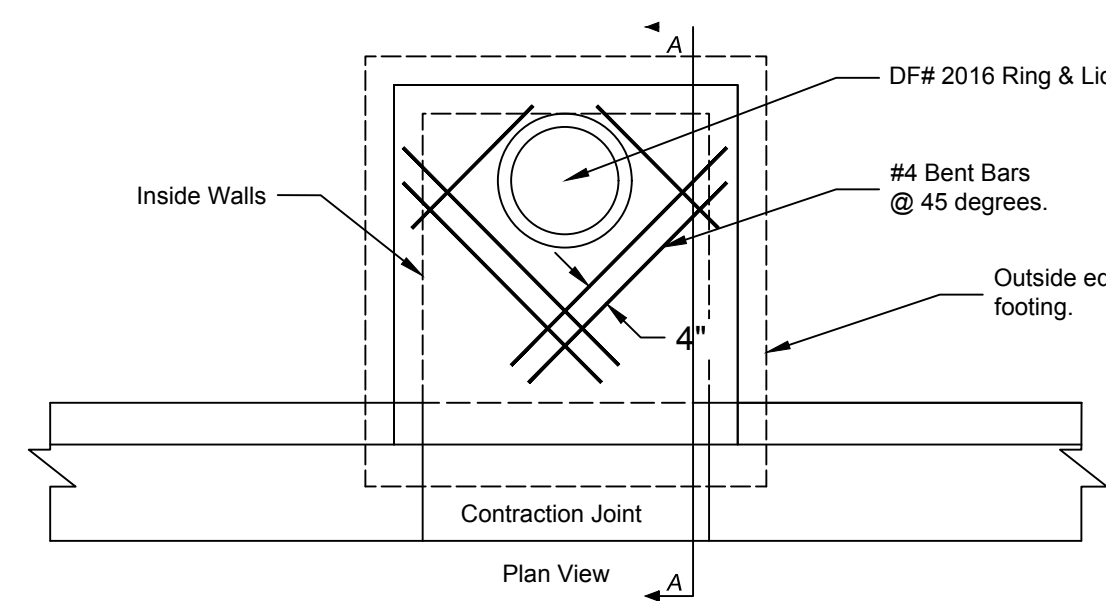


Notes:

1. All Concrete shall be KCMMB-4k.
2. Inlet Construction notes shall list the "L" Dimension first, the "W" dimension second, and the "H" dimension third.
3. Floor of inlets shall have a shaped concrete invert to provide for smooth flow.
4. The minimum dimension between top of pipe and top of box shall be 2' 6" (Typical all walls.)
5. All ingrade inlets shall conform to street grade. All inlets in sump shall be level. Bevel all exposed edges with 3/4" triangular molding.
6. Steps shall be spaced 1'-4" O.C. Vertically.
7. Any inlet, yard inlet, or junction box over 10 ft in length, 8 ft in width, or 12 ft in depth shall be considered non-standard, and a detail shall be shown. Any such detail shall be sealed by a structural engineer.
8. The throat and transition are subsidiary to the structure.
9. Lid shall be set true to line and grade along curb profile.

Standard Non-Setback Inlet Detail
NTS

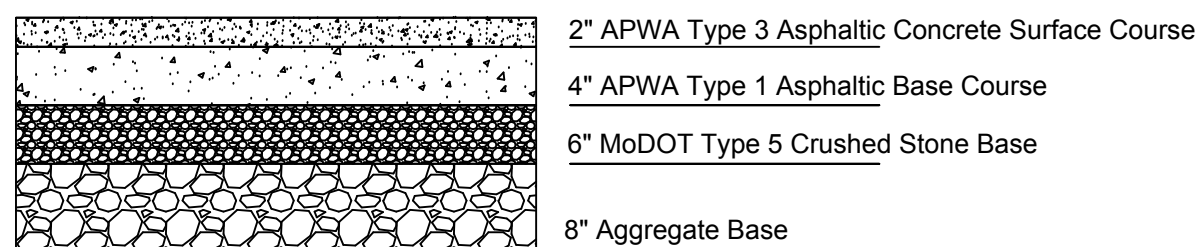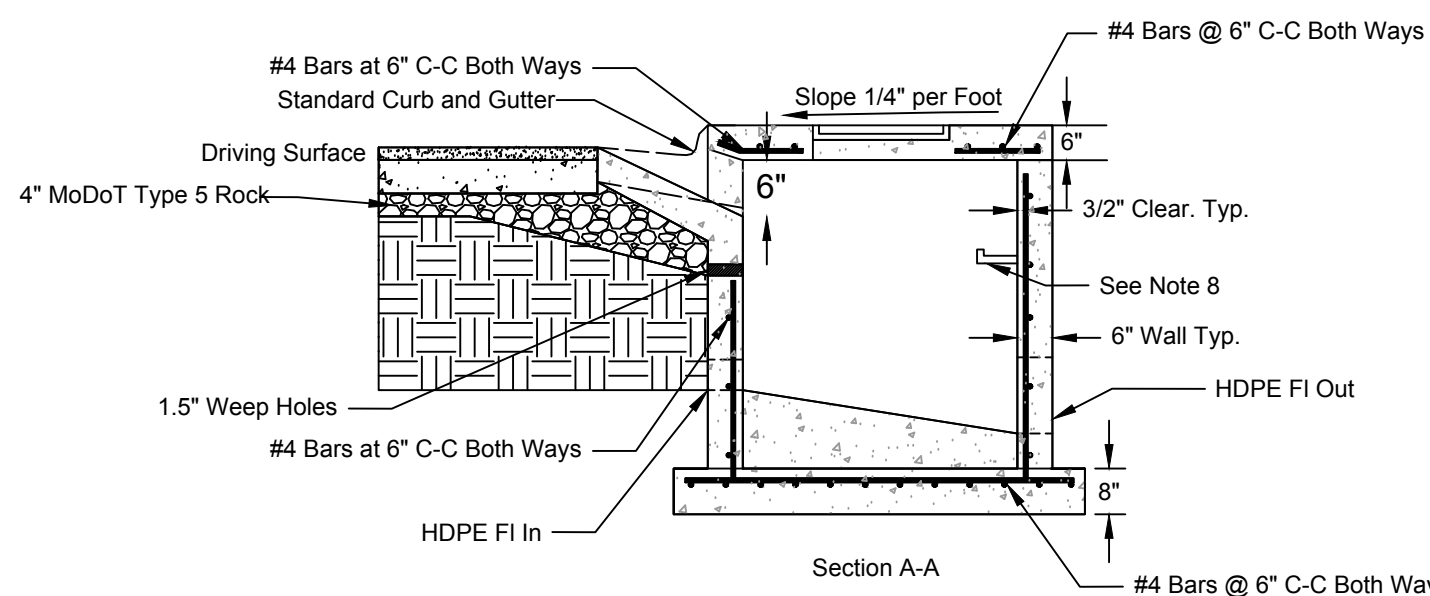

Light Duty Asphalt Pavement Section

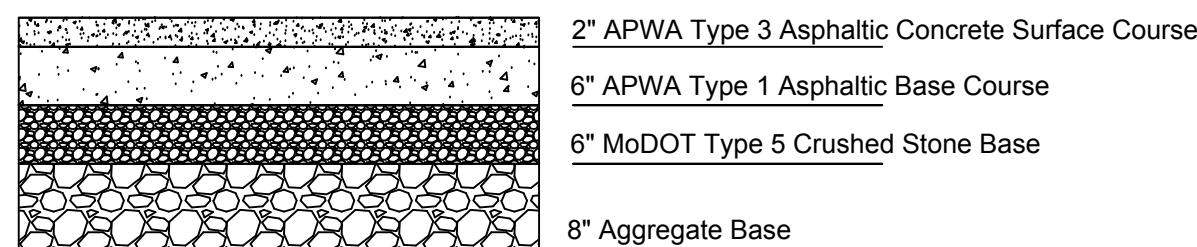


Heavy Duty Asphalt Pavement Section

Asphalt Pavement Section


Note:
30% Max Recycled Content In Base, 0%
Recycled Content In Surface

#4 @ 12" EW

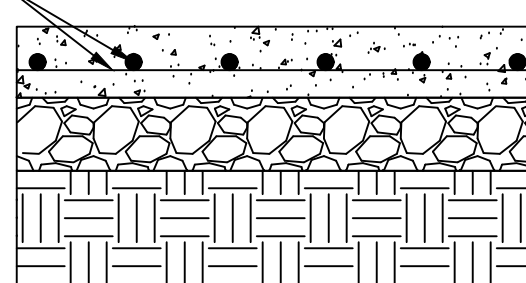


Heavy-Duty PC Pavement Section


7" PC Concrete
4" Min. Open Graded Rock (ASTM C33 Size: 57 Aggregate or Similar)
Soil Compacted per Site Geotech Report

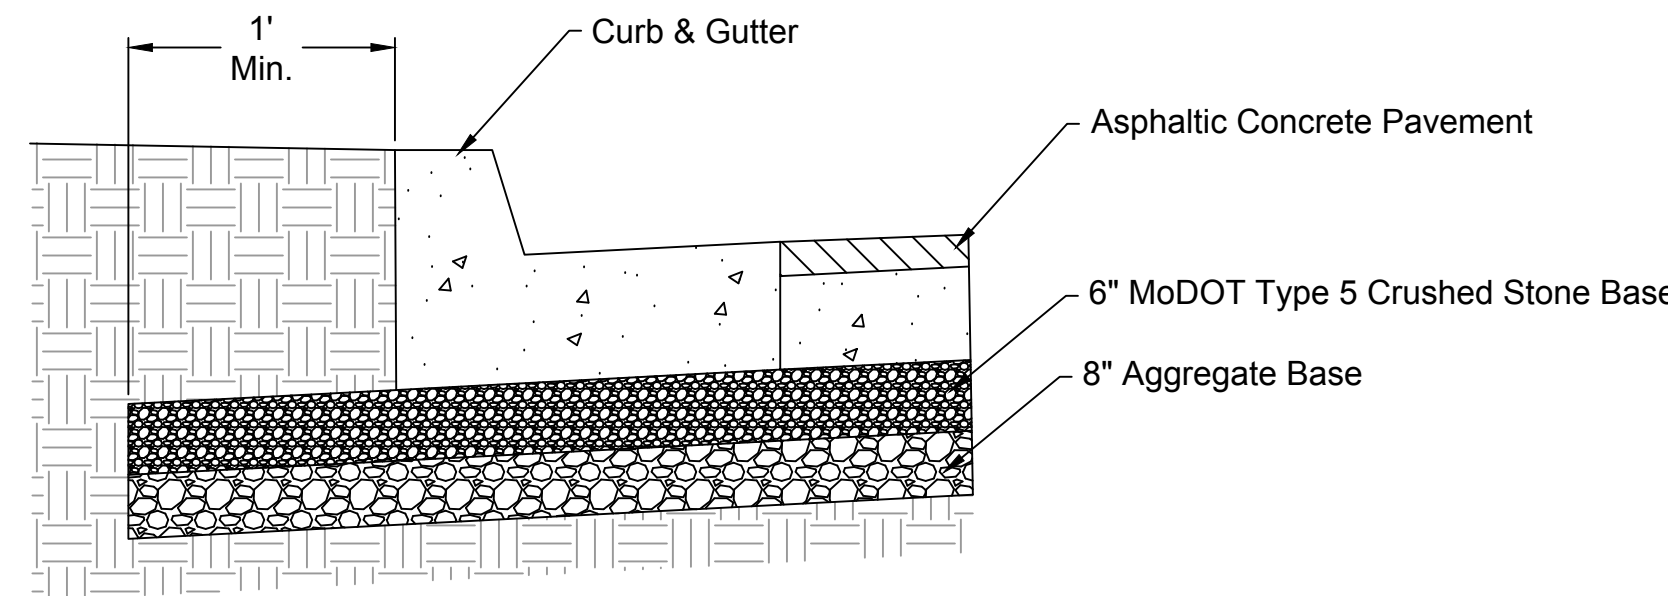


Std Curb &
Curb Subgrade Detail
n.t.s.

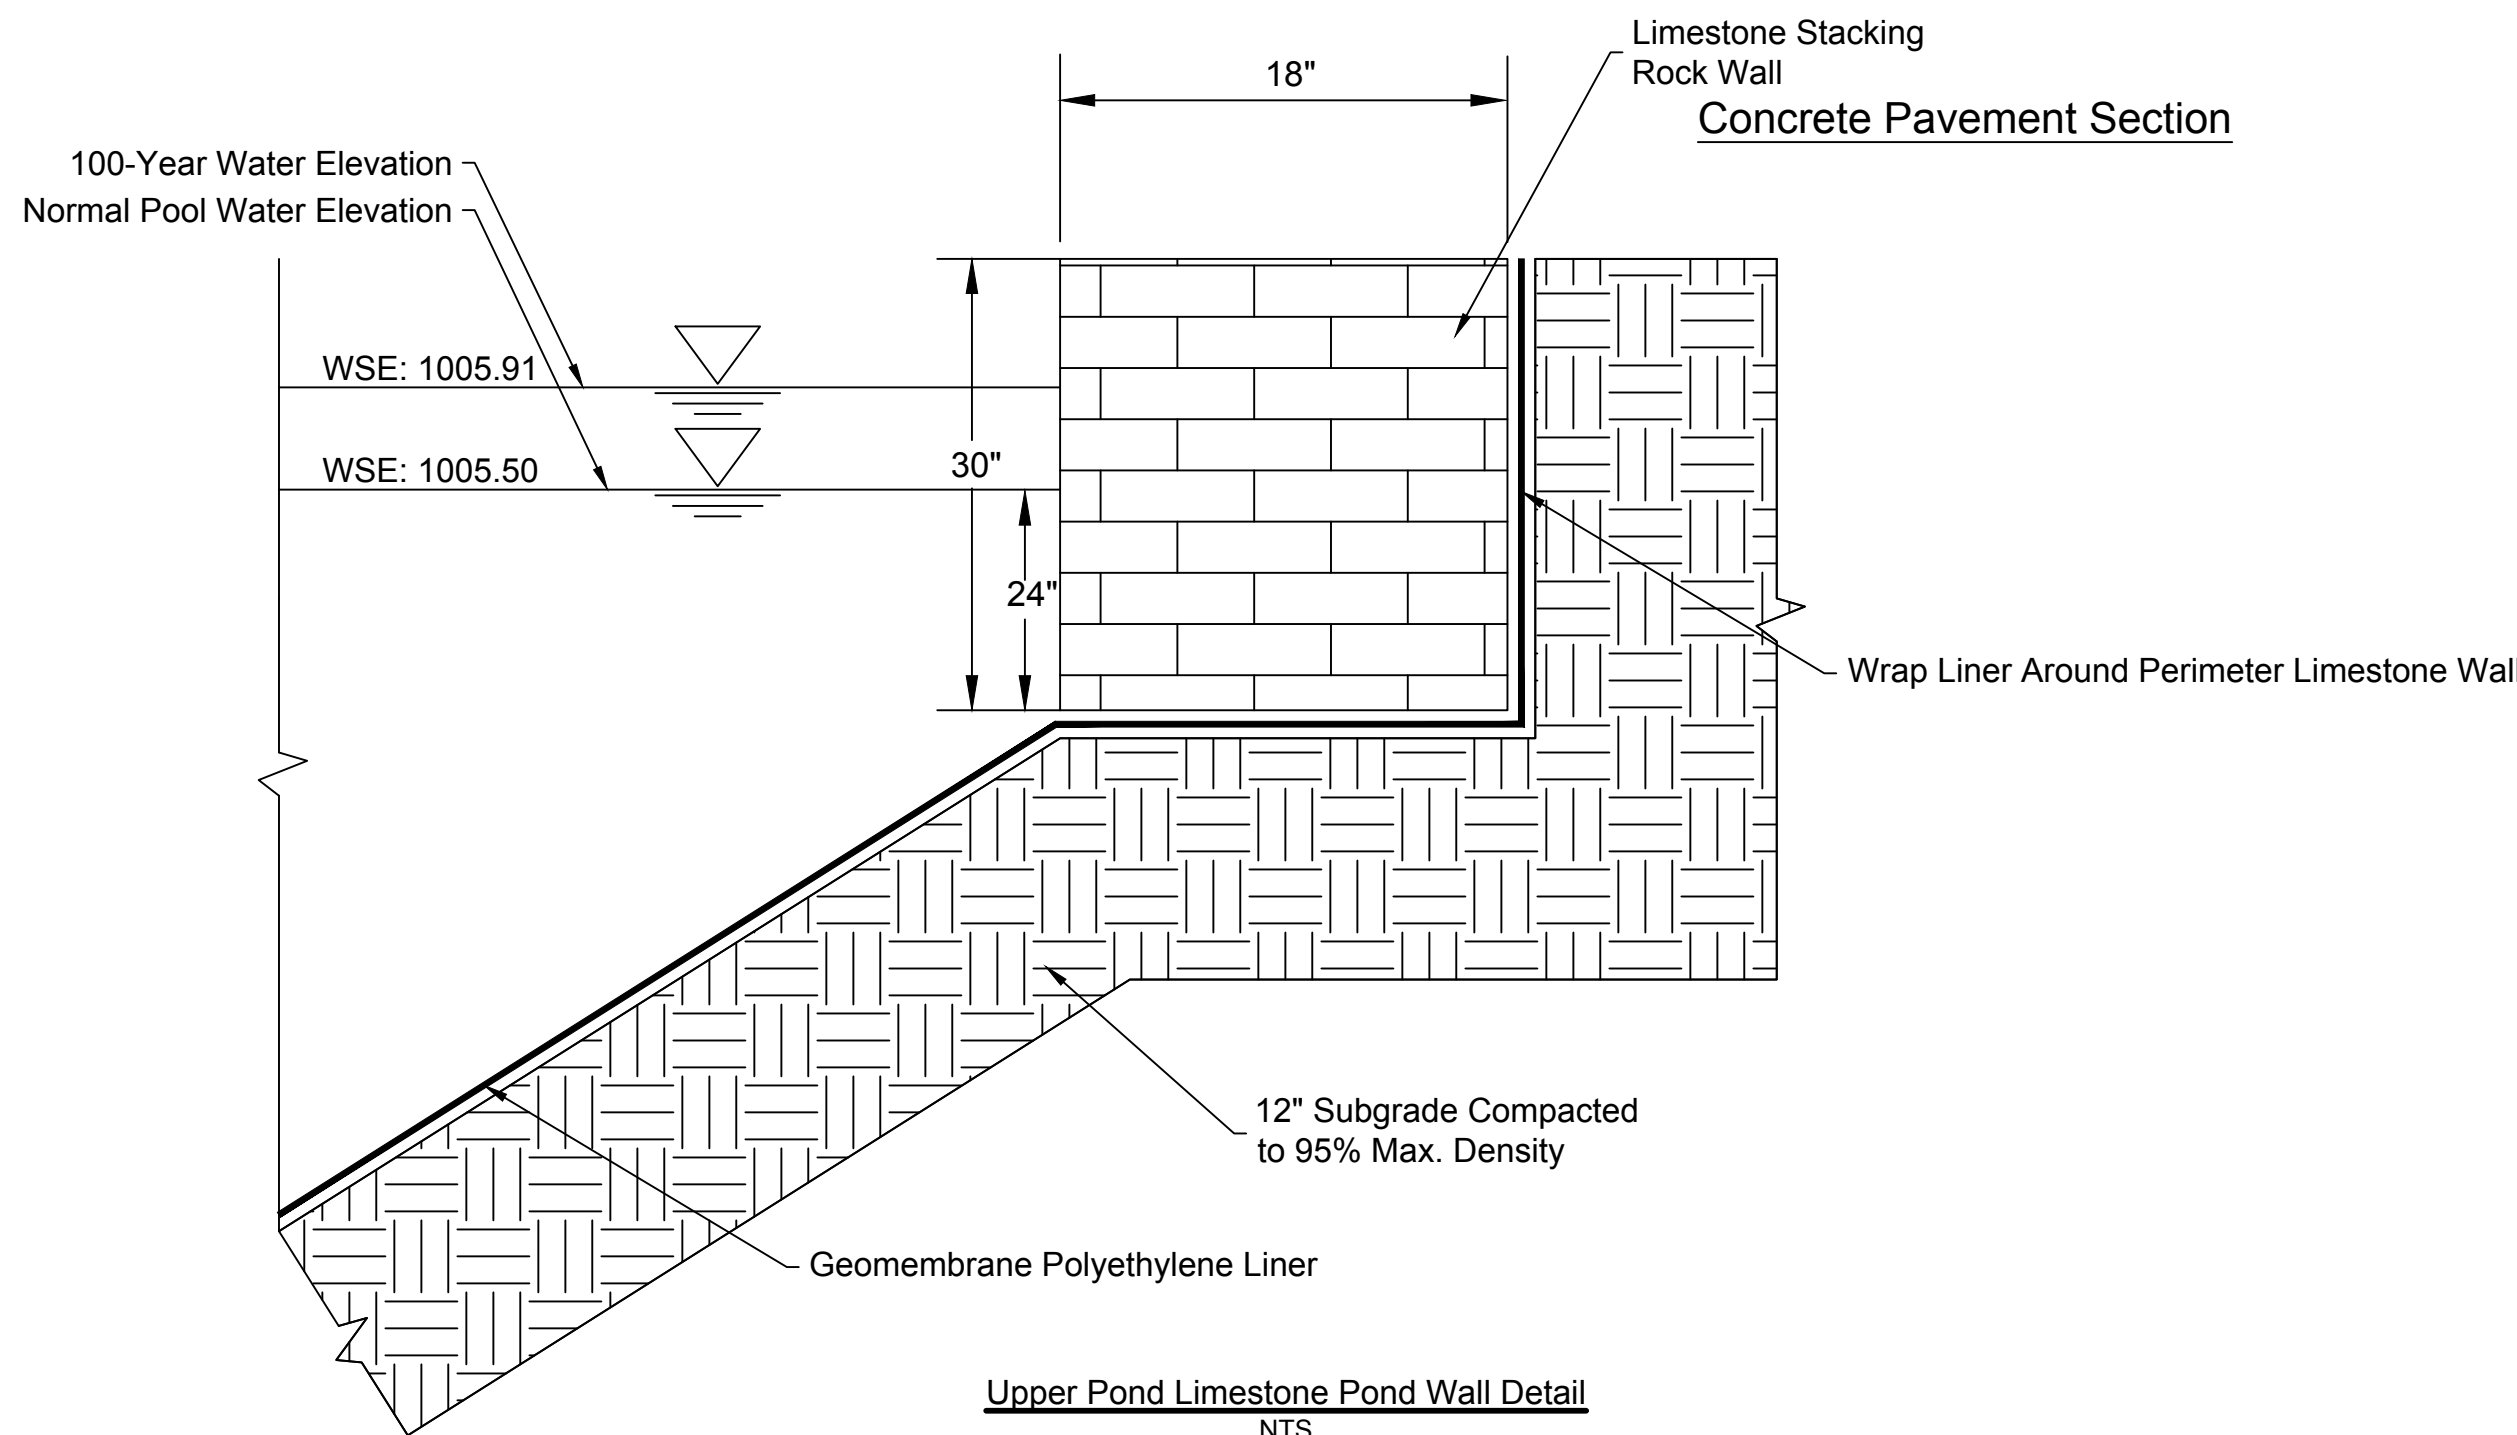


Upper Pond Limestone Pond Wall Detail
NTS

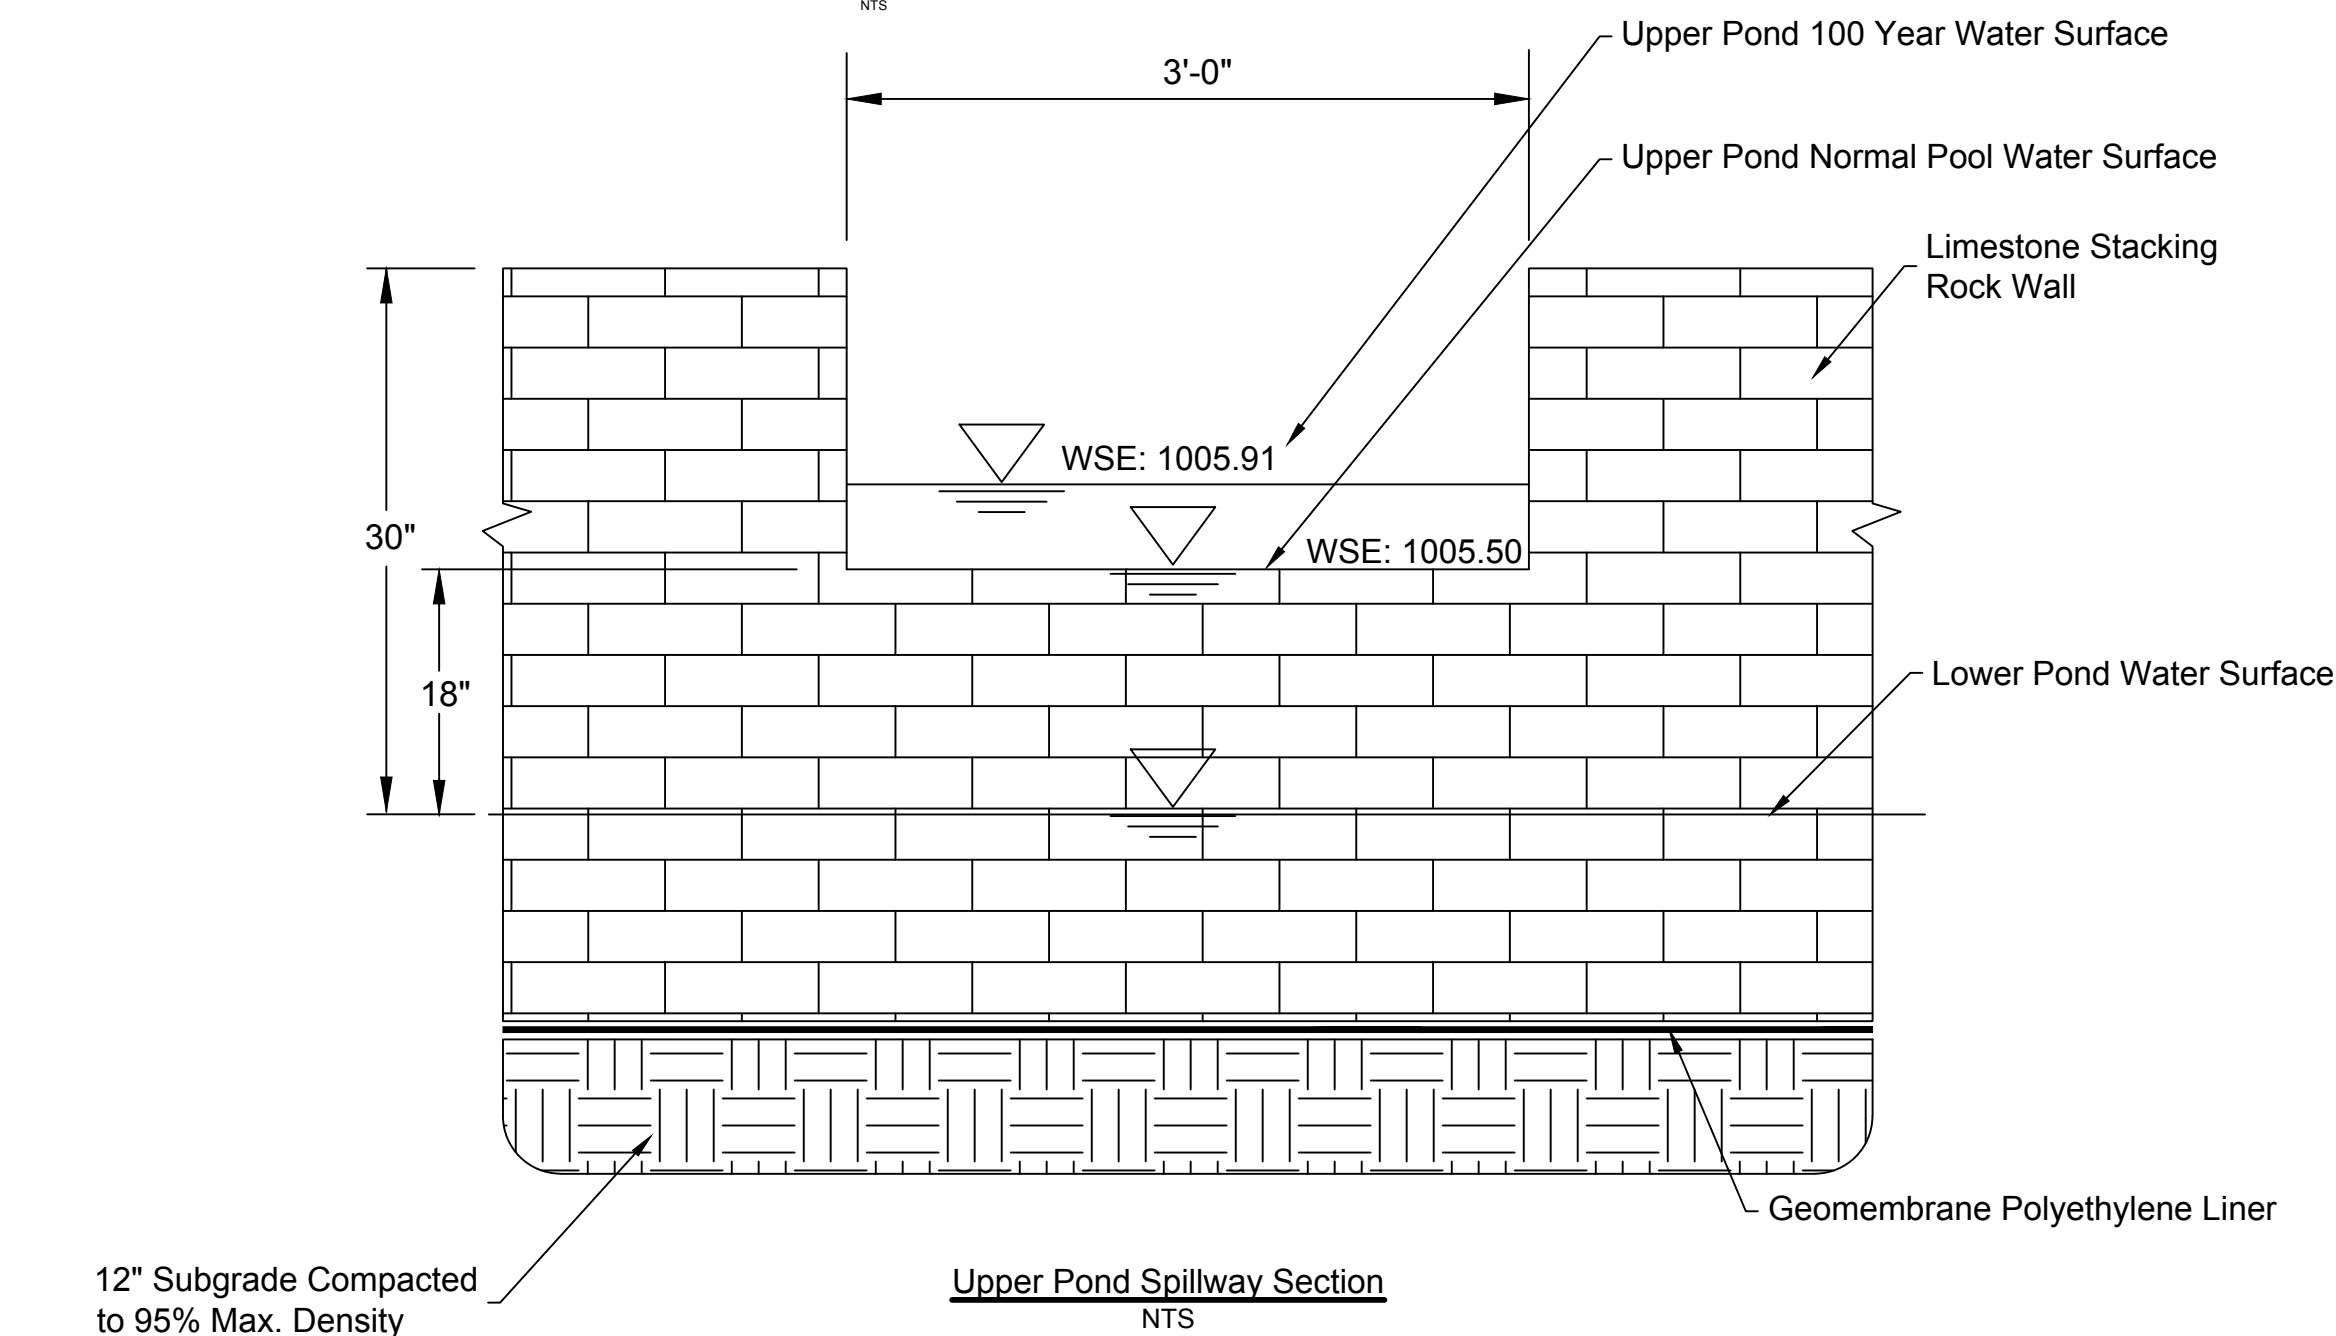


Upper Pond Spillway Section
NTS

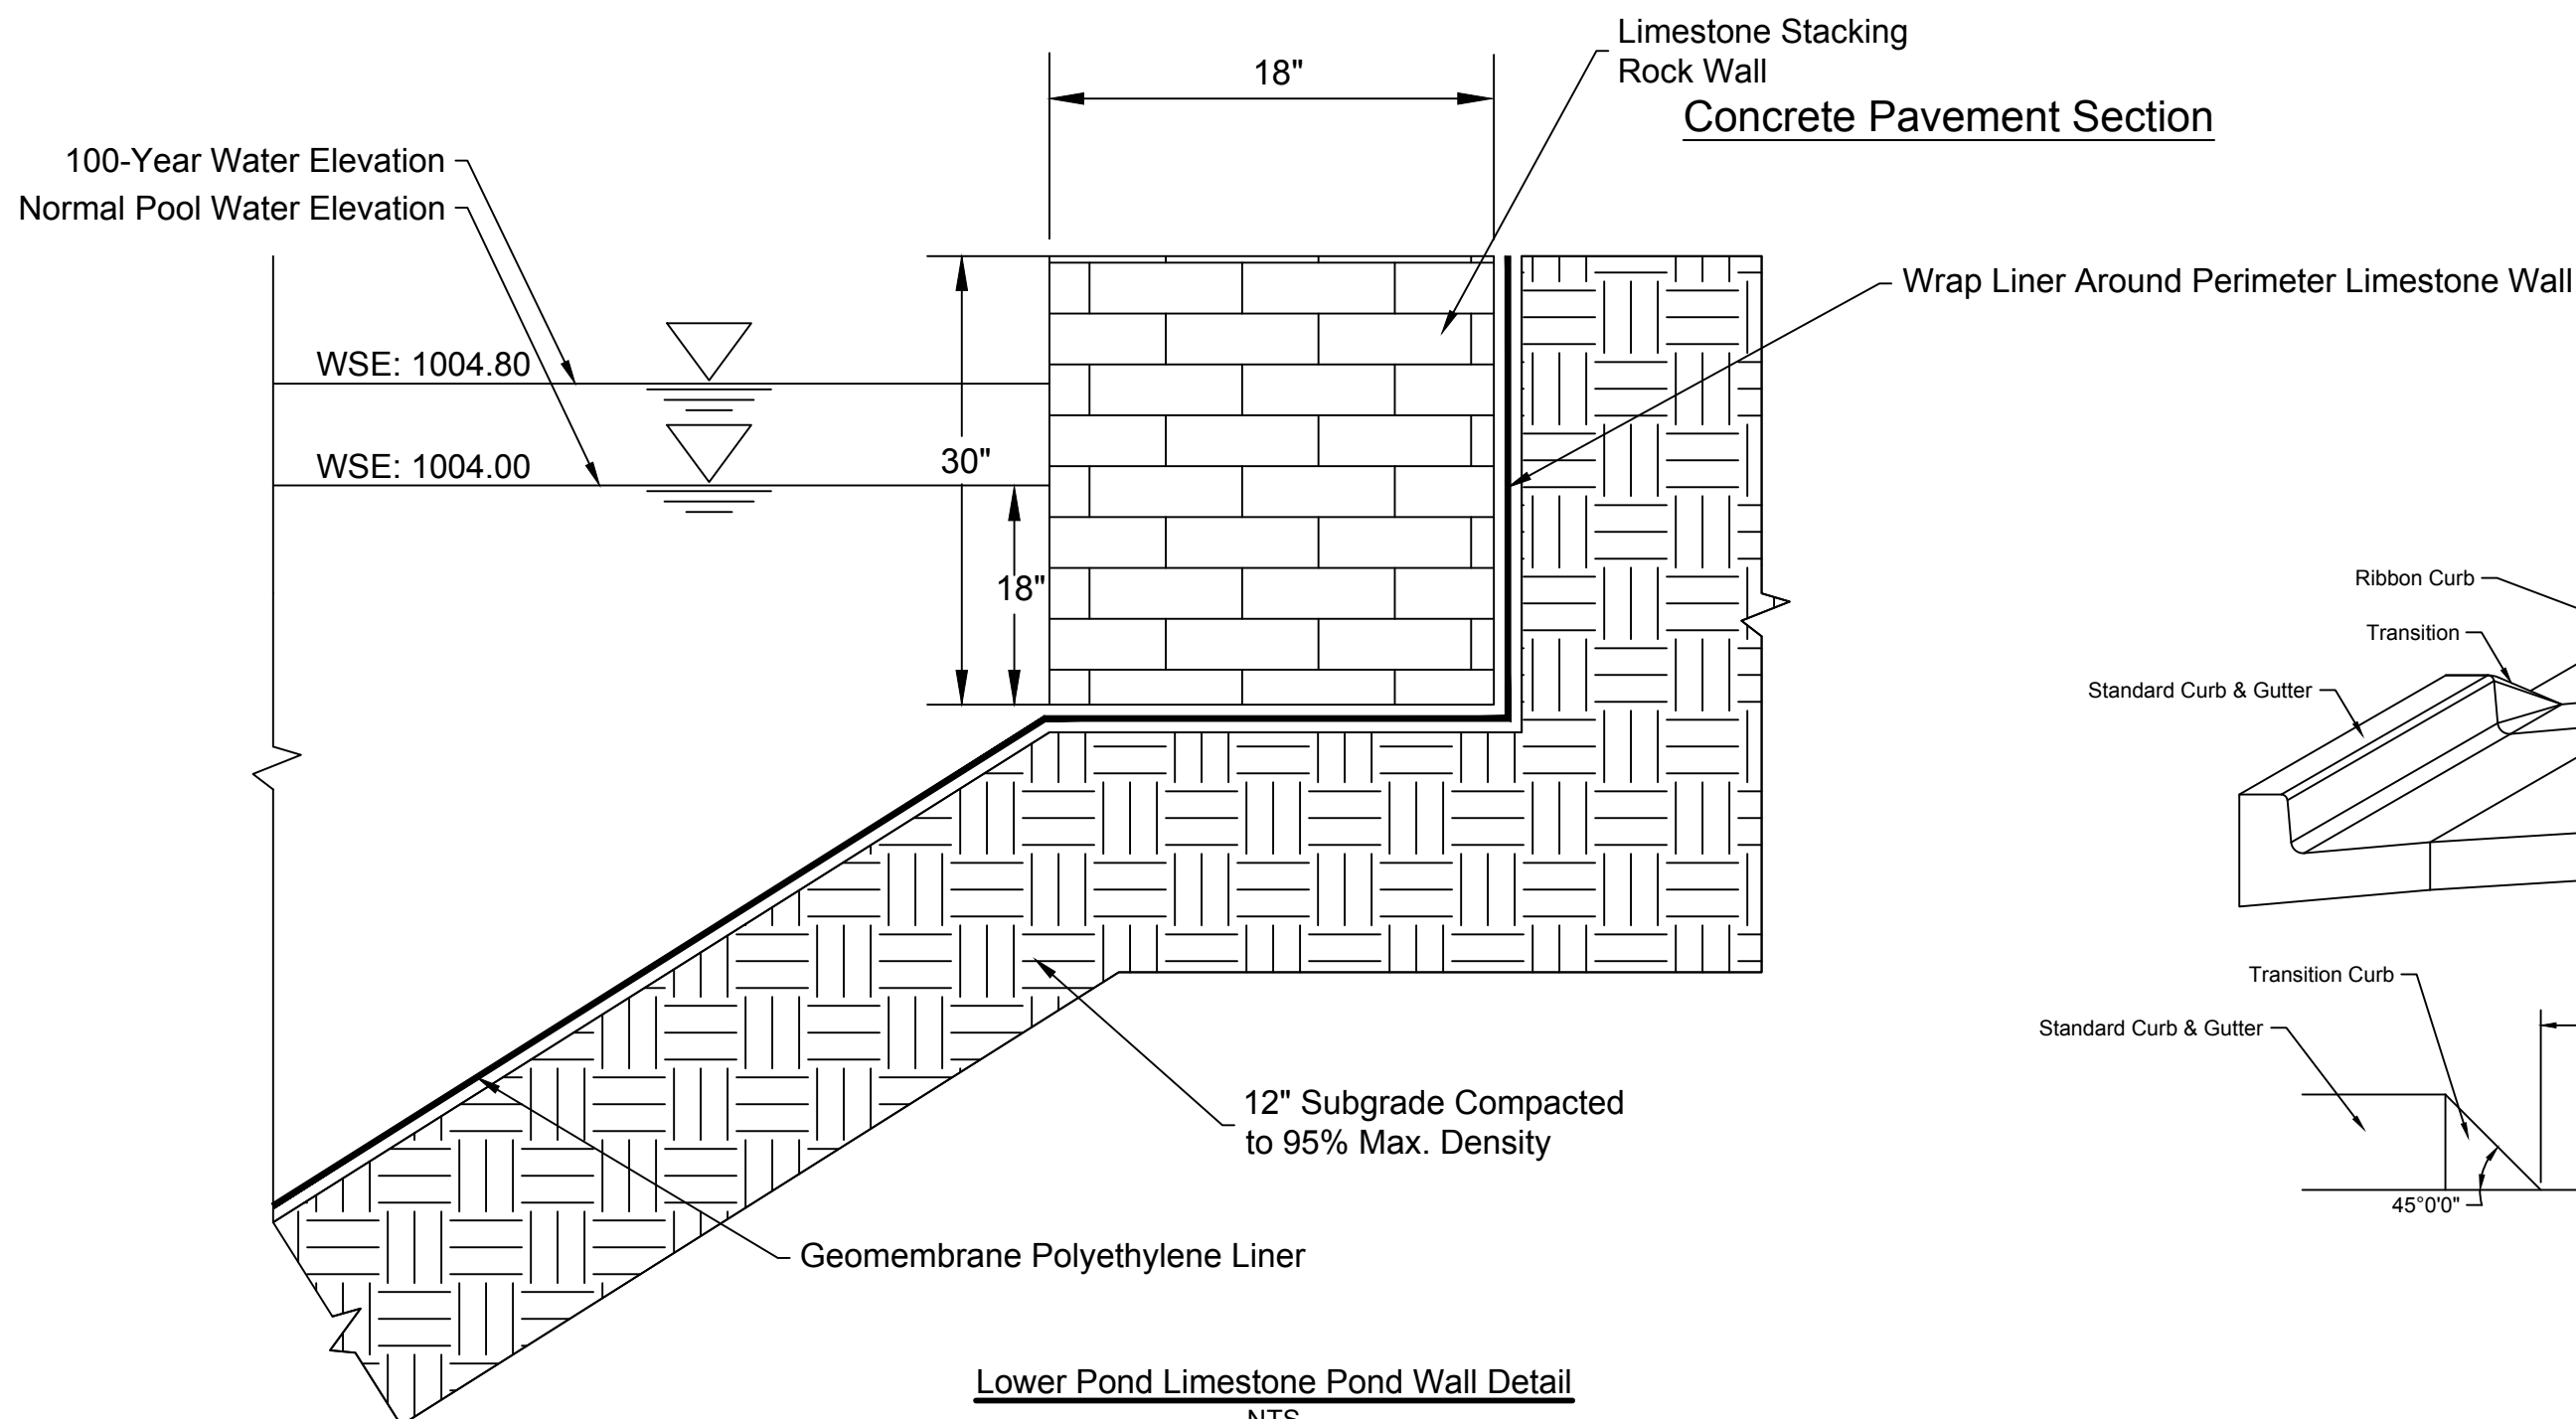


Lower Pond Limestone Pond Wall Detail
NTS

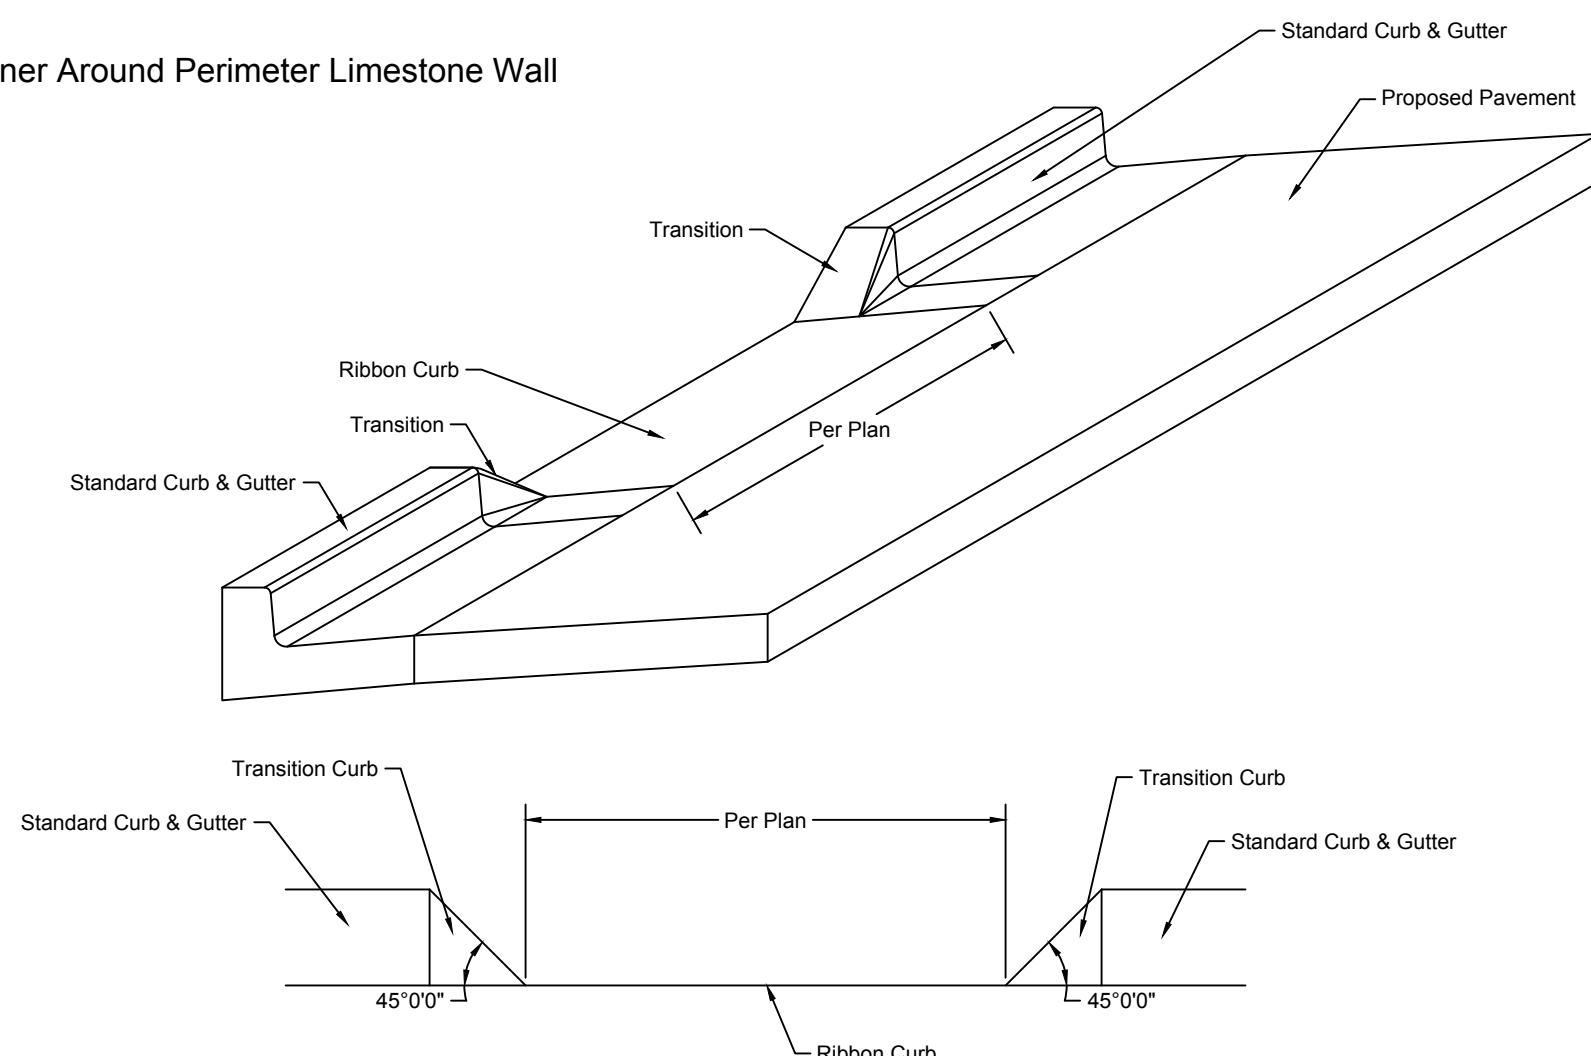


CURB CUT DETAIL
Not to Scale

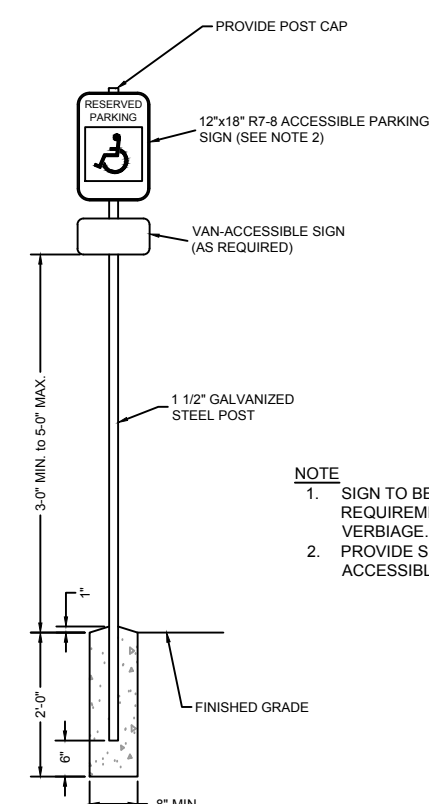






ACCESSIBLE PARKING
SPACE SIGNAGE
NOT TO SCALE

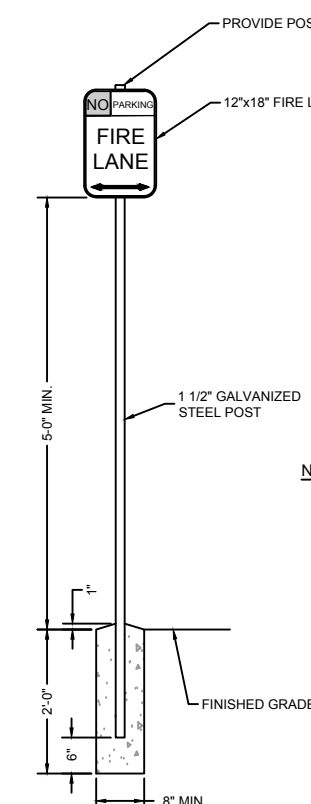

FIRE LANE SIGNAGE
NOT TO SCALE

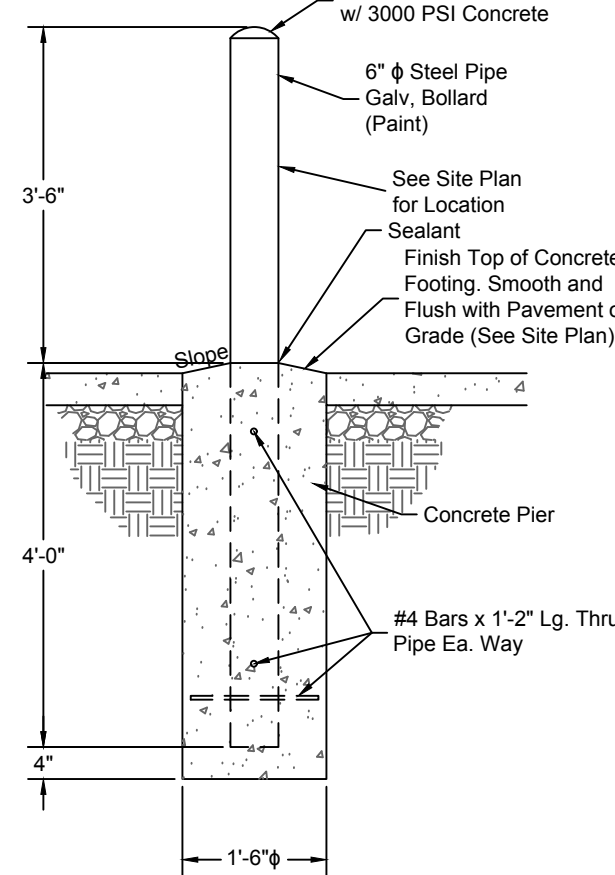

BOLLARD DETAIL
Not to Scale

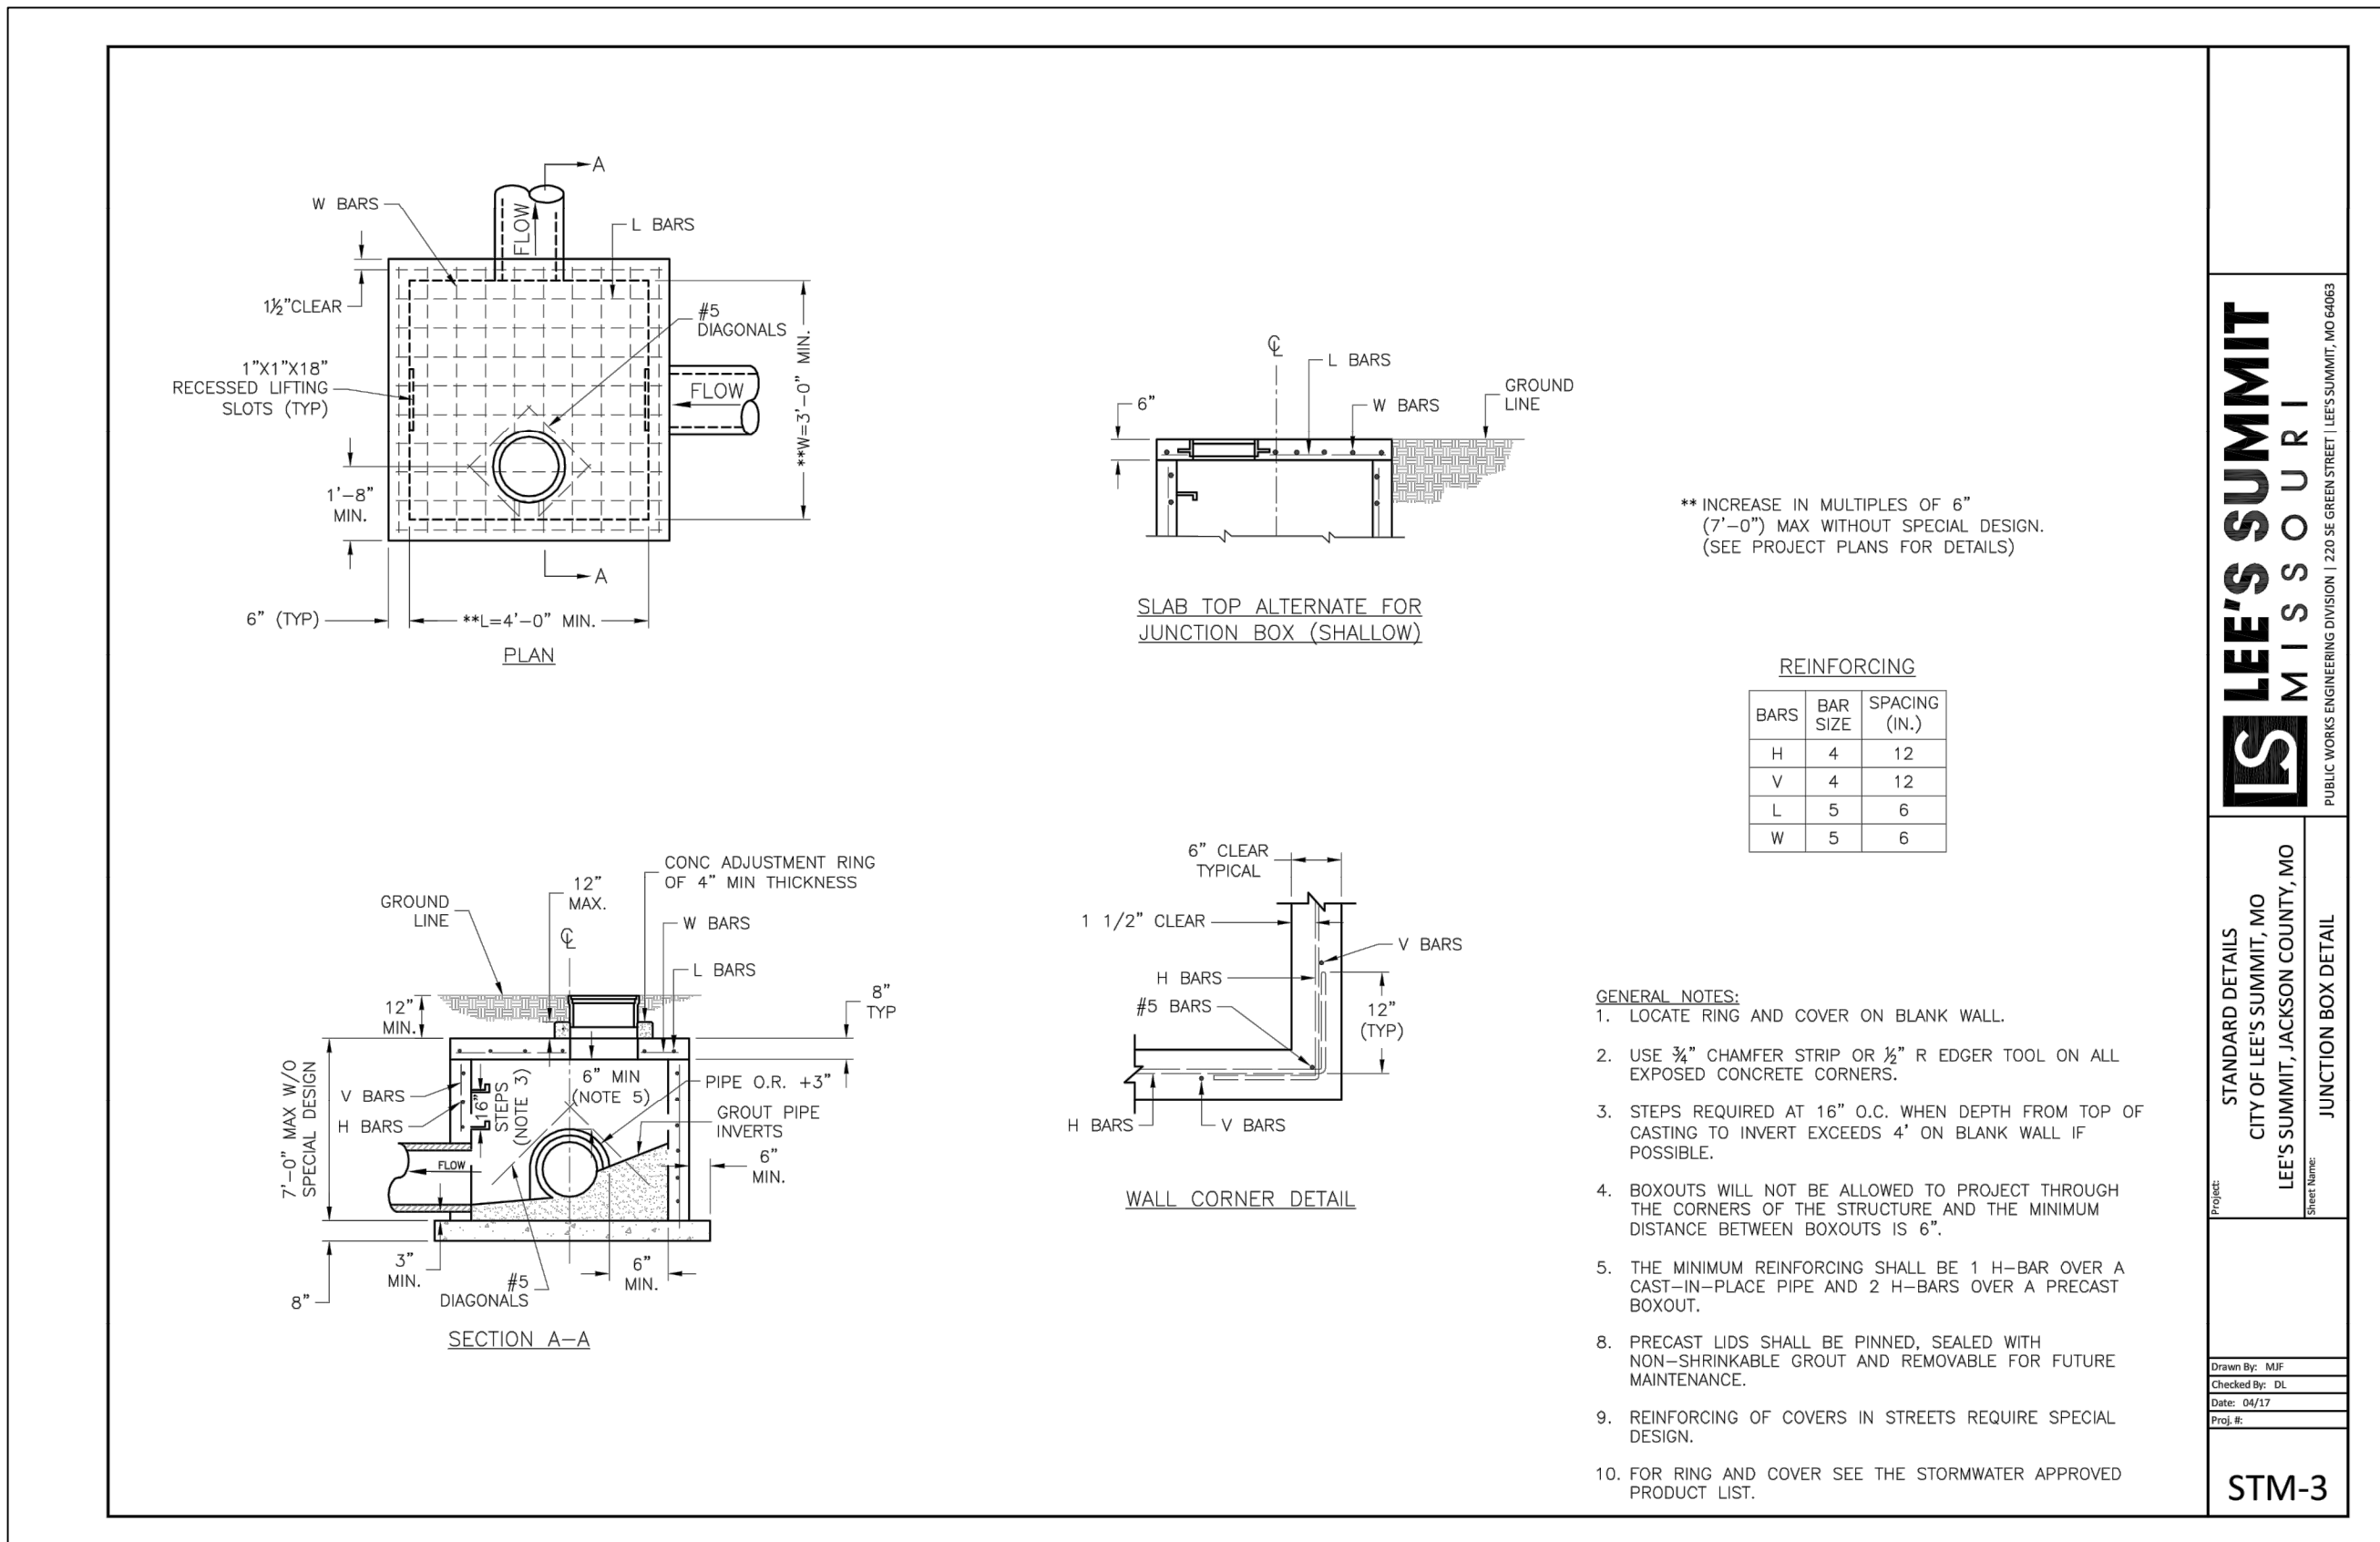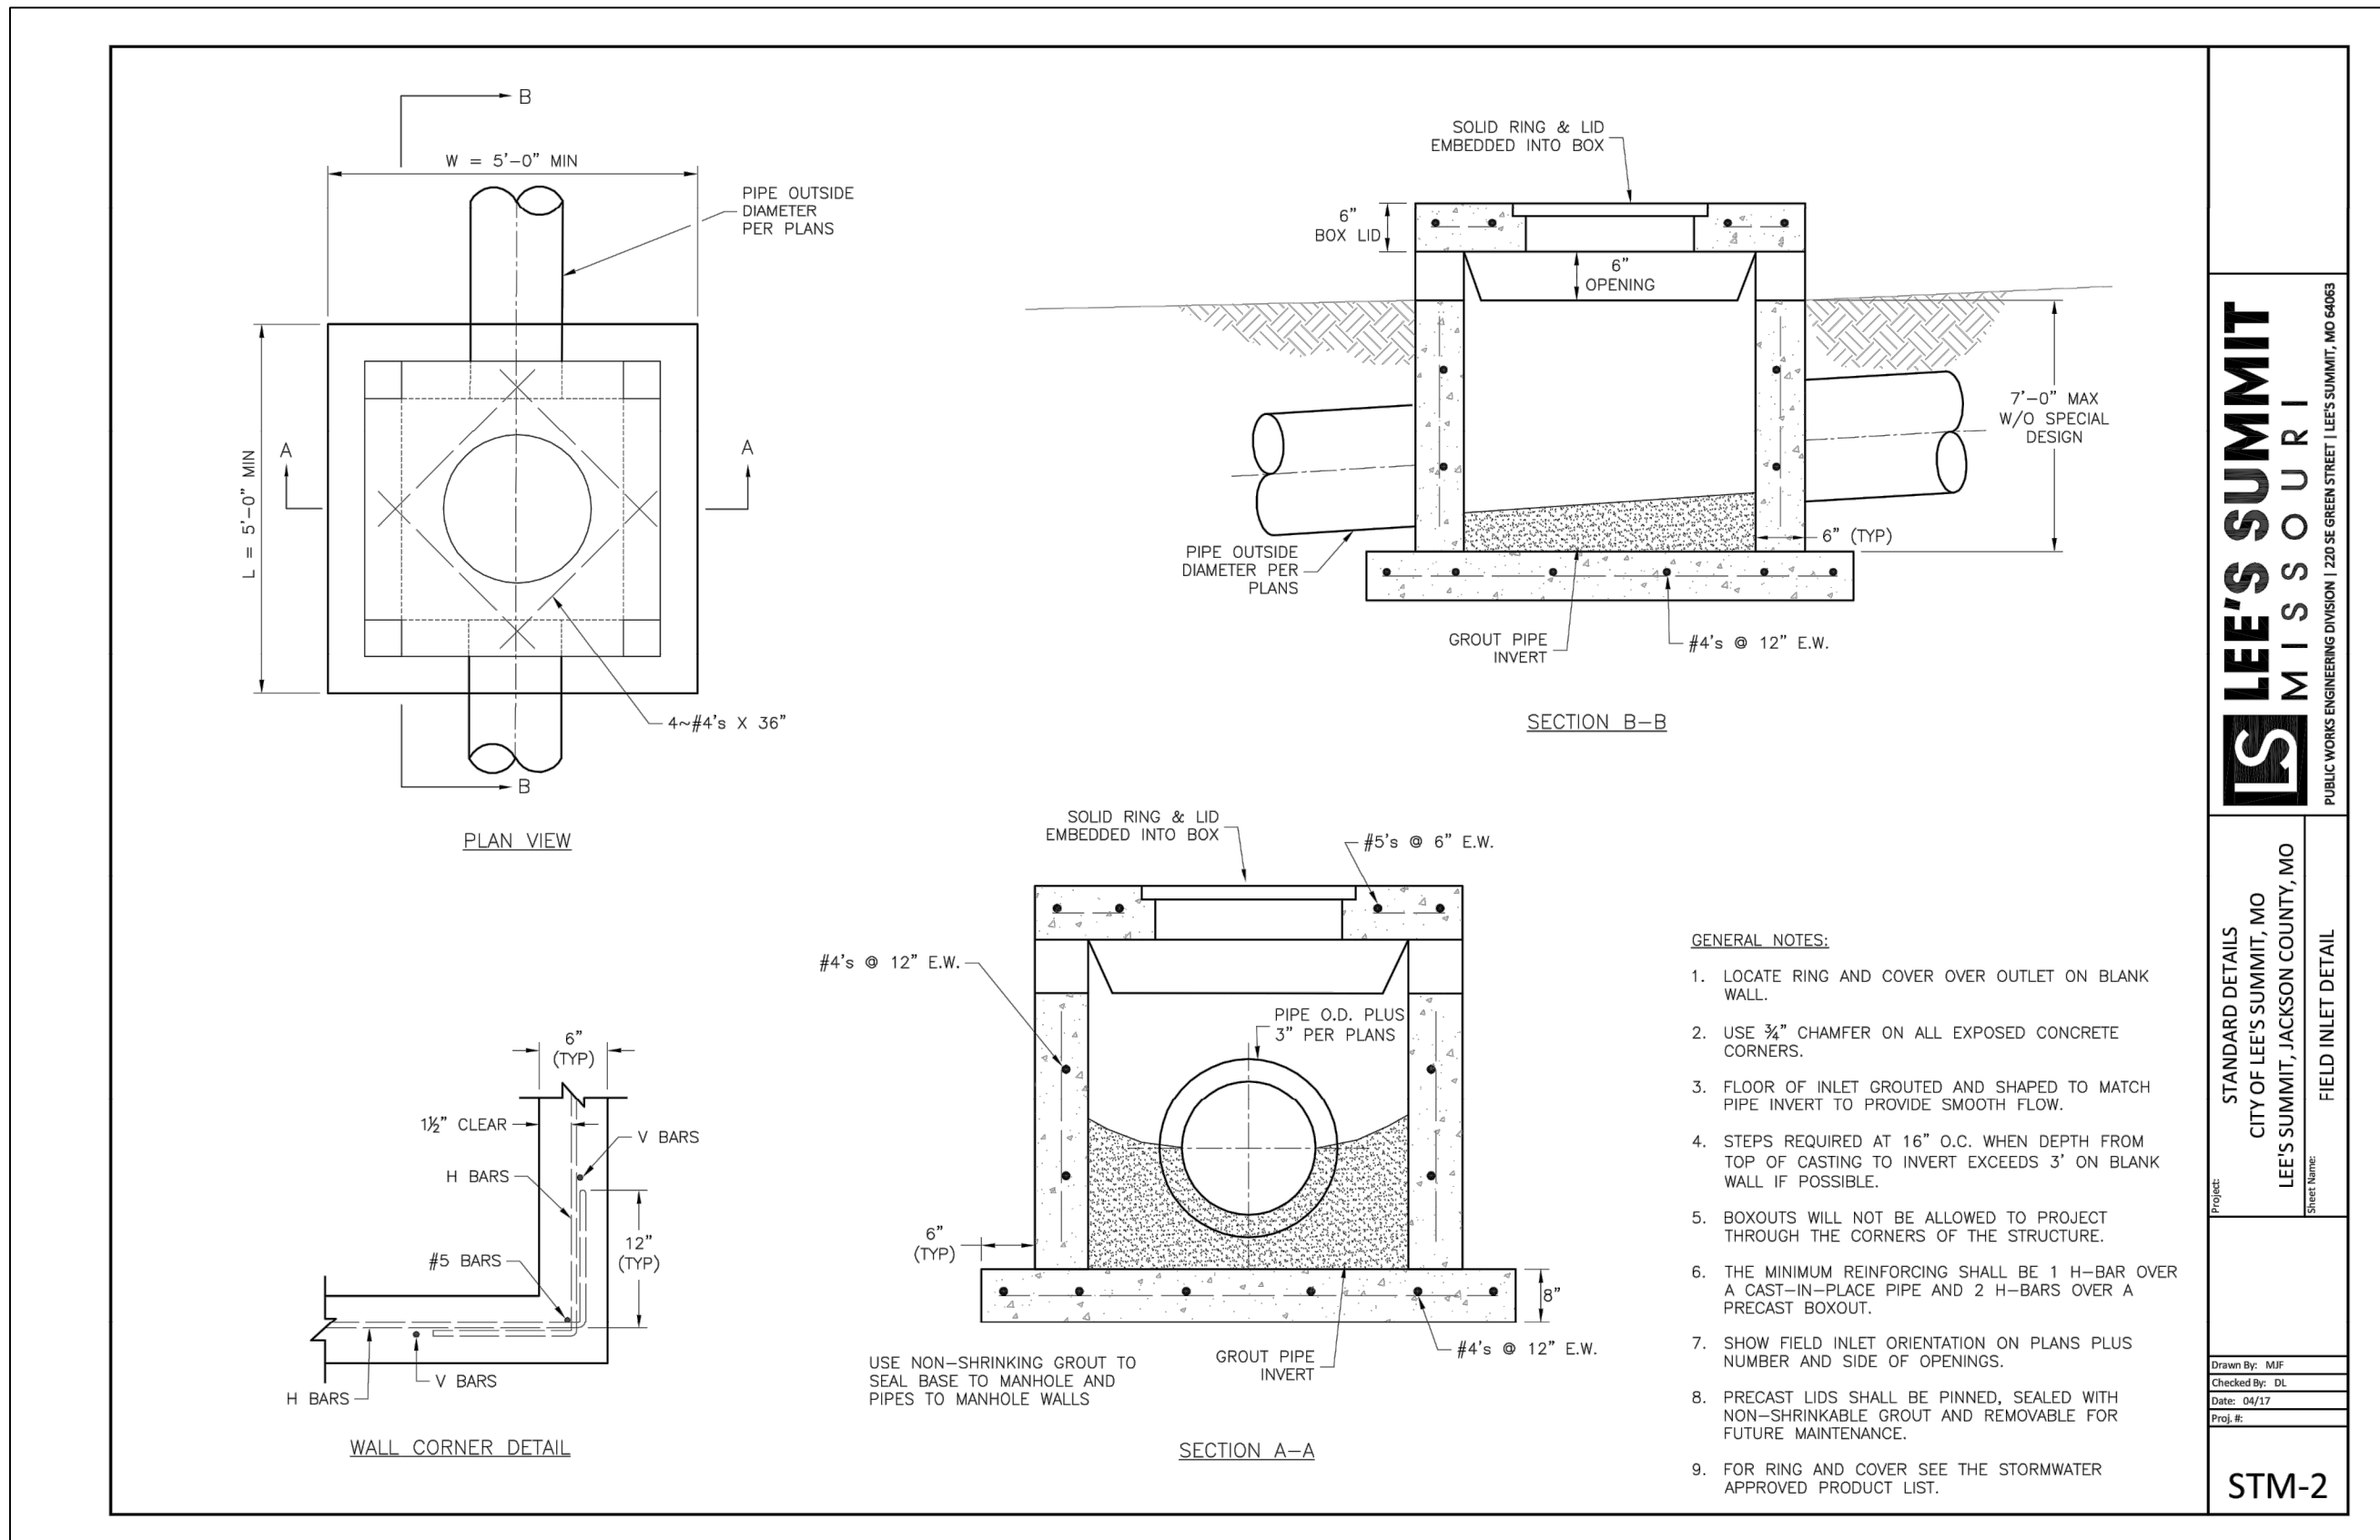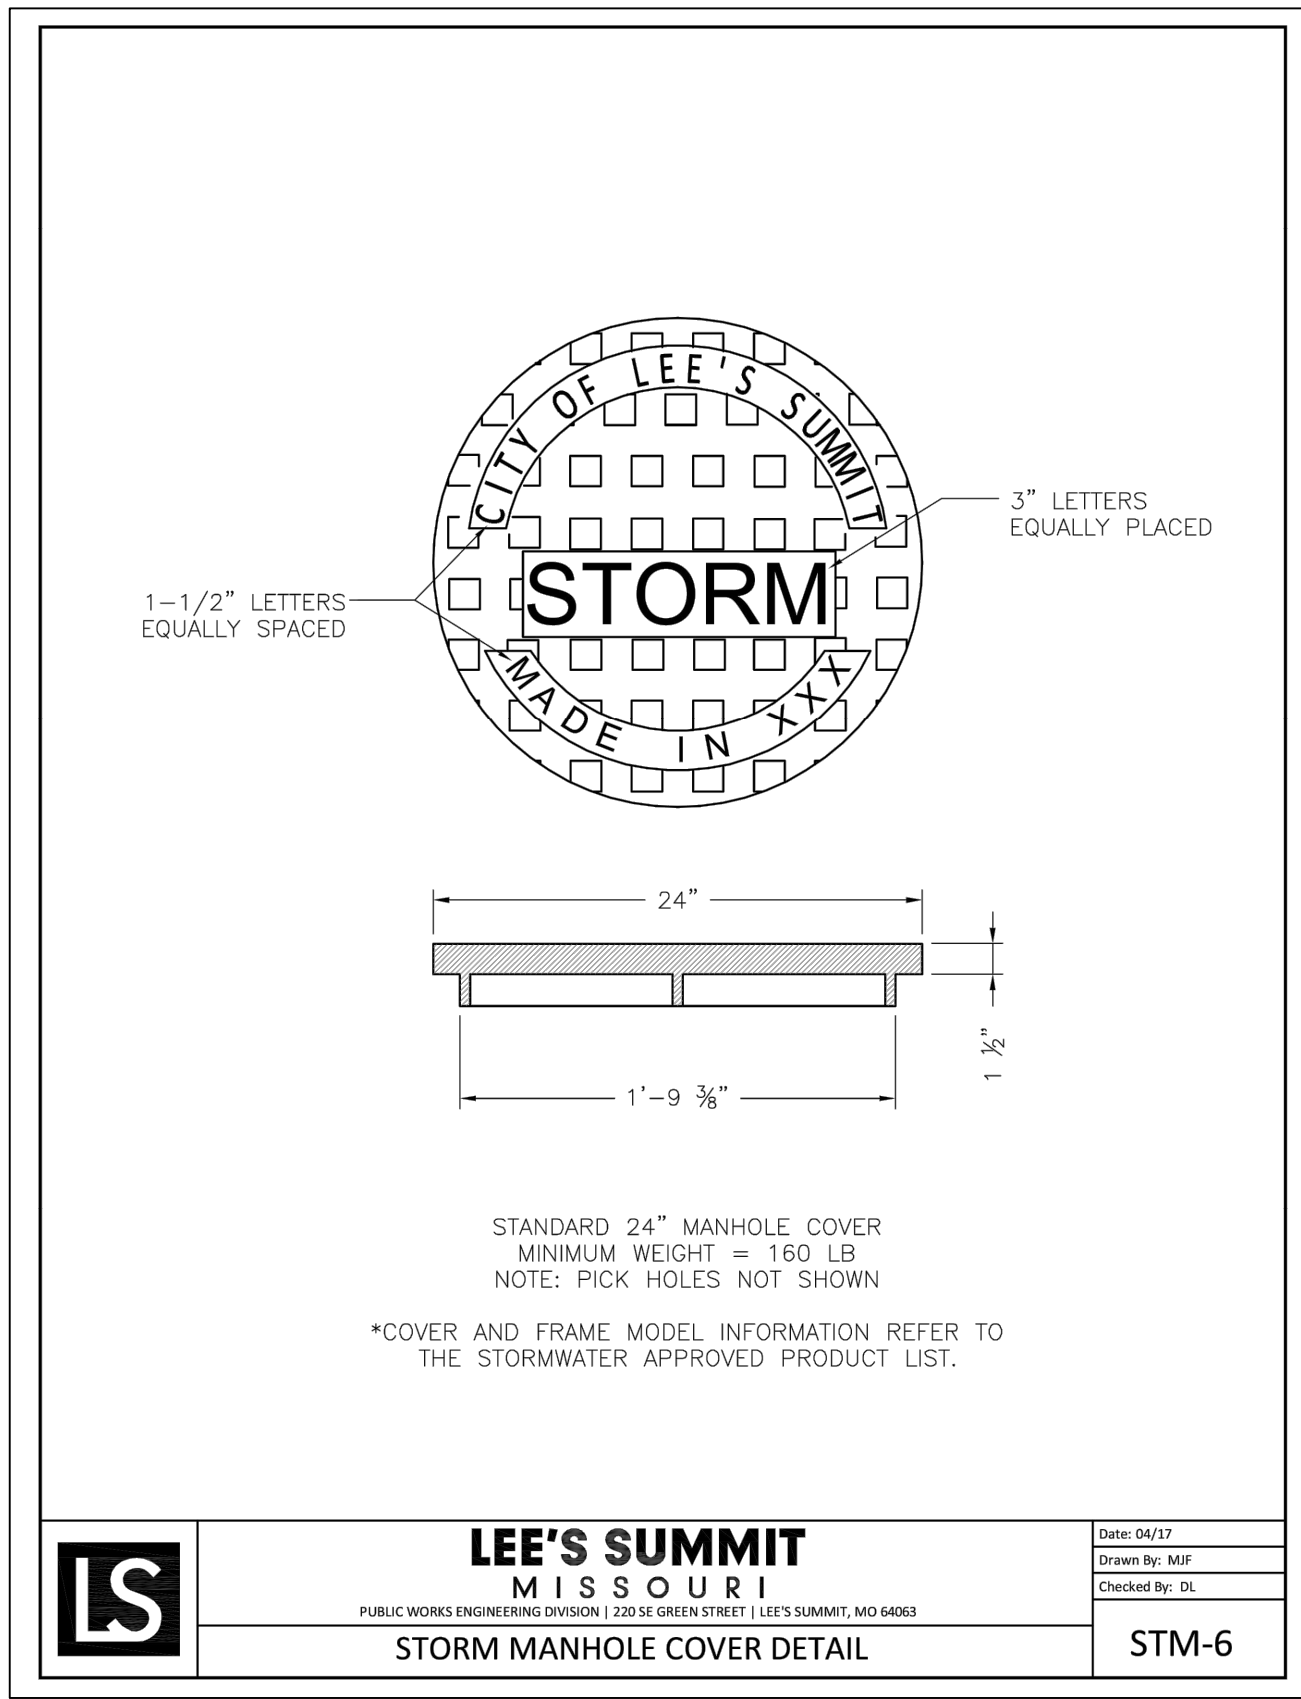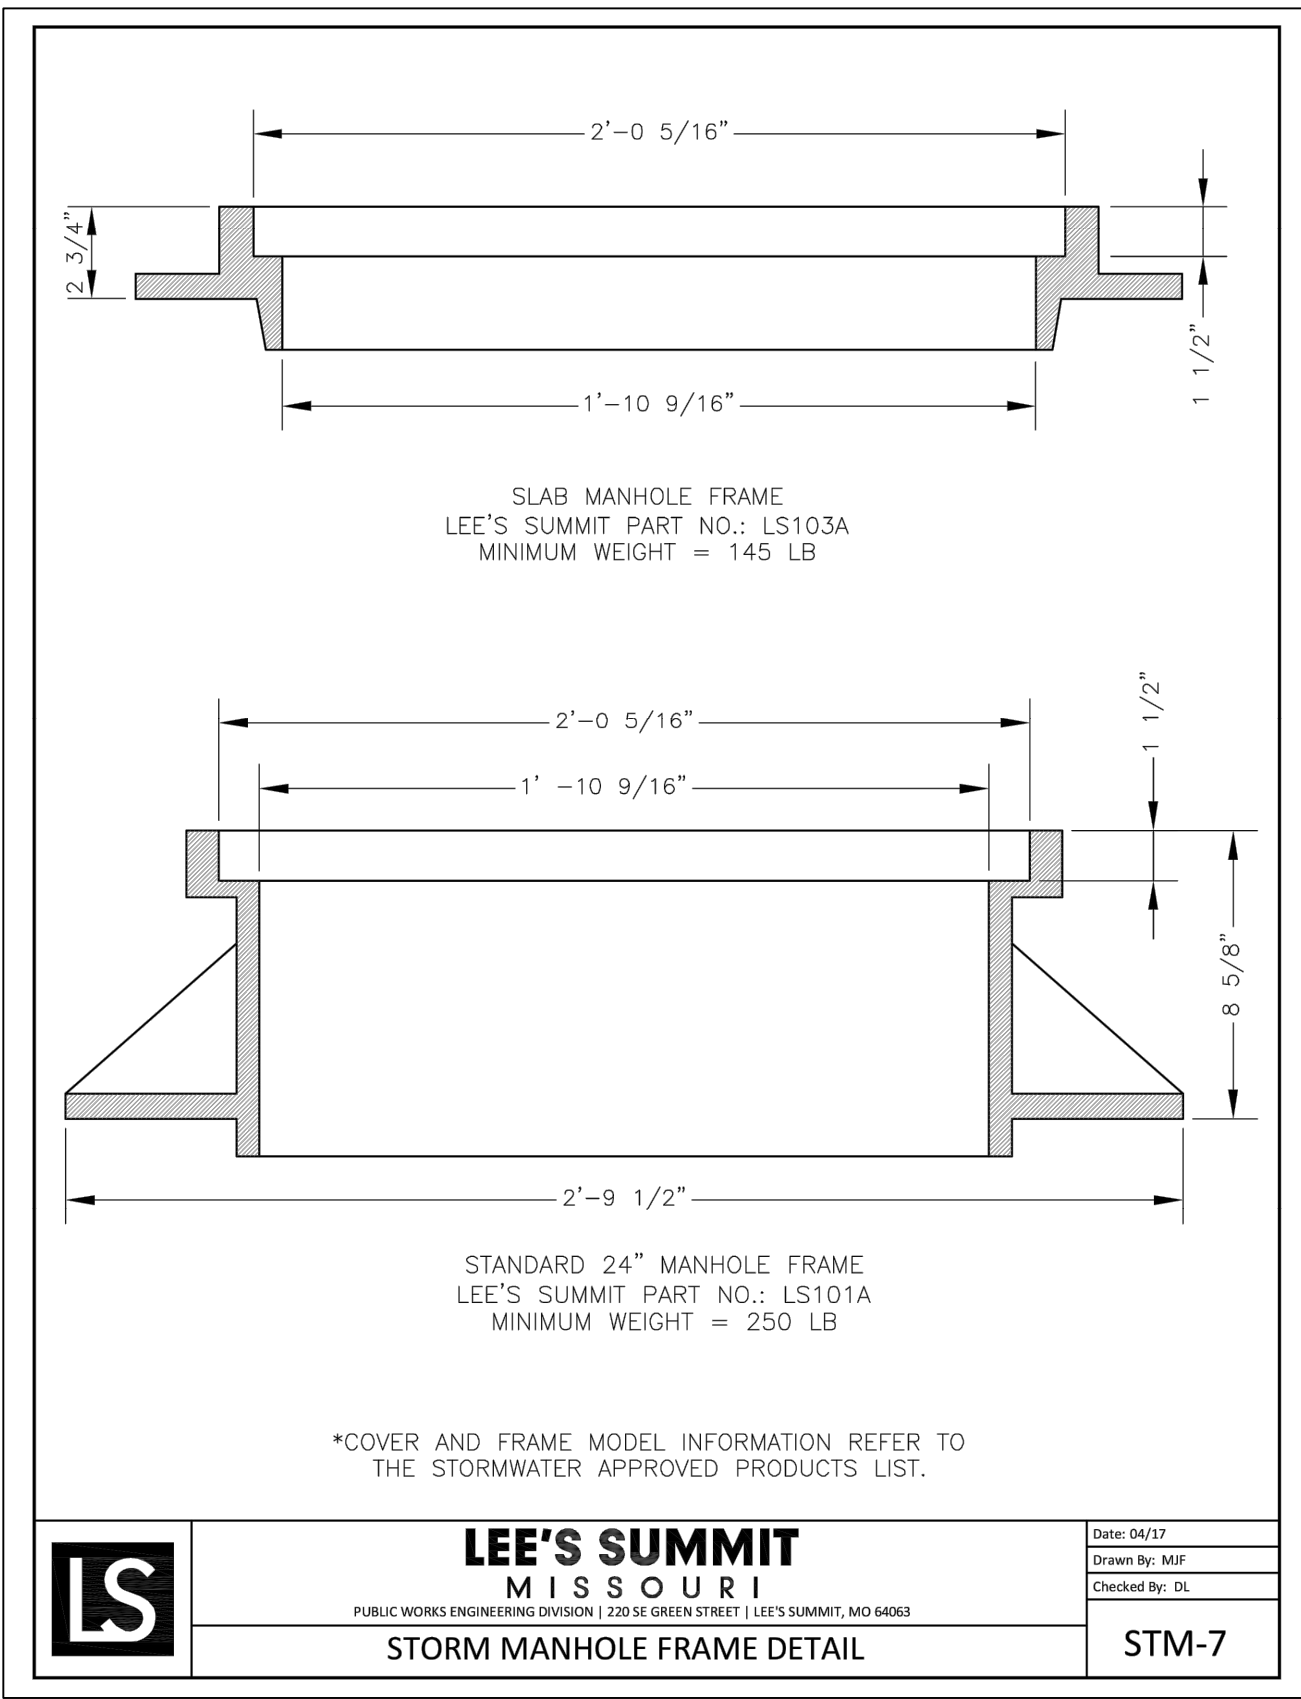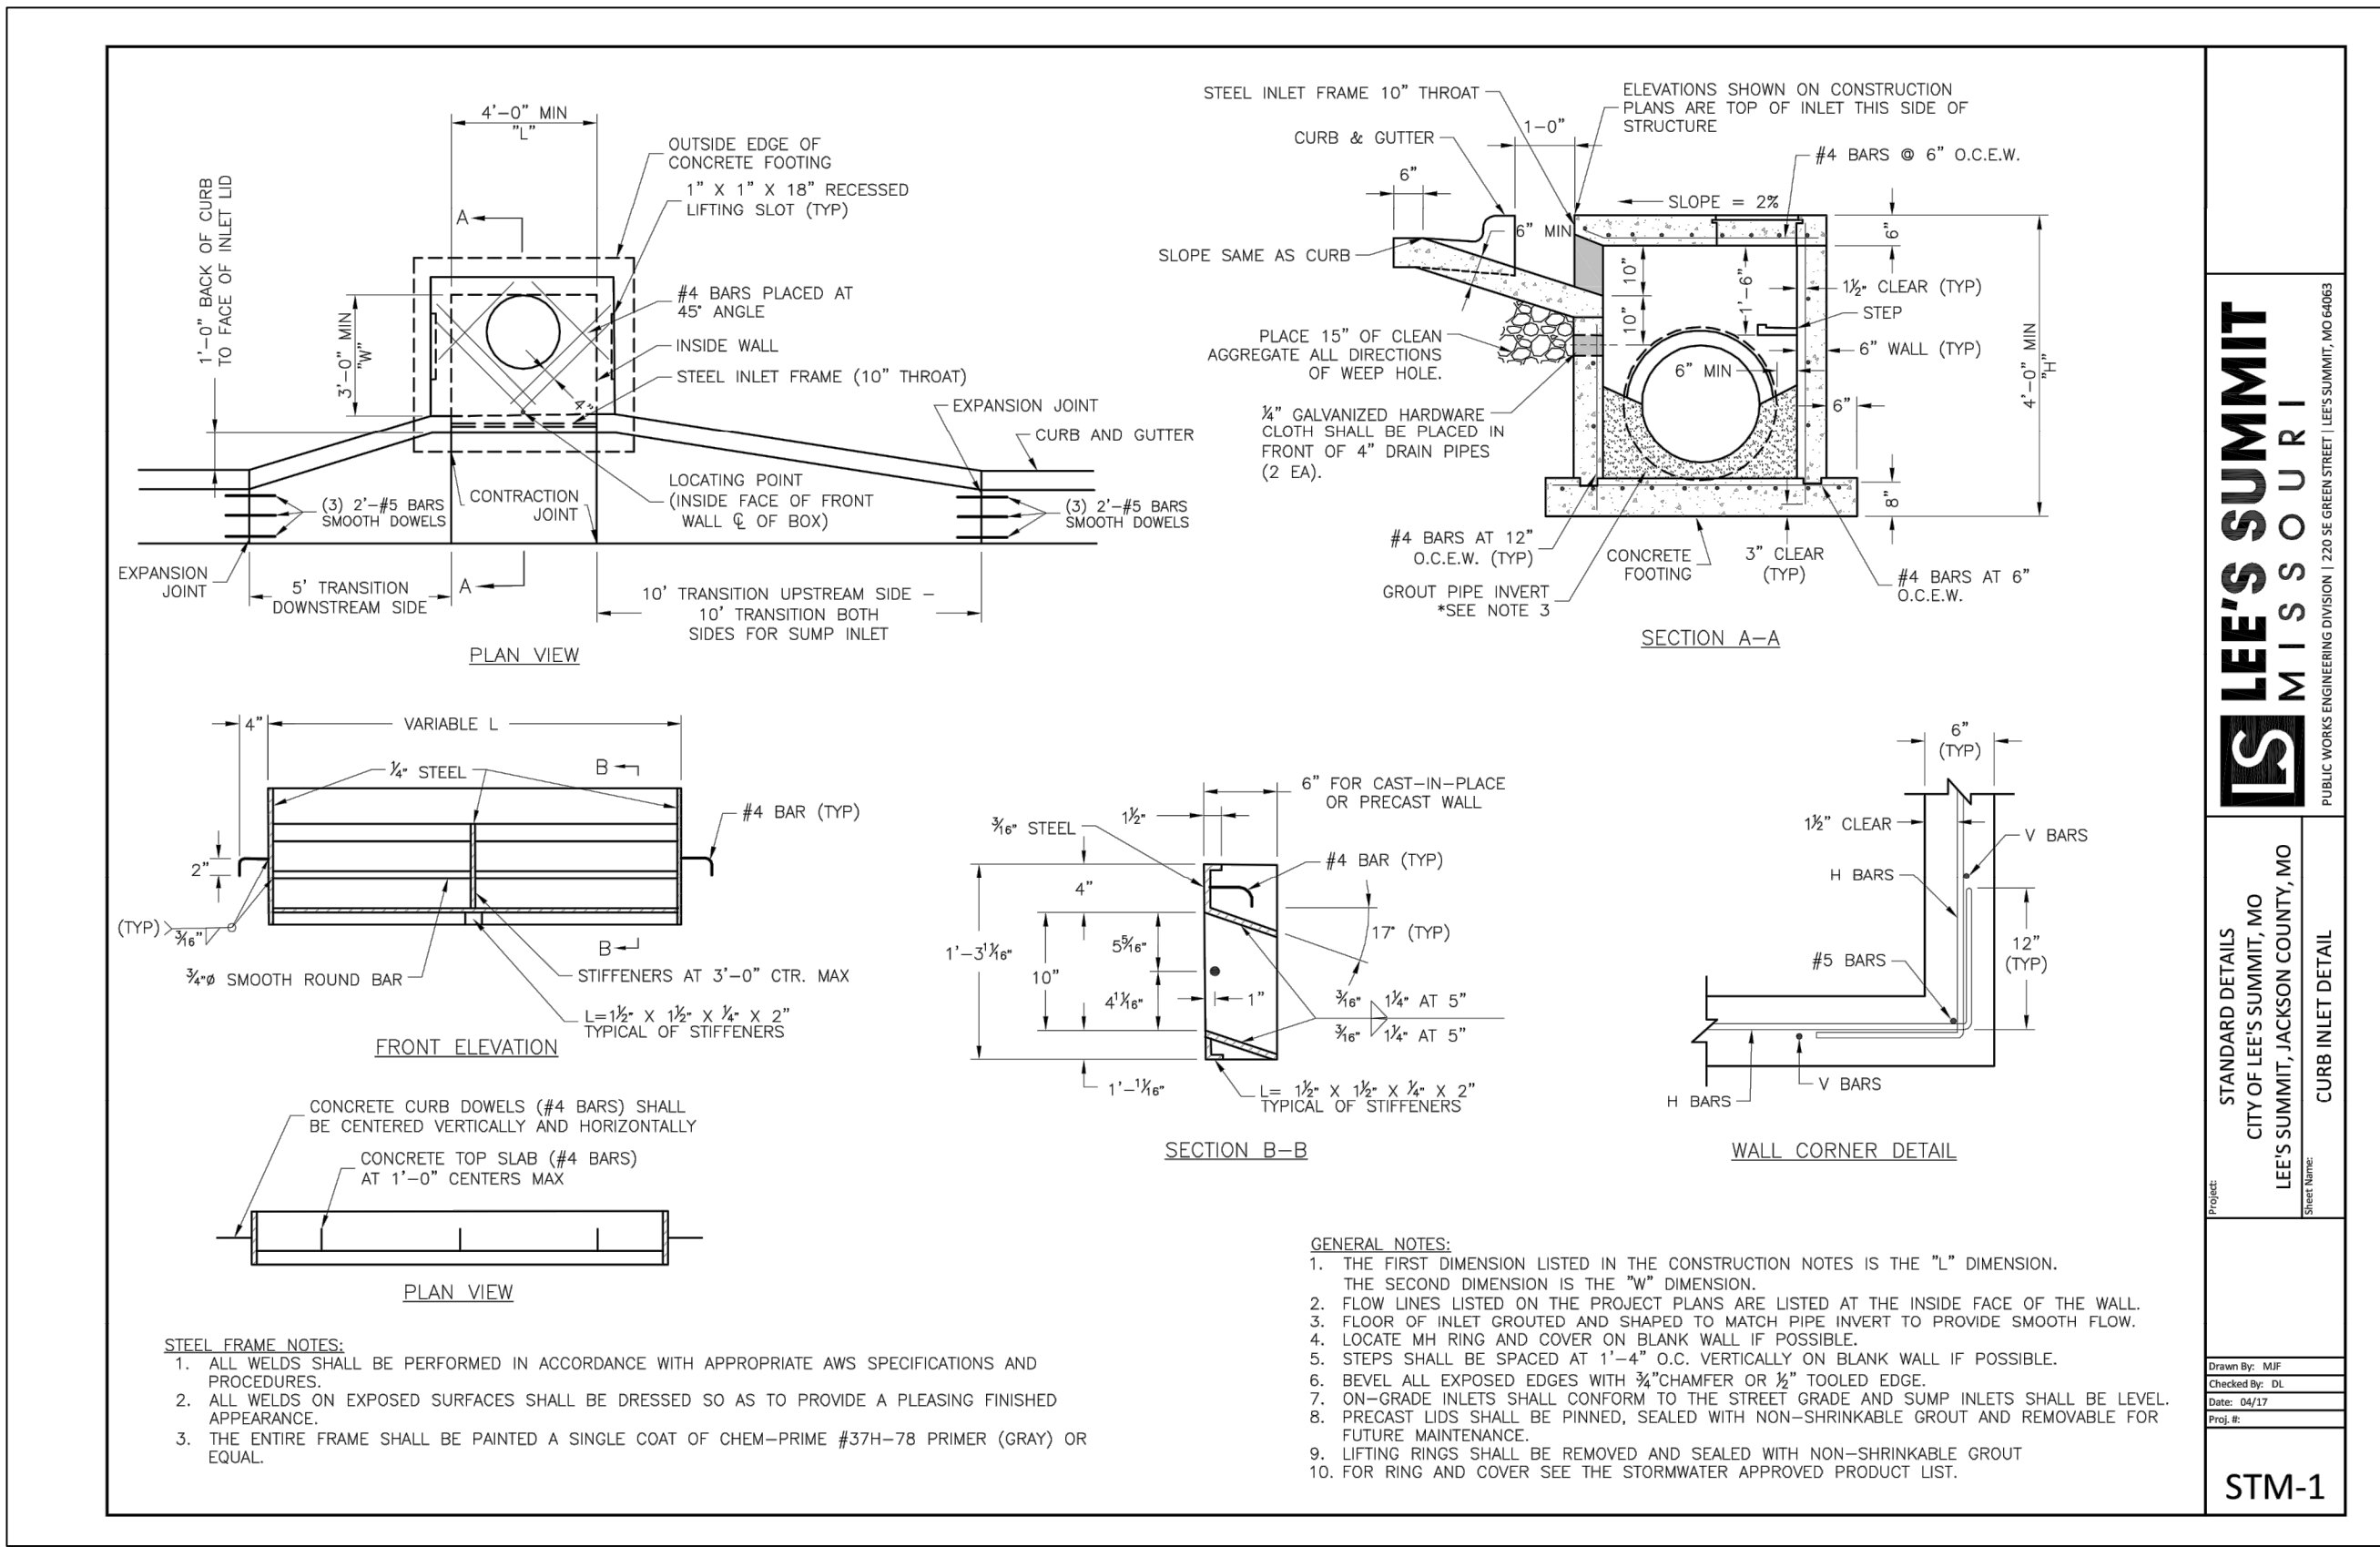

Per City Comments	Per City Comments
6 TCD MES 08/21/18	95% Set
5 TCD MES 08/03/18	80% Set
4 TCD MES 07/15/18	50% Set
3 APT MES 06/15/18	PER CITY COMMENTS
2 APT MES 05/14/13	ORIGINAL SUBMITTAL
1 APT MES 04/15/18	REVISION
NO. BY	DATE

