




Prepared: November 21, 2018

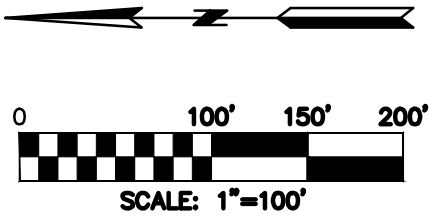


CORBIN DRIVE, RILEY WAY, CARTER ROAD.

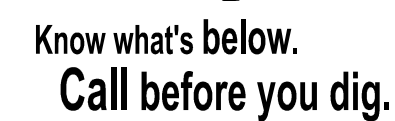


X-REF NO.	
16-059 Base Phase I	
DRAWING NO.	
16-059 Phase I Street Plans	
DATE	
November 21 2018	
JOB NO.	
16-059	
2	SHEET OF 33

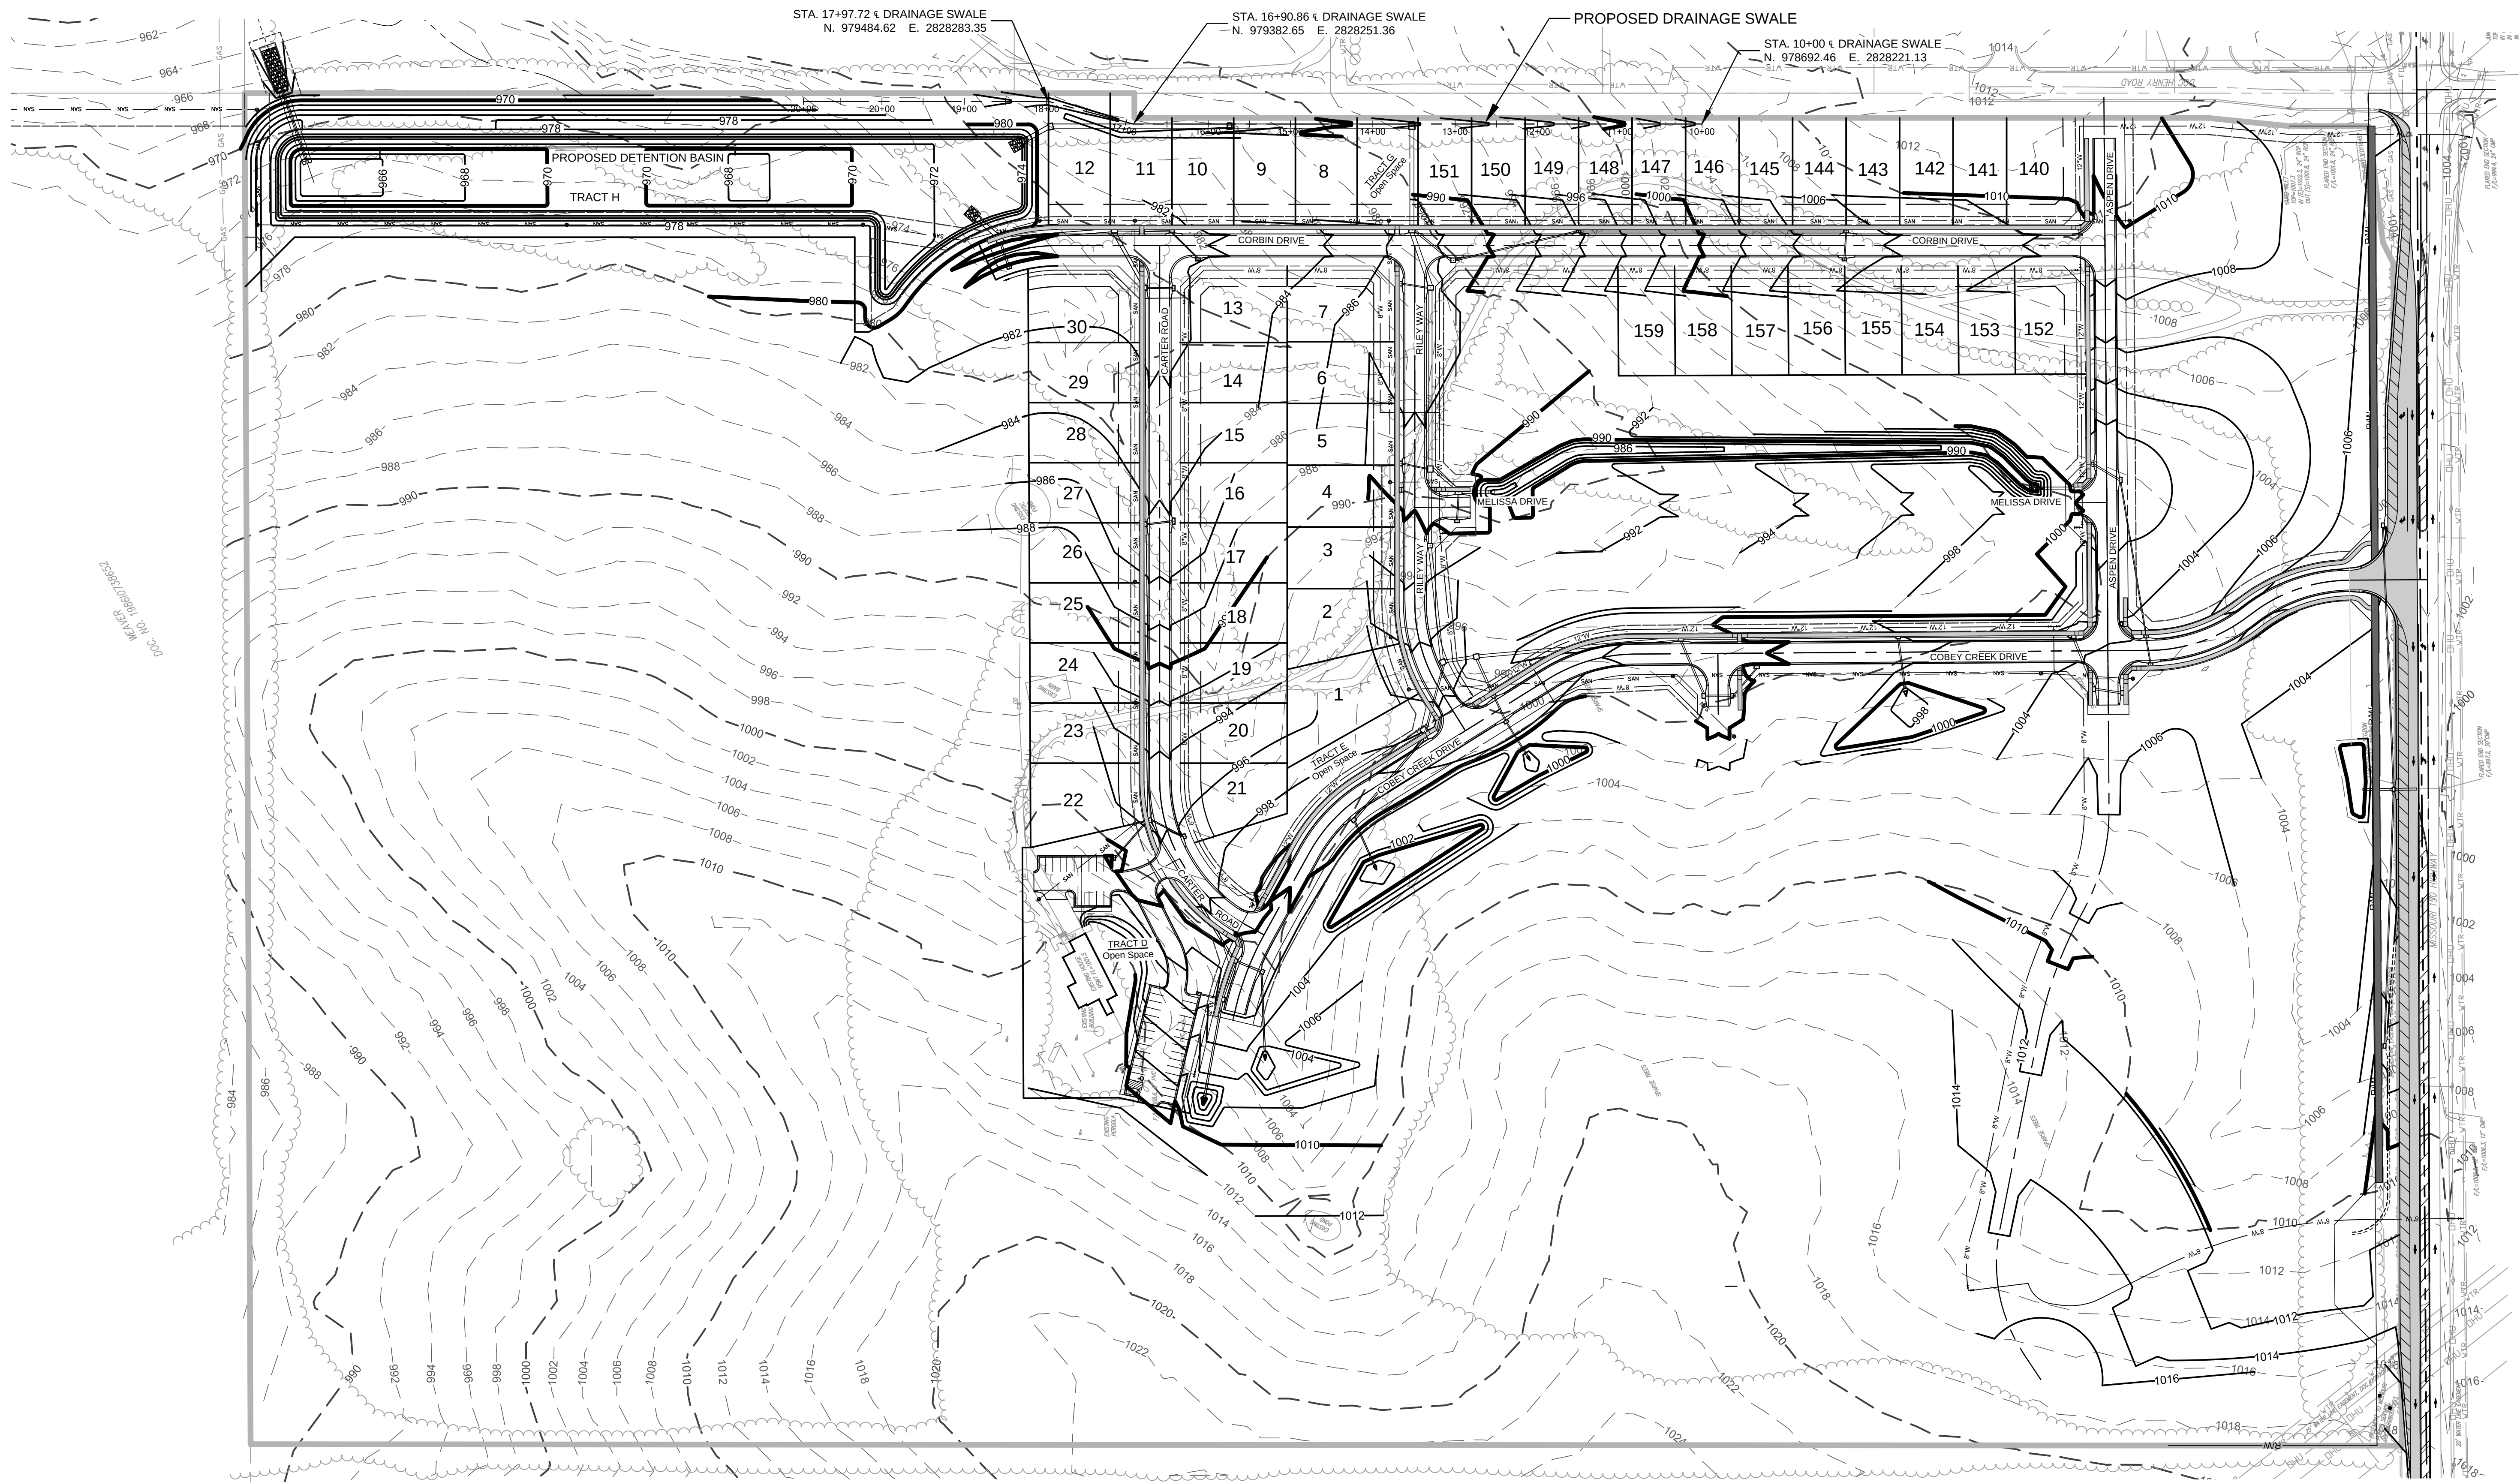


- GENERAL NOTES:**
1. This sheet is for informational purposes only. See individual sheets for exact utility locations.
 2. See Sanitary Sewer sheets and Utility Map for Minimum Basement Floor elevations (MBF) and Minimum Low Opening elevations (MLO).
 3. Grading plan represents general site grading prior to the development of lots.
 4. Existing grades acquired from topographic survey, May 2017. Existing street grades verified in field.
 5. Per contractor, all excess dirt or deficiencies of dirt to be handled on site.
 6. Tract H shall be "Common Area" to be owned and maintained by the Homeowner's Association.
 7. The swales located on or near the lots designated as "X" to carry excess storm water runoff shall be maintained by the Owners of said lots. Minimum Low Openings (MLO) of said lots on the swale side of said lots shall be a minimum of one (1) foot above the adjacent top of finish swale elevation unless a higher MLO elevation is required by other restrictions.
 8. The Minimum Low Opening (MLO) for the front of all lots shall be a minimum of one (1) foot above the top of corresponding curb elevation.

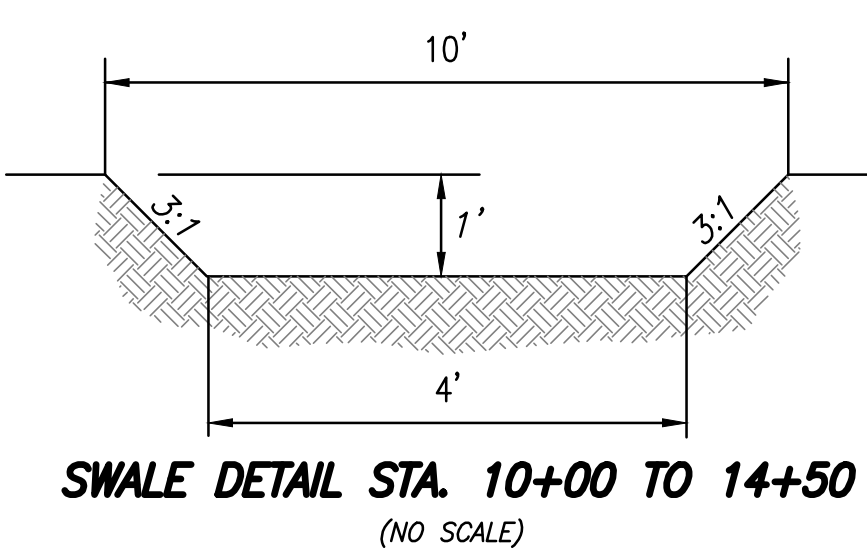

CAPACITY AT 1.0% = 26.8 CFS
SURFACE SWALE: REAR OF LOTS 8 THROUGH 12, AND 147 THROUGH 151.

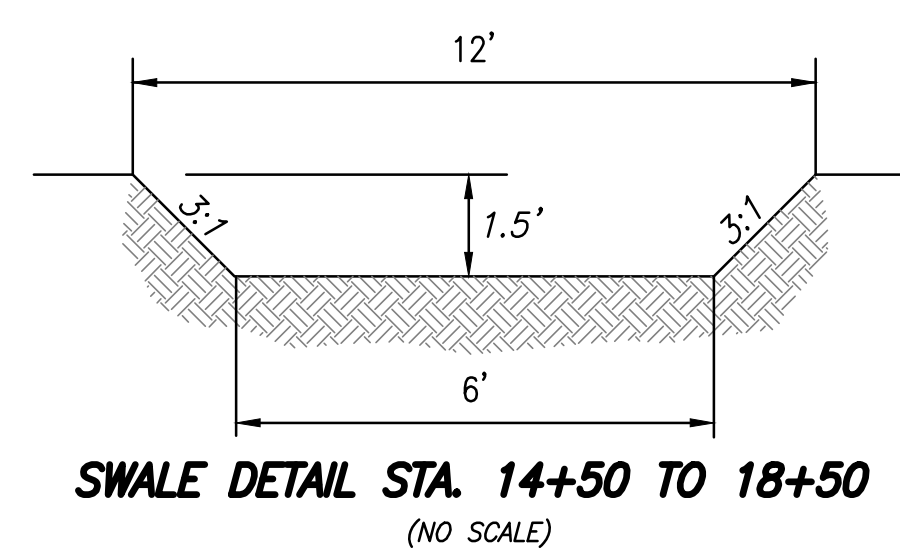

CAPACITY AT 1.0% = 78.9 CFS
SURFACE SWALE: REAR OF LOTS 8 THROUGH 12, AND 147 THROUGH 151.

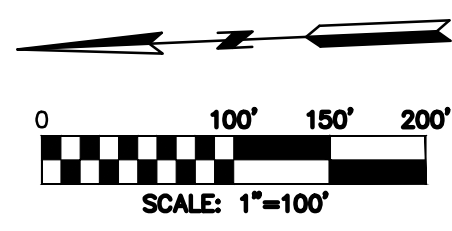

Know what's below.
Call before you dig.

STREET AND STORM SEWER PLANS PHASE I GRADING PLAN		COBEY CREEK FIRST PLAT PHASE I CITY OF LEES SUMMIT, JACKSON COUNTY, MISSOURI	
X-REF NO. 16-059 Base Phase I			
DRAWING NO. 16-059 Phase I Street Plans			
DATE November 21, 2018			
SHEET NO. 16-059			
3	SHEET OF	33	

STATE OF MISSOURI
Professional Engineer
R. Kevin Sterrett, No. E-26440
November 21, 2018

gconsult inc
engineers planners
11010 Haskell Street, Suite 210, Kansas City, Kansas 66109
CORPORATE LICENSE NO. E201000573 (MO.) / E-1736 (KS.)




DATE	REVISION	BY	CHKD
11/21/18	SUBMITTAL TO CITY OF LEES SUMMIT	SPW	RMS

IF THIS IS NOT A BLUE INK SEAL AND THE SIGNATURE IN BLUE INK, THE PLAN IS A COPY AND MAY CONTAIN UNAUTHORIZED ALTERATIONS. THE CERTIFICATION CONTAINED ON THIS DOCUMENT SHALL NOT APPLY TO ANY COPIES.

SEE MISSOURI STATE
HIGHWAY NO. 150
WIDENING PLANS FOR
MORE INFORMATION.




Know what's below.
Call before you dig.

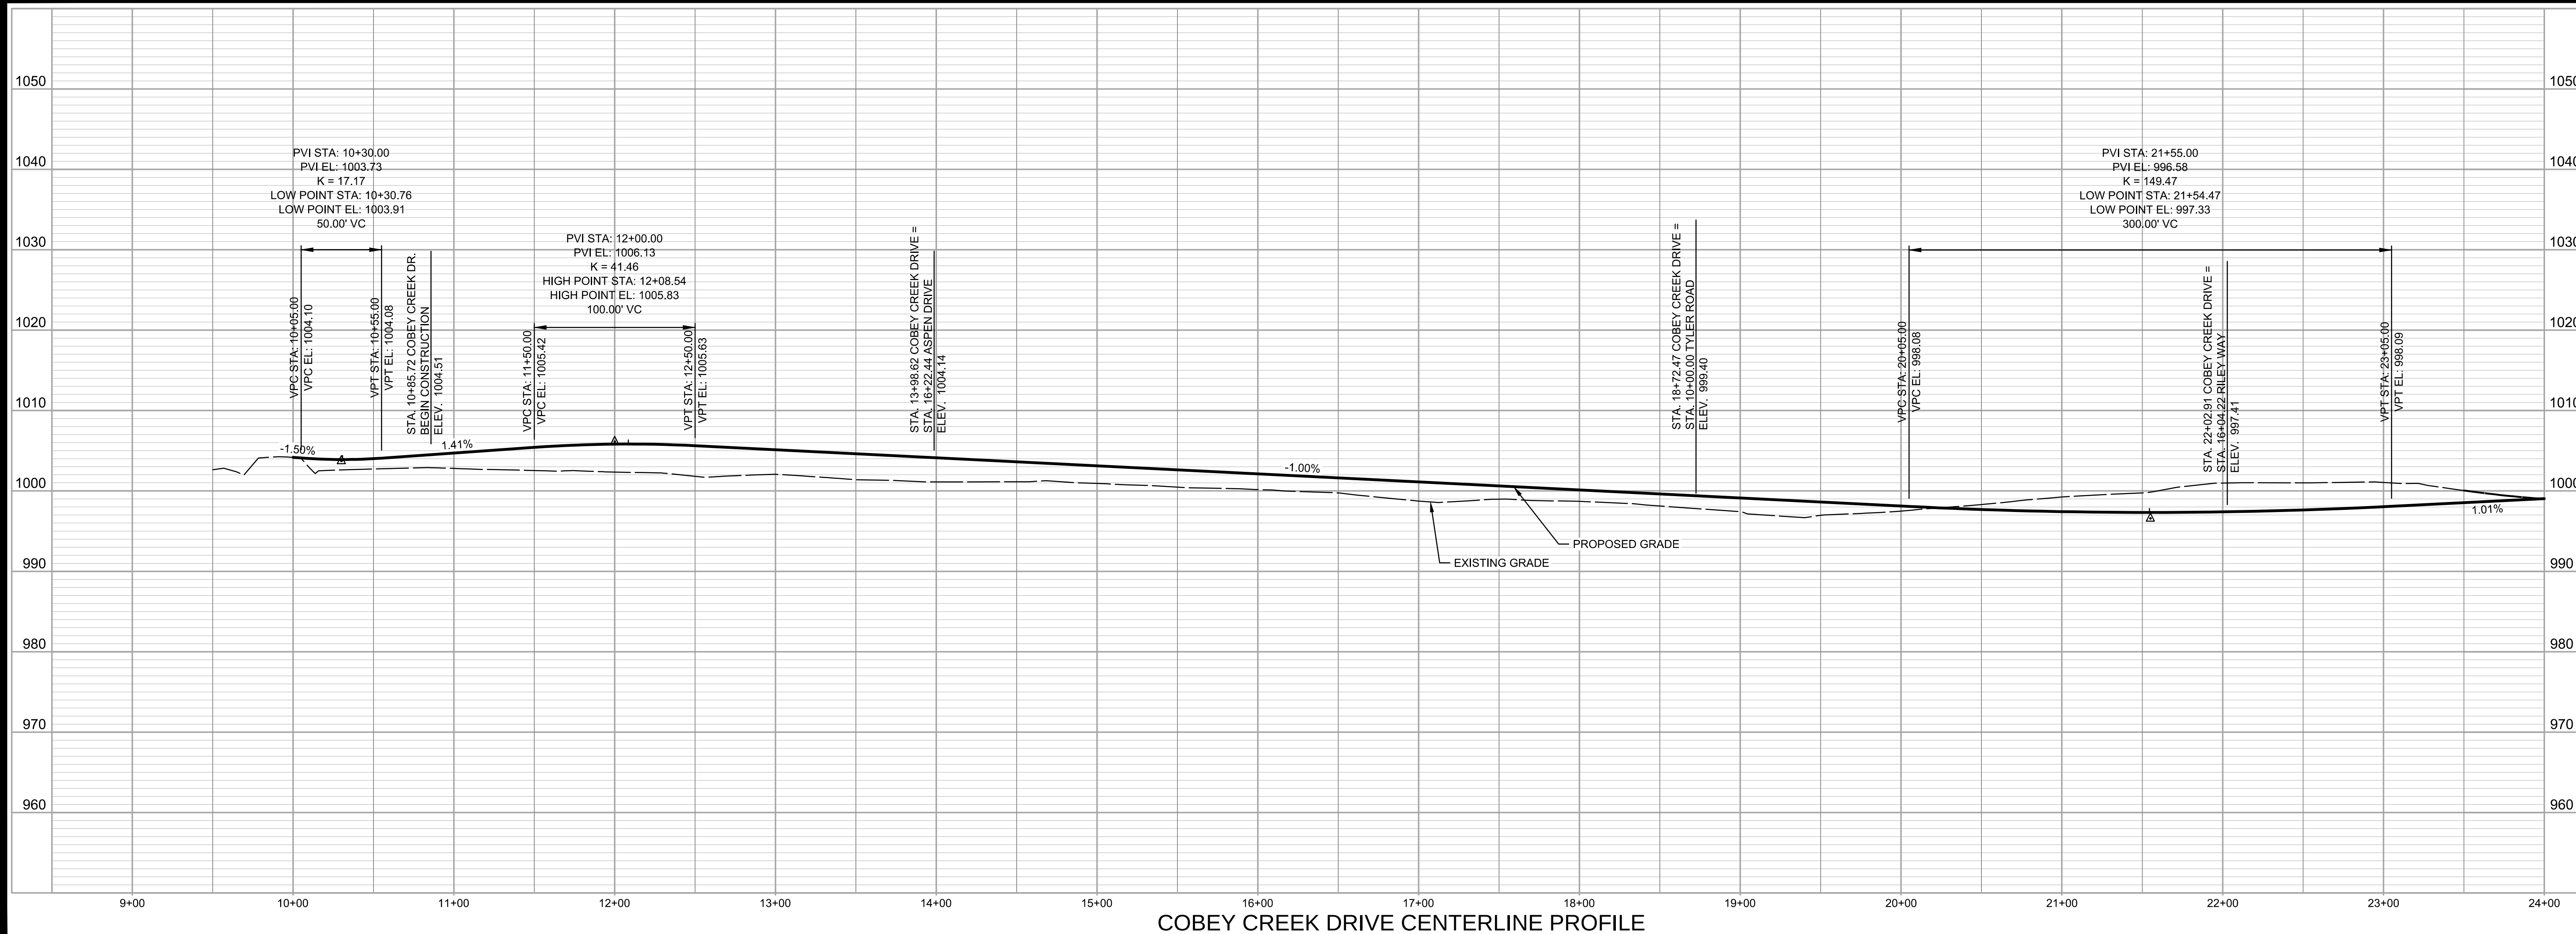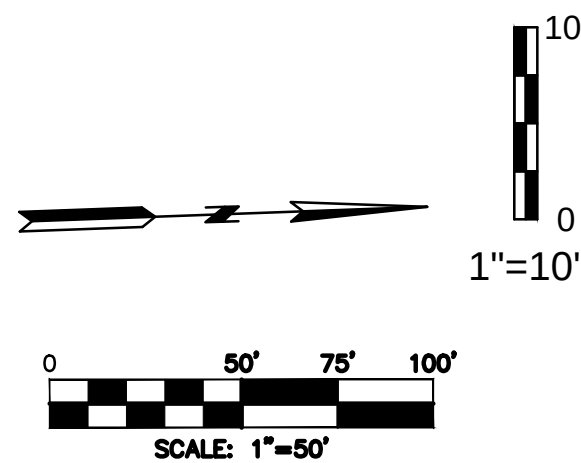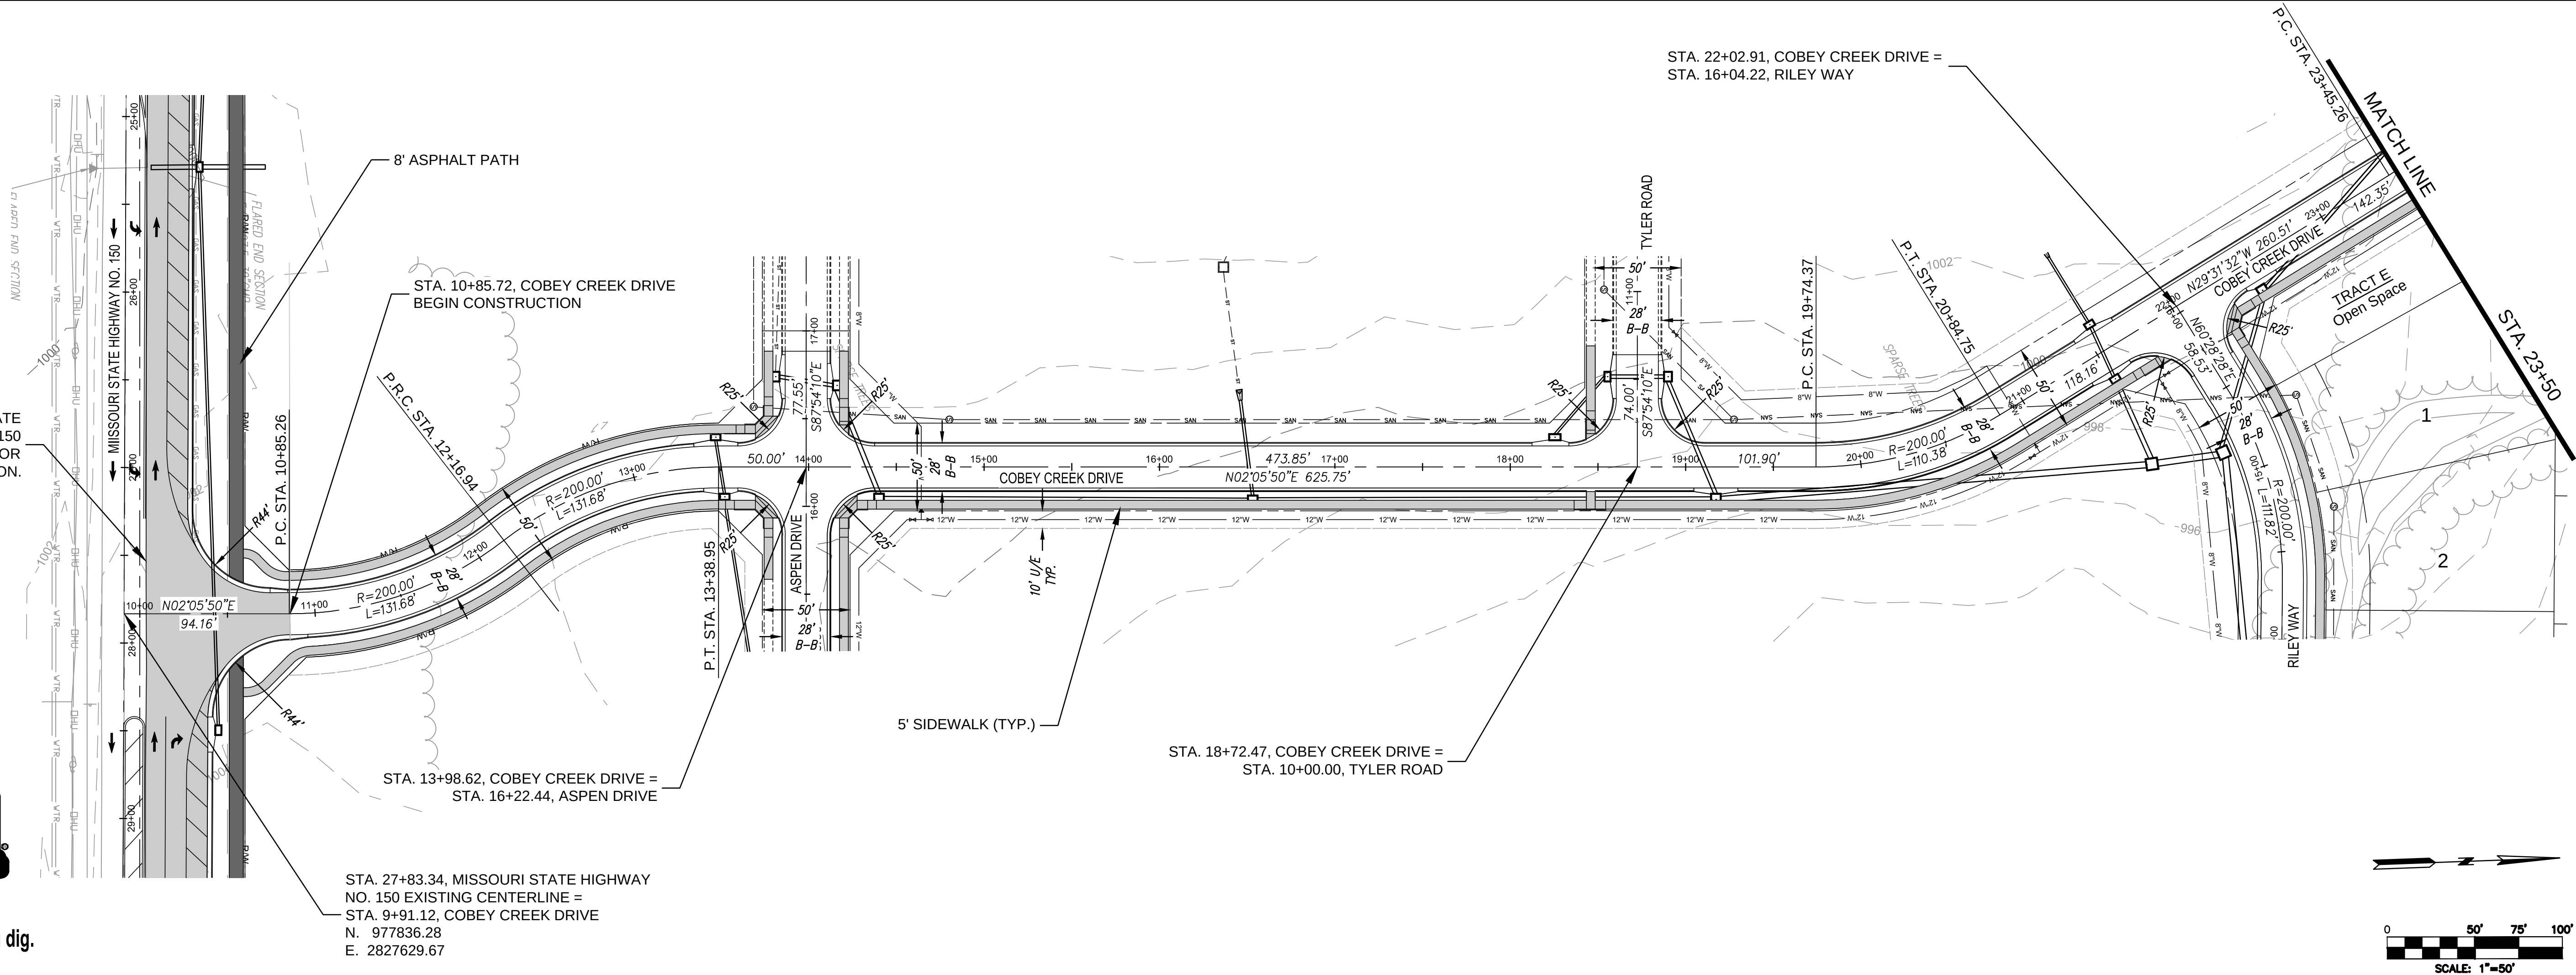

COBEY CREEK DRIVE CENTERLINE PROFILE

DATE	REVISION	NO.	BY	CORP
11/21/18	SUBMITTAL TO CITY OF LEES SUMMIT	1	SPW	RMS

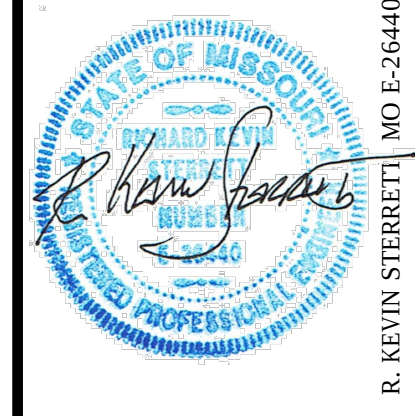

consult inc engineers planners

11010 Haskell Street, Suite 210, Kansas City, Kansas 66109
CORPORATE LICENSE NO. E201000573 (MO.) / E-1736 (KS.)

STREET AND STORM SEWER PLANS
STREET CENTERLINE PROFILES
COBEY CREEK DRIVE
COBEY CREEK FIRST PLAT
PHASE I
CITY OF LEES SUMMIT, JACKSON COUNTY, MISSOURI




X-REF NO.
16-059 Base Phase I


DRAWING NO.
16-059 Phase I Street Plans

DATE
November 21 2018


SHEET NO.
16-059

4 OF 33

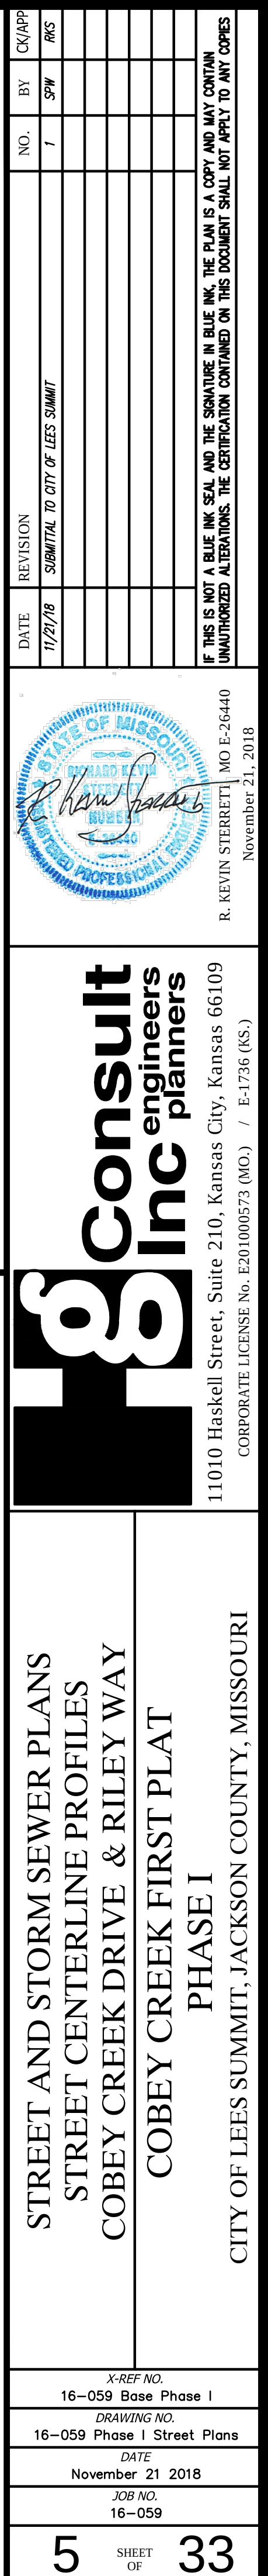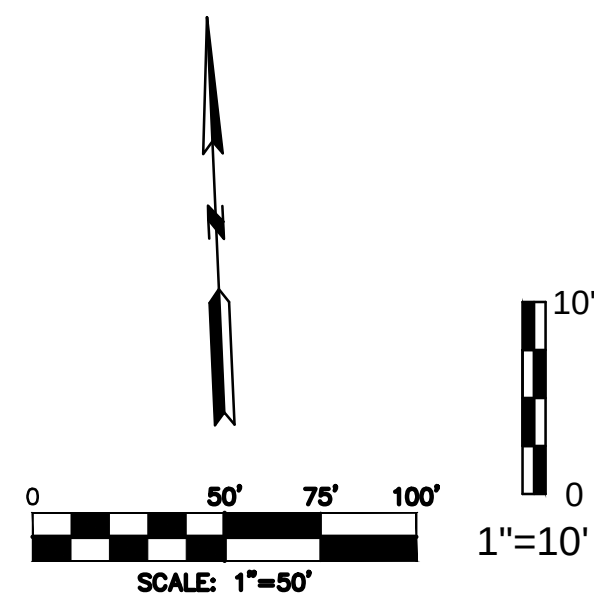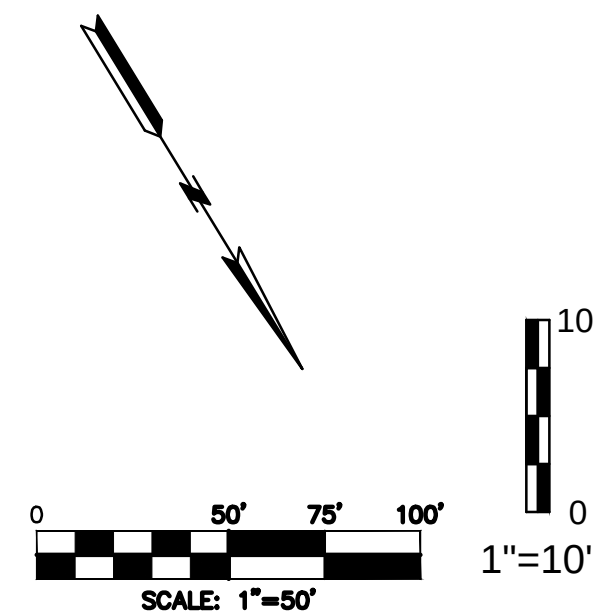

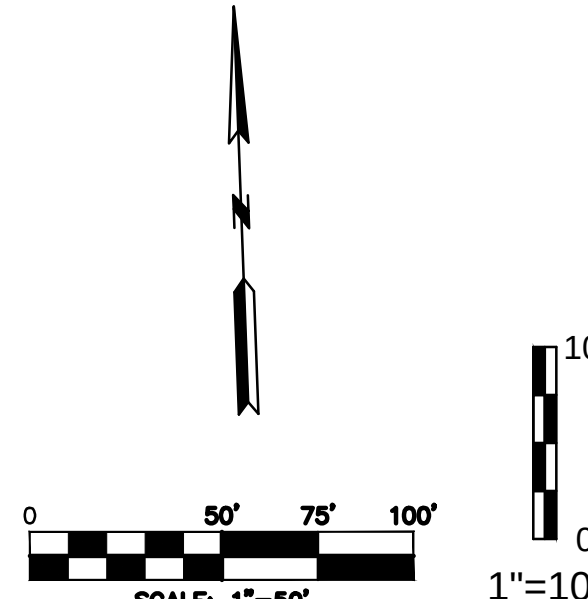


X-REF NO. 16-059 Base Phase I	
DRAWING NO. 16-059 Phase I Street Plans	
DATE November 21 2018	
JOB NO. 16-059	
6	SHEET OF 33

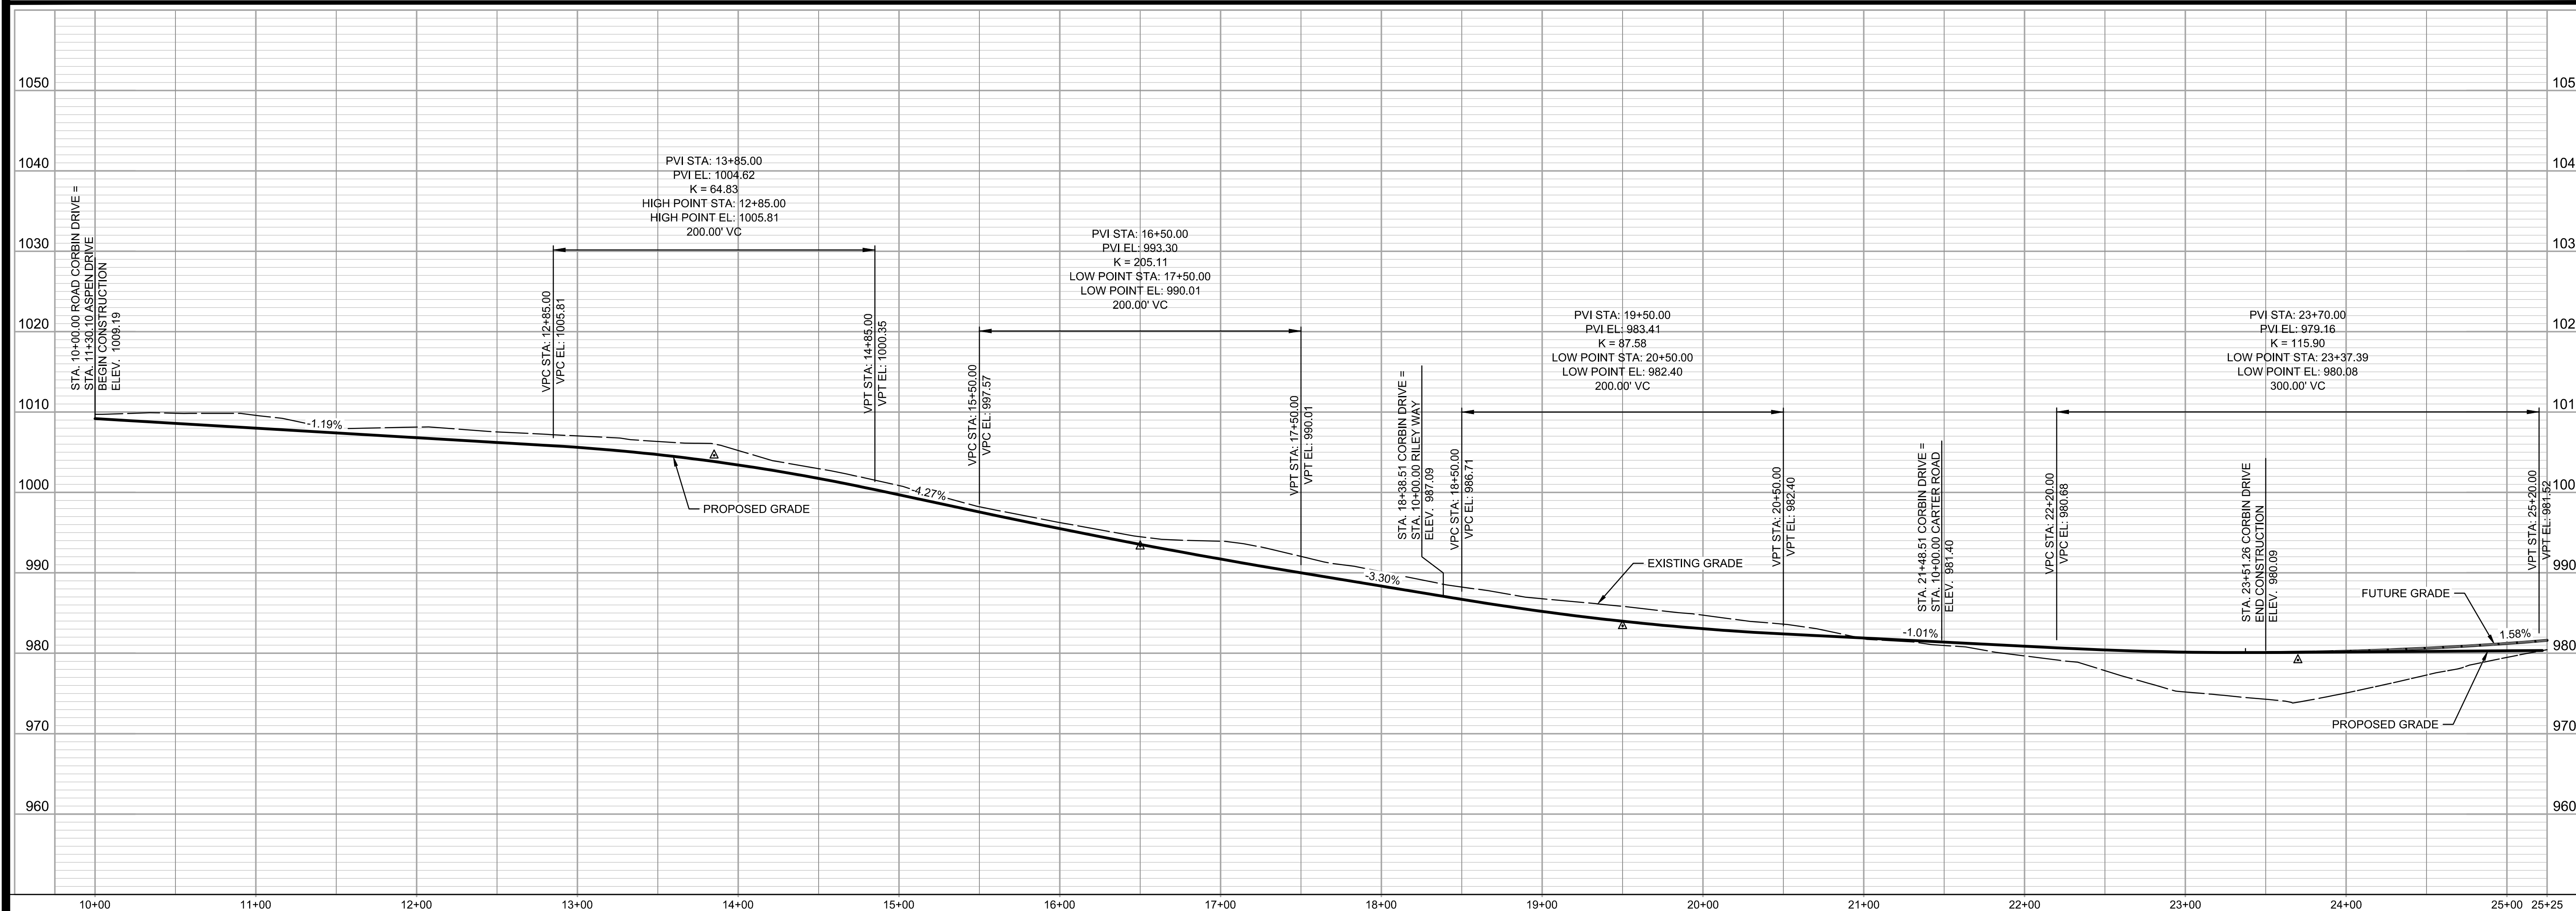

DATE	REVISION	NO.	BY	CG/APP
11/2/18	SUBMITTAL TO CITY OF LEES SUMMIT	1	SPW	RKS

IF THIS IS NOT A BLUE INK SEAL AND THE SIGNATURE IN BLUE INK, THE SEAL IS A COPY AND MAY CONTAIN UNAUTHORIZED ALTERATIONS. THE CERTIFICATION CONTAINED ON THIS DOCUMENT SHALL NOT APPLY TO ANY COPIES.

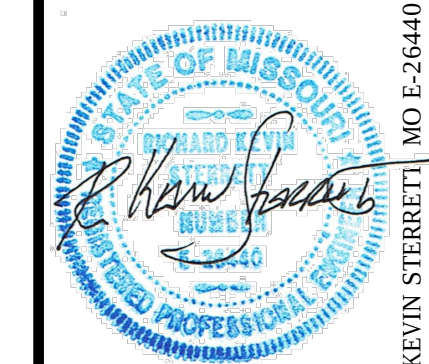

November 21, 2018

**Consult
Inc** engineers planners
210, Kansas City, Kansas 66109

11010 Haskell Street, Suite 210, Kansas City, Kansas 66109
CORPORATE LICENSE No. E201000573 (MO.) / E-1736 (KS.)

STREET AND STORM SEWER PLANS
STREET CENTERLINE PROFILES
CORBIN DRIVE

COBEY CREEK FIRST PLAT
PHASE I



CITY OF LEES SUMMIT, JACKSON COUNTY, MISSOURI

<i>X-REF NO.</i> 16-059 Base Phase I
<i>DRAWING NO.</i> 16-059 Phase I Street Plans
<i>DATE</i> November 21 2018
<i>JOB NO.</i> 16-059

7 SHEET OF 33




Know what's below.
Call before you dig.

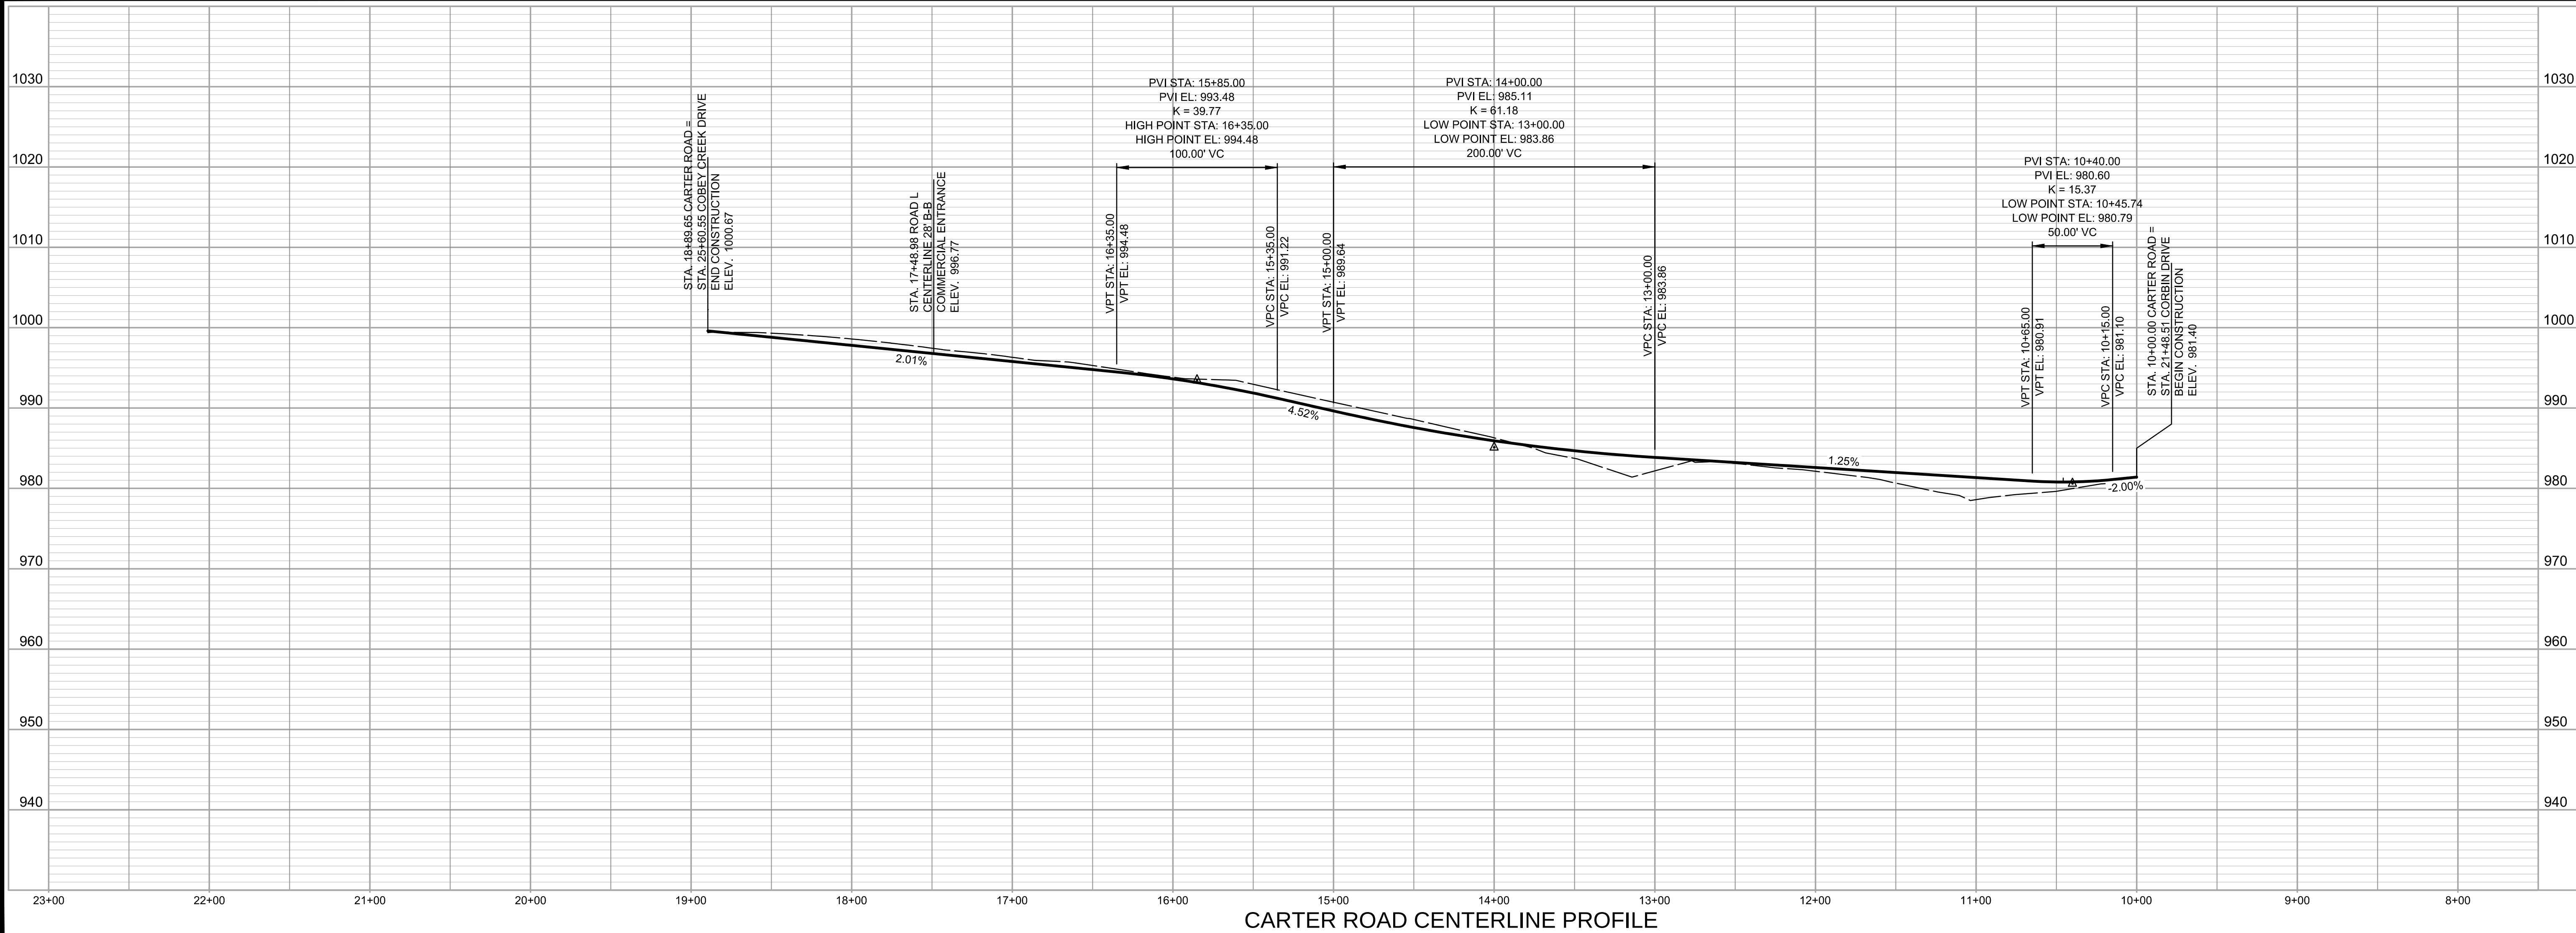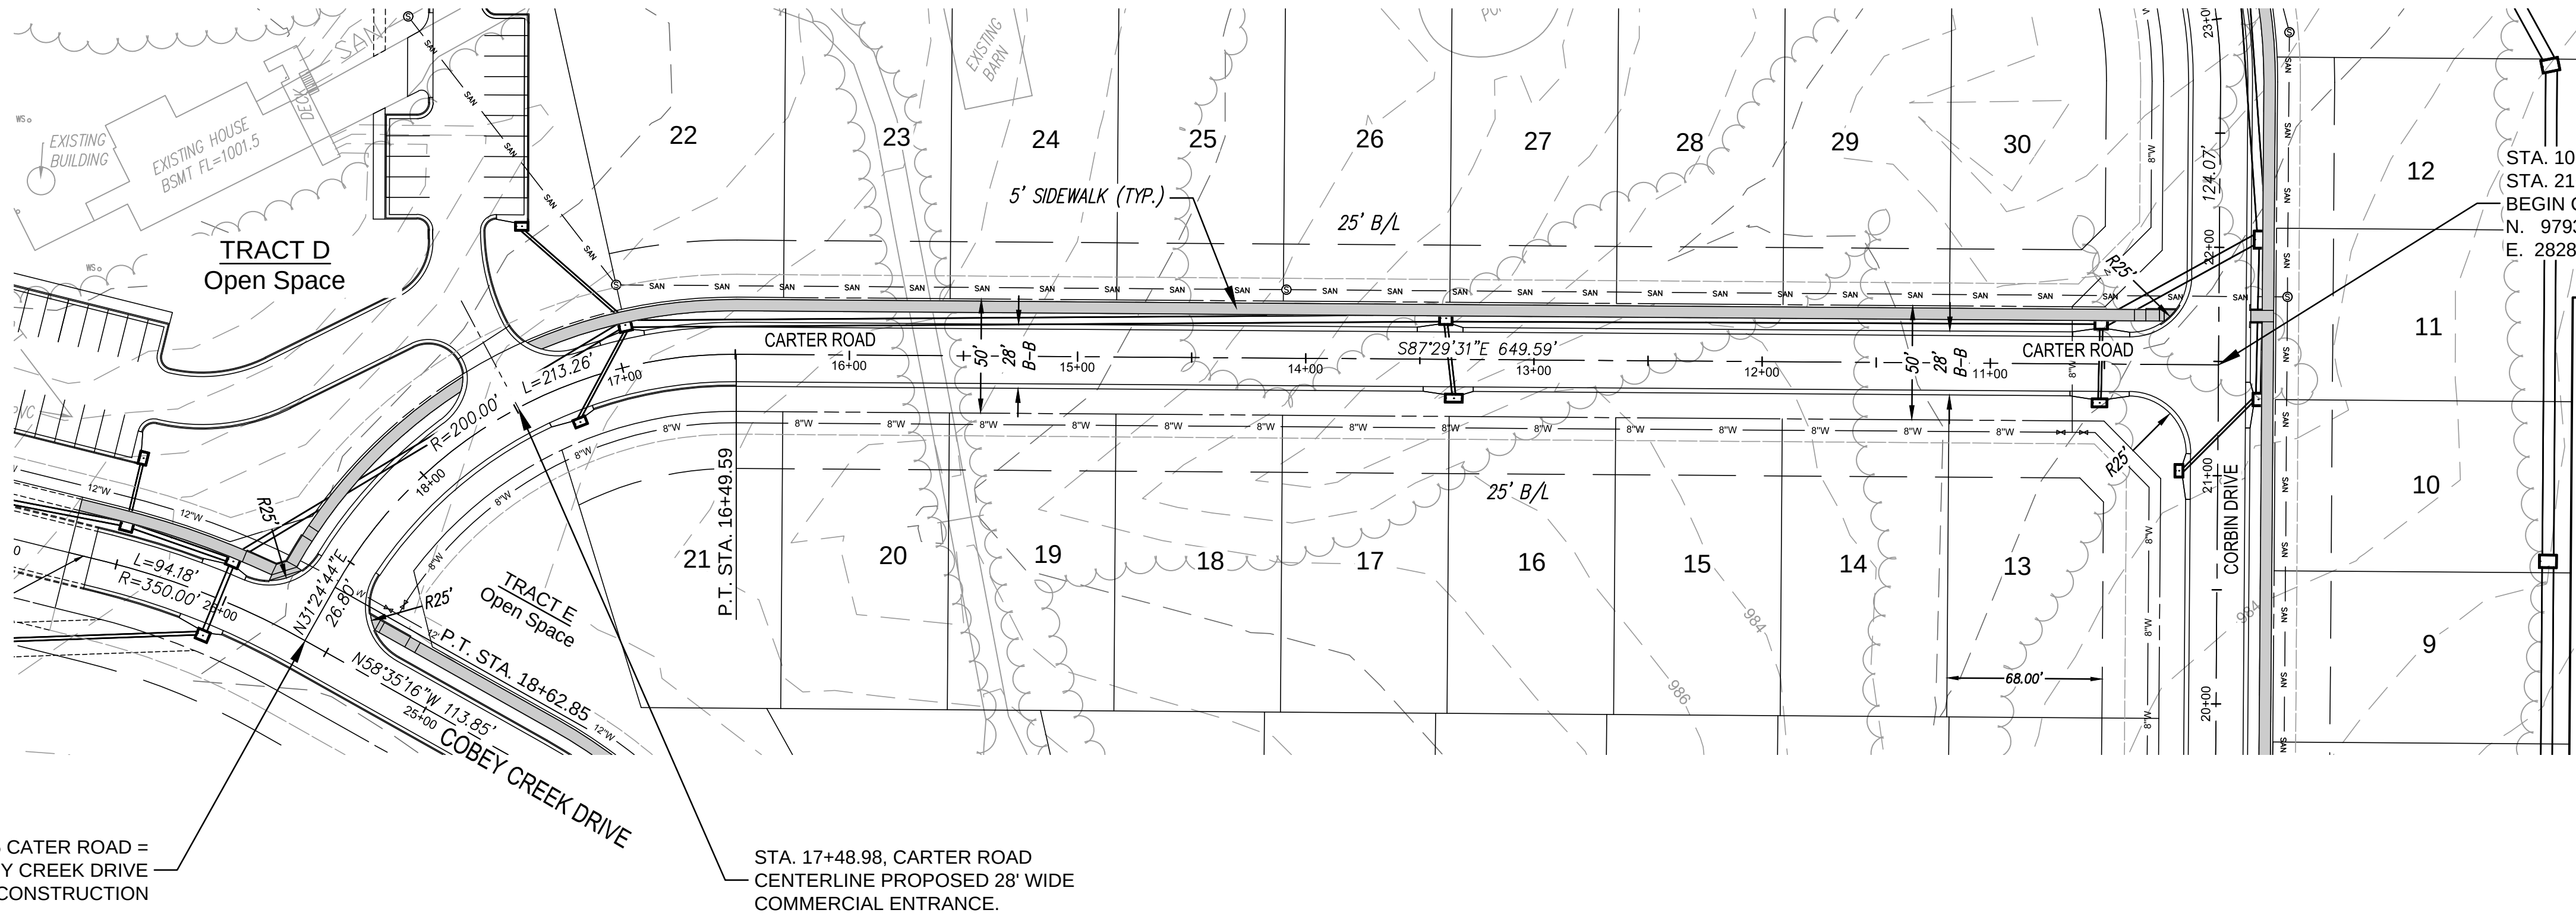

CARTER ROAD CENTERLINE PROFILE

NO.	BY	CORP
1	SPW	RMS

DATE	REVISION	SUBMITAL TO CITY OF LEES SUMMIT
11/21/18		

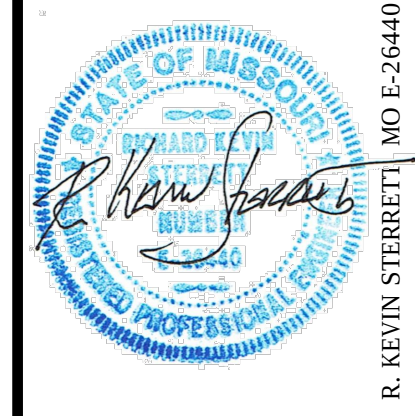

consult
Inc
engineers
planners

11010 Haskell Street, Suite 210, Kansas City, Kansas 66109
CORPORATE LICENSE NO. E201000573 (MO.) / E-1736 (KS.)

STREET AND STORM SEWER PLANS
STREET CENTERLINE PROFILES
CARTER ROAD
COBEY CREEK FIRST PLAT
PHASE I
CITY OF LEES SUMMIT, JACKSON COUNTY, MISSOURI

X-REF NO.
16-059 Base Phase I

DRAWING NO.
16-059 Phase I Street Plans




DATE
November 21 2018

SHEET NO.
16-059

8 OF 33



Know what's below.
Call before you dig.

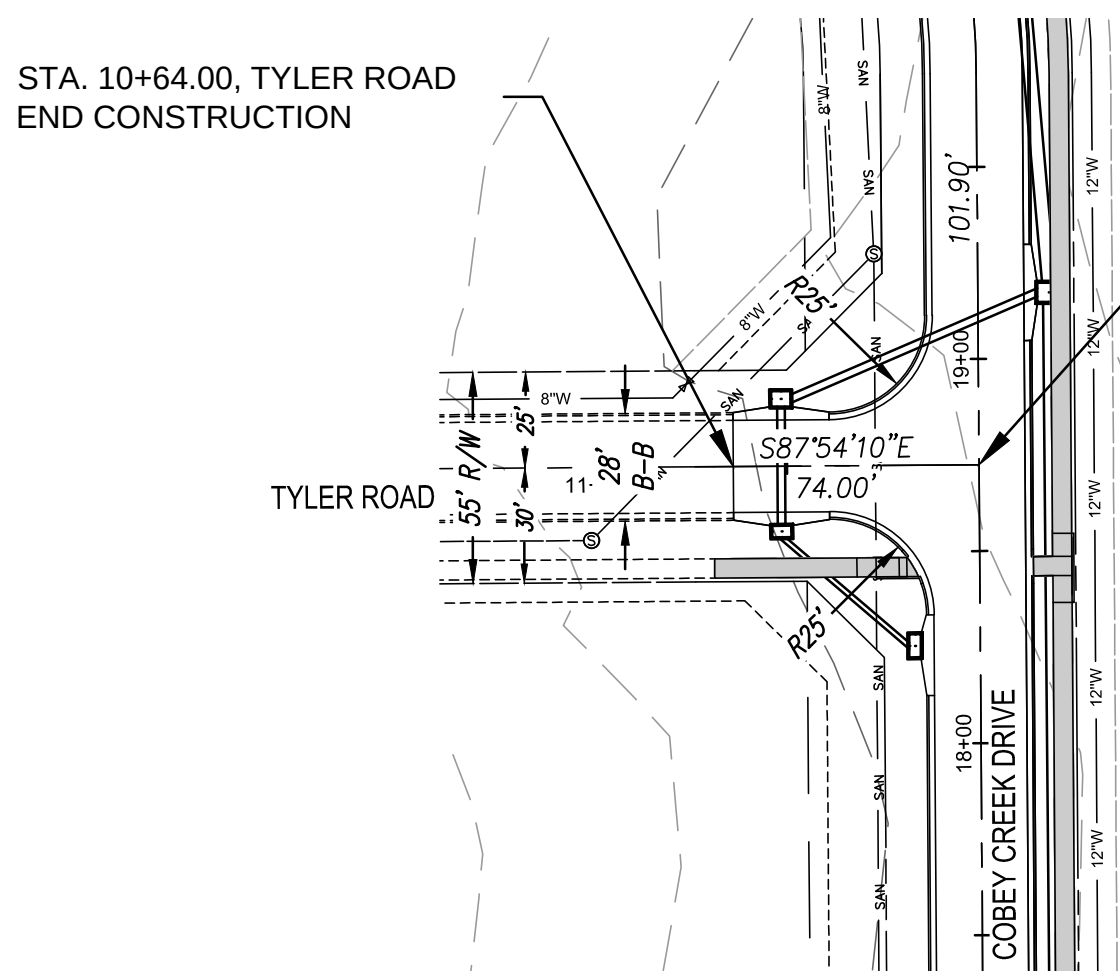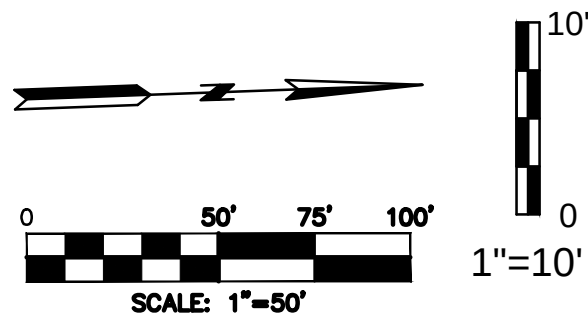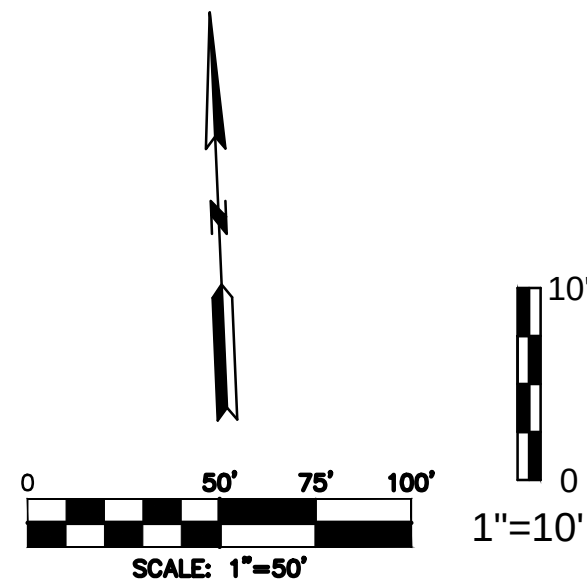



STA. 18+72.47, COBEY CREEK DRIVE
STA. 10+00.00, TYLER ROAD
BEGIN CONSTRUCTION
N. 978701.49
E. 2827577.68

STA. 10+00.00, MELISSA DRIVE =
STA. 14+42.45, ASPEN DRIVE
BEGIN CONSTRUCTION
N. 978221.37
E. 2827740.22

STA. 10+39.00, MELISSA DRIVE
END CONSTRUCTION


STA. 17+3.49, MELISSA DRIVE
BEGIN CONSTRUCTION

STA. 13+86.36, RILEY WAY =
STA. 18+40.77, MELISSA AVENUE
END CONSTRUCTION

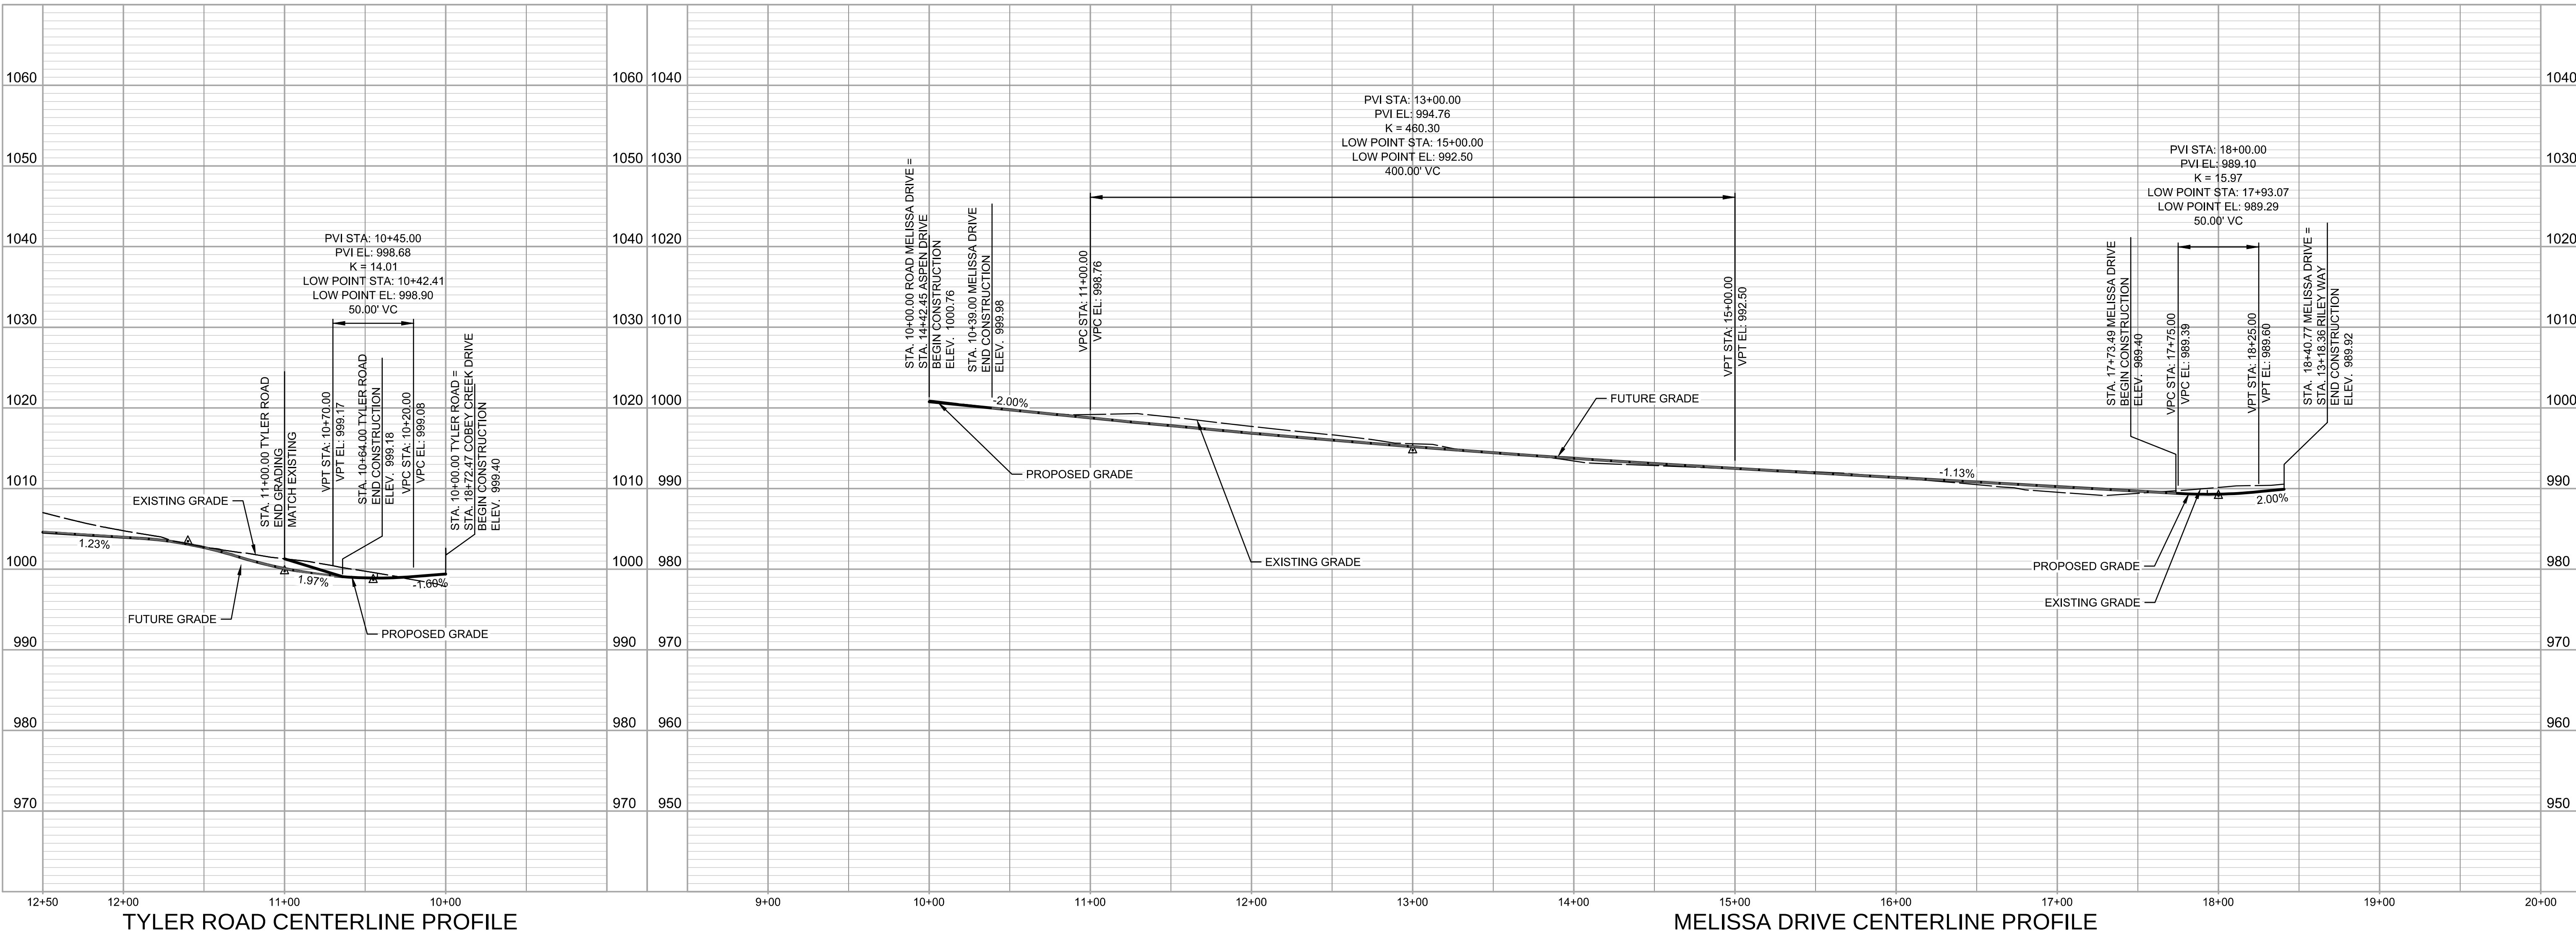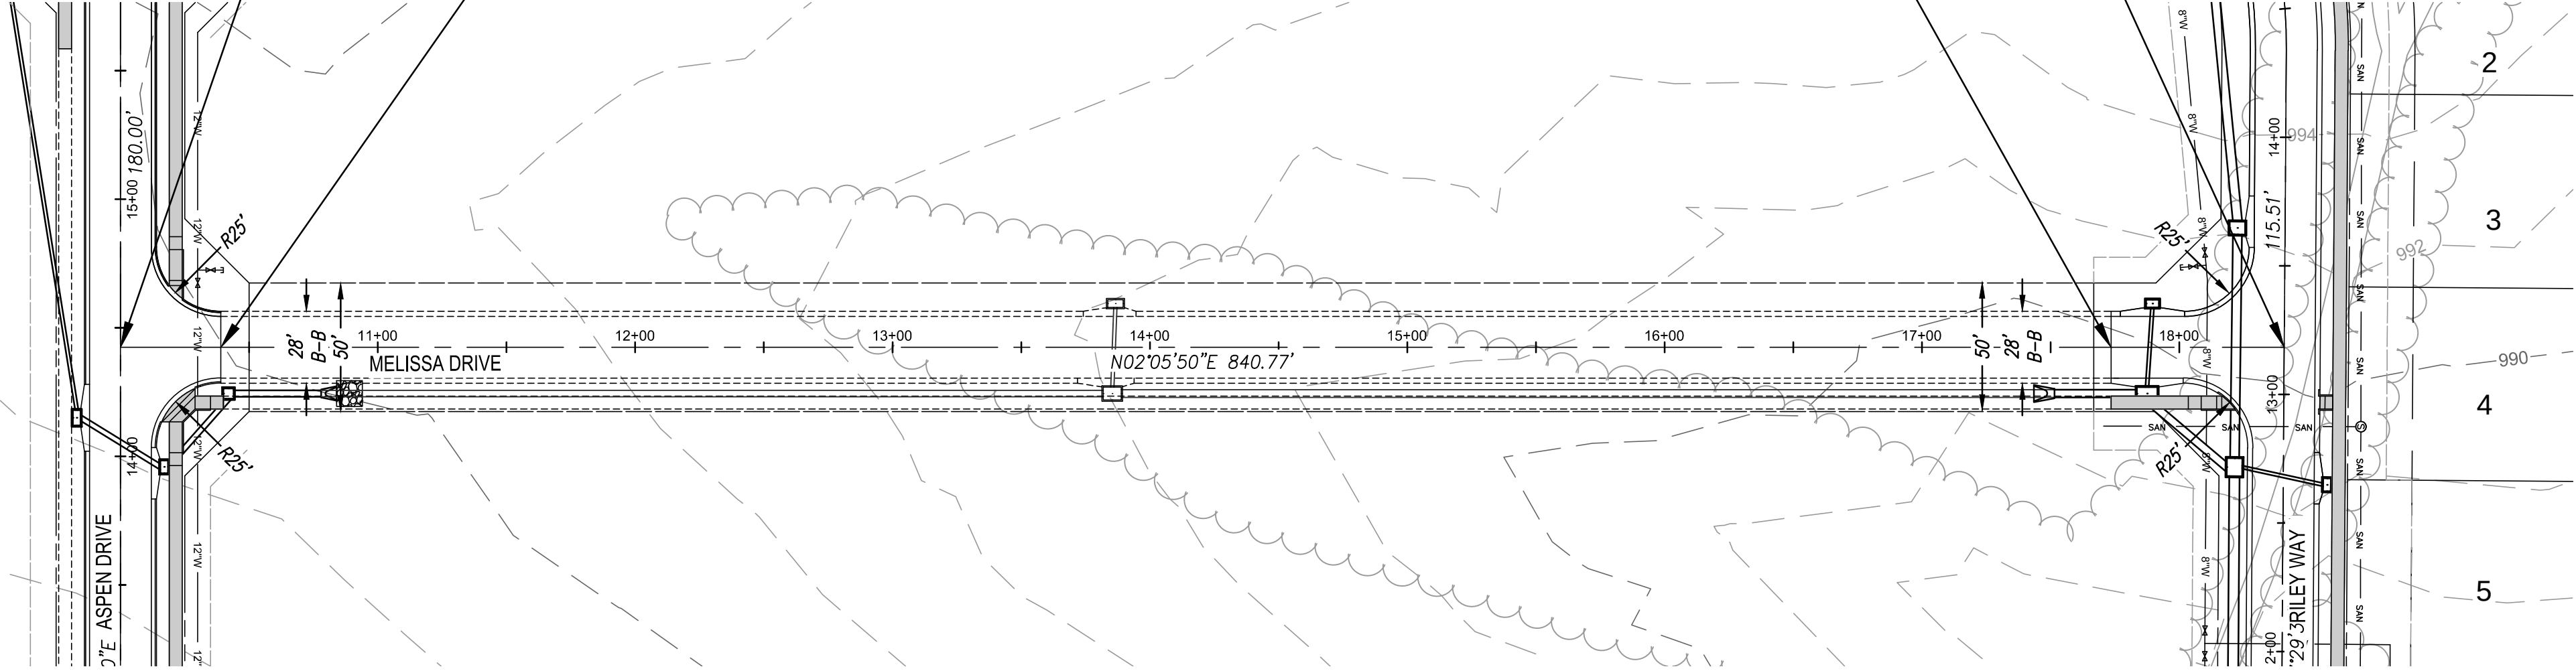


TYLER ROAD CENTERLINE PROFILE

MELISSA DRIVE CENTERLINE PROFILE

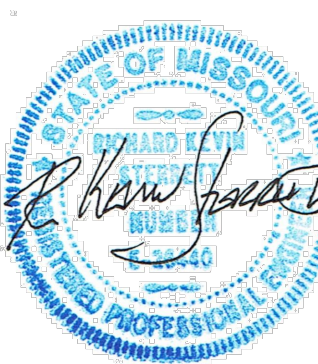



R. KEVIN STERRETT | MO E-26440
November 21, 2018

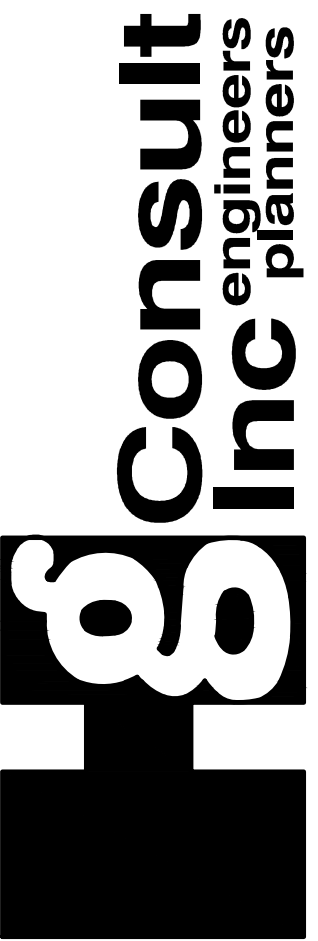

STREET AND STORM SEWER PLANS
STREET CENTERLINE PROFILES
MELISSA DRIVE
COBEY CREEK FIRST PLAT
PHASE I
CITY OF LEES SUMMIT, JACKSON COUNTY, MISSOURI

X-REF NO.
16-059 Base Phase I
DRAWING NO.
16-059 Phase I Street Plans
DATE
November 21 2018
SHEET NO.
16-059

11/20/2018
16_059-StormPlanProf02-Line01-02.dgn

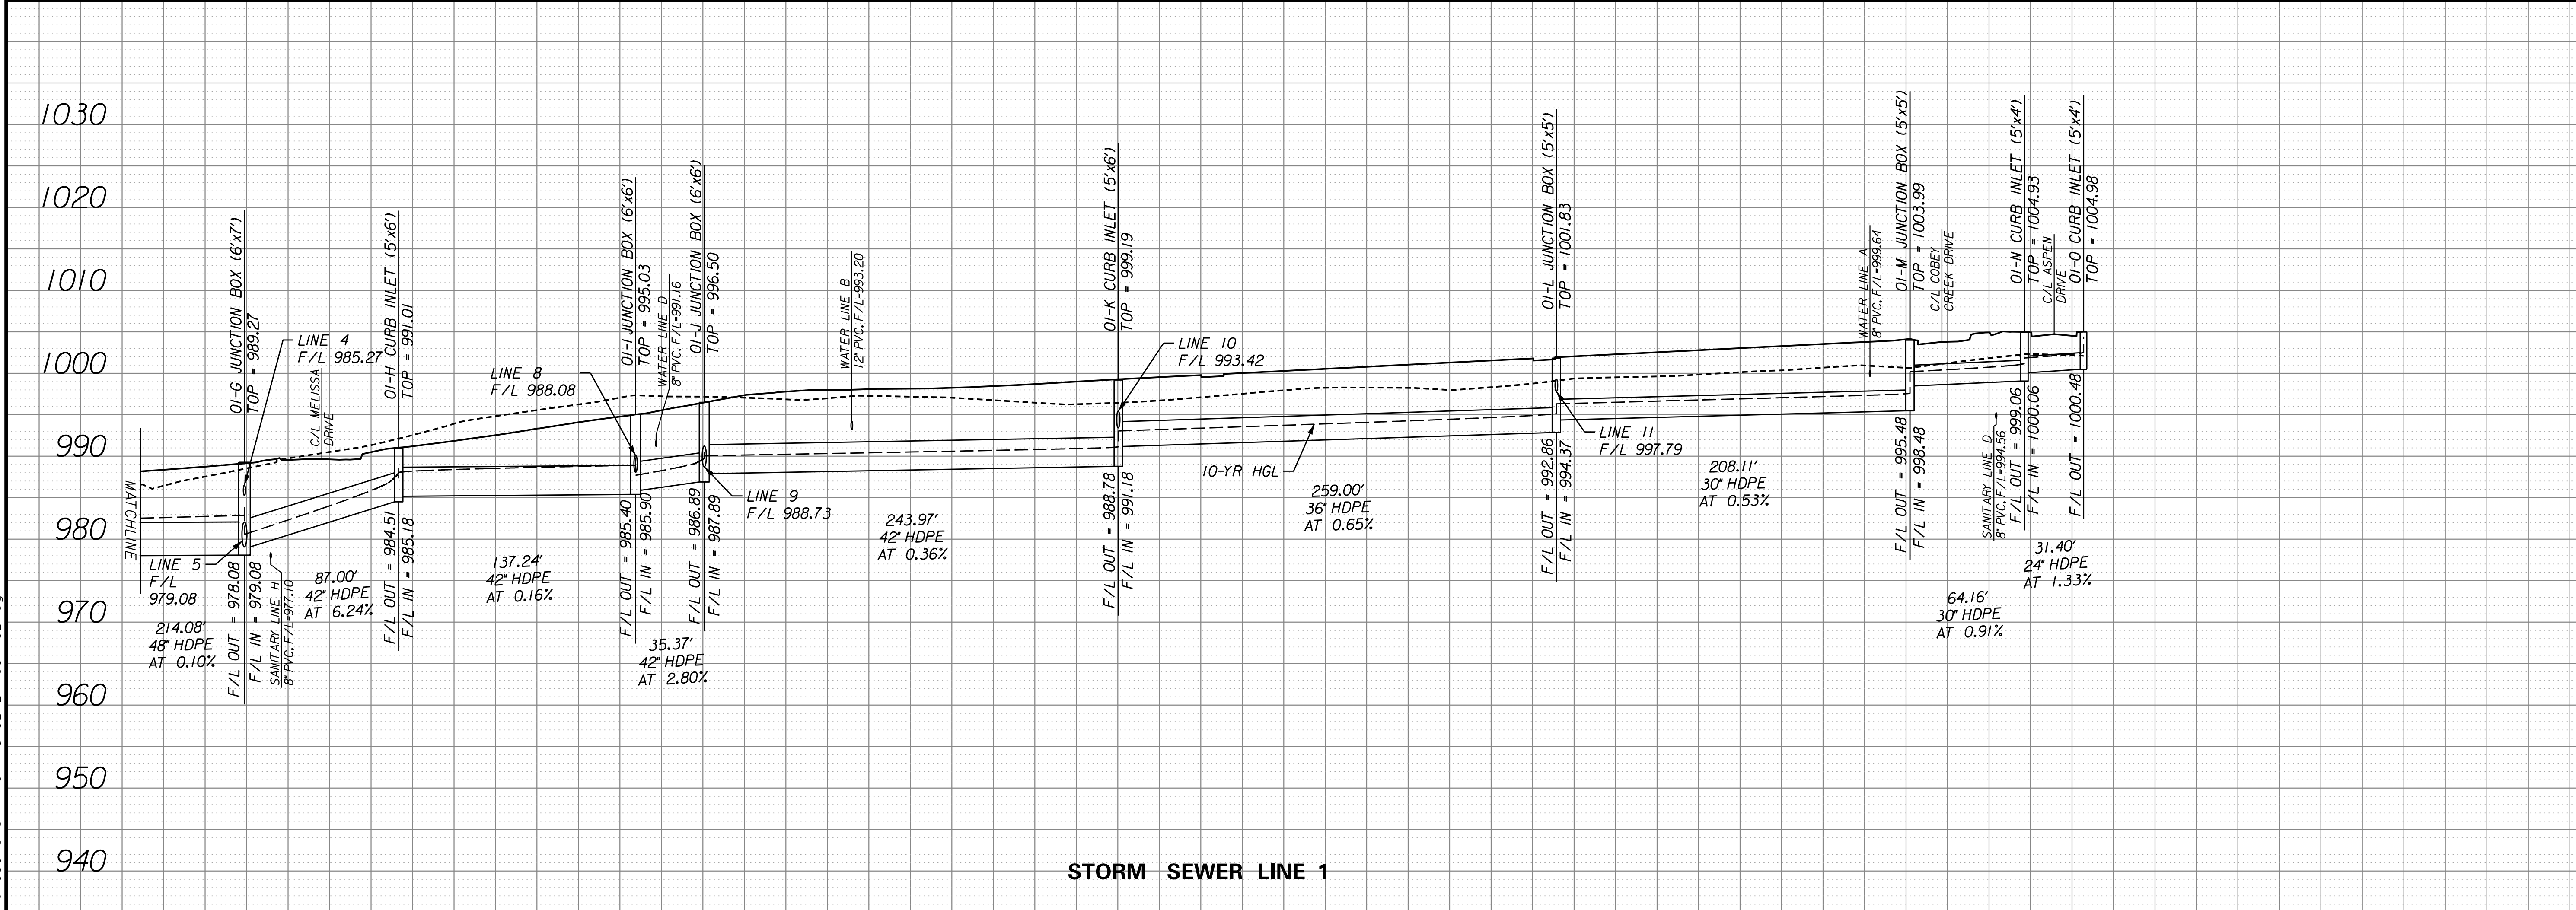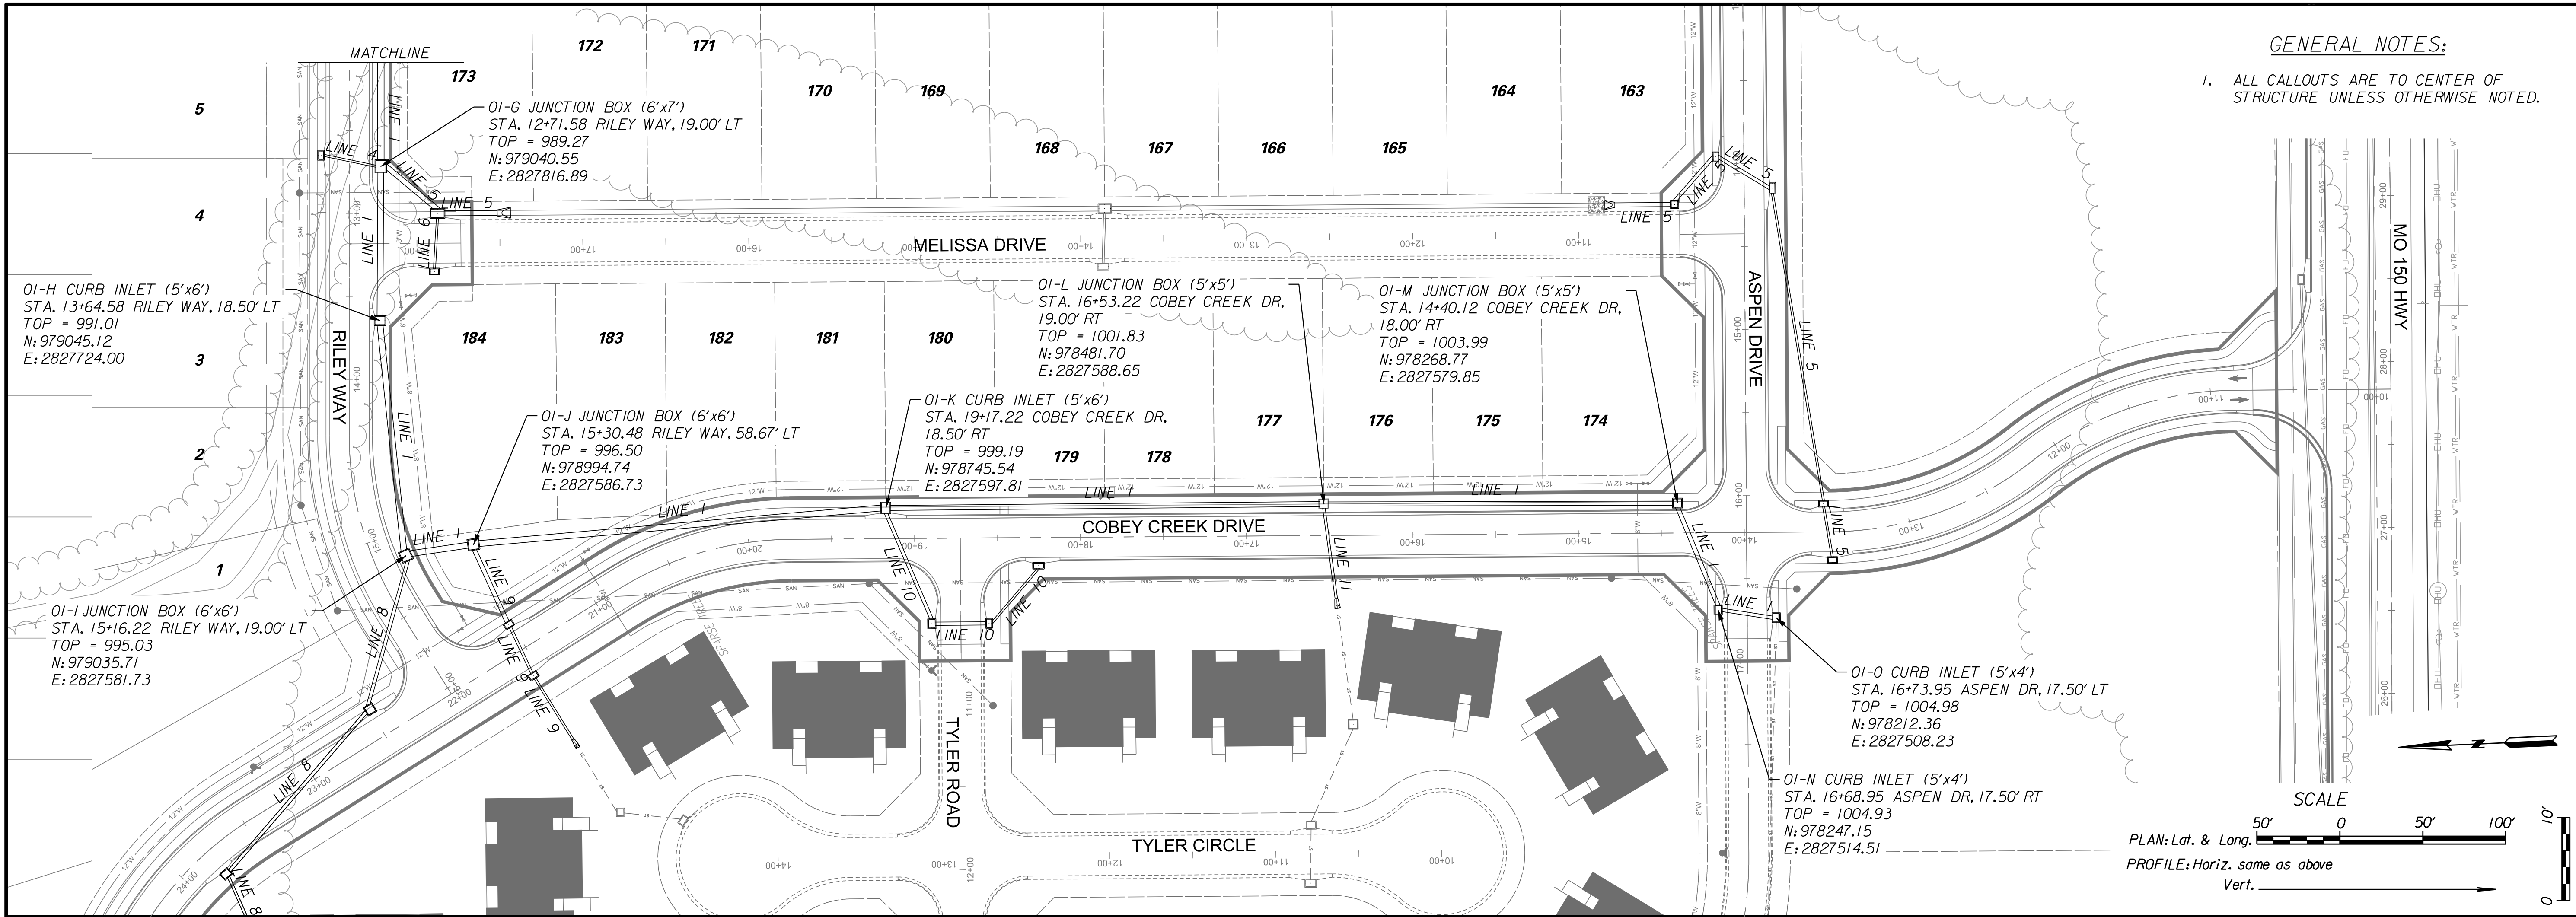

NO.	BY	CHK/APP
1		

DATE	REVISION
11/21/18	

11/21/18 SUBMITTAL TO CITY OF LEE'S SUMMIT
F THIS IS NOT A BLUE INK SEAL AND THE SIGNATURE IS NOT IN BLUE INK, THE PLAN IS A COPY AND MAY CONTAIN UNAUTHORIZED ALTERATIONS. THE CERTIFICATION CONTAINED ON THIS DOCUMENT SHALL NOT APPLY TO ANY COPIES.

R. KEVIN STERRETT, MO E-26440

11/21/18

Consult Inc engineers planners

CITY OF LEE'S SUMMIT, JACKSON COUNTY, MISSOURI




STORM SEWER LINE 1

COBEY CREEK

X-REF. NO. XXX
DRAWING NO. XXX
DATE November 21, 2018
JOB NO. 16_059_01

11 SHEET OF 33

11/20/2018
16_059-StormPlanProf03-Lines02-01.dgn

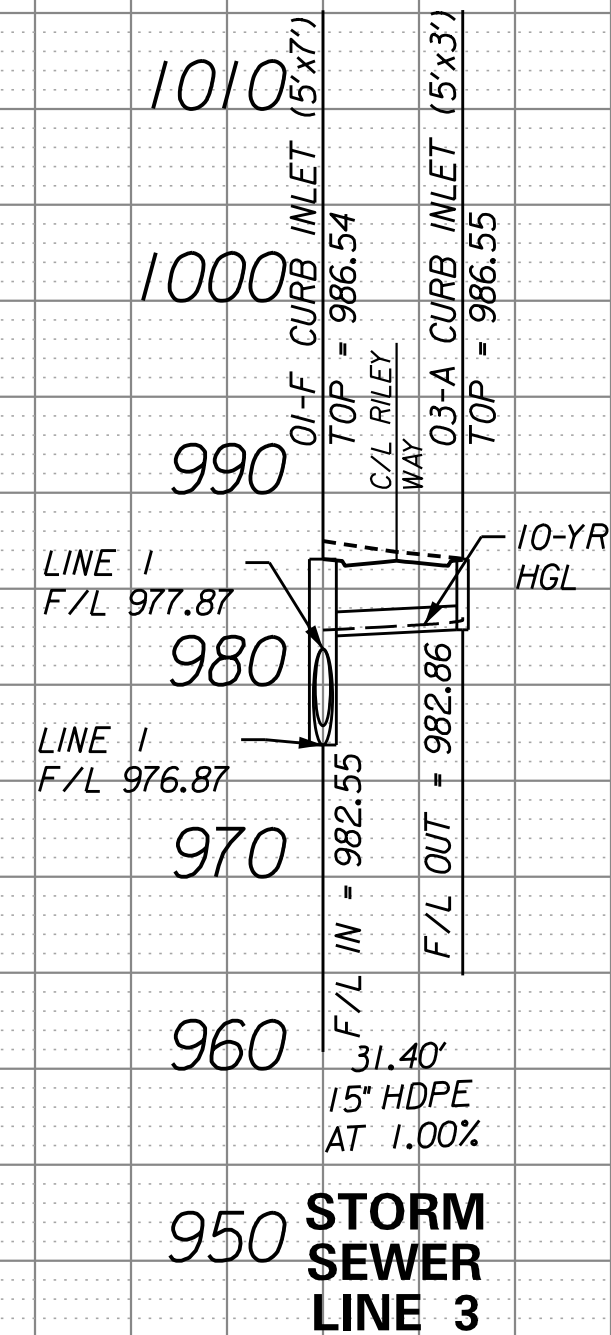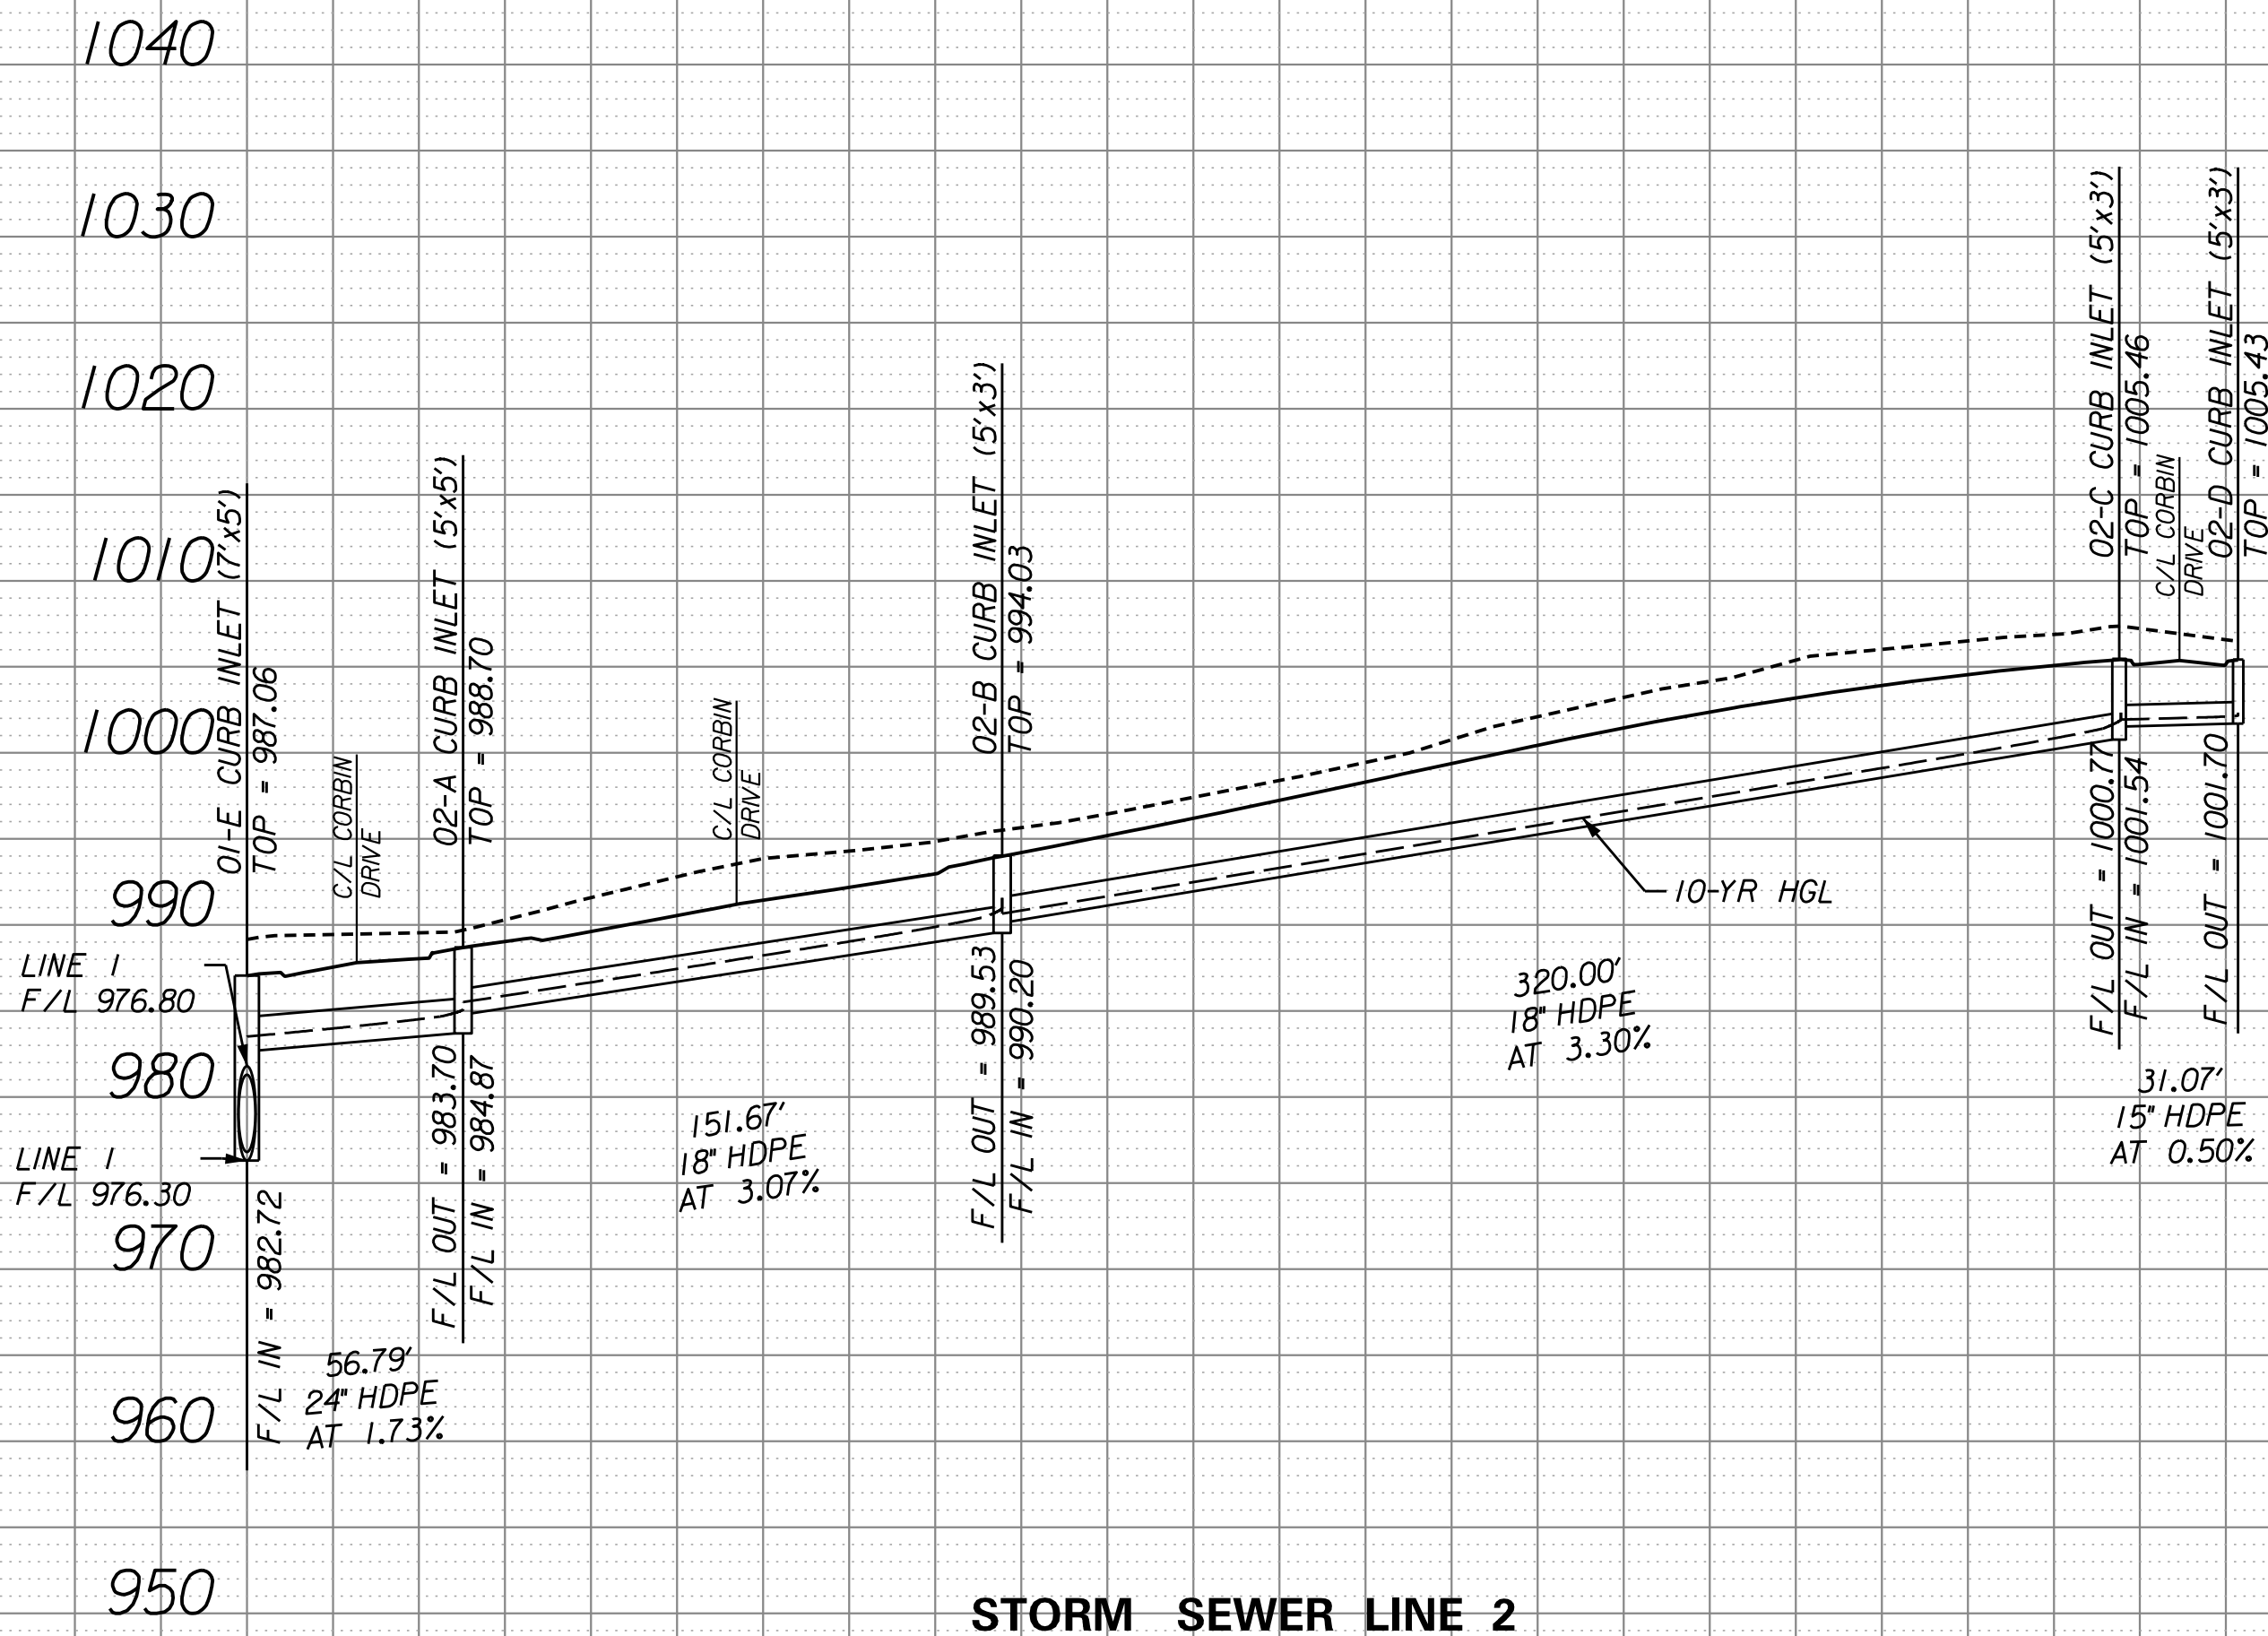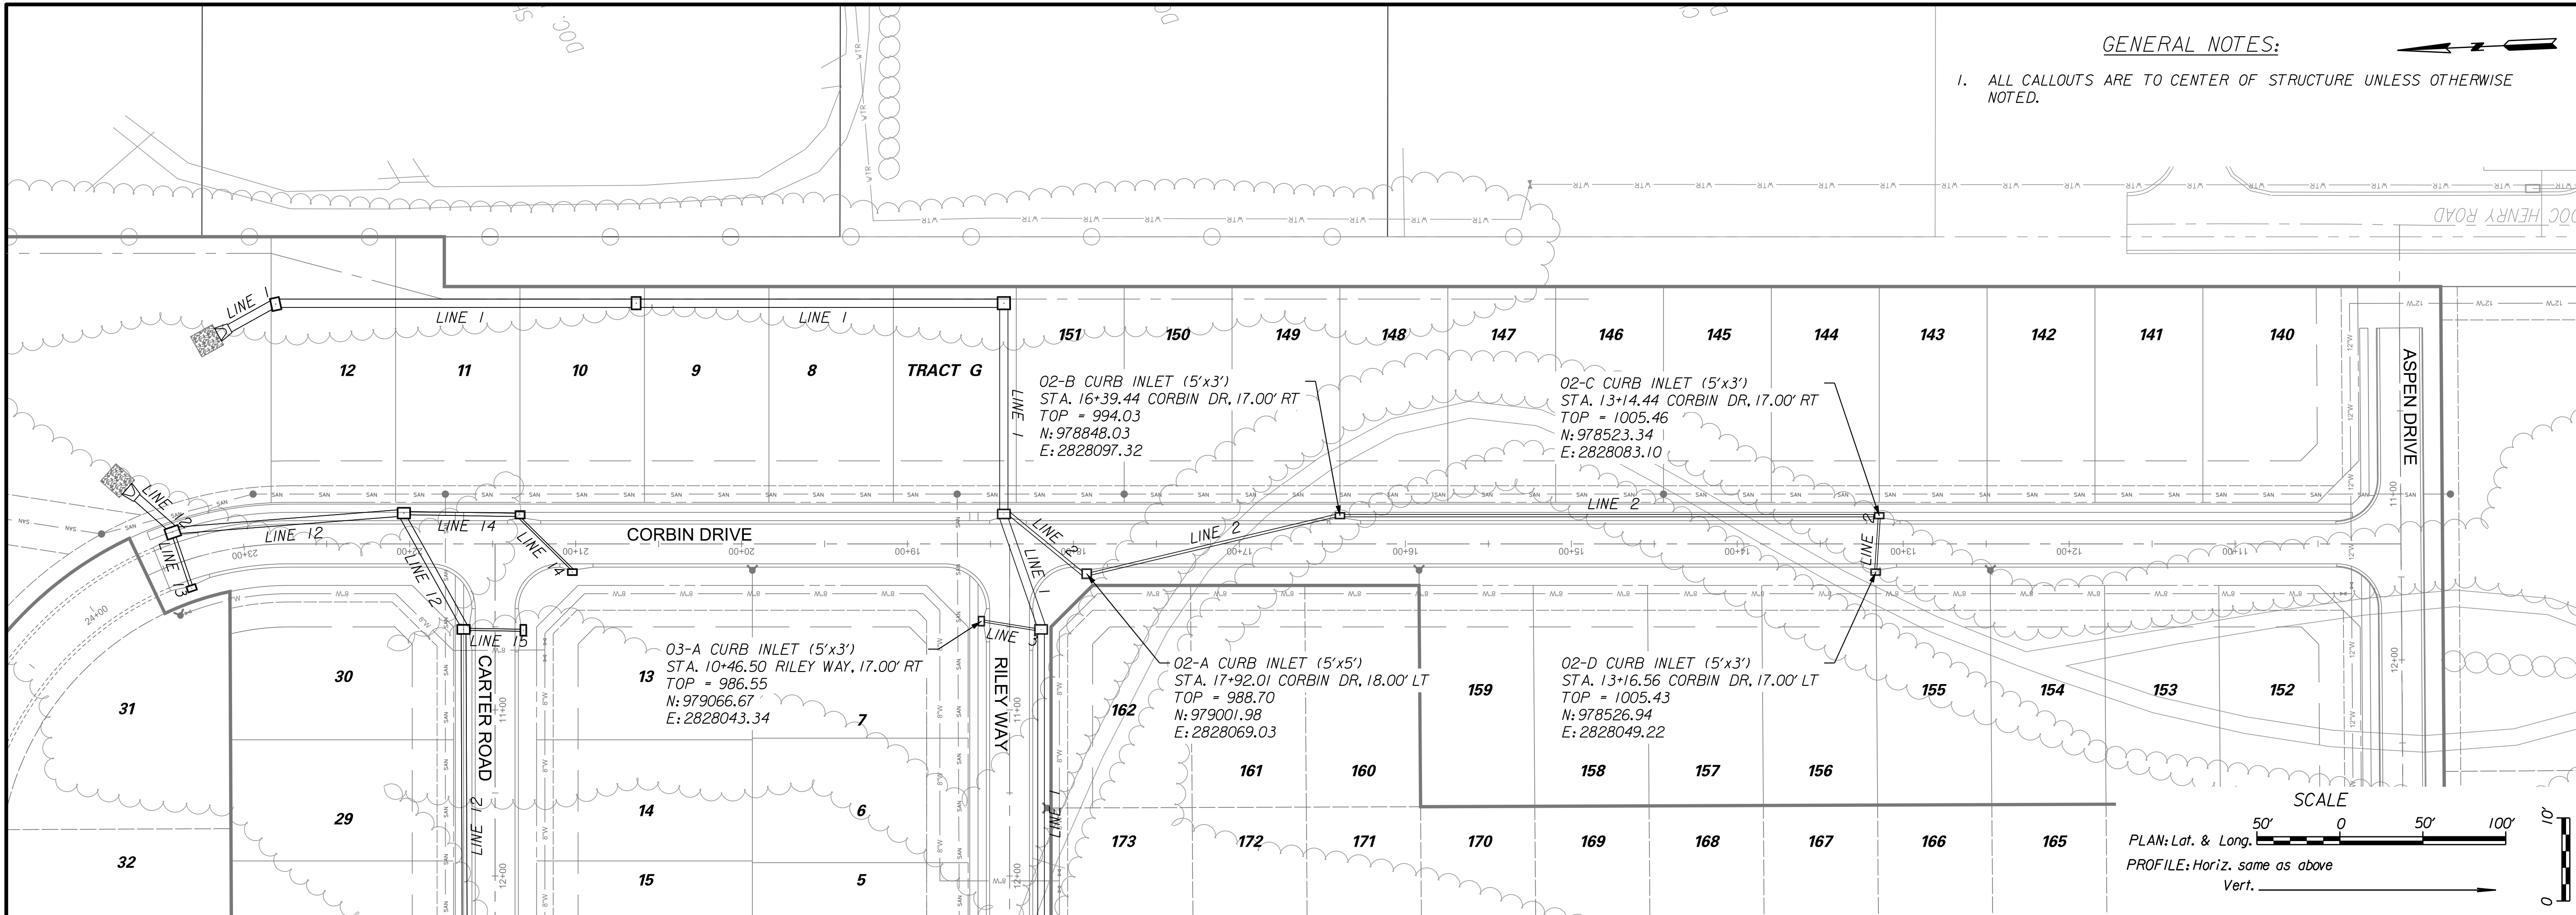

NO.	BY	DATE	REVISION
1	CK/APP	11/22/18	

11/22/18 SUBMITTAL TO CITY OF LEE'S SUMMIT

IF THIS IS NOT A BLUE INK SEAL AND THE SIGNATURE IS NOT IN BLUE INK, THE PLAN IS A COPY AND MAY CONTAIN UNAUTHORIZED ALTERATIONS. THE CERTIFICATION CONTAINED ON THIS DOCUMENT SHALL NOT APPLY TO ANY COPIES.

R. KEVIN STERRETT, MO E-26440

11/21/18

Consult Inc engineers planners

11010 Haskell St. Ste. 210 Kansas City, KS 66109 816-759-2285 CORPORATE LICENSE NO. E2010005873


STORM SEWER LINES 2 AND 3

COBEY CREEK

CITY OF LEE'S SUMMIT, JACKSON COUNTY, MISSOURI






X-REF. NO. XXX
DRAWING NO. XXX
DATE November 21, 2018
JOB NO. 16_059.01
SHEET 12 OF 33

11/20/2018
16_059-StormPlanProf05-Lines08-01.dgn

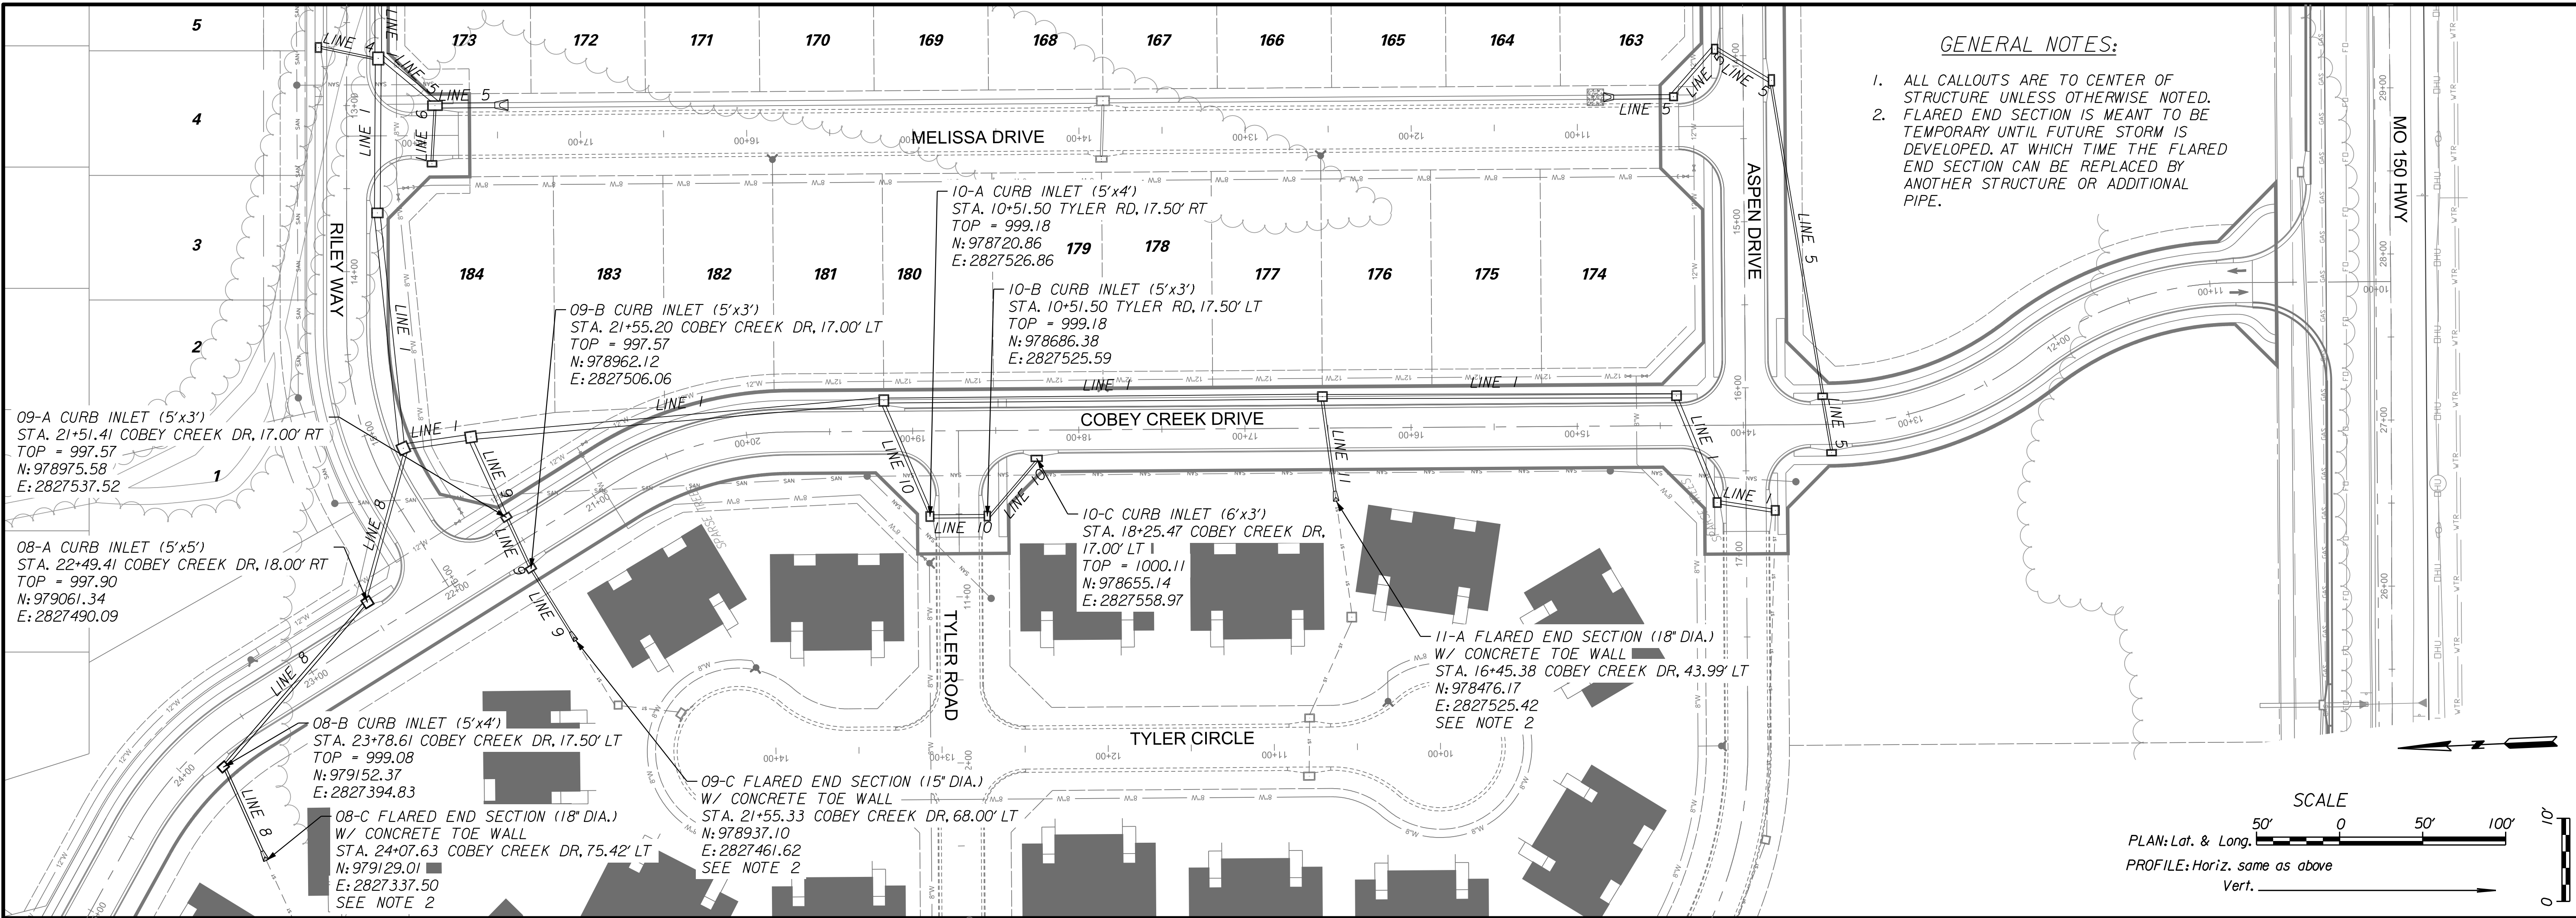


GENERAL NOTES:

1. ALL CALLOUTS ARE TO CENTER OF STRUCTURE UNLESS OTHERWISE NOTED.
2. FLARED END SECTION IS MEANT TO BE TEMPORARY UNTIL FUTURE STORM IS DEVELOPED. AT WHICH TIME THE FLARED END SECTION CAN BE REPLACED BY ANOTHER STRUCTURE OR ADDITIONAL PIPE.

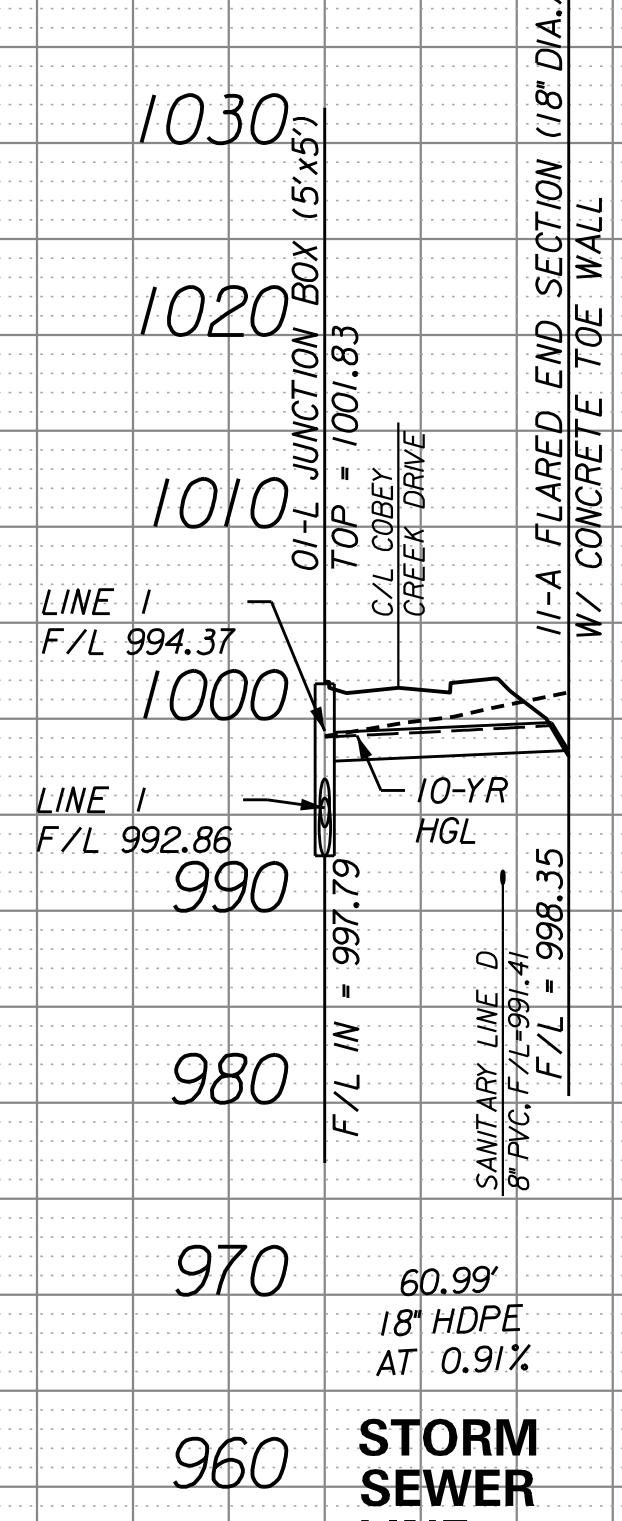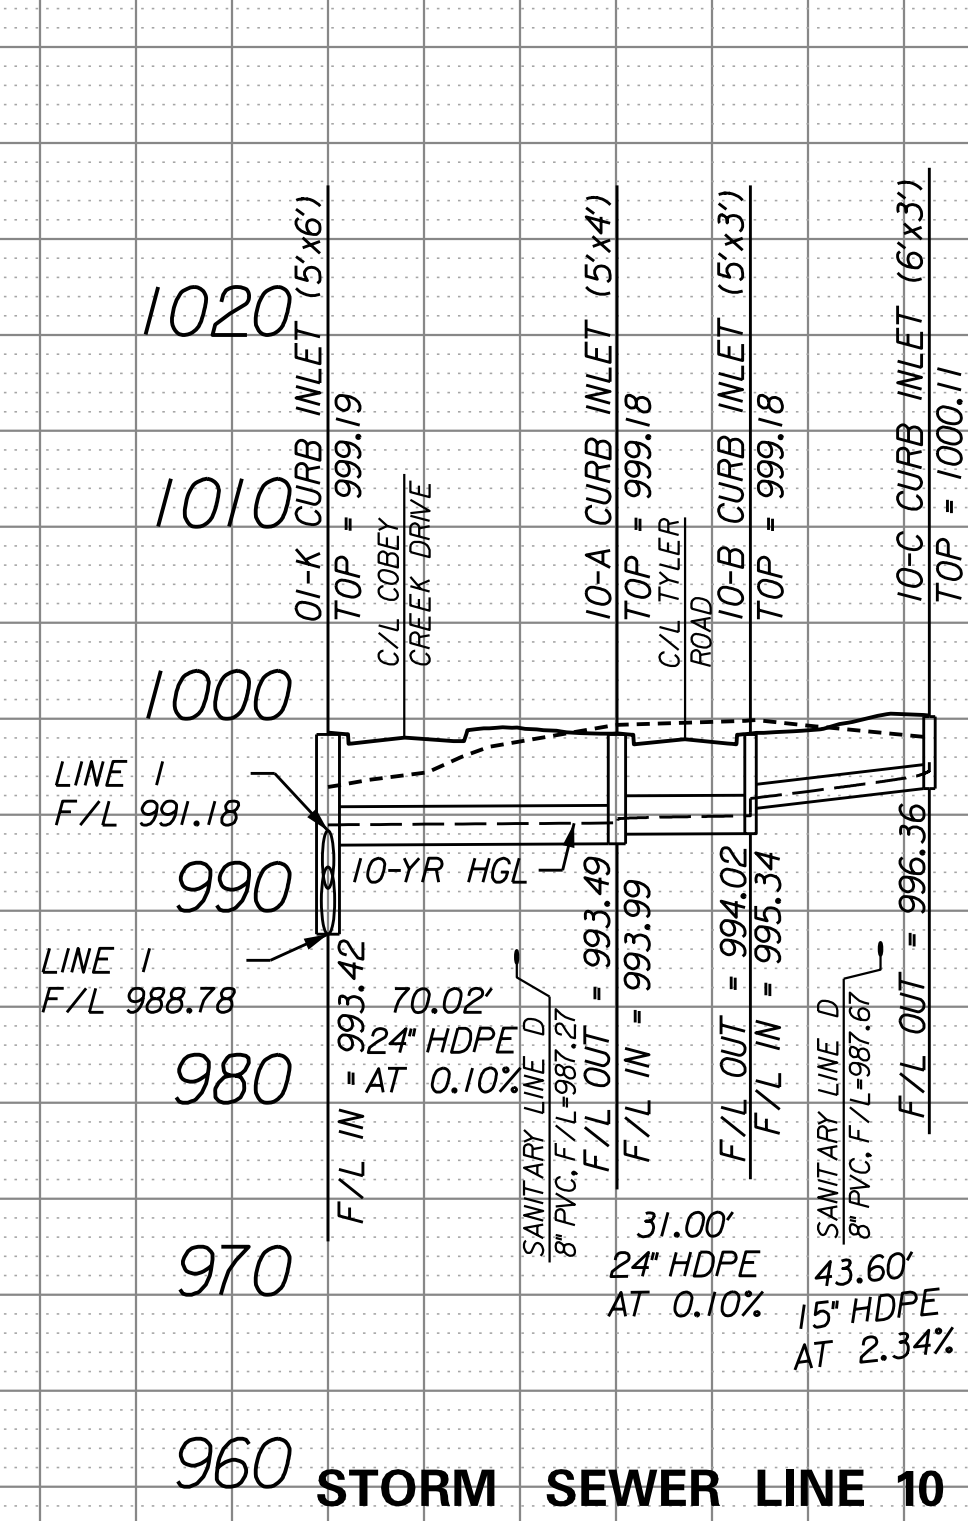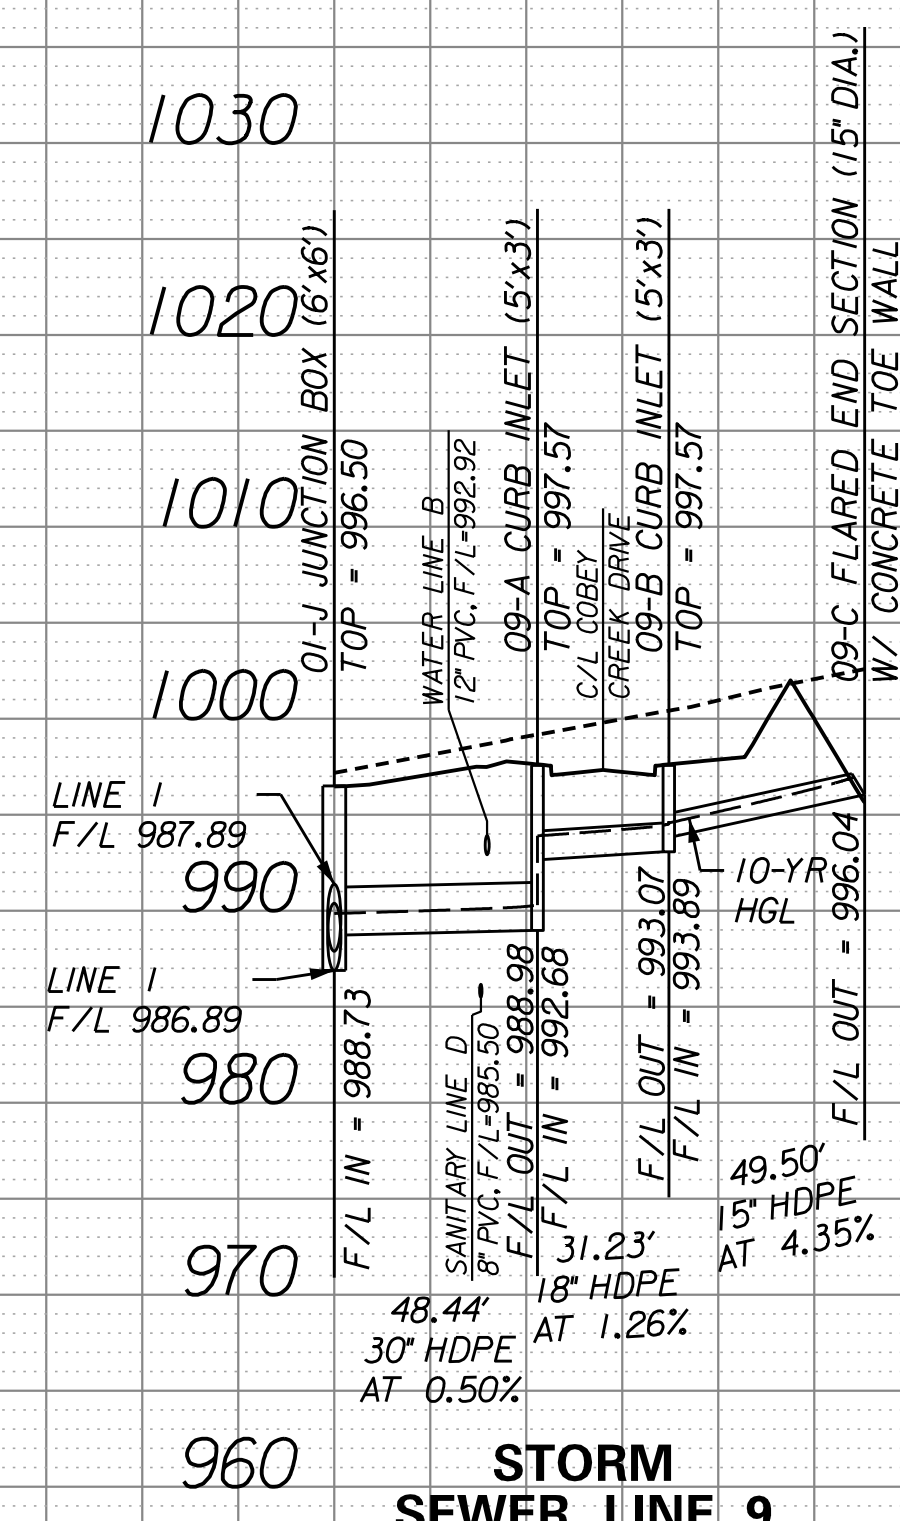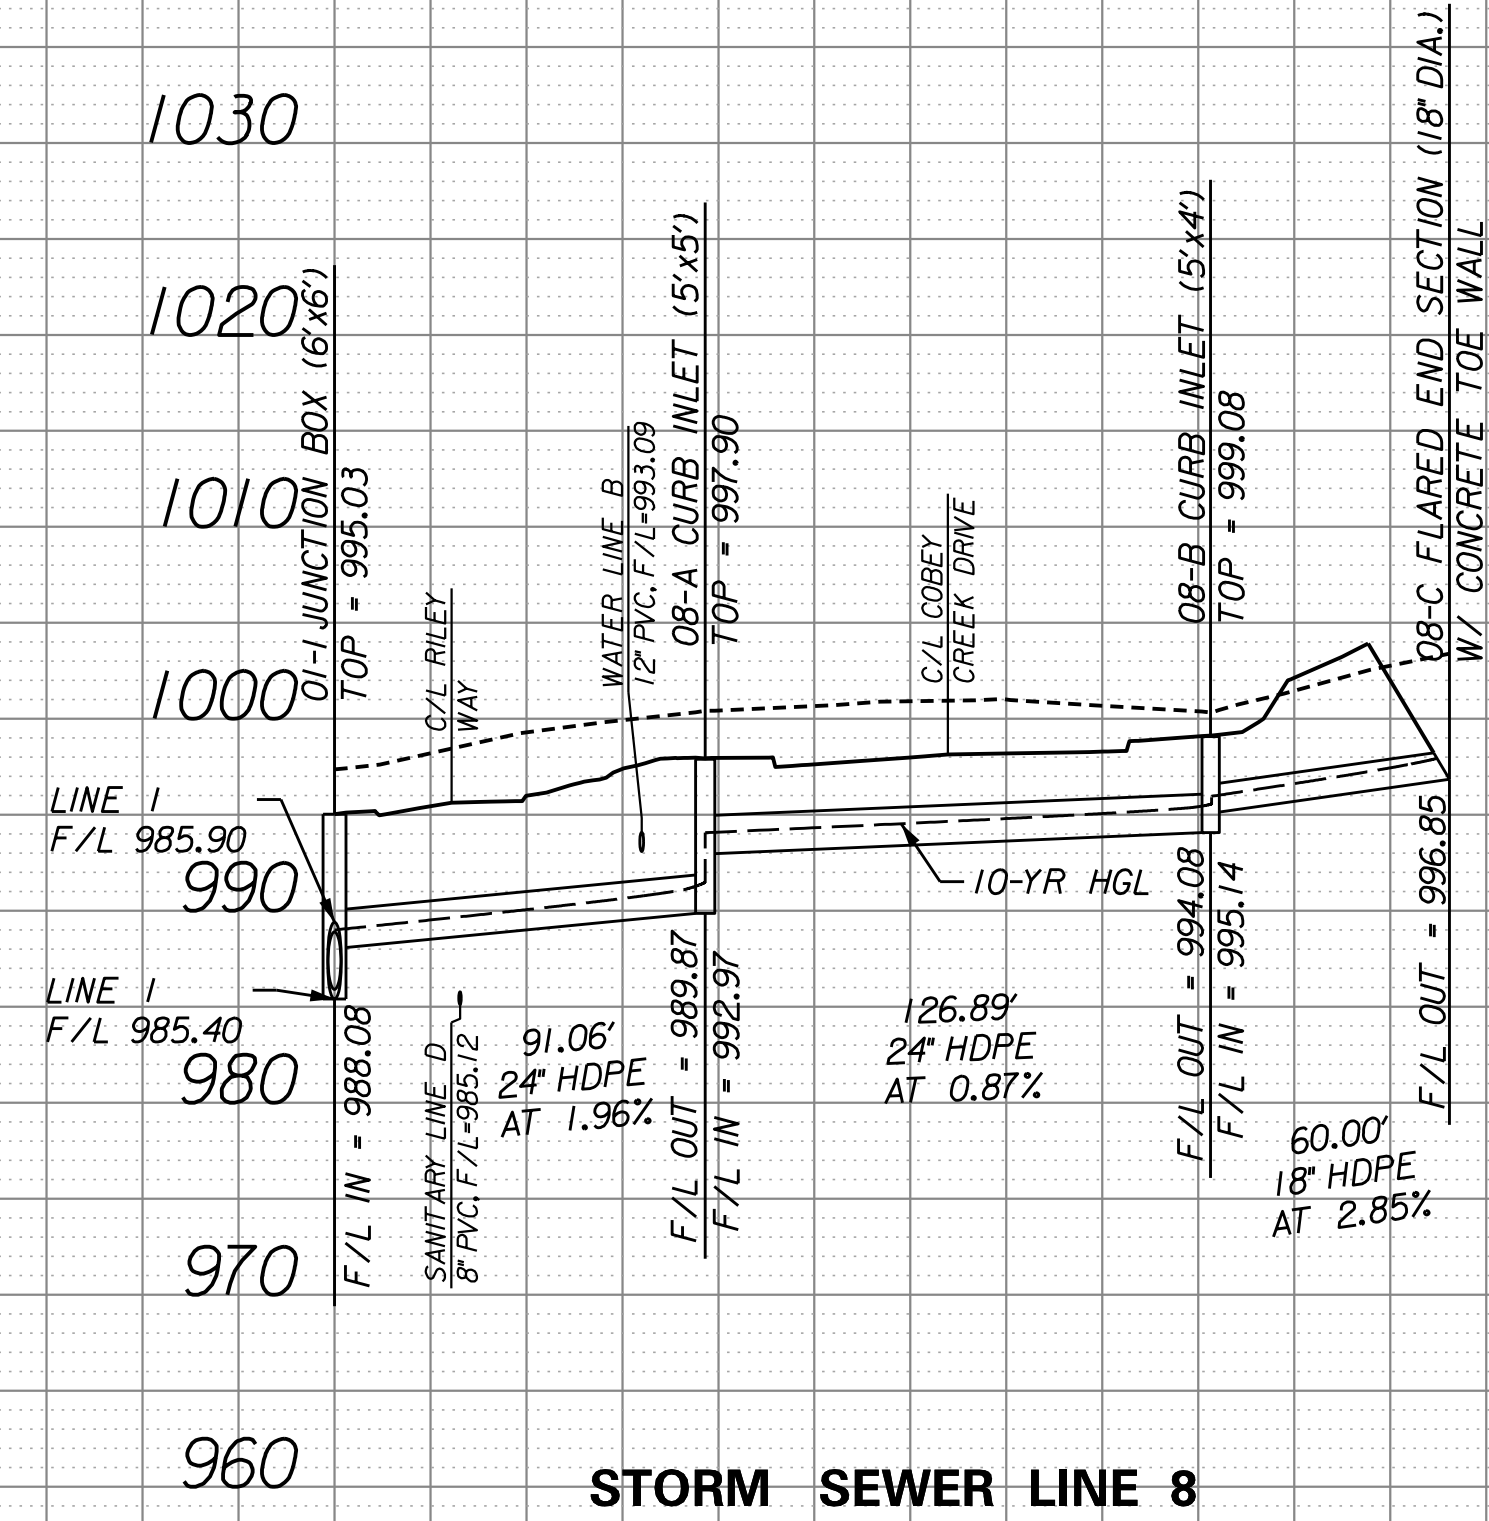
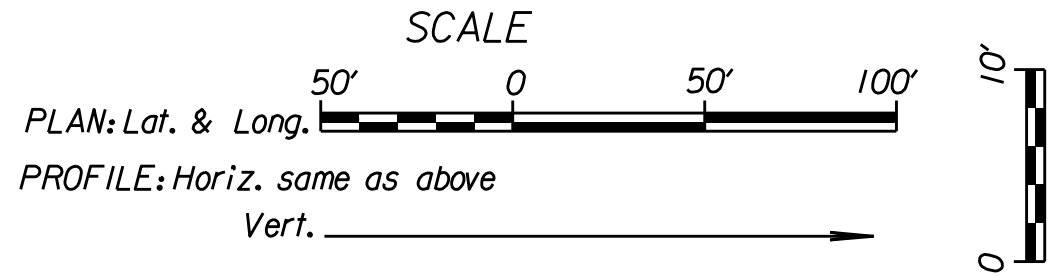


NO.		BY	CHK/APP	RKS	
1				1	
DATE		REVISION	SUBMITTAL TO CITY OF LEE'S SUMMIT		
11/21/18			F THIS IS NOT A BLUE INK SEAL AND THE SIGNATURE IS NOT IN BLUE INK, THE PLAN IS A COPY AND MAY CONTAIN UNAUTHORIZED ALTERATIONS. THE CERTIFICATION CONTAINED ON THIS DOCUMENT SHALL NOT APPLY TO ANY COPIES.		
			R. KEVIN STERRETT, MO E-26440		
			11/21/18		
			Consult Inc engineers planners		
			CORPORATE LICENSE NO. E2010005873		
			11010 Haskell St. Ste. 210 Kansas City, KS 66109 816-759-2285		
			CITY OF LEE'S SUMMIT, JACKSON COUNTY, MISSOURI		
			COBEY CREEK		
			STORM SEWER LINES 8, 9, 10, AND 11		
			X-REF. NO. XXX		
			DRAWING NO. XXX		
			DATE November 21, 2018		
			JOB NO. 16_059.01		
14		SHEET OF		33	

11/20/2018
16_059-StormPlanProf06-Line12-01.dgn

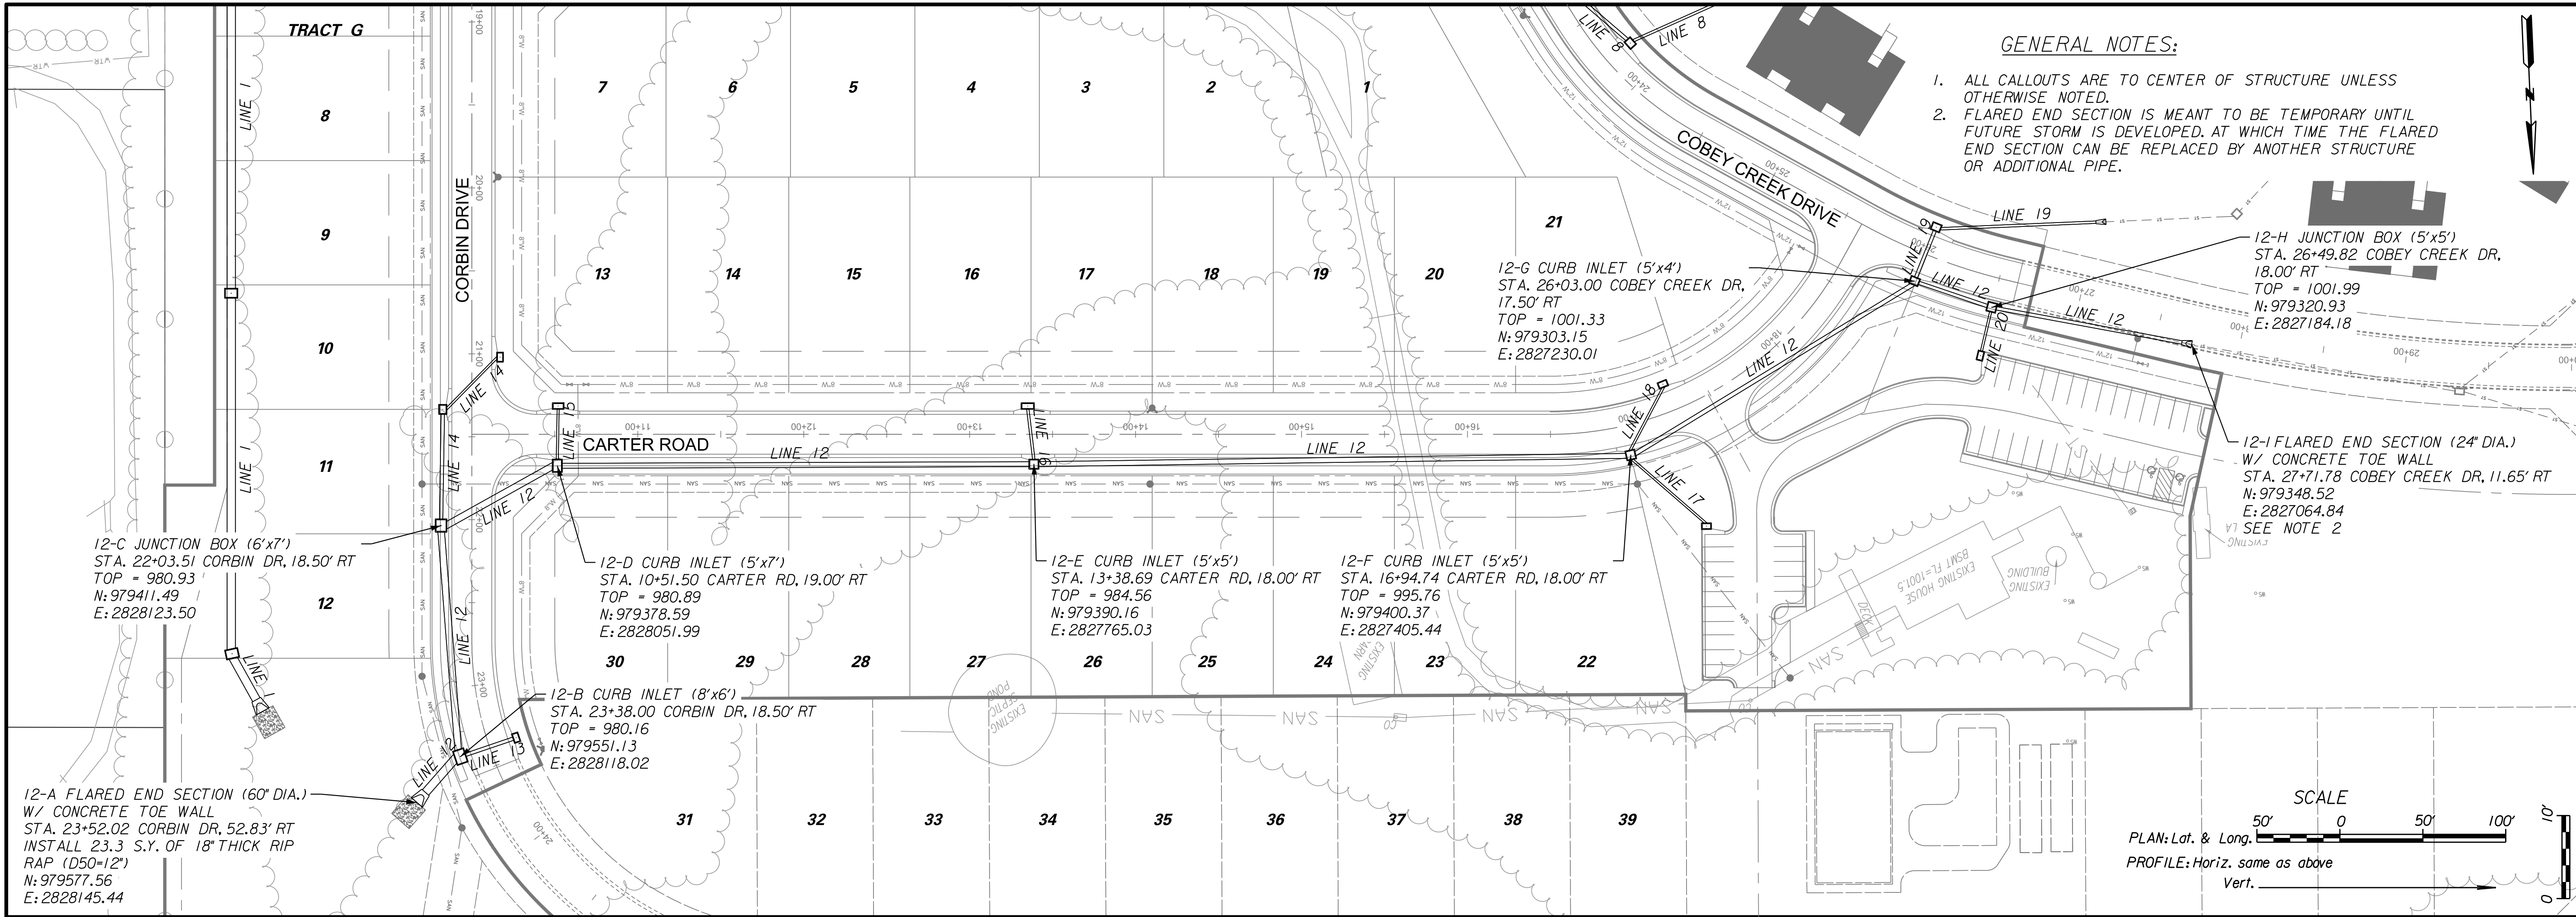

- GENERAL NOTES:
- ALL CALLOUTS ARE TO CENTER OF STRUCTURE UNLESS OTHERWISE NOTED.
 - FLARED END SECTION IS MEANT TO BE TEMPORARY UNTIL FUTURE STORM IS DEVELOPED. AT WHICH TIME THE FLARED END SECTION CAN BE REPLACED BY ANOTHER STRUCTURE OR ADDITIONAL PIPE.

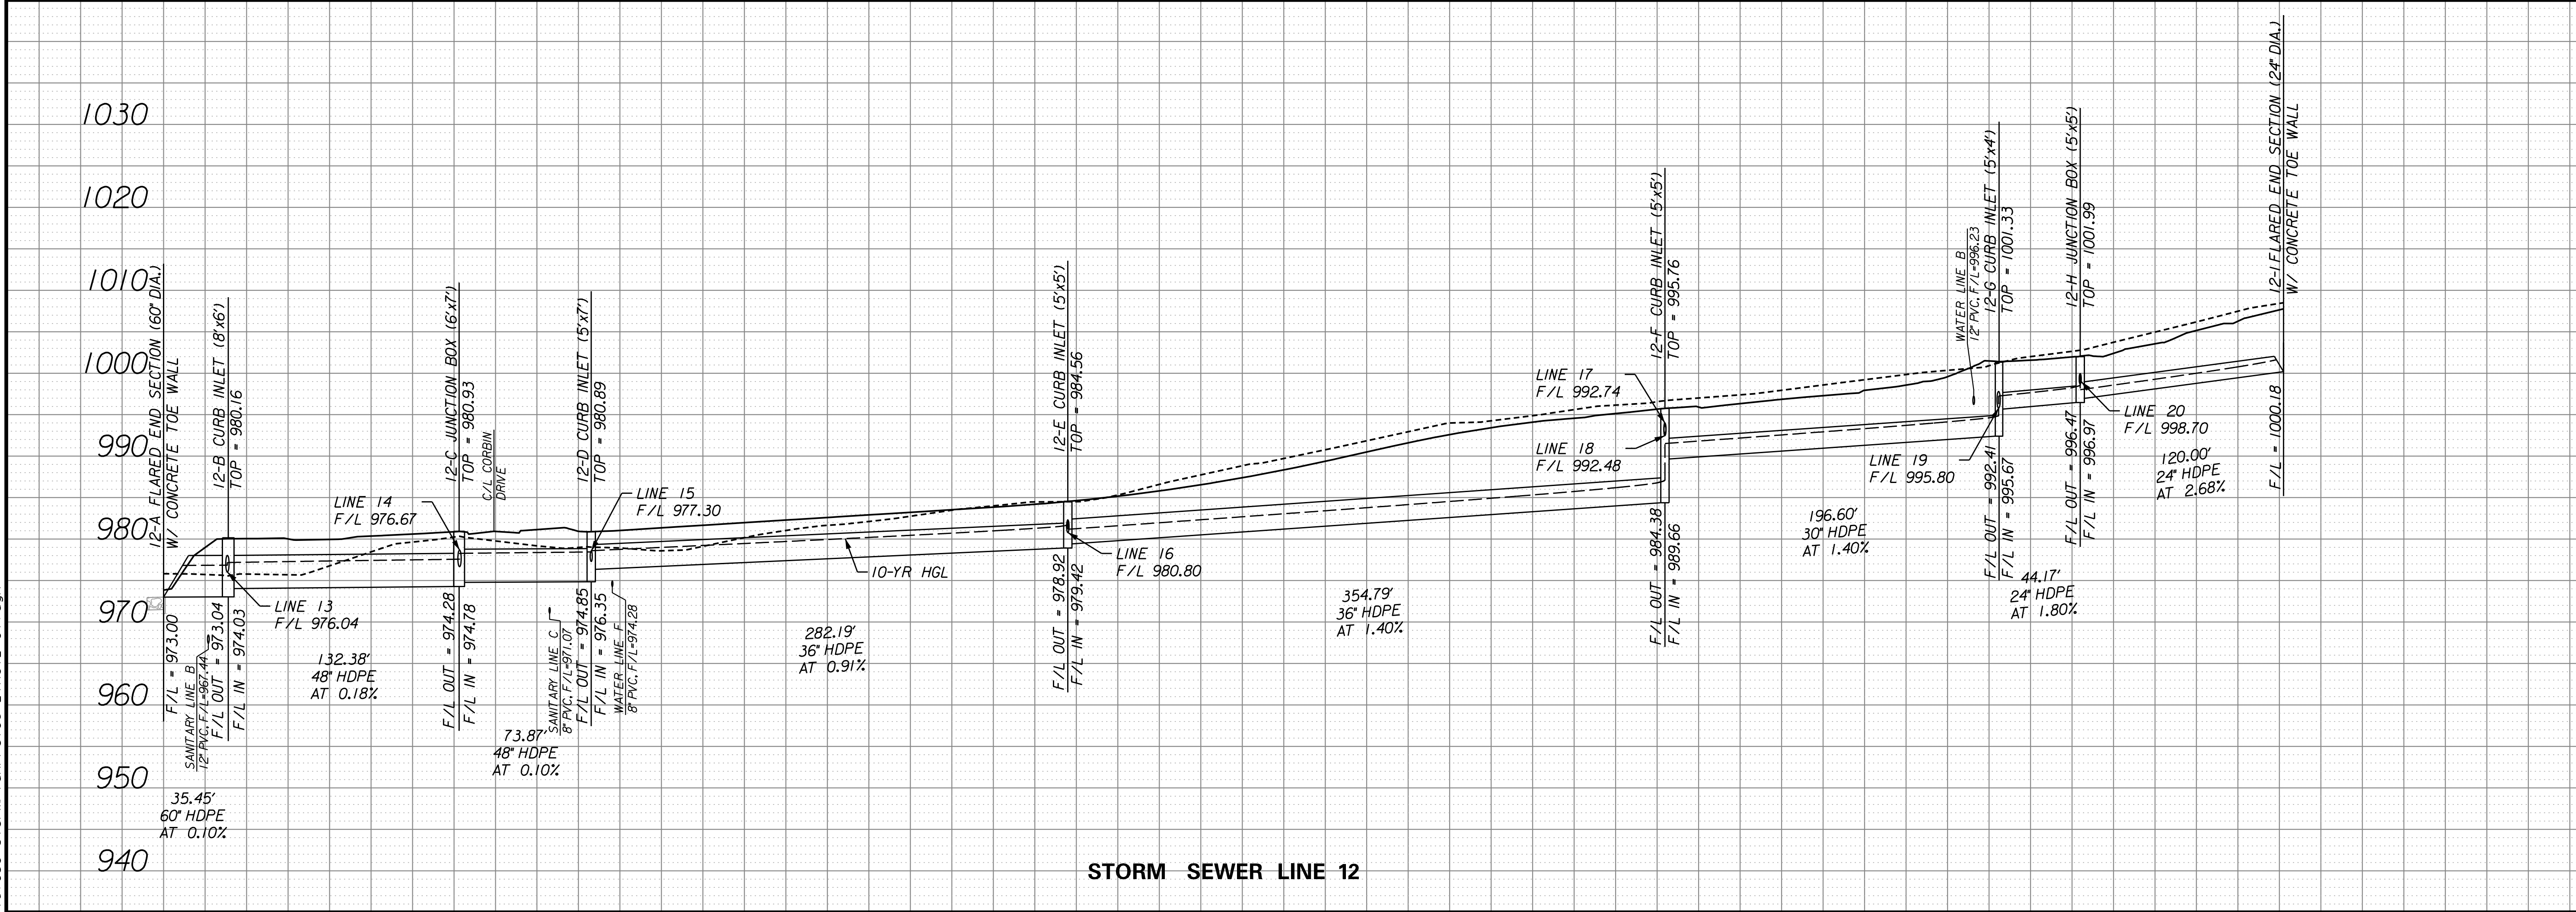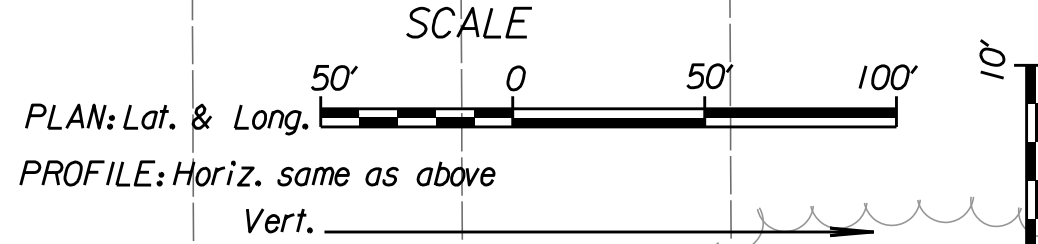

NO.		BY		CHK/APP		DATE		REVISION		RKS	
1		RANK				11/21/18		SUBMITTAL TO CITY OF LEE'S SUMMIT		F THIS IS NOT A BLUE INK SEAL AND THE SIGNATURE IS NOT IN BLUE INK, THE PLAN IS A COPY AND MAY CONTAIN UNAUTHORIZED ALTERATIONS. THE CERTIFICATION CONTAINED ON THIS DOCUMENT SHALL NOT APPLY TO ANY COPIES.	

11/21/18

R. KEVIN STERRETT, MO E-26440

Consult Inc engineers planners

11010 Haskell St. Ste. 210 Kansas City, KS 66109 816-759-2285 CORPORATE LICENSE NO. E2010005873

STORM SEWER LINE 12


COBEY CREEK

CITY OF LEE'S SUMMIT, JACKSON COUNTY, MISSOURI

X-REF. NO. XXX
DRAWING NO. XXX
DATE November 21, 2018
JOB NO. 16_059_01

15 SHEET OF 33

11/20/2018
16_059-DrainageAreas-01.dgn

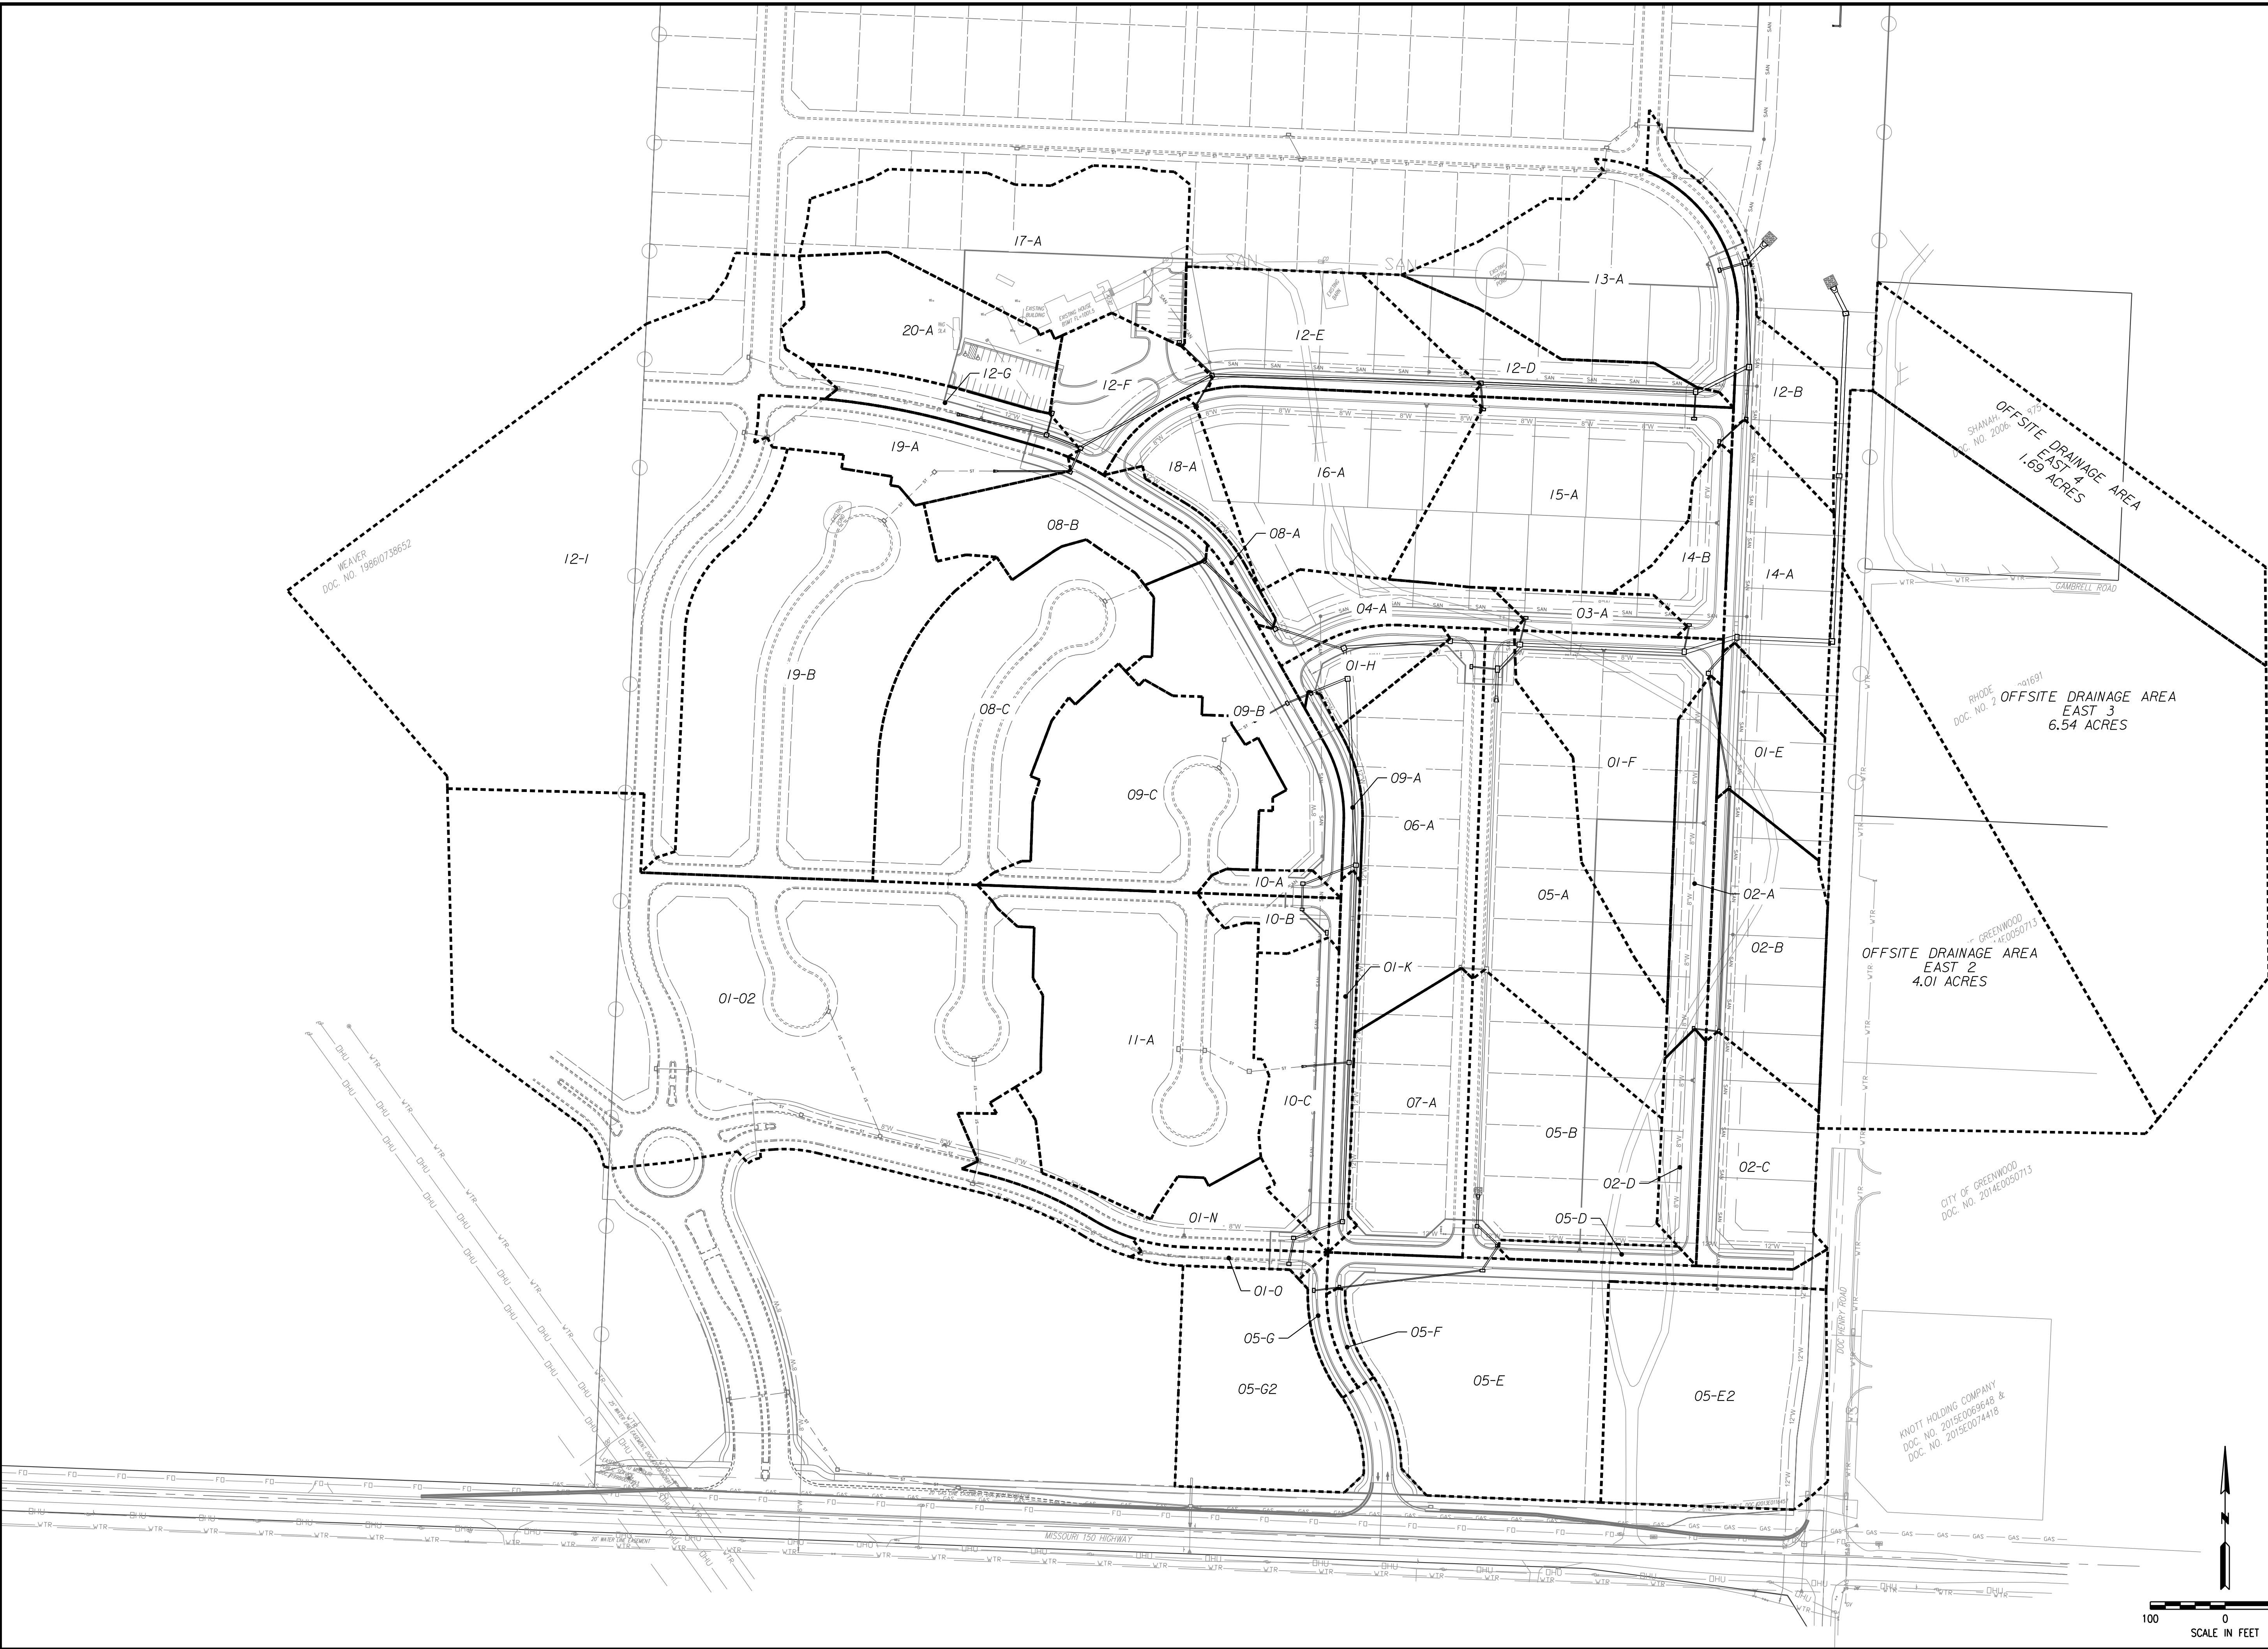

DRAINAGE AREAS		COBEY CREEK	
CITY OF LEE'S SUMMIT, JACKSON COUNTY, MISSOURI		CITY OF LEE'S SUMMIT, JACKSON COUNTY, MISSOURI	
X-REF NO. XXX		X-REF NO. XXX	
DRAWING NO. XXX		DRAWING NO. XXX	
DATE November 21, 2018		DATE November 21, 2018	
JOB NO. 16.059.01		JOB NO. 16.059.01	
17	SHEET OF 33		

CONSULTING INC. engineers planners

11/21/18

R. KEVIN STERRETT, MO E-26440

11010 Haskell St. Ste 210 Kansas City, KS 66109 816-759-2285

CORPORATE LICENSE NO. E2010005873


NO.	BY	CHK/APP
1		


DATE	REVISION
11/21/18	SUBMITTAL TO CITY OF LEE'S SUMMIT

IF THIS IS NOT A BLUE INK SEAL AND THE SIGNATURE IS NOT IN BLUE INK, THE PLAN IS A COPY AND MAY CONTAIN UNAUTHORIZED ALTERATIONS. THE CERTIFICATION CONTAINED ON THIS DOCUMENT SHALL NOT APPLY TO ANY COPIES.

11/20/2018
16_059-StormSewerCal.c.dgn

STORM SEWER CALCULATIONS																																					
COBEY CREEK PHASE 1																																					
STORM SEWER NO.	SEWER LOCATION		TRIBUTARY AREA (AC.)		COMPOSITE RUNOFF COEFFICIENT	TIME OF CONCENTRATION	INTENSITY [in/hr] i[10]	10-YEAR DESIGN (k = 1)										100-YEAR DESIGN (k = 1.25)										CURB INLET			PIPE DESIGN						
	FROM STRUCTURE NO.	TO STRUCTURE NO.	AREA DESIGNATION ACRES	TOTAL				RUNOFF [cfs]				IN PIPE DOWN- STREAM [CFS]	BY PASS OUT [CFS]	10-YR INLET CAPACITY [CFS]	10-YR INLET CAPACITY 80% [CFS]	10-YR SPREAD [FT]	10-YEAR HGL	INTENSITY [in/hr] i[10]	RUNOFF [cfs]				IN PIPE DOWN- STREAM [CFS]	BY PASS OUT [CFS]	100-YR INLET CAPACITY [CFS]	100-YR INLET CAPACITY 80% [CFS]	100-YEAR HGL	GUTTER SLOPE [%]	GUTTER CAPACITY [CFS]	INLET LENGTH [FT]	PIPE SIZE [in]	PIPE SLOPE [%]	PIPE TYPE	ROUGH COEFF. [MANN- INGS]	FULL VELOCITY [FPS]	FULL FLOW [CFS]	
								Q[10]	IN PIPE UPSTREAM [CFS]	BY PASS IN [CFS]	TOTAL Q[10]								Q[100]	IN PIPE UPSTREAM [CFS]	BY PASS IN [CFS]	TOTAL Q[100]															
LINE 1	NA	NA	01-02	6.93	6.93	0.66	5.00	7.35	33.62	NA	NA	33.62	33.62	NA	NA	NA	10.32	59.00	NA	NA	59.00	59.00	NA	NA	NA	NA	NA	NA	NA	NA	NA	NA	NA	NA	NA	NA	NA
	01-O	01-N	01-O	0.14	7.08	0.51	5.00	7.35	0.52	33.62	0.00	34.14	34.14	0.00	21.85	19.55	1.32	1004.30	10.32	0.92	59.00	0.00	59.92	59.92	0.00	21.85	19.55	1022.51	NA	NA	24.00	1.33	HDPE	0.01	12.28	33.97	
	01-N	01-M	01-N	0.74	7.82	0.51	5.00	7.35	2.77	34.14	0.00	36.92	36.92	0.00	2.79	2.70	6.28	1001.80	10.32	4.87	59.92	0.00	64.79	64.40	0.39	4.51	3.97	1015.37	1.00	32.45	5.00	30.00	0.91	HDPE	0.01	11.31	50.74
	01-M	01-L	NA	NA	7.82	NA	NA	NA	NA	36.92	0.00	36.92	36.92	0.00	NA	NA	NA	998.23	NA	NA	64.40	0.00	64.40	64.40	0.00	NA	NA	1012.68	NA	NA	NA	30.00	0.53	HDPE	0.01	9.01	38.96
	01-L	01-K	NA	NA	10.53	NA	NA	NA	NA	50.06	0.00	50.06	50.06	0.00	NA	NA	NA	995.48	NA	NA	87.47	0.00	87.47	87.47	0.00	NA	NA	1007.91	NA	NA	NA	36.00	0.65	HDPE	0.01	10.73	69.91
	01-K	01-J	01-K	0.29	11.99	0.51	5.00	7.35	1.09	55.74	0.00	56.83	56.83	0.00	1.07	1.08	1.77	991.83	10.32	1.91	97.83	0.00	99.73	99.73	0.00	1.88	1.88	1005.18	1.00	32.45	6.00	42.00	0.36	HDPE	0.01	8.80	78.82
	01-J	01-I	NA	NA	15.07	NA	NA	NA	NA	71.76	0.00	71.76	71.76	0.00	NA	NA	NA	990.16	NA	NA	127.29	0.00	127.29	127.29	0.00	NA	NA	1002.86	NA	NA	NA	42.00	2.80	HDPE	0.01	20.07	218.81
	01-I	01-H	NA	NA	18.42	NA	NA	NA	NA	87.71	0.00	87.71	87.71	0.00	NA	NA	NA	989.80	NA	NA	154.79	0.00	154.79	154.79	0.00	NA	NA	1001.33	NA	NA	NA	42.00	0.16	HDPE	0.01	8.82	52.49
	01-H	01-G	01-H	0.37	18.79	0.51	5.00	7.35	1.39	87.71	0.00	89.10	89.10	0.00	1.37	1.36	1.59	987.81	10.32	2.43	154.79	0.00	157.22	157.22	0.00	2.41	2.17	996.65	2.96	16.39	6.00	42.00	5.78	HDPE	0.01	27.57	314.35
	01-G	01-F	NA	NA	31.80	NA	NA	NA	NA	145.33	0.00	145.33	145.33	0.00	NA	NA	NA	983.79	NA	NA	255.86	0.00	255.86	255.86	0.00	NA	NA	995.06	NA	NA	NA	48.00	0.10	HDPE	0.01	11.03	58.10
	01-F	01-E	01-F	1.53	33.61	0.51	5.00	7.35	5.74	146.34	0.03	152.11	152.11	0.00	21.85	19.55	10.20	981.54	10.32	10.07	257.69	0.47	268.22	268.22	0.00	21.85	19.55	988.34	NA	NA	5.00	60.00	0.10	HDPE	0.01	7.29	106.84
	01-E	01-D	01-E	0.59	37.22	0.51	5.00	7.35	2.21	162.57	0.83	165.61	165.61	0.00	3.04	3.55	2.86	981.42	10.32	3.88	284.10	3.52	291.50	290.33	1.17	6.22	5.94	987.94	3.30	17.31	7.00	60.00	0.10	HDPE	0.01	7.89	107.07
	01-D	01-C	NA	NA	37.22	NA	NA	NA	NA	165.61	0.00	165.61	165.61	0.00	NA	NA	NA	980.81	NA	NA	290.33	0.00	290.33	290.33	0.00	NA	NA	985.96	NA	NA	NA	60.00	0.10	HDPE	0.01	7.89	107.17
	01-C	01-B	NA	NA	37.22	NA	NA	NA	NA	165.61	0.00	165.61	165.61	0.00	NA	NA	NA	979.44	NA	NA	290.33	0.00	290.33	290.33	0.00	NA	NA	982.47	NA	NA	NA	60.00	0.10	HDPE	0.01	7.89	106.99
	01-B	01-A	NA	NA	37.22	NA	NA	NA	NA	165.61	0.00	165.61	165.61	0.00	NA	NA	NA	978.91	NA	NA	290.33	0.00	290.33	290.33	0.00	NA	NA	981.08	NA	NA	NA	60.00	0.68	HDPE	0.01	14.61	280.14
LINE 2	02-D	02-C	02-D	0.34	0.34	0.51	5.00	7.35	1.27	0.00	0.00	1.27	1.27	0.00	1.27	1.28	1.73	1002.31	10.32	2.24	0.00	0.00	2.24	2.24	0.00	2.23	2.19	1002.57	1.61	12.09	5.00	15.00	0.50	HDPE	0.01	3.83	5.94
	02-C	02-B	02-C	0.95	1.29	0.51	5.00	7.35	3.56	1.27	0.00	4.84	4.68	0.16	3.42	3.07	6.35	1002.00	10.32	6.25	2.24	0.00	8.49	7.23	1.26	5.01	4.29	1002.45	1.61	12.09	5.00	18.00	3.30	HDPE	0.01	10.87	24.82
	02-B	02-A	02-B	1.15	2.44	0.51	5.00	7.35	4.31	4.68	0.16	9.15	8.32	0.83	3.63	3.24	4.97	991.26	10.32	7.57	7.23	1.26	16.05	12.53	3.52	5.29	4.59	992.09	3.84	18.67	5.00	18.00	3.07	HDPE	0.01	12.54	23.94
	02-A	01-E	02-A	0.58	3.02	0.51	5.00	7.35	2.17	8.32	0.00	10.49	10.46	0.03	2.16	1.98	1.85	985.28	10.32	3.82	12.53	0.00	16.35	15.88	0.47	3.37	2.95	988.66	3.30	17.31	5.00	24.00	1.73	HDPE	0.01	10.59	38.70
LINE 3	03-A	01-F	03-A	0.27	0.27	0.51	5.00	7.35	1.01	0.00	0.00	1.01	1.01	0.00	1.03	1.03	1.74	983.42	10.32	1.78	0.00	0.05	1.83	1.83	0.00	1.86	2.16	988.39	1.00	9.53	5.00	15.00	1.00	HDPE	0.01	4.64	8.40
LINE 4	04-A	01-G	04-A	0.54	0.54	0.51	5.00	7.35	2.02	0.00	0.00	2.02	2.02	0.00	2.04	2.05	4.24	986.14	10.32	3.55	0.00	0.00	3.55	3.50	0.05	3.53	3.23	995.27	1.00	9.53	5.00	15.00	0.08	HDPE	0.01	2.21	2.42
LINE 5	NA	NA	05-G2	1.40	1.40	0.81	5.00	7.35	8.33	NA	NA	8.33	8.33	NA	NA	NA	NA	10.32	14.63	NA	NA	14.63	14.63	NA	NA	NA	NA	NA	NA	NA	NA	NA	NA	NA	NA	NA	NA
	05-G	05-F	05-G	0.11	1.51	0.51	5.00	7.35	0.41	8.33	0.00	8.75	8.75	0.00	21.85	19.55	1.19	1003.14	10.32	0.72	14.63	0.00	15.35	15.35	0.00	21.85	19.55	1023.20	NA	NA	5.00	15.00	1.08	HDPE	0.01	8.09	8.72
	05-F	05-E	05-F	0.08	1.58	0.51	5.00	7.35	0.30	8.75	0.00	9.05	9.05	0.00	0.28	0.29	1.08	1001.07	10.32	0.53	15.35	0.00	15.88	15.88	0.00	0.50	0.50	1019.63	1.00	9.53	5.00	15.00	1.50	HDPE	0.01	9.47	10.29
	NA	NA	05-E2	2.00	2.00	0.81	5.00	7.35	11.91	9.05	NA	20.95	20.95	NA	NA	NA	NA	10.32	20.90	15.88	NA	36.78	36.78	NA	NA	NA	NA	NA	NA	NA	NA	NA	NA	NA	NA	NA	NA
	05-E	05-D	05-E	2.46	6.05	0.51	5.00	7.35	9.22	20.95	0.00	30.18	30.18	0.00	24.15	21.39	9.33	996.66	10.32	16.18	36.78	0.00	52.96	52.96	0.00	24.15	21.39	1012.81	NA	NA	6.00	24.00	5.00	HDPE	0.01	20.40	65.76
	05-D	05-C	05-D	0.14	6.19	0.51	5.00	7.35	0.52	30.18	0.00	30.70	30.70	0.00	0.53	0.54	1.04	994.62	10.32	0.92	52.96	0.00	53.88	53.88	0.00	0.94	0.93	1009.31	4.20	66.50	5.00	24.00	3.46	HDPE	0.01	17.83	54.72
	05-C	05-B	NA	NA	6.19	NA	NA	NA	NA	30.70	0.00	30.70	30.70	0.00	NA	NA	NA	991.97	NA	NA	53.88	0.00	NA	NA	53.88	0.00	NA	NA	1004.92	NA	NA	30.00	0.92	HDPE	0.01	10.81	51.01
	05-B	05-A	05-B	1.65	8.97	0.51	5.00	7.35	6.19	34.93	0.00	41.																									

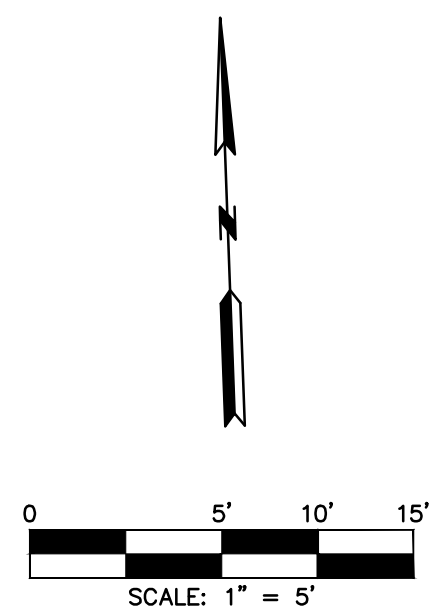


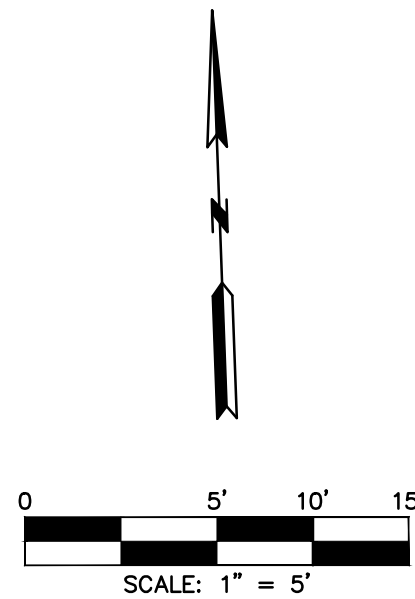


STREET AND STORM SEWER PLANS
INTERSECTION AND ADA RAMP DETAILS
COBEY CREEK DRIVE AND TYLER ROAD

COBEY CREEK FIRST PLAT
PHASE I

CITY OF LEES SUMMIT, JACKSON COUNTY, MISSOURI

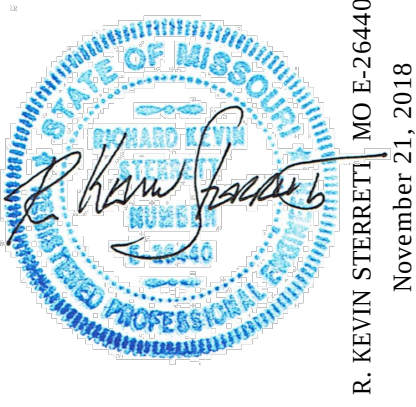[illegible]

g Consult Inc
engineers
planners
11010 Haskell Street, Suite 210, Kansas City, Kansas 66109
CORPORATE LICENSE NO. E201000573 (MO.) / E-1736 (KS.)

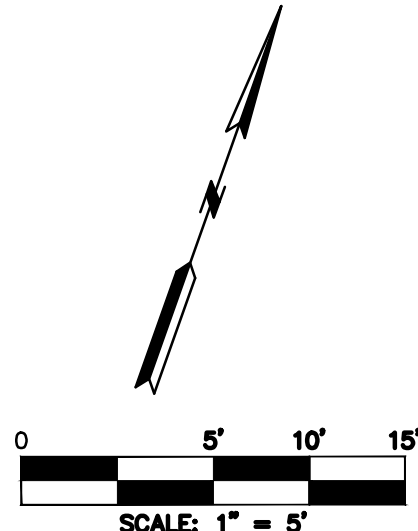


STREET AND STORM SEWER PLANS
INTERSECTION AND ADA RAMP DETAILS
COBEY CREEK DRIVE AND RILEY WAY

COBEY CREEK FIRST PLAT
PHASE I

CITY OF LEES SUMMIT, JACKSON COUNTY, MISSOURI

g-Consult Inc.
engineers
planners
1010 Haskell Street, Suite 210, Kansas City, Kansas 66109
CORPORATE LICENSE NO. E2201000573 (MO.) / E-1736 (KS.)

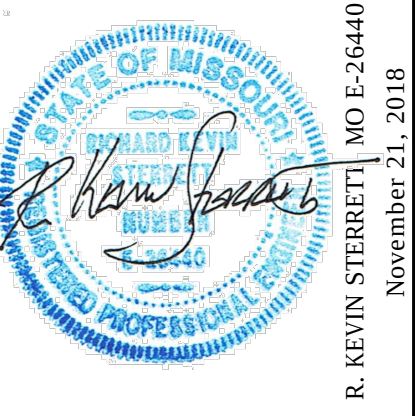


DATE	REVISION		NO.	COC BY
11/27/18	SUBMITTAL TO CITY OF LEES SUMMIT	1	RMS	SPW

IF THIS IS NOT A BLUE INK SEAL AND THE SIGNATURE IN BLUE INK, THE PLAN IS A COPY AND MAY CONTAIN UNAUTHORIZED ALTERATIONS. THE CERTIFICATION CONTAINED ON THIS DOCUMENT SHALL NOT APPLY TO ANY COPIES.

IF THIS IS NOT A BLUE INK SEAL AND THE SIGNATURE IN BLUE INK, THE PLAN IS A COPY AND MAY CONTAIN UNAUTHORIZED ALTERATIONS. THE CERTIFICATION CONTAINED ON THIS DOCUMENT SHALL NOT APPLY TO ANY COPIES

COBEY CREEK DRIVE AND CARTER ROAD INTERSECTION DETAIL

SCALE: 1" = 5'

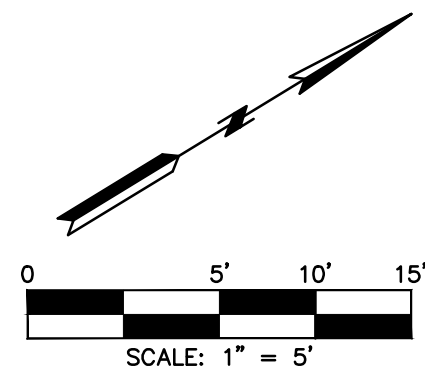


DATE	REVISION	NO.	BY	CHK/APP
11/21/18	SUBMITTAL TO CITY OF LEES SUMMIT	1	SPW	RKS

IF THIS IS NOT A BLUE INK SEAL AND THE SIGNATURE IN BLUE INK, THE PLAN IS A COPY AND MAY CONTAIN UNAUTHORIZED ALTERATIONS. THE CERTIFICATION CONTAINED ON THIS DOCUMENT SHALL NOT APPLY TO ANY COPIES



R. KEVIN STERRETT MO E-26440
November 21, 2018

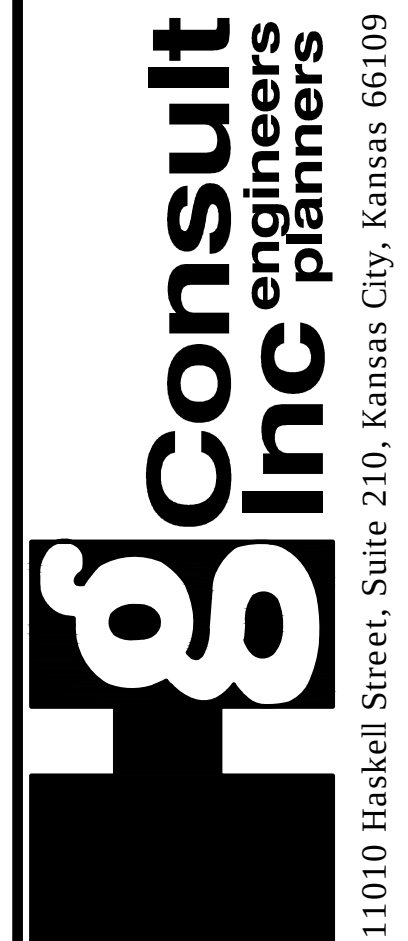

11010 Haskell Street, Suite 210, Kansas City, Kansas 66109
CORPORATE LICENSE No. E201000573 (MO.) / E-1736 (KS.)


STREET AND STORM SEWER PLANS
INTERSECTION AND ADA RAMP DETAILS
COBEY CREEK DRIVE AND CARTER ROAD

**COBEY CREEK FIRST PLAT
PHASE I**

CITY OF LEES SUMMIT, JACKSON COUNTY, MISSOURI

<i>X-REF NO.</i> 16-059 Base Phase I
<i>DRAWING NO.</i> 16-059 Phase I Street Plans
<i>DATE</i> November 21 2018
<i>JOB NO.</i> 16-059

22 SHEET OF 33

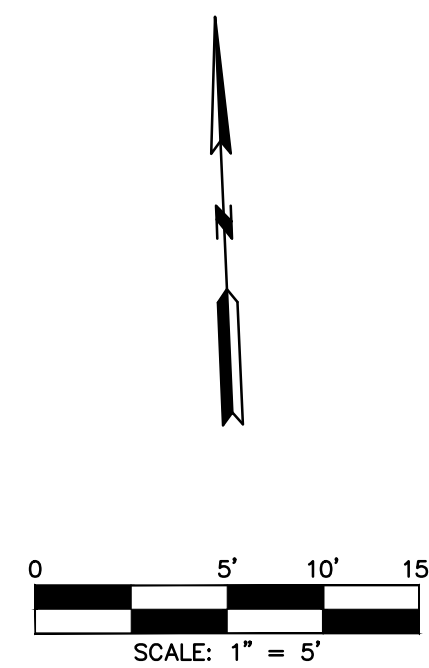

STREET AND STORM SEWER PLANS
INTERSECTION AND ADA RAMP DETAILS
ASPEN DRIVE AND CORBIN DRIVE
COBEY CREEK FIRST PLAT
PHASE I
CITY OF LEES SUMMIT, JACKSON COUNTY, MISSOURI

23 SHEET OF 33

g **consult**
Inc **engineers**
planners


11010 Haskell Street, Suite 210, Kansas City, Kansas 66109
CORPORATE LICENSE NO. E201000573 (MO.) / E-1736 (KS.)



DATE	REVISION	NO.	BY	CA/APP
11/21/18	SUBMITAL TO CITY OF LEE'S SUMMIT	1	SPW	

IF THIS IS NOT A BLUE INK SEAL AND THE SIGNATURE IN BLUE INK, THE PLAN IS A COPY AND MAY CONTAIN UNAUTHORIZED ALTERATIONS. THE CERTIFICATION CONTAINED ON THIS DOCUMENT SHALL NOT APPLY TO ANY COPIES

IF THIS IS NOT A BLUE INK SEAL AND THE SIGNATURE IN BLUE INK, THE PLAN IS A COPY AND MAY CONTAIN UNAUTHORIZED ALTERATIONS. THE CERTIFICATION CONTAINED ON THIS DOCUMENT SHALL NOT APPLY TO ANY COPIES.

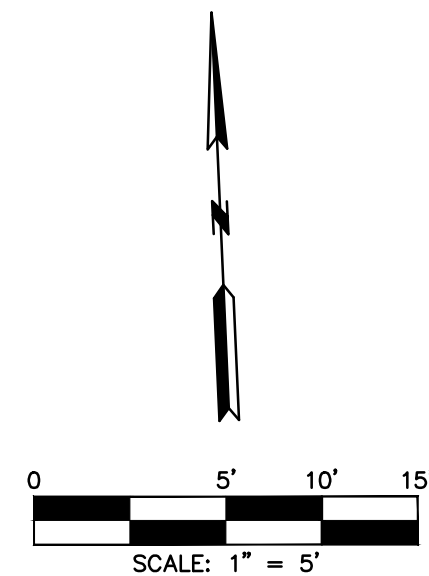

STREET AND STORM SEWER PLANS
INTERSECTION AND ADA RAMP DETAILS
ASPEN DRIVE AND MELISSA DRIVE
COBEY CREEK FIRST PLAT
PHASE I
CITY OF LEES SUMMIT, JACKSON COUNTY, MISSOURI

24 SHEET OF 33


g **consult**
Inc **engineers**
planners


111010 Haskell Street, Suite 210, Kansas City, Kansas 66109
CORPORATE LICENSE NO. E201000573 (MO.) / E-1736 (KS.)

STATE OF MISSOURI
REWARD
MISSOURI
R. Kevin Sterrett
MISSOURI
PROFESSIONAL ENGINEER


DATE	REVISION	NO.	BY	CRAPP
11/27/18	SUBMITTAL TO CITY OF LEES SUMMIT	1	SPW	

IF THIS IS NOT A BLUE INK SEAL AND THE SIGNATURE IN BLUE INK, THE PLAN IS A COPY AND MAY CONTAIN UNAUTHORIZED ALTERATIONS. THE CERTIFICATION CONTAINED ON THIS DOCUMENT SHALL NOT APPLY TO ANY COPIES

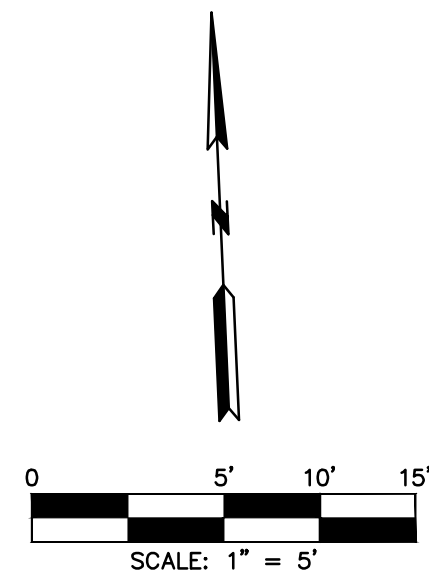


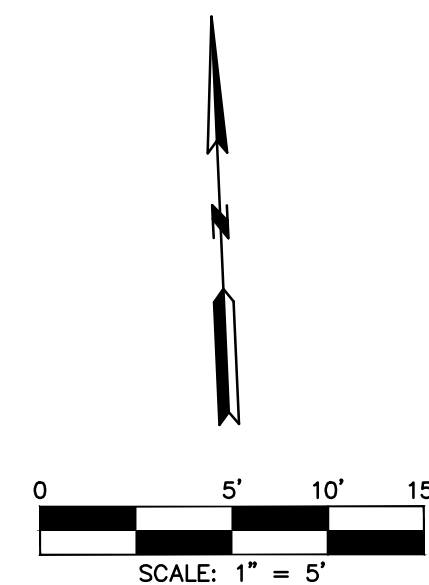


T&G consult Inc engineers planners 11010 Haskell Street, Suite 210, Kansas City, Kansas 66109 CORPORATE LICENSE NO. E201000573 (MO.) / E-1736 (KS.)	 R. KEVIN STETTER MO E-26440 November 21, 2018		IF THIS IS NOT A BLUE INK SEAL AND THE SIGNATURE IN BLUE INK, THE PLAN IS A COPY AND ANY CONTAINING UNAUTHORIZED ALTERATIONS, THE CERTIFICATION CONTAINED ON THIS DOCUMENT SHALL NOT APPLY TO ANY COPIES.	
	DATE	REVISION	NO.	BY
	11/21/18	SUBMITTAL TO CITY OF LEES SUMMIT	1	SPW
STREET AND STORM SEWER PLANS INTERSECTION AND ADA RAMP DETAILS RILEY WAY AND MELISSA DRIVE COBEY CREEK FIRST PLAT PHASE I CITY OF LEES SUMMIT, JACKSON COUNTY, MISSOURI				
X-REF NO. 16--059 Base Phase I				
DRAWING NO. 16--059 Phase I Street Plans				
DATE November 21 2018				
JOB NO. 16--059				
26	SHEET OF	33		

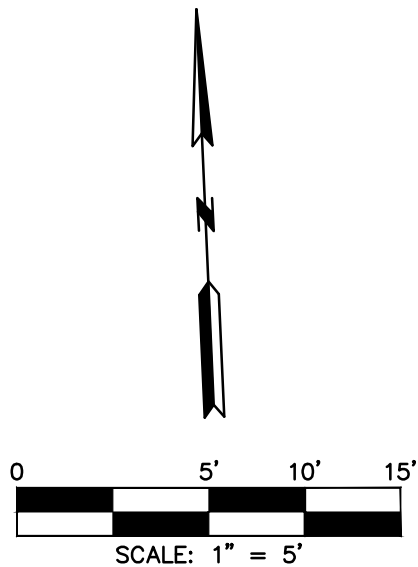

DATE	REVISION	NO.	BY
11/21/18	SUBMITTAL TO CITY OF LEES SUMMIT	1	SPW

IF THIS IS NOT A BLUE INK SEAL AND THE SIGNATURE IN BLUE INK, THE PLAN IS A COPY AND MAY CONTAIN UNAUTHORIZED ALTERATIONS. THE CERTIFICATION CONTAINED ON THIS DOCUMENT SHALL NOT APPLY TO ANY COPIES.



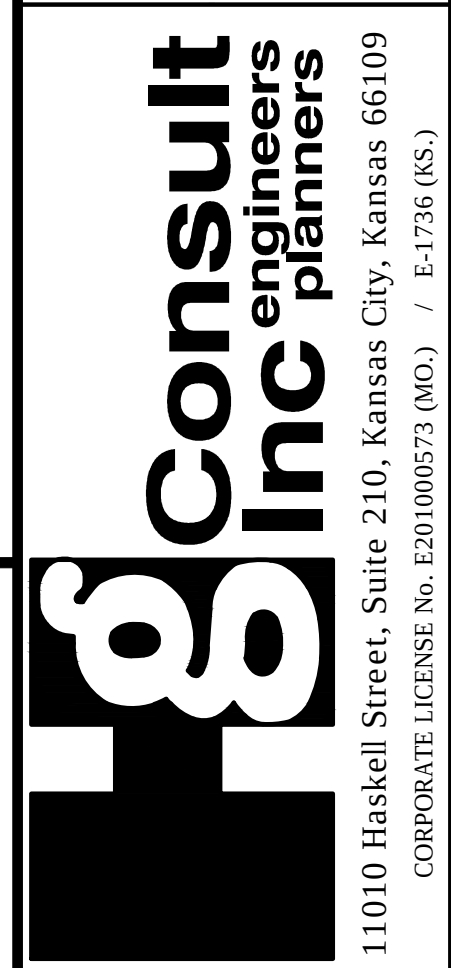
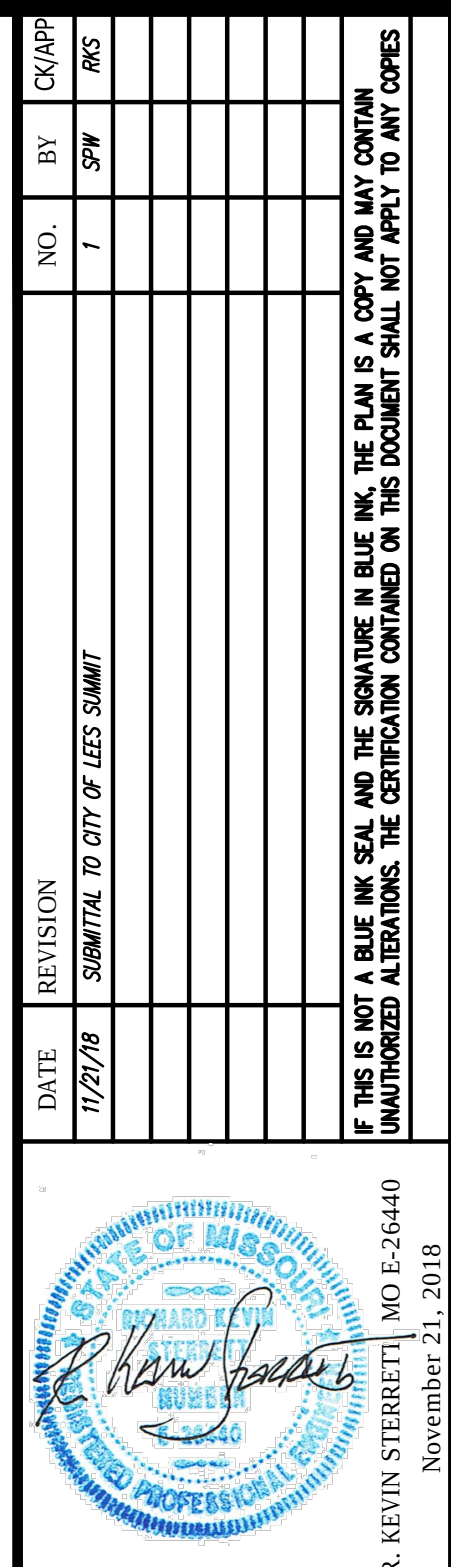


STREET AND STORM SEWER PLANS
DETENTION BASIN STORM SEWER
COBEY CREEK DRIVE

COBEY CREEK FIRST PLAT
PHASE I

CITY OF LEES SUMMIT, JACKSON COUNTY, MISSOURI

X-REF. NO.	
16-059	Base Phase I
DRAWING NO.	
16-059	Phase I Street Plans
DATE	
November 21 2018	
JOB NO.	
16-059	
28	SHEET OF
33	

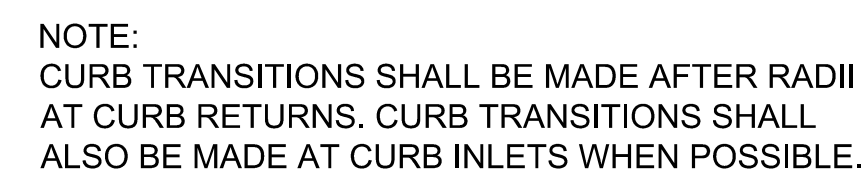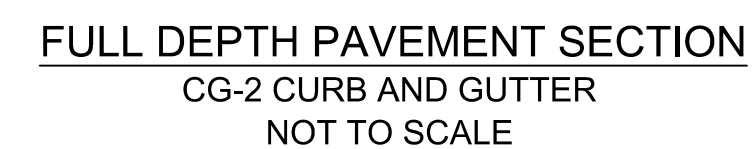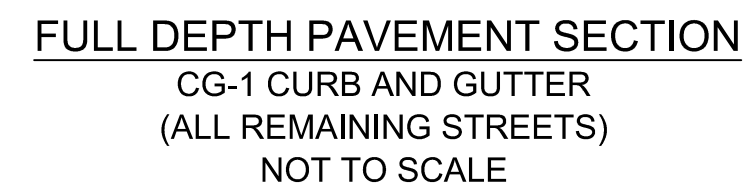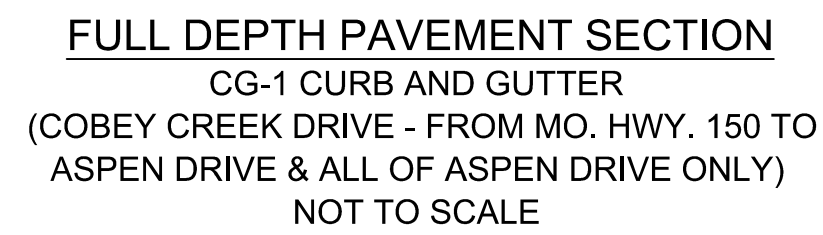

TYPICAL CG-1 TO CG-2
CURB TRANSITION
NOT TO SCALE

STREETS TO BE CONSTRUCTED WITH STRAIGHT BACK CURB (CG-1):
COBEY CREEK DRIVE, ASPEN DRIVE, TYLER ROAD.

CORBIN DRIVE, RILEY WAY, CARTER ROAD.

g **consult**
Inc **engineers**
planners









11010 Haskell Street, Suite 210, Kansas City, Kansas 66109
CORPORATE LICENSE NO. E200100573 (MO.) / E-1736 (KS.)

STREET AND STORM SEWER PLANS
TYPICAL STREET SECTIONS

COBEY CREEK FIRST PLAT

LEE'S SUMMIT - JACKSON COUNTY - MISSOURI

<i>X-REF NO.</i> 16-059 Base Phase I
<i>DRAWING NO.</i> 16-059 Phase I Street Plans
<i>DATE</i> November 21 2018
<i>JOB NO.</i> 16-059

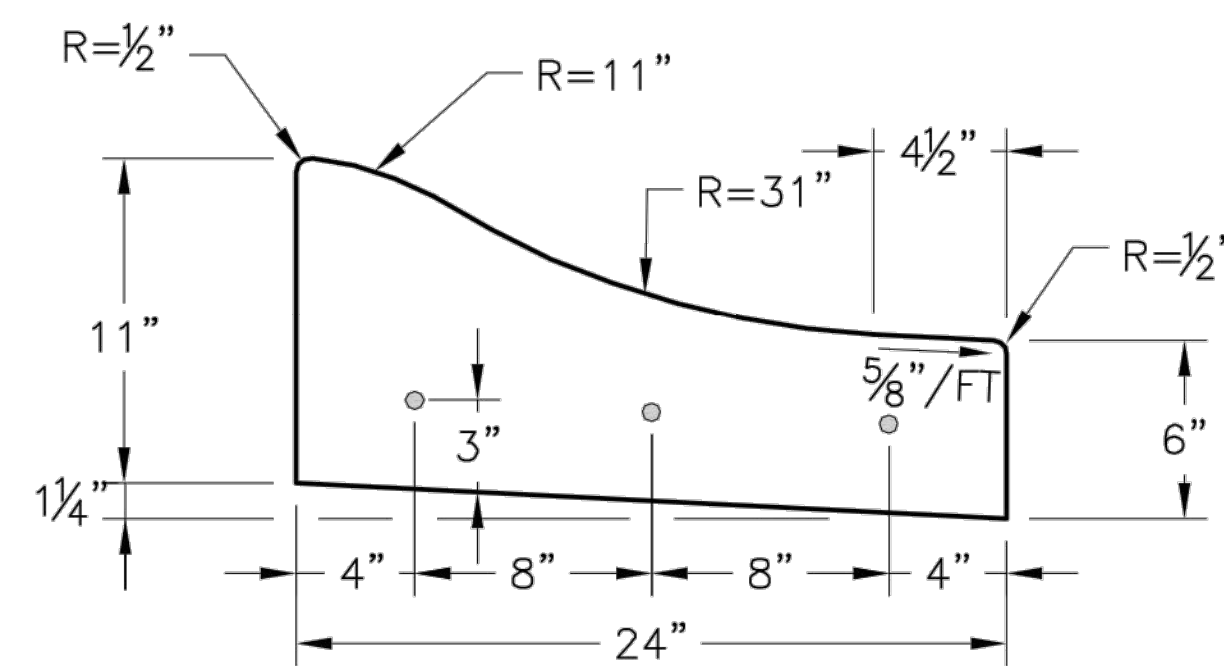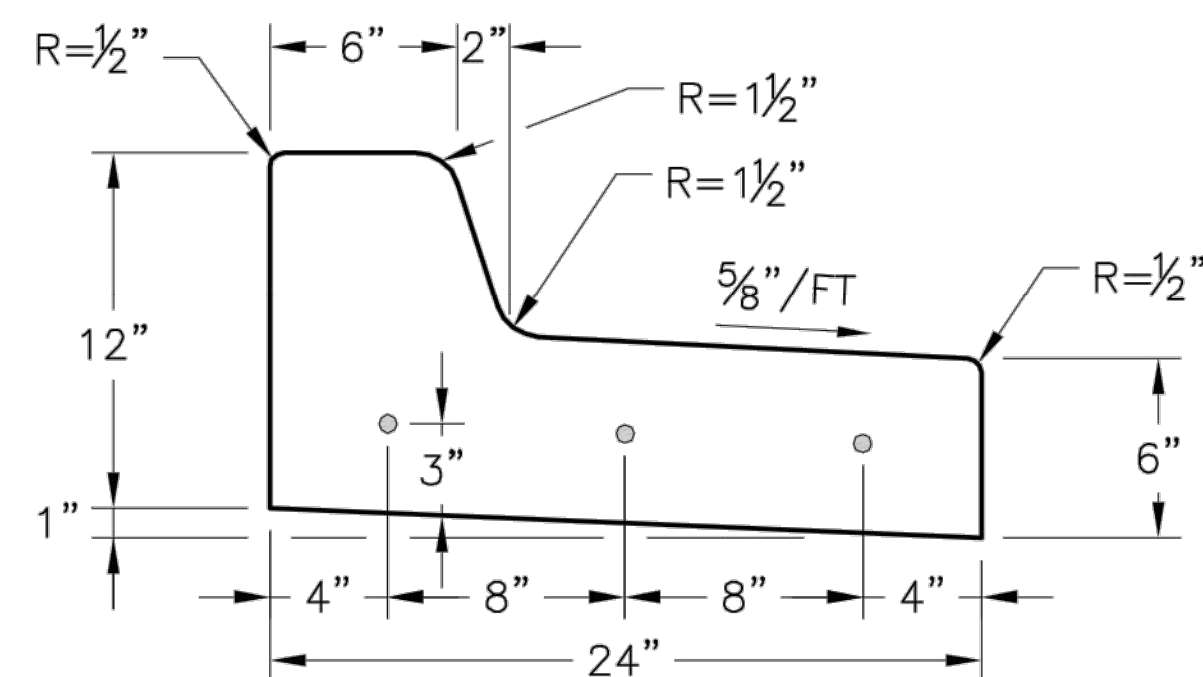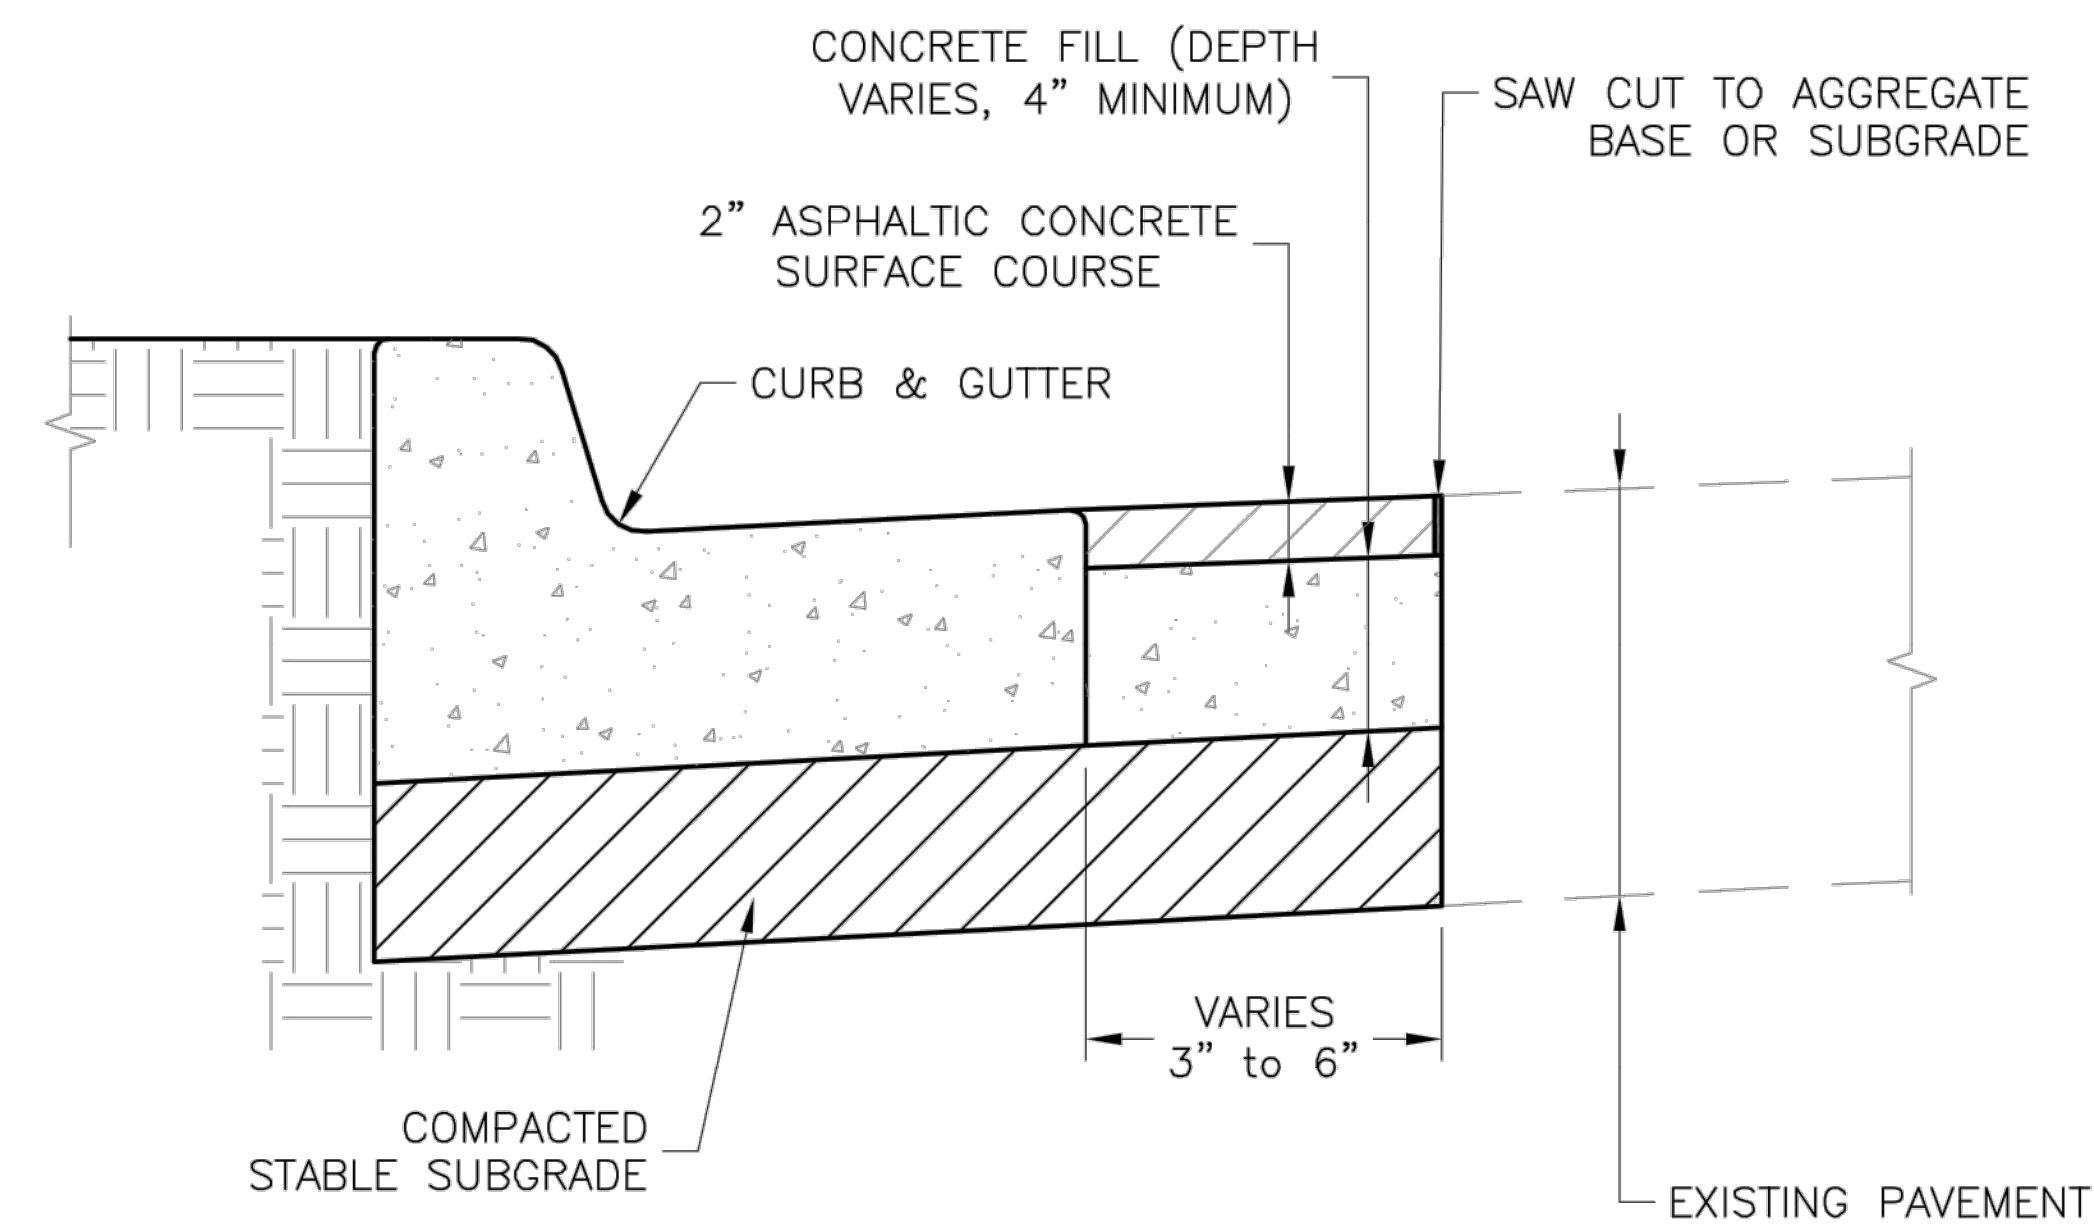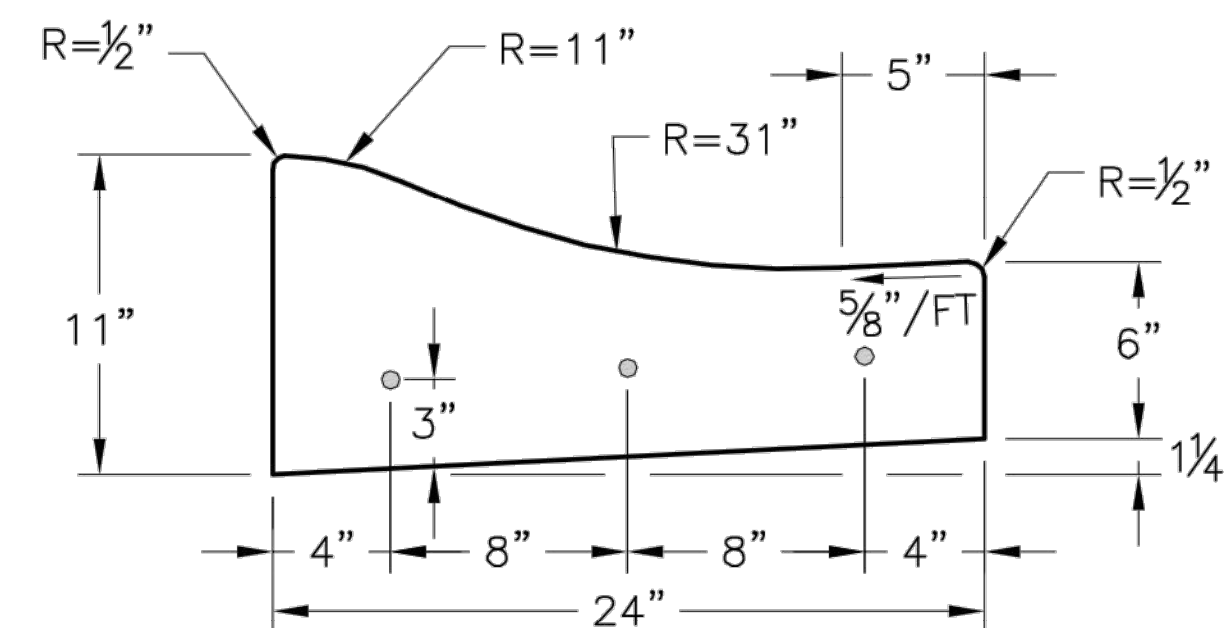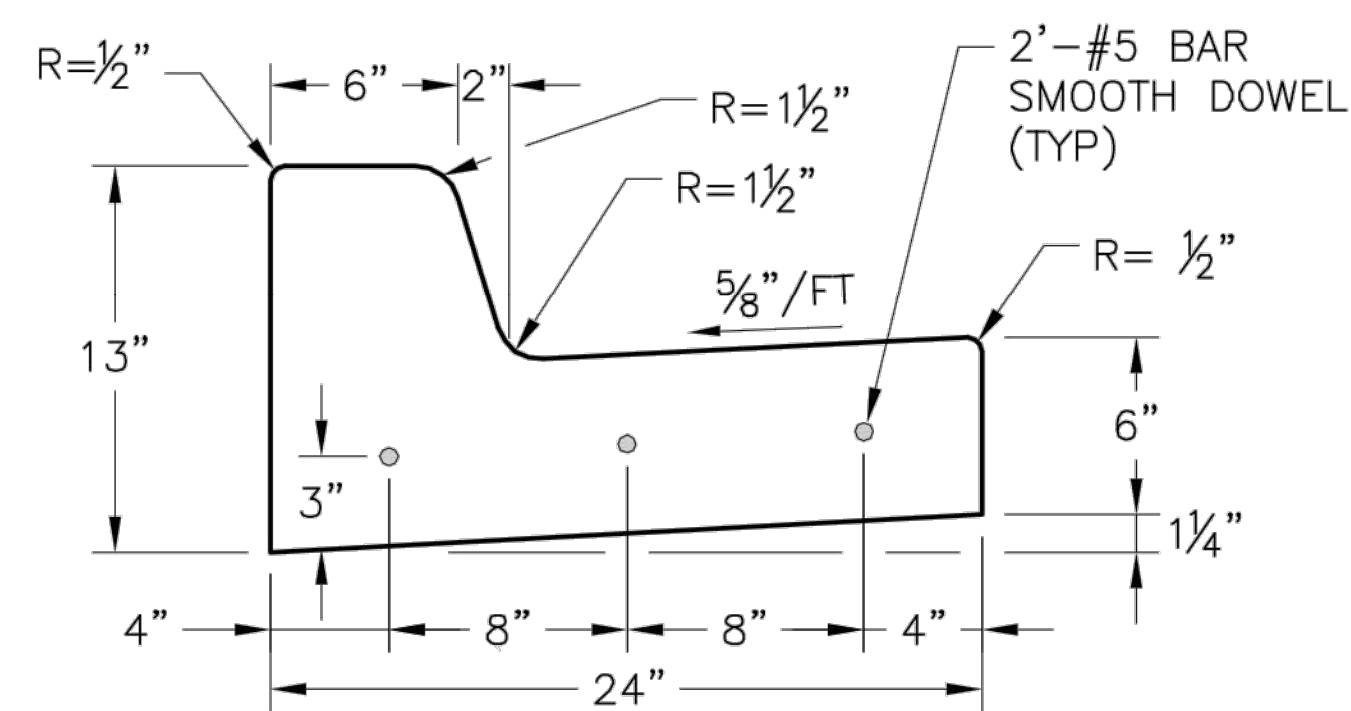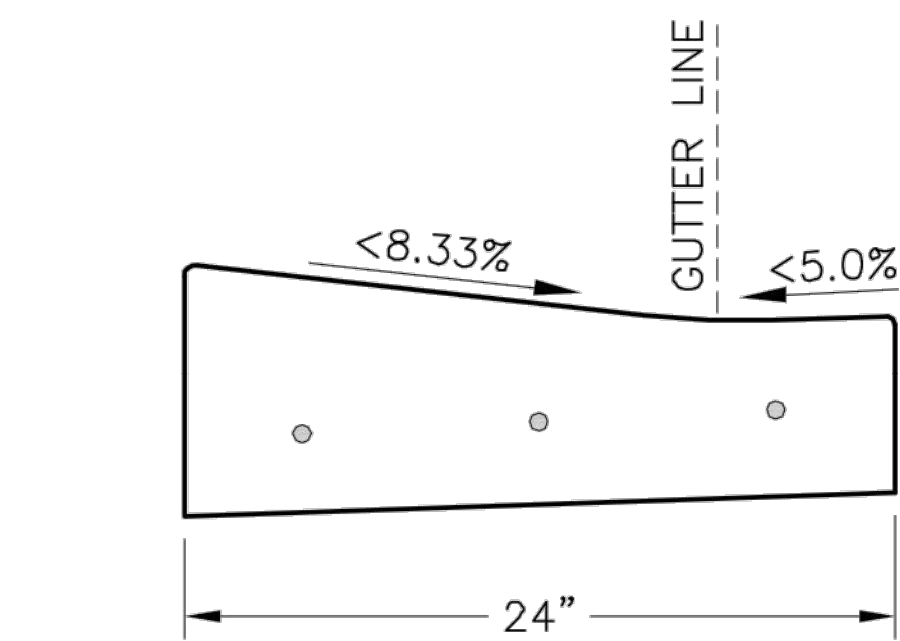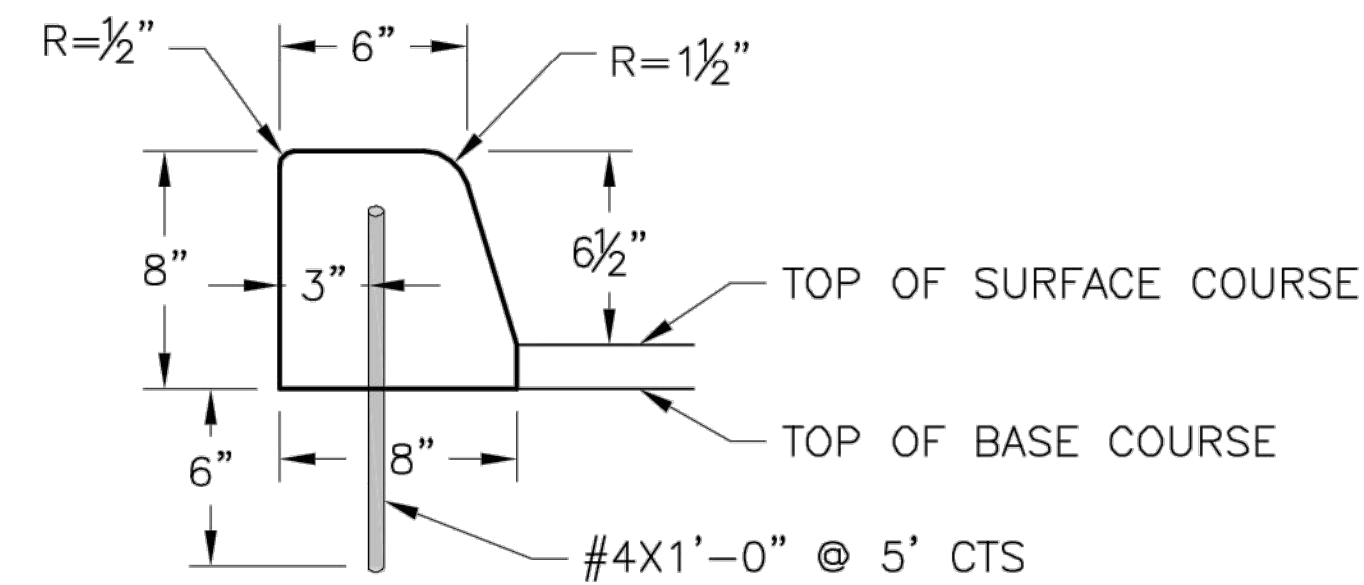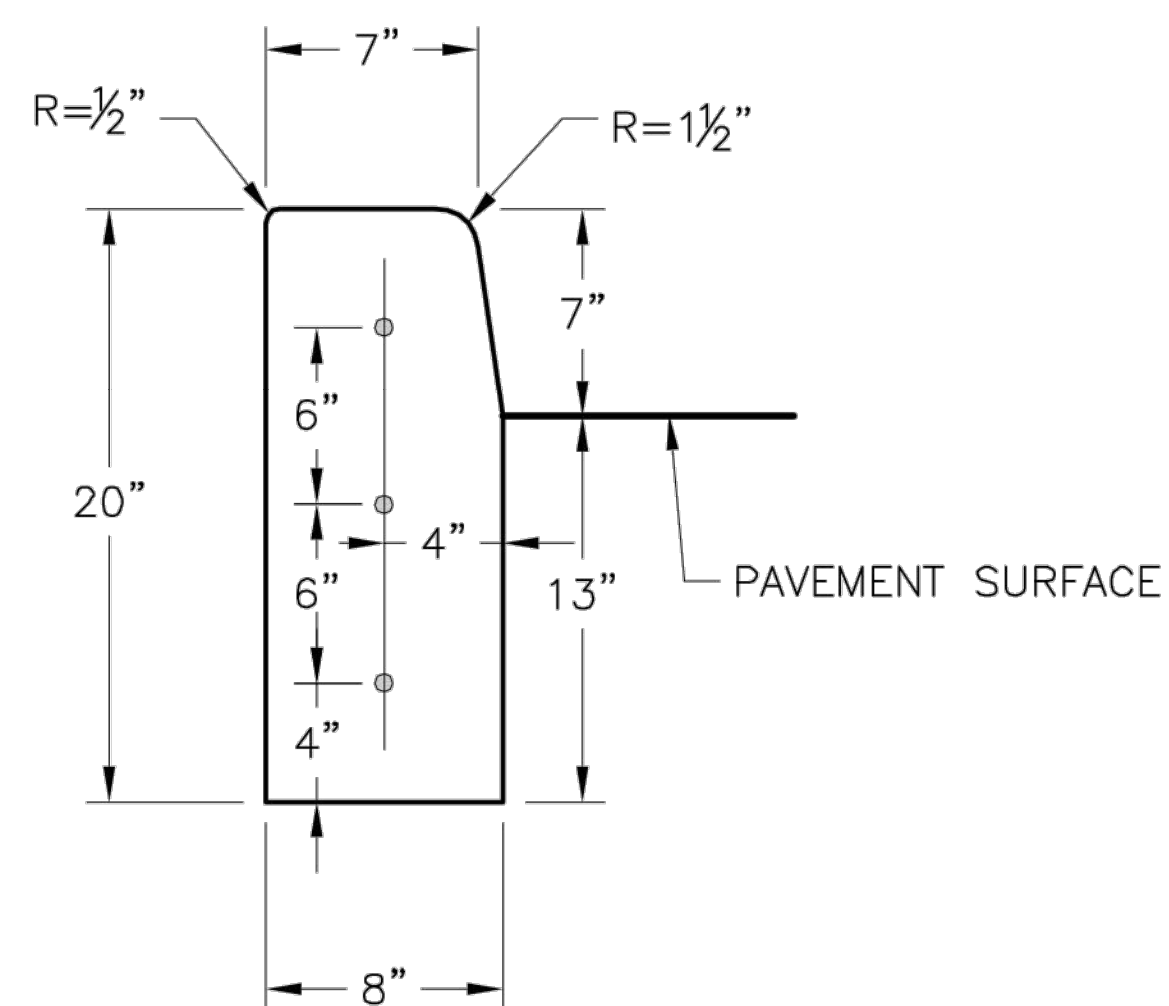

- ### GENERAL NOTES

1. 3/4" ISOLATION JOINTS WITH 3 (2'-#5 BAR) SMOOTH DOWELS SHALL BE PLACED AT RADIUS POINTS AND AT 150' INTERVALS. THESE DOWEL BARS SHALL BE GREASED AND WRAPPED ON ONE END WITH EXPANSION TUBES.
2. 3" DEEP CONTRACTION JOINTS SHALL BE INSTALLED AT APPROXIMATELY 10' INTERVALS. THESE JOINTS SHALL PASS ACROSS THE ENTIRE CURB SECTION.
3. CONCRETE FILL SHALL HAVE UNIFORM AND SMOOTH FINISH
4. KCMMB 4K CONCRETE SHALL BE USED FOR ALL CURB.
5. ASPHALTIC CONCRETE SURFACE COURSE SHALL CONFORM TO STANDARD SPECIFICATIONS SECTION 2205.2.
6. CURBS FOR NEW STREETS SHALL BE BUILT ON ASPHALT OR AGGREGATE BASE AS SHOWN IN TYPICAL SECTION DETAIL.
7. WHITE CURING COMPOUND MUST BE APPLIED UNIFORMLY TO THE CONCRETE SURFACE IMMEDIATELY AFTER FINAL FINISHING.

LS LEE'S SUMMIT MISSOURI

PUBLIC WORKS ENGINEERING DIVISION | 220 SE GREEN STREET | LEE'S SUMMIT, MO 64063

Project: STANDARD DETAILS
CITY OF LEE'S SUMMIT, MO
LEE'S SUMMIT, JACKSON COUNTY, MO

CURB & GUTTER DETAIL

Drawn By: MJF
Checked By: DL
Date: 04/17
Proj. #:

GEN-4

[illegible]

IF THIS IS NOT A BLUE INK SEAL AND THE SIGNATURE IN BLUE INK, THE PLAN IS A COPY AND MAY CONTAIN UNAUTHORIZED ALTERATIONS. THE CERTIFICATION CONTAINED ON THIS DOCUMENT SHALL NOT APPLY TO ANY COPIES



g **Consult Inc**
engineers
planners
11010 Haskell Street, Suite 210, Kansas City, Kansas 66109
CONSTRUCTION SERVICES • (816) 432-7600 • FAX (816) 432-0605




STREET AND STORM SEWER PLANS STREET AND CURB DETAILS

COBEY CREEK FIRST PLAT
LEE'S SUMMIT - JACKSON COUNTY - MISSOURI

<i>X-REF NO.</i>
16-059 Base Phase I
<i>DRAWING NO.</i>
-059 Phase I Street Plans
<i>DATE</i>
November 21 2018
<i>JOB NO.</i>
16-059

30 SHEET OF 33

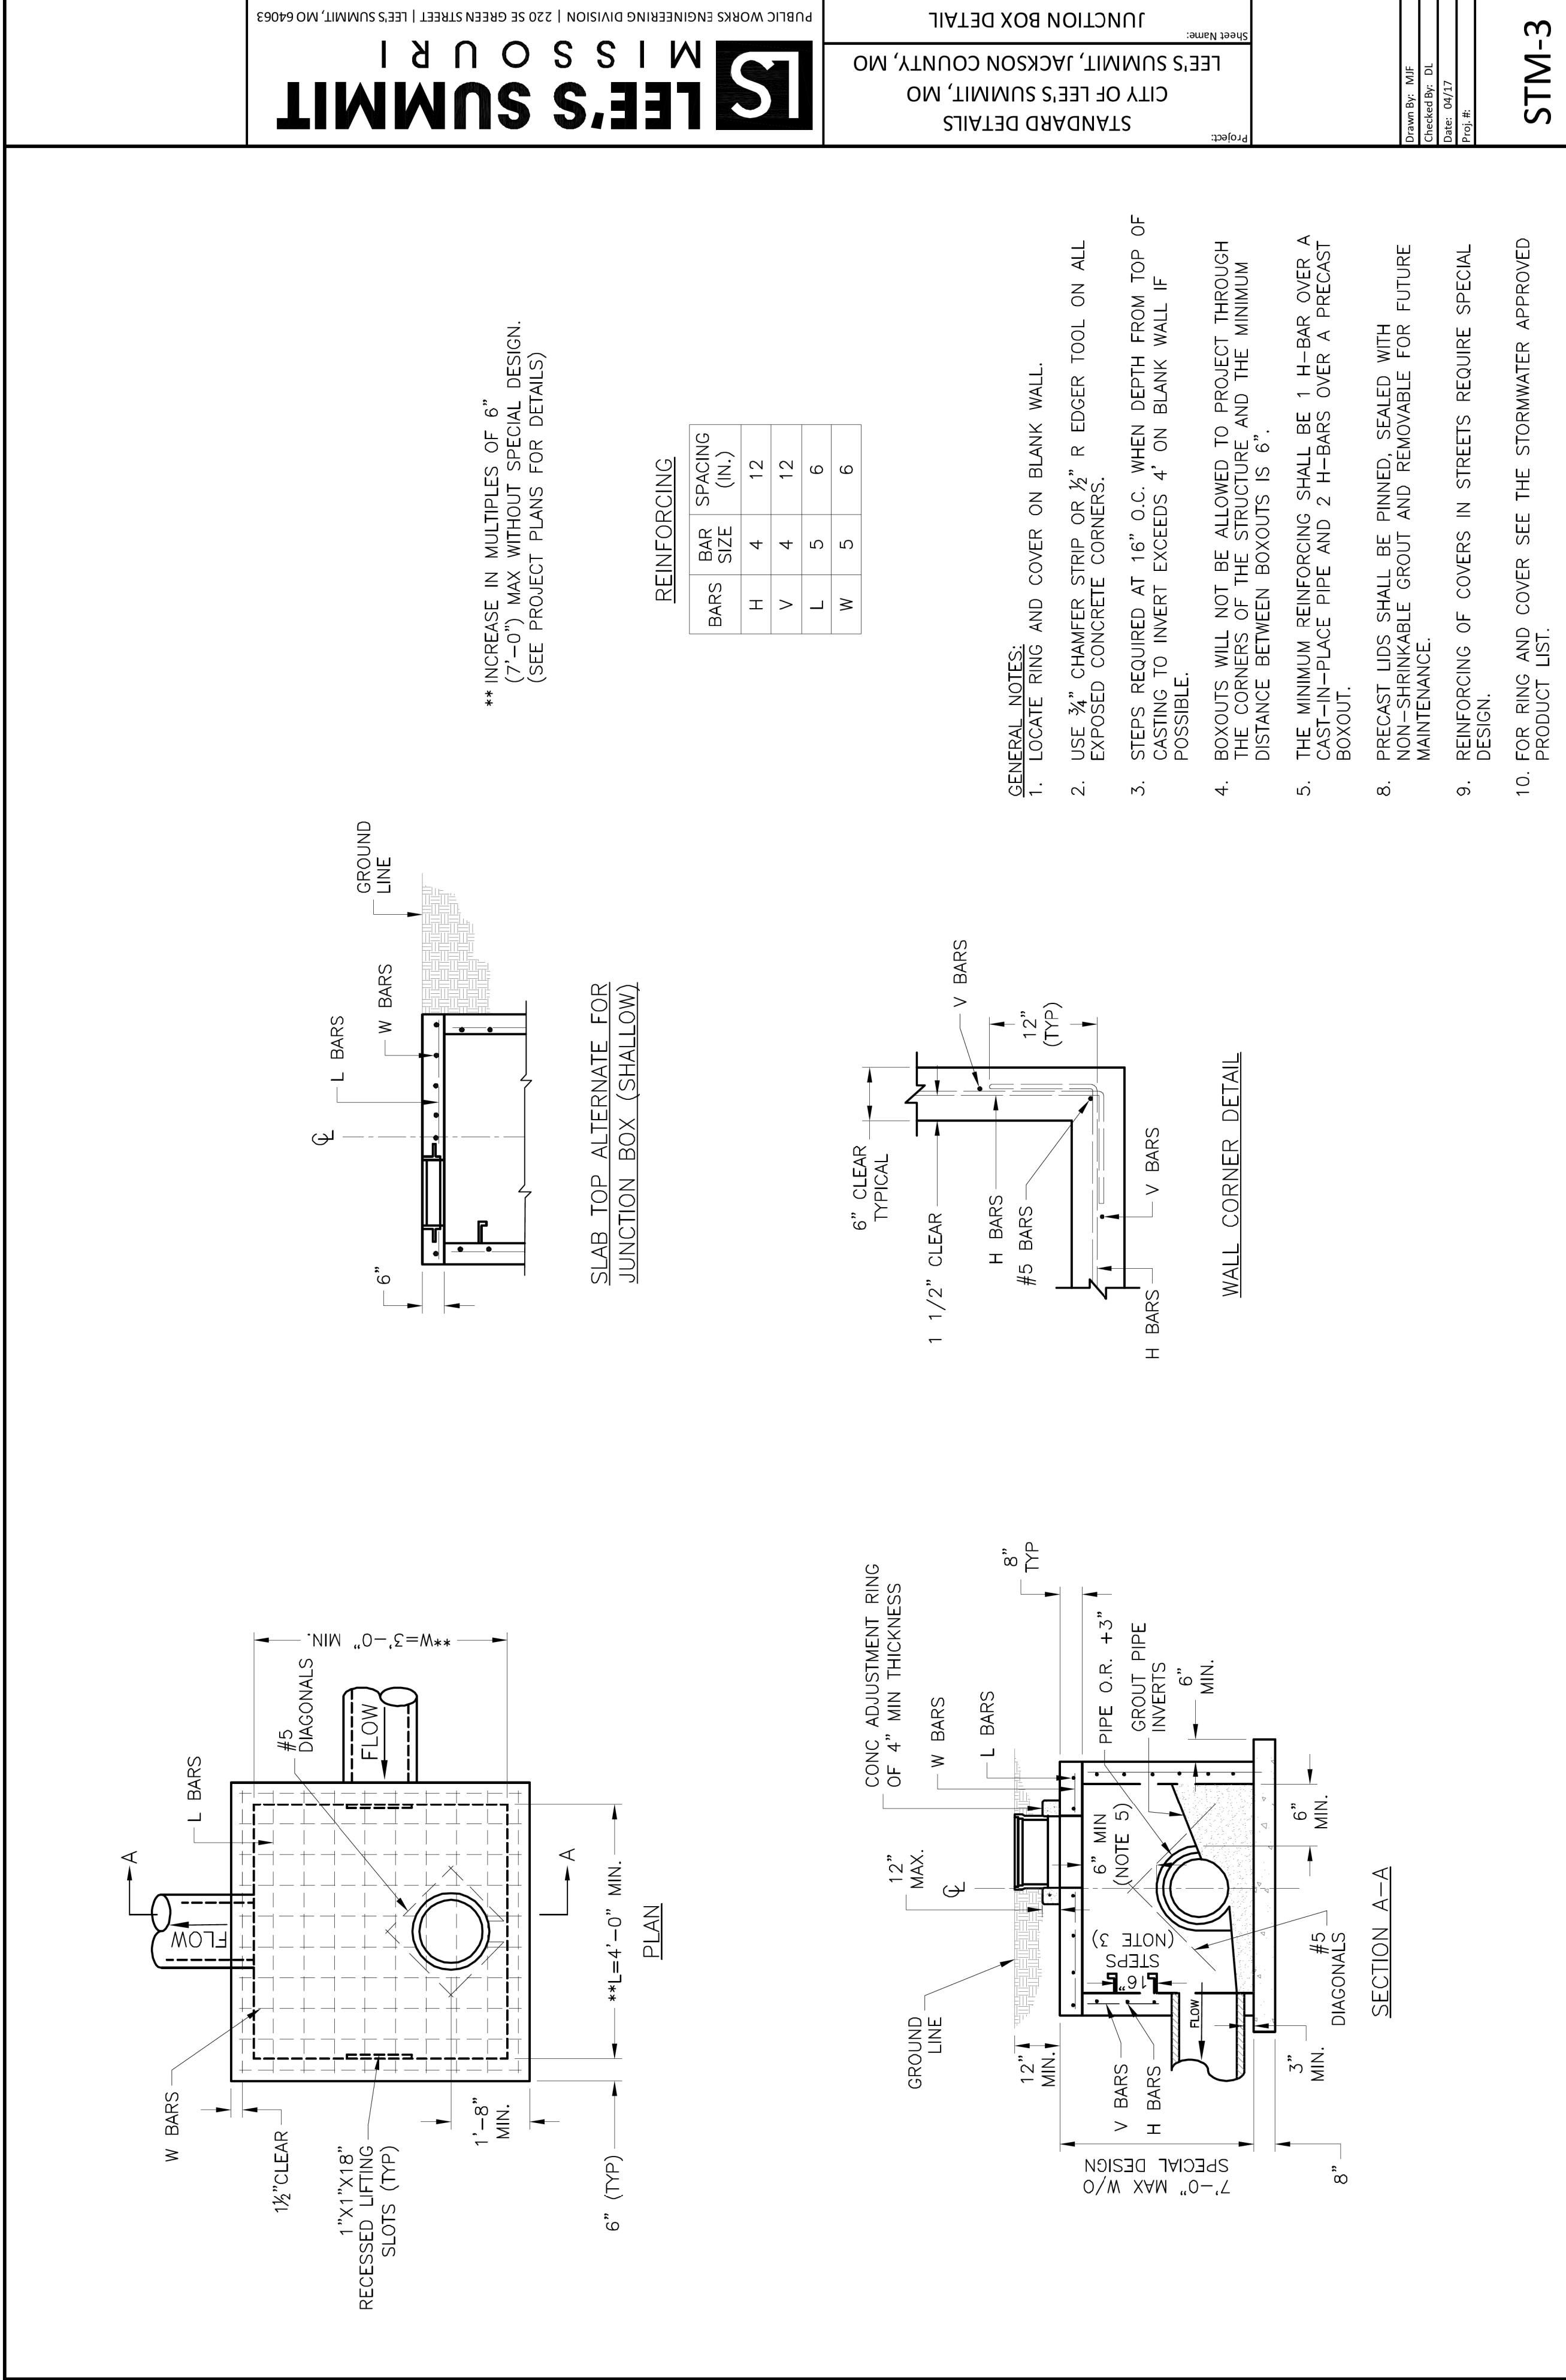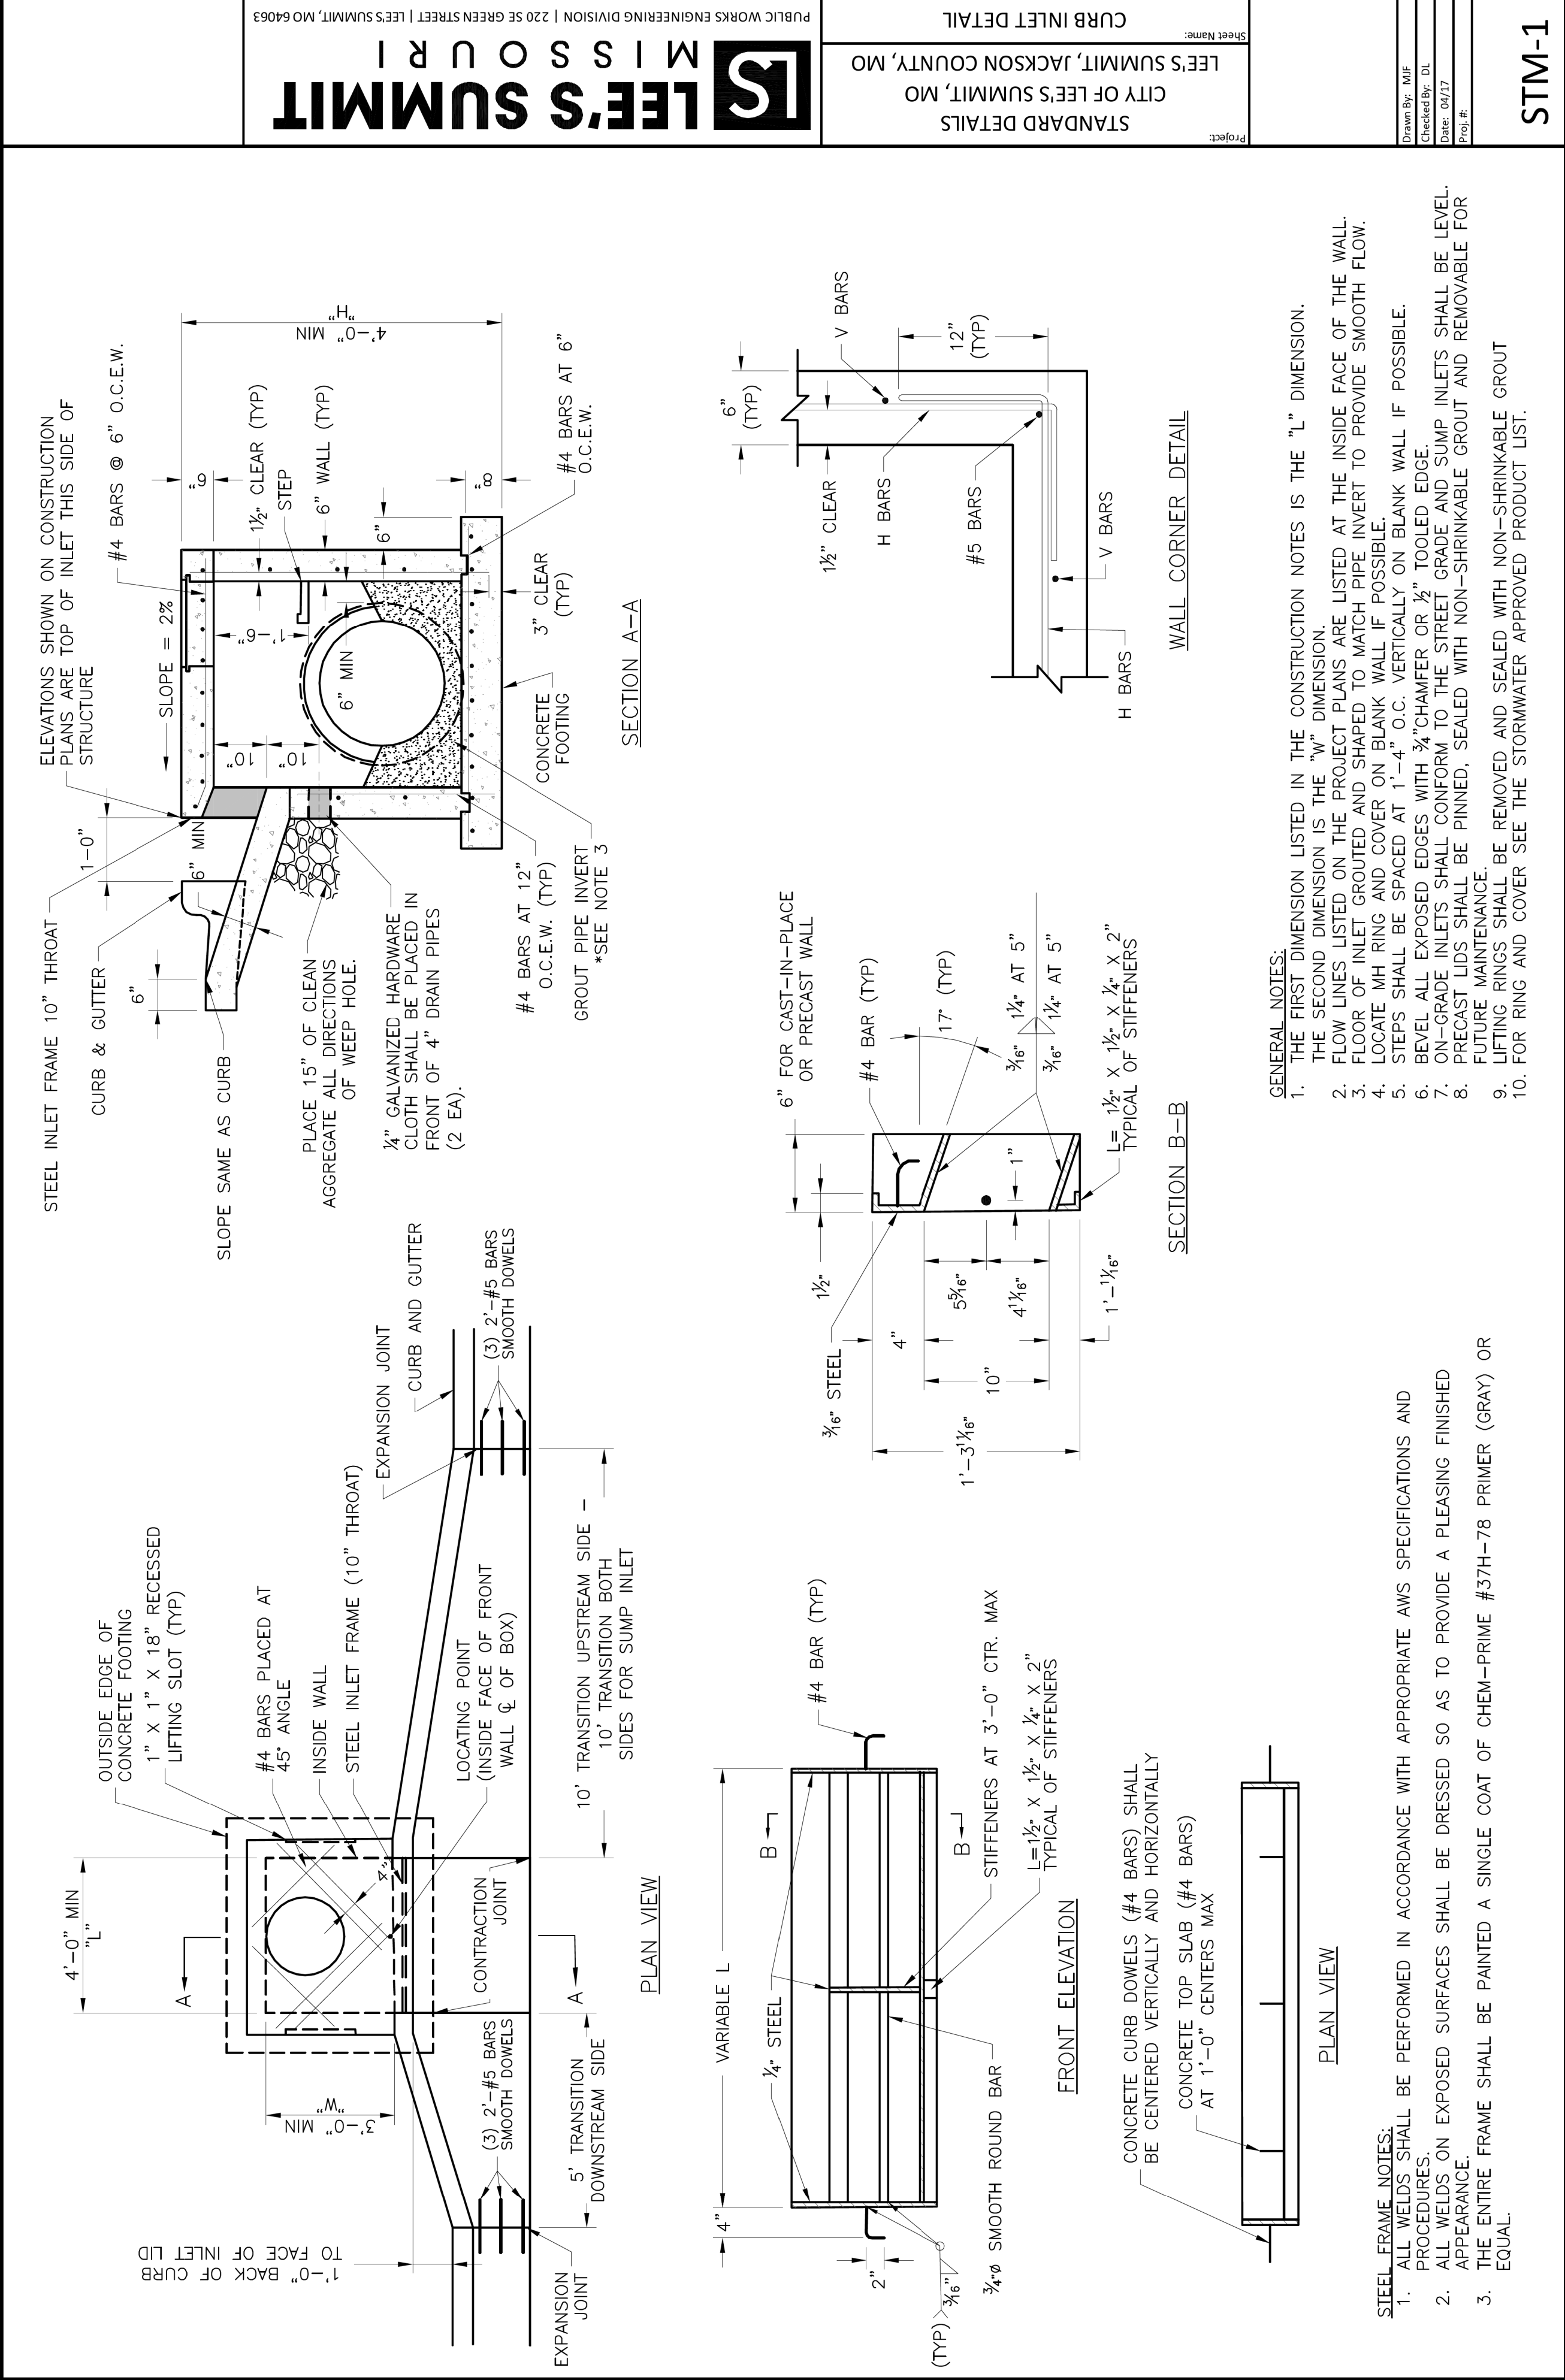

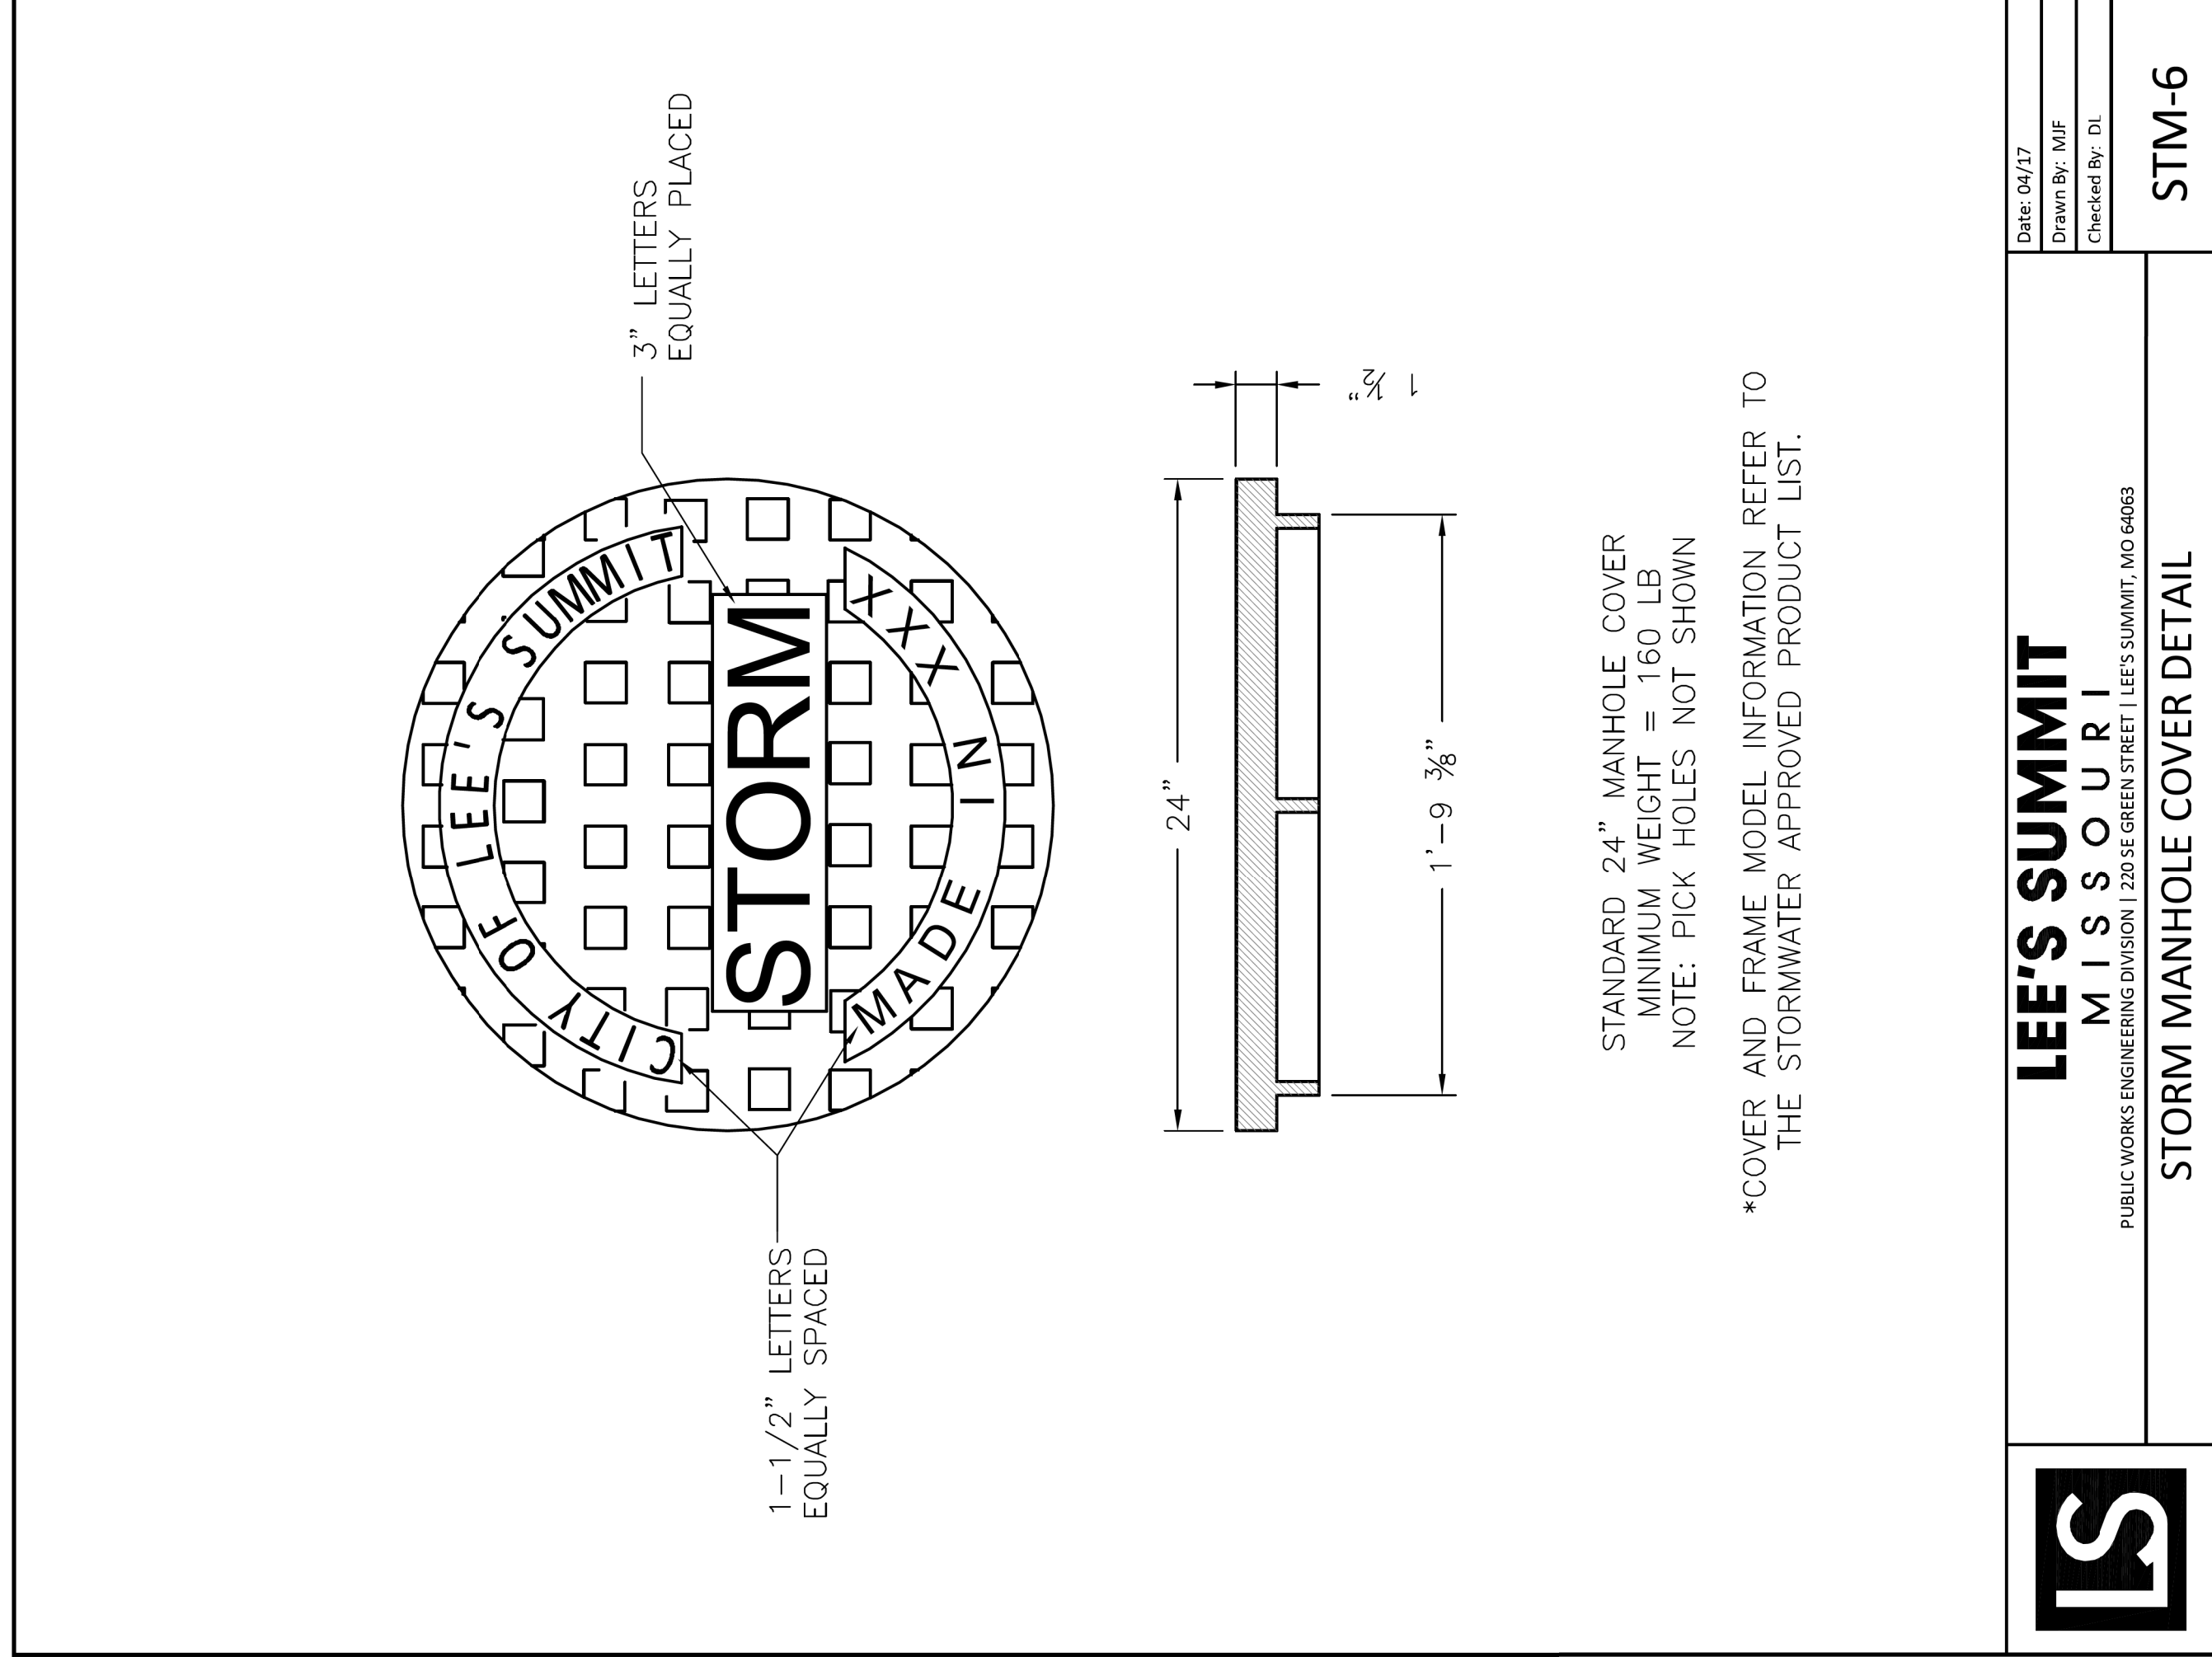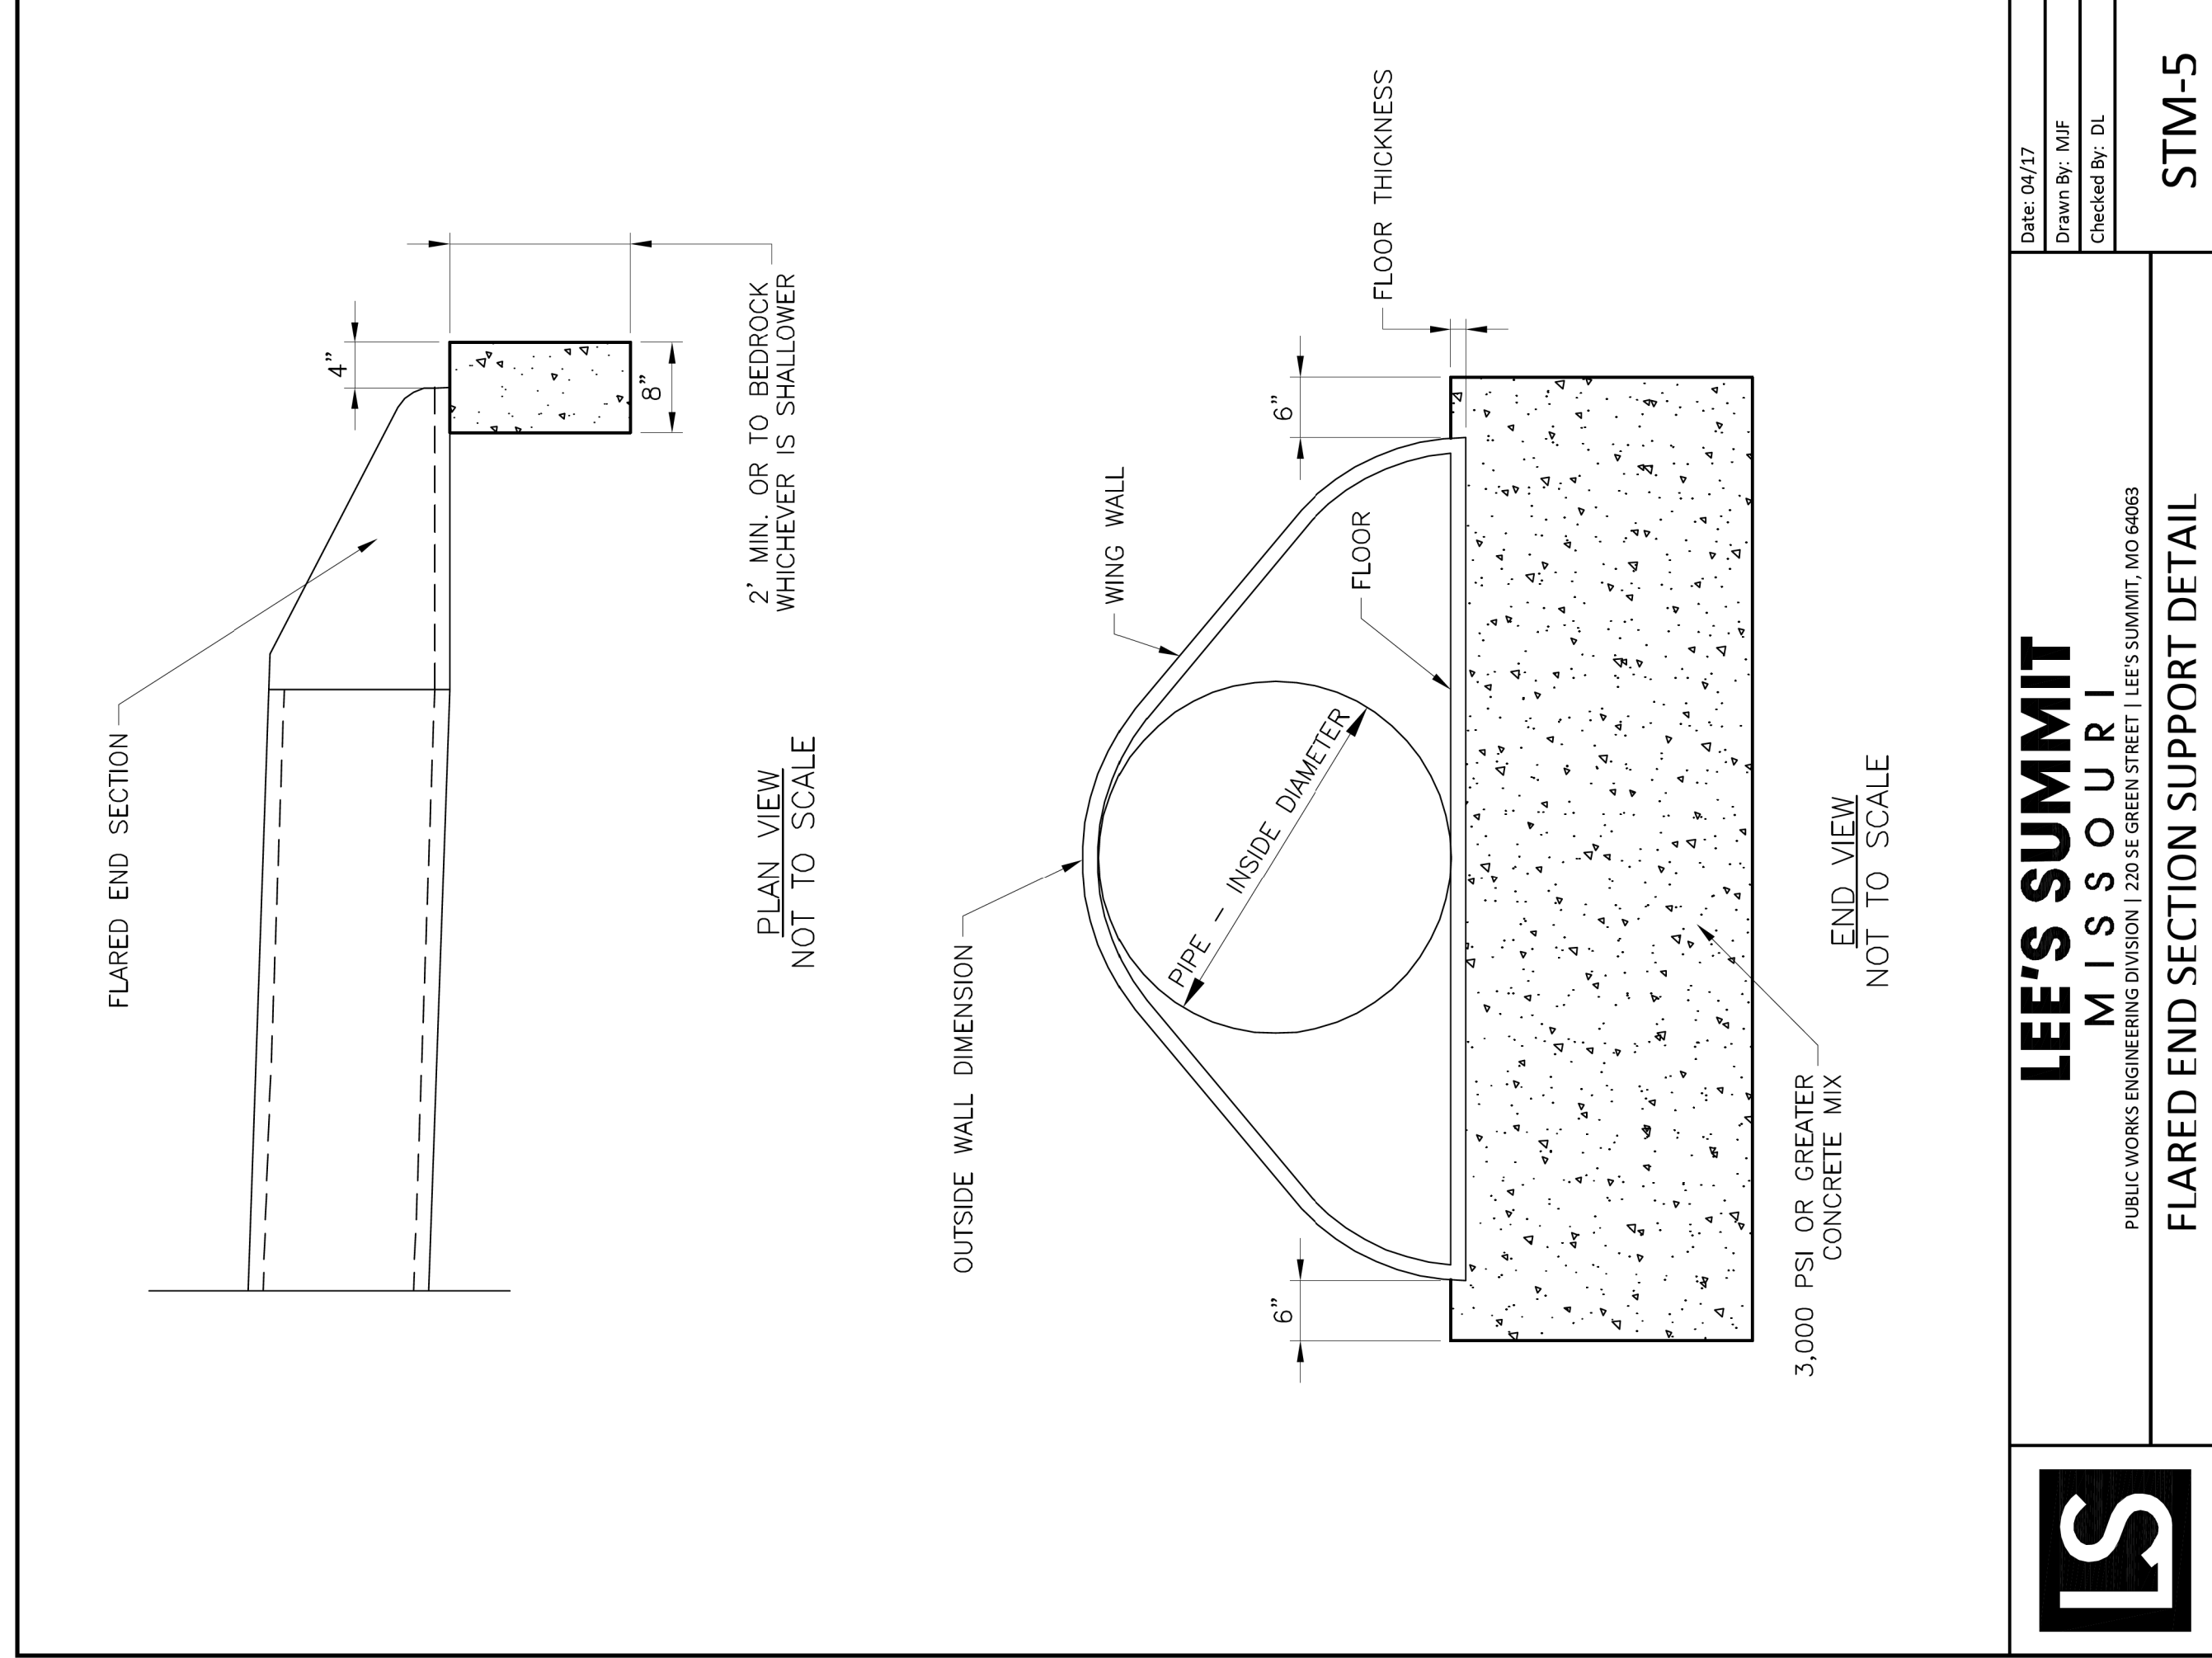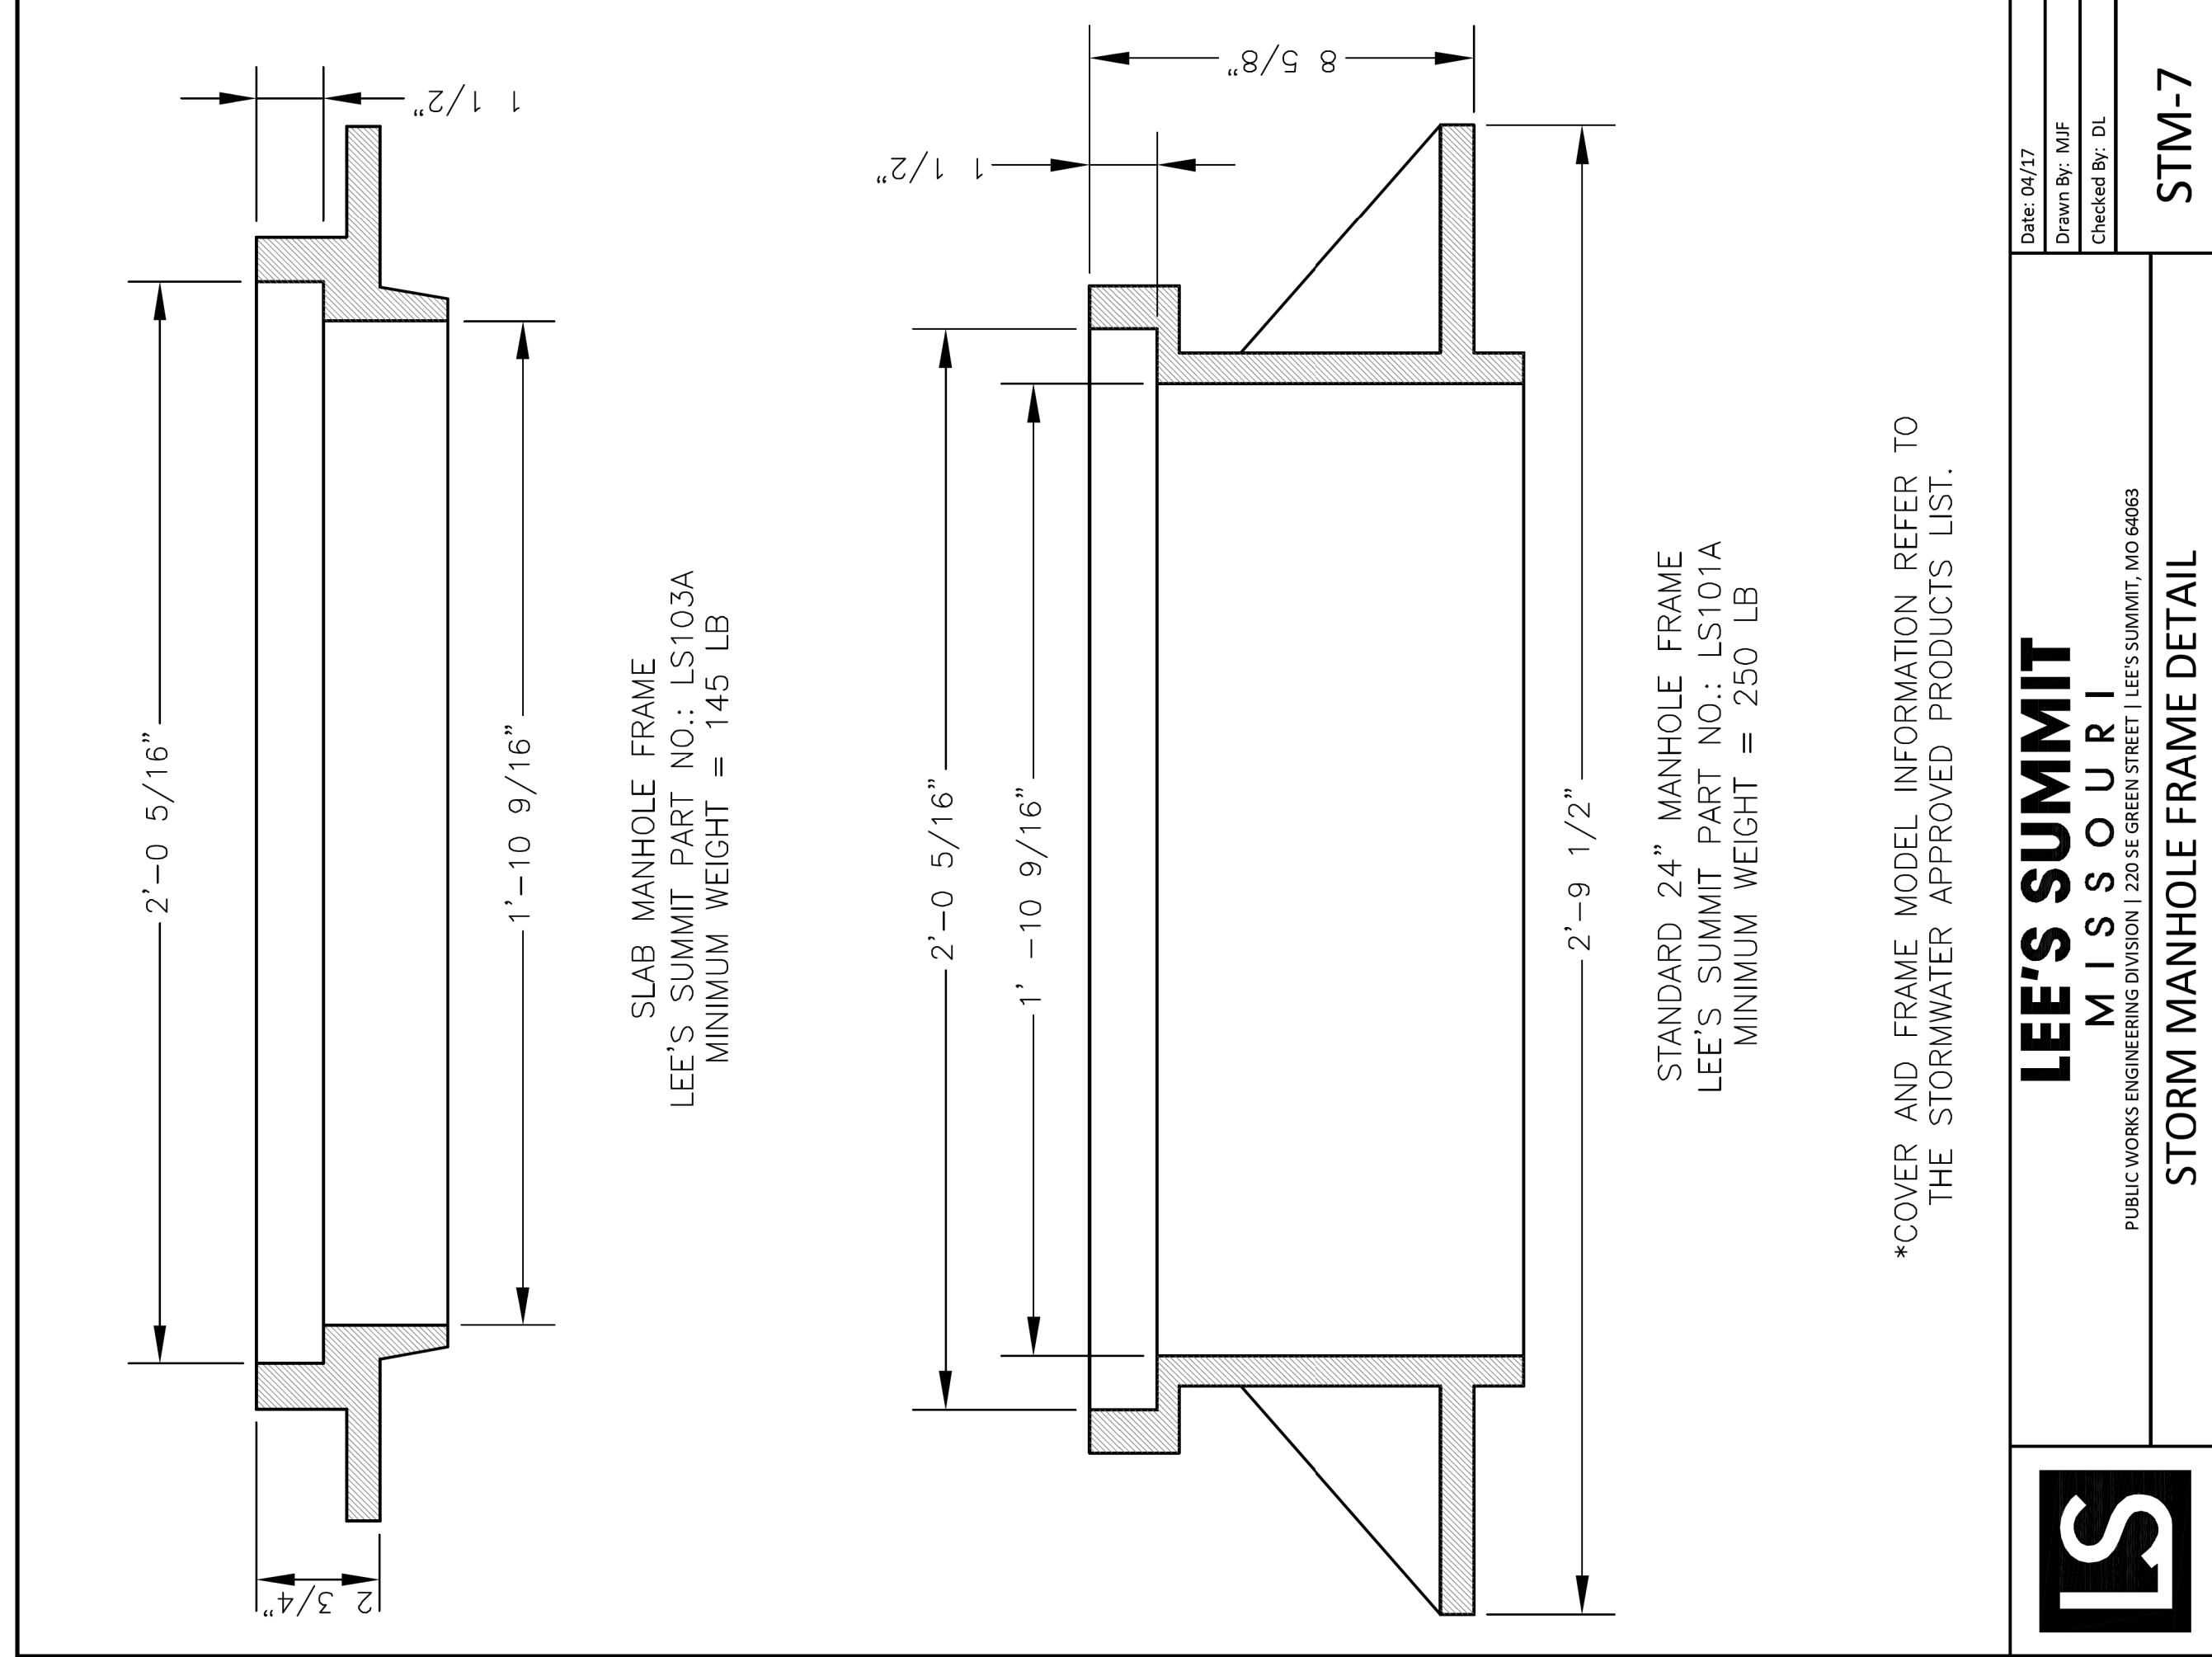

STORM SEWER DETAILS COBEY CREEK CITY OF LEE'S SUMMIT, JACKSON COUNTY, MISSOURI	X-REF NO. XXX	33 SHEET OF 33
	DRAWING NO. XXX	
	DATE November 21, 2018	
	JOB NO. 16.059.01	
	CONSULTANTS INC engineers planners	

[illegible]