

	SURVEY CONTROL POINT		TRAFFIC SIGNAL BOX
	SURVEY BENCHMARK		TRAFFIC SIGNAL MANHOLE
	SURVEY TEMPORARY BENCHMARK		TRAFFIC SIGNAL POLE W/ ARM
	GAS METER		TRAFFIC SIGNAL POLE
	GAS RISER		TRAFFIC SIGNAL CONTROL BOX
	GAS MANHOLE		TRAFFIC SIGNAL PEDESTAL
	GAS REGULATOR		ELECTRIC MANHOLE
	TELEVISION PEDESTAL		ELECTRIC METER
	FIBER BOX		ELECTRIC RISER
	FIBER PEDESTAL		ELECTRIC BOX
	CABLE BOX		ELECTRIC CABINET
	CABLE VAULT		ELECTRIC JUNCTION BOX
	TELEPHONE PEDESTAL		SPRINKLER HEAD
	STORM MANHOLE		SPRINKLER CONTROL VALVE
	STORM GRATE		WATER METER PIT
	SANITARY MANHOLE		FIRE HYDRANT
	YARD LIGHT		WATER METER
	LIGHT POLE		WATER VALVE
	POWER POLE		FLAG POLE
	POWER POLE W/ LIGHT		SIGN
	GUY WIRE		BOLLARD
	STUMP		WOOD POST
	BUSH		STEEL POST
	EVERGREEN TREE		COLUMN
	DECIDUOUS TREE		BORE HOLE


ABBREVIATION TABLE

M.G.	MATCH GRADE
BOC	BACK OF CURB
EOP	EDGE OF PAVEMENT
R/W	RIGHT-OF-WAY
D/E	DRAINAGE EASEMENT
S/E	SANITARY EASEMENT
S/W	SIDEWALK
TCE	TEMPORARY CONSTRUCTION EASEMENT
UOHE	UTILITY OVERHEAD EASEMENT
PDE	PERMANENT DRAINAGE EASEMENT
PROP.	PROPOSED
EXIST.	EXISTING
TYP.	TYPICAL
CONST.	CONSTRUCT
TBM	TEMPORARY BENCHMARK
C.P.	CONTROL POINT
D.N.D.	DO NOT DISTURB
U.I.P.	USE IN PLACE
ADJ.	ADJUST
EL.	ELEVATION
ESMT.	EASEMENT
BK.BK.	BACK OF CURB
BK.SWK.	BACK OF SIDEWALK

_____ [ATT] _____	PROPOSED AT&T
_____ [FO] _____	PROPOSED FIBER
_____ [G] _____	PROPOSED GAS
_____ [W] _____	PROPOSED WATERLINE
_____ [UTL OH] _____	PROPOSED OVERHEAD UTILITIES
_____ [SL] _____	PROPOSED STREET LIGHT CONDUIT
_____ [CO] _____	PROPOSED CONSOLIDATED



THE EXISTING UTILITY LOCATIONS SHOWN ON THE PLANS ARE APPROXIMATE AND MAY NOT INCLUDE ALL LINES PRESENT. THE CONTRACTOR SHALL BE RESPONSIBLE TO CALL "1-800-DIG-RITE", AND COORDINATE FIELD LOCATION OF EXISTING UNDERGROUND UTILITIES PRIOR TO BEGINNING GRADING ACTIVITIES. !!STOP!! CALL BEFORE YOU DIG!!

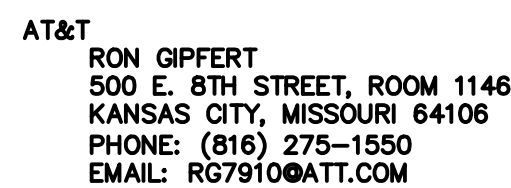

KANSAS CITY POWER & LIGHT
JEFF R. WILLIAMS, ENGINEER — CENTRAL DESIGN
401 SE BAILEY ROAD
LEE'S SUMMIT, MO 64081
PHONE: (816) 347-4310
EMAIL: JEFF.WILLIAMS@KCPL.COM

CONSOLIDATED COMMUNICATIONS
JOHN CASTILOW
14859 W. 95TH STREET
LENEXA, KS 66215
PHONE: (913) 322-9785
EMAIL: JOHN.CASTILOW@CONSOLIDATED.COM

GOOGLE FIBER
LAUREN MARCUCCI
PHONE: (913) 663-1900
EMAIL: LMARCUCCI@GOOGLE.COM

LEE'S SUMMIT R-7 SCHOOL DISTRICT
KINZIE WOODERSON
301 NE TUDOR ROAD
LEE'S SUMMIT, MO 64086
PHONE: (816) 986-1050
EMAIL: KINZIE.WOODERSON@LSR7.NET


LEE'S SUMMIT WATER UTILITIES
DAVID LOHE
PHONE: (816) 969-1800
EMAIL: DAVID.LOHE@CITYOFFLS.NET

SPIRE GAS
RICHARD FROCK
3025 SE CLOVER DRIVE
LEE'S SUMMIT, MO 64082
PHONE: (816) 472-3489
EMAIL: RICHARD.FROCK@SPIREENERGY.COM

CHARTER/SPECTRUM CABLE
TROY PREWITT
8221 W. 119TH STREET
OVERLAND PARK, KS 66213
PHONE: (816) 401-3573
EMAIL: TROY.PREWITT@CHARTER.COM

<u>SHEET NO.</u>	<u>TITLE</u>
W1.0	WATER LINE INDEX SHEET
W2.1-W2.8	WATER LINE PLAN & PROFILE
W3.0-W3.1	WATER SYSTEM DETAILS

I CERTIFY THESE PLANS WERE PREPARED BY ME
OR UNDER MY IMMEDIATE PERSONAL SUPERVISION.

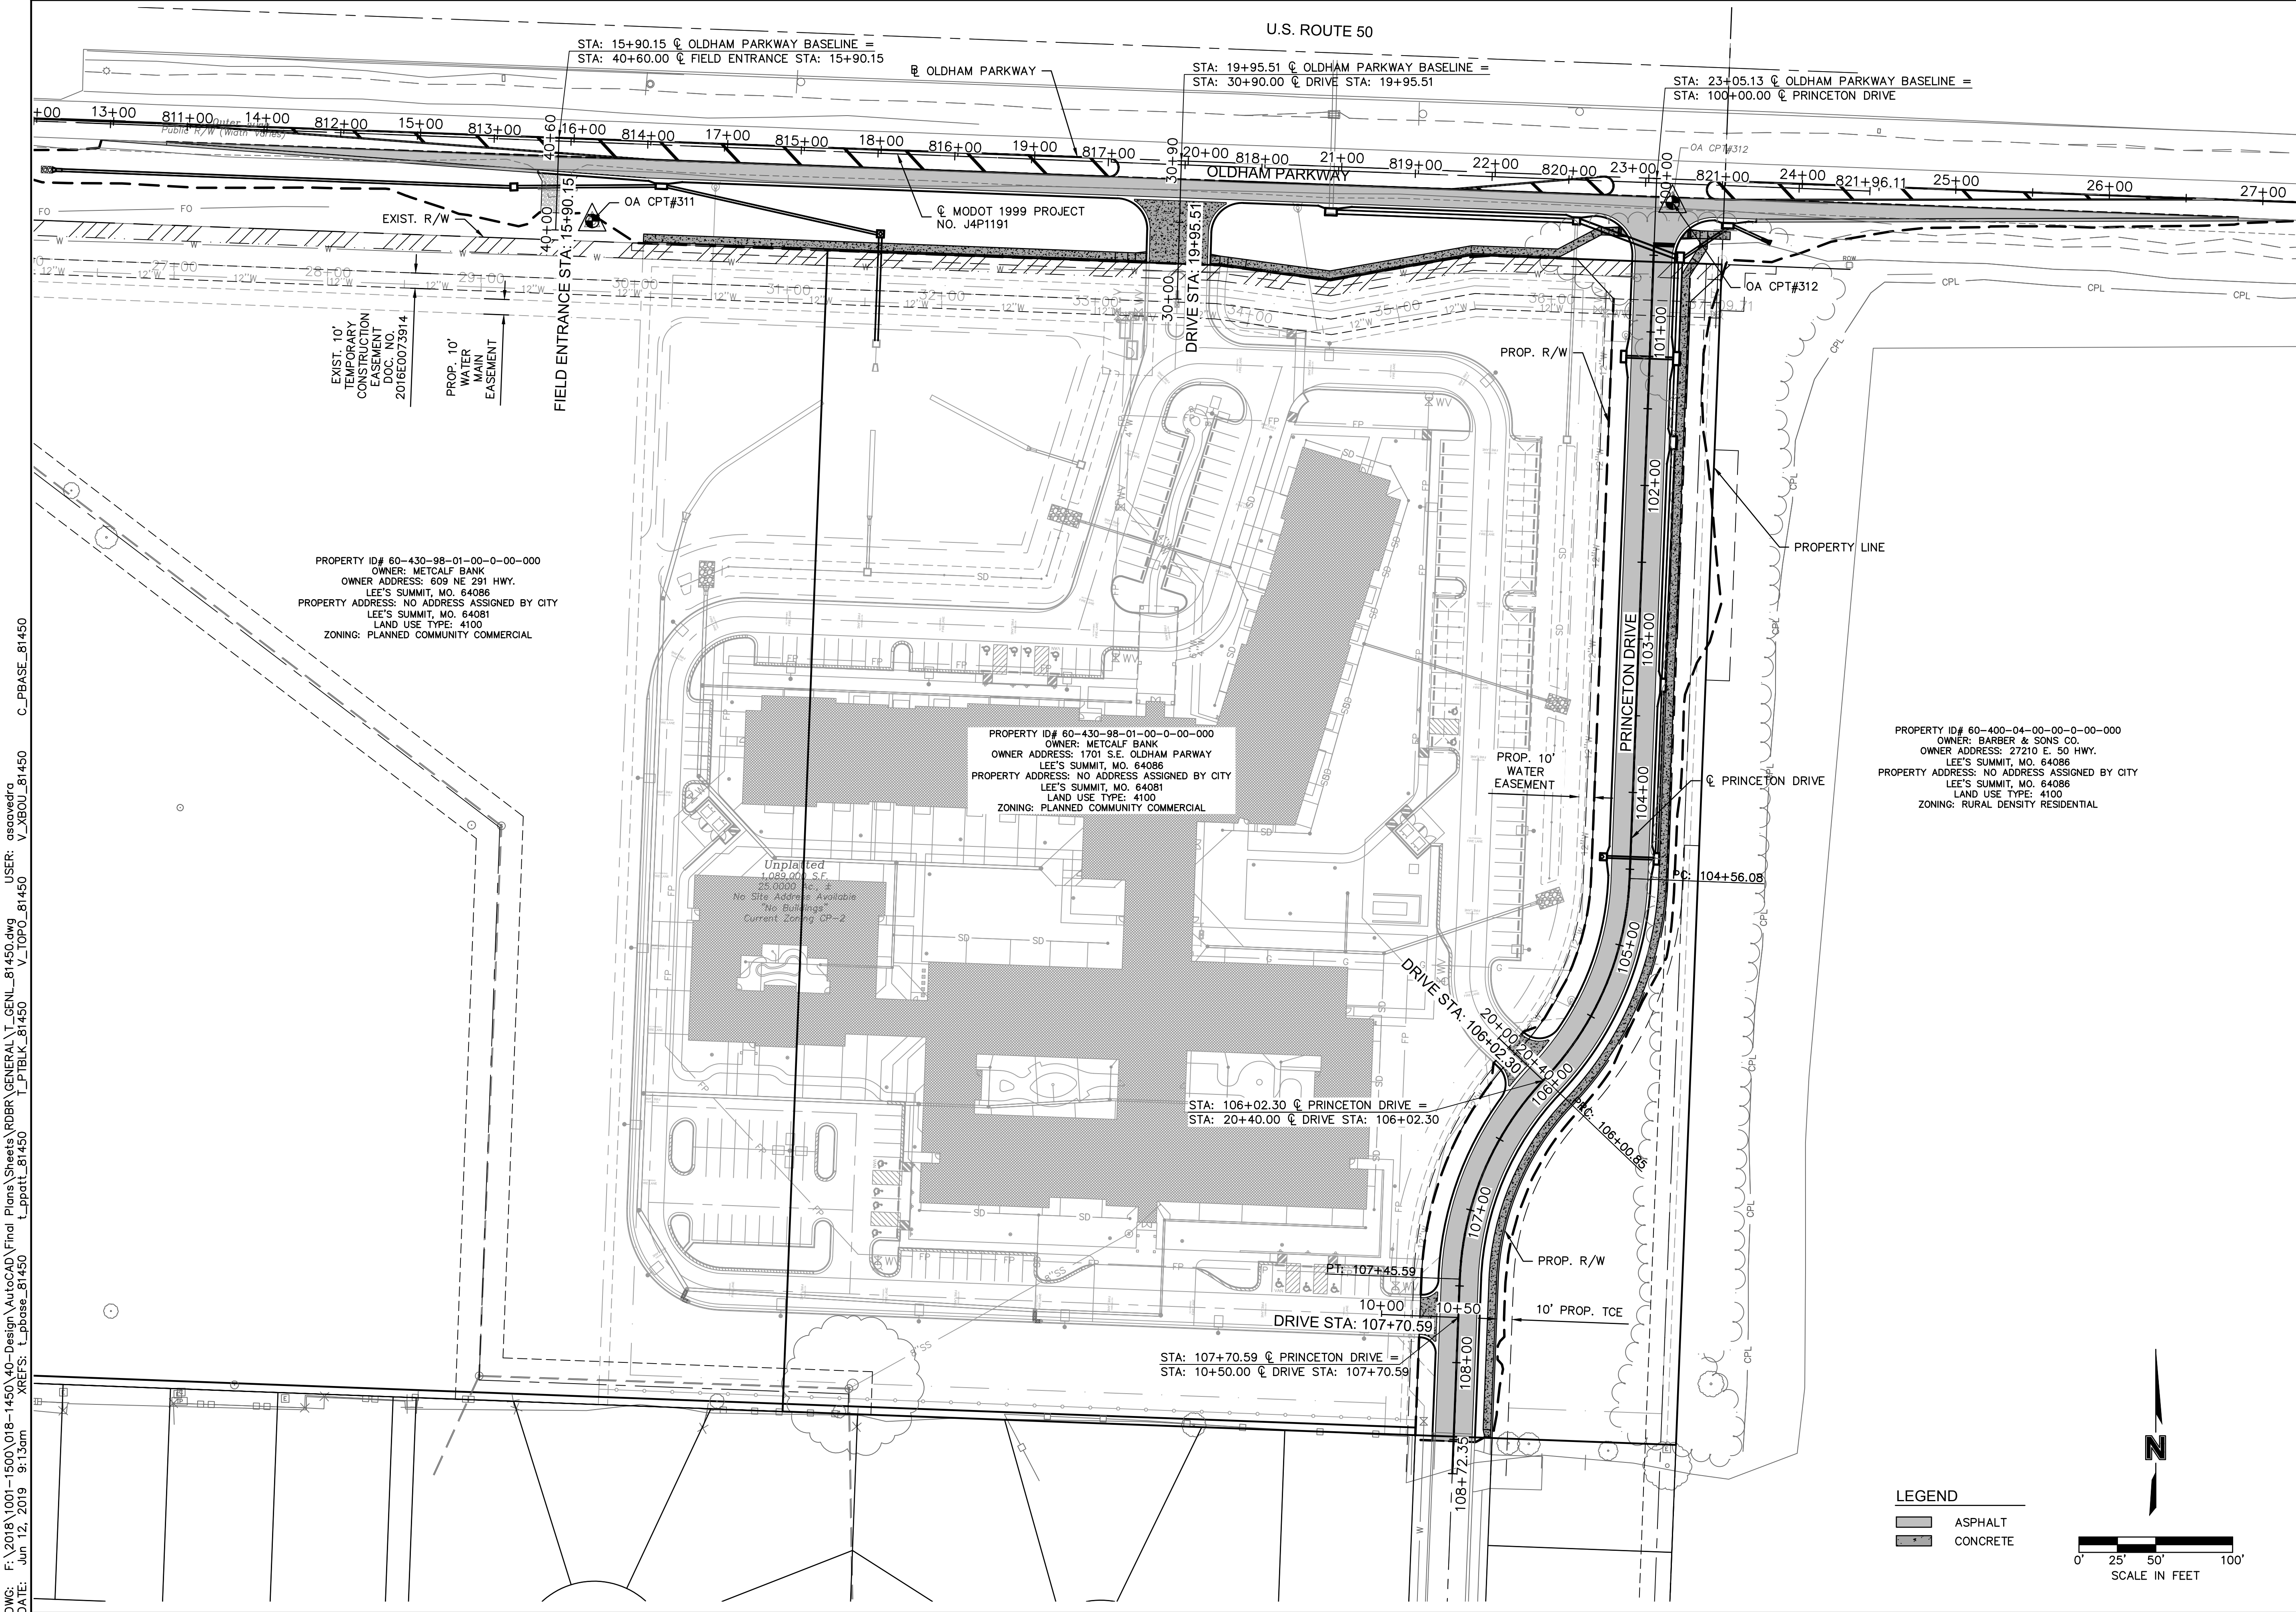

DWG: F:\2018\1001-1500\018-1450-40-Design\AutoCAD\Final Plans\Sheets\RD\B\GENERAL\T_GENL_81450.dwg
DATE: Jun 12, 2019 9:13am
USER: asavedra
C_PBASE_81450
V_XBOL_81450
T_PTLK_81450
t_patt_81450
XREFS: t_pbase_81450

olsson

STATE OF MISSOURI
RYAN B. FLEMING
NUMBER
PE-2002003161
6-11-19
PROFESSIONAL ENGINEER

GENERAL LAYOUT

OREILLY DEVELOPMENT SENIOR LIVING FACILITY
OLDHAM PARKWAY & PRINCETON DRIVE IMPROVEMENTS

LEE'S SUMMIT, MISSOURI

BY

REVISIONS DESCRIPTION

DATE

REV. NO.


2019

REVISIONS

C.O.A. NO.: 001592
DRAWN BY: AS
CHECKED BY: JKL
APPROVED BY: RBE
QA/QC BY: JKL/RBE
PROJECT NO.: 018-1450
DWG NO.: T_GENL_81450
DATE: 06.11.2019

SHEET
T2 OF 70

Olsson Engineering - MO State Certificate of Authority #001592
7301 West 133rd Street, Suite 200 TEL 913.381.1170
Overland Park, KS 66213-4750 FAX 913.381.1174
www.olson.com

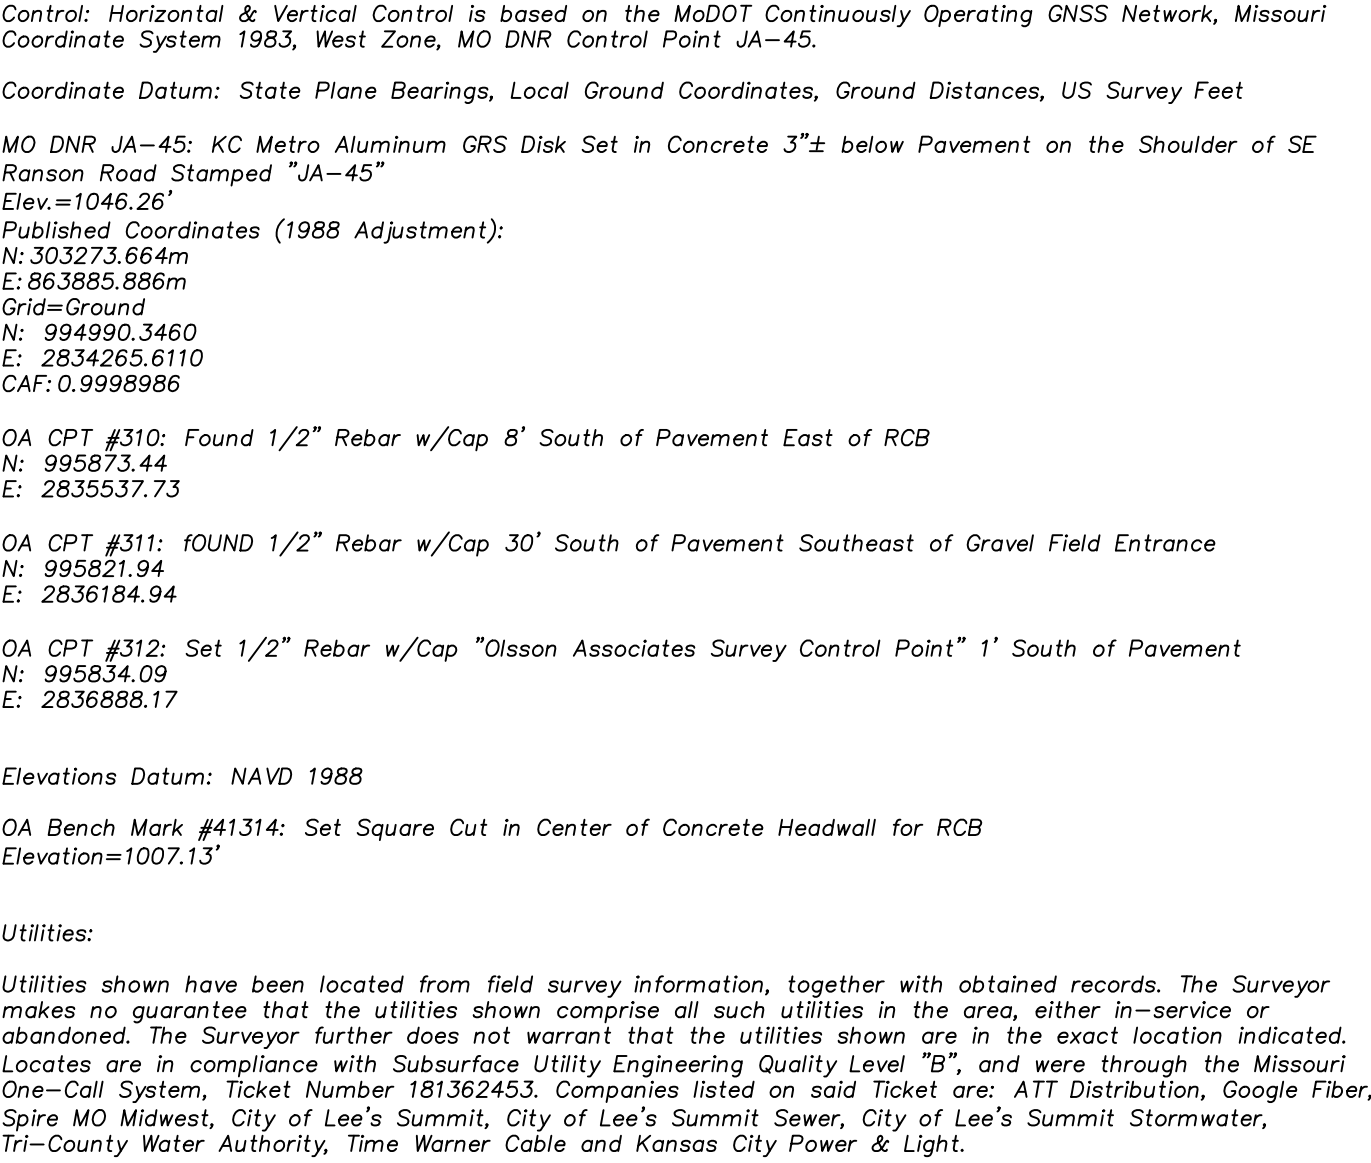

PRINCETON DRIVE								
ID #	STATION RANGE	START COORD.	END COORD.	PI STATION	PI COORD.	LINE/CHORD LENGTH (FT)	LINE/CHORD BEARING	RADIUS (FT)
L2	100+00 104+56.08	N: 995849.00 E: 2836877.81	N: 995393.27 E: 2836860.13			456.08	S2°13'14"W	
L3	107+45.59 108+72.35	N: 995132.47 E: 2836749.65	N: 995005.80 E: 2836744.72			126.77	S2°13'49"W	

DRIVE STATION: 106+02.30								
ID #	STATION RANGE	START COORD.	END COORD.	PI STATION	PI COORD.	LINE/CHORD LENGTH (FT)	LINE/CHORD BEARING	RADIUS (FT)
L5	20+00 20+40	N: 995289.44 E: 2836774.98	N: 995261.80 E: 2836803.89			40.00	S46°17'14"E	

FIELD ENTRANCE STA_ 15+90.15								
ID #	STATION RANGE	START COORD.	END COORD.	PI STATION	PI COORD.	LINE/CHORD LENGTH (FT)	LINE/CHORD BEARING	RADIUS (FT)
L7	40+00 40+60	N: 995815.52 E: 2836161.09	N: 995875.48 E: 2836163.31			60.00	N2°07'21"E	

GENERAL NOTES FOR CAPITAL IMPROVEMENTS PROJECTS
(REV. FEBRUARY 10, 2010)

1)PRELIMINARY INFORMATION:

- a) CONSULT PARAGRAPH 6.12 OF THE EJDC GENERAL CONDITIONS (C-700) FOR A COMPLETE LIST OF RECORD DOCUMENTS THAT THE CONTRACTOR SHALL MAINTAIN ON SITE.
- b) PERMITS REQUIRED FOR THE WORK CAN BE FOUND IN SECTION 1010 OF THE GENERAL REQUIREMENTS (DIVISION 1).
- c) CONSTRUCTION OF THE WORK SHOWN OR IMPLIED BY THIS SET OF DRAWNGS SHALL NOT BE INITIATED UNLESS ALL PRELIMINARY CONTRACT OBLIGATIONS ARE MET, AND THE OWNER IS NOTIFIED OF THE INTENT TO START THE WORK. SEE SECTION 1020 OF DIVISION 1.
- d) ALL WORK SHALL BE CONFINED WITHIN THE CONSTRUCTION LIMITS OR AS OTHERWISE DIRECTED BY THE OWNER.
- e) ANY WORK PERFORMED PRIOR TO ENGINEER'S REVIEW AND APPROVAL OF THE PERTINENT SUBMITTAL WILL BE AT THE SOLE EXPENSE AND RESPONSIBILITY OF CONTRACTOR. SUBMITTAL PROCEDURES AND REQUIREMENTS CAN BE FOUND IN PARAGRAPH 6.17 OF C-700 AND SECTIONS 1115 AND 1116 OF DIVISION 1.
- f) OWNER IS DEFINED AS THE CITY OF LEE'S SUMMIT.

2)COORDINATION AND NOTIFICATIONS:

- a) ANY TIME REFERENCES LISTED IN PARAGRAPH 2 ARE TYPICAL TIMELINES. CONSULT SECTION 1105 OF DIVISION 1 FOR PROJECT SPECIFIC TIMELINES, COORDINATION AND NOTIFICATION PROCESSES.
- b) PRIOR TO ANY STREET CLOSURES, APPROPRIATE NOTIFICATIONS WILL BE DISTRIBUTED. THE CLOSURES OF ARTERIAL AND COLLECTOR STREETS WILL TYPICALLY CAUSE THE OWNER TO GENERATE A PRESS RELEASE AND DETOUR MAP. THIS IS TYPICALLY 14 CALENDAR DAYS.
- c) THE REMOVAL OF TREES, SHEDS, FENCING OR OTHER ITEMS ON PRIVATE PROPERTY ARE NOT AUTHORIZED ON THIS PROJECT. CONTRACTOR SHALL NOTIFY THE OWNER IMMEDIATELY IF ANY SUCH WORK IS PROPOSED. THE OWNER REQUIRES AT LEAST 14 CALENDAR DAYS TO NOTIFY PROPERTY OWNER RESIDENT, IN ORDER TO GIVE THEM OPPORTUNITY TO SALVAGE THESE ITEMS.
- d) PRIOR TO DRIVEWAY DEMOLITION AND RECONSTRUCTION, CONTRACTOR SHALL NOTIFY AND COORDINATE WITH THE PROPERTY OWNER OR RESIDENT. THIS IS TYPICALLY 2 WORKING DAYS.
- e) PRIOR TO SHUTTING DOWN A WATER MAIN, CONTRACTOR SHALL NOTIFY AND COORDINATE WITH THE PROPERTY OWNER OR RESIDENT. THIS IS TYPICALLY 2 WORKING DAYS.
- f) CONTRACTOR SHALL NOT BE ALLOWED TO WORK WEEKENDS OR HOLIDAYS WITHOUT REQUESTING PRIOR APPROVAL FROM OWNER THREE WORKING DAYS IN ADVANCE.
- g) BY ORDINANCE 17-42, WORKING HOURS WITHIN THE CITY OF LEE'S SUMMIT ARE 7:00 A.M. TO 10:00 P.M. REQUESTS TO WORK BEYOND THESE HOURS MUST BE FILED WITH THE OWNER ONE WEEK IN ADVANCE.

3)SURVEY:

- a) IN ACCORDANCE WITH PARAGRAPH 4.05 OF C-700, OWNER OR ENGINEER SHALL PROVIDE ENGINEERING SURVEYS TO ESTABLISH REFERENCE POINTS FOR CONSTRUCTION WHICH IN THEIR JUDGMENT ARE NECESSARY TO ENABLE CONTRACTOR TO PERFORM THE WORK. CONTRACTOR IS RESPONSIBLE FOR LAYING OUT THE WORK AND SHALL SET THOSE STAKES NECESSARY TO CONSTRUCT THIS PROJECT. NO DIRECT PAYMENT WILL BE MADE FOR THIS WORK, UNLESS LISTED IN THE BID TAB.
- b) IN ACCORDANCE WITH PARAGRAPH 4.05 OF C-700, CONTRACTOR SHALL RESET ANY PERMANENT REFERENCE POINTS, PROPERTY CORNERS AND PROPERTY MONUMENTS THAT ARE DISTURBED DURING CONSTRUCTION. THESE POINTS AND MONUMENTS SHALL BE RESET BY A REGISTERED LAND SURVEYOR IN ACCORDANCE WITH STATE LAW. NO DIRECT PAYMENT WILL BE MADE FOR THIS WORK.

4)UNDERGROUND FACILITIES:

- a) INFORMATION REGARDING UNDERGROUND FACILITIES IS APPROXIMATE AND WAS COMPILED USING INFORMATION PROVIDED BY THE FACILITY OWNER. CONSULT PARAGRAPH 4.04 OF C-700 FOR FURTHER INFORMATION.
- b) UNLESS BORED, ALL UNDERGROUND UTILITIES (INCLUDING THE CONTRACTOR'S WORK) THAT CROSS UNDER PROPOSED STREET PAVEMENTS SHALL BE IN PLACE PRIOR TO THE PLACEMENT OF THE NEW PAVEMENT.

5)WATER, STORM & SANITARY SEWER:

- a) WATER CAN BE PURCHASED FROM THE CITY'S WATER UTILITIES DEPARTMENT.
- b) ALL MANHOLES, VALVE LIDS, METER LIDS, FIRE HYDRANTS AND AIR RELIEF ASSEMBLIES WITHIN THE CONSTRUCTION LIMITS SHALL BE RELOCATED OR ADJUSTED TO GRADE BY THE CONTRACTOR IN ACCORDANCE WITH THE SPECIFICATIONS. ALL VALVE RISERS IN PAVEMENT (WHETHER ADJUSTED, REPLACED OR PLACED) SHALL BE CAST IRON AND CONFORM TO THE SPECIFICATIONS. NO DIRECT PAYMENT WILL BE MADE FOR THIS WORK, UNLESS LISTED IN THE BID TAB.
- c) CONTRACTOR SHALL PROVIDE BYPASS PUMPING OF SEWAGE FLOWS AROUND EACH SEGMENT OF PIPE THAT IS TO BE REPLACED OR REFURBISHED. CONTRACTOR SHALL HAVE ALL MATERIALS, EQUIPMENT AND LABOR NECESSARY TO COMPLETE WORK ON THE PIPE SEGMENT PRIOR TO ISOLATING THE SEWER SEGMENT AND BEGINNING BYPASS PUMPING OPERATIONS. NO DIRECT PAYMENT WILL BE MADE FOR THIS WORK, UNLESS LISTED IN THE BID TAB.

6)ENVIRONMENTAL & SAFETY:

- a) CONTRACTOR SHALL USE ADEQUATE DUST CONTROL MEASURES DURING ALL PHASES OF THE WORK. CONSULT SECTION 1145 IN DIVISION 1.
- b) SILTATION AND EROSION CONTROL SHALL BE THE RESPONSIBILITY OF THE CONTRACTOR. CONTRACTOR SHALL BE RESPONSIBLE FOR MAINTAINING EROSION CONTROL SYSTEMS, REPLACING DAMAGED OR FAILED EROSION CONTROL DEVICES AND INSPECTING THE SITE IN ORDER TO REPAIR THE EROSION CONTROL SYSTEMS WITHIN 24 HOURS AFTER A SIGNIFICATION RAIN EVENT. GRADING ADJACENT TO PAVEMENTS SHALL BE LEFT THREE INCHES BELOW THE TOP OF PAVEMENT UNTIL IMMEDIATELY BEFORE SOD OR SEED IS PLACED. EROSION AND SEDIMENT CONTROL MUST BE IN PLACE PRIOR TO THE DISTURBANCE OF THE GROUND. FIELD ADJUSTMENTS TO EROSION AND SEDIMENT CONTROL MAY BE REQUIRED DEPENDING ON THE SITE CONDITIONS.
- c) UNLESS WAIVED IN SECTION 1010, CONTRACTOR SHALL MAINTAIN THE STORM WATER POLLUTION PREVENTION PLAN (SWPPP) ON SITE IN ACCORDANCE WITH DNR REGULATIONS.
- d) PROPERTY MAINTENANCE INFORMATION CAN BE FOUND IN SECTION 1145 OF DIVISION 1.

7) GRADING, REMOVALS & DAMAGED ITEMS:

- a) INFORMATION ON SALVAGED MATERIAL CAN BE FOUND IN SECTION 1150 OF DIVISION 1.
 - b) NO BURNING IS ALLOWED ON THE SITE.
 - c) DRIVEWAYS, PARKING LOTS, SIDEWALKS, FENCES, IRRIGATION SYSTEMS AND OTHER ITEMS DISTURBED OR DAMAGED BY THE CONTRACTOR SHALL BE RESTORED AT THE CONTRACTOR'S EXPENSE TO A CONDITION EQUAL TO OR BETTER THAN EXISTING BEFORE DAMAGE OCCURRED. UNLESS WAIVED BY OWNER, ALL ITEMS REQUIRING REPLACEMENT SHALL BE REPLACED WITH NEW MATERIALS, AND ALL MATERIALS ARE SUBJECT TO OWNER'S APPROVAL. NO DIRECT PAYMENT WILL BE MADE FOR THIS WORK, UNLESS LISTED IN THE BID TAB.
 - d) ALL FENCE REPLACEMENT SHOULD BE RELOCATED TO THE PROPERTY LINES, UNLESS THE EXISTING FENCE WAS LOCATED INSIDE OF THE PROPERTY LINES. FENCE INSIDE OF PROPERTY LINES SHOULD BE PLACED IN ITS ORIGINAL LOCATION. GATES AND FENCE CORNERS SHALL BE RE-ESTABLISHED AT THE ORIGINAL LOCATIONS, UNLESS INDICATED BY THE DRAWINGS. REMOVALS SHALL BE AS SHOWN ON THE DRAWINGS OR AS APPROVED BY OWNER. REMOVALS NOT APPROVED BY OWNER WILL BE REPLACED AT THE CONTRACTOR'S EXPENSE.
 - e) ROOF DRAINS, UNDER DRAINS, SEPTIC LINES AND OTHER SMALL DRAINAGE LINES NOT SHOWN ON THE DRAWNGS THAT ARE UNCOVERED OR DAMAGED SHALL BE REPAIRED, AND THE POINT OF DISCHARGE SHALL BE PLACED NO CLOSER THAN FIVE FEET TO ANY ADJOINING PROPERTY LINE INCLUDING THE RIGHT-OF-WAY LINE (SECTION 16-413 OF THE CODE OF ORDINANCES). UNLESS DIRECTED BY THE CITY ENGINEER, NO DRAIN LINES SHALL BE CONNECTED TO THE STORM SEWER SYSTEM. MATERIALS AND LOCATION ARE SUBJECT TO OWNER'S APPROVAL. IF NO UNIT PRICE IS IN THE BID, THEN PAYMENT WILL BE NEGOTIATED PER THE CONTRACT DOCUMENTS.
 - f) MATERIALS THAT MAY BE CLASSIFIED AS UNSUITABLE OR REQUIRE UNDERGRADING SHALL BE DETERMINED BY THE OWNER OR THE OWNER'S REPRESENTATIVE. CONTRACTOR SHALL NOT MAKE THIS DETERMINATION.
- 8) TRAFFIC:
- a) UNLESS DIRECTED IN THE CONTRACT DOCUMENTS OR DRAWNGS, CONTRACTOR SHALL MAINTAIN TRAFFIC AND PEDESTRIAN ACCESS AT ALL TIMES.
 - b) APPROPRIATE TRAFFIC CONTROL DEVICES, SIGNAGE AND PAVEMENT MARKINGS SHALL BE ESTABLISHED AND MAINTAINED THROUGHOUT THE PROJECT IN ACCORDANCE WITH THE CONTRACT DOCUMENTS AND THE MUTCD.

ADDITIONAL GENERAL NOTES:

1) ALL TREES TO BE GRUBBED ARE MARKED THUS "X". SPARE ALL TREES THAT ARE MARKED DND (DO NOT DISTURB) OR ANY TREES NOT MARKED AT ALL. EXCEPTIONALLY GOOD TREES SHALL BE SPARED BY ADJUSTING BACKSLOPE LINES DURING CONSTRUCTION AS DIRECTED BY THE ENGINEER. ALL TREES WITHIN THE CONSTRUCTION LIMITS TO BE SAVED SHALL HAVE HEIR TRUNKS AND ROOT ZONE PHYSICALLY PROTECTED PRIOR TO CONSTRUCTION OPERATIONS BY METHODS APPROVED BY THE ENGINEER.

2) THE CONTRACTOR SHALL POTHOLE ALL UTILITY CROSSINGS PRIOR TO CONSTRUCTION OF ANY PORTION OF THE STORM SEWER, UNDERDRAINS, CONDUIT, AND ANY OTHER SUBSURFACE ELEMENTS OF THE PROJECT. THIS SURVEY INFORMATION SHALL BE FORWARDED TO THE ENGINEER FOR REVIEW. THE CONTRACTOR SHALL NOT BEGIN CONSTRUCTION ON ANY SUBSURFACE ELEMENT ON THE PROJECT WITHOUT THE APPROVAL OF THE ENGINEER. THIS ITEM SHALL BE SUBSIDIARY TO OTHER BID ITEMS.

olsson

Olsson Engineering - MO State Certificate of Authority #001692
7301 West 133rd Street, Suite 200
Overland Park, KS 66213-4750
TEL 913.381.1170
FAX 913.381.1174
www.olsson.com

BY

REV. NO.

DATE

REVIEWS DESCRIPTION

2019

REVISIONS

GENERAL NOTES


OREILLY DEVELOPMENT SENIOR LIVING FACILITY
OLDHAM PARKWAY & PRINCETON DRIVE IMPROVEMENTS

LEE'S SUMMIT, MISSOURI

C.O.A. NO.: 001692
DRAWN BY: AS
CHECKED BY: JKL
APPROVED BY: RBE
QA/QC BY: JKL/RBE
PROJECT NO.: 018-1450
DWG NO.: T_GEN_81450
DATE: 06.11.2019

SHEET
T4 OF 70


DWG: F:\2018\1001-1500\018-1450-40-Design\AutoCAD\Final Plans\Sheets\RDR\DEMOLITION & REMOVALS\T_DEM01_81450.dwg
DATE: Jun 12, 2019 9:13am XREFS: c_pstrm_81450 public storm t_pbase_81450 c_pstrm_81450 USER: asacavedra
v_topo_81450 T_PTBLK_81450 c_TBLK_81450

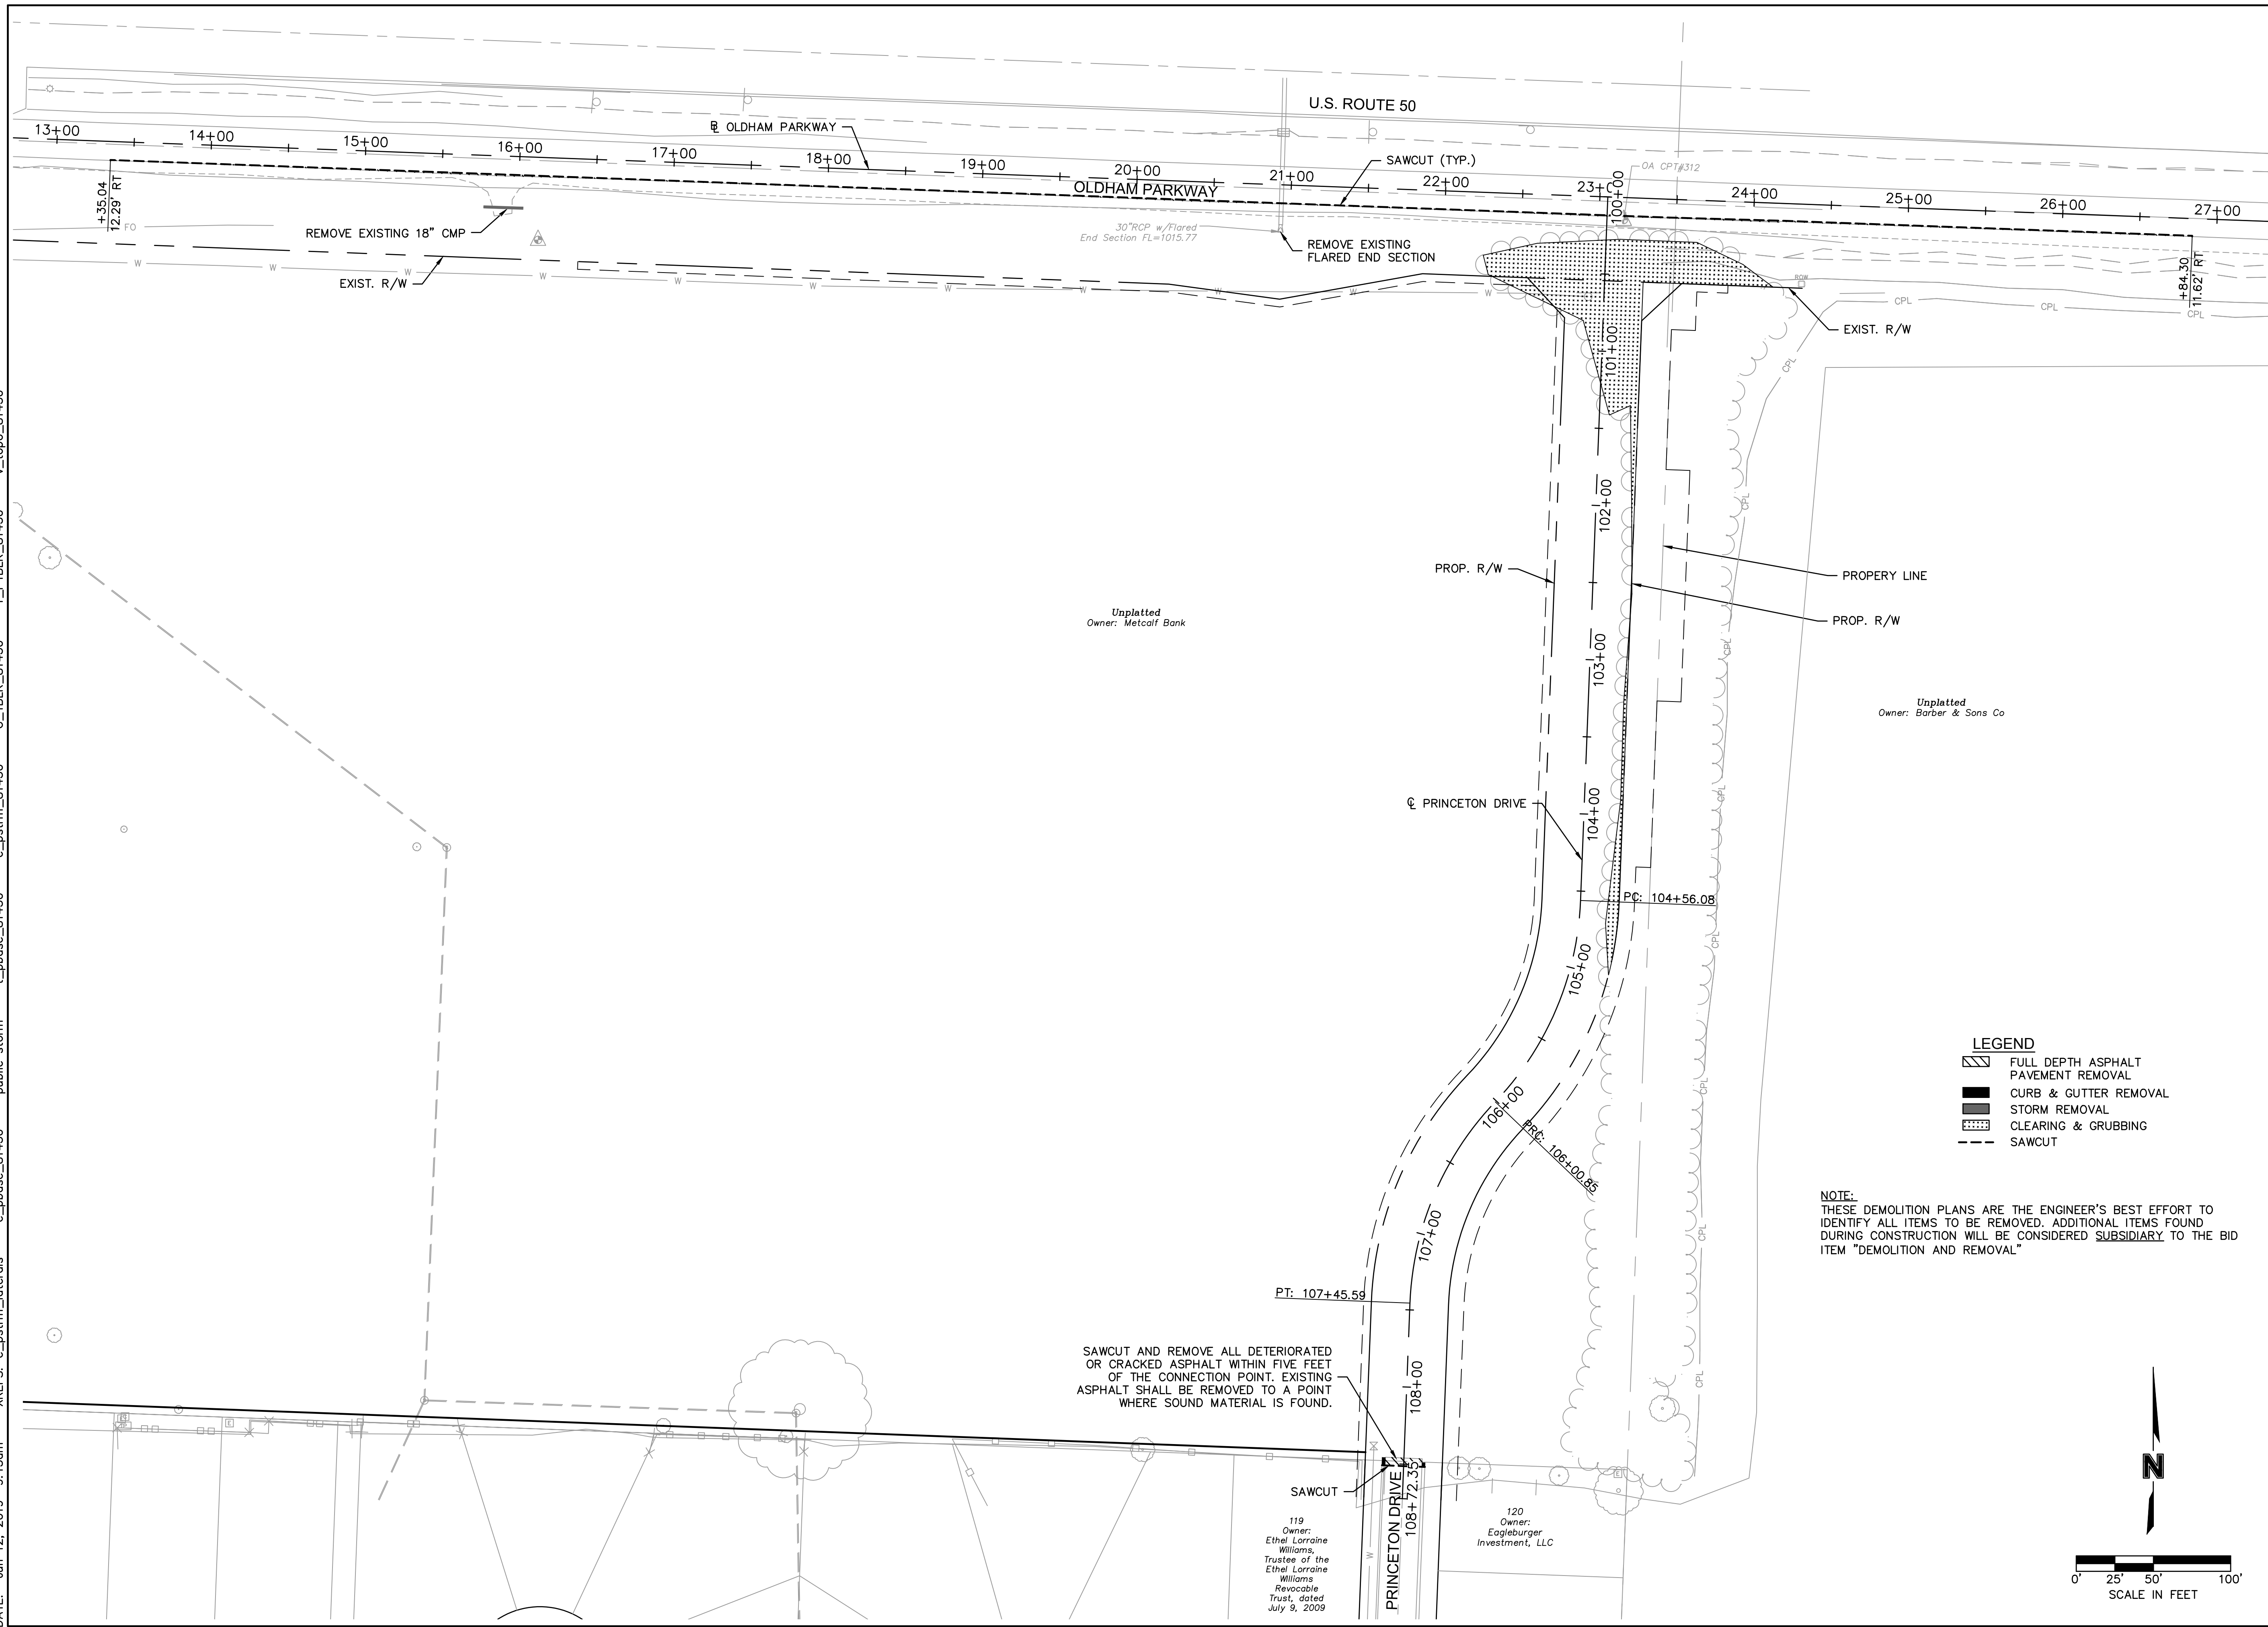

NOTE:
THESE DEMOLITION PLANS ARE THE ENGINEER'S BEST EFFORT TO IDENTIFY ALL ITEMS TO BE REMOVED. ADDITIONAL ITEMS FOUND DURING CONSTRUCTION WILL BE CONSIDERED SUBSIDIARY TO THE BID ITEM "DEMOLITION AND REMOVAL"

LEGEND

	FULL DEPTH ASPHALT PAVEMENT REMOVAL
	CURB & GUTTER REMOVAL
	STORM REMOVAL
	CLEARING & GRUBBING
	SAWCUT

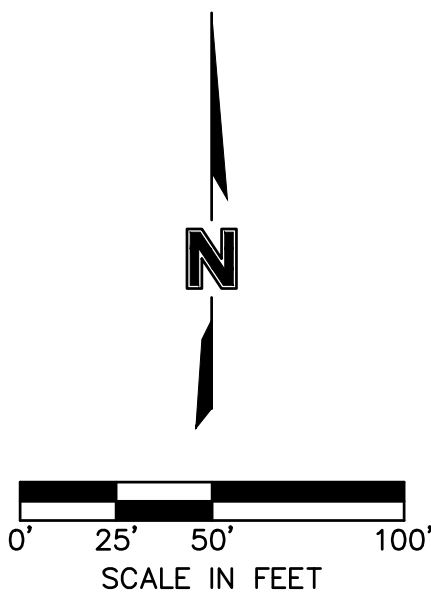

DEMOLITION & REMOVALS

OREILLY DEVELOPMENT SENIOR LIVING FACILITY
OLDHAM PARKWAY & PRINCETON DRIVE IMPROVEMENTS

LEE'S SUMMIT, MISSOURI


2019

[illegible]

Olsson Engineering - MO State Certificate of Authority #001592
7301 West 133rd Street, Suite 200 TEL 913.381.1170
Overland Park, KS 66213-4750 FAX 913.381.1174 www.olsson.com


olsson

SHEET
T5 OF 70

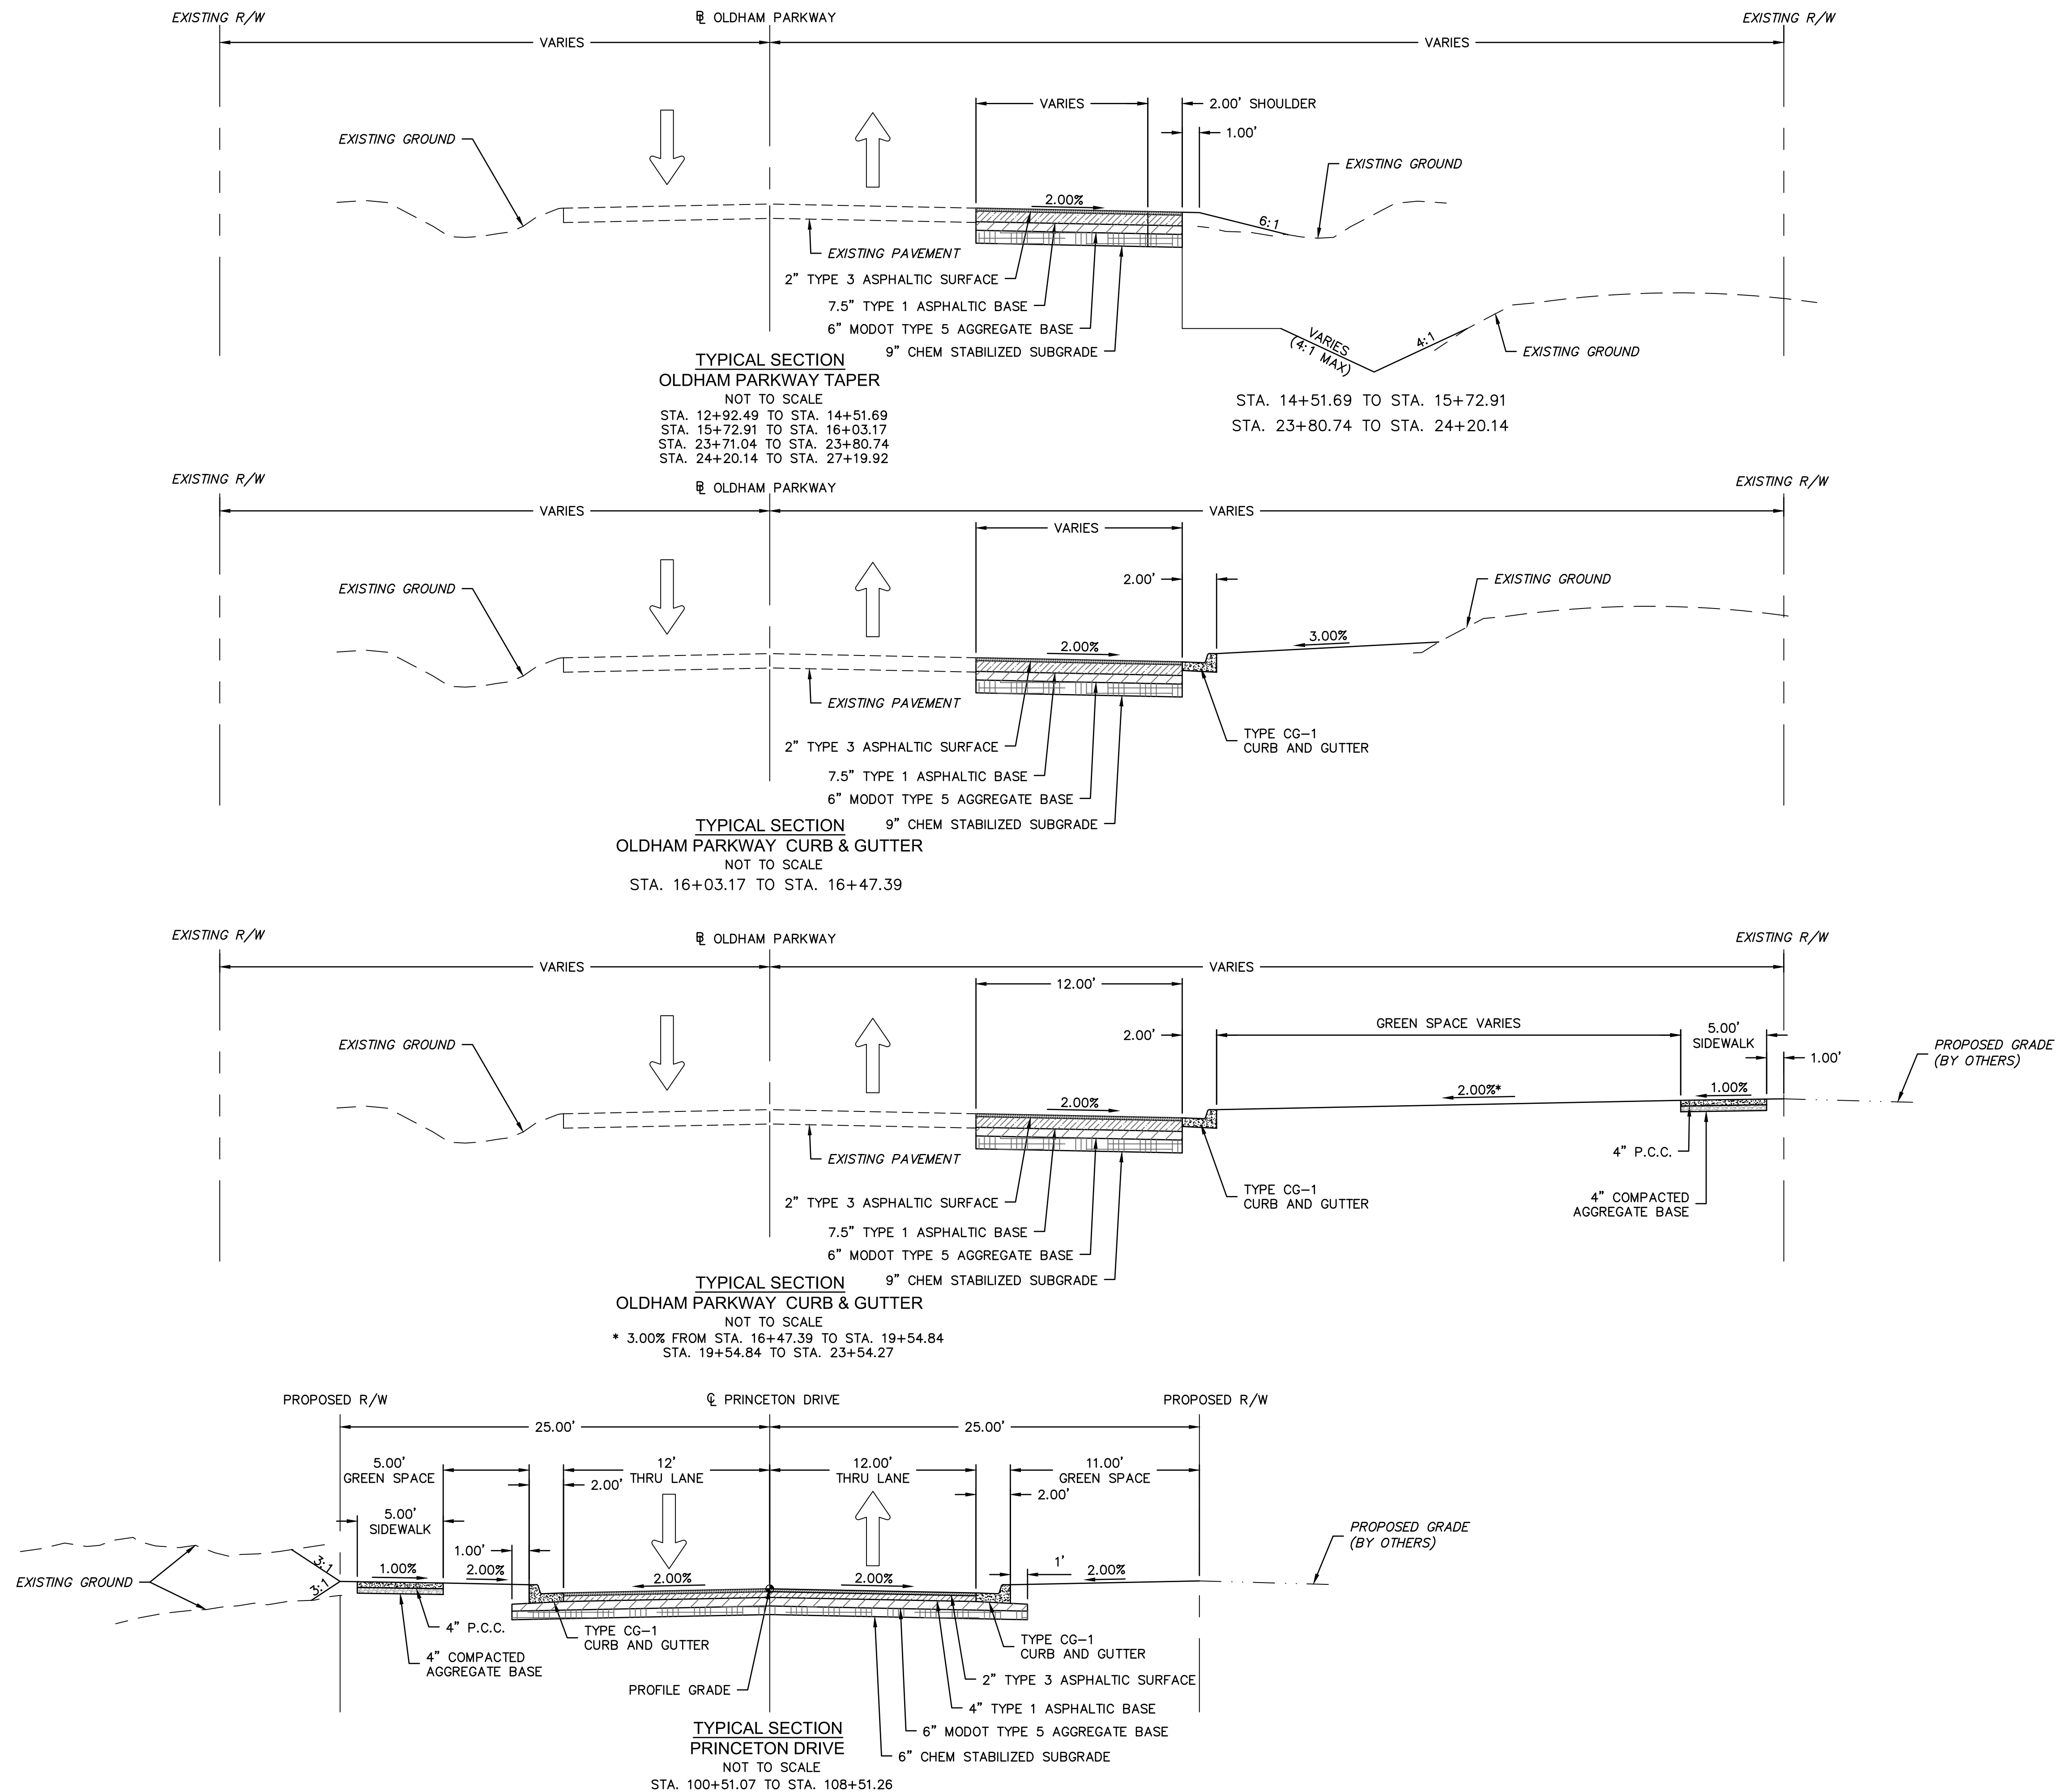


USER: oasavedra

DWG: F:\2018\1001-1500\018-1450\40-Design\AutoCAD\Final Plans\Sheets\RD\BR\PLAN & PROFILES\T_RPP01_81450.dwg
DATE: Jun 12, 2019 9:14am XREFS: t_base_81450 t_patt_81450 v_topo_81450

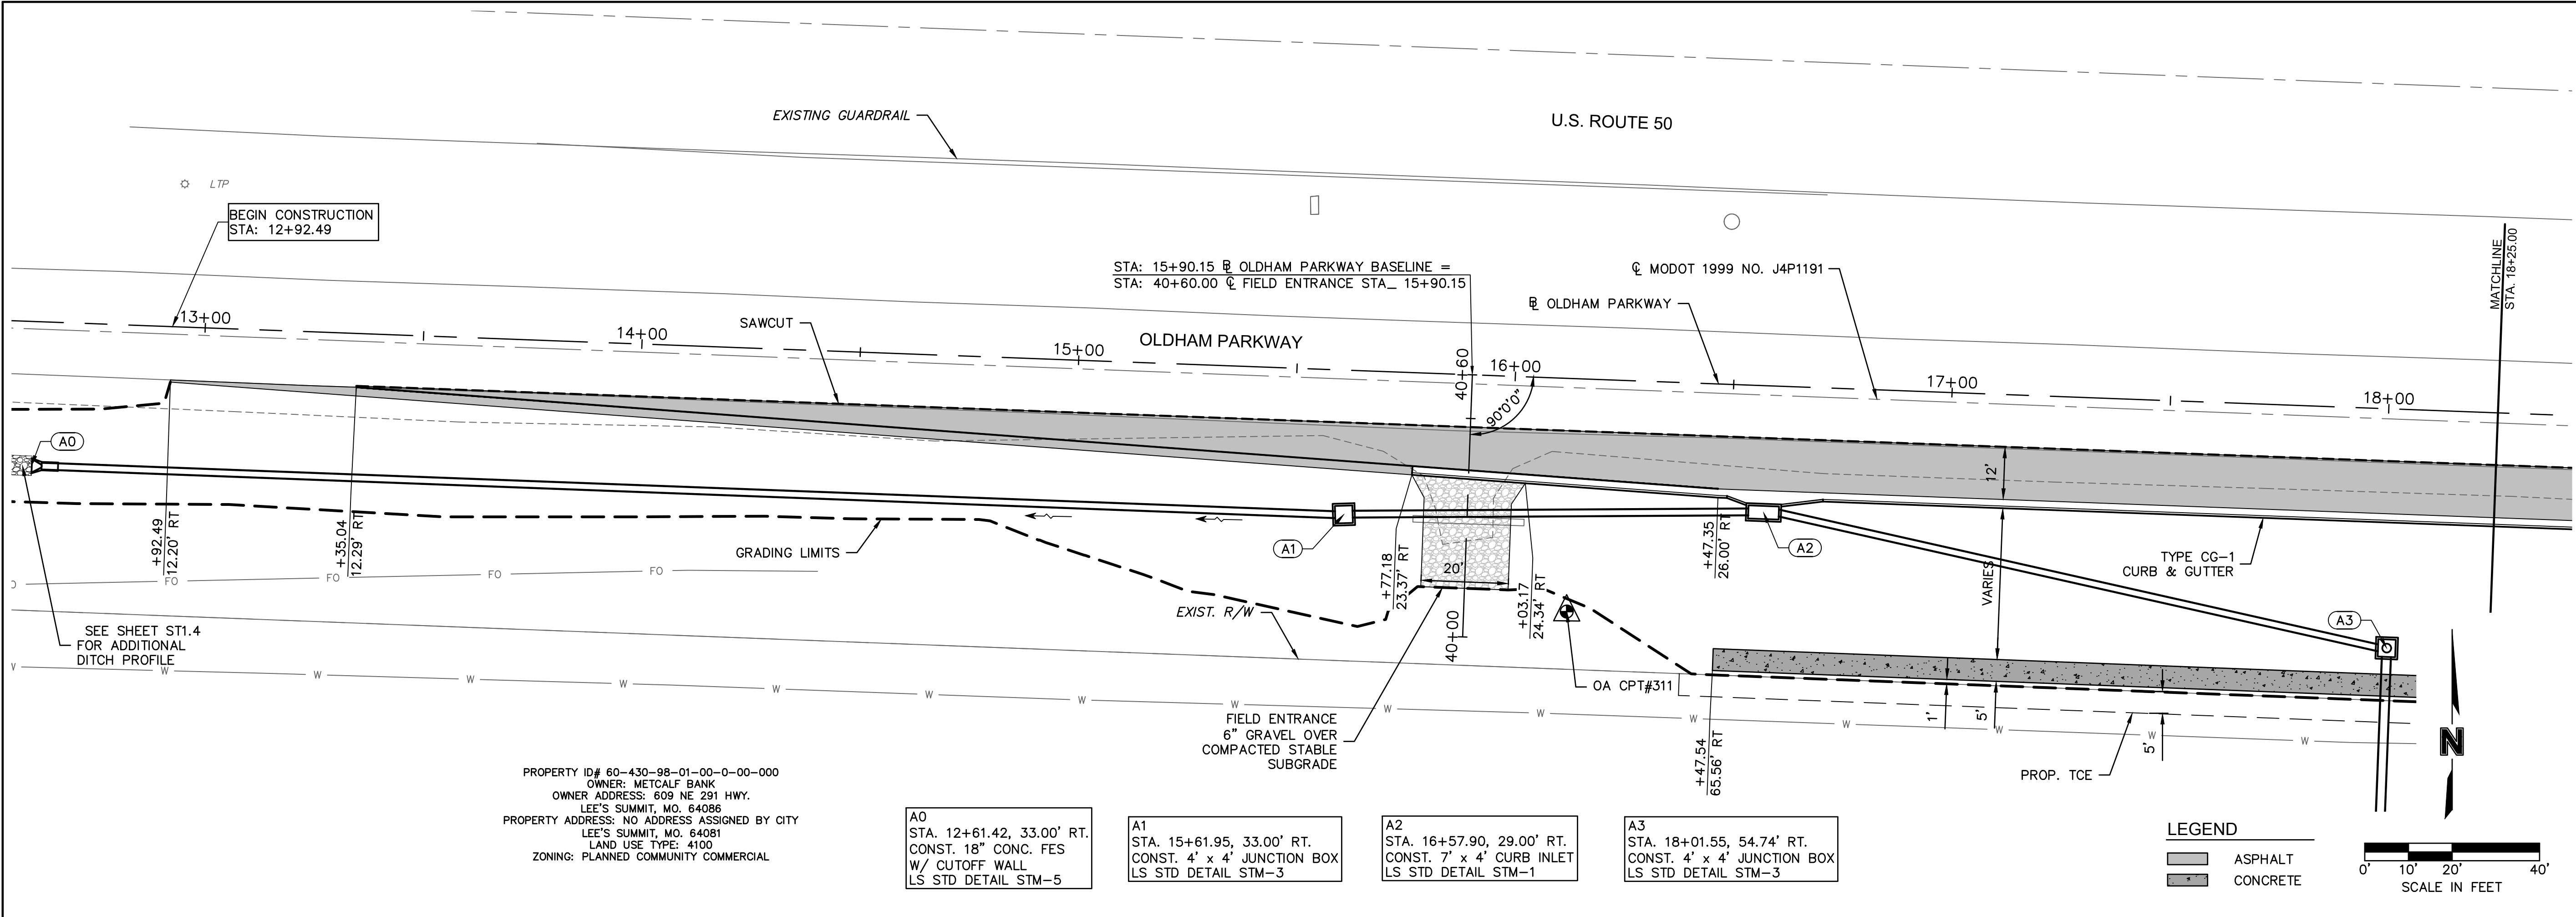

OLDHAM PARKWAY BASELINE (12+92.49 - 18+25)

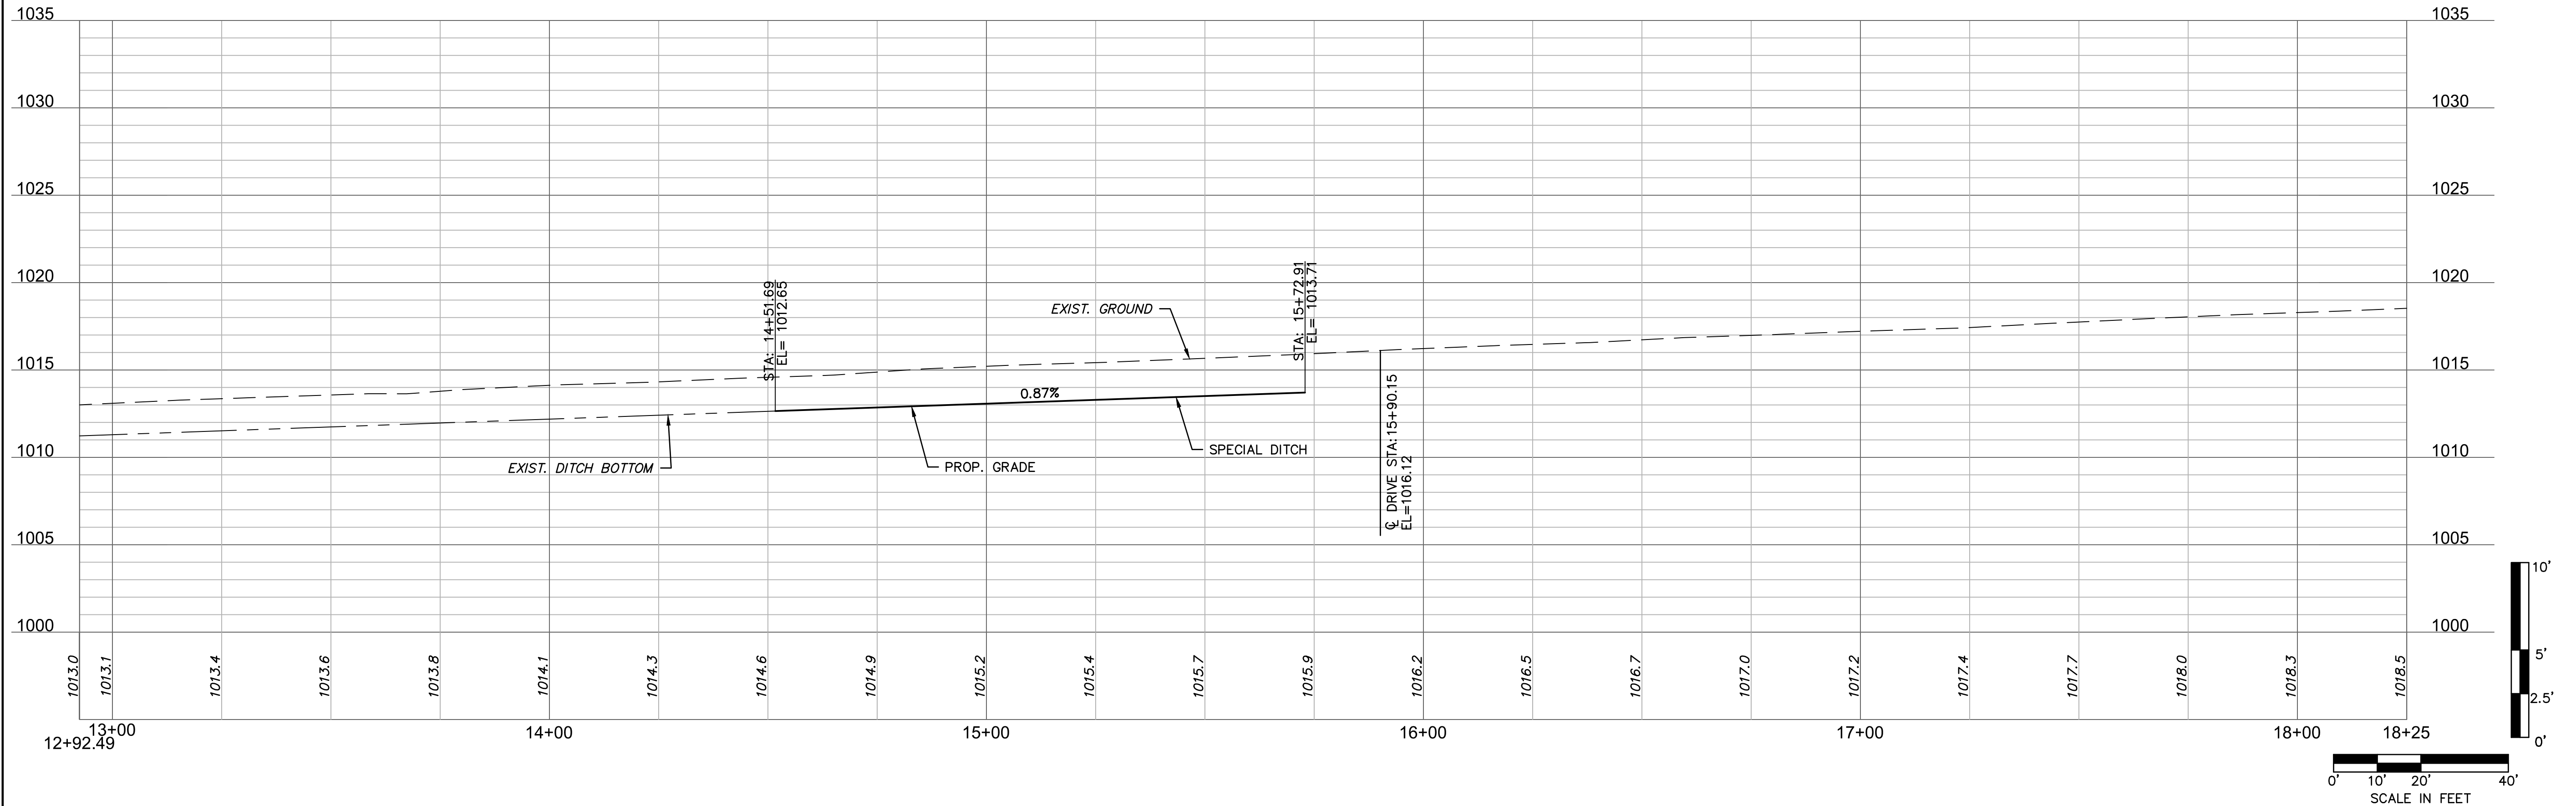

olsson

Olsson Engineering - MO State Certificate of Authority #001592
7301 West 133rd Street, Suite 200 TEL 913.381.1170
Overland Park, KS 66213-4750 FAX 913.381.1174 www.olsson.com

STATE OF MISSOURI
RYAN B. FLEMING
NUMBER
PE-2002003161
6-11-19
PROFESSIONAL ENGINEER

BY
REVISIONS DESCRIPTION
DATE
REV. NO.

REVISIONS
2019

OLDHAM PARKWAY
PLAN & PROFILE


OREILLY DEVELOPMENT SENIOR LIVING FACILITY
OLDHAM PARKWAY & PRINCETON DRIVE IMPROVEMENTS

LEE'S SUMMIT, MISSOURI


C.O.A. NO.: 001592
DRAWN BY: AS
CHECKED BY: JKL
APPROVED BY: RBE
QA/QC BY: JKL/RBE
PROJECT NO.: 018-1450
DWG NO.: T_RPP01_81450
DATE: 06.11.2019

SHEET
T7 OF 70

DWG: F:\2018\1001-1500\018-1450\40-Design\AutoCAD\Final Plans\Sheets\RD\B\PLAN & PROFILES\T_RPP03_81450.dwg
DATE: Jun 12, 2019 9:20am XREFS: t_ppatt_81450 t_topo_81450 t_ptblk_81450
USER: osacovedra

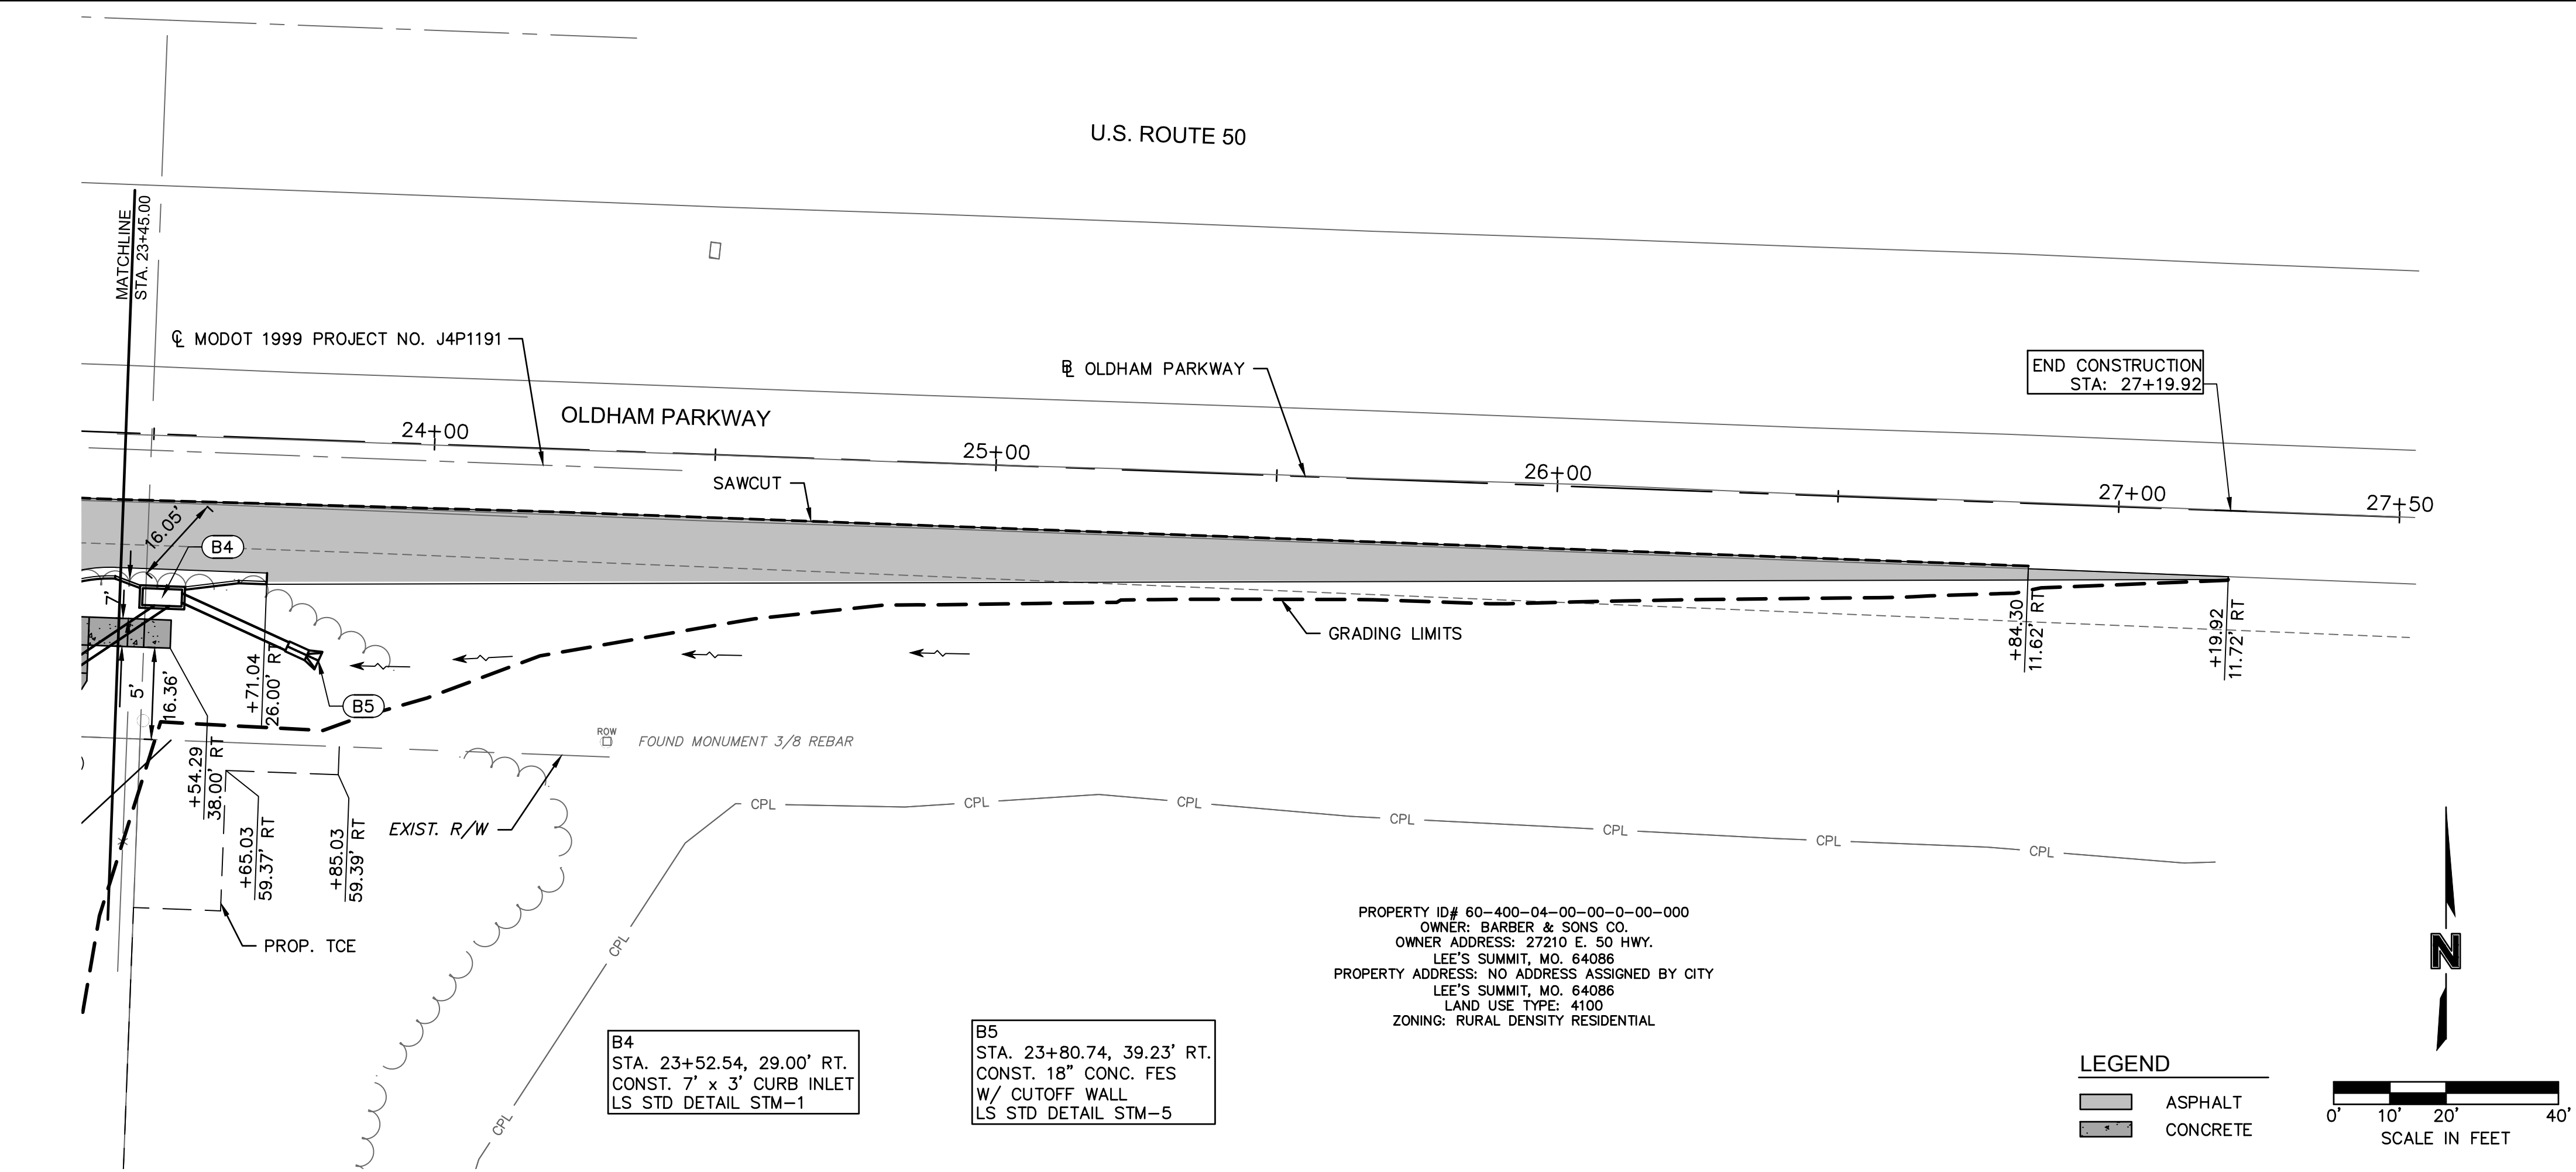

OLDHAM PARKWAY BASELINE (23+45 - 27+19.92)

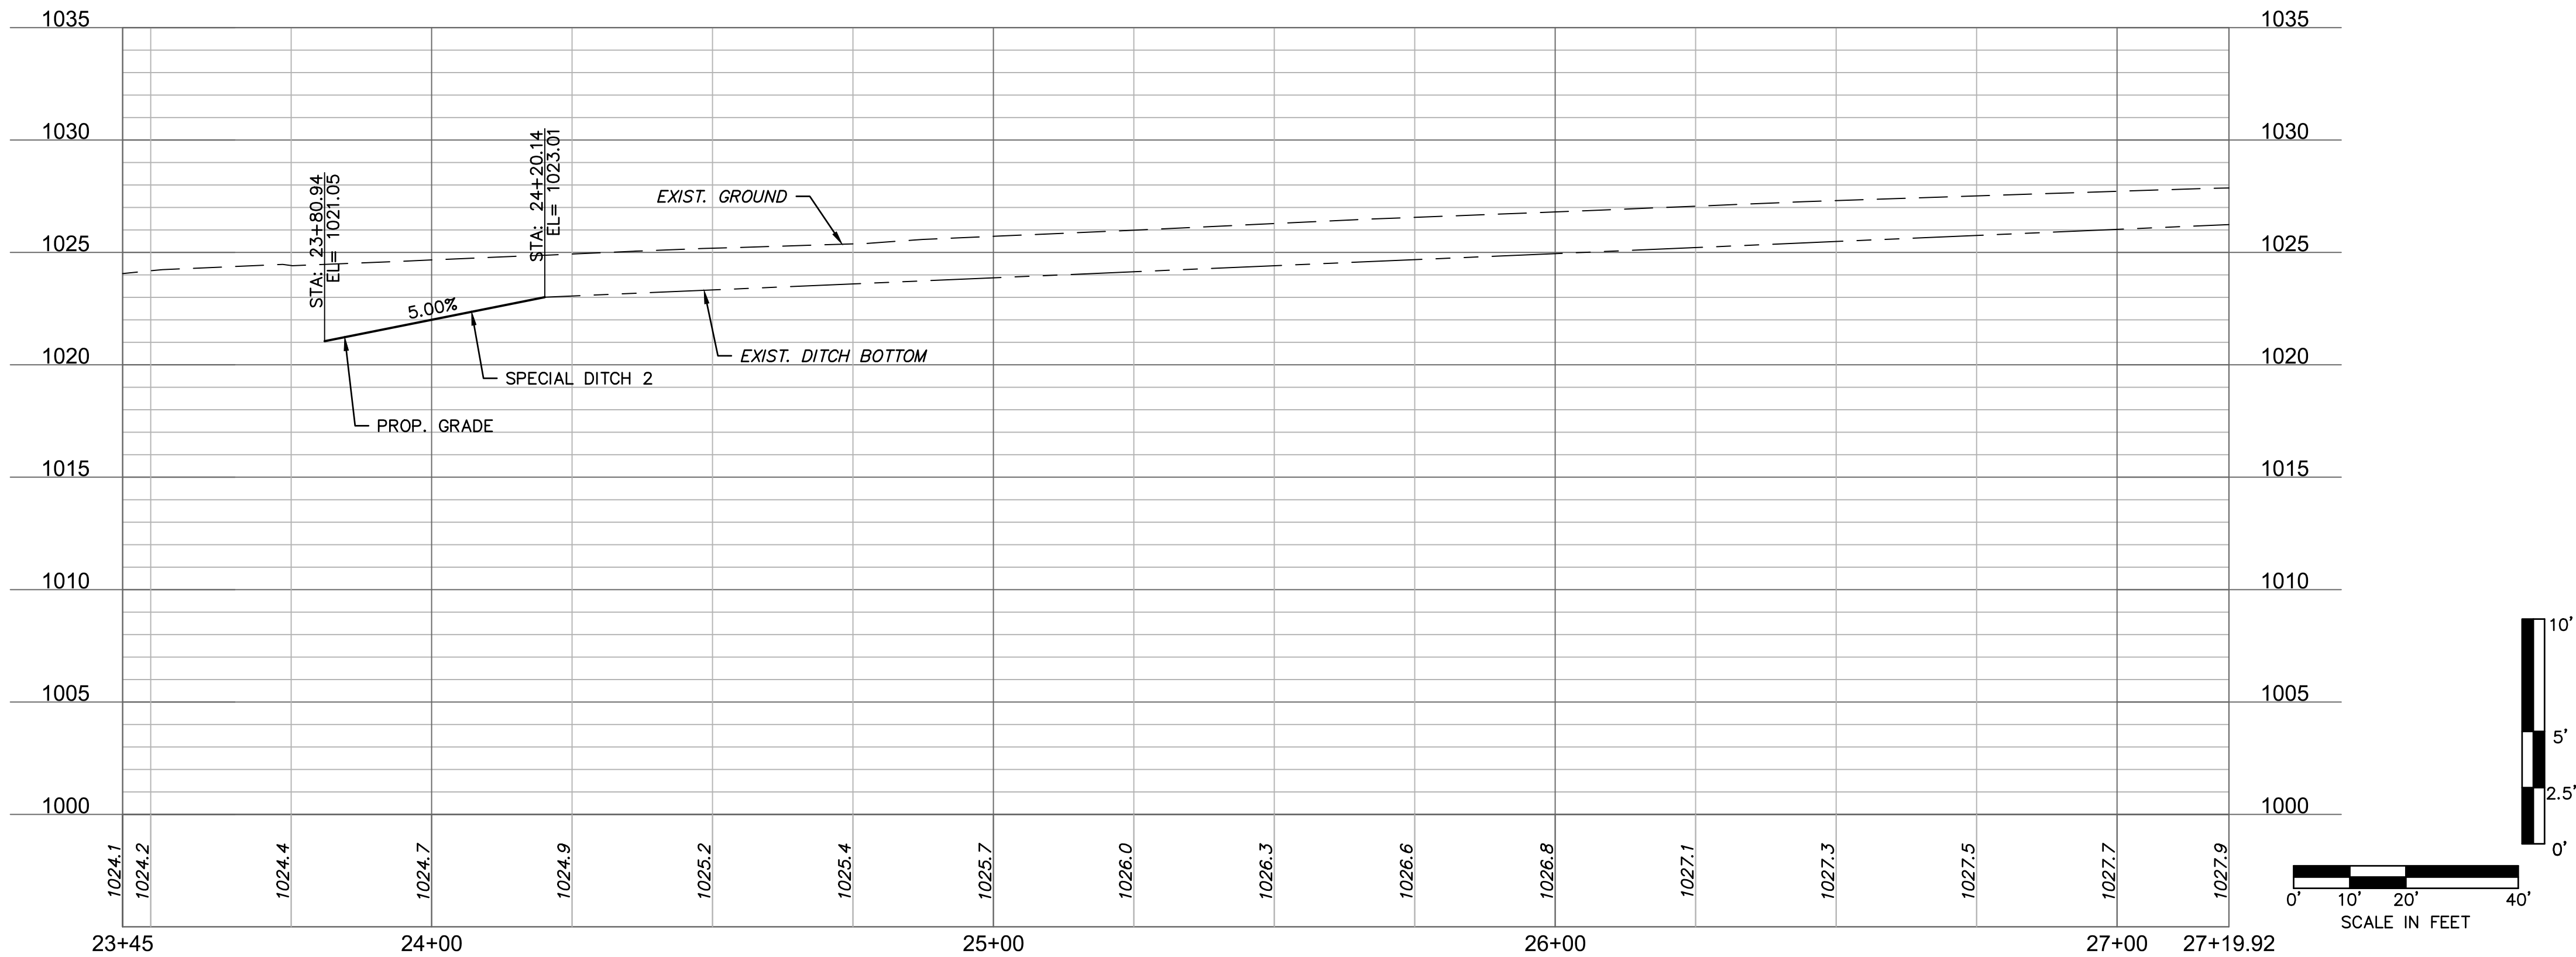

olsson

Olsson Engineering - MO State Certificate of Authority #001592
7301 West 133rd Street, Suite 200
Overland Park, KS 66213-4750
TEL 913.381.1170
FAX 913.381.1174
www.olsson.com

STATE OF MISSOURI

RYAN B. FLEMING

NUMBER

PE-2002003161

6-11-19

PROFESSIONAL ENGINEER

BY

REVISIONS DESCRIPTION

DATE

REV. NO.

REVISIONS

OLDHAM PARKWAY
PLAN & PROFILE


OREILLY DEVELOPMENT SENIOR LIVING FACILITY
OLDHAM PARKWAY & PRINCETON DRIVE IMPROVEMENTS

LEE'S SUMMIT, MISSOURI

2019

C.O.A. NO.: 001592
DRAWN BY: AS
CHECKED BY: JKL
APPROVED BY: RBE
QA/QC BY: JKL/RBE
PROJECT NO.: 018-1450
DWG NO.: T_RPP03_81450
DATE: 06.11.2019

SHEET
T9 OF 70

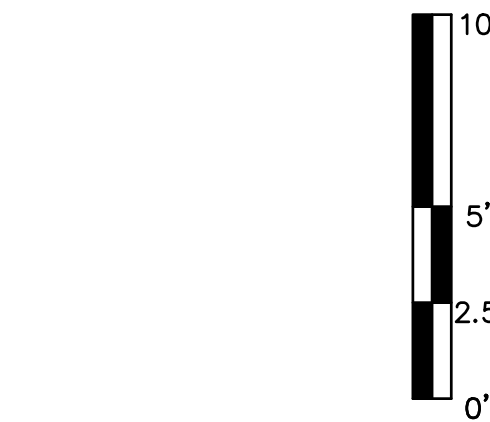

\\40-Design\AutoCAD\Final Plans\Sheets\RDBR\PLAN & PROFILES\T_RPP04_81450.dwg
REFS: t_pbase_81450 t_patt_81450 v_topo_81450 t_ptblk_81450

PRINCETON DRIVE (100+00 - 104+75)

PROPERTY ID# 60-400-04-00-00-0-00-000
OWNER: BARBER & SONS CO.
OWNER ADDRESS: 27210 E. 50 HWY.
LEE'S SUMMIT, MO. 64086
PROPERTY ADDRESS: NO ADDRESS ASSIGNED BY CITY
LEE'S SUMMIT, MO. 64086
LAND USE TYPE: 4100
ZONING: RURAL DENSITY RESIDENTIAL

PROPERTY ID# 60-430-98-01-00-0-00-000
OWNER: METCALF BANK
OWNER ADDRESS: 609 NE 291 HWY.
LEE'S SUMMIT, MO. 64086
PROPERTY ADDRESS: 1701 S.E. OLDFHAM PARKWAY
LEE'S SUMMIT, MO. 64081
LAND USE TYPE: 4100
ZONING: PLANNED COMMUNITY COMMERCIAL

C1
STA. 101+16.66, 17.50' LT.
CONST. 8' x 4' CURB INLET
IS STD DETAIL STM-1

C2
STA. 101+71.44, 17.50' LT.
CONST. 8' x 4' CURB INLET
I.S. STD. DETAIL STM-1

C3
STA. 103+29.45, 17.00' LT
CONST. 8' x 3' CURB INLE
IS STD DETAIL STM-1

C4
STA. 104+42.58, 17.00' L
CONST. 7' x 3' CURB INL
IS STD DETAIL STM-1

C5
STA. 104+42.58, 17.50' RT.
CONST. 4' x 4' CURB INLET
LS STD DETAIL STM-1

C6
STA. 101+16.67, 17.00' RT.
CONST. 7' x 3' CURB INLET
I.S. STD. DETAIL STM-1

LEGEND

	ASPHALT
	CONCRETE

olsson



Olsson Engineering - MO State Certificate of Authority #001592
7301 West 133rd Street, Suite 200 TEL 913.381.1170
Overland Park, KS 66213-4750 FAX 913.381.1174 www.olsson.com

[illegible]

PRINCETON DRIVE PLAN & PROFILE	
OREILLY DEVELOPMENT SENIOR LIVING FACILITY OLDHAM PARKWAY & PRINCETON DRIVE IMPROVEMENTS	
LEE'S SUMMIT, MISSOURI	2019

C.O.A. NO.: 001592
DRAWN BY: AS
CHECKED BY: JKL
APPROVED BY: RBF
QA/QC BY: JKL/RBF
PROJECT NO.: 018-1450
DWG NO.: T_RPP04_81450
DATE: 06.11.2019

DWG: F:\2018\1001-1500\018-1450\40-Design\AutoCAD\Final Plans\Sheets\RD\BR\PLAN & PROFILES\T_RPP05_81450.dwg USER: oscarovedra
DATE: Jun 12, 2019 9:21am XREFS: t_ppatt_81450 v_topo_81450 t_ptblk_81450 PUBLIC STORM

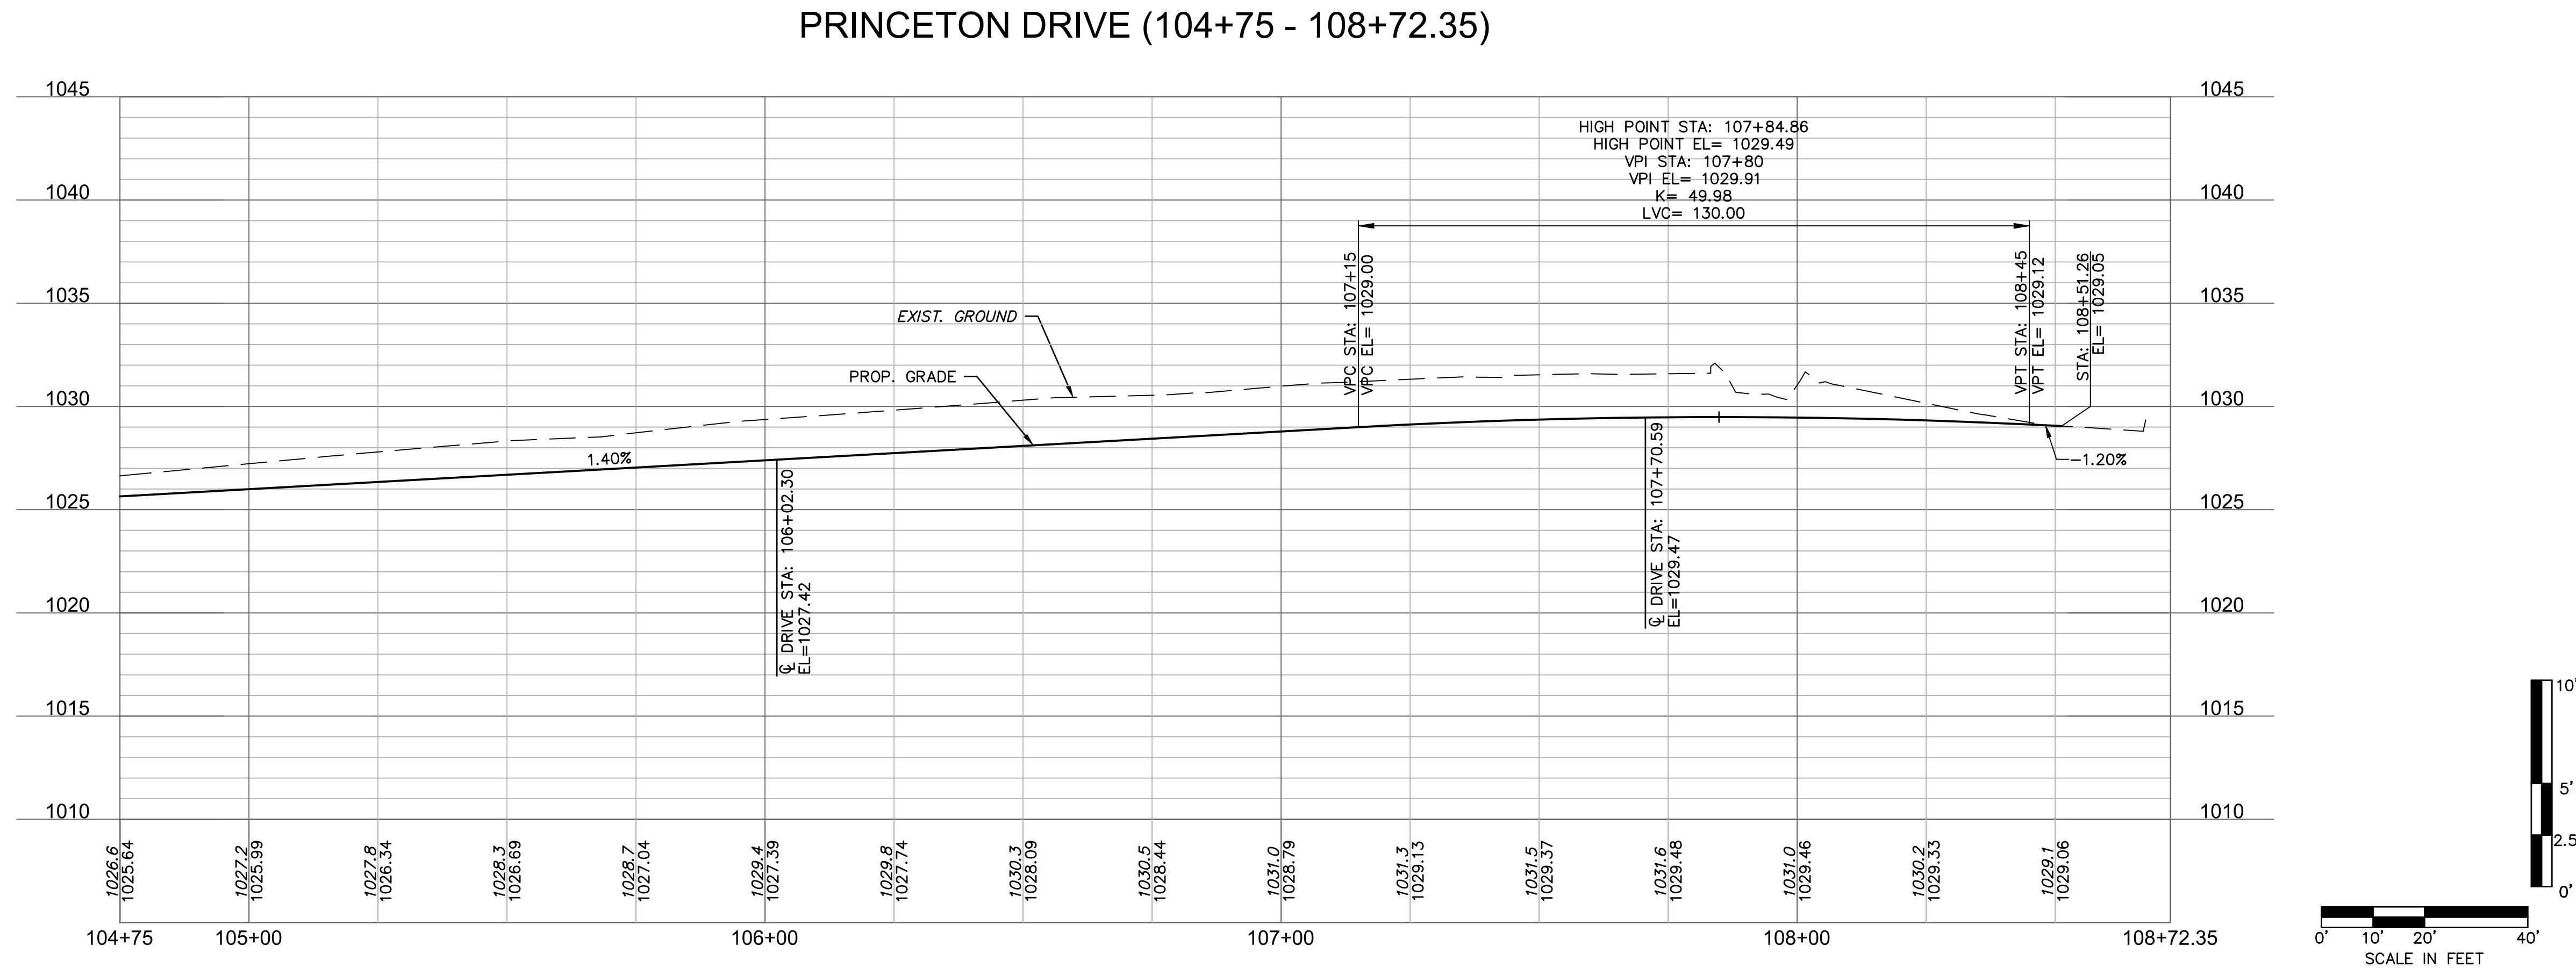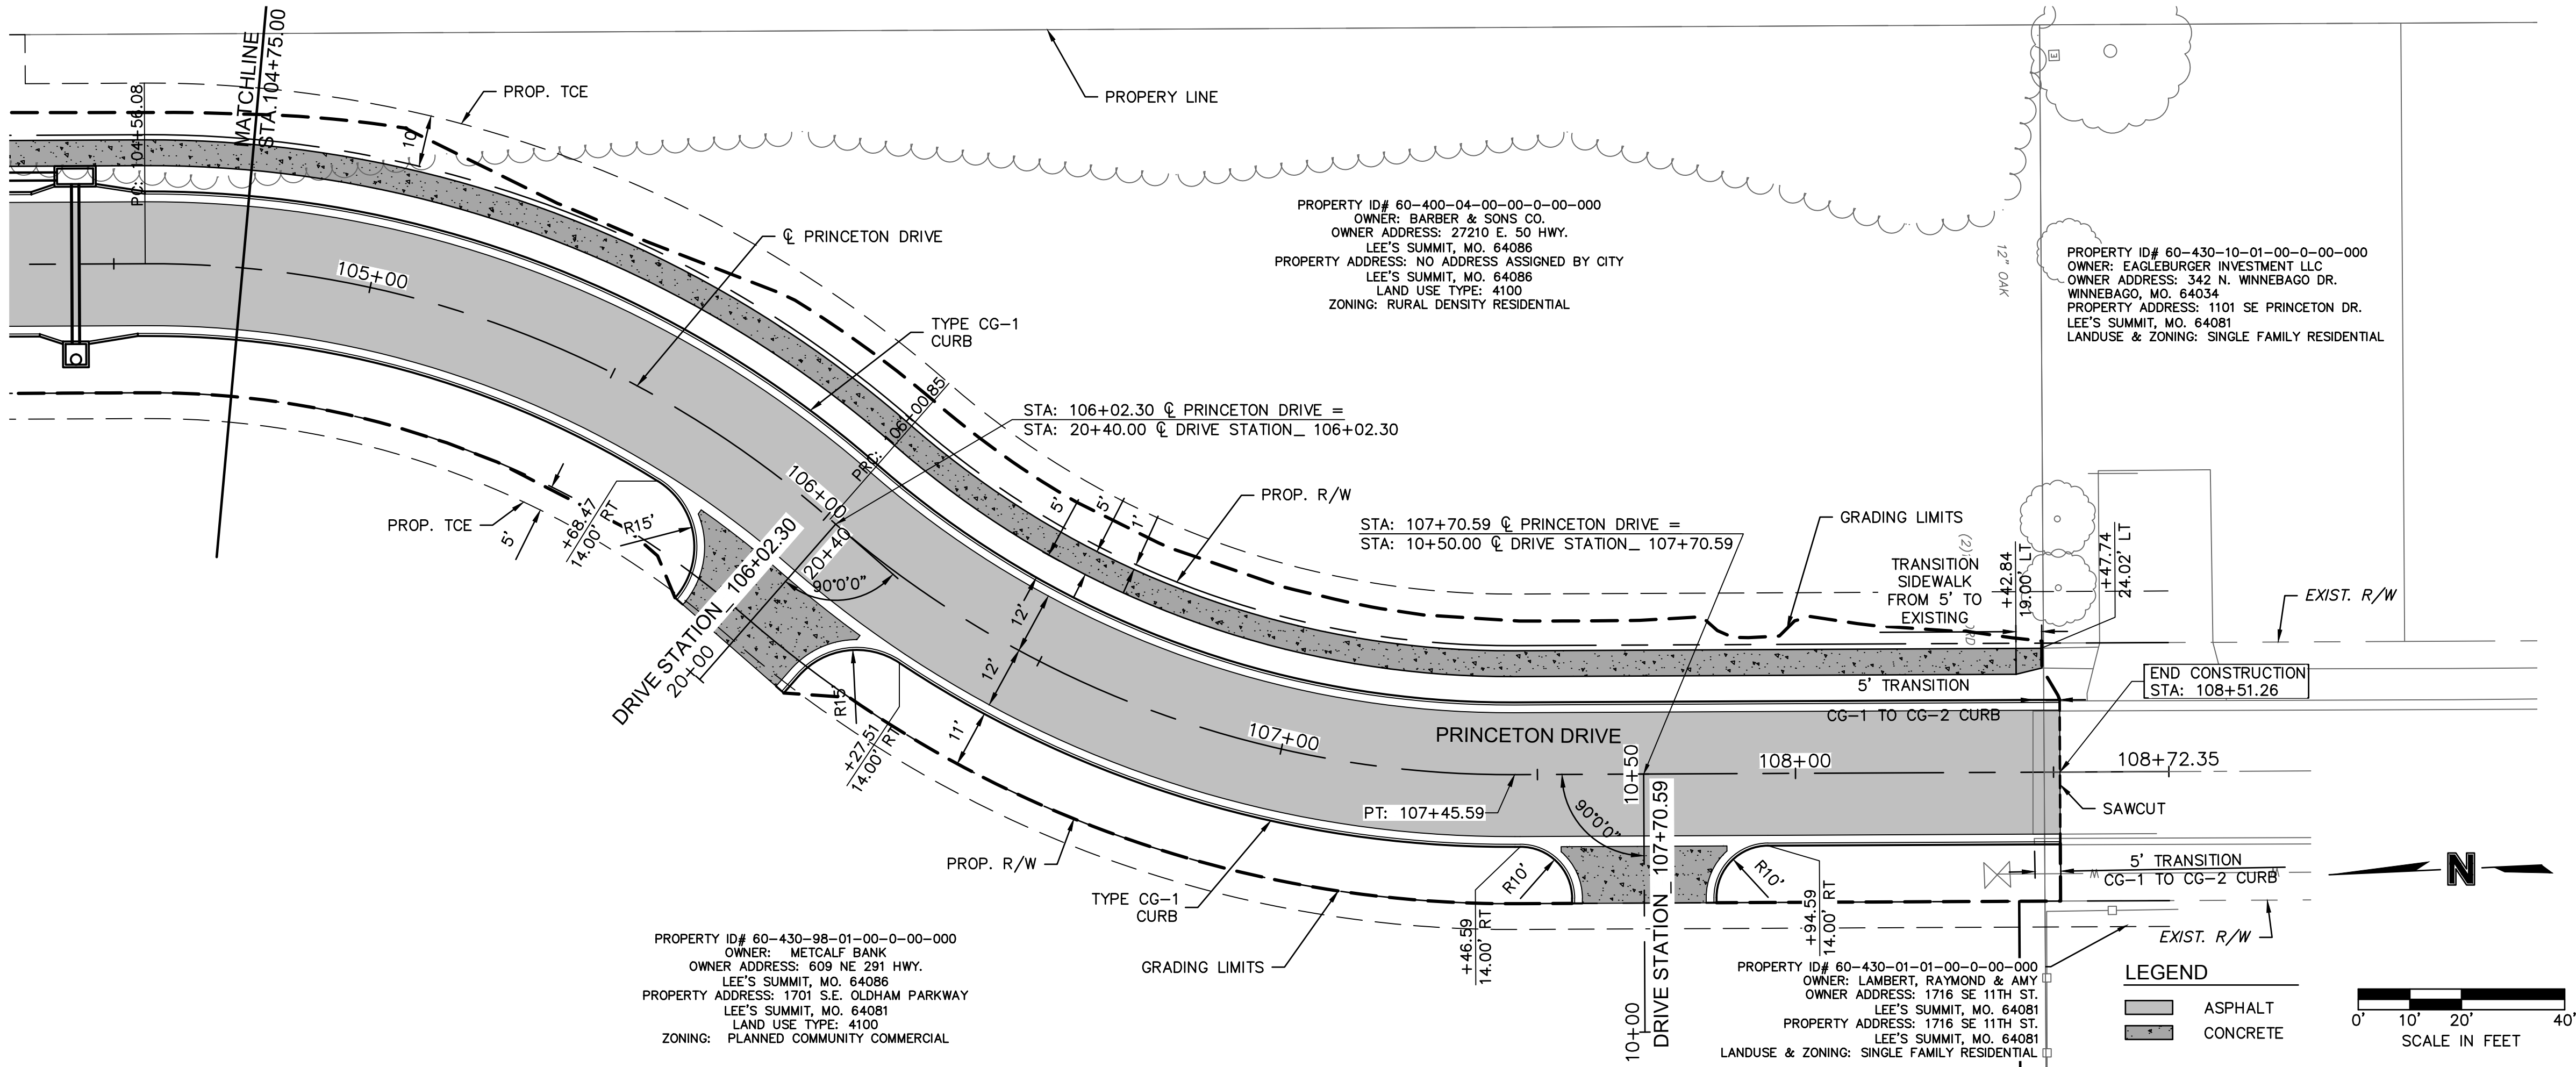

olsson

Olsson Engineering - MO State Certificate of Authority #001592
7301 West 133rd Street, Suite 200
Overland Park, KS 66213-4750
TEL 913.381.1170
FAX 913.381.1174
www.olsson.com

STATE OF MISSOURI
RYAN B. FLEMING
NUMBER
PE-2002003161
6-11-19
PROFESSIONAL ENGINEER

BY

REVISIONS DESCRIPTION

DATE

REV. NO.

REVISIONS

PRINCETON DRIVE
PLAN & PROFILE

OREILLY DEVELOPMENT SENIOR LIVING FACILITY
OLDHAM PARKWAY & PRINCETON DRIVE IMPROVEMENTS


LEE'S SUMMIT, MISSOURI

2019

C.O.A. NO.: 001592
DRAWN BY: AS
CHECKED BY: JKL
APPROVED BY: RBE
QA/QC BY: JKL/RBE
PROJECT NO.: 018-1450
DWG NO.: T_RPP05_81450
DATE: 06.11.2019

SHEET
T11 OF 70

USER: asaavedra

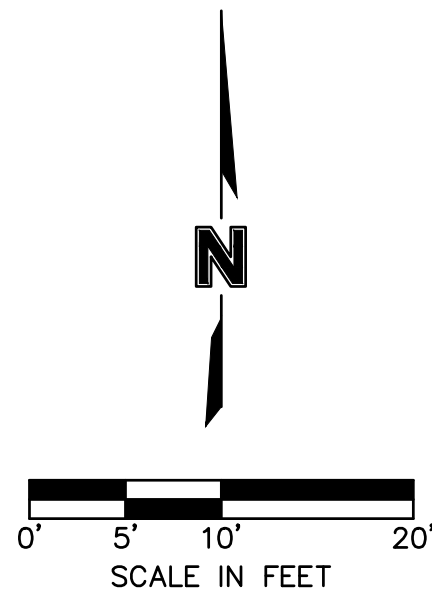

OREILLY DEVELOPMENT SENIOR LIVING FACILITY
OLDHAM PARKWAY & PRINCETON DRIVE IMPROVEMENTS









REVISIONS

[illegible]

olson

Olsson Engineering - MO State Certificate of Authority #001592
7301 West 133rd Street, Suite 200 TEL 913.381.1170
Overland Park, KS 66213-4750 FAX 913.381.1174 www.olsson.com

SHEET
T12 OF 70

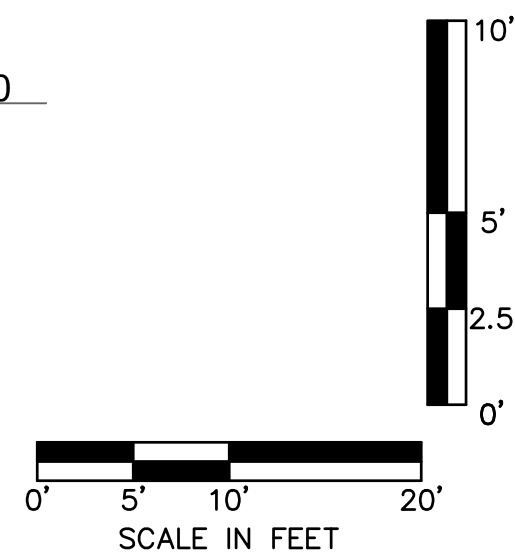
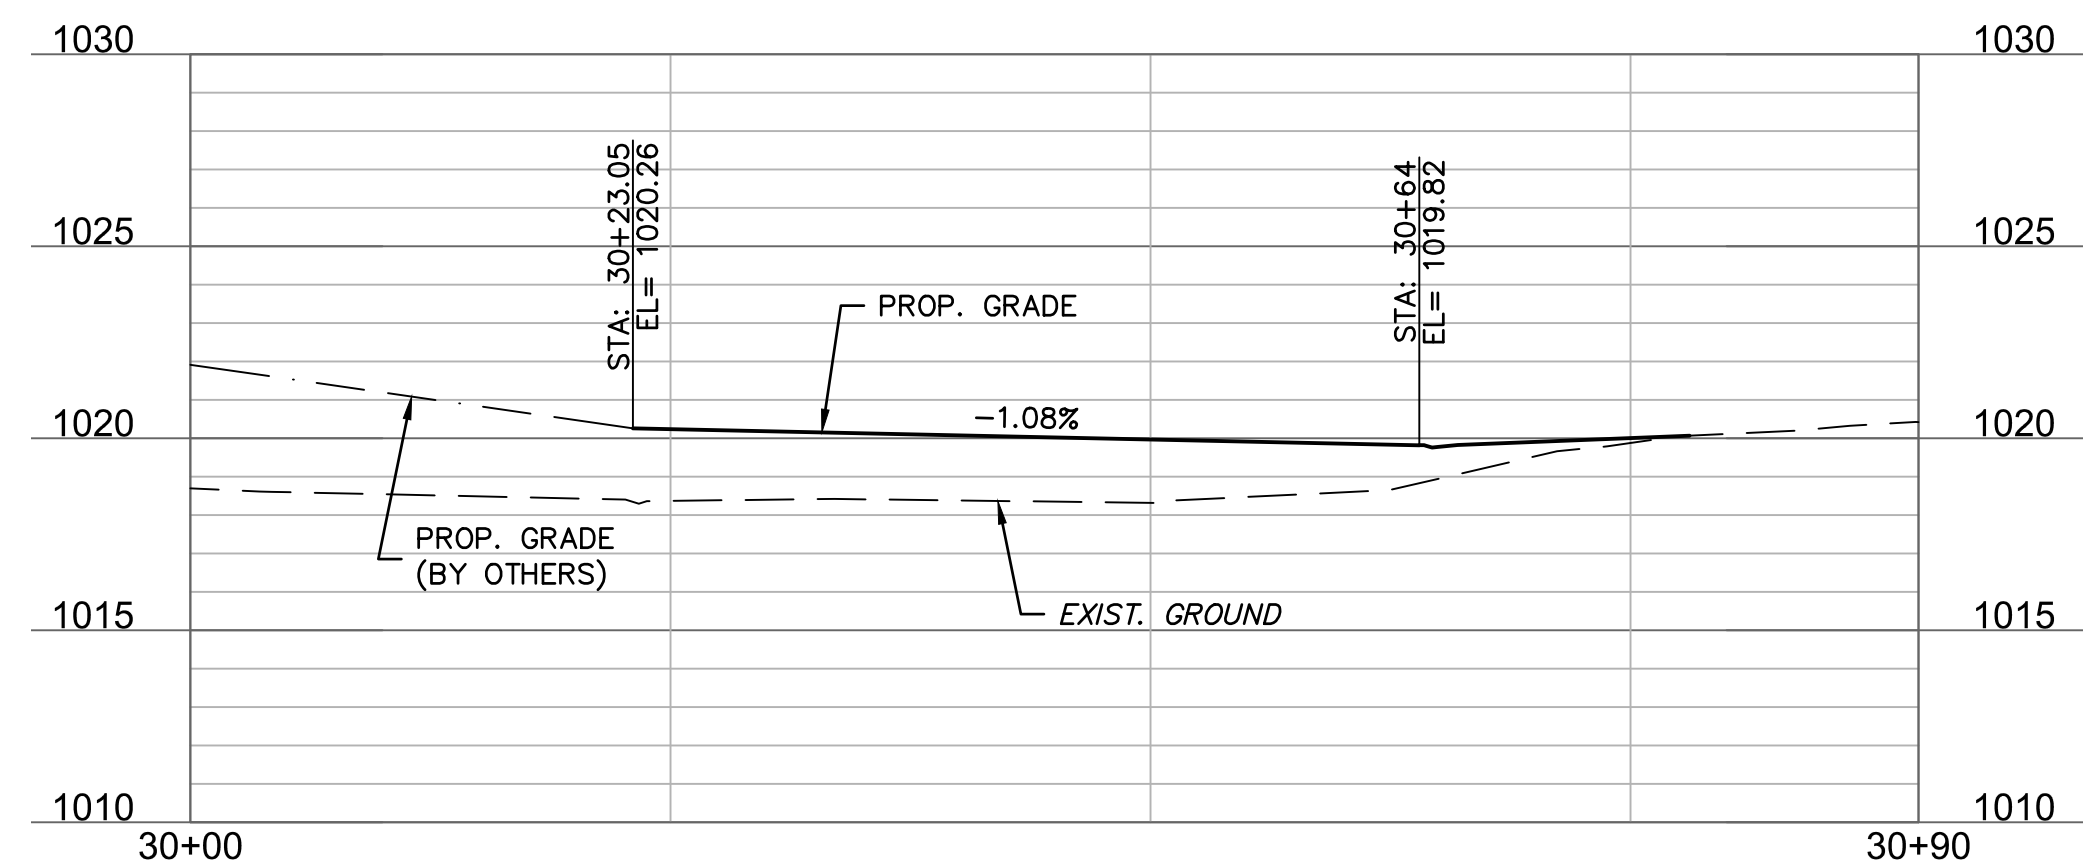
 
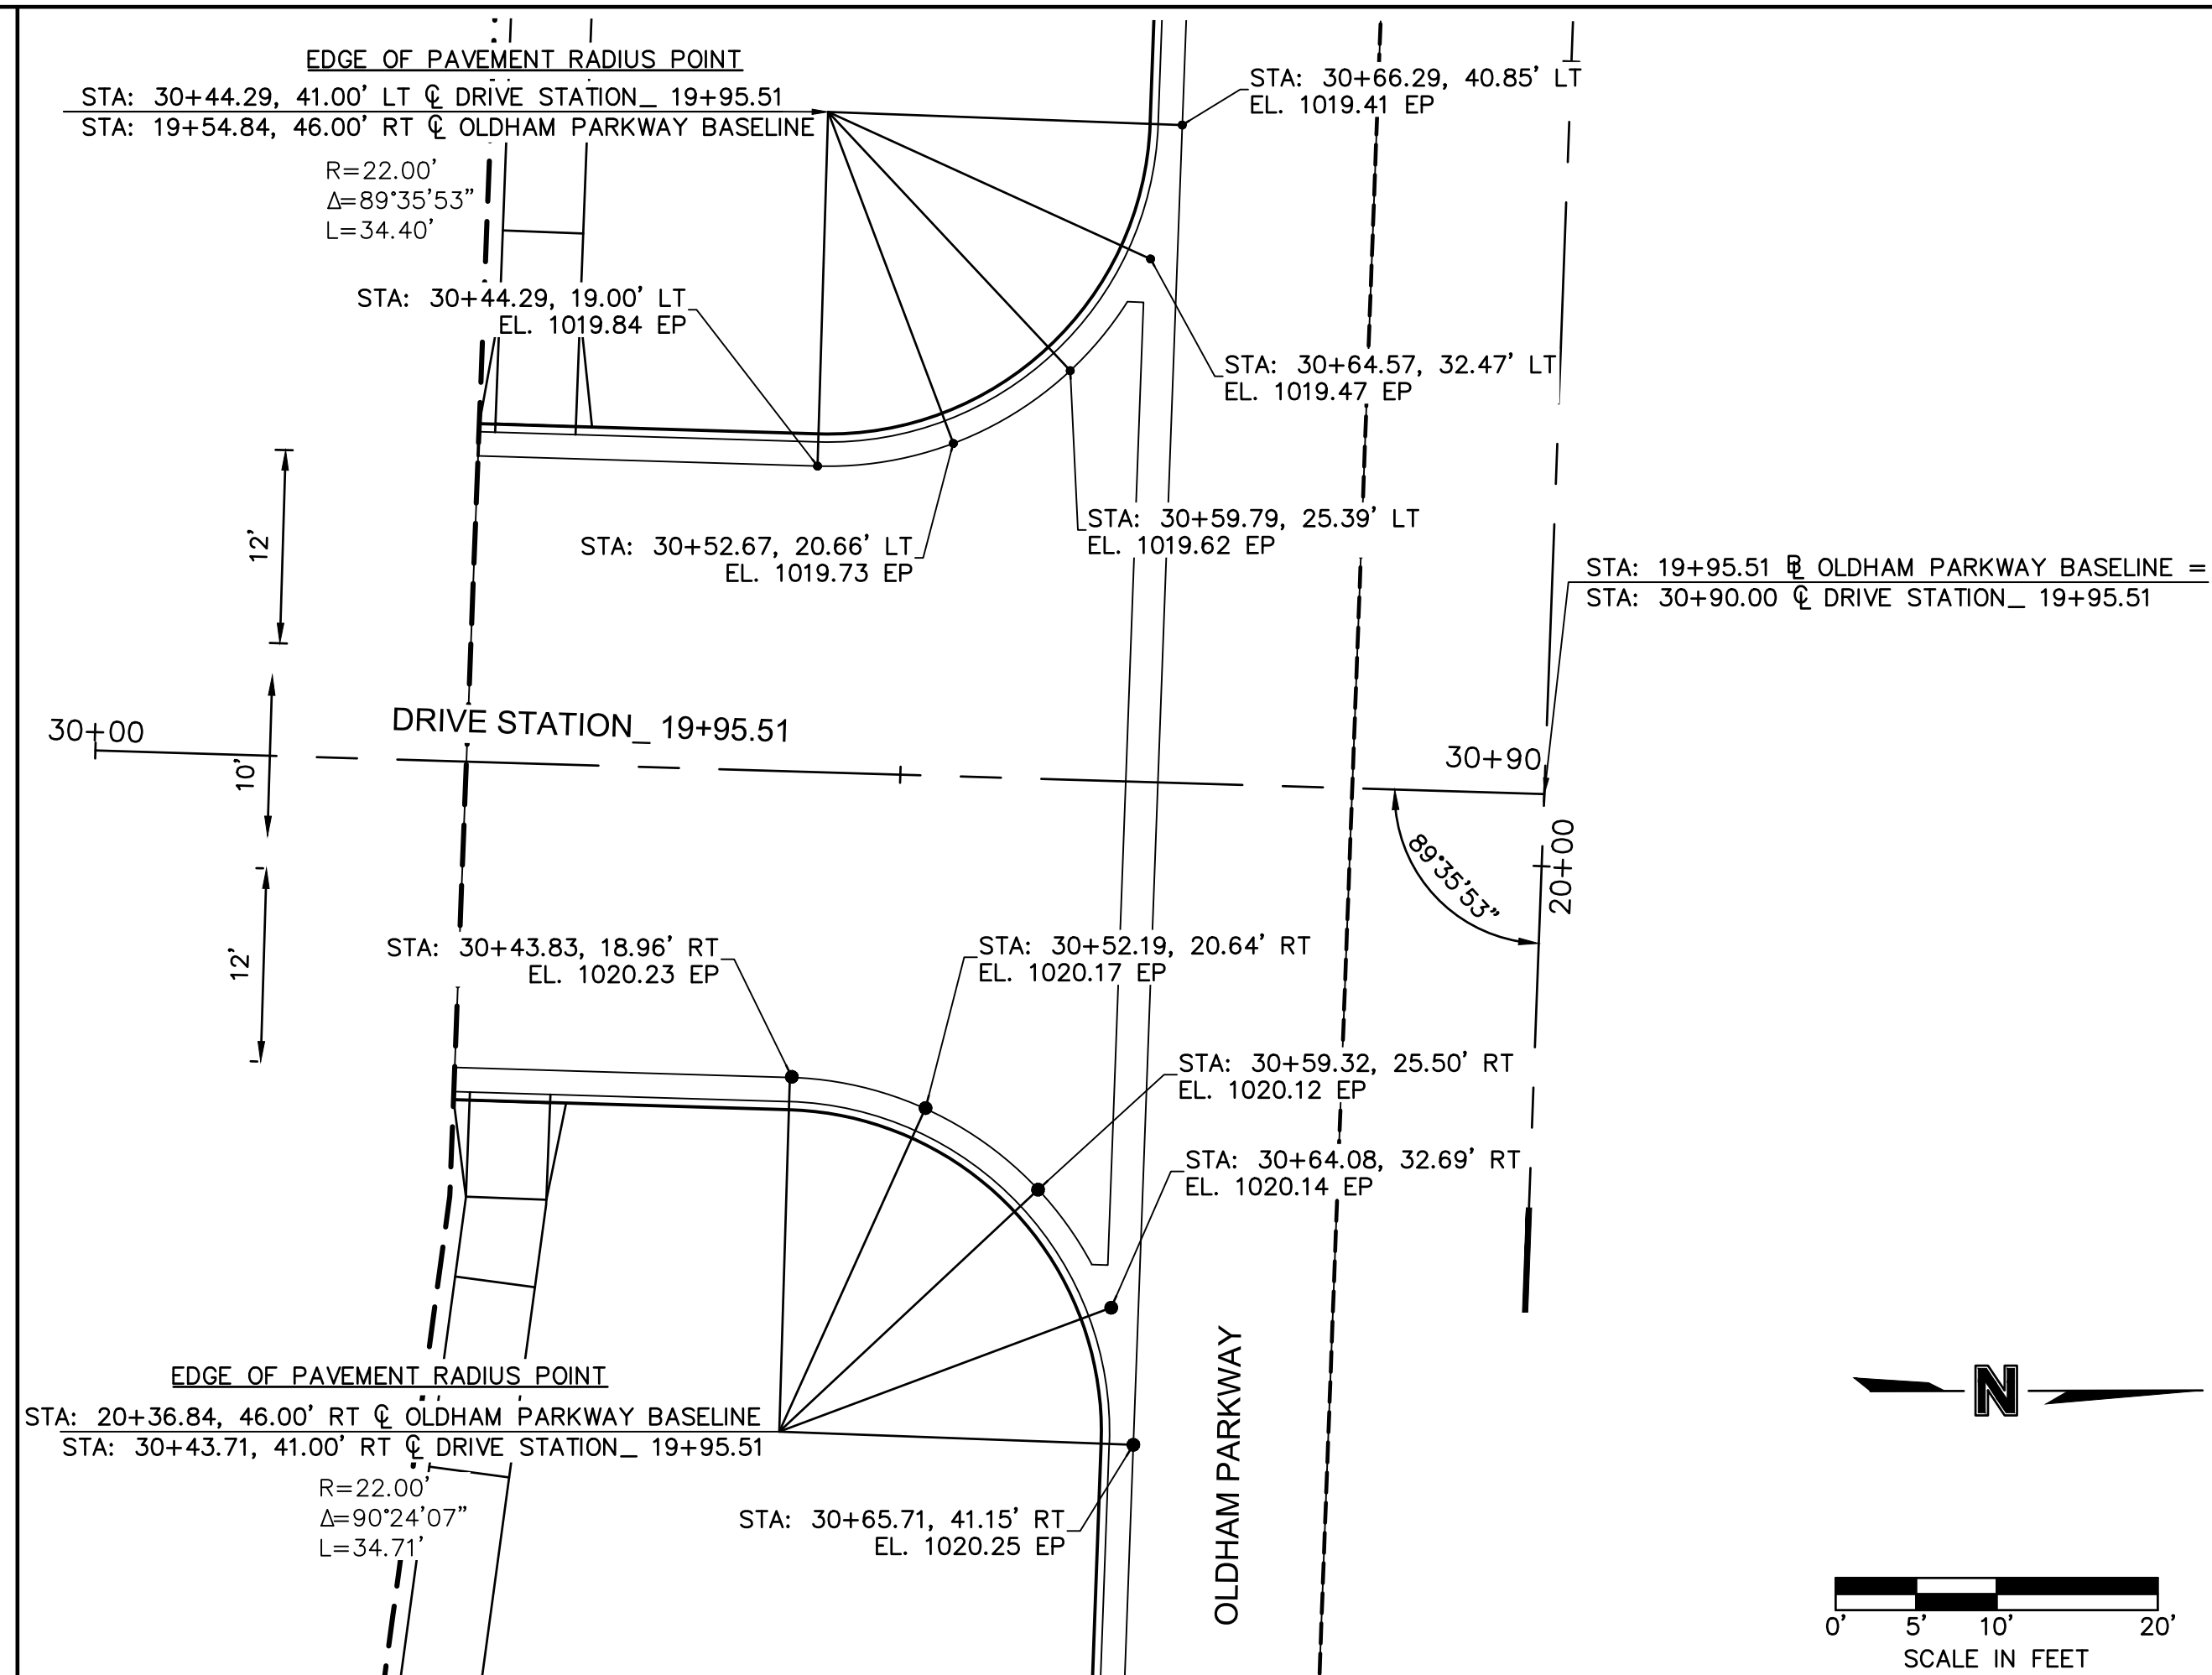
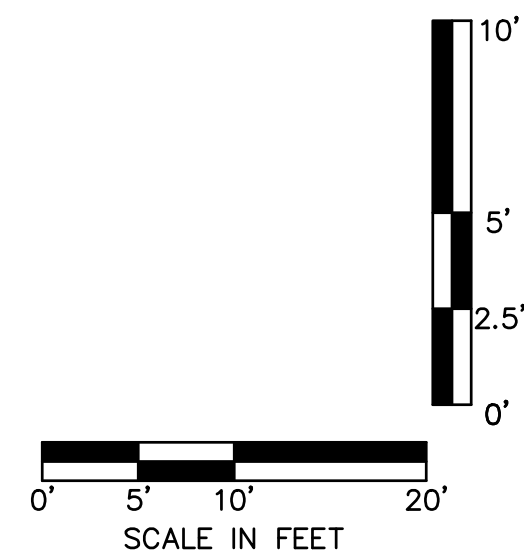
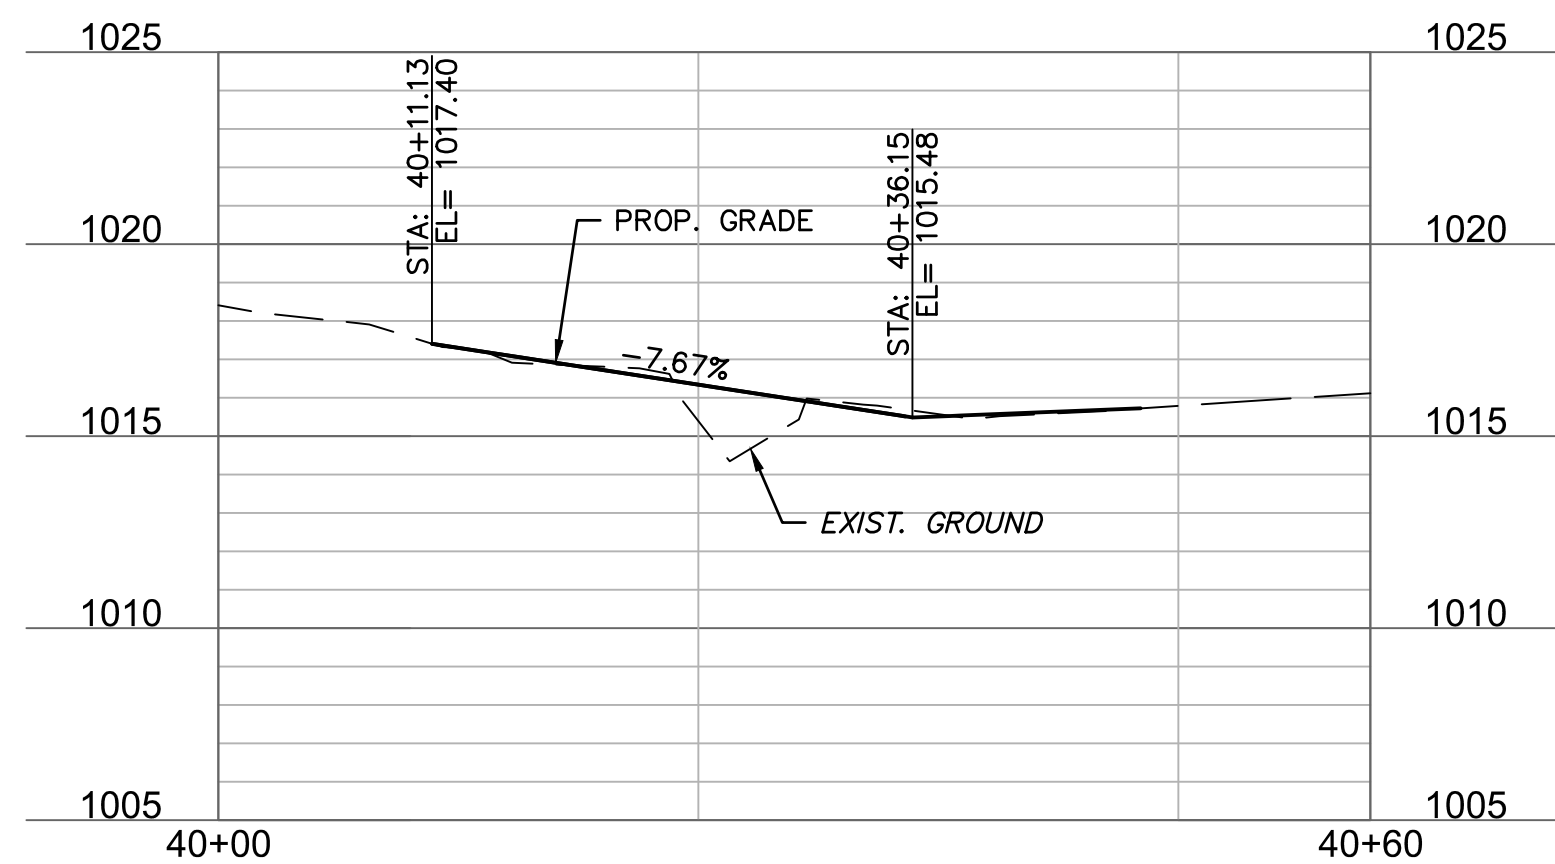
 
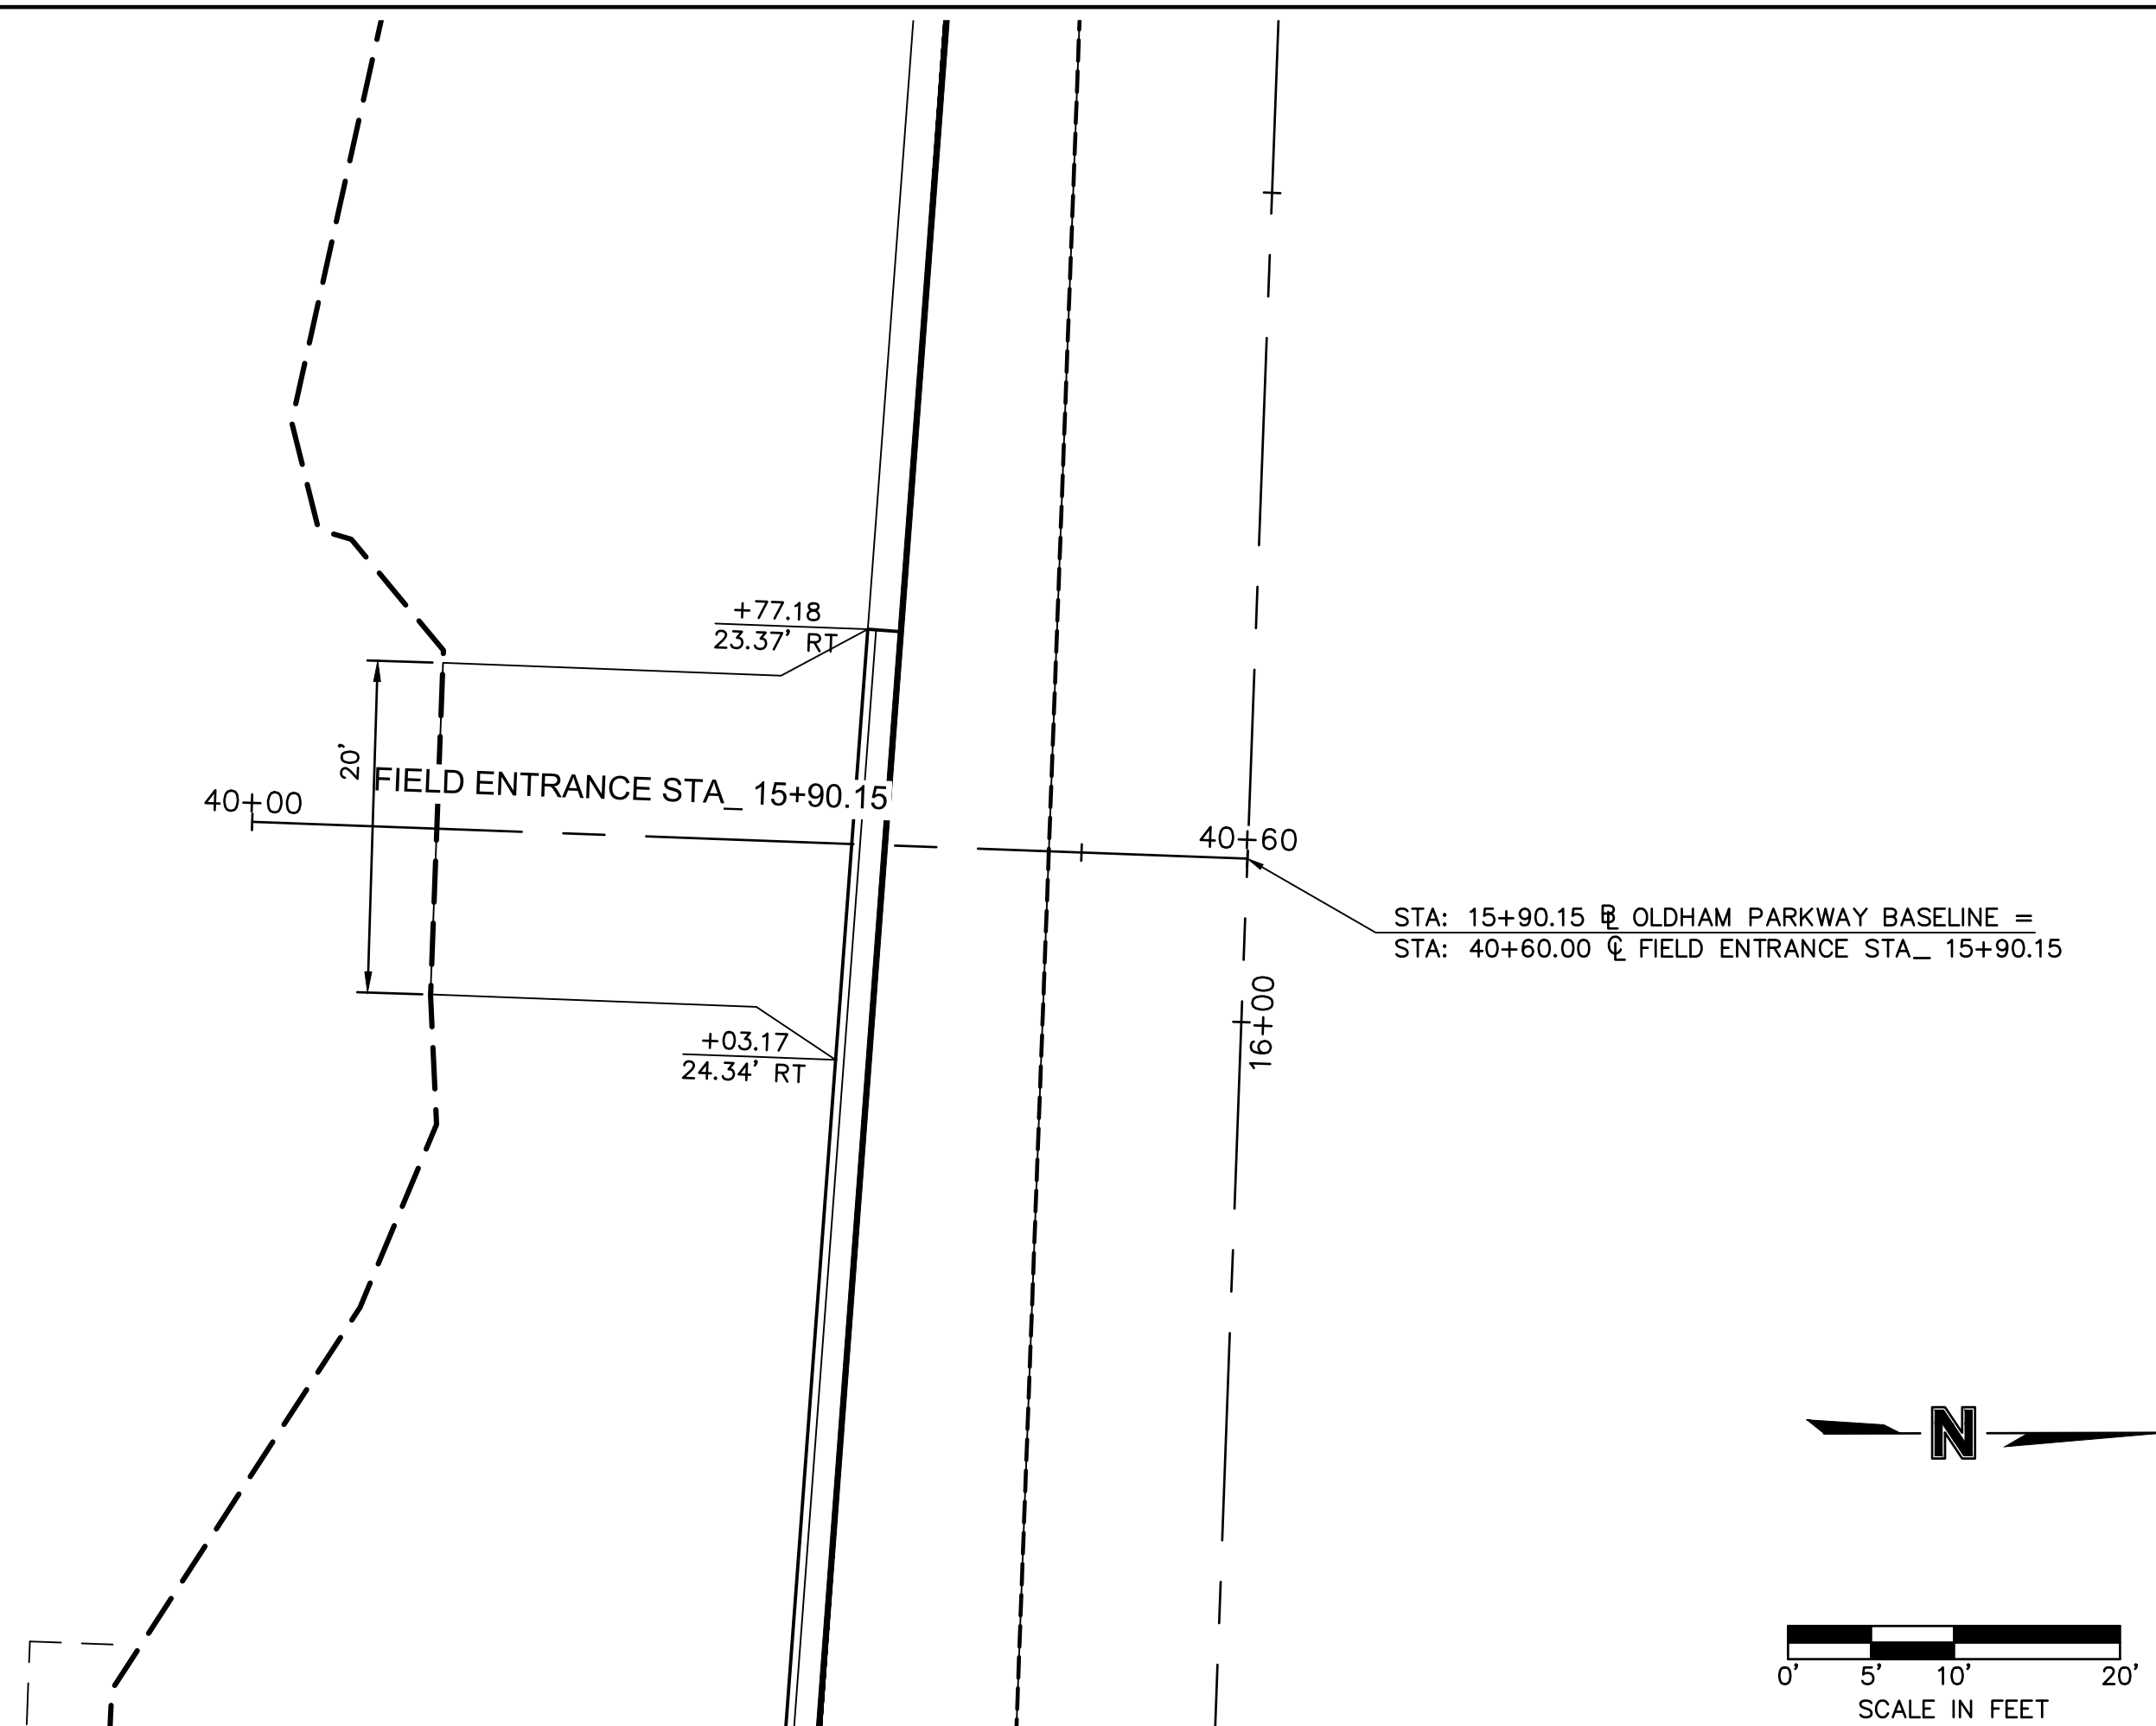


DRIVE LAYOUTS OREILLY DEVELOPMENT SENIOR LIVING FACILITY OLDHAM PARKWAY & PRINCETON DRIVE IMPROVEMENTS LEE'S SUMMIT, MISSOURI		REV. NO.		DATE	REVISIONS DESCRIPTION	BY
C.O.A. NO.: 001592 DRAWN BY: AS CHECKED BY: JKL APPROVED BY: JKL/RBF QA/QC BY: JKL/RBF PROJECT NO.: 018-1450 DWG NO.: T_DWG01_81450 DATE: 06.11.2019		2019		REVISIONS		

olsson

Olsson Engineering - MO State Certificate of Authority #001592
7201 West 133rd Street, Suite 200 TEL 913.381.1170
Overland Park, KS 66213-4750 FAX 913.381.1174 www.olsson.com

STATE OF MISSOURI
RYAN B. FLEMING
NUMBER
PE-2002003161
6-11-19
PROFESSIONAL ENGINEER

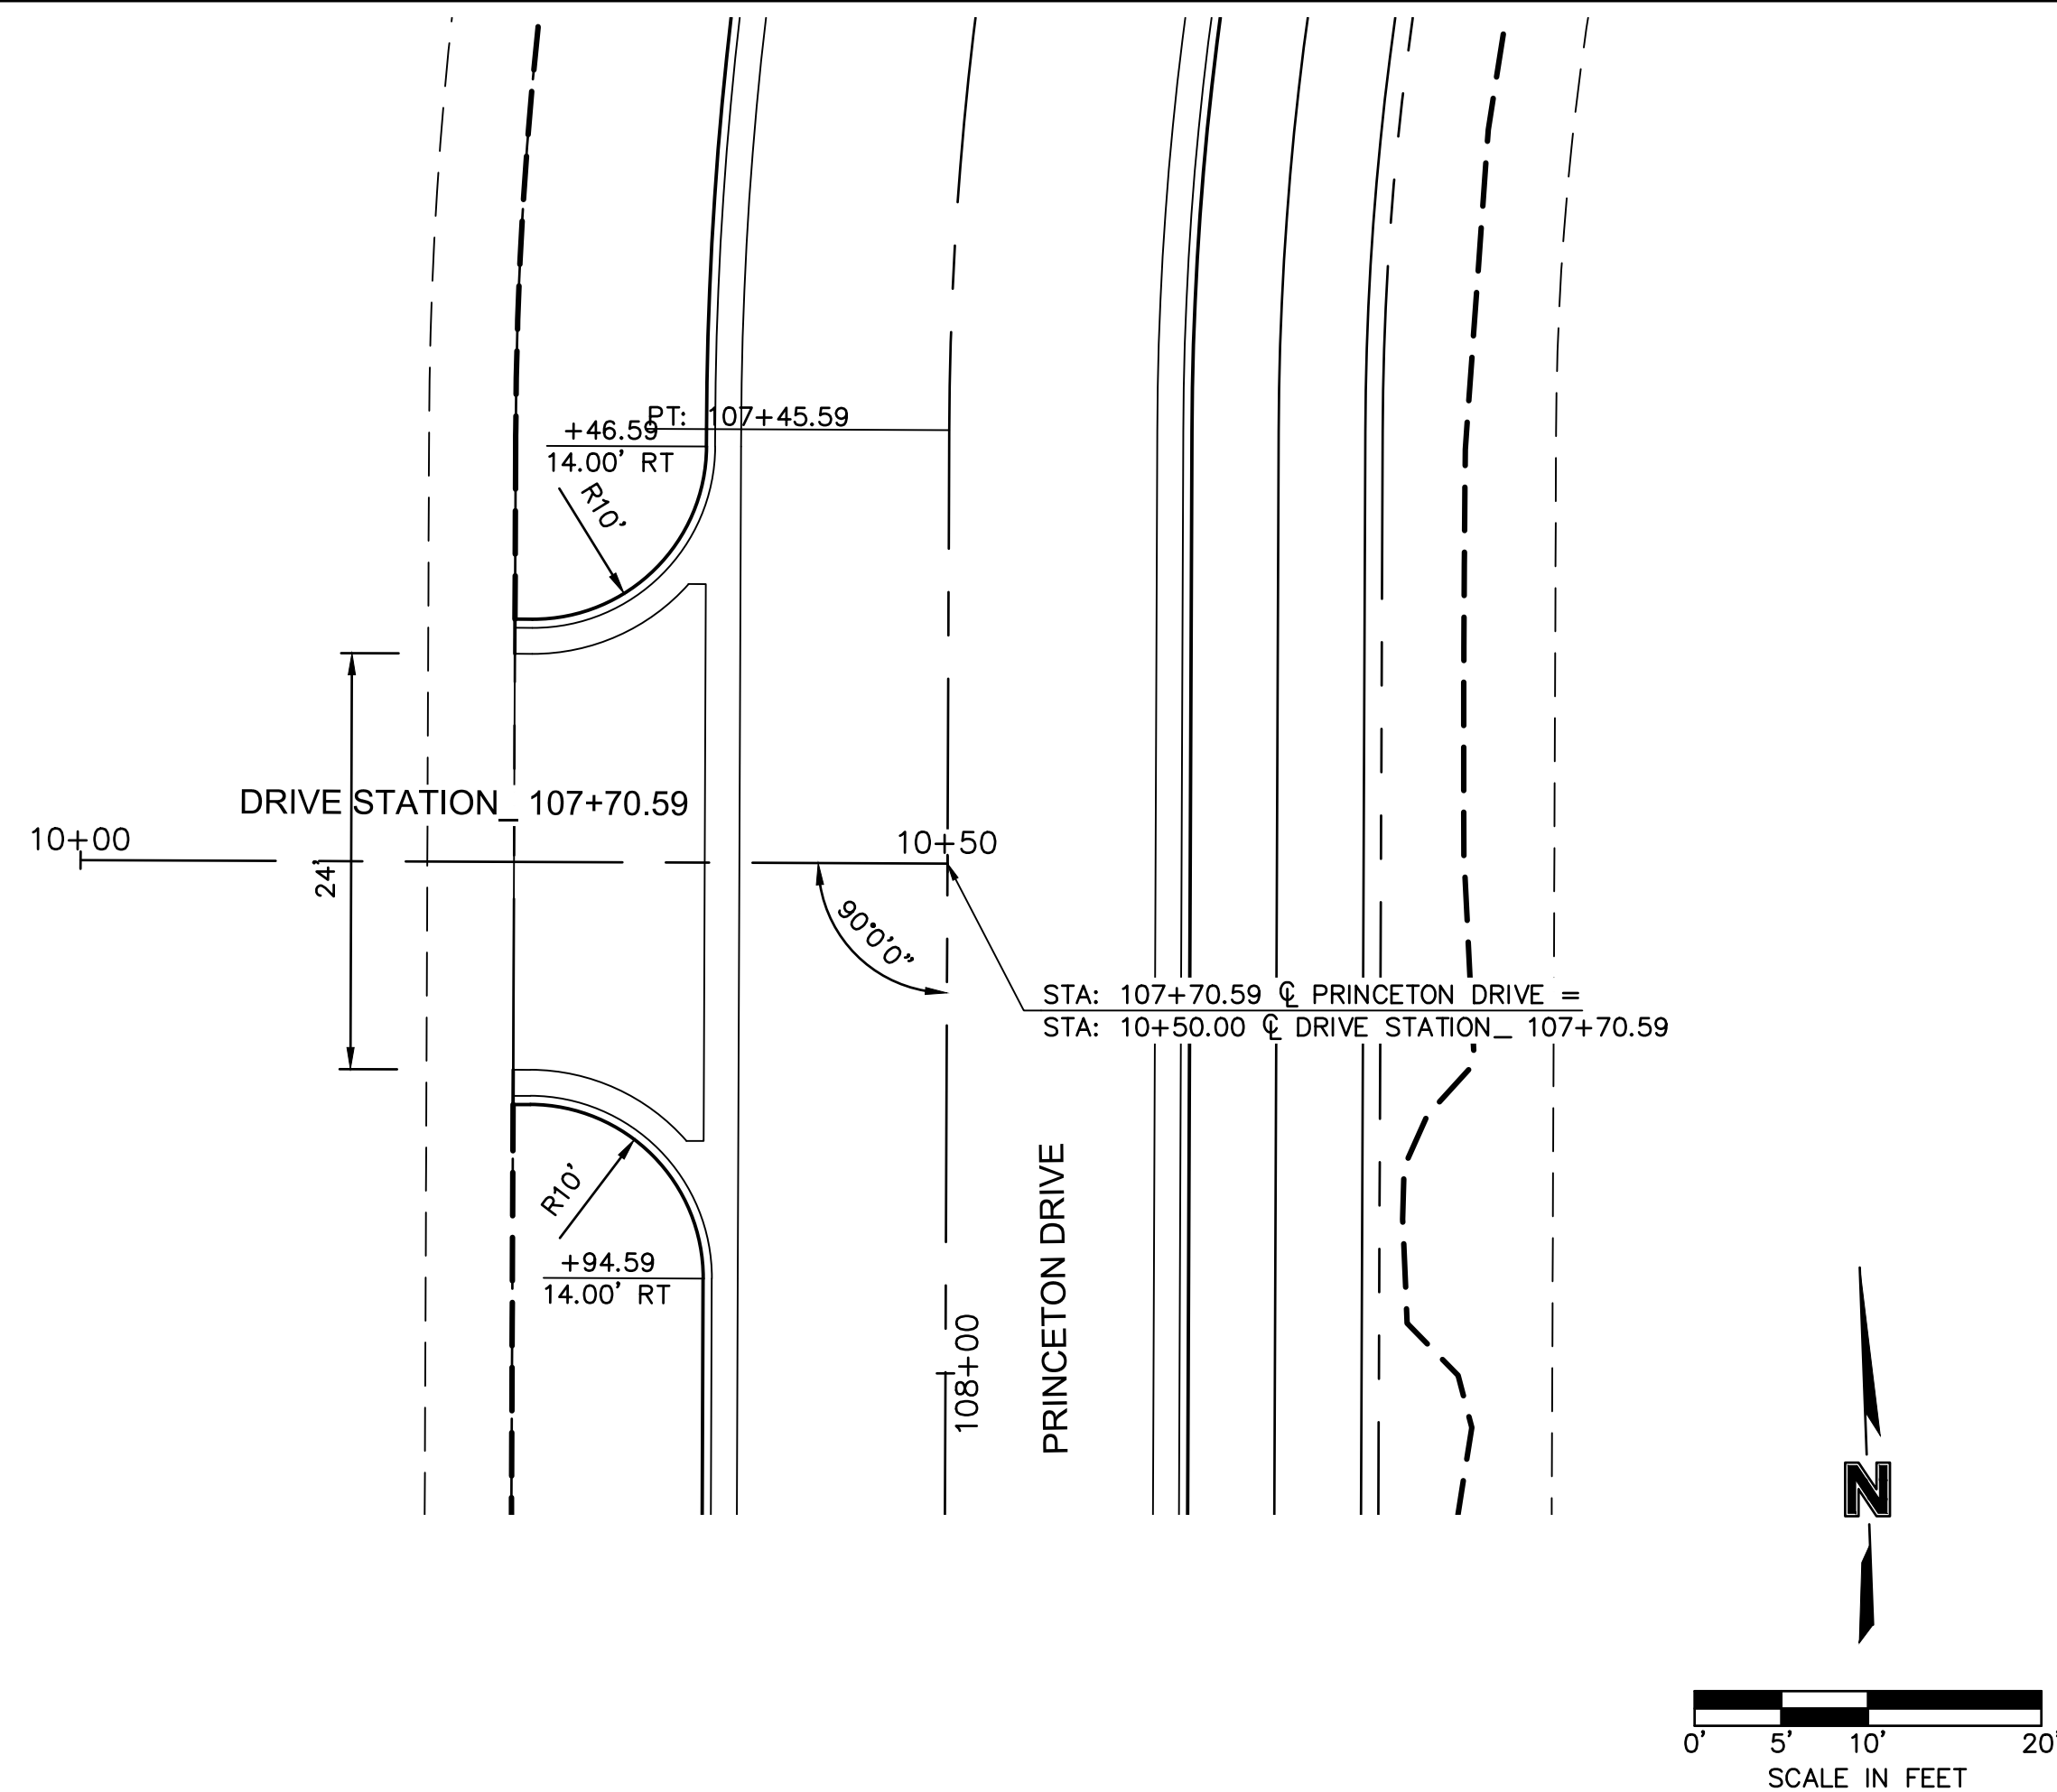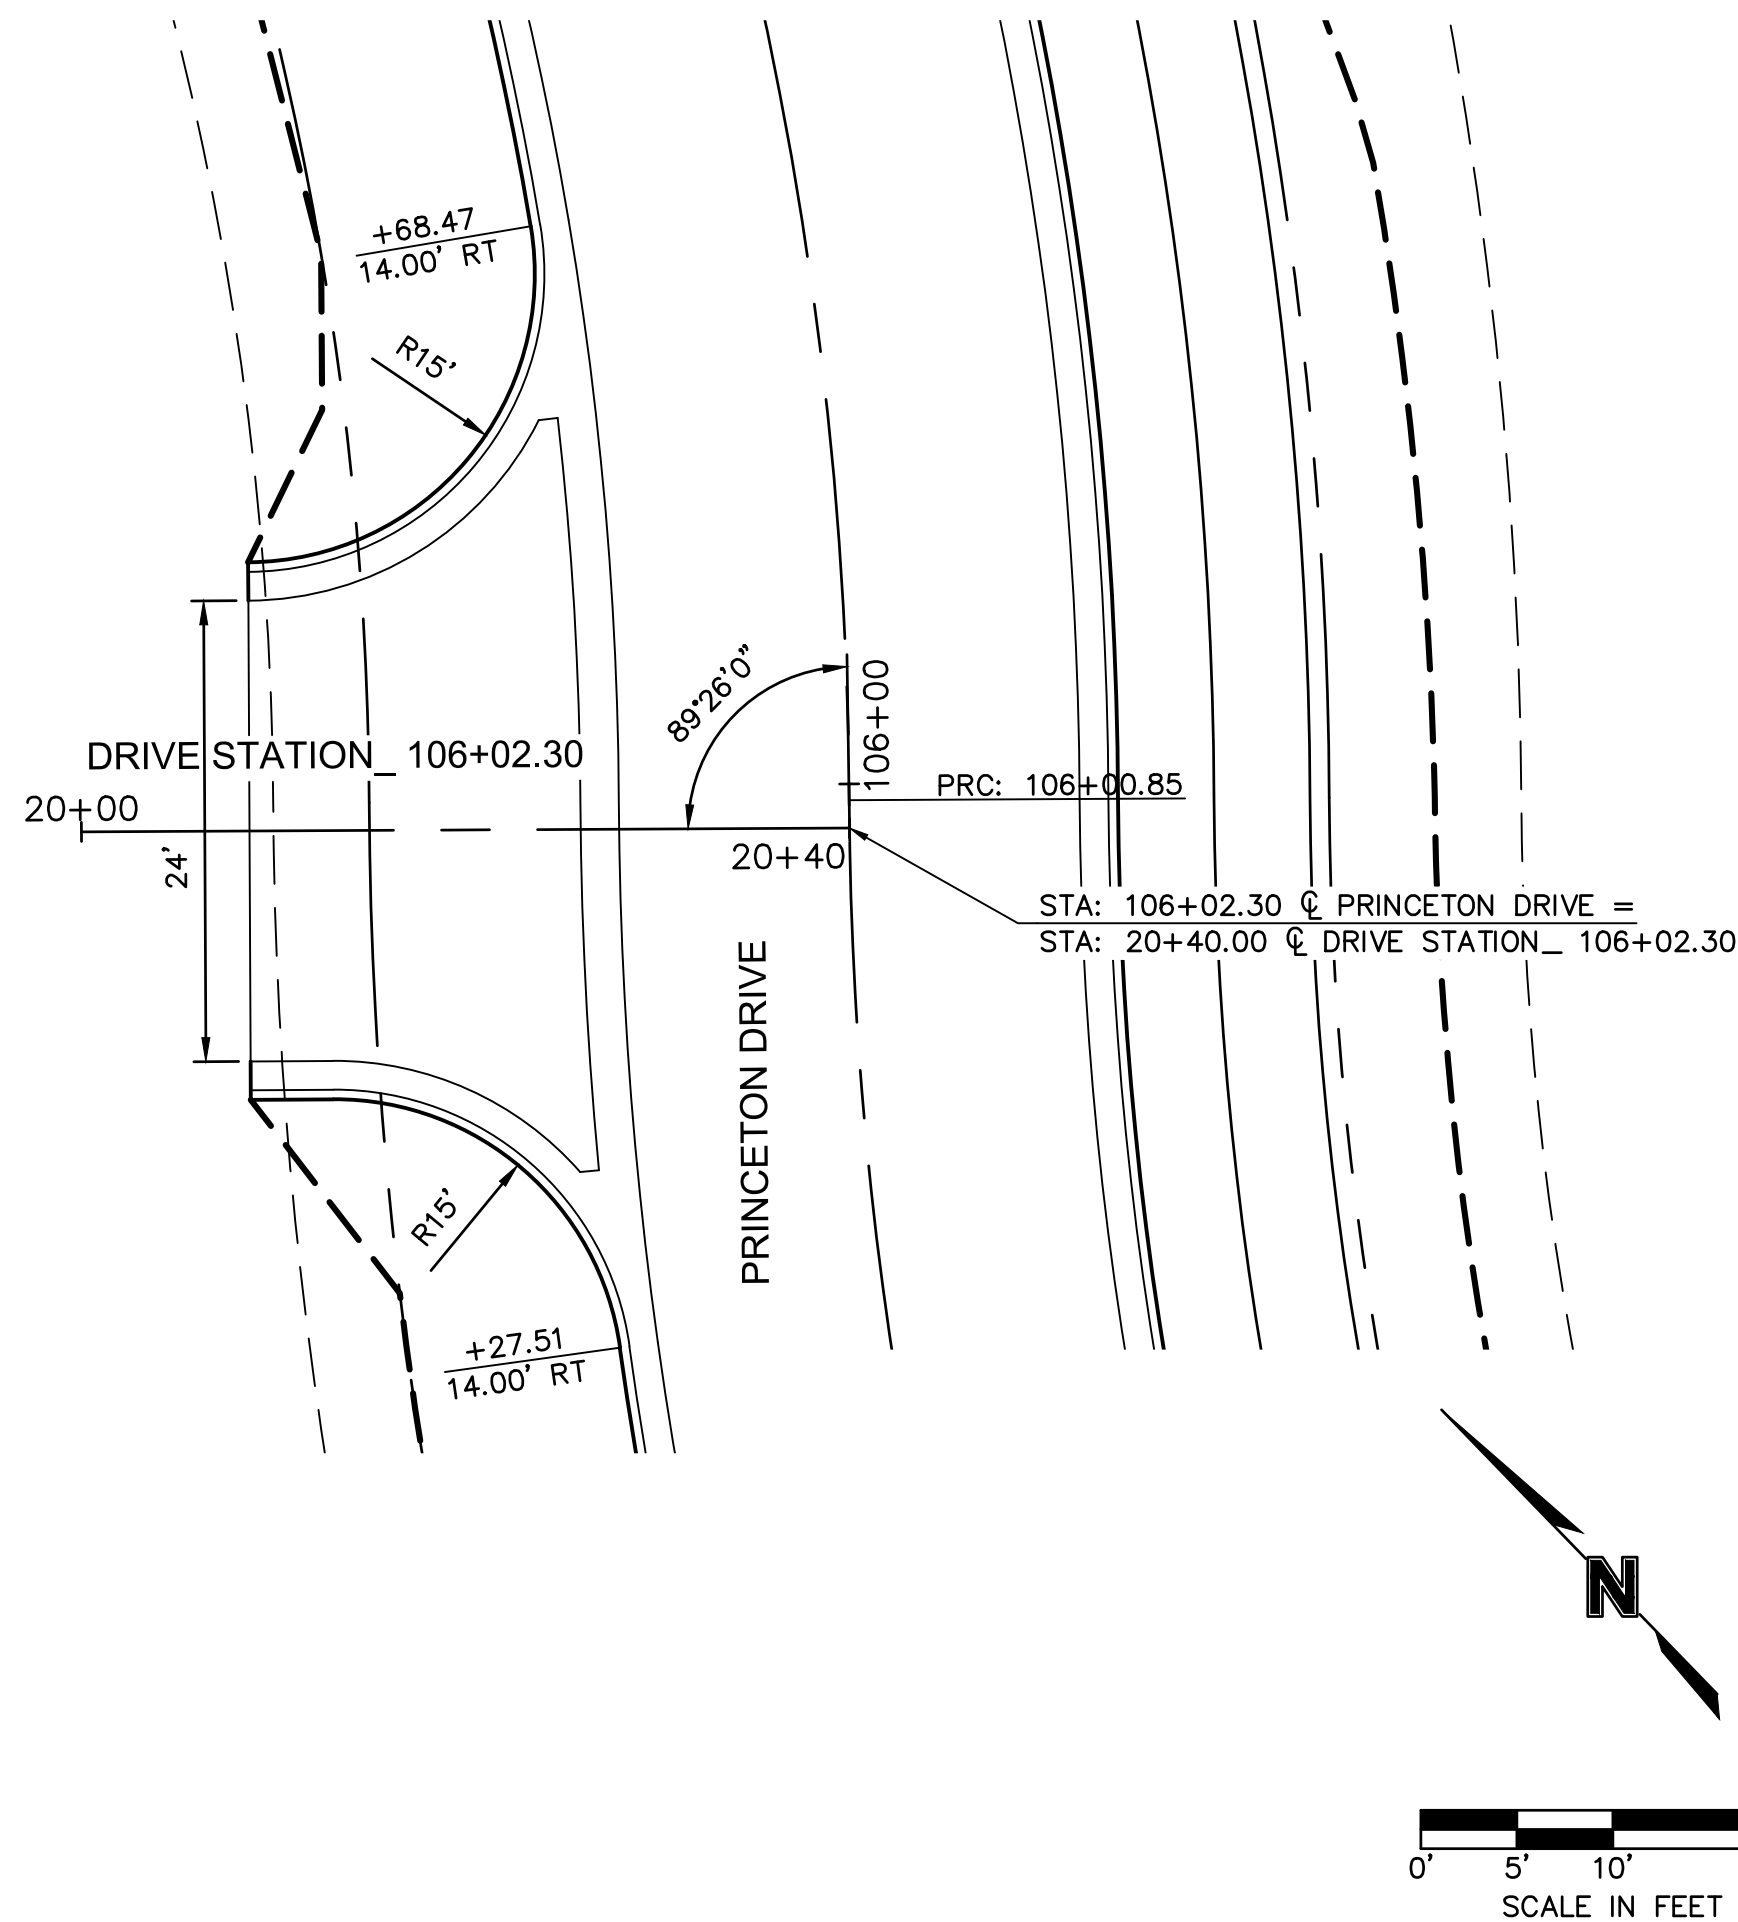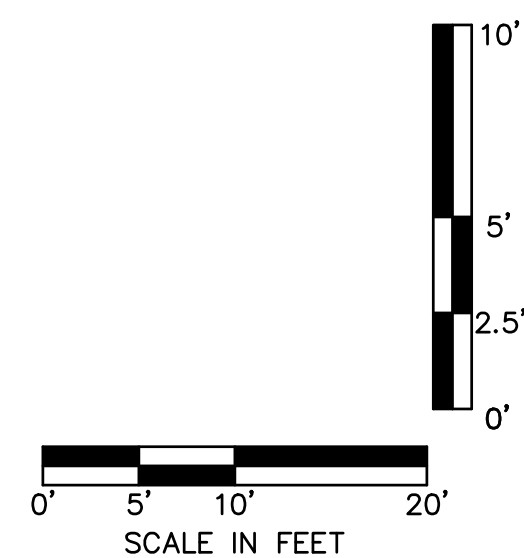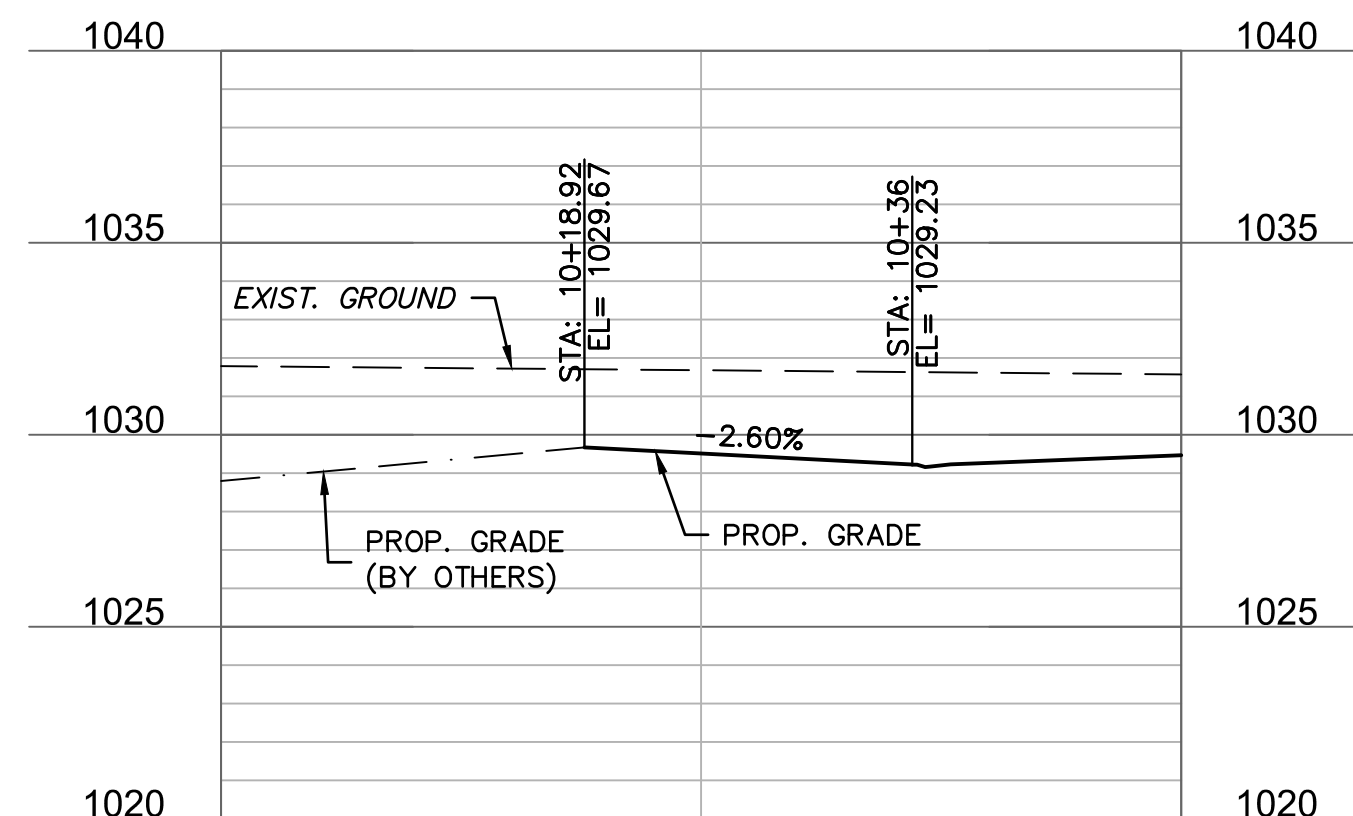 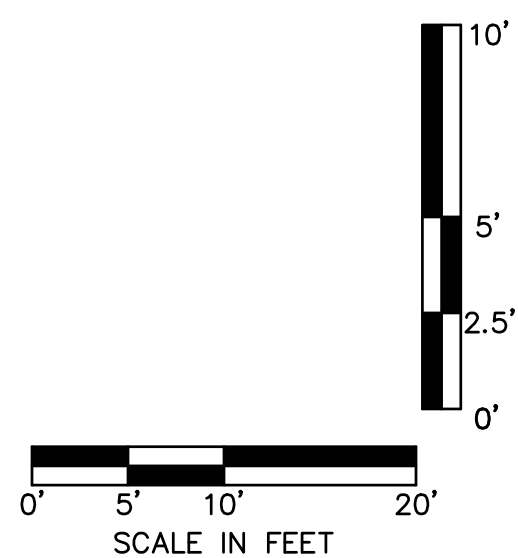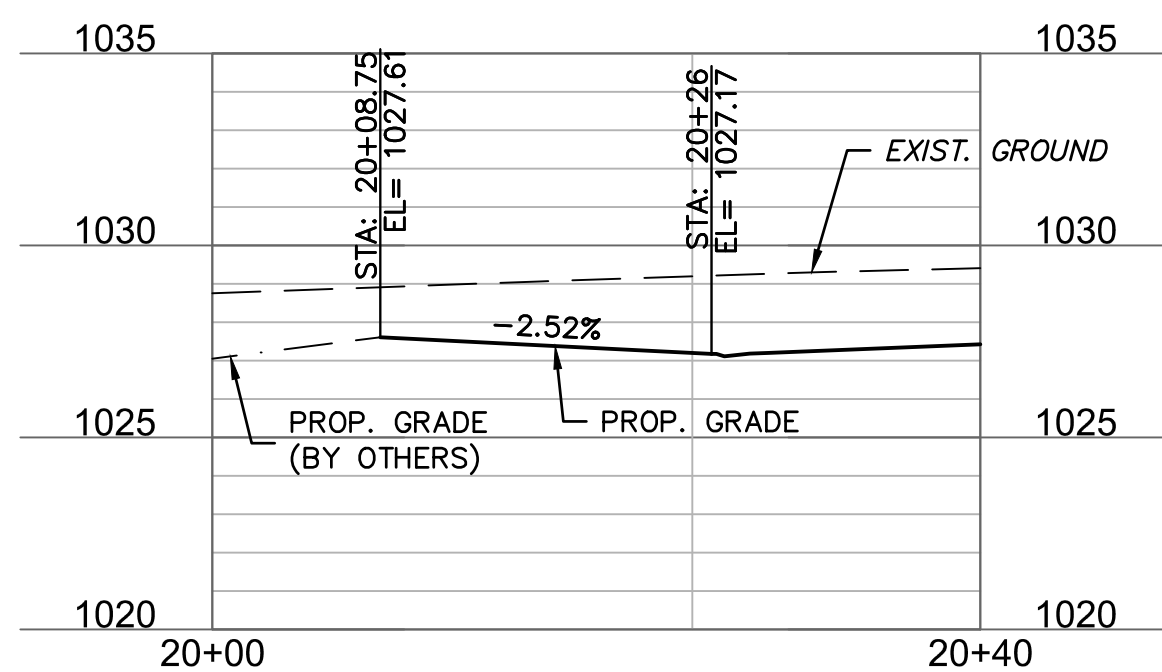 [illegible]

DRIVE LAYOUTS

OREILLY DEVELOPMENT SENIOR LIVING FACILITY
OLDHAM PARKWAY & PRINCETON DRIVE IMPROVEMENTS

LEE'S SUMMIT, MISSOURI



C.O.A. NO.: 001592
DRAWN BY: AS
CHECKED BY: JKL
APPROVED BY: RBF
QA/QC BY: JKL/RBF
PROJECT NO.: 018-1450
DWG NO.: T_DRV01_81450
DATE: 06.11.2019

SHEET
T14 OF 70

olsson

Olsson Engineering - MO State Certificate of Authority #001592
7301 West 133rd Street, Suite 200 TEL 913.381.1170
Overland Park, KS 66213-4750 FAX 913.381.1174 www.olsson.com

0\40-Design\AutoCAD\Final Plans\Sheets\RDBR\SIDEWALK RAMP LAYOUTS\T_SWK01_81450.dwg
T_PTBK_81450
XREFS: t_phase_81450

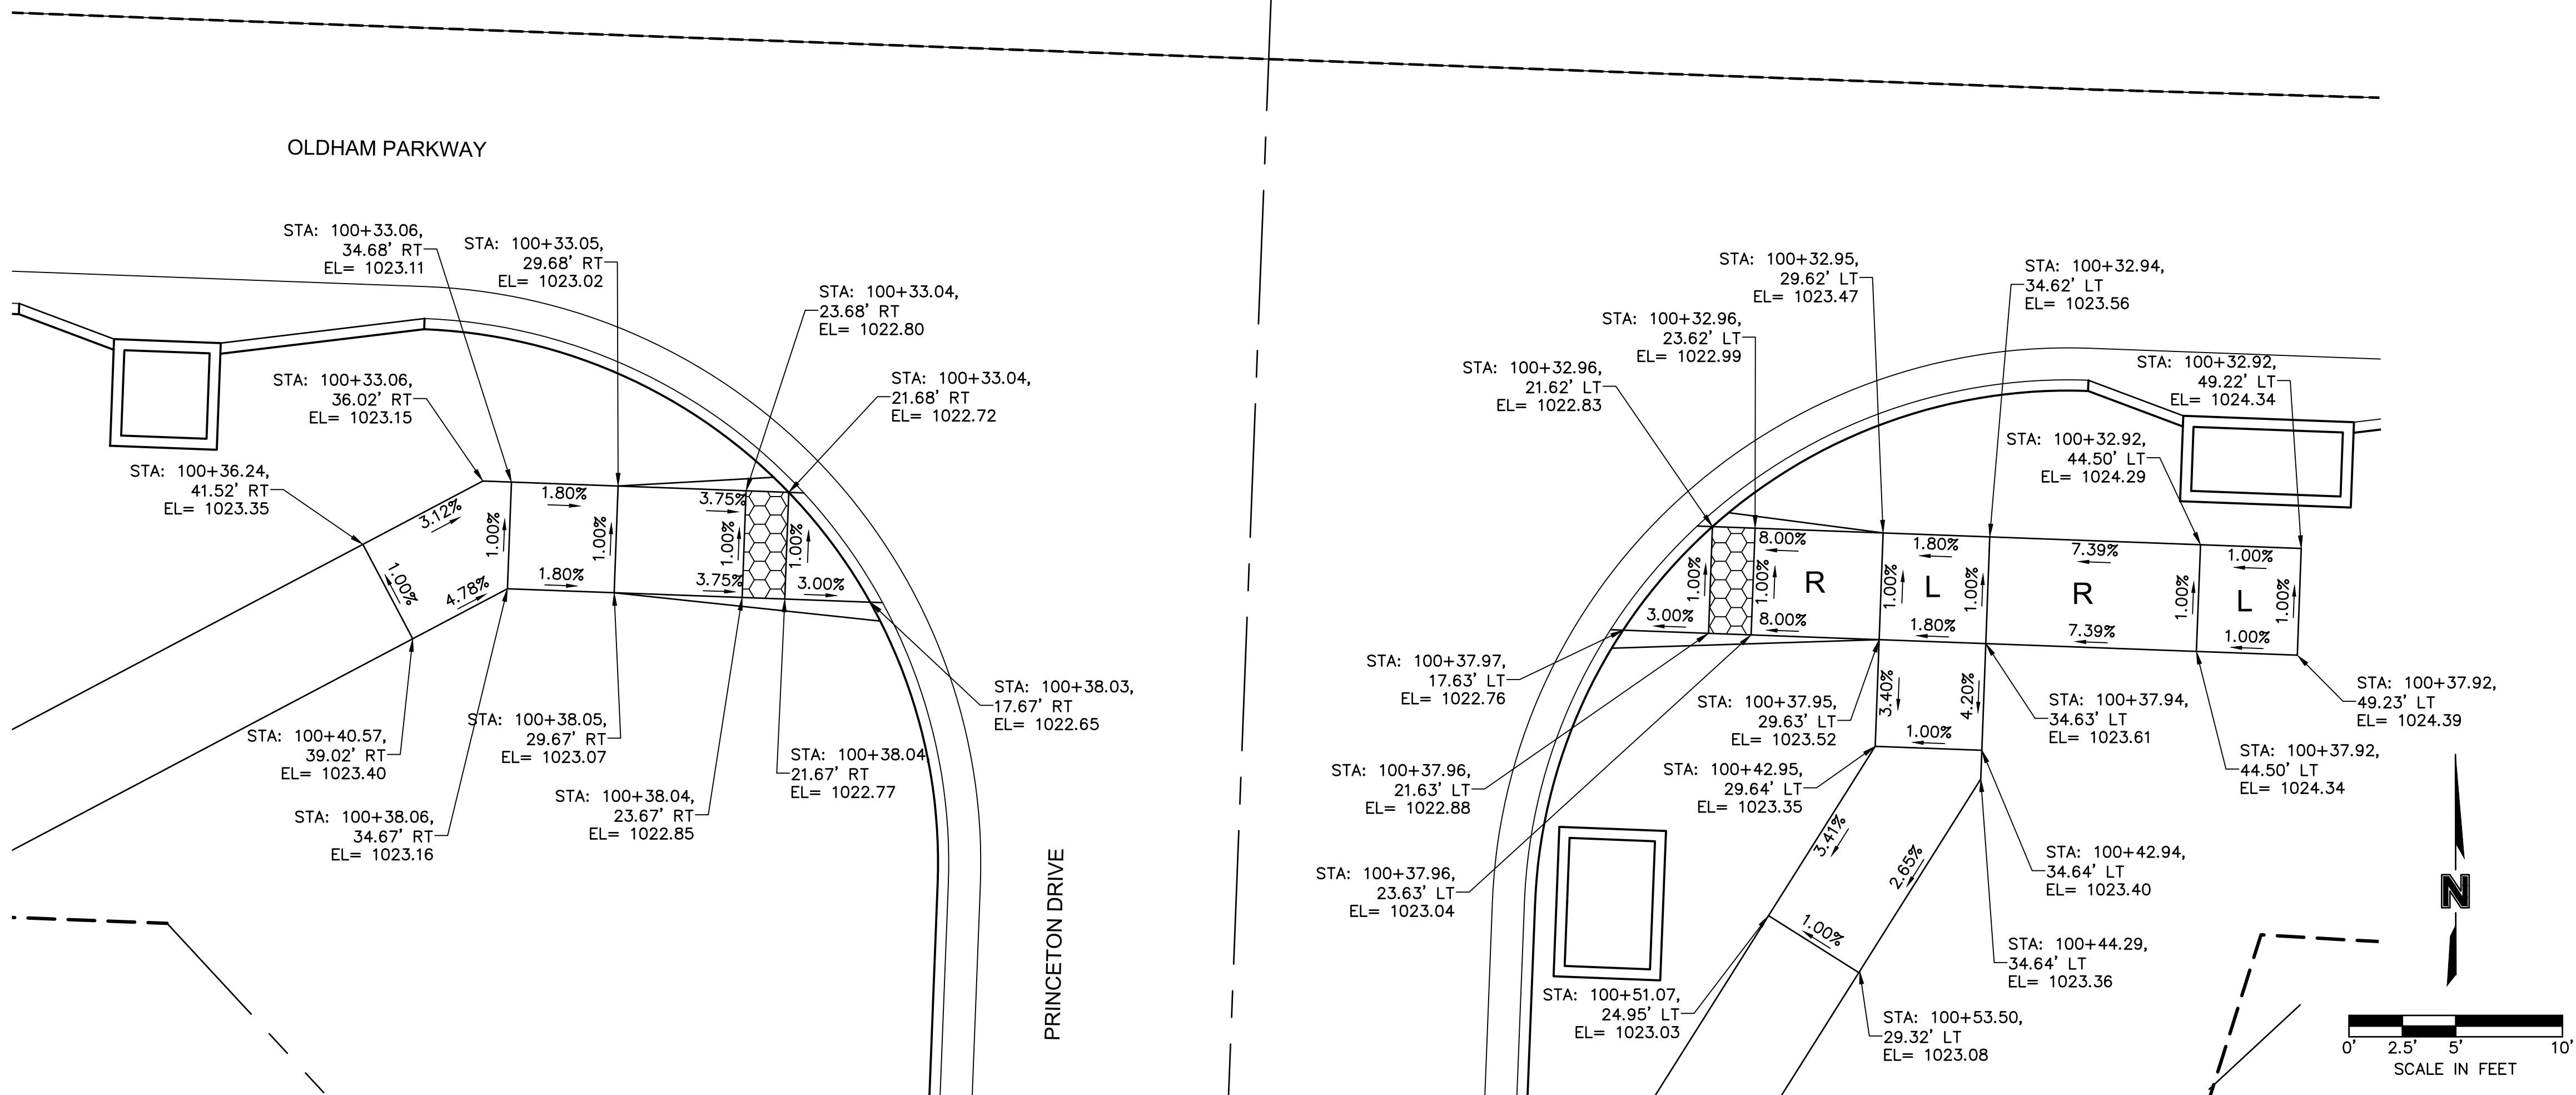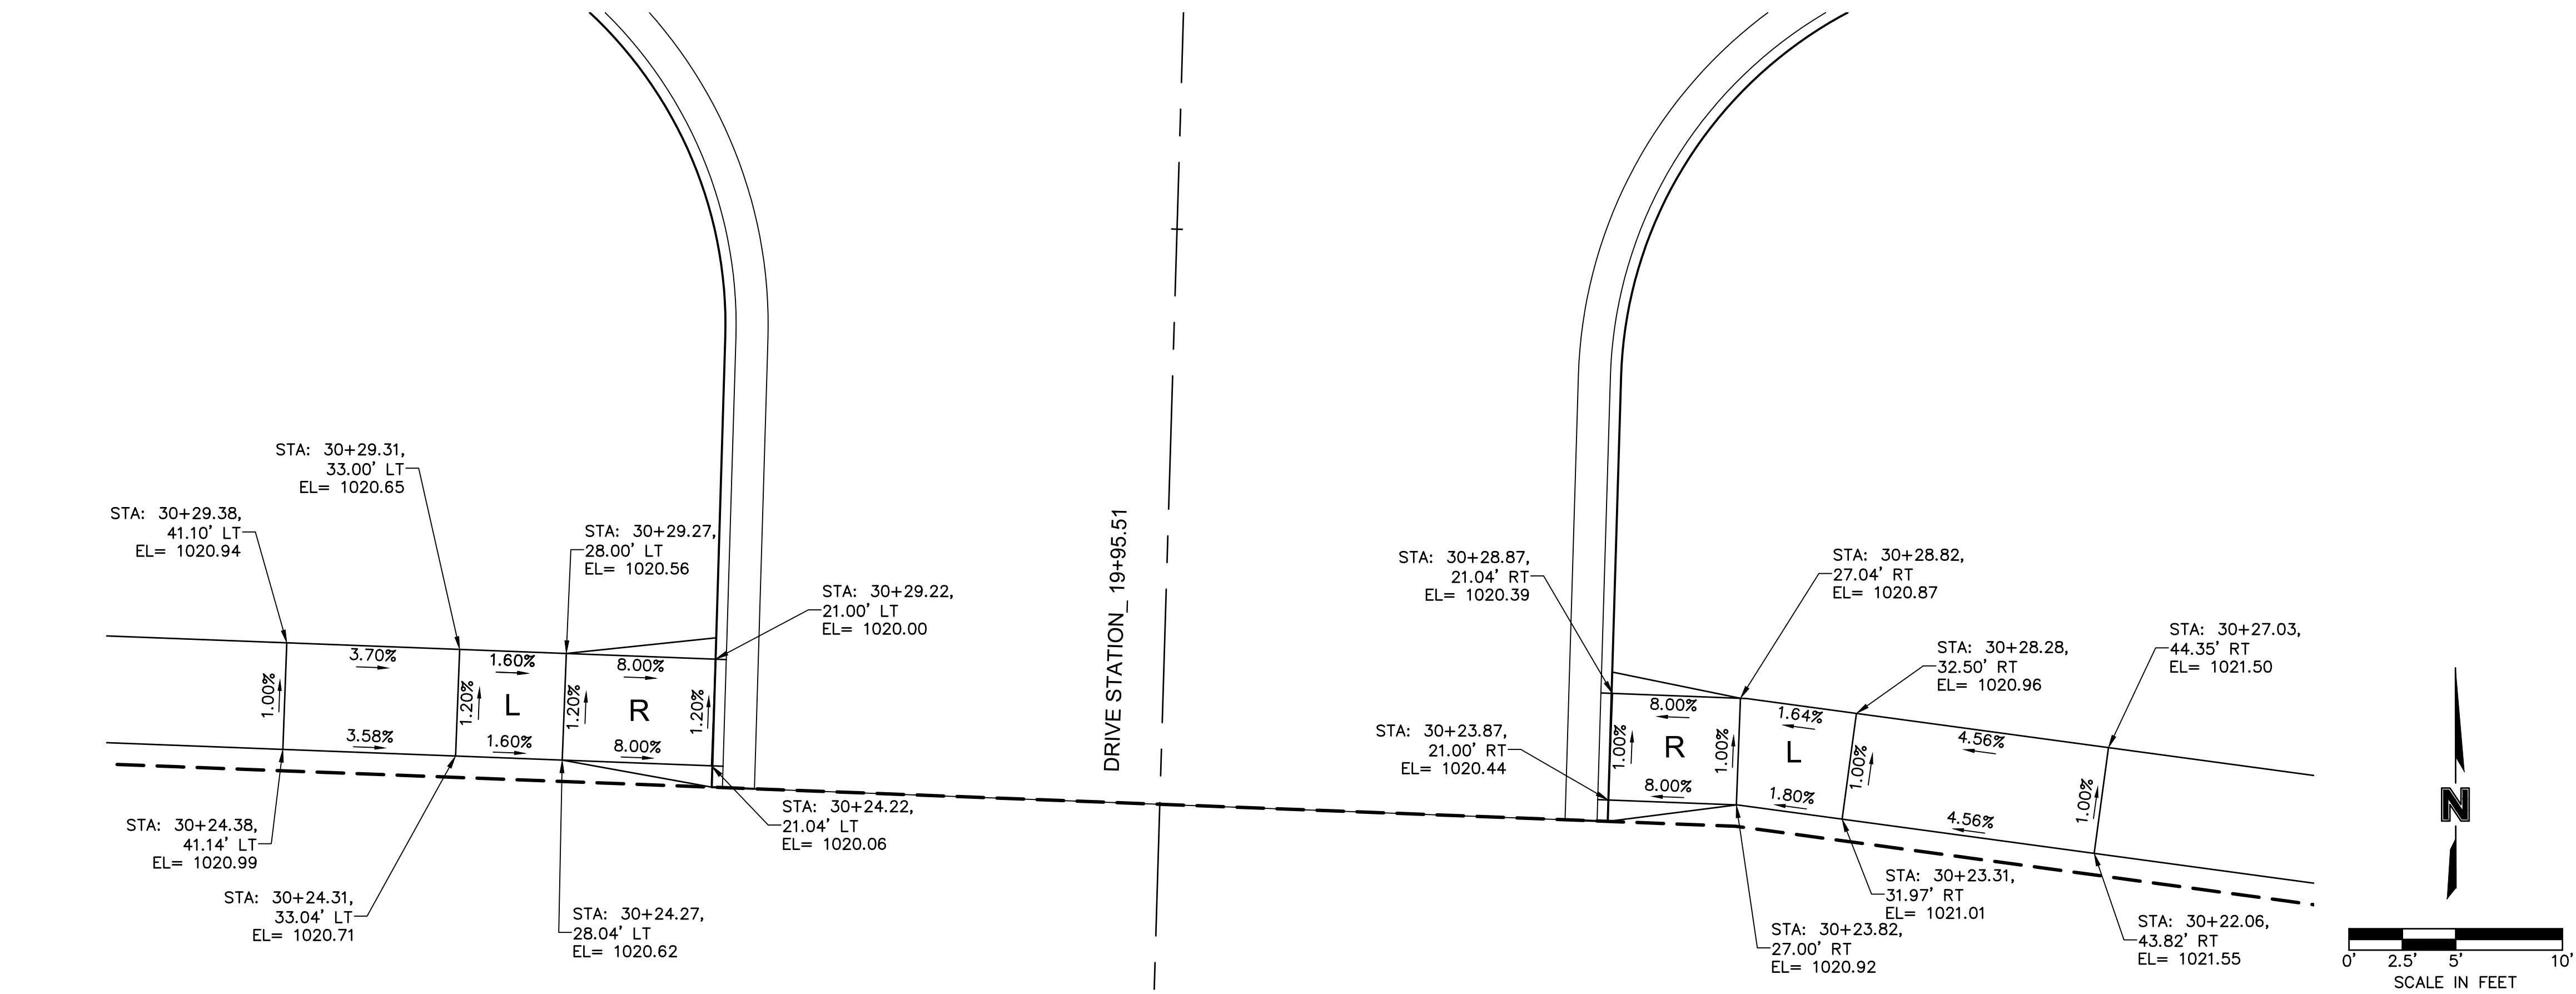

olson

Olsson Engineering - MO State Certificate of Authority #001592
7301 West 133rd Street, Suite 200 TEL 913.381.1170
Overland Park, KS 66213-4750 FAX 913.381.1174

[illegible]

SIDEWALK RAMP LAYOUT


OREILLY DEVELOPMENT SENIOR LIVING FACILITY
OLDHAM PARKWAY & PRINCETON DRIVE IMPROVEMENTS

2019


LEE'S SUMMIT, MISSOURI

C.O.A. NO.: 001592
DRAWN BY: AS
CHECKED BY: JKL
APPROVED BY: RBF
QA/QC BY: JKL/RBF
PROJECT NO.: 018-1450
DWG NO.: T_SWK01_81450
DATE: 06.11.2019

SHEET
T15 OF 70

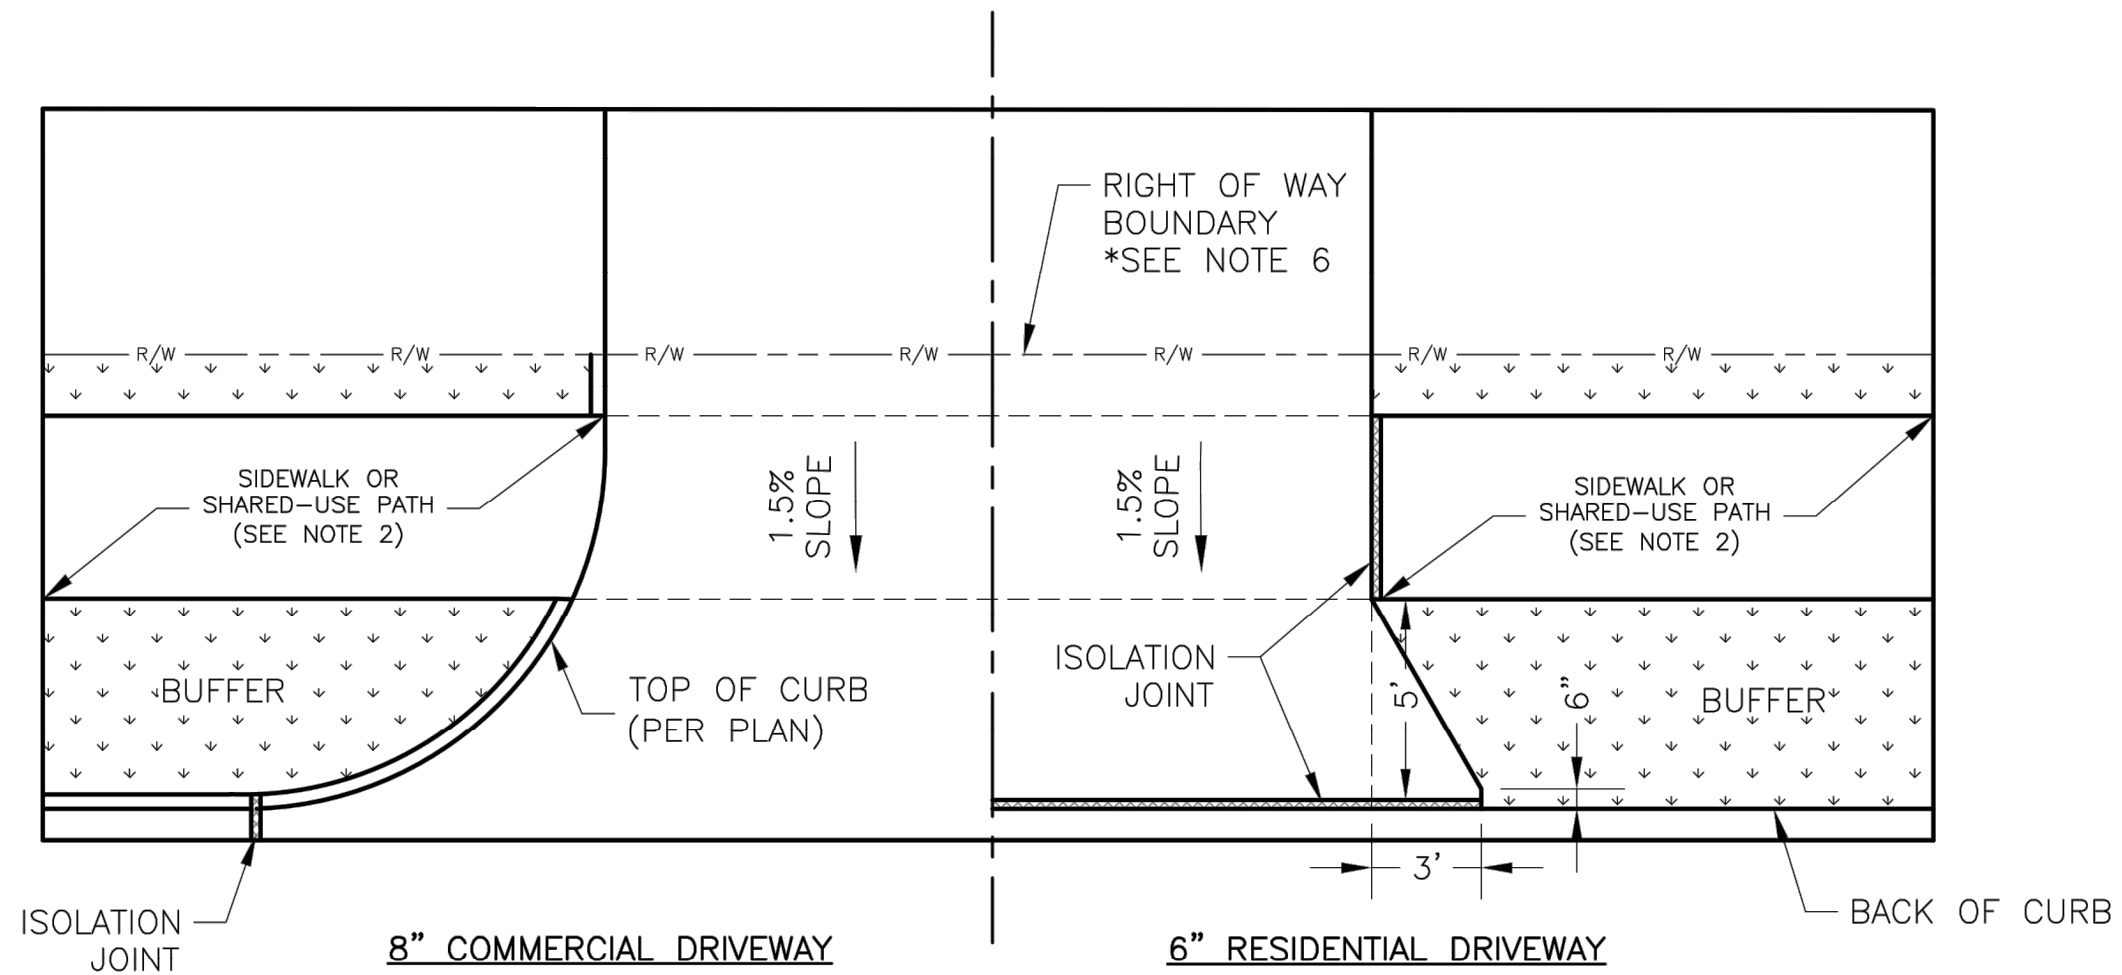


DRIVEWAY WITH BUFFER
NOT TO SCALE

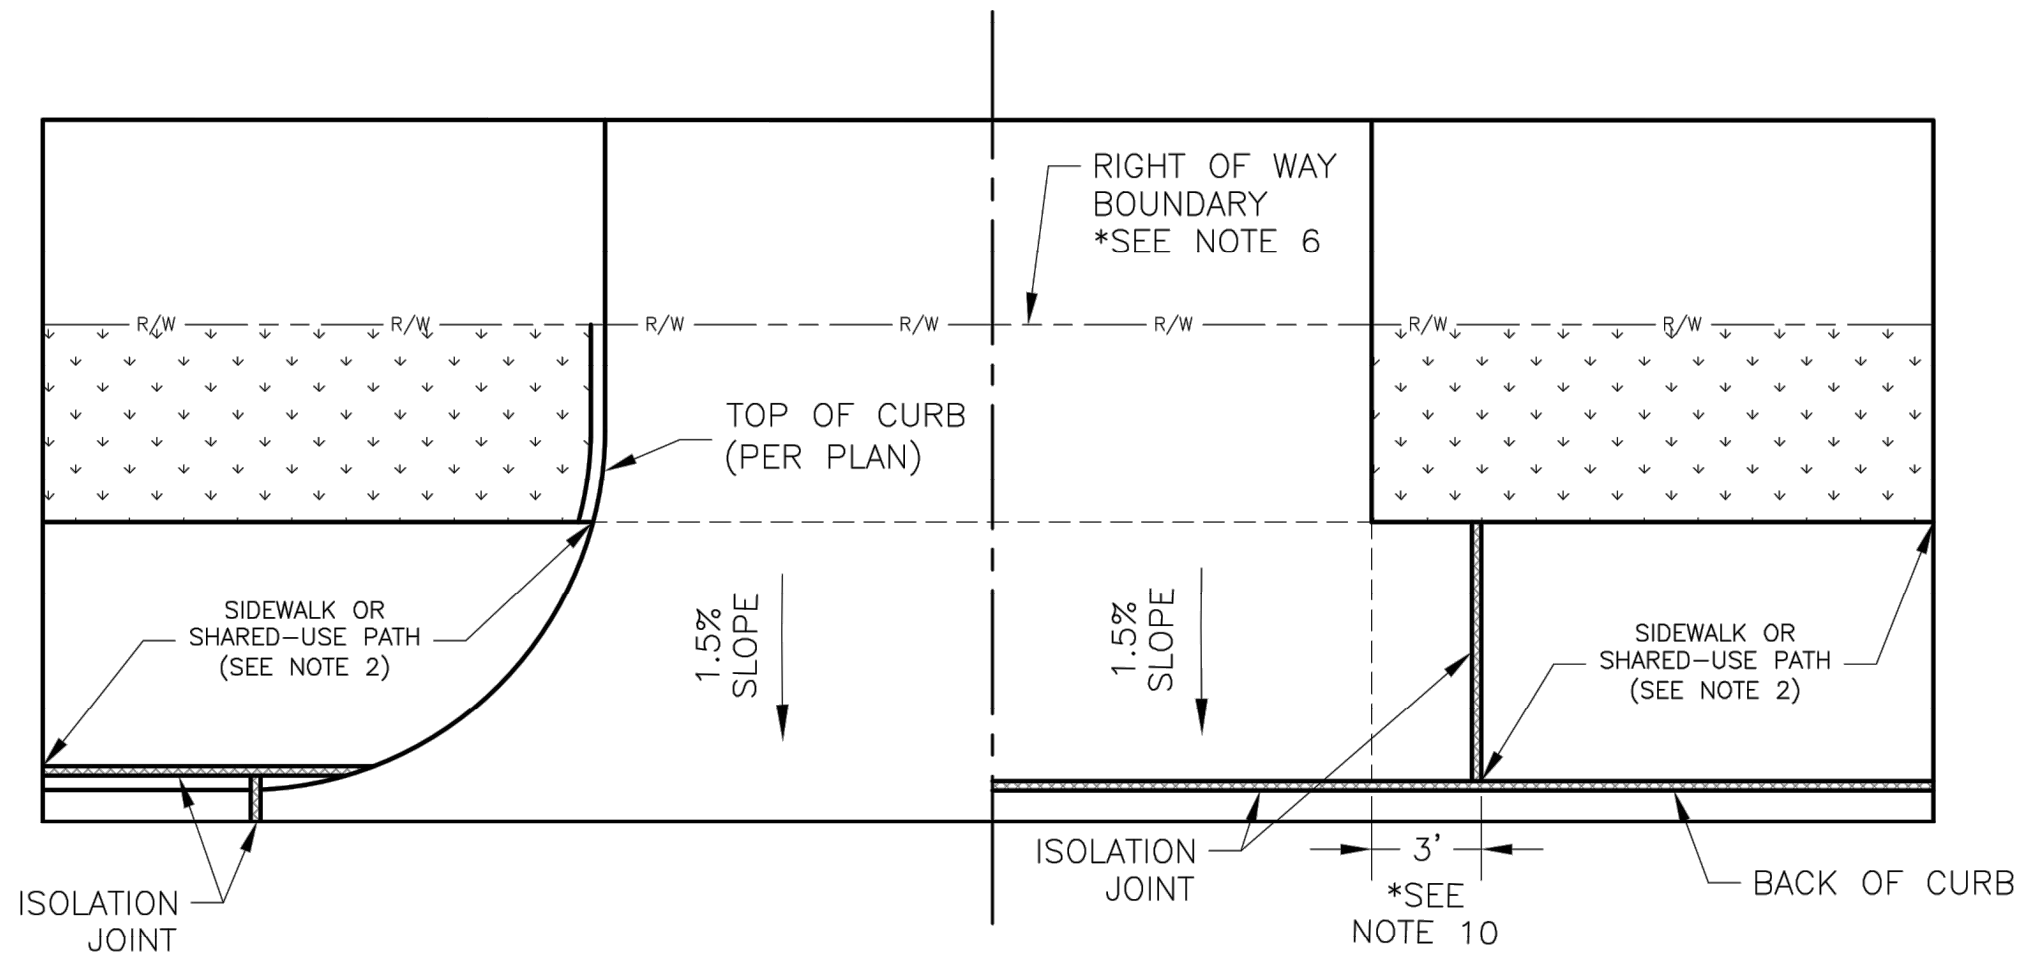


DRIVEWAY WITHOUT BUFFER
NOT TO SCALE

GENERAL NOTES


1. SUBGRADE SHALL BE STABLE/COMPACTED EARTH AND SHALL BE OVERLAYED WITH 4" COMPACTED DENSE GRADED AGGREGATE BASE.
2. ALL DRIVE APPROACHES SHALL MEET CURRENT PUBLIC RIGHT OF WAY ACCESSIBILITY GUIDELINES (PROWAG) FOR SLOPE REQUIREMENTS WHEN SIDEWALK IS REQUIRED (SEE ADA RAMP RETROFIT DETAIL GEN-3B, SIDEWALK/SHARED USE PATH RAMP AT DRIVEWAY DETAIL).
3. JOINT AT BACK OF CURB LINE SHALL BE AN ISOLATION JOINT FOR RESIDENTIAL DRIVEWAYS.
4. KCMMB 4K CONCRETE MIX IS REQUIRED FOR ALL CURBS.
5. COMMERCIAL DRIVEWAYS, IN THE PUBLIC RIGHT OF WAY, SHALL BE KCMMB 4K CONCRETE MIX.
6. RESIDENTIAL DRIVEWAYS, IN THE PUBLIC RIGHT OF WAY, KCMMB 4K CONCRETE MIX IS RECOMMENDED. OTHER CONCRETE MIXES NEEDS TO BE APPROVED BY CITY INSPECTOR.
7. A JOINT MUST BE INSTALLED AT THE RIGHT OF WAY BOUNDARY FOR PROPERTY DELINEATION.
8. WHITE CURING COMPOUND MUST BE APPLIED UNIFORMLY TO THE CONCRETE SURFACE IMMEDIATELY AFTER FINAL FINISHING.
9. ¾" FROM TOP OF CURB TO FLOWLINE AT DRIVEWAY (TYPE CG-1 CURB ONLY). MUST MAINTAIN ORIGINAL FLOWLINE OF CURB.
10. SIDEWALK ADJOINING CURB SHALL BE 6" THICK, EXTENDING 3' FROM THE DRIVEWAY.
11. THE MAXIMUM WIDTH OF A RESIDENTIAL DRIVEWAY IS 36 FEET WITHIN THE RIGHT OF WAY.

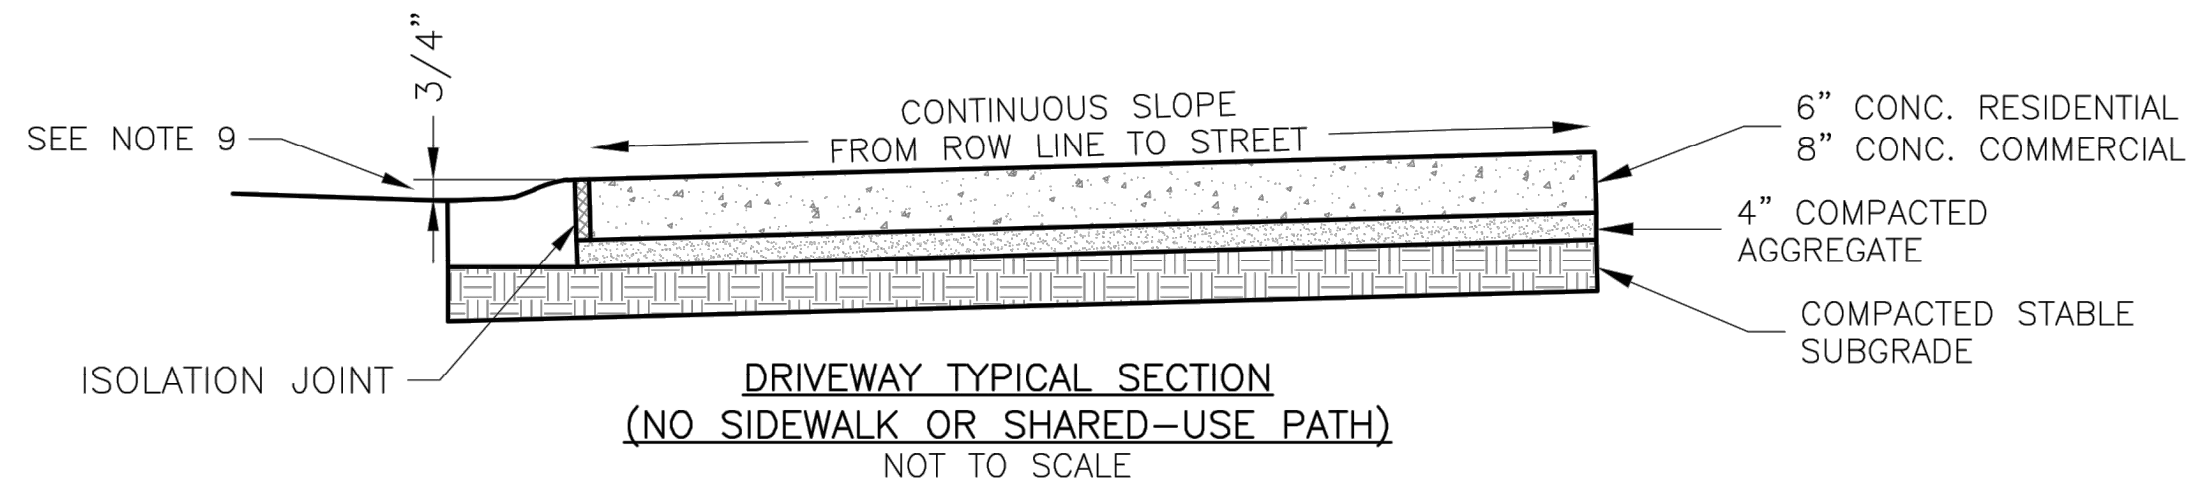

DRIVEWAY TYPICAL SECTION
(NO SIDEWALK OR SHARED-USE PATH)
NOT TO SCALE

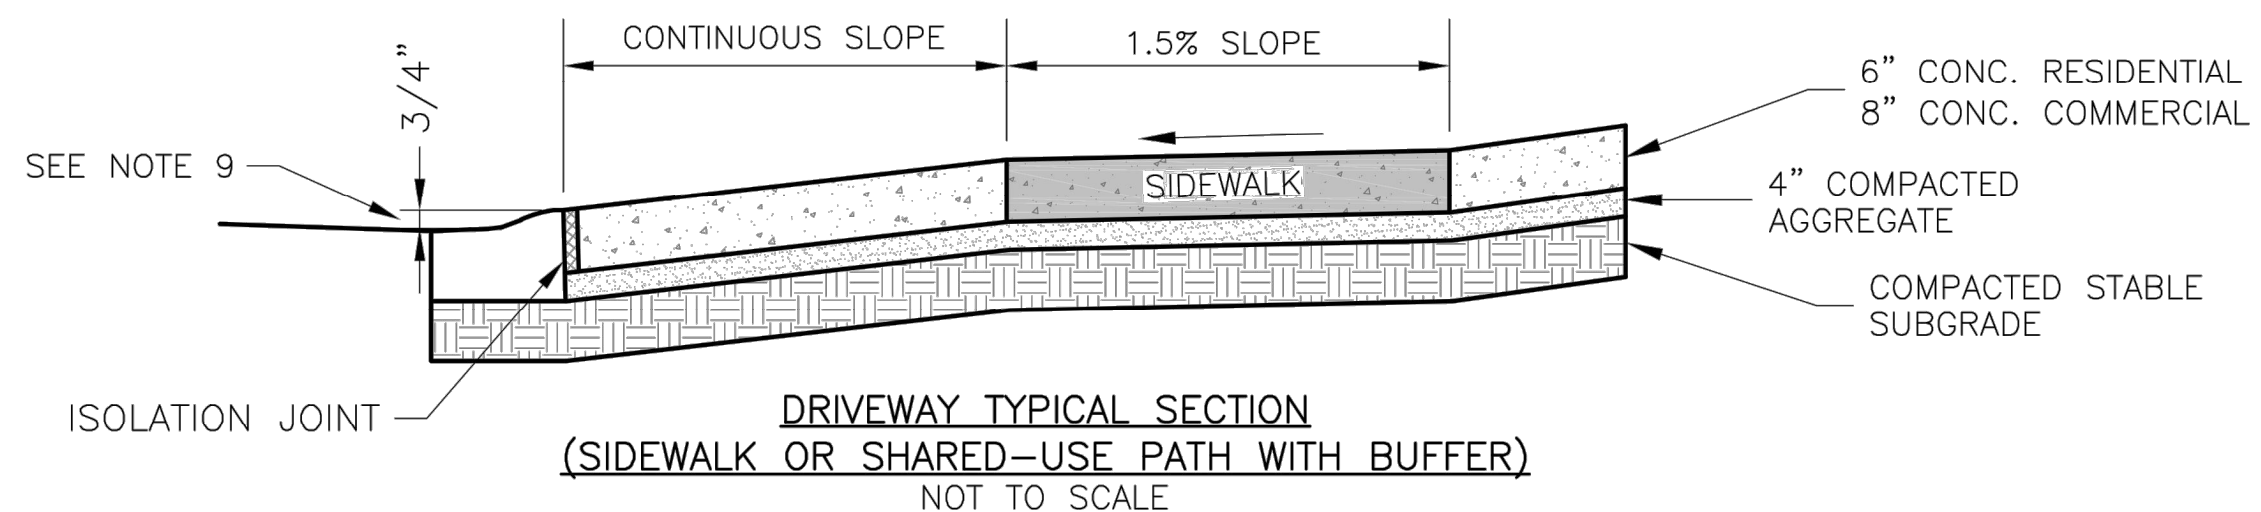

DRIVEWAY TYPICAL SECTION
(SIDEWALK OR SHARED-USE PATH WITH BUFFER)
NOT TO SCALE

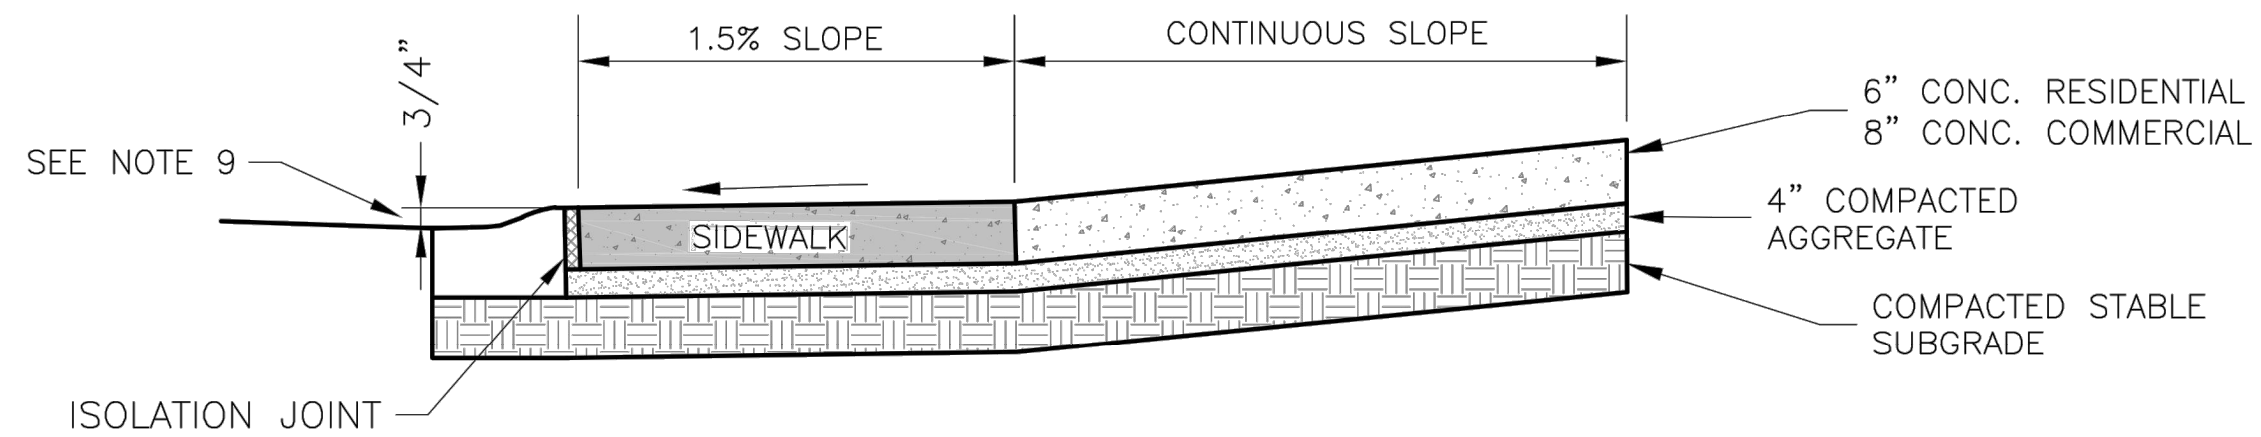

DRIVEWAY TYPICAL SECTION
(SIDEWALK OR SHARED-USE PATH WITHOUT BUFFER)
NOT TO SCALE



LEE'S SUMMIT
MISSOURI

PUBLIC WORKS ENGINEERING DIVISION | 220 SE GREEN STREET | LEE'S SUMMIT, MO 64063

Project: STANDARD DETAILS
CITY OF LEE'S SUMMIT, MO
LEE'S SUMMIT, JACKSON COUNTY, MO


DRIVEWAY DETAIL

GEN-1


STANDARD DETAILS				REV. NO.	DATE	REVISIONS DESCRIPTION	BY
OREILLY DEVELOPMENT SENIOR LIVING FACILITY OLDHAM PARKWAY & PRINCETON DRIVE IMPROVEMENTS							
LEE'S SUMMIT, MISSOURI				2019	REVISIONS		

C.O.A. NO.: 001592
DRAWN BY: AS
CHECKED BY: JKL
APPROVED BY: RBF
QA/QC BY: JKL/RBF
PROJECT NO.: 018-1450
DWG NO.: T_STD1_81450
DATE: 06.11.2019

DWG: F:\2018\1001-1500\018-1450\40-Design\AutoCAD\Final Plans\Sheets\RD\BR\DETAILS\STANDARD DETAILS\T_STD1_81450.dwg
DATE: Jun 12, 2019 9:23am XREFS: t_ptblk_81450 USER: asaavedra

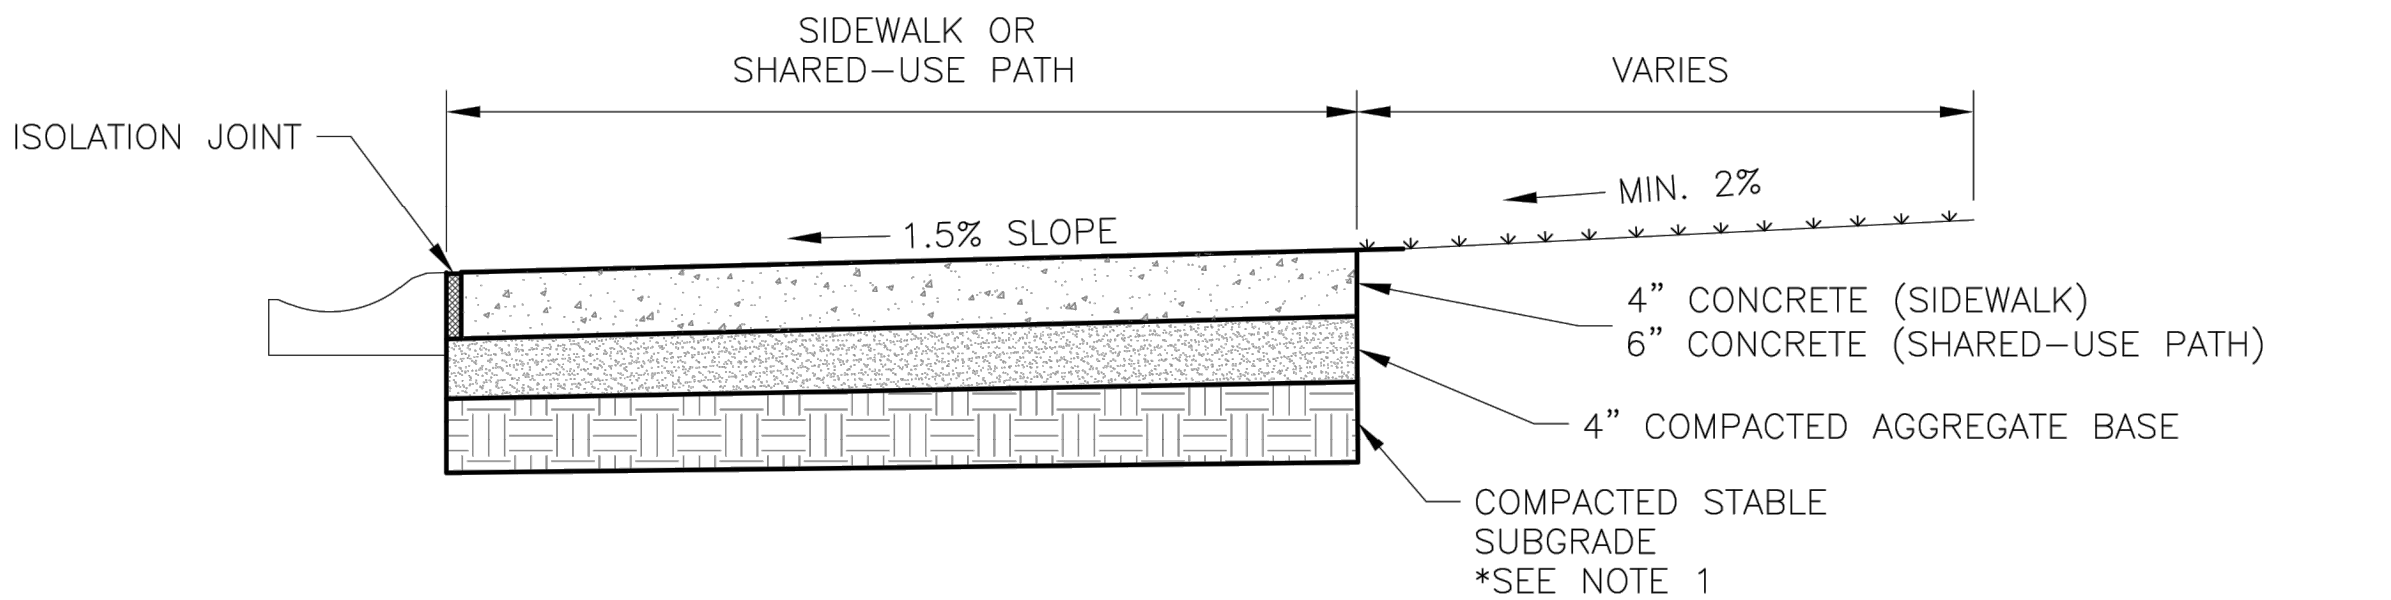


SIDEWALK/SHARED-USE PATH WITHOUT BUFFER
NOT TO SCALE

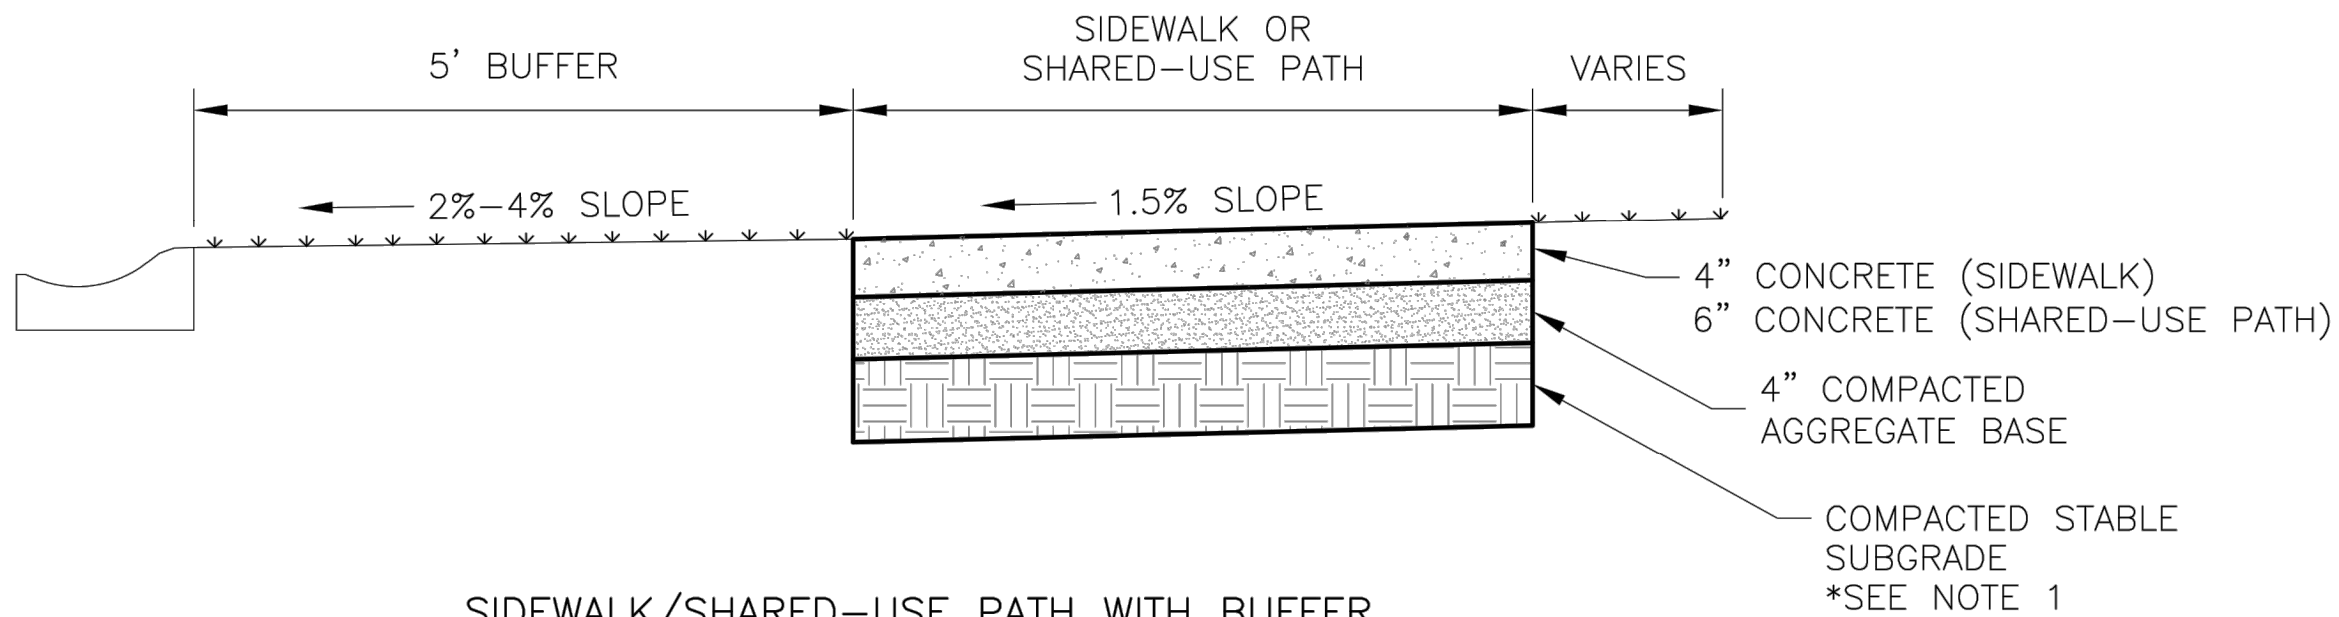

SIDEWALK/SHARED-USE PATH WITH BUFFER
NOT TO SCALE

GENERAL NOTES:

- SUBGRADE MUST BE OF STABLE, COMPACTED EARTH AND SHALL BE OVERLAYED WITH 4" COMPACTED DENSE GRADED AGGREGATE BASE.
- 1.5% CROSS SLOPE MUST BE MAINTAINED THROUGH DRIVEWAYS.
- KCMMB 4K CONCRETE MIX SHALL BE REQUIRED FOR ALL SIDEWALKS/SHARED-USE PATHS OR AS APPROVED BY THE CITY INSPECTOR.
- ALL SIDEWALK/SHARED-USE PATHS SHALL MEET CURRENT PUBLIC RIGHT OF WAY ACCESSIBILITY GUIDELINES (PROWAG).
- AN ISOLATION JOINT SHALL BE PLACED AT A MAXIMUM OF 150 FT. CONSTRUCTION JOINTS SHALL BE PLACED THE SAME WIDTH OF SIDEWALK/SHARED-USE PATHS, BUT NO GREATER THAN 10 FT.
- AN ISOLATION JOINT SHALL BE PLACED WHERE THE SIDEWALK/SHARED-USE PATHS MEETS A RESIDENTIAL DRIVEWAY.
- SHARED-USE PATHS WIDTH SHALL BE 10 FT. WIDE.
- SIDEWALK/SHARED-USE PATHS FINISHING SHALL BE FULL BROOM FINISH OR AS DIRECTED BY CITY INSPECTOR.
- WHITE CURING COMPOUND MUST BE APPLIED UNIFORMLY TO THE CONCRETE SURFACE IMMEDIATELY AFTER FINAL FINISHING.

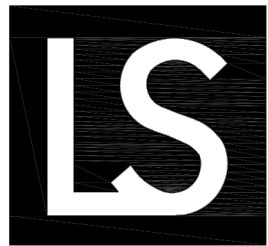

LEE'S SUMMIT
MISSOURI
PUBLIC WORKS ENGINEERING DIVISION | 220 SE GREEN STREET | LEE'S SUMMIT, MO 64063

SIDEWALK/SHARED-USE PATH DETAIL

Date: 04/17

Drawn By: MJF

Checked By: DL

GEN-2

STANDARD DETAILS

OREILLY DEVELOPMENT SENIOR LIVING FACILITY
OLDHAM PARKWAY & PRINCETON DRIVE IMPROVEMENTS

LEE'S SUMMIT, MISSOURI

2019


REVISIONS

REV. NO.	DATE	REVISIONS DESCRIPTION	BY




olsson


Olsson Engineering - MO State Certificate of Authority #001592
7301 West 133rd Street, Suite 200 TEL 913.381.1170
Overland Park, KS 66213-4750 FAX 913.381.1174 www.olson.com

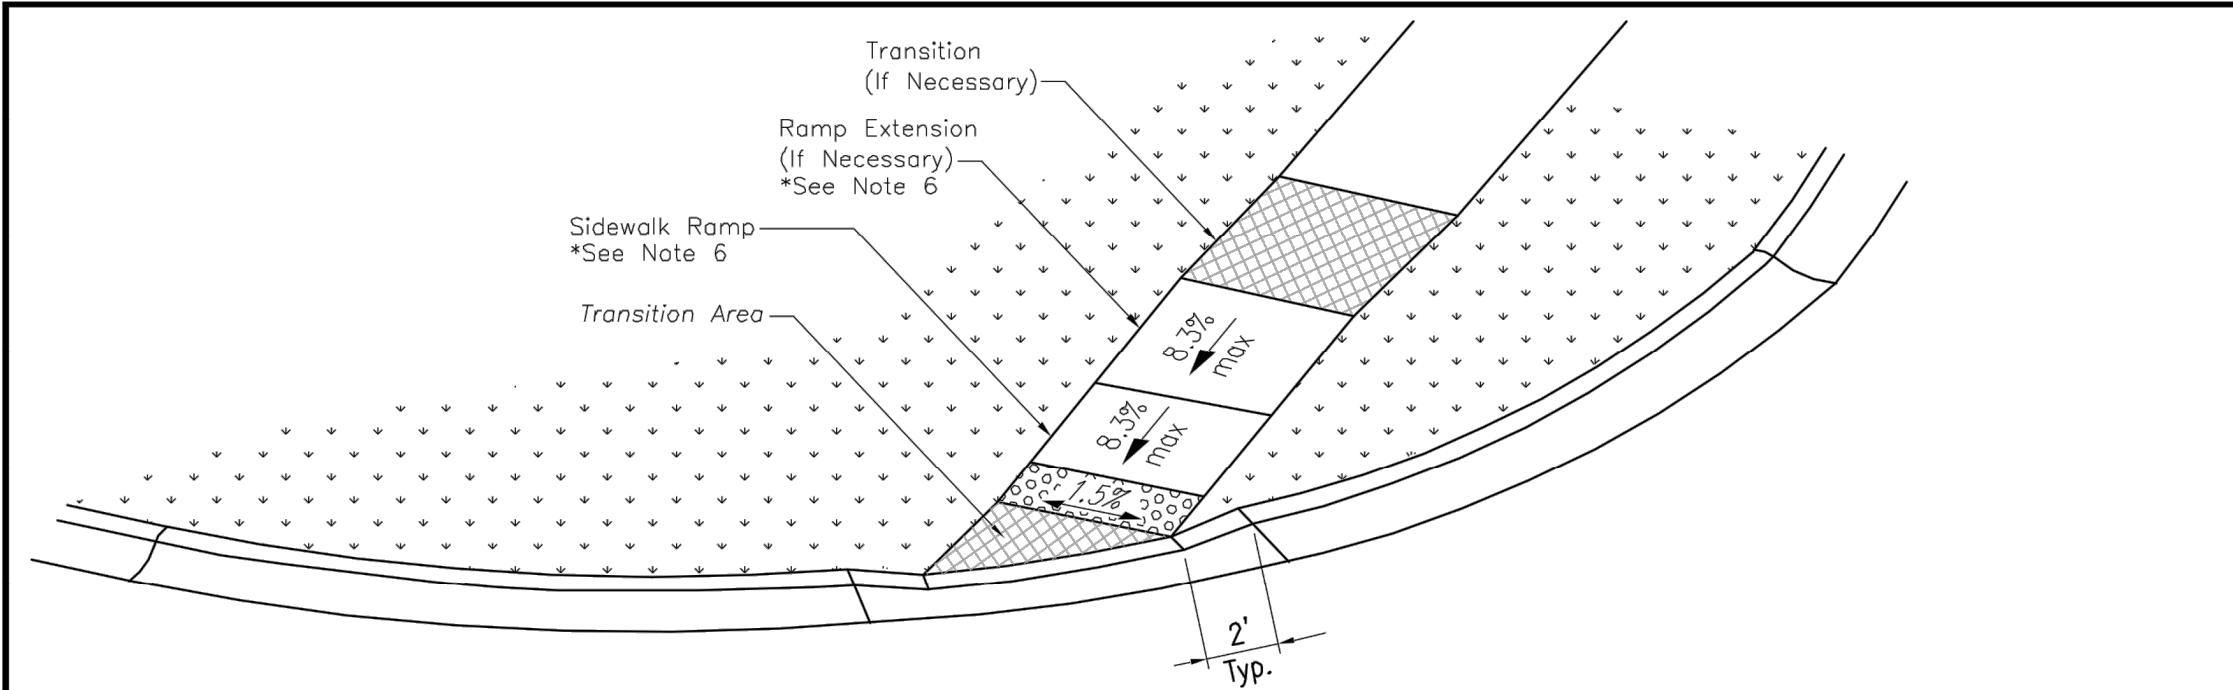


3-D VIEW TYPE A
SIDEWALK/SHARED-USE RAMP

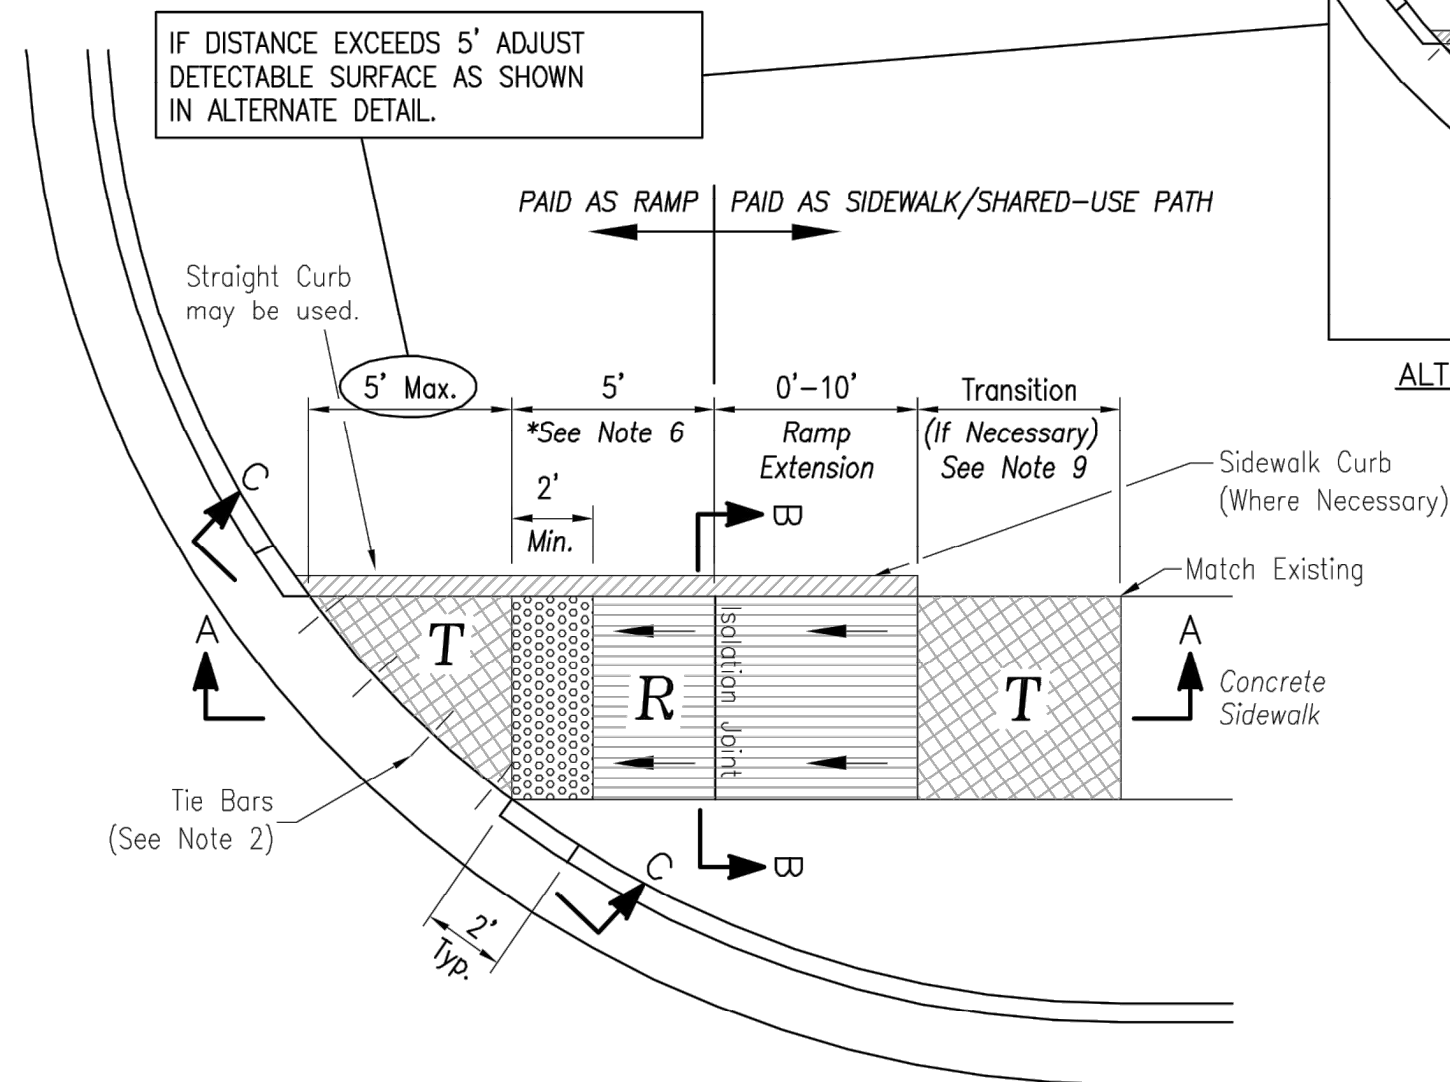


TYPE A SIDEWALK/SHARED-USE RAMP
Not to Scale

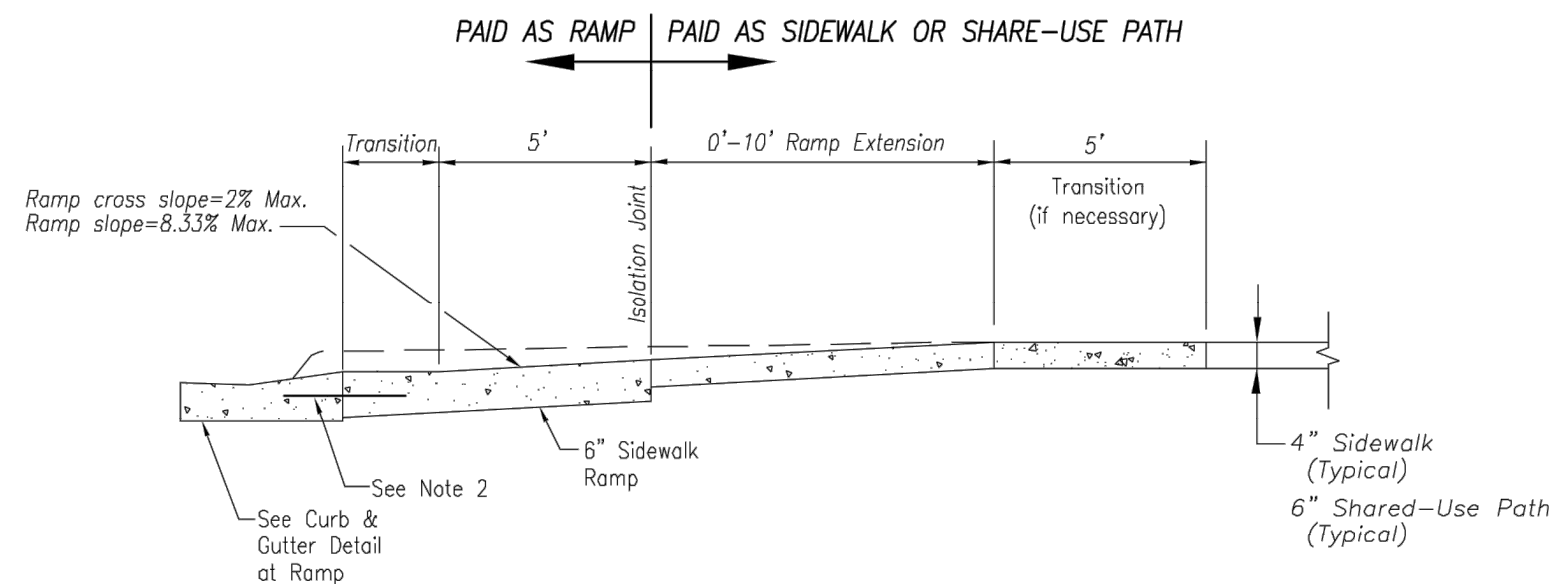

SECTION A-A

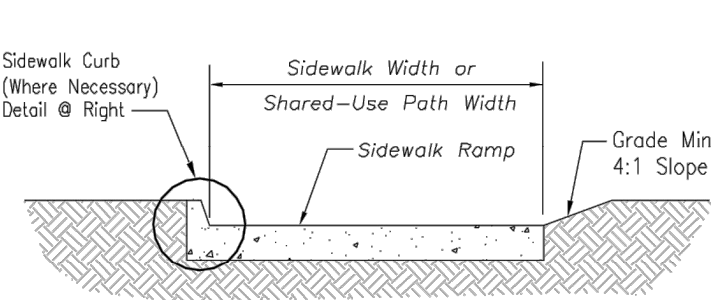


SECTION B-B

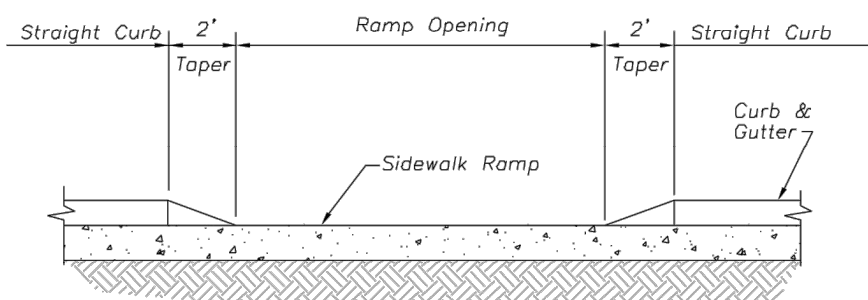

SECTION C-C


TYPE A & B SIDEWALK RAMP

Not to Scale

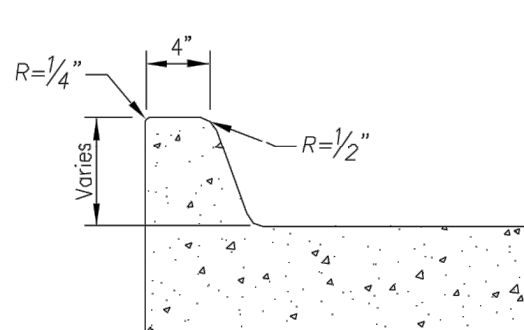


SIDEWALK CURB DETAIL

Not to Scale

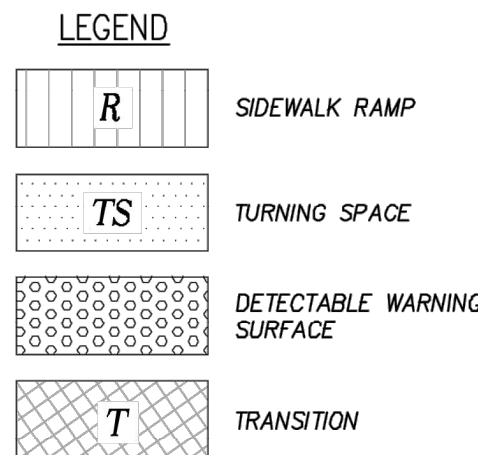


SIDEWALK/SHARED-USE PATH & SIDEWALK/SHARED-USE RAMP NOTES:

1. CURB RAMP OPENING, NOT INCLUDING FLARES, SHALL MATCH EXISTING SIDEWALK WIDTH AND OPENING SHALL BE AT LEAST 48" WIDE.
2. USE 18" LONG #4 EPOXY COATED TIE BARS @ 24" O.C. EMBED TIE BARS 9" IN EACH DIRECTION.
3. ALL RAMPS, SIDEWALKS, SHARED-USE PATHS SUBGRADE MUST BE OF STABLE, COMPACTED EARTH AND SHALL BE OVERLAYED WITH 4" COMPACTED DENSE GRADED AGGREGATE BASE.
4. LONGITUDINAL JOINT SPACING TO MATCH WIDTH OF SIDEWALK.
5. ISOLATION JOINTS SHALL BE PLACED WHERE WALK ABUTS DRIVEWAYS AND SIMILAR STRUCTURES, AND 150' CENTERS MAX.
6. ADA MAXIMUM RAMP SLOPE = 8.33%
ADA MAXIMUM CROSS SLOPE = 2.0%
*ROADWAY EXCEPTION: WHERE EXISTING ROAD PROFILE GRADE DOES NOT ALLOW RAMP TO MEET RAMP SLOPE REQUIREMENT OF 8.33% OR LESS, THE RAMP SHALL BE EXTENDED TO A LENGTH OF 15 FEET TO MATCH EXISTING SIDEWALK. CROSS SLOPE OF RAMP SHALL BE 1.5%, ±0.5%.
7. TURNING SPACES SHALL BE 1.5%, ±0.5% SLOPE IN ANY DIRECTION. TURNING SPACES SHALL HAVE A MINIMUM 4'x4' TURNING AREA. TURNING SPACES, WITH A SIDEWALK CURB, SHALL HAVE A 5' TURNING AREA PERPENDICULAR TO THE SIDEWALK CURB.
8. FOR RETROFIT WORK, SLOPES TO BE DETERMINED IN FIELD BY CONTRACTOR AND APPROVED BY CITY INSPECTOR
9. RAMP EXTENSION AREA SHALL NOT BE USED AS TRANSITION TO EXISTING SIDEWALK. ANY TRANSITIONS REQUIRED TO MATCH RAMPS TO EXISTING SIDEWALK SHALL REQUIRE REMOVAL AND REPLACEMENT OF ADDITIONAL SIDEWALK BEYOND THE RAMP AREA. SIDEWALK TRANSITION LENGTH SHALL BE EQUAL TO OR GREATER THAN THE WIDTH OF THE EXISTING SIDEWALK. RAMP EXTENSIONS SHALL BE A CONTINUOUS SLOPE.
10. ALL SIDEWALK AND RAMP CONSTRUCTION SHALL MEET CURRENT PUBLIC RIGHT OF WAY ACCESSIBILITY GUIDELINES (PROWAG).

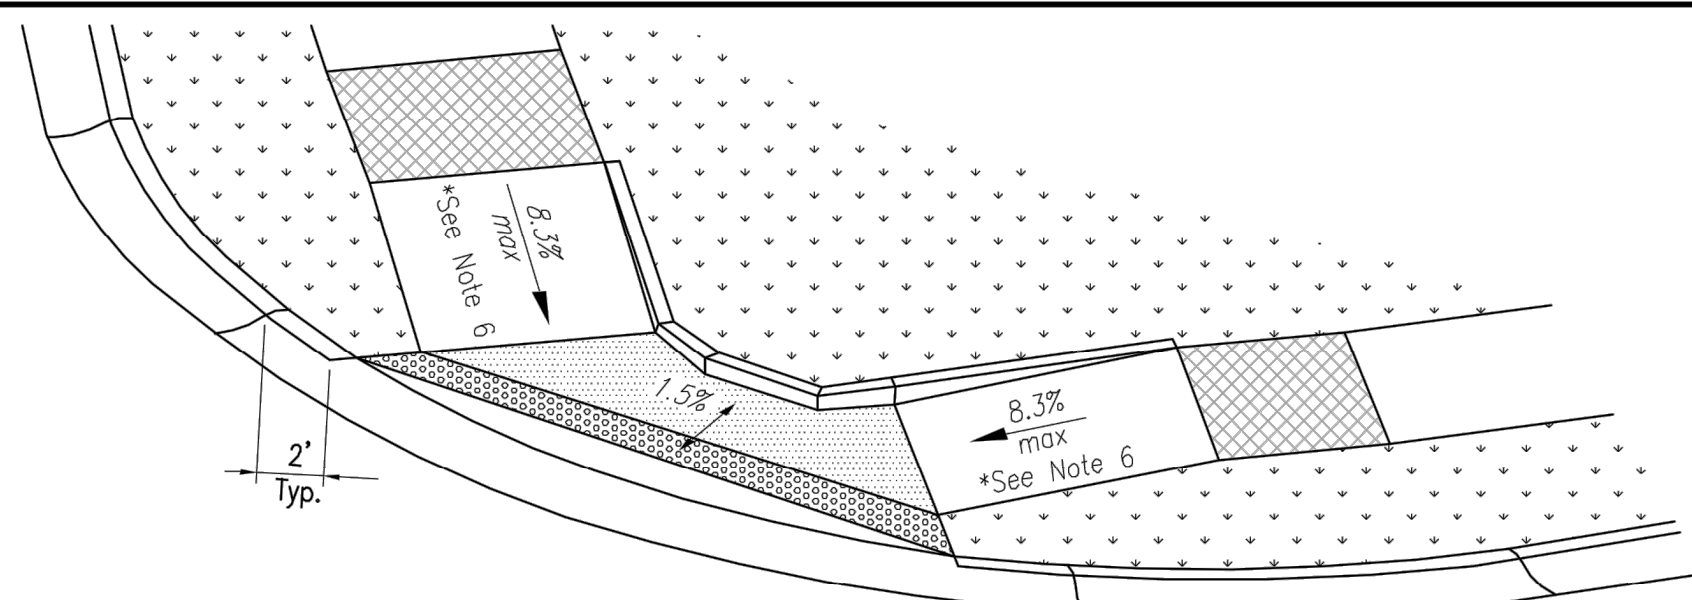


3-D VIEW TYPE B
SIDEWALK/SHARED-USE RAMP

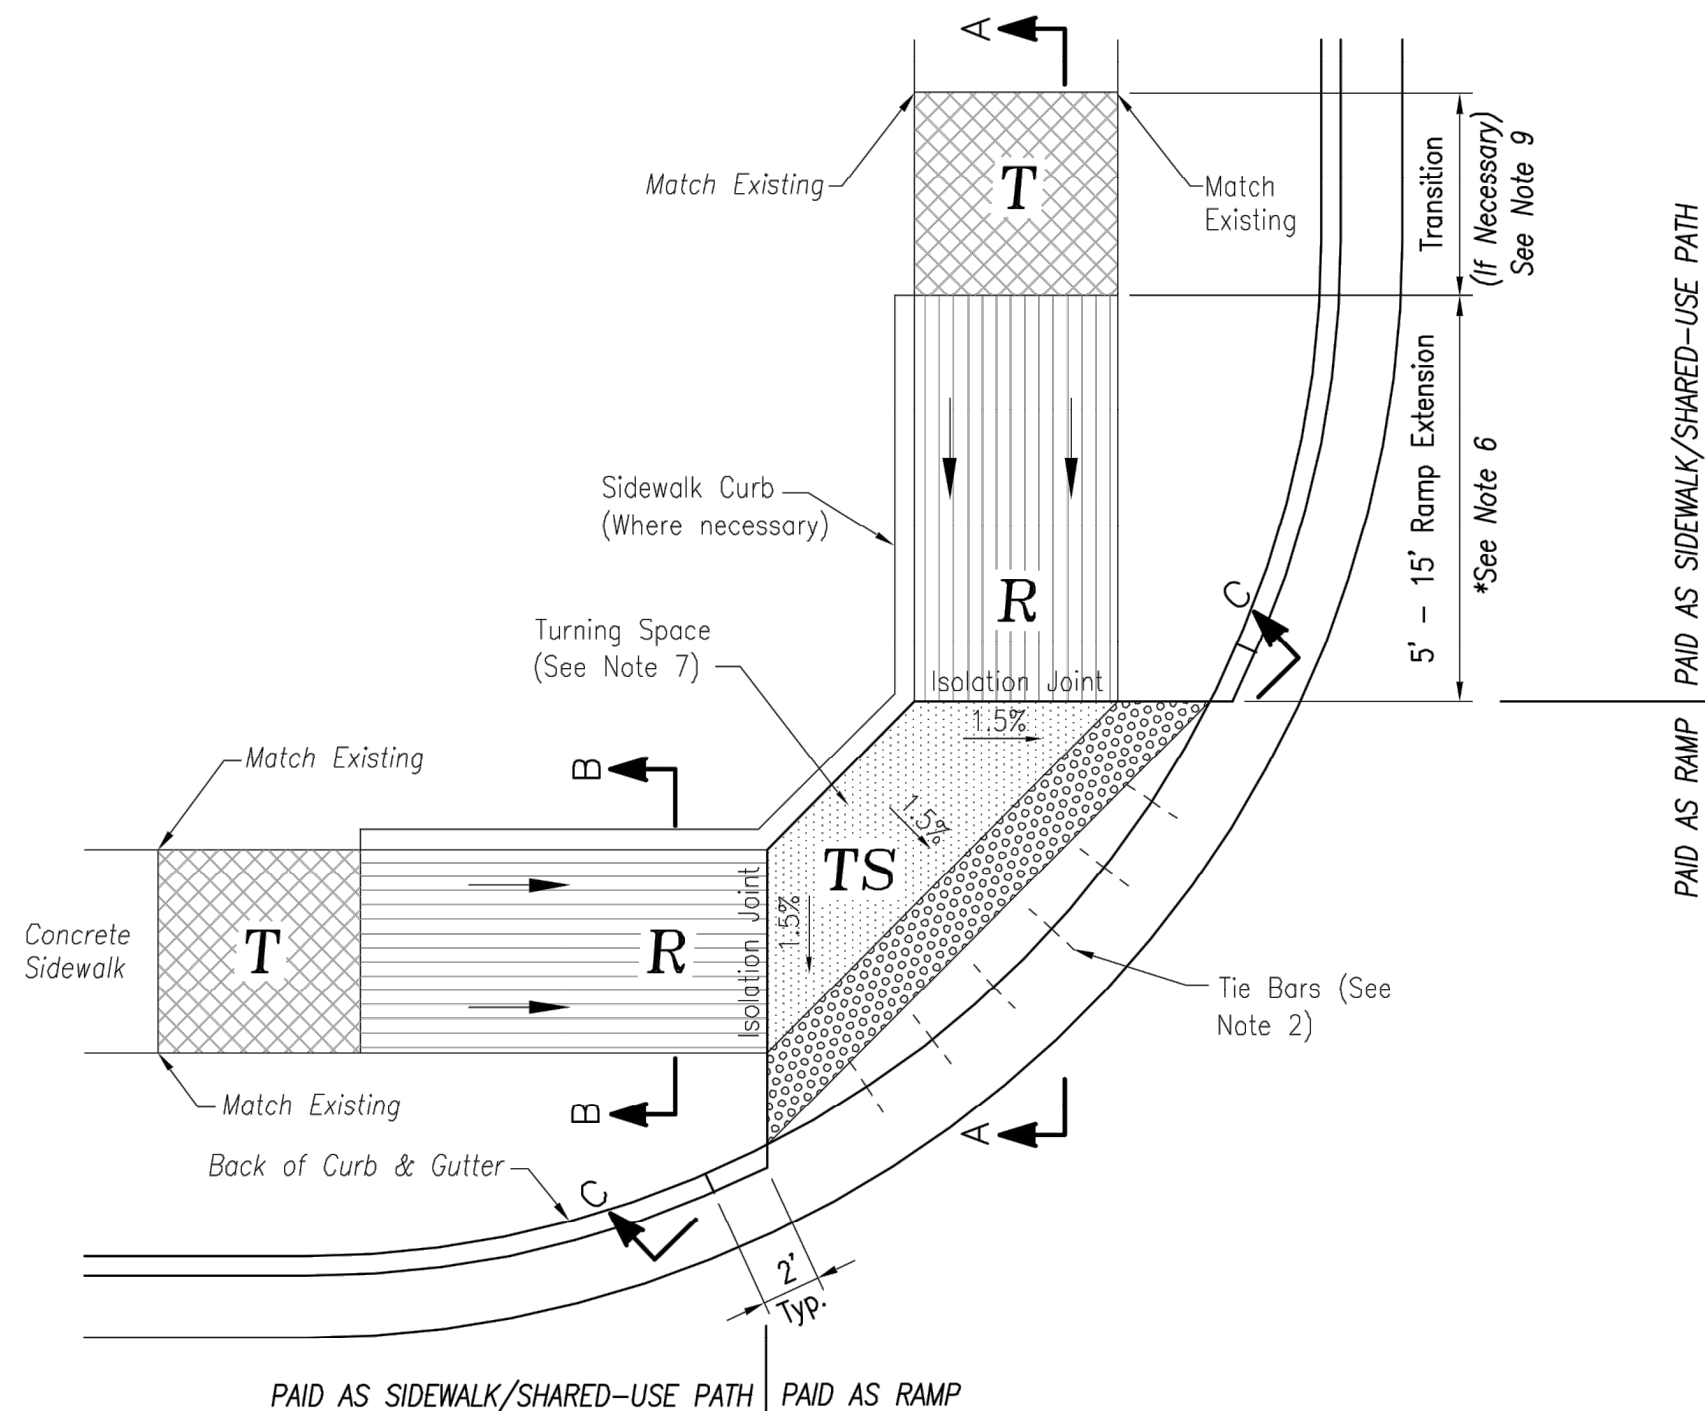

TYPE B SIDEWALK/SHARED-USE RAMP


Not to Scale

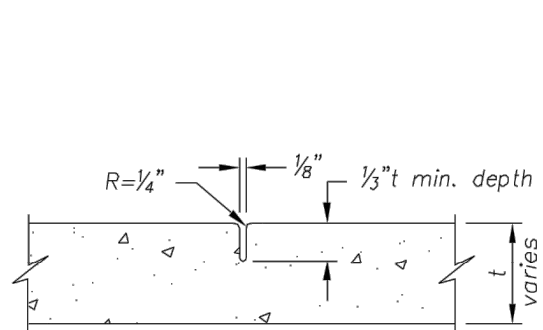


CONTRACTION JOINT

JOINT DETAILS

Not to Scale

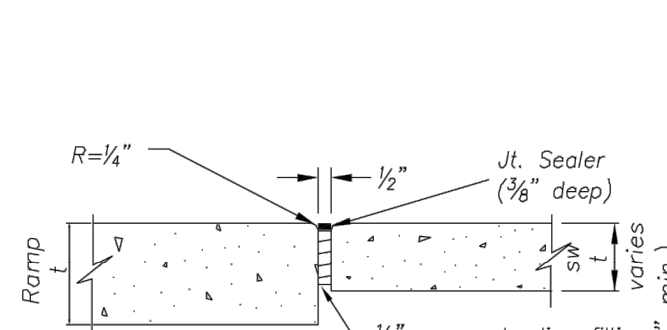

ISOLATION JOINT

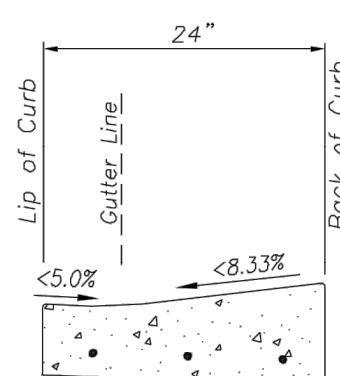

CURB & GUTTER DETAIL AT RAMP

Not to Scale

LEE'S SUMMIT
MISSOURI

STANDARD DETAILS
CITY OF LEE'S SUMMIT, MO
LEE'S SUMMIT, JACKSON COUNTY, MO
ADA RAMP RETROFIT DETAIL

PUBLIC WORKS ENGINEERING DIVISION | 220 SE GREEN STREET | LEE'S SUMMIT, MO 64063

Drawn By: MJF
Checked By: DL
Date: 04/17
Proj. #:

GEN-3A

STANDARD DETAILS

OREILLY DEVELOPMENT SENIOR LIVING FACILITY
OLDHAM PARKWAY & PRINCETON DRIVE IMPROVEMENTS

LEE'S SUMMIT, MISSOURI

2019



REVISIONS

REV. NO.	DATE	REVISIONS DESCRIPTION	BY




olsson

Olsson Engineering - MO State Certificate of Authority #001592
7301 West 133rd Street, Suite 200 TEL 913.381.1170
Overland Park, KS 66213-4750 FAX 913.381.1174
www.olson.com

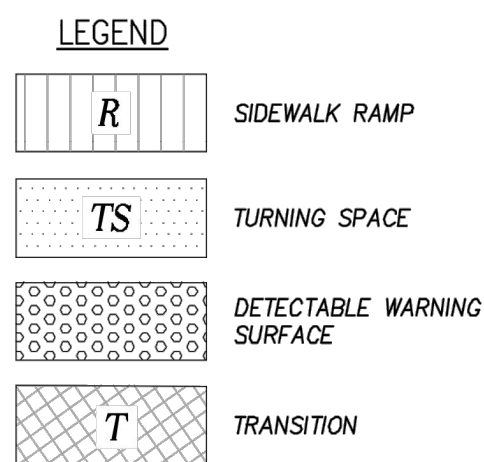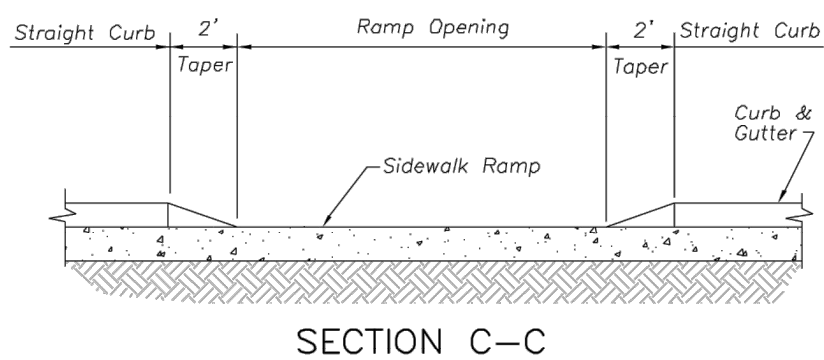

- # GEN-3B

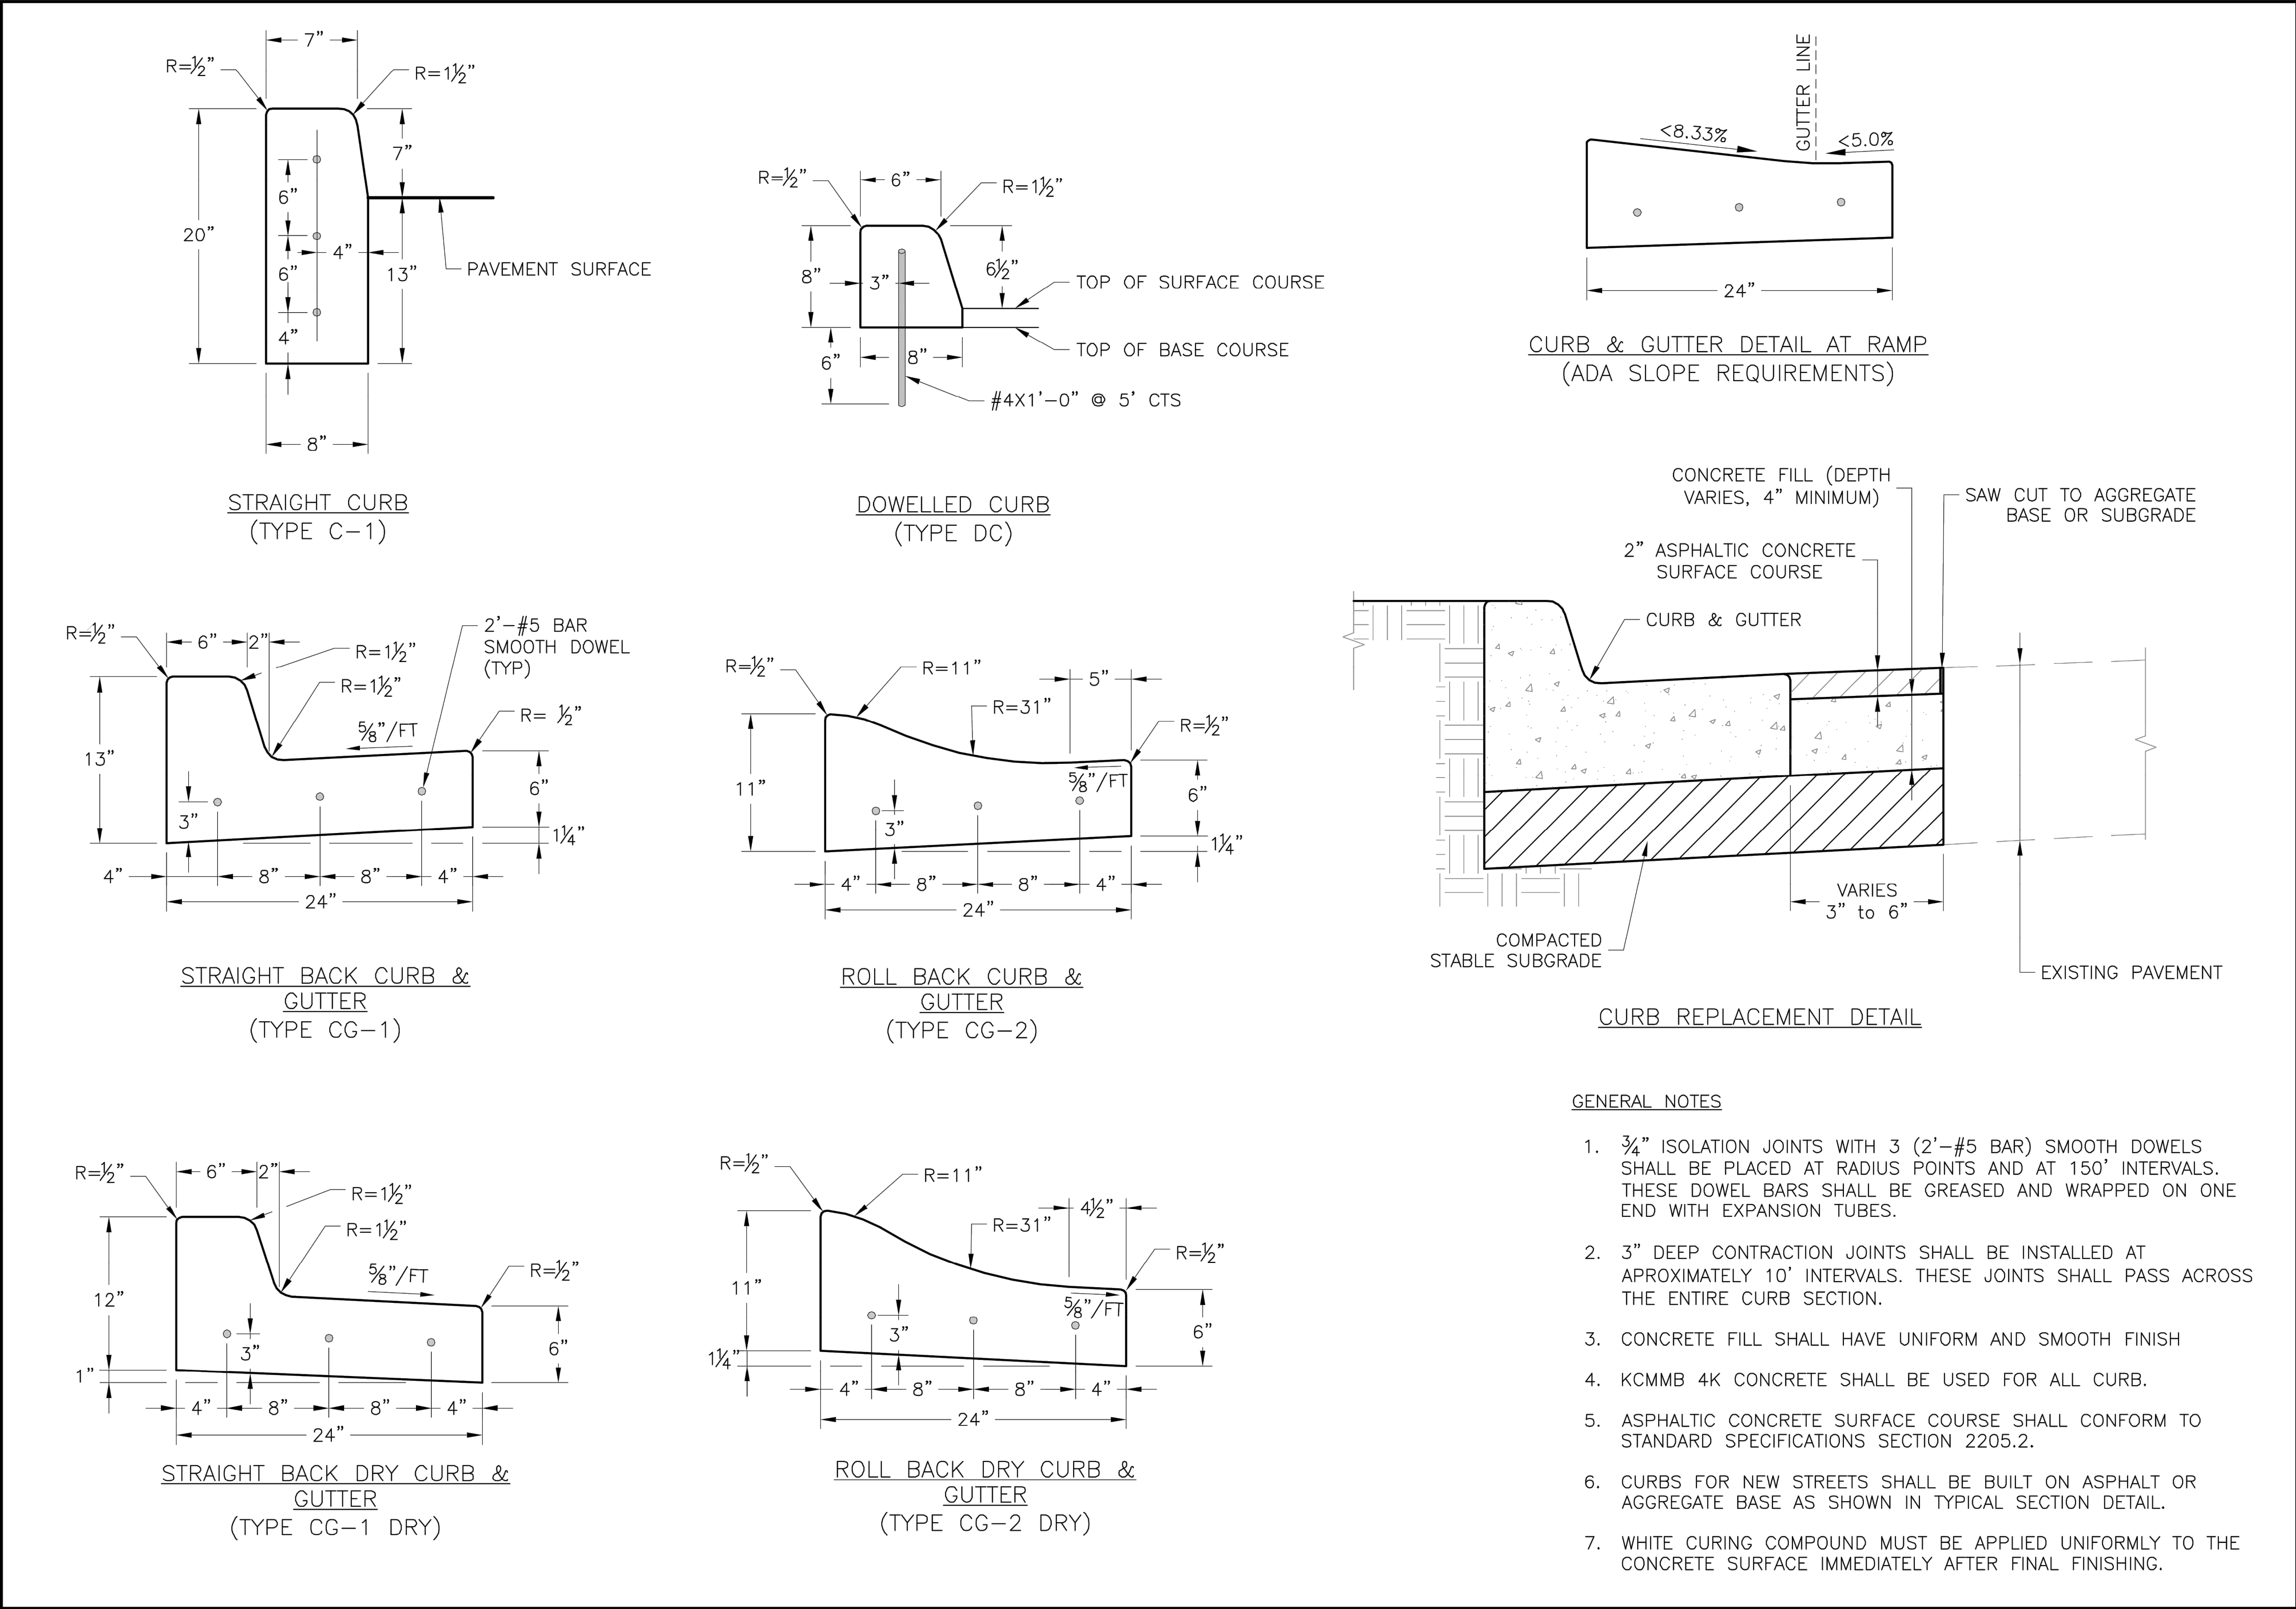

Project:

STANDARD DETAILS

CITY OF LEE'S SUMMIT, MO

LEE'S SUMMIT, JACKSON COUNTY, MO

Sheet Name:

CURB & GUTTER DETAIL

Drawn By: MJF

Checked By: DL

Date: 04/17

Proj. #:

GEN-4

LS

LEE'S SUMMIT

MISSOURI

PUBLIC WORKS ENGINEERING DIVISION | 220 SE GREEN STREET | LEE'S SUMMIT, MO 64063

olsson

Olsson Engineering - MO State Certificate of Authority #001592
7301 West 133rd Street, Suite 200
Overland Park, KS 66213-4750
TEL 913.381.1170
FAX 913.381.1174
www.olson.com

STATE OF MISSOURI

RYAN B. FLEMING

NUMBER

PE-2002003161

6-11-19

PROFESSIONAL ENGINEER

BY

REVISIONS DESCRIPTION

DATE

REV. NO.

REVISIONS

STANDARD DETAILS

OREILLY DEVELOPMENT SENIOR LIVING FACILITY
OLDHAM PARKWAY & PRINCETON DRIVE IMPROVEMENTS

LEE'S SUMMIT, MISSOURI

C.O.A. NO.: 001592

DRAWN BY: AS

CHECKED BY: JKL

APPROVED BY: RBE

QA/QC BY: JKL/RBE




PROJECT NO.: 018-1450

DWG NO.: T_STD1_81450

DATE: 06.11.2019


SHEET

T20 OF 70

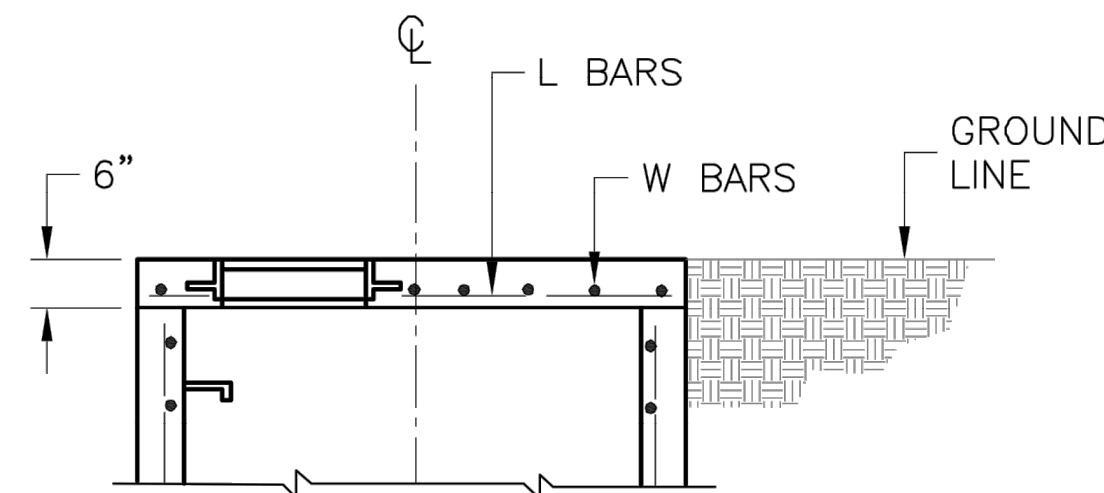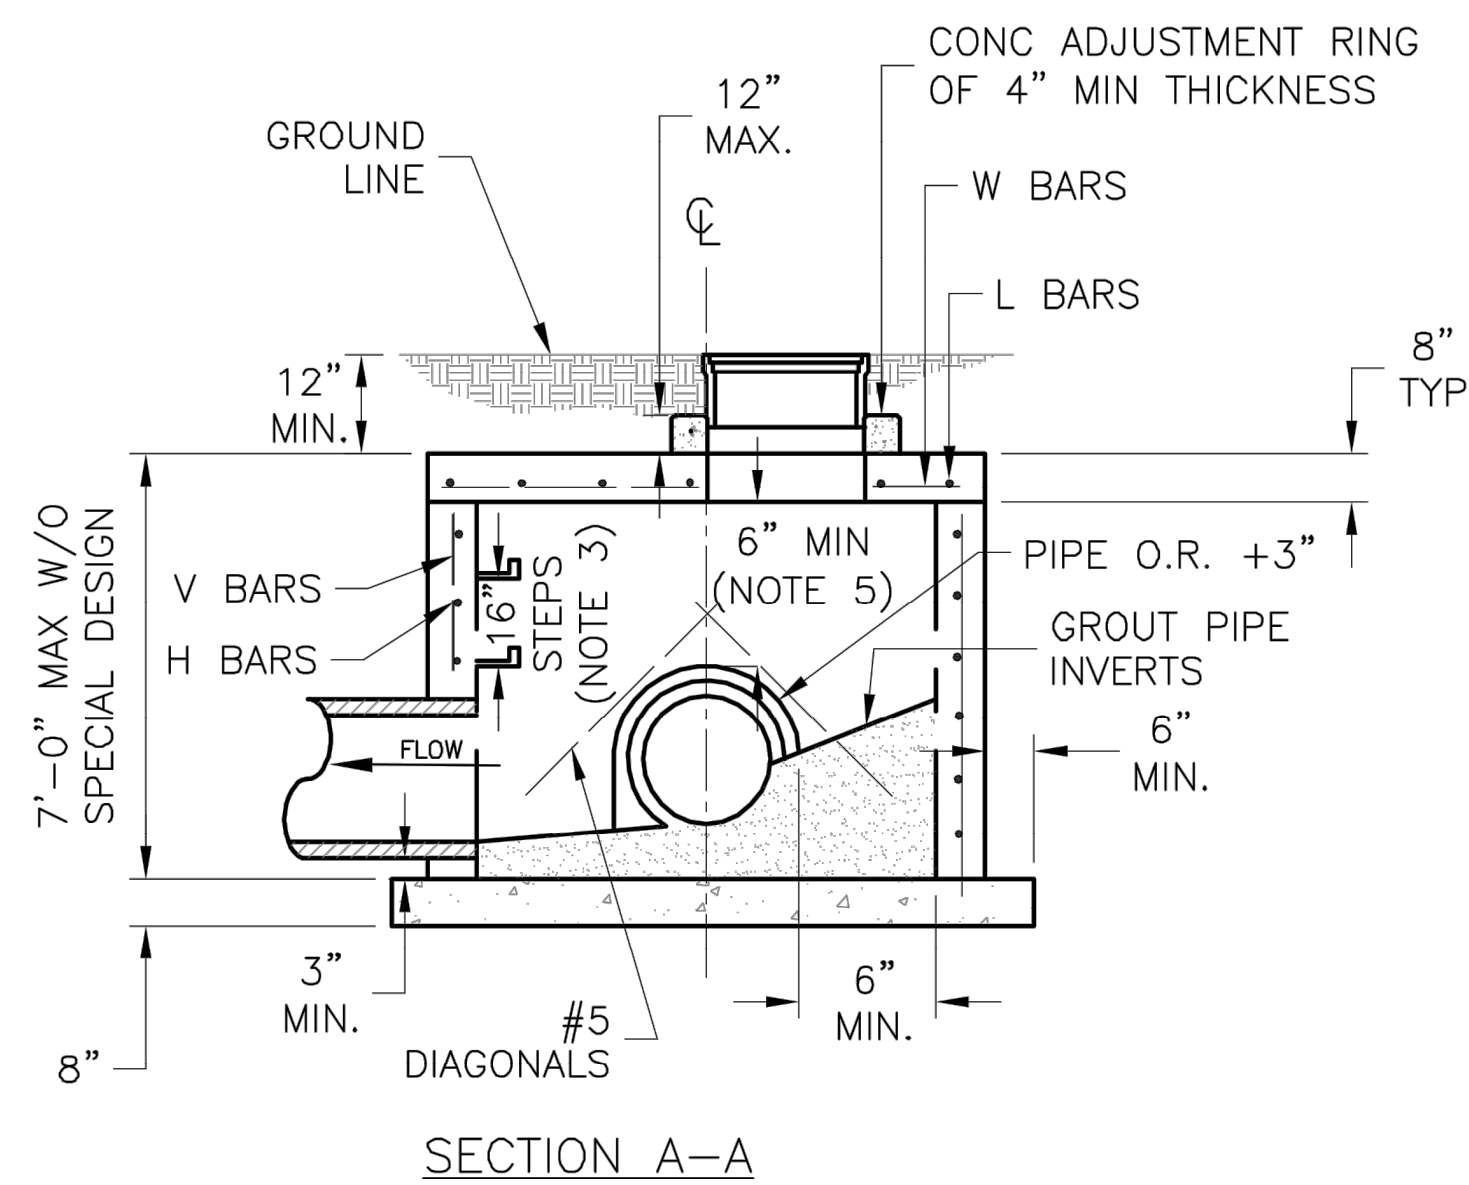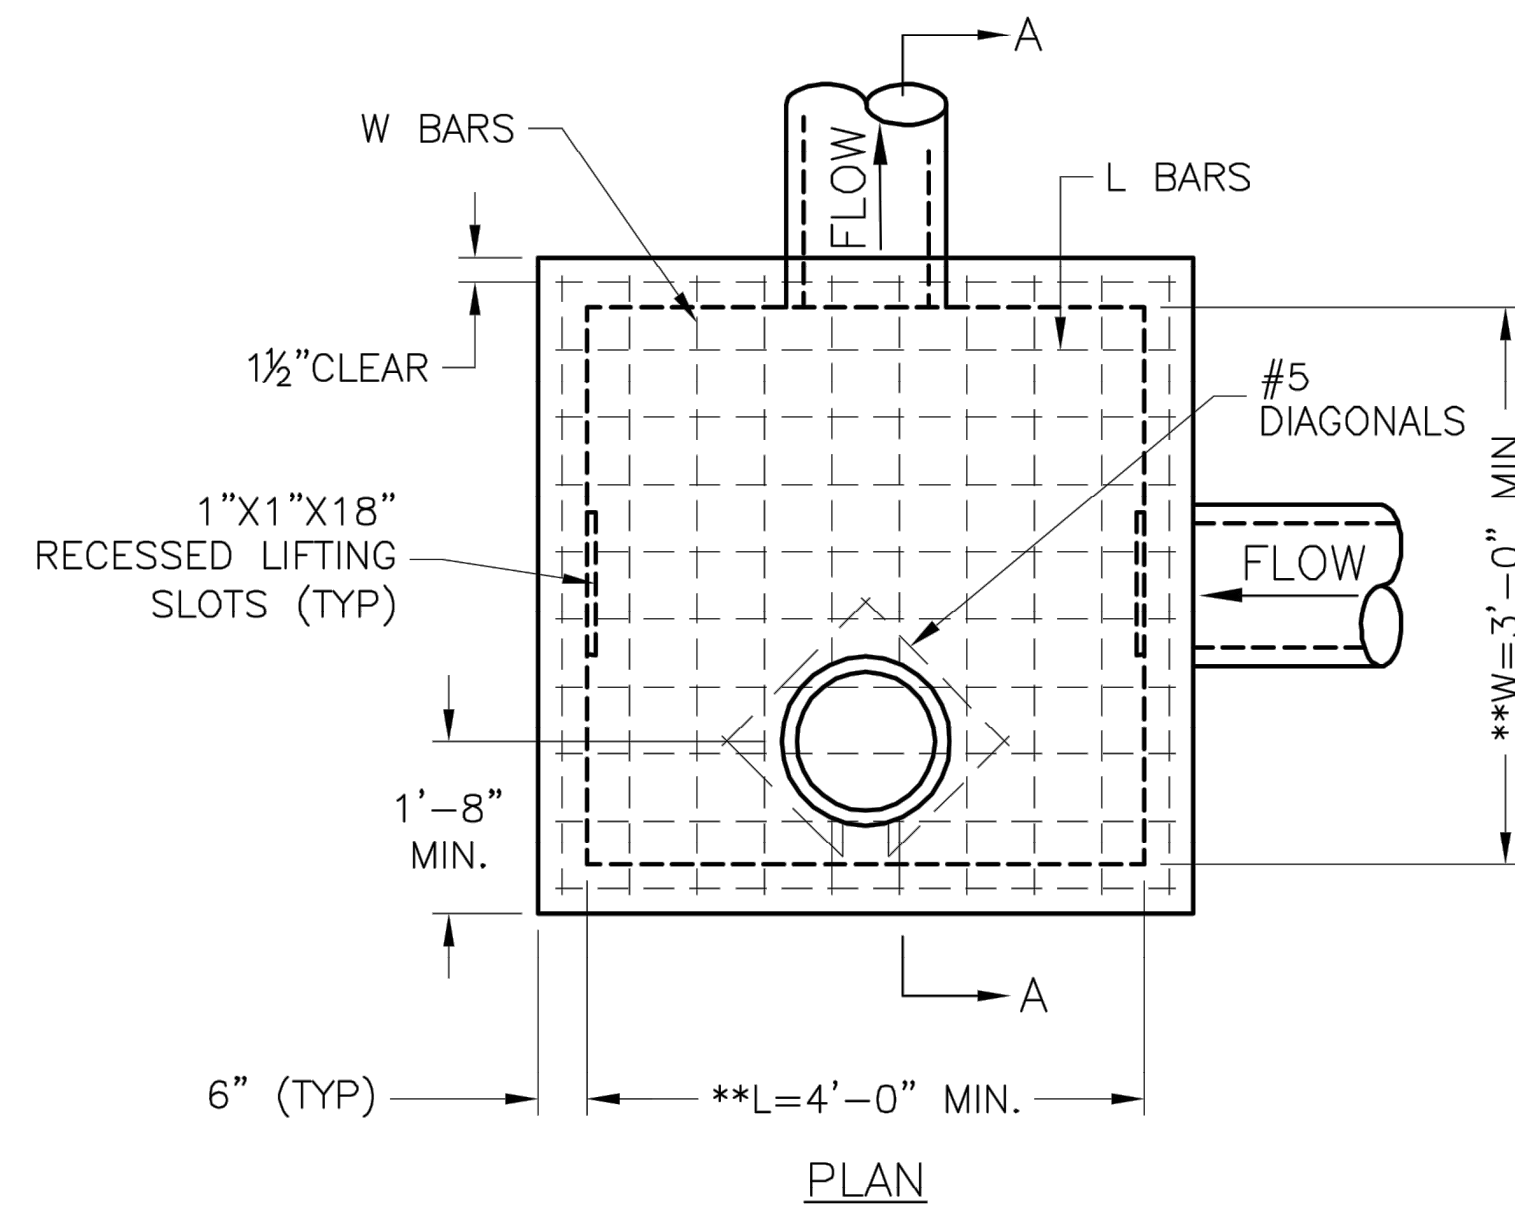

** INCREASE IN MULTIPLES OF 6"
(7'-0") MAX WITHOUT SPECIAL DESIGN.
(SEE PROJECT PLANS FOR DETAILS)

REINFORCING		
BARS	BAR SIZE	SPACING (IN.)
H	4	12
V	4	12
L	5	6
W	5	6

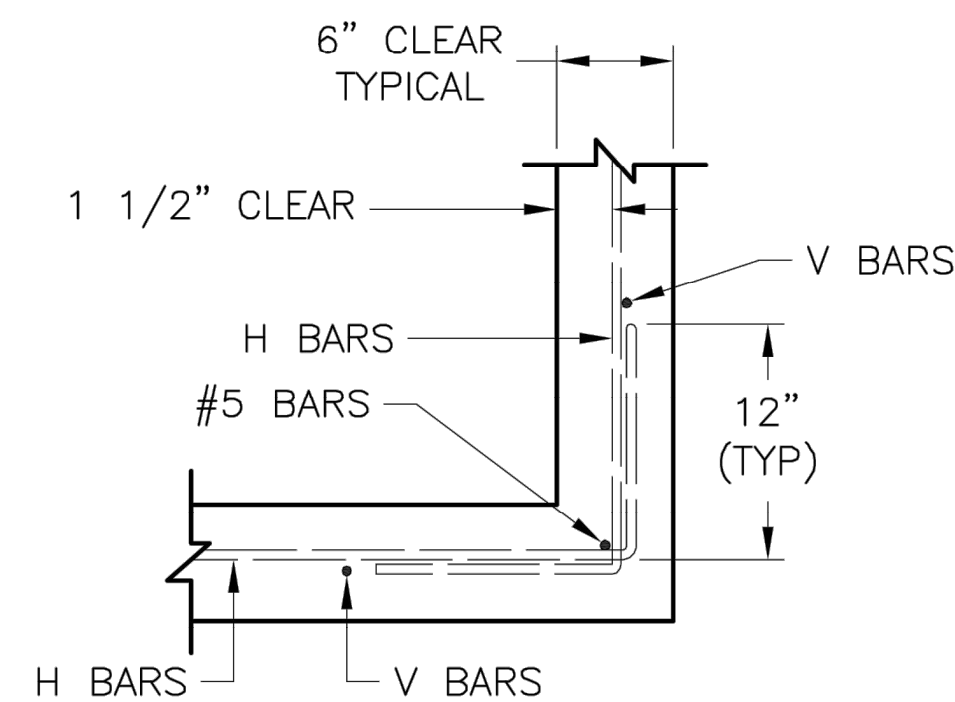

- GENERAL NOTES:
1. LOCATE RING AND COVER ON BLANK WALL.
 2. USE $\frac{3}{4}$ " CHAMFER STRIP OR $\frac{1}{2}$ " R EDGER TOOL ON ALL EXPOSED CONCRETE CORNERS.
 3. STEPS REQUIRED AT 16" O.C. WHEN DEPTH FROM TOP OF CASTING TO INVERT EXCEEDS 4' ON BLANK WALL IF POSSIBLE.
 4. BOXOUTS WILL NOT BE ALLOWED TO PROJECT THROUGH THE CORNERS OF THE STRUCTURE AND THE MINIMUM DISTANCE BETWEEN BOXOUTS IS 6".
 5. THE MINIMUM REINFORCING SHALL BE 1 H-BAR OVER A CAST-IN-PLACE PIPE AND 2 H-BARS OVER A PRECAST BOXOUT.
 6. PRECAST LIDS SHALL BE PINNED, SEALED WITH NON-SHRINKABLE GROUT AND REMOVABLE FOR FUTURE MAINTENANCE.
 7. REINFORCING OF COVERS IN STREETS REQUIRE SPECIAL DESIGN.
 8. FOR RING AND COVER SEE THE STORMWATER APPROVED PRODUCT LIST.



LS
LEE'S SUMMIT
MISSOURI


PUBLIC WORKS ENGINEERING DIVISION | 220 SE GREEN STREET | LEE'S SUMMIT, MO 64063

STM-3 Project: STANDARD DETAILS CITY OF LEE'S SUMMIT, MO LEE'S SUMMIT, JACKSON COUNTY, MO Sheet Name: JUNCTION BOX DETAIL	Drawn By: MIF Checked By: DL Date: 04/17 Proj. #:


[illegible]

DWG: F:\2018\1001-1500\018-1450\40-Design\AutoCAD\Final Plans\Sheets\ROBBER\EROSION CONTROL PLANS\I_ERC1_81450.dwg
DATE: Jun 12, 2019 9:24am XREFS: t_ptblk_81450

USER: asaavedra

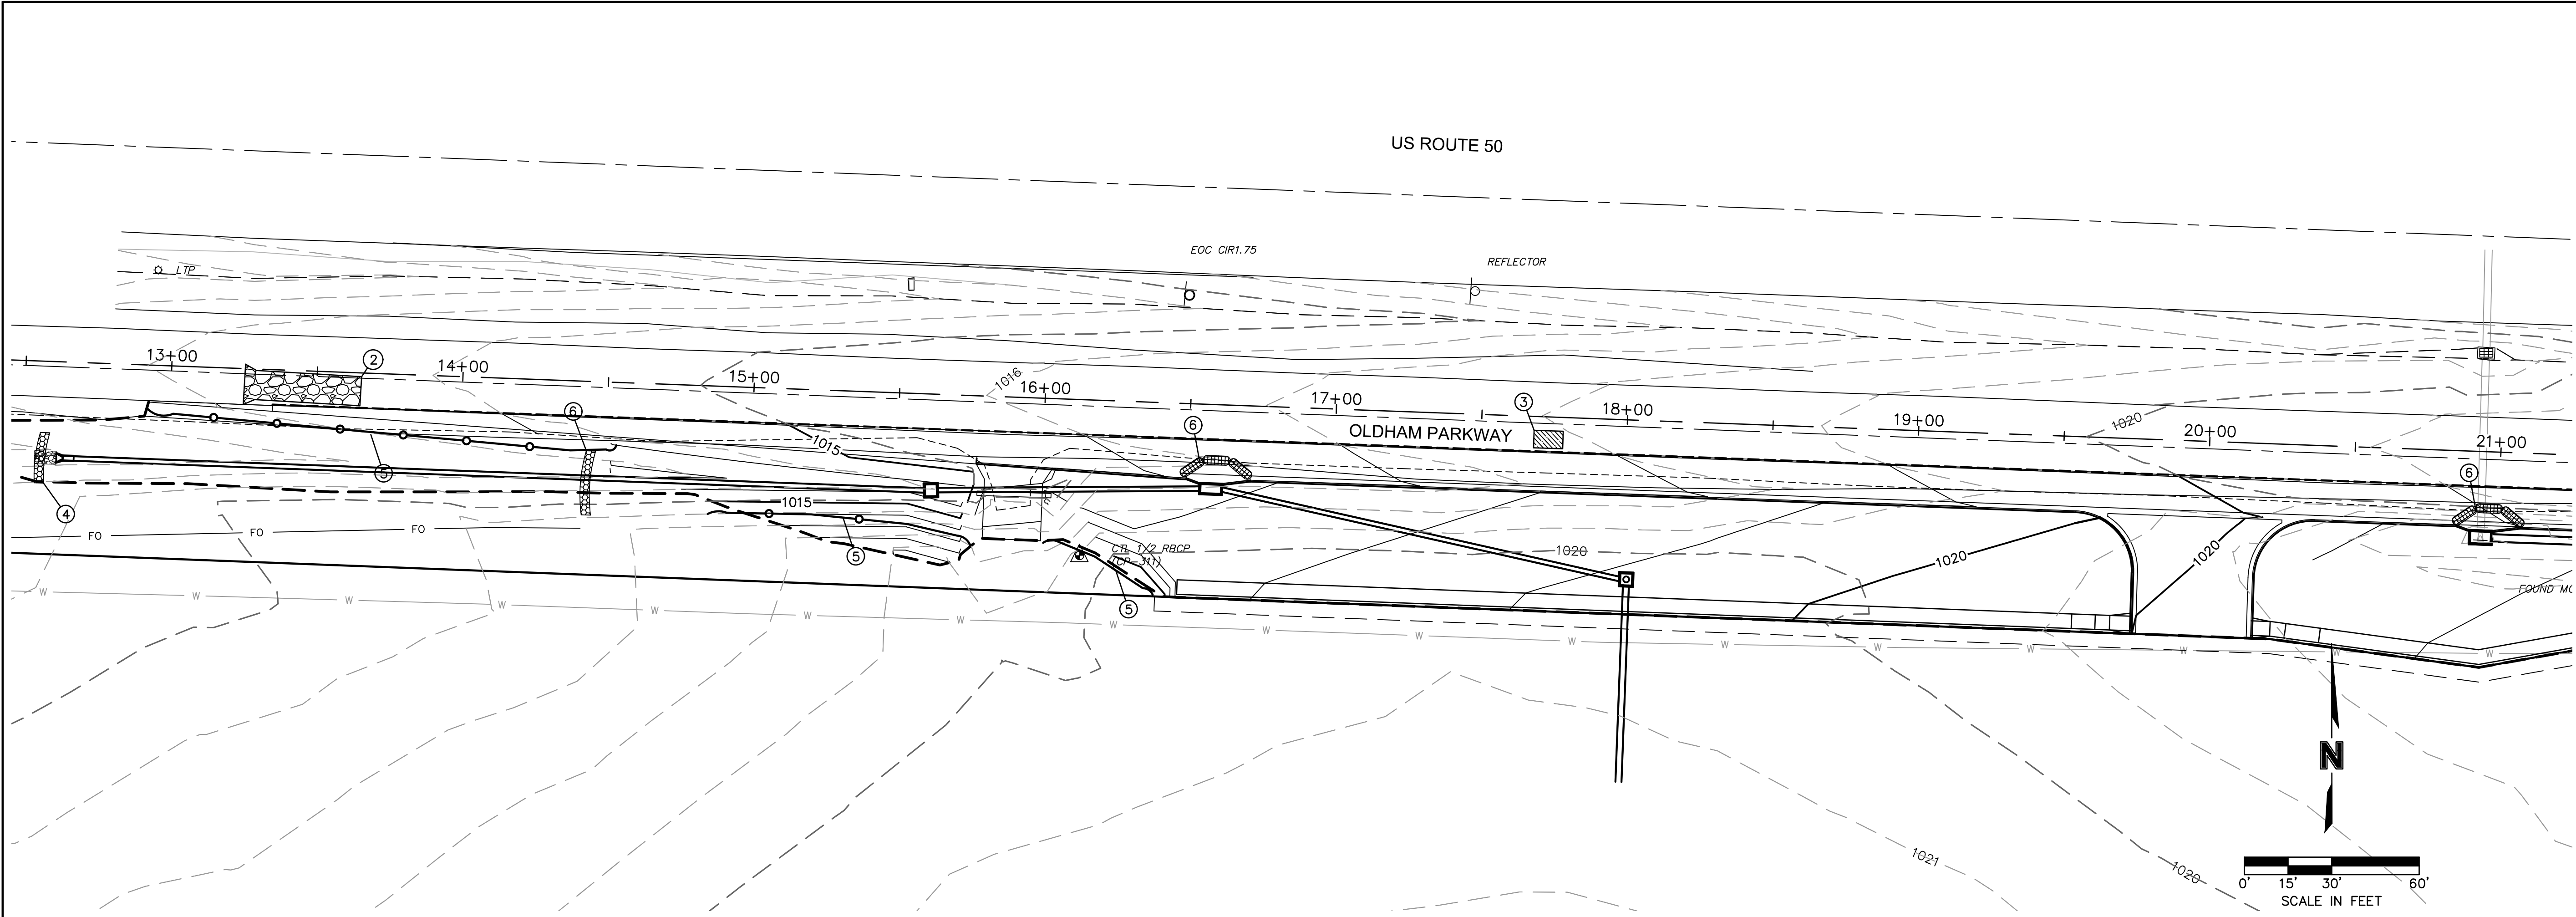


- NOTES:
1. CONTRACTOR SHALL ADJUST SWPPP AND EROSION CONTROL PLANS PER PHASING AND FIELD CONDITIONS.
 2. CONTRACTOR SHALL PROVIDE A CONCRETE WASHOUT CONFORMING TO THE LATEST EDITION OF THE CITY'S BMP MANUAL FOR LAND DISTURBANCE ACTIVITY. CONCRETE WASHOUT IS SUBSIDIARY TO OTHER EROSION CONTROL BID ITEMS. NO DIRECT PAY.
 3. CONTRACTOR SHALL COORDINATE WITH THE CITY'S INSPECTOR TO DETERMINE THE LOCATION OF THE CONCRETE WASHOUT.
 4. REFER TO PHASED EROSION CONTROL STAGING CHART.

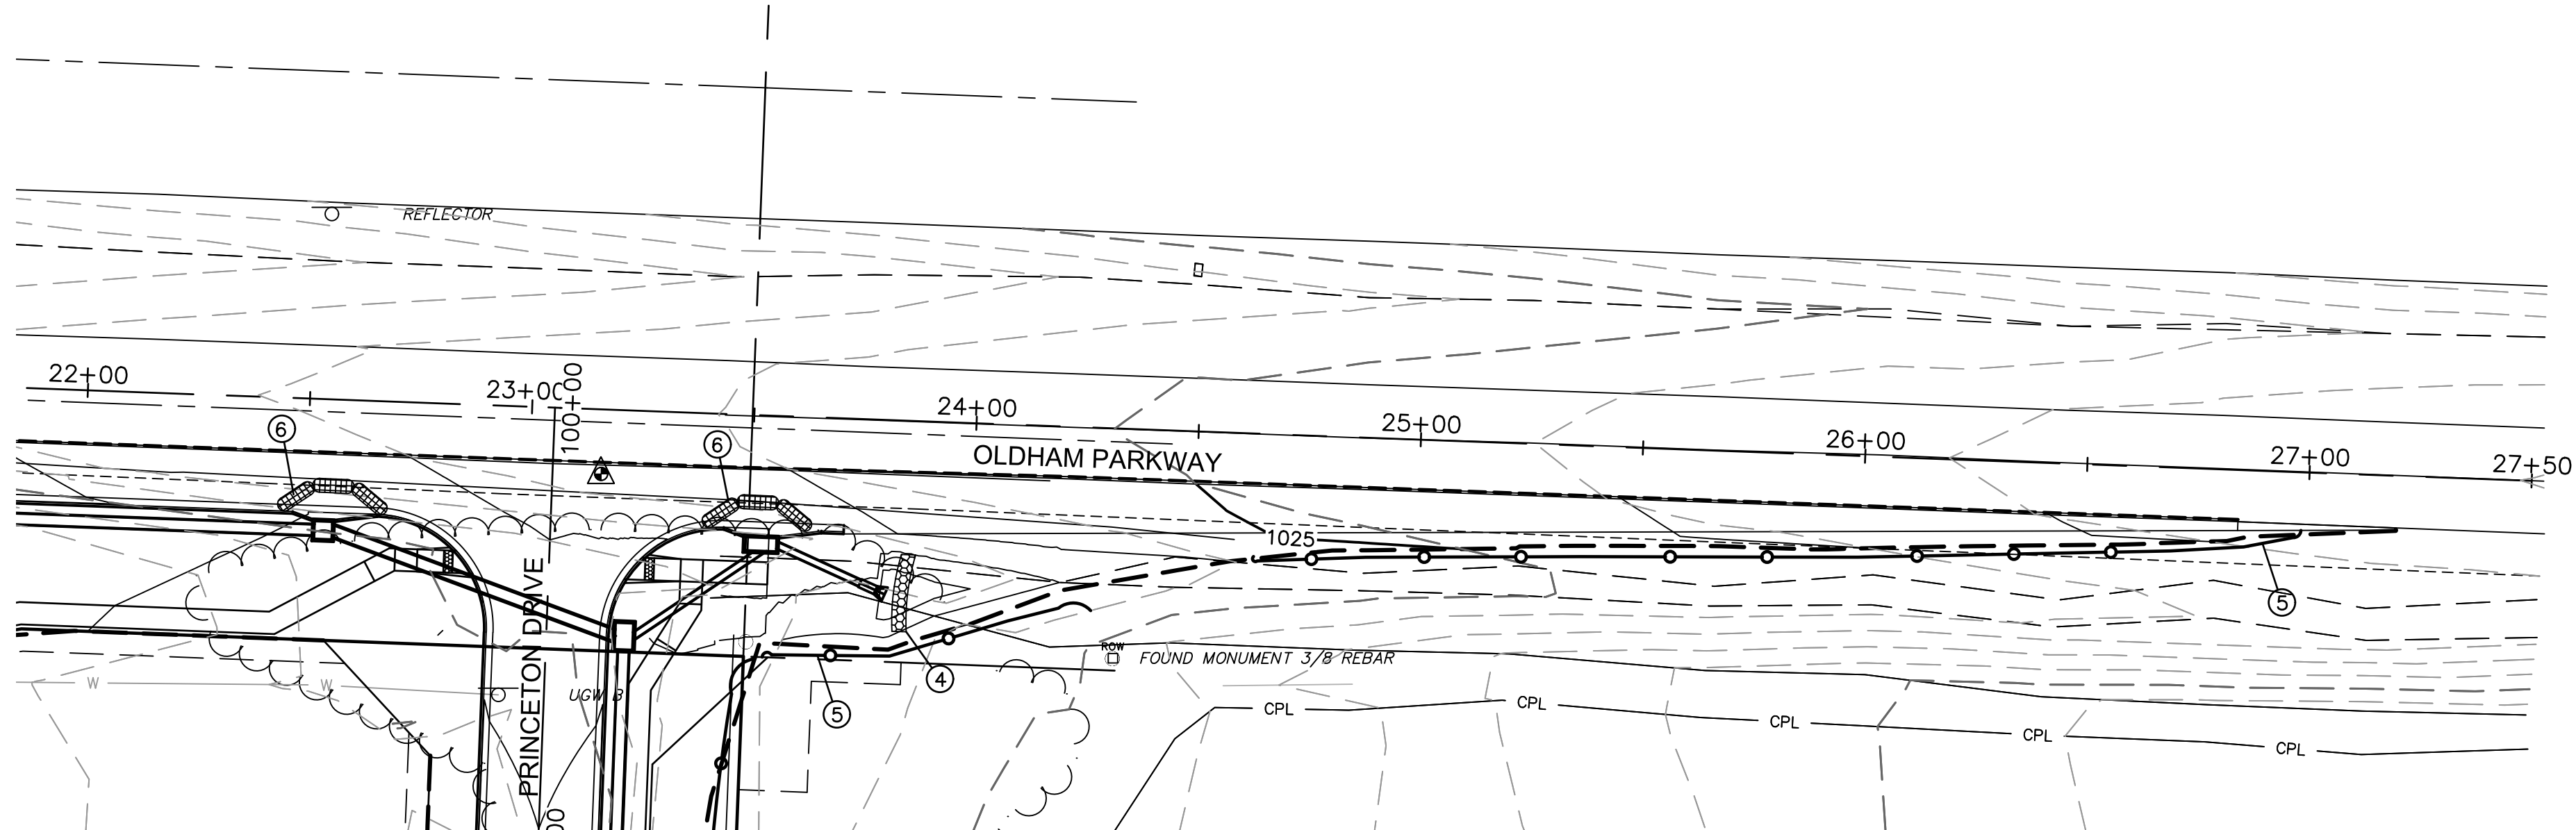

EROSION AND SEDIMENT CONTROL STAGING CHART				
PROJECT STAGE	EROSION CONTROL PLAN BMP REFERENCE NO.	BMP DESCRIPTION	REMOVE AFTER STAGE	NOTES:
A - PRIOR TO LAND DISTURBANCE	1	STAGING AREA	C	
	2	TEMPORARY CONSTRUCTION ENTRANCE	C	
	3	CONCRETE WASHOUT	C	
	4	TYPE II DITCH CHECK		
	5	SILT FENCE AND/OR STRAW WATTLES	D	INSTALL BEFORE STORM SEWER INSTALLATION
B - ROADWAY GRADING & STORM SEWER INSTALLATION	N/A	EROSION AND SEDIMENT CONTROL	N/A	PERFORM MAINTENANCE ON ALL EROSION CONTROL MEASURES FOR ALL PREVIOUS PHASES AS NECESSARY.
C - PAVING	6	CURB INLET/AREA INLET PROTECTION	C	PROTECT ALL OPEN BOXES WITH SILT FENCE PER CURB INLET DETAIL
D - STABILIZE SITE	7	SEED & SOD	N/A	

- LEGEND
- SILT FENCE
 - CONSTRUCTION ENTRANCE
 - CONCRETE WASHOUT
 - TURF REINFORCEMENT MAT
 - OUTLET STABILIZATION
 - INLET PROTECTION
 - TYPE II DITCH CHECKS

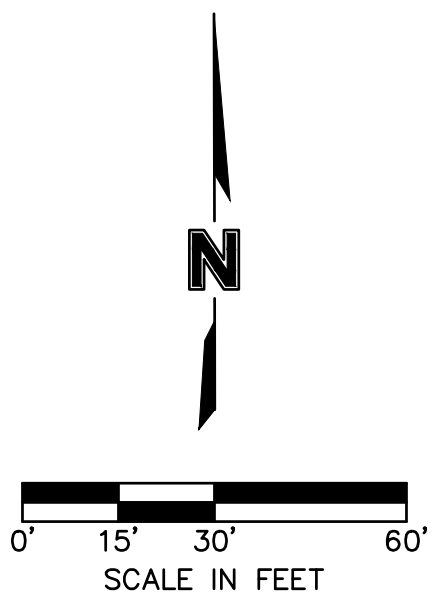


REV. NO.	DATE	REVISIONS DESCRIPTION	BY

EROSION CONTROL PLANS	OREILLY DEVELOPMENT SENIOR LIVING FACILITY OLDHAM PARKWAY & PRINCETON DRIVE IMPROVEMENTS	2019
LEE'S SUMMIT, MISSOURI		


C.O.A. NO.: 001592
DRAWN BY: AS
CHECKED BY: JKL
APPROVED BY: RBE
QA/QC BY: JKL/RBE
PROJECT NO.: 018-1450
DWG NO.: T_ERC1_81450
DATE: 06.11.2019

DWG: F:\2018\1001-1500\018

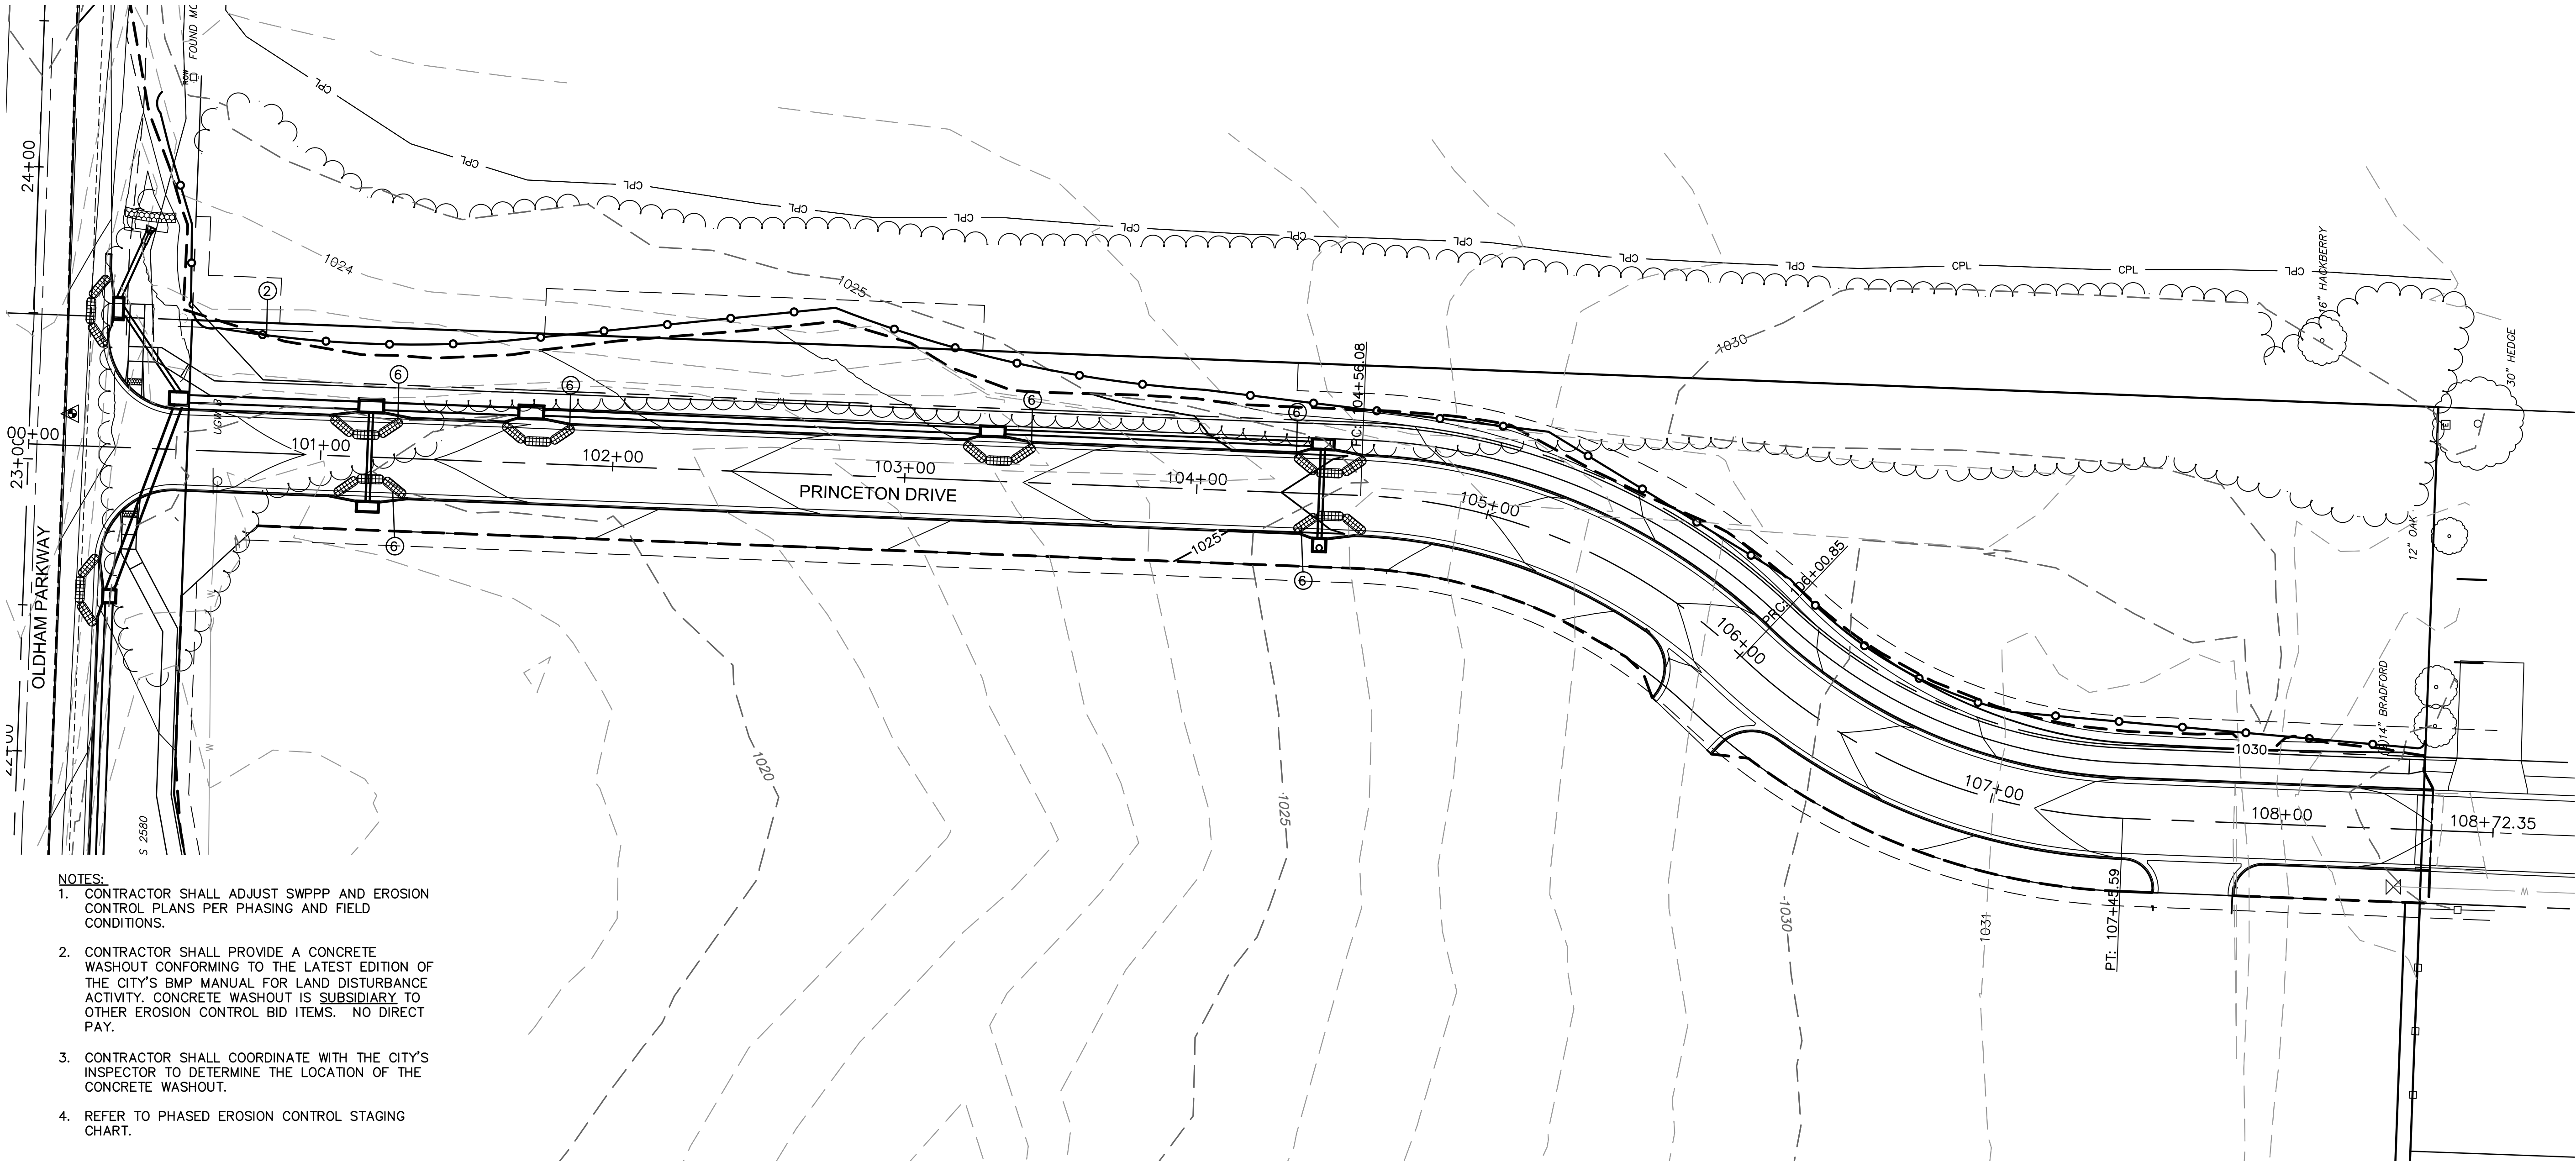

EROSION AND SEDIMENT CONTROL STAGING CHART				
PROJECT STAGE	EROSION CONTROL PLAN BMP REFERENCE NO.	BMP DESCRIPTION	REMOVE AFTER STAGE	NOTES:
A – PRIOR TO LAND DISTURBANCE	1	STAGING AREA	C	
	2	TEMPORARY CONSTRUCTION ENTRANCE	C	
	3	CONCRETE WASHOUT	C	
	4	TYPE II DITCH CHECK		INSTALL BEFORE STORM SEWER INSTALLATION
	5	SILT FENCE AND/OR STRAW WATTLES	D	
B – ROADWAY GRADING & STORM SEWER INSTALLATION	N/A	EROSION AND SEDIMENT CONTROL	N/A	PERFORM MAINTENANCE ON ALL EROSION CONTROL MEASURES FOR ALL PREVIOUS PHASES AS NECESSARY.
	6	CURB INLET/AREA INLET PROTECTION	C	PROTECT ALL OPEN BOXES WITH SILT FENCE PER CURB INLET DETAIL
C – PAVING				
D – STABILIZE SITE	7	SEED & SOD	N/A	

LEGEND

 


CONSTRUCTION ENTRANCE




CONCRETE WASHOUT



TURF REINFORCEMENT MA

 

OUTLET STABILIZATION

 

INLET PROTECTION



TEMPORARY ROCK DITCH CHECKS



SCALE IN FEET

EROSION CONTROL PLANS

OREILLY DEVELOPMENT SENIOR LIVING FACILITY
COLIDHAM PARKWAY & PRINCETON DRIVE IMPROVEMENTS

LEE'S SUMMIT, MISSOURI

2019

DATE	REVISIONS DESCRIPTION	BY
------	-----------------------	----

VISIONS DESCRIPTION

BY




olsor

Olsson Engineering - MO State Certificate of Authority #001592
7301 West 133rd Street, Suite 200 TEL 913.381.1170
Overland Park, KS 66213-4750 FAX 913.381.1174

D.A. NO.: 001592
DRAWN BY: AS
CHECKED BY: JKL
PROVED BY: RBF
WQC BY: JKL/RBF
PROJECT NO.: 018-1450
WG NO.: T_ERC1_81450
DATE: 06.11.2019

SHEET
T24 OF 70

DWG: F:\2018\1001-1500\018-1450\40-Design\AutoCAD\Final Plans\Sheets\RDBR\PAVEMENT MARKING & SIGNING PLANS\T_SAS01_81450.dwg
DATE: Jun 11, 2019 10:14am XREFS: t_pose_81450 T_PTBK_81450 F_PBSE_73552 V_TOPO_81450 F_PBSE_SAS_81450 F_PTBK_81450 USER: Izoller

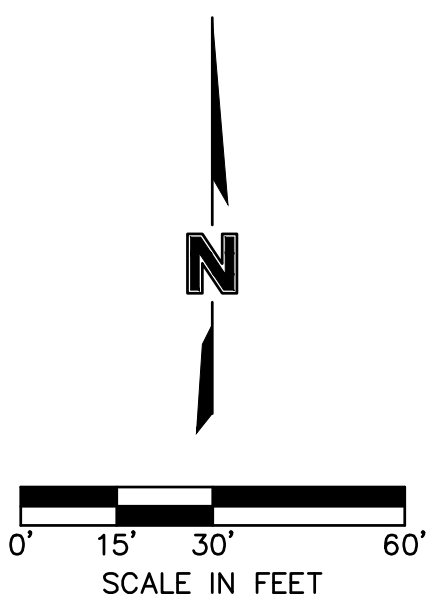

PAVEMENT MARKING AND SIGNING

OREILLY DEVELOPMENT SENIOR LIVING FACILITY
OLDHAM PARKWAY & PRINCETON DRIVE IMPROVEMENTS

LEE'S SUMMIT, MISSOURI

2019

[illegible]


olson

Olsson Engineering - MO State Certificate of Authority #001592
7301 West 133rd Street, Suite 200 TEL 913.381.1170
Overland Park, KS 66213-4750 FAX 913.381.1174

SHEET
T25 OF 70

C.O.A. NO.: 001592
DRAWN BY: LZ
CHECKED BY: JAC
APPROVED BY: JSS
QA/QC BY: JSS
PROJECT NO.: 018-1450
DWG NO.: T_SAS01_81450
DATE: 06.11.2019

DWG: F:\2018\1001-1500\018-1450-40-Design\AutoCAD\Final Plans\Sheets\RD\BR\PAVEMENT MARKING & SIGNING PLANS\T_SAS01_81450.dwg
DATE: Jun 11, 2019 10:14am XREFS: t_pbase_81450 T_PTLK_81450 F_PBASE_SAS_81450 F_PTLK_81450 USER: lzoller

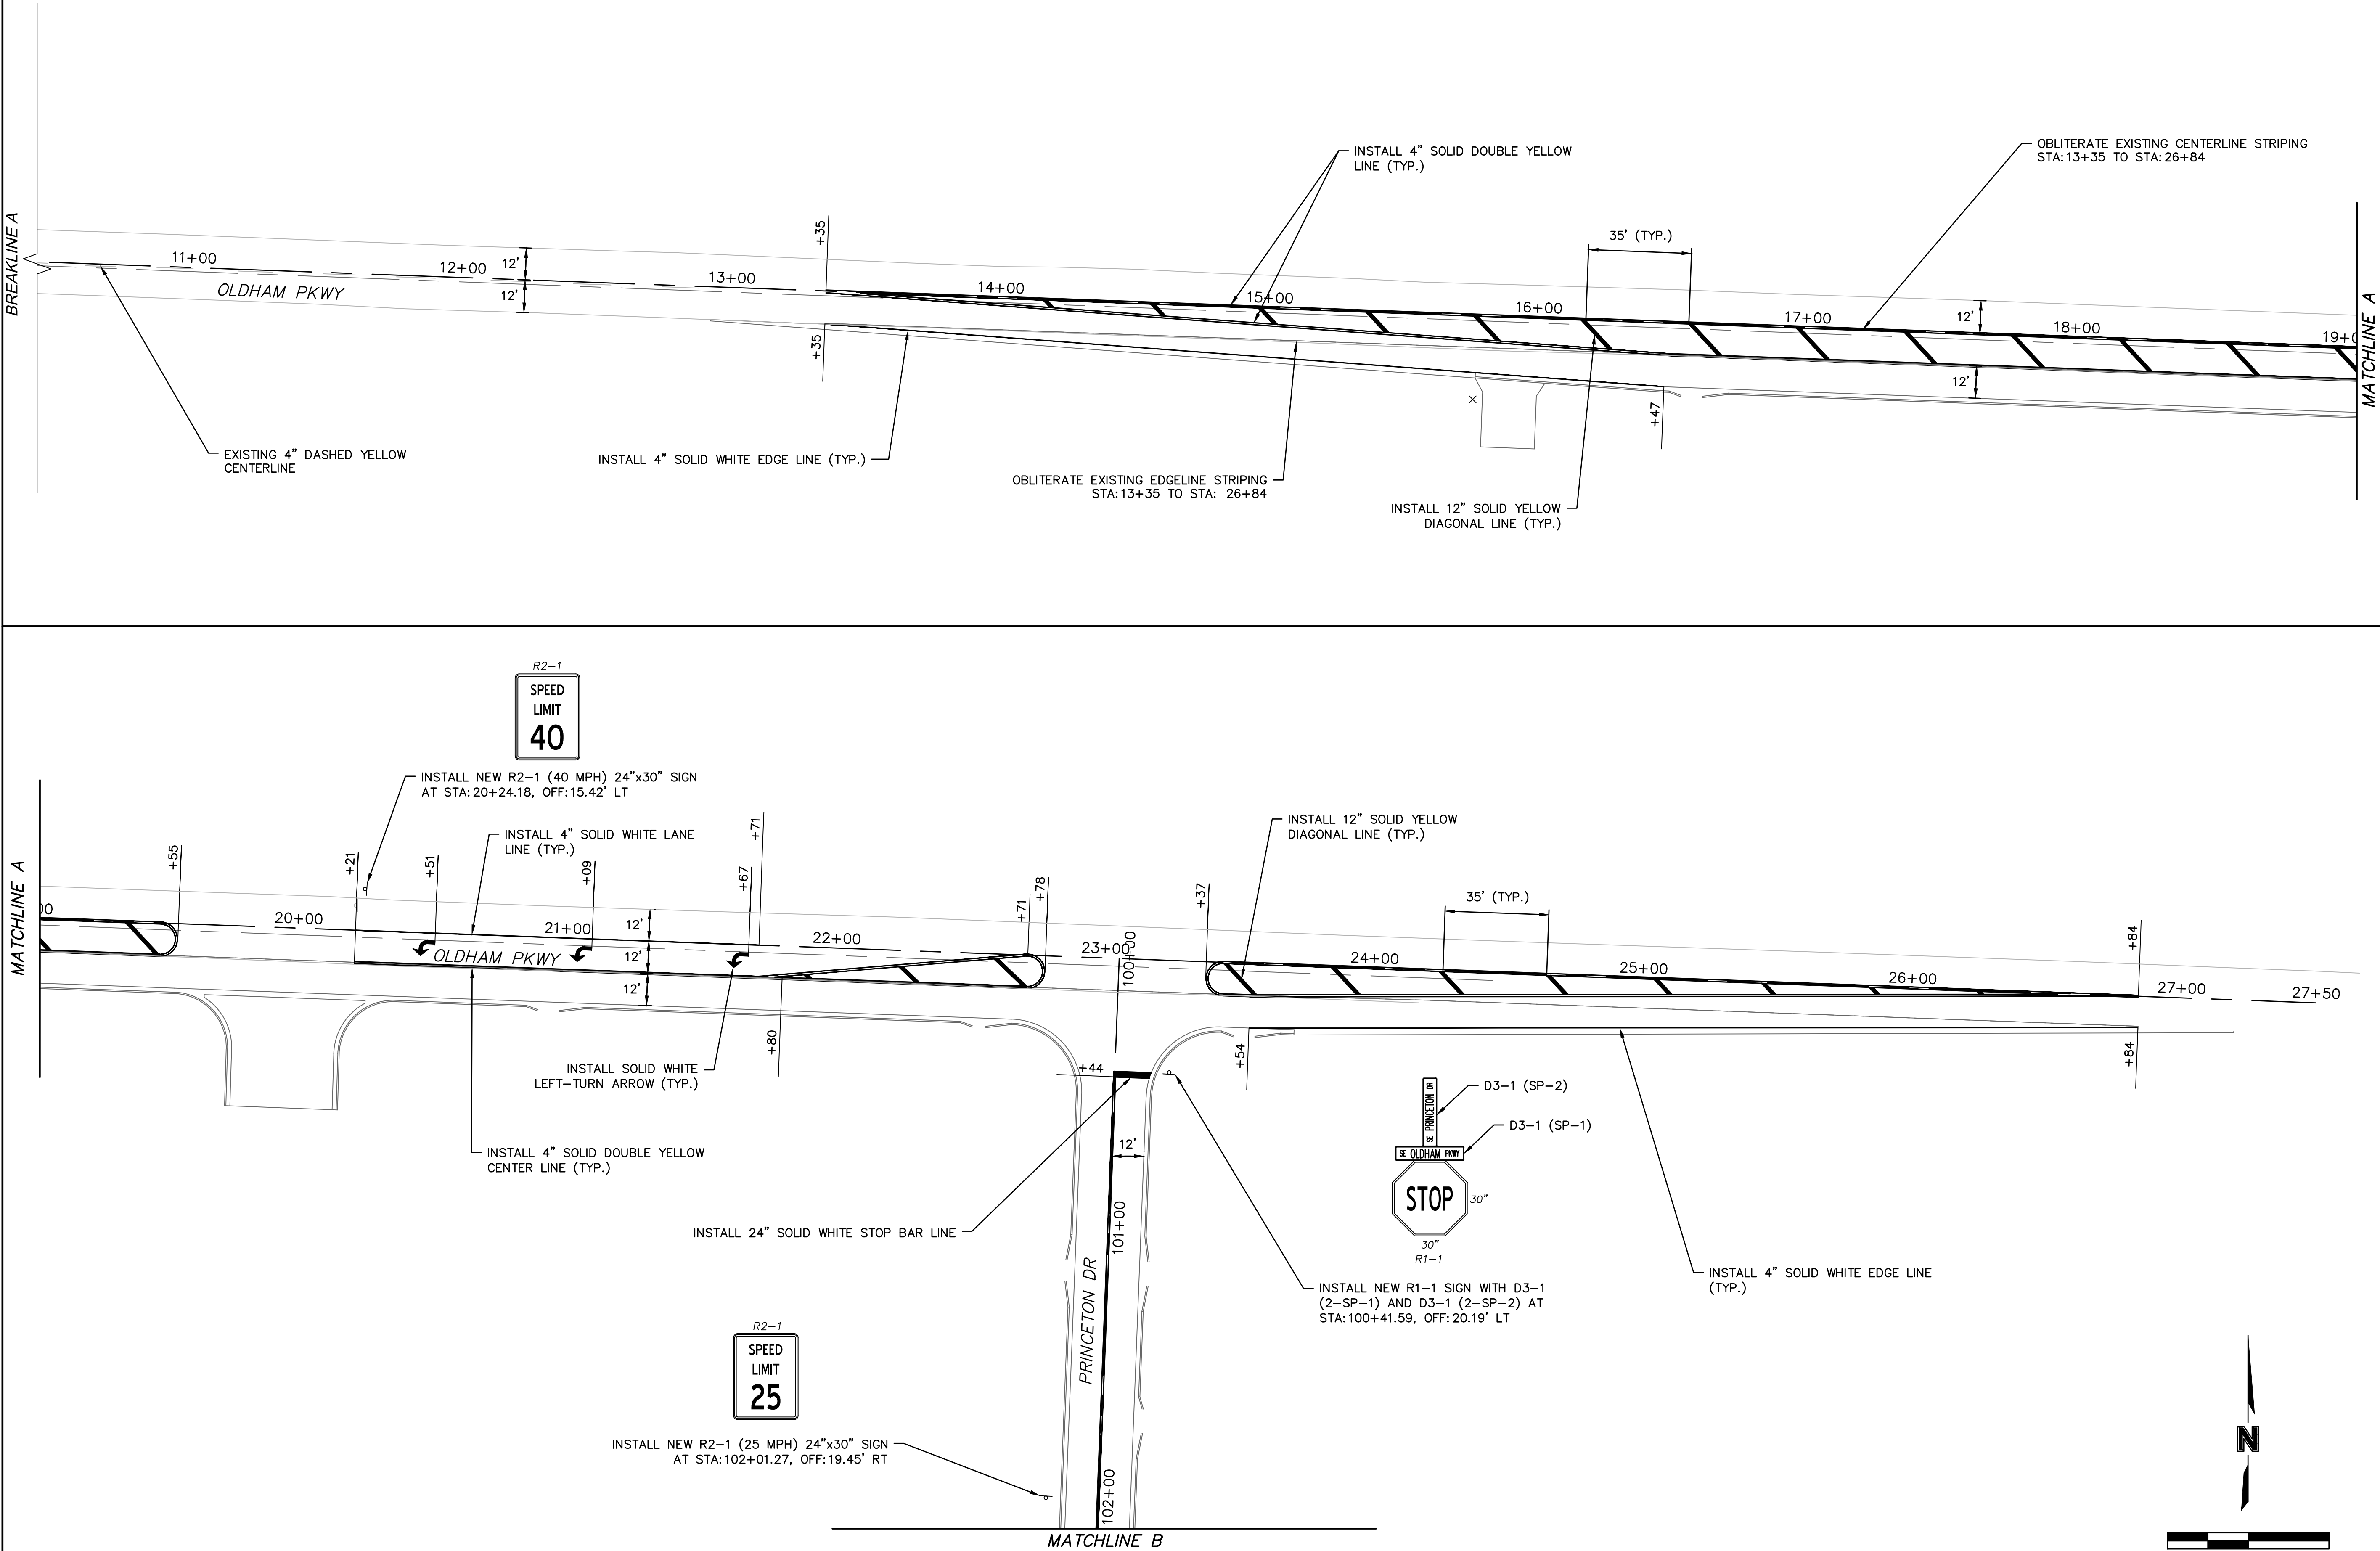

olsson

Olsson Engineering - MO State Certificate of Authority #001592
7301 West 133rd Street, Suite 200
Overland Park, KS 66213-4750
TEL 913.381.1170
FAX 913.381.1174
www.olsson.com

STATE OF MISSOURI
JEREMY SCOTT
STREET
NUMBER
FE-2017023856
06/15/2019
PROFESSIONAL ENGINEER

PAVEMENT MARKING AND SIGNING

OREILLY DEVELOPMENT SENIOR LIVING FACILITY
OLDHAM PARKWAY & PRINCETON DRIVE IMPROVEMENTS


LEE'S SUMMIT, MISSOURI

REVISIONS


REV. NO.	DATE	REVISIONS DESCRIPTION	BY

C.O.A. NO.: 001592
DRAWN BY: L Z
CHECKED BY: JAC
APPROVED BY: JSS
QA/QC BY: JSS
PROJECT NO.: 018-1450
DWG NO.: T_SAS01_81450
DATE: 06.11.2019


SHEET
T26 OF 70

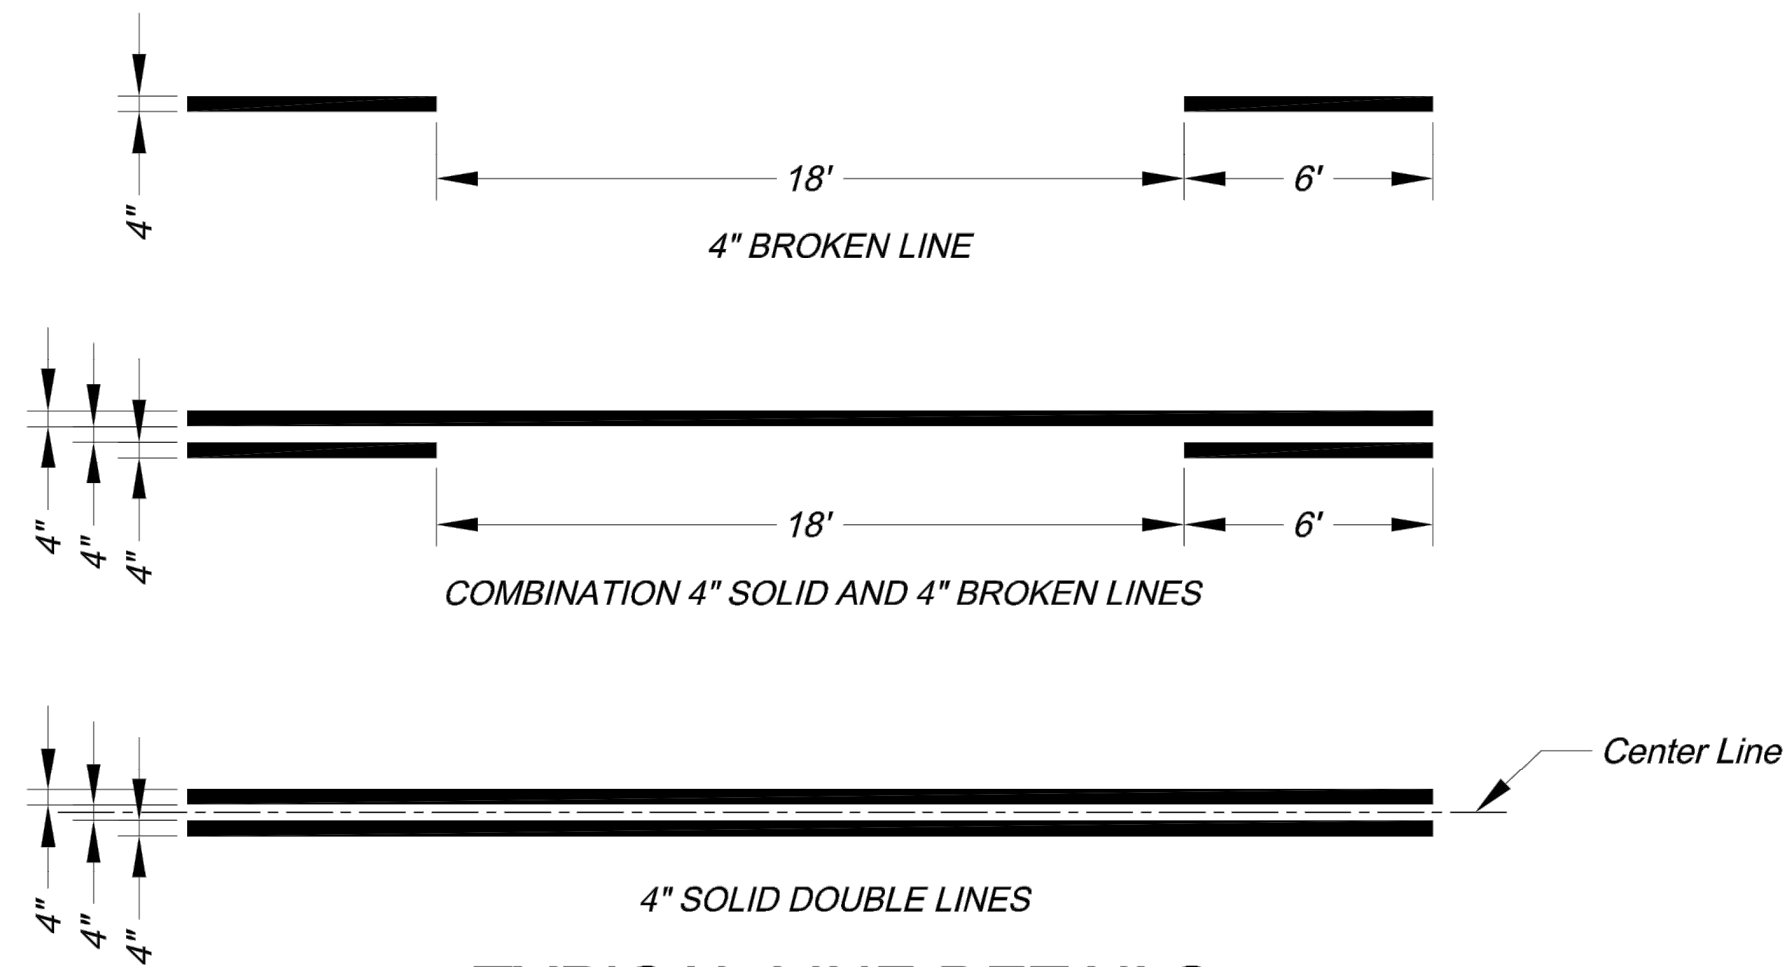

- NOTES:
1. All edge line, center line, and lane line pavement markings shall be 4" wide unless otherwise noted.
 2. Edge lines shall be continuous solid white or yellow lines. Right side edge lines shall be solid white. Median or left side edge lines on divided roadways are to be solid yellow. Edge lines and center lines shall be continuous across driveways.

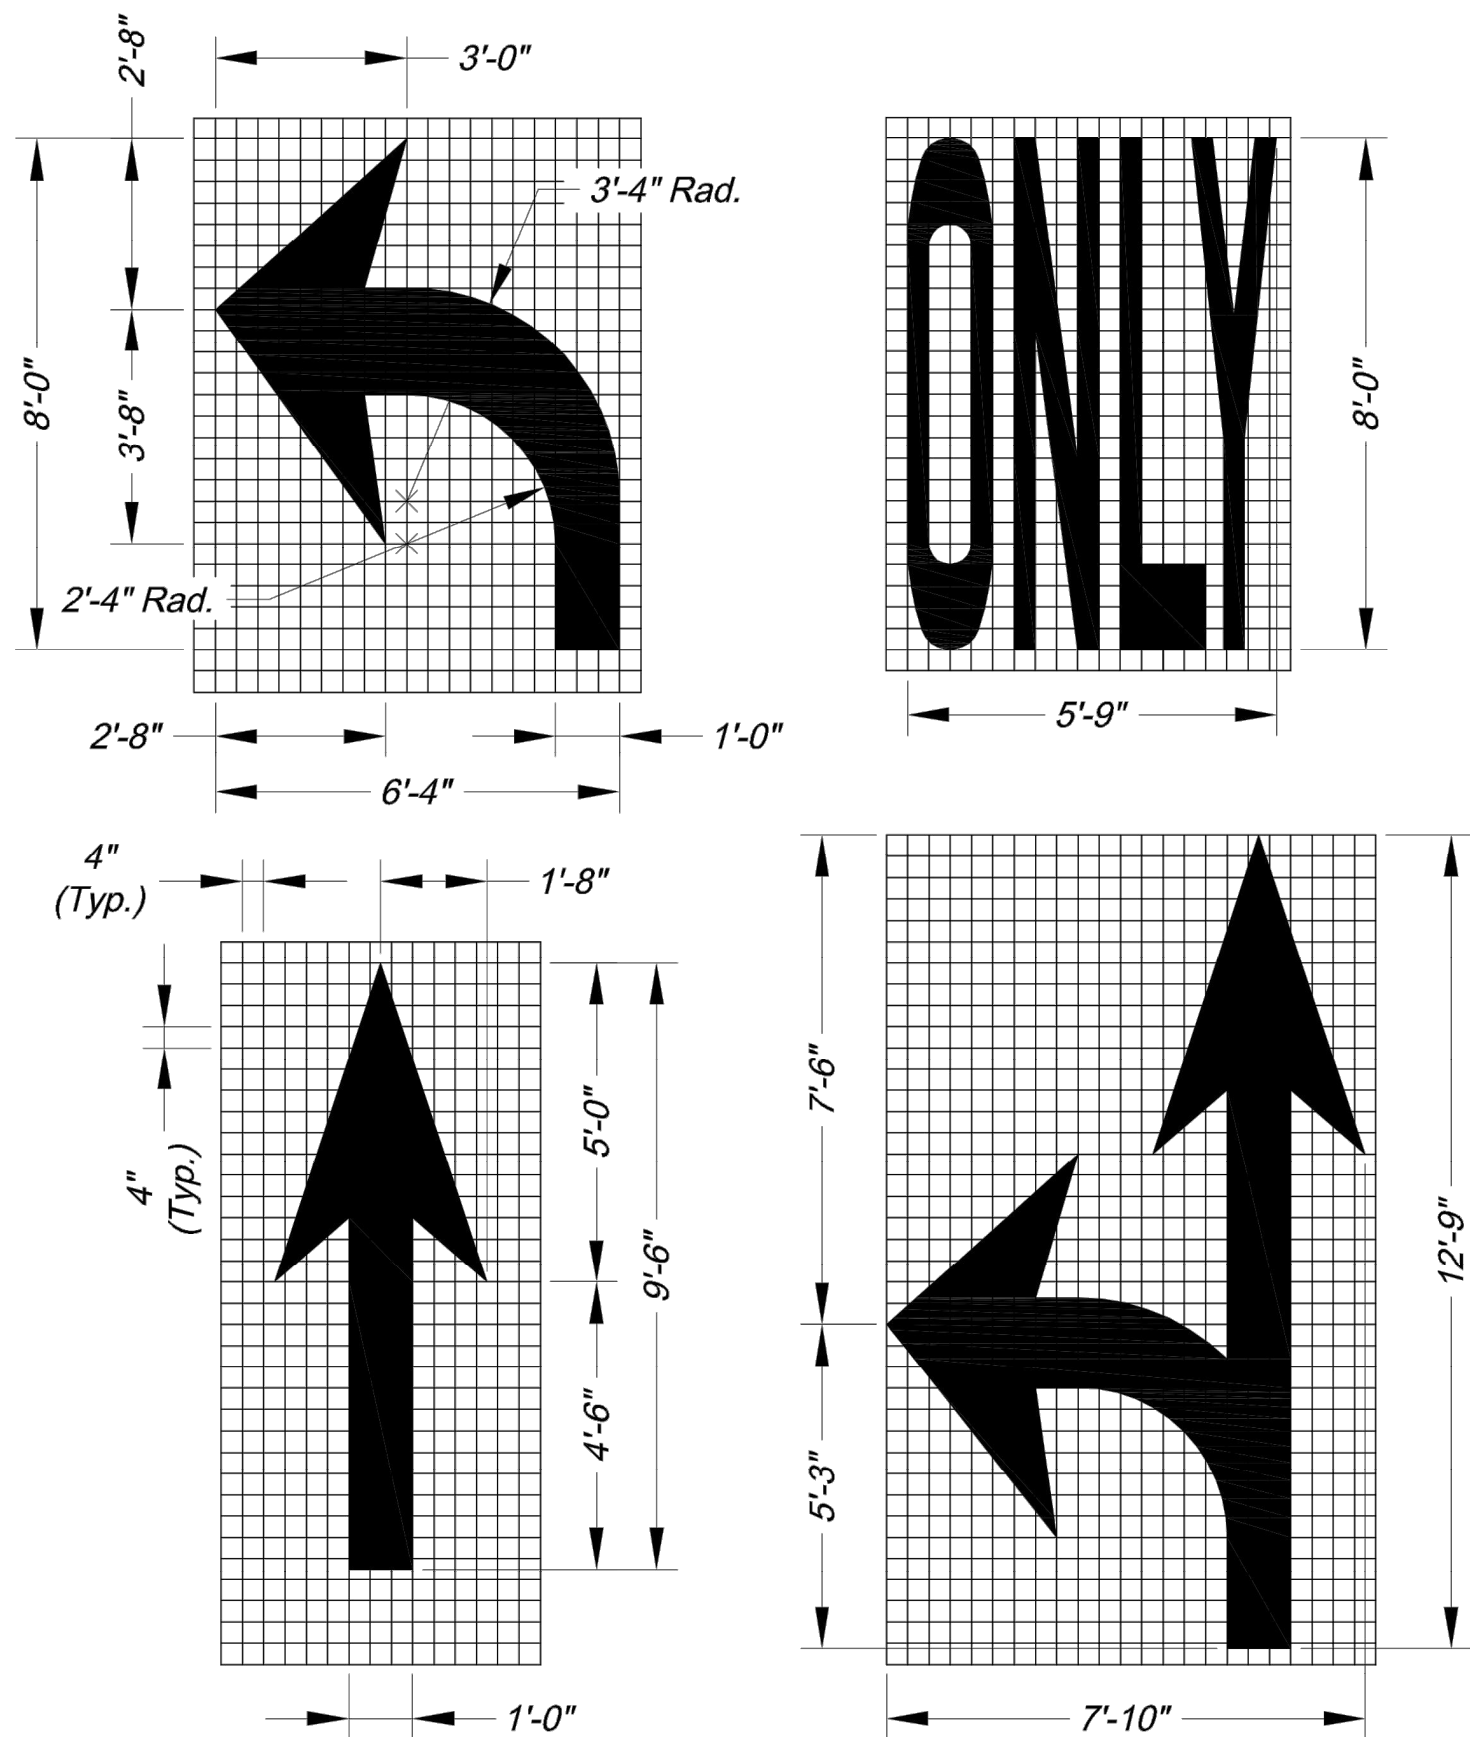


- NOTES:
1. All arrow and symbol markings shall be white, and shall be centered in their respective traffic lanes.
 2. Right-turn and combination right-turn/straight arrows are reverse of arrows shown.

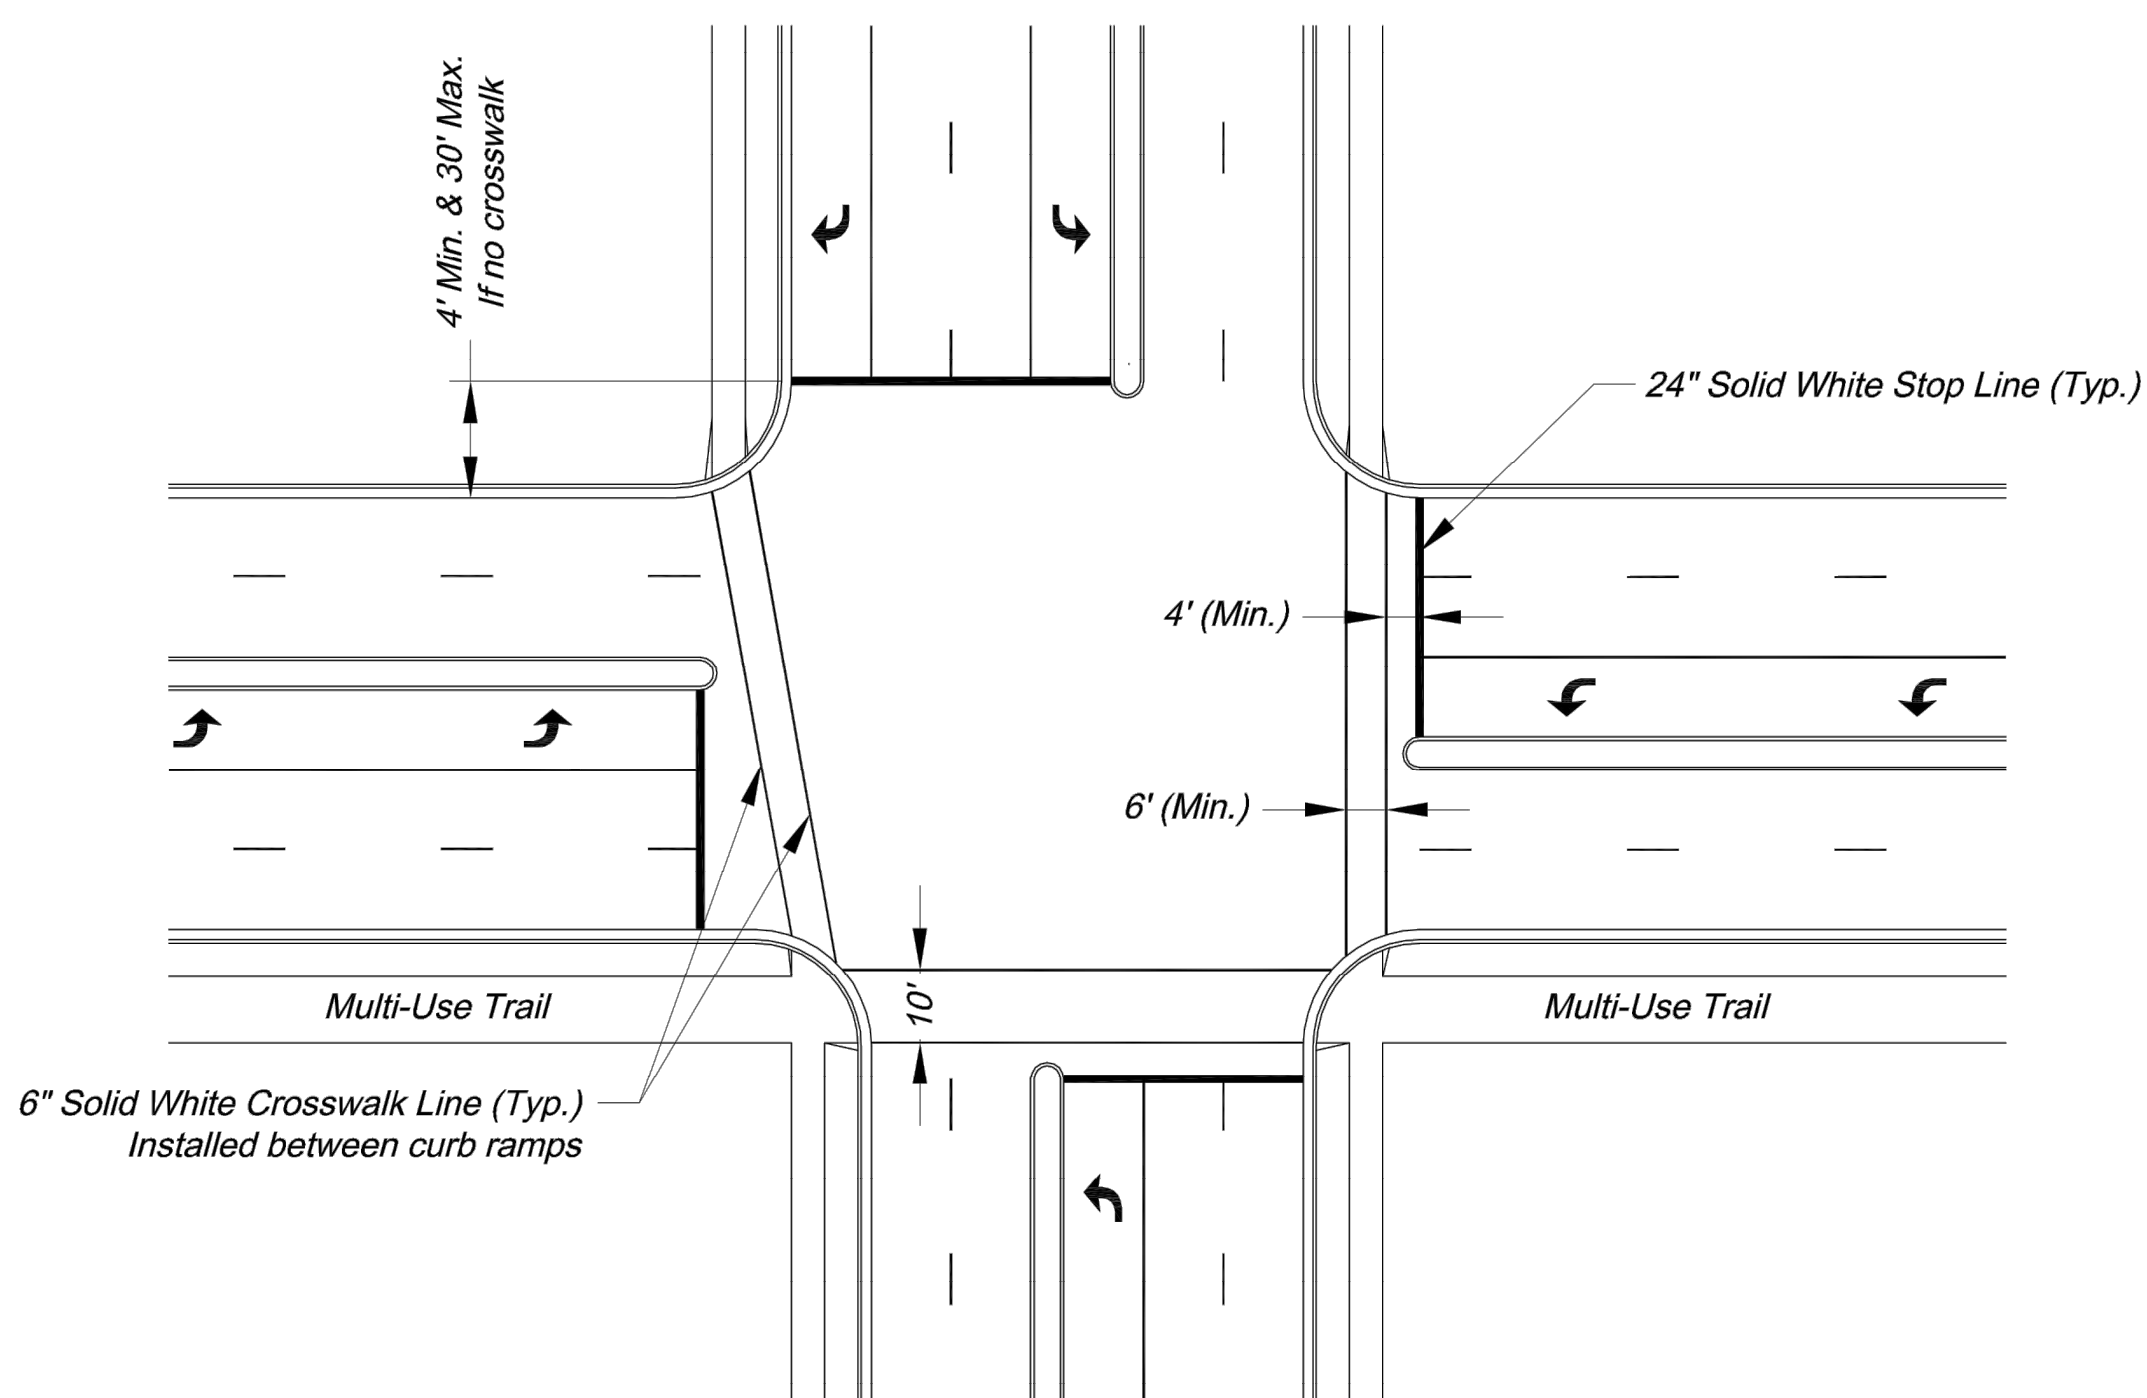


TYPICAL INTERSECTION MARKINGS

- NOTES:
1. Transverse crosswalk lines shall be installed such that the distance between lines is at least 6 or 10 feet.
 2. Stop lines are required at signalized intersections, on multi-lane stop controlled approaches, or in front of crosswalks at controlled intersections.

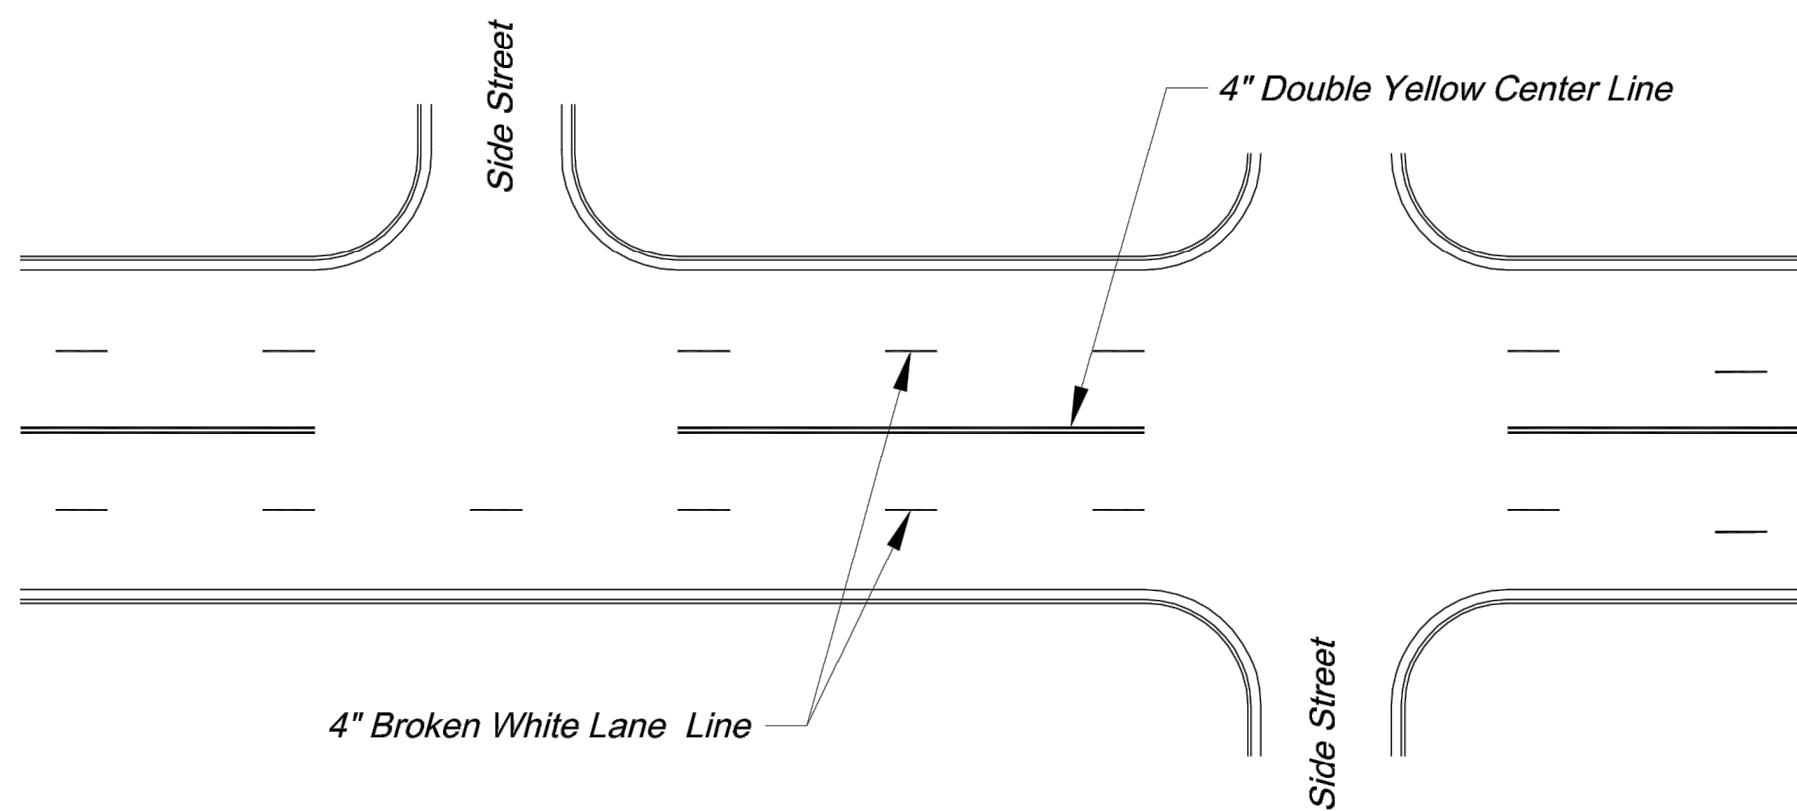


TYPICAL MARKINGS FOR FOUR-LANE UNDIVIDED ROADWAY

- PAVEMENT MARKING GENERAL NOTES:
1. All pavement markings shall be in accordance with the latest edition of the *Manual on Uniform Traffic Control Devices (MUTCD)*.
 2. All words and symbols shall conform to the latest edition of *Standard Alphabets for Highway Signs and Pavement Markings* printed by the U.S. Department of Transportation, Federal Highway Administration.
 3. Pavement markings, either temporary or permanent are required at all times if the roadway is open to traffic.
 4. All pavement markings that conflict with the desired markings shall be completely removed. Removals shall not leave the road surface scarred with an image that misleads traffic. Any excess damage or scarring of pavement shall be repaired at the Contractor's expense.
 5. The proposed permanent markings shall be laid out by the Contractor in advance of the marking installation. Markings shall not be applied until the layout has been approved by the City Traffic Engineer.
 6. Center lines shall be marked on all undivided arterial streets, and any other undivided street with more than two lanes and/or a speed limit of 30 mph or more.
 7. Edge lines shall be marked on all non-curbed streets.

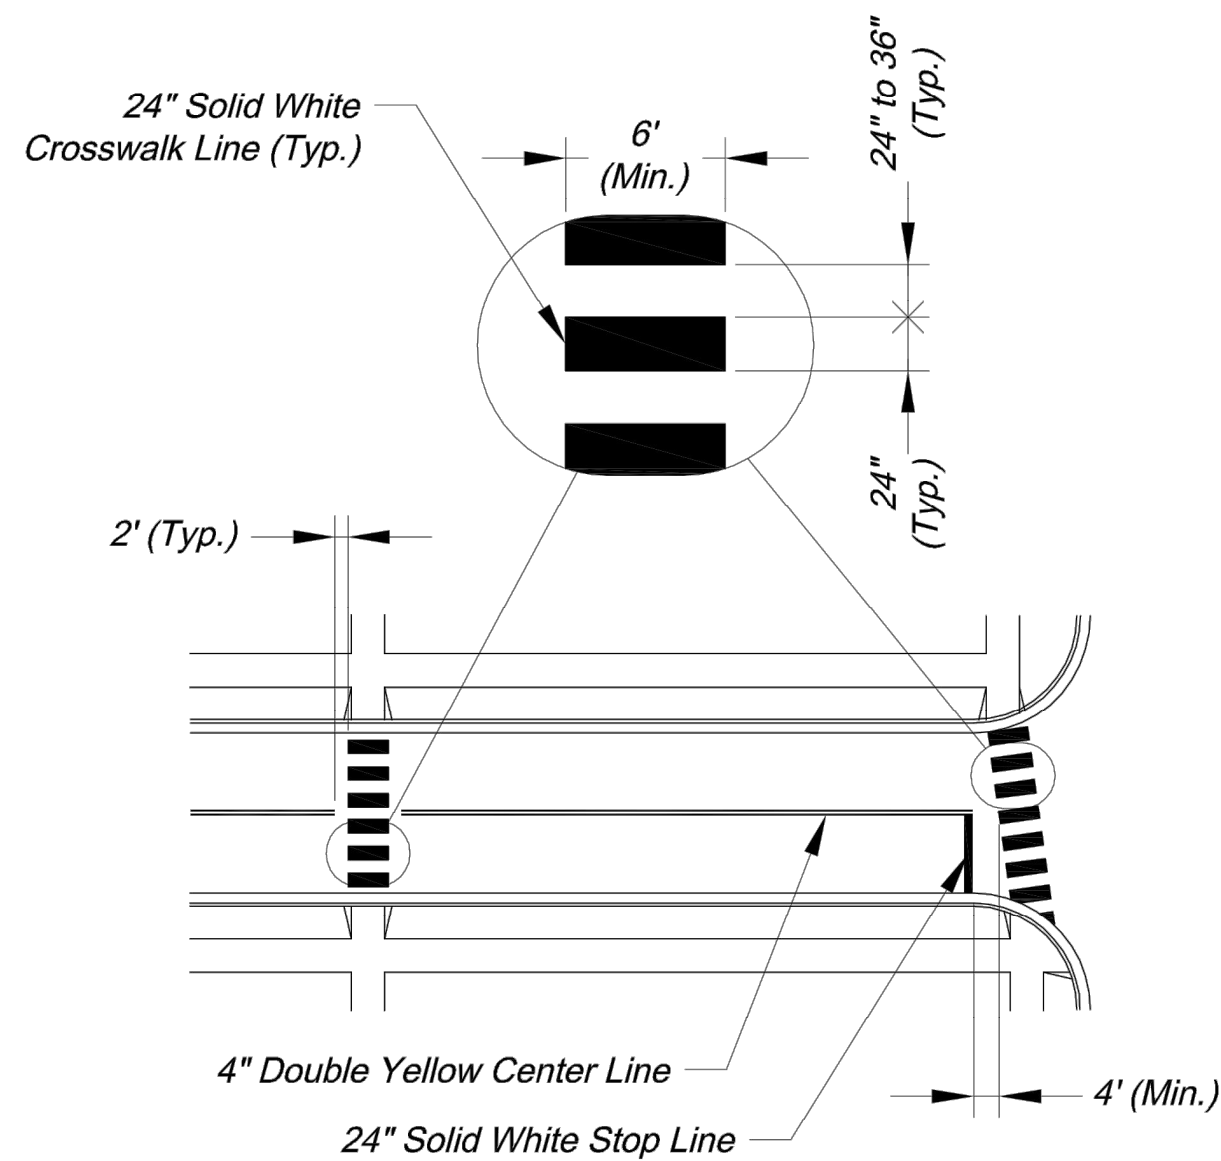

TYPICAL MIDBLOCK OR SCHOOL CROSS WALK

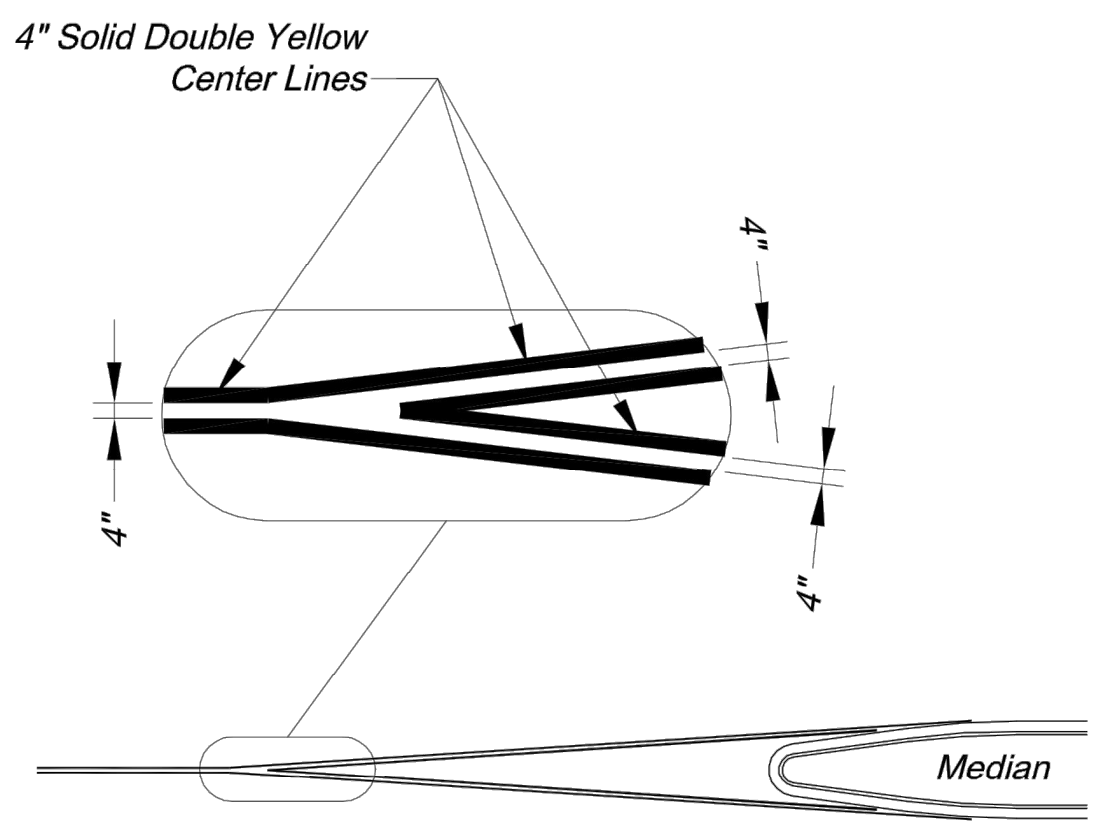

TYPICAL MEDIAN NOSE CENTER LINE DETAIL




CITY OF LEE'S SUMMIT
PUBLIC WORKS DEPARTMENT
ENGINEERING DIVISION
220 SE GREEN STREET
LEE'S SUMMIT, MISSOURI 64063
PHONE: (816) 969-1800 FAX: (816) 969-1809

Project: O'REILLY DEVELOPMENT SENIOR LIVING


ROADWAY MARKING DETAILS

Sheet Name: STANDARD DRAWING PM-1

Drawn By: AS
Checked By: JW
Date: 09/09/2009
Project#

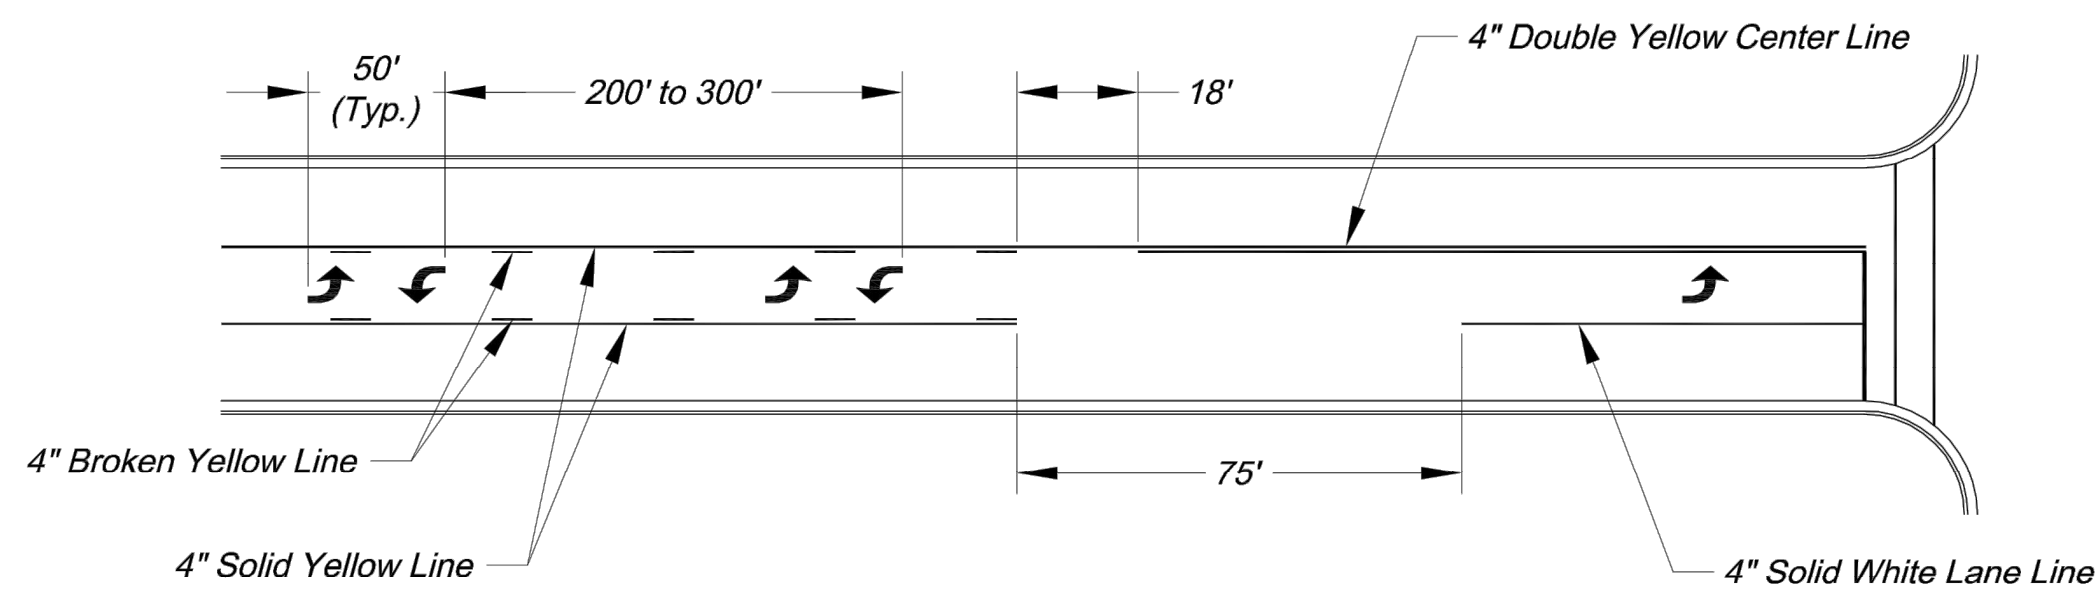


TYPICAL MARKINGS FOR TWO-WAY LEFT-TURN LANE

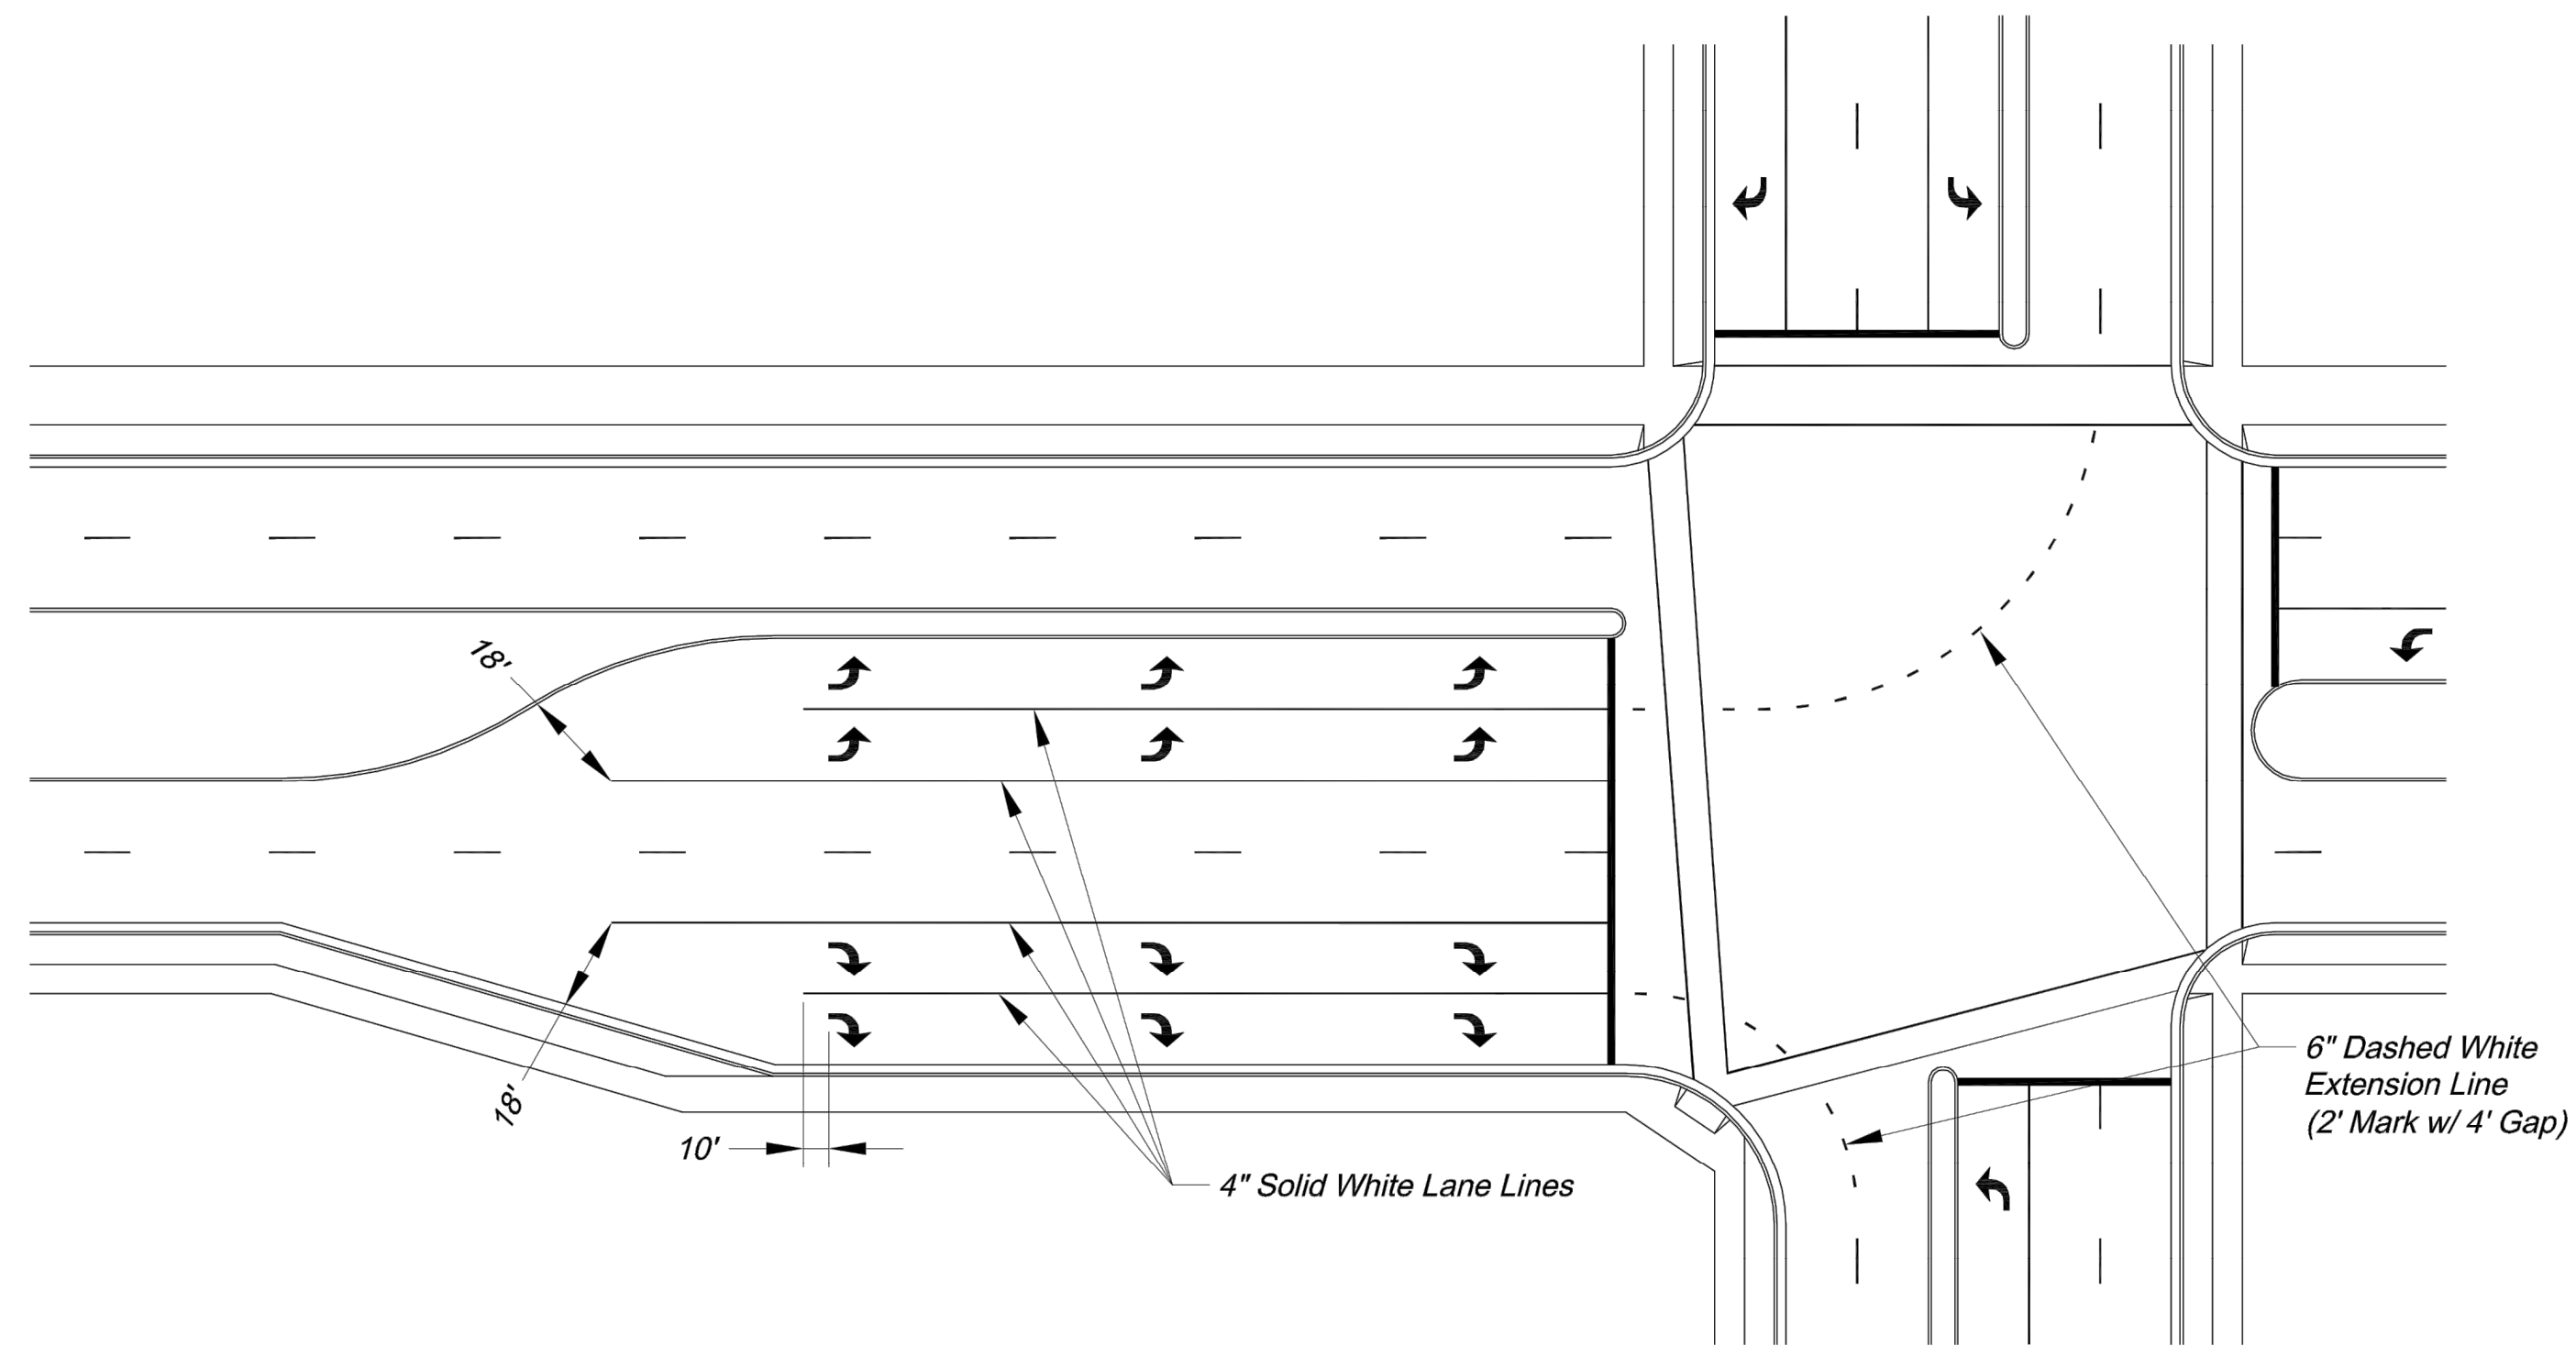


TYPICAL DUAL TURN LANE MARKINGS

NOTE:
1. Dashed extension lines shall not extend through crosswalks.

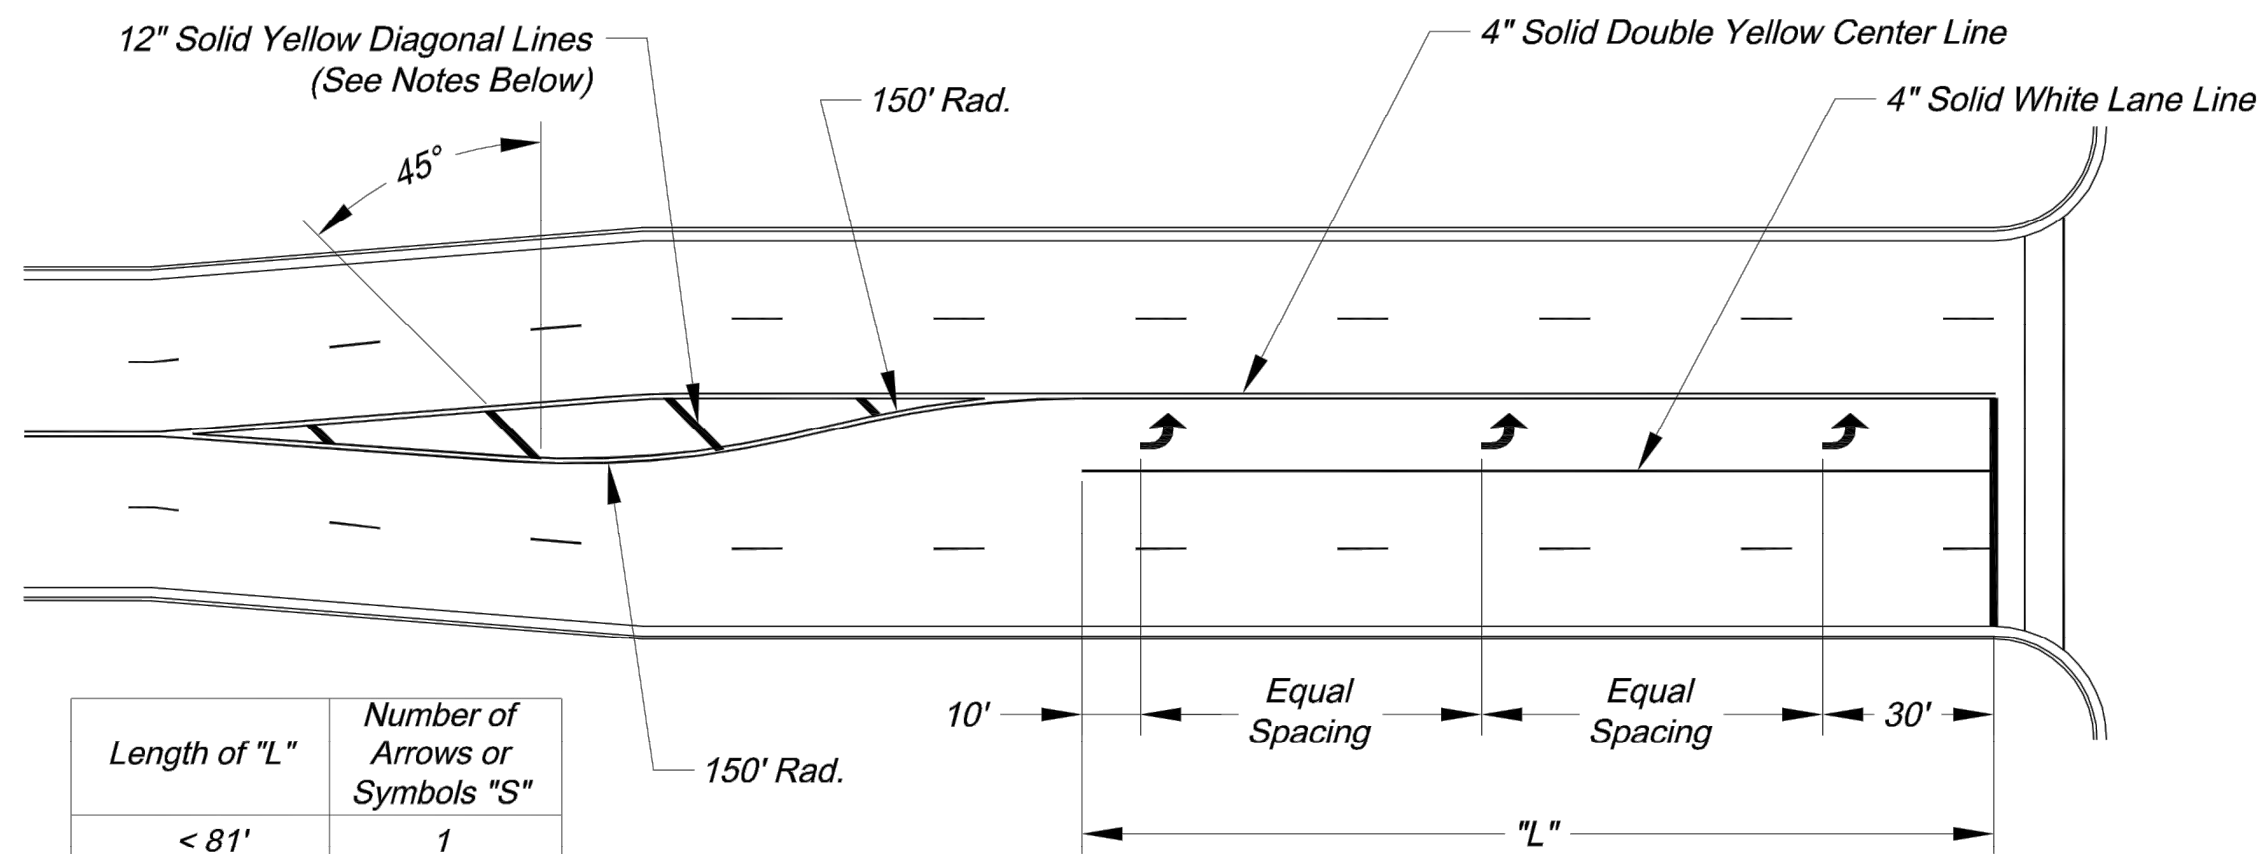

TYPICAL TURN LANE MARKINGS

NOTES:
1. Diagonal lines are required between centerlines if the width of the area between the center lines is greater than 12' and/or the length of the area between center lines is greater than 250'.
2. Diagonal lines should be spaced at 5' increments, equal to the posted speed limit.
3. Equal Spacing is calculated as $(L - 40) / (S - 1)$.
4. When a through lane of traffic terminates as a mandatory turn lane, Arrow and "ONLY" symbols should be marked in the turn lane, in alternating order. The first and last symbols should be Arrows.

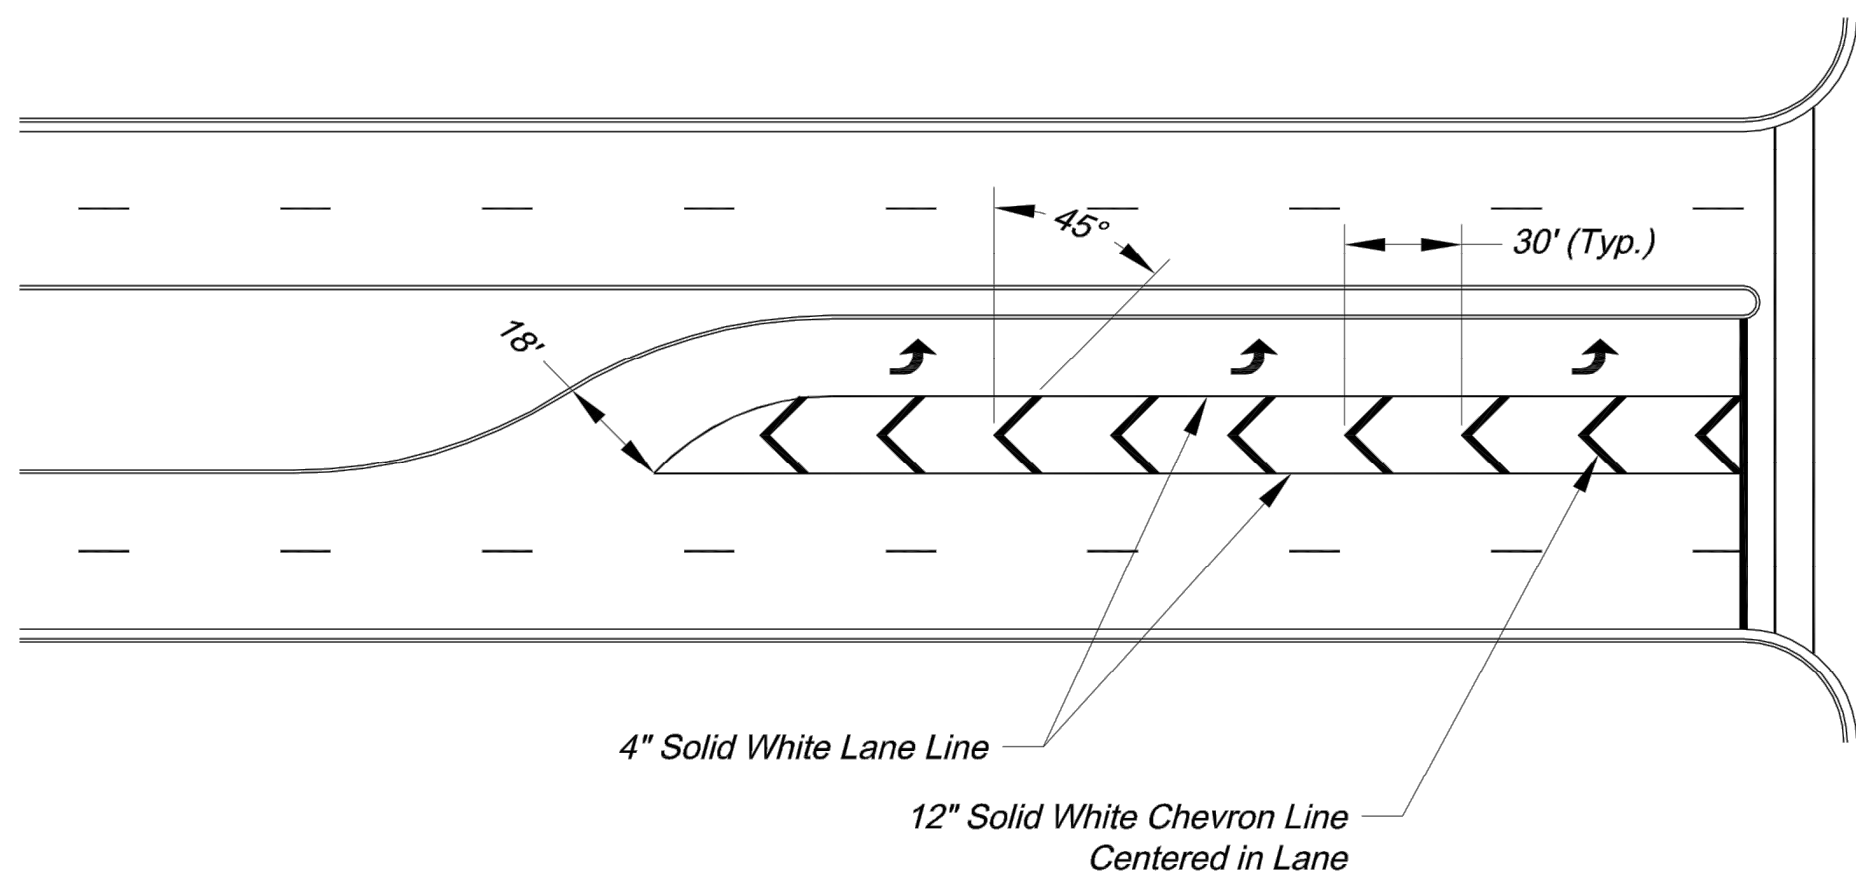


TYPICAL STRIPED OUT TURN LANE MARKINGS



CITY OF LEE'S SUMMIT
PUBLIC WORKS DEPARTMENT
ENGINEERING DIVISION
220 SE GREEN STREET
LEE'S SUMMIT, MISSOURI 64063
PHONE: (816) 969-1800 FAX: (816) 969-1809

Project: O'REILLY DEVELOPMENT SENIOR LIVING
INTERSECTION MARKING DETAILS
Sheet Name: STANDARD DRAWING PM-2


Drawn By: AS
Checked By: JW
Date: 09/09/2009
Project#

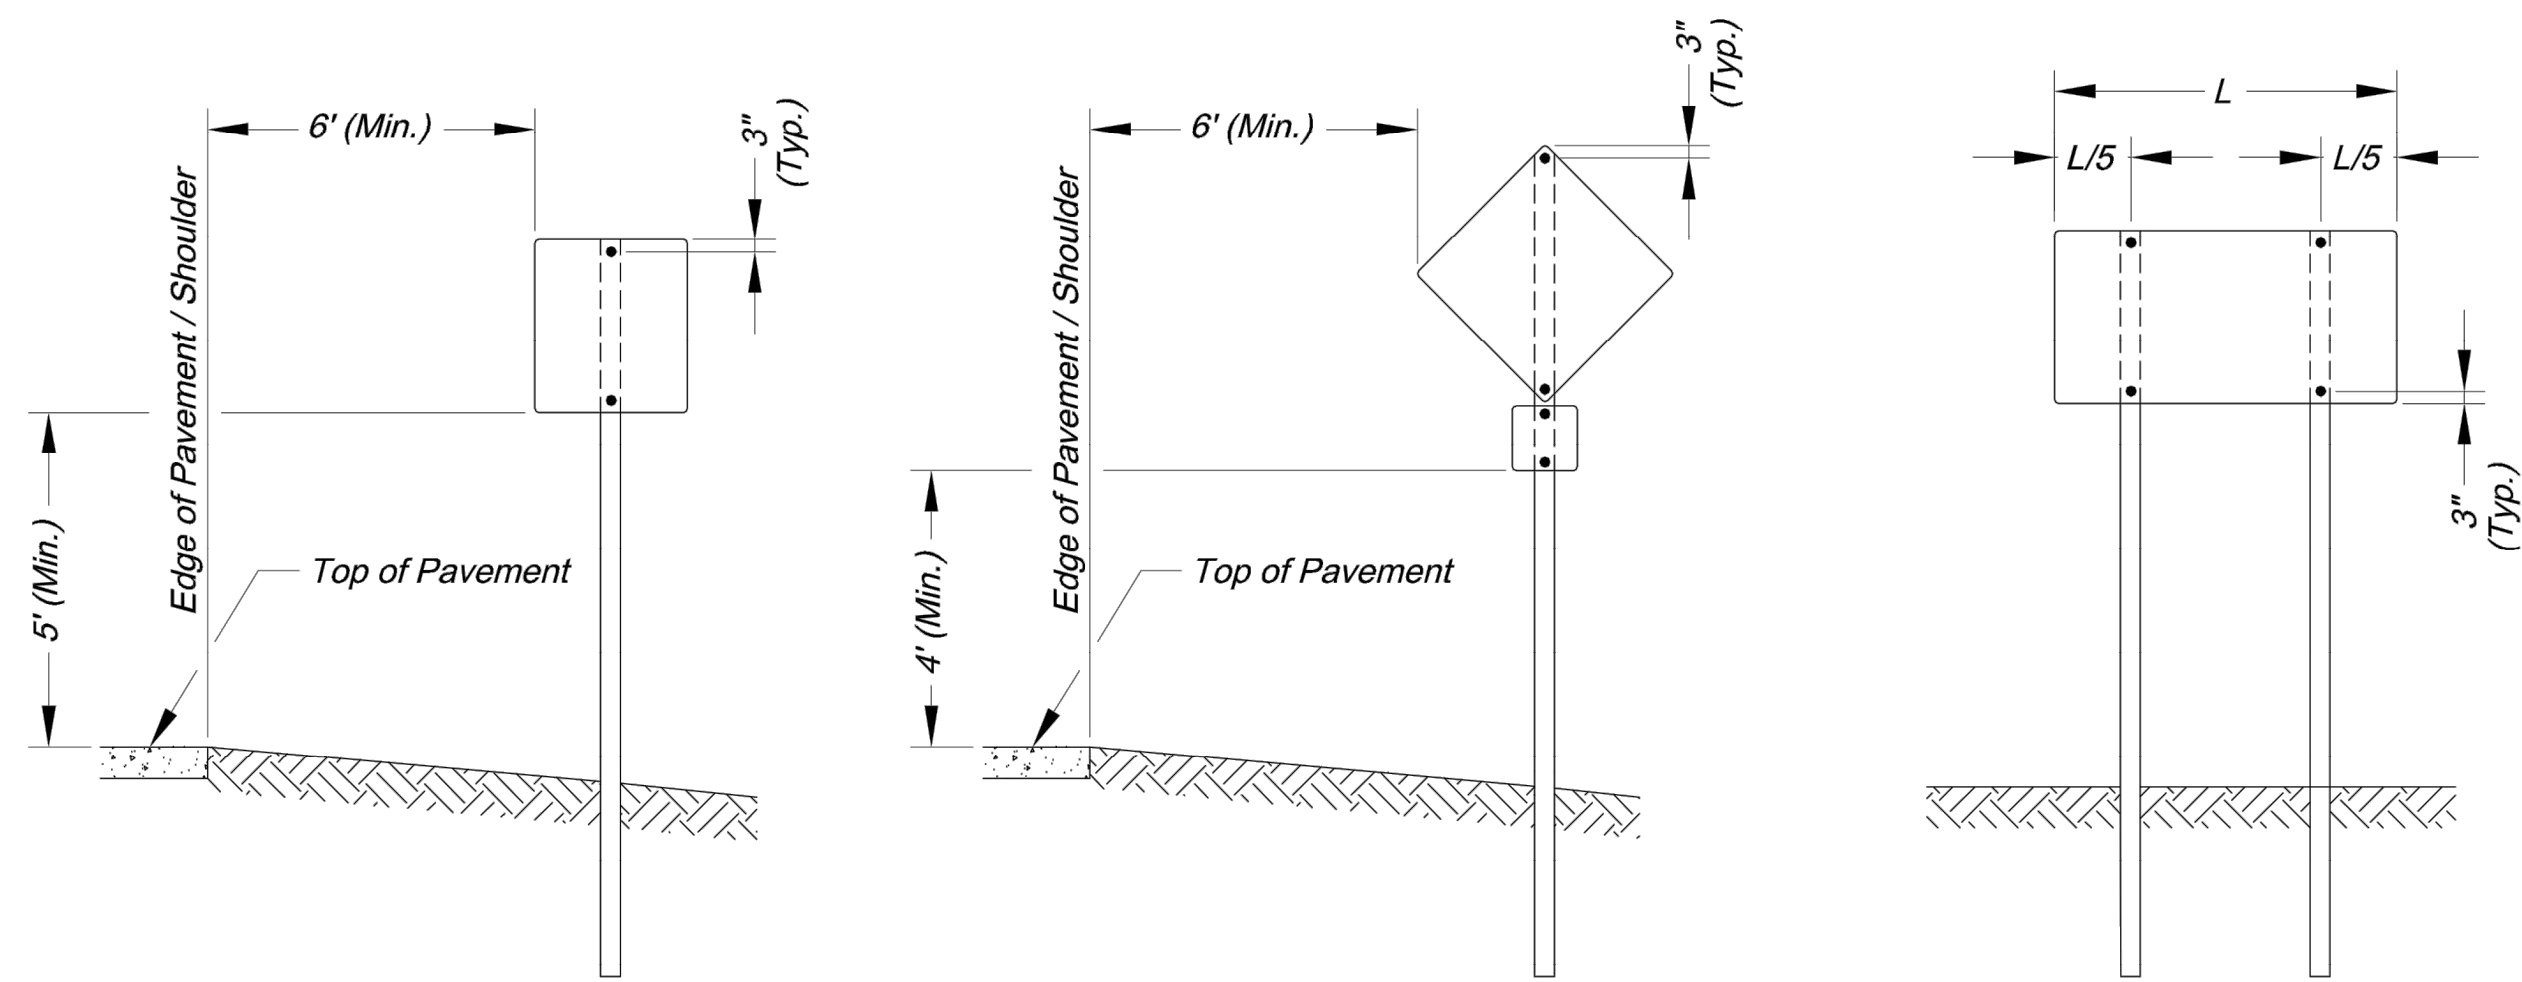

SIGN INSTALLATION FOR
NON-CURBED STREET

SIGN INSTALLATION WITH
AUXILARY SIGN FOR
NON-CURBED STREET

SIGN INSTALLATION WITH
TWO SIGN POSTS

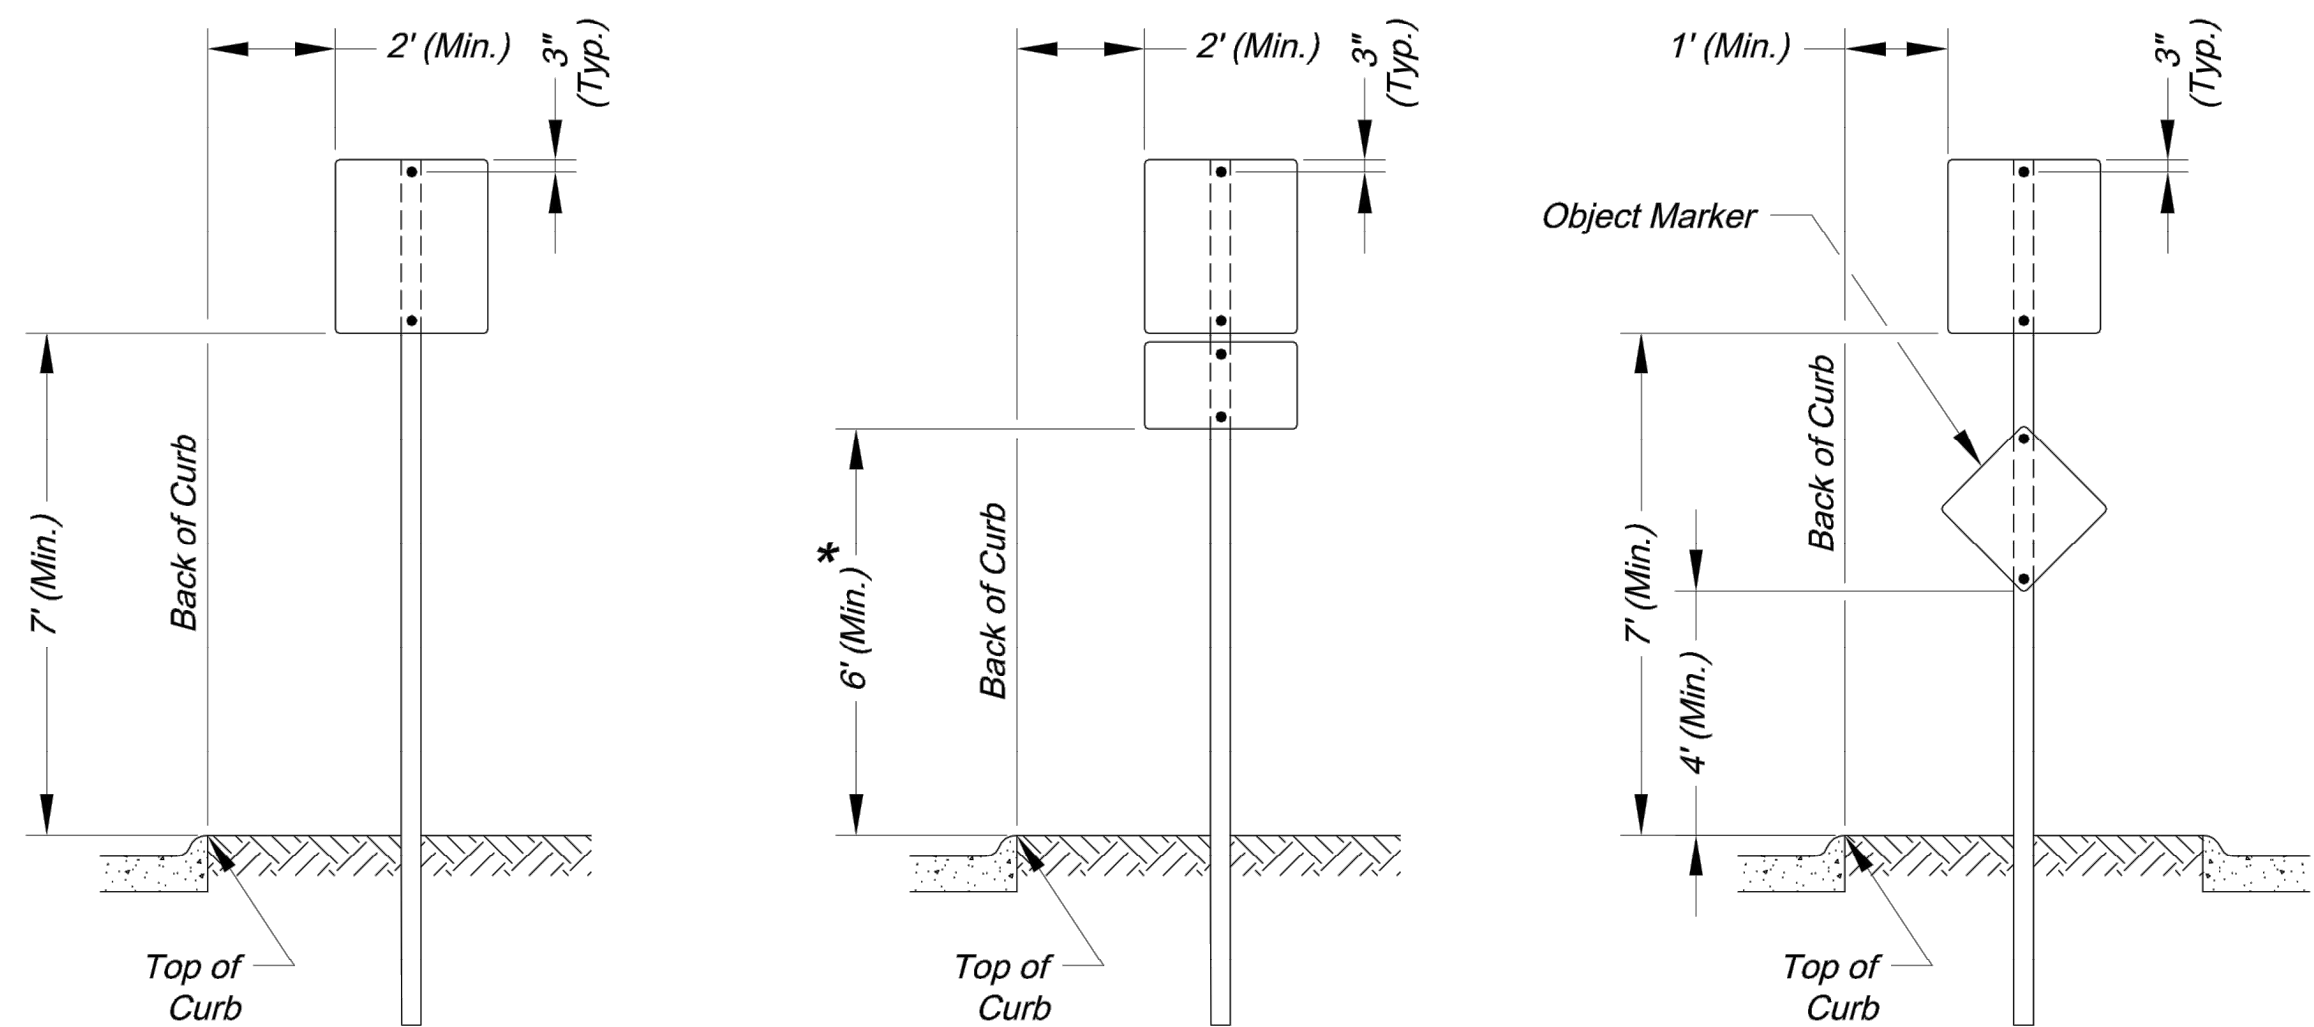

SIGN INSTALLATION FOR
CURBED STREET


SIGN INSTALLATION WITH
AUXILARY SIGN FOR
CURBED STREET

SIGN INSTALLATION FOR
RAISED MEDIANS


SIGN MOUNTING DETAILS

* The height to the bottom of a sign when it is located in a pedestrian walkway or extends into a walkway shall be a minimum of 80 inches above the walkway.

- NOTE:
- Generally, the sign mounting height should not be more than 1' greater than the minimum mounting height.

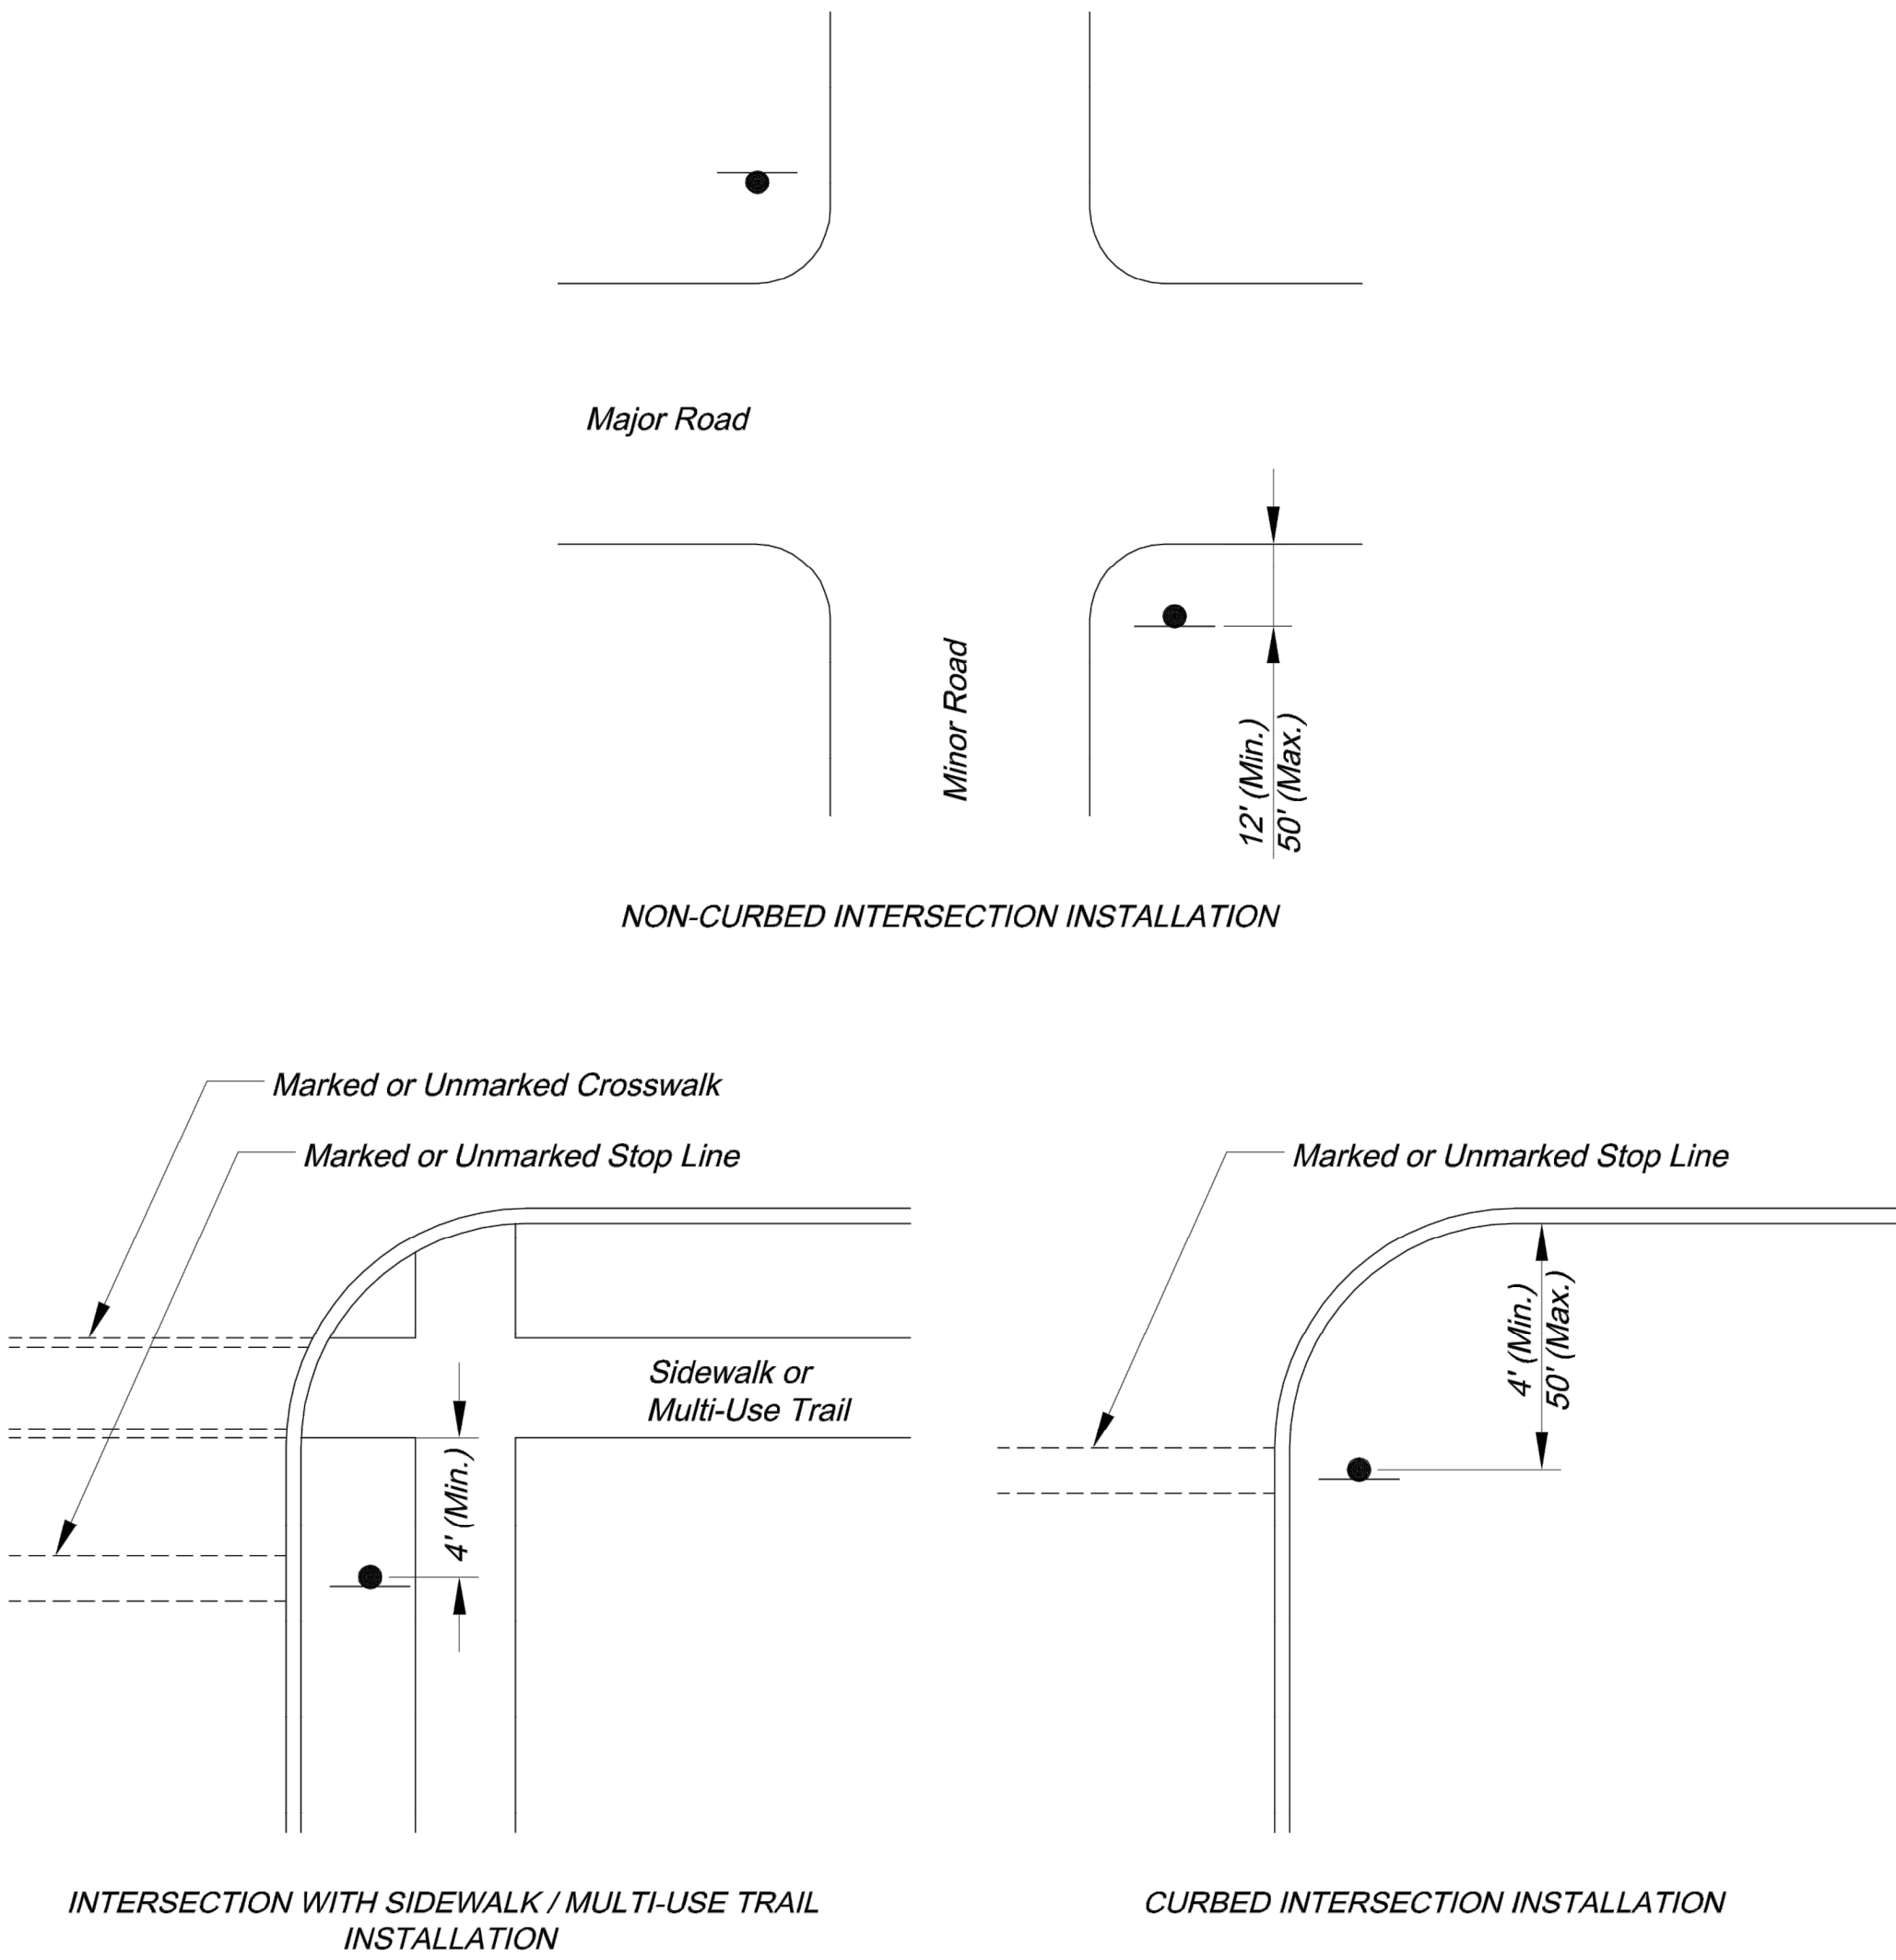

CONTROL SIGN LOCATION

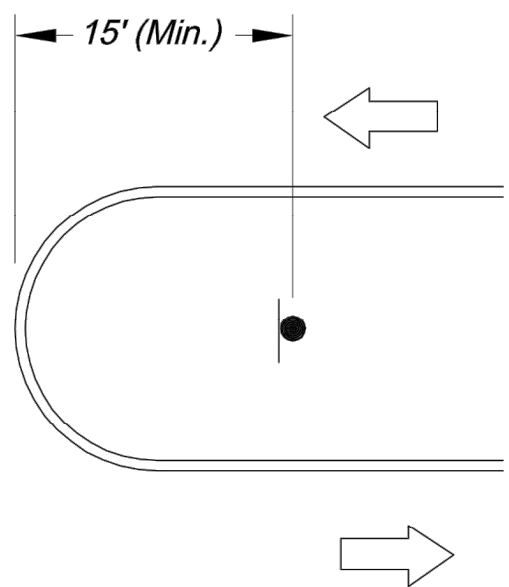

TYPICAL MEDIAN SIGN LOCATION

MEDIAN SIGN LOCATION


- NOTES:
- A 4" P.V.C. sleeve shall be installed in new concrete medians at each location where a sign is to be installed.
 - For existing concrete medians, a 4" hole shall be cored into the concrete.

Project: O'REILLY DEVELOPMENT SENIOR LIVING
SIGN MOUNTING DETAILS
Sheet Name: STANDARD DRAWING SN-1

CITY OF LEE'S SUMMIT
PUBLIC WORKS DEPARTMENT
ENGINEERING DIVISION
220 SE GREEN STREET
LEE'S SUMMIT, MISSOURI 64063
PHONE: (816) 969-1800 FAX: (816) 969-1809




Drawn By: AS
Checked By: JW
Date: 08/26/2009
Project#

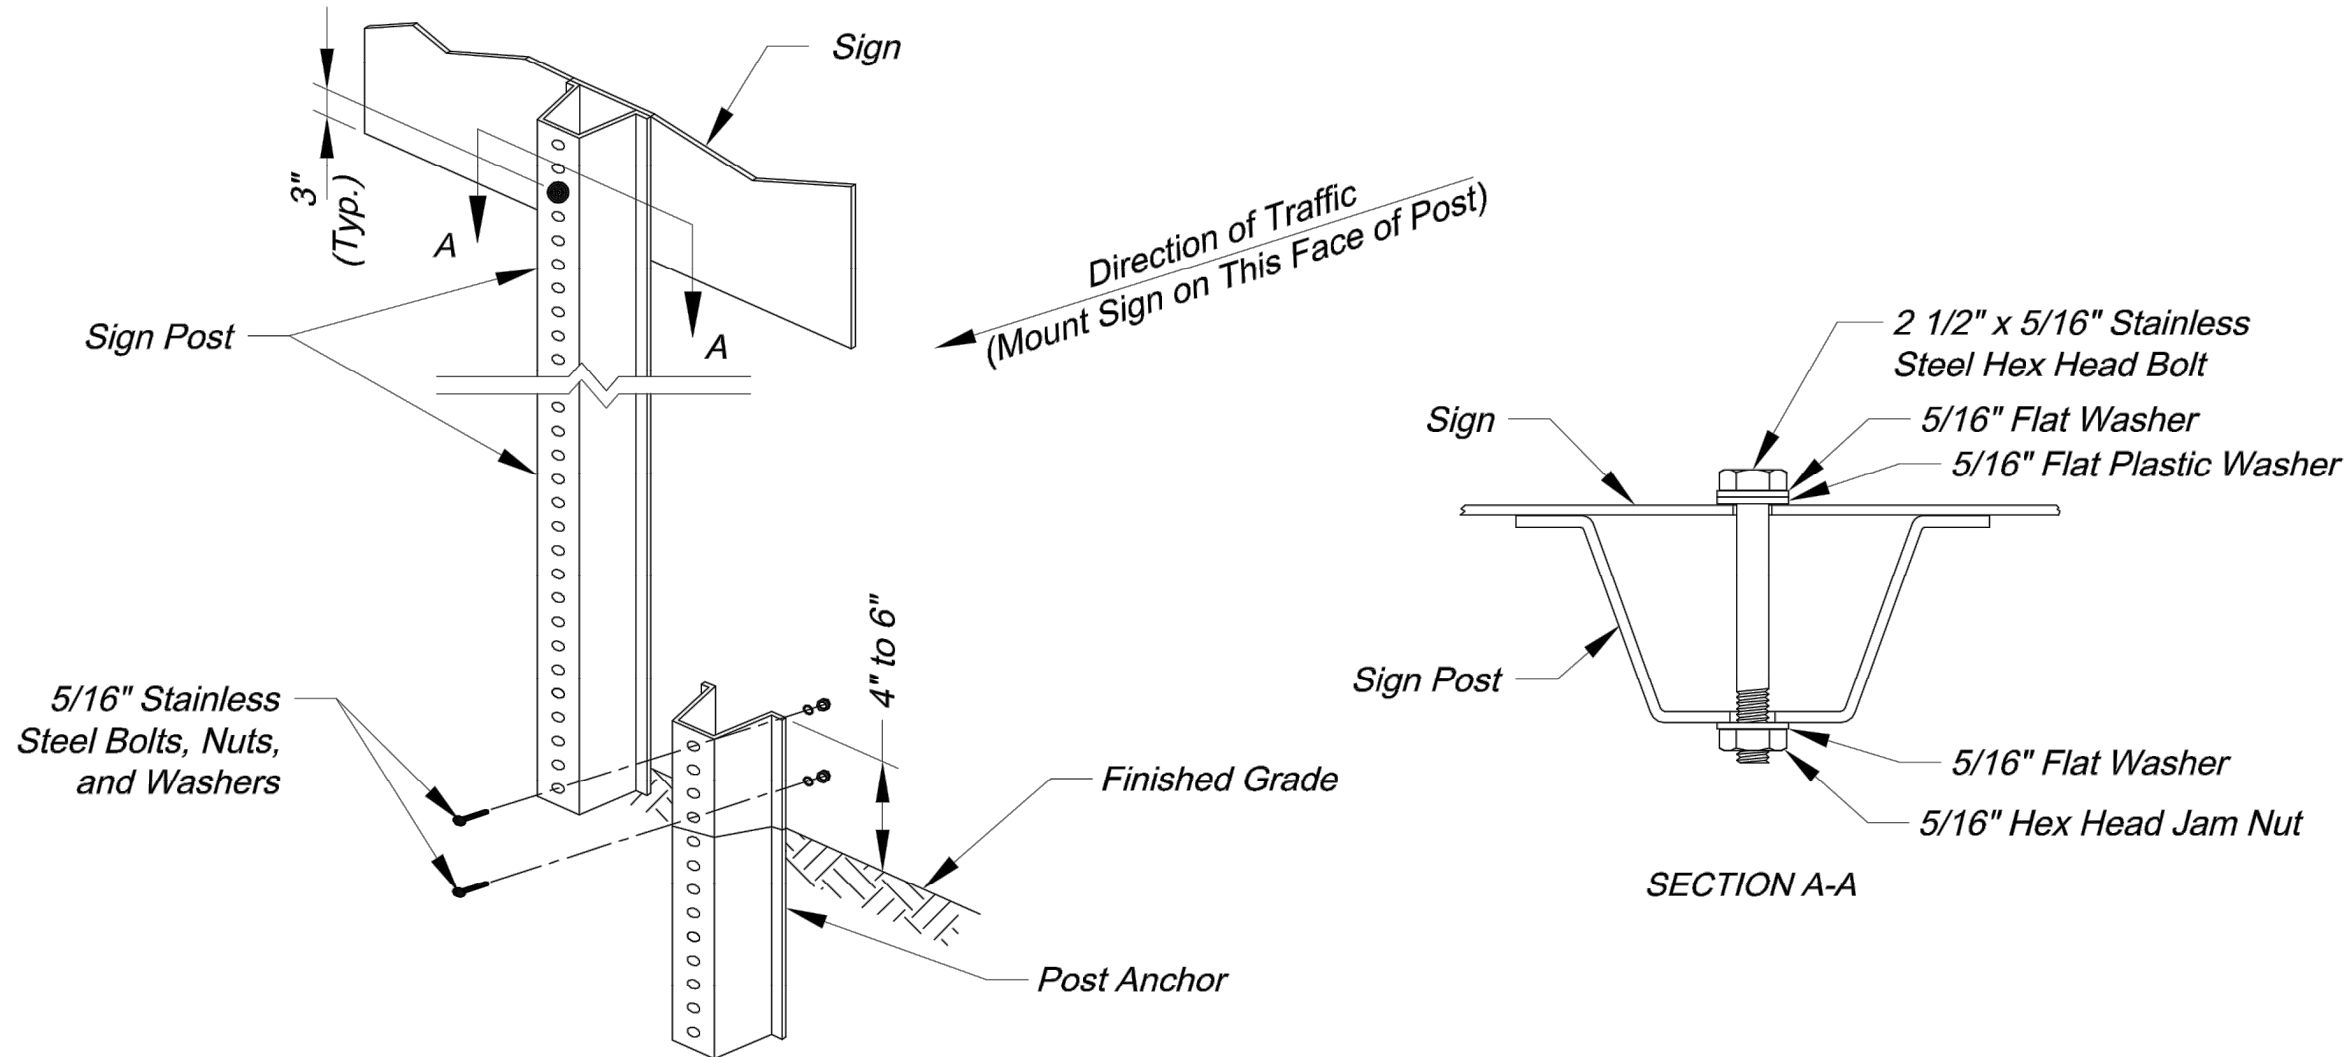

U-STEEL POST DETAILS

U-STEEL POST NOTES:

1. Splice shall be positioned entirely between finished grade line and 18" above finished grade line. Only one splice will be allowed per post.
2. U-Steel post shall be 3 lb./ft., galvanized according to ASTM A123.
3. U-Steel post can be used for installation of signs with an area of less than 2.5 square feet.
4. All posts shall be embedded a minimum of 3 feet.

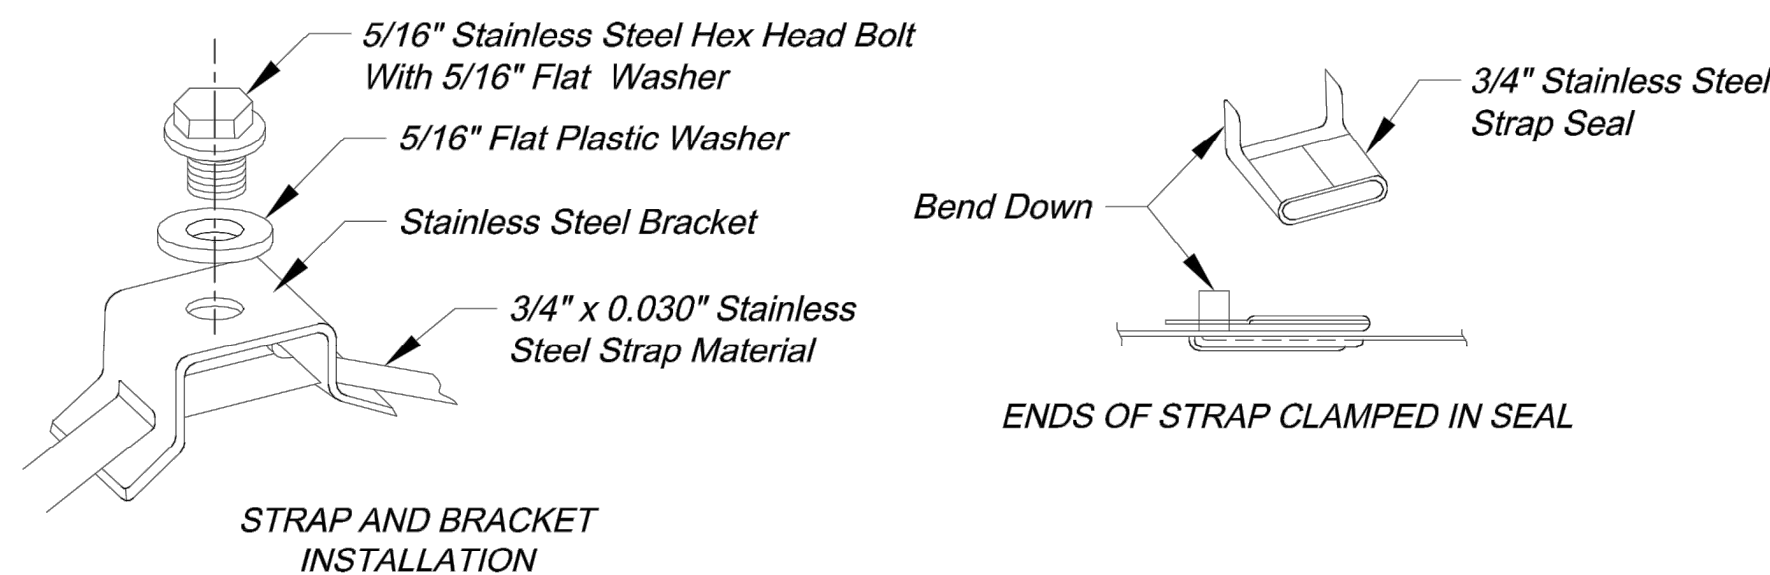

STRAP TYPE SIGN SUPPORT DETAILS

METAL POLE SIGN MOUNTING NOTES:


1. Signs on metal poles shall be attached with two brackets and stainless steel bands.
2. Holes in sign for attachment to the mounting brackets shall be offset a minimum of 2 inches from the edge of the sign.
3. Holes in sign shall be located such that the sign is level.
4. All strap, bracket, and seal materials should be Type 201 stainless steel.

PERMANENT SIGNING GENERAL NOTES:

1. All signing shall be in accordance with the latest edition of the *Manual on Uniform Traffic Control Devices (MUTCD)*.
2. The Contractor is responsible for avoiding any and all utilities when installing sign posts, whether the utility is indicated on the plans or not.
3. All workmanship and materials shall be subject to the inspection and approval of the Public Works Department of the City of Lee's Summit.
4. The Contractor shall stake the location of all sign posts to be installed. The City Inspector shall inspect the staking prior to installation. Minor relocation to avoid conflicts may be allowed with the approval of the City Traffic Engineer or designee.
5. Signs shown to be installed on the side of metal poles shall be mounted with stainless steel straps or wing brackets as detailed. No signs are to be installed on wood poles. See Traffic Signal Standard Drawings for the installation of signs on mast arms.
6. All post mounted signs shall be installed with breakaway anchors according to the Standard Drawings.
7. All existing signs will be used in place during construction and protected from damage unless otherwise indicated in the plans. If the Contractor damages any existing sign or posts during construction, the Contractor will be required to replace the damaged materials with new signs or posts of the same type and size at the Contractor's expense. The Contractor shall be responsible for removing and storing any signs that are to be reinstalled on the project. All equipment shall be reinstalled in good condition.
8. Existing permanent signs and posts removed by the Contractor for construction purposes which are not to be reinstalled shall be delivered to the City's Public Works Maintenance Facility (1971 SE Hamblen Road). The Contractor shall be responsible for removing and storing equipment in good condition and is fully responsible for the equipment until it is delivered.
9. All Stop, Yield, or street name signs shall be maintained in a conspicuous location for the driving public. All Stop and Yield signs removed for construction purposes can be temporarily erected in reflectorized drums (no less than 7 feet above the pavement surface) until they can be reinstalled. Any temporary Stop or Yield sign installation to be left in place overnight will require prior approval from the City Inspector.

SQUARE STEEL POST INSTALLATION SEQUENCE:

1. Sign post anchor driven partially into the ground using a drive cap with a sledge or power equipment.
2. Anchor sleeve slipped over anchor and drive into the ground together with the sign post anchor.
3. Insert sign post into the post anchor and bolt in place.

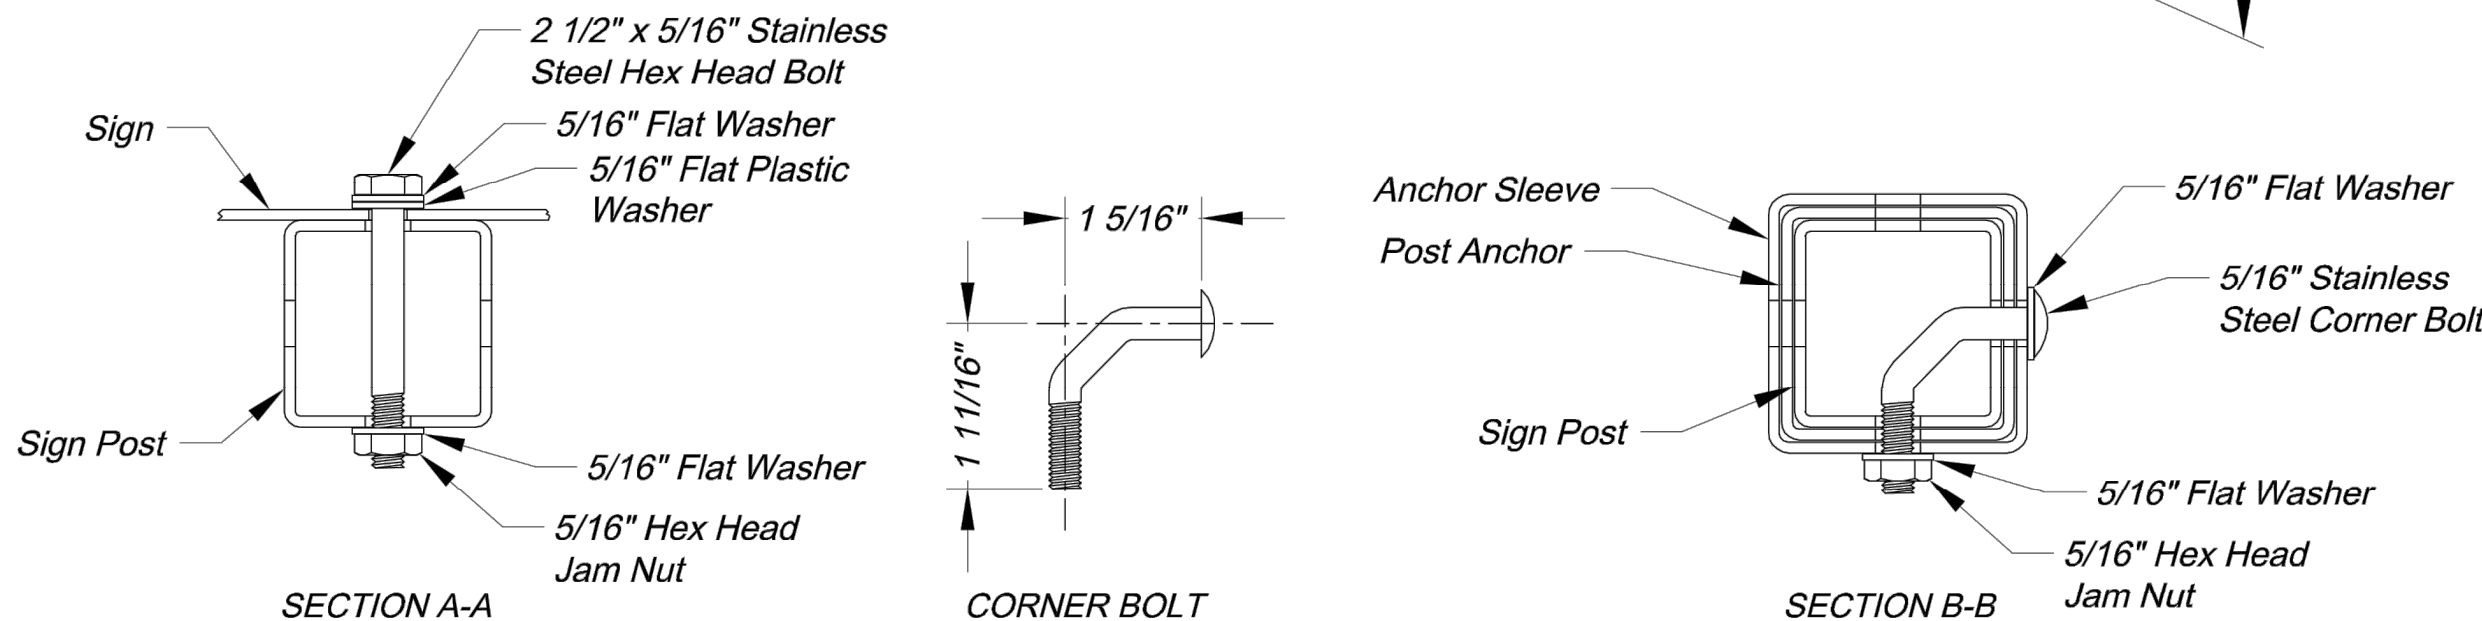

SQUARE STEEL POST DETAILS

SQUARE STEEL POST NOTES:

1. Square steel sign posts and break-away anchor shall consist of the following materials:
 - Sign Post - 14 Ga. 2" x 2" Square Steel Post
 - Post Anchor - 12 Ga. 2 1/4" x 2 1/4" x 36" Square Steel Post
 - Anchor Sleeve - 12 Ga. 2 1/2" x 2 1/2" x 18" Square Steel Post
2. 14 Gauge posts must meet a certified minimum yield strength of 60,000 psi.
3. In all installations the first hole above the finished grade line on the sign post, anchor, and anchor sleeve must be in line for the insertion of the corner bolt.
4. The maximum area for one sign post is 9.0 square feet. A sign or combination of signs with an area greater than 9.0 square feet will require two posts. Also, signs with a width greater than 36" (not including 36" x 36" diamond shaped signs) will require two posts.



CITY OF LEE'S SUMMIT
PUBLIC WORKS DEPARTMENT
ENGINEERING DIVISION
220 SE GREEN STREET
LEE'S SUMMIT, MISSOURI 64063
PHONE: (816) 969-1800 FAX: (816) 969-1809

Project: O'REILLY DEVELOPMENT SENIOR LIVING

SIGN POST DETAILS

Sheet Name: STANDARD DRAWING SN-2

Drawn By: AS
Checked By: JW
Date: 08/26/2009
Project#


STANDARD ABBREVIATION LISTS

Named Streets	
Avenue	AVE
Boulevard	BLVD
Circle	CIR
Creek	CR
Court	CT
Crossing	XING
Drive	DR
Highway	HWY
Lane	LN
Parkway	PKWY
Place	PL
Road	RD
Street	ST
Terrace	TER
Trail	TRL
Way	WAY

Numbered Streets	
First	ST
Second	ND
Third	RD
Fourth to Tenth	TH

STREET NAME SIGN QUANTITIES



Sign Designation	Sign Size	Sign Area (Sq. Ft.)	Number	Quantity (Sq. Ft.)
D3-1 (SP-1)	9" x 48"	3	2	6
D3-1 (SP-2)	9" x 48"	3	2	6

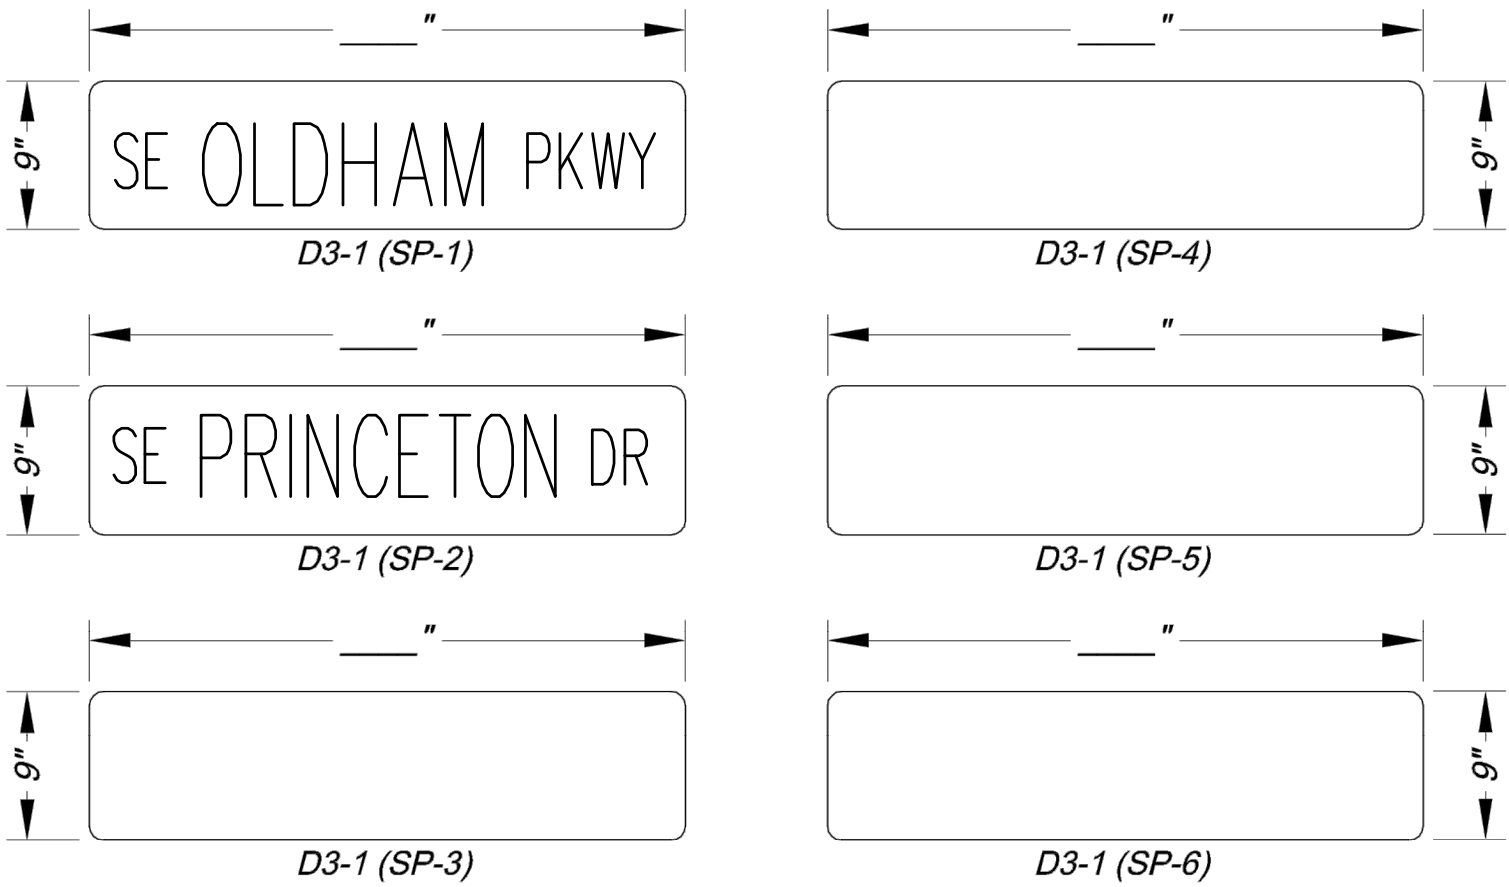

PROJECT SIGN DETAILS


STREET NAME SIGN BLANK DETAILS

For Mounting on Square Steel Posts

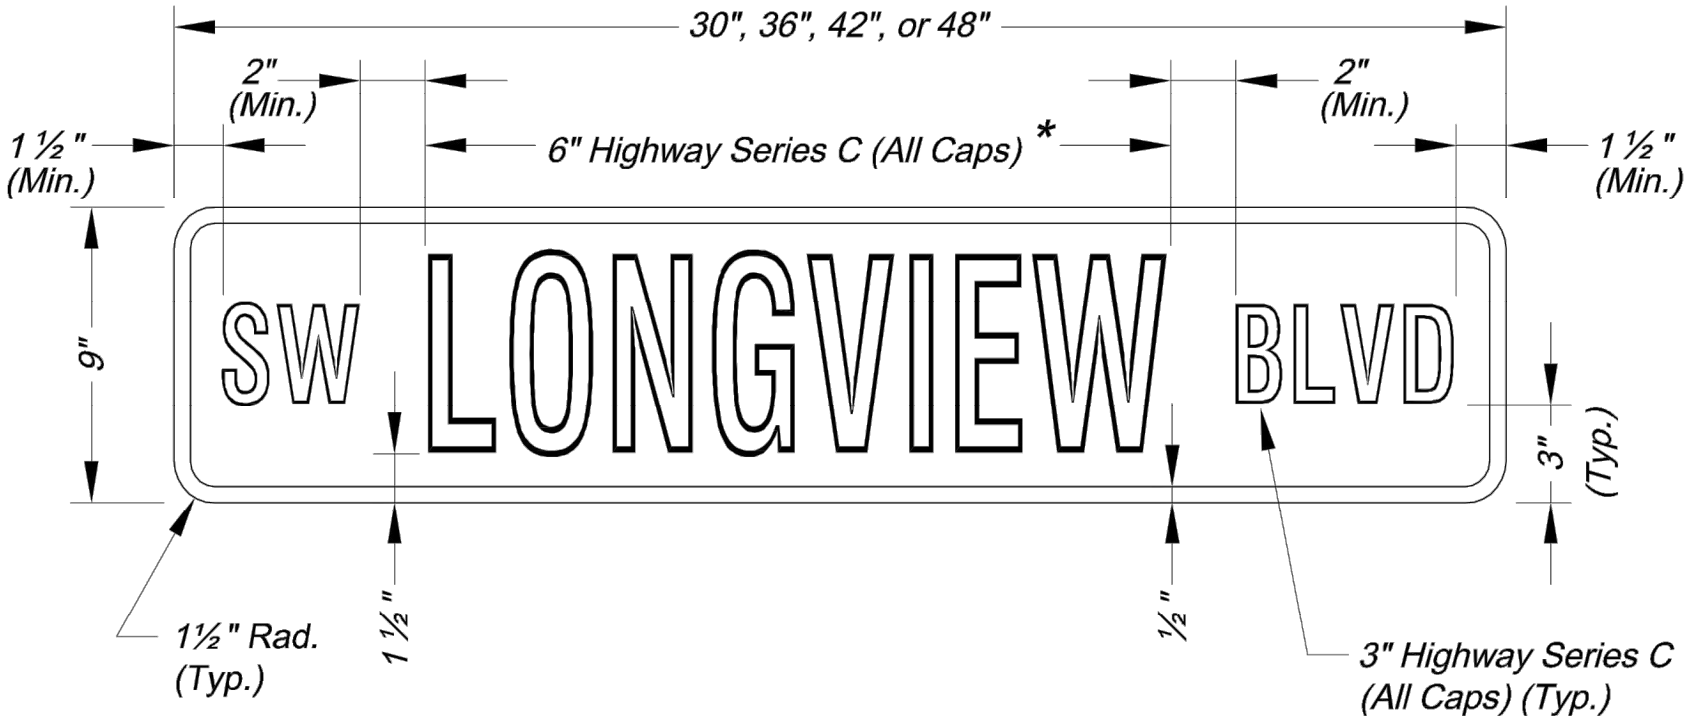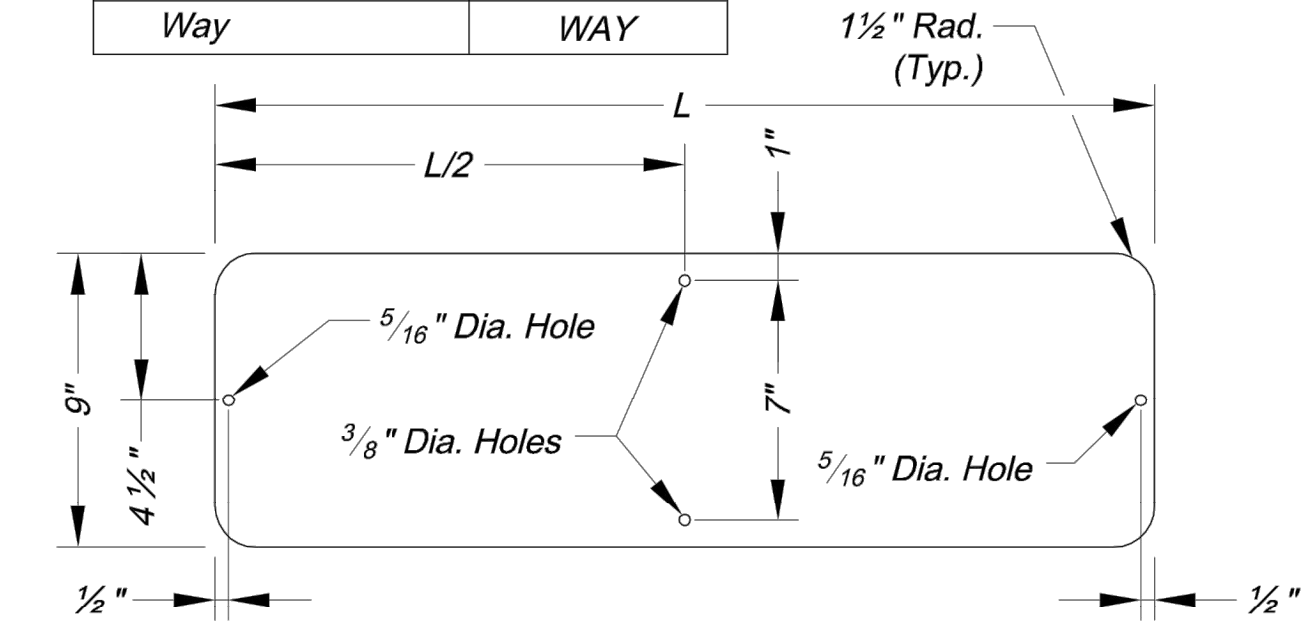


NAMED STREET NAME SIGN DETAIL

* Use Highway Series B (All Caps) in lieu of series C if necessary to fit text on a 36" sign blank.

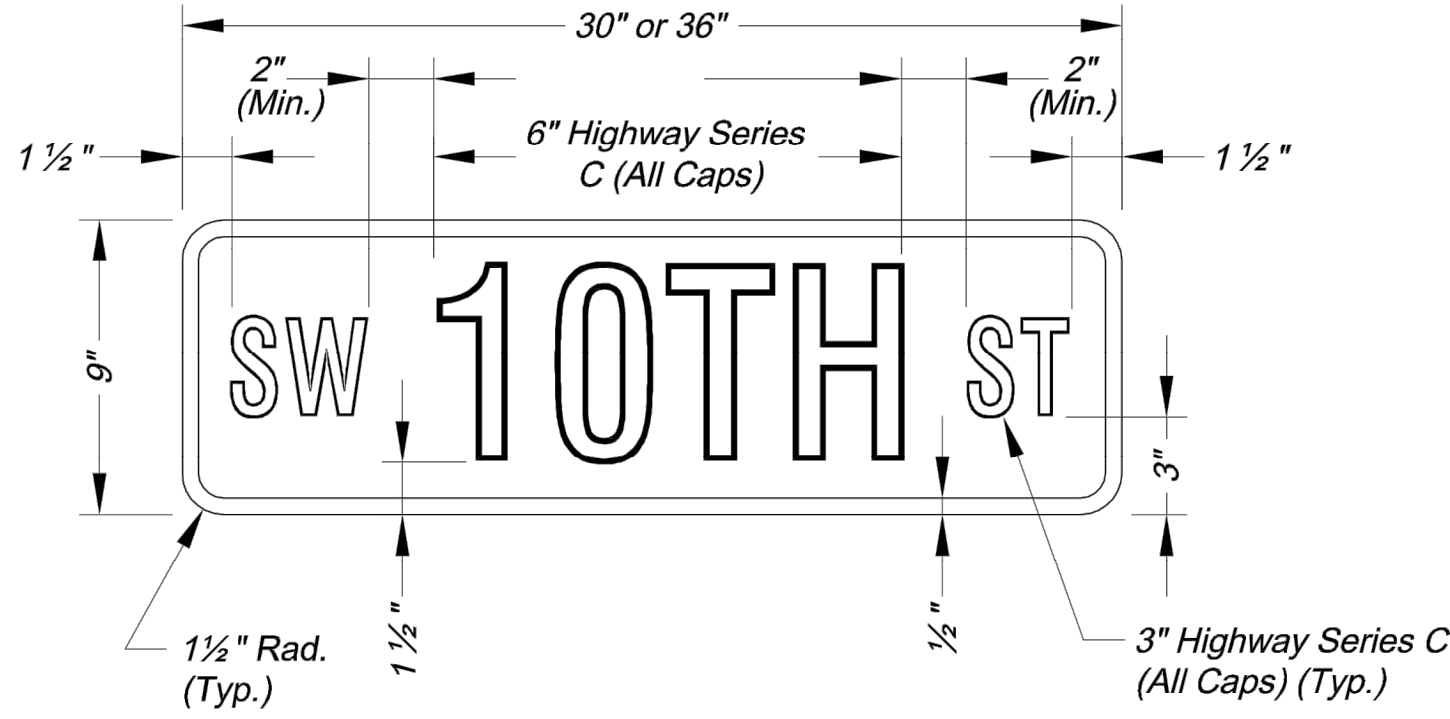



NUMBERED STREET NAME SIGN DETAIL

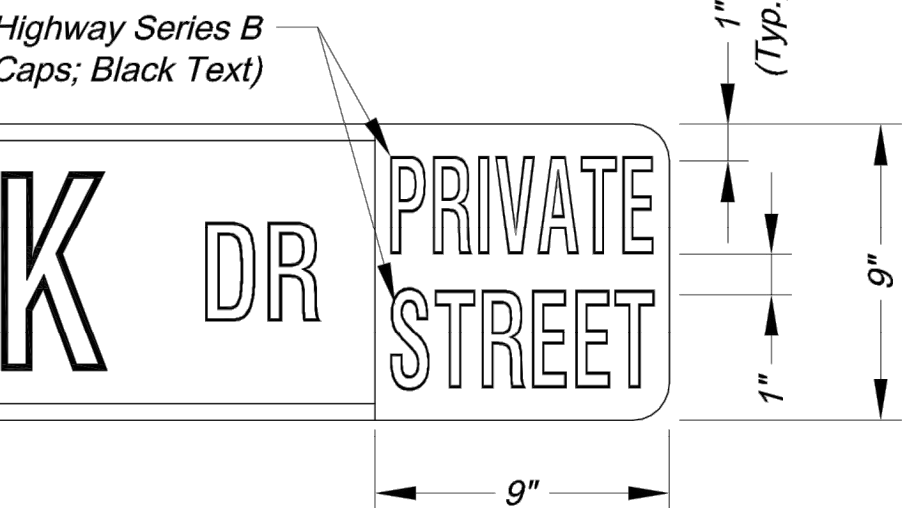

PRIVATE STREET TAG DETAIL


- NOTES:
- For all street name signs, the legend shall be white and the background shall be green.
 - Arrows shall be added to street name signs where the name of a street changes at an intersection. Street name signs with arrows are to be installed on each side of the intersection to indicate the change in names. Arrows shall be white.
 - The "PRIVATE STREET" tag should be added to the end of street name signs to indicate where a street that is outside the right-of-way intersects a public street. The background for the "PRIVATE STREET" tag shall be yellow.

STREET NAME SIGN FACE DETAILS

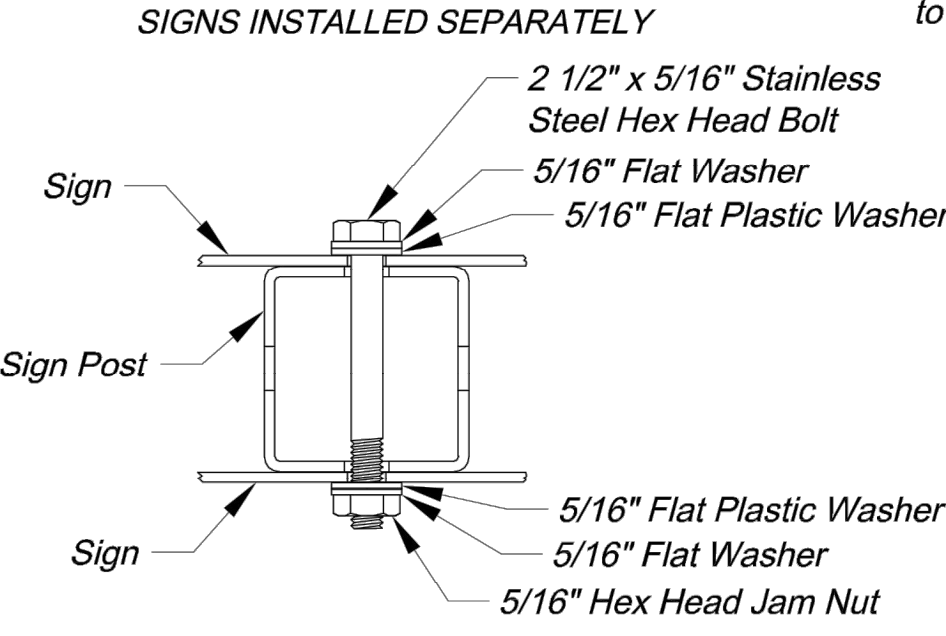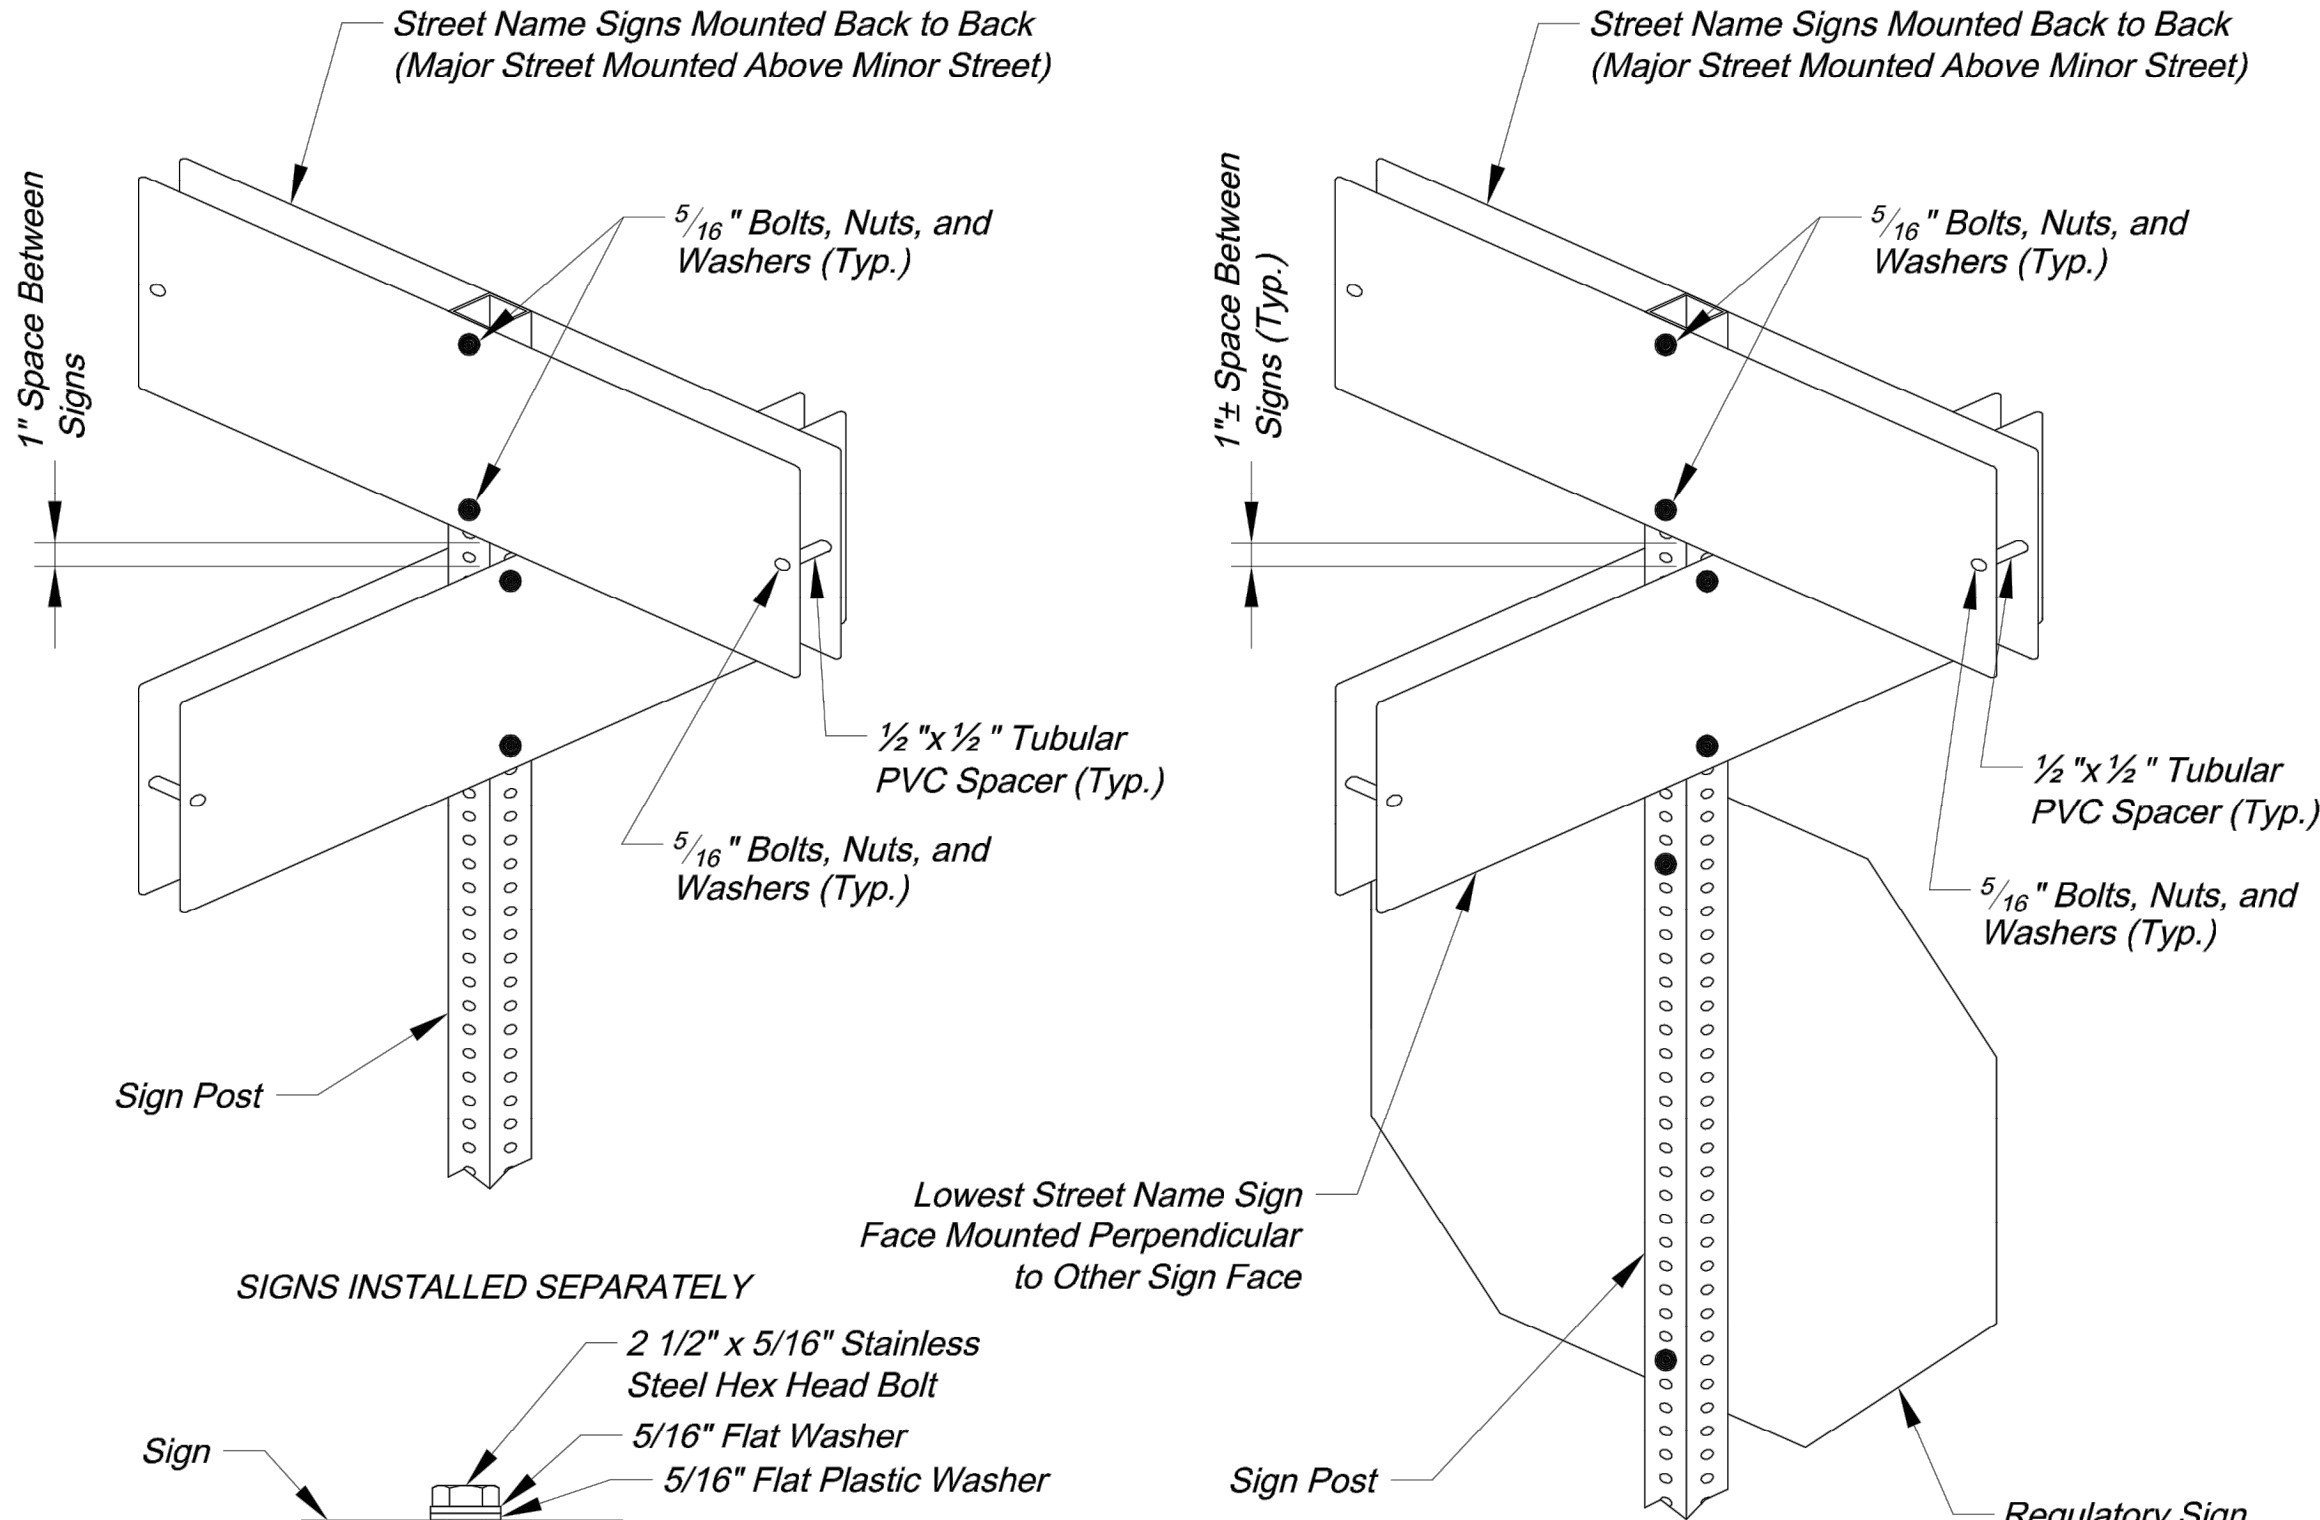


PLAN VIEW

SQUARE STEEL POST MOUNTING DETAILS

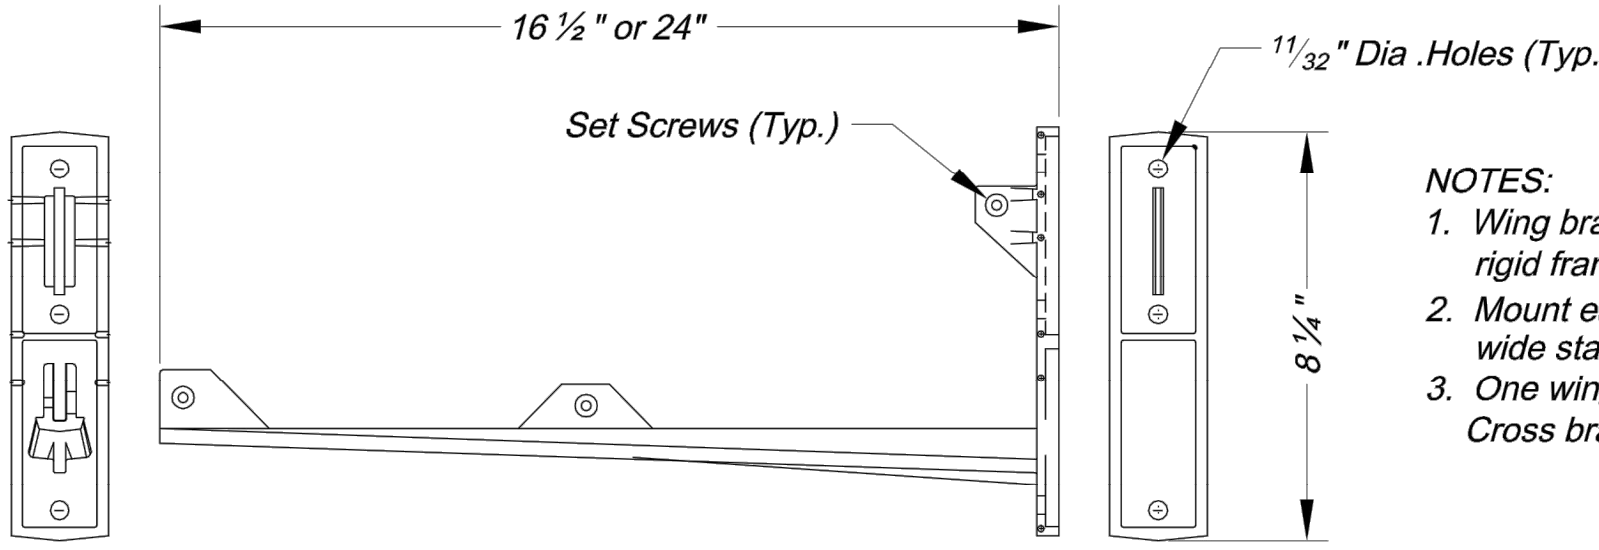

- NOTES:
- Wing bracket shall be an L-shaped cantilever of T-beam rigid frame 380-3 aluminum alloy construction.
 - Mount each wing bracket to metal pole using two 3/4 inch wide stainless steel straps.
 - One wing bracket shall be installed per each sign. Cross brackets are not allowed.

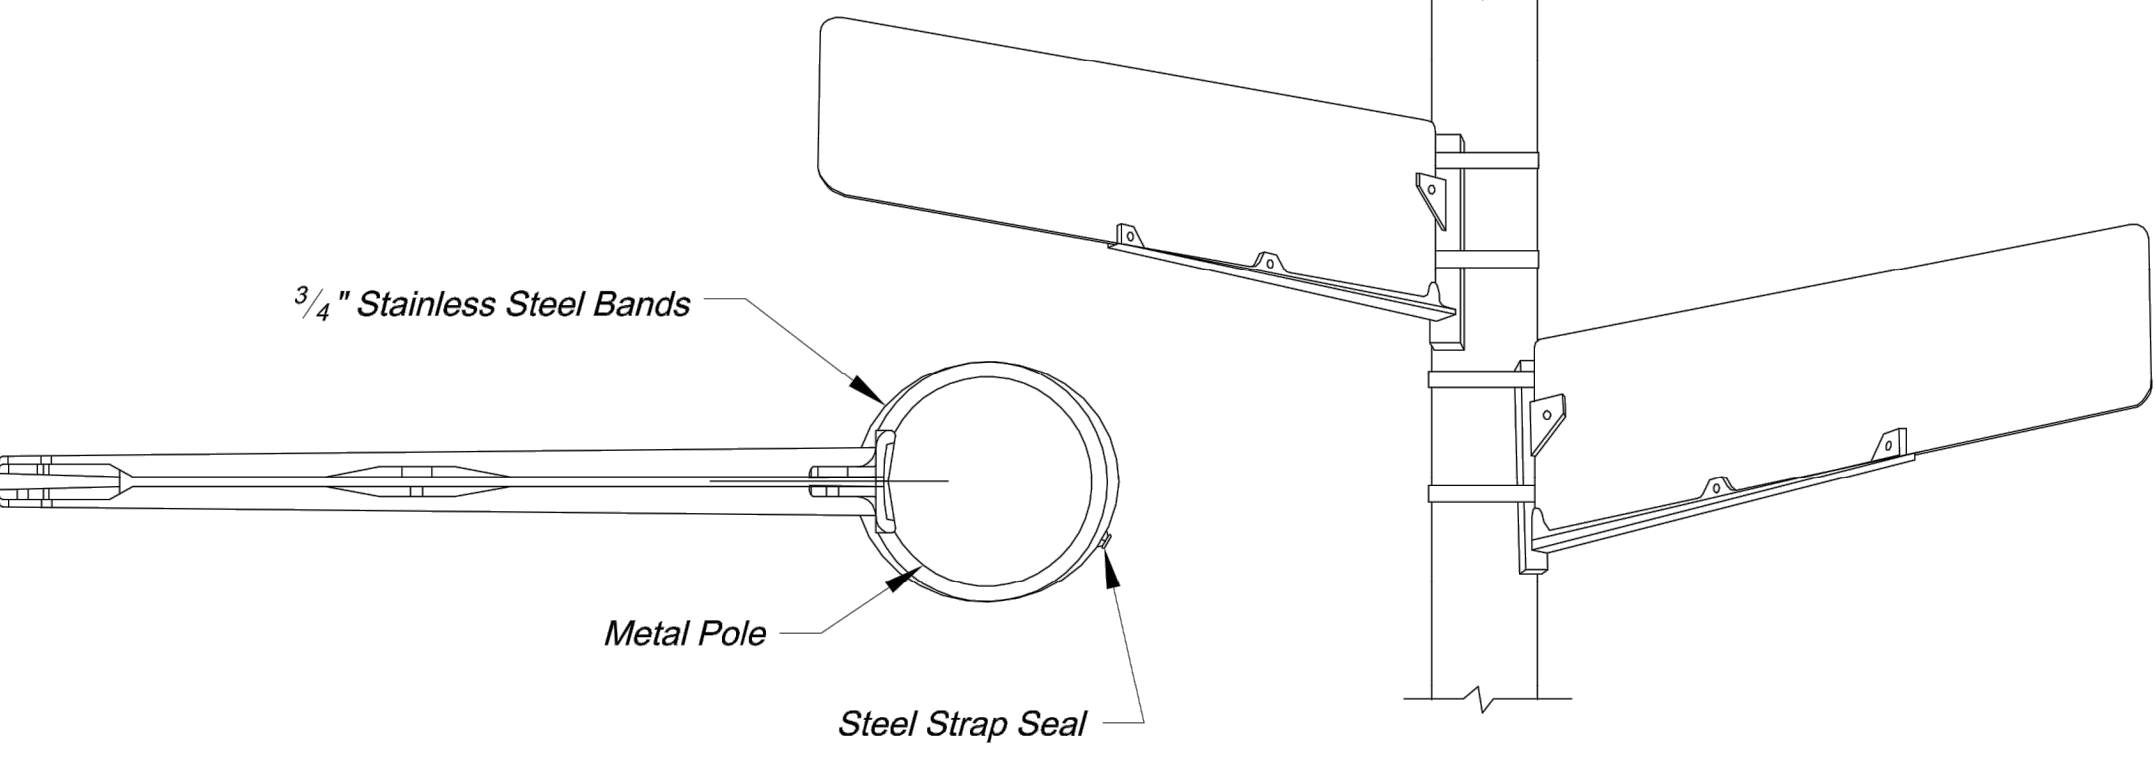

WING BRACKET MOUNTING DETAILS




CITY OF LEE'S SUMMIT
PUBLIC WORKS DEPARTMENT
ENGINEERING DIVISION
220 SE GREEN STREET
LEE'S SUMMIT, MISSOURI 64063
PHONE: (816) 969-1800 FAX: (816) 969-1809

Project: O'REILLY DEVELOPMENT SENIOR LIVING
STREET NAME SIGN DETAILS
Sheet Name: STANDARD DRAWING SN-3

Drawn By: AS
Checked By: JW
Date: 08/26/2009
Project#

DWG: F:\2018\1001-1500\018-1450\40-Design\AutoCAD\Final Plans\Sheets\RD\BR\TRAFFIC CONTROL\T_TFTC_81450.dwg
DATE: Jun 11, 2019 10:16am XREFS: t_pbase_81450 F_PTBK_80743 V_TOPO_81450 F_PBASE_SAS_81450 F_PTBK_81450 USER: lzoller

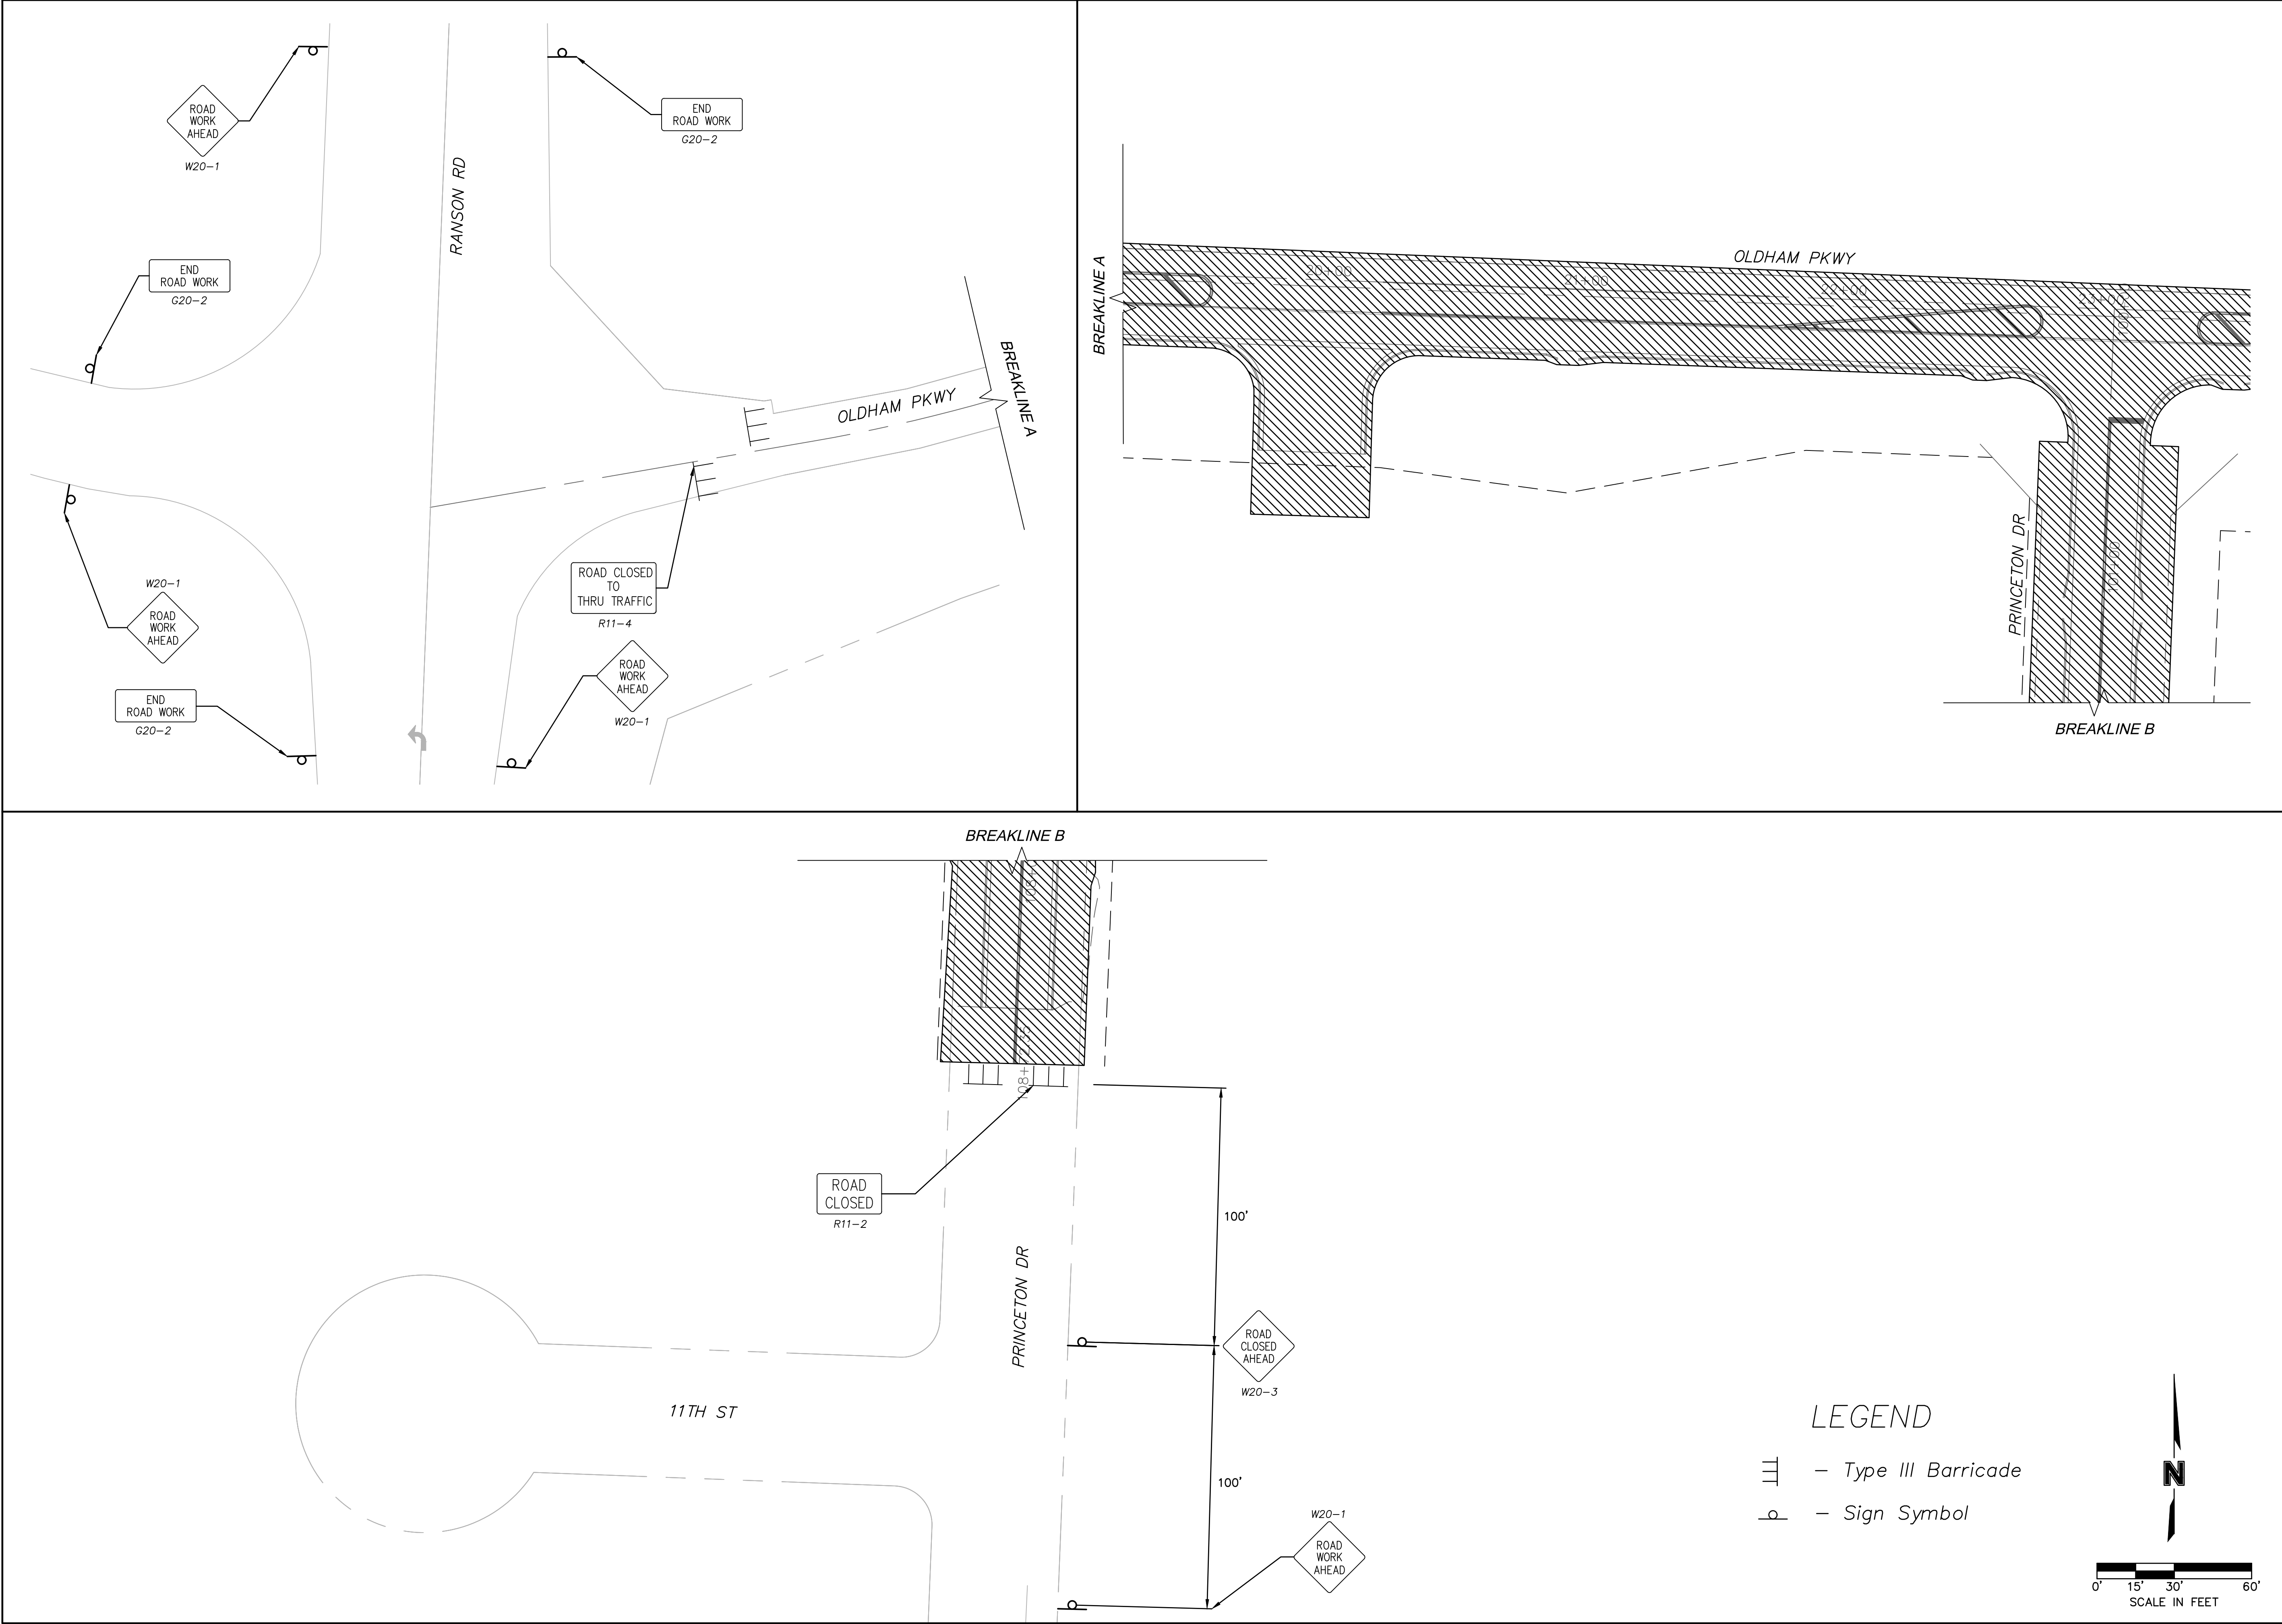

TRAFFIC CONTROL		REV. NO.	DATE	REVISIONS DESCRIPTION	BY
OREILLY DEVELOPMENT SENIOR LIVING FACILITY OLDHAM PARKWAY & PRINCETON DRIVE IMPROVEMENTS					
LEE'S SUMMIT, MISSOURI					
2019		REVISIONS			

Olsson Engineering - MO State Certificate of Authority #001592
7301 West 133rd Street, Suite 200
Overland Park, KS 66213-4750
TEL 913.381.1170
FAX 913.381.1174
www.olson.com

C.O.A. NO.: 001592

DRAWN BY: LZ

CHECKED BY: JAC

APPROVED BY: JSS

QA/QC BY: JSS

PROJECT NO.: 018-1450


DWG NO.: T_TFTC_81450

DATE: 06.11.2019


SHEET
T33 OF 70

SYMBOL LEGEND

- Work Area
- Channelizer
- Sign
- Arrow Panel
- Barricade
- Flagger
- Direction of Travel

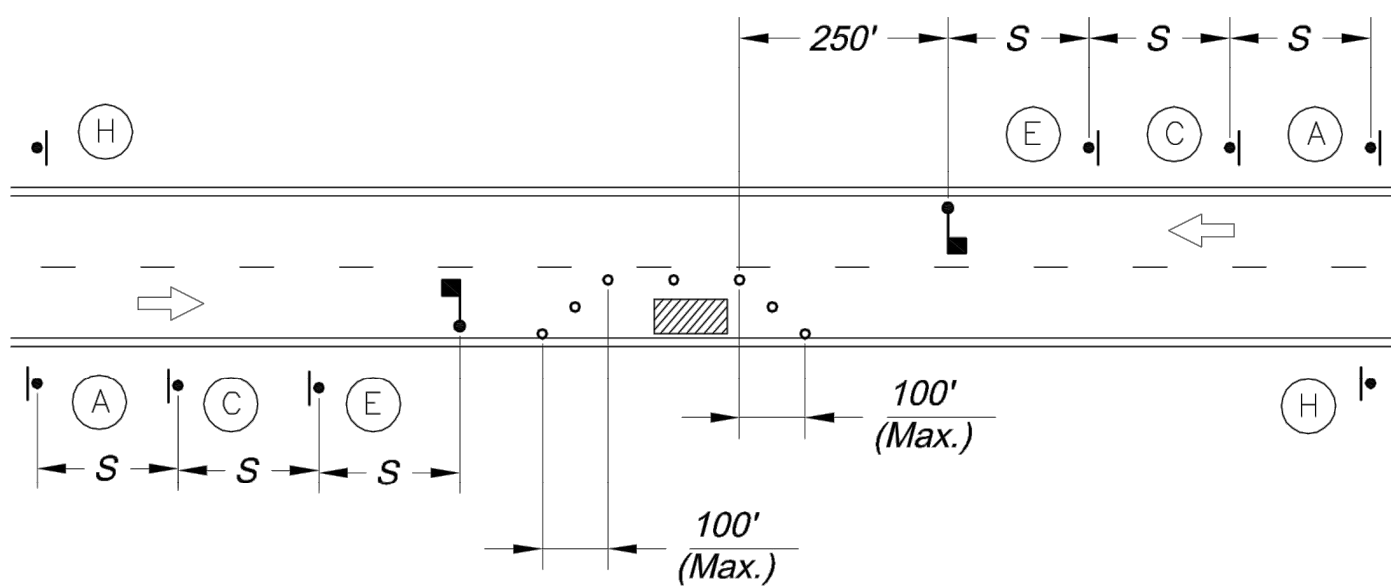


LANE CLOSURE - TWO LANE STREET

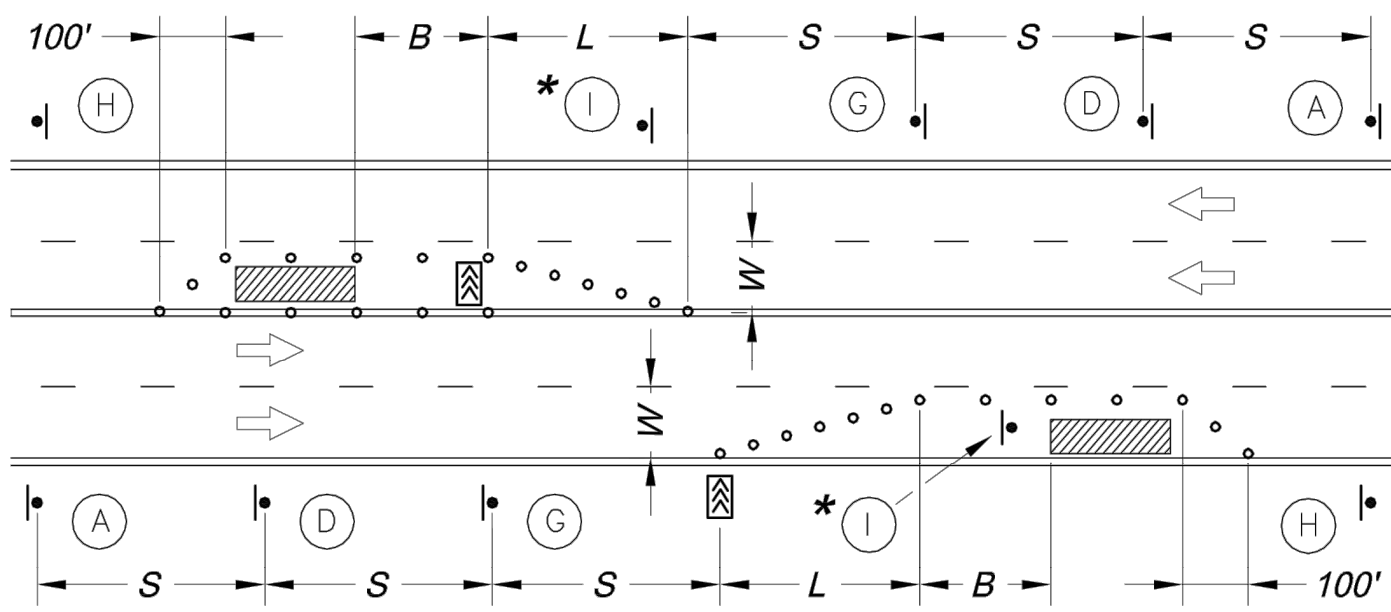

LANE CLOSURE - FOUR LANE STREET

* Install Signs Every 200 Feet Throughout the Closed Lane or As Needed

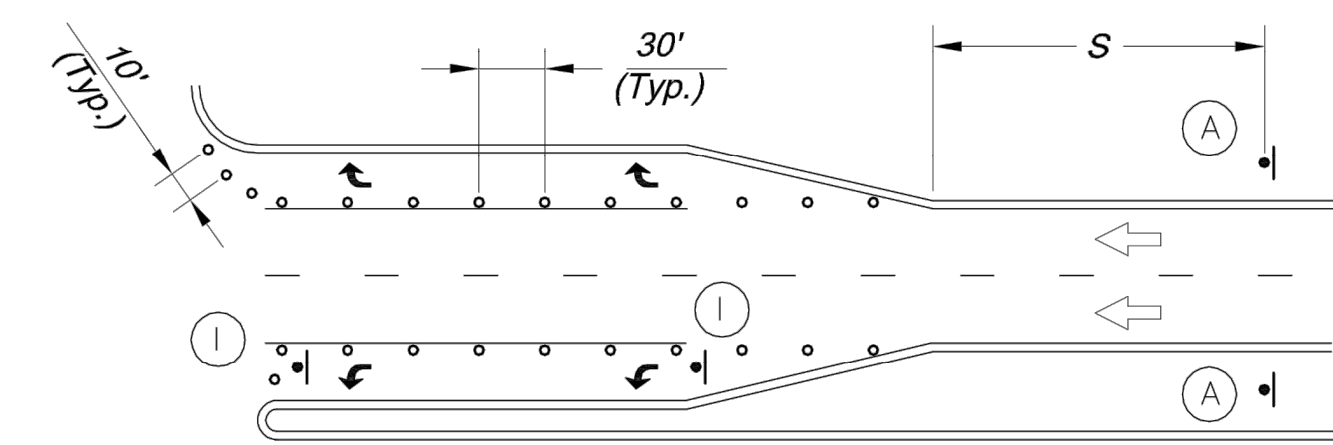

TURN LANE CLOSURE



Sign Spacing "S"	
Speed Limit (mph)	Spacing (Feet)
25	100
30 - 35	250
≥ 40	350

Taper Dimensions (Feet)				
Speed Limit (mph)	Minimum Taper Length "L", per Lane Width "W"			Minimum Number of Channelizers
	10	11	12	
25	105	115	125	6
30	150	165	180	7
35	205	225	245	8
40	270	295	320	9
45	450	495	540	13


Guidelines for Length of Longitudinal Buffer Space "B"	
Speed Limit (mph)	Length (Feet)
25	35
30	55
35	85
40	120
45	170

Maximum Channelizer Spacing		
Speed Limit (mph)	Within Taper (Feet)	Outside Taper (Feet)
25	25	50
30	30	60
35	35	70
40	40	80
45	45	90

SIGN LEGEND

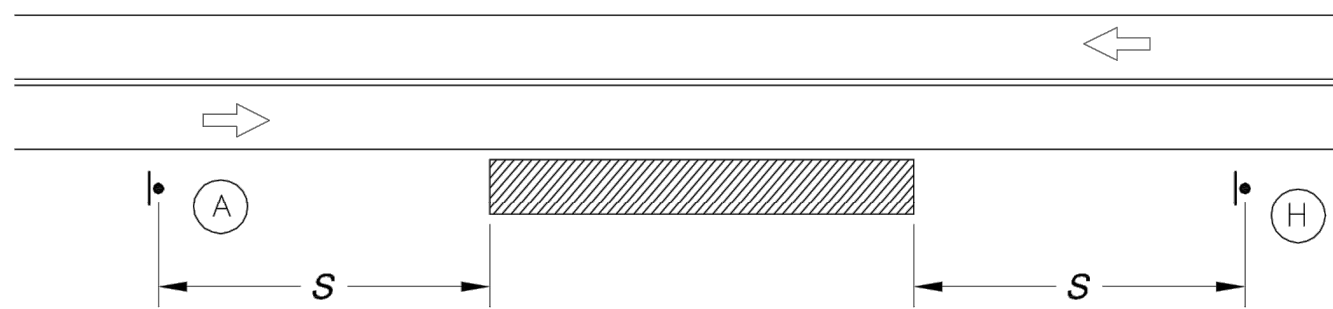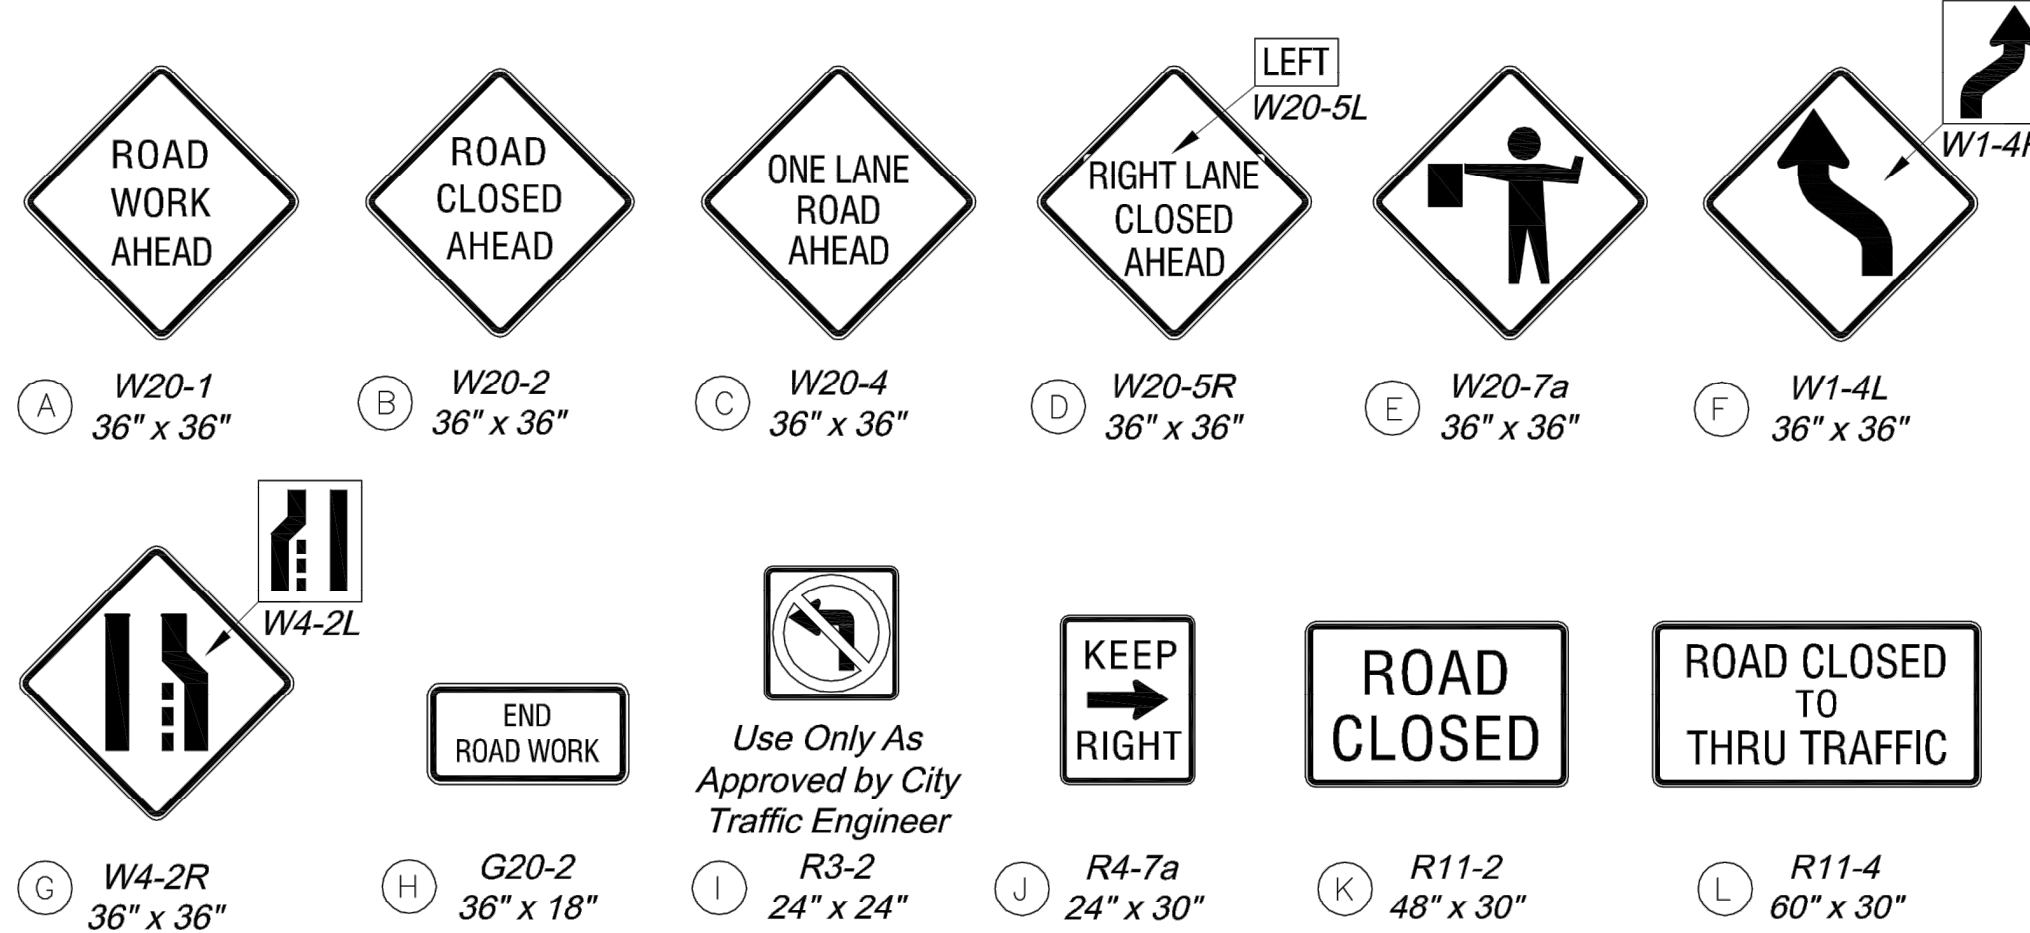


TYPICAL SIGNING FOR WORK ADJACENT TO THE STREET

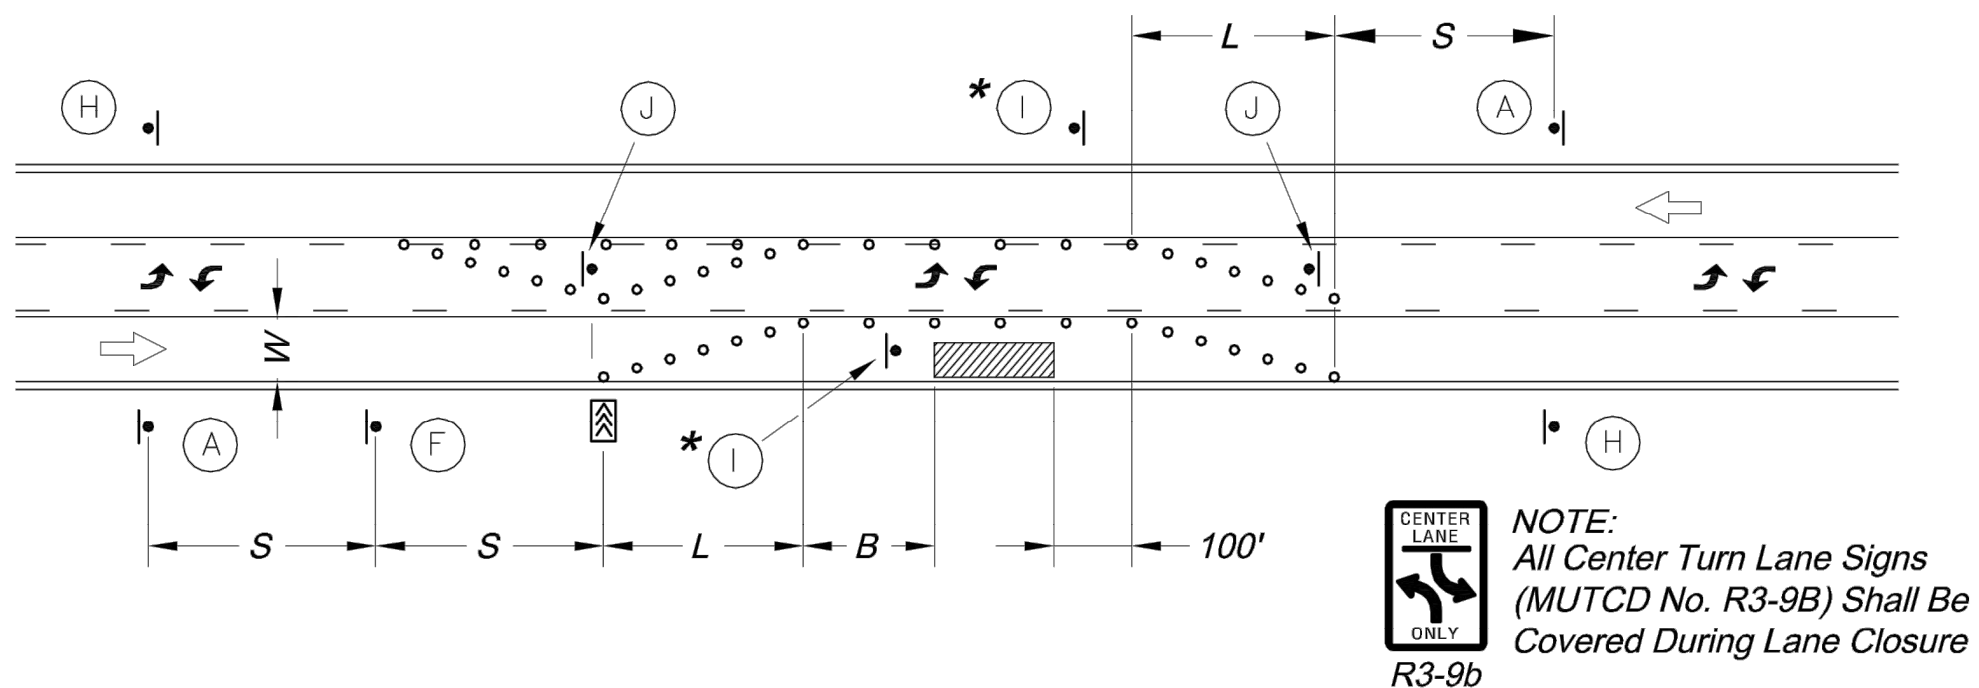

LANE CLOSURE - THREE LANE STREET


* Install Signs Every 200 Feet Throughout the Closed Lane or As Needed

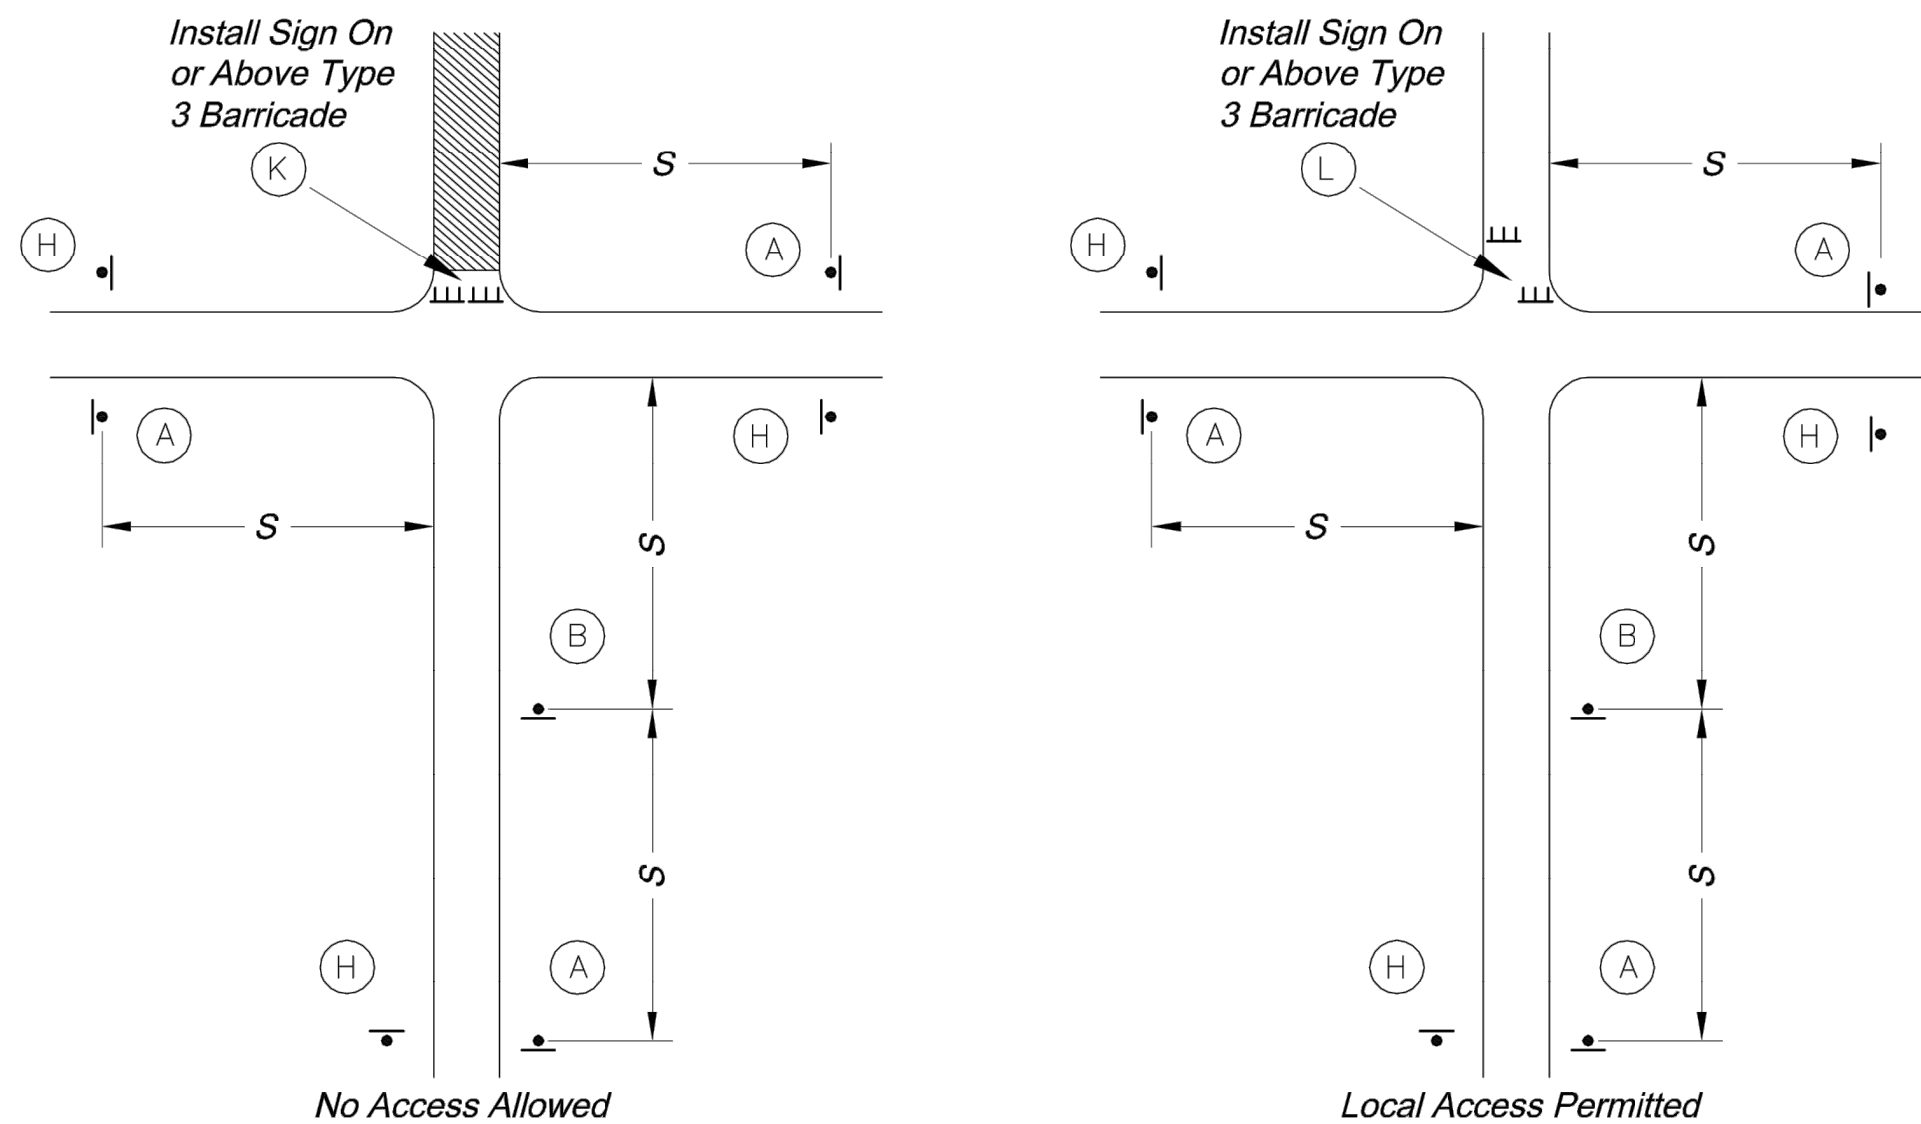

TYPICAL STREET CLOSURE


GENERAL NOTES:

- All signs, barricades, channelizers, markings and other traffic control devices shall conform to the latest edition of the *Manual on Uniform Traffic Control Devices (MUTCD)*.
- All traffic control devices shall be standard in size, shape, color, and message, in good condition, and retro-reflectORIZED. All signs shall be securely mounted with height and lateral location as described in the *MUTCD*.
- Warning lights shall be used on barricades in place at night and on warning signs which alert drivers about a change in alignment, traffic control, lane closure, or road closure.
- Flaggers shall be used where indicated on the plans, where construction vehicles interact with normal traffic, or where construction activities impose a restriction on traffic, as directed by the City Traffic Engineer. Where flaggers are used, advance signing shall be erected as shown in the details or as specified in the *MUTCD*. Flaggers shall meet the requirements in the *MUTCD* in regard to character, training, attire, and behavior.
- Trim-lines are the City's preferred channelizing device. Cones may not be used at nighttime.
- Traffic control devices not in use or not applicable shall be either covered or removed from the work area.
- The Contractor shall use barricades, street plates, or fencing as needed to effectively shield pedestrian and vehicular traffic from exposed objects, excavations, and construction activities.
- Access shall be maintained to all driveways and side streets unless noted otherwise on the plans.
- No street shall be closed without the approval of the City Traffic Engineer. The Contractor shall notify the City Traffic Engineer at least 7 days in advance of any street closure. If a detour route around the closure is to be provided, all detour signing shall be as shown on a plan approved by the City Traffic Engineer.
- Construction vehicles parked along streets shall be located within the work area (traffic control) or where otherwise normally permitted. Construction materials, including traffic control and vehicles shall not restrict sight distance for vehicles exiting at streets or drives.
- Construction materials shall be kept off of sidewalks, consolidated in one location within City right-of-way, and removed daily unless otherwise approved by the Inspector. Dirt, mud, and other construction debris on streets and sidewalks shall be removed immediately.
- The Contractor shall not perform any work that will restrict vehicular traffic in any way between the hours of 7:00 a.m. and 9:00 a.m. or 4:00 p.m. and 6:00 p.m. Monday through Friday unless otherwise indicated in the specifications.
- All travel lanes should be at least 11 feet wide unless otherwise authorized by the City Traffic Engineer. A "Narrow Lanes" sign shall be installed in advance of a lane width reduction to less than 11 feet.
- All edge drop-offs of more than 2 inches and less than 4 inches should be protected by a wedge or barrier and all edge drop-offs greater than 4 inches shall have edge protection (see Traffic Control Specifications for edge treatment requirements).
- The "Workers" symbolic sign (MUTCD No. W21-1a) may be used instead of the "Road Work Ahead" sign for work with a duration of 12 hours or less. The "End Road Work" sign is not required to be installed after the "Workers" sign.
- No traffic signal shall be altered or modified in any way without a plan approved by the City Traffic Engineer.
- The Contractor shall be responsible for maintaining all traffic control devices on an around-the-clock basis, whether or not work is actively being pursued and any deficiencies noted shall be corrected immediately.
- The traffic control requirements shown on these plans are minimum requirements only and do not attempt to address in depth the variety of situations that may occur once construction has started. In no way do the requirements shown on these plans relieve the Contractor of his responsibility for selecting the proper traffic control devices and implementation procedures that will assure the safety of drivers, pedestrians, and workers at all times.
- Should the contractor fail to enforce the traffic control plan or fail to clean, replace or otherwise maintain the traffic control devices when directed to do so by the City Traffic Engineer or representative, the City may take one or more of the following actions:
 - Employ another agency to correct deficiencies in traffic control devices and deduct the cost from the Contractor's pay estimate.
 - Stop the work until deficiencies are corrected.
 - Suspend all pay estimates until deficiencies are corrected, or
 - Place the Contractor in default.

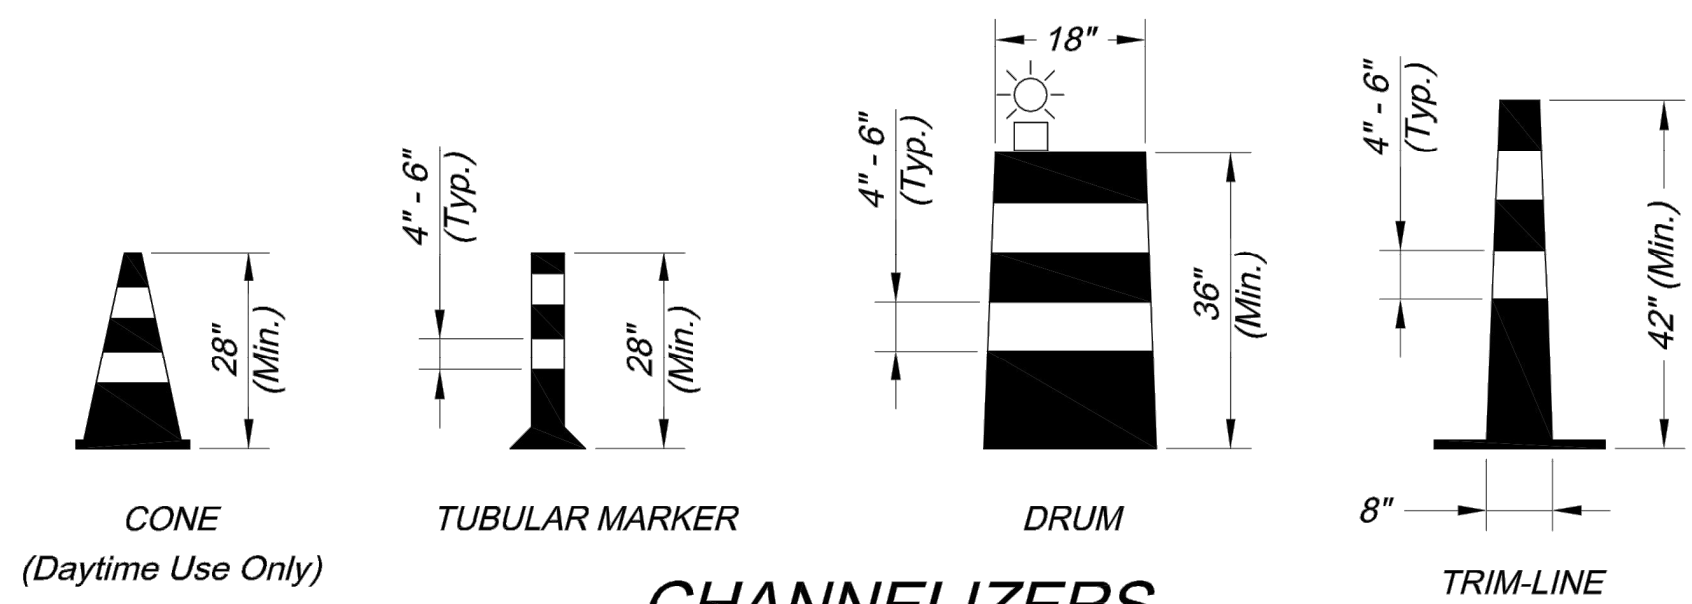

CHANNELIZERS

NOTE: White Bands On Barricades and Channelizers Shall Be Made From High Intensity Sheeting Material.

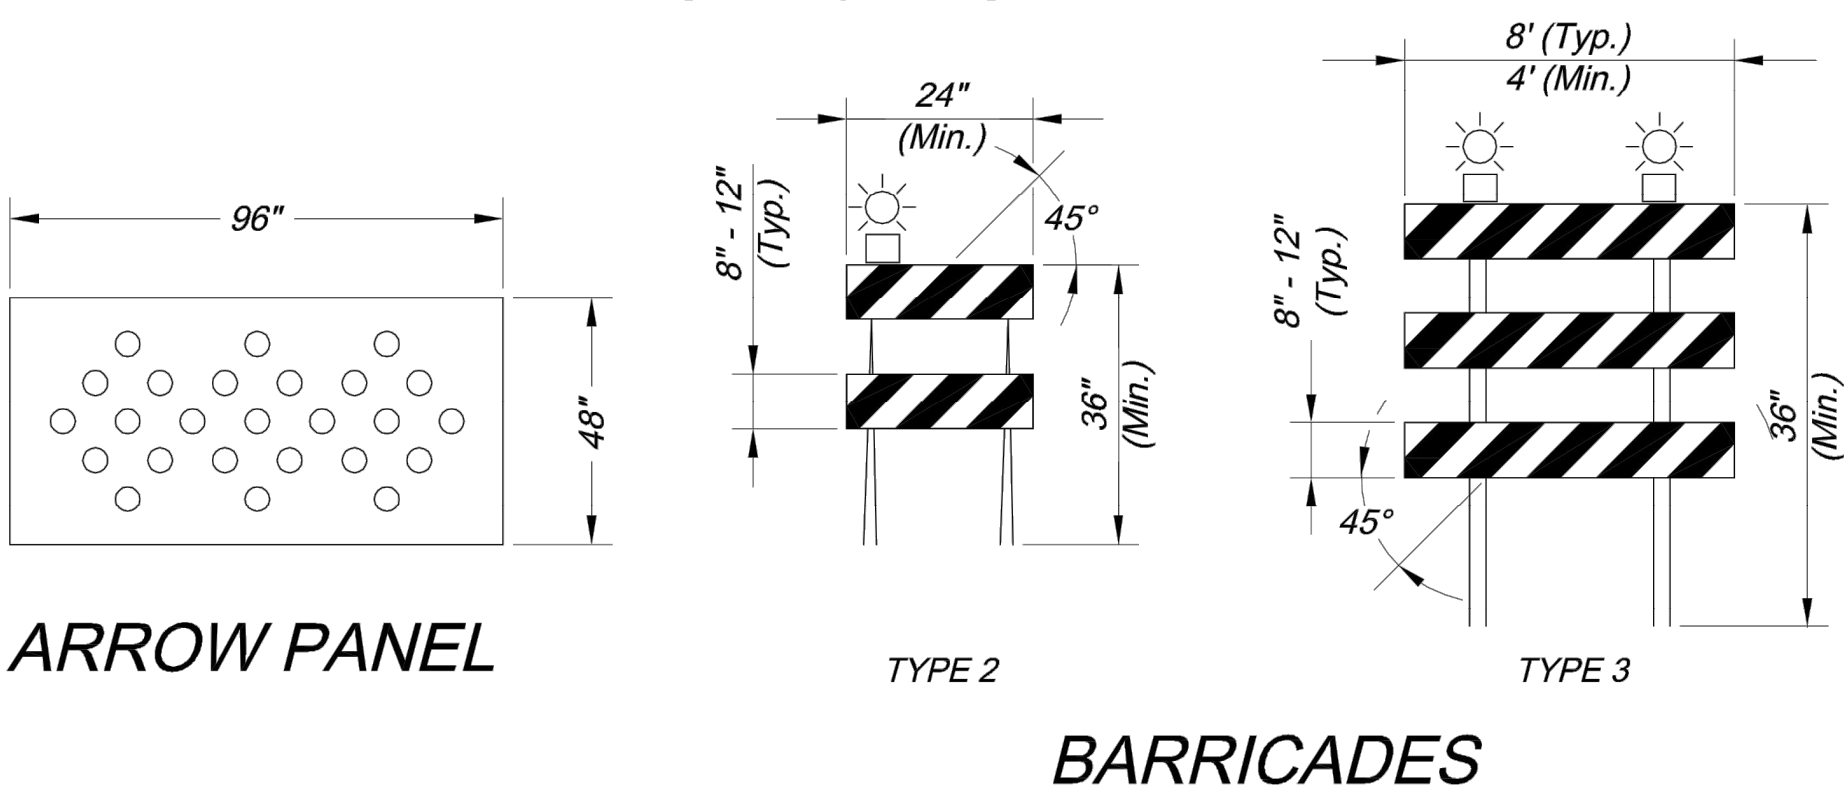







Project: O'REILLY DEVELOPMENT SENIOR LIVING

TRAFFIC CONTROL DETAILS


Sheet Name: STANDARD DRAWING TC-1

Drawn By: JJW
Checked By: MP
Date: 12-10-2008
Project No.: X

T34

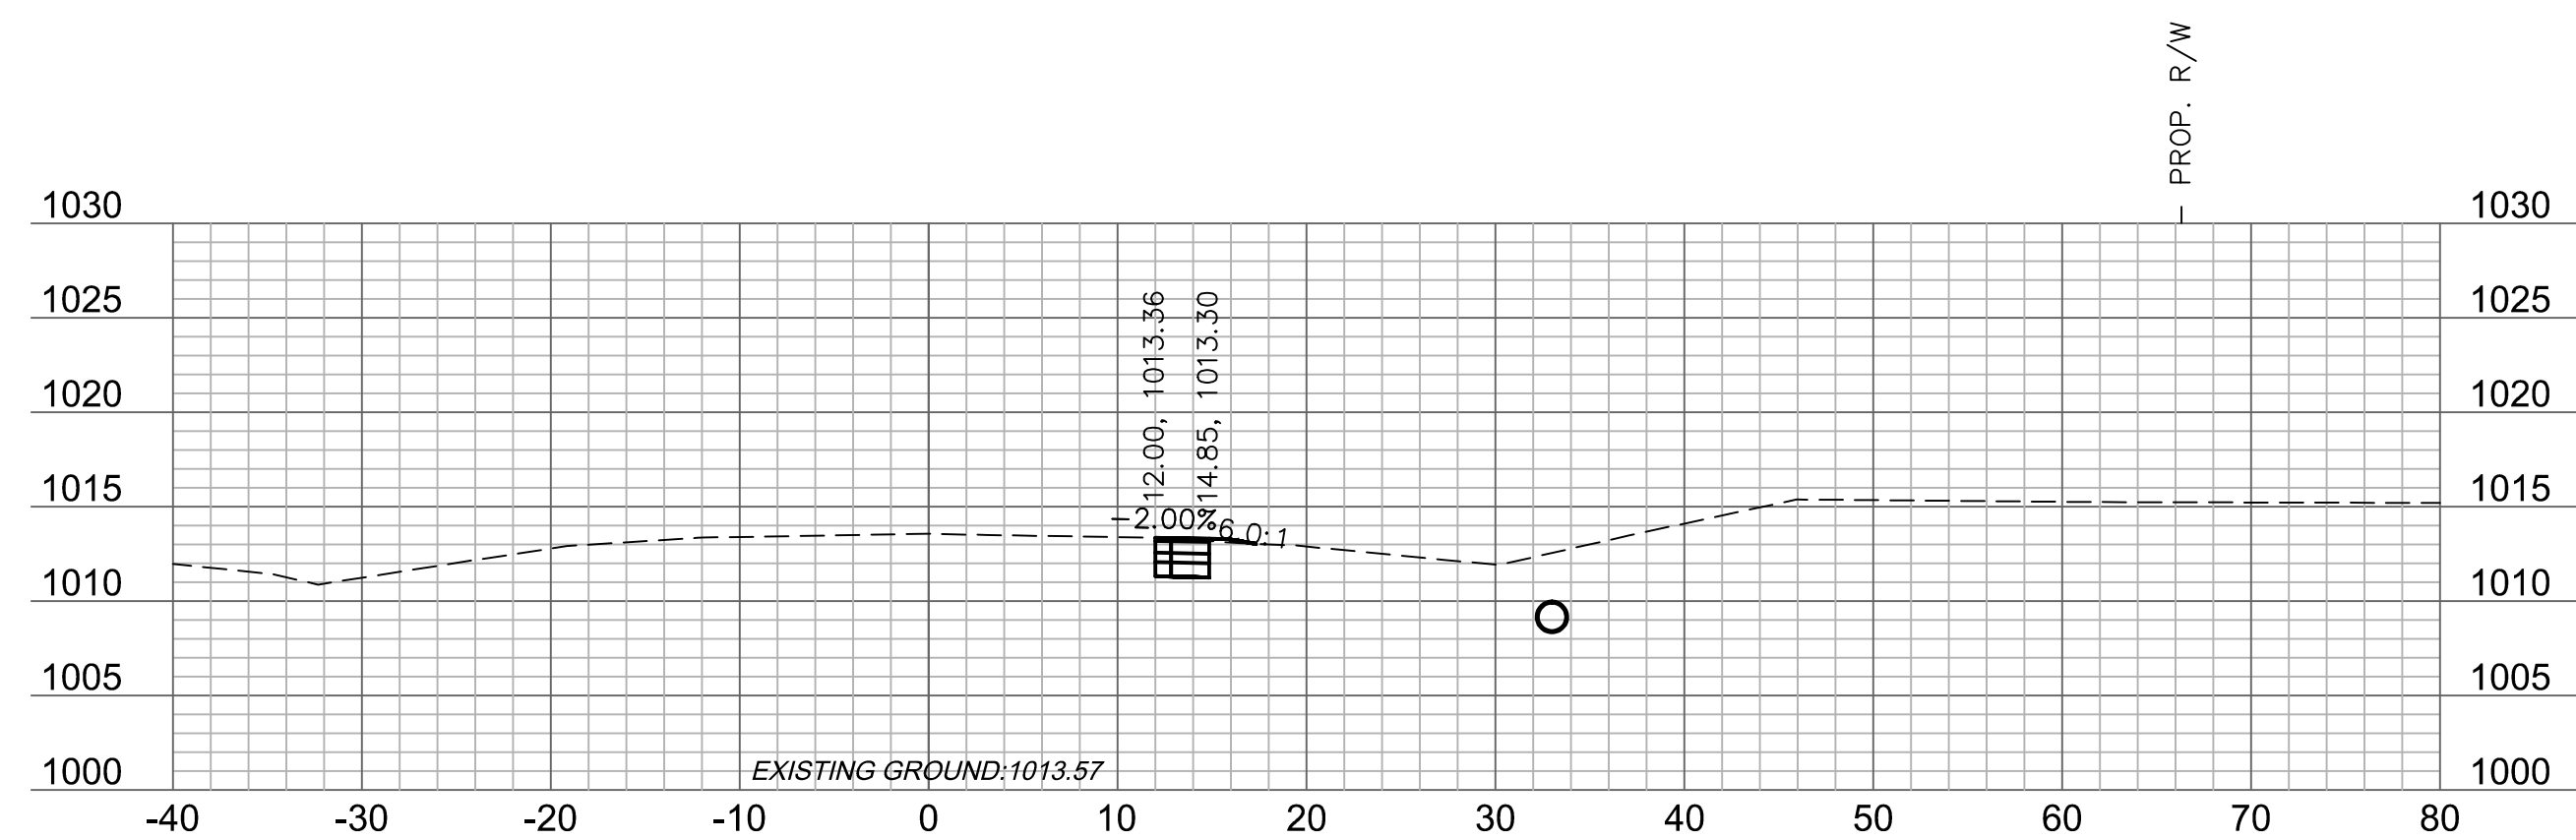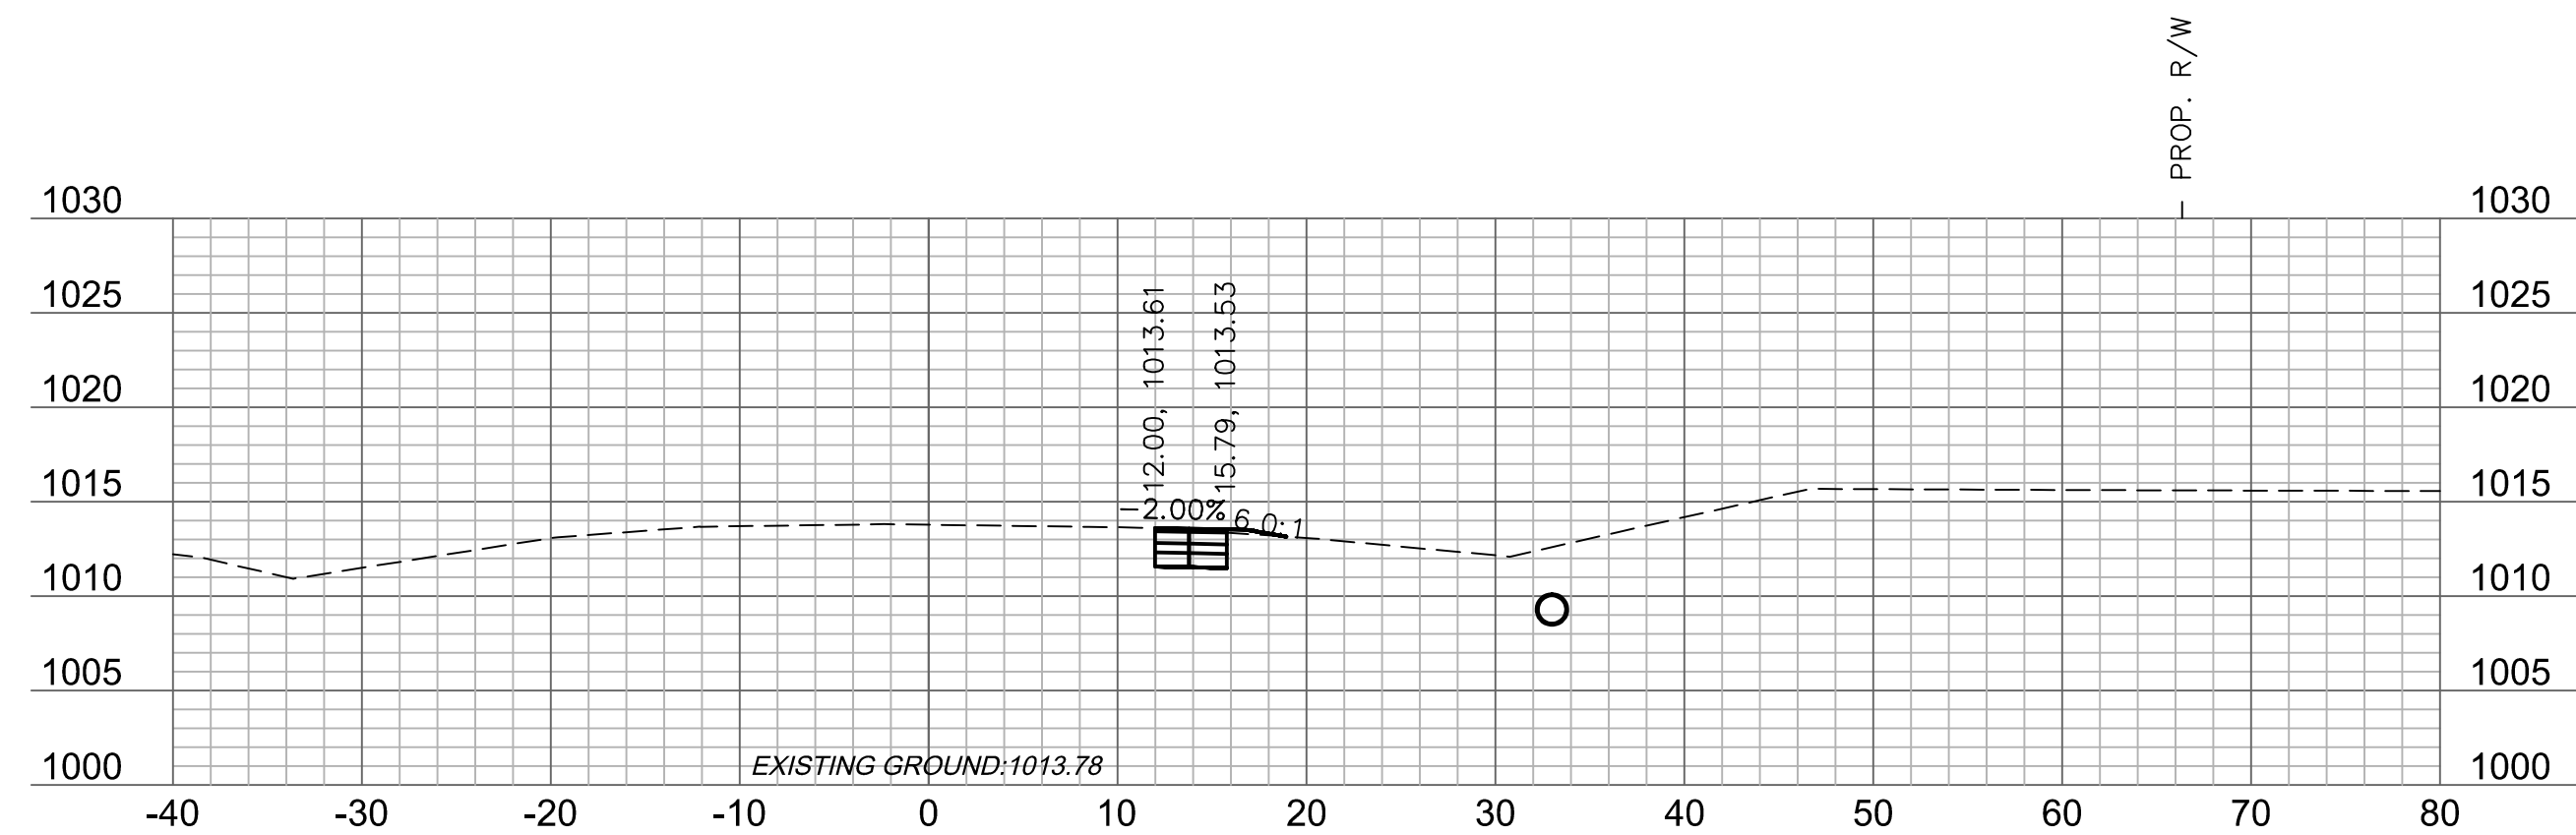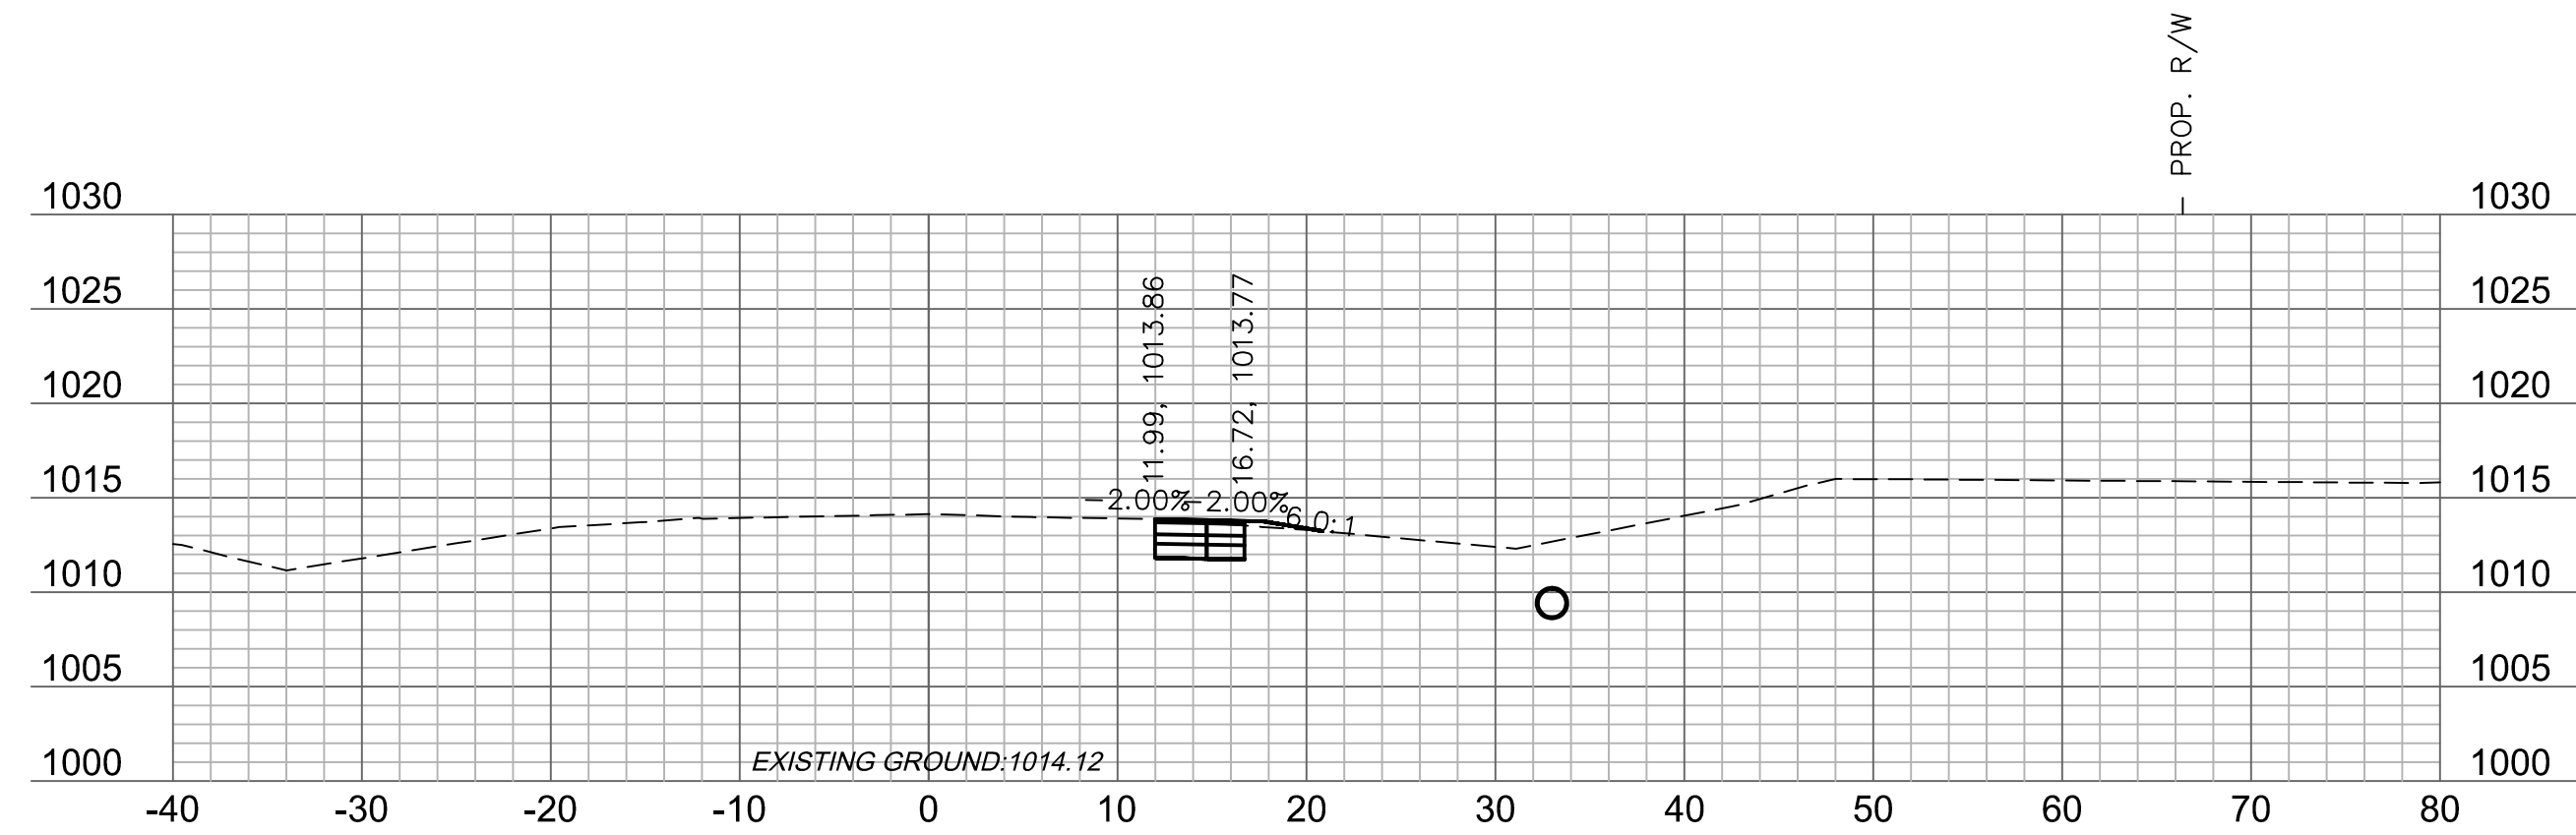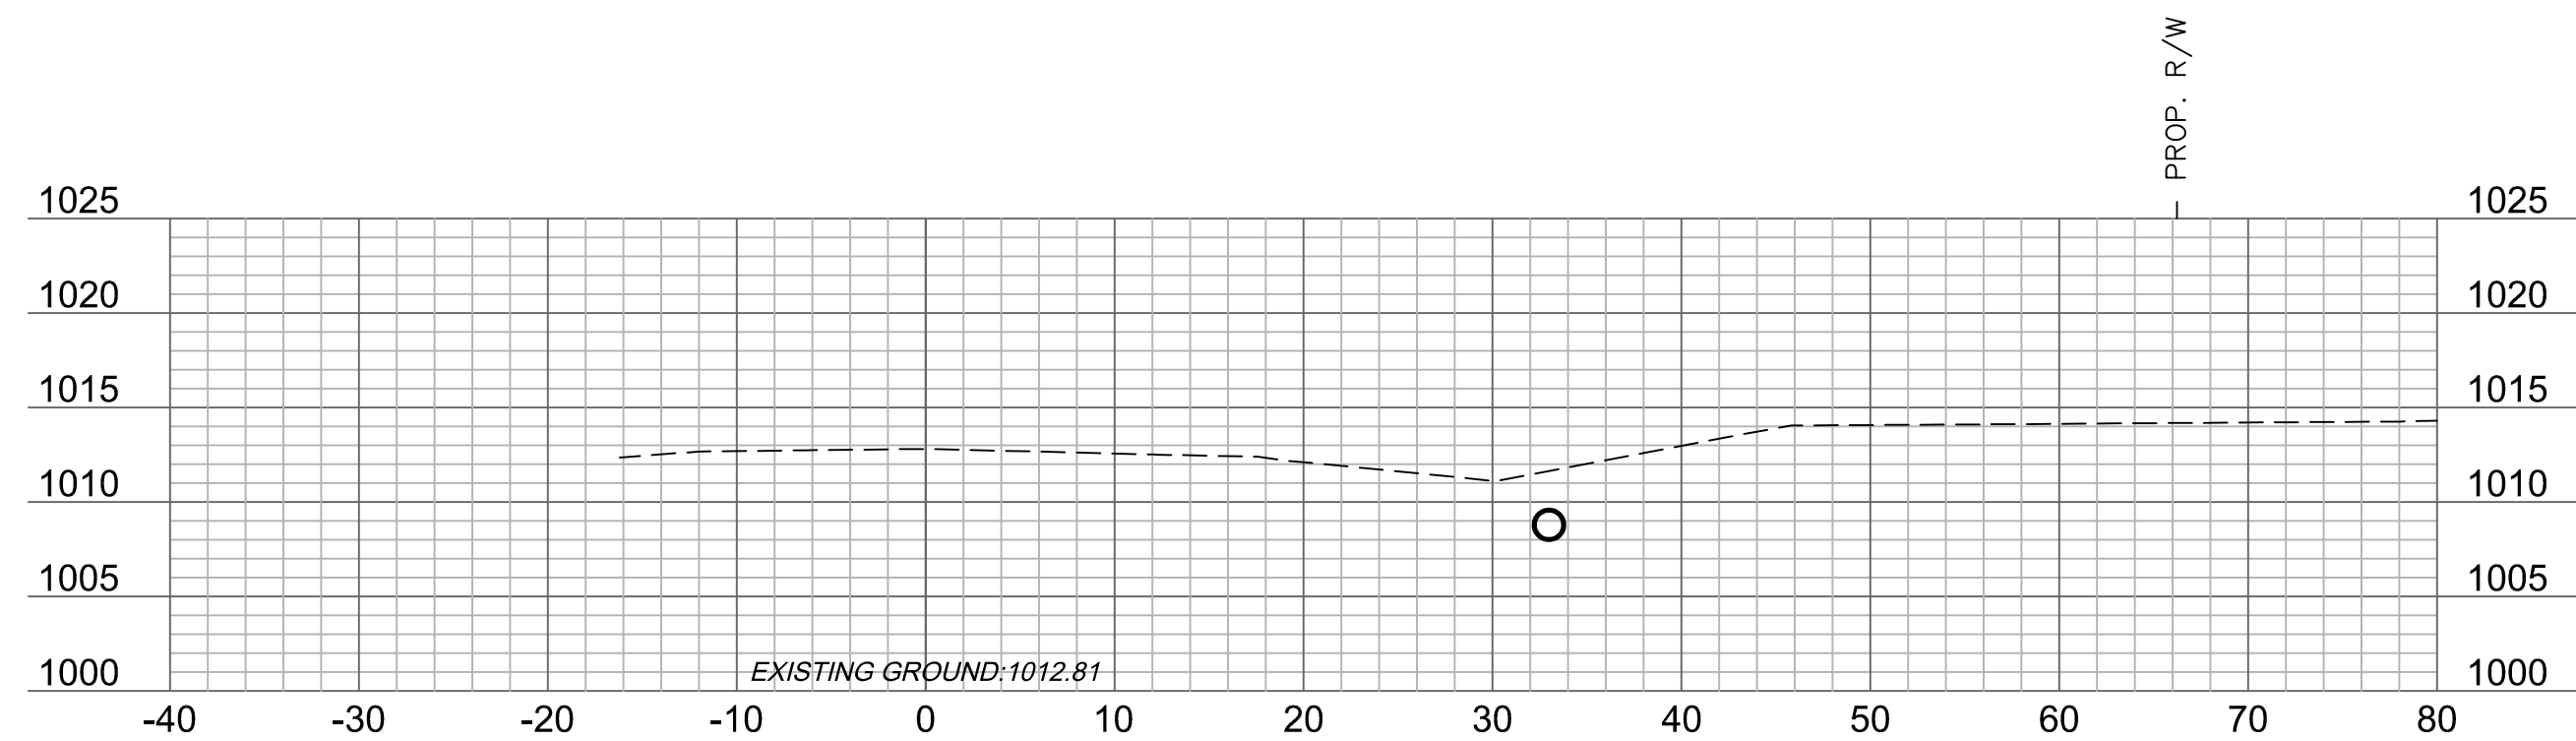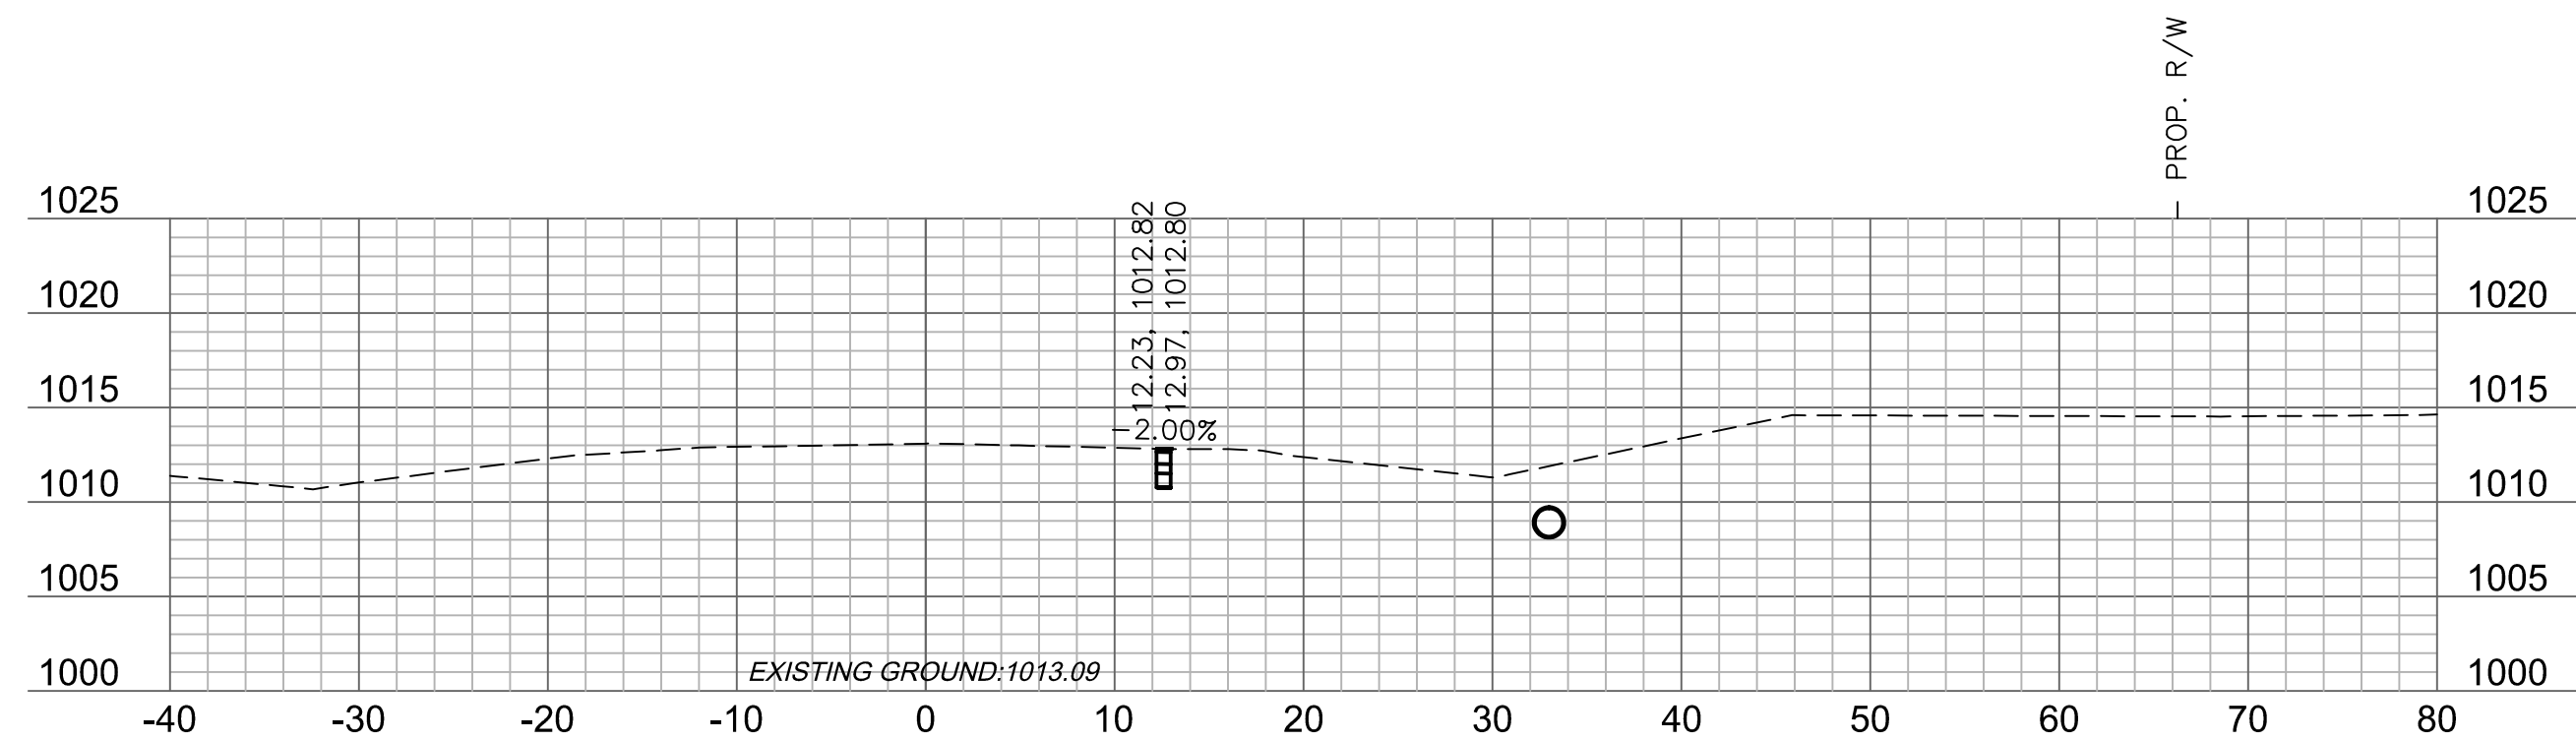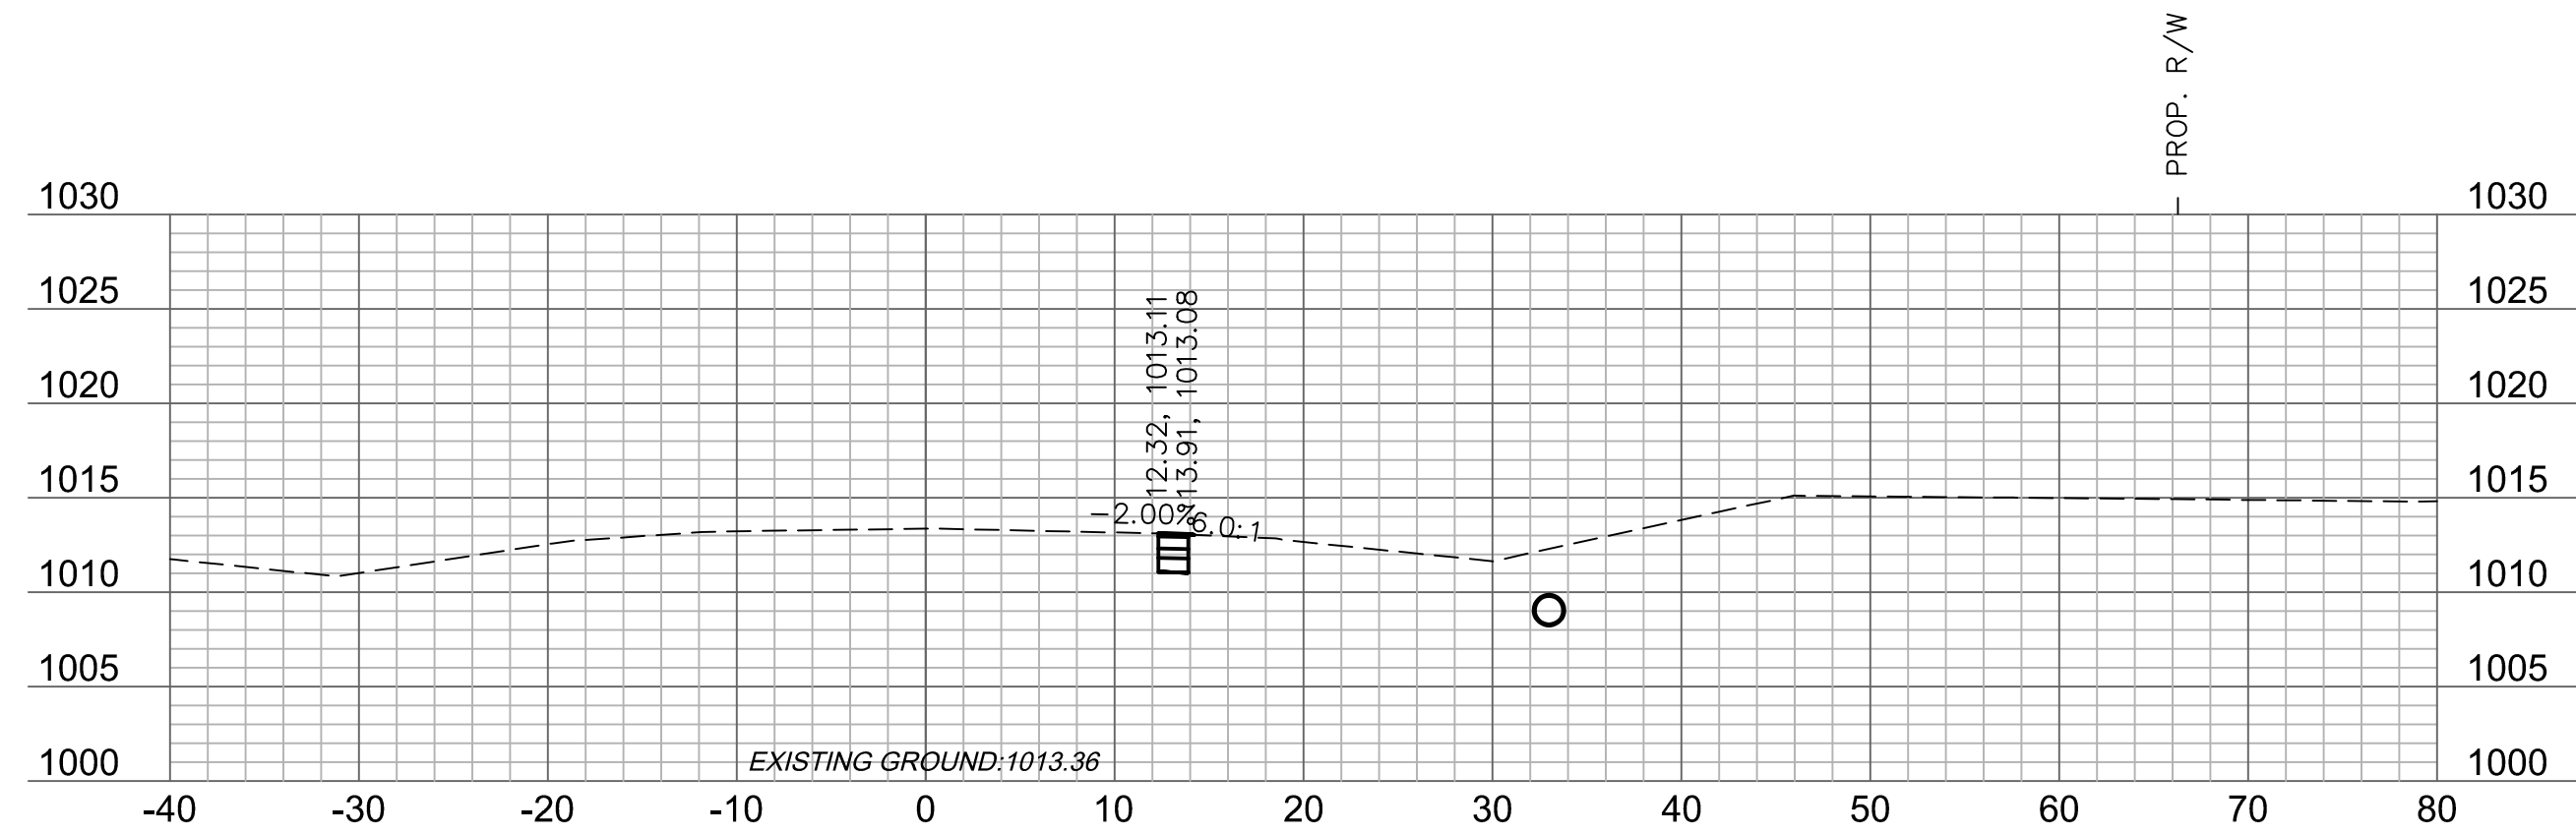

DWG: F:\2018\1001-1500\018-1450\40-Design\AutoCAD\Final Plans\Xref\T_PCORR_81450.dwg
 XREFS: v_xboul_81450 V_TOPO_81450 T_PBASE_81450 USER: asacavedra
 DATE: Jun 12, 2019 9:18am C_PBASE_81450 T_PTBK_81450

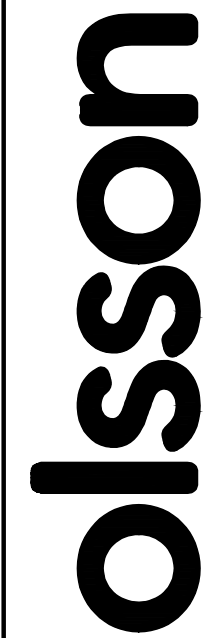







Olsson Engineering - MO State Certificate of Authority #001592
737301 West 133rd Street, Suite 200 TEL 913.381.1170
Overland Park, KS 66213-4750 FAX 913.381.1174 www.olsson.com

[illegible]

OLDHAM PARKWAY CROSS SECTIONS	
OREILLY DEVELOPMENT SENIOR LIVING FACILITY OLDHAM PARKWAY & PRINCETON DRIVE IMPROVEMENTS	
LEE'S SUMMIT, MISSOURI	2019

C.O.A. NO.: 001592
DRAWN BY: AS
CHECKED BY: JKL
APPROVED BY: RBF
QA/QC BY: JKL/RBF
PROJECT NO.: 018-1450
DWG NO.: T_PCORR 81450
DATE: 06.11.2019

DWG: F:\2018\1001-1500\018-1450\40-Design\AutoCAD\Final Plans\Xref\T_PCORR_81450.dwg
DATE: Jun 12, 2019 9:19am XREFS: v_xbou_81450 V_TOPO_81450 T_PBASE_814

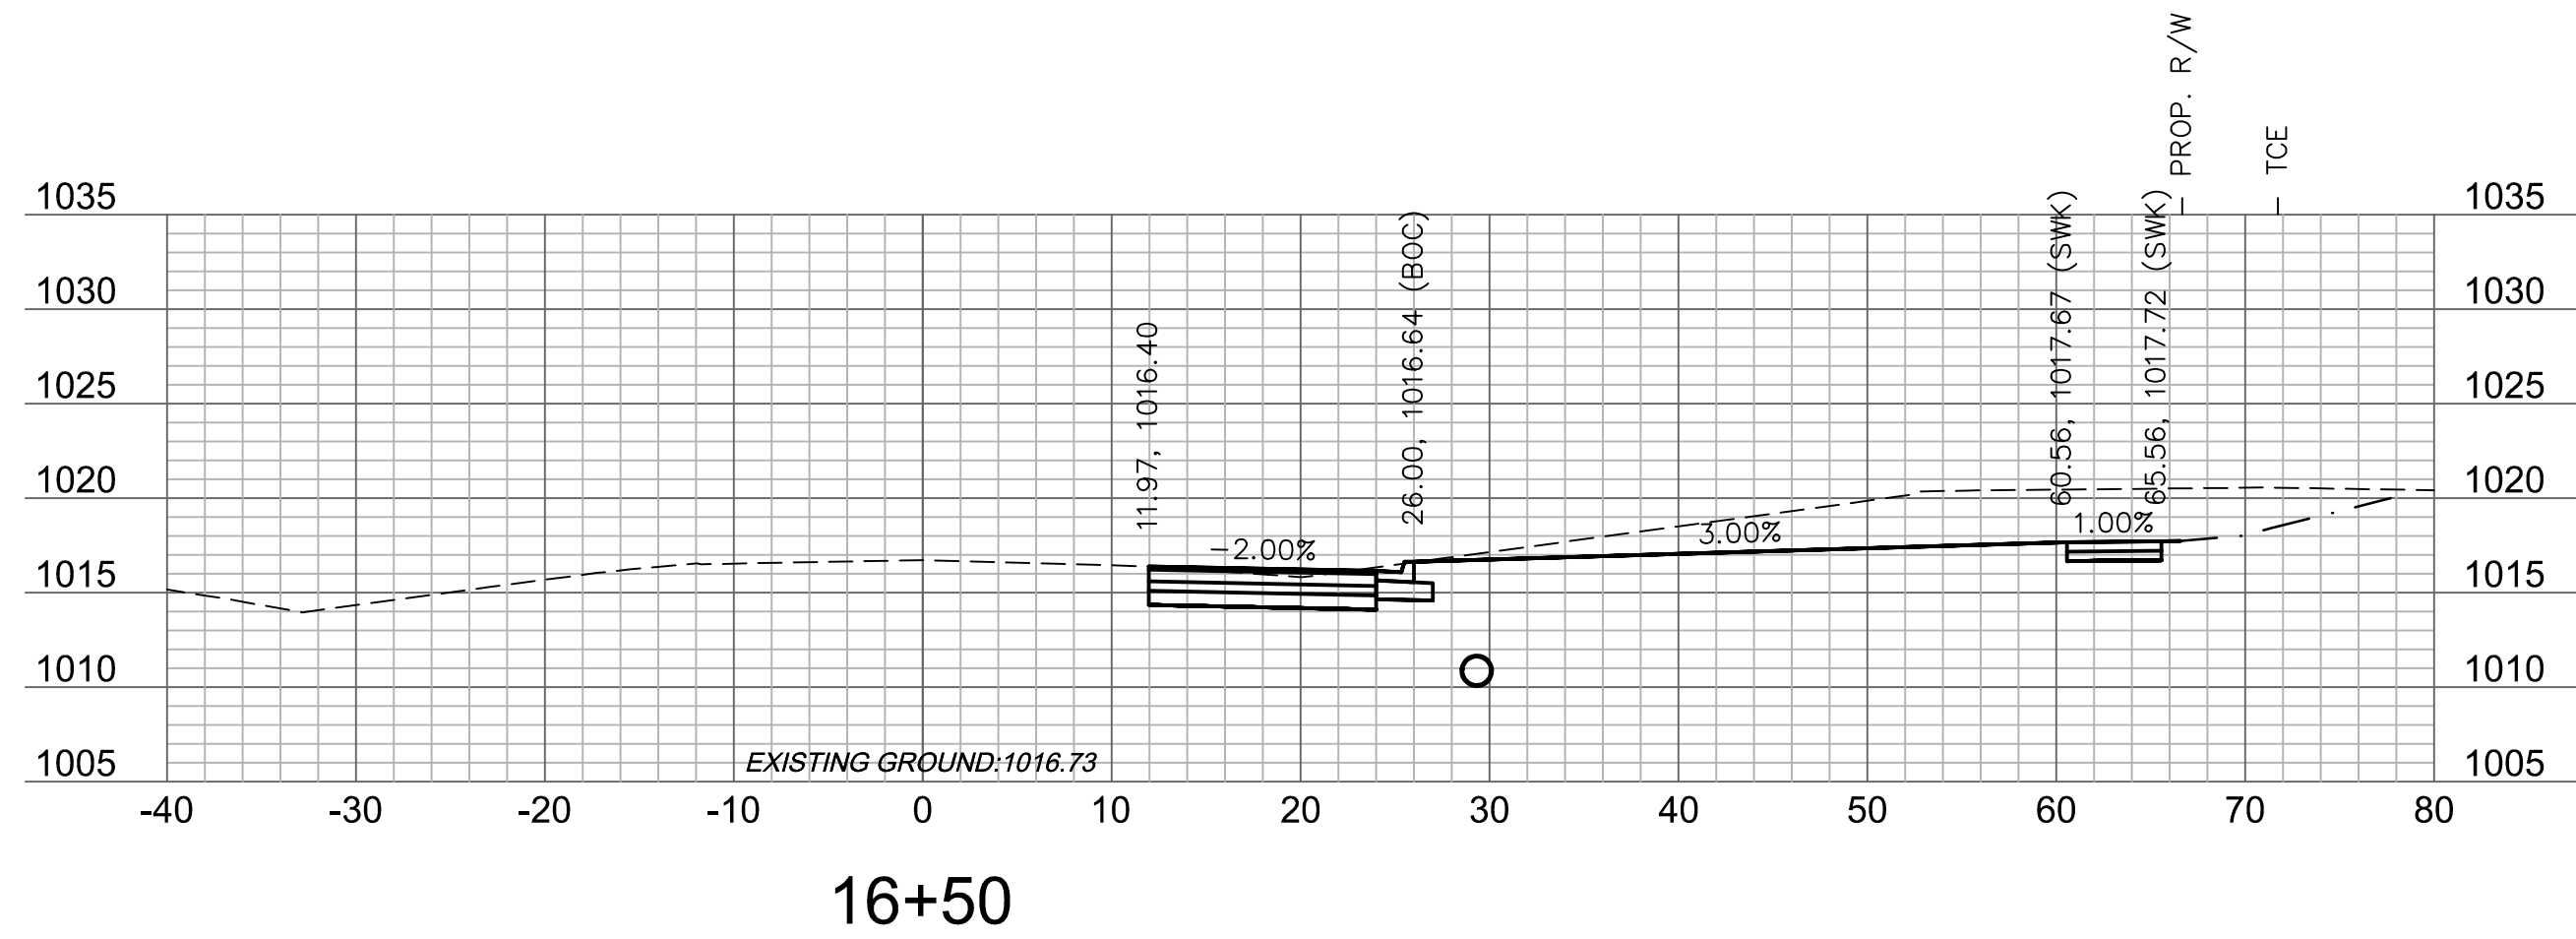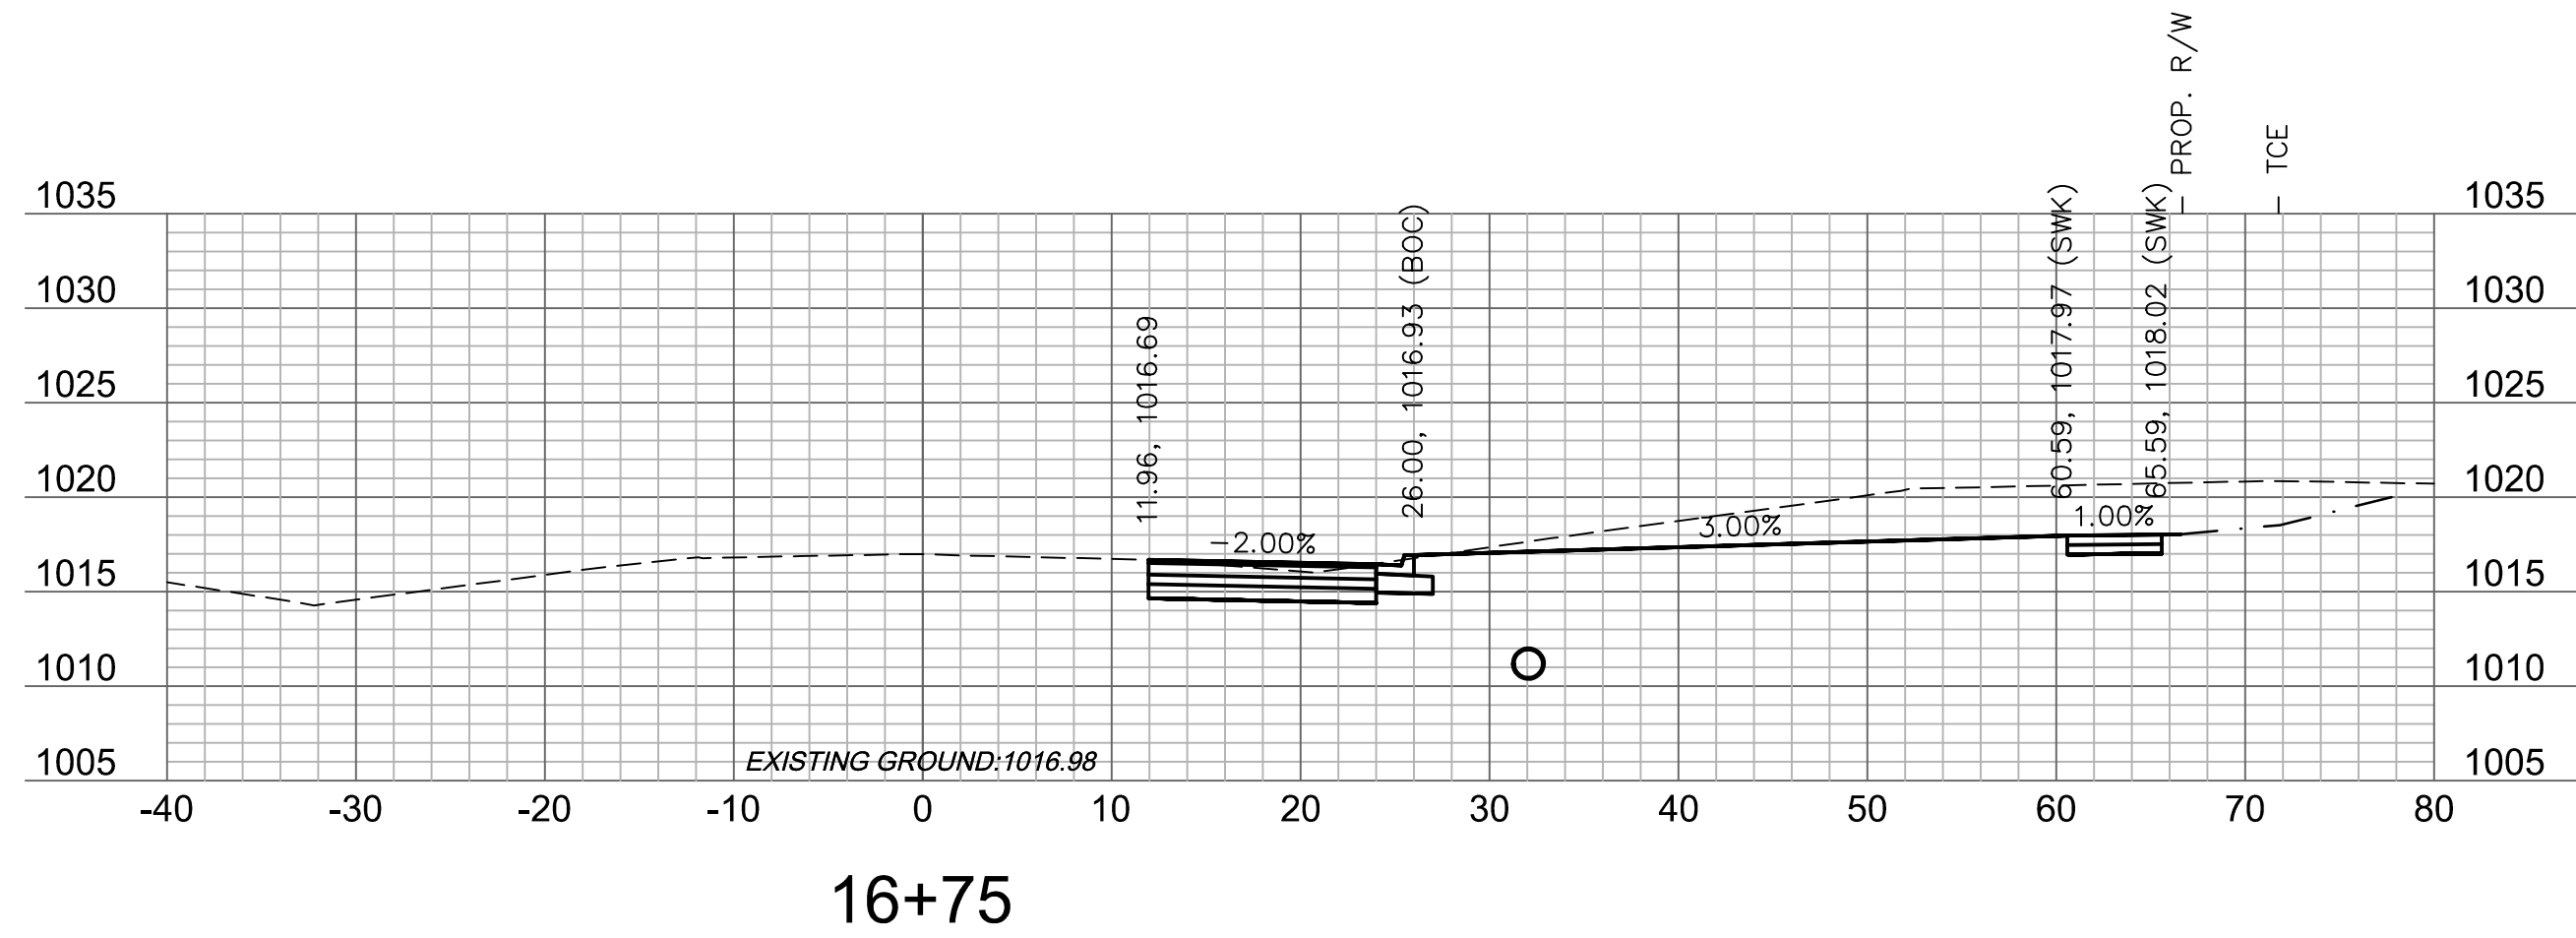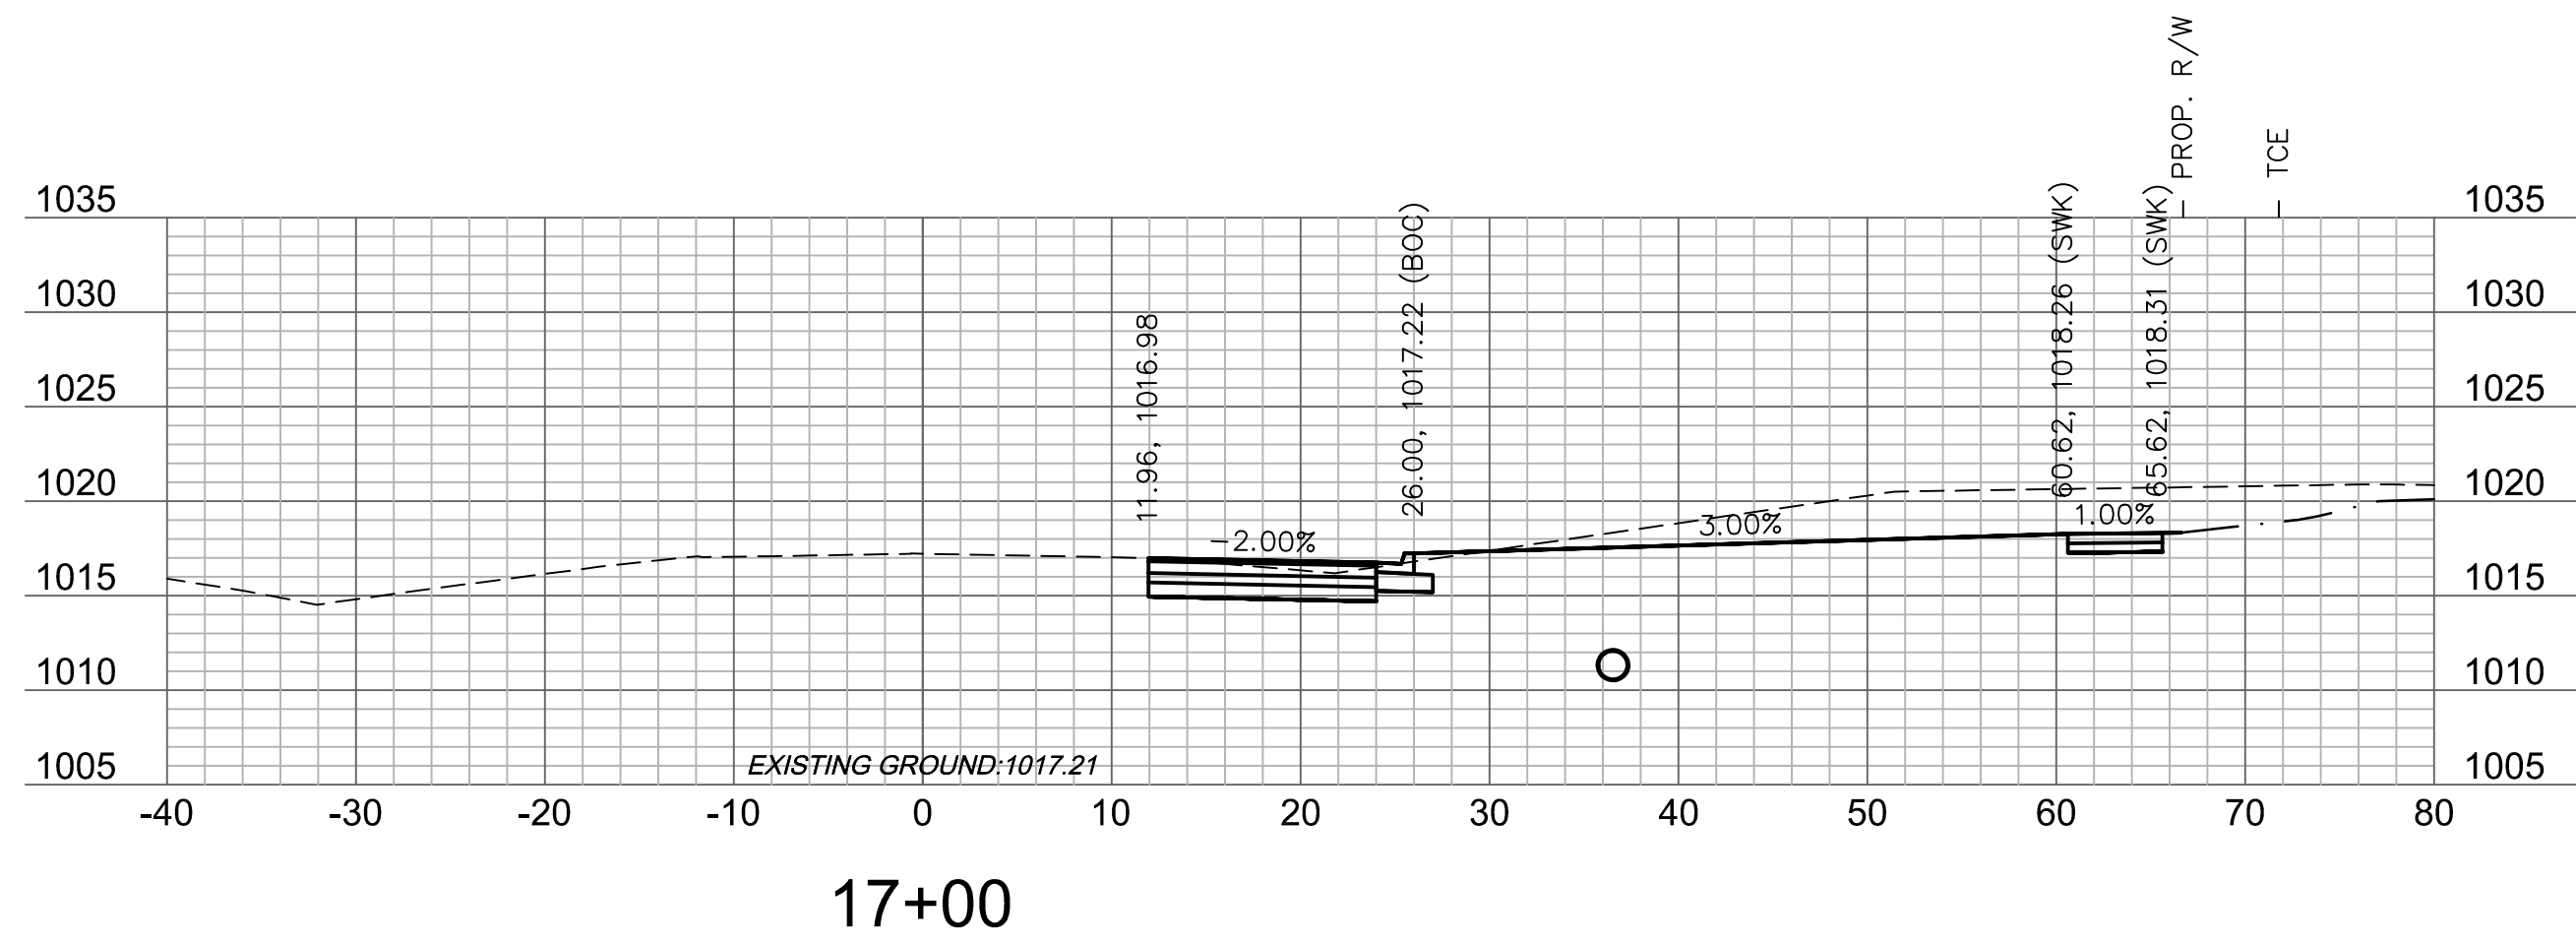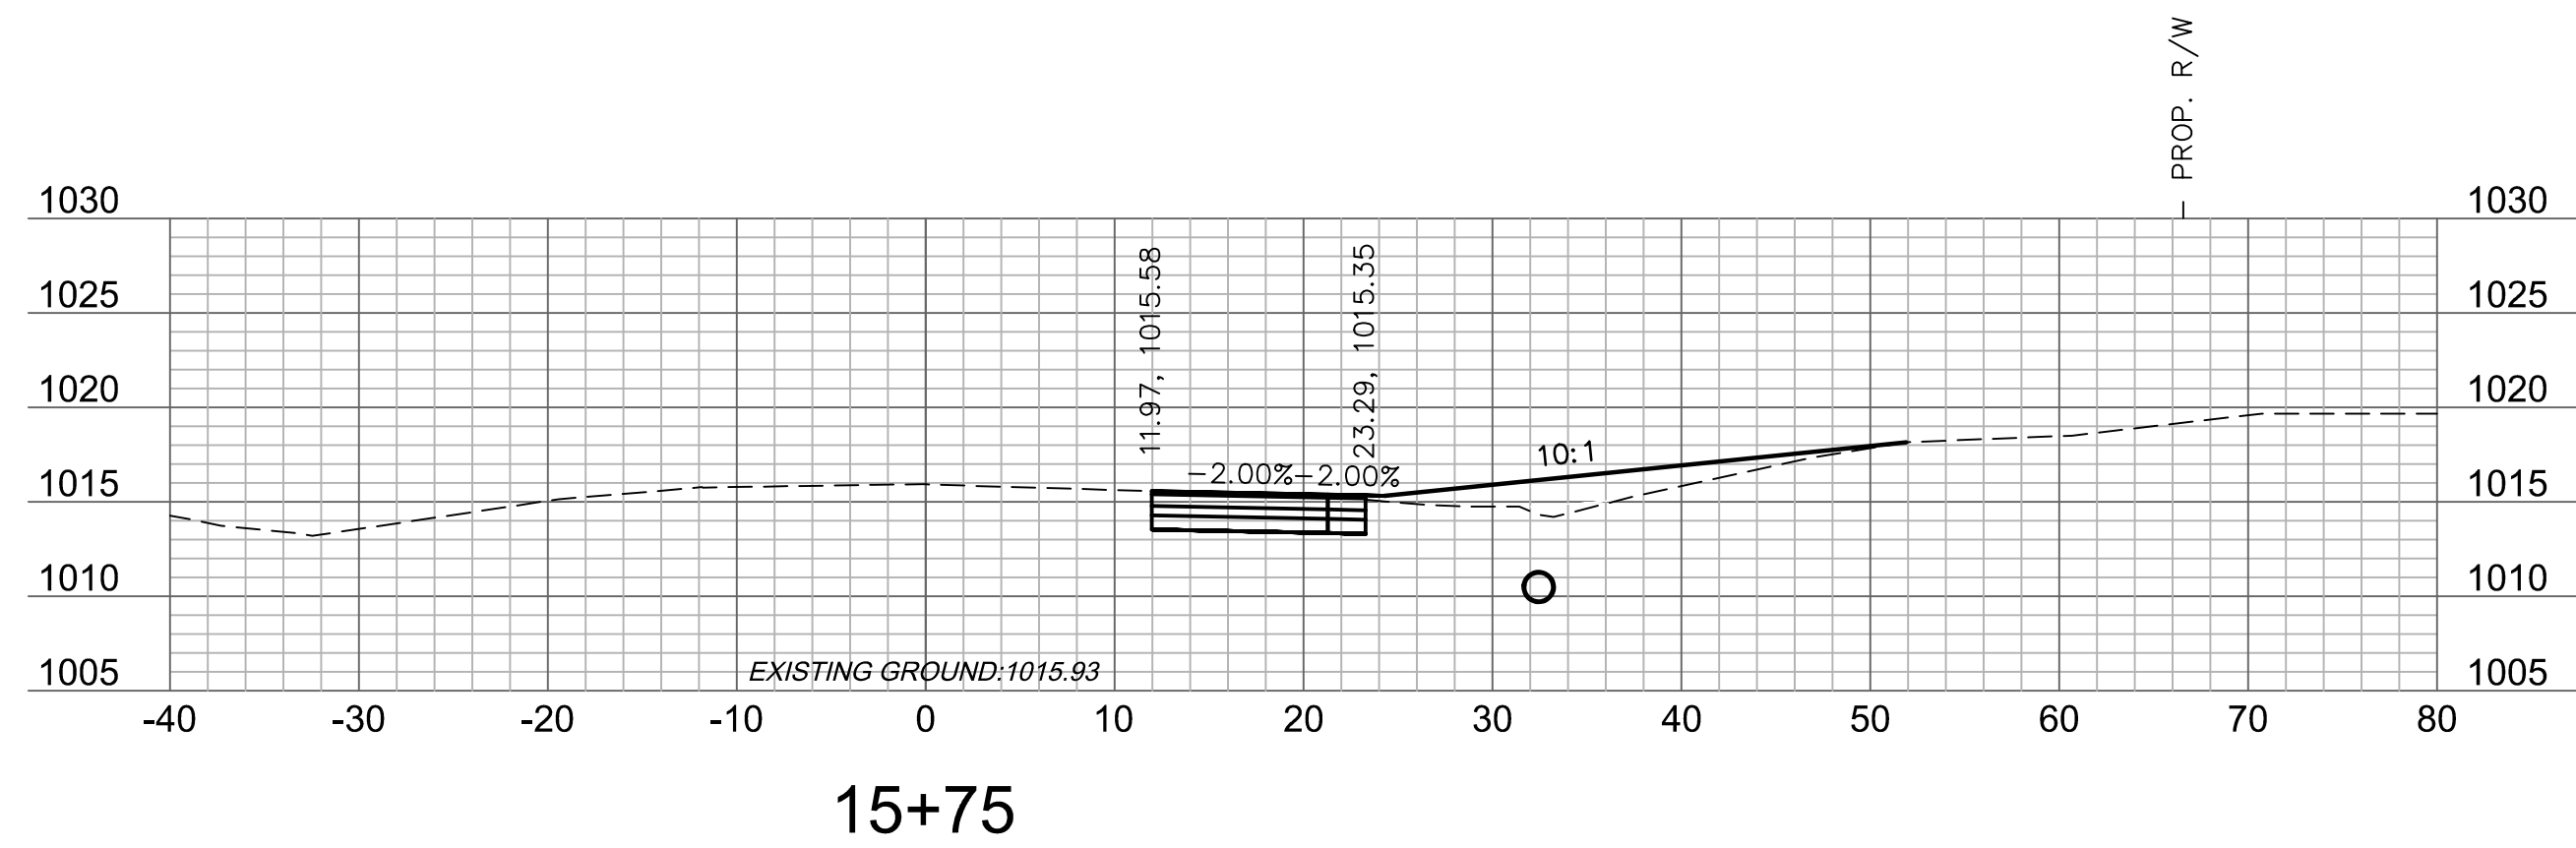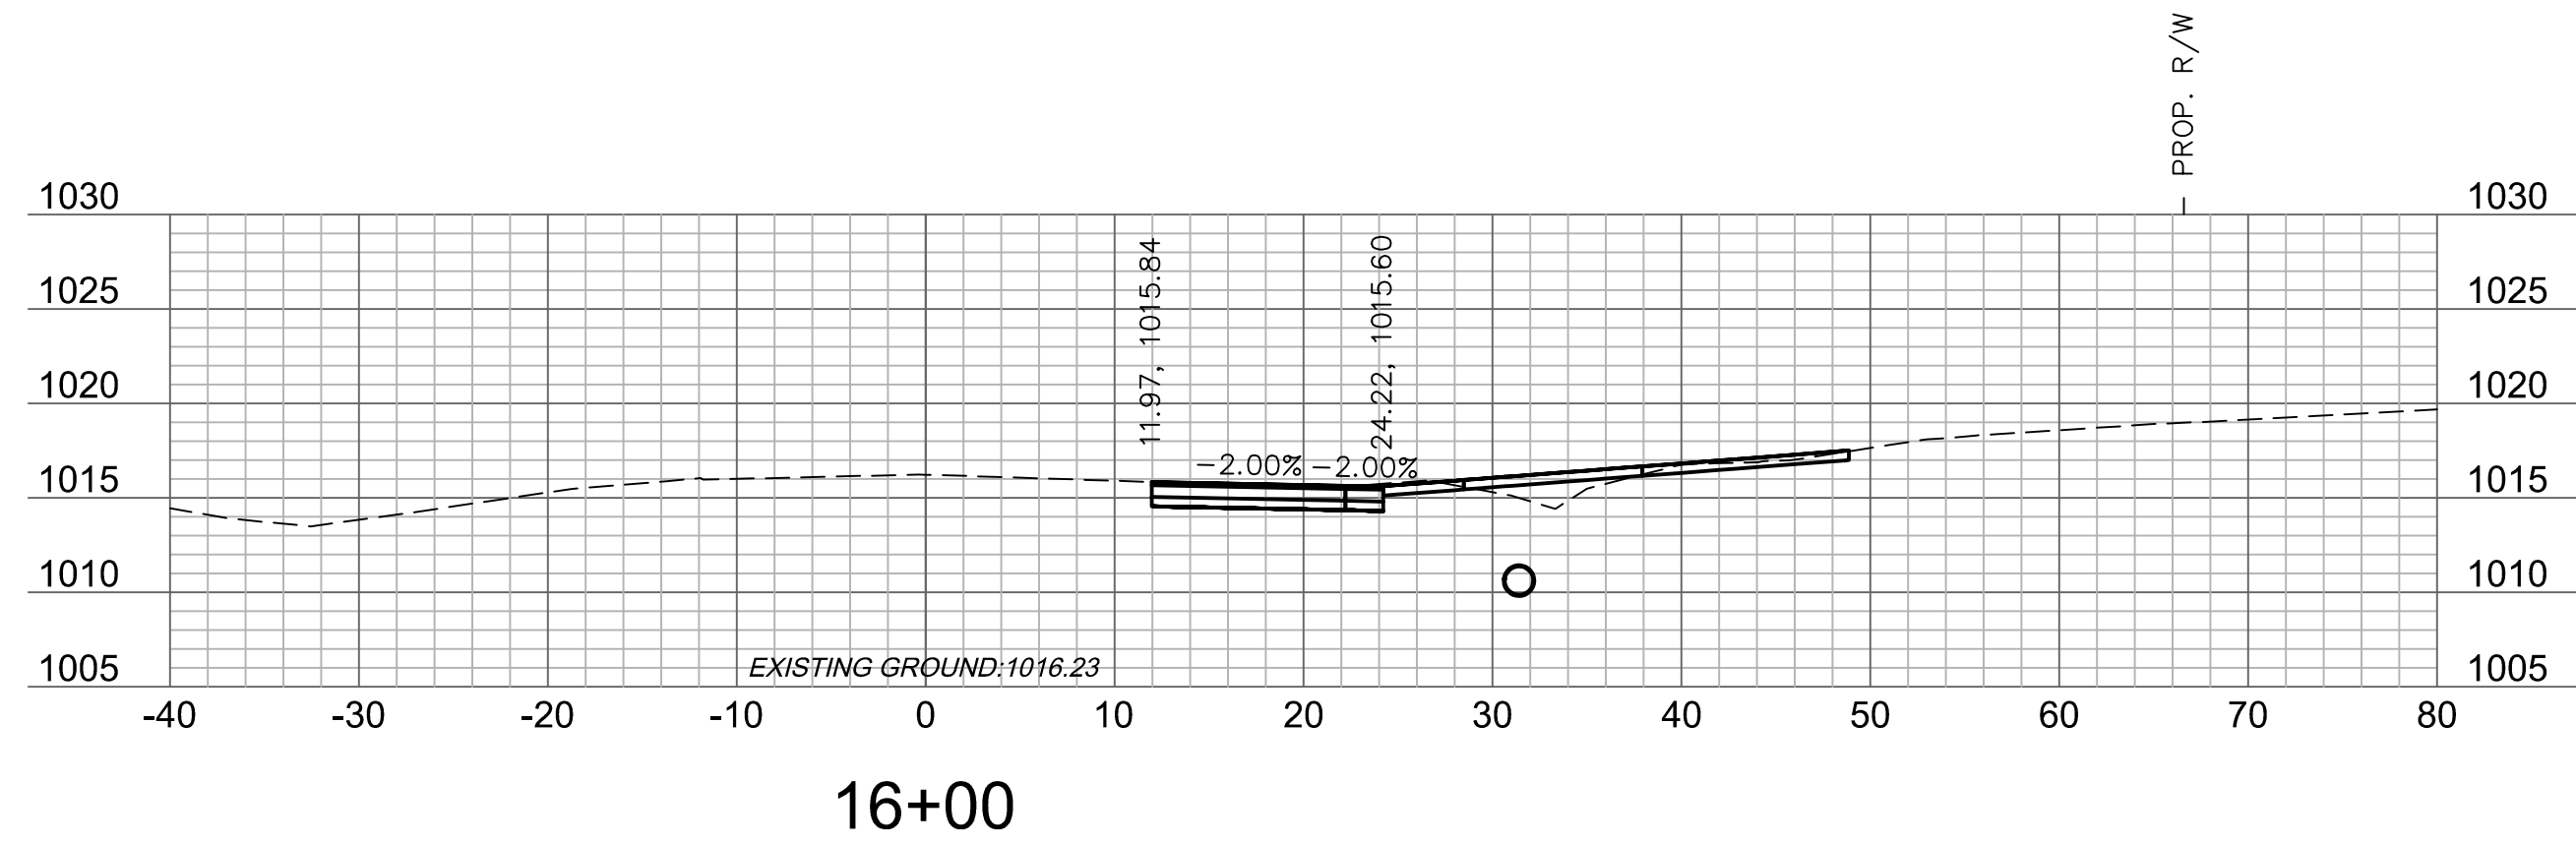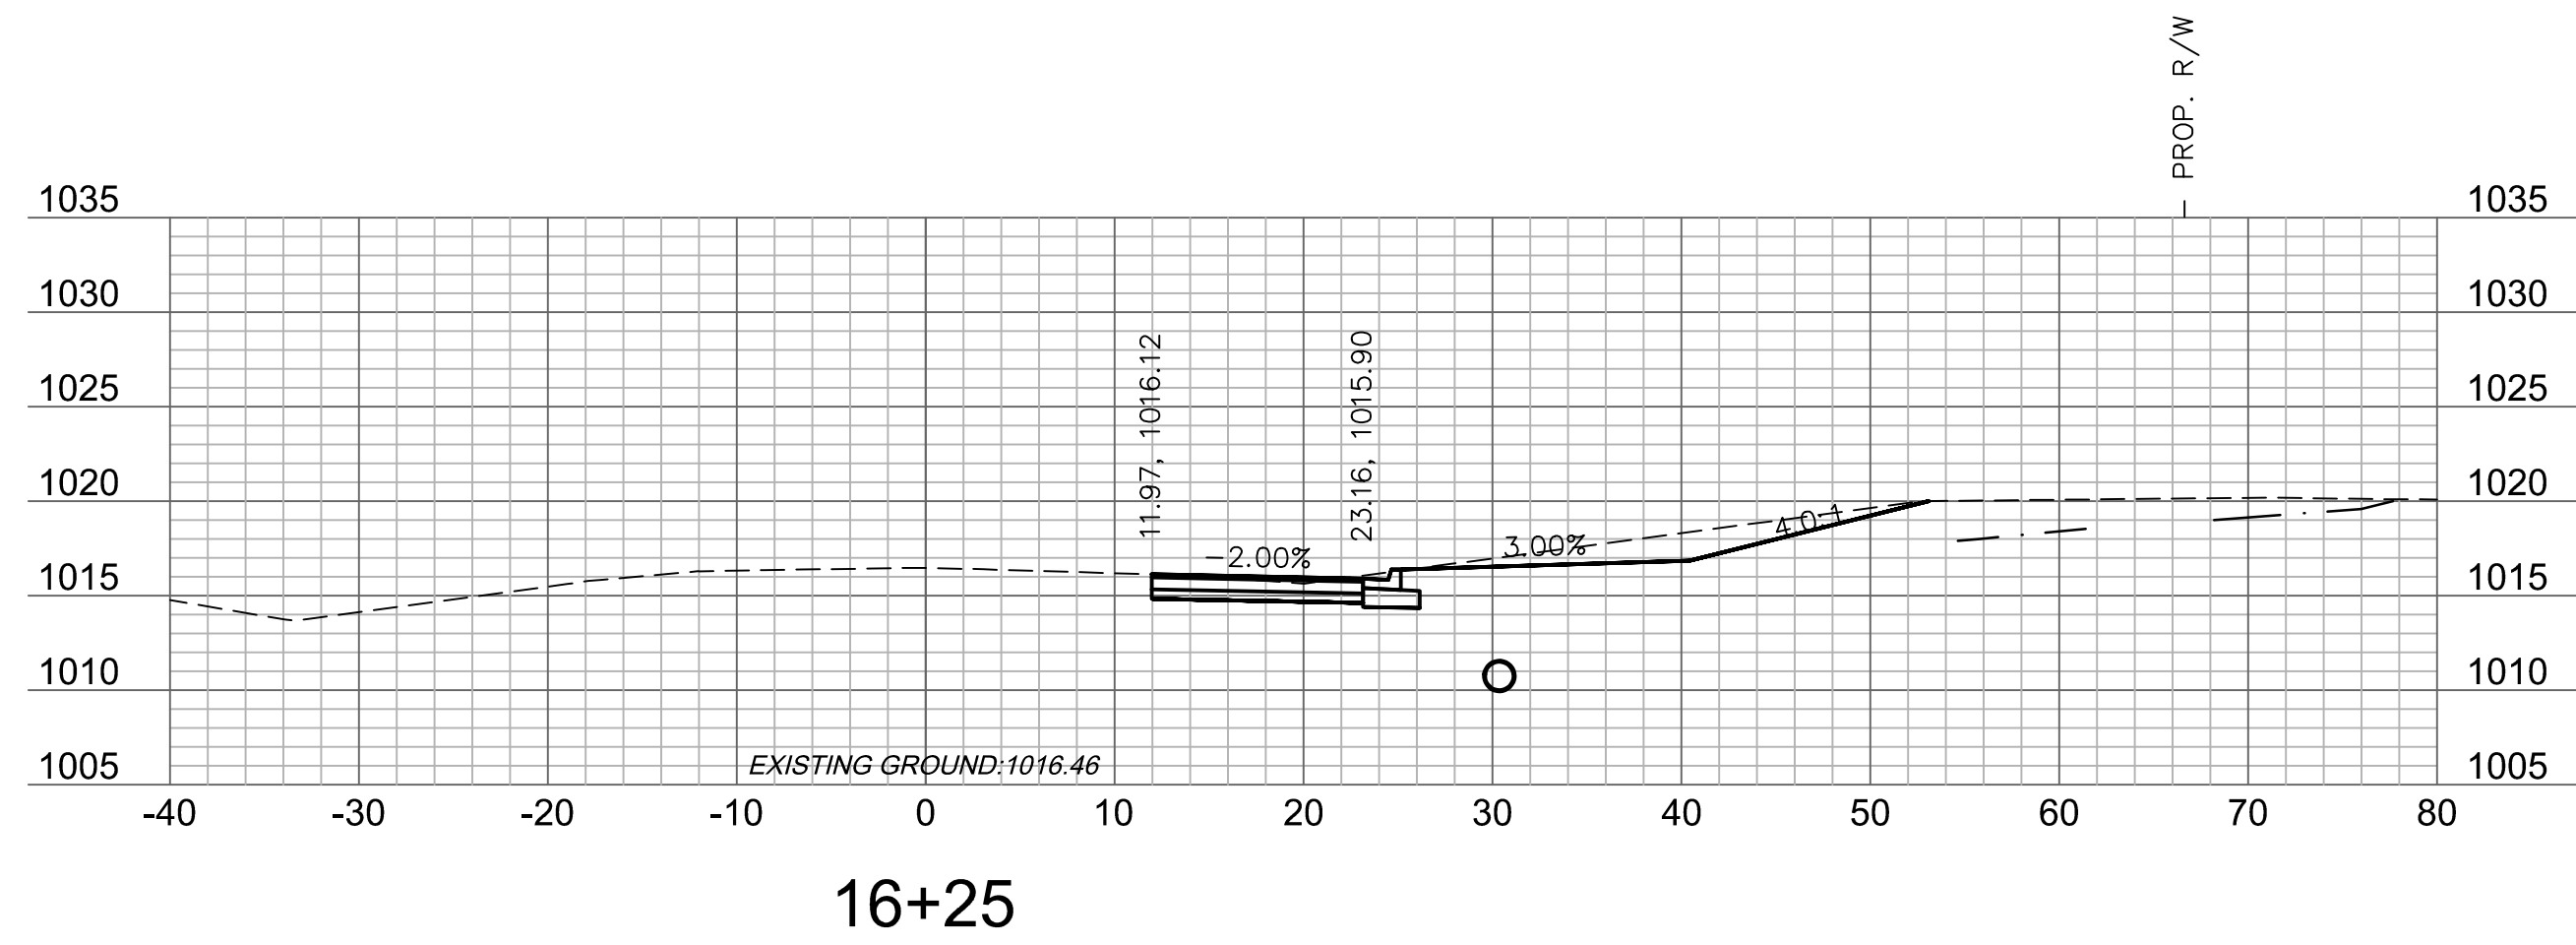

olson

Olsson Engineering - MO State Certificate of Authority #001592
7301 West 133rd Street, Suite 200 TEL 913.381.1170
Overland Park, KS 66213-4750 FAX 913.381.1174 www.olsson.com



[illegible]

OLDHAM PARKWAY CROSS SECTIONS	OREILLY DEVELOPMENT SENIOR LIVING FACILITY OLDHAM PARKWAY & PRINCETON DRIVE IMPROVEMENTS
	LEE'S SUMMIT, MISSOURI
	2019




C.O.A. NO.: 001592
DRAWN BY: AS
CHECKED BY: JKL
APPROVED BY: RBF
QA/QC BY: JKL/RBF
PROJECT NO.: 018-1450
DWG NO.: T_PCORR_81450
DATE: 06.11.2019

SHEET
T37 OF 70


DWG: F:\2018\1001-1500\018-1450-Design\AutoCAD\Final Plans\Xref\T_PCORR_81450.dwg
DATE: Jun 12, 2019 9:19am XREFS: v_xbou_81450 V_TOPO_81450 T_PBASE_814

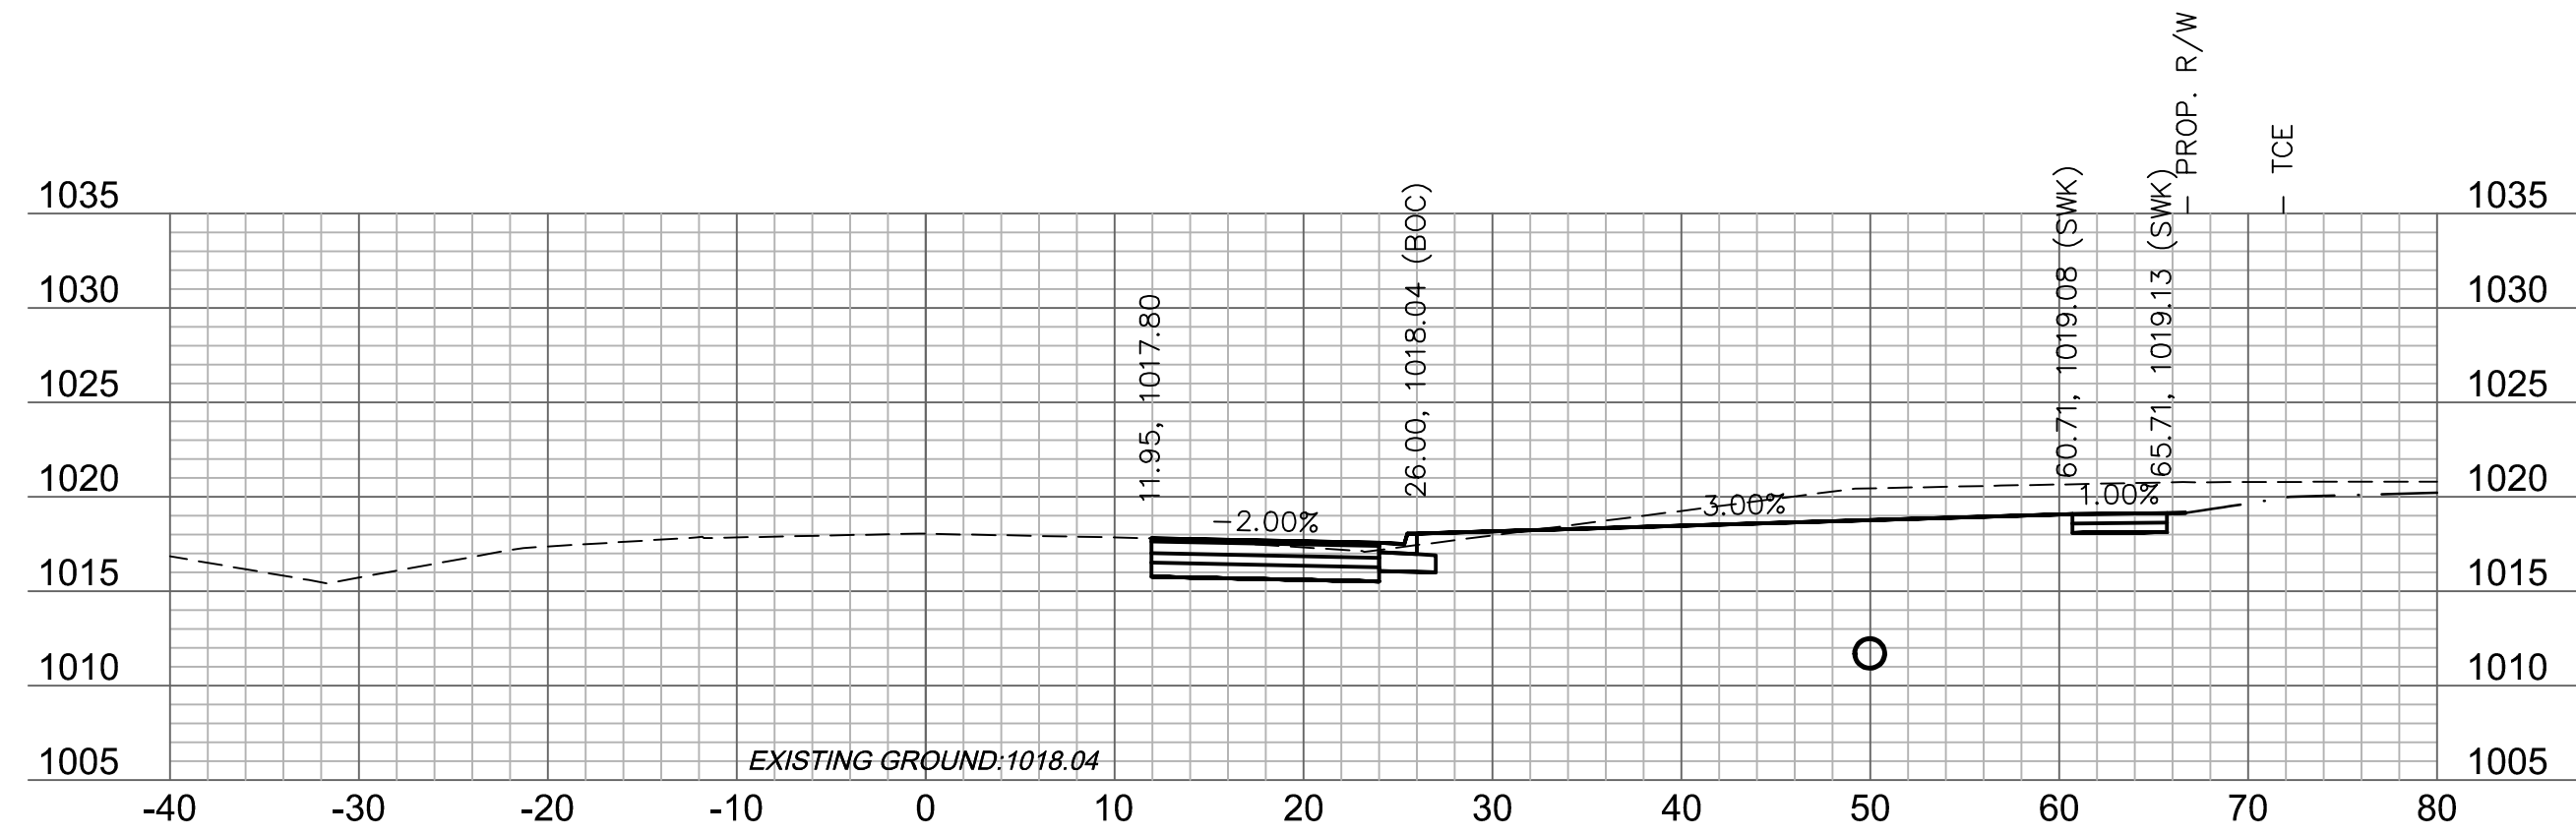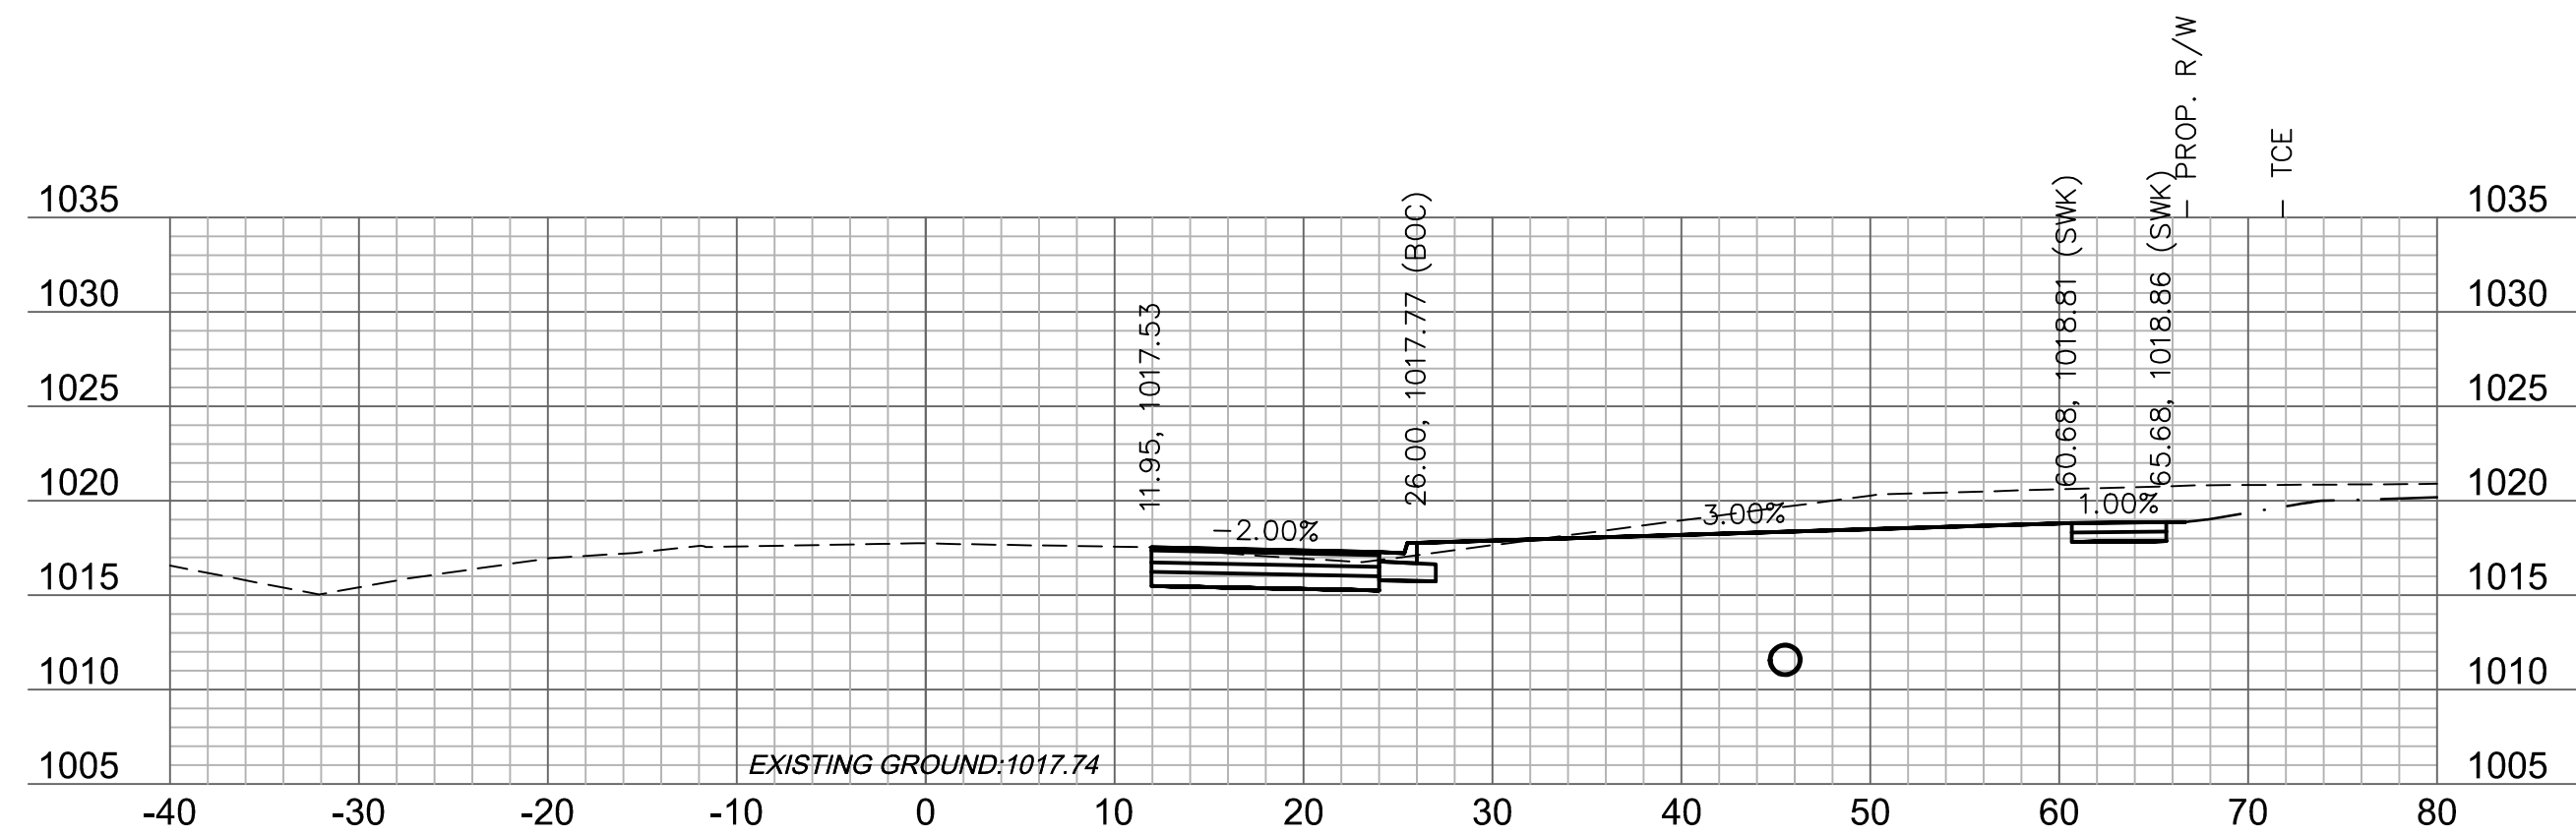 $17+75$ 


17+50

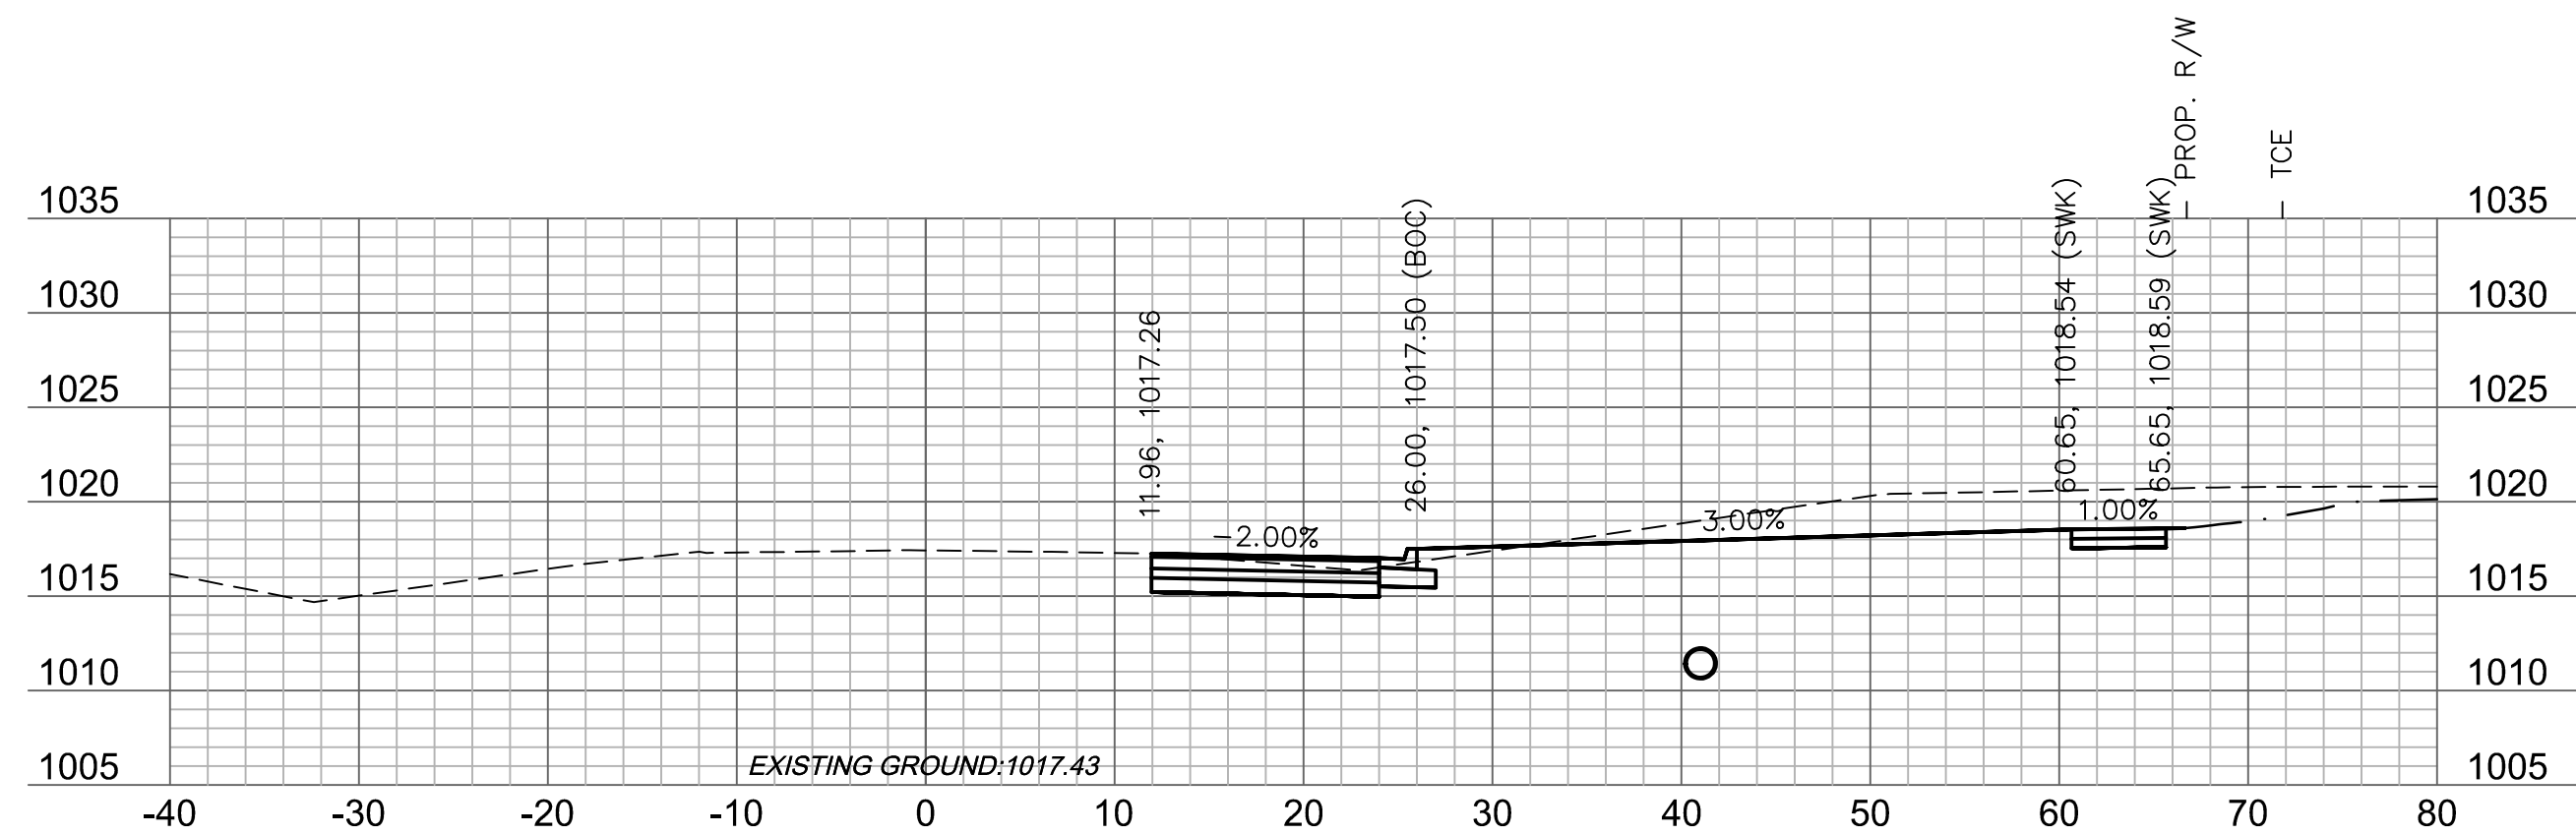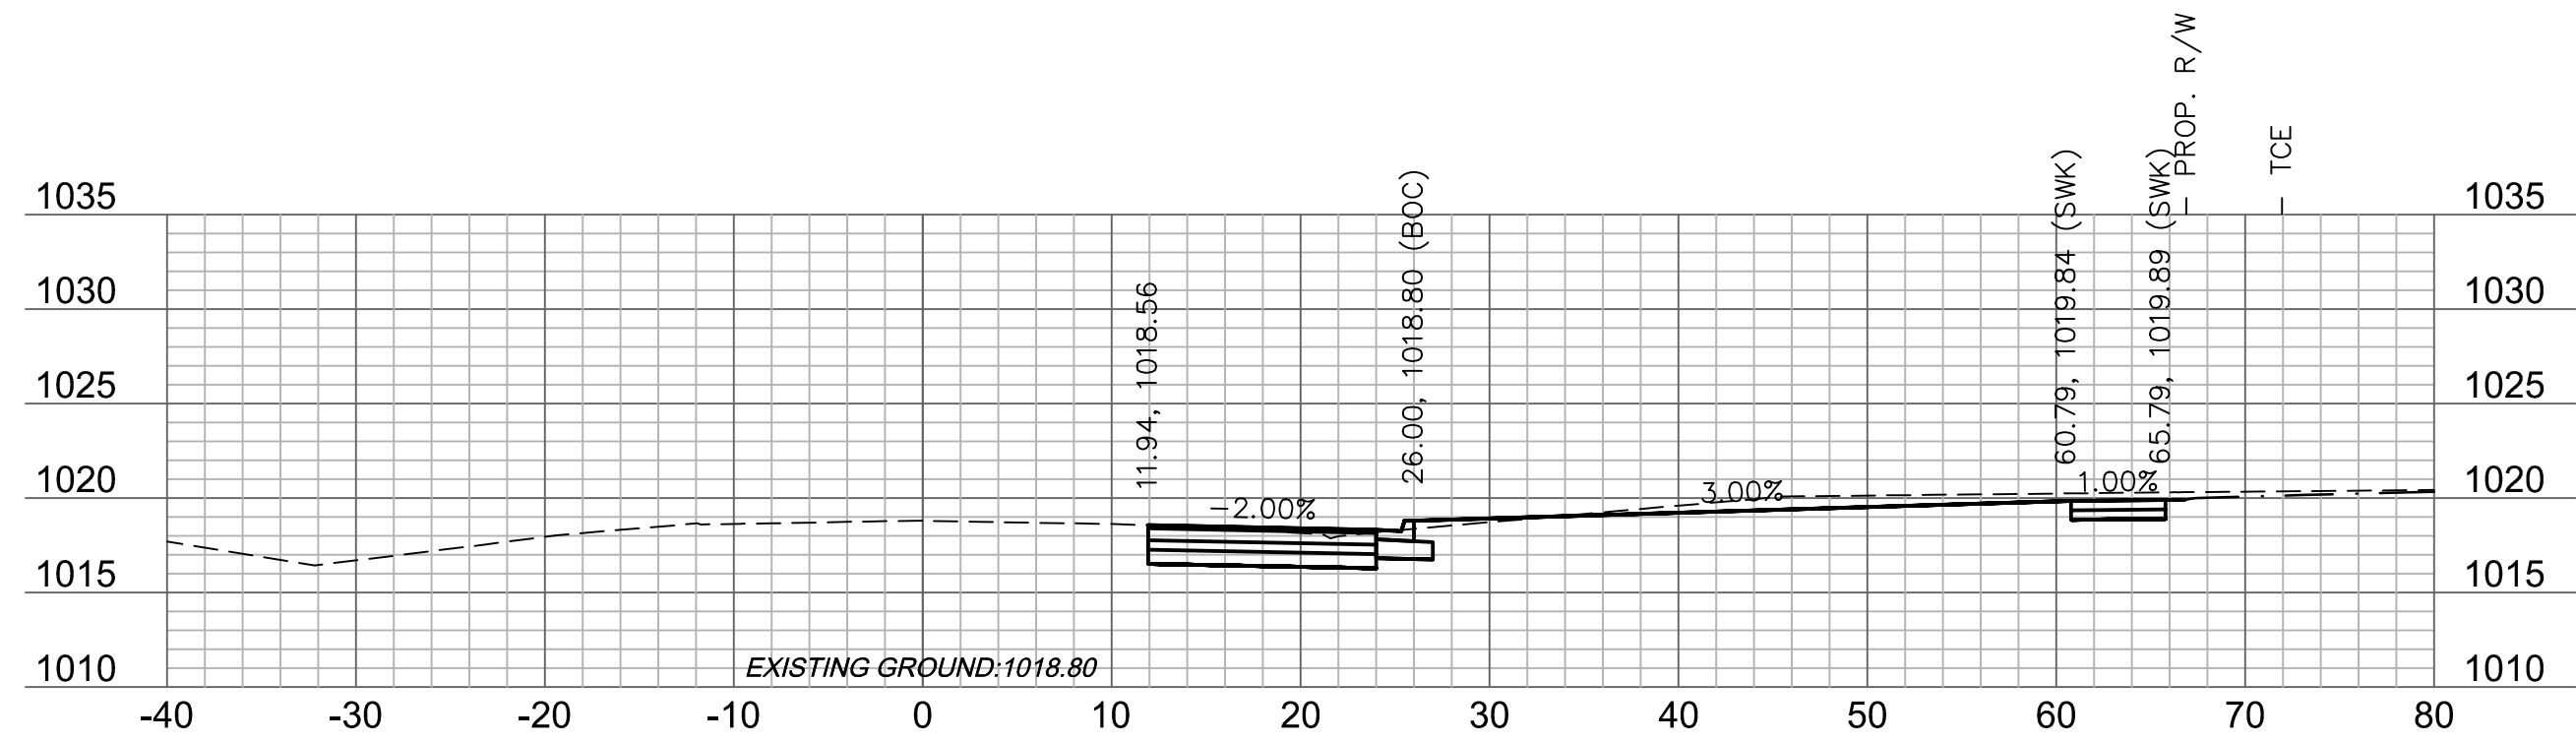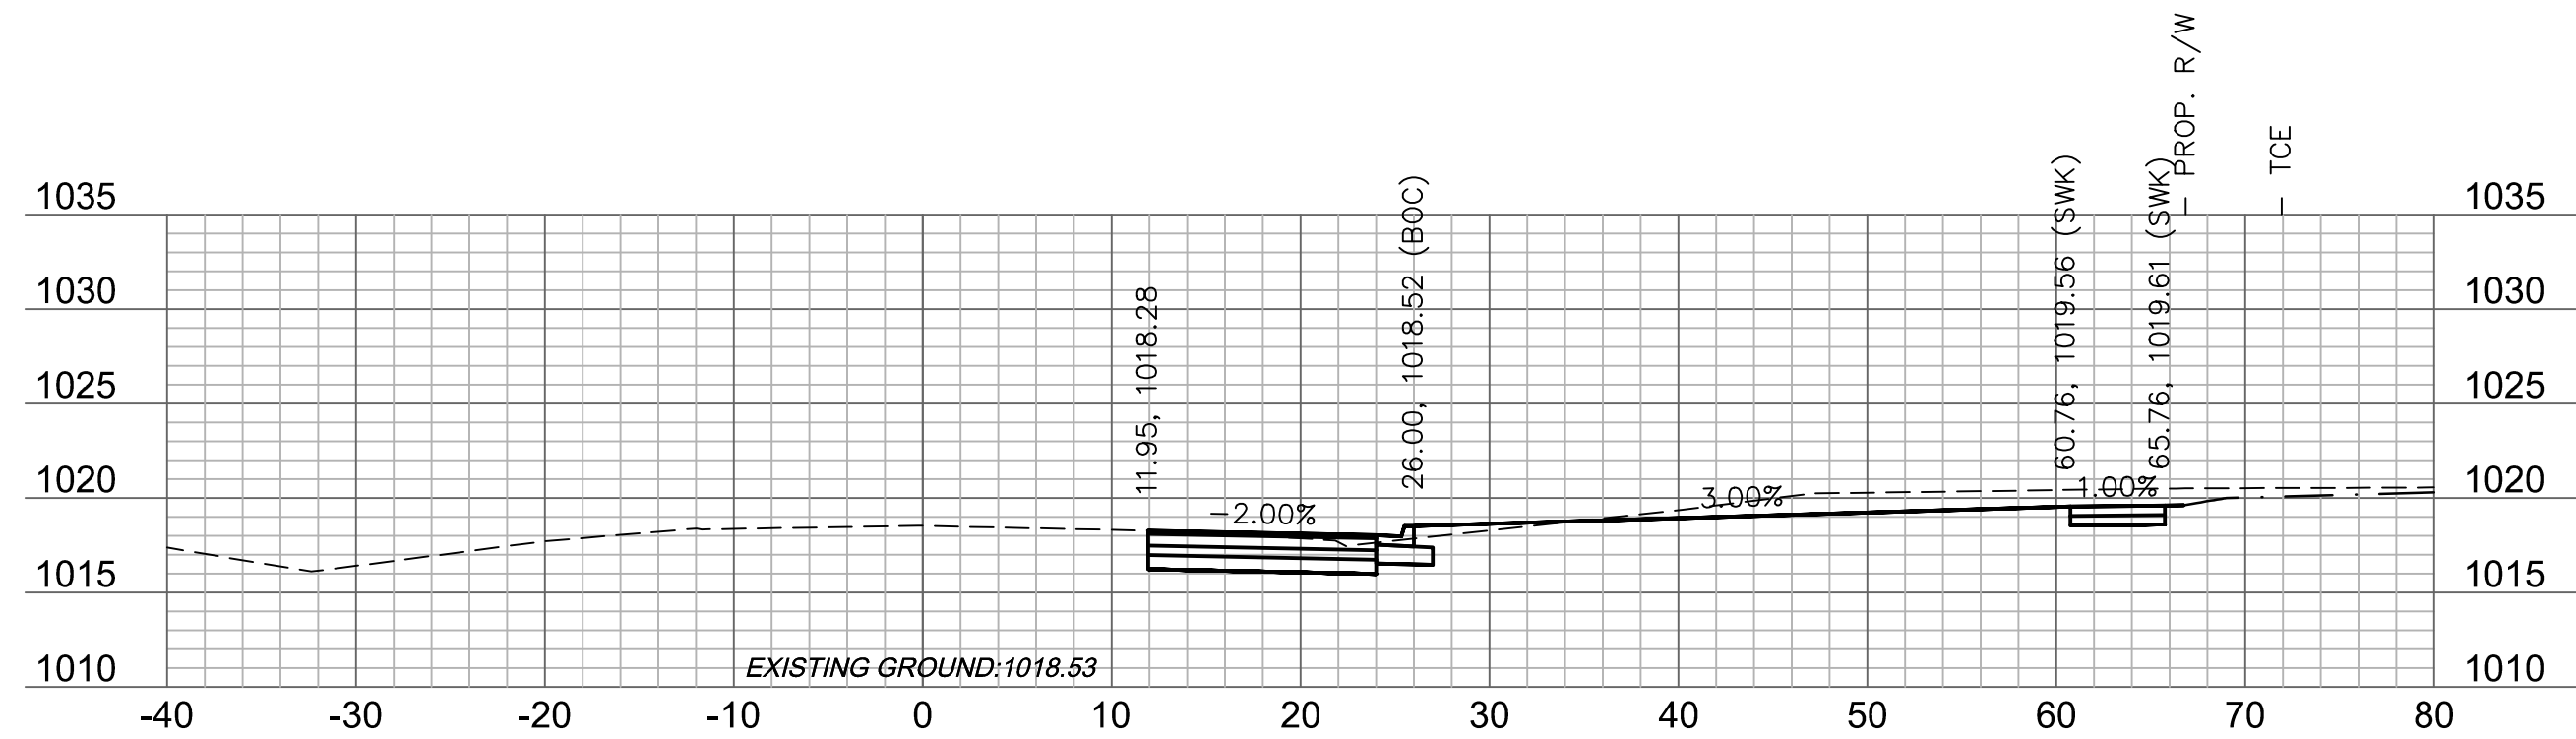 $17+25$  $18+50$ 

18+25

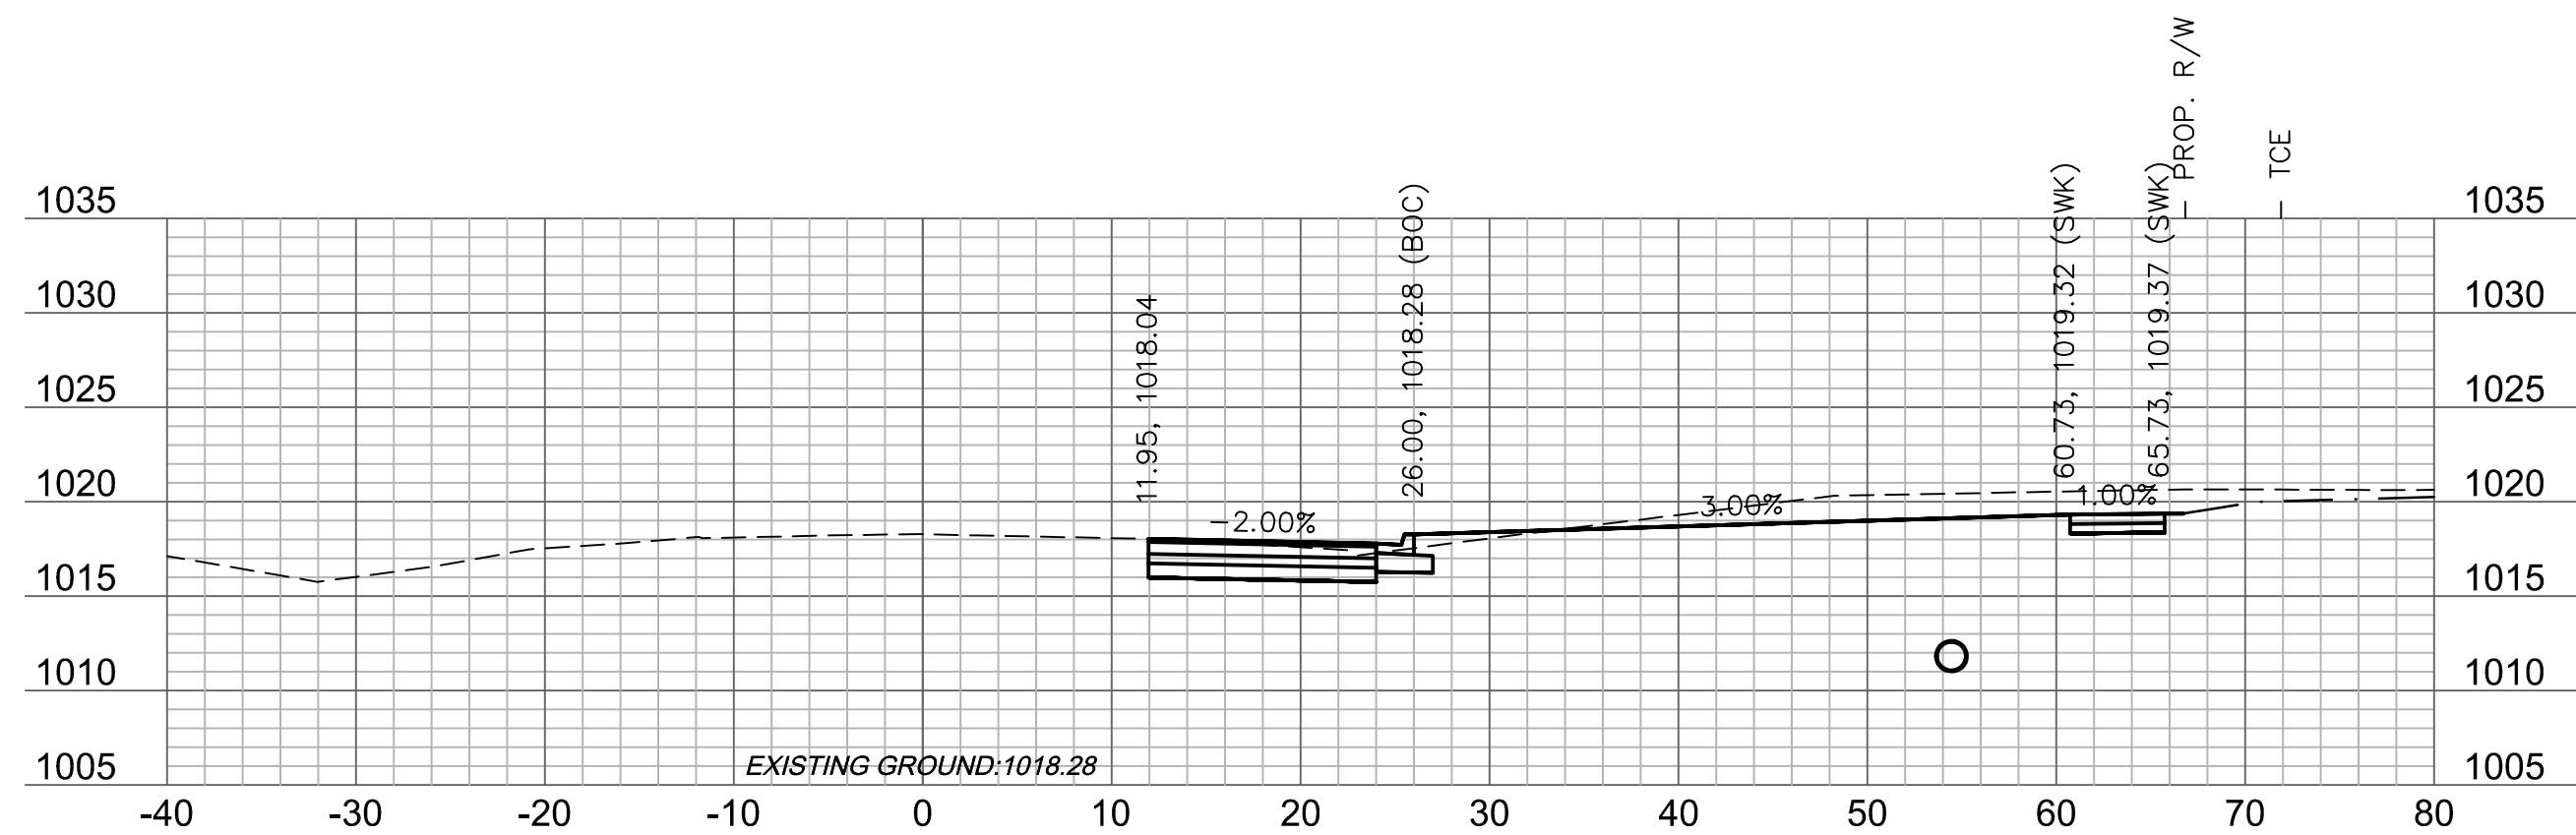

18+00

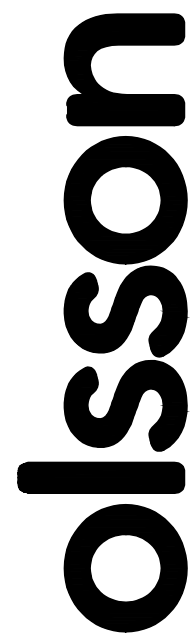

Olsson Engineering - MO State Certificate of Authority #001592
7301 West 133rd Street, Suite 200 TEL 913.381.1170
Overland Park, KS 66213-4750 FAX 913.381.1174 www.olsson.com







[illegible]

OLDHAM PARKWAY CROSS SECTIONS	
O'REILLY DEVELOPMENT SENIOR LIVING FACILITY OLDHAM PARKWAY & PRINCETON DRIVE IMPROVEMENTS	
LEE'S SUMMIT, MISSOURI	2019

C.O.A. NO.: 001592
DRAWN BY: AS
CHECKED BY: JKL
APPROVED BY: RBF
QA/QC BY: JKL/RBF
PROJECT NO.: 018-1450
DWG NO.: T_PCORR_81450
DATE: 06.11.2019

SHEET
T38 OF 70

DWG: F:\2018\1001-1500\018-1450\40-Design\AutoCAD\Final_Plans\Xref\T_PCORR_81450.dwg
 USER: ascavedra
 DATE: Jun 12, 2019 9:19am
 XREFS: v_xbou_81450 V_TOP0_81450 T_PBASE_81450 C_PBASE_81450 T_PTBK_81450

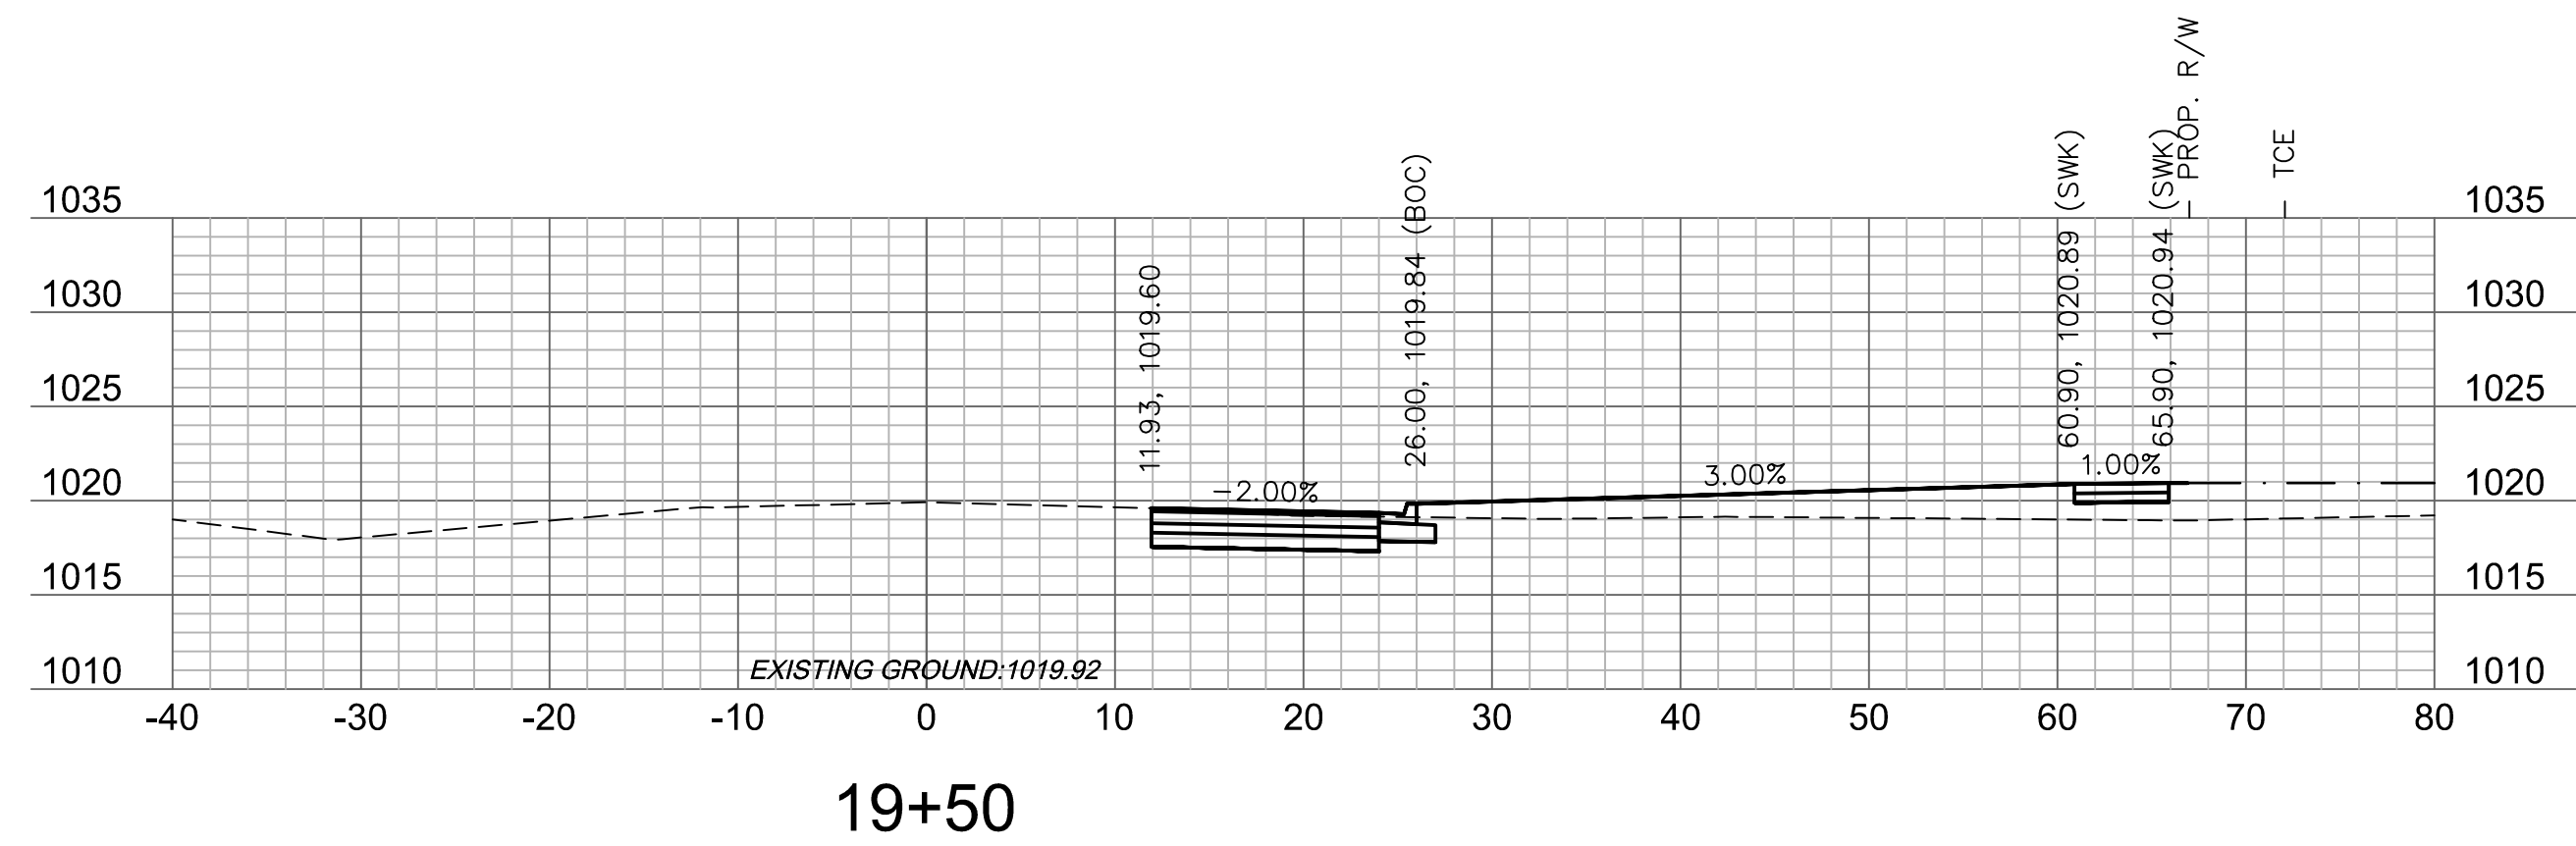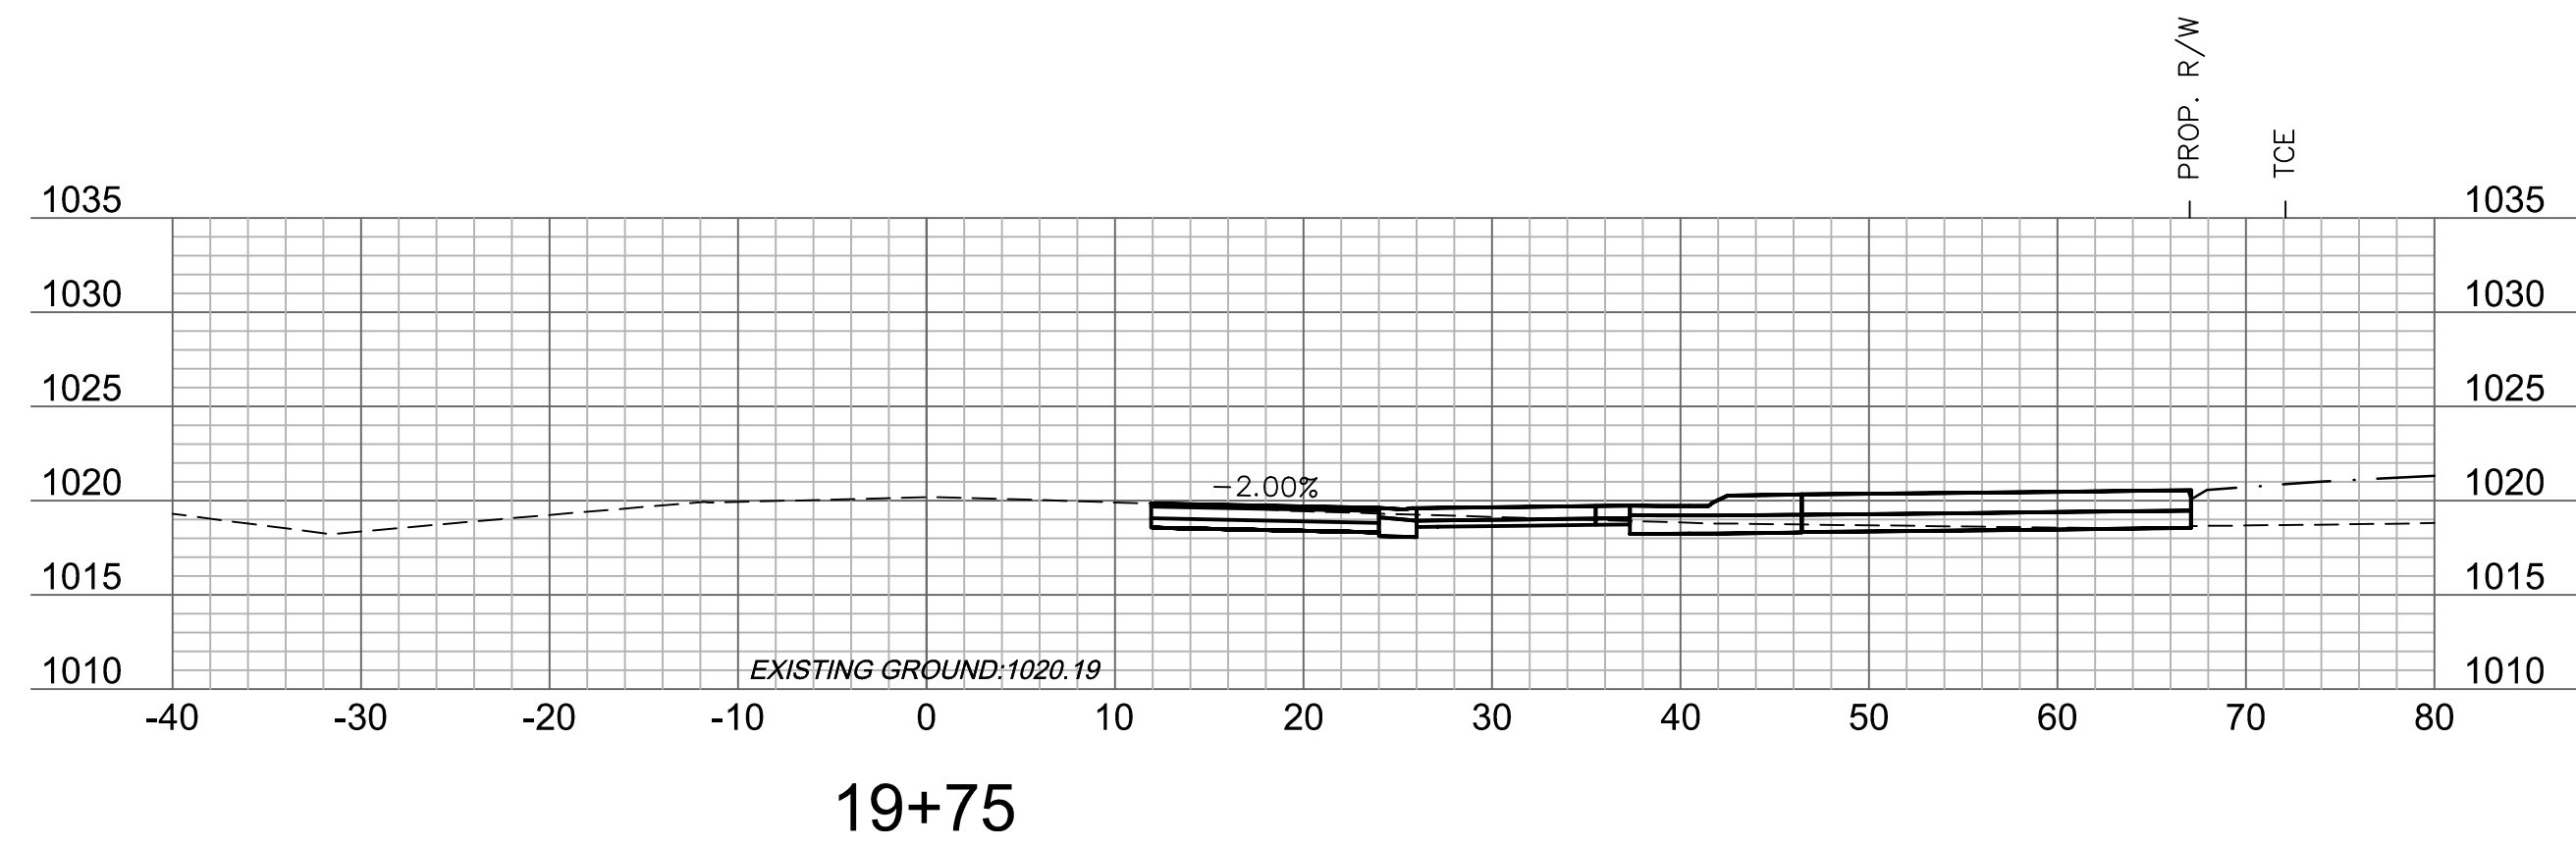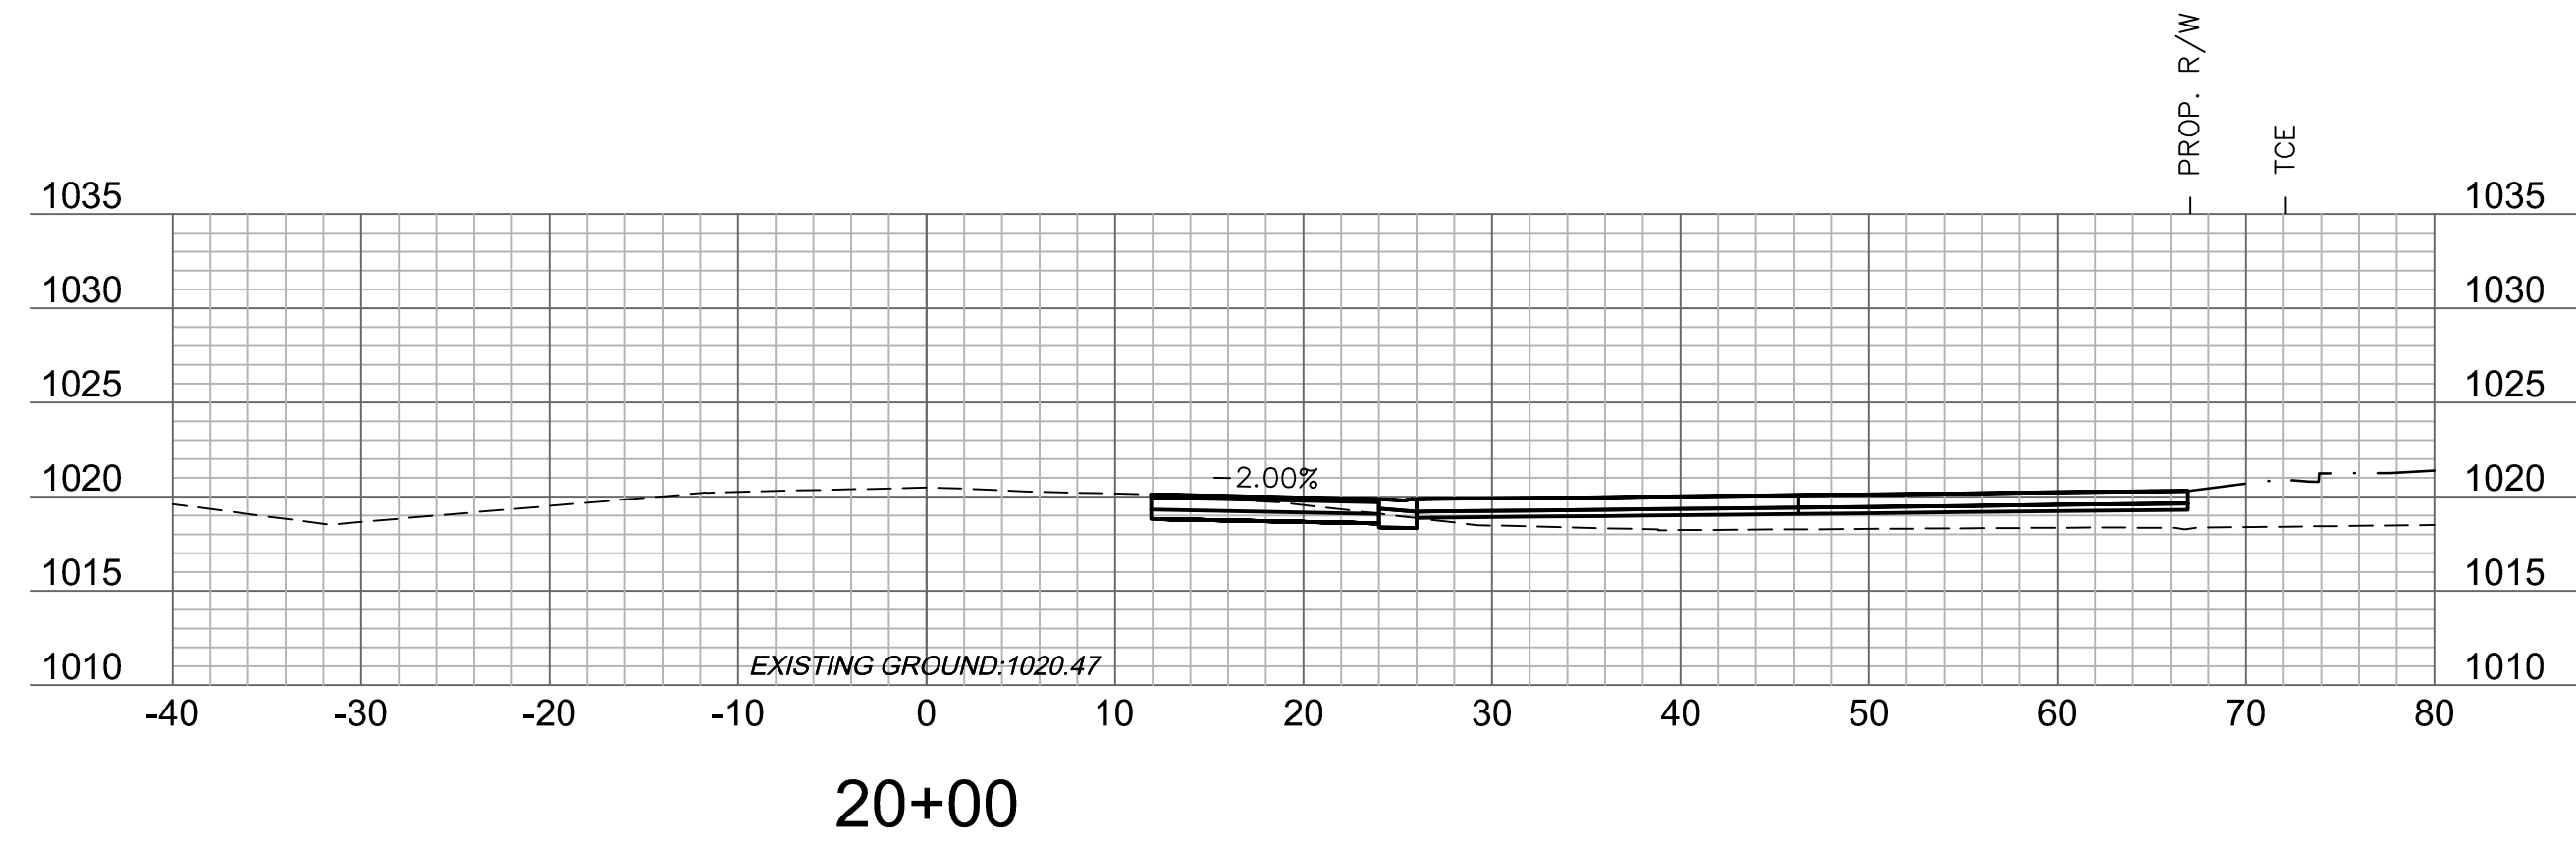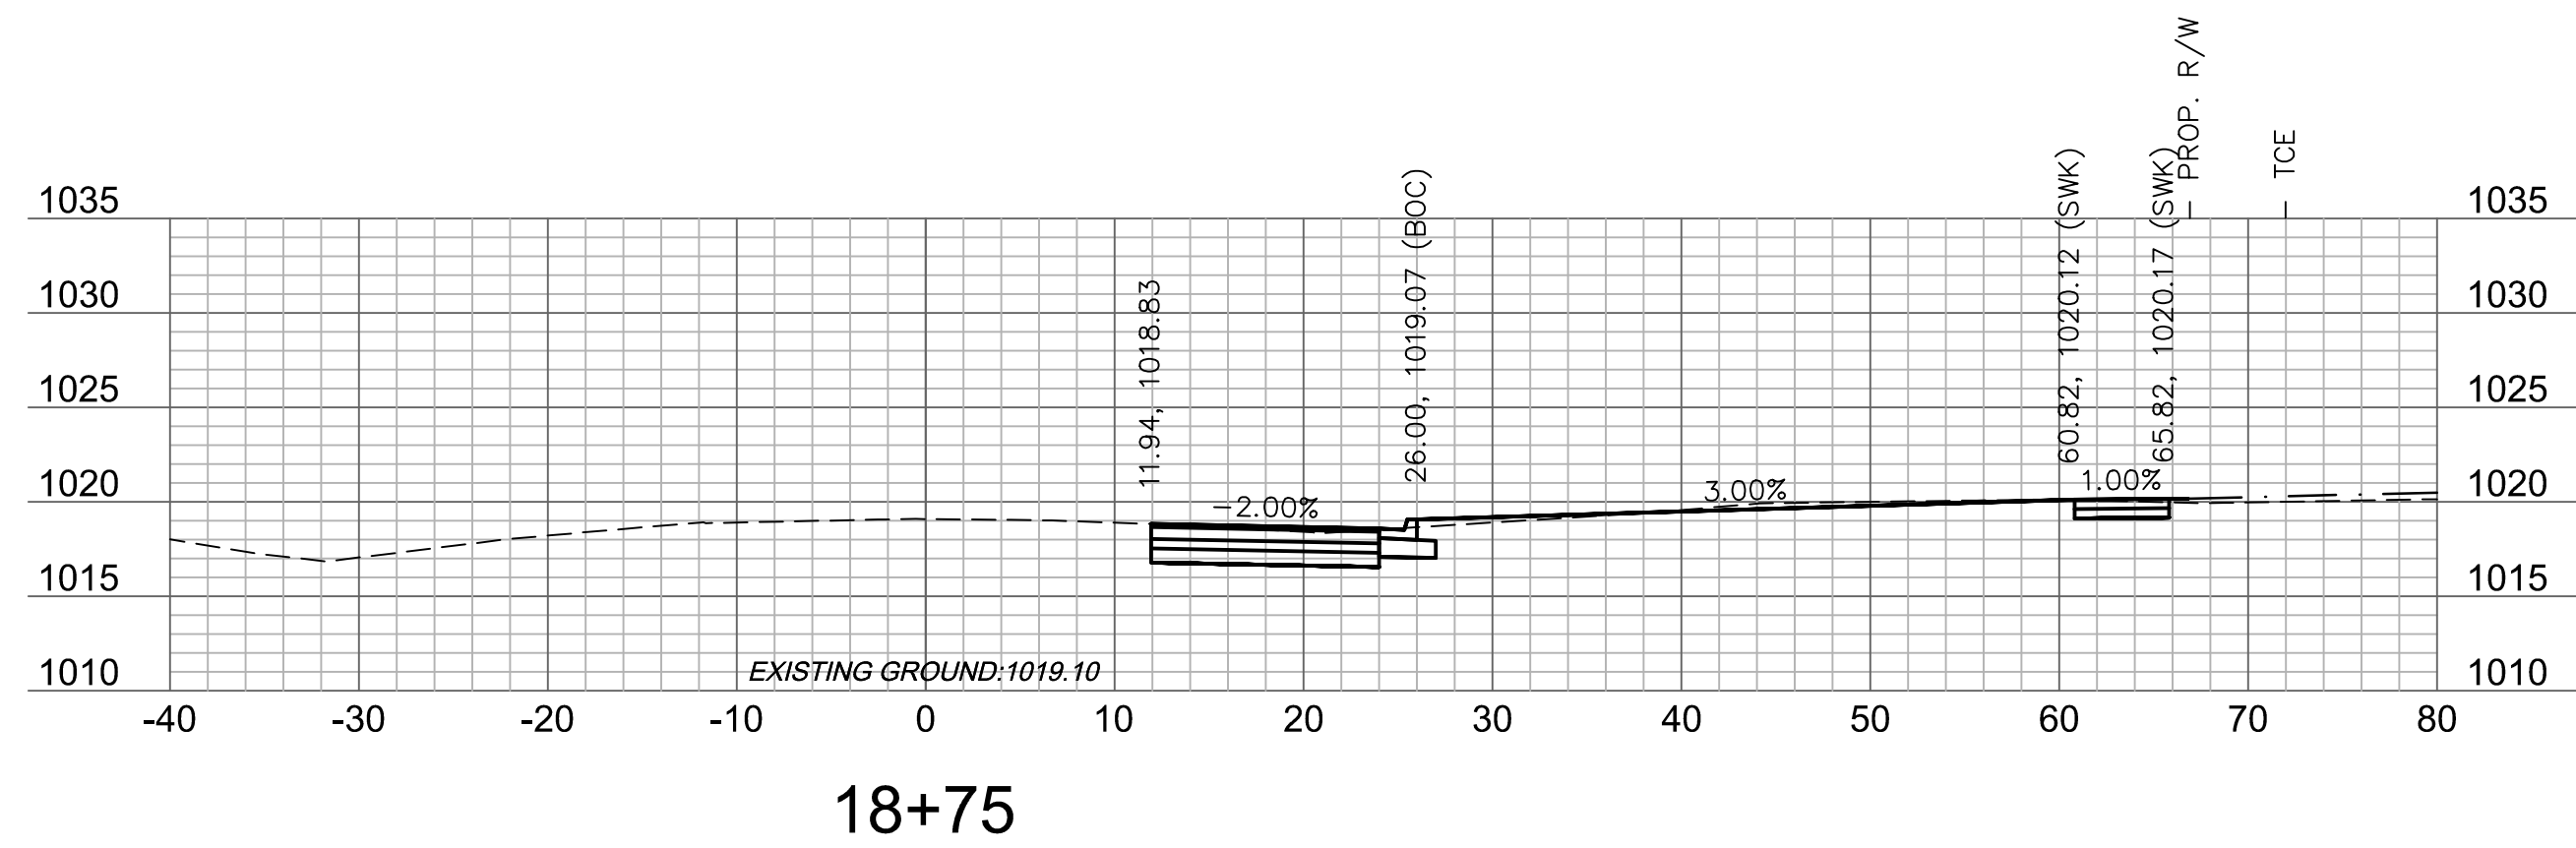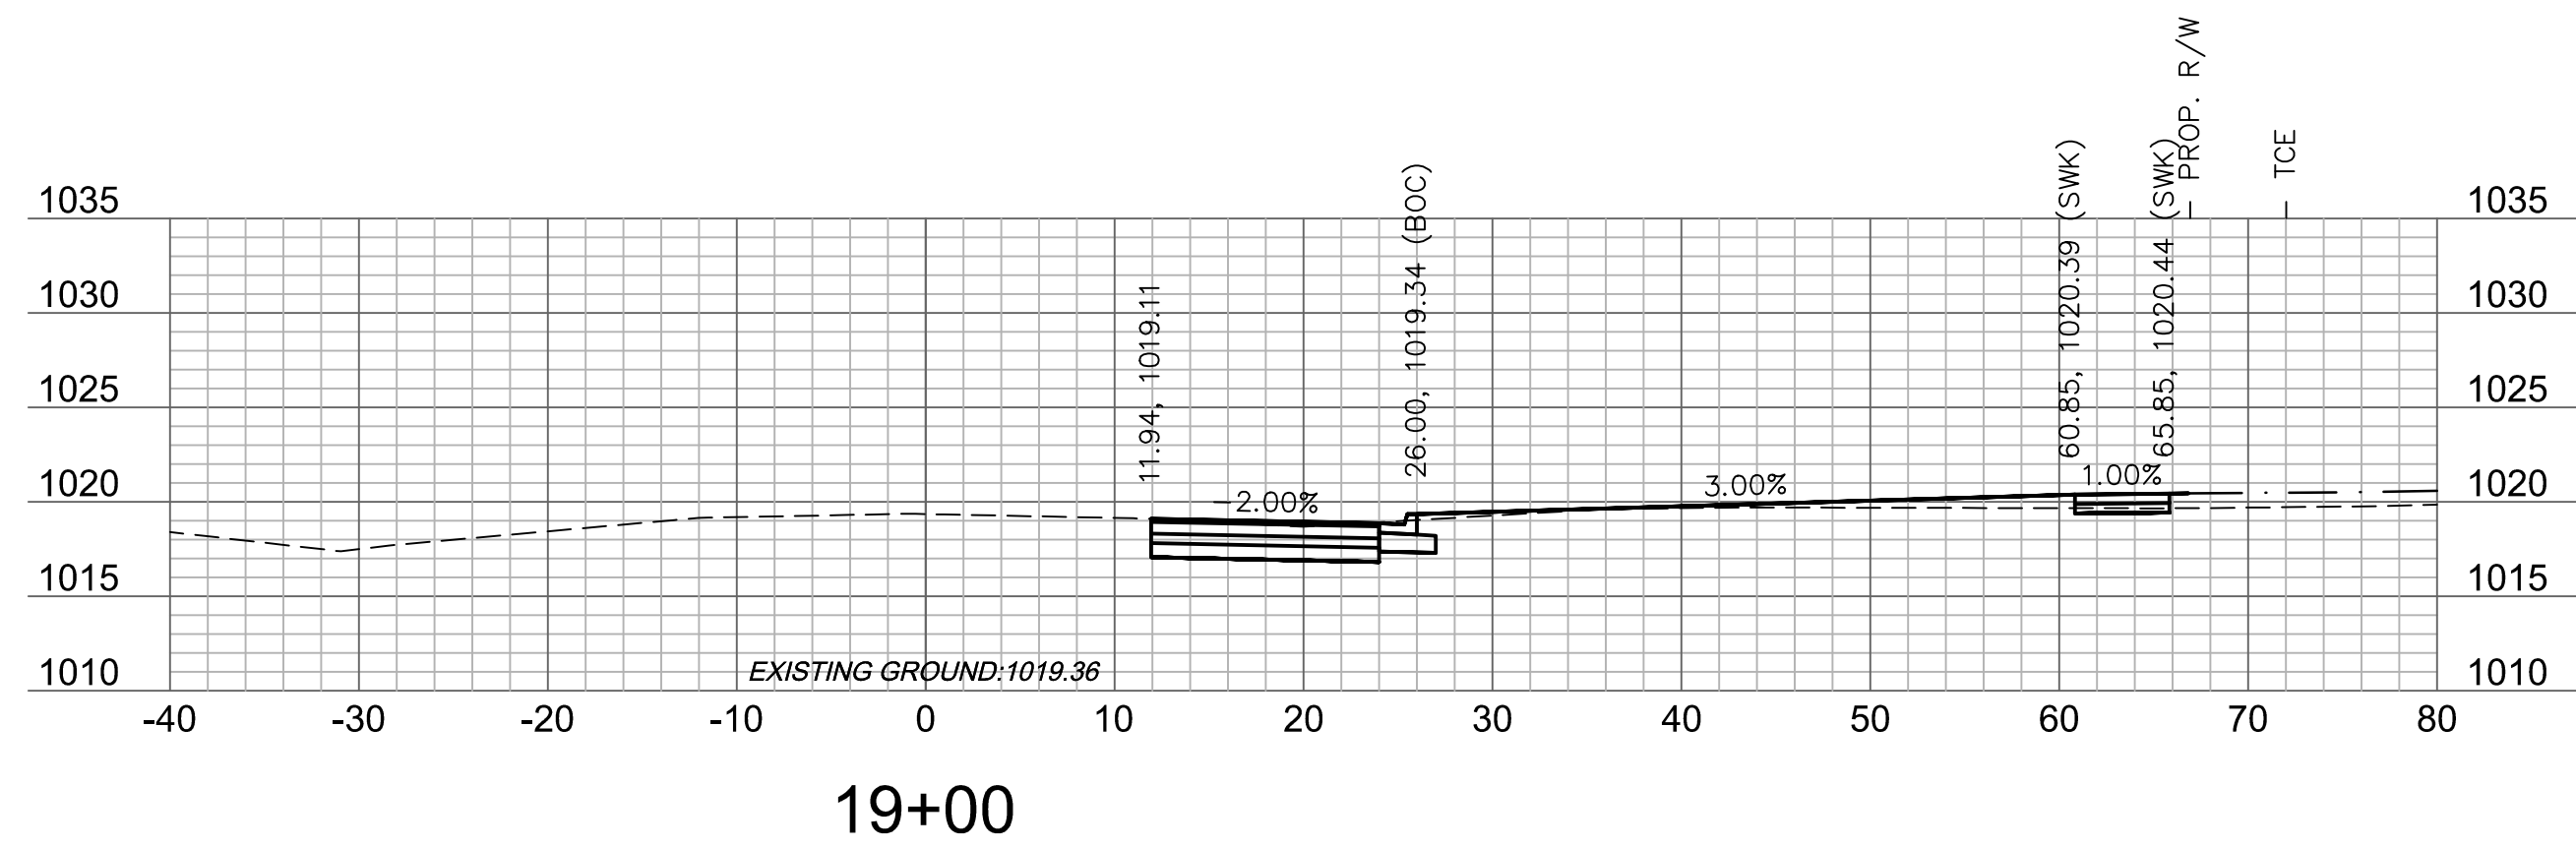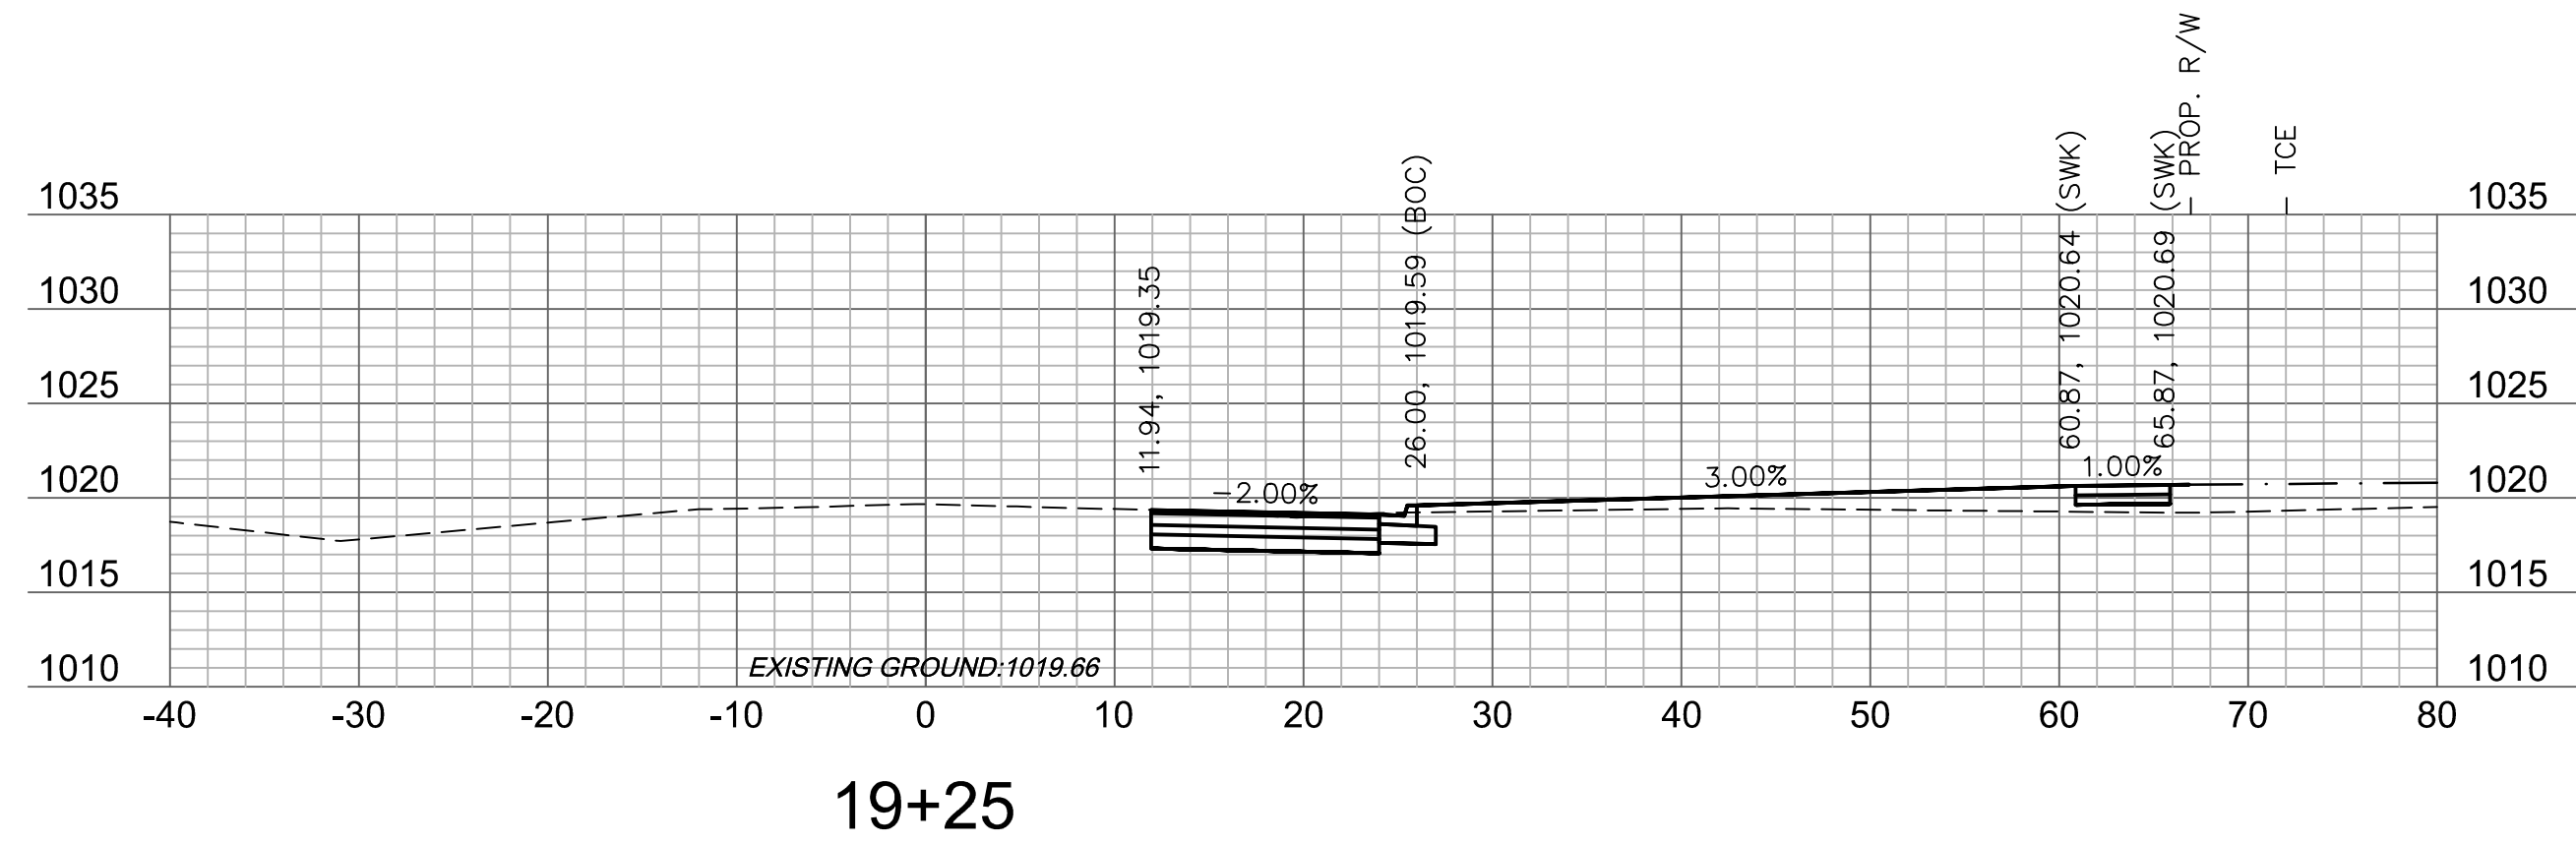

olsson




Olsson Engineering - MO State Certificate of Authority #001592
7301 West 133rd Street, Suite 200 TEL 913.381.1170
Overland Park, KS 66213-4750 FAX 913.381.1174 www.olsson.com

[illegible]


OLDHAM PARKWAY CROSS SECTIONS	
OREILLY DEVELOPMENT SENIOR LIVING FACILITY OLDHAM PARKWAY & PRINCETON DRIVE IMPROVEMENTS	
LEE'S SUMMIT, MISSOURI	2019

C.O.A. NO.: 001592
DRAWN BY: AS
CHECKED BY: JKL
APPROVED BY: RBF
QA/QC BY: JKL/RBF
PROJECT NO.: 018-1450
DWG NO.: T_PCORR_81450
DATE: 06.11.2019


SHEET
T39 OF 70

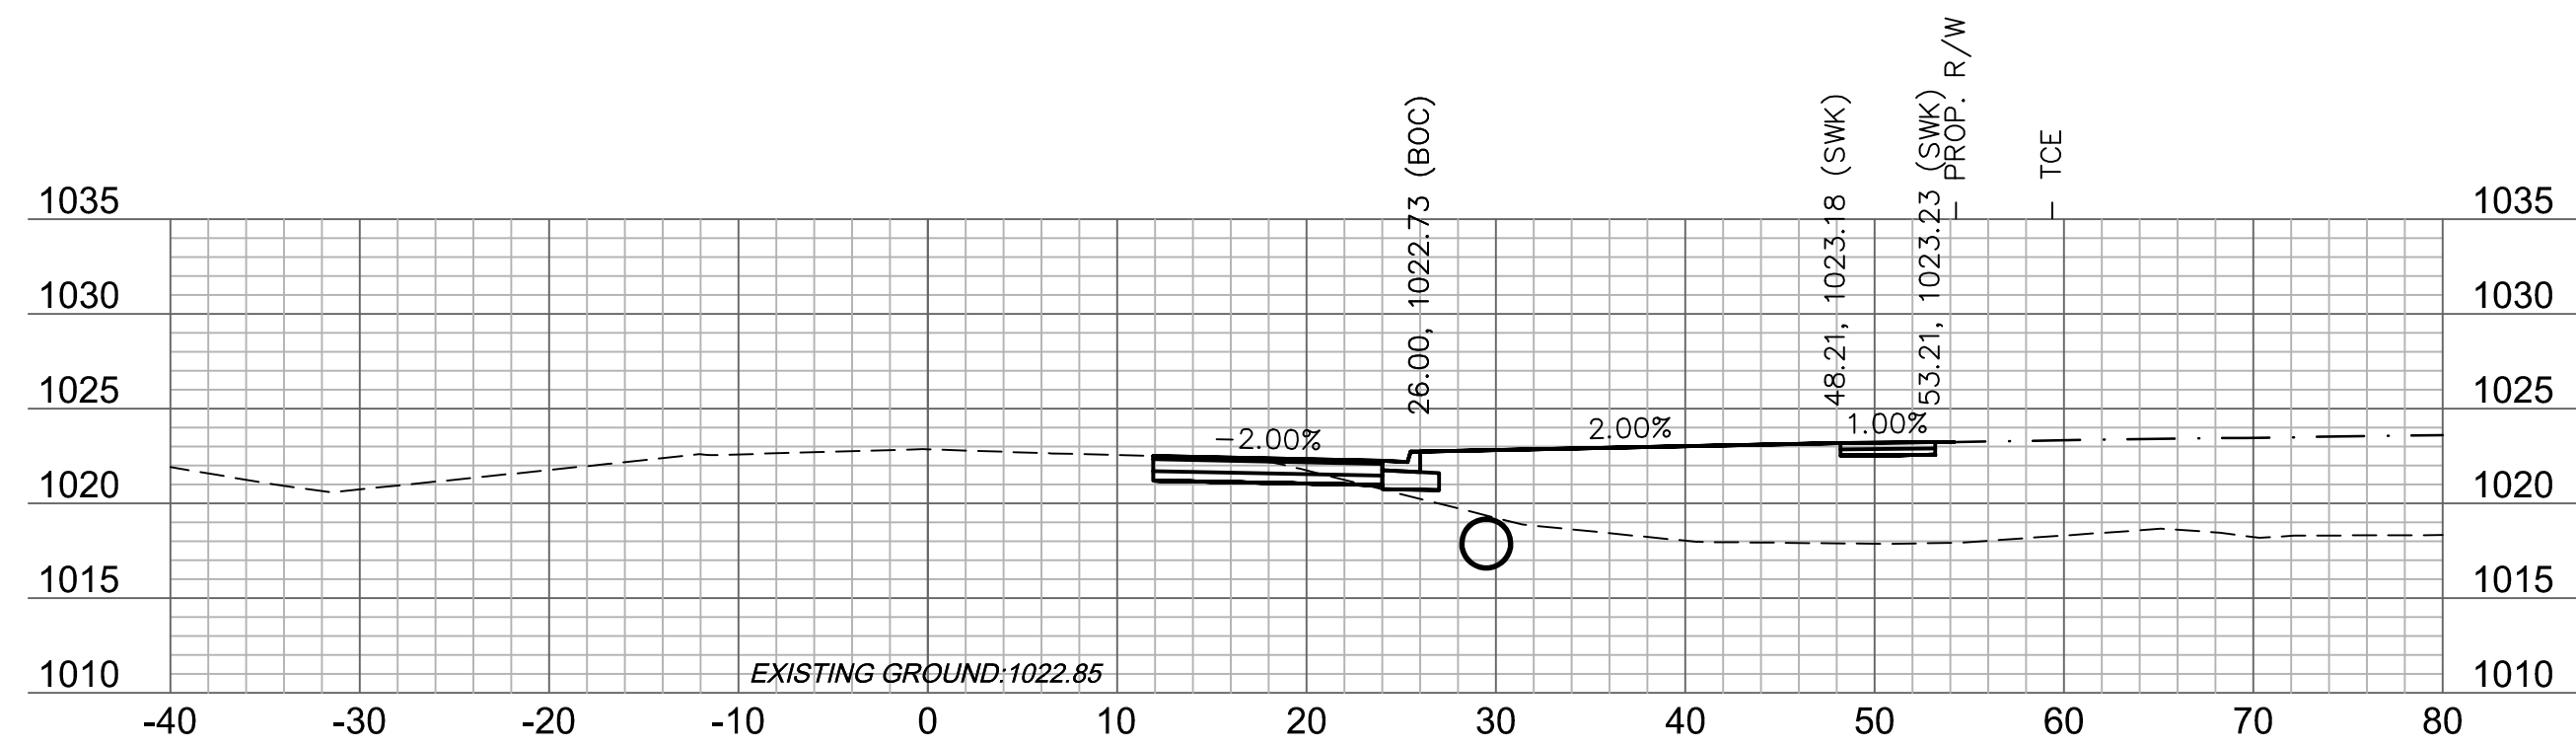


22+25

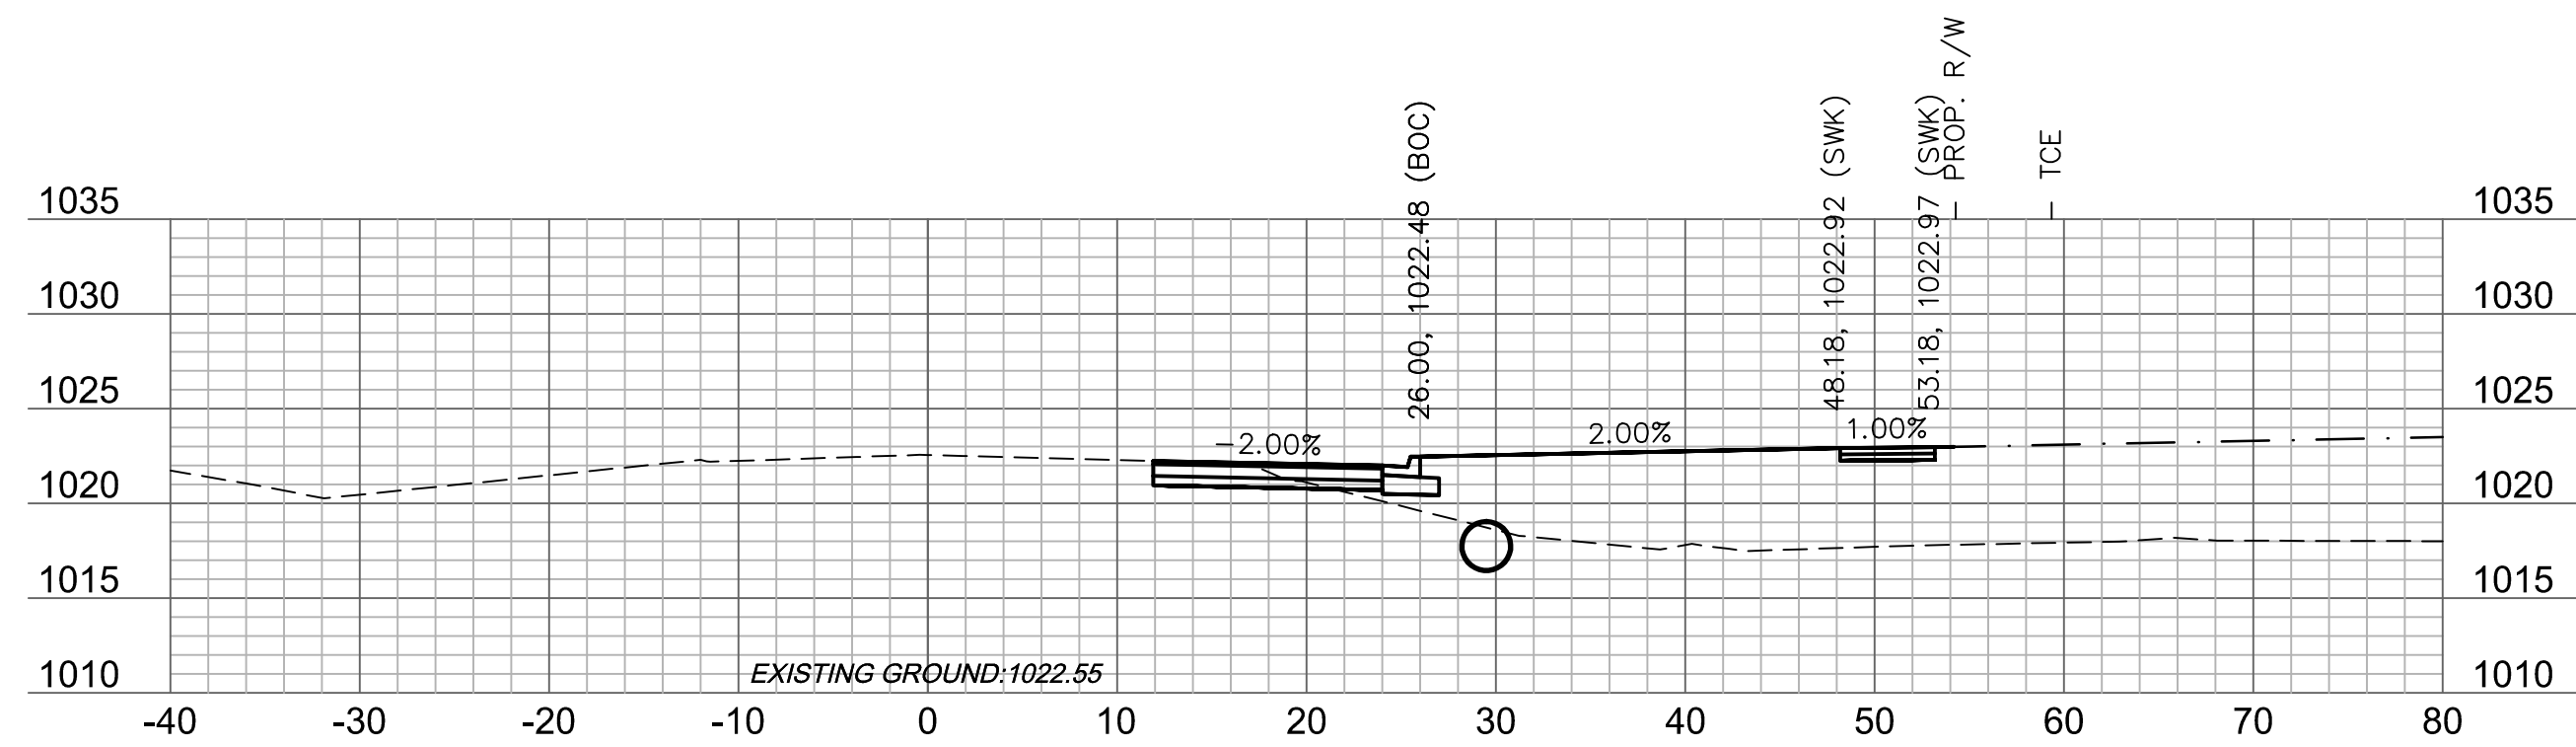


22+00

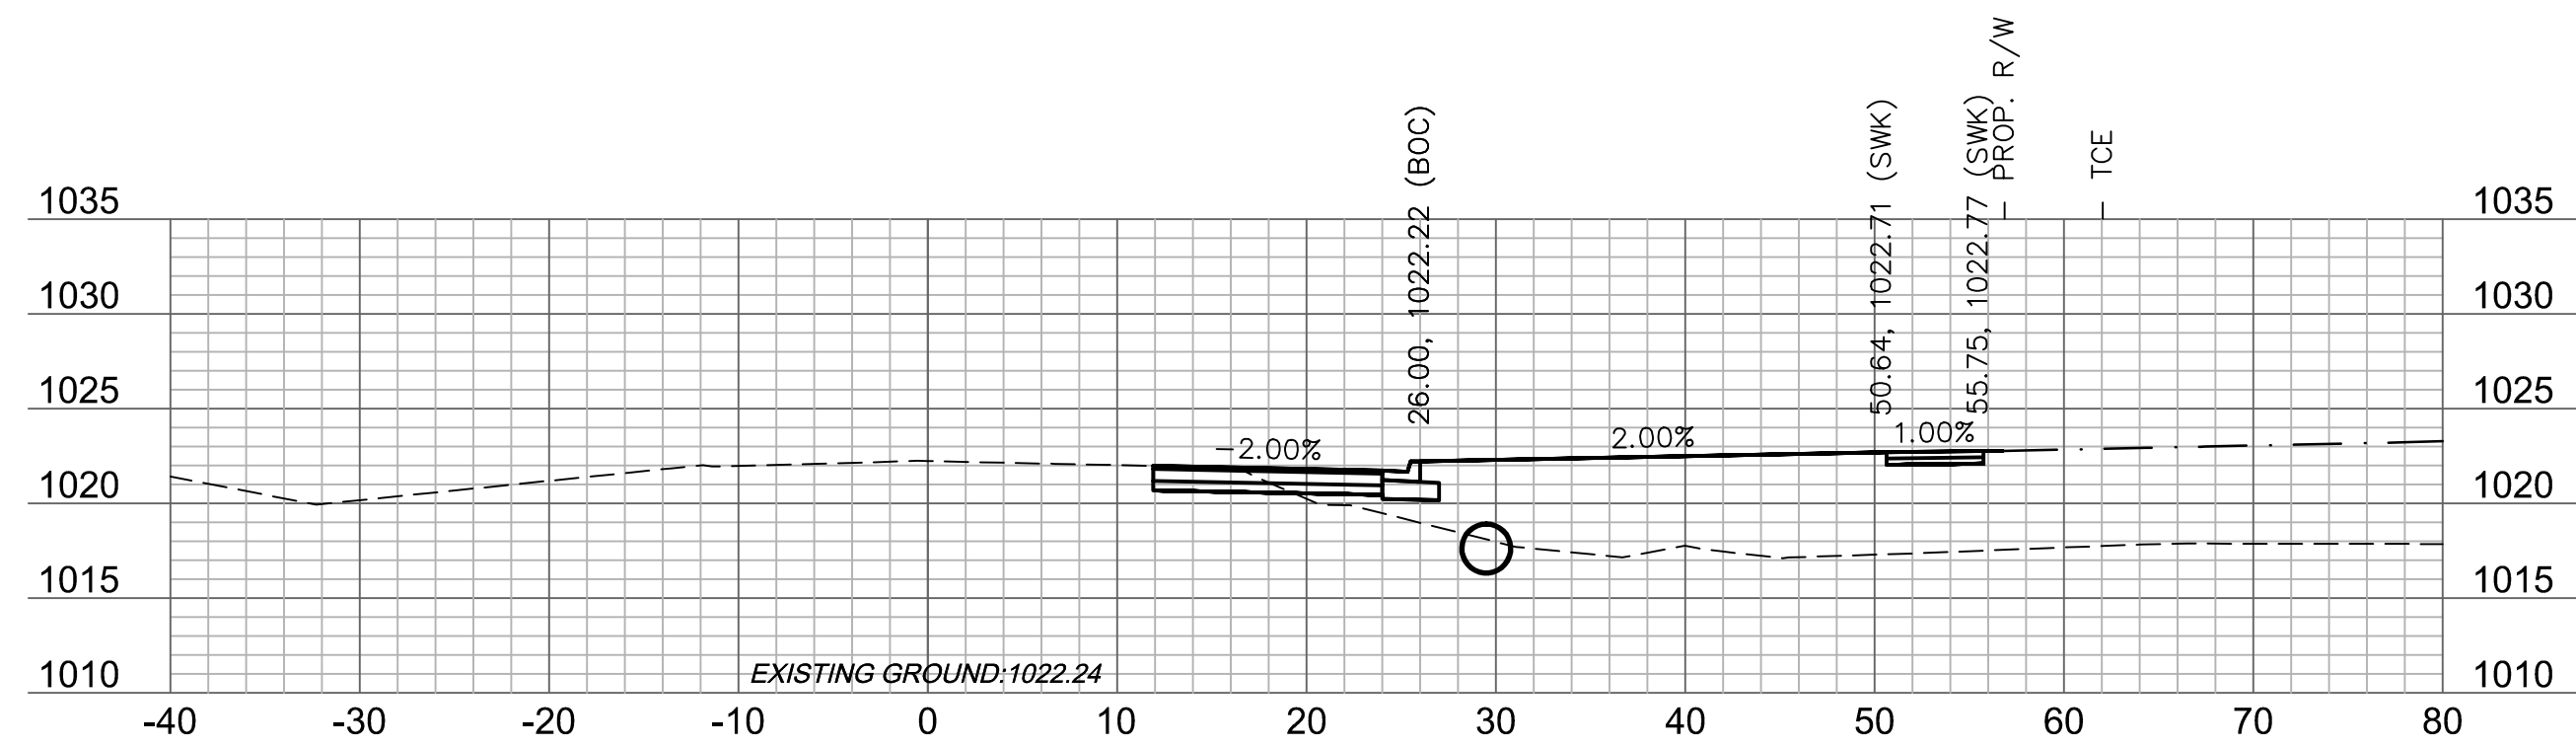


21+75

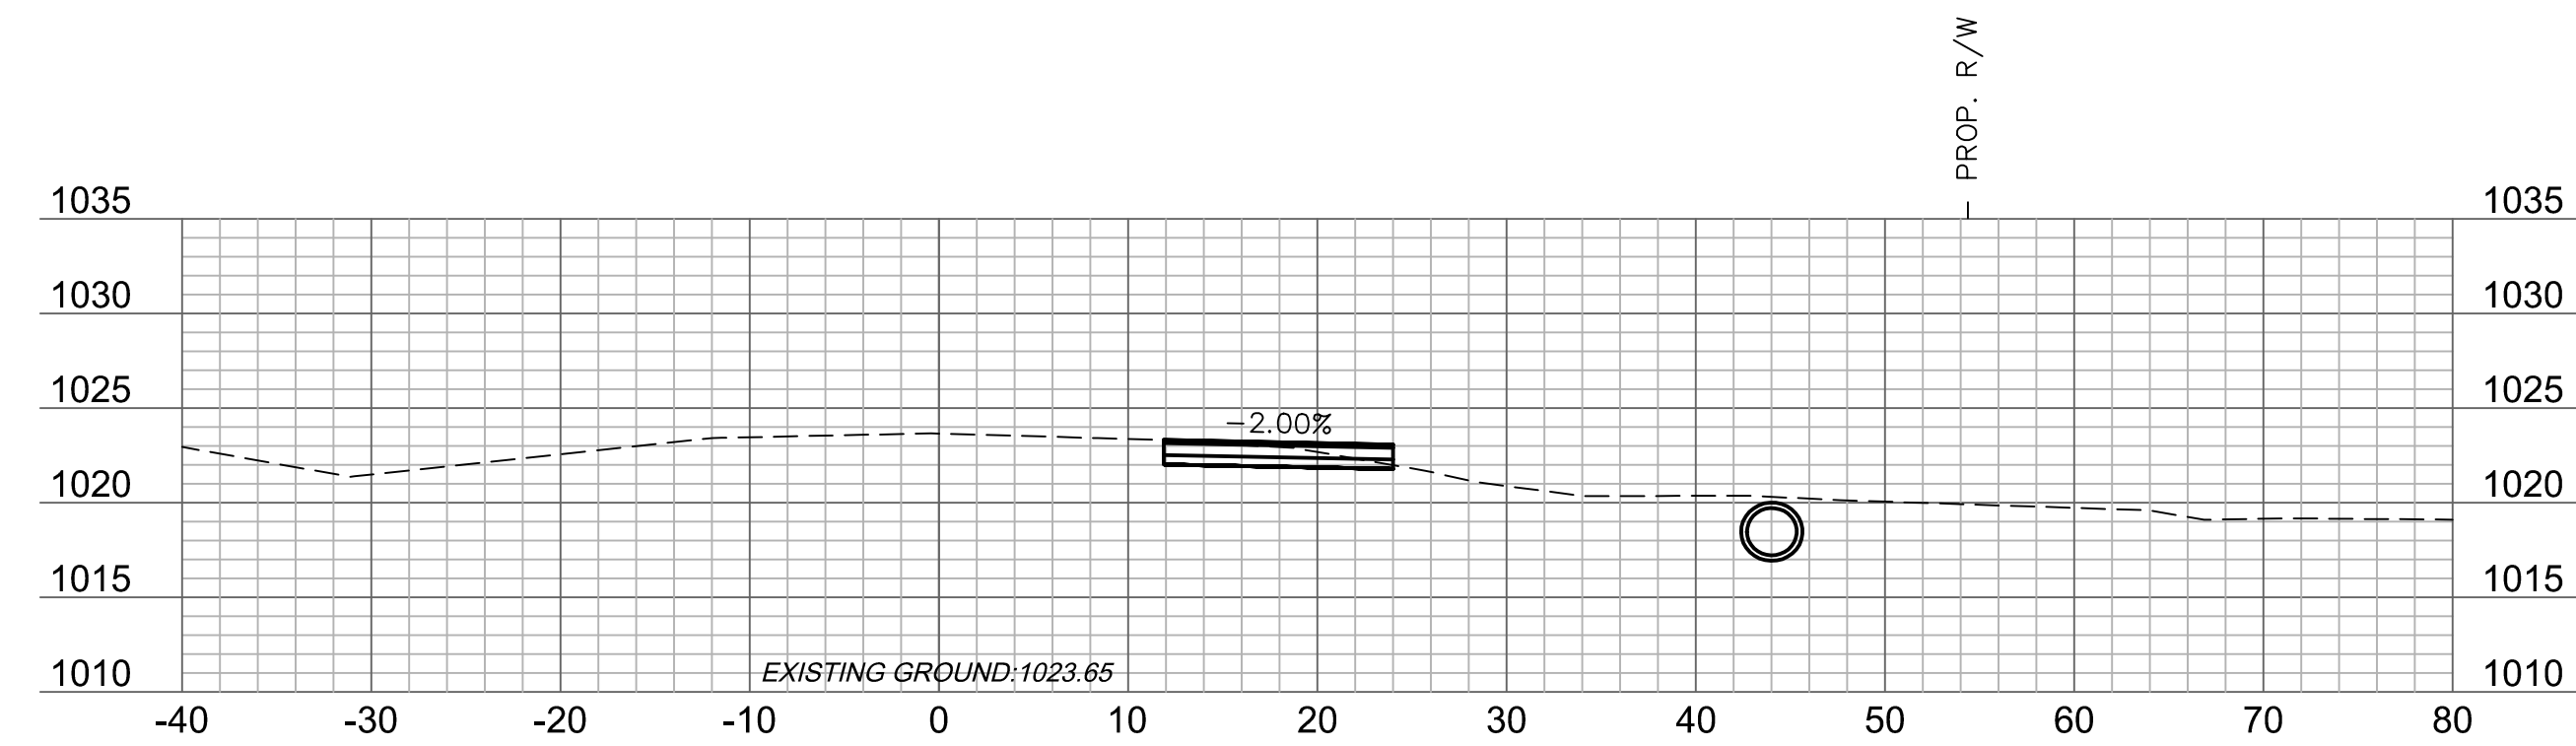

23+00

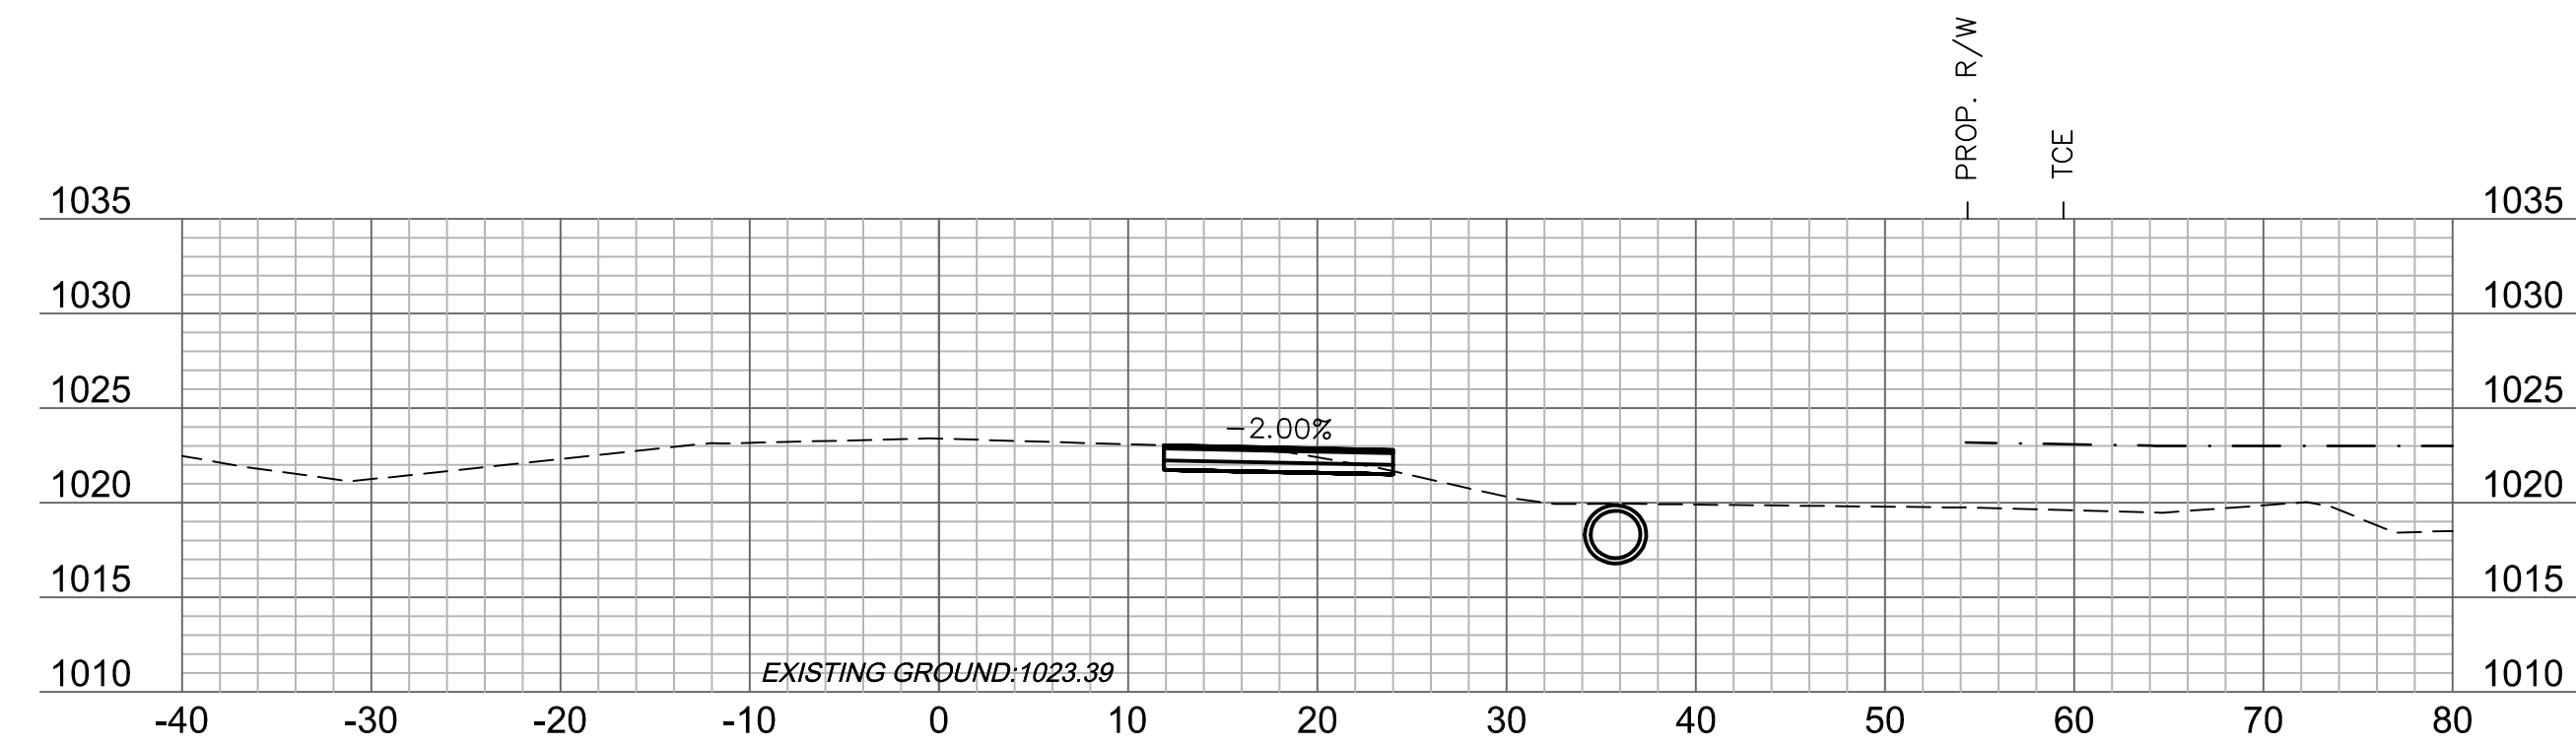


22+75

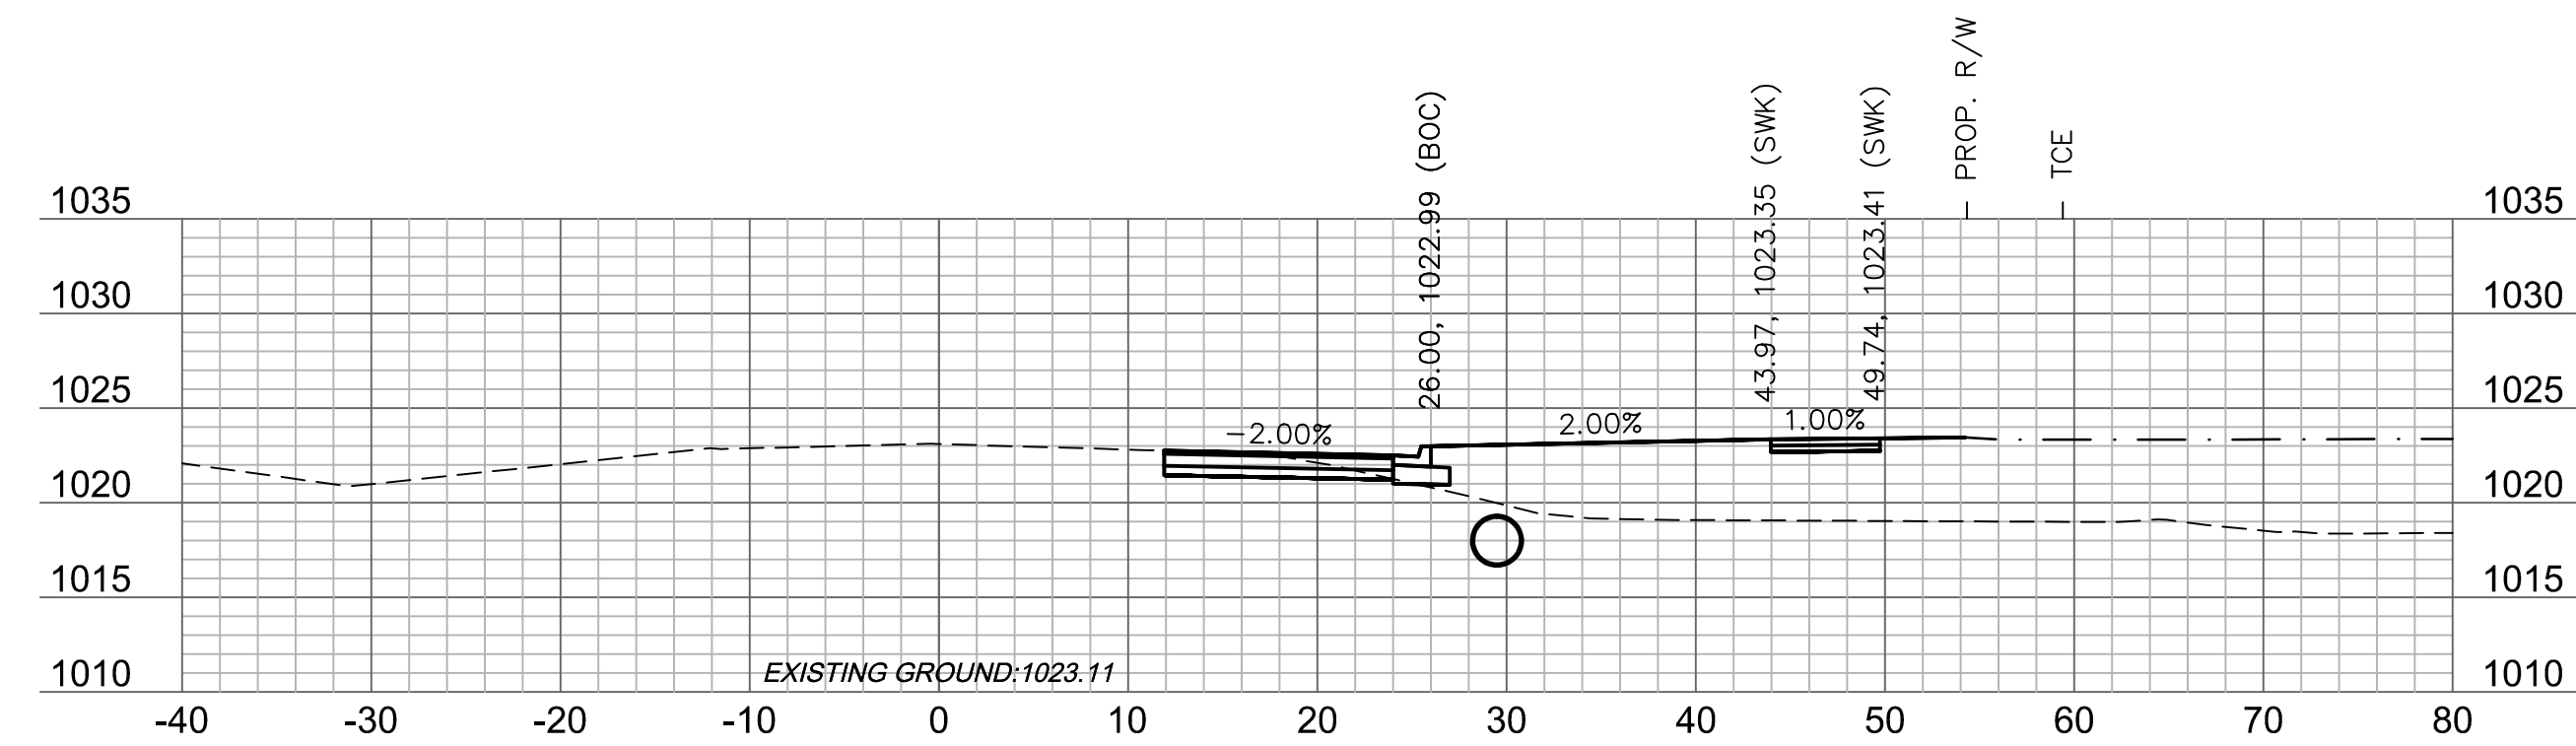


22+50


DWG:
DATE:

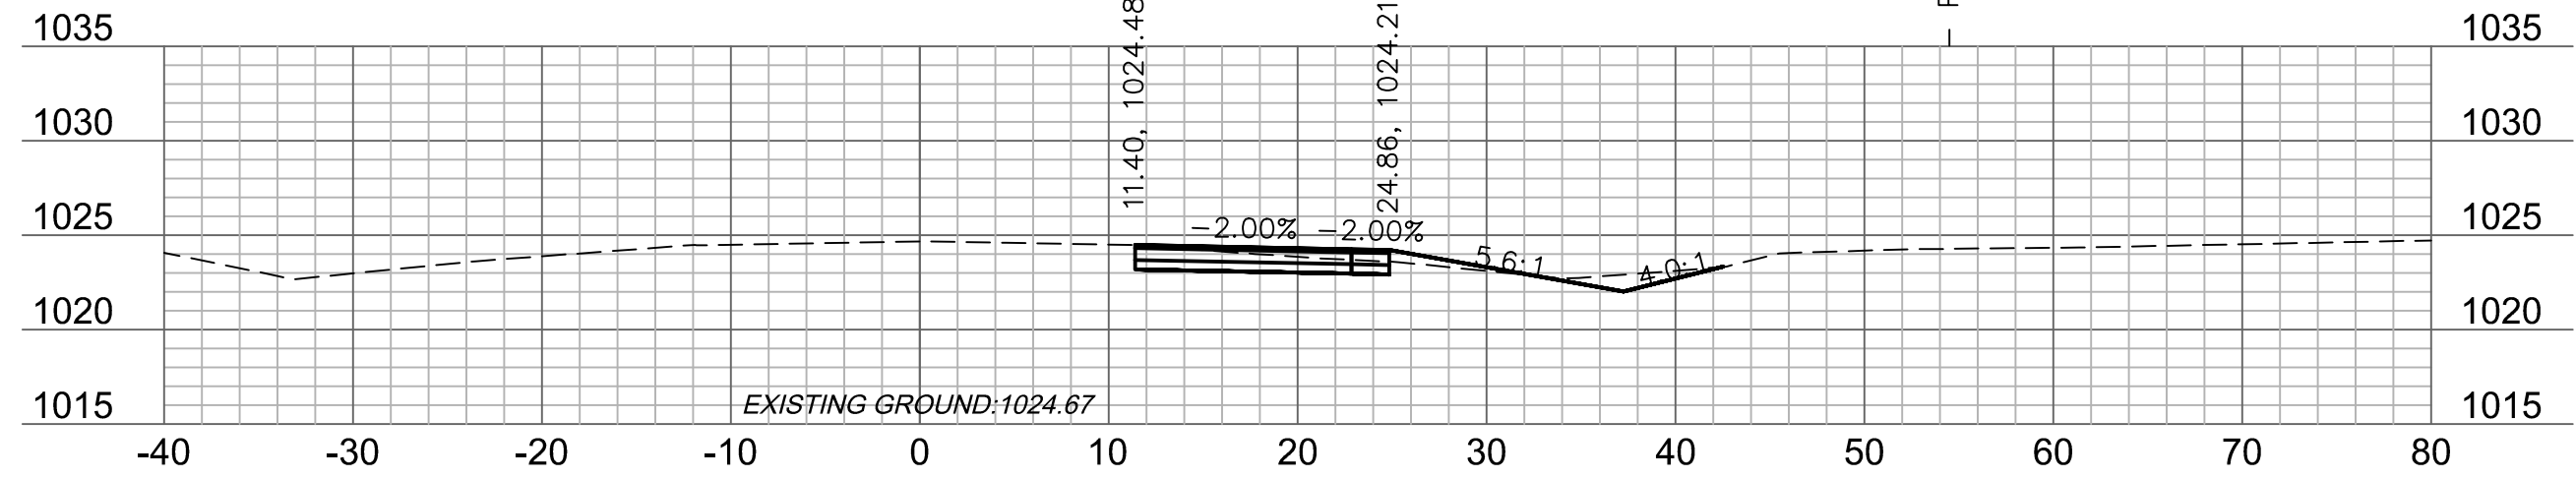


24+00

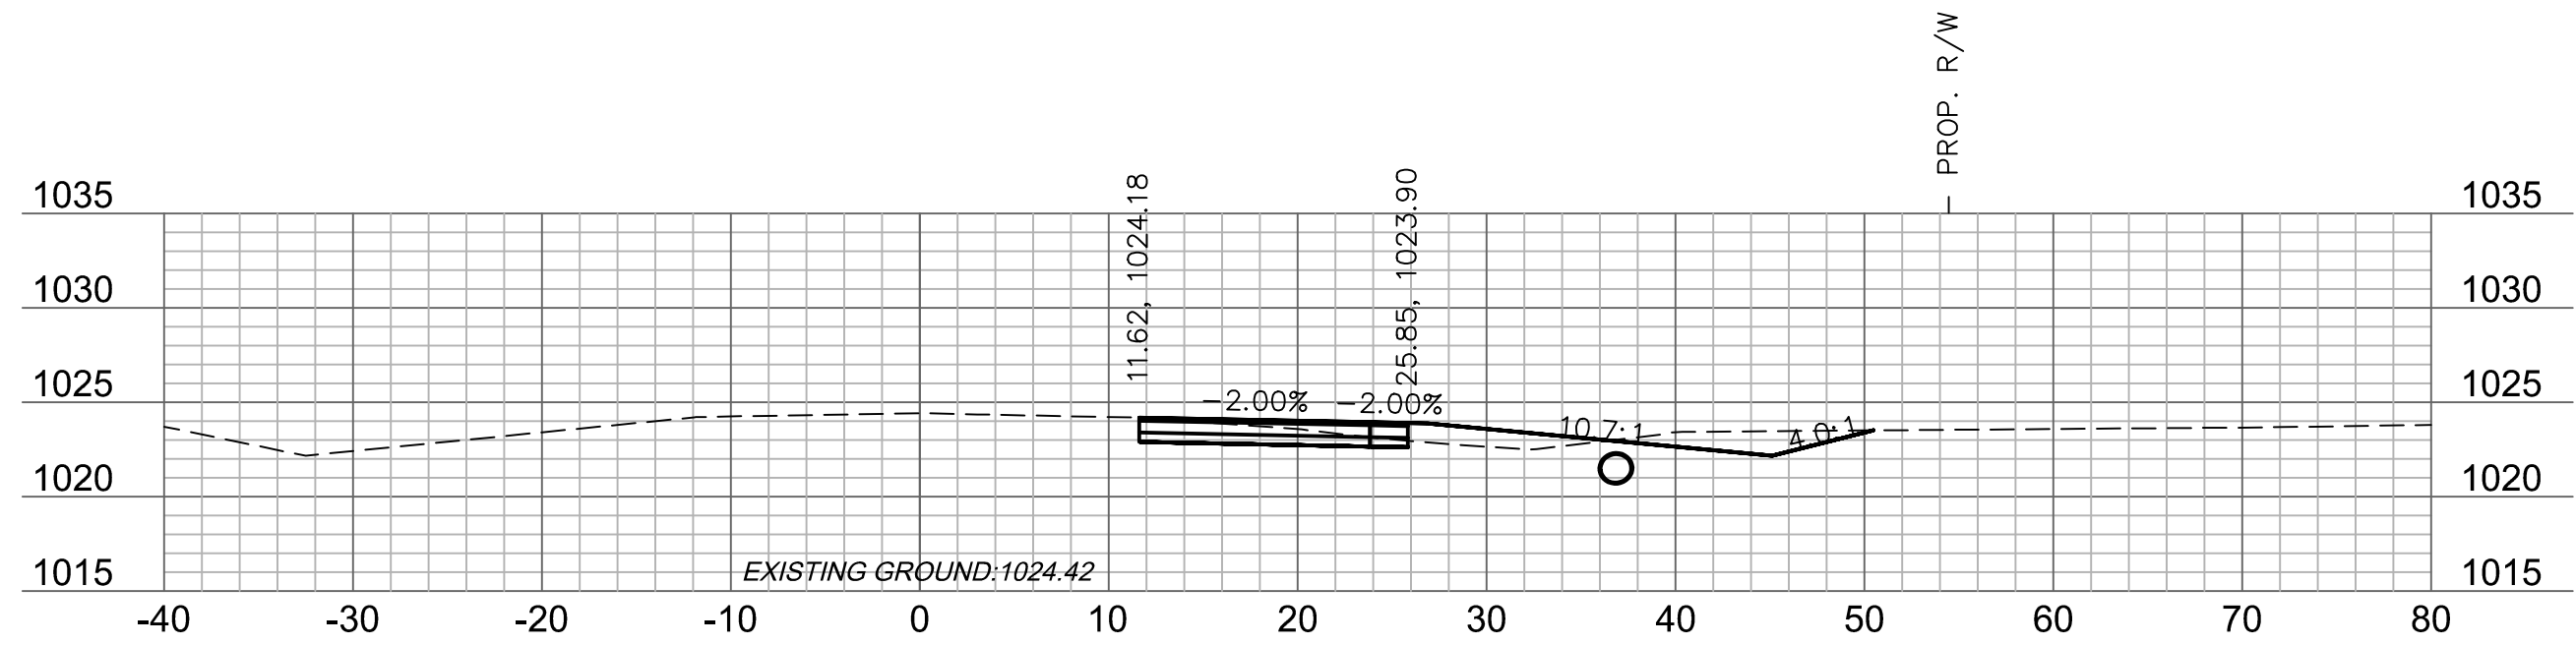



23+75

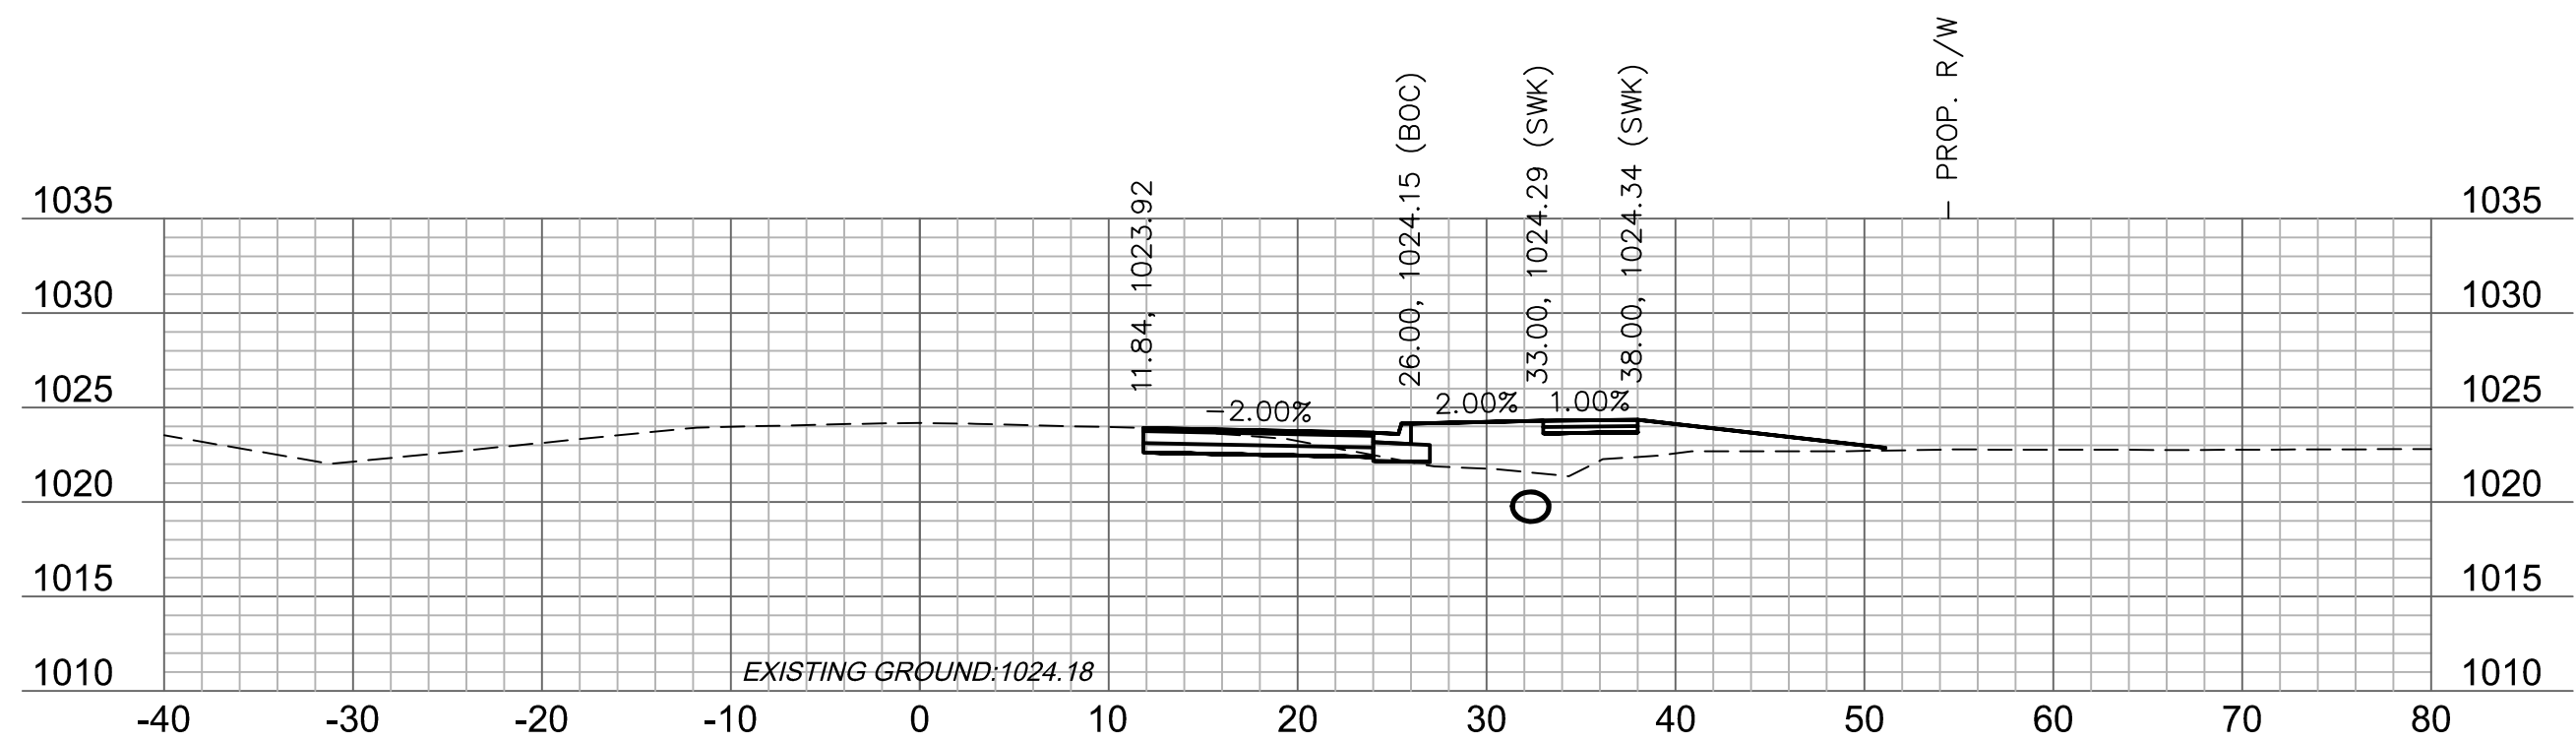


23+50

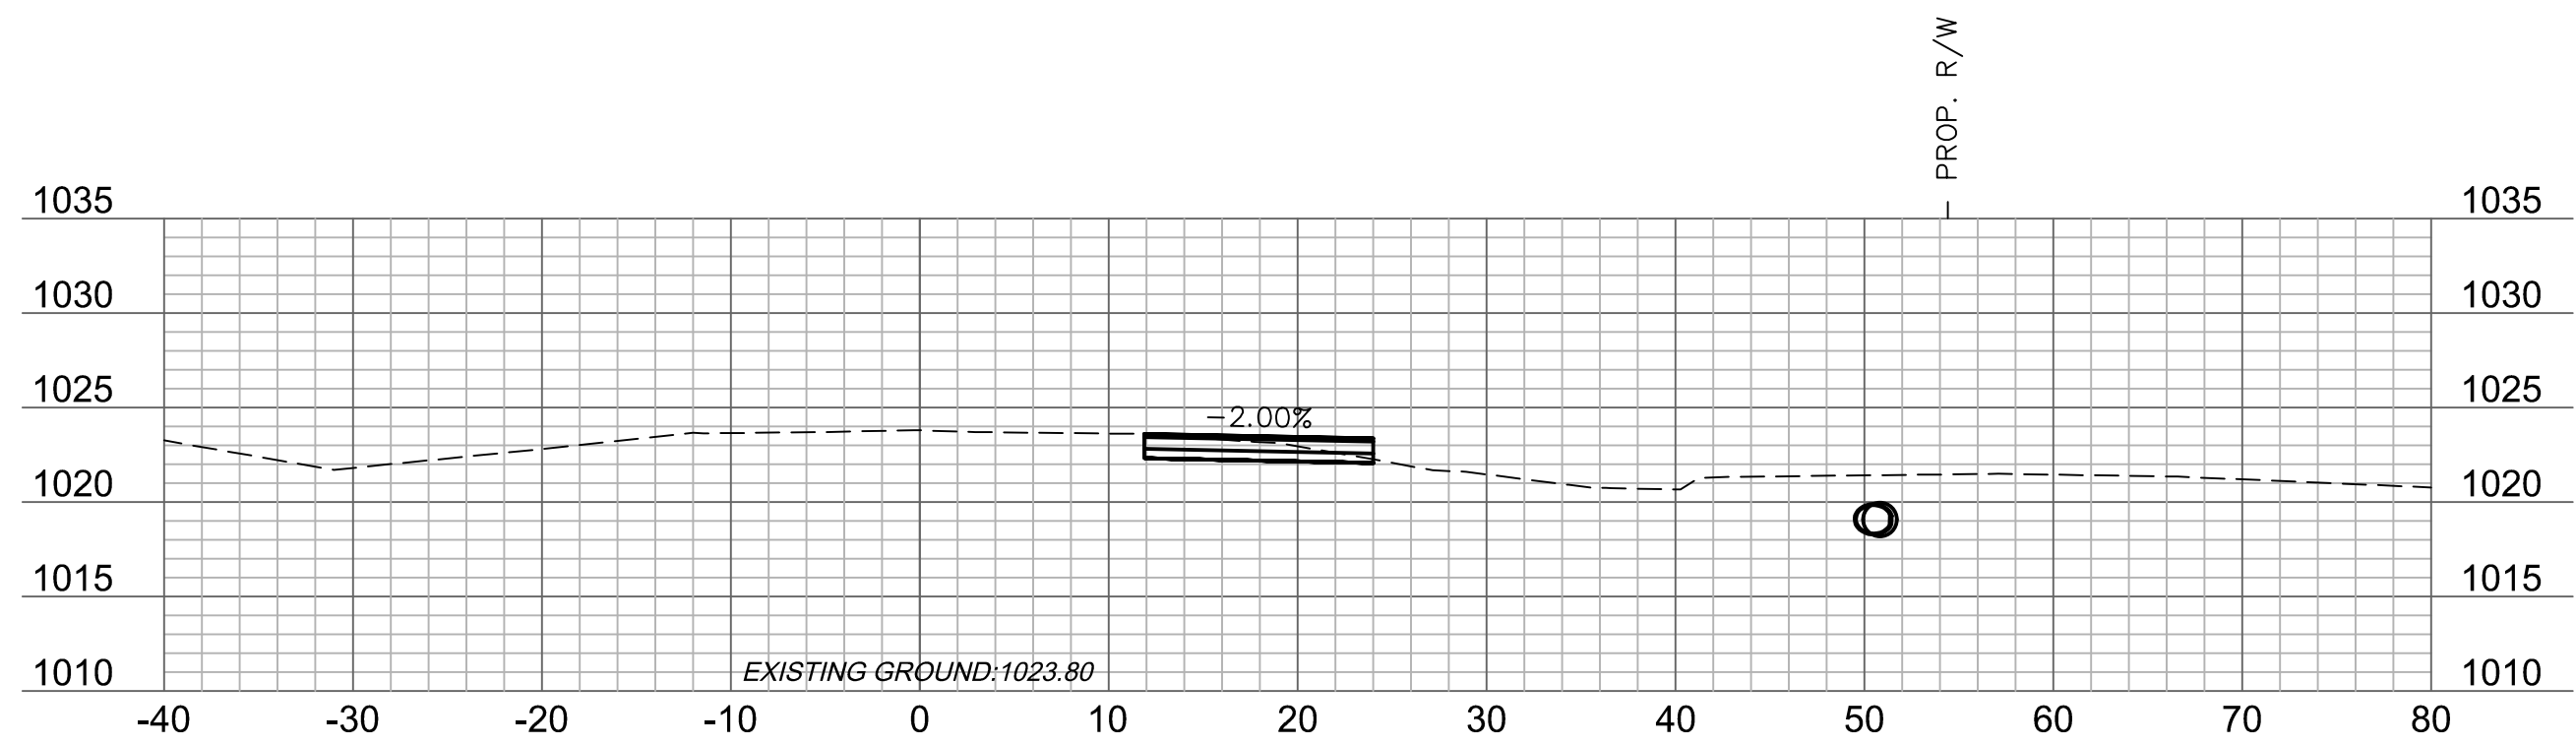

23+25

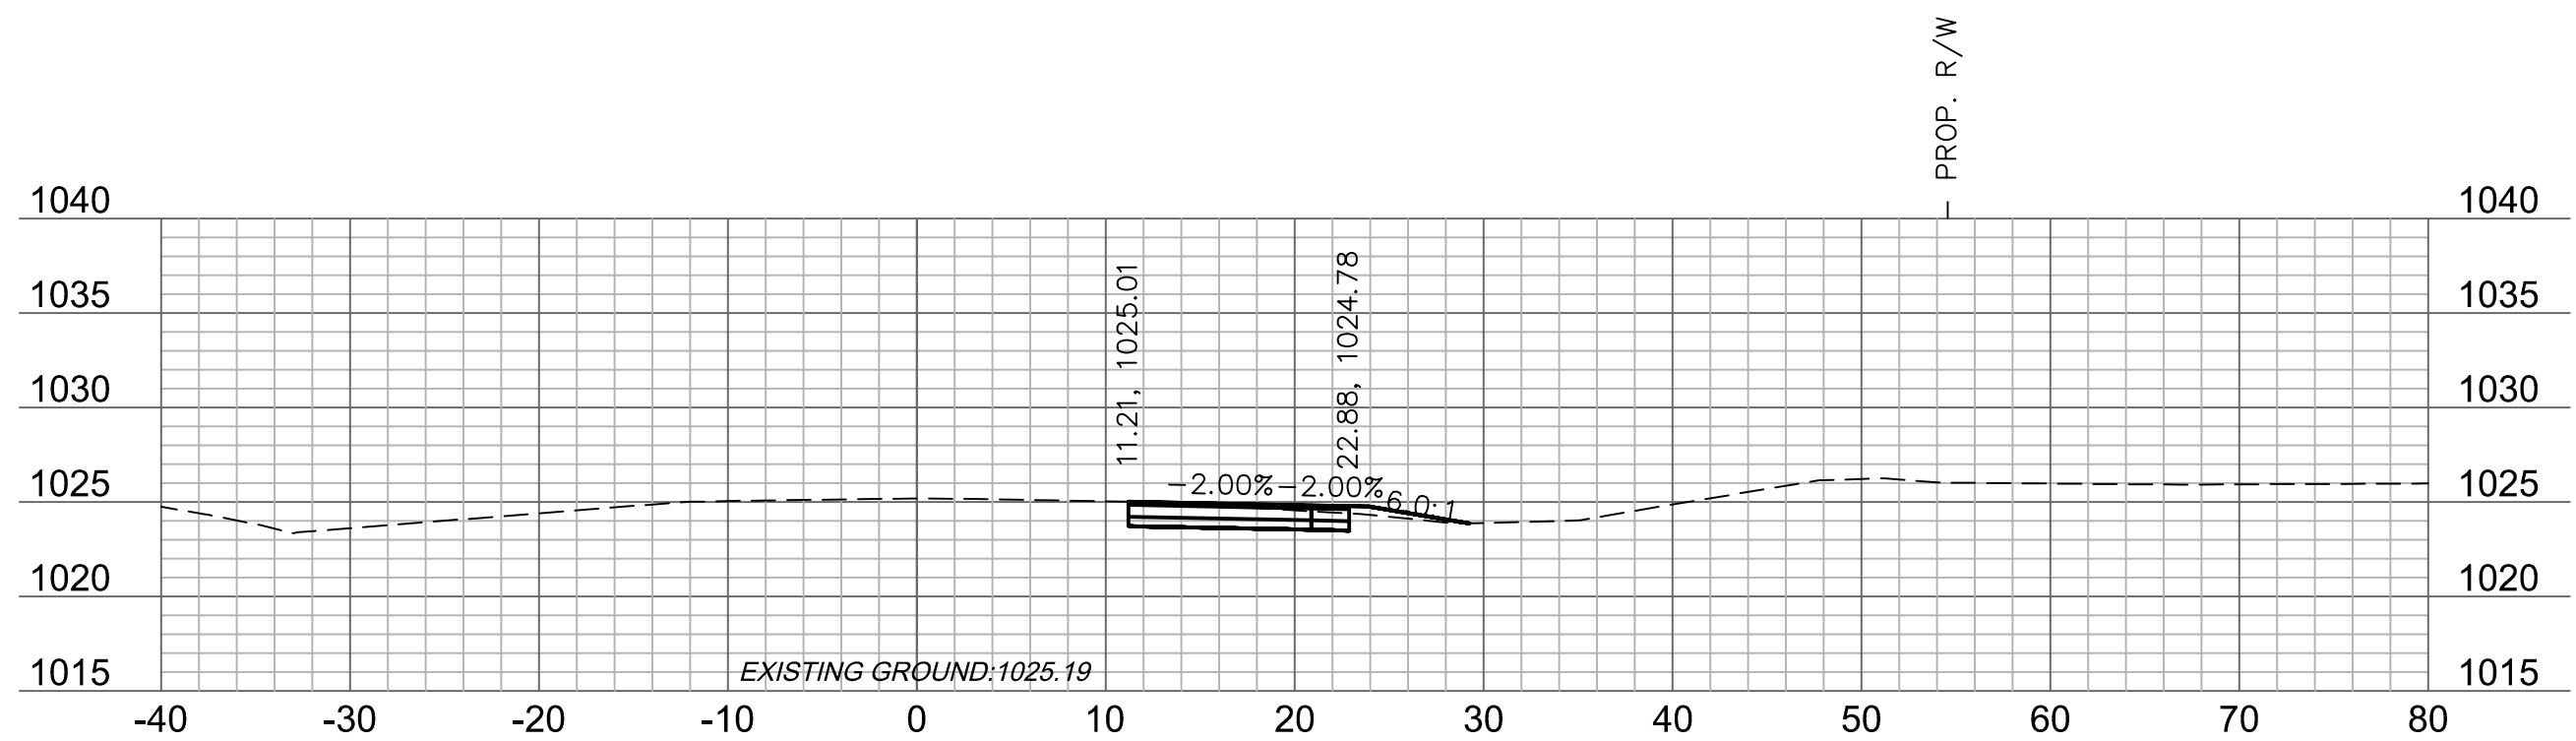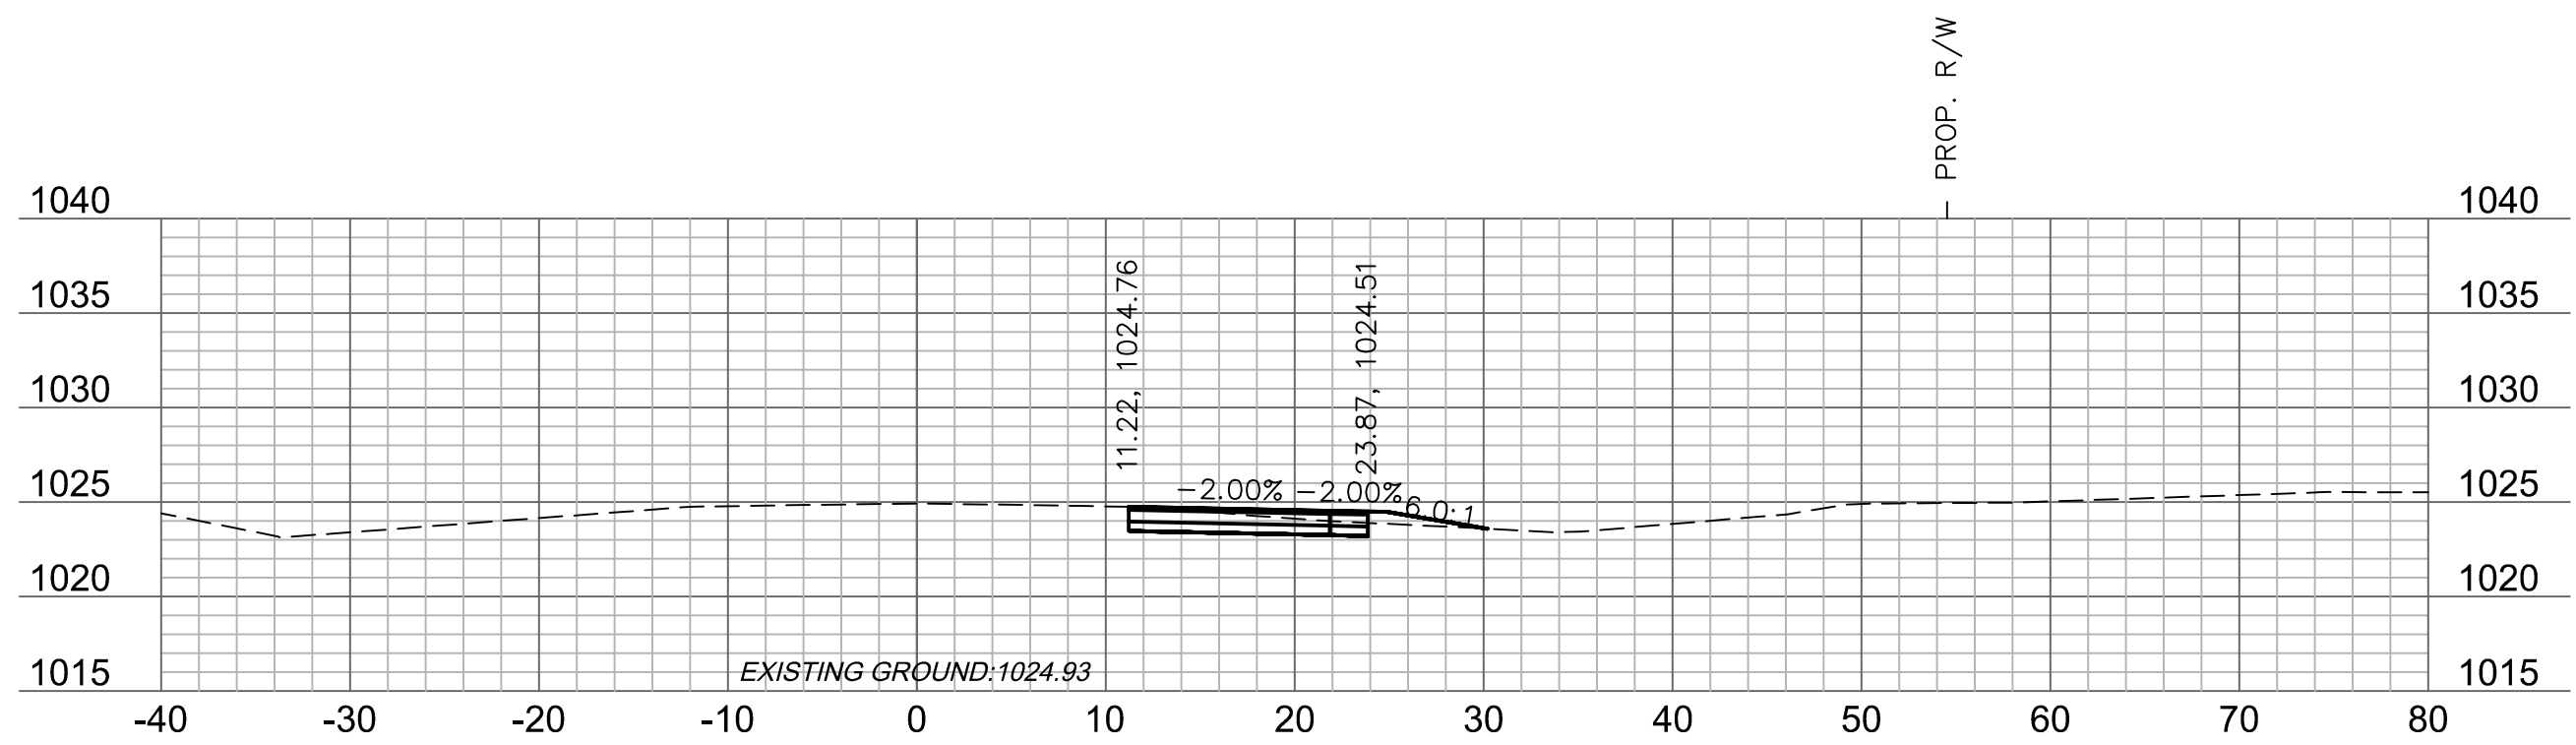 $24+50$ 

24+25

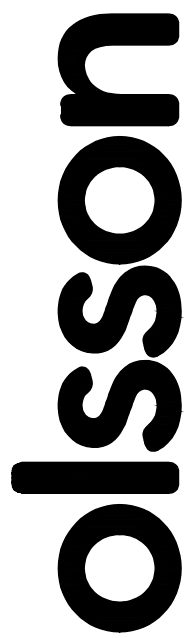

Olsson Engineering - MO State Certificate of Authority #001592
7301 West 133rd Street, Suite 200 TEL 913.381.1170
Overland Park, KS 66213-4750 FAX 913.381.1174 www







[illegible]

OLDHAM PARKWAY CROSS SECTIONS	
O'REILLY DEVELOPMENT SENIOR LIVING FACILITY OLDHAM PARKWAY & PRINCETON DRIVE IMPROVEMENTS	
LEE'S SUMMIT, MISSOURI	2019

C.O.A. NO.: 001592
DRAWN BY: AS
CHECKED BY: JKL
APPROVED BY: RBF
QA/QC BY: JKL/RBF
PROJECT NO.: 018-1450
DWG NO.: T_PCORR_81450
DATE: 06.11.2019

SHEET
T42 OF 70

DWG: F:\2018\1001-1500\018-1450\40-Design\AutoCAD\Final_Plans\Xref\T_PCORR_81450.dwg
 USER: ascavedra
 XREFS: v_xbou_81450 V_TOP0_81450 T_PBASE_81450 C_PBASE_81450 T_PTBK_81450
 DATE: Jun 12, 2019 9:19am

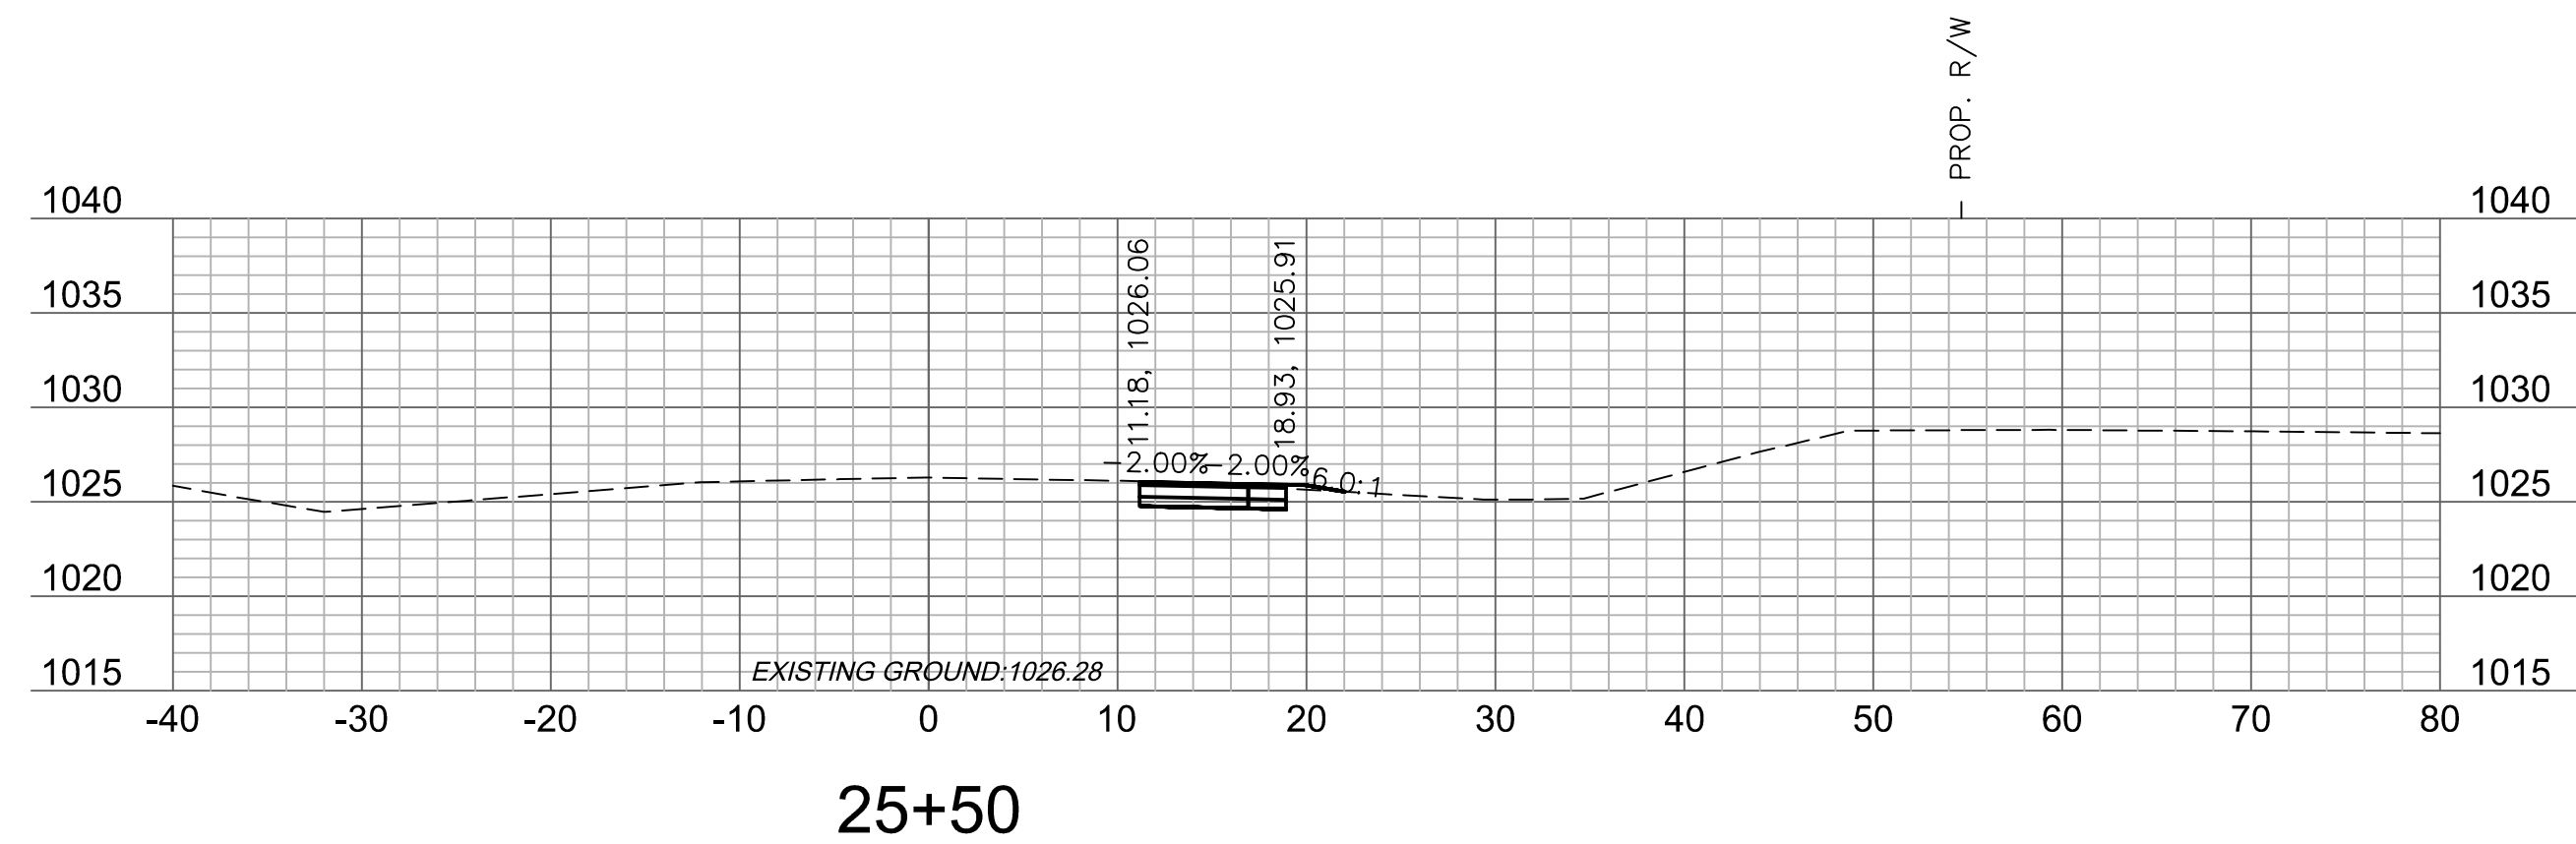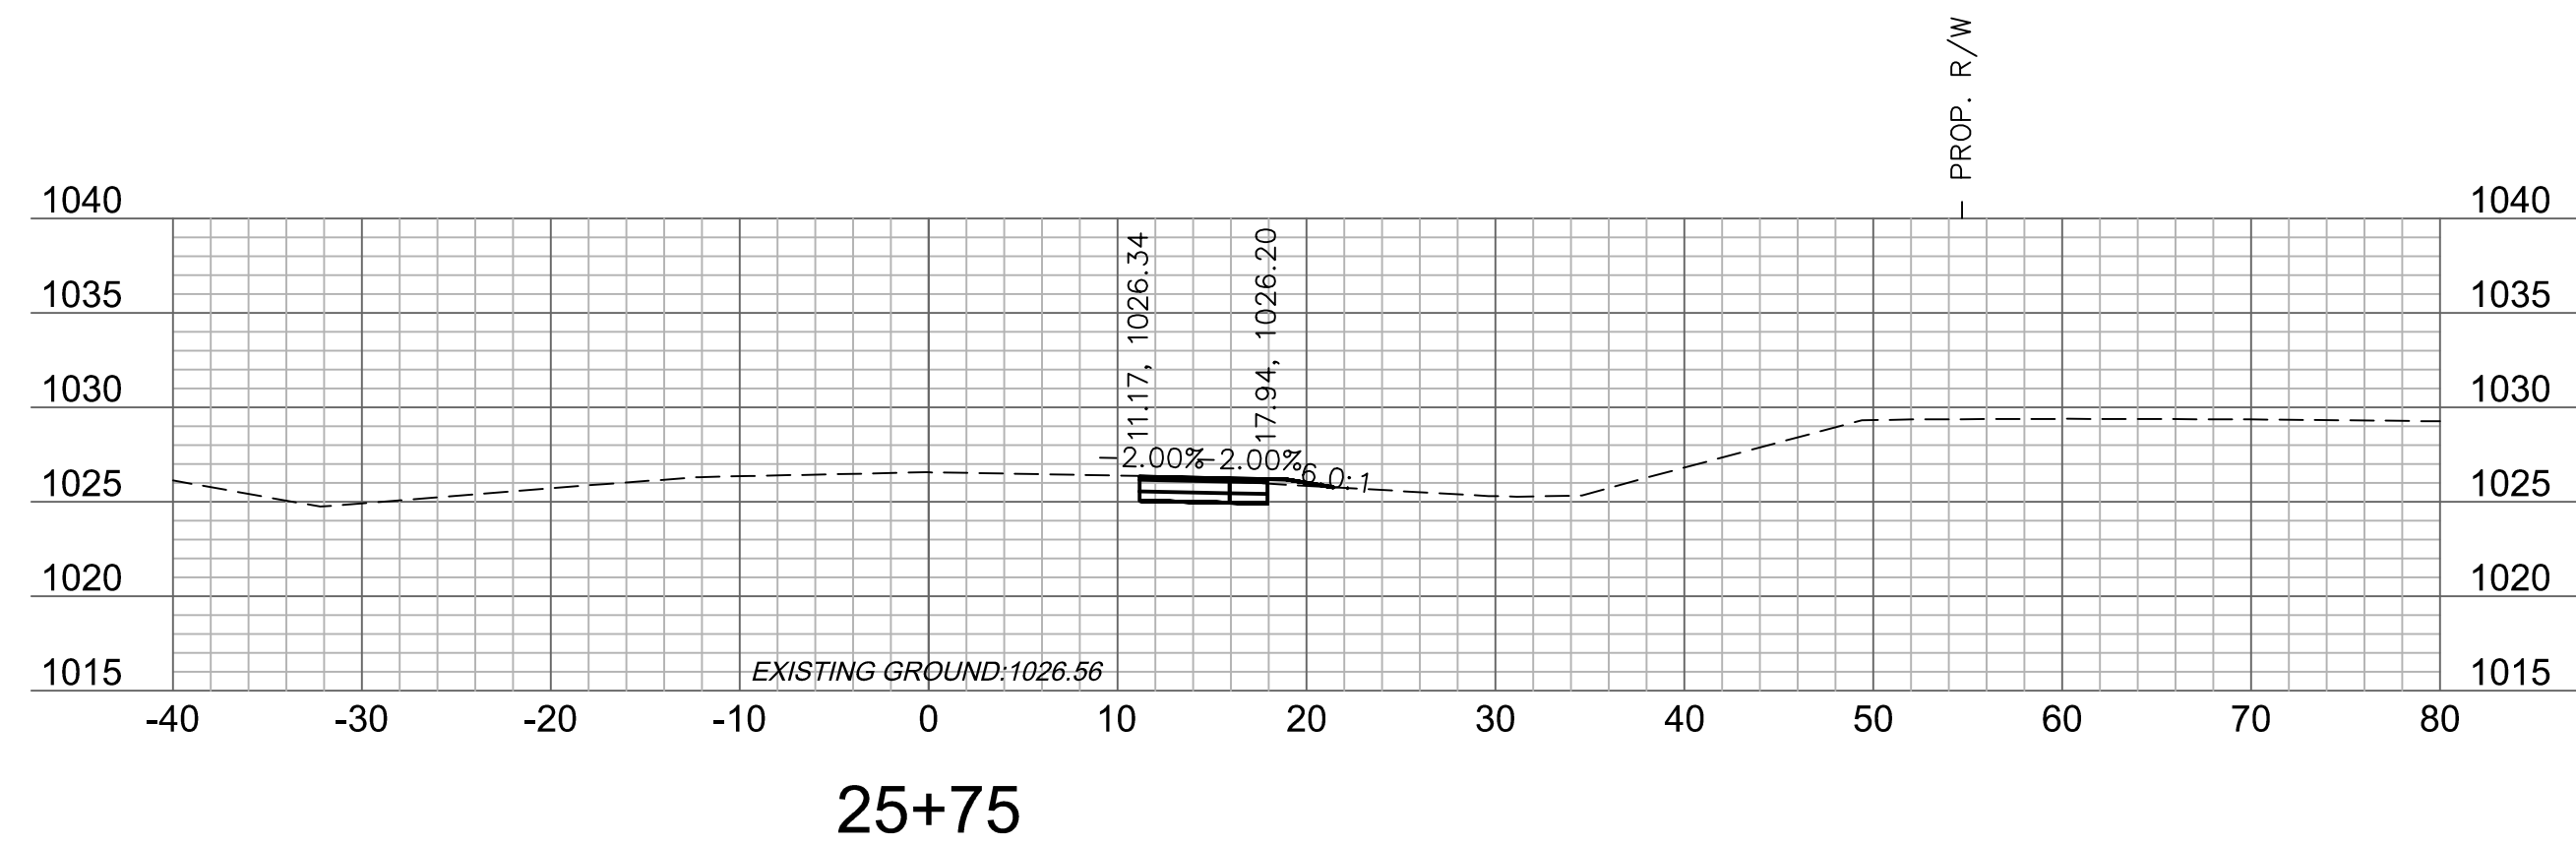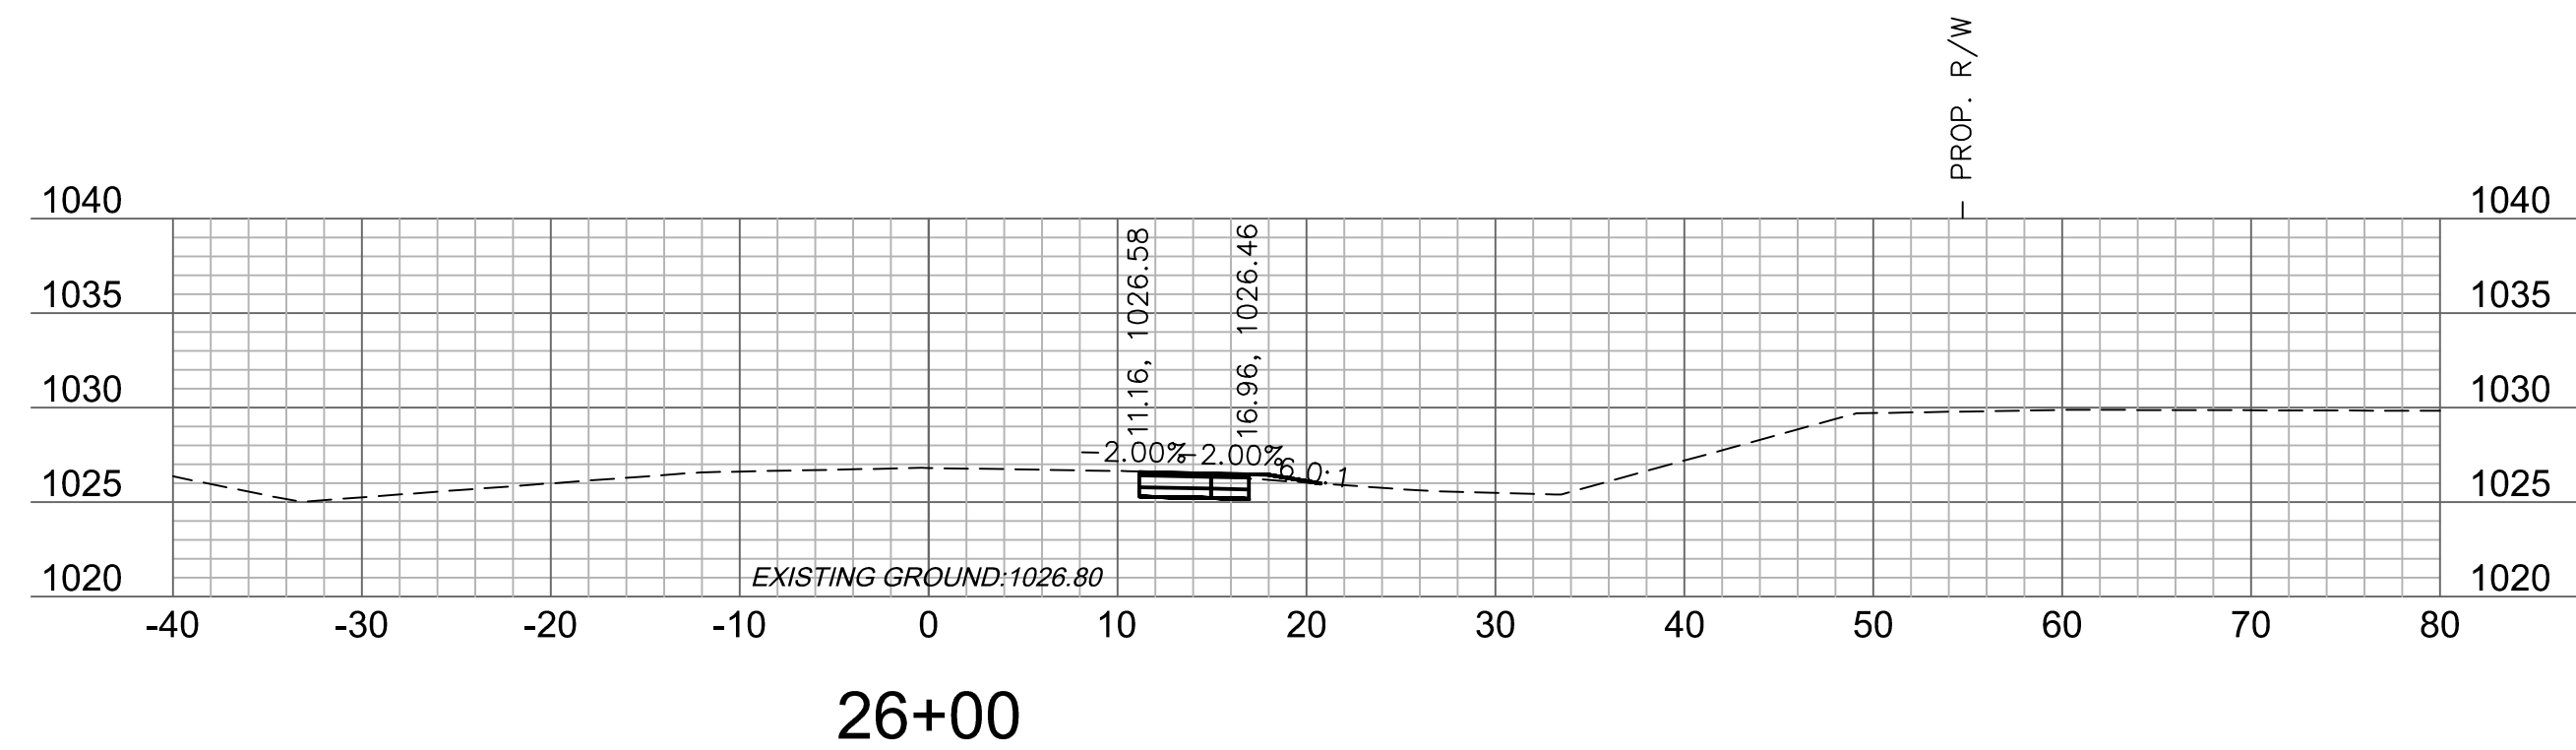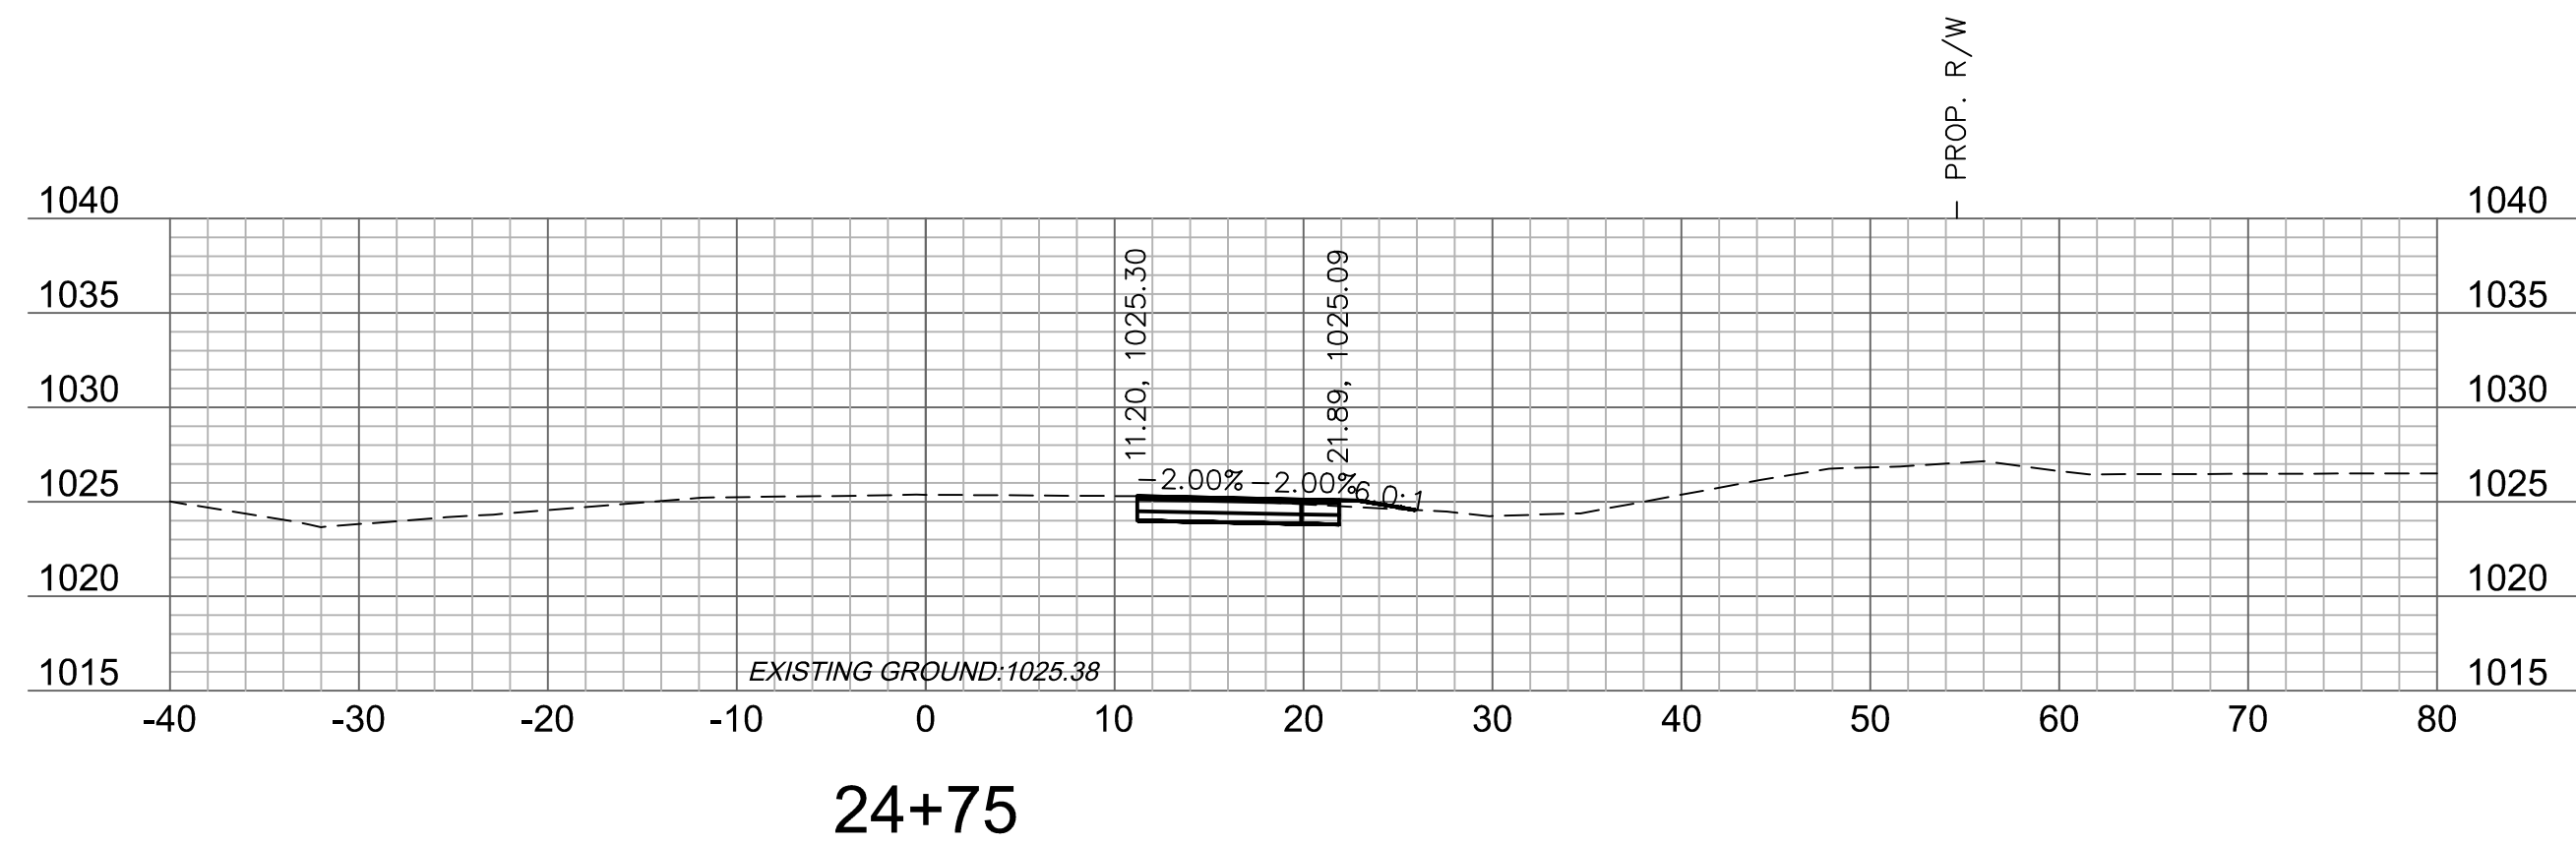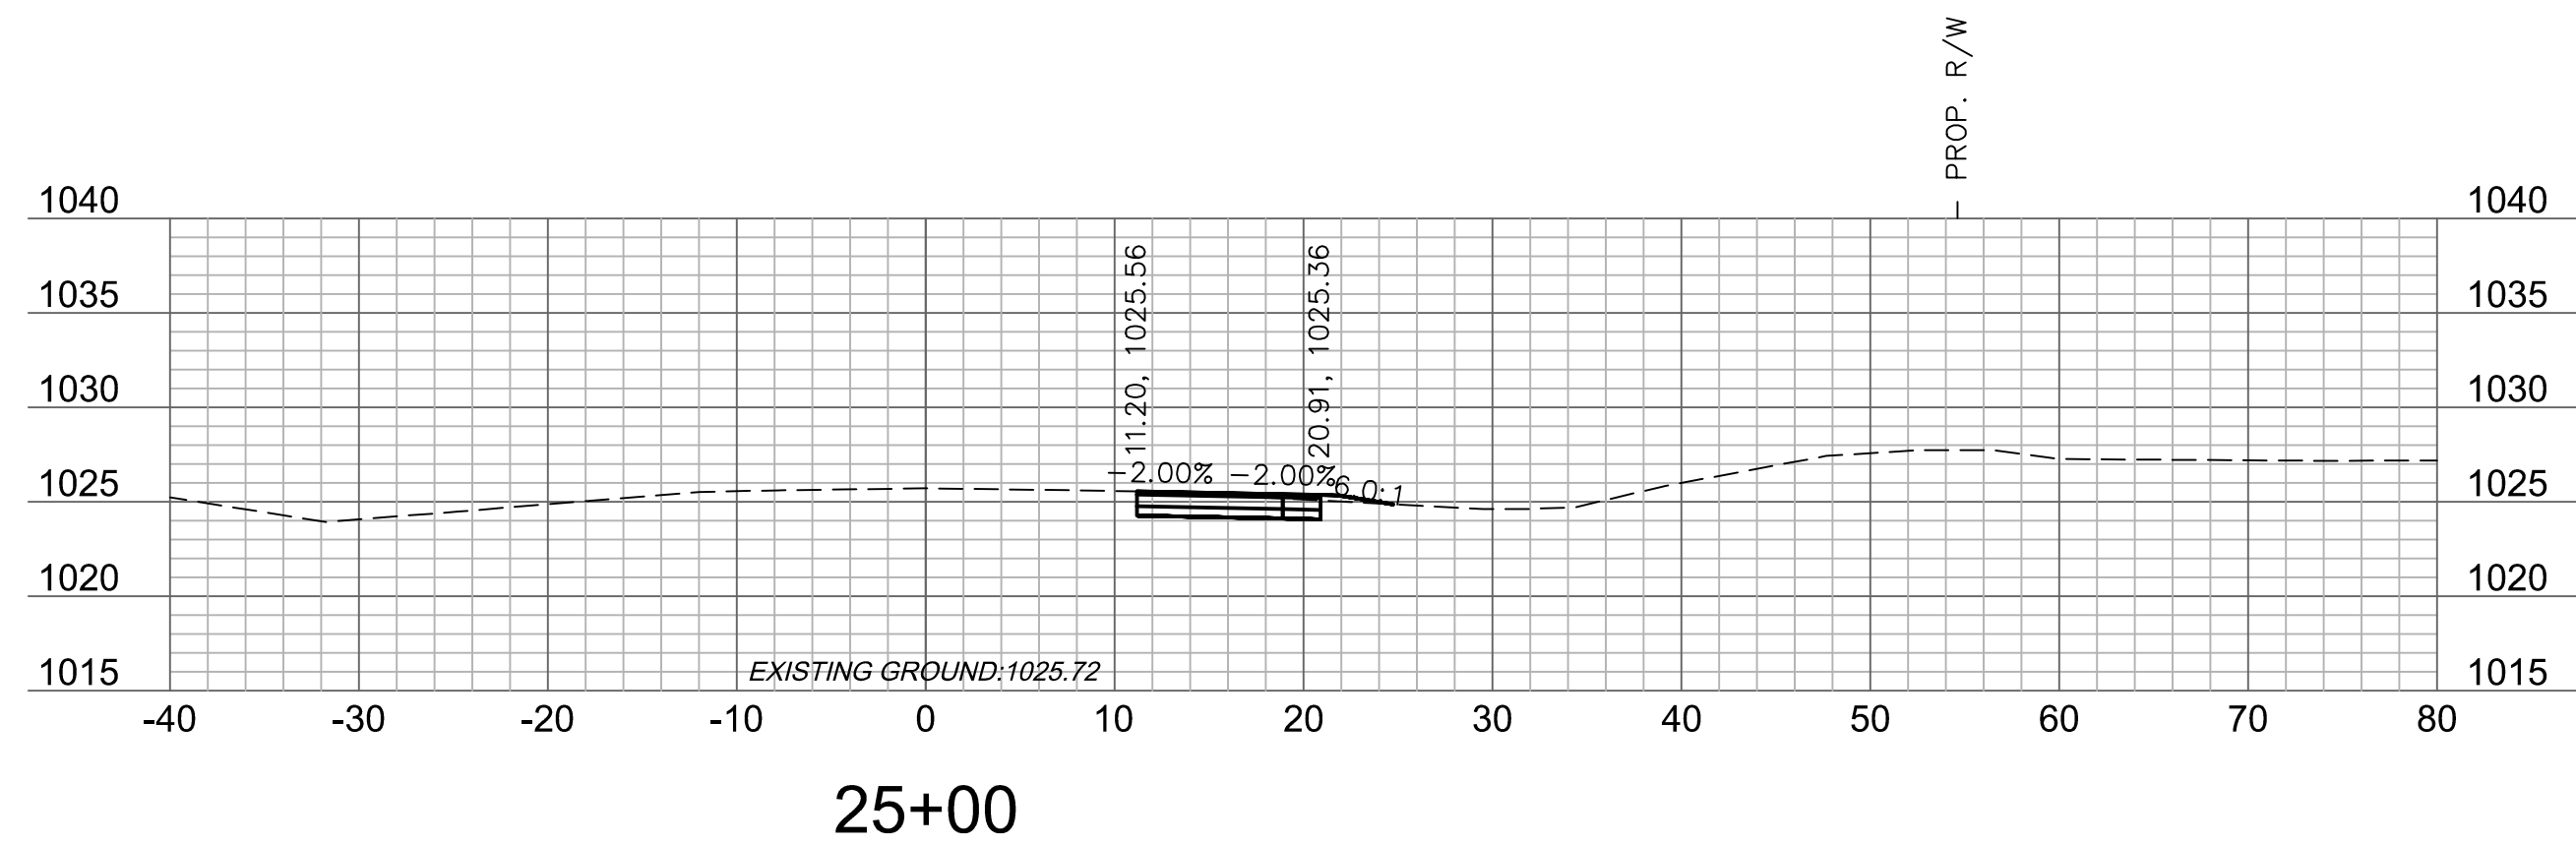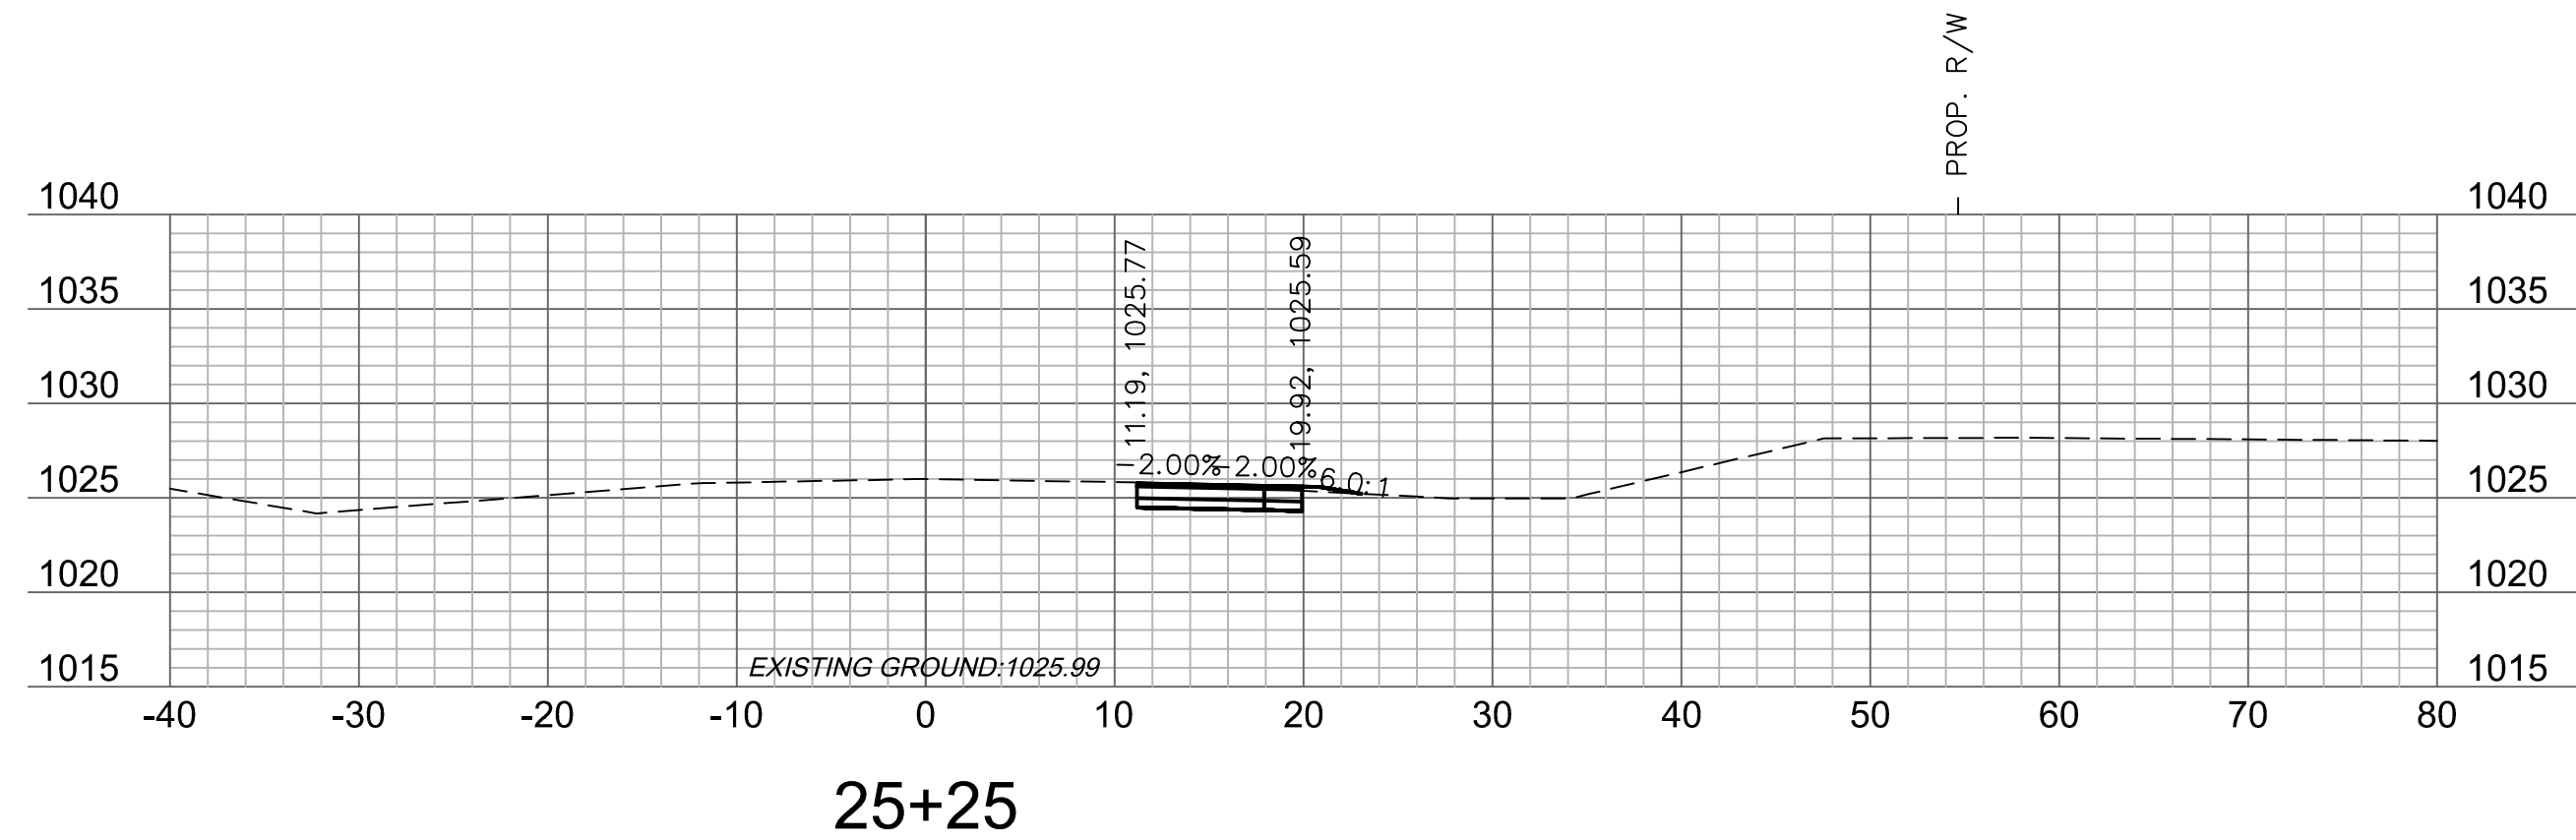

Olsson

Olsson Engineering - MO State Certificate of Authority #001592
7301 West 133rd Street, Suite 200 TEL 913.381.1170
Overland Park, KS 66213-4750 FAX 913.381.1174 www.olsson.com






[illegible]

OLDHAM PARKWAY CROSS SECTIONS	
OREILLY DEVELOPMENT SENIOR LIVING FACILITY OLDHAM PARKWAY & PRINCETON DRIVE IMPROVEMENTS	
LEE'S SUMMIT, MISSOURI	20

C.O.A. NO.: 001592
DRAWN BY: AS
CHECKED BY: JKL
APPROVED BY: RBF
QA/QC BY: JKL/RBF
PROJECT NO.: 018-1450
DWG NO.: T_PCORR_81450
DATE: 06.11.2019

SHEET
T43 OF 70

DWG: F:\2018\1001-1500\018-1450\40-Design\AutoCAD\Final Plans\Xref\T_PCORR_81450.dwg
 XREFS: v_xbou_81450 V_TOPO_81450 T_PBASE_81450
 DATE: Jun 12, 2019 9:19am USER: osavedra C_PBASE_81450 T_PTBK_81450

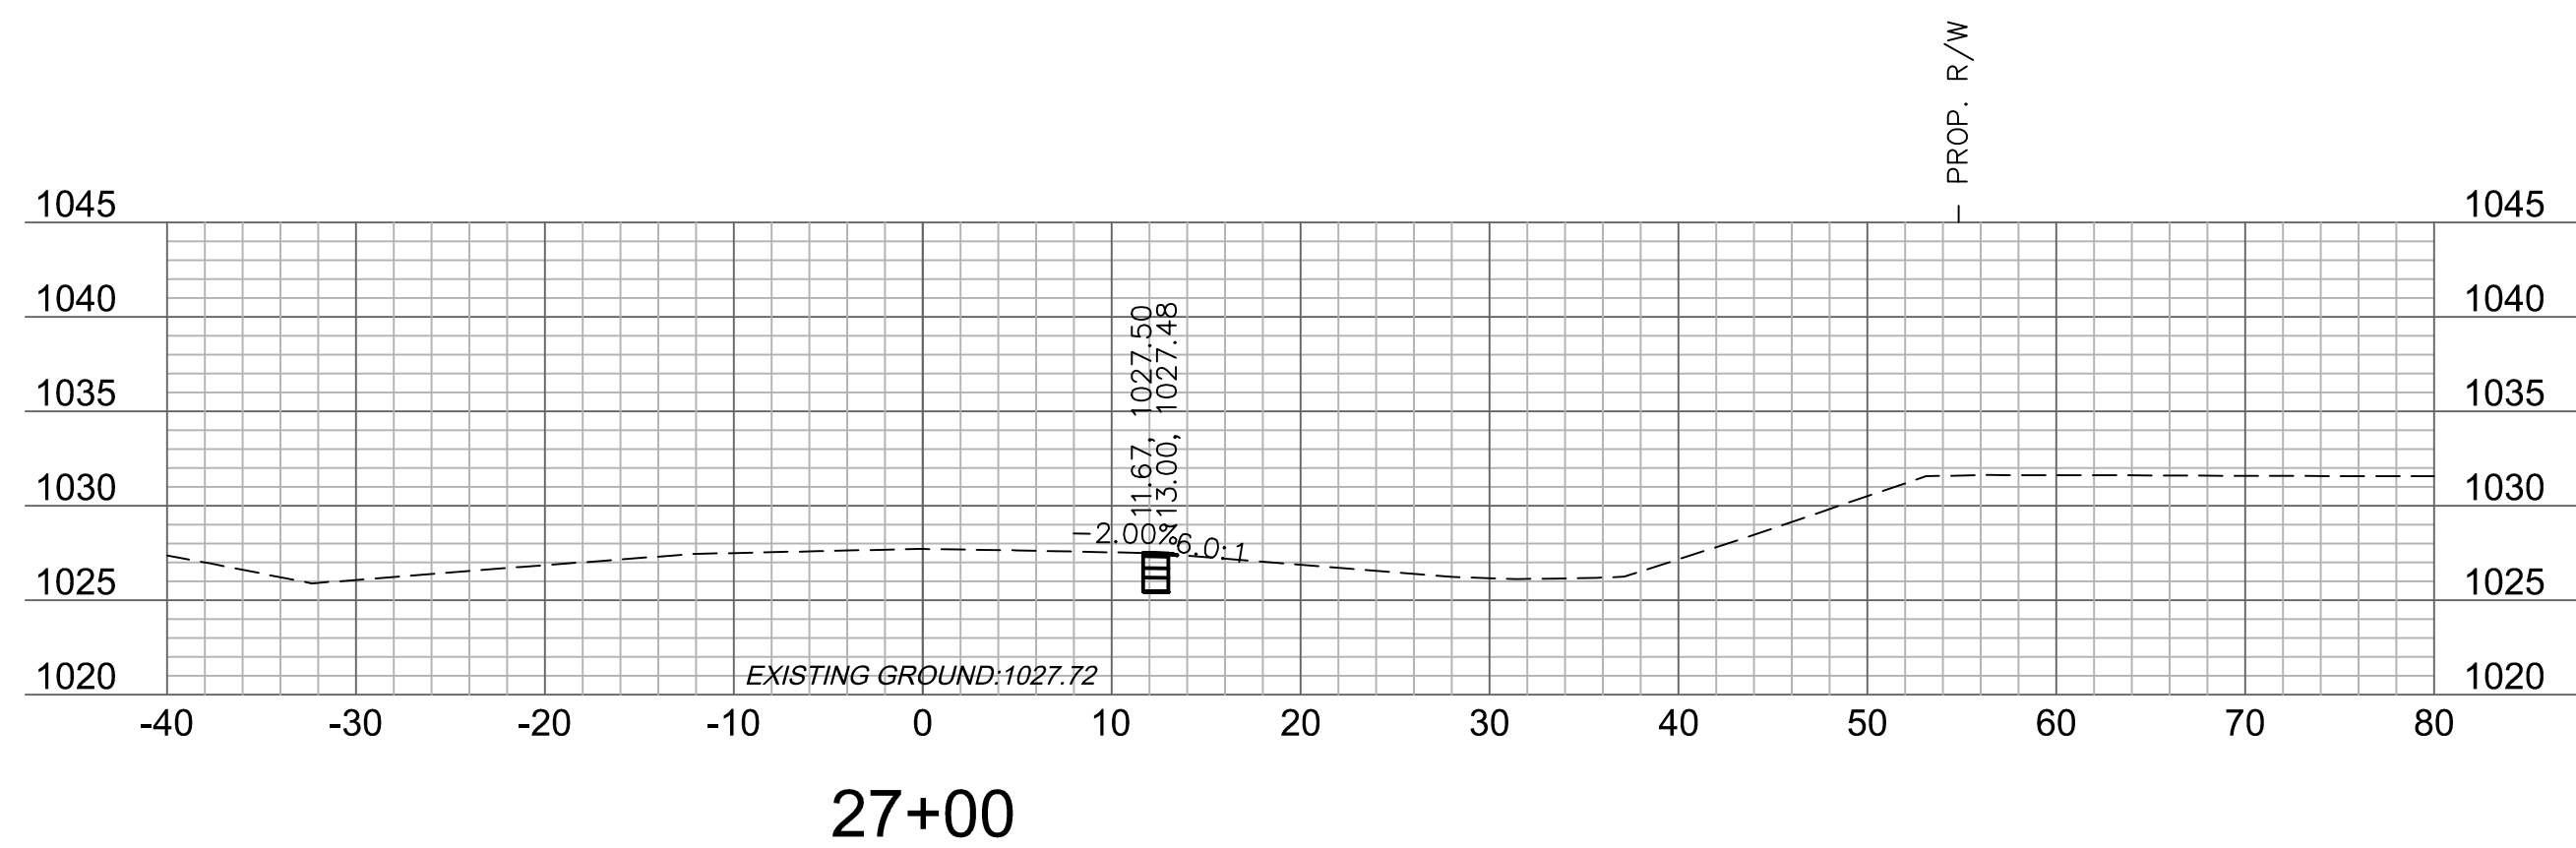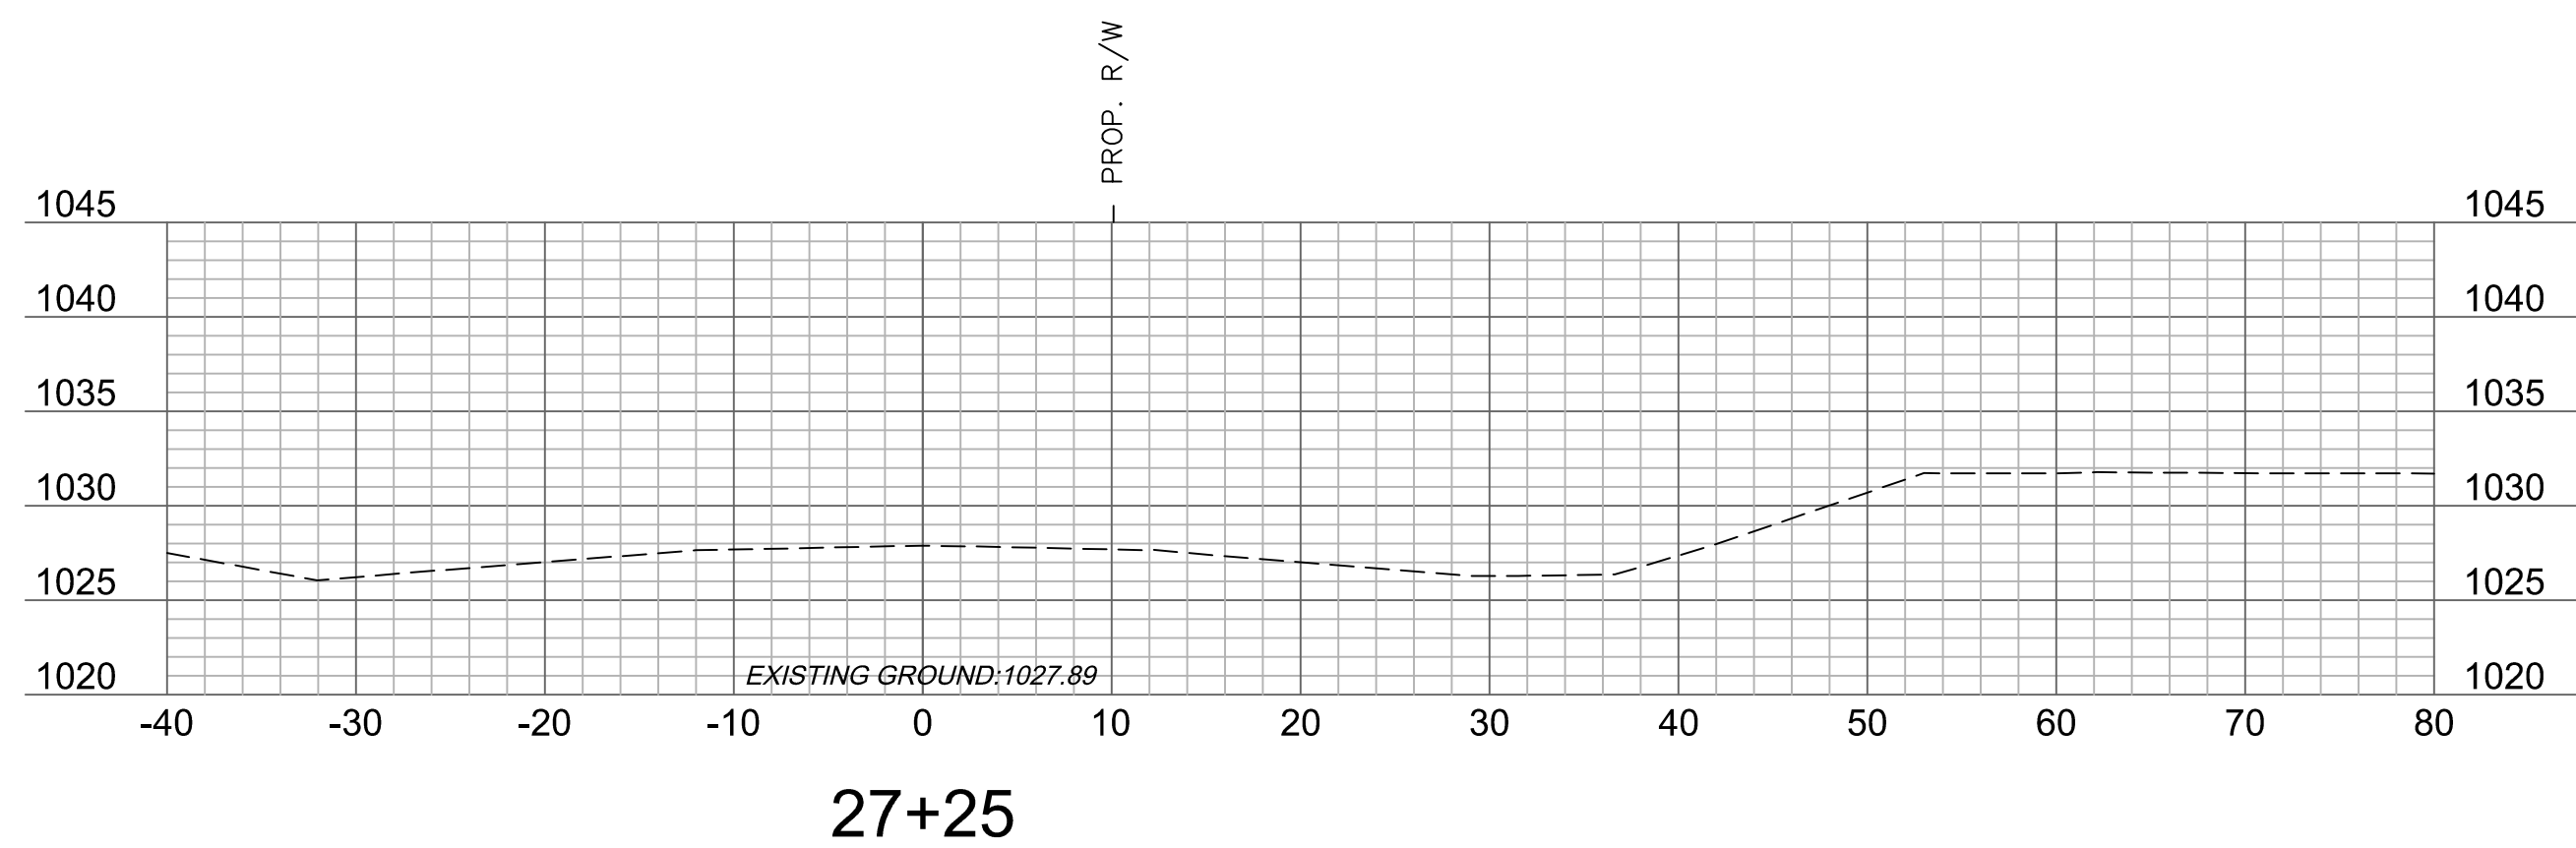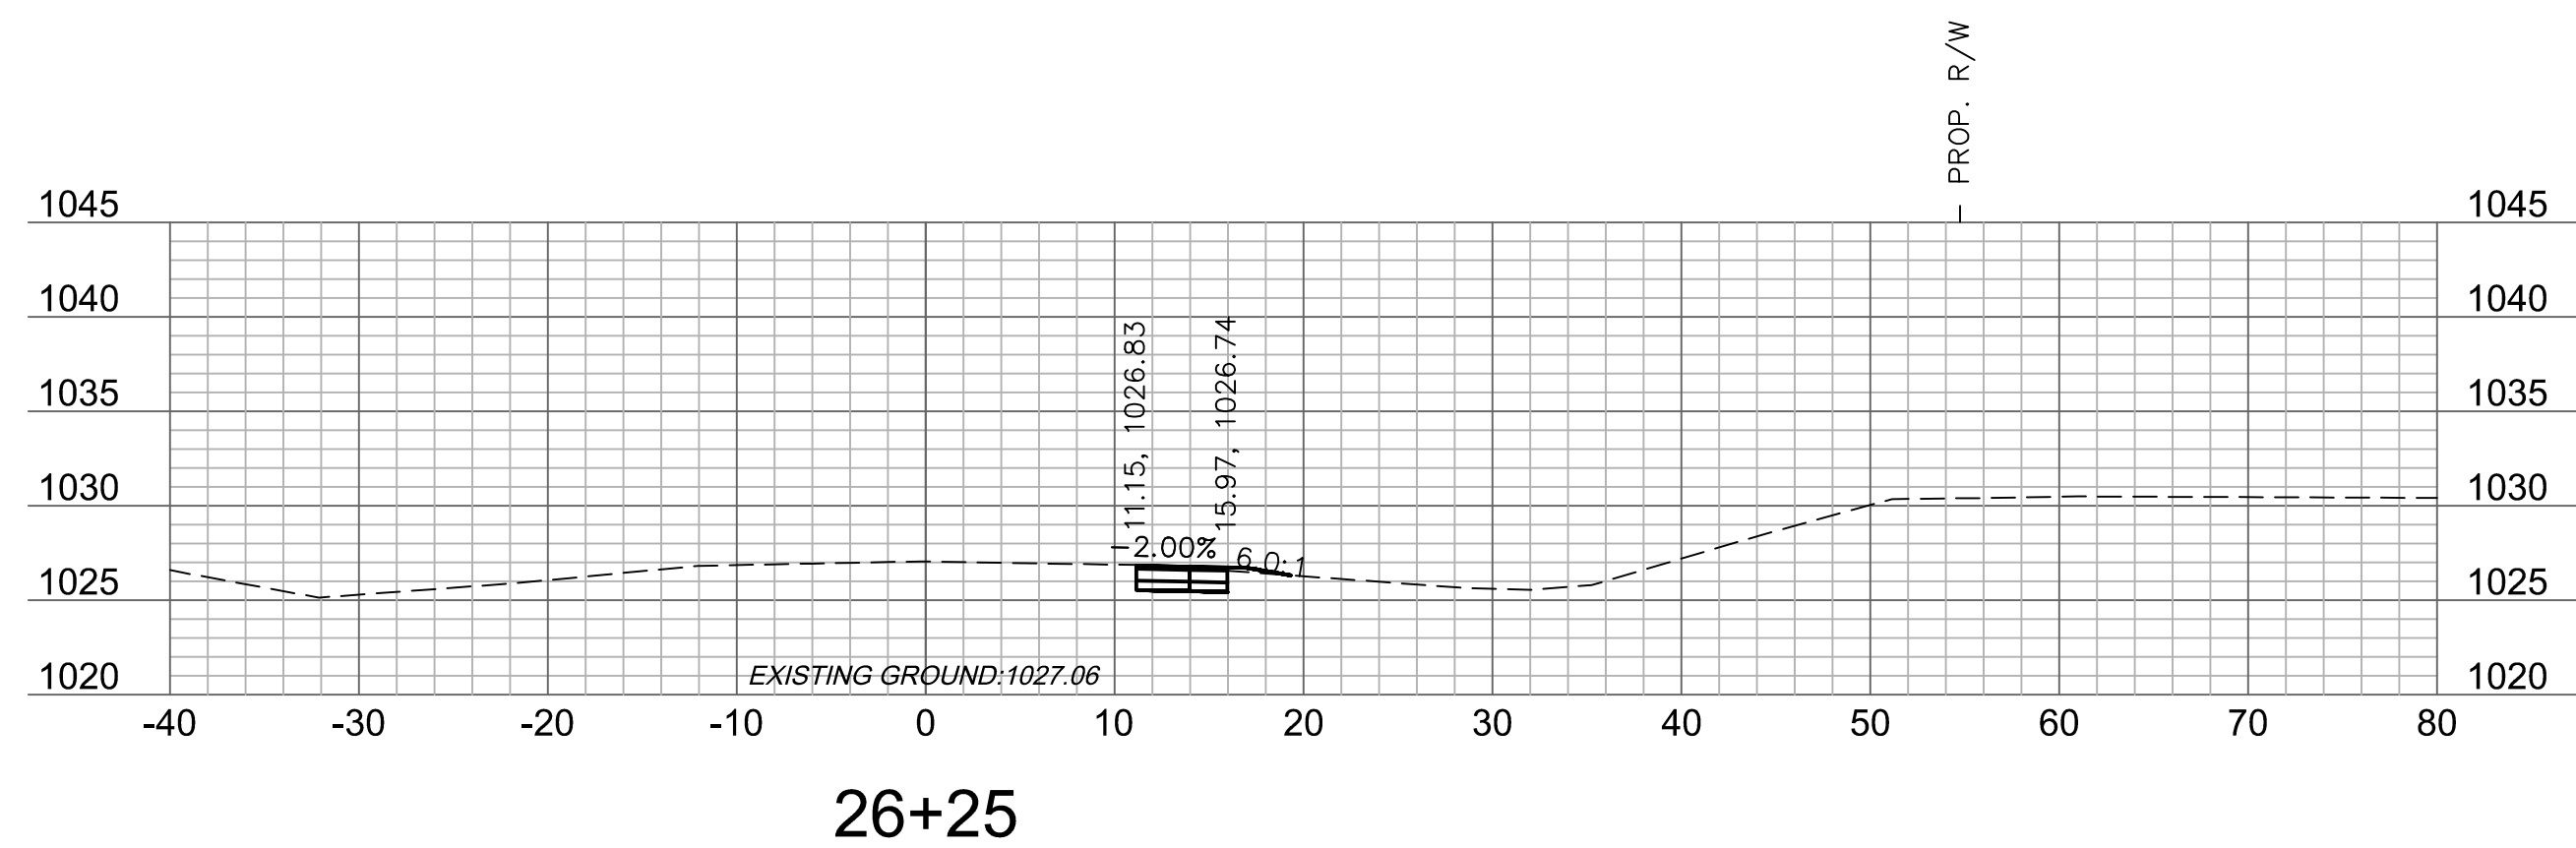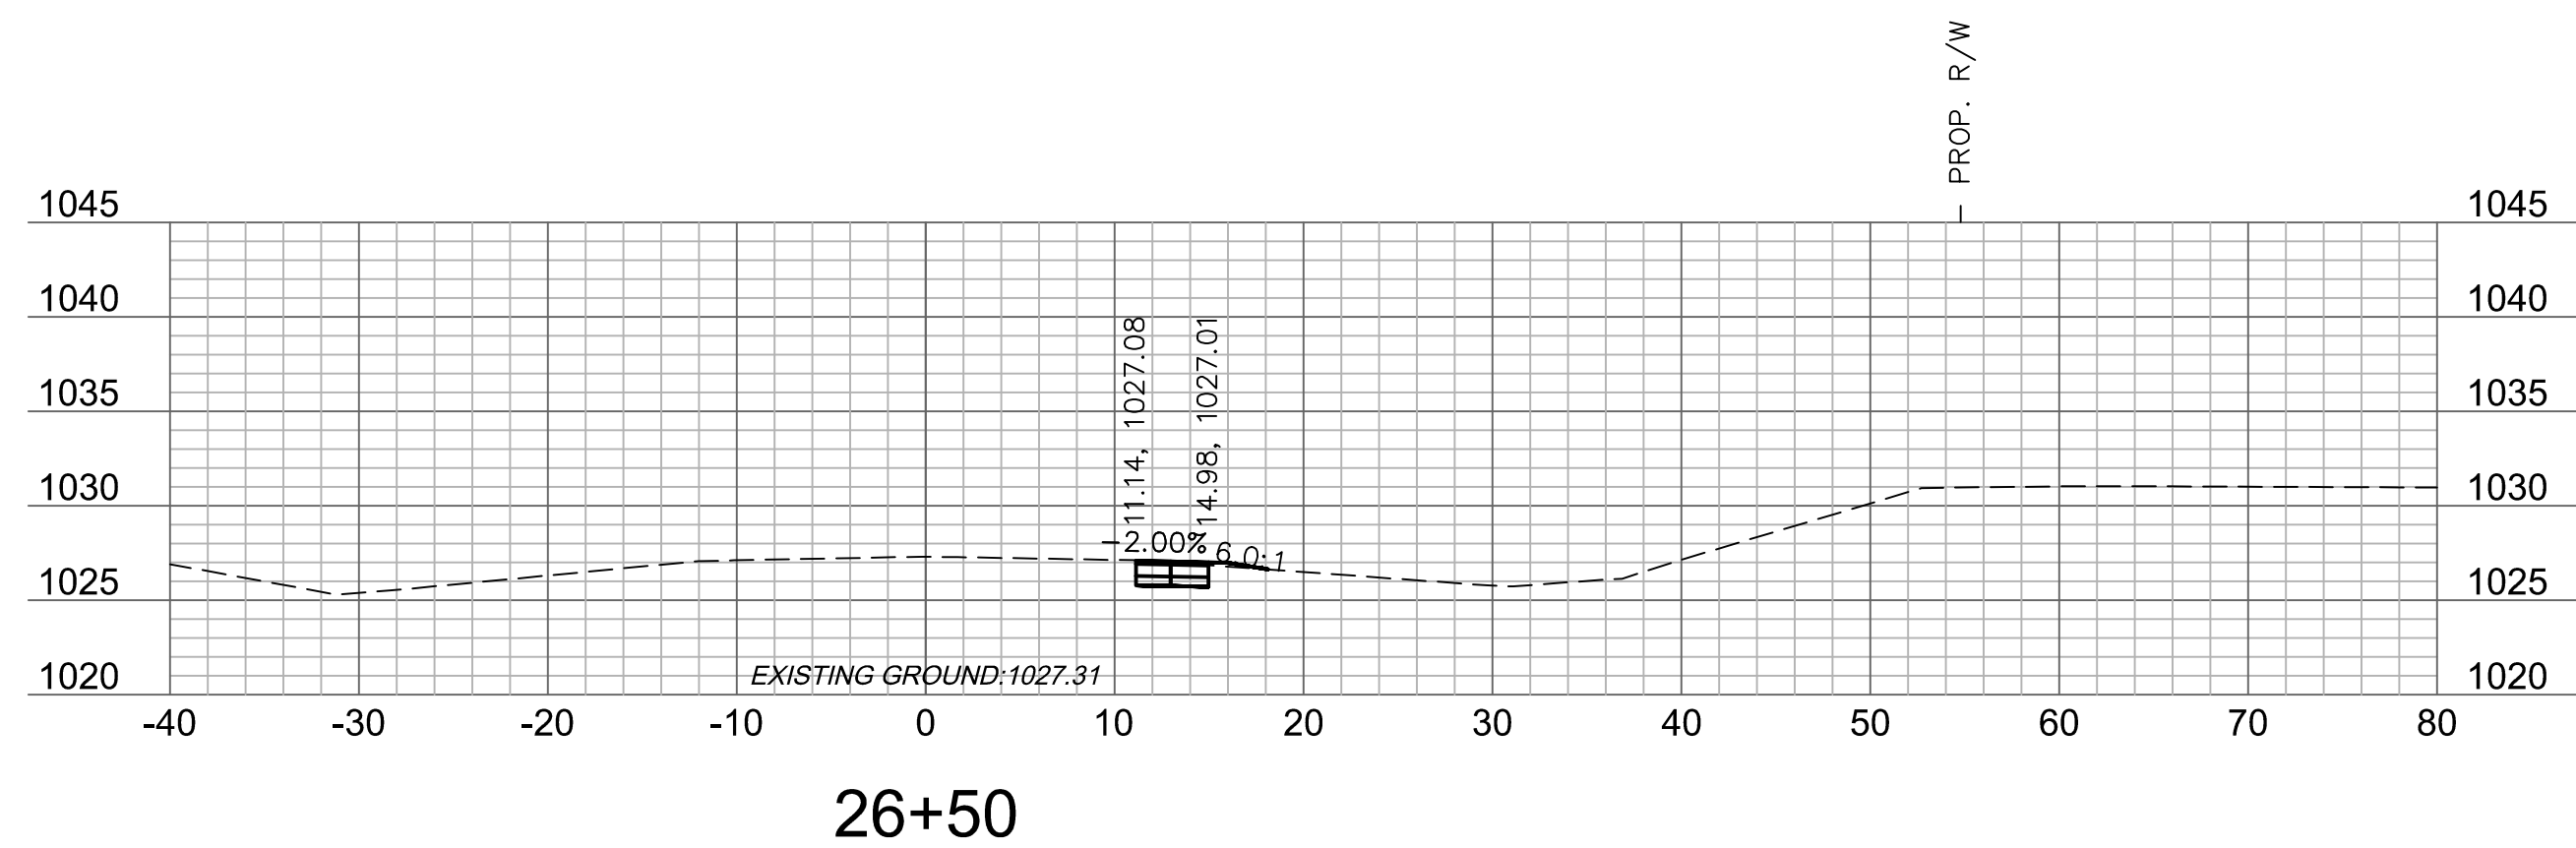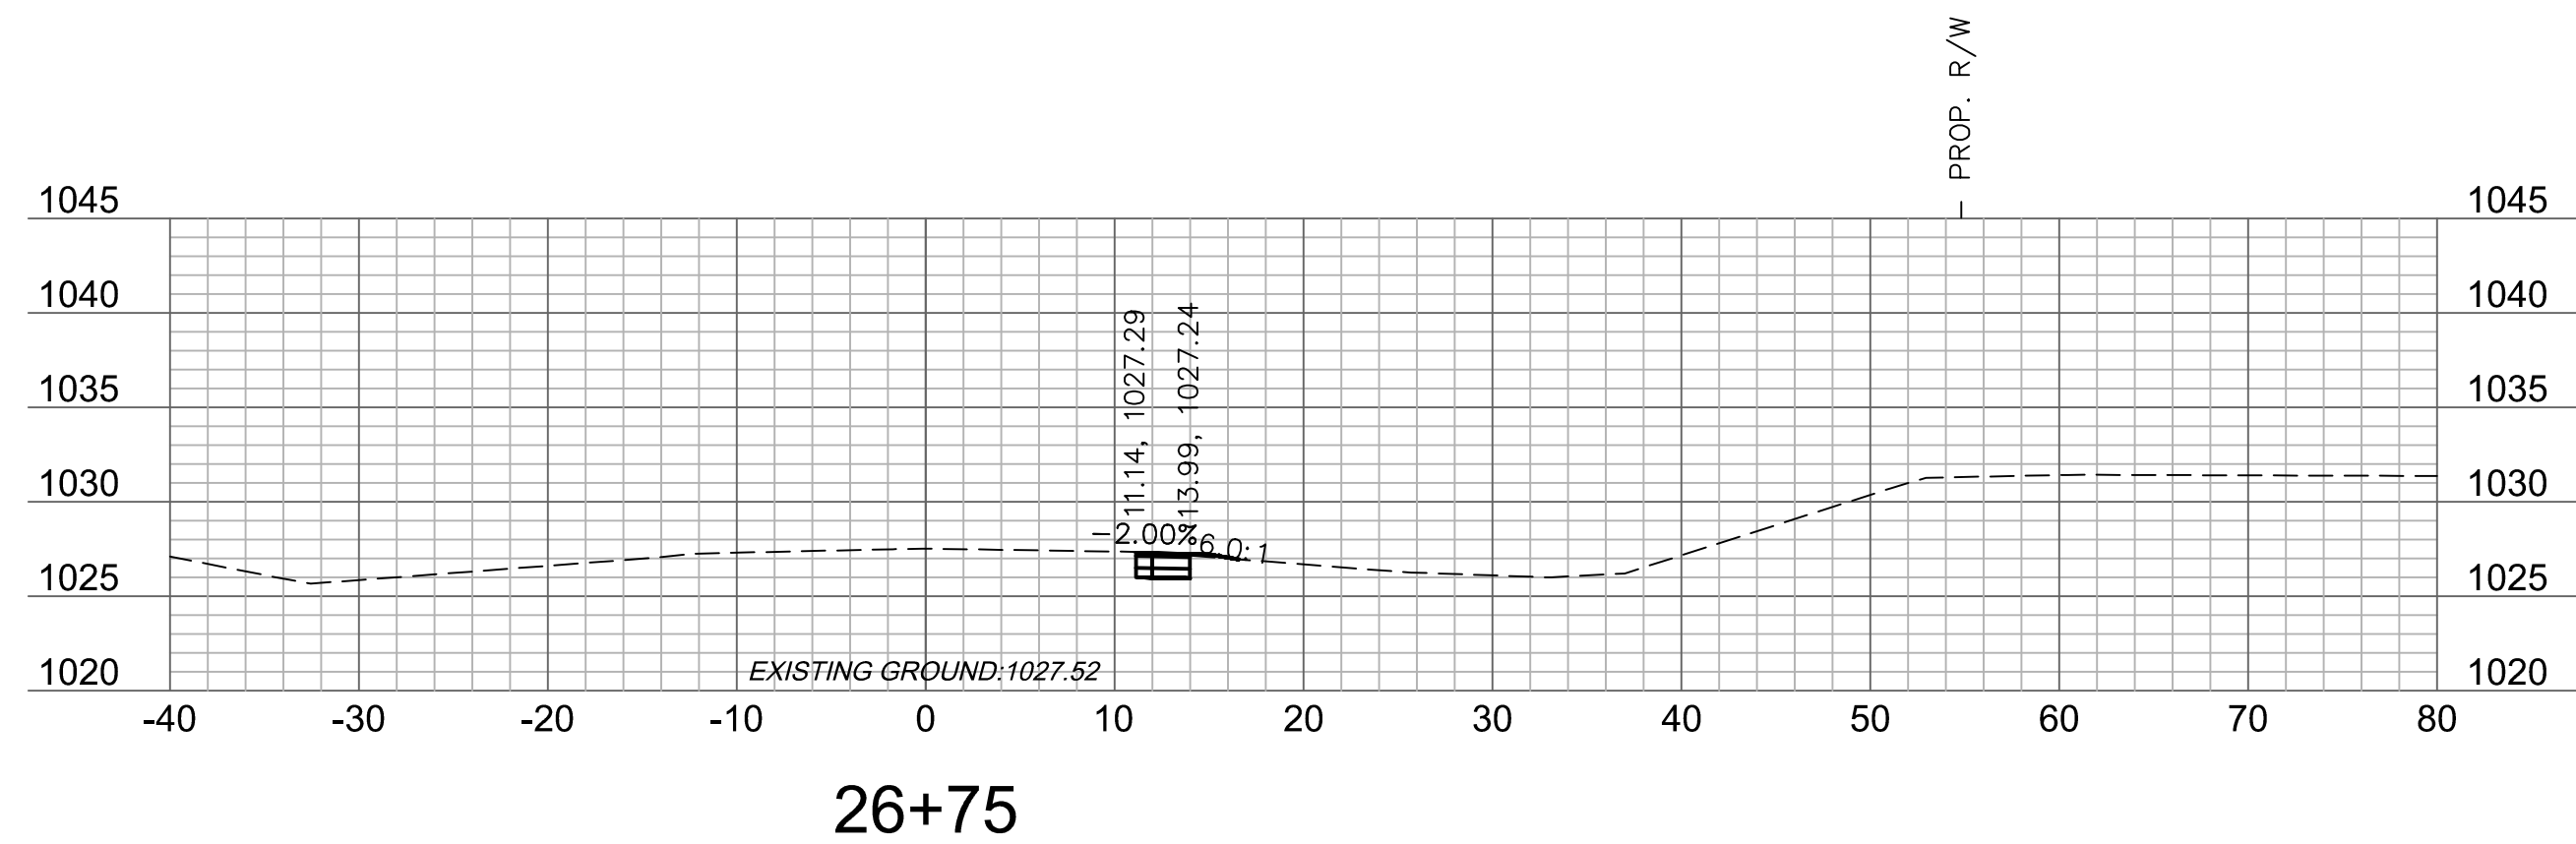

olsson







Olsson Engineering - MO State Certificate of Authority #001592
73301 West 133rd Street, Suite 200 TEL 913.381.1170
Overland Park, KS 66213-4750 FAX 913.381.1174 www.olsson.com

[illegible]

OLDHAM PARKWAY CROSS SECTIONS	
OREILLY DEVELOPMENT SENIOR LIVING FACILITY OLDHAM PARKWAY & PRINCETON DRIVE IMPROVEMENTS	
LEE'S SUMMIT, MISSOURI	2019

C.O.A. NO.: 001592
DRAWN BY: AS
CHECKED BY: JKL
APPROVED BY: RBF
QA/QC BY: JKL/RBF
PROJECT NO.: 018-1450
DWG NO.: T_PCORR_81450
DATE: 06.11.2019

SHEET
T44 OF 70

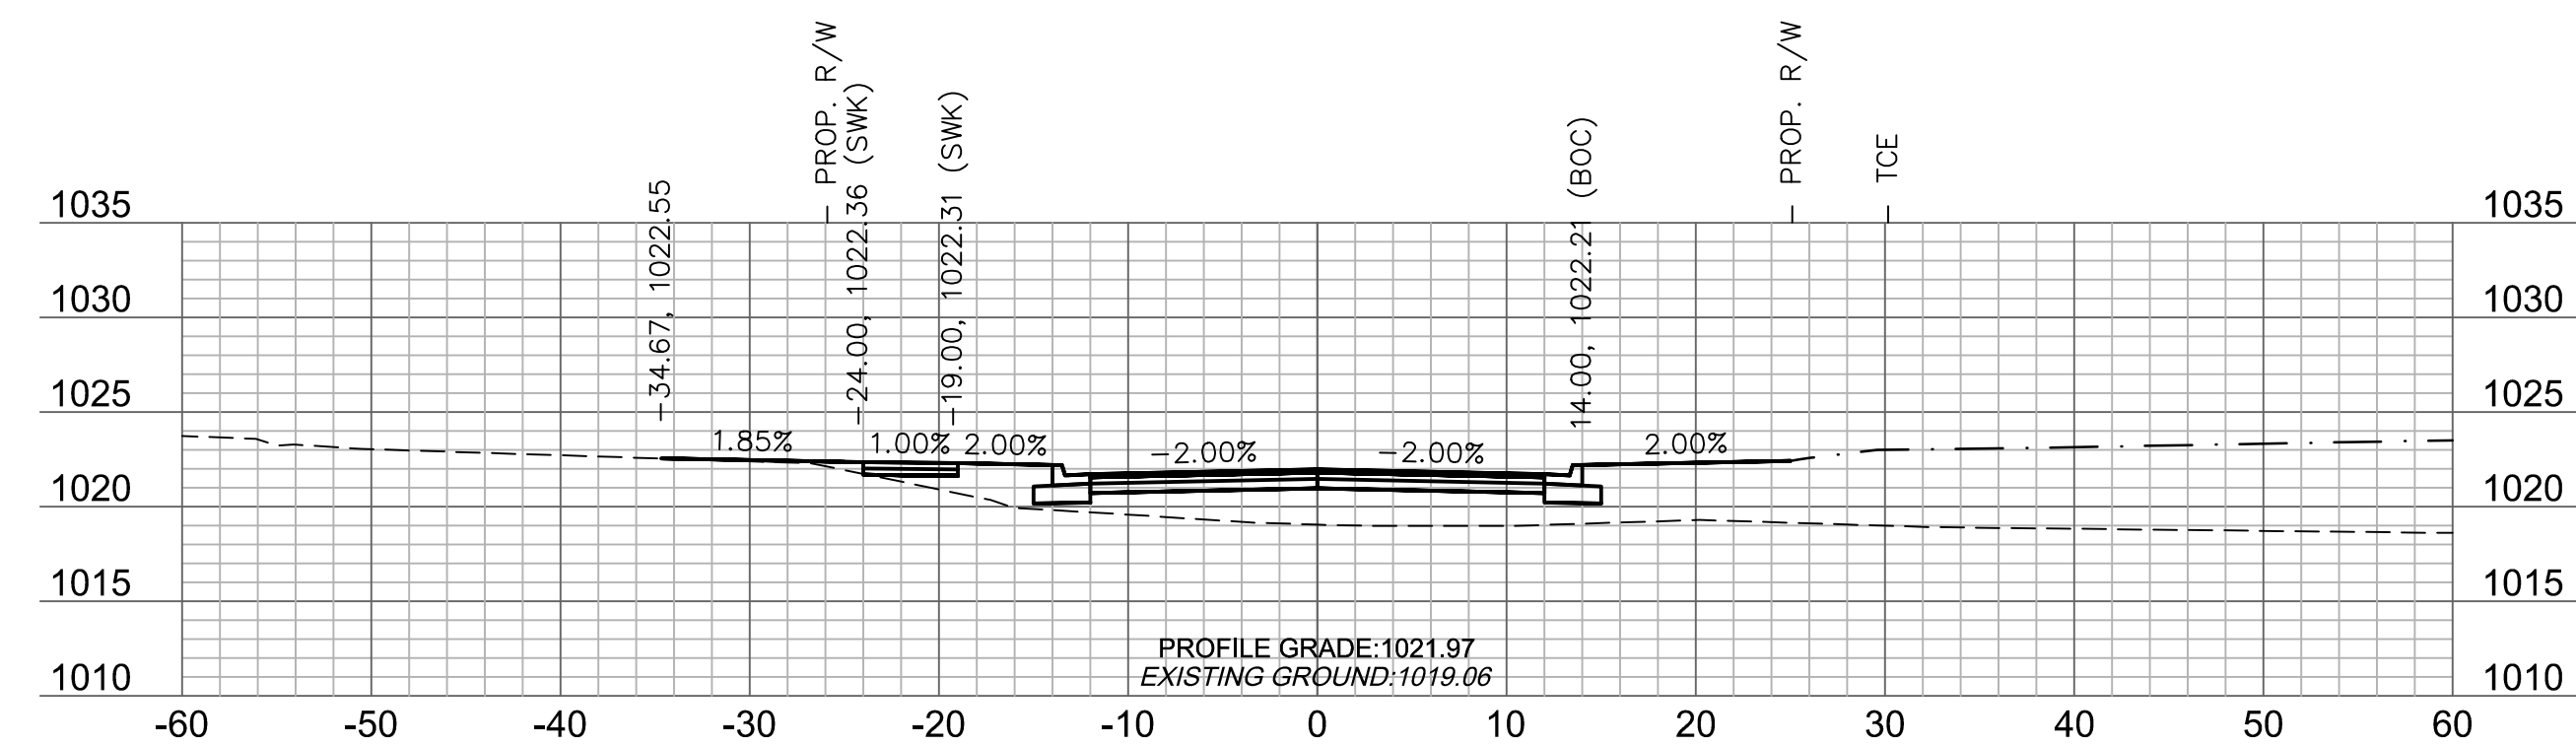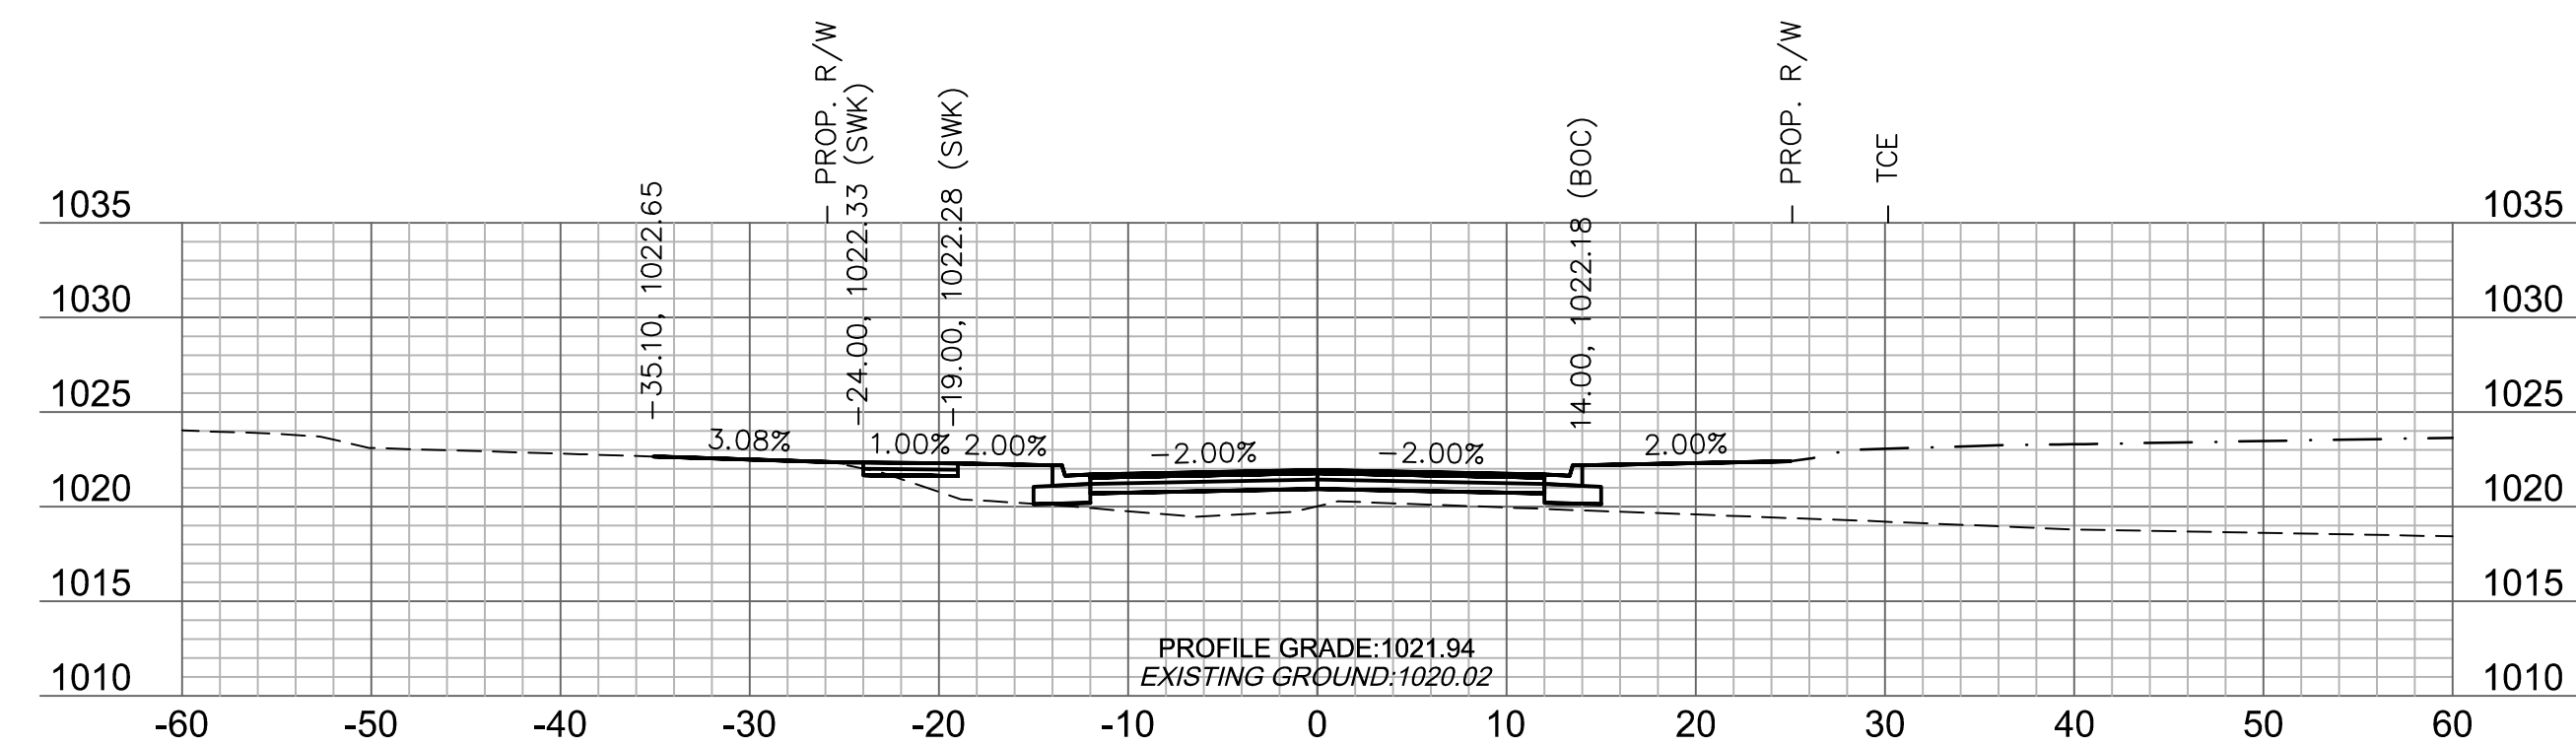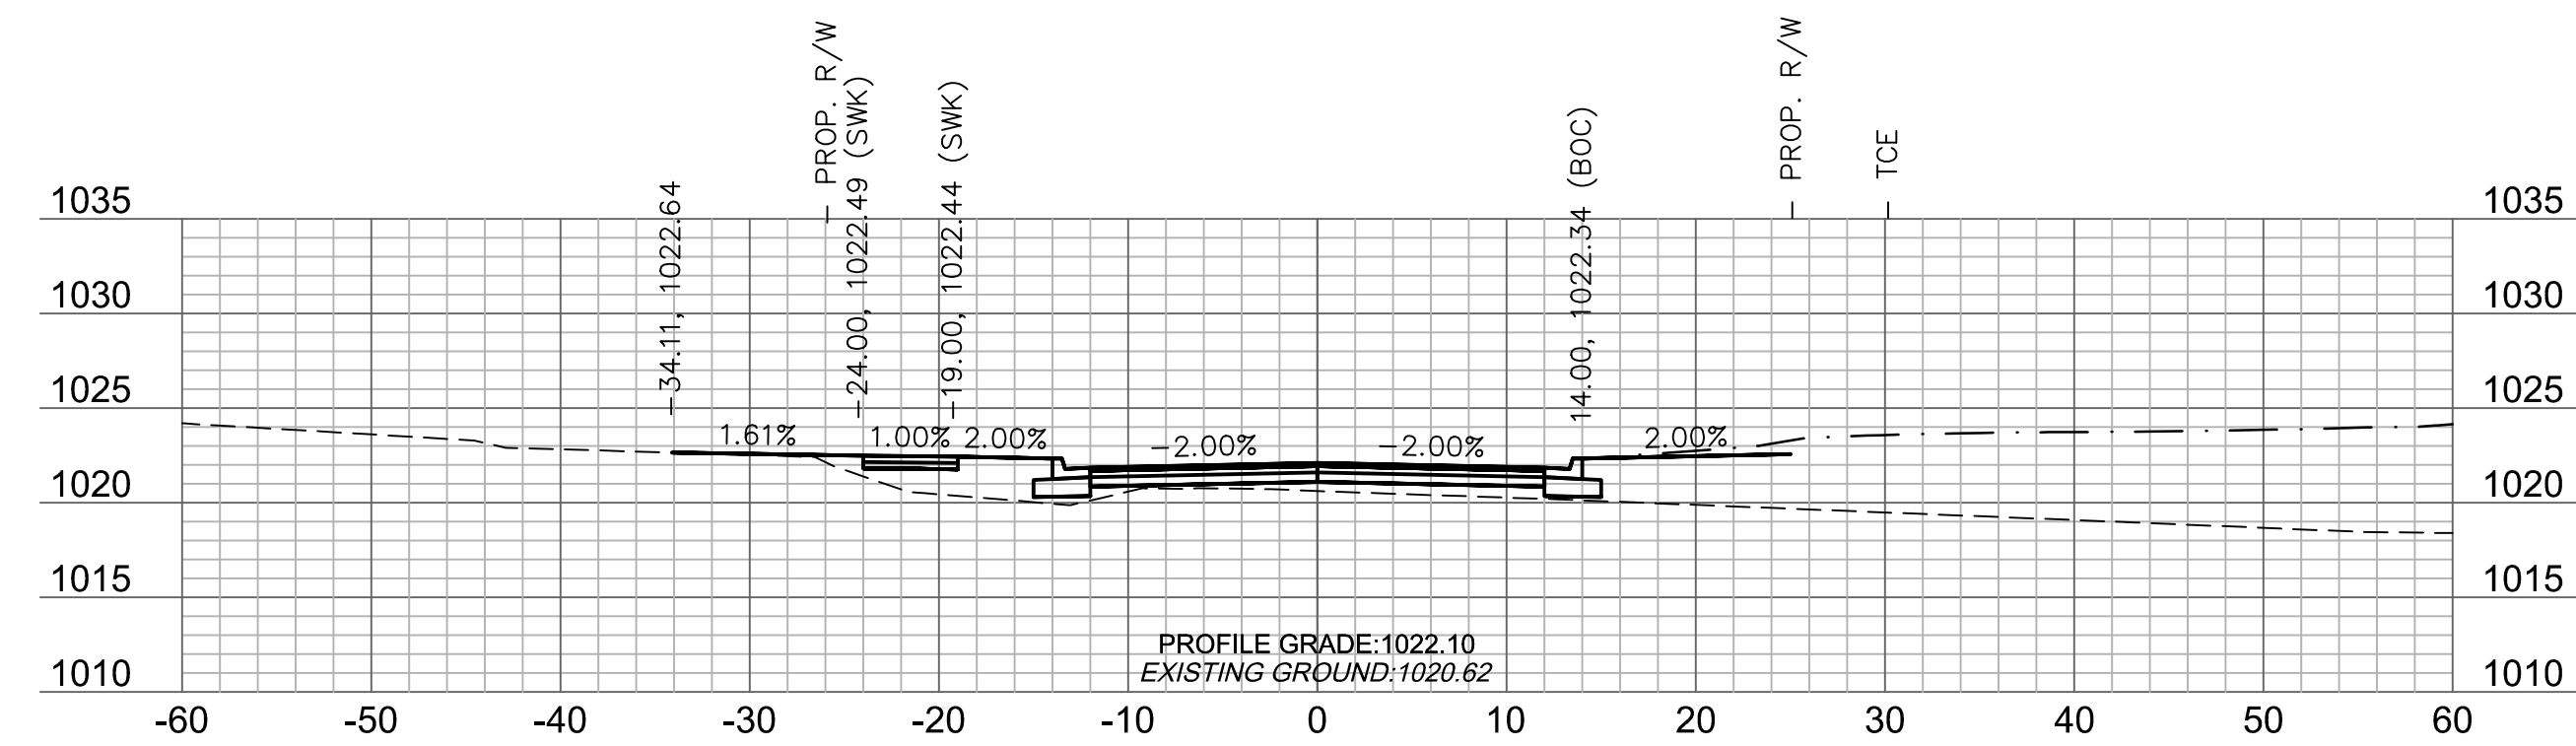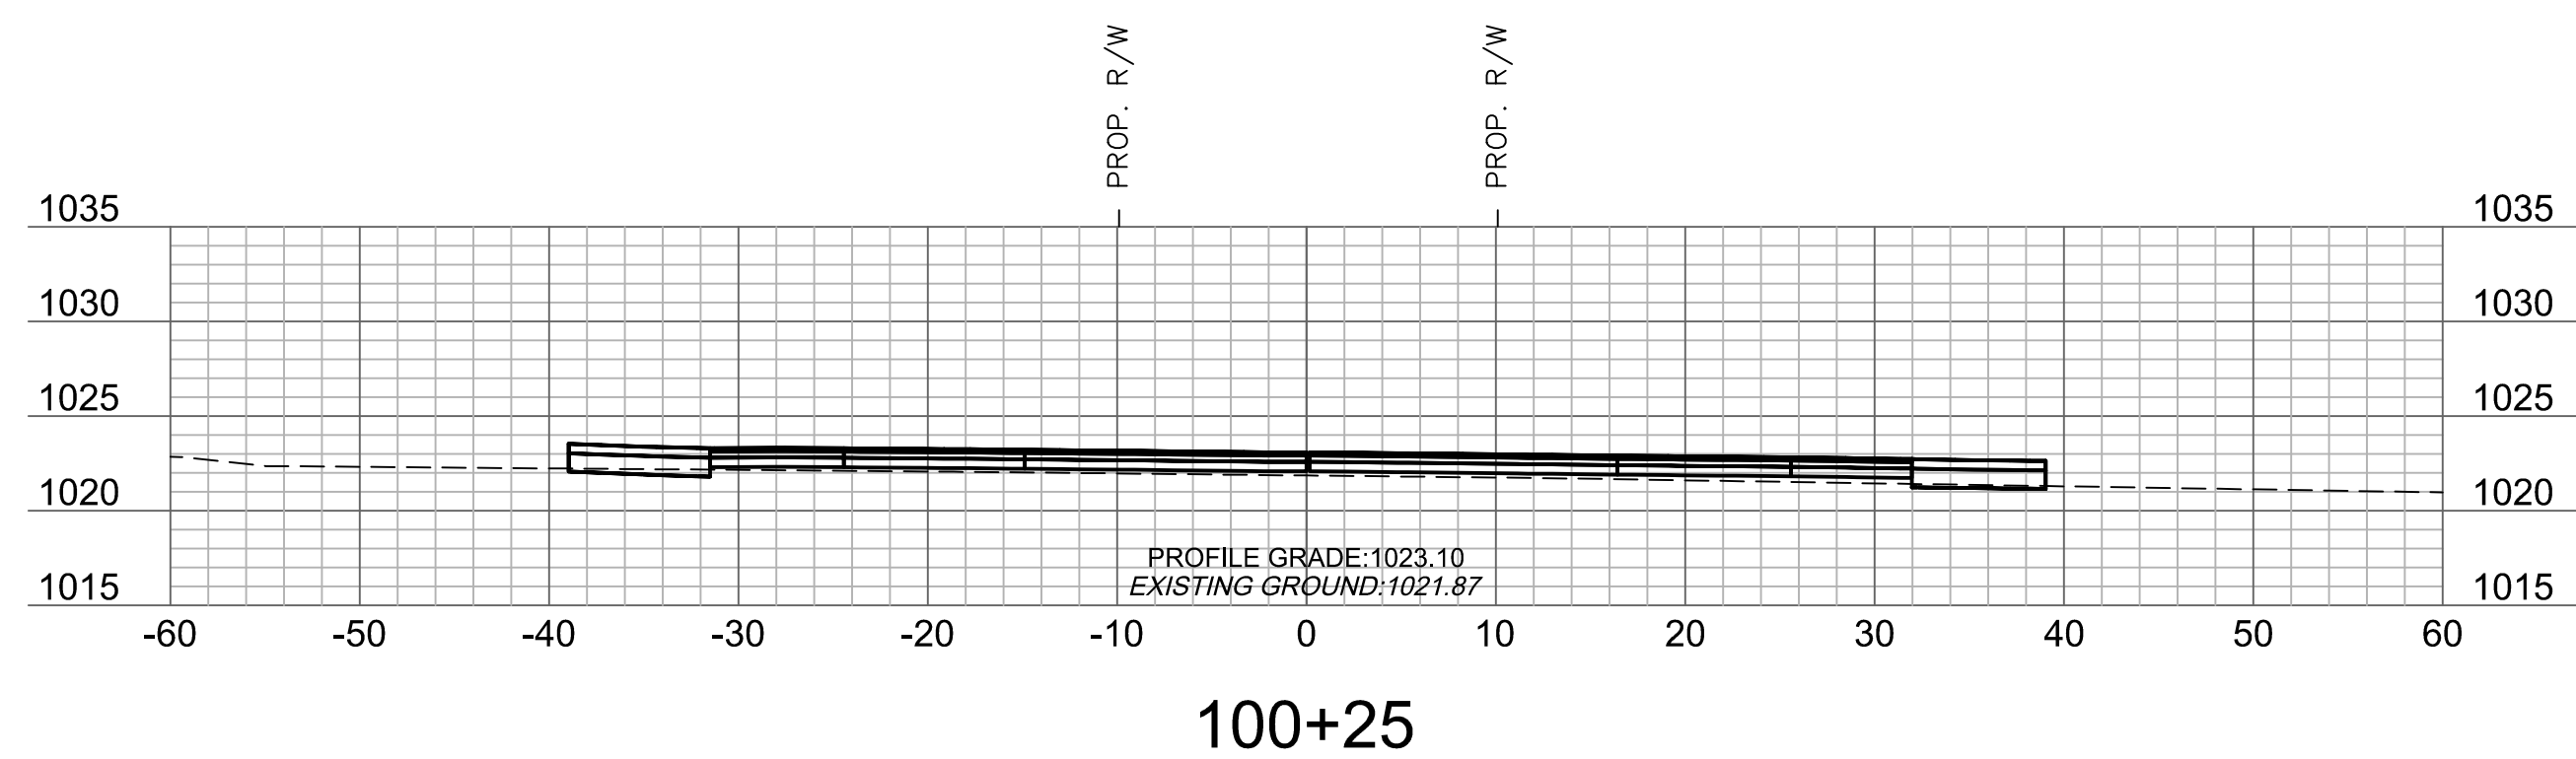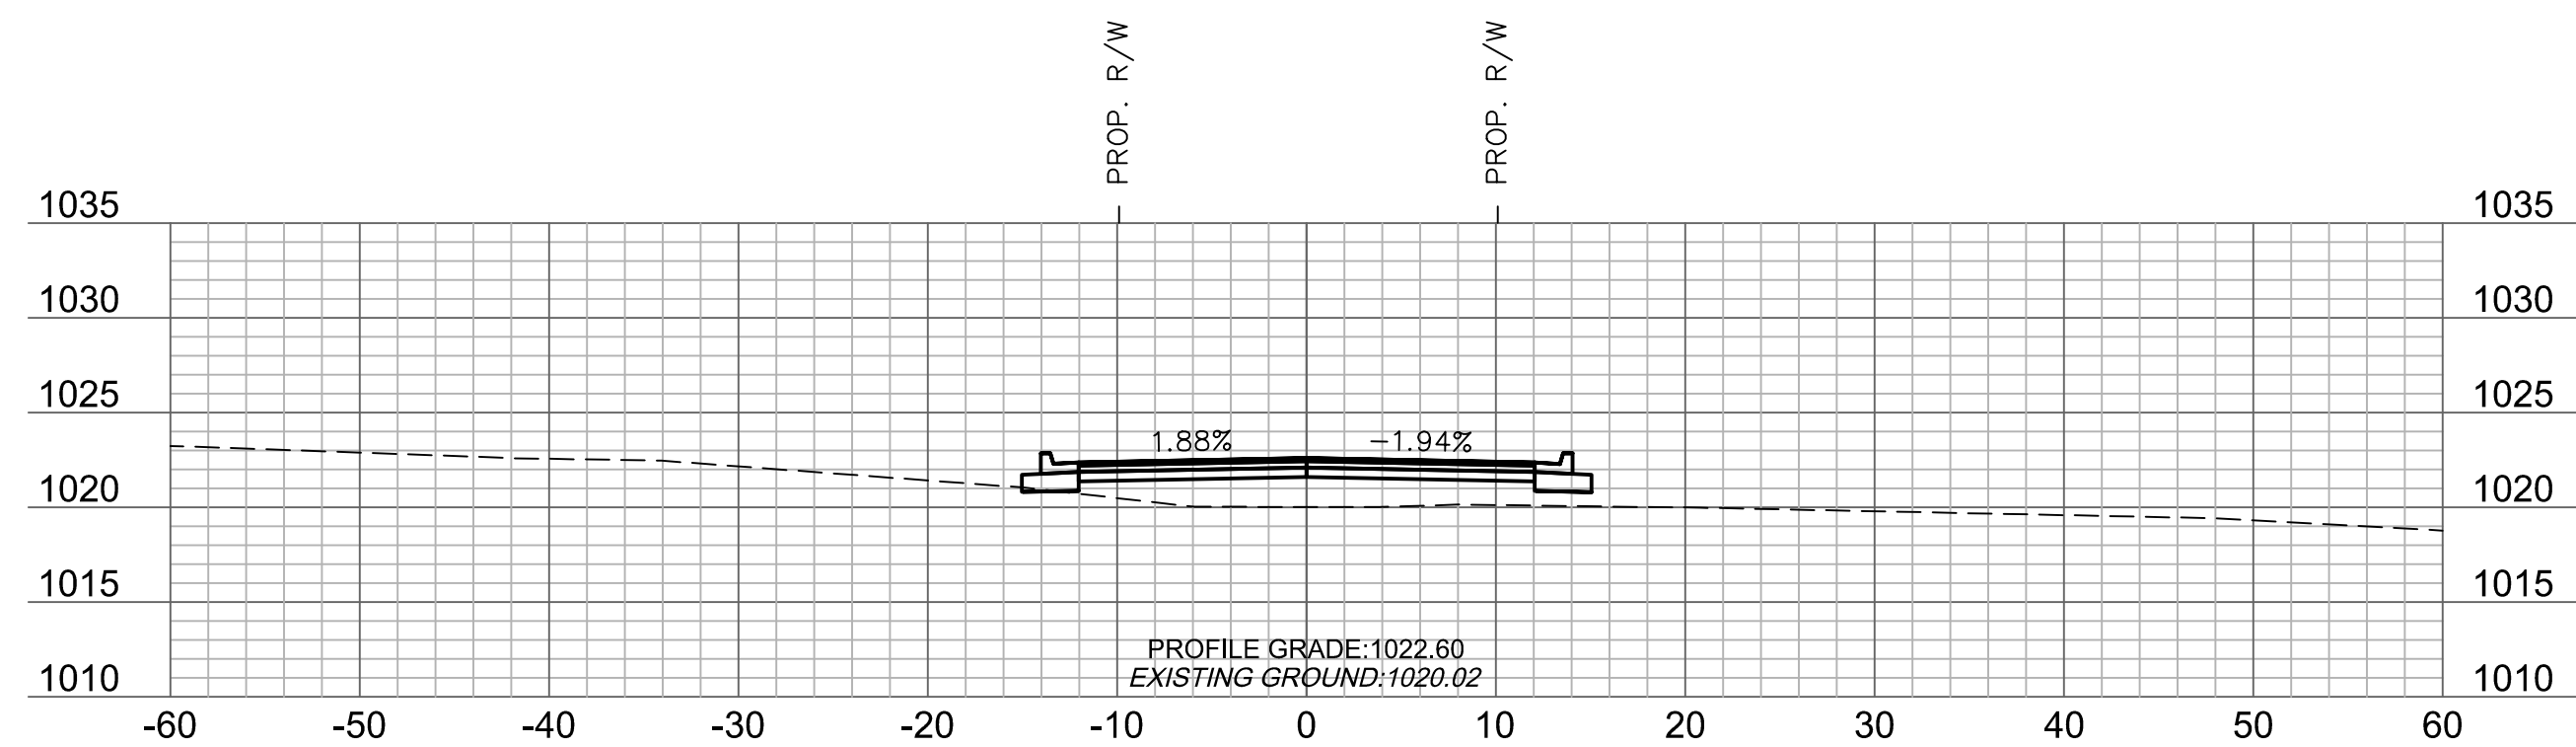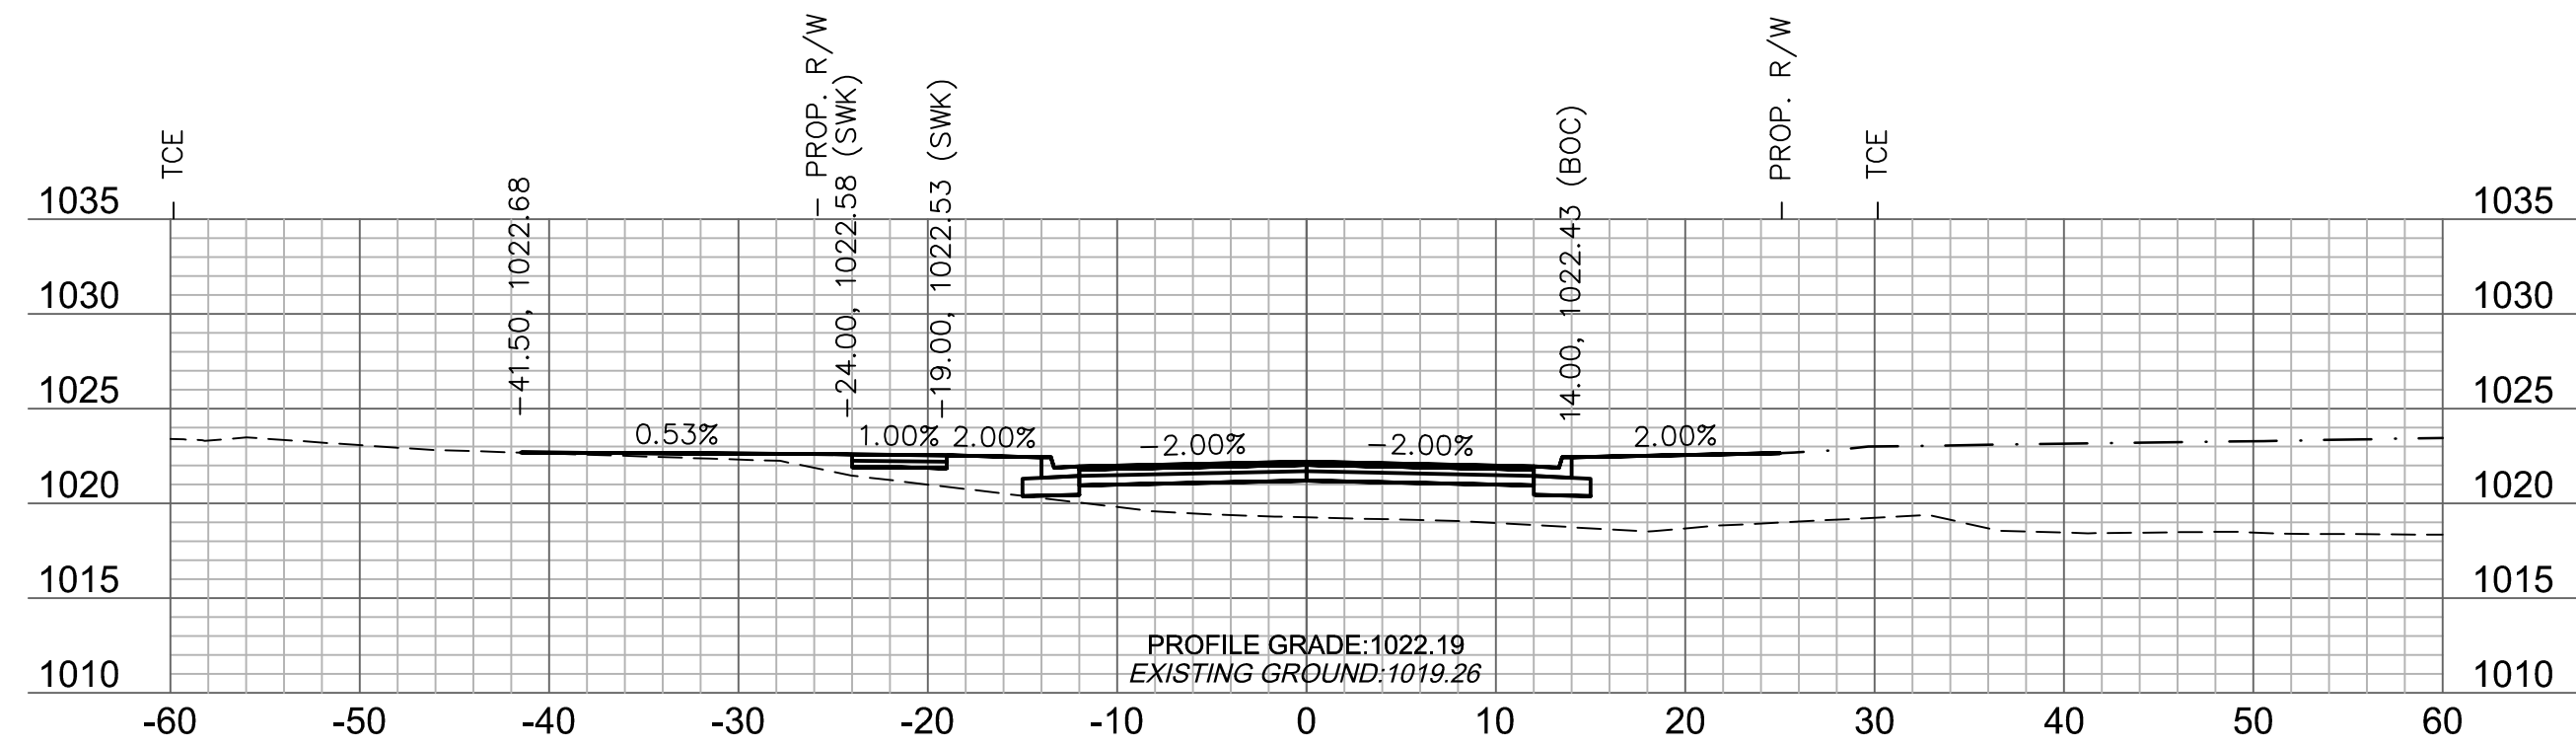


DWG: F:\2018\1001-1500\018-1450\40-Design\AutoCAD\Final Plms\Xref\I_PCORR_81450.dwg
 USER: asoavedra
 DATE: Jun 12, 2019 9:19am XREFS: v:\bou_81450 V_TOPO_81450 T_PBASE_81450 C_PBASE_81450 T_PTBLK_81450

DWG: F:\2018\1001-1500\018-1450\40-Design\AutoCAD\Final Plans\Xref\T_PCORR_81450.dwg
DATE: Jun 12, 2019 9:19am XREFS: v_xbou_81450 V_TOPO_81450 T_PBASE_814

USER: asaavedra
C_PBASE_8145

T_PTBLK_81450

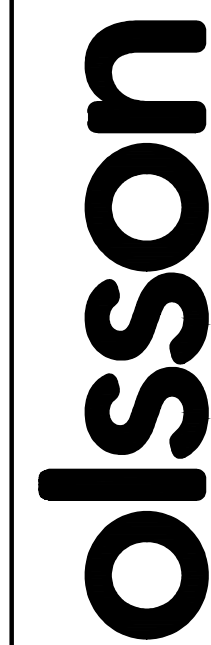

Olsson Engineering - MO State Certificate of Authority #001592
7301 West 133rd Street, Suite 200 TEL 913.381.1170
Overland Park, KS 66213-4750 FAX 913.381.1174 www.olsson.com

[illegible]







PRINCETON DRIVE CROSS SECTIONS	
OREILLY DEVELOPMENT SENIOR LIVING FACILITY OLDHAM PARKWAY & PRINCETON DRIVE IMPROVEMENTS	
LEE'S SUMMIT, MISSOURI	2019

C.O.A. NO.: 001592
DRAWN BY: AS
CHECKED BY: JKL
APPROVED BY: RBF
QA/QC BY: JKL/RBF
PROJECT NO.: 018-1450
DWG NO.: T_PCORR_81450
DATE: 06.11.2019


SHEET
T45 OF 70

LEE'S SUMMIT, MISSOURI


2019

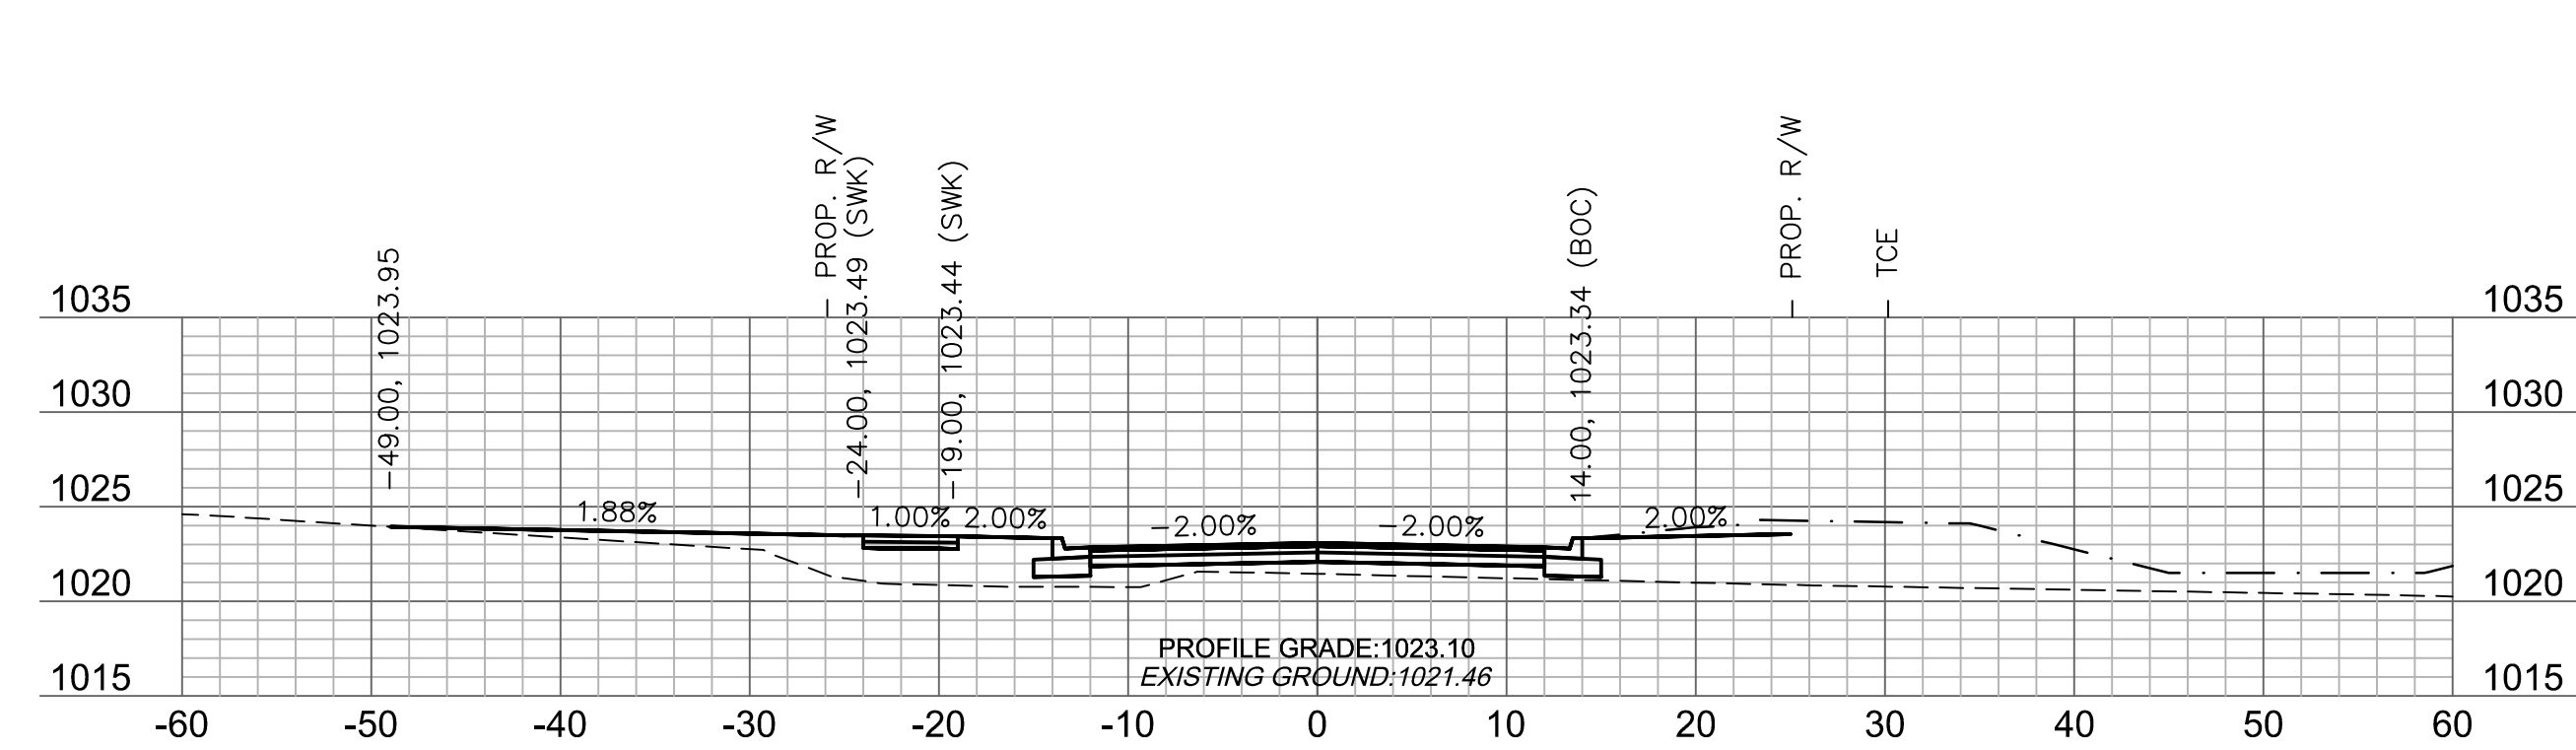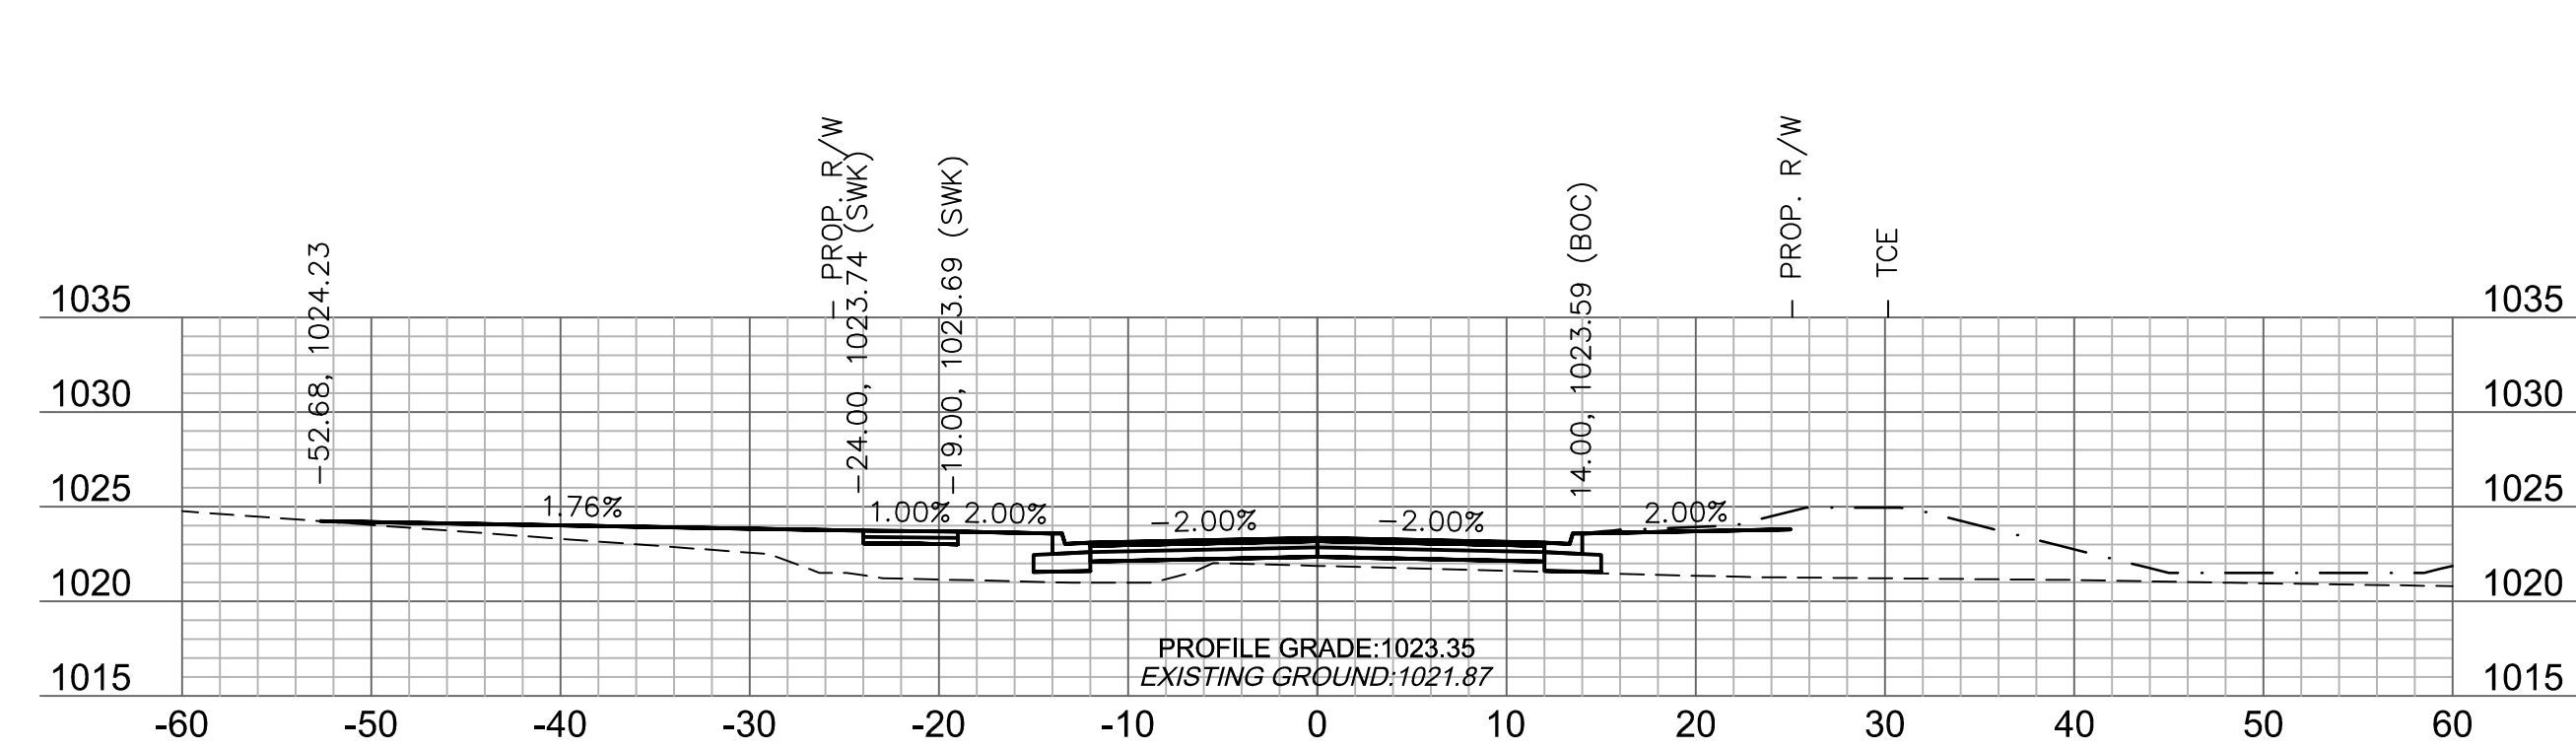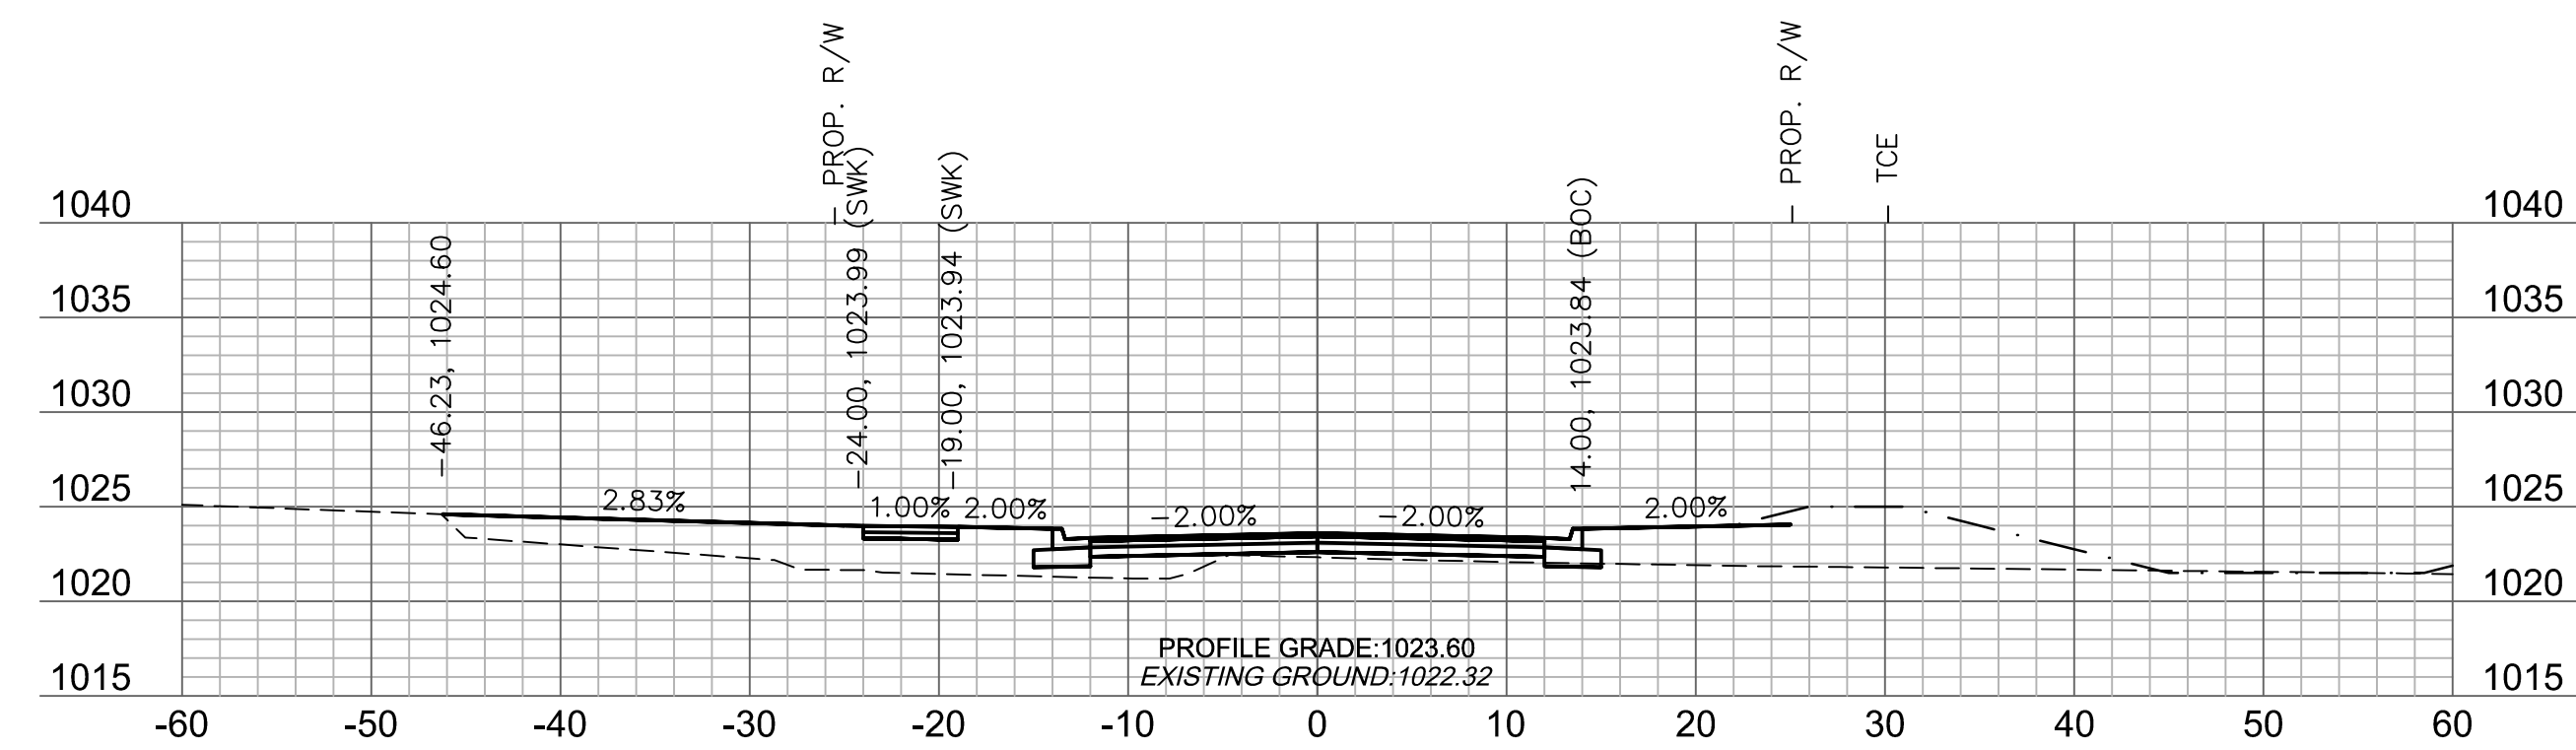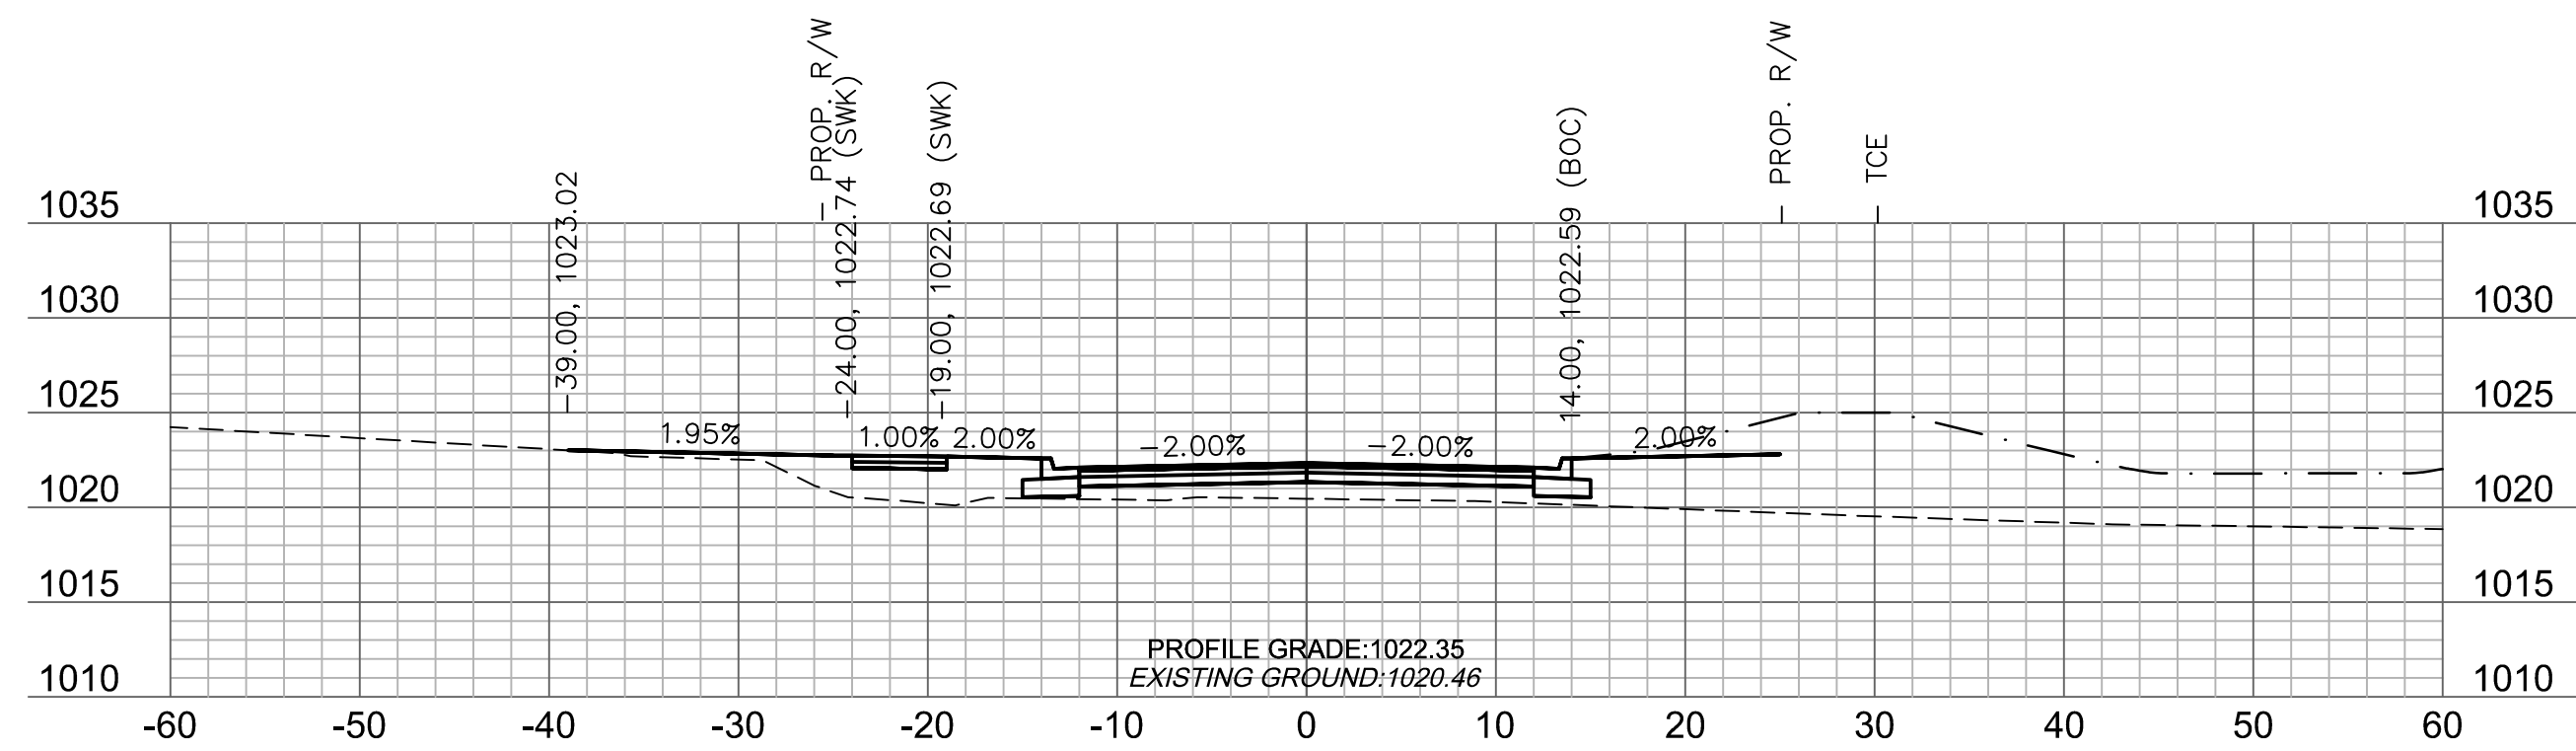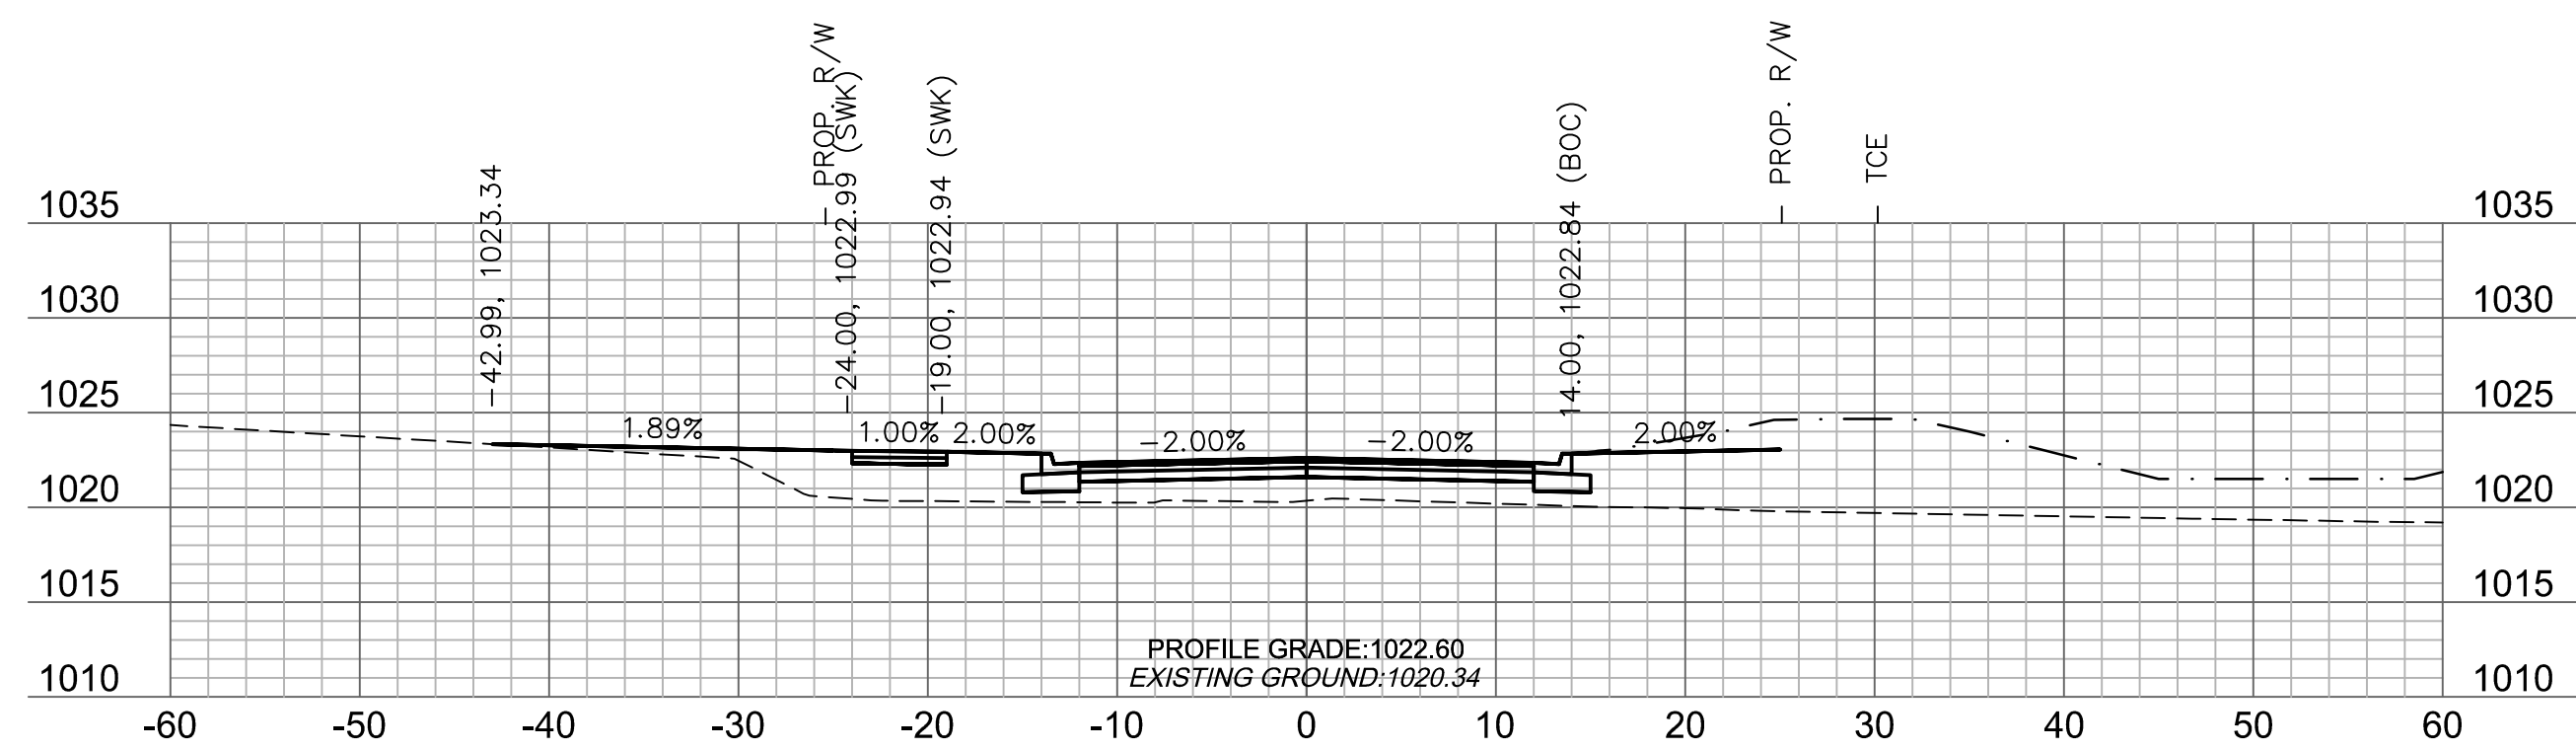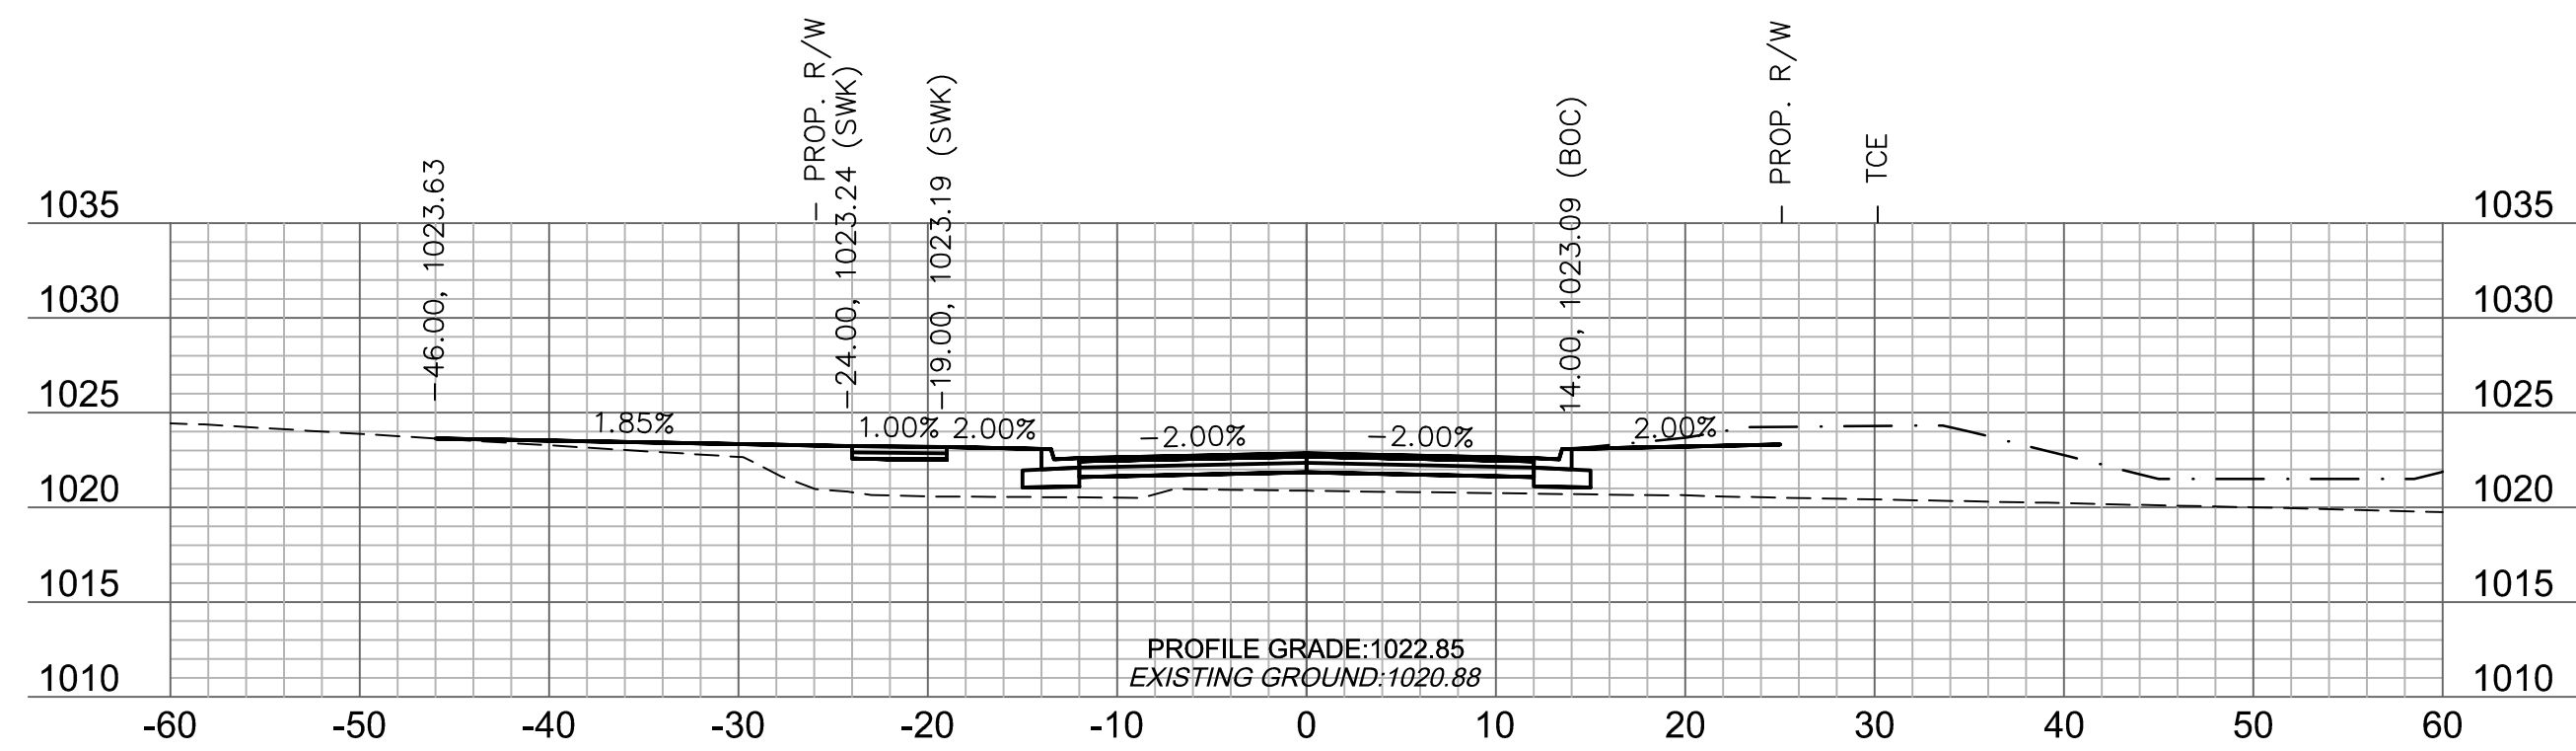

DWG: F:\2018\1001-1500\018-1450\40-Design\AutoCAD\Final Plans\Xref\I_PCORR_81450.dwg
 USER: asoavedra
 DATE: Jun 12, 2019 9:19am
 XREFS: v:\boul_81450 V:\TOPO_81450 T_PBASE_81450
 C:\PBASE_81450 T_PTBULK_81450






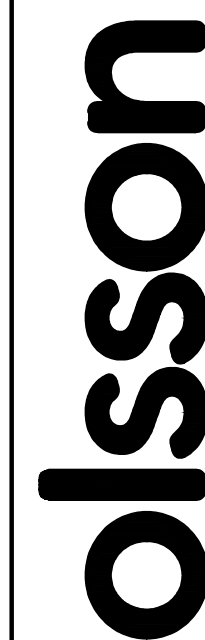


Olsson Engineering - MO State Certificate of Authority #001592
77301 West 133rd Street, Suite 200 TEL 913.381.1170
Overland Park, KS 66213-4750 FAX 913.381.1174 www.

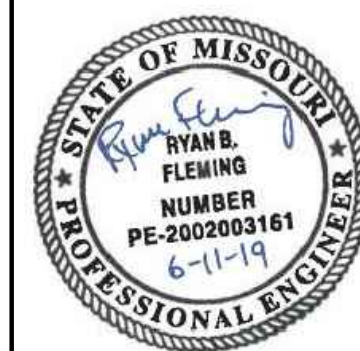
[illegible]

PRINCETON DRIVE CROSS SECTIONS	
O'REILLY DEVELOPMENT SENIOR LIVING FACILITY OLDHAM PARKWAY & PRINCETON DRIVE IMPROVEMENTS	
LEE'S SUMMIT, MISSOURI	2019

C.O.A. NO.: 001592
DRAWN BY: AS
CHECKED BY: JKL
APPROVED BY: RBF
QA/QC BY: JKL/RBF
PROJECT NO.: 018-1450
DWG NO.: T_PCORR_81450
DATE: 06.11.2019

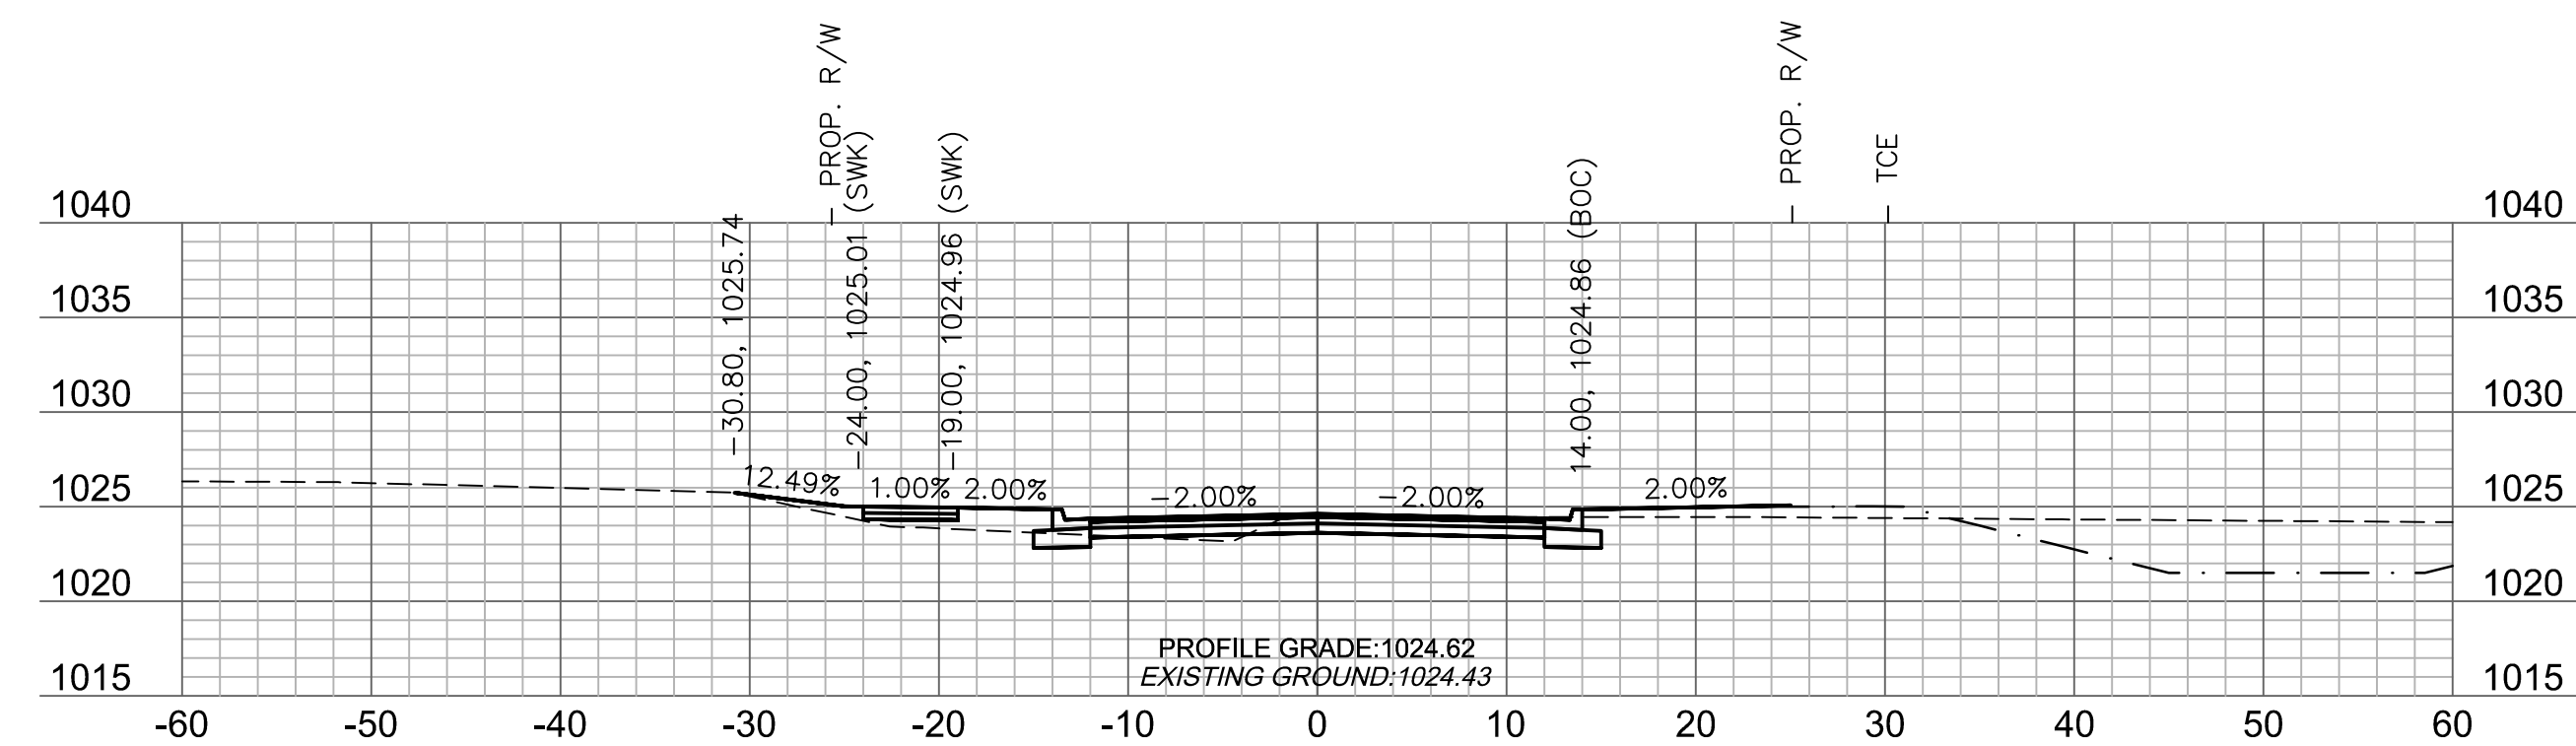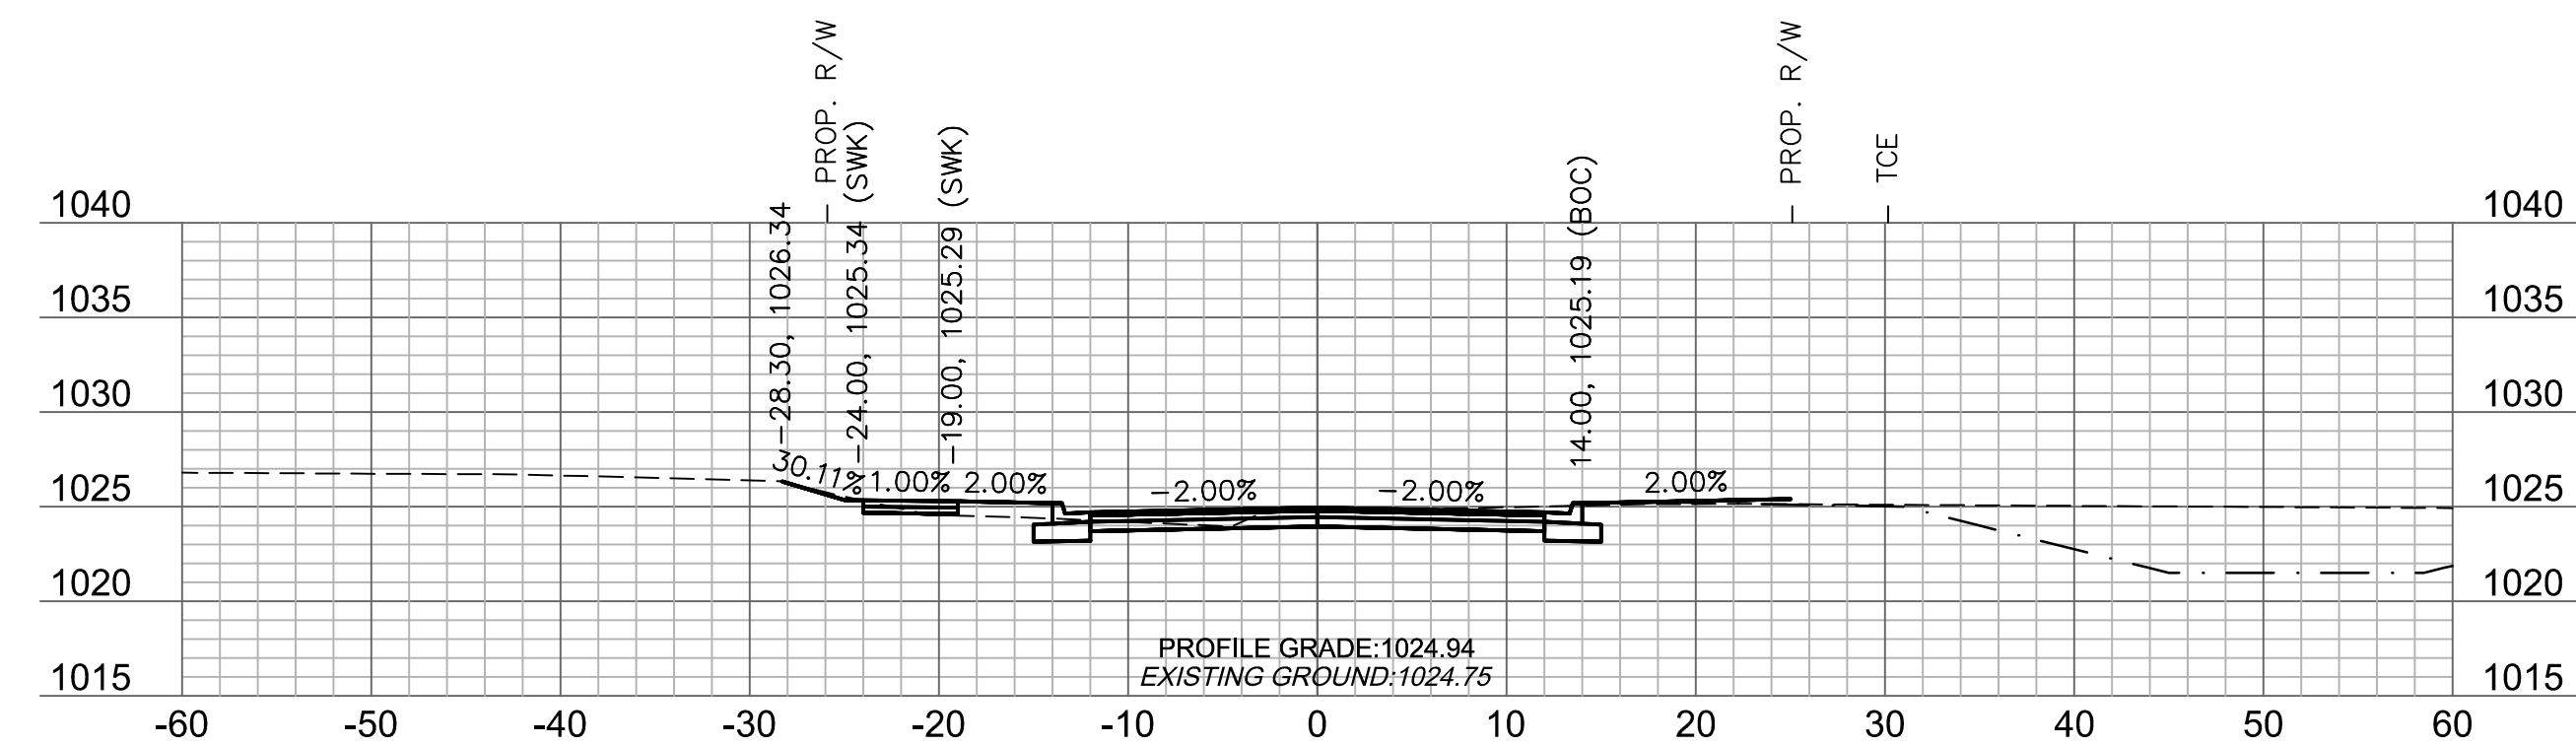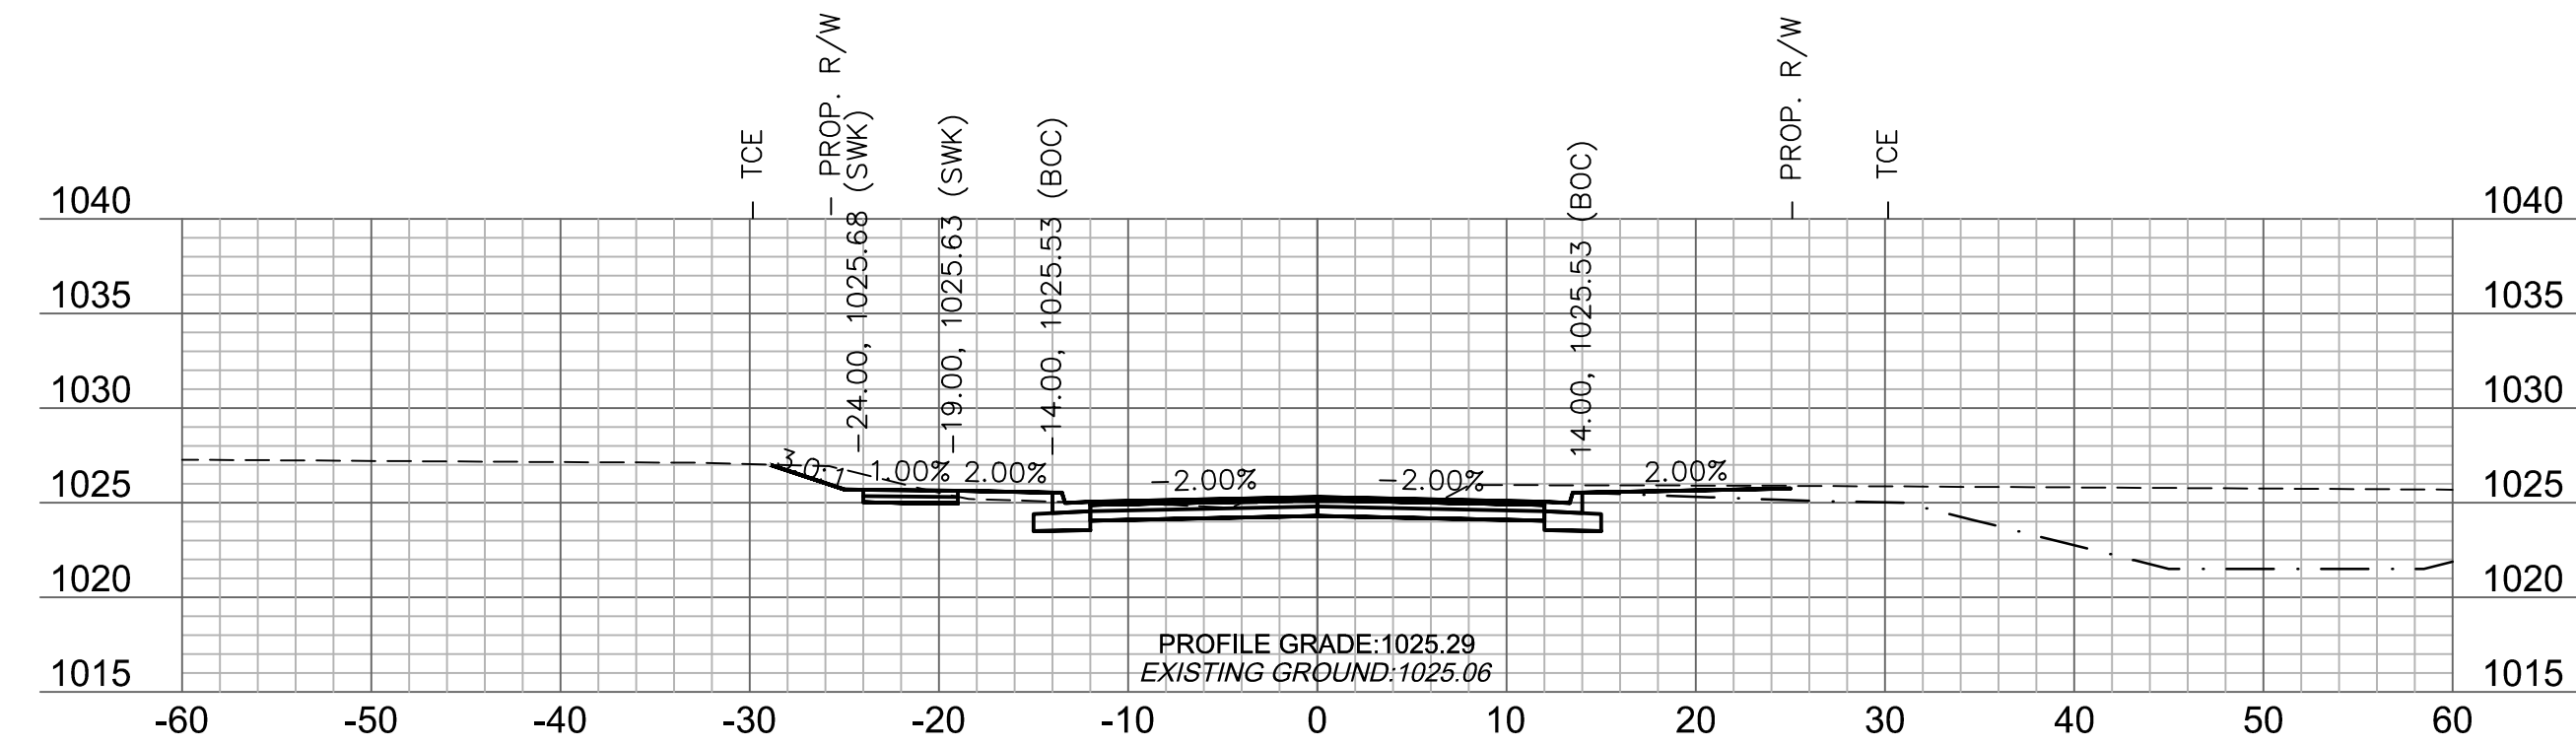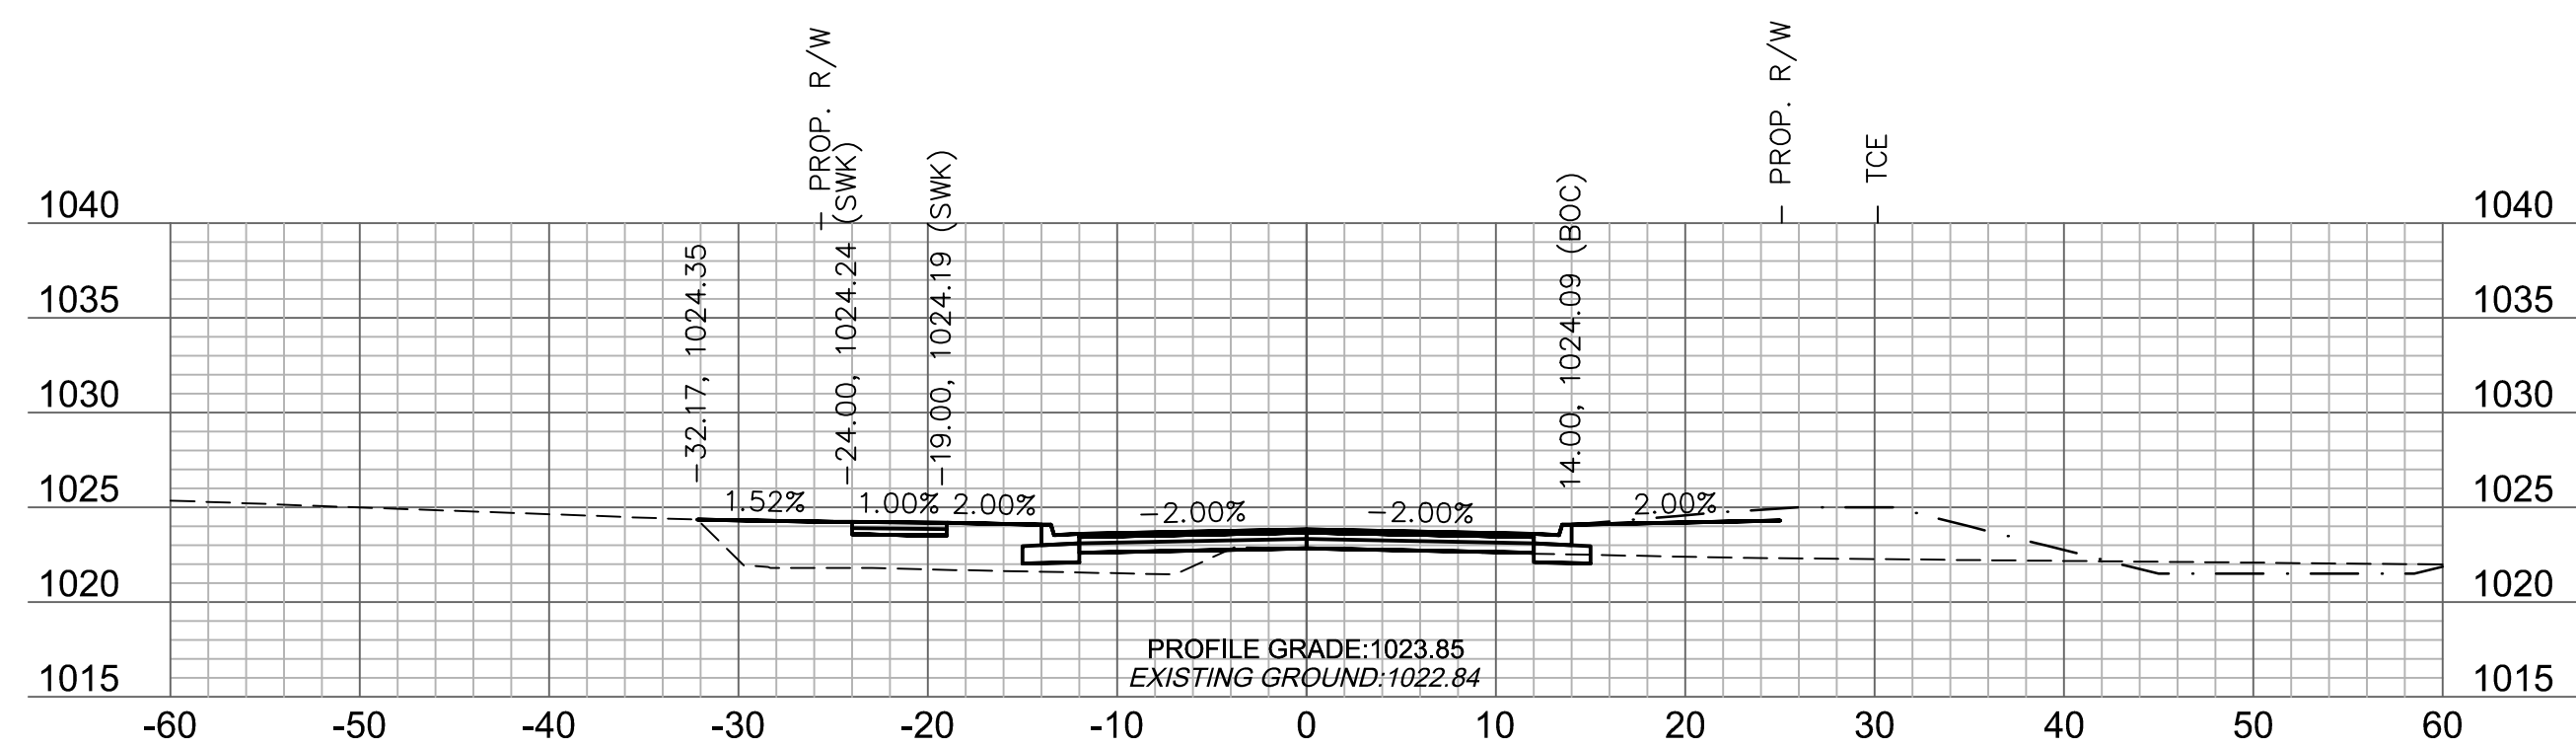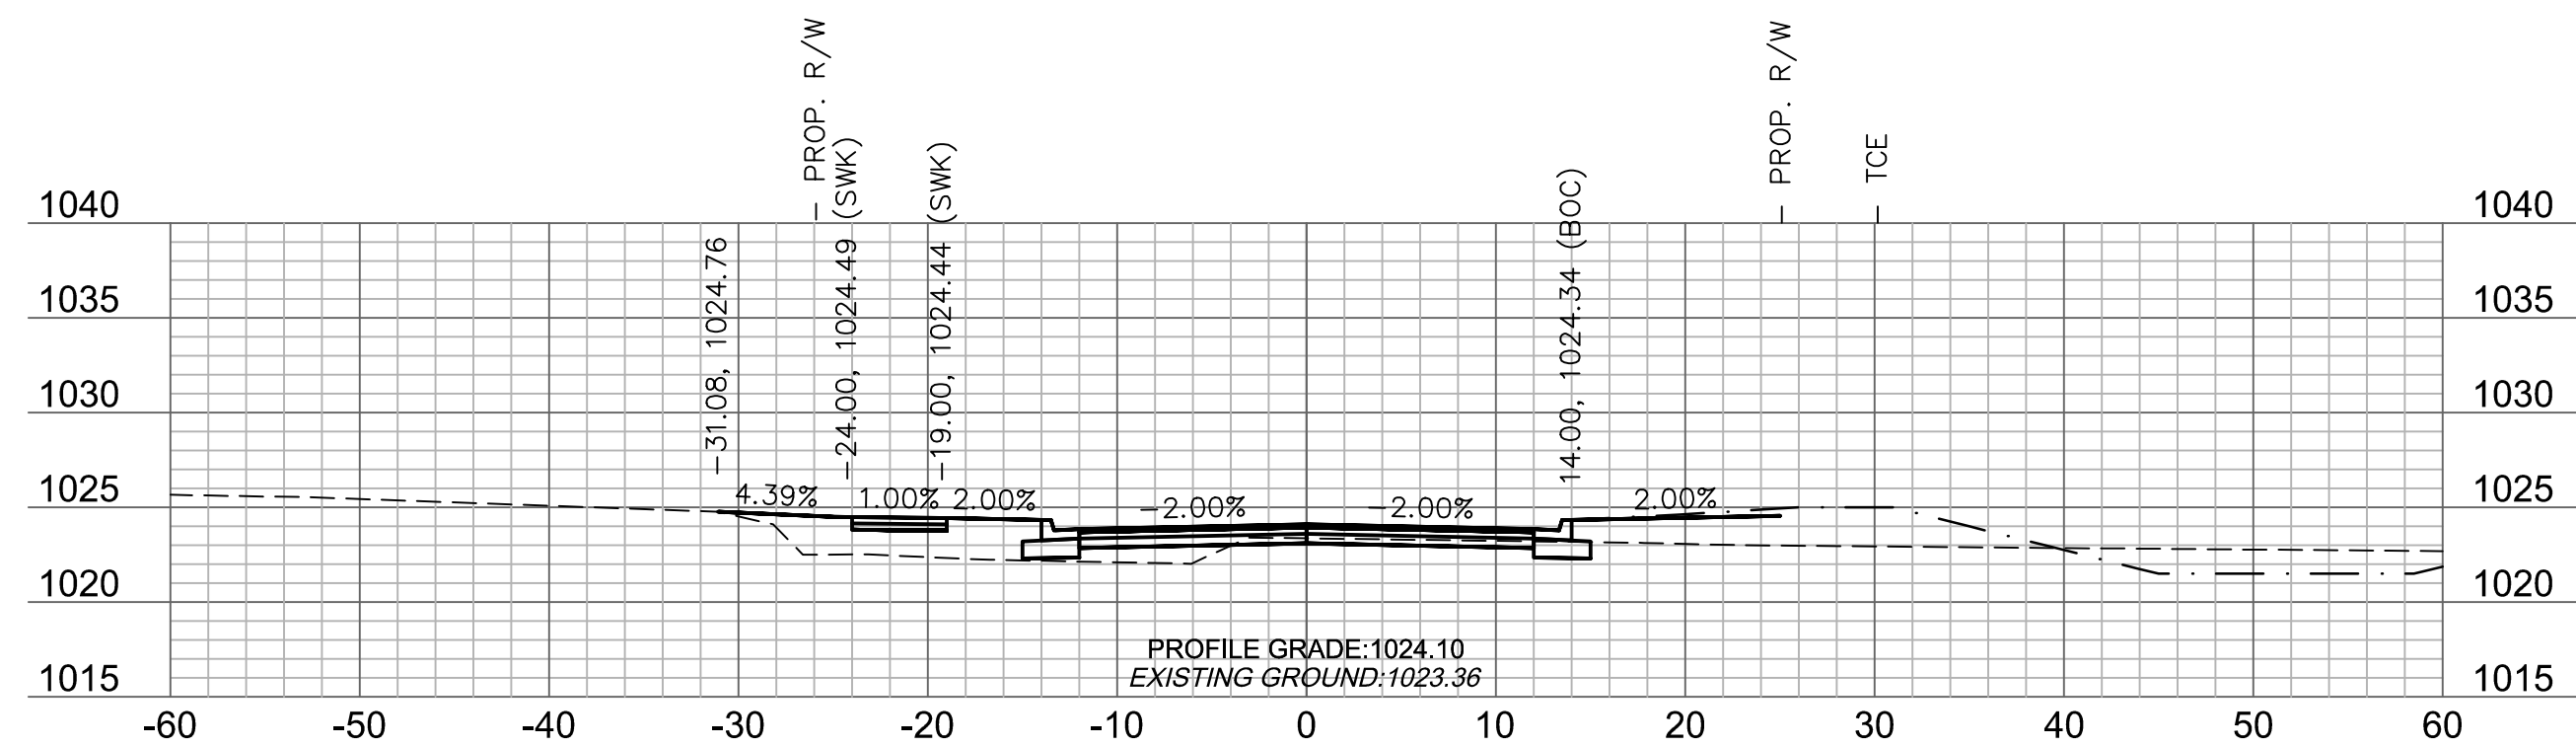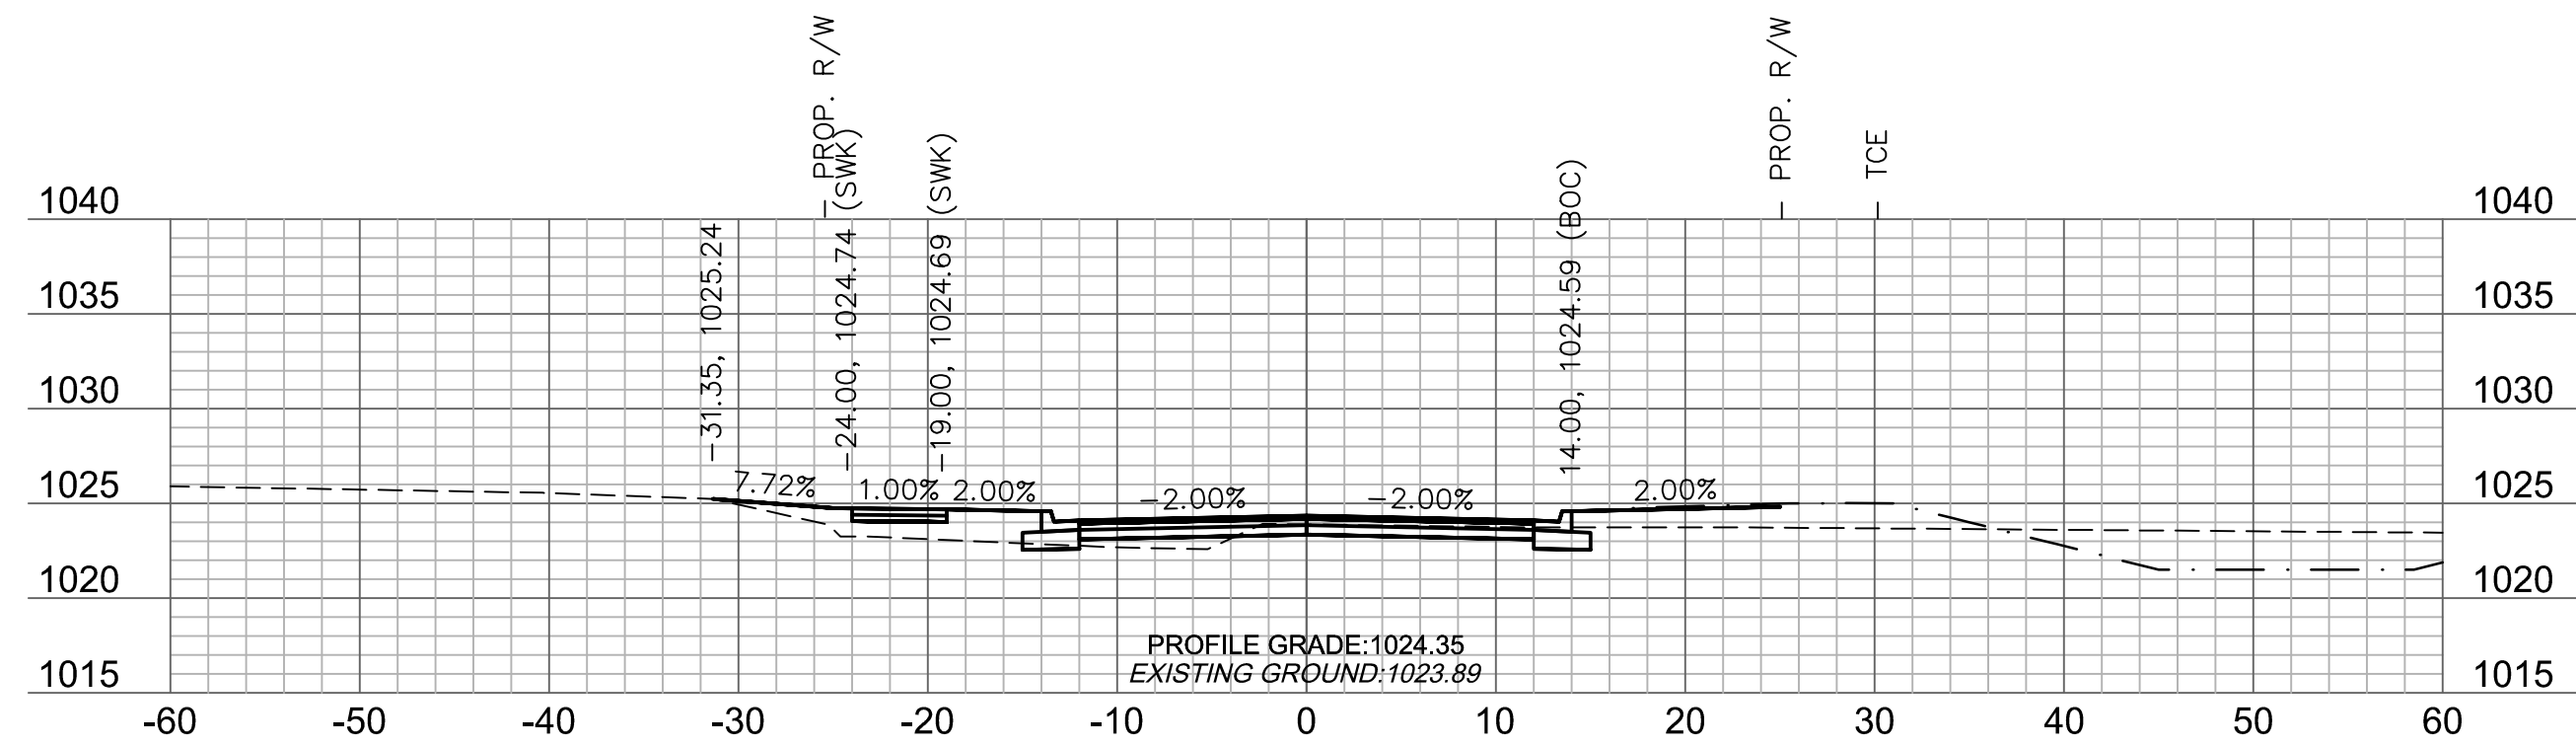

DWG: F:\2018\1001-1500\018-1450\40-Design\AutoCAD\Final Plans\Xref\I_PCORR_81450.dwg
DATE: Jun 12, 2019 9:20am
XREFS: v_xbou_81450 V_TOPO_81450 T_PBASE_81450
USER: asoavedra C_PBASE_81450 T_PTBLK_81450






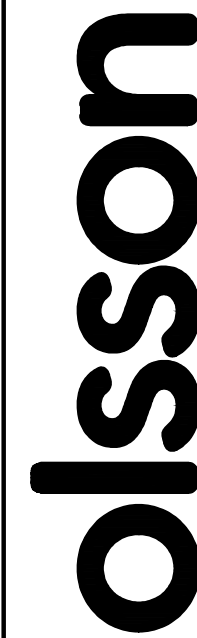


Olsson Engineering - MO State Certificate of Authority #001592
7301 West 133rd Street, Suite 200 TEL 913.381.1170
Overland Park, KS 66213-4750 FAX 913.381.1174 www.olsson.com


[illegible]

PRINCETON DRIVE CROSS SECTIONS	
O'REILLY DEVELOPMENT SENIOR LIVING FACILITY OLDHAM PARKWAY & PRINCETON DRIVE IMPROVEMENTS	
LEE'S SUMMIT, MISSOURI	2019

C.O.A. NO.: 001592
DRAWN BY: AS
CHECKED BY: JKL
APPROVED BY: RBF
QA/QC BY: JKL/RBF
PROJECT NO.: 018-1450
DWG NO.: T_PCORR 81450
DATE: 06.11.2019

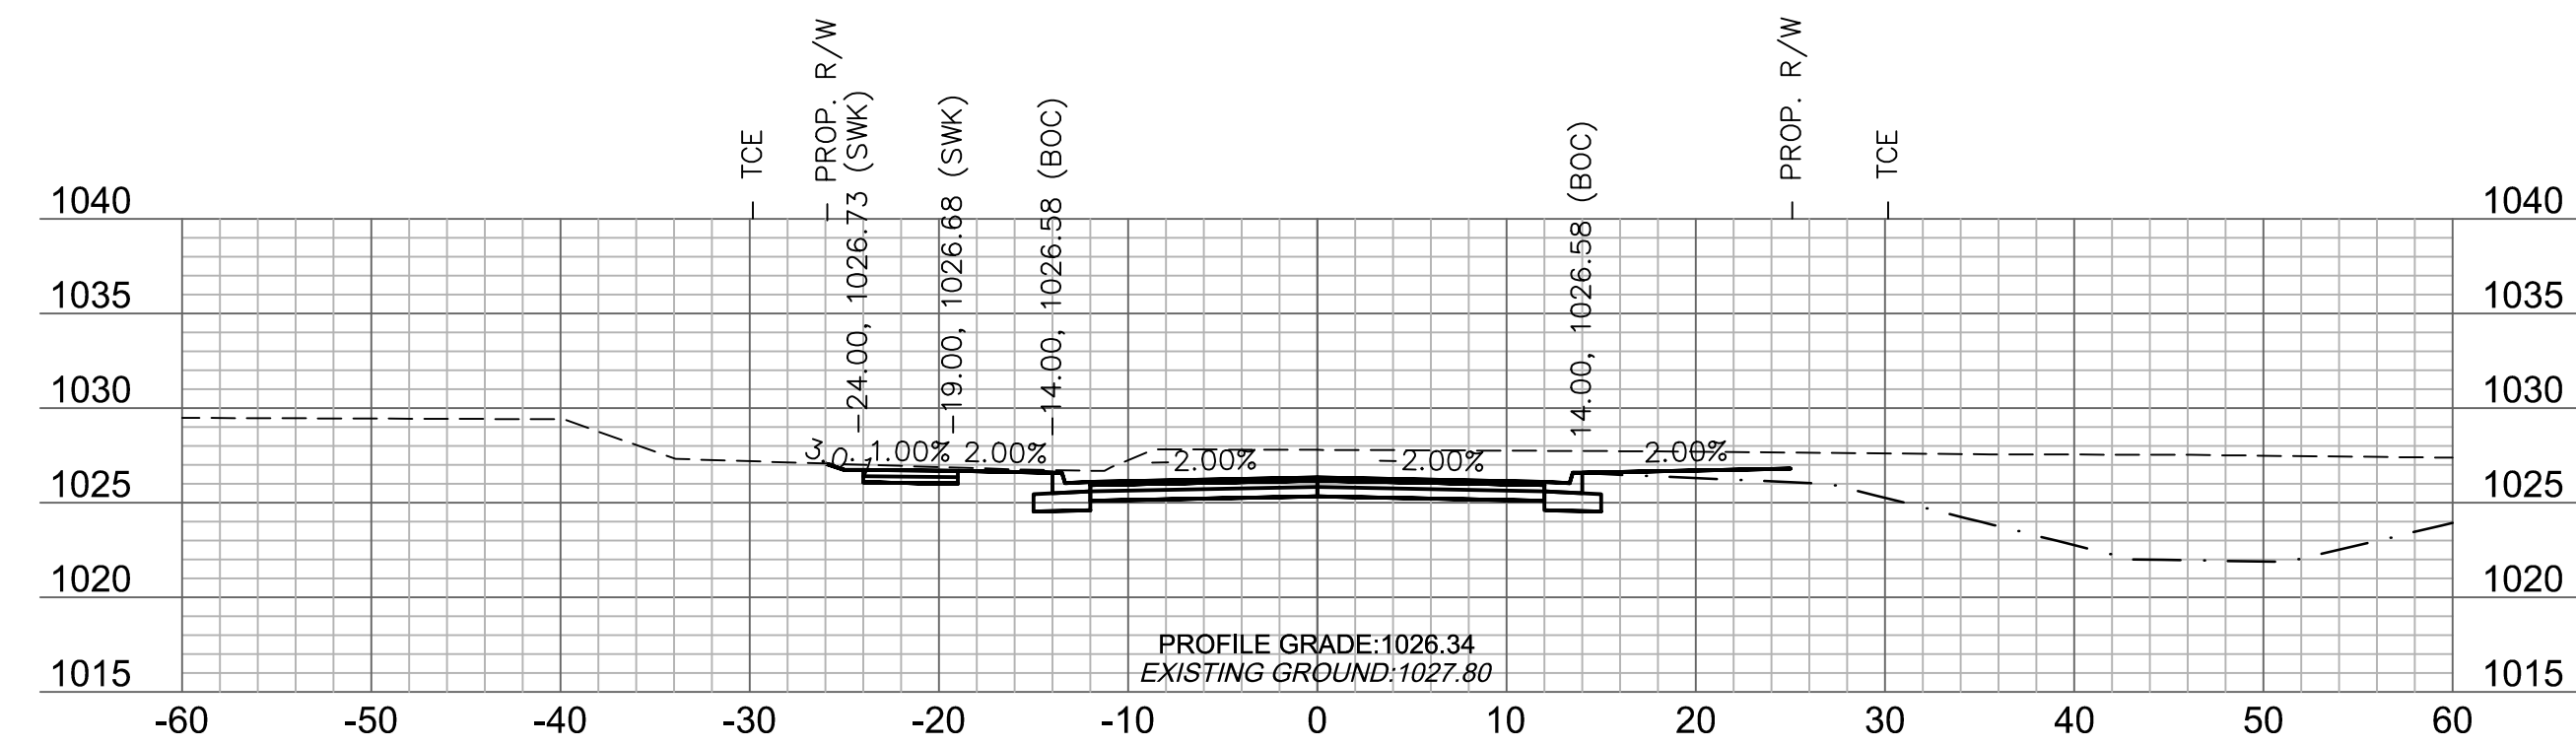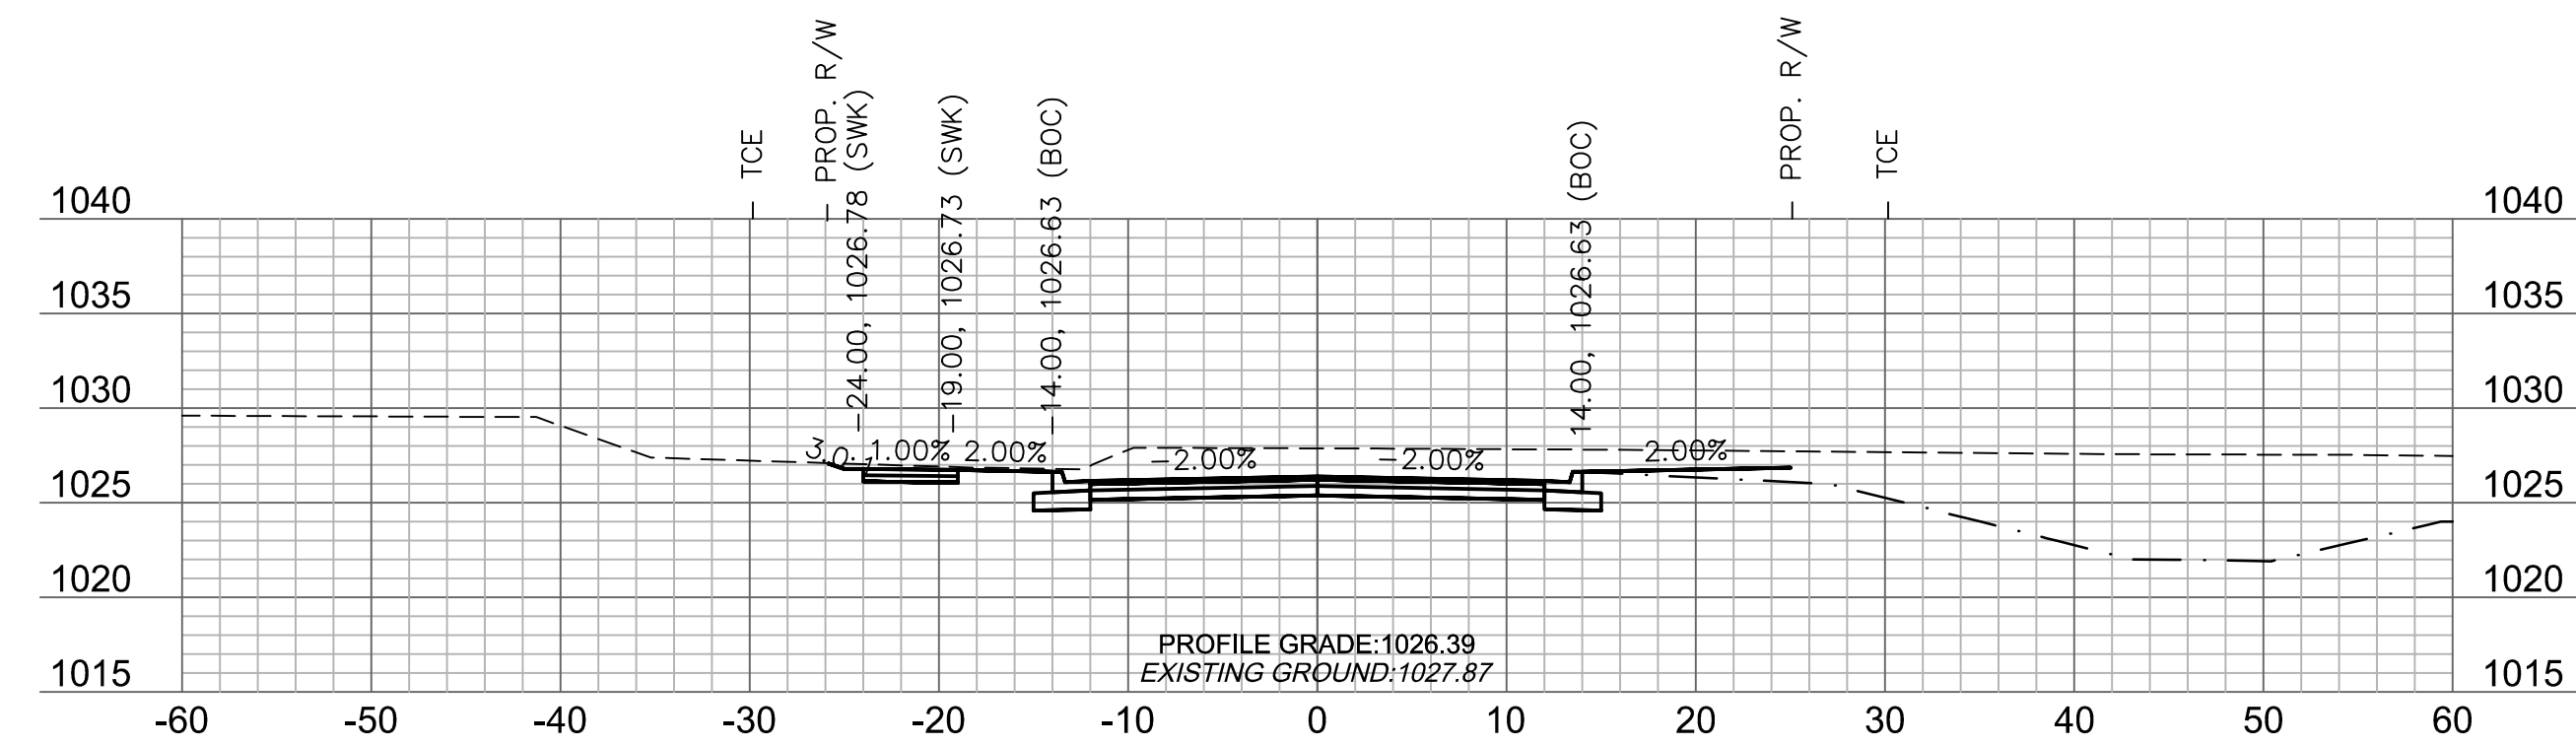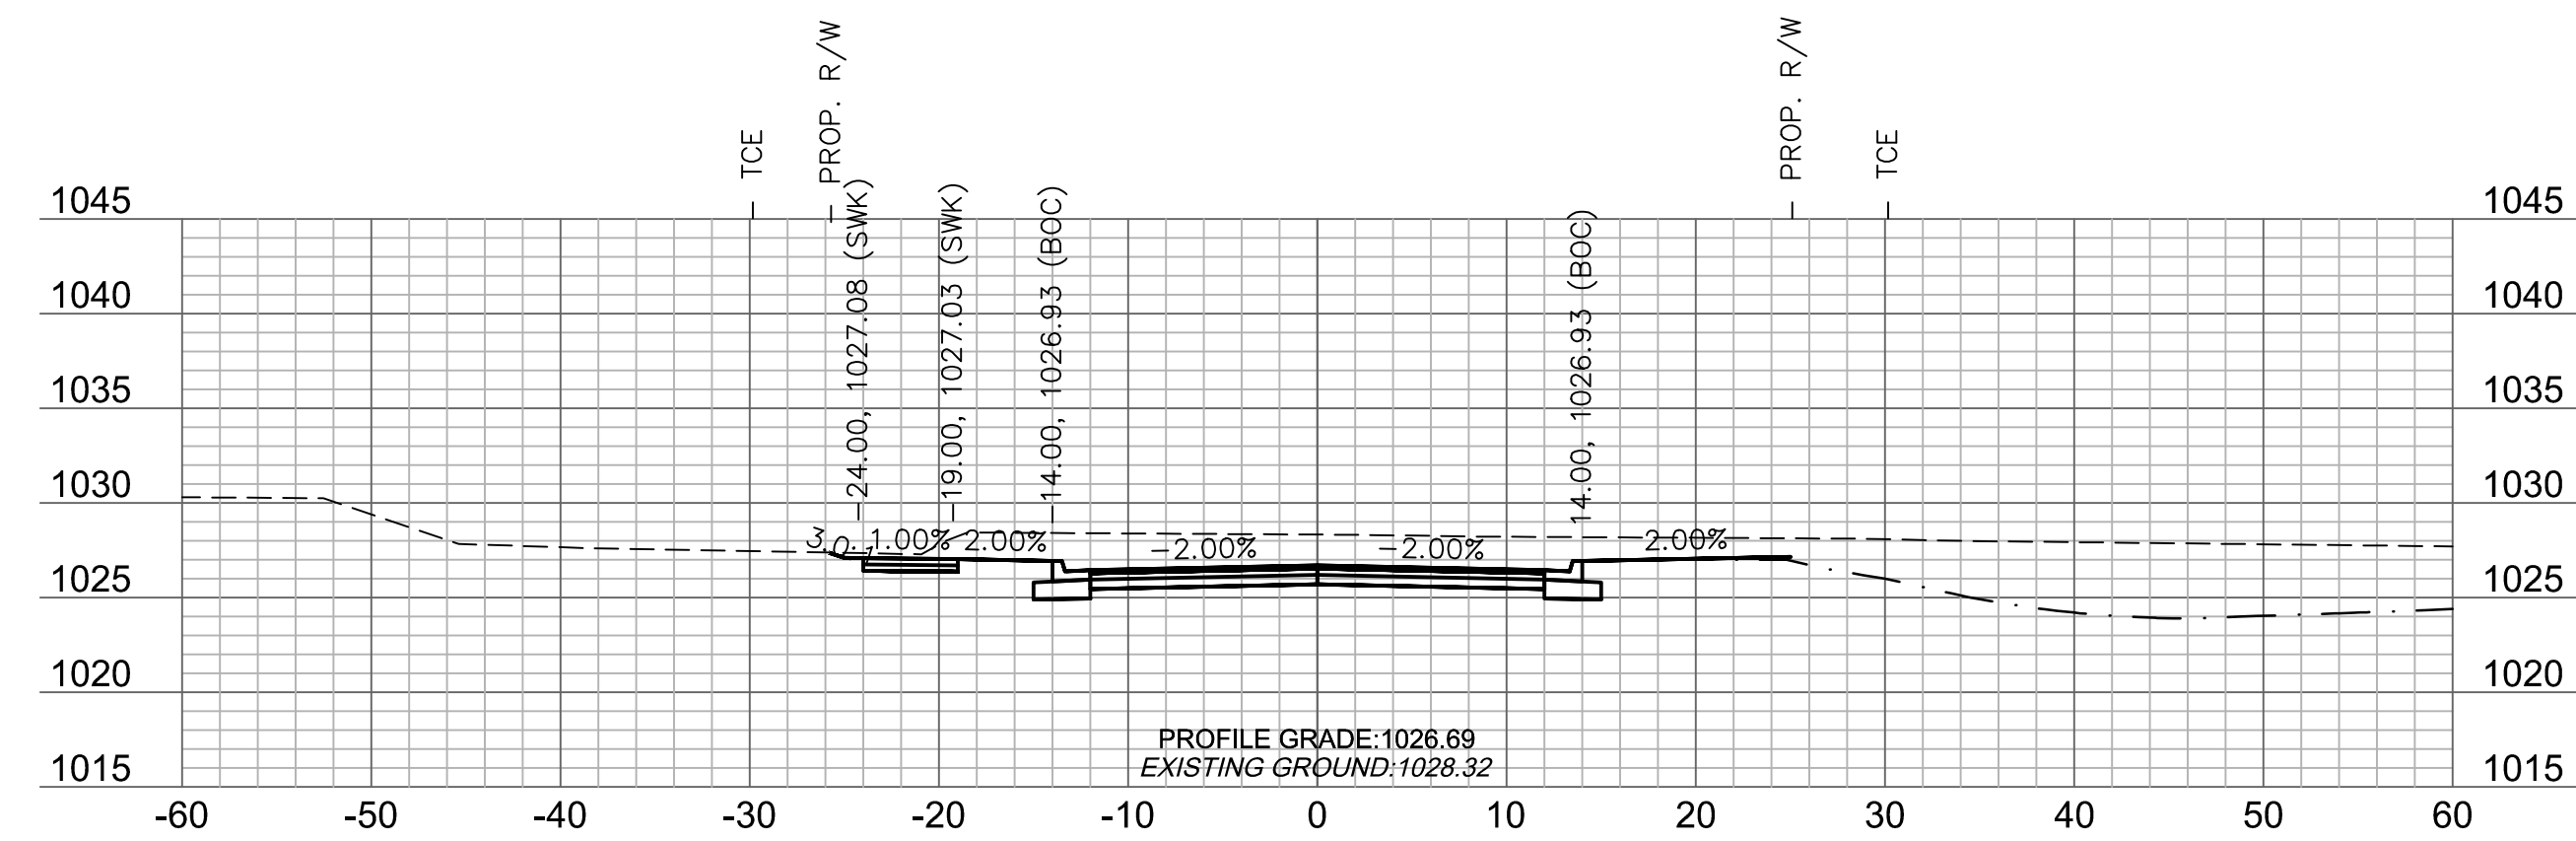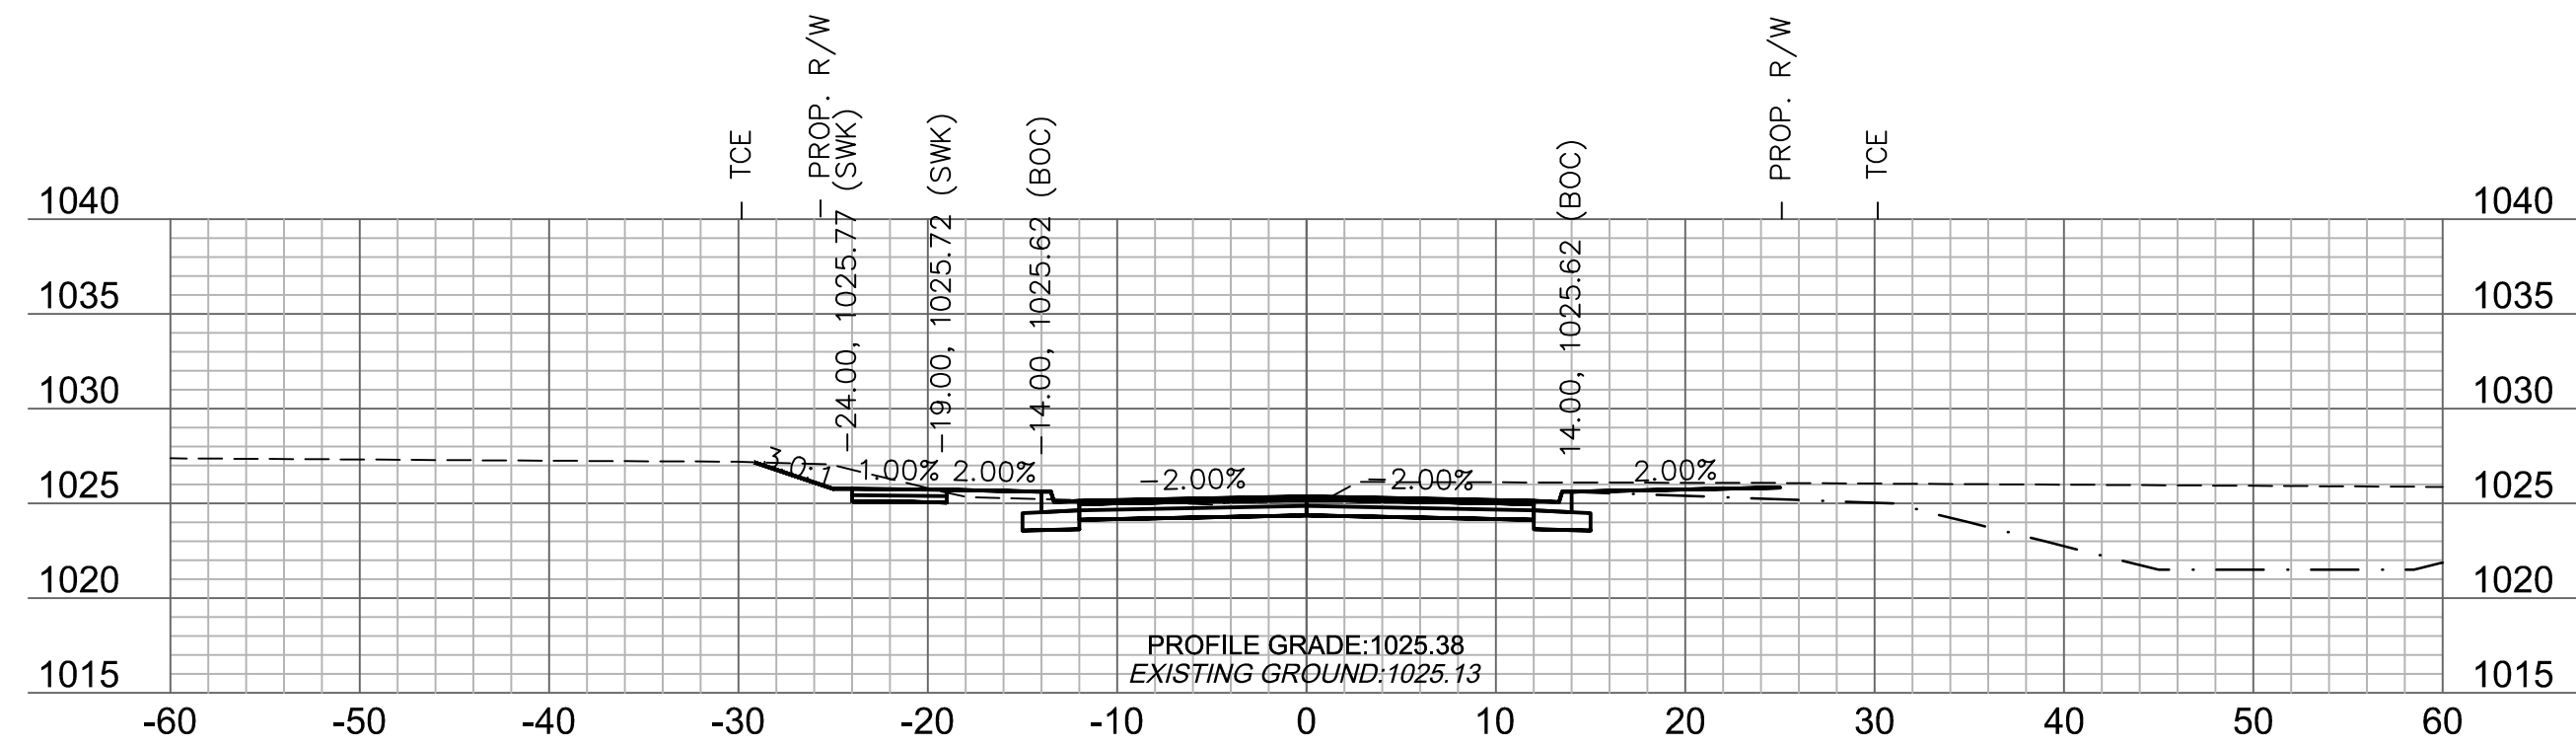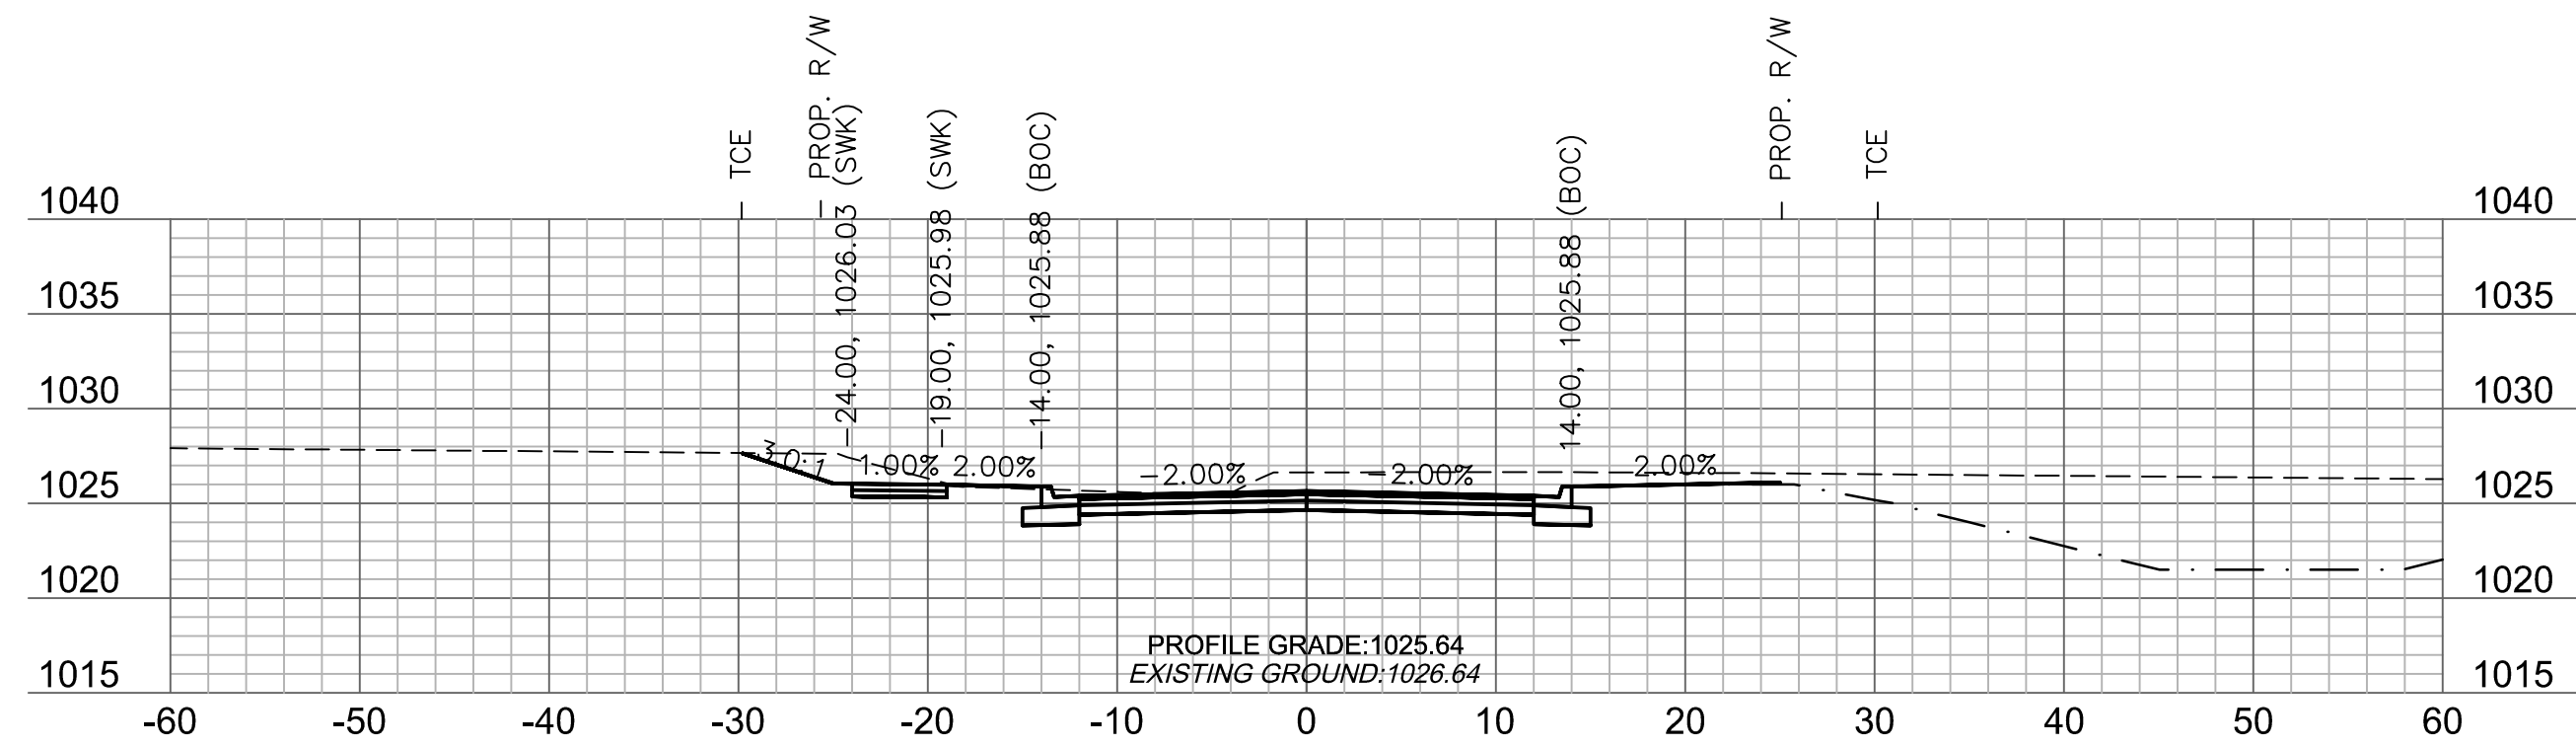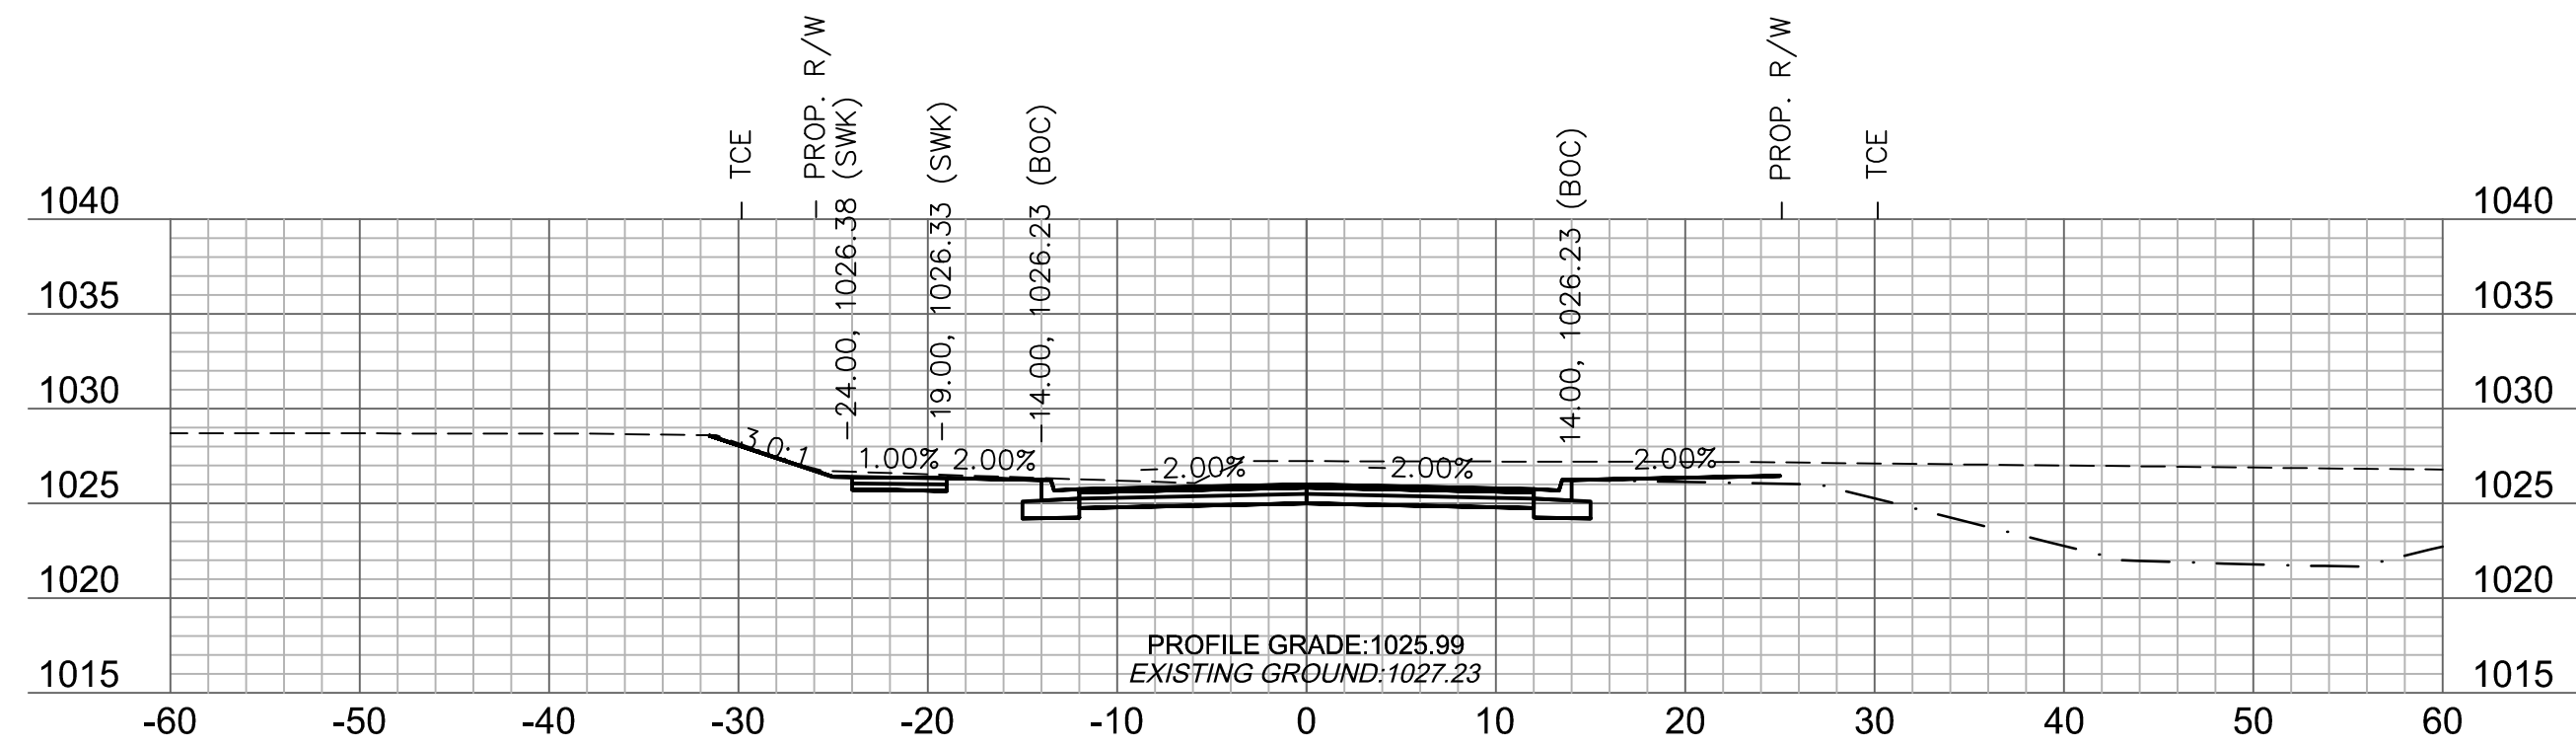

DWG: F:\2018\1001-1500\018-1450-Design\AutoCAD\Final Plans\Xref\T_PCORR_81450.dwg
DATE: Jun 12, 2019 9:20am
XREFS: v_xboul_81450 V_TOPO_81450 T_PAASE_81450 C_PAASE_81450 T_PTBULK_81450
USER: qsaavedra






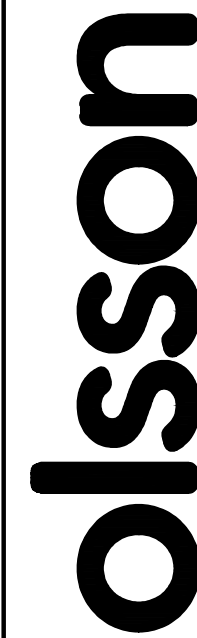








Olsson Engineering - MO State Certificate of Authority #001592
7301 West 133rd Street, Suite 200 TEL 913.381.1170
Overland Park, KS 66213-4750 FAX 913.381.1174 www.olsson.com

[illegible]


PRINCETON DRIVE CROSS SECTIONS	
O'REILLY DEVELOPMENT SENIOR LIVING FACILITY OLDHAM PARKWAY & PRINCETON DRIVE IMPROVEMENTS	2019
LEE'S SUMMIT, MISSOURI	

C.O.A. NO.: 001592
DRAWN BY: AS
CHECKED BY: JKL
APPROVED BY: RBF
QA/QC BY: JKL/RBF
PROJECT NO.: 018-1450
DWG NO.: T_PCORR_81450
DATE: 06.11.2019

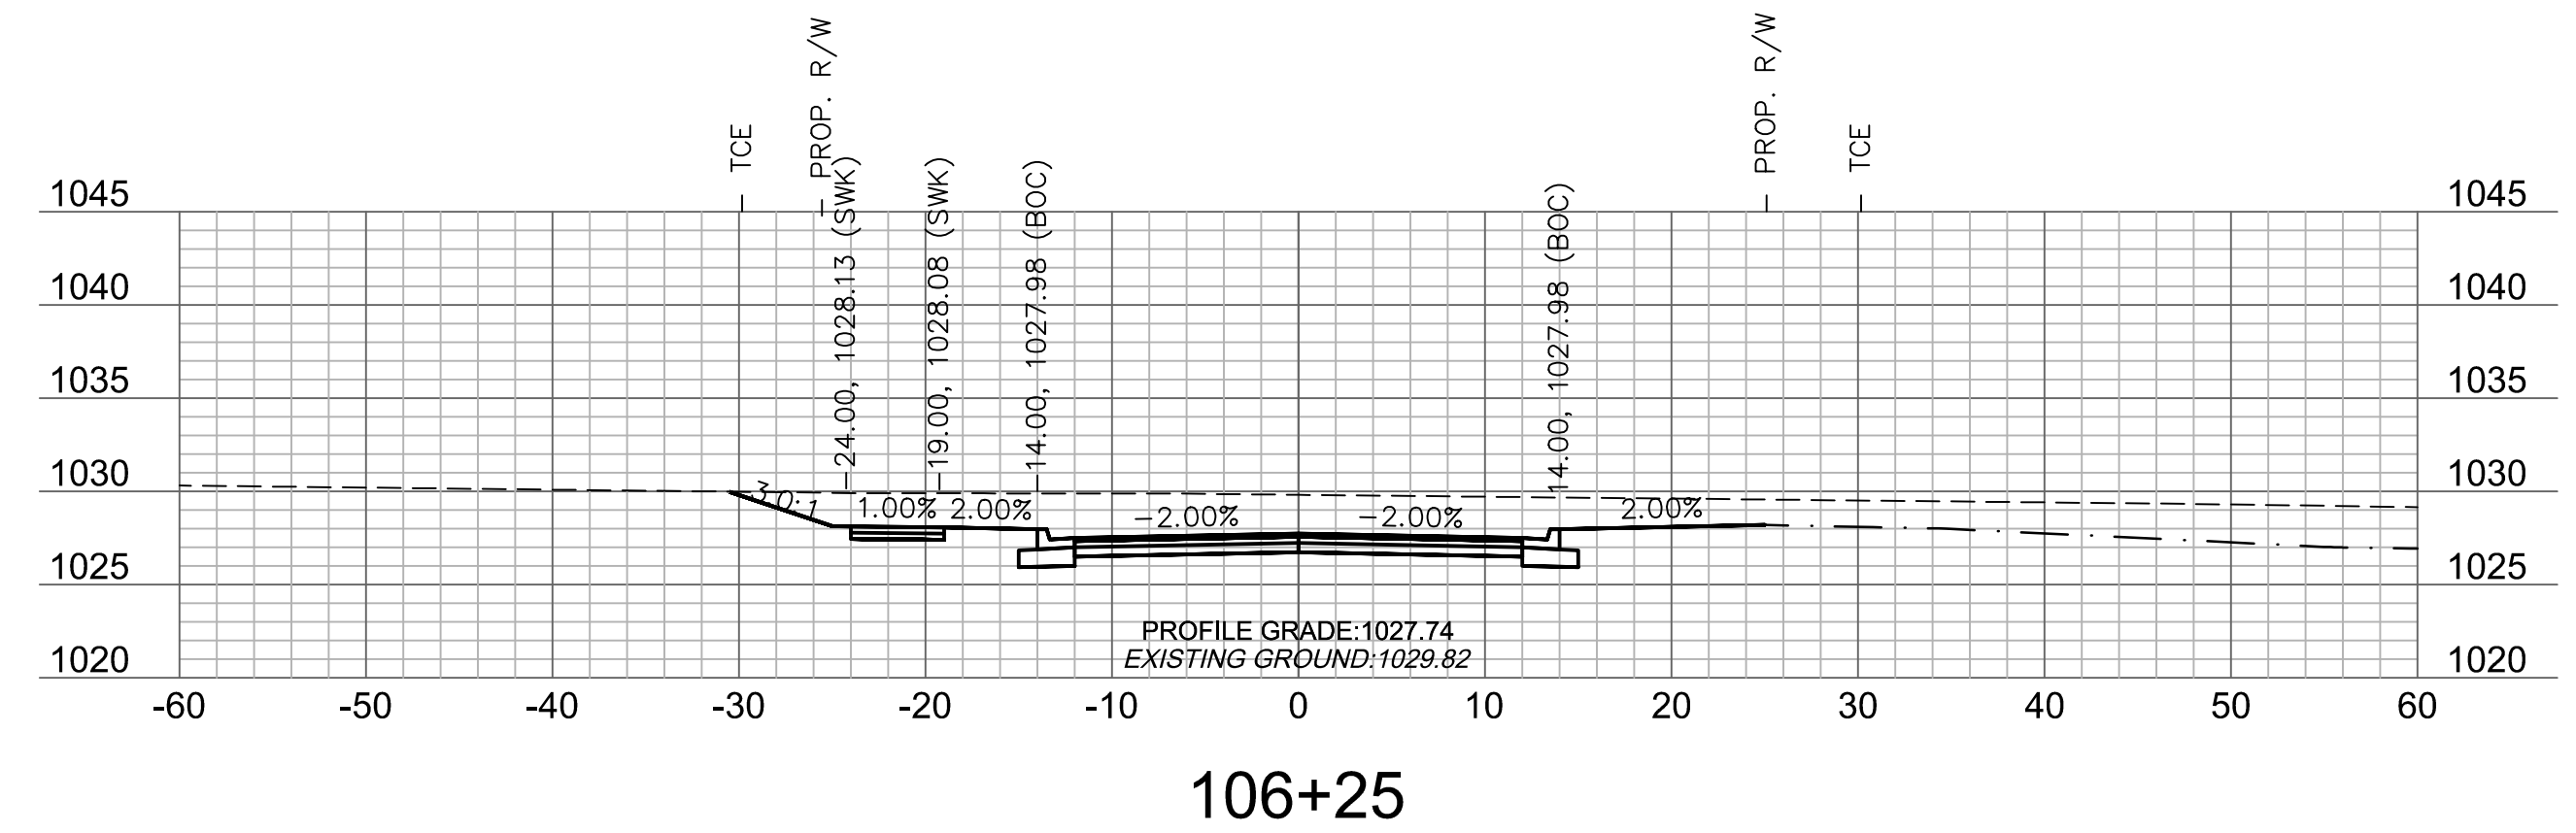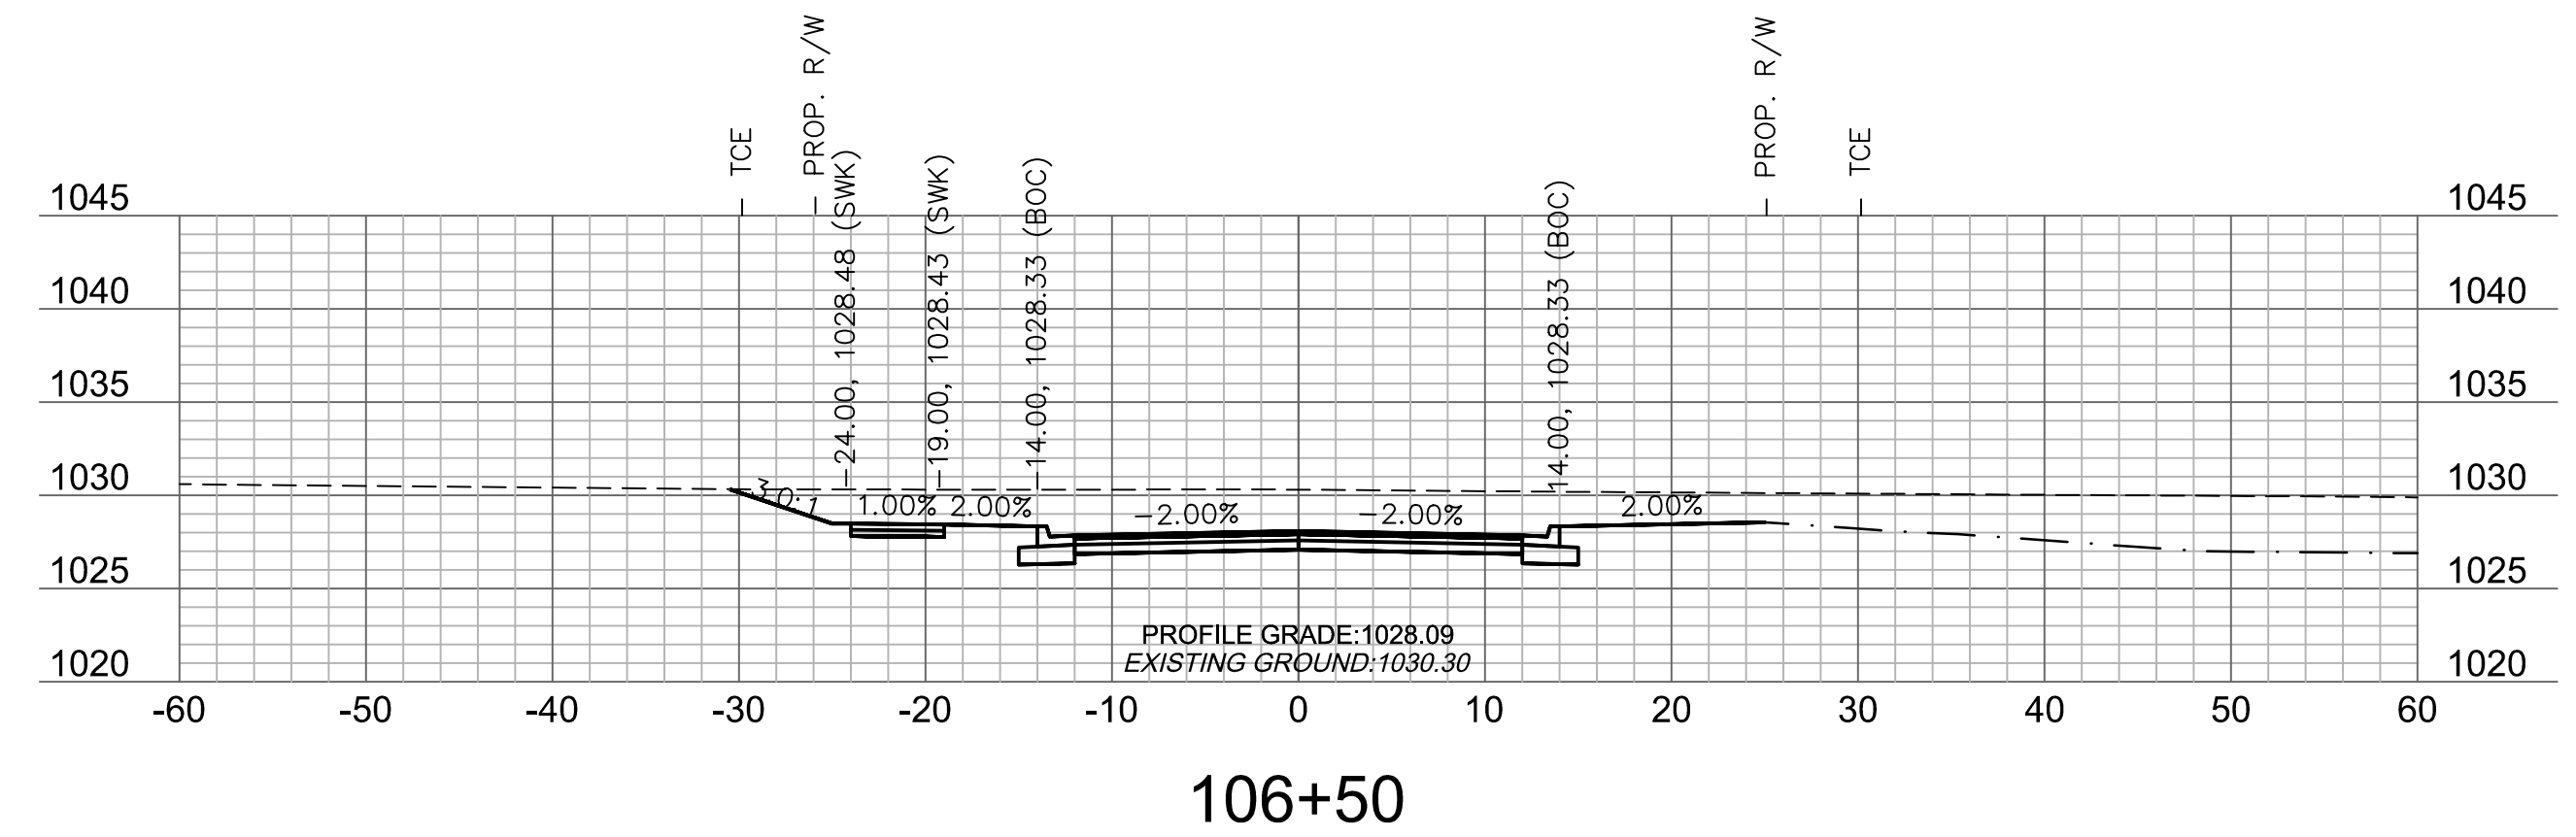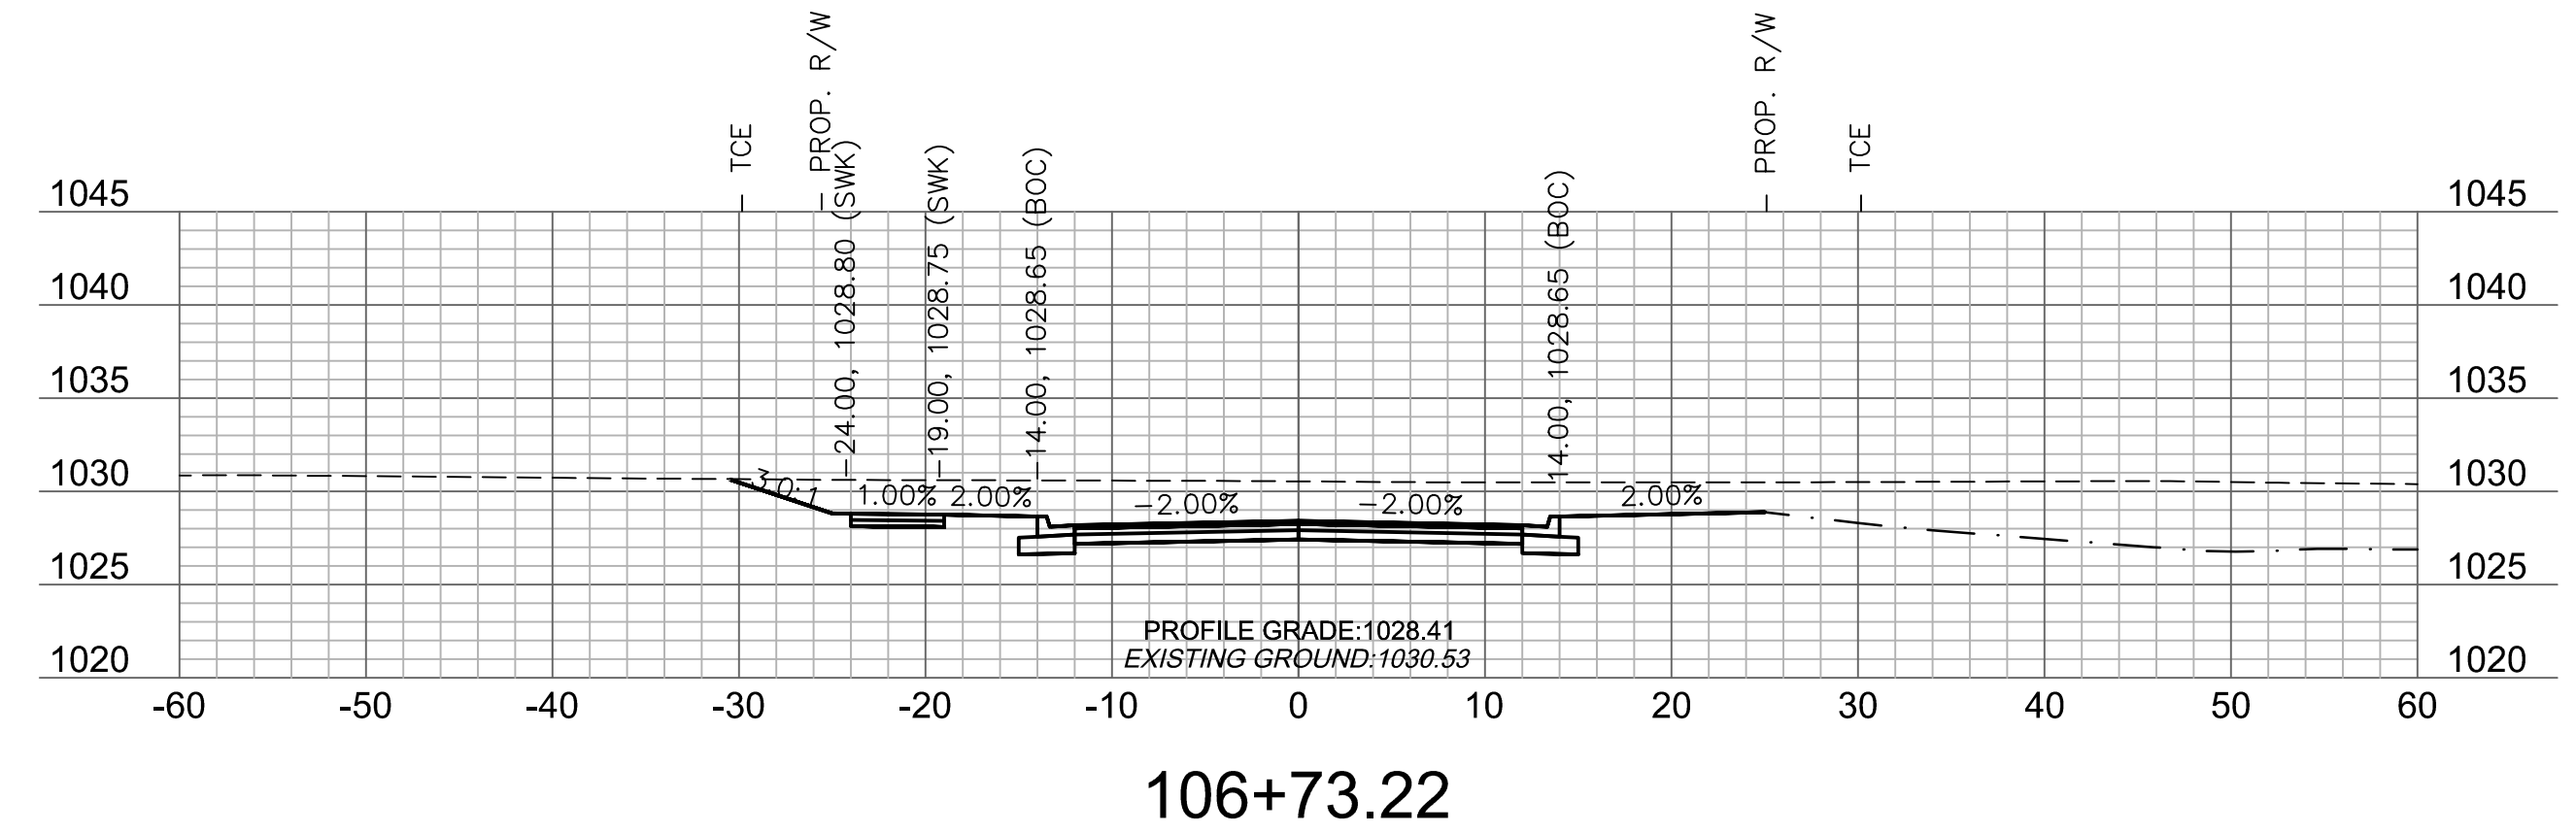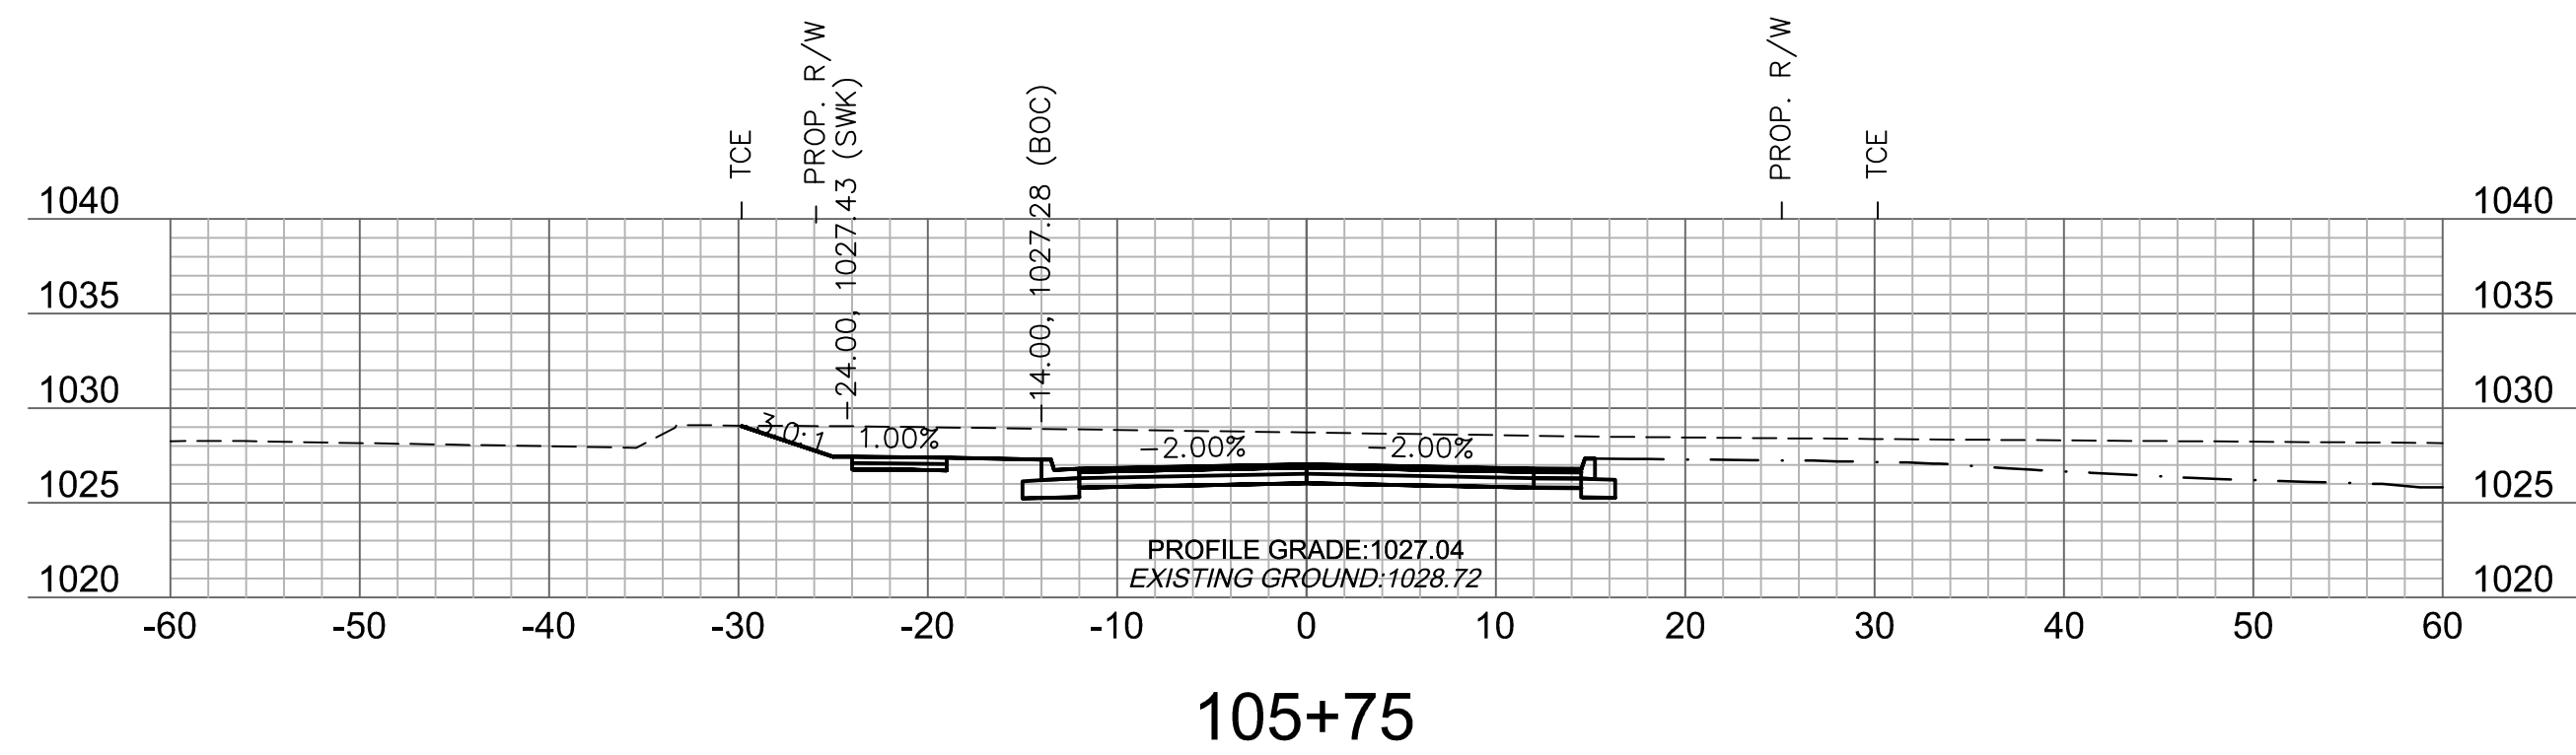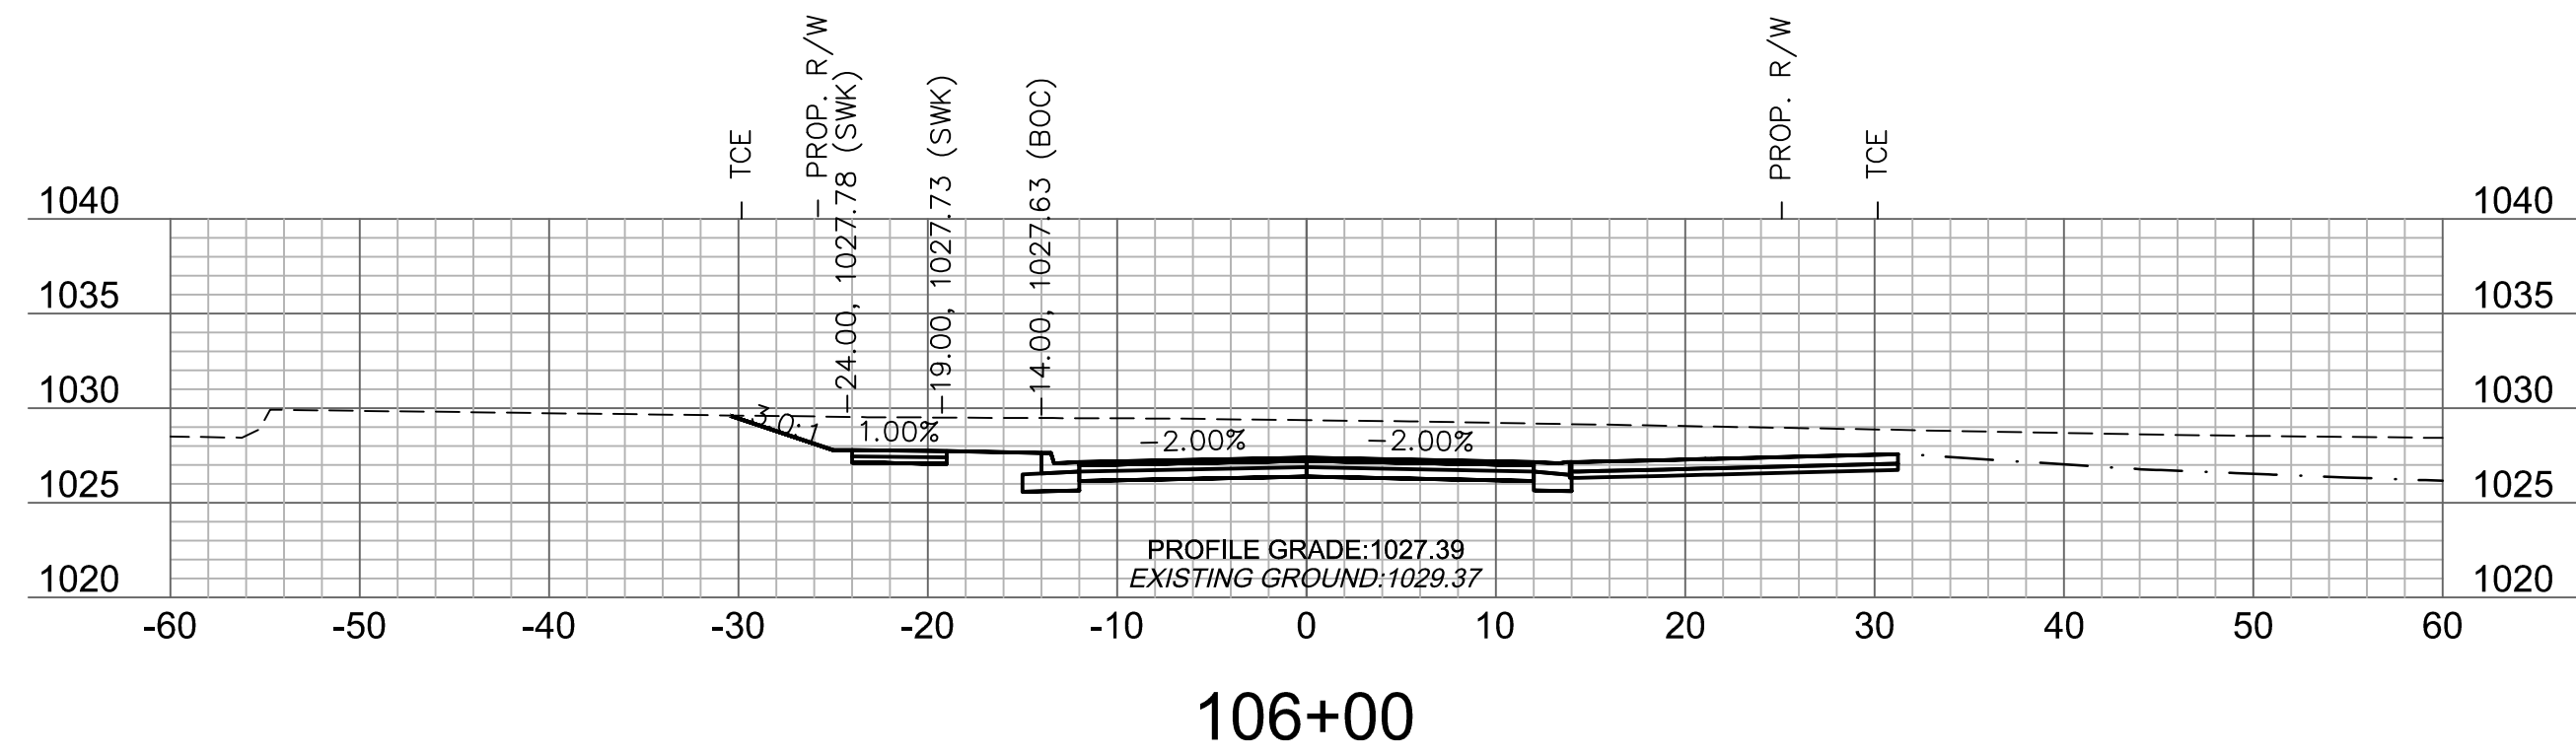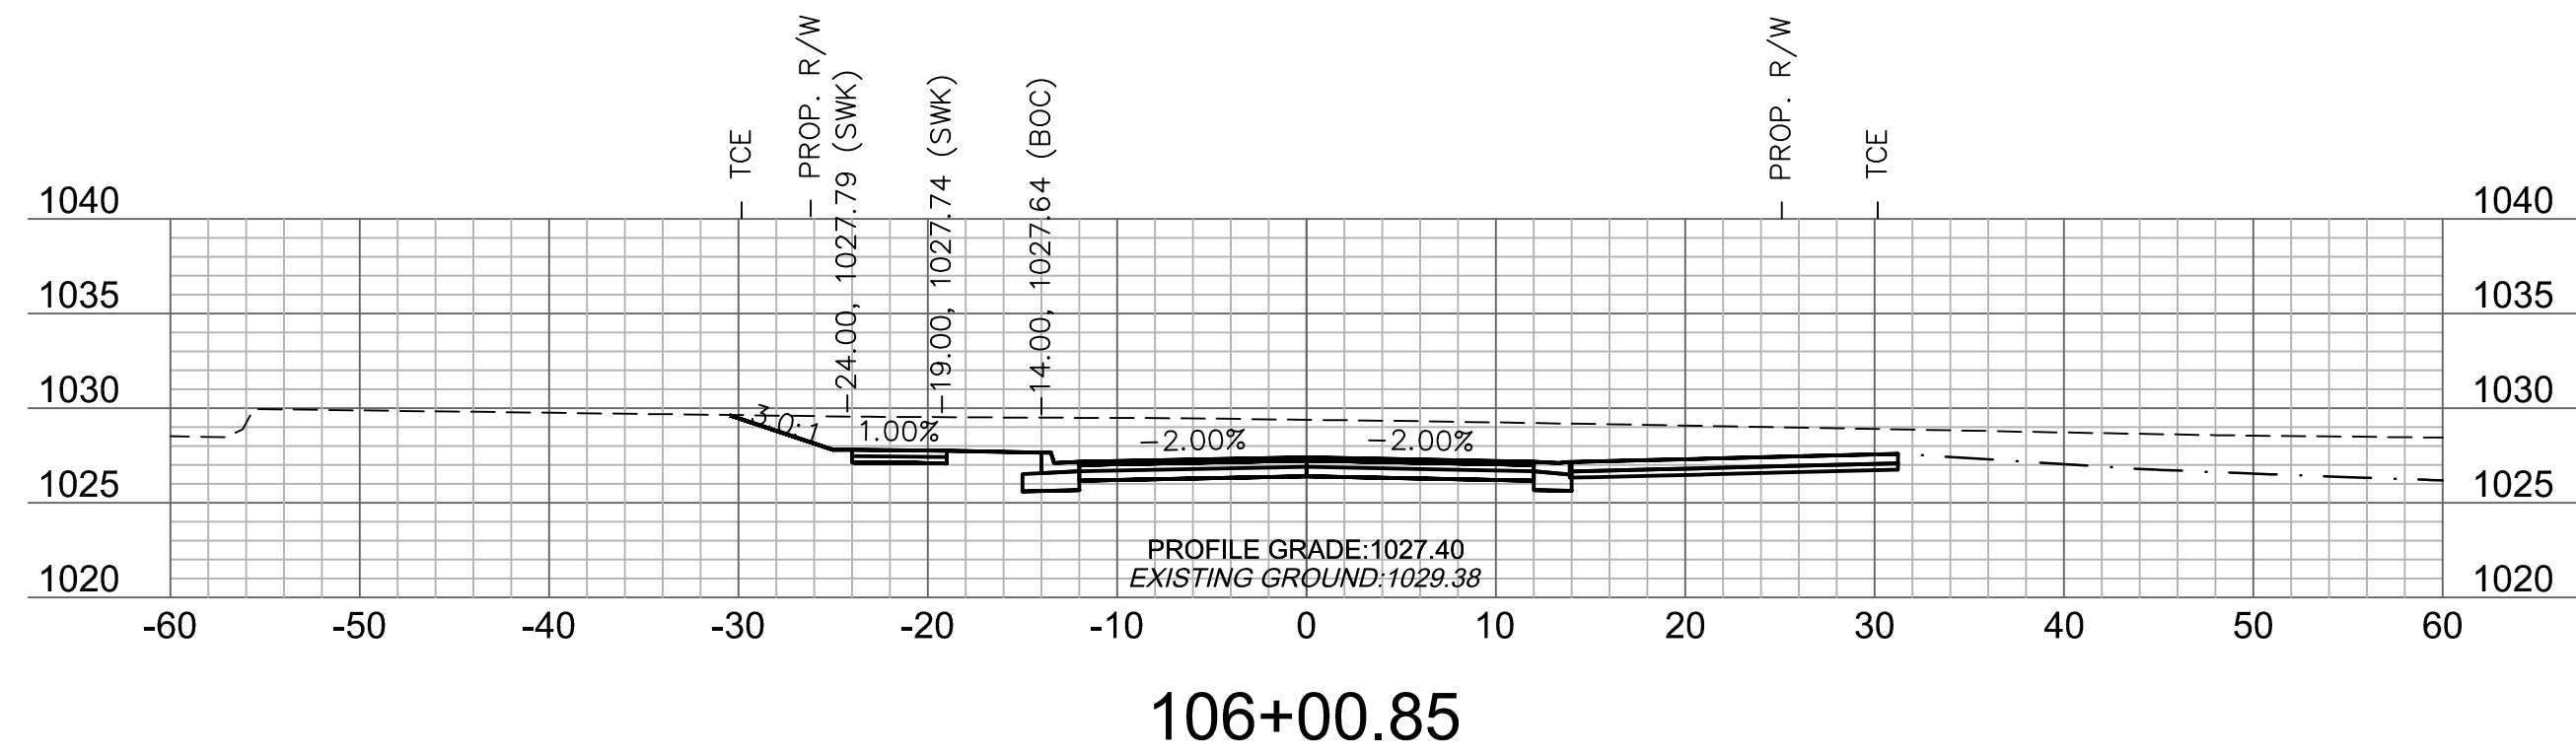[illegible]

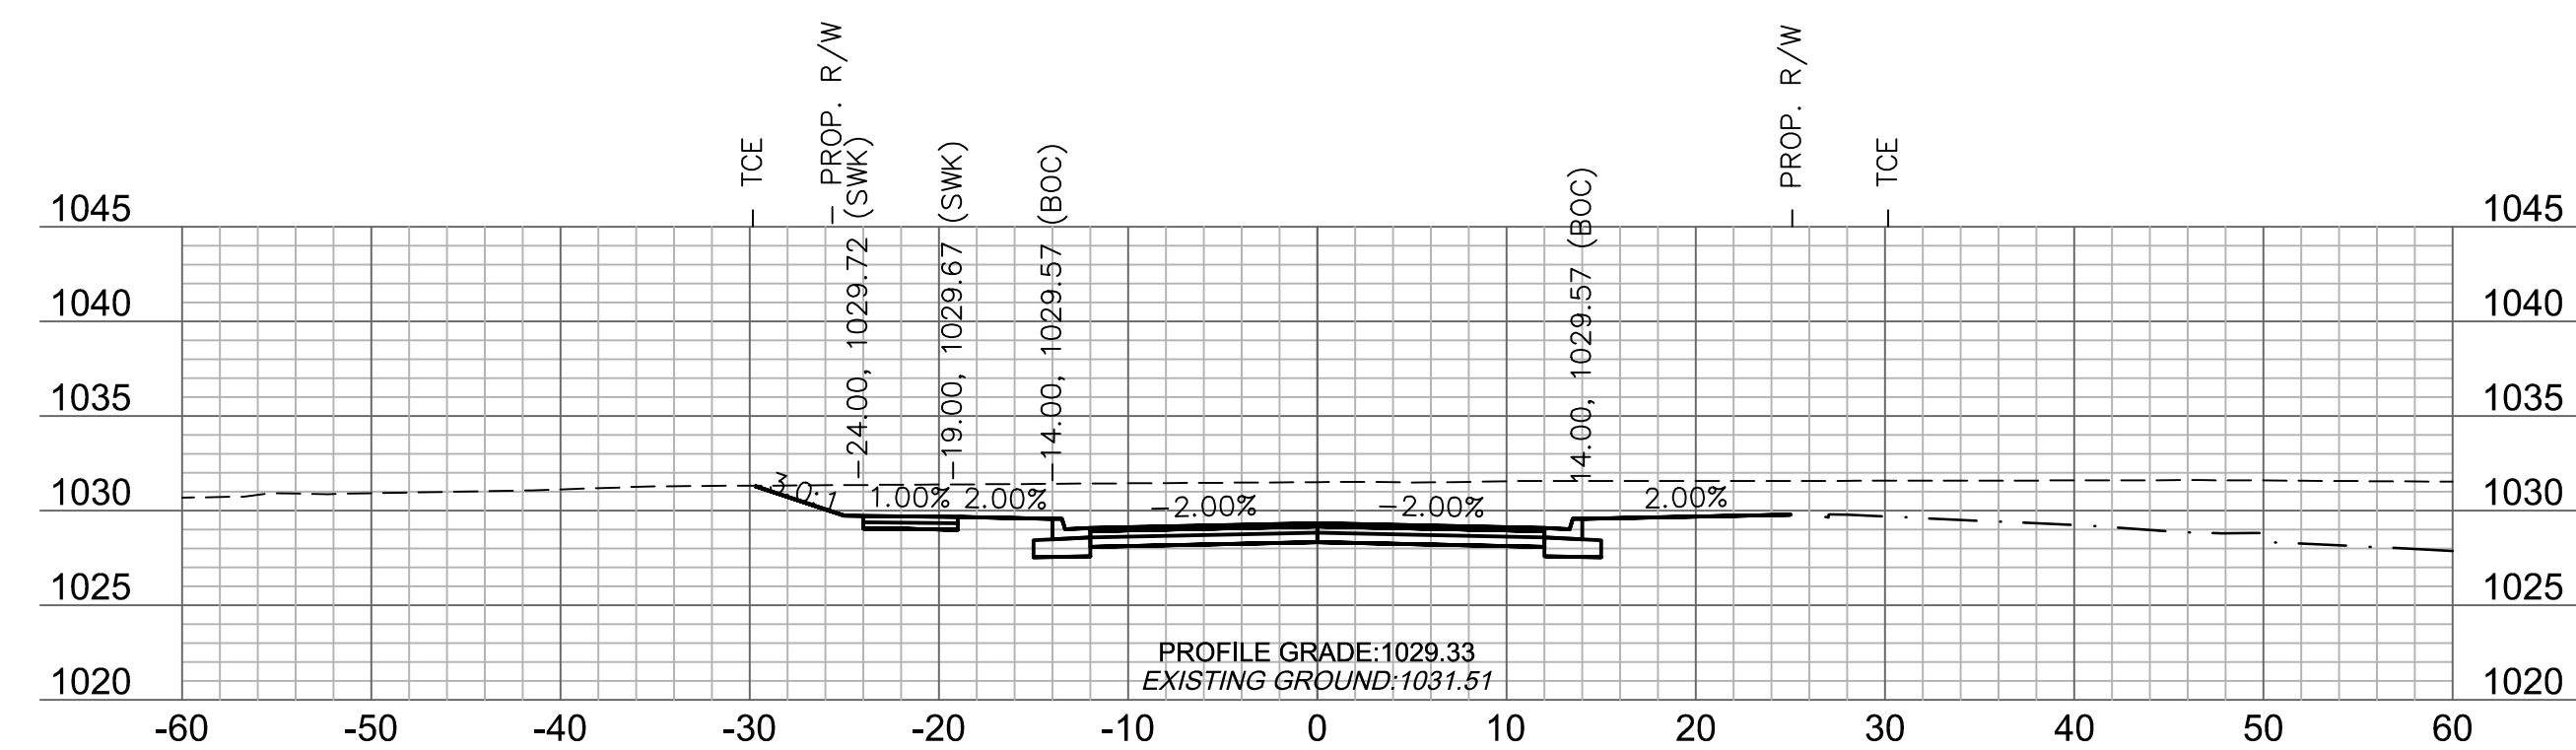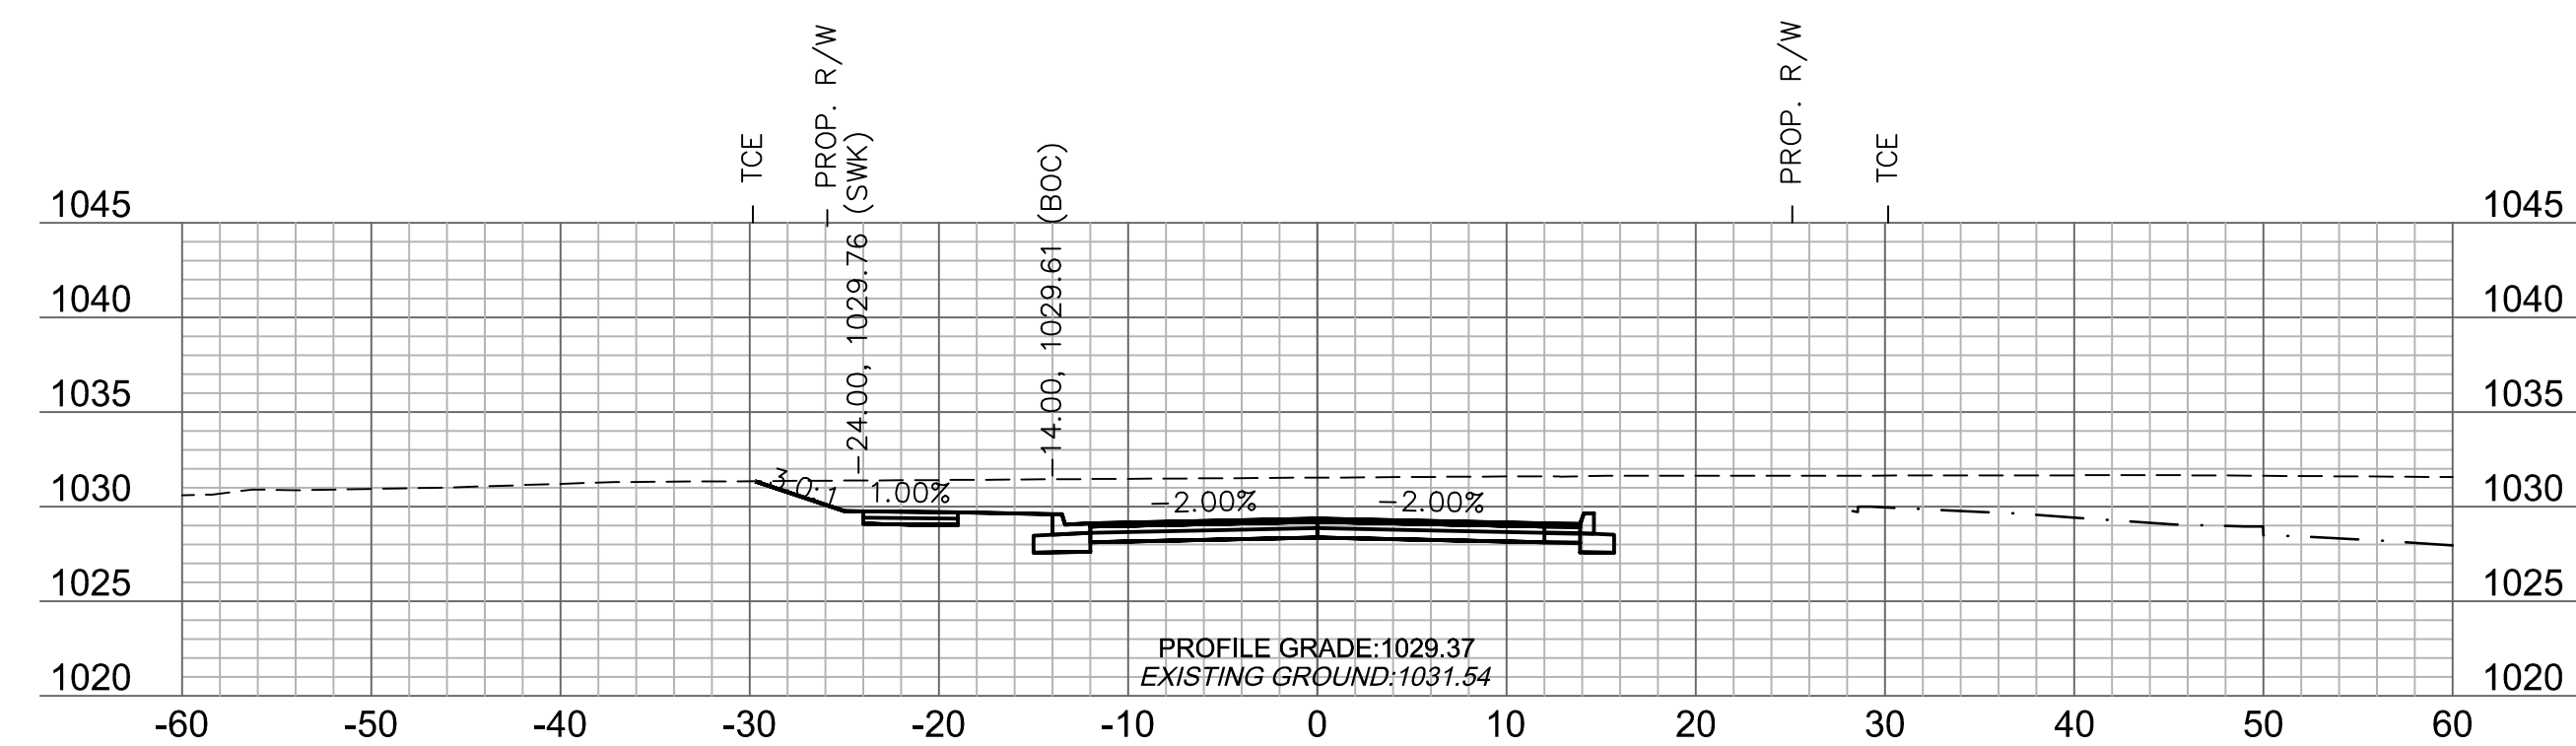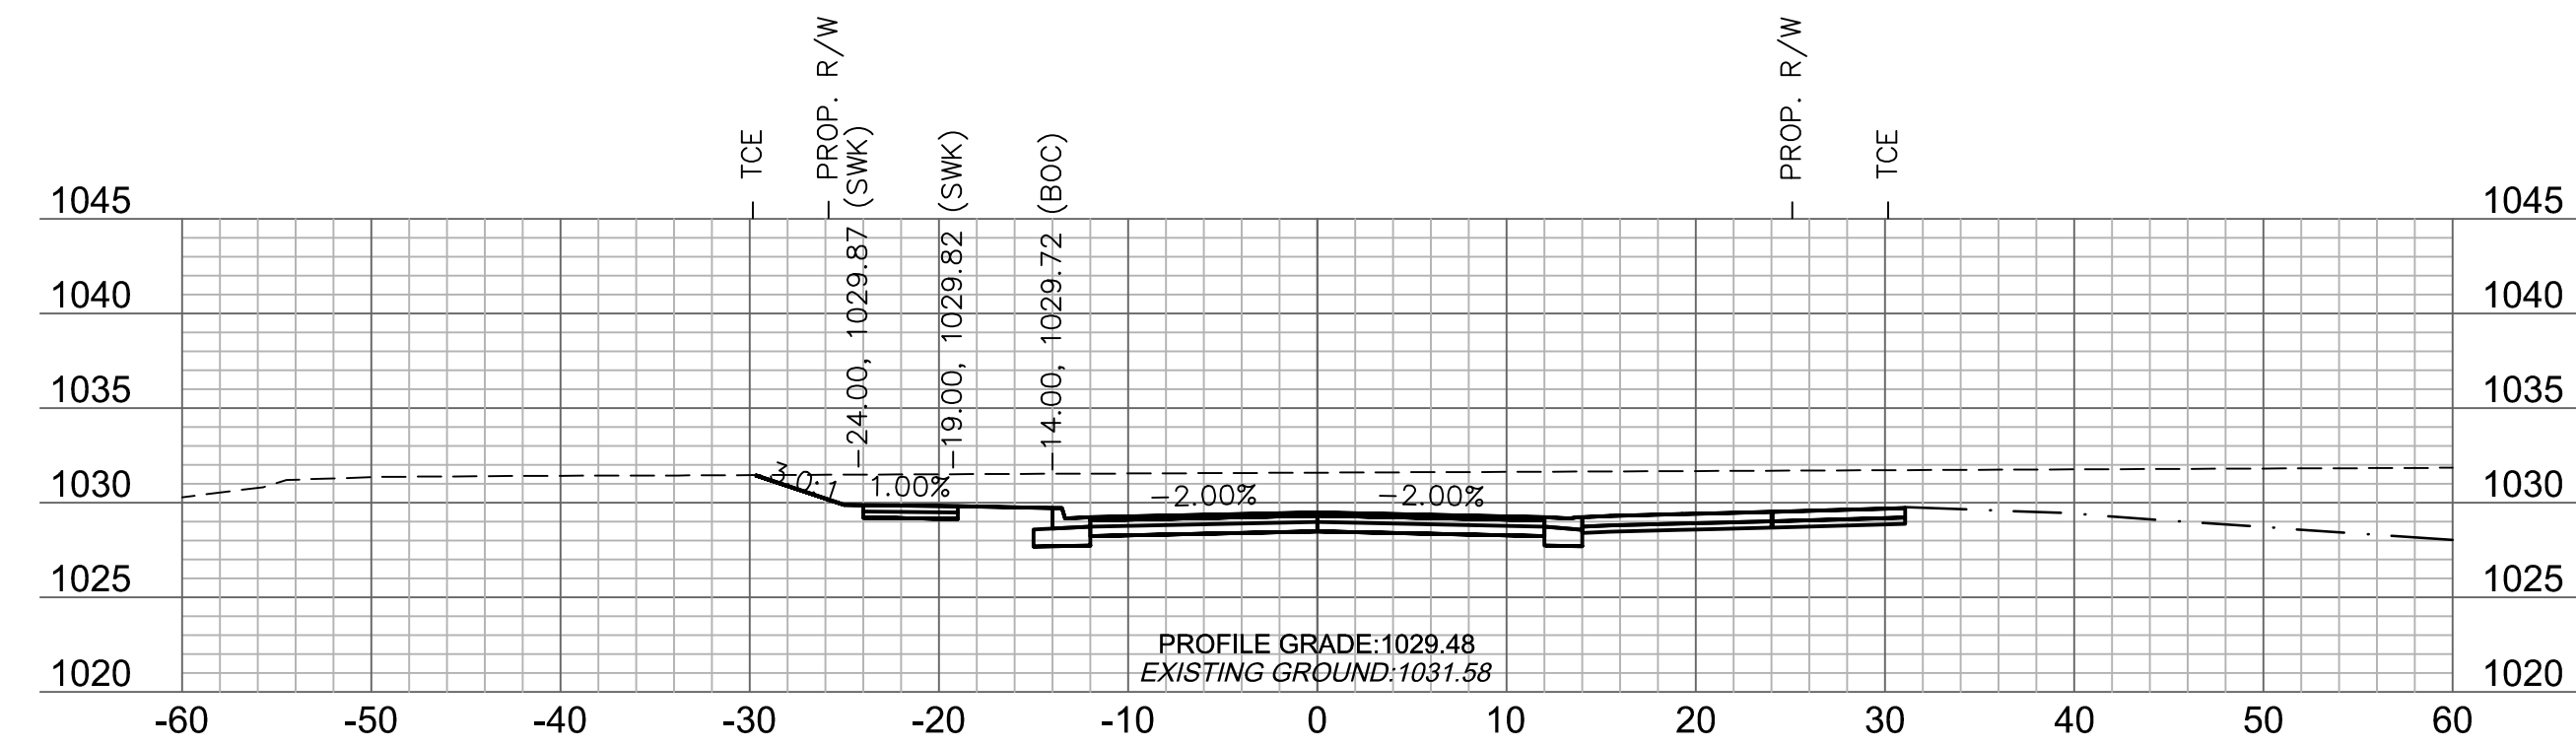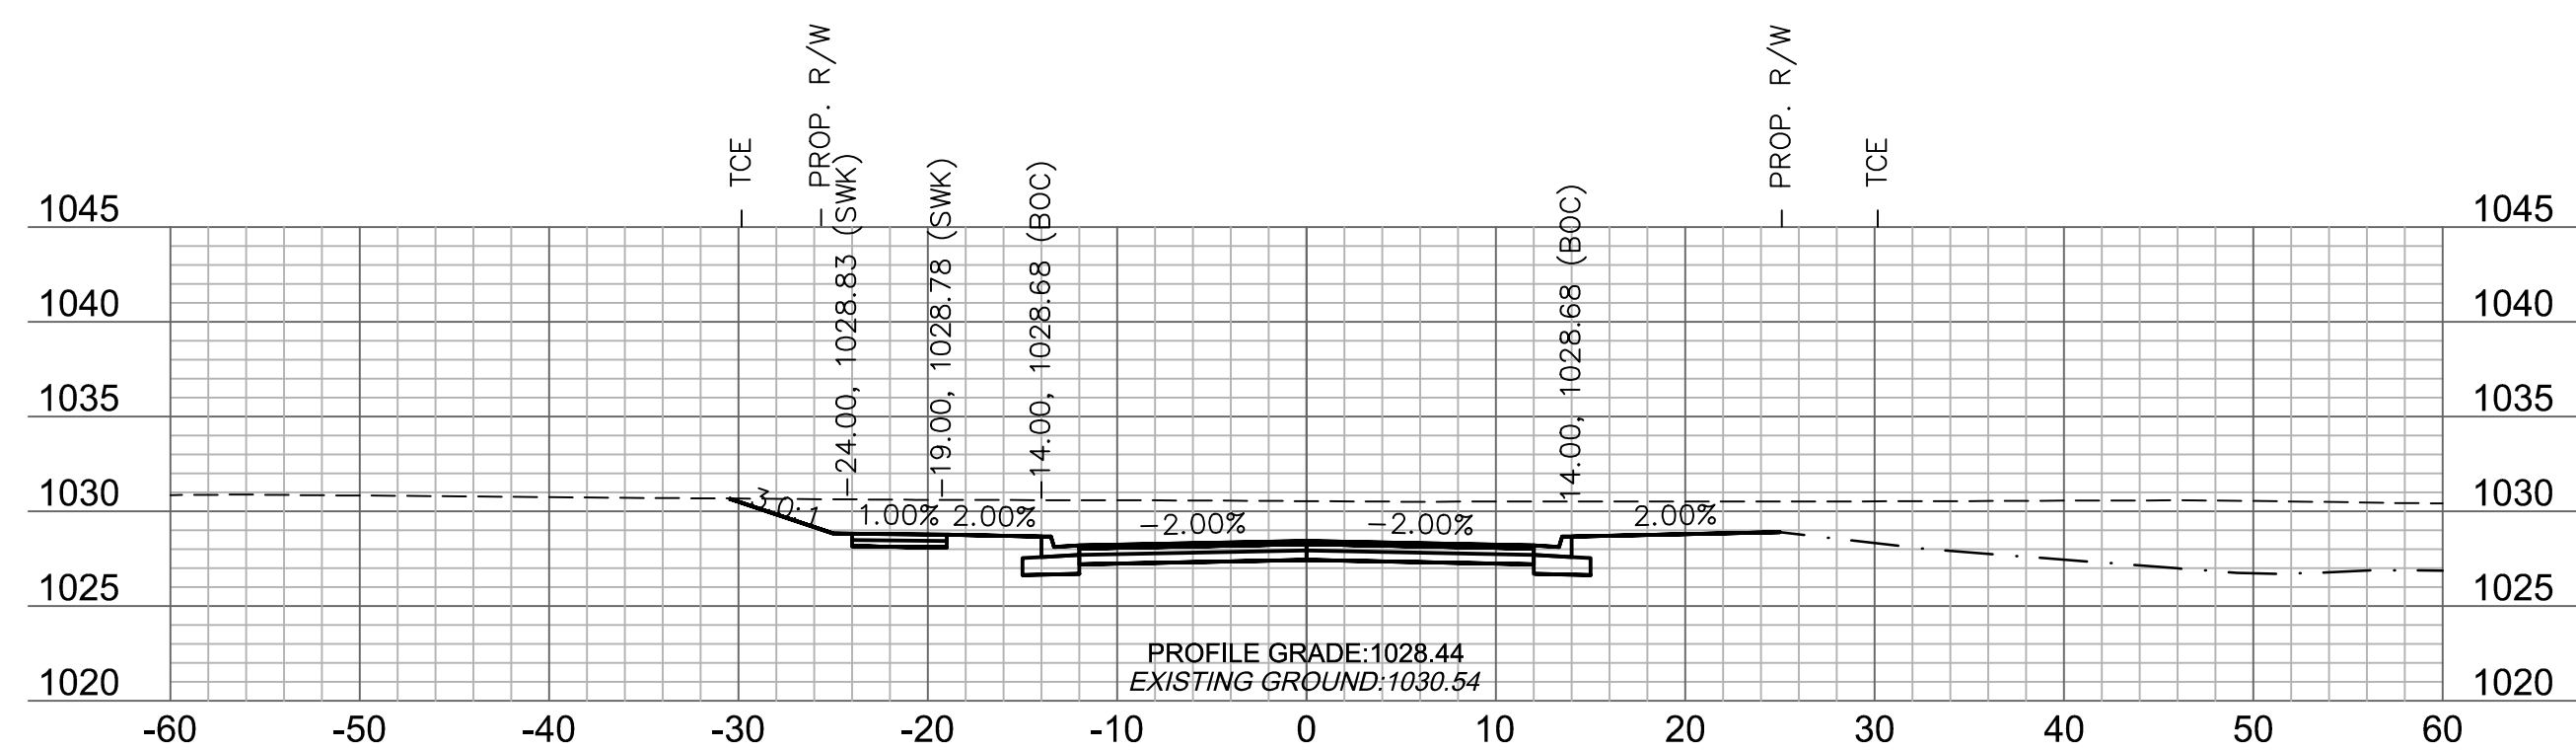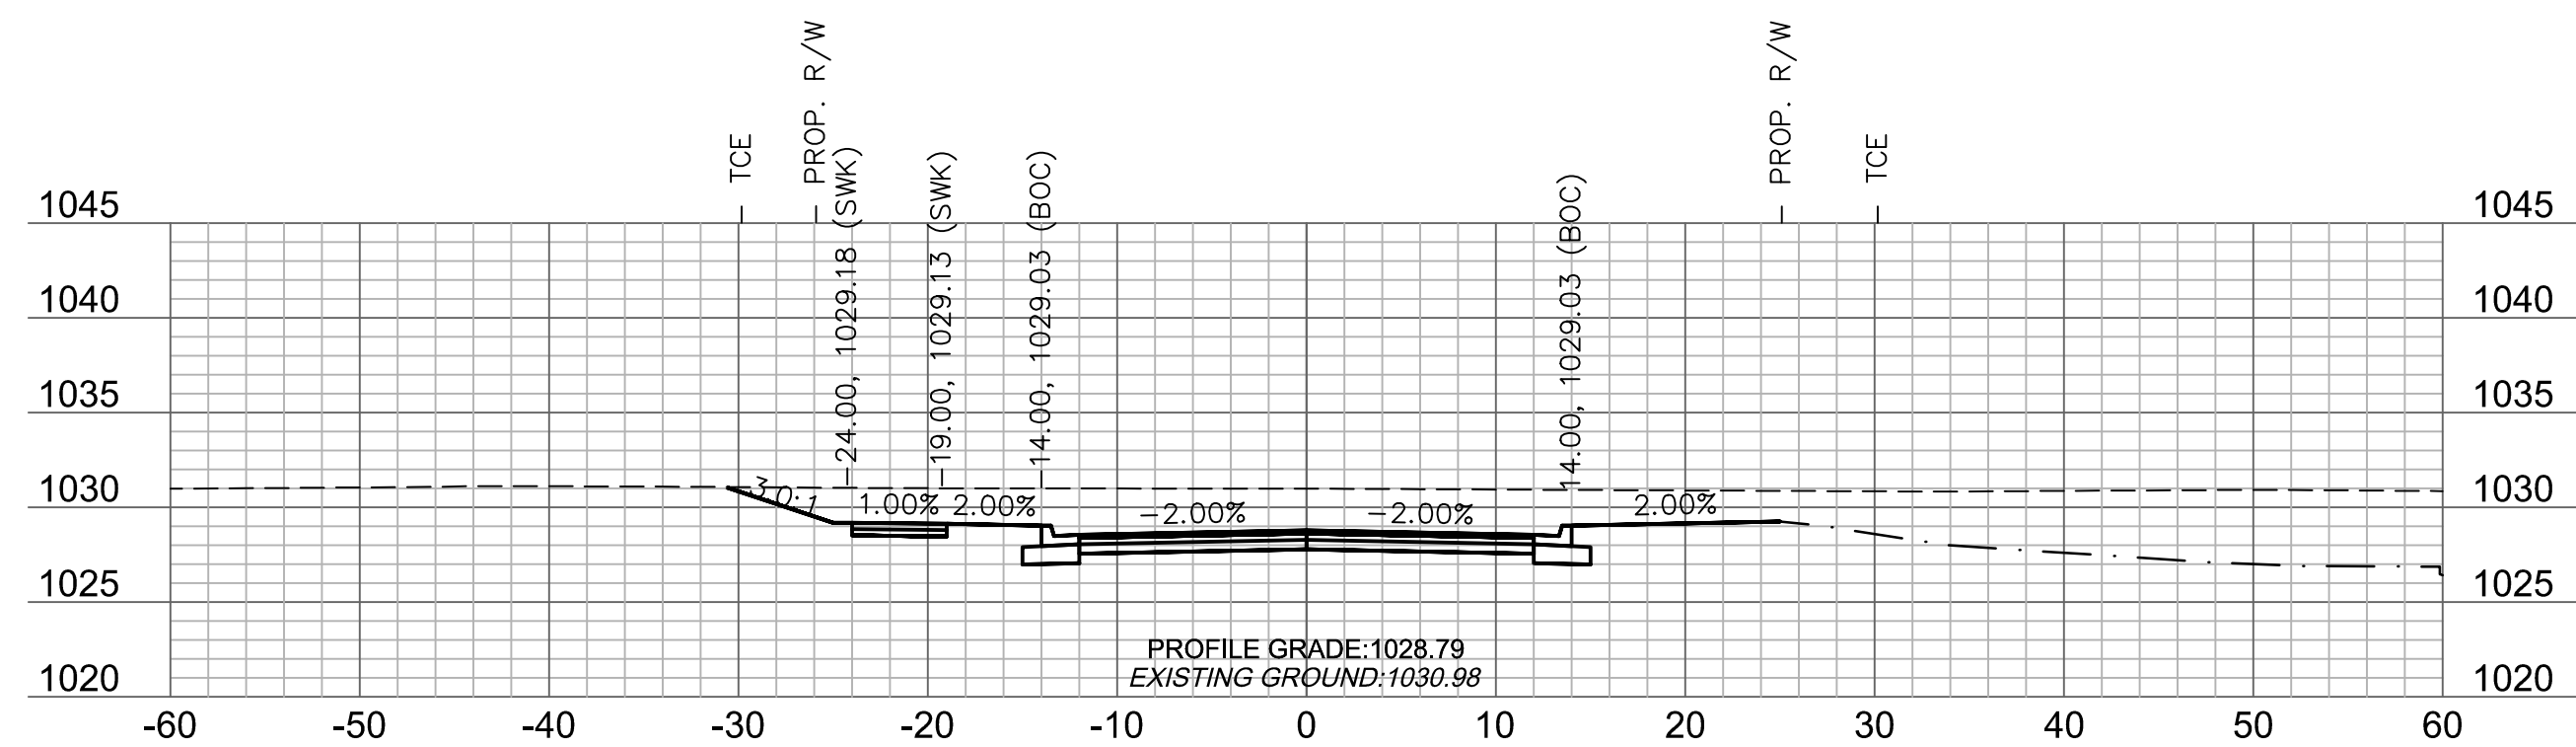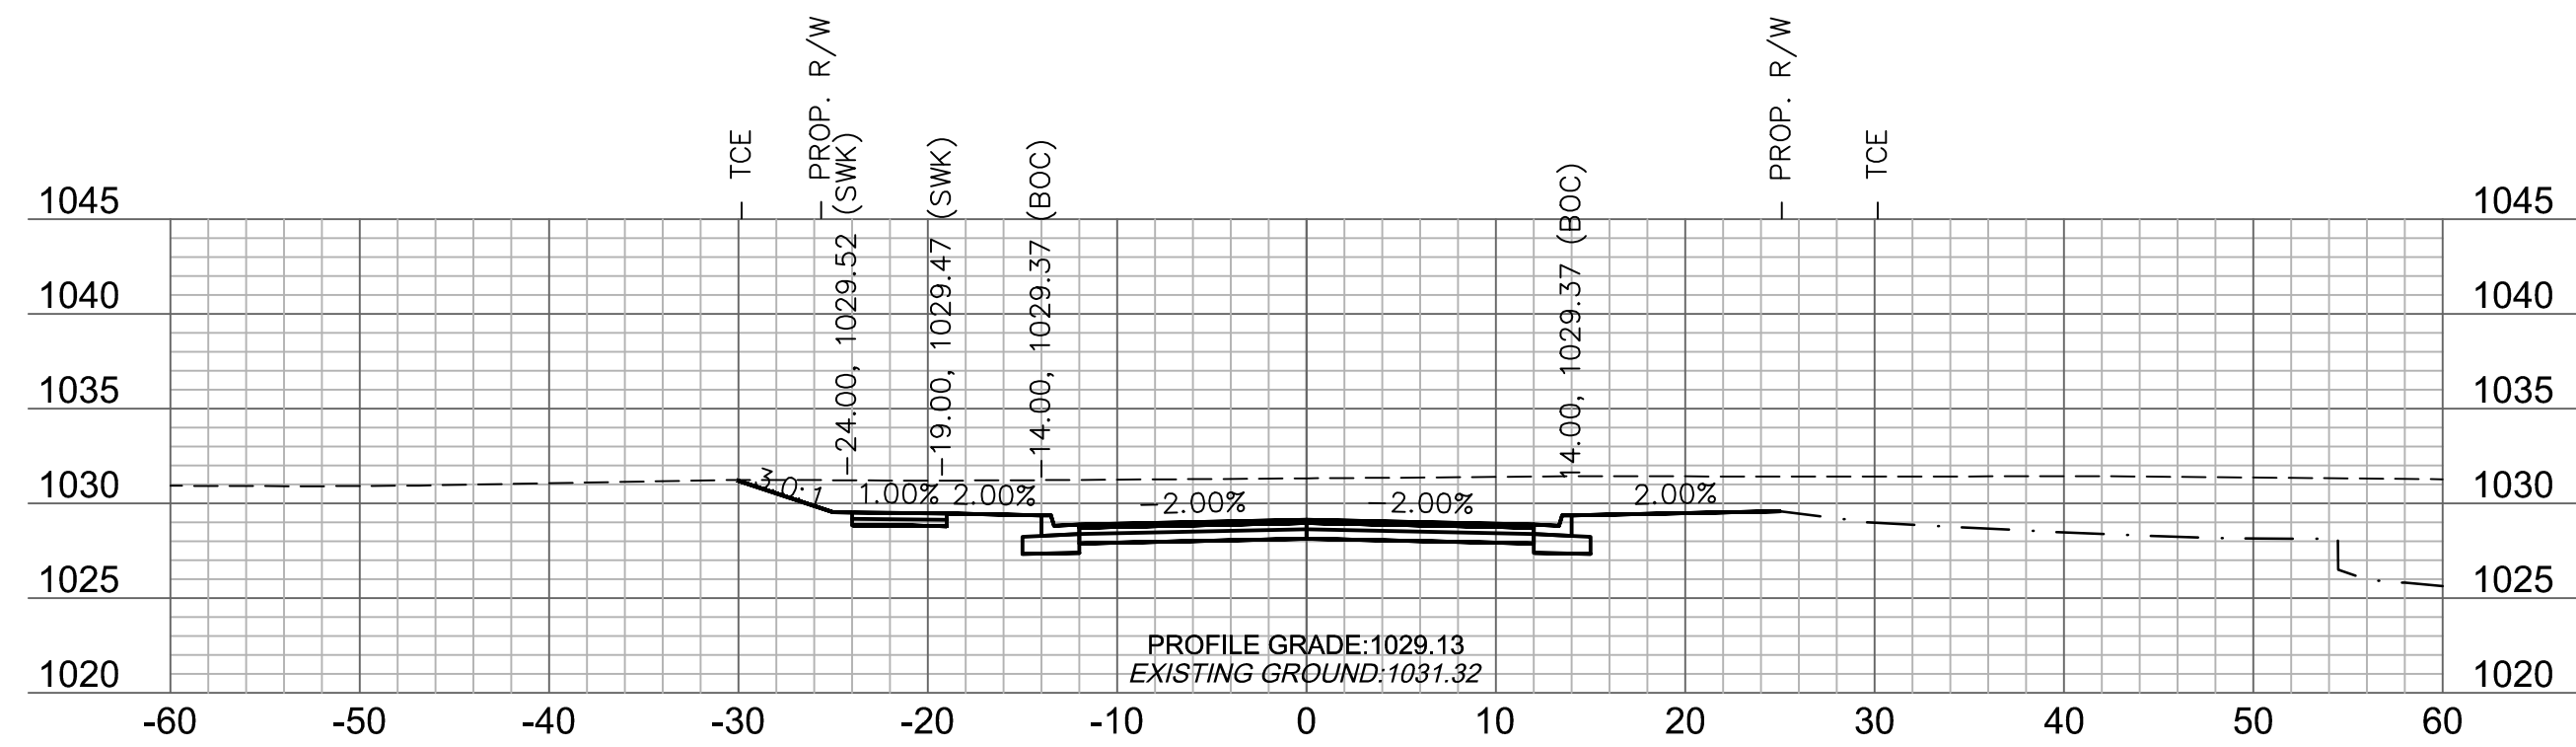

DWG: F:\2018\1001-1500\018-1450-Design\AutoCAD\Final Plans\Xref\T_PCORR_81450.dwg
 USER: qsaavedra
 DATE: Jun 12, 2019 9:20am
 XREFS: v_xboul_81450 V_TOPO_81450 T_PAASE_81450 C_PAASE_81450 T_PTBUL_81450




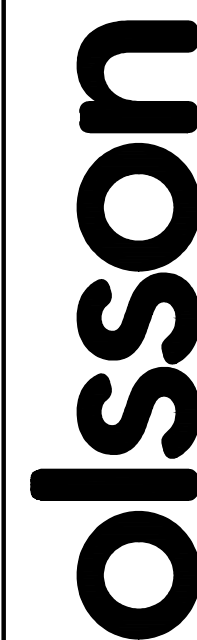


Olsson Engineering - MO State Certificate of Authority #001592
7301 West 133rd Street, Suite 200 TEL 913.381.1170
Overland Park, KS 66213-4750 FAX 913.381.1174 www

[illegible]


PRINCETON DRIVE CROSS SECTIONS	
OREILLY DEVELOPMENT SENIOR LIVING FACILITY OLDHAM PARKWAY & PRINCETON DRIVE IMPROVEMENTS	
LEE'S SUMMIT, MISSOURI	2019

C.O.A. NO.: 001592
DRAWN BY: AS
CHECKED BY: JKL
APPROVED BY: RBF
QA/QC BY: JKL/RBF
PROJECT NO.: 018-1450
DWG NO.: T_PCORR_81450
DATE: 06.11.2019

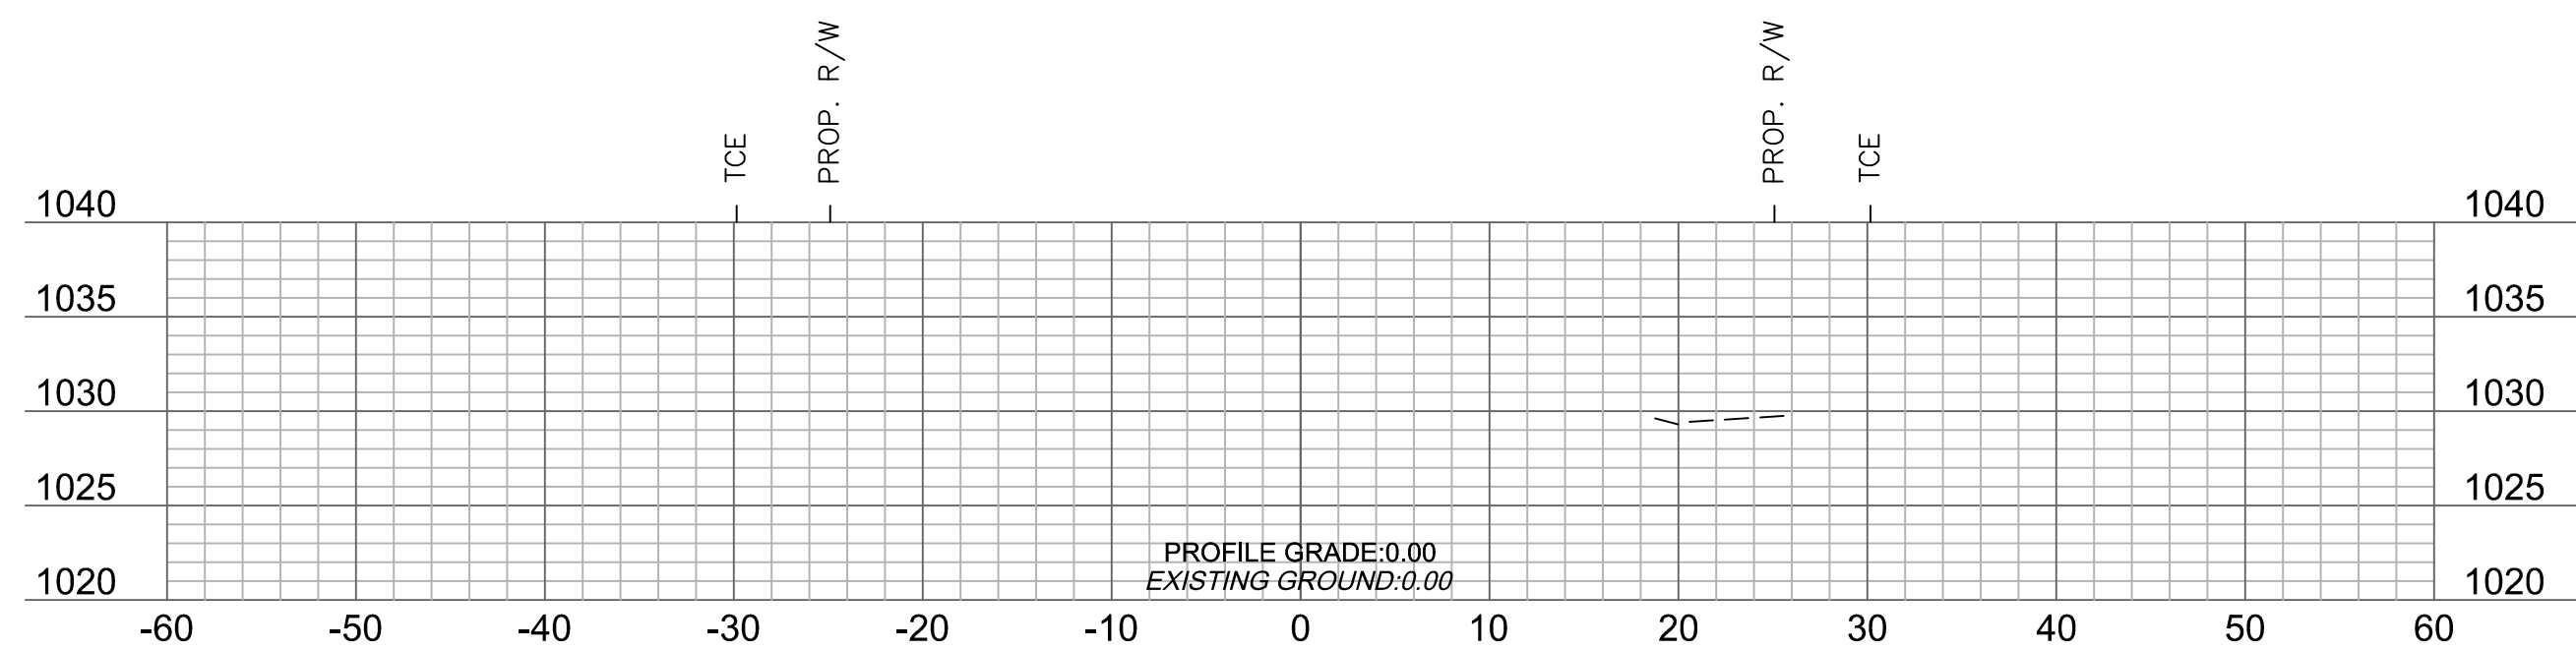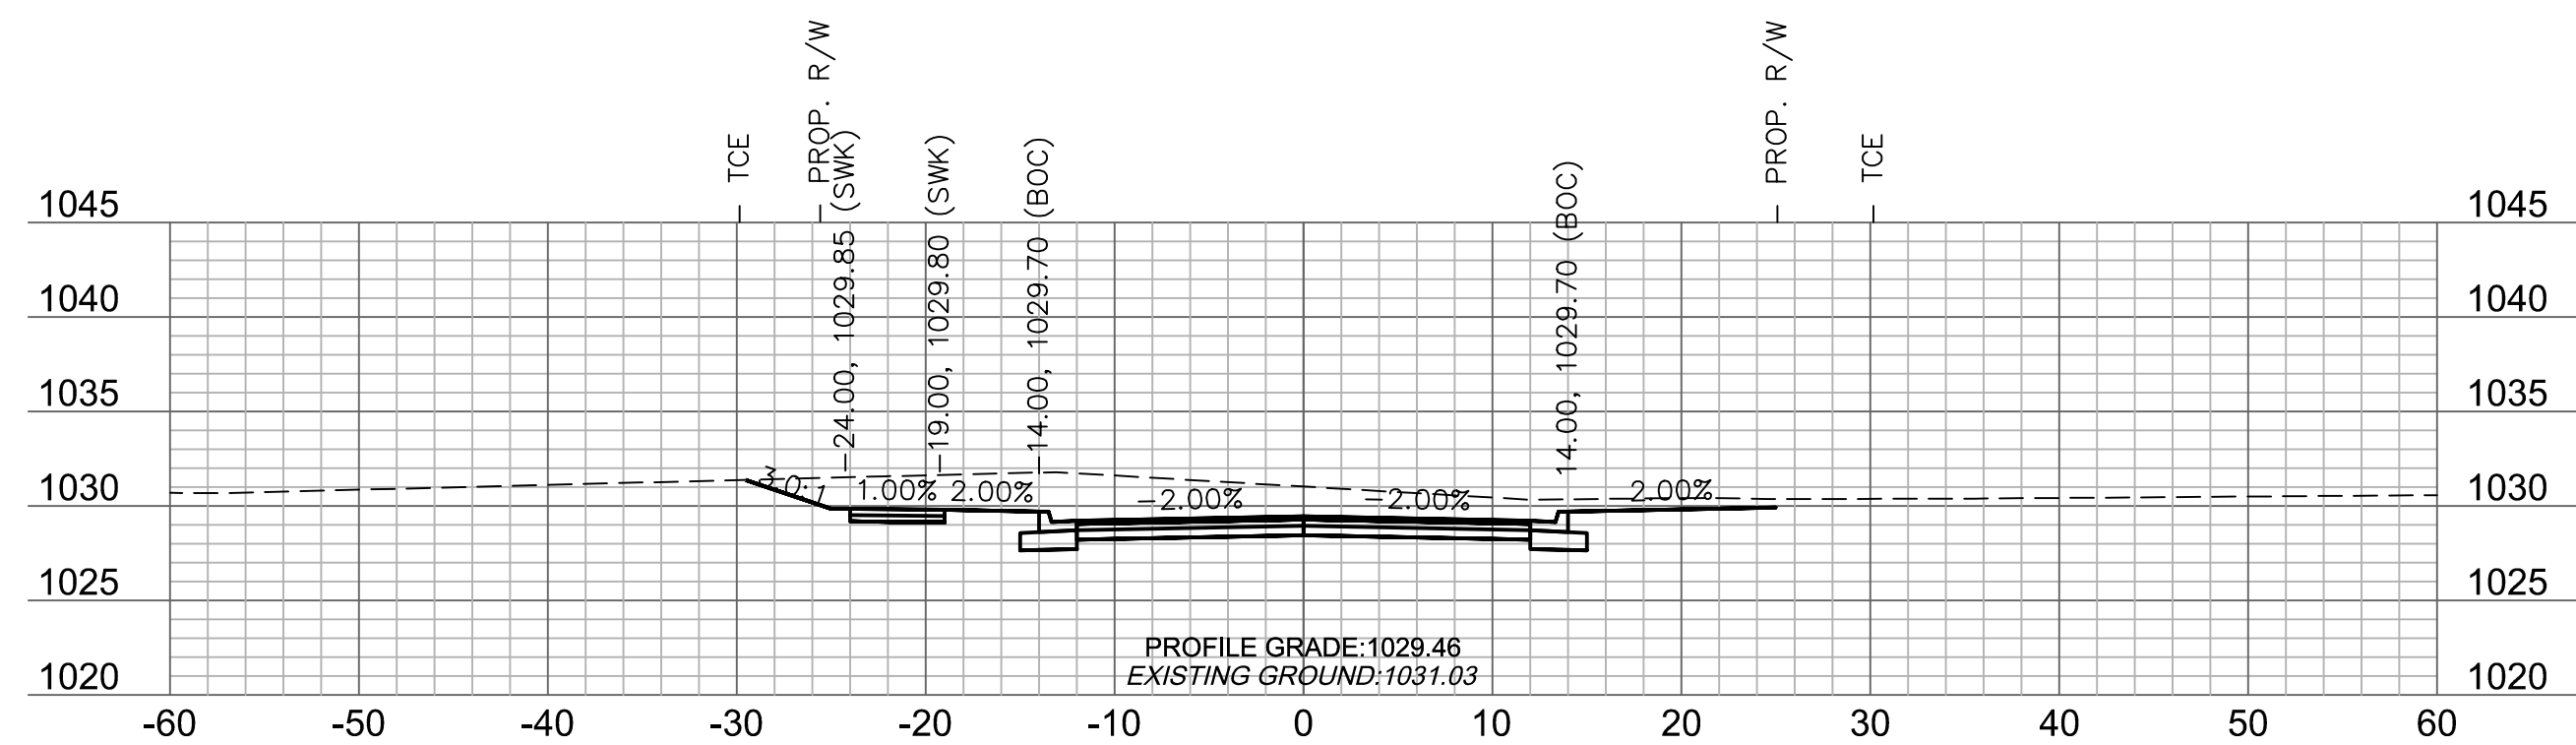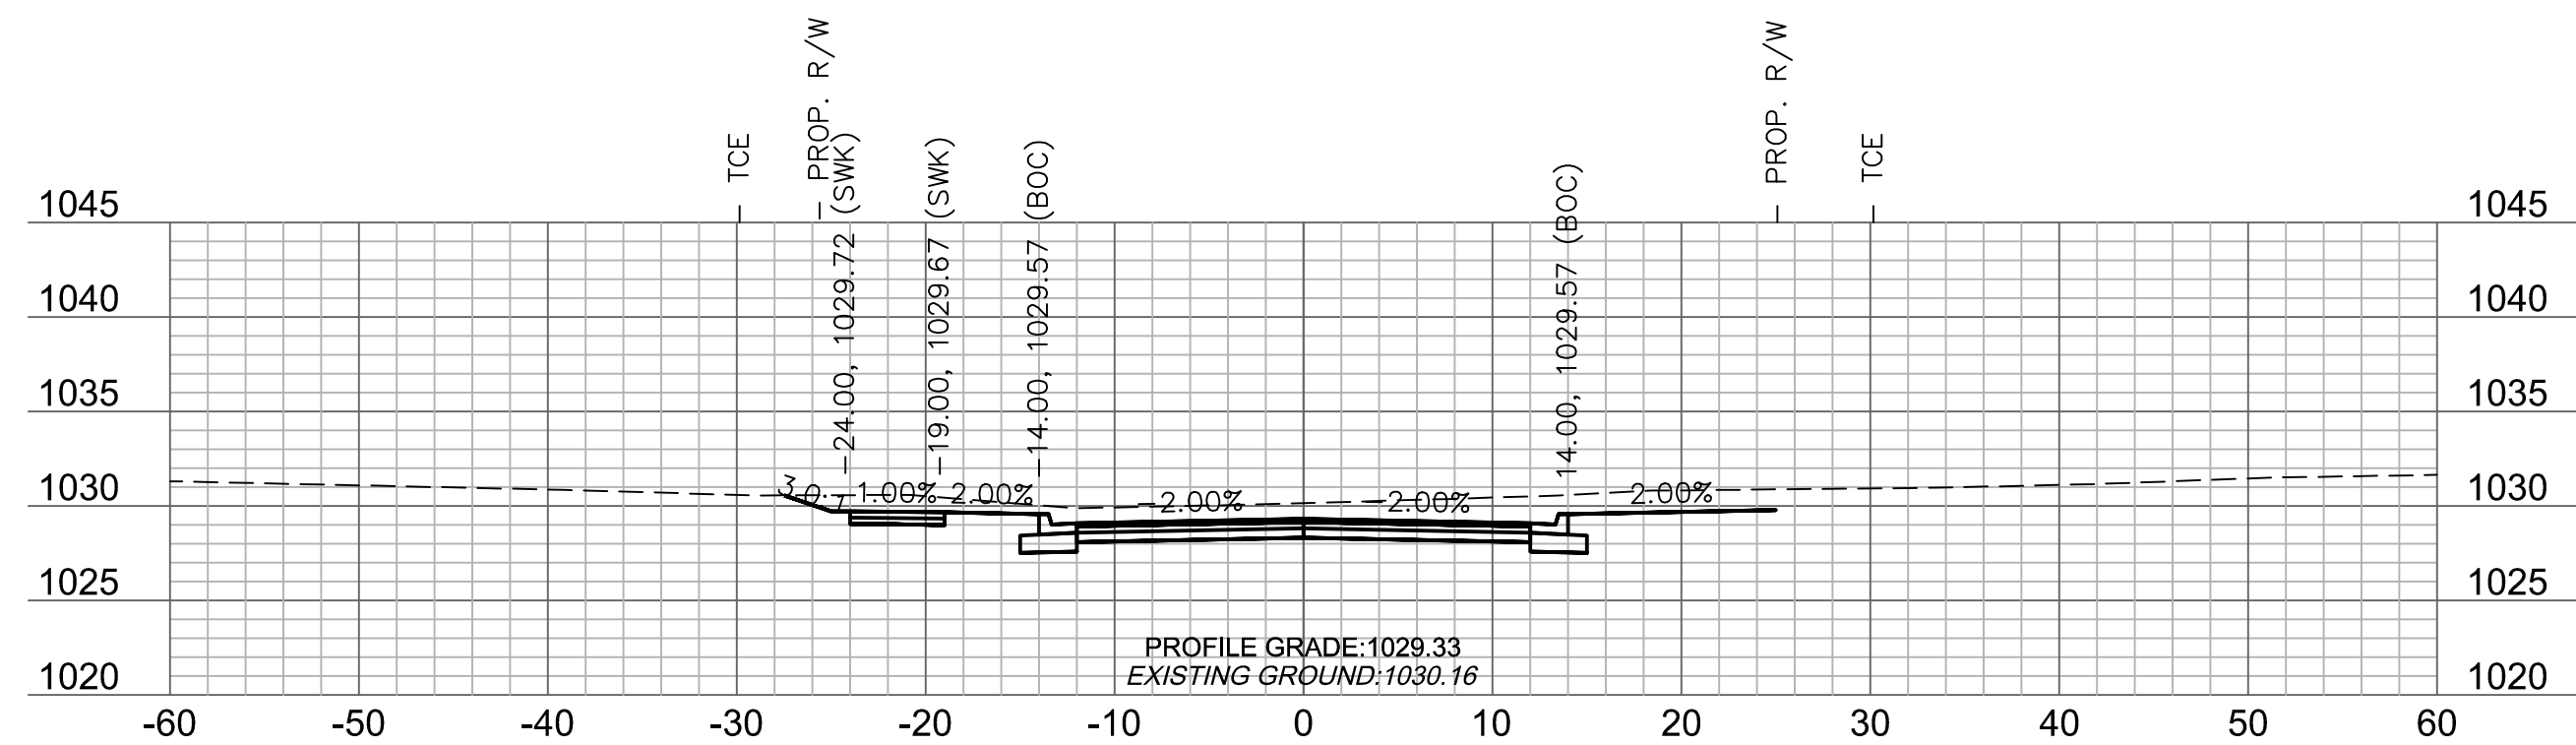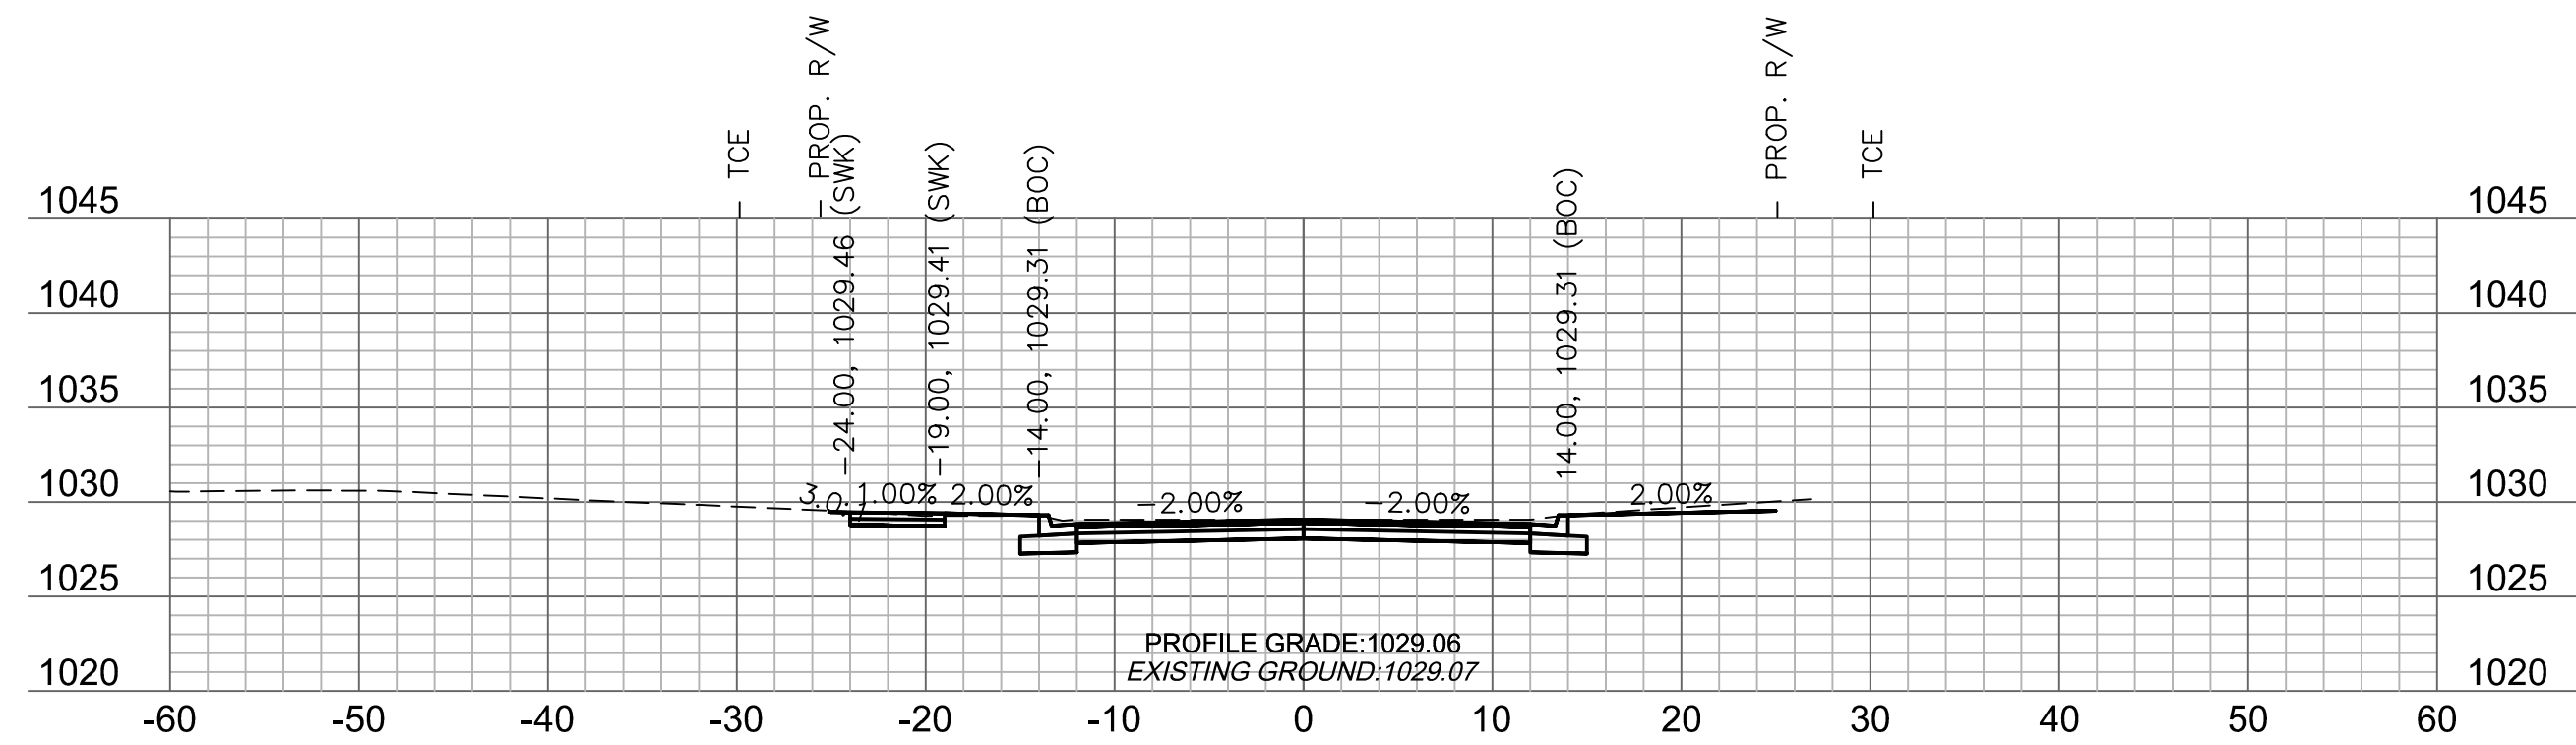

DWG: F:\2018\1001-1500\018-1450-Design\AutoCAD\Final Plans\Xref\T_PCORR_81450.dwg
 XREFS: v_xlou_81450 V_TOPO_81450 T_PBASE_81450
 DATE: Jun 12, 2019 9:20am USER: asaveadra
 T_PTBK_81450 C_PBASE_81450

0\40-Design\AutoCAD\Final Plans\Xref\T_PCORR_81450.dwg
XREFS: v_xbou_81450 V_TOPO_81450 T_PBASE_81450

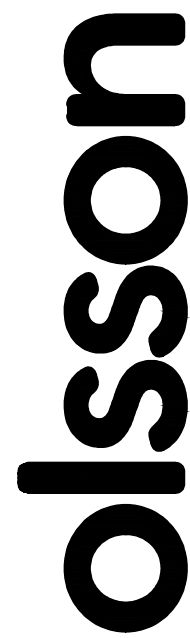

Olsson Engineering - MO State Certificate of Authority #001592
7301 West 133rd Street, Suite 200 TEL 913.381.1170
Overland Park, KS 66213-4750 FAX 913.381.1174 www.olsson.com

[illegible]PRINCETON DRIVE
CROSS SECTIONS

OREILLY DEVELOPMENT SENIOR LIVING FACILITY
OLDHAM PARKWAY & PRINCETON DRIVE IMPROVEMENTS



LEE'S SUMMIT, MISSOURI

2019

C.O.A. NO.: 001592
DRAWN BY: AS
CHECKED BY: JKL
APPROVED BY: RBF
QA/QC BY: JKL/RBF
PROJECT NO.: 018-1450
DWG NO.: T_PCCORR_81450
DATE: 06.11.2019

SHEET
T51 OF 70

DWG: F:\2018\1001-1500\018-1450-40-Design\AutoCAD\Final Plans\Sheets\GNCV\PUBLIC STORM\C_STM_PROF_81450.DWG
DATE: Jun 12, 2019 3:58pm XREFS: V:X90U_81450 V:TOPO_81450 C:PBASE_81450 T:PBASE_81450
USER: rjngbauer C:TBLK_22234_81450

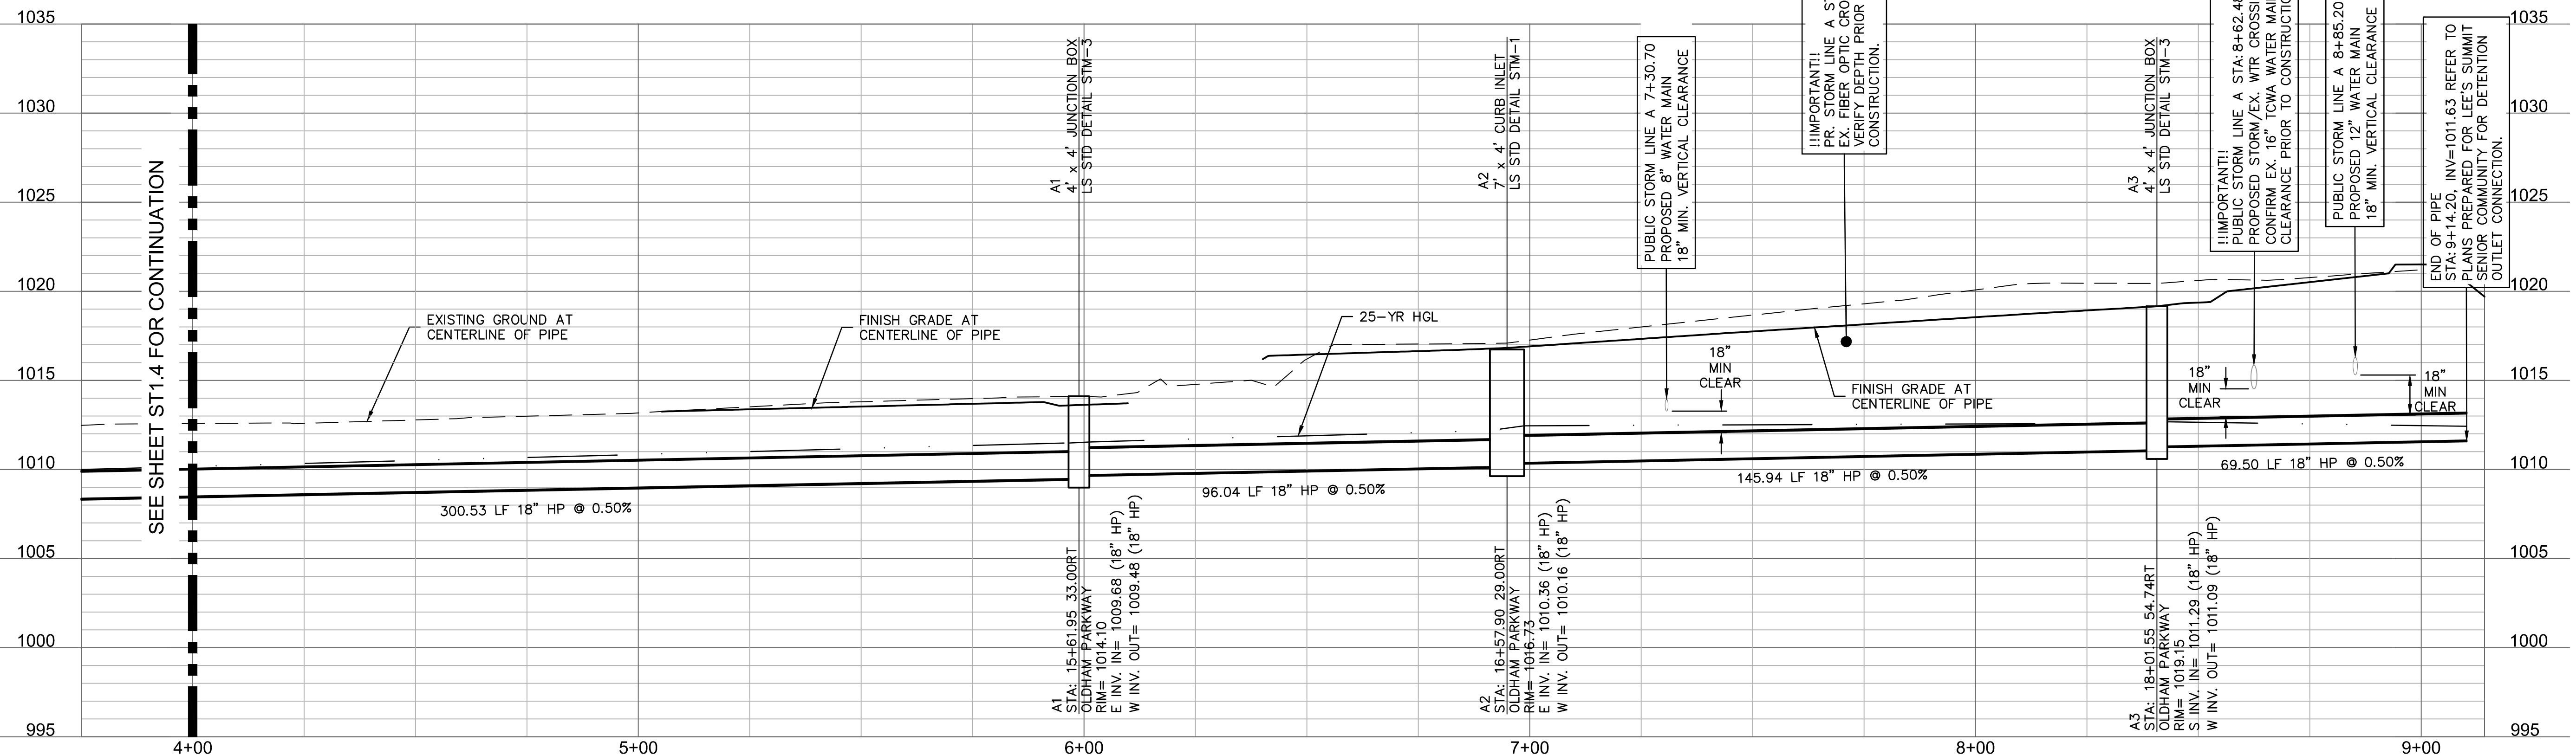
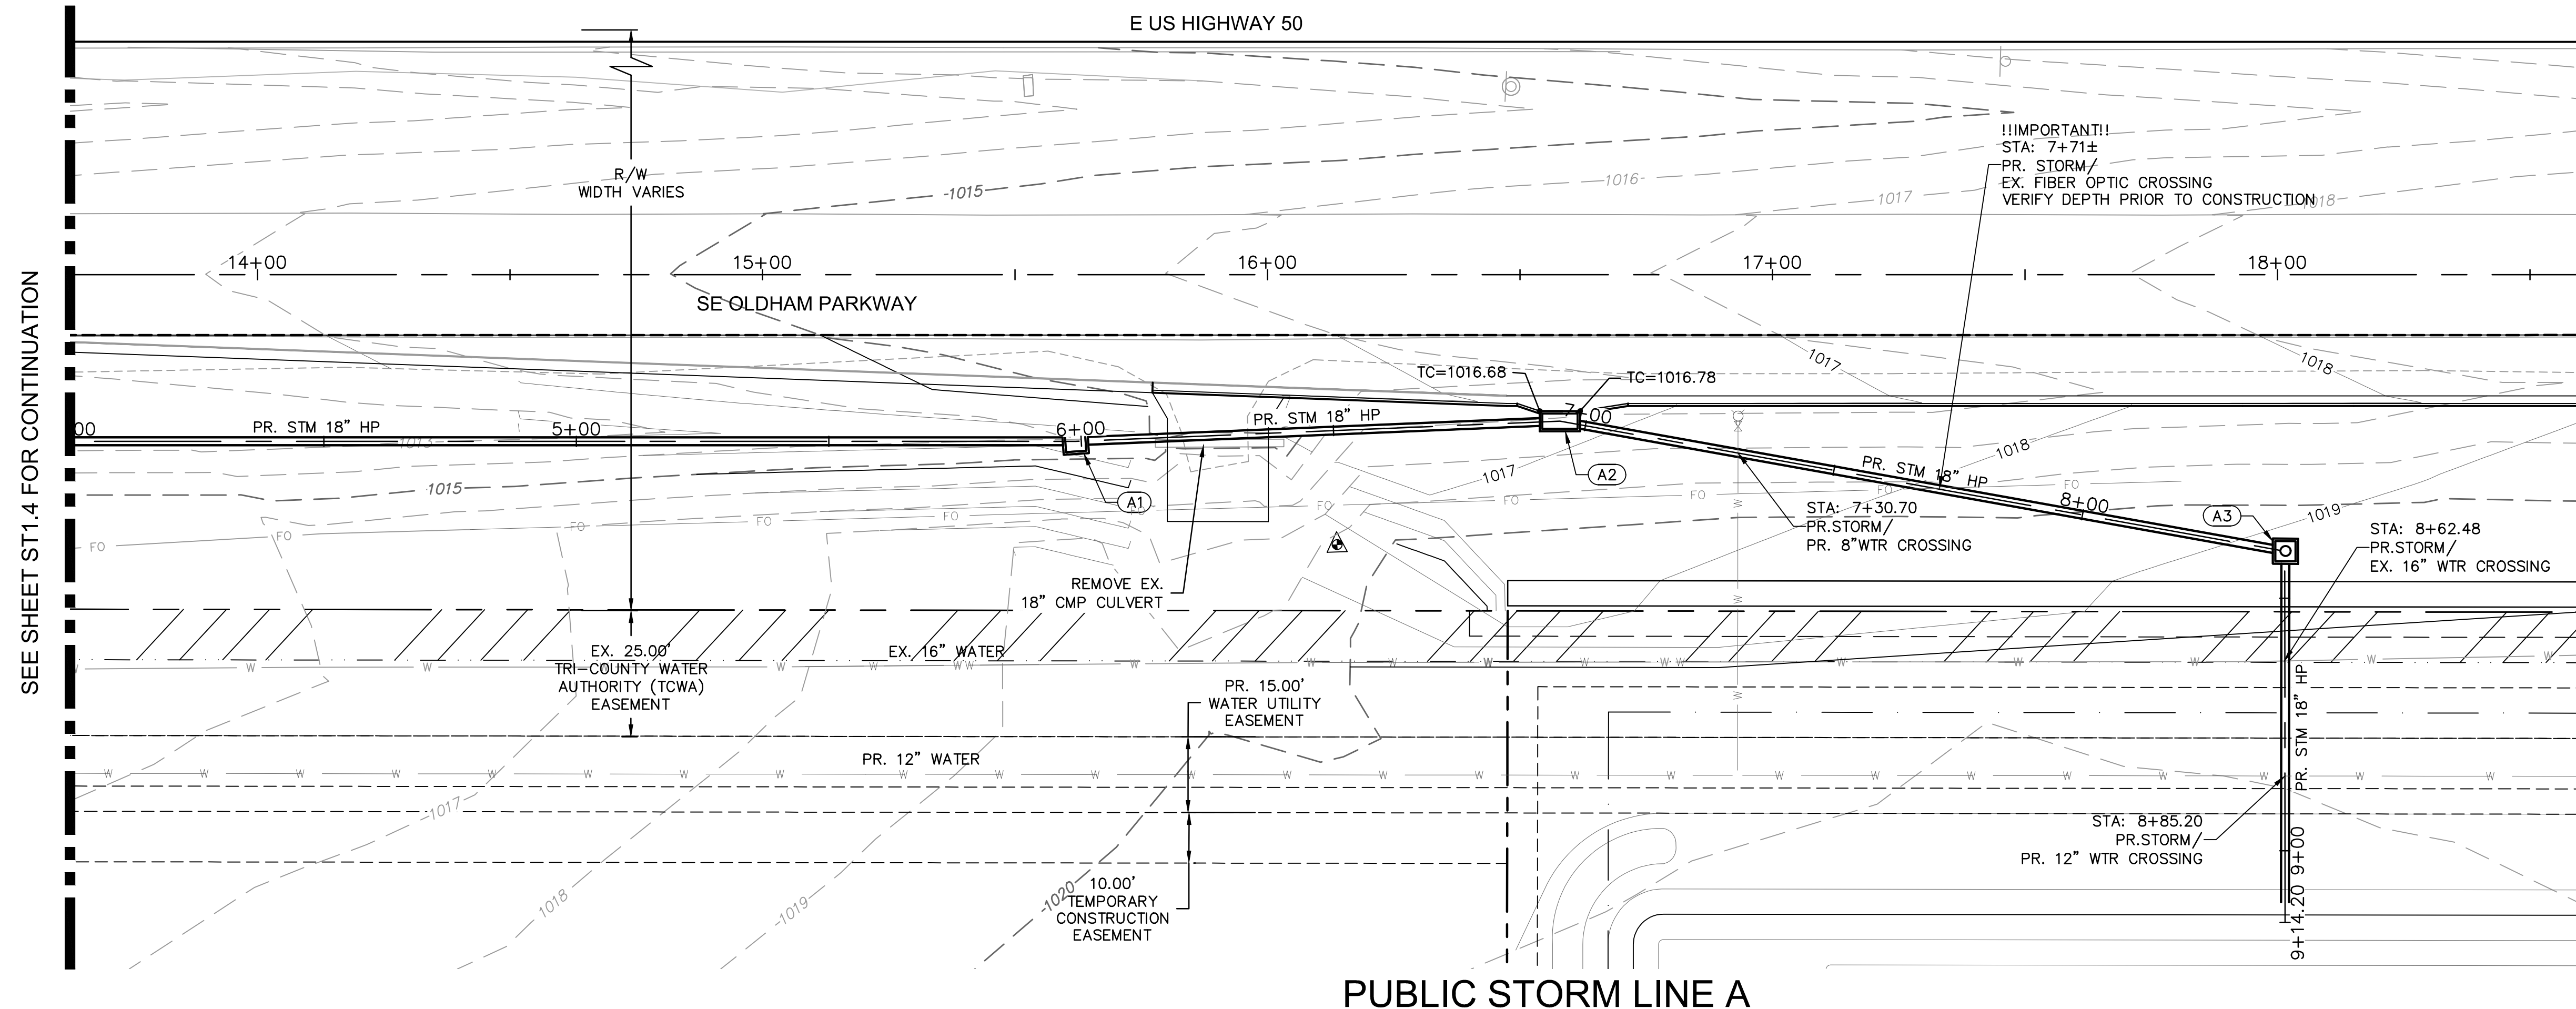


MISSOURI
ONE CALL SYSTEM


1-800-DIG-RITE OR 811
www.mo1call.com

		Olsson Engineering MO State Certificate of Authority #001592 Olsson Landscape Architecture MO State Cert. of Authority #200900285 550 St. Louis St. Springfield, MO 65806 TEL 417.890.8802 www.olson.com	
		RYAN V. JEPPOSON PROFESSIONAL ENGINEER MO# PE-2012024241	
REV. NO.	DATE	REVISIONS DESCRIPTION	REVISIONS 2019
SE OLDHAM PARKWAY PUBLIC STORM LINE A PLAN & PROFILE		LEE'S SUMMIT SENIOR LIVING COMMUNITY SE OLDHAM PARKWAY	
drawn by: _____ RPJ designed by: _____ RVJ checked by: _____ JLR project no.: _____ 018-1450 drawing no.: C STM_PROF 81450 date: _____ 06.12.19		LEE'S SUMMIT, MISSOURI	
SHEET ST1.0			

DWG: F:\2018\1001-1500\018-1450\40-Design\AutoCAD\Final Plans\Sheets\GNCV\PUBLIC STORM\C_STM_PROF_81450.DWG
DATE: Jun 12, 2019 3:59pm XREFS: V_XBOU_81450 C_PBASE_81450 T_PBASE_81450 USER: rjungbauer C_TBLK_22x34_81450

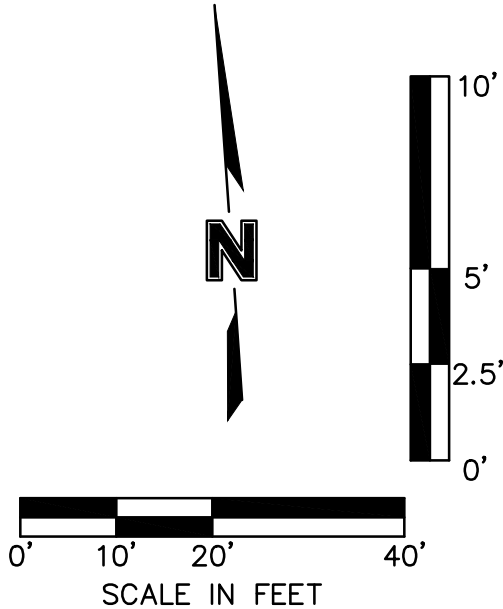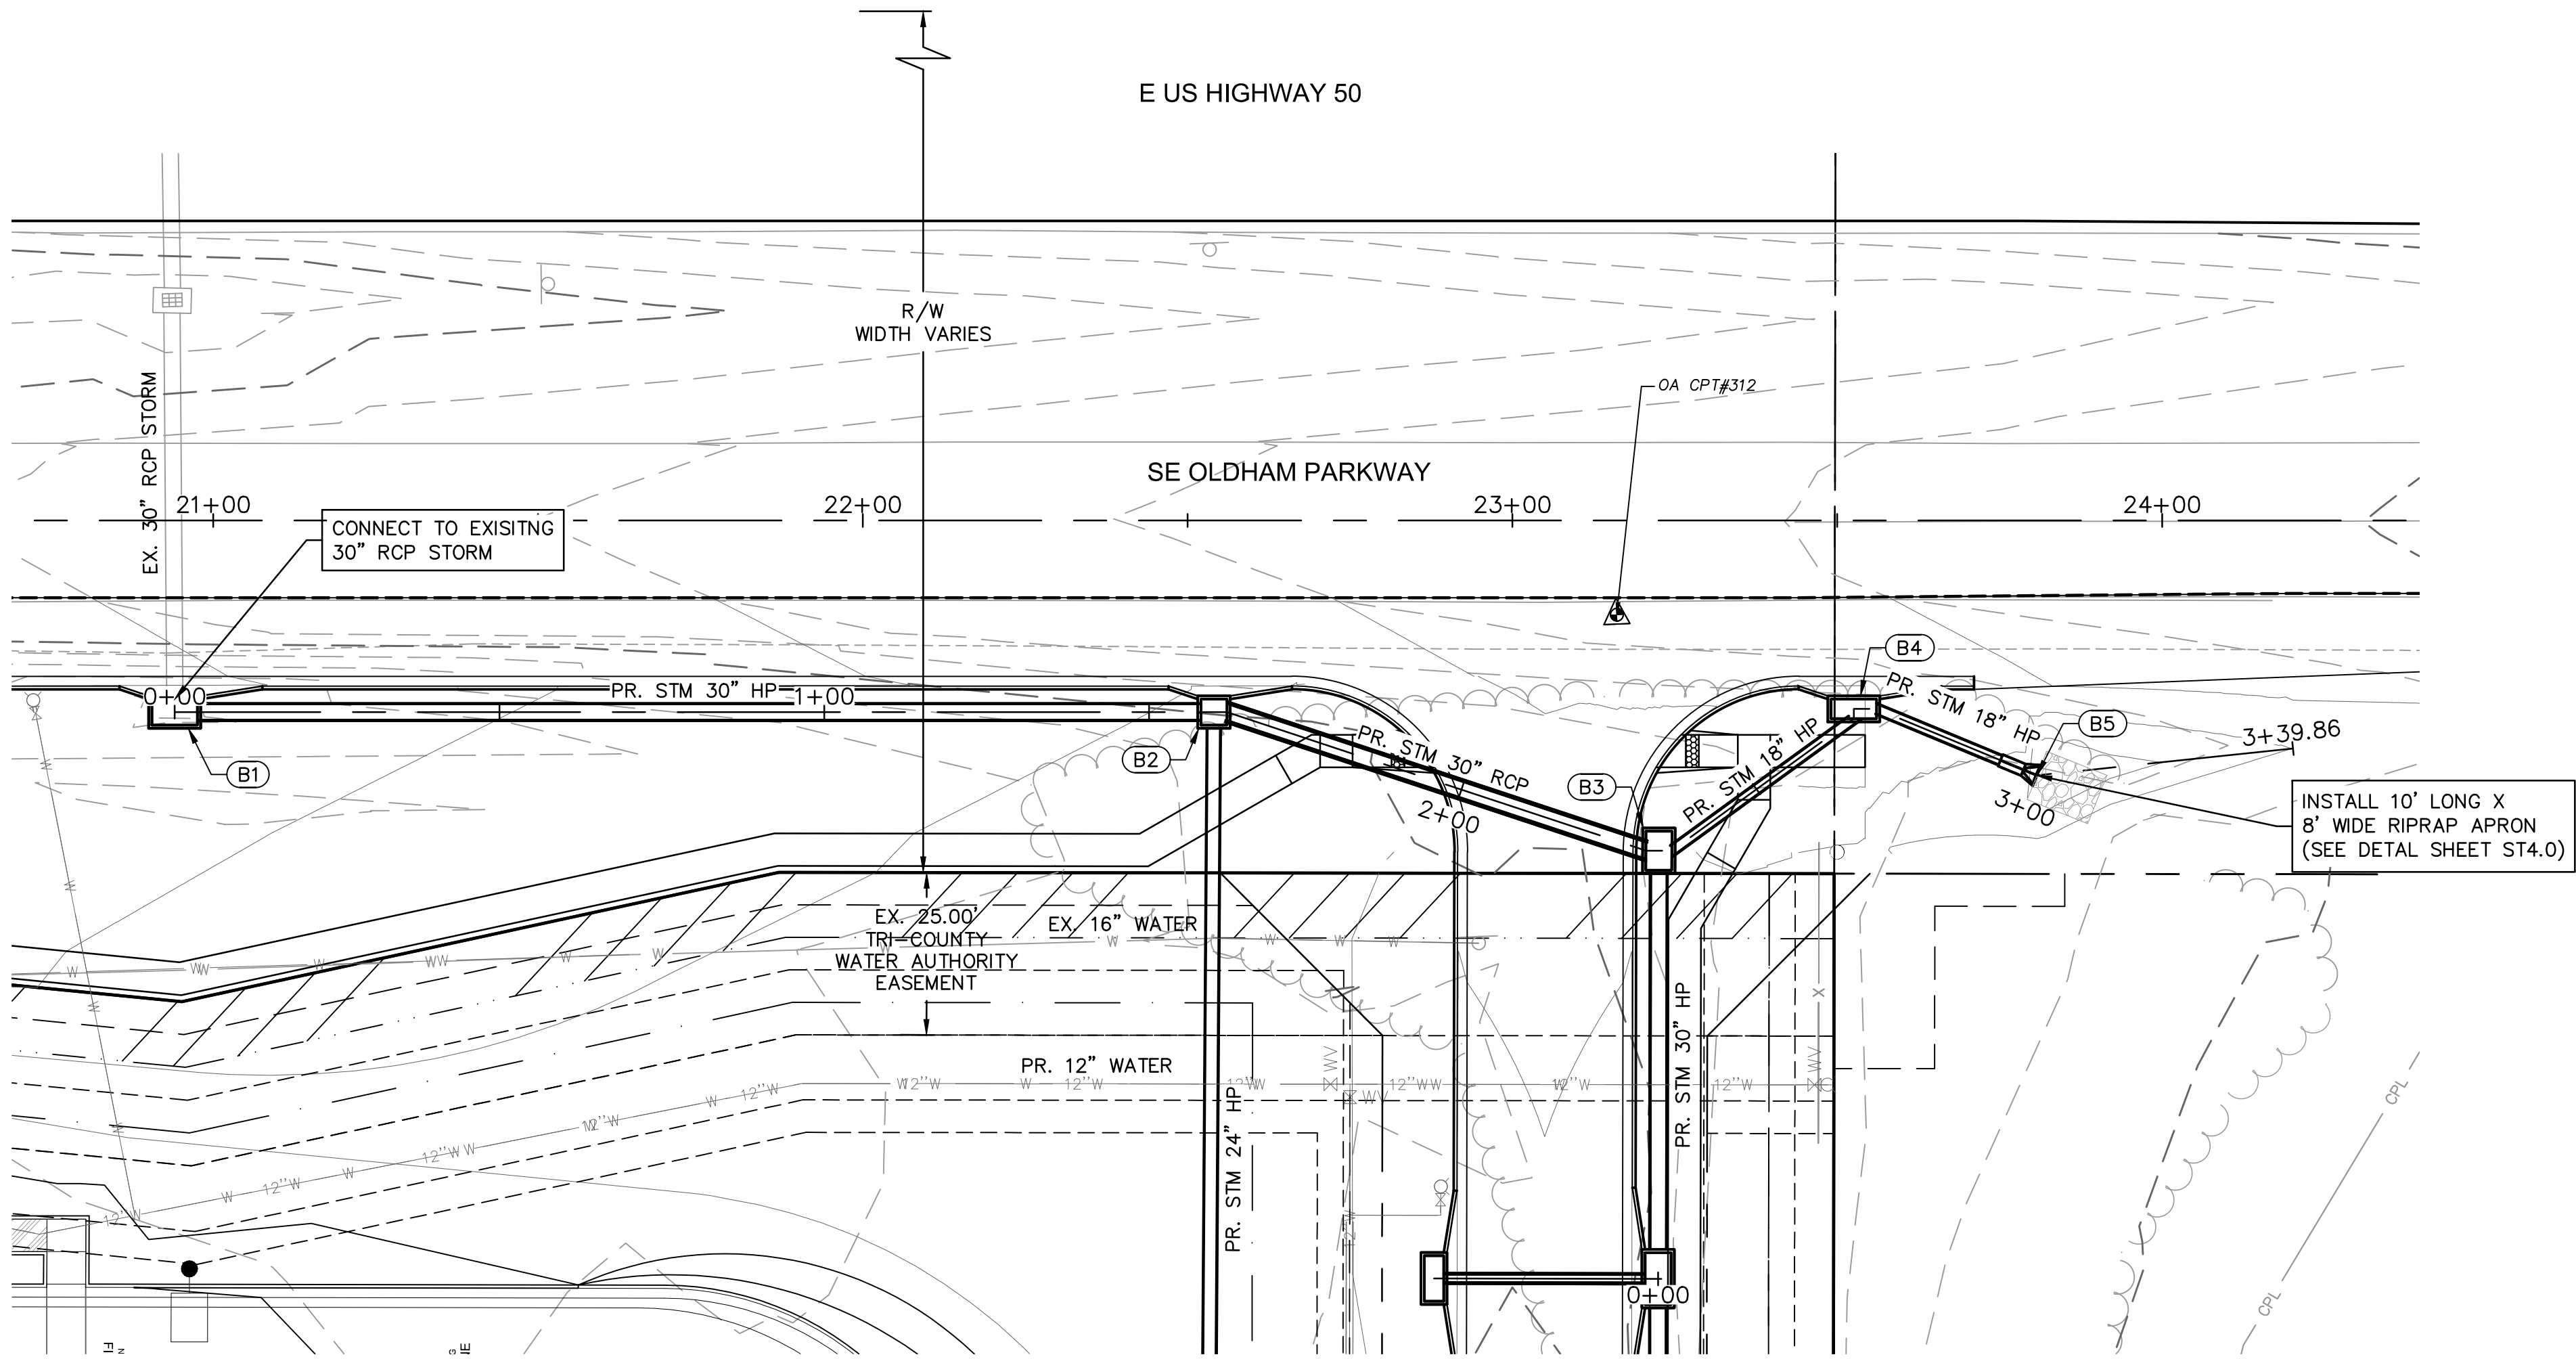

PUBLIC STORM LINE B

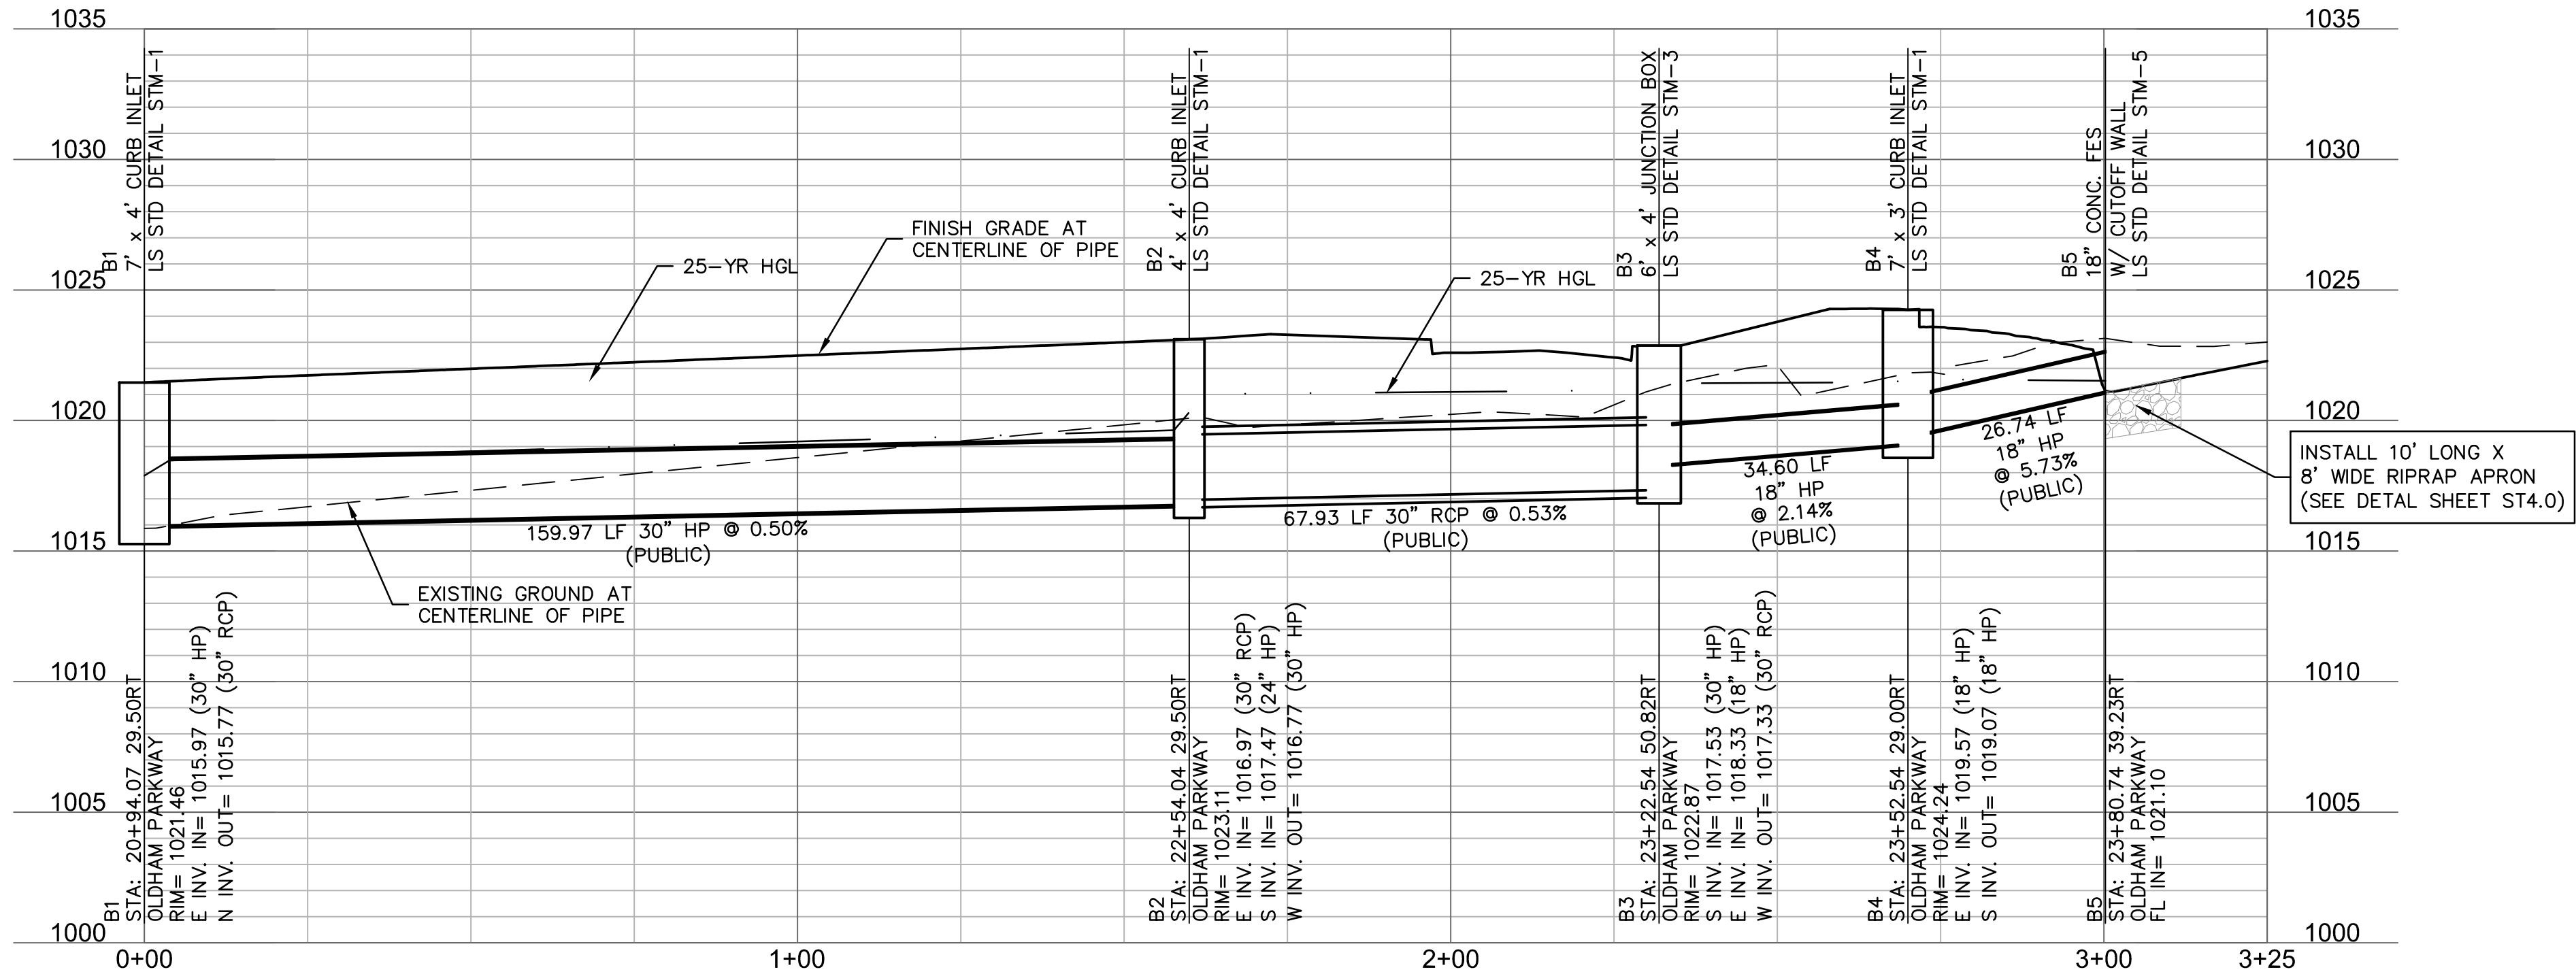

olsson

Olsson Engineering MO State Certificate of Authority #001592
Olsson Landscape Architecture MO State Cert. of Authority #200500285
550 St. Louis St.
Springfield, MO 65806
TEL 417.890.8802
www.olsson.com

STATE OF MISSOURI

RYAN V. JEPSON
NUMBER
PE-2012024241
PROFESSIONAL ENGINEER
6-14-19
RYAN V. JEPSON
PROFESSIONAL ENGINEER
MO# PE-2012024241

SE OLDHAM PARKWAY
PUBLIC STORM LINE B PLAN & PROFILE
LEE'S SUMMIT SENIOR LIVING COMMUNITY
SE OLDHAM PARKWAY
LEE'S SUMMIT, MISSOURI



2019

REVISIONS

drawn by: RPL
designed by: RVL
checked by: JLR
project no.: 018-1450
drawing no.: C_STM_PROF_81450
date: 06.12.19

SHEET
ST1.1

USER: rjungbauer
C_TBLK_22x34_81450

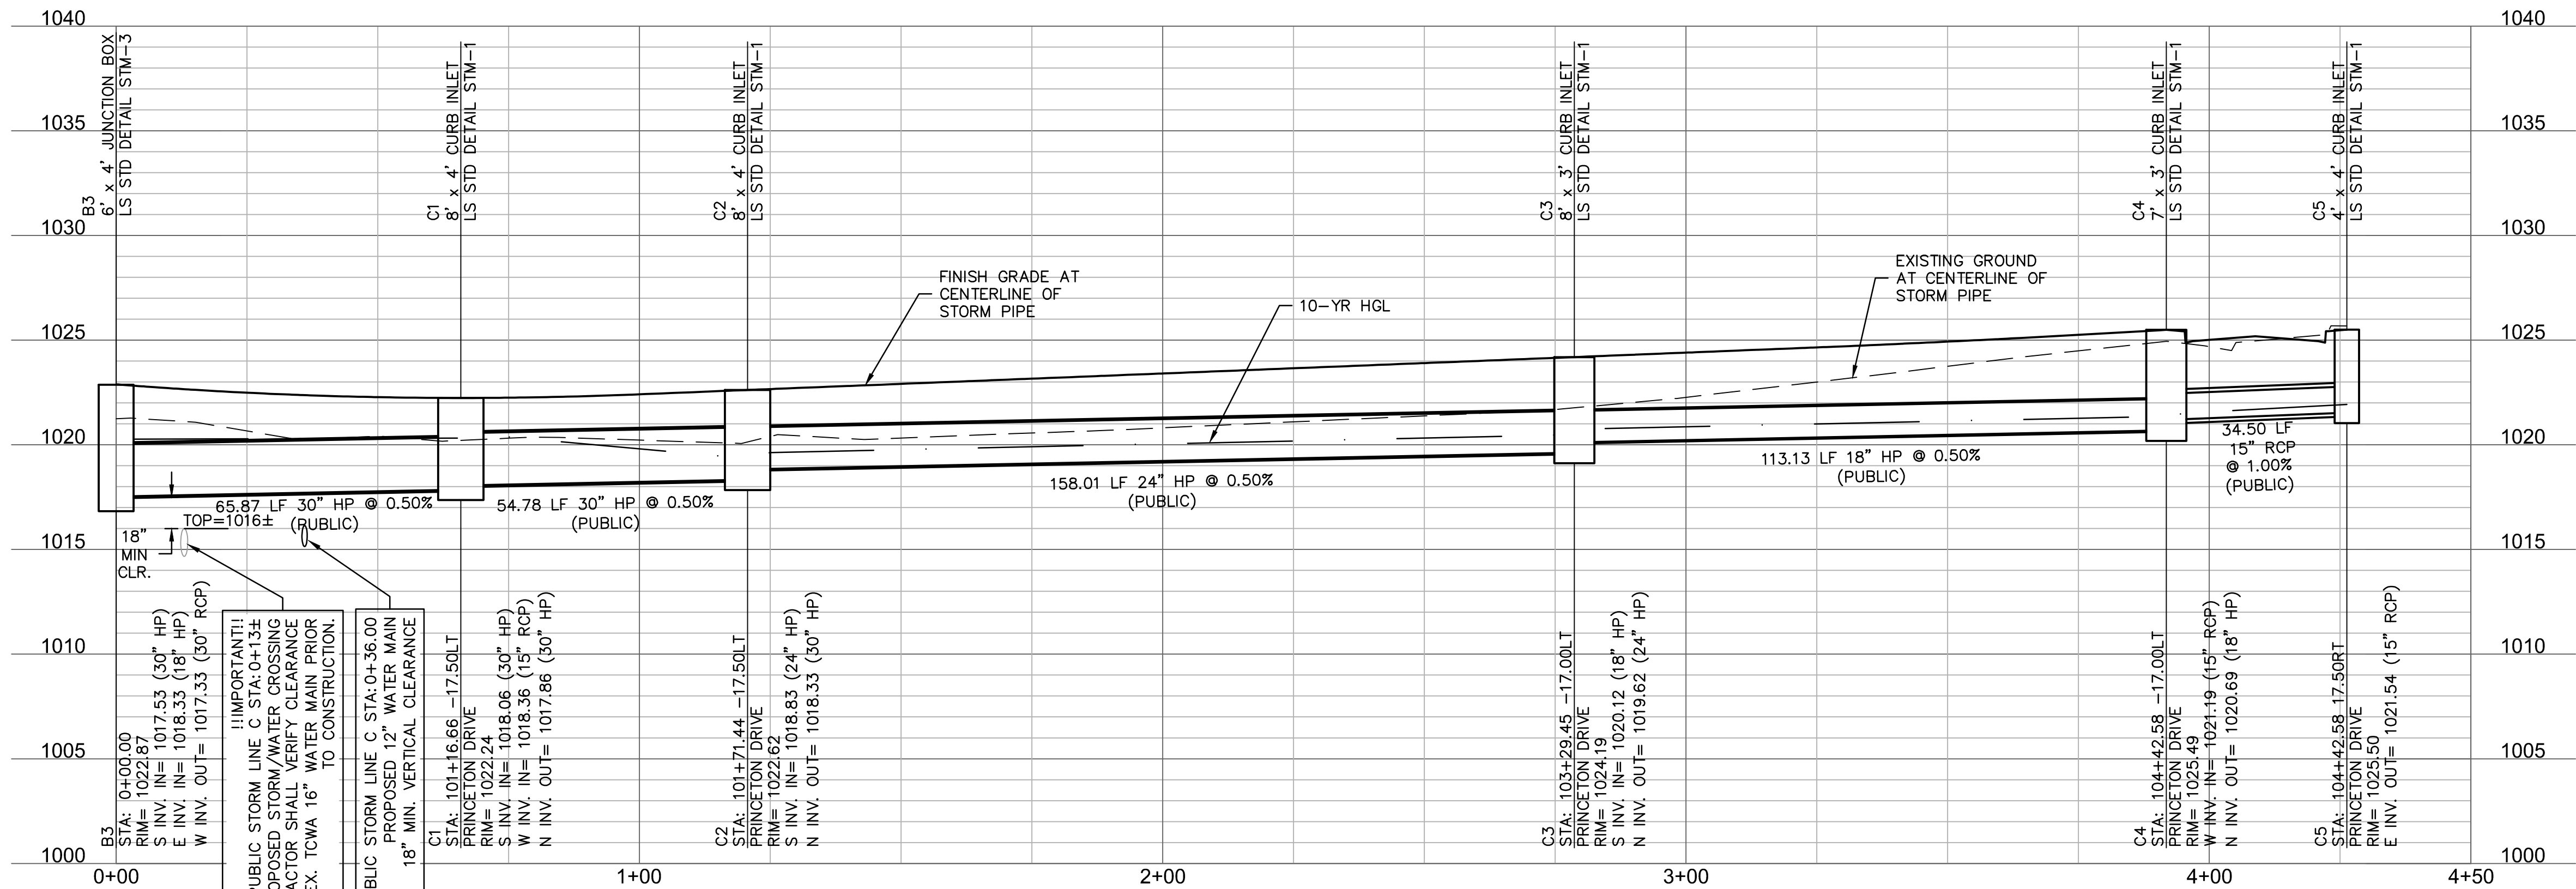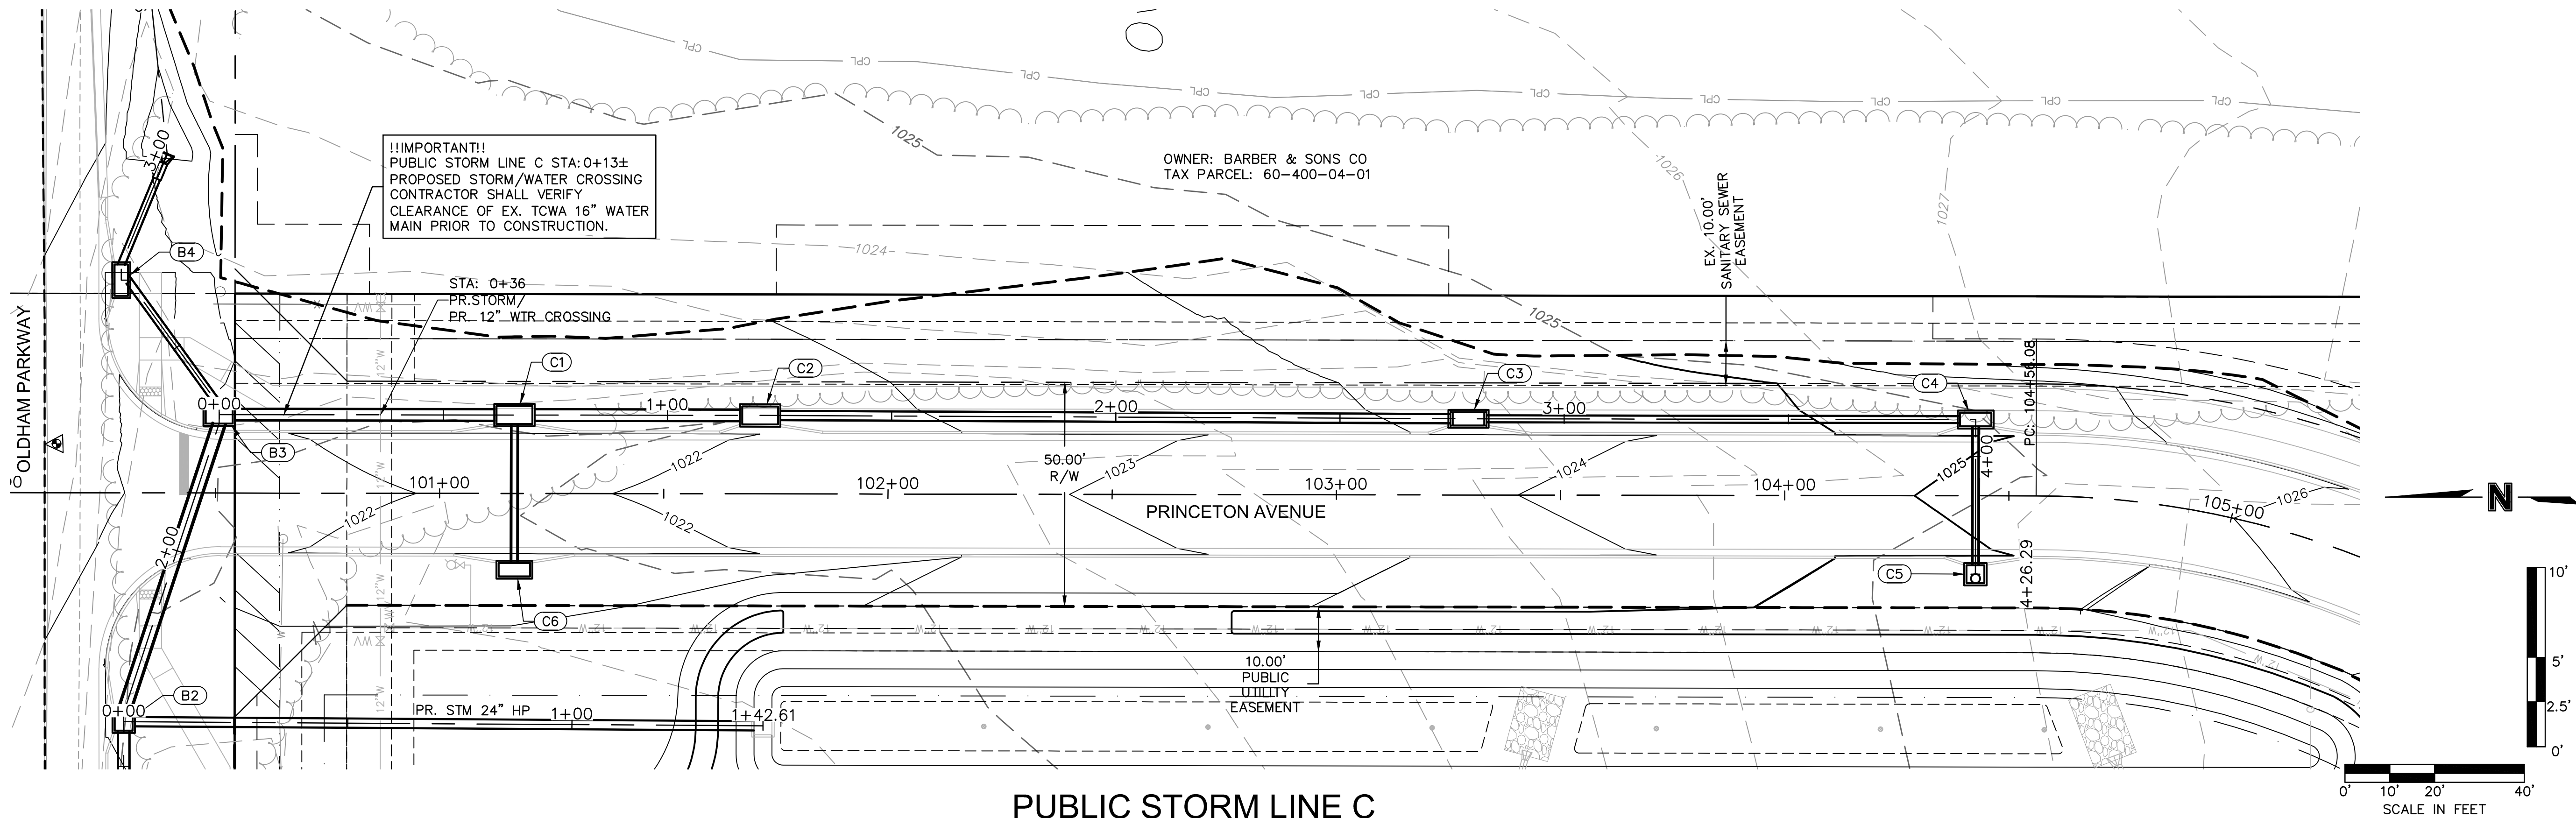

MISSOURI
ONE CALL SYSTEM

1-800-DIG-RITE OR 811
www.mo1call.com

SE PRINCETON DRIVE
PUBLIC STORM LINE C PLAN & PROFILE

LEE'S SUMMIT SENIOR LIVING COMMUNITY
SE OLDHAM PARKWAY

LEE'S SUMMIT, MISSOURI

REVISIONS

REVISIONS DESCRIPTION

REV. DATE
NO

RIVE

NOTES

PRINC

5

draw


check
project
draw
date

SHEET
ST1.2


olson

Olsson Engineering MO State Certificate of Authority #001592
Olsson Landscape Architecture MO State Cert. of Authority #2005000285
550 St. Louis St.
Springfield, MO 65806 TEL 417.890.8802 www.olsson.com



USER: rjungbauer
C_TBLK_22x34_81450

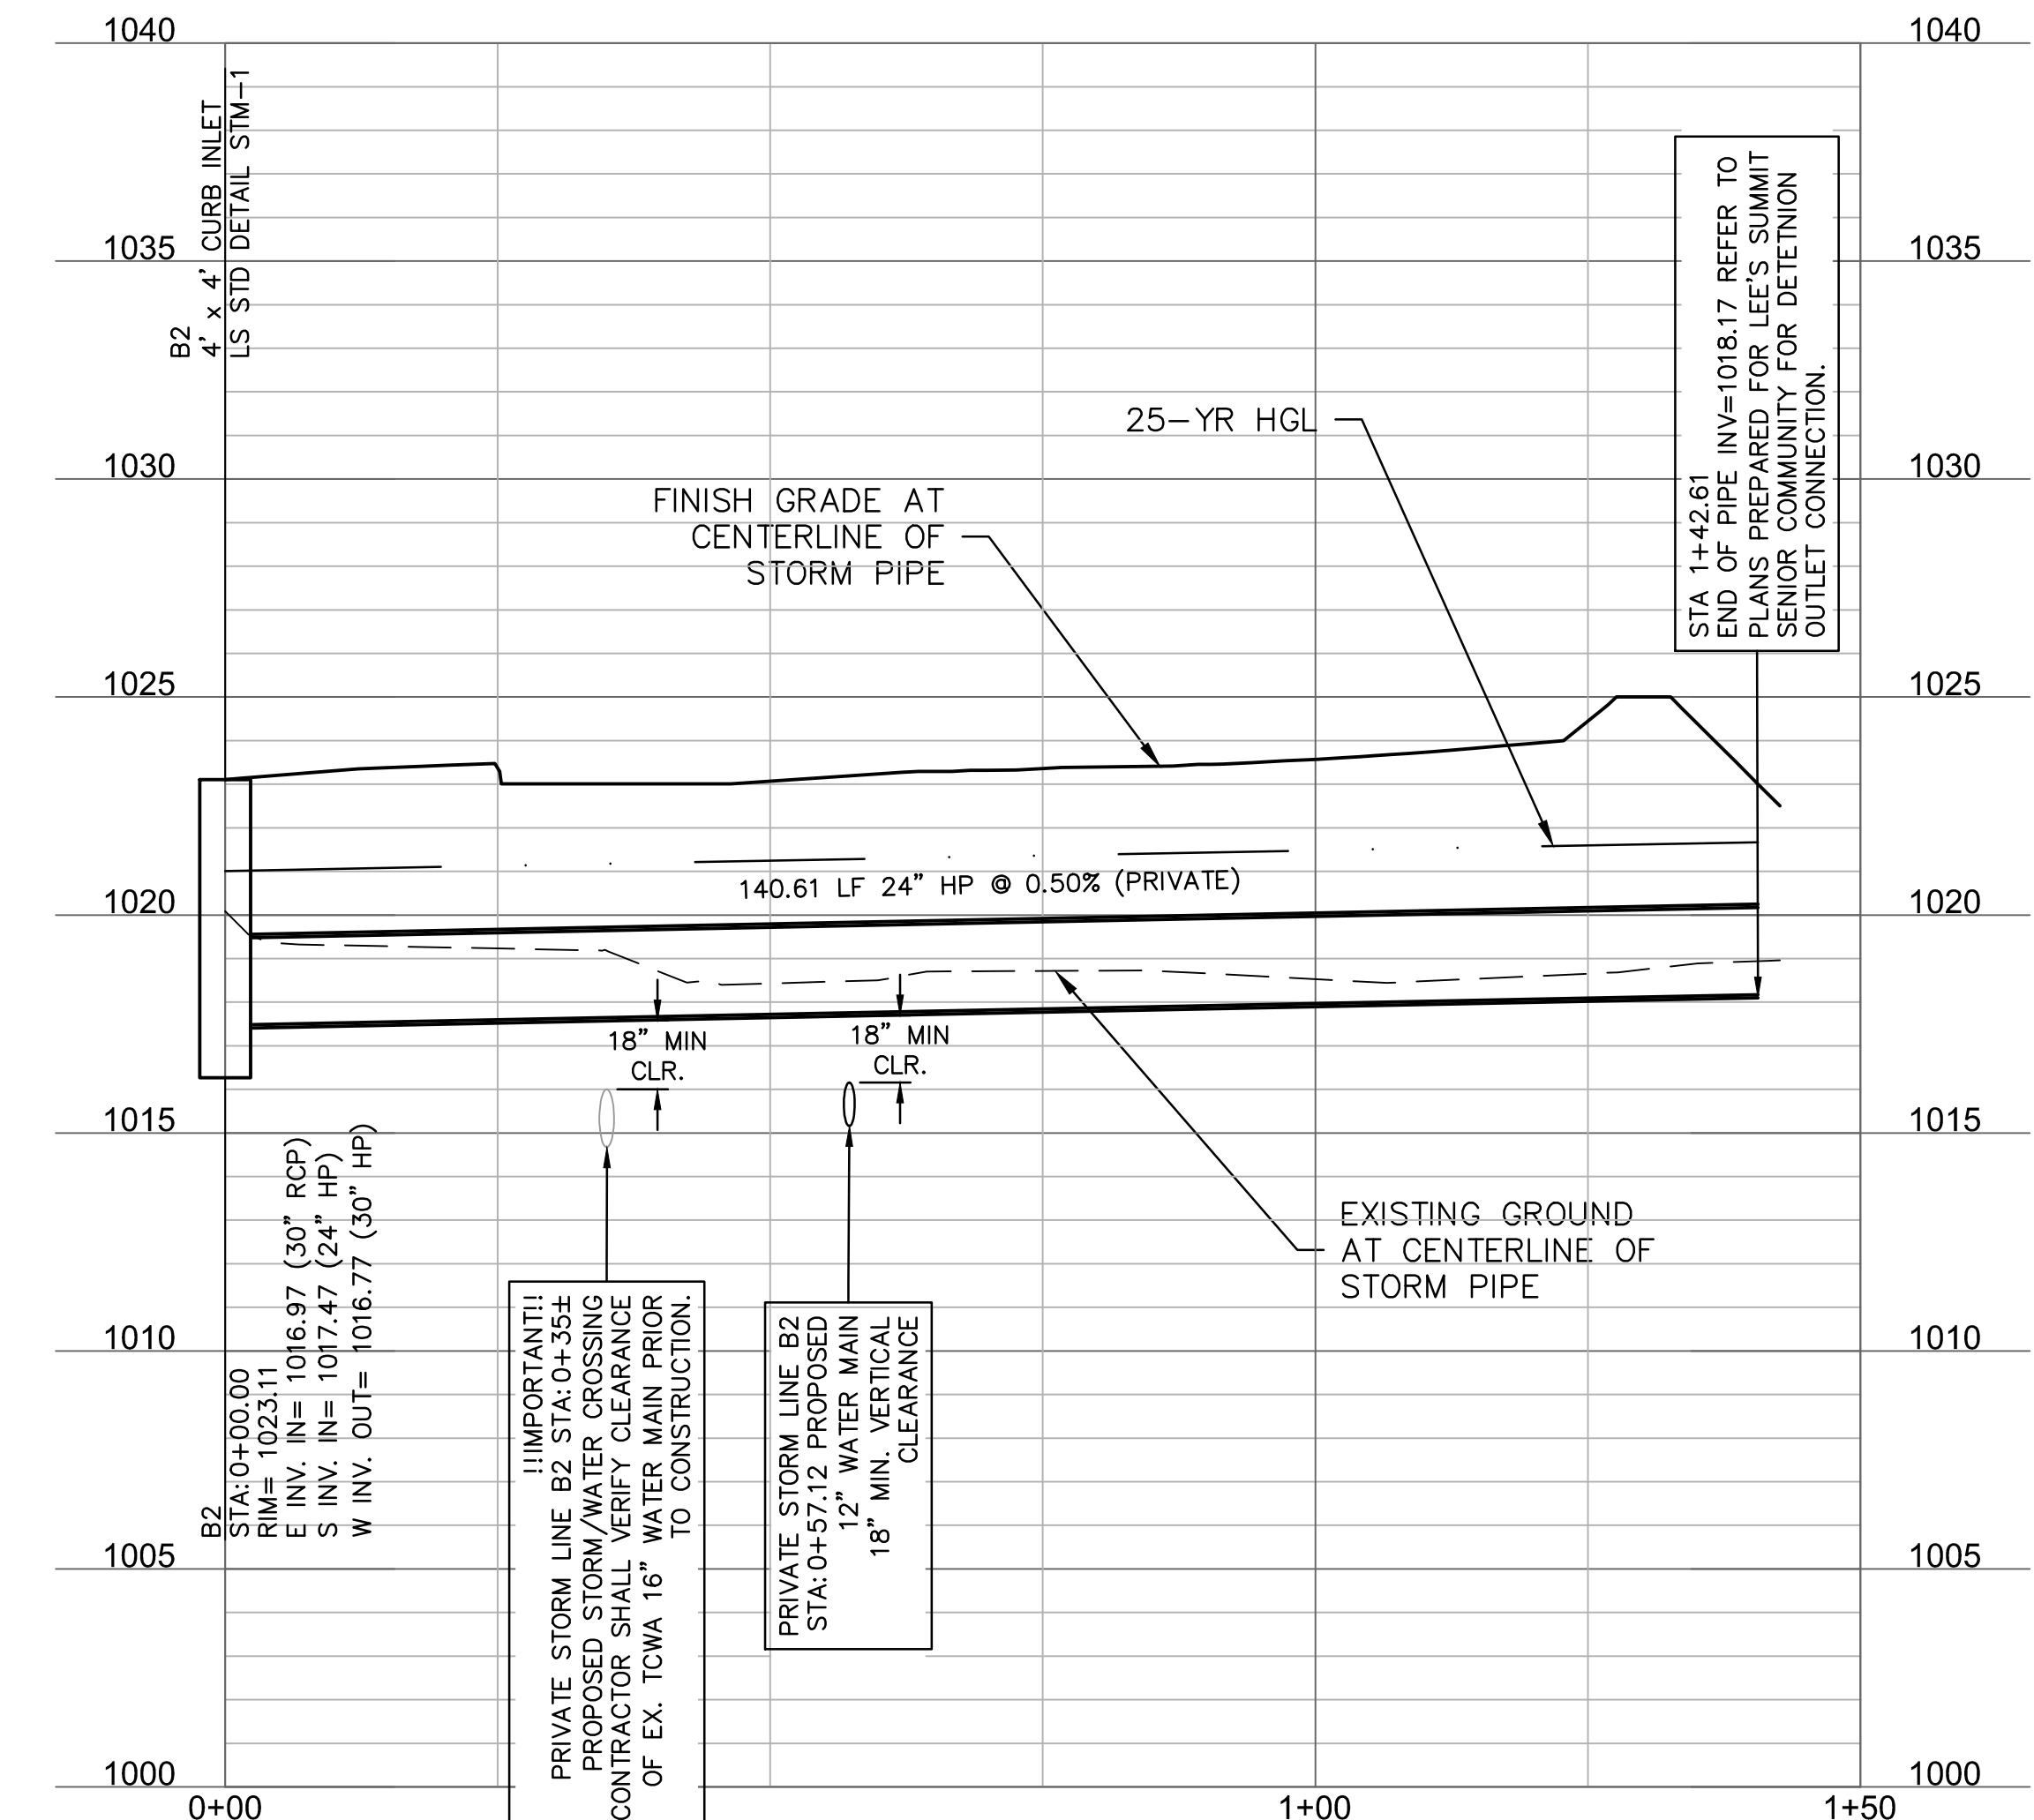

PRIVATE STORM LINE B2

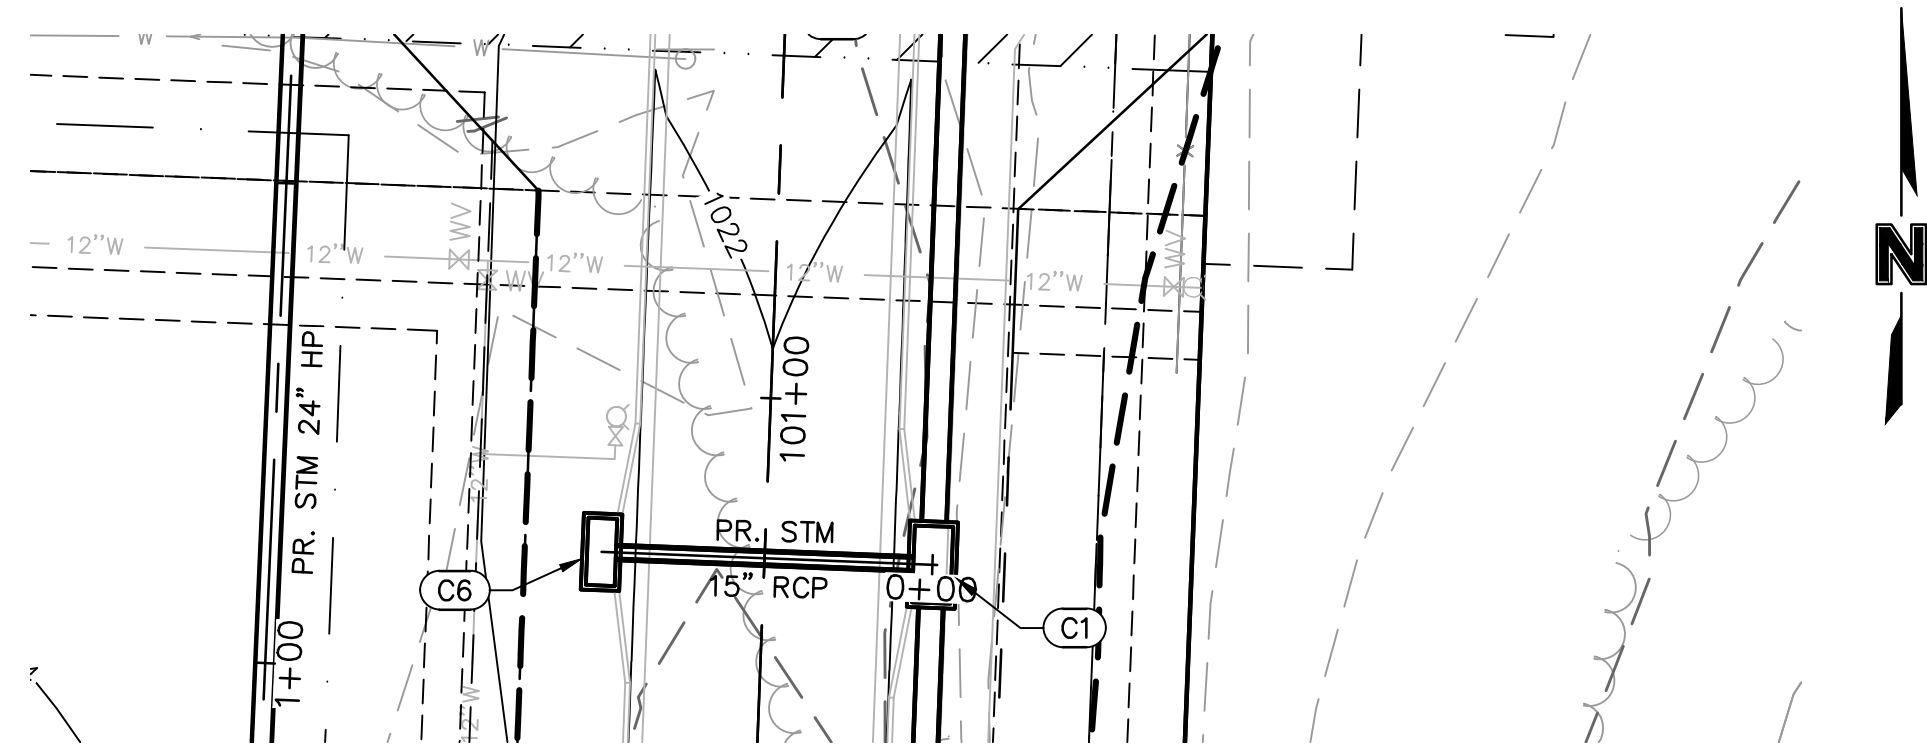

PUBLIC STORM LINE C6

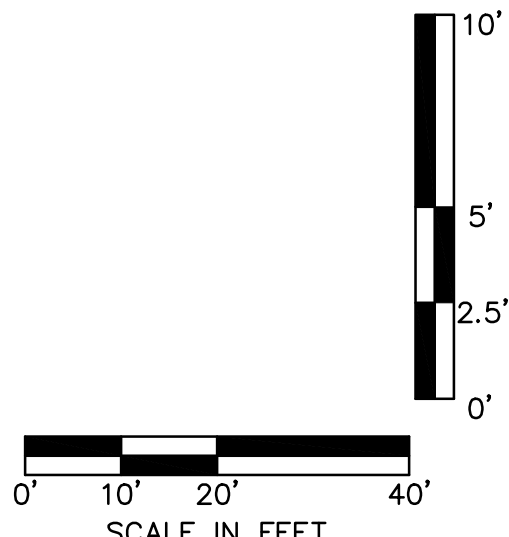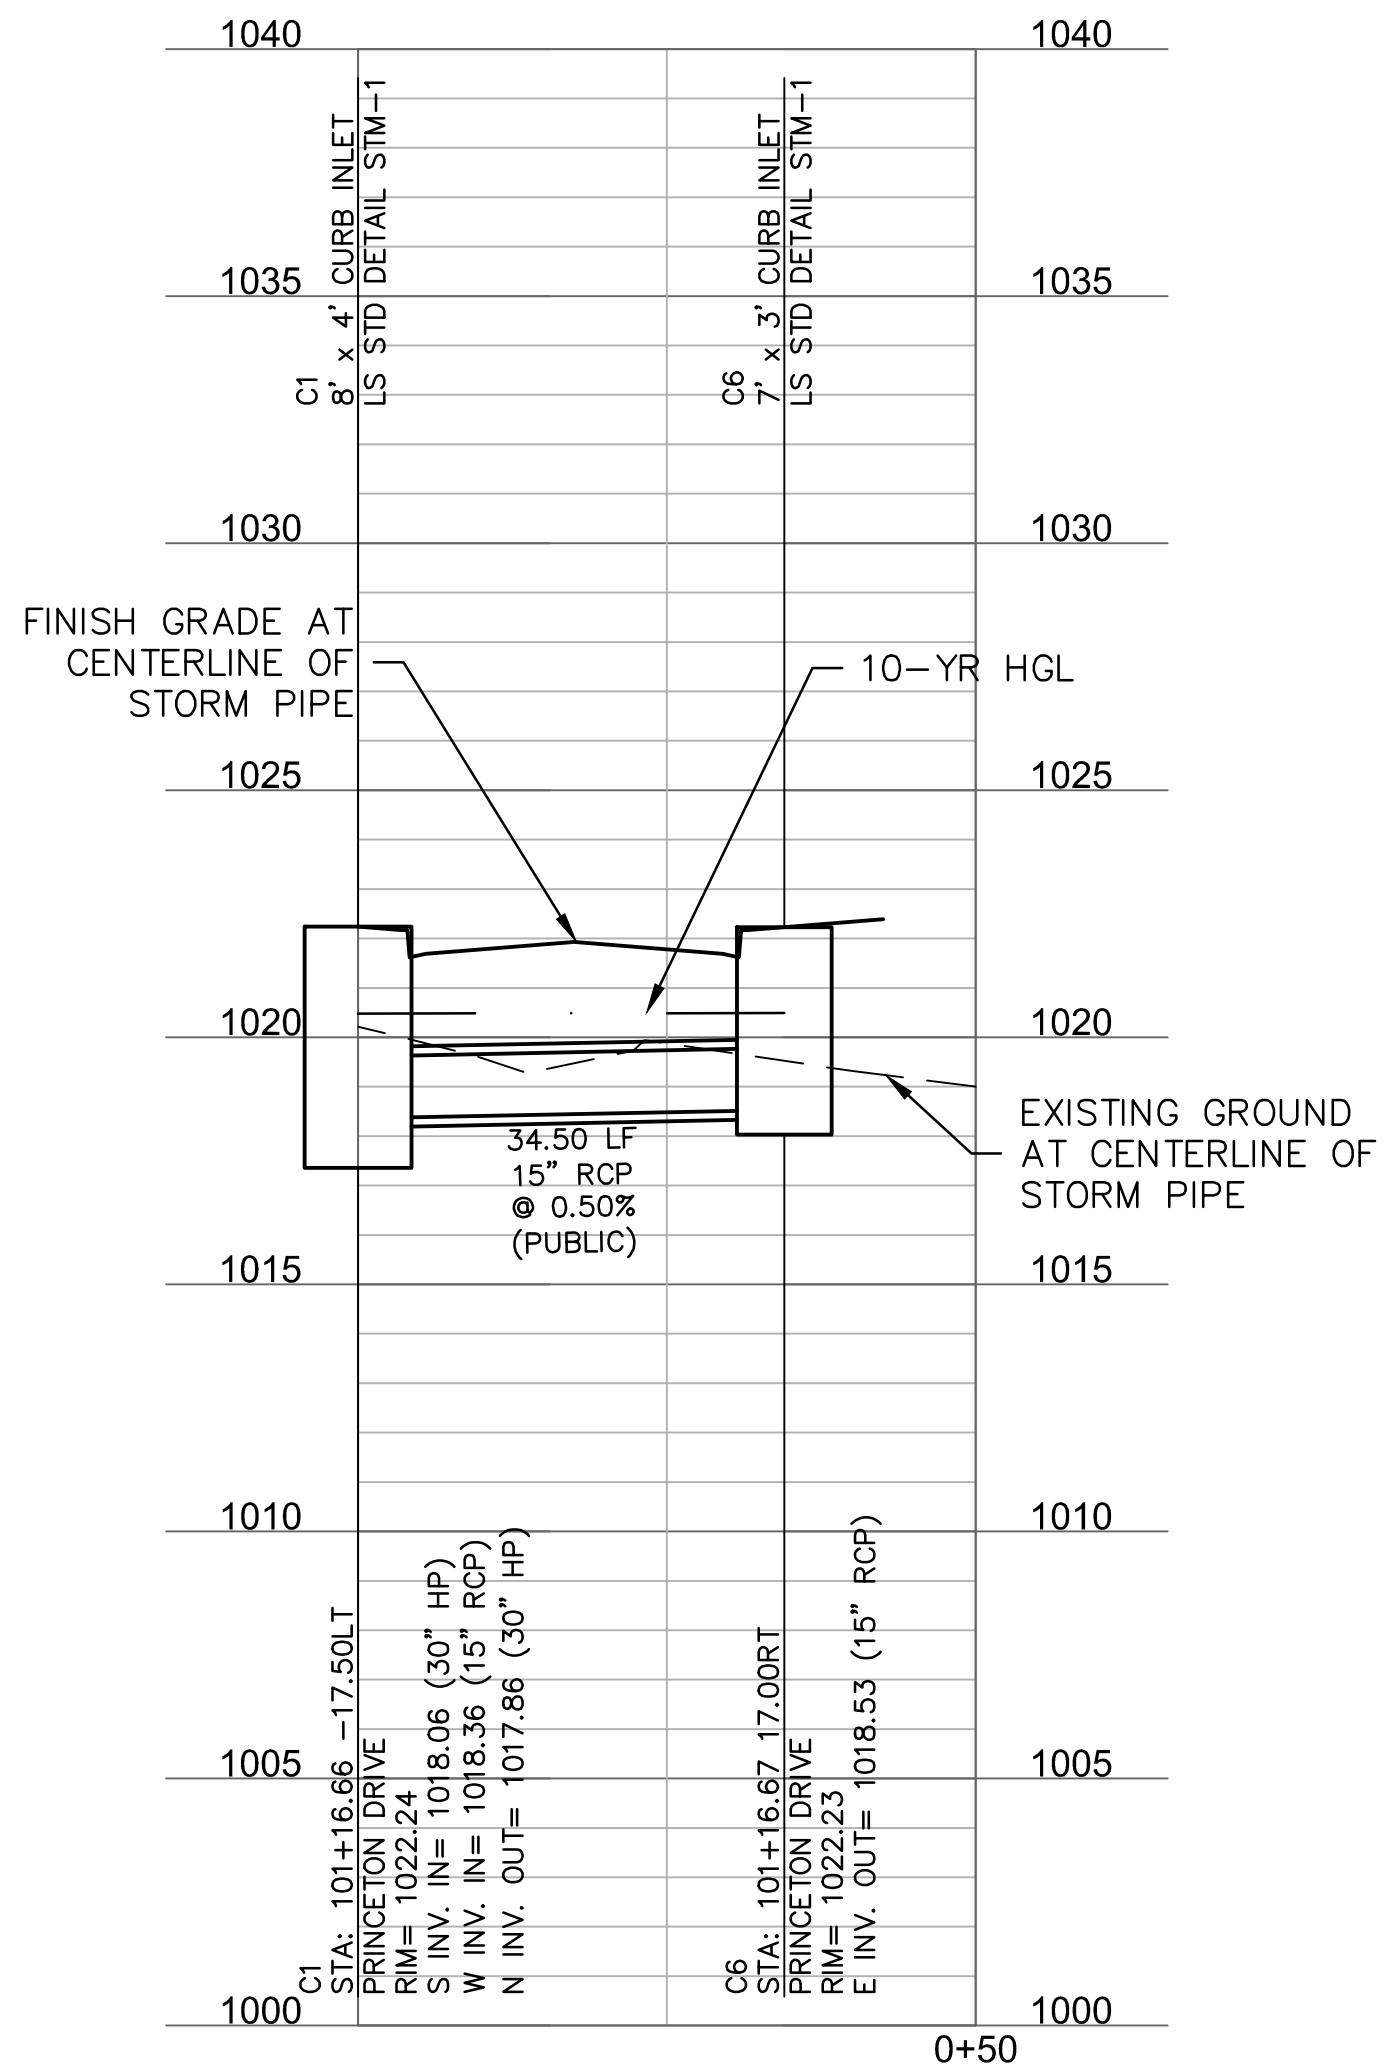

1-800-DIG-RITE OR 811
www.mo1call.com

drawn by: _____ RPJ
designed by: _____ RVJ
checked by: _____ JLR
project no.: 018-1450
drawing no.: STM_PROF 81450
date: 06.12.19

SHEET
ST1.3

SE PRINCETON DRIVE
FORM LINES B2 AND C6


LEE'S SUMMIT SENIOR LIVING COMMUNITY
SE OLDHAM PARKWAY

LEE'S SUMMIT, MISSOURI

2019

[illegible]


REVISIONS

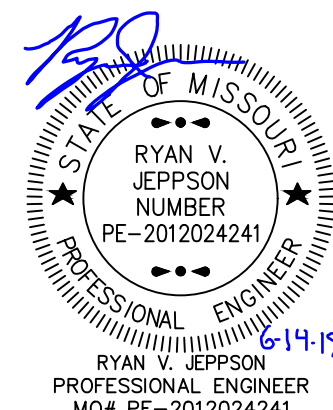



olson

Missouri Engineering MO State Certificate of Authority #001592
Missouri Professional Landscaping Architecture MO State Certificate of Authority #20050000295

30 St. Louis St.
Springfield, MO 65806
TEL 417.890.8802
www.olsson.com

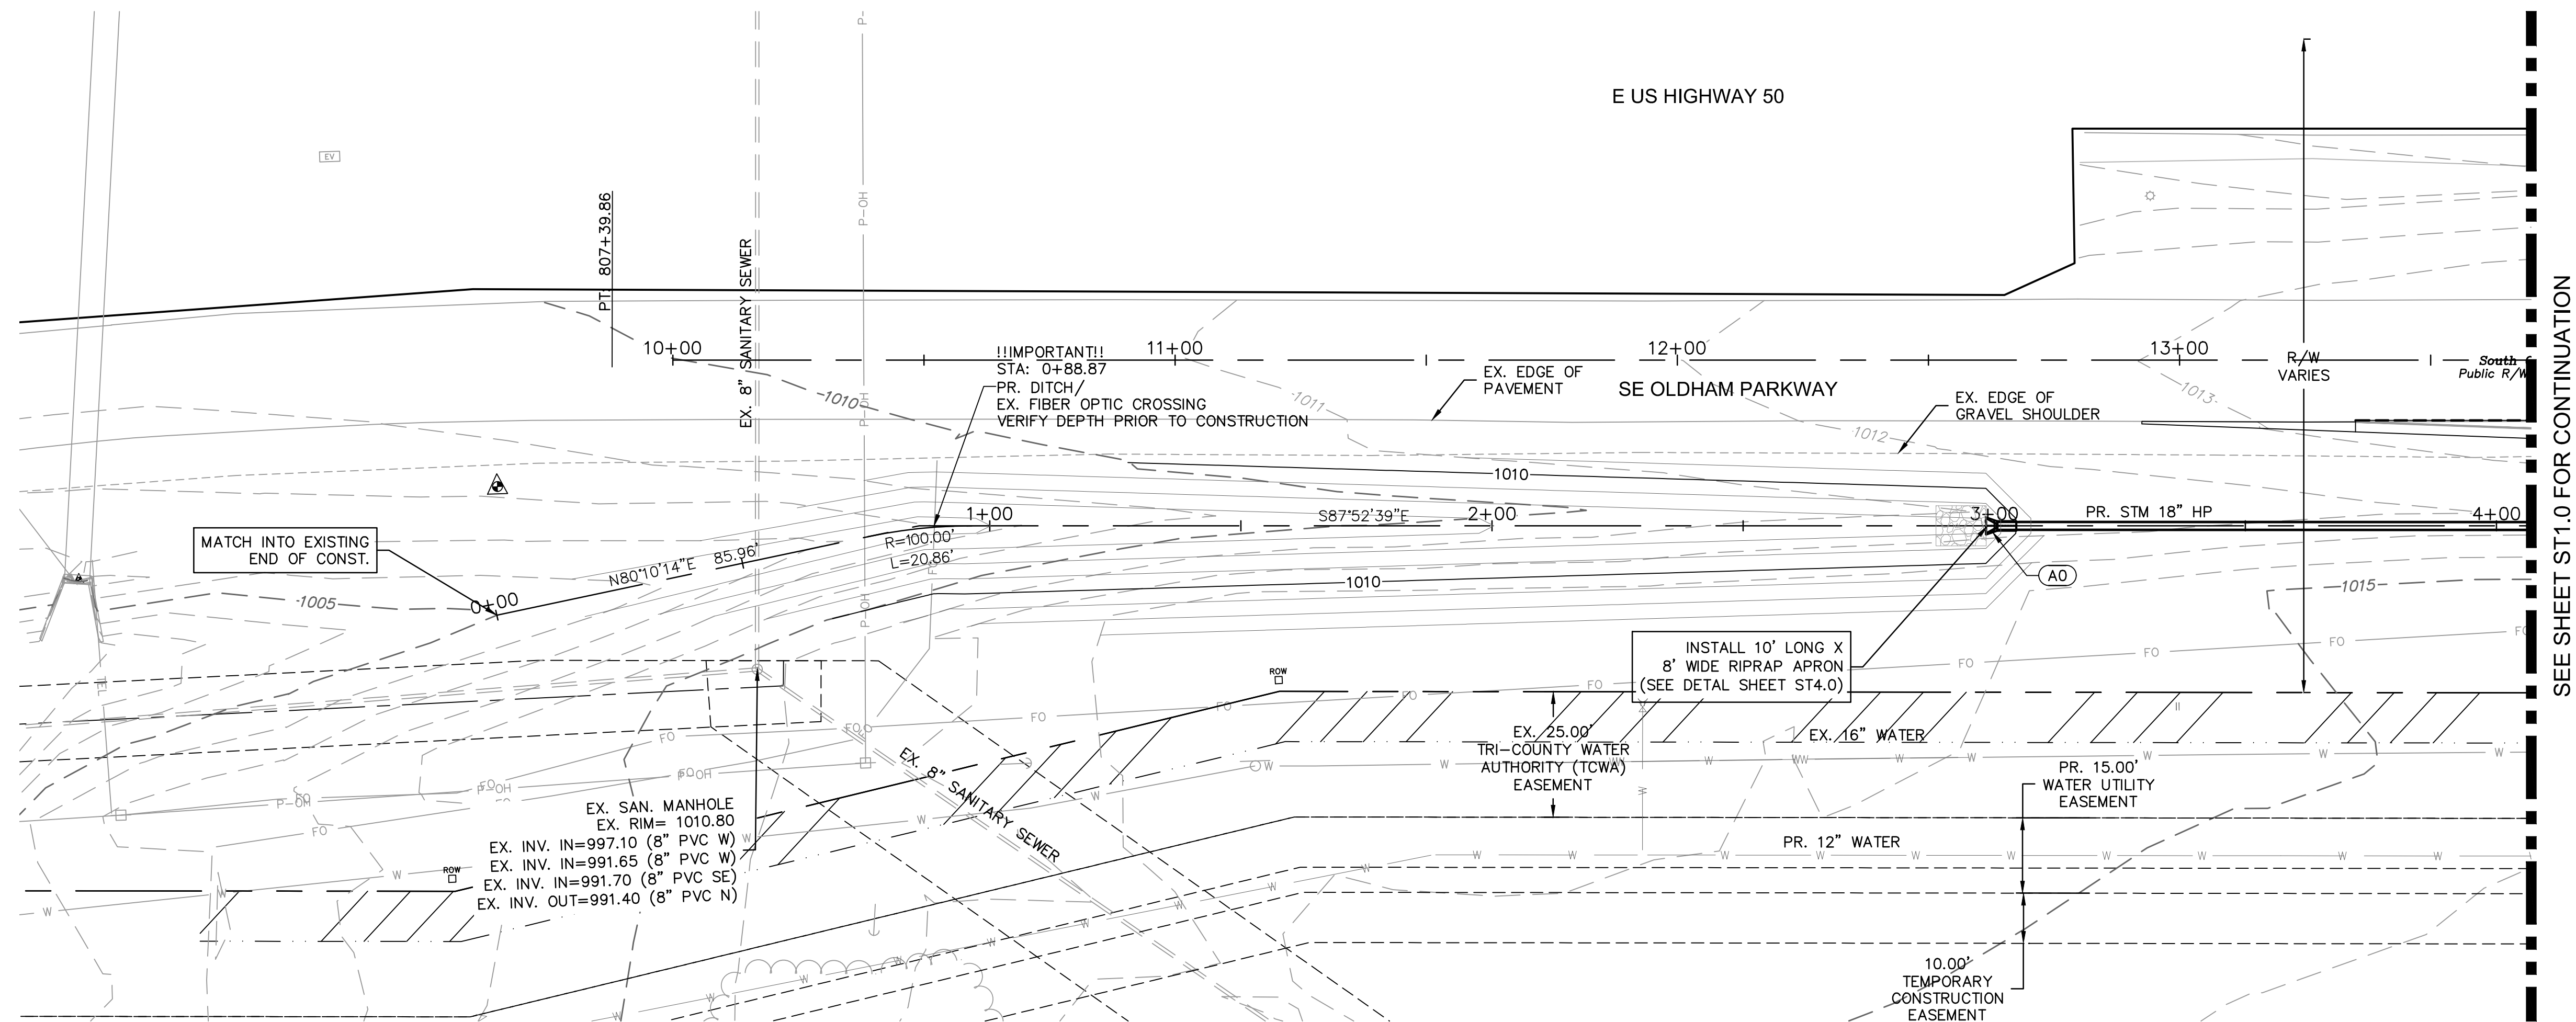

DRIANAGE DITCH AND PUBLIC STORM LINE A

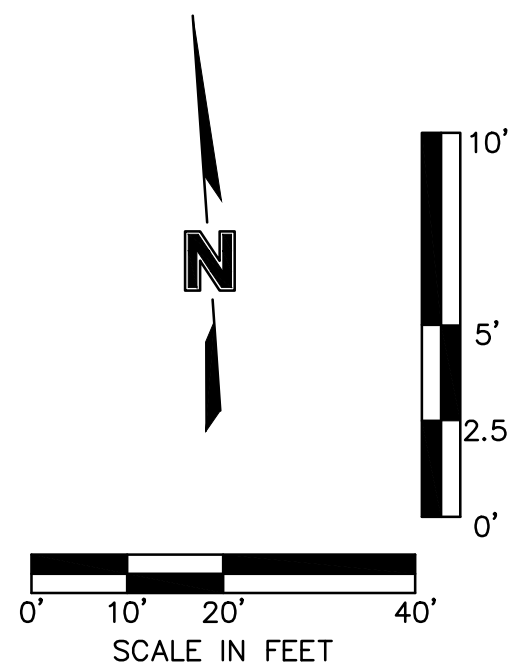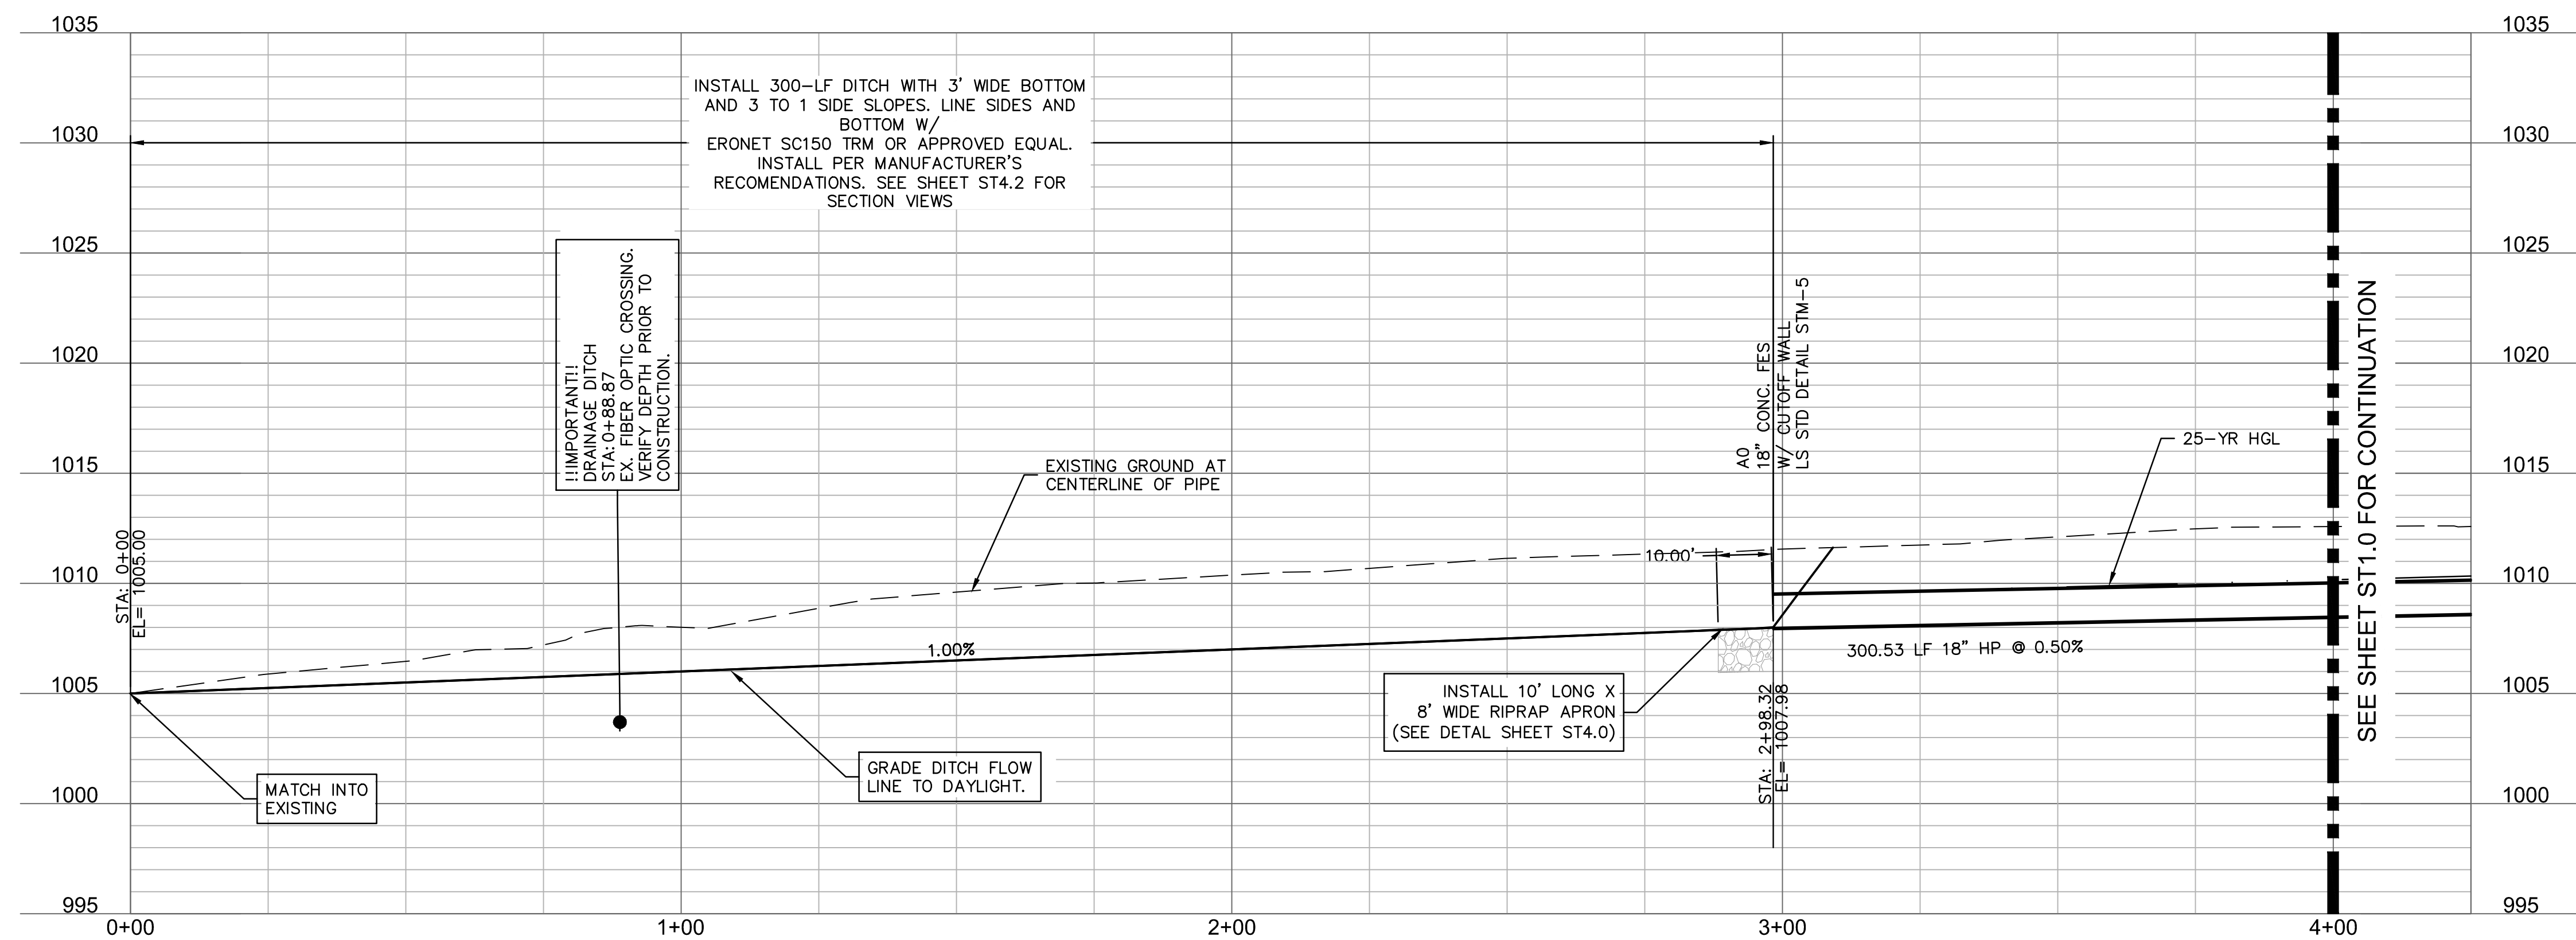

1-800-DIG-RITE OR 811
www.mo1call.com


DWG: F:\2018\1001~1500\018~1450\140-Design\AutoCAD\Final Plans\Sheets\GNC\PUBLIC_STORE\1_C_STM_PROF_81450.DWG
DATE: Jun 12, 2019 3:58pm XREFS: V_XBOU_81450 V_TOPO_81450 C_PBASE_81450 T_PBASE_81450
USER: rjungbauer C_TBLK_22X34_81450

0\40-Design\AutoCAD\Final Plans\Sheets\GNCV\PUBLIC STORM\C_STM_PROF_81450.DWG
XREFS: V_XBOU_81450 V_TOPO_81450 C_PBASE_81450 T_PBASE_81450

USER: rjungbauer
C_TBLK_22x34_81450

olson

Olsson Engineering MO State Certificate of Authority #001592
Olsson Landscape Architecture MO State Cert. of Authority #2005000285
550 St. Louis St.
Springfield, MO 65806
TEL 417.890.8802

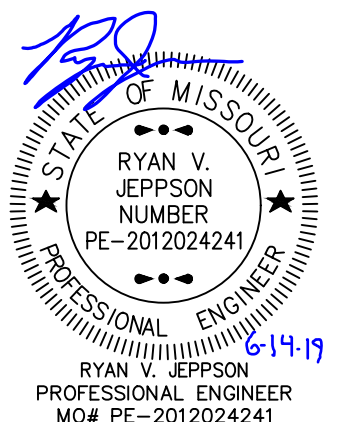[illegible]

SE OLDHAM PARKWAY DRAINAGE DITCH PLAN & PROFILE


LEE'S SUMMIT SENIOR LIVING COMMUNITY
SE OLDHAM PARKWAY

LEE'S SUMMIT, MISSOURI	2019
------------------------	------

drawn by: _____ RPJ
designed by: _____ RVJ
checked by: _____ JLR
project no.: _____ 018-1450
drawing no.: STM_PROF 81450
date: _____ 06.12.19


SHEET
ST1.4

DWG: F:\2018\1001-1500\018-1450\40-Design\AutoCAD\Final Plans\Storm\C_DRN_81450.DWG USER: rjungbauer
DATE: Jun 12, 2019 4:02pm XREFS: C:\BLK_22x34_81450 t_pbase_81450 t_pstclickmap_70830 v_xbou_81450 v_topo_81450 C_PBASE_81450

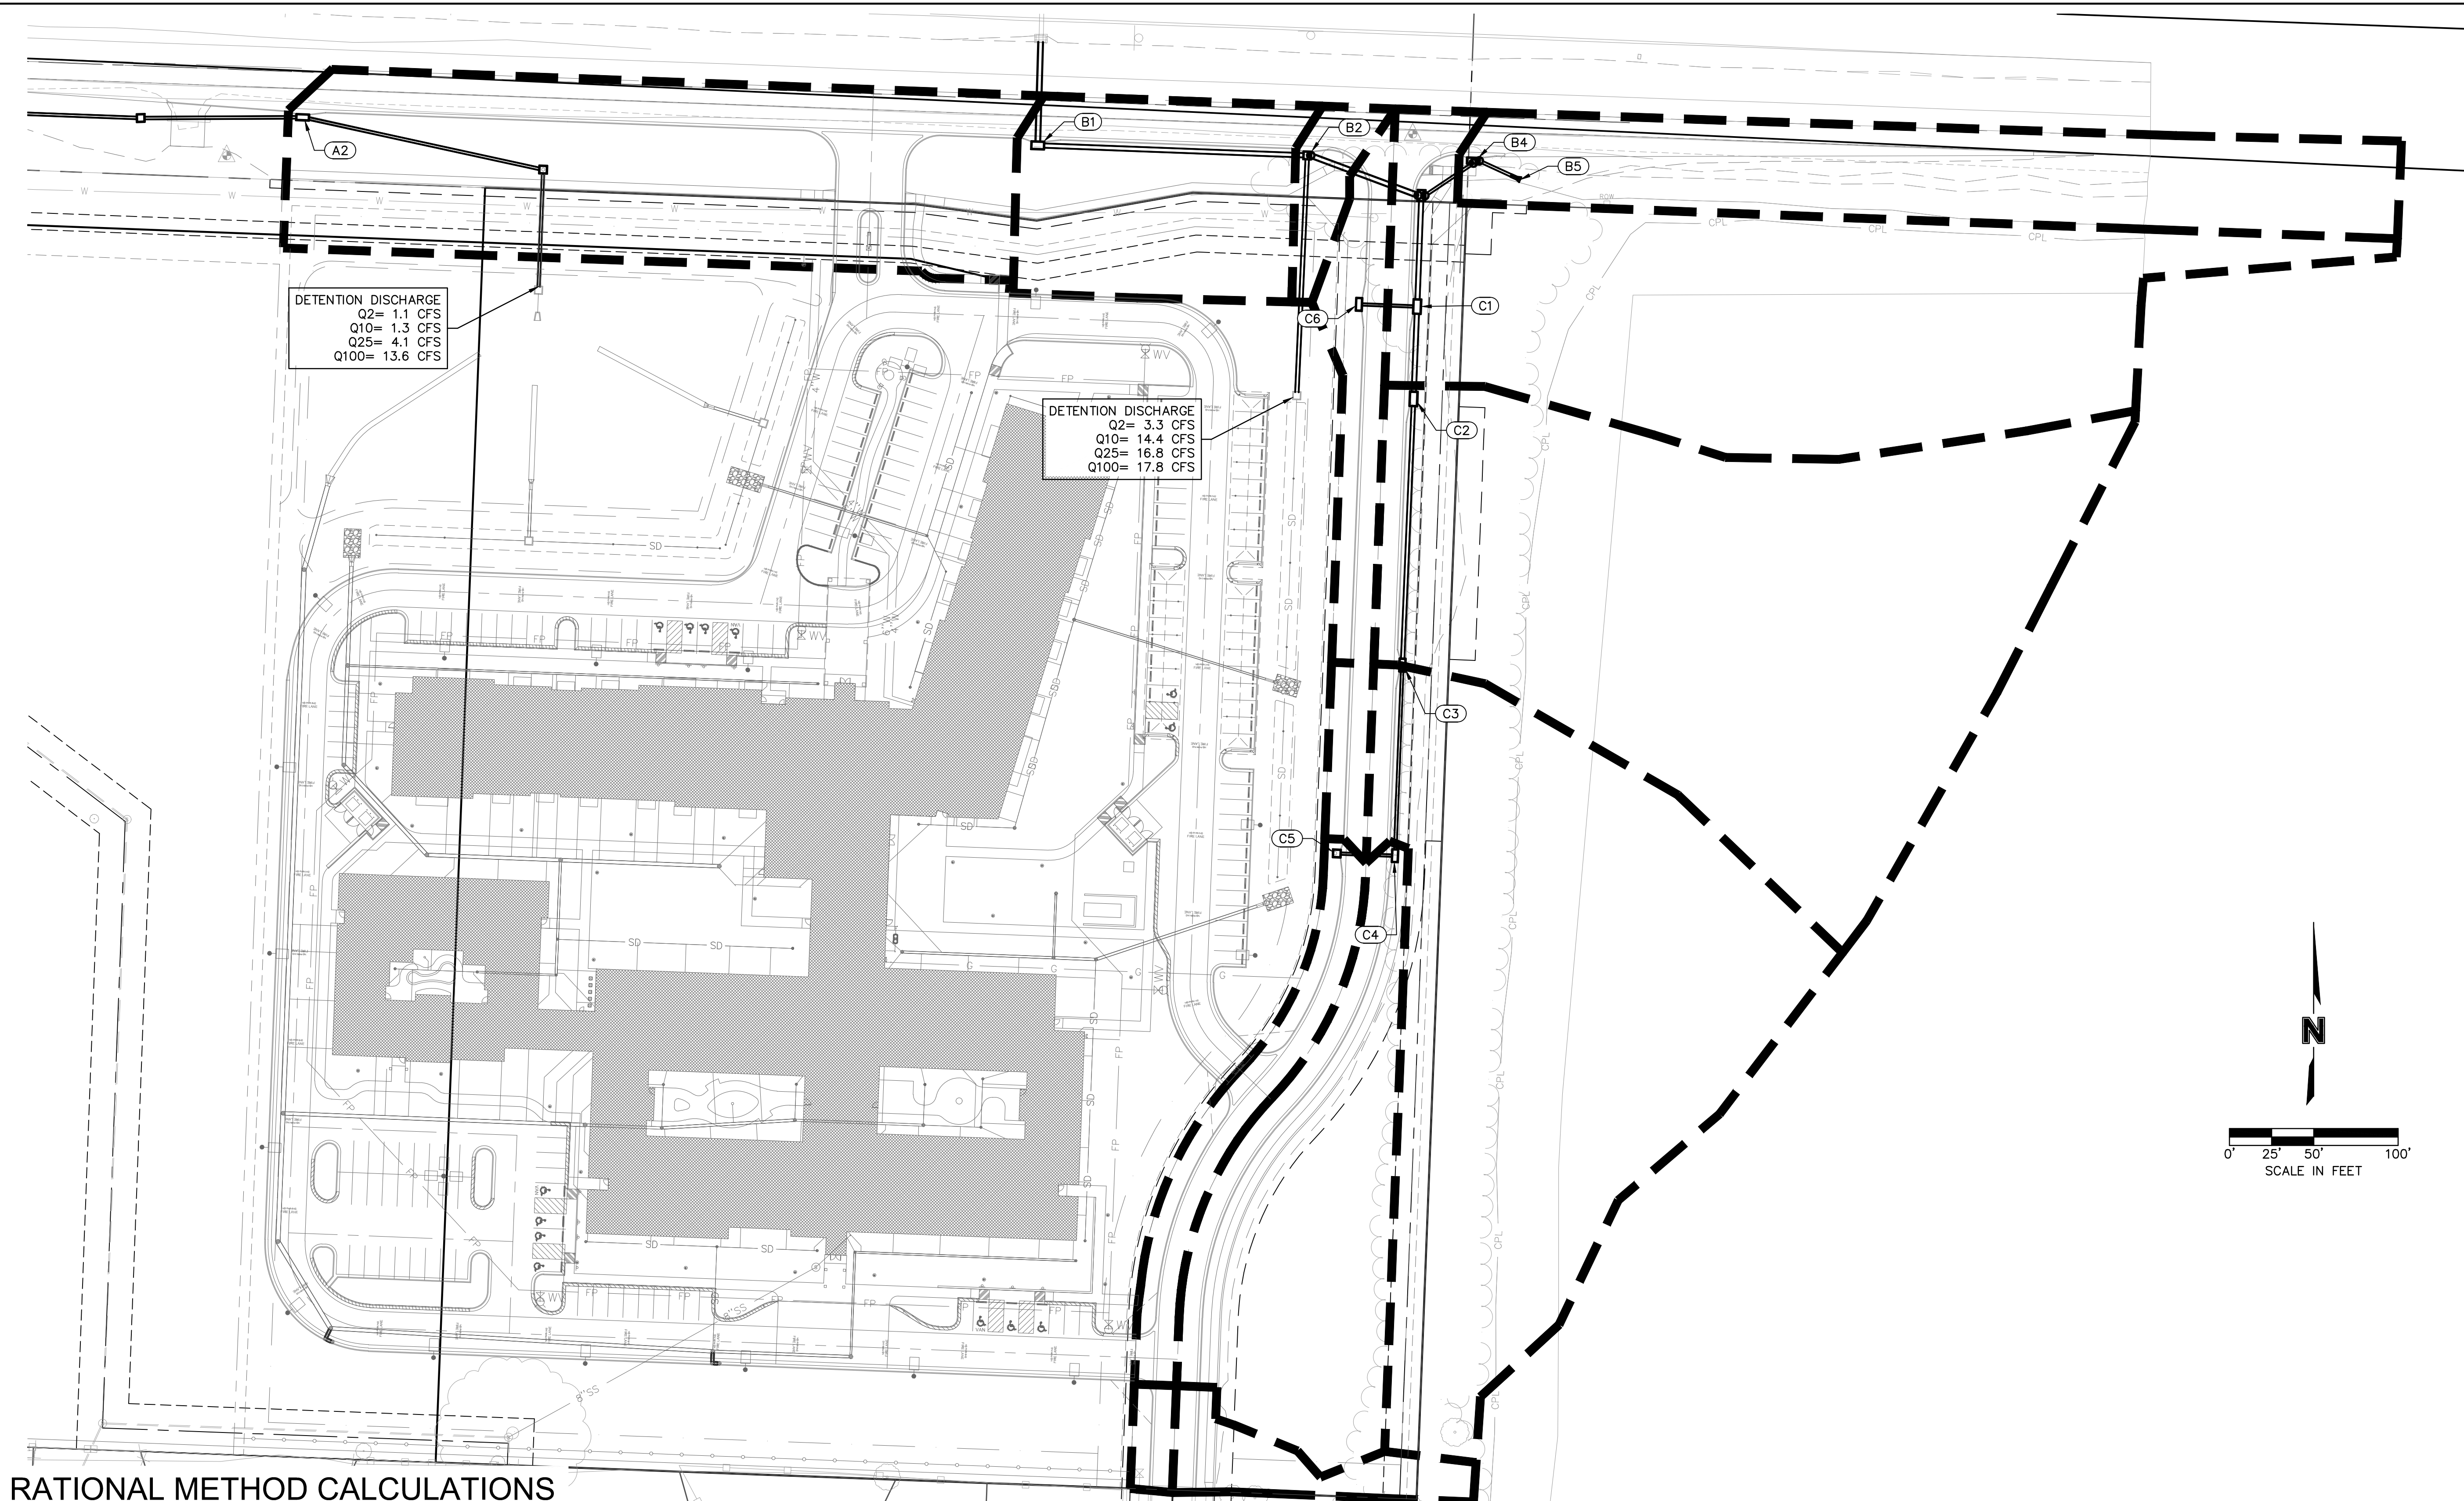

RATIONAL METHOD CALCULATIONS

INLET	DRAINAGE	Pavement Area (AC)	Open Space Area (AC) C=0.30	RUNOFF COEFFICIENT "C2" & "C10"	RUNOFF COEFFICIENT "C25" (1.1)	RUNOFF COEFFICIENT "C50" (1.20)	RUNOFF COEFFICIENT "C100" (1.25)	Time of Concentration "Tc" (min)	2-YEAR	10-YEAR	25-YEAR	50-YEAR	100-YEAR	Q2year	Q10year	Q25year	Q50year	Q100year
	AREA (AC)	C=0.90							INTENSITY	INTENSITY	INTENSITY	INTENSITY	INTENSITY	(CFS)	(CFS)	(CFS)	(CFS)	(CFS)
A2 CURB INLET	1.06	0.38	0.68	0.52	0.57	0.62	0.65	5.00	5.41	7.35	8.53	9.40	10.32	2.96	4.03	5.14	6.18	7.07
B1 CURB INLET	0.44	0.12	0.32	0.46	0.50	0.55	0.57	5.00	5.41	7.35	8.53	9.40	10.32	1.09	1.48	1.89	2.27	2.60
B2 CURB INLET	0.08	0.03	0.05	0.54	0.59	0.65	0.68	5.00	5.41	7.35	8.53	9.40	10.32	0.23	0.32	0.41	0.49	0.56
B4 CURB INLET	0.52	0.29	0.23	0.64	0.70	0.77	0.80	5.00	5.41	7.35	8.53	9.40	10.32	1.80	2.44	3.11	3.74	4.28
B5 FES	0.19	0.10	0.09	0.63	0.69	0.75	0.78	5.00	5.41	7.35	8.53	9.40	10.32	0.64	0.87	1.11	1.34	1.53
C1 CURB INLET	1.42	0.09	1.33	0.34	0.37	0.41	0.42	15.00	3.72	5.18	6.01	6.70	7.36	1.79	2.49	3.18	3.87	4.43
C2 CURB INLET	1.93	0.07	1.86	0.32	0.36	0.39	0.40	15.00	3.72	5.18	6.01	6.70	7.36	2.32	3.23	4.12	5.01	5.73
C3 CURB INLET	1.67	0.05	1.62	0.32	0.35	0.38	0.40	15.00	3.72	5.18	6.01	6.70	7.36	1.97	2.74	3.50	4.26	4.87
C4 CURB INLET	0.66	0.15	0.51	0.44	0.48	0.53	0.55	5.00	5.41	7.35	8.53	9.40	10.32	1.57	2.13	2.72	3.27	3.74
C5 CURB INLET	0.20	0.13	0.07	0.68	0.75	0.82	0.85	5.00	5.41	7.35	8.53	9.40	10.32	0.74	1.00	1.28	1.53	1.76
C6 CURB INLET	0.26	0.14	0.12	0.62	0.68	0.75	0.78	5.00	5.41	7.35	8.53	9.40	10.32	0.88	1.19	1.52	1.82	2.09

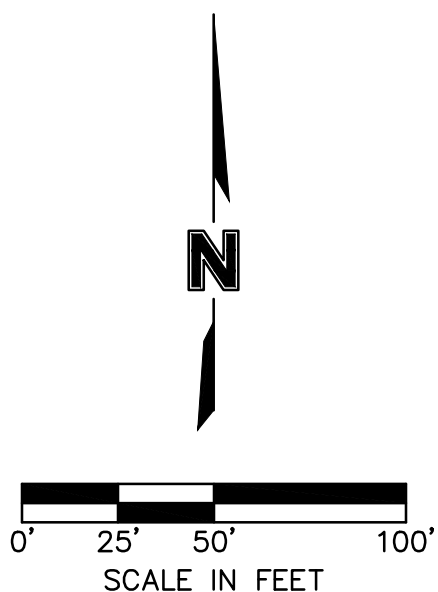

SE OLDHAM PARKWAY & PRINCETON DRIVE DRAINAGE AREA MAP

LEE'S SUMMIT SENIOR LIVING COMMUNITY
SE OLDHAM PARKWAY

LEE'S SUMMIT, MISSOURI

REVISIONS

2
3
4
5
6
7
8
9
10
11
12

REV. NO. DATE

REV. NO.

olsson

Olsson Engineering MO State Certificate of Authority #001592
Olsson Landscape Architecture MO State Cert. of Authority #2005000285
550 St. Louis St.
Springfield, MO 65806
TEL 417.890.8802

SHEET
ST3.0

DWG: F:\2018\1001-1500\018-1450\40-Design\AutoCAD\Final_Plans\Sheets\GNVC\PUBLIC_STORM\C_CALCS_81450.DWG
DATE: Jun 12, 2019 4:04pm
USER: rjungbauer
XREFS: C_TELK_22x34_81450

25-YEAR PUBLIC STORM SEWER HYDRAULIC CALCULATIONS

MyReport

Line No.	Line ID	Line Length	Line Size	n-val Pipe	Invert Dn	Invert Up	Line Slope	Gnd/Rim El Dn	Gnd/Rim El Up	HGL Dn	HGL Up	Vel Ave	Defl Ang	J-Loss Coeff	Minor Loss	Energy Loss	Known Q	Flow Rate
		(ft)	(in)		(ft)	(ft)	(%)	(ft)	(ft)	(ft)	(ft)	(ft/s)	(Deg)		(ft)	(ft)	(cfs)	(cfs)
1	EX 30-IN. RCP	61.411	30	0.013	1014.45	1015.77	2.15	0.00	1021.46	1015.93	1017.89	11.01	91.614	1.50 z	1.86	0.000	1.89	39.64
2	P-B2	159.969	30	0.012	1015.97	1016.77	0.50	1021.46	1023.10	1018.47	1019.63	7.69	-89.493	1.50	1.38	1.155	0.41	37.75
3	P-B3	71.746	30	0.012	1016.97	1017.33	0.50	1023.10	1022.94	1021.01	1021.16	4.18	17.292	0.96	0.28	0.153	0.00	20.54
4	P-C1	65.881	30	0.012	1017.53	1017.86	0.50	1022.94	1022.24	1021.42	1021.51	3.32	72.806	1.50	0.26	0.089	3.18	16.32
5	P-C2	54.775	30	0.012	1018.06	1018.33	0.49	1022.24	1022.61	1021.77	1021.80	2.37	0.524	0.50	0.04	0.037	4.12	11.62
6	C3	158.006	24	0.012	1018.83	1019.62	0.50	1022.61	1024.19	1021.85	1022.00	2.39	-0.523	0.50	0.04	0.148	3.50	7.50
7	P-C4	113.126	18	0.012	1020.12	1020.69	0.50	1024.19	1025.49	1022.04	1022.17	2.27	0.000	1.50	0.12	0.134	2.72	4.00
8	P-C5	34.500	15	0.013	1021.19	1021.54	1.01	1025.49	1025.50	1022.29	1021.99	2.19	90.000	1.00 z	0.16	0.000	1.28	1.28
9	P-B4	37.097	18	0.012	1018.33	1019.07	1.99	1022.94	1024.22	1021.42	1021.47	2.39	-53.320	1.09	0.10	0.051	3.11	4.22
10	P-B5	28.622	18	0.012	1019.57	1021.05	5.17	1024.22	1022.70	1021.57	1021.52	1.49	43.121	1.00	0.09	0.032	1.11	1.11
11	C6	34.500	15	0.012	1018.36	1018.53	0.49	1022.24	1022.23	1021.77	1021.78	1.24	90.004	1.00	0.02	0.016	1.52	1.52
12	BIORETENTION	140.610	24	0.012	1017.47	1018.17	0.50	1023.10	1022.00	1021.01	1021.67	5.35	90.609	1.00	0.44	0.661	16.80	16.80
13	P-A1	300.530	18	0.012	1007.98	1009.48	0.50	1010.98	1014.10	1009.48	1011.48	5.25	2.122	0.15	0.06	1.996	0.00	9.27
14	P-A2	96.040	18	0.012	1009.68	1010.16	0.50	1014.10	1016.73	1011.54	1012.18	5.25	0.000	0.63	0.27	0.638	5.14	9.27
15	P-A3	145.940	18	0.012	1010.36	1011.09	0.50	1016.73	1016.73	1012.45	1012.59	2.34	21.462	0.94	0.08	0.190	0.00	4.13
16	DRY DETENTION	69.000	18	0.012	1011.29	1011.64	0.51	1016.73	1019.15	1012.67	1012.42	3.45	67.320	1.00 z	0.31	0.000	4.13	4.13
Project File: PUBLIC STORM 25-YR.stm											Number of lines: 16				Date: 6/12/2019			
NOTES: ** Critical depth																		

Storm Sewers

10-YEAR PUBLIC STORM SEWER HYDRAULIC CALCULATIONS

MyReport

Line No.	Line ID	Line Length	Line Size	n-val Pipe	Invert Dn	Invert Up	Line Slope	Gnd/Rim El Dn	Gnd/Rim El Up	HGL Dn	HGL Up	Vel Ave	Defl Ang	J-Loss Coeff	Minor Loss	Energy Loss	Known Q	Flow Rate
		(ft)	(in)		(ft)	(ft)	(%)	(ft)	(ft)	(ft)	(ft)	(ft/s)	(Deg)		(ft)	(ft)	(cfs)	(cfs)
1	EX 30-IN. RCP	61.411	30	0.013	1014.45	1015.77	2.15	0.00	1021.46	1015.76	1017.70	10.20	91.614	1.50 z	1.47	0.000	1.48	32.29
2	P-B2	159.969	30	0.012	1015.97	1016.77	0.50	1021.46	1023.10	1017.98	1018.77	7.30	-89.493	1.50	1.24	0.801	0.32	30.81
3	P-B3	71.746	30	0.012	1016.97	1017.33	0.50	1023.10	1022.94	1020.02	1020.11	3.28	17.292	0.96	0.16	0.094	0.00	16.09
4	P-C1	65.881	30	0.012	1017.53	1017.86	0.50	1022.94	1022.24	1020.27	1020.32	2.61	72.806	1.50	0.16	0.052	2.49	12.78
5	P-C2	54.775	30	0.012	1018.06	1018.33	0.49	1022.24	1022.61	1020.48	1019.34	3.40	0.524	0.50 z	n/a	0.000	3.23	9.10
6	C3	158.006	24	0.012	1018.83	1019.62	0.50	1022.61	1024.19	1019.63	1020.48	4.78	-0.523	0.50 z	0.16	0.000	2.74	5.87
7	P-C4	113.126	18	0.012	1020.12	1020.69	0.50	1024.19	1025.49	1020.77	1021.36	4.18	0.000	1.50 z	0.39	0.000	2.13	3.13
8	P-C5	34.500	15	0.013	1021.19	1021.54	1.01	1025.49	1025.50	1021.52	1021.93	3.43	90.000	1.00 z	n/a	0.000	1.00	1.00
9	P-B4	37.097	18	0.012	1018.33	1019.07	1.99	1022.94	1024.22	1020.27	1020.29	2.01	-53.320	1.09	0.08	0.032	2.44	3.31
10	P-B5	28.622	18	0.012	1019.57	1021.05	5.17	1024.22	1022.70	1020.37	1021.40	1.86	43.121	1.00 z	n/a	0.000	0.87	0.87
11	C6	34.500	15	0.012	1018.36	1018.53	0.49	1022.24	1022.23	1020.48	1020.49	0.97	90.004	1.00	0.01	0.010	1.19	1.19
12	BIORETENTION	140.610	24	0.012	1017.47	1018.17	0.50	1023.10	1022.00	1020.02	1020.50	4.58	90.609	1.00	0.33	0.486	14.40	14.40
13	P-A1	300.530	18	0.012	1007.98	1009.48	0.50	1010.98	1014.10	1008.87	1010.37	4.86	2.122	0.15	0.06	1.500	0.00	5.33
14	P-A2	96.040	18	0.012	1009.88	1010.16	0.50	1014.10	1016.73	1010.57	1011.05	4.86	0.000	0.63	0.23	0.479	4.03	5.33
15	P-A3	145.940	18	0.012	1010.36	1011.09	0.50	1016.73	1016.73	1011.28	1011.52	2.14	21.462	0.94 z	n/a	0.000	0.00	1.30
16	DRY DETENTION	69.000	18	0.012	1011.29	1011.64	0.51	1016.73	1019.15	1011.70	1012.07	3.25	67.320	1.00 z	0.15	0.000	1.30	1.30
Project File: PUBLIC STORM 10-YR.stm											Number of lines: 16				Date: 6/12/2019			
NOTES: ** Critical depth																		

Storm Sewers

25-YEAR PUBLIC STORM SEWER INLET CALCULATIONS






Inlet Report

Line No	Inlet ID	Q = CIA	Q carry	Q capt	Q Byp	Junc Type	Curb Inlet		Grate Inlet			Gutter						Inlet				Byp Line No
		(cfs)	(cfs)	(cfs)	(cfs)		Ht (in)	L (ft)	Area (sqft)	L (ft)	W (ft)	So (ft/ft)	W (ft)	Sw (ft/ft)	Sx (ft/ft)	n	Depth (ft)	Spread (ft)	Depth (ft)	Spread (ft)	Depr (in)	
1	B1	1.89*	0.00	1.89	0.00	Curb	0.5	7.00	0.00	0.00	0.00	0.010	1.33	0.039	0.020	0.013	0.19	8.30	0.79	0.00	9.5	14
2	B2	0.41*	0.00	0.41	0.00	Curb	0.5	4.00	0.00	0.00	0.00	0.010	1.33	0.039	0.020	0.013	0.11	4.48	0.79	0.00	9.5	1
3	B3	0.00	0.00	0.00	0.00	MH	0.0	0.00	0.00	0.00	0.00	Sag	0.00	0.000	0.000	0.000	0.00	0.00	0.00	0.00	0.0	Off
4	C1	3.18*	0.22	3.40	0.00	Curb	0.5	6.40	0.00	0.00	0.00	Sag	1.33	0.039	0.020	0.000	0.33	15.23	1.12	15.23	9.5	Off
5	C2	4.12*	0.03	4.00	0.15	Curb	0.5	8.00	0.00	0.00	0.00	0.010	1.33	0.039	0.020	0.013	0.25	11.25	0.87	2.88	9.5	4
6	C3	3.50*	0.04	3.51	0.03	Curb	0.5	8.00	0.00	0.00	0.00	0.010	1.33	0.039	0.020	0.013	0.24	10.58	0.84	1.22	9.5	5
7	C4	2.72*	0.00	2.68	0.04	Curb	0.5	7.00	0.00	0.00	0.00	0.013	1.33	0.039	0.020	0.013	0.21	9.09	0.84	1.25	9.5	6
8	C5	1.28*	0.00	1.22	0.06	Curb	0.5	4.00	0.00	0.00	0.00	0.013	1.33	0.039	0.020	0.013	0.16	6.77	0.85	1.54	9.5	11
9	B4	3.11*	0.00	3.04	0.07	Curb	0.5	7.00	0.00	0.00	0.00	0.010	1.33	0.039	0.020	0.013	0.23	10.07	0.85	1.90	9.5	4
10	B5	1.11*	0.00	1.11	0.00	Hdwl	0.0	0.00	0.00	0.00	0.00	Sag	0.00	0.000	0.000	0.000	0.00	0.00	0.00	0.00	0.0	Off
11	C6	1.52*	0.06	1.58	0.00	Curb	0.5	5.60	0.00	0.00	0.00	Sag	1.33	0.039	0.020	0.000	0.22	9.72	1.01	9.72	9.5	Off
12	BIORETENTION	16.80*	0.00	0.00	16.80	MH	0.0	0.00	0.00	0.00	0.00	Sag	0.00	0.000	0.000	0.013	0.00	0.00	0.00	0.00	0.0	Off
13	A1	0.00	0.00	0.00	0.00	MH	0.0	0.00	0.00	0.00	0.00	Sag	0.00	0.000	0.000	0.000	0.00	0.00	0.00	0.00	0.0	Off
14	A2	5.14*	0.00	4.34	0.80	Curb	0.5	7.00	0.00	0.00	0.00	0.010	1.33	0.039	0.020	0.013	0.27	12.21	0.94	5.91	9.5	Off
15	A3	0.00	4.13	0.00	4.13	MH	0.0	0.00	0.00	0.00	0.00	Sag	0.00	0.000	0.000	0.013	0.00	0.00	0.00	0.00	0.0	Off
16	DRY DETENTION	4.13*	0.00	0.00	4.13	MH	0.0	0.00	0.00	0.00	0.00	Sag	2.00	0.050	0.020	0.013	0.00	0.00	0.00	0.00	0.0	15
Project File: PUBLIC STORM 25-YR.stm													Number of lines: 16					Run Date: 6/12/2019				
NOTES: Inlet N-Values = 0.016; Known Qs only; * Indicates Known Q added. All curb inlets are throat.																						

Storm Sewers v12.09

10-YEAR PUBLIC STORM SEWER INLET CALCULATIONS

Inlet Report

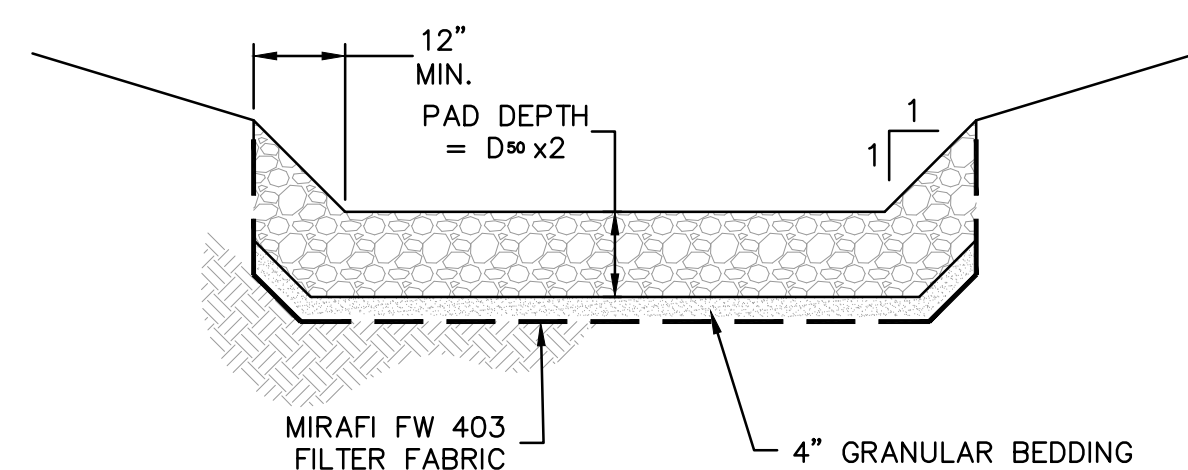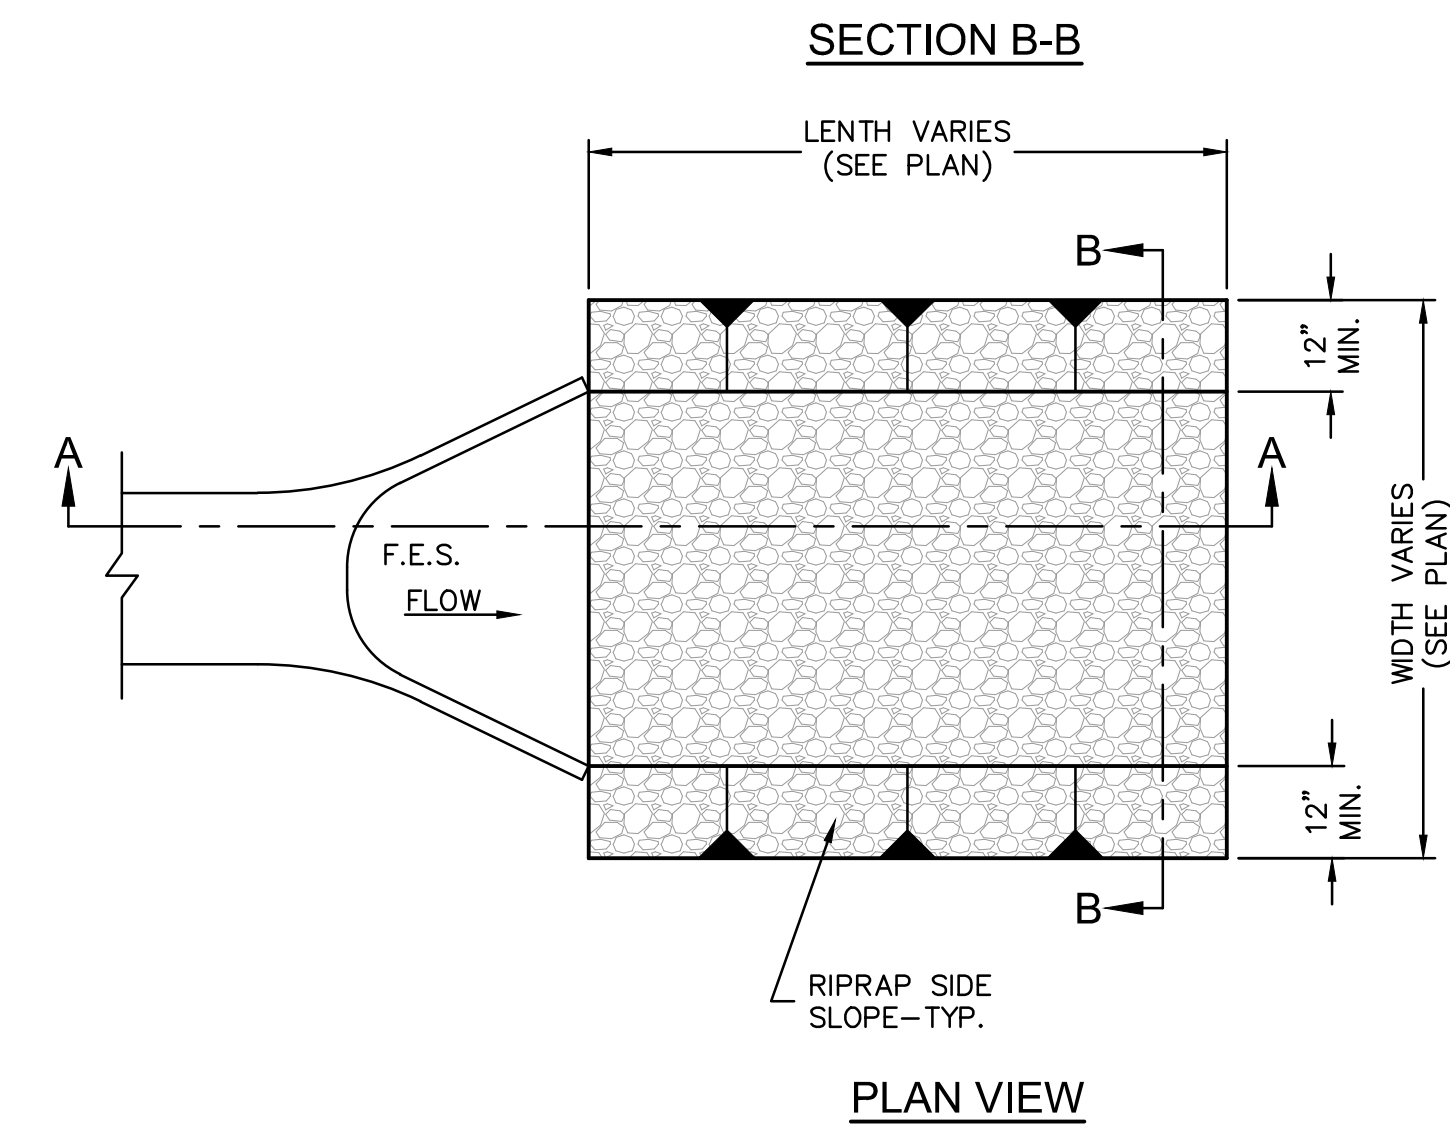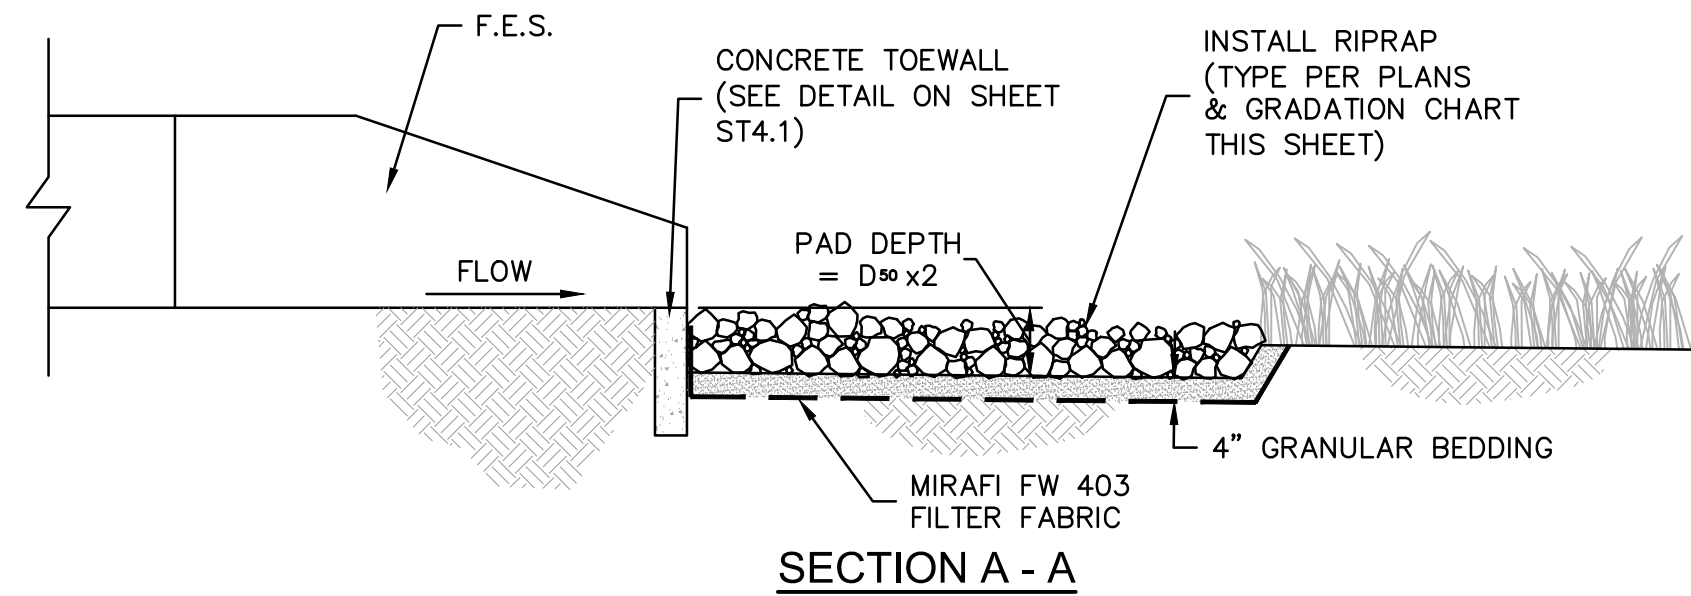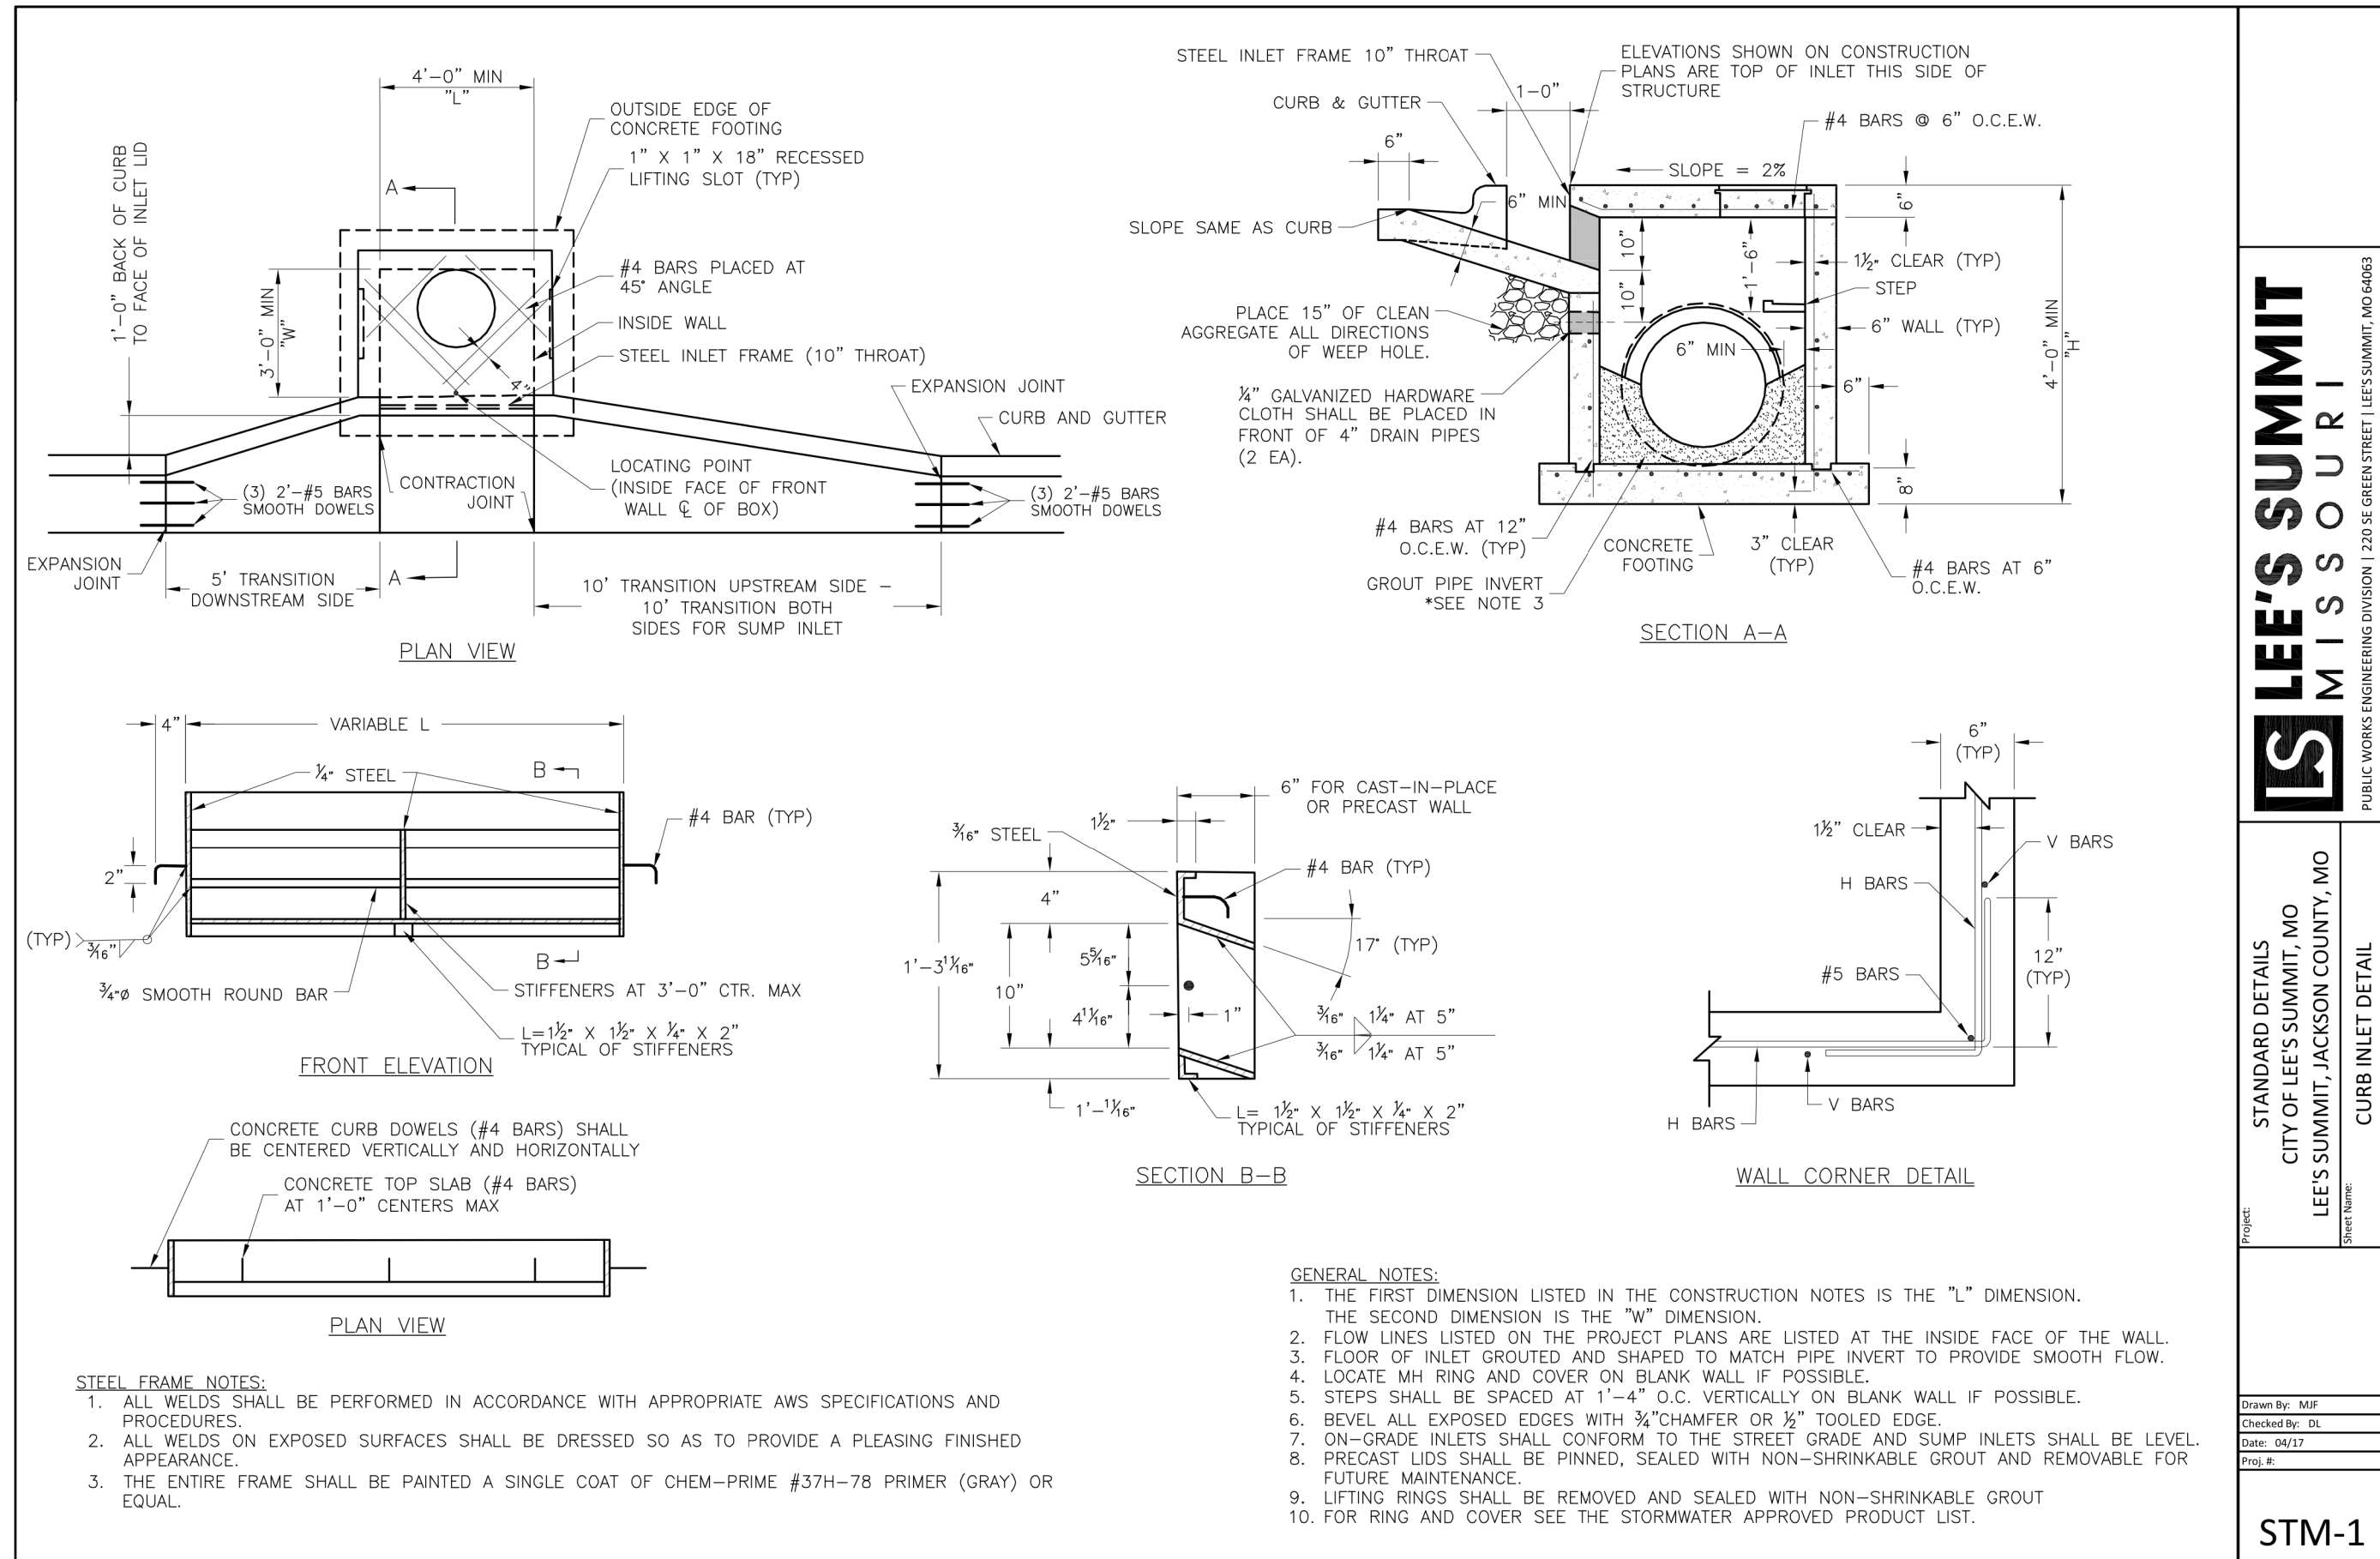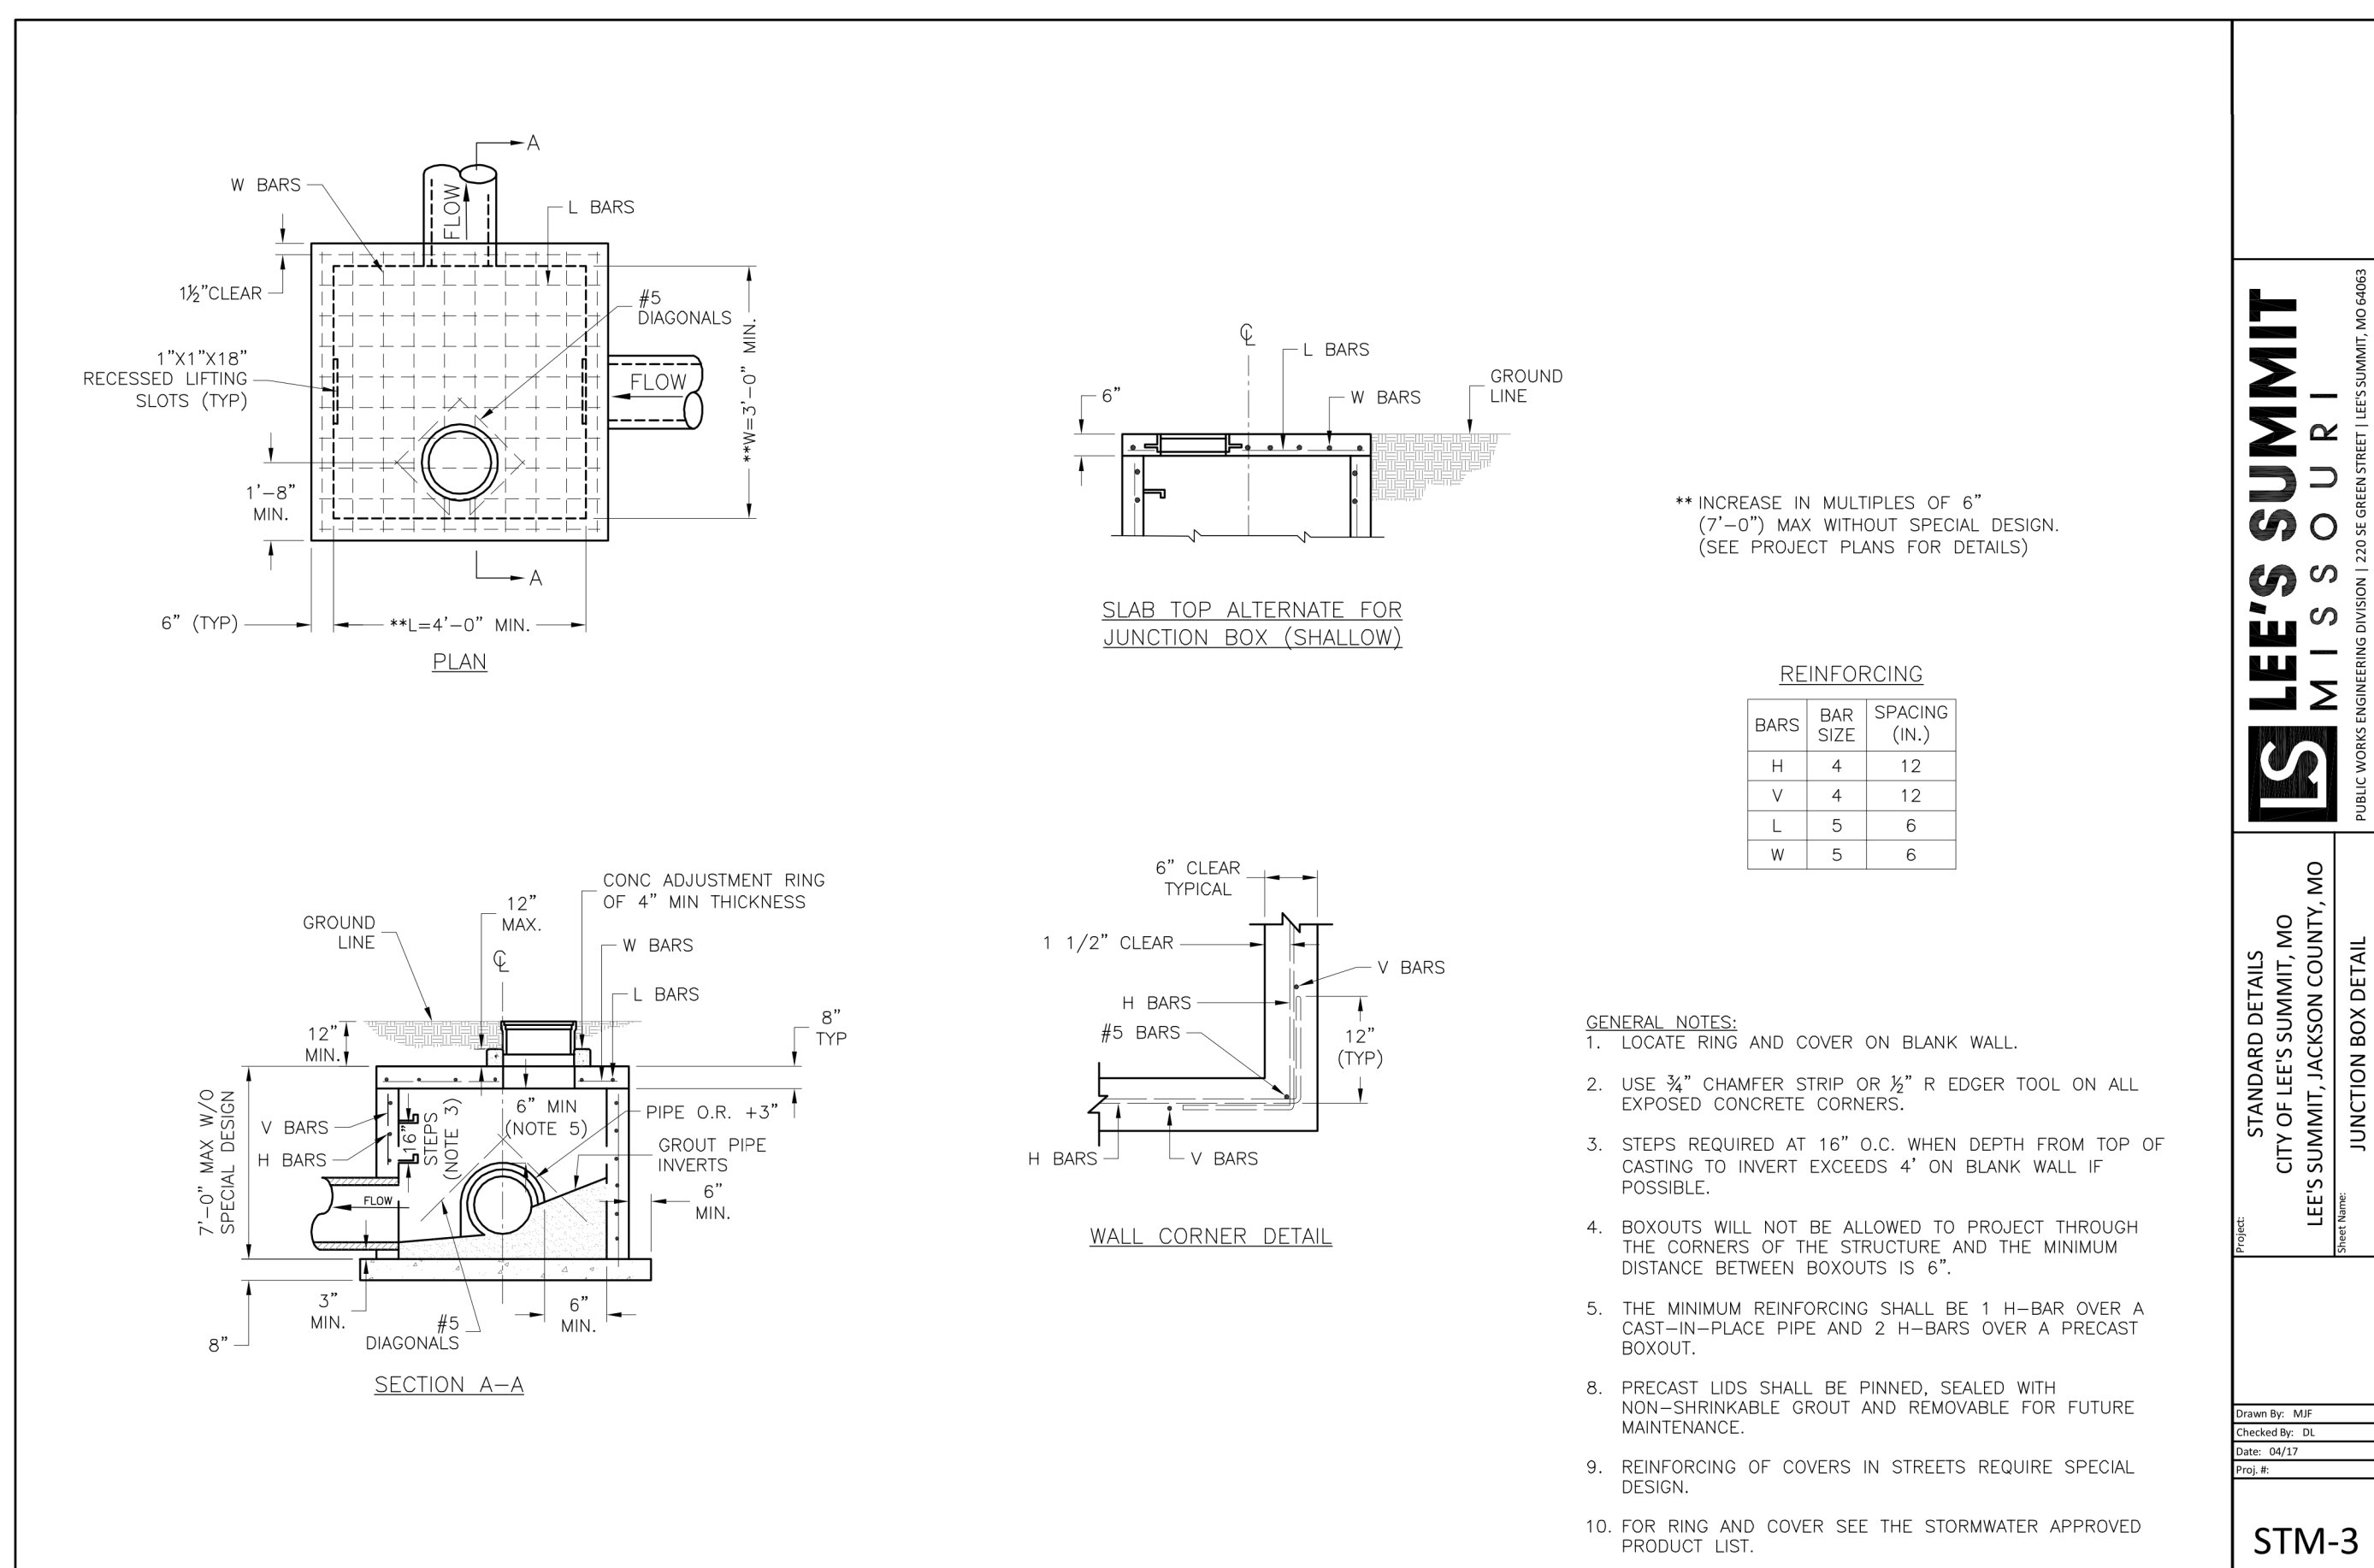


NOTES:

1. RIPRAP SHALL BE PLACED IN SUCH A MANNER AS TO AVOID SEGREGATION OF VARIOUS SIZES OF ROCK, AND DISTRIBUTED SO THAT THERE WILL BE NO LARGE ACCUMULATION OF EITHER THE LARGER OR SMALLER SIZES OF STONE.
2. INDIVIDUAL ROCKS SHALL BE PLACED IN TIGHT CONTACT WITH ONE ANOTHER IN SUCH A WAY TO PRODUCE THE LEAST AMOUNT OF VOID SPACES.
3. RIPRAP SHALL BE SOLID, UNFRACTURED ROCK OR CONCRETE, BULKY IN SHAPE WITH SHARP, ANGULAR EDGES.
4. GRANULAR BEDDING SHALL CONSIST OF 1" CLEAN, FRACTURED LIMESTONE.
5. INSTALL FILTER FABRIC ACCORDING TO MANUFACTURER'S RECOMMENDATIONS.

CLASSIFICATION & GRADATION OF RIPRAP & RIVER GRAVEL			
RIP-RAP DESIGNATION	PERCENT (%) SMALLER THAN GIVEN BY WEIGHT	INTERMEDIATE ROCK DIMENSION (INCHES)	*D ₅₀ (INCHES)
TYPE M	70-100	21	12
	50-70	18	
	35-50	12	
	2-10	4	


*D₅₀ = MEAN PARTICLE SIZE (INTERMEDIATE DIMENSION)

USER: rjeppson

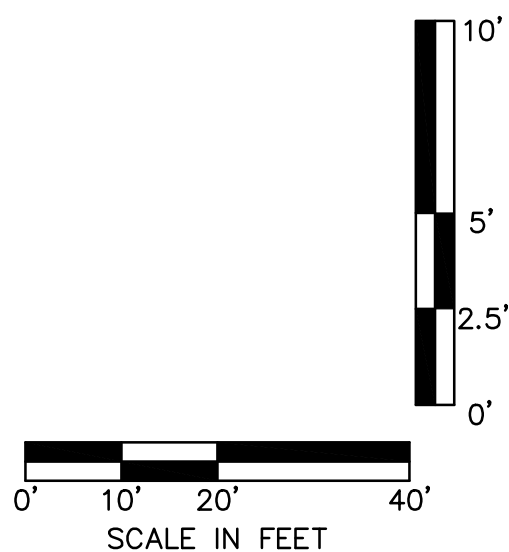

HORIZONTAL SCALE 1" = 20'
VERTICAL SCALE 1" = 5'

Olsson Engineering MO State Certificate of Authority #001592
Olsson Landscape Architecture MO State Cert. of Authority #2005000285
550 St. Louis St.
Springfield, MO 65806
TEL 417.890.8802

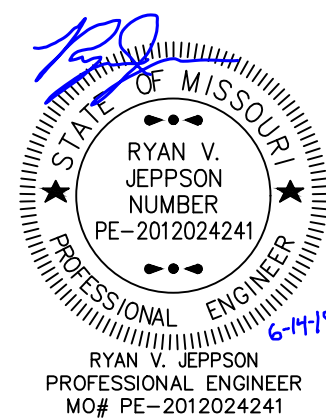[illegible]


SE OLDHAM PARKWAY & SE PRINCETON DRIVE DRAINAGE DITCH CROSS SECTIONS	
LEE'S SUMMIT SENIOR LIVING COMMUNITY SE OLDHAM PARKWAY	
LEE'S SUMMIT, MISSOURI	2019

drawn by: _____ RPJ
designed by: _____ RVJ
checked by: _____ JLR
project no.: _____ 018-1450
drawing no.: C_STM DTLS 81450
date: _____ 06.12.19

SHEET
ST4.2


MISSOURI
ONE CALL SYSTEM
1-800-DIG-RITE OR 811
www.mo1call.com

DWG: F:\2018\1001-1500\018-1450-Design\AutoCAD\Final_Plans\Sheets\GNCV\PUBLIC_WATER\C_WPP_81450.dwg
DATE: Jun 10, 2019 2:25pm
XREFS: v_xxx_81450
USER: thill
C_PALGN_WTR_81450
V_TOPO_81450
C_Legend_81450

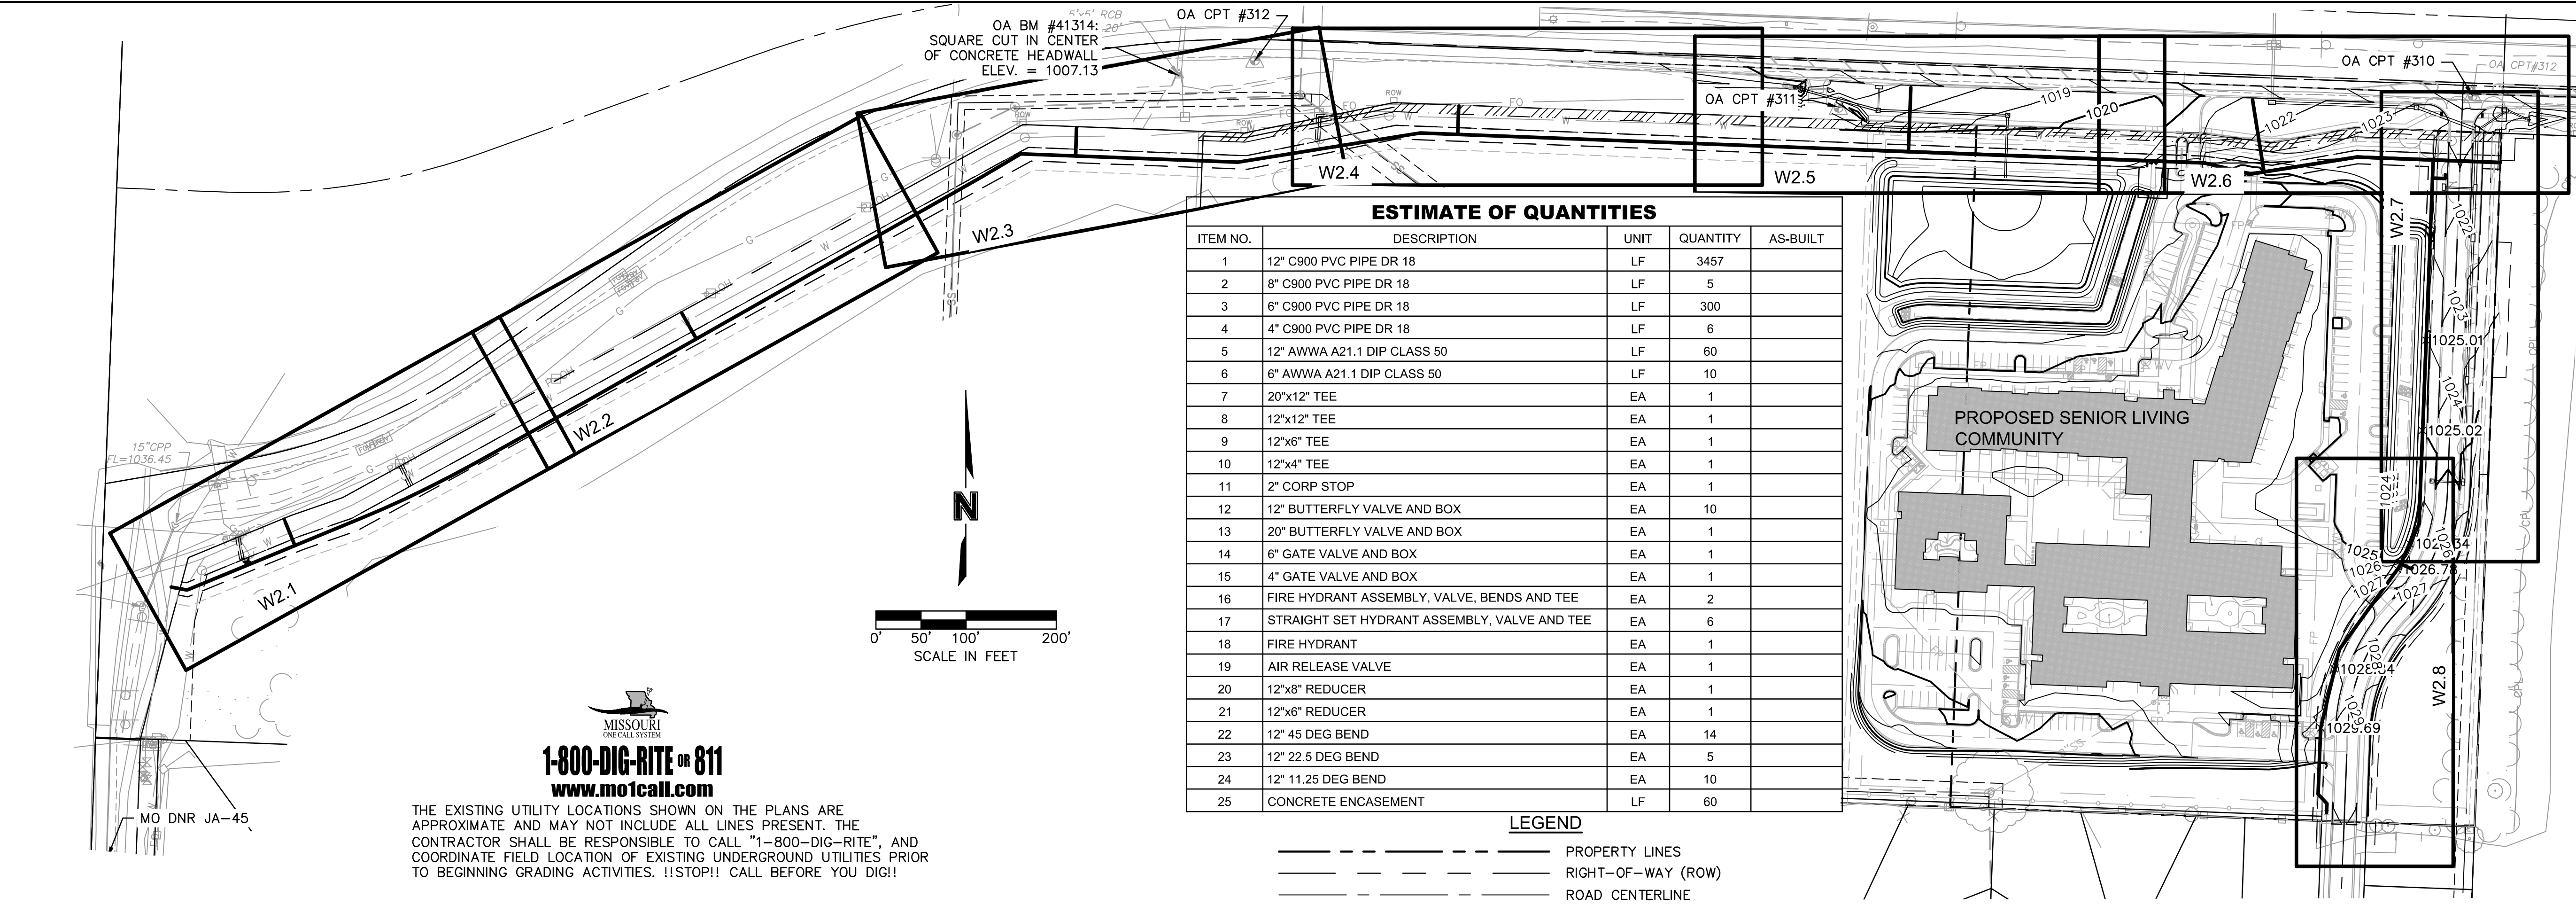

GENERAL NOTES

- CONTRACTOR SHALL "POTHOLE" AND EXPOSE ALL TIE-IN AND CROSSING LOCATIONS. THE CONTRACTOR SHALL FURNISH AND INSTALL ALL FITTINGS REQUIRED TO PROVIDE PROPER HORIZONTAL AND VERTICAL ALIGNMENT FOR NEW WATER MAINS. CONNECTIONS TO EXISTING WATER MAINS AT THE PROPER LOCATION AND ELEVATION, WHETHER OR NOT THE PROPER FITTINGS, LOCATION OR ELEVATIONS ARE CALLED OUT ON THESE DRAWINGS, INCLUDING MODIFICATIONS OF EXISTING INFRASTRUCTURE REQUIRED TO MAKE ALL OF THE WORK CONFORM TO THE CURRENT LEE'S SUMMIT PUBLIC WORKS STANDARDS AND MISSOURI DEPARTMENT OF NATURAL RESOURCES, MINIMUM DESIGN STANDARDS FOR COMMUNITY WATER SYSTEMS 2013.
- THE CONTRACTOR SHALL FURNISH AND INSTALL ALL TEMPORARY BLOW-OFF ASSEMBLIES, FITTINGS, THRUST BLOCKING, AND RESTRAINING DEVICES REQUIRED FOR TEMPORARY CONNECTIONS FOR FLUSHING, PRESSURE TESTING, CHLORINATION, AND DE-CHLORINATION OF THE NEW WATER MAINS PRIOR TO PLACING NEW MAINS IN SERVICE. THE CONTRACTOR SHALL REMOVE ANY CORPORATION COCKS USED FOR TESTING OR CHLORINATION AND REPLACE THEM WITH TAPERED BRASS PLUGS.
- SCHEDULING OF WATER MAIN SHUTDOWNS AND CONNECTION TO EXISTING MAINS SHALL BE AT THE DISCRETION OF LEE'S SUMMIT PUBLIC WORKS. ALL WATER LINE SHUTDOWNS MUST BE COORDINATED THROUGH LEE'S SUMMIT PUBLIC WORKS. THE CONTRACTOR SHALL PLAN ON THIS WORK BEING SCHEDULED DURING THE NIGHT AT OFF PEAK HOURS.
- THE LOCATIONS OF EXISTING UTILITIES, AS SHOWN, ARE APPROXIMATE. IT SHALL BE THE RESPONSIBILITY OF THE CONTRACTOR TO VERIFY THE LOCATIONS AND ELEVATIONS OF ALL EXISTING UTILITIES. CONTRACTOR SHALL "POTHOLE" AND EXPOSE ALL UTILITIES (INDICATED ON THE DRAWINGS, LOCATED AT GRADE BY A UTILITY LOCATING SERVICE, OR EVIDENT FROM UTILITY COMPANY INFORMATION) AT LEAST 500 FEET IN ADVANCE OF WATER MAIN CONSTRUCTION, DETERMINING THE DEPTH, SIZE, AND MATERIAL OF THE UTILITIES IN PROXIMITY TO THE PROPOSED WATER MAIN ALIGNMENT.
- THE CONTRACTOR SHALL COMPLY WITH STATE LAW REQUIRING ANY PERSON OR FIRM DOING EXCAVATION ON THE PUBLIC RIGHT-OF-WAY. PROCEED ONLY AFTER GIVING NOTICE TO AND OBTAINING INFORMATION FROM UTILITY COMPANIES.
- WATER MAINS SHALL BE INSTALLED WITH A MINIMUM GROUND COVER OF 42 INCHES BELOW FINISHED GRADE AND A MAXIMUM OF 7' IN DEPTH.
- WATER MAINS SHALL BE LAID AT LEAST 10 FEET HORIZONTALLY FROM ANY SEWER. WHEN LOCAL CONDITIONS PREVENT A HORIZONTAL SEPARATION OF 10 FEET, A WATER MAIN MAY BE LAID CLOSER THAN 10 FEET TO A SEWER, PROVIDED THAT THE WATER MAIN IS LAID IN A SEPARATE TRENCH, OR ON AN UNDISTURBED EARTH SHELF LOCATED ON ONE SIDE OF THE SEWER, AT SUCH AN ELEVATION THAT THE BOTTOM OF THE WATER MAIN IS AT LEAST 18 INCHES ABOVE THE TOP OF THE SEWER. WATER MAINS SHALL BE LAID SUCH THAT THERE IS A MINIMUM OF 18 INCHES CLEARANCE BETWEEN THE PIPE WALL AND THE EXTERIOR OF ANY MANHOLE AND/OR INLET ON THE SEWER LINE.

WHENEVER A WATER MAIN MUST CROSS ABOVE A SEWER, A VERTICAL SEPARATION OF 18 INCHES BETWEEN THE BOTTOM OF THE WATER MAIN AND THE TOP OF THE SEWER SHALL BE MAINTAINED. WHENEVER A WATER MAIN MUST CROSS UNDER A SEWER, A VERTICAL SEPARATION OF 18 INCHES BETWEEN THE BOTTOM OF THE SEWER AND THE TOP OF THE WATER MAIN SHALL BE MAINTAINED. A FULL LENGTH OF WATER MAIN PIPE SHALL BE CENTERED ON THE SEWER TO BE CROSSED SO THAT THE JOINTS WILL BE EQUALLY DISTANT FROM THE SEWER AND AS FAR AWAY AS POSSIBLE. THE 18-INCH VERTICAL SEPARATION SHALL BE MAINTAINED FOR THAT PORTION OF THE WATER MAIN LOCATED WITHIN 10 FEET, HORIZONTALLY, OF ANY SEWER IT CROSSES.

WHERE THESE CONDITIONS CANNOT BE MET, LEE'S SUMMIT PUBLIC WORKS SHALL BE CONSULTED AS TO THE PRECAUTIONS TO BE TAKEN TO PROTECT THE PUBLIC WATER SUPPLY.
- THE CONTRACTOR SHALL VERIFY THE OUTSIDE DIAMETER (O.D.) OF THE EXISTING WATER MAIN PRIOR TO SCHEDULING CONNECTION.
- CONTRACTORS SHALL PROTECT EXISTING POWER POLES AND LIGHT POLES FROM DAMAGE AND SHALL PROVIDE BRACING, SHORING, OR OTHER WORK NECESSARY FOR SUCH PROTECTION. ANY STRUCTURES REMOVED DURING CONSTRUCTION OPERATIONS SHALL BE REPLACED.
- THE PROPOSED WATER LINE IMPROVEMENTS SHALL BE COMPLETED IN SUCH A MANNER TO PROVIDE THE LEAST AMOUNT OF INTERRUPTION TO WATER SERVICE.

---	PROPERTY LINES
---	RIGHT-OF-WAY (ROW)
---	ROAD CENTERLINE
---	EASEMENT LINES
---	SETBACK LINES
○	FOUND MONUMENT
△	TEMPORARY BENCHMARK
⊕	EXIST. POWER POLE
⊞	EXIST. ELECTRIC BOX
⊞	EXIST. ELECTRIC VAULT
⊞	EXIST. ELECTRIC METER
⊞	EXIST. GUY WIRE
⊞	EXIST. TELEPHONE PEDESTAL
⊞	EXIST. FIRE HYDRANT
⊞	EXIST. WATER METER
⊞	EXIST. WATER VALVE
⊞	EXIST. GAS MARKER
⊞	EXIST. CABLE VAULT
⊞	EXIST. SANITARY MANHOLE
⊞	EXIST. FLARED END SECTION
⊞	EXIST. DECIDUOUS TREE
⊞	EXIST. SIGN
⊞	PROP. SANITARY SEWER CLEANOUT
⊞	PROP. FIRE HYDRANT
⊞	PROP. GATE VALVE
⊞	PROP. SIGN
⊞	EXIST. OVERHEAD ELECTRIC
⊞	EXIST. UNDERGROUND TELEPHONE
⊞	EXIST. GAS LINE
⊞	EXIST. STORM SEWER LINE
⊞	EX. WOOD FENCE
⊞	PROP. SANITARY SEWER SERVICE
⊞	PROP. STORM SEWER 12" OR LARGER
⊞	PROP. STORM SEWER 10" OR SMALLER
⊞	PROP. UNDERGROUND ELECTRIC
⊞	PROP. PUBLIC WATER MAIN
⊞	PROP. IRRIGATION LINE
⊞	PROP. WATER SERVICE
⊞	PROP. FIRE PROTECTION LINE
⊞	PROP. FENCE
⊞	EXISTING CONTOUR
⊞	PROPOSED CONTOUR
⊞	STRAIGHT BACK DRY CURB & GUTTER (TYPE CG-1 DRY)
⊞	STRAIGHT BACK CURB & GUTTER (TYPE CG-1)
⊞	STRAIGHT CURB (TYPE C-1)
⊞	"FLUSH" CURB
⊞	BACK OF CURB TO BACK OF CURB

Control: Horizontal & Vertical Control is based on the MoDOT Continuously Operating GNSS Network, Missouri Coordinate System 1983, West Zone, MO DNR Control Point JA-45.

Coordinate Datum: State Plane Bearings, Local Ground Coordinates, Ground Distances, US Survey Feet

MO DNR JA-45: KC Metro Aluminum GRS Disk Set in Concrete 3"± below Pavement on the Shoulder of SE Ranson Road Stamped "JA-45" Elev.=1046.26'

Published Coordinates (1988 Adjustment):
N: 303273.664m
E: 863885.886m
Grid=Ground
N: 994990.3460
E: 2834265.6110
CAF: 0.9998986

OA CPT #310: Found 1/2" Rebar w/Cap 8' South of Pavement East of RCB
N: 995873.44
E: 2835537.73

OA CPT #311: FOUND 1/2" Rebar w/Cap 30' South of Pavement Southeast of Gravel Field Entrance
N: 995821.94
E: 2836184.94

OA CPT #312: Set 1/2" Rebar w/Cap "Olsson Associates Survey Control Point" 1' South of Pavement
N: 995834.09
E: 2836888.17

Elevations Datum: NAVD 1988

OA Bench Mark #41314: Set Square Cut in Center of Concrete Headwall for RCB
Elevation=1007.13'

Utilities:
Utilities shown have been located from field survey information, together with obtained records. The Surveyor makes no guarantee that the utilities shown comprise all such utilities in the area, either in-service or abandoned. The Surveyor further does not warrant that the utilities shown are in the exact location indicated. Locates are in compliance with Subsurface Utility Engineering Quality Level "B", and were through the Missouri One-Call System, Ticket Number 181362453. Companies listed on said Ticket are: ATT Distribution, Google Fiber, Spire MO Midwest, City of Lee's Summit, City of Lee's Summit Sewer, City of Lee's Summit Stormwater, Tri-County Water Authority, Time Warner Cable and Kansas City Power & Light.

Olsson Engineering MO State Certificate of Authority #001592
Olsson Landscape Architecture MO State Cert. of Authority #205002085
550 St. Louis St.
Springfield, MO 65806
TEL 417.890.8802
www.olsson.com

REV.	DATE	REVISIONS DESCRIPTION




WATER MAIN EXTENSION WATERLINE INDEX SHEET	LEE'S SUMMIT SENIOR LIVING COMMUNITY SE OLDHAM PARKWAY	2019
---	---	------

drawn by: RPL	designed by: JKE
checked by: JLR	project no.: 018-1450
drawing no.: C_WPP_81450	date: 00.00.00

SHEET
W1.0

DWG: F:\2018\1001-1500\018-1450\40-Design\AutoCAD\Final Plans\Sheets\GNCV\PUBLIC WATER\C_WPP_81450.dwg
USER: thill

DATE: Jun 10, 2019 2:32pm XREFS: v_xbou_81450 c_phase_81450 c_tblk_22x34_81450 T_PBASE_81450 C_

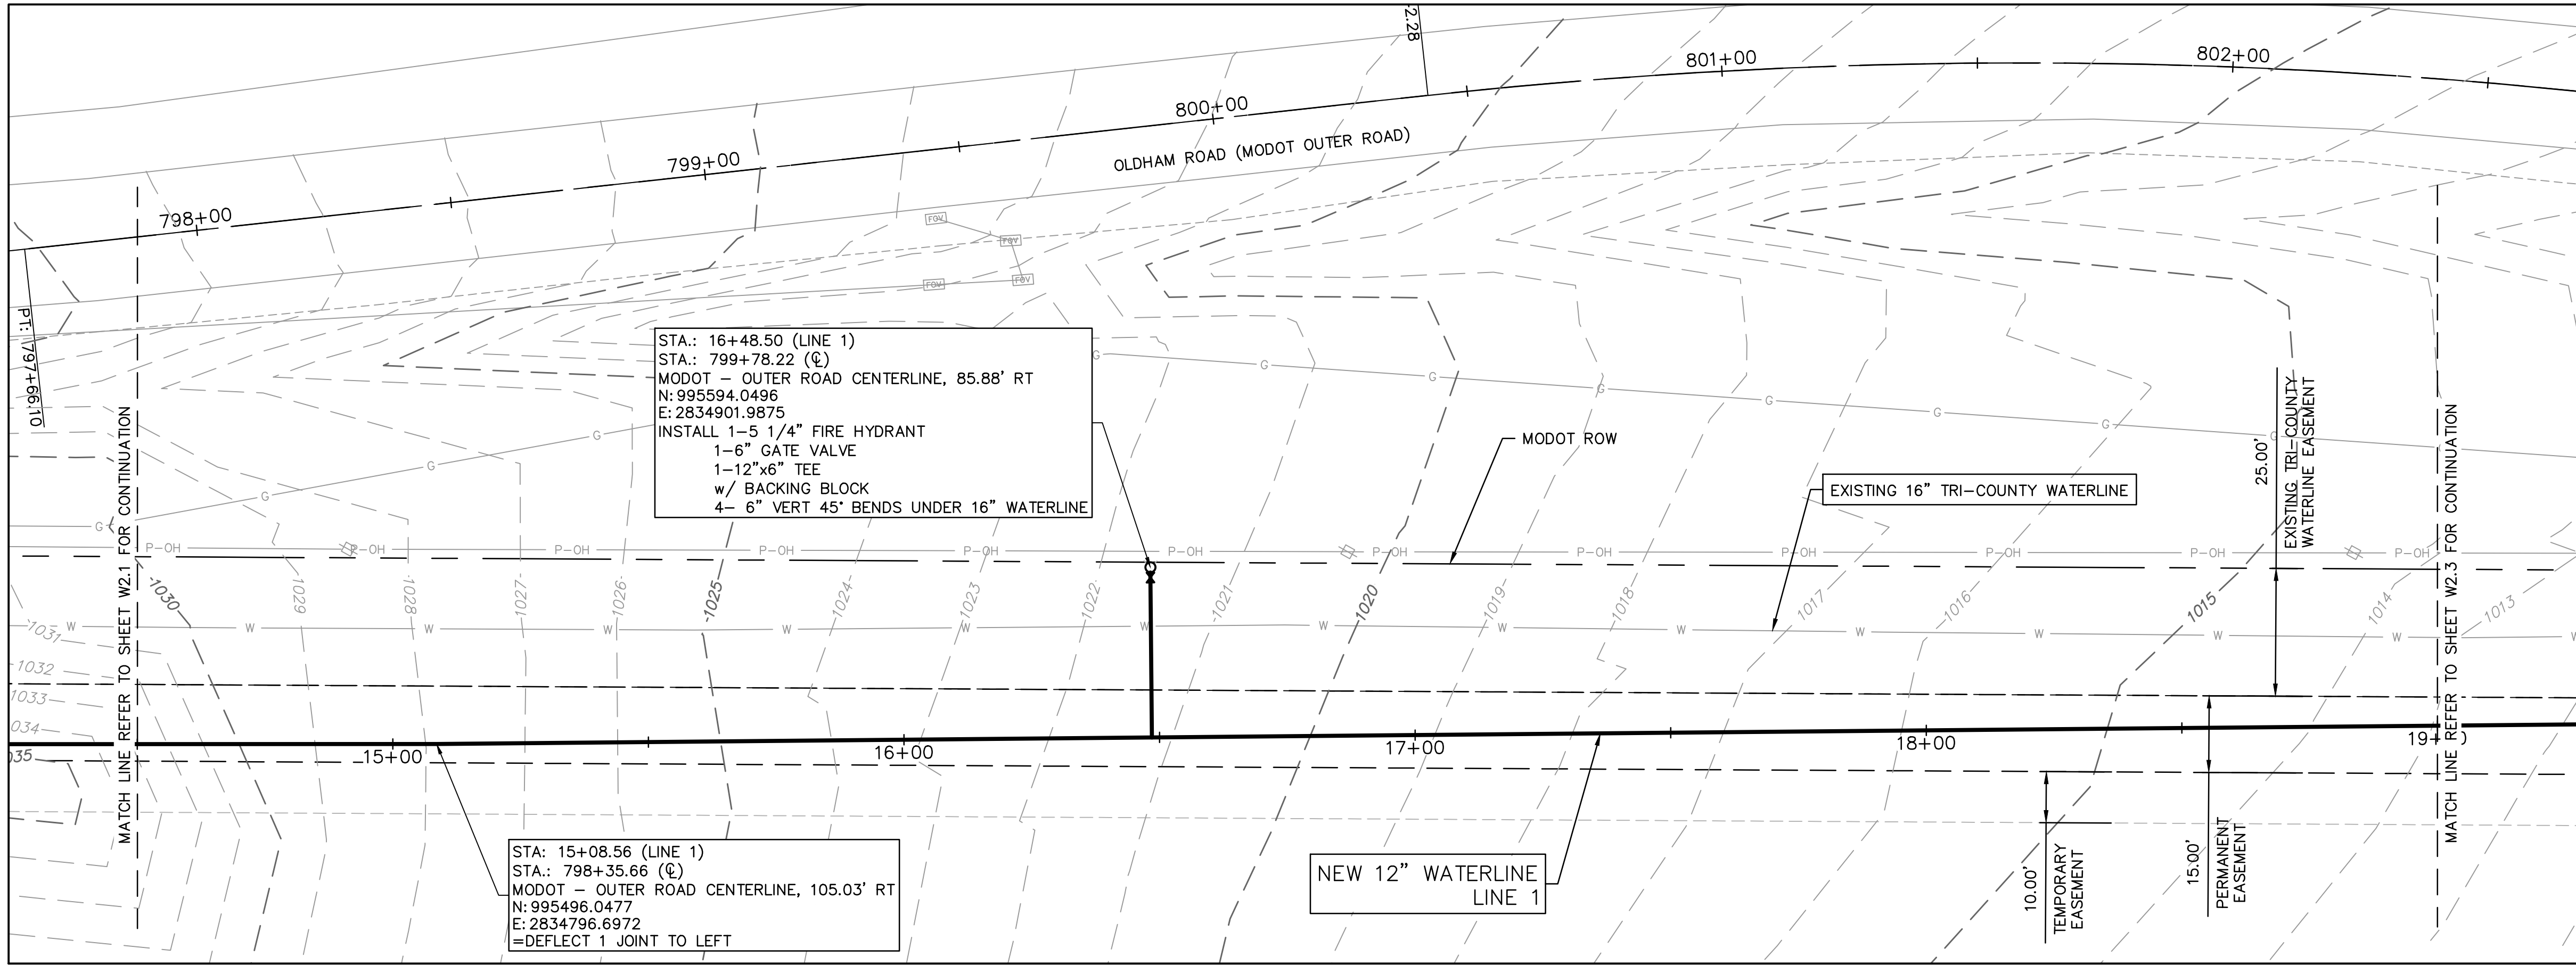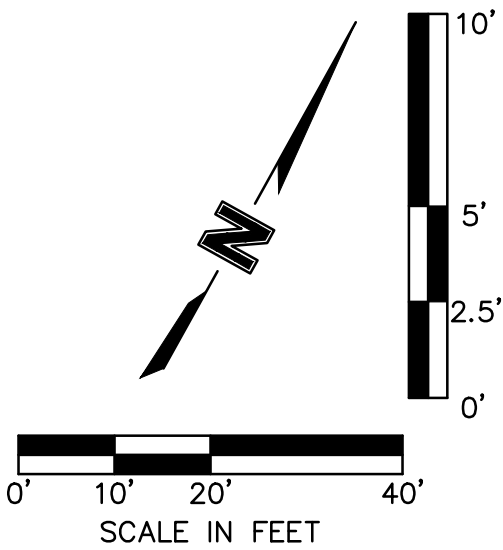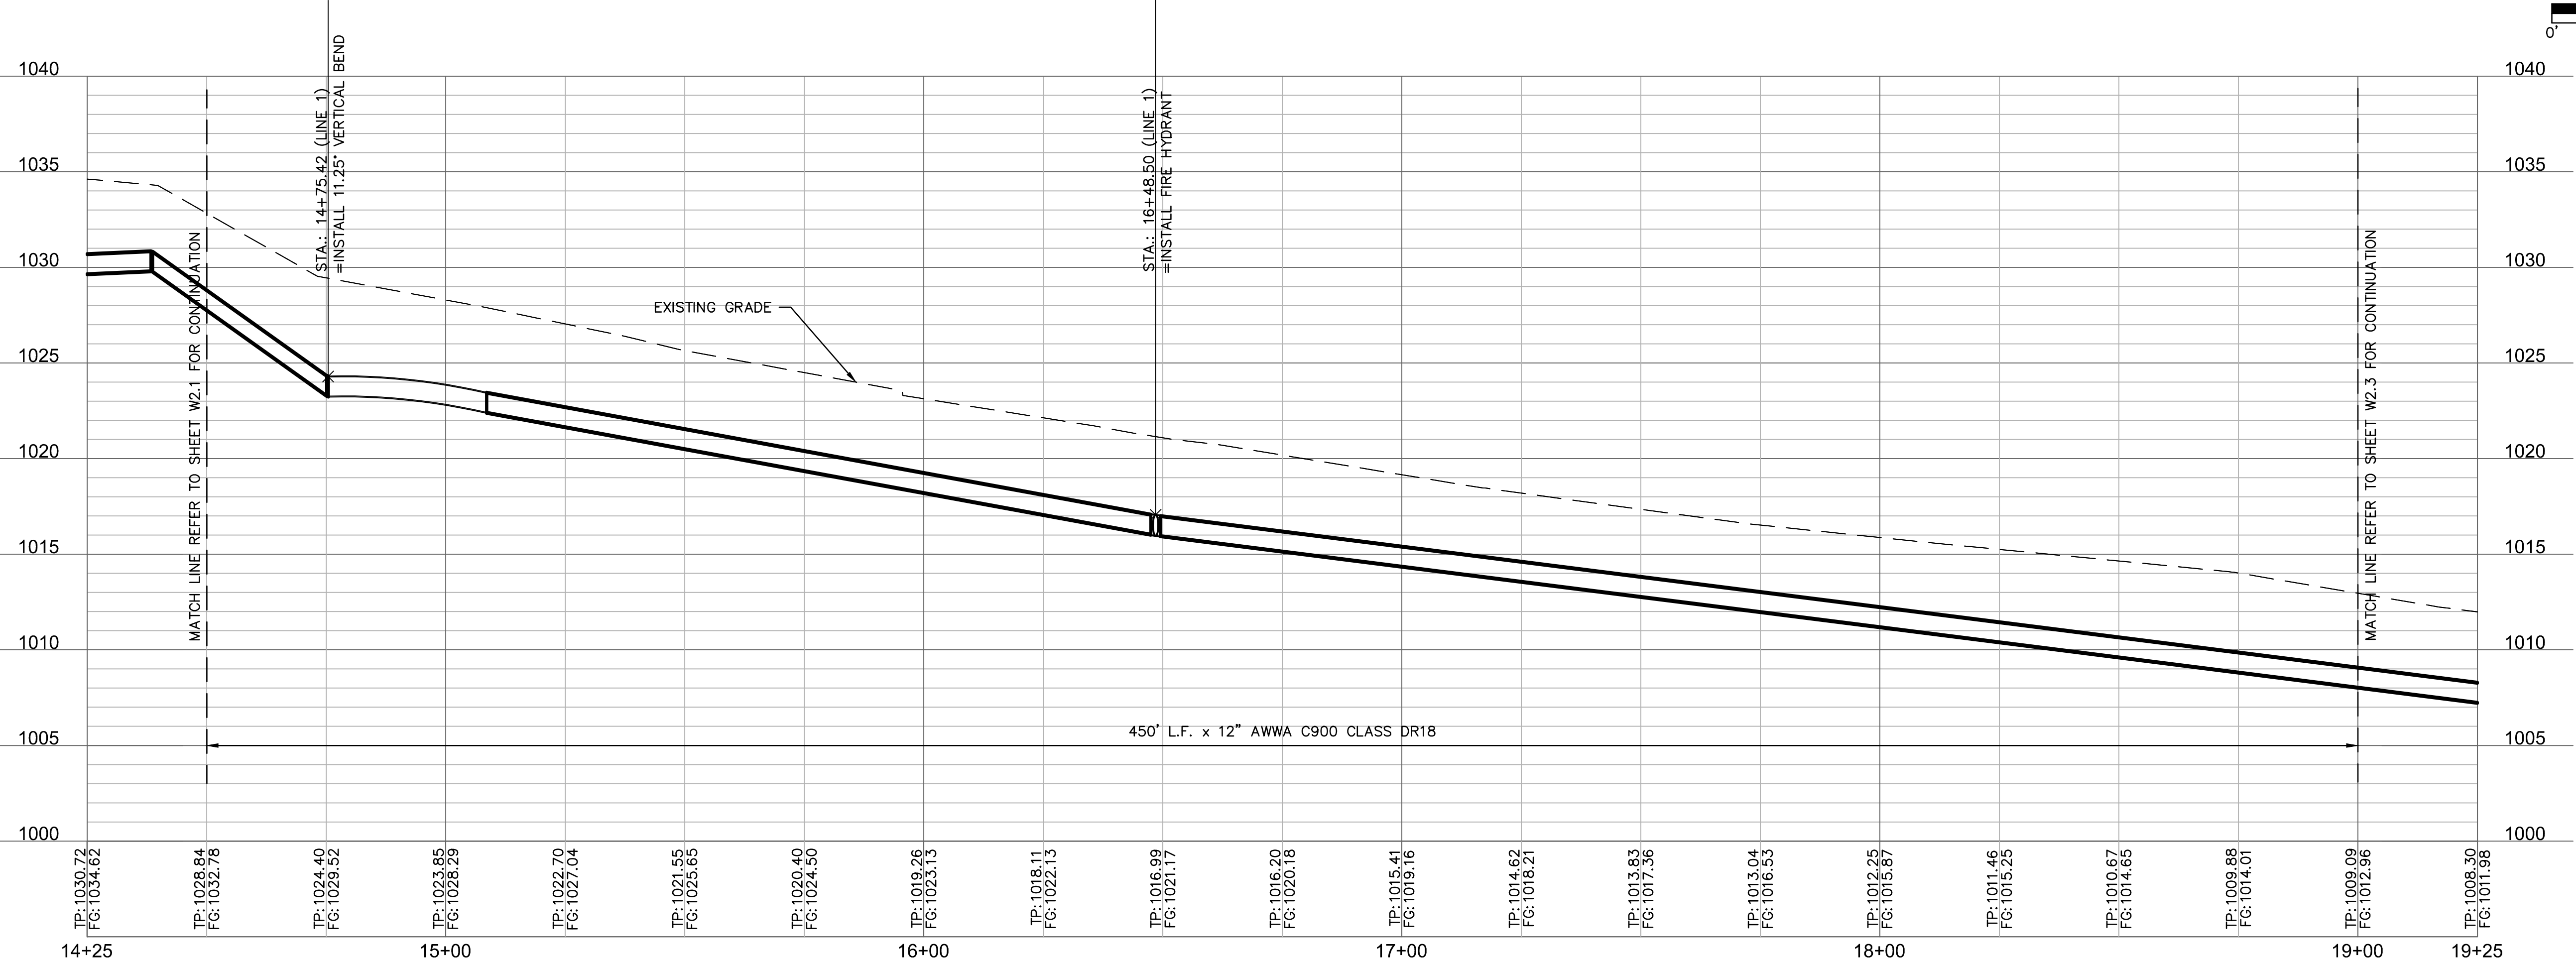

drawn by: _____ RPJ
designed by: _____ JKE
checked by: _____ JLR
project no.: _____ 018-1450
drawing no.: _____ C_WPP_81450
date: _____ 00.00.00

WATER MAIN EXTENSION
LINE 1 PLAN AND PROFILE

LEE'S SUMMIT SENIOR LIVING COMMUNITY
SE OLDHAM PARKWAY



LEE'S SUMMIT MISSOURI

[illegible][illegible]

06/15/1

olson

Olsson Engineering MO State Certificate of Authority #001592
Olsson Landscape Architecture MO State Cert. of Authority #2005000285
550 St. Louis St.
St. Louis, MO 63106
TEL 417 900 9802

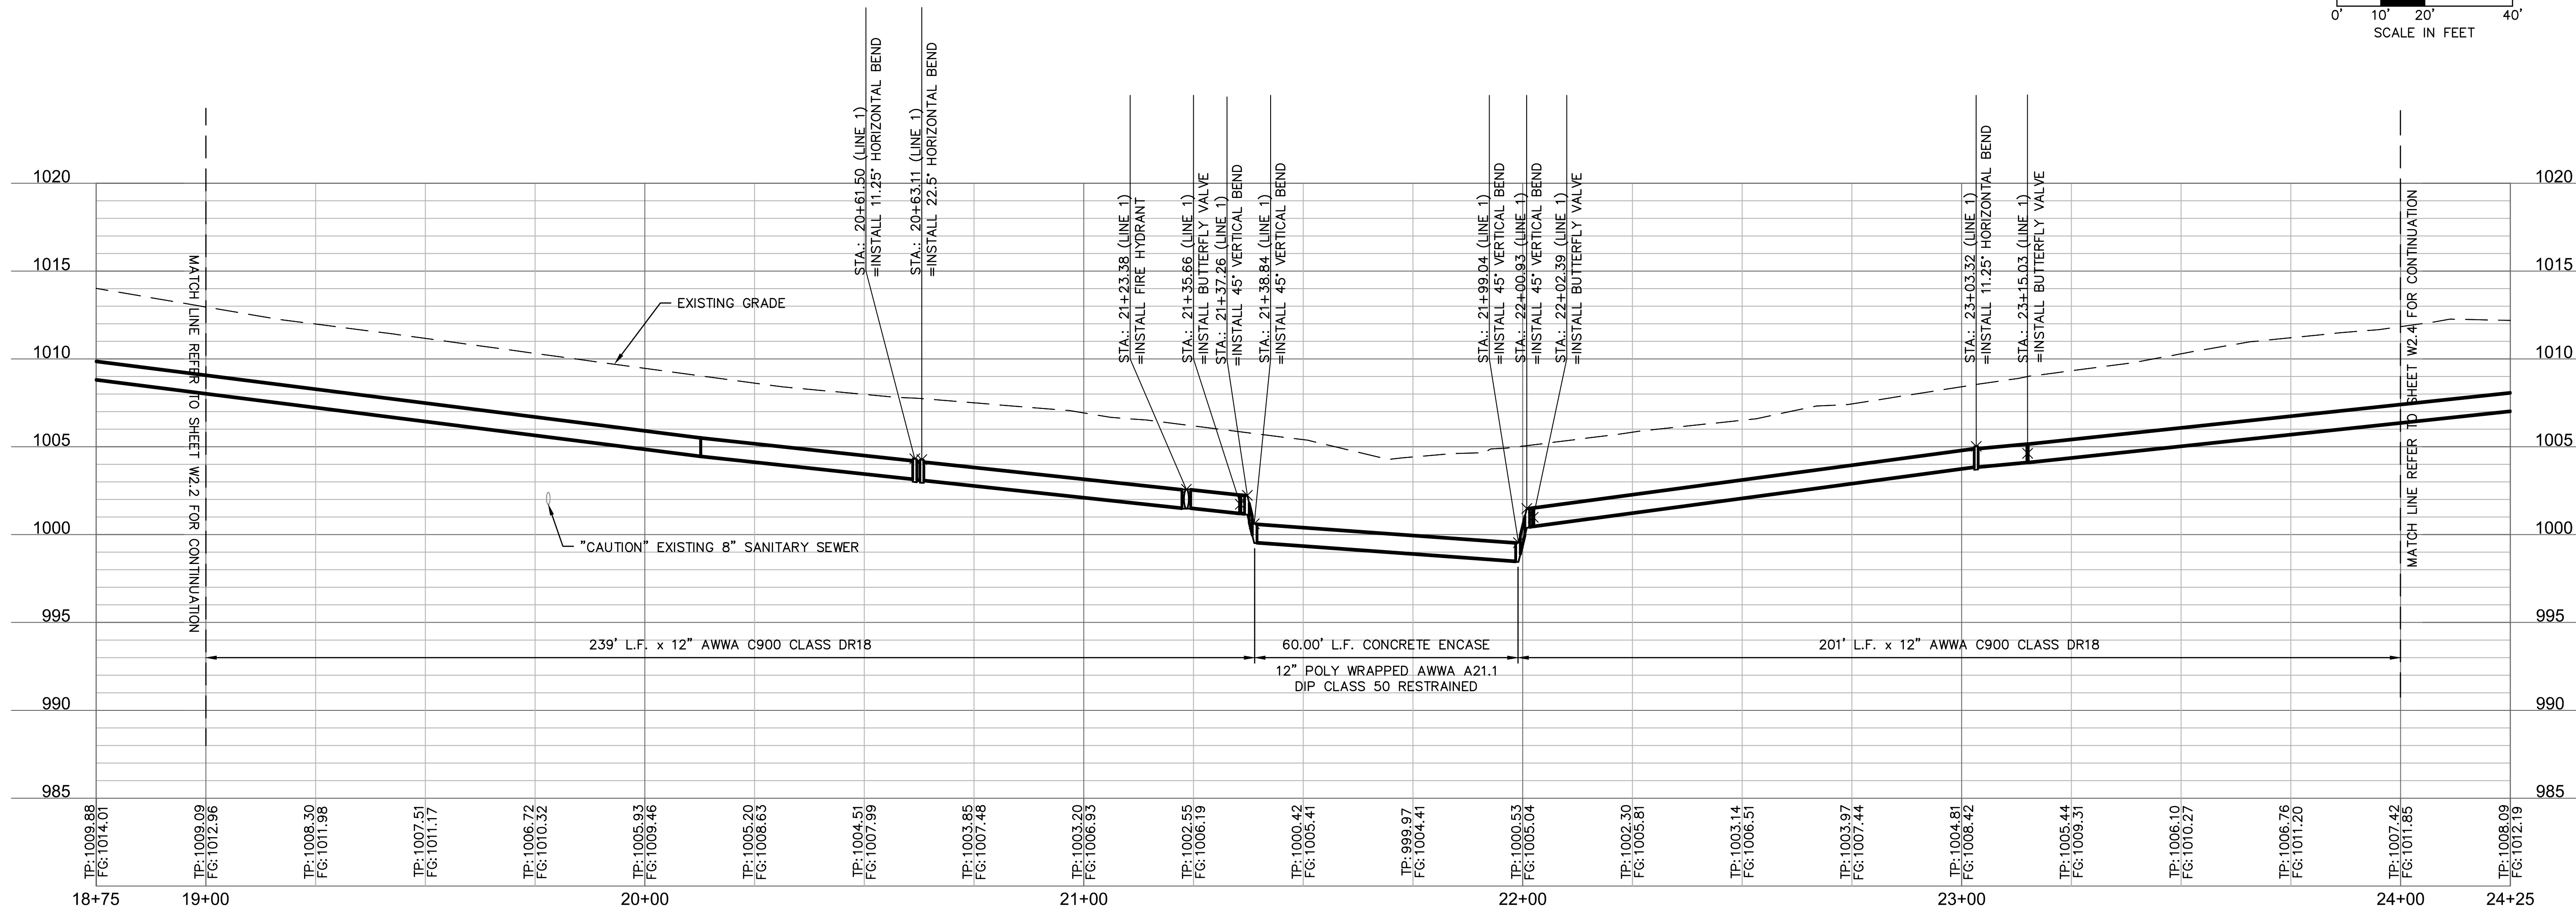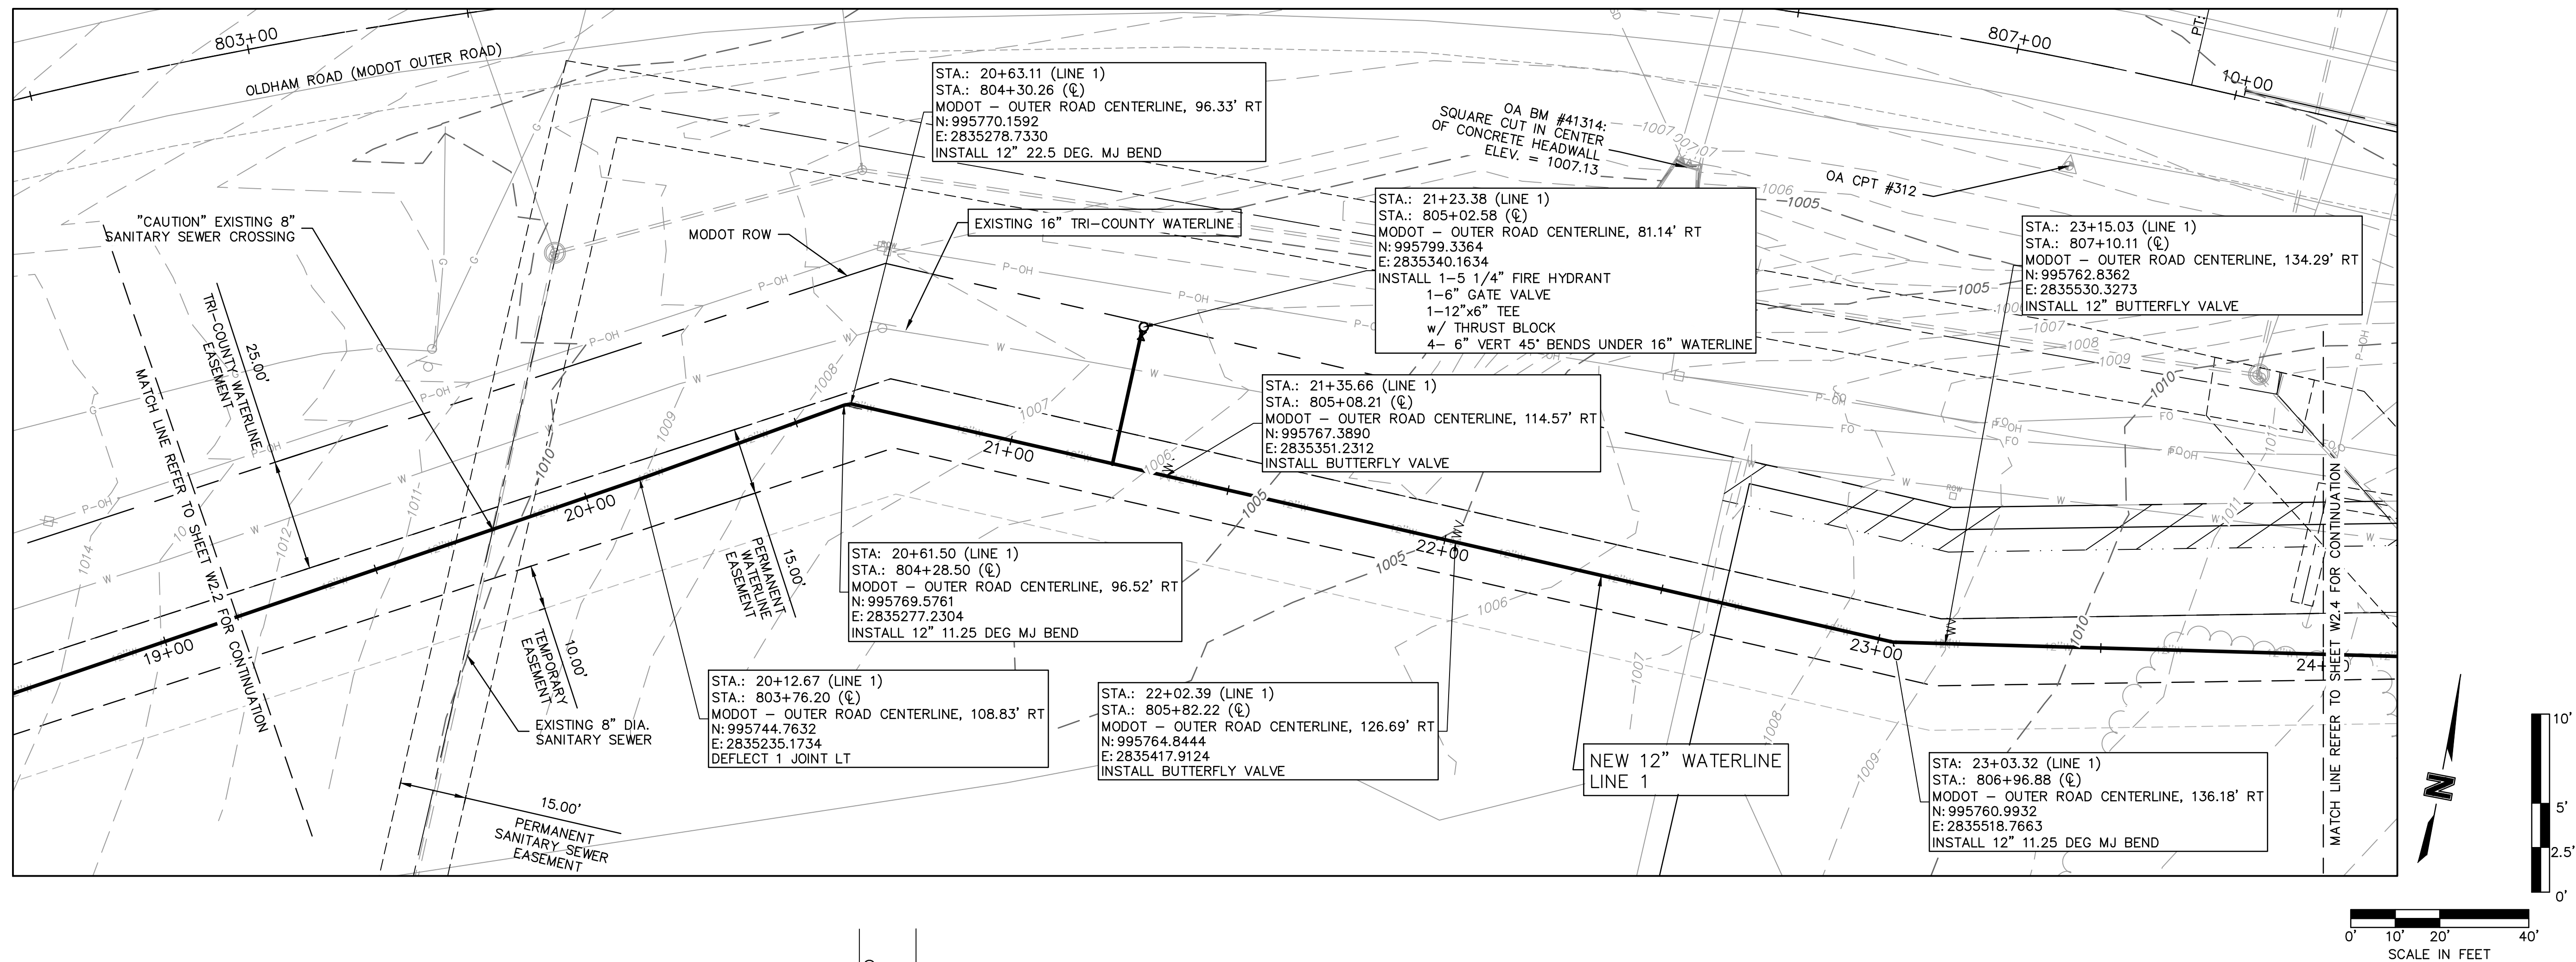



DWG: F:\2018\1001-1500\018-1450\40-Design\AutoCAD\Final Plans\Sheets\GNCV\PUBLIC WATER\C_WPP_81450.dwg USER: C_F
DATE: Jun 10, 2019 2:33pm XREFS: v_xdoc_81450 c_phase_81450 c_tblk_22x34_81450 c_pbase_81450 C_F

V_TOPO_81450	c_legend_81450
--------------	----------------

c_legend_81450

[illegible]

DWG: F:\2018\1001-1500\018-1450\40-Design\AutoCAD\Final_Plans\Sheets\GNV\PUBLIC WATER\C_WPP_81450.dwg
DATE: Jun 10, 2019 2:33pm
XREFS: v_xboo_81450 c_pbase_81450 c_tolk_22x34_81450 c_tlll T_PBASE_81450
USER: thill
C_PALGN_WTR_81450 V_TOPO_81450 c_legend_81450

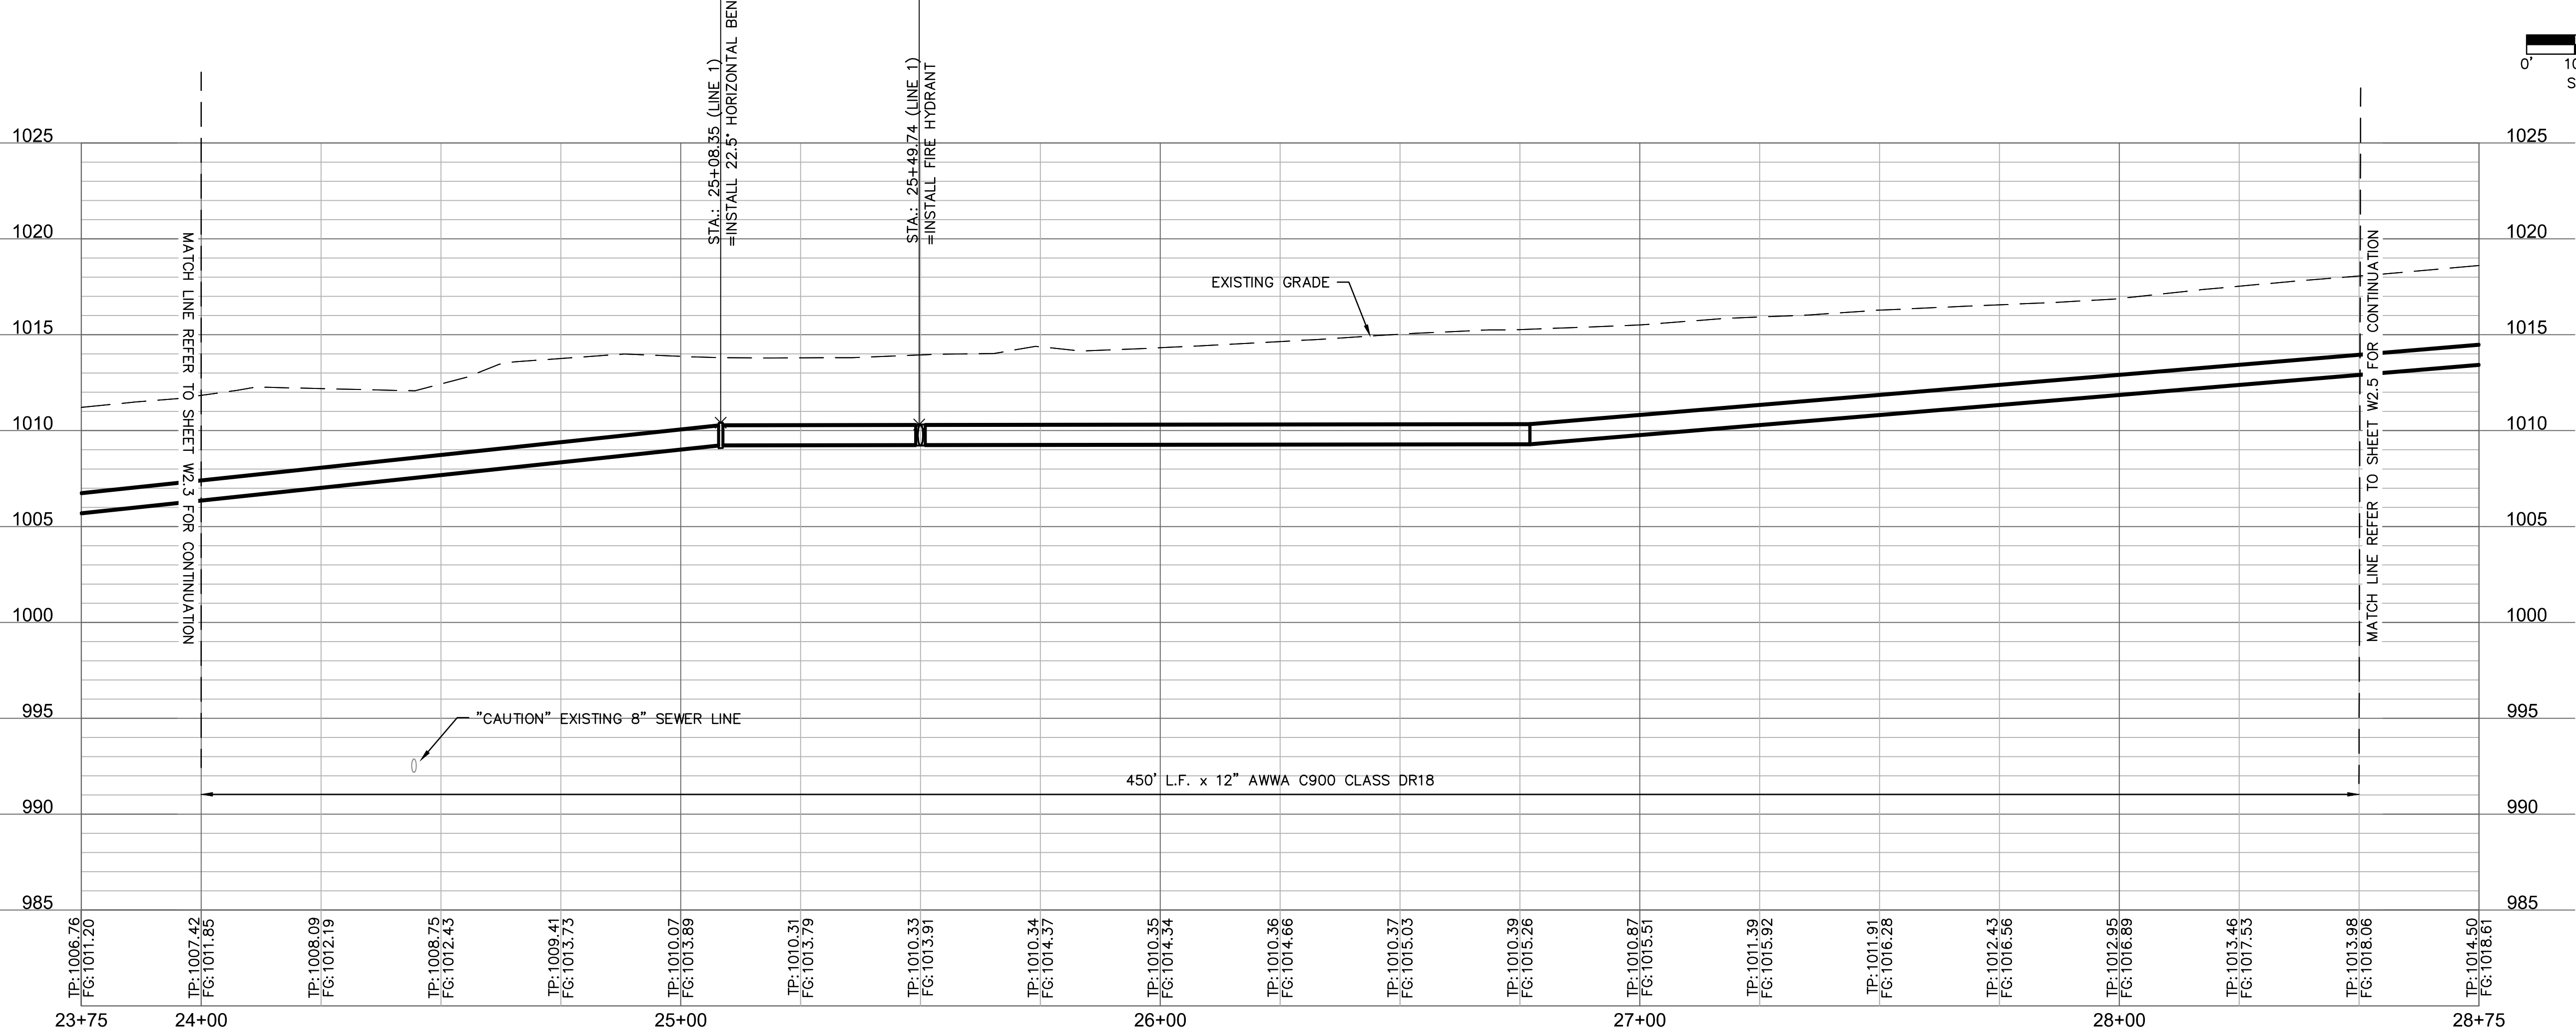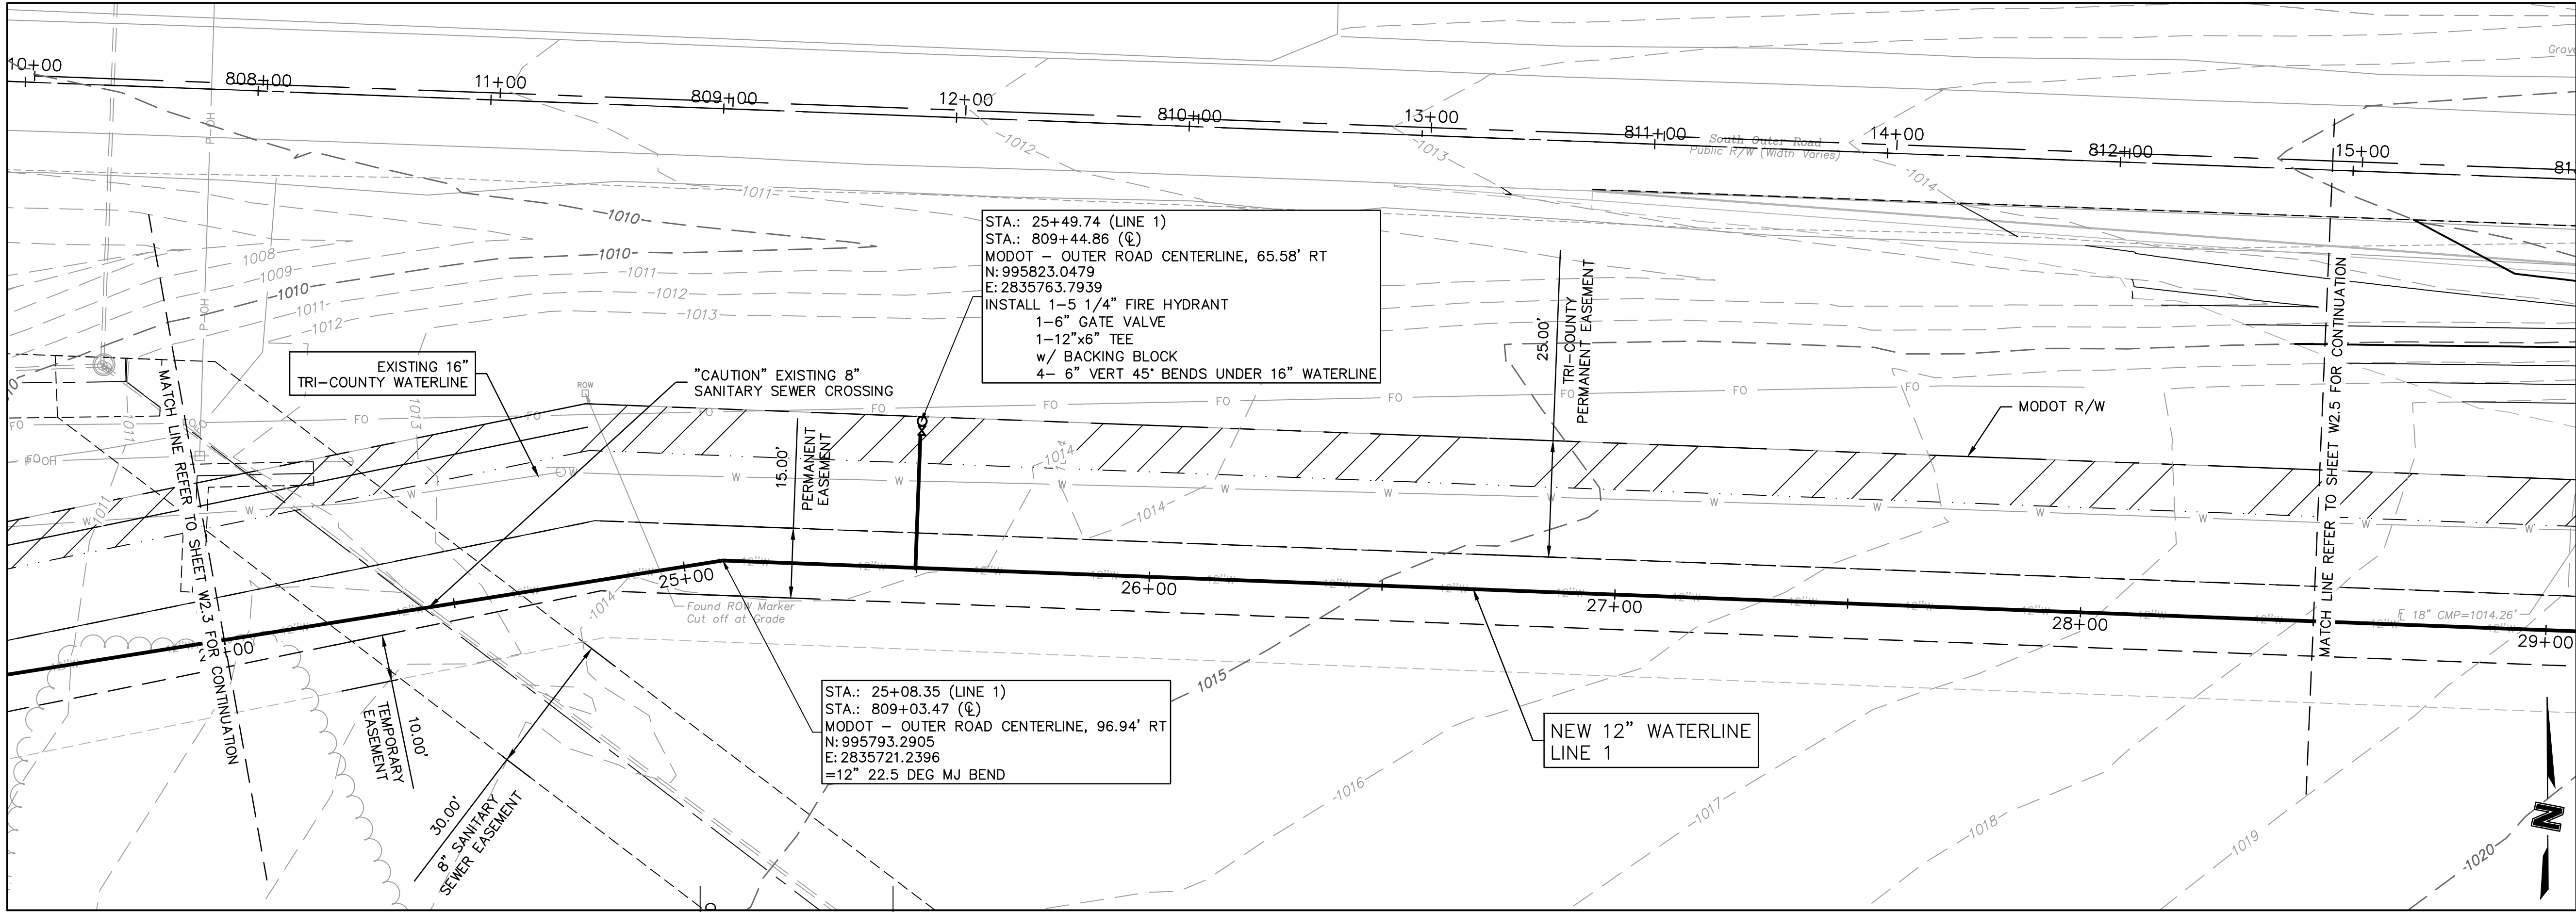

olsson

Olson Engineering MO State Certificate of Authority #001592
Olson Landscape Architecture MO State Cert. of Authority #20500285
550 St. Louis St.
Springfield, MO 65806
TEL 417.890.8802
www.olson.com

STATE OF MISSOURI
FRED J. SCHLEGEL
NUMBER
06/15/19

WATER MAIN EXTENSION
LINE 1 PLAN AND PROFILE

LEE'S SUMMIT SENIOR LIVING COMMUNITY
SE OLDHAM PARKWAY



LEE'S SUMMIT, MISSOURI

drawn by: RPL
designed by: JKE
checked by: JLR
project no.: 018-1450
drawing no.: C_WPP_81450
date: 00.00.00

2019

SHEET
W2.4

DWG: F:\2018\1001-1500\018-1450\40-Design\AutoCAD\Final Plans\Sheets\GNV\PUBLIC WATER\C_WPP_81450.dwg
DATE: Jun 10, 2019 2:34pm XREFS: v_xboo_81450 c_pbase_81450 c_tolk_22x34_81450 c_palgn_wtr_81450 v_topo_81450 c_legend_81450
USER: thill T_PBASE_81450

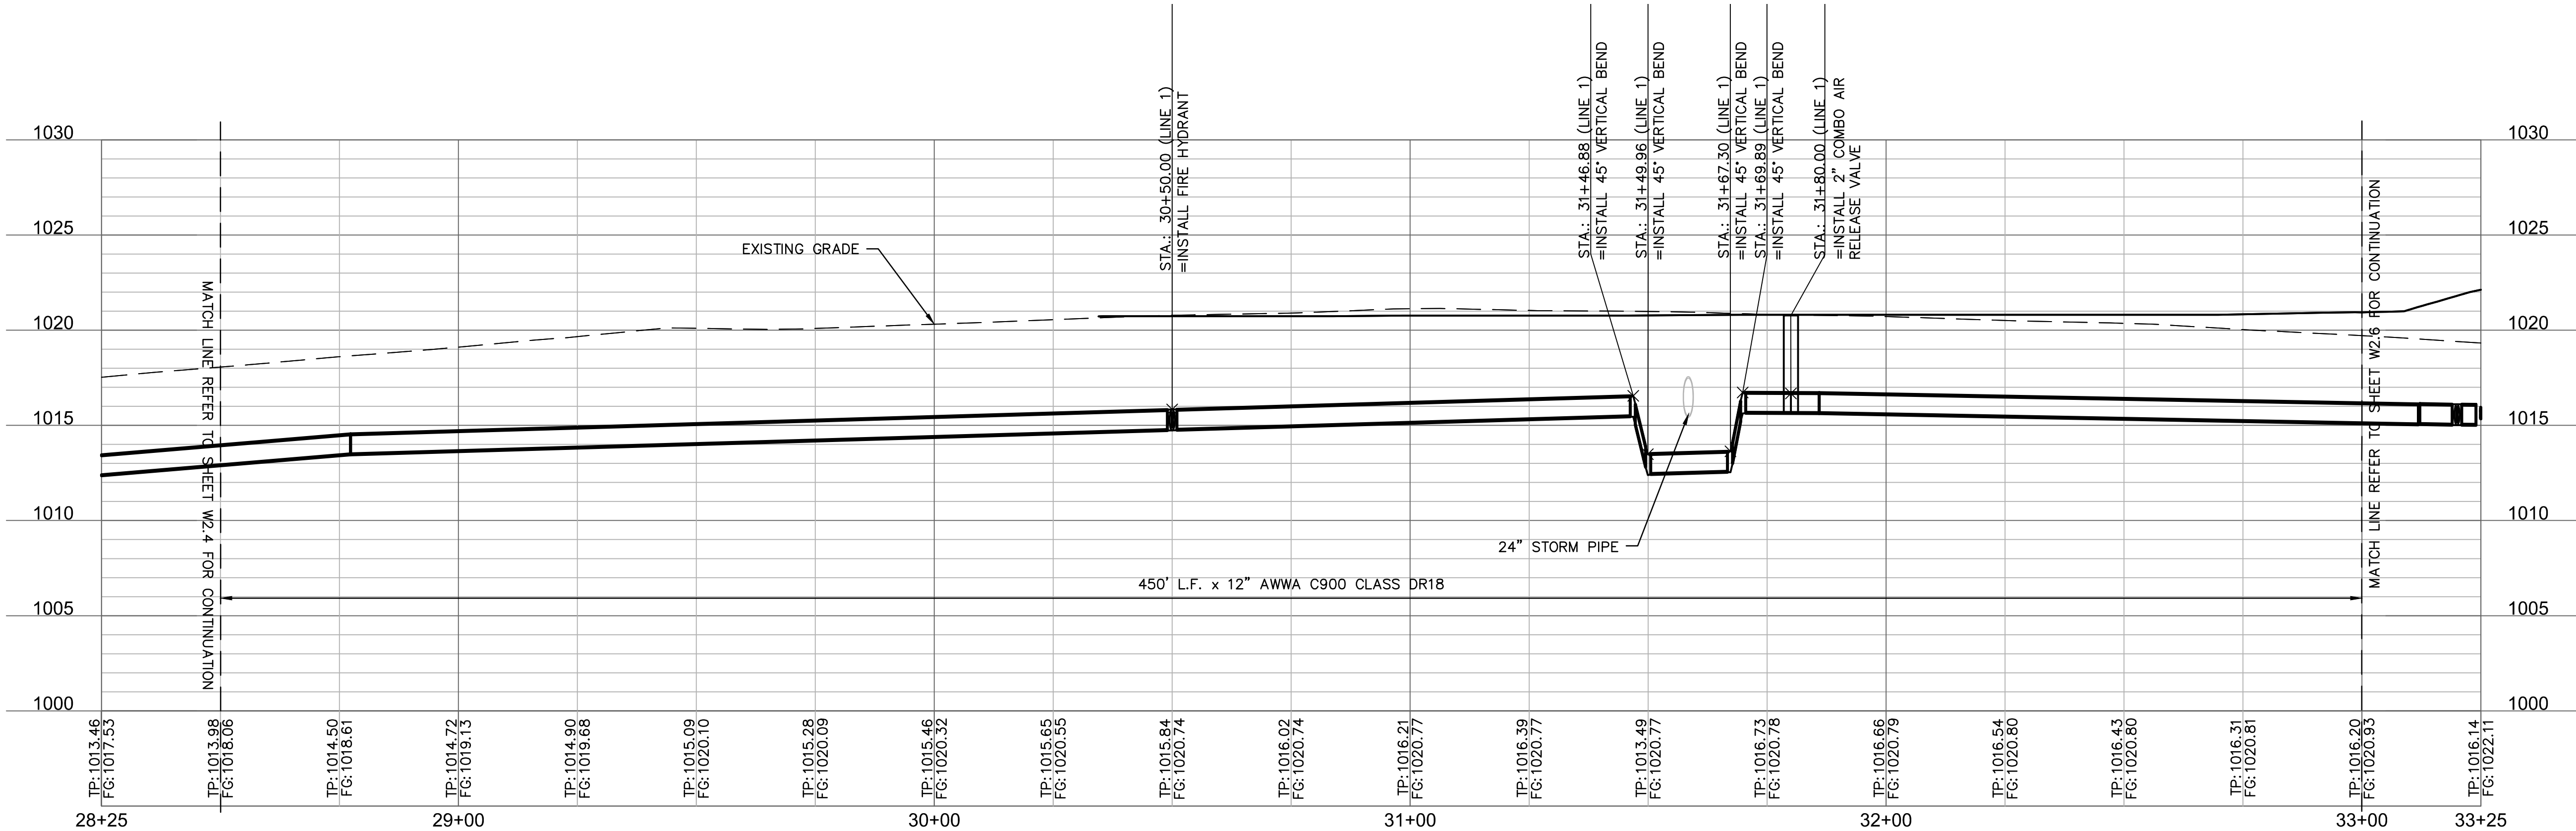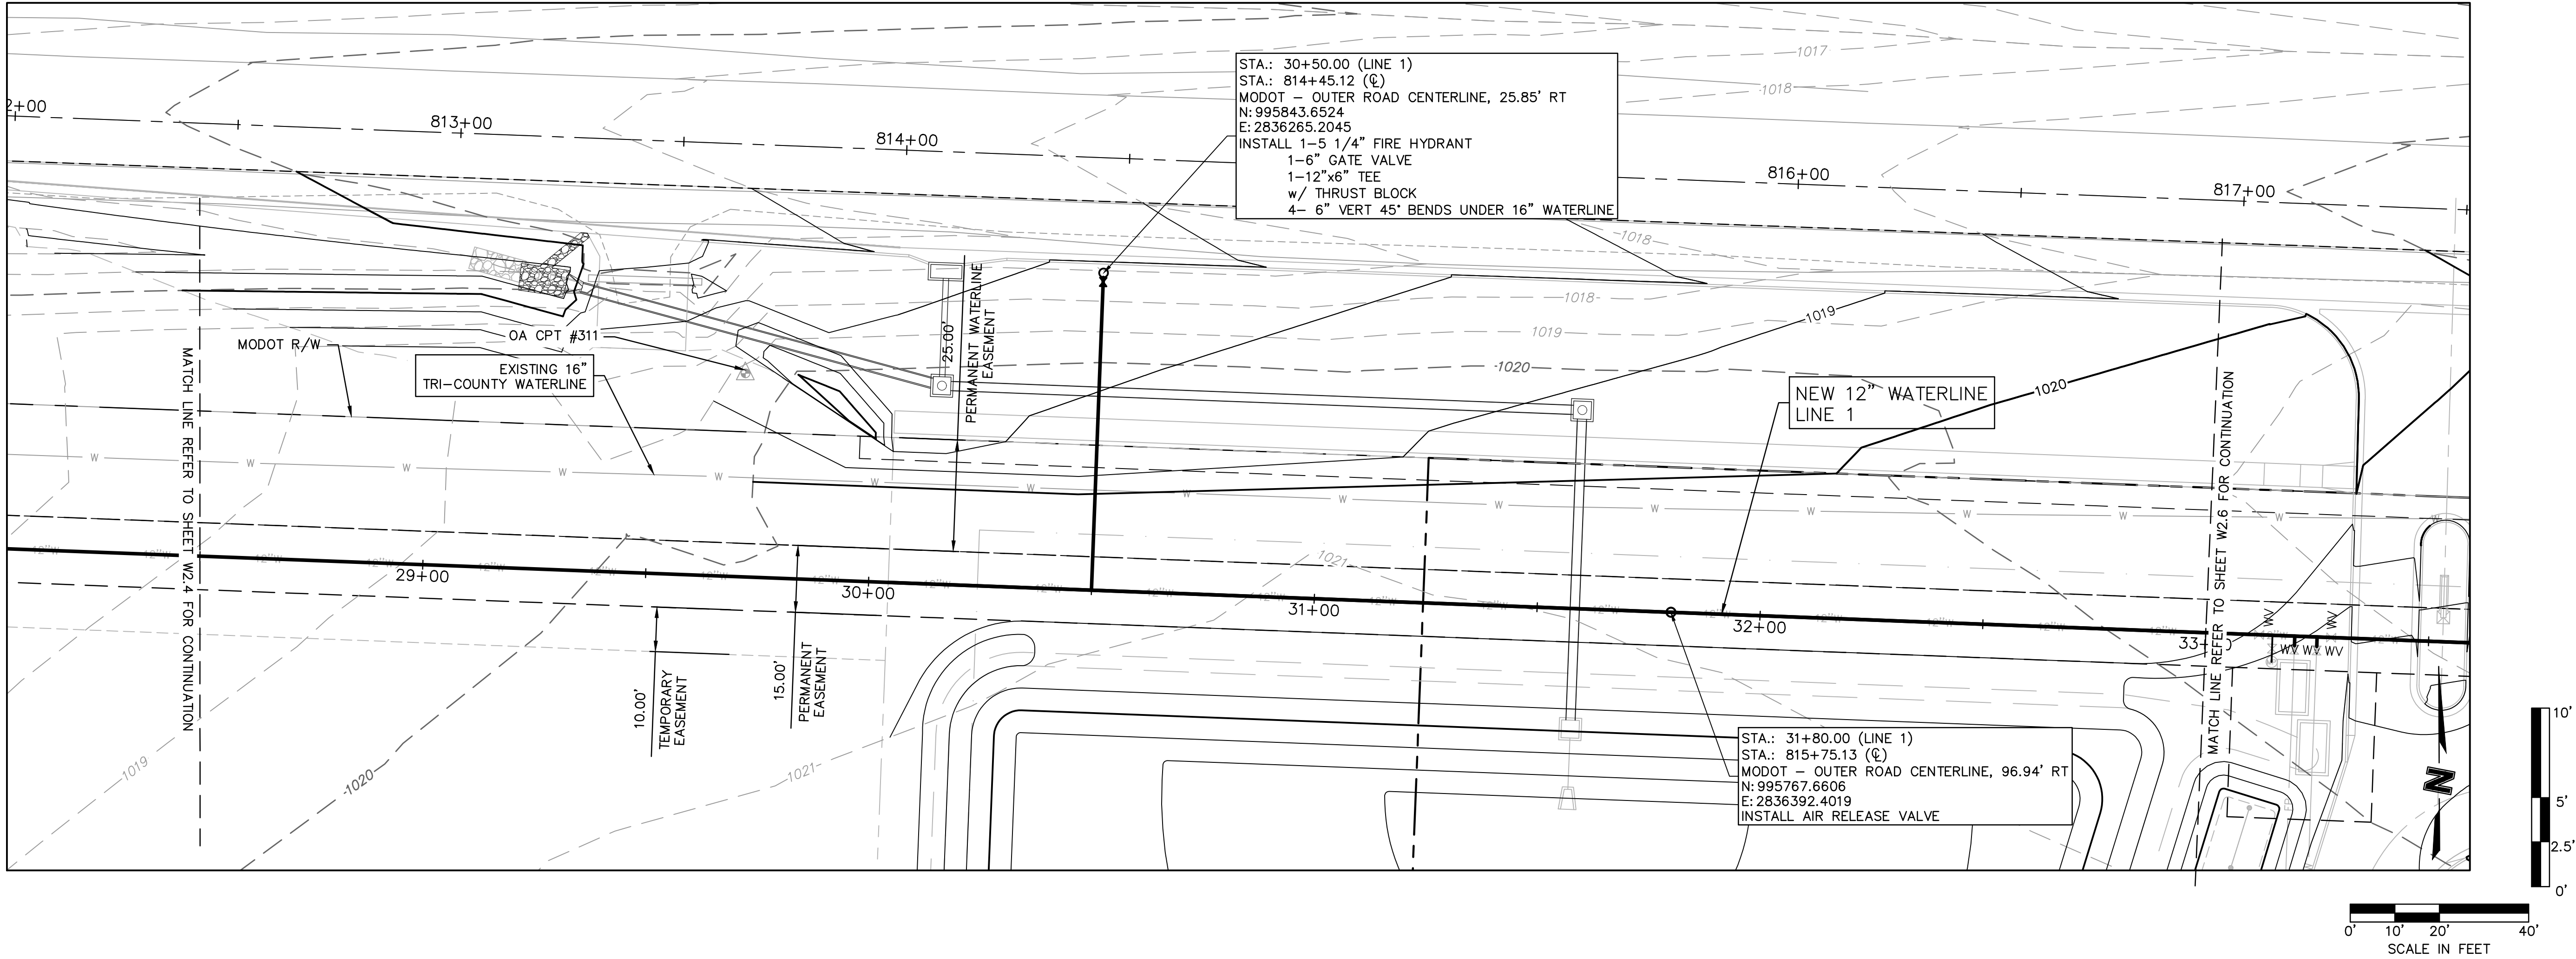

olsson

Olson Engineering MO State Certificate of Authority #001592
Olson Landscape Architecture MO State Cert. of Authority #20500285
550 St. Louis St.
Springfield, MO 65806
TEL 417.890.8802
www.olson.com

STATE OF MISSOURI
FRED J. SCHLEGEL
NUMBER
PG-200522233
EXPIRATION DATE
06/15/19

WATER MAIN EXTENSION
LINE 1 PLAN AND PROFILE

LEE'S SUMMIT SENIOR LIVING COMMUNITY
SE OLDHAM PARKWAY

LEE'S SUMMIT, MISSOURI

REV. NO.

DATE

REVISIONS DESCRIPTION



2019




REVISIONS

drawn by: RPL
designed by: JKE
checked by: JLR
project no.: 018-1450
drawing no.: C_WPP_81450
date: 00.00.00

SHEET
W2.5

c_legend_81450

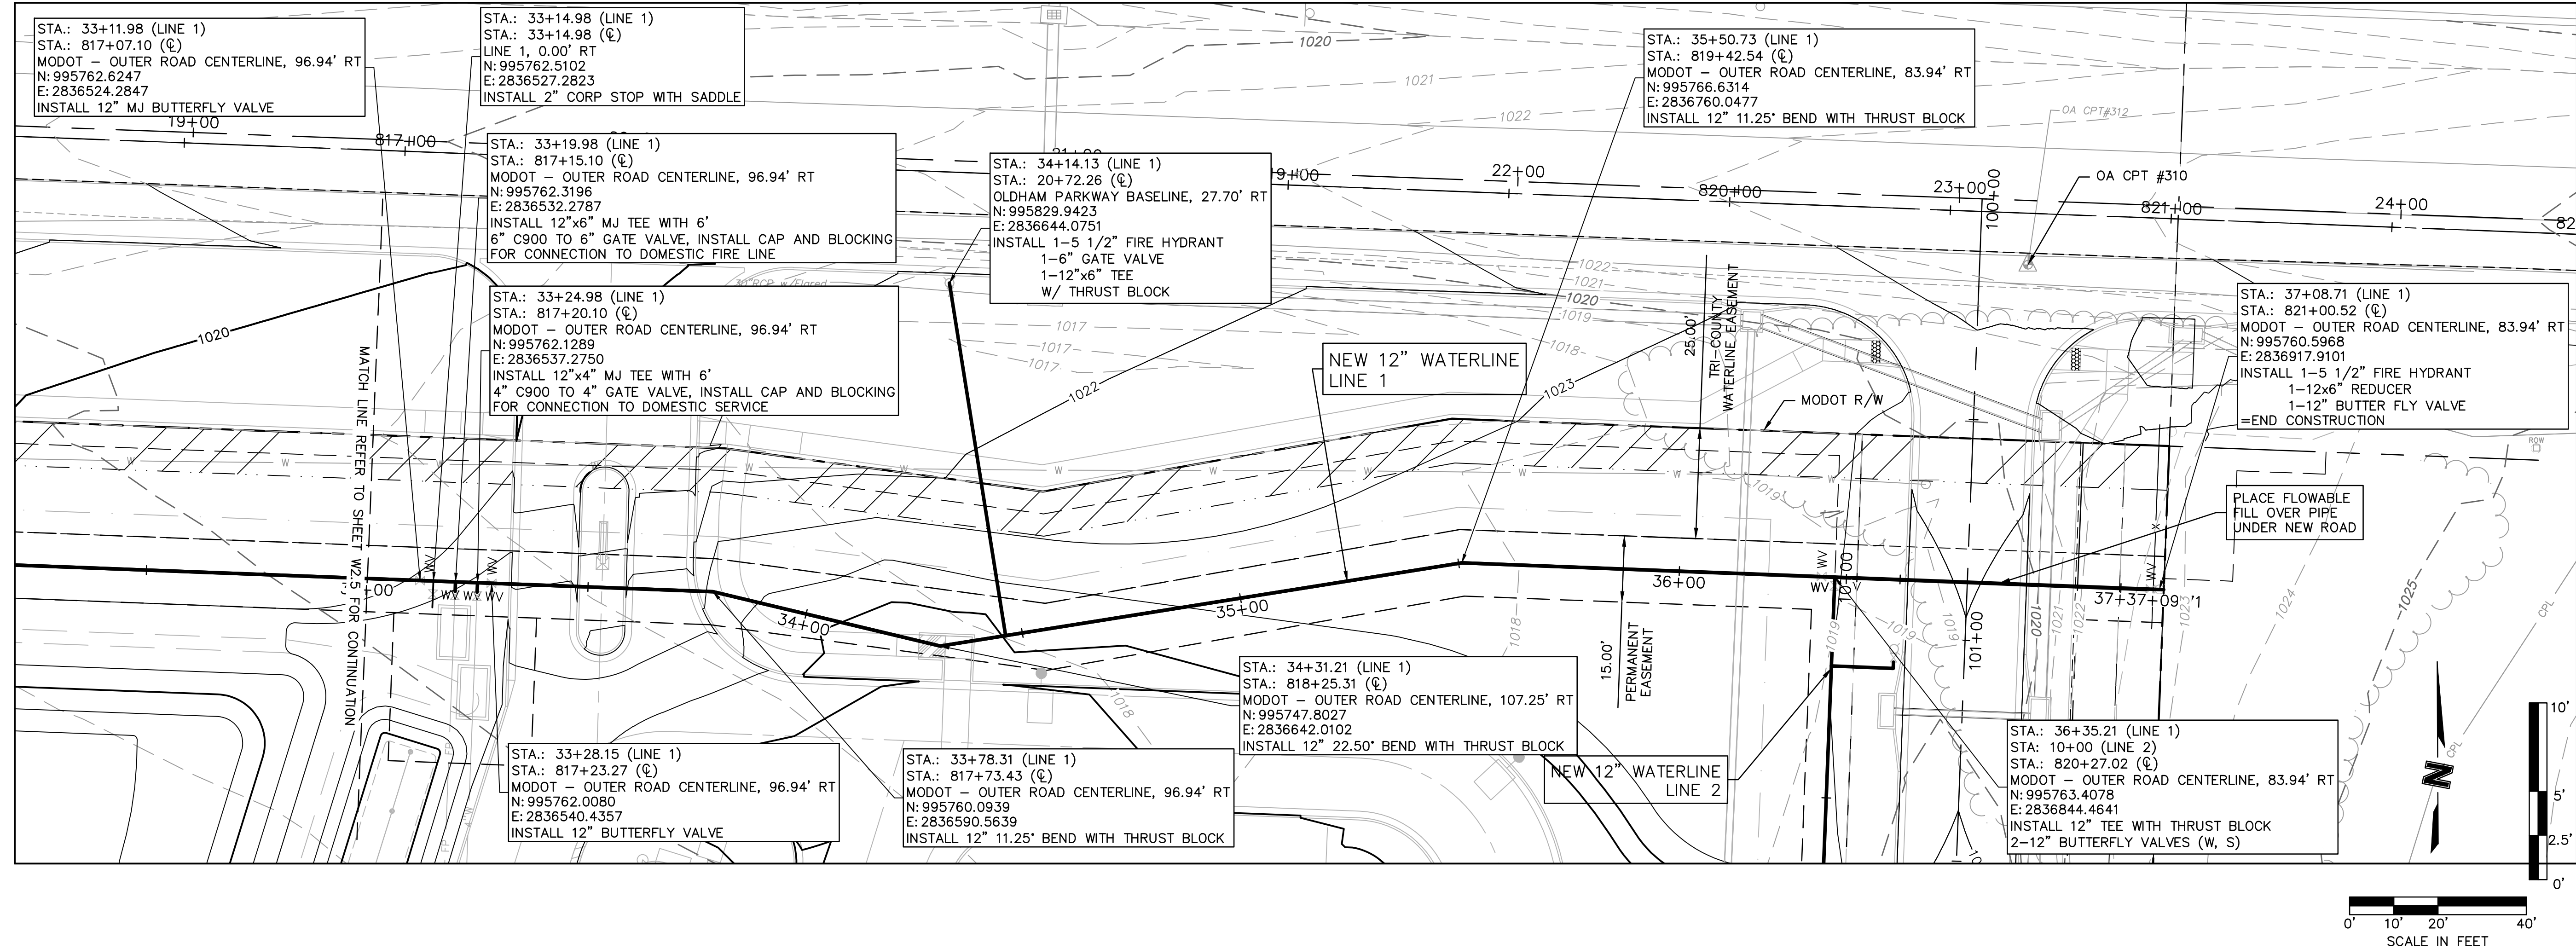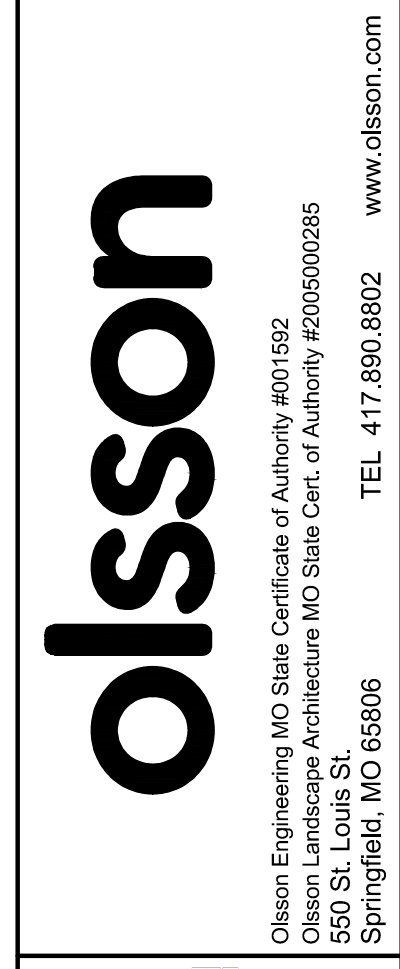[illegible]

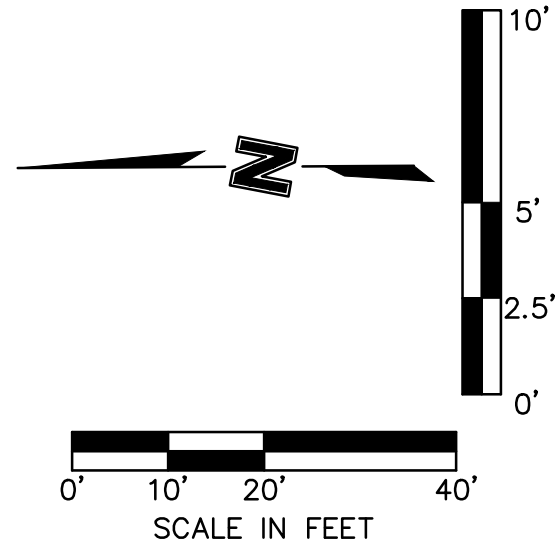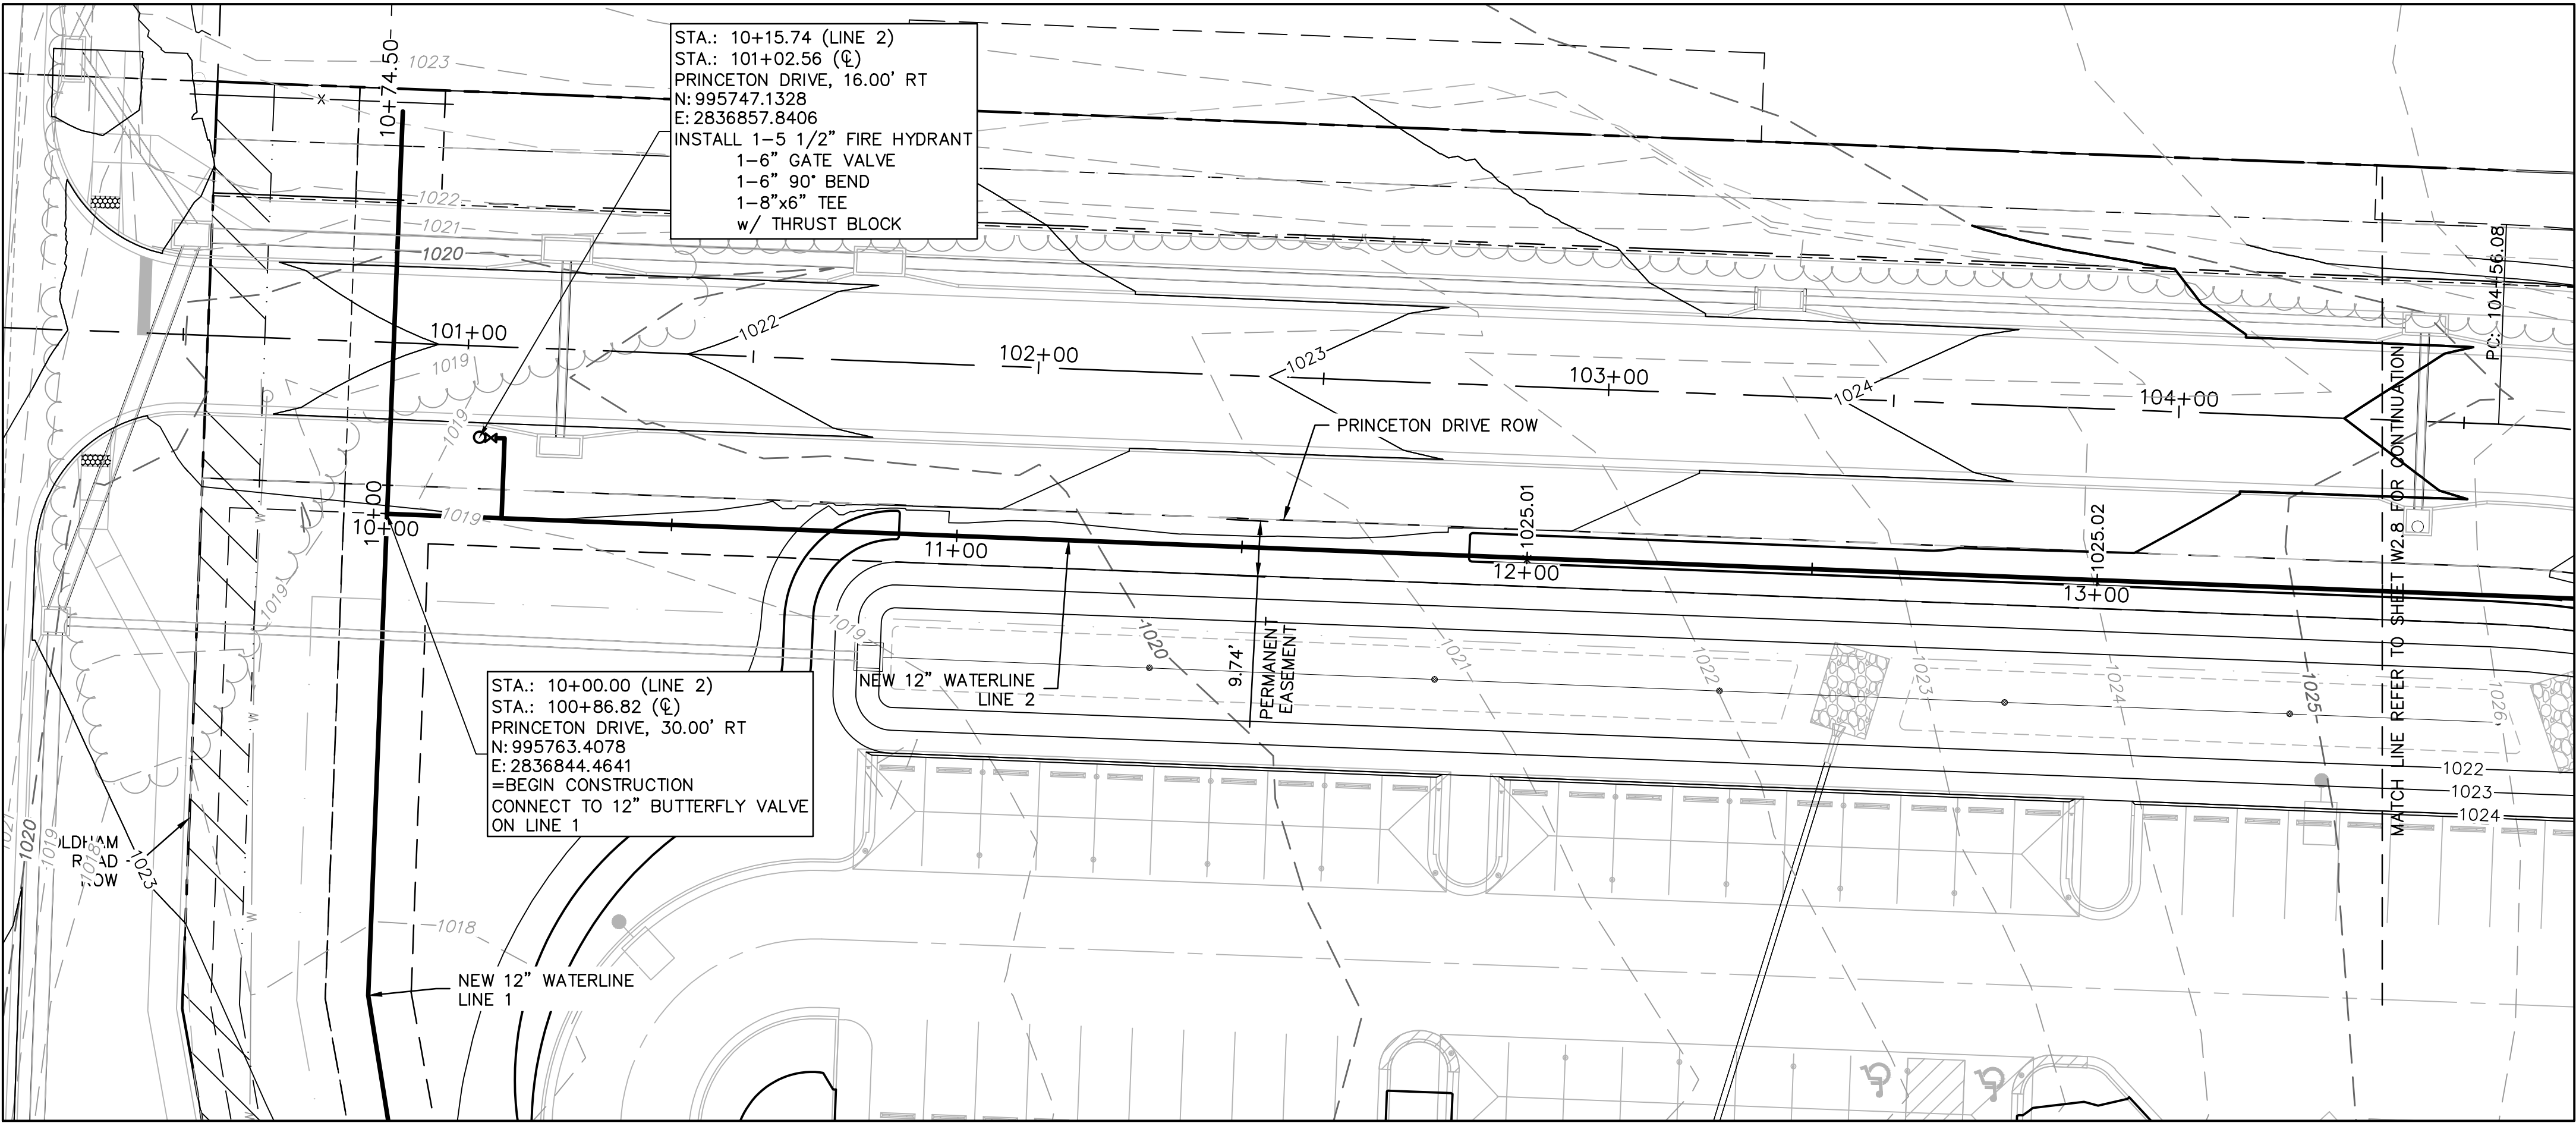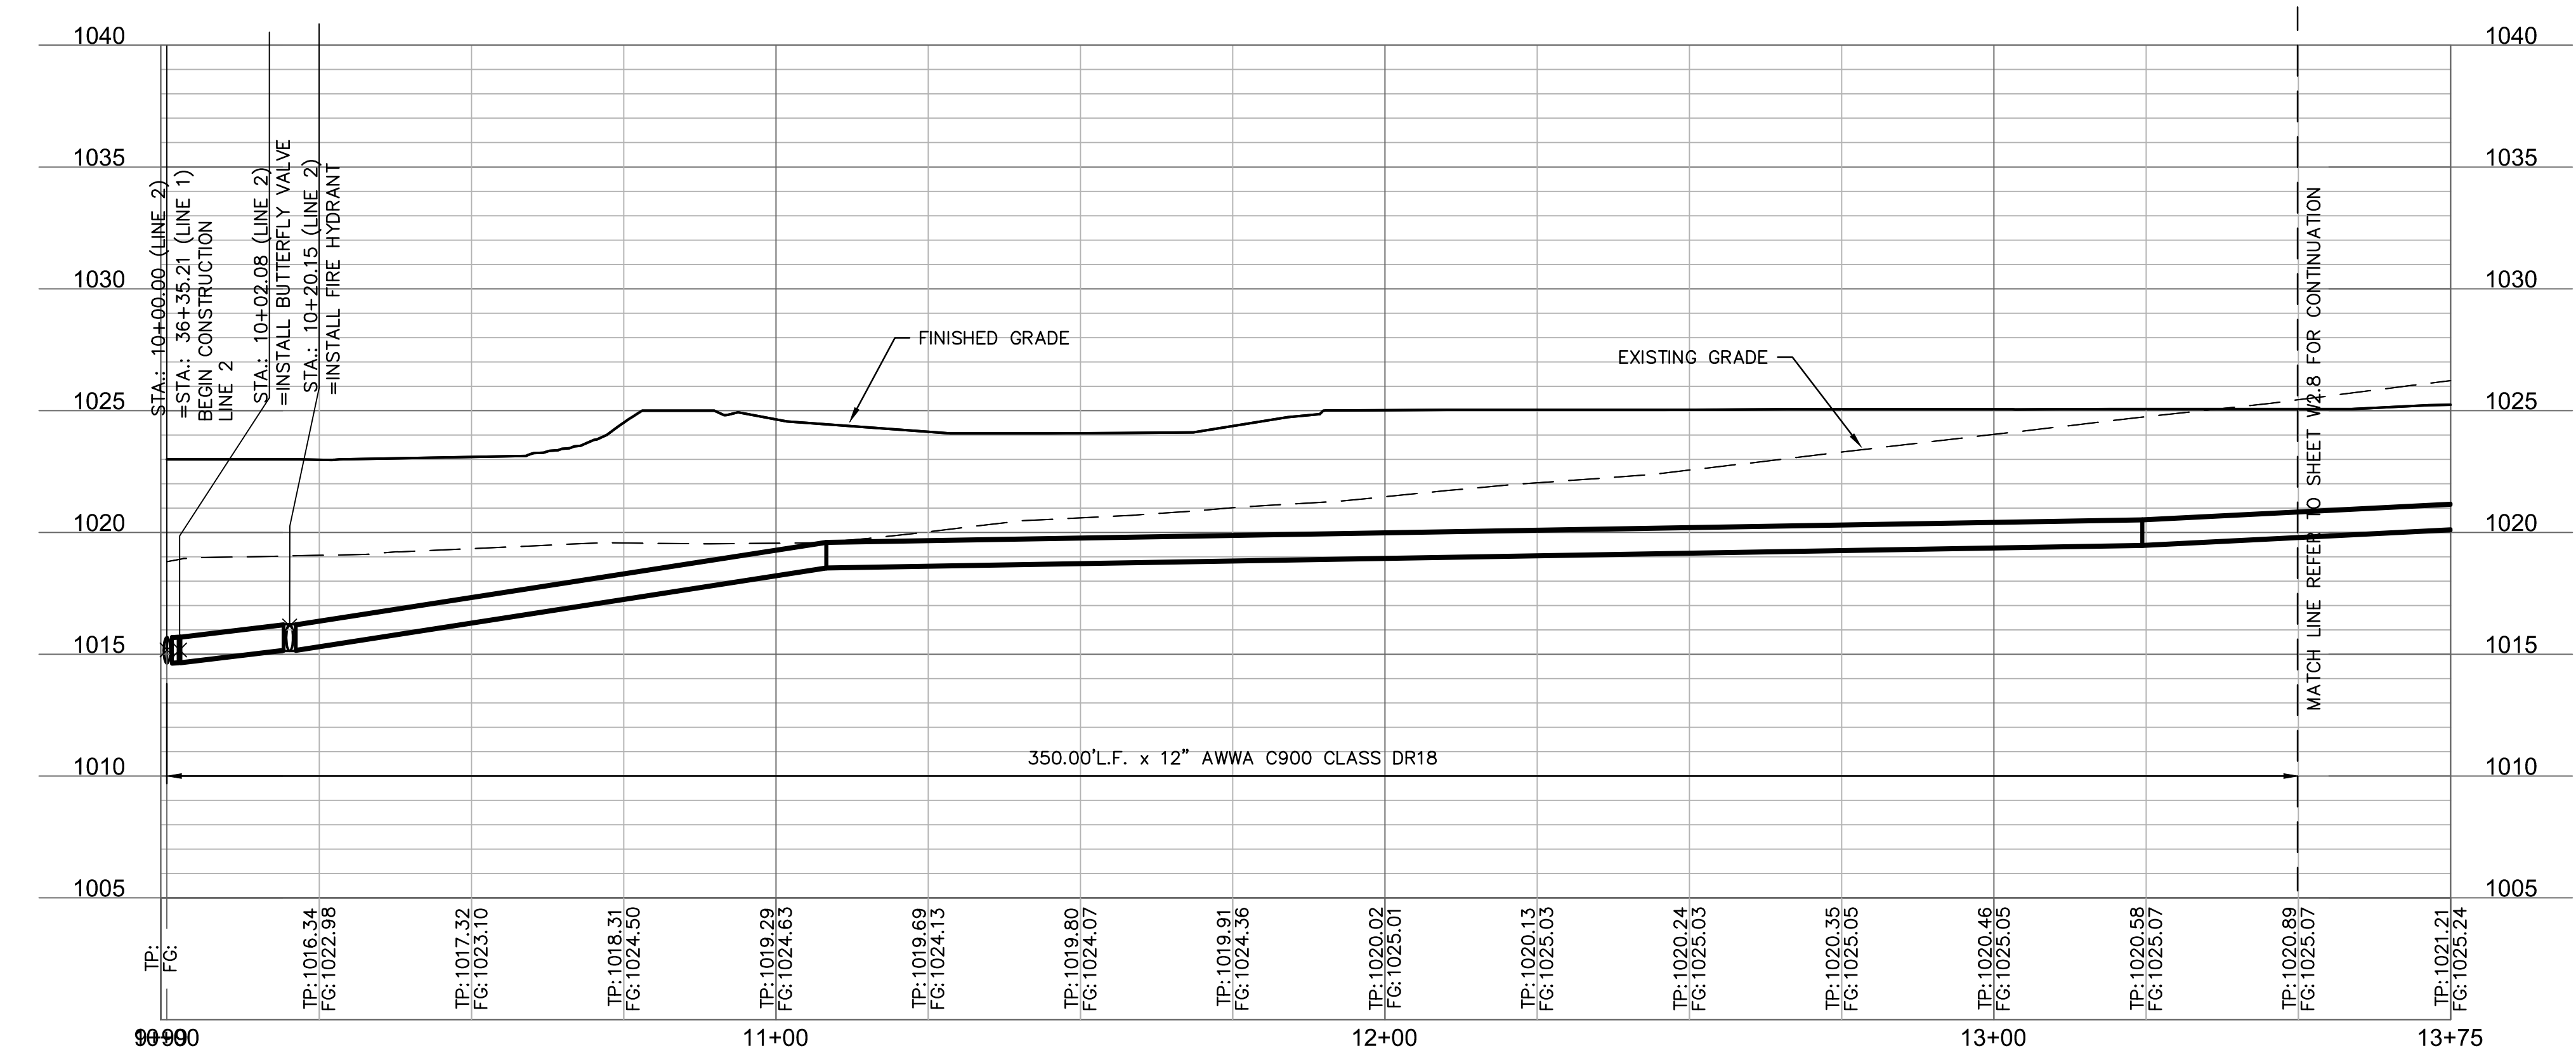

WATER MAIN EXTENSION
LINE 2 PLAN AND PROFILE

LEE'S SUMMIT SENIOR LIVING COMMUNITY
SE OLDHAM PARKWAY

LEE'S SUMMIT, MISSOURI

drawn by: RPL
designed by: JKE
checked by: JLR
project no.: 018-1450
drawing no.: C_WPP_81450
date: 00.00.00

2019

REVISIONS

REV. NO.	DATE	REVISIONS DESCRIPTION



SHEET
W2.7

olsson

Olsson Engineering MO State Certificate of Authority #001592
Olsson Landscape Architecture MO State Cert. of Authority #200500265
550 St. Louis St.
Springfield, MO 65806
TEL 417.890.8802 www.olson.com

STATE OF MISSOURI
FRED J. SCHLESER
NUMBER
PC-200502233
06/15/19

DWG: F:\2018\1001-1500\018-1450-40-Design\AutoCAD\Final_Plans\Sheets\GNVC\PUBLIC_WATER\C_WPP_81450.dwg USER: thill
DATE: Jun 11, 2019 6:40am XREFS: v_xbou_81450 c_pbase_81450 c_tblk_22x34_81450 c_palgn_wtr_81450 v_topo_81450 c_legend_81450

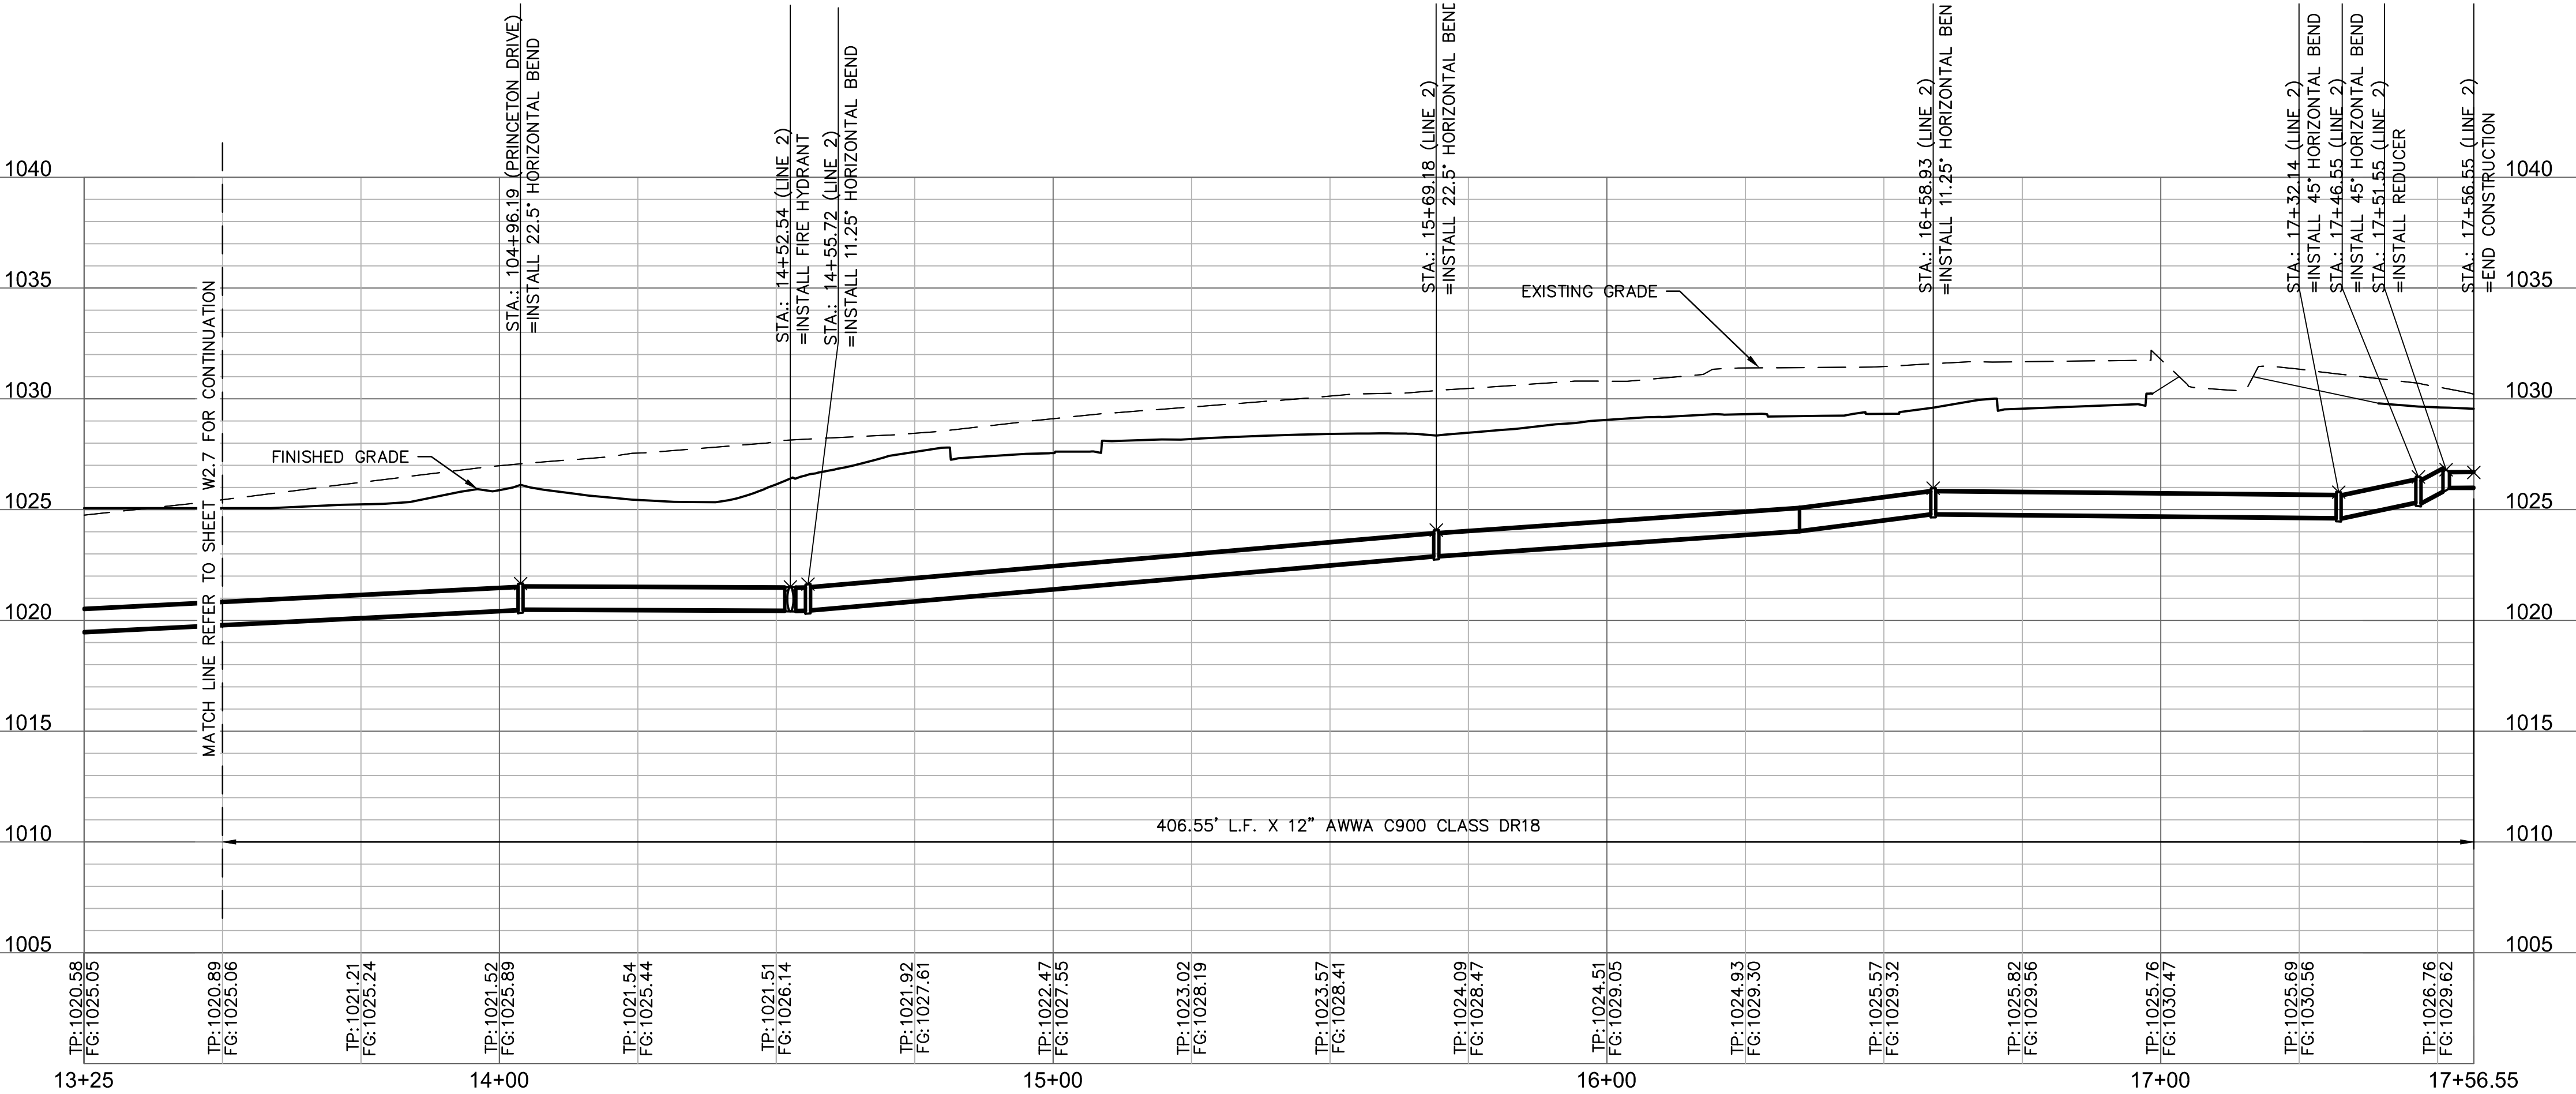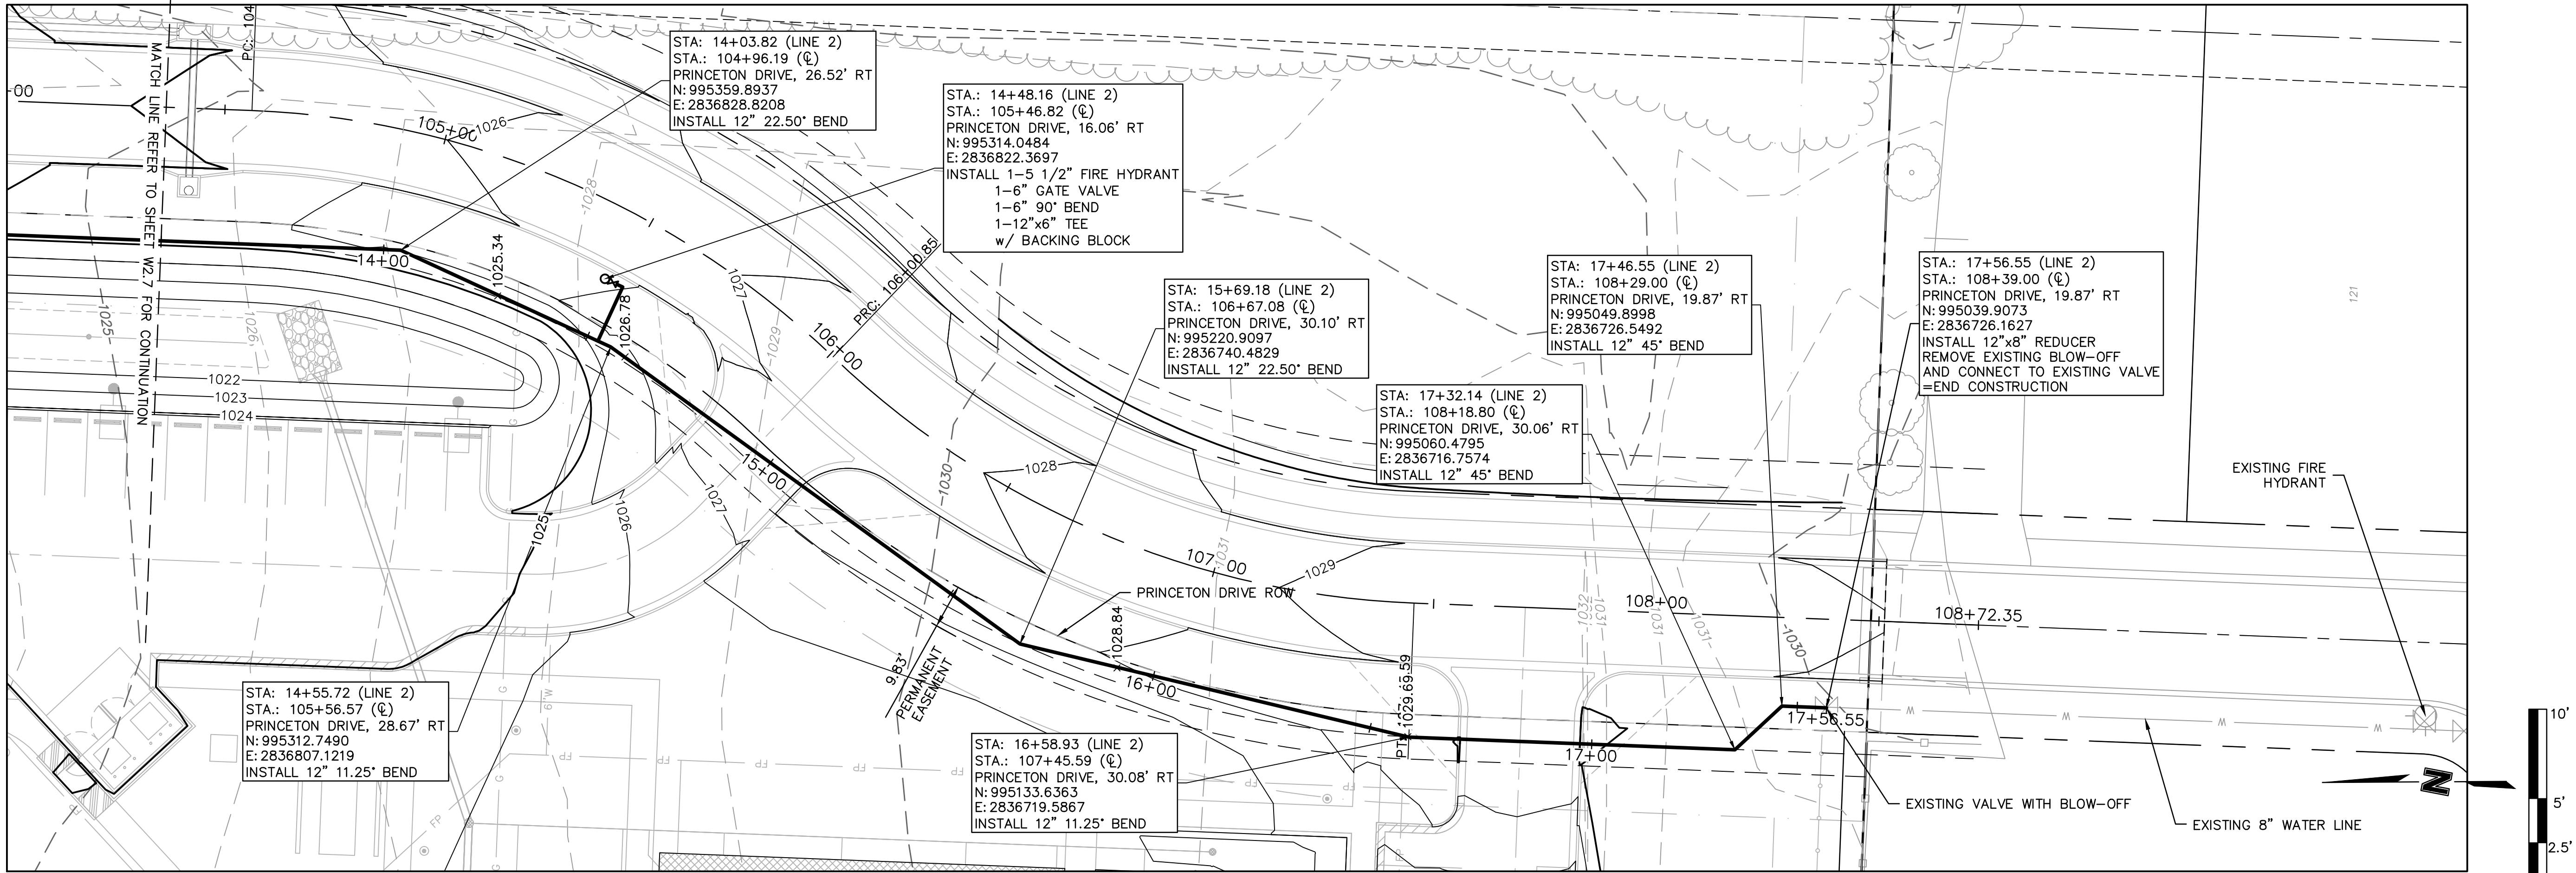

olsson

Olsson Engineering MO State Certificate of Authority #001592
Olsson Landscape Architecture MO State Cert. of Authority #205002085
550 St. Louis St.
Springfield, MO 65806
TEL 417.890.8802
www.olsson.com

STATE OF MISSOURI
FRED J. SCHLEGER
REGISTERED PROFESSIONAL ENGINEER
No. 000000000
06/15/19

WATER MAIN EXTENSION
LINE 2 PLAN AND PROFILE

LEE'S SUMMIT SENIOR LIVING COMMUNITY
SE OLDHAM PARKWAY

LEE'S SUMMIT, MISSOURI

REV. NO.

DATE

REVISIONS DESCRIPTION

2019

REVISIONS


drawn by: RPL
designed by: JKL
checked by: JLR
project no.: 018-1450
drawing no.: C_WPP_81450
date: 00.00.00

SHEET
W2.8

REQUIRED CONCRETE BEARING AREA (SQUARE FEET - SF)					
NOM. DIA. (INCHES)	TEE, PLUG	90 BEND	45 BEND	22.5 BEND	11.25 BEND
6	4.7	6.7	4.0	4.0	4.0
8	8.4	11.9	6.4	4.0	4.0
10	13.1	18.5	10.0	5.1	4.0
12	18.8	26.7	14.4	7.4	4.0
14	25.7	36.3	19.6	10.0	5.0
16	33.5	47.4	25.6	13.1	6.6
18	42.4	REST. JT.	32.5	16.5	8.3
20	REST. JT.	REST. JT.	40.1	20.4	10.3
24	REST. JT.	REST. JT.	REST. JT.	29.4	14.8

NOTES:

1. ALL BENDS WITHOUT RESTRAINED JOINTS SHALL HAVE CONCRETE THRUST BLOCKS INSTALLED FOR RESTRAINT.
2. MEGA LUGS MAY BE USED ONLY IN CONJUNCTION WITH CONCRETE THRUST BLOCKING.
3. BEARING AREA MUST BE AGAINST UNDISTURBED SOIL.
4. DO NOT COVER JOINTS OR BOLTS (WHERE APPLICABLE) WITH CONCRETE.
5. ALL DUCTILE IRON FITTINGS SHALL BE POLYETHYLENE WRAPPED.

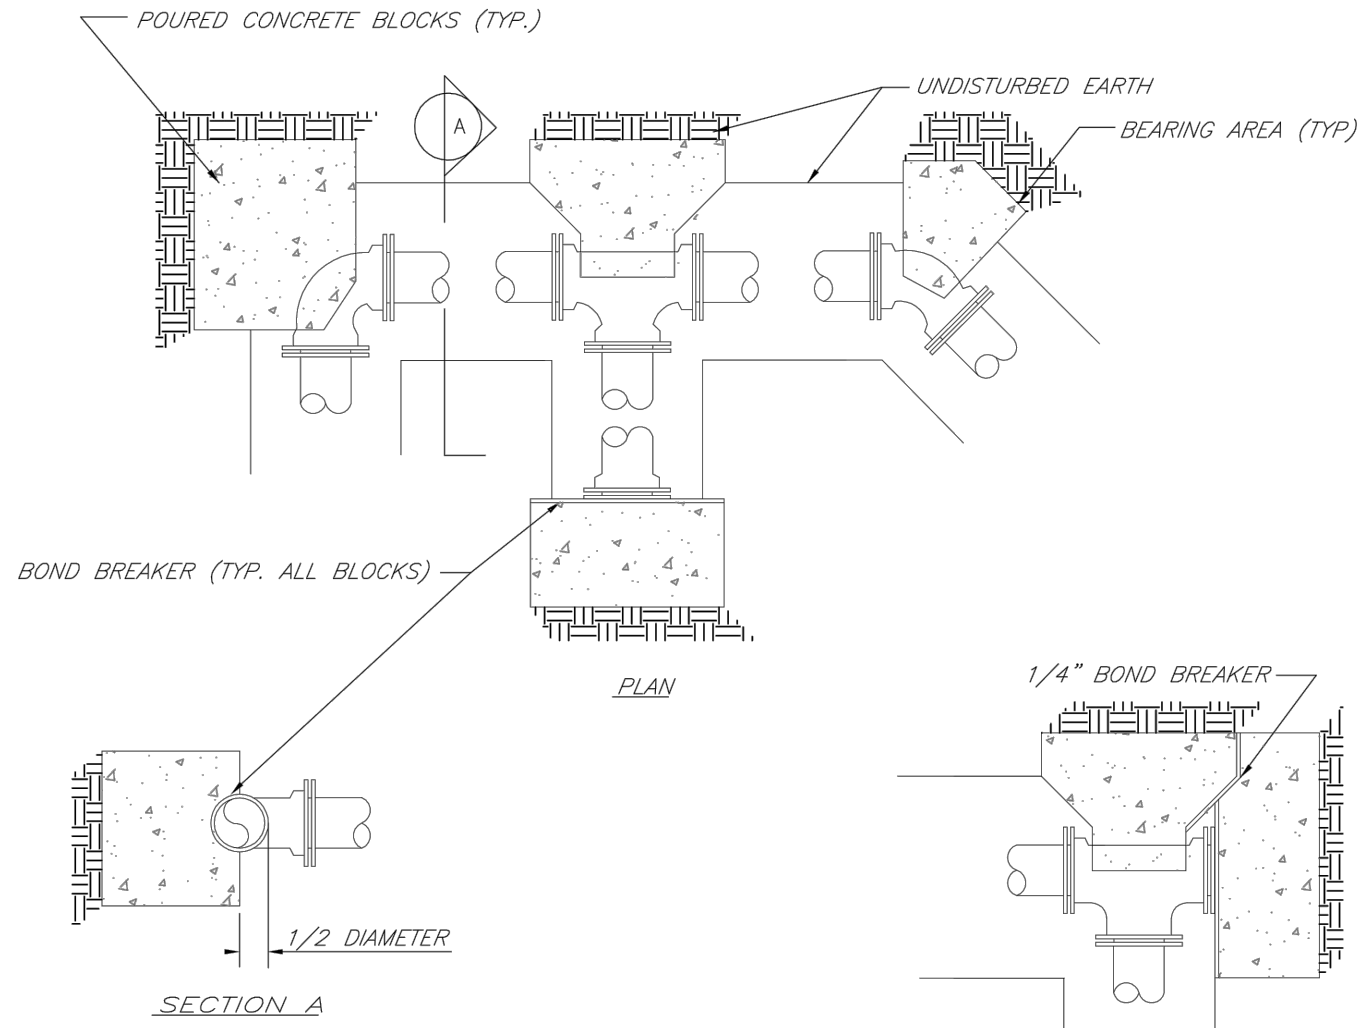


LS	LEE'S SUMMIT MISSOURI PUBLIC WORKS ENGINEERING DIVISION 220 SE GREEN STREET LEE'S SUMMIT, MO 64063	Date: 02/13
		Drawn By: JN
		Checked By: DL
		FILE: WAT-1
HORIZONTAL THRUST BLOCKS		Rev: 1/14
		Rev:


REQUIRED CONCRETE VOLUME (CUBIC FEET - CF)					
NOM. DIA. (INCHES)	TEE, PLUG	90 BEND	45 BEND	22.5 BEND	11.25 BEND
6	50.5	71.4	38.6	19.7	9.9
8	89.8	126.9	68.7	35.0	17.6
10	140.2	198.1	107.3	54.7	27.5
12	202.0	REST. JT.	154.6	78.8	39.6
14	REST. JT.	REST. JT.	210.4	107.3	53.9
16	REST. JT.	REST. JT.	REST. JT.	140.1	70.4
18	REST. JT.	REST. JT.	REST. JT.	177.3	89.1
20	REST. JT.	REST. JT.	REST. JT.	REST. JT.	110.0
24	REST. JT.	REST. JT.	REST. JT.	REST. JT.	158.4

NOTES:

1. ALL BENDS WITHOUT RESTRAINED JOINTS SHALL HAVE CONCRETE THRUST BLOCKS INSTALLED FOR RESTRAINT.
2. MEGA LUGS MAY BE USED ONLY IN CONJUNCTION WITH CONCRETE THRUST BLOCKING.
3. BEARING MUST BE AGAINST UNDISTURBED SOIL.
4. DO NOT COVER JOINTS OR BOLTS (WHERE APPLICABLE) WITH CONCRETE.
5. USE POLYETHYLENE AROUND ALL FITTINGS AND COAT BOLTS PER SPECS.

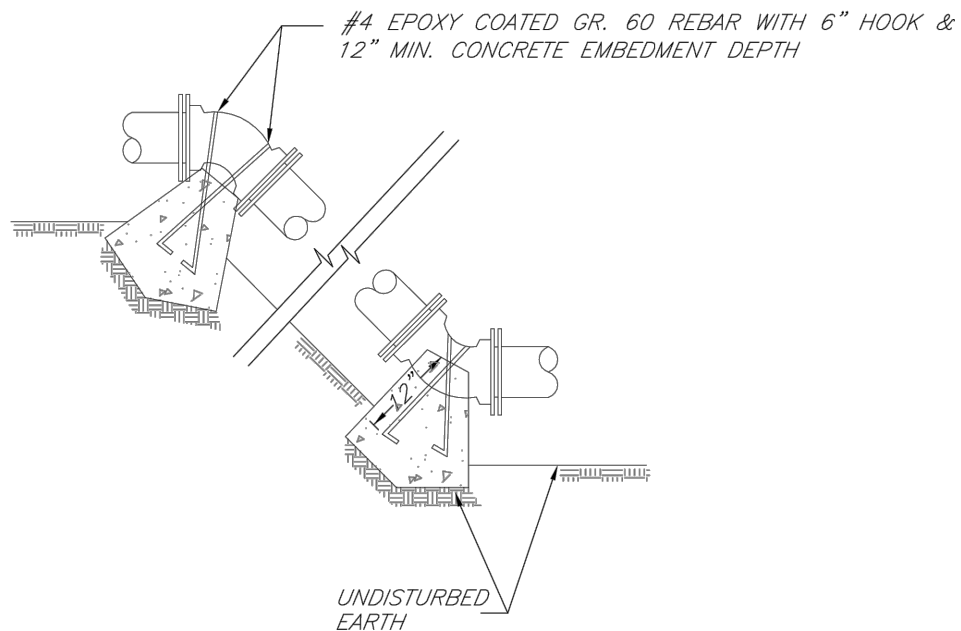


LS	LEE'S SUMMIT MISSOURI PUBLIC WORKS ENGINEERING DIVISION 220 SE GREEN STREET LEE'S SUMMIT, MO 64063	Date: 02/13
		Drawn By: JN
		Checked By: DL
		FILE: WAT-2
VERTICAL THRUST BLOCKS		Rev: 1/14
		Rev:

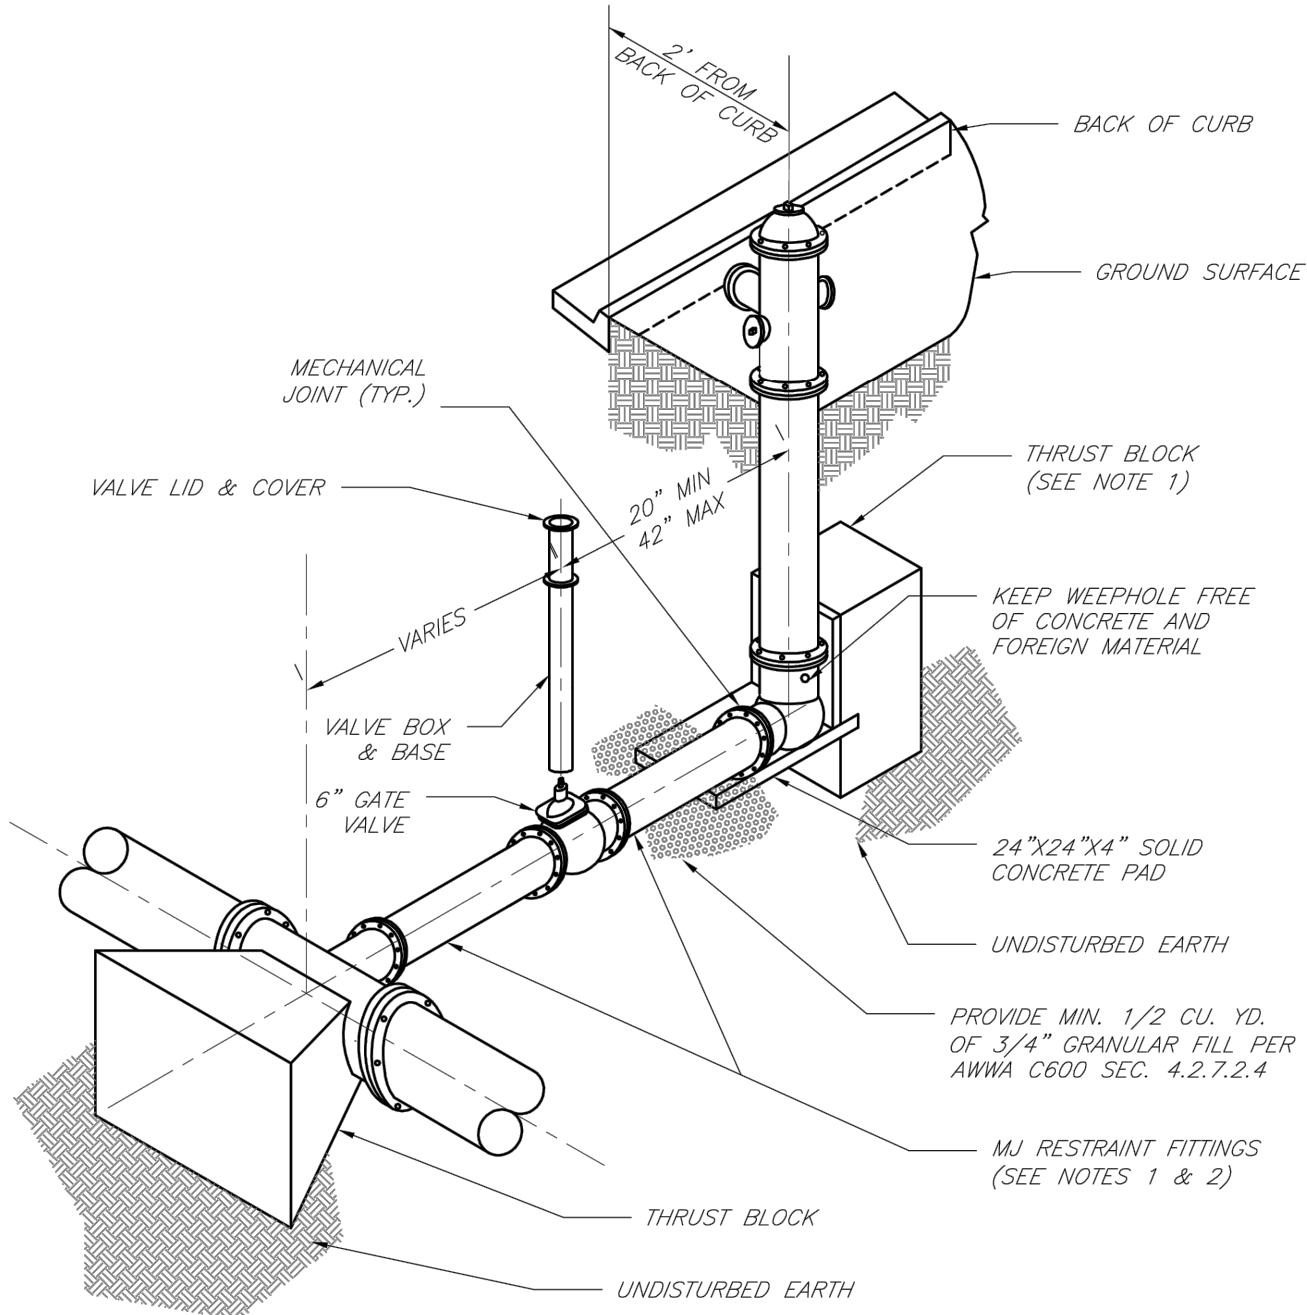

NOTES:

1. WHEN RETAINER GLANDS ARE USED IN LIEU OF MECHANICAL JOINT (MJ) RESTRAINT FITTINGS, HORIZONTAL THRUST BLOCKS ARE REQUIRED.
2. GATE VALVE MAY BE BOLTED DIRECTLY TO MJ RESTRAINT TEE.
3. SEE APPROVED PRODUCTS LIST FOR WATER UTILITIES FOR FIRE HYDRANT, VALVES, VALVE BOX LID, AND COVER.
4. BOTTOM HYDRANT FLANGE SHALL BE 2" TO 6" ABOVE FINISHED GRADE.
5. FOR STREETS WITHOUT CURBS FIRE HYDRANTS SHALL BE PLACED WITHIN 1 FOOT OF THE R/W LINE, BUT NOT MORE THAN 10' FROM EDGE OF PAVEMENT. FIRE HYDRANT SHALL NOT BE PLACED IN BOTTOM OF DITCH.
6. HYDRANT SHALL BE ROTATED AS DIRECTED BY INSPECTOR.


LS	LEE'S SUMMIT MISSOURI PUBLIC WORKS ENGINEERING DIVISION 220 SE GREEN STREET LEE'S SUMMIT, MO 64063	Date: 02/13
		Drawn By: JN
		Checked By: DL
		FILE: WAT-7
HYDRANT INSTALLATION -- STRAIGHT SET		Rev: 1/14
		Rev:

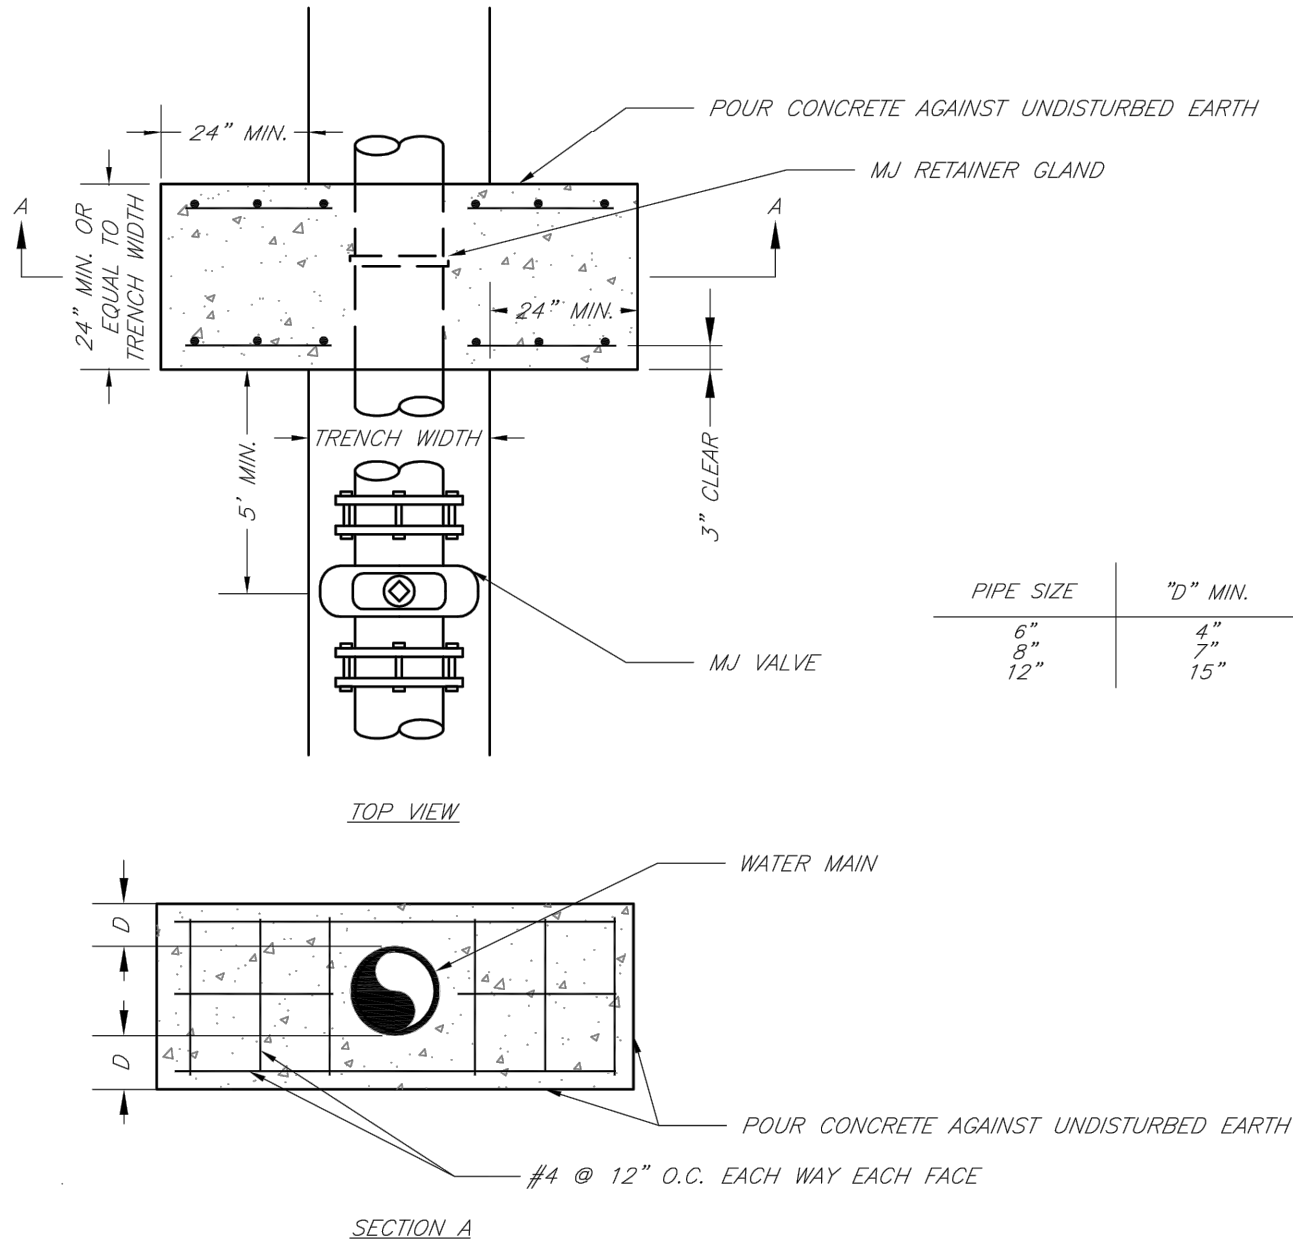

NOTE:

THIS DETAIL NOT TO BE USED FOR PIPE GREATER THAN 12"

LS	LEE'S SUMMIT MISSOURI PUBLIC WORKS ENGINEERING DIVISION 220 SE GREEN STREET LEE'S SUMMIT, MO 64063	Date: 02/13
		Drawn By: JN
		Checked By: DL
		FILE: WAT-3
STRADDLE BLOCK		Rev: 1/14
		Rev:

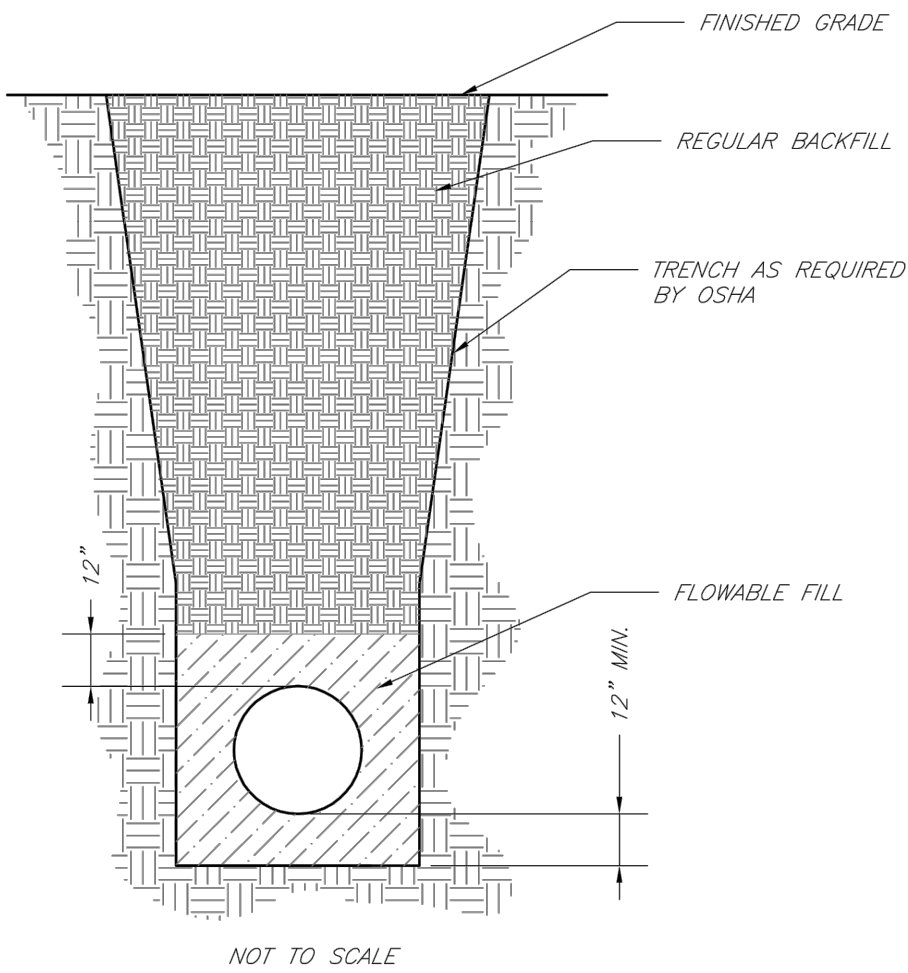

NOTES:

1. FLOWABLE FILL SHALL MEET THE REQUIREMENTS OF THE CITY OF LEE'S SUMMIT DESIGN AND CONSTRUCTION MANUAL.
2. REGULAR BACKFILL ABOVE THE TRENCH CHECK SHALL BE FREE OF DEBRIS, ORGANIC MATTER, AND STONES > 6" IN ANY DIMENSION.
3. TOP OF FLOWABLE BACKFILL SHALL EXTEND 12" ABOVE THE TOP OF THE PIPE.
4. LENGTH OF TRENCH CHECK SHALL BE A MINIMUM OF 12".

LS	LEE'S SUMMIT MISSOURI PUBLIC WORKS ENGINEERING DIVISION 220 SE GREEN STREET LEE'S SUMMIT, MO 64063	Date: 02/13
		Drawn By: JN
		Checked By: DL
		FILE: WAT-6
TRENCH CHECK		Rev: 1/14
		Rev:

NOTE:

1. ALL CONSTRUCTION TO BE IN ACCORDANCE WITH THE MOST CURRENT VERSION OF LEE'S SUMMIT'S "DESIGN AND CONSTRUCTION MANUAL".
2. SEE LEE'S SUMMIT'S "DESIGN AND CONSTRUCTION MANUAL" FOR LIST OF APPROVED VENDORS

olsson

Olsson Engineering MO State Certificate of Authority #001592
Olsson Landscape Architecture MO State Cert. of Authority #205002085
550 St. Louis St.
Springfield, MO 65806
TEL 417.890.8802
www.olsson.com




REV. NO.		DATE	REVISIONS DESCRIPTION

PUBLIC WATER MAIN EXTENSION WATER SYSTEM DETAILS	LEE'S SUMMIT SENIOR LIVING COMMUNITY SE OLDHAM PARKWAY	2019	LEE'S SUMMIT, MISSOURI

drawn by:	RPJ
designed by:	JKE
checked by:	JLR
project no.:	018-1450
drawing no.:	C_DTLS_81450
date:	00.00.00

USER: thil

DWG: F:\2018\1001-1500\018-1450\40-Design\AutoCAD\Final_Plans\Public_WATER\C_DTLS_81450.dwg
DATE: Jun 10, 2019 2:37pm
XREFS: C:\TBLK_22x34_81450

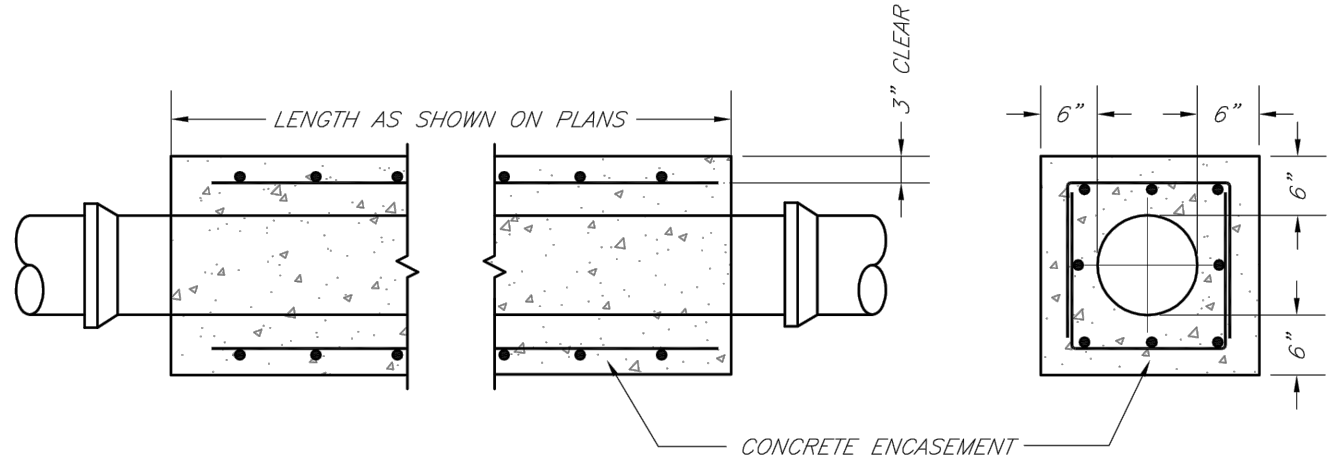

NOTES:

1. INTERMEDIATE BELLS SHALL BE ENCASED.
2. REINFORCING STEEL SHALL BE #4 @ 12" O.C. EACH WAY WITH A MINIMUM REBAR LAP OF 12".
3. THIS DETAIL IS FOR PIPES 12" AND SMALLER.
4. FOR CONTINUITY CONTINUE TAPPING TRACE WIRE TO DUCTILE IRON PIPE THROUGH CONCRETE ENCASEMENT ZONE.



LEE'S SUMMIT
MISSOURI

PUBLIC WORKS ENGINEERING DIVISION | 220 SE GREEN STREET | LEE'S SUMMIT, MO 64063

WATER PIPE ENCASEMENT

Date: 02/13

Drawn By: JN

Checked By: DL

FILE: WAT-4

Rev: 1/14

Rev:



LEE'S SUMMIT
MISSOURI

PUBLIC WORKS ENGINEERING DIVISION | 220 SE GREEN STREET | LEE'S SUMMIT, MO 64063

HYDRANT WITH 90 DEGREE BEND

Date: 02/13

Drawn By: JN

Checked By: DL

FILE: WAT-8

Rev: 1/14

Rev:



LEE'S SUMMIT
MISSOURI

PUBLIC WORKS ENGINEERING DIVISION | 220 SE GREEN STREET | LEE'S SUMMIT, MO 64063

VALVE STEM EXTENSION AND VALVE BOX

Date: 02/13


Drawn By: JN

Checked By: DL

FILE: WAT-9

Rev: 1/14

Rev:

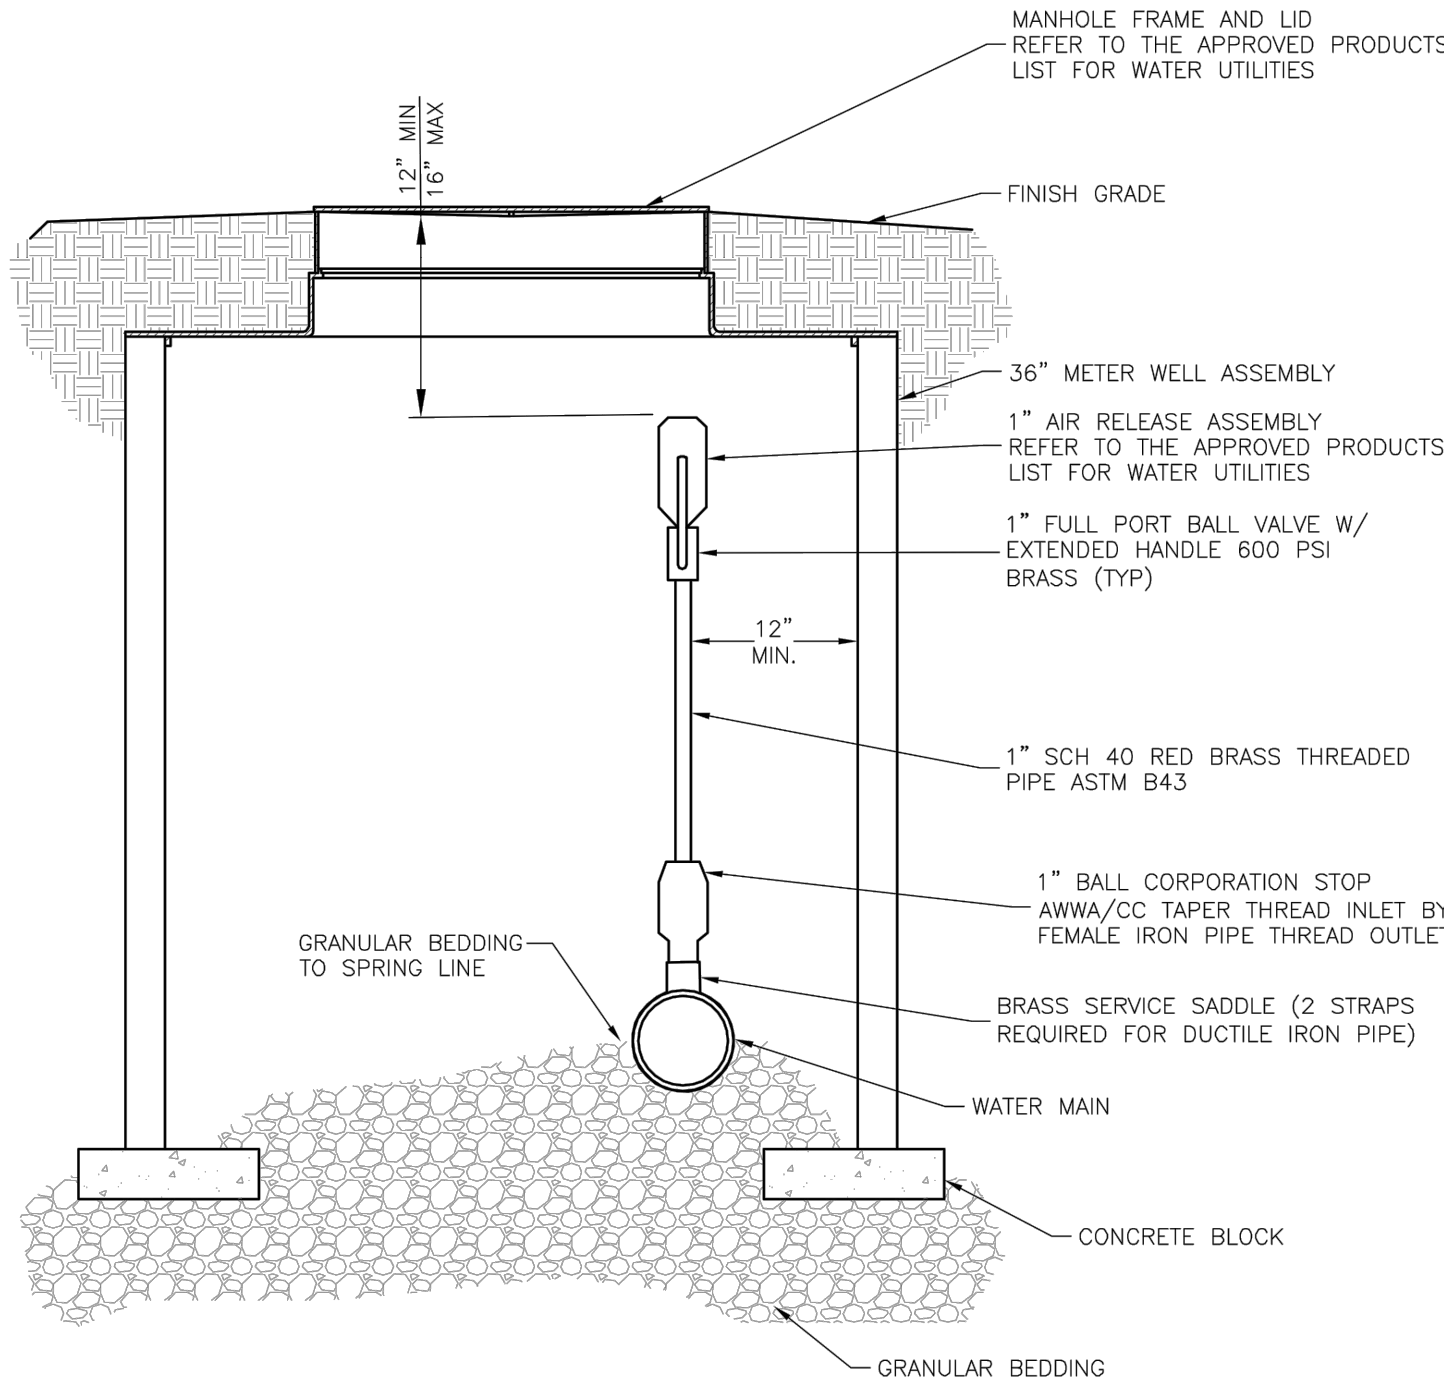

AIR RELEASE ASSEMBLY
NOT TO SCALE

NOTE: A COMBINATION AIR VACUUM/AIR RELEASE VALVE (CAV-ARV) IS REQUIRED. SIZE OF FITTINGS TO BE 2" AS PER LEE'S SUMMIT DESIGN AND CONSTRUCTION MANUAL.



LEE'S SUMMIT
MISSOURI

PUBLIC WORKS ENGINEERING DIVISION | 220 SE GREEN STREET | LEE'S SUMMIT, MO 64063

AIR RELEASE ASSEMBLY

Date: 04/17

Drawn By: MJF

Checked By: DL

WAT-10



LEE'S SUMMIT
MISSOURI

PUBLIC WORKS ENGINEERING DIVISION | 220 SE GREEN STREET | LEE'S SUMMIT, MO 64063

SERVICE CONNECTION/METER WELL

Date: 02/13

Drawn By: JN

Checked By: DL

FILE: WAT-11

Rev: 1/14

Rev:



NOTES:

1. WHEN RETAINER GLANDS ARE USED IN LIEU OF MECHANICAL JOINT (MJ) RESTRAINT FITTINGS, HORIZONTAL THRUST BLOCKS ARE REQUIRED.
2. GATE VALVE MAY BE BOLTED DIRECTLY TO MJ RESTRAINT TEE.
3. SEE APPROVED PRODUCTS LIST FOR WATER UTILITIES FOR FIRE HYDRANT, VALVES, VALVE BOX LID, AND COVER.
4. BOTTOM HYDRANT FLANGE SHALL BE 2" TO 6" ABOVE FINISHED GRADE.
5. FOR STREETS WITHOUT CURBS FIRE HYDRANTS SHALL BE PLACED WITHIN 1 FOOT OF THE R/W LINE, BUT NOT MORE THAN 10" FROM EDGE OF PAVEMENT. FIRE HYDRANT SHALL NOT BE PLACED IN BOTTOM OF DITCH.
6. HYDRANT SHALL BE ROTATED AS DIRECTED BY INSPECTOR.

NOTES:

1. INTERMEDIATE BELLS SHALL BE ENCASED.
2. REINFORCING STEEL SHALL BE #4 @ 12" O.C. EACH WAY WITH A MINIMUM REBAR LAP OF 12".
3. THIS DETAIL IS FOR PIPES 12" AND SMALLER.
4. FOR CONTINUITY CONTINUE TAPPING TRACE WIRE TO DUCTILE IRON PIPE THROUGH CONCRETE ENCASEMENT ZONE.



LEE'S SUMMIT
MISSOURI

PUBLIC WORKS ENGINEERING DIVISION | 220 SE GREEN STREET | LEE'S SUMMIT, MO 64063

HYDRANT WITH 90 DEGREE BEND

Date: 02/13


Drawn By: JN

Checked By: DL

FILE: WAT-8

Rev: 1/14

Rev:

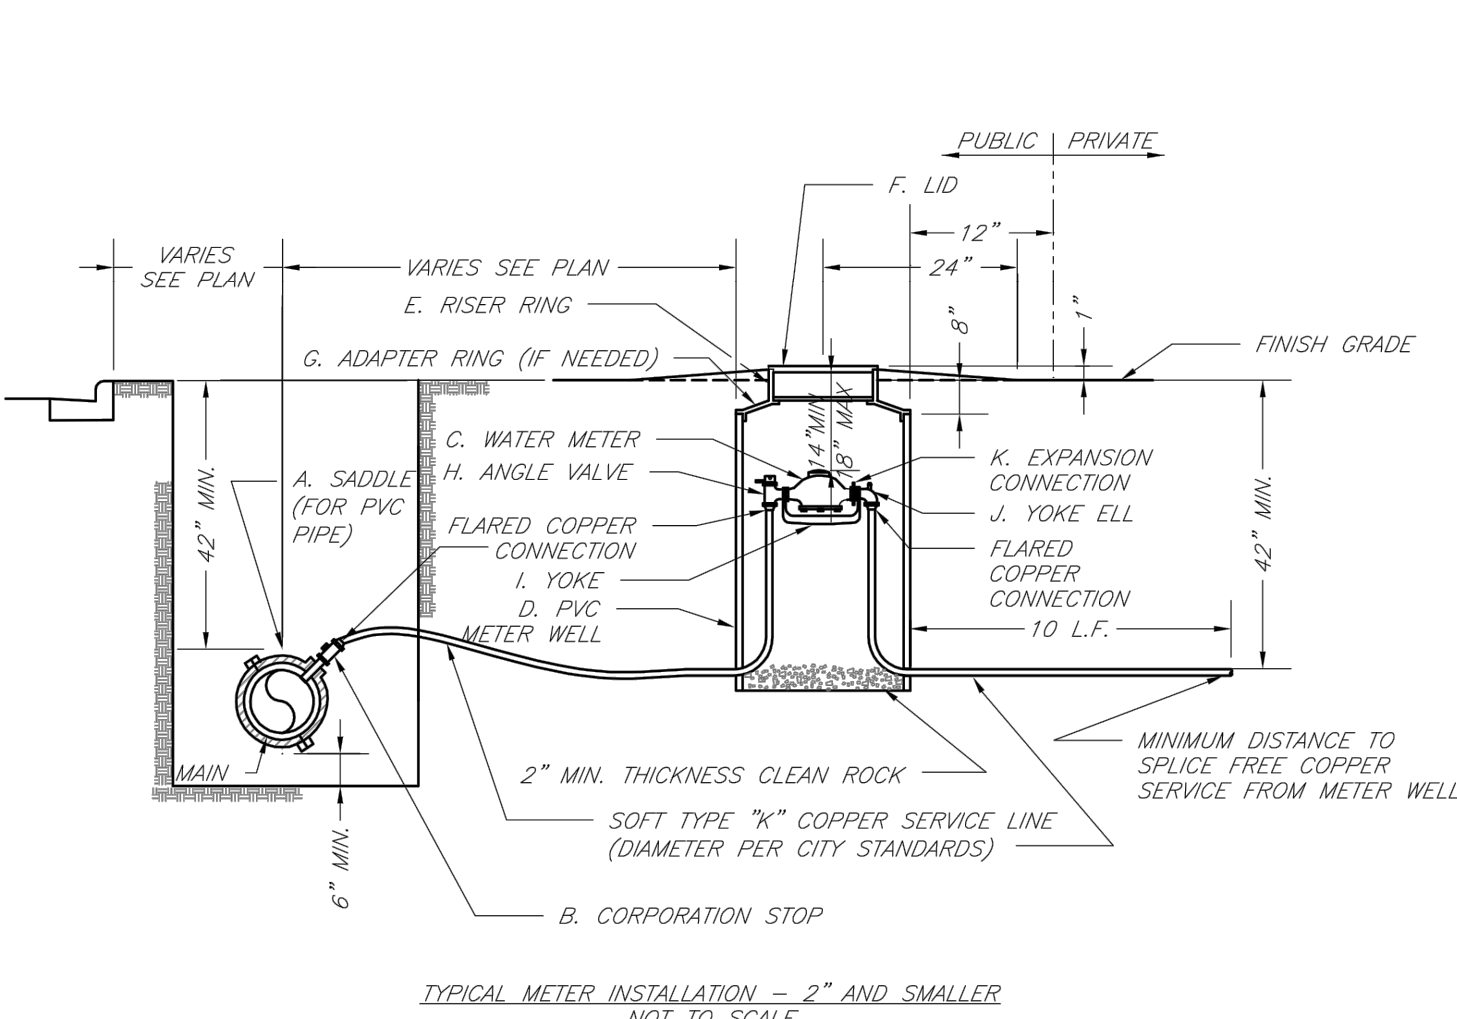

NOTES:

1. METER INSTALLATION SHALL NOT BE LOCATED IN AREAS SUBJECT TO VEHICULAR TRAFFIC OR IN CONCRETE PAVEMENT WITHOUT CITY APPROVAL.
2. IF METER IS TO BE LOCATED OTHER THAN IN FRONT OF PROPERTY LINE, CITY APPROVAL SHALL BE OBTAINED.
3. CITY TO FURNISH ITEMS A-K.
4. NO OTHER EQUIPMENT SHALL BE INSTALLED IN THIS PIT.
5. 42" MINIMUM BURY DEPTH FOR ALL SERVICE LINES.
6. EXCAVATION FOR TAP TO EXPOSE 4 LINEAR FEET OF MAIN.
7. NO SPICES ALLOWED BETWEEN METER AND MAIN.
8. SERVICE CONNECTION TAP AT APPROXIMATELY 45 DEGREES.
9. LID AND RISER RING SHALL BE SET SO THAT GROUND WATER WILL DRAIN AWAY FROM THE WELL.
10. CONTACT WATER UTILITIES, 816-989-1900, FOR REQUIREMENTS OF A METER LARGER THAN 2"



LEE'S SUMMIT
MISSOURI

PUBLIC WORKS ENGINEERING DIVISION | 220 SE GREEN STREET | LEE'S SUMMIT, MO 64063

VALVE STEM EXTENSION AND VALVE BOX

Date: 02/13


Drawn By: JN

Checked By: DL

FILE: WAT-9

Rev: 1/14

Rev:

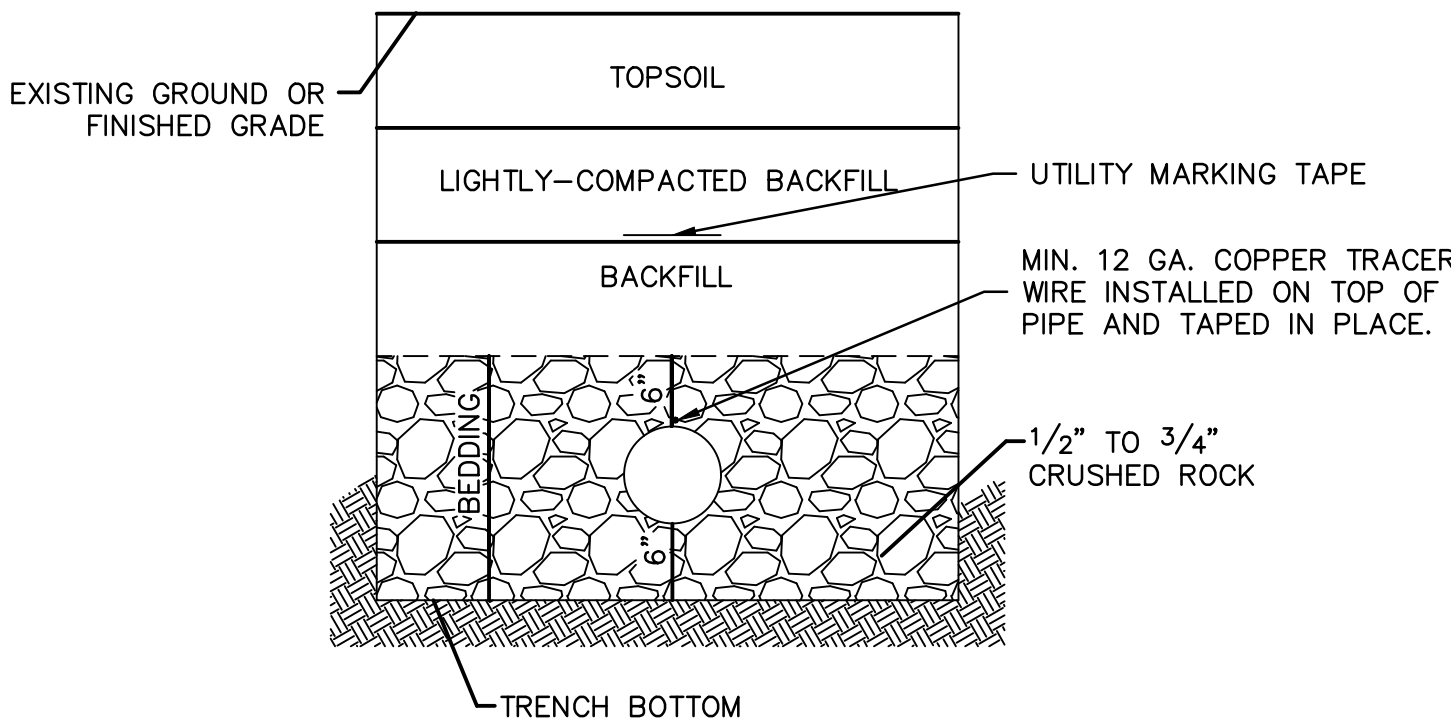

NOTES:

1. A MINIMUM OF 42 INCHES OF COVER SHALL BE OVER THE TOP OF THE PIPE. THIS MINIMUM OF COVER SHALL BE FROM THE TOP OF PIPE TO THE FINISHED GRADE. A MAXIMUM ALLOWED COVER SHALL BE 7'.
2. BEDDING AGGREGATE SHALL BE PLACES FROM A LEVEL 6 INCHES BELOW THE BOTTOM OF THE PIPE TO A LEVEL 6 INCHES ABOVE THE TOP OF THE PIPE.
3. TRENCH BACKFILL IN PAVED AREAS WITHIN STREET OR ALLEY RIGHT OF WAYS
 - a. NARROW TRENCH: SUITABLE BACKFILL MATERIAL FOR TRENCHES 24 INCHES OR LESS IN WIDTH AND SHALL BE TYPE A FLOWABLE FILL.
 - b. STANDARD TRENCH: SUITABLE BACKFILL MATERIAL FOR TRENCHES BETWEEN 24 TO 48 INCHES WIDE SHALL BE EITHER TYPE A FLOWABLE FILL OR DENSE, WELL GRADED AGGREGATE BASE MATERIAL. AGGREGATE BASE MATERIAL SHALL MEET THE REQUIREMENTS FOR KDOT AB-3; MODOT TYPES 1 OR 5; OR APWA 2202.2.
 - c. WIDE TRENCH: SUITABLE BACKFILL MATERIAL FOR TRENCHES BETWEEN GREATER THAN 48 INCHES WIDE SHALL BE SUITABLE MATERIAL AS SPECIFIED FOR EARTH EMBANKMENT IN APWA STANDARD SPECIFICATIONS, SECTION 2102.2.C.
 4. SUITABLE BACKFILL MATERIAL OUTSIDE OF PAVED AREAS WITHIN RIGHT OF WAY, AND ALL AREAS OUTSIDE RIGHT OF WAY, MAY BE SUITABLE MATERIAL AS SPECIFIED FOR EARTH EMBANKMENT IN APWA STANDARD SPECIFICATIONS, SECTION 2102.2.C. SUITABLE BACKFILL MATERIAL MAY ALSO BE OTHER TRENCH BACKFILL MATERIAL (FLOWABLE FILL OR AGGREGATE BASE) DEPENDING ON SITE CONDITIONS, TRENCH WIDTHS OR AT THE DIRECTION OF THE CITY'S ON SITE INSPECTOR.

olsson

Olsson Engineering MO State Certificate of Authority #001592
Olsson Landscape Architecture MO State Cert. of Authority #200500285
550 St. Louis St.
Springfield, MO 65806
TEL 417.890.8802
www.olsson.com

06/15/19

REVISIONS DESCRIPTION

DATE

REV. NO.

PUBLIC WATER MAIN EXTENSION
WATER SYSTEM DETAILS

LEE'S SUMMIT SENIOR LIVING COMMUNITY
SE OLDHAM PARKWAY

LEE'S SUMMIT, MISSOURI

2019

REVISIONS

drawn by: RPL
designed by: JKE
checked by: JLR
project no.: 018-1450
drawing no.: C_DTLS_81450
date: 00.00.00

SHEET
W3.1