 


CONSTRUCTION PLANS FOR VENSTEIN DRIVE & NW BLACK TWIG WATER LINE REPLACEMENT STREETS OF WEST PRYOR LEE'S SUMMIT, MISSOURI

LEGEND	
	SECTION CORNER, ORIGIN UNKNOWN UNLESS OTHERWISE NOTED
	MONUMENT FOUND, ORIGIN UNCERTAIN UNLESS OTHERWISE NOTED
	RIGHT-OF-WAY MARKER FOUND
(D)	DESCRIBED
(M)	MEASURED
(C)	CALCULATED
(P)	PLATTED
	STREET SIGN
	CANOPY SUPPORT
	UTILITY POLE
	UTILITY POLE W/ LIGHT
	UTILITY POLE W/TRANSFORMER
	LIGHT POLE
	DEADMAN ANCHOR
	OVERHEAD UTILITY - # LINES
	AIR CONDITIONING UNIT
	ELECTRIC PEDESTAL
	ELECTRIC METER
	ELECTRIC TRANSFORMER
	BREAKER BOX
	UNDERGROUND ELECTRIC LINE
	UTILITY MANHOLE
	CABLE TV SIGN
	CABLE TV PEDESTAL
	GAS SIGN
	GAS METER
	UNDERGROUND GAS LINE
	GAS CATHODIC PROTECTION STATION
	WATER LINE
	WATER LINE GATE VALVE
	WATER SPIGOT
	WATER METER
	WELL
	FIRE HYDRANT
	SPRINKLER VALVE
	SANITARY SEWER MANHOLE
	SANITARY SEWER LINE
	SANITARY SEWER CLEANOUT
	STORM SEWER MANHOLE
	TELEPHONE SIGN
	TELEPHONE MANHOLE
	TELEPHONE PEDESTAL
	UNDERGROUND TELEPHONE LINE
	SPLICE BOX
	FIBER OPTIC CABLE SIGN
	UNDERGROUND FIBER OPTIC CABLE
	TRAFFIC CONTROL POLE
	PULL BOX
	FLAG POLE
	MAILBOX
	HANDICAP SIGN
	HANDICAP PAINTED SYMBOL
	LEFT TURN ARROW
	STRAIGHT ARROW
	RIGHT TURN ARROW
	GATE POST
	FENCE POST
	WOOD FENCE
	CHAIN LINK FENCE
	BARBED WIRE FENCE
	18" DECIDUOUS TREE W/SIZE & DRIP LINE
	22" EVERGREEN TREE W/SIZE & DRIP LINE
	SAPLING TREE
	SHRUB
	STUMP
	TREE LINE
	SHRUB LINE
	10' PARKING STALL COUNT
	970 1' CONTOUR INTERVAL
	RESTRICTED ACCESS
	B/B BACK OF CURB TO BACK OF CURB
	E/E EDGE TO EDGE

UTILITY STATEMENT:

THE UNDERGROUND UTILITIES SHOWN HEREON ARE FROM FIELD SURVEY INFORMATION OF ONE-CALL LOCATED UTILITIES, FIELD SURVEY INFORMATION OF ABOVE GROUND OBSERVABLE EVIDENCE, AND/OR SCALE DRAWINGS OF EXISTING UTILITIES AND DRAWINGS AVAILABLE TO THE SURVEYOR AT THE TIME OF SURVEY. THE SURVEYOR MAKES NO GUARANTEE THAT THE UNDERGROUND UTILITIES SHOWN COMPRISE ALL SUCH UTILITIES IN THE AREA, EITHER IN SERVICE OR NOT IN SERVICE. THE SURVEYOR DOES NOT GUARANTEE THAT THE UTILITIES SHOWN ARE IN THE EXACT LOCATION INDICATED ALTHOUGH HE DOES CERTIFY THAT THEY ARE LOCATED AS ACCURATELY AS POSSIBLE FROM INFORMATION AVAILABLE. THE SURVEYOR HAS NOT BEEN FIELD LOCATED THE UNDERGROUND UTILITIES BY EXCAVATION UNLESS OTHERWISE NOTED ON THIS SURVEY.

CAUTION – NOTICE TO CONTRACTOR


THE CONTRACTOR IS SPECIFICALLY CAUTIONED THAT THE LOCATION AND/OR ELEVATION OF EXISTING UTILITIES AS SHOWN ON THESE PLANS IS BASED ON RECORDS OF THE VARIOUS UTILITY COMPANIES AND, WHERE POSSIBLE, MEASUREMENTS TAKEN IN THE FIELD. THE INFORMATION IS NOT TO BE RELIED ON BY THE CONTRACTOR MUST CALL THE UTILITY COMPANIES TO OPERATE UTILITY COMPANY AT LEAST 72 HOURS BEFORE ANY EXCAVATION TO REQUEST EXACT FIELD LOCATION OF UTILITIES. IT SHALL BE THE RESPONSIBILITY OF THE CONTRACTOR TO RELOCATE ALL EXISTING UTILITIES WHICH CONFLICT WITH PROPOSED IMPROVEMENTS SHOWN ON THE PLANS. **CONTRACTOR SHALL EXPOSE EXISTING UTILITIES AT LOCATIONS OF POSSIBLE CONFLICTS PRIOR TO ANY CONSTRUCTION.**

SAFETY NOTICE TO CONTRACTOR
IN ACCORDANCE WITH GENERALLY ACCEPTED CONSTRUCTION PRACTICES, THE CONTRACTOR WILL BE SOLELY AND COMPLETELY RESPONSIBLE FOR CONDITIONS OF THE JOB SITE, INCLUDING SAFETY OF ALL PERSONS AND PROPERTY DURING PERFORMANCE OF THE WORK. THIS REQUIREMENT WILL APPLY CONTINUOUSLY AND NOT BE LIMITED TO NORMAL WORKING HOURS.


WARRANTY / DISCLAIMER
THE DESIGNS REPRESENTED IN THESE PLANS ARE IN ACCORDANCE WITH ESTABLISHED PRACTICES OF CIVIL ENGINEERING FOR THE DESIGN FUNCTIONS AND USES INTENDED BY THE OWNER AT THIS TIME. HOWEVER, NEITHER KAW VALLEY ENGINEERING, INC NOR ITS PERSONNEL CAN OR DO WARRANTY THESE DESIGNS OR PLANS AS CONSTRUCTED, EXCEPT IN THE SPECIFIC CASES WHERE KAW VALLEY ENGINEERING PERSONNEL INSPECT AND CONTROL THE PHYSICAL CONSTRUCTION ON A CONTEMPORARY BASIS AT THE SITE.

Summary of Quantities			
Water Main			
Item No.	Item	Estimated Quantity	Unit
1	Connect to Existing Water Main	4	Ea.
2	6" Fire Line Main	76	L.F.
3	6" Water Main	41	L.F.
4	8" Water Main	539	L.F.
5	12" Water Main	1808	L.F.
6	1" Copper Water Service Line	164	L.F.
7	Fire Hydrant with 6" Valve	4	Ea.
8	Temporary Fire Hydrant	1	Ea.
9	Temporary Fire Hydrant with 8" Valve	1	Ea.
10	6" Gate Valve	1	Ea.
11	8" Gate Valve	6	Ea.
12	12" Butterfly Valve	7	Ea.
13	12"x12"x6" Tee	1	Ea.
14	12"x12"x8" Tee	3	Ea.
15	12"x12"x12" Tee	2	Ea.
16	12" to 6" Reducer	1	Ea.
17	12" to 8" Reducer	2	Ea.
18	Air Release Valve	1	Ea.
19	6"- 45° Bend	6	Ea.
20	8"- 45° Bend	4	Ea.
21	12"- 45° Bend	6	Ea.

Erosion Control			
Item No.	Item	Estimated Quantity	Unit
1	Erosion Control Devices, Sedimentation Fence	2140	L.F.
2	Erosion Control Devices, Curb Inlet Protection	18	Ea.
3	Seed	0.66	AC

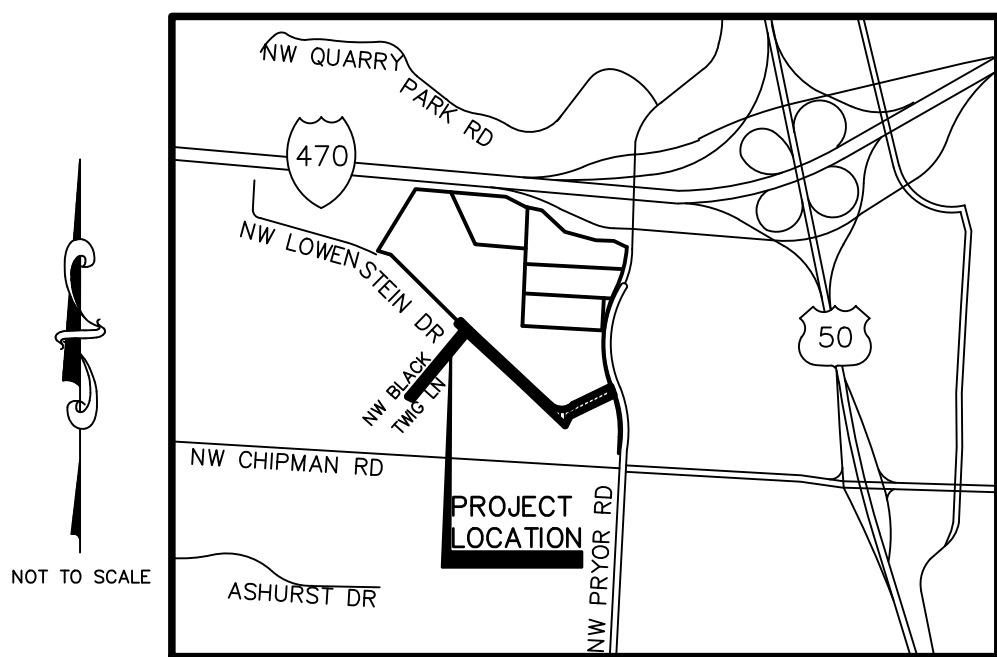

LOCATION MAP
CITY OF LEE'S SUMMIT, MISSOURI

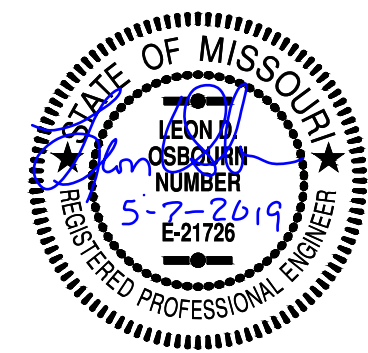

LEON D. OSBOURN
PROFESSIONAL ENGINEER

OWNER:
STREETS OF WEST PRYOR, LLC
7200 WEST 132ND STREET
OVERLAND PARK, KS 66213
CONTACT: MATT PENNINGTON
email: matt@drakekc.com

PREPARED BY:
KAW VALLEY ENGINEERING, INC.
2319 N. JACKSON
JUNCTION CITY, KS 66441
785-762-5040
CONTACT: LEON D OSBOURN
EMAIL: ldo@kveng.com

DEVELOPER:
STREETS OF WEST PRYOR, LLC
7200 WEST 132ND STREET
OVERLAND PARK, KS 66213
AGENT: DAVID N. OLSON
email: daveolson@monarchprojectllc.com

ELECTRIC- SERVICE
KCP&L
NATHAN MICHAEL
(913) 347-4310
Nathan.Michael@kcpl.com

GAS SERVICE
SPIRE
KATIE DARNELL
(816) 969-2247
Katie.Darnell@spireenergy.com

WATER, SANITARY/STORM SEWER SERVICE
CITY OF LEE'S SUMMIT
KENT MONTER
(816) 969-1900
Kent.Monter@cityofls.net

 CALL BEFORE YOU
DIG - DRILL - BLAST
1-800-344-7483
(TOLL FREE)

MISSOURI ONE CALL SYSTEM, INC.

COMMUNICATION SERVICE
AT&T
CARRIE CILKE
(816) 703-4386
cc3527@att.com

COMMUNICATION SERVICE
TIME WARNER CABLE
STEVE BAXTER
(913) 643-1928
Steve.Baxter@charter.com

COMMUNICATION SERVICE
COMCAST
RYAN ALKIRE
(816) 795-2218
Ryan.Alkire@cable.comcast.com

COMMUNICATION SERVICE
GOOGLE FIBER
BECKY DAVIS
(913) 725-8745
KC-Google-UC@google.com
rebeccadavis@google.com

 CALL BEFORE YOU
DIG - DRILL - BLAST
1-800-344-7483
(TOLL FREE)

GOOGLE FIBER
BECKY DAVIS
(913) 725-8745
KC-Google-UC@google.com

DATUM BENCHMARK:
VERTICAL DATUM IS NAVD 88 ESTABLISHED USING OPUS PROJECTS ON PROJECT CONTROL.

BENCHMARKS:
BM #1: CHISELED "SQUARE" ON TOP OF CURB POINT OF INTERSECTION OF WEST PARK
PARKING LOT AT EAST DRIVE ENTRANCE. ELEV=~~984.77~~ 984.97

BM #2: CHISELED "SQUARE" ON NORTHWEST CORNER AREA INLET, 25'± EAST OF CURB
LINE AND ON-LINE WITH SOUTH CURB OF LOWENSTEIN DRIVE AT 90° BEND IN ROAD.
ELEV=~~970.88~~ 970.98

[illegible]

LEON D. OSBOURN
ENGINEER
MO # 021726

2319 N. JACKSON | P.O. BOX 1304
JUNCTION CITY, KANSAS 66441
PH. (785) 762-5040 | FAX (785) 762-7744
jc@kvenv.com | www.kvenv.com




KAW
KAW VALLEY ENGINEERS
SERVICES BY MISSOURI

STREETS OF WEST PRYOR
NNWQ NW PRYOR ROAD & NW LOWENSTEIN DRIVE
LEE'S SUMMIT, MISSOURI

WATER LINE PLANS

PROJ. NO. A14_7067-	
DESIGNER LDO	DRAWN BY JT/BK
CFN 7067-1W_TS	
SHEET C-1	REVISION 2

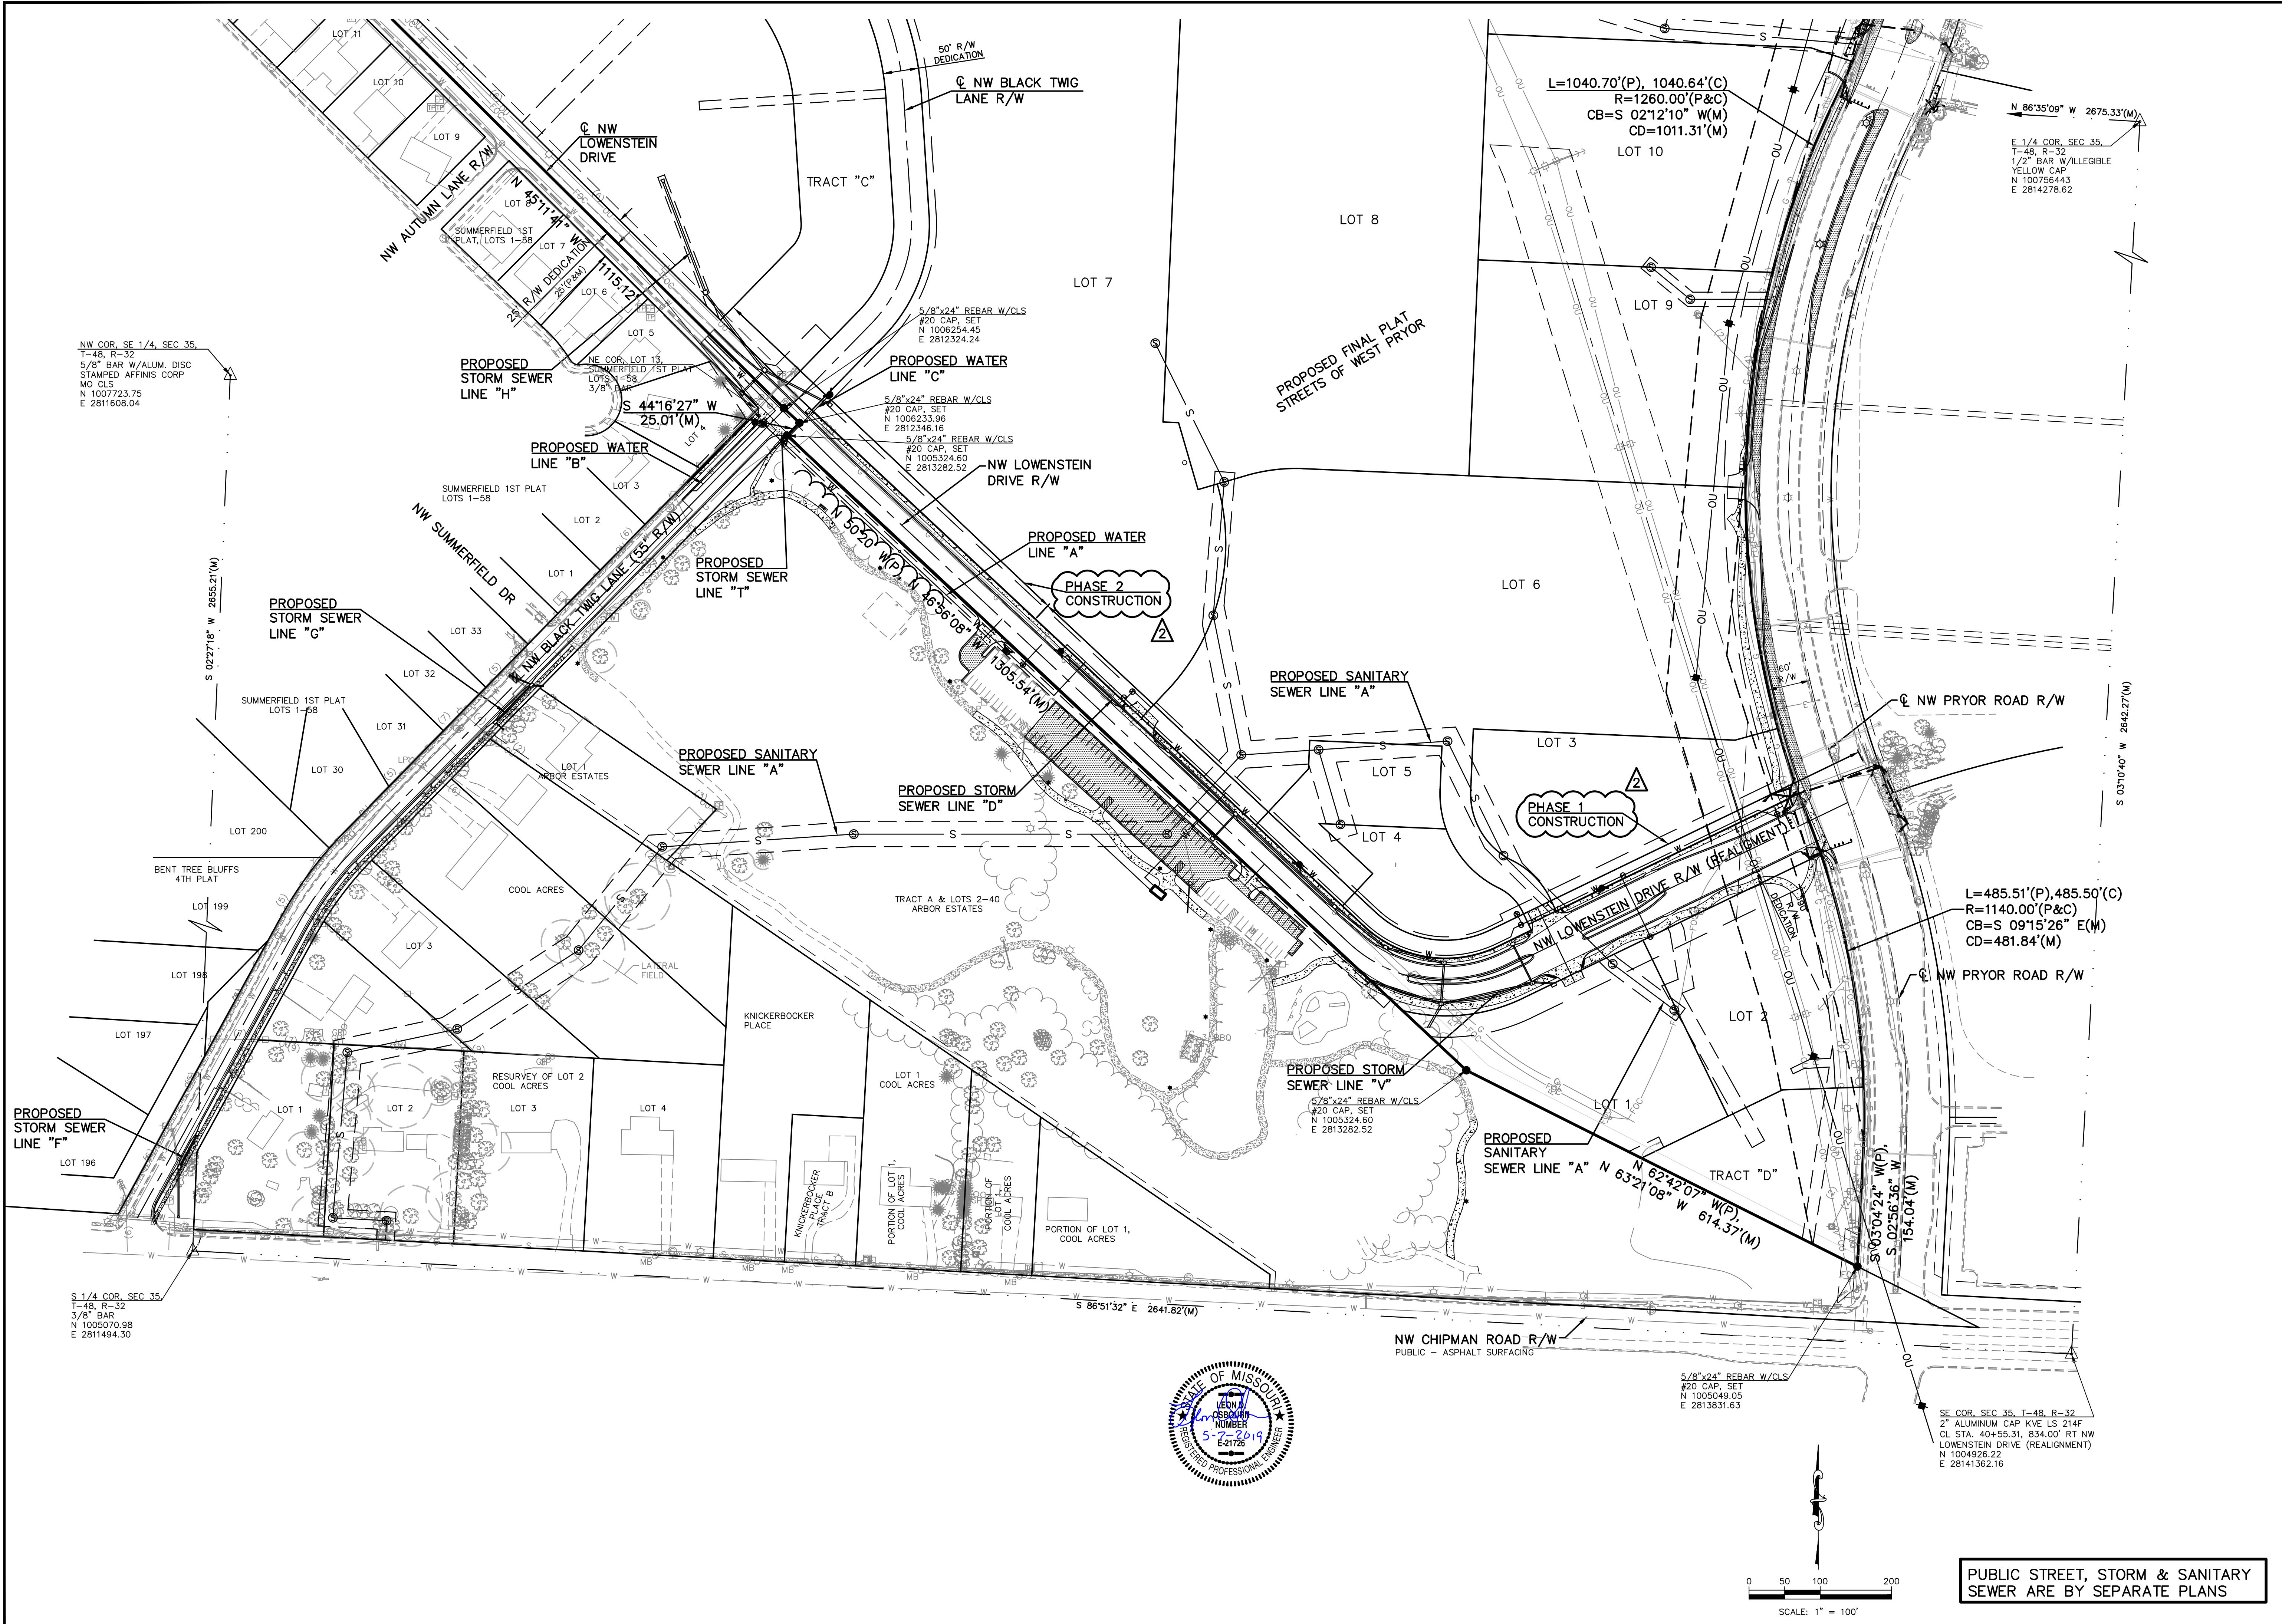

THIS DRAWING SHALL NOT BE UTILIZED BY ANY PERSON, FIRM, OR CORPORATION IN WHOLE OR IN PART WITHOUT THE SPECIFIC PERMISSION OF KAW VALLEY ENGINEERING, INC.

REV	DATE	DESCRIPTION
0	1-4-19	INITIAL ISSUE
1	2-26-19	REVISED PER CITY COMMENTS
2	4-15-19	REVISED PER CITY COMMENTS

LEON D. OSBOURN
ENGINEER
MO # 021726


2319 N. JACKSON | P.O. BOX 1304
JUNCTION CITY, KANSAS 66441
PH. (785) 762-5040 | FAX (785) 762-7744
www.kawvalley.com | www.kawvalley.com

KAW VALLEY ENGINEERING
KAW VALLEY ENGINEERING, INC. IS AUTHORIZED TO OFFER ENGINEERING SERVICES BY MISSOURI STATE CERTIFICATE OF AUTHORITY # 000842.
EXPIRES 12/31/19

STREETS OF WEST PRYOR
NWQ NW PRYOR ROAD & NW LOWENSTEIN DRIVE
LEE'S SUMMIT, MISSOURI

WATER LINE PLANS
GENERAL LAYOUT SHEET


PROJ. NO.	A14-7067-1
DESIGNER	LDO
DRAWN BY	JT/BKR
CFN	7067-1W_GLS
SHEET	C-2
REV	2

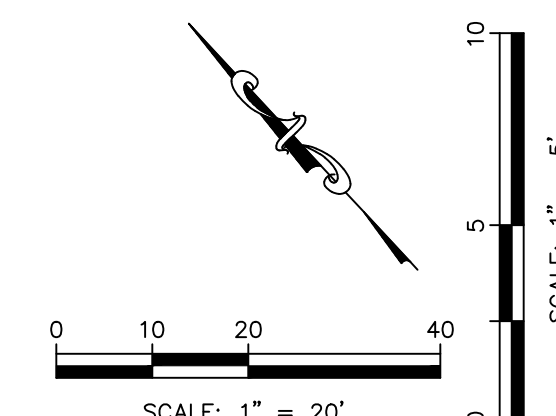


NOTE:
AT ALL SANITARY SEWER AND STORMWATER CROSSINGS, THE WATER LINE SHALL BE INSTALLED WITH A MINIMUM VERTICAL CLEAR DISTANCE OF 18 INCHES BETWEEN THE OUTSIDE OF THE WATER MAIN AND THE OUTSIDE OF THE SEWER. A FULL LENGTH OF WATER PIPE (MINIMUM 20 FT) SHALL BE LOCATED WITH THE CENTER OF PIPE AT THE CROSSINGS SO THAT BOTH JOINTS ARE AS FAR FROM THE SEWER AS POSSIBLE.



STREETS OF WEST PRYOR NWQ NW PRYOR ROAD & NW LOWENSTEIN DRIVE LEE'S SUMMIT, MISSOURI		2319 N. JACKSON P.O. BOX 1304 JUNCTION CITY, KANSAS 66441 PH. (785) 762-5040 FAX (785) 762-7744 jckwveng.com www.avevng.com							
WATER LINE PLANS WATER LINE A - PLAN & PROFILE				KAW VALLEY ENGINEERING KAW VALLEY ENGINEERING, INC. IS AUTHORIZED TO OFFER ENGINEERING SERVICES BY MISSOURI STATE CERTIFICATE OF AUTHORITY # 000842. EXPIRES 12/31/19		LEON D. OSBOURN ENGINEER MO # 021726			
PROJ. NO. A14-7067-1 DESIGNER LDO DRAWN BY JT/BKR CFN SHEET 7067-1W_WPP REV		C-3		3		REV DATE DESCRIPTION DSN DWN CHK			


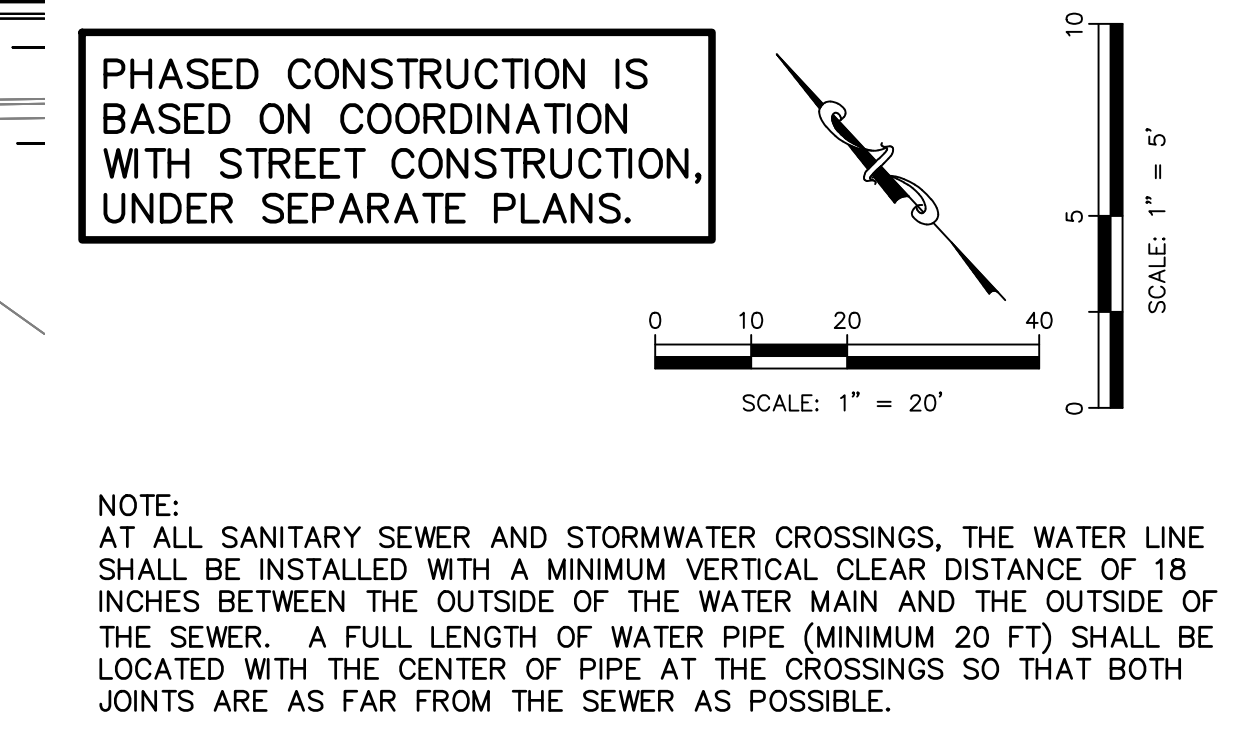


STREETS OF WEST PRYOR											
NWQ NW PRYOR ROAD & NW LOWENSTEIN DRIVE											
LEE'S SUMMIT, MISSOURI											
WATER LINE PLANS											
WATER LINE A - PLAN & PROFILE											
PROJ. NO.						A14-7067-1					
DESIGNER						DRAWN BY					
LDO						JT/BKR					
CFN											
SHEET						REV					
C-4						3					


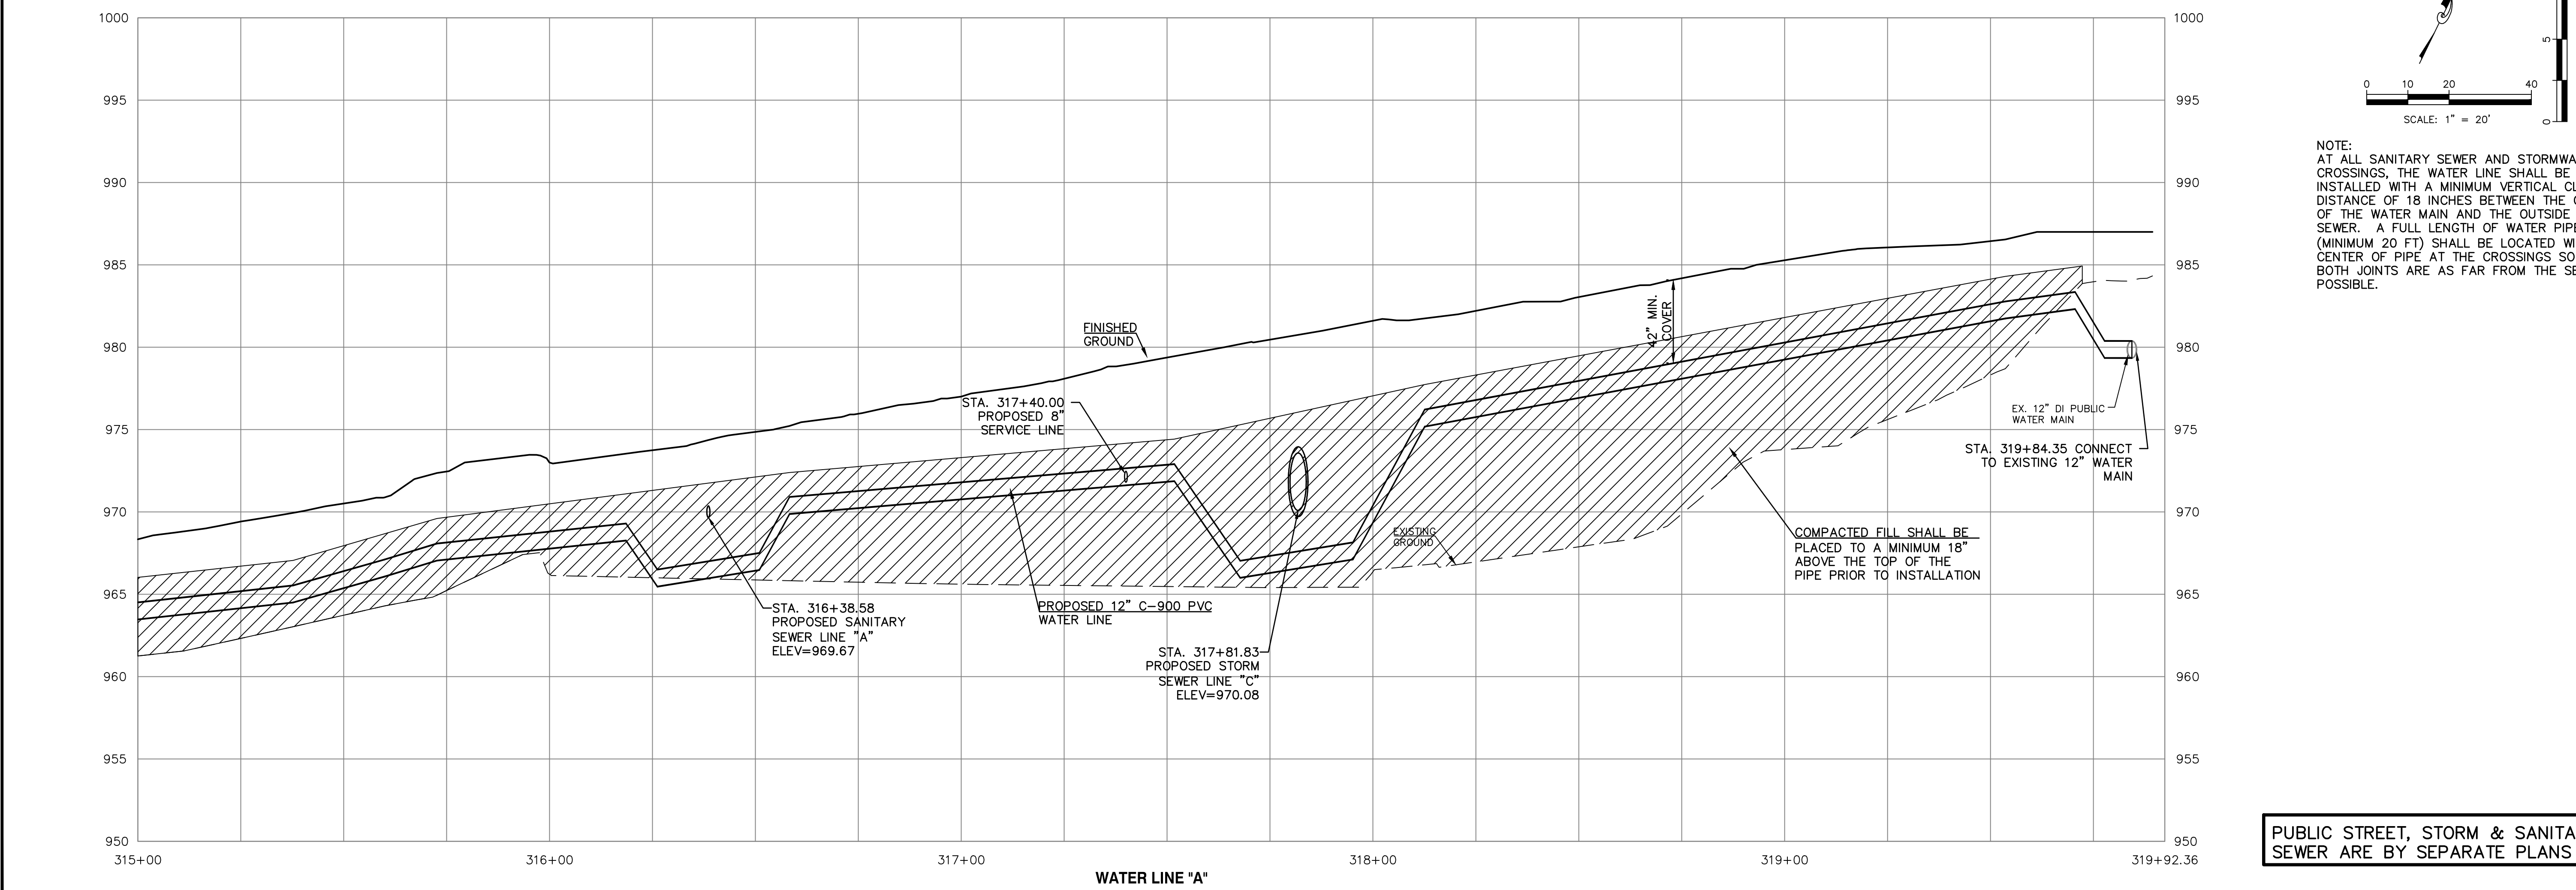


THIS DRAWING SHALL NOT BE UTILIZED BY ANY PERSON, FIRM, OR CORPORATION IN WHOLE OR IN PART WITHOUT THE SPECIFIC PERMISSION OF KAW VALLEY ENGINEERING, INC.

[illegible]

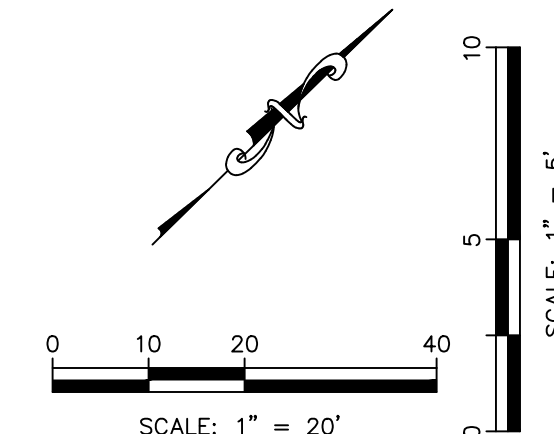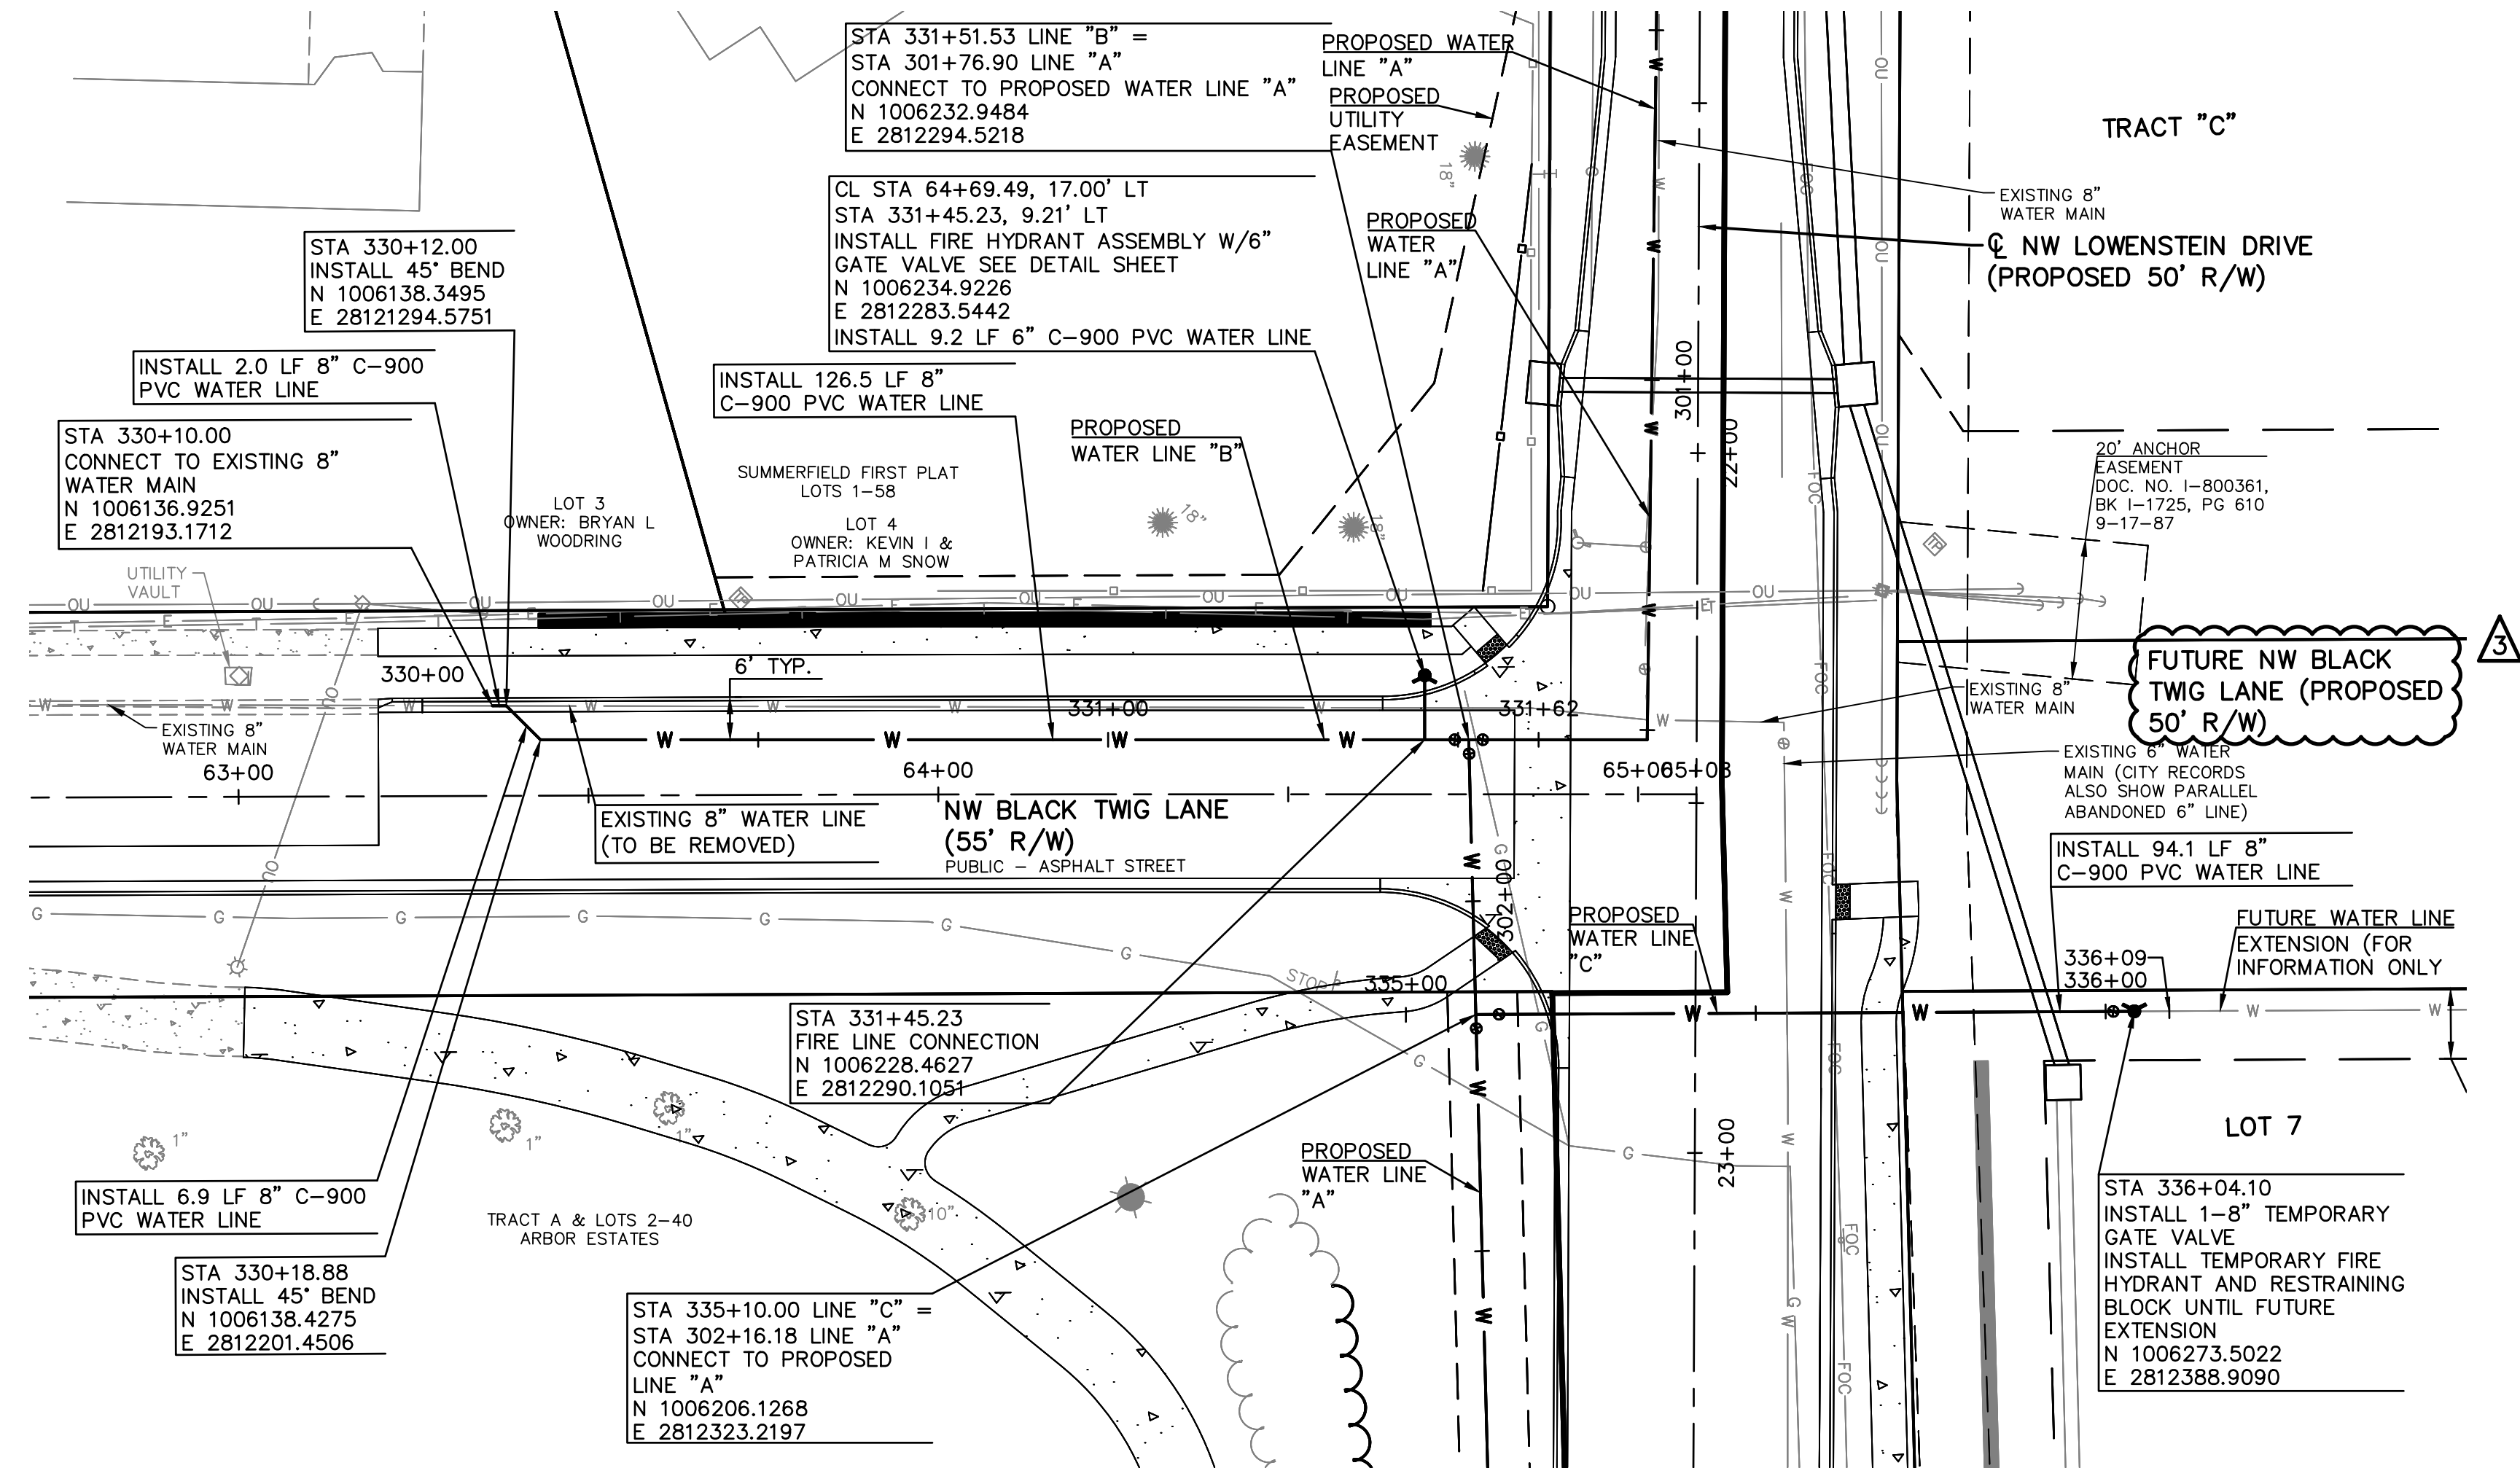

NOTE:
AT ALL SANITARY SEWER AND STORMWATER CROSSINGS, THE WATER LINE SHALL BE INSTALLED WITH A MINIMUM VERTICAL CLEAR DISTANCE OF 18 INCHES BETWEEN THE OUTSIDE OF THE WATER MAIN AND THE OUTSIDE OF THE SEWER. A FULL LENGTH OF WATER PIPE (MINIMUM 20 FT) SHALL BE LOCATED WITH THE CENTER OF PIPE AT THE CROSSINGS SO THAT BOTH JOINTS ARE AS FAR FROM THE SEWER AS POSSIBLE.

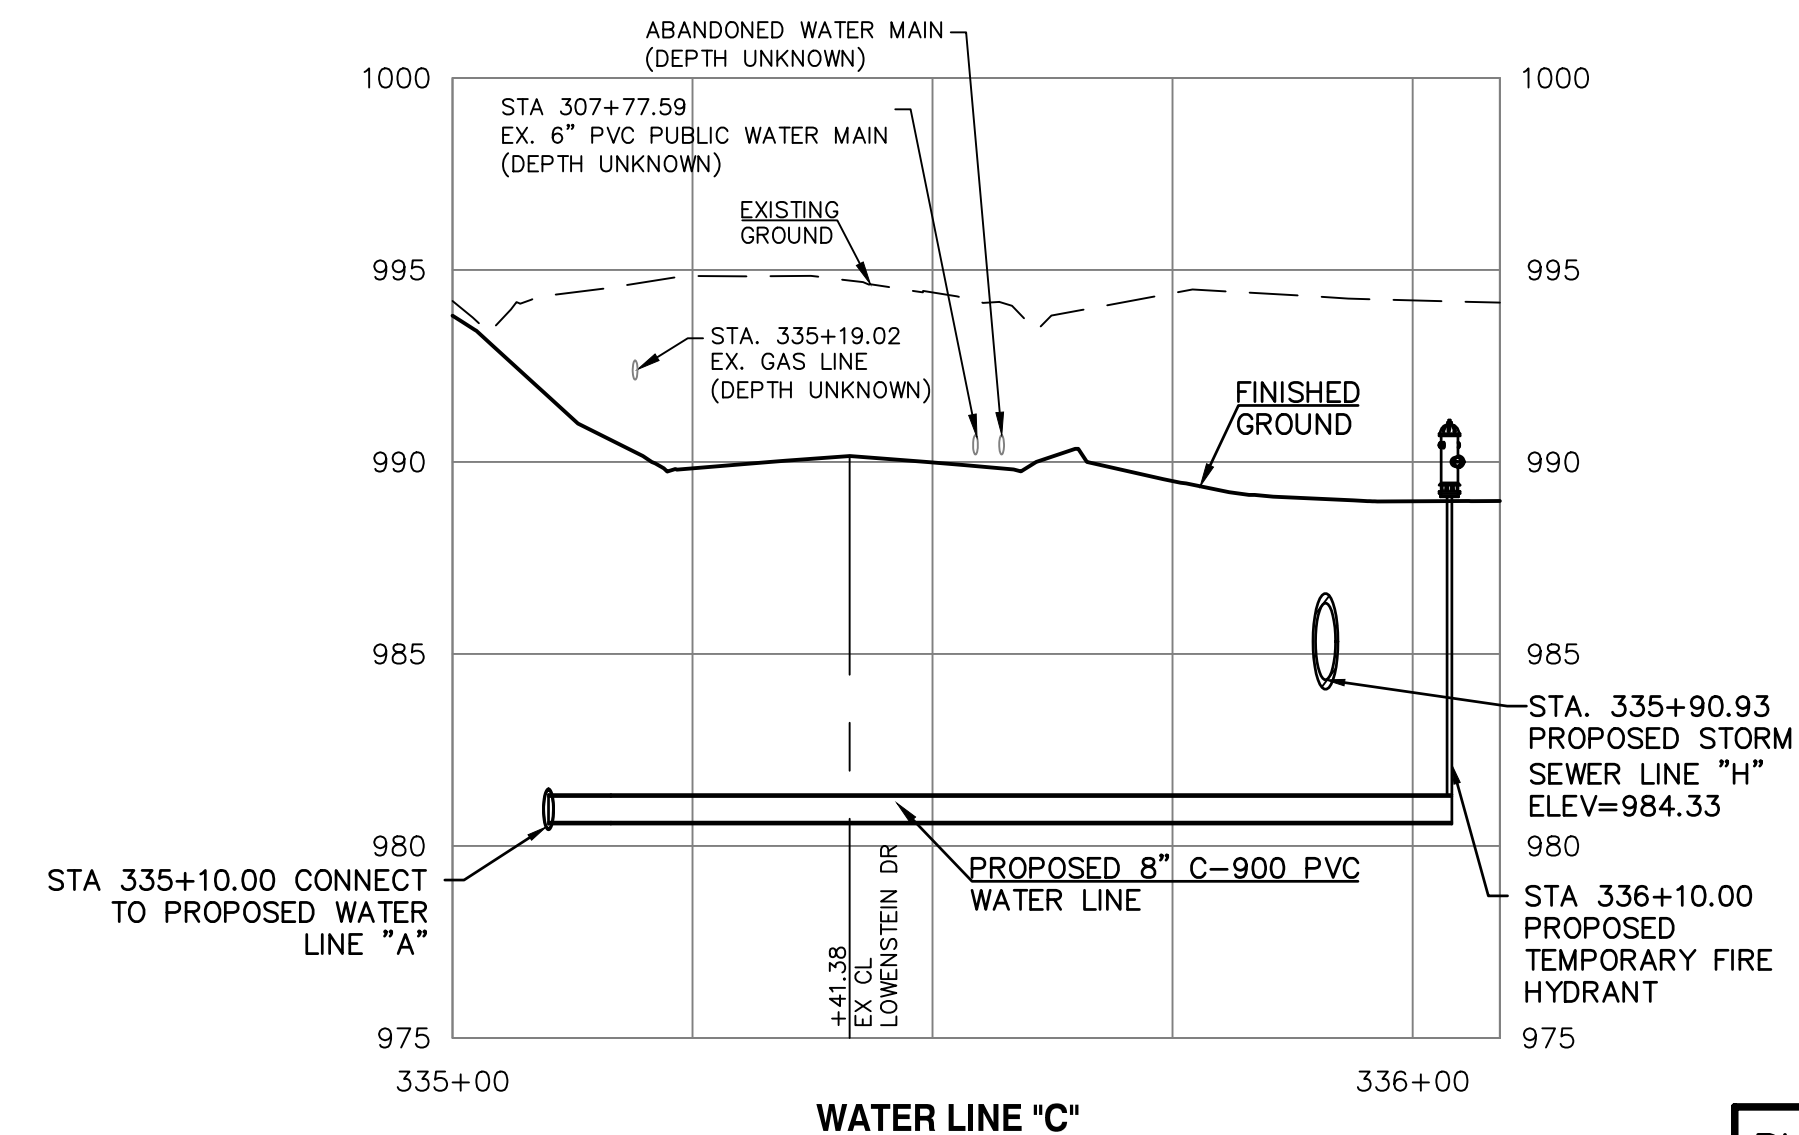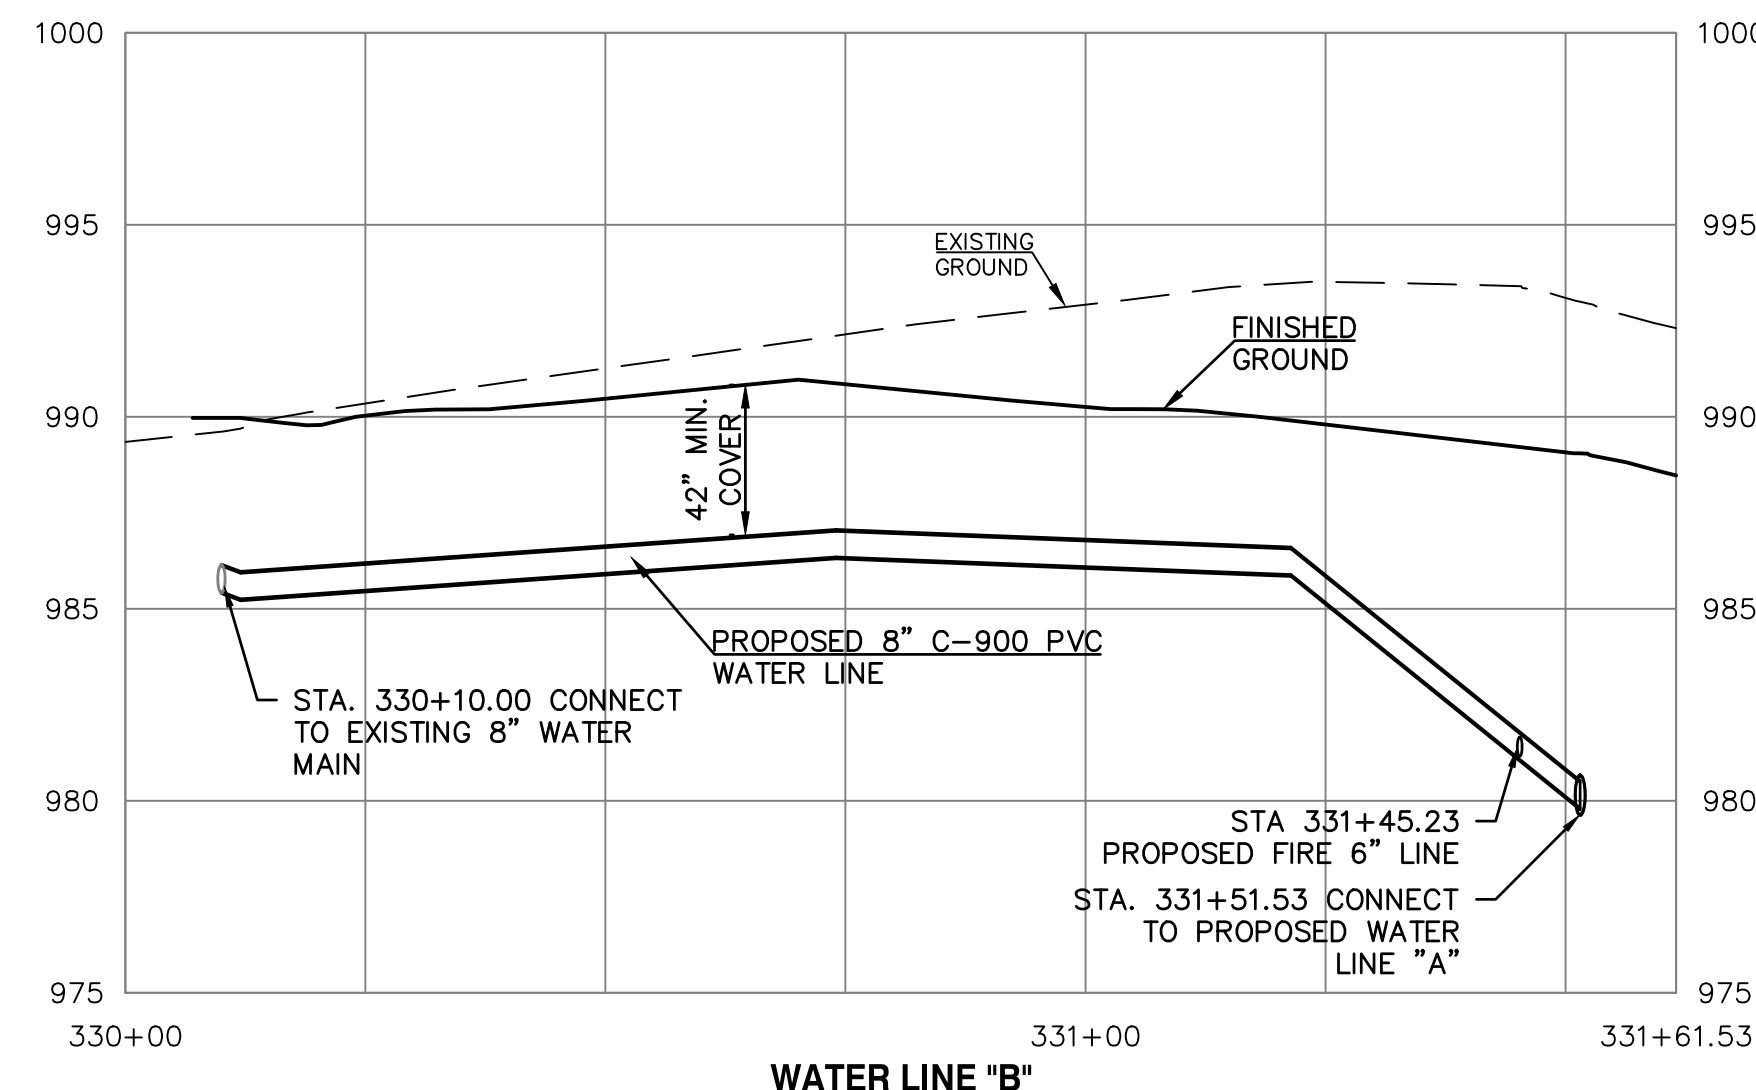

PUBLIC STREET, STORM & SANITARY
SEWER ARE BY SEPARATE PLANS


PROJECT NO. A14-7067-1 DESIGNER LDO DRAWN BY JT/BKR CFN 7067-1W_WPP SHEET C-7	REV	DATE	DESCRIPTION
	3	5-1-19	REVISED PER CITY COMMENTS
	2	4-15-19	REVISED PER CITY COMMENTS
	1	2-26-19	REVISED PER CITY COMMENTS
	0	1-4-19	INITIAL ISSUE
			DSN
			DWN
			CHK

LEON D. OSBOURN
ENGINEER
MO # 021726

KAW VALLEY ENGINEERING
KAW VALLEY ENGINEERING, INC. IS AUTHORIZED TO OFFER ENGINEERING SERVICES BY MISSOURI STATE CERTIFICATE OF AUTHORITY # 000842. EXPIRES 12/31/19

STREETS OF WEST PRYOR
NW Q NW PRYOR ROAD & NW LOWENSTEIN DRIVE
LEE'S SUMMIT, MISSOURI

WATER LINE PLANS
WATER LINE B & C - PLAN & PROFILE

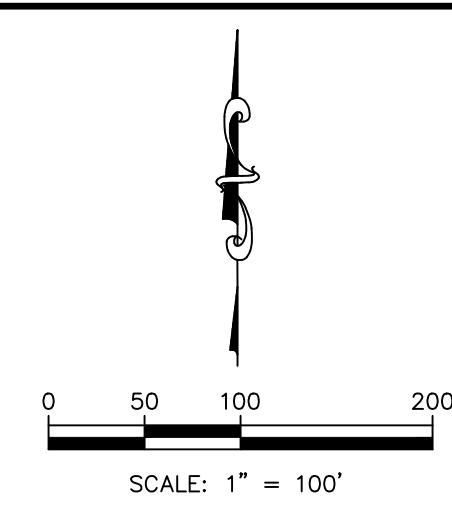

PROJ. NO.		A14-7067-	
DESIGNER	LDO	DRAWN BY	JT/BK
CFN		7067-1W_ECP	
SHEET		RE	
C-8			1



NOTES:

1. ALL BENDS WITHOUT RESTRAINED JOINTS SHALL HAVE CONCRETE THRUST BLOCKS INSTALLED FOR RESTRAINT.
2. MEGA LUGS MAY BE USED ONLY IN CONJUNCTION WITH CONCRETE THRUST BLOCKING.
3. BEARING MUST BE AGAINST UNDISTURBED SOIL.
4. DO NOT COVER JOINTS OR BOLTS (WHERE APPLICABLE) WITH CONCRETE.







NOTES:

1. ALL BENDS WITHOUT RESTRAINED JOINTS SHALL HAVE CONCRETE THRUST BLOCKS INSTALLED FOR RESTRAINT.
2. MEGA LUGS MAY BE USED ONLY IN CONJUNCTION WITH CONCRETE THRUST BLOCKING.
3. BEARING AREA MUST BE AGAINST UNDISTURBED SOIL.
4. DO NOT COVER JOINTS OR BOLTS (WHERE APPLICABLE) WITH CONCRETE.

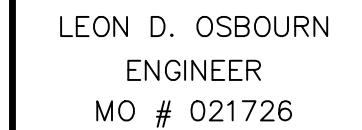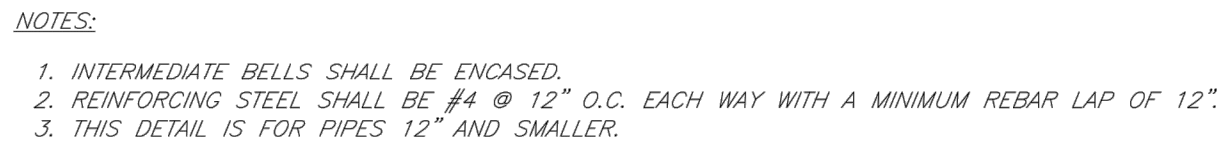




2319 N. JACKSON | P.O. BOX 1304
JUNCTION CITY, KANSAS 66441
PH. (785) 762-5040 | FAX (785) 762-7744
jc@kverg.com | www.kverg.com

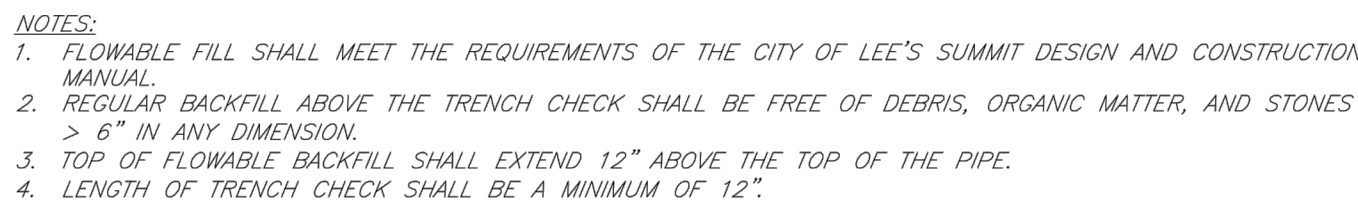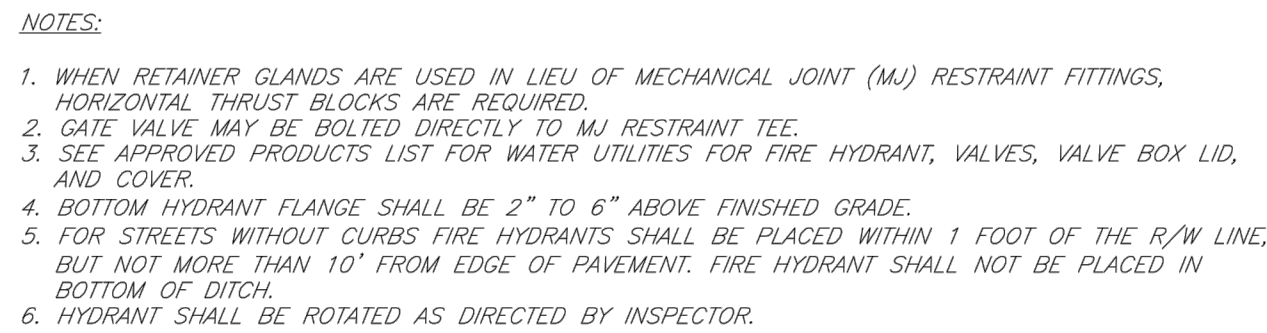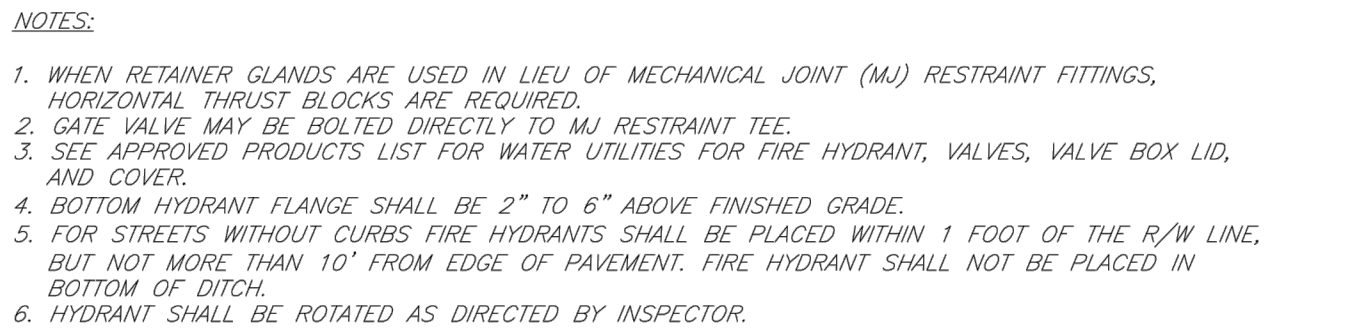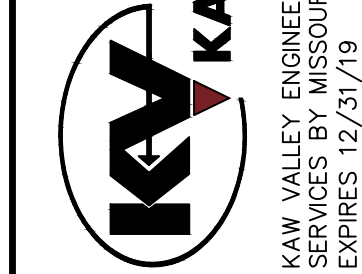

STREETS OF WEST PRYOR
NWQ NW PRYOR ROAD & NW LOWENSTEIN DRIVE
LEE'S SUMMIT, MISSOURI

WATER LINE PLANS
DETAIL SHEET

PROJ. NO.		A14-7067-1	
DESIGNER		DRAWN BY	
LDO		JT/BKR	
CFN			
7067-1W_DET			
SHEET		REV	
C-9		1	

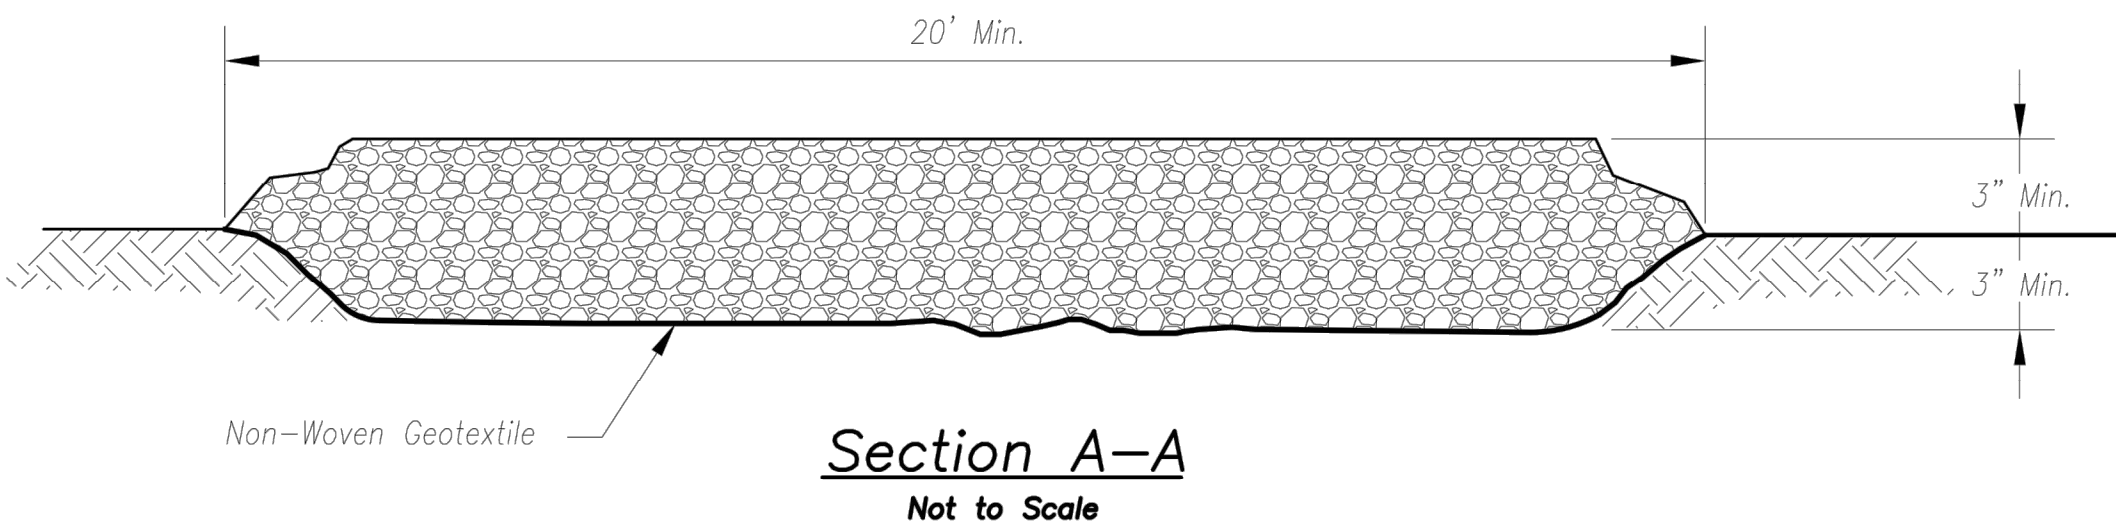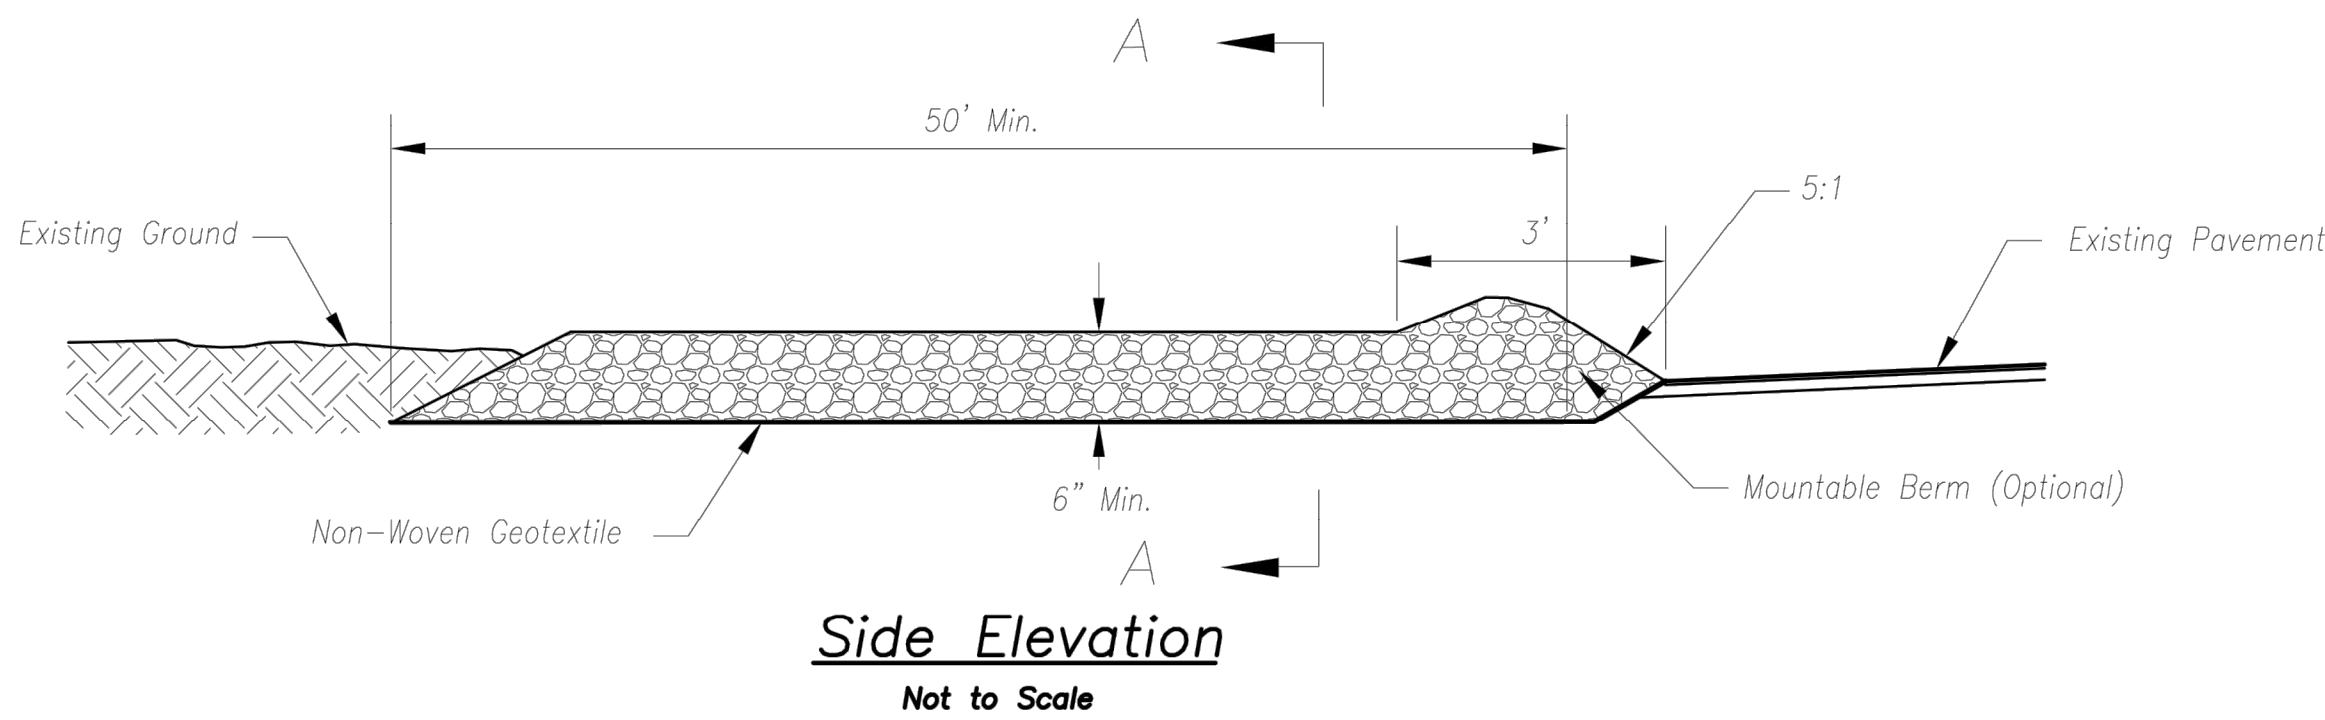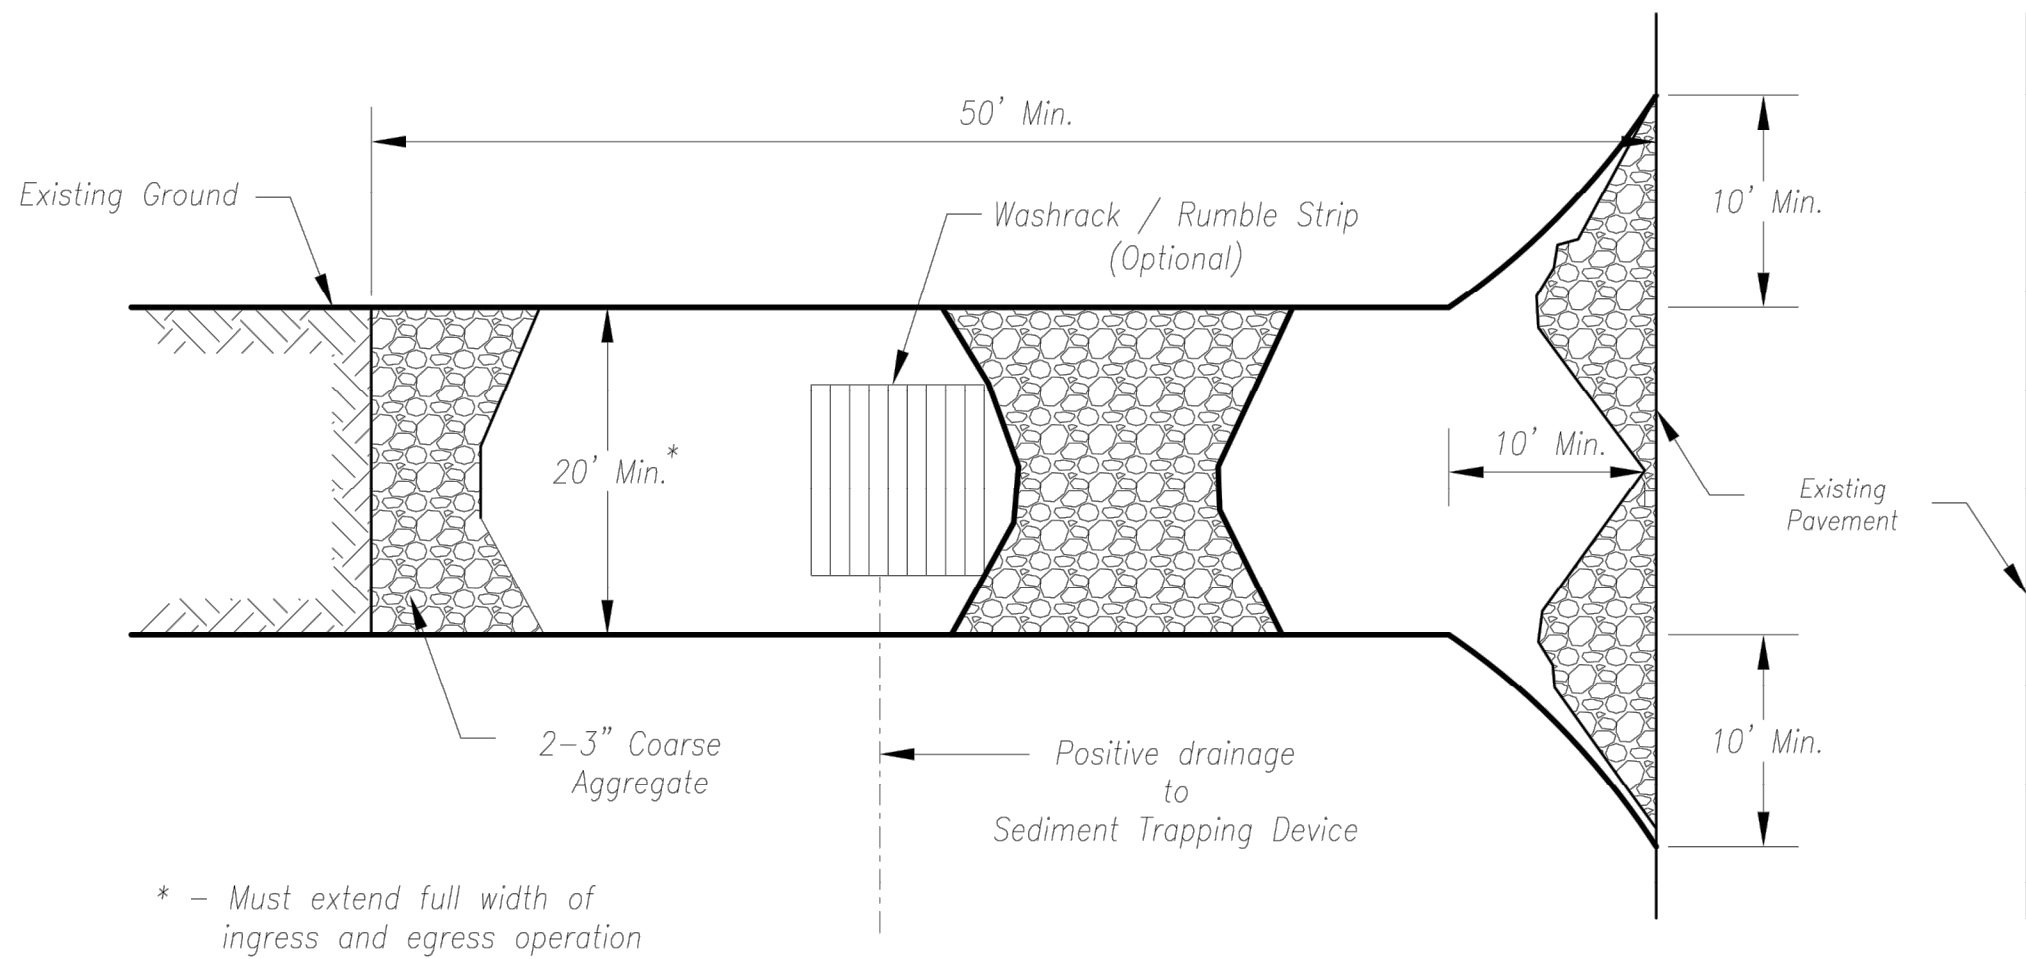

Notes for Construction Entrance:

1. Avoid locating on steep slopes, at curves on public roads, or downhill of disturbed area.
2. Remove all vegetation and other unsuitable material from the foundation area, grade, and crown for positive drainage.
3. If slope towards the public road exceeds 2%, construct a 6- to 8-inch high ridge with 3H:1V side slopes across the foundation approximately 15 feet from the edge of the public road to divert runoff from it.
4. Install pipe under the entrance if needed to maintain drainage ditches along public roads.
5. Place stone to dimensions and grade as shown on plans. Leave surface sloped for drainage.
6. Divert all surface runoff and drainage from the entrance to a sediment control device.
7. If conditions warrant, place geotextile fabric on the graded foundation to improve stability.

Maintenance for Construction Entrance:

1. Reshape entrance as needed to maintain function and integrity of installation. Top dress with clean aggregate as needed.


CONSTRUCTION ENTRANCE

Notes for Concrete Washout:

1. Concrete washout areas shall be installed prior to any concrete placement on site.
2. Concrete washout area shall include a flat subsurface pit sized relative to the amount of concrete to be placed on site. The slopes leading out of the subsurface pit shall be 3:1. The vehicle tracking pad shall be sloped towards the concrete washout area.
3. Vehicle tracking control is required at the access point to all concrete washout areas.
4. Signs shall be placed at the construction site entrance, washout area and elsewhere as necessary to clearly indicate the location(s) of the concrete washout area(s) to operators of concrete truck and pump rigs.
5. A one-piece impervious liner may be required along the bottom and sides of the subsurface pit in sandy or gravelly soils.

Maintenance for Concrete Washout:

1. Concrete washout materials shall be removed once the materials have filled the washout to approximately 75% full.
2. Concrete washout areas shall be enlarged as necessary to maintain capacity for wasted concrete.
3. Concrete washout water, wasted pieces of concrete and all other debris in the subsurface pit shall be transported from the job site in a water-tight container and disposed of properly.
4. Concrete washout areas shall remain in place until all concrete for the project is placed.
5. When concrete washout areas are removed, excavations shall be filled with suitable compacted backfill and topsoil, any disturbed areas associated with the installation, maintenance, and/or removal of the concrete washout areas shall be stabilized.

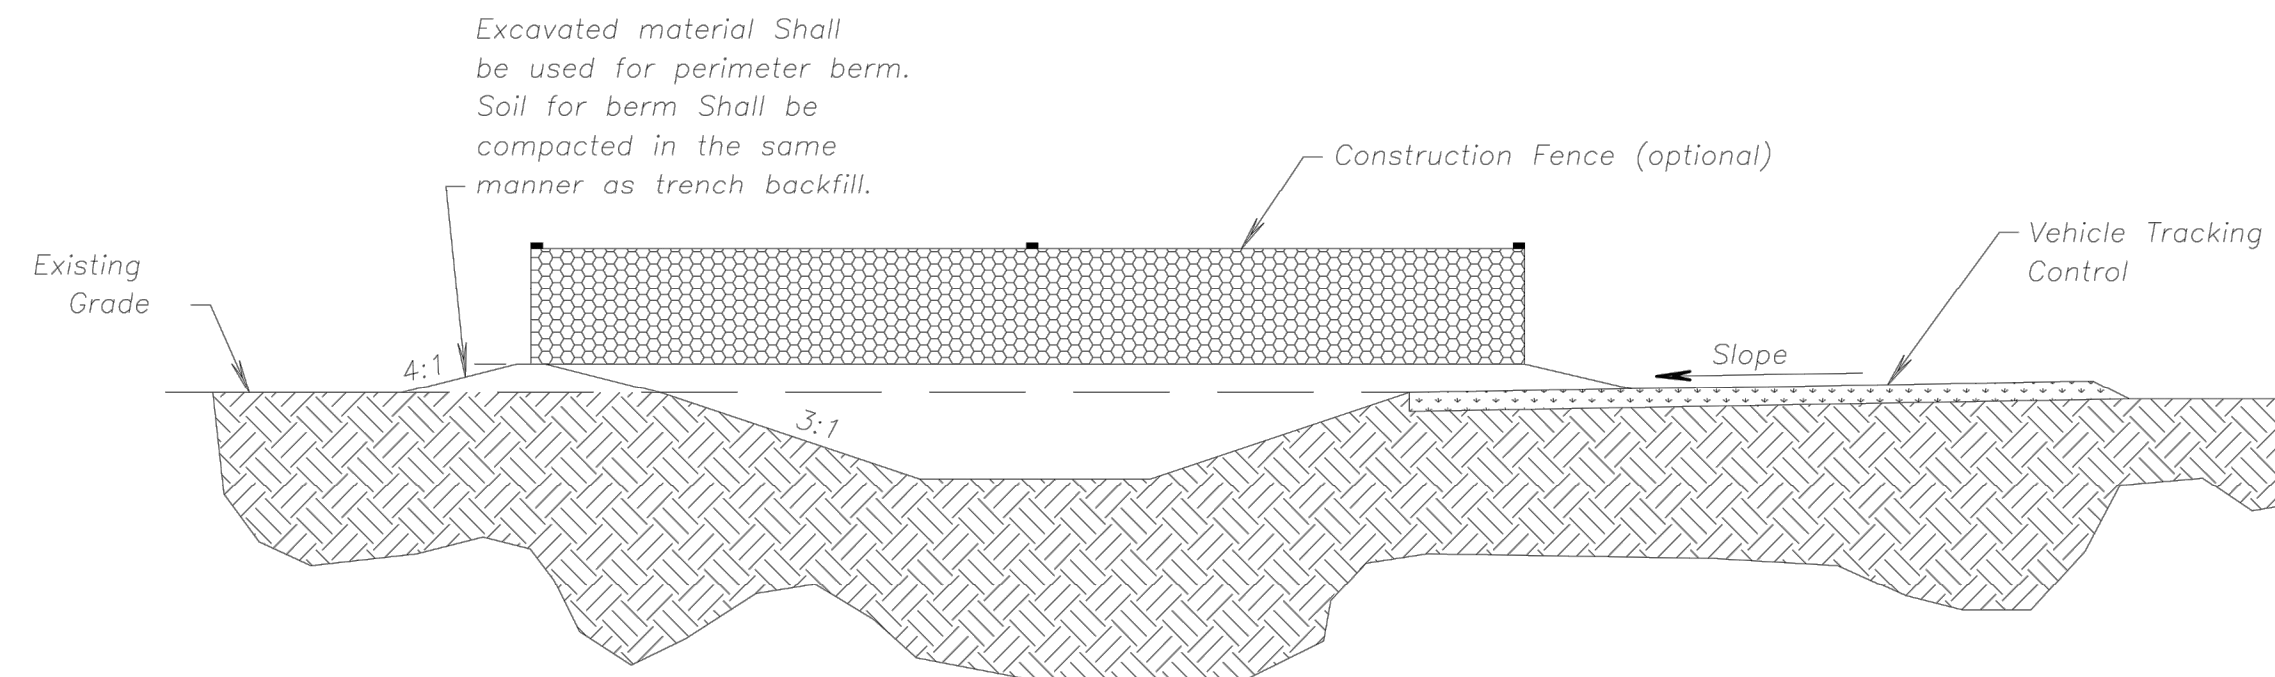


CONCRETE WASHOUT

AMERICAN PUBLIC WORKS ASSOCIATION	
	KANSAS CITY METRO CHAPTER
CONSTRUCTION ENTRANCE AND CONCRETE WASHOUT	STANDARD DRAWING NUMBER ESC-01 ADOPTED: 10/24/2016

Construction Entrance modified from 2015 Overland Park Standard Details for Erosion and Sediment Control; Concrete Washout modified from 2009 City of Great Bend Standard Drawings.


	LEON D. OSBOURN ENGINEER MO # 021726
	2319 N. JACKSON P.O. BOX 1304 JUNCTION CITY, KANSAS 66441 PH. (785) 762-5040 FAX (785) 762-7744 jkeweng.com www.kaweng.com
	KAW VALLEY ENGINEERING KAW VALLEY ENGINEERING, INC. IS AUTHORIZED TO OFFER ENGINEERING SERVICES BY MISSOURI STATE CERTIFICATE OF AUTHORITY # 000842. EXPIRES 12/31/19
	STREETS OF WEST PRYOR NW/4 NW PRYOR ROAD & NW LOWENSTEIN DRIVE LEE'S SUMMIT, MISSOURI WATER LINE PLANS DETAIL SHEET
PROJECT NO. A14-7067-1 DESIGNER LDO DRAWN BY JT/BKR CFN 7067-1W_DET SHEET 1	REV 1

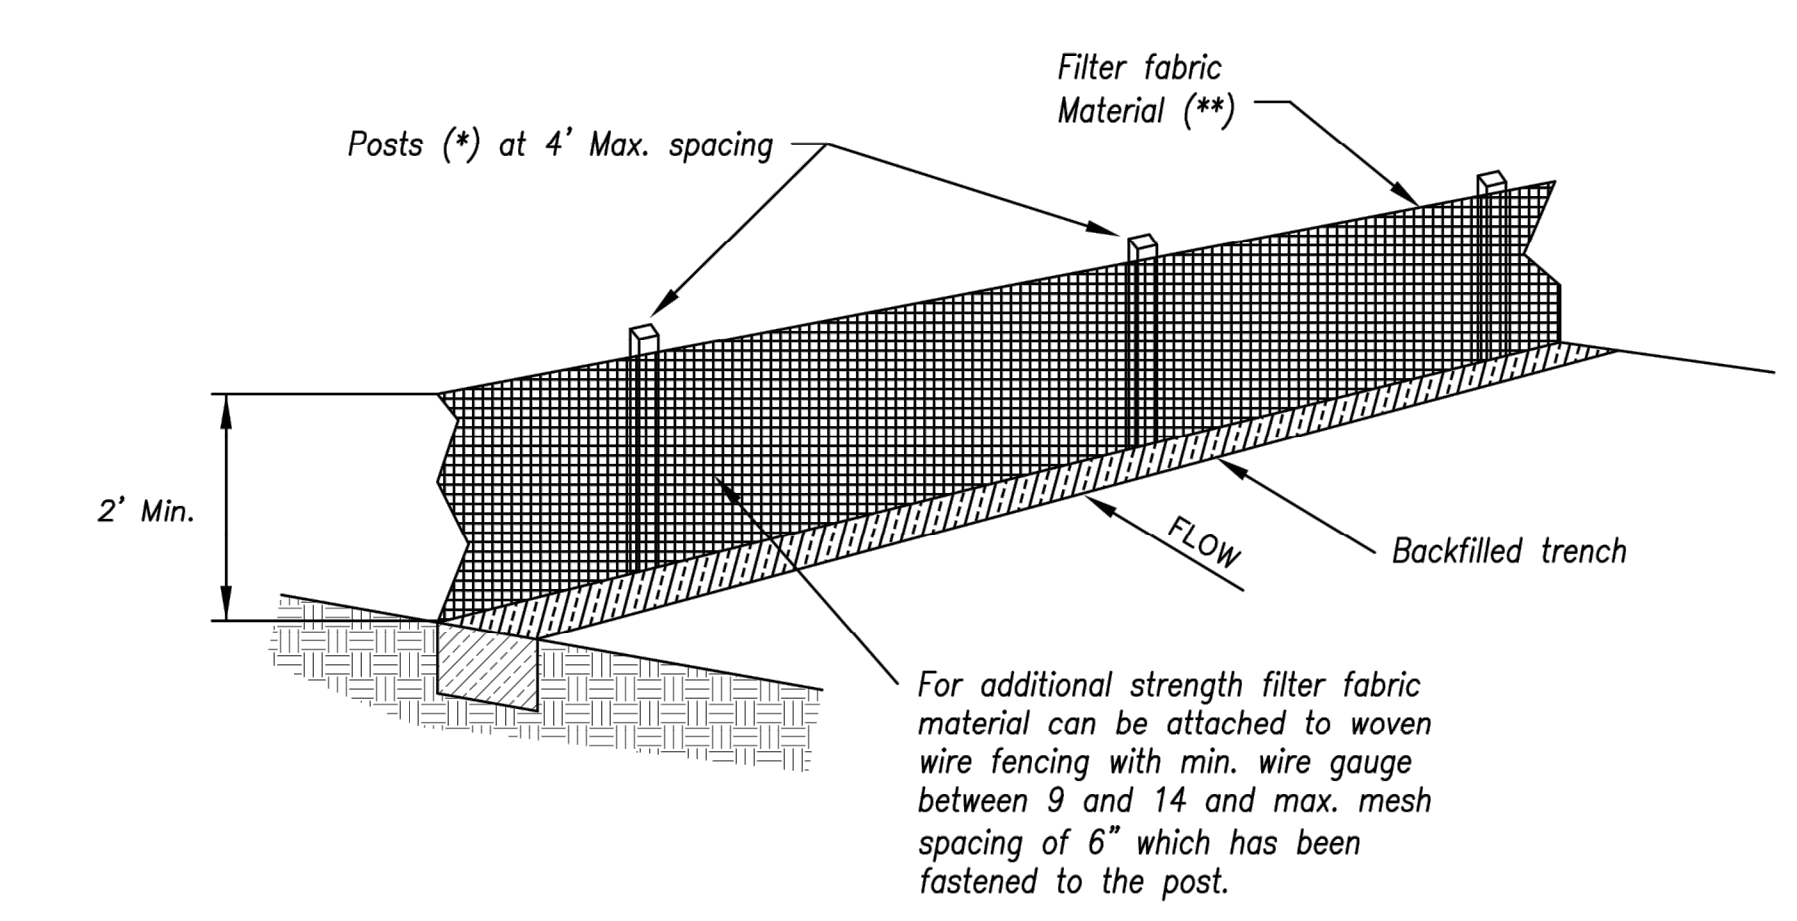

- (*) POSTS
- MIN. LENGTH 4'
 - HARDWOOD 1 3/16" x 1 3/16"
 - NO.2 SOUTHERN PINE 2 5/8" x 2 5/8"
 - STEEL 1.33 LB/FT

(**) - Geotextile Fabric shall meet the requirements of AASHTO M288

SILT FENCE DETAILS
Not to Scale

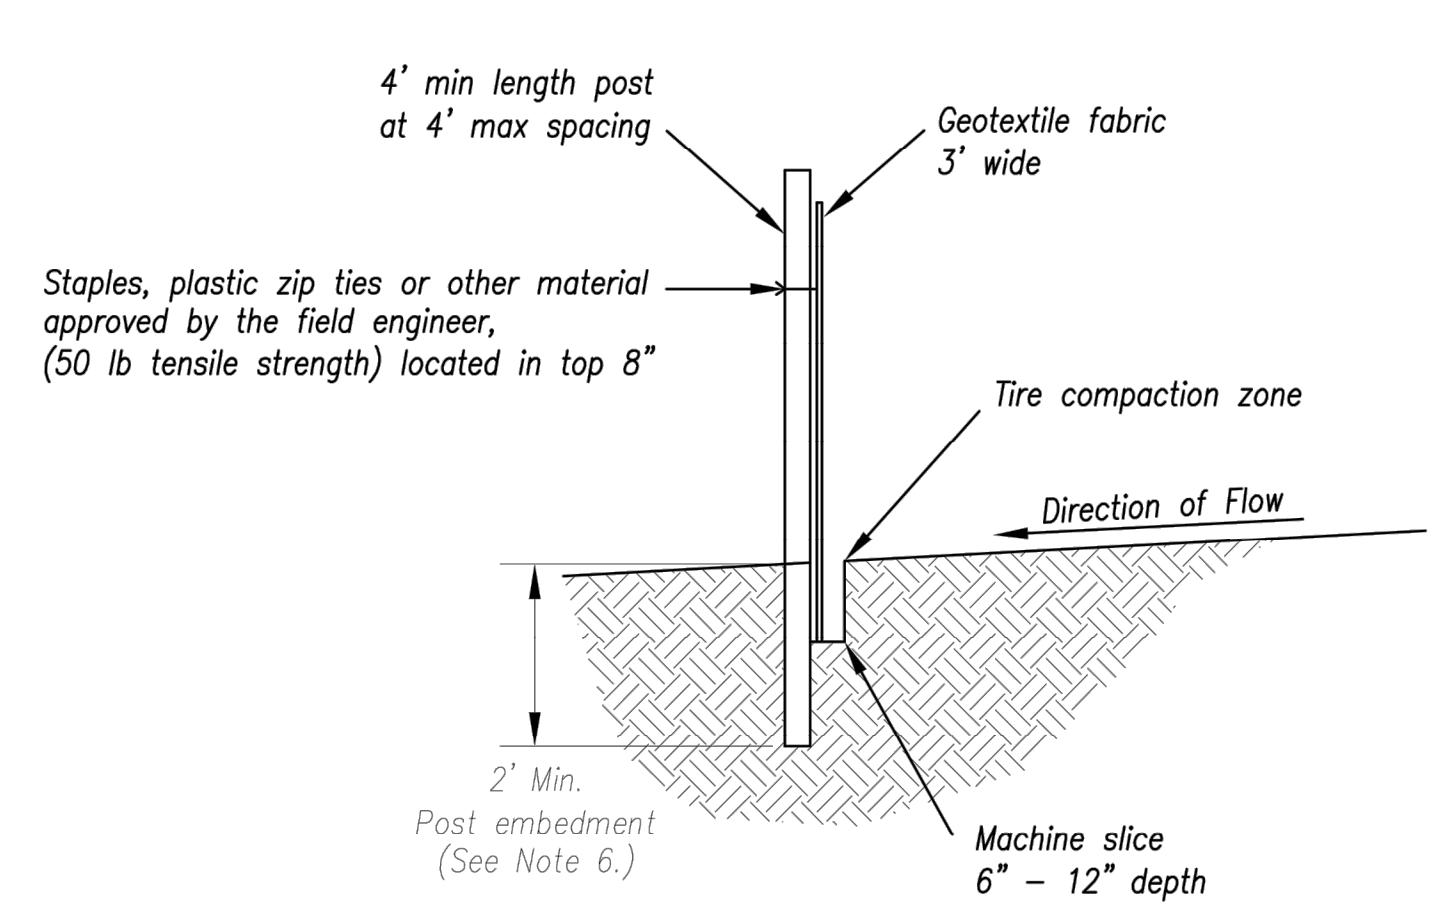

- Notes:
1. In order to contain water, the ends of the silt fence must be turned uphill (Figure A).
 2. Long perimeter runs of silt fence must be limited to 100'. Runs should be broken up into several smaller segments to minimize water concentrations (Figure A).
 3. Long slopes should be broken up with intermediate rows of silt fence to slow runoff velocities.
 4. Attach fabric to upstream side of post.
 5. Install posts a minimum of 2' into the ground.
 6. Trenching will only be allowed for small or difficult installation, where slicing machine cannot be reasonably used.

- Maintenance:
1. Remove and dispose of sediment deposits when the deposit approaches 1/3 the height of silt fence.
 2. Repair as necessary to maintain function and structure.



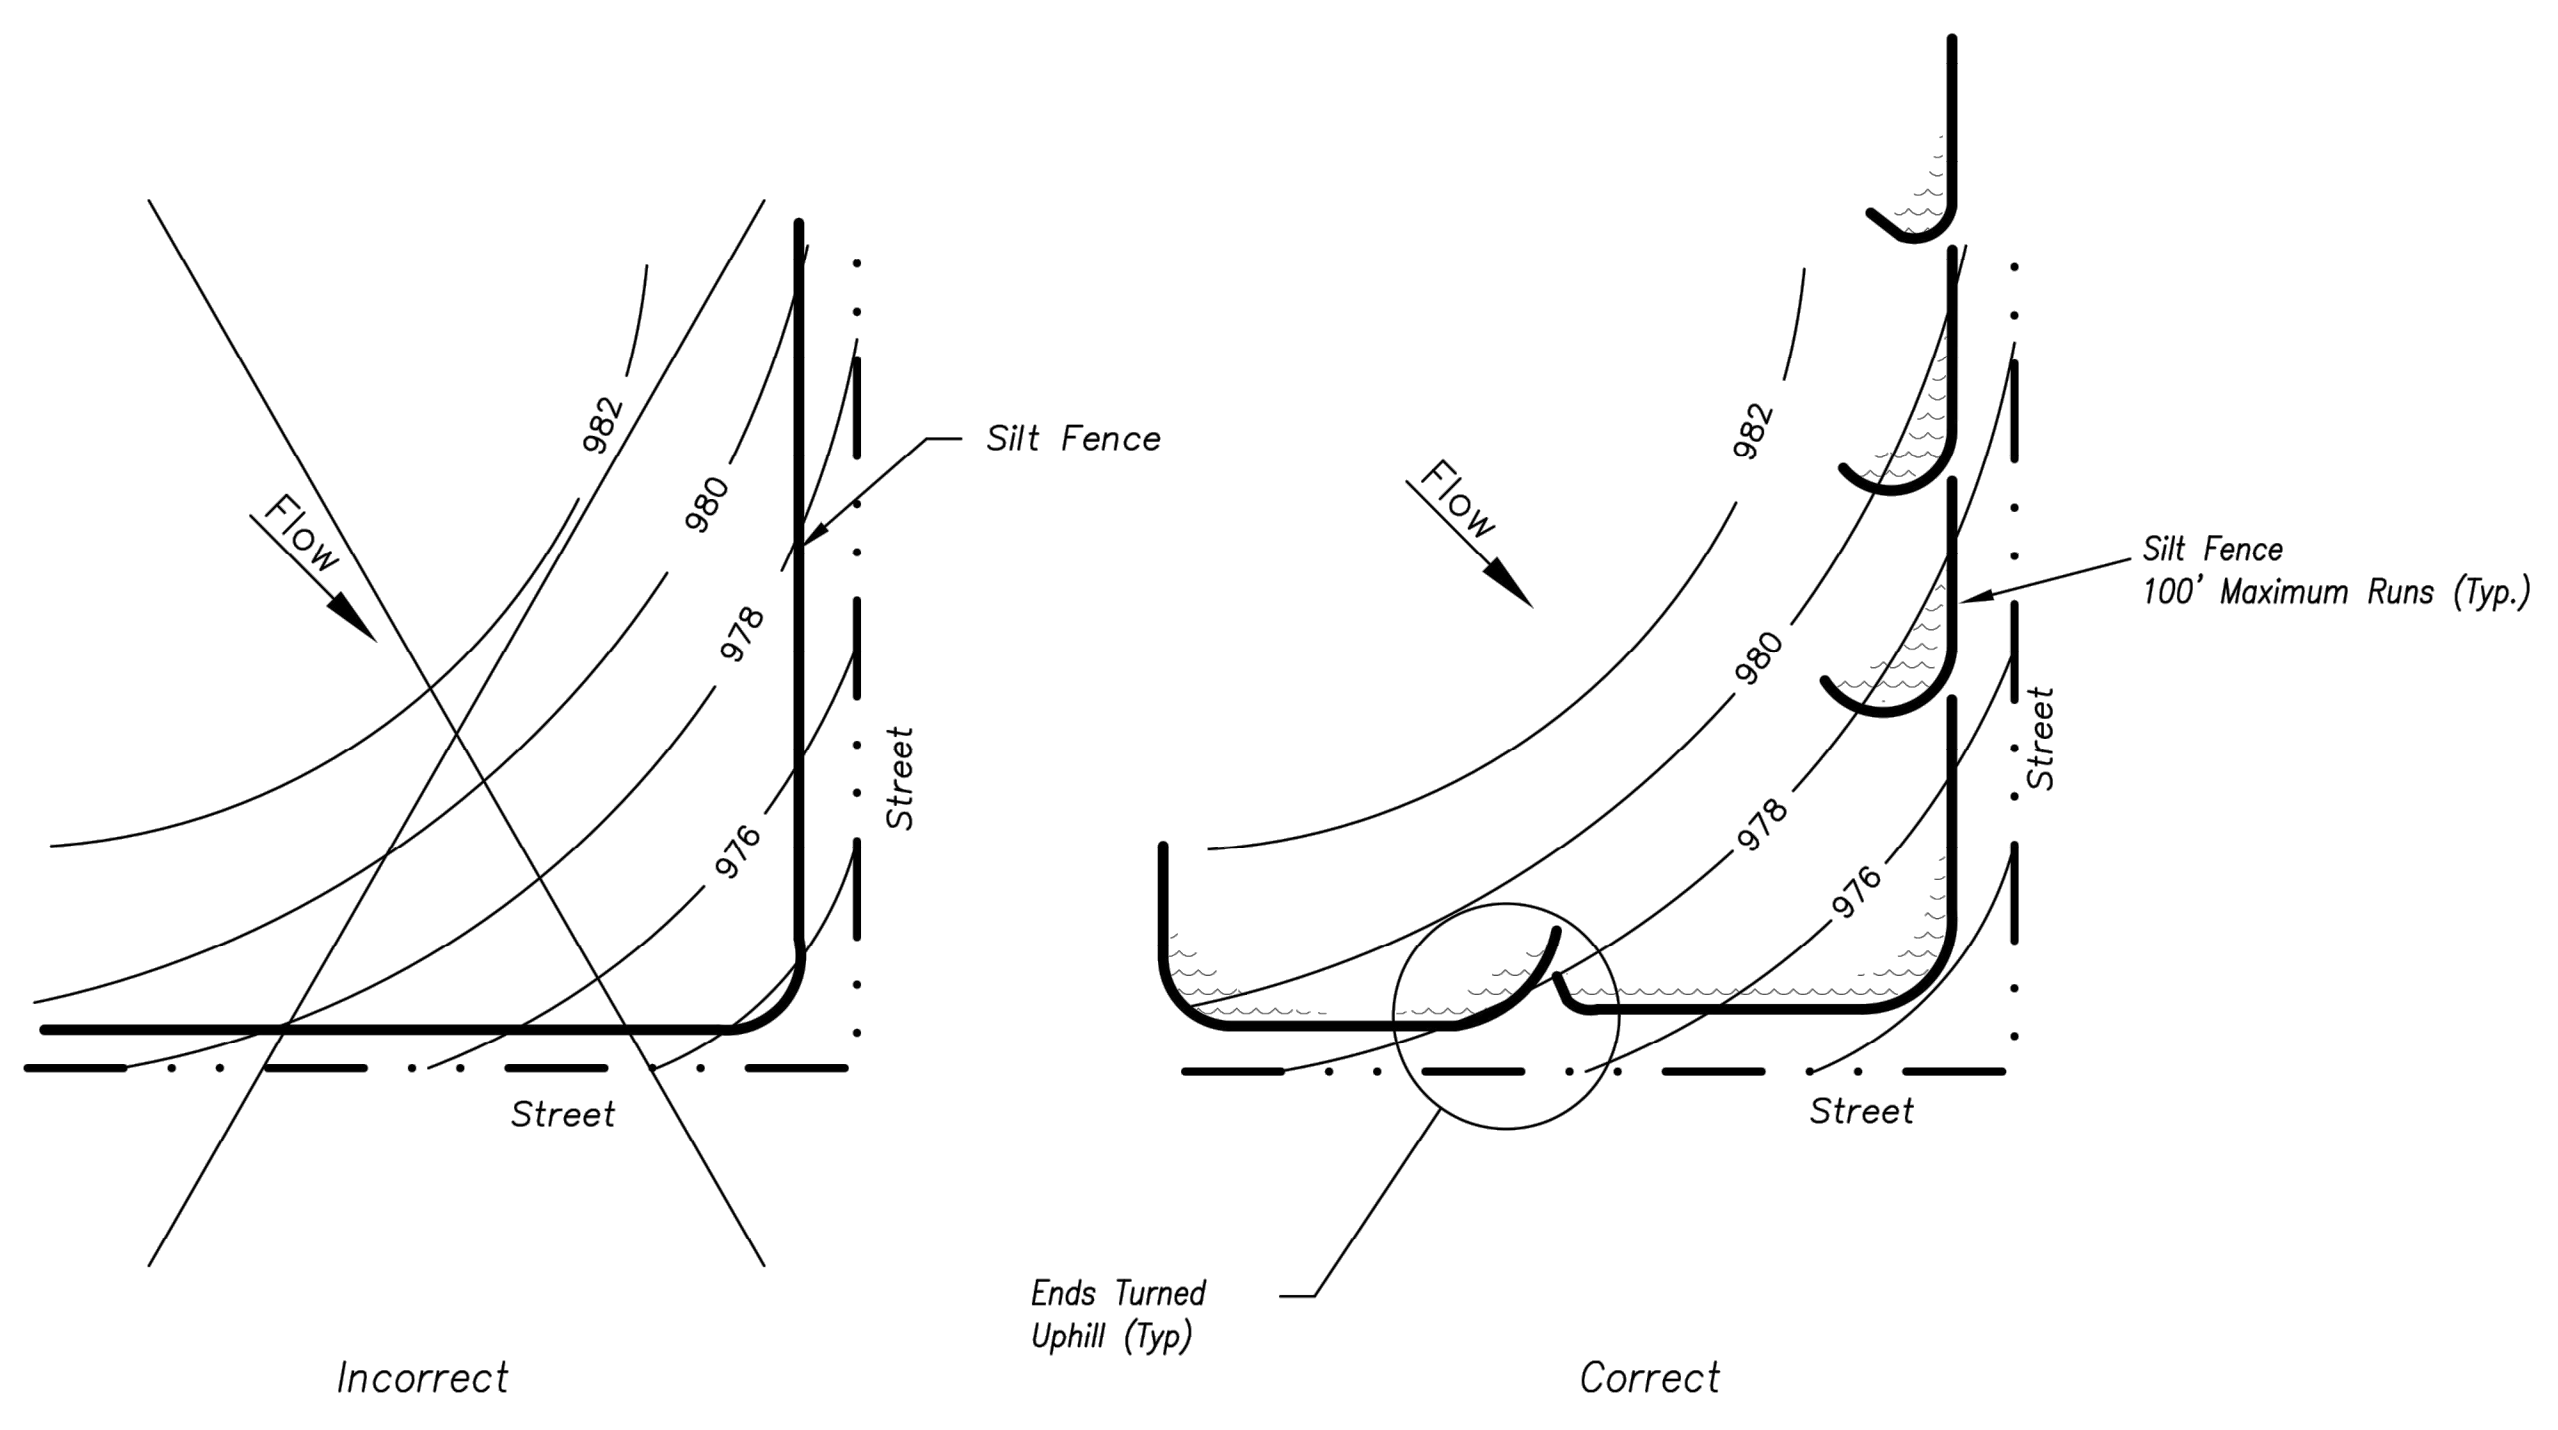


Figure A

SILT FENCE LAYOUT
Not to Scale

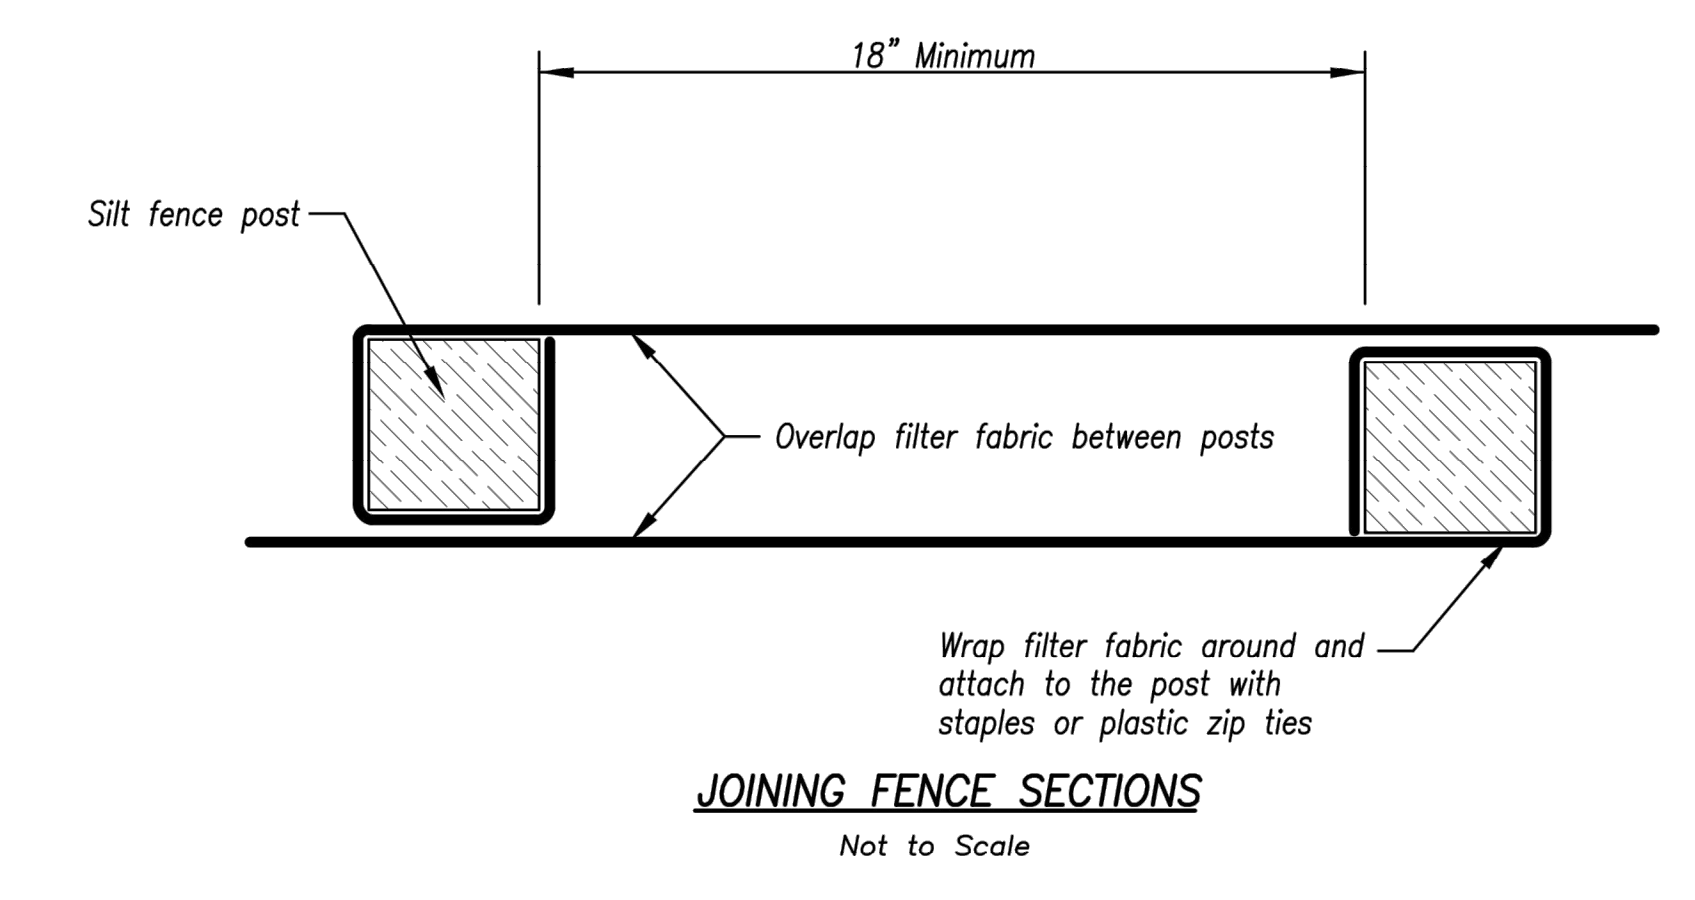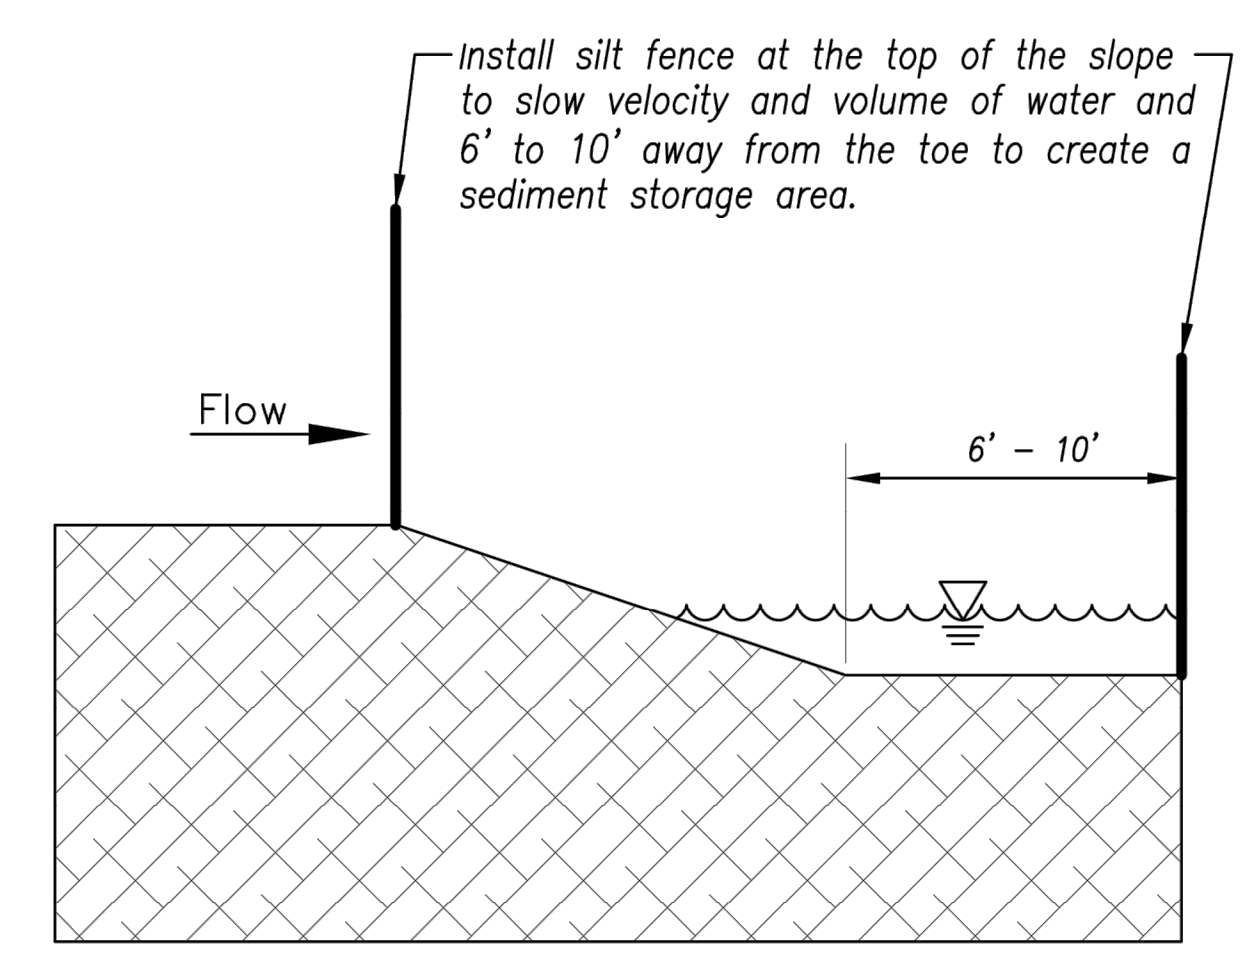

AMERICAN PUBLIC WORKS ASSOCIATION

Kansas City Metro Chapter

AMERICAN PUBLIC WORKS ASSOCIATION

KANSAS CITY METRO CHAPTER

SILT FENCE

STANDARD DRAWING
NUMBER ESC-03
ADOPTED:
10/24/2016

PROJ. NO. A14_7067-1

DESIGNER LDO

DRAWN BY JT/BKR

CFN 7067-1W_DET

SHEET

REV C-11

1

REV

DATE

DESCRIPTION

1 2-26-19

0 1-4-19

INITIAL ISSUE

REVISED PER CITY COMMENTS

DSN

DWN

CHK

STATE OF MISSOURI

LEON D. OSBOURN

ENGINEER

MO # 021726

2319 N. JACKSON | P.O. BOX 1304
JUNCTION CITY, KANSAS 66441
PH. (785) 762-5040 | FAX (785) 762-7744
jke@kve.com | www.kve.com

KAW VALLEY ENGINEERING
KAW VALLEY ENGINEERING, INC. IS AUTHORIZED TO OFFER ENGINEERING SERVICES BY MISSOURI STATE CERTIFICATE OF AUTHORITY # 000842.
EXPIRES 12/31/19


STREETS OF WEST PRYOR

NW/Q NW PRYOR ROAD & NW LOWENSTEIN DRIVE


LEE'S SUMMIT, MISSOURI

WATER LINE PLANS

DETAIL SHEET

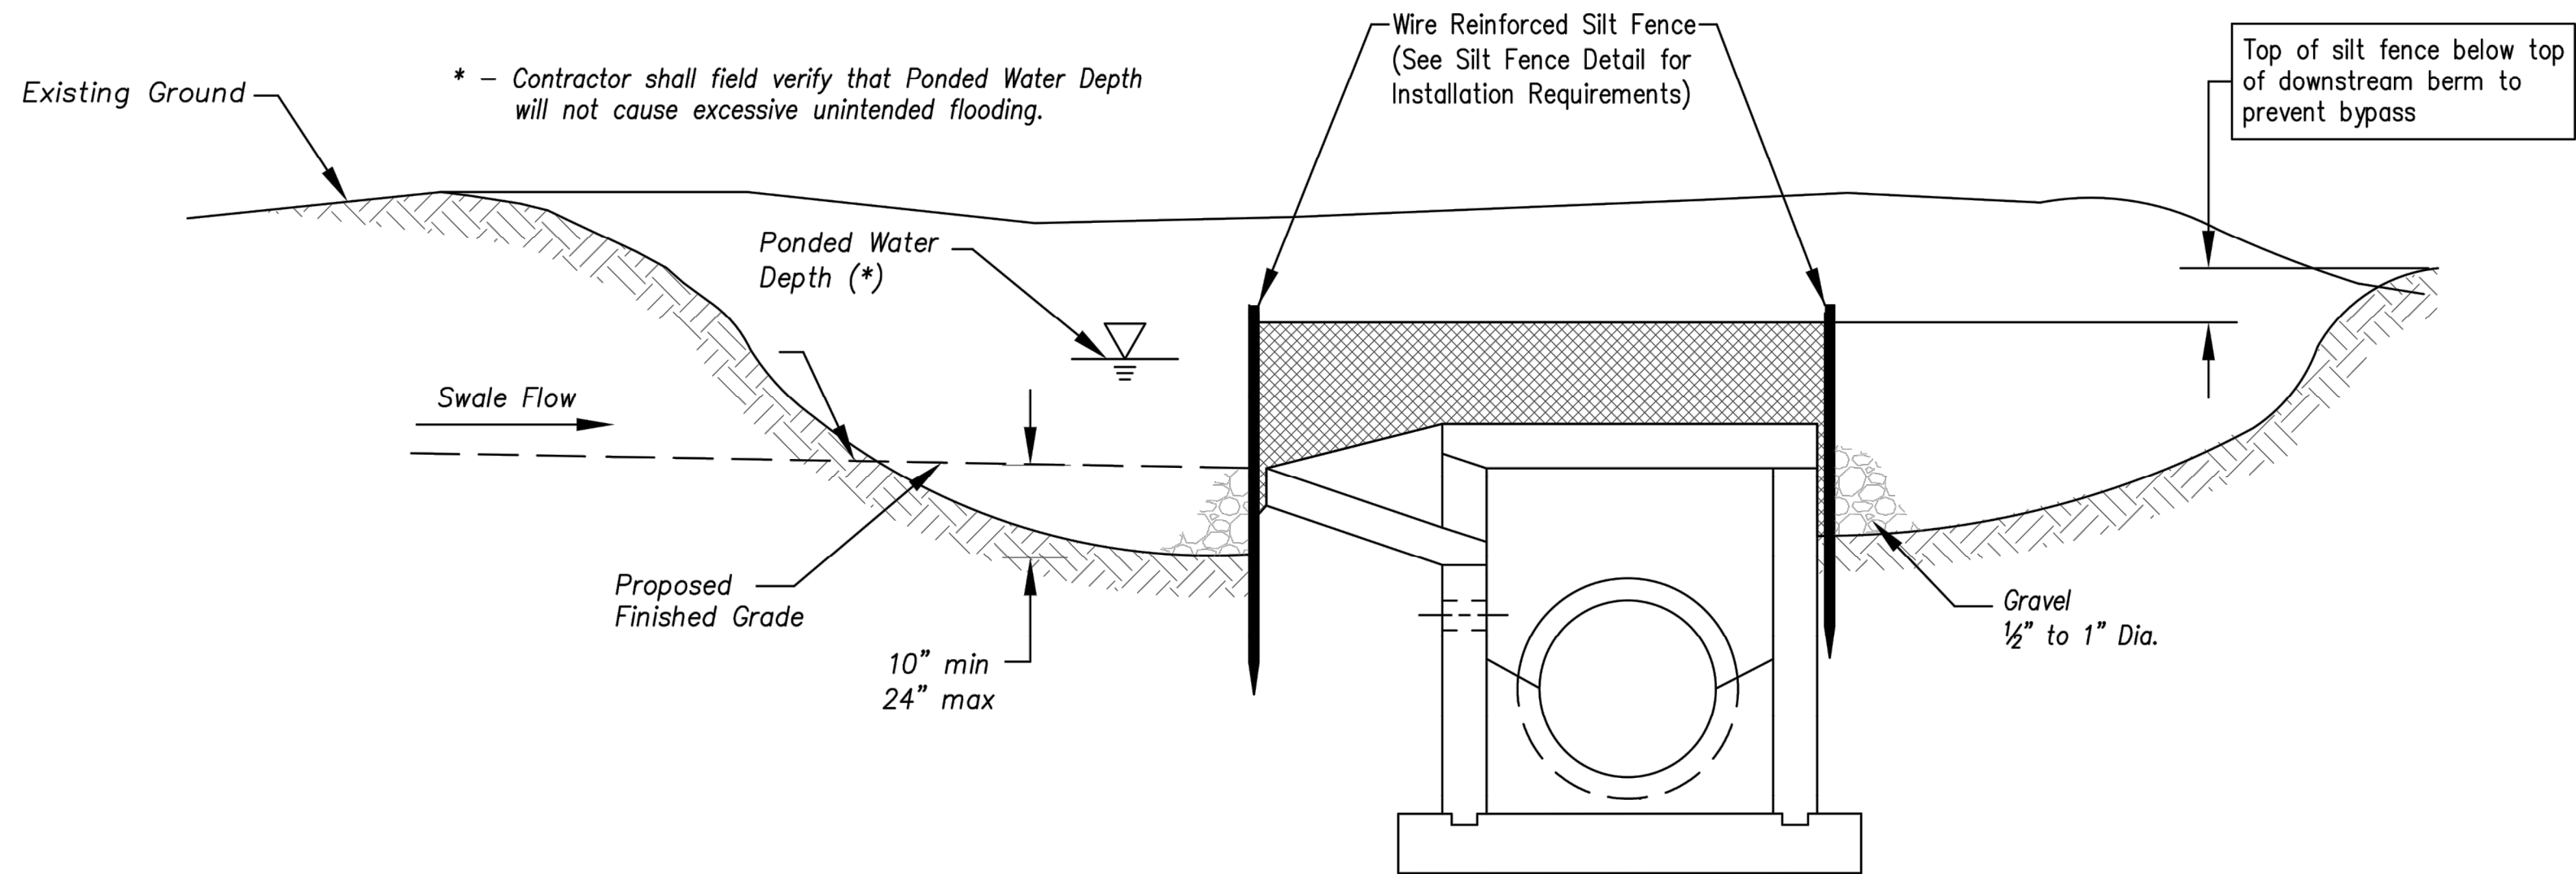

Section A-A
Not to Scale

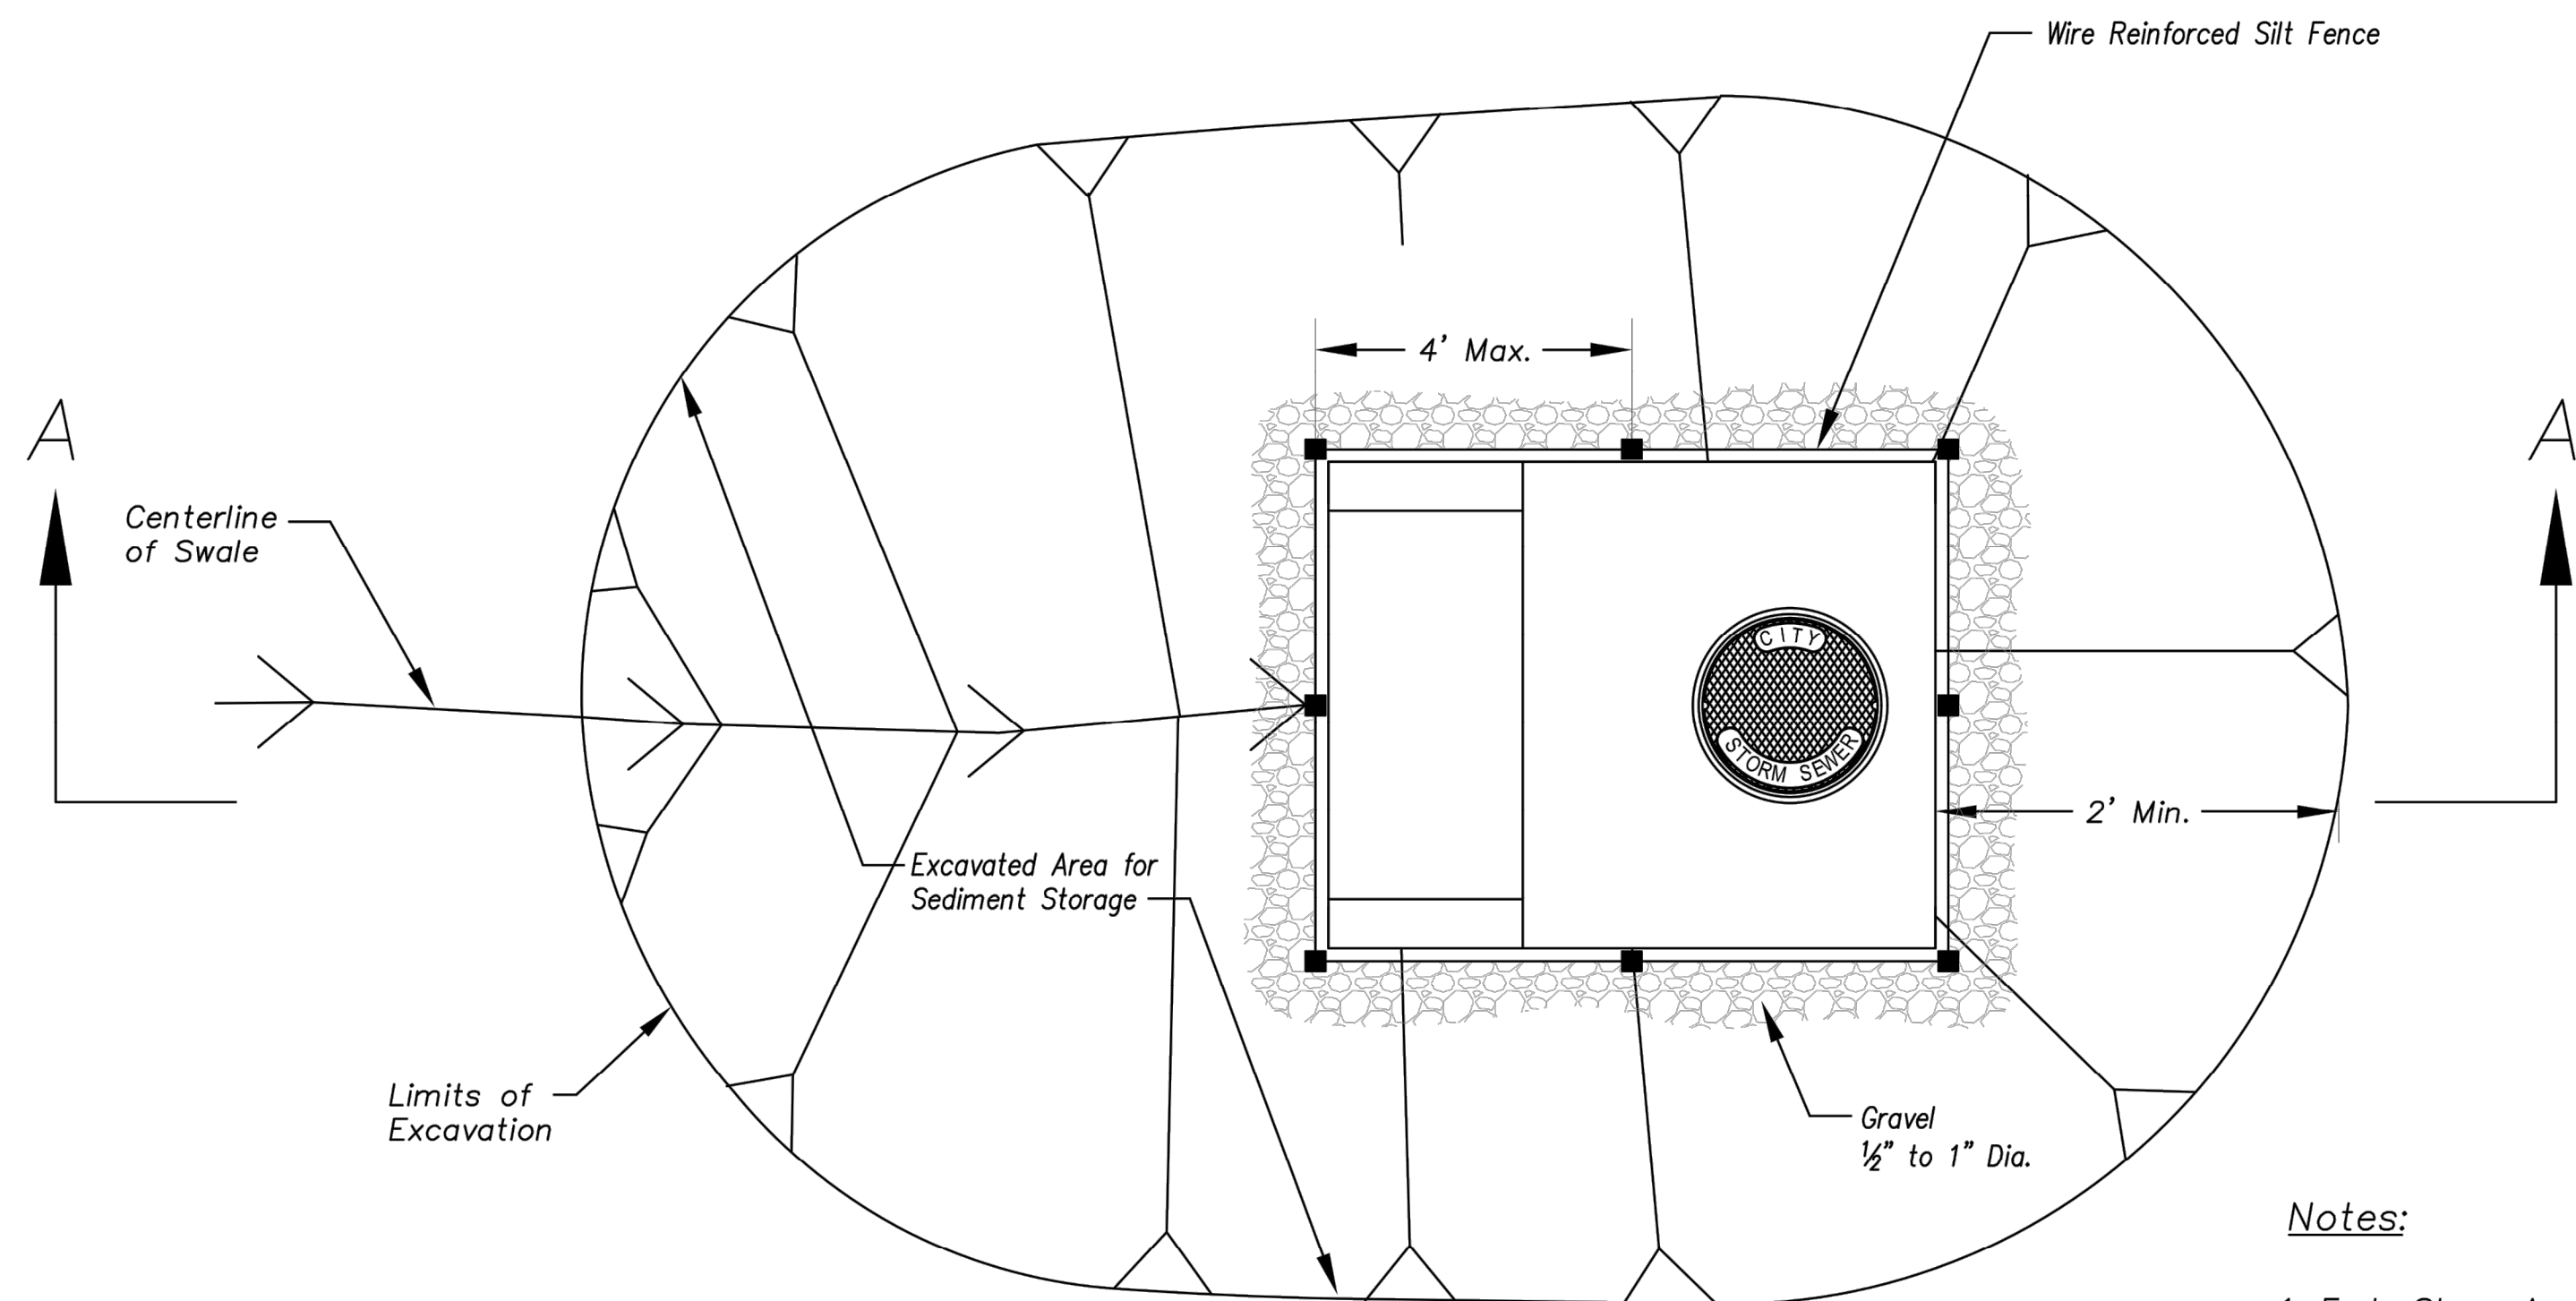


Plan
Not to Scale


EARLY STAGE AREA INLET
(All open boxes and inlets not at final grade)

Notes:

1. Early Stage Area Inlet Sediment Barrier to be installed immediately after inlet or junction box is constructed.
2. Silt fence shall remain in place until excavated area is removed and Late Stage Area Inlet is being installed.
3. Backfill excavated area ONLY after final grading of the site. Stabilization of the site is to immediately follow.
4. Wire reinforced silt fence may be used in place of silt fence attached to wood frame.

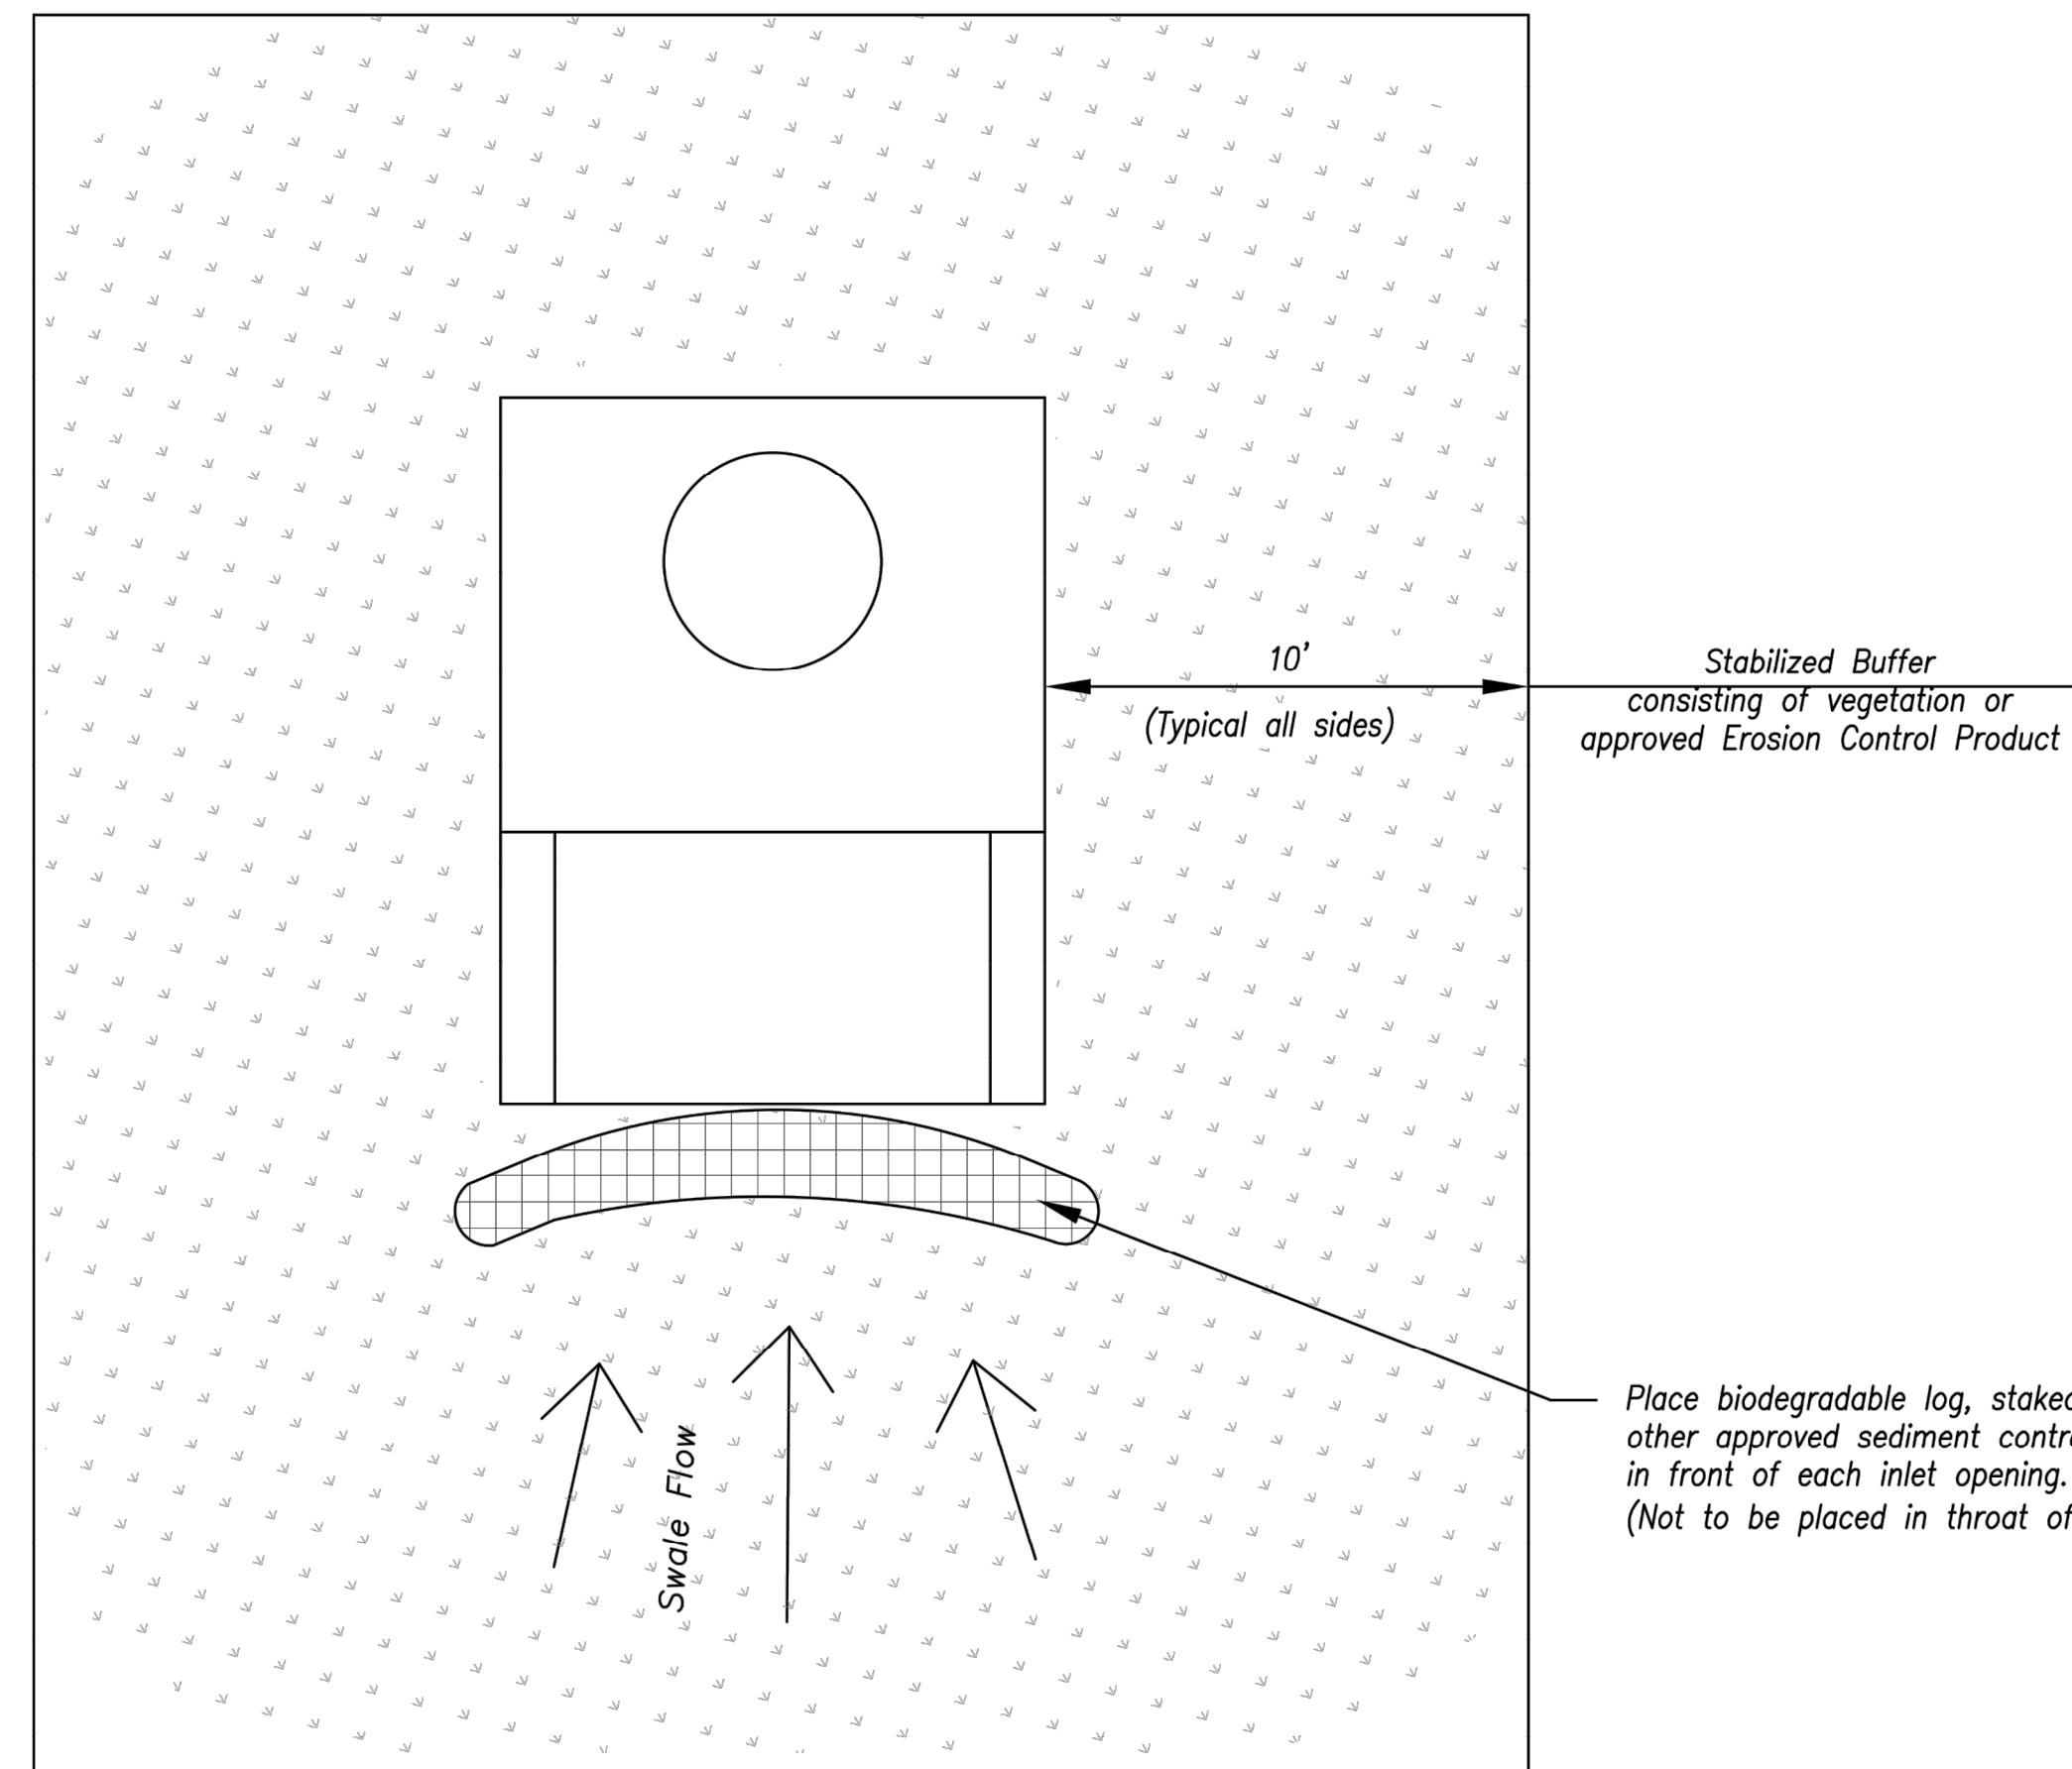

Plan
Not to Scale

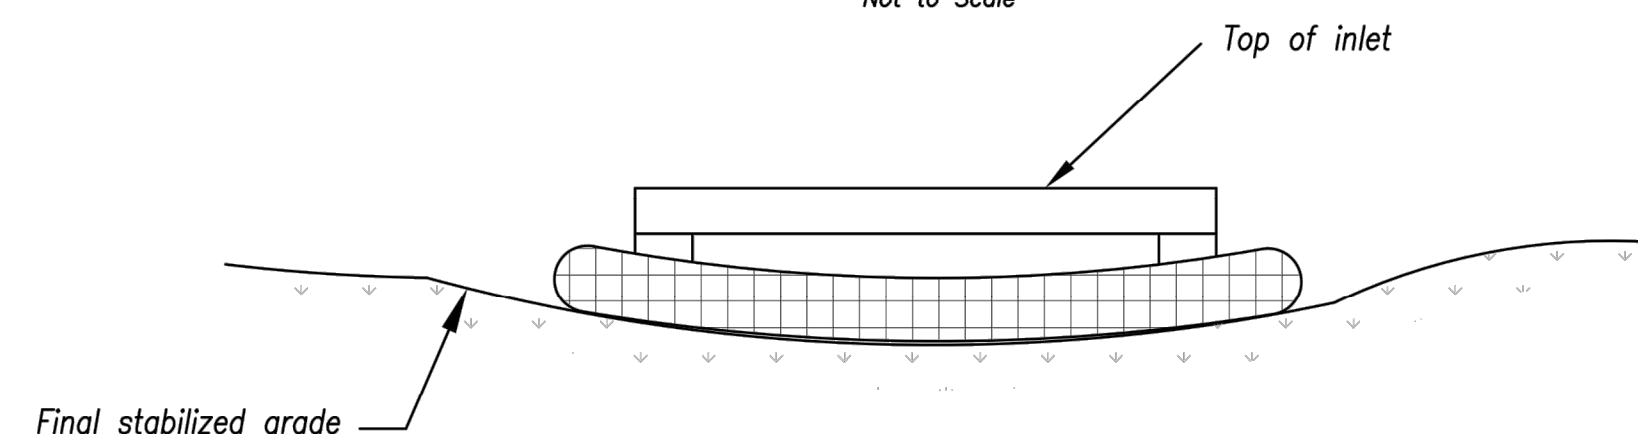

Front View

LATE STAGE AREA INLET
(Area inlets at final grade and existing inlets)

Maintenance:

1. Remove deposited sediment from excavated storage areas when available storage has been reduced by 20%.
2. Remove deposited sediment from filter socks or similar when any accumulation of sediment is visible.
3. Repair or replace as necessary to maintain function and integrity of installation.

AMERICAN PUBLIC WORKS ASSOCIATION



KANSAS CITY
METRO CHAPTER


AREA INLET AND
JUNCTION BOX PROTECTION

STANDARD DRAWING
NUMBER ESC-07
ADOPTED:
10/24/2016

STREETS OF WEST PRYOR
NW/Q NW PRYOR ROAD & NW LOWENSTEIN DRIVE
LEE'S SUMMIT, MISSOURI

WATER LINE PLANS
DETAIL SHEET

PROJ. NO.	A14_7067-1
DESIGNER	LDO
DRAWN BY	JT/BKR
CFN	7067-1W_DET
SHEET	1
REV	

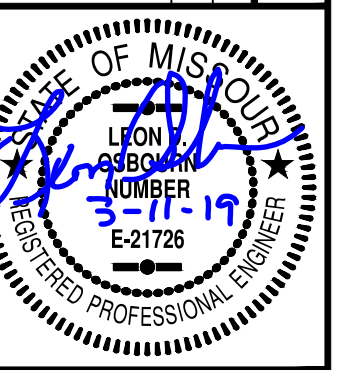


LEON D. OSBOURN
ENGINEER
MO # 021726


2319 N. JACKSON | P.O. BOX 1304
JUNCTION CITY, KANSAS 66441
PH. (785) 762-5040 | FAX (785) 762-7744
jke@kve.com | www.kve.com




KAW VALLEY ENGINEERING
KAW VALLEY ENGINEERING, INC. IS AUTHORIZED TO OFFER ENGINEERING SERVICES BY MISSOURI STATE CERTIFICATE OF AUTHORITY # 000842. EXPIRES 12/31/19

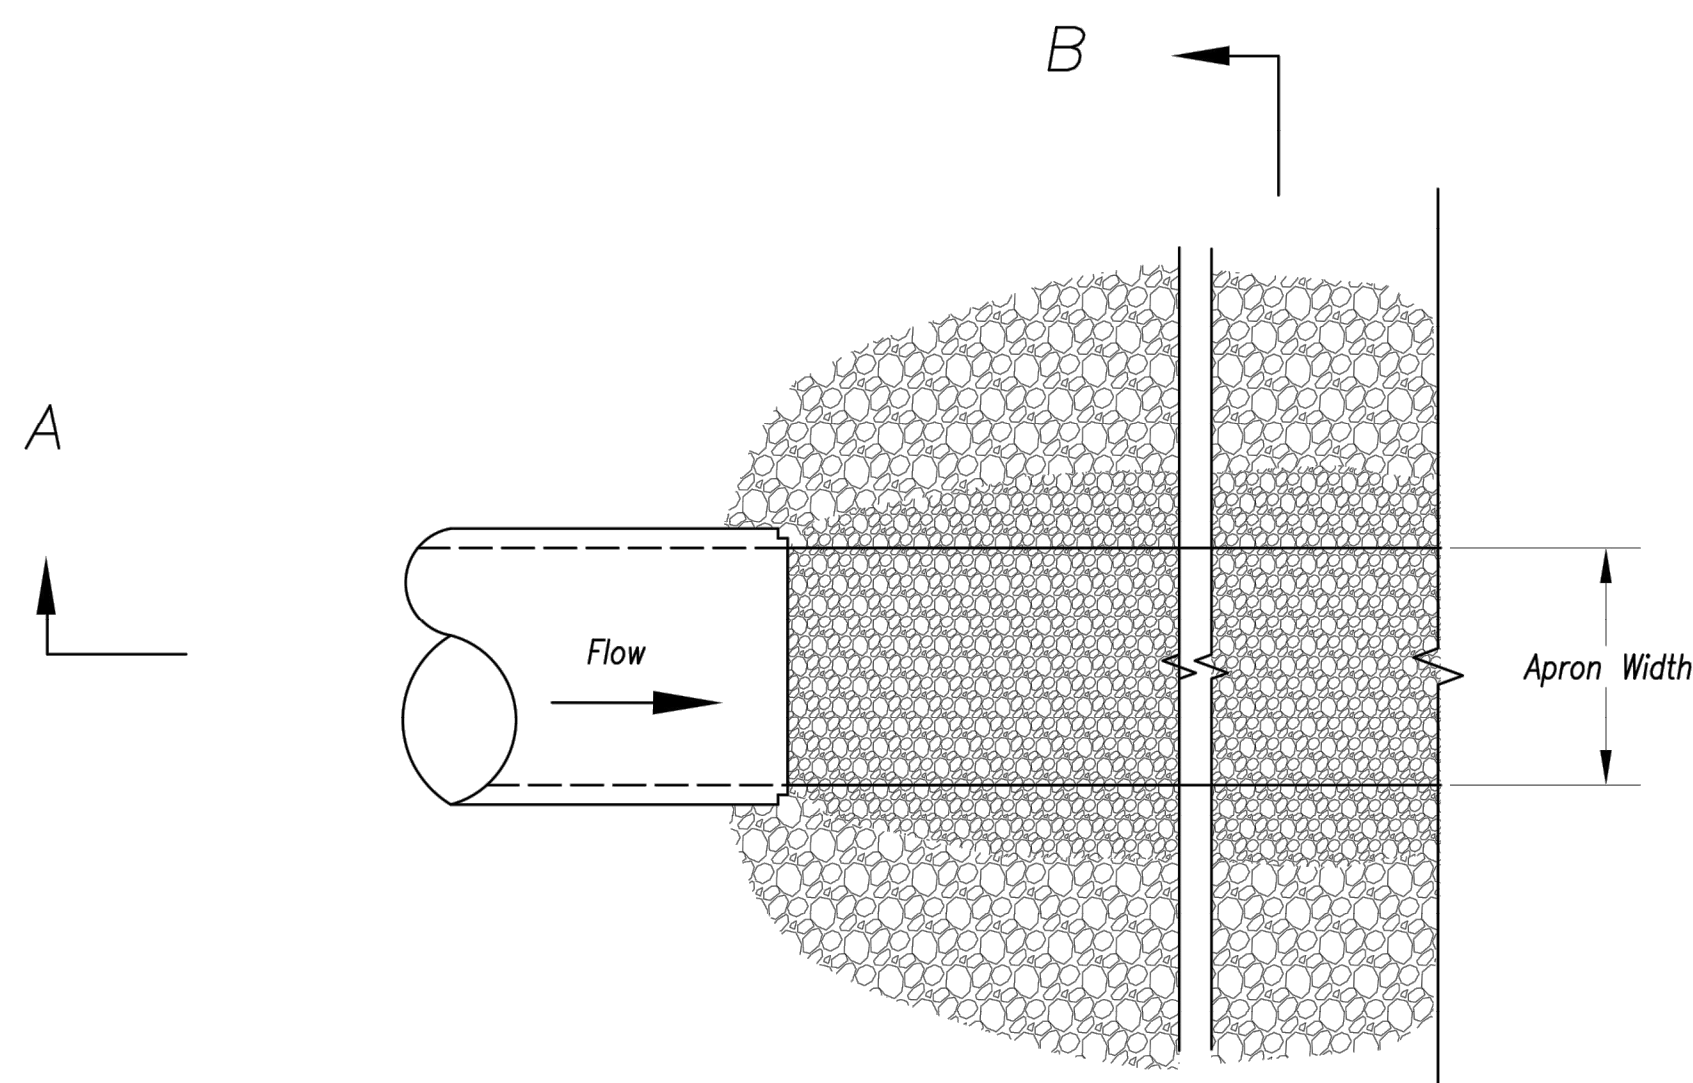

Plan View
Not to Scale


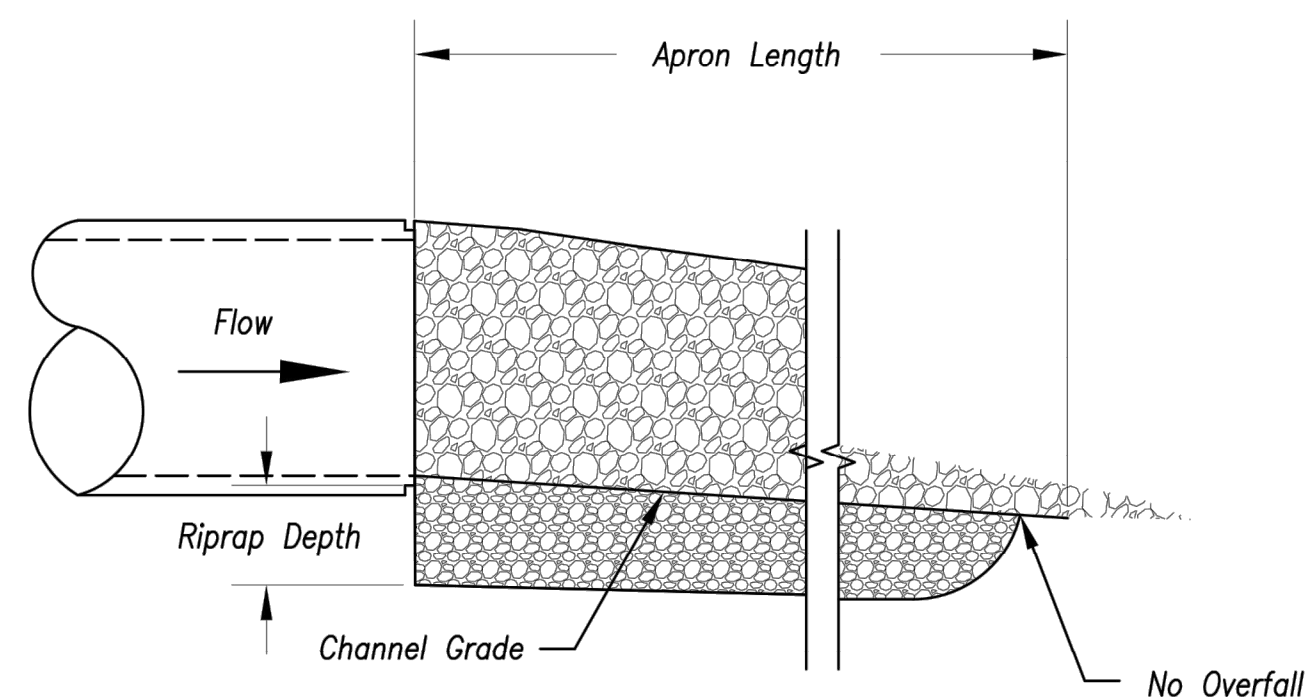


Section A-A
Not to Scale

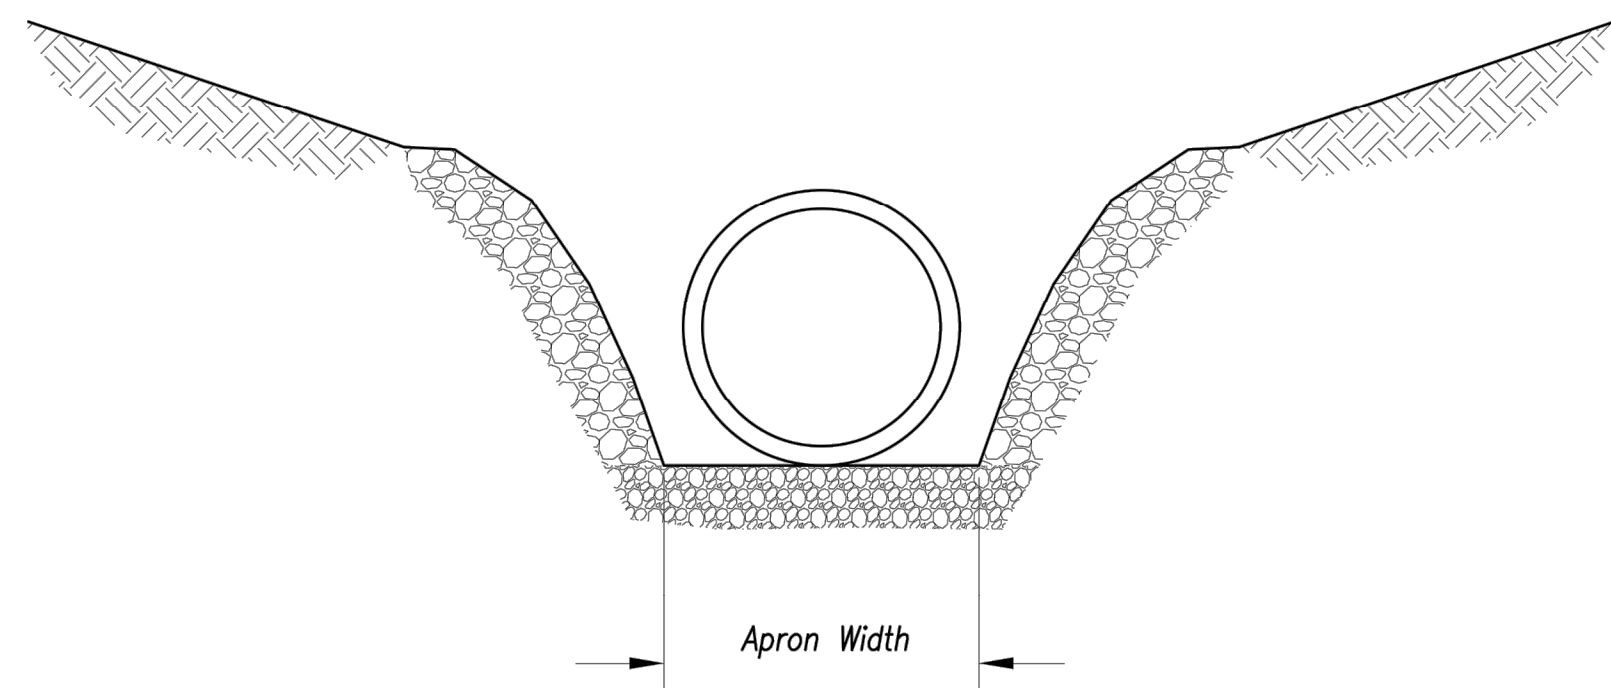


Section B-B
Not to Scale

OUTLET PROTECTION W/O END SECTION

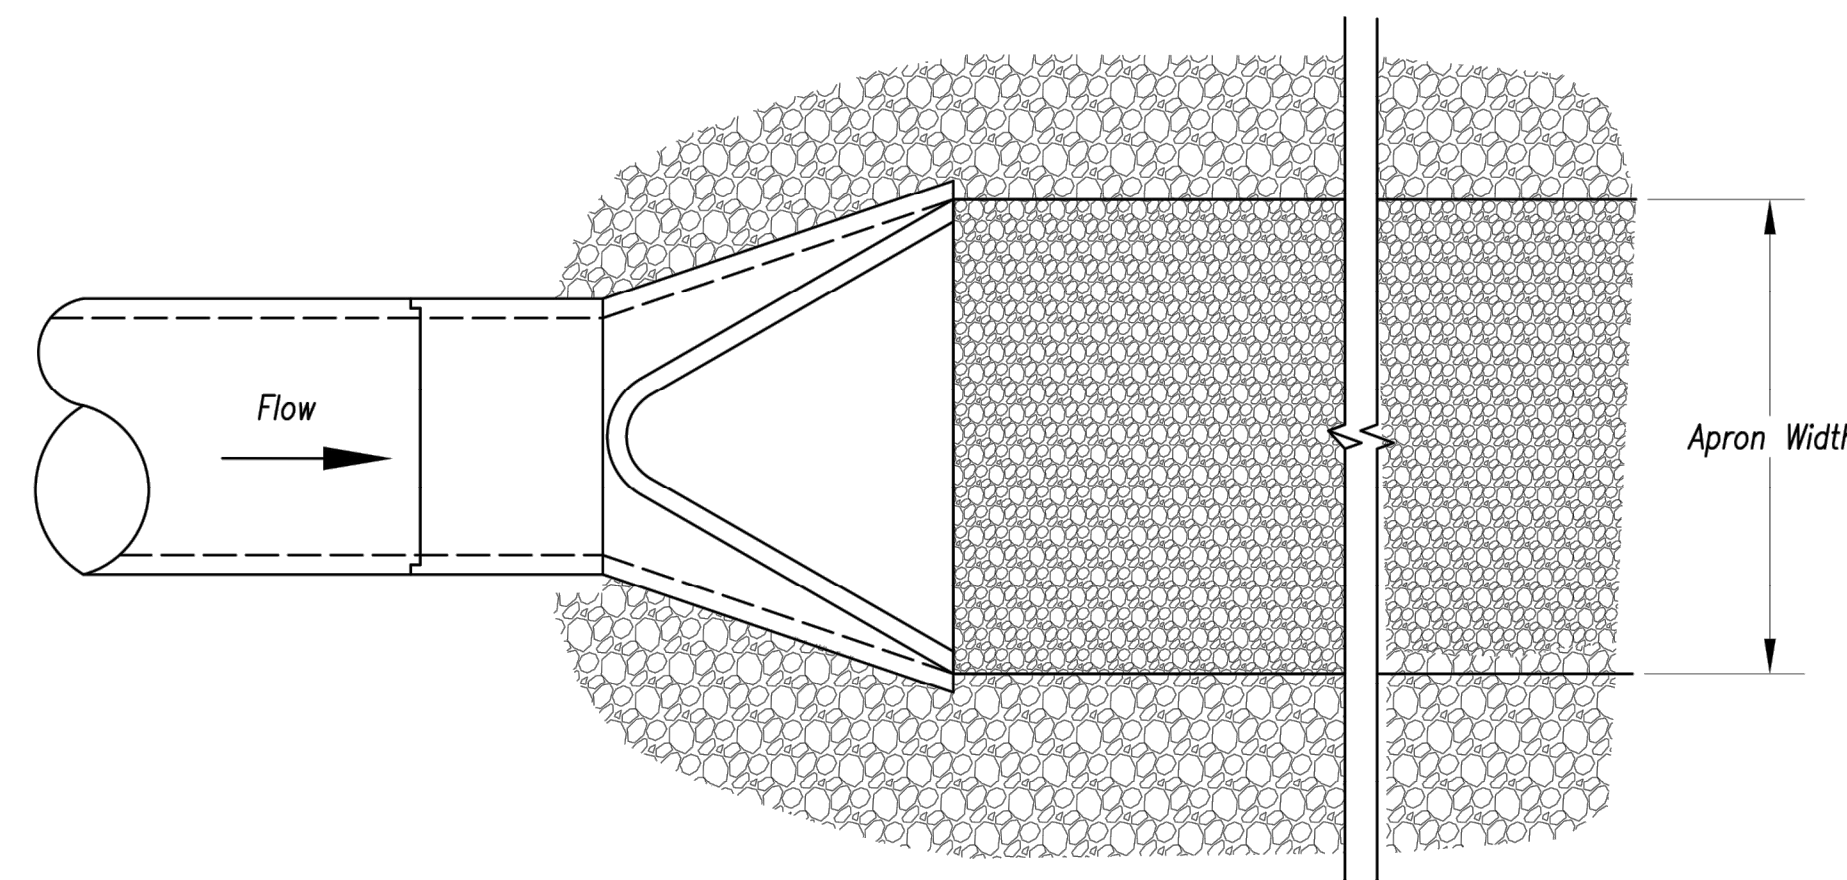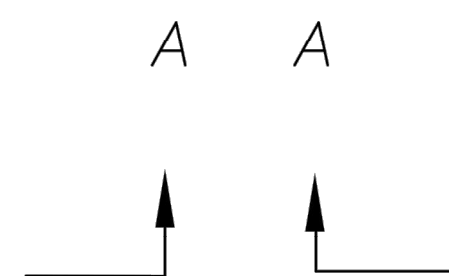

Plan View
Not to Scale

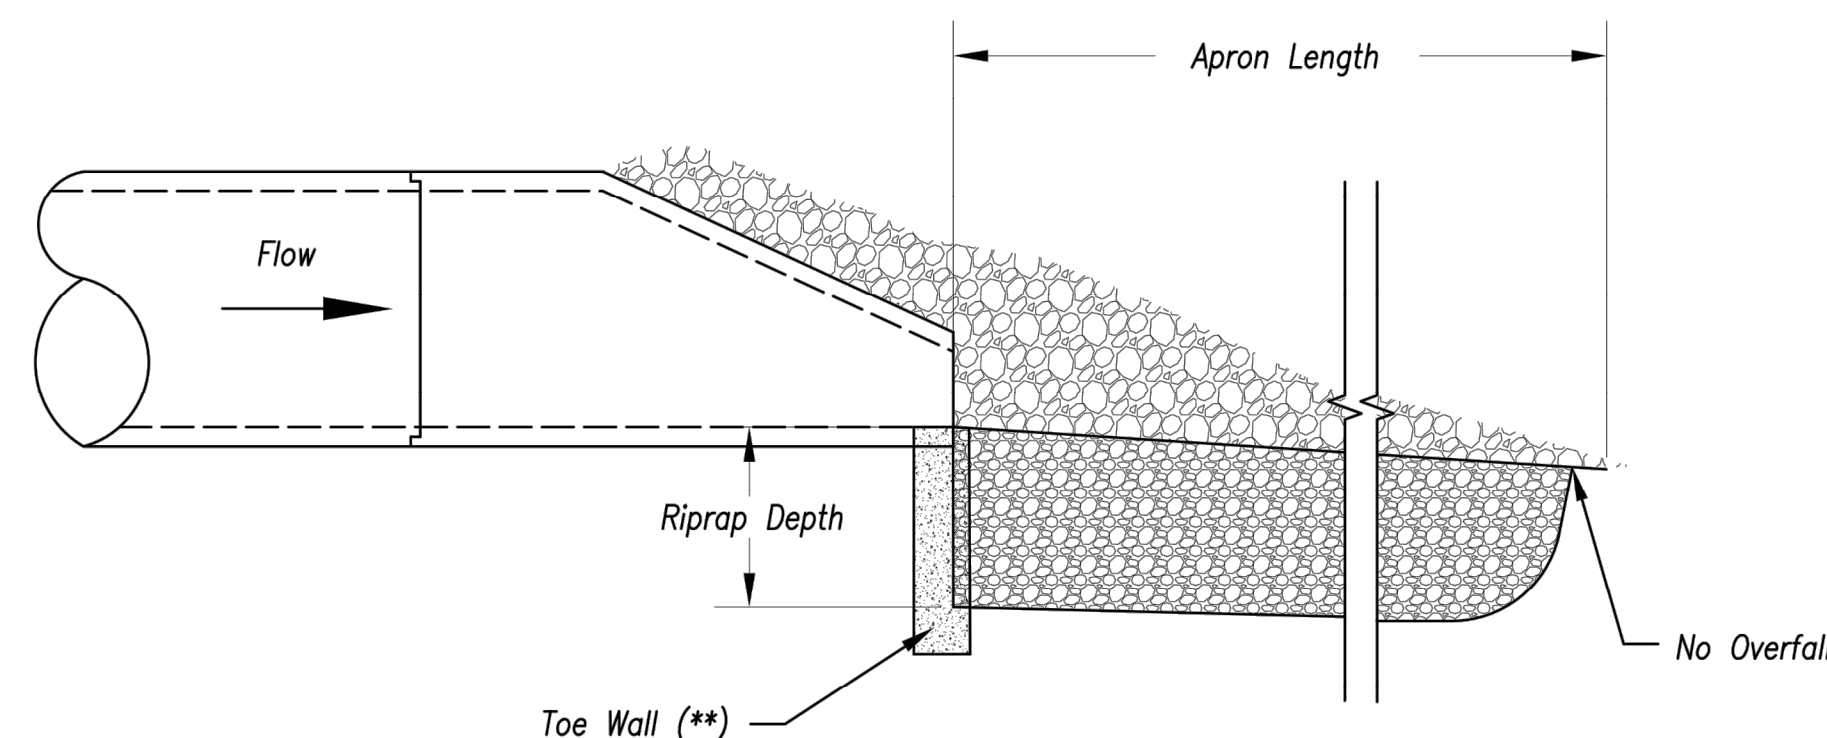

Section A-A
Not to Scale

OUTLET PROTECTION WITH END SECTION

Notes:

1. Rock all sides steeper than 3:1.
2. Stabilize all disturbed areas downstream of outlet to the limits of disturbance.
3. Alternative outlet protection and slope stabilization measures may be used with approval by the Engineer.
4. Install riprap apron so that it is no higher than flowline of pipe.
5. Reference APWA Specification 2650 for rock type, size, and placement.

Modified from 2015 Overland Park Standard Details
for Erosion and Sediment Control.

AMERICAN PUBLIC WORKS ASSOCIATION



KANSAS CITY
METRO CHAPTER

OUTLET PROTECTION

STANDARD DRAWING
NUMBER ESC-I4

ADOPTED:
10/24/2016


STREETS OF WEST PRYOR
NWQ NW PRYOR ROAD & NW LOWENSTEIN DRIVE
LEE'S SUMMIT, MISSOURI

WATER LINE PLANS
DETAIL SHEET

PROJ. NO. A14_7067-1
DESIGNER LDO DRAWN BY JT/BKR
CFN 7067-1W_DET
SHEET

C-14

REV 1

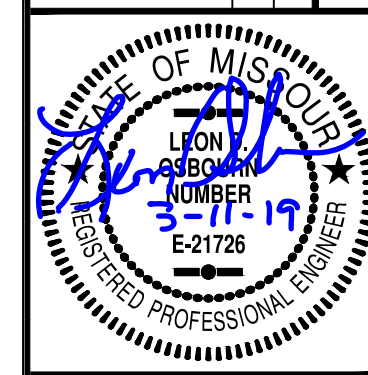

LEON D. OSBOURN
ENGINEER
MO # 021726

2319 N. JACKSON | P.O. BOX 1304
JUNCTION CITY, KANSAS 66441
PH. (785) 762-5040 | FAX (785) 762-7744
jke@kve.com | www.kve.com
KAW VALLEY ENGINEERING
KAW VALLEY ENGINEERING, INC. IS AUTHORIZED TO OFFER ENGINEERING
SERVICES BY MISSOURI STATE CERTIFICATE OF AUTHORITY # 000842.
EXPIRES 12/31/19

REV	DATE	DESCRIPTION
1	2-26-19	REVISED PER CITY COMMENTS
0	1-4-19	INITIAL ISSUE

			LDO	JT	LDO
			LDO	JT/BKR	LDO
			DSN	DWN	CHK