



FINAL DEVELOPMENT PLAN

LEE'S SUMMIT SENIOR COMMUNITY

1701 S.E. OLDHAM PARKWAY

LEE'S SUMMIT, JACKSON COUNTY, MISSOURI



STARK WILSON DUNCAN ARCHITECTS INC
315 NICHOLS ROAD STE 228 - KANSAS CITY, MO 64112 - T 816.531.1698 F 816.532.1978

SHEET LIST - DEVELOPMENT PLAN

SP1.0	SITE PLAN - FINAL DEVELOPMENT PLAN
A1.0	OVERALL FIRST FLOOR PLAN
A2.1	BUILDING ELEVATIONS INDEPENDENT LIVING
A2.2	BUILDING ELEVATIONS MGAL
A2.3	COURTYARD ELEVATIONS
A2.4	SITE DETAILS
PH1.1	SITE PLAN PHOTOMETRICS
MPE 1.1	MPE SITE PLAN

SHEET LIST - CIVIL PRIVATE

C100	TITLE SHEET
C101	GENERAL NOTES
C200	GENERAL LAYOUT PLAN
C300	OVERALL DIMENSION PLAN
C301	DIMENSION PLAN
C302	DIMENSION PLAN
C303	DIMENSION PLAN
C304	DIMENSION PLAN
C305	ENLARGED DIMENSION PLAN
C400	OVERALL GRADING PLAN
C401	GRADING PLAN
C402	GRADING PLAN
C403	GRADING PLAN
C404	ENLARGED GRADING DETAILS
C500	OVERALL UTILITY PLAN
C501	SANITARY SEWER PLAN
C502	SANITARY SEWER DETAILS
C503	WATER SYSTEM PLAN
C504	FIRE PROTECTION LINE PLAN & PROFILE
C505	FIRE PROTECTION LINE PLAN & PROFILE
C506	FIRE PROTECTION LINE PLAN & PROFILE
C507	FIRE PROTECTION LINE PLAN & PROFILE
C508	WATER SYSTEM DETAILS
C600	EROSION CONTROL PLAN PRE-CONSTRUCTION
C601	EROSION CONTROL PLAN CONSTRUCTION
C602	EROSION CONTROL PLAN POST CONSTRUCTION
C603	EROSION CONTROL DETAILS
C604	EROSION CONTROL DETAILS
C700	SITE DETAILS
C701	SITE DETAILS
C702	SITE DETAILS
C800	EMERGENCY VEHICLE ACCESS PLAN
C900	STORM MANAGEMENT PLAN
C901	ENLARGED STORM WATER DETAILS
C902	ENLARGED STORM WATER DETAILS
C903	STORM WATER DETAILS
C904	STORM WATER DETAILS
C905	STORM LINE 100 PLAN & PROFILE
C906	STORM LINE 100 PLAN & PROFILE
C907	STORM LINE 200 PLAN & PROFILE
C908	STORM LINES 300 & 400 PLAN & PROFILE
C909	STORM LINE 500 PLAN & PROFILE
C910	STORM LINES 600 & 700 PLAN & PROFILE
C911	STORM LINES 800 & 900 PLAN & PROFILE
C912	STORM LINES 1000 & 1100 PLAN & PROFILE
C913	STORM LINE 1200 PLAN & PROFILE
C914	STORM LINE 1300 PLAN & PROFILE
C915	STORM LINES 1400 & 1500 PLAN & PROFILE
C916	STORM DRAINAGE AREAS
C917	STORM CALCULATIONS
C918	STORM CALCULATIONS
L100	LANDSCAPE PLAN
L101	ENLARGED LANDSCAPE PLAN
L102	ENLARGED LANDSCAPE PLAN
L103	LANDSCAPE DETAILS & NOTES
L104	LANDSCAPE DETAILS & NOTES

SHEET LIST - CIVIL PUBLIC

T1	TITLE SHEET
T2	GENERAL LAYOUT
T3	ALIGNMENT DATA & SURVEY CONTROL
T4	GENERAL NOTES
T5	DEMOLITION & REMOVALS
T6	TYPICAL SECTIONS
T7	PLAN & PROFILES
T8	PLAN & PROFILES
T9	PLAN & PROFILES
T10	PLAN & PROFILES
T11	PLAN & PROFILES
T12	INTERSECTION LAYOUTS
T13	DRIVE LAYOUTS
T14	DRIVE LAYOUTS
T15	SIDEWALK RAMP LAYOUTS
T16	STANDARD DETAILS
T17	STANDARD DETAILS
T18	STANDARD DETAILS
T19	STANDARD DETAILS
T20	STANDARD DETAILS
T21	STANDARD DETAILS
T22	STANDARD DETAILS
T23	EROSION CONTROL PLANS
T24	EROSION CONTROL PLANS
T25	PAVEMENT MARKING & SIGNING PLANS & DETAILS
T26	PAVEMENT MARKING & SIGNING PLANS & DETAILS
T27	PAVEMENT MARKING & SIGNING PLANS & DETAILS
T28	PAVEMENT MARKING & SIGNING PLANS & DETAILS
T29	PAVEMENT MARKING & SIGNING PLANS & DETAILS
T30	TRAFFIC CONTROL PLANS & DETAILS
T31	TRAFFIC CONTROL PLANS & DETAILS
T32	TRAFFIC CONTROL PLANS & DETAILS
T33	TRAFFIC CONTROL PLANS & DETAILS
T34	TRAFFIC CONTROL PLANS & DETAILS
T35	CROSS SECTIONS
T36	CROSS SECTIONS
T37	CROSS SECTIONS
T38	CROSS SECTIONS
T39	CROSS SECTIONS
T40	CROSS SECTIONS
T41	CROSS SECTIONS
T42	CROSS SECTIONS
T43	CROSS SECTIONS
T44	CROSS SECTIONS
T45	CROSS SECTIONS
T46	CROSS SECTIONS
T47	CROSS SECTIONS
T48	CROSS SECTIONS
T49	CROSS SECTIONS
T50	CROSS SECTIONS
T51	CROSS SECTIONS

SHEET LIST - CIVIL PUBLIC - STORM

ST1.0	STORM PROFILES
ST1.1	STORM PROFILES
ST1.2	STORM PROFILES
ST1.3	STORM PROFILES
ST2.0	DRAINAGE MAP & STORM SEWER CALCULATIONS
ST3.0	DRAINAGE MAP & STORM SEWER CALCULATIONS
ST4.0	STORM WATER DETAILS
ST4.1	STORM WATER DETAILS

SHEET LIST - CIVIL PUBLIC - WATER

W1.0	WATER LINE INDEX SHEET
W2.1	WATER LINE PLAN & PROFILE
W2.2	WATER LINE PLAN & PROFILE
W2.3	WATER LINE PLAN & PROFILE
W2.4	WATER LINE PLAN & PROFILE
W2.5	WATER LINE PLAN & PROFILE
W2.6	WATER LINE PLAN & PROFILE
W2.7	WATER LINE PLAN & PROFILE
W2.8	WATER LINE PLAN & PROFILE
W3.0	WATER SYSTEM DETAILS
W3.1	WATER SYSTEM DETAILS

PROJECT TEAM

ARCHITECT
STARK WILSON DUNCAN ARCHITECTS INC
315 NICHOLS RD, SUITE 288
KANSAS CITY, MISSOURI 64112
816.531.1698

CIVIL

OLSSON
550 E. ST LOUIS ST.
SPRINGFIELD, MO 65806
417.890.8802

STRCTURAL

BOB D. CAMPBELL & CO.
4338 BELLEVUE
KANSAS CITY, MO 64111
816.531.4144

MECHANICAL/ELECTRICAL/ PLUMBING

HOSS & BROWN ENGINEERS
11205 W. 79TH ST
LENEXA, KS 62214
913.362.9090

OWNER

O'REILLY DEVELOPMENT CO.
5051 S. NATIONAL AVENUE 4-100
SPRINGFIELD, MO 65810
417.893.6006


MANAGEMENT COMPANY

ARROW SENIOR LIVING
3333.9 RUE ROYALE
ST. CHARLES, MO 63301
636.724.1766

GENERAL PROJECT NOTES

- A. ALL WORK TO MEET ALL APPLICABLE BUILDING, PLUMBING, MECHANICAL, ELECTRICAL, ADA / ACCESSIBILITY & LIFE SAFETY CODES & REQUIREMENTS.
- B. THE GENERAL CONTRACTOR & ALL SUBCONTRACTORS SHALL THOROUGHLY FAMILIARIZE THEMSELVES TO ALL BUILDING SPECIFIC REQUIREMENTS & EXTENTS OF THE WORK PRIOR TO BIDDING. NO CHANGES IN THE CONTRACT WILL BE CONSIDERED FOR INFORMATION DISCERNIBLE FROM THE EX. CONDITIONS OR THE DRAWINGS.
- C. DO NOT SCALE DRAWINGS. FIELD VERIFY ALL EX. CONDITIONS, DIMENSIONS & ELEVATIONS PRIOR TO ORDERING, FABRICATION, ETC.
- D. NOTIFY ARCHITECT OF ANY DISCREPANCIES BETWEEN THE PROJECT DOCUMENTS PRIOR TO BID. NOTIFY THE ARCHITECT OF ANY DISCREPANCIES BETWEEN THE PROJECT DOCUMENTS & EX. CONDITIONS.
- E. ALL WORK TO BE PERFORMED IN A FIRST CLASS, PROFESSIONAL, CODE COMPLIANT MANNER.
- F. REFERENCE ARCHITECTURAL, STRUCTURAL, MECHANICAL, PLUMBING & ELECTRICAL PLANS FOR ADDITIONAL INFORMATION.


ISSUE DATE:
6/14/2019

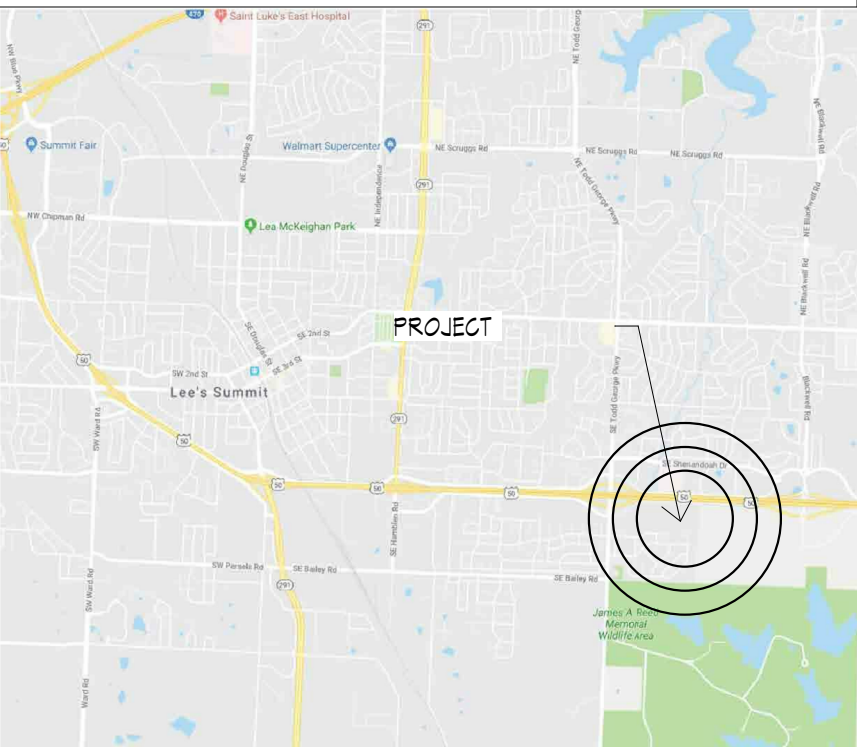

LOCATION MAP



C:\Users\saumon\Documents\1811 LS SENIOR_sauumon.rvt
7/26/2019 2:25:18 PM

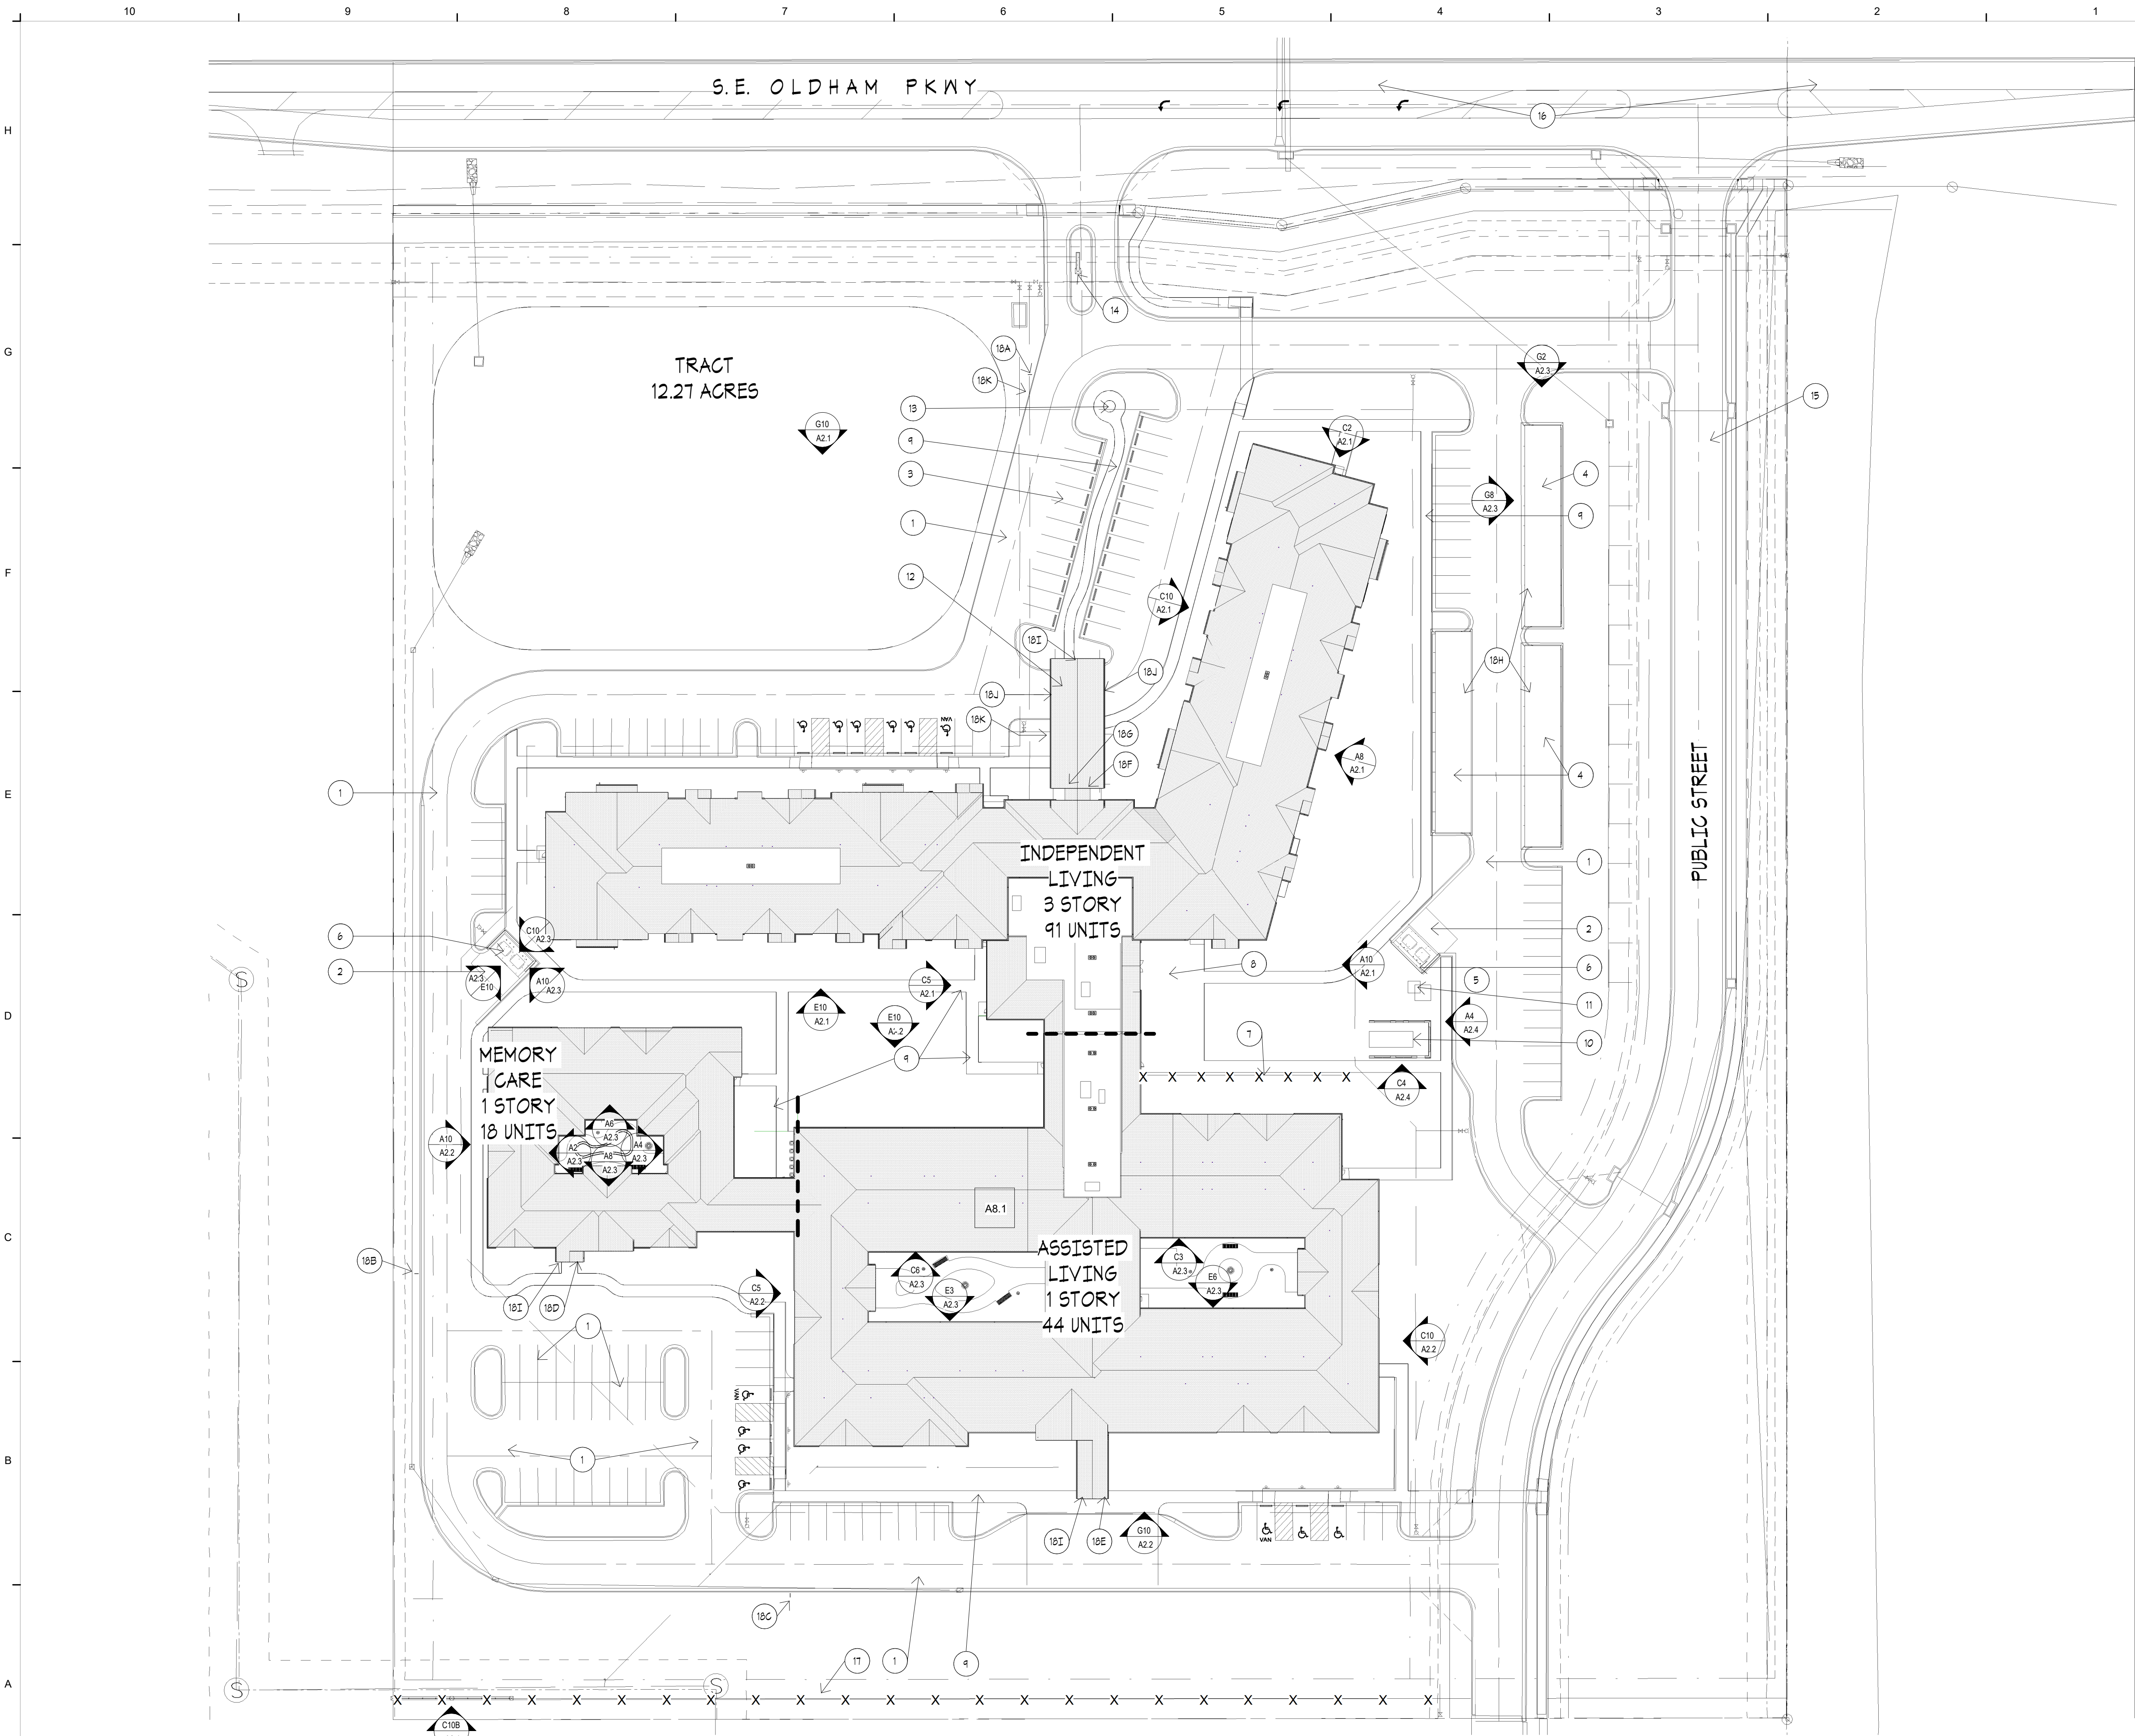

A10 SITE PLAN
1" = 40'-0"

SITE PLAN NOTES

THESE NOTES ONLY APPLY TO THIS SHEET

1. ASPHALT PAVING. RE: CIVIL.
2. CONCRETE PAVING. RE: CIVIL.
3. 4" STRIPING, WHITE. TYP.
4. CARPORT. RE: DETAIL
5. LOADING AREA
6. MASONRY TRASH ENCLOSURE W/ GATES. RE: DETAIL
7. 6" VINYL FENCE.
8. 4" CONCRETE PATIO. RE: CIVIL.
9. 4" CONCRETE SIDEWALK. RE: CIVIL.
10. GENERATOR.
11. ELEC. TRANSFORMER.
12. PORTE-COCHERE
13. 30' FLAGPOLE. RE: ELEC. FOR LIGHTING.
14. MONUMENT SIGN.
15. PUBLIC STREET EXTENSION. RE: CIVIL.
16. IMPROVEMENTS TO EX. PUBLIC STREET. RE: CIVIL.
17. 6" VINYL FENCE W/ MASONRY PILASTERS AT 30' O.C. MAX.
18. SIGNAGE:
 - A. POST AND PANEL TYPE A
 - B. POST AND PANEL TYPE B
 - C. POST AND PANEL TYPE C
 - D. BUILDING SIGN TYPE D
 - E. BUILDING SIGN TYPE E
 - F. BUILDING SIGN TYPE F
 - G. BUILDING SIGN TYPE G
 - H. CARPORT NUMBERS (EA SPACE) TYPE H
 - I. ADDRESS SIGNAGE
 - J. CLEARANCE SIGN TYPE J
 - K. SMOKE FREE CAMPUS SIGN TYPE K

SITE PLAN GENERAL NOTES

- A. COORDINATE ALL SITE WORK WITH CIVIL ENGINEERING PLANS.
- B. CONTRACTOR WILL BE RESPONSIBLE FOR VERIFICATION OF ALL UTILITIES.
- C. NEW CONCRETE WALKS TO HAVE MEDIUM BROOM FINISH, EDGES & JOINTS TO BE TOOLED, BROOM OUT ALL TOOL MARKS.
- D. PROVIDE CONC. WHEEL STOPS AT ALL AREAS ADJACENT TO SIDEWALKS

SWD
ARCHITECTS

EST 1935

ARCHITECTURAL CORPORATION
MISSOURI CERTIFICATE
OF AUTHORITY NO. 000073

LEE'S SUMMIT SENIOR COMMUNITY
1701 S.E. OLDHAM PARKWAY
LEE'S SUMMIT, JACKSON COUNTY, MISSOURI

STARK WILSON DUNCAN ARCHITECTS INC
315 NICHOLS ROAD STE 228 - KANSAS CITY, MO 64112 - T 816.532.1698 F 816.532.1978

SEAL
ARCHITECT - Timothy O. K.
Wilson
A-6972



SITE PLAN - FINAL
DEVELOPMENT
PLAN

ISSUE DATE:
6/14/2019

REVISIONS:
NO. DESCRIPTION DATE

PROJECT NO.:1811

SP1.0

COPYRIGHT © 2019 SWD ARCHITECTS
INC

C:\Users\sauman\Documents\1811 LS SENIOR_saumon.rvt
7/24/2019 9:20:28 AM



A6 FIRST FLOOR PLAN
1/32" = 1'-0"



EST 1935

ARCHITECTURAL CORPORATION
MISSOURI CERTIFICATE
OF AUTHORITY NO. 000073

LEE'S SUMMIT SENIOR COMMUNITY
1701 S.E. OLDHAM PARKWAY
LEE'S SUMMIT, JACKSON COUNTY, MISSOURI

STARK WILSON DUNCAN ARCHITECTS INC
315 NICHOLS ROAD STE 228 - KANSAS CITY, MO 64112 - T 816.531.1698 F 816.532.1978

SEAL
ARCHITECT - Timothy O. K.
Wilson
A-6972



OVERALL FIRST
FLOOR PLAN

ISSUE DATE:
6/14/2019


REVISIONS:
NO. DESCRIPTION DATE

PROJECT NO.:1811

A1.0

COPYRIGHT © 2019 SWD ARCHITECTS
INC

C:\Users\saumon\Documents\1811 LS SENIOR_saumon.rvt
7/24/2019 9:22:51 AM

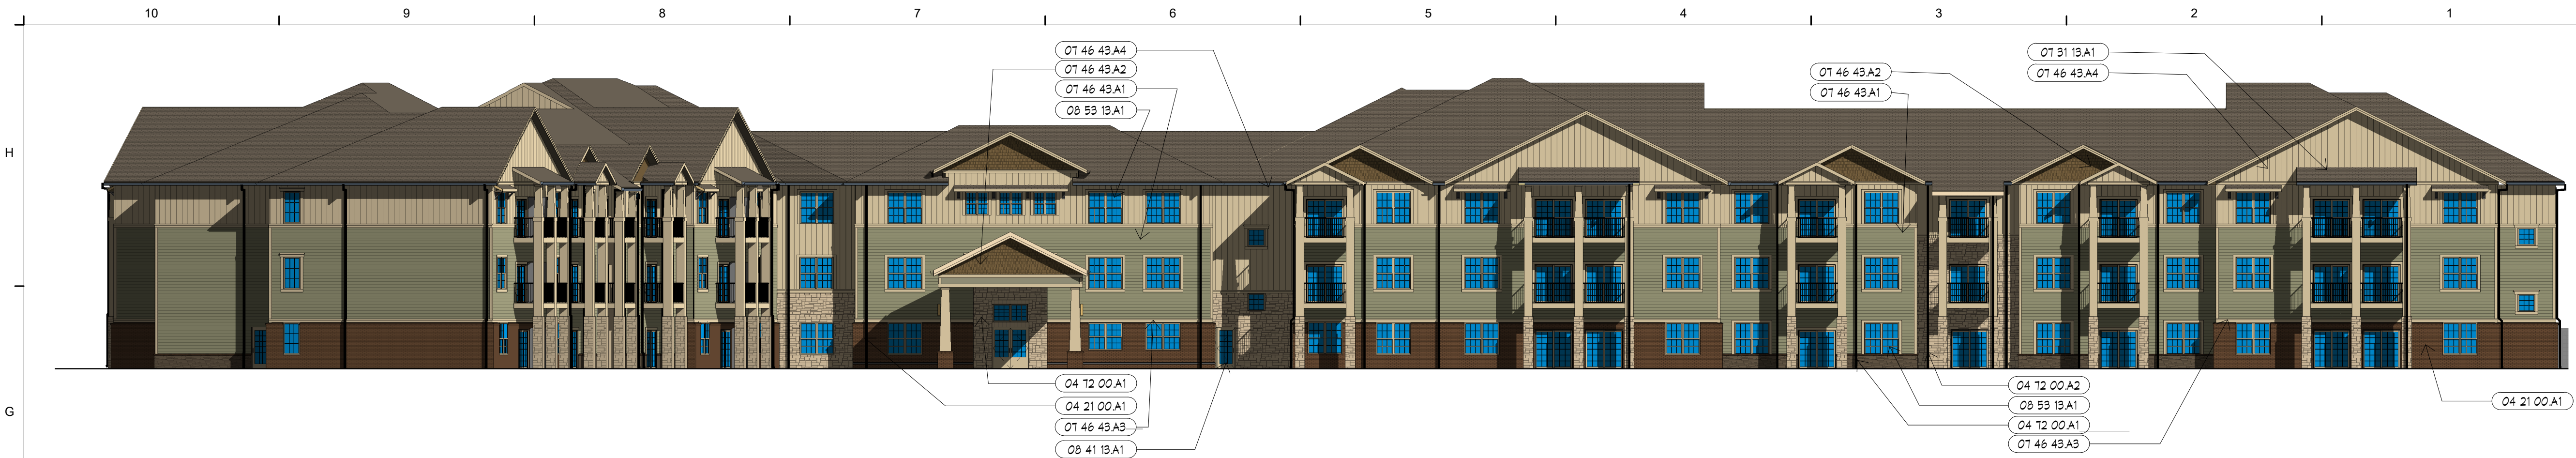


G10 NORTH ELEVATION IL
1/16" = 1'-0"




E10 SOUTH ELEVATION IL
1/16" = 1'-0"




C10 PARTIAL WEST ELEVATION - IL NORTH
1/16" = 1'-0"

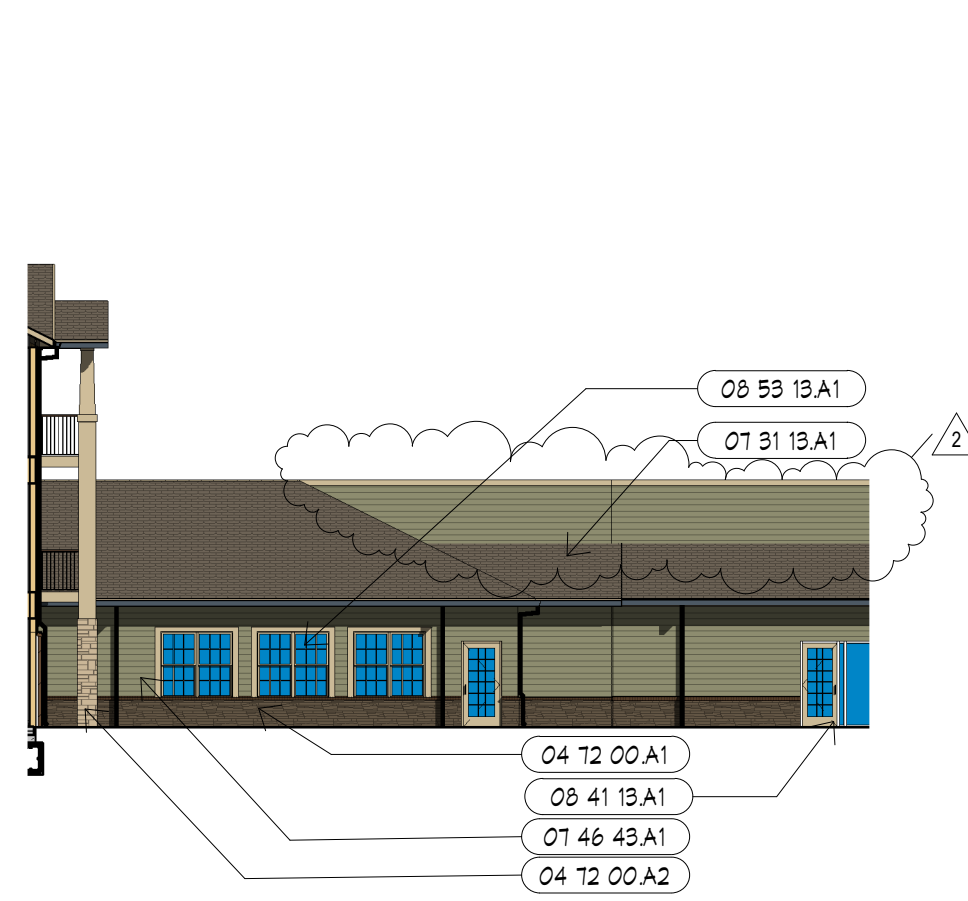


C5 PARTIAL WEST ELEVATION - IL SOUTH
1/16" = 1'-0"

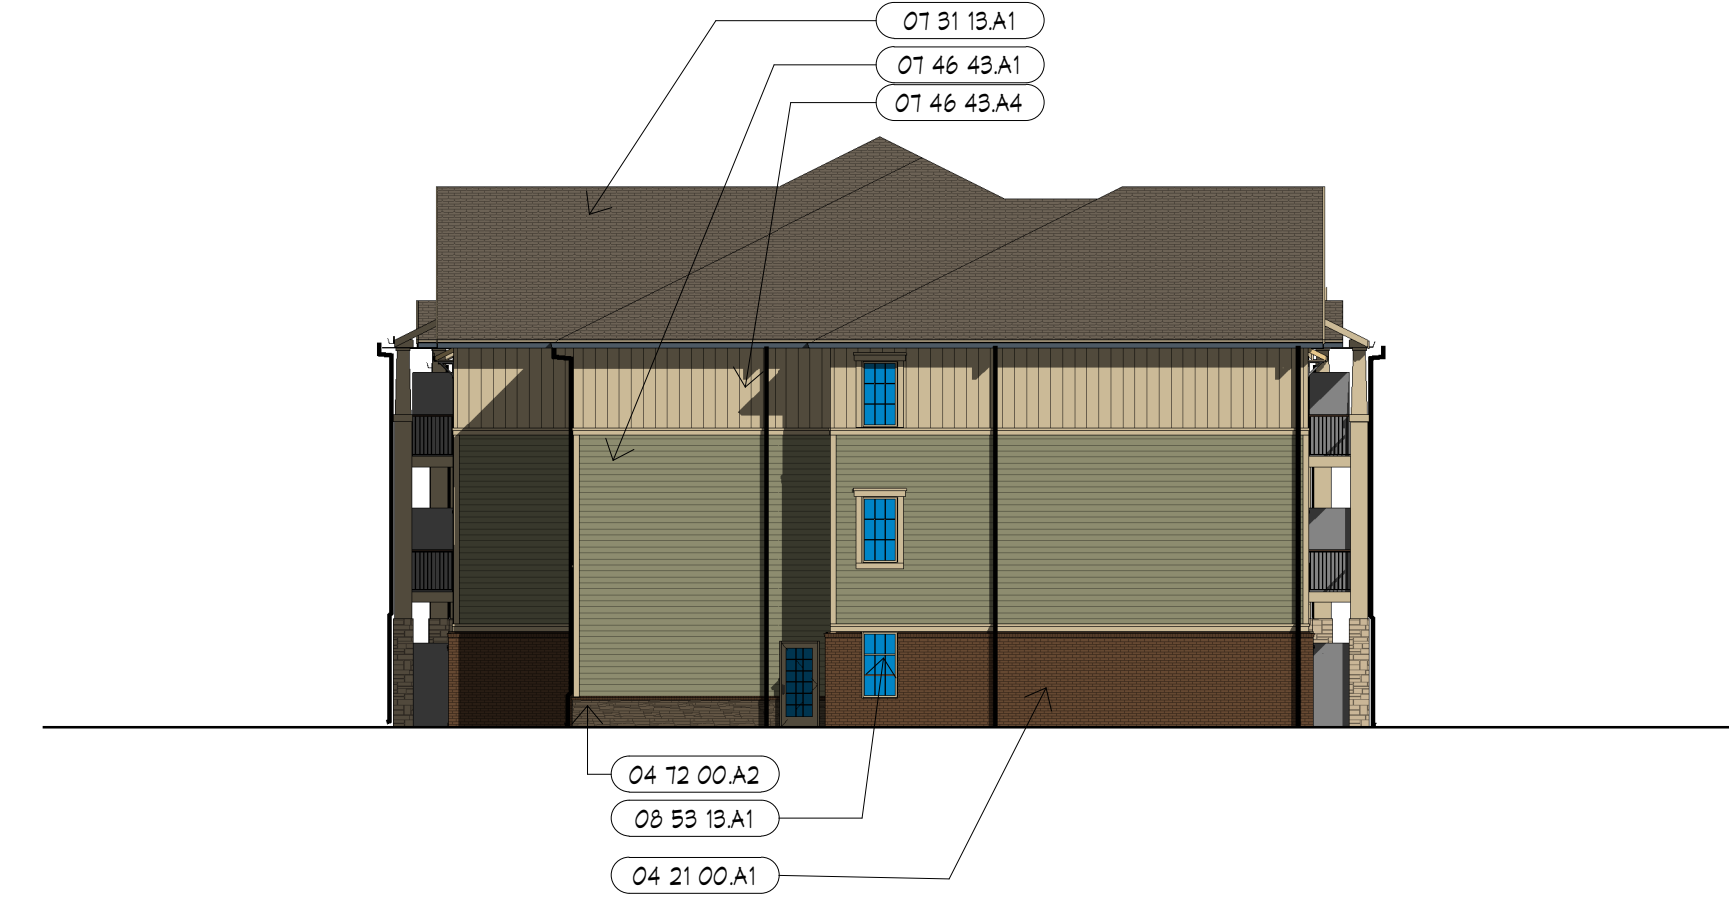

C2 PARTIAL NORTH ELEVATION - IL
1/16" = 1'-0"

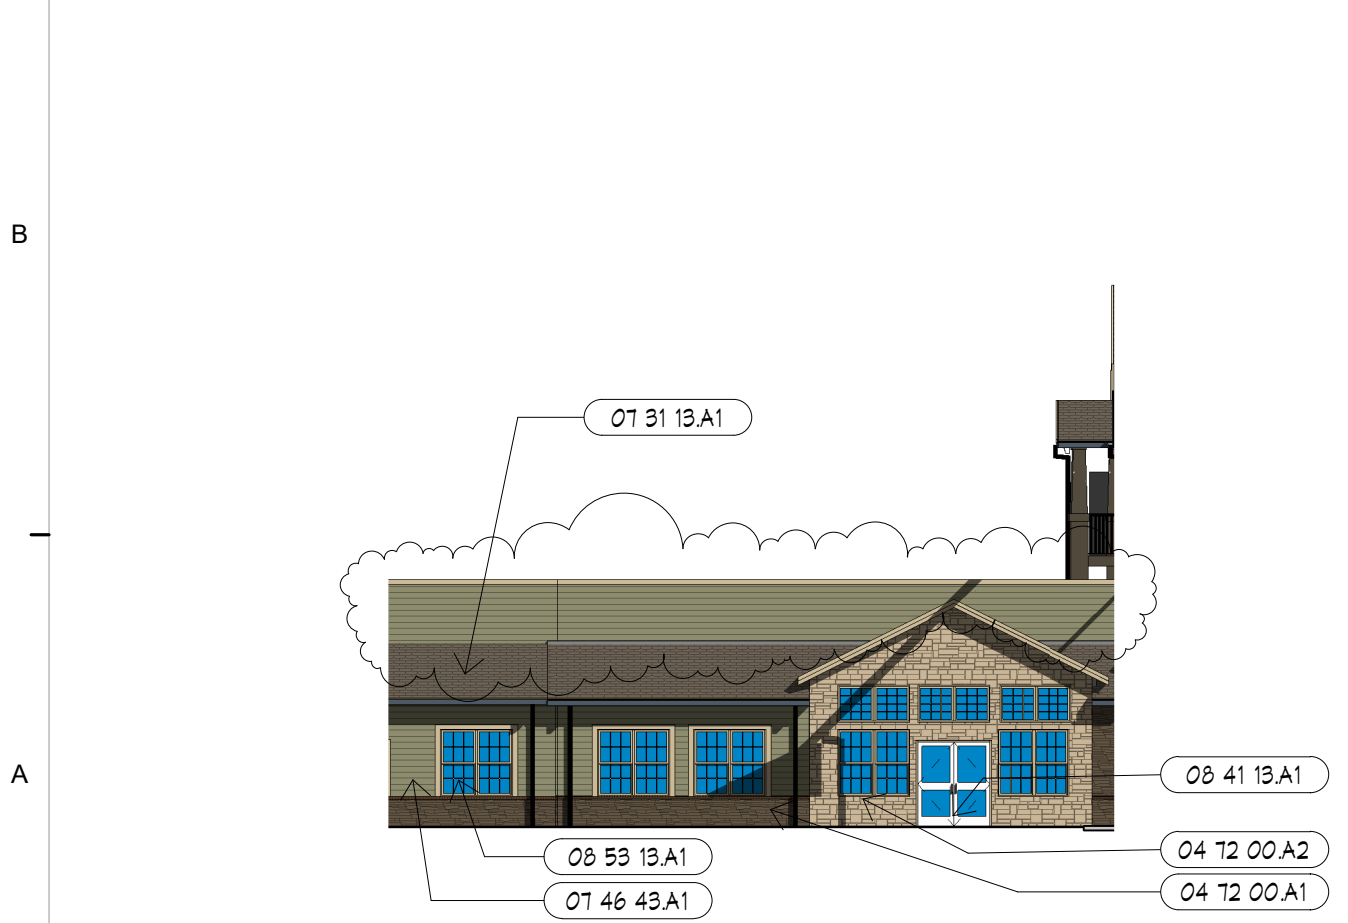

A10 PARTIAL EAST ELEVATION - IL SOUTH
1/16" = 1'-0"

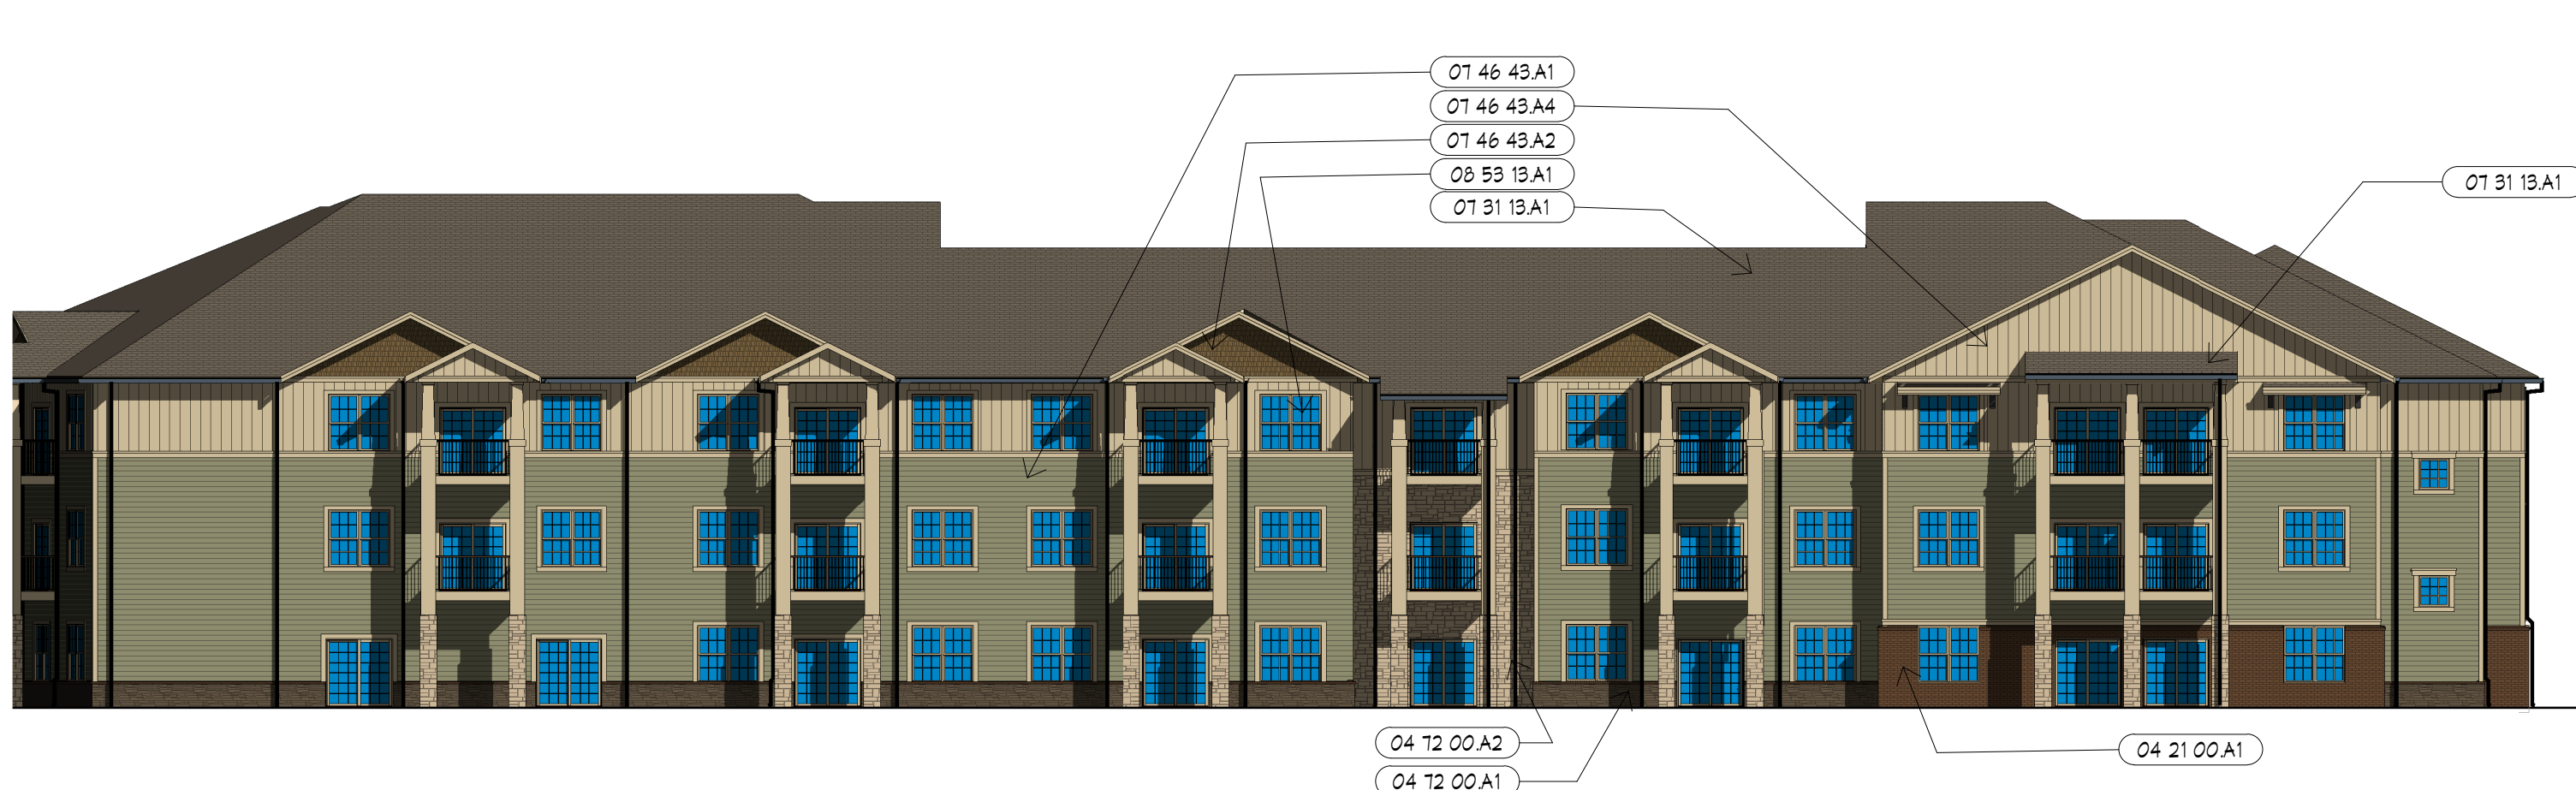

A8 PARTIAL EAST ELEVATION - IL NORTH
1/16" = 1'-0"

KEYNOTES

NUMBER	DESCRIPTION
04 21 00 A1	4" BRICK VENEER, 04 21 13
04 12 00 A1	ARCHITECTURAL THIN STONE VENEER, TYPE 1, 04 12 00
04 12 00 A2	ARCHITECTURAL THIN STONE VENEER, TYPE 2, 04 12 00
01 31 13 A1	ARCHITECTURAL ASPHALT SHINGLE, 01 31 13
01 46 43 A1	FIBER CEMENT BOARD SIDING - HORIZONTAL LAP, 01 46 43
01 46 43 A2	FIBER CEMENT BOARD SIDING - SHINGLE STYLE, 01 46 43
01 46 43 A3	FIBER CEMENT BOARD TRIM, 01 46 43
01 46 43 A4	FIBER CEMENT BOARD SIDING - VERTICAL BOARD & BAT, 01 46 43
08 41 13 A1	ALUMINUM STOREFRONT DOOR & FRAME, RE: SCHED., 08 41 13
08 53 13 A1	PRE-FINISHED VINYL WINDOW, 08 53 13

SWD
ARCHITECTS

EST 1935

ARCHITECTURAL CORPORATION
MISSOURI CERTIFICATE
OF AUTHORITY NO. 000073

LEE'S SUMMIT SENIOR COMMUNITY
1701 S.E. OLDHAM PARKWAY
LEE'S SUMMIT, JACKSON COUNTY, MISSOURI

STARK WILSON DUNCAN ARCHITECTS INC
315 NICHOLS ROAD STE 228 - KANSAS CITY, MO 64112 - T 816.531.1698 F 816.532.1978

SEAL
ARCHITECT - Timothy O. K.
Wilson
A-6972



BUILDING
ELEVATIONS
INDEPENDENT
LIVING

ISSUE DATE:
6/14/2019


NO.	DESCRIPTION	DATE
2	CITY COMMENTS	7.15.19

PROJECT NO.:1811


A2.1

COPYRIGHT © 2019 SWD ARCHITECTS
INC


C:\Users\sauman\Documents\1811 LS SENIOR_sauman.rvt
7/24/2019 9:23:11 AM

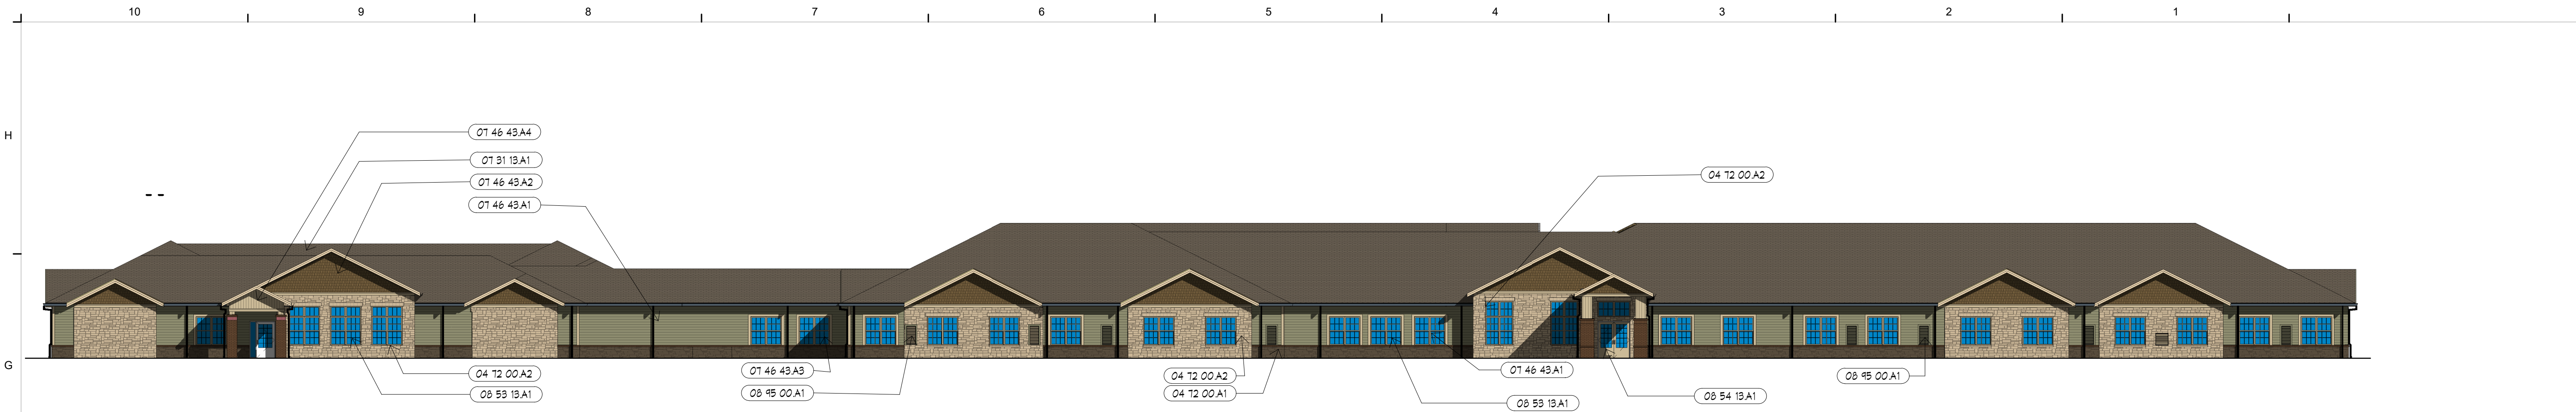


G10 MCAL SOUTH ELEVATION
1/16" = 1'-0"

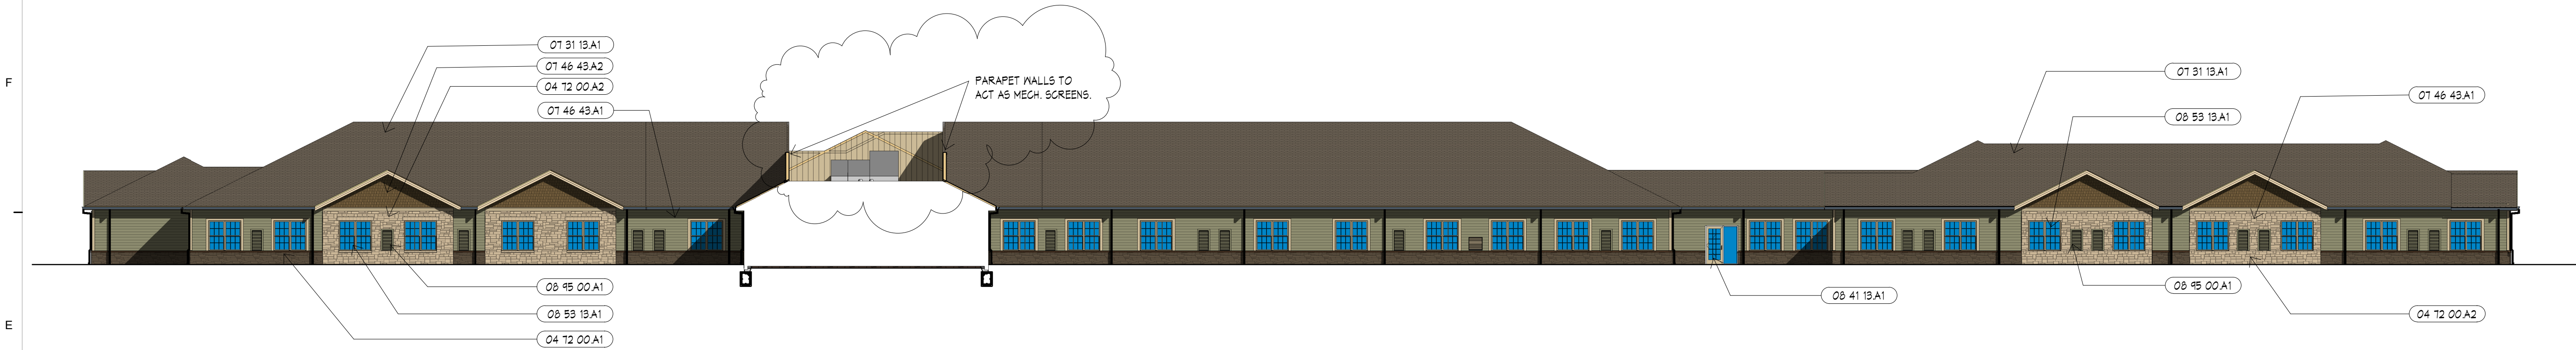


E10 MCAL NORTH ELEVATION
1/16" = 1'-0"

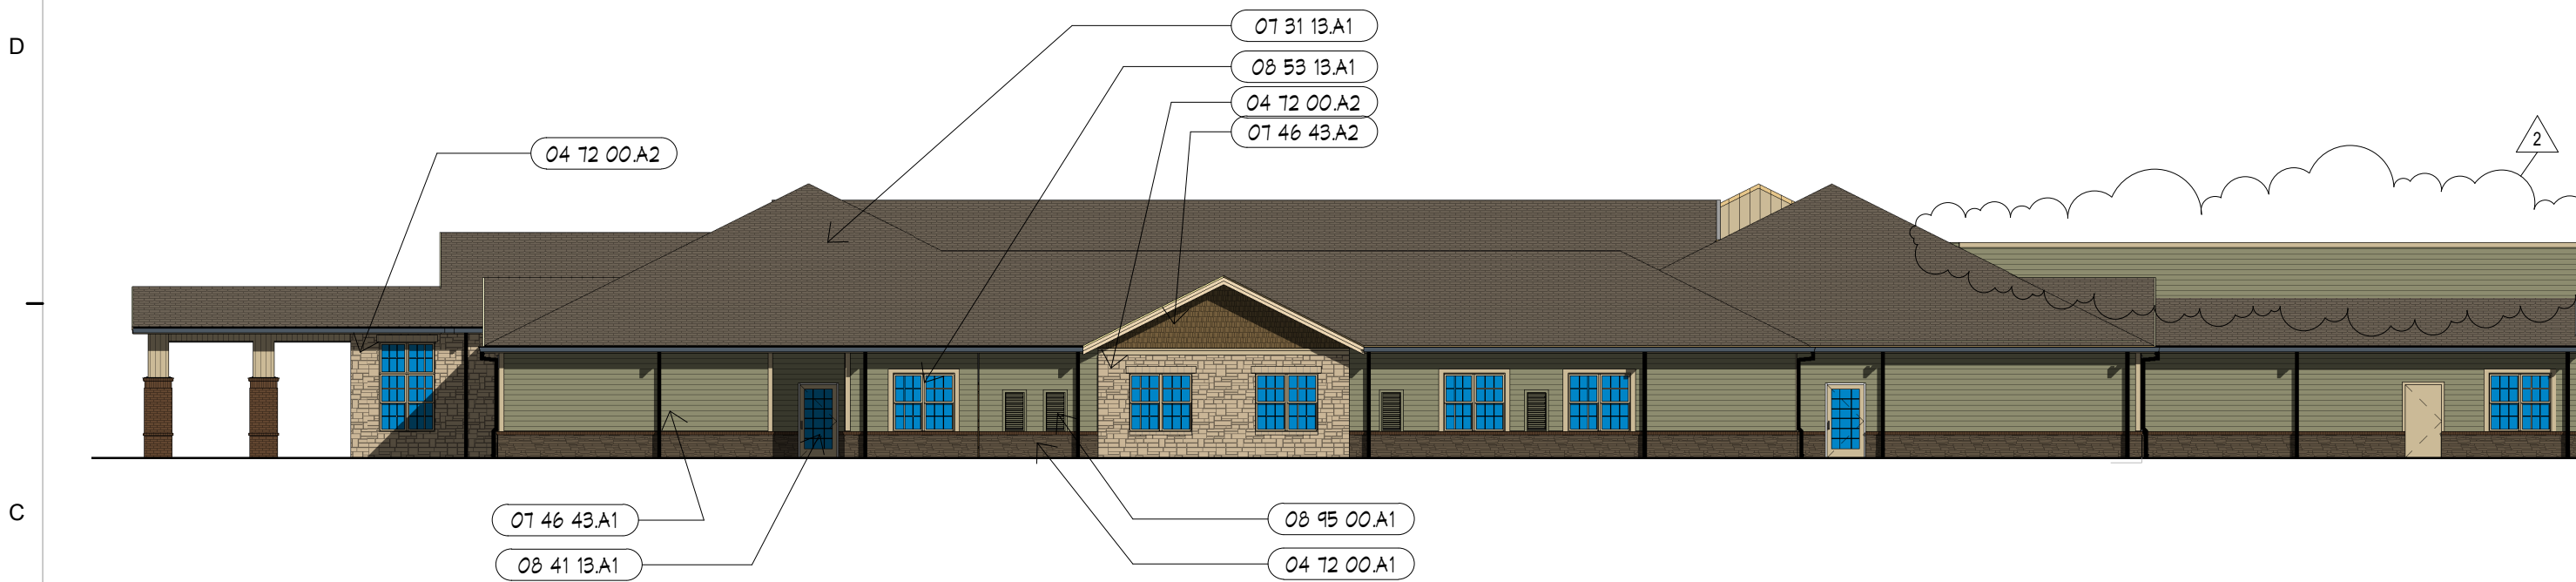

C10 AL EAST ELEVATION
1/16" = 1'-0"

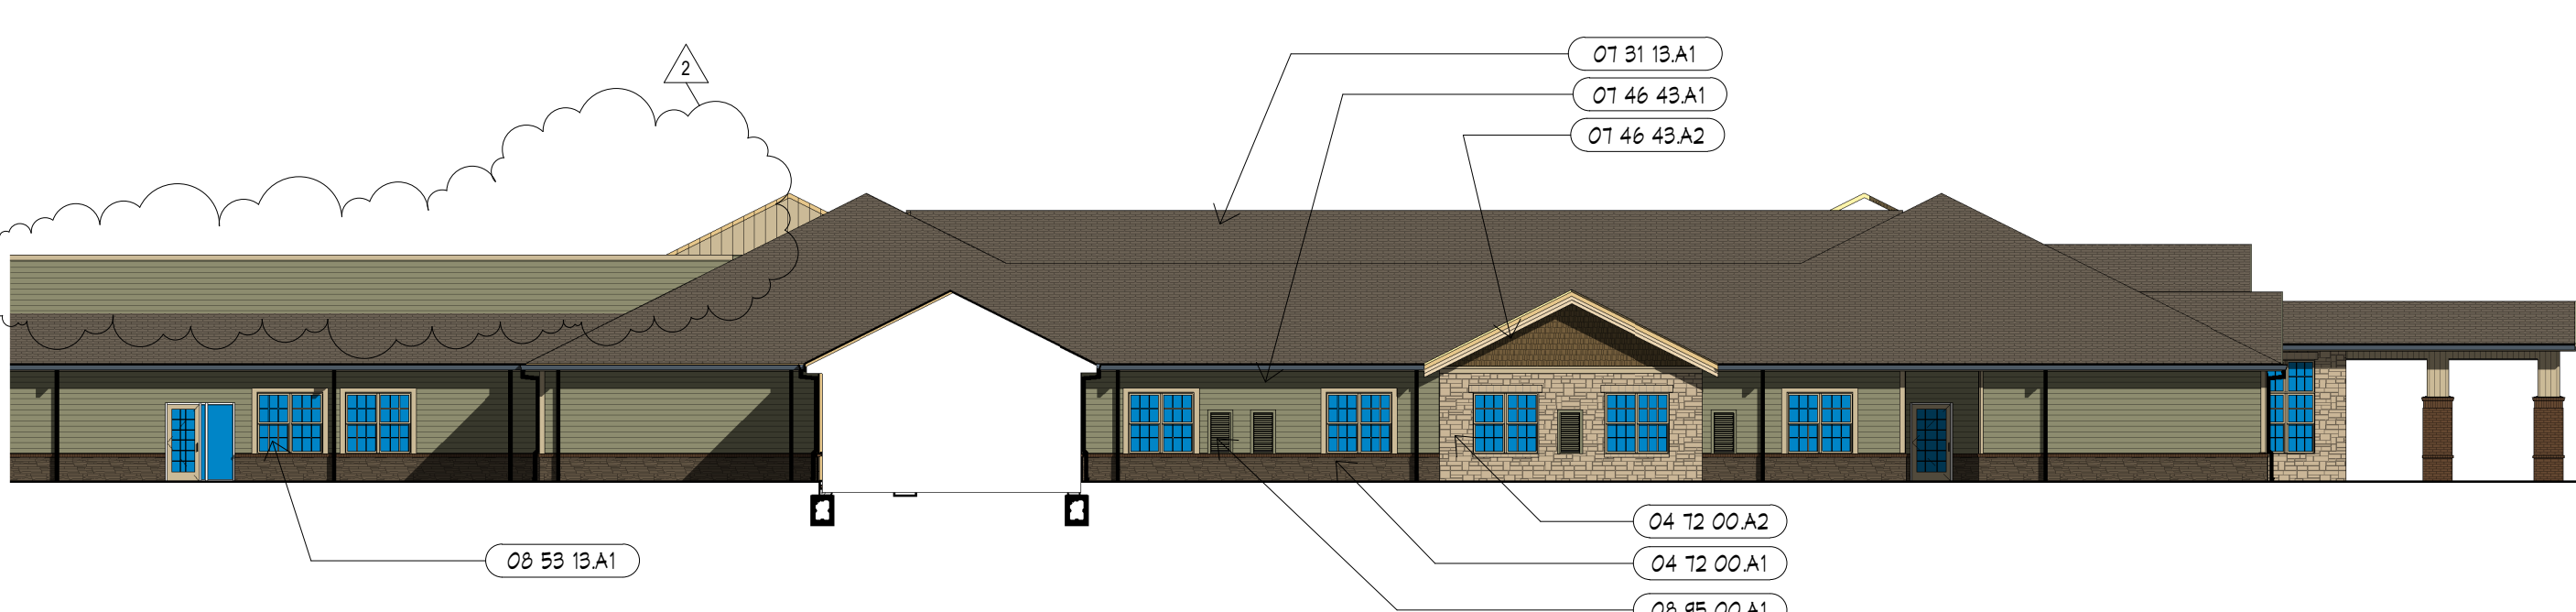

C5 AL WEST ELEVATION
1/16" = 1'-0"

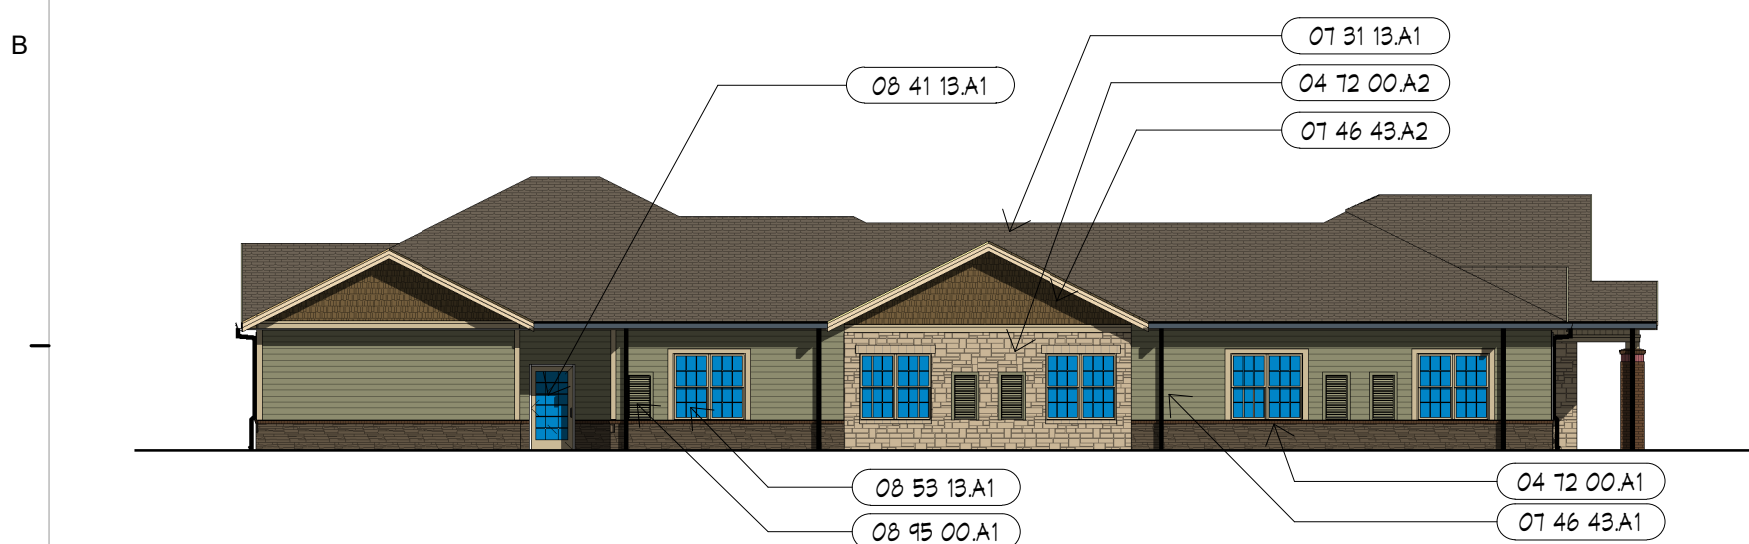

A10 MC WEST ELEVATION
1/16" = 1'-0"

KEYNOTES	
NUMBER	DESCRIPTION
04 12 00 A1	ARCHITECTURAL THIN STONE VENEER, TYPE 1 04 12 00
04 12 00 A2	ARCHITECTURAL THIN STONE VENEER, TYPE 2 04 12 00
01 31 13 A1	ARCHITECTURAL ASPHALT SHINGLE, 01 31 13
01 46 43 A1	FIBER CEMENT BOARD SIDING - HORIZONTAL LAP, 01 46 43
01 46 43 A2	FIBER CEMENT BOARD SIDING - SHINGLE STYLE, 01 46 43
01 46 43 A3	FIBER CEMENT BOARD TRIM, 01 46 43
01 46 43 A4	FIBER CEMENT BOARD SIDING - VERTICAL BOARD & BAT, 01 46 43
08 41 13 A1	ALUMINUM STOREFRONT DOOR & FRAME, RE: SCHED. 08 41 13
08 53 13 A1	PRE-FINISHED VINYL WINDOW, 08 53 13
08 54 13 A1	FIBERGLASS DOOR
08 95 00 A1	MECHANICAL VENT. COLOR TO MATCH ADJACENT MATERIAL. RE: MEP

SWD
ARCHITECTS

EST 1935

ARCHITECTURAL CORPORATION
MISSOURI CERTIFICATE
OF AUTHORITY NO. 000073

LEE'S SUMMIT SENIOR COMMUNITY
1701 S.E. OLDHAM PARKWAY
LEE'S SUMMIT, JACKSON COUNTY, MISSOURI

STARK WILSON DUNCAN ARCHITECTS INC
315 NICHOLS ROAD STE 228 - KANSAS CITY, MO 64112 - T 816.531.1698 F 816.532.1978

SEAL
ARCHITECT - Timothy O. K. Wilson
A-6972



BUILDING
ELEVATIONS MCAL

ISSUE DATE:

6/14/2019

REVISIONS:


NO.	DESCRIPTION	DATE
2	CITY COMMENTS	7.15.19

PROJECT NO.:1811

A2.2

COPYRIGHT © 2019 SWD ARCHITECTS
INC

C:\Users\sauman\Documents\1811 LS SENIOR_sauman.rvt
7/24/2019 9:23:21 AM

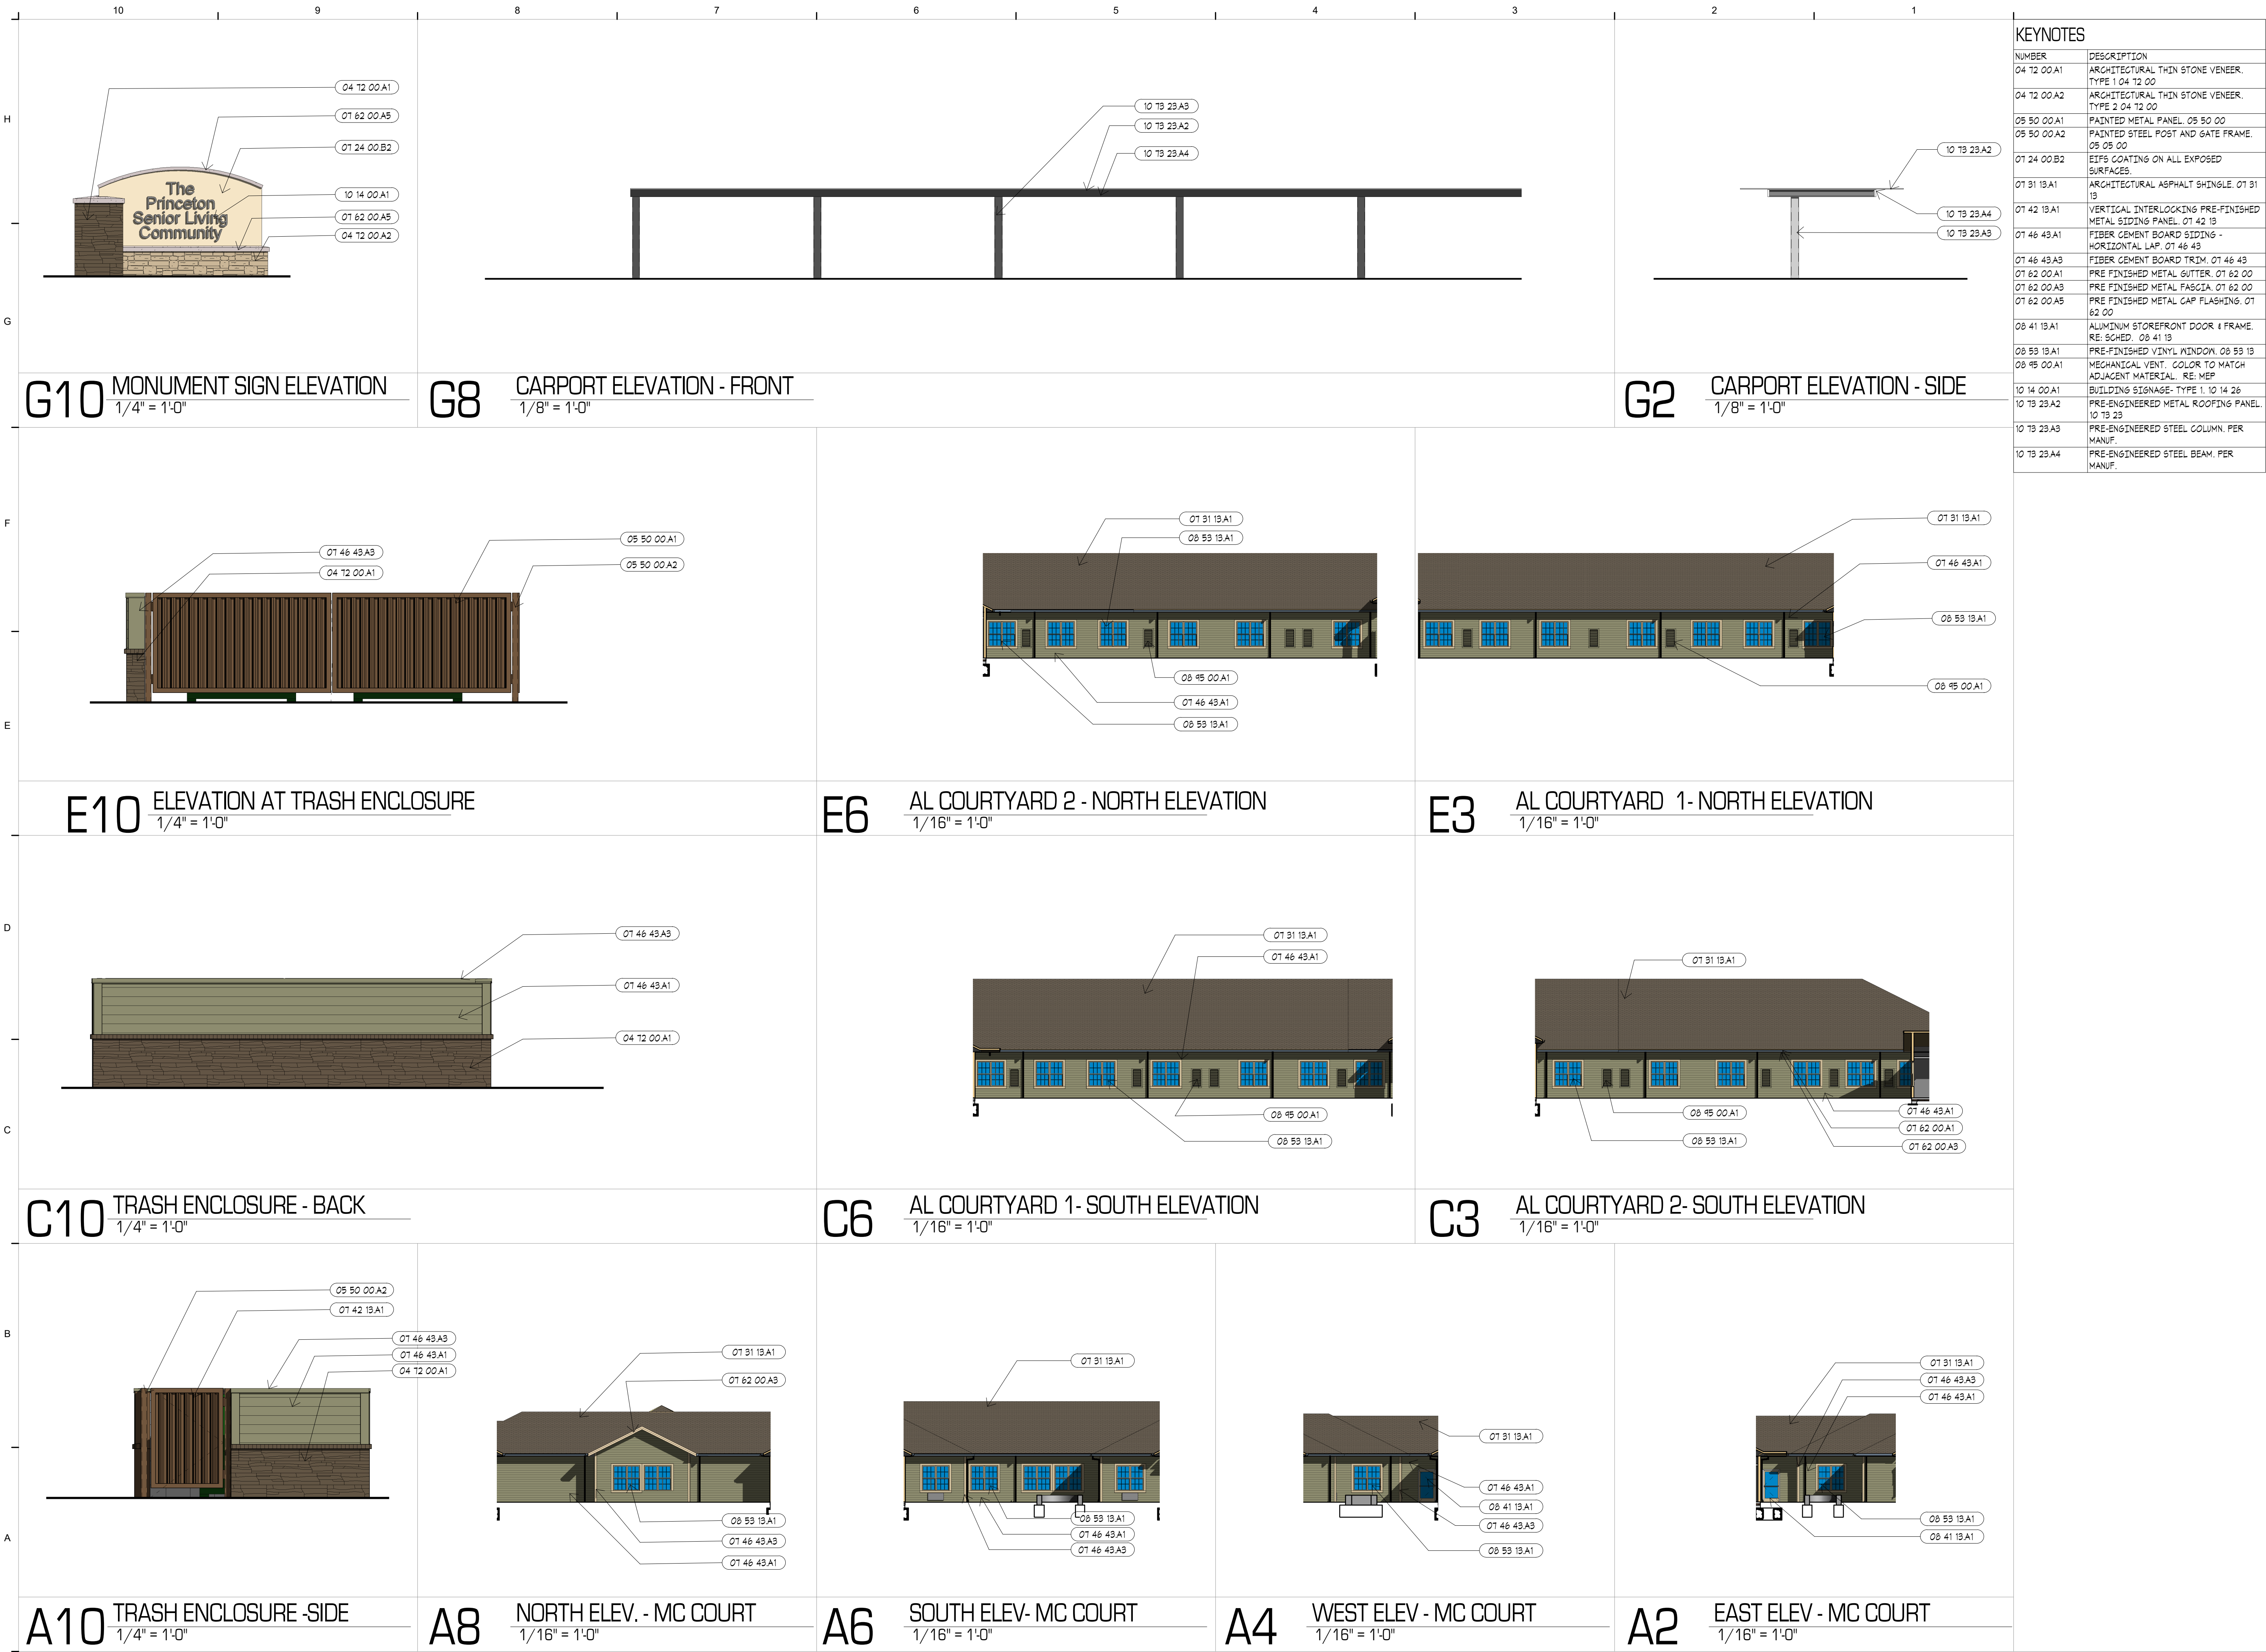


KEYNOTES	
NUMBER	DESCRIPTION
04 T2 00 A1	ARCHITECTURAL THIN STONE VENEER. TYPE 1 04 T2 00
04 T2 00 A2	ARCHITECTURAL THIN STONE VENEER. TYPE 2 04 T2 00
05 50 00 A1	PAINTED METAL PANEL. 05 50 00
05 50 00 A2	PAINTED STEEL POST AND GATE FRAME. 05 05 00
01 24 00 B2	EIFS COATING ON ALL EXPOSED SURFACES.
01 31 13 A1	ARCHITECTURAL ASPHALT SHINGLE. 01 31 13
01 42 13 A1	VERTICAL INTERLOCKING PRE-FINISHED METAL SIDING PANEL. 01 42 13
01 46 43 A1	FIBER CEMENT BOARD SIDING - HORIZONTAL LAP. 01 46 43
01 46 43 A3	FIBER CEMENT BOARD TRIM. 01 46 43
01 62 00 A1	PRE FINISHED METAL GUTTER. 01 62 00
01 62 00 A3	PRE FINISHED METAL FASCIA. 01 62 00
01 62 00 A5	PRE FINISHED METAL CAP FLASHING. 01 62 00
08 41 13 A1	ALUMINUM STOREFRONT DOOR & FRAME. RE: SCHED. 08 41 13
08 53 13 A1	PRE-FINISHED VINYL WINDOW. 08 53 13
08 45 00 A1	MECHANICAL VENT. COLOR TO MATCH ADJACENT MATERIAL. RE: MEP
10 14 00 A1	BUILDING SIGNAGE- TYPE 1. 10 14 26
10 T3 23 A2	PRE-ENGINEERED METAL ROOFING PANEL. 10 T3 23
10 T3 23 A3	PRE-ENGINEERED STEEL COLUMN. PER MANUF.
10 T3 23 A4	PRE-ENGINEERED STEEL BEAM. PER MANUF.



ARCHITECTURAL CORPORATION
MISSOURI CERTIFICATE
OF AUTHORITY NO. 000073

LEE'S SUMMIT SENIOR COMMUNITY
1701 S.E. OLDHAM PARKWAY
LEE'S SUMMIT, JACKSON COUNTY, MISSOURI

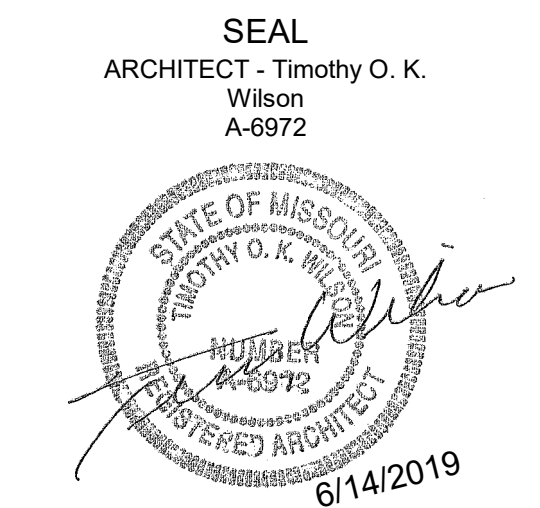

COURTYARD
ELEVATIONS


ISSUE DATE:
6/14/2019

REVISIONS:
NO. DESCRIPTION DATE

PROJECT NO.:1811
A2.3
COPYRIGHT © 2019 SWD ARCHITECTS
INC


STARK WILSON DUNCAN ARCHITECTS INC
315 NICHOLS ROAD STE 228 - KANSAS CITY, MO 64112 - T 816.531.1698 F 816.532.1978

C:\Users\sauman\Documents\1811 LS SENIOR_sauman.rvt
7/24/2019 9:23:24 AM

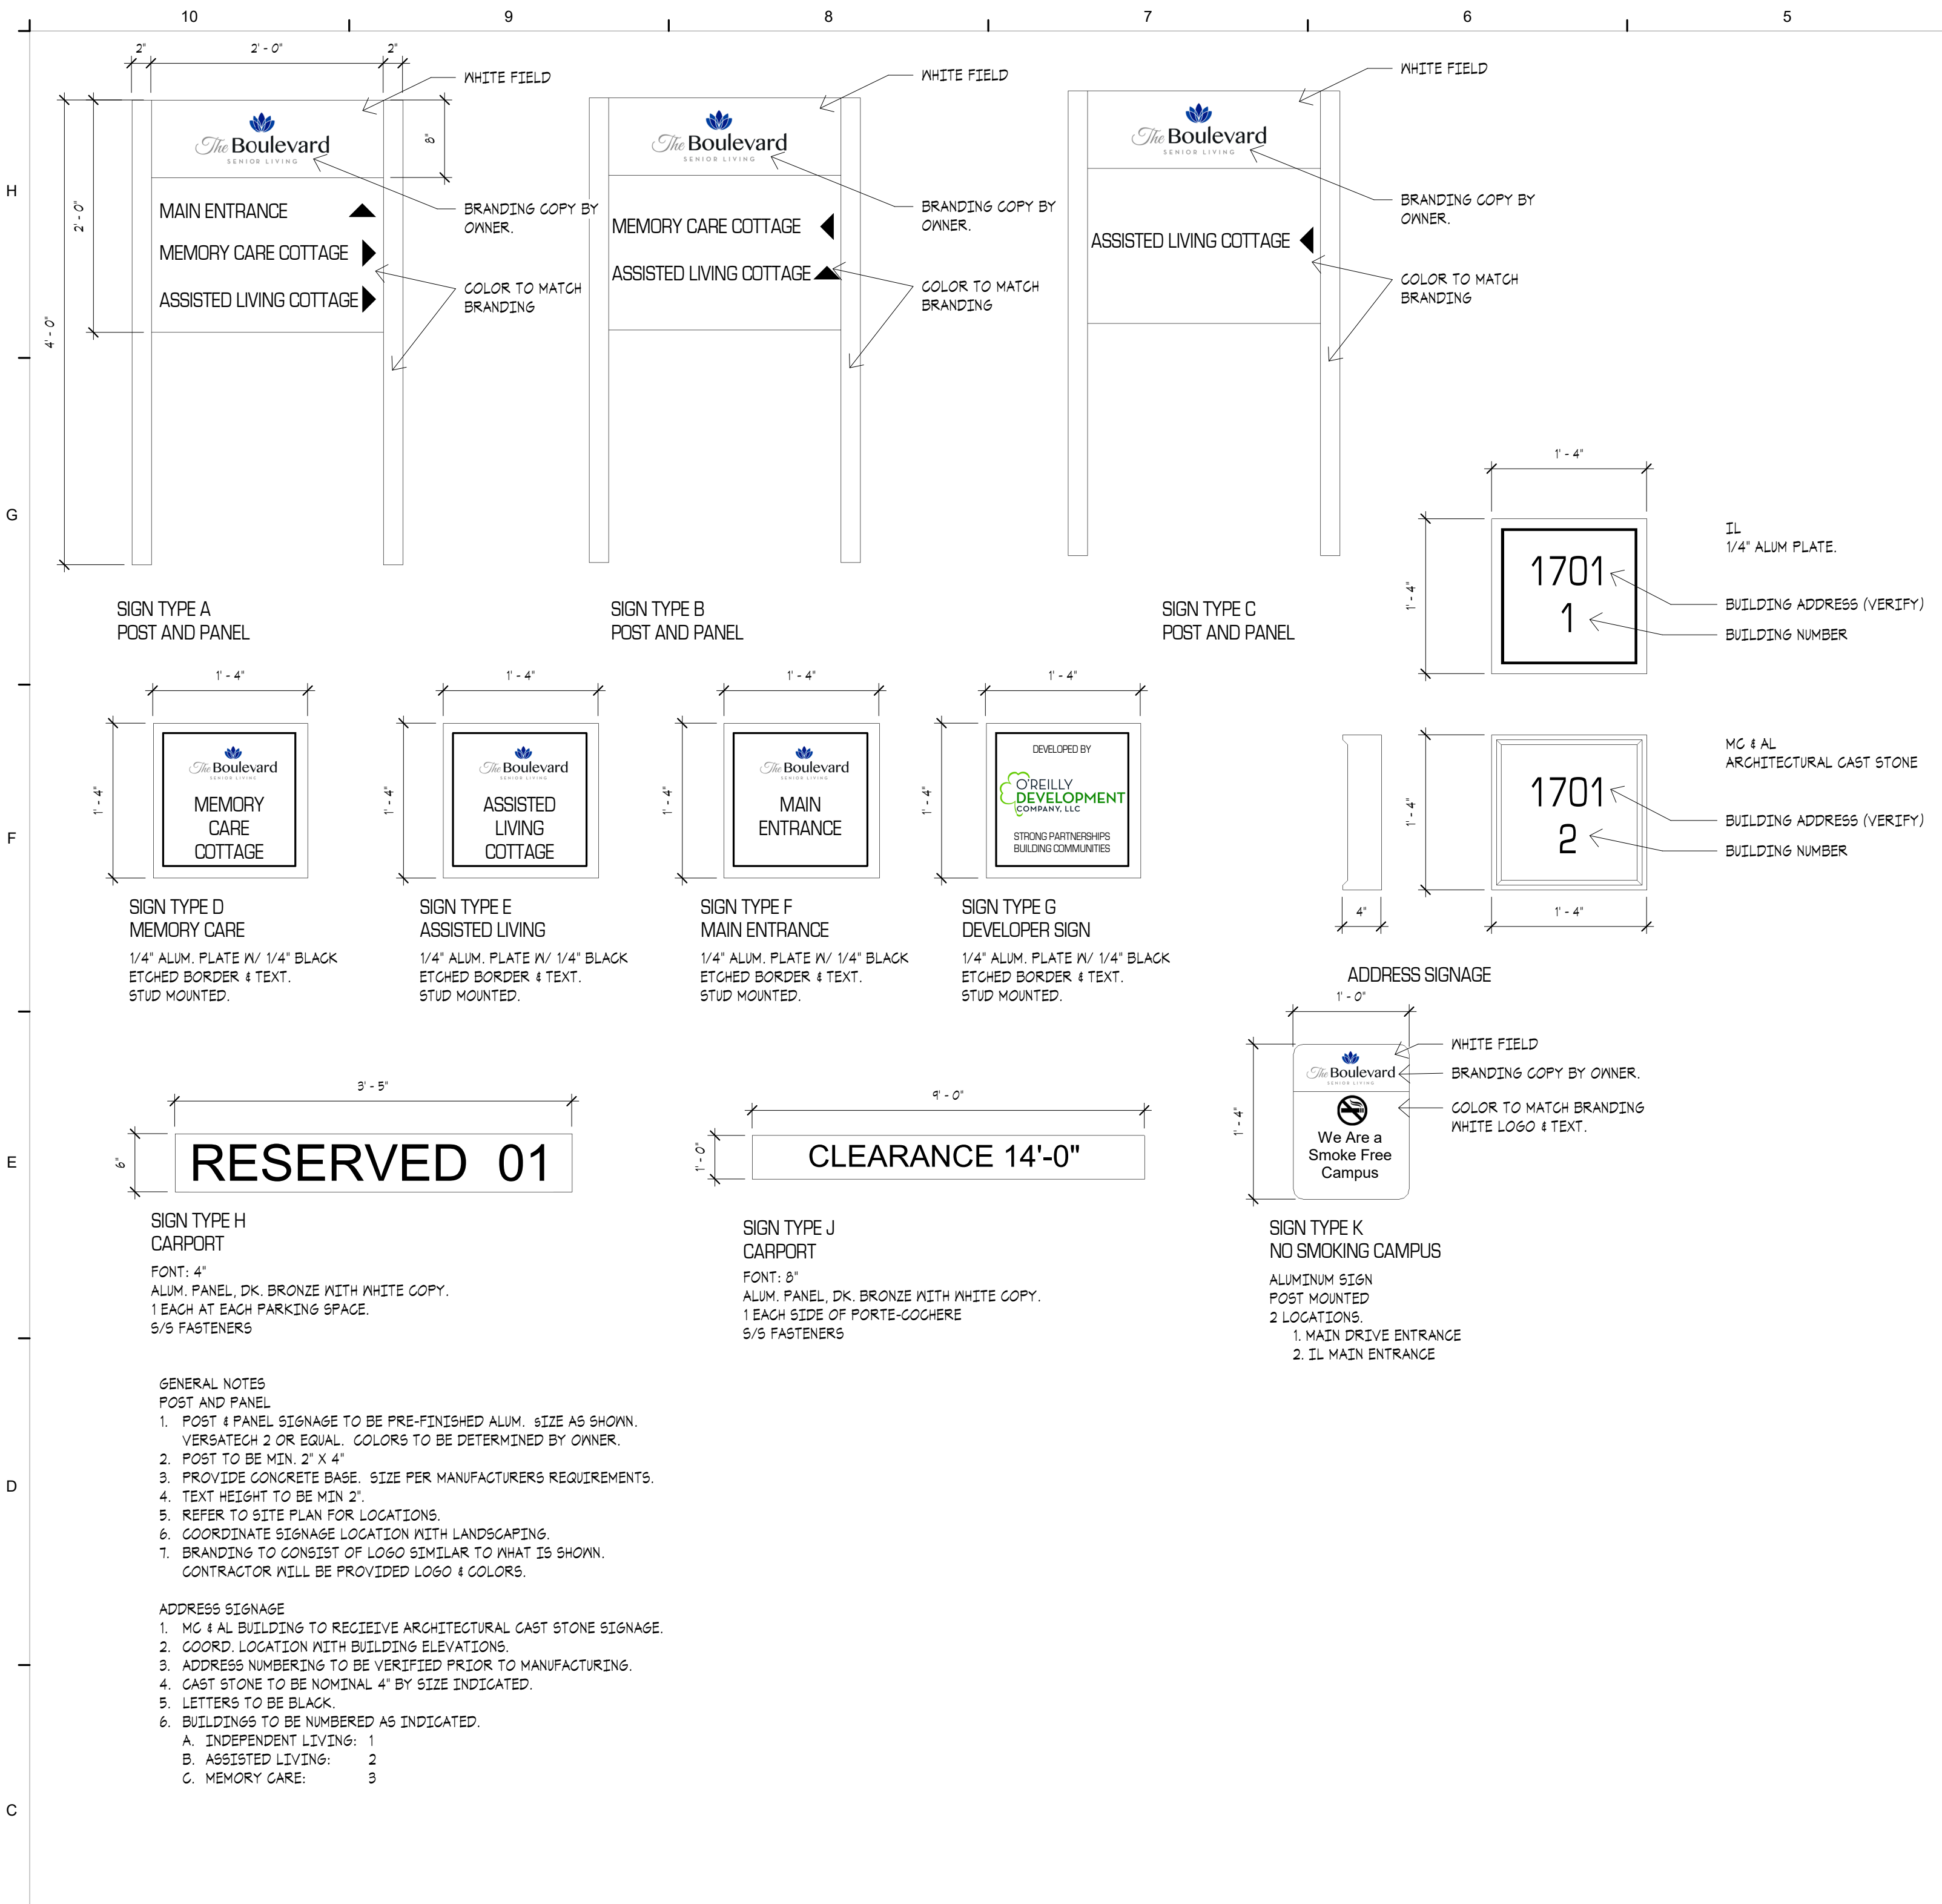

SIGNAGE DETAILS

12" = 1'-0"

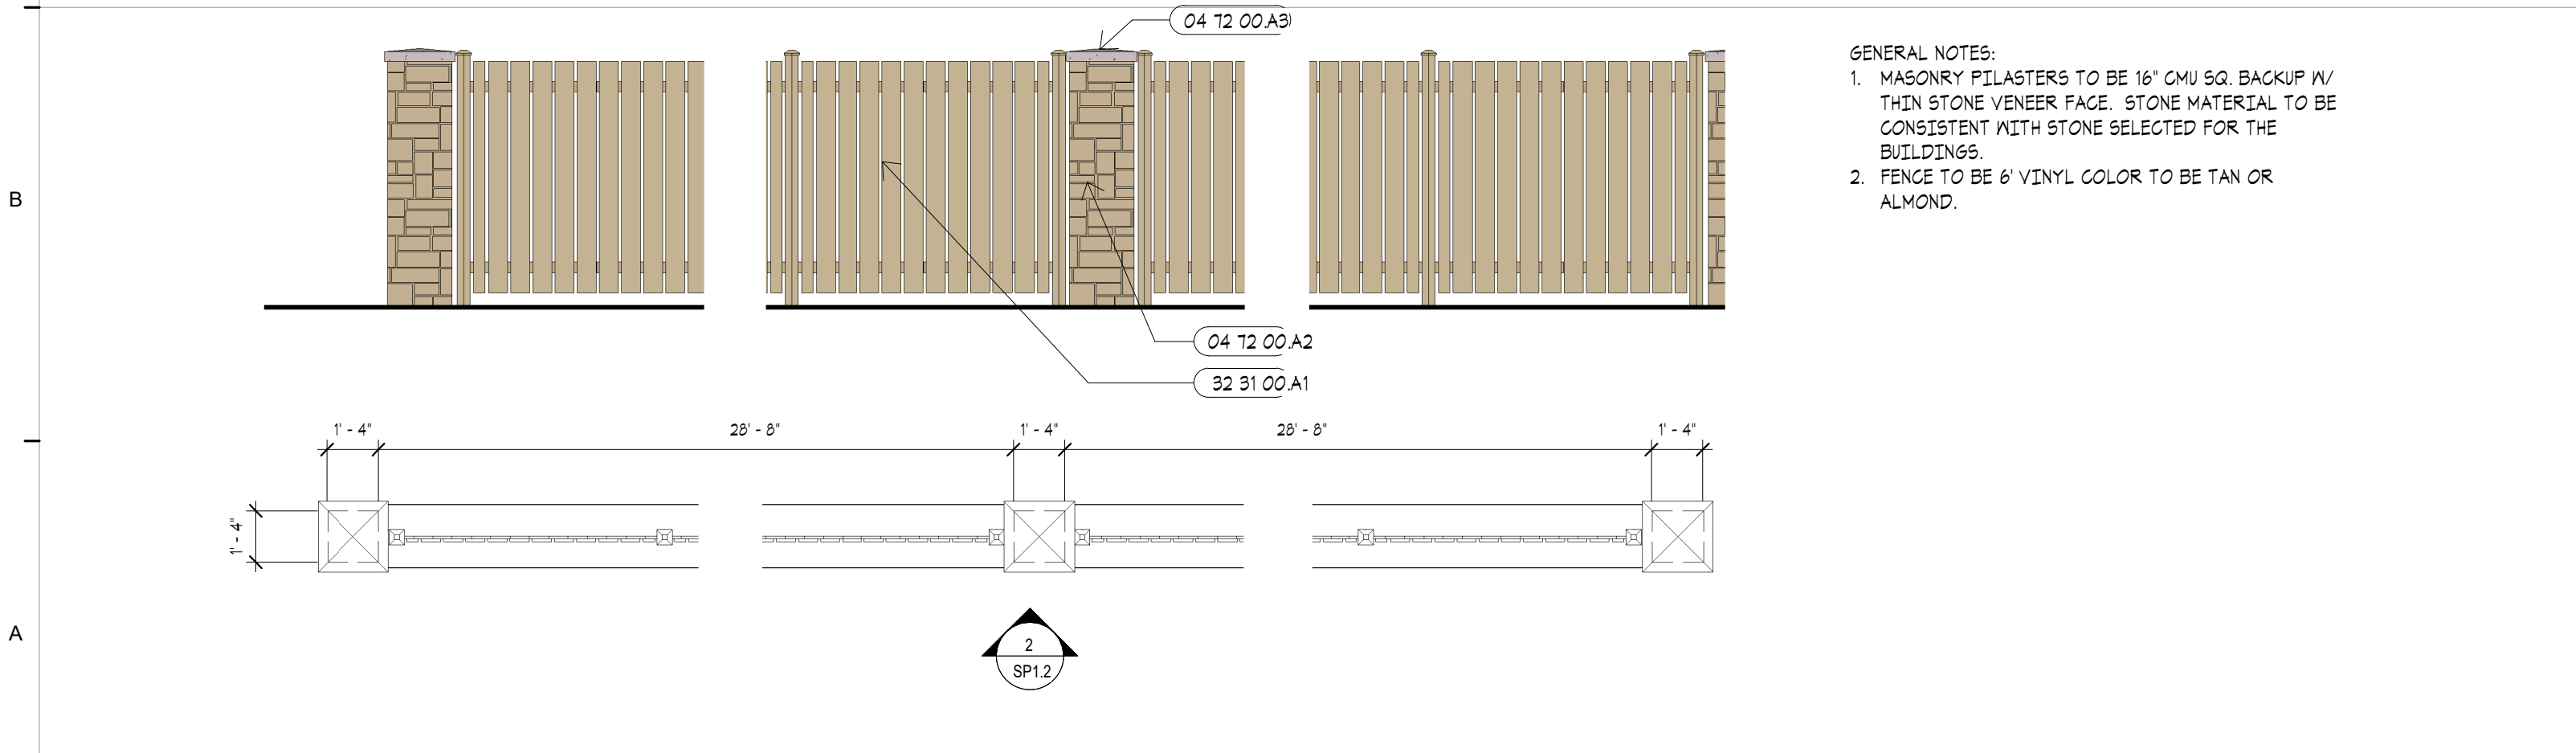

A10 PLAN DETAIL AT FENCE

1/4" = 1'-0"

EXTERIOR FINISH LEGEND



KEYNOTES


NUMBER	DESCRIPTION
04 21 00 A1	4" BRICK VENEER. 04 21 13
04 21 00 B1	CAST STONE SILL
04 12 00 A2	ARCHITECTURAL THIN STONE VENEER. TYPE 2 04 12 00
04 12 00 A3	ARCHITECTURAL THIN STONE CAP. 04 12 00
01 46 43 A1	FIBER CEMENT BOARD SIDING - HORIZONTAL LAP. 01 46 43
01 46 43 A3	FIBER CEMENT BOARD TRIM. 01 46 43
32 31 00 A1	PRE-FINISHED 6" VINYL FENCE. 32 31 00
32 31 00 A2	PRE-FINISHED 8" VINYL FENCE. 32 31 00



ARCHITECTURAL CORPORATION
MISSOURI CERTIFICATE
OF AUTHORITY NO. 000073

LEE'S SUMMIT SENIOR COMMUNITY
1701 S.E. OLDHAM PARKWAY
LEE'S SUMMIT, JACKSON COUNTY, MISSOURI

STARK WILSON DUNCAN ARCHITECTS INC
3145 NICHOLS ROAD STE 228 - KANSAS CITY, MO 64112 - T 816.632.1978 F 816.632.1978

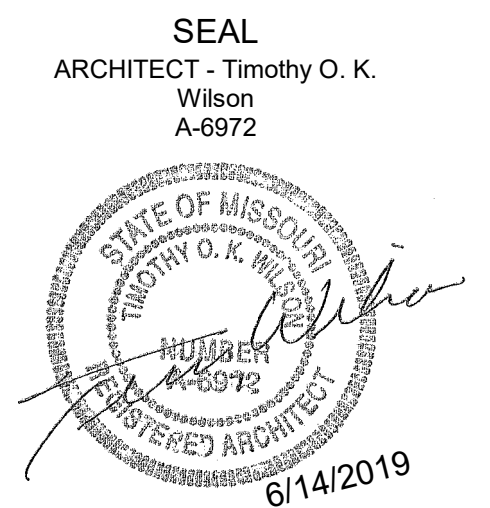

SITE DETAILS

ISSUE DATE:
6/14/2019

REVISIONS:
NO. DESCRIPTION DATE


PROJECT NO.:1811

A2.4

COPYRIGHT © 2019 SWD ARCHITECTS
INC

C4 MECH SCREEN - SOUTH ELEVATION

1/4" = 1'-0"

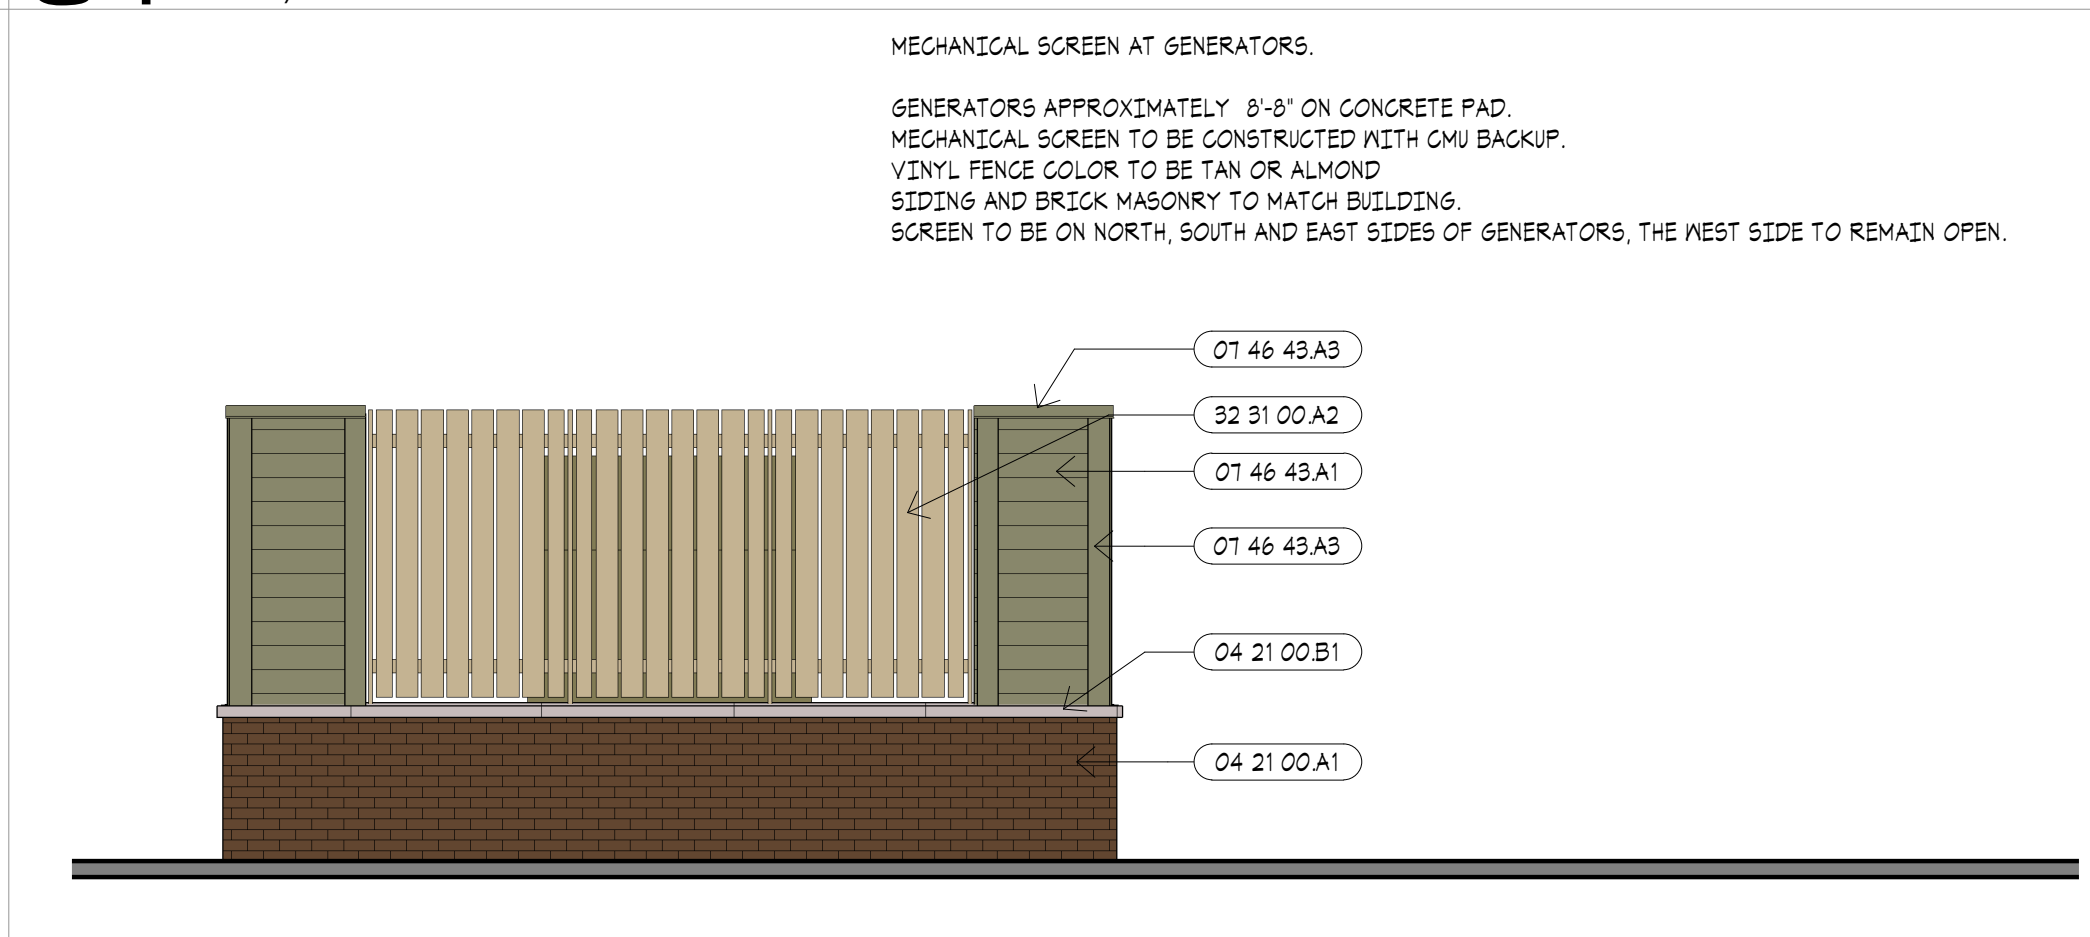

A4 MECH SCREEN - EAST ELEVATION

1/4" = 1'-0"



6/14/19

PHOTOMETRICS
SITE PLAN

ISSUE DATE:

1/18/19



REVISIONS:

NO.	DESCRIPTION	DATE
1	CITY COMMENTS	02/15/19

PROJECT NO.: 1811

PH1.1

H&B
HOSS & BROWN
11205 West 79th Street
Lenexa, Kansas 66214
(913) 362-9090 phone
mail@hbe.com
H&B Project Number: 1820588
Copyright 2019
MO Certificate of Authority: 001022

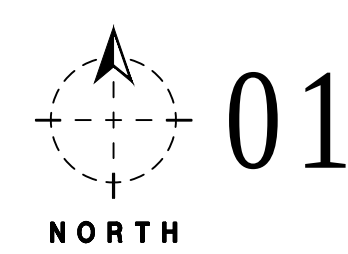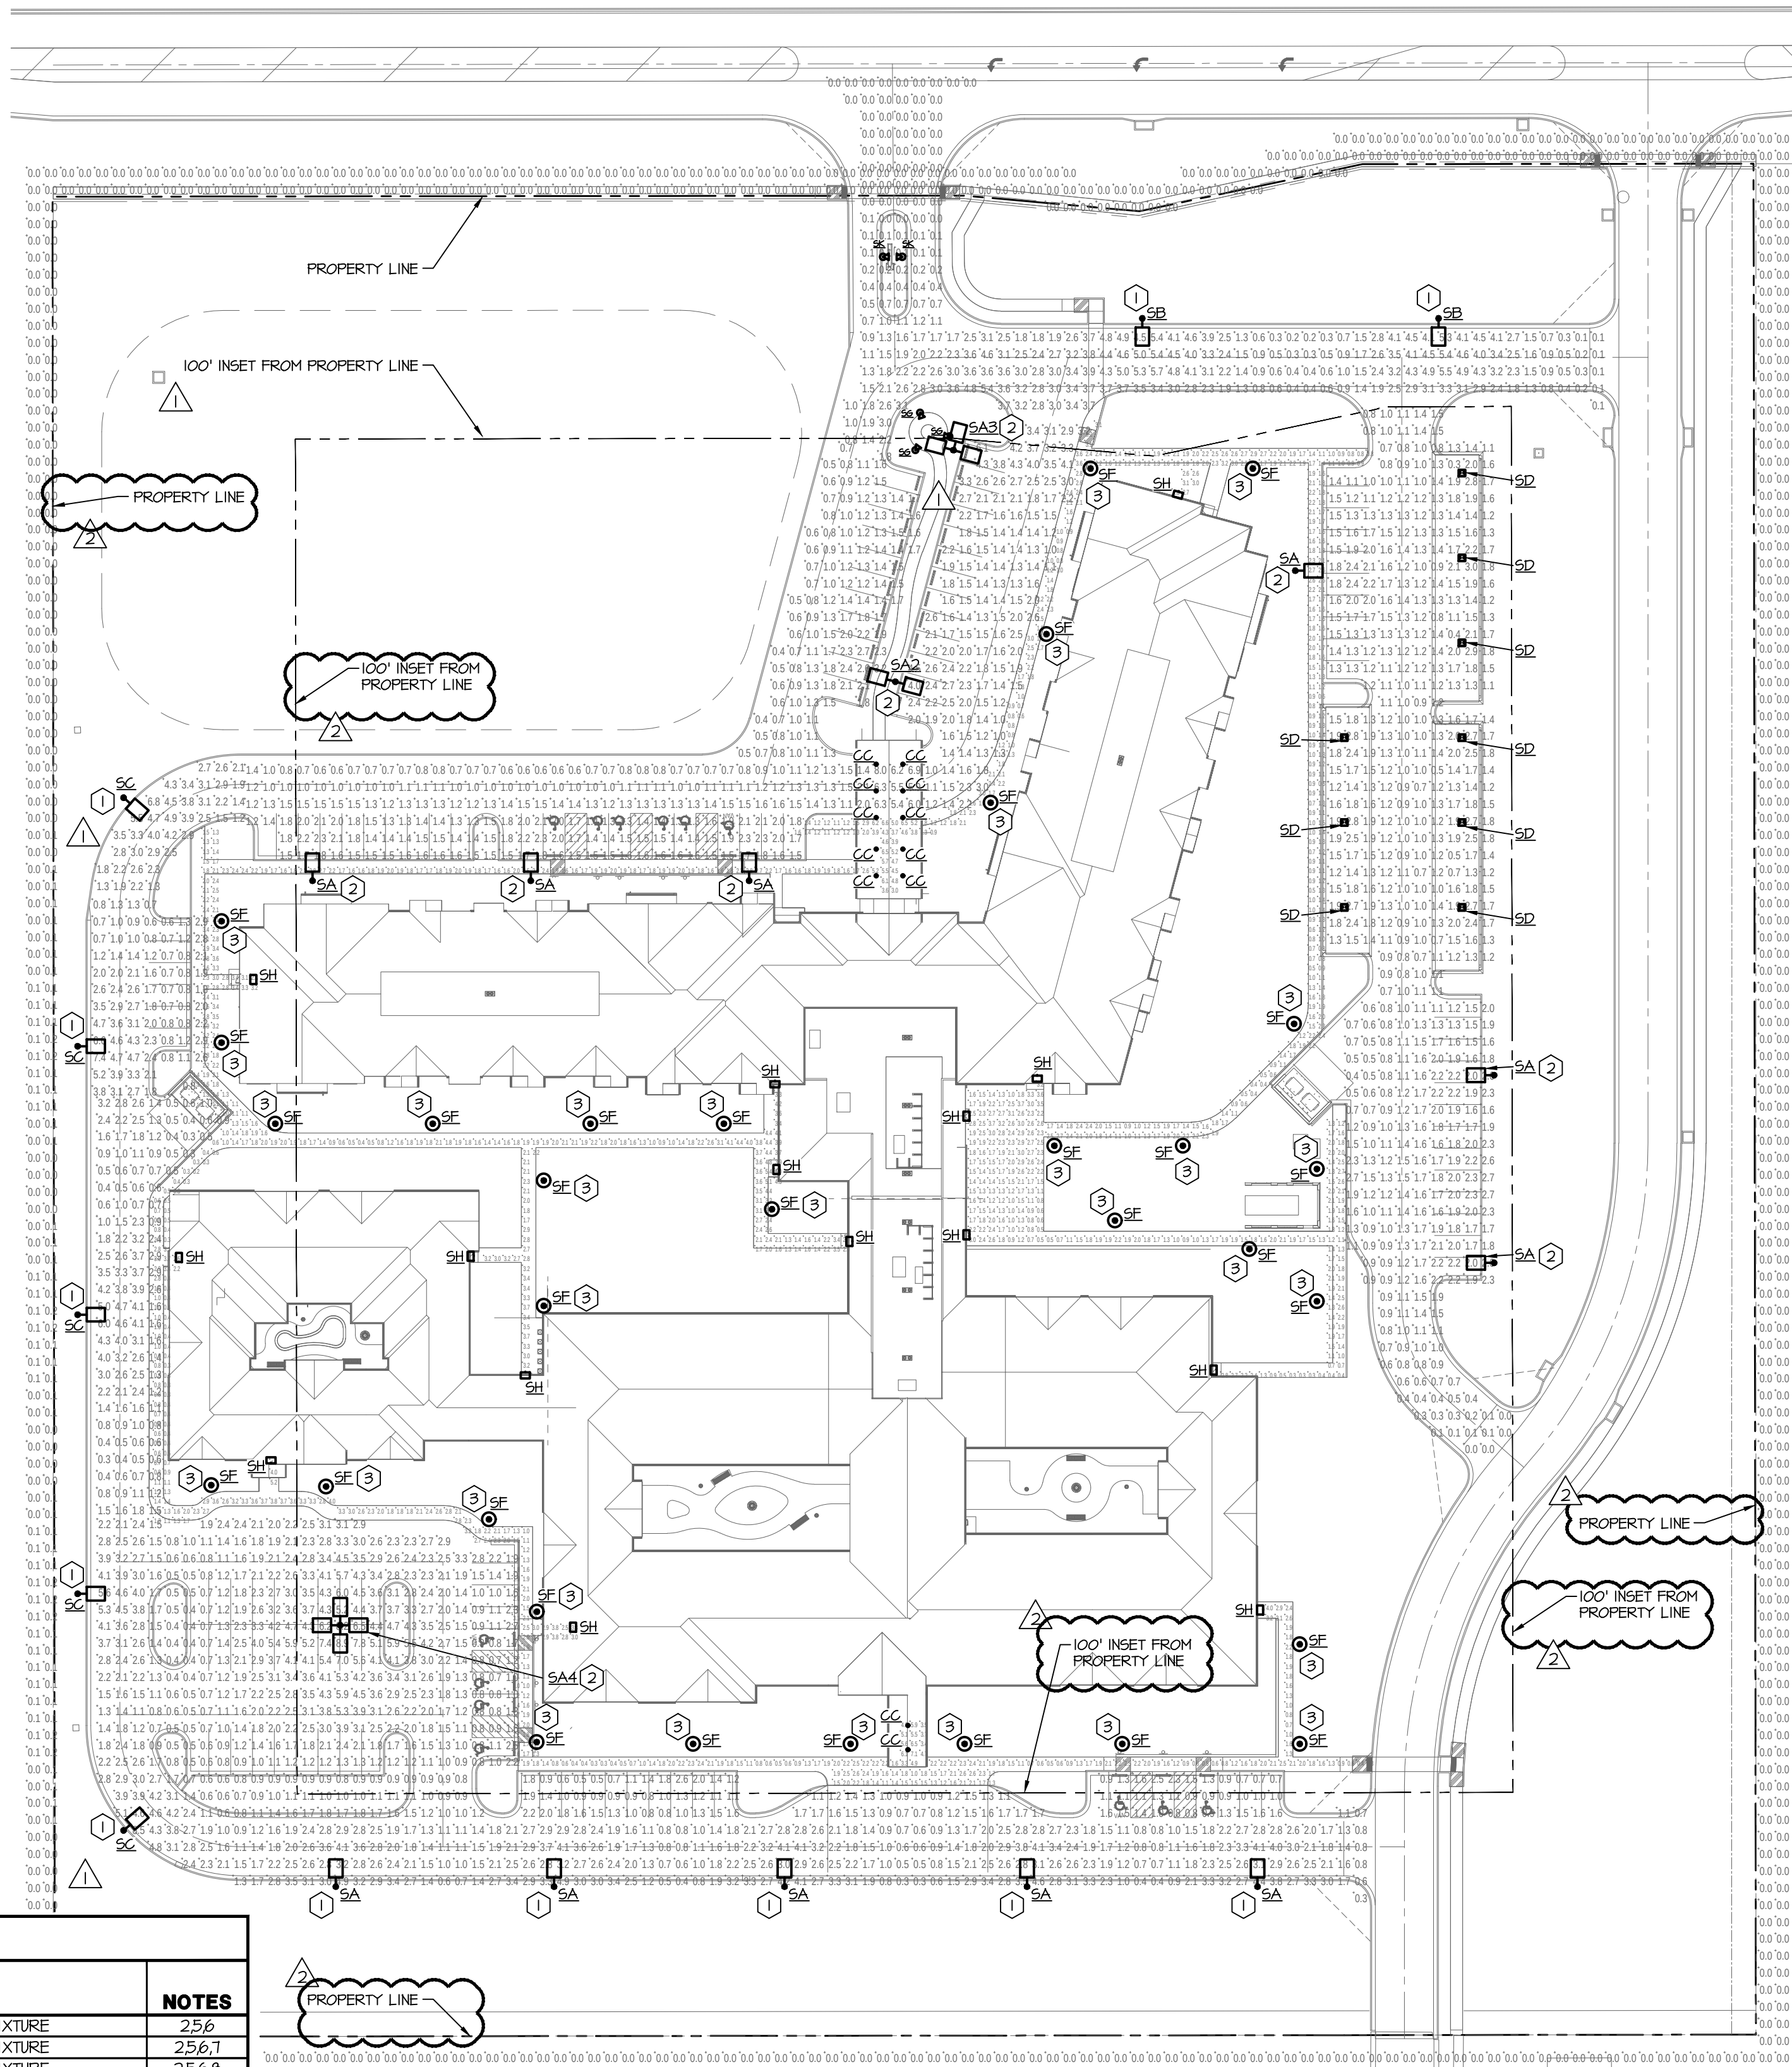


01

PHOTOMETRICS SITE PLAN

SCALE: 1" = 50'-0"

PLAN NOTES:

1. PROVIDE 14'-6" TALL POLE AND 6" TALL CONCRETE BASE WITH TOP OF FIXTURE A MAXIMUM OF 15'-0" ABOVE FINISHED GRADE.
2. PROVIDE 17'-0" TALL POLE AND 3'-0" TALL CONCRETE BASE WITH TOP OF FIXTURE A MAXIMUM OF 20'-0" ABOVE FINISHED GRADE.
3. PROVIDE 10'-0" TALL POLE AND 6" TALL CONCRETE BASE WITH TOP OF FIXTURE AT 10'-6" ABOVE FINISHED GRADE.

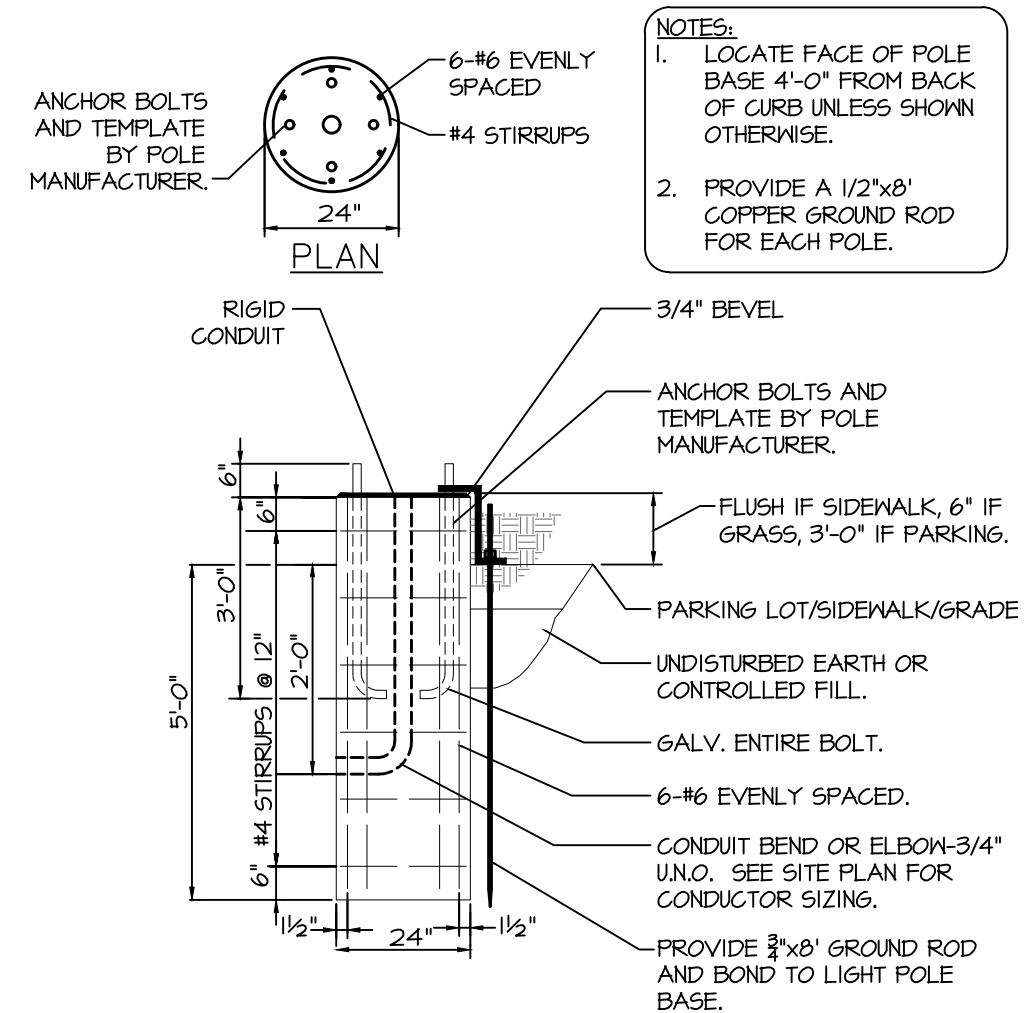

02 POLE BASE DETAIL

SCALE: NOT TO SCALE

LIGHT FIXTURE SCHEDULE - SITE LIGHTING


MARK	MANUFACTURER	MODEL	TYPE	LAMP DATA	BALLAST TYPE	VOLTS	MOUNTING	TOTAL WATTS	DESCRIPTION	NOTES
SA	MCGRAW-EDISON	GLEON-AE-02-LED-EI-T4N	4000K	10426 LUMEN LED	DRIVER	UNV	POLE TOP	107	LED LOW PROFILE PARKING LOT FIXTURE	256
SA2	MCGRAW-EDISON	GLEON-AE-02-LED-EI-T4N	4000K	10426 LUMEN LED	DRIVER	UNV	POLE TOP	321	LED LOW PROFILE PARKING LOT FIXTURE	256
SA3	MCGRAW-EDISON	GLEON-AE-02-LED-EI-T4N	4000K	10426 LUMEN LED	DRIVER	UNV	POLE TOP	420	LED LOW PROFILE PARKING LOT FIXTURE	256
SA4	MCGRAW-EDISON	GLEON-AE-02-LED-EI-T4N	4000K	10426 LUMEN LED	DRIVER	UNV	POLE TOP	107	LED LOW PROFILE PARKING LOT FIXTURE	256
SB	MCGRAW-EDISON	GLEON-AE-02-LED-EI-T3	4000K	10501 LUMEN LED	DRIVER	UNV	POLE TOP	107	LED LOW PROFILE PARKING LOT FIXTURE	256
SC	MCGRAW-EDISON	GLEON-AE-02-LED-EI-GL3	4000K	10501 LUMEN LED	DRIVER	UNV	POLE TOP	25	LED LOW PROFILE PARKING LOT FIXTURE	5
SD	MCGRAW-EDISON	CNC-E01-LED-EI-NQ	4000K	3042 LUMEN LED	DRIVER	UNV	SURFACE	33	LED POLE TOP ACORN STYLE FIXTURE	156
SF	STERNBERG	A850SRLED-2ARC4512-MDLO3	4500K	3050 LUMEN LED	DRIVER	UNV	POLE TOP	33	LED POLE TOP ACORN STYLE FIXTURE	56.11
SF2	STERNBERG	A850SRLED-2ARC4512-MDLO3	4500K	3050 LUMEN LED	DRIVER	UNV	POLE TOP	64	EXTERIOR FLOODLIGHT FIXTURE (FLAGPOLE)	4.10
SG	LSI	XFLM-NF-LED-44-HO-NH-UE-PS	4000K	6290 LUMEN LED	DRIVER	UNV	KNUCKLE	24	EXTERIOR FLOODLIGHT FIXTURE	3,410
SK	LITHONIA	DFILED-PI-40K-MVOLT-THK-DBDX-DFL-VG	4000K	2070 LUMEN LED	DRIVER	UNV	KNUCKLE			

NOTES:


1. PROVIDE 10FT 4" ROUND EXTRUDED STRAIGHT FLUTED POLE FINISH TO SELECTED BY ARCHITECT. STONEBRIDGE P25 SERIES.
2. PROVIDE SQUARE STRAIGHT STEEL POLE FINISH TO BE SELECTED BY ARCHITECT. STREETWORKS 565 SERIES.
3. MOUNT AT BOTTOM OF SIGN 3FT FROM FACADE.
4. PROVIDE WITH VANDAL GUARD ACCESSORY.
5. FINISH TO BE SELECTED BY ARCHITECT
6. PROVIDE HANDHOLE AND COVERPLATE IN POLE. FINISH TO MATCH POLE.
7. DOUBLE-HEAD FIXTURE ON A SINGLE POLE.
8. THREE-HEAD FIXTURE ON A SINGLE POLE.
9. FOUR-HEAD FIXTURE ON A SINGLE POLE.
10. PROVIDE A 12" DIAMETER, 6" TALL CONCRETE BASE WITH 45 DEGREE CHAMFERED EDGE.
11. PROVIDE 8FT 4" ROUND EXTRUDED STRAIGHT FLUTED POLE FINISH TO SELECTED BY ARCHITECT. STONEBRIDGE P25 SERIES.

GENERAL NOTES:

- A. PROVIDE ALL REQUIRED ACCESSORIES FOR A COMPLETE INSTALLATION.
- B. CONTRACTOR SHALL VERIFY FINISH WITH ARCHITECT PRIOR TO ORDERING ALL FIXTURES.
- C. NOT ALL FIXTURES MAY APPEAR ON THE PLAN.

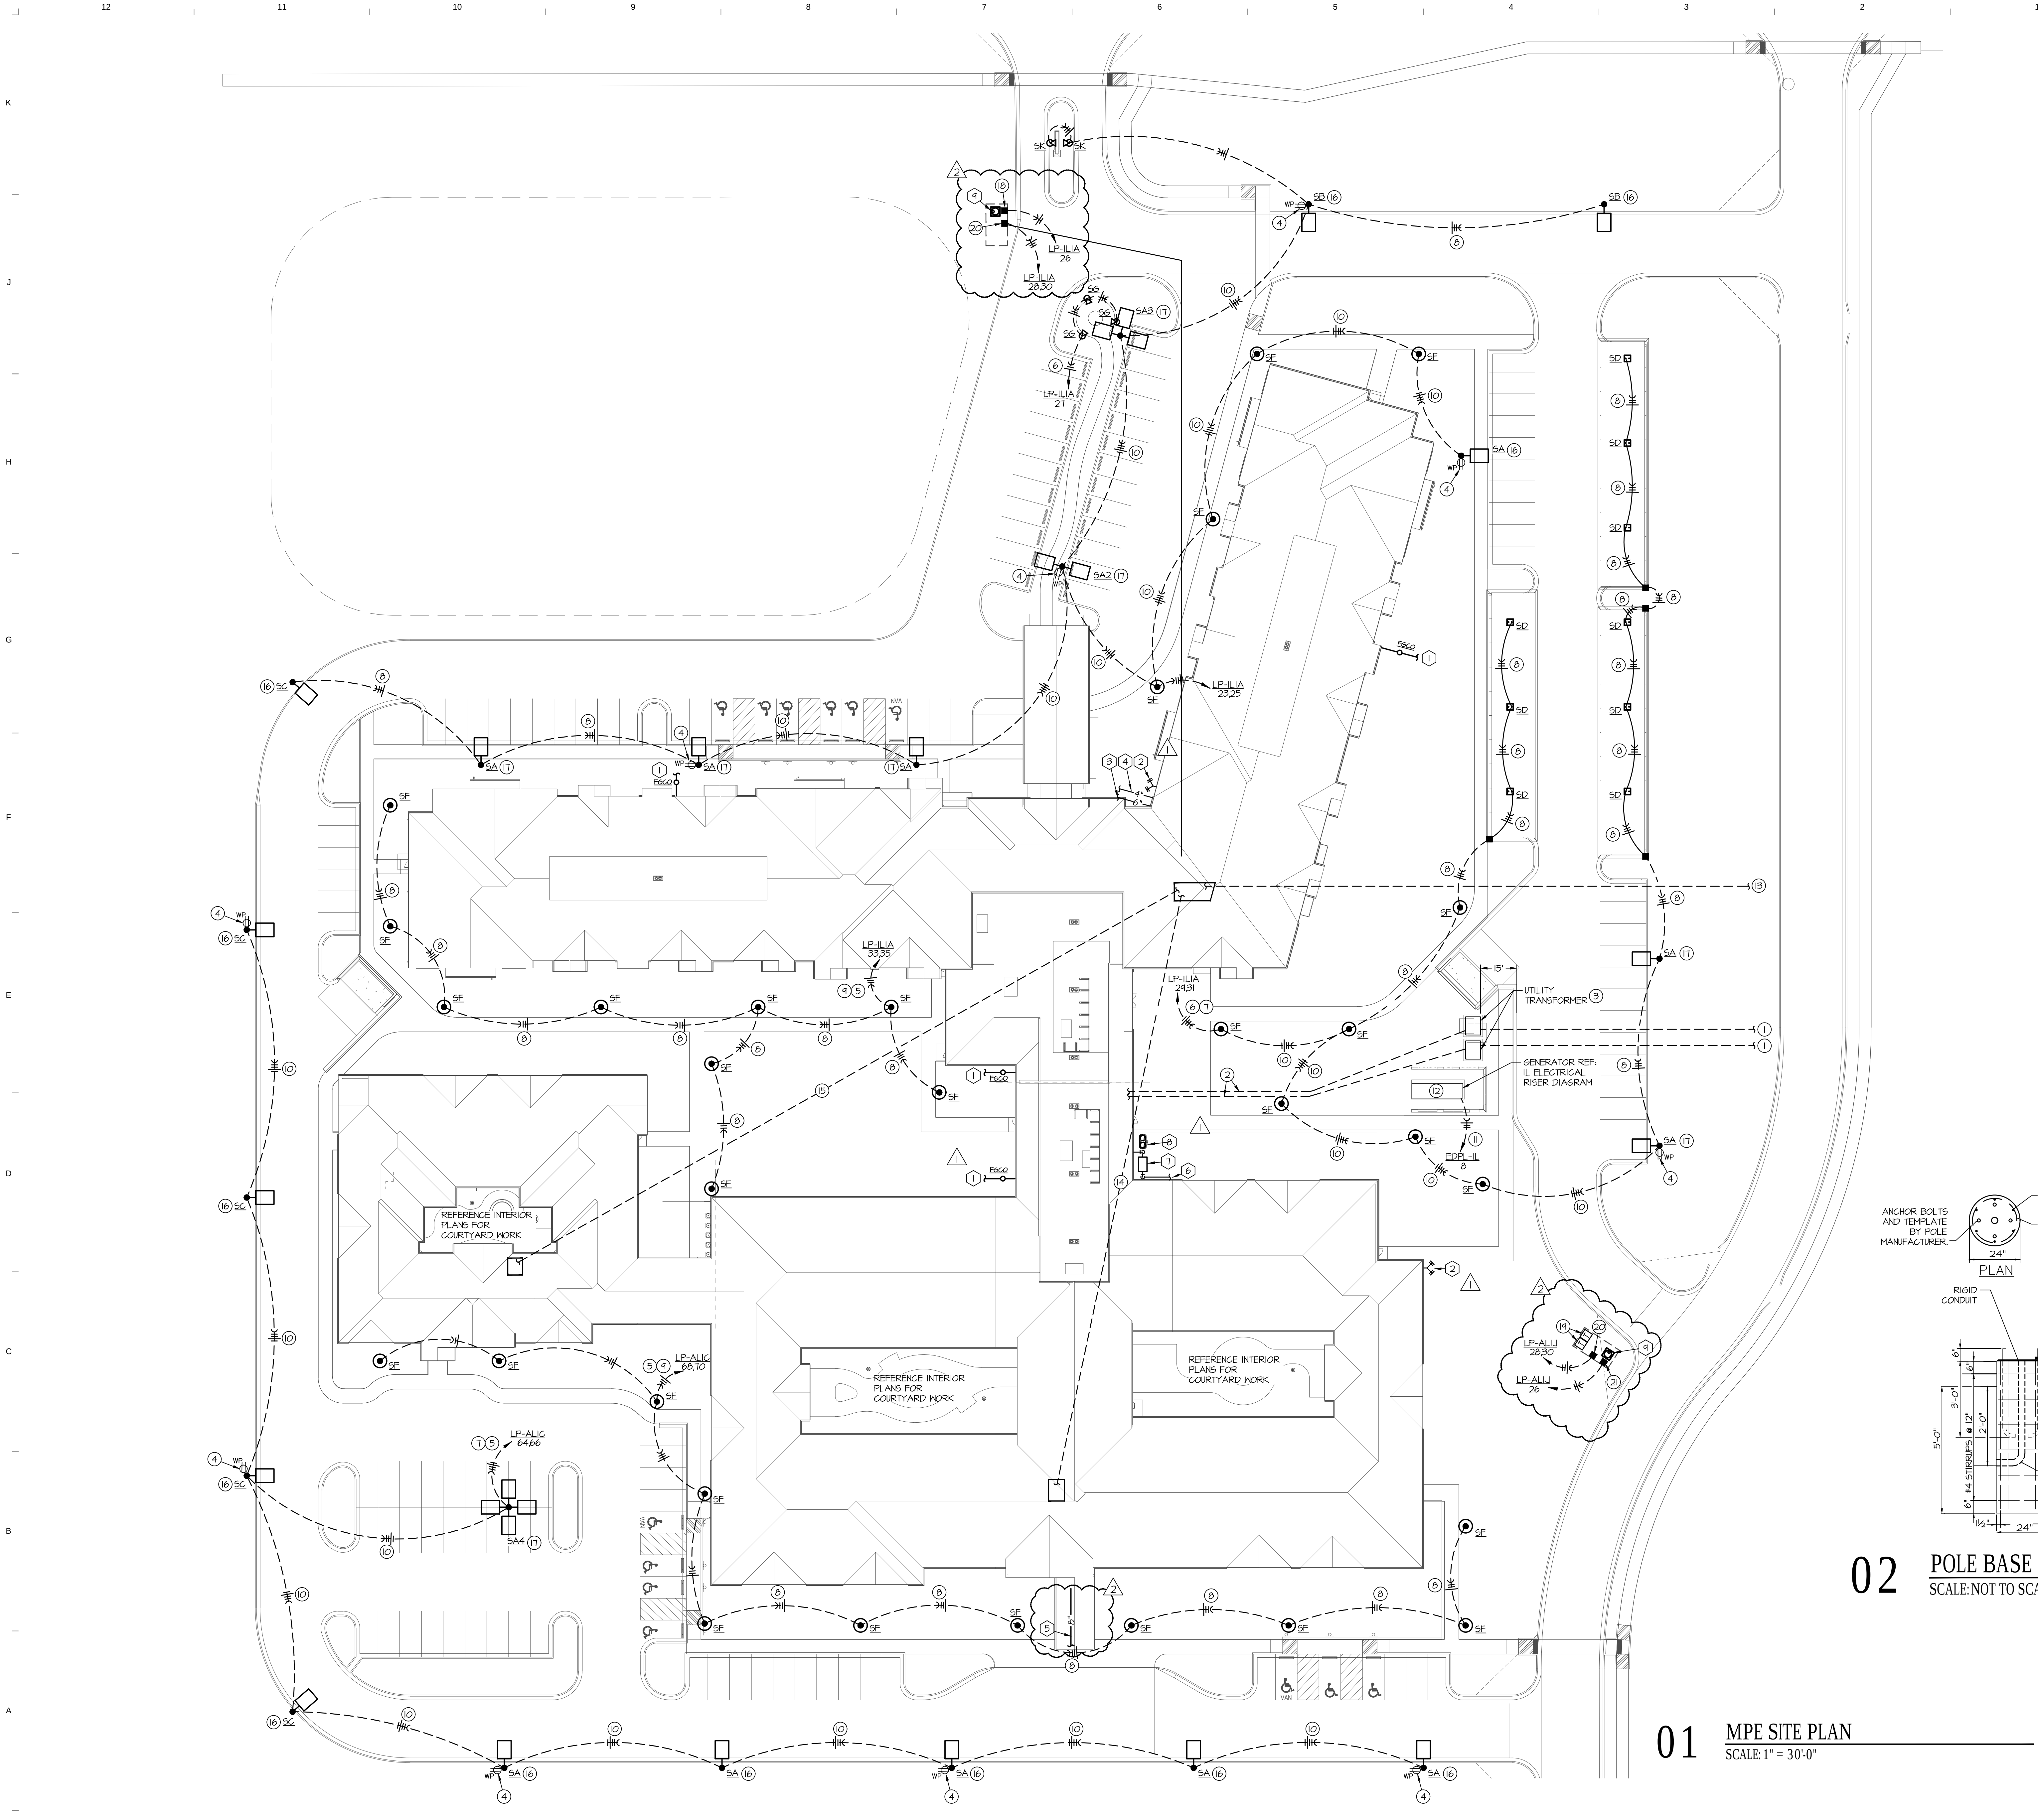

- GENERAL NOTES:**
- A. REFERENCE MECHANICAL SHEETS FOR MECHANICAL GENERAL NOTES.
 - B. REFERENCE PLUMBING SHEETS FOR PLUMBING GENERAL NOTES.
 - C. REFERENCE ELECTRICAL SHEETS FOR ELECTRICAL GENERAL NOTES.
 - D. REFERENCE ELECTRICAL SHEET IL E6.2 FOR SITE LIGHTING SCHEDULE.
- ELECTRICAL PLAN NOTES:**
- 1. PROVIDE PRIMARY CONDUITS PER UTILITY COMPANY STANDARDS. REFERENCE ELECTRICAL RISER DIAGRAM FOR MORE INFORMATION.
 - 2. PROVIDE SECONDARY CONDUIT A MINIMUM OF 24" BELOW FINISHED GRADE. REFERENCE ELECTRICAL RISER DIAGRAM FOR MORE INFORMATION.
 - 3. PAD MOUNTED UTILITY TRANSFORMER. PROVIDE CONCRETE PAD PER UTILITY COMPANY STANDARDS.
 - 4. MOUNT RECEPTACLES AT 18" ABOVE THE POLE BASE. PROVIDE UNSWITCHED 120V CIRCUIT TO RECEPTACLE WITHIN POLE MOUNTED LIGHT FIXTURE CIRCUIT CONDUIT. PROVIDE #10 WIRE FOR ENTIRE CIRCUIT TO EACH RECEPTACLE.
 - 5. ROUTE THROUGH TIME CLOCK AND PHOTOCELL. SEE DETAIL 1 MCAL E5.2.
 - 6. ROUTE THROUGH TIME CLOCK AND PHOTOCELL. SEE DETAIL 1 IL E5.2.
 - 7. HOMERUN WITH (4) #10 AND (1) #10 GROUND IN 1" PVC CONDUIT.
 - 8. ROUTE (3) #10 AND (1) #10 GROUND IN 1" PVC CONDUIT.
 - 9. HOMERUN WITH (3) #10 AND (1) #10 GROUND IN 1" PVC CONDUIT.
 - 10. ROUTE (4) #10 AND (1) #10 GROUND IN 1" PVC CONDUIT.
 - 11. PROVIDE ELECTRICAL CONNECTION TO GENERATOR BLOCK HEATER, BATTERY CHARGER AND INTEGRAL LIGHTING. HOMERUN WITH (3) #10 AND (1) #10 GROUND WIRE IN A 1 1/4" CONDUIT.
 - 12. REFER TO STRUCTURAL DRAWINGS FOR GENERATOR CONCRETE PAD DETAIL.
 - 13. PROVIDE (2) 4" CONDUITS FOR TELECOMM SERVICE FROM INDEPENDENT LIVING BUILDING ROOM (I.T. 1058) TO FIBER OPTIC VAULT/FEEDSTAIL. REFER TO FIRST FLOOR POWER PLAN FOR DEMAND LOCATION.
 - 14. PROVIDE (3) 4" CONDUITS FOR TELECOMM SERVICE FROM INDEPENDENT LIVING BUILDING ROOM (I.T. 1058) TO ASSISTED LIVING BUILDING ROOM (I.T. 151A) . FIELD COORDINATE CONDUIT ROUTING.
 - 15. PROVIDE (3) 4" CONDUITS FOR TELECOMM SERVICE FROM INDEPENDENT LIVING BUILDING ROOM (I.T. 1058) TO MEMORY CARE BUILDING ROOM (I.T. 030) . FIELD COORDINATE CONDUIT ROUTING.
 - 16. PROVIDE 14'-6" TALL POLE AND 6" TALL CONCRETE BASE WITH TOP OF FIXTURE A MAXIMUM OF 18'-0" ABOVE FINISHED GRADE.
 - 17. PROVIDE 11'-0" TALL POLE AND 3'-0" TALL CONCRETE BASE WITH TOP OF FIXTURE A MAXIMUM OF 20'-0" ABOVE FINISHED GRADE.
 - 18. PROVIDE WATERPROOF JUNCTION BOX AND 120V/20A FEEDER TO SUMP PUMP. PROVIDE #10 4 #10 GROUND WIRE IN A 3/4" CONDUIT. PROVIDE DURALINE PLUG AND CORD, MODEL 3M20 AND 3P20 RATED FOR 20A. SPLICE TO SUMP PUMP USING DURALINE SPLICE KIT. FILL JUNCTION BOX WITH WATERPROOF EPOXY BY 3M.
 - 19. PROVIDE TAMPER SWITCHES AS REQUIRED AT FIRE PROTECTION PREVENTER VAULT.
 - 20. PROVIDE WATERPROOF JUNCTION BOX AND 208V/1PH/20A FEEDER WITH LIQUID-TIGHT CONNECTIONS TO WELL HOUSE HEATER PROVIDED BY OTHERS. PROVIDE #10 4 #10 GROUND WIRE IN A 3/4" CONDUIT. FILL JUNCTION BOX WITH WATERPROOF EPOXY BY 3M AFTER CONNECTION ARE MADE. COORDINATE EXACT INSTALLATION LOCATION IN WATER METER VAULT WITH UNIT HEATER INSTALLER. REFERENCE DESIGNATED PANELBOARD SCHEDULE FOR LOCKABLE CIRCUIT BREAKER.
 - 21. PROVIDE WATERPROOF JUNCTION BOX AND 120V/20A FEEDER TO SUMP PUMP. PROVIDE #10 4 #10 GROUND WIRE IN A 3/4" CONDUIT. PROVIDE DURALINE PLUG AND CORD, MODEL 3M20 AND 3P20 RATED FOR 20A. SPLICE TO SUMP PUMP USING DURALINE SPLICE KIT. FILL JUNCTION BOX WITH WATERPROOF EPOXY BY 3M.
- PLUMBING PLAN NOTES:**
- 1. 4" STORM DRAIN. REFER TO CIVIL DRAWINGS FOR CONTINUATION.
 - 2. FIRE DEPARTMENT CONNECTION.
 - 3. FIRE PROTECTION LINE. REFER TO CIVIL DRAWINGS FOR CONTINUATION.
 - 4. 4" DOMESTIC WATER SERVICE. REFER TO CIVIL DRAWINGS FOR CONTINUATION.
 - 5. 8" SANITARY DRAIN LINE. REFER TO CIVIL DRAWINGS FOR CONTINUATION.
 - 6. NEW INCOMING GAS SERVICE. REFER TO CIVIL DRAWINGS FOR CONTINUATION.
 - 7. NEW GAS METER, SIZED FOR 8646 CFH AT 2 PSI. COORDINATE REQUIREMENTS WITH LOCAL GAS UTILITY TO PROVIDE GAS SERVICE.
 - 8. GREASE INTERCEPTOR IN THIS AREA. REFER TO 01 MCAL P4.3 FOR SIZING AND CONTINUATION.
 - 9. PROVIDE SUMP PUMP IN WATER METER VAULT EQUAL TO ZOELLER 900 SERIES MODEL 900 RMP WITH INTEGRAL BASIN, COVER GRATE, AND FLOAT SWITCH. COORDINATE EXACT INSTALLATION LOCATION WITH CIVIL PLAN WATER METER VAULT DETAILS SHEET 0201.

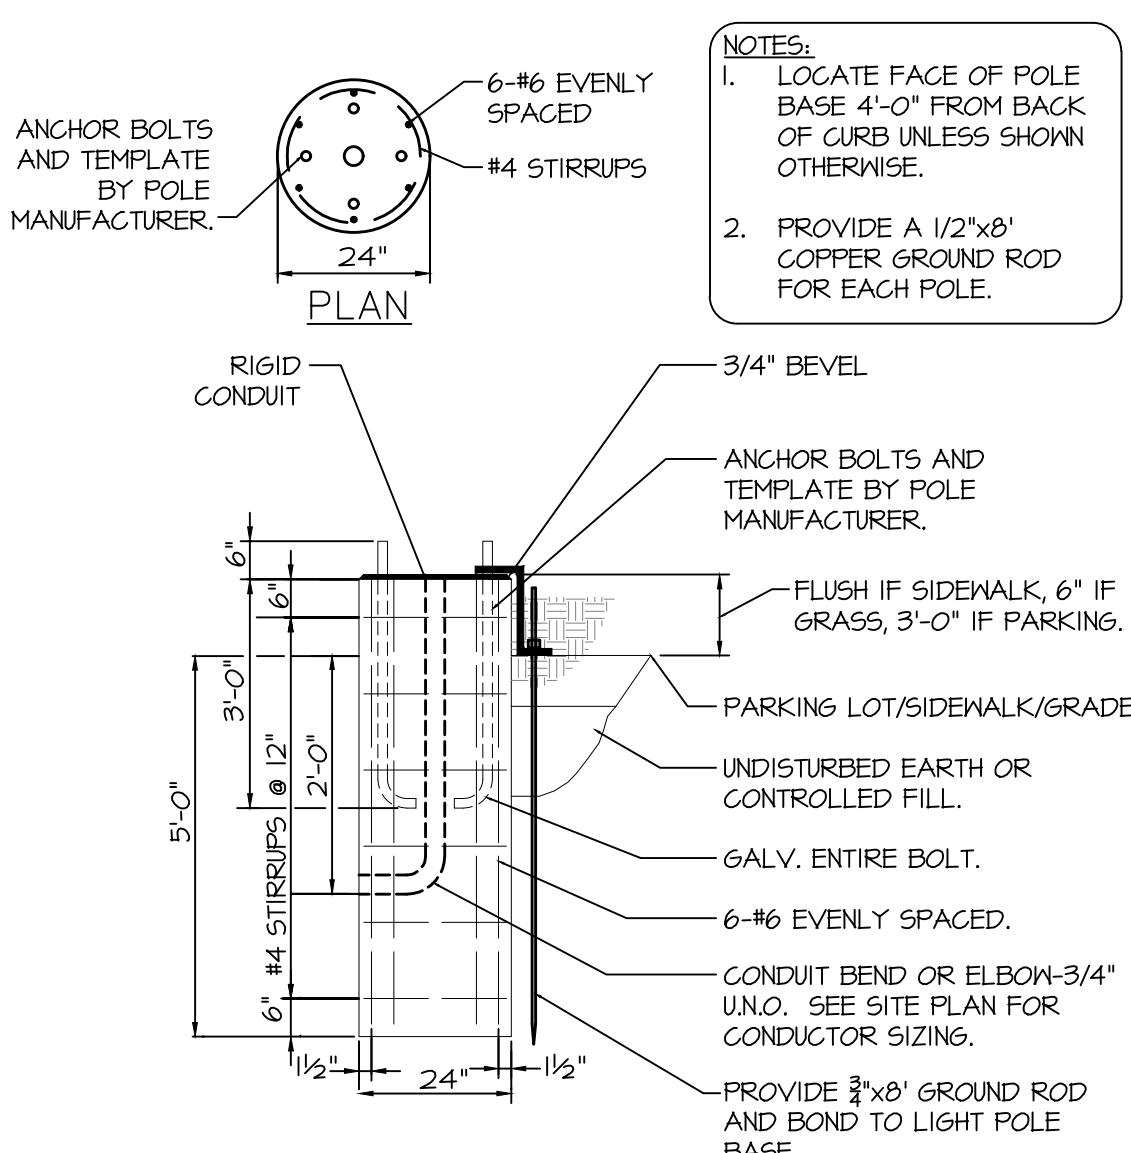

02 POLE BASE DETAIL
SCALE: NOT TO SCALE

01 MPE SITE PLAN
SCALE: 1" = 30'-0"



ARCHITECTURAL CORPORATION
MISSOURI CERTIFICATE
OF AUTHORITY NO. 000073



LEE'S SUMMIT SENIOR COMMUNITY
1701 S.E. OLDHAM PARKWAY
LEE'S SUMMIT, JACKSON COUNTY, MISSOURI

STARK WILSON DUNCAN ARCHITECTS INC
315 NICHOLS ROAD STE 228 - KANSAS CITY, MO 64112 - T 816.631.1698 F 816.532.1978



MPE SITE PLAN
ISSUE DATE:
6/14/19
REVISIONS:
ADDENDUM #1 - 6/5/2018

PROJECT NO.: 1811

MPE1.1