

The Manor at Stoney Creek - 4th Plat

Lots 109 Thru 136 CONSTRUCTION PLANS

Part of the SW 1/4 Section 36, Township 47 N, Range 32 W
LEE'S SUMMIT, JACKSON COUNTY, MISSOURI

CONSTRUCTION AND DESIGN NOTES:

STREET & STORM SEWERS:

1 ~ STREET PAVEMENT SHALL CONSIST OF TYPE CG-2 CURBS WITH PAVEMENT PER TABLE LS-2 OF THE LEE'S SUMMIT DESIGN AND CONSTRUCTION MANUAL

RESIDENTIAL LOCAL STREET FOR SW MERRYMAN DRIVE AND SW GRINDSTONE CIRCLE. SEE THIS SHEET FOR TYPICAL SECTION.

- OPTION 1) 4" TYPE II ASPHALT BASE AND 2" TYPE III ASPHALT SURFACE OVER A 6" MoDOT TYPE 5 BASE AND A SUBGRADE MIXTURE OF 6" FLY ASH STABILIZED SUBGRADE IN ACCORDANCE WITH THE CITY OF LEE'S SUMMIT DESIGN AND CONSTRUCTION MANUAL.
- OPTION 2) 4" TYPE II ASPHALT BASE AND 2" TYPE III ASPHALT SURFACE OVER 10" MoDOT TYPE 5 BASE OVERTOP A BIAXIAL GEOGRID MEETING THE REQUIREMENTS OF TABLE 2201.6-1

2 ~ RESIDENTIAL LOCAL STREETS SHALL BE PER APWA STANDARD FOR 50' R/W TYPICAL SECTION TABLE LS-2 SECTION 5200 (RESIDENTIAL LOCAL STREET).

3 ~ STORM SEWER PIPE SHALL BE HIGH DENSITY POLYETHYLENE (HDPE) AS APPROVED BY CITY OF LEES SUMMIT DESIGN AND CONSTRUCTION MANUAL.

4 ~ CURB INLETS SHALL BE PER CITY OF LEES SUMMIT DRAWING NO. ST-1. FIELD INLETS SHALL BE PER CITY OF LEES SUMMIT STANDARD DRAWING STM-2.

WATER:

1 ~ THE CONTRACTOR SHALL NOTIFY THE CITY OF LEE'S SUMMIT WATER UTILITIES DEPARTMENT AT 816.969.1900 AT LEAST 48 HOURS PRIOR TO CONNECTING TO ANY EXISTING WATER MAIN.

2 ~ ALL WATER MAINS SHALL COMPLY WITH ANSI/AWWA C150/A21.50 AND C151/A21.51, AND CITY OF LEES SUMMIT STANDARDS.

3 ~ FIRE HYDRANTS SHALL BE OPTIC YELLOW WATEROUS "PACER" MODEL NO. WB-67-250 WITH NON-RISING STEM OR CITY ENGINEER APPROVED EQUAL. HYDRANTS SHALL HAVE A 5 1/4" VALVE WITH A 4 1/2" PUMPER NOZZLE AND 2 - 2 1/2" HOSE NOZZLES (LEFT HAND OPENING).

4 ~ GATE VALVES SHALL BE MUELLER NO. A 2380-5 HUB END "O" RING SEAL NON-RISING STEM. VALVES 12" OR LARGER SHALL BE BUTTERFLY VALVES MANUFACTURED BY THE HENRY PRATT COMPANY OR CITY ENGINEER APPROVED EQUAL. LEFT HAND OPENING. MINIMUM 200# TESTING AWWA.

5 ~ VALVE BOXES SHALL BE CLAY & BAILEY NO. P-108 OR CITY ENGINEER APPROVED EQUAL. ALL VALVE BOXES SHALL BE LOCATED OUT OF EXISTING OR PROPOSED PAVEMENT AREAS.

6 ~ ALL WATER MAINS SHALL BE CONSTRUCTED WITH A MINIMUM COVER OF 42 INCHES. STREET GRADING SHALL BE COMPLETED PRIOR TO BEGINNING CONSTRUCTION OF WATER MAINS.

7 ~ ALL BENDS, TEES AND FIRE HYDRANTS SHALL BE INSTALLED WITH SUITABLE CONCRETE THRUST BLOCKS POURED IN PLACE AGAINST UNDISTURBED EARTH AND PER CITY OF LEES SUMMIT AND APWA STANDARDS.

8 ~ THE MINIMUM SEPARATION BETWEEN THE PROPOSED WATER MAIN AND SANITARY OR STORM SEWERS IS AS FOLLOWS:

A ~ SANITARY SEWERS: HORIZONTAL = 10 FEET - VERTICAL = 18 INCHES

B ~ STORM SEWERS: HORIZONTAL = 5 FEET - VERTICAL = 18 INCHES

THESE SEPARATIONS SHALL PREVAIL OVER ANY DATA SHOWN IN THESE PLANS AND THE CONTRACTOR SHALL INSTALL BENDS OR OTHER FITTINGS AS NECESSARY TO ACHIEVE THE REQUIRED SEPARATIONS.

GENERAL NOTES:

1 ~ ALL CONSTRUCTION SHALL CONFORM TO THE CITY OF LEE'S SUMMIT DESIGN AND CONSTRUCTION MANUAL AS ADOPTED BY ORDINANCE 5813.


2 ~ ALL REQUIRED EASEMENTS WITHIN THE BOUNDARY OF THIS PROJECT SHALL BE PROVIDED FOR ON THE FINAL PLAT.

3 ~ ANY REQUIRED EASEMENT LOCATED OUTSIDE OF THE BOUNDARY OF THIS PROJECT SHALL BE PROVIDED FOR BY SEPARATE INSTRUMENT PRIOR TO ISSUANCE OF CONSTRUCTION PERMITS.

4 ~ THE CONTRACTOR SHALL NOTIFY THE CITY OF LEE'S SUMMIT DEVELOPMENT ENGINEERING INSPECTION AT 816.969.1200 AT LEAST 48 HOURS PRIOR TO THE COMMENCEMENT OF ANY CONSTRUCTION.

5 ~ THE CONTRACTOR SHALL NOTIFY ENGINEERING SOLUTIONS AT 816.623.9888 OF ANY CONFLICT WITH THE IMPROVEMENTS PROPOSED BY THESE PLANS AND SITE CONDITIONS.

6 ~ THE CONTRACTOR SHALL NOTIFY THE CITY ENGINEER AND OBTAIN THE APPROPRIATE BLASTING PERMITS FOR A REQUIRED BLASTING. IF BLASTING IS ALLOWED, ALL BLASTING SHALL CONFORM TO STATE REGULATIONS AND LOCAL ORDINANCES.

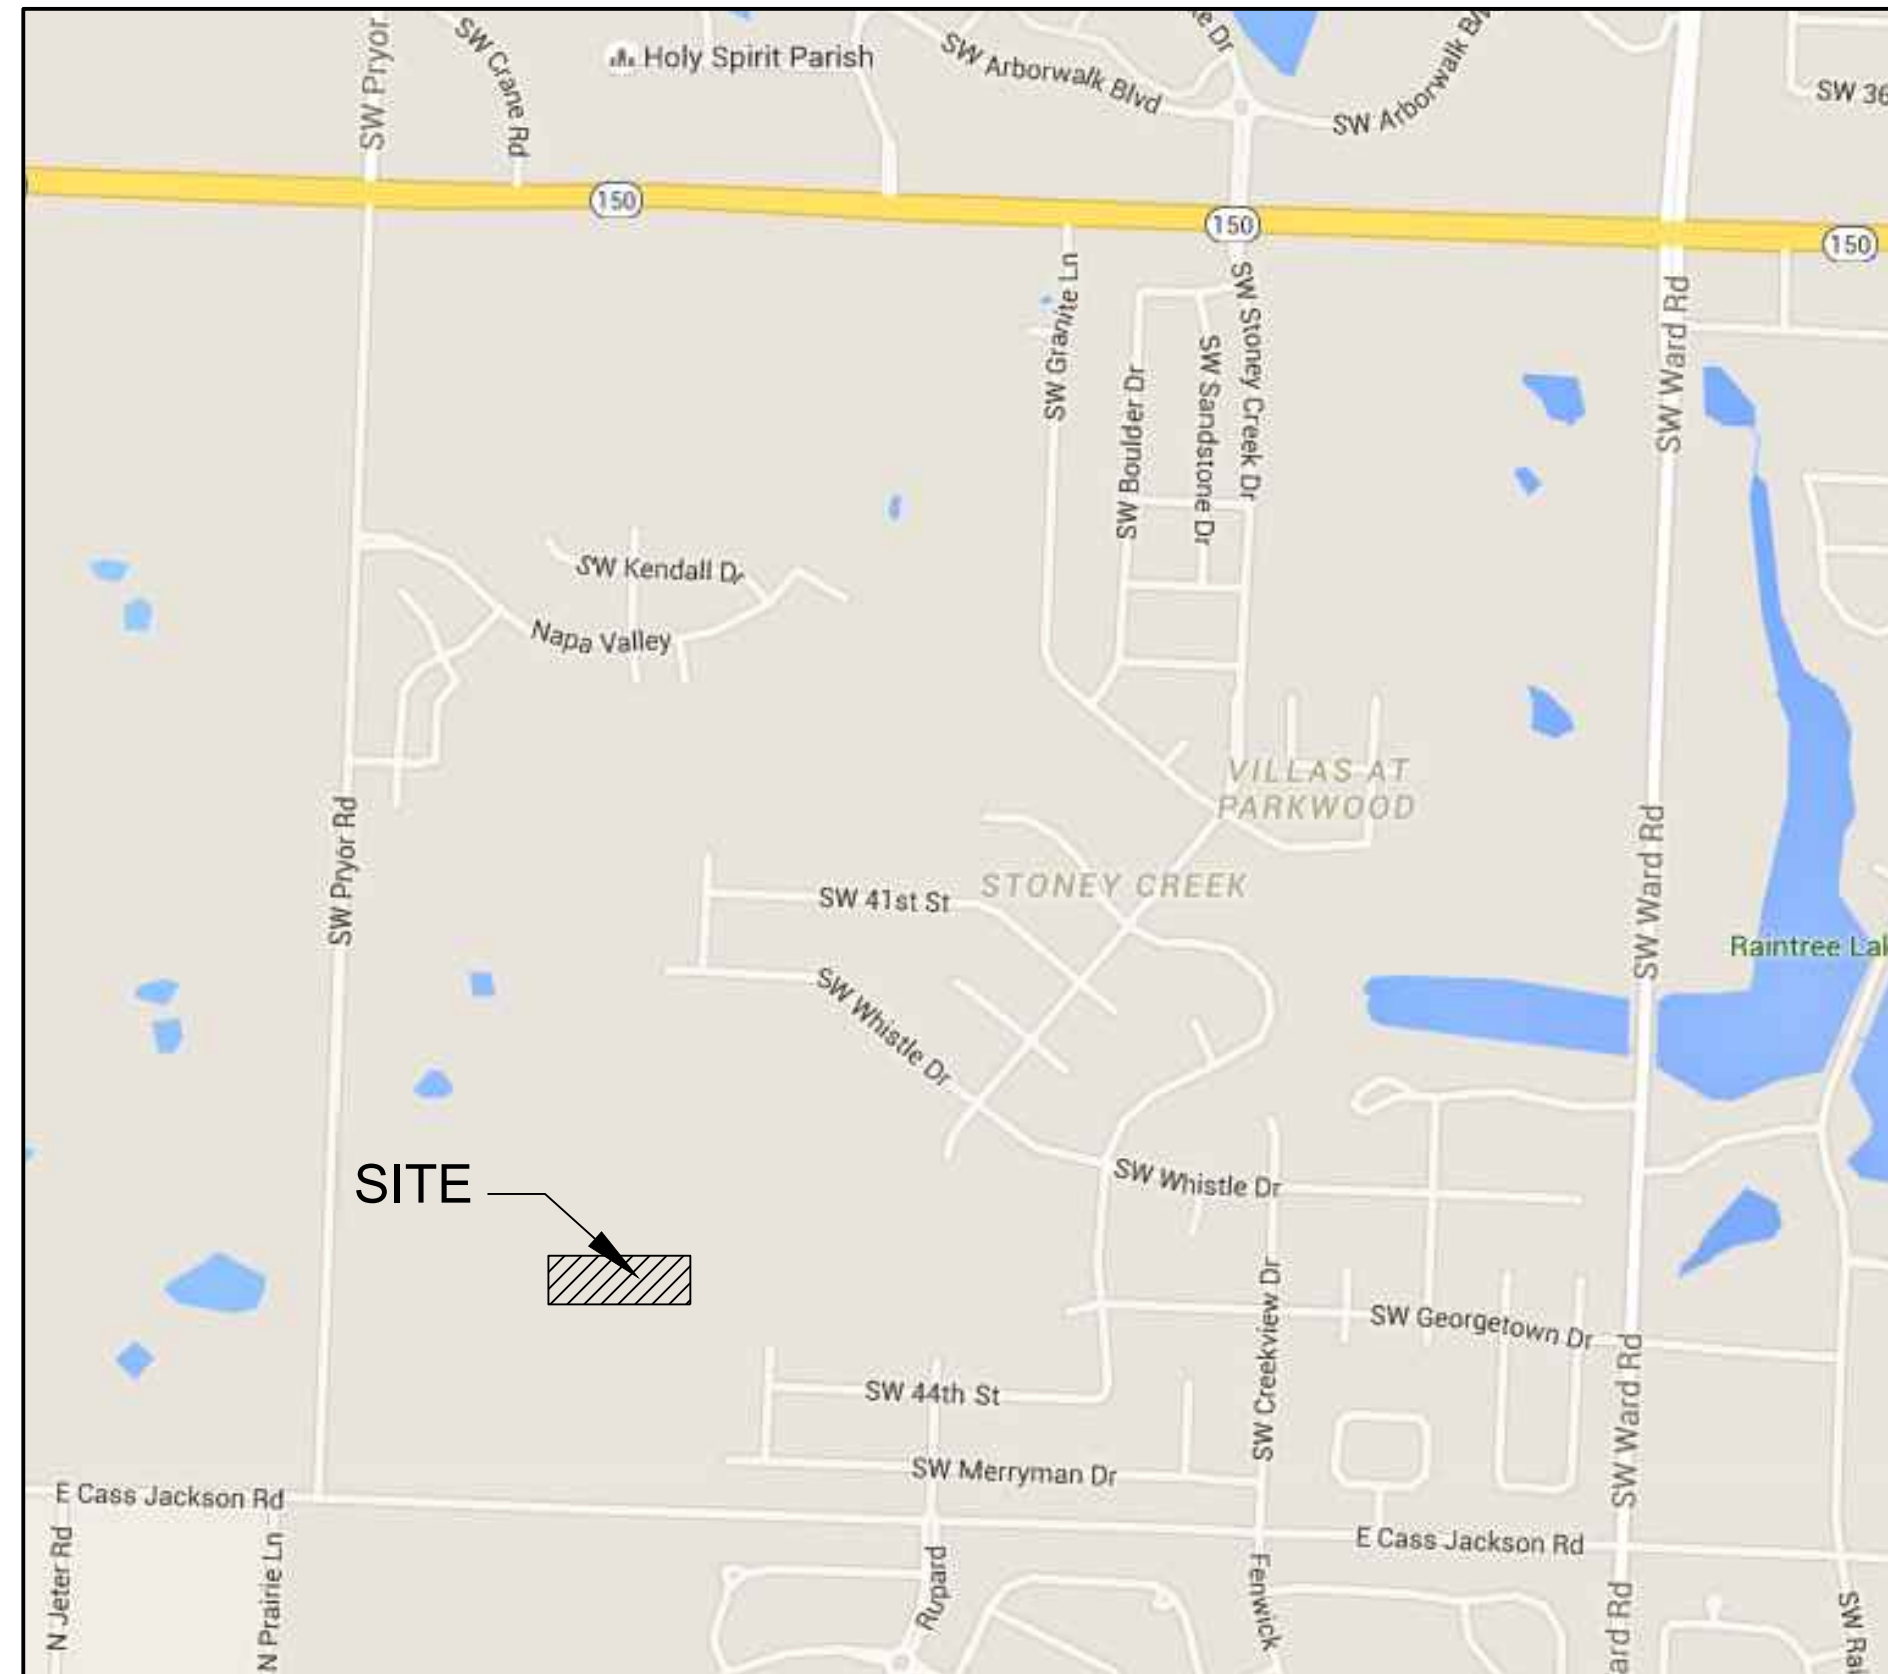

SITE LOCATION MAP

INDEX OF SHEETS:

- C.001 ~ COVER SHEET
- C.050 ~ ESC PHASE 1 - Pre Clearing Plan
- C.051 ~ ESC PHASE 2 - Inactive Area Stabilization Plan
- C.052 ~ ESC PHASE 3 - Final Restoration Plan
- C.053 ~ ESC - Standard Details
- C.100 ~ SITE PLAN
- C.200 ~ MASTER DRAINAGE PLAN SHEET 1 OF 3 GRADING PLAN - SWPPP
- C.201 ~ MASTER DRAINAGE PLAN SHEET 2 OF 3 SPOT ELEVATIONS
- C.202 ~ MASTER DRAINAGE PLAN SHEET 3 OF 3 DRAINAGE AREA MAP
- C.203 ~ STREET PLAN & PROFILE
- C.204 ~ STREET SIGNAGE PLAN
- C.300 ~ STORM SEWER GENERAL LAYOUT
- C.301 ~ STORM SEWER PLAN & PROFILE
- C.302 ~ STORM SEWER PLAN & PROFILE
- C.303 ~ Storm Sewer Tables 10 and 100 Year
- C.600 ~ CONSTRUCTION DETAILS
- C.601 ~ CONSTRUCTION DETAILS

UTILITY COMPANIES:

THE FOLLOWING LIST OF UTILITY COMPANIES IS PROVIDED FOR INFORMATION ONLY. WE DO NOT OFFER ANY GUARANTEE OR WARRANTY THAT THIS LIST IS COMPLETE OR ACCURATE. THE CONTRACTOR SHALL BE RESPONSIBLE FOR CONTACTING ALL UTILITY COMPANIES THAT MAY BE AFFECTED BY THE PROPOSED CONSTRUCTION AND VERIFYING THE ACTUAL LOCATION OF EACH UTILITY LINE. THE CONTRACTOR SHALL NOTIFY ENGINEERING SOLUTIONS AT 816.623.9888 OF ANY CONFLICT WITH PROPOSED IMPROVEMENTS.

KCP&L ~ 298-1196
MISSOURI GAS ENERGY ~ 756-5261
SOUTHWESTERN BELL TELEPHONE ~ 761-5011
COMCAST CABLE ~ 795-1100
WILLIAMS PIPELINE ~ 422-6300
CITY OF LEE'S SUMMIT PUBLIC WORKS ~ 969-1800
CITY OF LEE'S SUMMIT DEVELOPMENT ENGINEERING INSPECTION AT 816.969.1200
CITY OF LEE'S SUMMIT WATER UTILITIES ~ 969-1900
MISSOURI ONE CALL (DIG RITE) ~ 1-800-344-7483

LEGEND:

- B/L ~ BUILDING SET-BACK
- C/A ~ COMMON AREA
- D/E ~ DRAINAGE EASEMENT
- FND. ~ FOUND
- L/E ~ LANDSCAPE EASEMENT
- L.N.A. ~ LIMITS OF NO ACCESS
- R/W ~ RIGHT OF WAY
- SAN ~ SANITARY SEWER LINE
- S/W ~ SIDEWALK
- U/E ~ UTILITY EASEMENT
- W ~ WATER LINE
- ST ~ STORM SEWER LINE

BENCHMARK:

CENTER OF SANITARY SEWER
MANHOLE LOCATED IN THE SE
CORNER OF THE LOT 123, FOXWOOD
EAST 5TH PLAT.

ELEVATION 945.69


ENGINEER'S CERTIFICATION:

I HEREBY CERTIFY THAT THIS PROJECT HAS BEEN DESIGNED AND THESE PLANS PREPARED IN ACCORDANCE WITH THE CURRENT DESIGN CRITERIA OF THE CITY OF LEE'S SUMMIT, MISSOURI AND THE STATE OF MISSOURI. I FURTHER CERTIFY THAT THESE PLANS WERE DESIGNED IN ACCORDANCE TO AASHTO STANDARDS.

CITY OF LEE'S SUMMIT, MISSOURI

APPROVED: _____ DATE: _____

BY: _____
CITY ENGINEER

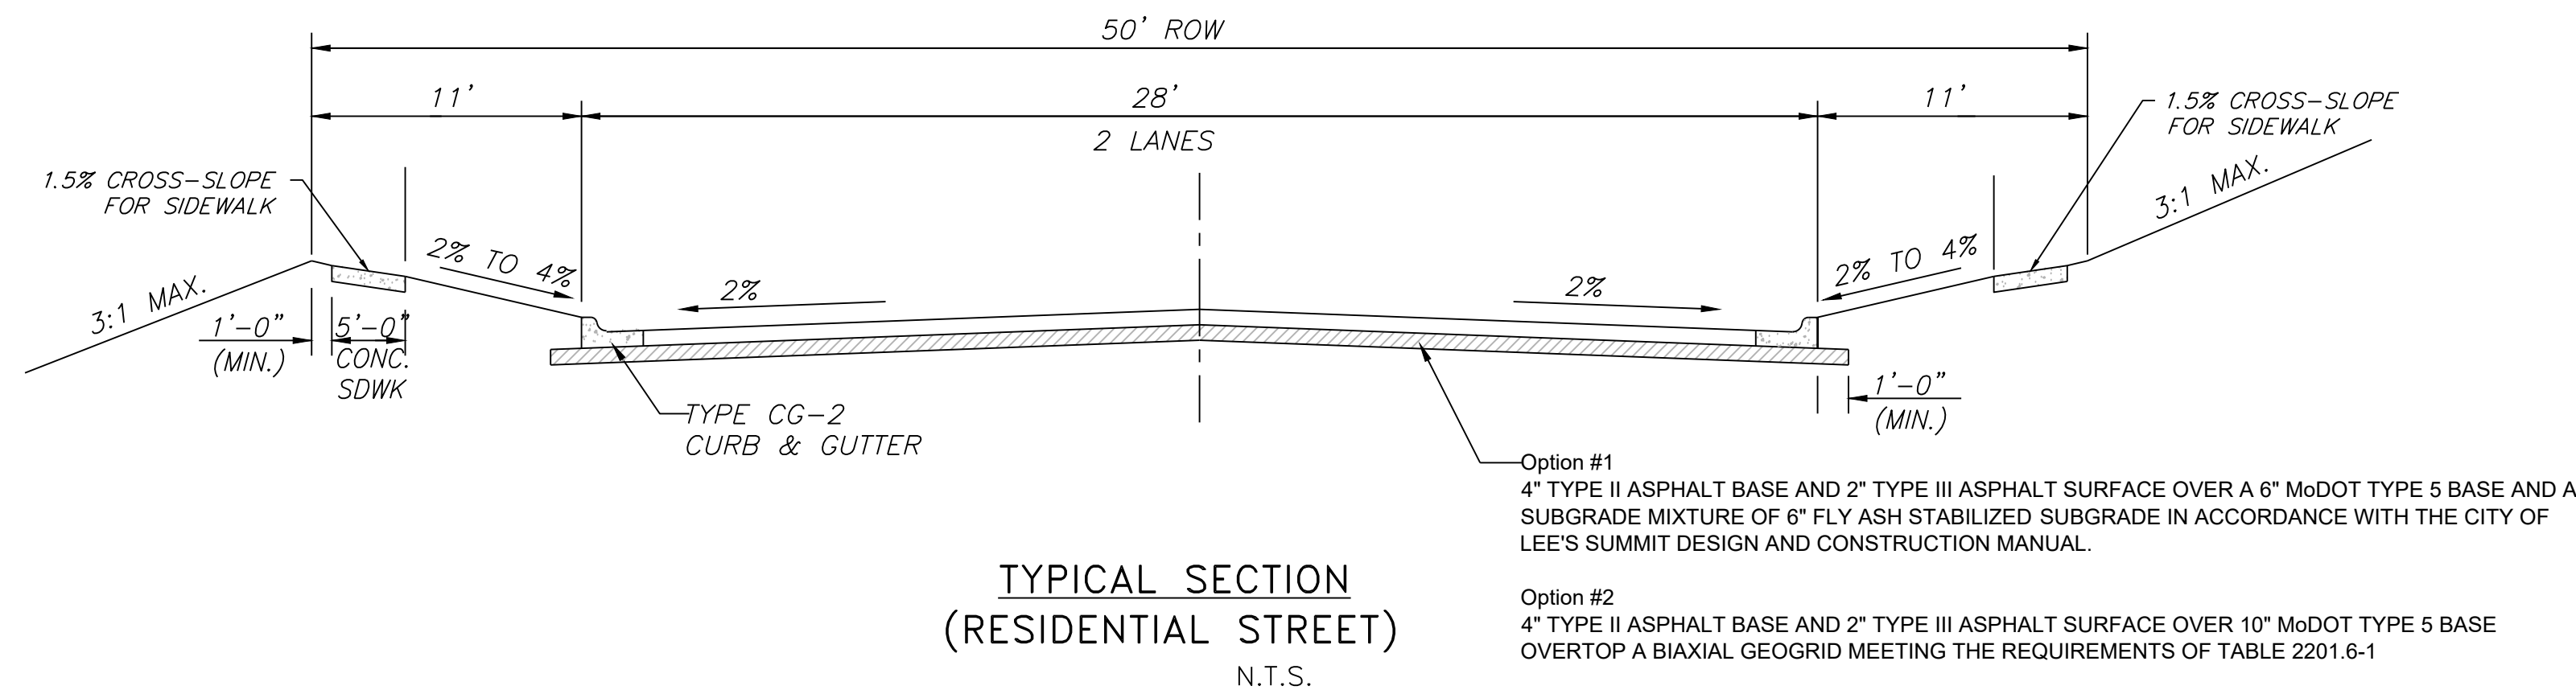

REVISED LOTS 128 & 129,
REMOVED TRACT Q.



Professional Registration
Missouri
Engineering 2005002186-D
Surveying 2020000192-D
Kansas
Engineering E-1695
Surveying LS-219
Oklahoma
Engineering E-254
Nebraska
Engineering CA2821

The Manor at Stoney Creek - 4th Plat
Lee's Summit, Jackson County, Missouri



Project: MANOR AT
STONEY CREEK
4TH PLAT
Issue Date:
August 29, 2018

Cover Sheet
Construction Plans for:
The Manor at Stoney Creek - 4th Plat
Lee's Summit, Jackson County, Missouri

Matthew J. Schlicht
MO PE 2006019708
KS PE 19071
OK PE 25526

REVISIONS	
REV. 1-4-19	
REV. 2-11-19	
REV. 5-10-19	
REV. 5-30-19	
REV. 11-6-19	

C.001

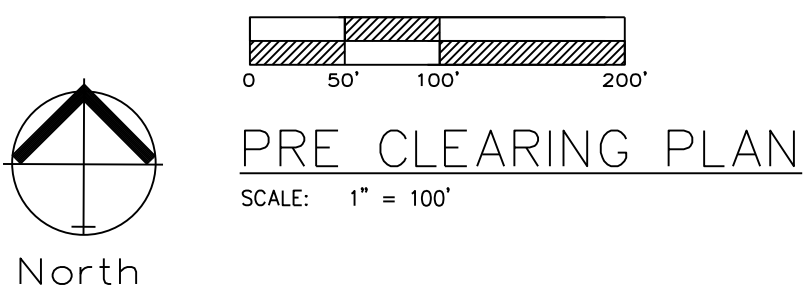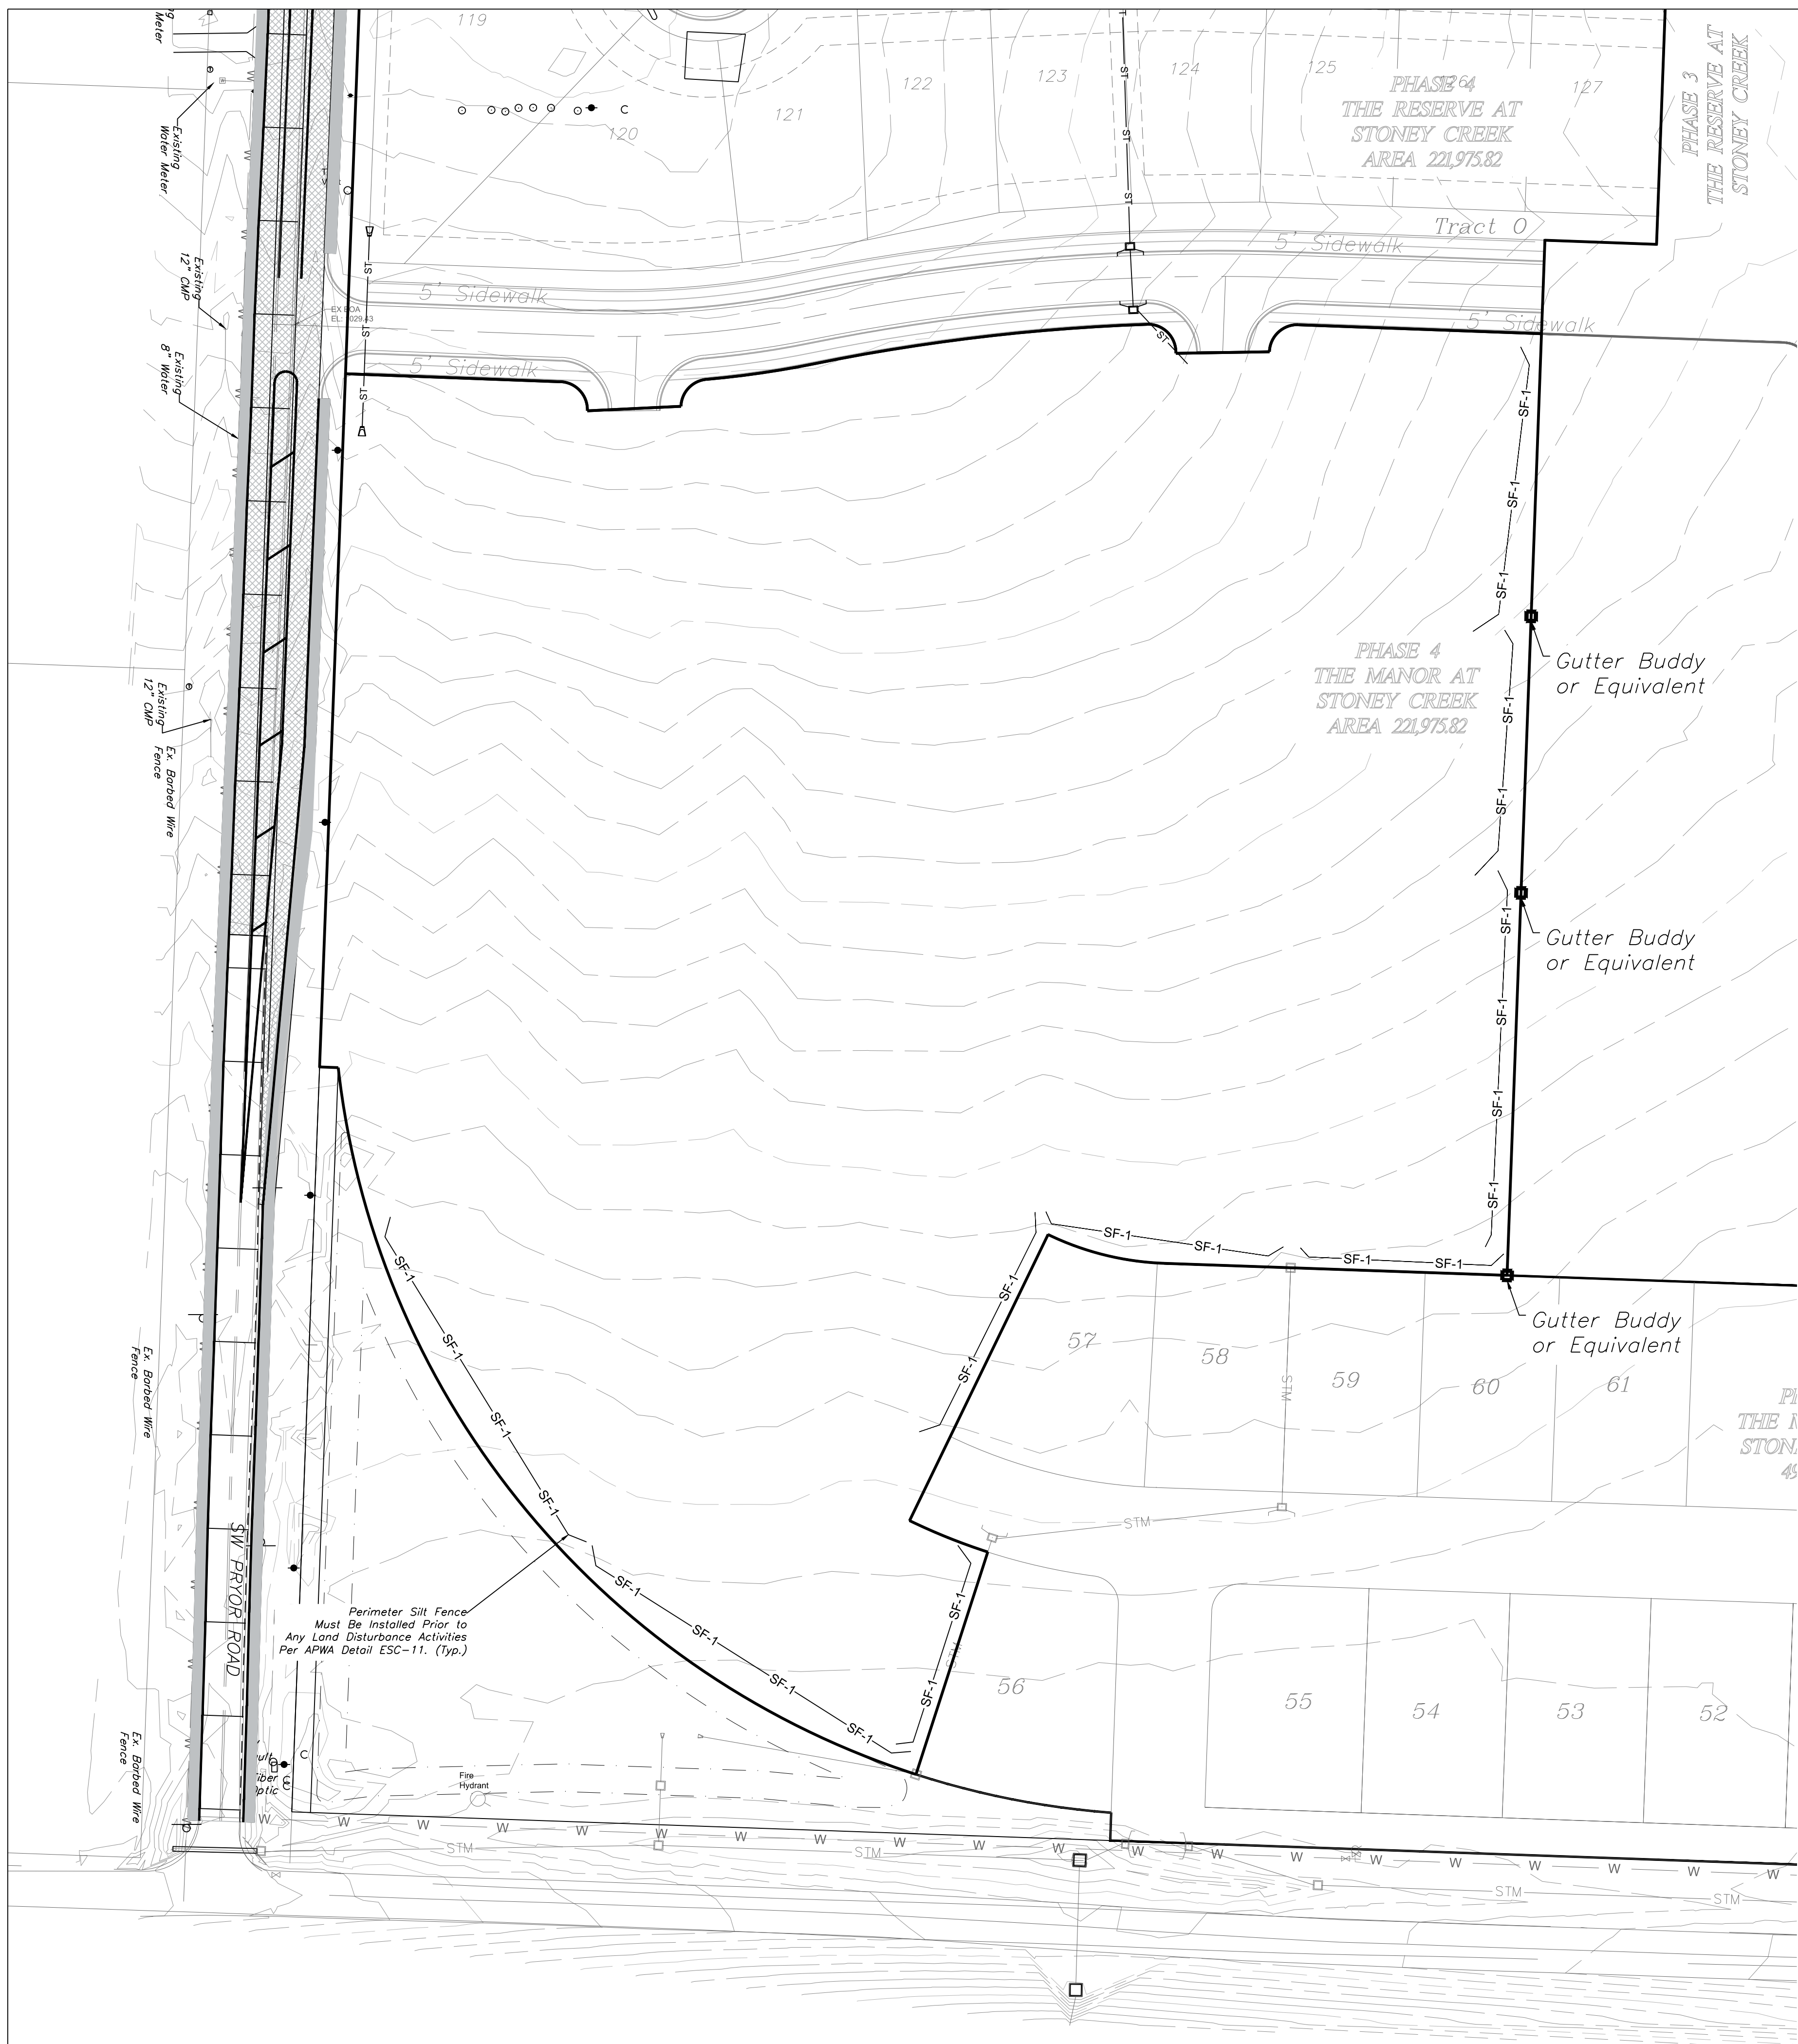

NOTES: The Land Disturbance Plans indicates the Final placement of erosion control devices. The contractor(s) may proceed with construction prior to the final placement of these devices by providing additional devices to control erosion on their items of work. These devices shall be maintained until the final devices are in place.

SILT FENCE PROTECTION
TO BE MAINTAINED BY CONTRACTOR

LEGEND	
PHASE 1 SILT FENCE	SF-1
PHASE 2 SILT FENCE	SF-2
INLET PROTECTION	

DURING ALL PHASES OF CONSTRUCTION, INACTIVE AREA STABILIZATION METHODS AS DESCRIBED IN APWA SECTION 5111.3 SHALL BE USED TO CONTROL EROSION AND SILTATION.

Professional Registration
Missouri
Engineering 2005002188-D
Surveying 200500019-D
Kansas
Engineering E-1895
Surveying LS-219
Oklahoma
Engineering 6254
Nebraska
Engineering CA2821


The Manor at Stoney Creek - 4th Plat
Lee's Summit, Jackson County, Missouri

Project: MANOR AT STONEY CREEK 4TH PLAT
Issue: 1
Date: August 29, 2018

ESC PHASE 1 - Pre Clearing Plan
Construction Plans for:
The Manor at Stoney Creek - 4th Plat
Lee's Summit, Jackson County, Missouri

Matthew J. Schlicht
MO PE 2006019708
KS PE 19071
OK PE 25226

REVISIONS	
REV. 1-4-19	
REV. 2-11-19	
REV. 5-10-19	
REV. 5-30-19	
REV. 11-6-19	

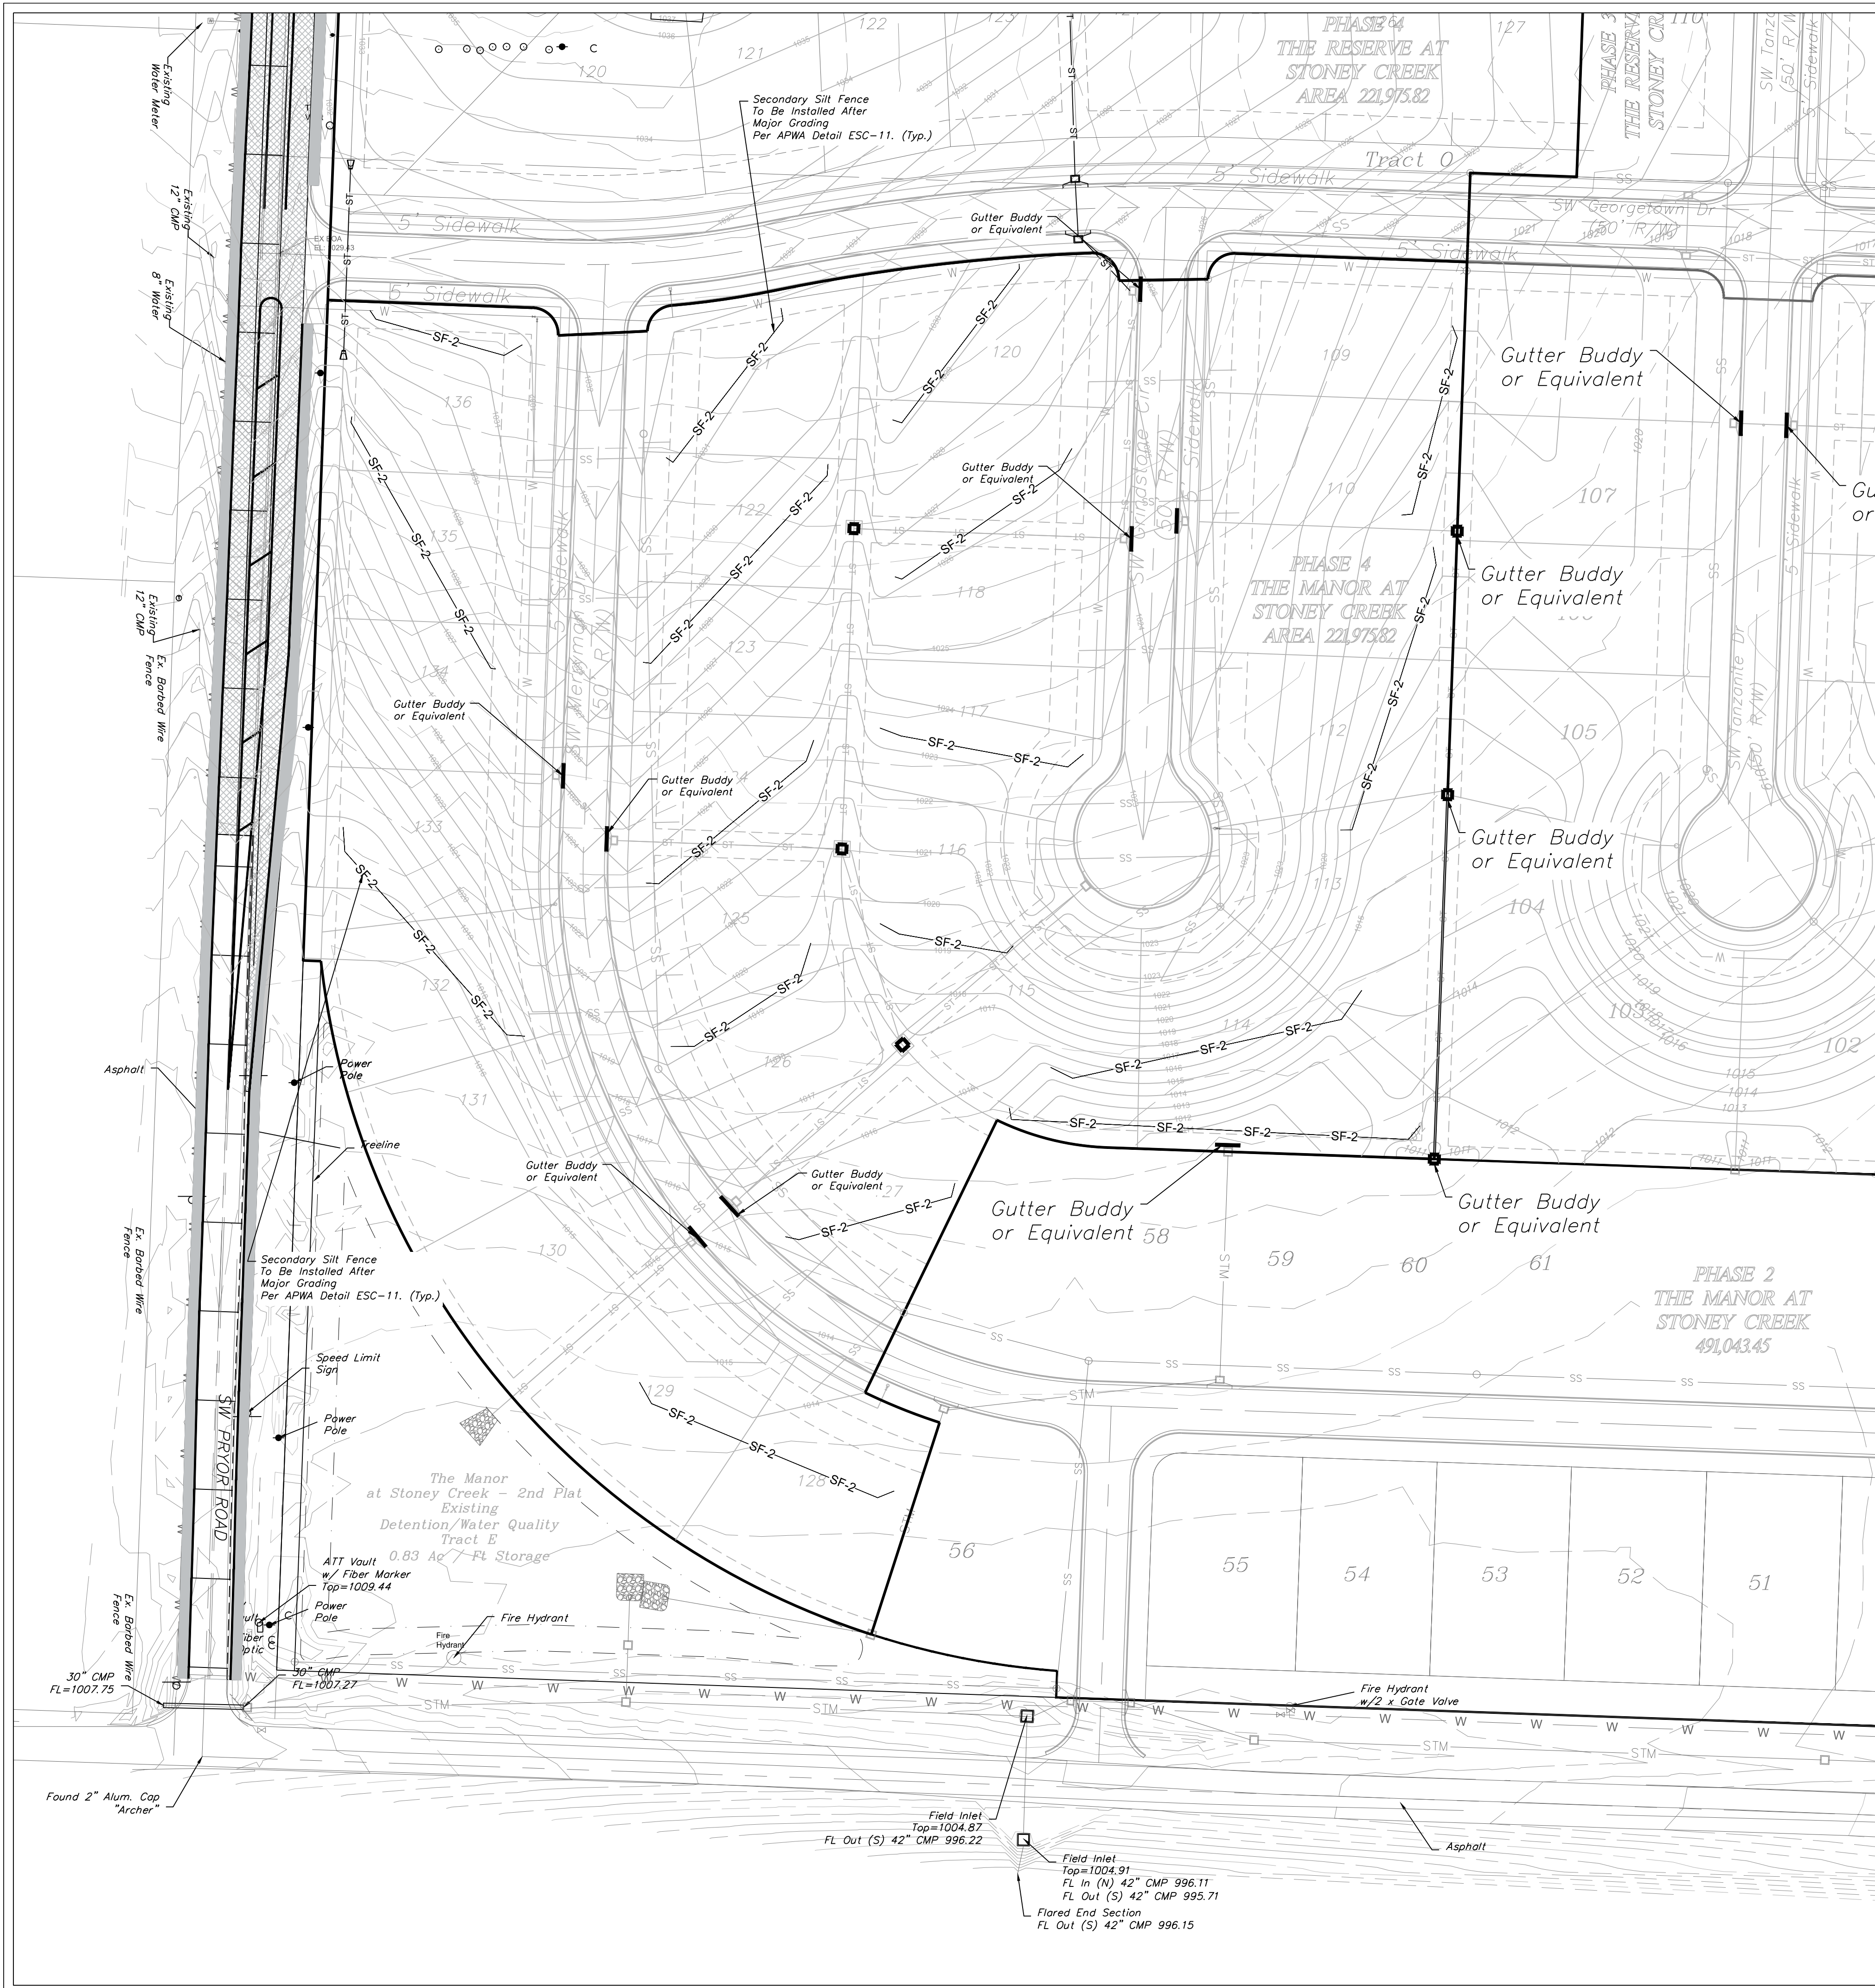

INACTIVE AREA STABILIZATION PLAN
SCALE: 1" = 100'

NOTES: The Land Disturbance Plans indicates the Final placement of erosion control devices. The contractor(s) may proceed with construction prior to the final placement of these devices by providing additional devices to control erosion on their items of work. These devices shall be maintained until the final devices are in place.

LEGEND

PHASE 1 SILT FENCE — SF-1 — SF-1 —
PHASE 2 SILT FENCE — SF-2 — SF-2 —
INLET PROTECTION
GUTTER BUDDY OR EQUIVALENT —

SILT FENCE PROTECTION
TO BE MAINTAINED BY CONTRACTOR

DURING ALL PHASES OF CONSTRUCTION,
INACTIVE AREA STABILIZATION METHODS AS
DESCRIBED IN APWA SECTION 5111.3 SHALL BE
USED TO CONTROL EROSION AND SILTATION.

MAINTENANCE:
TO MAINTAIN THE EROSION AND SEDIMENT CONTROLS, THE FOLLOWING PROCEDURES WILL BE PERFORMED:
SEDIMENT CAPTURE DEVICES: SEDIMENT WILL BE REMOVED FROM THE UPSTREAM OR UPSLOPE SIDE OF THE FILTER FABRIC FENCES, WHEN THE DEPTH OF ACCUMULATED SEDIMENT REACHES ABOUT ONE-THIRD THE HEIGHT OF THE STRUCTURE.
STORM SEWER INLETS: ANY SEDIMENT IN THE STORM SEWER INLETS WILL BE REMOVED AND DISPOSED OF PROPERLY.
TEMPORARY CONTROLS: ALL TEMPORARY CONTROLS WILL BE REMOVED AFTER THE DISTURBED AREAS HAVE BEEN STABILIZED.

INSPECTION PROCEDURES:
INSPECTIONS WILL BE DONE BY THE RESPONSIBLE PERSON(S) AT LEAST ONCE EVERY WEEK AND WITHIN 24 HOURS EACH STORM EVENT PRODUCING ANY AMOUNT OF RAINFALL. AREAS THAT HAVE BEEN RESEDED WILL BE INSPECTED REGULARLY AFTER SEED GERMINATION TO ENSURE COMPLETE COVERAGE OF EXPOSED AREAS. DISTURBED AREAS THAT HAVE NOT BEEN FINALLY STABILIZED SHALL HAVE ALL POLLUTION CONTROL MEASURES INSPECTED FOR PROPER INSTALLATION, OPERATION AND MAINTENANCE. LOCATIONS WHERE STORM WATER LEAVES THE SITE SHALL BE INSPECTED FOR EVIDENCE OF EROSION OR SEDIMENT DEPOSITION. ANY DEFICIENCIES SHALL BE NOTED IN A REPORT OF THE INSPECTION AND CORRECTED WITHIN SEVEN CALENDAR DAYS OF THE INSPECTION. THE PERMITTEE SHALL PROMPTLY NOTIFY THE SITE CONTRACTORS RESPONSIBLE FOR OPERATION AND MAINTENANCE OF POLLUTION CONTROL DEVICES OF DEFICIENCIES.

IF THE EXISTING GROUND COVER IS NATURAL GRASS, DISTURBED AREAS SHALL BE TEMPORARILY SEEDDED WITH WHEAT/RYE AT A RATE OF 1.5 POUNDS PER 1000 SQUARE FEET. PERMANENT SEEDING SHALL CONSIST OF 80% IN THREE EQUAL PARTS OF THIN BLADE, TURF-TYPE, TALL FESCUE AND 10% BLUEGRASS SEED AT A RATE OF 10 POUNDS PER 1000 SQUARE FEET. BOTH TEMPORARY AND PERMANENT SEEDS SHALL BE MULCHED AND WATERED TO MAINTAIN THE PROPER MOISTURE LEVEL OF THE SOIL TO ESTABLISH GRASS. NEW GRASS SHALL BE WATERED AND MAINTAINED UNTIL IT REACHES A HEIGHT OF 3 INCHES. ANY BARE AREAS SHALL BE RESEDED.

ALL EROSION CONTROL DEVICES SHALL BE REMOVED BY GENERAL CONTRACTOR AFTER SITE STABILIZATION IS COMPLETE AND APPROVED BY ENGINEER.

THE DEVELOPER WILL DESIGNATE A QUALIFIED PERSON OR PERSONS TO PERFORM THE FOLLOWING INSPECTIONS:
STABILIZATION MEASURES: DISTURBED AREAS AND AREAS USED FOR STORAGE OF MATERIALS THAT ARE EXPOSED TO PRECIPITATION WILL BE INSPECTED FOR EVIDENCE OF, OR THE POTENTIAL FOR, POLLUTANTS ENTERING THE DRAINAGE SYSTEM. AFTER A PORTION OF THE SITE IS FINALLY STABILIZED, INSPECTIONS WILL BE CONDUCTED AT LEAST ONCE EVERY MONTH THROUGHOUT THE LIFE OF THE PROJECT. CONTRACTOR CAN CONTACT ENGINEERING SOLUTIONS FOR COPIES OF THE INSPECTION FORM TO BE USED FOR STABILIZATION MEASURES.
STRUCTURAL CONTROLS: FILTER FABRIC FENCES AND ALL OTHER EROSION AND SEDIMENT CONTROL MEASURES IDENTIFIED IN THE PLAN WILL BE INSPECTED REGULARLY FOR PROPER POSITIONING, ANCHORING, AND EFFECTIVENESS IN TRAPPING SEDIMENTS. SEDIMENT WILL BE REMOVED FROM THE UPSTREAM OR UPSLOPE SIDE OF THE FILTER FABRIC. CONTRACTOR CAN CONTACT ENGINEERING SOLUTIONS FOR COPIES OF THE INSPECTION FORM TO BE USED FOR STABILIZATION MEASURES.
DISCHARGE POINTS: DISCHARGE POINTS OR LOCATIONS WILL BE INSPECTED TO DETERMINE WHETHER EROSION CONTROL MEASURES ARE EFFECTIVE IN PREVENTING SIGNIFICANT AMOUNTS OF POLLUTANTS FROM ENTERING RECEIVING WATERS.
CONSTRUCTION ENTRANCE: LOCATIONS WHERE VEHICLES ENTER OR EXIT THE SITE WILL BE INSPECTED FOR EVIDENCE OF OFF-SITE SEDIMENT TRACKING.

A LOG OF EACH INSPECTION SHALL BE KEPT. THE INSPECTION REPORT IS TO INCLUDE THE FOLLOWING MINIMUM INFORMATION: INSPECTOR'S NAME, DATE OF INSPECTION, OBSERVATIONS RELATIVE TO THE EFFECTIVENESS OF THE POLLUTION CONTROL DEVICES, ACTIONS TAKEN OR NECESSARY TO CORRECT DEFICIENCIES, AND LISTING OF AREAS WHERE LAND DISTURBANCE OPERATIONS HAVE PERMANENTLY OR TEMPORARILY STOPPED. THE INSPECTION REPORT SHALL BE SIGNED BY THE PERMITTEE OR BY THE PERSON PERFORMING THE INSPECTION IF DULY AUTHORIZED TO DO SO.

- EROSION CONTROL DESCRIPTION:**
- 1) SILT FENCE SHALL BE PLACED AT THE PERIMETER OF THE GRADING AND AT INTERMEDIATE AREAS THROUGHOUT THE SITE AS SHOWN ON THE PLAN. INLET SEDIMENT TRAPS SHALL BE PLACED SURROUNDING ALL STORM INLETS
 - 2) INSTALL TEMPORARY CONSTRUCTION ENTRANCE AS SHOWN ON PLAN
- EROSION CONTROL PROCEDURE:**
- 1) SILT FENCE AND TEMPORARY CONSTRUCTION ENTRANCE SHALL BE INSTALLED AT THE PERIMETER OF THE GRADED AREAS PRIOR TO BEGINNING OF CLEARING OR DEMOLITION OPERATIONS. THE CONTRACTOR SHALL INSTALL SILT FENCE AS SHOWN ON PLANS AS GRADING PROGRESSES.
- TEMPORARY CONSTRUCTION ENTRANCE NOTES:**
- A) INSTALLATION
- 1) AVOID LOCATING ON STEEP SLOPES OR AT CURVES ON PUBLIC STREETS. IF POSSIBLE, LOCATE WHERE PERMANENT ROADS WILL EVENTUALLY BE CONSTRUCTED
 - 2) REMOVE ALL VEGETATION AND OTHER UNSUITABLE MATERIAL FROM THE FOUNDATION AREA, GRADE AND CROWN FOR POSITIVE DRAINAGE
 - 3) IF SLOPE TOWARDS THE PUBLIC ROAD EXCEED 2% CONSTRUCT A 6 TO 8 INCH HIGH RIDGE WITH 3H : 1V SIDE SLOPES ACROSS THE FOUNDATION APPROXIMATELY 15 FEET FROM THE EDGE OF THE PUBLIC ROAD TO DIVERT RUNOFF AWAY FROM IT.
 - 4) INSTALL PIPE UNDER THE ENTRANCE IF NEEDED TO MAINTAIN DRAINAGE DITCHES ALONG PUBLIC ROADS
 - 5) PLACE STONE TO DIMENSIONS AND GRADES AS SHOWN ON PLANS. LEAVE SURFACE SMOOTH AND SLOPED FOR DRAINAGE
 - 6) DIVERT ALL SURFACE RUNOFF AND DRAINAGE FROM THE ENTRANCE TO A SEDIMENT CONTROL DEVICE
 - 7) IF WET CONDITIONS ARE ANTICIPATED PLACE GEOTEXTILE FABRIC ON THE GRADED FOUNDATION TO IMPROVE STABILITY
- B) TROUBLESHOOTING
- 1) CONSULT WITH A QUALIFIED DESIGN PROFESSIONAL IF ANY OF THE FOLLOWING OCCUR:
 - INADEQUATE RUNOFF CONTROLS TO THE EXTENT THAT SEDIMENT WASHES ONTO PUBLIC ROADS
 - INSTALL DIVERSIONS OR OTHER RUNOFF CONTROL MEASURES
 - SMALL STONE, THIN PAD, OR ABSENCE OF GEOTEXTILE FABRIC RESULTS IN RUTS AND MUDDY CONDITIONS AS STONE IS PRESSED INTO SOIL - INCREASE STONE SIZE OR PAD THICKNESS OR ADD GEOTEXTILE FABRIC
 - PAD TOO SHORT FOR HEAVY CONSTRUCTION TRAFFIC - EXTEND PAD BEYOND THE MINIMUM 50 FOOT LENGTH AS NECESSARY
- C) INSPECTION AND MAINTENANCE
- 1) INSPECT STONE PAD AND SEDIMENT DISPOSAL AREA WEEKLY AND AFTER ANY RAIN EVENT
 - 2) RESHAPE PAD AS NEEDED FOR PROPER DRAINAGE AND RUNOFF CONTROL
 - 3) TOP DRESS WITH CLEAN 2 AND 3 INCH STONE AS NEEDED
 - 4) IMMEDIATELY REMOVE MUD OR SEDIMENT TRACKED OR WASHED ONTO PUBLIC ROADWAY. REPAIR ANY BROKEN ROAD PAVEMENT IMMEDIATELY
 - 5) REMOVE ALL TEMPORARY ROAD MATERIALS FROM AREAS WHERE PERMANENT VEGETATION WILL BE ESTABLISHED

ENGINEERING SOLUTIONS
ENGINEERING & SURVEYING
50 SE 30TH STREET
LEE'S SUMMIT, MO 64082
P: (816) 623-9888 F: (816) 623-9849

Professional Registration
Missouri
Engineering 2005002188-D
Surveying 200500019-D
Kansas
Engineering E-1695
Surveying LS-219
Oklahoma
Engineering 6254
Nebraska
Engineering CA2821





ESC PHASE 2 - Inactive Area Stabilization Plan
Construction Plans for:
The Manor at Stony Creek - 4th Plat
Lee's Summit, Jackson County, Missouri

Project: MANOR AT STONY CREEK 4TH PLAT
Issue Date: August 29, 2018

Matthew J. Schlicht
MO PE 2006019708
KS PE 19071
OK PE 255226


REVISIONS	
△	REV. 1-4-19
△	REV. 2-11-19
△	REV. 5-10-19
△	REV. 5-30-19
△	REV. 11-6-19

C.051

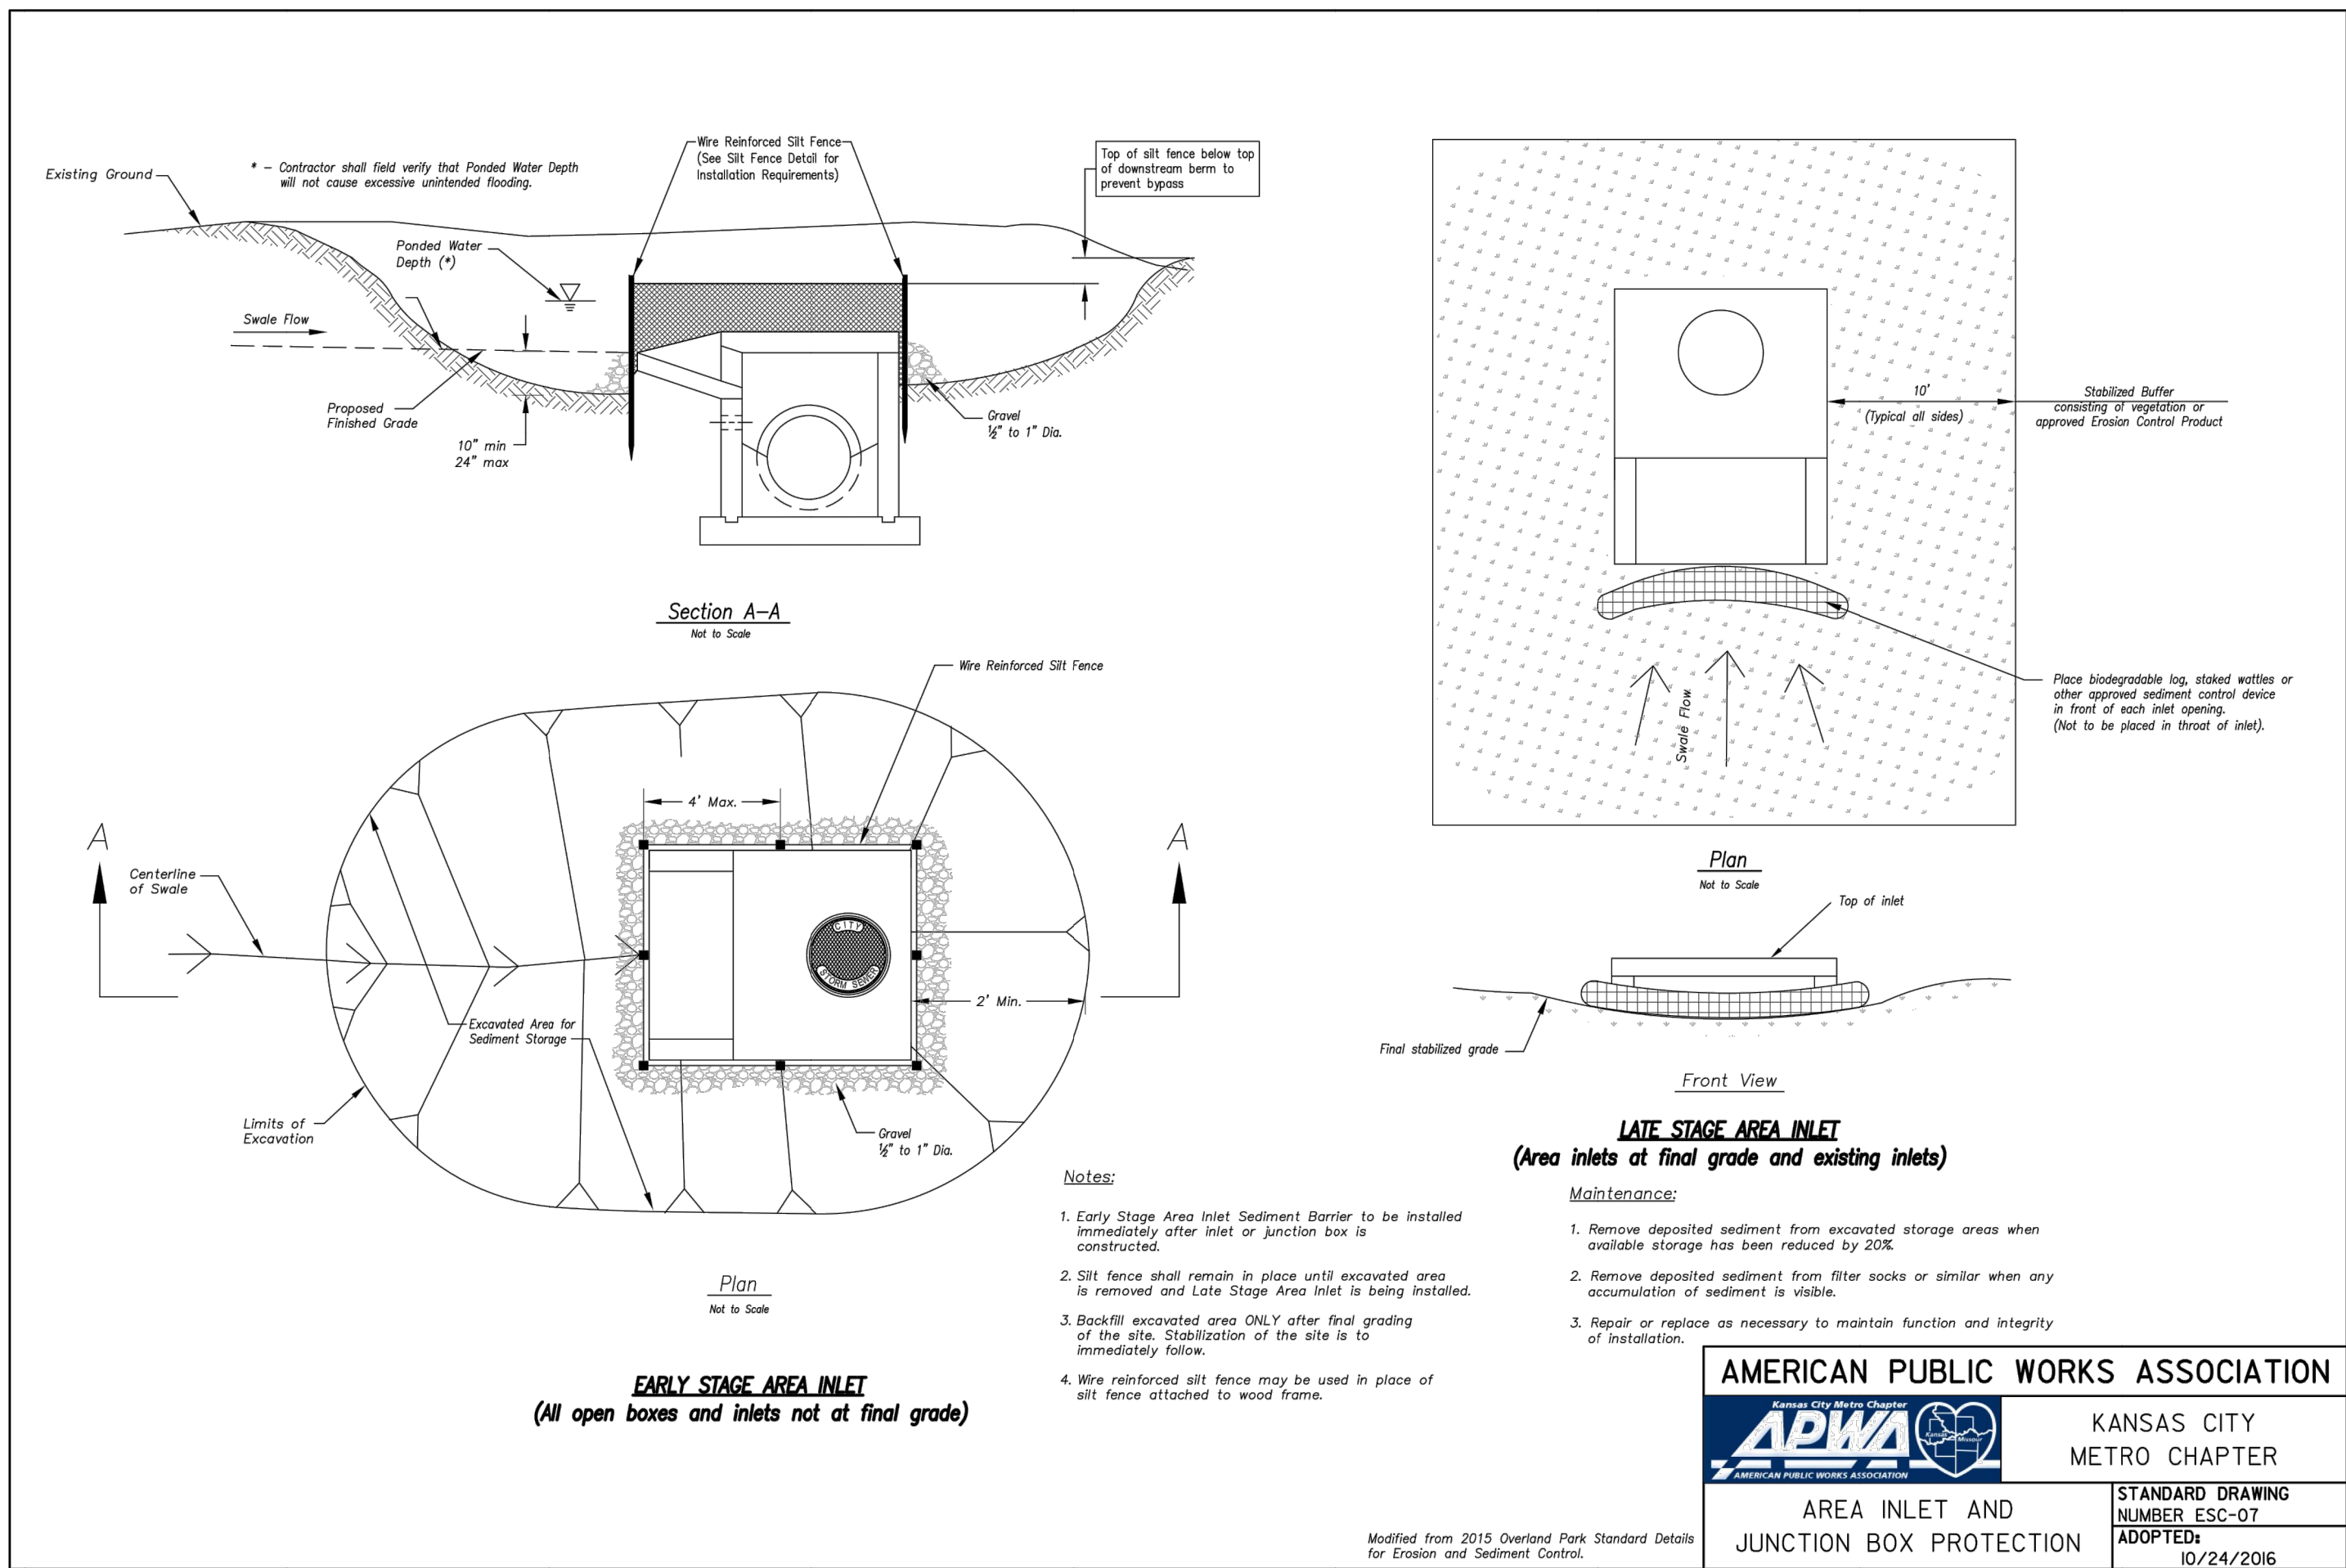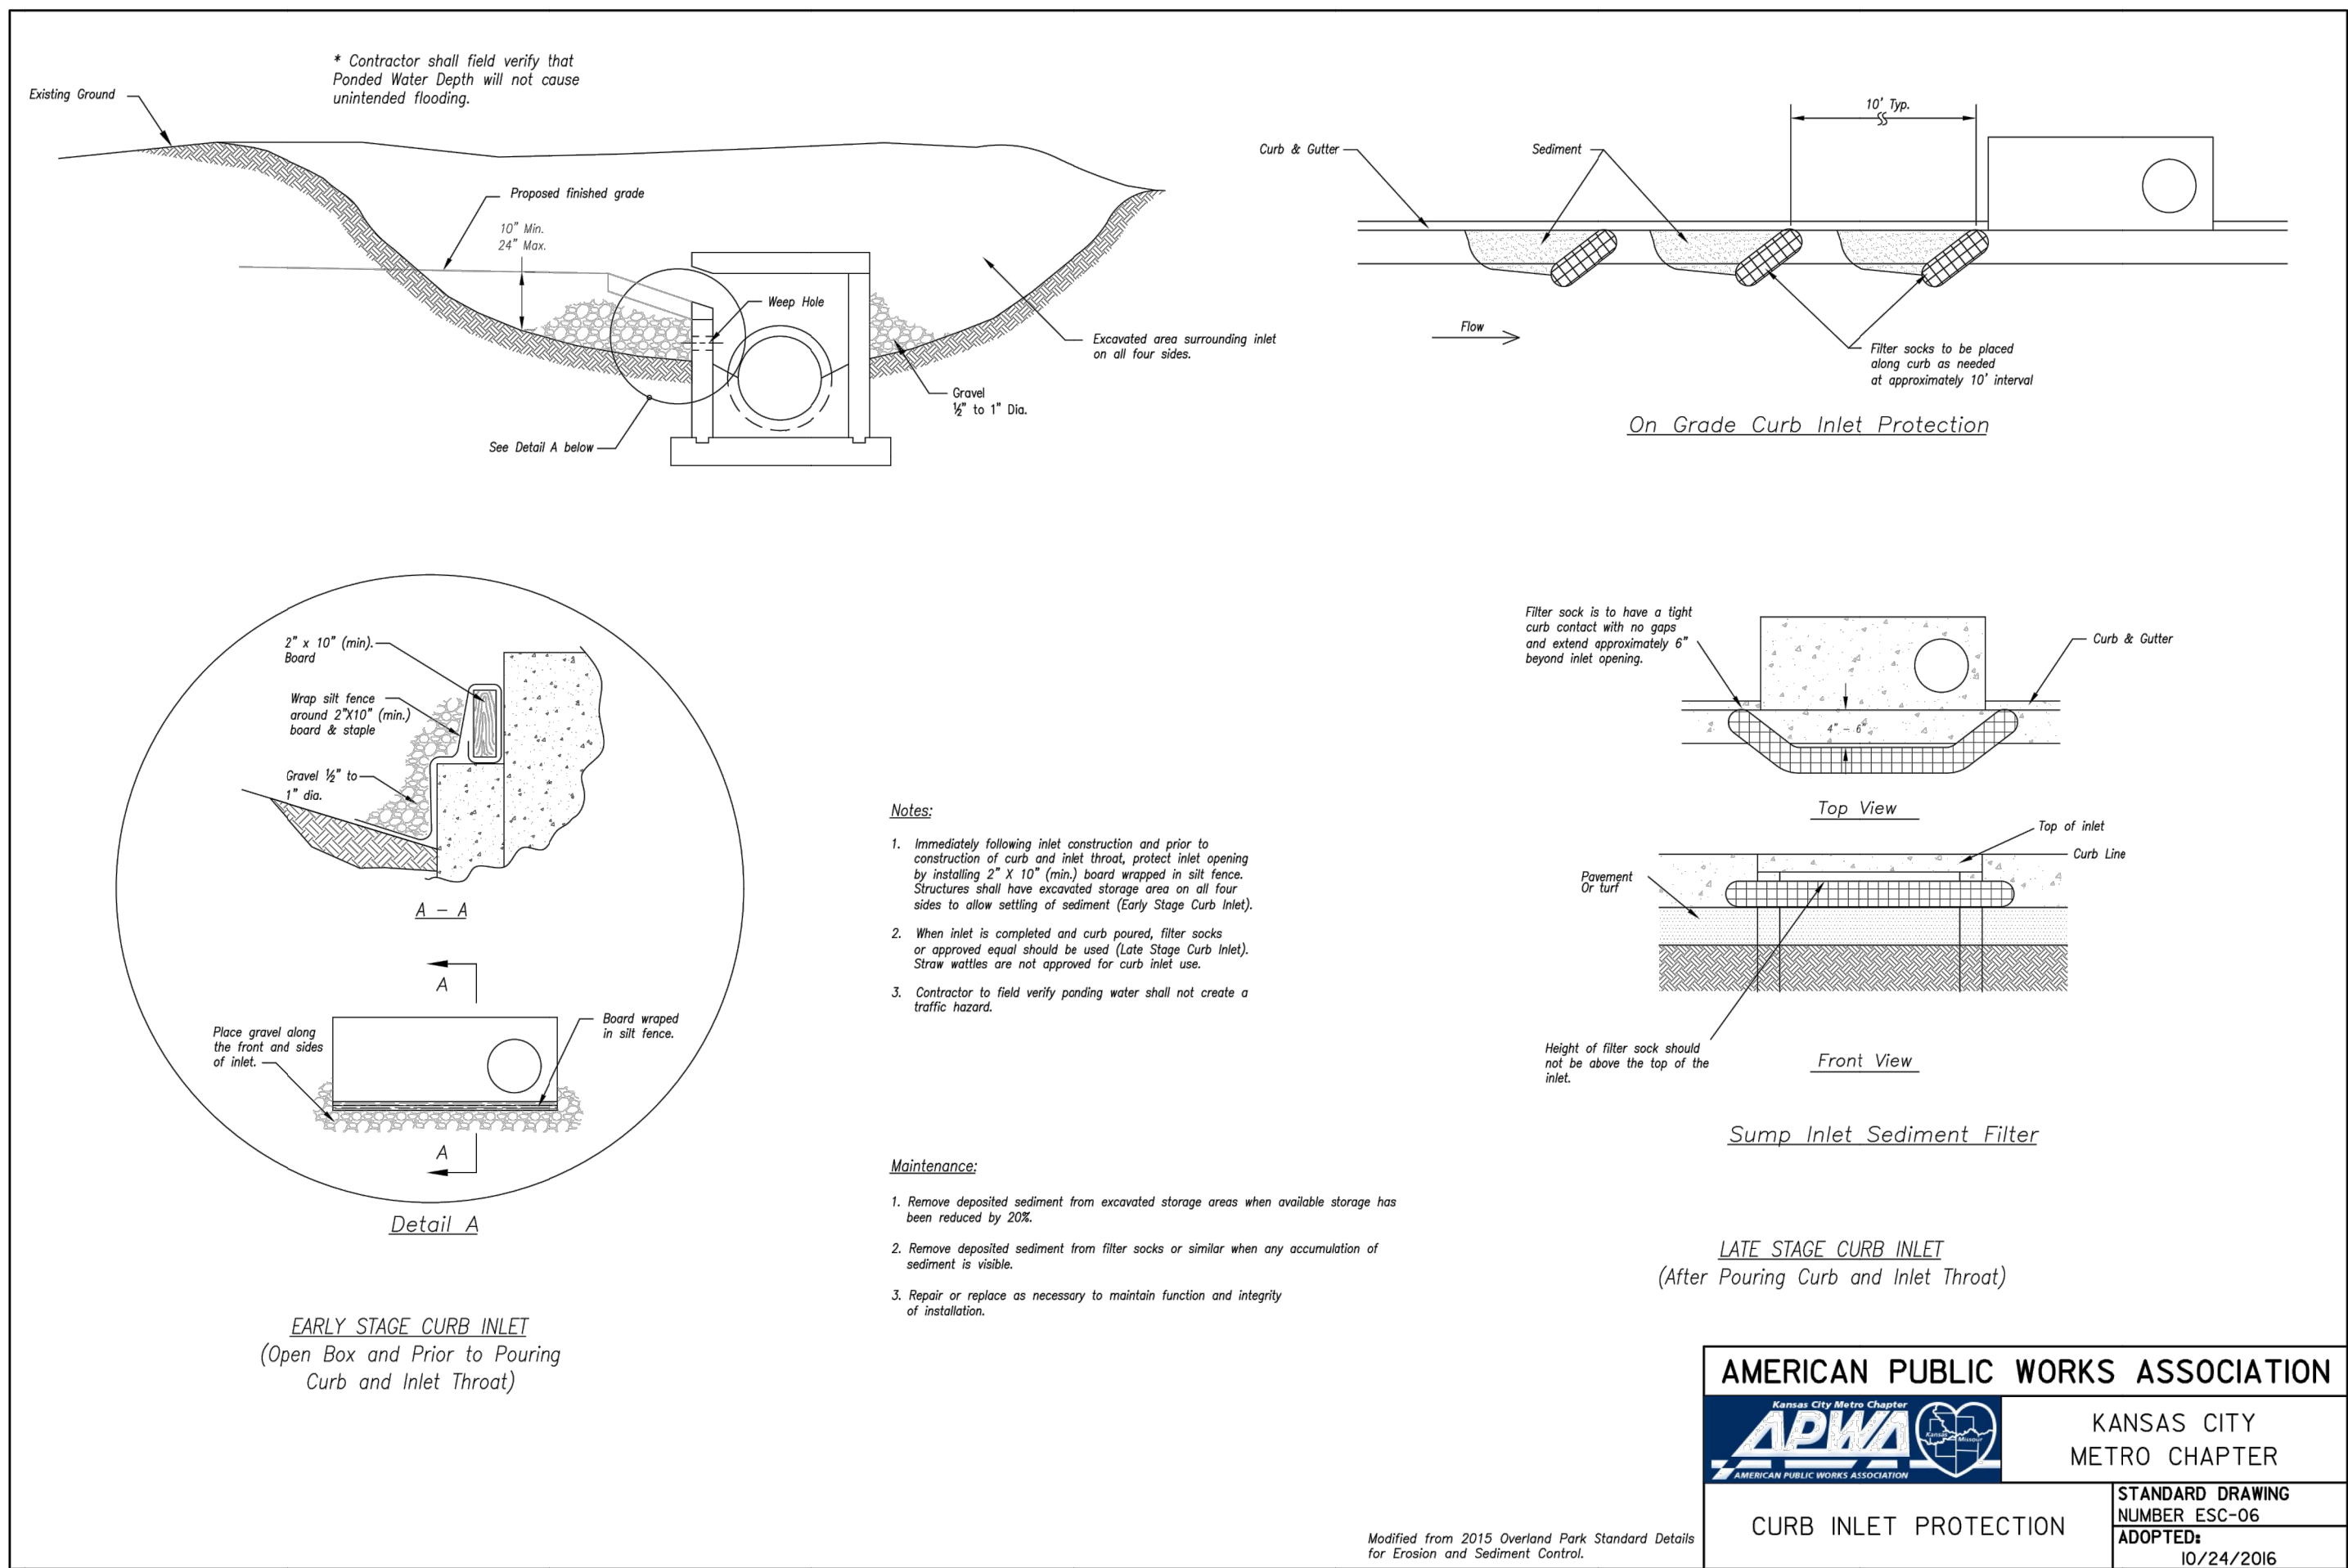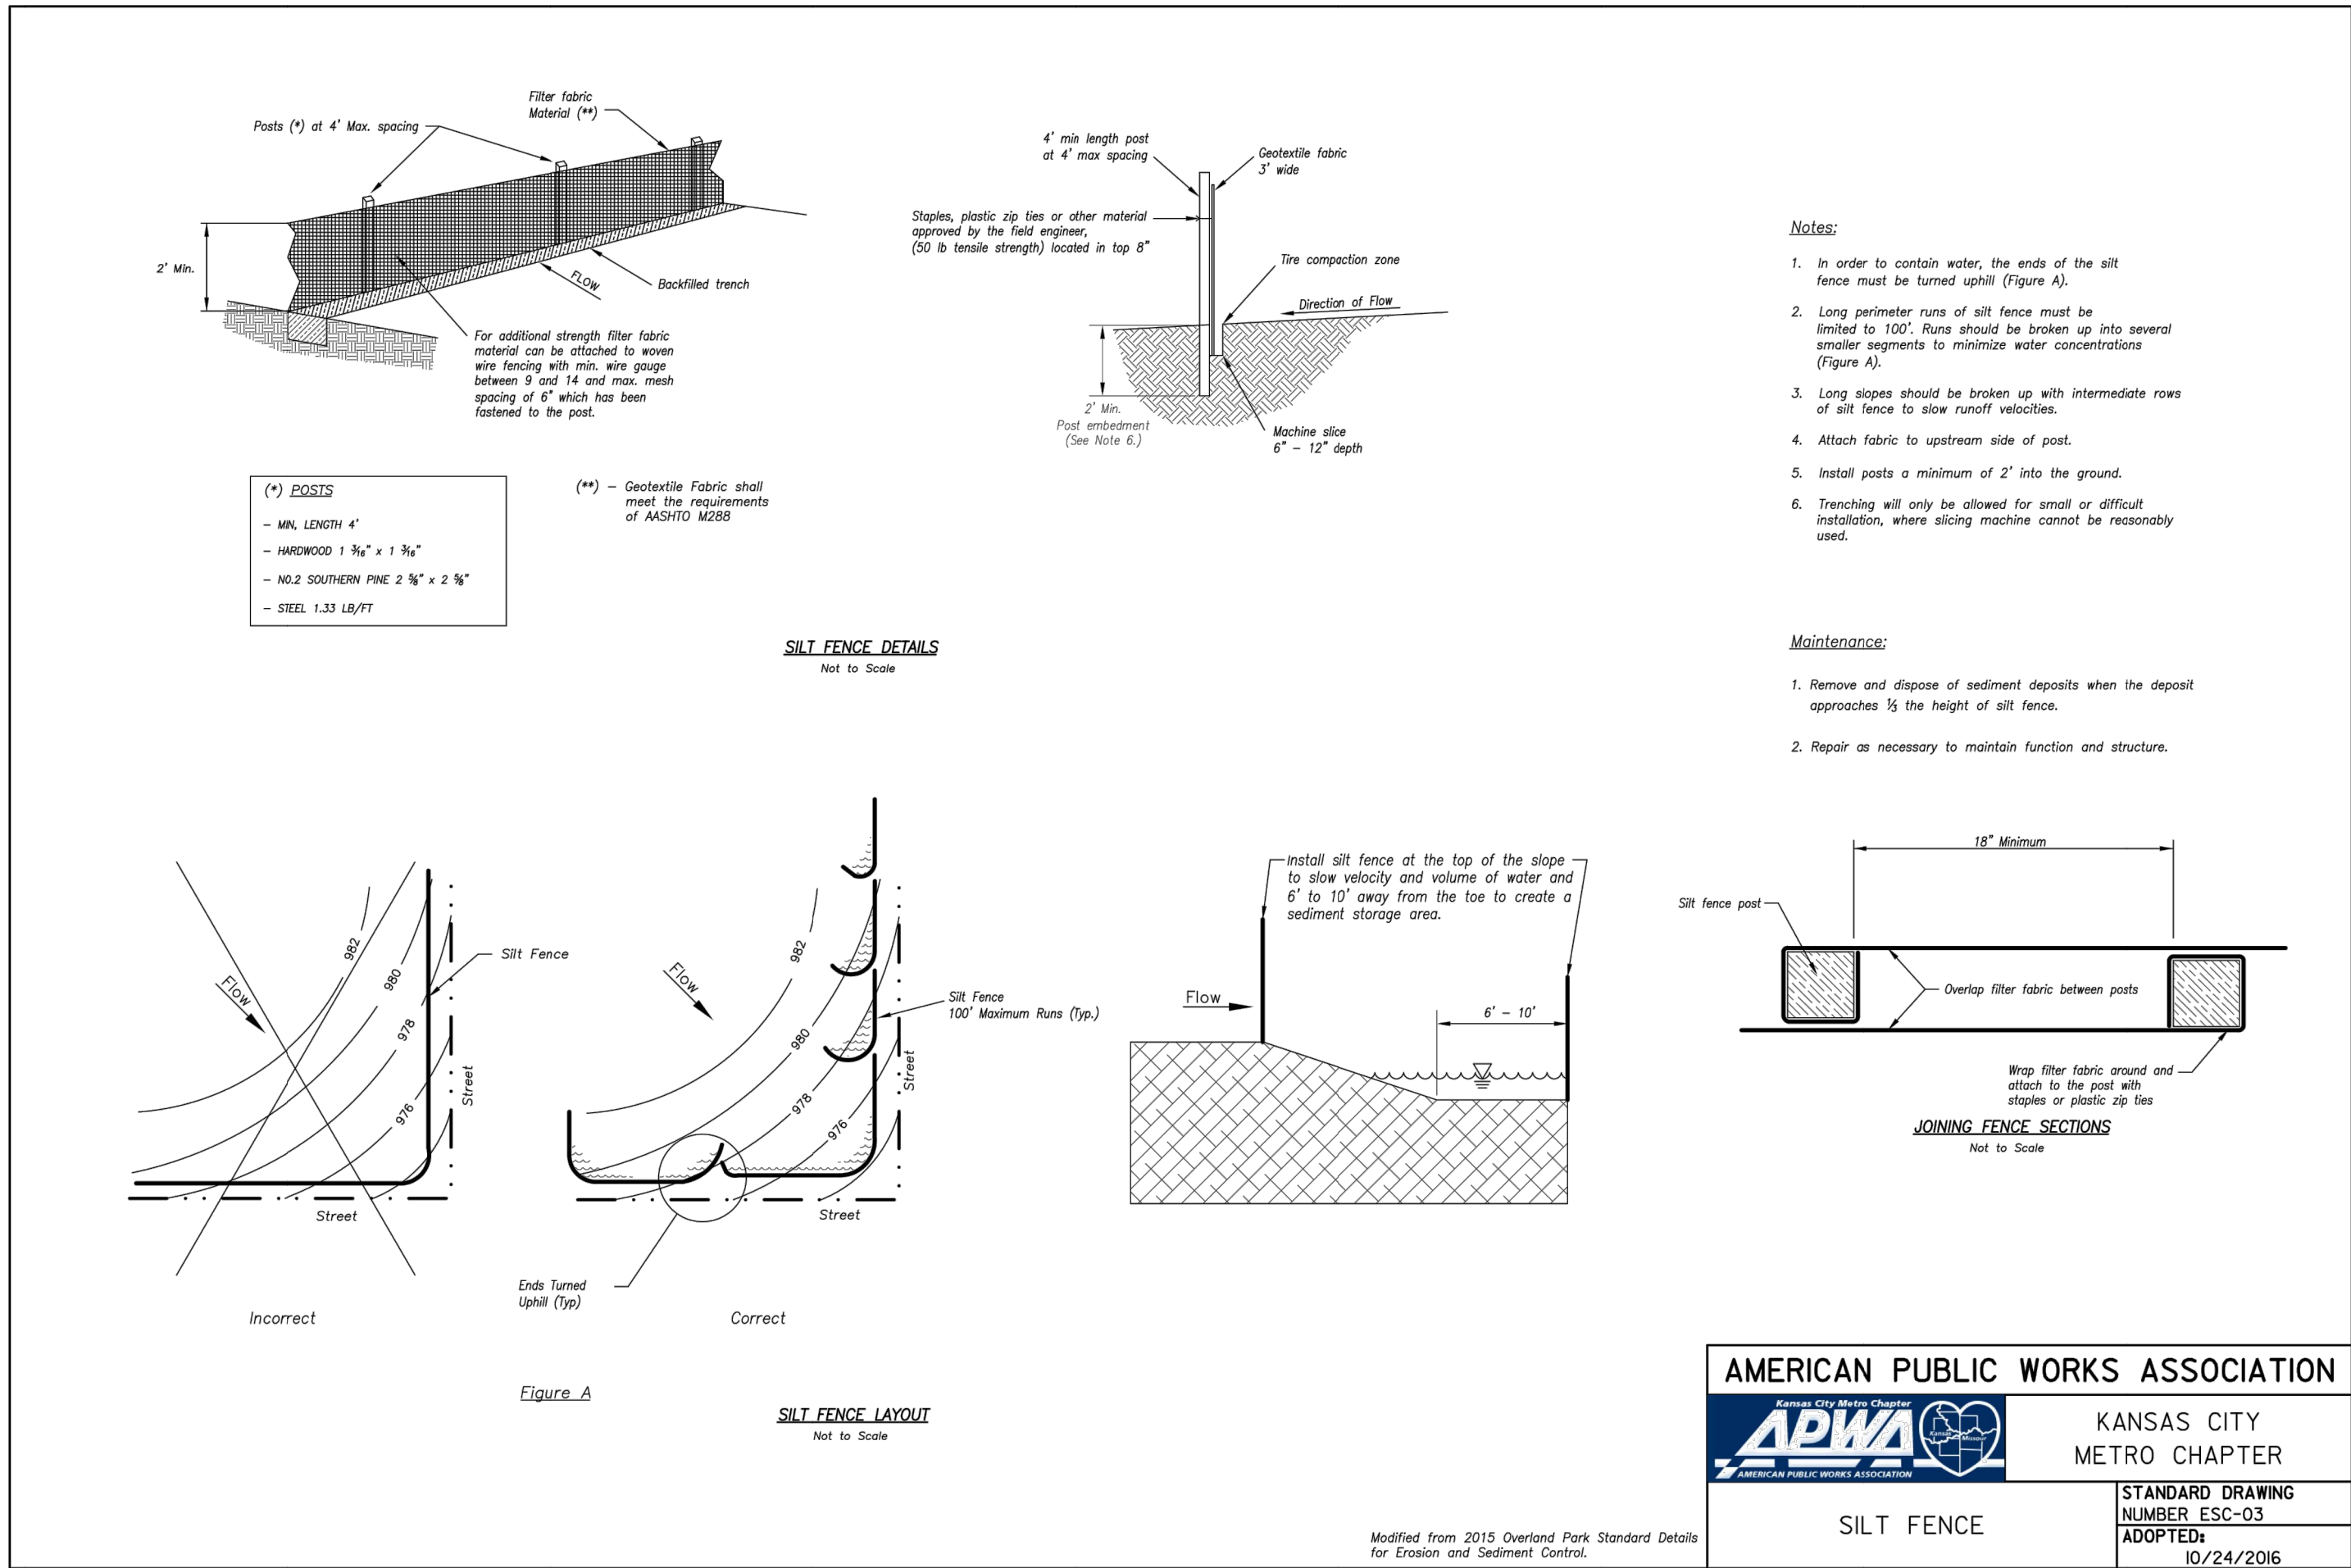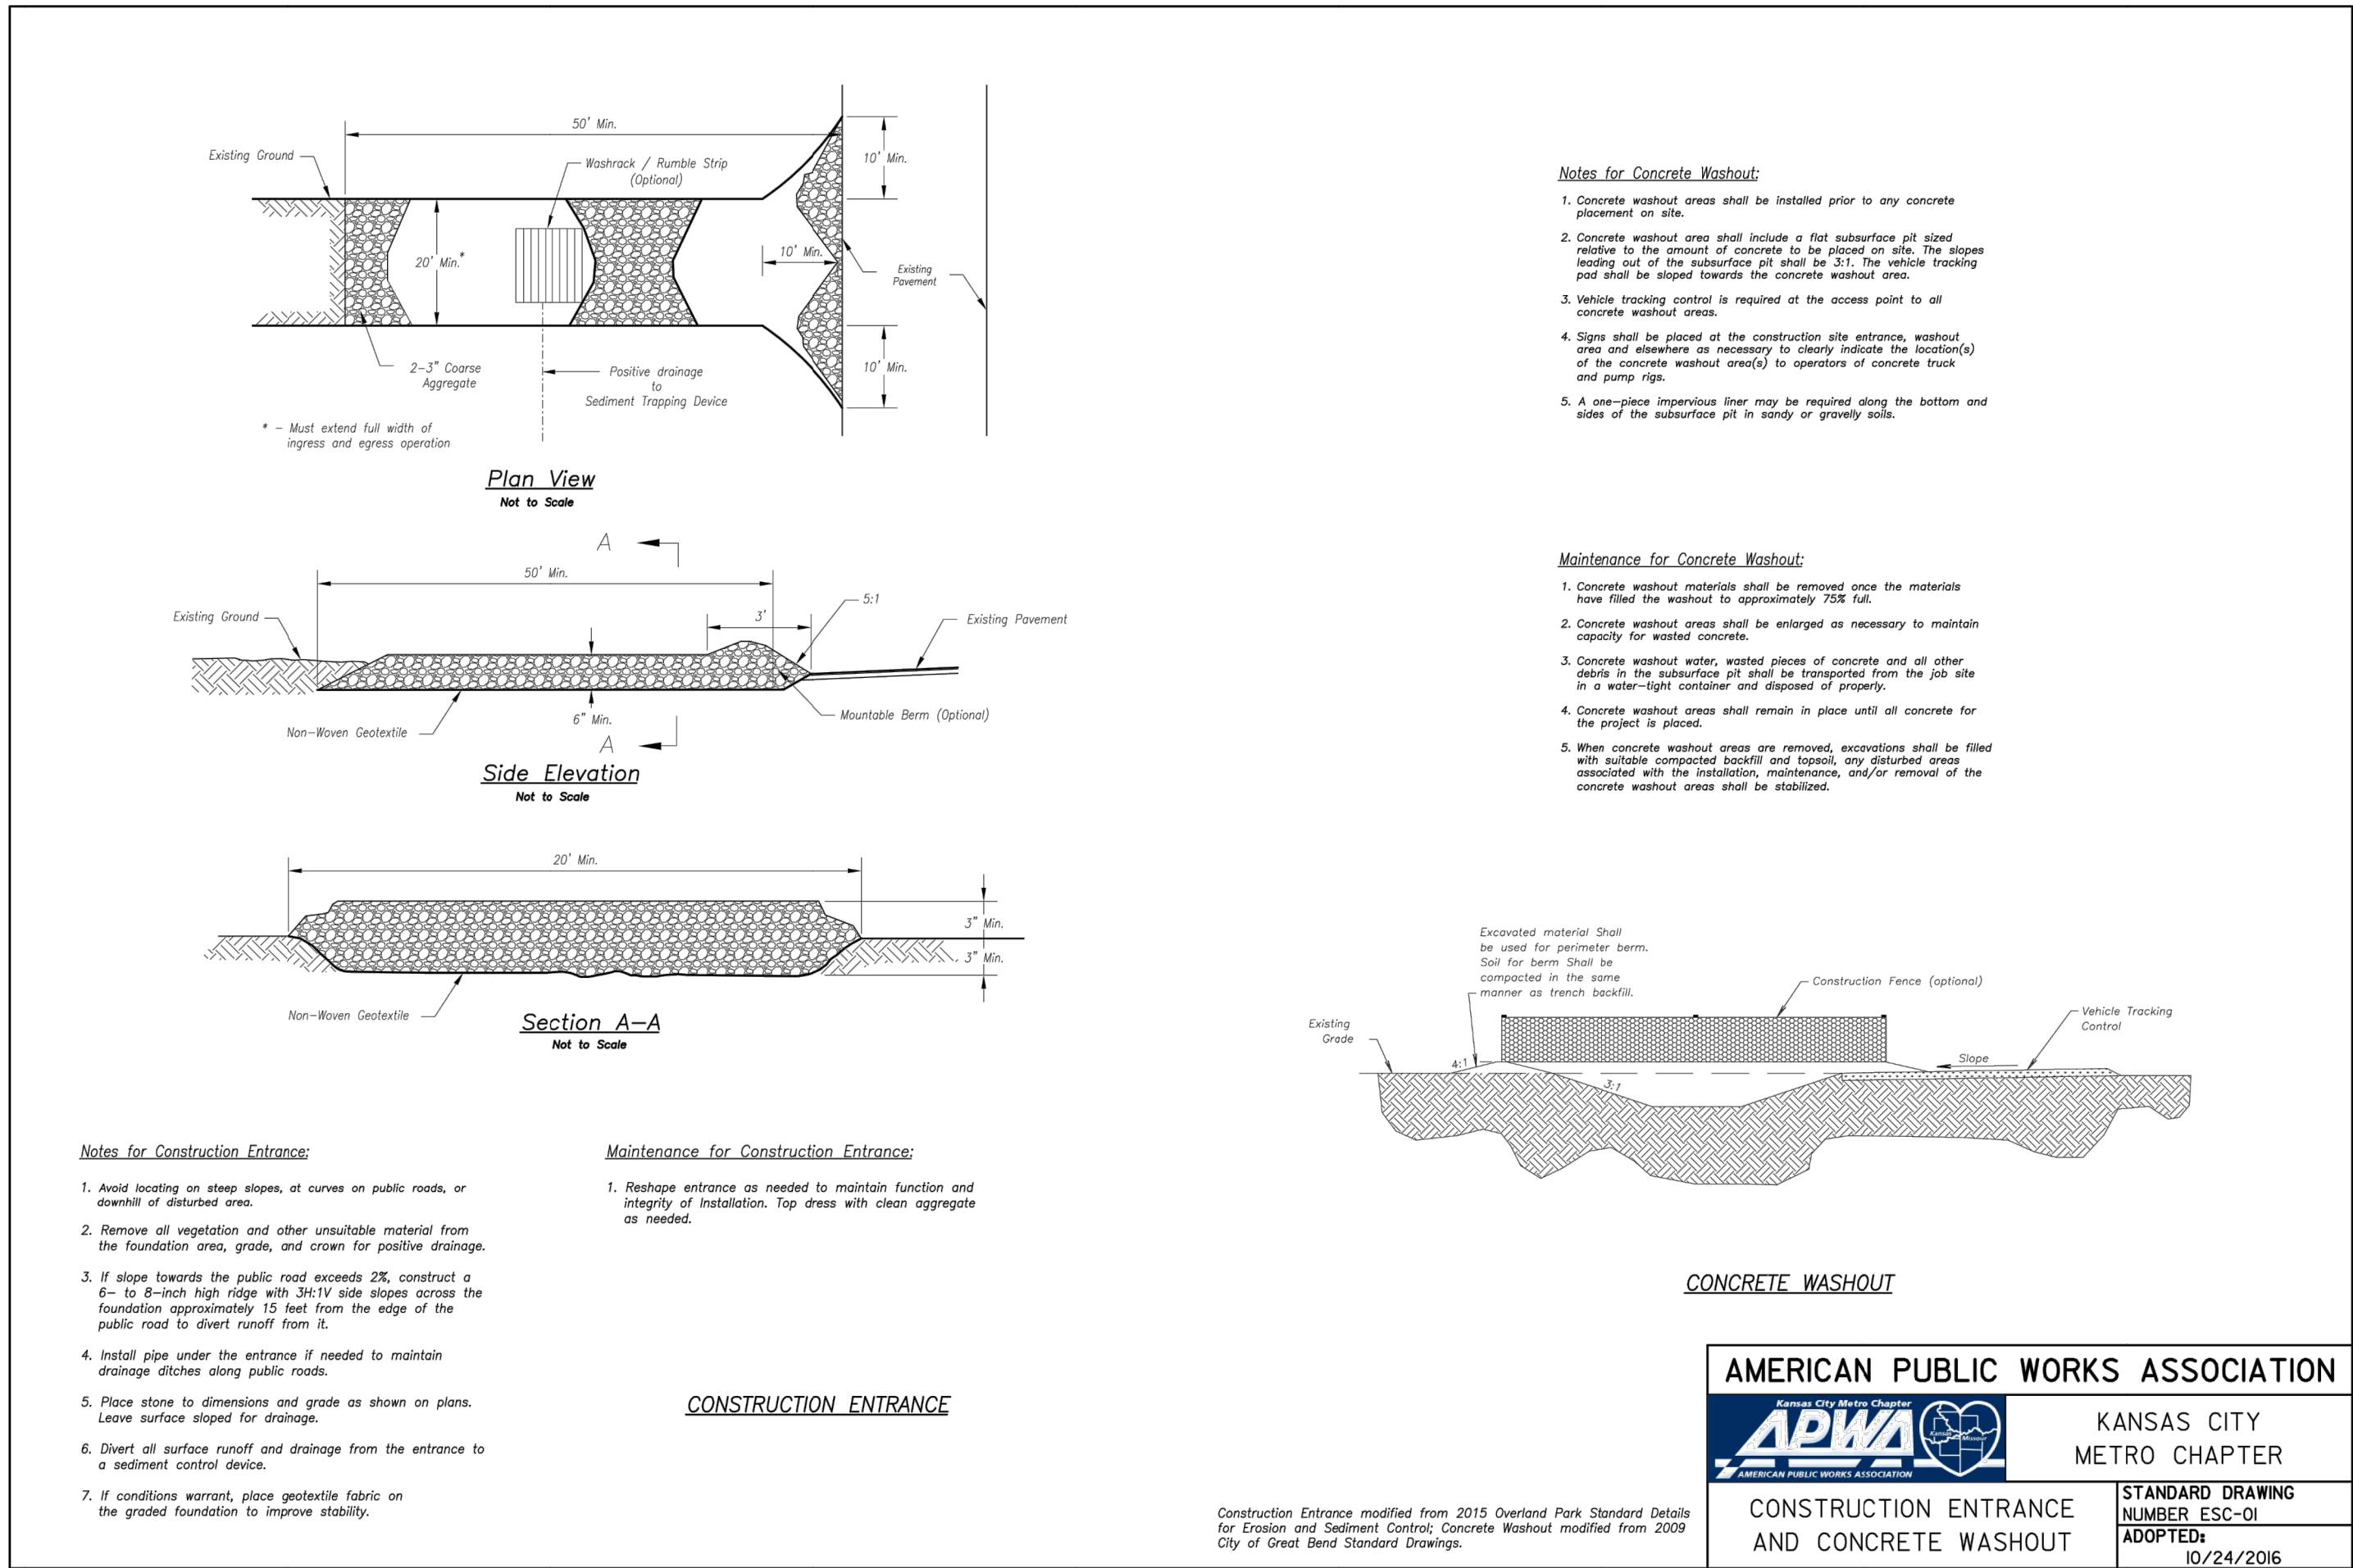



Sidewalk Construction Notes
-Sidewalk and ADA ramps will be constructed with the subdivision improvements.

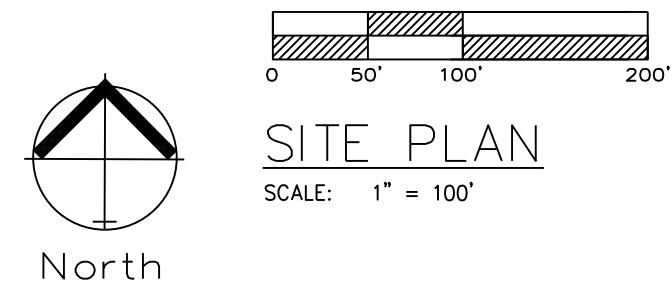

Professional Registration
Missouri
Engineering 2005002185-D
Surveying 200500019-D
Kansas
Engineering E-1895
Surveying LS-218
Oklahoma
Engineering 6254
Nebraska
Engineering CA2821

The Manor at Stoney Creek - 4th Plat
Lee's Summit, Jackson County, Missouri

Project: MANOR AT STONEY CREEK 4TH PLAT
Issue: 1
Date: August 29, 2018

Site Plan
Construction Plans for:
The Manor at Stoney Creek - 4th Plat
Lee's Summit, Jackson County, Missouri



Matthew J. Schlicht
MO PE 2006019708
KS PE 19071
OK PE 25526


REVISIONS	
REV. 1-4-19	
REV. 2-11-19	
REV. 5-10-19	
REV. 5-30-19	
REV. 11-6-19	

1. Contractor is responsible for verifying all existing utility locations prior to excavation
2. There are no known natural or artificial water storage detention areas, or wetlands in the area designated for construction
3. No portion of the project lies within the 100 year flood plain
4. All erosion and sediment control measures need to be implemented prior to construction
5. Additional erosion control may be required by the City Engineer, Design Engineer or Owner at any time problematic areas are noted in the field or existing measures are found to be ineffective
6. Sealing of disturbed areas shall be completed within 14 days of construction inactivity
7. Contractor responsible for all density testing of roadway subgrade and granular base.



NOTE: Swale should be lined with "Straw with Net" turf reinforcement (Curlex Blanket or Eqv.) .
Per Table 5607-1 in APWA Manual

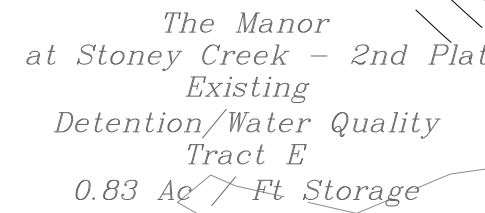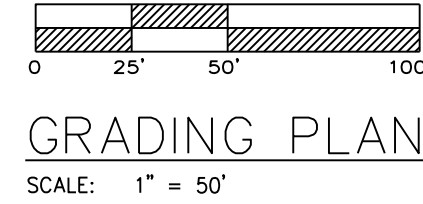

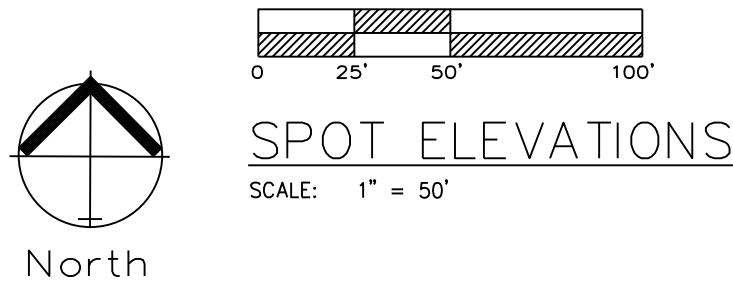

Lot Number	Basement Type	MBOE Lt.	MBOE Rt.
109	Daylight	1022.00	1022.00
110	Daylight	1022.00	1021.03
111	Daylight/Walkout	1021.03	1019.59
112	Daylight/Walkout	1019.59	1018.15
113	Daylight/Walkout	1018.15	1015.07
114	Walkout	1015.07	1015.50
115	Walkout	1015.50	1017.24
116	Daylight	1017.24	1023.47
117	Full	1023.47	1025.82
118	Full	1025.82	1027.60
119	Full	1027.60	1030.89
120	Full	1030.89	1032.21
121	Full	1032.21	1029.70
122	Full/Daylight	1029.70	1027.31
123	Full/Daylight	1027.31	1024.64
124	Full/Daylight	1024.64	1021.20
125	Full/Daylight	1021.20	1019.90
126	Full/Daylight	1019.90	1017.25
127	Full	1017.25	1016.25
128	Daylight	1016.25	1012.82
129	Daylight	1012.82	1012.82
130	Daylight	1012.82	1012.82
131	Daylight/Walkout	1012.82	1014.75
132	Daylight/Walkout	1014.75	1018.35
133	Daylight/Walkout	1018.35	1020.65
134	Daylight/Walkout	1020.65	1024.00
135	Daylight/Walkout	1024.00	1027.70
136	Daylight	1027.70	1027.70

ENGINEERING
ENGINEERING & SURVEYING
SOLUTIONS

50 SE 30TH STREET
LEE'S SUMMIT, MO 64082
P: (816) 623-9888 F: (816) 623-9849

Professional Registration

Missouri
Engineering 2005002188-D
Surveying 200500019-D

Kansas
Engineering E-1895
Surveying LS-218

Nebraska
Engineering 6254
Engineering CA2821

Master Drainage Plan 2 of 3:
Spot Elevations
Construction Plans for:
The Manor at Stoney Creek - 4th Plat
Lee's Summit, Jackson County, Missouri

Project MANOR AT
STONEY CREEK
4TH PLAT

Issue 1
August 29, 2018

Matthew J. Schlicht
MO PE 2006019708
KS PE 19071
OK PE 25528

REVISIONS

REV. 1-4-19



REV. 2-11-19

REV. 5-10-19

REV. 5-30-19

REV. 11-6-19

C.201

 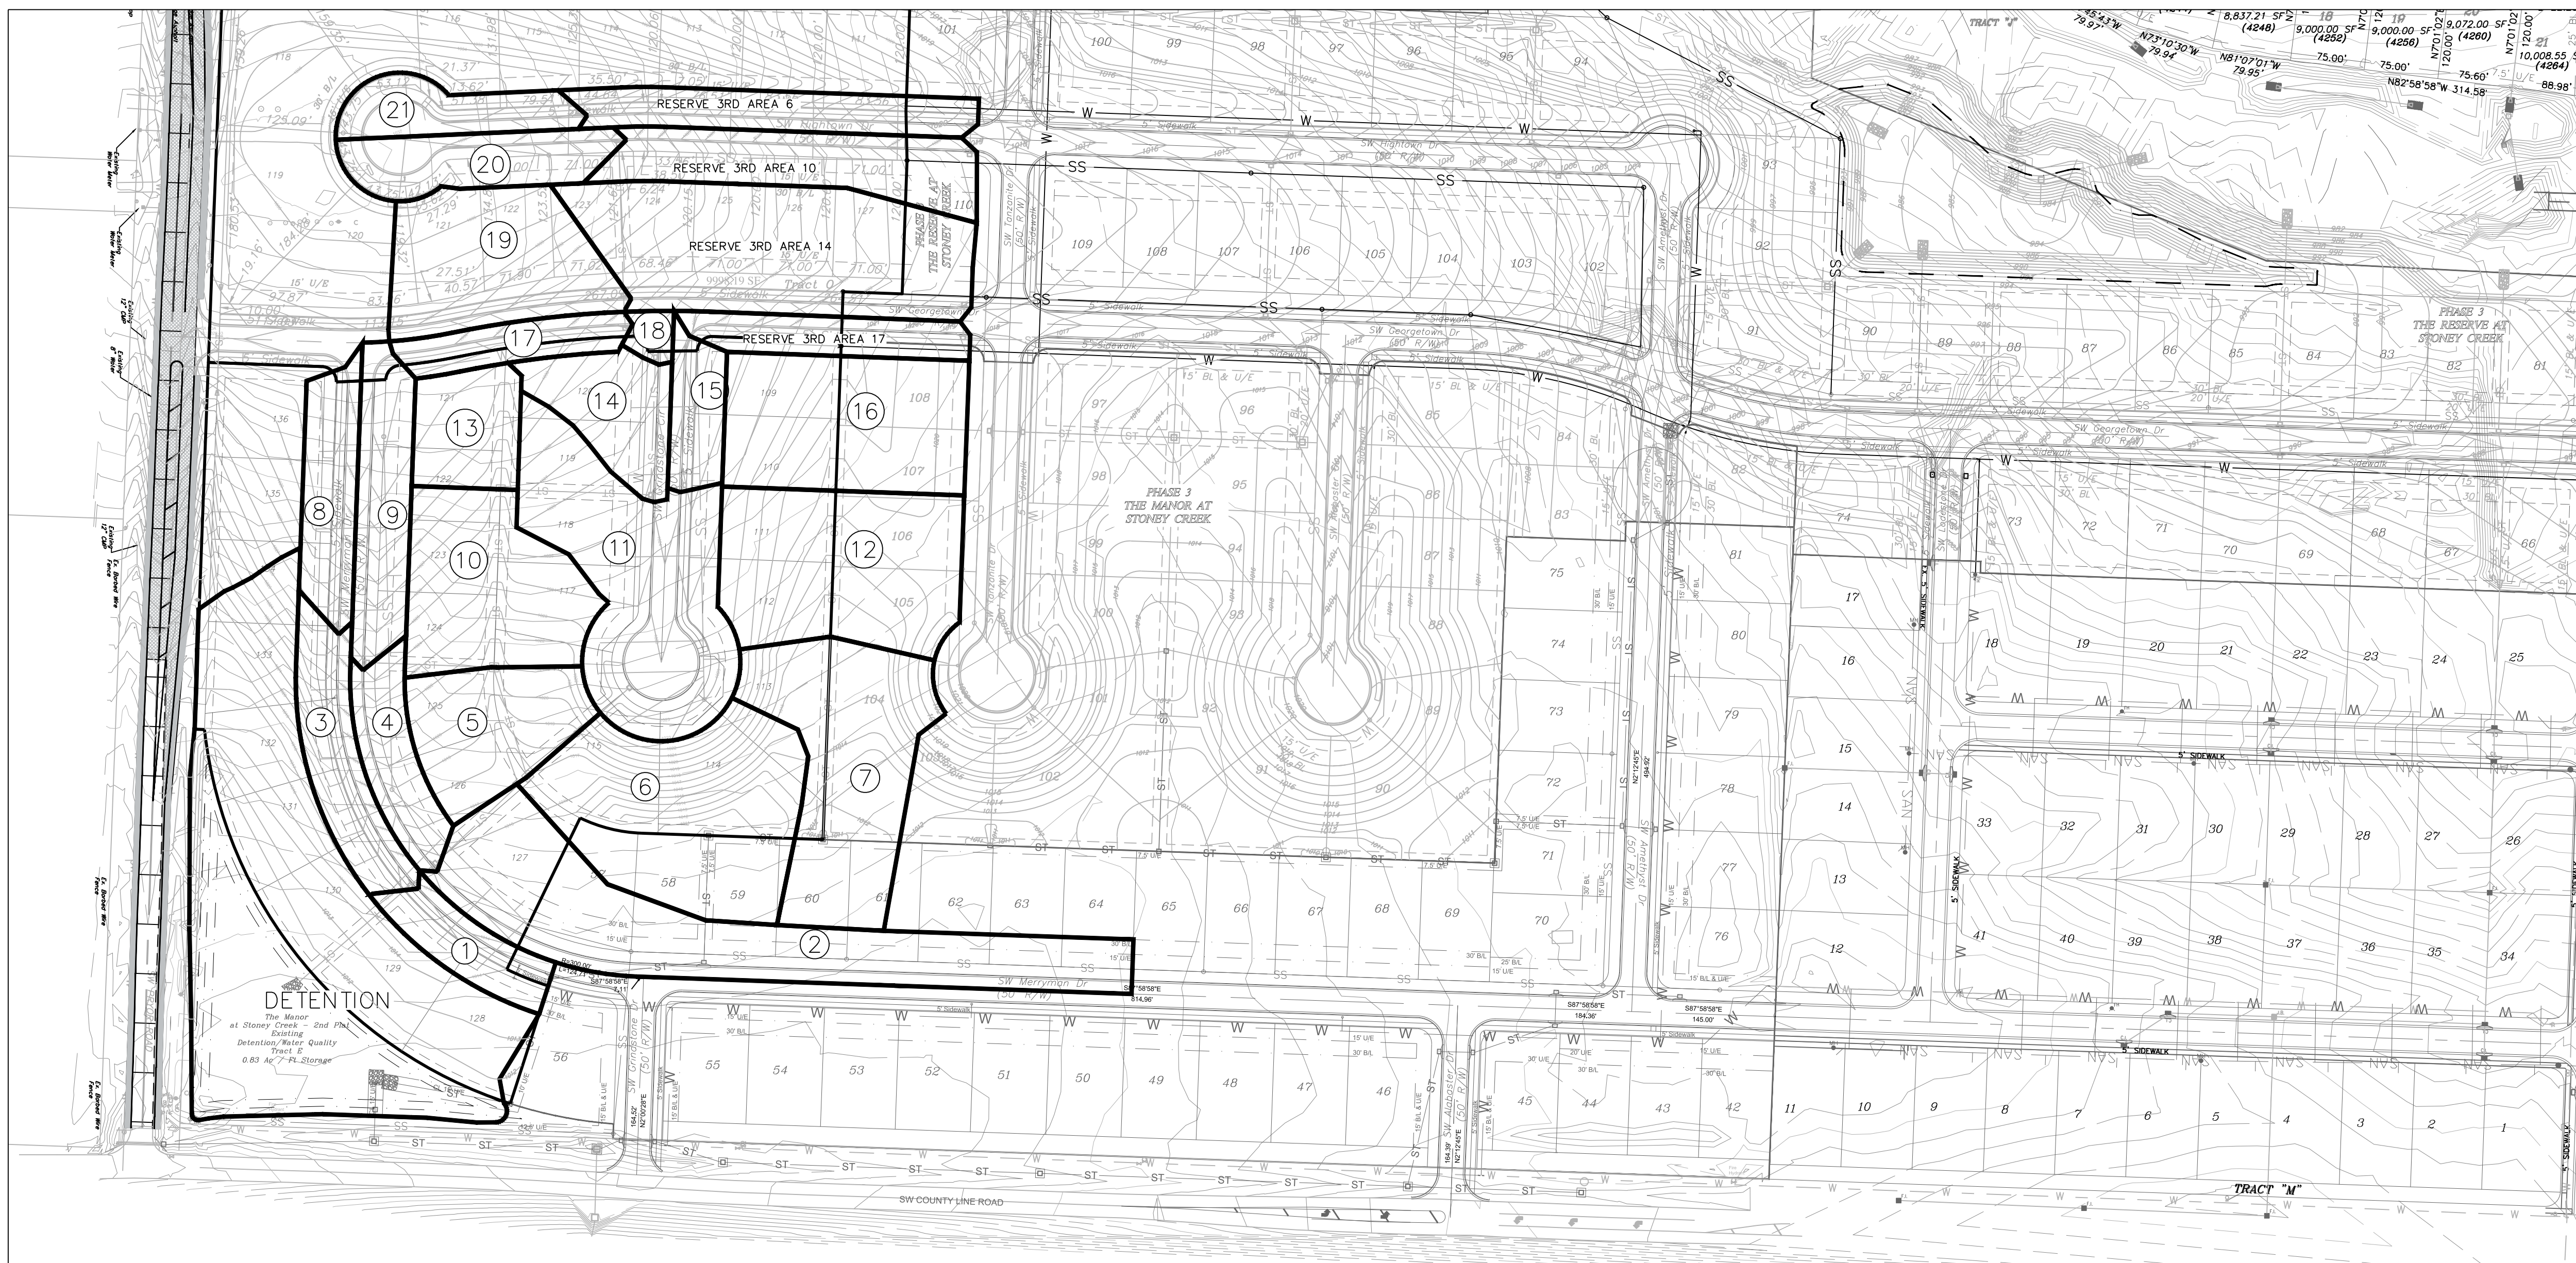

DRAINAGE AREA MAP
SCALE: 1" = 100'

Drainage Area	Area Sq. Ft.	Area Ac.
1	10057.25	0.23
2	56598.12	1.30
3	16170.5	0.37
4	11883.94	0.27
5	20519.85	0.47
6	43928.99	1.01
7	37720.92	0.87
8	13781.71	0.32
9	16826.56	0.39
10	29334.69	0.67
11	44019.84	1.01
12	37589.96	0.86
13	12668.28	0.29
14	14547.61	0.33
15	8364.55	0.19
16	33381.6	0.77
17	9224.51	0.21
18	2238.52	0.05
19	28448.12	0.65
20	15039.79	0.35
21	11369.09	0.26
Detention	102259.96	2.35

APWA STORM DRAINAGE "TC" COMPUTATIONS FOR : The Manor at Stoney Creek - 4th Plat																							
AREA ID	yellow areas are self computing overwrite if necessary				Surface types: Asph/Conc/Bus/Com Dirt Grass/Park Lake MultFam SnglFam Undev Other																AREA ID		
	SURFACE CODES				A B D G				L M S U				Z										
	"C" Values				0.90 0.87 0.60 0.30				0.90 0.66 0.51 0.3														
	P=Overwrite Length - Dn/Elev or Slope if necessary				SURFACE CODE				P=Paved U=Unpaved Overwrite Slope or Elevations if necessary														
	OVERLAND FLOW - 100' MAX				CHANNEL FLOW - FIRST REACH																		
TOTAL WATERSHED																							
TOTAL ACRES	WTRSHD LENGTH	UP ELEV	DN ELEV	SURFACE CODE	"C" VALUE	OVLND LENGTH	UP ELEV	DN ELEV	SLOPE %	P or U	CHANNEL LENGTH	UP ELEV	DN ELEV	SLOPE %	VELOCITY F/S	Cal Flow T(I)	Used Min 5 Max 15 T(I)	Cal Channel One T(T)	Cal Channel Two T(T)	Total T(T) 10			
1	0.23	212.0	1016.0	1013.0	S	0.51	50.0	1016.0	1015.0	2.0	P	162.0	1015.0	1013.0	1.23	2.3	6.0	6.0	1.2	0.0	7.2	1.0	
2	1.20	475.0	1015.5	1012.3	S	0.51	42.0	1015.5	1014.7	2.0	P	433.0	1014.7	1012.3	0.54	1.5	5.4	5.4	4.8	0.0	10.3	2.0	
3	0.37	329.0	1026.2	1015.0	S	0.51	59.0	1026.2	1025.0	2.0	P	270.0	1025.0	1015.0	3.70	3.9	6.4	6.4	1.2	0.0	7.6	3.0	
4	0.27	269.0	1025.1	1015.0	S	0.51	54.0	1025.1	1024.0	2.0	P	215.0	1024.0	1015.0	4.19	4.2	6.2	6.2	0.9	0.0	7.1	4.0	
5	0.47	202.0	1022.0	1017.0	S	0.51	90.0	1022.0	1020.0	2.2	U	112.0	1020.0	1017.0	2.68	2.6	7.7	7.7	0.7	0.0	8.4	5.0	
6	1.01	261.0	1021.0	1010.0	S	0.51	100.0	1021.0	1016.1	4.9	U	161.0	1016.1	1010.0	3.79	3.1	6.3	6.3	0.9	0.0	7.1	6.0	
7	0.87	246.0	1023.0	1010.0	S	0.51	100.0	1023.0	1015.5	7.5	U	146.0	1015.5	1010.0	3.77	3.1	5.4	5.4	0.8	0.0	6.2	7.0	
8	0.32	281.0	1032.8	1025.5	S	0.51	42.0	1032.8	1032.0	2.0	P	239.0	1032.0	1025.5	2.72	3.4	5.5	5.5	1.2	0.0	6.7	8.0	
9	0.39	319.0	1032.9	1024.2	S	0.51	44.0	1032.9	1032.0	2.0	P	275.0	1032.0	1024.2	2.84	3.4	5.6	5.6	1.3	0.0	6.9	9.0	
10	0.67	247.0	1030.3	1020.0	S	0.51	92.0	1030.3	1024.3	6.5	U	155.0	1024.3	1020.0	2.77	2.7	5.5	5.5	1.0	0.0	6.4	10.0	
11	1.01	367.0	1030.3	1022.0	S	0.51	100.0	1030.3	1026.5	3.8	P	267.0	1026.5	1022.0	1.69	2.6	6.8	6.8	1.7	0.0	8.5	11.0	
12	0.86	232.0	1024.2	1017.0	S	0.51	100.0	1024.2	1019.9	4.3	U	132.0	1019.9	1017.0	2.20	2.4	6.5	6.5	0.9	0.0	7.5	12.0	
13	0.29	162.0	1031.9	1026.4	S	0.51	99.0	1031.9	1028.6	3.3	U	63.0	1028.6	1026.4	3.49	3.0	7.1	7.1	0.3	0.0	7.4	13.0	
14	0.33	239.0	1030.9	1024.5	S	0.51	100.0	1030.9	1028.0	2.9	P	139.0	1028.0	1024.5	2.52	3.2	7.4	7.4	0.7	0.0	8.2	14.0	
15	0.19	162.0	1026.9	1024.5	S	0.51	46.0	1026.9	1026.0	2.0	P	116.0	1026.0	1024.5	1.29	2.3	5.7	5.7	0.8	0.0	6.6	15.0	
16	0.77	222.0	1026.9	1019.9	S	0.51	100.0	1026.9	1021.7	5.2	P	122.0	1021.7	1019.9	1.48	2.5	6.1	6.1	0.8	0.0	6.9	16.0	
17	0.21	265.0	1033.4	1027.5	S	0.51	33.0	1033.4	1032.7	2.0	P	232.0	1032.7	1027.5	2.24	3.0	4.8	5.0	1.3	0.0	6.3	17.0	
18	0.05	72.0	1027.8	1026.0	S	0.51	23.0	1027.8	1027.3	2.0	P	49.0	1027.3	1026.0	2.65	3.3	4.0	5.0	0.2	0.0	5.2	18.0	
19	0.65	360.0	1037.2	1027.5	S	0.51	100.0	1037.2	1033.5	3.7	P	260.0	1033.5	1027.5	2.31	3.1	6.9	6.9	1.4	0.0	8.3	19.0	
20	0.35	315.0	1038.0	1032.0	S	0.51	26.0	1038.0	1037.5	2.0	P	289.0	1037.5	1032.0	1.89	2.8	4.3	5.0	1.7	0.0	6.7	20.0	
21	0.26	276.0	1038.0	1033.0	S	0.51	26.0	1038.0	1037.5	2.0	P	250.0	1037.5	1033.0	1.78	2.7	4.3	5.0	1.5	0.0	6.5	21.0	
Detention	2.35	N/A			Z	0.42																Detention	

AREAS 19, 20 AND 21 ARE LOCATED IN THE RESERVE AT STONEY CREEK 4TH PLAT

Master Drainage Map 3 of 3:
Drainage Area Map
Construction Plans for:
The Manor at Stoney Creek - 4th Plat
Lee's Summit, Jackson County, Missouri


Matthew J. Schlicht
MO PE 2006019708
KS PE 19071
OK PE 25526

REVISIONS	
REV. 1-4-19	
REV. 2-11-19	
REV. 5-10-19	
REV. 5-30-19	
REV. 11-6-19	



The Manor at Stoney Creek - 4th Plat
Lee's Summit, Jackson County, Missouri

Professional Registration
Missouri
Engineering 2005002188-D
Surveying 200500019-D
Kansas
Engineering E-1695
Surveying LS-218
Oklahoma
Engineering 6254
Nebraska
Engineering CA2821

ENGINEERING
ENGINEERING & SURVEYING
SOLUTIONS
50 SE 30TH STREET
LEE'S SUMMIT, MO 64082
P: (816) 623-9888 F: (816) 623-9849

 

* The height to the bottom of a sign when it is located in a pedestrian walkway or extends into a walkway shall be a minimum of 80 inches above the walkway.

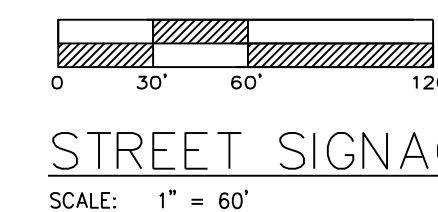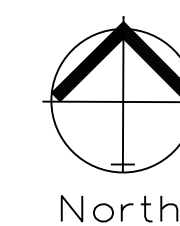

Professional Registration
Missouri
Engineering 2005002186-D
Surveying 2005008319-D
Kansas
Engineering E-1695
Surveying LS-218
Oklahoma
Engineering 6254
Nebraska
Engineering CA2821

The Manor at Stoney Creek - 4th Plat
Lee's Summit, Jackson County, Missouri

Project: THE MANDR AT STONEY CREEK 4TH PLAT


Street Signage Plan
Construction Plans for:
The Manor at Stoney Creek - 4th Plat
Lee's Summit, Jackson County, Missouri

Matthew J. Schlicht
MO PE 2006019708
KS PE 19071
OK PE 25226

REVISIONS	
1	REV. 1-4-19
2	REV. 2-11-19
3	REV. 5-10-19
4	REV. 5-30-19
5	REV. 11-6-19


NOTE:

1. ADA ACCESSIBLE RAMPS SHALL BE CONSTRUCTED ALONG WITH SUBDIVISION IMPROVEMENTS.

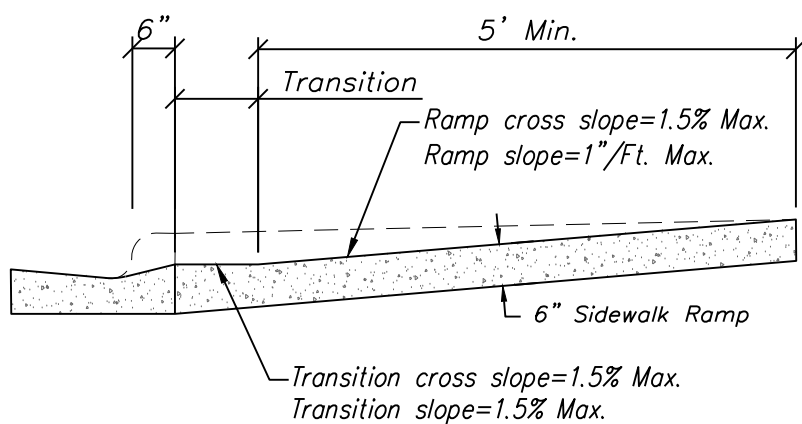


Section A-A

NOT TO SCALE

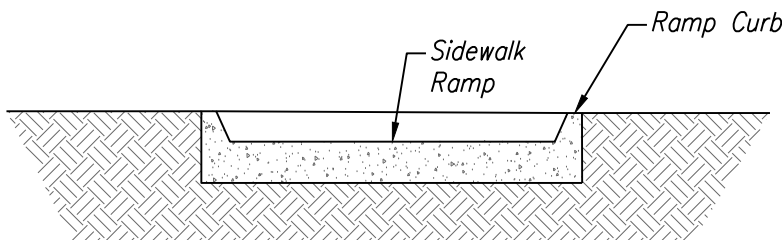




Section B-B

NOT TO SCALE

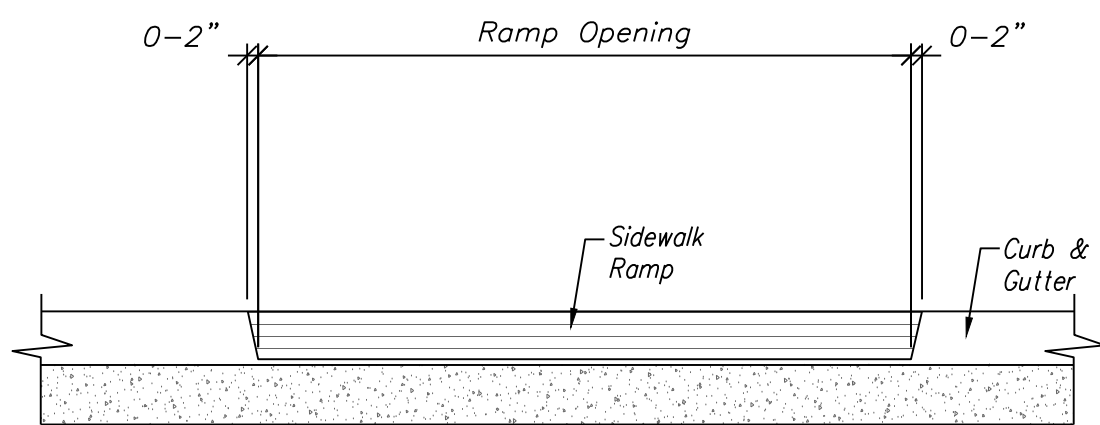



Section C-C

NOT TO SCALE

 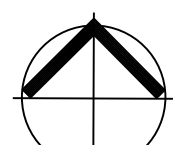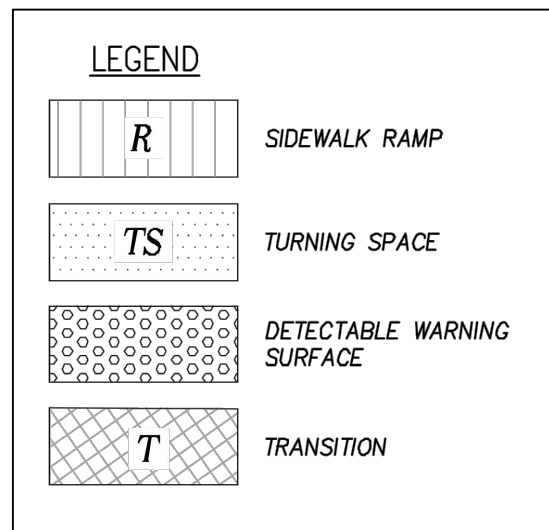


INTERSECTION / ADA RAMP ELEVATIONS

SCALE: 1" = 10'

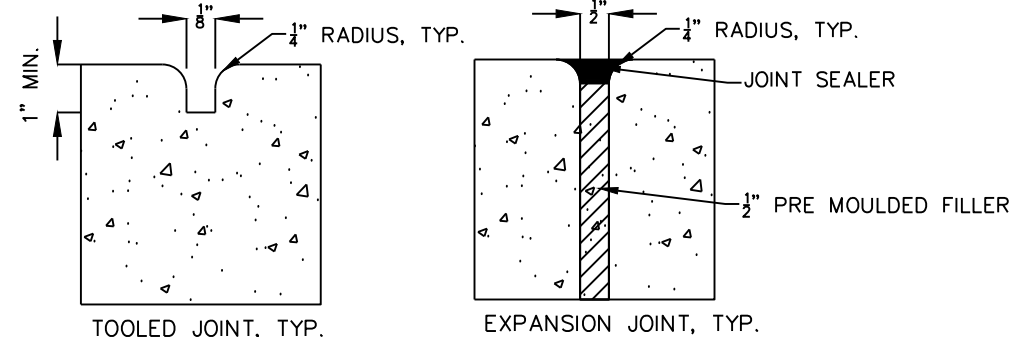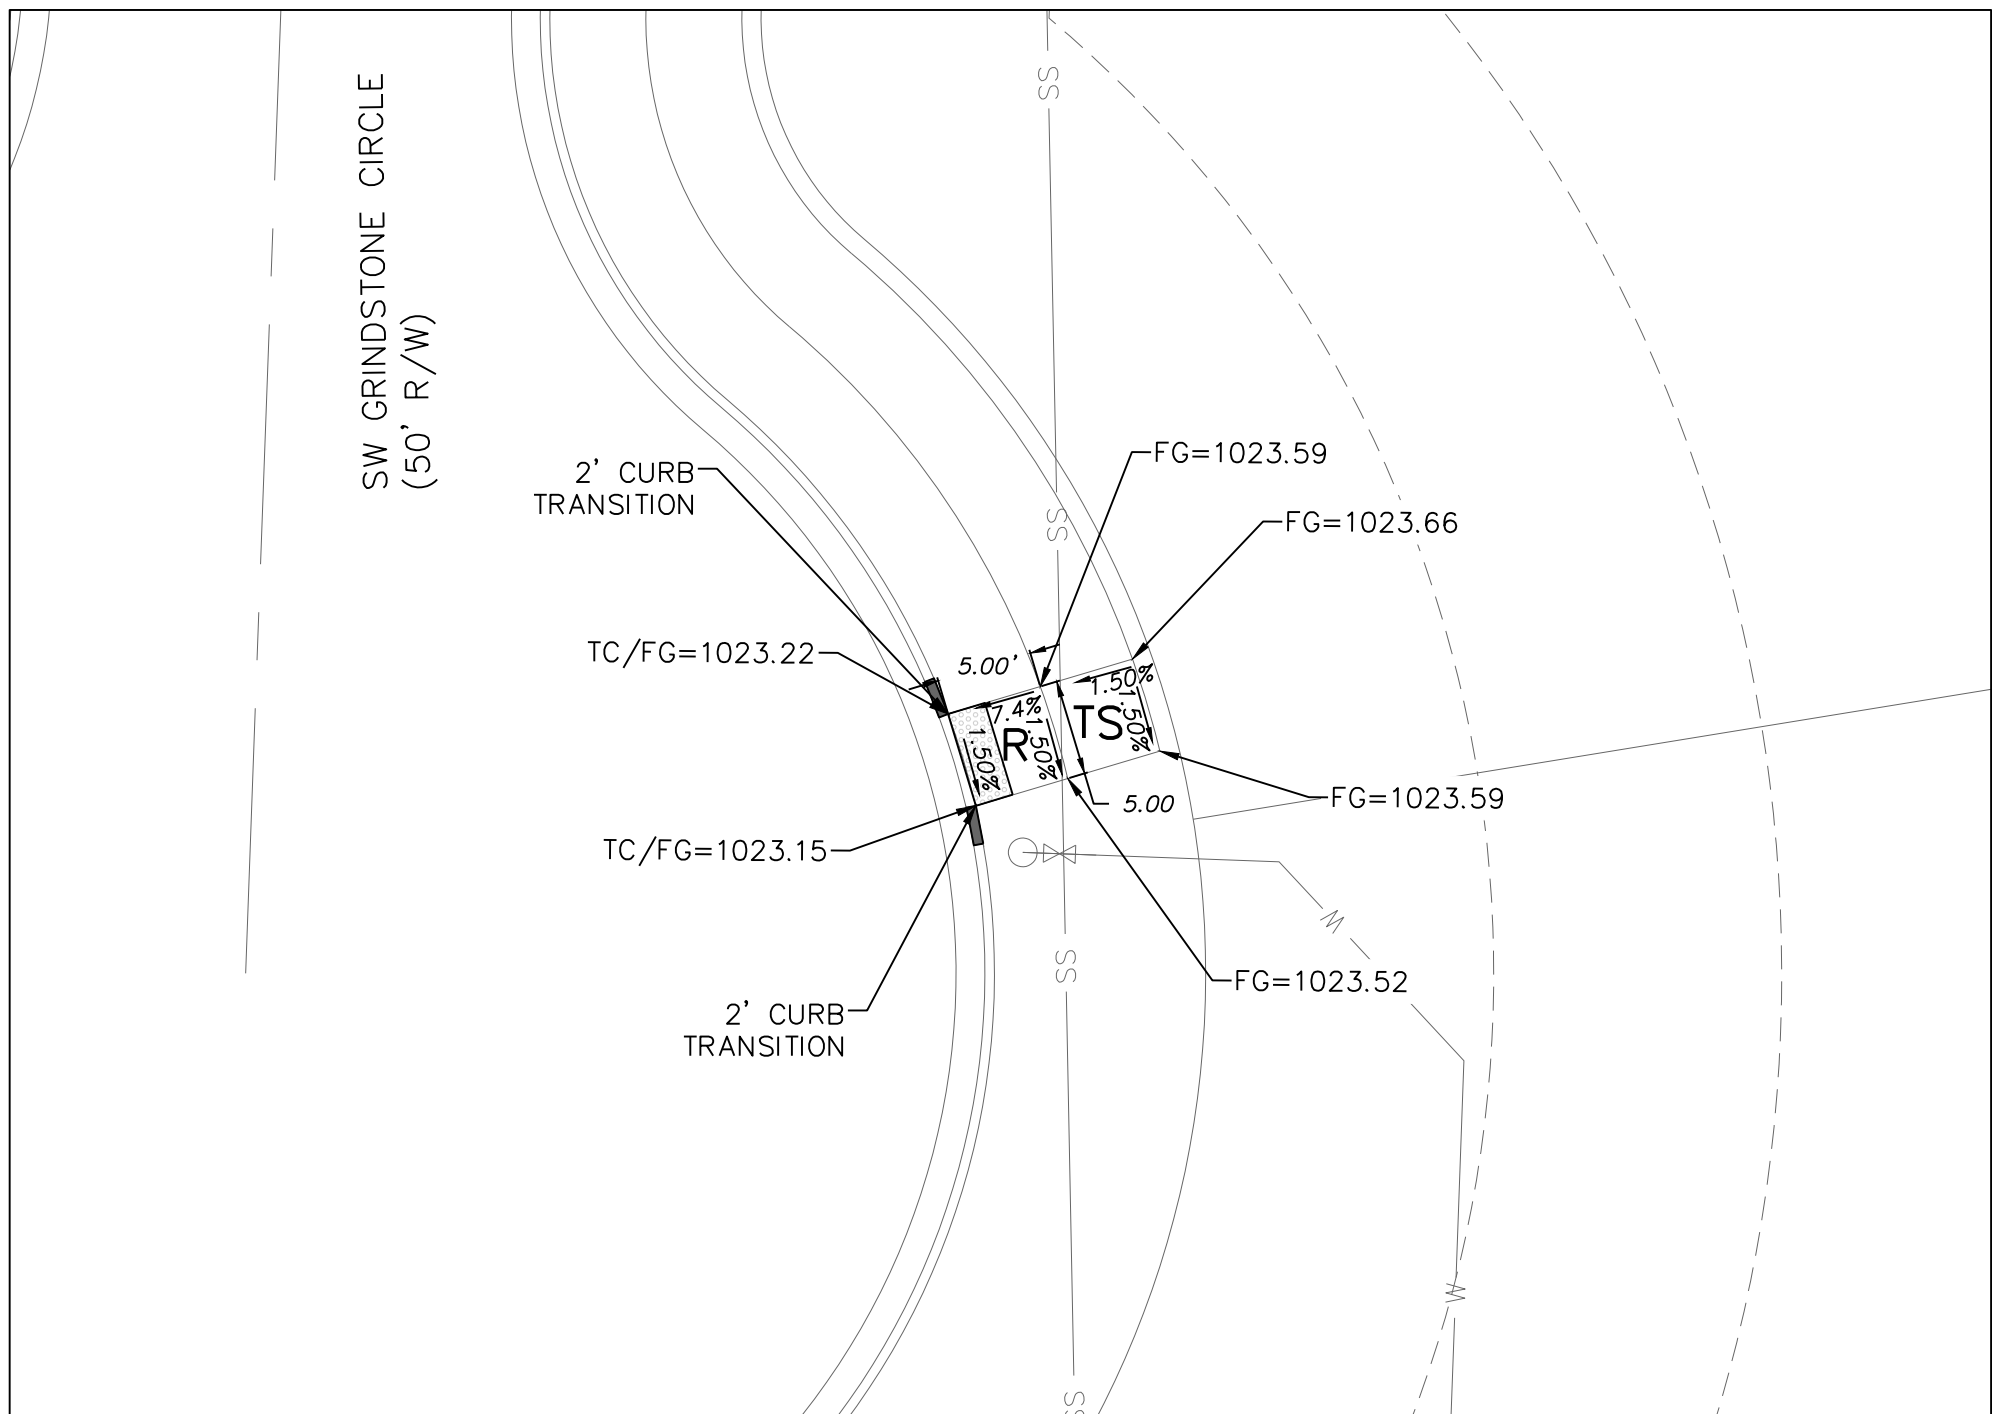

SIDEWALK NOTES:



1. CONCRETE SHALL BE CLASS A CONCRETE AIR ENTRAINED AGGREGATE SPECIFICATIONS PROVIDE 3000LB AIR ENTRAINED CONCRETE (6% AIR PLUS OR MINUS 1%)
2. 3" PRE-MOULDED EXPANSION JOINTS SHALL BE PLACED AT 30'-0" CENTERS OR WHEN ABUTTING EXISTING CONCRETE/BRICK. PROVIDE SELF-LEVELING SEALANT ABOVE JOINT
3. 1/8" x 1" CONTRACTION JOINTS SHALL BE PLACED AS SHOWN ON THE DRAWINGS OR AT DISTANCE NOT EXCEEDING THE WIDTH OF THE SIDEWALK IF NOT SHOWN, SAW CUT ALL JOINTS AND PROVIDE A SMOOTH FINISH.
4. KEY ALL CONSTRUCTION JOINTS.

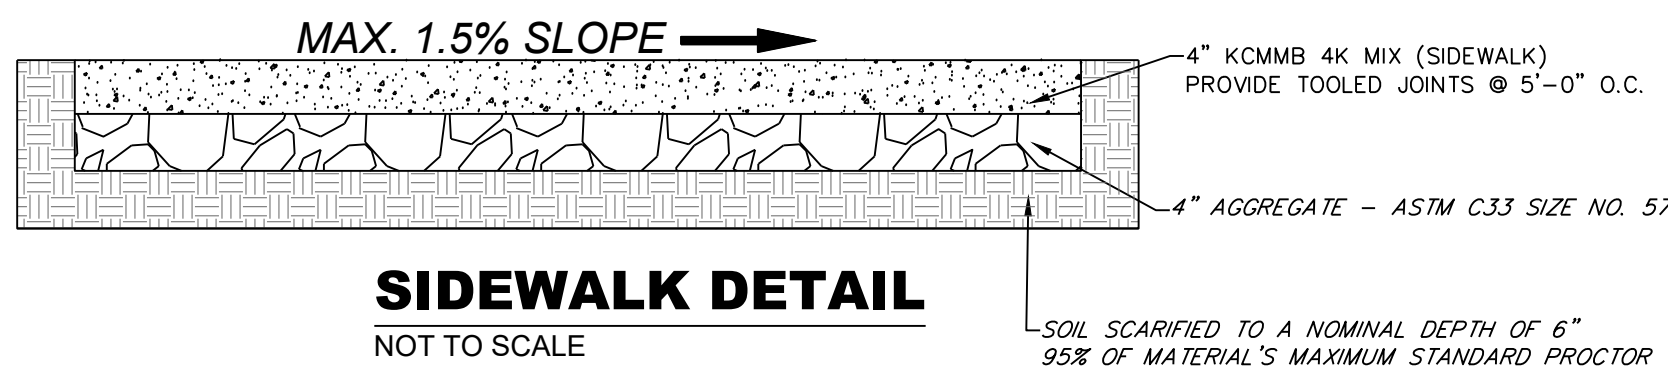

SIDEWALK DETAIL


NOT TO SCALE

REVISIONS	
△	REV. 1-4-19
△	REV. 2-11-19
△	REV. 5-10-19
△	REV. 5-30-19
△	REV. 11-6-19



 
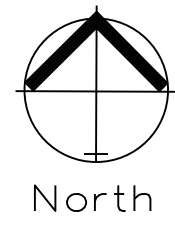


STORM SEWER PLAN & PROFILE

SCALE: 1" = 50'

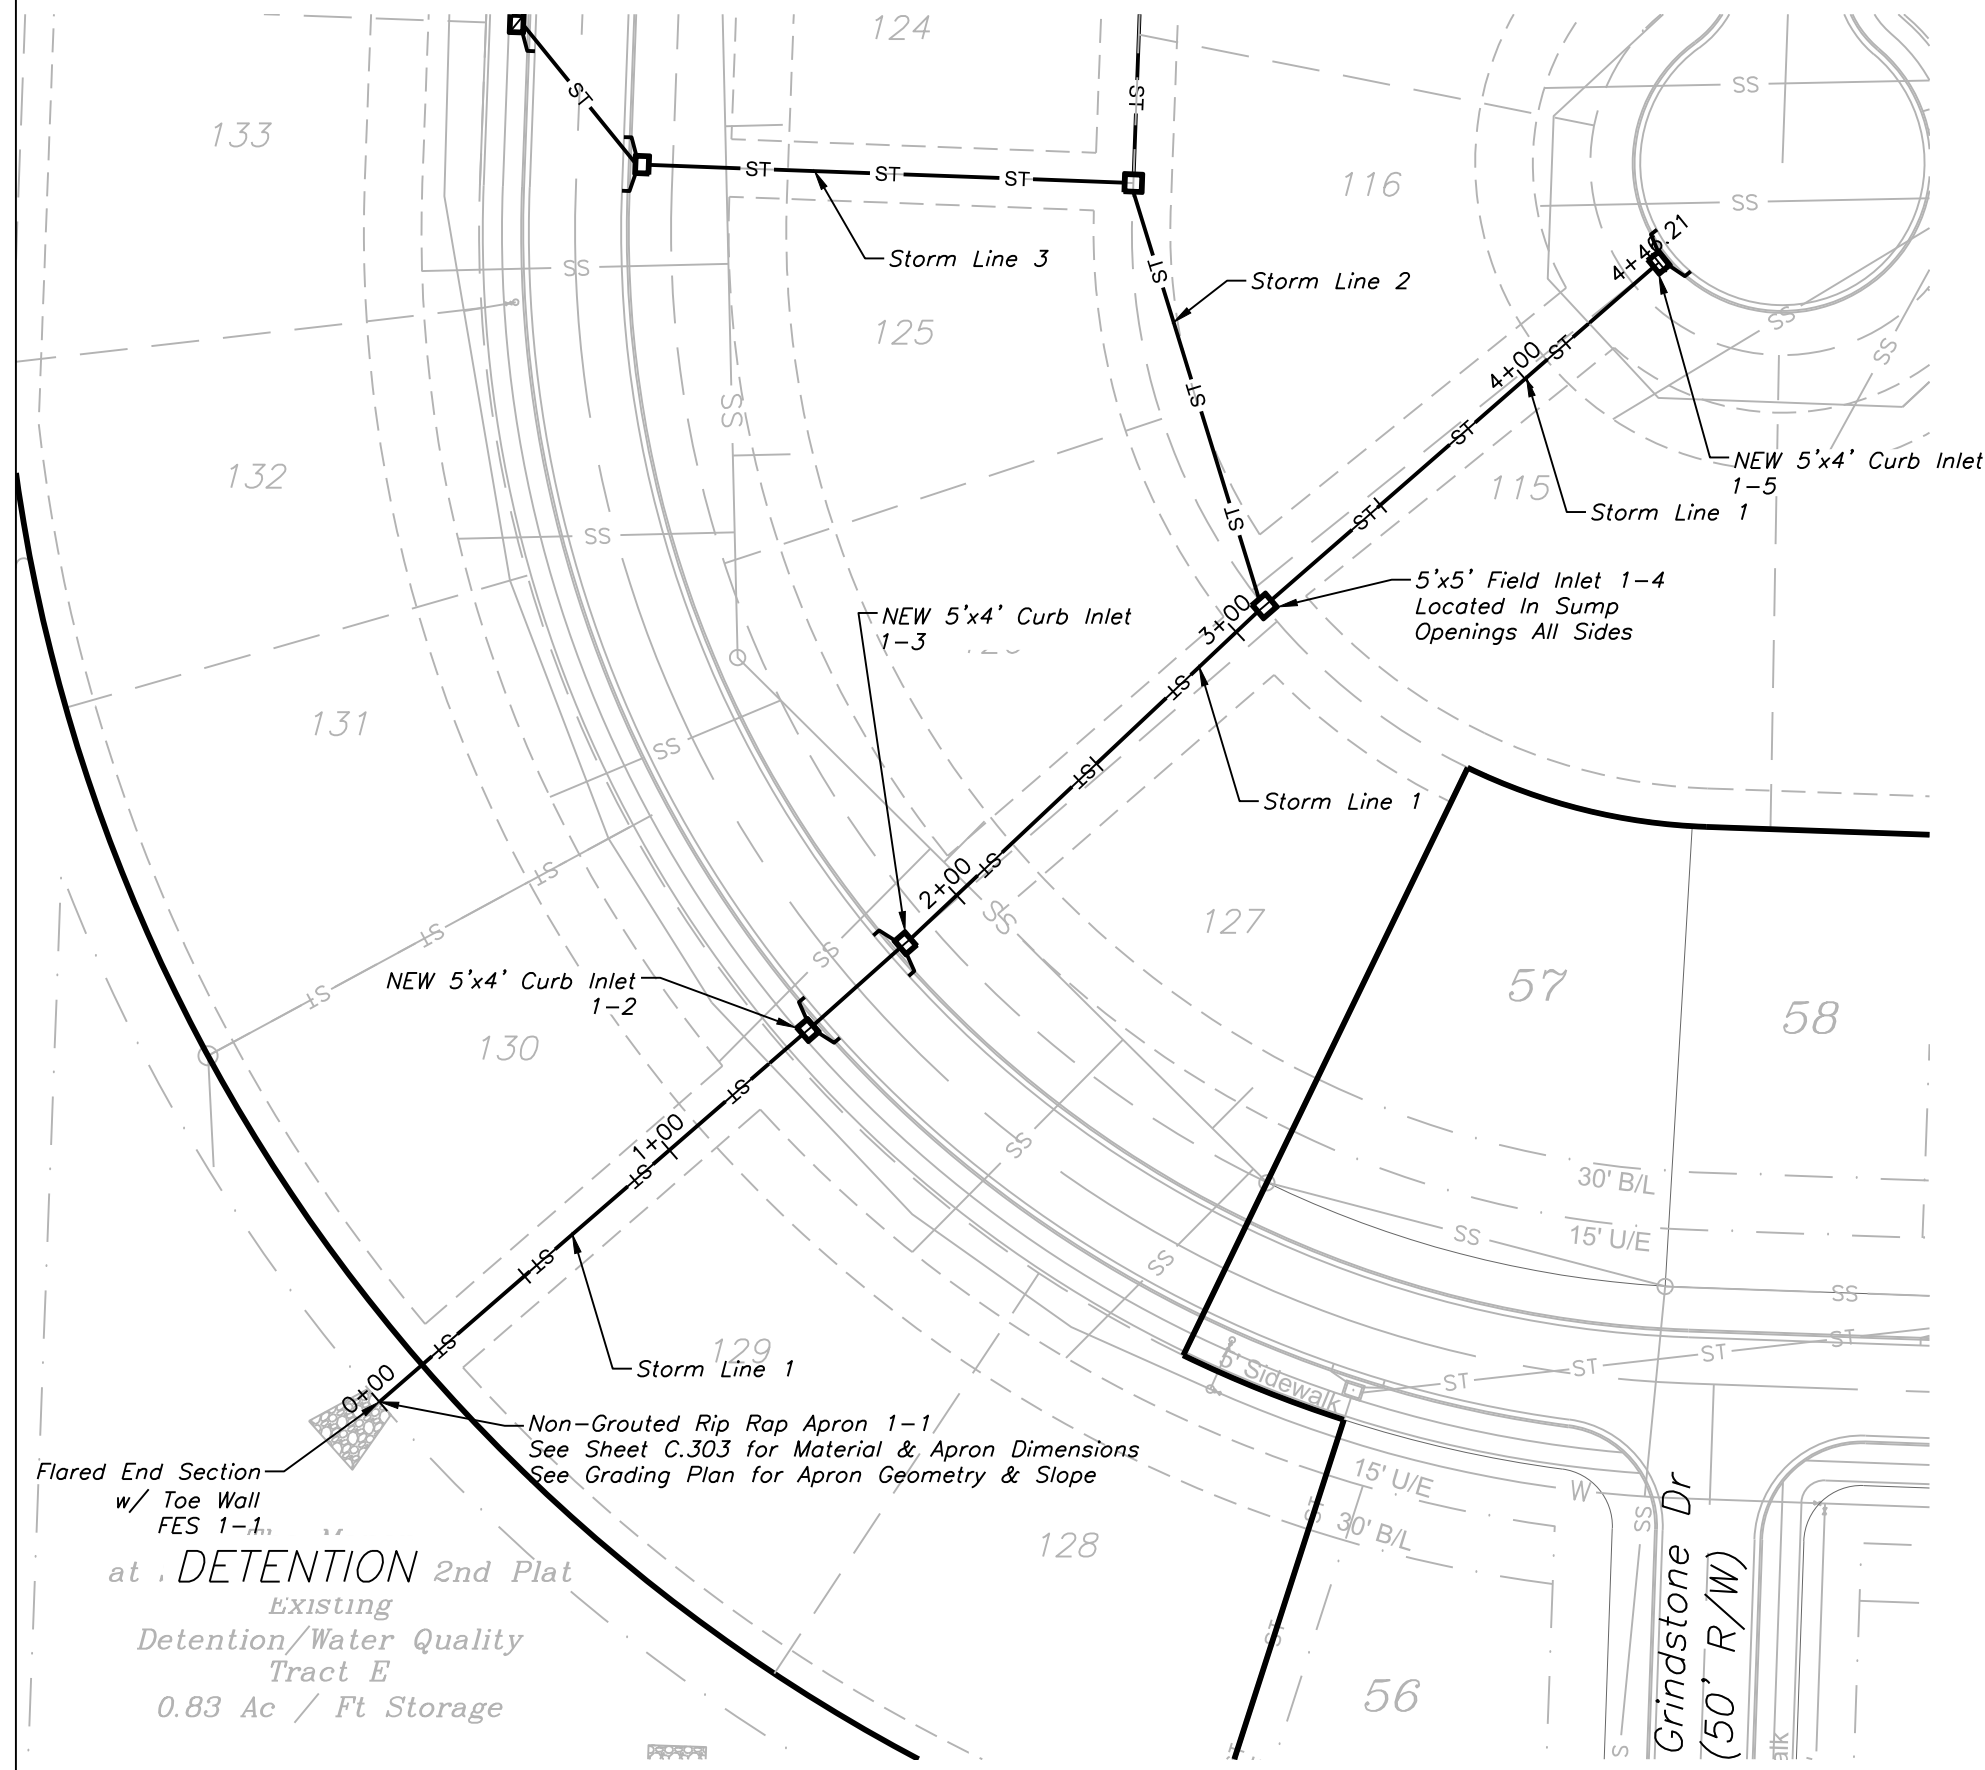


STORM LINE 1

 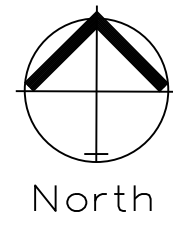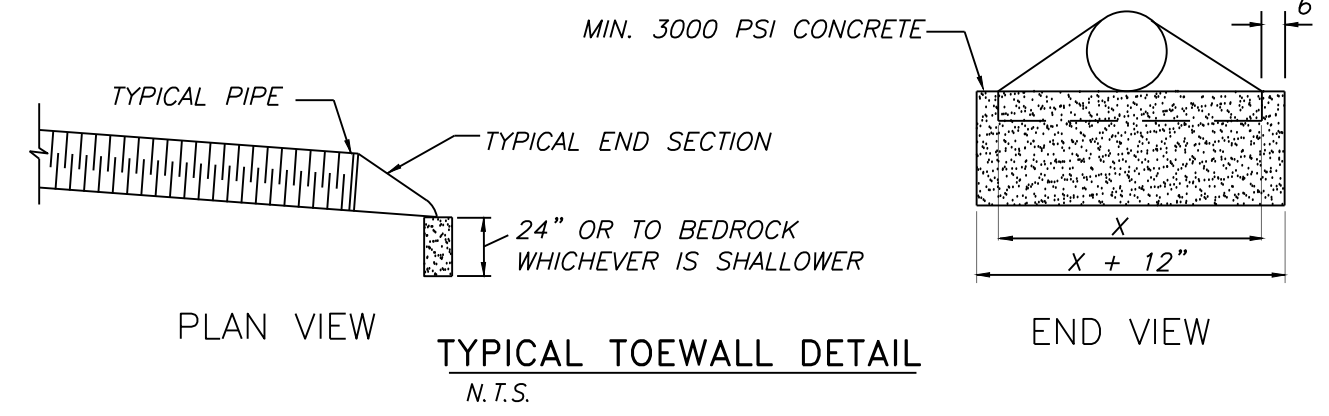
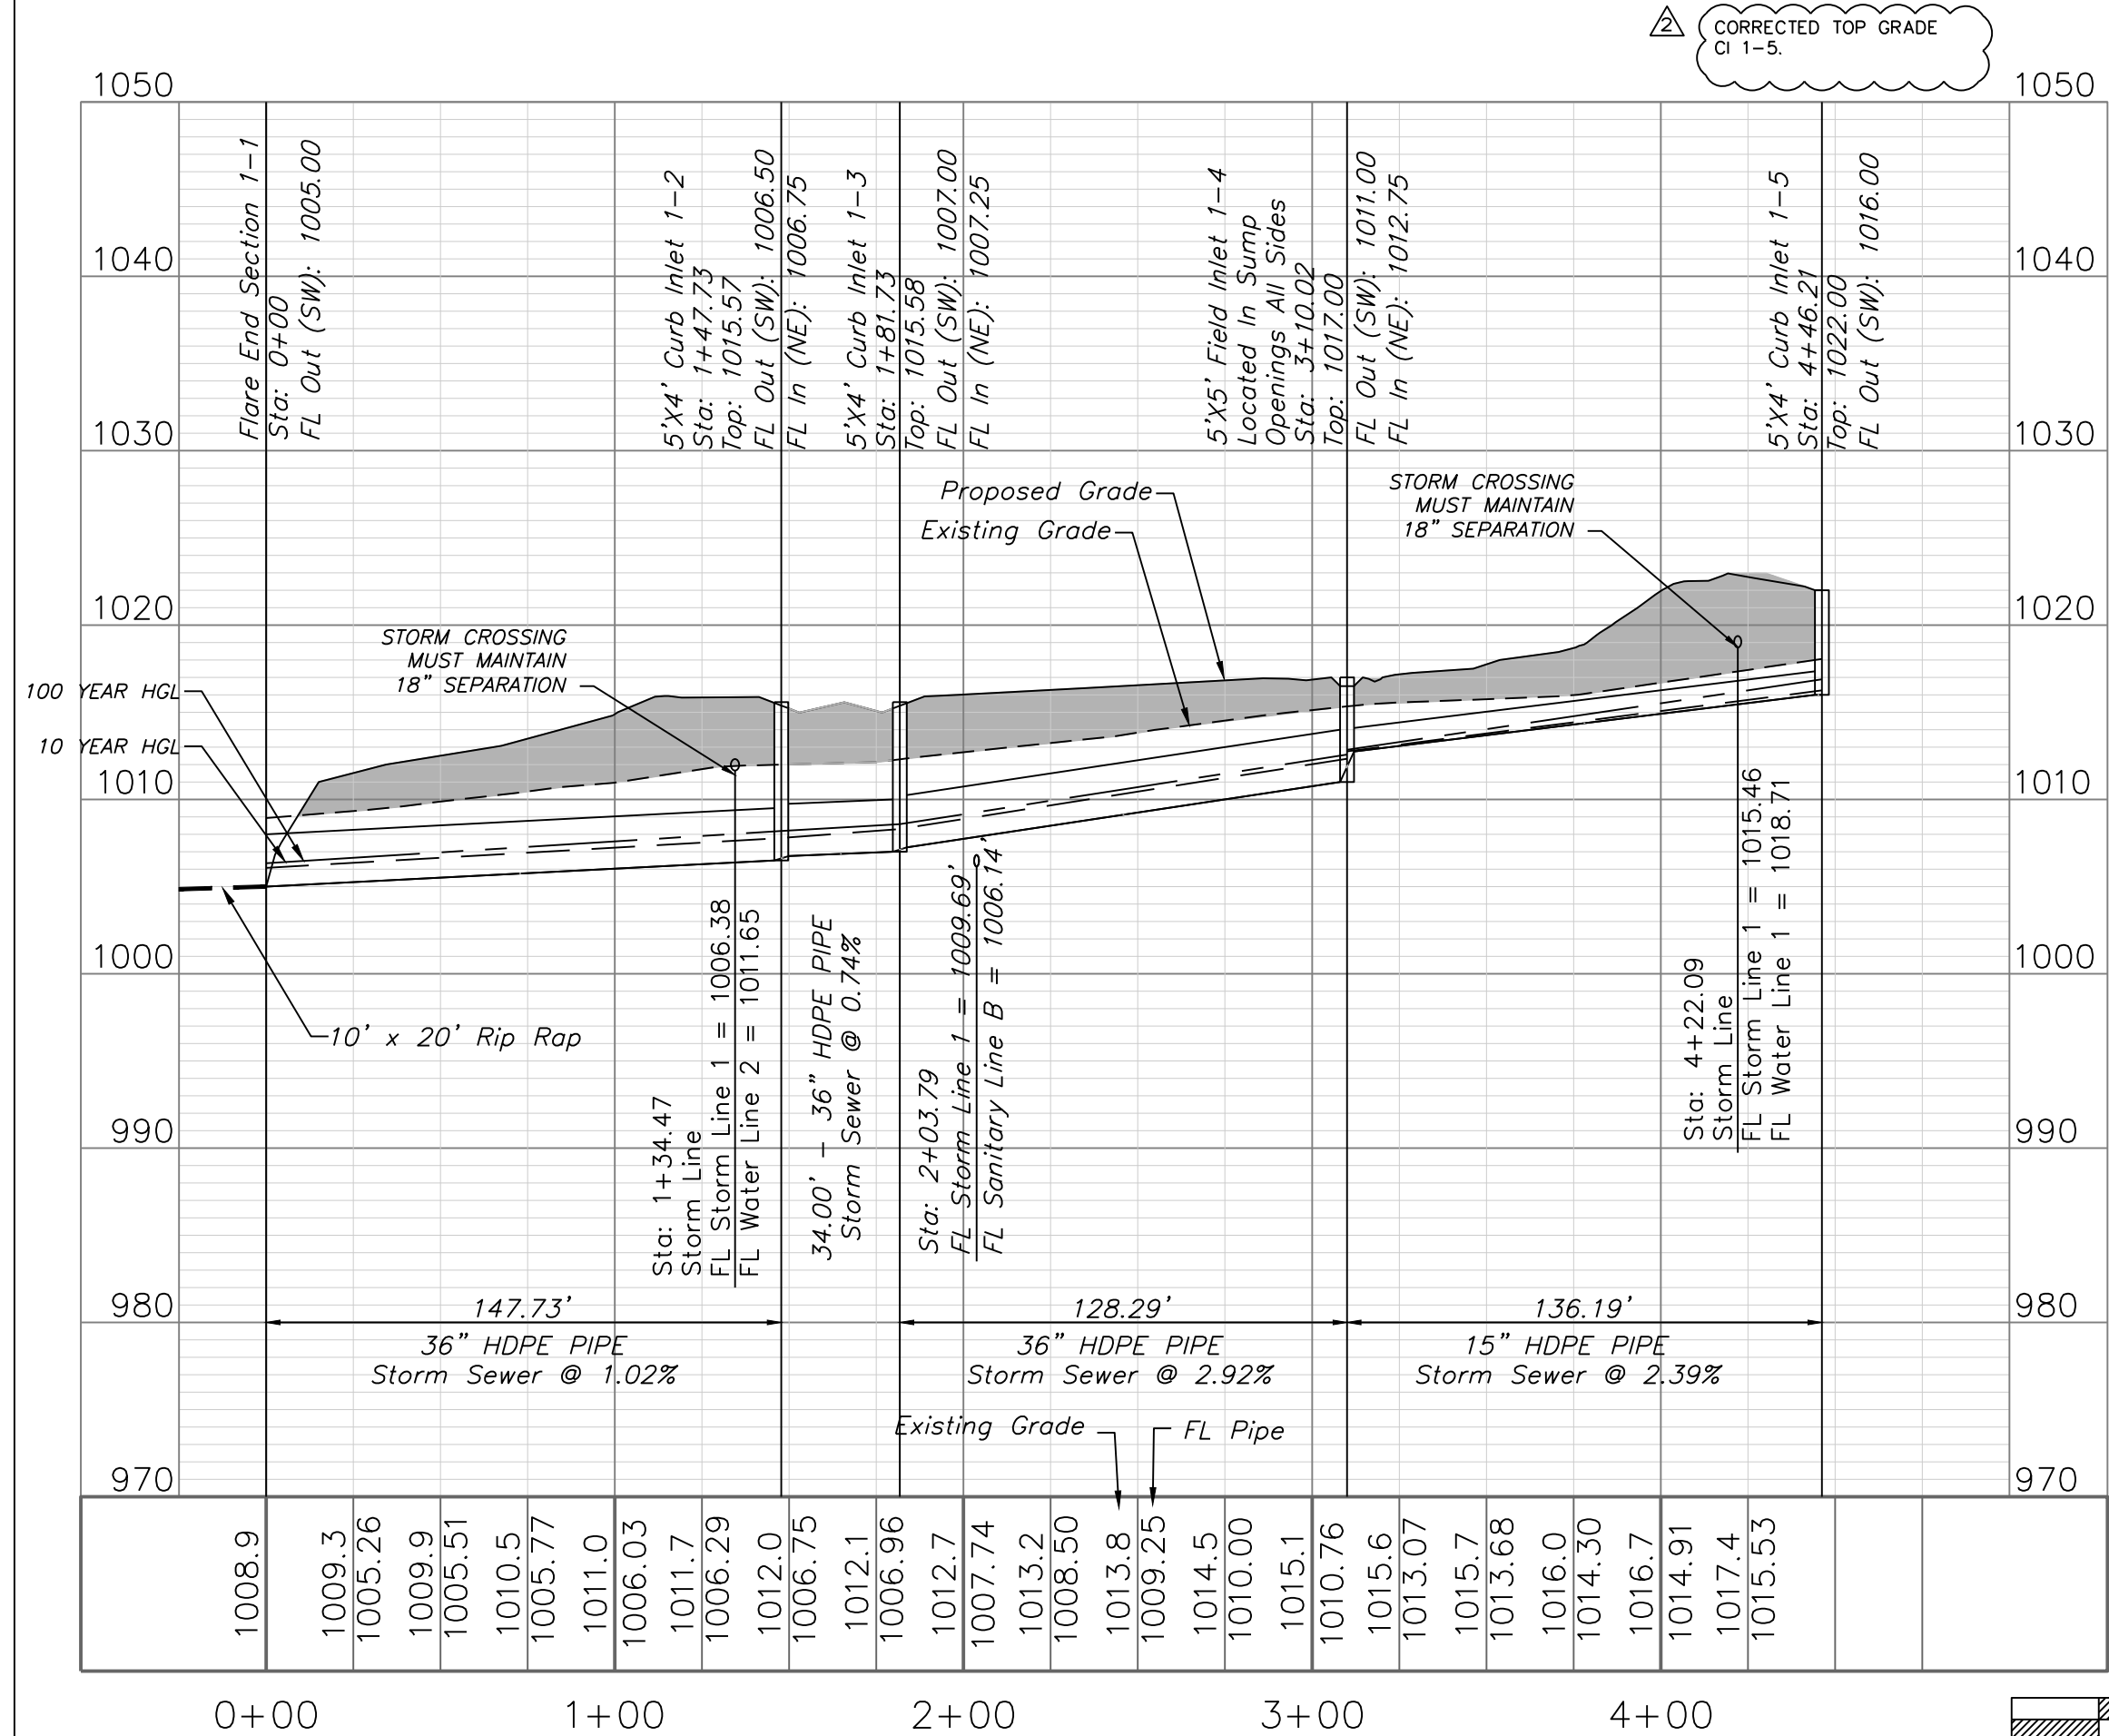


STORM SEWER PLAN & PROFILE

SCALE: 1" = 50'

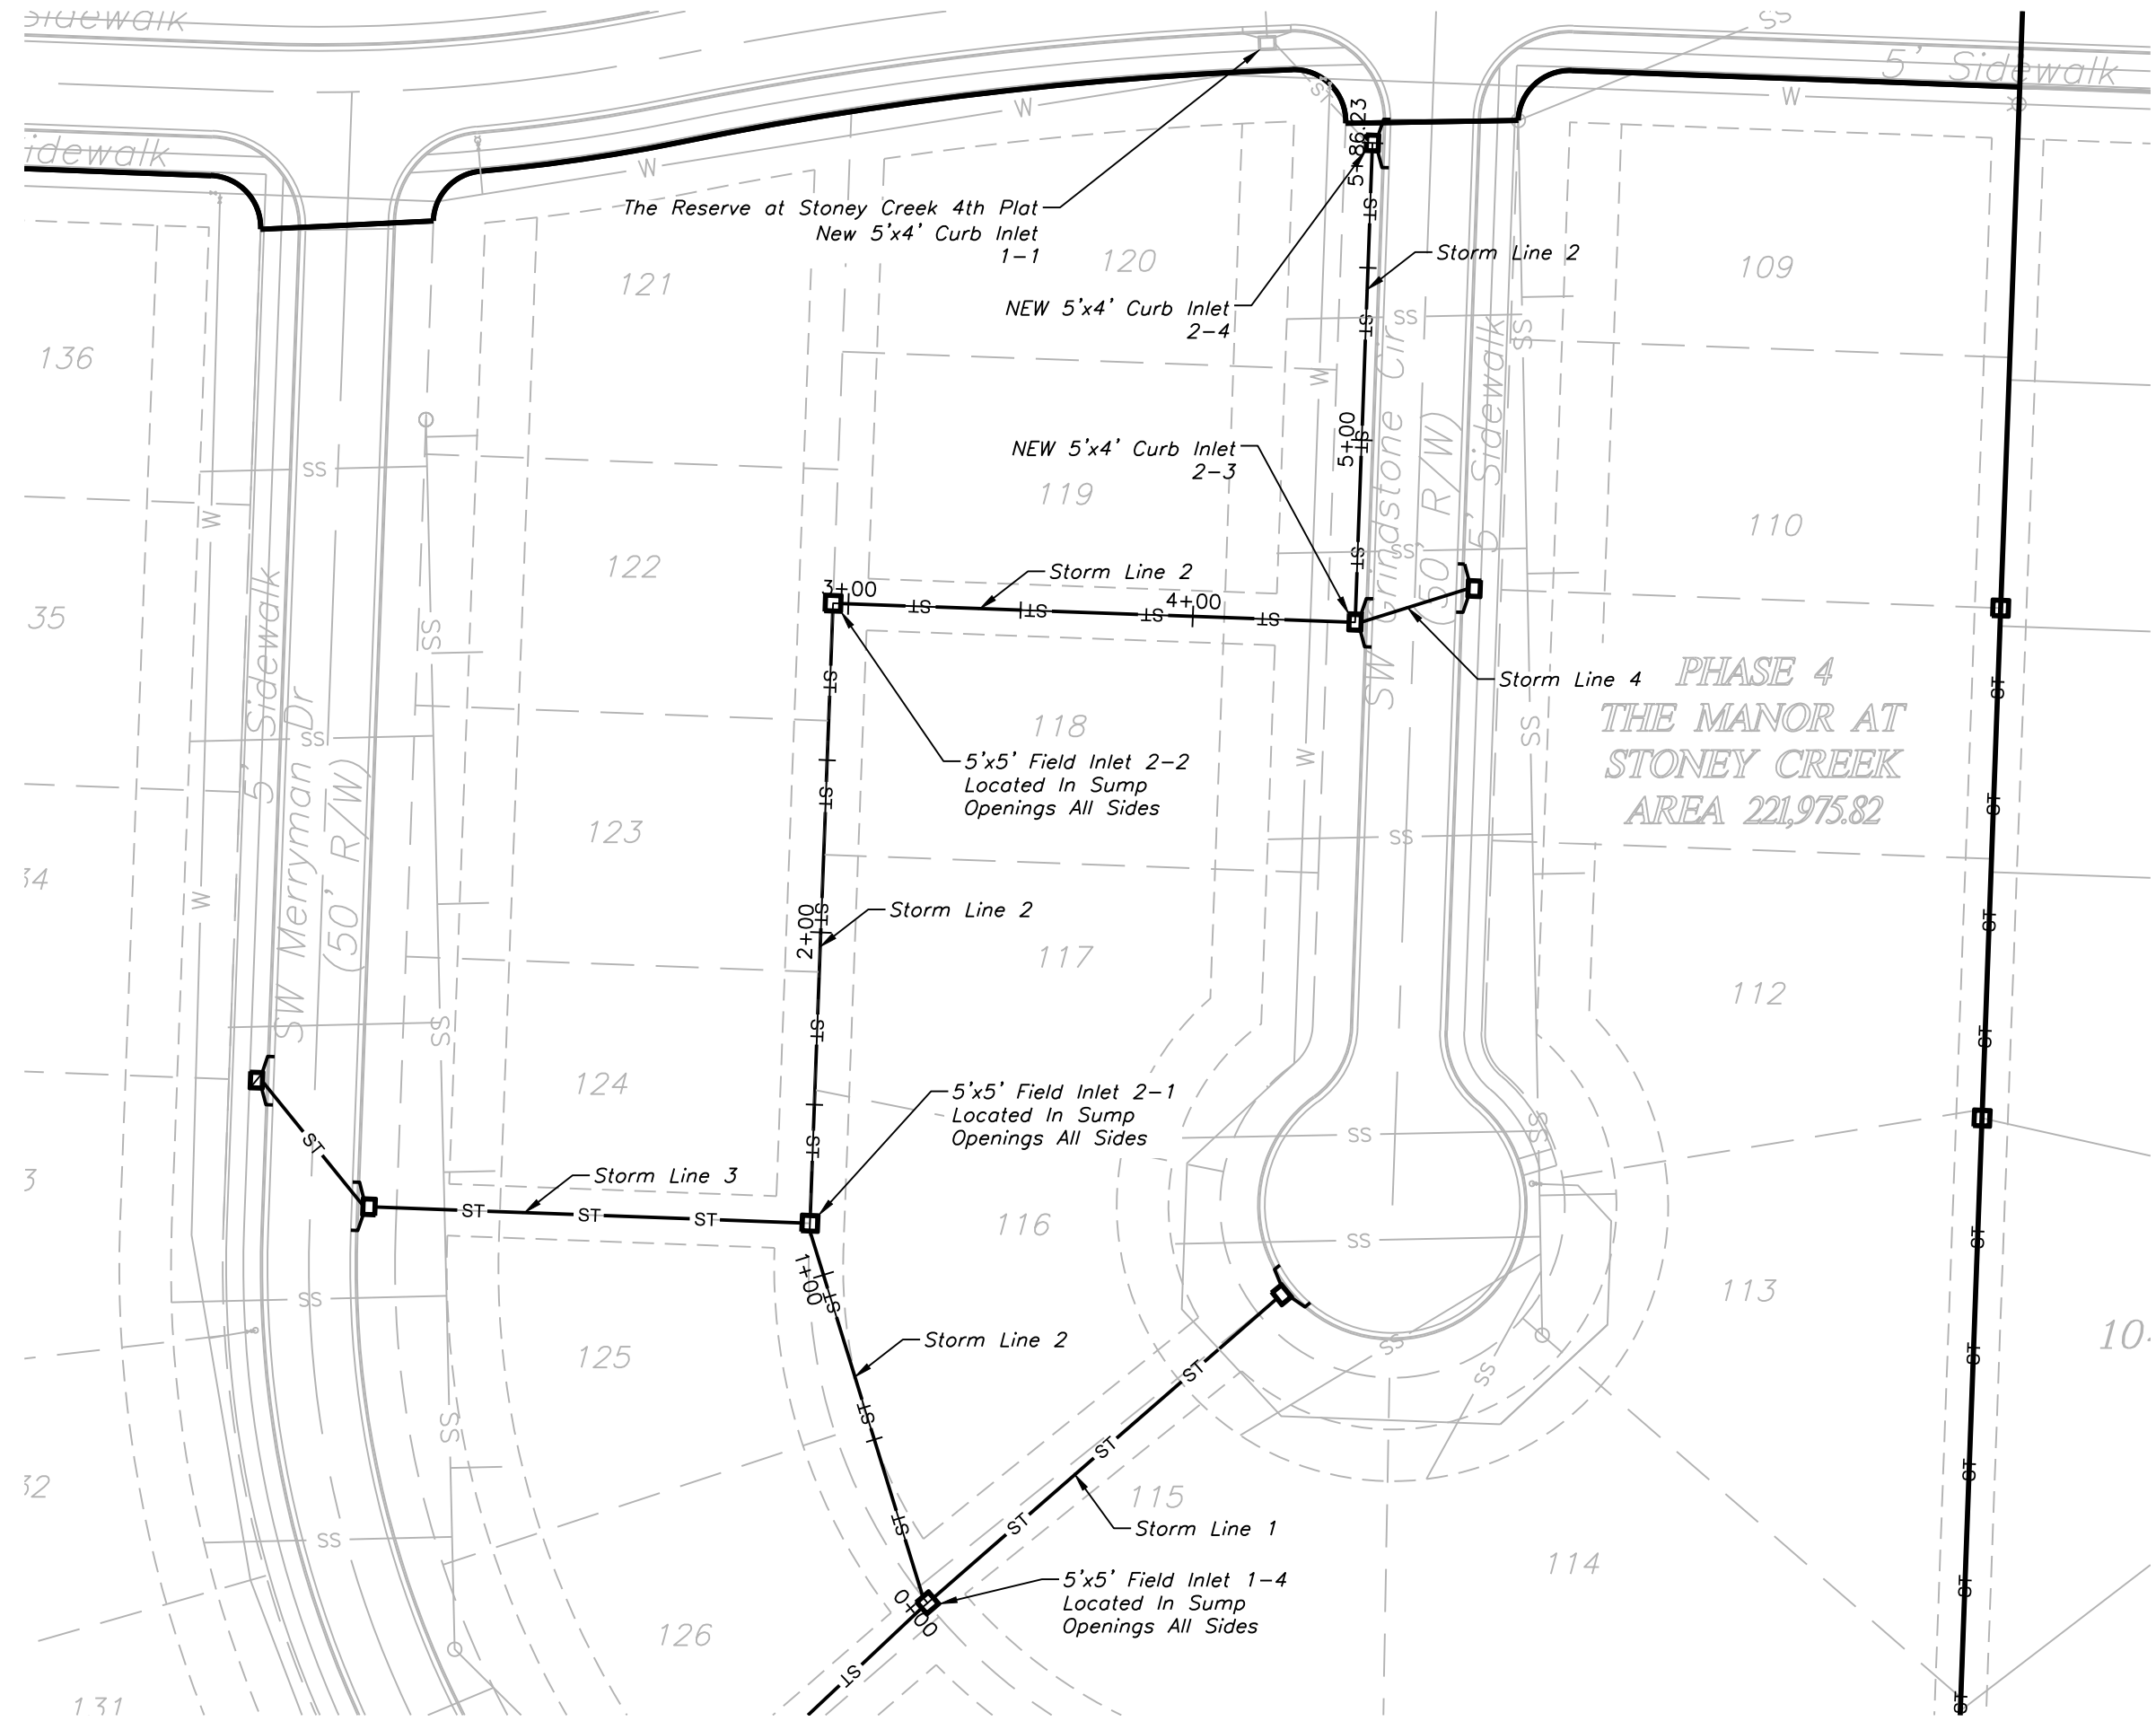

STORM LINE 2

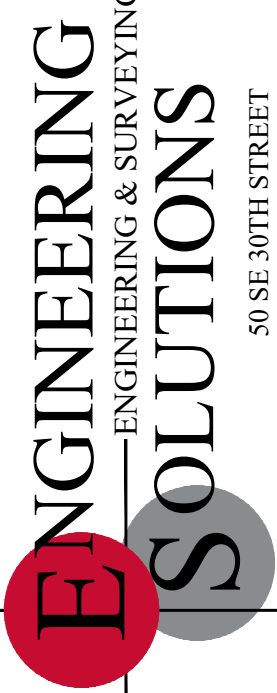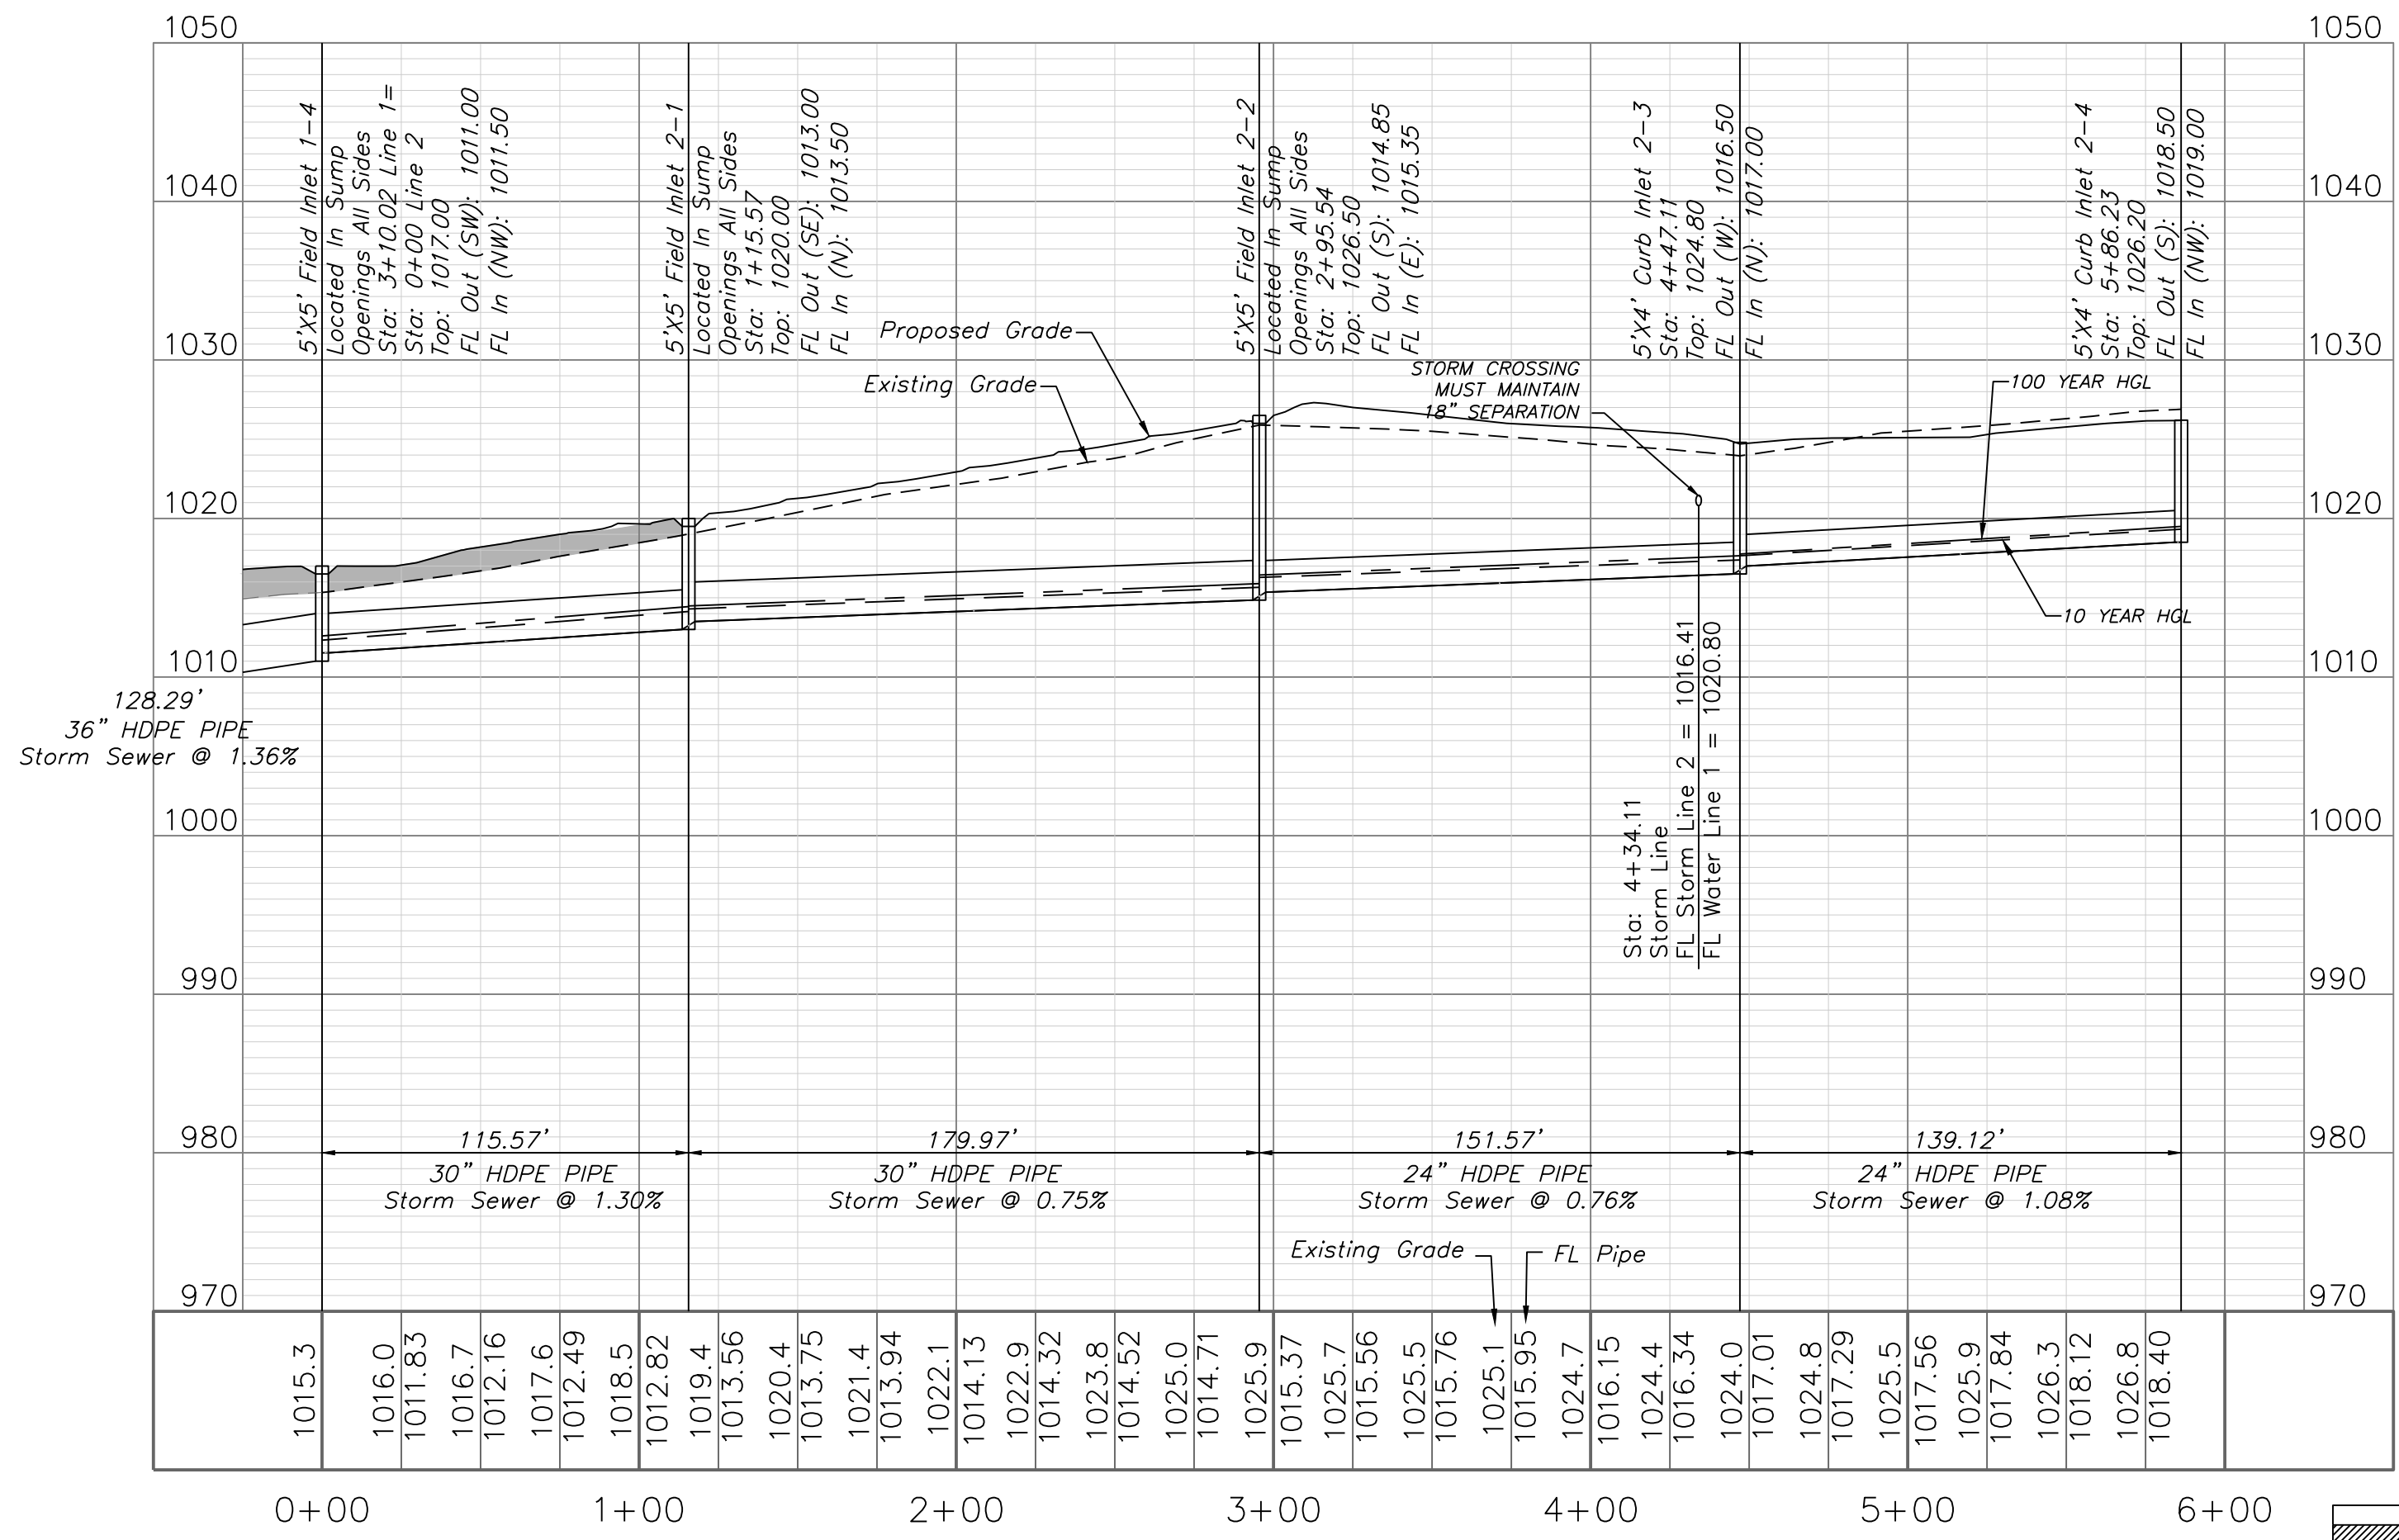

Professional Registration
Missouri
Engineering 2005002188-D
Surveying 200500319-D
Kansas
Engineering E-1895
Surveying LS-218
Oklahoma
Engineering 6254
Nebraska
Engineering CA2821

The Manor at Stoney Creek - 4th Plat
Lee's Summit, Jackson County, Missouri



Project: MANOR AT STONEY CREEK 4TH PLAT
Issue: 01
Date: August 29, 2018

Storm Sewer Plan and Profile
Construction Plans for:
The Manor at Stoney Creek - 4th Plat
Lee's Summit, Jackson County, Missouri

Matthew J. Schlicht
MO PE 2006019708
KS PE 19071
OK PE 25526


REVISIONS

- REV. 1-4-19
- REV. 2-11-19
- REV. 5-10-19
- REV. 5-30-19
- REV. 11-6-19


 
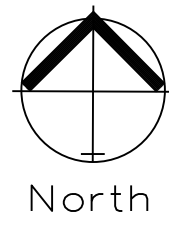


STORM SEWER PLAN & PROFILE

SCALE: 1" = 50'

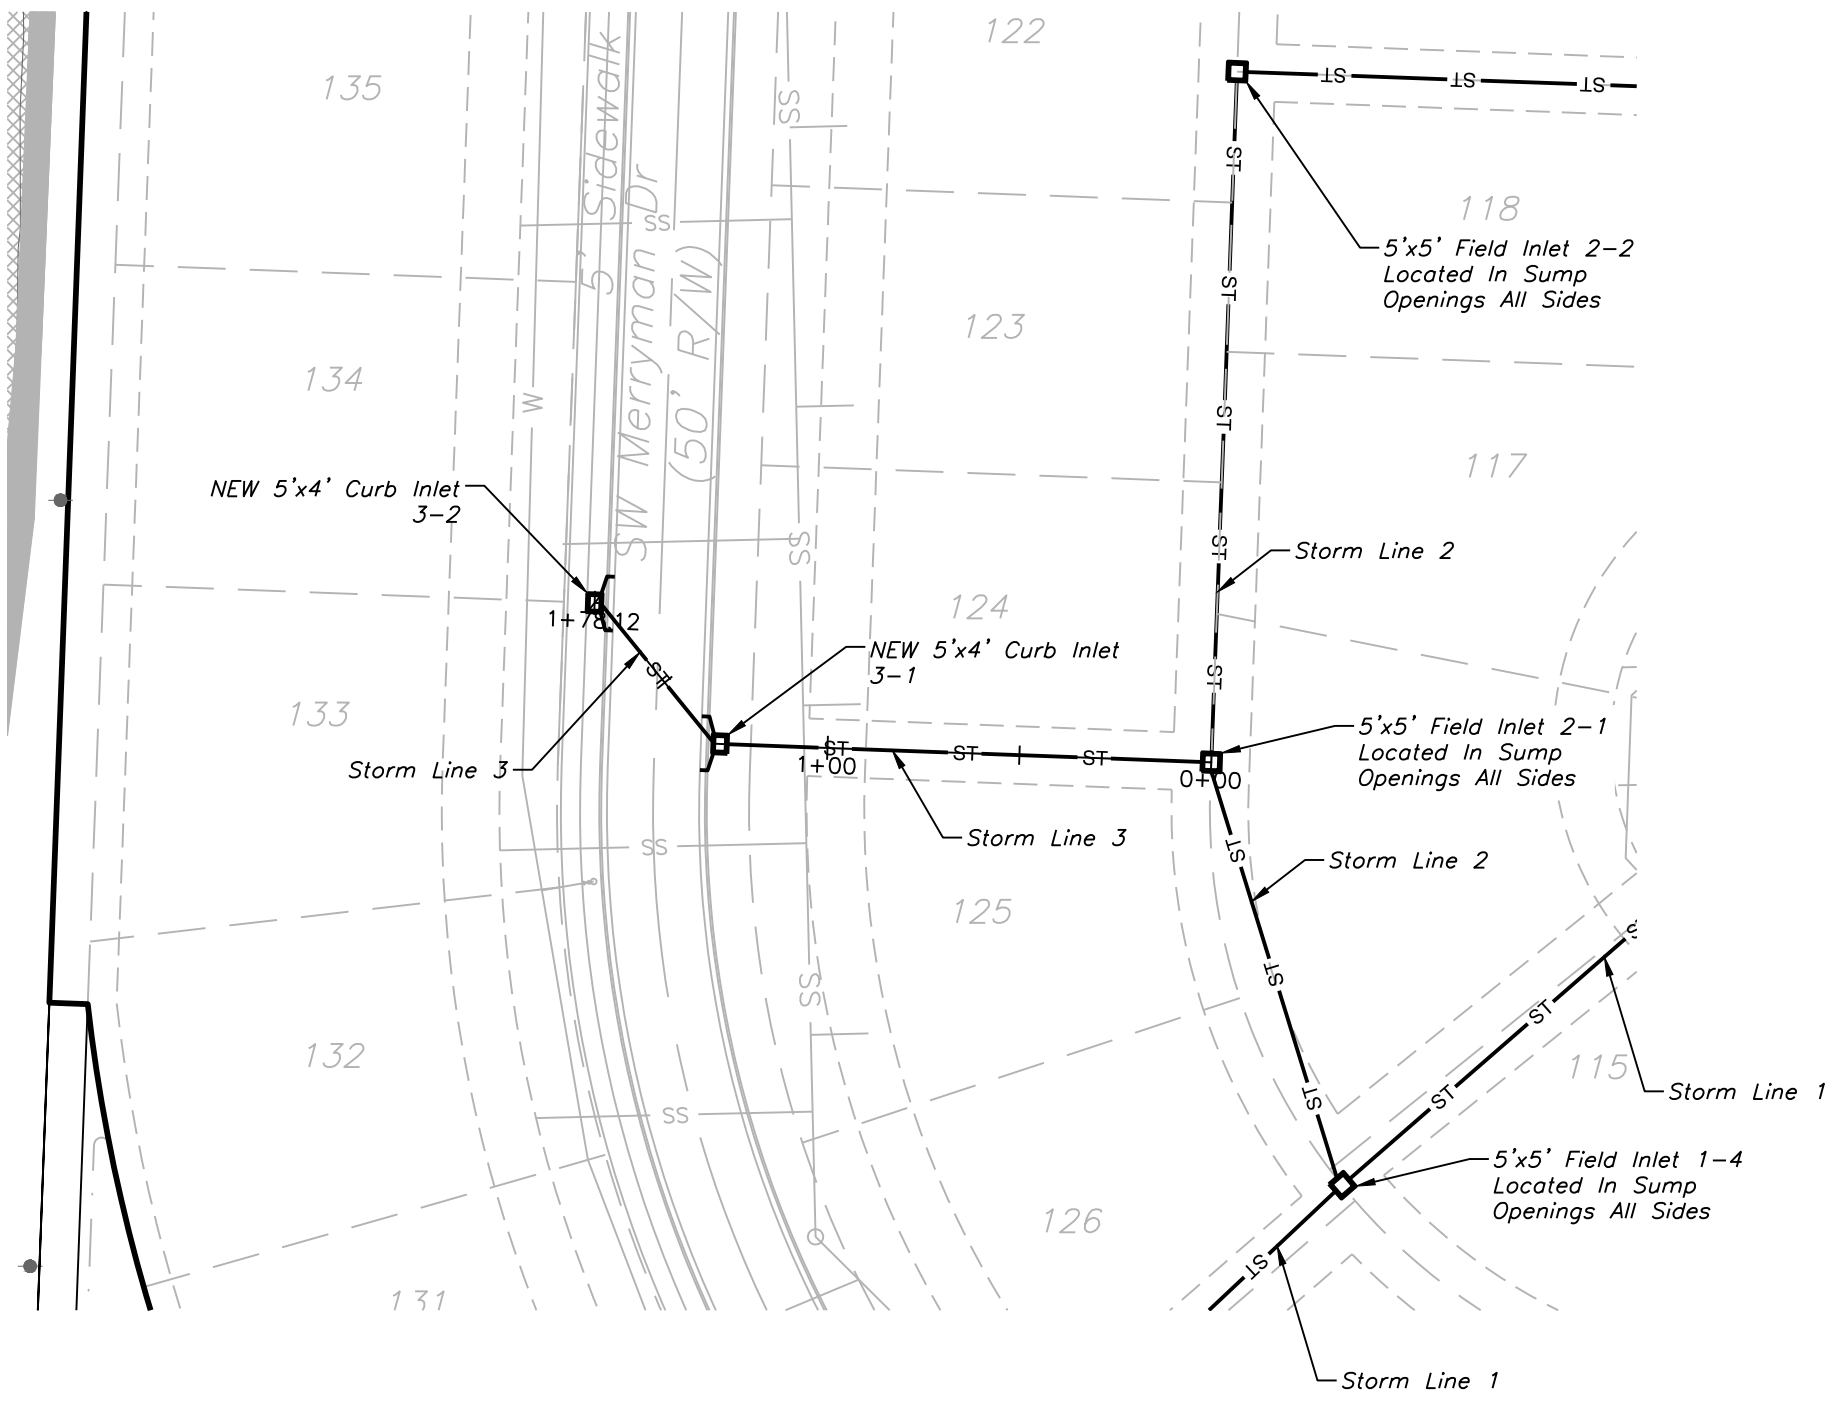


STORM LINE 3

 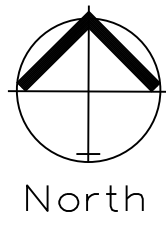
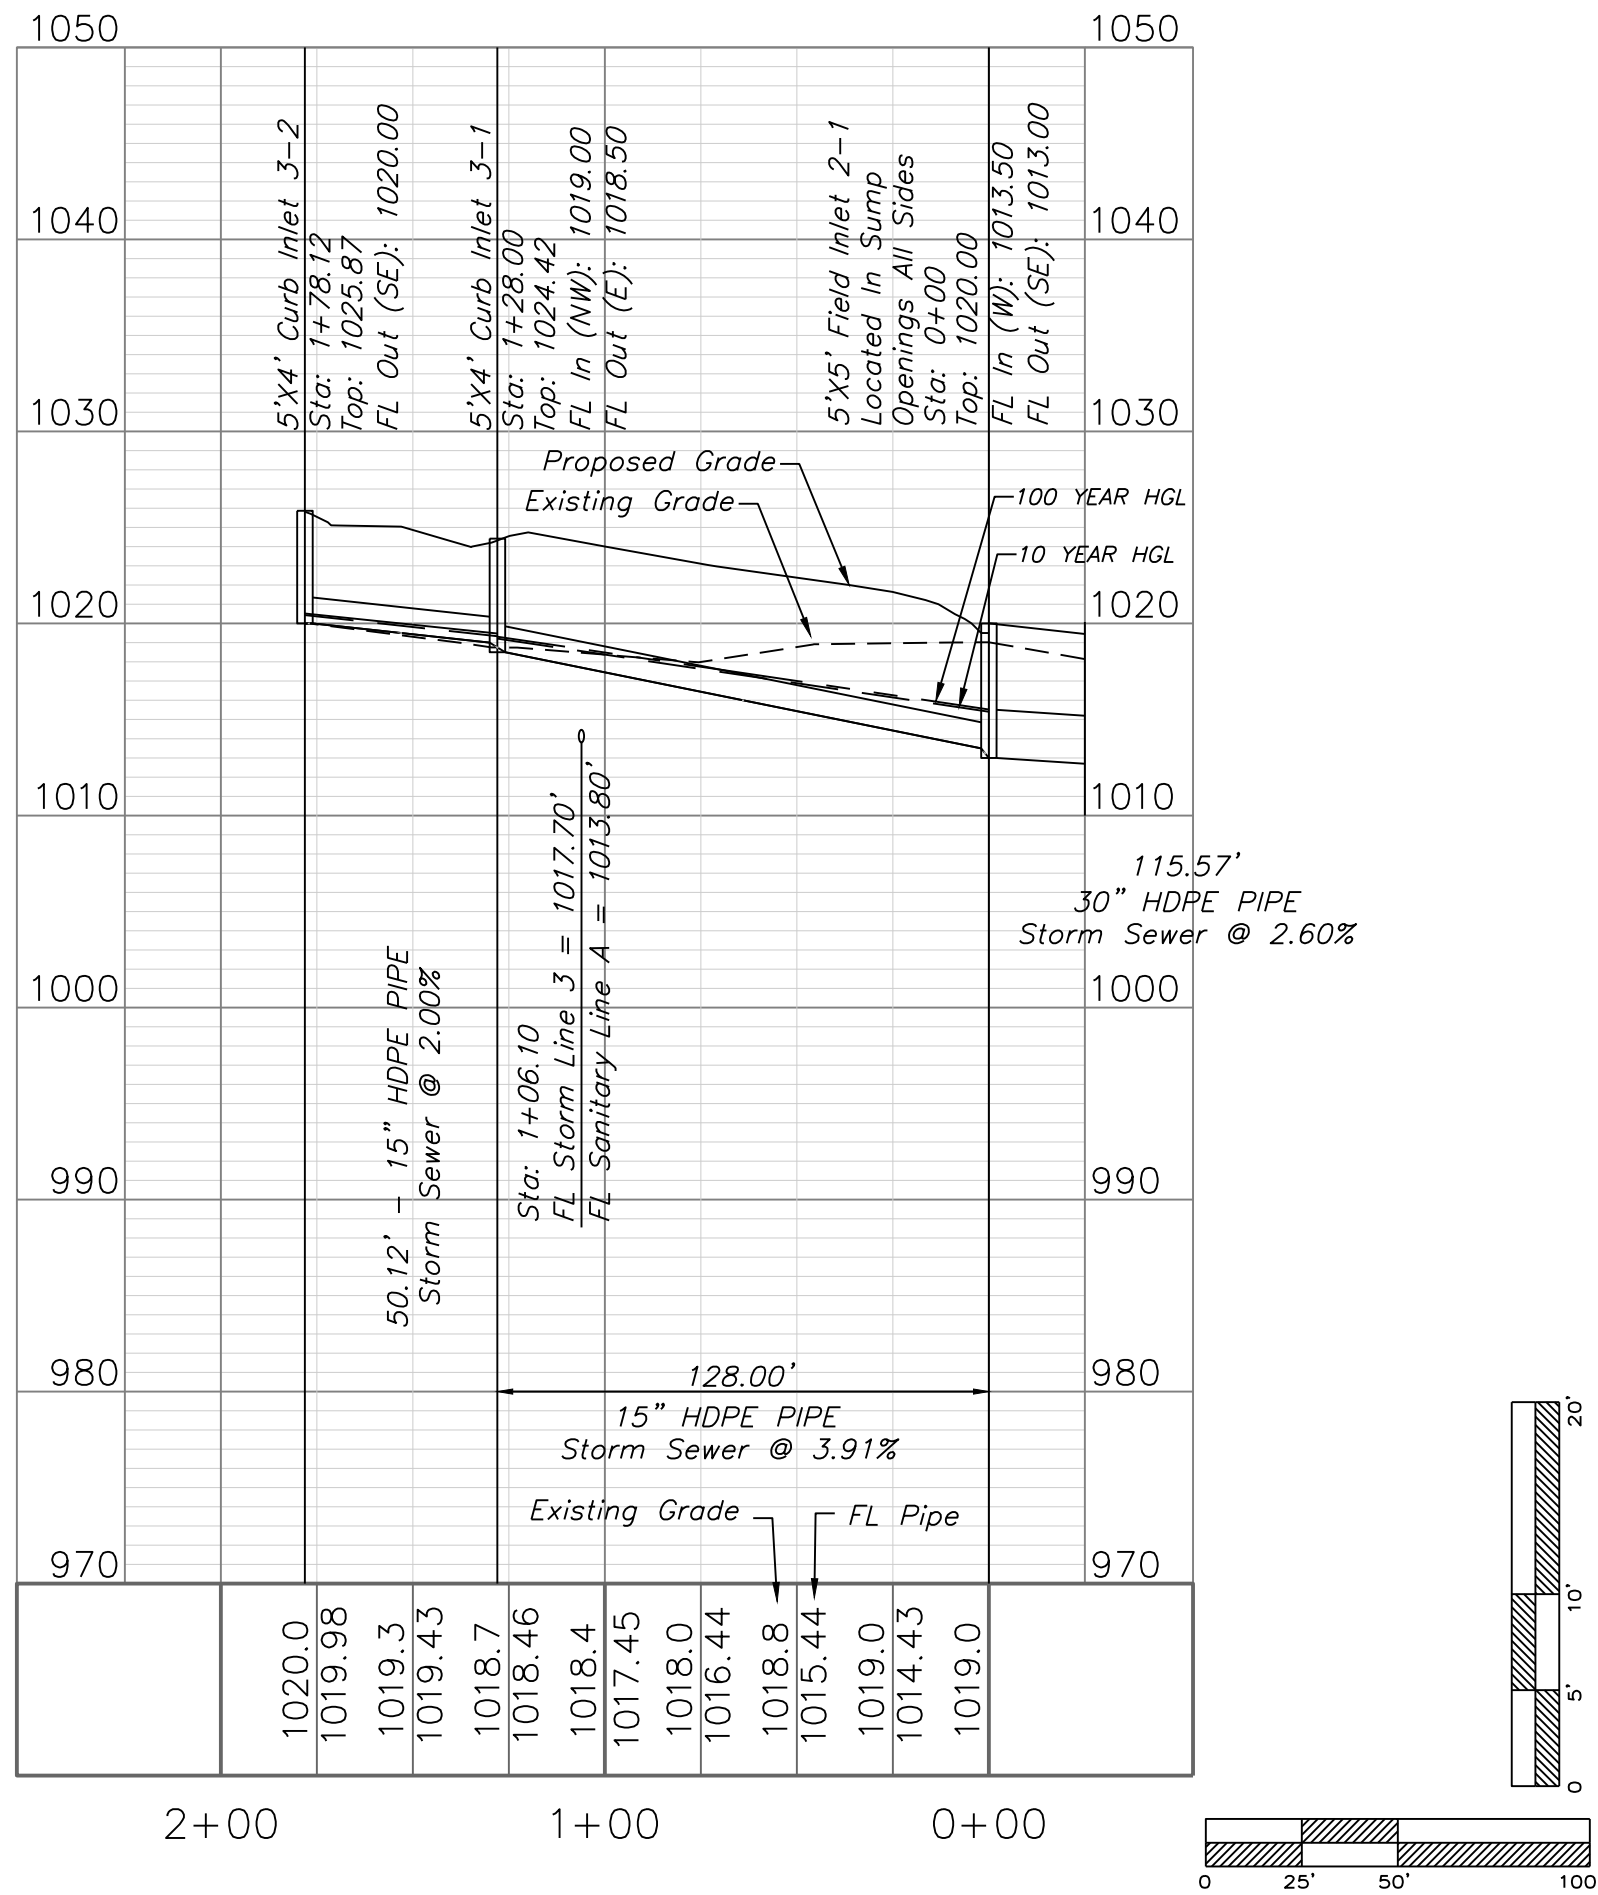


STORM SEWER PLAN & PROFILE

SCALE: 1" = 50'

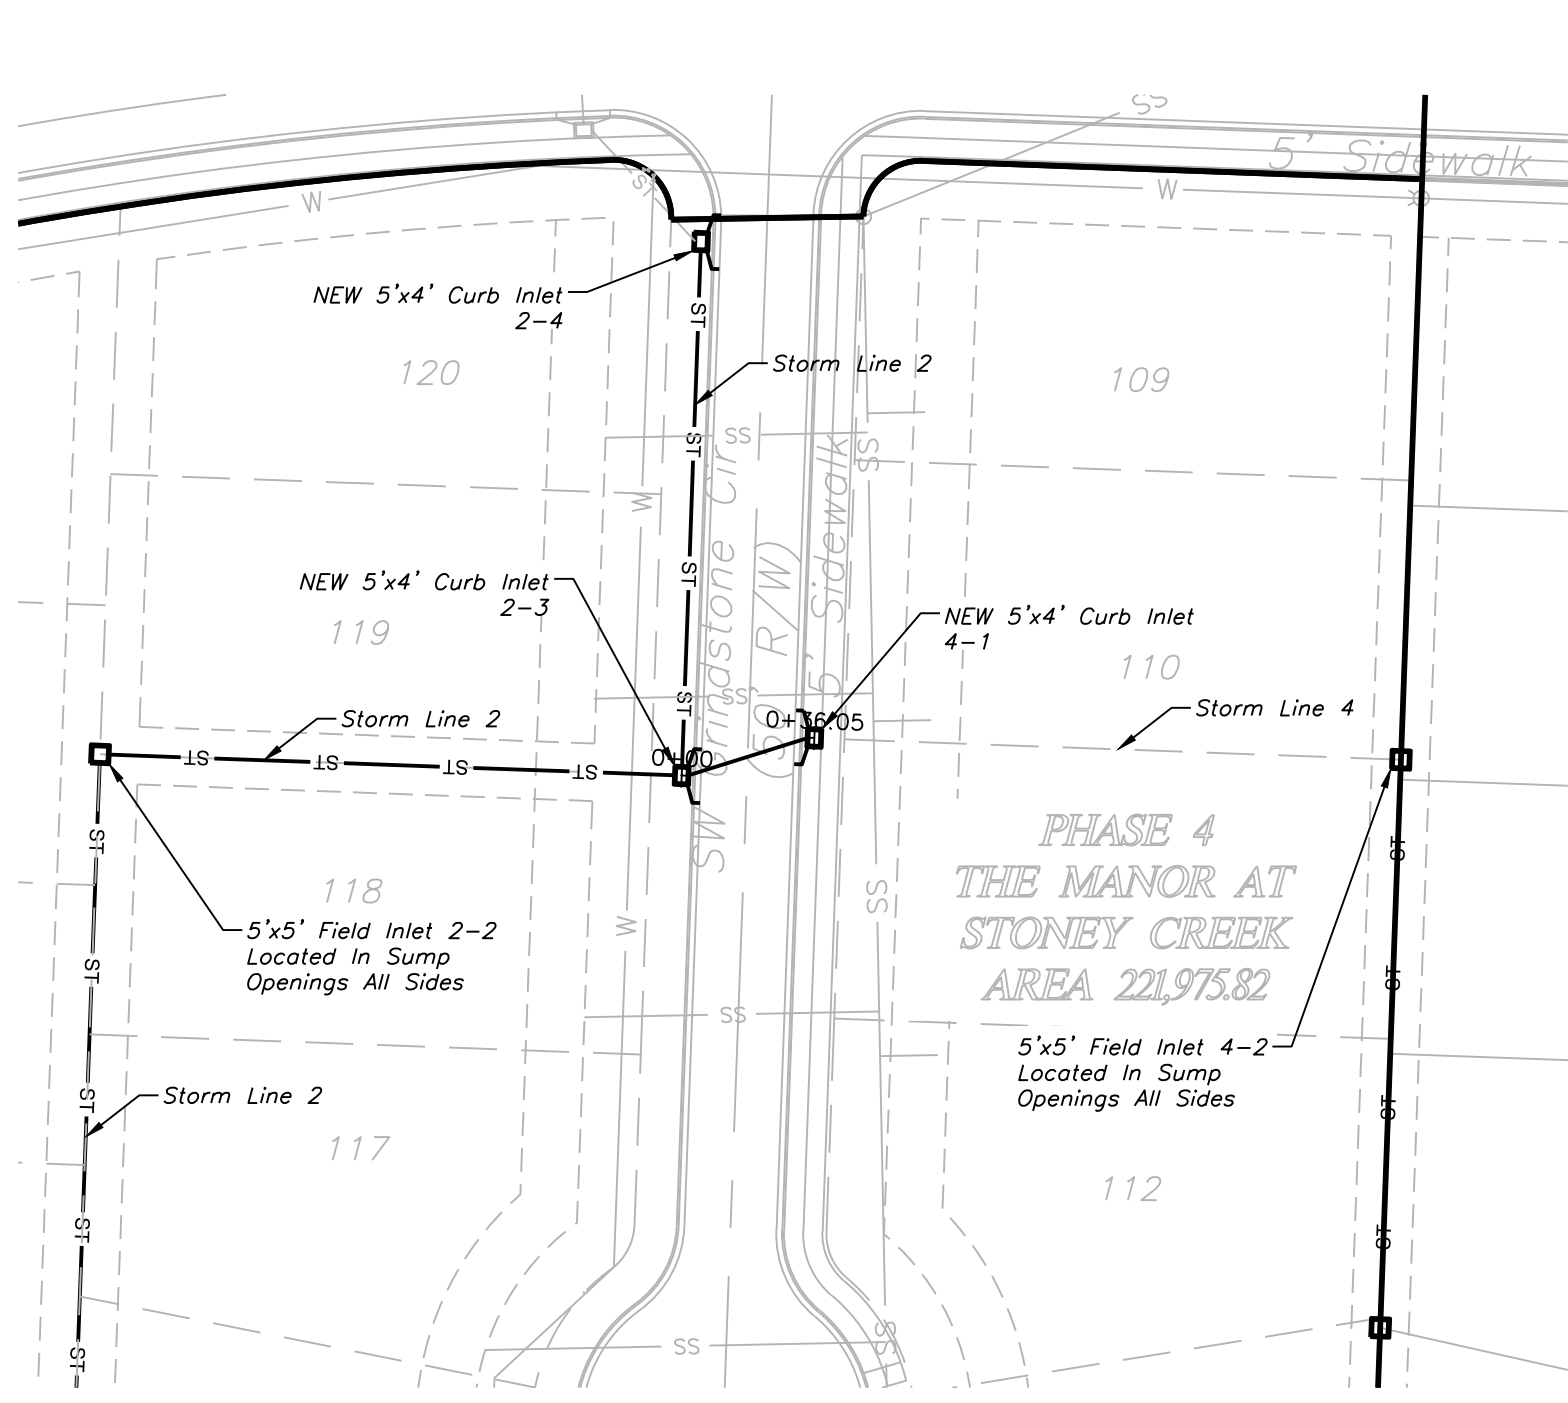


STORM LINE 4

 
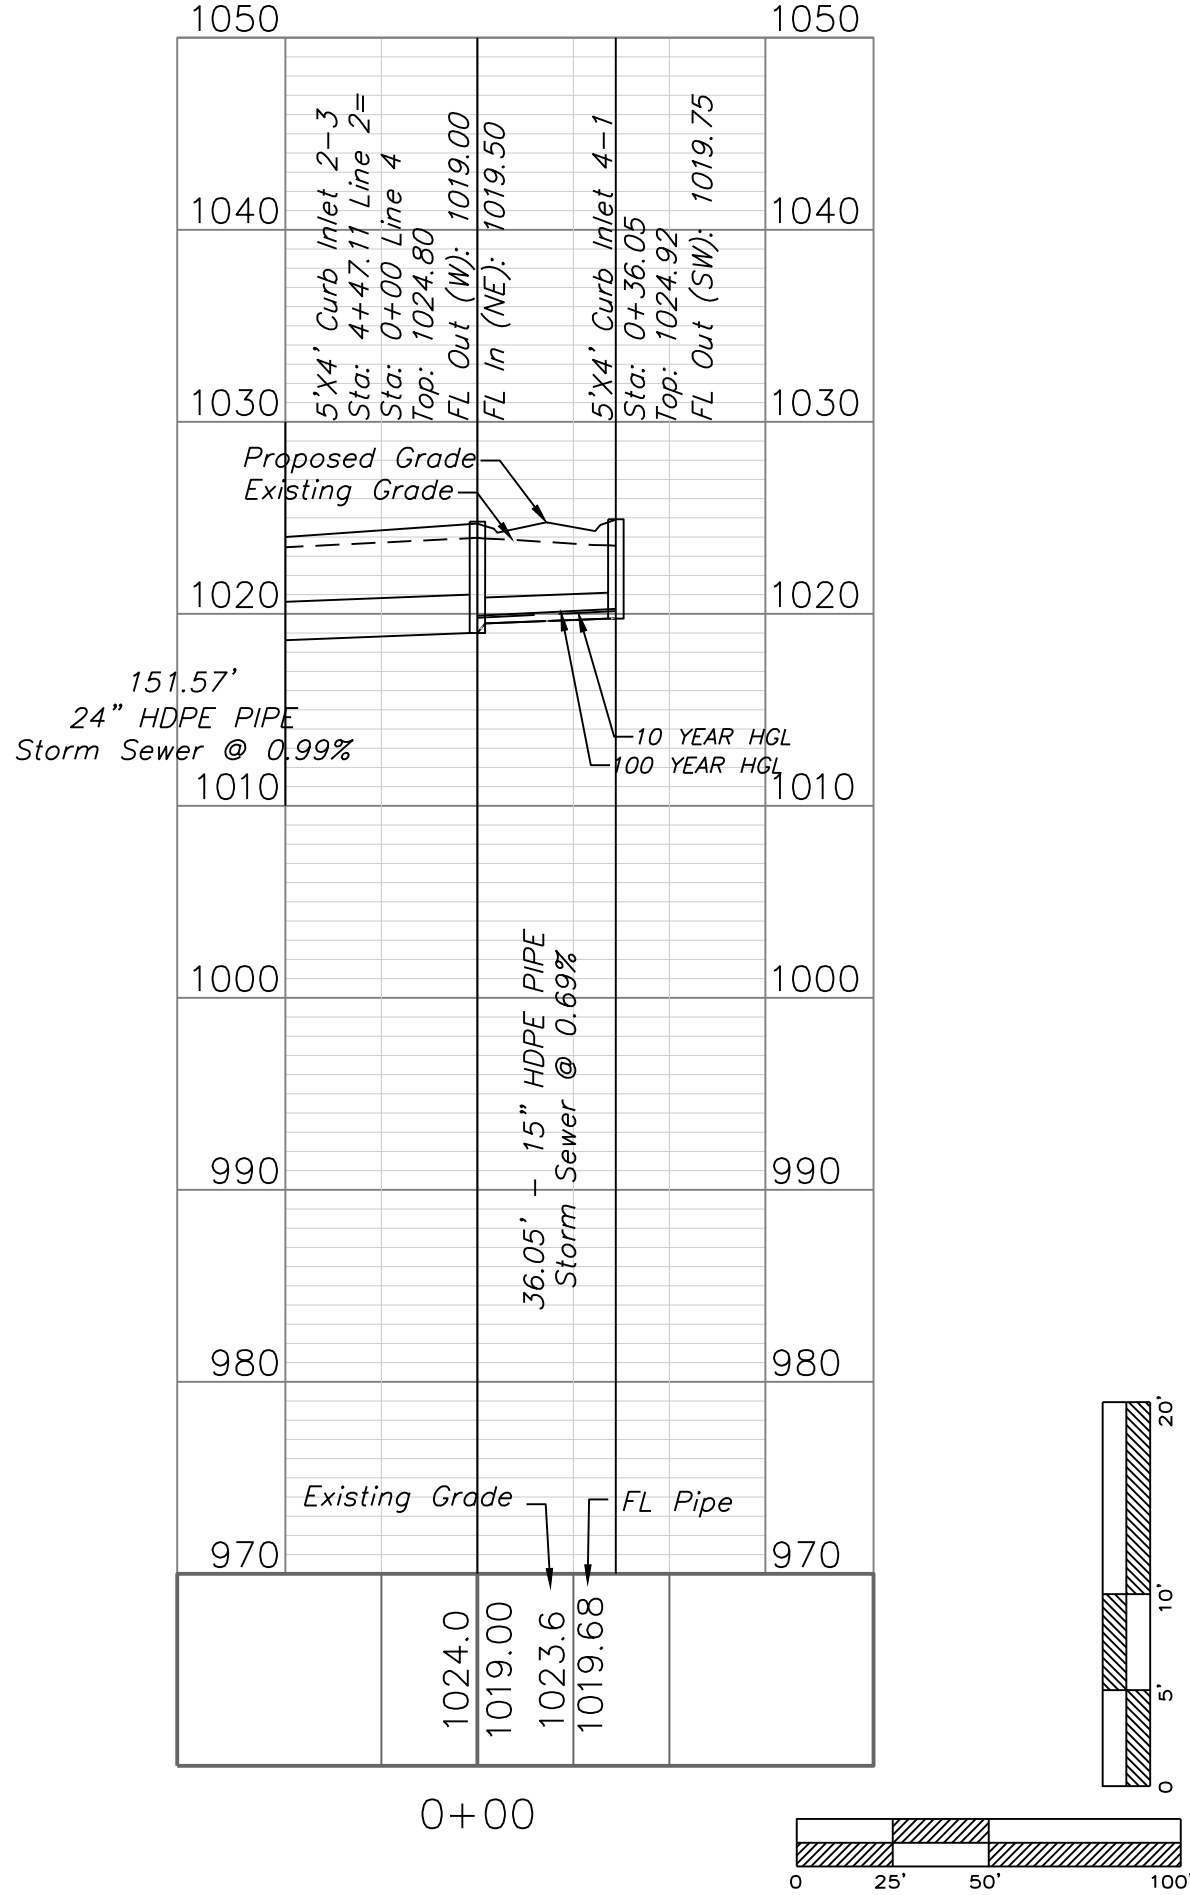


STORM SEWER PLAN & PROFILE

SCALE: 1" = 50'

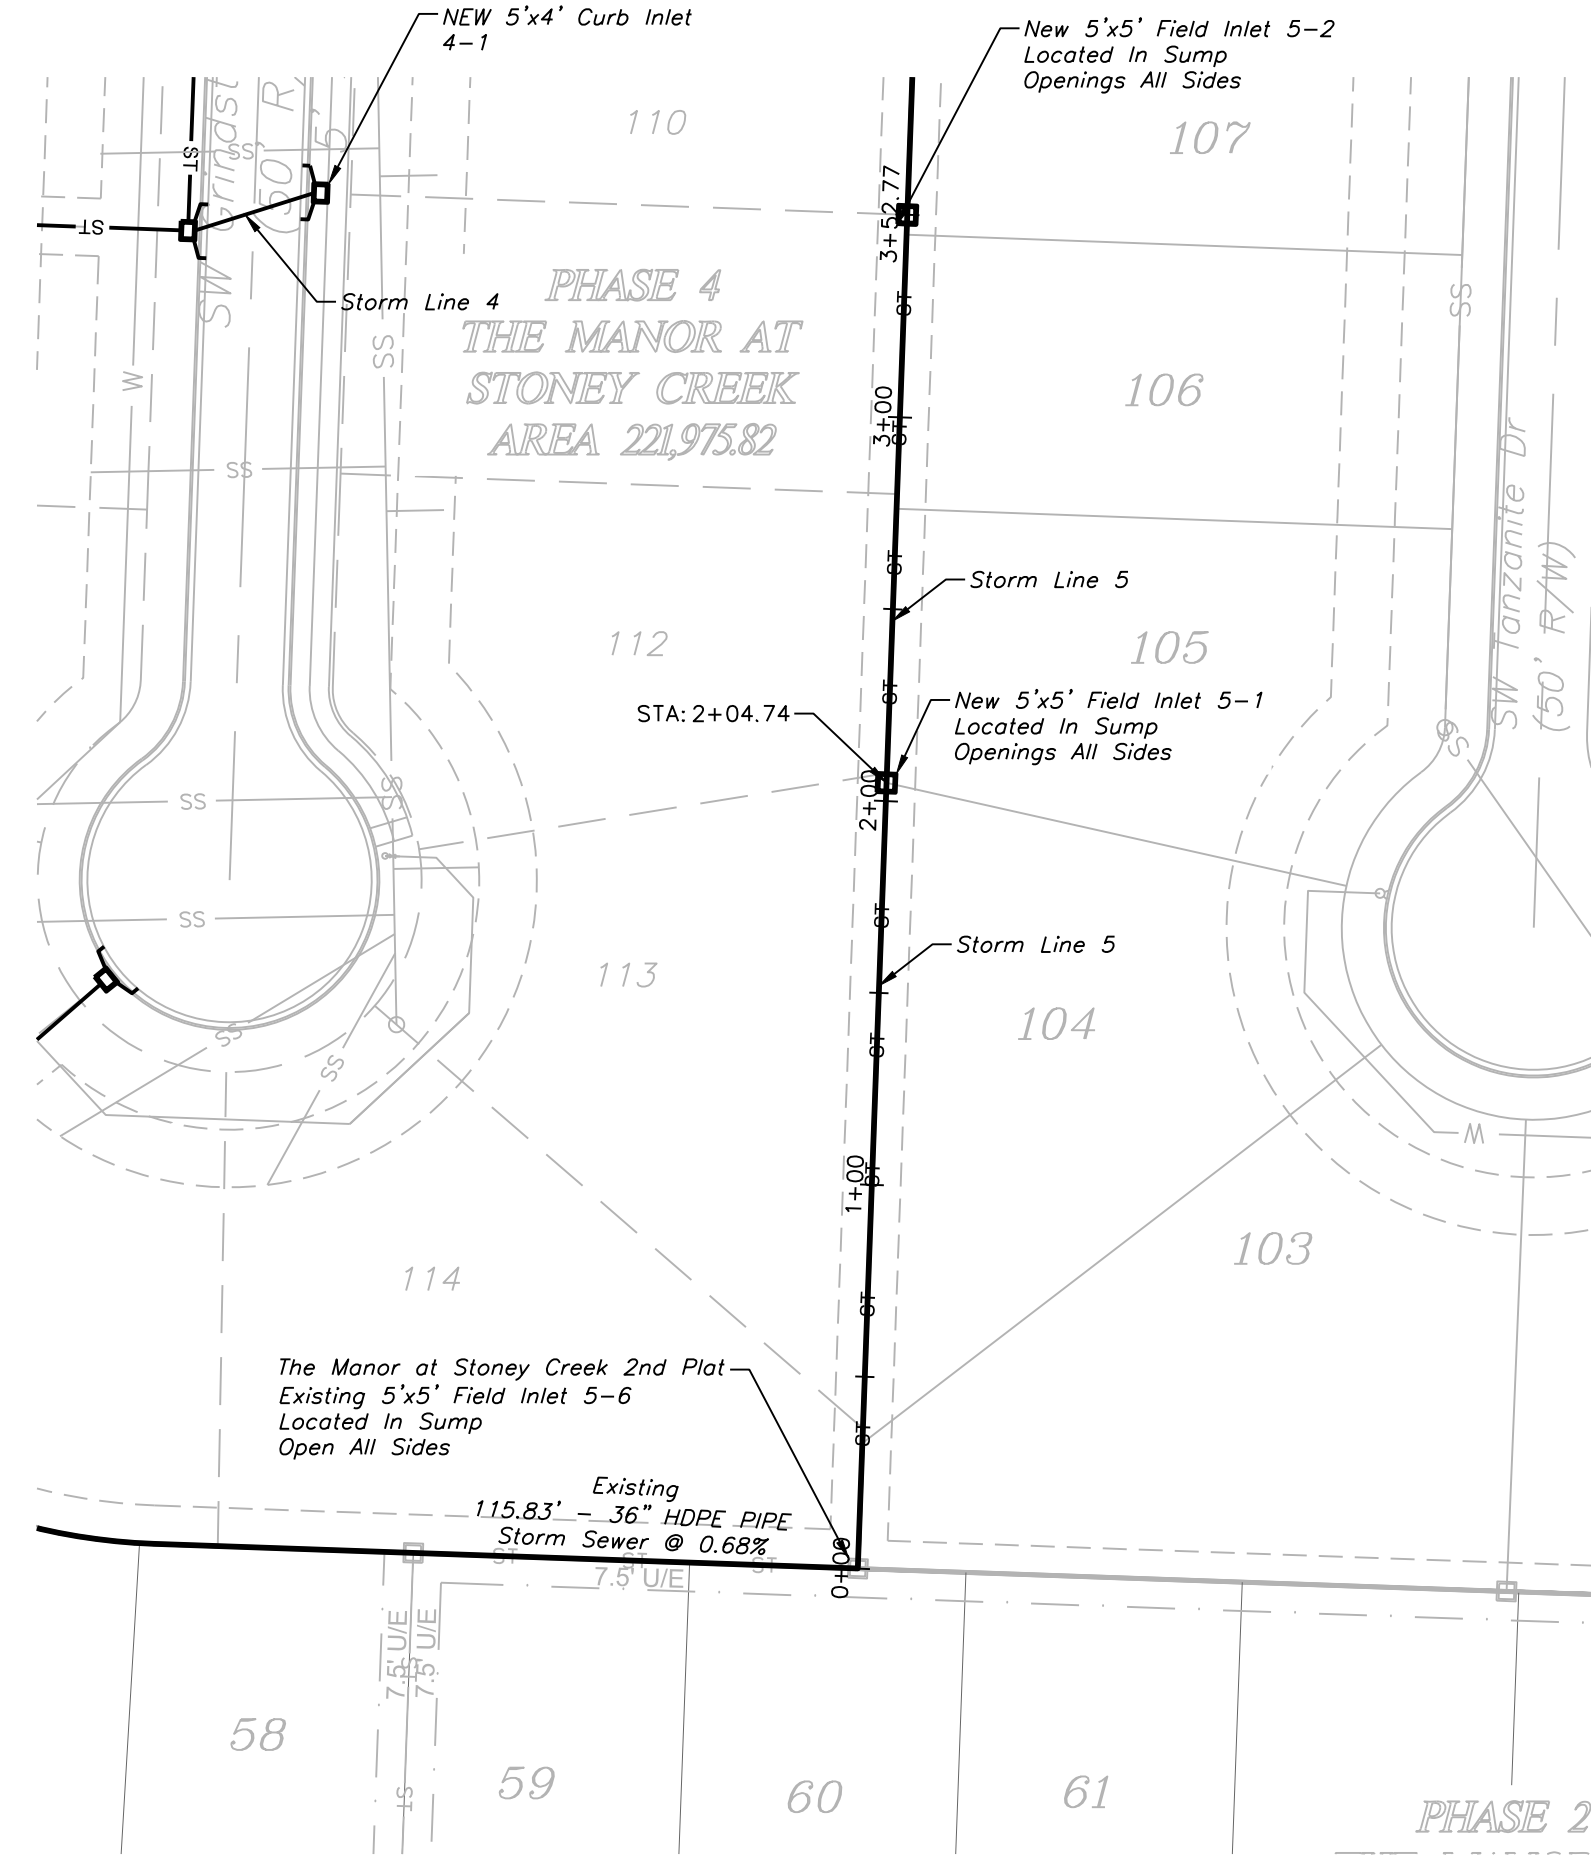

STORM LINE 5

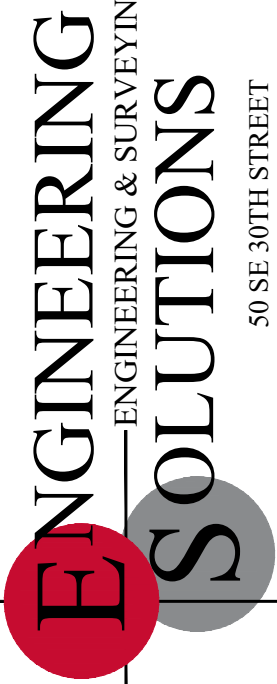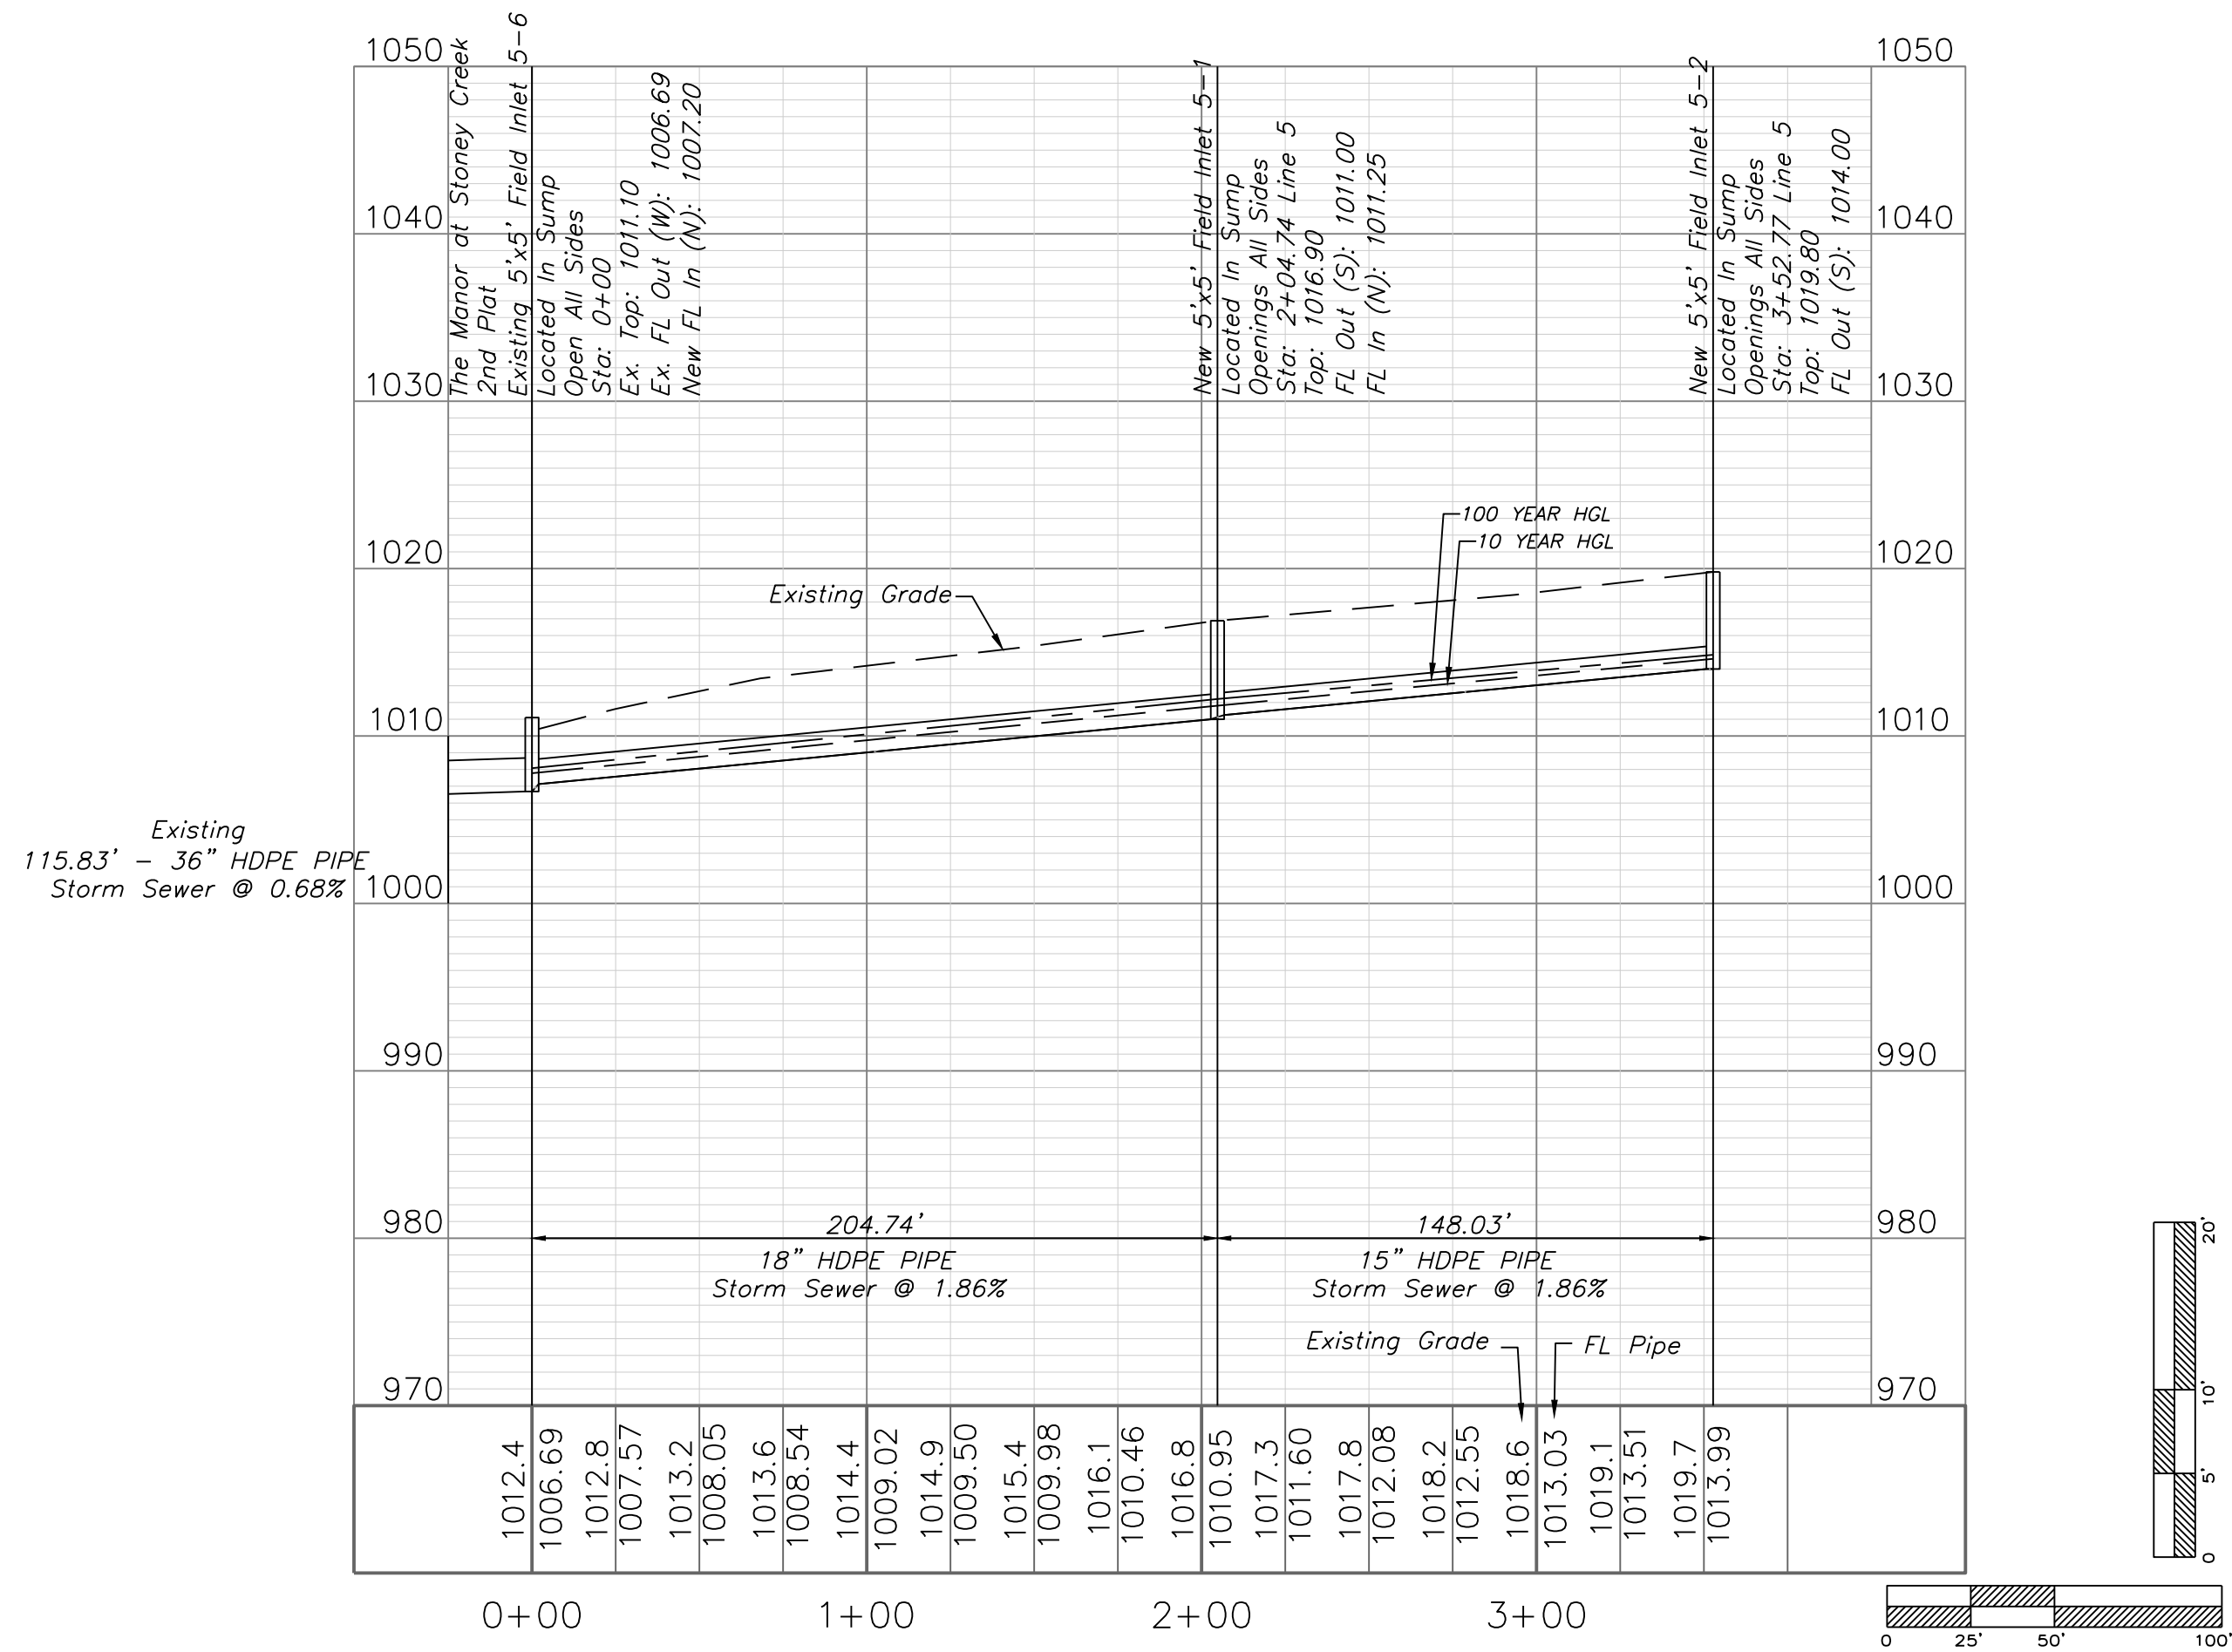

Professional Registration
Missouri
Engineering 2005002188-D
Surveying 200500019-D
Kansas
Engineering E-1895
Surveying LS-218
Oklahoma
Engineering 6254
Nebraska
Engineering CA2821

The Manor at Stoney Creek - 4th Plat
Lee's Summit, Jackson County, Missouri

Project: MANOR AT STONEY CREEK 4TH PLAT
Issue: 1
Date: August 29, 2018

Storm Sewer Plan and Profile
Construction Plans for:
The Manor at Stoney Creek - 4th Plat
Lee's Summit, Jackson County, Missouri

Matthew J. Schlicht
MO PE 2006019708
KS PE 19071
OK PE 25526


REVISIONS
REV. 1-4-19
REV. 2-11-19
REV. 5-10-19
REV. 5-30-19
REV. 11-6-19

10 YEAR INLET																				
D.S. Line	U.S. Line	Area (ac)	InletTime (min)	Int. (in/hr)	RunoffCoeff. (C)	Q=CIA (cfs)	Q Carry-over (cfs)	QCaptured (cfs)	QBypassed (cfs)	JunctType	CurbHeight (in)	CurbLength (ft)	GutterSlope (ft/ft)	GutterWidth (ft)	CrossSlope, Sw (ft/ft)	CrossSlope, Sx (ft/ft)	InletDepth (ft)	GutterDepth (ft)	GutterSpread (ft)	BypassLine No.
5-5	5-6	0.87	6.2	6.94	0.51	3.08	0	3.08	0	Dp-Curb	10	12	Sag		0.02	0.02	0.19	0.19	9.7	Sag
5-6	M4 5-1	0.86	7.5	6.63	0.51	2.91	0	2.91	0	Dp-Curb	10	12	Sag		0.02	0.02	0.19	0.19	9.33	Sag
M4 5-1	M4 5-2	0.77	6.9	6.77	0.51	2.66	0	2.66	0	Dp-Curb	10	12	Sag		0.02	0.02	0.18	0.18	8.79	Sag
M4 1-1	M4 1-2	0.37	7.6	6.6	0.51	1.25	0.67	0.56	1.36	Curb	10	5	0.011	2	0.02	0.02	0.17	0.17	8.37	16
M4 1-2	M4 1-3	0.27	7.1	6.72	0.51	0.93	0.86	0.77	1.01	Curb	10	5	0.011	2	0.05	0.02	0.21	0.21	7.5	17
M4 1-3	M4 1-4	0.47	8.4	6.42	0.51	1.54	0	1.54	0	Dp-Curb	10	12	Sag		0.02	0.02	0.12	0.12	6.11	Sag
M4 1-4	M4 1-5	1.01	8.5	6.4	0.51	3.3	0.82	4.12	0	Curb	10	5	Sag	2	0.05	0.02	0.42	0.42	18.11	Sag
M4 1-5	M4 2-1	0.67	6.4	6.89	0.51	2.36	0	2.36	0	Dp-Curb	10	12	Sag		0.02	0.02	0.16	0.16	8.11	Sag
M4 2-1	M4 2-2	0.29	7.4	6.65	0.51	0.98	0	0.98	0	Dp-Curb	10	12	Sag		0.02	0.02	0.09	0.09	4.53	Sag
M4 2-2	M4 2-3	0.33	8.2	6.47	0.51	1.09	0.15	0.64	0.6	Curb	10	5	0.01	2	0.05	0.02	0.19	0.19	6.51	34
M4 2-3	M4 2-4	0.05	5.2	7.21	0.51	0.18	0.35	0.39	0.15	Curb	10	5	0.01	2	0.05	0.02	0.15	0.15	4.27	37
M4 2-4	R4 1-1	0.21	6.3	6.92	0.51	0.74	0	0.39	0.35	Curb	10	5	0.026	2	0.05	0.02	0.14	0.14	3.92	38
R4 1-1	R4 1-2	0.65	8.3	6.44	0.51	2.14	0	0.7	1.44	Curb	10	5	0.026	2	0.05	0.02	0.19	0.19	6.73	Offsite
R4 1-2	R4 1-3	0.35	6.7	6.82	0.51	1.22	0	0.46	0.76	Curb	10	5	0.042	2	0.05	0.02	0.15	0.15	4.52	Offsite
R4 1-3	R4 1-4	0.26	6.5	6.87	0.51	0.91	0	0.42	0.49	Curb	10	5	0.032	2	0.05	0.02	0.14	0.14	4.15	Offsite
R4 1-4	M4 3-1	0.39	6.9	6.77	0.51	1.35	0	0.49	0.86	Curb	10	5	0.041	2	0.05	0.02	0.16	0.16	4.8	32
M4 3-1	M4 3-2	0.32	6.7	6.82	0.51	1.11	0	0.44	0.67	Curb	10	5	0.041	2	0.05	0.02	0.15	0.15	4.33	31
M4 3-2	M4 4-1	0.19	6.6	6.84	0.51	0.66	0	0.44	0.22	Curb	10	5	0.01	2	0.05	0.02	0.16	0.16	4.79	34

10 YEAR STORM PIPE																						
U.S. Line	D.S. Line	LineLength (ft)	Incr.Area (ac)	TotalArea (ac)	RunoffCoeff. (C)	IncrC x A	TotalC x A	InletTime (min)	TimeConc (min)	RnfallInt (in/hr)	TotalRunoff (cfs)	TotalFlow (cfs)	CapacFull (cfs)	Veloc (ft/s)	PipeSize (in)	PipeSlope (%)	Inv ElevDn (ft)	Inv ElevUp (ft)	HGLDn (ft)	HGLUp (ft)	Grnd/RimDn (ft)	Grnd/RimUp (ft)
5-5	5-6	115.83	0.87	2.5	0.51	0.44	1.28	6.2	8	6.5	8.29	8.29	51.85	4.98	36	0.6	1005.95	1006.65	1006.76	1007.56	1011	1011.1
5-6	M4 5-1	204.74	0.86	1.63	0.51	0.44	0.83	7.5	7.5	6.6	5.51	5.51	14.31	6.26	18	1.86	1007.2	1011	1007.85	1011.9	1011.1	1016.9
M4 5-1	M4 5-2	148.03	0.77	0.77	0.51	0.39	0.39	6.9	6.9	6.8	2.66	2.66	8.8	4.09	15	1.86	1011.25	1014	1011.9	1014.65	1016.9	1019.8
M4 1-1	M4 1-2	147.73	0.37	5.83	0.51	0.19	2.97	7.6	10.7	6	17.7	17.7	67.2	6.89	36	1.02	1005	1006.5	1006.05	1007.85	1008	1015.57
M4 1-2	M4 1-3	34	0.27	5.46	0.51	0.14	2.78	7.1	10.6	6	16.63	16.63	57.19	6.33	36	0.74	1006.75	1007	1007.86	1008.3	1015.57	1015.58
M4 1-3	M4 1-4	128.29	0.47	5.19	0.51	0.24	2.65	8.4	10.3	6	15.97	15.97	114.03	6.4	36	2.92	1007.25	1011	1008.3	1012.28	1015.58	1017
M4 1-4	M4 1-5	136.19	1.01	1.01	0.51	0.52	0.52	8.5	8.5	6.4	3.3	3.3	10.72	6.05	15	2.75	1012.25	1016	1012.73	1016.73	1017	1023.3
M4 1-5	M4 2-1	115.57	0.67	3.71	0.51	0.34	1.89	6.4	10	6.1	11.52	11.52	46.72	6.59	30	1.3	1011.5	1013	1012.35	1014.14	1017	1020
M4 2-1	M4 2-2	179.97	0.29	2.33	0.51	0.15	1.19	7.4	9.4	6.2	7.38	7.38	35.52	5.17	30	0.75	1013.5	1014.85	1014.27	1015.75	1020	1026.5
M4 2-2	M4 2-3	151.57	0.33	2.04	0.51	0.17	1.04	8.2	8.9	6.3	6.56	6.56	19.7	5.19	24	0.76	1015.35	1016.5	1016.15	1017.41	1026.5	1024.8
M4 2-3	M4 2-4	139.12	0.05	1.52	0.51	0.03	0.78	5.2	8.5	6.4	4.96	4.96	23.49	5.13	24	1.08	1017	1018.5	1017.63	1019.28	1024.8	1026.2
M4 2-4	R4 1-1	43.15	0.21	1.47	0.51	0.11	0.75	6.3	8.4	6.4	4.82	4.82	48.69	7.09	24	4.63	1019	1021	1019.43	1021.77	1026.2	1028.03
R4 1-1	R4 1-2	33.95	0.65	1.26	0.51	0.33	0.64	8.3	8.3	6.4	4.14	4.14	47.54	6.7	24	4.42	1021.5	1023	1021.9	1023.71	1028.03	1028.03
R4 1-2	R4 1-3	152.68	0.35	0.61	0.51	0.18	0.31	6.7	6.7	6.8	2.12	2.12	17	4.09	18	2.62	1023.25	1027.25	1023.71	1027.8	1028.03	1032.28
R4 1-3	R4 1-4	52.3	0.26	0.26	0.51	0.13	0.13	6.5	6.5	6.9	0.91	0.91	7.73	3.59	15	1.43	1027.75	1028.5	1028.04	1028.87	1032.28	1033.72
R4 1-4	M4 3-1	128	0.39	0.71	0.51	0.2	0.36	6.9	6.9	6.8	2.45	2.45	10.68	5.52	15	2.73	1015	1018.5	1015.41	1019.13	1020	1024.42
M4 3-1	M4 3-2	50.12	0.32	0.32	0.51	0.16	0.16	6.7	6.7	6.8	1.11	1.11	9.12	4.08	15	2	1019	1020	1019.3	1020.42	1024.42	1025.87
M4 3-2	M4 4-1	36.05	0.19	0.19	0.51	0.1	0.1	6.6	6.6	6.8	0.66	0.66	5.38	2.84	15	0.69	1019.5	1019.75	1019.8	1020.07	1024.8	1024.92

100 YEAR INLET																				
D.S. line	U.S. line	Area (ac)	InletTime (min)	Int. (in/hr)	RunoffCoeff. (C)	Q=CIA (cfs)	Q Carry-over (cfs)	QCaptured (cfs)	QBypassed (cfs)	JunctType	CurbHeight (in)	CurbLength (ft)	GutterSlope (ft/ft)	GutterWidth (ft)	CrossSlope, Sw (ft/ft)	CrossSlope, Sx (ft/ft)	InletDepth (ft)	GutterDepth (ft)	GutterSpread (ft)	BypassLine No.
5-5	5-6	0.87	6.2	10.5	0.51	4.66	0	4.66	0	Dp-Curb	10	12	Sag		0.02	0.02	0.26	0.26	12.79	Sag
5-6	M4 5-1	0.86	7.5	10.02	0.51	4.4	0	4.4	0	Dp-Curb	10	12	Sag		0.02	0.02	0.25	0.25	12.3	Sag
M4 5-1	M4 5-2	0.77	6.9	10.24	0.51	4.02	0	4.02	0	Dp-Curb	10	12	Sag		0.02	0.02	0.23	0.23	11.59	Sag
M4 1-1	M4 1-2	0.37	7.6	9.99	0.51	1.88	1.13	0.73	2.28	Curb	10	5	0.011	2	0.02	0.02	0.2	0.2	9.91	16
M4 1-2	M4 1-3	0.27	7.1	10.17	0.51	1.4	1.42	0.98	1.84	Curb	10	5	0.011	2	0.05	0.02	0.24	0.24	9.14	17
M4 1-3	M4 1-4	0.47	8.4	9.71	0.51	2.33	0	2.33	0	Dp-Curb	10	12	Sag		0.02	0.02	0.16	0.16	8.05	Sag
M4 1-4	M4 1-5	1.01	8.5	9.68	0.51	4.99	1.62	6.6	0	Curb	10	5	Sag	2	0.05	0.02	0.58	0.58	25.93	Sag
M4 1-5	M4 2-1	0.67	6.4	10.43	0.51	3.56	0	3.56	0	Dp-Curb	10	12	Sag		0.02	0.02	0.21	0.21	10.69	Sag
M4 2-1	M4 2-2	0.29	7.4	10.06	0.51	1.49	0	1.49	0	Dp-Curb	10	12	Sag		0.02	0.02	0.12	0.12	5.97	Sag
M4 2-2	M4 2-3	0.33	8.2	9.78	0.51	1.65	0.37	0.84	1.18	Curb	10	5	0.01	2	0.05	0.02	0.22	0.22	8.09	34
M4 2-3	M4 2-4	0.05	5.2	10.91	0.51	0.28	0.63	0.53	0.37	Curb	10	5	0.01	2	0.05	0.02	0.17	0.17	5.61	37
M4 2-4	R4 1-1	0.21	6.3	10.47	0.51	1.12	0	0.49	0.63	Curb	10	5	0.026	2	0.05	0.02	0.16	0.16	4.93	38
R4 1-1	R4 1-2	0.65	8.3	9.75	0.51	3.23	0	0.87	2.36	Curb	10	5	0.026	2	0.05	0.02	0.22	0.22	8.09	Offsite
R4 1-2	R4 1-3	0.35	6.7	10.31	0.51	1.84	0	0.58	1.26	Curb	10	5	0.042	2	0.05	0.02	0.17	0.17	5.59	Offsite
R4 1-3	R4 1-4	0.26	6.5	10.39	0.51	1.38	0	0.52	0.85	Curb	10	5	0.032	2	0.05	0.02	0.16	0.16	5.17	Offsite
R4 1-4	M4 3-1	0.39	6.9	10.24	0.51	2.04	0	0.61	1.42	Curb	10	5	0.041	2	0.05	0.02	0.18	0.18	5.9	32
M4 3-1	M4 3-2	0.32	6.7	10.31	0.51	1.68	0	0.55	1.13	Curb	10	5	0.041	2	0.05	0.02	0.17	0.17	5.38	31
M4 3-2	M4 4-1	0.19	6.6	10.35	0.51	1	0	0.57	0.44	Curb	10	5	0.01	2	0.05	0.02	0.18	0.18	5.89	34

100 YEAR STORM PIPE																						
U.S. Line	D.S. Line	LineLength	Incr.Area	TotalArea	RunoffCoeff.	IncrC x A	TotalC x A	InletTime	TimeConc	RnfallInt	TotalRunoff	TotalFlow	CapacFull	Veloc	PipeSize	PipeSlope	Inv ElevDn	Inv ElevUp	HGLDn	HGLUp	Grnd/RimDn	Grnd/RimUp
5-5	5-6	115.83	0.87	2.5	0.51	0.44	1.28	6.2	8	9.9	12.57	12.57	51.85	5.61	36	0.6	1005.95	1006.65	1006.96	1007.78	1011	1011.1
5-6	M4 5-1	204.74	0.86	1.63	0.51	0.44	0.83	7.5	7.5	10	8.33	8.33	14.31	7.15	18	1.86	1007.2	1011	1008.02	1012.12	1011.1	1016.9
M4 5-1	M4 5-2	148.03	0.77	0.77	0.51	0.39	0.39	6.9	6.9	10.2	4.02	4.02	8.8	4.6	15	1.86	1011.25	1014	1012.12	1014.81	1016.9	1019.8
M4 1-1	M4 1-2	147.73	0.37	5.83	0.51	0.19	2.97	7.6	10.5	9.1	27	27	67.2	7.81	36	1.02	1005	1006.5	1006.32	1008.18	1008	1015.57
M4 1-2	M4 1-3	34	0.27	5.46	0.51	0.14	2.78	7.1	10.4	9.1	25.35	25.35	57.19	7.07	36	0.74	1006.75	1007	1008.18	1008.62	1015.57	1015.58
M4 1-3	M4 1-4	128.29	0.47	5.19	0.51	0.24	2.65	8.4	10.1	9.2	24.33	24.33	114.03	7.06	36	2.92	1007.25	1011	1008.62	1012.59	1015.58	1017
M4 1-4	M4 1-5	136.19	1.01	1.01	0.51	0.52	0.52	8.5	8.5	9.7	4.99	4.99	10.72	6.91	15	2.75	1012.25	1016	1012.85	1016.91	1017	1023.3
M4 1-5	M4 2-1	115.57	0.67	3.71	0.51	0.34	1.89	6.4	9.8	9.3	17.54	17.54	46.72	7.33	30	1.3	1011.5	1013	1012.59	1014.42	1017	1020
M4 2-1	M4 2-2	179.97	0.29	2.33	0.51	0.15	1.19	7.4	9.3	9.4	11.2	11.2	35.52	5.84	30	0.75	1013.5	1014.85	1014.47	1015.97	1020	1026.5
M4 2-2	M4 2-3	151.57	0.33	2.04	0.51	0.17	1.04	8.2	8.9	9.6	9.95	9.95	19.7	5.87	24	0.76	1015.35	1016.5	1016.36	1017.63	1026.5	1024.8
M4 2-3	M4 2-4	139.12	0.05	1.52	0.51	0.03	0.78	5.2	8.5	9.7	7.51	7.51	23.49	5.8	24	1.08	1017	1018.5	1017.78	1019.47	1024.8	1026.2
M4 2-4	R4 1-1	43.15	0.21	1.47	0.51	0.11	0.75	6.3	8.4	9.7	7.29	7.29	48.69	8.01	24	4.63	1019	1021	1019.52	1021.96	1026.2	1028.03
R4 1-1	R4 1-2	33.95	0.65	1.26	0.51	0.33	0.64	8.3	8.3	9.7	6.26	6.26	47.54	7.58	24	4.42	1021.5	1023	1021.99	1023.89	1028.03	1028.03
R4 1-2	R4 1-3	152.68	0.35	0.61	0.51	0.18	0.31	6.7	6.7	10.3	3.21	3.21	17	4.31	18	2.62	1023.25	1027.25	1023.89	1027.93	1028.03	1032.28
R4 1-3	R4 1-4	52.3	0.26	0.26	0.51	0.13	0.13	6.5	6.5	10.4	1.38	1.38	7.73	4.04	15	1.43	1027.75	1028.5	1028.11	1028.96	1032.28	1033.72
R4 1-4	M4 3-1	128	0.39	0.71	0.51	0.2	0.36	6.9	6.9	10.2	3.71	3.71	10.68	6.27	15	2.73	1015	1018.5	1015.51	1019.28	1020	1024.42
M4 3-1	M4 3-2	50.12	0.32	0.32	0.51	0.16	0.16	6.7	6.7	10.3	1.68	1.68	9.12	4.6	15	2	1019	1020	1019.36	1020.51	1024.42	1025.87
M4 3-2	M4 4-1	36.05	0.19	0.19	0.51	0.1	0.1	6.6	6.6	10.4	1	1	5.38	3.19	15	0.69	1019.5	1019.75	1019.87	1020.14	1024.8	1024.92

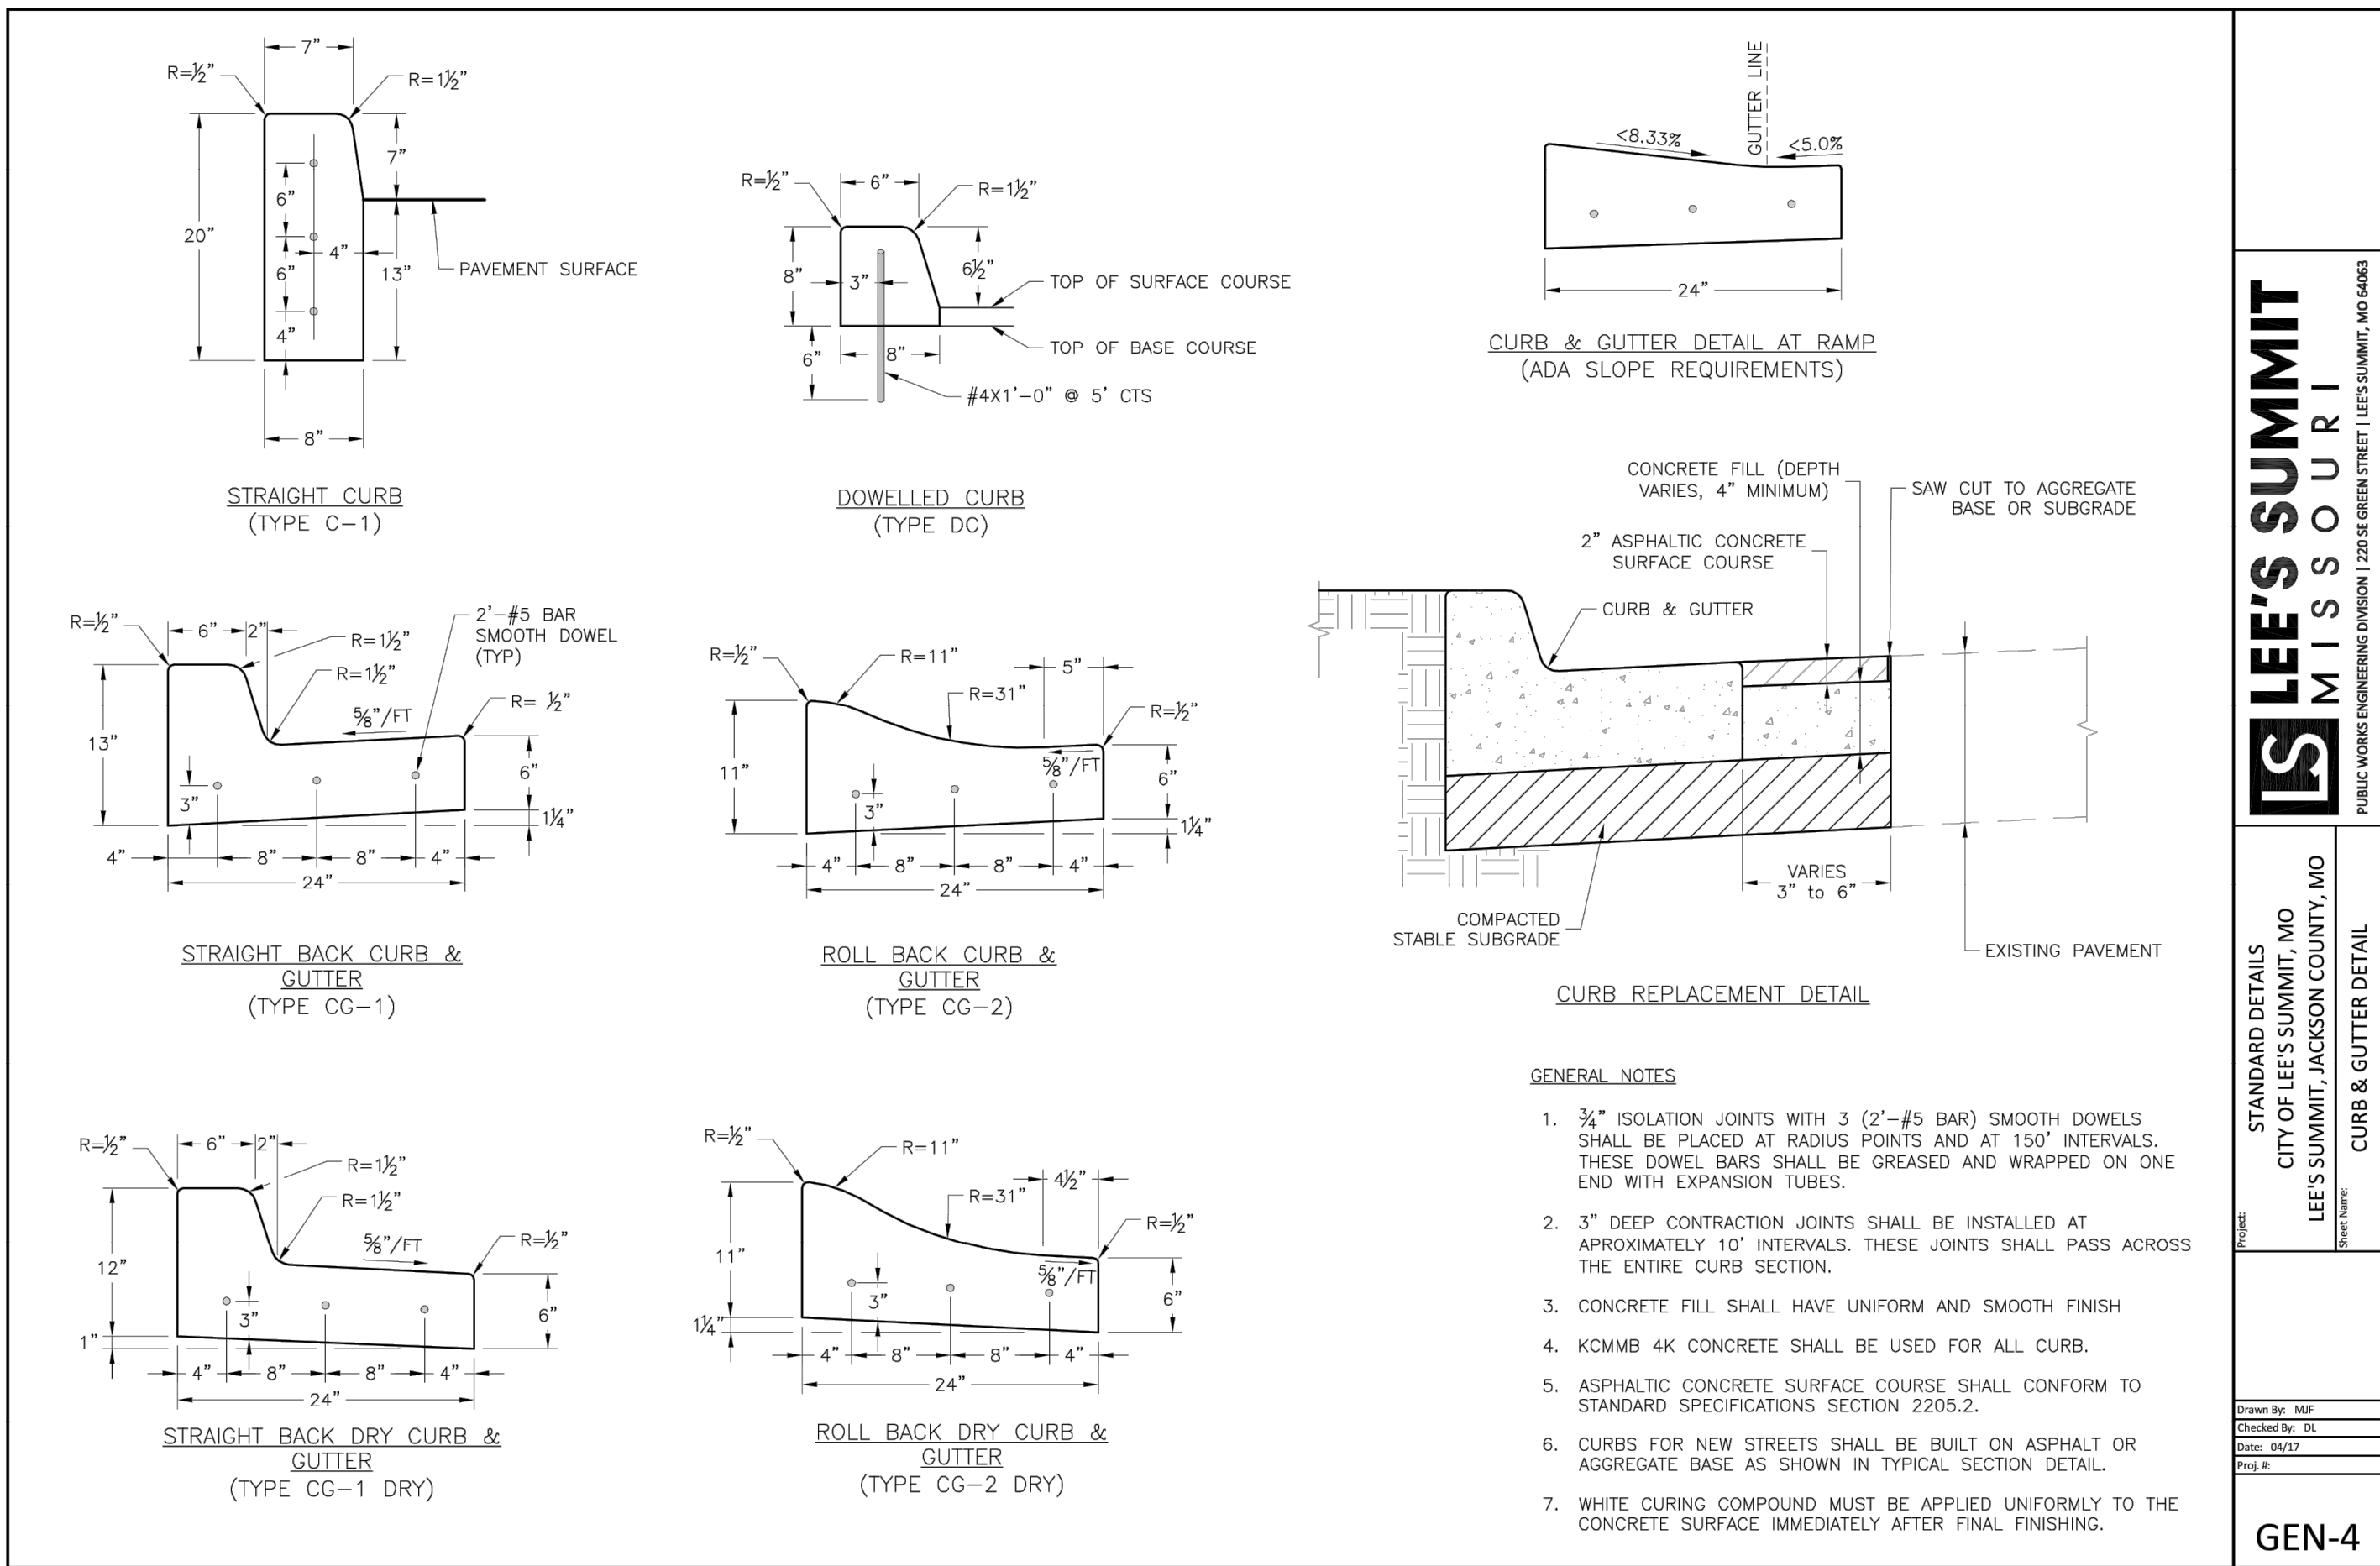

LEE'S SUMMIT MISSOURI

PUBLIC WORKS ENGINEERING DIVISION | 1201 SE GREEN STREET | LEE'S SUMMIT, MO 64083


STANDARD DETAILS

CITY OF LEE'S SUMMIT, MO

LEE'S SUMMIT, JACKSON COUNTY, MO

CURB & GUTTER DETAIL

GEN-4

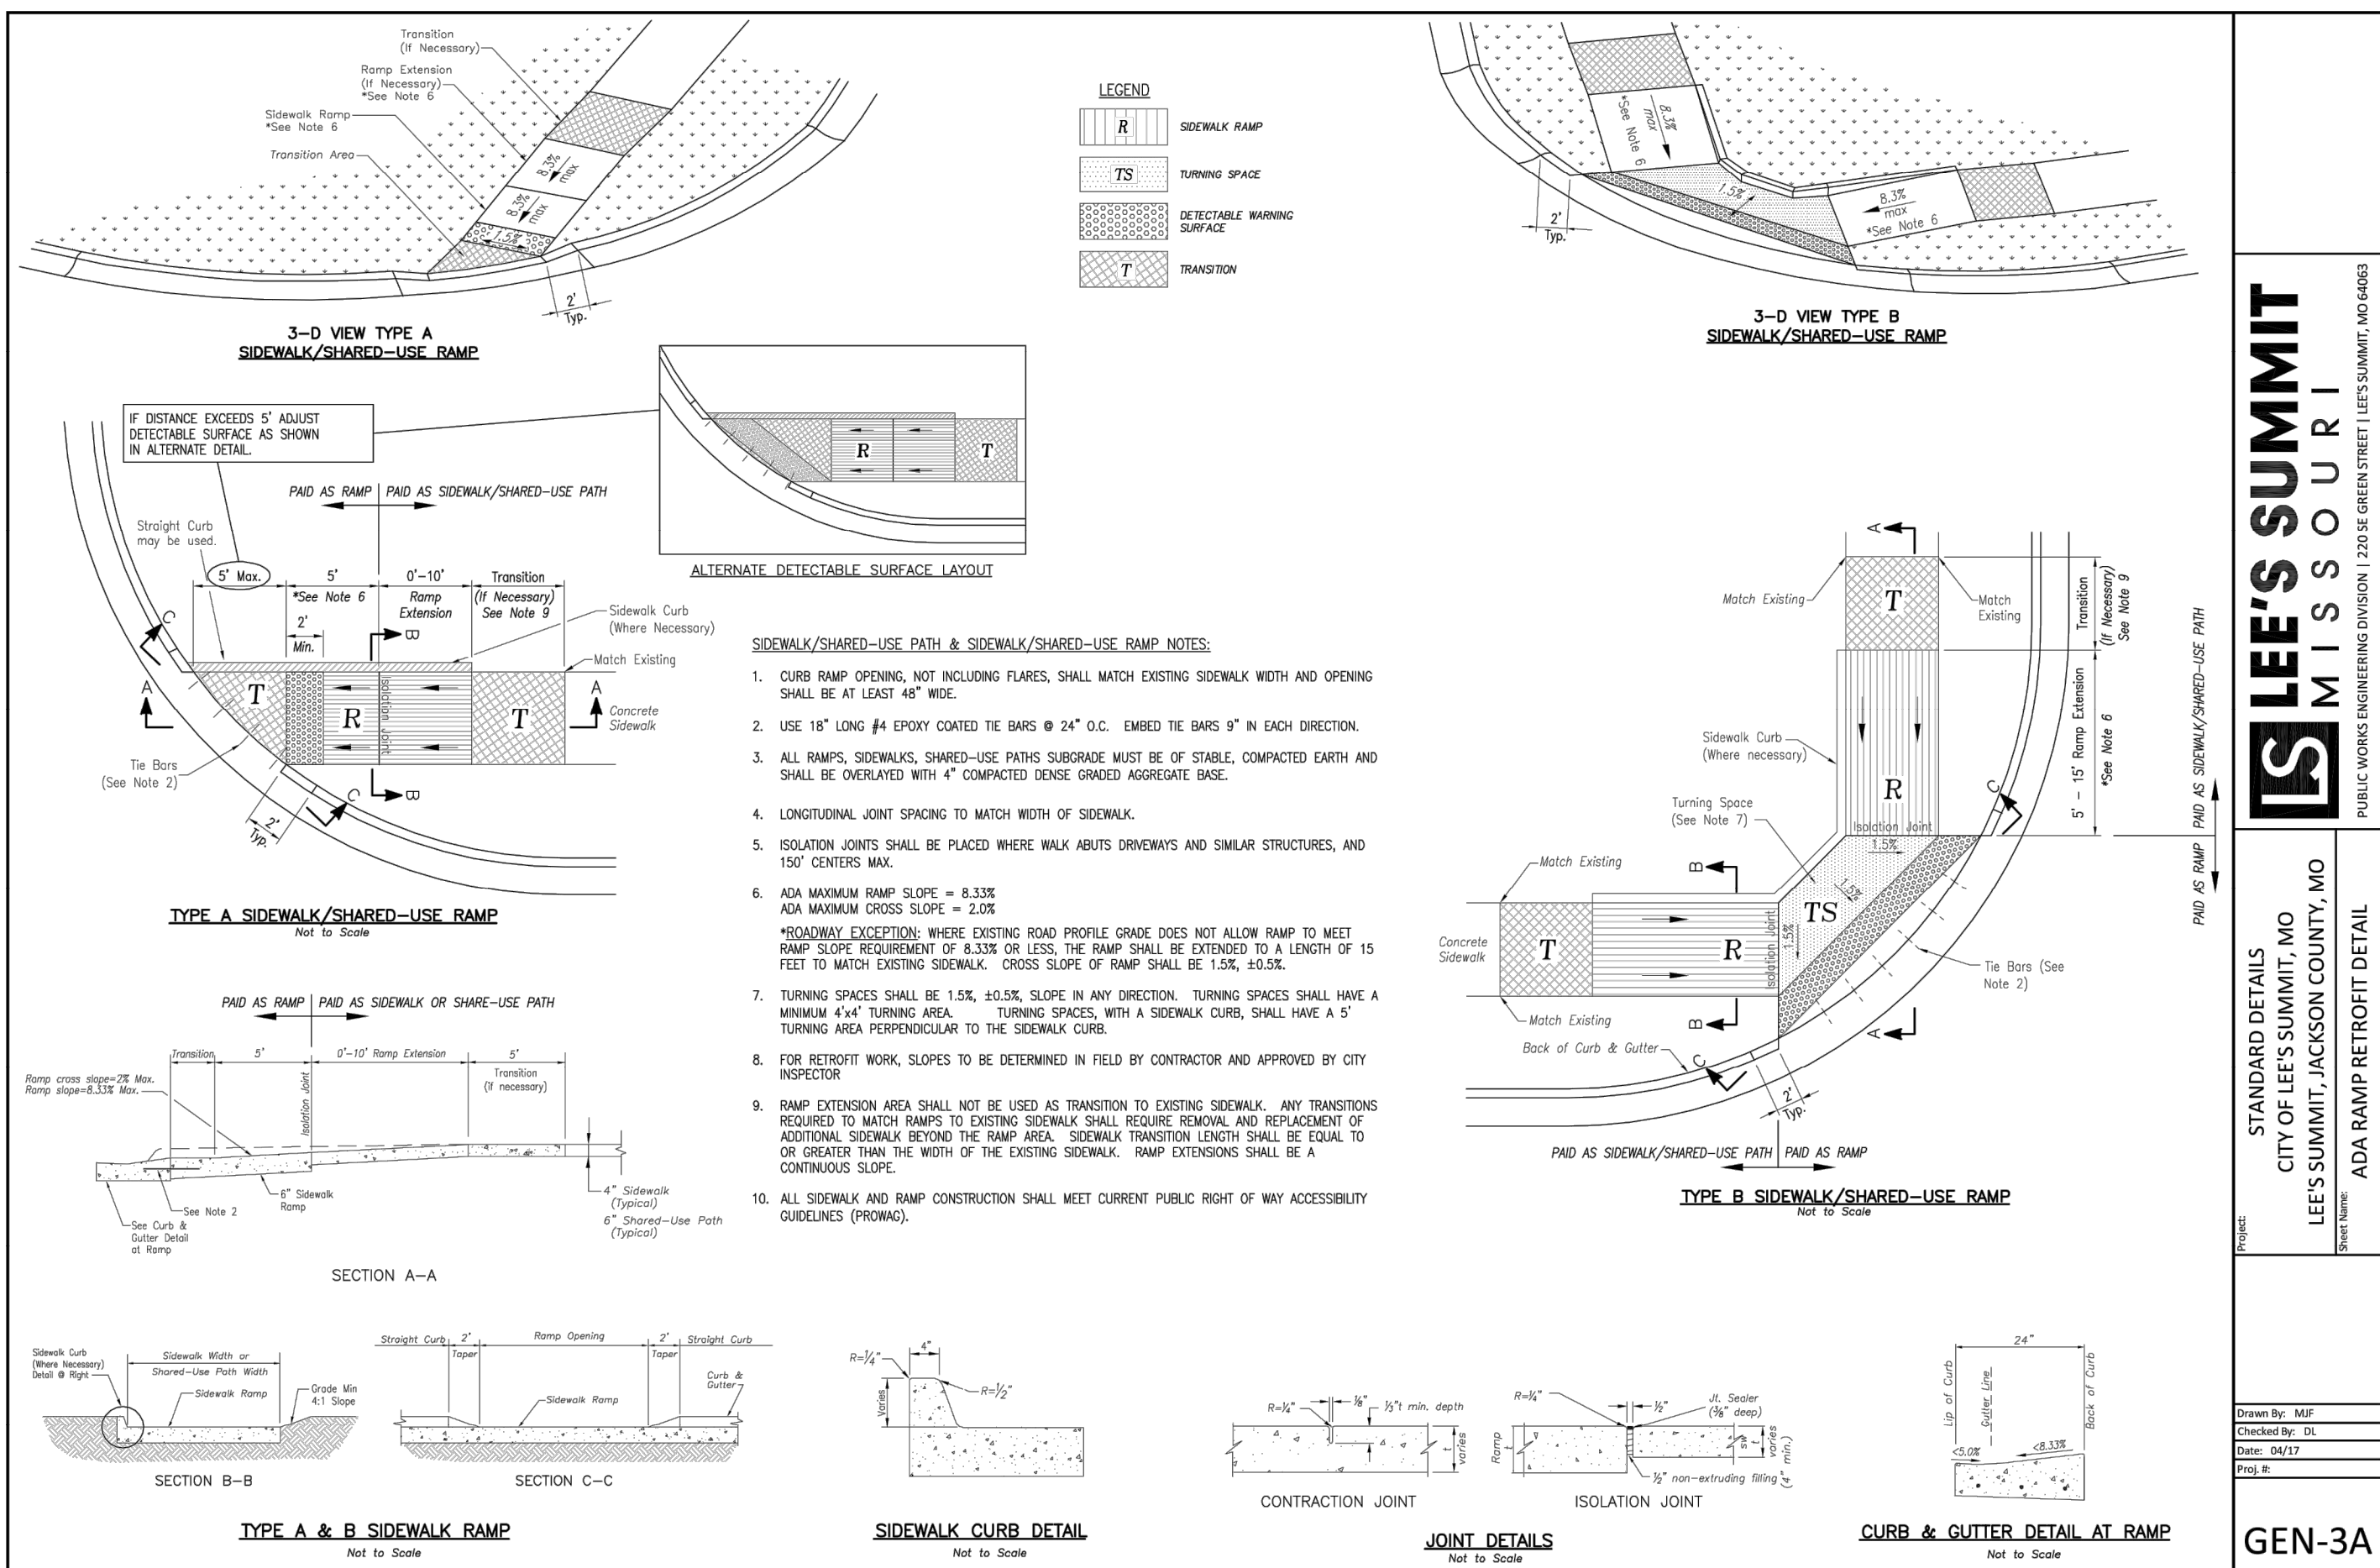

LEE'S SUMMIT MISSOURI

PUBLIC WORKS ENGINEERING DIVISION | 1201 SE GREEN STREET | LEE'S SUMMIT, MO 64083


STANDARD DETAILS

CITY OF LEE'S SUMMIT, MO

LEE'S SUMMIT, JACKSON COUNTY, MO

ADA RAMP RETROFIT DETAIL

GEN-3A

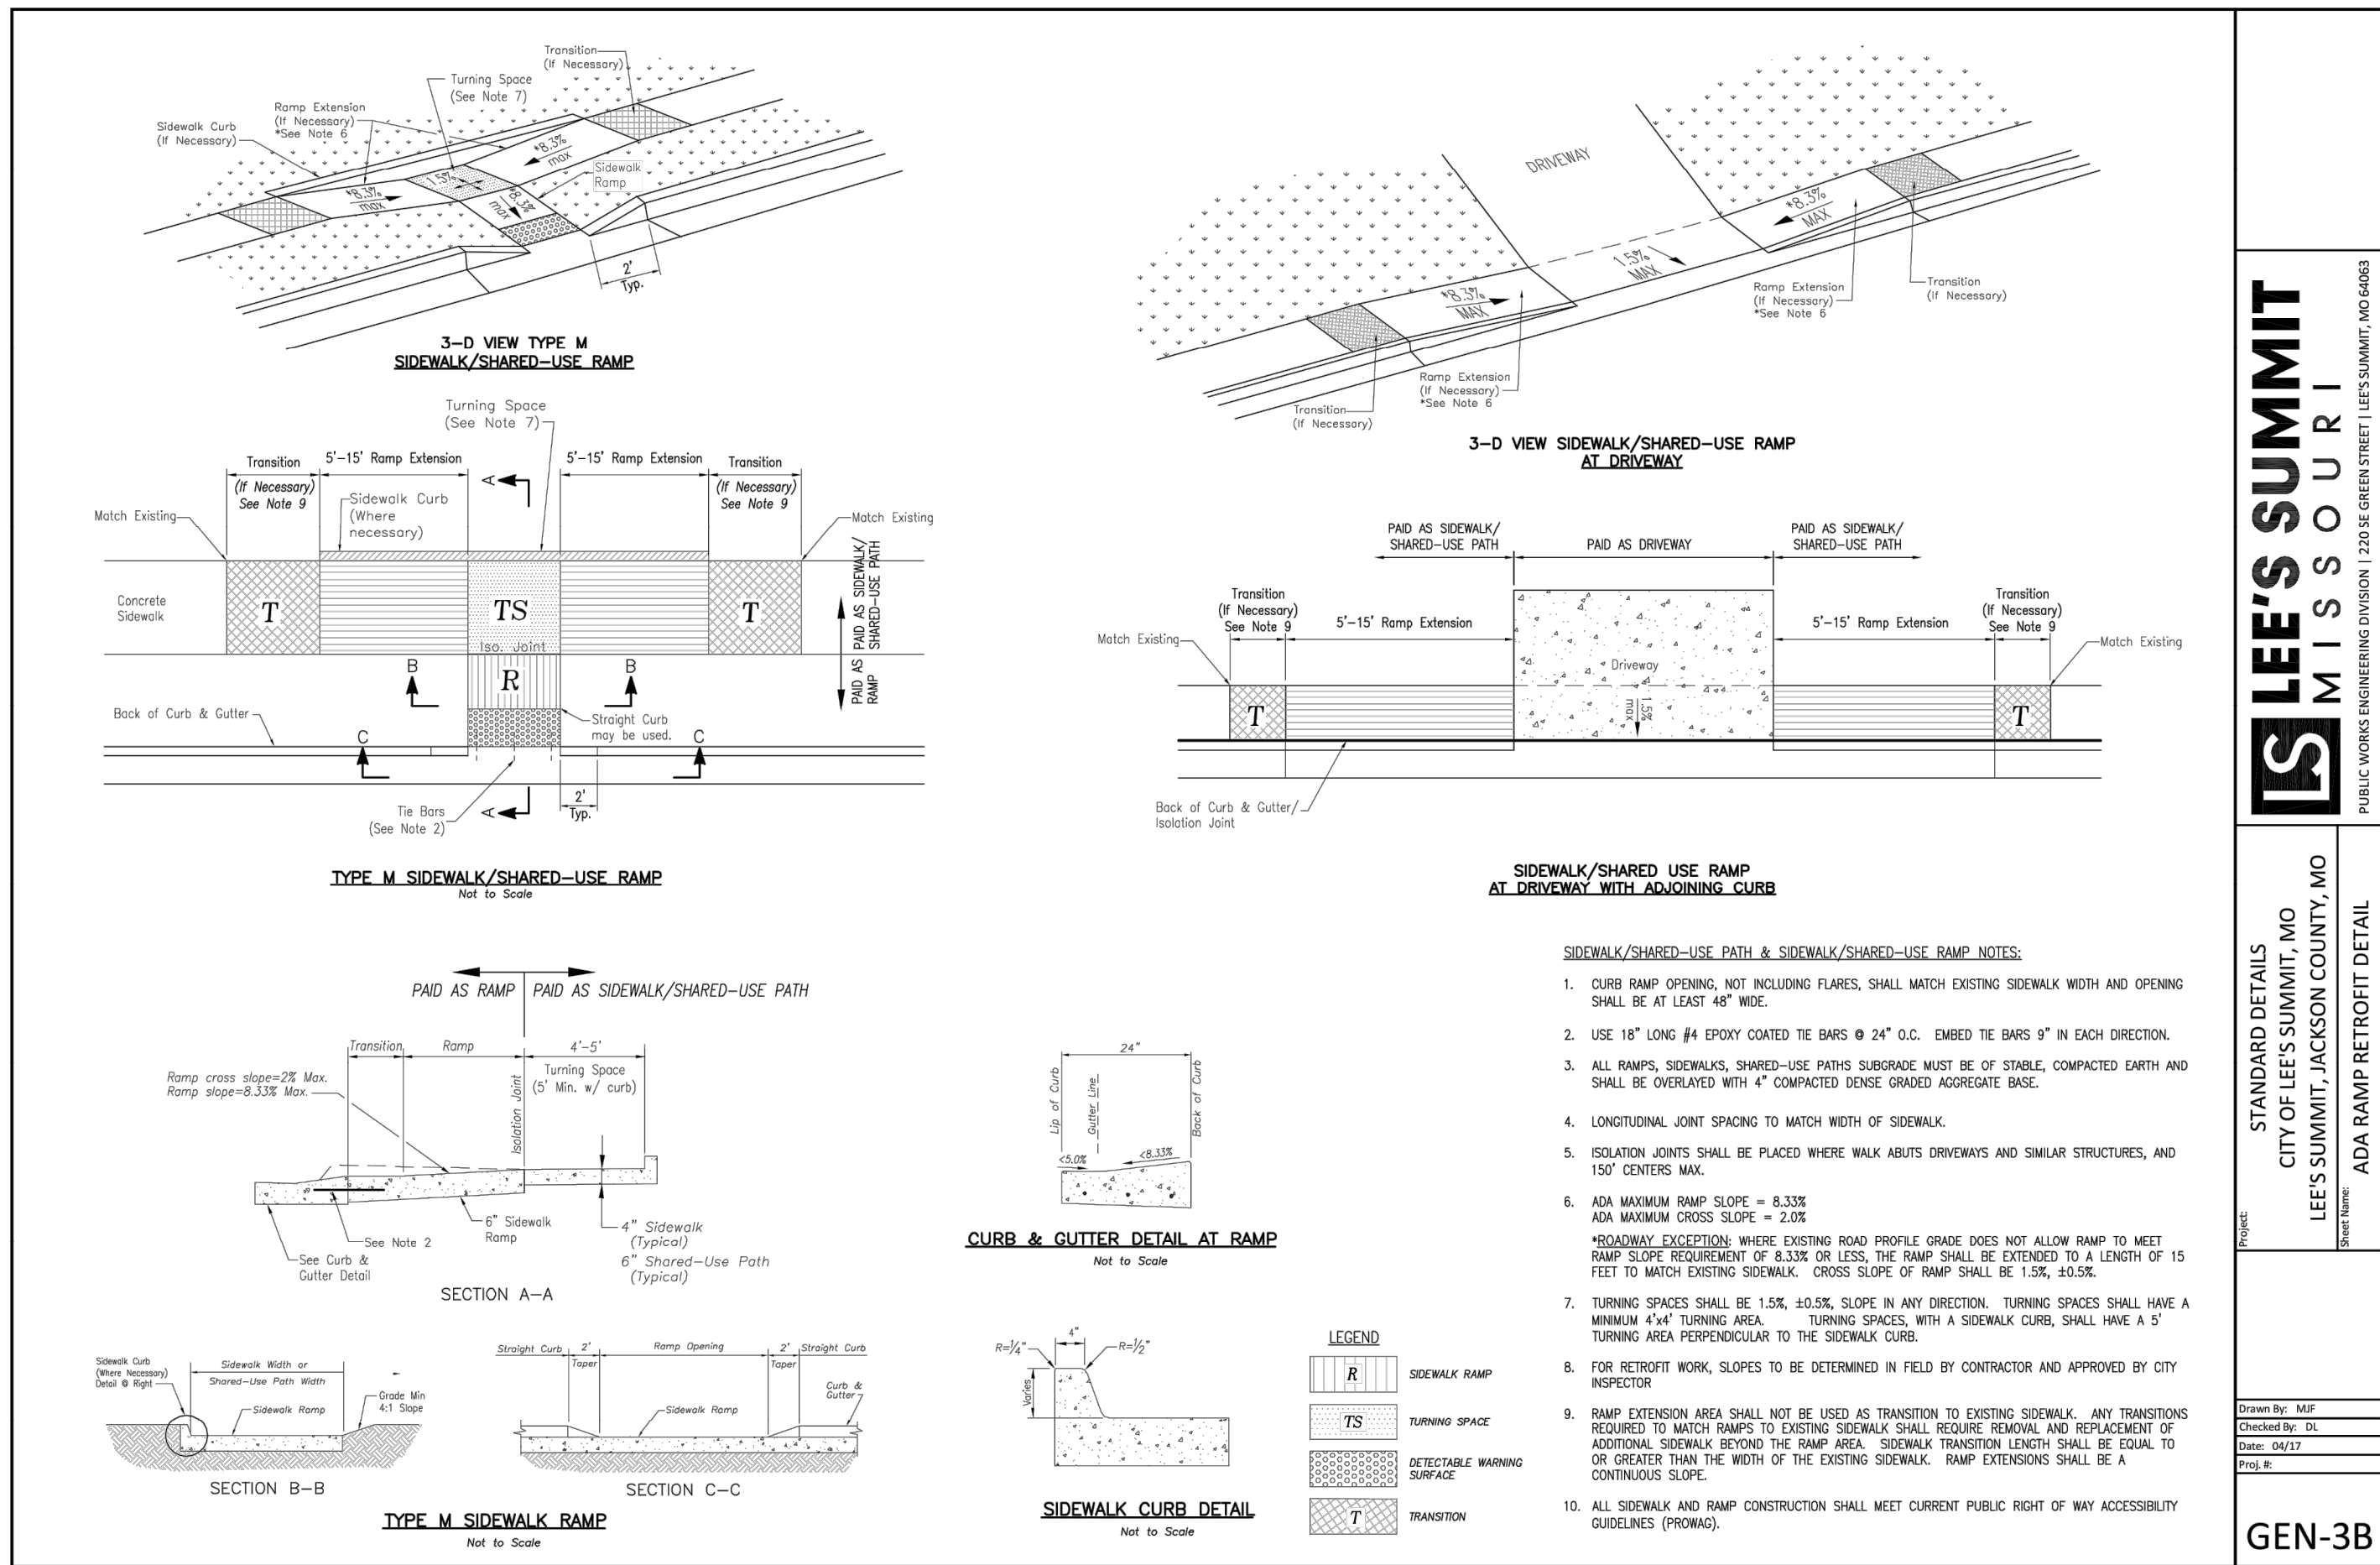

LEE'S SUMMIT MISSOURI

PUBLIC WORKS ENGINEERING DIVISION | 1201 SE GREEN STREET | LEE'S SUMMIT, MO 64083

STANDARD DETAILS

CITY OF LEE'S SUMMIT, MO

LEE'S SUMMIT, JACKSON COUNTY, MO

ADA RAMP RETROFIT DETAIL

GEN-3B



Professional Registration

Missouri
Engineering 2005002186-D
Surveying 2005008182-D

Kansas
Engineering E-1695
Surveying LS-218

Oklahoma
Engineering 6254

Nebraska
Engineering CA2821

The Manor at Stoney Creek - 4th Plat

Lee's Summit, Jackson County, Missouri

Project Name: STONEY CREEK 4TH PLAT

Issue Date: August 29, 2018

Construction Details

Construction Plans for:

The Manor at Stoney Creek - 4th Plat

Lee's Summit, Jackson County, Missouri

Matthew J. Schlicht

MO PE 2006019708

KS PE 19071

OK PE 25526

REVISIONS	
REV. 1-4-19	
REV. 2-11-19	
REV. 5-10-19	
REV. 5-30-19	
REV. 11-6-19	

C.600

GENERAL NOTE:

1 ~ ALL CONSTRUCTION SHALL CONFORM TO THE CITY OF LEE'S SUMMIT DESIGN AND CONSTRUCTION MANUAL AS ADOPTED BY ORDINANCE 5813.

