

SECTION 5600 - STORM DRAINAGE SYSTEMS & FACILITIES
CITY OF LEE'S SUMMIT, MISSOURI
DESIGN CRITERIA

This is Lee's Summit, Missouri's supplement to Section 5600 of the Kansas City Metropolitan Chapter of APWA Design Criteria, current edition. The following additions, deletions and/or revisions are adopted as a part of Section 5600 for use within Lee's Summit, Missouri.

5601.2 Definitions

Add the following definitions:

Minimum Building Opening Elevation (MBOE): Either the lowest opening within a building or the lowest adjacent grade as indicated on the following figures:

FIG. 1
EXAMPLES OF MBOE(S)




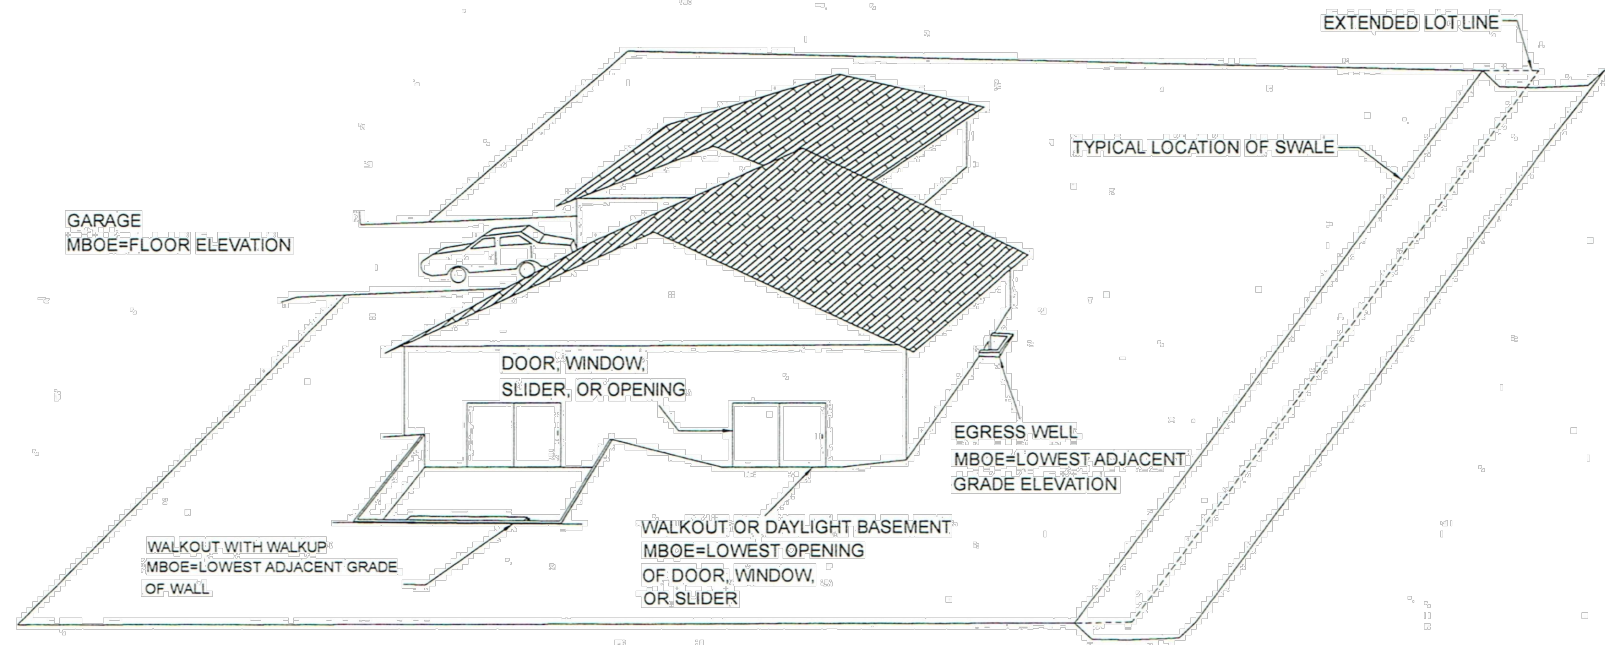


FIG. 2

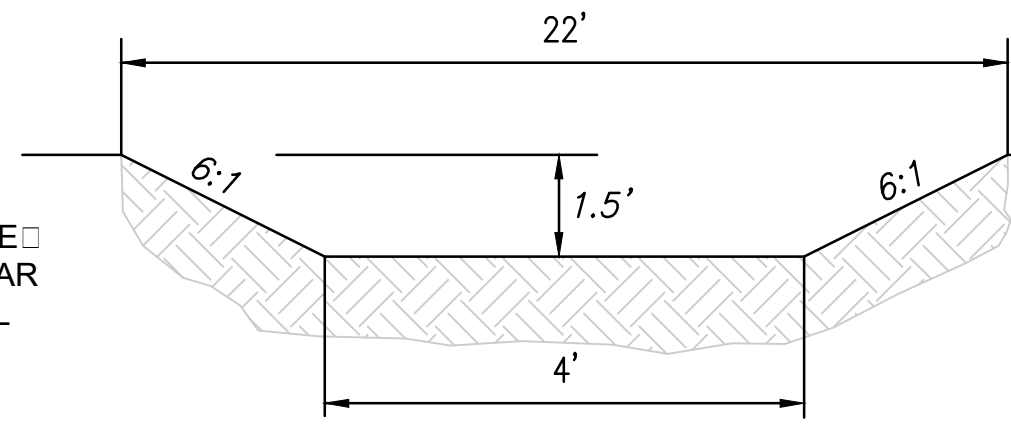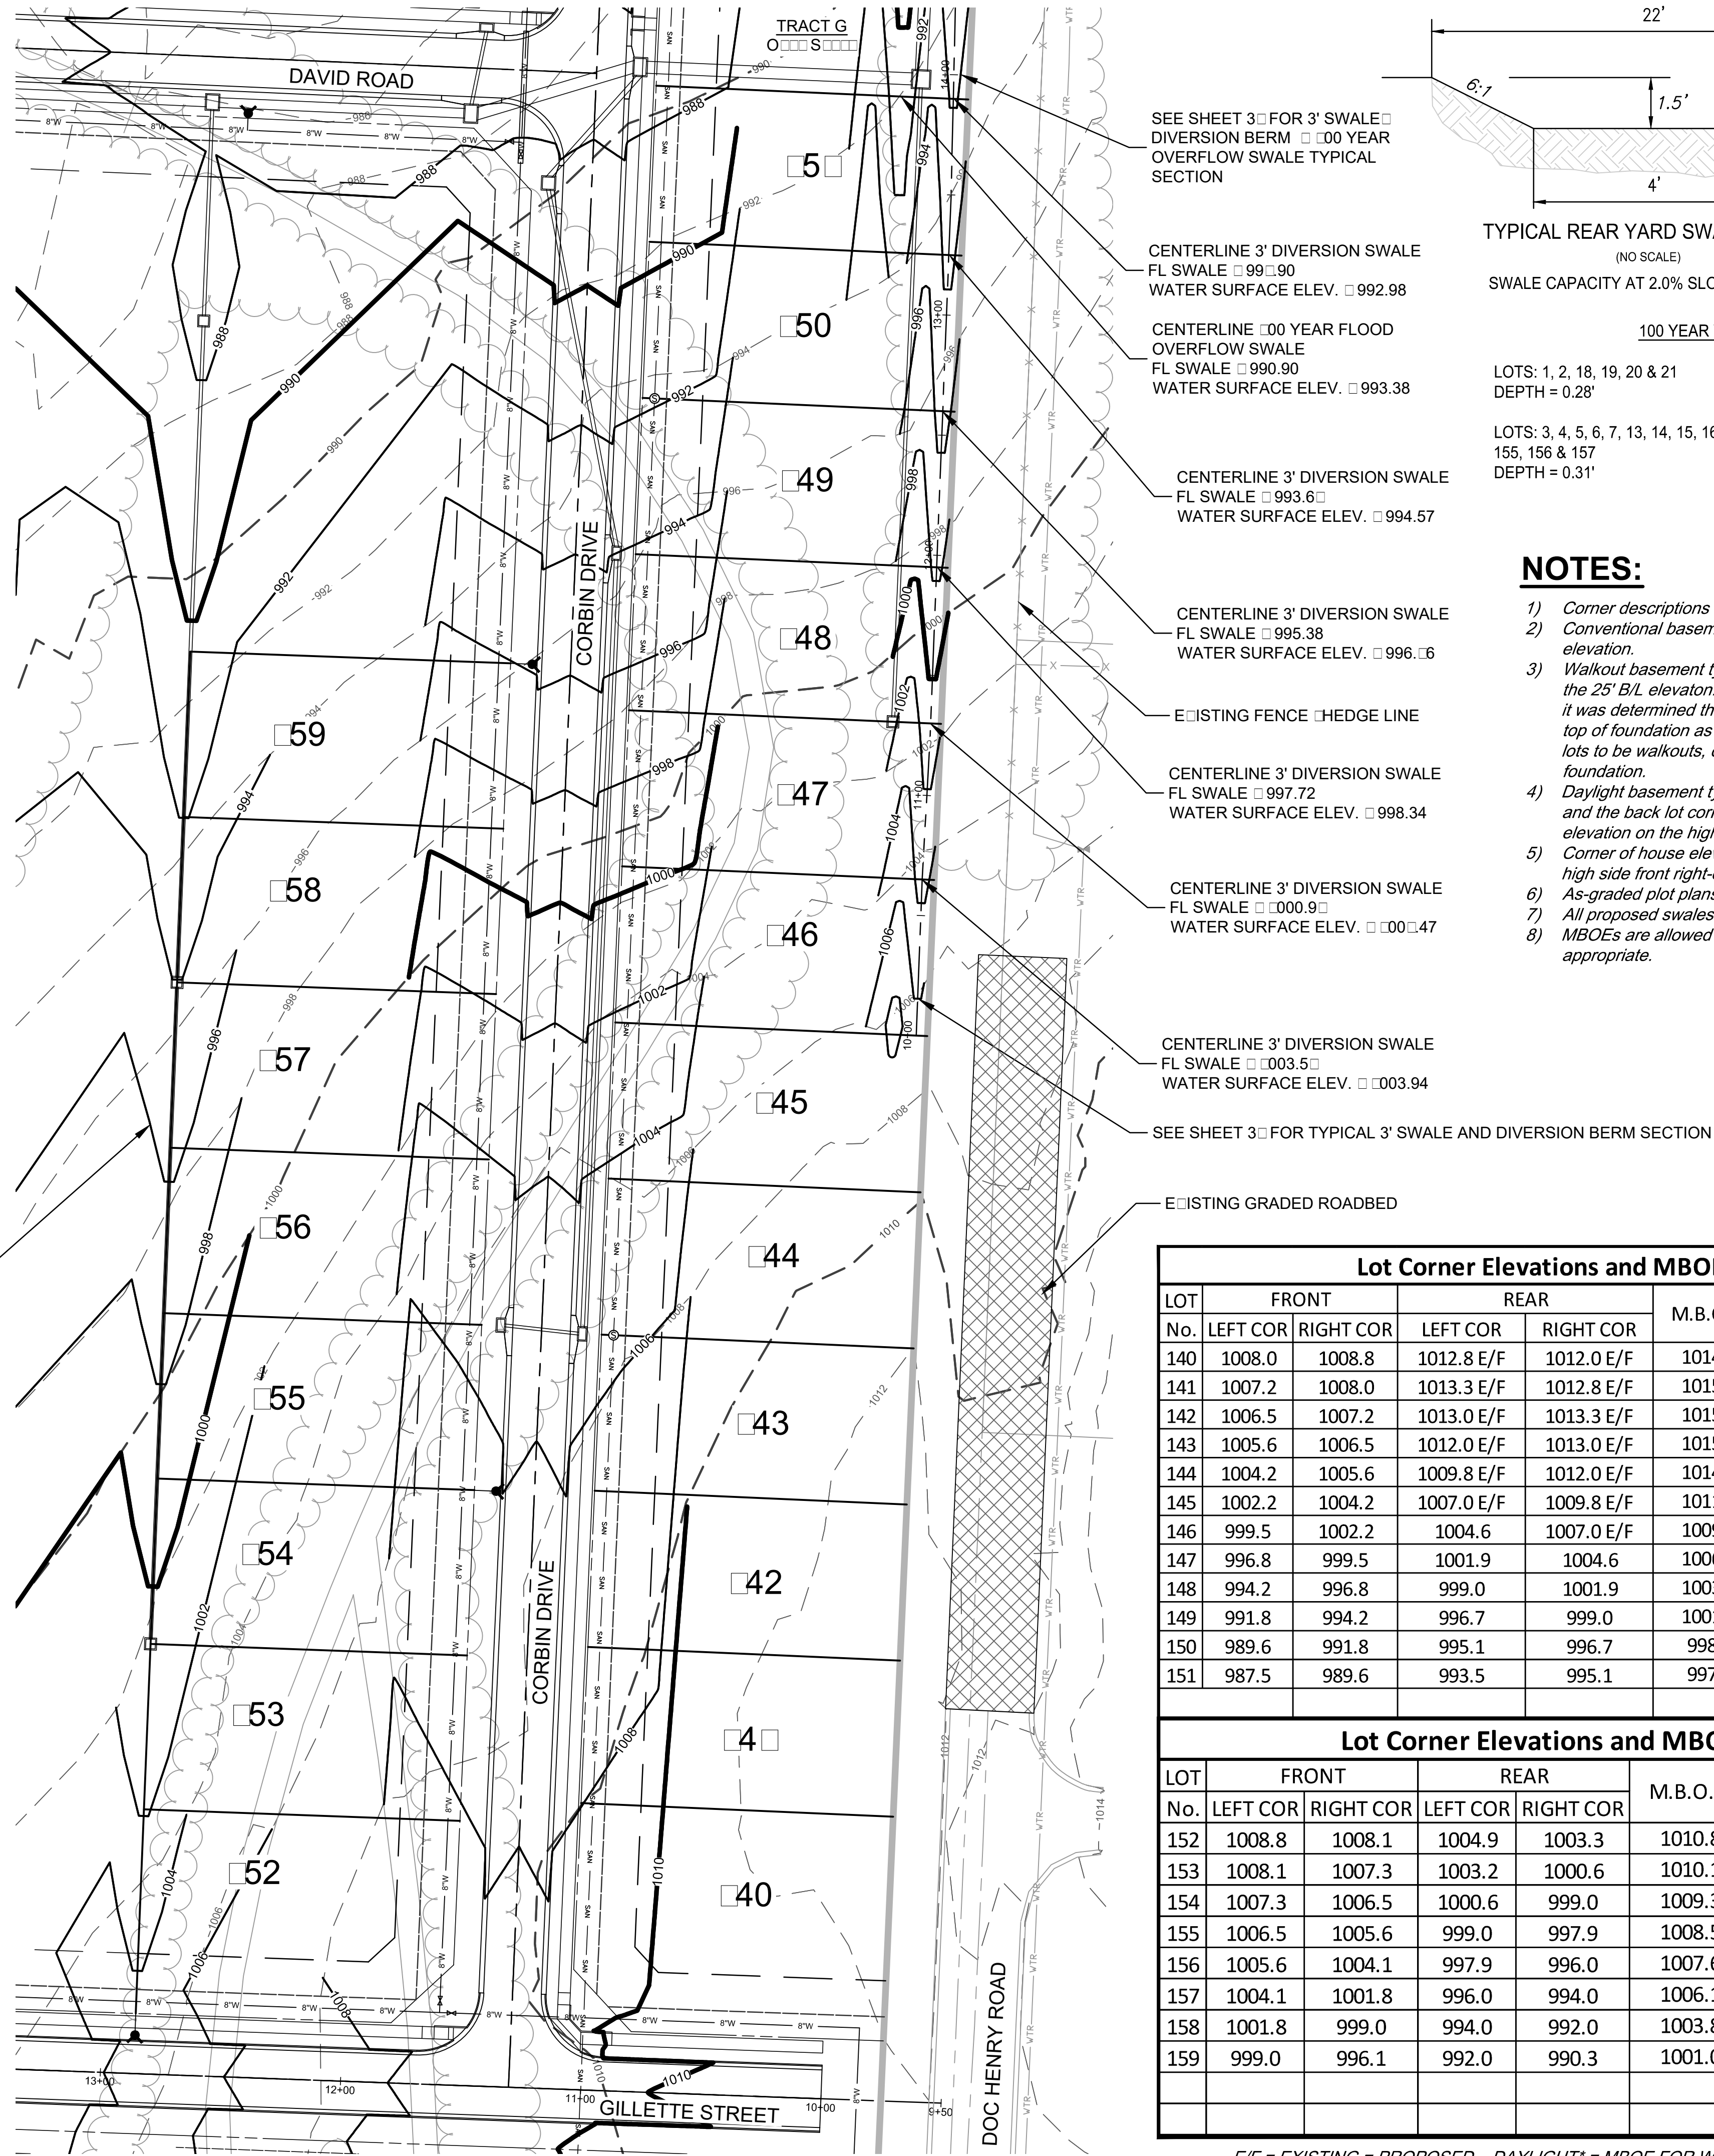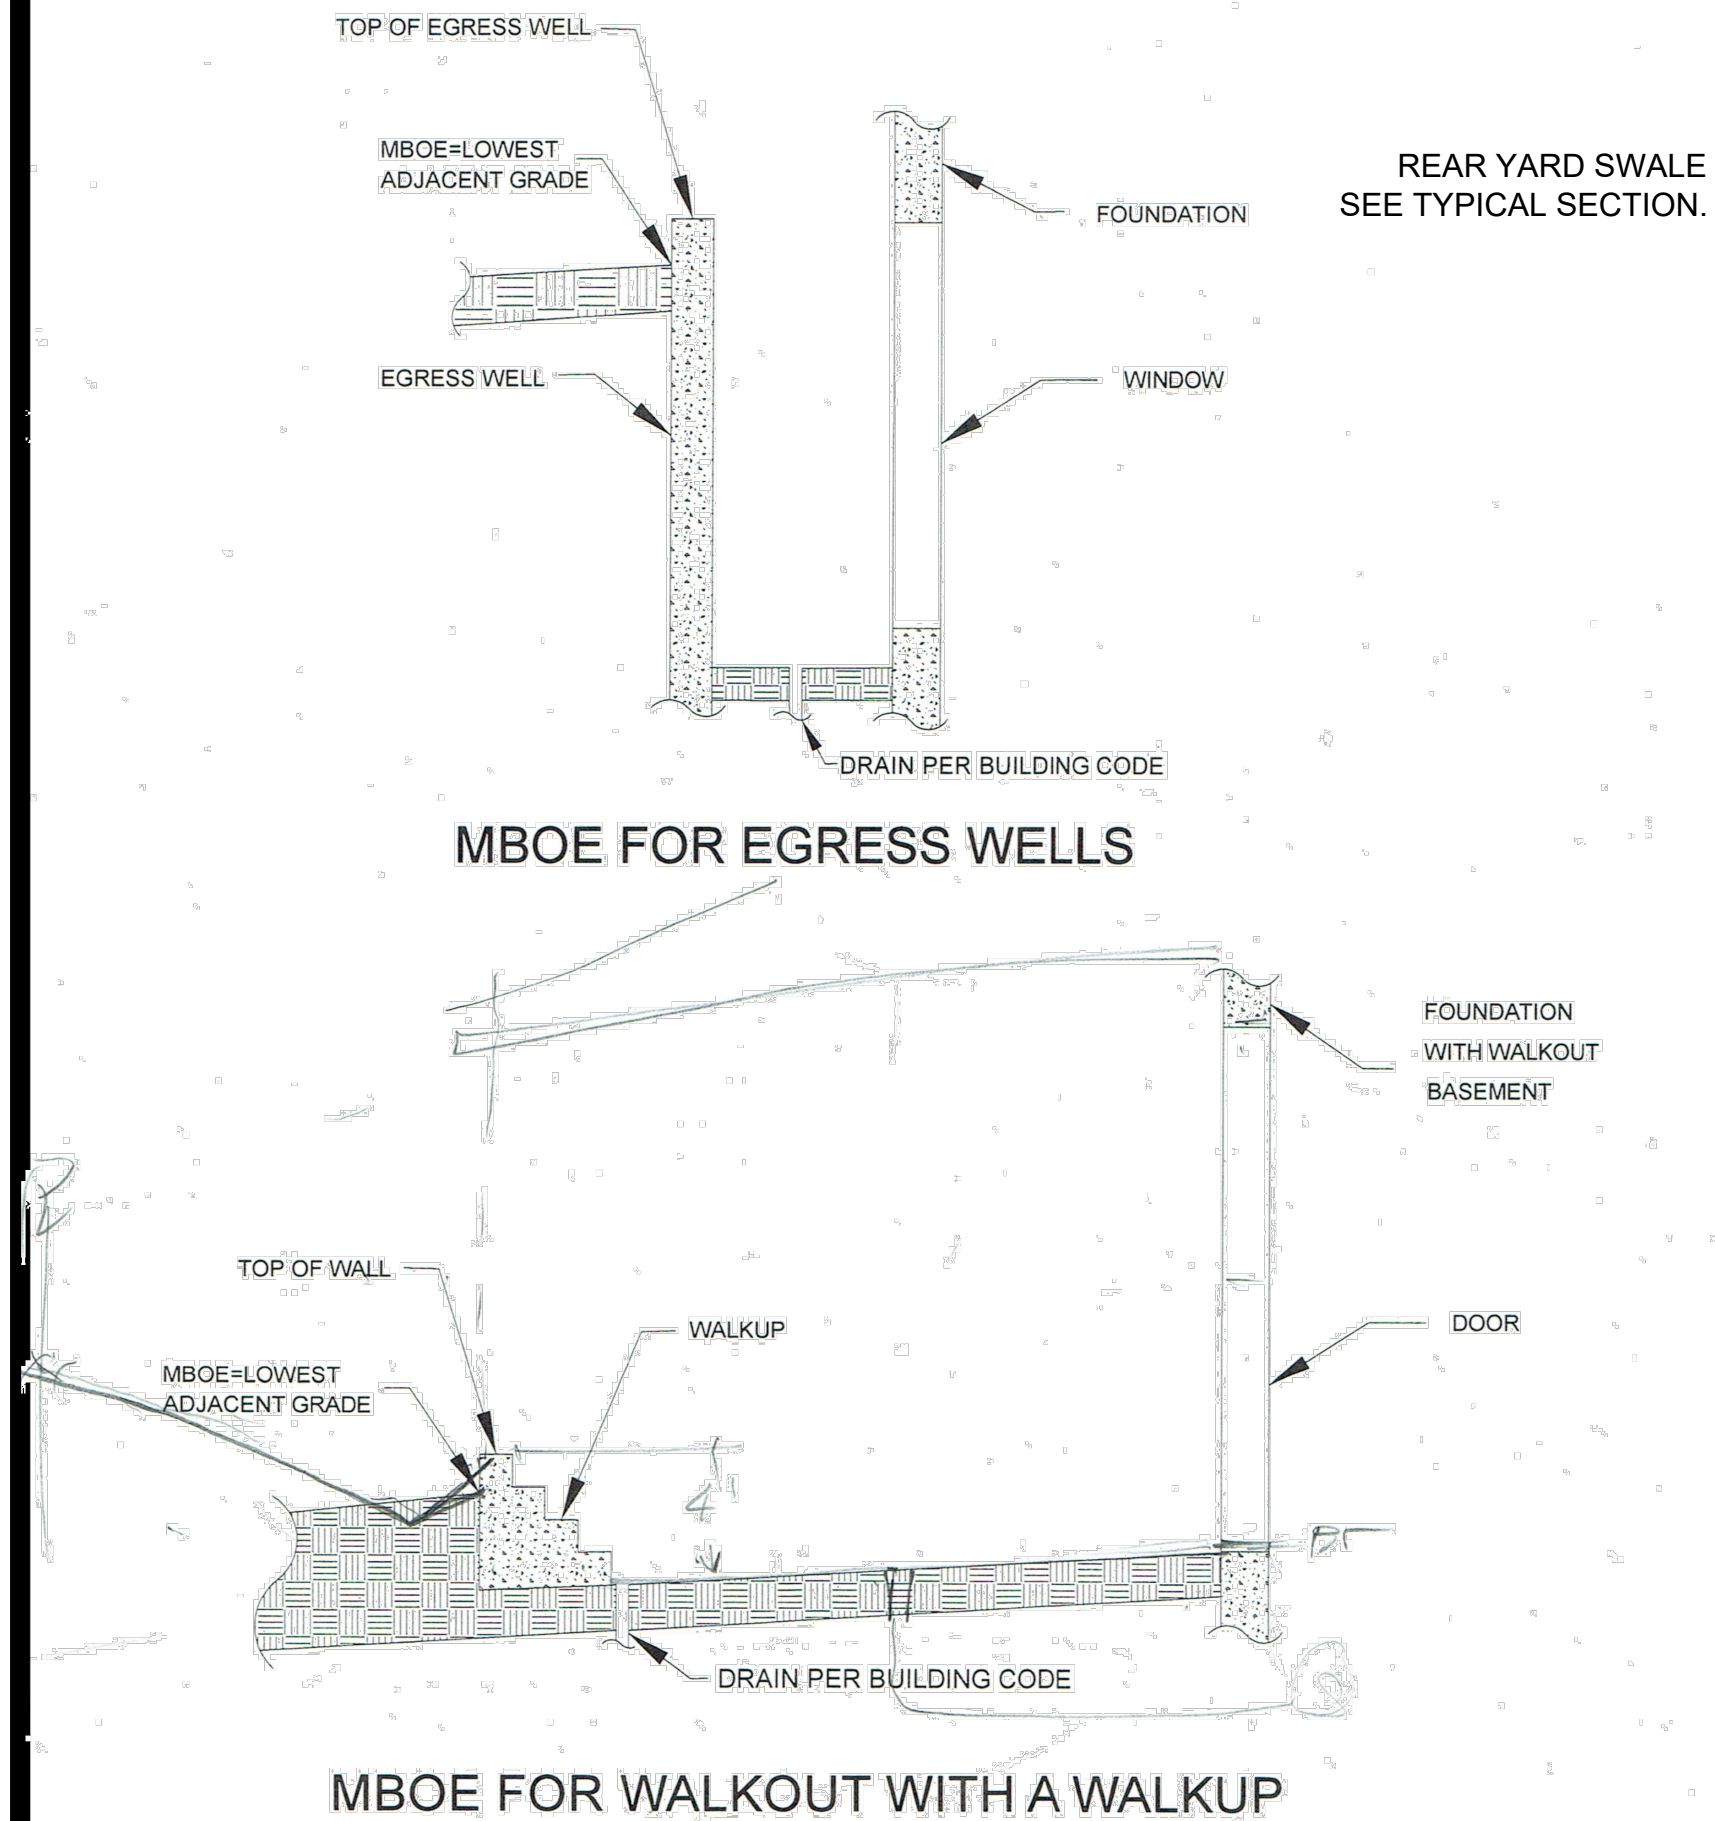

NOTE:
FOR TYPICAL REAR YARD SWALE:
REAR LOT CORNER ELEVATION +
DEPTH = 100 YEAR WATER
SURFACE ELEVATION

MBOE = 2 FEET PLUS THE 100 YEAR
WATER SURFACE ELEVATION IF IT
IS THE HIGHEST LOT CORNER
ELEVATION

100 YEAR WATER DEPTH IN SWALE

LOTS: 1, 2, 18, 19, 20 & 21
DEPTH = 0.28'

LOTS: 22, 23, 24, 25, 152 & 153
DEPTH = 0.24'

LOTS: 3, 4, 5, 6, 7, 13, 14, 15, 16, 17, 154,
155, 156 & 157
DEPTH = 0.31'

LOTS: 26, 27, 28, 29, 30, 158 & 159
DEPTH = 0.34'

NOTES:

- 1) Corner descriptions are oriented as if standing on the street facing the lot.
- 2) Conventional basement type indicates windows only above finished basement elevation.
- 3) Walkout basement type was determined by subtracting the 70' lot elevation from the 25' B/L elevation. If the resulting elevation difference was greater than 6 feet it was determined that the builder could make the house a walkout by raising the top of foundation as needed. The intent of the designer was not to force these lots to be walkouts, only to suggest it was possible by raising the top of foundation.
- 4) Daylight basement type was determined by top of foundation being 2 feet above, and the back lot corner of the lot being 3 feet below the front right-of-way elevation on the high side of the lot.
- 5) Corner of house elevations based on top of foundation to be 1 foot above the high side front right-of-way elevation.
- 6) As-graded plot plans shall be required for the following lots: 1-30 and 140-159.
- 7) All proposed swales shall be established during Phase I construction and grading.
- 8) MBOEs are allowed to be interpolated from adjoining lot MBOEs where appropriate.

Lot Corner Elevations and MBOEs

LOT No.	FRONT		REAR		M.B.O.E.	BASEMENT TYPE
	LEFT COR	RIGHT COR	LEFT COR	RIGHT COR		
140	1008.0	1008.8	1012.8 E/F	1012.0 E/F	1014.8	CONVENTIONAL
141	1007.2	1008.0	1013.3 E/F	1012.8 E/F	1015.3	CONVENTIONAL
142	1006.5	1007.2	1013.0 E/F	1013.3 E/F	1015.3	CONVENTIONAL
143	1005.6	1006.5	1012.0 E/F	1013.0 E/F	1015.0	DAYLIGHT
144	1004.2	1005.6	1009.8 E/F	1012.0 E/F	1014.0	DAYLIGHT
145	1002.2	1004.2	1007.0 E/F	1009.8 E/F	1011.8	DAYLIGHT
146	999.5	1002.2	1004.6	1007.0 E/F	1009.0	DAYLIGHT
147	996.8	999.5	1001.9	1004.6	1006.6	DAYLIGHT*
148	994.2	996.8	999.0	1001.9	1003.9	DAYLIGHT*
149	991.8	994.2	996.7	999.0	1001.0	DAYLIGHT
150	989.6	991.8	995.1	996.7	998.7	DAYLIGHT
151	987.5	989.6	993.5	995.1	997.1	DAYLIGHT

Lot Corner Elevations and MBOEs

LOT No.	FRONT		REAR		M.B.O.E.	BASEMENT TYPE
	LEFT COR	RIGHT COR	LEFT COR	RIGHT COR		
152	1008.8	1008.1	1004.9	1003.3	1010.8	DAYLIGHT
153	1008.1	1007.3	1003.2	1000.6	1010.1	DAYLIGHT
154	1007.3	1006.5	1000.6	999.0	1009.3	DAYLIGHT
155	1006.5	1005.6	999.0	997.9	1008.5	DAYLIGHT
156	1005.6	1004.1	997.9	996.0	1007.6	DAYLIGHT
157	1004.1	1001.8	996.0	994.0	1006.1	DAYLIGHT
158	1001.8	999.0	994.0	992.0	1003.8	DAYLIGHT
159	999.0	996.1	992.0	990.3	1001.0	DAYLIGHT

E/F = EXISTING = PROPOSED DAYLIGHT* = MBOE FOR WALKOUT WITH A WALKUP



ig consultants inc
engineers planners
11010 Haskell Street, Suite 210, Kansas City, Kansas 66109
CORPORATE LICENSE NO. E201000373 (MO.) / E-1736 (KS.)

STREET AND STORM SEWER PLANS
MASTER DRAINAGE PLAN
LOT AND FOUNDATION DATA - VILLA LOTS
COBEY CREEK FIRST PLAT
PHASE I
CITY OF LEE'S SUMMIT, JACKSON COUNTY, MISSOURI

X-REF NO.
16-059 Base Phase I
DRAWING NO.
16-059 Master Drainage
DATE
March 27, 2019
SHEET NO.
16-059

CONSTRUCTION SEQUENCE NOTES:

1. **Implement Pre-Clearing Plan:** All structural BMPs shown on the pre-clearing plan must be in place before general clearing operations. Clearing necessary to place structural BMPs shall be the minimum required for installation. Coordinate clearing necessary to place structural BMPs with local weather forecast so that clearing and placement may be completed within a forecast dry period. Stabilize all diversions dikes, sediment basins, and sediment traps within 5 days after installation.
2. **Early Work:** Clear minimum work zone and construct any early work items that are shown on the pre-clearing plan. (No early work is identified on these plans).
3. **Grading:** Clear site and complete mass grading.
4. **Implement Steep Slope Protection.** During grading operations, place steep slope protection shown on the inactive area stabilization drawing as soon as practical.
5. **Stabilize Inactive Areas:** The ground cover and other structural BMPs shown on the inactive area stabilization drawing must be placed within 14 days of cessation of mass grading at each location. In determining the inactive status of the ground, evaluate each portion of the site separately. The need for subsequent placement of trenched utilities, future building or other construction in an otherwise inactive area is not justification for delay of stabilization.
6. **Install Site Improvements:** Construct the remainder of the utilities, roads and other site improvements depicted on the construction plans.
7. **Implement Final Stabilization:** Coordinate removal of construction phase BMPs necessary to place final stabilization with local weather forecast so that removal and placement may be completed within a forecast dry period. Down-slope perimeter controls shall not be removed until final stabilization is placed and vegetative cover is established over the remainder of the site.
8. **Establishment and Final Construction:** Once the remainder of the site is stabilized including establishment of seeded cover types, construct permanent water quality BMPs and remove the sediment controls and the remaining access controls. Restore area disturbed by removal of sediment controls with the exception of the undisturbed natural areas.
9. **Plan Modification:** The Contractor must modify the plan if the plan fails to substantially control erosion and offsite sedimentation. Plan modifications due to ineffectiveness may be taken without prior approval of the review agency, but must be fully documented and approval secured from the permitting authority as soon as practicable. The contractor may modify the plan or construction sequence if implementation is infeasible for site conditions or contractor methods. Any such modification shall control erosion and offsite sedimentation to the maximum extent practicable. Any such modification shall require the prior approval of the permitting authority.
10. **Structural BMP** refers to any BMP that requires installation of physical placement on the site as opposed to management BMPs such as management of the construction sequence, inspection, maintenance and good housekeeping activities.

EROSION CONTROL NOTES:

1. The Developer shall be responsible for erosion control within the boundaries of this development. Erosion control shall be the responsibility of said Developer until all development work on site is complete, and all appropriate permits have been released and/or terminated. At that time, erosion control shall become the responsibility of the individual lot owners. Public Works inspections will consider the Developer the responsible party for erosion and sediment control on individual lots until a building permit is taken for the individual lot. The Developer is responsible for seeing that all Development Contractors comply with the requirements of any and all land disturbance permits, grading permits and storm water discharge permits.
2. Erosion Control shall be the responsibility of the individual lot owner during construction of the individual lot.
3. Erosion Control and Siltation Control methods shall be in place prior to commencement of any grading and/or excavation of the site. All erosion control measures shall remain in place until final grade and sod is completed by the Builder, and shall be maintained throughout the project until the acceptance of the work by the City.
4. Inlet and outlet erosion control for the storm sewer system shall be based on the velocity of the storm water runoff and shall conform to the standard details included in the project construction plans. Stormwater pipes, outlets and channels shall be protected by the silt barriers and kept free from waste and silt at all times prior to final surface stabilization.
5. No grading shall be steeper than 3H:1V. All areas graded should have the soil surface lightly roughened and loosened to a depth of 2 to 4 inches prior to seeding. Areas that have been graded and will not be stabilized immediately shall be roughened to reduce runoff velocity until seeding takes place (City Design and Construction Manual, 2102.3, APWA 5106.4).
6. A temporary gravel construction entrance as shown on the plans shall be used by all vehicles entering the site. Said entrance shall be graded to prevent runoff from leaving the site. All other entrances to the site shall be adequately "closed" or barricaded to restrict construction traffic to the construction entrance only.
7. Sediment Fences shall be inspected periodically and after every rain event for damage and for the amount of sediment which has accumulated. Removal of sediment will be required when it reaches one-third (1/3) the height of the sediment fence. Sediment fences to be repaired or replaced as necessary; or when required by the City or MoDNR.
8. Upon completion of catch basin installation and prior to paving of streets, the throats of all basins shall be "blocked" or otherwise closed to prevent mud and debris from entering the enclosed storm sewer system.
9. Any and all field inlets shall have a "Silt Saver" in place around the throat openings to prevent sediment from entering the enclosed storm sewer system.
10. Parking on non-surfaced areas is prohibited in order to eliminate the condition whereby mud and debris from construction and employee vehicles is tracked onto existing pavement. The Contractor shall keep the existing roadways free of mud, rock and debris at all times.
11. Permanently stabilize all graded areas immediately after final grading is complete on each area in the Grading Plan. If clearing and/or grading operations are suspended for a period of thirty (30) days or longer, temporary stabilization measures are required (per City of Lee's Summit Design and Construction Manual, Ordinance No. 5813). These measures may include seeding, periodic wetting, mulching or other suitable measures.
12. If cut and fill operations occur during a season not favorable for immediate establishment of permanent ground cover, a fast germinating annual such as ryegrasses or sudan grasses shall be utilized to retard erosion, if adequate stormwater detention and erosion control methods have not been established.
13. In the event wells and/or cisterns exist or are encountered on the project site, they shall be located and sealed by the Contractor in accordance with all local, state and federal regulations.
14. All trash and debris located on the project site, either existing or as a result of construction, shall be removed and properly disposed of in accordance with all local, state and federal regulations.
15. Upon completion of the project, Contractor shall seed, mulch and fertilize all areas disturbed by construction.
16. Additional erosion and siltation control methods and devices may be required as directed by the City or MoDNR.
17. Installation, construction and maintenance of all sediment and erosion control methods shall be in compliance with City Ordinance.
18. All denuded areas must be stabilized through surface roughening see APWA 2102.3 and 5106.4. Runoff from those open areas should be directed to an approved sediment trapping device.
19. Existing ponds and ditches to be drained, unsuitable material removed and regraded as shown.
20. After paving of streets, protect all catch basin throat openings with "gutterbuddies" or "wattles".
21. Disturbed areas, including Right of Ways shall be seeded. The seeding process shall include in order:
 - a. Furnished Topsoil
 - b. Finish Grading
 - c. Prepare Seed bed
 - d. Seed and maintain areas as required

SOIL CREDIBILITY:


NRCS#	Name	Slopes	HSG
10000	Arisburg silt loam	1-5%	C
10082	Sampsel silty clay loam	2-5%	C/D
10117	Sampsel silty clay loam	5-9%	C/D

Soil Group C was considered for the Cobey Creek site. Curve numbers were used in accordance with the APWA 5600.

GENERAL NOTES

1. *Rock berms may be used in lieu of silt fence or mulch berms are indicated if trenching is prohibitive due to excessive roots or rock.*
2. *If silt fence is used, it is to be installed using the slice method in lieu of trenching.*

DATE	REVISION	NO.	BY	CHK/APR
3/27/09	PDR CITY COMMENTS	2	LAC	BSC
3/28/09	PDR CITY COMMENTS	1	LAC	BSC
11/27/09	SUBMITTAL TO CITY OF LEES SUMMIT		LAC	BSC

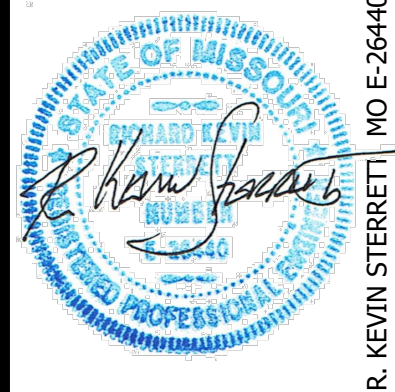

g Consult
engineers
inc planners
11010 Haskell Street, Suite 210, Kansas City, Kansas 66109

LAND DISTURBANCE PLANS
GENERAL NOTES

COBEY CREEK FIRST PLAT
PHASE I

<i>X-REF NO.</i> 16-059 Base Phase I		
<i>DRAWING NO.</i> 16-059 Phase I Land Disturban		
<i>DATE</i> March 27, 2019		
<i>JOB NO.</i> 16-059		
35	SHEET OF	53



R. KEVIN STERRETT, MO E-26440
March 27, 2019

g **Consult Inc**
engineers planners
11010 Haskell Street, Suite 210, Kansas City, Kansas 66109
CORPORATE LICENSE NO. E201000373 (MO.) / E-1736 (KS.)

LAND DISTURBANCE PLANS SITE ASSESSMENT PLAN

**COBEY CREEK FIRST PLAT
PHASE I**


X-REF NO.	
16-059 Base Phase I	
DRAWING NO.	
16-059 Phase I Land Disturbance	
DATE	
March 27, 2019	
JOB NO.	
16-059	
36	SHEET OF 53



0 100' 150' 200'


SCALE IN FEET

X-REF NO. 16-059 Base Phase I		
DRAWING NO. 16-059 Phase I Land Disturbance		
DATE March 27, 2019		
JOB NO. 16-059		
38	SHEET OF	53

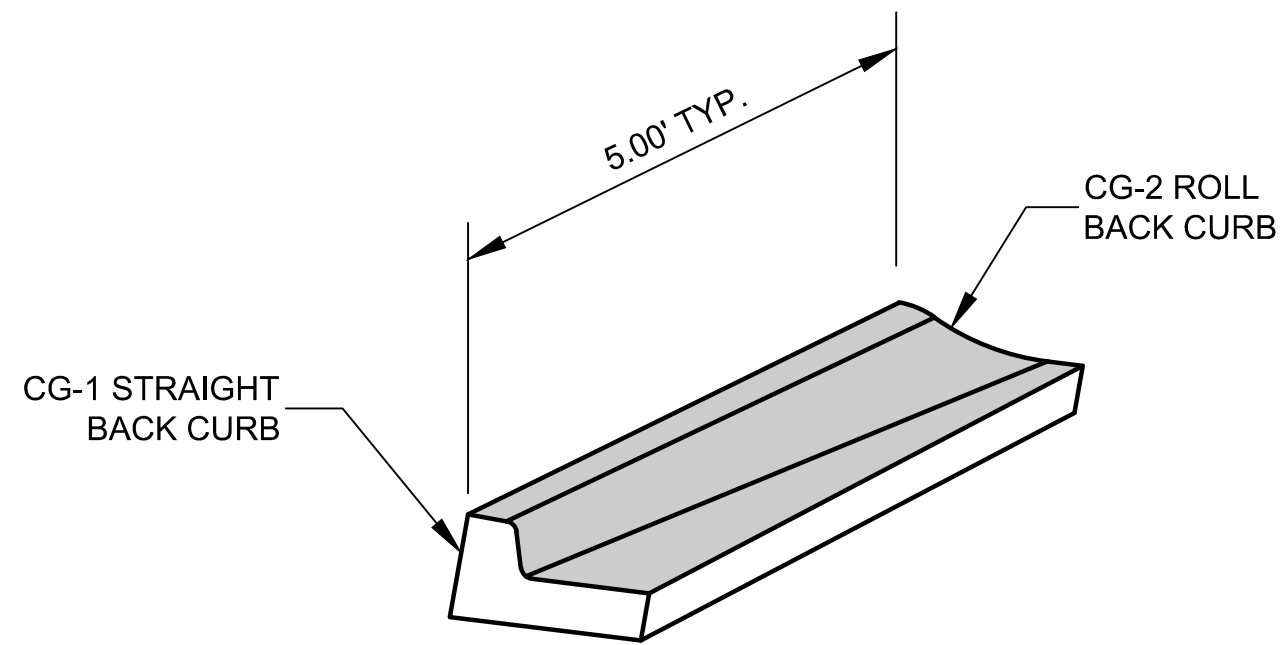


NOTE:
CURB TRANSITIONS SHALL BE MADE AFTER RADII
AT CURB RETURNS. CURB TRANSITIONS SHALL
ALSO BE MADE AT CURB INLETS WHEN POSSIBLE.

TYPICAL CG-1 TO CG-2
CURB TRANSITION
NOT TO SCALE

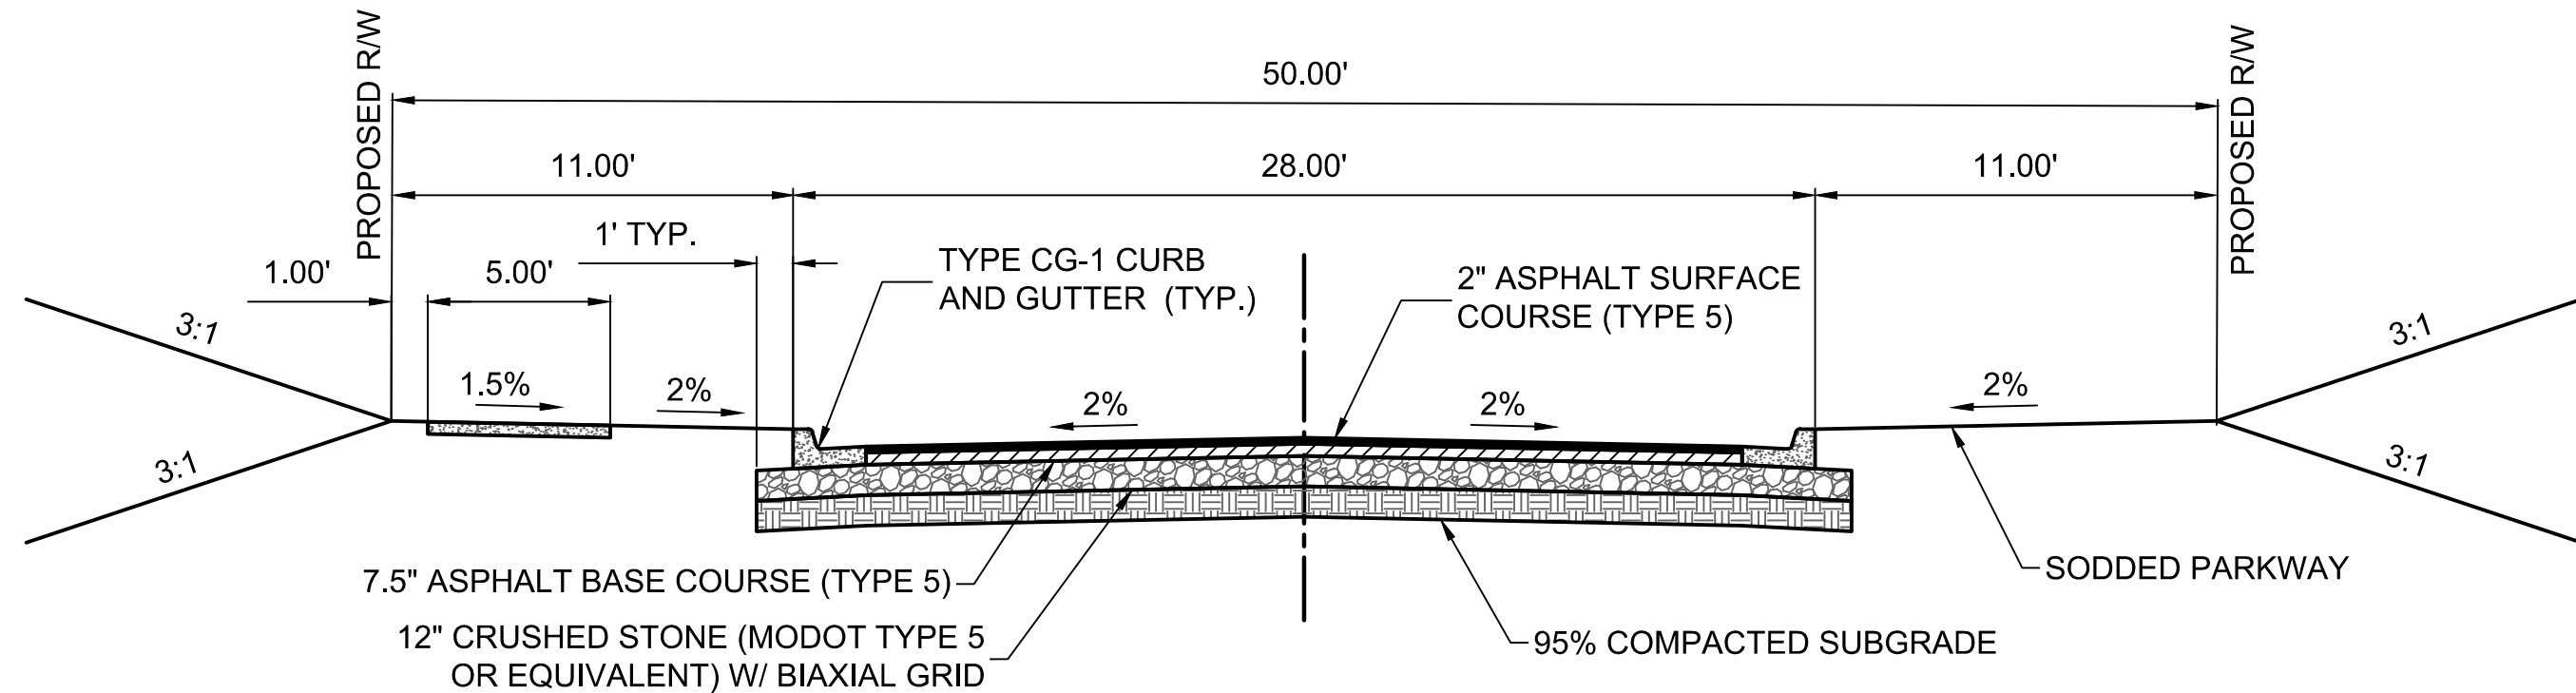


COMMERCIAL LOCAL FULL DEPTH PAVEMENT SECTION
CG-1 CURB AND GUTTER
NOT TO SCALE

PHASE I
COBEY CREEK DRIVE (STA. 10+85.72 TO 14+37.62)
GILLETTE STREET (STA. 10+00 TO 16+88.45)

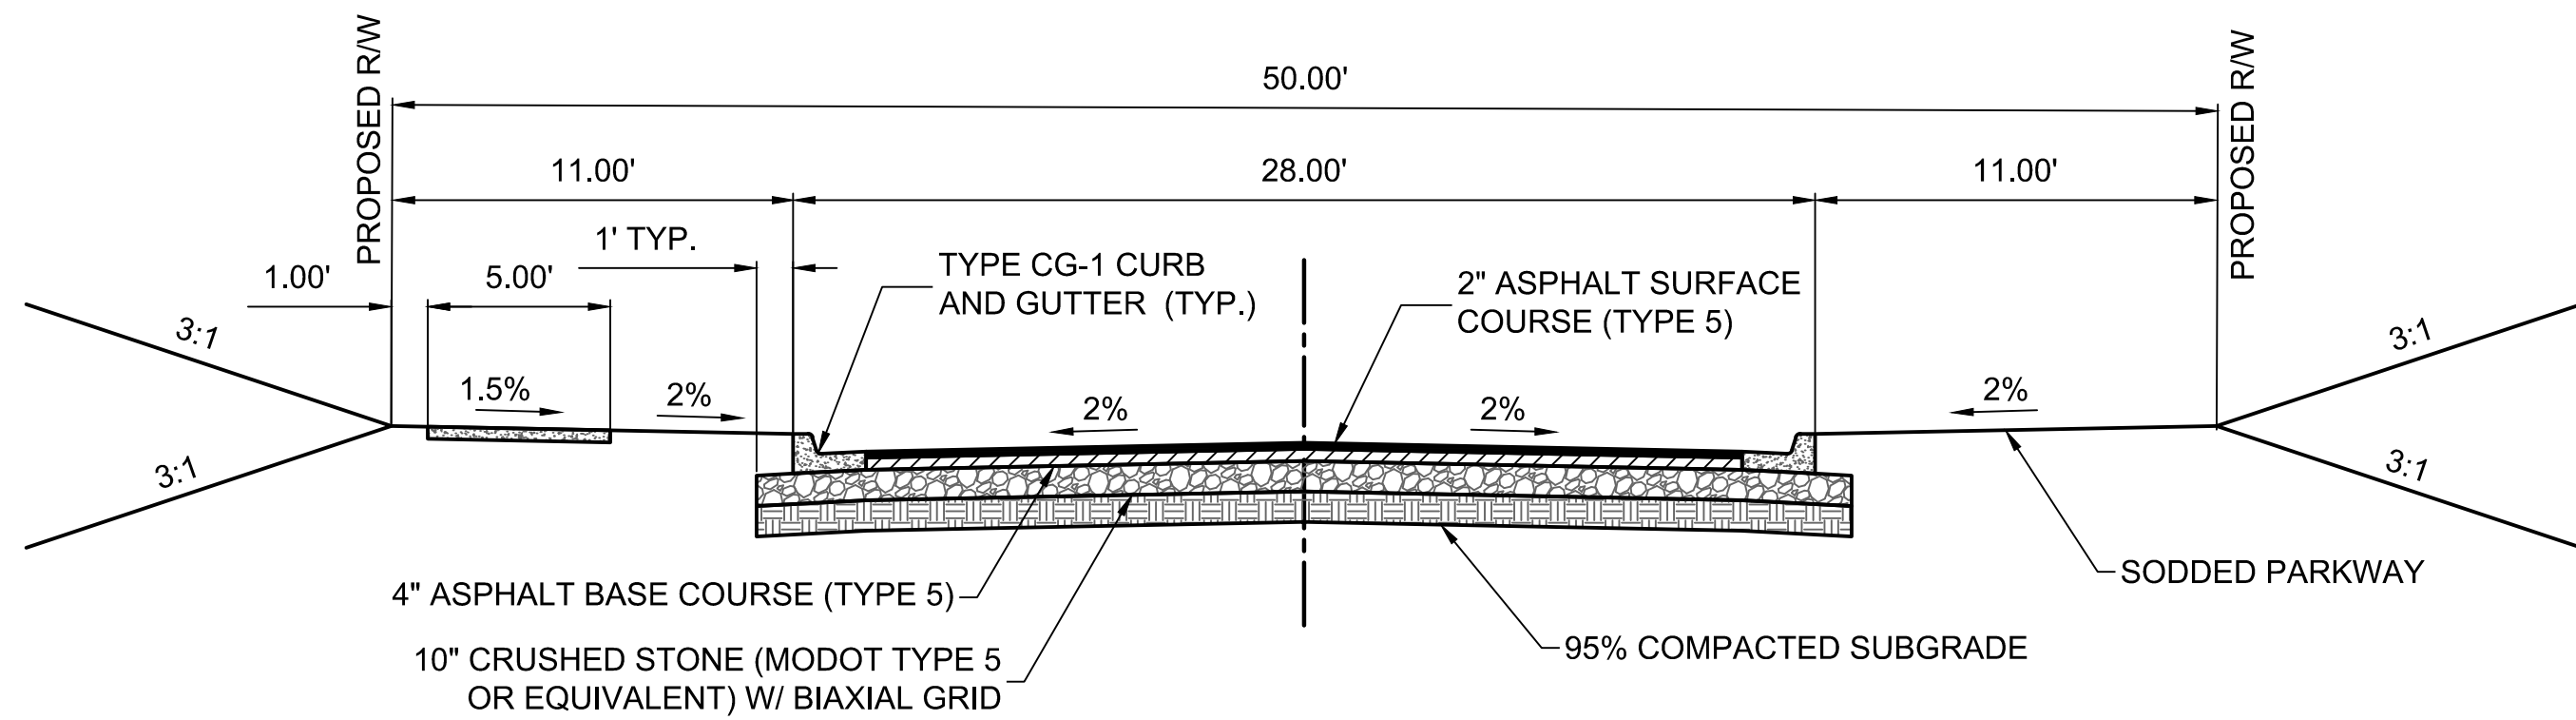

RESIDENTIAL LOCAL FULL DEPTH PAVEMENT SECTION
CG-1 CURB AND GUTTER
NOT TO SCALE

PHASE I
COBEY CREEK DRIVE (STA. 14+37.62 TO 26+61.94)
COBEY LANE (STA. 10+00 TO 10+39)
CORBIN DRIVE (STA. 10+00 TO 10+39)
JUD DRIVE (10+00 TO 10+64)

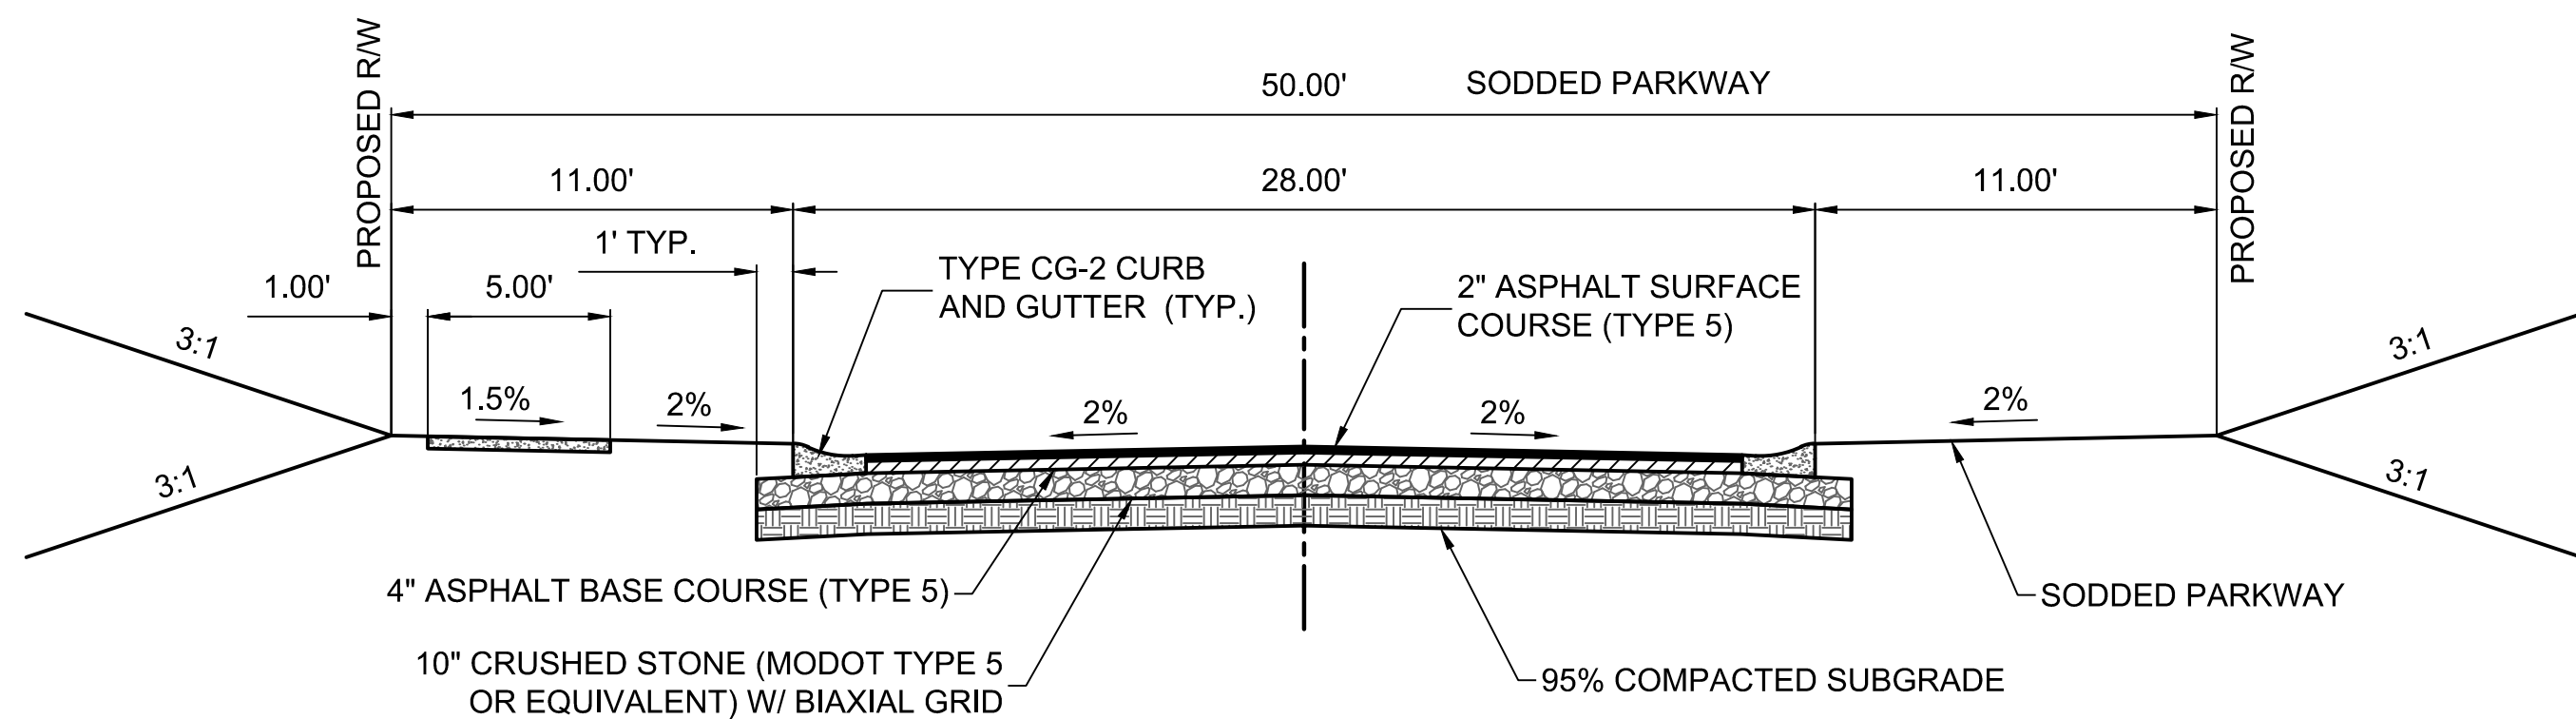



RESIDENTIAL LOCAL FULL DEPTH PAVEMENT SECTION
CG-2 CURB AND GUTTER
NOT TO SCALE

CARTER ROAD (STA. 10+00 TO 18+89.65)
COBEY LANE (STA. 10+39 TO 18+40.77)
CORBIN DRIVE (STA. 10+39 TO 36+88.75)
DAVID ROAD (STA. 10+00 TO 18+89.65)

DATE	REVISION	NO.	BY	CHKD
07/30/19	PER CITY'S COMMENTS	6	SPW	AKS
07/30/19	PER CITY'S COMMENTS	5	SPW	AKS
04/23/19	PER CITY'S COMMENTS	4	SPW	AKS
04/16/19	PER CITY'S COMMENTS	3	SPW	AKS
03/27/19	PER CITY'S COMMENTS	2	SPW	AKS
02/08/19	PER CITY'S COMMENTS	1	SPW	AKS
11/27/18	SUBMITTAL TO CITY OF LEES SUMMIT			

IF THIS IS NOT A BLUE INK SEAL AND THE SIGNATURE IN BLUE INK, THE PLAN IS A COPY AND MAY CONTAIN UNAUTHORIZED ALTERATIONS. THE CERTIFICATION CONTAINED ON THIS DOCUMENT SHALL NOT APPLY TO ANY COPIES

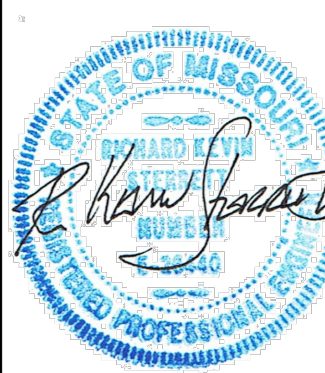


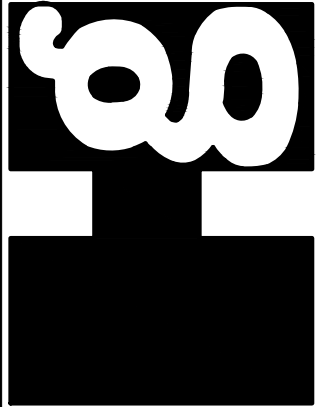**consult**
Inc
engineers
planners


11010 Haskell Street, Suite 210, Kansas City, Kansas 66109
CORPORATE LICENSE NO. E201000573 (MO.) / E-1736 (KS.)

STREET AND STORM SEWER PLANS
TYPICAL STREET SECTIONS AND
CURB TRANSITION DETAIL
COBEY CREEK FIRST PLAT
PHASE I
CITY OF LEES SUMMIT, JACKSON COUNTY, MISSOURI


X-REF NO. 16-059 Base Phase I
DRAWING NO. 16-059 Phase I Street Plans
DATE July 30, 2019
SHEET NO. 16-059

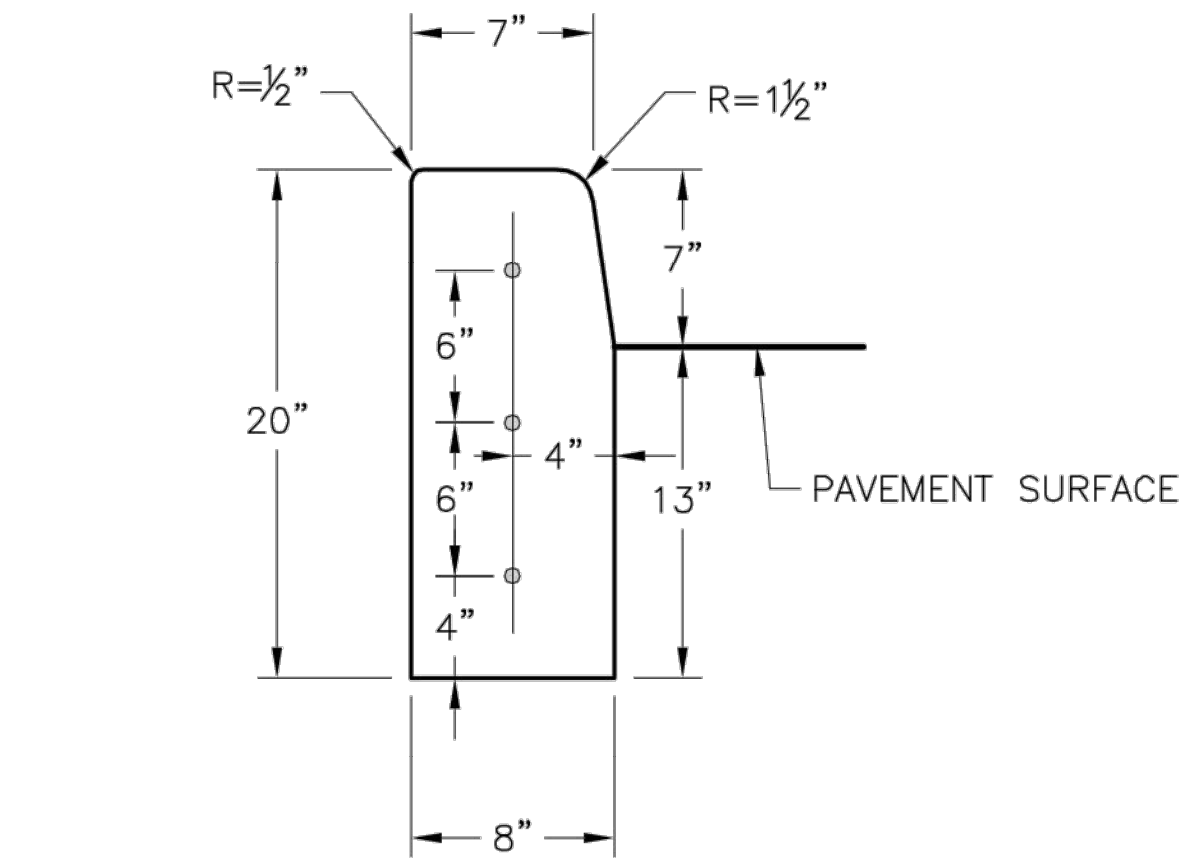


STRAIGHT CURB
(TYPE C-1)

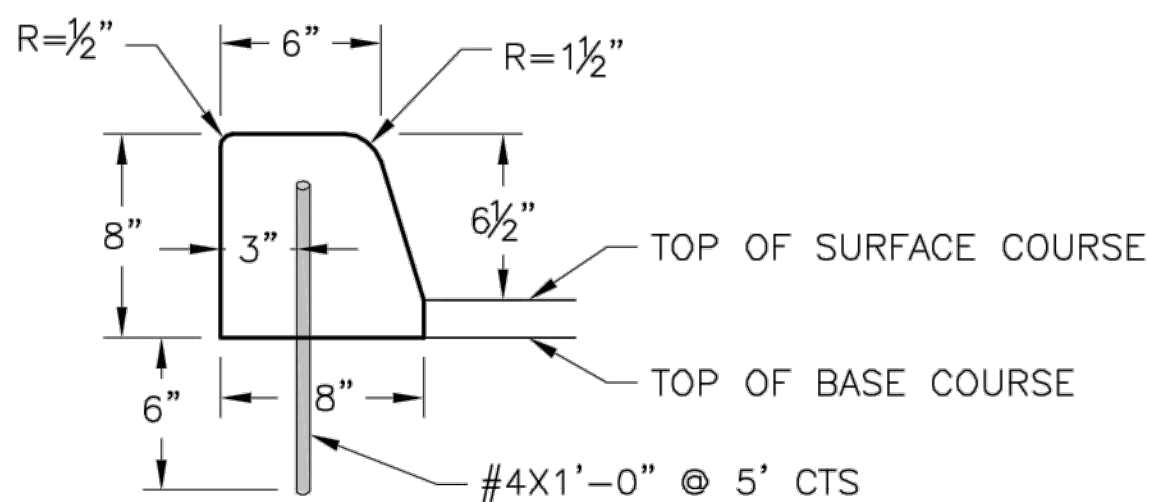


DOWELLED CURB
(TYPE DC)

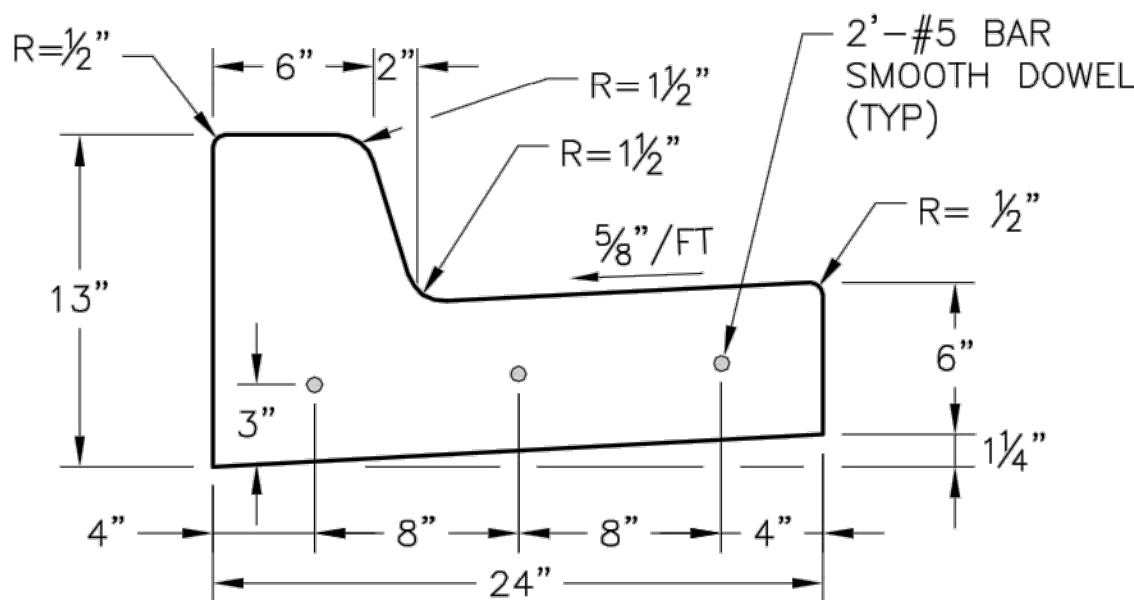


STRAIGHT BACK CURB &
GUTTER
(TYPE CG-1)

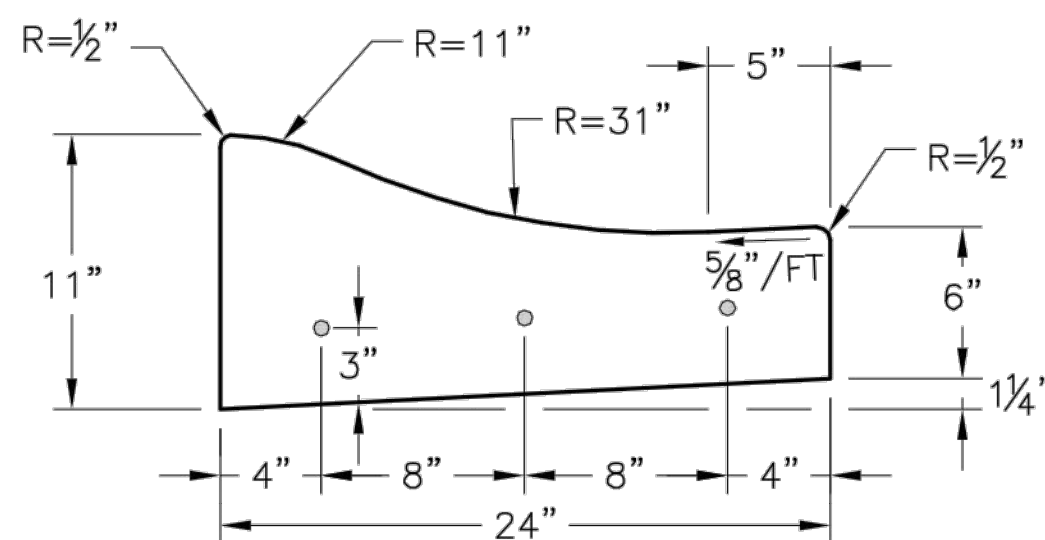


ROLL BACK CURB &
GUTTER
(TYPE CG-2)

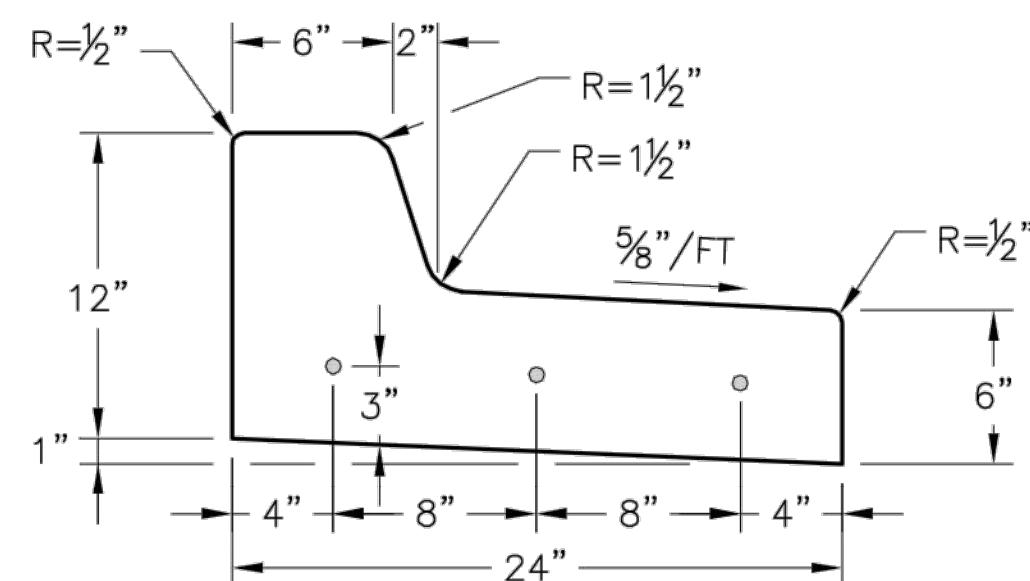


STRAIGHT BACK DRY CURB &
GUTTER
(TYPE CG-1 DRY)

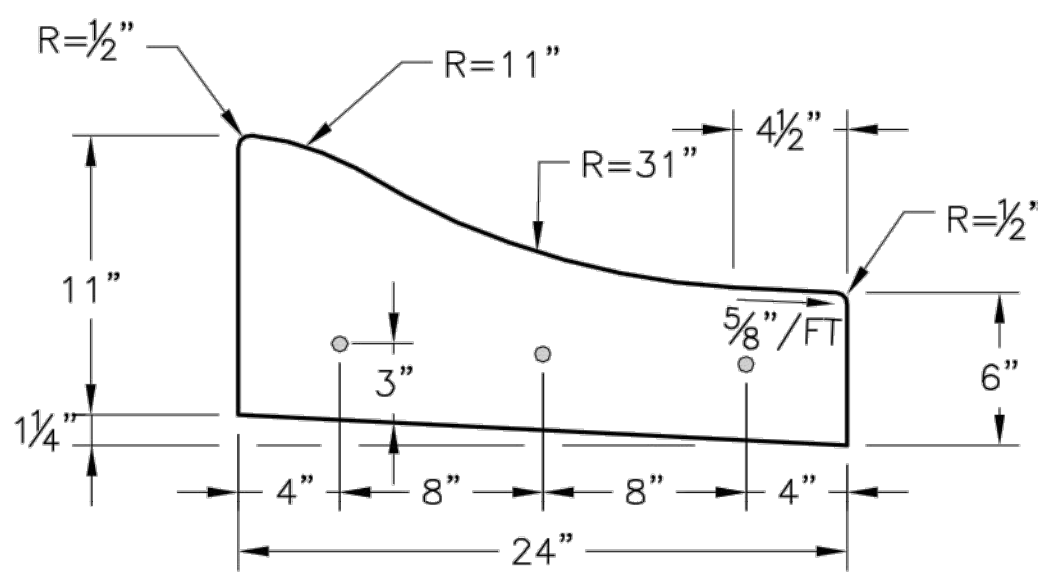

ROLL BACK DRY CURB &
GUTTER
(TYPE CG-2 DRY)

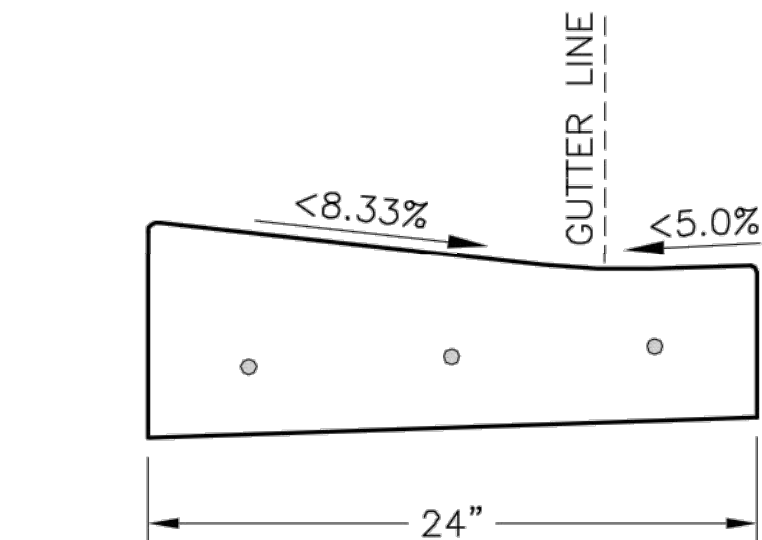

CURB & GUTTER DETAIL AT RAMP
(ADA SLOPE REQUIREMENTS)

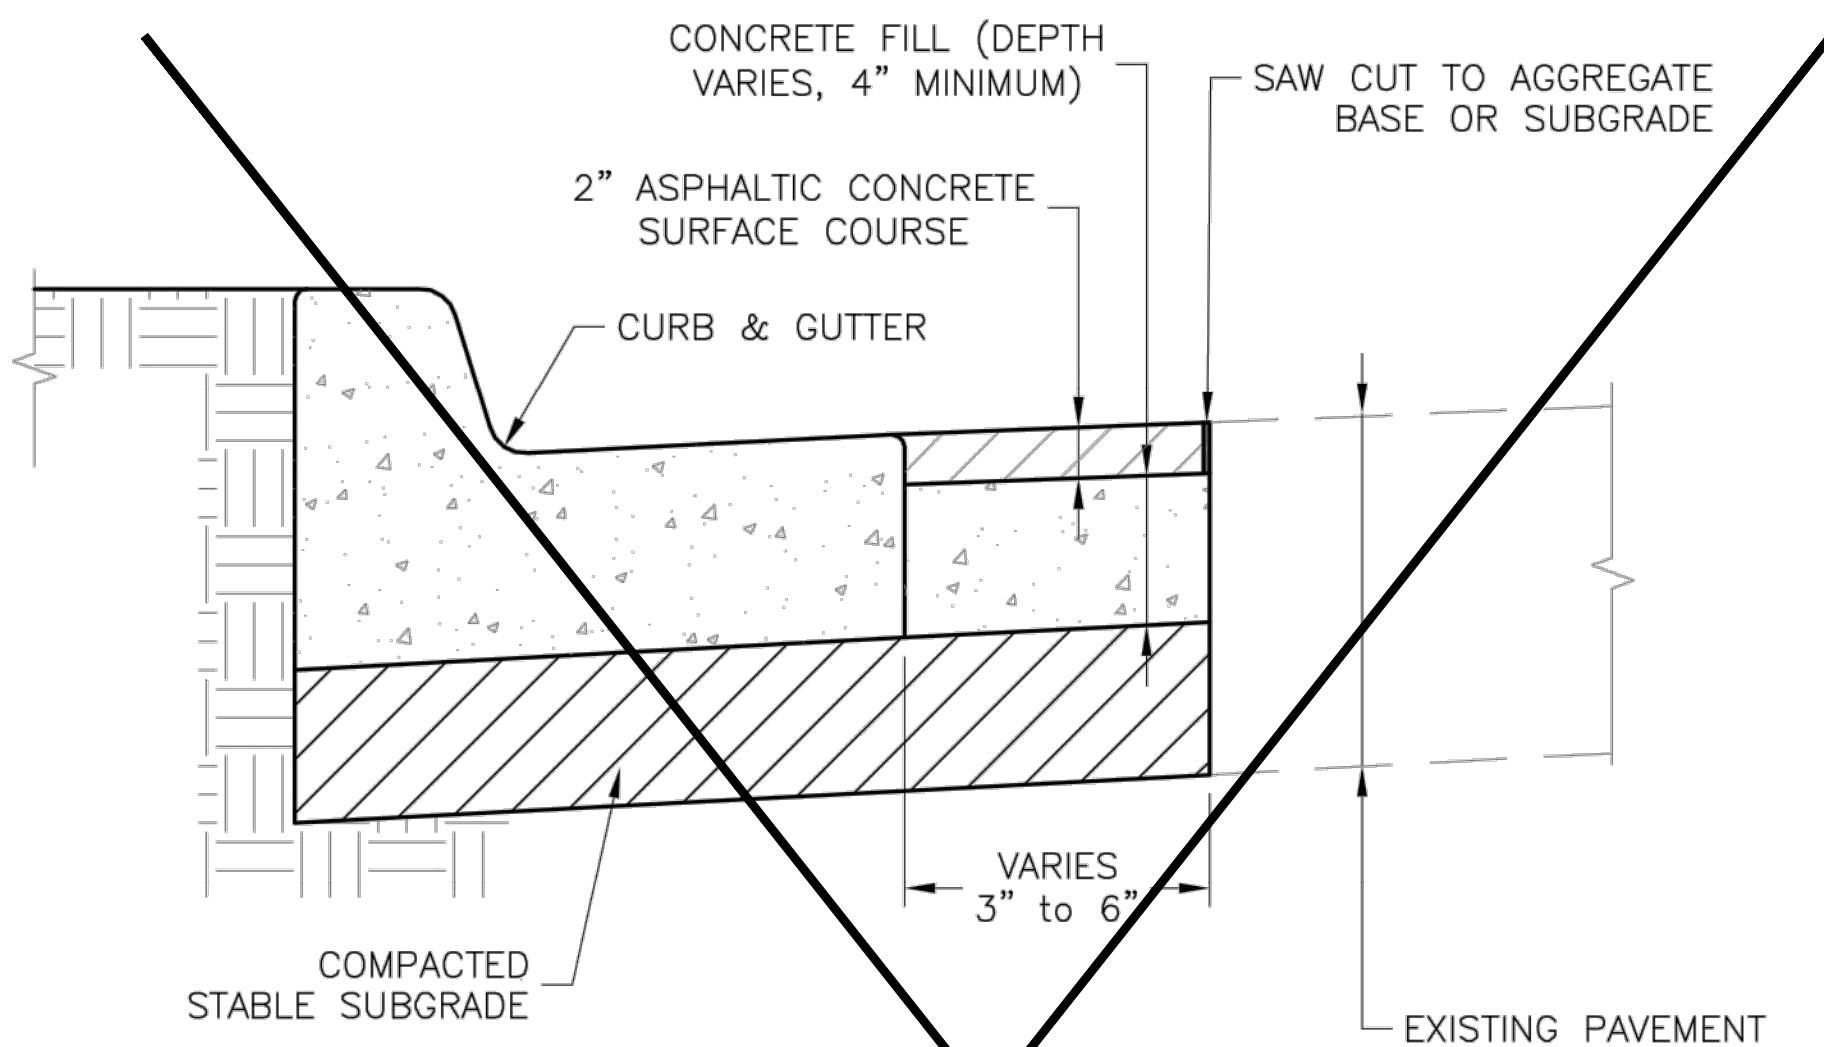

CURB REPLACEMENT DETAIL

GENERAL NOTES

- 3/4" ISOLATION JOINTS WITH 3 (2'-#5 BAR) SMOOTH DOWELS SHALL BE PLACED AT RADIUS POINTS AND AT 150' INTERVALS. THESE DOWEL BARS SHALL BE GREASED AND WRAPPED ON ONE END WITH EXPANSION TUBES.
- 3" DEEP CONTRACTION JOINTS SHALL BE INSTALLED AT APPROXIMATELY 10' INTERVALS. THESE JOINTS SHALL PASS ACROSS THE ENTIRE CURB SECTION.
- CONCRETE FILL SHALL HAVE UNIFORM AND SMOOTH FINISH
- KCMMB 4K CONCRETE SHALL BE USED FOR ALL CURB.
- ASPHALTIC CONCRETE SURFACE COURSE SHALL CONFORM TO STANDARD SPECIFICATIONS SECTION 2205.2.
- CURBS FOR NEW STREETS SHALL BE BUILT ON ASPHALT OR AGGREGATE BASE AS SHOWN IN TYPICAL SECTION DETAIL.
- WHITE CURING COMPOUND MUST BE APPLIED UNIFORMLY TO THE CONCRETE SURFACE IMMEDIATELY AFTER FINAL FINISHING.

LEE'S SUMMIT
MISSOURI

PUBLIC WORKS ENGINEERING DIVISION | 220 SE GREEN STREET | LEE'S SUMMIT, MO 64063

STANDARD DETAILS
CITY OF LEE'S SUMMIT, MO
LEE'S SUMMIT, JACKSON COUNTY, MO
Sheet Name:

Drawn By: MJF
Checked By: DL
Date: 04/17
Proj. #:

GEN-4


STREET AND STORM SEWER PLANS
STREET, CURB AND SIDEWALK JOINT
DETAILS

COBEY CREEK FIRST PLAT
PHASE I
CITY OF LEE'S SUMMIT, JACKSON COUNTY, MISSOURI


g Consult
Inc engineers
planners
11010 Haskell Street, Suite 210, Kansas City, Kansas 66109
CORPORATE LICENSE No. E201000573 (MO.) / E-1736 (KS.)

NO.	BY	REVISION	DATE
6	SPW	PER CITY'S COMMENTS	07/20/19
5	SPW	PER CITY'S COMMENTS	07/20/19
4	SPW	PER CITY'S COMMENTS	04/23/19
3	SPW	PER CITY'S COMMENTS	04/16/19
2	SPW	PER CITY'S COMMENTS	03/27/19
1	SPW	PER CITY'S COMMENTS	02/08/19
		SUBMITAL TO CITY OF LEE'S SUMMIT	11/27/18

IF THIS IS NOT A BLUE INK SEAL AND THE SIGNATURE IN BLUE INK, THE PLAN IS A COPY AND MAY CONTAIN UNAUTHORIZED ALTERATIONS. THE CERTIFICATION CONTAINED ON THIS DOCUMENT SHALL NOT APPLY TO ANY COPIES

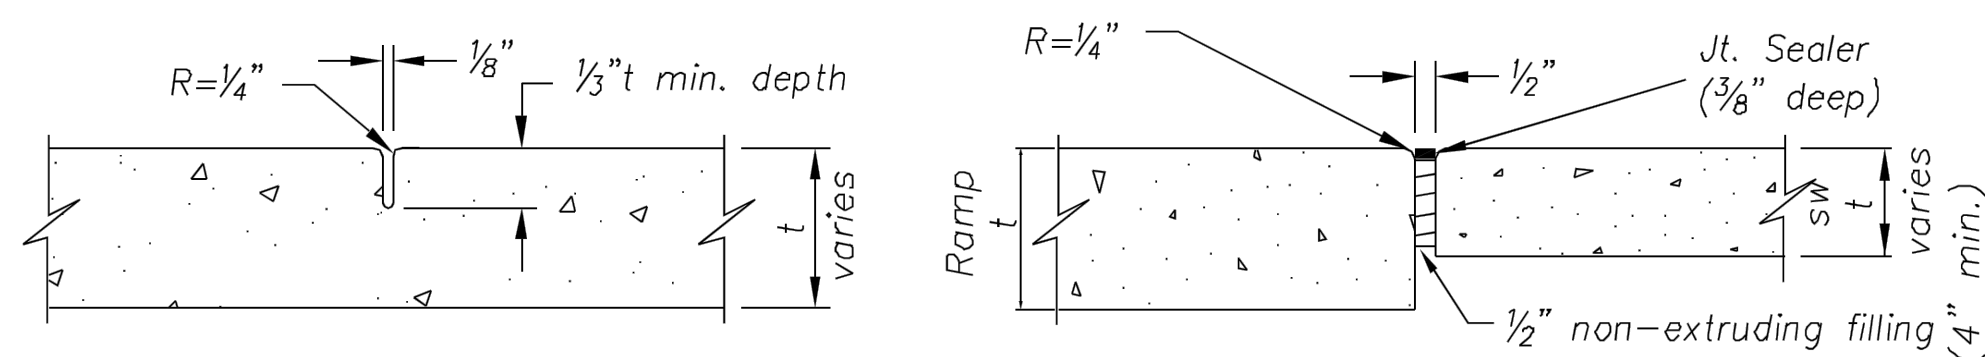

CONTRACTION JOINT

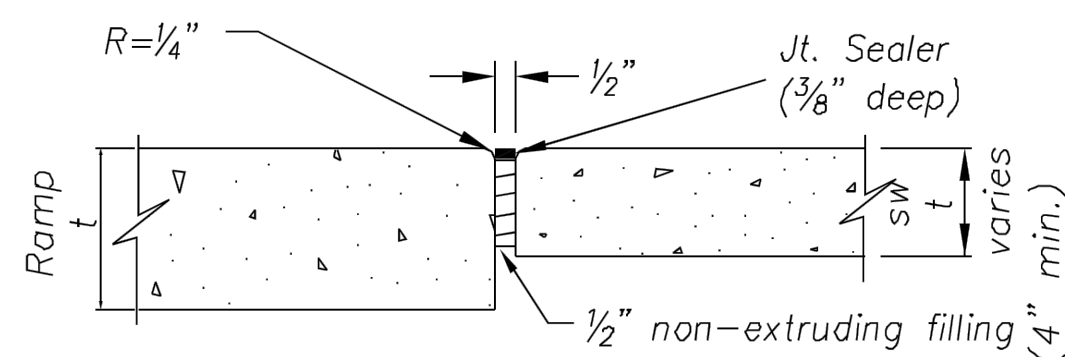

ISOLATION JOINT

JOINT DETAILS
Not to Scale


X-REF NO. 16-059 Base Phase I
DRAWING NO. 16-059 Phase I Street Plans
DATE July 30, 2019
SHEET NO. 16-059

Design Specifications	Installation
- The type 1 debris screen is a full height design, suitable for manholes with a 600mm diameter or larger. (Refer to figure 1) - The type 2 debris screen has a lower height profile making it less noticeable in areas such as parks and gardens. Suitable for manholes with a diameter of 600 mm or larger. (Refer to figure 2)	- Dome brackets are bolted to the manhole riser with stainless steel bolts. - The bolts are purchased separately. Note: The North Island and South Island have different versions of <i>Surfco</i> domes with small changes in the bracket design (See photos below). Please contact your local Hynds branch for more information.

North Island Scruffy Dome



South Island Scruffy Dome

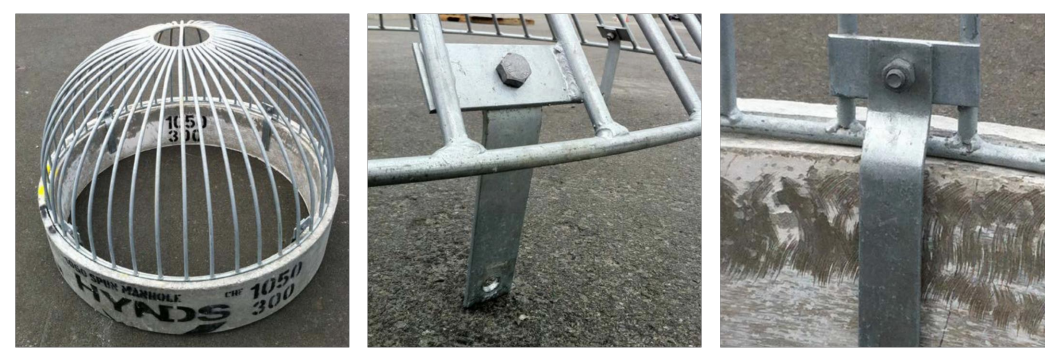

Product Code	Manhole [mm]	Type	Riser ID [mm]	A = O of Drill [mm]	B = Diameter of Inner Riser [mm]	C = Height of Dome [mm]	D = Leg Length [mm]
Type 1 High Profile							
MHD0605S	600	1	610	640	145	300	190
MHD0675S	675	1	686	715	145	300	190
MHD0750S	750	1	714	750	230	500	190
MHD1050S	1050	1	1056	1125	230	560	190
MHD1050S2H*	1050	6	1066	1125	230	565	190
MHD1200S	1200	1	1207	1270	230	635	190
MHD1200S2H*	1200	1	1207	1270	230	635	190
MHD1400S	1400	1	1372	1430	230	715	190
MHD1500S	1500	1	1524	1580	230	790	190
MHD1850S	1850	1	1876	1940	230	870	190
MHD1800S	1800	1	1829	1700	230	950	190
Type 2 Low Profile							
MHD06052	600	2	610	640	145	150	190
MHD06752	675	2	686	715	145	150	190
MHD09052	900	2	914	950	230	170	190
MHD10502	1050	2	1066	1125	230	200	190
MHD10502H4*	1050	2	1066	1125	230	200	190
MHD12002	1200	2	1207	1270	230	260	190
MHD12002H4*	1200	2	1207	1270	230	360	190
MHD14002	1400	2	1372	1430	230	390	190
MHD15002	1500	2	1524	1580	230	435	190
MHD18502	1850	2	1876	1940	230	480	190
MHD18002	1800	2	1829	1900	230	520	190

Note: Larger sizes 2000, 2300, 2550, 3000mm are available on request
*H - hinged HL - hinged and lockable

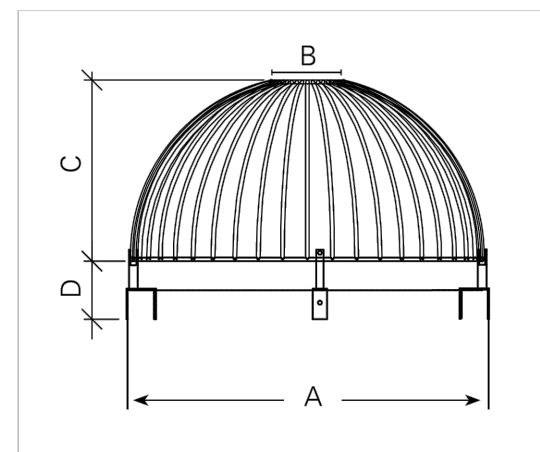


FIG. 1 Dimensions of Type 1 Hynds Scruffy Dome (see table)

Note: Brackets shown here are not supplied. Please see the North Island and South Island Scruffy Domes photos.


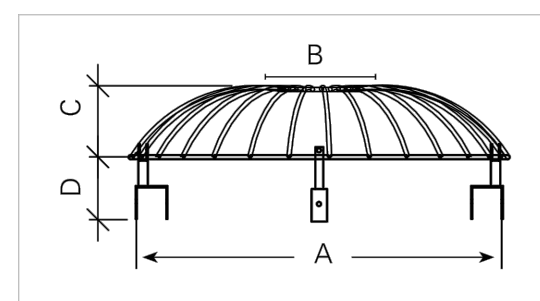



FIG. 2 Dimensions of Type 2 Hynds Scruffy Dome (see table).

Note: Brackets shown here are not supplied. Please see the North Island and South Island Scruffy Domes photos.

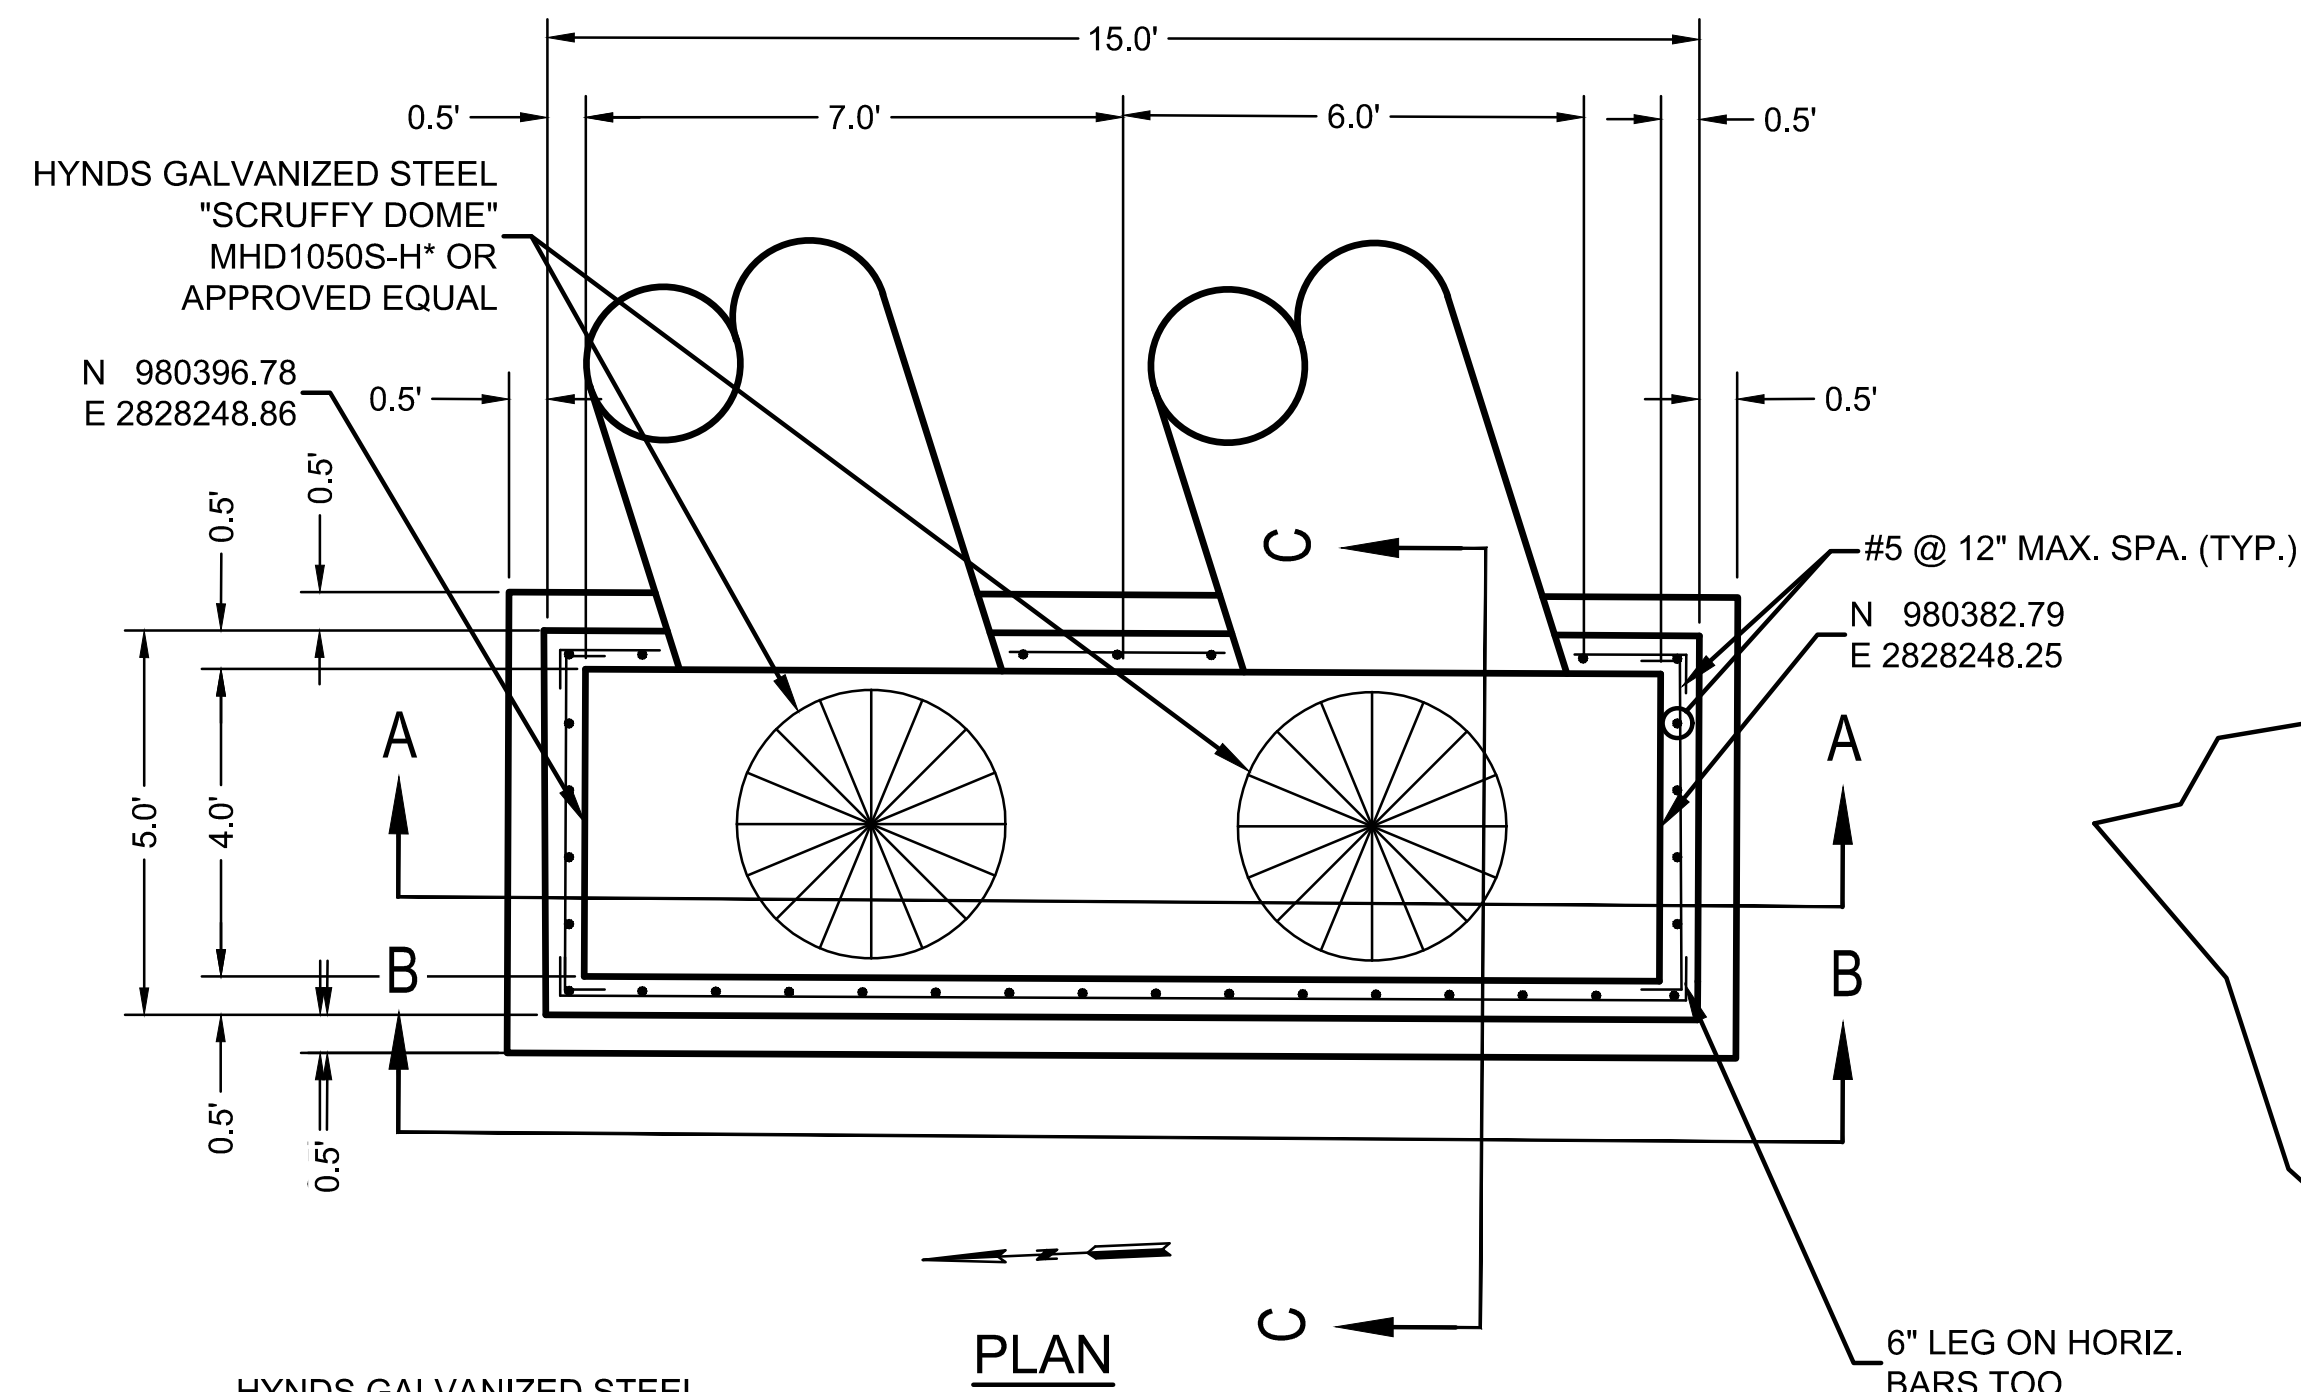


NOTE:

1. REINFORCING STEEL FOR ALL WALLS, TOP AND BOTTOM SLABS WILL BE NO. 5 BARS WITH MAXIMUM SPACING OF 12" IN BOTH VERTICAL AND HORIZONTAL DIRECTIONS, BOTTOM SLAB IS 8" THICK. ALL OTHER WALLS AND TOP SLAB ARE 6" THICK. CONCRETE STRENGTH = 4 KSI. REINFORCING STEEL SHALL BE GRADE 60. TYPICAL MINIMUM CONCRETE COVER IS 2", EXCEPT 3" CLEAR COVER IS REQUIRED FOR BARS FROM THE BOTTOM OF THE BOTTOM SLAB. TOP COVER IN THE BOTTOM SLAB IS 1 1/4".
2. REINFORCING STEEL EXPOSED AT THE INLET OPENING LOCATIONS SHALL BE GALVANIZED IN ACCORDANCE WITH ASTM A123.

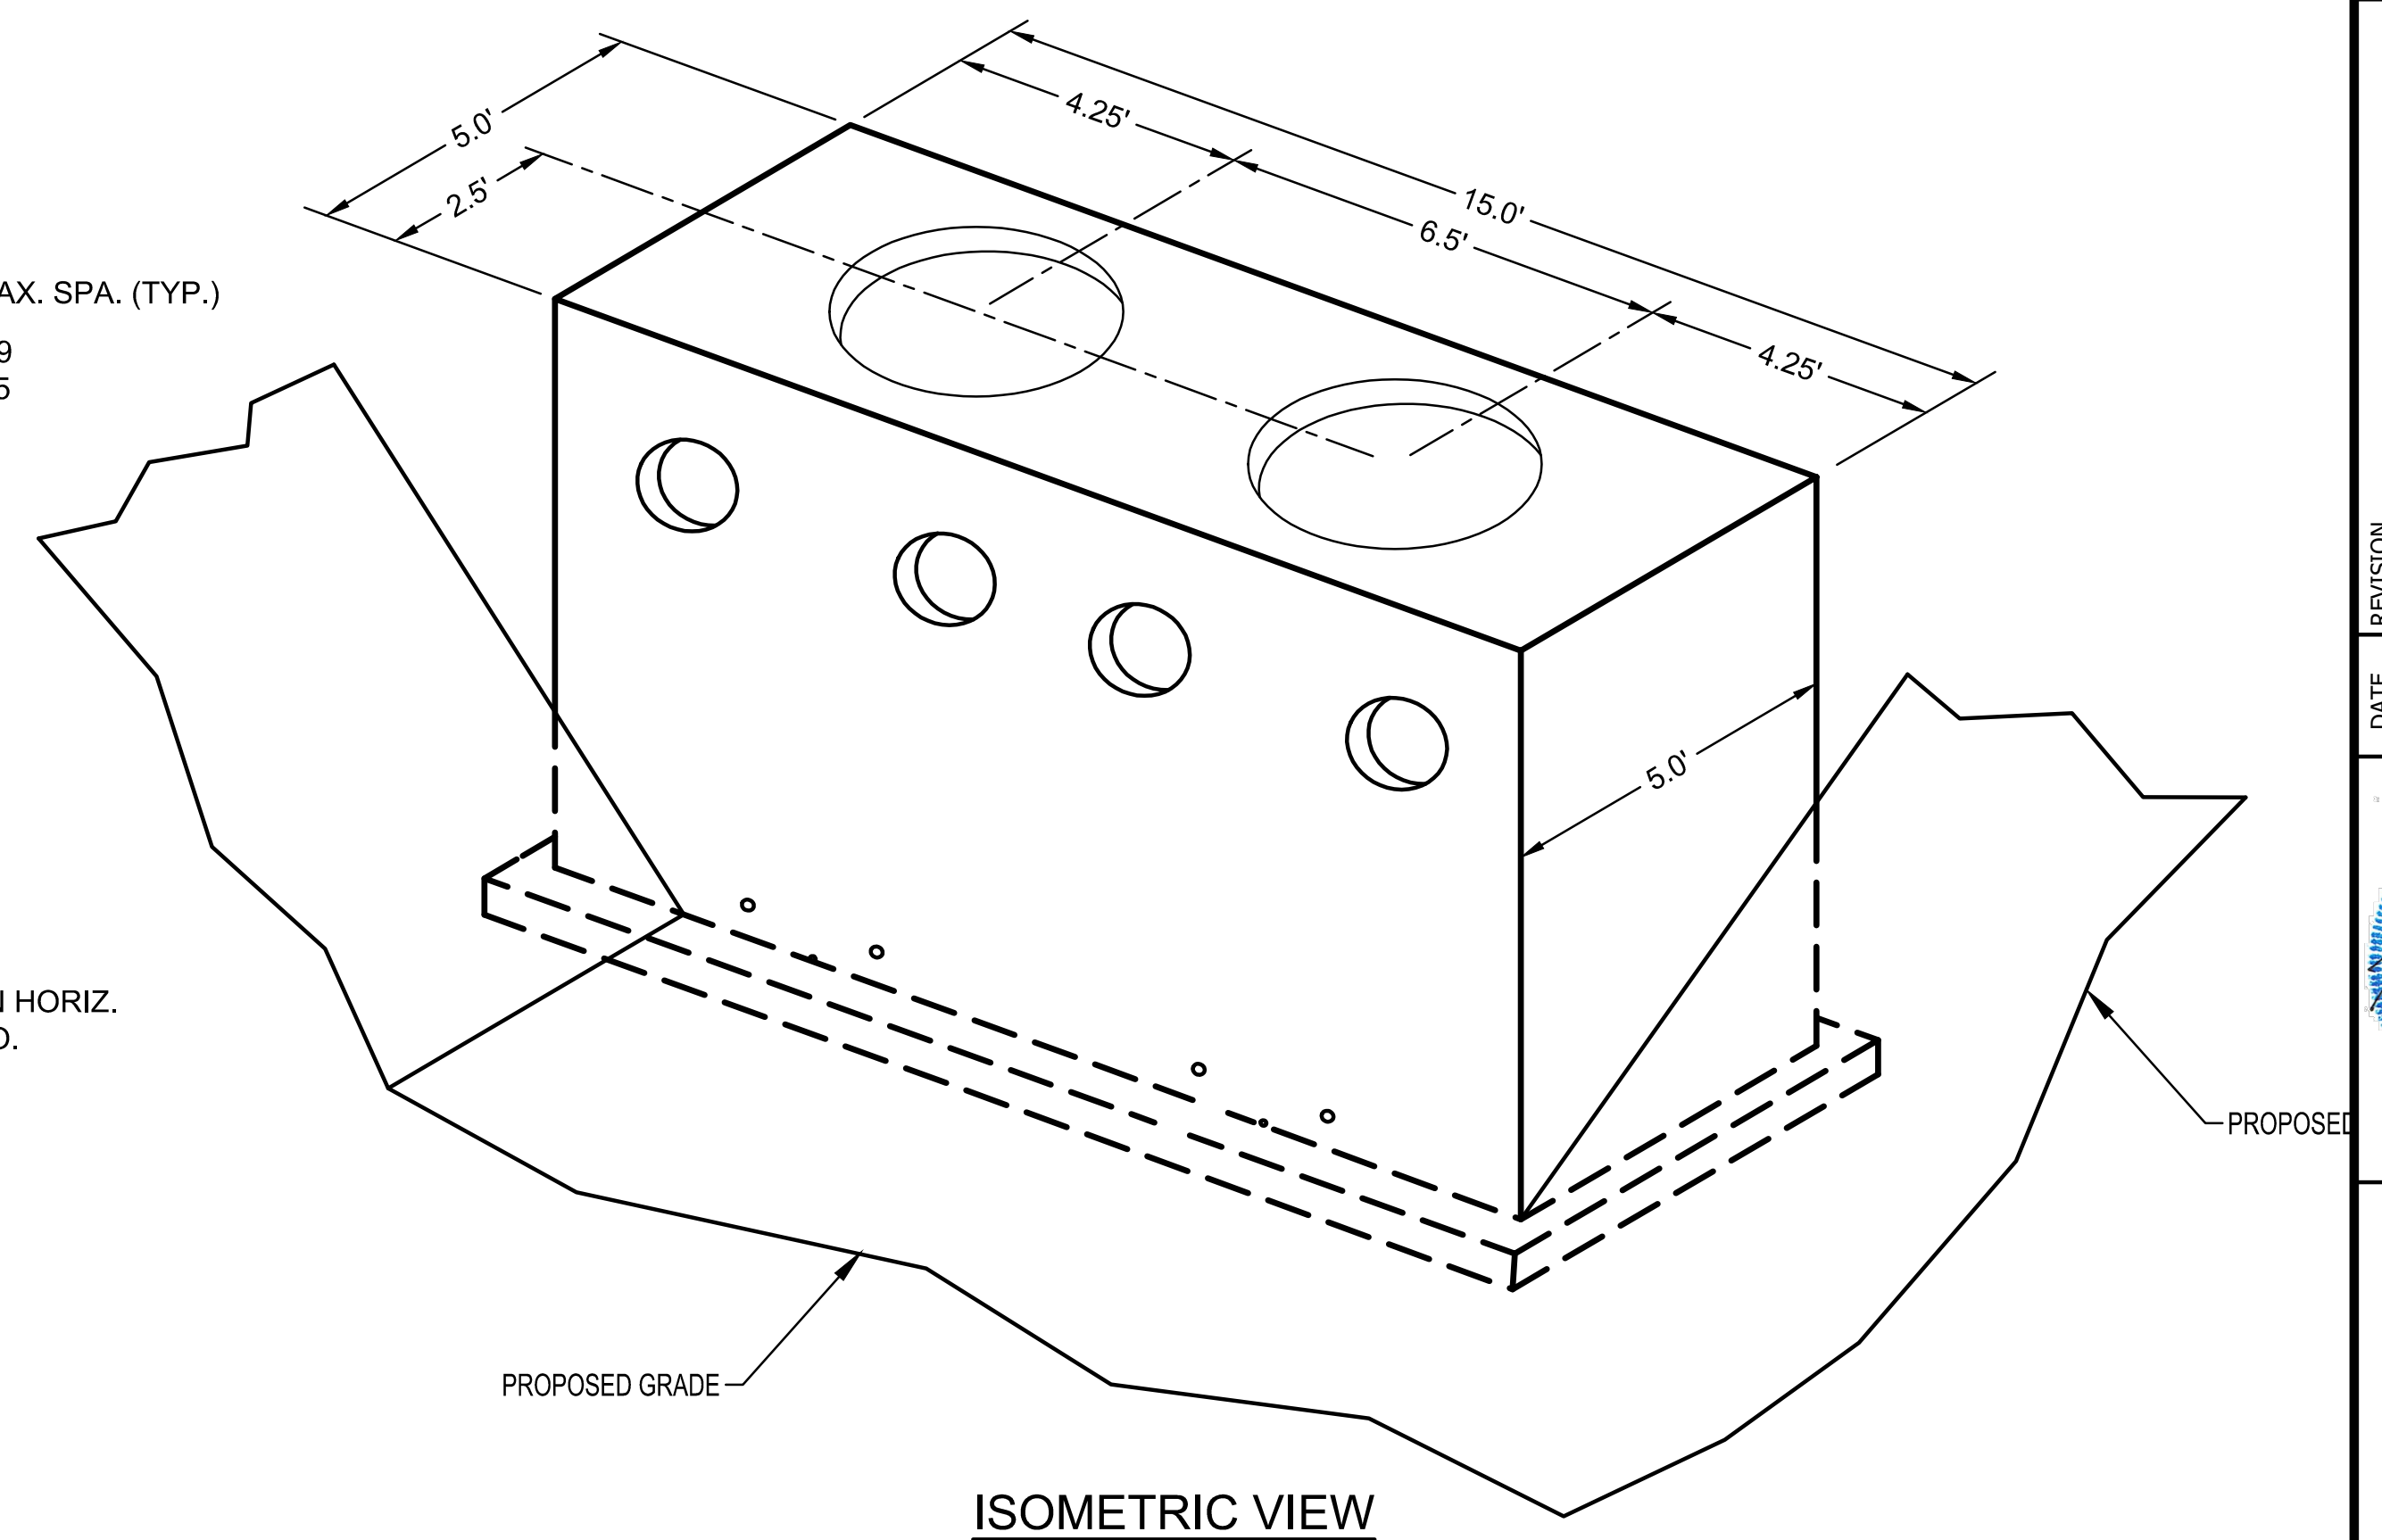
ISOMETRIC VIEW

NOTE:


SKIMMER TO BE REMOVED AFTER COMPLETION OF CONSTRUCTION. COVER 5" DIA. PIPE OPENING WITH 4" DIA. CLEAN ROCK AND 3x3x6 WWF FOR ANTI CLOG MEASURE. INSTALL LARGER ROCK ON TOP OF 4" ROCK.

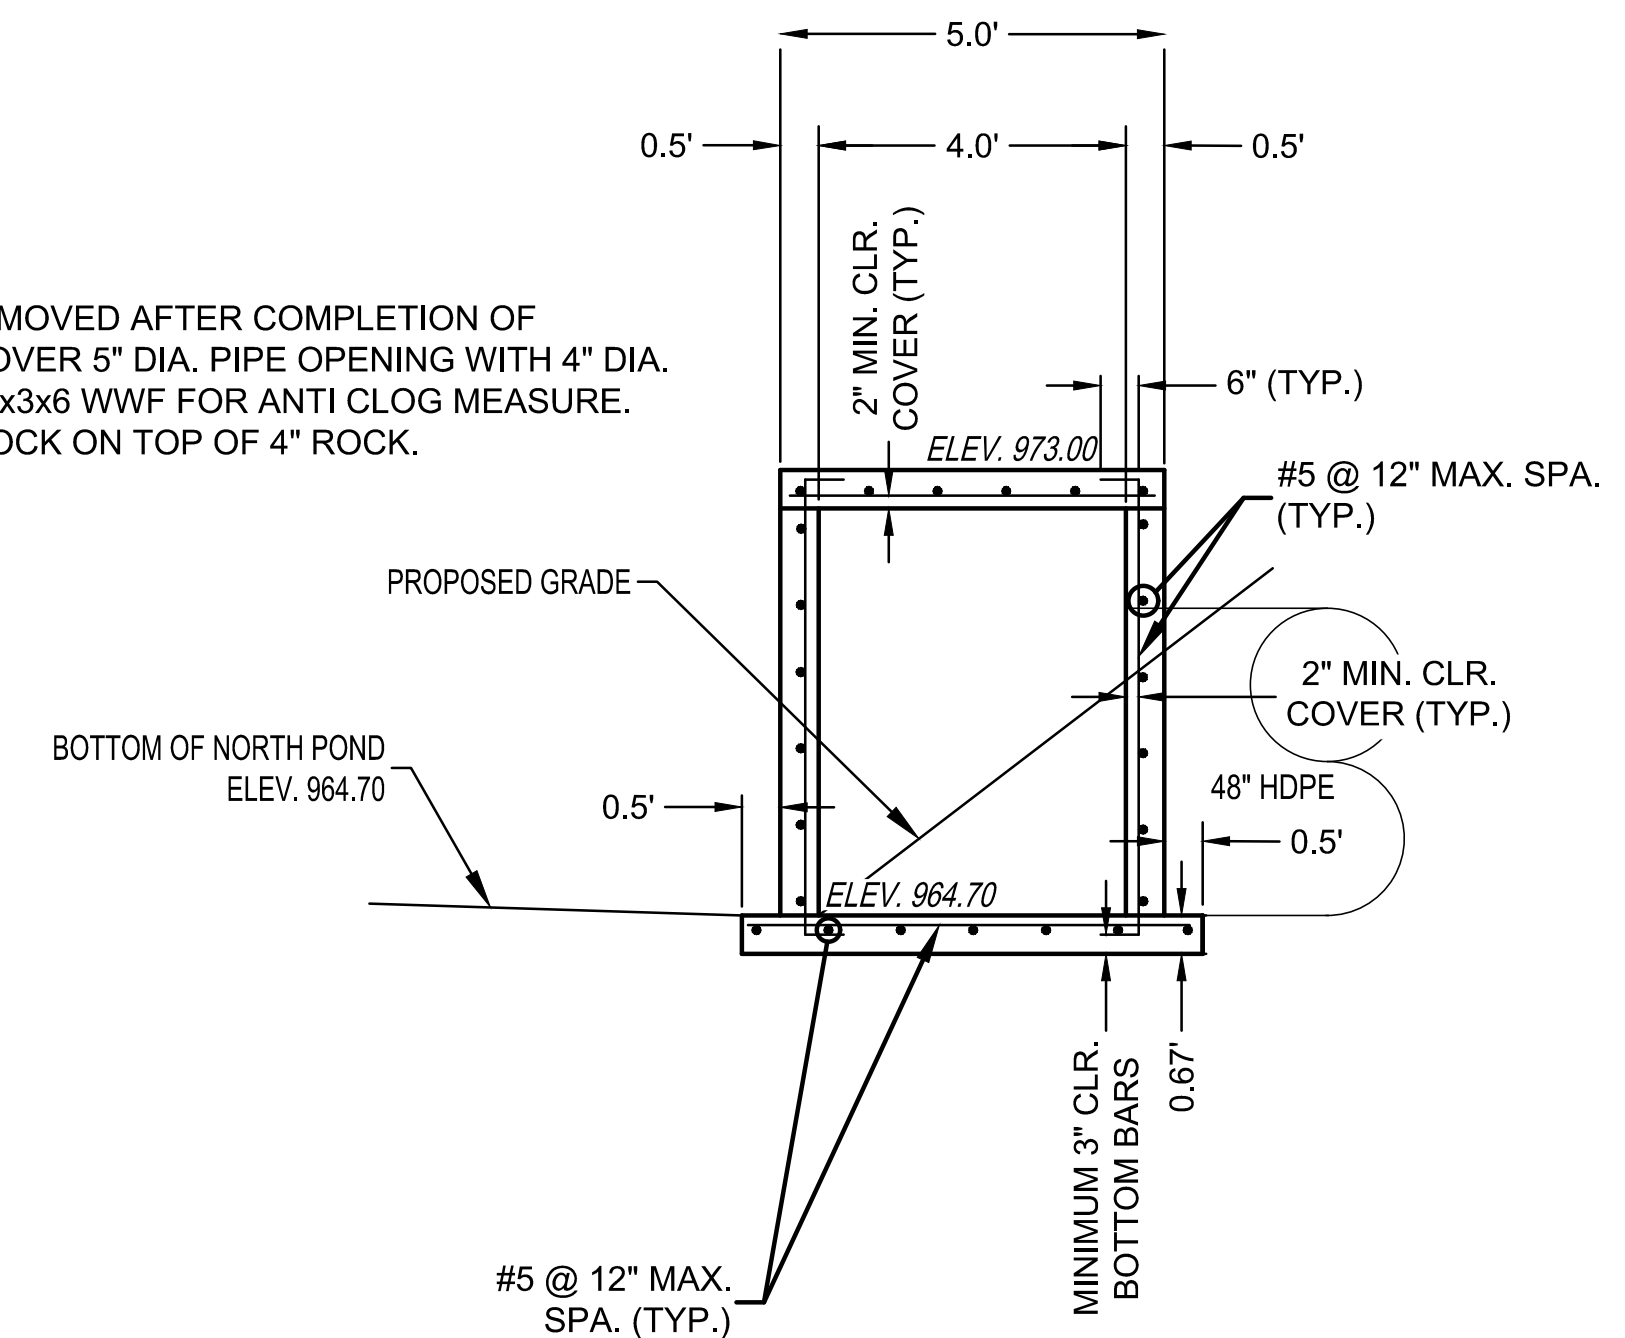


SECTION C-C

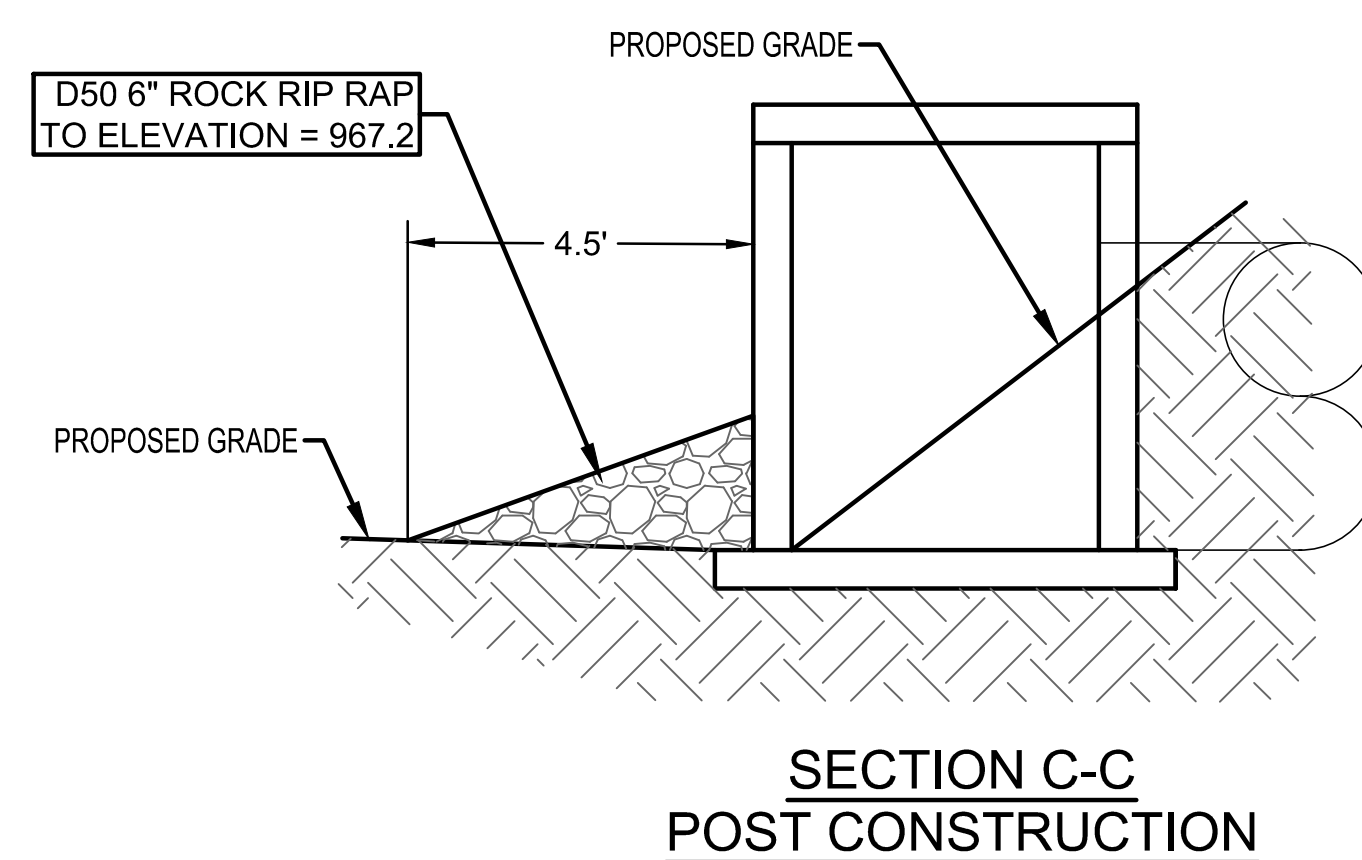

SECTION C-C
POST CONSTRUCTION

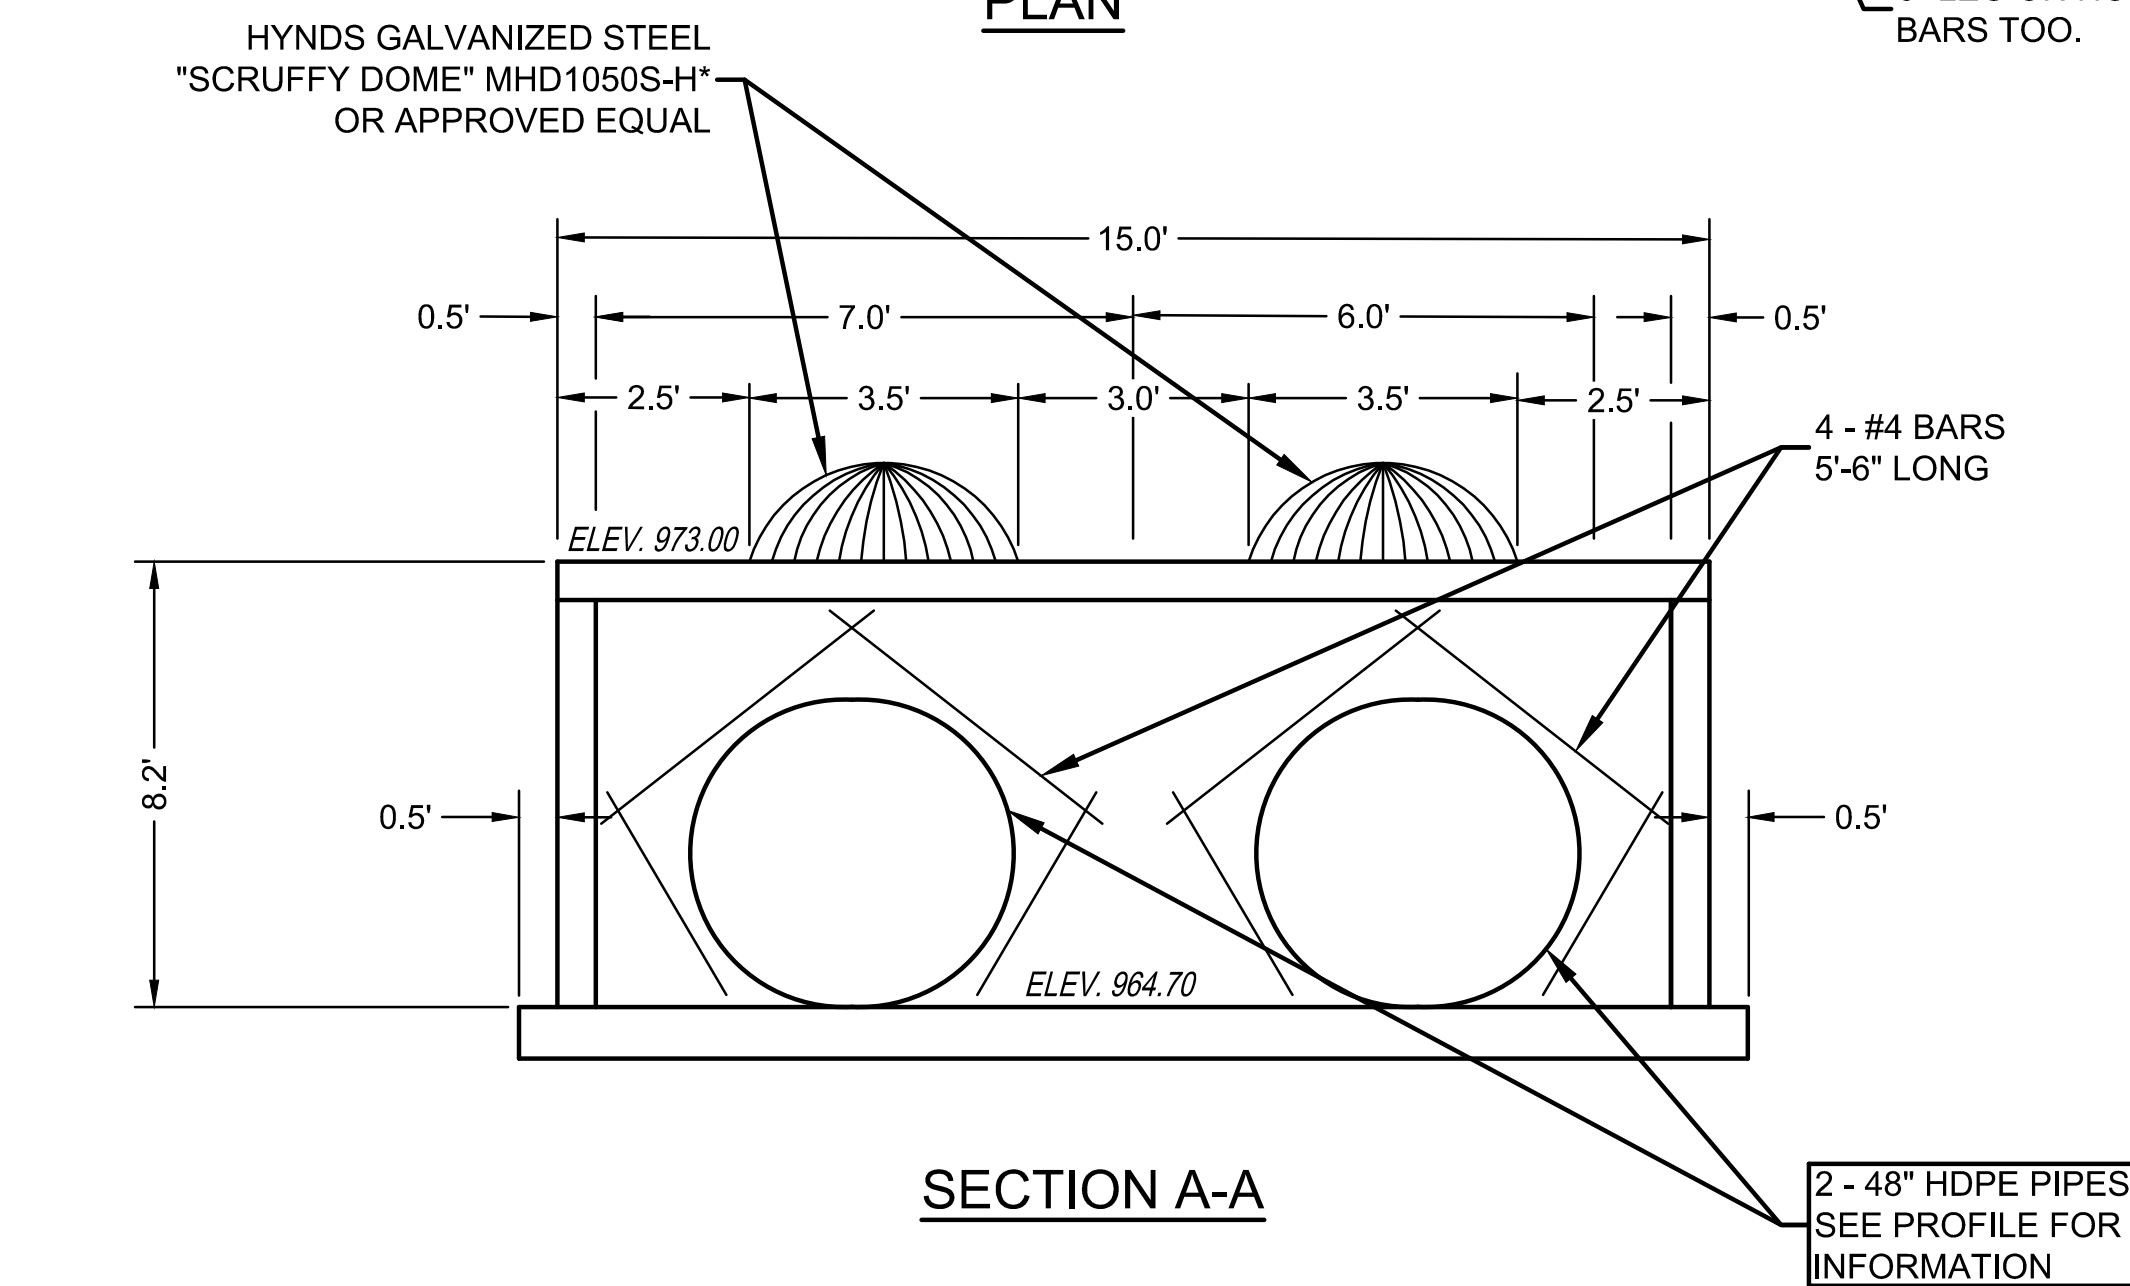


SECTION A-A

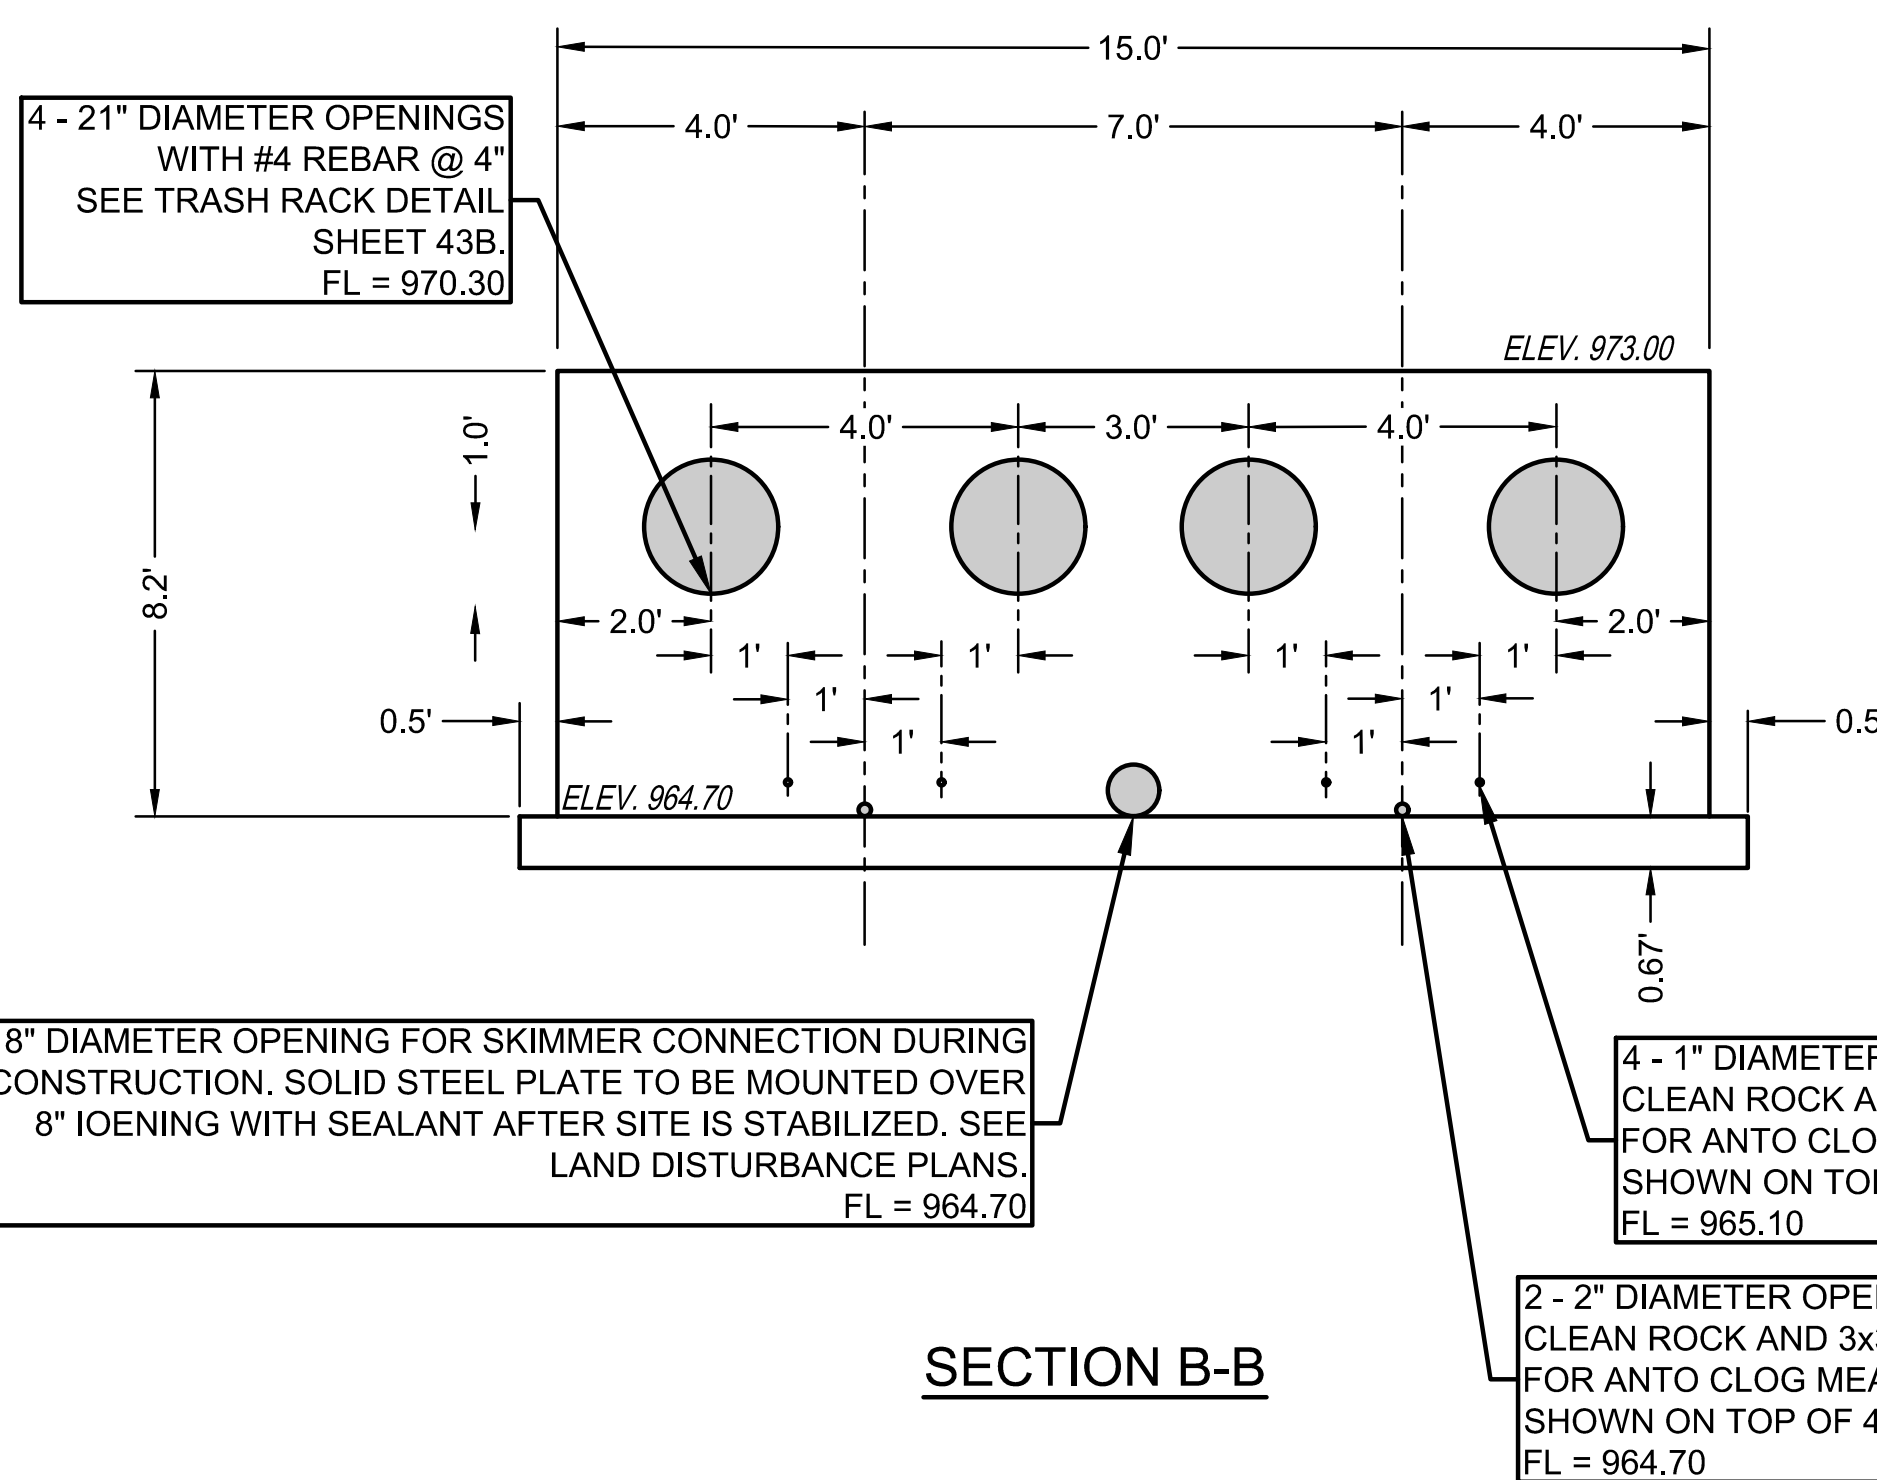


SECTION B-B


DETENTION OUTLET STRUCTURE
NOT TO SCALE

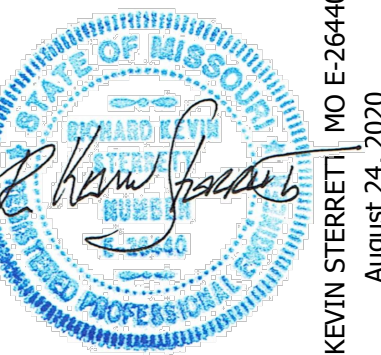


August 24, 2020

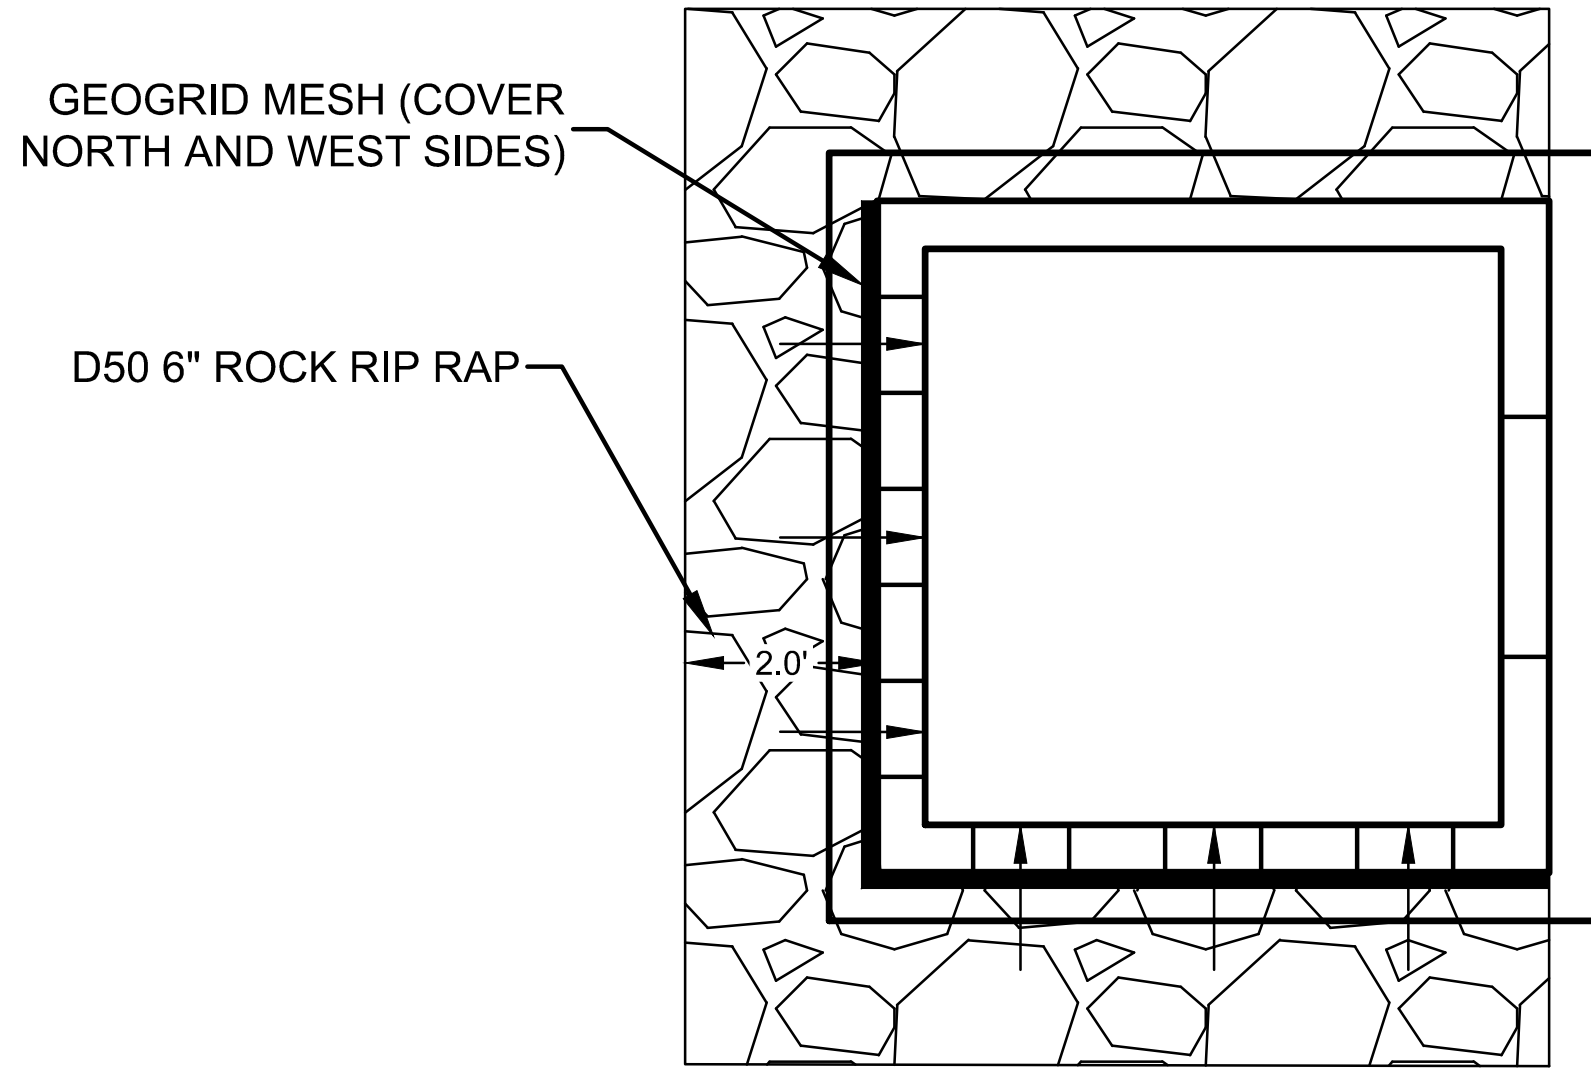

PLAN

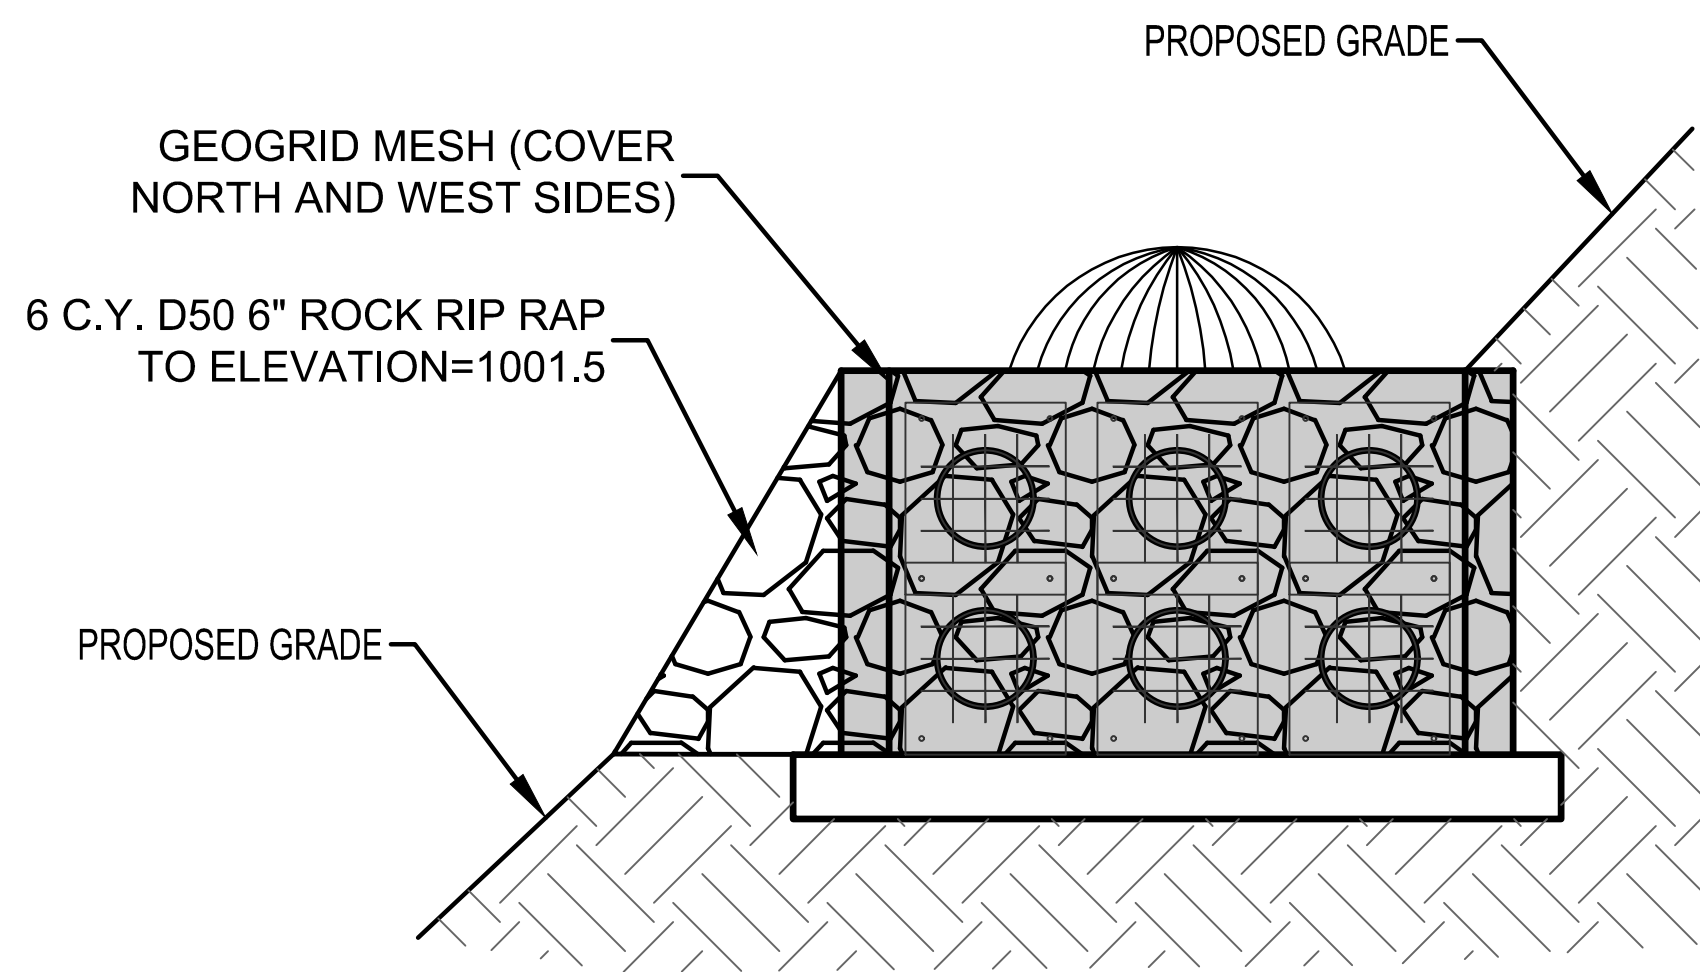


SIDE VIEW
FACING WEST SIDE

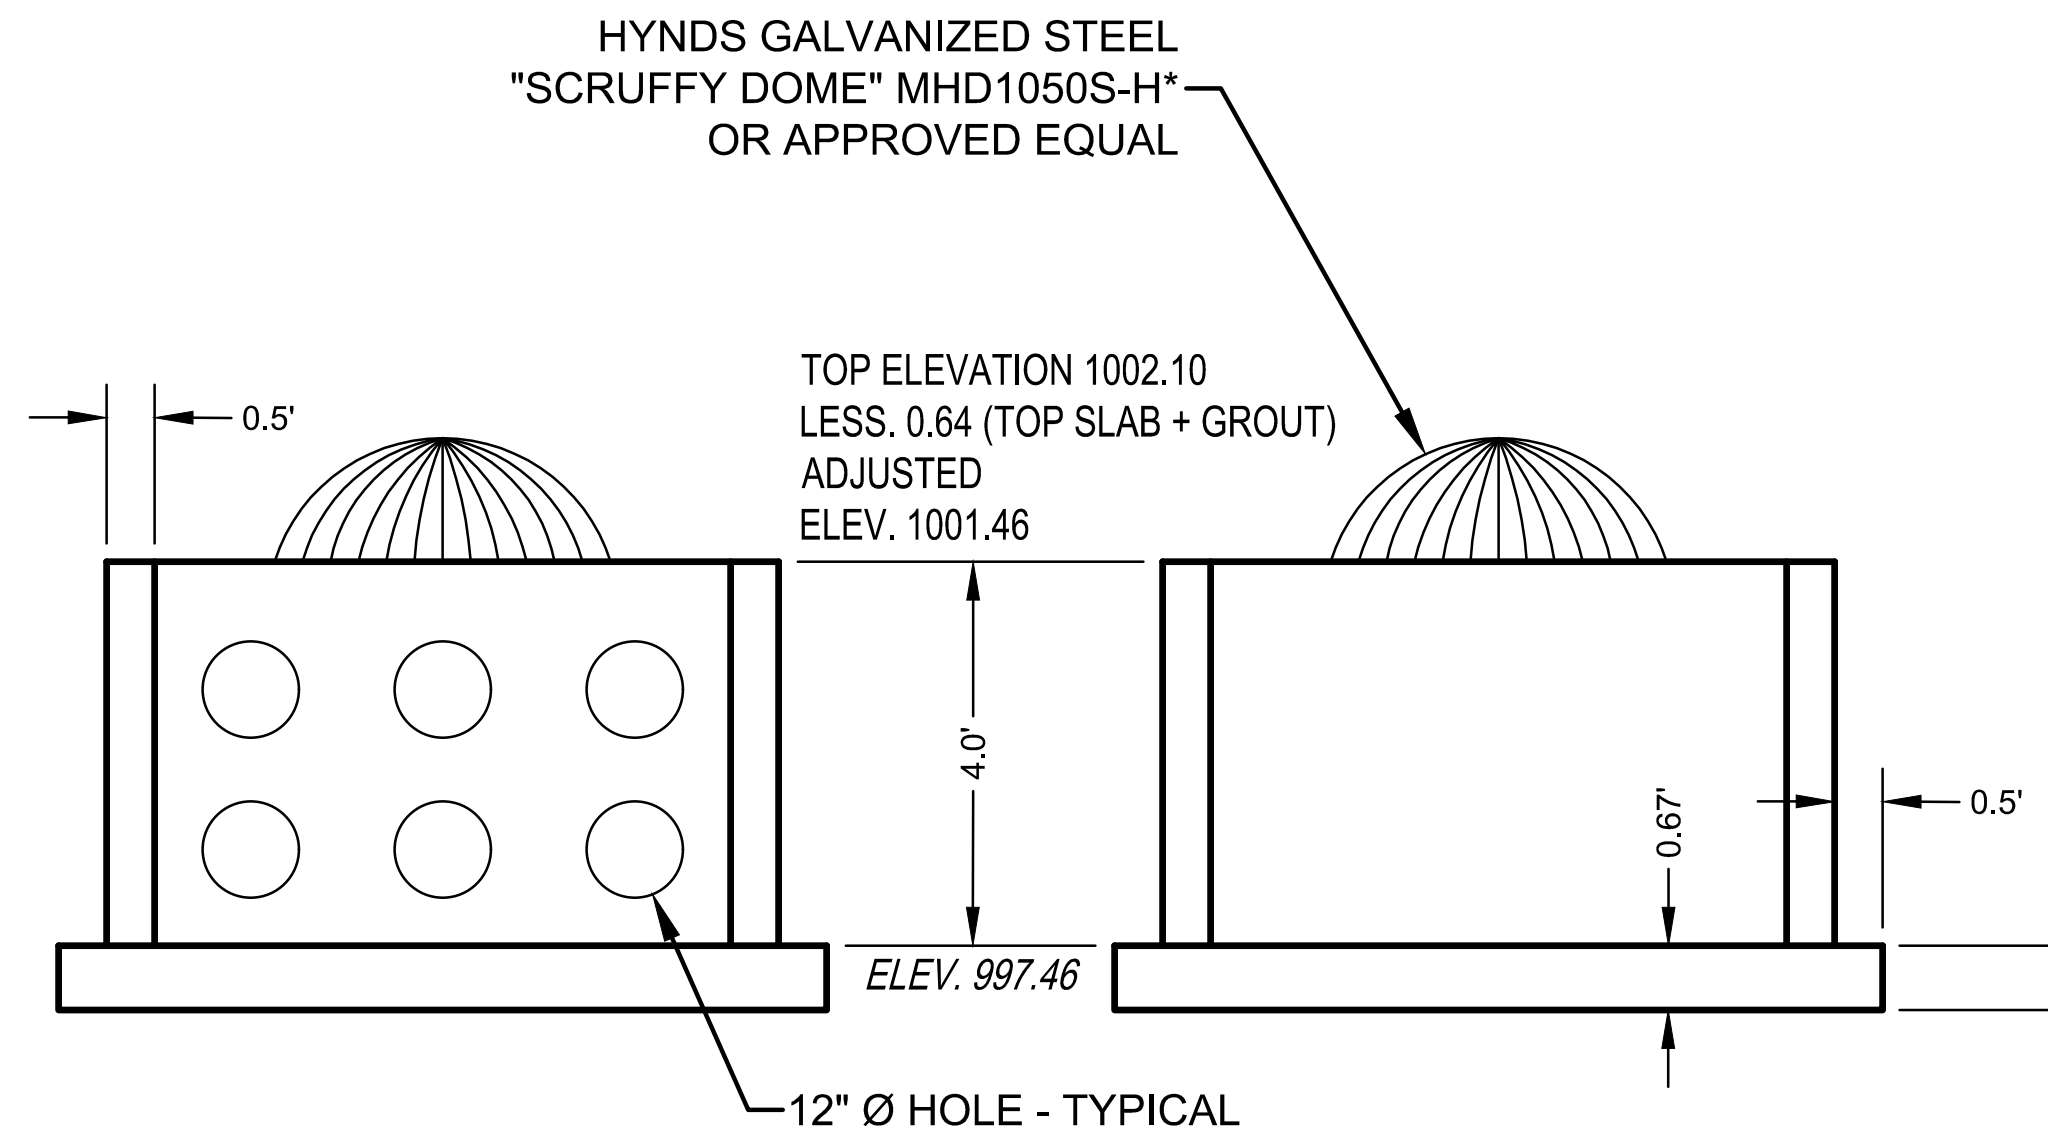


SECTION A-A

SECTION B-B

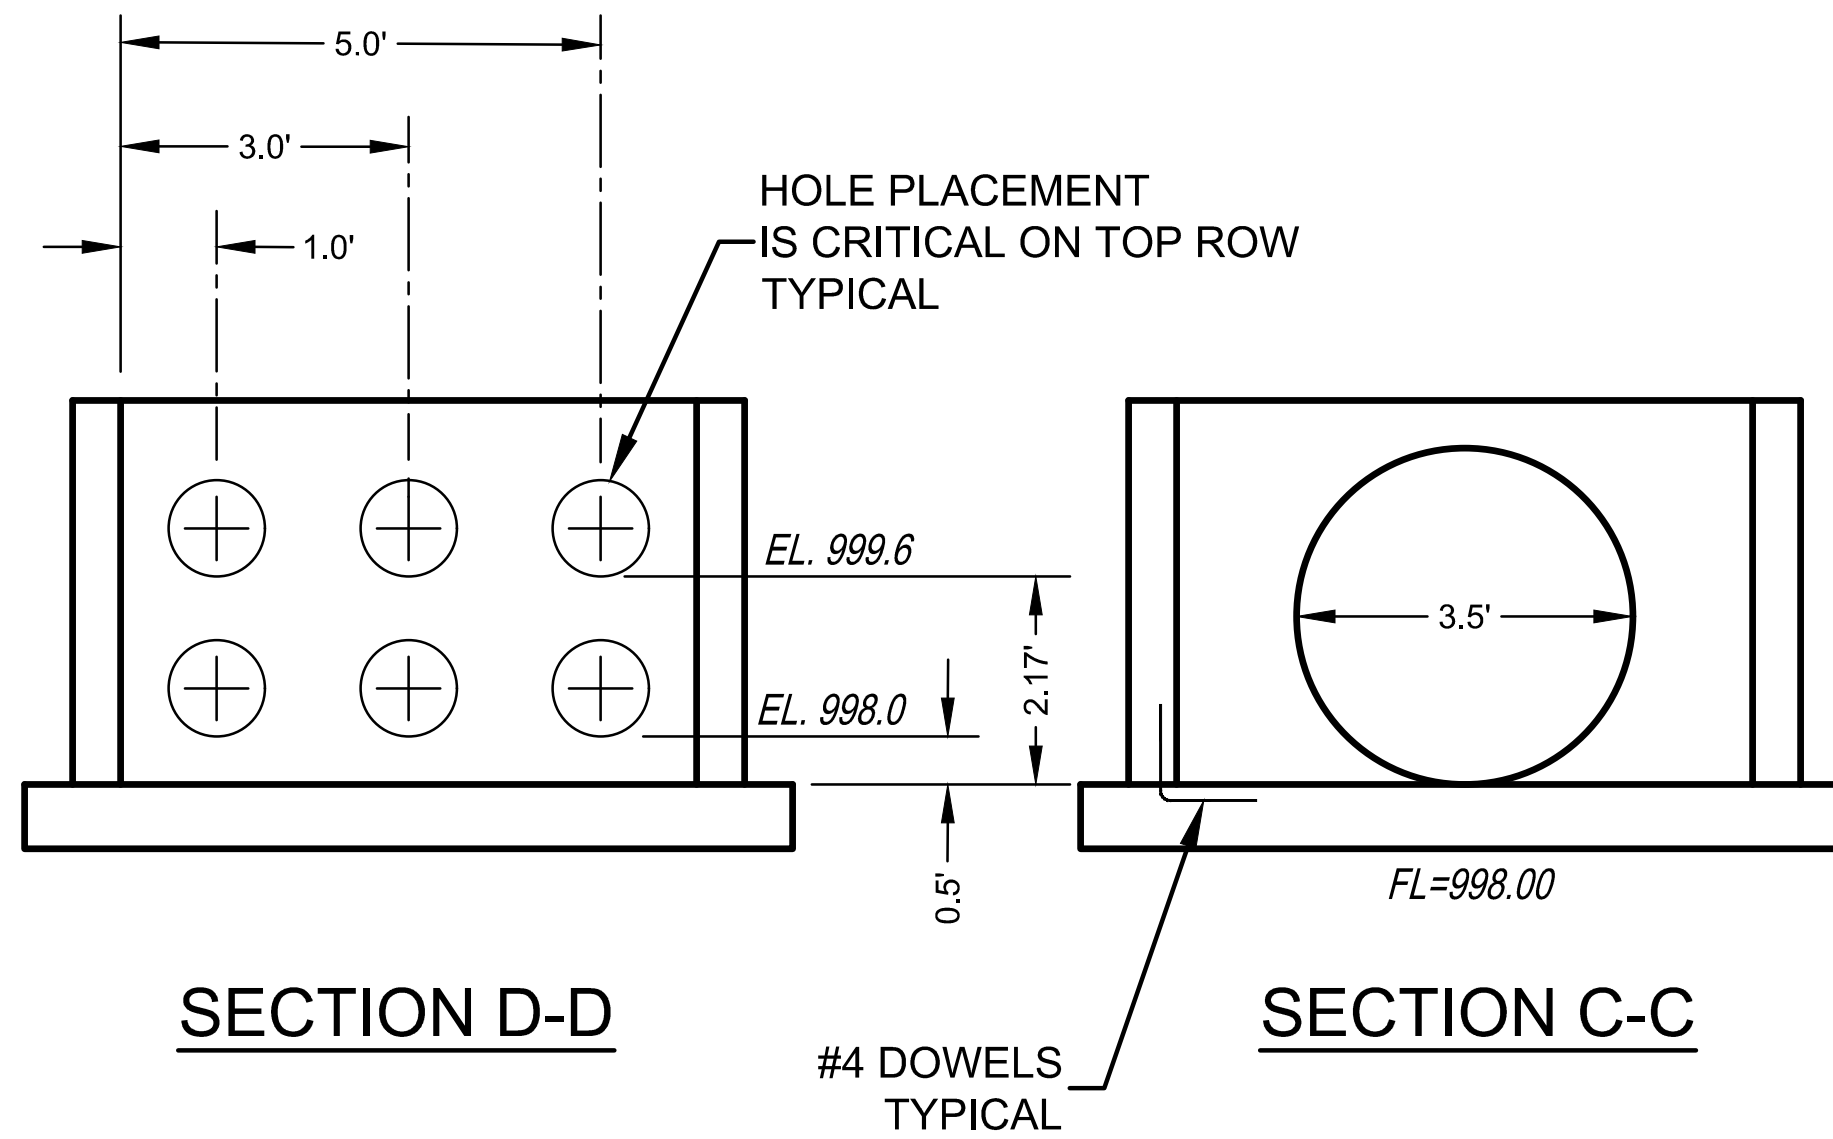


SECTION D-D


SECTION C-C

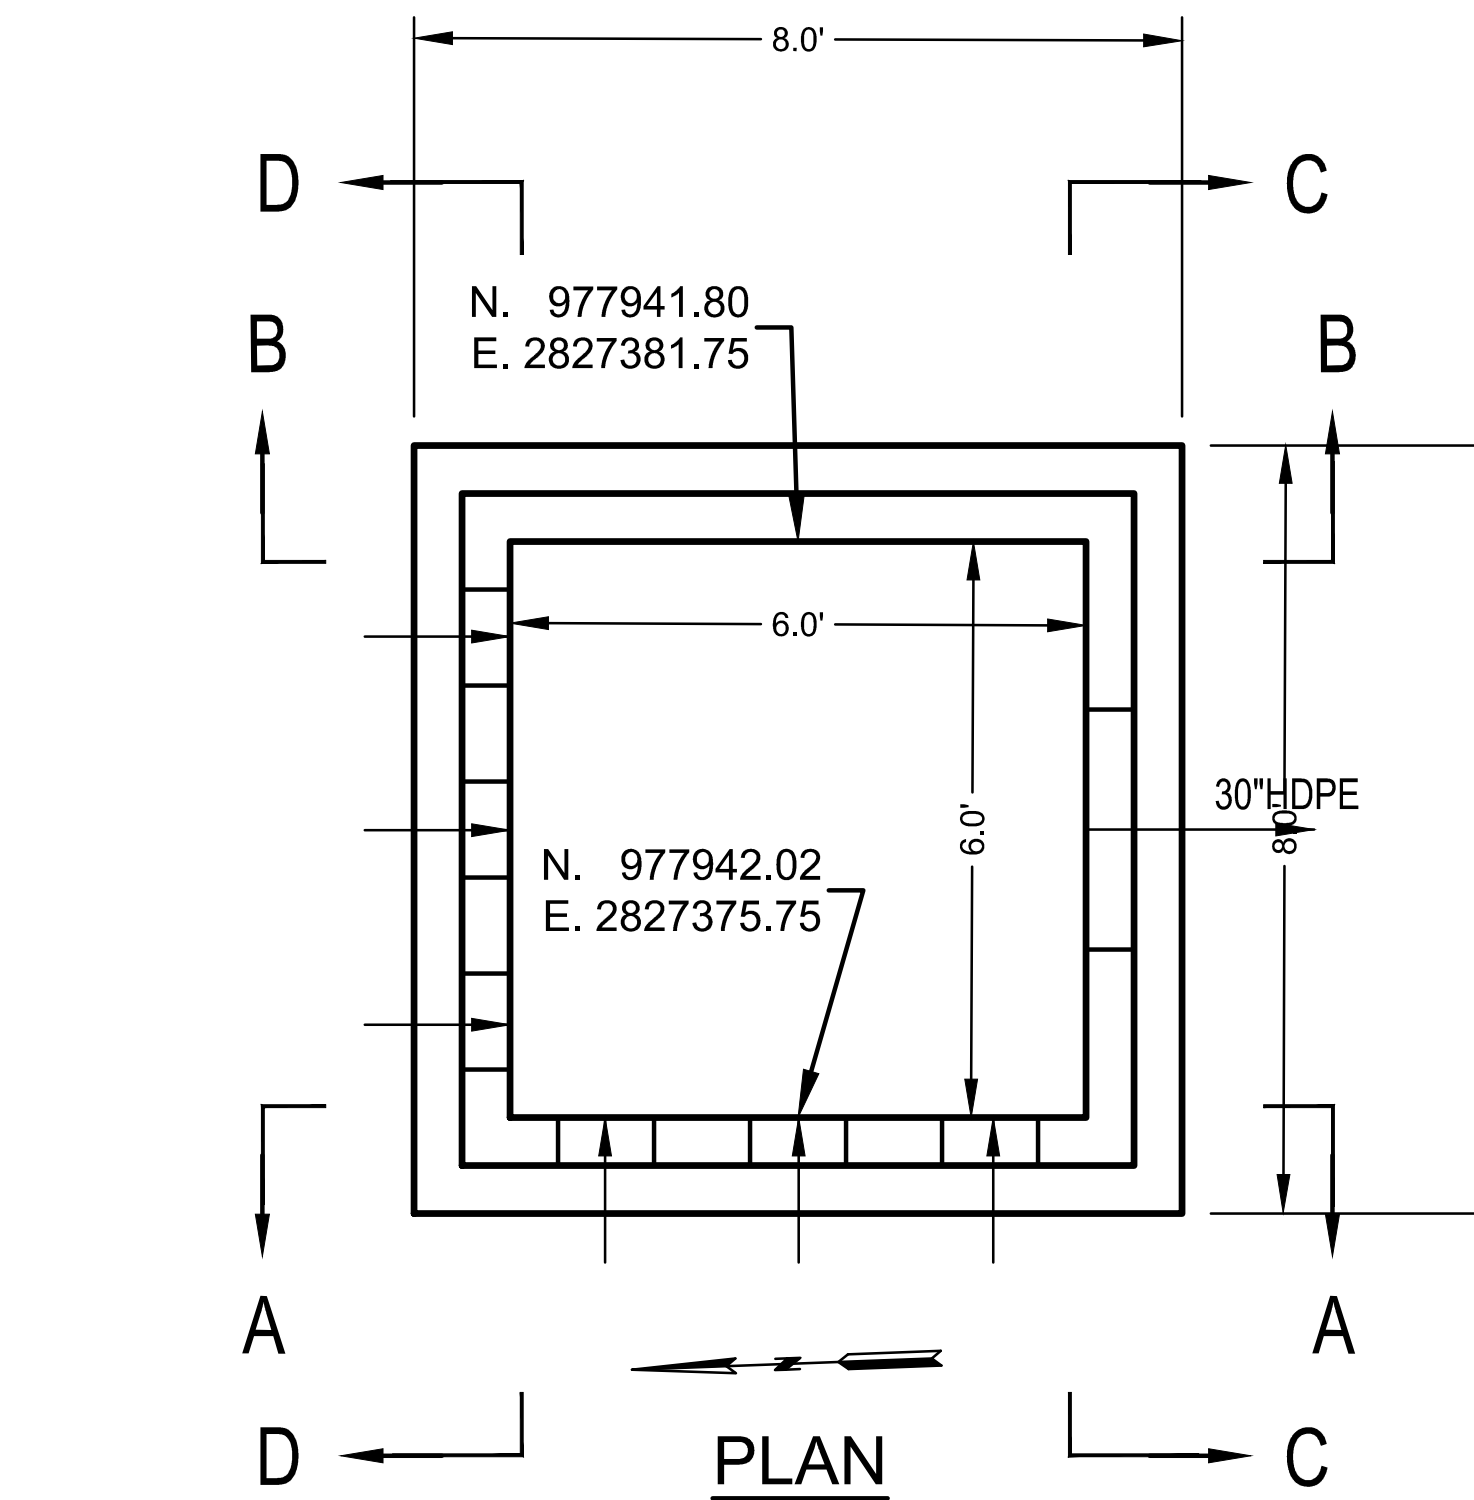


PLAN

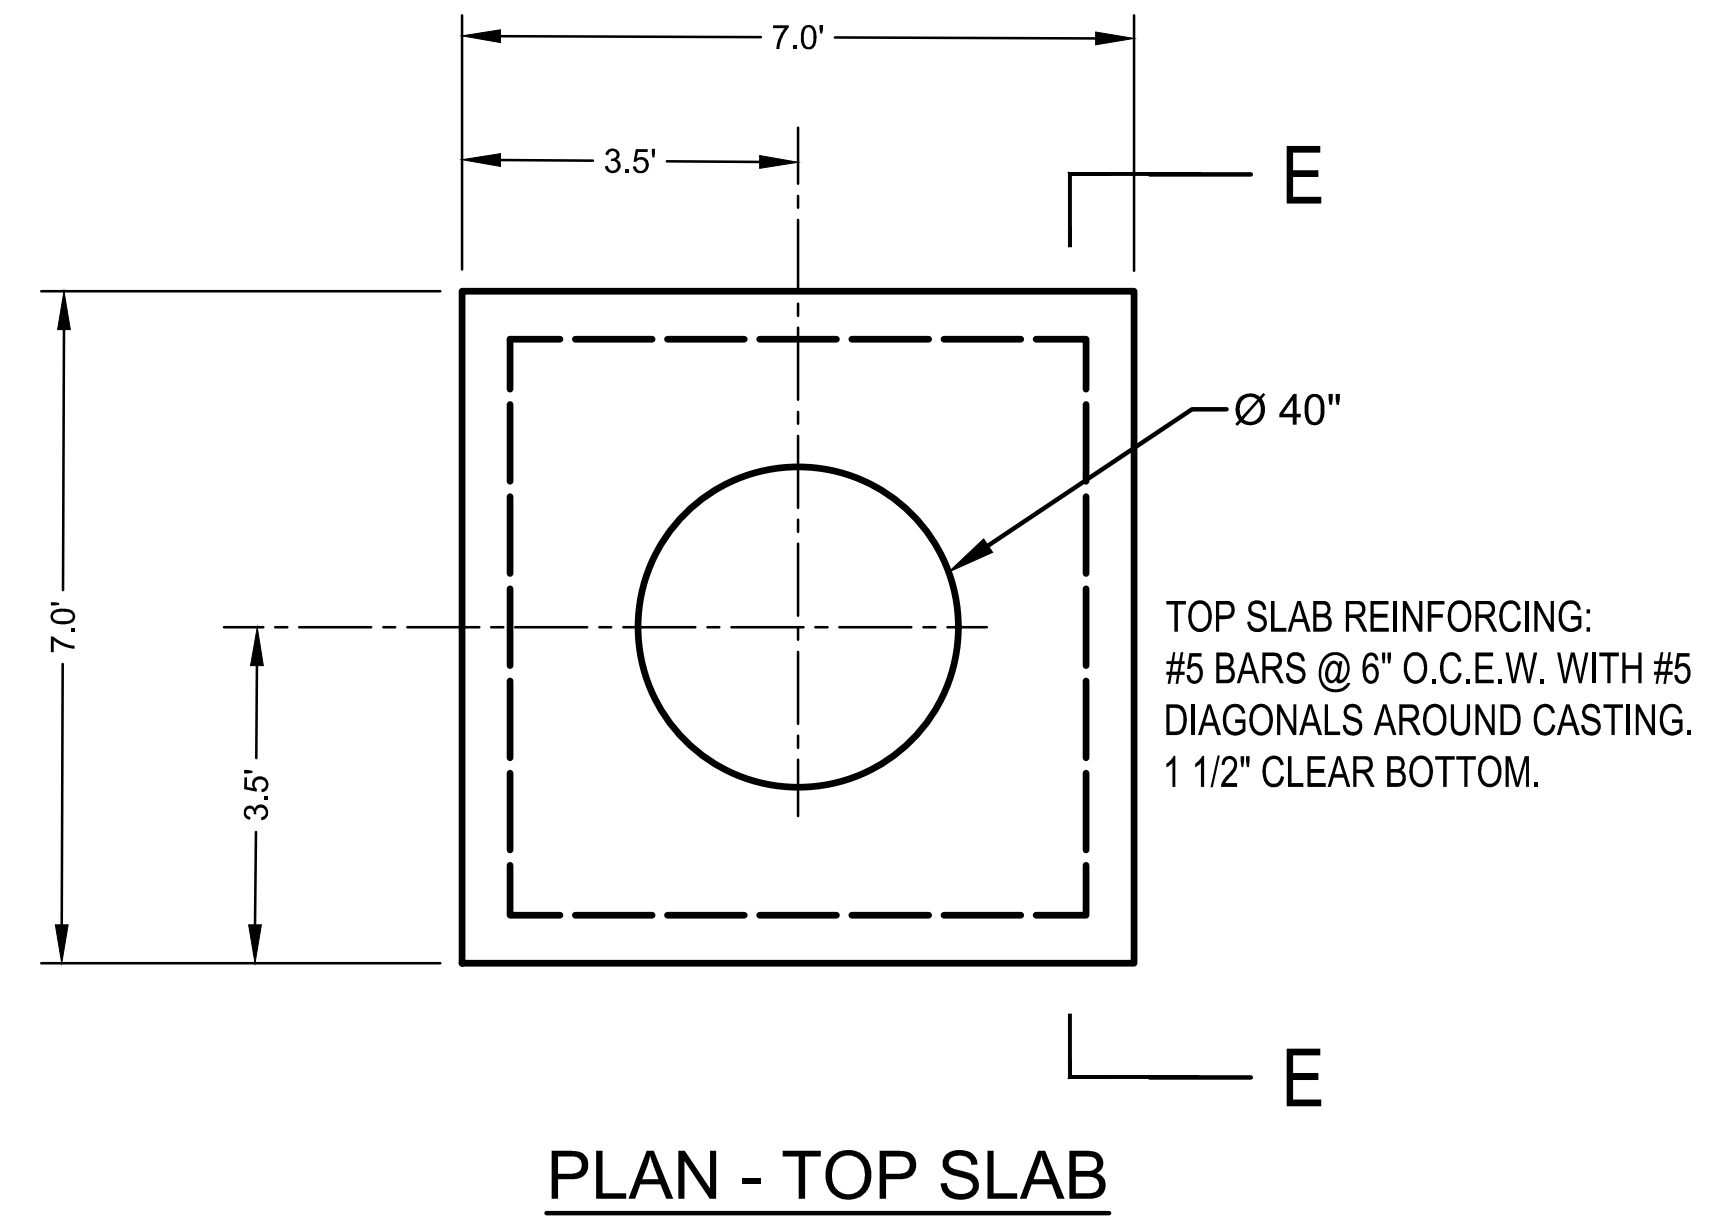

PLAN - TOP SLAB

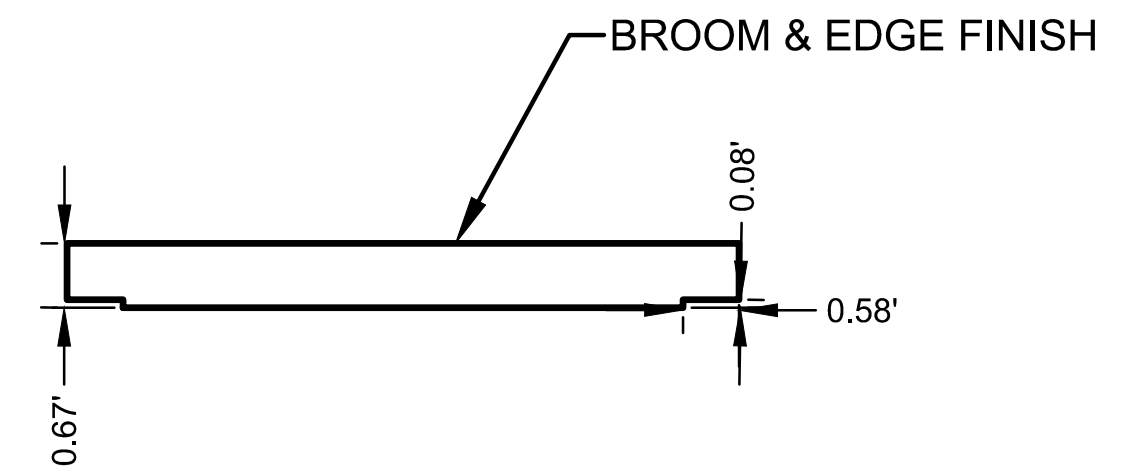

SECTION E-E

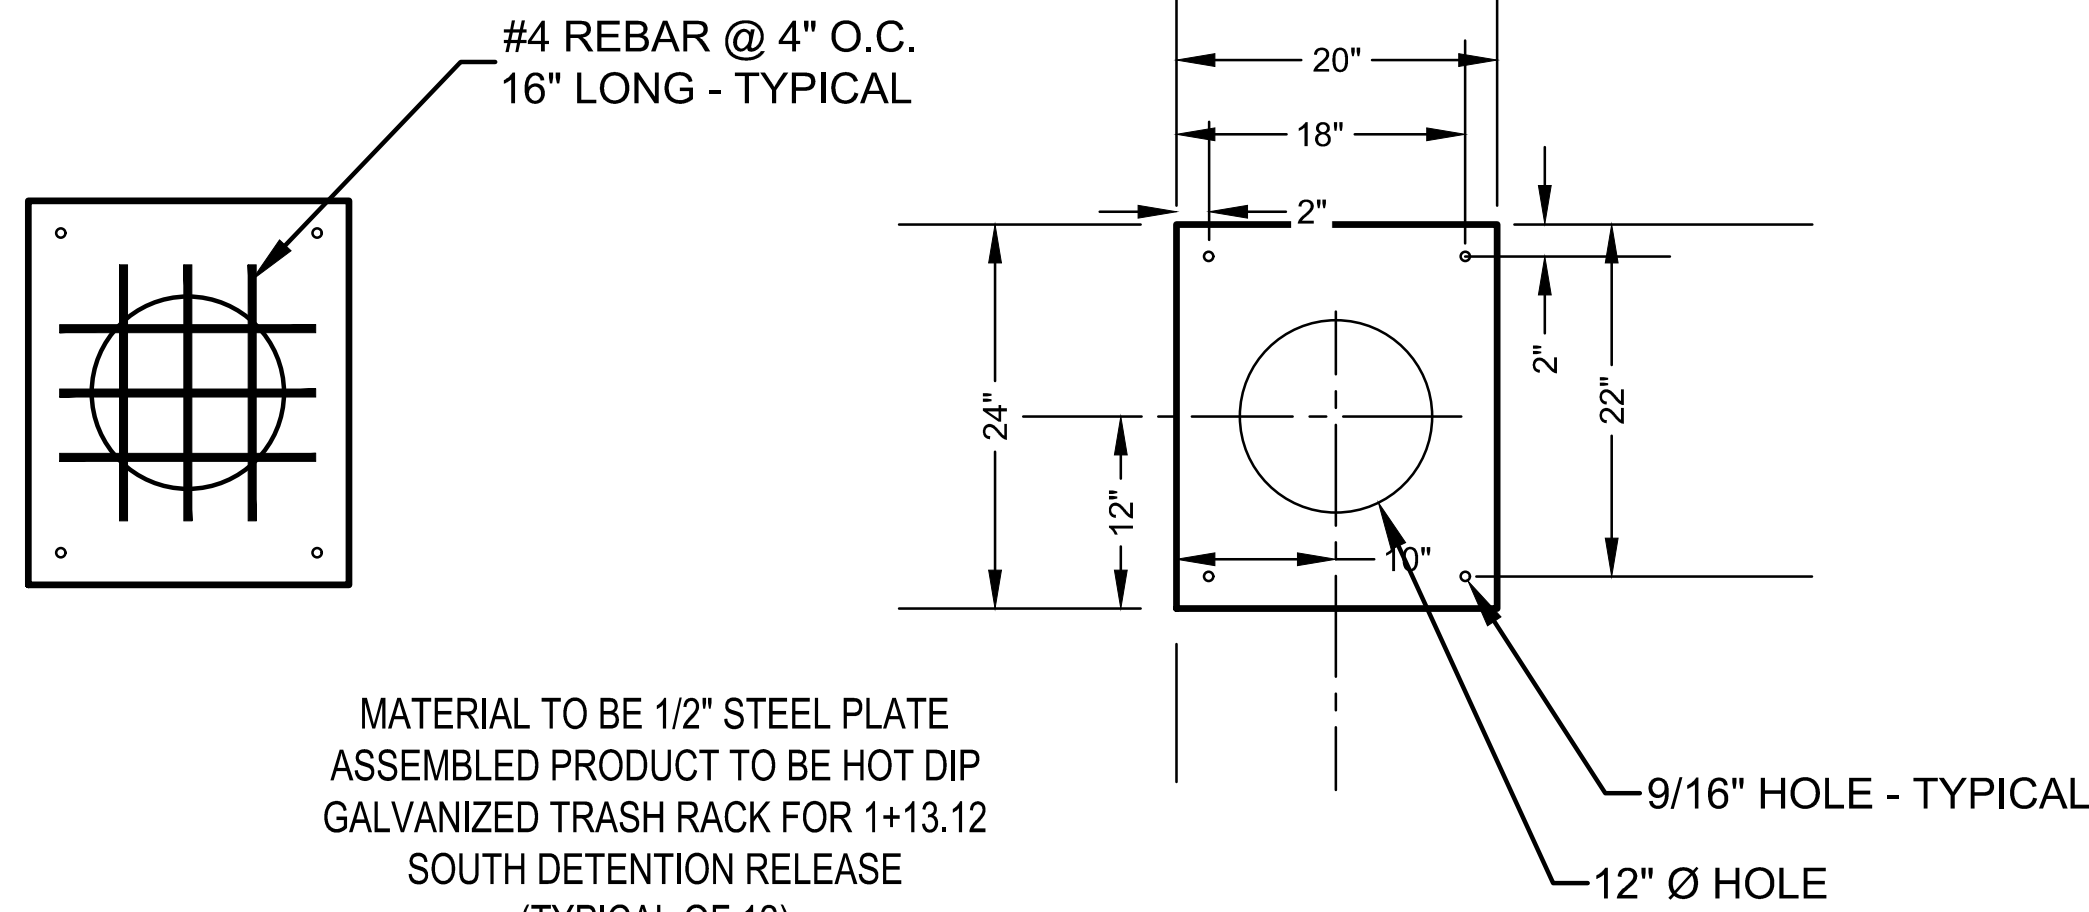

TRASH RACK

DETENTION OUTLET STRUCTURE

NOT TO SCALE

The scruffy dome is made of galvanised steel and is used in stormwater applications to provide a debris and security screen for manholes.

- Design Specifications**
- The type 1 debris screen is a full height design, suitable for manholes with a 600mm diameter or larger. (Refer to figure 1.)
 - The type 2 debris screen has a lower height profile making it less noticeable in areas such as parks and gardens. Suitable for manholes with a diameter of 600 mm or larger. (Refer to figure 2.)
- Installation**
- Dome brackets are bolted to the manhole riser with stainless steel bolts.
 - The bolts are purchased separately.

Note: The North Island and South Island have different versions of Scruffy Dome with slight changes in the support design (See photos below). Please contact your local Hynds branch for more information.

North Island Scruffy Dome



South Island Scruffy Dome



Product Code	Manhole Size (mm)	Type	Riser ID (mm)	A x OD of Girth (mm)	B x Diameter of Inner Ring (mm)	C x Height of Dome (mm)	D x Leg Length (mm)
Type 1 High Profile							
MH-D0900S	900	1	810	840	145	200	190
MH-D0975S	975	1	885	915	145	200	190
MH-D0900S	900	1	914	950	230	500	190
MH-D1050S	1050	1	1005	1020	230	490	190
MH-D1050S-H*	1050	1	1005	1020	230	490	190
MH-D1050S	1050	1	1207	1270	230	635	190
MH-D1050S	1050	1	1372	1430	230	775	190
MH-D1050S	1050	1	1624	1680	230	780	190
MH-D1050S	1050	1	1676	1740	230	870	190
MH-D1050S	1050	1	1629	1690	230	950	190
Type 2 Low Profile							
MH-D0900S	900	2	810	840	145	190	190
MH-D0975S	975	2	885	915	145	190	190
MH-D0900S	900	2	914	950	230	170	190
MH-D1050S	1050	2	1005	1020	230	160	190
MH-D1050S-HL*	1050	2	1005	1020	230	200	190
MH-D1050S	1050	2	1207	1270	230	360	190
MH-D1050S-HL*	1050	2	1207	1270	230	360	190
MH-D1050S	1050	2	1372	1430	230	390	190
MH-D1050S	1050	2	1624	1680	230	420	190
MH-D1050S	1050	2	1676	1740	230	480	190
MH-D1050S	1050	2	1629	1690	230	520	190

Note: Larger sizes 2000, 2300, 2600, 3000mm are available on request.

*H - hinged lid - hinged and lockable.

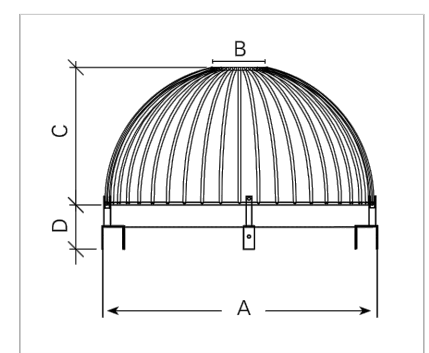


FIG. 1 Dimensions of Type 1 Hynds Scruffy Dome (see table).

Note: Brackets shown here are not supplied. Please see the North Island and South Island Scruffy Dome photos.

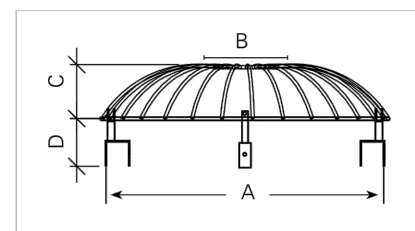


FIG. 2 Dimensions of Type 2 Hynds Scruffy Dome (see table).

Note: Brackets shown here are not supplied. Please see the North Island and South Island Scruffy Dome photos.



NO.	BY	DATE	REVISION	DATE	REVISION
1	CHAPP				
2					
3					
Consult Inc engineers planners

11010 Haskell Street, Suite 210, Kansas City, Kansas 66109
CORPORATE LICENSE NO. E201000573 (MO.) / E-1736 (KS.)


STREET AND STORM SEWER PLANS
SOUTH DETENTION BASIN
OUTLET STRUCTURE
COBEY CREEK FIRST PLAT
PHASE I
CITY OF LEES SUMMIT, JACKSON COUNTY, MISSOURI

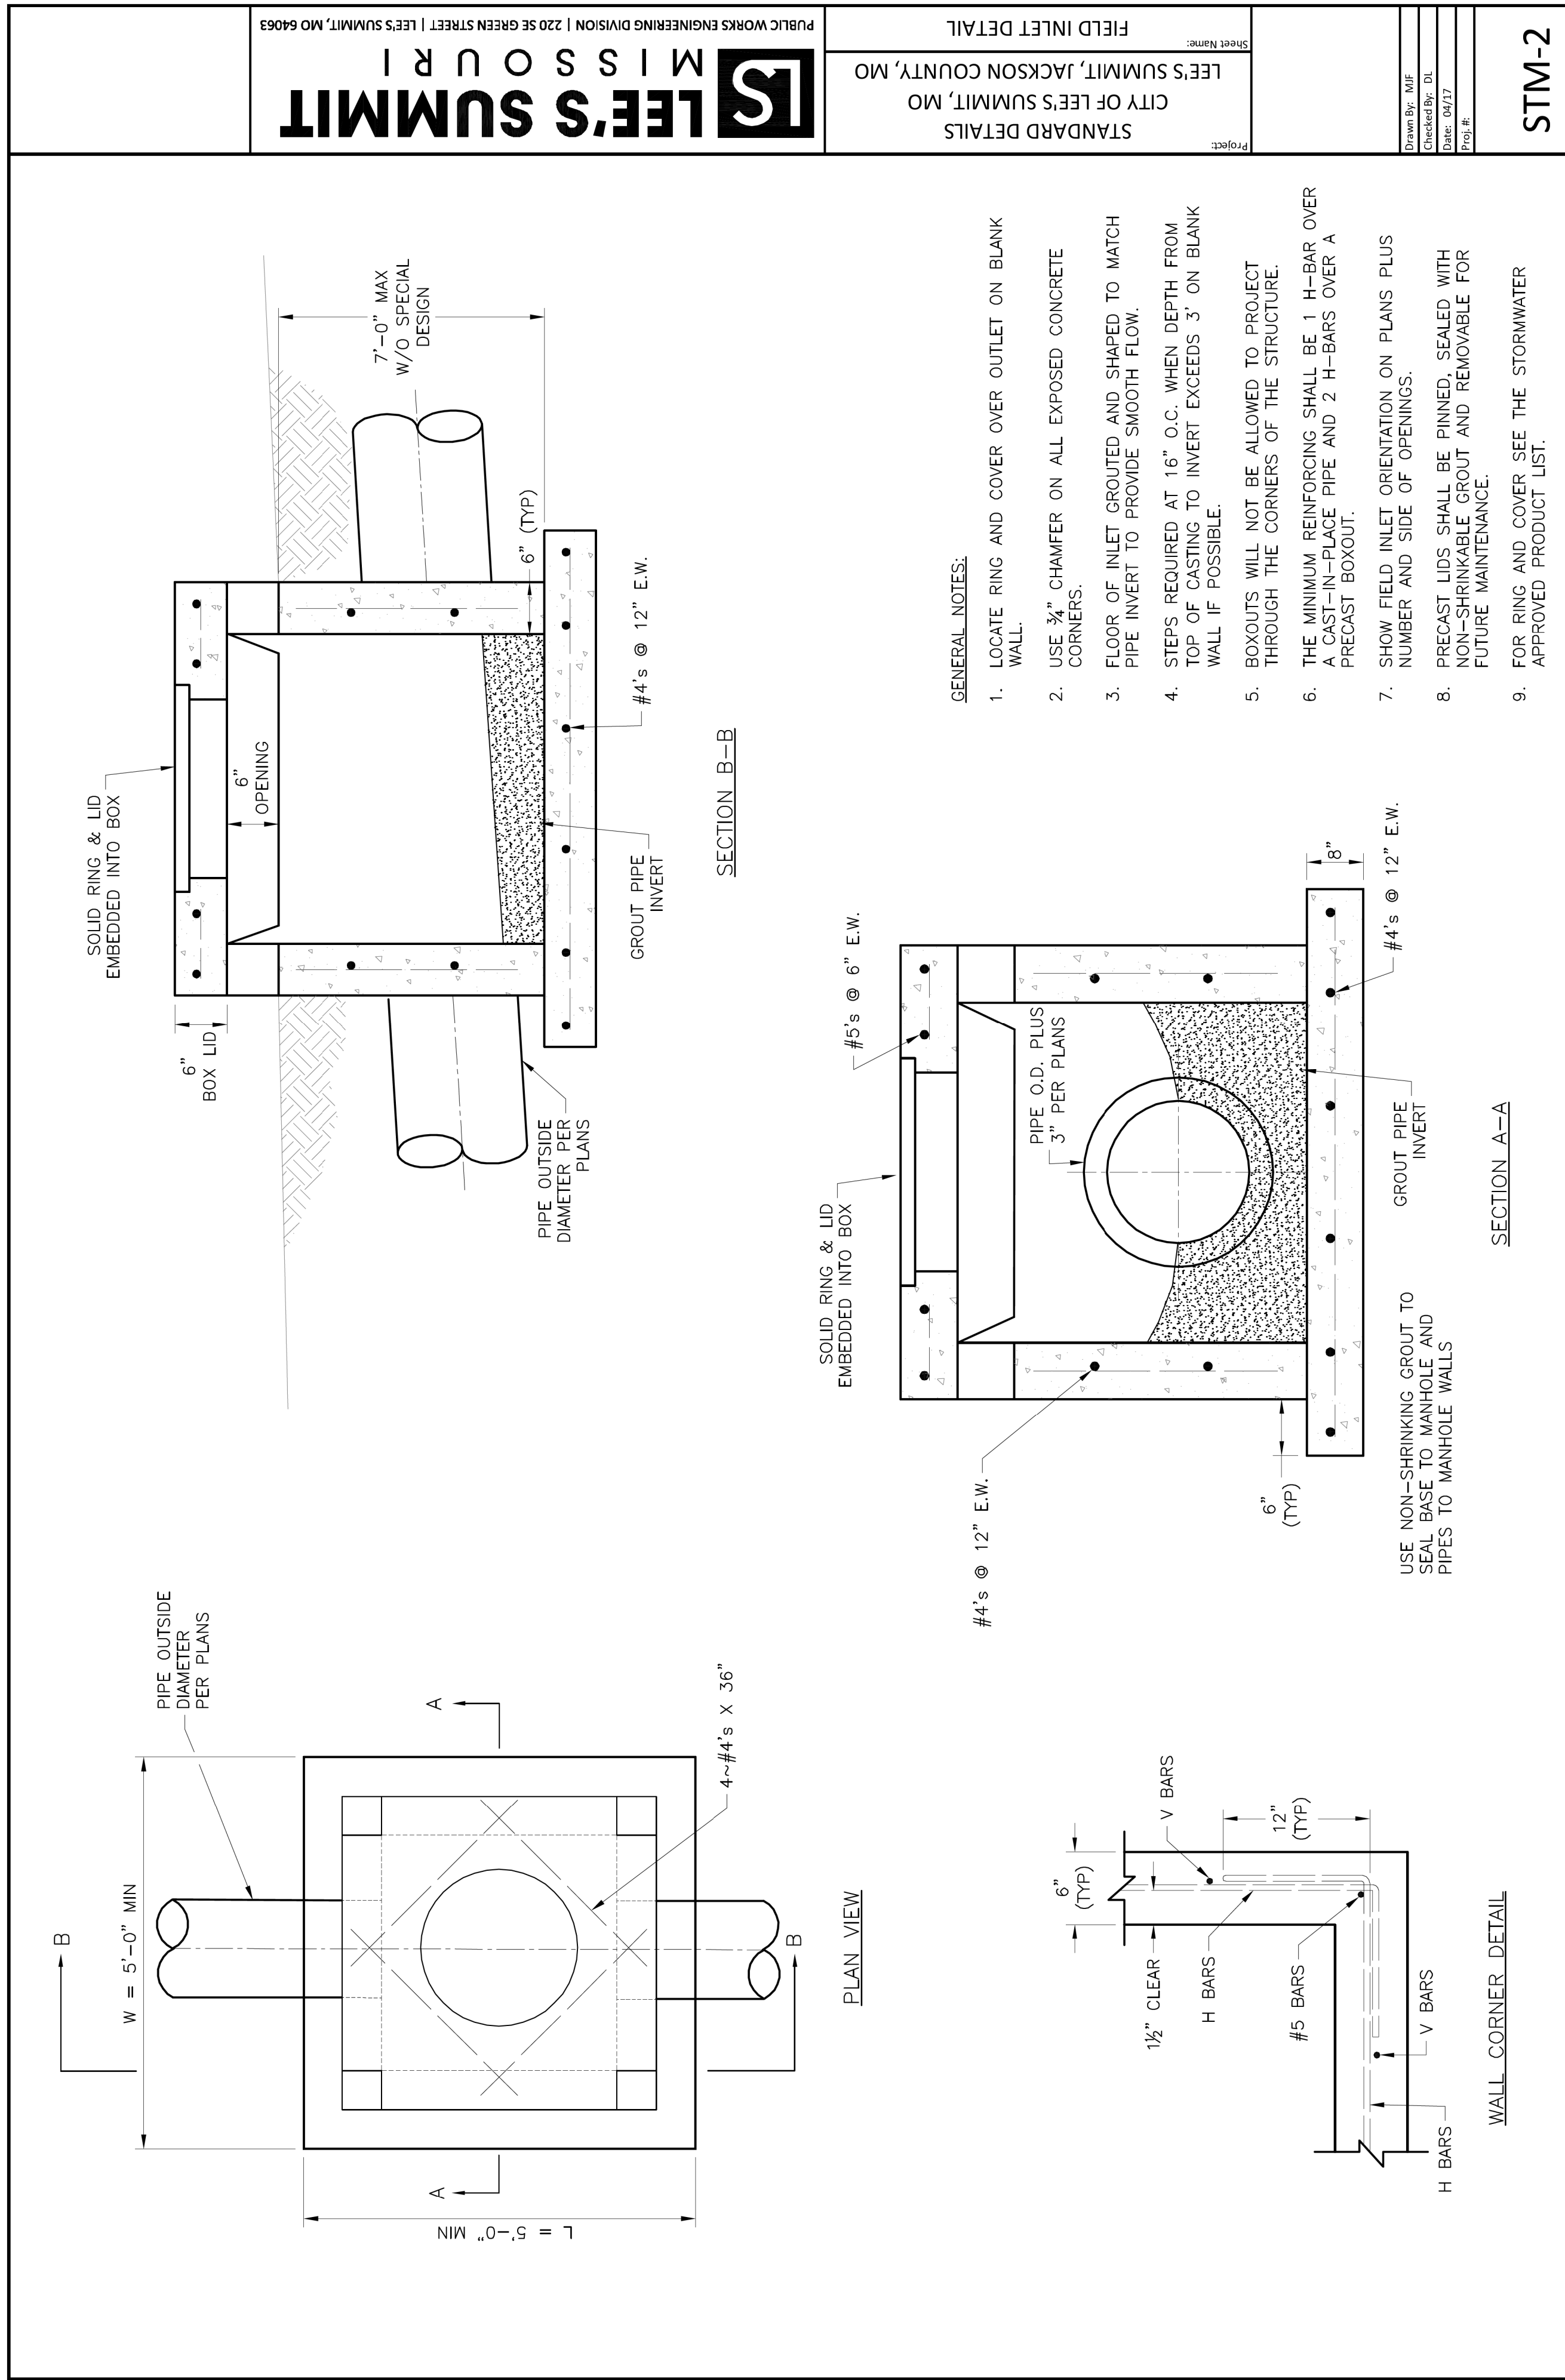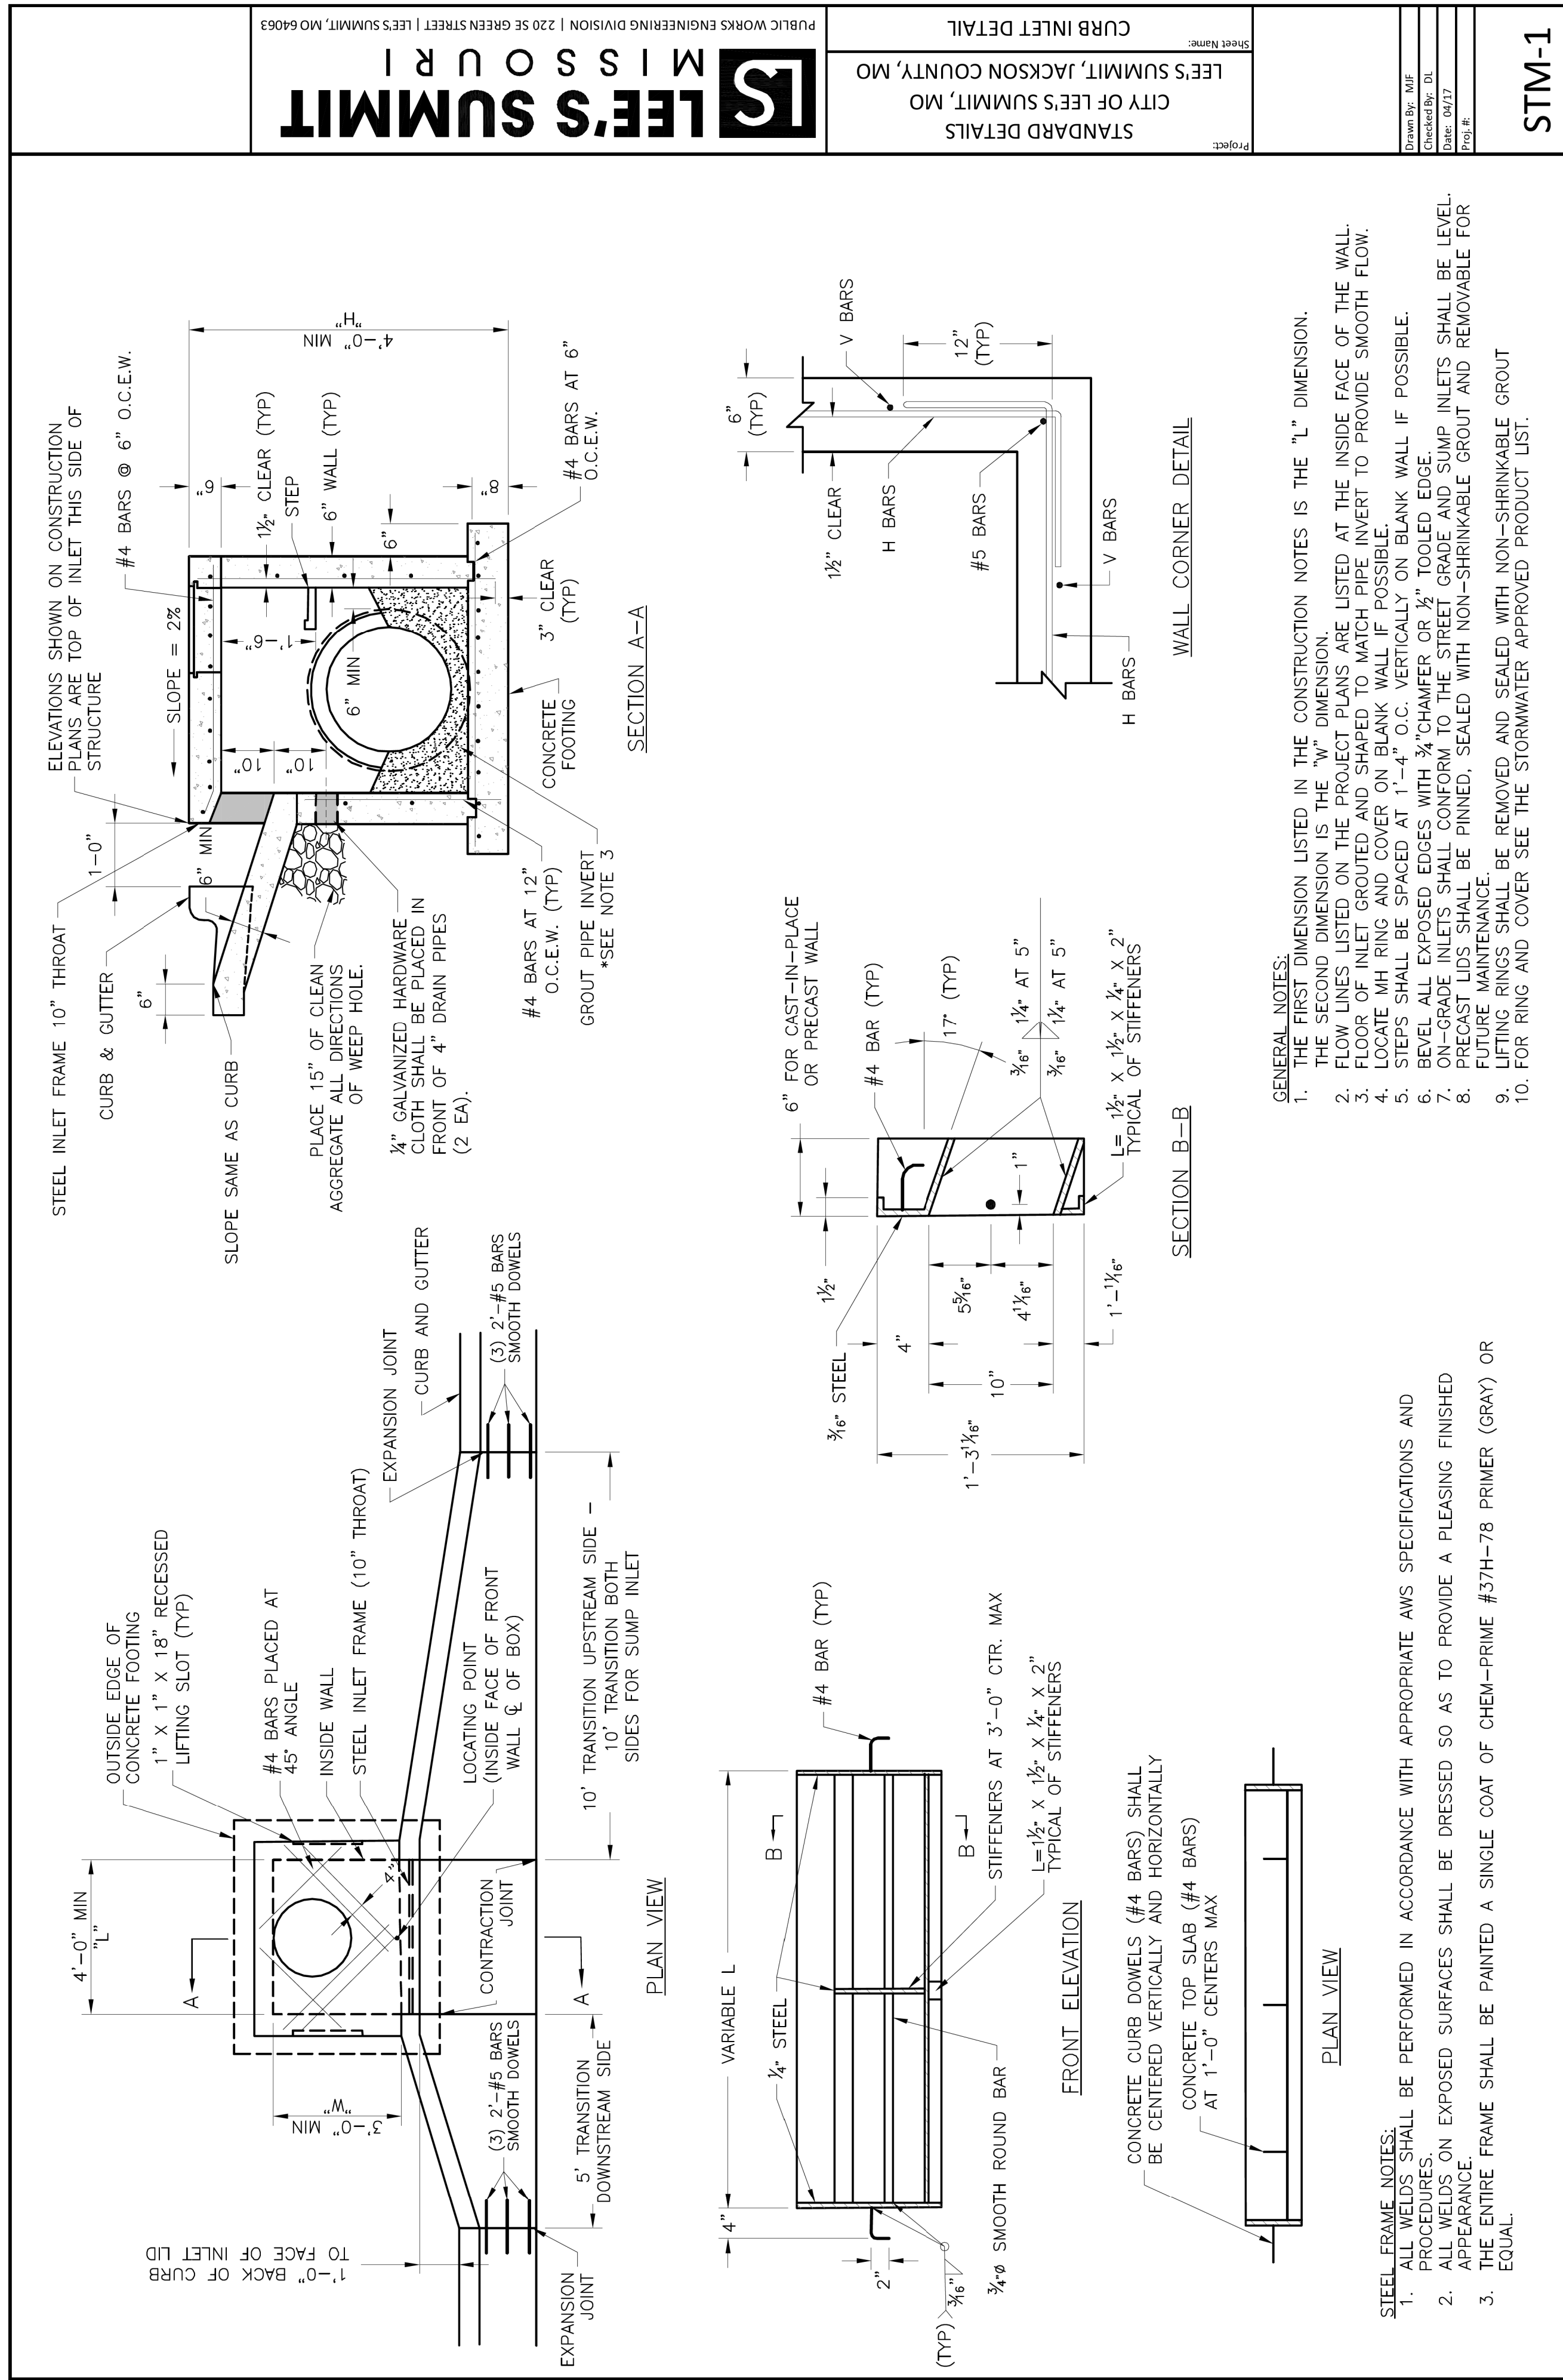[illegible]

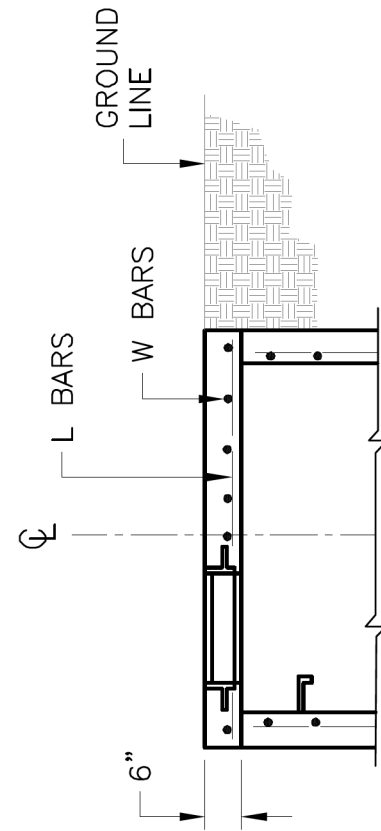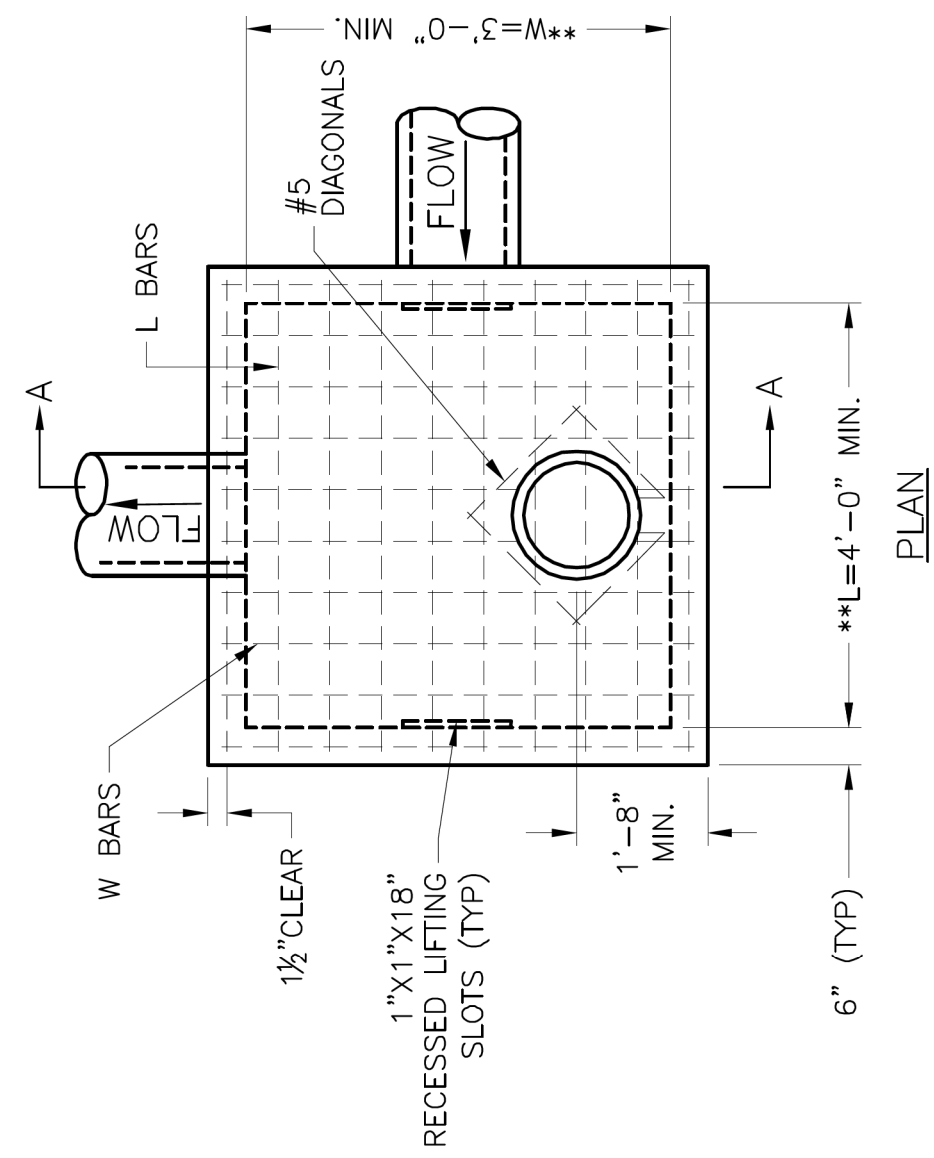


SLAB TOP ALTERNATE FOR
JUNCTION BOX (SHALLOW)

<u>REINFORCING</u>		
BARS	BAR SIZE	SPACING (IN.)
H	4	12
V	4	12
L	5	6
W	5	6

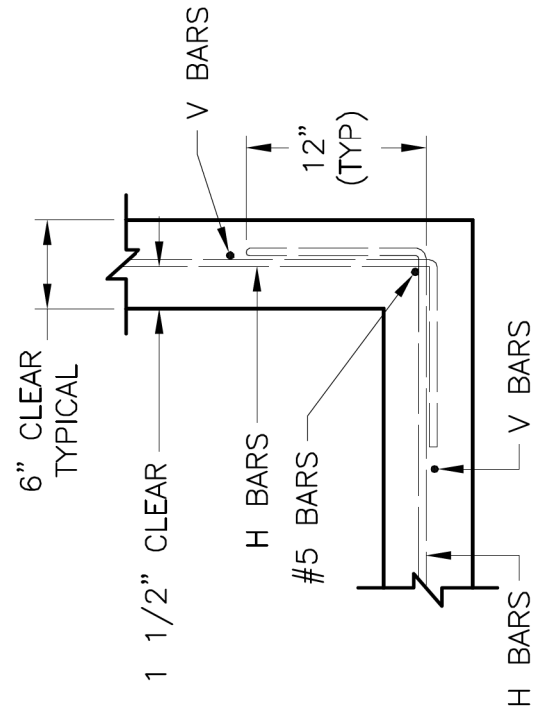

WALL CORNER DETAIL

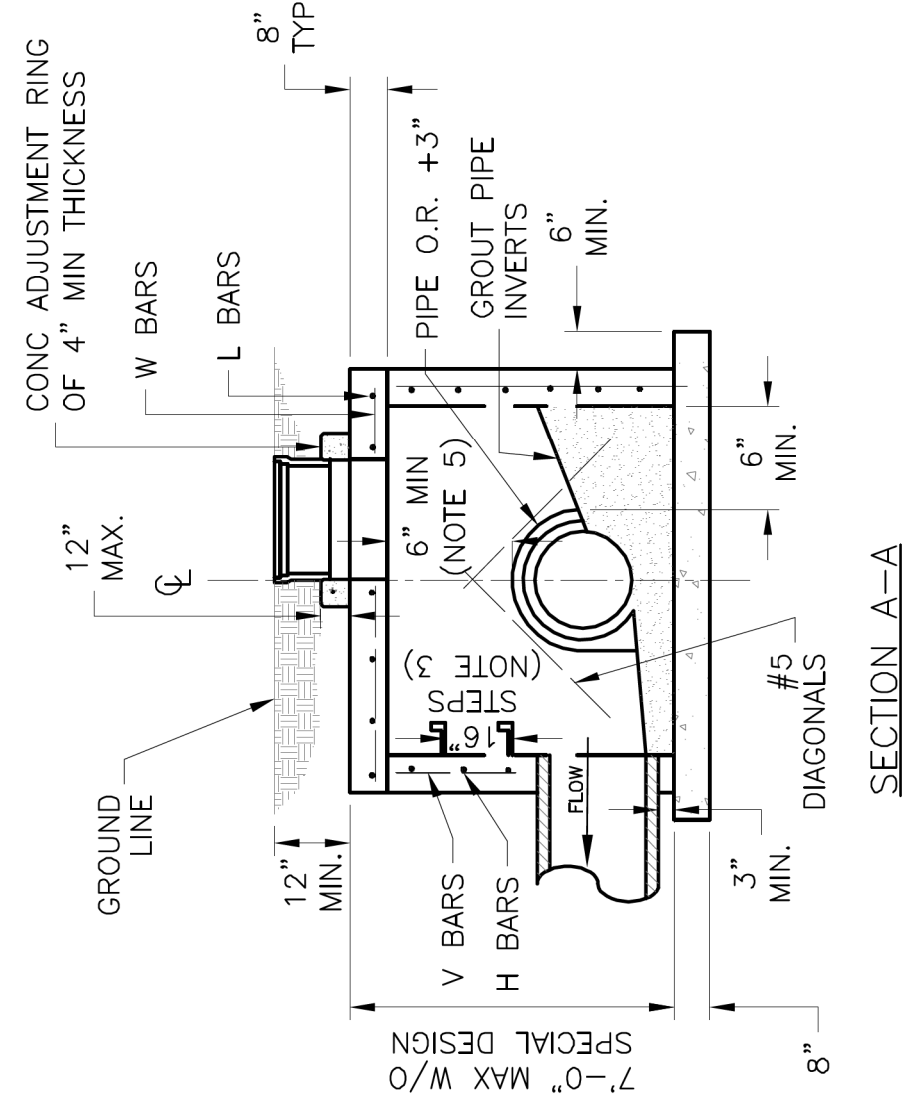

SECTION A-A


**** INCREASE IN MULTIPLES OF 6" (7'-0") MAX WITHOUT SPECIAL DESIGN. (SEE PROJECT PLANS FOR DETAILS)**

REINFORCING

1. LOCATE RING AND COVER ON BLANK WALL.
2. USE $\frac{3}{4}$ " CHAMFER STRIP OR $\frac{1}{2}$ " R EDGER TOOL ON ALL EXPOSED CONCRETE CORNERS.
3. STEPS REQUIRED AT 16" O.C. WHEN DEPTH FROM TOP OF CASTING TO INVERT EXCEEDS 4' ON BLANK WALL IF POSSIBLE.
4. BOXOUTS WILL NOT BE ALLOWED TO PROJECT THROUGH THE CORNERS OF THE STRUCTURE AND THE MINIMUM DISTANCE BETWEEN BOXOUTS IS 6".
5. THE MINIMUM REINFORCING SHALL BE 1 H-BAR OVER A CAST-IN-PLACE PIPE AND 2 H-BARS OVER A PRECAST BOXOUT.
6. PRECAST LIDS SHALL BE PINNED, SEALED WITH NON-SHRINKABLE GROUT AND REMOVABLE FOR FUTURE MAINTENANCE.
7. REINFORCING OF COVERS IN STREETS REQUIRE SPECIAL DESIGN.
8. FOR RING AND COVER SEE THE STORMWATER APPROVED PRODUCT LIST.


Drawn By: MJF
Checked By: DL
Date: 04/17
Proj. #:

STM-3

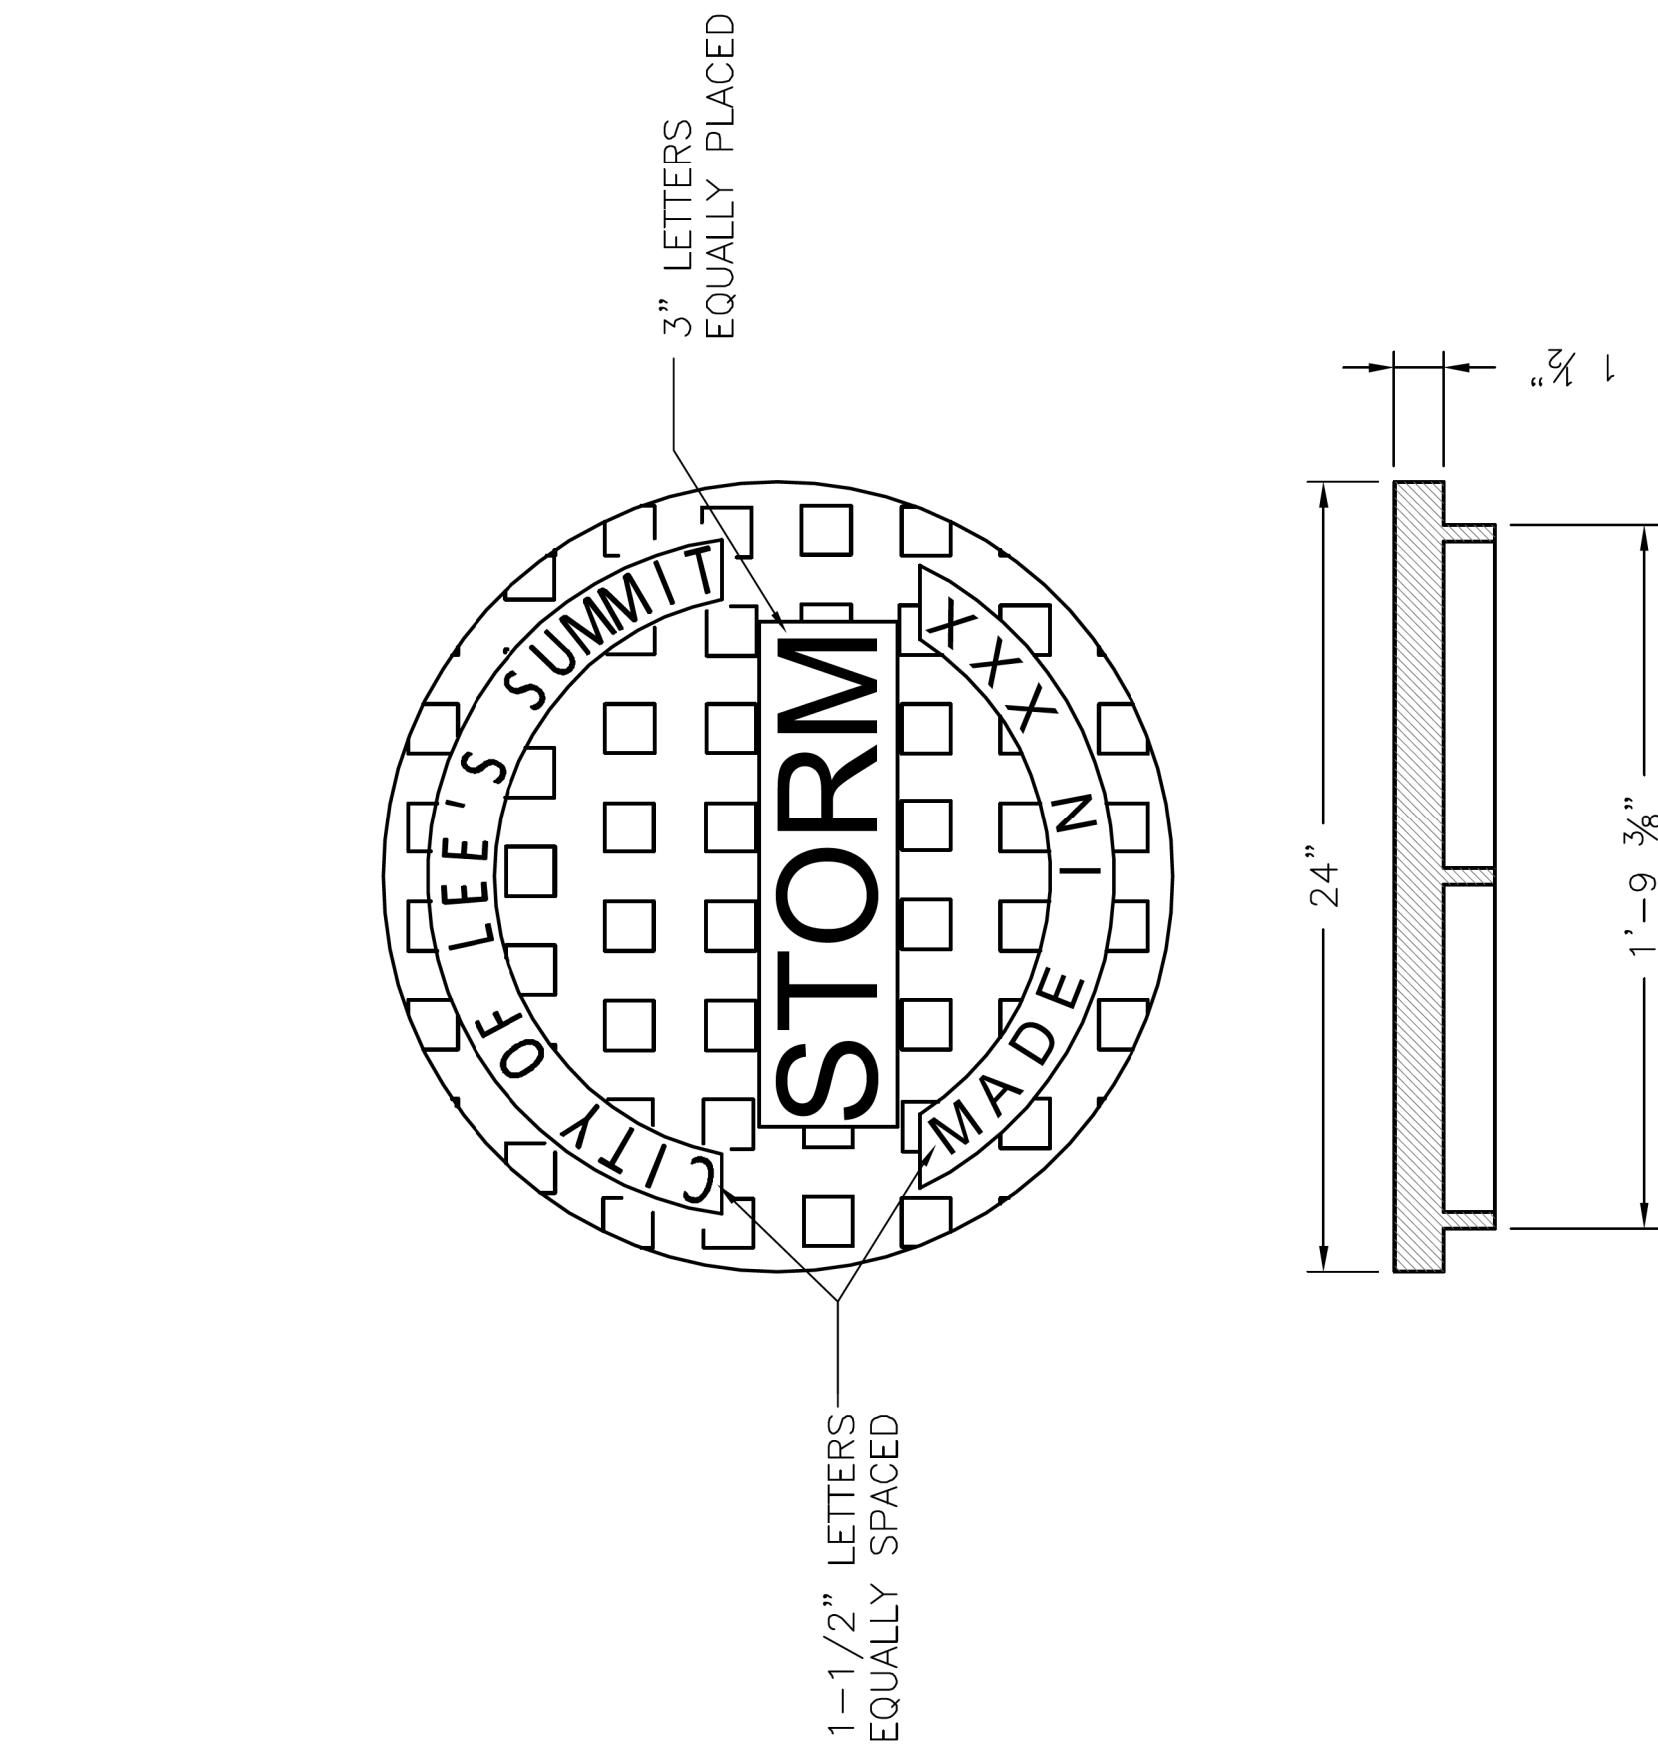

STANDARD 24" MANHOLE COVER
MINIMUM WEIGHT = 160 LB
NOTE: PICK HOLES NOT SHOWN

*COVER AND FRAME MODEL INFORMATION REFER TO THE STORMWATER APPROVED PRODUCT LIST.

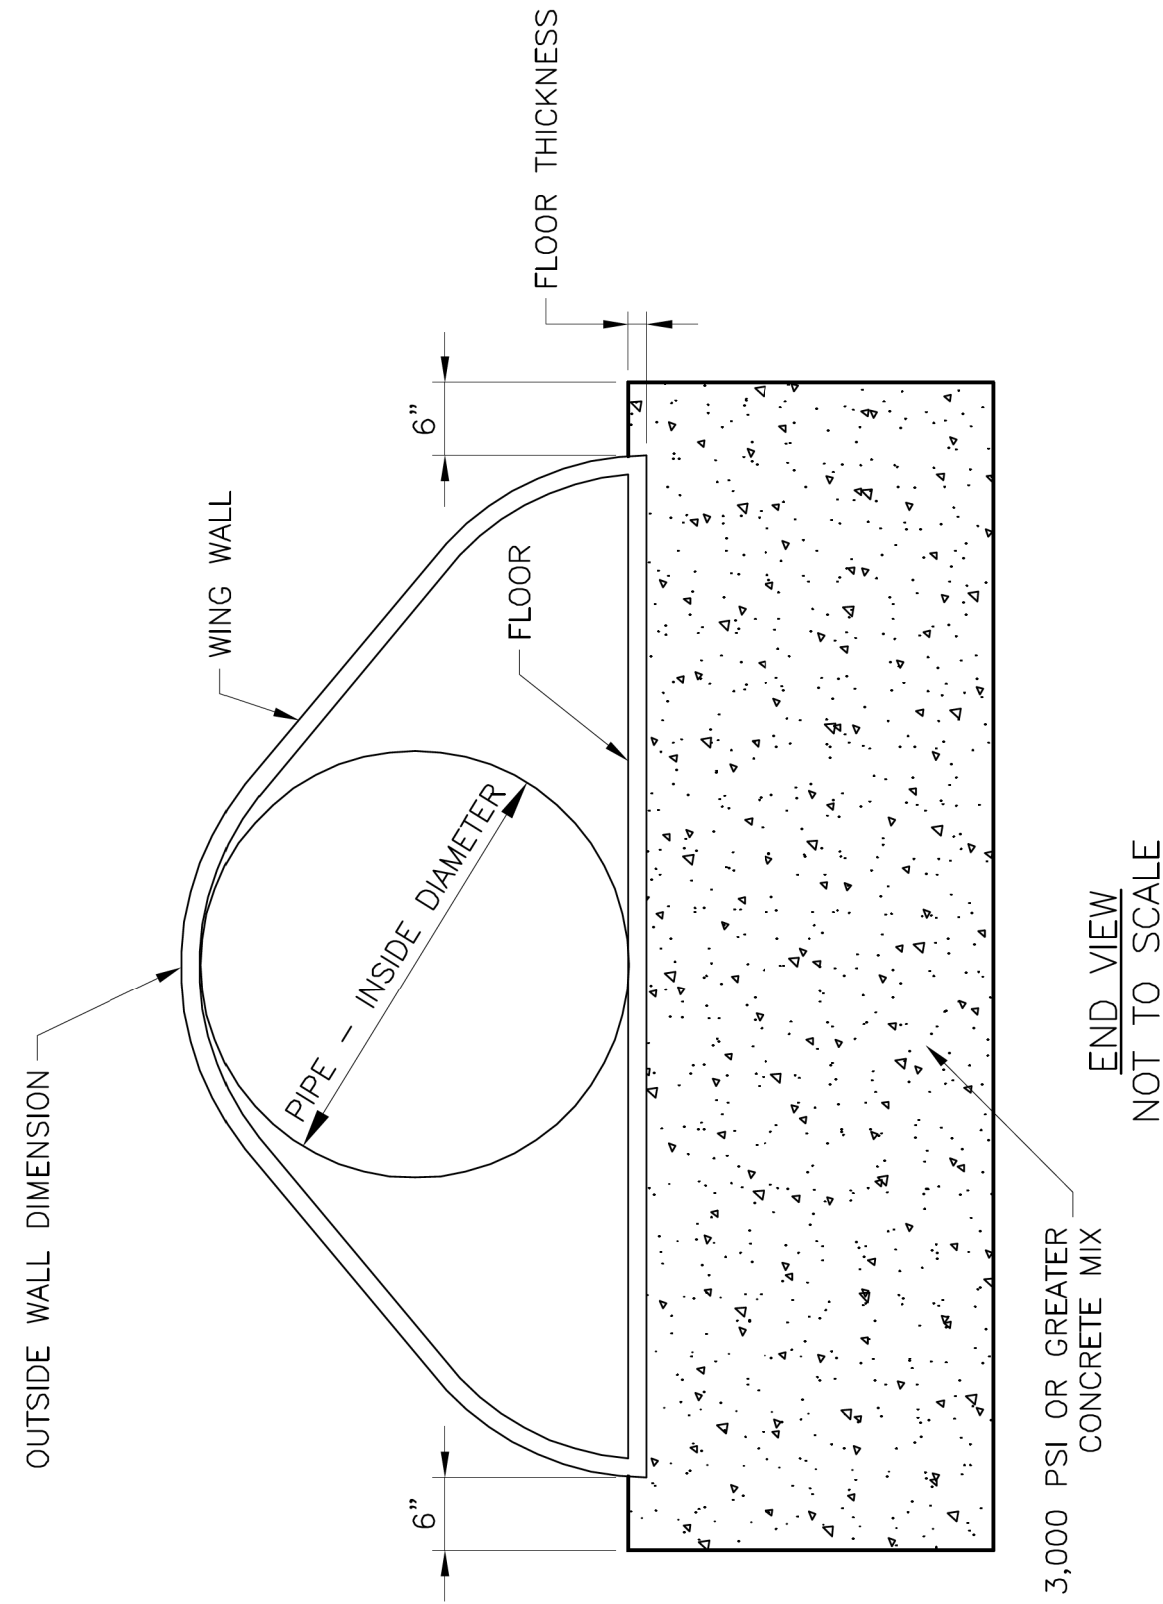


	LEE'S SUMMIT MISSOURI PUBLIC WORKS ENGINEERING DIVISION 220 SE GREEN STREET LEE'S SUMMIT, MO 64083		Date: 04/17
	STORM MANHOLE COVER DETAIL		Drawn By: MJF
			Checked By: DL
			STM-6

	LEE'S SUMMIT MISSOURI		Date: 04/17
	PUBLIC WORKS ENGINEERING DIVISION 230 JEFFERSON STREET LEE'S SUMMIT, MO 64083		Drawn By: MIF
	FLARED END SECTION SUPPORT DETAIL		Checked By: DL
			STM-5


STORM SEWER DETAILS			COBEY CREEK	CITY OF LEE'S SUMMIT, JACKSON COUNTY, MISSOURI	 Consulting Engineers Inc. engineers planners	CORPORATE LICENSE No. E2010005873
	X-REF. NO. XXX					
	DRAWING NO. XXX					
	DATE March 27, 2019					
	JOB NO. 16.059.01					
45	SHEET OF	53				

[illegible]

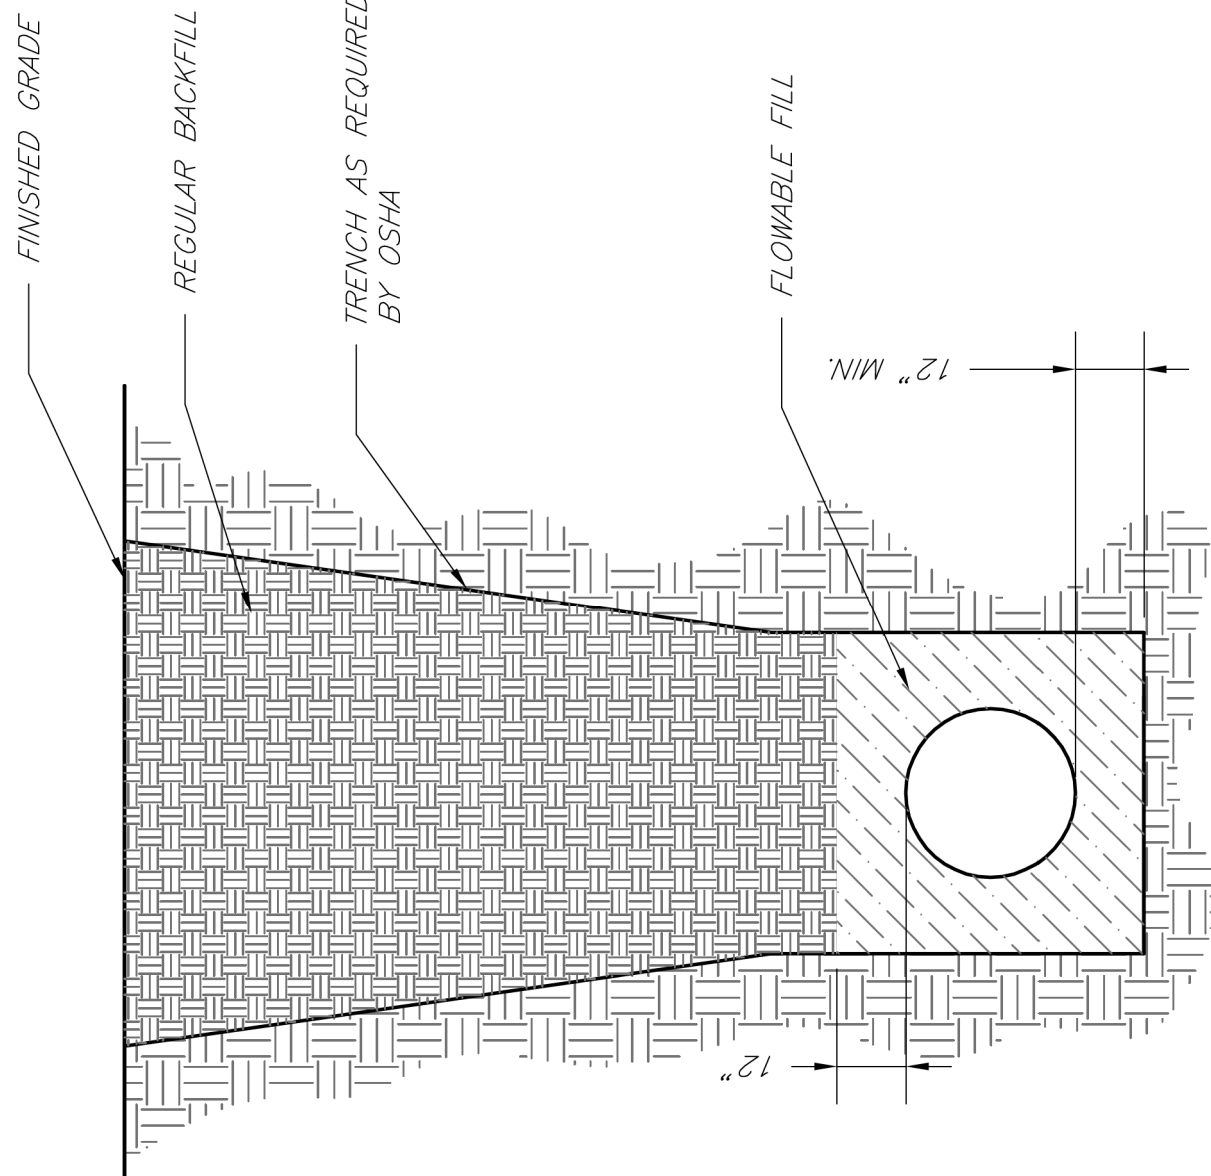

NOT TO SCALE

- NOTES:**
1. FLOWABLE FILL SHALL MEET THE REQUIREMENTS OF THE CITY OF LEE'S SUMMIT DESIGN AND CONSTRUCTION MANUAL.
 2. REGULAR BACKFILL ABOVE THE TRENCH CHECK SHALL BE FREE OF DEBRIS, ORGANIC MATTER, AND STONES > 6" IN ANY DIMENSION.
 3. TOP OF FLOWABLE BACKFILL SHALL EXTEND 12" ABOVE THE TOP OF THE PIPE.
 4. LENGTH OF TRENCH CHECK SHALL BE A MINIMUM OF 12".

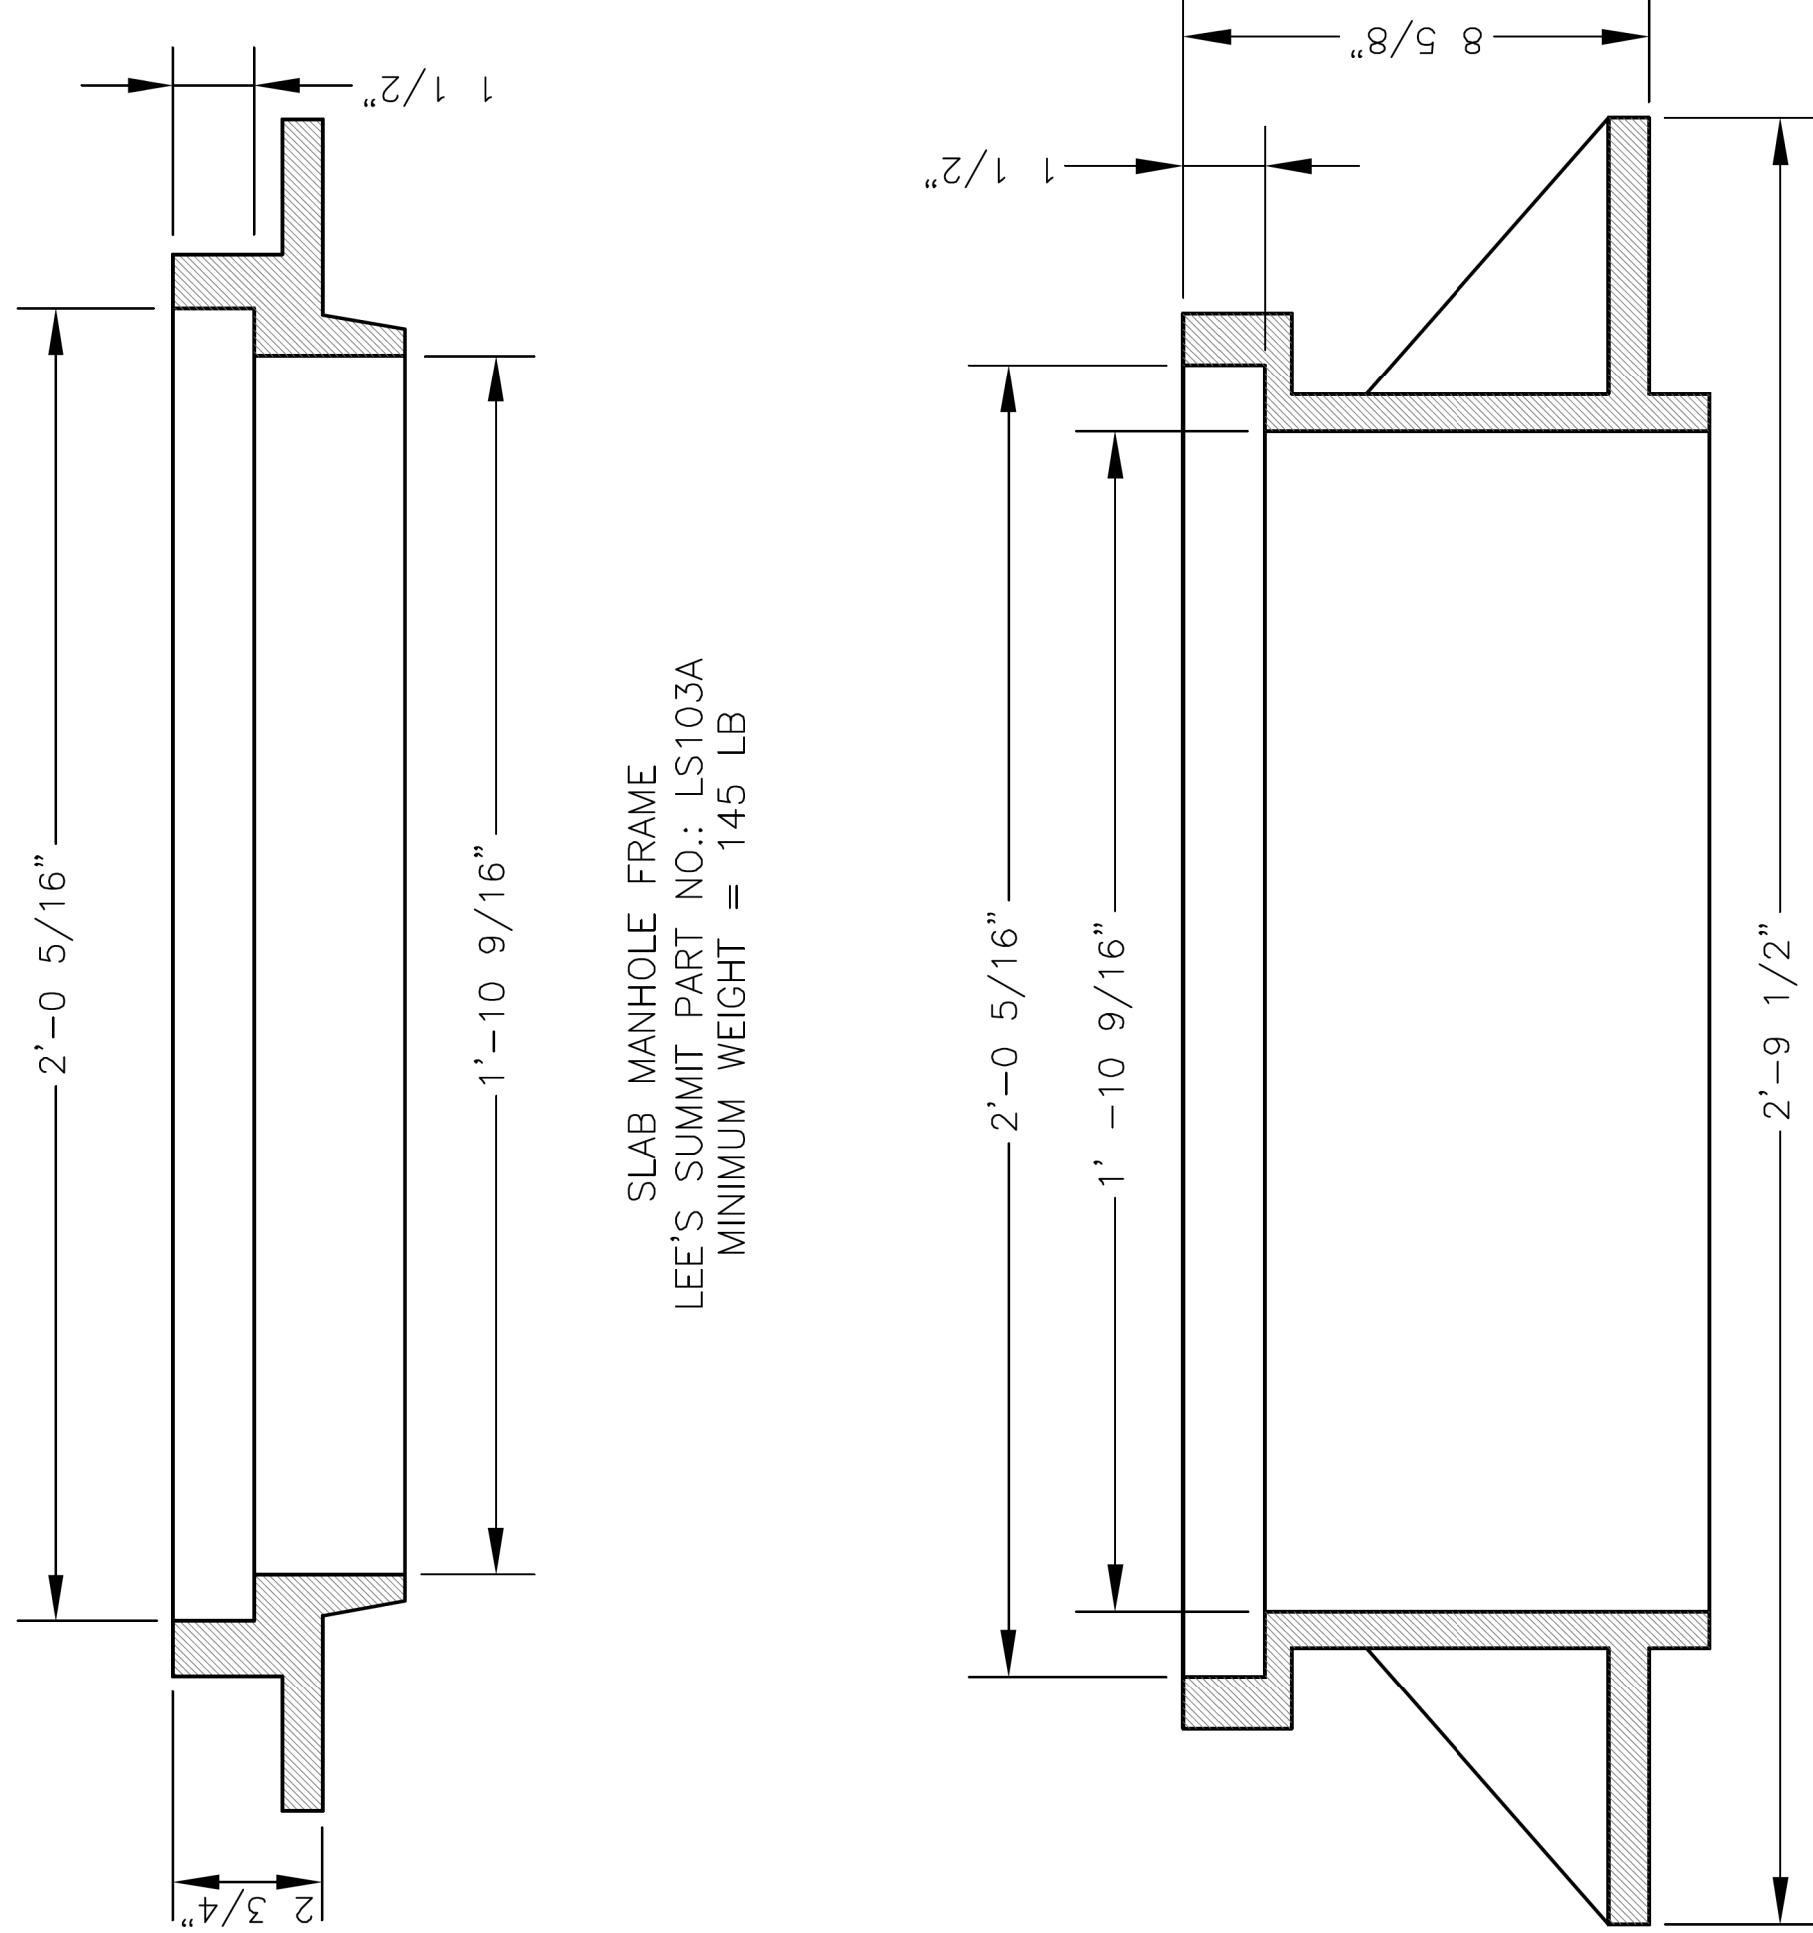


STANDARD 24" MANHOLE FRAME
LEE'S SUMMIT PART NO.: LS101A
MINIMUM WEIGHT = 250 LB

*COVER AND FRAME MODEL INFORMATION REFER TO THE STORMWATER APPROVED PRODUCTS LIST.




	LEE'S SUMMIT MISSOURI PUBLIC WORKS ENGINEERING DIVISION 220 S GREEN STREET LEE'S SUMMIT, MO 64063	Date: 02/13 Drawn By: JN Checked By: DL FILE: WAS-6 Rev: 1/14 Rev:
	TRENCH CHECK	

	LEE'S SUMMIT MISSOURI PUBLIC WORKS ENGINEERING DIVISION 220 SE GREEN STREET LEE'S SUMMIT, MO 64083		Date: 04/17 Drawn By: MJF Checked By: DL
	STORM MANHOLE FRAME DETAIL		STM-7




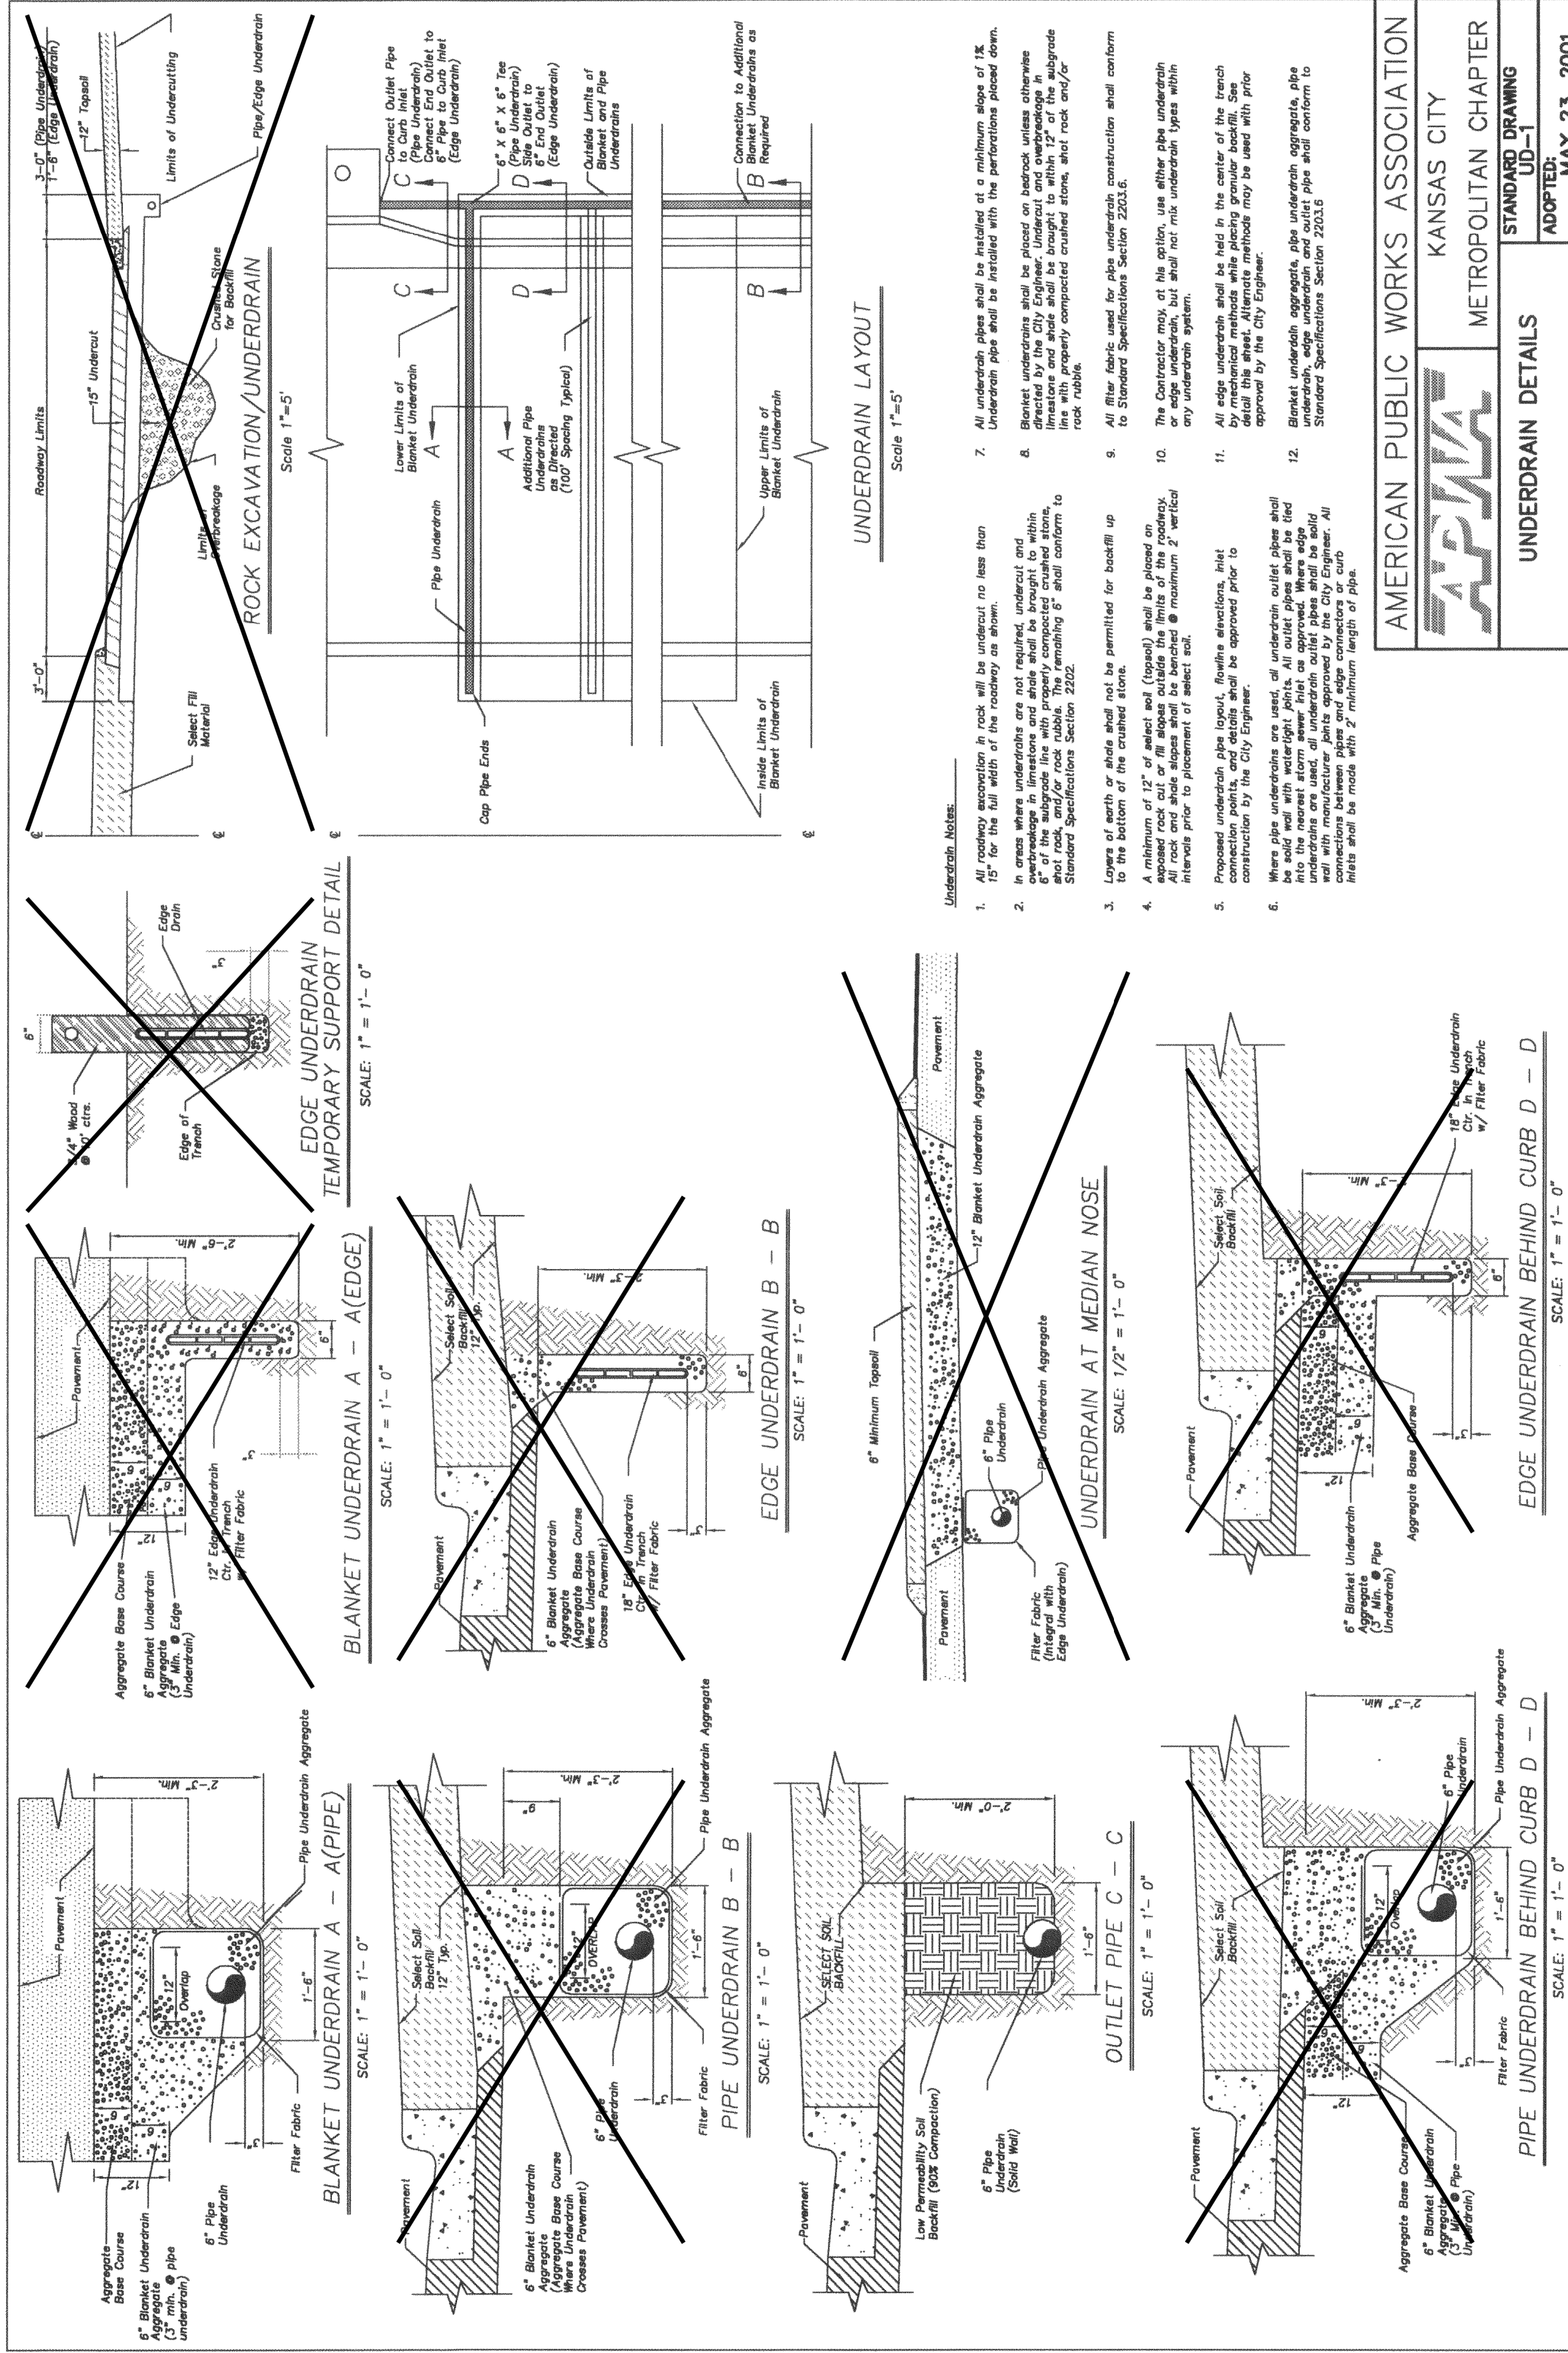


STORM SEWER DETAILS COBEY CREEK	CITY OF LEE'S SUMMIT, JACKSON COUNTY, MISSOURI 		Consulting Engineers Inc. CORPORATE LICENSE NO. E20100095973		
				X-REF. NO. XXX 11010 Haskell St., Ste. 210 Kansas City, KS 66109 816-799-2285	
				DRAWING NO. XXX 11010 Haskell St., Ste. 210 Kansas City, KS 66109 816-799-2285	
				DATE March 27, 2019 11010 Haskell St., Ste. 210 Kansas City, KS 66109 816-799-2285	
				JOB NO. 16.059.01 11010 Haskell St., Ste. 210 Kansas City, KS 66109 816-799-2285	
46 SHEET OF	53 11010 Haskell St., Ste. 210 Kansas City, KS 66109 816-799-2285		


[illegible]

   

X-REF NO.	
16-059 Base Phase I	
DRAWING NO.	
16-059 Phase I Land Disturbance	
DATE	
March 27, 2019	
JOB NO.	
16-059	
47	SHEET OF 53

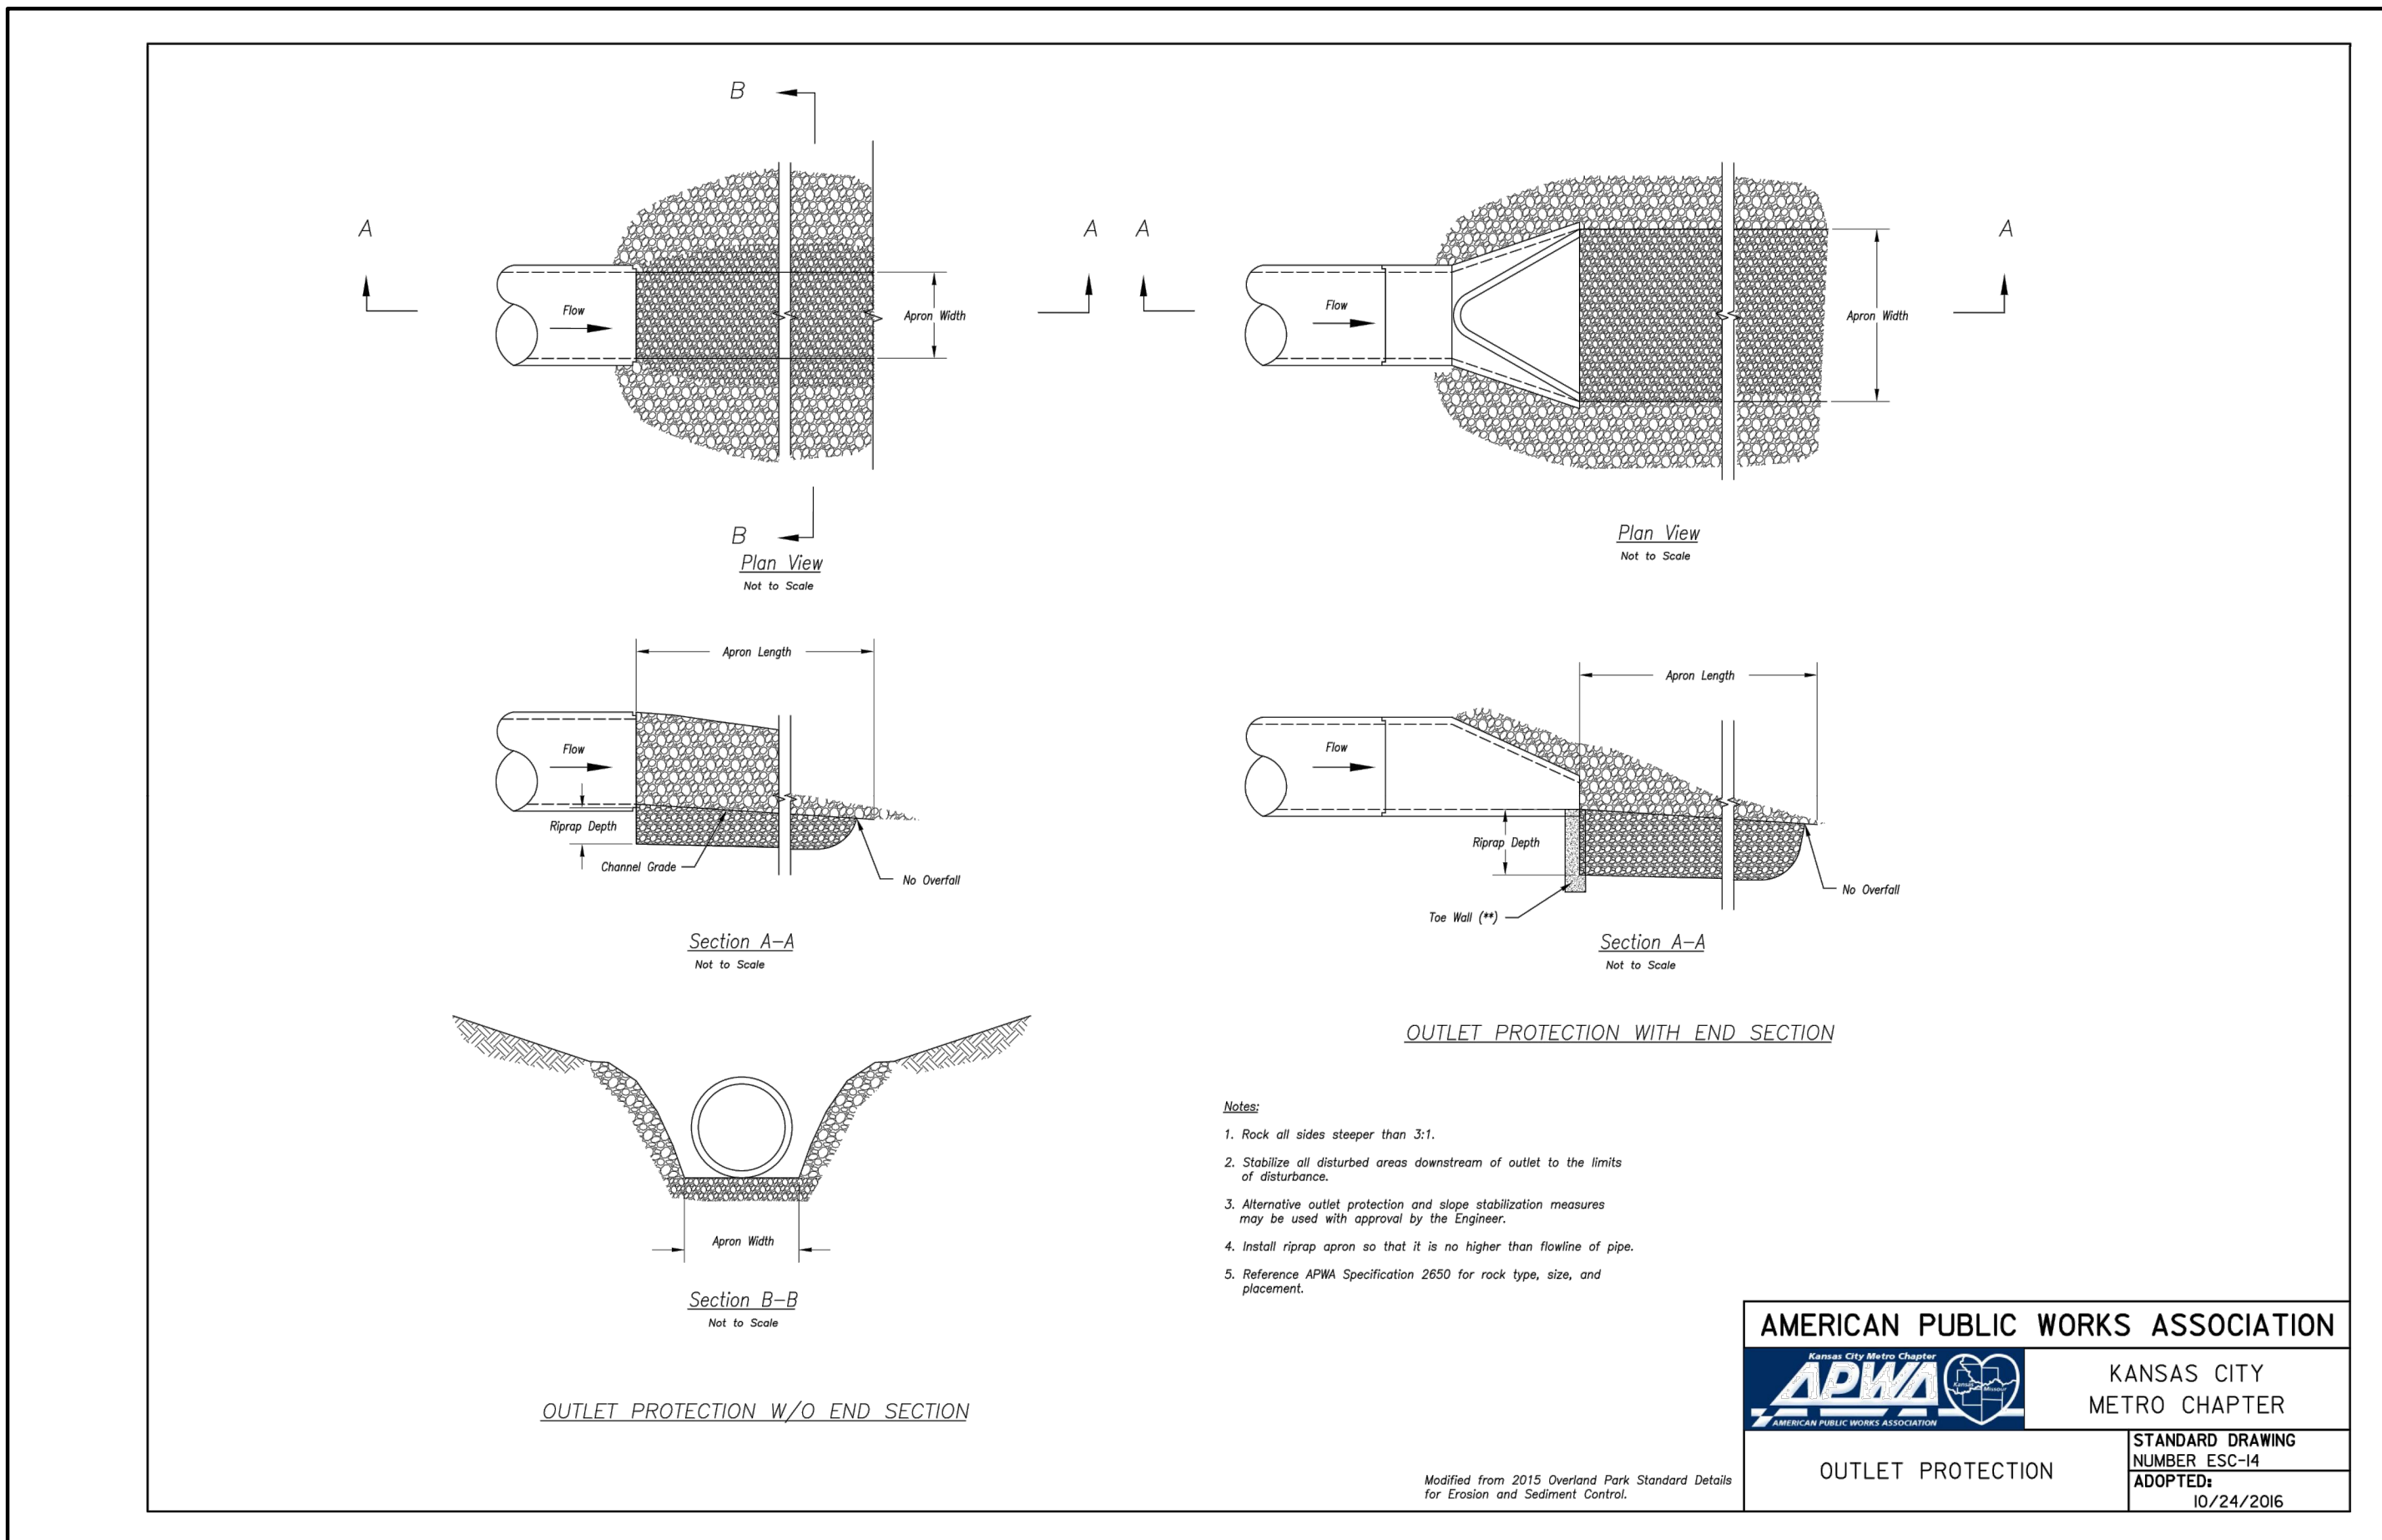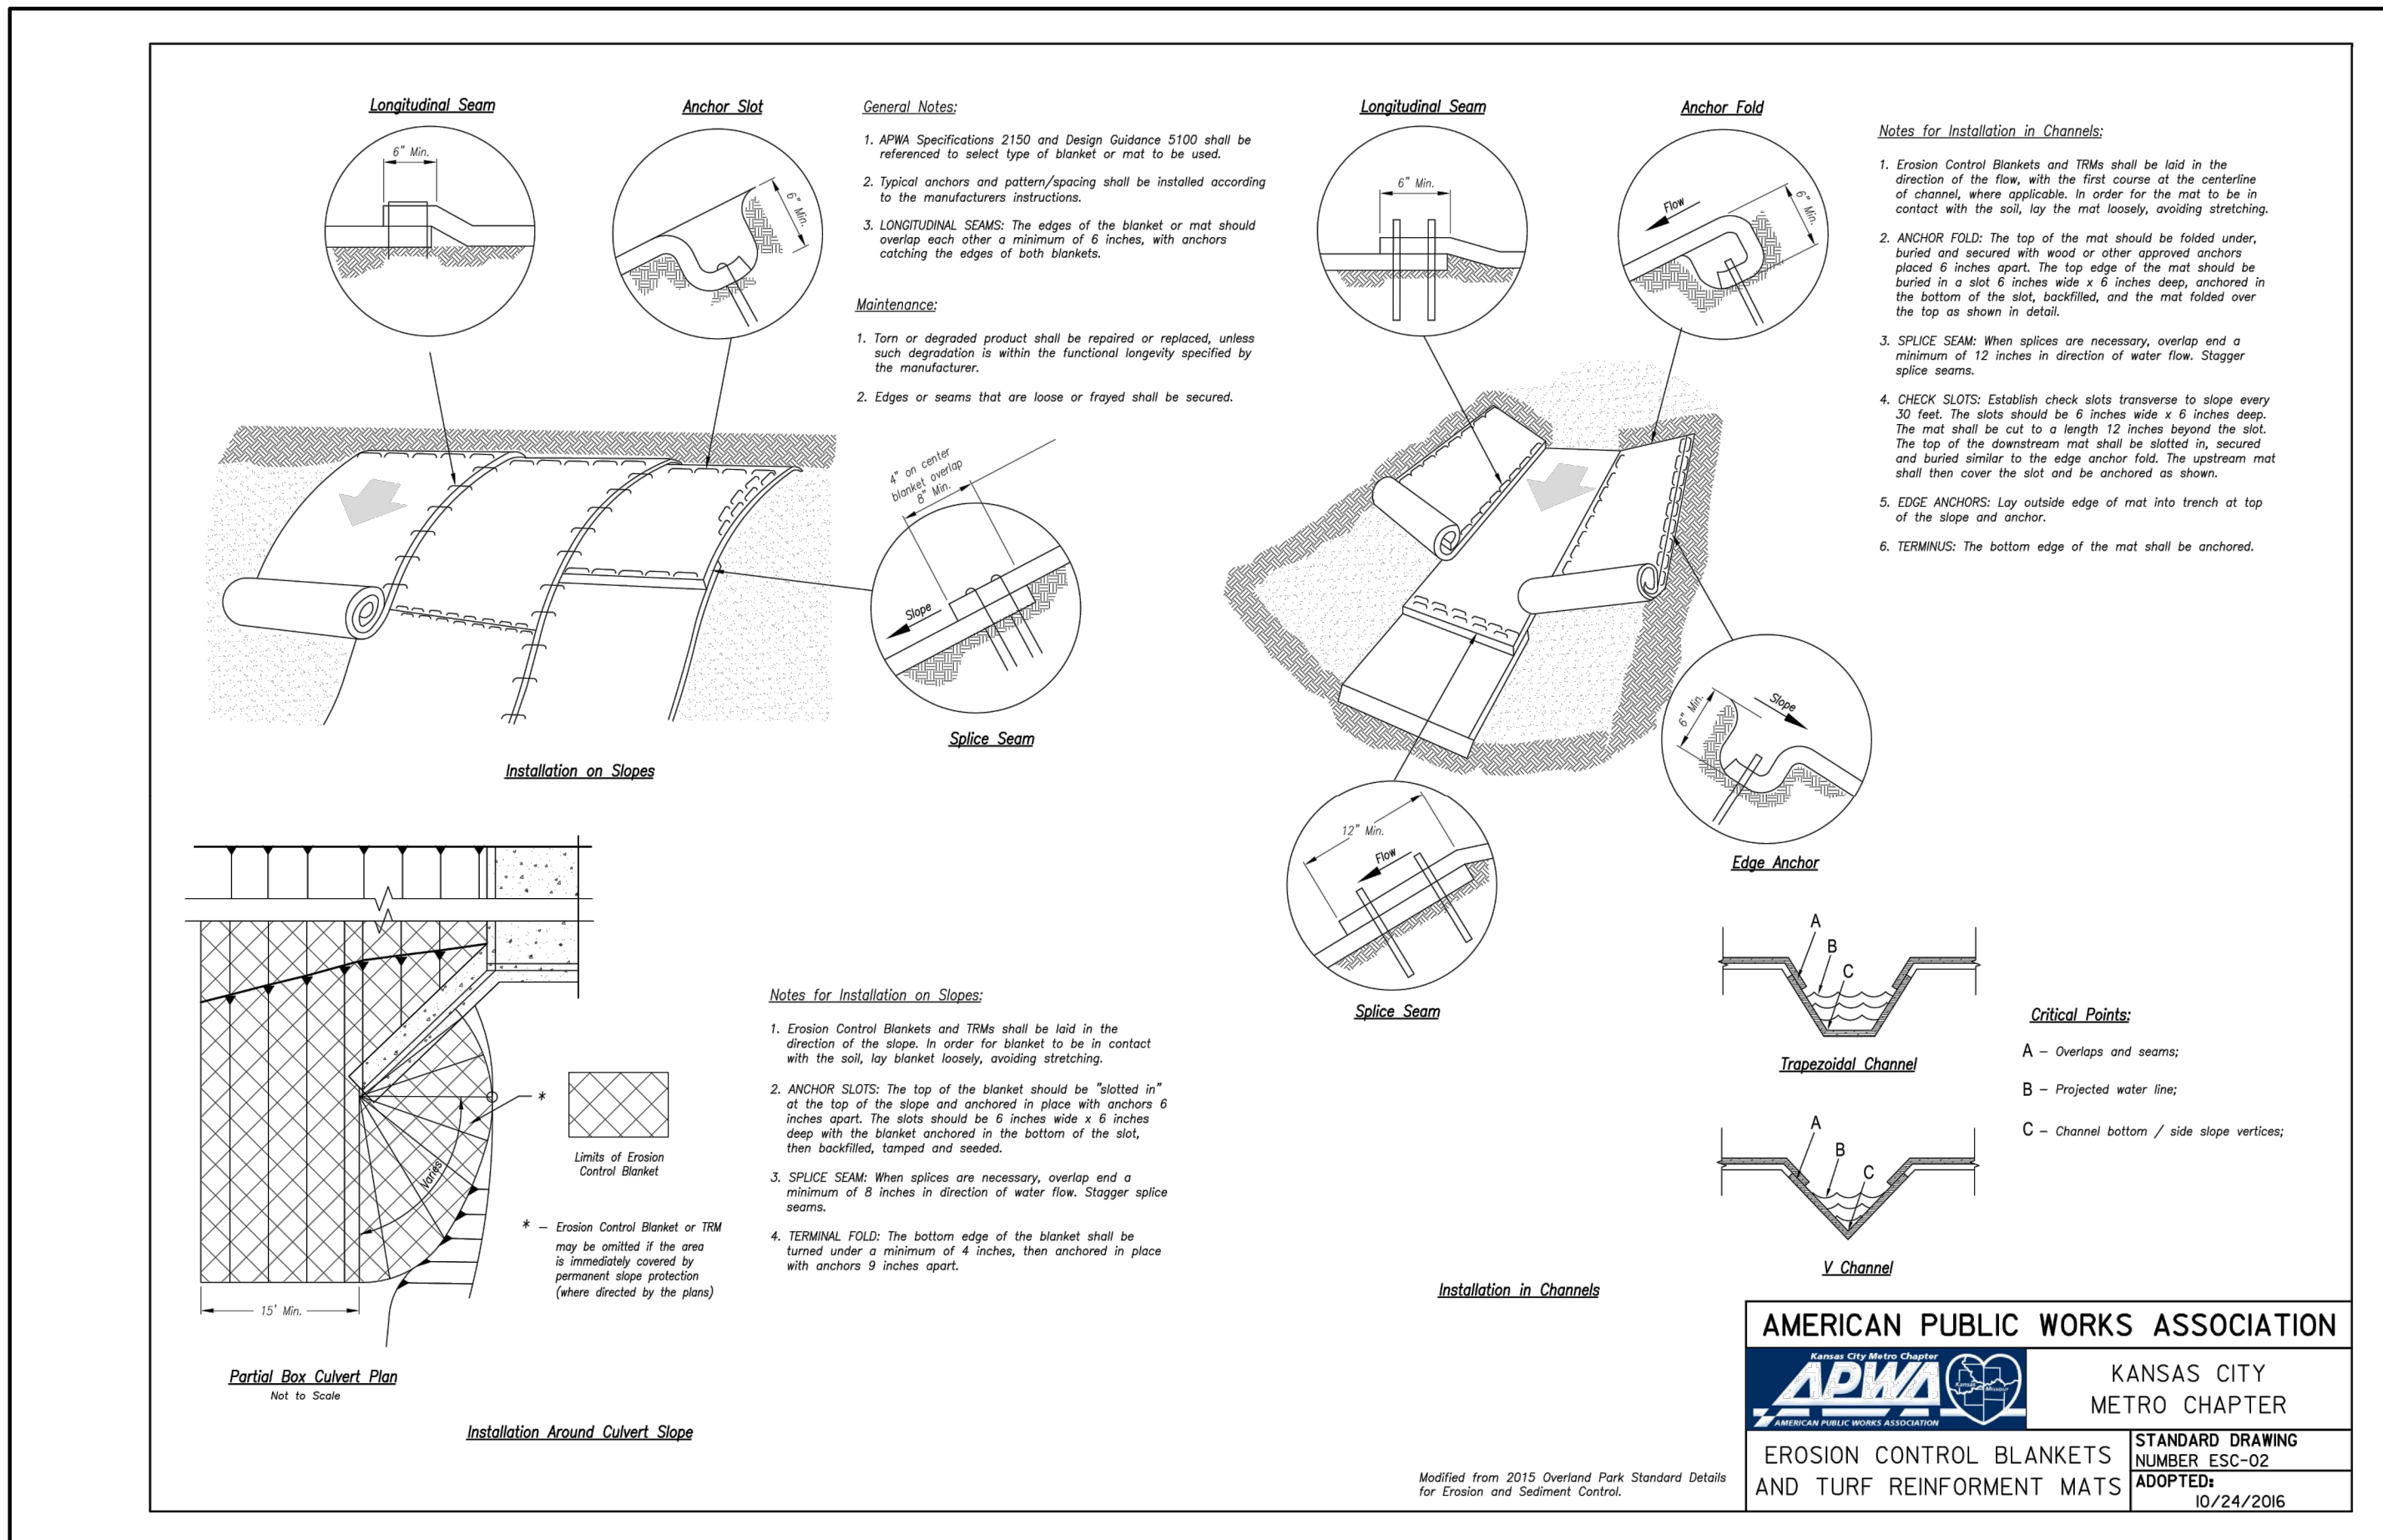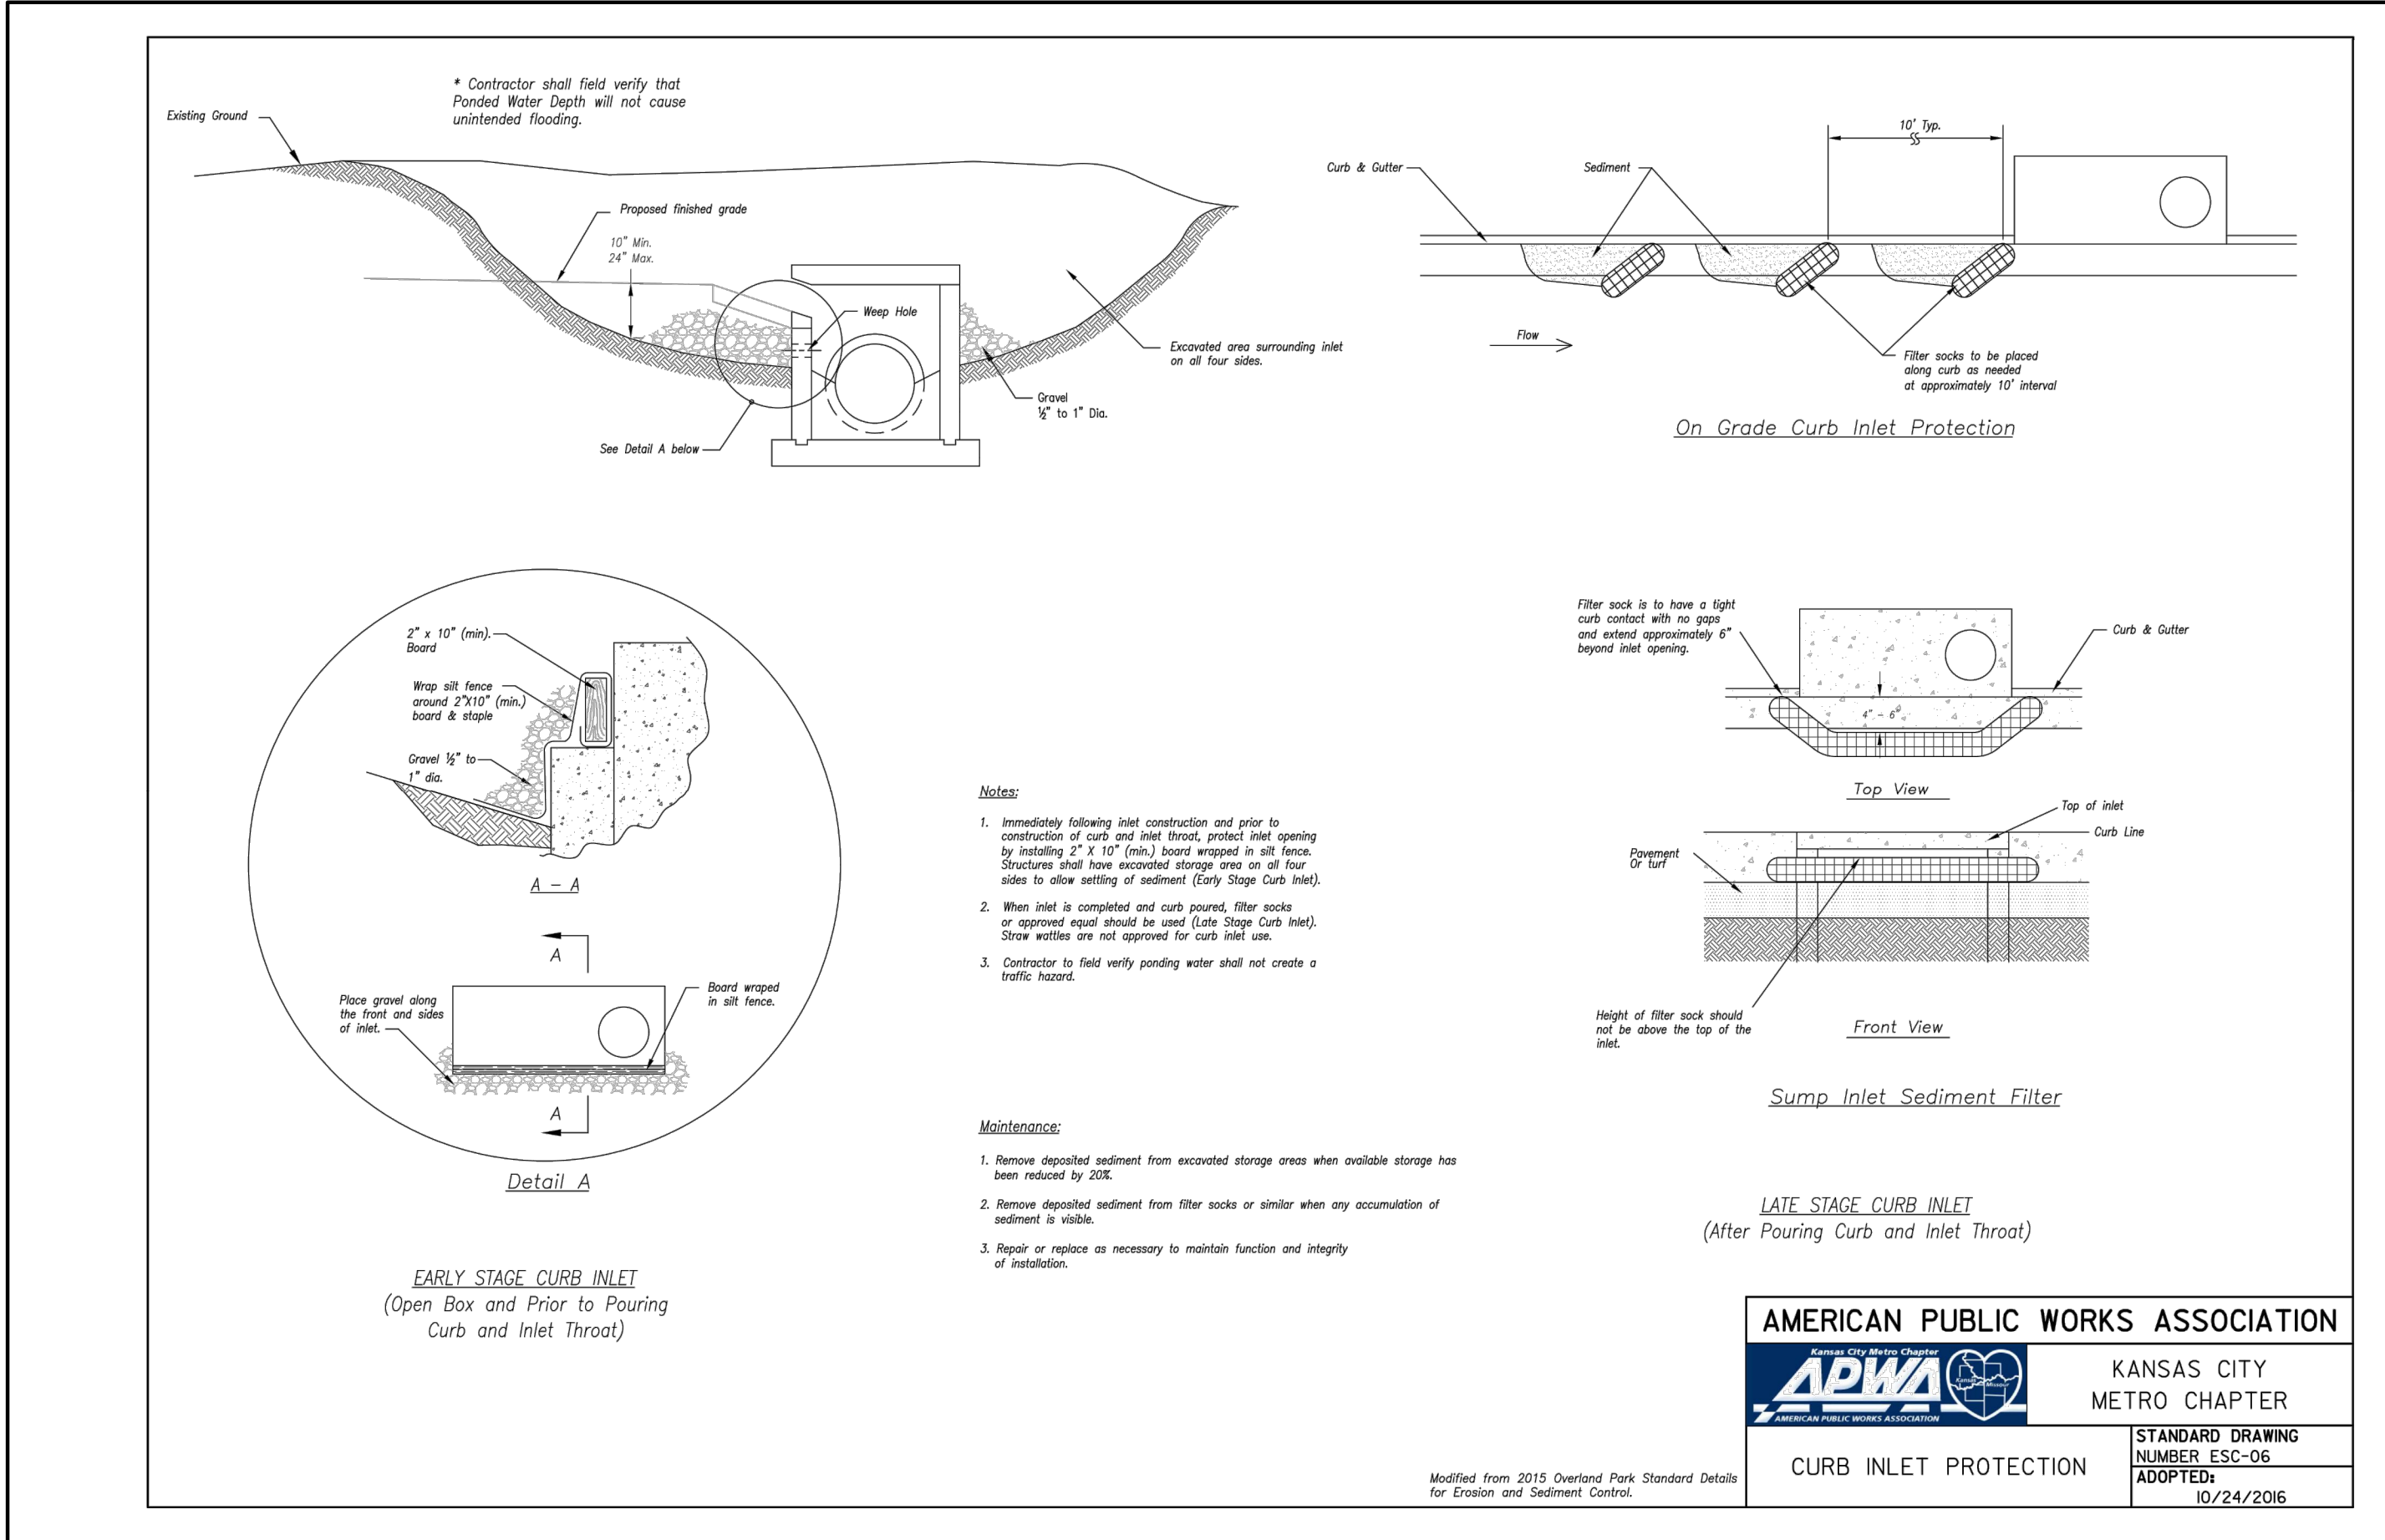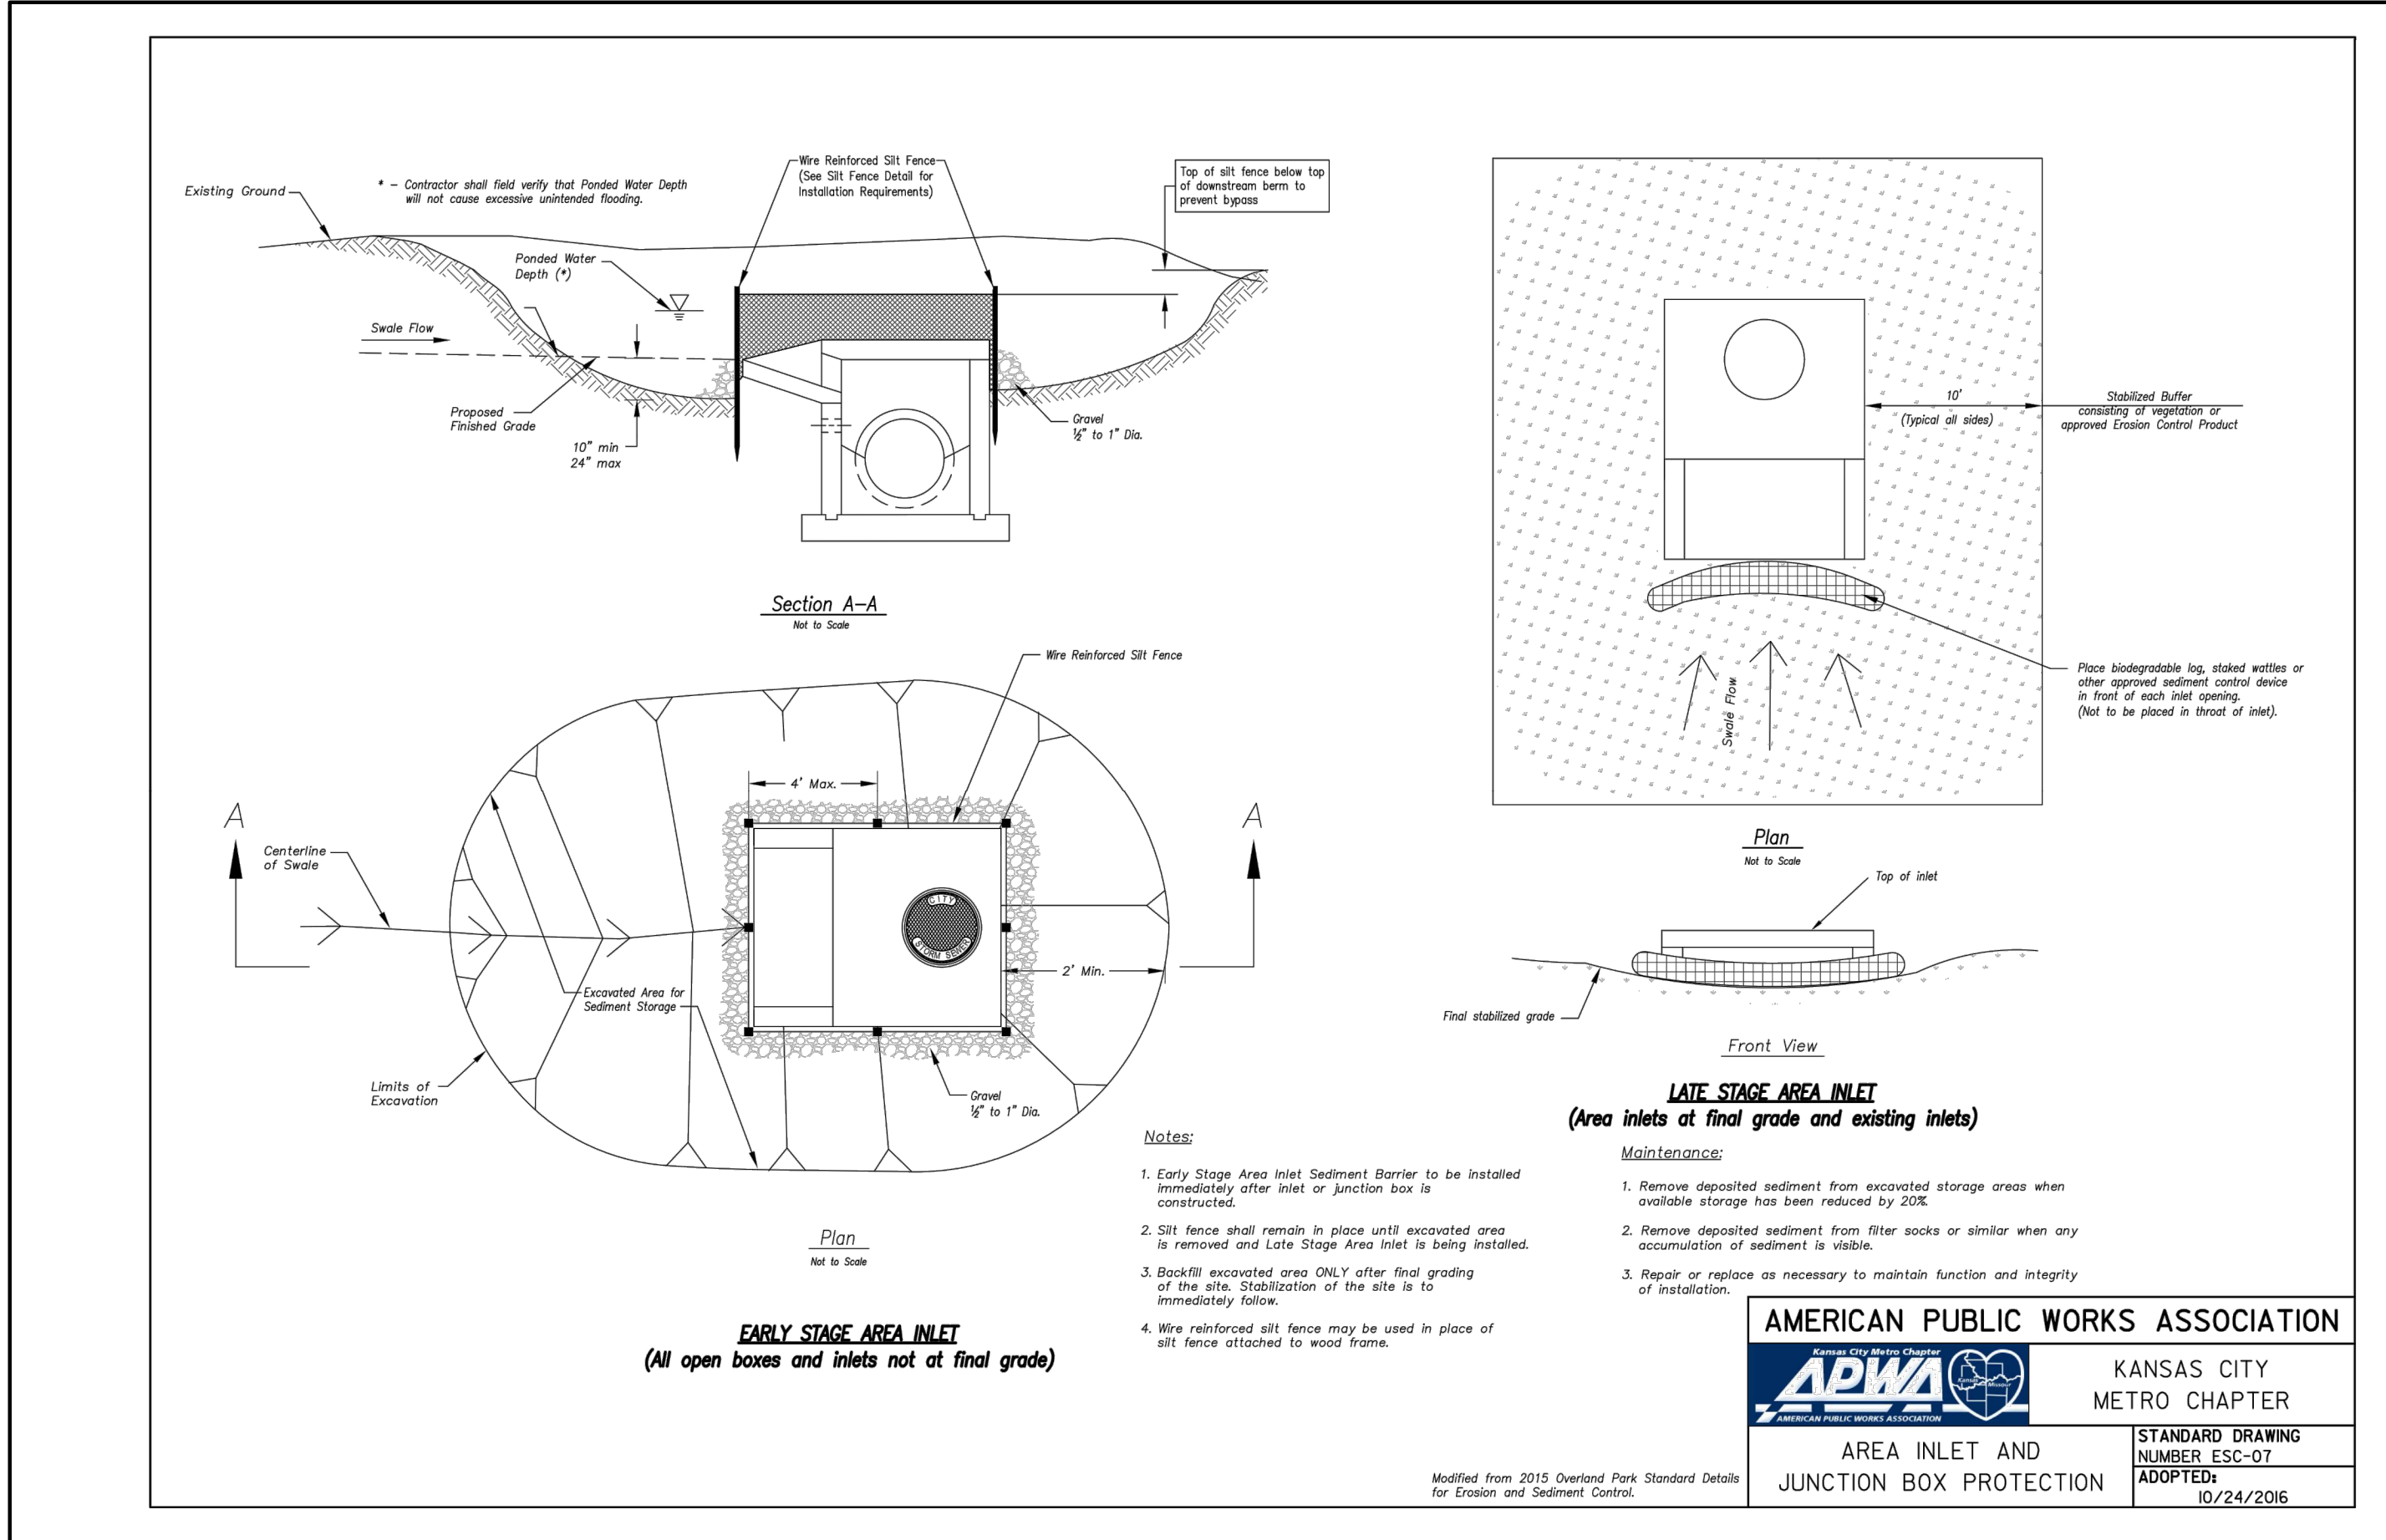

NO.	BY	DATE	REVISION	CURVE
1	MAC	3/27/19	PER CITY COMMENTS	
2	MAC	3/28/19	PER CITY COMMENTS	
3	MAC	11/21/18	SUBMITAL TO CITY OF LEES SUMMIT	
4	MAC			

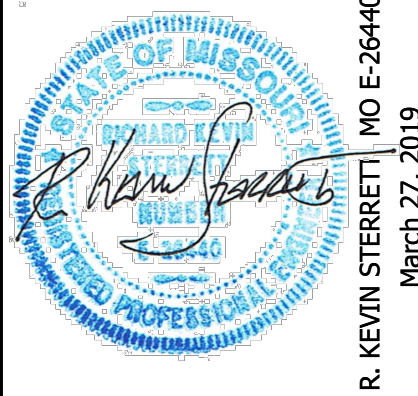

consult
Inc
engineers
planners

11010 Haskell Street, Suite 210, Kansas City, Kansas 66109
CORPORATE LICENSE NO. E201000373 (MO.) / E-1736 (KS.)

LAND DISTURBANCE PLANS
EROSION CONTROL DETAILS - SHEET 2 OF 2

COBEY CREEK FIRST PLAT
PHASE I

CITY OF LEES SUMMIT, JACKSON COUNTY, MISSOURI