

HIGHLAND MEADOWS - 5TH PLAT


STREET AND STORM SEWER PLANS

LEE'S SUMMIT, JACKSON COUNTY, MISSOURI

SEC. 10, TWP. 47N, RNG. 32W

DATE: 11/11/2020

LOTS: 134-159 (26 TOTAL)

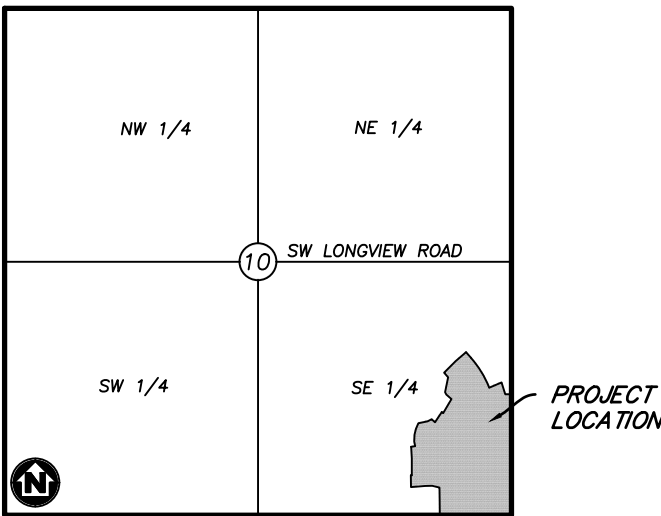

VICINITY MAP

SECTION 10, TOWNSHIP 47, RANGE 32
LEE'S SUMMIT, JACKSON COUNTY, MISSOURI
NOT TO SCALE

LEGAL DESCRIPTION:

THE EAST HALF OF THE SOUTHEAST QUARTER OF
SECTION 10, TOWNSHIP 47 NORTH, RANGE 32 WEST,
EXCEPT THOSE PARTS PLATTED AS HIGHLAND
MEADOWS FIRST PLAT, HIGHLAND MEADOWS SECOND
PLAT, HIGHLAND MEADOWS THIRD PLAT,
HIGHLAND MEADOWS 4TH PLAT, SUBDIVISIONS IN
LEE'S SUMMIT, JACKSON COUNTY, MISSOURI.



Know what's below.
Call before you dig.



UTILITY CONTACTS:

SANITARY & WATER:
CITY OF LEE'S SUMMIT
JEFF THORN
220 SE GREEN STREET
LEE'S SUMMIT, MO 64063
PHONE (816) 969-1900

STORMWATER:
CITY OF LEE'S SUMMIT
GENE WILLIAMS
220 SE GREEN STREET
LEE'S SUMMIT, MO 64063
PHONE (816) 969-1900

STREETS:
CITY OF LEE'S SUMMIT
MICHAEL PARK
220 SE GREEN STREET
LEE'S SUMMIT, MO 64063
PHONE (816) 969-1900

AT&T:
RONALD GIFFERT
500 E 8TH STREET
KANSAS CITY, MO 64106
PHONE (816) 275-1550

KCP&L:
DOUG DAVIN
1300 SE HAMBLIN ROAD
LEE'S SUMMIT, MO 64081
PHONE (816) 347-4320


MISSOURI GAS ENERGY:
RICHARD FROCK
3025 SW CLOVER DRIVE
LEE'S SUMMIT, MO 64082
PHONE (816) 472-3489

FEMA FLOOD INFORMATION:

THE SITE IS LOCATED IN ZONE X, AREA OF MINIMAL
FLOOD HAZARD, PER FEMA FIRM MAP 29095C0418G;
EFFECTIVE DATE OF JANUARY 20, 2017. NO LETTERS
OF MAP AMENDMENT OR REVISIONS ARE BEING
PROPOSED.

BENCHMARK:

BM #1 N=999843.9665 E=2898946.9717 ELEV=935.04
DESCRIPTION = "JA-148" REFERENCE SYSTEM MONUMENT

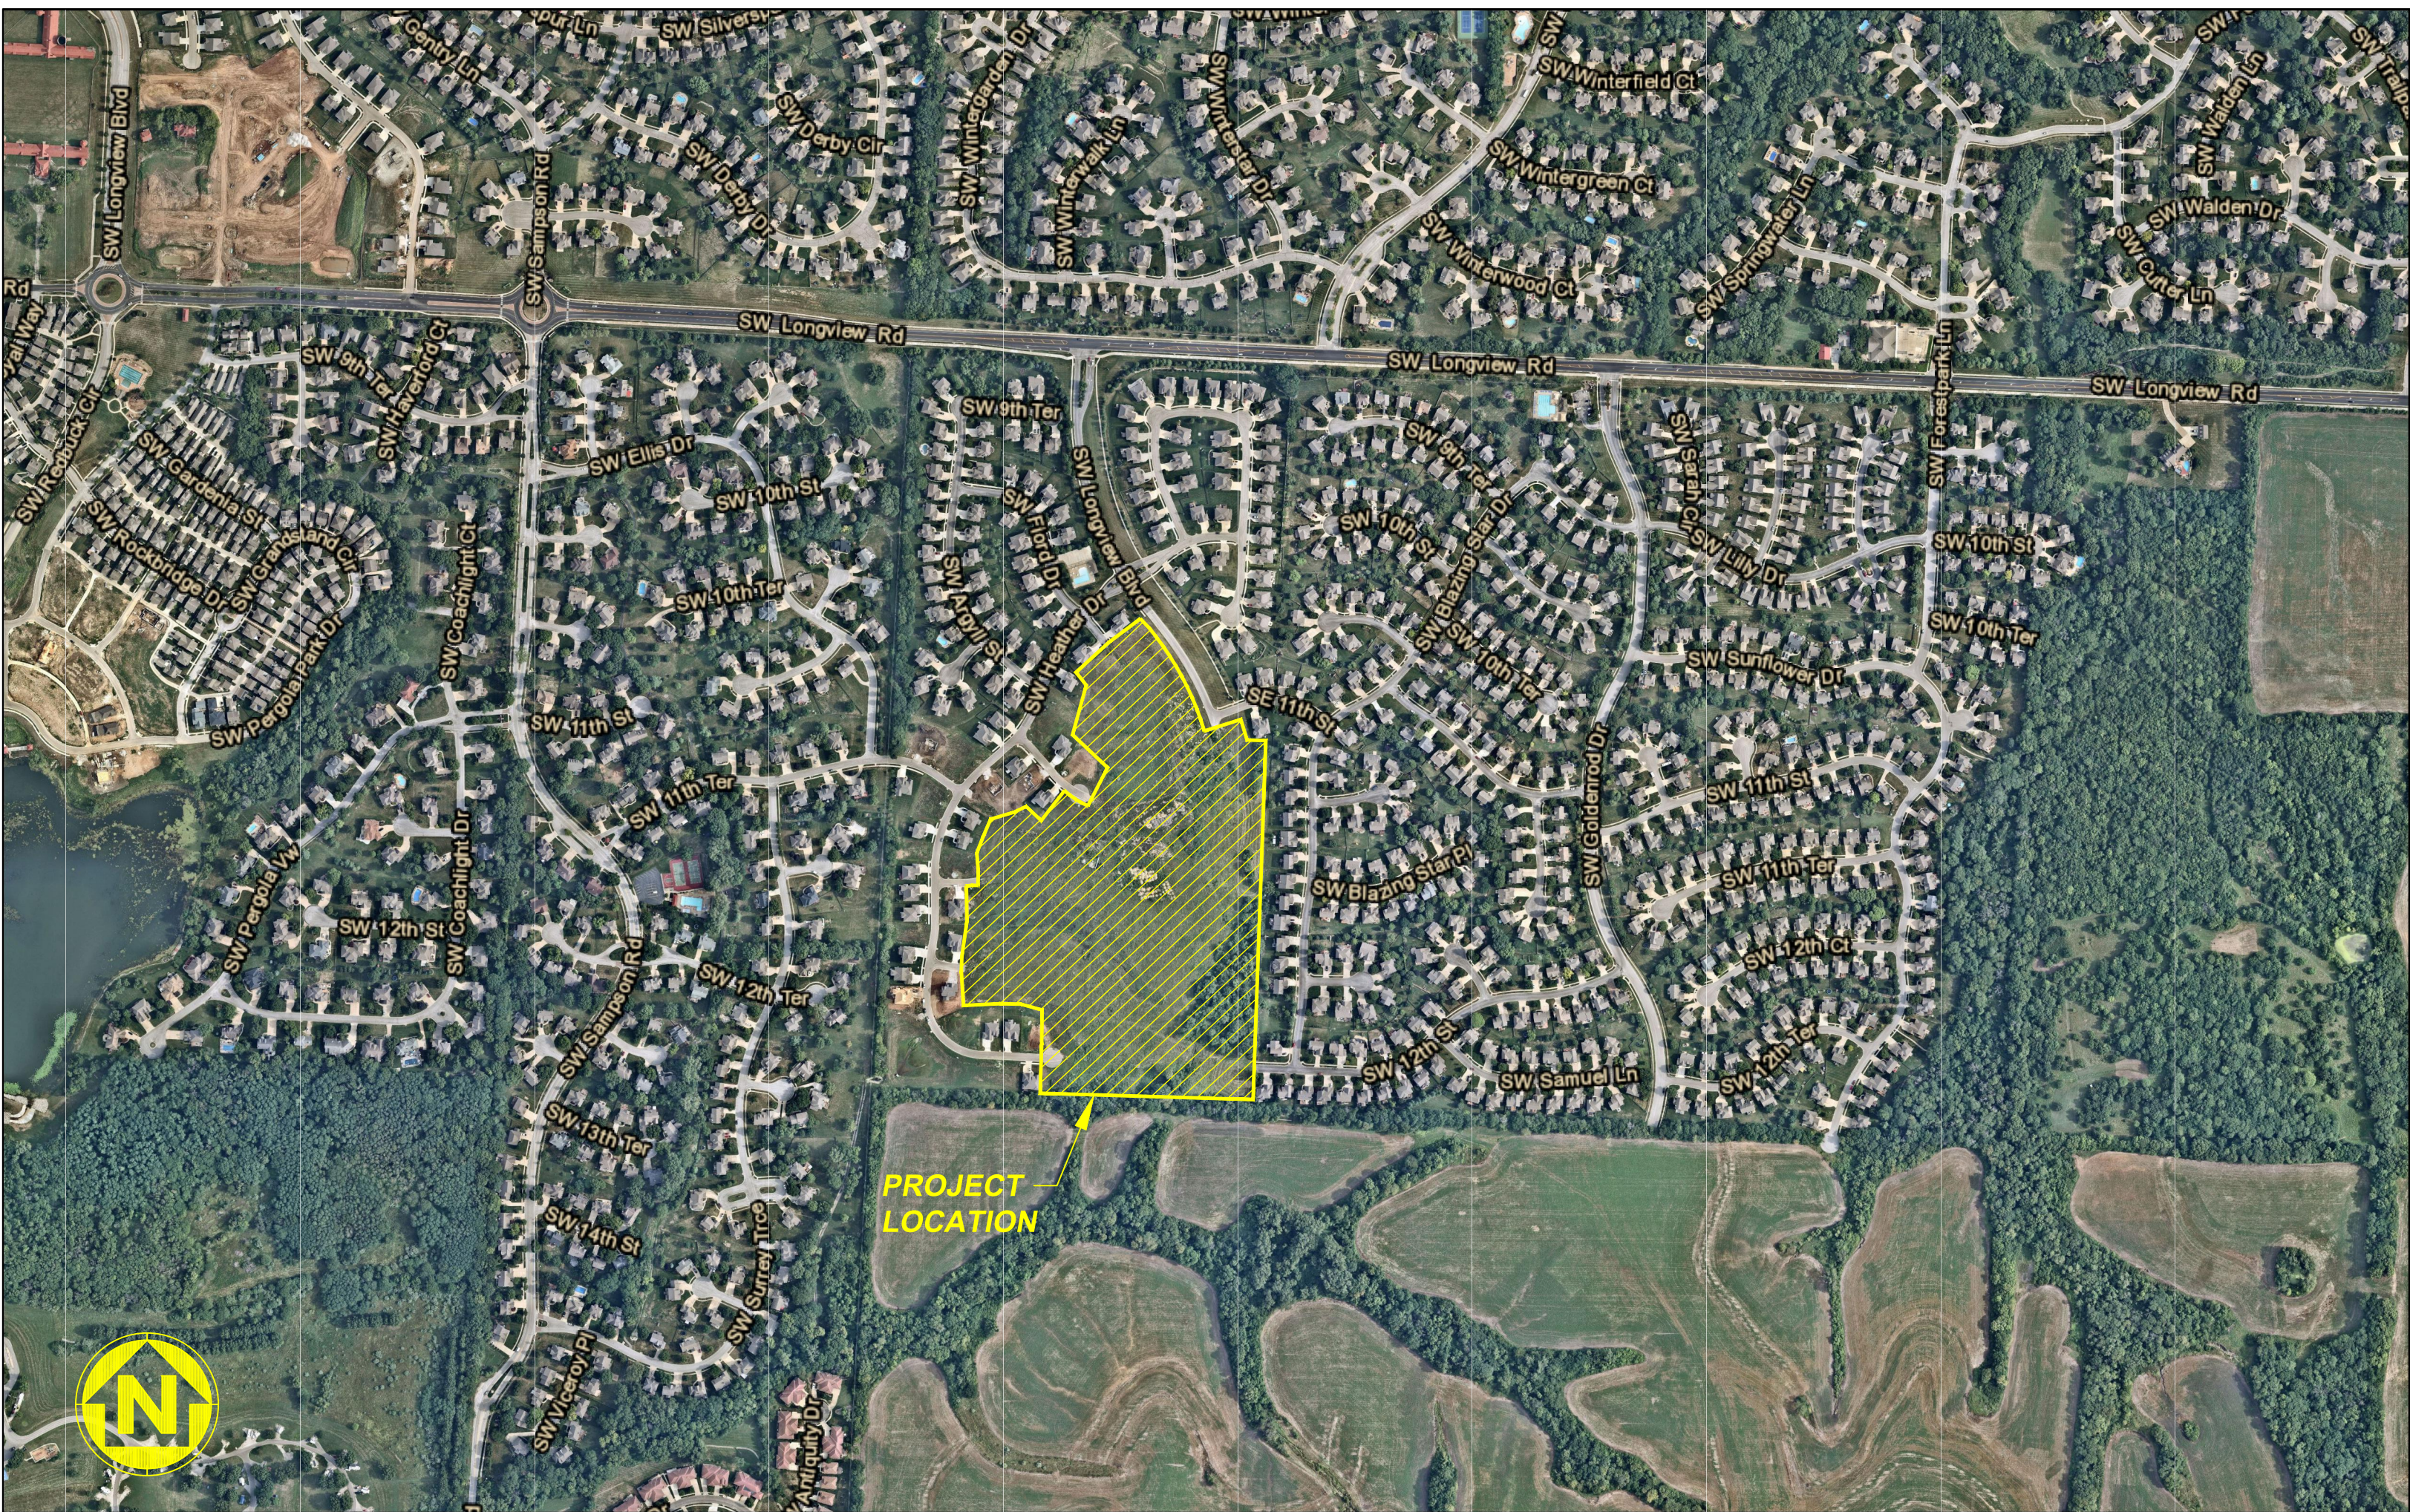

WATERSHED: LITTLE BLUE RIVER

DISTURBED AREA: 14.9 AC

SURVEY CONTROL:

COORDINATES ARE BASED ON THE MISSOURI
STATE PLANE COORDINATE SYSTEM, WEST ZONE,
USING JACKSON COUNTY, MISSOURI, GEOGRAPHIC
REFERENCE SYSTEM MONUMENT JA-148 (2003
ADJUSTMENT) AND ARE MODIFIED FROM GRIS
COORDINATES TO GROUND COORDINATES BY
UTILIZING A GRID SCALE FACTOR OF 0.9999020
AT REFERENCE MONUMENT JA-148.

PROJECT ELEVATIONS ARE BASED ON JACKSON
COUNTY, MISSOURI, GEOGRAPHIC REFERENCE
SYSTEM MONUMENT JA-148 (2003 ADJUSTMENT).

"JA-148" - STANDARD KC METRO ALUMINUM
GRS DISK SET IN CONCRETE FLUSH WITH THE
GROUND AND STAMPED "JA-148, 2002" LOCATED
ON THE NORTH SIDE OF 3RD STREET, 12.5 FEET
NORTH OF A SIDEWALK AND 102.5 FEET WEST OF
THE PARKING LOT EXIT OF CEDAR CREEK
ELEMENTARY SCHOOL.

GENERAL NOTES:

- CONTRACTOR SHALL SATISFY THEMSELVES
AS TO THE EXISTING CONDITIONS OF THE
SITE AND HAVE ALL UTILITIES MARKED
PRIOR TO COMMENCING CONSTRUCTION.
- CONTRACTOR SHALL POTHOLE ALL
CONNECTION POINTS TO EXISTING UTILITIES
AND POTENTIAL UTILITY CONFLICT
LOCATIONS PRIOR TO ANY CONSTRUCTION
ACTIVITIES. NOTIFY ENGINEER IMMEDIATELY
IF CONFLICT OR DISCREPANCY EXISTS.
- CONTRACTOR SHALL PROTECT EXISTING
STRUCTURES TO REMAIN FROM DAMAGE
DURING DEMOLITION AND CONSTRUCTION.
ANY DAMAGE SHALL BE REPAIRED/
REPLACED TO PRE-CONSTRUCTION
CONDITION AT CONTRACTOR'S EXPENSE.

DEVELOPER:

VINCENT WALKER
SUMMIT HOMES KC
120 SE 30TH STREET
LEE'S SUMMIT, MO 64082
VINCENT@SUMMITHOMESKC.COM
(816) 246-6700

CIVIL ENGINEER:

ZACH MYERS
ANDERSON ENGINEERING, INC.
941 W 141ST TERR
KANSAS CITY, MO 64145
ZMYERS@ANDERSONENGINEERINGINC.COM
(816) 380-4821

PREPARED & SUBMITTED BY:
ANDERSON ENGINEERING INC.
KANSAS CITY, MISSOURI

ZACH MYERS, P.E.
MISSOURI P.E. NO. 2012009232

APPROVED BY:
CITY OF LEE'S SUMMIT, MISSOURI

AUTHORIZING POSITION

DATE

SHEET INDEX:

CVR - COVER SHEET
C101 - TYPICAL SECTIONS
C102 - GENERAL LAYOUT
C103 - 12TH STREET PLAN & PROFILE
C104 - 12TH TERRACE PLAN & PROFILE
C105 - GRADING PLAN
C201 - DRAINAGE AREA PLAN
C202 - DRAINAGE CALCULATIONS
C203 - STORM SEWER PLAN & PROFILE
C204 - STORM SEWER PLAN & PROFILE (2)
C301 - PRE-CLEARING EROSION CONTROL PLAN
C302 - INTERMEDIATE EROSION CONTROL PLAN
C303 - FINAL STABILIZATION EROSION CONTROL PLAN
C401 - STORM SEWER DETAILS
C402 - STORM SEWER DETAILS (2)
C403 - STORM SEWER DETAILS (3)
C404 - CURB & SIDEWALK DETAILS
C405 - ADA RAMP DETAILS
C406 - CONSTRUCTION ENTRANCE DETAILS
C407 - STEEP SLOPE PROTECTION DETAILS
C408 - SILT FENCE DETAILS
C409 - CURB INLET PROTECTION DETAILS
C410 - AREA INLET PROTECTION DETAILS
C411 - SEDIMENT TRAP DETAILS
C412 - SEDIMENT BASIN DETAILS
C413 - OUTLET PROTECTION DETAILS

PROJECT SPECIFICATIONS:

THE SPECIFICATIONS FOR THIS PROJECT SHALL BE
THE FOLLOWING:


- MOST CURRENT VERSION OF THE DESIGN AND
CONSTRUCTION MANUAL OF THE CITY OF LEE'S
SUMMIT, MISSOURI.
- MOST CURRENT EDITION OF AMERICAN PUBLIC
WORKS ASSOCIATION (APWA) KANSAS CITY
METROPOLITAN CHAPTER "STANDARD
SPECIFICATIONS AND DESIGN CRITERIA"

THE STANDARD SPECIFICATIONS THROUGH AND
INCLUDING THE LATEST AMENDMENTS SHALL BE PART
OF THESE PROJECT DRAWINGS AND SPECIFICATIONS
AND ARE INCORPORATED HEREIN BY REFERENCE. THE
MORE STRINGENT OF THESE STANDARD SPECIFICATIONS
AND THOSE PREPARED BY THE ENGINEER PREPARING
THESE PLANS SHALL GOVERN.




REVISIONS				DRAWING INFO.			
NO.	DESCRIPTION	BY	DATE	DRAWN BY:	CHECK BY:	LICENSE NO.	DATE:
				GC	ZM	PE-2012003232	11/11/2020
							FOR REVIEW
							JOB NUMBER:
							20K010057
© COPYRIGHT ANDERSON ENGINEERING, INC. 2020						MO COA NO.	000062


SUMMIT HOMES KC
HIGHLAND MEADOWS - 5TH PLAT
COVER SHEET
S10, T47N, R32W
LEE'S SUMMIT, JACKSON COUNTY, MISSOURI

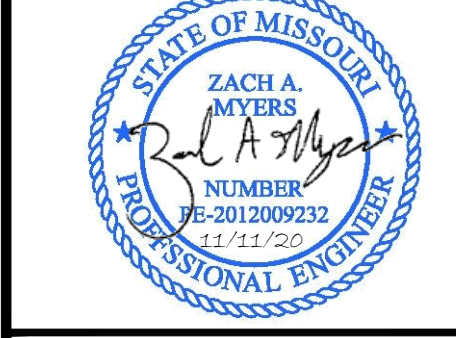

SHEET NUMBER
CVR
1 OF 26

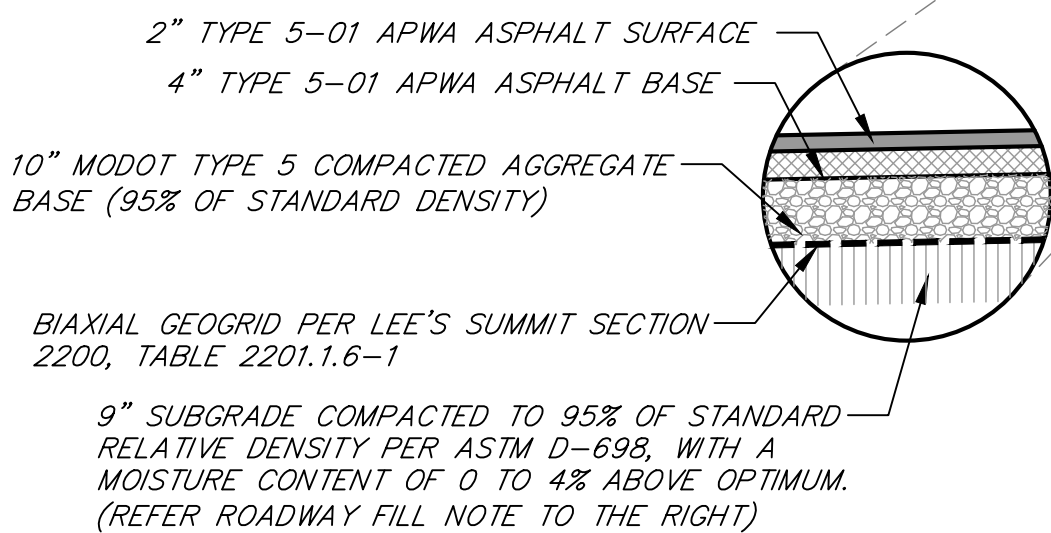

TYPICAL 28' ROADWAY SECTION
(LOOKING UP STATION)
N.T.S.

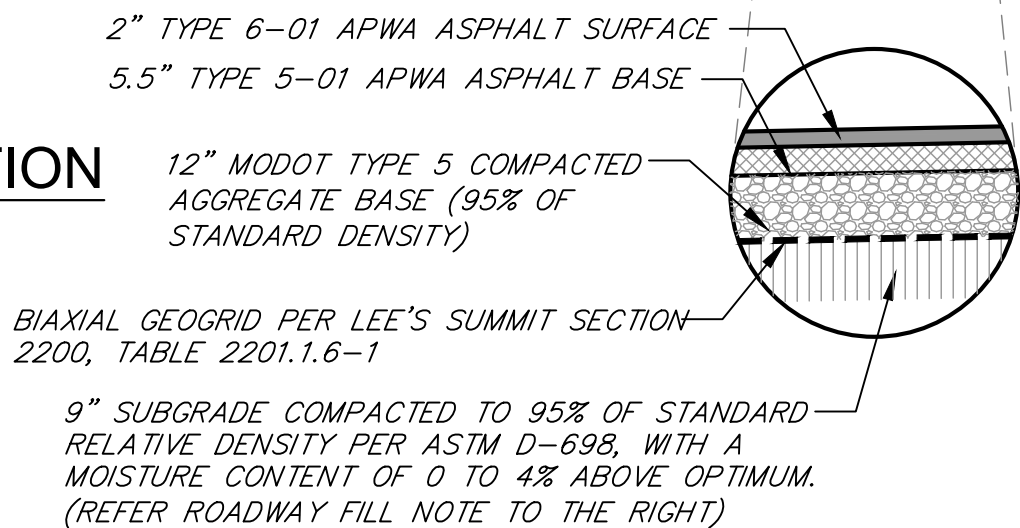

TYPICAL LONGVIEW BLVD SECTION
(LOOKING UP STATION)
N.T.S.

AE

**ANDERSON
ENGINEERING**
EMPLOYEE OWNED


ENGINEERS • SURVEYORS • LABORATORIES • DRILLING
811 E. THIRD STREET • JOPLIN, MISSOURI 64801 • PHONE (417) 782-7389
A LICENSED MISSOURI ENGINEERING & SURVEYING CORPORATION - I-C 62

REVISIONS			DRAWING INFO.	
NO.	DESCRIPTION	BY	DATE	DRAWN BY:
				GC
				CHECK BY: ZM
				LICENSE NO. PE-2012003232
				DATE: 11/11/2020
				ISSUED FOR: FOR REVIEW
				JOB NUMBER: 20KC10057
© COPYRIGHT ANDERSON ENGINEERING, INC. 2020				MO COA NO. 000062


SUMMIT HOMES KC
HIGHLAND MEADOWS - 5TH PLAT

TYPICAL SECTIONS

S10, T47N, R32W
LEE'S SUMMIT, JACKSON COUNTY, MISSOURI

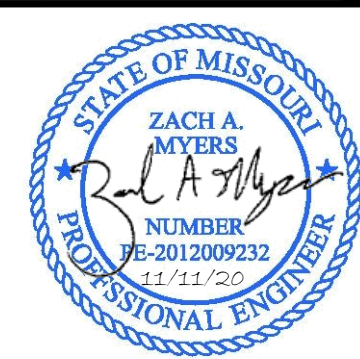

SHEET NUMBER
C101
2 OF 26

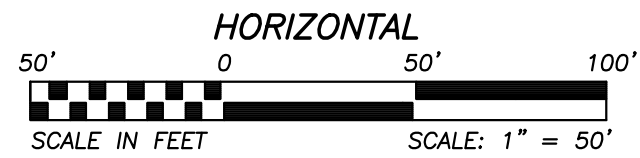

GENERAL LAYOUT





SHEET NUMBER
C102
3 OF 26

AE **ANDERSON**
ENGINEERING
EMPLOYEE OWNED

ENGINEERS • SURVEYORS • LABORATORIES • DRILLING
811 E. THIRD STREET • JOPLIN, MISSOURI 64801 • PHONE (417) 782-7399
A LICENSED MISSOURI ENGINEERING & SURVEYING CORPORATION - LC 62

REVISIONS			DRAWING INFO.	
NO.	DESCRIPTION	BY	DATE	
				DRAWN BY: GC
				CHECK BY: ZM
				LICENSE NO. PE-2012003232
				DATE: 11/11/2020
				ISSUED FOR: FOR REVIEW
				JOB NUMBER: 20KRC10057
				MO COA NO. 0000062

S10, T47N, R32W
EE'S SUMMIT JACKSON COUNTY MISSOURI

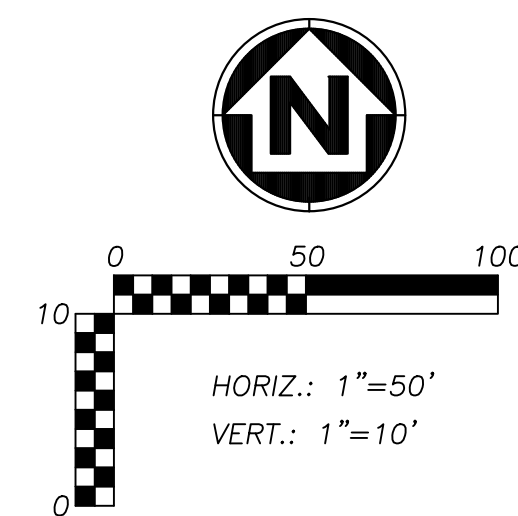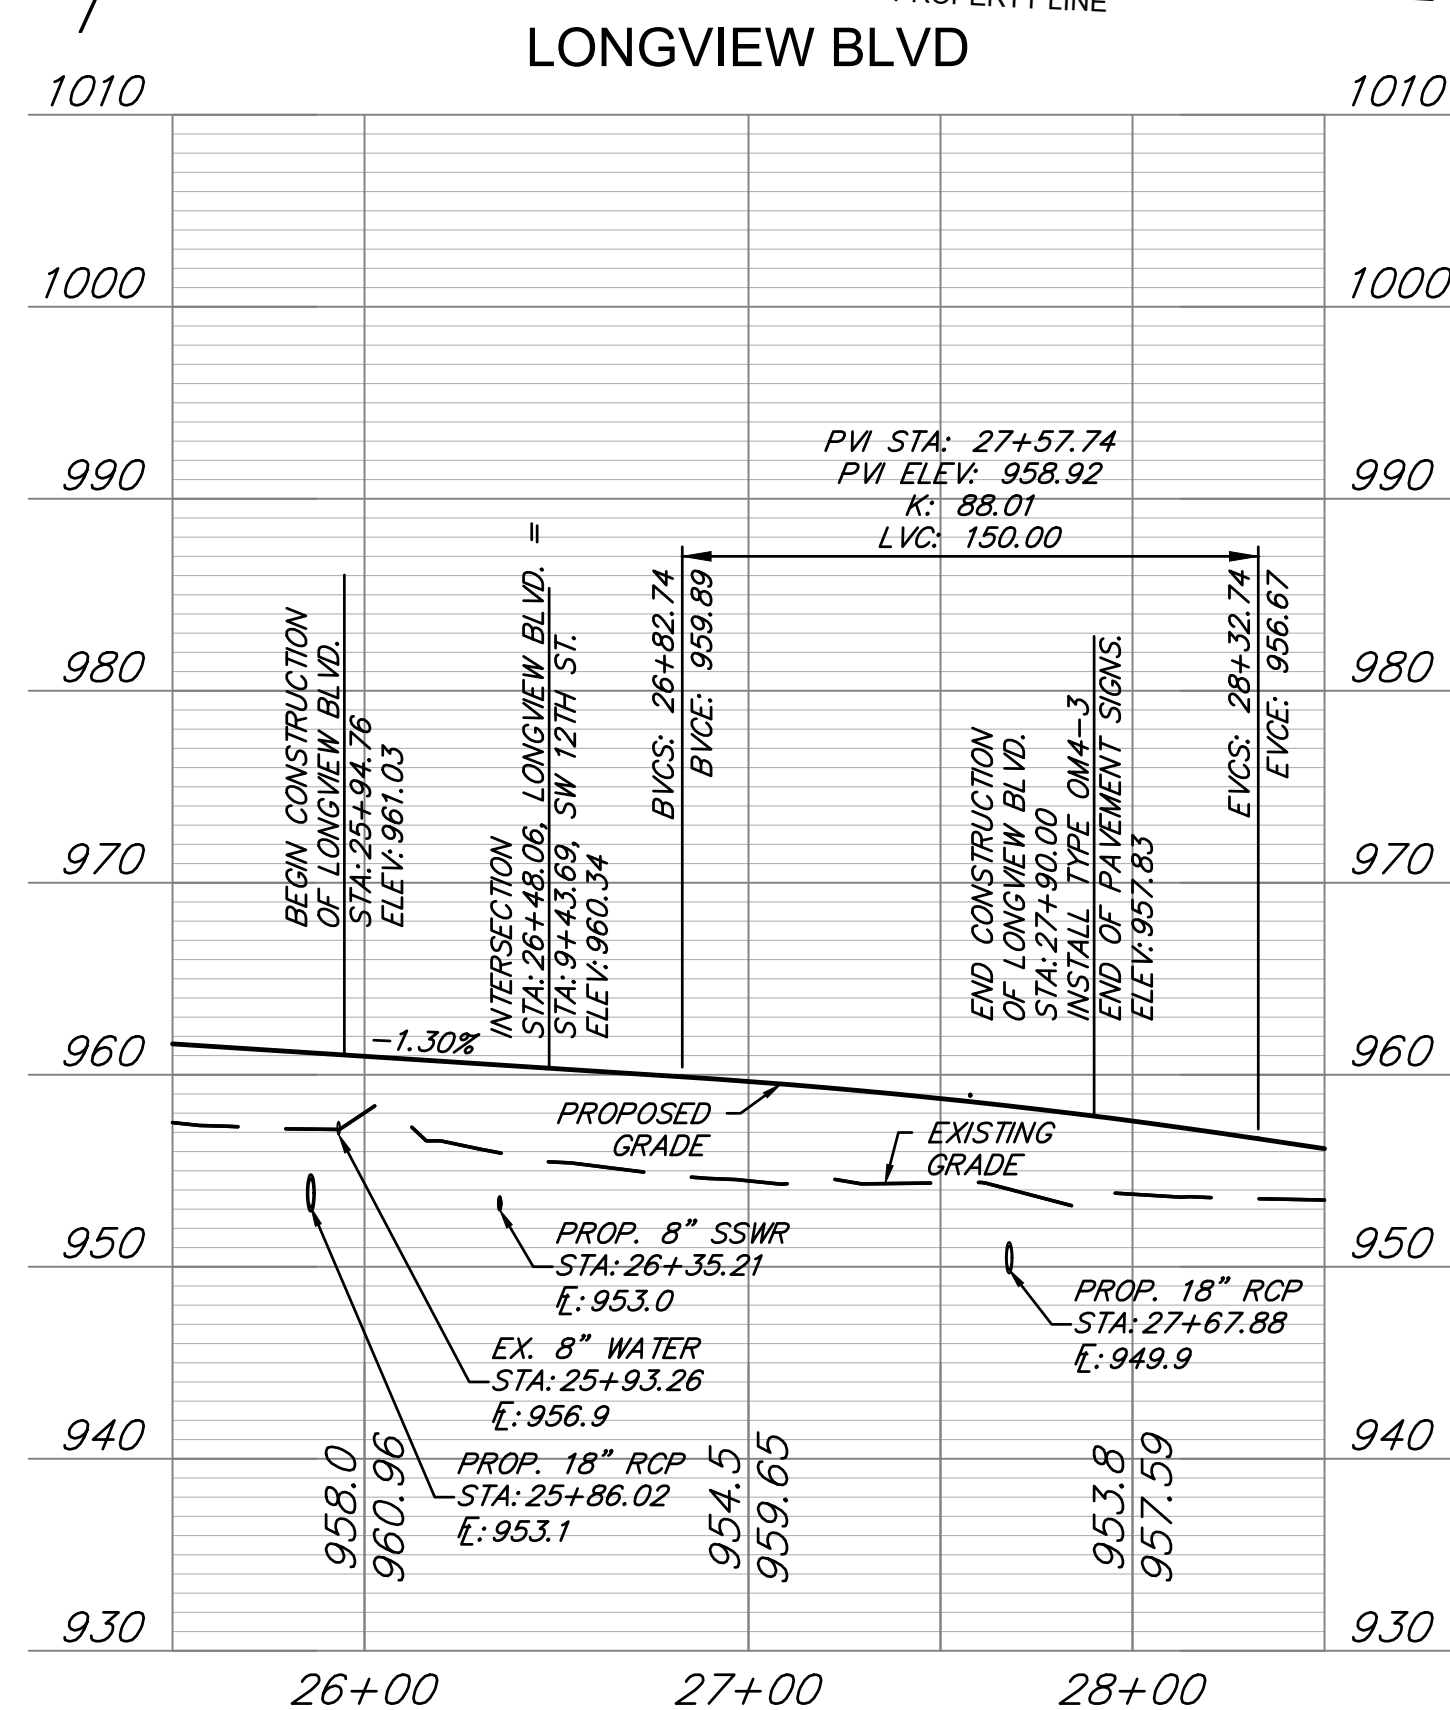


**ANDERSON
ENGINEERING**
EMPLOYEE OWNED

ENGINEERS • SURVEYORS • LABORATORIES • DRILLING
811 E. THIRD STREET • JOPLIN, MISSOURI 64801 • PHONE (417) 782-7399
A LICENSED MISSOURI ENGINEERING & SURVEYING CORPORATION - LC 62


REVISIONS			DRAWING INFO.	
NO.	DESCRIPTION	BY	DATE	
				DRAWN BY: GC
				CHECK BY: ZM
				LICENSE NO. PE-2012003232
				DATE: 11/11/2020
				ISSUED FOR: FOR REVIEW
				JOB NUMBER: 20KCI0057
				MO COA NO. 000062

© COPYRIGHT ANDERSON ENGINEERING, INC. 2020

SUMMIT HOMES KC,
HIGHLAND MEADOWS - 5TH PLAT

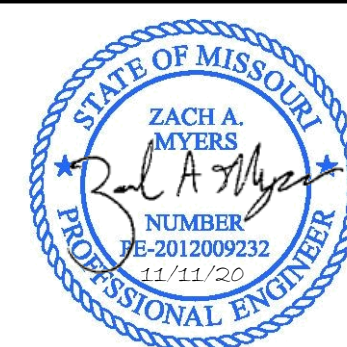


SHEET NUMBER
C104
5 OF 26

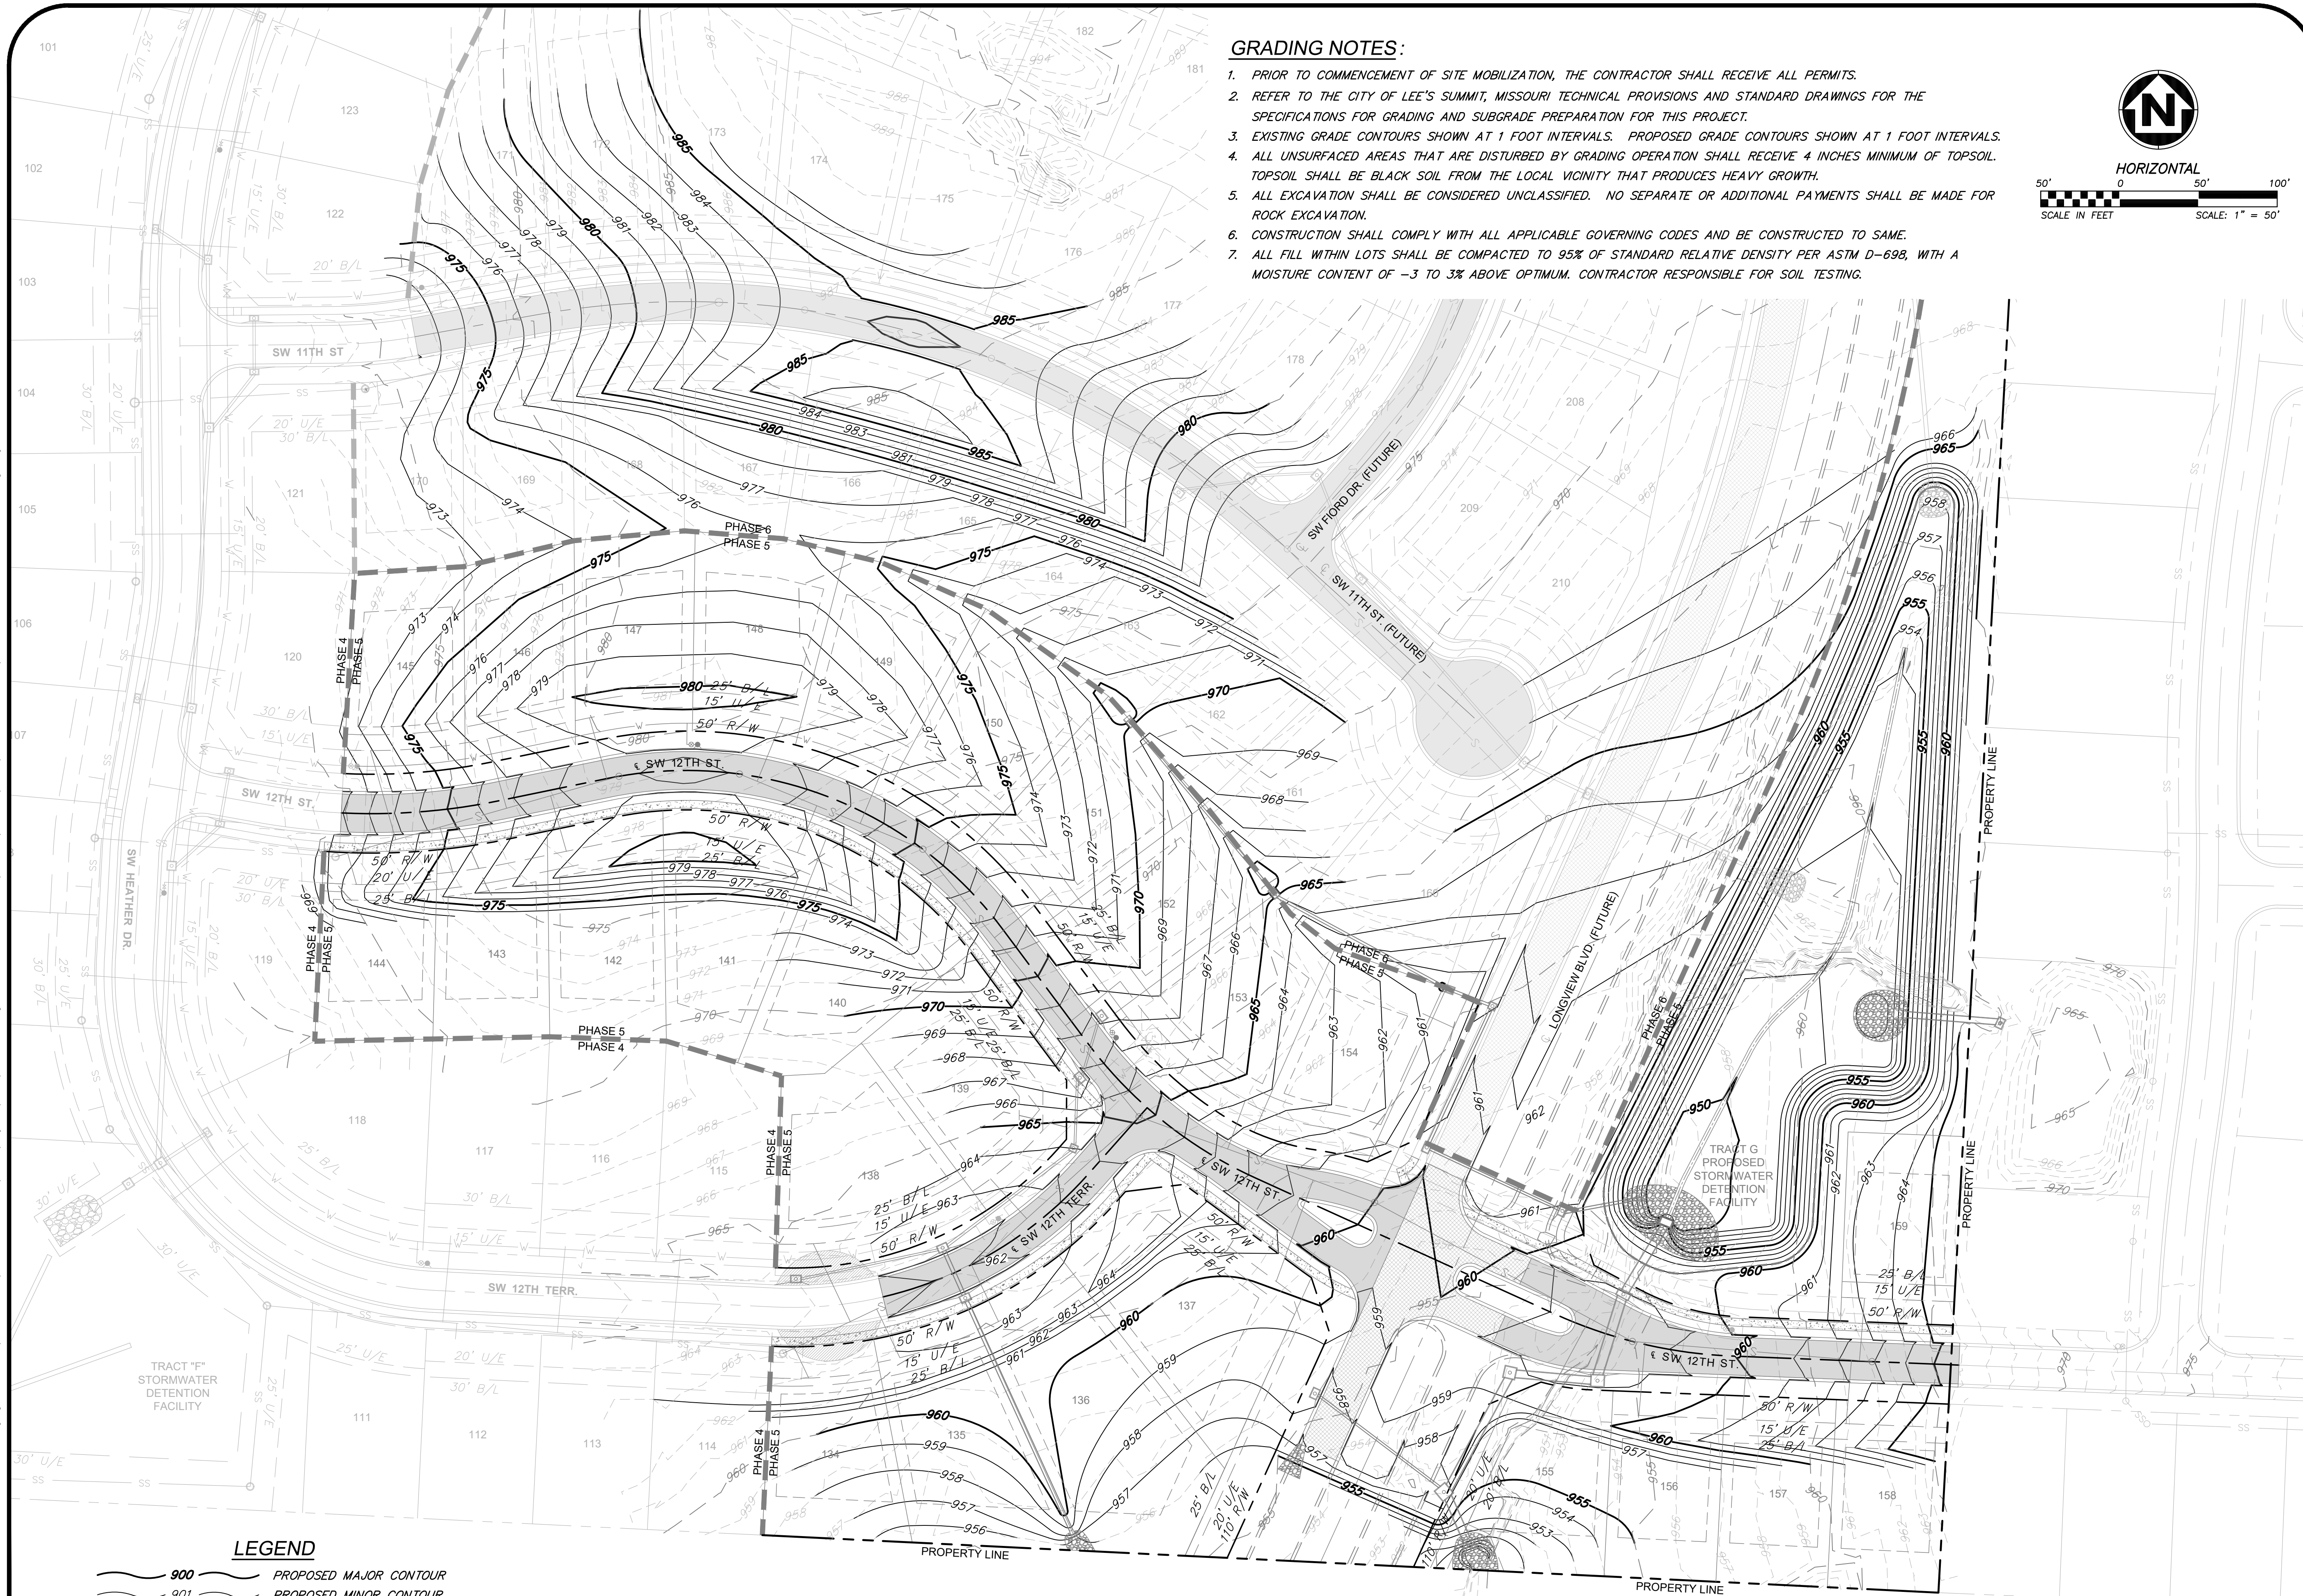

GRADING NOTES:

1. PRIOR TO COMMENCEMENT OF SITE MOBILIZATION, THE CONTRACTOR SHALL RECEIVE ALL PERMITS.
2. REFER TO THE CITY OF LEE'S SUMMIT, MISSOURI TECHNICAL PROVISIONS AND STANDARD DRAWINGS FOR THE SPECIFICATIONS FOR GRADING AND SUBGRADE PREPARATION FOR THIS PROJECT.
3. EXISTING GRADE CONTOURS SHOWN AT 1 FOOT INTERVALS. PROPOSED GRADE CONTOURS SHOWN AT 1 FOOT INTERVALS.
4. ALL UNSURFACED AREAS THAT ARE DISTURBED BY GRADING OPERATION SHALL RECEIVE 4 INCHES MINIMUM OF TOPSOIL. TOPSOIL SHALL BE BLACK SOIL FROM THE LOCAL VICINITY THAT PRODUCES HEAVY GROWTH.
5. ALL EXCAVATION SHALL BE CONSIDERED UNCLASSIFIED. NO SEPARATE OR ADDITIONAL PAYMENTS SHALL BE MADE FOR ROCK EXCAVATION.
6. CONSTRUCTION SHALL COMPLY WITH ALL APPLICABLE GOVERNING CODES AND BE CONSTRUCTED TO SAME.
7. ALL FILL WITHIN LOTS SHALL BE COMPACTED TO 95% OF STANDARD RELATIVE DENSITY PER ASTM D-698, WITH A MOISTURE CONTENT OF -3 TO 3% ABOVE OPTIMUM. CONTRACTOR RESPONSIBLE FOR SOIL TESTING.

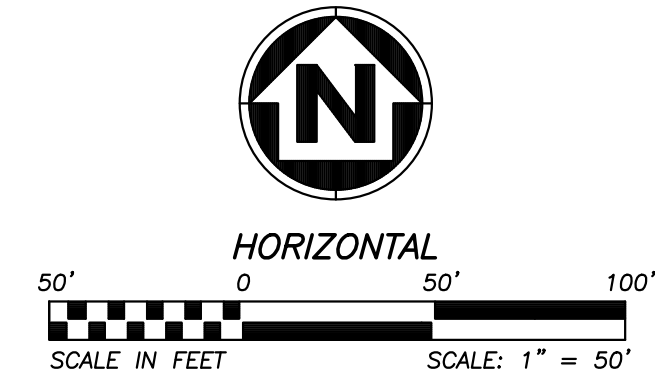

LEGEND

- | | |
|---|-------------------------------|
|  | <i>PROPOSED MAJOR CONTOUR</i> |
|  | <i>PROPOSED MINOR CONTOUR</i> |
|  | <i>EXISTING MAJOR CONTOUR</i> |
|  | <i>EXISTING MINOR CONTOUR</i> |



**ANDERSON
ENGINEERING**
EMPLOYEE OWNED

ENGINEERS • SURVEYORS • LABORATORIES • DRILLING
811 E. THIRD STREET • JOPLIN, MISSOURI 64801 • PHONE (417) 782-7389
A LICENSED MISSOURI ENGINEERING & SURVEYING CORPORATION - LC 62

REVISIONS			DRAWING INFO.	
NO.	DESCRIPTION	BY	DATE	
				DRAWN BY: GC
				CHECK BY: ZM
				LICENSE NO. PE-2012003232
				DATE: 11/11/2020
				ISSUED FOR: FOR REVIEW
				JOB NUMBER: 20XC10057
				MO COA NO. 000062

© COPYRIGHT ANDERSON ENGINEERING, INC. 2020

SUMMIT HOMES KC.
HIGHLAND MEADOWS - 5TH PLAT

GRADING PLAN

S10, T47N, R32W
LEE'S SUMMIT, JACKSON COUNTY, MISSOURI



SHEET NUMBER

C105


6 OF 26

DATE

4/15/20

SCALE

AS SHOWN

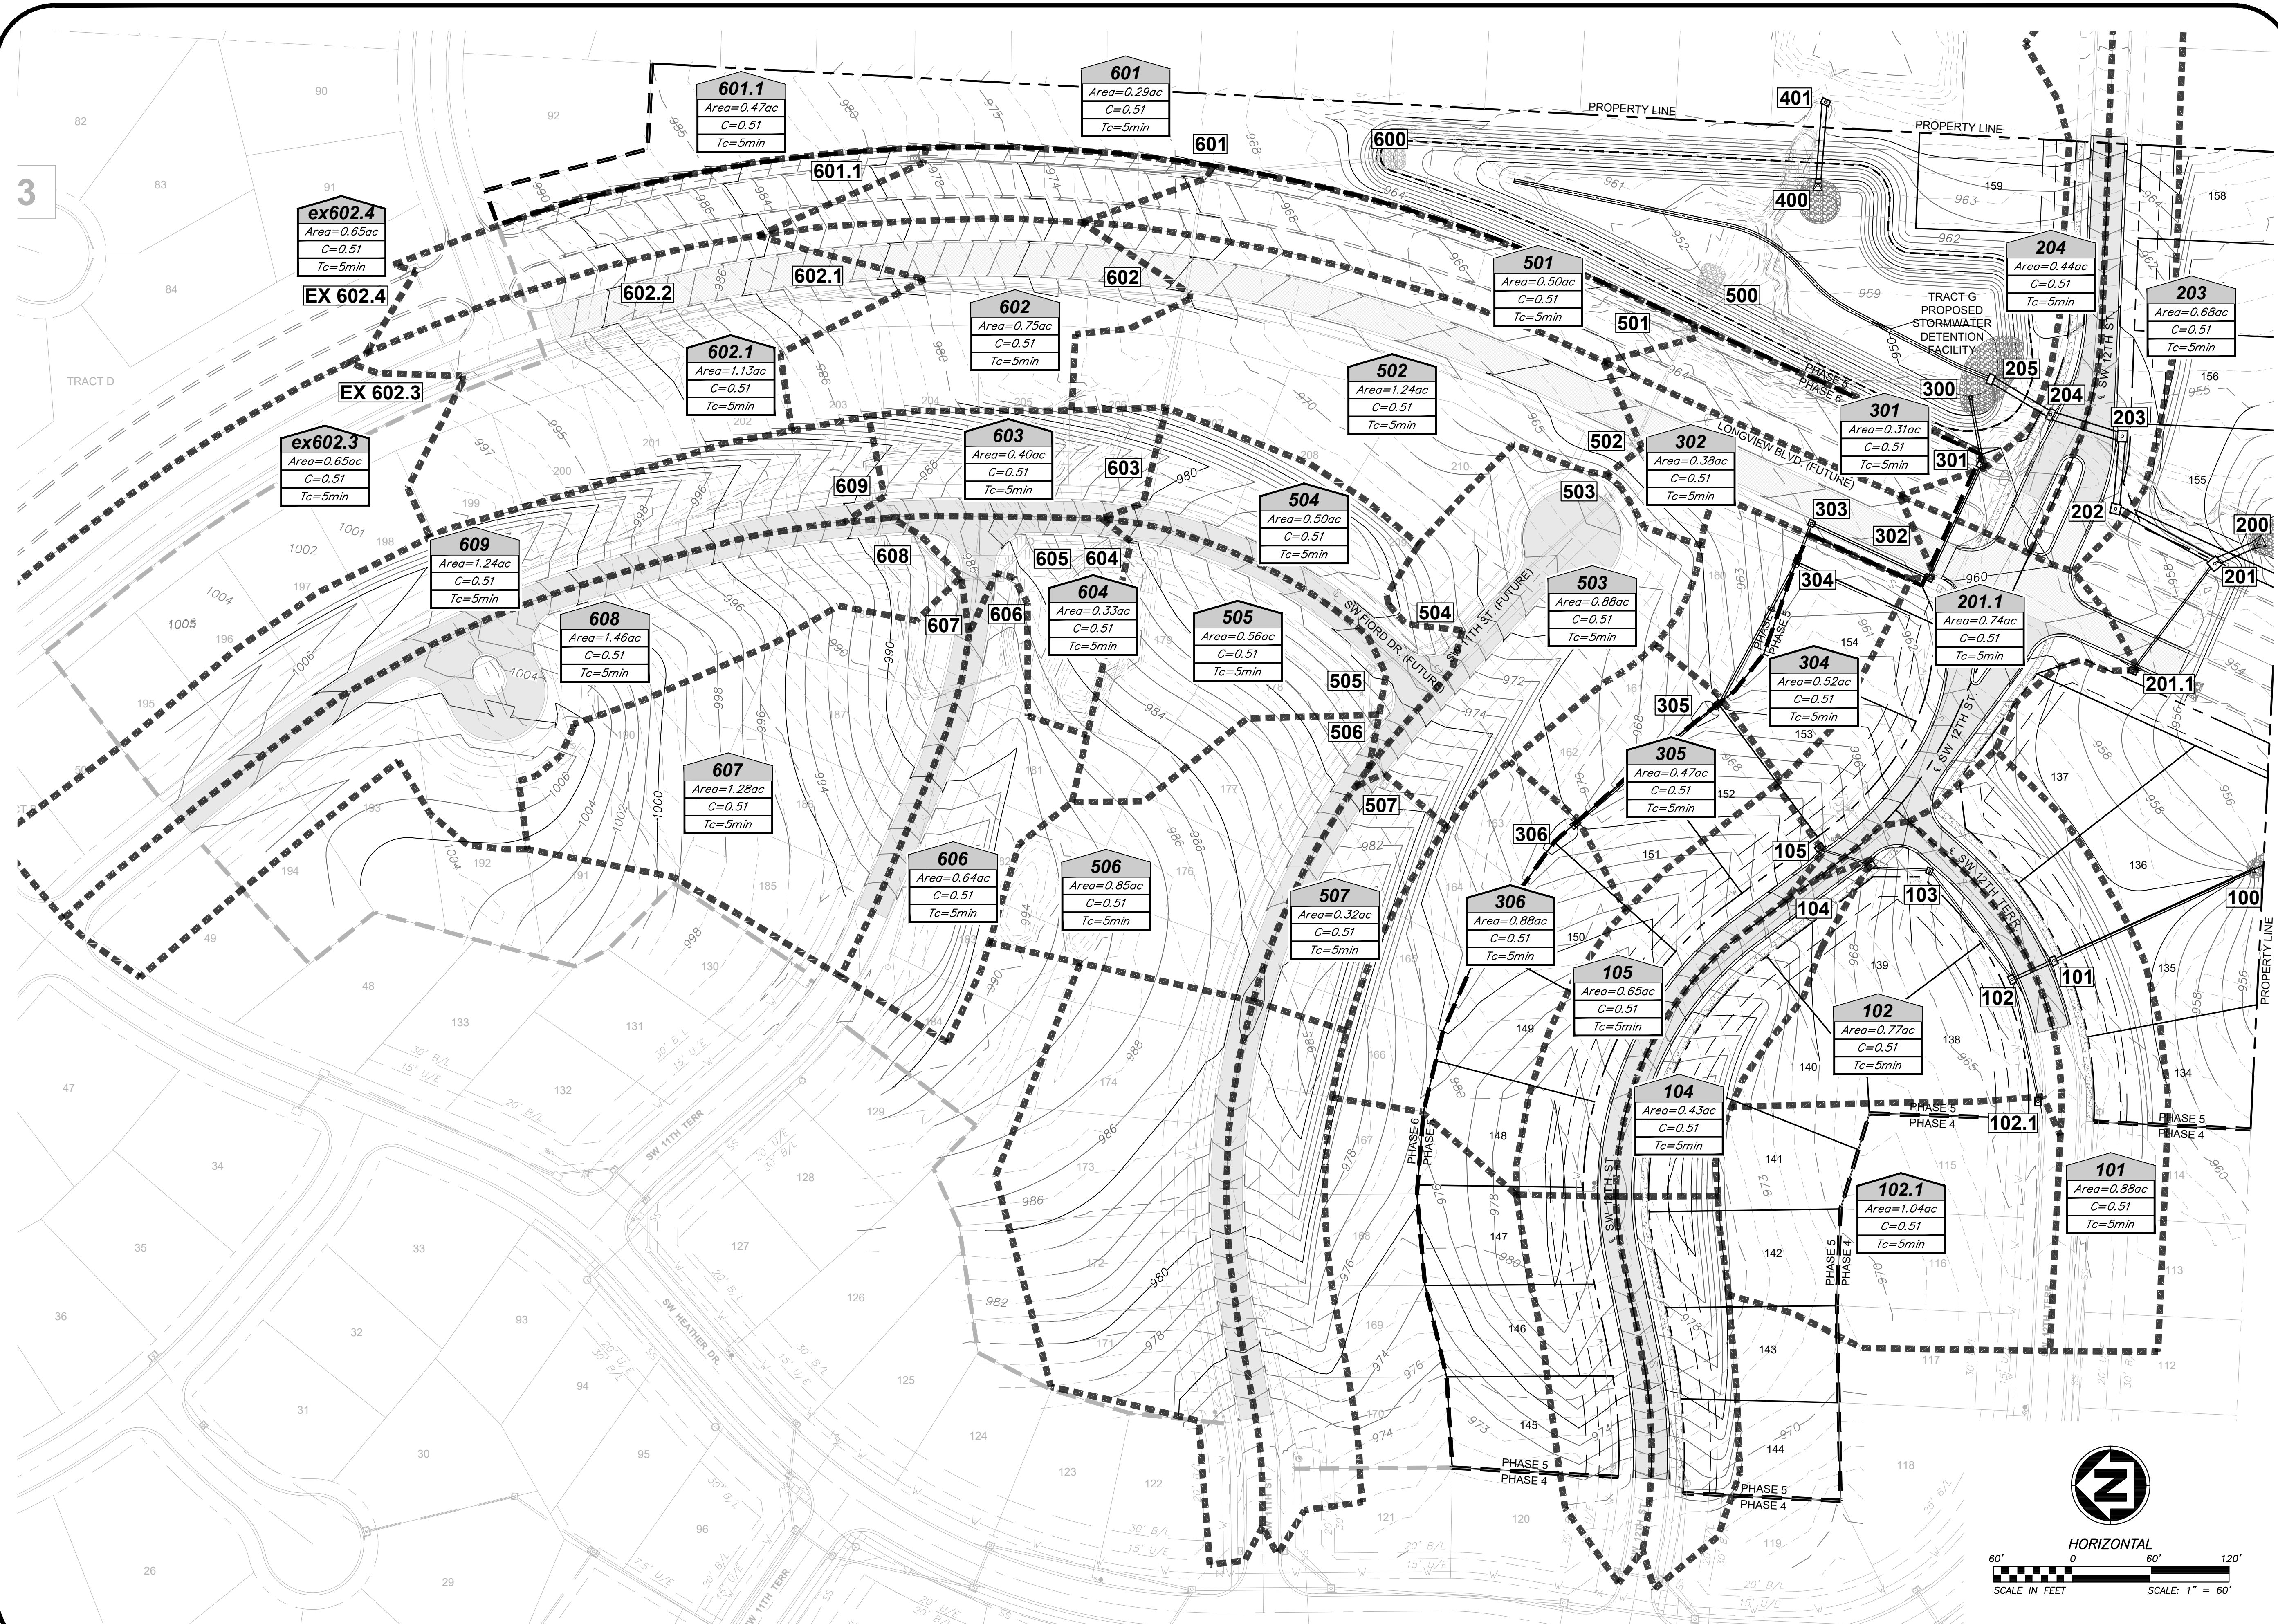

DRAINAGE AREA PLAN



SHEET NUMBER
C201
7 OF 26



**ANDERSON
ENGINEERING**
EMPLOYEE OWNED

ENGINEERS • SURVEYORS • LABORATORIES • DRILLING
811 E. THIRD STREET • JOPLIN, MISSOURI 64601 • PHONE (417) 782-7389
A LICENSED MISSOURI ENGINEERING & SURVEYING CORPORATION - LC 62

REVISIONS			DRAWING INFO.	
NO.	DESCRIPTION	BY	DATE	
				DRAWN BY: GC
				CHECK BY: ZM
				LICENSE NO. PE-2012003232
				DATE: 11/11/2020
				ISSUED FOR: FOR REVIEW
				JOB NUMBER: 20KCI10057
				MO COA NO. 000062



Nov 11, 2020 - 11:58am Plotted By: gorte G:\Shared drives\KC10 - Land Development\Projects\2020\20KCT0057 Highland Meadows - 5th Plat\01 CIVIL\03-DWG\Bases\20KCT0057 - BASE - PROP - STORM.dwg Layout: DRAINAGE CALCULATIONS

STORM SEWER DRAINAGE CALCULATIONS:

10-YEAR			HYDROLOGY									HYDRAULICS														GUTTER/INLET DESIGN						
Line No.	Inlet ID	Downstream Line No.	DrainageArea	Runoff Coefficient	Local CxA	System CxA	Tc	Local Intensity	System Intensity	Incremental Flow	Total Runoff	Line No.	Line	U/S Ground Elev.	U/S Invert	D/S Invert	Length	Slope	Size	n	Capacity Full	Total Runoff	Velocity	Velocity Out	HGLUp	HGLDn	Line ID	Local Q	QBypass	Gutter Slope	Gutter Spread	Gutter Width
			(ac)	(C)			(min)	(in/hr)	(in/hr)	(cfs)	(cfs)			(ft)	(ft)	(ft)	(ft)	(%)	(in)		(cfs)	(cfs)	(ft/s)	(ft/s)	(ft)	(ft)		(cfs)	(cfs)	(%)	(ft)	(ft)
1	101	Outfall	0.88	0.51	0.45	1.9	6.4	7.35	7.12	3.30	13.50	LINE 101	101	962.13	956.84	956.03	162.80	0.50	24	0.013	15.95	13.50	5.49	5.13	958.22	957.59	101	3.30	0.00	Sag		
2	102	1	0.77	0.51	0.39	1.45	6.2	7.35	7.15	2.89	10.35	LINE 102	102	962.13	957.22	957.04	35.00	0.50	24	0.013	16.22	10.35	4.52	4.26	958.52	958.48	102	2.89	0.00	Sag		
3	103	2	0.00	0.00	0	0.53	5.6	0.00	7.24	0.00	3.80	LINE 103	103	964.01	960.05	957.97	104.20	2.00	15	0.012	9.88	3.80	4.03	3.39	960.84	959.04	103	0.00				
4	104	3	0.43	0.51	0.22	0.53	5.4	7.35	7.28	1.61	3.83	LINE 104	104	967.01	961.68	960.56	44.95	2.50	15	0.012	11.04	3.83	6.43	8.18	962.47	961.07	104	1.61	1.12	5.000	1.40	2.00
5	105	4	0.60	0.51	0.31	0.31	5.0	7.35	7.35	2.25	2.25	LINE 105	105	968.11	963.34	961.88	41.61	3.50	15	0.013	12.10	2.25	3.91	3.95	963.94	962.47	105	2.25	0.56	0.050	5.90	2.00
6	102.1	2	1.04	0.51	0.53	0.53	5.0	7.35	7.35	3.90	3.90	LINE 102.1	102.1	963.51	958.67	957.97	95.18	0.75	15	0.012	6.00	3.90	4.09	3.47	959.47	959.04	102.1	3.90	1.23	0.020	9.23	2.00
7	302	Outfall	0.31	0.51	0.16	1.31	7.5	7.35	6.92	1.16	9.03	LINE 301	302	960.82	953.42	951.64	44.29	4.00	18	0.013	21.05	9.03	7.51	8.87	954.58	952.48	302	1.16	0.00	0.010	6.32	2.00
8	303	7	0.38	0.51	0.19	1.15	7.2	7.35	6.98	1.42	8.01	LINE 302	303	960.60	954.57	953.62	95.00	1.00	18	0.013	10.50	8.01	6.17	6.54	955.67	954.60	303	1.42	0.09	0.010	8.02	2.00
9	304	8	0.00	0.00	0	0.95	6.8	0.00	7.05	0.00	6.72	LINE 303	304	962.00	956.05	954.57	98.86	1.50	18	0.012	13.92	6.72	5.11	4.86	957.05	955.67	304	0.00				
10	305	9	0.52	0.51	0.27	0.95	6.6	7.35	7.07	1.95	6.74	LINE 304	305	960.27	956.34	956.05	28.60	1.00	18	0.012	11.46	6.74	5.37	5.37	957.34	957.05	305	1.95	0.00	Sag		
11	306	10	0.47	0.51	0.24	0.69	5.9	7.35	7.20	1.76	4.95	LINE 305	306	964.97	959.07	956.54	126.66	2.00	18	0.012	16.08	4.95	4.95	5.14	959.93	957.34	306	1.76	0.00	Sag		
12	307	11	0.88	0.51	0.45	0.45	5.0	7.35	7.35	3.30	3.30	LINE 306	307	969.98	965.15	959.47	141.99	4.00	15	0.012	13.99	3.30	6.29	8.16	965.88	959.93	307	3.30	0.00	Sag		
13	402	Outfall	0.00	0.00	0	0	0.0	0.00	0.00	54.51	0.00	LINE 401	402	965.44	955.00	951.73	59.49	5.50	42	0.013	235.88	0.00	6.88	5.67	957.31	955.56	402	54.51				
14	201	Outfall	0.00	0.00	0	0.95	5.8	0.00	7.22	0.00	6.85	LINE 201	201	957.24	947.13	947.00	31.01	0.42	54	0.013	127.34	6.85	6.73	6.68	951.12	951.06	201	0.00				
15	202	14	0.00	0.00	0	0.57	5.3	0.00	7.30	0.00	4.17	LINE 202	202	959.11	947.56	947.13	86.54	0.50	54	0.013	138.63	4.17	6.21	6.18	951.91	951.72	202	0.00				
16	203	15	0.68	0.51	0.35	0.57	5.2	0.00	7.32	0.00	4.18	LINE 203	203	959.00	948.04	947.76	55.83	0.50	54	0.013	139.26	4.18	6.18	6.18	952.61	952.48	203	0.00	0.00	Sag		
17	204	16	0.44	0.51	0.22	0.22	5.0	7.35	7.35	1.65	1.65	LINE 204	204	959.00	948.53	948.24	57.20	0.50	42 x 68	0.013	133.62	1.65	6.14	6.14	954.23	954.09	204	1.65	0.00	Sag		
18	205	17	0.00	0.00	0	0	0.0	0.00	0.00	94.04	0.00	LINE 205	205	958.30	949.00	948.73	53.16	0.50	54	0.013	140.16	0.00	5.91	5.91	954.65	954.53	205	94.04				
19	202.1	14	0.74	0.51	0.38	0.38	5.0	7.35	7.35	2.77	2.77	LINE 202.1	202.1	958.01	950.58	949.03	102.84	1.50	15	0.013	7.93	2.77	2.26	2.26	951.91	951.72	202.1	2.77	0.41	0.010	9.38	2.00

100-YEAR			HYDROLOGY										HYDRAULICS														GUTTER/INLET DESIGN					
Line No.	Inlet ID	Downstream Line No.	DrainageArea	Runoff Coefficient	Local CxA	System CxA	Tc	Local Intensity	System Intensity	Incremental Flow	Total Runoff	Line No.	Line	U/S Ground Elev.	U/S Invert	D/S Invert	Length	Slope	Size	n	Capacity Full	Total Runoff	Velocity	Velocity Out	HGLUp	HGLDn	Line ID	Local Q	QBypass	Gutter Slope	Gutter Spread	Gutter Width
			(ac)	(C)			(min)	(in/hr)	(in/hr)	(cfs)	(cfs)			(ft)	(ft)	(ft)	(ft)	(%)	(in)		(cfs)	(cfs)	(ft/s)	(ft/s)	(ft)	(ft)		(cfs)	(cfs)	(%)	(ft)	(ft)
1	101	Outfall	0.88	0.51	0.45	1.9	6.0	10.31	9.95	4.63	18.88	LINE 101	101	962.13	956.84	956.03	162.80	0.50	24	0.013	15.95	18.88	6.59	7.17	959.02	957.59	101	4.63	0.00	Sag		
2	102	1	0.77	0.51	0.39	1.45	5.8	10.31	10.00	4.05	14.48	LINE 102	102	962.13	957.22	957.04	35.00	0.50	24	0.013	16.22	14.48	4.61	4.61	959.44	959.30	102	4.05	0.00	Sag		
3	103	2	0.00	0.00	0	0.53	5.4	0.00	10.14	0.00	5.33	LINE 103	103	964.01	960.05	957.97	104.20	2.00	15	0.012	9.88	5.33	4.88	4.34	960.99	959.93	103	0.00				
4	104	3	0.43	0.51	0.22	0.53	5.3	10.31	10.21	2.26	5.36	LINE 104	104	967.01	961.68	960.56	44.95	2.50	15	0.012	11.04	5.36	7.18	8.93	962.62	961.17	104	2.26	1.66	5.000	1.59	2.00
5	105	4	0.60	0.51	0.31	0.31	5.0	10.31	10.31	3.16	3.16	LINE 105	105	968.11	963.34	961.88	41.61	3.50	15	0.013	12.10	3.16	4.27	4.19	964.05	962.62	105	3.16	1.10	0.050	6.90	2.00
6	102.1	2	1.04	0.51	0.53	0.53	5.0	10.31	10.31	5.47	5.47	LINE 102.1	102.1	963.51	958.67	957.97	95.18	0.75	15	0.012	6.00	5.47	4.46	4.46	960.51	959.93	102.1	5.47	2.28	0.020	10.62	2.00
7	302	Outfall	0.31	0.51	0.16	1.31	6.8	10.31	9.65	1.63	12.60	LINE 301	302	960.82	953.42	951.64	44.29	4.00	18	0.013	21.05	12.60	9.98	12.38	954.76	952.48	302	1.63	0.00	0.010	7.37	2.00
8	303	7	0.38	0.51	0.19	1.15	6.6	10.31	9.74	2.00	11.18	LINE 302	303	960.60	954.57	953.62	95.00	1.00	18	0.013	10.50	11.18	6.69	6.69	955.91	954.97	303	2.00	0.53	0.010	9.69	2.00
9	304	8	0.00	0.00	0	0.95	6.3	0.00	9.85	0.00	9.39	LINE 303	304	962.00	956.05	954.57	98.86	1.50	18	0.012	13.92	9.39	5.32	5.32	957.63	956.96	304	0.00				
10	305	9	0.52	0.51	0.27	0.95	6.2	10.31	9.88	2.73	9.42	LINE 304	305	960.27	956.34	956.05	28.60	1.00	18	0.012	11.46	9.42	5.33	5.33	958.27	958.07	305	2.73	0.00	Sag		
11	306	10	0.47	0.51	0.24	0.69	5.6	10.31	10.08	2.47	6.94	LINE 305	306	964.97	959.07	956.54	126.66	2.00	18	0.012	16.08	6.94	4.68	3.93	960.09	958.49	306	2.47	0.00	Sag		
12	307	11	0.88	0.51	0.45	0.45	5.0	10.31	10.31	4.63	4.63	LINE 306	307	969.98	965.15	959.47	141.99	4.00	15	0.012	13.99	4.63	6.36	7.64	966.02	960.09	307	4.63	0.00	Sag		
13	402	Outfall	0.00	0.00	0	0	0.0	0.00	0.00	112.38	0.00	LINE 401	402	965.44	955.00	951.73	59.49	5.50	42	0.013	211.54	0.00	12.21	12.21	958.19	955.56	402	112.38				
14	201	Outfall	0.00	0.00	0	0.95	5.5	0.00	10.11	0.00	9.59	LINE 201	201	957.24	947.13	947.00	31.01	0.42	54	0.013	127.34	9.59	13.14	13.48	951.63	951.06	201	0.00				
15	202	14	0.00	0.00	0	0.57	5.1	0.00	10.25	0.00	5.86	LINE 202	202	959.11	947.56	947.13	86.54	0.50	54	0.013	138.63	5.86	12.57	12.57	954.69	953.80	202	0.00				
16	203	15	0.68	0.51	0.35	0.57	5.1	0.00	10.28	0.00	5.87	LINE 203	203	959.00	948.04	947.76	55.83	0.50	54	0.013	139.26	5.87	12.57	12.57	957.55	956.98	203	0.00	0.00	Sag		
17	204	16	0.44	0.51	0.22	0.22	5.0	10.31	10.31	2.31	2.31	LINE 204	204	959.00	948.53	948.24	57.20	0.50	42 x 68	0.013	133.62	2.31	12.61	12.61	964.27	963.65	204	2.31	0.00	Sag		
18	205	17	0.00	0.00	0	0	0.0	0.00	0.00	194.07	0.00	LINE 205	205	958.30	949.00	948.73	53.16	0.50	54	0.013	140.16	0.00	12.20	12.20	966.03	965.51	205	194.07				
19	202.1	14	0.74	0.51	0.38	0.38	5.0	10.31	10.31	3.89	3.89	LINE 202.1	202.1	958.01	950.58	949.03	102.84	1.50	15	0.013	7.93	3.89	3.17	3.17	954.17	953.80	202.1	3.89	1.24	0.010	11.20	2.00

Nov 11, 2020 - 11:58am Plotted by: gcs Shared drives \KC10 - Land Development\Projects\2020\20KCT0057 Highland Meadows - 5th Plat\01 CIVL 03-DWG\Base\20KCT0057 - BASE - PROP - STORM.dwg Layout: STORM SEWER PLAN & PROFILE



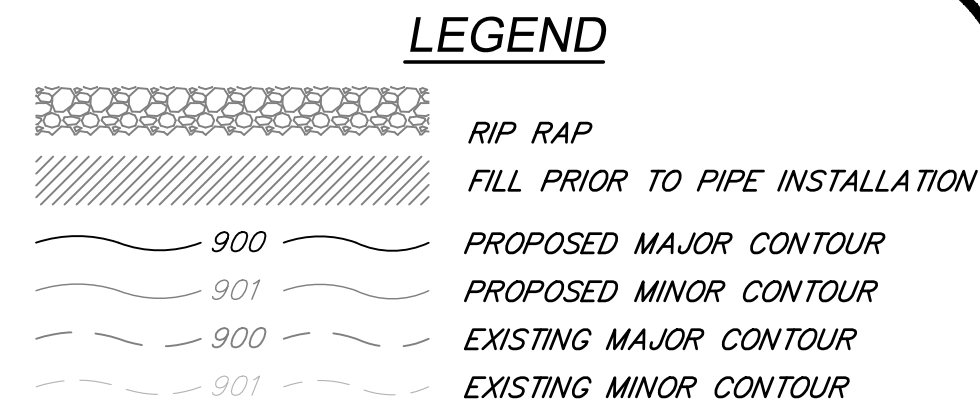
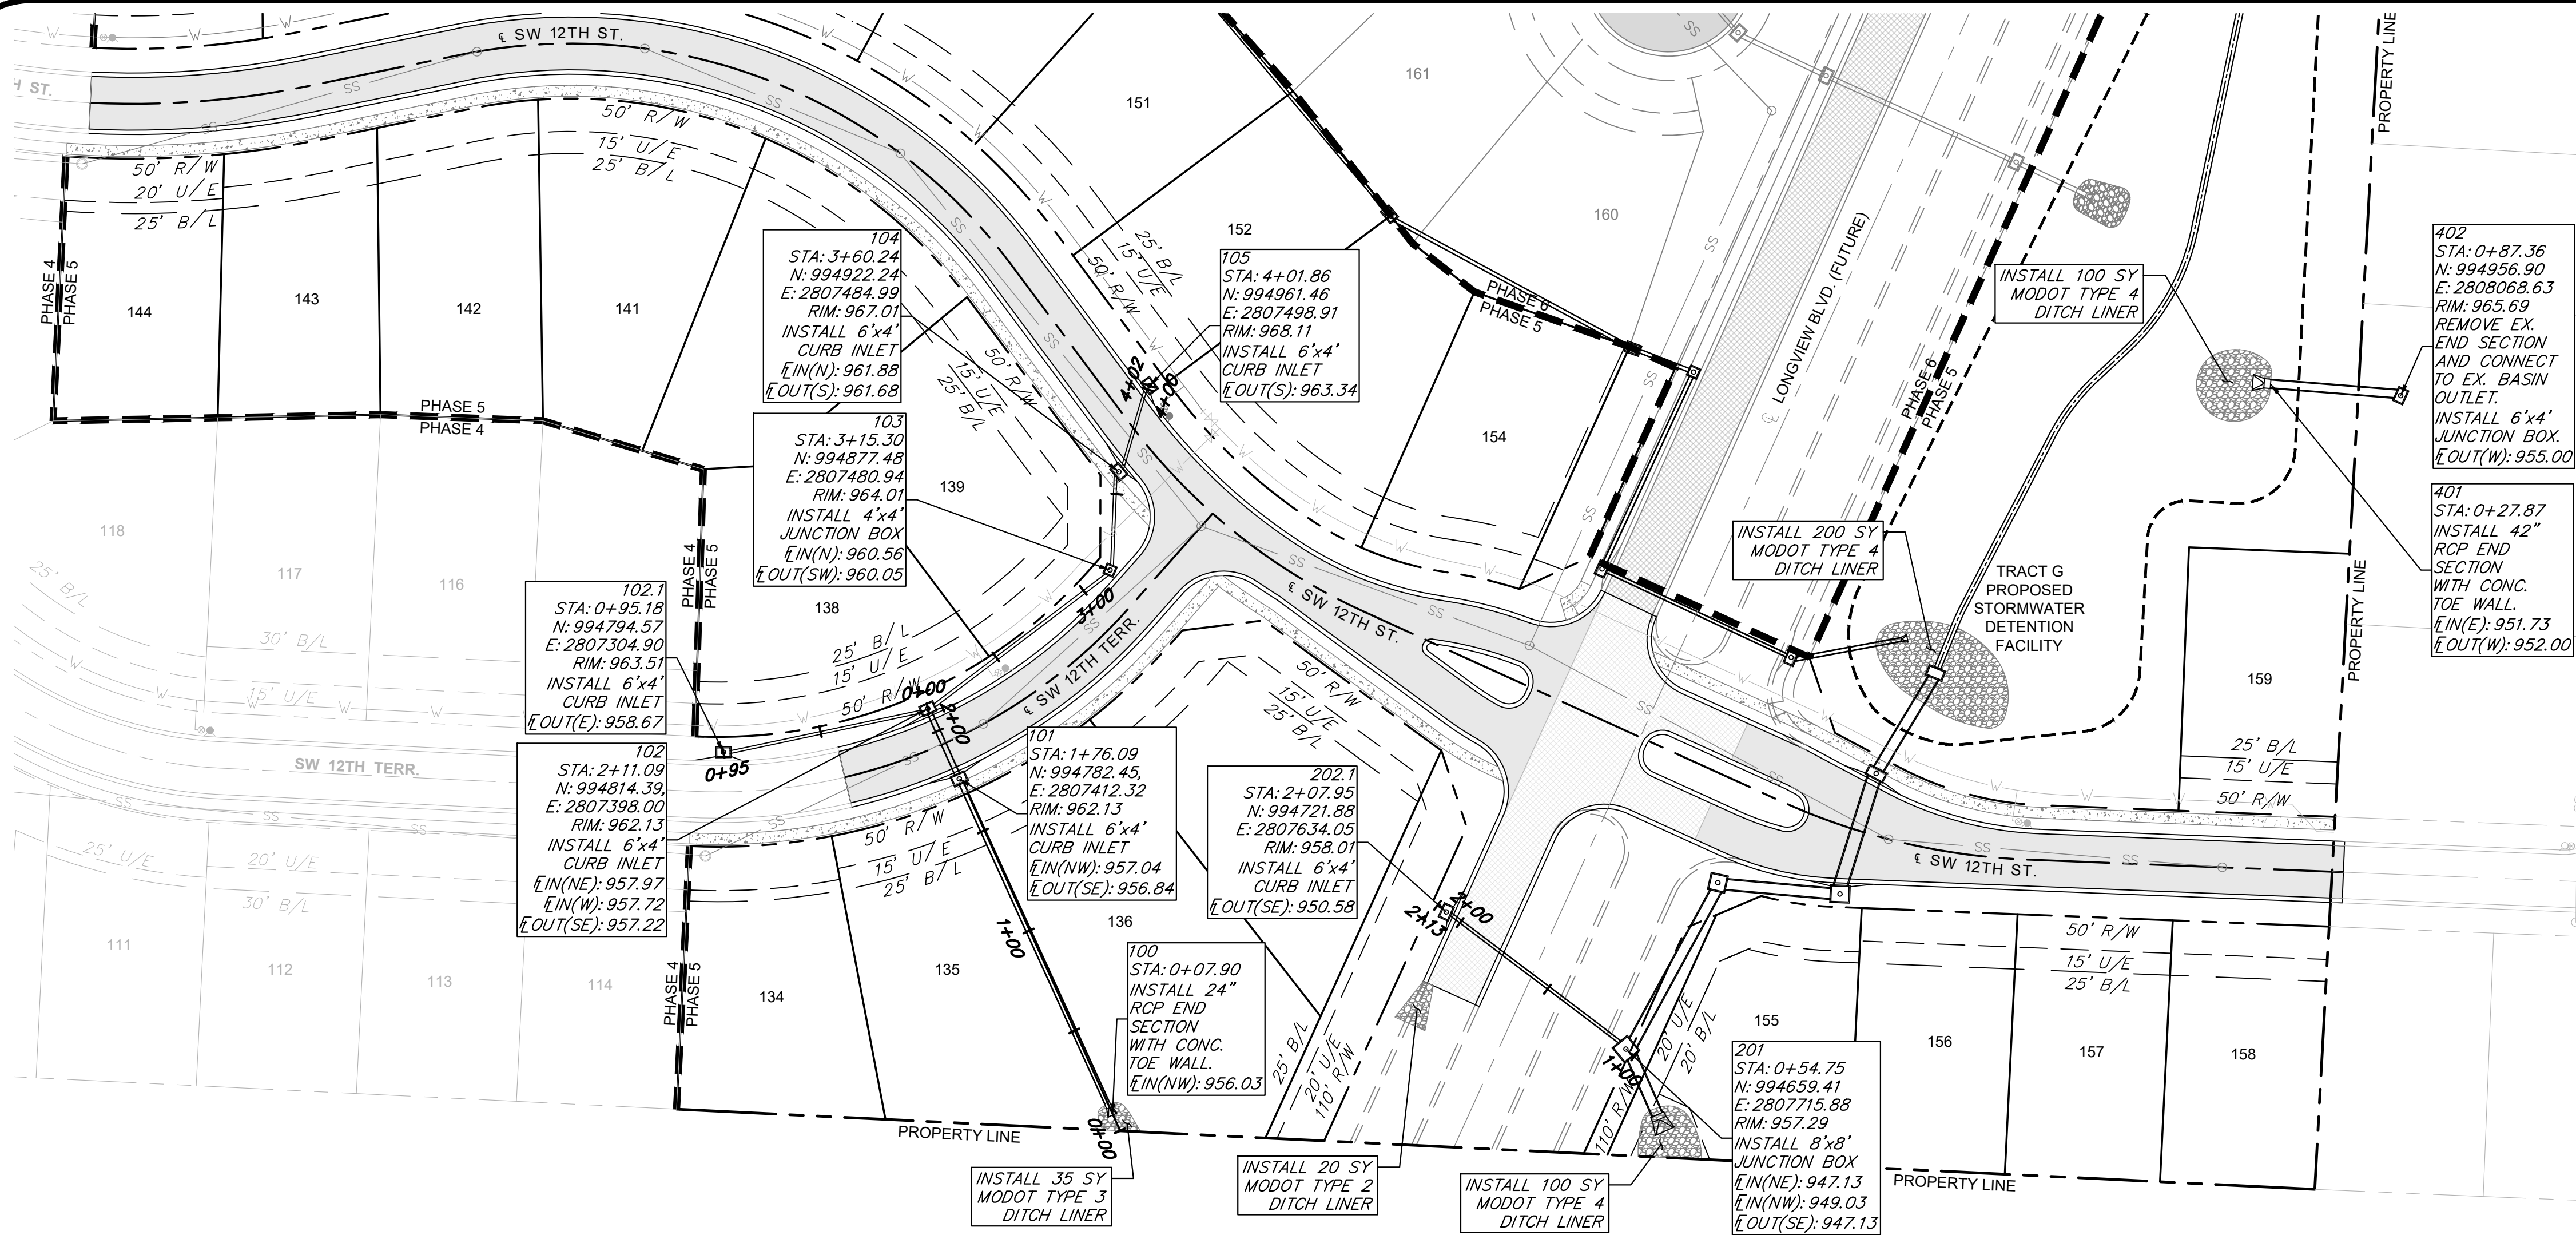


STORM PIPE AND STRUCTURES:

1. HDPE PIPE SHALL CONFORM TO ASTM F2306. JOINTS SHALL BE INTEGRAL BELL AND SPIGOT WITH RUBBER GASKETS. JOINTS SHALL BE WATER TIGHT AS DEFINED BY ASTM F2306.
2. CONCRETE PIPE SHALL CONFORM TO ASTM C76, CLASS III, WALL TYPE B. JOINTS SHALL BE TONGUE-IN-GROOVE WITH PREFORMED, FLEXIBLE SEALANTS AND SHALL CONFORM TO ASTM C990.
3. PROPOSED CURB INLETS AND JUNCTION BOXES SHALL CONFORM TO THE CITY OF LEE'S SUMMIT STANDARD DETAILS.

GENERAL NOTES:

1. COORDINATES AT TOP ELEVATIONS SHOWN ARE LOCATED AT CENTER OF STRUCTURES, ROAD OFFSETS AREA AT INSIDE FACE OF CURB INLETS, AND AT CENTER OF MANHOLES AND JUNCTIONS BOXES.
2. PIPE LENGTHS INDICATED ARE FROM CENTER OF STRUCTURE TO CENTER OF STRUCTURE.
3. INSIDE FRONT FACE OF CURB INLETS SHALL BE LOCATED 1.5 FEET BEHIND BACK OF CURB. STRUCTURE SHALL BE PARALLEL WITH CURB ALIGNMENT.
4. TOP ELEVATION OF CURB INLETS SHALL BE SLOPED TO CONFORM TO GRADE OF STREET.
5. WATER MAINS AND STORM SEWERS SHALL HAVE AT LEAST 3" OF CLEAR HORIZONTAL SEPARATION.
6. CONTROLLED FILL: PRIOR TO INSTALLATION OF STORM SEWER PIPING IN FILL AREAS, FILL SHALL BE PLACED AND COMPACTED TO A MINIMUM 95% OF STANDARD PROCTOR DENSITY PER ASTM D 698 TO A MINIMUM DEPTH OF 2 FEET ABOVE THE TOP OF PIPE.

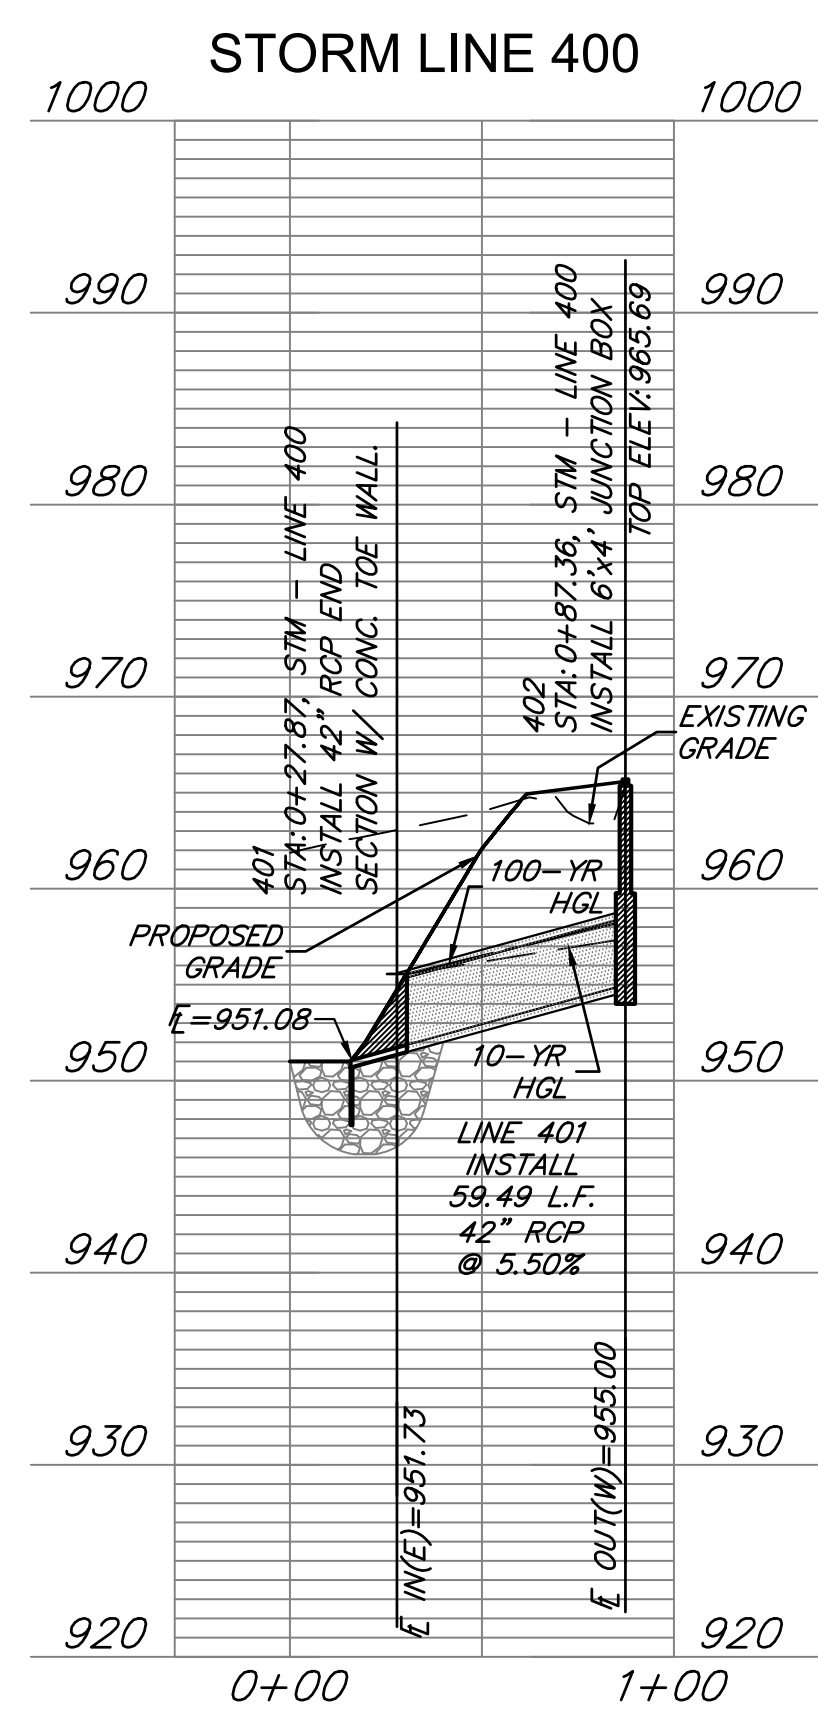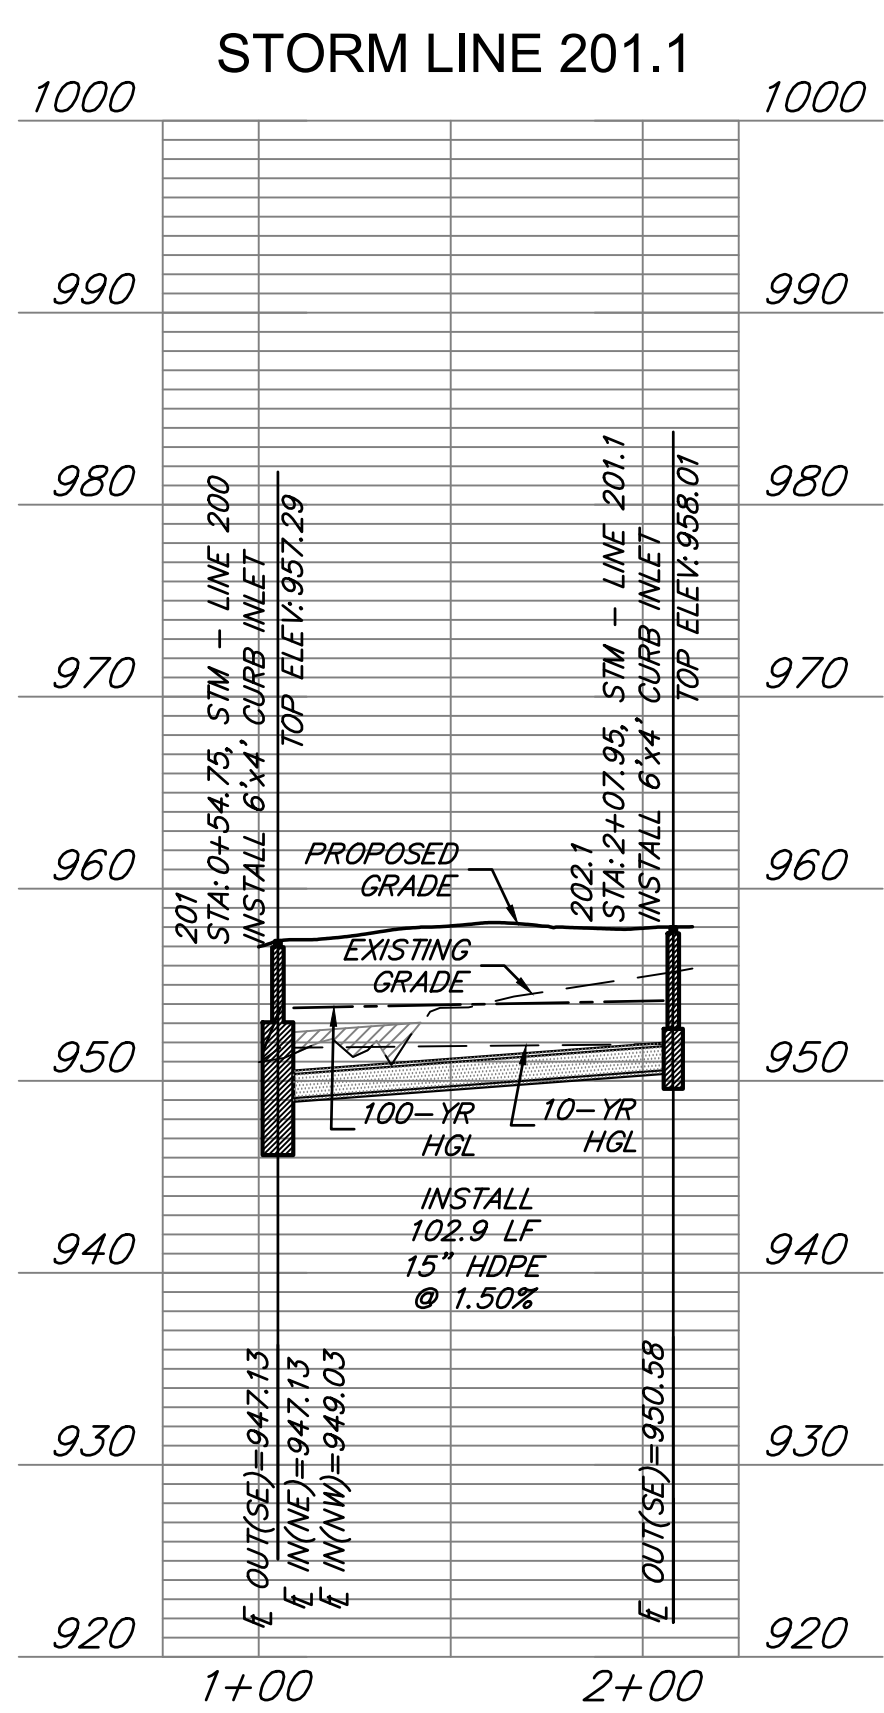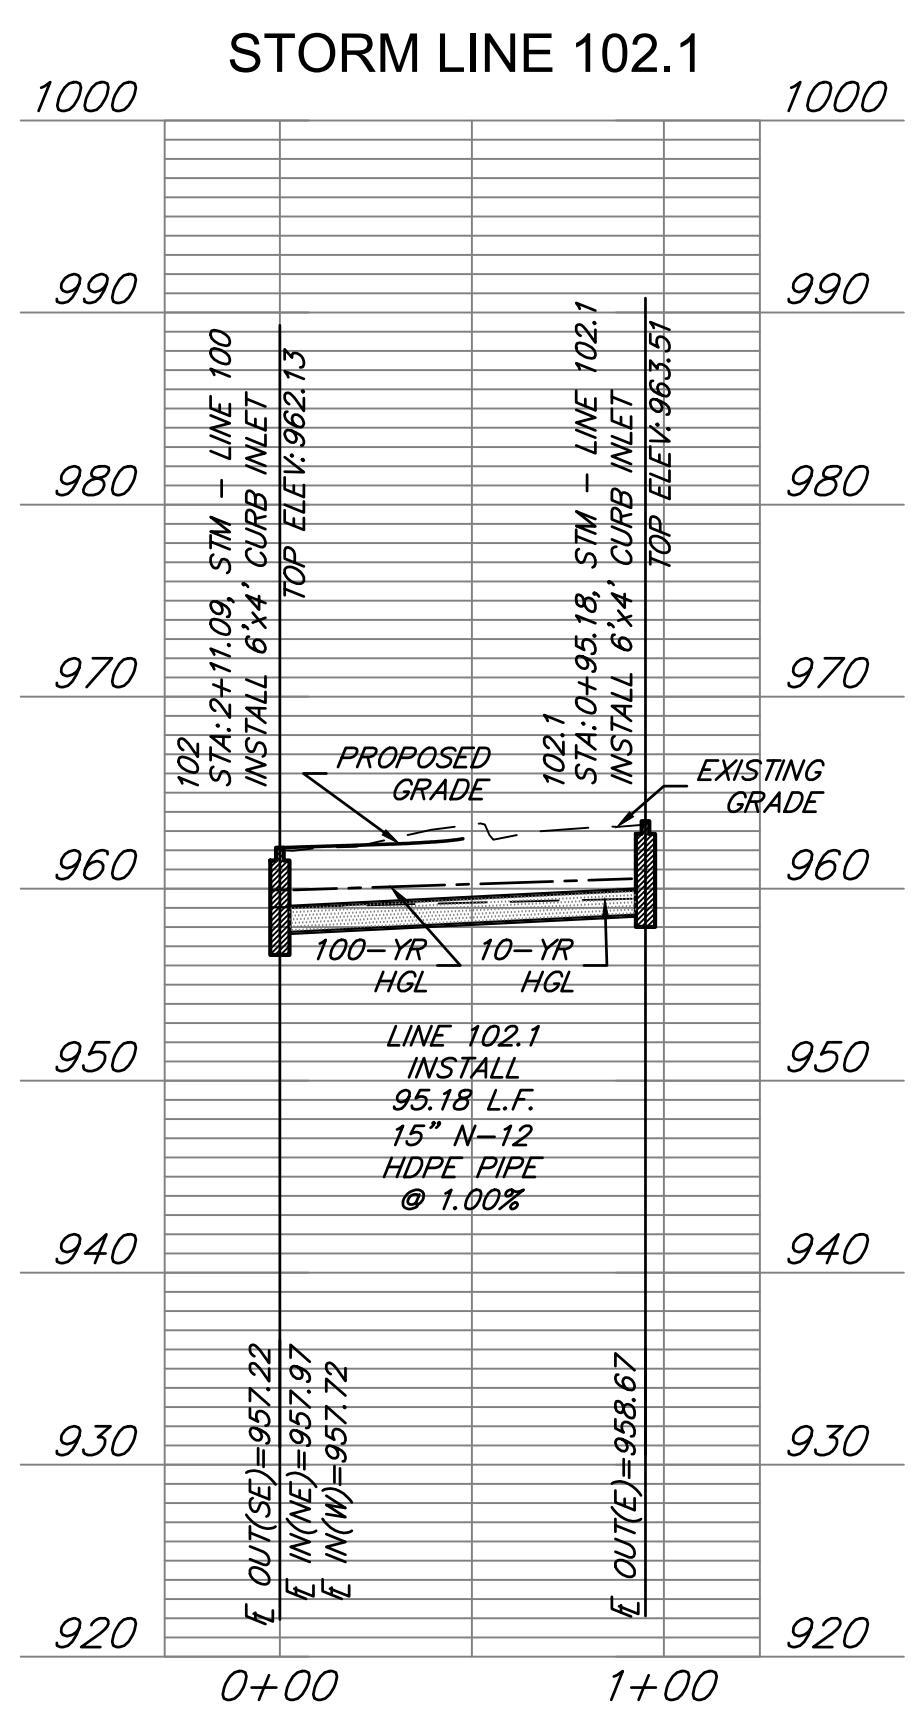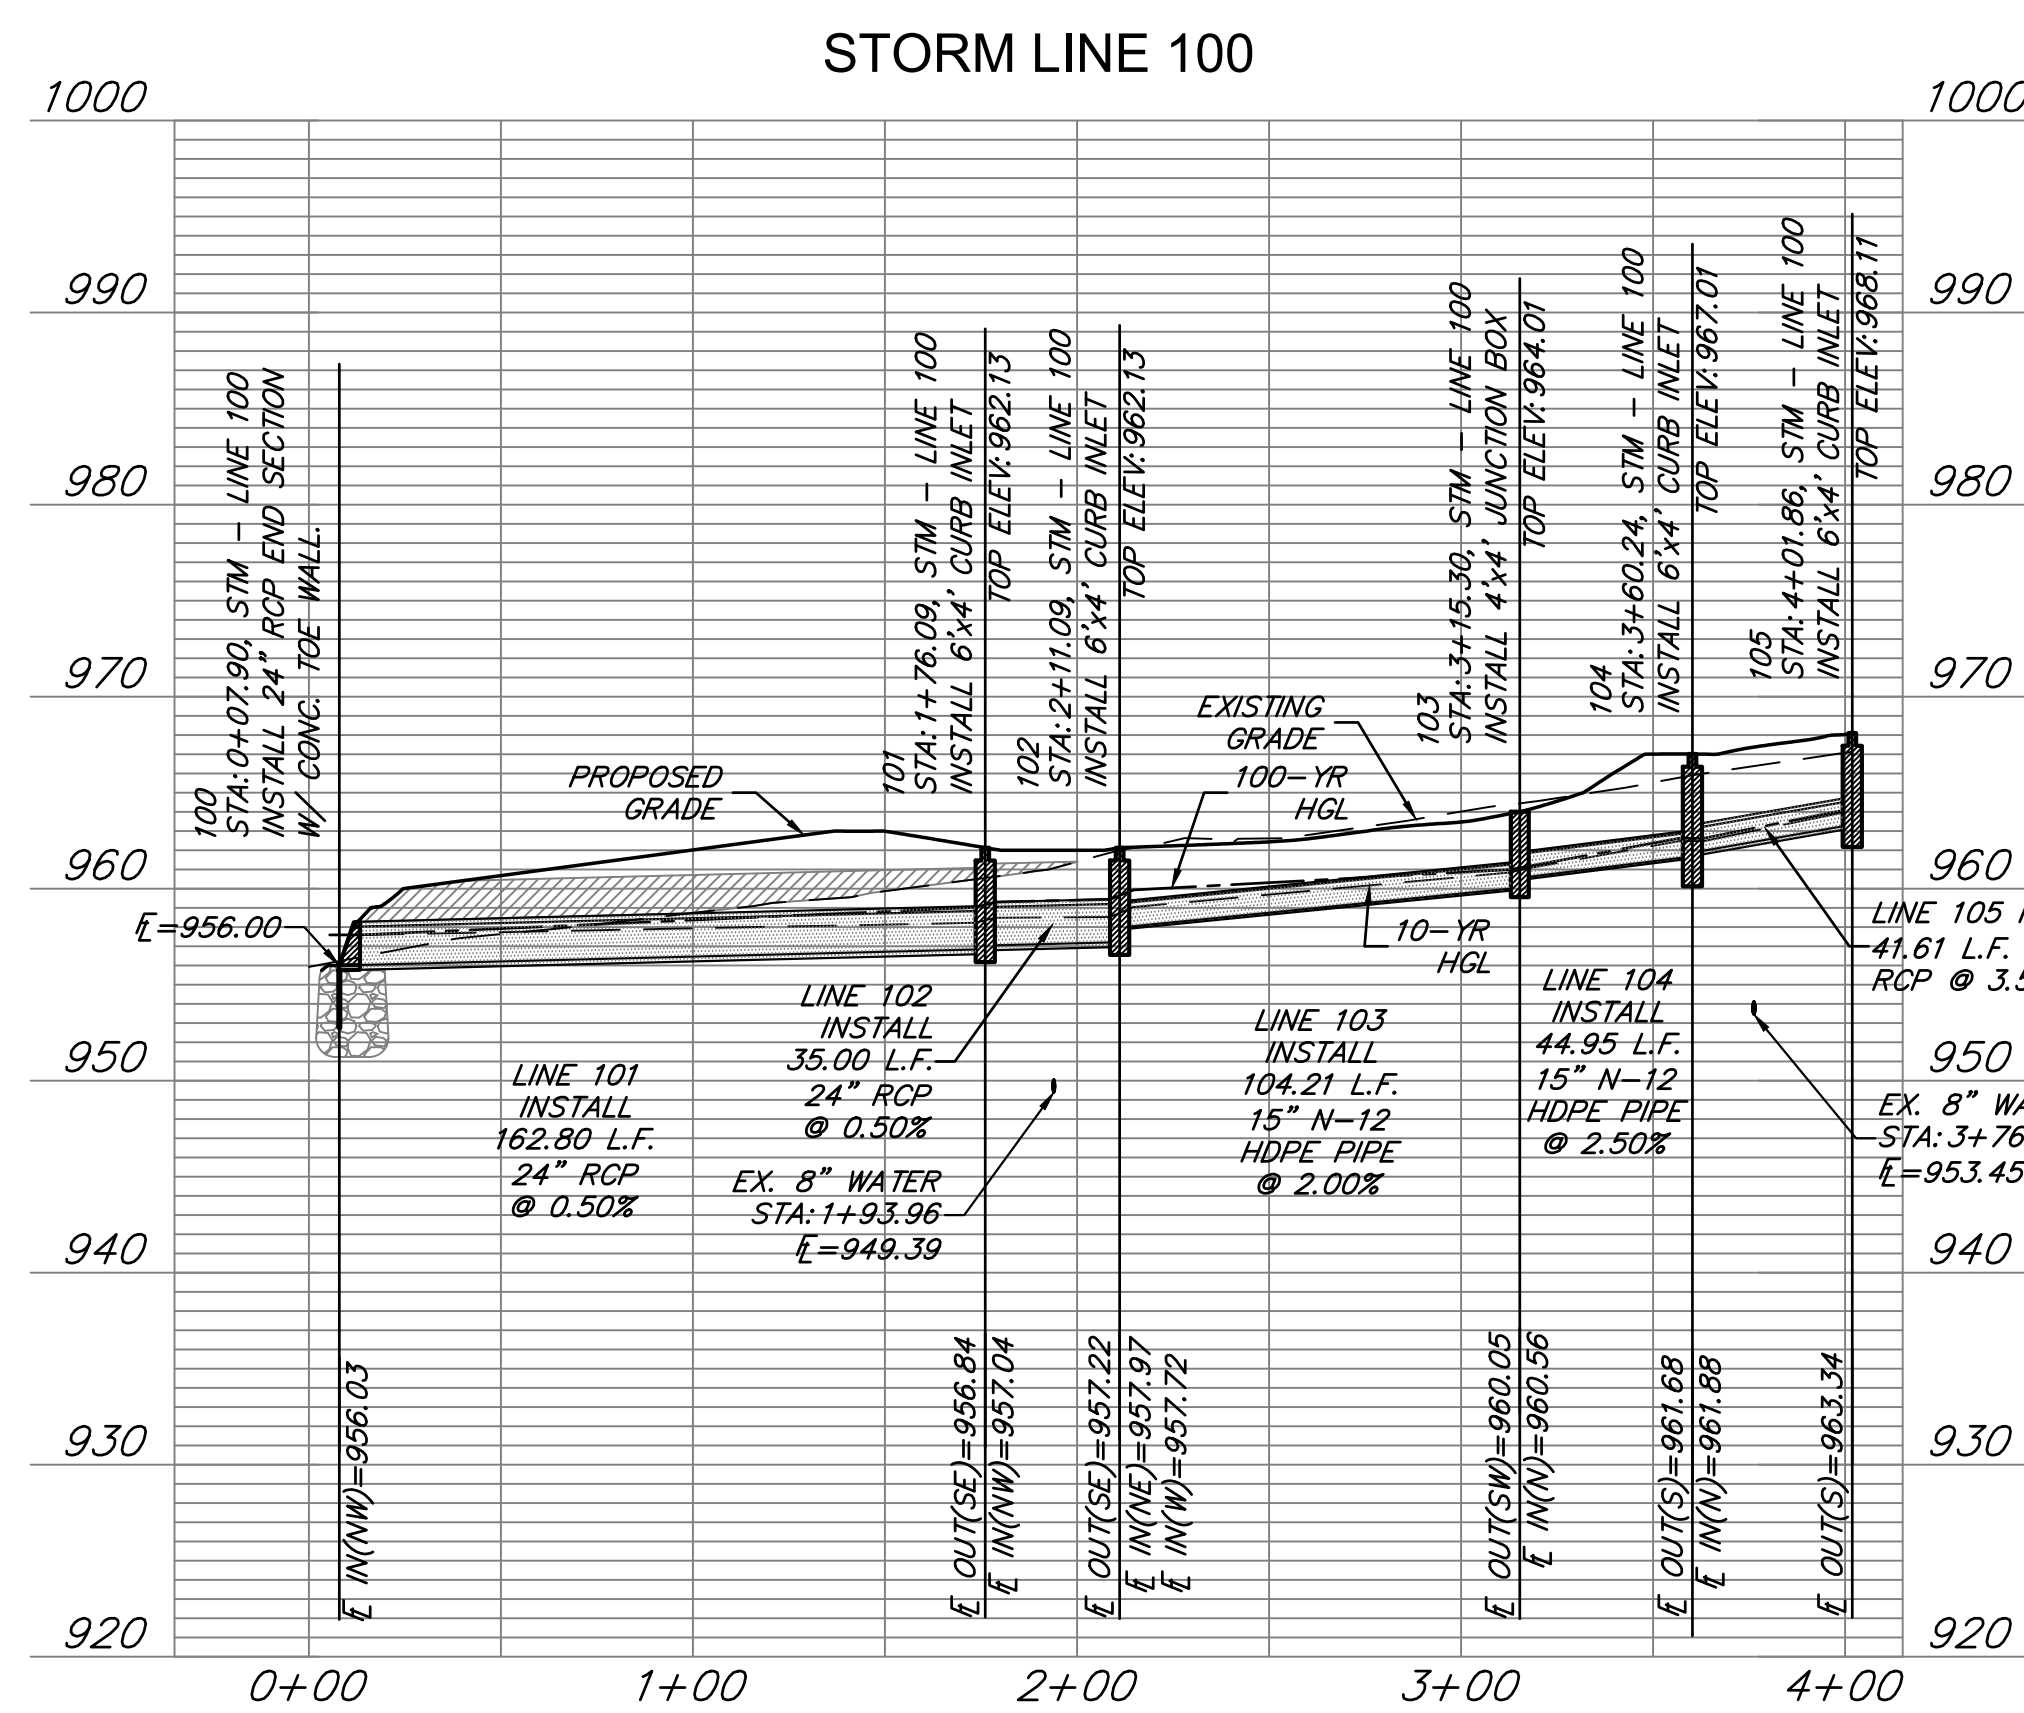

ANDERSON ENGINEERING
EMPLOYEE OWNED

ENGINEERS • SURVEYORS • LABORATORIES • DRILLING
811 E. THIRD STREET • JOPLIN, MISSOURI 64801 • PHONE (417) 782-7399
A LICENSED MISSOURI ENGINEERING & SURVEYING CORPORATION - LC 62

DRAWING INFO.		REVISIONS		NO.	
GC	GC	DATE	DESCRIPTION	BY	DATE
ZM	ZM				
FE-2012003232	FE-2012003232				
1/11/2020	1/11/2020				
FOR REVIEW	FOR REVIEW				
20KCT0057	20KCT0057				
JOB NUMBER:	JOB NUMBER:				
MO COA NO.	MO COA NO.				
00062	00062				
© COPYRIGHT ANDERSON ENGINEERING, INC. 2020					





SUMMIT HOMES KC
HIGHLAND MEADOWS - 5TH PLAT

STORM SEWER PLAN & PROFILE

S10, T47N, R22W
LEE'S SUMMIT, JACKSON COUNTY, MISSOURI

STATE OF MISSOURI
ZACH A. MYERS
NUMBER
FE-2012009232
1/11/21/20


SHEET NUMBER
C203
9 OF 26

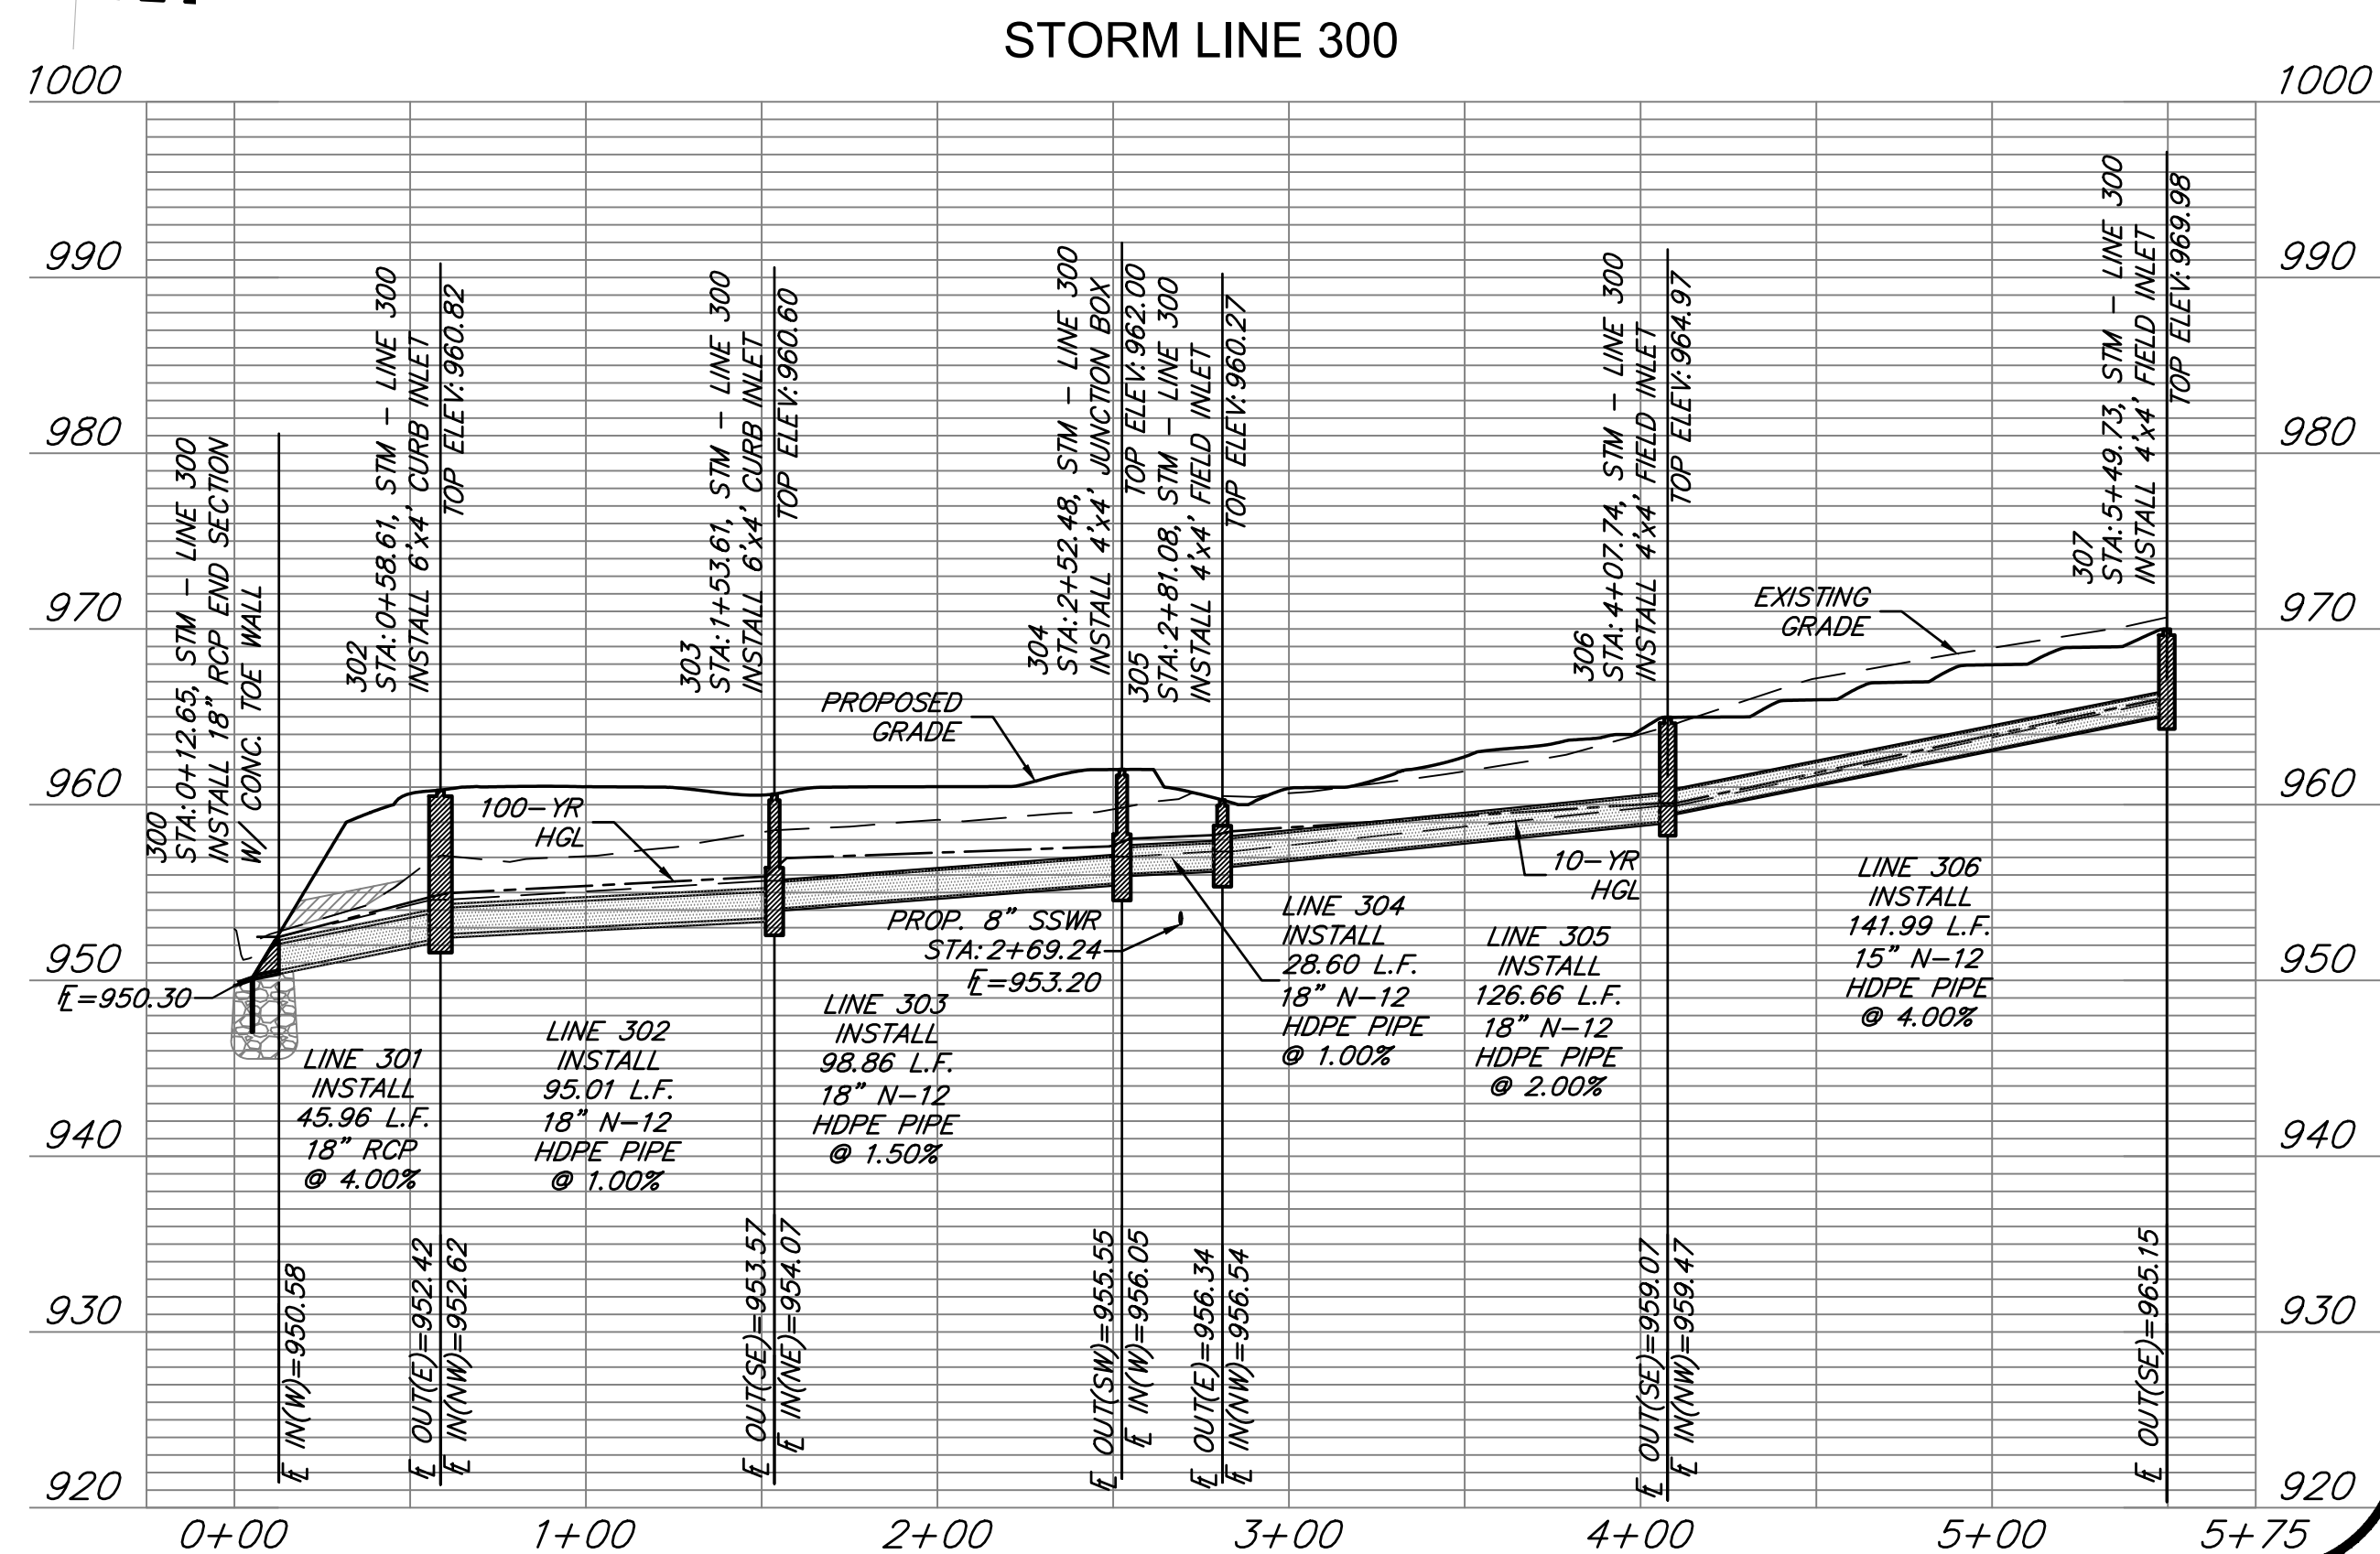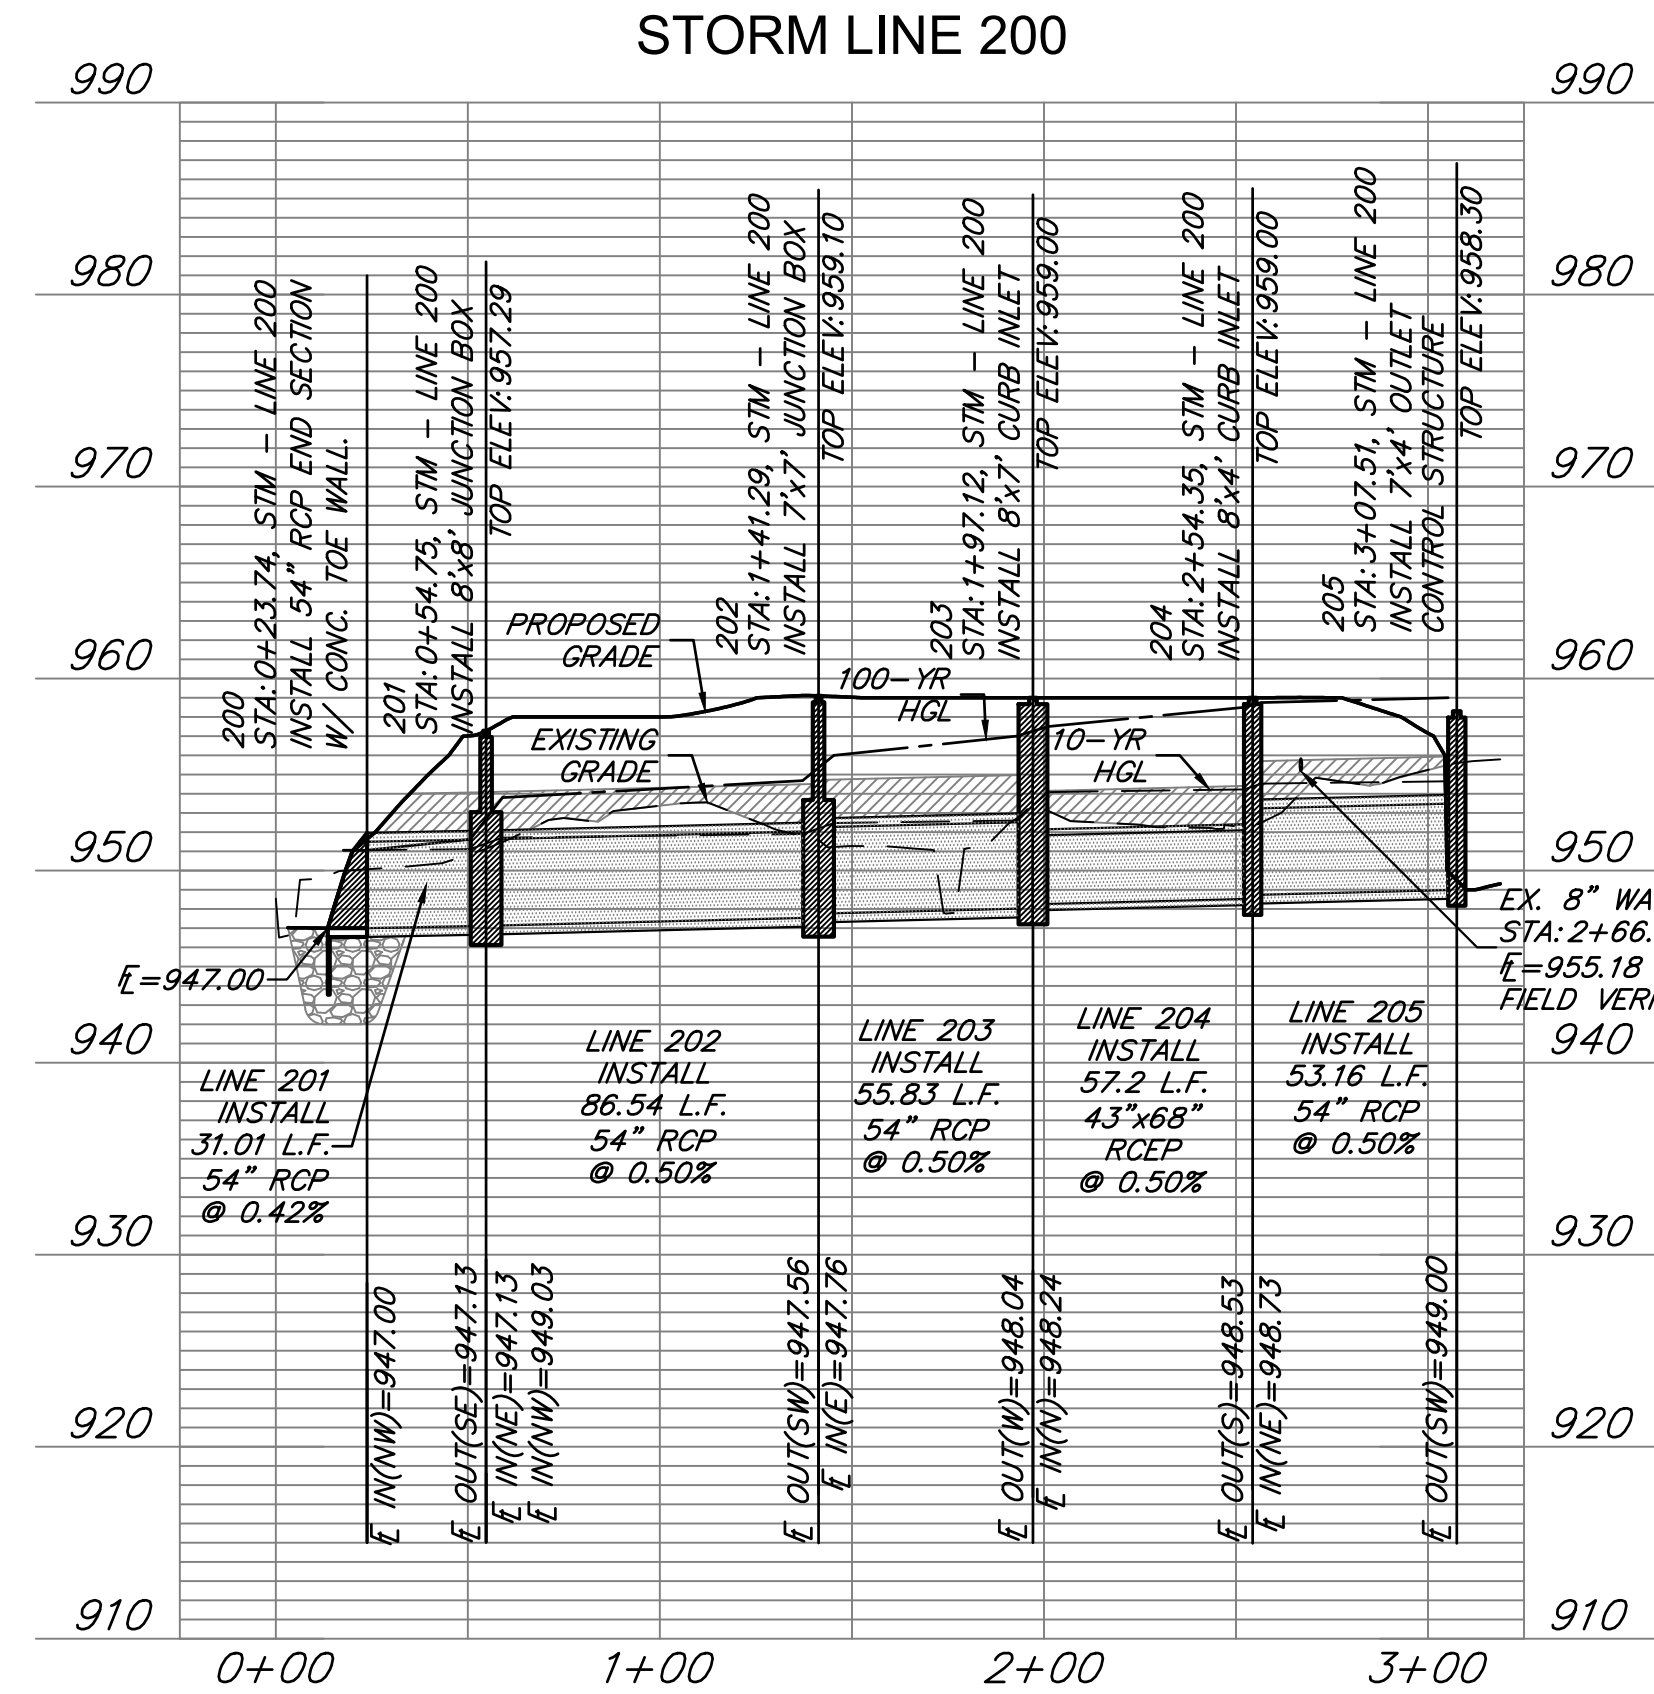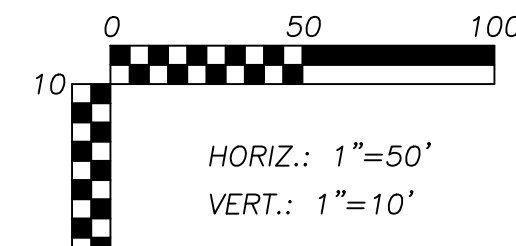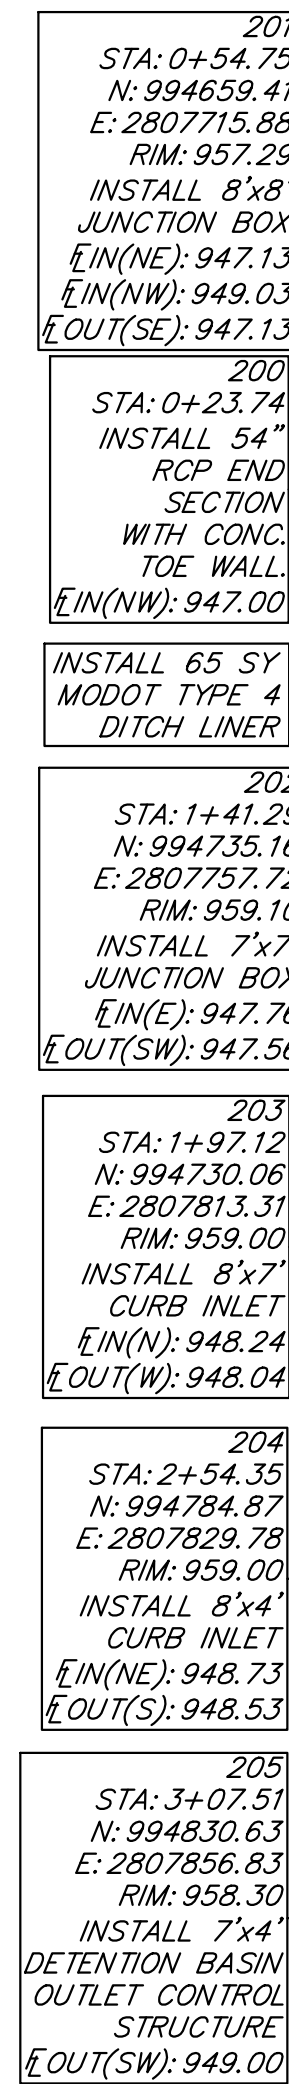

GENERAL NOTES:

1. COORDINATES AT TOP ELEVATIONS SHOWN ARE LOCATED AT CENTER OF STRUCTURES. ROAD OFFSETS AREA AT INSIDE FACE OF CURB INLETS, AND AT CENTER OF MANHOLES AND JUNCTIONS BOXES.
2. PIPE LENGTHS INDICATED ARE FROM CENTER OF STRUCTURE TO CENTER OF STRUCTURE.
3. INSIDE FRONT FACE OF CURB INLETS SHALL BE LOCATED 1.5 FEET BEHIND BACK OF CURB. STRUCTURE SHALL BE PARALLEL WITH CURB ALIGNMENT.
4. TOP ELEVATION OF CURB INLETS SHALL BE SLOPED TO CONFORM TO GRADE OF STREET.
5. WATER MAINS AND STORM SEWERS SHALL HAVE AT LEAST 3' OF CLEAR HORIZONTAL SEPARATION.
6. CONTROLLED FILL: PRIOR TO INSTALLATION OF STORM SEWER PIPING IN FILL AREAS, FILL SHALL BE PLACED AND COMPACTED TO A MINIMUM 95% OF STANDARD PROCTOR DENSITY PER ASTM D 698 TO A MINIMUM DEPTH OF 2 FEET ABOVE THE TOP OF PIPE.

LEGEND

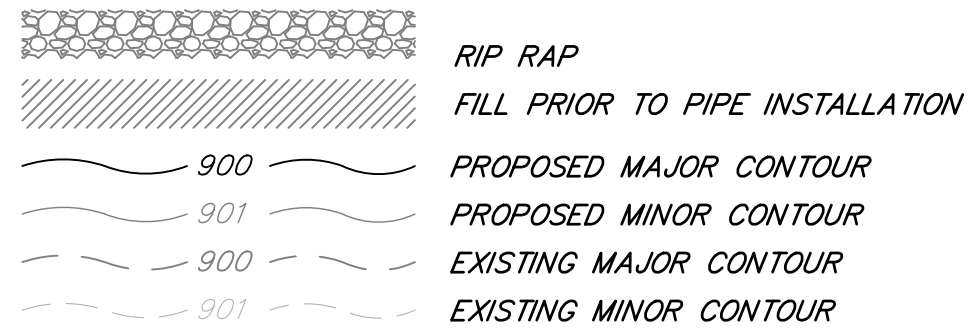

STORM PIPE AND STRUCTURES:

1. HDPE PIPE SHALL CONFORM TO ASTM F2306. JOINTS SHALL BE INTEGRAL BELL AND SPIGOT WITH RUBBER GASKETS. JOINTS SHALL BE WATER TIGHT AS DEFINED BY ASTM F2306.
2. CONCRETE PIPE SHALL CONFORM TO ASTM C76, CLASS III, WALL TYPE B. JOINTS SHALL BE TONGUE-IN-GROOVE WITH PREFORMED, FLEXIBLE SEALANTS AND SHALL CONFORM TO ASTM C990.
3. PROPOSED CURB INLETS AND JUNCTION BOXES SHALL CONFORM TO THE CITY OF LEE'S SUMMIT STANDARD DETAILS.

AE **ANDERSON
ENGINEERING**
EMPLOYEE OWNED

ENGINEERS • SURVEYORS • LABORATORIES • DRILLING
811 E. THIRD STREET • JOPLIN, MISSOURI 64801 • PHONE (417) 782-7399
ALICENSED MISSOURI ENGINEERING & SURVEYING CORPORATION - LC 62

REVISIONS			DRAWING INFO.	
NO.	DESCRIPTION	BY	DATE	
				DRAWN BY: GC
				CHECK BY: ZM
				LICENSE NO. PE-2012003232
				DATE: 11/11/2020
				ISSUED FOR: FOR REVIEW
				JOB NUMBER: 20KCI0057
				MO COA NO. 000062

SUMMIT HOMES KC
HIGHLAND MEADOWS - 5TH PLAT
STORM SEWER PLAN &
PROFILE (2)
S10, T47N, R32W
LEE'S SUMMIT, JACKSON COUNTY, MISSOURI





SHEET NUMBER
C204
10 OF 26

PHASE I OF LAND DISTURBANCE

1. INSTALL PERIMETER EROSION CONTROL MEASURES PRIOR TO ANY LAND DISTURBANCE
2. INSTALL TEMPORARY CONSTRUCTION EXIT
3. BEGIN STRIPPING AND GRUBBING
4. BEGIN GRADING OF SEDIMENT BASIN - REFER PHASE 2 ESC PLAN

TOTAL DISTURBED AREA	14.9 AC
----------------------	---------

THE SUBJECT PROPERTY IS DETERMINED TO BE
OUTSIDE THE 0.2% ANNUAL CHANCE
FLOODPLAIN ACCORDING TO MAP ITEM NUMBER:
29095C0418G
EFFECTIVE DATE: 1/20/2017

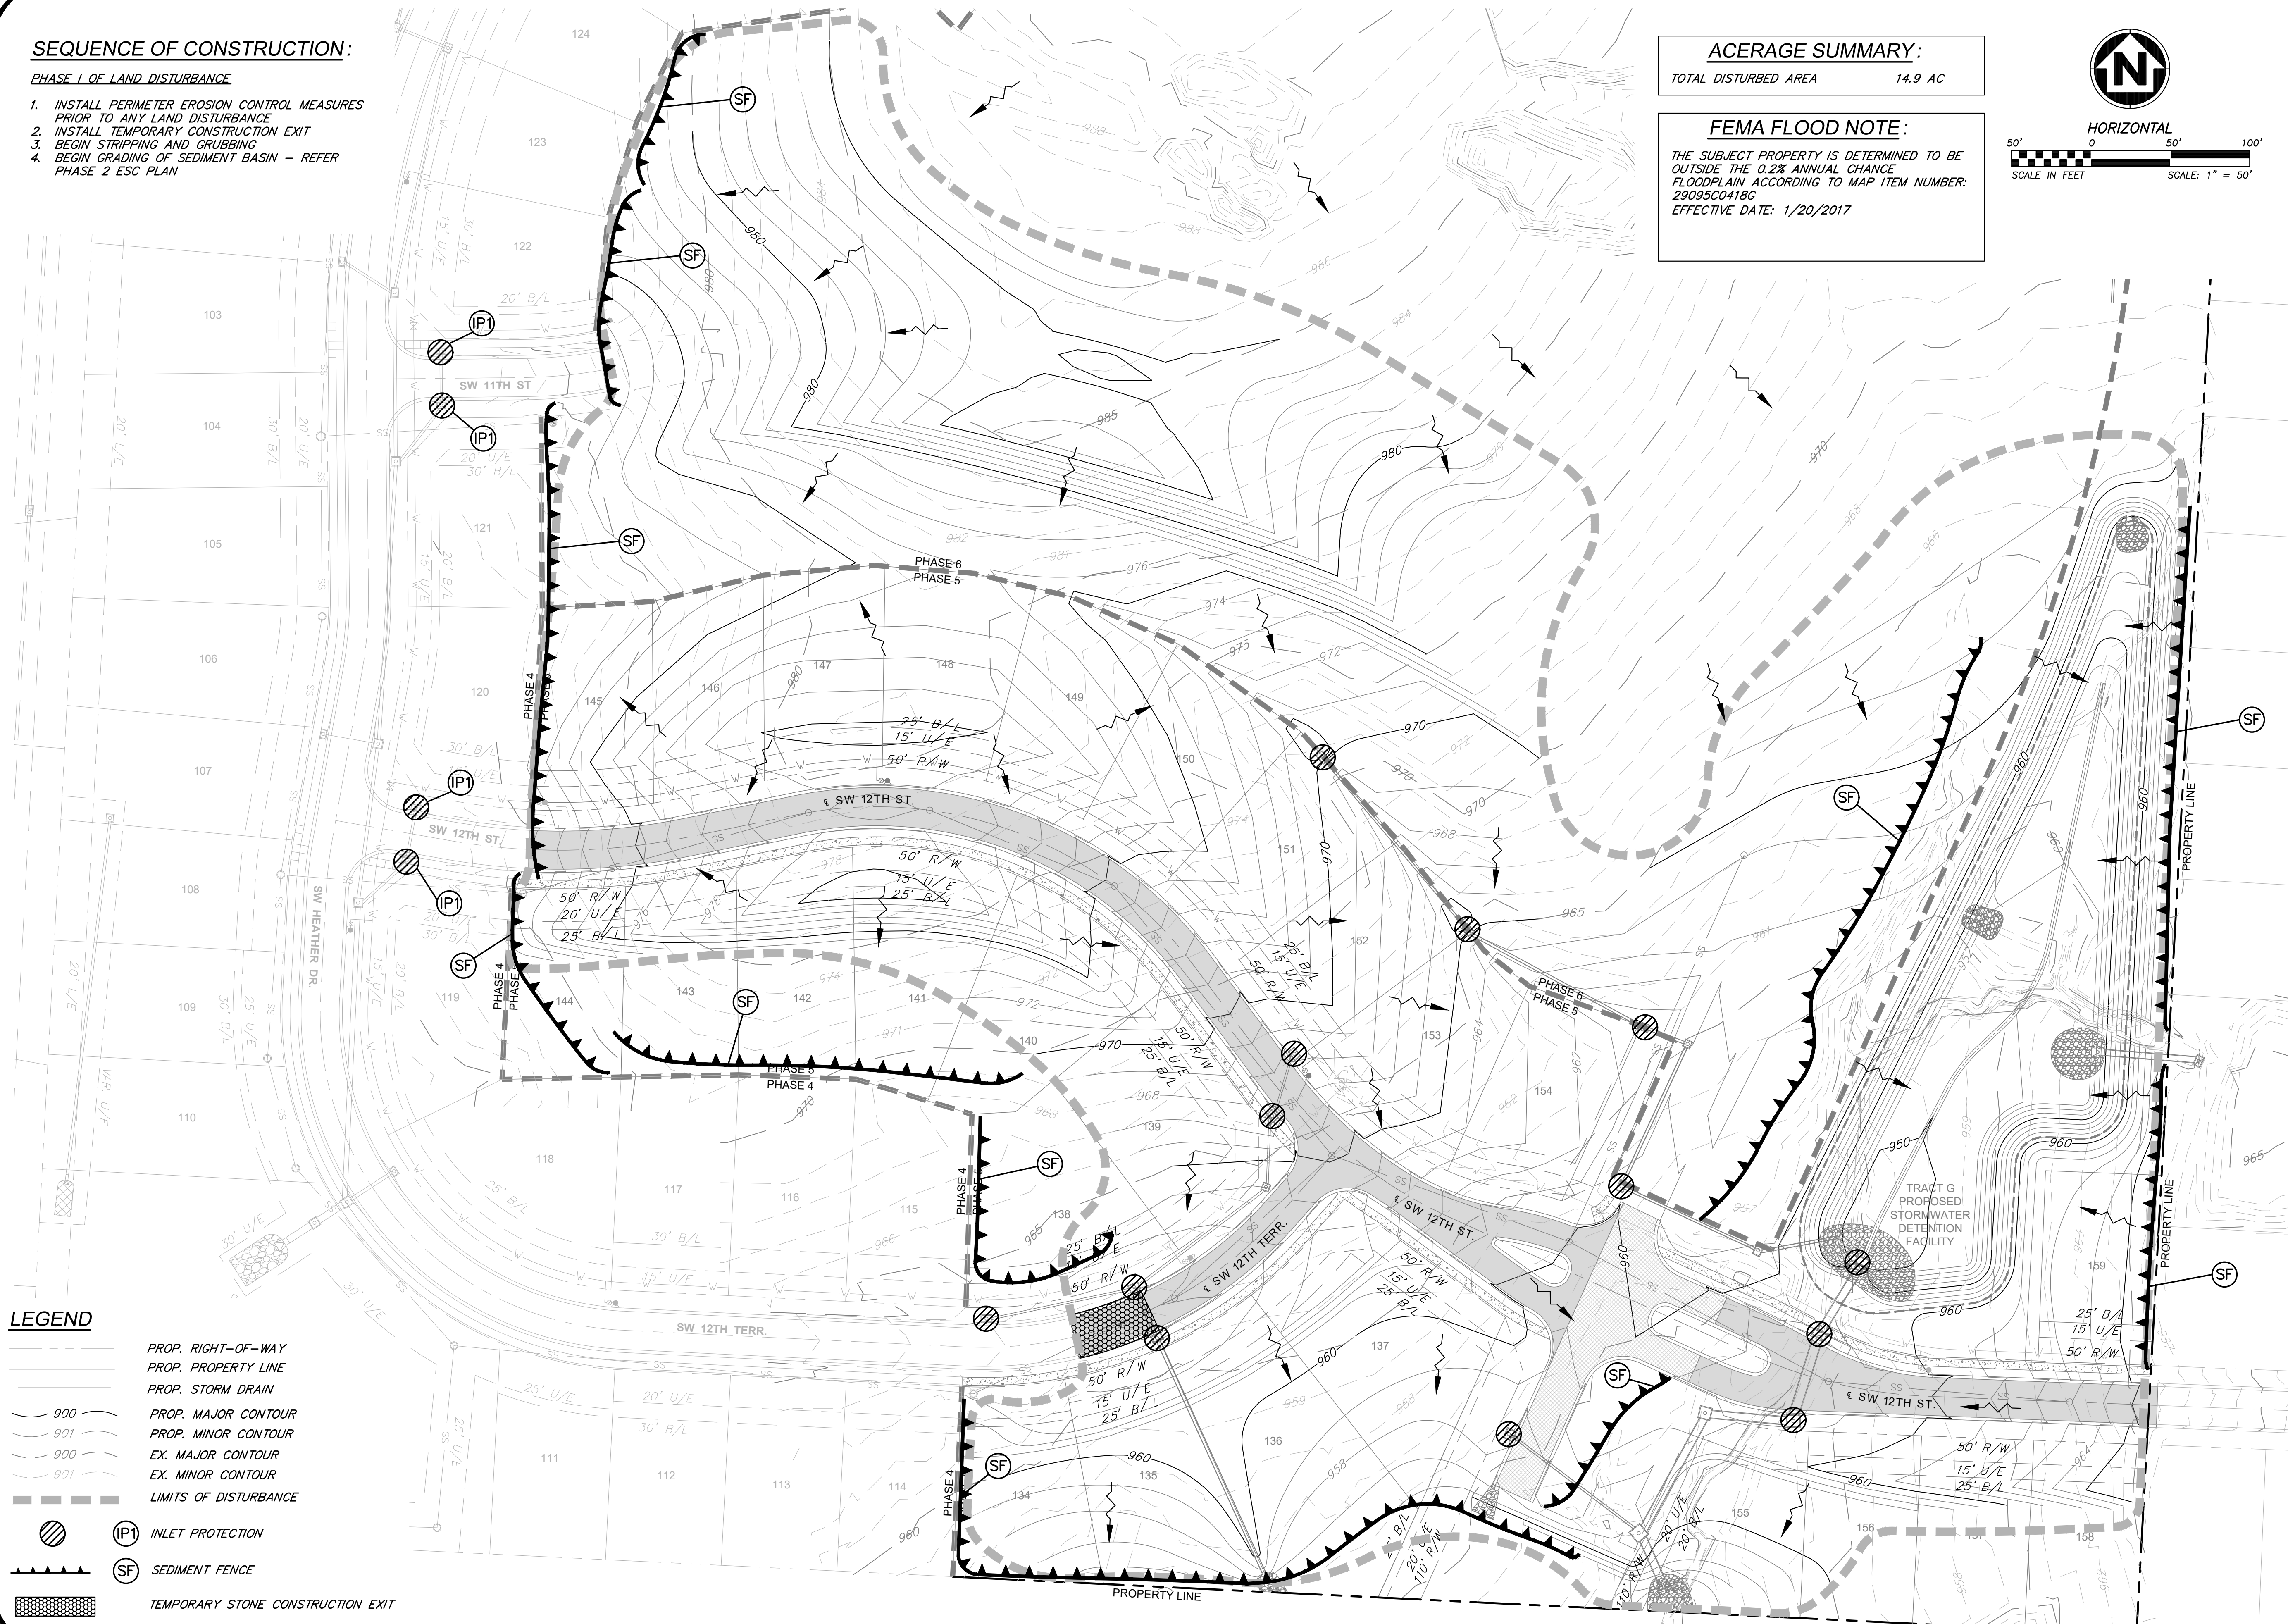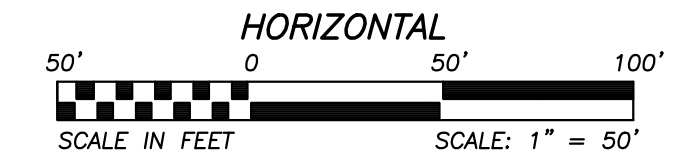


LEGEND

-  PROP. RIGHT-OF-WAY
 PROP. PROPERTY LINE
 PROP. STORM DRAIN
 900 PROP. MAJOR CONTOUR
 901 PROP. MINOR CONTOUR
 900 EX. MAJOR CONTOUR
 901 EX. MINOR CONTOUR
 LIMITS OF DISTURBANCE
 (IP1) INLET PROTECTION
 (SF) SEDIMENT FENCE
 TEMPORARY STONE CONSTRUCTION EXIT

REVISONS		DRAWING INFO.	
NO.	DESCRIPTION	BY	DATE
		DRAWN BY:	GC
		CHECK BY:	ZMI
		LICENSE NO.	PE-2012003332
		DATE:	11/11/2020
		ISSUED FOR:	FOR REVIEW
		JOB NUMBER:	20KGC10057
	© COPYRIGHT ANDERSON ENGINEERING, INC. 2020	MO COA NO.	0000602

S10, T47N, R32W
EE'S SUMMIT, JACKSON COUNTY, MISSOURI

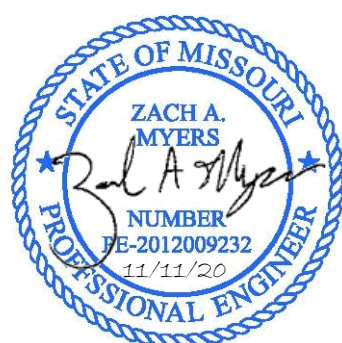

SHEET NUMBER
C302
12 OF 26

Nov 11, 2020 - 11:59am Plotted By: gaoate
G:\Shared drives\KC10 - Land Development\Projects\2020\20KCI0057 Highland Meadows - 5th Plat\01 CIVIL\03-DWG\Sheet\STREET AND STORM\20KCI0057 - SHT5 - EROSION.dwg Layout: INTERMEDIATE EROSION CONTROL PLAN

ALL MEASURES STATED ON THIS SITE MAP, AND IN THE STORM WATER POLLUTION PREVENTION PLAN, SHALL BE MAINTAINED IN FULLY FUNCTIONAL CONDITION UNTIL NO LONGER REQUIRED FOR A COMPLETED PHASE OF WORK OR FINAL STABILIZATION OF THE SITE. ALL EROSION AND SEDIMENTATION CONTROL MEASURES SHALL BE CHECKED BY A QUALIFIED PERSON IN ACCORDANCE WITH THE CONTRACT DOCUMENTS OR THE APPLICABLE PERMIT, WHICHEVER IS MORE STRINGENT, AND REPAIRED IN ACCORDANCE WITH THE FOLLOWING:

- LEGEND

Diagram illustrating the components of a stormwater detention facility, including various structures and their corresponding symbols:

- PROP. RIGHT-OF-WAY** (Dashed line)
- PROP. PROPERTY LINE** (Solid line)
- PROP. STORM DRAIN** (Line with cross-hatching)
- PROP. MAJOR CONTOUR** (Thick solid line)
- PROP. MINOR CONTOUR** (Thin solid line)
- EX. MAJOR CONTOUR** (Thick dashed line)
- EX. MINOR CONTOUR** (Thin dashed line)
- LIMITS OF DISTURBANCE** (Line with alternating gray and white segments)
- TRACT "F" STORMWATER DETENTION FACILITY** (Label for the facility area)
- INLET PROTECTION** (Symbol: Circle with 'IP' and a hatched rectangle)
- SEDIMENT FENCE** (Symbol: Circle with 'SF' and a line with triangles)
- SLOPE INTERRUPT - COMPOST BERM, GRAVEL BERM, COMPOST SOCK - PLACED AT 75 FT INTERVALS WHERE FLATTER THAN 15% SPACED EVERY 10 VERTICAL FEET ON STEEP SLOPES** (Symbol: Circle with 'SI' and a wavy line)
- TEMPORARY STONE CONSTRUCTION EXIT** (Symbol: Circle with a stone pattern)




HORIZONTAL

50' 0 50' 100'



SCALE IN FEET SCALE: 1" = 50'

**ANDERSON
ENGINEERING**
EMPLOYEE OWNED

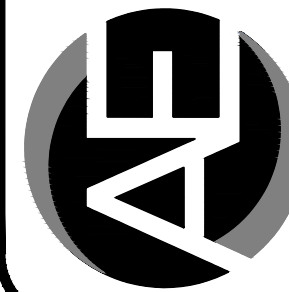

ENGINEERS • SURVEYORS • LABORATORIES • DRILLING
811 E. THIRD STREET • JOPLIN, MISSOURI 64801 • PHONE (417) 782-7399
A LICENSED MISSOURI ENGINEERING & SURVEYING CORPORATION - L.C.

REVIEWS			DRAWING INFO.		
NO.	DESCRIPTION	BY	DATE	DRAWN BY:	GC
				CHECK BY:	ZM
				LICENSE NO.	PE-2012003232
				DATE:	11/11/2020
				ISSUED FOR:	FOR REVIEW
				JOB NUMBER:	20NC10057
© COPYRIGHT ANDERSON ENGINEERING, INC. 2020				MO COA NO.	0000062


S10, 147N, R32W
EE'S SUMMIT, JACKSON COUNTY, MISSOURI

SUMMIT HOMES KC
HIGHLAND MEADOWS - 5TH PLAT


FINAL STABILIZATION EROSION CONTROL PLAN



SHEET NUMBER
C303
13 OF 26

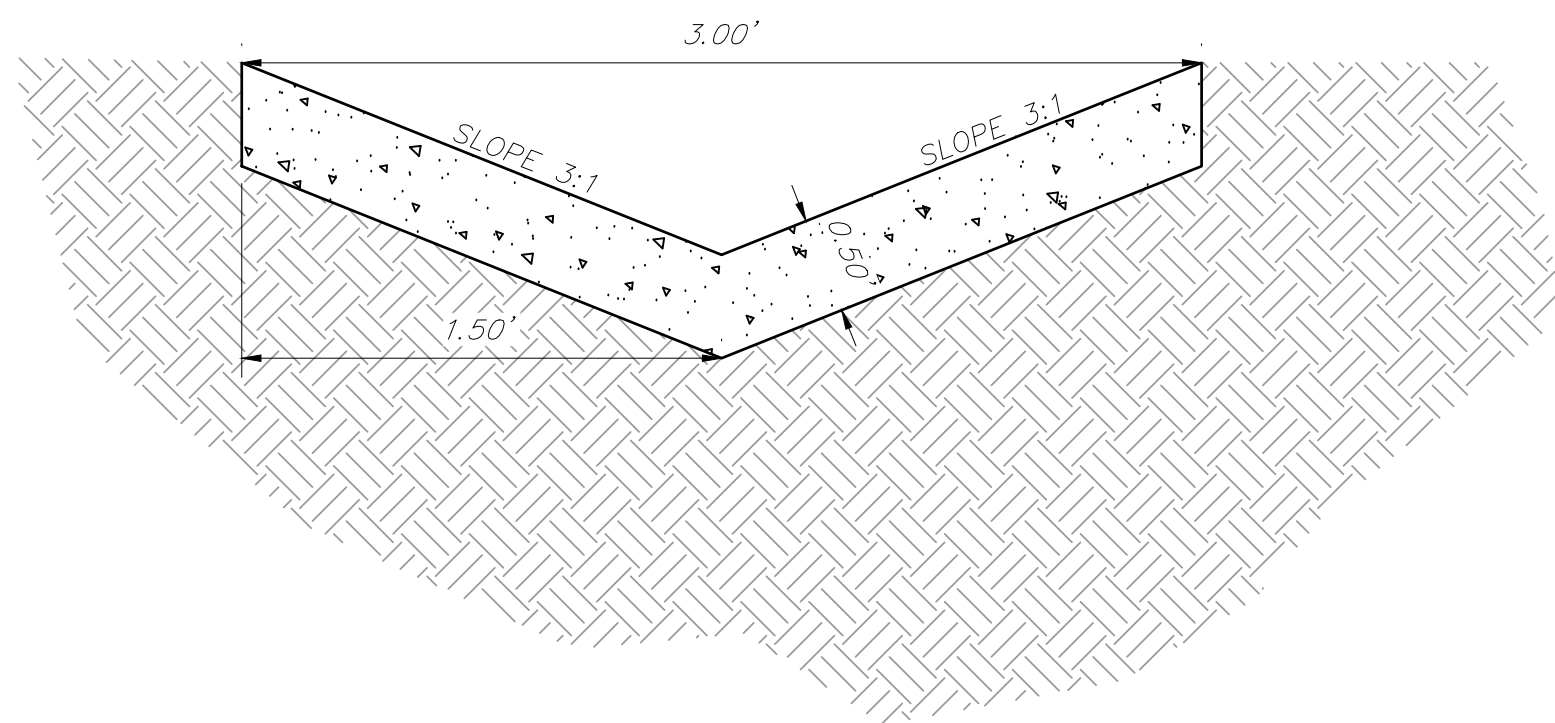

NOT TO SCALE

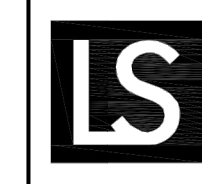

STORM SEWER DETAILS (2)

S10, T47N, R32W



C402
15 OF 26


REVISIONS			DRAWING INFO.			
NO.	DESCRIPTION	BY	DATE	DRAWN BY:	GC	
				CHECK BY:	ZM	
				LICENSE NO.	PE-201203232	
				DATE:	11/11/2020	
				ISSUED FOR:	FOR REVIEW	
				JOB NUMBER:	20KC10057	
© COPYRIGHT ANDERSON ENGINEERING, INC. 2020				MO COA NO.	000062	

AE


**ANDERSON
ENGINEERING**
EMPLOYEE OWNED

ENGINEERS • SURVEYORS • LABORATORIES • DRILLING
811 E. THIRD STREET • JOPLIN, MISSOURI 64801 • PHONE (417) 782-7389
A LICENSED MISSOURI ENGINEERING & SURVEYING CORPORATION - I-C 62

Nov 11, 2020 - 11:58am Plotted By: gcrs
C:\Shared drives\KC10 - Land Development\Projects\2020\20K010057 Highland Meadows - 5th Plat\01 CIVIL\03-DWG\Sheet\STREET AND STORM\20K010057 - SH15 - DETAILS.dwg Layout: STORM SEWER DETAILS (3)

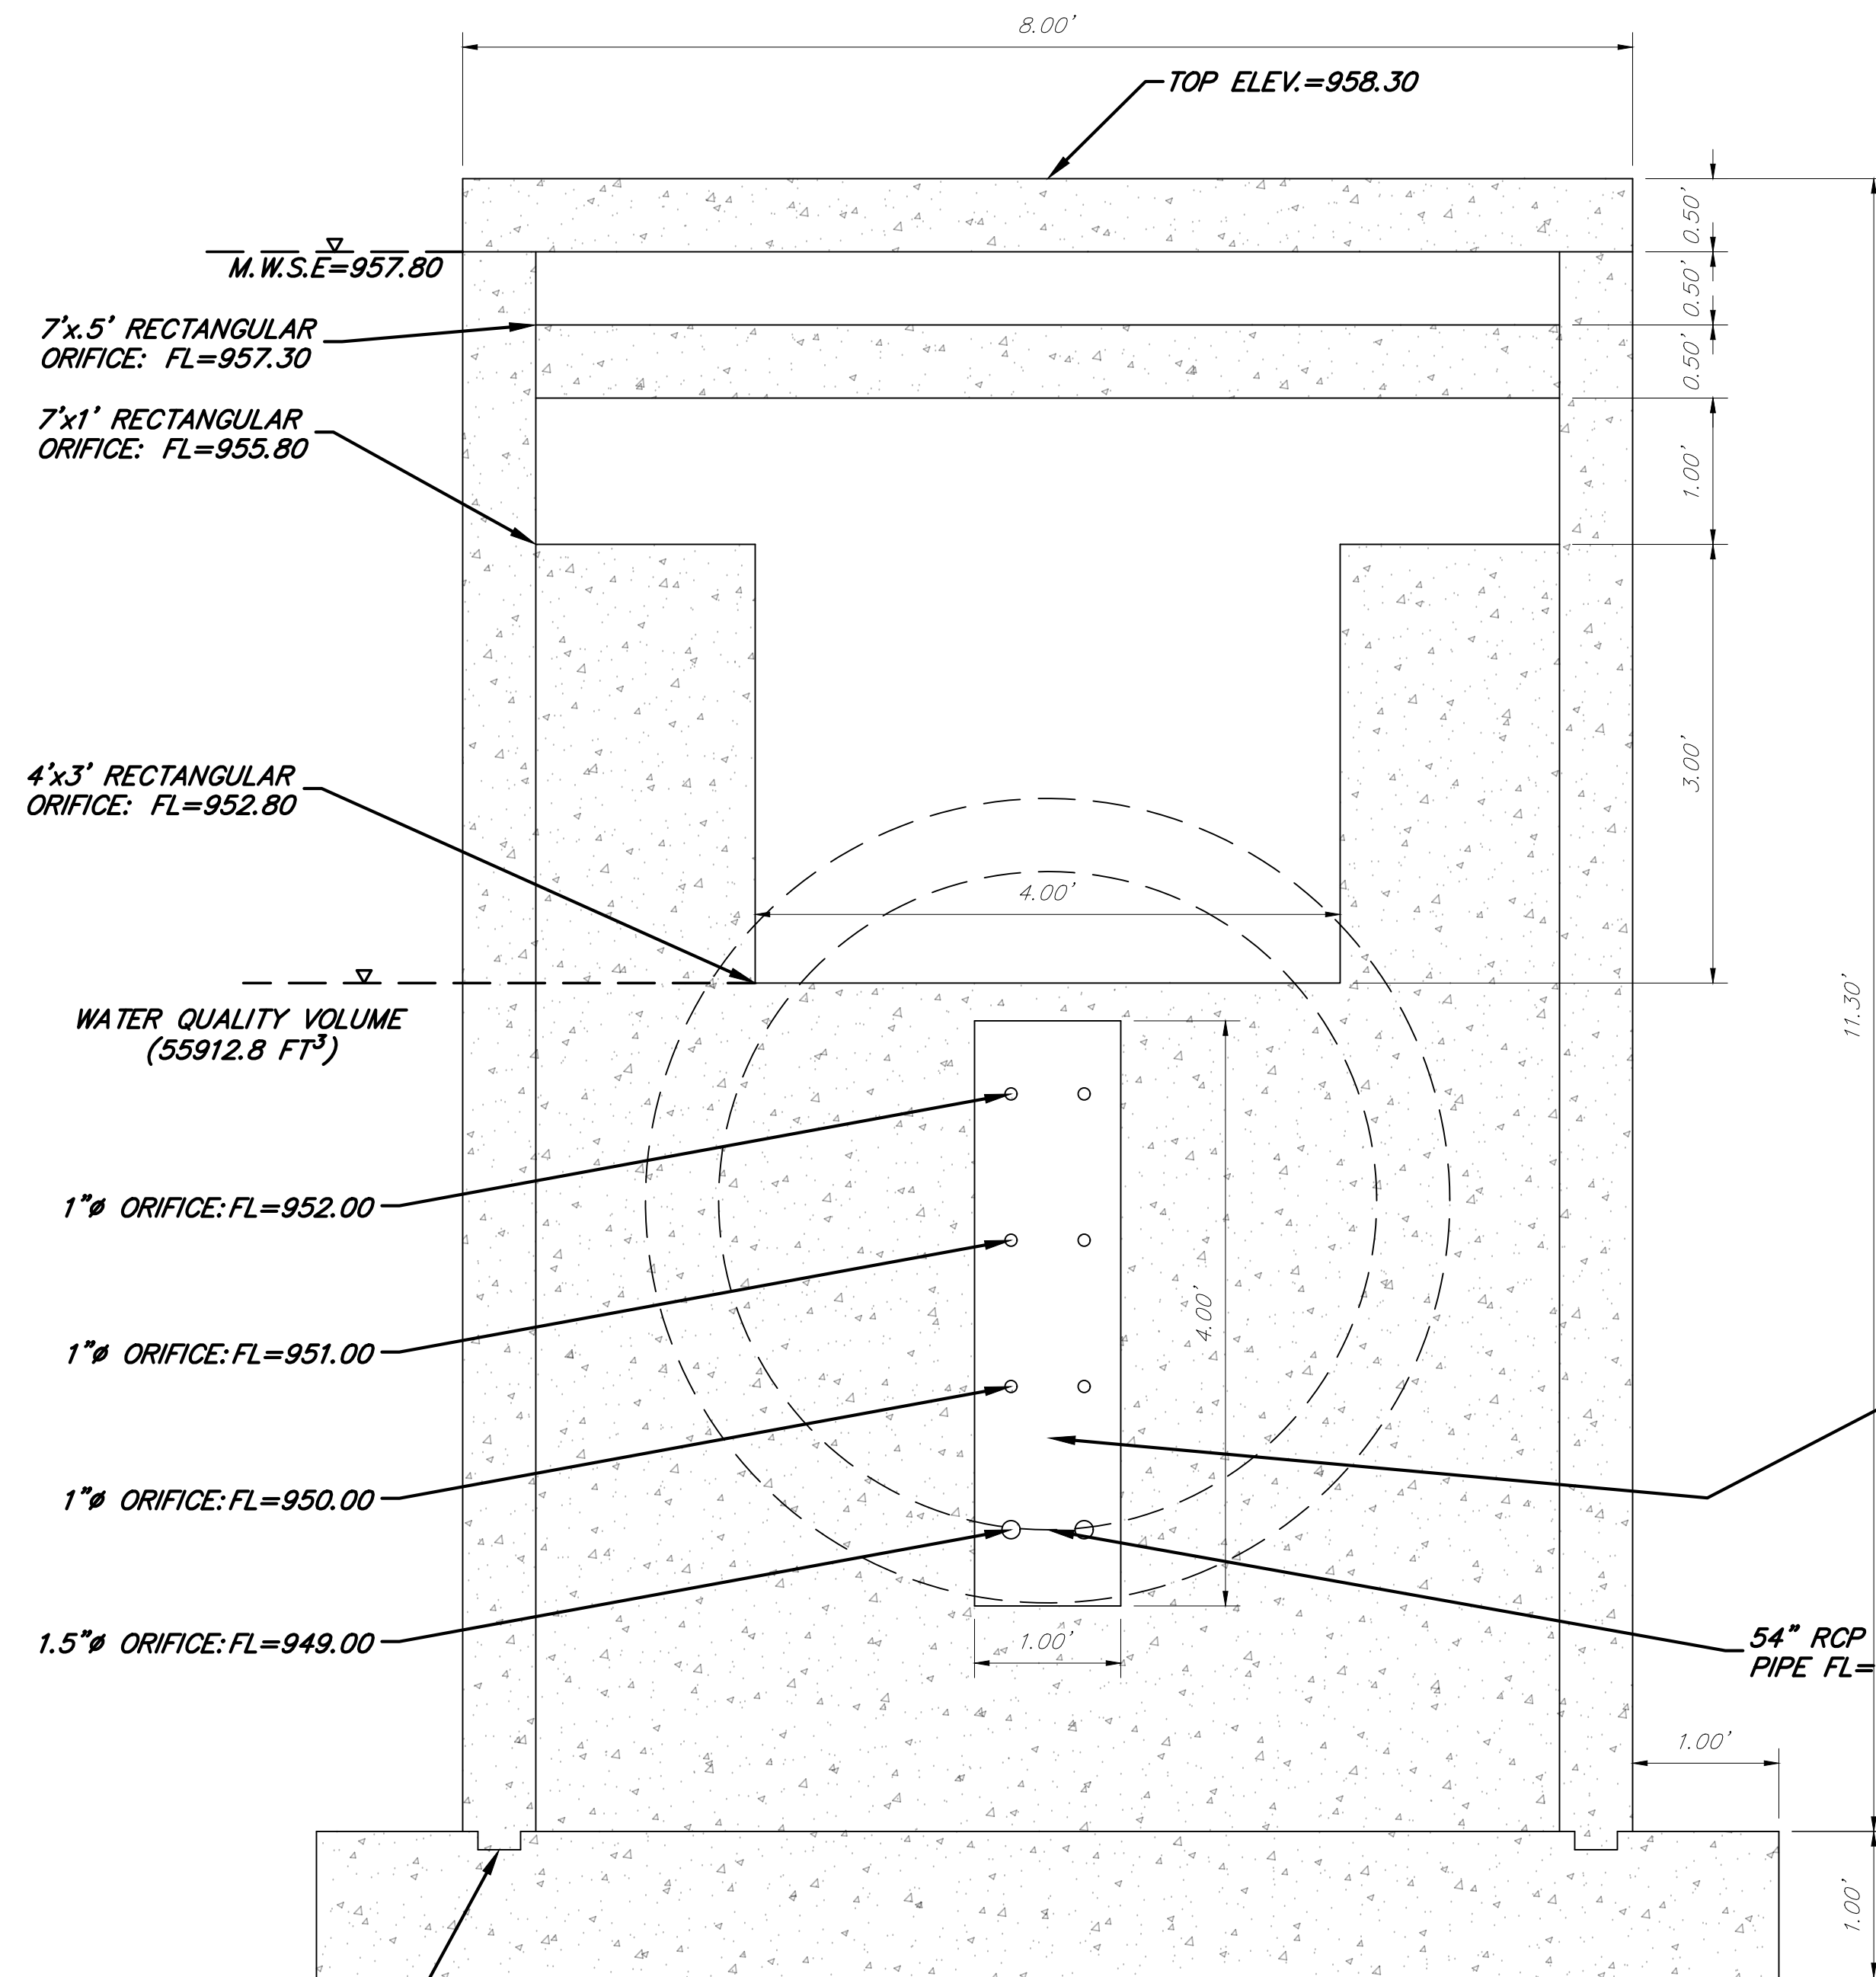

FRONT ELEVATION

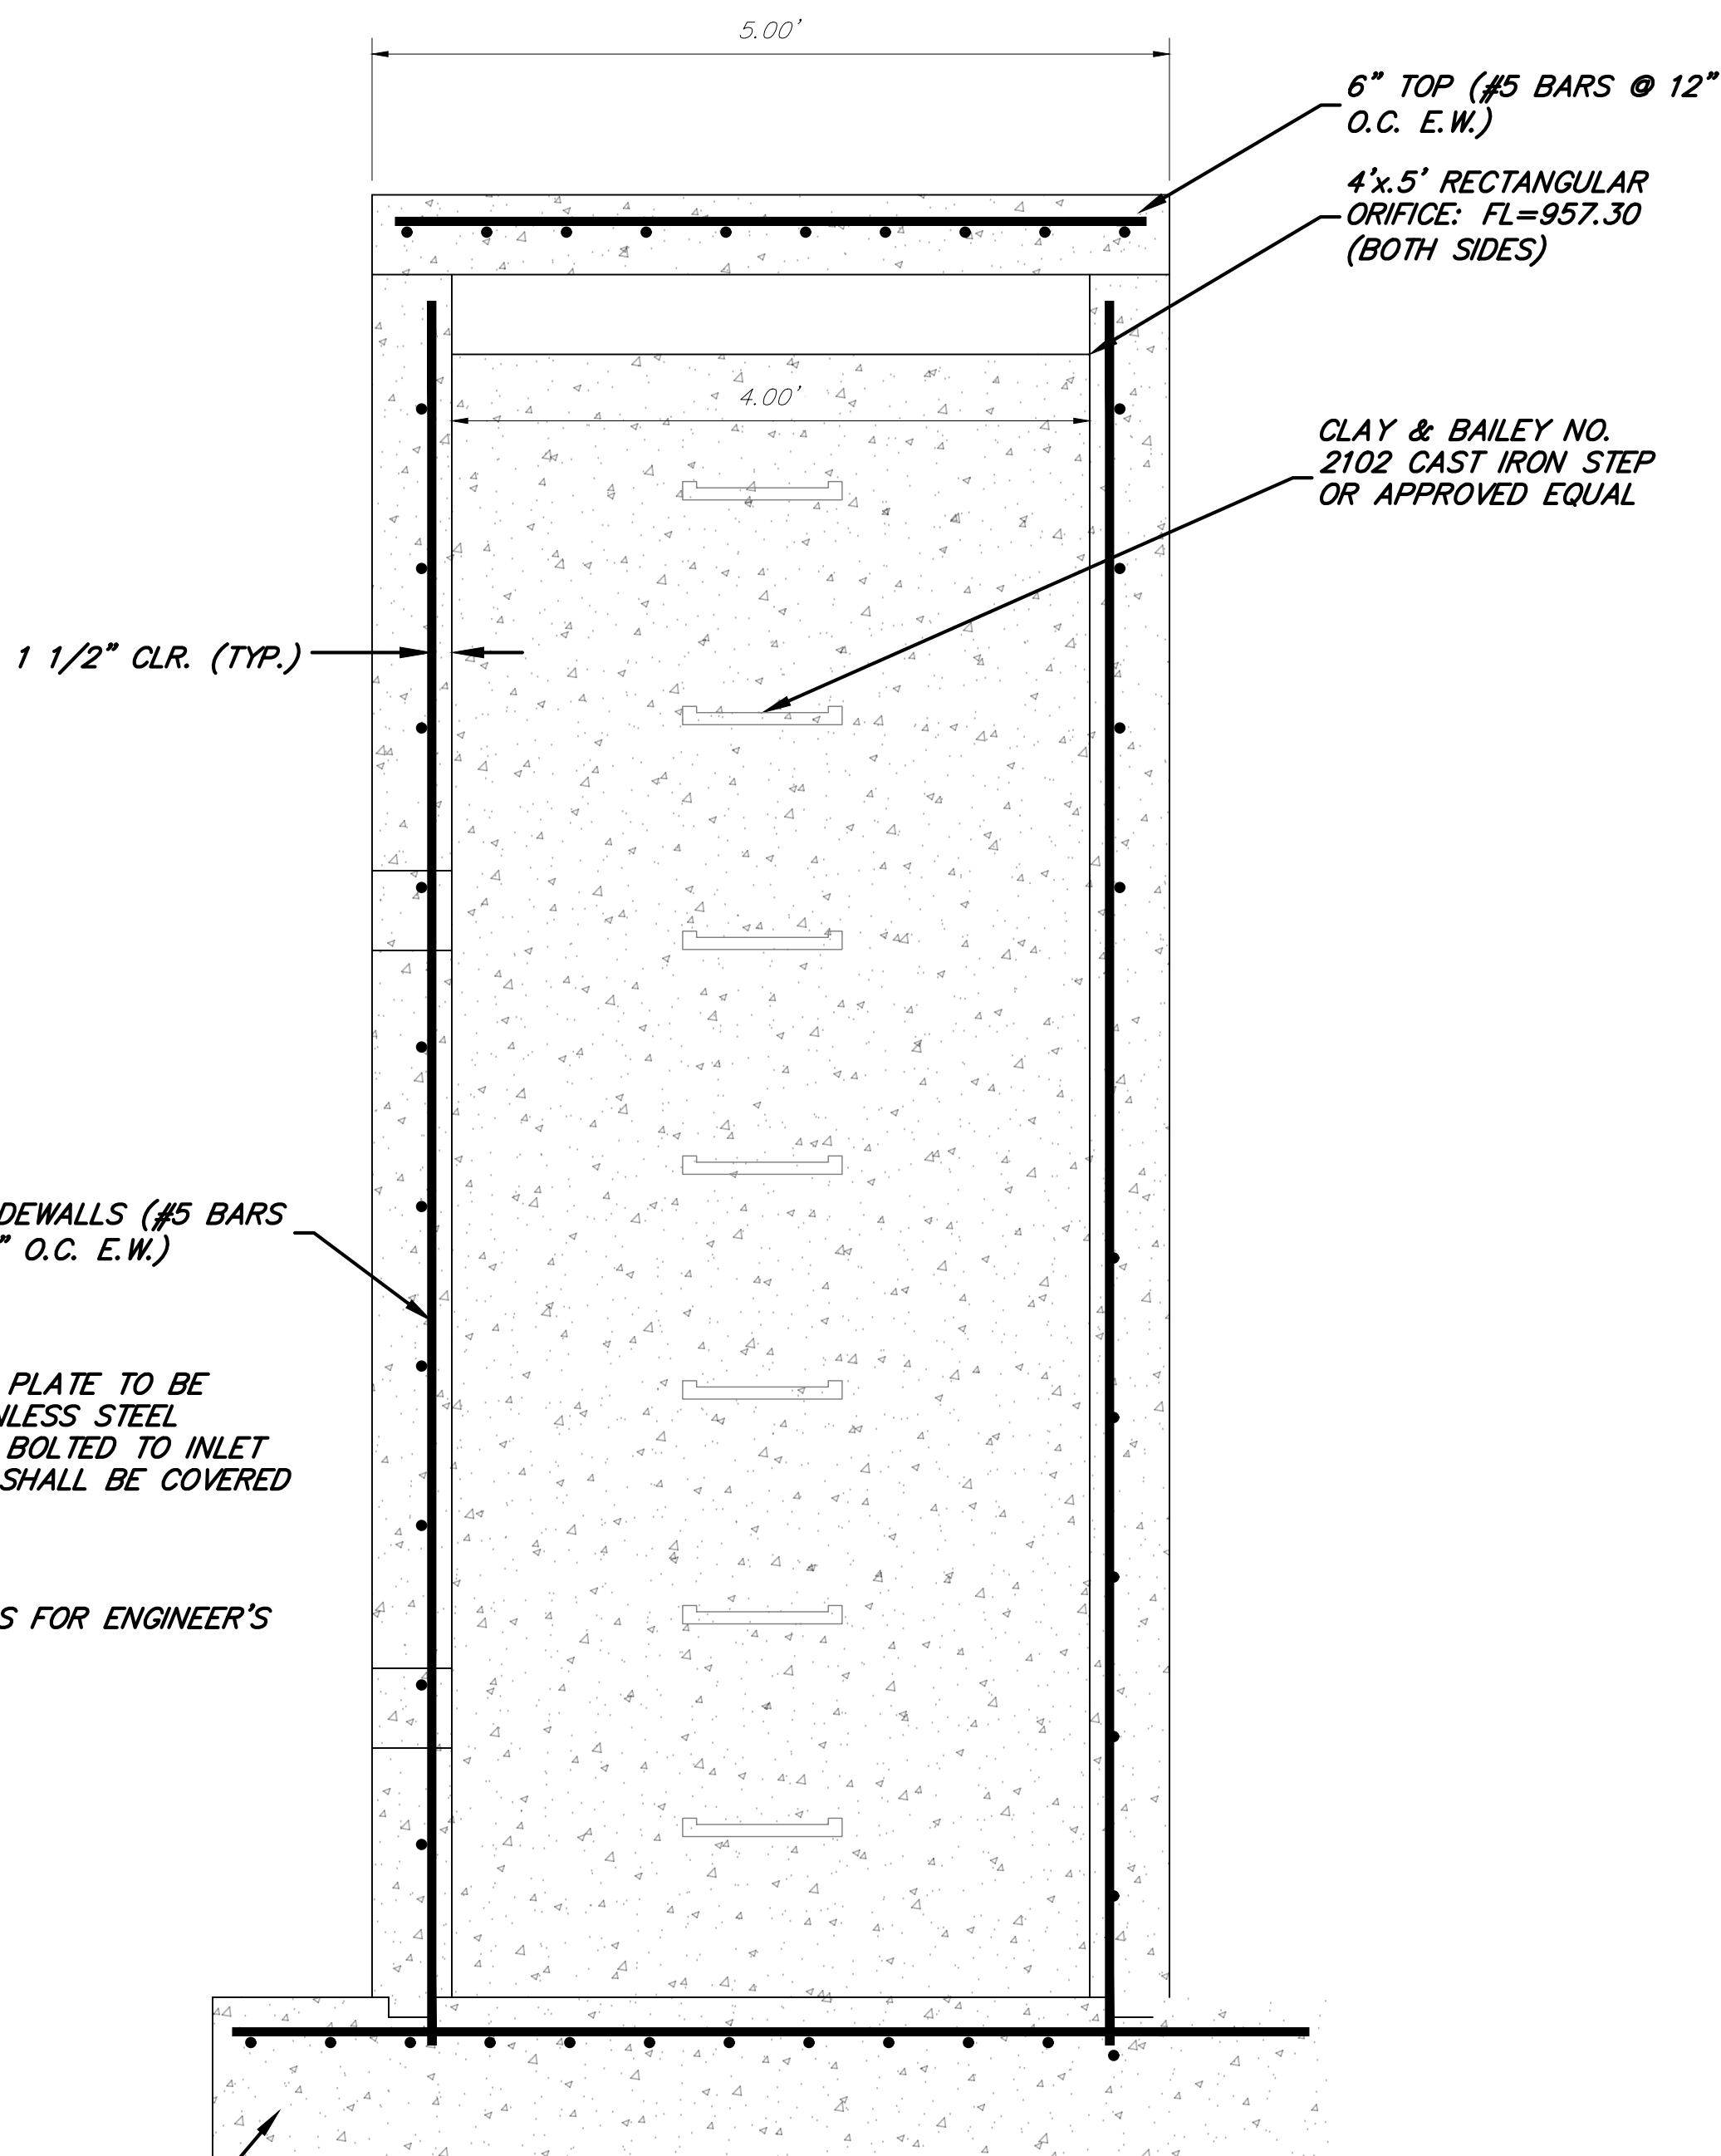

SIDE ELEVATION

WATER QUALITY ORIFICE PLATE TO BE COVERED WITH A STAINLESS STEEL JOHNSON WELL SCREEN BOLTED TO INLET BOX. TOP OF SCREEN SHALL BE COVERED WITH A WELDED PLATE. -18" DIA. HALF CIRCLE -48" IN LENGTH (SUBMIT SHOP DRAWINGS FOR ENGINEER'S APPROVAL)

12" CONCRETE FOOTING (#5 BARS @ 6" O.C. E.W.)

54" RCP OUTLET PIPE FL=949.00

DETENTION OUTLET CONTROL STRUCTURE

SCALE: 1"=1'

NOTES

1. ALL CONCRETE SHALL BE 4000 PSI.
2. ALL REINFORCING STEEL SHALL BE 60 KSI.
3. THE FIRST DIMENSION LISTED IN THE CONSTRUCTION NOTES IS THE "L" DIMENSION. THE SECOND DIMENSION IS THE "W" DIMENSION.
4. FLOOR OF INLET SHALL BE SHAPED WITH NON-REINFORCED CONCRETE INVERT TO PROVIDE SMOOTH FLOW.
5. EXPANSION JOINTS SHALL BE EITHER HOT OR COLD POURED JOINT SEALING COMPOUND, OR PREMOLDED EXPANSION JOINT FILLER.
6. BEVEL ALL EXPOSED EDGES WITH TRIANGULAR MOLDING.
7. ALL DIMENSIONS RELATIVE TO REINFORCING STEEL ARE TO CENTERLINE OF BARS. 2" CLEARANCE SHALL BE PROVIDED THROUGHOUT UNLESS NOTED OTHERWISE. TOLERANCE OF $\pm 1/8"$ SHALL BE PERMITTED.
8. ALL LAP SPLICES NOT SHOWN SHALL BE A MINIMUM OF 40 BAR DIAMETERS IN LENGTH.
9. ALL DOWELS SHALL BE ACCURATELY PLACED AND SECURELY TIED IN PLACE PRIOR TO PLACEMENT OF BOTTOM SLAB CONCRETE. STICKING OF DOWELS INTO FRESH OR PARTIALLY HARDENED CONCRETE WILL NOT BE ACCEPTABLE.
10. ALL REINFORCING STEEL SHALL BE SUPPORTED ON FABRICATED STEEL BAR SUPPORTS @ 3'-0" MAXIMUM SPACING.
11. DO NOT SCALE THESE DRAWINGS FOR DIMENSIONS OR CLEARANCES. ANY QUESTIONS REGARDING DIMENSIONS SHALL BE BROUGHT TO THE ATTENTION OF THE ENGINEER PRIOR TO CONSTRUCTION.
12. THE BOTTOM SLAB SHALL BE AT LEAST 24 HOURS OLD BEFORE PLACING SIDEWALL CONCRETE. ALL SIDEWALL FORMS SHALL REMAIN IN PLACE A MINIMUM OF 24 HOURS AFTER SIDEWALLS ARE POURED BEFORE REMOVAL, AND AFTER REMOVAL SHALL BE IMMEDIATELY TREATED WITH MEMBRANE CURING COMPOUND.
13. RCP CONNECTIONS TO PRECAST STRUCTURES SHALL HAVE A MINIMUM OF 6" OF CONCRETE AROUND THE ENTIRE PIPE WITHIN 2' OF THE STRUCTURE.

ANDERSON ENGINEERING
EMPLOYEE OWNED

ENGINEERS • SURVEYORS • LABORATORIES • DRILLING
811 E. THIRD STREET • JOPLIN, MISSOURI 64801 • PHONE (417) 782-7399
A LICENSED MISSOURI ENGINEERING & SURVEYING CORPORATION - LC 62

REVISIONS		DRAWING INFO.	
NO.	DESCRIPTION	BY	DATE
		DRAWN BY:	GC
		CHECK BY:	ZM
		LICENSE NO.	FE-2012009232
		DATE:	11/11/2020
		ISSUED FOR:	FOR REVIEW
		JOB NUMBER:	20K010057
		MO COA NO.	00062

© COPYRIGHT ANDERSON ENGINEERING, INC. 2020

SUMMIT HOMES KC
HIGHLAND MEADOWS - 5TH PLAT


STORM SEWER DETAILS (3)


S10, T47N, R32W
LEE'S SUMMIT, JACKSON COUNTY, MISSOURI



SHEET NUMBER
C403
16 OF 26

Nov 11, 2020 - 11:58am Plotted by: gcrs C:\Shared drives\KC10 - Land Development\Projects\2020\20K10057 Highland Meadows - 5th Plot\01 CIVIL\03-DWG\Sheet\STREET AND STORM\20K10057 - SH15 - DETAILS.dwg Layout: CURB & SIDEWALK DETAILS

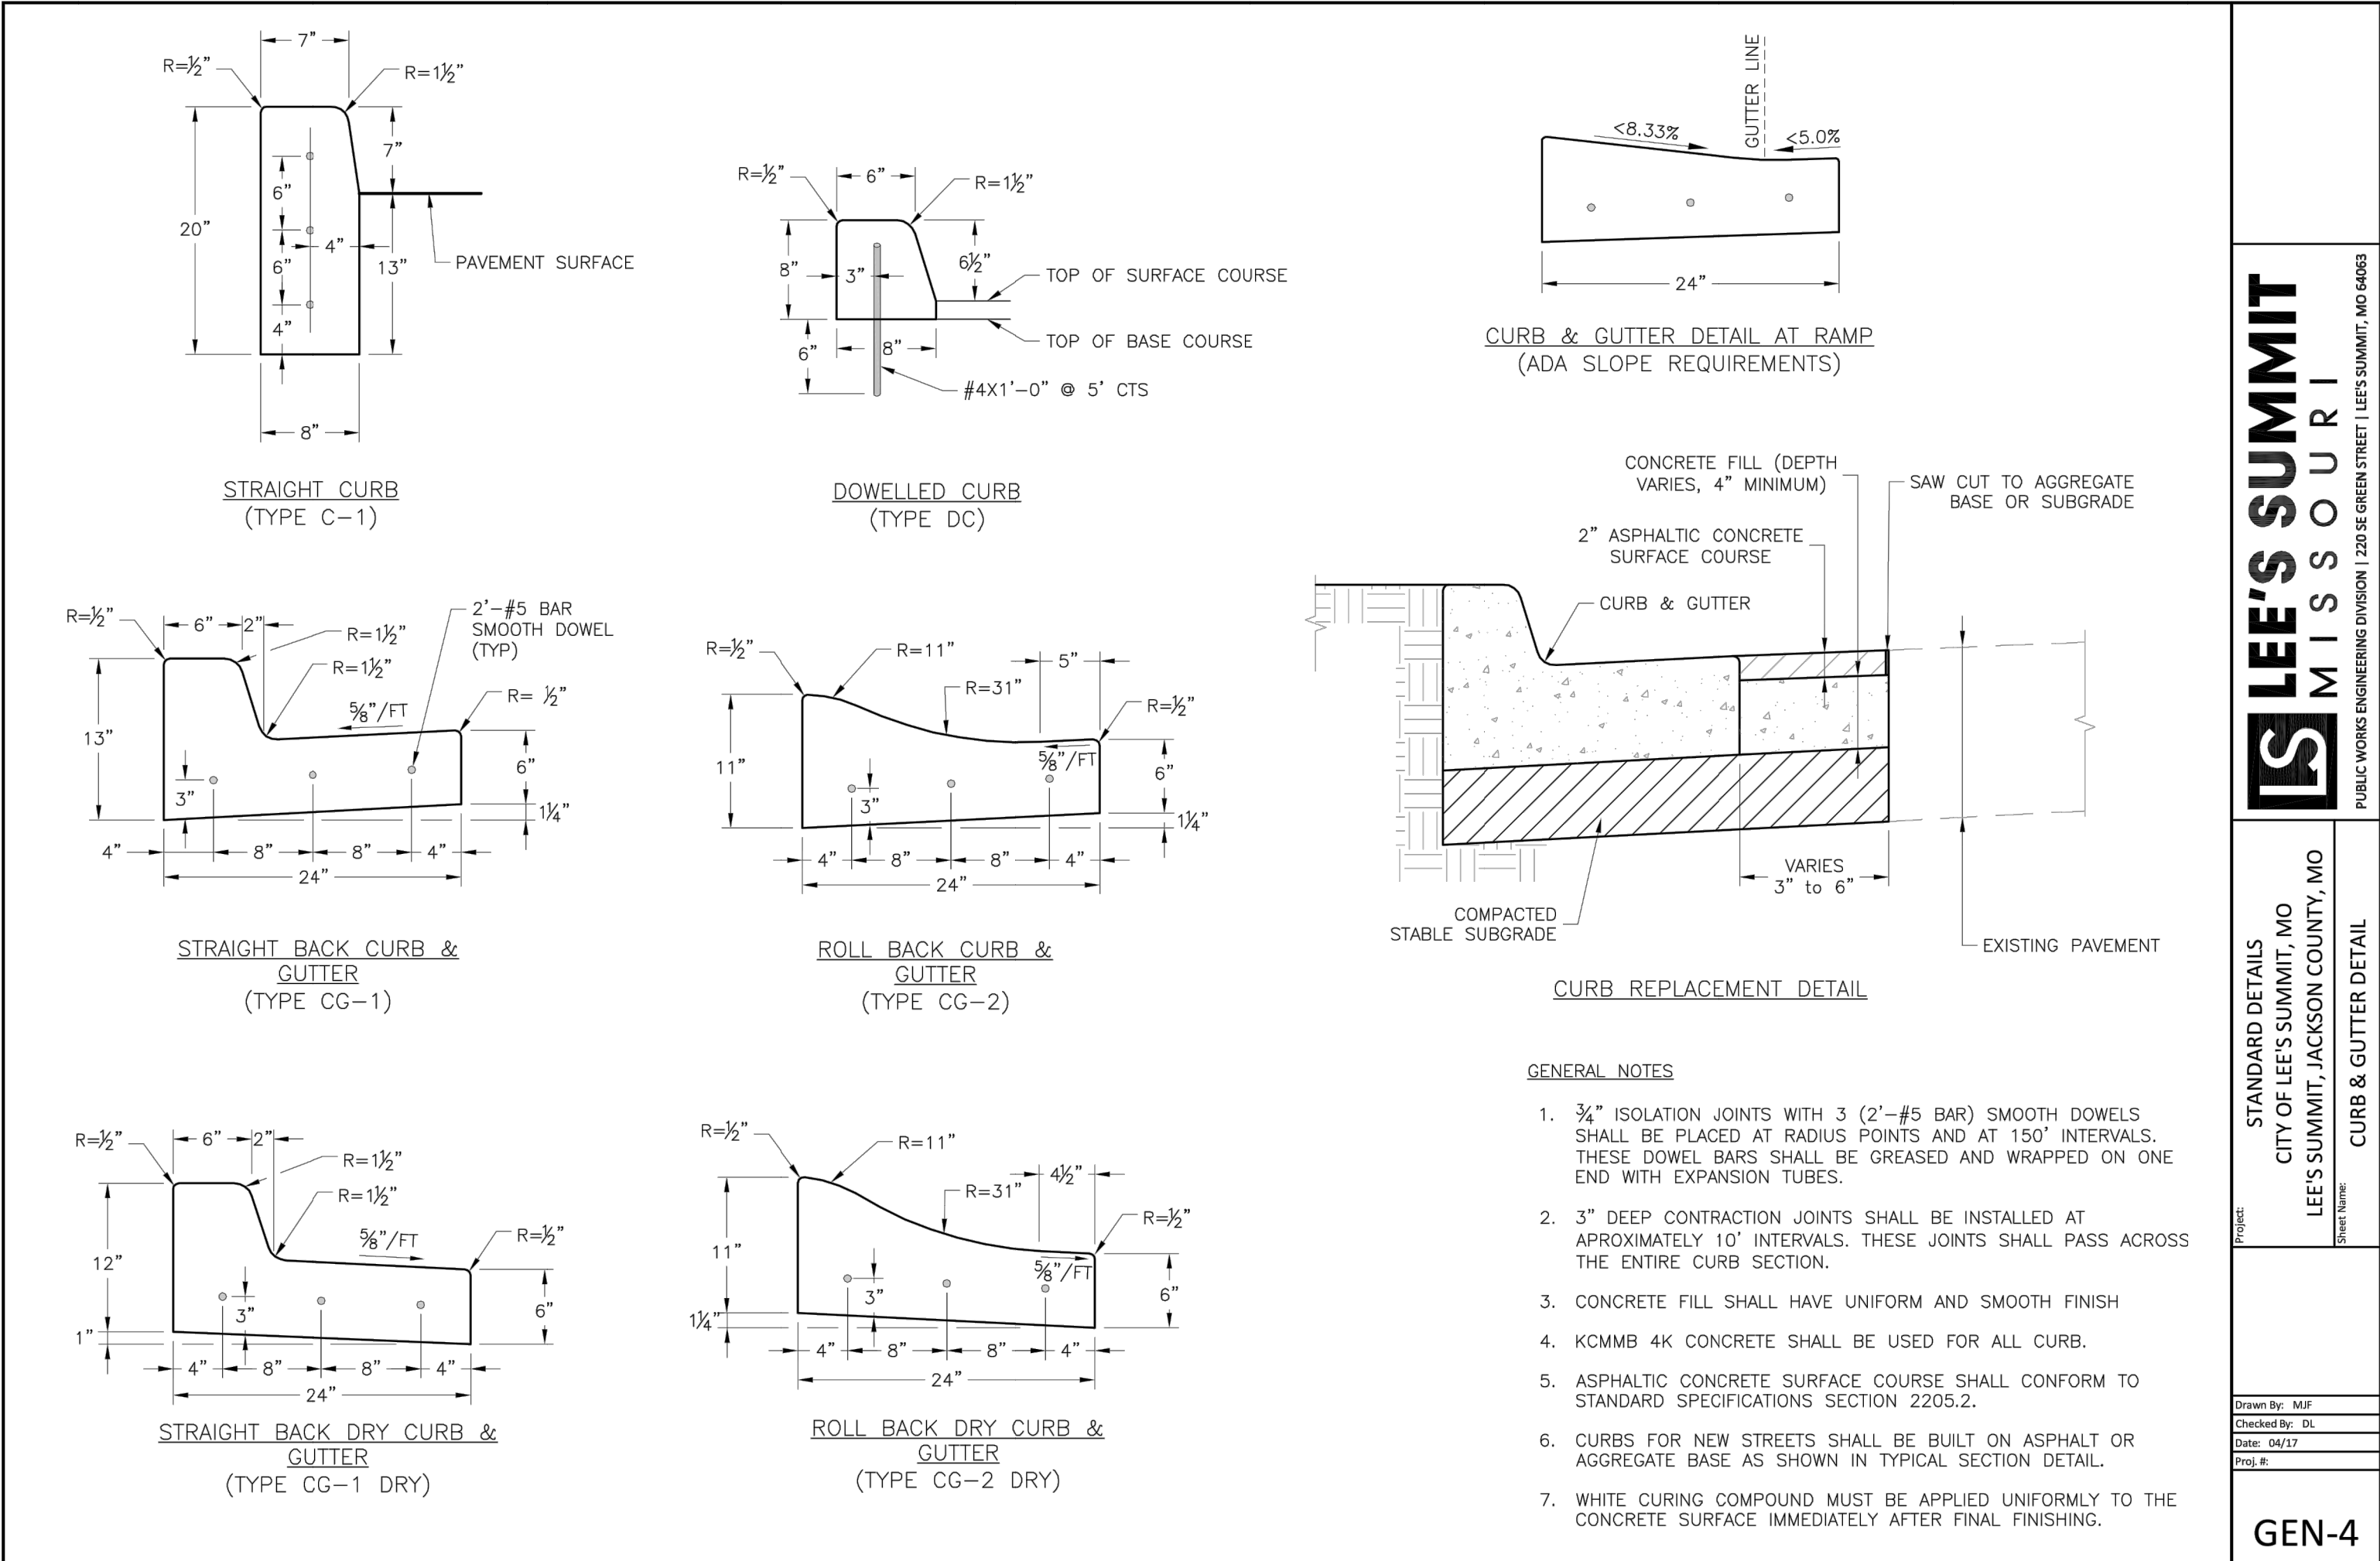

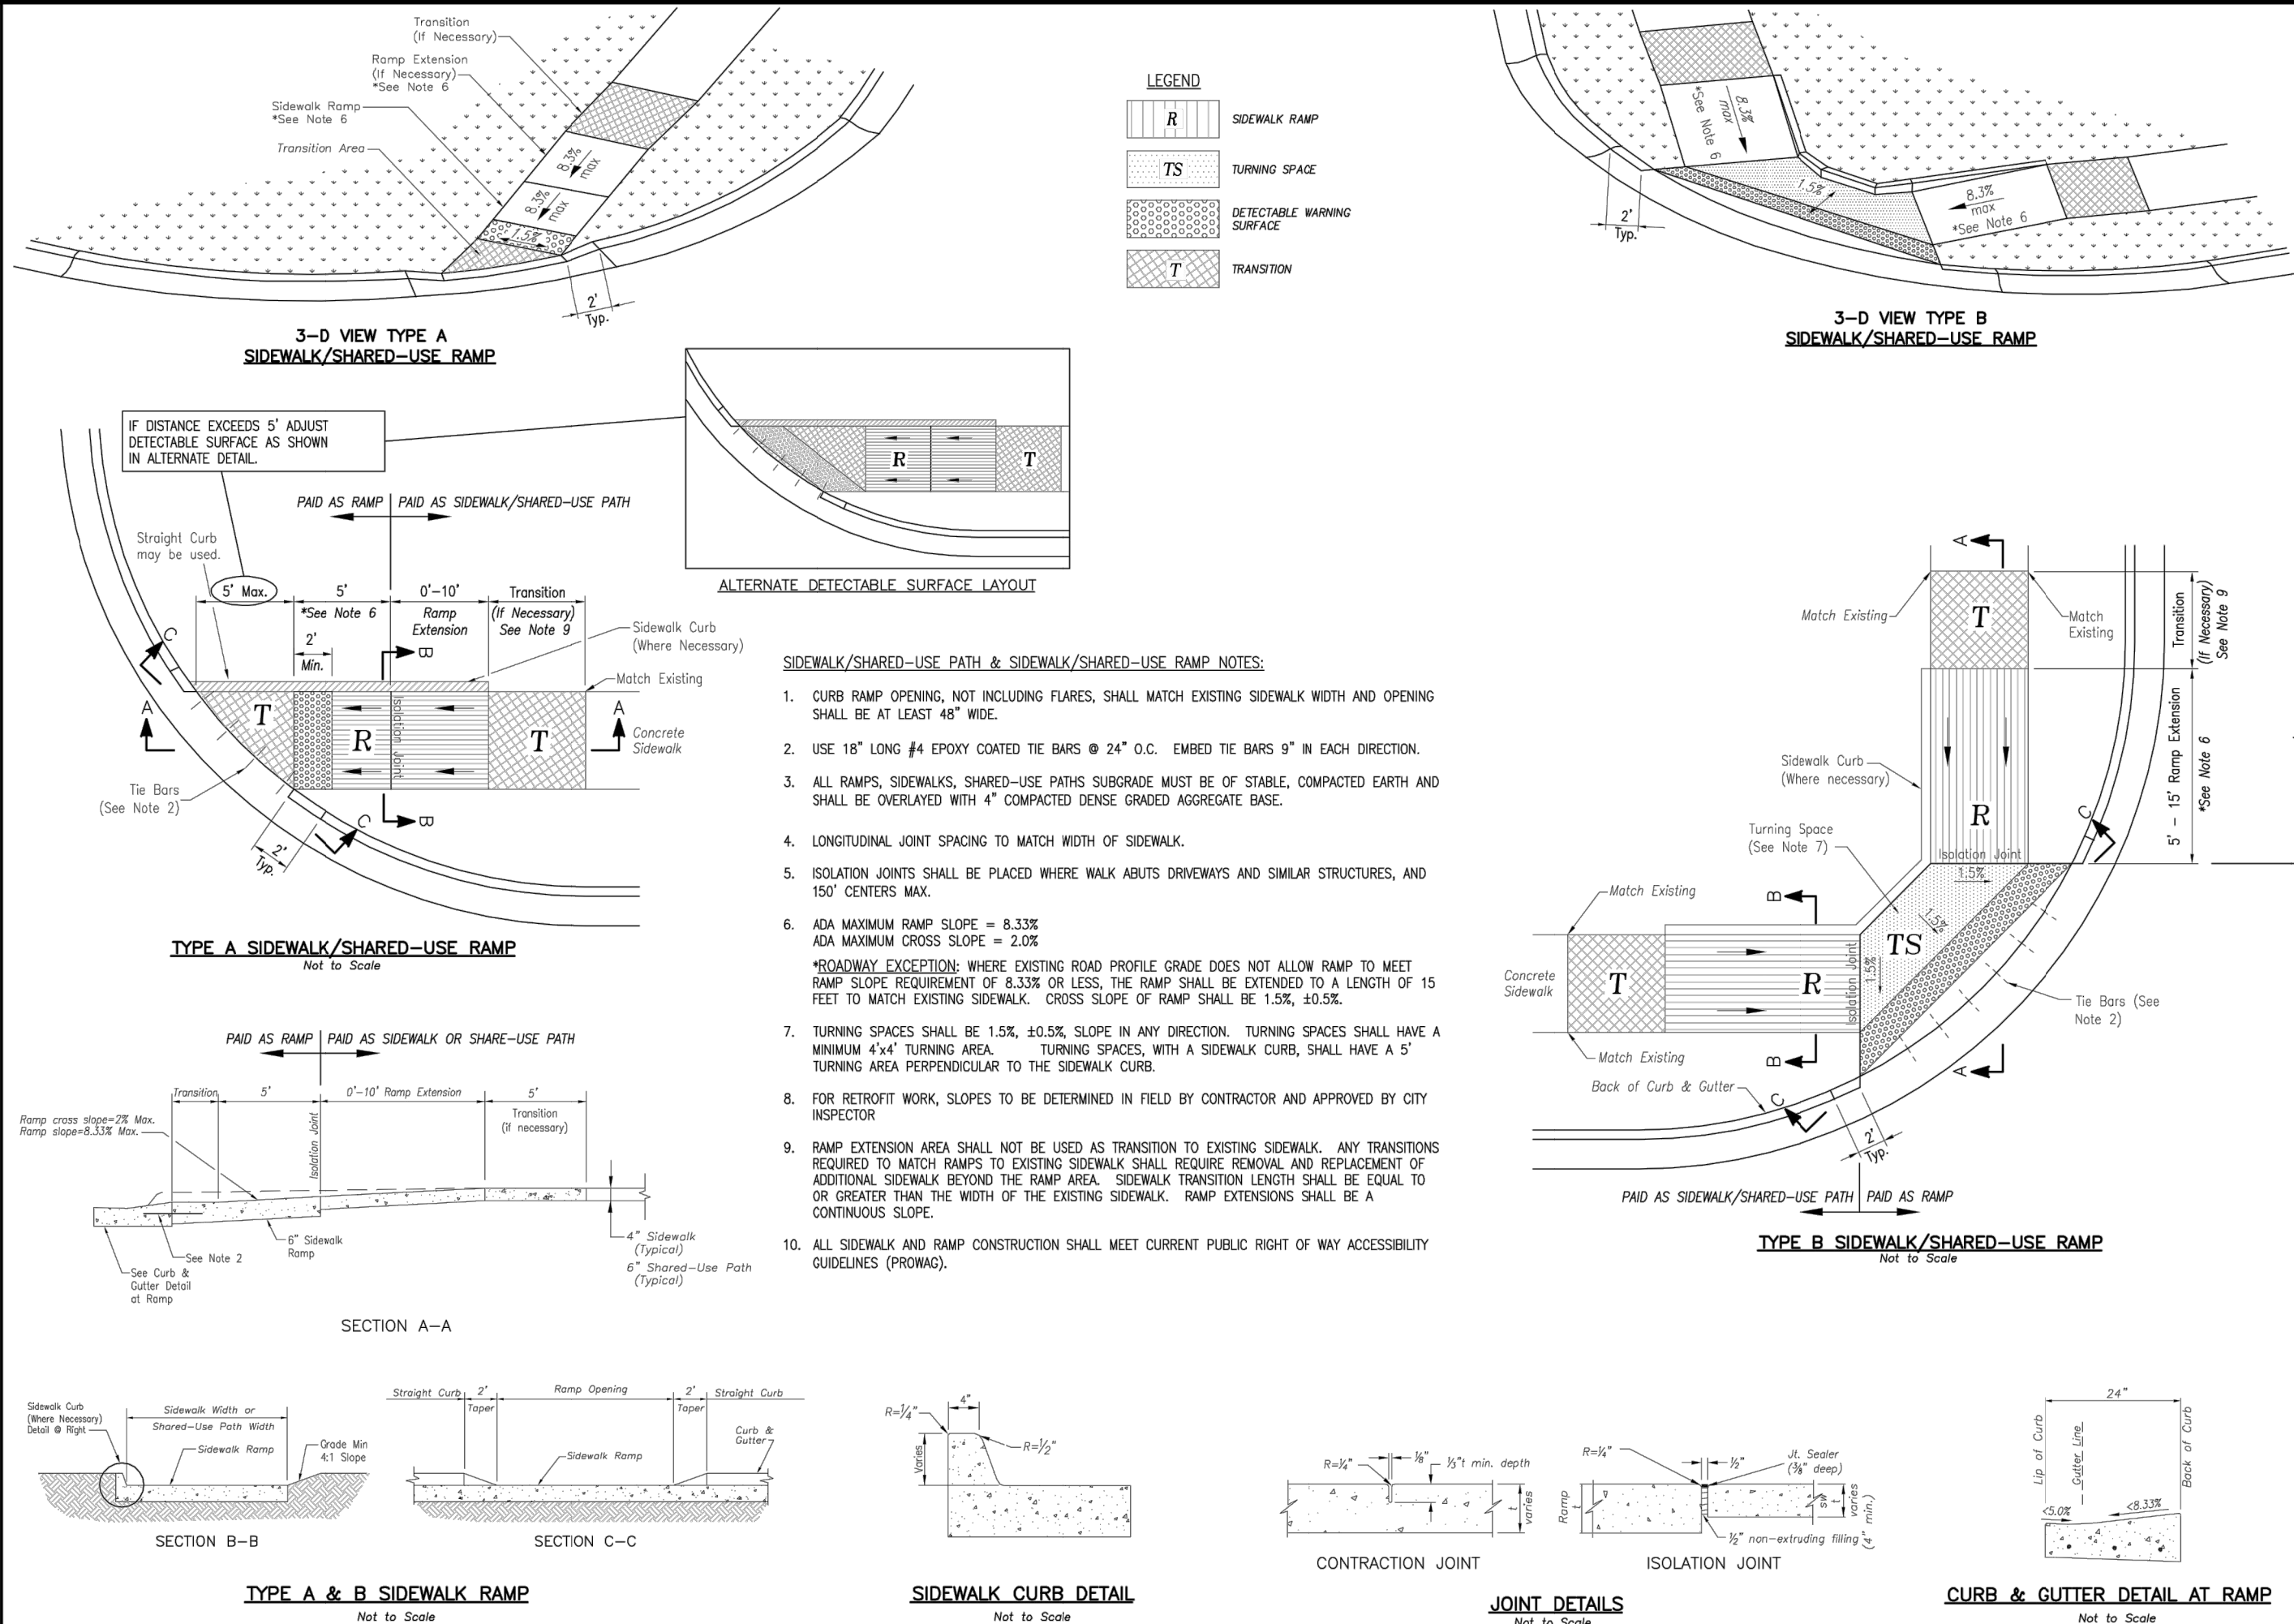

STANDARD DETAILS
CITY OF LEE'S SUMMIT, MO
LEE'S SUMMIT, JACKSON COUNTY, MO
ADA RAMP RETROFIT DETAIL


PROJECT
CITY OF LEE'S SUMMIT, MO
LEE'S SUMMIT, JACKSON COUNTY, MO
ADA RAMP RETROFIT DETAIL

Drawn By: MJP
Checked By: DL
Date: 04/17
Proj. #: GEN-3A

STANDARD DETAILS
CITY OF LEE'S SUMMIT, MO
LEE'S SUMMIT, JACKSON COUNTY, MO
ADA RAMP RETROFIT DETAIL

PROJECT
CITY OF LEE'S SUMMIT, MO
LEE'S SUMMIT, JACKSON COUNTY, MO
ADA RAMP RETROFIT DETAIL

Drawn By: MJP
Checked By: DL
Date: 04/17
Proj. #: GEN-3B

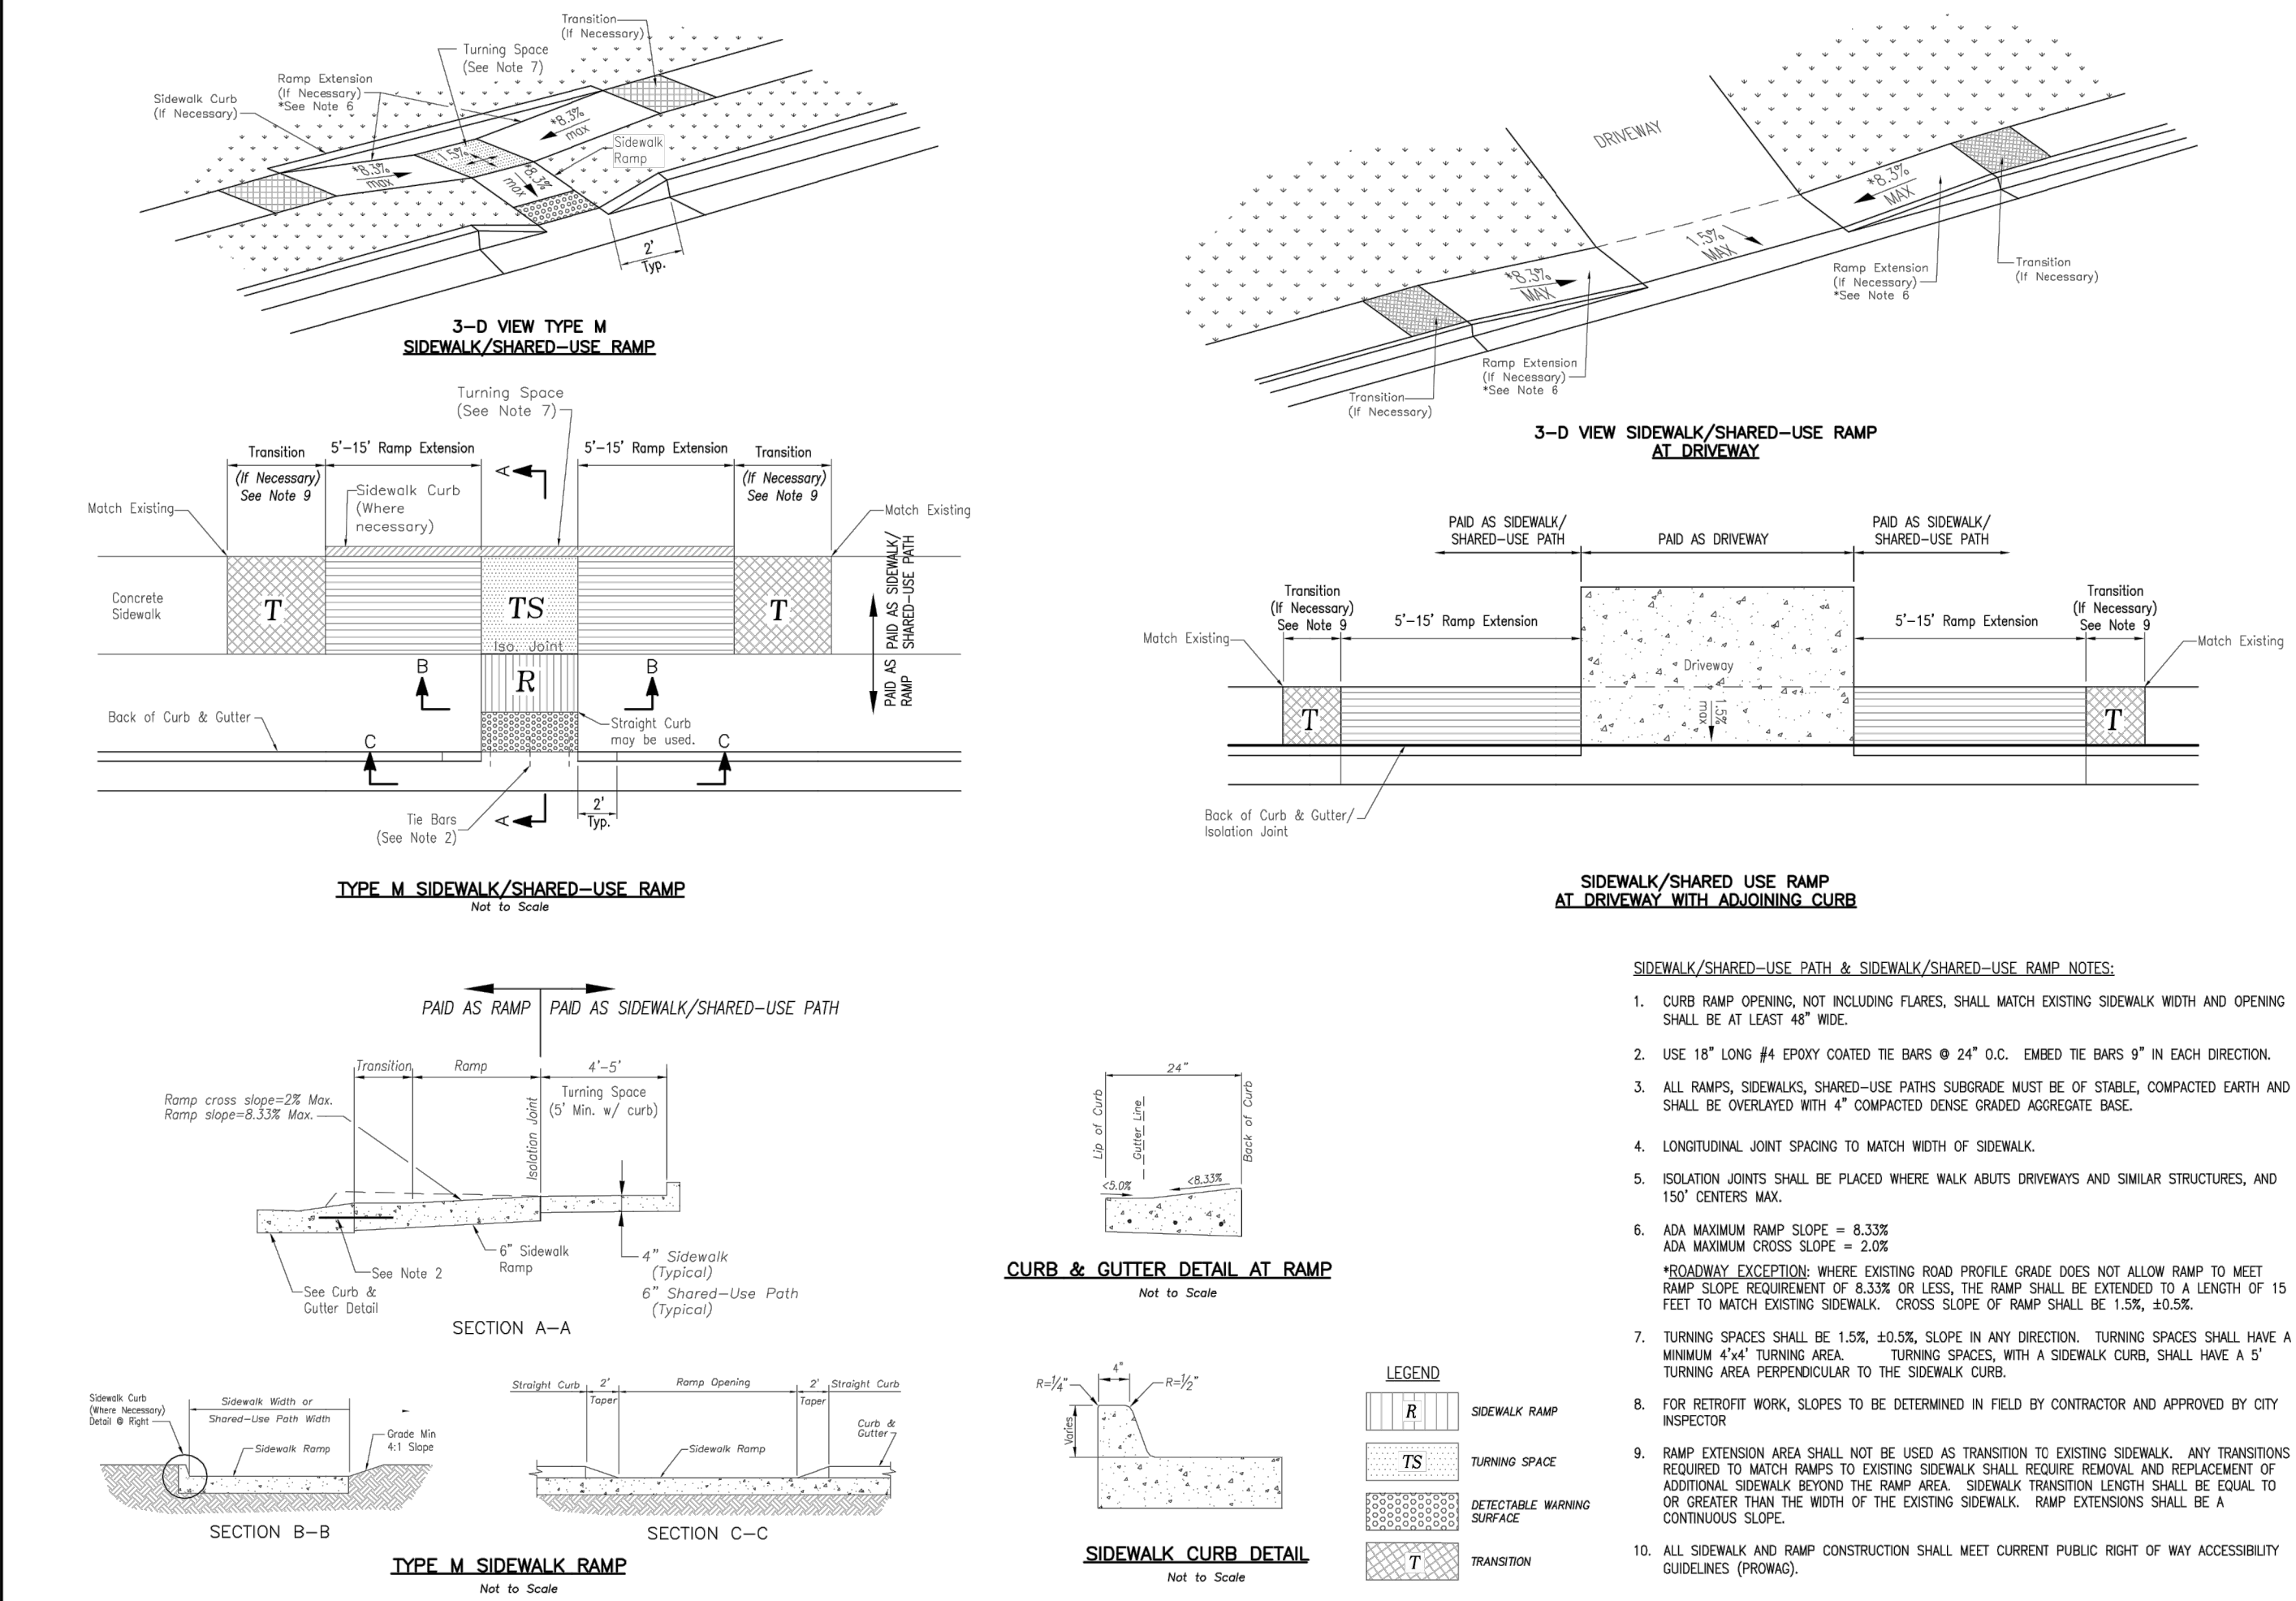

ANDERSON ENGINEERING
EMPLOYEE OWNED

ENGINEERS • SURVEYORS • LABORATORIES • DRILLING
811 E. THIRD STREET • JOPLIN, MISSOURI 64801 • PHONE (417) 782-7399
A LICENSED MISSOURI ENGINEERING & SURVEYING CORPORATION - LC 62

DRAWING INFO.		REVISIONS	
NO.	DESCRIPTION	BY	DATE
		GC	
		ZM	
		FE-2012003232	
		11/11/2020	
		FOR REVIEW	
		20KCT0057	
		MO COA NO.	00062

SUMMIT HOMES KC
HIGHLAND MEADOWS - 5TH PLAT


ADA RAMP DETAILS

S10, T47N, R22W
LEE'S SUMMIT, JACKSON COUNTY, MISSOURI


STATE OF MISSOURI
ZACH A. MYERS
Professional Engineer
No. 2012009232
Exp. 12/31/2020

SHEET NUMBER
C405
18 OF 26


Nov 11, 2020 - 11:58am Plotted By: gcs
G:\Shared drives\KC10 - Land Development\Projects\2020\20K10057 Highland Meadows - 5th Plat\01 CIVL\03-DWG\Sheet\STREET AND STORM\20K10057 - SH15 - DETAILS.dwg Layout: CONSTRUCTION ENTRANCE DETAILS

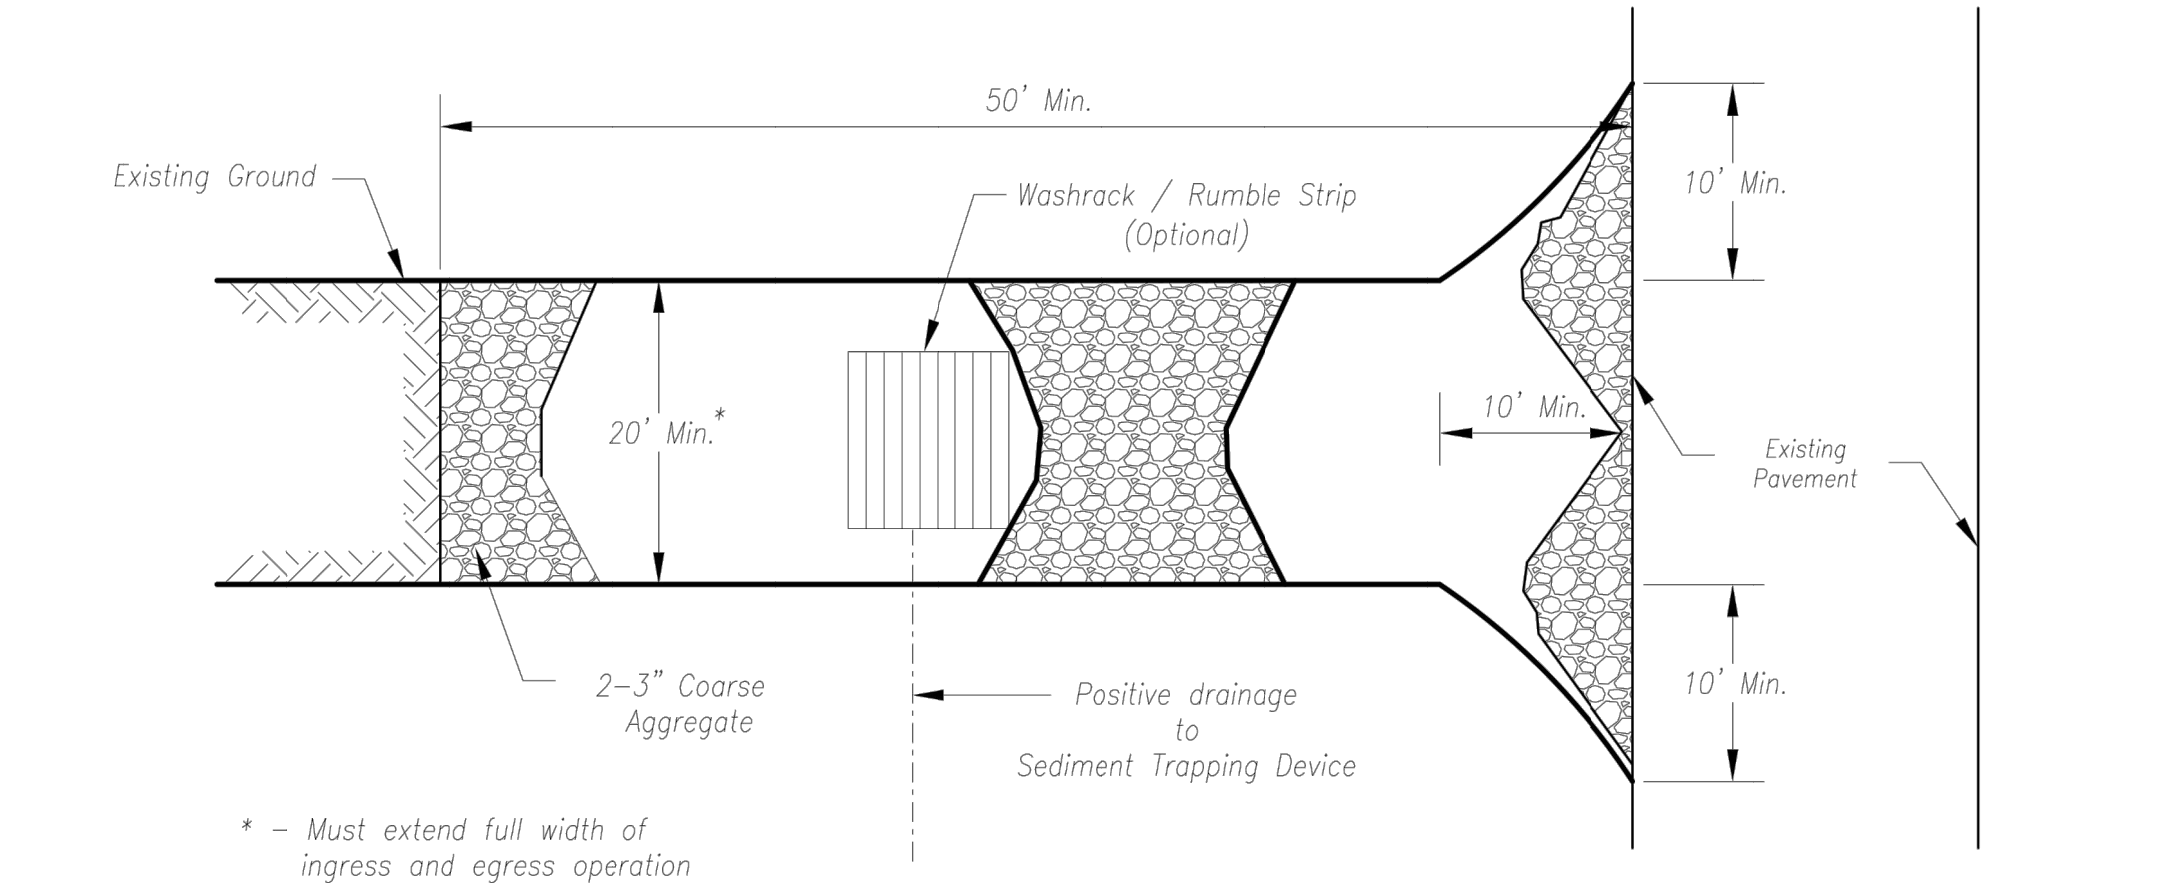

Plan View
Not to Scale

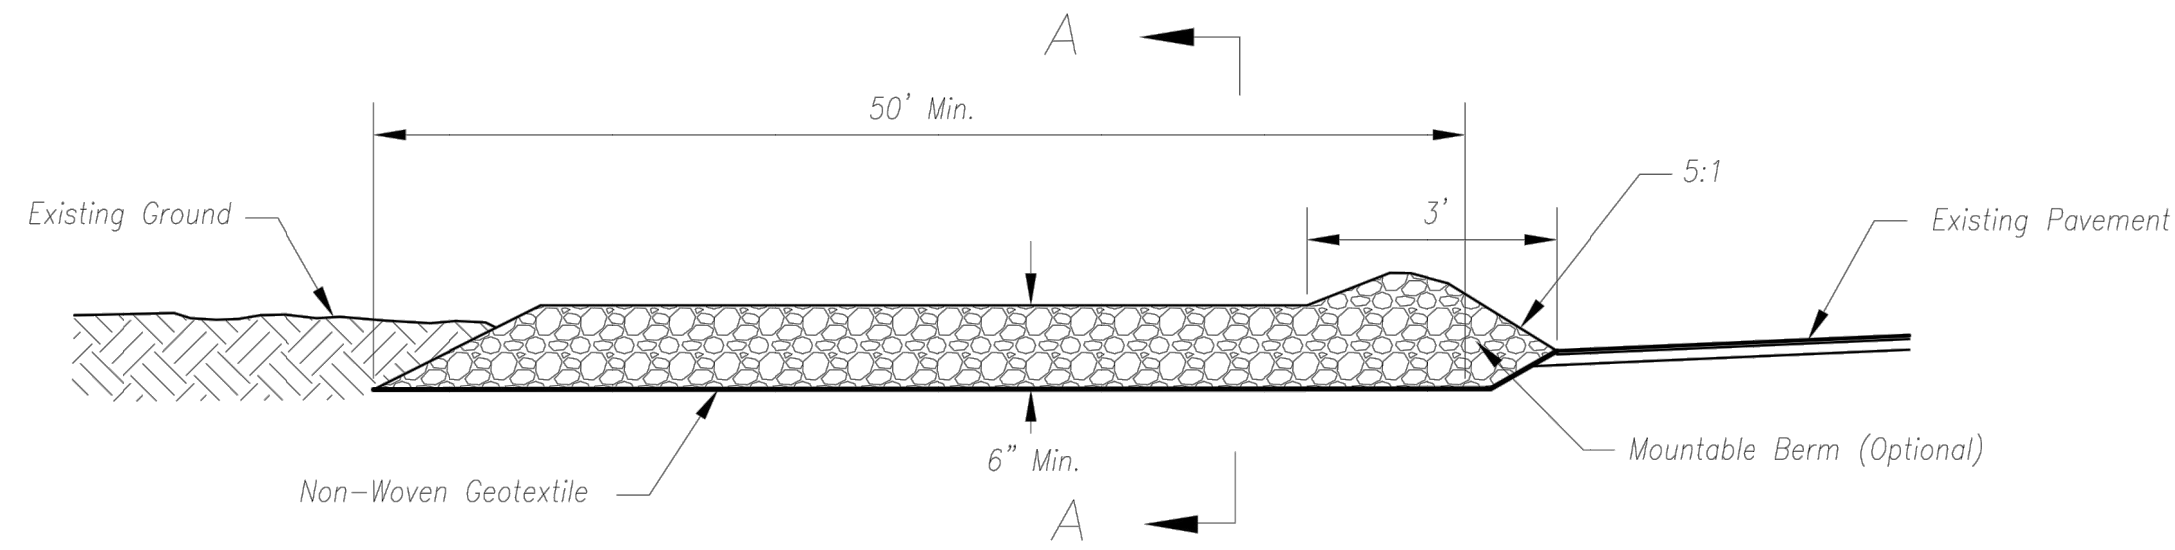

Side Elevation
Not to Scale

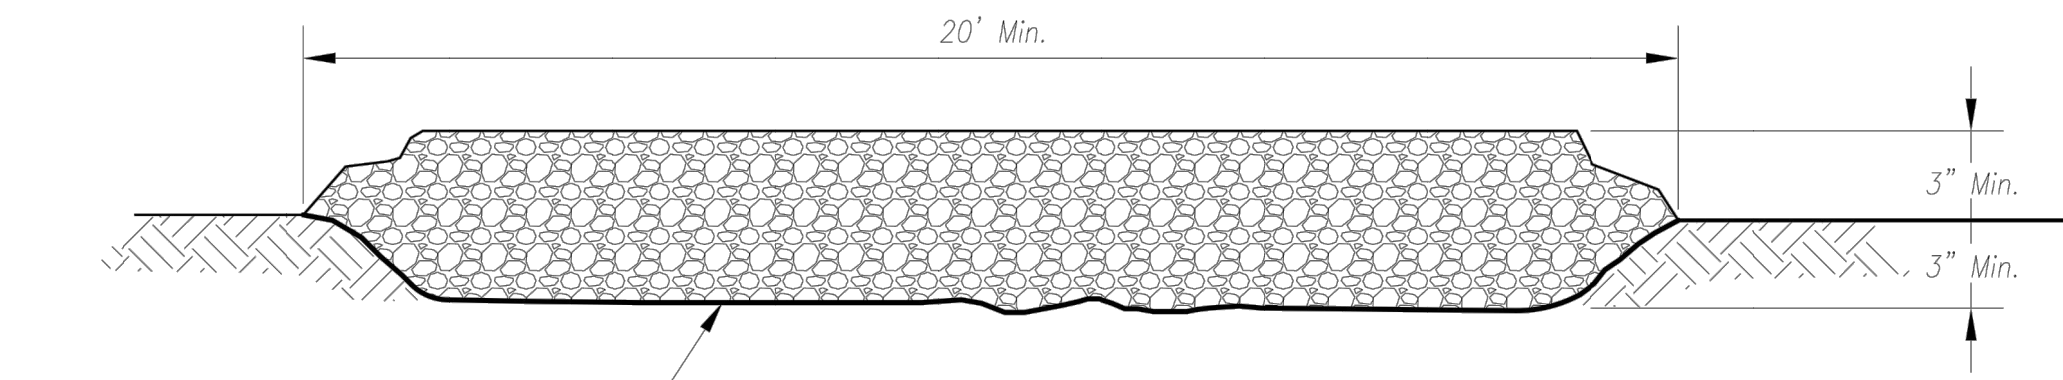

Section A-A
Not to Scale

Notes for Construction Entrance:

1. Avoid locating on steep slopes, at curves on public roads, or downhill of disturbed area.
2. Remove all vegetation and other unsuitable material from the foundation area, grade, and crown for positive drainage.
3. If slope towards the public road exceeds 2%, construct a 6- to 8-inch high ridge with 3H:1V side slopes across the foundation approximately 15 feet from the edge of the public road to divert runoff from it.
4. Install pipe under the entrance if needed to maintain drainage ditches along public roads.
5. Place stone to dimensions and grade as shown on plans. Leave surface sloped for drainage.
6. Divert all surface runoff and drainage from the entrance to a sediment control device.
7. If conditions warrant, place geotextile fabric on the graded foundation to improve stability.

Maintenance for Construction Entrance:

1. Reshape entrance as needed to maintain function and integrity of installation. Top dress with clean aggregate as needed.


CONSTRUCTION ENTRANCE

Notes for Concrete Washout:

1. Concrete washout areas shall be installed prior to any concrete placement on site.
2. Concrete washout area shall include a flat subsurface pit sized relative to the amount of concrete to be placed on site. The slopes leading out of the subsurface pit shall be 3:1. The vehicle tracking pad shall be sloped towards the concrete washout area.
3. Vehicle tracking control is required at the access point to all concrete washout areas.
4. Signs shall be placed at the construction site entrance, washout area and elsewhere as necessary to clearly indicate the location(s) of the concrete washout area(s) to operators of concrete truck and pump rigs.
5. A one-piece impervious liner may be required along the bottom and sides of the subsurface pit in sandy or gravelly soils.

Maintenance for Concrete Washout:

1. Concrete washout materials shall be removed once the materials have filled the washout to approximately 75% full.
2. Concrete washout areas shall be enlarged as necessary to maintain capacity for wasted concrete.
3. Concrete washout water, wasted pieces of concrete and all other debris in the subsurface pit shall be transported from the job site in a water-tight container and disposed of properly.
4. Concrete washout areas shall remain in place until all concrete for the project is placed.
5. When concrete washout areas are removed, excavations shall be filled with suitable compacted backfill and topsoil, any disturbed areas associated with the installation, maintenance, and/or removal of the concrete washout areas shall be stabilized.

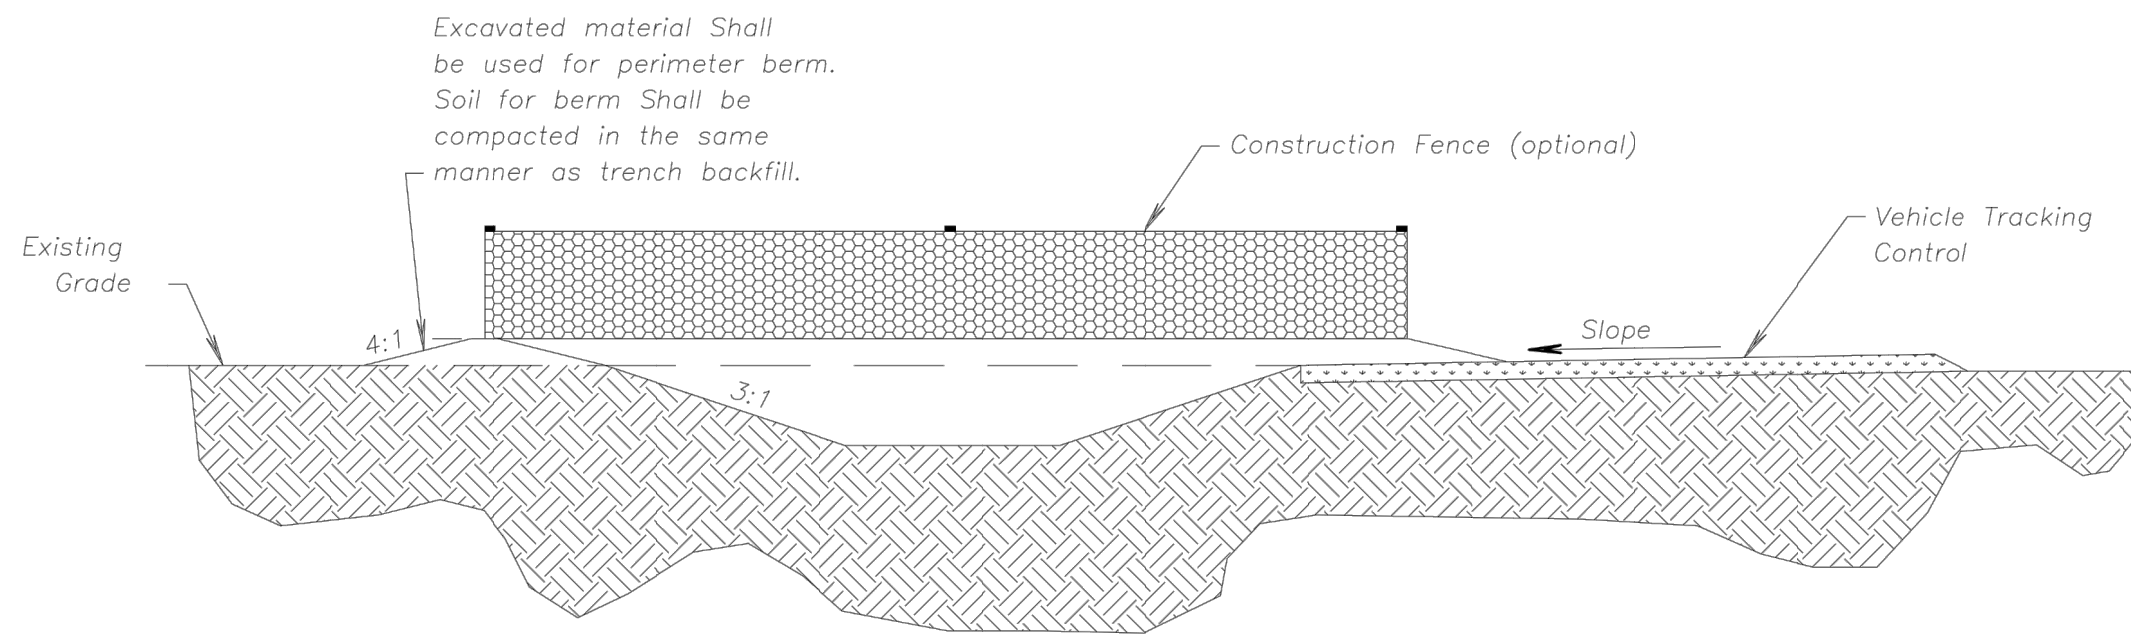

CONCRETE WASHOUT

AMERICAN PUBLIC WORKS ASSOCIATION



KANSAS CITY
METRO CHAPTER

CONSTRUCTION ENTRANCE
AND CONCRETE WASHOUT

STANDARD DRAWING
NUMBER ESC-01
ADOPTED:
10/24/2016

SUMMIT HOMES KC
HIGHLAND MEADOWS - 5TH PLAT

CONSTRUCTION
ENTRANCE DETAILS

S10, T47N, R32W
LEE'S SUMMIT, JACKSON COUNTY, MISSOURI



SHEET NUMBER
C406
19 OF 26

**ANDERSON
ENGINEERING**
EMPLOYEE OWNED


ENGINEERS • SURVEYORS • LABORATORIES • DRILLING
811 E. THIRD STREET • JOPLIN, MISSOURI 64801 • PHONE (417) 782-7389
A LICENSED MISSOURI ENGINEERING & SURVEYING CORPORATION - LC 62

REVISIONS		DRAWING INFO.	
NO.	DESCRIPTION	BY	DATE
		DRAWN BY:	GC
		CHECK BY:	ZM
		LICENSE NO.	PE-2012009232
		DATE:	11/11/2020
		ISSUED FOR:	FOR REVIEW
		JOB NUMBER:	20K10057
		MO COA NO.	00062


© COPYRIGHT ANDERSON ENGINEERING, INC. 2020

Nov 11, 2020 - 11:58am Plotted by: gcs Shared drives\KC10 - Land Development\Projects\2020\20KCT0057 Highland Meadows - 5th Plat\01 CIVIL\03-DWG\Sheet\STREET AND STORM\20KCT0057 - SH15 - DETAILS.dwg Layout: STEEP SLOPE PROTECTION DETAILS

Longitudinal Seam

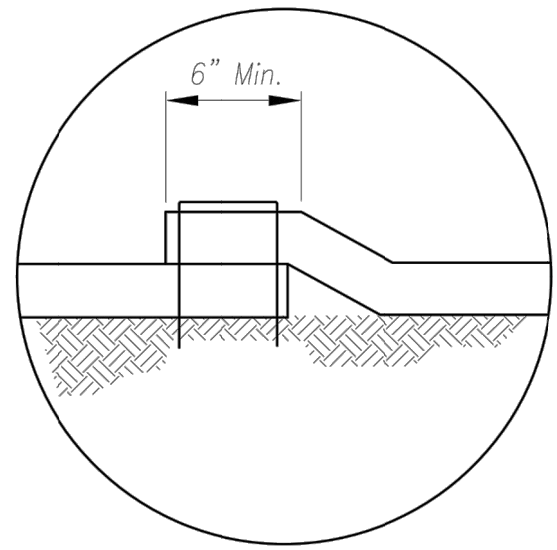

Anchor Slot

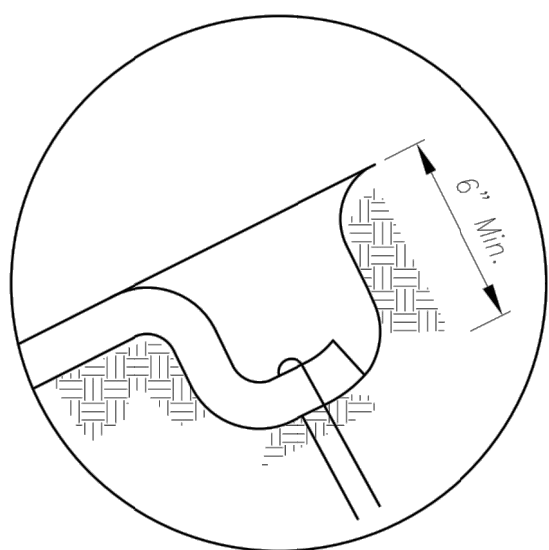


General Notes:

1. APWA Specifications 2150 and Design Guidance 5100 shall be referenced to select type of blanket or mat to be used.
2. Typical anchors and pattern/spacing shall be installed according to the manufacturers instructions.
3. LONGITUDINAL SEAMS: The edges of the blanket or mat should overlap each other a minimum of 6 inches, with anchors catching the edges of both blankets.


Maintenance:

1. Torn or degraded product shall be repaired or replaced, unless such degradation is within the functional longevity specified by the manufacturer.
2. Edges or seams that are loose or frayed shall be secured.


Splice Seam

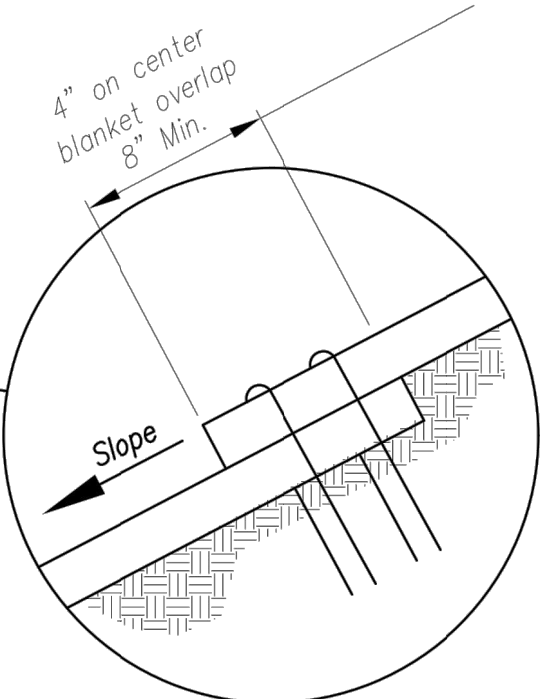

Longitudinal Seam

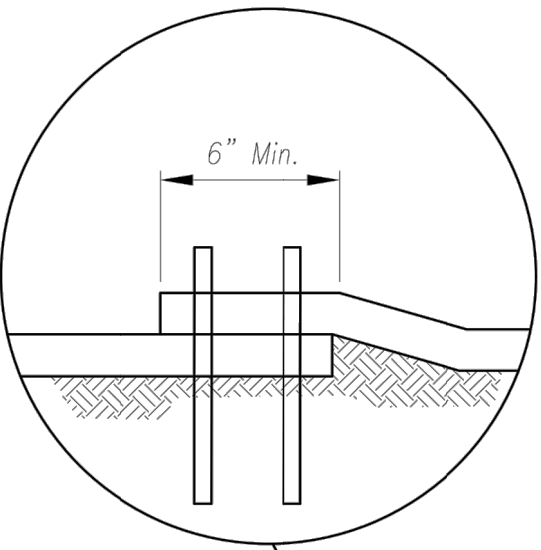


Anchor Fold

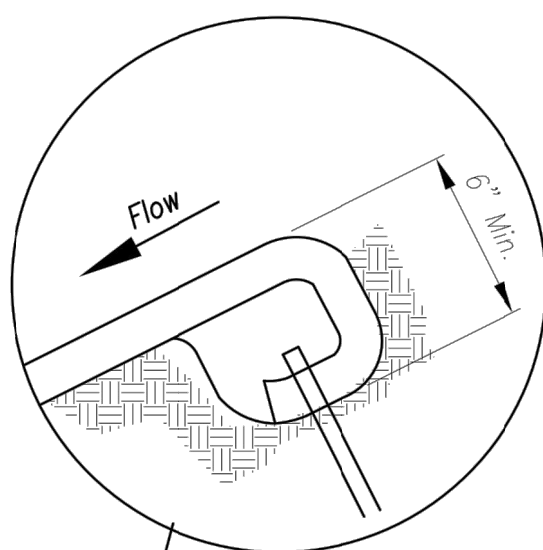


Notes for Installation in Channels:

1. Erosion Control Blankets and TRMs shall be laid in the direction of the flow, with the first course at the centerline of channel, where applicable. In order for the mat to be in contact with the soil, lay the mat loosely, avoiding stretching.
2. ANCHOR FOLD: The top of the mat should be folded under, buried and secured with wood or other approved anchors placed 6 inches apart. The top edge of the mat should be buried in a slot 6 inches wide x 6 inches deep, anchored in the bottom of the slot, backfilled, and the mat folded over the top as shown in detail.
3. SPLICE SEAM: When splices are necessary, overlap end a minimum of 12 inches in direction of water flow. Stagger splice seams.
4. CHECK SLOTS: Establish check slots transverse to slope every 30 feet. The slots should be 6 inches wide x 6 inches deep. The mat shall be cut to a length 12 inches beyond the slot. The top of the downstream mat shall be slotted in, secured and buried similar to the edge anchor fold. The upstream mat shall then cover the slot and be anchored as shown.
5. EDGE ANCHORS: Lay outside edge of mat into trench at top of the slope and anchor.
6. TERMINUS: The bottom edge of the mat shall be anchored.


Installation on Slopes

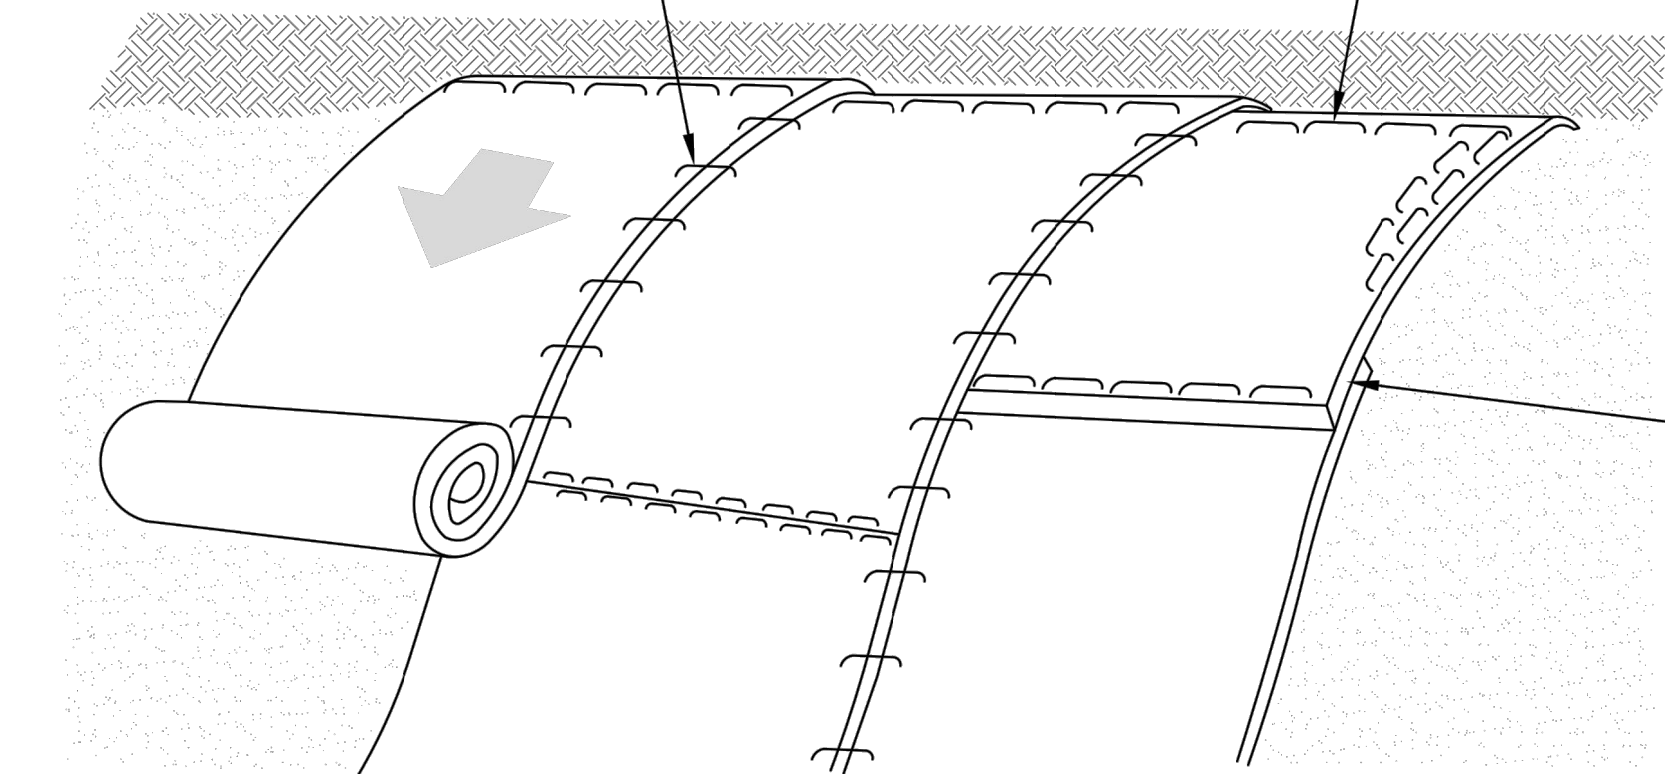


Splice Seam

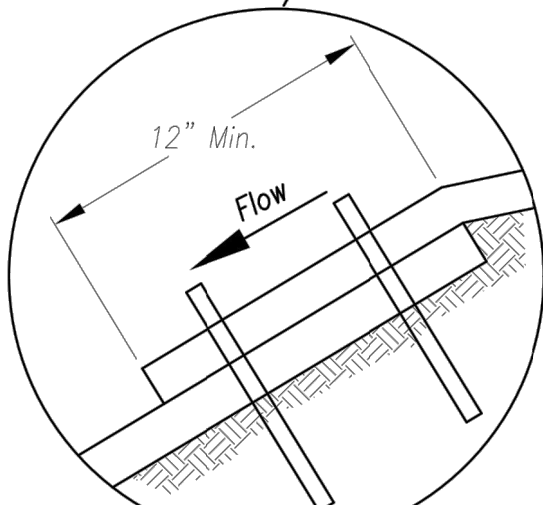


Edge Anchor

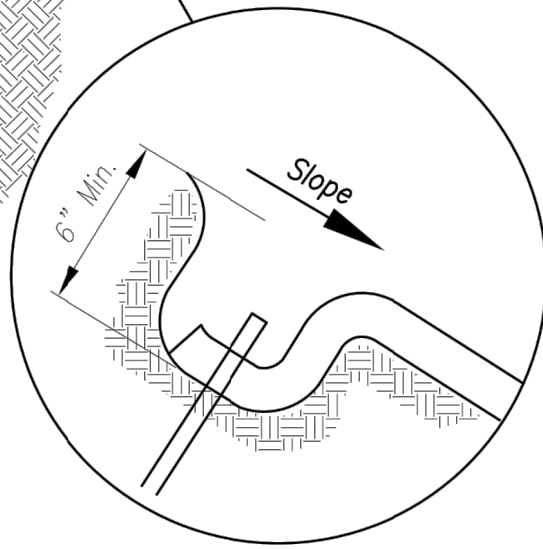

Trapezoidal Channel

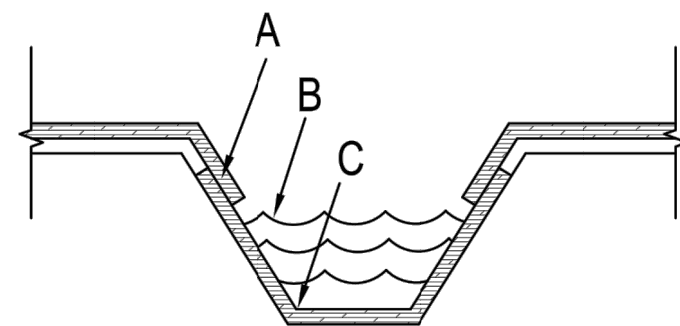

V Channel

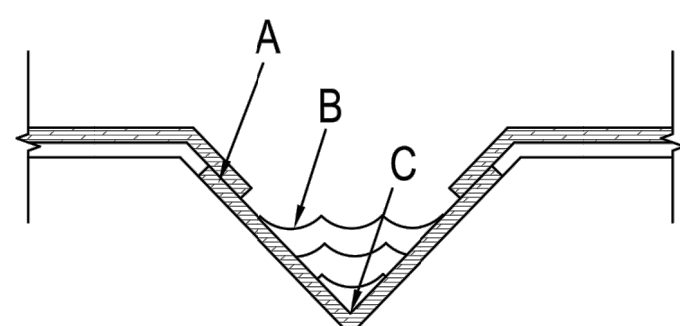

Critical Points:


- A - Overlaps and seams;
B - Projected water line;
C - Channel bottom / side slope vertices;

Notes for Installation on Slopes:

1. Erosion Control Blankets and TRMs shall be laid in the direction of the slope. In order for blanket to be in contact with the soil, lay blanket loosely, avoiding stretching.
2. ANCHOR SLOTS: The top of the blanket should be "slotted in" at the top of the slope and anchored in place with anchors 6 inches apart. The slots should be 6 inches wide x 6 inches deep with the blanket anchored in the bottom of the slot, then backfilled, tamped and seeded.
3. SPLICE SEAM: When splices are necessary, overlap end a minimum of 8 inches in direction of water flow. Stagger splice seams.
4. TERMINAL FOLD: The bottom edge of the blanket shall be turned under a minimum of 4 inches, then anchored in place with anchors 9 inches apart.

Partial Box Culvert Plan

Not to Scale

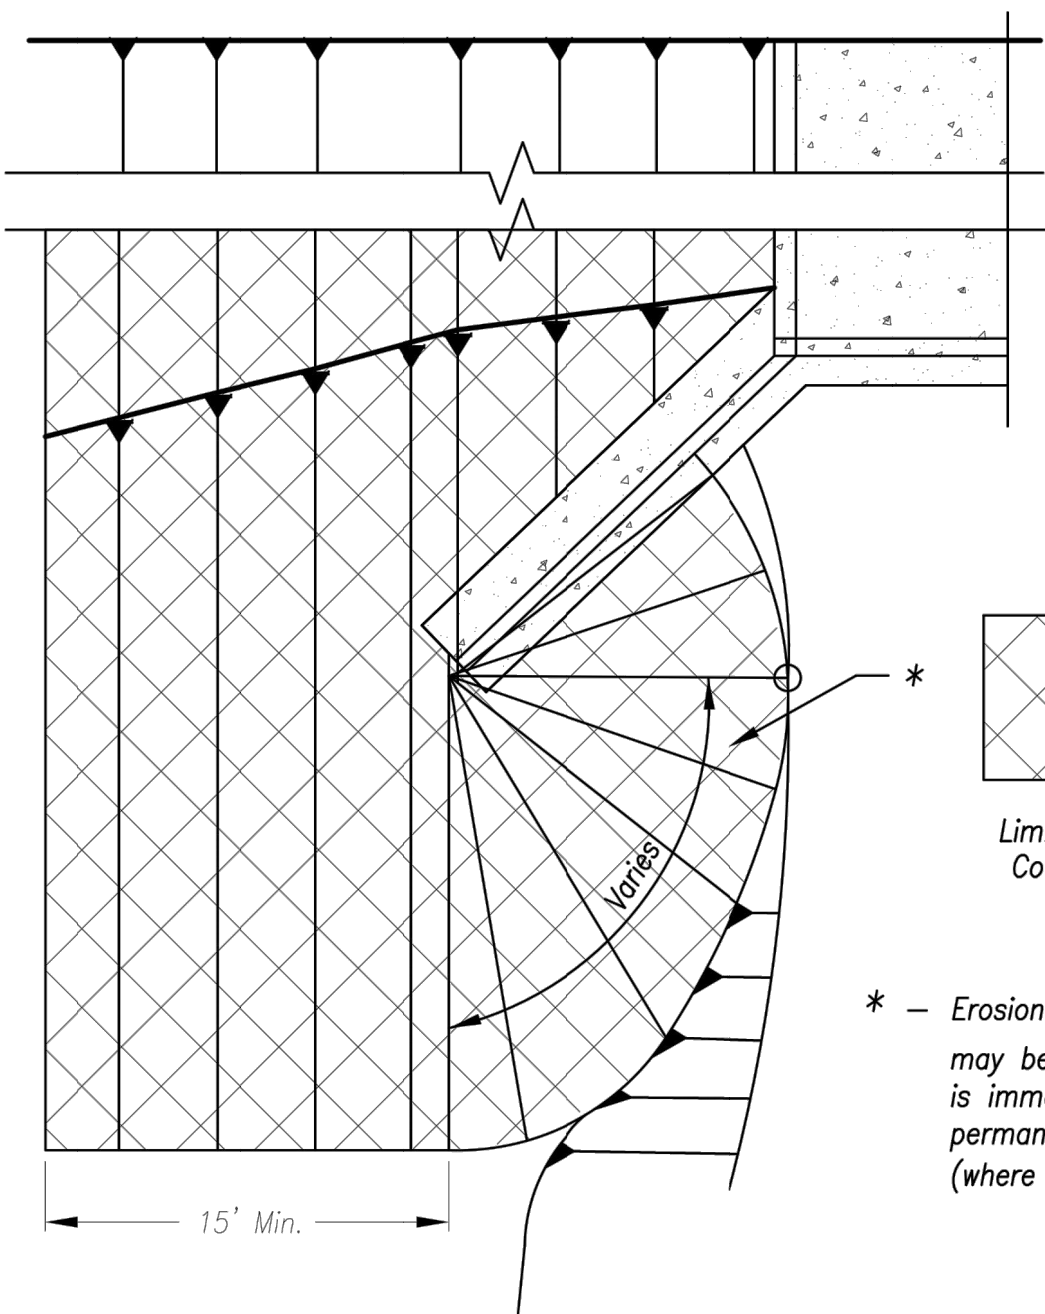

Installation Around Culvert Slope

Modified from 2015 Overland Park Standard Details for Erosion and Sediment Control.

AMERICAN PUBLIC WORKS ASSOCIATION



KANSAS CITY
METRO CHAPTER

EROSION CONTROL BLANKETS
AND TURF REINFORCEMENT MATS

STANDARD DRAWING
NUMBER ESC-02
ADOPTED:
10/24/2016

**ANDERSON
ENGINEERING**
EMPLOYEE OWNED

ENGINEERS • SURVEYORS • LABORATORIES • DRILLING
811 E. THIRD STREET • JOPLIN, MISSOURI 64801 • PHONE (417) 782-7389
A LICENSED MISSOURI ENGINEERING & SURVEYING CORPORATION - LC 62

REVISIONS		DRAWING INFO.	
NO.	DESCRIPTION	BY	DATE
		DRAWN BY:	GC
		CHECK BY:	ZM
		LICENSE NO.	FE-2012009232
		DATE:	11/11/2020
		ISSUED FOR:	FOR REVIEW
		JOB NUMBER:	20KCT0057
		MO COA NO.	00062

© COPYRIGHT ANDERSON ENGINEERING, INC. 2020


SUMMIT HOMES KC
HIGHLAND MEADOWS - 5TH PLAT

STEEP SLOPE
PROTECTION DETAILS



S10, T47N, R32W
LEE'S SUMMIT, JACKSON COUNTY, MISSOURI




SHEET NUMBER
C407
20 OF 26

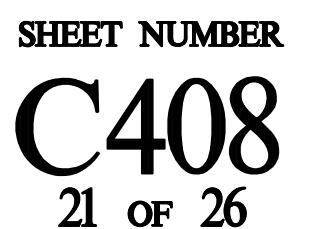


Nov 11, 2020 - 12:00pm Plotted by: gsc Shared drives \KC10 - Land Development\Projects\2020\20K10057 Highland Meadows - 5th Plat\01 CIVIL\03-DWG\Sheet\STREET AND STORM\20K10057 - SH15 - DETAILS.dwg Layout: CURB INLET PROTECTION DETAILS

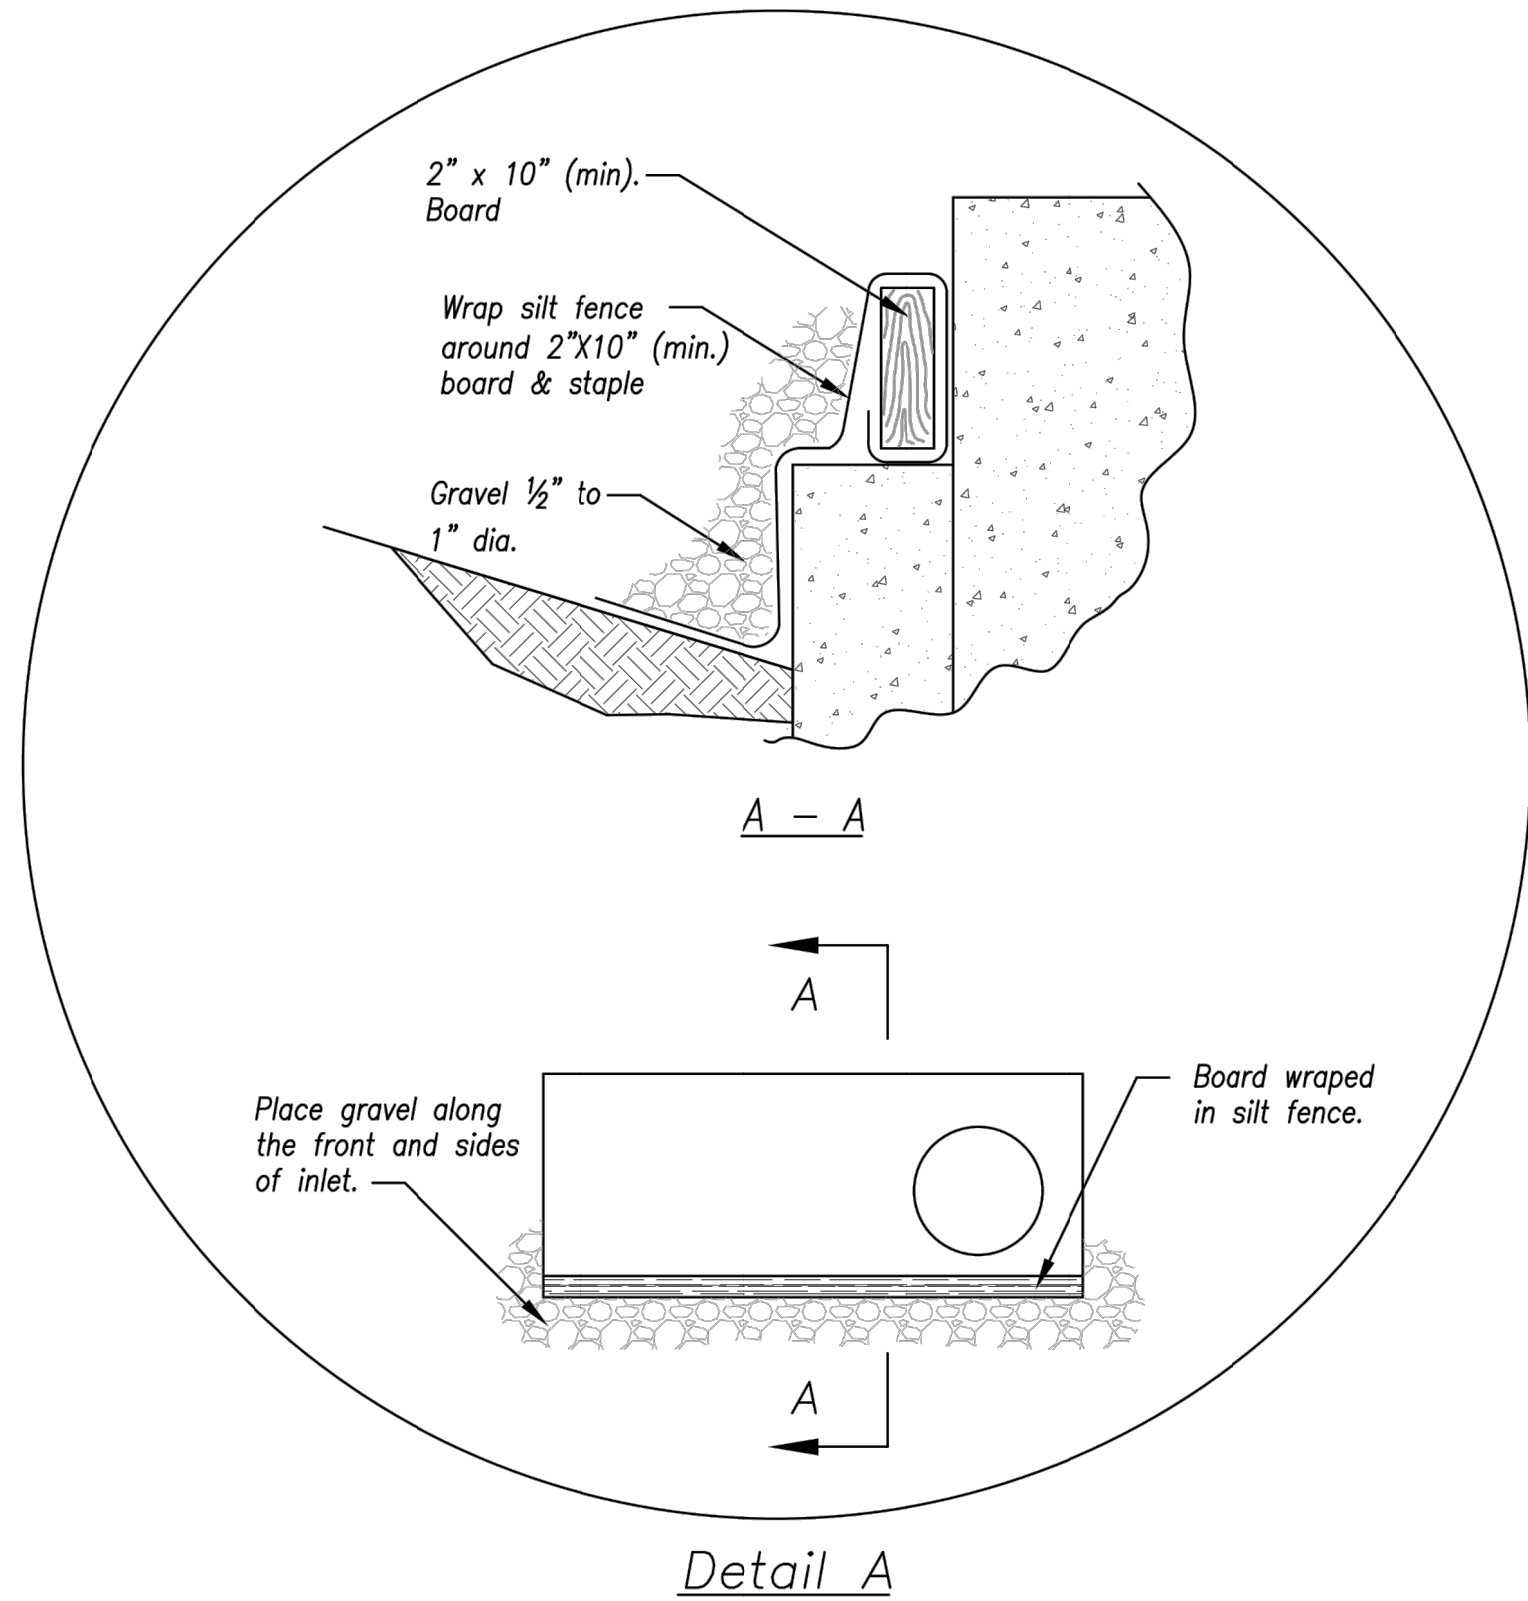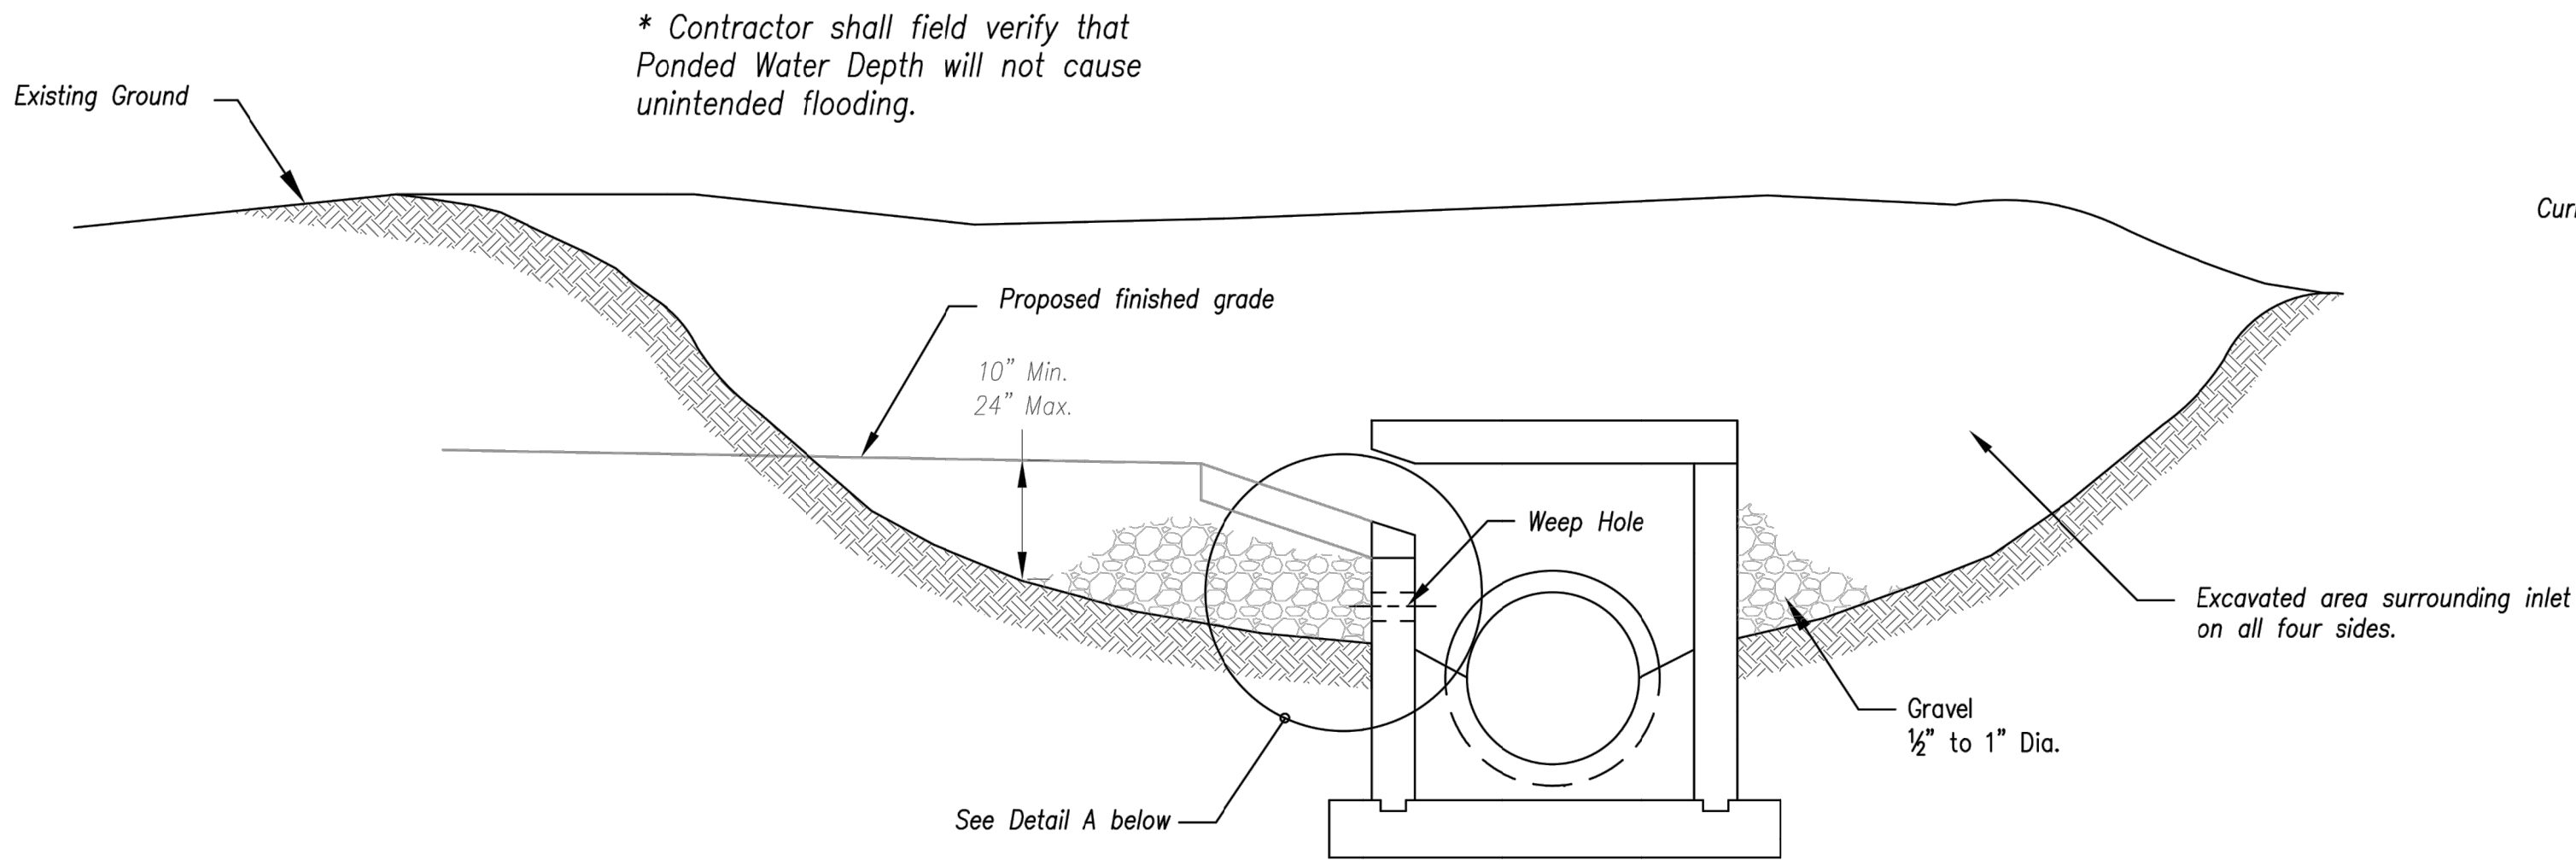

EARLY STAGE CURB INLET
(Open Box and Prior to Pouring Curb and Inlet Throat)

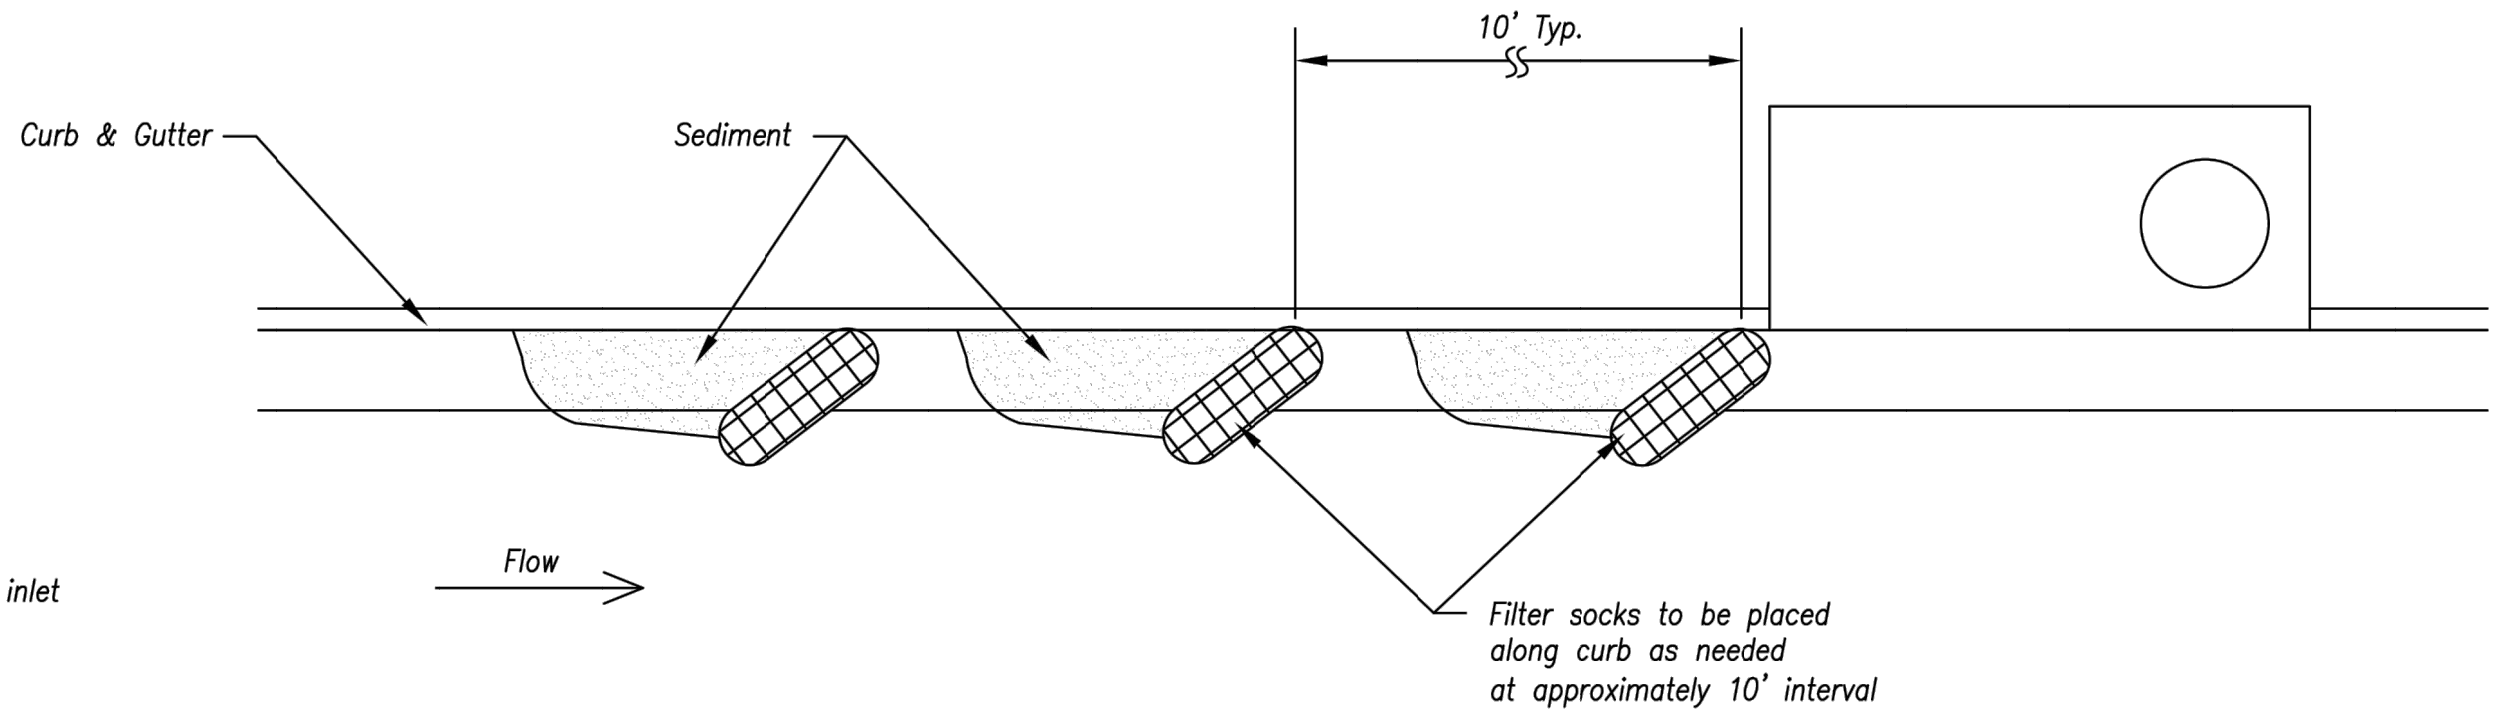

On Grade Curb Inlet Protection

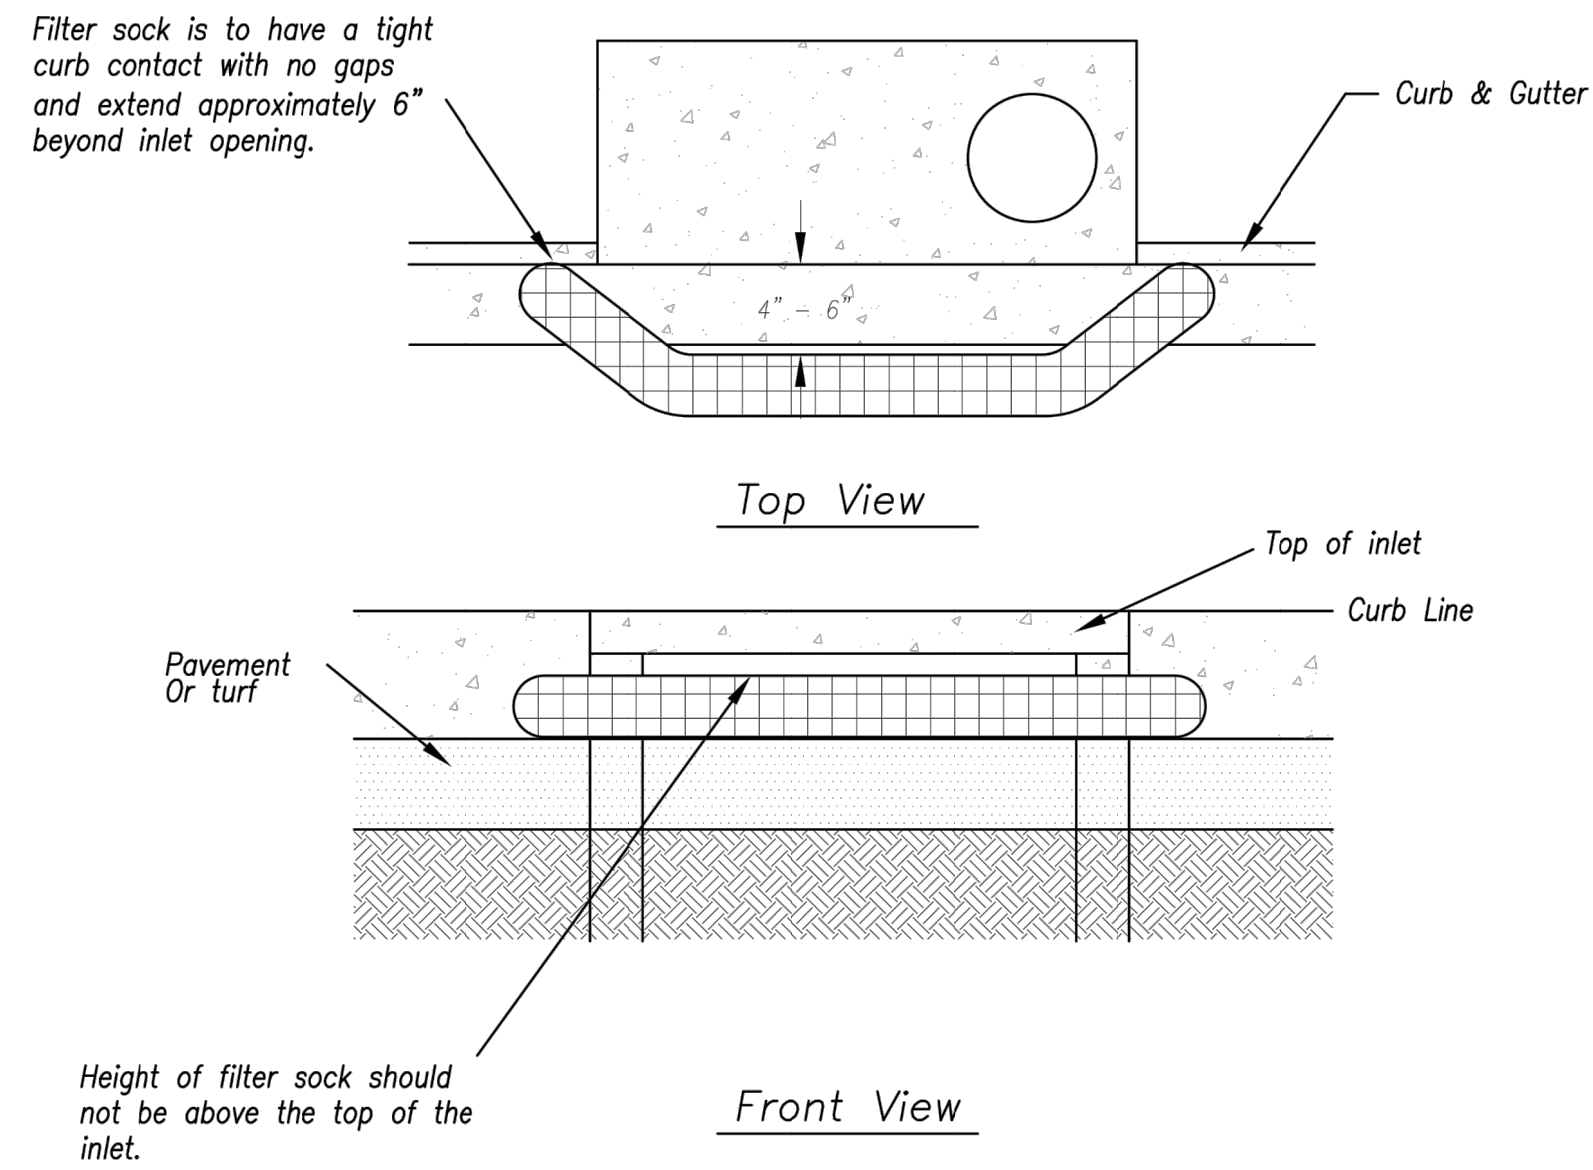

Sump Inlet Sediment Filter

Notes:

1. Immediately following inlet construction and prior to construction of curb and inlet throat, protect inlet opening by installing 2" X 10" (min.) board wrapped in silt fence. Structures shall have excavated storage area on all four sides to allow settling of sediment (Early Stage Curb Inlet).
2. When inlet is completed and curb poured, filter socks or approved equal should be used (Late Stage Curb Inlet). Straw wattles are not approved for curb inlet use.
3. Contractor to field verify ponding water shall not create a traffic hazard.

Maintenance:

1. Remove deposited sediment from excavated storage areas when available storage has been reduced by 20%.
2. Remove deposited sediment from filter socks or similar when any accumulation of sediment is visible.
3. Repair or replace as necessary to maintain function and integrity of installation.

LATE STAGE CURB INLET
(After Pouring Curb and Inlet Throat)

AMERICAN PUBLIC WORKS ASSOCIATION	
	KANSAS CITY METRO CHAPTER
CURB INLET PROTECTION	STANDARD DRAWING NUMBER ESC-06 ADOPTED: 10/24/2016

Modified from 2015 Overland Park Standard Details for Erosion and Sediment Control.

ANDERSON ENGINEERING
EMPLOYEE OWNED

ENGINEERS • SURVEYORS • LABORATORIES • DRILLING
811 E. THIRD STREET • JOPLIN, MISSOURI 64801 • PHONE (417) 782-7389
A LICENSED MISSOURI ENGINEERING & SURVEYING CORPORATION - LC 62

REVISIONS		DRAWING INFO.	
NO.	DESCRIPTION	BY	DATE
		DRAWN BY:	GC
		CHECK BY:	ZM
		LICENSE NO.	PE-2012009232
		DATE:	11/11/2020
		ISSUED FOR:	FOR REVIEW
		JOB NUMBER:	20K10057
		MO COA NO.	00062

© COPYRIGHT ANDERSON ENGINEERING, INC. 2020

SUMMIT HOMES KC
HIGHLAND MEADOWS - 5TH PLAT


CURB INLET
PROTECTION DETAILS

S10, T47N, R32W
LEE'S SUMMIT, JACKSON COUNTY, MISSOURI


STATE OF MISSOURI
ZACH A. MYERS
NUMBER
PE-2012009232
11/11/2020
PROFESSIONAL ENGINEER

SHEET NUMBER
C409
22 OF 26

Nov 11, 2020 - 12:00pm Plotted by: gaoe
G:\Shared drives\KC10 - Land Development\Projects\2020\20K10057 Highland Meadows - 5th Plat\01 CIVIL\03-DWG\Sheet\STREET AND STORM\20K10057 - SHTS - DETAILS.dwg Layout: AREA INLET PROTECTION DETAILS

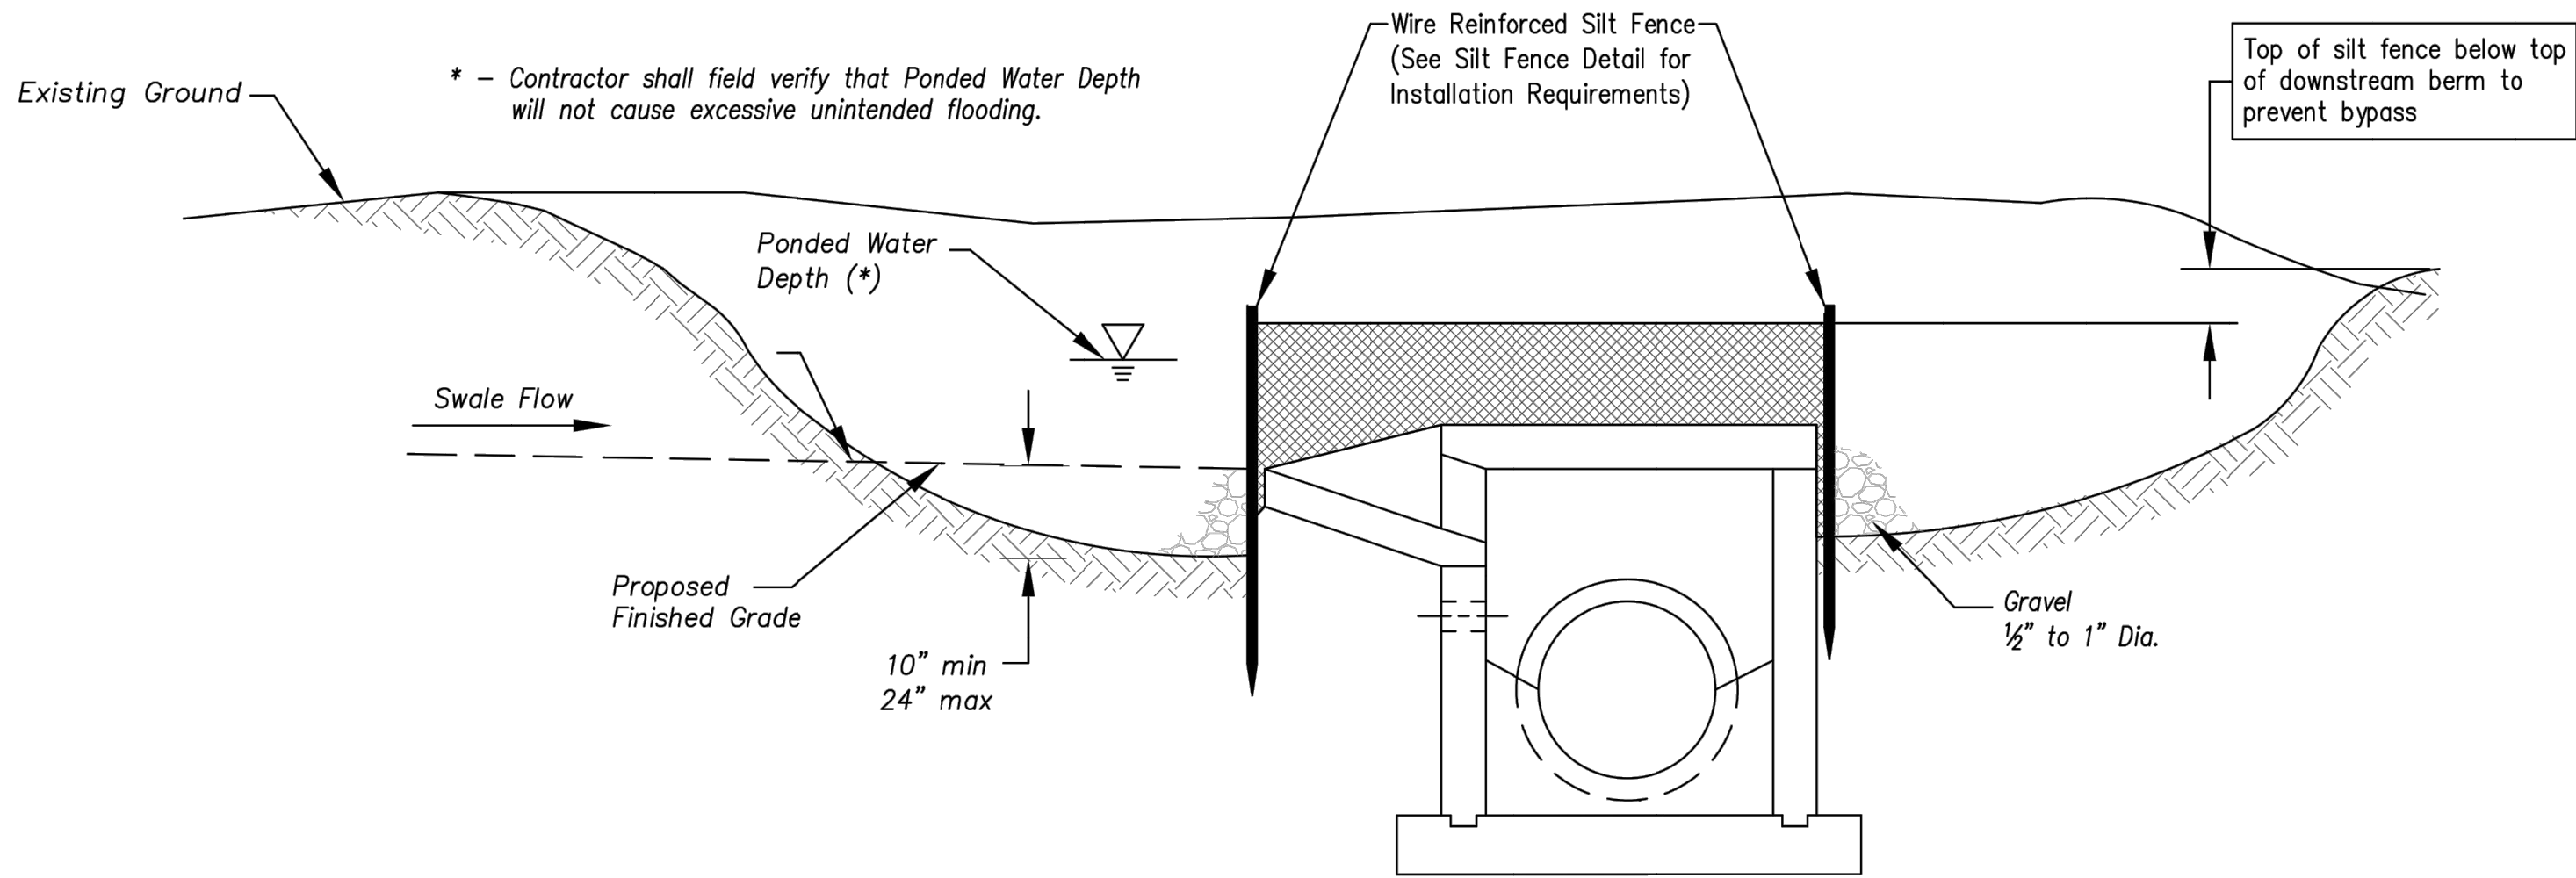


Section A-A
Not to Scale

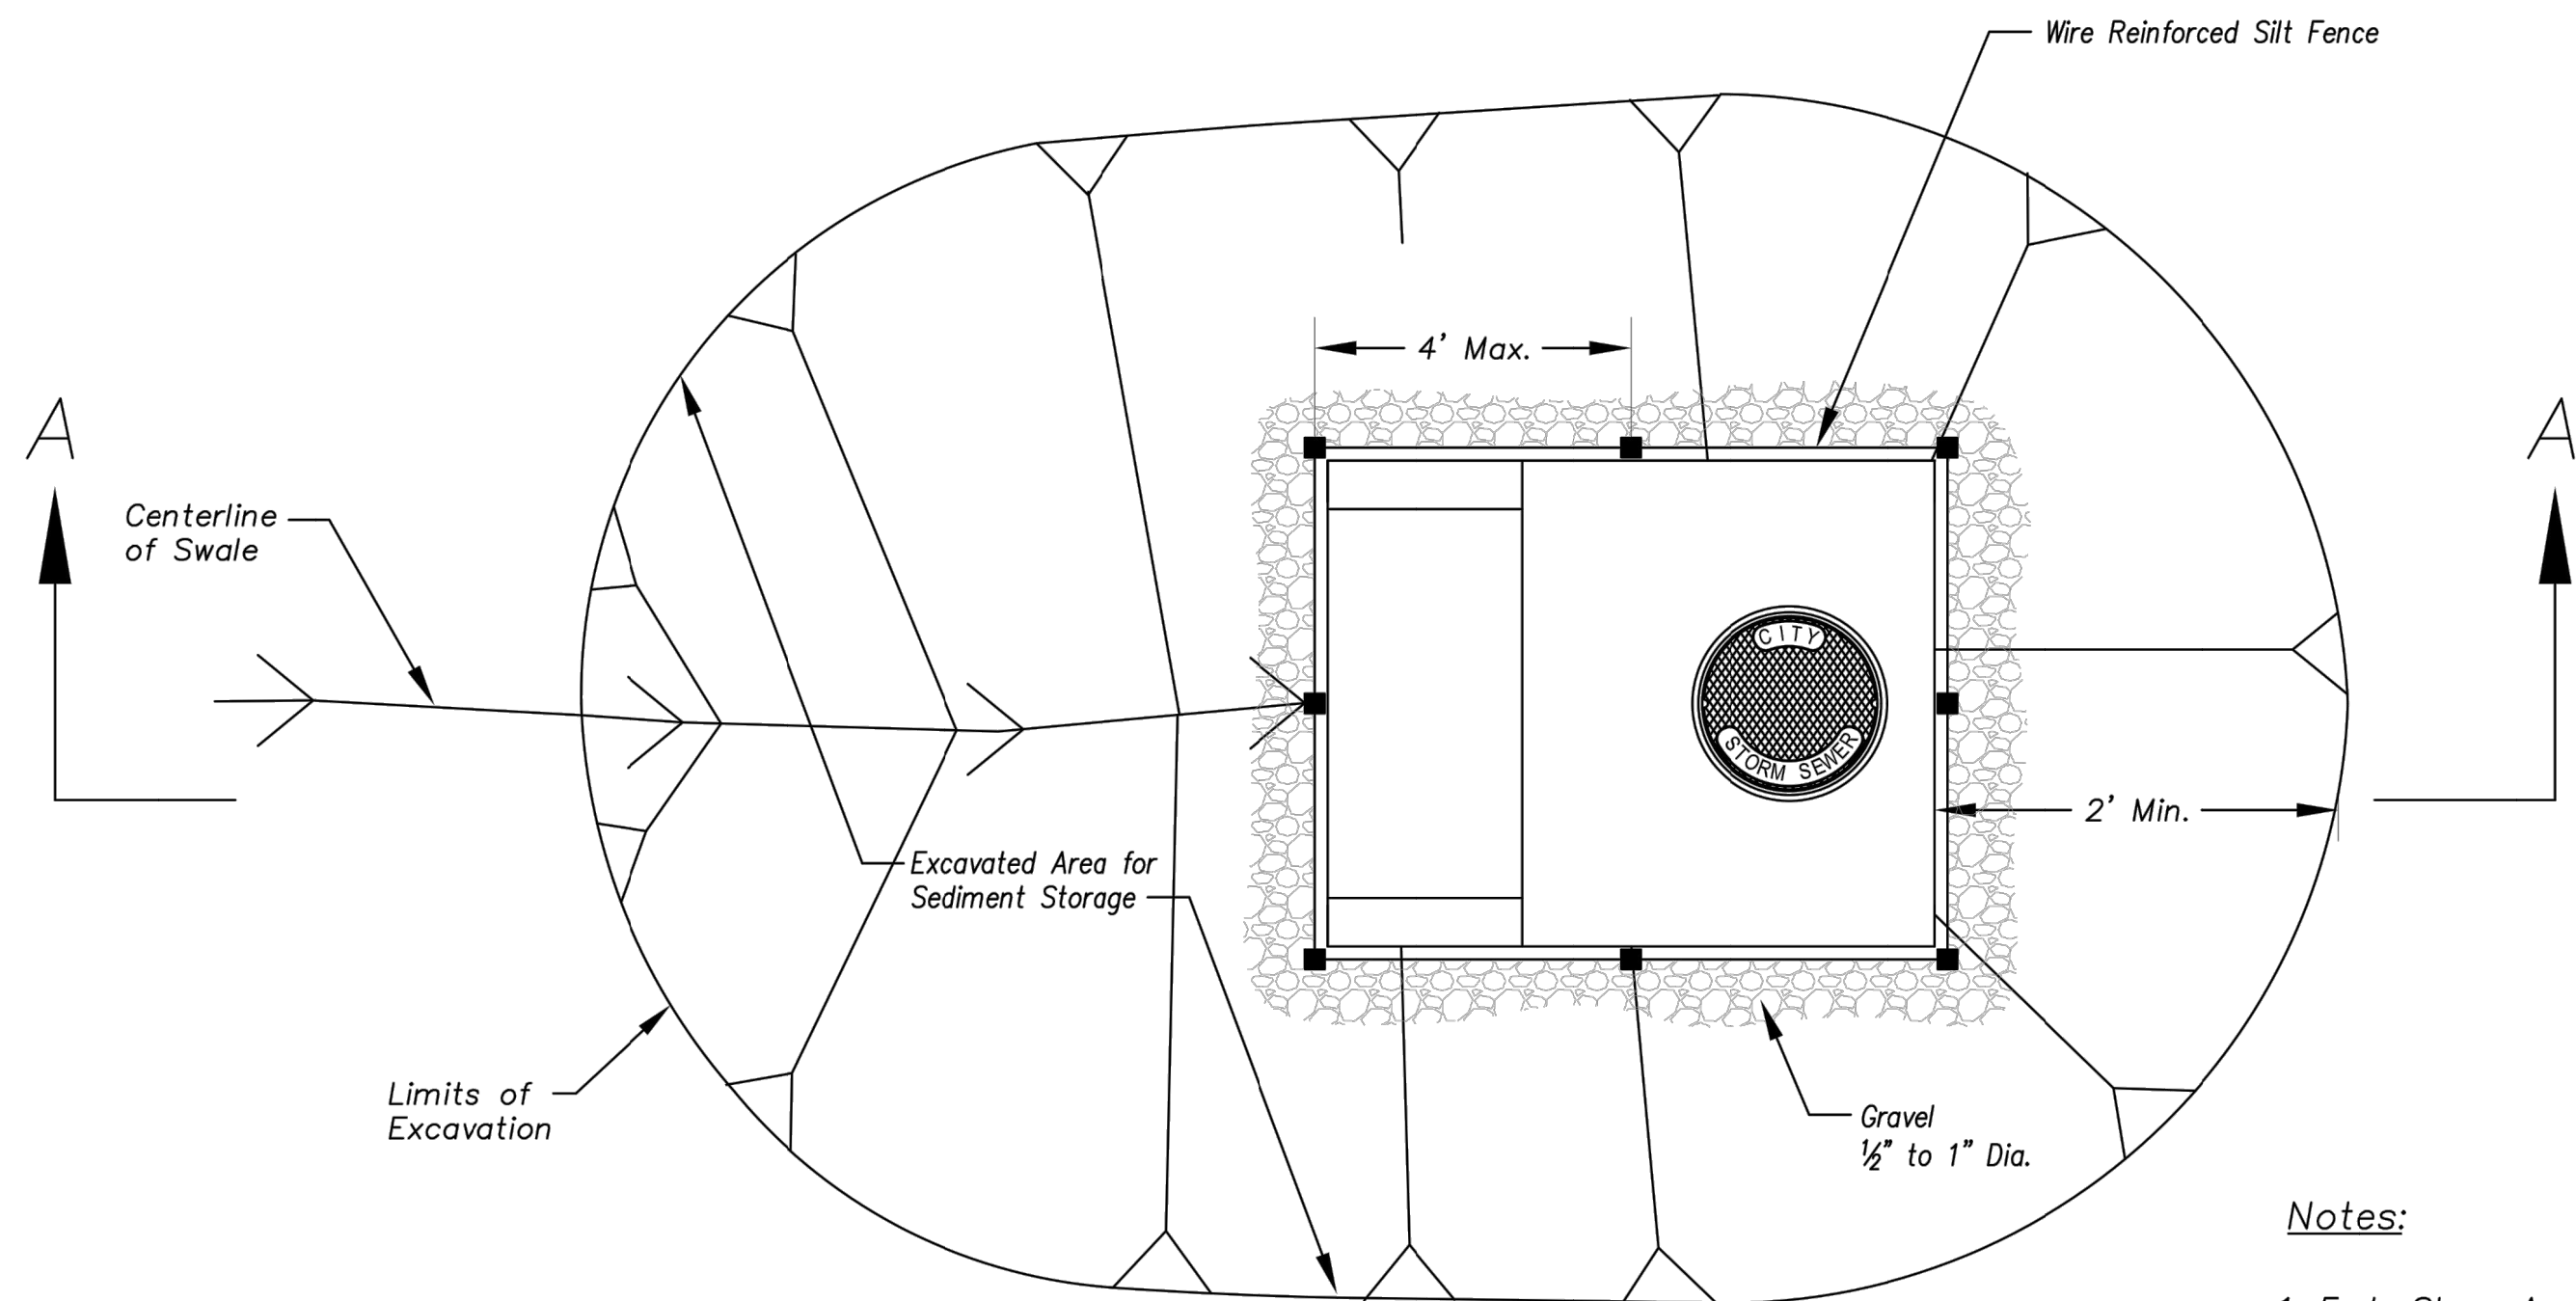


EARLY STAGE AREA INLET
(All open boxes and inlets not at final grade)

Notes:

1. Early Stage Area Inlet Sediment Barrier to be installed immediately after inlet or junction box is constructed.
2. Silt fence shall remain in place until excavated area is removed and Late Stage Area Inlet is being installed.
3. Backfill excavated area ONLY after final grading of the site. Stabilization of the site is to immediately follow.
4. Wire reinforced silt fence may be used in place of silt fence attached to wood frame.

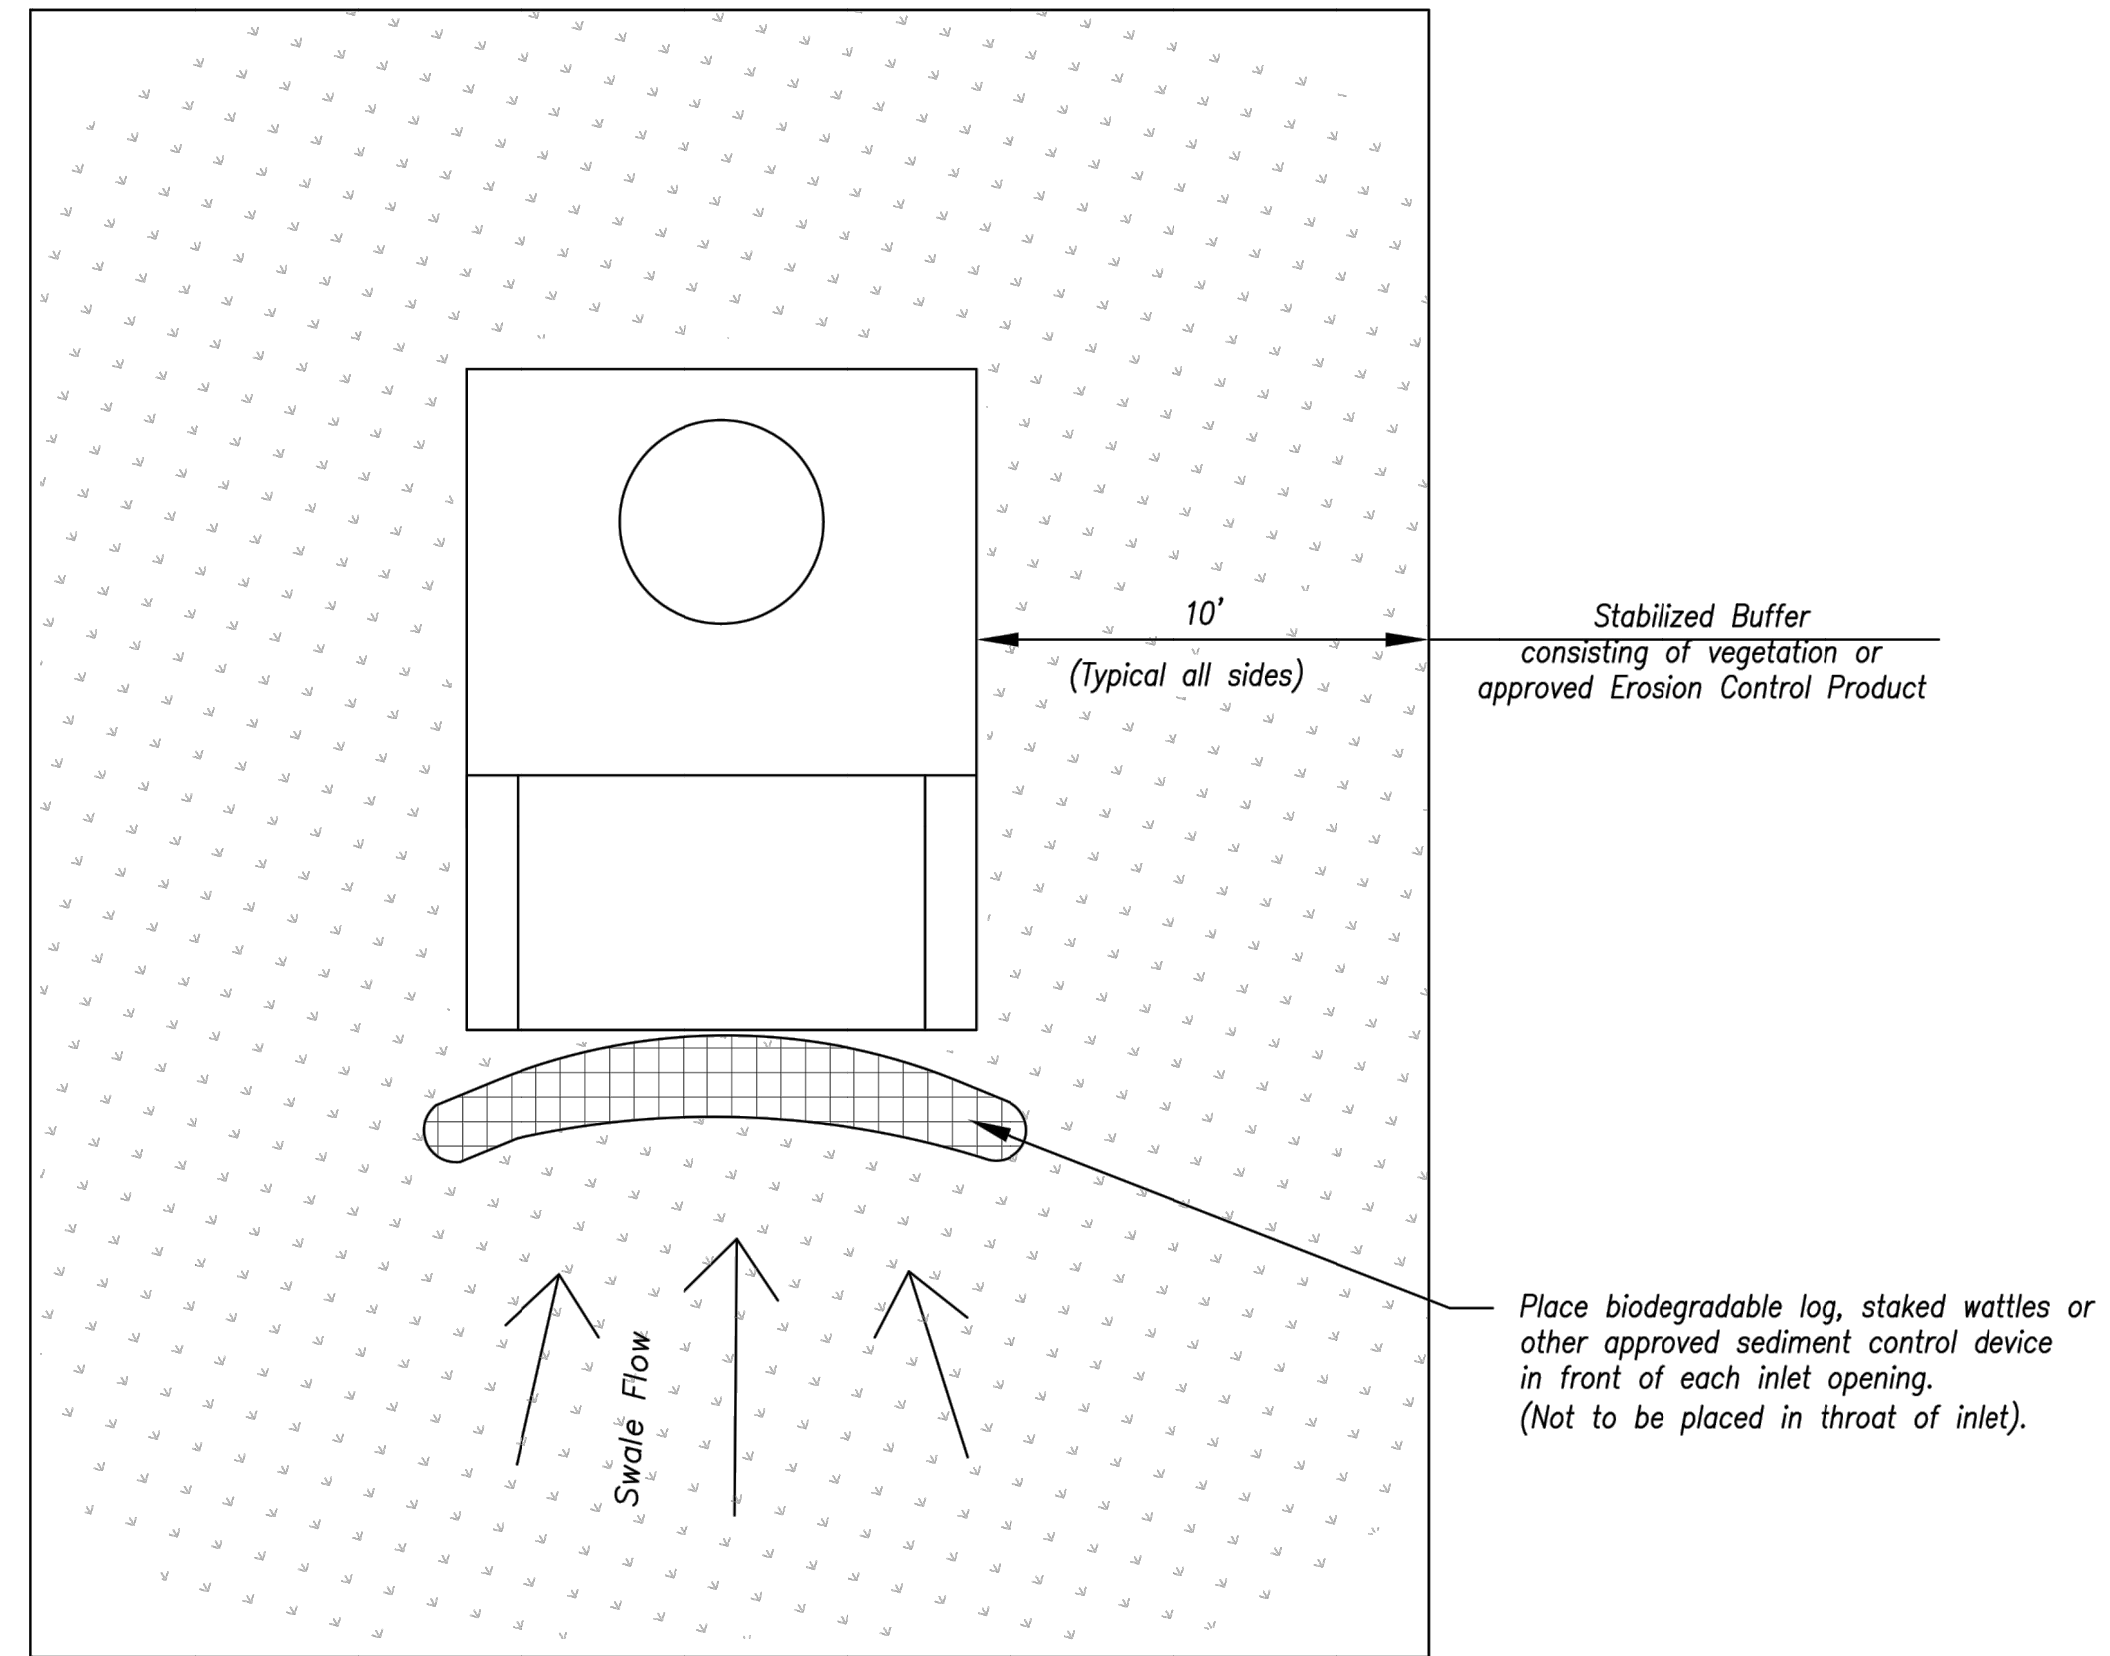

Plan
Not to Scale

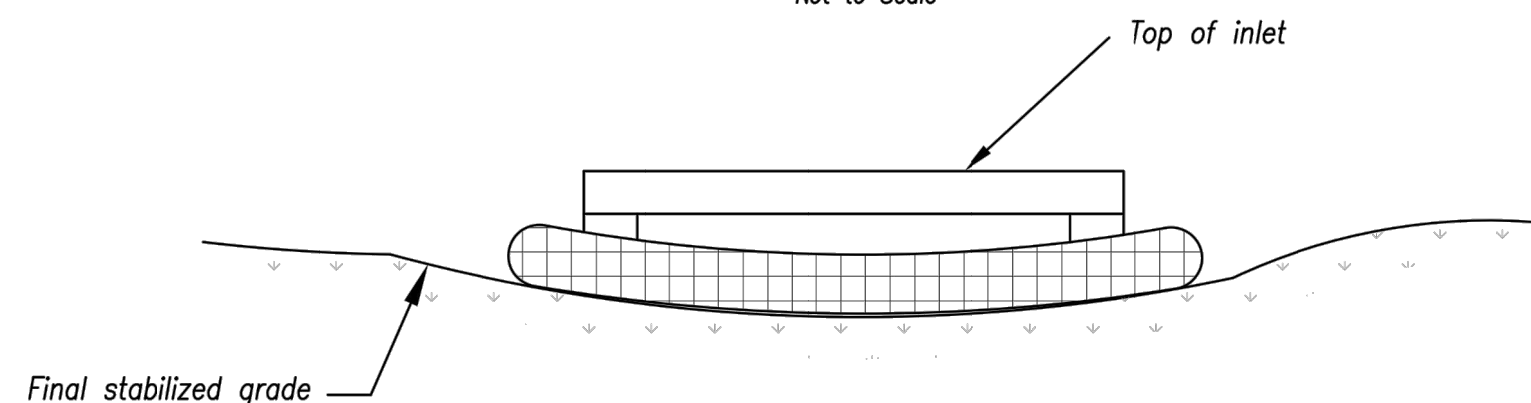


Front View

LATE STAGE AREA INLET
(Area inlets at final grade and existing inlets)

Maintenance:

1. Remove deposited sediment from excavated storage areas when available storage has been reduced by 20%.
2. Remove deposited sediment from filter socks or similar when any accumulation of sediment is visible.
3. Repair or replace as necessary to maintain function and integrity of installation.

AMERICAN PUBLIC WORKS ASSOCIATION

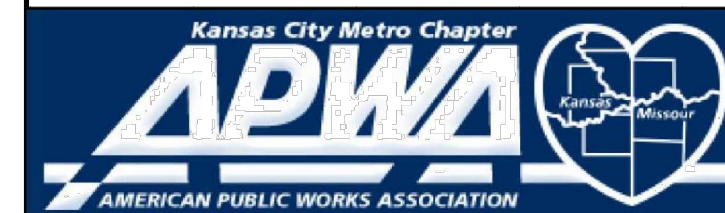

KANSAS CITY
METRO CHAPTER

AREA INLET AND
JUNCTION BOX PROTECTION

STANDARD DRAWING
NUMBER ESC-07
ADOPTED:
10/24/2016

Modified from 2015 Overland Park Standard Details
for Erosion and Sediment Control.

**ANDERSON
ENGINEERING**
EMPLOYEE OWNED

ENGINEERS • SURVEYORS • LABORATORIES • DRILLING
811 E. THIRD STREET • JOPLIN, MISSOURI 64801 • PHONE (417) 782-7399
A LICENSED MISSOURI ENGINEERING & SURVEYING CORPORATION - LC 62


REVISIONS		DRAWING INFO.	
NO.	DESCRIPTION	BY	DATE
		DRAWN BY:	GC
		CHECK BY:	ZM
		LICENSE NO.	FE-2012009232
		DATE:	11/11/2020
		ISSUED FOR:	FOR REVIEW
		JOB NUMBER:	20K10057
		MO COA NO.	00062

© COPYRIGHT ANDERSON ENGINEERING, INC. 2020

SUMMIT HOMES KC
HIGHLAND MEADOWS - 5TH PLAT

AREA INLET
PROTECTION DETAILS


S10, T47N, R32W
LEE'S SUMMIT, JACKSON COUNTY, MISSOURI

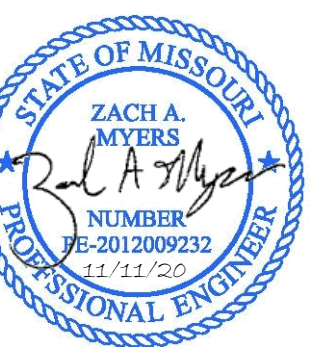


SHEET NUMBER
C410
23 OF 26

Nov 11, 2020 - 12:00pm Plotted by: gac
G:\Shared drives\KC10 - Land Development\Projects\2020\20K010057 Highland Meadows - 5th Plat\01 CIVIL\03-DWG\Sheet\STREET AND STORM\20K010057 - SH15 - DETAILS.dwg Layout: SEDIMENT TRAP DETAILS

H	H ₀	W
1.5	0.5	2.0
2.0	1.0	2.0
2.5	1.5	2.5
3.0	2.0	2.5
3.5	2.5	3.0
4.0	3.0	3.0
4.5	3.5	4.0
5.0	4.0	4.5

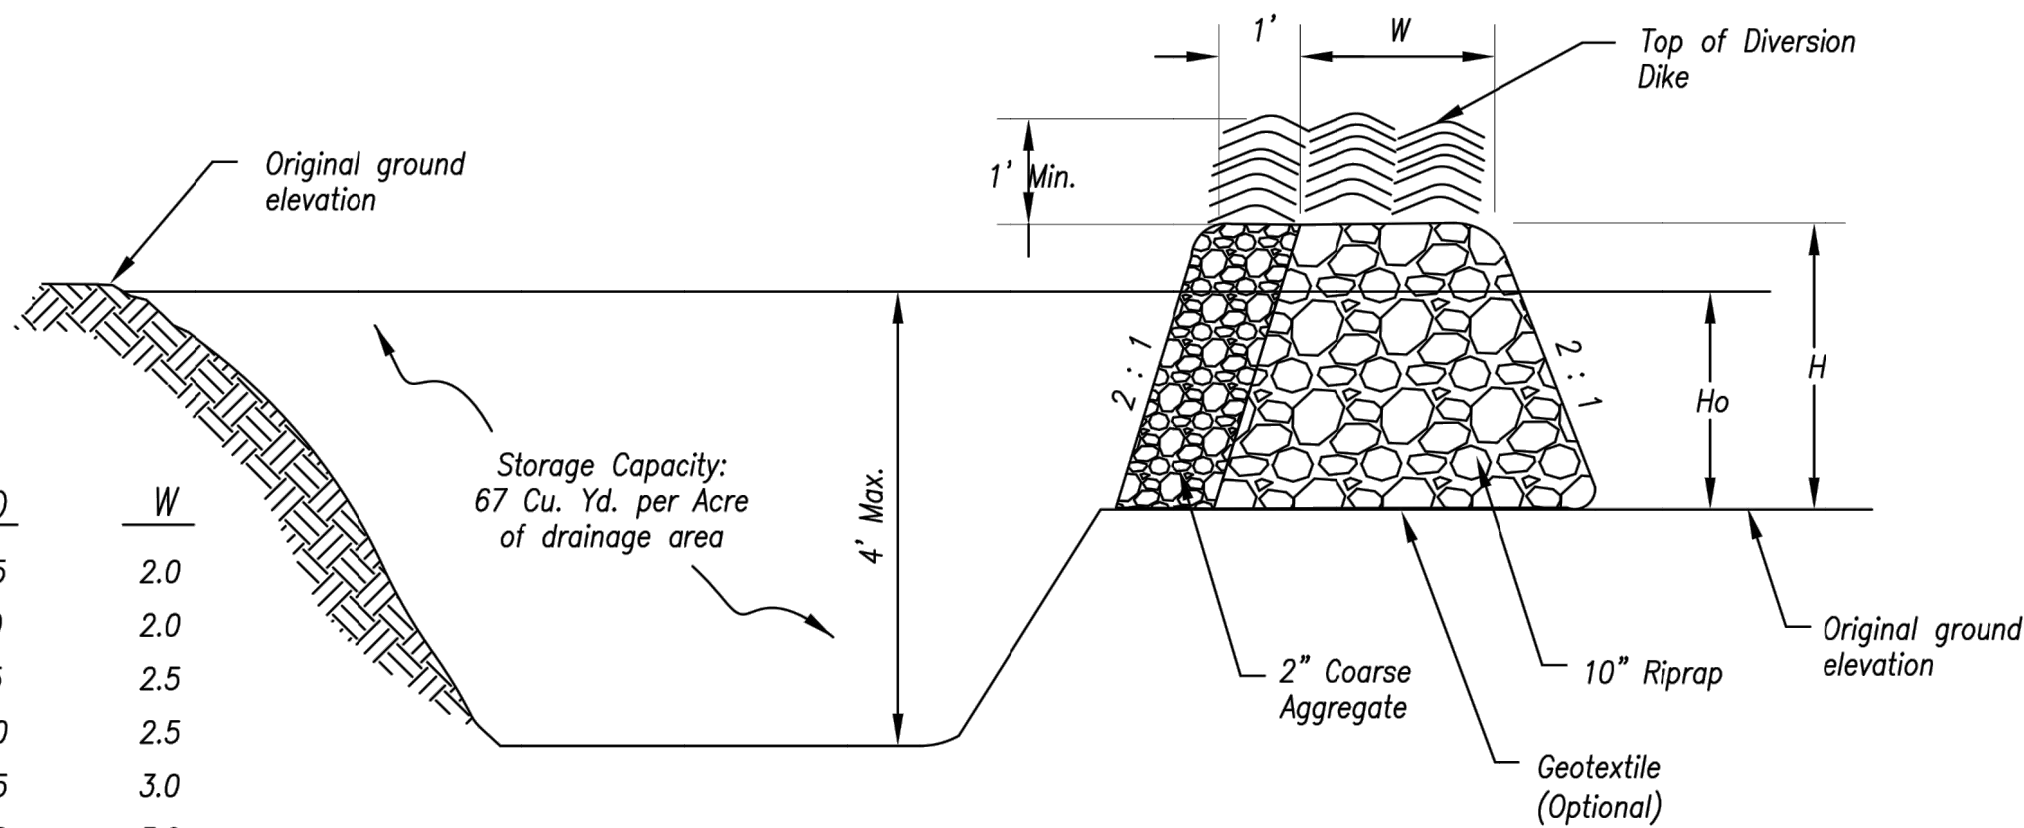

(*) Cross Section of Outlet
Not to Scale

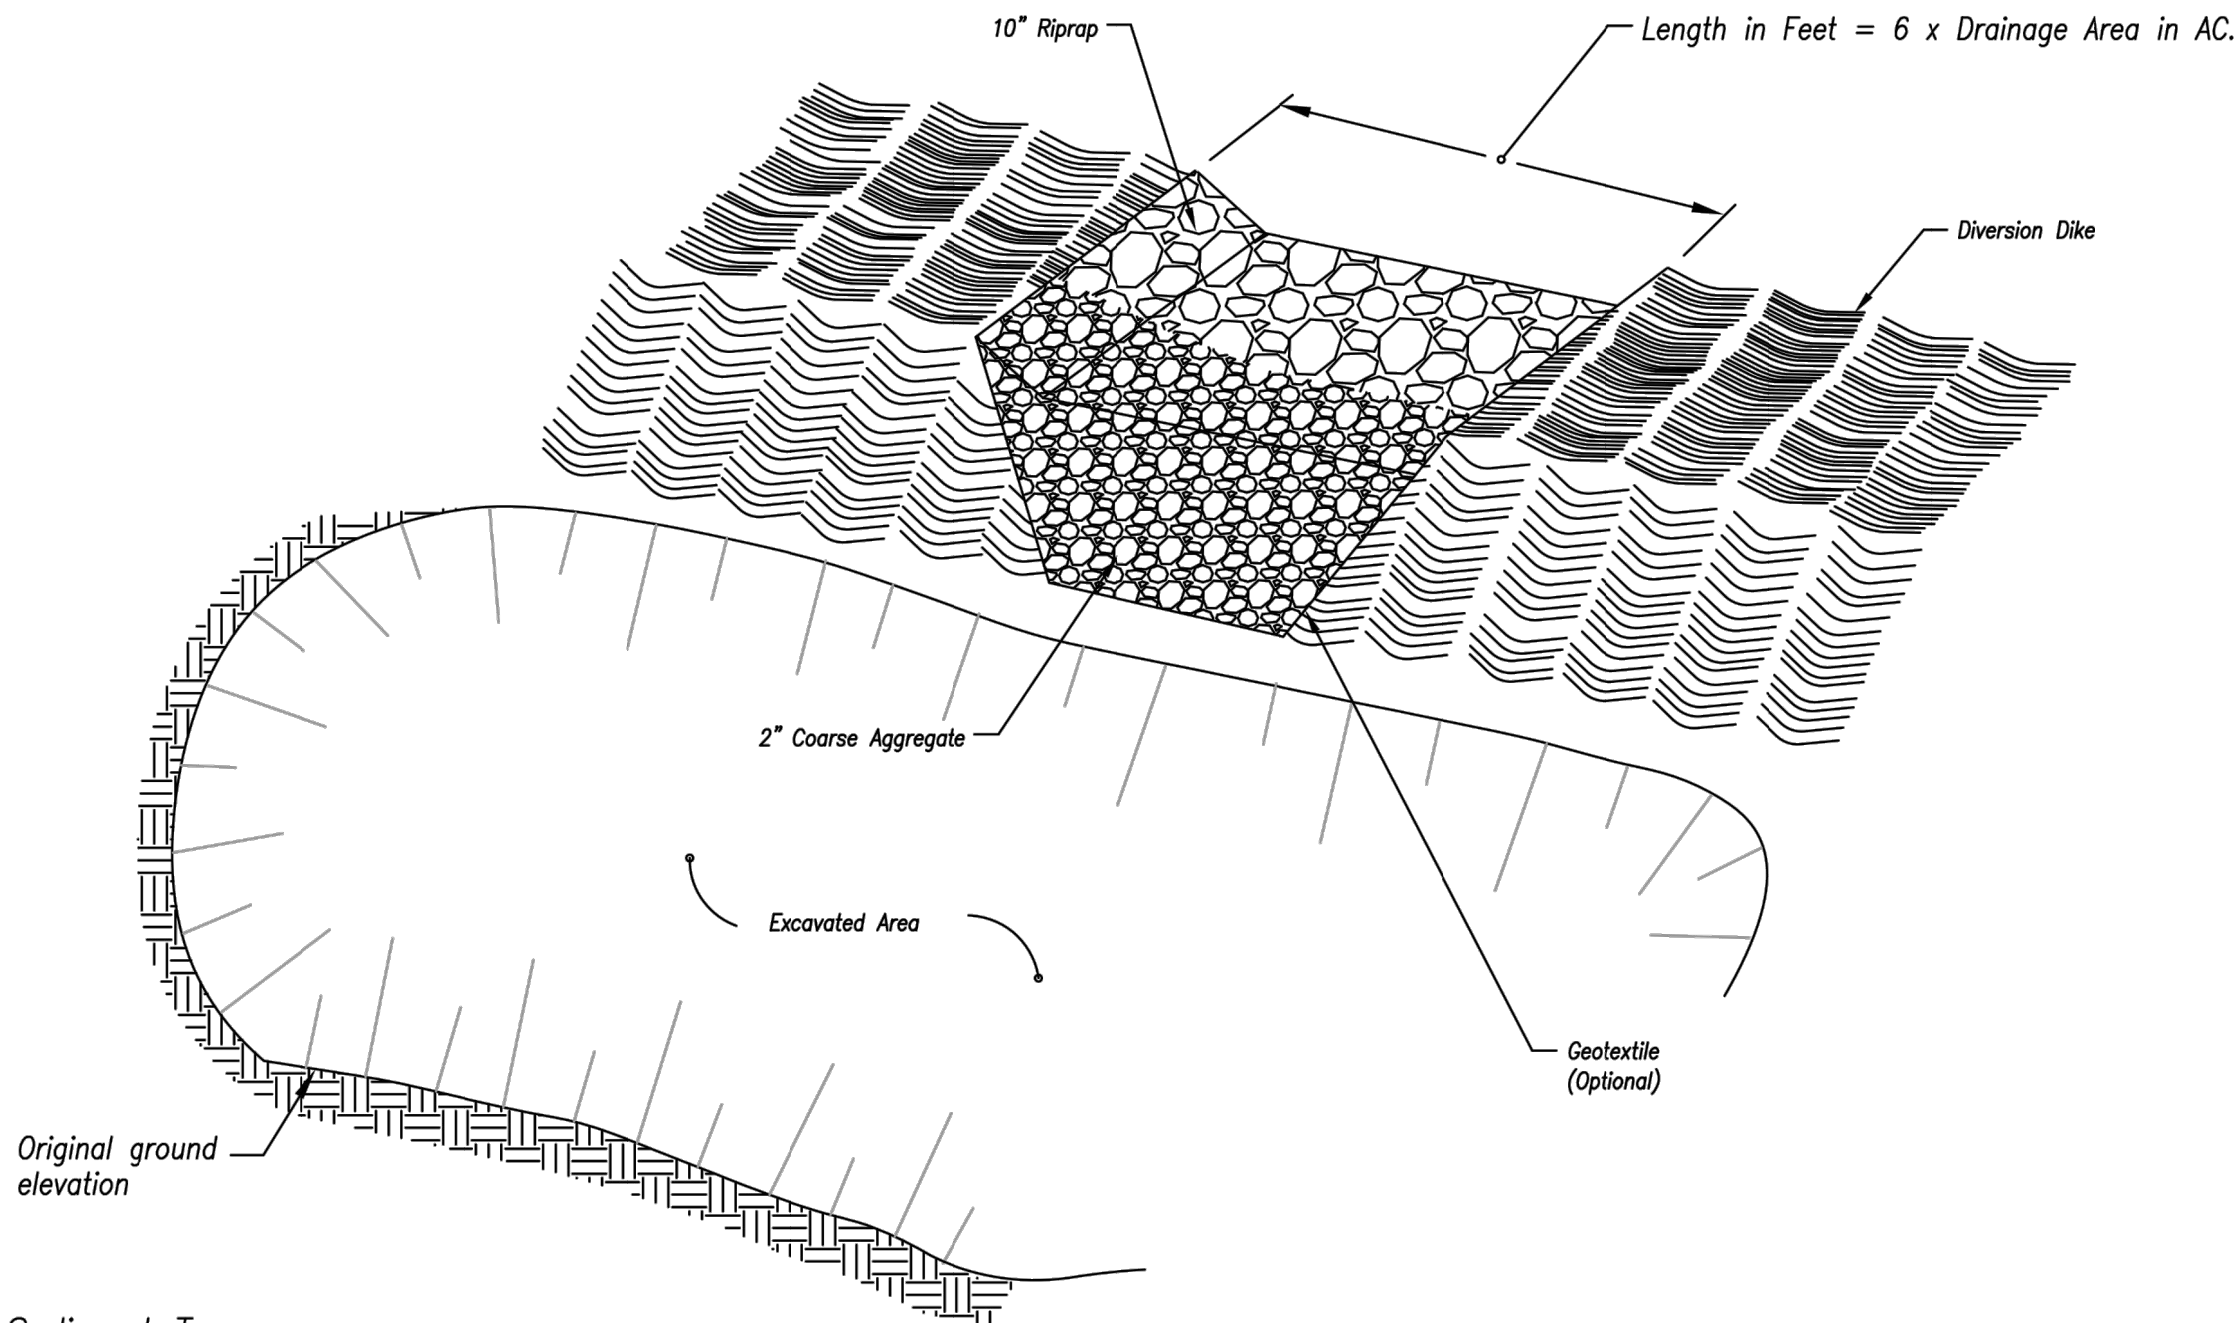

(*) Perspective View of Outlet
Not to Scale

Notes for Sediment Trap:


1. The area under the embankment shall be cleared, grubbed, and stripped of any vegetation and root mat.
2. Fill material for the embankment shall be free of roots or other woody vegetation, organic material, large stones, and other objectionable material. The embankment should be compacted in 6-inch layers by traversing with construction equipment.
3. The earthen embankment shall be stabilized immediately after installation.
4. Construction operations shall be carried out to minimize erosion and water pollution.
5. The structure shall be removed and the area stabilized when the upslope drainage area has been stabilized.
6. All cut and fill slopes shall be 2H : 1V or flatter, except for excavated, wet storage areas which may be at a maximum 1H : 1V grade.

SEDIMENT TRAP


(*) - The perspective view and cross section are schematic in nature. Construction plans must provide specific site construction arrangements.

Maintenance for Sediment Trap:

1. Check sediment traps after periods of significant runoff.
2. Remove sediment and restore the trap to its original dimensions when sediment accumulates to 20% of the storage capacity.
3. Immediately repair any erosion damage to the embankment and outlet.
4. Keep outlet and pool area free of all trash and other debris.

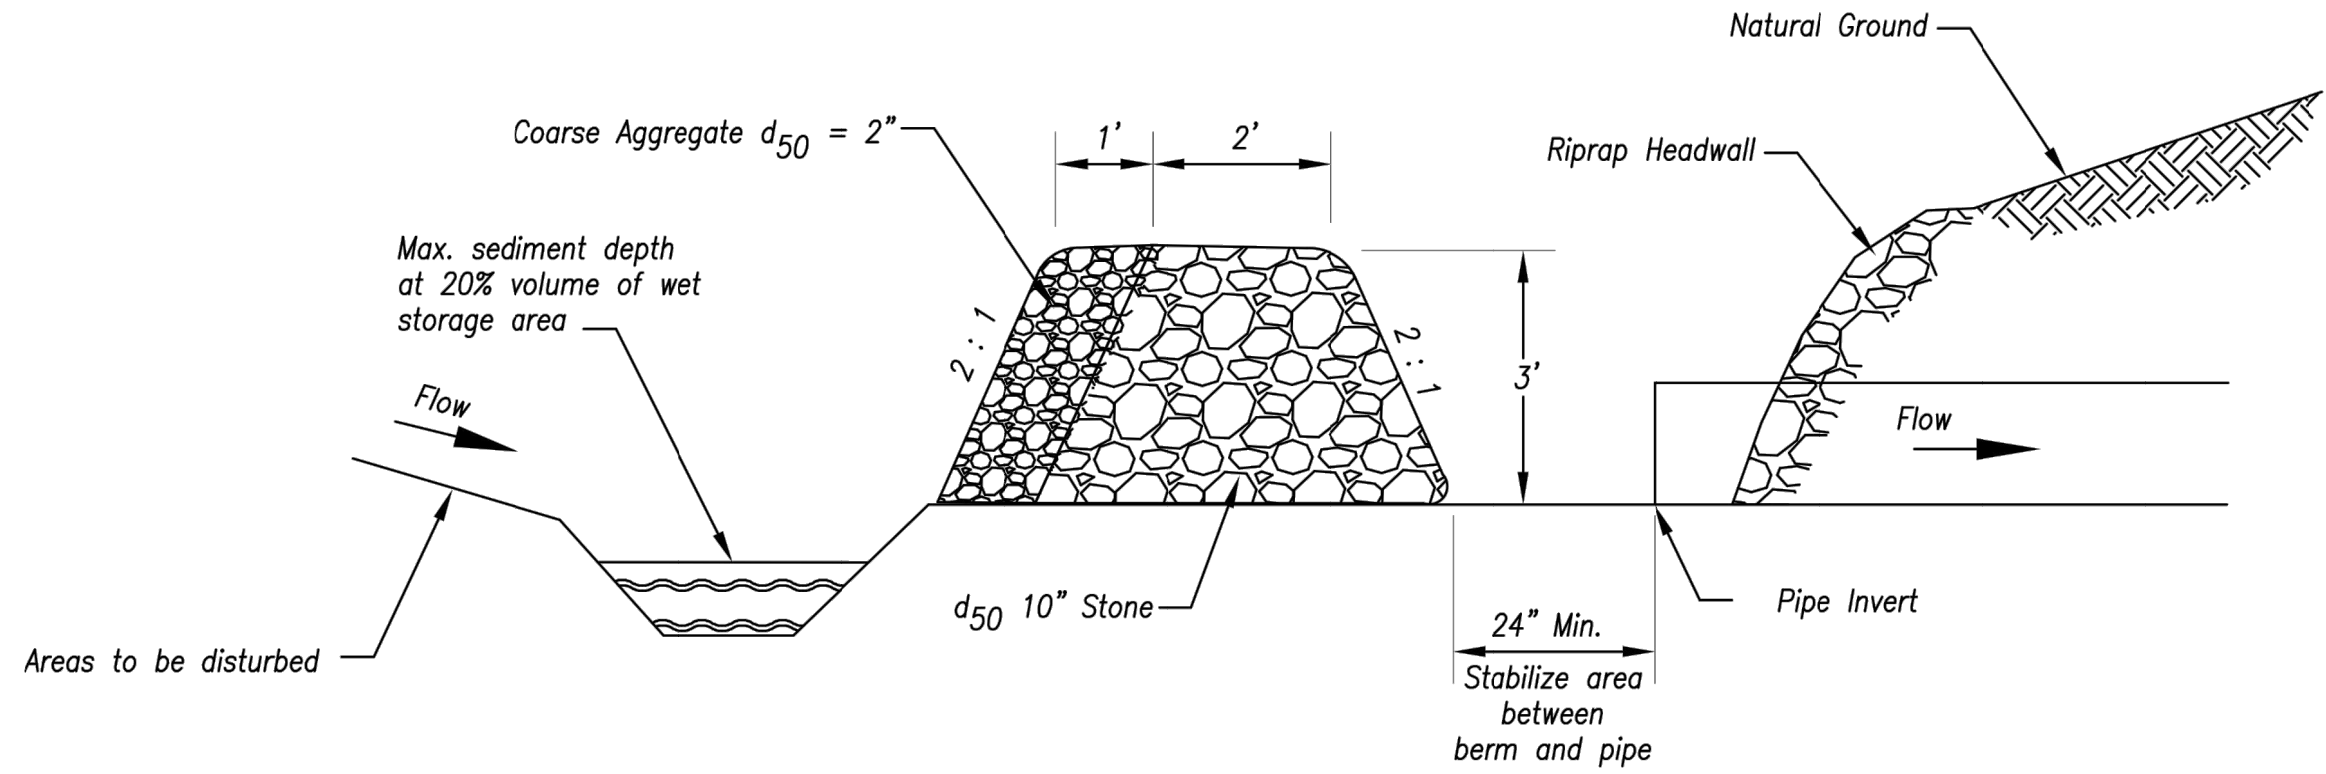

Section A-A
Not to Scale

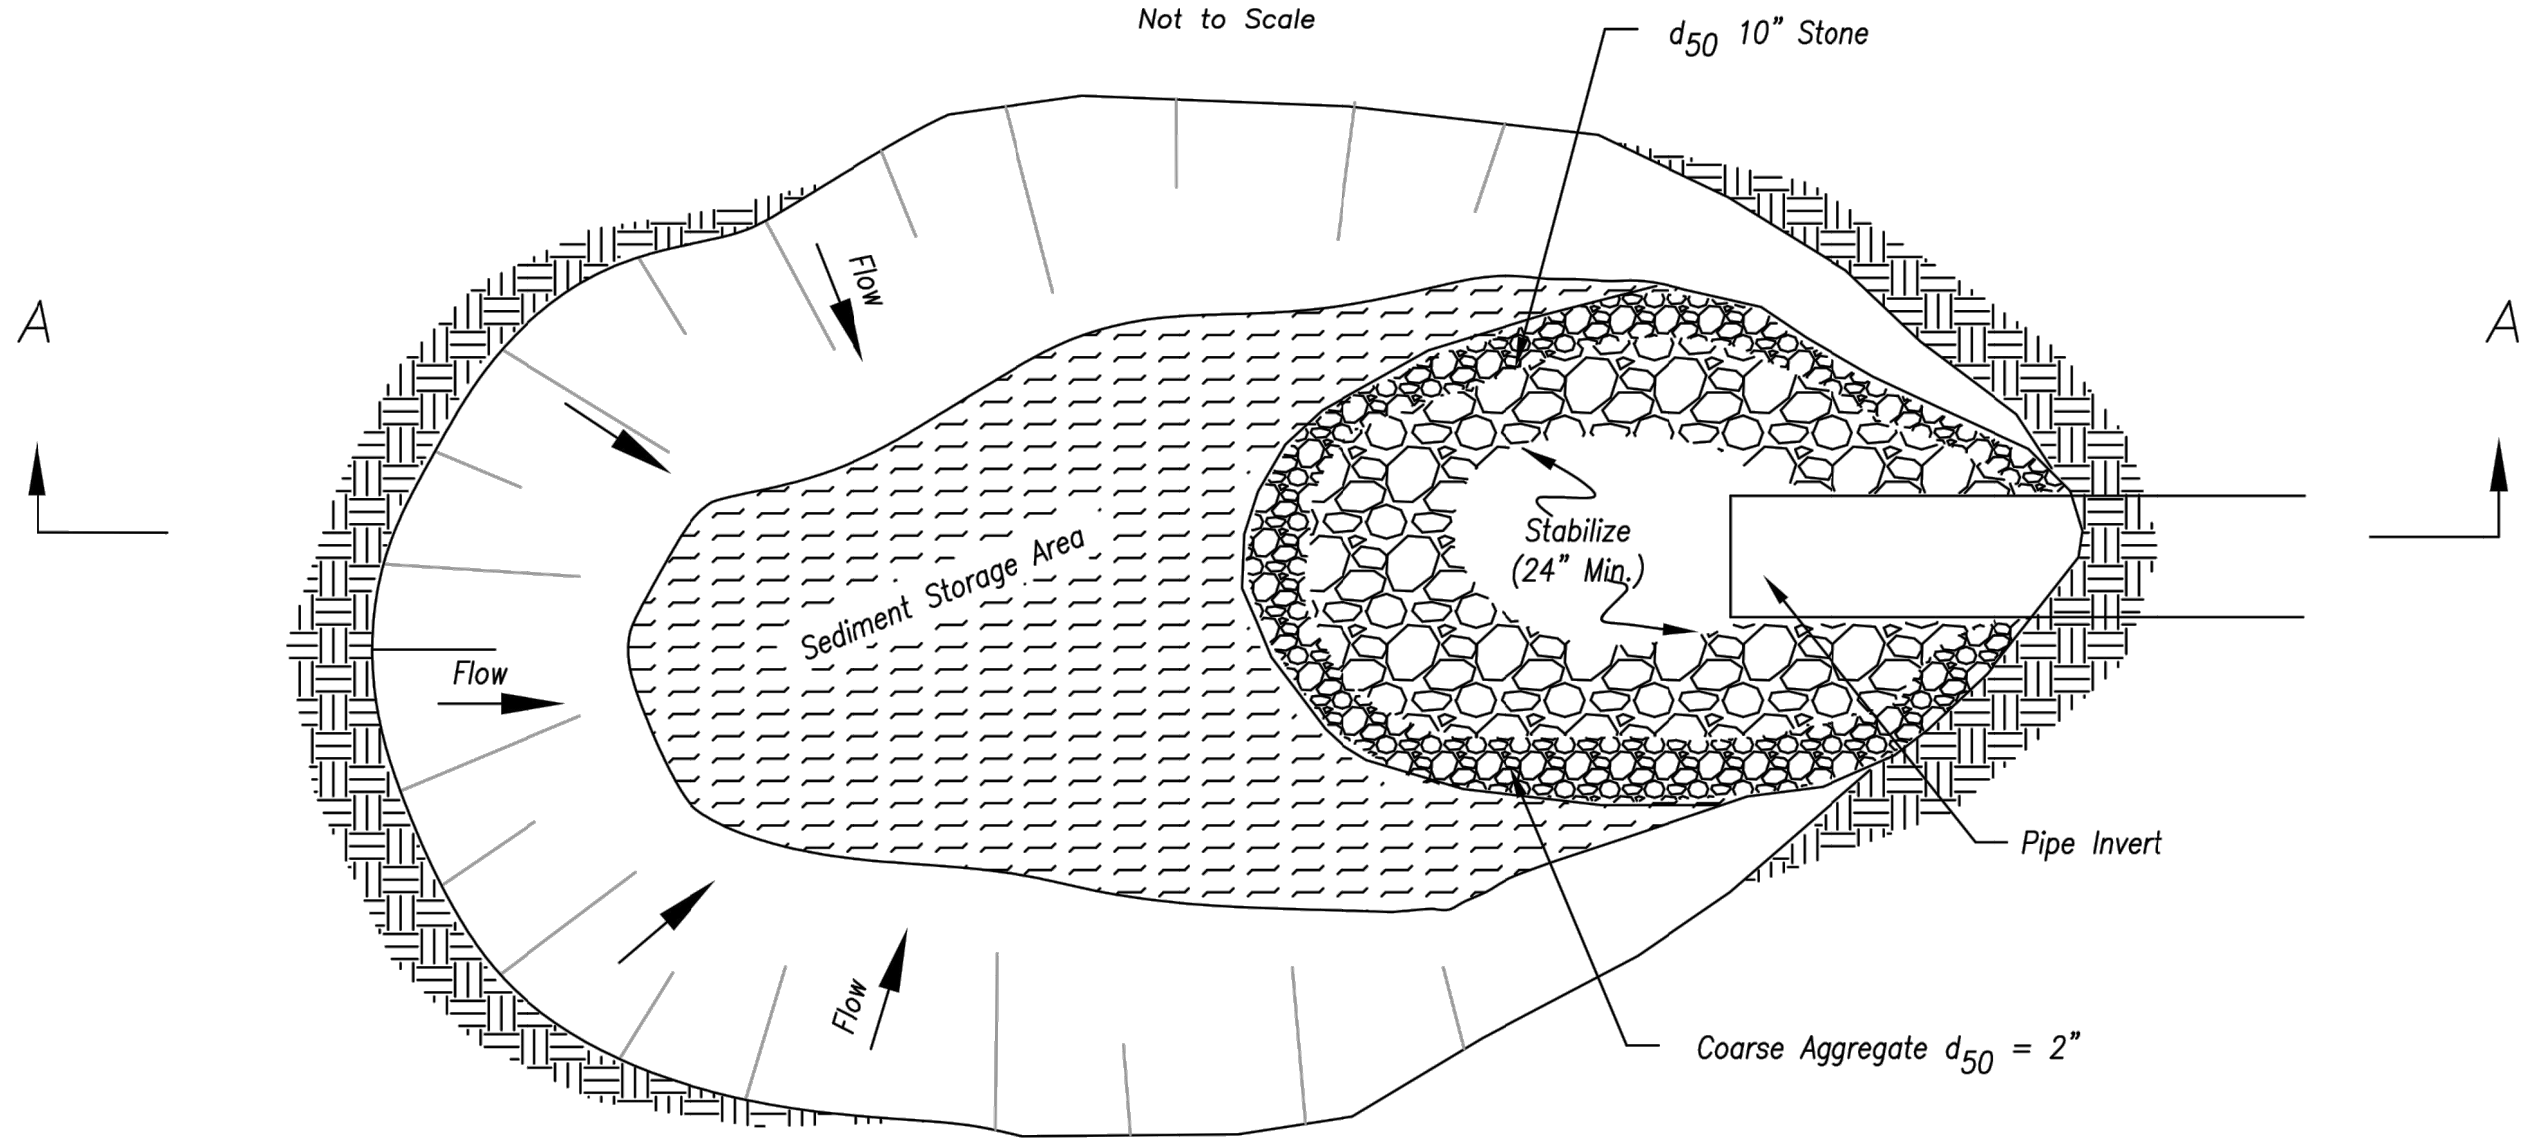

Plan View
Not to Scale

Notes for Sediment Trap at Culvert Opening:

1. The inlet protection device shall be constructed in a manner that will facilitate clean-out and disposal of trapped sediment and minimize interference with construction activities.
2. The inlet protection devices shall be constructed in such manner that any resultant ponding stormwater will not cause excessive inconvenience or damage to adjacent areas or structures.
3. Geometry of the design will be a horseshoe shape around the culvert inlet.
4. The toe of the riprap shall be no closer than 24" from the culvert opening to provide an acceptable emergency outlet for flows from larger storm events.
5. Storage requirements equivalent to that of temporary sediment trap.
6. 67 C.Y./Acre wet storage below base of stone.
7. 67 C.Y./Acre dry storage from base of stone to top of stone berm.

Maintenance for Sediment Trap at Culvert Opening:

1. Check sediment traps after periods of significant runoff.
2. Remove sediment and restore the trap to its original dimensions when sediment accumulates to 20% of the storage capacity.
3. Immediately repair any erosion damage to the embankment and outlet.
4. Keep outlet and pool area free of all trash and other debris.

SEDIMENT TRAP AT CULVERT OPENING

Modified from 2015 Overland Park Standard Details
for Erosion and Sediment Control.

AMERICAN PUBLIC WORKS ASSOCIATION	
	KANSAS CITY METRO CHAPTER
SEDIMENT TRAPS	STANDARD DRAWING NUMBER ESC-08 ADOPTED: 10/24/2016

ANDERSON ENGINEERING
EMPLOYEE OWNED

ENGINEERS • SURVEYORS • LABORATORIES • DRILLING
811 E. THIRD STREET • JOPLIN, MISSOURI 64801 • PHONE (417) 782-7399
A LICENSED MISSOURI ENGINEERING & SURVEYING CORPORATION - LC 62

DRAWING INFO.	
NO.	DESCRIPTION
BY	DATE
DRAWN BY:	GC
CHECK BY:	ZM
LICENSE NO.	FE-2012009232
DATE:	11/11/2020
ISSUED FOR:	FOR REVIEW
JOB NUMBER:	20K010057
MO COA NO.	00062


SUMMIT HOMES KC
HIGHLAND MEADOWS - 5TH PLAT

SEDIMENT TRAP DETAILS


S10, T47N, R32W
LEE'S SUMMIT, JACKSON COUNTY, MISSOURI

STATE OF MISSOURI
ZACH A. MYERS
NUMBER
FE-2012009232
11/11/2020
PROFESSIONAL ENGINEER

SHEET NUMBER
C411
24 OF 26

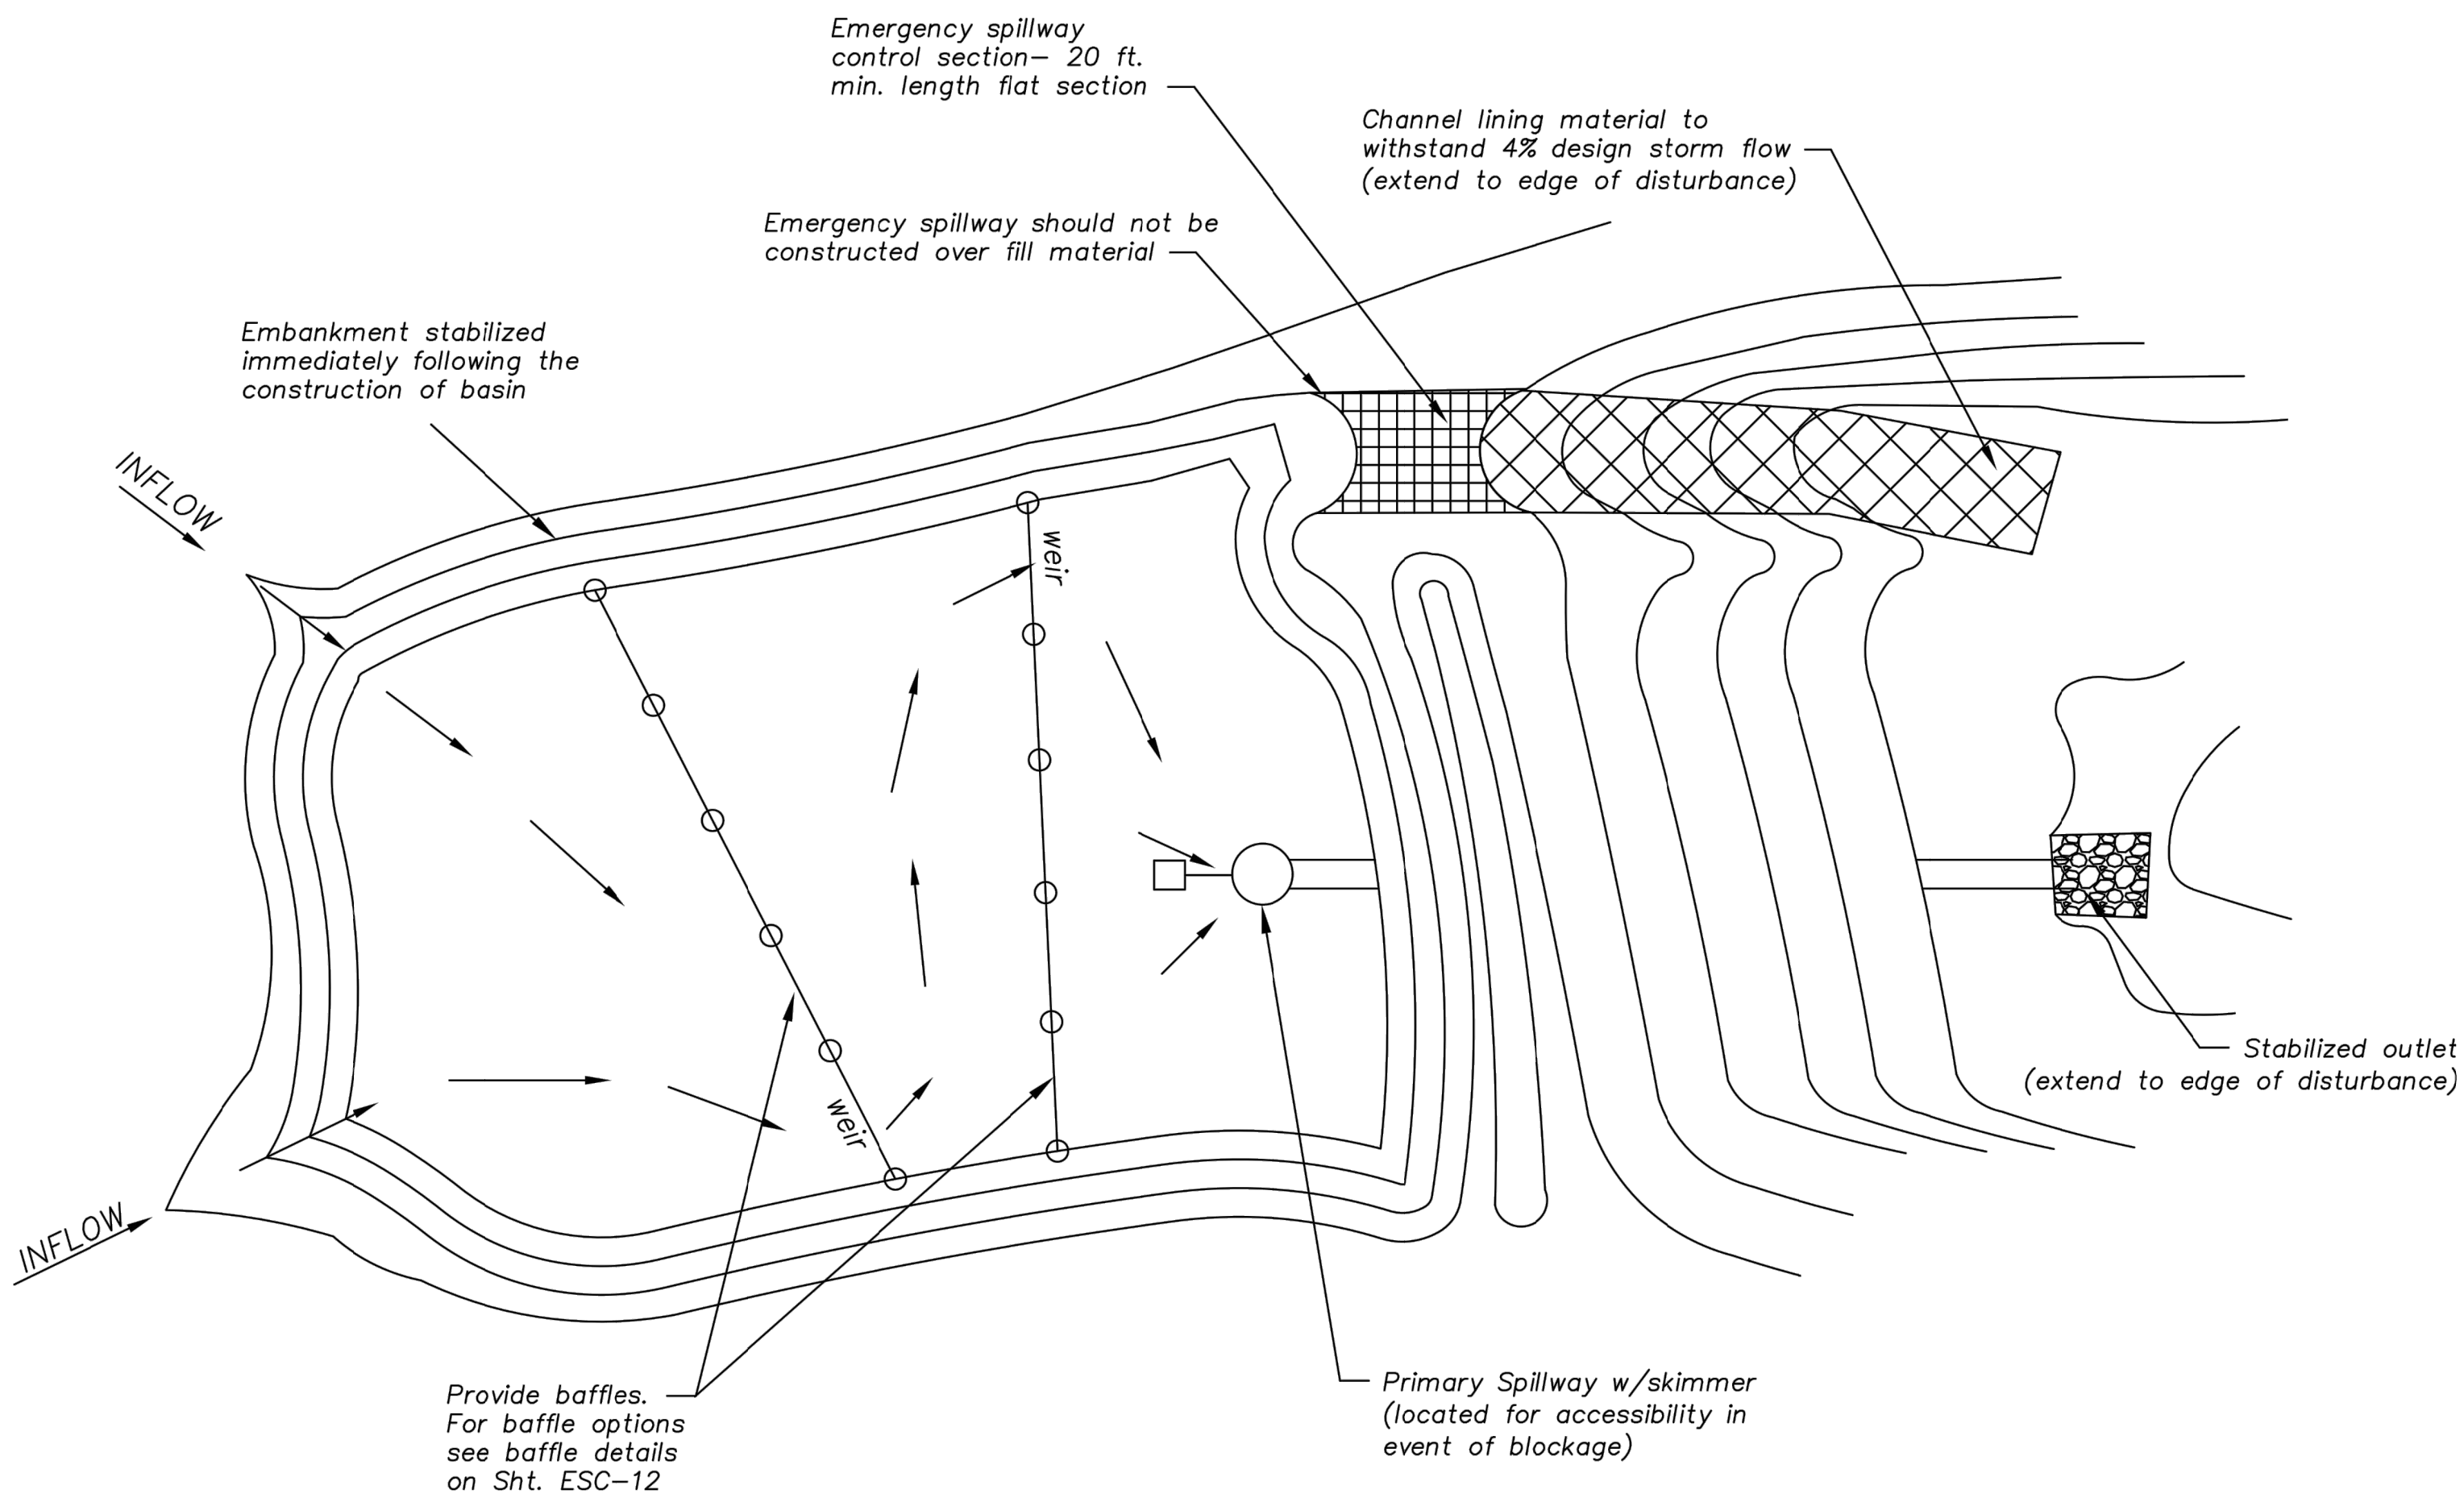

Plan View (*)
Not to Scale

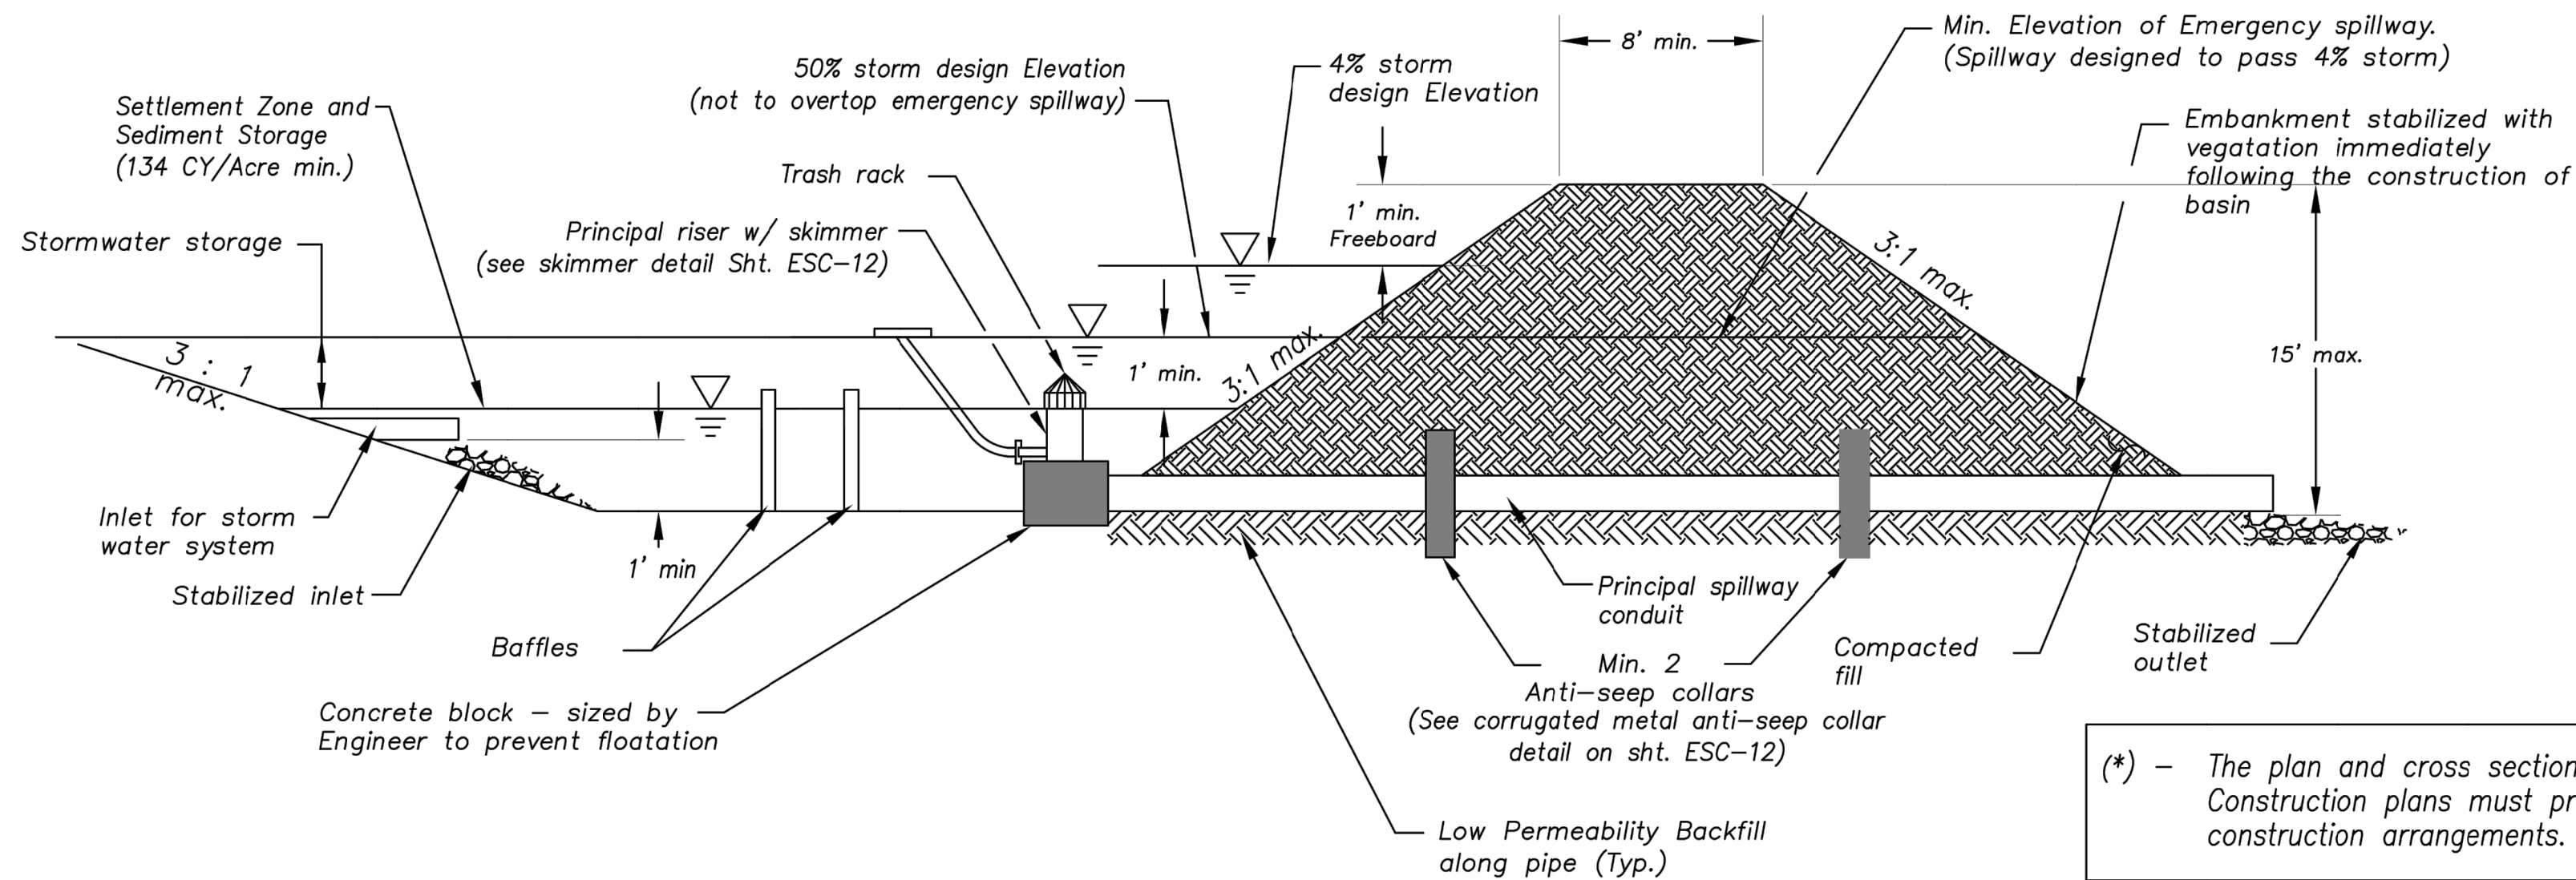

Cross Section (*)
Not to Scale

(*) - The plan and cross section are schematic in nature. Construction plans must provide specific site construction arrangements.

Sediment Basin Design Summary (**)				
Design Item	Basin #1	Basin #2	Units	Notes
Site Data:				
Tributary Drainage Area to Pond			Acres	
50% (2 yr) Design Flow			cfs	
4% (25 yr) Design Flow			cfs	
Pond Data:				
Minimum Sediment Storage Volume			cu yd	134 cy/acre required minimum
Provided Sediment Storage Volume			cu yd	
Bottom Elevation			Ft	
Sediment Cleanout Elevation			Ft	Elevation equal to 20% of original design volume
Top of Riser Elevation			Ft	Top of dry storage volume
Emergency Spillway Elevation			Ft	at or above Q-2 elevation. 1.0 ft min above principal spillway
Top of Dam Elevation			Ft	1.0 ft min above Q-25 elevation
Basin Shape Data:				
A = Area at Normal Pool			SF	
L = Length of Flow Path			Ft	
We = Effective Width = A/L			Ft	
Length to Width Ratio = L/We				
Principal Spillway Data:				
Riser Pipe dia			in	15" min. Size for 2 year flow minimum
Barrel Pipe dia			in	15" min. Size for 2 year flow minimum
Concrete Base size for Riser Pipe			CY	Size to prevent flotation. 1.25 safety factor required
Skimmer Size				Designer to provide specific details and calculations per application to dewater in 48 to 72 hours
Emergency Spillway Data:				
Design Depth in Spillway			ft	
Design Velocity in Spillway			ft/sec	
Lining Material				Designer to provide specific details and calculations per application
(**) - Required on all Sediment Basin Plan Sheets				

Sediment Basin Notes:

- Interior baffles shall be provided to reduce short-circuiting of the basin. See Sht. ESC-12 for approved baffle options.
- Emergency spillways to be located in a non-fill location when feasible and shall be lined with a non-erodible material such as Riprap or Turf Reinforcement Mat.
- When directed, sediment basins shall be fenced using construction fence or other material for safety reasons and include warning signs, reading: "Danger - KEEP OUT".

Maintenance:

- Check temporary sediment basins after periods of significant runoff.
- Remove sediment and restore the basin to its original dimensions when sediment accumulates to 20% of the storage capacity.
- Immediately repair any erosion damage to the embankment and outlets.
- Repair and/or replace baffles as necessary to maintain function and integrity of installation.
- Keep outlet, skimmer and pool area free of all trash and other debris.

AMERICAN PUBLIC WORKS ASSOCIATION
Kansas City Metro Chapter
KANSAS CITY METRO CHAPTER
SEDIMENT BASIN
STANDARD DRAWING NUMBER ESC-II
ADOPTED: 10/24/2016

ANDERSON ENGINEERING
EMPLOYEE OWNED
ENGINEERS • SURVEYORS • LABORATORIES • DRILLING
941 W. 141ST TERR. STE A • KANSAS CITY, MO 64145 • PHONE (816) 777-0400
A LICENSED MISSOURI ENGINEERING & SURVEYING CORPORATION - LC 62

NO.	REVISIONS	DESCRIPTION	BY	DATE	DRAWING INFO.				
					DRAWN BY:	CHECK BY:	LICENSE NO.	DATE:	JOB NUMBER:
					GC	ZM	PE-2012009232	11/11/2020	21442-17

© COPYRIGHT ANDERSON ENGINEERING, INC. 2017

HIGHLAND MEADOWS DEVELOPERS, LLC
HIGHLAND MEADOWS SUBDIVISION
SEDIMENT BASIN DETAILS
SHEET NUMBER 25 OF 26

STATE OF MISSOURI
ZACH A. MYERS
PROFESSIONAL ENGINEER
NUMBER PE-2012009232
EXPIRATION DATE 11/11/2020

