

Park Ridge 8th Plat

Lots 362 - 391 & Tracts F6 - F7

STREET AND STORM CONSTRUCTION PLAN

Section 9, Township 48 North, Range 31 West

LEE'S SUMMIT, JACKSON COUNTY, MISSOURI

CONSTRUCTION AND DESIGN NOTES:

STREET & STORM SEWERS:

1 ~ STREET PAVEMENT SHALL CONSIST OF TYPE CG-2 CURBS WITH PAVEMENT PER TABLE LS-2 OF THE LEE'S SUMMIT DESIGN AND CONSTRUCTION MANUAL

RESIDENTIAL LOCAL STREET SEE BELOW FOR TYPICAL SECTION.

OPTION 1) 4" TYPE 5 ASPHALT BASE AND 2" TYPE 5 OR 6 ASPHALT SURFACE OVER A 6" MoDOT TYPE 5 BASE AND A SUBGRADE MIXTURE OF 6" FLY ASH STABILIZED SUBGRADE IN ACCORDANCE WITH THE CITY OF LEE'S SUMMIT DESIGN AND CONSTRUCTION MANUAL.

OPTION 2) 4" TYPE 5 ASPHALT BASE AND 2" TYPE 5 OR 6 ASPHALT SURFACE OVER 10" MoDOT TYPE 5 BASE OVERTOP A BIAXIAL GEOGRID MEETING THE REQUIREMENTS OF TABLE 2201.6-1

2 ~ STORM SEWER PIPE SHALL BE HIGH DENSITY POLYETHYLENE (HDPE) AS APPROVED BY CITY OF LEE'S SUMMIT DESIGN AND CONSTRUCTION MANUAL.

3 ~ JUNCTION BOXES SHALL BE PER CITY OF LEE'S SUMMIT STANDARD DRAWING NO. JB-1. FIELD INLETS SHALL BE PER CITY OF LEE'S SUMMIT STANDARD DRAWING FI-1. TOEWALLS SHALL BE PER CITY OF LEE'S SUMMIT STANDARD DRAWING NO. SD-35. STORM MANHOLES SHALL BE PER CITY OF LEE'S SUMMIT STANDARD DRAWING SD-27. ROCK LINING A RIP RAP SHALL BE PER CITY OF LEE'S SUMMIT.

GENERAL NOTES:

1 ~ ALL CONSTRUCTION SHALL CONFORM TO THE CITY OF LEE'S SUMMIT DESIGN AND CONSTRUCTION MANUAL AS ADOPTED BY ORDINANCE 5813.

2 ~ ALL REQUIRED EASEMENTS WITHIN THE BOUNDARY OF THIS PROJECT SHALL BE PROVIDED FOR ON THE FINAL PLAT.

3 ~ ANY REQUIRED EASEMENT LOCATED OUTSIDE OF THE BOUNDARY OF THIS PROJECT SHALL BE PROVIDED FOR BY SEPARATE INSTRUMENT PRIOR TO ISSUANCE OF CONSTRUCTION PERMITS.

4 ~ THE CONTRACTOR SHALL NOTIFY THE CITY OF LEE'S SUMMIT DEVELOPMENT ENGINEERING INSPECTION AT 816.969.1200 AT LEAST 48 HOURS PRIOR TO THE COMMENCEMENT OF ANY CONSTRUCTION.

5 ~ THE CONTRACTOR SHALL NOTIFY ENGINEERING SOLUTIONS AT 816.623.9888 OF ANY CONFLICT WITH THE IMPROVEMENTS PROPOSED BY THESE PLANS AND SITE CONDITIONS.

6 ~ THE CONTRACTOR SHALL NOTIFY THE CITY ENGINEER AND OBTAIN THE APPROPRIATE BLASTING PERMITS FOR A REQUIRED BLASTING. IF BLASTING IS ALLOWED, ALL BLASTING SHALL CONFORM TO STATE REGULATIONS AND LOCAL ORDINANCES.

UTILITY COMPANIES:

THE FOLLOWING LIST OF UTILITY COMPANIES IS PROVIDED FOR INFORMATION ONLY. WE DO NOT OFFER ANY GUARANTEE OR WARRANTY THAT THIS LIST IS COMPLETE OR ACCURATE. THE CONTRACTOR SHALL BE RESPONSIBLE FOR CONTACTING ALL UTILITY COMPANIES THAT MAY BE AFFECTED BY THE PROPOSED CONSTRUCTION AND VERIFYING THE ACTUAL LOCATION OF EACH UTILITY LINE. THE CONTRACTOR SHALL NOTIFY ENGINEERING SOLUTIONS AT 816.623.9888 OF ANY CONFLICT WITH PROPOSED IMPROVEMENTS.


EVERGY ~ 298-1196
MISSOURI GAS ENERGY ~ 756-5261
SOUTHWESTERN BELL TELEPHONE ~ 761-5011
COMCAST CABLE ~ 795-1100
WILLIAMS PIPELINE ~ 422-6300
CITY OF LEE'S SUMMIT PUBLIC WORKS ~ 969-1800
CITY OF LEE'S SUMMIT PUBLIC WORKS INSPECTIONS ~ 969-1800
CITY OF LEE'S SUMMIT WATER UTILITIES ~ 969-1900
MISSOURI ONE CALL (DIG RITE) ~ 1-800-344-7483

OIL - GAS WELLS

ACCORDING TO EDWARD ALTON MAY JR'S ENVIRONMENTAL IMPACT STUDY OF ABANDONED OIL AND GAS WELLS IN LEE'S SUMMIT, MISSOURI IN 1995, THERE ARE NOT OIL AND GAS WELLS WITHIN 165 FEET OF THE PROPERTY AS SURVEYED HEREON.

FLOOD INFORMATION:

THE SUBJECT PROPERTY SURVEYED LIES WITHIN A FLOOD ZONE DESIGNATED ZONE (X), AREAS LOCATED OUTSIDE THE 100 YEAR FLOOD PLAIN, PER F.E.M.A. MAP, COMMUNITY PANEL NO. 29095C0419G EFFECTIVE DATE: JANUARY 20, 2017.

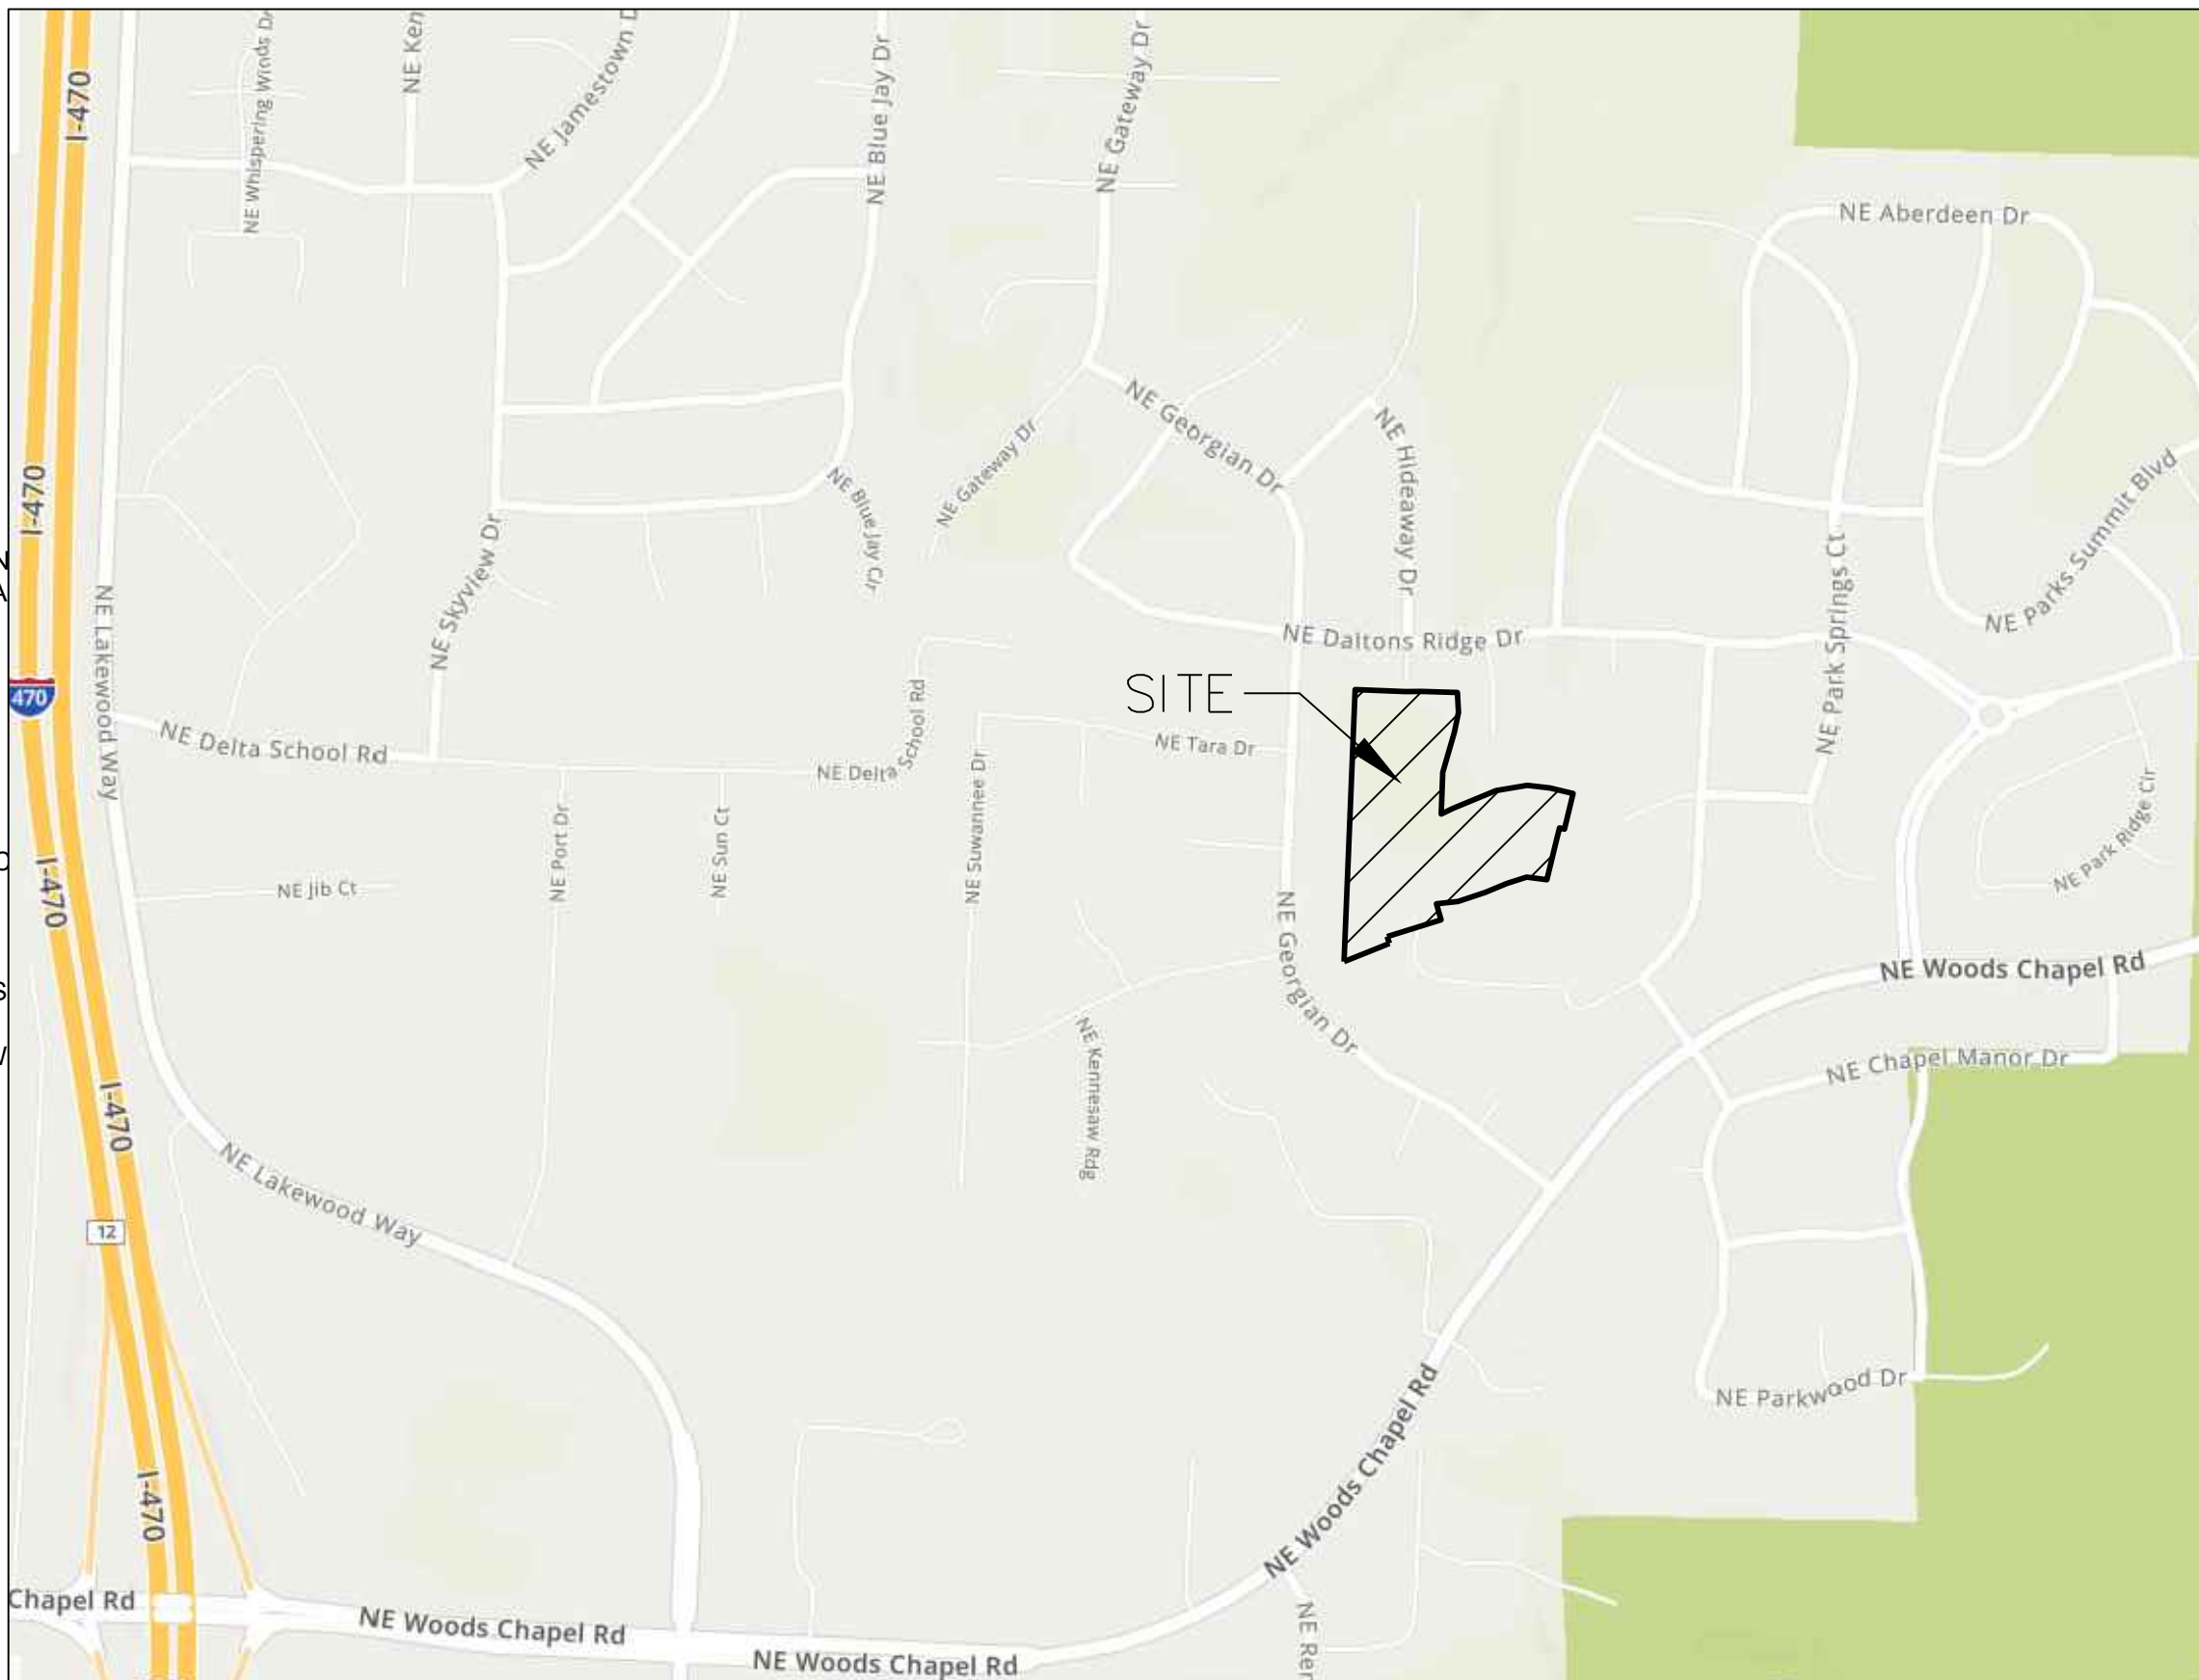

SITE LOCATION MAP


INDEX OF SHEETS:

- C.001 ~ STREET & STORM COVER SHEET
- C.050 ~ ESC PHASE 1 - PRE CLEARING PLAN
- C.051 ~ ESC PHASE 2 - INITIAL AREA STABILIZATION PLAN
- C.052 ~ ESC PHASE 3 - FINAL RESTORATION PLAN
- C.053 ~ ESC - STANDARD DETAILS
- C.100 ~ SITE PLAN
- C.200 ~ MASTER DRAINAGE PLAN SHEET 1 OF 3 GRADING PLAN - SWPPP
- C.201 ~ MASTER DRAINAGE PLAN SHEET 2 OF 3 SPOT ELEVATIONS
- C.202 ~ MASTER DRAINAGE PLAN SHEET 3 OF 3 DRAINAGE AREA MAP
- C.203 ~ STREET PLAN & PROFILE
- C.204 ~ STREET PLAN & PROFILE
- C.205 ~ STREET PLAN & PROFILE
- C.206 ~ SIDEWALK AND INTERSECTION PLAN
- C.300 ~ STORM SEWER GENERAL LAYOUT
- C.301 ~ STORM SEWER PLAN & PROFILE
- C.600 ~ CONSTRUCTION DETAILS
- C.601 ~ CONSTRUCTION DETAILS

UTILITY COMPANIES:


THE FOLLOWING LIST OF UTILITY COMPANIES IS PROVIDED FOR INFORMATION ONLY. WE DO NOT OFFER ANY GUARANTEE OR WARRANTY THAT THIS LIST IS COMPLETE OR ACCURATE. THE CONTRACTOR SHALL BE RESPONSIBLE FOR CONTACTING ALL UTILITY COMPANIES THAT MAY BE AFFECTED BY THE PROPOSED CONSTRUCTION AND VERIFYING THE ACTUAL LOCATION OF EACH UTILITY LINE. THE CONTRACTOR SHALL NOTIFY ENGINEERING SOLUTIONS AT 816.623.9888 OF ANY CONFLICT WITH PROPOSED IMPROVEMENTS.

EVERGY ~ 298-1196
MISSOURI GAS ENERGY ~ 756-5261
SOUTHWESTERN BELL TELEPHONE ~ 761-5011
COMCAST CABLE ~ 795-1100
WILLIAMS PIPELINE ~ 422-6300
CITY OF LEE'S SUMMIT PUBLIC WORKS ~ 969-1800
CITY OF LEE'S SUMMIT DEVELOPMENT ENGINEERING INSPECTION AT 816.969.1200
CITY OF LEE'S SUMMIT WATER UTILITIES ~ 969-1900
MISSOURI ONE CALL (DIG RITE) ~ 1-800-344-7483

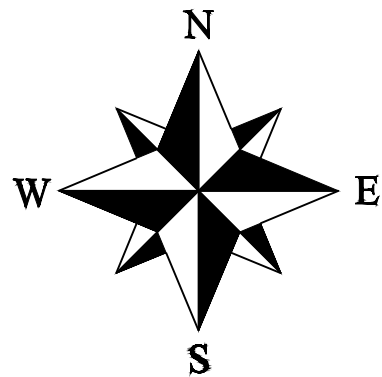


LEGEND:

- B/L ~ BUILDING SET-BACK
- C/A ~ COMMON AREA
- D/E ~ DRAINAGE EASEMENT
- FND. ~ FOUND
- L/E ~ LANDSCAPE EASEMENT
- L.N.A. ~ LIMITS OF NO ACCESS
- R/W ~ RIGHT OF WAY
- SAN ~ SANITARY SEWER LINE
- S/W ~ SIDEWALK
- U/E ~ UTILITY EASEMENT
- W ~ WATER LINE
- ST ~ STORM SEWER LINE

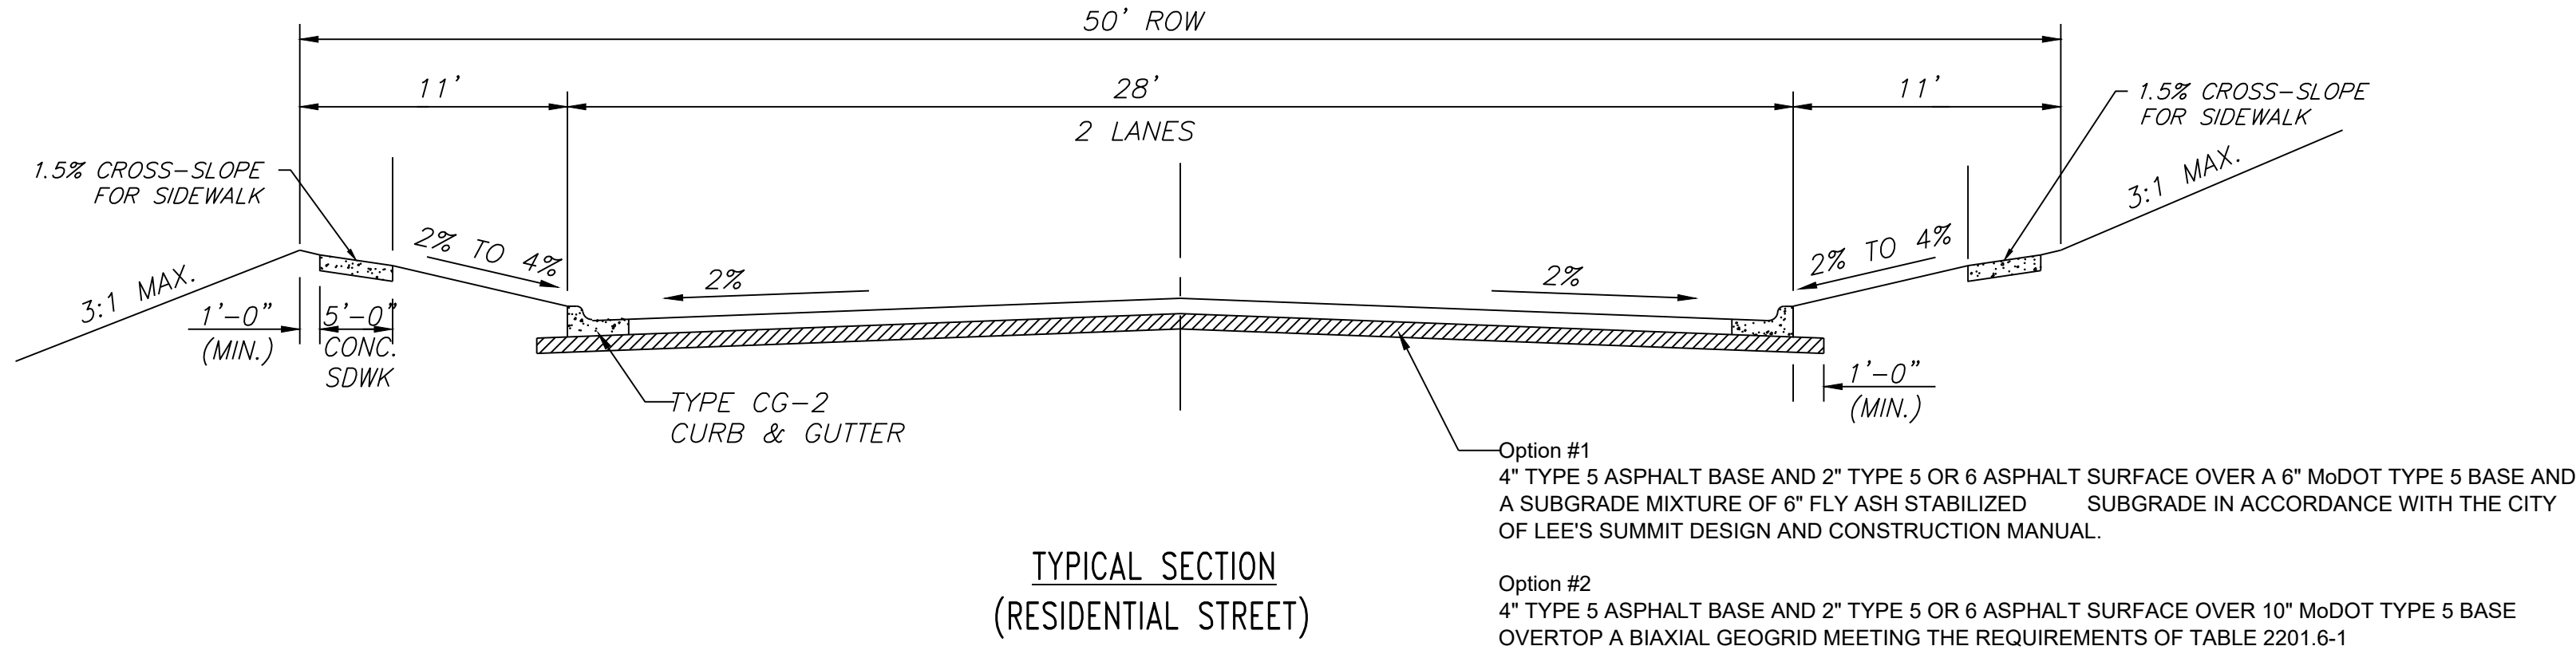

ENGINEER'S CERTIFICATION:

I HEREBY CERTIFY THAT THIS PROJECT HAS BEEN DESIGNED AND THESE PLANS PREPARED IN ACCORDANCE WITH THE CURRENT DESIGN CRITERIA OF THE CITY OF LEE'S SUMMIT, MISSOURI AND THE STATE OF MISSOURI. I FURTHER CERTIFY THAT THESE PLANS WERE DESIGNED IN ACCORDANCE TO AASHTO STANDARDS.

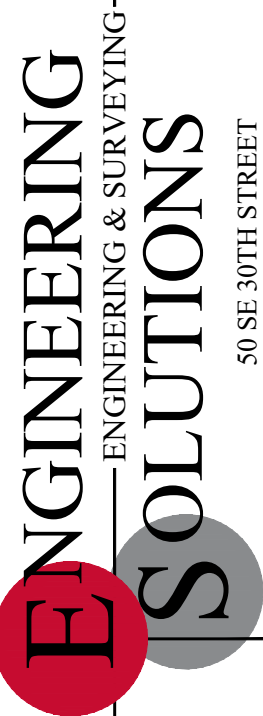


Professional Registration
Missouri
Engineering 2005002186-D
Surveying 2005008319-D
Kansas
Engineering E-1695
Surveying LS-218
Oklahoma
Engineering 6254
Nebraska
Engineering CA2821

MANOR AT PARK RIDGE 8TH PLAT
Section 9, Township 48 North, Range 31 West
Lee's Summit, Jackson County, Missouri



Project:
MANOR AT PARK
RIDGE
Issue Date:
March 17, 2021

Street & Storm Cover Sheet
MANOR AT PARK RIDGE 8TH PLAT
Section 9, Township 48 North, Range 31 West
Lee's Summit, Jackson County, Missouri

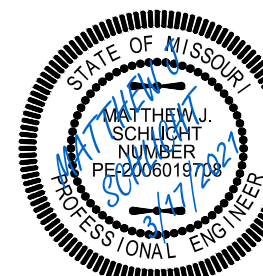


Matthew J. Schlacht
MO PE 2006019708
KS PE 19071
OK PE 25226
NE PE E-14335

REVISIONS

 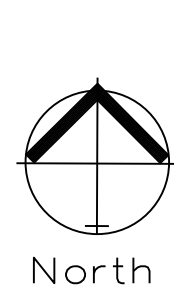

PRE CLEARING PLAN
SCALE: 1" = 50'

NOTES: The Land Disturbance Plans indicates the Final placement of erosion control devices. The contractor(s) may proceed with construction prior to the final placement of these devices by providing additional devices to control erosion on their items of work. These devices shall be maintained until the final devices are in place.

 

SILT FENCE PROTECTION
TO BE MAINTAINED BY CONTRACTOR

LEGEND

PHASE 1 SILT FENCE

SF-1



PHASE 2 SILT FENCE

SF-2

INLET PROTECTION



DURING ALL PHASES OF CONSTRUCTION, INACTIVE AREA STABILIZATION METHODS AS DESCRIBED IN APWA SECTION 5111.3 SHALL BE USED TO CONTROL EROSION AND SILTATION.

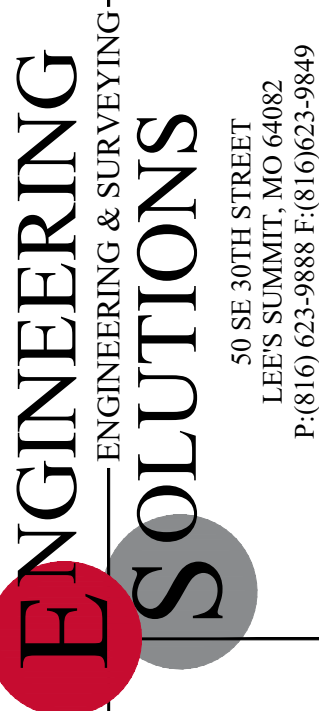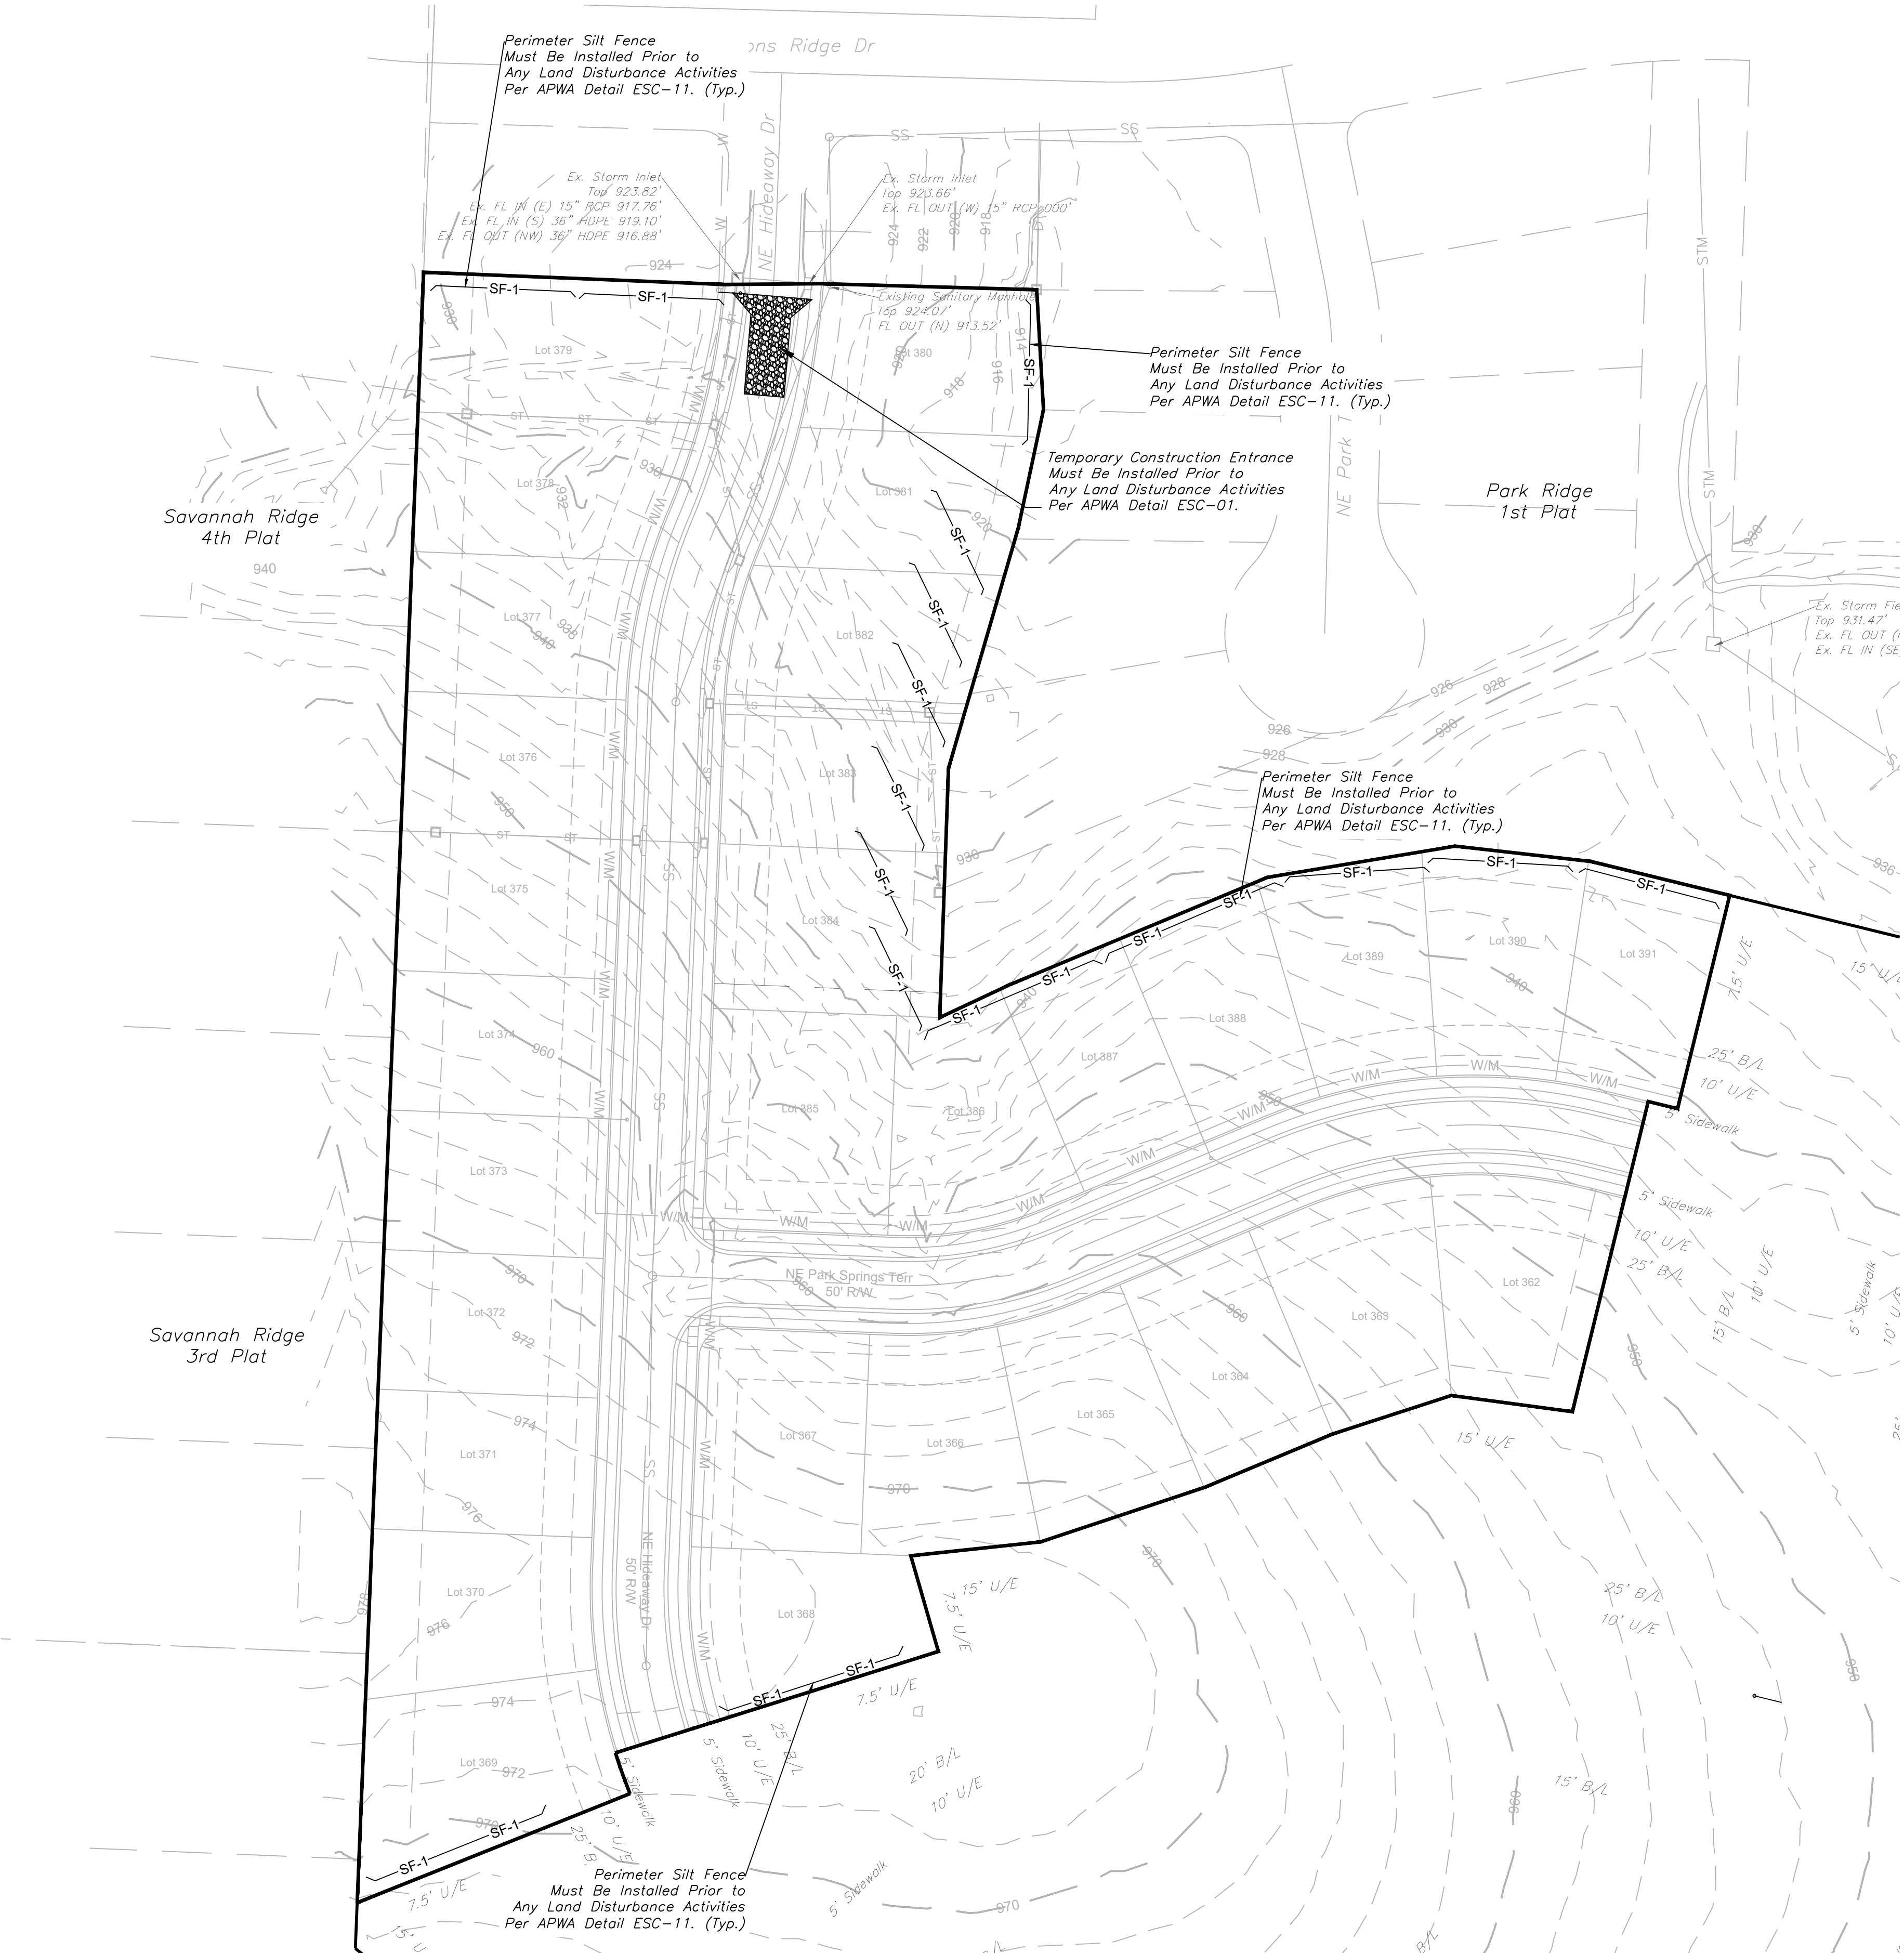


Professional Registration
Missouri
Engineering 2005002186-D
Surveying 2005008319-D
Kansas
Engineering E-1685
Surveying LS-218
Oklahoma
Engineering 6254
Nebraska
Engineering CA2821

MANOR AT PARK RIDGE 8TH PLAT
Section 9, Township 48 North, Range 31 West
Lee's Summit, Jackson County, Missouri


Project:
MANOR AT PARK
RIDGE
Issue Date:
March 17, 2021

ESC PHASE 1 - Pre Clearing Plan
MANOR AT PARK RIDGE 8TH PLAT
Section 9, Township 48 North, Range 31 West
Lee's Summit, Jackson County, Missouri

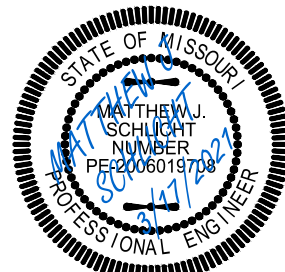

Matthew J. Schlicht
MO PE 2006019708
KS PE 19071
OK PE 25226
NE PE E-14335

REVISIONS

 

NE Daltons Ridge Dr

NE Hideaway Dr

NE Park Trails Ct

Park Ridge 1st Plat


Savannah Ridge 4th Plat

Savannah Ridge 3rd Plat

SILTATION FENCING TO BE LEFT IN PLACE UNTIL SUCH TIME THAT SEEDING AND MULCHING OPERATIONS CAN TAKE PLACE (Typ.)

NE Feather Lane

NE Fuchsia Dr

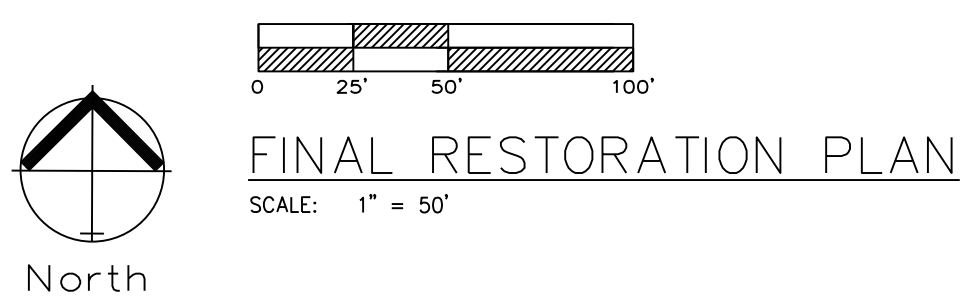

SILT FENCE PROTECTION TO BE MAINTAINED BY CONTRACTOR

- LEGEND**
- PHASE 1 SILT FENCE ——— SF-1 ——— SF-1 ———
- PHASE 2 SILT FENCE ——— SF-2 ——— SF-2 ———
- INLET PROTECTION
GUTTER BUDDY OR EQUIVALENT ———

DURING ALL PHASES OF CONSTRUCTION, INACTIVE AREA STABILIZATION METHODS AS DESCRIBED IN APWA SECTION 5111.3 SHALL BE USED TO CONTROL EROSION AND SILTATION.

NOTES: The Land Disturbance Plans indicates the Final placement of erosion control devices. The contractor(s) may proceed with construction prior to the final placement of these devices by providing additional devices to control erosion on their items of work. These devices shall be maintained until the final devices are in place.

SEED AND MULCH NOTES:

All areas disturbed by construction activities shall be seeded and mulched. Seeding shall be done before the proposed seedbed becomes eroded, crusted over, or dried out and shall not be done when the ground is frozen, or covered with snow. The seed shall comply with the requirements of the Missouri Seed Law and the Federal Seed Act. Also, it shall contain no seed of any plant on the Federal Noxious Weed List. Other weed seeds shall not exceed one percent by weight of mix.

Seed and Fertilizer Rate:


Mix I - Rye Grass / Blue Grass 100 lbs. per Acre
Mix II - Tall Fescue / Blue Grass 195 lbs. per Acre
Lime 2000 lbs per Acre (50 lbs. per 1000 sq. ft.)
Fertilizer 800 to 1200 lbs per Acre (25 lbs per 1000 sq. ft.)

During the dates December 15th through May 31 ALL lime fertilizer, seed and mulch shall be applied to finished slopes of disturbed areas. During the months of June, July, October and November 1st through December 15th, lime fertilizer, seed and mulch shall be applied at the following rates:

Lime - 100% of specified quantity
Fertilizer - 75% of the specified quantity
Seed - 50% of the specified quantity
Mulch - 100% of the specified quantity

Mulch shall be Vegetative type, cereal straw from stalks of oats, rye, or barley, or approved equal. The straw shall be free of prohibited weed seed and relatively free of all other noxious and undesirable seed. Mulch shall be applied at the rate of 2 tons per acre, (70 to 90 lbs per 1000 sq. ft.). Mulch shall be embedded by a mulch anchoring tool or disk type roller having flat serrated disks spaced not more than 10 inches apart and cleaning scrapers shall be provided

ONCE SITE IS 90% VEGETATED ALL ESC DEVICES SHALL BE REMOVED AND ANY DISTURBED AREAS SHALL BE RESTORED

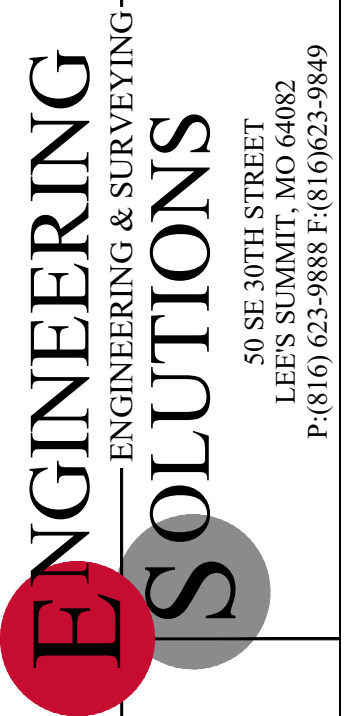

Professional Registration
Missouri
Engineering 2005002186-D
Surveying 2005008319-D
Kansas
Engineering E-1695
Surveying LS-218
Oklahoma
Engineering 6254
Nebraska
Engineering CA2821

Project:
MANOR AT PARK RIDGE
Issue Date:
March 17, 2021





MANOR AT PARK RIDGE 8TH PLAT
Section 9, Township 48 North, Range 31 West
Lee's Summit, Jackson County, Missouri



ESC PHASE 3 - Final Restoration Plan
MANOR AT PARK RIDGE 8TH PLAT
Section 9, Township 48 North, Range 31 West
Lee's Summit, Jackson County, Missouri



Matthew J. Schlicht
MO PE 2006019708
KS PE 19071
OK PE 25226
NE PE E-14335

REVISIONS

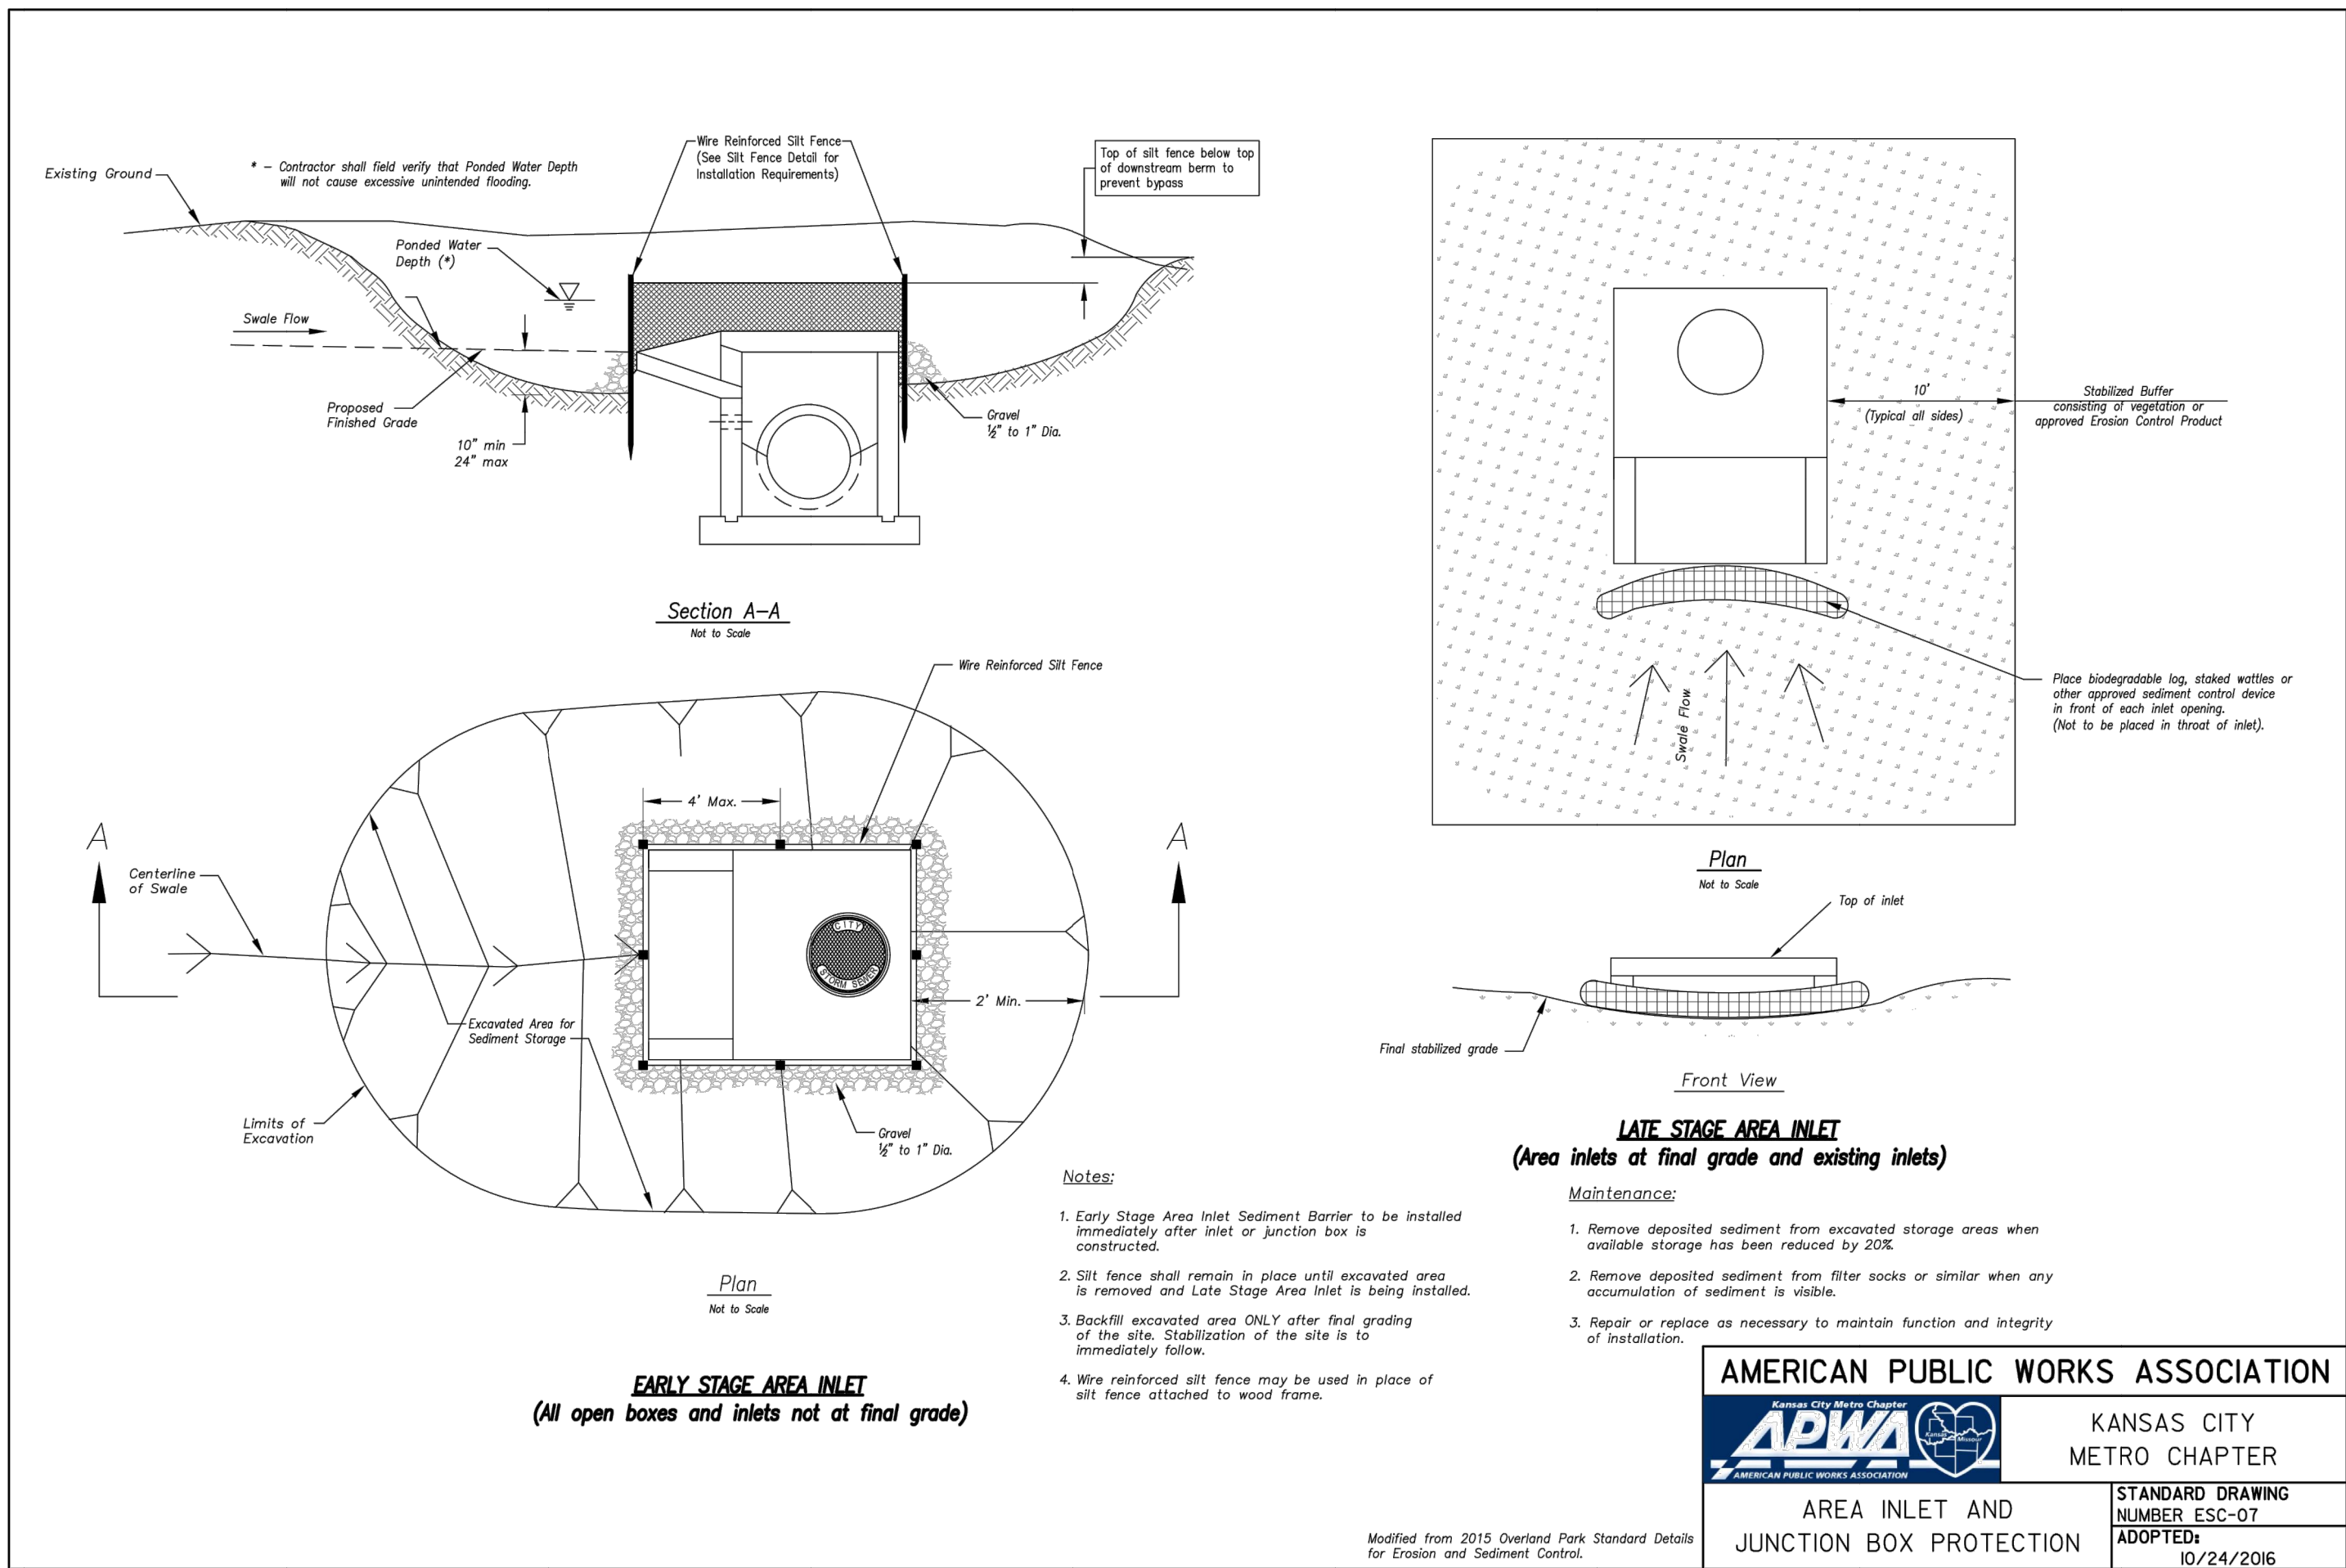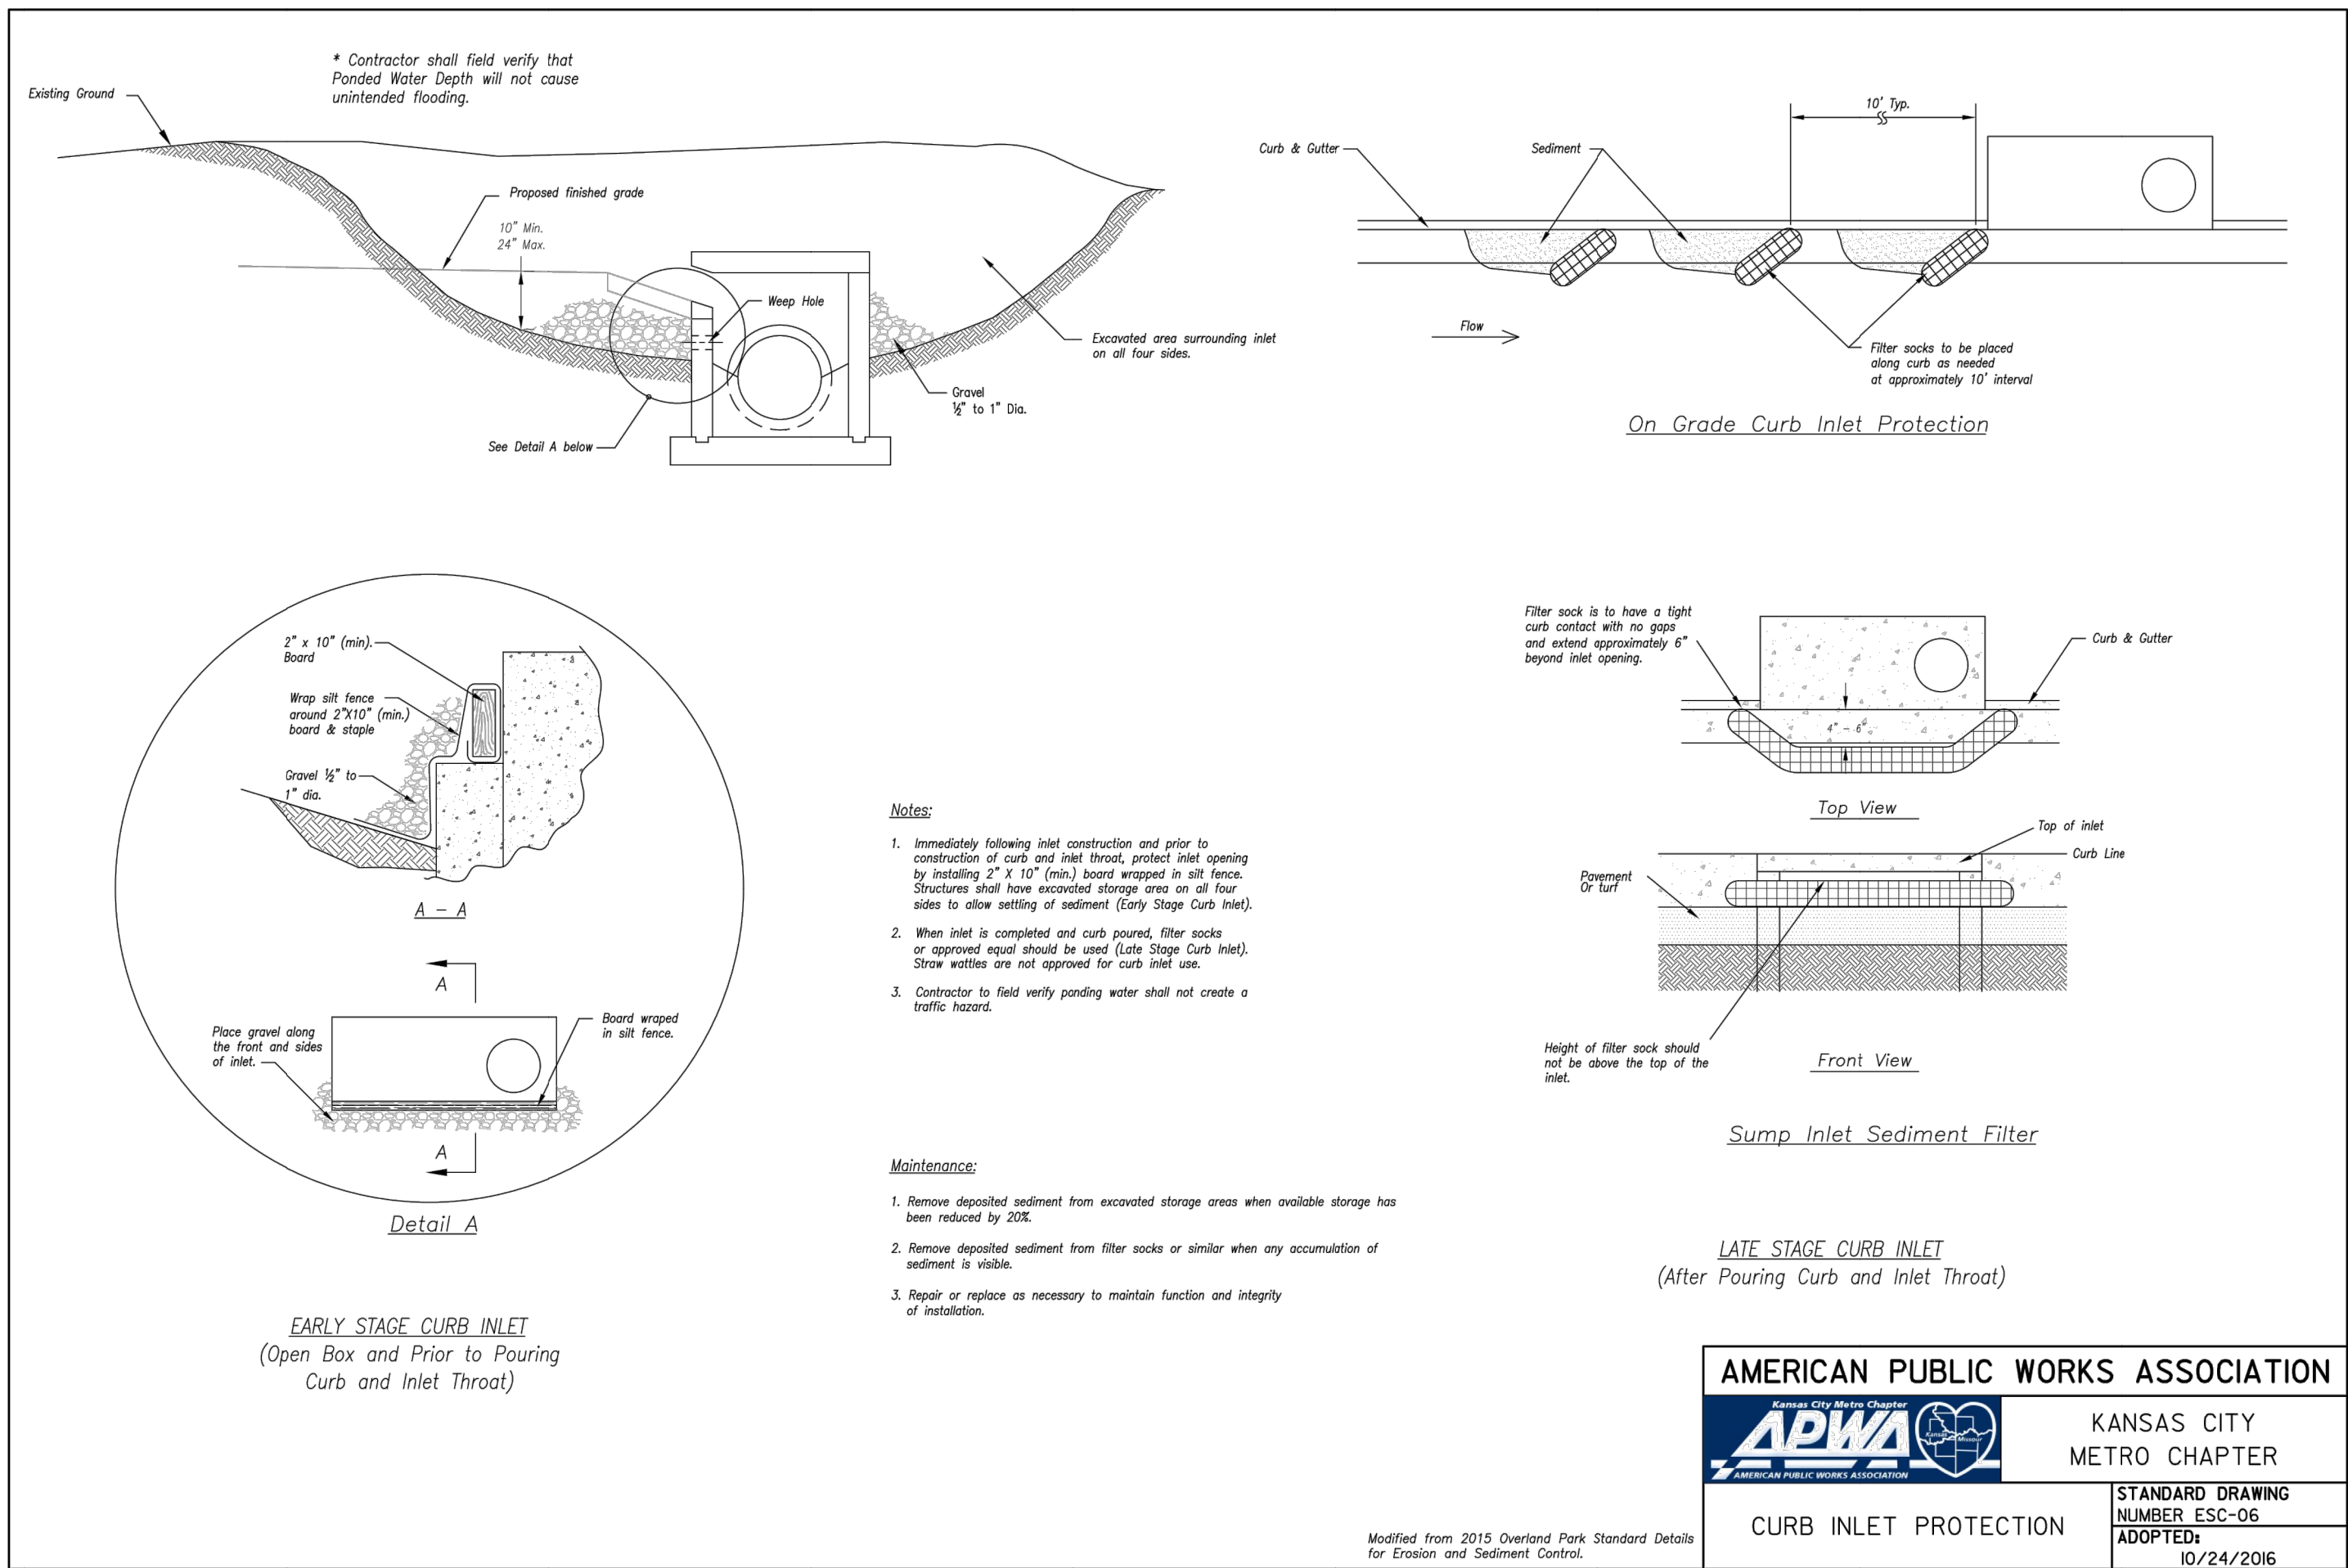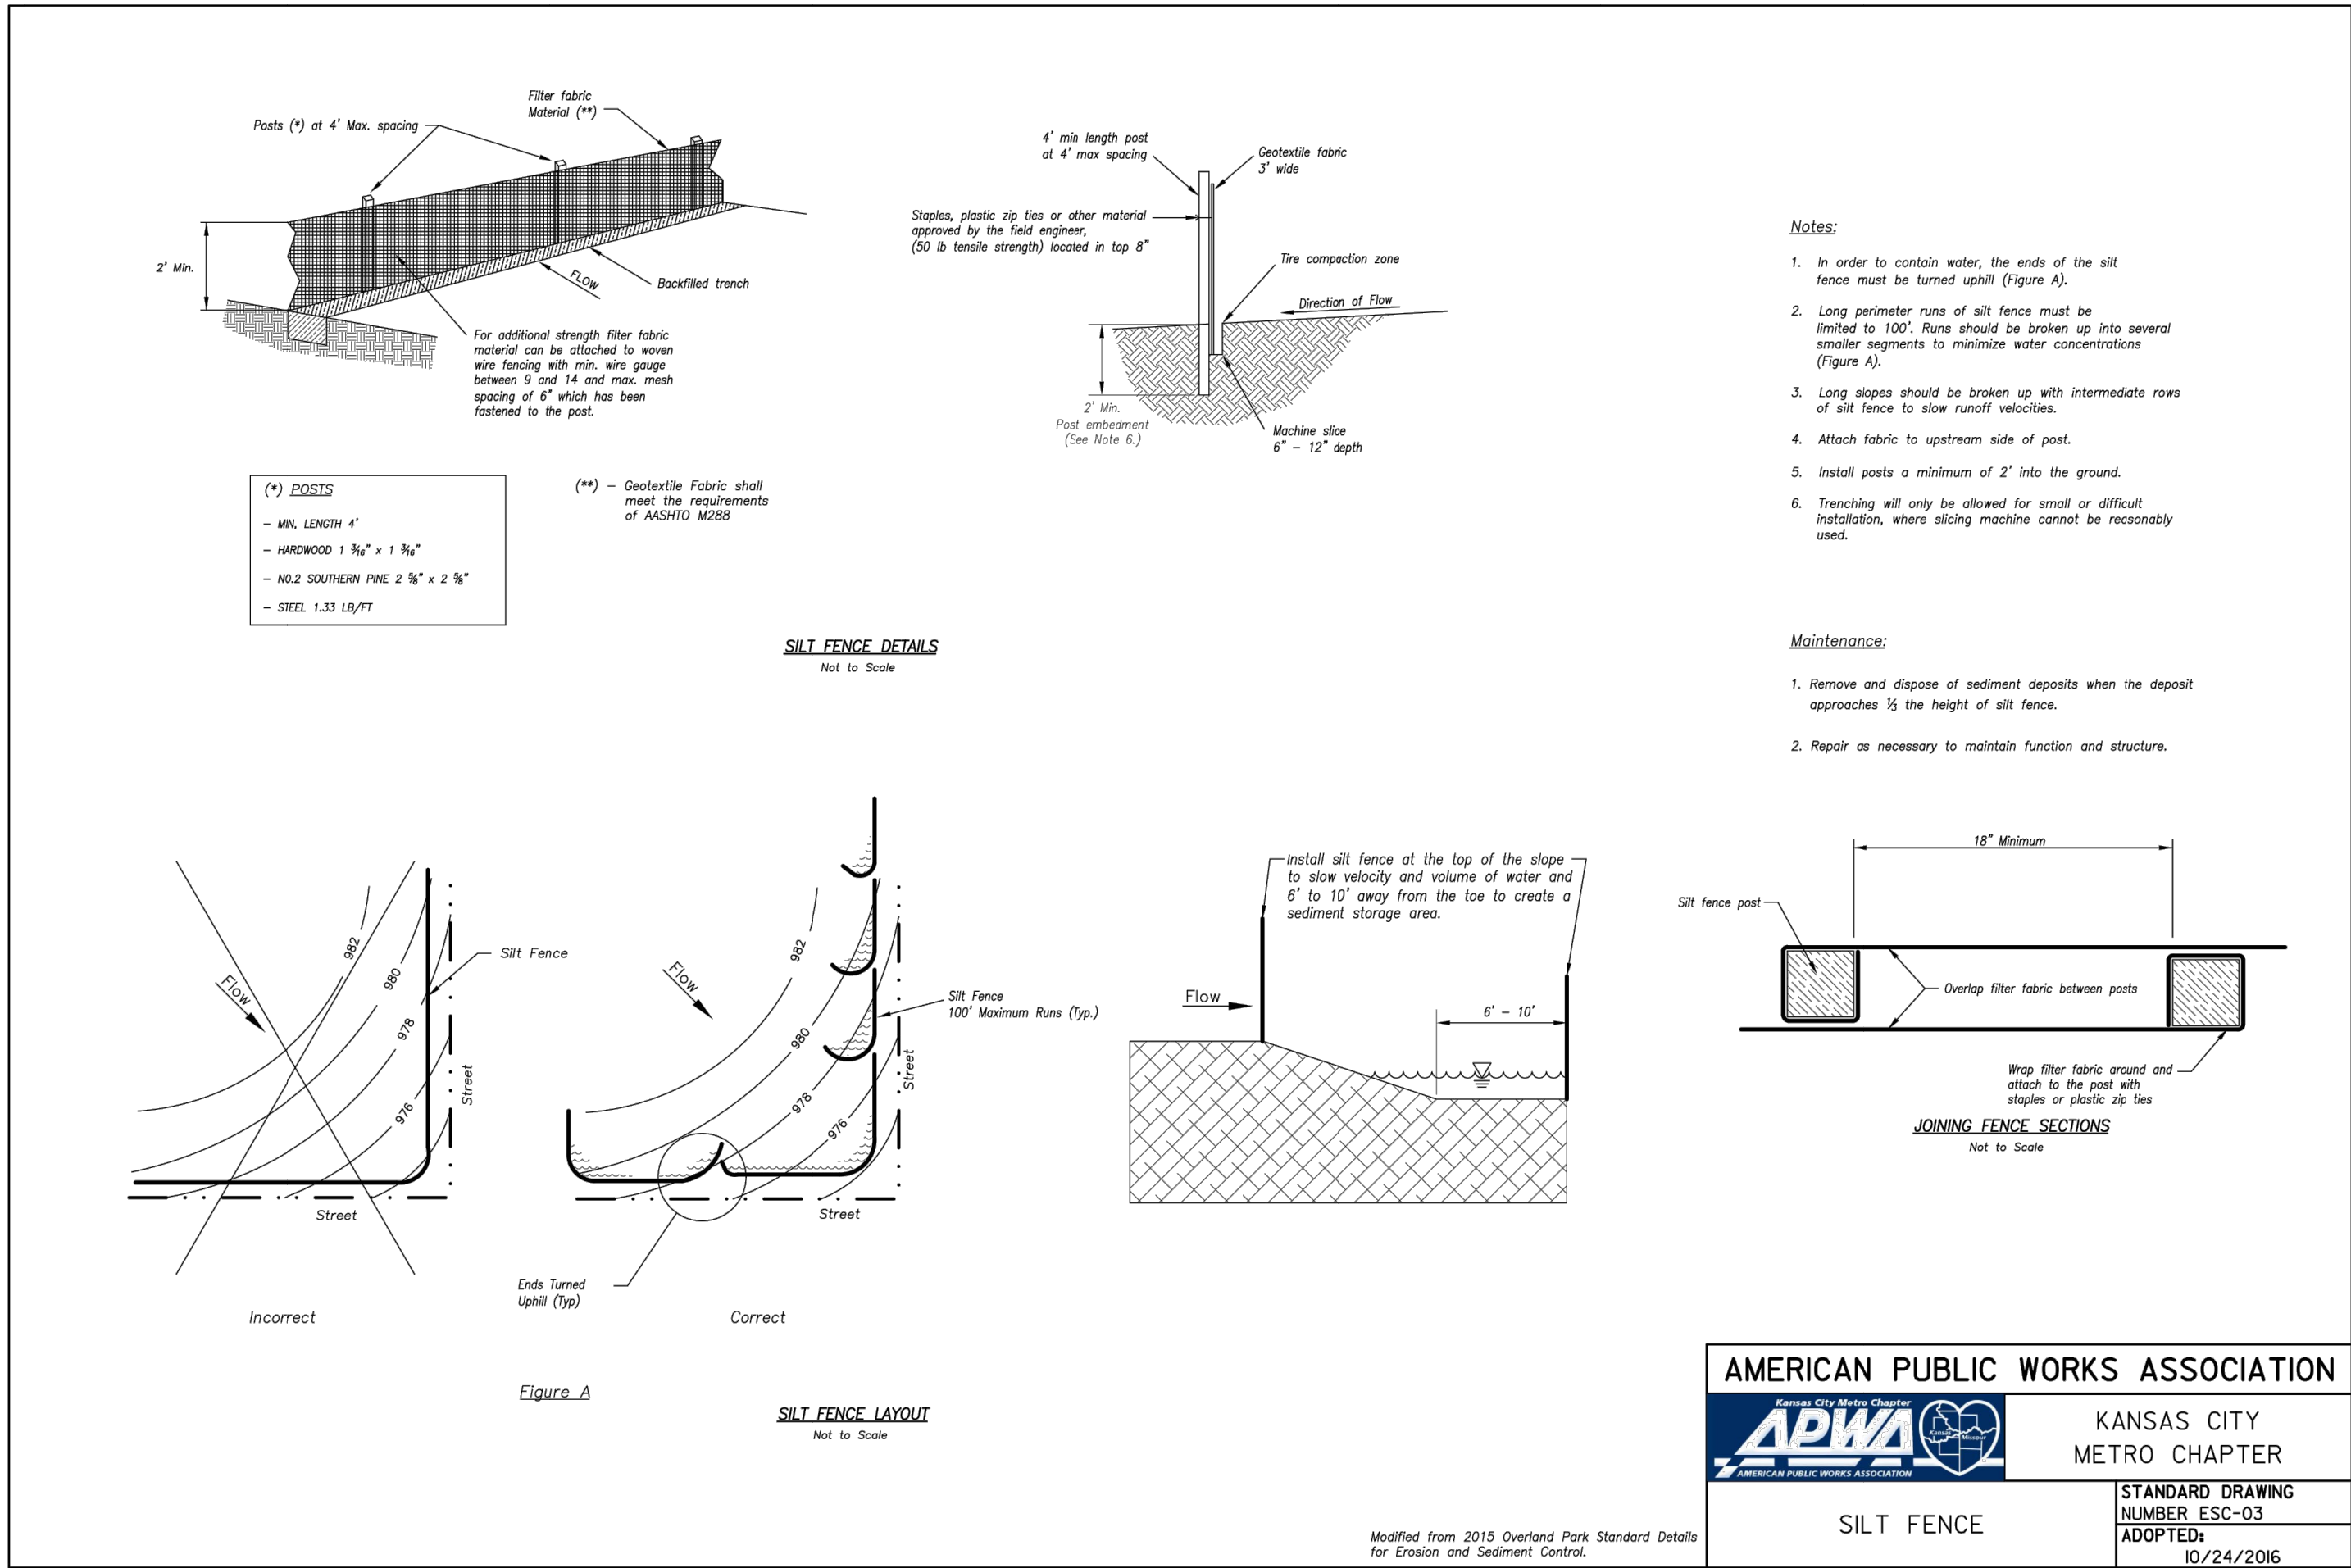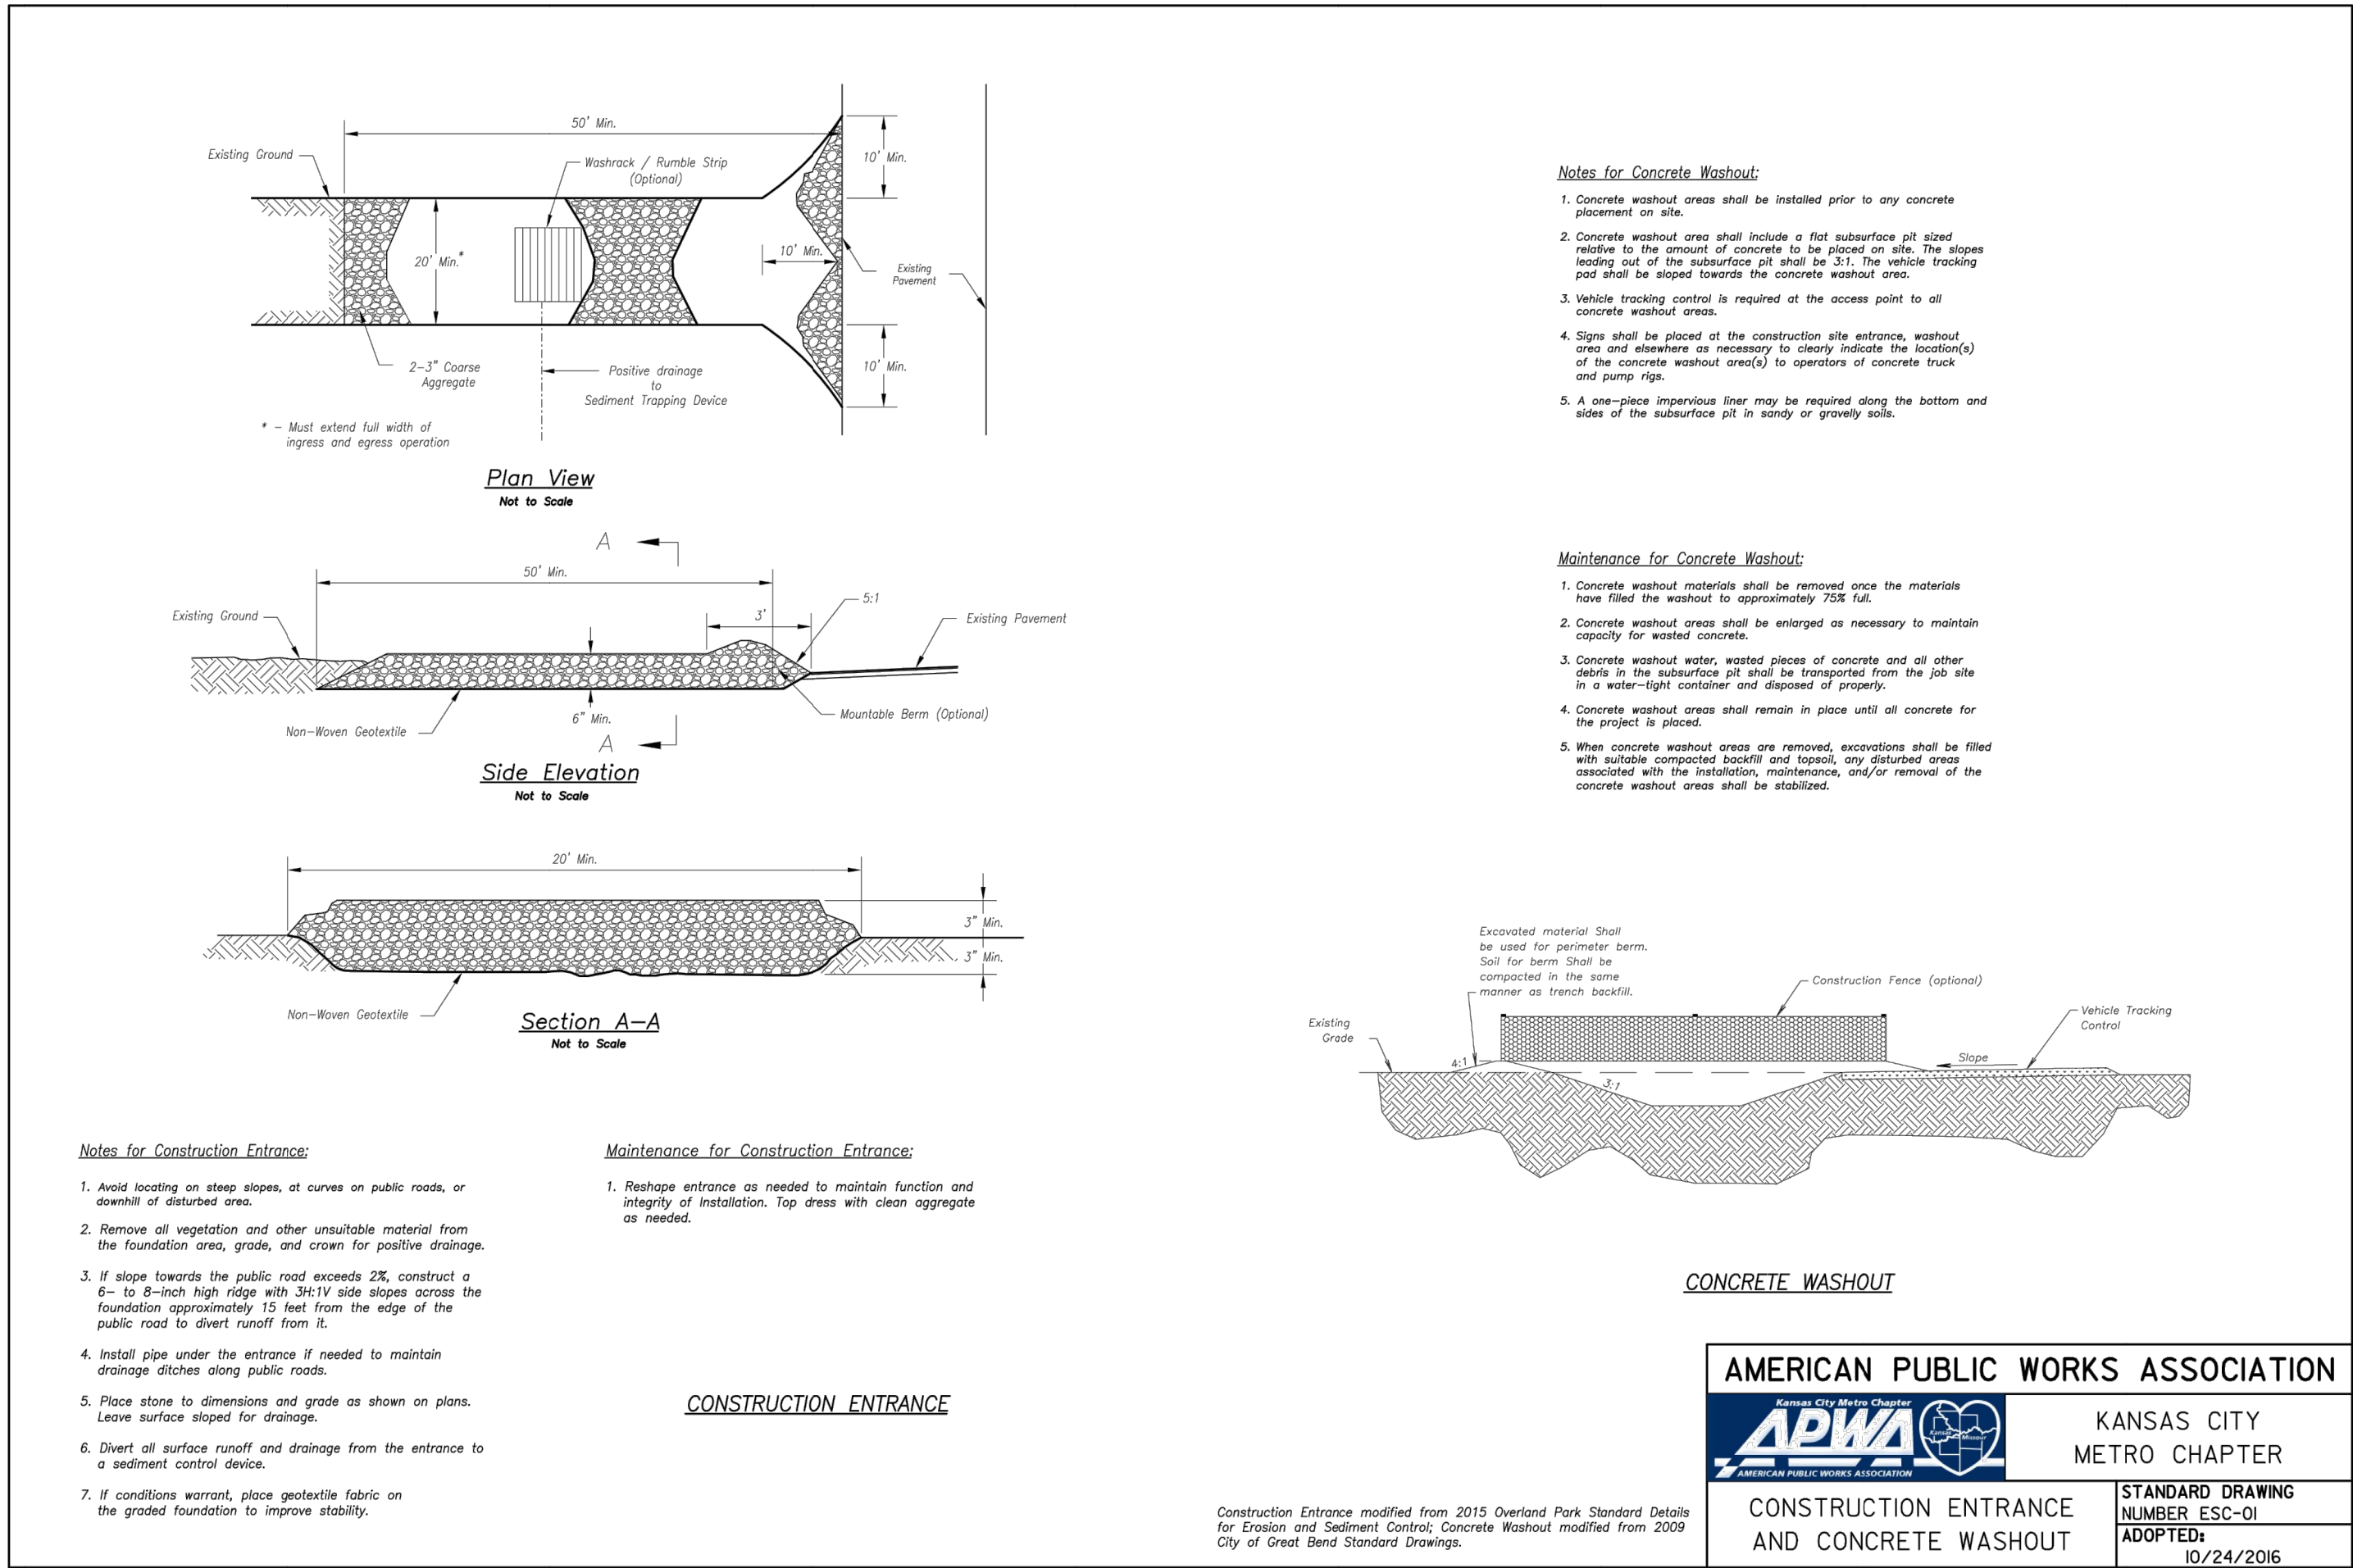

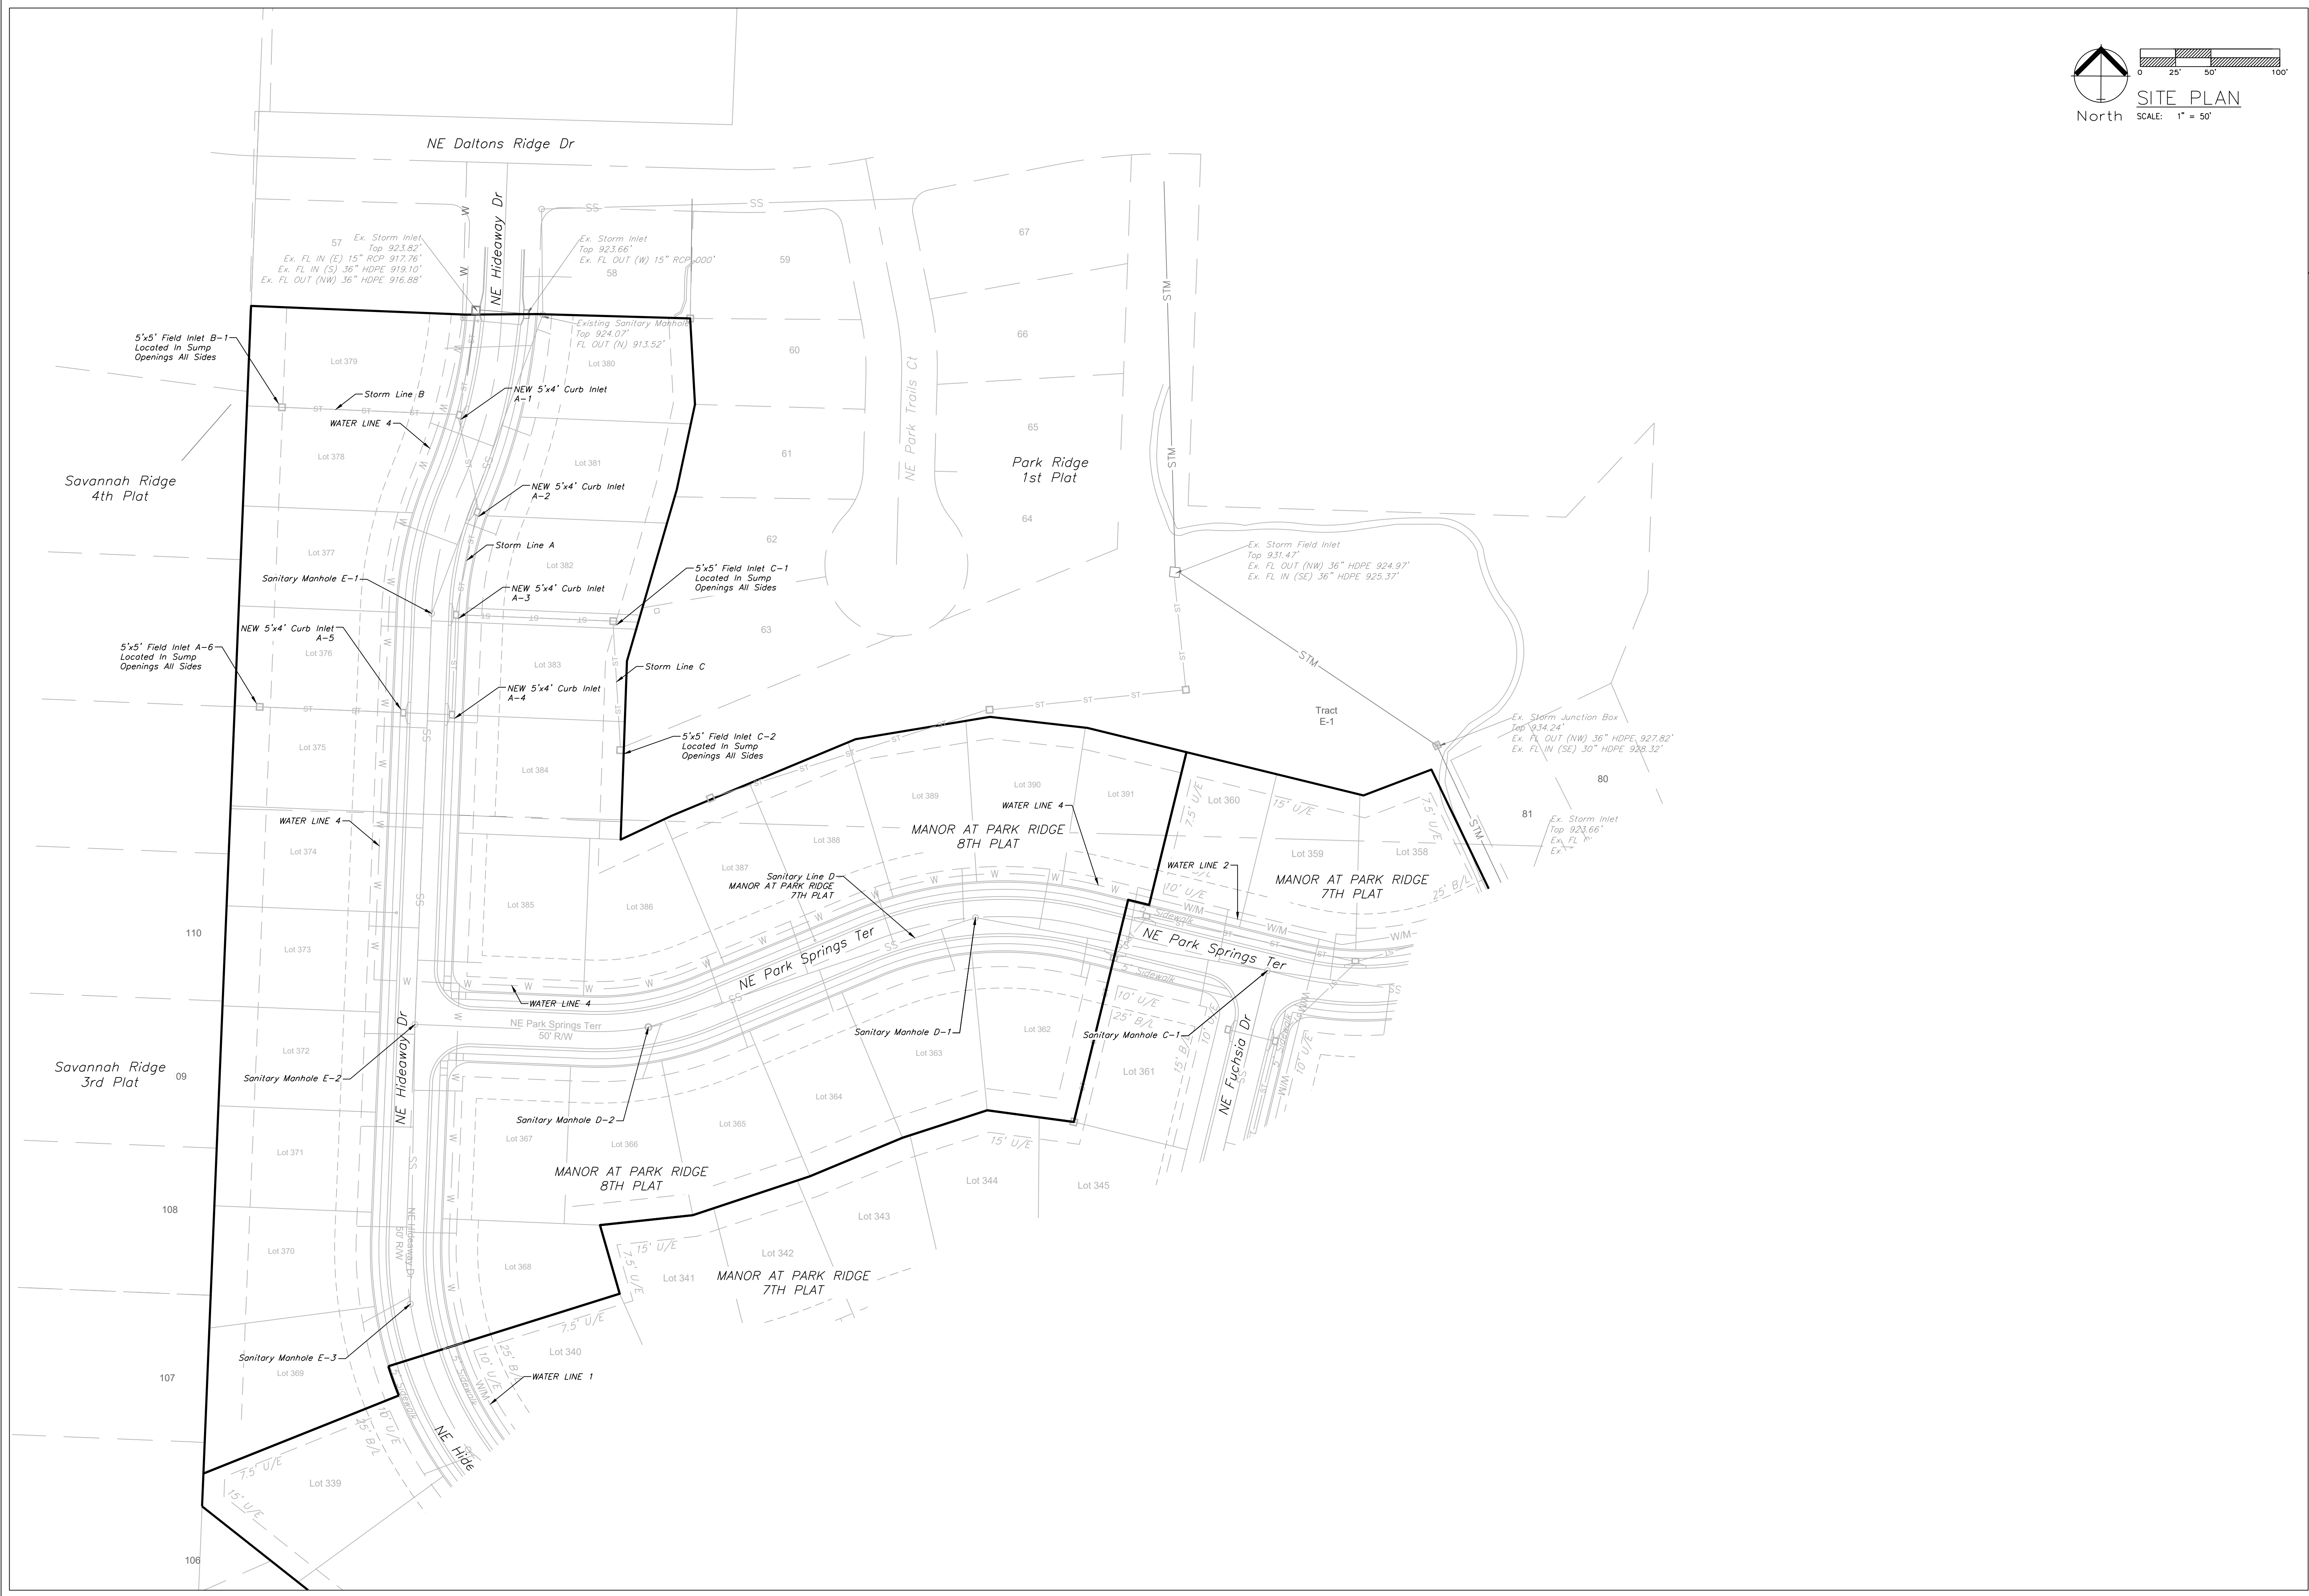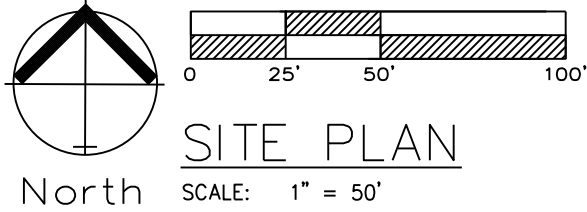


Professional Registration
Missouri
Engineering 2005002186-D
Surveying 2005008319-D
Kansas
Engineering E-1895
Surveying L-S-218
Oklahoma
Engineering 6254
Nebraska
Engineering CA2821

MANOR AT PARK RIDGE 8TH PLAT
Section 9, Township 48 North, Range 31 West
Lee's Summit, Jackson County, Missouri


Project: MANOR AT PARK RIDGE
Issue Date: March 17, 2021

Site Plan
MANOR AT PARK RIDGE 8TH PLAT
Section 9, Township 48 North, Range 31 West
Lee's Summit, Jackson County, Missouri

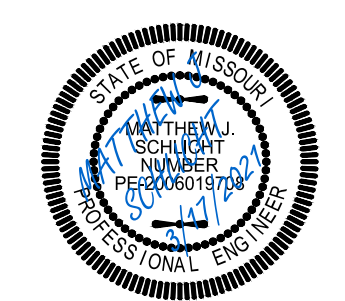

Matthew J. Schlicht
MO PE 2006019708
KS PE 19071
OK PE 25226
NE PE E-14335

REVISIONS

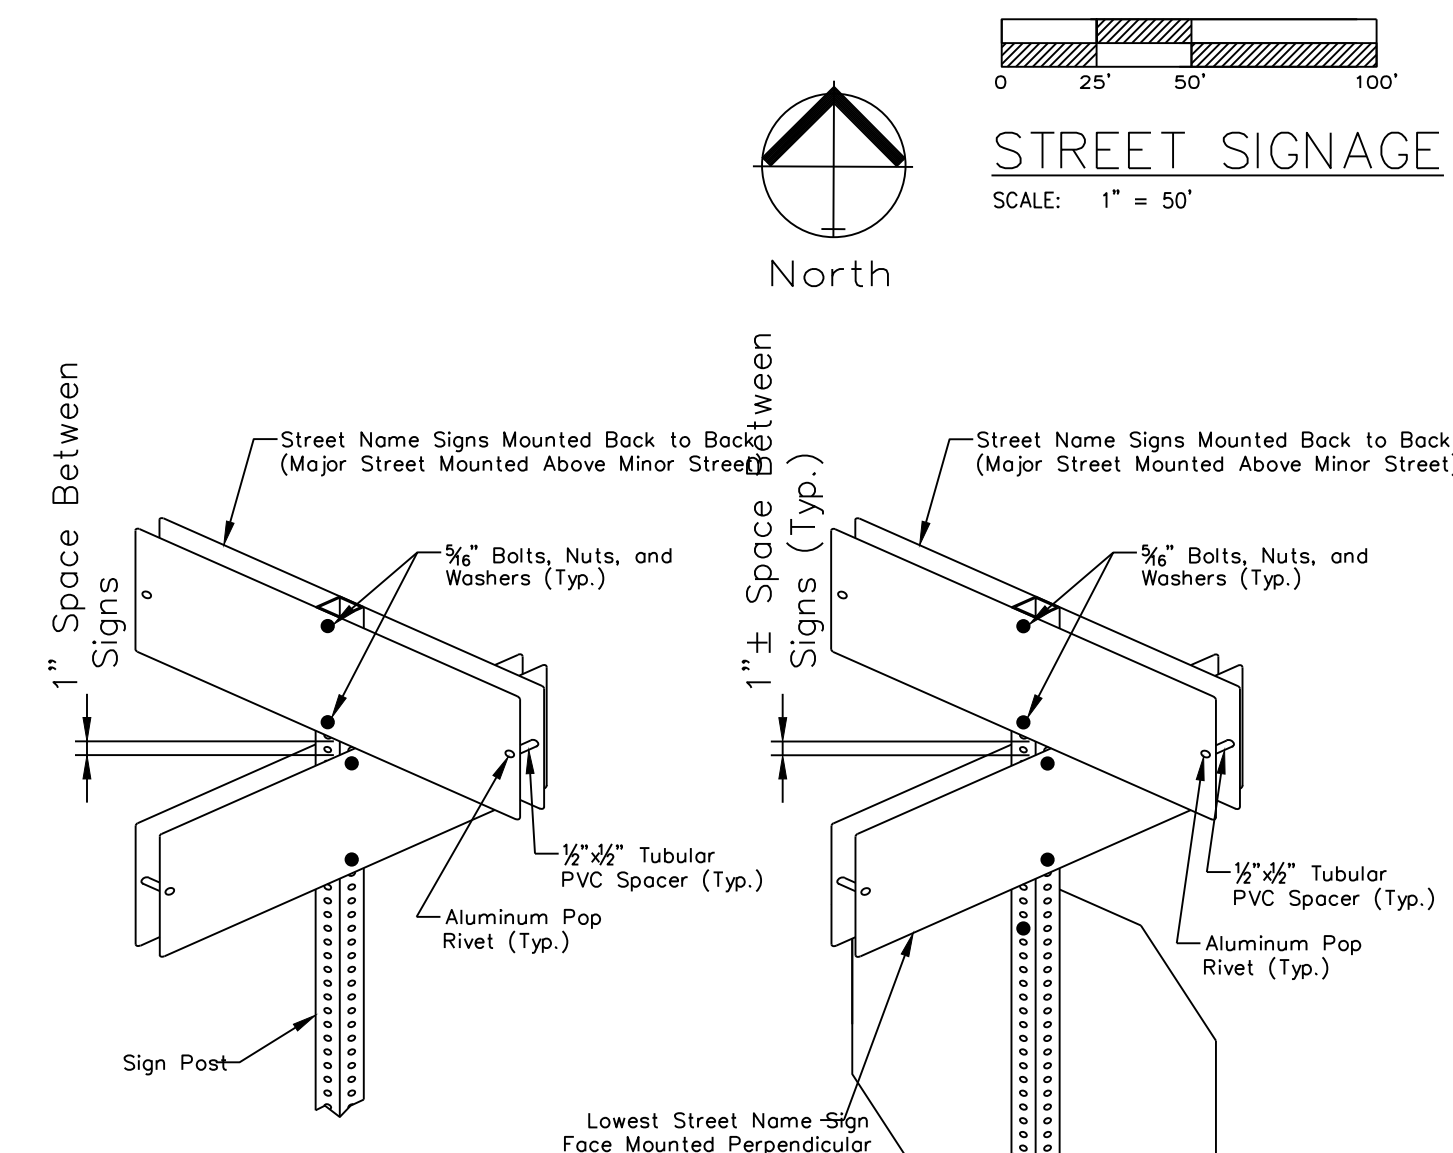

Marked or Unmarked Crosswalk

Marked or Unmarked Stop Line

Sidewalk

4' (Min.) 50' (Max.)

INTERSECTION WITH SIDEWALK / MULTI-USE TRAIL

Marked or Unmarked Stop Line

4' (Min.) 50' (Max.)

CURBED INTERSECTION INSTALLATION

[illegible]

SIGN MOUNTING DETAILS

* The height to the bottom of a sign when it is located in a pedestrian walkway or extends into a walkway shall be a minimum of 80 inches above the walkway.



MANOR AT PARK RIDGE 8TH PLAT
Section 9, Township 48 North, Range 31 West
Lee's Summit, Jackson County, Missouri

Project: MANOR AT PARK RIDGE
Issue Date:


MANOR AT PARK RIDGE 8TH PLAT
Section 9, Township 48 North, Range 31 West
Lee's Summit, Jackson County, Missouri

Professional Registration
Missouri
Engineering 2005002186-D
Surveying 2005008319-D
Kansas
Engineering E-1695
Surveying LS-218
Oklahoma
Engineering 6254
Nebraska
Engineering CA2821




ENGINEERING
—ENGINEERING & SURVEYING—
SOLUTIONS

50 SE 30TH STREET
LEE'S SUMMIT, MO 64082
P: (816) 623-9888 F: (816) 623-9849

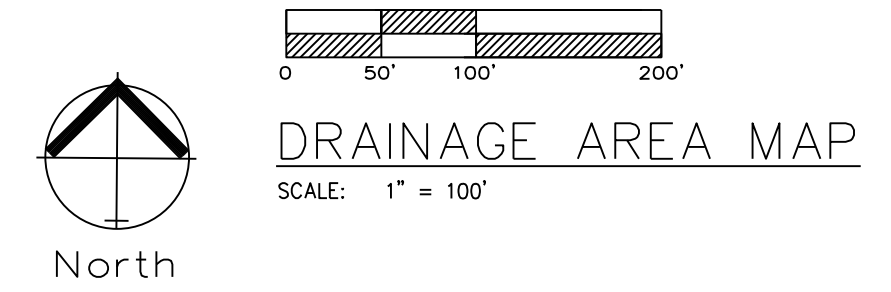

APWA STORM DRAINAGE "TC" COMPUTATIONS FOR : The Manor at Stoney Creek - 4th Plat																									
AREA ID	yellow areas are self computing overwrite if necessary				Surface types: SURFACE CODES		Asph/ConcBus/Com		Dirt		Grass/Park		Lake		MultiFam		SnglFam		Undev		Other		TC COMPUTATION		
					"C" Values		0.90		0.87		0.60		0.30		0.90		0.66		0.51		0.3				
					Overwrite if necessary		Length - DnElev or Slope						SURFACE CODE		P=Paved		U=Unpaved		if necessary		Overwrite Slope or Elevations				
	TOTAL WATERSHED						OVERLAND FLOW - 100' MAX								CODE		CHANNEL FLOW - FIRST REACH								
	TOTAL ACRES	WTRSHD LENGTH	UP ELEV	DN ELEV	SURFACE CODE	"C" VALUE	OVRLND LENGTH	UP ELEV	DN ELEV	SLOPE %	or	CHANNEL LENGTH	UP ELEV	DN ELEV	SLOPE %	VELOCITY F/S	Cal Overland Flow (T)	Used Min 5 Max 15 (T)	Cal Channel One (T)	Cal Channel Two (T)	Total T@ 10	AREA ID			
1	0.23	212.0	1016.0	1013.0	S	0.51	50.0	1016.0	1015.0	2.0	P	162.0	1015.0	1013.0	1.23	2.3	6.0	6.0	1.2	0.0	7.2	1.0			
2	1.20	475.0	1015.5	1012.3	S	0.51	42.0	1015.5	1014.7	2.0	P	433.0	1014.7	1012.3	0.54	1.5	5.4	5.4	0.8	0.0	10.3	2.0			
3	0.37	329.0	1026.2	1015.0	S	0.51	59.0	1026.2	1025.0	2.0	P	270.0	1025.0	1015.0	3.70	3.9	6.4	6.4	1.2	0.0	7.6	3.0			
4	0.27	269.0	1025.1	1015.0	S	0.51	54.0	1025.1	1024.0	2.0	P	215.0	1024.0	1015.0	4.19	4.2	6.2	6.2	0.9	0.0	7.1	4.0			
5	0.47	202.0	1022.0	1017.0	S	0.51	90.0	1022.0	1020.0	2.2	U	112.0	1020.0	1017.0	2.68	2.6	7.7	7.7	0.7	0.0	8.4	5.0			
6	1.01	261.0	1021.0	1010.0	S	0.51	100.0	1021.0	1016.1	4.9	U	161.0	1016.1	1010.0	3.79	3.1	6.3	6.3	0.9	0.0	7.1	6.0			
7	0.87	246.0	1023.0	1010.0	S	0.51	100.0	1023.0	1015.5	7.5	U	146.0	1015.5	1010.0	3.77	3.1	5.4	5.4	0.8	0.0	6.2	7.0			
8	0.32	281.0	1032.8	1025.5	S	0.51	42.0	1032.8	1032.0	2.0	P	239.0	1032.0	1025.5	2.72	3.4	5.5	5.5	1.2	0.0	6.7	8.0			
9	0.39	319.0	1032.9	1024.0	S	0.51	44.0	1032.9	1032.0	2.0	P	275.0	1032.0	1024.2	2.84	3.4	5.6	5.6	1.3	0.0	6.9	9.0			
10	0.67	247.0	1030.3	1020.2	S	0.51	92.0	1030.3	1024.3	6.5	U	155.0	1024.3	1020.0	2.77	2.7	5.5	5.5	1.0	0.0	6.4	10.0			
11	1.01	367.0	1030.3	1022.0	S	0.51	100.0	1030.3	1026.5	3.8	P	267.0	1026.5	1022.0	1.69	2.6	6.8	6.8	1.7	0.0	8.5	11.0			
12	0.86	232.0	1024.2	1017.0	S	0.51	100.0	1024.2	1019.9	4.3	U	132.0	1019.9	1017.0	2.20	2.4	6.5	6.5	0.9	0.0	7.5	12.0			
13	0.29	162.0	1031.9	1026.4	S	0.51	99.0	1031.9	1028.6	3.3	U	63.0	1028.6	1026.4	3.49	3.0	7.1	7.1	0.3	0.0	7.4	13.0			
14	0.33	239.0	1030.9	1024.5	S	0.51	100.0	1030.9	1028.0	2.9	P	139.0	1028.0	1024.5	2.52	3.2	7.4	7.4	0.7	0.0	8.2	14.0			
15	0.19	162.0	1026.9	1024.5	S	0.51	46.0	1026.9	1026.0	2.0	P	116.0	1026.0	1024.5	1.29	2.3	5.7	5.7	0.8	0.0	6.6	15.0			
16	0.77	222.0	1026.9	1019.9	S	0.51	100.0	1026.9	1021.7	5.2	P	122.0	1021.7	1019.9	1.48	2.5	6.1	6.1	0.8	0.0	6.9	16.0			
17	0.21	265.0	1033.4	1027.5	S	0.51	33.0	1033.4	1032.7	2.0	P	232.0	1032.7	1027.5	2.24	3.0	4.8	5.0	1.3	0.0	6.3	17.0			
18	0.05	72.0	1027.8	1026.0	S	0.51	23.0	1027.8	1027.3	2.0	P	49.0	1027.3	1026.0	2.65	3.3	4.0	5.0	0.2	0.0	5.2	18.0			
19	0.65	360.0	1037.2	1027.5	S	0.51	100.0	1037.2	1033.5	3.7	P	260.0	1033.5	1027.5	2.31	3.1	6.9	6.9	1.4	0.0	8.3	19.0			
20	0.35	315.0	1038.0	1032.0	S	0.51	26.0	1038.0	1037.5	2.0	P	289.0	1037.5	1032.0	1.89	2.8	4.3	5.0	1.7	0.0	6.7	20.0			
21	0.26	276.0	1038.0	1033.0	S	0.51	26.0	1038.0	1037.5	2.0	P	250.0	1037.5	1033.0	1.78	2.7	4.3	5.0	1.5	0.0	6.5	21.0			
Detection	2.35	N/A			Z	0.42															Detection				



AREAS 19, 20 AND 21 ARE LOCATED IN THE RESERVE AT STONEY CREEK 4TH PLAT

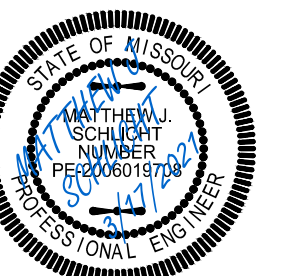

Matthew J. Schlicht
DO PE 2006019708
KS PE 19071
OK PE 25226
NE PE E-14335


VISIONS

EV. 11-14-19

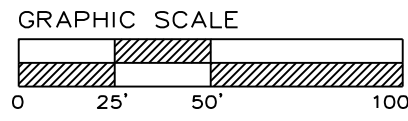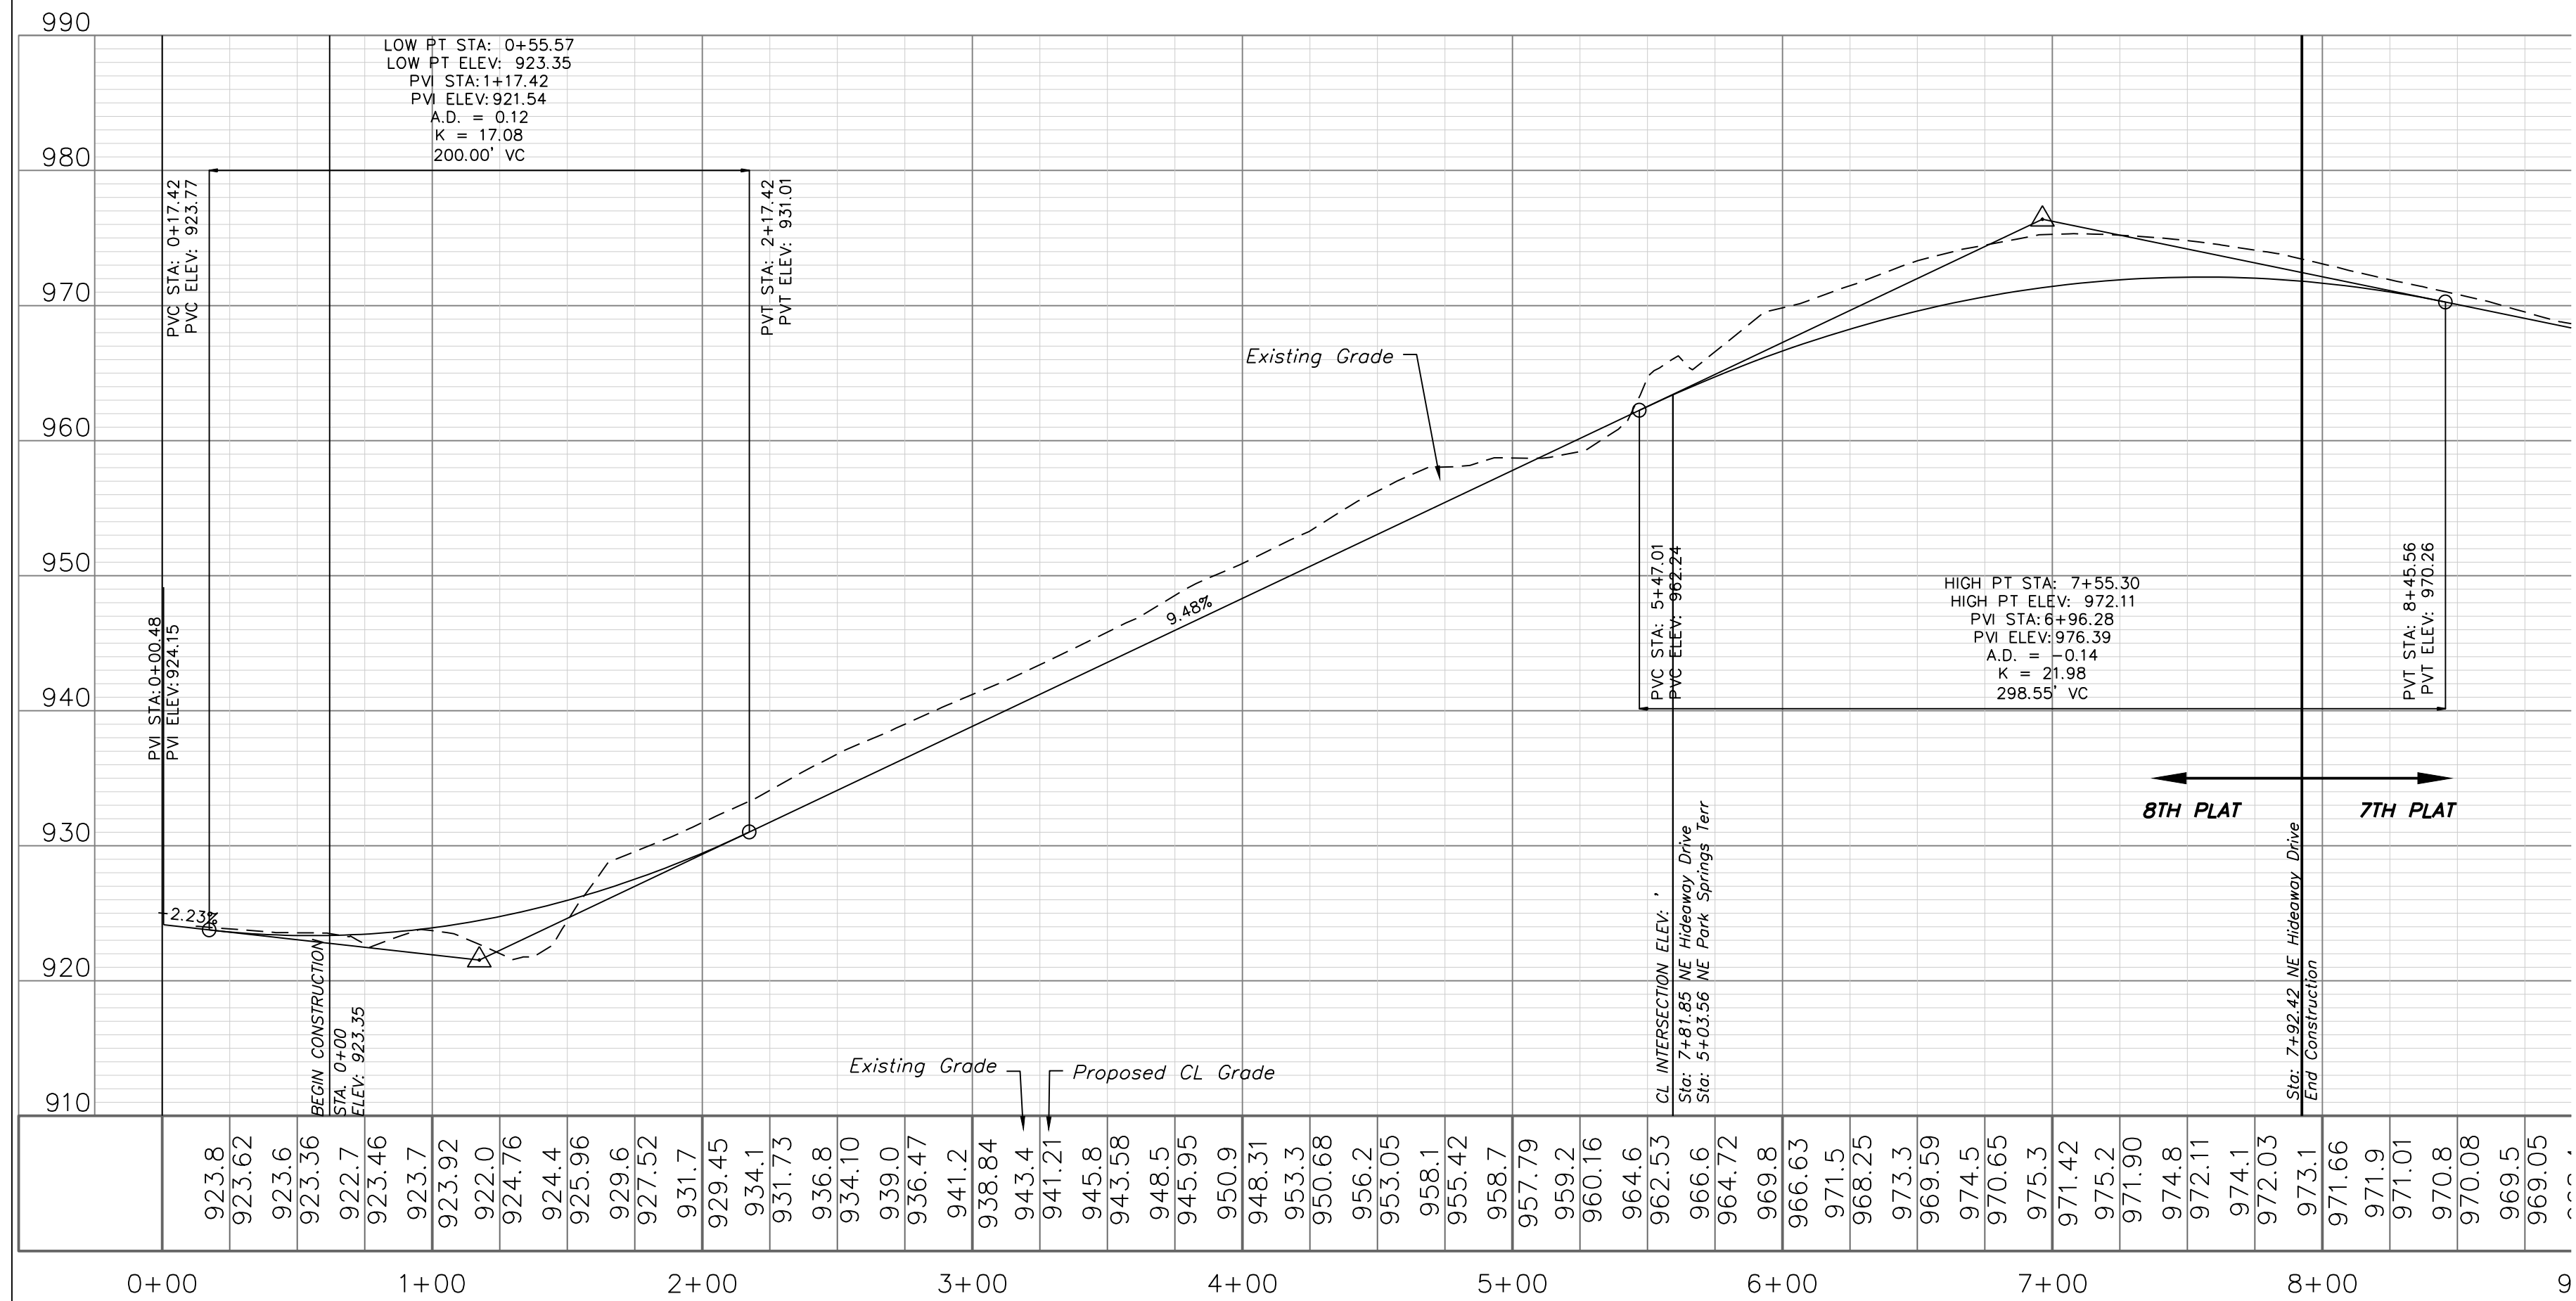

STREET PLAN & PROFILE

SCALE: 1" = 50'

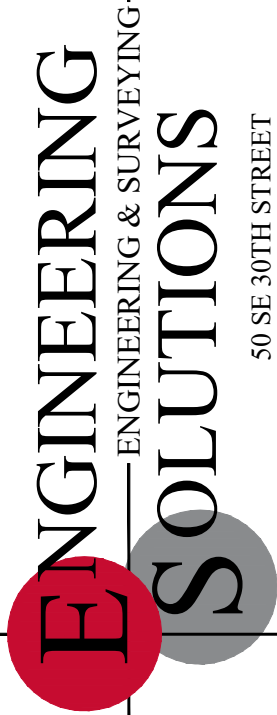


Professional Registration
Missouri
Engineering 2005002186-D
Surveying 2005008319-D
Kansas
Engineering E-1695
Surveying LS-218
Oklahoma
Engineering 6254
Nebraska
Engineering CA2821

MANOR AT PARK RIDGE 8TH PLAT
Section 9, Township 48 North, Range 31 West
Lee's Summit, Jackson County, Missouri

Project:
MANOR AT PARK
RIDGE
Issue Date:
August 25, 2020



Street Plan and Profile
MANOR AT PARK RIDGE 8TH PLAT
Section 9, Township 48 North, Range 31 West
Lee's Summit, Jackson County, Missouri

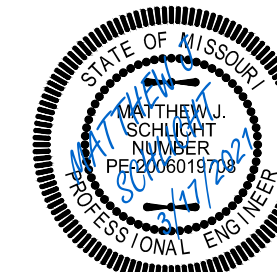

Matthew J. Schlicht
MO PE 2006019708
KS PE 19071
OK PE 25226
NE PE E-14335

REVISIONS

C.203

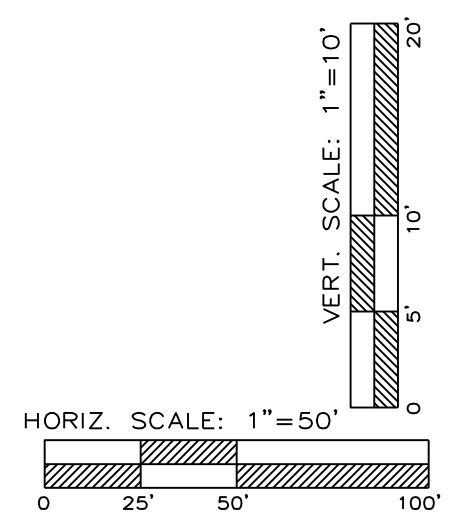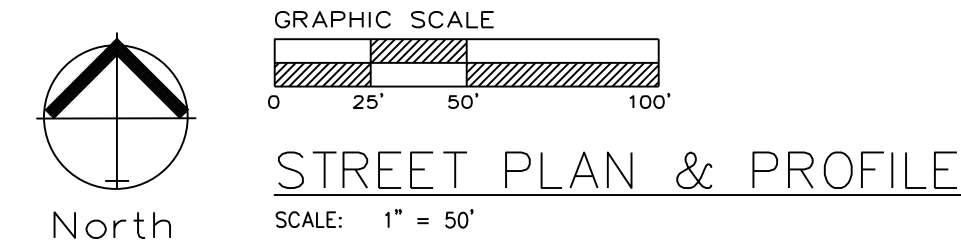


Professional Registration
Missouri
Engineering 2005002186-D
Surveying 20050008319-D
Kansas
Engineering E-1695
Surveying LS-218
Oklahoma
Engineering 6254
Nebraska
Engineering CA2821

MANOR AT PARK RIDGE 8TH PLAT
Section 9, Township 48 North, Range 31 West
Lee's Summit, Jackson County, Missouri

Project: MANOR AT PARK RIDGE
Issue Date: August 25, 2020

Street Plan and Profile
MANOR AT PARK RIDGE 8TH PLAT
Section 9, Township 48 North, Range 31 West
Lee's Summit, Jackson County, Missouri


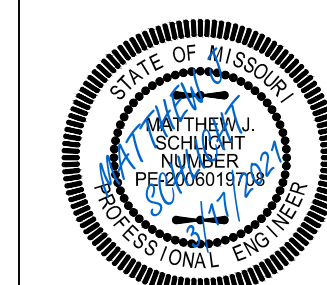


Matthew J. Schlicht
MO PE 2006019708
KS PE 19071
OK PE 25226
NE PE E-14335

REVISIONS



[illegible]

SPOT ELEVATION TABLE		
Spot	Ramp 1	Ramp 2
A	961.16	965.96
B	961.44	963.07
C	961.56	962.95
D	961.44	962.83
E	961.07	961.16
F	961.16	961.16
G	961.51	962.90
H	961.63	963.02
I	961.51	963.14
J	961.23	965.07

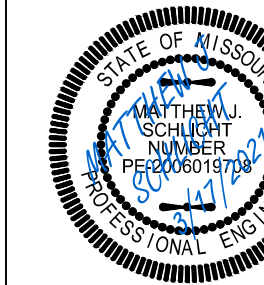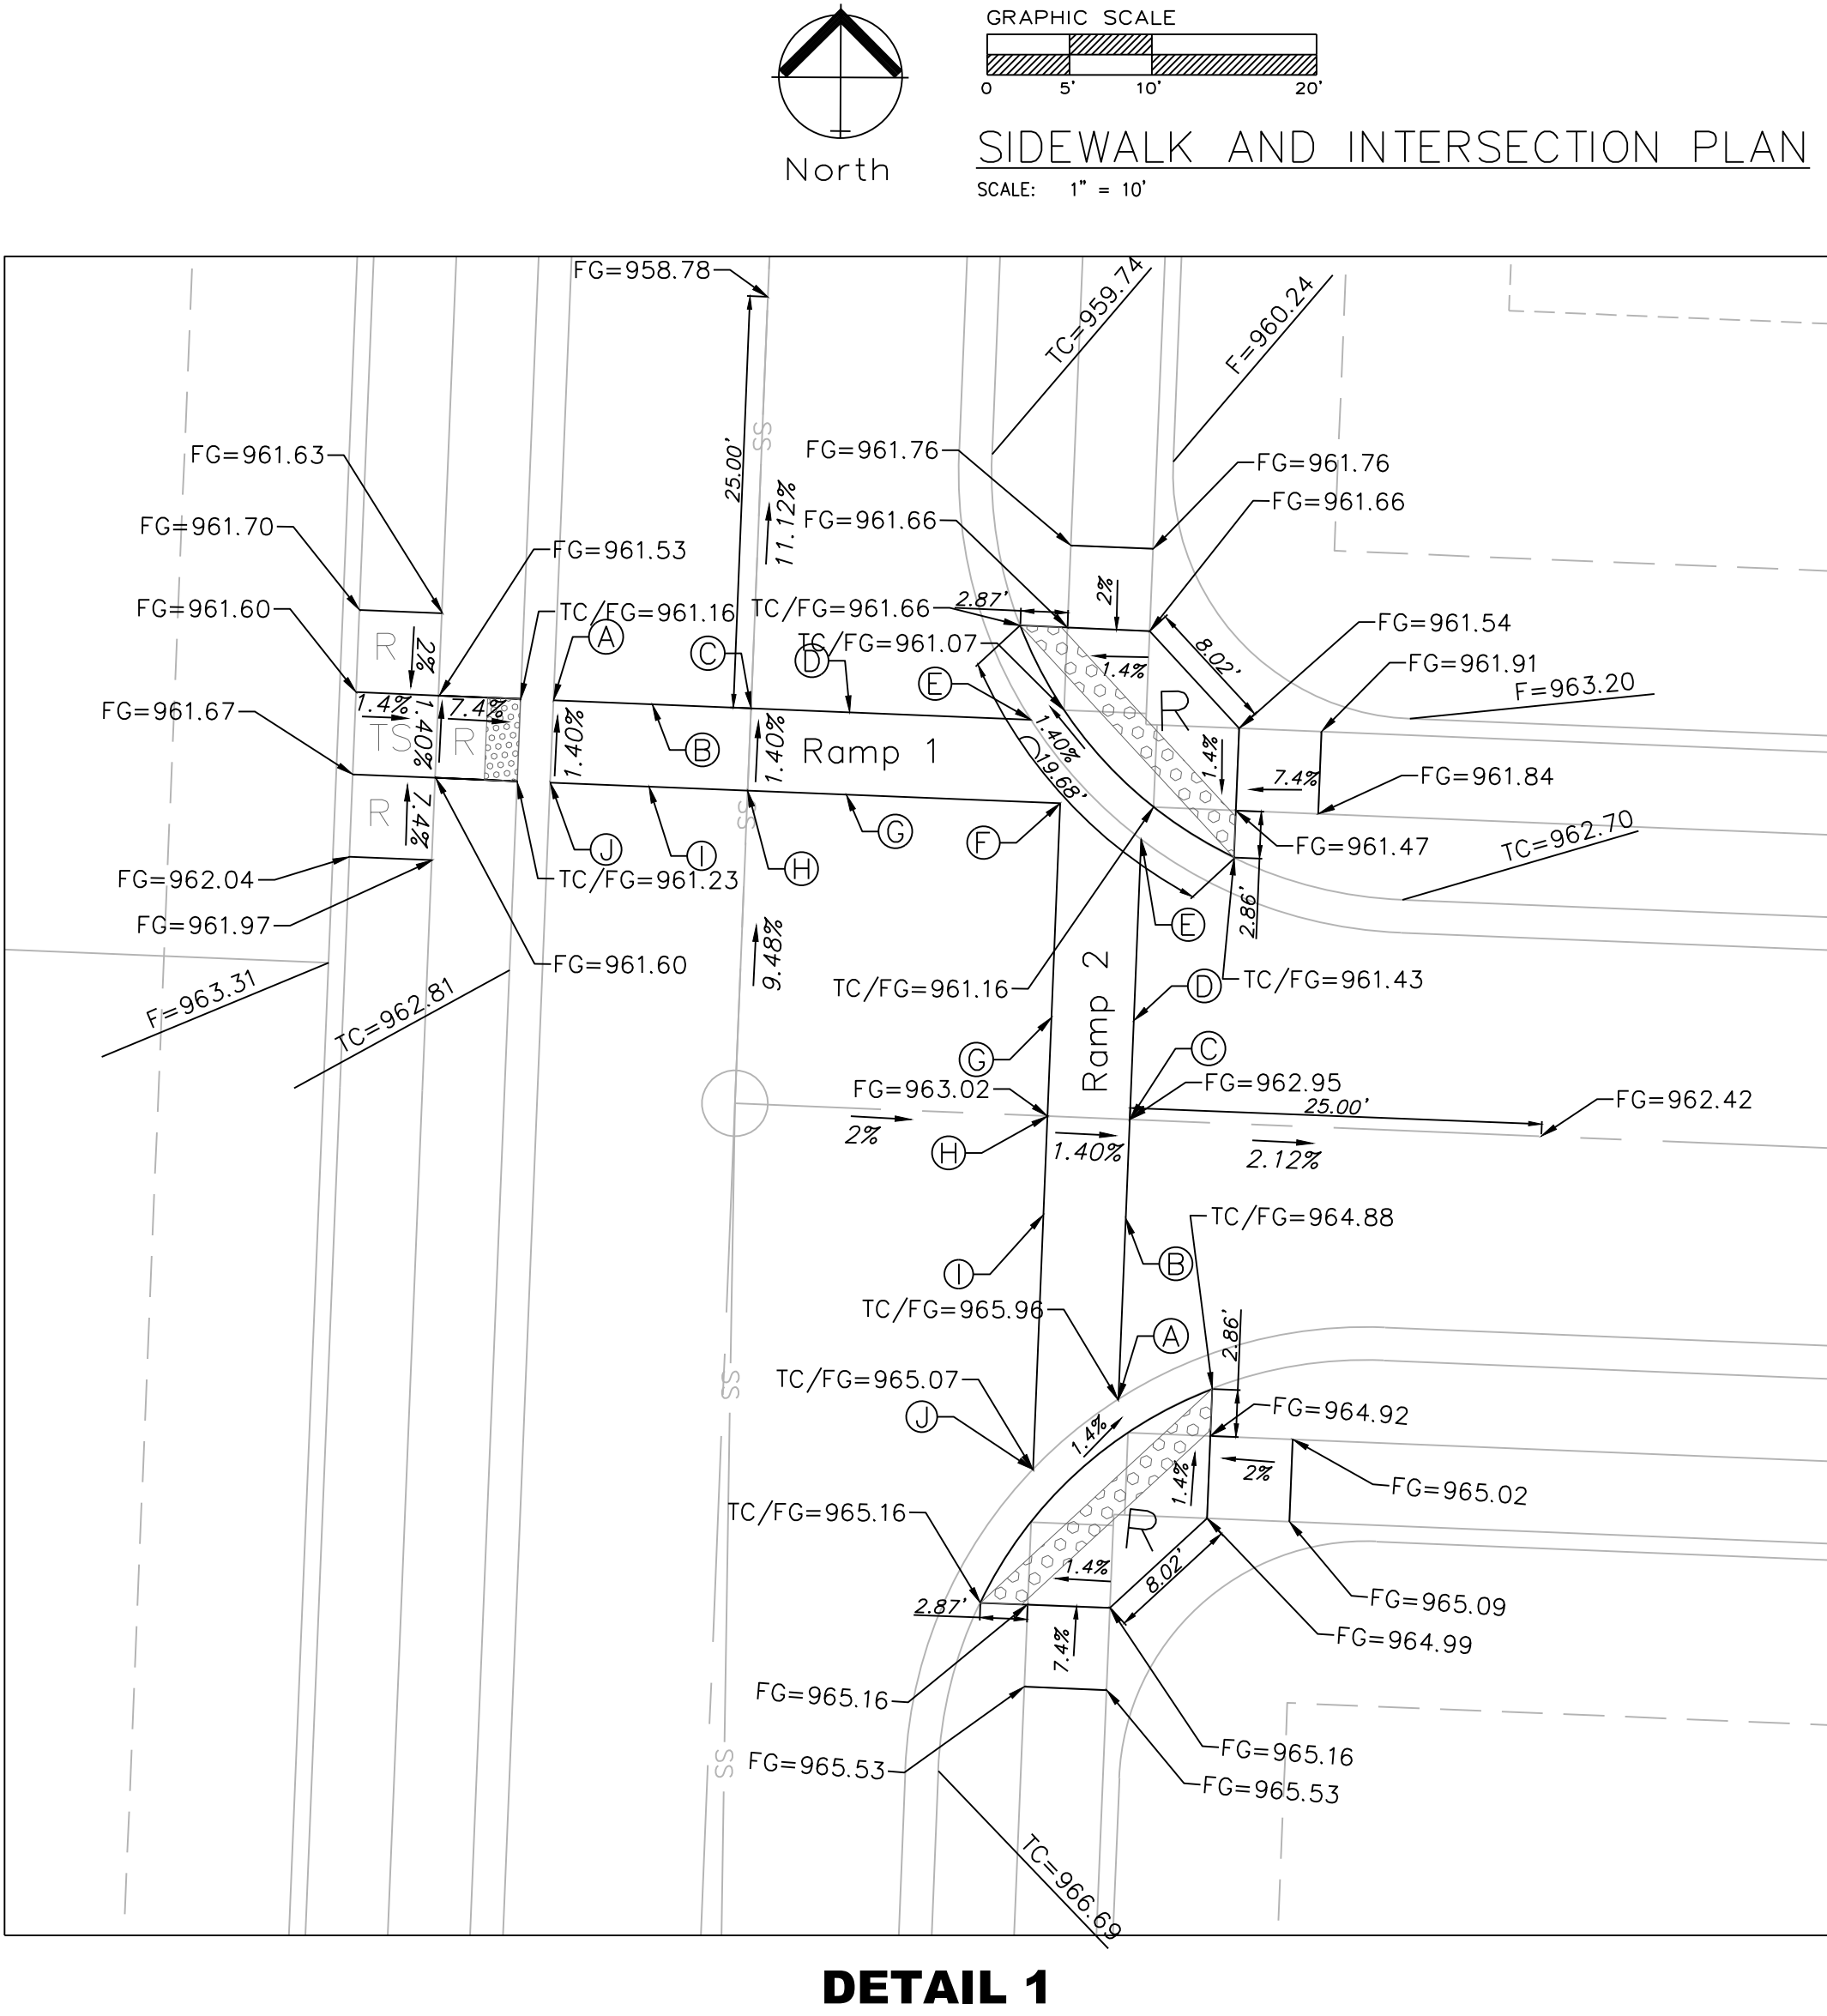

Matthew J. Schlicht
MO PE 2006019708
KS PE 19071
OK PE 25226
NE PE E-14335

REVISIONS

 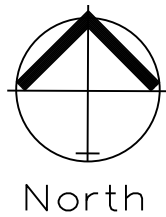

STORM SEWER GENERAL LAYOUT

SCALE: 1" = 60'

NE Daltons Ridge Dr

NE Hideaway Dr

NE Park Trails Ct

Park Ridge 1st Plat

Savannah Ridge 4th Plat

5'x5' Field Inlet A-6
Located In Sump
Openings All Sides

NEW 5'x4' Curb Inlet A-5

5'x5' Field Inlet B-1
Located In Sump
Openings All Sides

Storm Line B

NEW 5'x4' Curb Inlet A-1

NEW 5'x4' Curb Inlet A-2

NEW 5'x4' Curb Inlet A-3

NEW 5'x4' Curb Inlet A-4

5'x5' Field Inlet C-1
Located In Sump
Openings All Sides

Storm Line C

5'x5' Field Inlet C-2
Located In Sump
Openings All Sides

MANOR AT PARK RIDGE 8TH PLAT

MANOR AT PARK RIDGE 7TH PLAT

NE Park Springs Ter

NE Fuchsia Dr

NE Feather Lane

NE Hideaway Dr

110

09

108

107

Lot 379

Lot 378

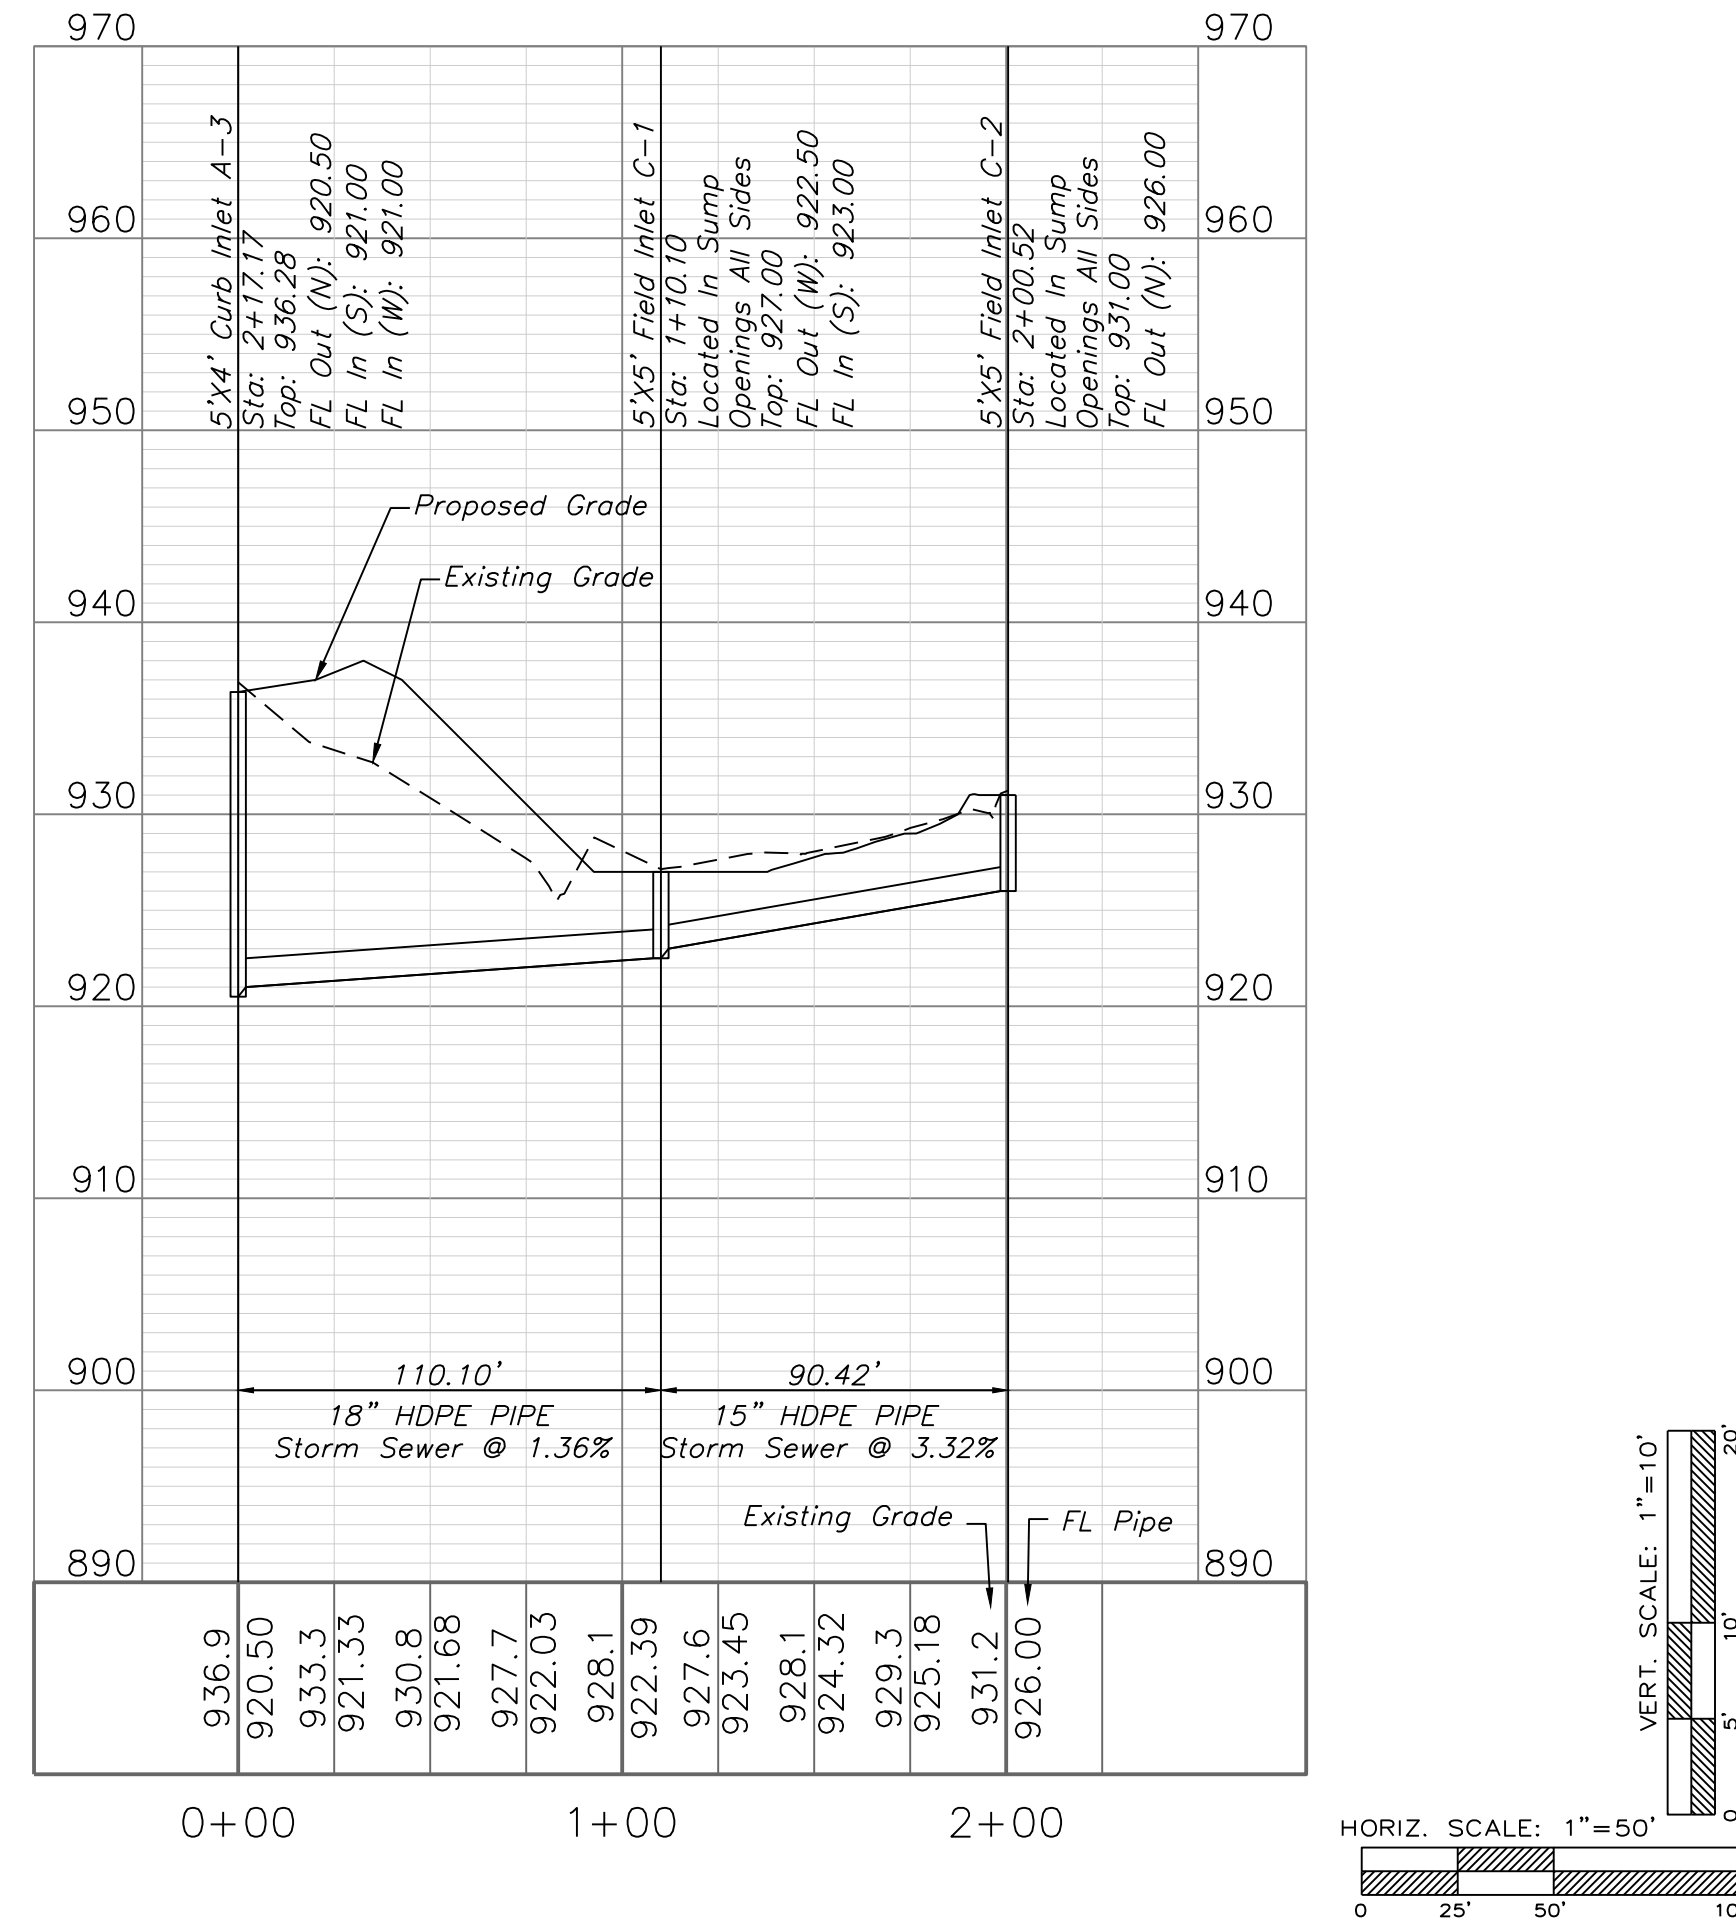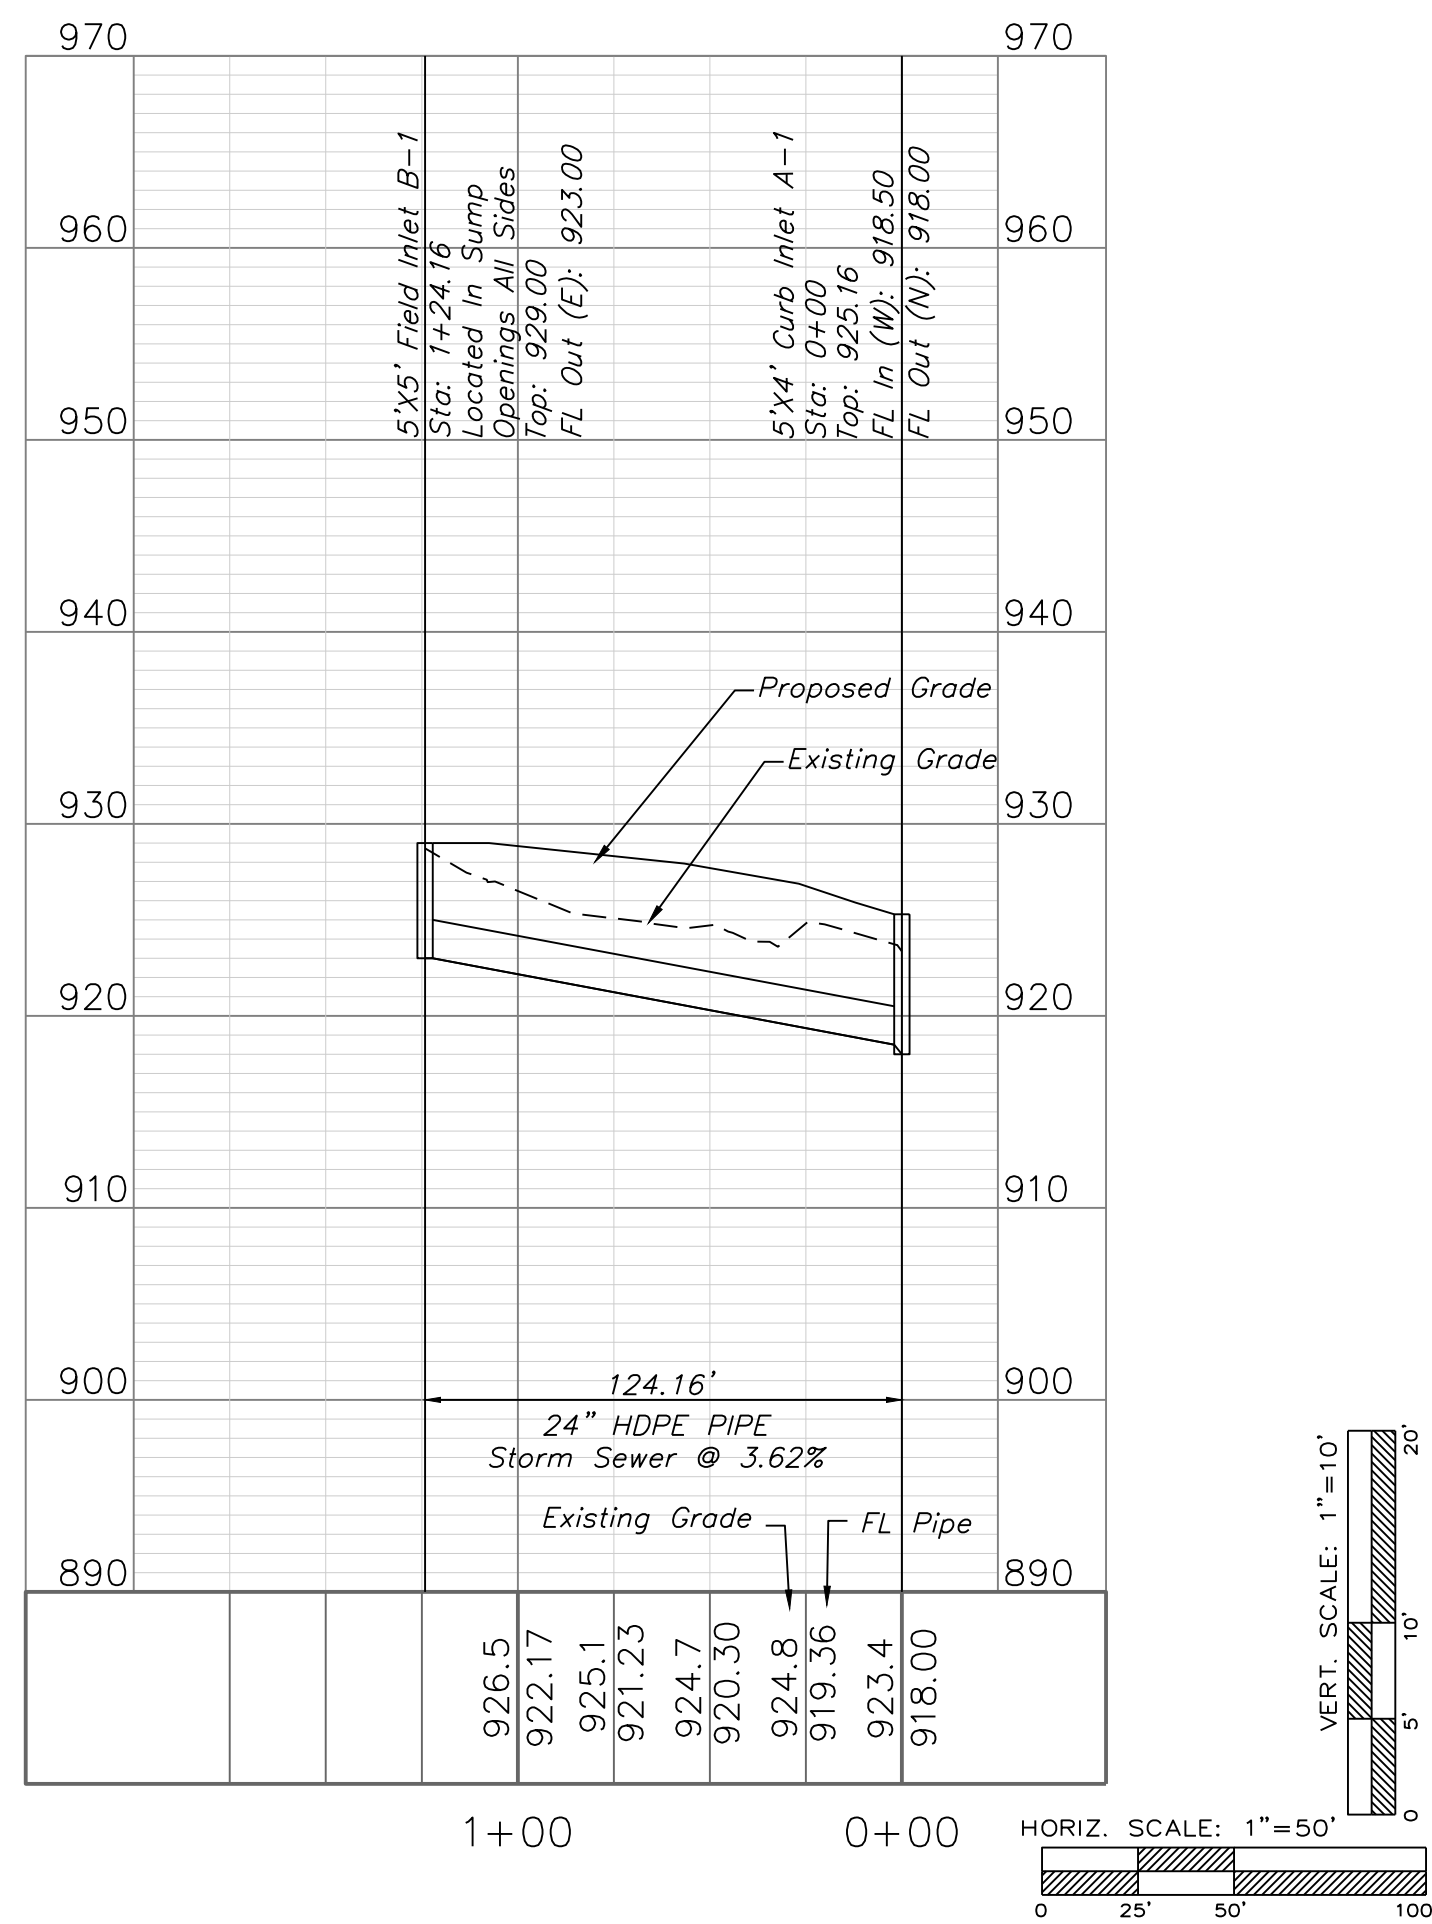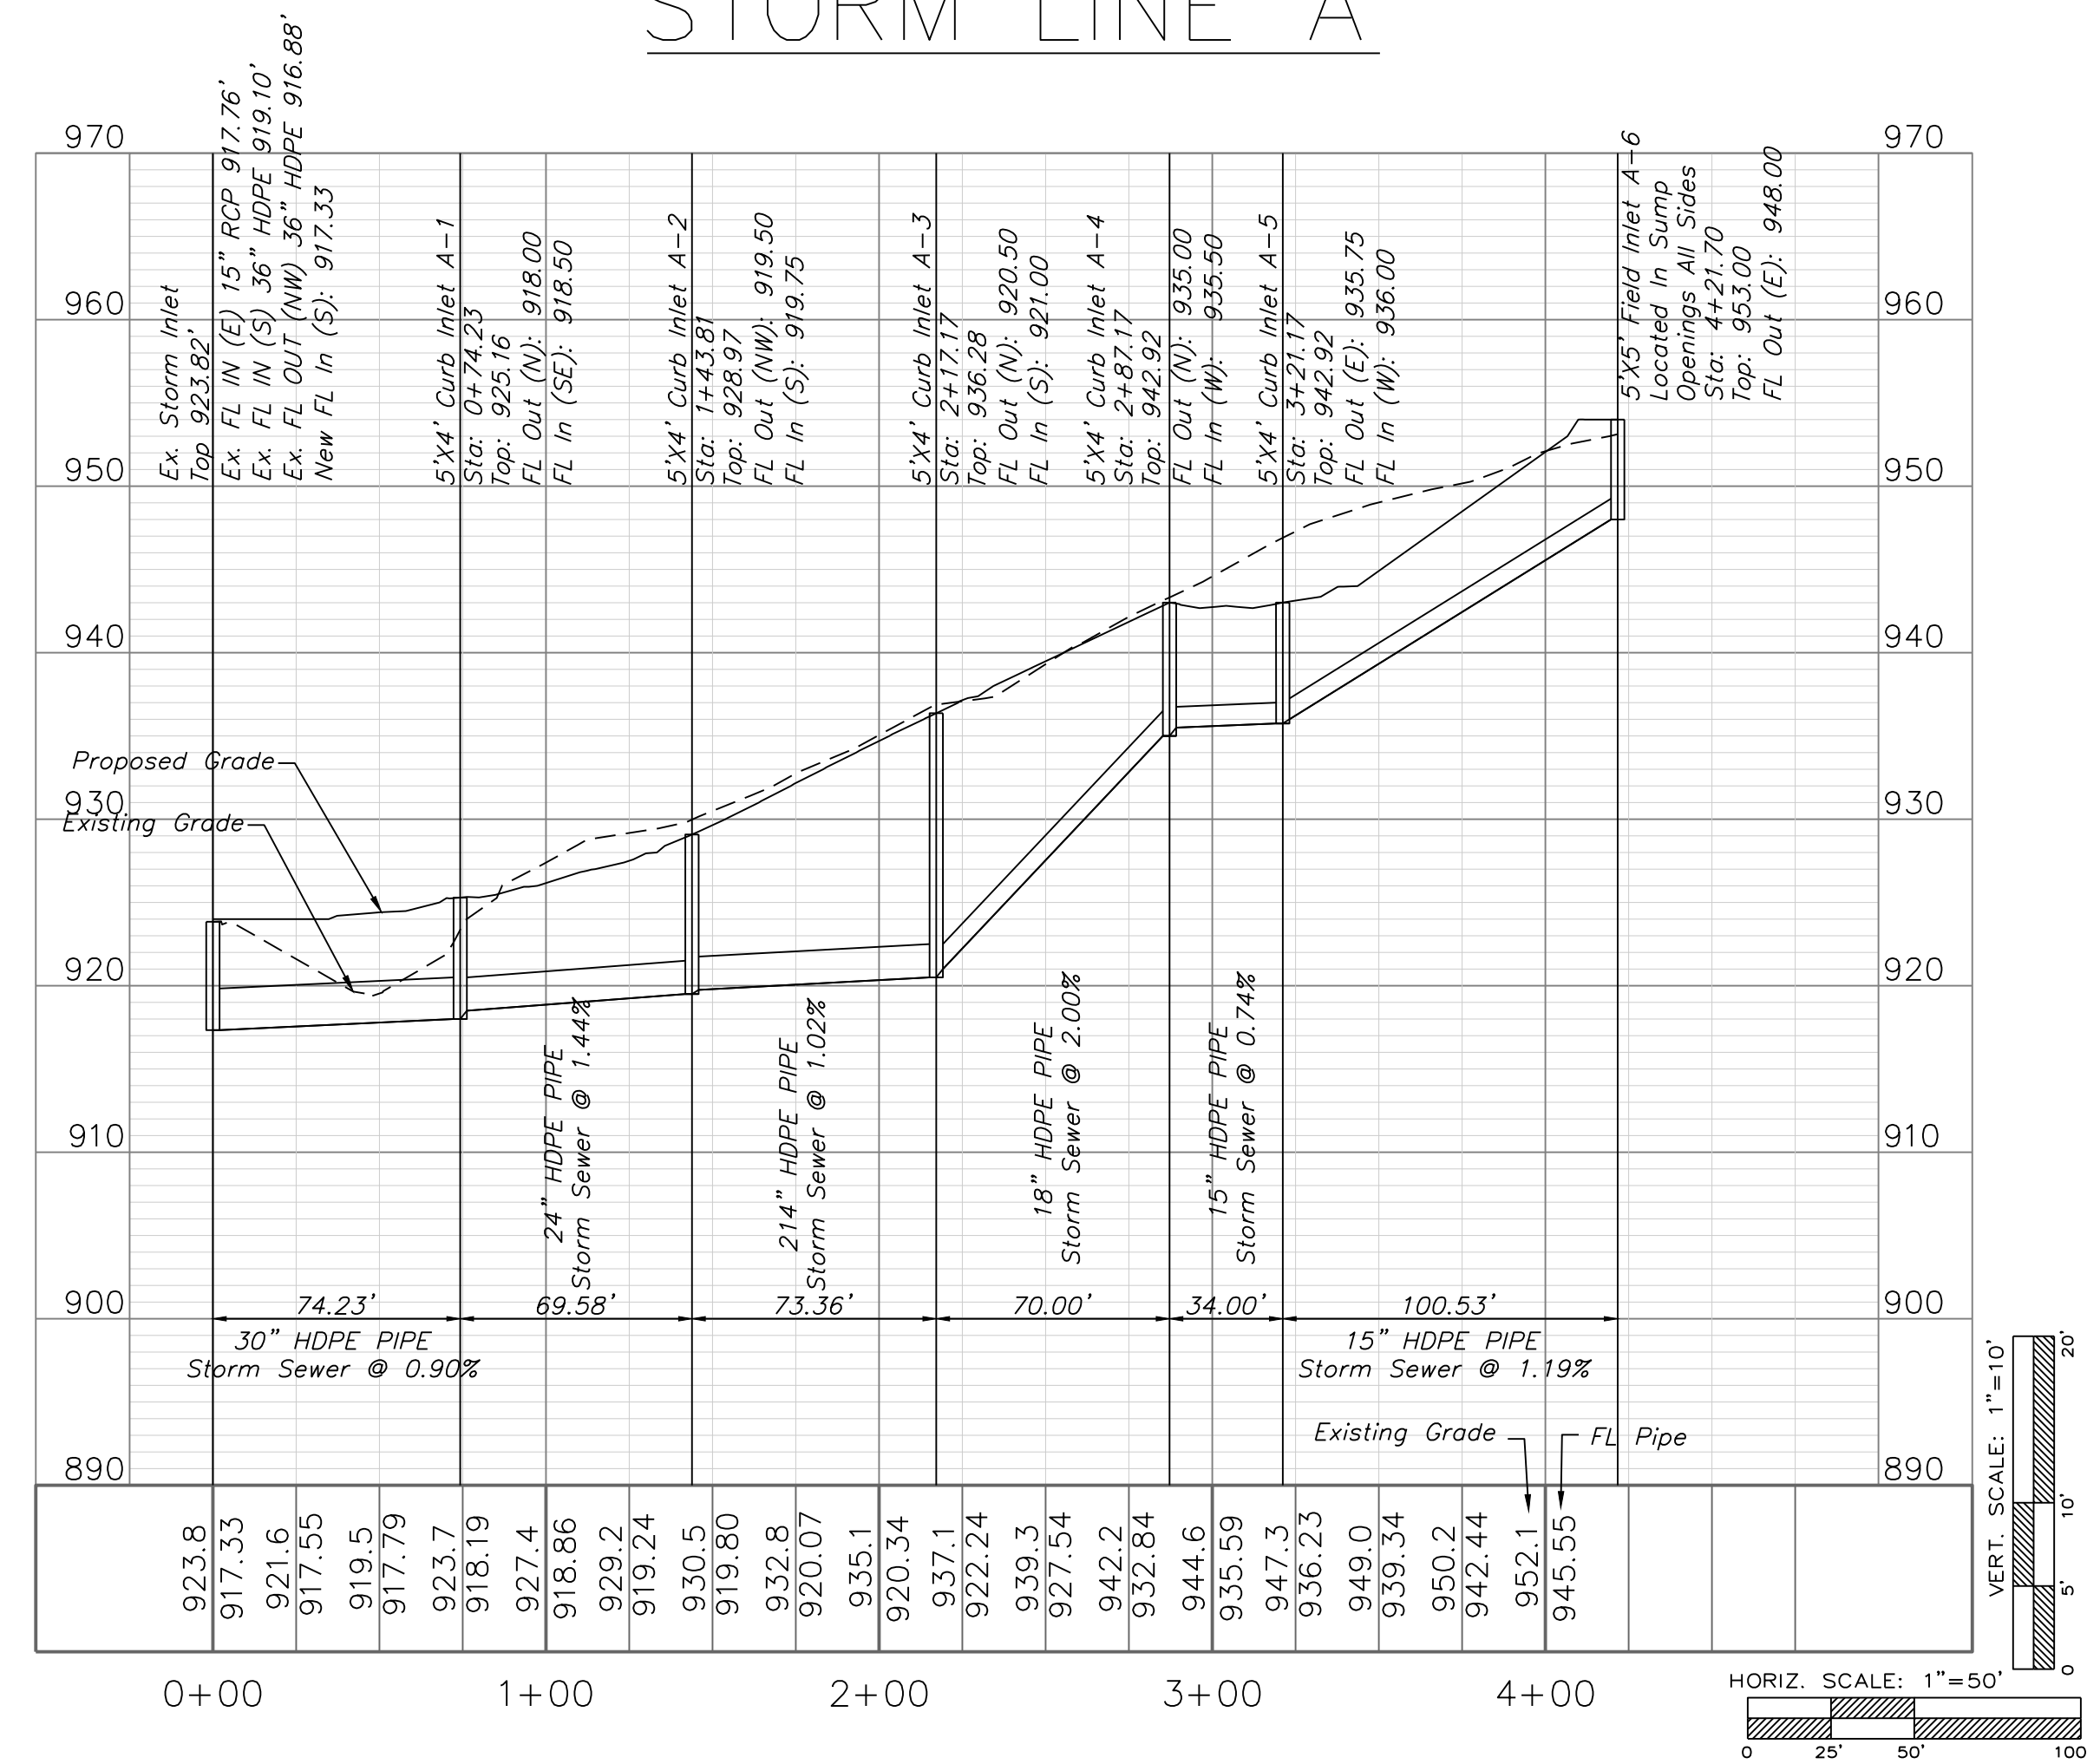


10 YEAR INLET																						
D.S. Str.	Str.	Area (ac)	InletTime (min)	Int. (in/hr)	RunoffCoeff. (C)	Q=CIA (cfs)	Q Carry-over (cfs)	QCaptured (cfs)	QBypassed (cfs)	JunctType	CurbHeight (in)	CurbLength (ft)	GutterSlope (ft/ft)	GutterWidth (ft)	CrossSlope, Sw (ft/ft)	CrossSlope, Sx (ft/ft)	InletDepth (ft)	BypassDepth (ft)	BypassSpread (ft)	GutterDepth (ft)	GutterSpread (ft)	Bypass Str.
1-1	1-2	0.21	5.20	7.21	0.66	1.00	0	1	0	Dp-Curb	6	16	Sag		0.02	0.02	0.08	n/a	n/a	0.08	3.78	Sag
1-2	1-3	0.87	6.20	6.94	0.66	3.99	0	3.99	0	Dp-Curb	6	16	Sag		0.02	0.02	0.19	n/a	n/a	0.19	9.51	Sag
1-3	1-4	0.12	5.30	7.18	0.66	0.57	0	0.57	0	Dp-Curb	6	16	Sag		0.02	0.02	0.05	n/a	n/a	0.05	2.6	Sag
1-3	2-1	0.17	6.00	7.00	0.66	0.78	0	0.3	0.49	Curb	10	5	0.078	2	0.05	0.02	0.11	0.1	1.9	0.11	2.66	EX 42A
2-1	2-2	0.28	6.00	7.00	0.66	1.29	0	0.39	0.9	Curb	10	5	0.078	2	0.05	0.02	0.13	0.12	2.94	0.13	3.74	EX 42C
EX 40F	3-1	0	0.00	0.00	0.00	0.00				JB												
3-1	3-2	0	0.00	0.00	0.00	0.00				JB												
3-2	3-3	0.36	5.30	7.18	0.66	1.71	0	1.71	0	Dp-Curb	6	16	Sag		0.02	0.02	0.11	n/a	n/a	0.11	5.4	Sag
3-3	3-4	0.45	5.50	7.13	0.66	2.12	0	2.12	0	Dp-Curb	6	16	Sag		0.02	0.02	0.12	n/a	n/a	0.12	6.24	Sag
3-4	3-5	0.4	5.50	7.13	0.66	1.88	0	1.88	0	Dp-Curb	6	16	Sag		0.02	0.02	0.12	n/a	n/a	0.12	5.76	Sag
EX 40F	EX 42A	0.15	6.00	7.00	0.66	0.69	5.79	1.15	5.33	Curb	10	5	0.03	2	0.05	0.02	0.26	0.25	9.35	0.26	10.13	EX 40F
EX 42A	EX 42B	0.43	5.80	7.05	0.66	2.00	0	0.63	1.37	Curb	10	5	0.03	2	0.05	0.02	0.18	0.16	5.04	0.18	6.07	EX 40F
EX 42B	EX 42C	0.84	6.10	6.97	0.66	3.86	0.9	0.84	3.93	Curb	10	5	0.059	2	0.05	0.02	0.21	0.2	7.08	0.21	7.71	EX 40F
4-1	4-2	0.15	5.50	7.13	0.66	0.71	1.07	0.57	1.21	Curb	10	5	0.036	2	0.05	0.02	0.17	0.15	4.5	0.17	5.49	Offsite
4-2	4-3	0.36	6.40	6.89	0.66	1.64	0	0.56	1.07	Curb	10	5	0.03	2	0.05	0.02	0.17	0.15	4.43	0.17	5.51	4-2
4-3	4-4	0.33	5.20	7.21	0.66	1.57	0	0.55	1.02	Curb	10	5	0.03	2	0.05	0.02	0.17	0.15	4.3	0.17	5.4	5-1
4-2	5-1	0.87	5.80	7.05	0.66	4.05	1.02	0.97	4.09	Curb	10	5	0.036	2	0.05	0.02	0.24	0.22	8.04	0.24	8.81	Offsite


10 YEAR PIPE																						
D.S. Str.	U.S. Str.	LineLength (ft)	Incr.Area (ac)	TotalArea (ac)	RunoffCoeff. (C)	IncrC x A	TotalC x A	InletTime (min)	TimeConc (min)	RnfalInt (in/hr)	TotalRunoff (cfs)	TotalFlow (cfs)	CapacFull (cfs)	Veloc (ft/s)	PipeSize (in)	PipeSlope (%)	Inv ElevDn (ft)	Inv ElevUp (ft)	HGLDn (ft)	HGLUp (ft)	Grnd/RimDn (ft)	Grnd/RimUp (ft)
1-1	1-2	91.62	0.21	1.65	0.66	0.14	1.09	5.2	8	6.5	7.10	7.10	24.70	8.78	18	3.27	936.00	939.00	936.55	940.03	937.50	945.00
1-2	1-3	140.08	0.87	1.44	0.66	0.57	0.95	6.2	7.7	6.6	6.26	6.26	21.58	7.89	18	2.50	939.50	943.00	940.05	943.97	945.00	949.00
1-3	1-4	280.60	0.12	0.12	0.66	0.08	0.08	5.3	5.3	7.2	0.57	0.57	16.24	1.97	15	3.74	943.50	954.00	943.97	954.29	949.00	959.00
1-3	2-1	139.36	0.17	0.45	0.66	0.11	0.3	6	6.1	7	2.07	2.07	18.13	4.36	15	4.66	943.50	950.00	943.97	950.57	949.00	956.76
2-1	2-2	35.00	0.28	0.28	0.66	0.18	0.18	6	6	7	1.29	1.29	10.03	4.44	15	1.43	950.50	951.00	950.80	951.45	956.76	956.76
EX 40F	3-1	205.87	0.00	1.21	0	0	0.8	0	6.6	6.8	5.46	5.46	46.87	7.22	24	4.29	924.64	933.48	925.10	934.30	928.29	943.00
3-1	3-2	54.41	0.00	1.21	0	0	0.8	0	6.5	6.9	5.49	5.49	27.33	5.64	24	0.86	933.73	934.20	934.34	935.03	943.00	946.27
3-2	3-3	153.54	0.36	1.21	0.66	0.24	0.8	5.3	6.2	6.9	5.54	5.54	19.52	9.60	15	5.41	934.70	943.00	935.16	943.95	946.27	950.00
3-3	3-4	140.00	0.45	0.85	0.66	0.3	0.56	5.5	5.9	7	3.94	3.94	18.09	7.28	15	4.64	943.50	950.00	943.95	950.80	950.00	956.88
3-4	3-5	140.00	0.40	0.4	0.66	0.26	0.26	5.5	5.5	7.1	1.88	1.88	18.77	5.94	15	5.00	950.50	957.50	950.80	958.05	956.88	962.65
EX 40F	EX 42A	43.25	0.15	1.42	0.66	0.1	0.94	6	6.5	6.9	6.43	6.43	26.65	11.93	15	10.08	923.86	928.22	924.28	929.24	928.29	932.67
EX 42A	EX 42B	33.90	0.43	1.27	0.66	0.28	0.84	5.8	6.4	6.9	5.77	5.77	6.27	5.72	15	0.94	928.68	929.00	929.62	929.97	932.67	932.68
EX 42B	EX 42C	97.97	0.84	0.84	0.66	0.55	0.55	6.1	6.1	7	3.86	3.86	18.45	4.98	15	4.83	929.25	933.98	929.97	934.77	932.68	937.53
4-1	4-2	67.50	0.15	1.71	0.66	0.1	1.13	5.5	6.8	6.8	7.65	7.65	21.98	8.49	18	2.59	949.75	951.50	950.36	952.57	951.25	957.48
4-2	4-3	135.00	0.36	0.69	0.66	0.24	0.46	6.4	6.4	6.9	3.14	3.14	14.45	5.05	15	2.96	952.00	956.00	952.57	956.71	957.48	962.04
4-3	4-4	71.46	0.33	0.33	0.66	0.22	0.22	5.2	5.2	7.2	1.57	1.57	14.90	5.67	15	3.15	956.50	958.75	956.77	959.25	962.04	963.90
4-2	5-1	35.00	0.87	0.87	0.66	0.57	0.57	5.8	5.8	7	4.05	4.05	10.03	6.10	15	1.43	952.00	952.50	952.57	953.31	957.48	957.48

100 YEAR INLET																						
D.S. Str.	Str.	Area (ac)	InletTime (min)	Int. (in/hr)	RunoffCoeff. (C)	Q =CIA (cfs)	Q Carry-over (cfs)	QCaptured (cfs)	QBypassed (cfs)	JunctType	CurbHeight (in)	CurbLength (ft)	GutterSlope (ft/ft)	GutterWidth (ft)	CrossSlope, Sw (ft/ft)	CrossSlope, Sx (ft/ft)	InletDepth (ft)	BypassDepth (ft)	BypassSpread (ft)	GutterDepth (ft)	GutterSpread (ft)	Bypass Str.
1-1	1-2	0.21	5.20	10.91	0.66	1.51	0	1.51	0	Dp-Curb	6	16	Sag		0.02	0.02	0.1	n/a	n/a	0.1	4.98	Sag
1-2	1-3	0.87	6.20	10.50	0.66	6.03	0	6.03	0	Dp-Curb	6	16	Sag		0.02	0.02	0.25	n/a	n/a	0.25	12.54	Sag
1-3	1-4	0.12	5.30	10.87	0.66	0.86	0	0.86	0	Dp-Curb	6	16	Sag		0.02	0.02	0.07	n/a	n/a	0.07	3.42	Sag
1-3	2-1	0.17	6.00	10.58	0.66	1.19	0	0.38	0.81	Curb	10	5	0.078	2	0.05	0.02	0.13	0.11	2.73	0.13	3.55	EX 42A
2-1	2-2	0.28	6.00	10.58	0.66	1.96	0	0.49	1.46	Curb	10	5	0.078	2	0.05	0.02	0.15	0.14	4.02	0.15	4.73	EX 42C
EX 40F	3-1	0.00	0.00	0.00	0.00	0.00				MH												
3-1	3-2	0.00	0.00	0.00	0.00	0.00				MH												
3-2	3-3	0.36	5.30	10.87	0.66	2.58	0	2.58	0	Dp-Curb	6	16	Sag		0.02	0.02	0.14	n/a	n/a	0.14	7.12	Sag
3-3	3-4	0.45	5.50	10.79	0.66	3.20	0	3.2	0	Dp-Curb	6	16	Sag		0.02	0.02	0.16	n/a	n/a	0.16	8.22	Sag
3-4	3-5	0.40	5.50	10.79	0.66	2.85	0	2.85	0	Dp-Curb	6	16	Sag		0.02	0.02	0.15	n/a	n/a	0.15	7.6	Sag
EX 40F	EX 42A	0.15	6.00	10.58	0.66	1.05	9.33	1.46	8.91	Curb	10	5	0.03	2	0.05	0.02	0.31	0.29	11.53	0.31	12.26	EX 40F
EX 42A	EX 42B	0.43	5.80	10.66	0.66	3.03	0	0.78	2.25	Curb	10	5	0.03	2	0.05	0.02	0.21	0.19	6.41	0.21	7.33	EX 40F
EX 42B	EX 42C	0.84	6.10	10.54	0.66	5.85	1.46	1.04	6.27	Curb	10	5	0.059	2	0.05	0.02	0.25	0.23	8.68	0.25	9.26	EX 40F
4-1	4-2	0.15	5.50	10.79	0.66	1.07	1.78	0.72	2.12	Curb	10	5	0.036	2	0.05	0.02	0.2	0.18	5.97	0.2	6.84	Offsite
4-2	4-3	0.36	6.40	10.43	0.66	2.48	0	0.7	1.78	Curb	10	5	0.03	2	0.05	0.02	0.19	0.17	5.73	0.19	6.7	4-2
4-3	4-4	0.33	5.20	10.91	0.66	2.38	0	0.69	1.69	Curb	10	5	0.03	2	0.05	0.02	0.19	0.17	5.59	0.19	6.57	5-1
4-2	5-1	0.87	5.80	10.66	0.66	6.12	1.69	1.21	6.6	Curb	10	5	0.036	2	0.05	0.02	0.27	0.26	9.83	0.27	10.54	Offsite


100 YEAR PIPE																						
D.S. Str.	U.S. Str.	LineLength (ft)	Incr.Area (ac)	TotalArea (ac)	RunoffCoeff. (C)	IncrC x A	TotalC x A	InletTime (min)	TimeConc (min)	RnfalInt (in/hr)	TotalRunoff (cfs)	TotalFlow (cfs)	CapacFull (cfs)	Veloc (ft/s)	PipeSize (in)	PipeSlope (%)	Inv ElevDn (ft)	Inv ElevUp (ft)	HGLDn (ft)	HGLUp (ft)	Grnd/RimDn (ft)	Grnd/RimUp (ft)
1-1	1-2	91.62	0.21	1.65	0.66	0.14	1.09	5.2	7.8	9.9	10.79	10.79	24.70	10.16	18	3.27	936.00	939.00	936.69	940.26	937.50	945.00
1-2	1-3	140.08	0.87	1.44	0.66	0.57	0.95	6.2	7.6	10	9.51	9.51	21.58	8.46	18	2.50	939.50	943.00	940.26	944.19	945.00	949.00
1-3	1-4	280.60	0.12	0.12	0.66	0.08	0.08	5.3	5.3	10.9	0.86	0.86	16.24	2.07	15	3.74	943.50	954.00	944.19	954.36	949.00	959.00
1-3	2-1	139.36	0.17	0.45	0.66	0.11	0.3	6	6.1	10.5	3.13	3.13	18.13	4.42	15	4.66	943.50	950.00	944.19	950.71	949.00	956.76
2-1	2-2	35.00	0.28	0.28	0.66	0.18	0.18	6	6	10.6	1.96	1.96	10.03	5.02	15	1.43	950.50	951.00	950.87	951.56	956.76	956.76
EX 40F	2-3	205.87	0.00	1.21	0	0	0.8	0	6.6	10.3	8.26	8.26	46.87	8.17	24	4.29	924.64	933.28	945.21	934.50	928.29	943.00
3-1	3-2	54.41	0.00	1.21	0	0	0.8	0	6.5	10.4	8.31	8.31	27.33	6.26	24	0.86	933.73	934.20	934.50	935.23	943.00	946.27
3-2	3-3	153.54	0.36	1.21	0.66	0.24	0.8	5.3	6.2	10.5	8.38	8.38	19.52	11.23	15	5.41	934.70	943.00	935.27	943.13	946.27	950.00
3-3	3-4	140.00	0.45	0.85	0.66	0.3	0.56	5.5	5.9	10.6	5.95	5.95	18.09	7.66	15	4.64	943.50	950.00	944.13	950.99	950.00	956.88
3-4	3-5	140.00	0.40	0.4	0.66	0.26	0.26	5.5	5.5	10.8	2.85	2.85	18.77	5.32	15	5.00	950.50	950.50	950.99	950.99	956.88	962.65
EX 40F	EX 42A	43.25	0.15	1.42	0.66	0.1	0.94	6	6.5	10.4	9.74	9.74	26.65	14.07	15	10.08	923.86	928.72	924.38	929.40	928.29	932.67
EX 42A	EX 42B	33.90	0.43	1.27	0.66	0.28	0.84	5.8	6.4	10.4	8.74	8.74	6.27	7.12	15	0.94	928.68	929.00	929.93	930.55	932.67	932.68
EX 42B	EX 42C	97.97	0.84	0.84	0.66	0.55	0.55	6.1	6.1	10.5	5.85	5.85	18.45	5.22	15	4.83	929.25	933.98	931.73	934.96	932.68	937.53
4-1	4-2	67.50	0.15	1.71	0.66	0.1	1.13	5.5	6.8	10.3	11.59	11.59	21.98	9.87	18	2.59	949.75	951.50	950.52	952.80	951.25	957.48
4-2	4-3	135.00	0.36	0.69	0.66	0.24	0.46	6.4	6.4	10.4	4.75	4.75	14.45	5.44	15	2.96	952.00	956.00	952.80	956.88	957.48	962.04
4-3	4-4	71.46	0.33	0.33	0.66	0.22	0.22	5.2	5.2	10.9	2.38	2.38	14.90	5.70	15	3.15	956.50	958.75	956.88	959.37	962.04	963.90
4-2	5-1	35.00	0.87	0.87	0.66	0.57	0.57	5.8	5.8	10.7	6.12	6.12	10.03	6.62	15	1.43	952.00	952.50	952.80	953.50	957.48	957.48

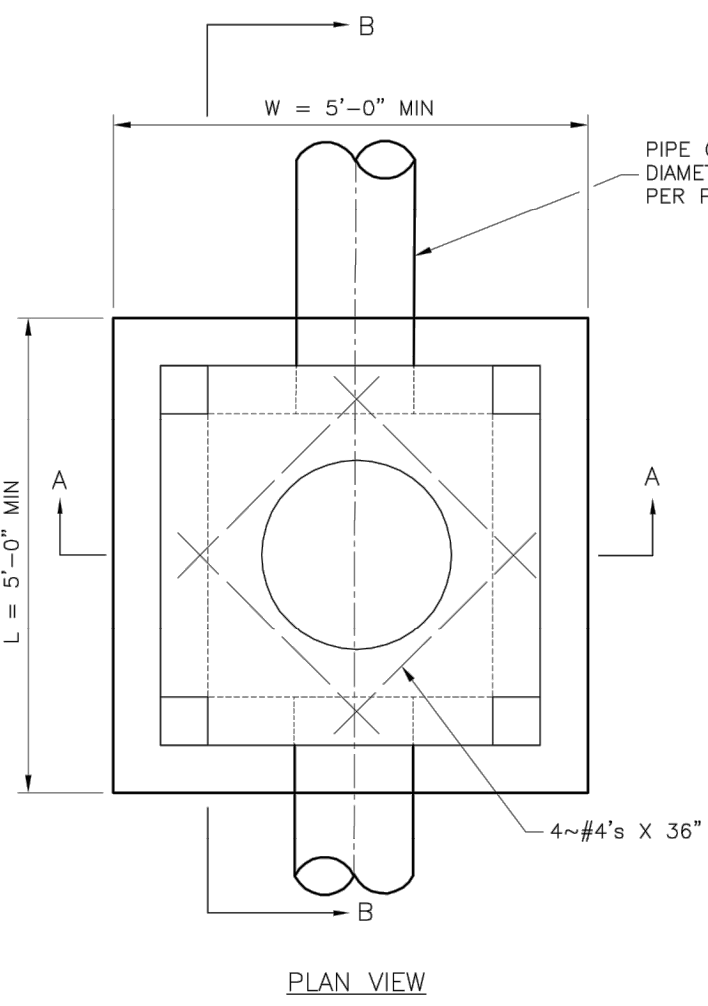


PLAN VIEW

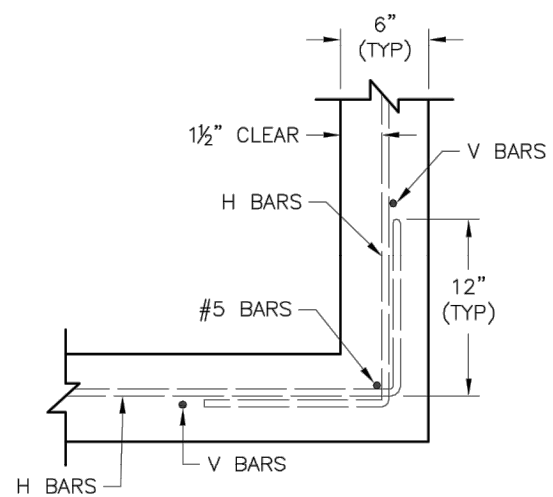

WALL CORNER DETAIL

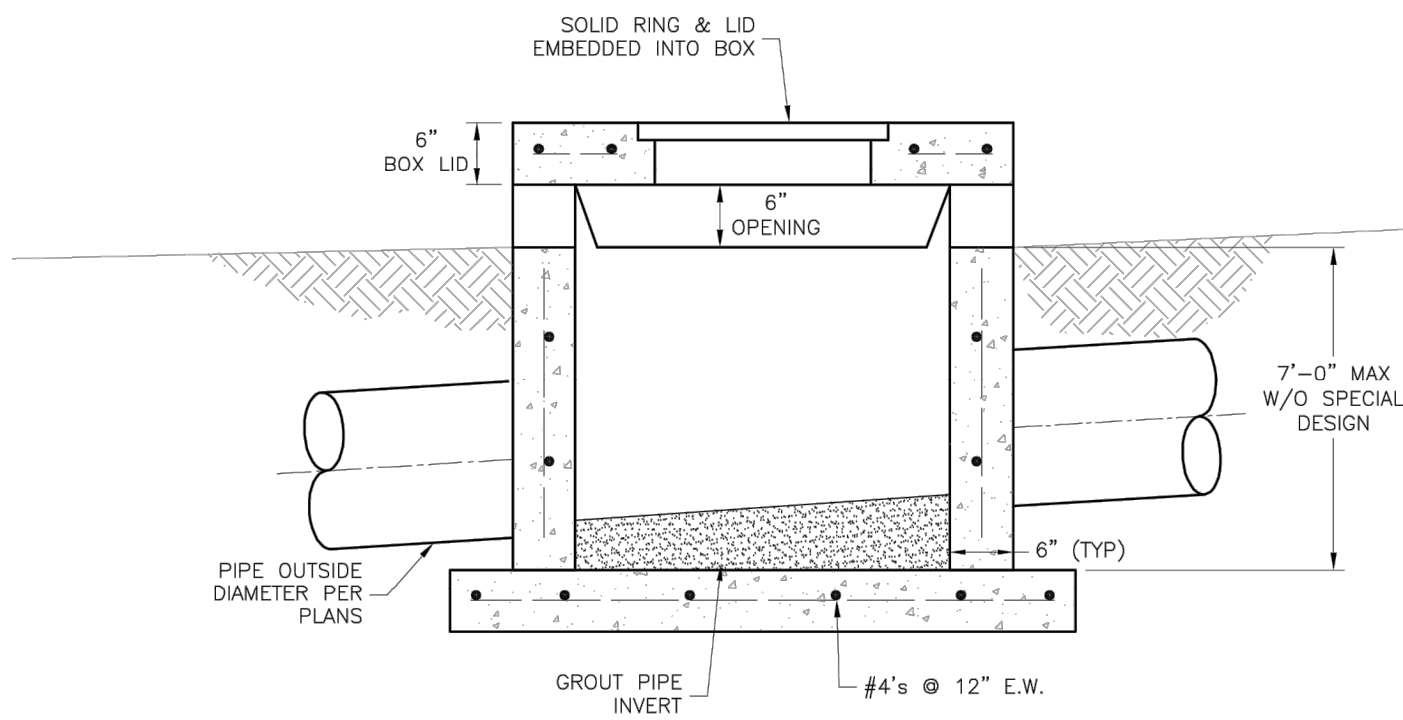

SECTION B-B

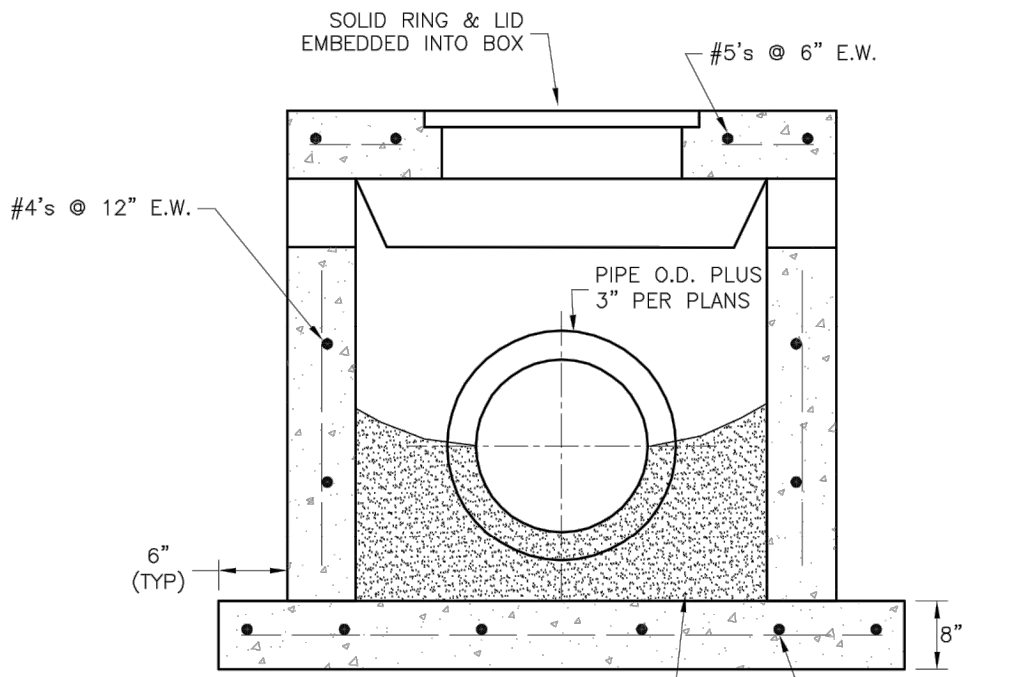

SECTION A-A


GENERAL NOTES:

1. LOCATE RING AND COVER OVER OUTLET ON BLANK WALL.
2. USE 3/4" CHAMFER ON ALL EXPOSED CONCRETE CORNERS.
3. FLOOR OF INLET GROUTED AND SHAPED TO MATCH PIPE INVERT TO PROVIDE SMOOTH FLOW.
4. STEPS REQUIRED AT 16" O.C. WHEN DEPTH FROM TOP OF CASTING TO INVERT EXCEEDS 3' ON BLANK WALL IF POSSIBLE.
5. BOXOUTS WILL NOT BE ALLOWED TO PROJECT THROUGH THE CORNERS OF THE STRUCTURE.
6. THE MINIMUM REINFORCING SHALL BE 1 H-BAR OVER A CAST-IN-PLACE PIPE AND 2 H-BARS OVER A PRECAST BOXOUT.
7. SHOW FIELD INLET ORIENTATION ON PLANS PLUS NUMBER AND SIDE OF OPENINGS.
8. PRECAST LIDS SHALL BE PINNED, SEALED WITH NON-SHRINKABLE GROUT AND REMOVABLE FOR FUTURE MAINTENANCE.
9. FOR RING AND COVER SEE THE STORMWATER APPROVED PRODUCT LIST.


LEE'S SUMMIT MISSOURI
PUBLIC WORKS ENGINEERING DIVISION | 220 SE GREEN STREET | LEE'S SUMMIT, MO 64063

STANDARD DETAILS
CITY OF LEE'S SUMMIT, MO
LEE'S SUMMIT, JACKSON COUNTY, MO


STM-2

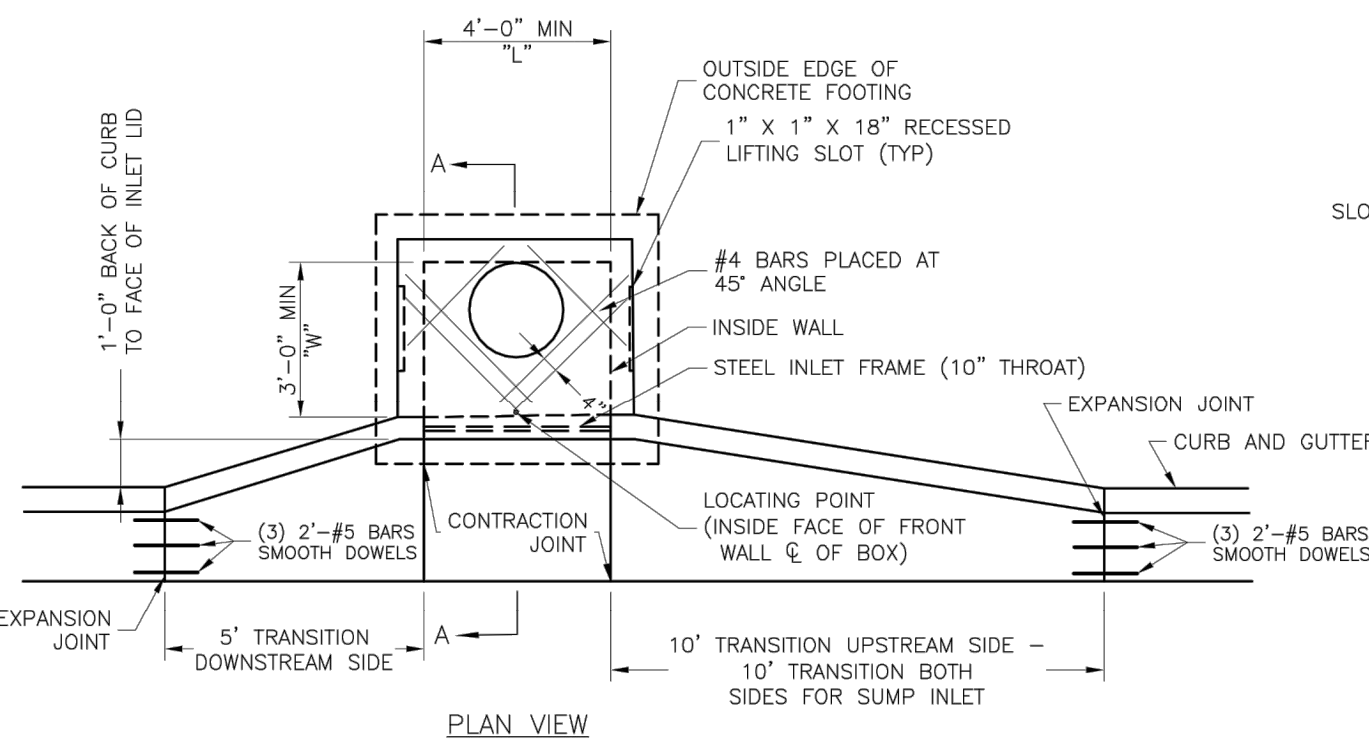

PLAN VIEW

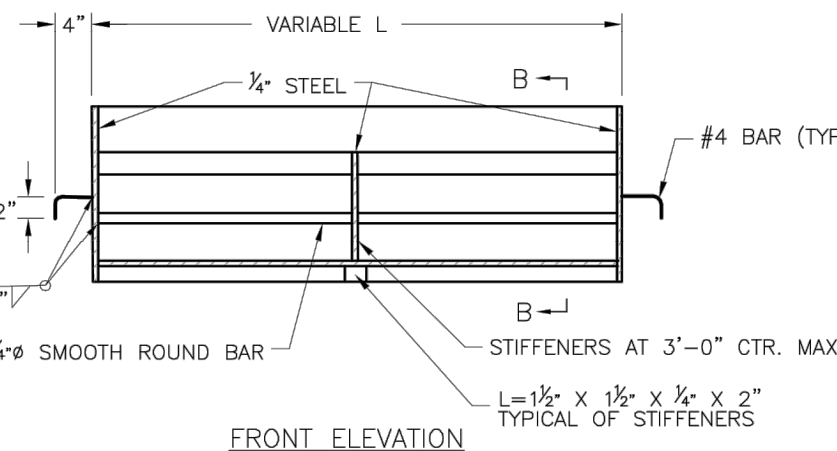


FRONT ELEVATION

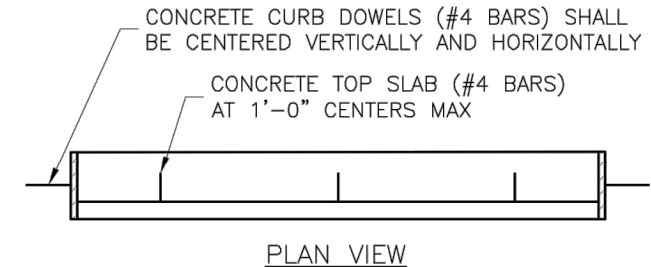


PLAN VIEW

STEEL FRAME NOTES:

1. ALL WELDS SHALL BE PERFORMED IN ACCORDANCE WITH APPROPRIATE AWS SPECIFICATIONS AND PROCEDURES.
2. ALL WELDS ON EXPOSED SURFACES SHALL BE DRESSED SO AS TO PROVIDE A PLEASING FINISHED APPEARANCE.
3. THE ENTIRE FRAME SHALL BE PAINTED A SINGLE COAT OF CHEM-PRIME #37H-7B PRIMER (GRAY) OR EQUAL.

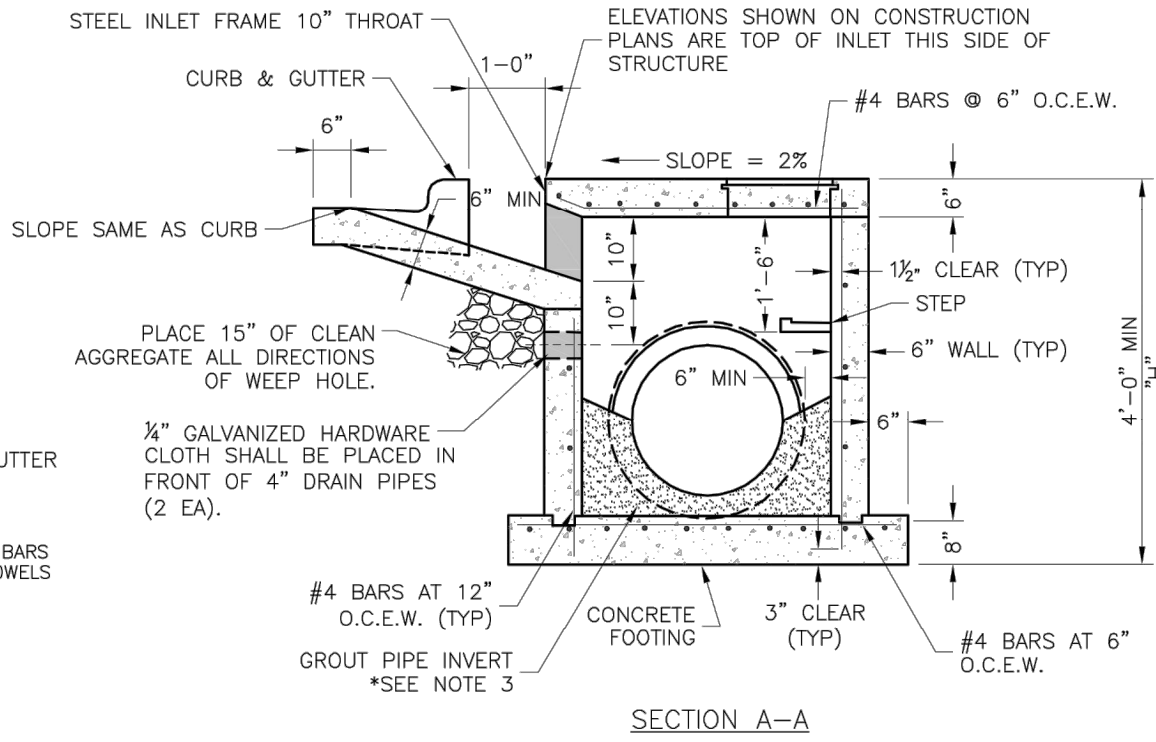

SECTION A-A

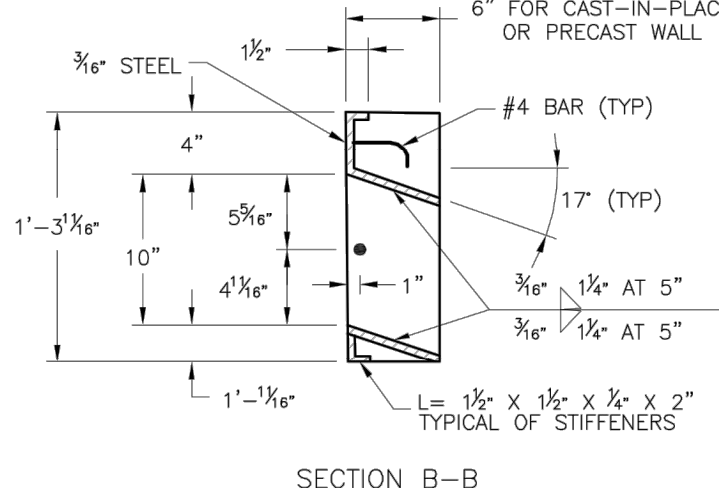

SECTION B-B

WALL CORNER DETAIL


GENERAL NOTES:

1. THE FIRST DIMENSION LISTED IN THE CONSTRUCTION NOTES IS THE "L" DIMENSION.
2. THE SECOND DIMENSION IS THE "W" DIMENSION.
3. FLOW LINES LISTED ON THE PROJECT PLANS ARE LISTED AT THE INSIDE FACE OF THE WALL.
4. FLOOR OF INLET GROUTED AND SHAPED TO MATCH PIPE INVERT TO PROVIDE SMOOTH FLOW.
5. LOCATE MH RING AND COVER ON BLANK WALL IF POSSIBLE.
6. STEPS SHALL BE SPACED AT 1'-4" O.C. VERTICALLY ON BLANK WALL IF POSSIBLE.
7. BEVEL ALL EXPOSED EDGES WITH 3/4" CHAMFER OR 1" TOoled EDGE.
8. ON-GRADE INLETS SHALL CONFORM TO THE STREET GRADE AND SUMP INLETS SHALL BE LEVEL.
9. PRECAST LIDS SHALL BE PINNED, SEALED WITH NON-SHRINKABLE GROUT AND REMOVABLE FOR FUTURE MAINTENANCE.
10. LIFTING RINGS SHALL BE REMOVED AND SEALED WITH NON-SHRINKABLE GROUT
11. FOR RING AND COVER SEE THE STORMWATER APPROVED PRODUCT LIST.

LEE'S SUMMIT MISSOURI
PUBLIC WORKS ENGINEERING DIVISION | 220 SE GREEN STREET | LEE'S SUMMIT, MO 64063

STANDARD DETAILS
CITY OF LEE'S SUMMIT, MO
LEE'S SUMMIT, JACKSON COUNTY, MO

STM-1

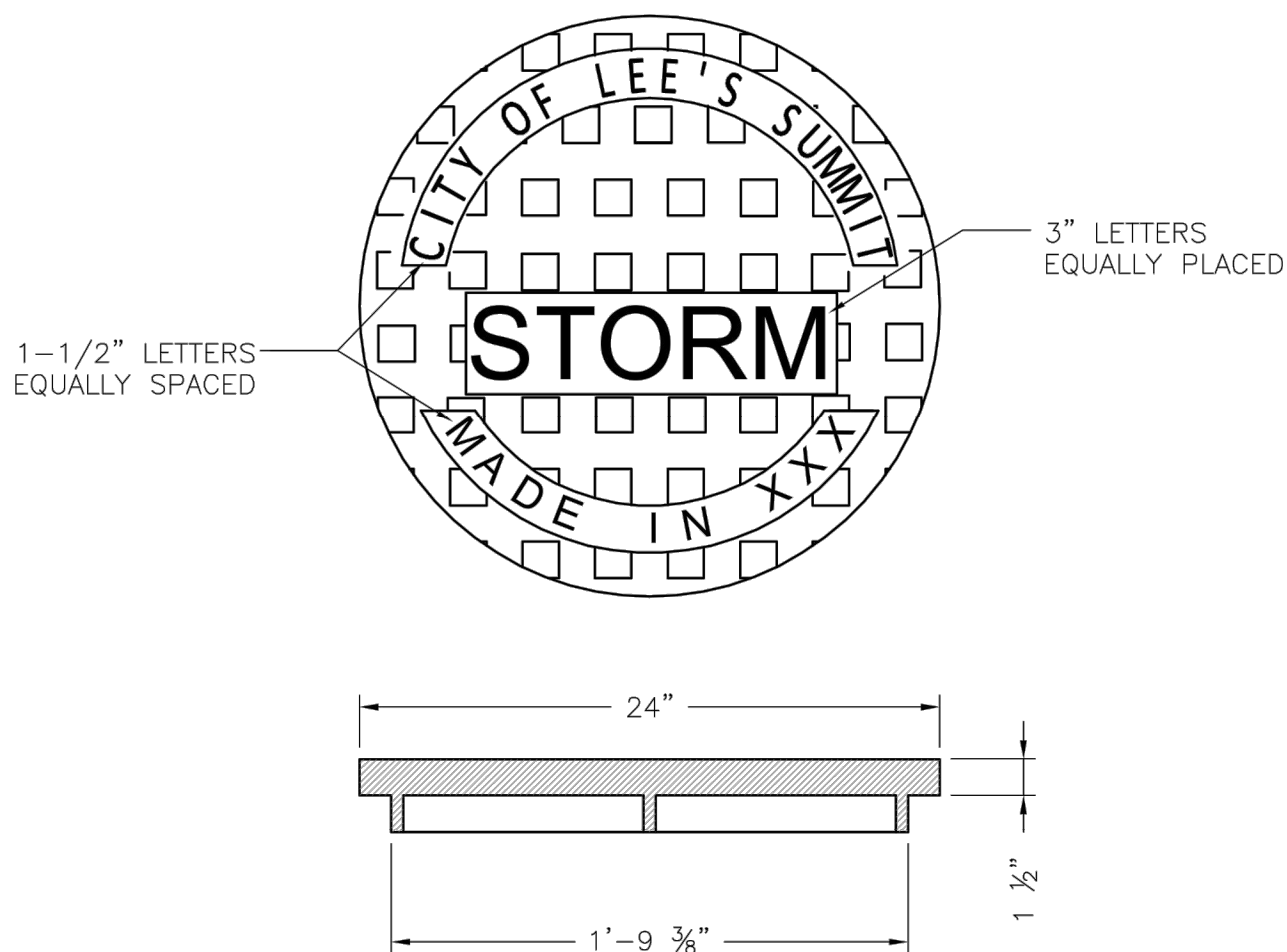

STANDARD 24" MANHOLE COVER
MINIMUM WEIGHT = 160 LB
NOTE: PICK HOLES NOT SHOWN


*COVER AND FRAME MODEL INFORMATION REFER TO THE STORMWATER APPROVED PRODUCT LIST.



LEE'S SUMMIT MISSOURI
PUBLIC WORKS ENGINEERING DIVISION | 220 SE GREEN STREET | LEE'S SUMMIT, MO 64063

Date: 04/17
Drawn By: MJP
Checked By: DL

STM-6

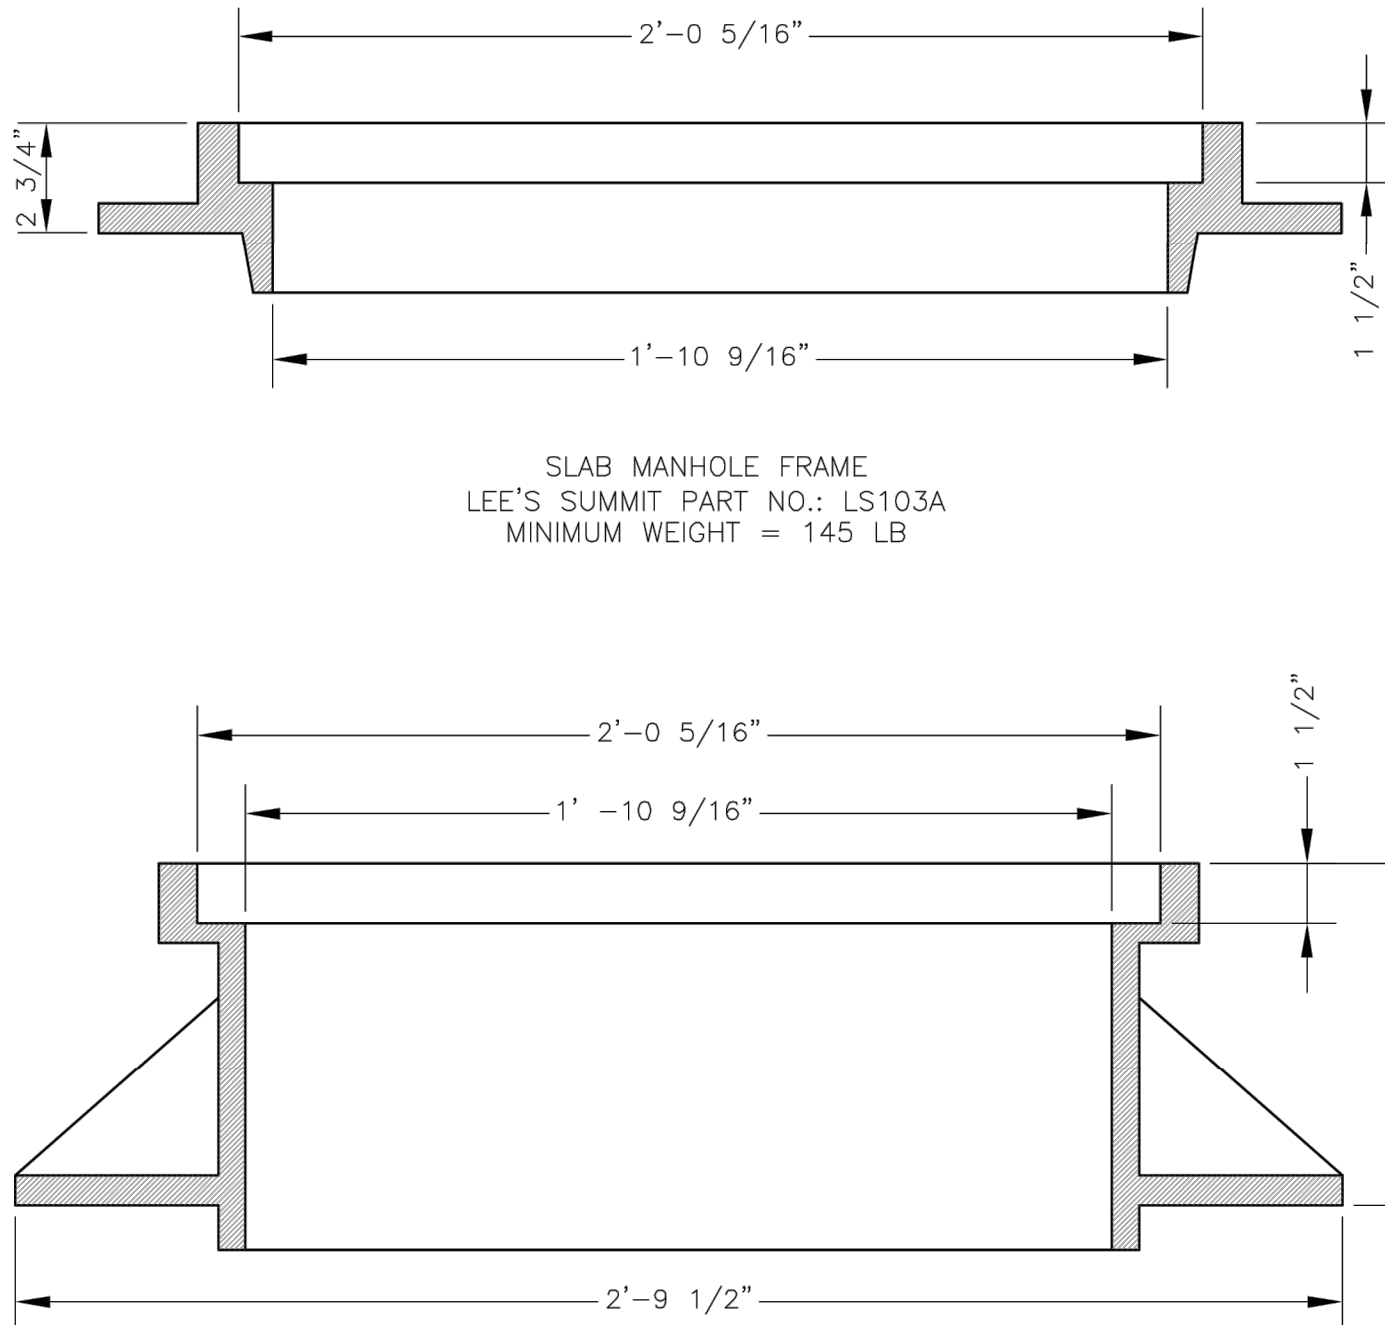

STANDARD 24" MANHOLE FRAME
LEE'S SUMMIT PART NO.: LS101A
MINIMUM WEIGHT = 250 LB


*COVER AND FRAME MODEL INFORMATION REFER TO THE STORMWATER APPROVED PRODUCTS LIST.




LEE'S SUMMIT MISSOURI
PUBLIC WORKS ENGINEERING DIVISION | 220 SE GREEN STREET | LEE'S SUMMIT, MO 64063

Date: 04/17
Drawn By: MJP
Checked By: DL


STM-7

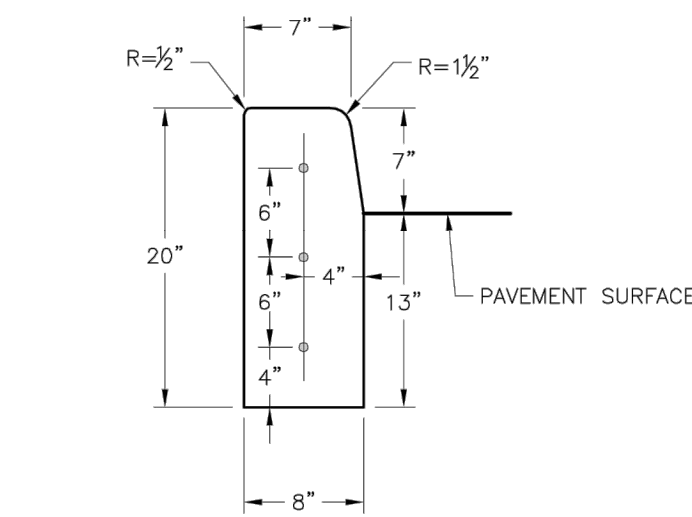


STRAIGHT CURB (TYPE C-1)

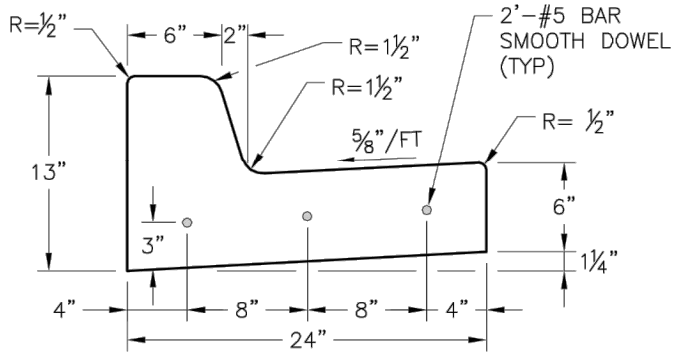


STRAIGHT BACK CURB & GUTTER (TYPE CG-1)

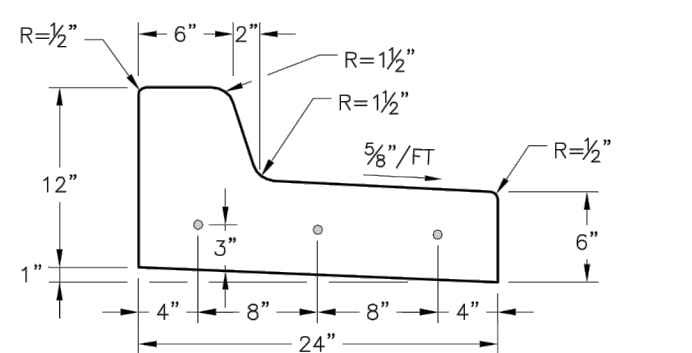


STRAIGHT BACK DRY CURB & GUTTER (TYPE CG-1 DRY)

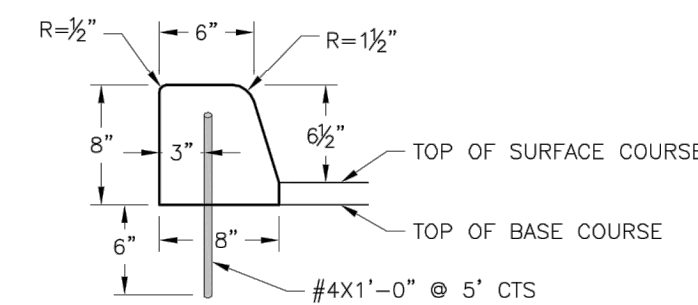


DOWELLED CURB (TYPE DC)

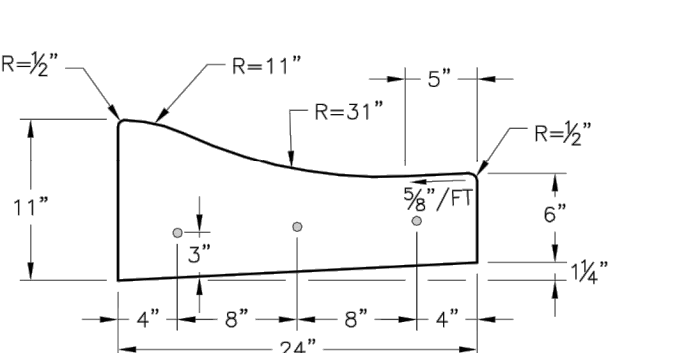


ROLL BACK CURB & GUTTER (TYPE CG-2)

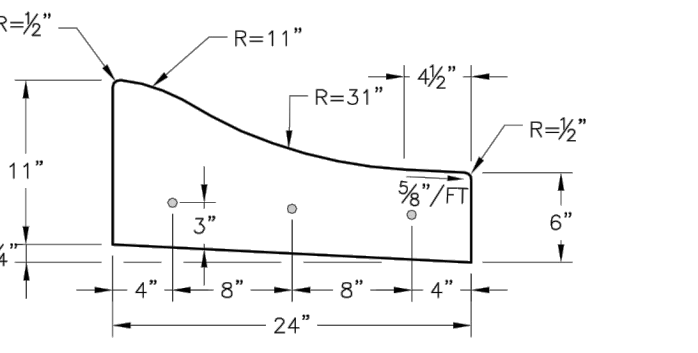

ROLL BACK DRY CURB & GUTTER (TYPE CG-2 DRY)

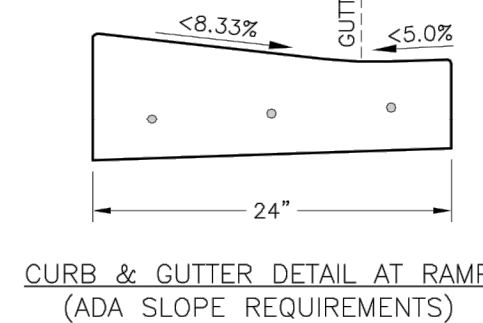

CURB & GUTTER DETAIL AT RAMP (ADA SLOPE REQUIREMENTS)

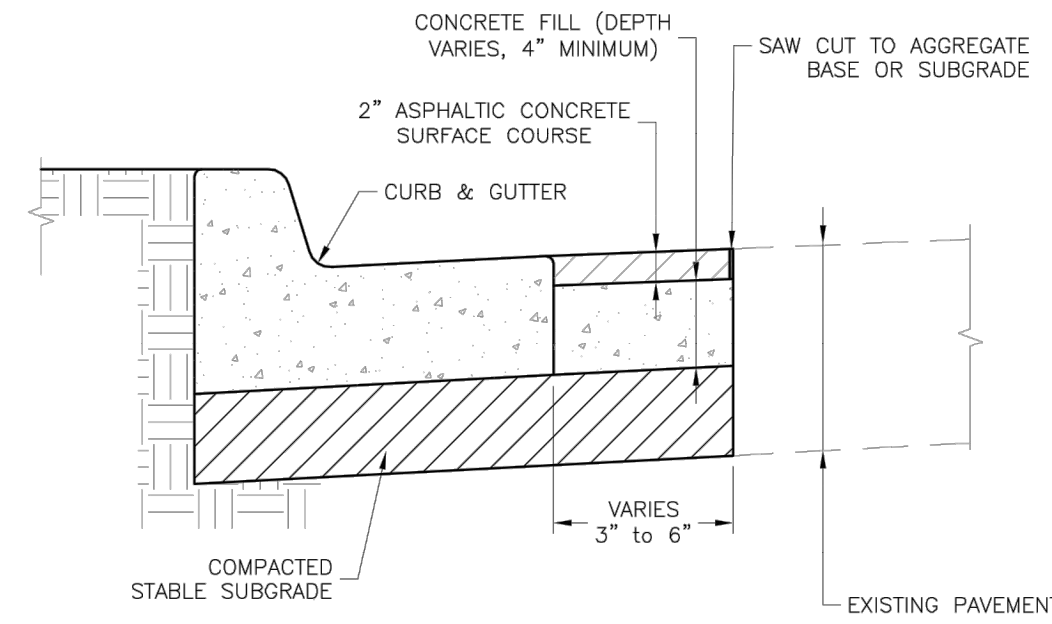

CURB REPLACEMENT DETAIL

GENERAL NOTES:

1. 3/4" ISOLATION Joints WITH 3 (2'-#5 BAR) SMOOTH DOWELS SHALL BE PLACED AT RADIUS POINTS AND AT 15' INTERVALS. THESE DOWEL BARS SHALL BE GREASED AND WRAPPED ON ONE END WITH EXPANSION TUBES.
2. 3" DEEP CONTRACTION JOINTS SHALL BE INSTALLED AT APPROXIMATELY 10' INTERVALS. THESE JOINTS SHALL PASS ACROSS THE ENTIRE CURB SECTION.
3. CONCRETE FILL SHALL HAVE UNIFORM AND SMOOTH FINISH
4. KCMW 4K CONCRETE SHALL BE USED FOR ALL CURB.
5. ASPHALTIC CONCRETE SURFACE COURSE SHALL CONFORM TO STANDARD SPECIFICATIONS SECTION 2205.2.
6. CURBS FOR NEW STREETS SHALL BE BUILT ON ASPHALT OR AGGREGATE BASE AS SHOWN IN TYPICAL SECTION DETAIL.
7. WHITE CURING COMPOUND MUST BE APPLIED UNIFORMLY TO THE CONCRETE SURFACE IMMEDIATELY AFTER FINAL FINISHING.

LEE'S SUMMIT MISSOURI
PUBLIC WORKS ENGINEERING DIVISION | 220 SE GREEN STREET | LEE'S SUMMIT, MO 64063

STANDARD DETAILS
CITY OF LEE'S SUMMIT, MO
LEE'S SUMMIT, JACKSON COUNTY, MO

GEN-4


ENGINEERING SOLUTIONS
ENGINEERING & SURVEYING
50 SE 30TH STREET
LEE'S SUMMIT, MO 64062
P: (816) 623-9888 F: (816) 623-9849

Professional Registration
Missouri
Engineering 2005002186-D
Surveying 2005008319-D
Kansas
Engineering E-1695
Surveying LS-218
Oklahoma
Engineering 6254
Nebraska
Engineering CA2821

MANOR AT PARK RIDGE 8TH PLAT
Section 9, Township 48 North, Range 31 West
Lee's Summit, Jackson County, Missouri

Project:
MANOR AT PARK RIDGE
Issue Date:
March 17, 2021

Construction Details
MANOR AT PARK RIDGE 8TH PLAT
Section 9, Township 48 North, Range 31 West
Lee's Summit, Jackson County, Missouri

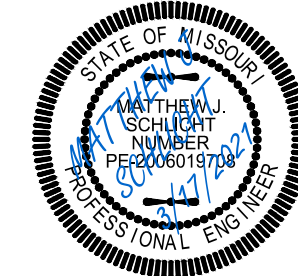

Matthew J. Schlicht
MO PE 2006019708
KS PE 19071
OK PE 25226
NE PE E-14335

REVISIONS

