

PUBLIC STREET PLANS FOR

LEE'S SUMMIT R7 MIDDLE SCHOOL ON BAILEY RD. - OFF-SITE
TRAFFIC IMPROVEMENTS, TRAFFIC SIGNAL AT HAMBLÉN RD. &
BAILEY RD. & GREENWAY TRAIL IMPROVEMENTS

CITY OF LEE'S SUMMIT
JACKSON COUNTY, MISSOURI

INDEX OF SHEETS

SHEET NO.	TITLE
1	TITLE SHEET
2-4	GENERAL LAYOUT
5-9	ALIGNMENT DATA AND SURVEY CONTROL
10	GENERAL NOTES
11	RECAPITULATION OF QUANTITIES
12-16	DEMOLITION AND REMOVALS
17-19	TYPICAL SECTIONS
20-23	RIGHT OF WAY PLANS
24-29	PLAN & PROFILES - BAILEY ROAD
30	PLAN & PROFILES - SE CENTURY DRIVE
31	PLAN & PROFILES - SE 13TH STREET
32-33	PLAN & PROFILES - SE CAPE DRIVE
34-37	INTERSECTION LAYOUTS
38-39	DRIVE LAYOUTS
40-43	SIDEWALK RAMP LAYOUTS
44	STORM SEWER PROFILES
45	DRAINAGE MAP & STORM SEWER CALCULATIONS
46-49	STORM SEWER DETAILS
50-53	STANDARD DETAILS
54-56	EROSION CONTROL PLANS
57-60	EROSION CONTROL DETAILS
61-73	TRAFFIC SIGNAL PLANS AND DETAILS
74-77	FIBER INTERCONNECT PLANS & DETAILS
78-86	PAVEMENT MARKING & SIGNING PLANS AND DETAILS
87-88	TRAFFIC CONTROL PLAN
89-99	CROSS SECTIONS - BAILEY ROAD
100	CROSS SECTIONS - SE CENTURY DRIVE

PREPARED & SUBMITTED BY:

olsson

7301 W. 133RD STREET, SUITE 200
OVERLAND PARK, KANSAS 66213

Ryan B. Fleming 5/17/21
DATE
RYAN B. FLEMING, P.E.
I CERTIFY THESE PLANS WERE PREPARED BY ME
OR UNDER MY IMMEDIATE PERSONAL SUPERVISION.
THE FOLLOWING DRAWINGS ARE INTENDED TO BE
AUTHENTICATED BY MY SEAL: PE-2002003161

Shannon Jeffries 5/17/21
DATE
SHANNON JEFFRIES, P.E.
I CERTIFY THESE PLANS WERE PREPARED BY ME
OR UNDER MY IMMEDIATE PERSONAL SUPERVISION.
THE FOLLOWING DRAWINGS ARE INTENDED TO BE
AUTHENTICATED BY MY SEAL: PE-2008000069

APPROVED BY:

CITY OF LEE'S SUMMIT

GEORGE BINGER, P.E.

CITY ENGINEER

DATE

LEGEND

▲CPT	SURVEY CONTROL POINT	⊠	TRAFFIC SIGNAL BOX
▲TBM	SURVEY BENCHMARK	⊙	TRAFFIC SIGNAL MANHOLE
⊠TBM	SURVEY TEMPORARY BENCHMARK	⊙—⊙	TRAFFIC SIGNAL POLE W/ ARM
⊠GAS	GAS METER	⊠	TRAFFIC SIGNAL POLE
⊠GAR	GAS RISER	⊠	TRAFFIC SIGNAL CONTROL BOX
⊙	GAS MANHOLE	⊠	TRAFFIC SIGNAL PEDESTAL
⊠GR	GAS REGULATOR	⊙	ELECTRIC MANHOLE
⊠TV	TELEVISION PEDESTAL	⊠	ELECTRIC METER
⊠F	FIBER BOX	⊠	ELECTRIC RISER
⊠F	FIBER PEDESTAL	⊠	ELECTRIC BOX
⊠C	CABLE BOX	⊠	ELECTRIC CABINET
⊠CV	CABLE VAULT	⊠	ELECTRIC JUNCTION BOX
⊠TP	TELEPHONE PEDESTAL	⊠SPH	SPRINKLER HEAD
⊙	STORM MANHOLE	⊠SCV	SPRINKLER CONTROL VALVE
⊠	STORM GRATE	⊙	WATER METER PIT
⊙	SANITARY MANHOLE	⊙	FIRE HYDRANT
⊙YL	YARD LIGHT	⊠WV	WATER METER
⊠LTP	LIGHT POLE	⊠WV	WATER VALVE
⊠LPP	POWER POLE	⊠FP	FLAG POLE
⊠LPP	POWER POLE W/ LIGHT	⊠	SIGN
⊠	GUY WIRE	⊠	BOLLARD
⊠	STUMP	⊠	WOOD POST
⊠	BUSH	⊠	STEEL POST
⊠	EVERGREEN TREE	⊠COL	COLUMN
⊠	DECIDUOUS TREE	⊠	BORE HOLE
⊠	MAILBOX	⊠FOV	FIBER OPTIC VAULT

—	SECTION LINE
—P—	PROPERTY LINE
—	CENTER LINE
—	PROPOSED ROW LINE
—	EXISTING ROW LINE
—	UTILITY EASEMENT
—+3.74—	EXISTING MAJOR CONTOUR
—+3.74—	EXISTING MINOR CONTOUR
—1371—	PROPOSED MAJOR CONTOUR
—1371—	PROPOSED MINOR CONTOUR
—TEL—	EXISTING TELEPHONE LINE
—	EXISTING SANITARY LINE
—	EXISTING STORM LINE
—G—	EXISTING GAS LINE
—W—	EXISTING WATER LINE
—x—x—x—x—	EXISTING CHAIN LINK FENCE
—P-OH—	EXISTING OVERHEAD ELECTRIC
—P-UG—	EXISTING UNDERGROUND ELECTRIC
.....	GRADING LIMITS
—	TEMPORARY CONSTRUCTION EASEMENT
—x—x—x—x—	PROPOSED CHAIN LINK FENCE
—	PROPOSED WOOD PRIVACY FENCE
—	EXISTING TREELINE
—FO—	EXISTING FIBER OPTIC LINE
—CATV—	EXISTING CATV LINE
—	PROPOSED UNDERDRAIN

ABBREVIATION TABLE

M.G.	MATCH GRADE
P	PAVEMENT
TC	TOP OF CURB
BC	BACK OF CURB
EP	EDGE OF PAVEMENT
R/W	RIGHT-OF-WAY
TCE	TEMPORARY CONSTRUCTION EASEMENT
PROP.	PROPOSED
EXIST.	EXISTING
TYP.	TYPICAL
(R)	REMOVAL
CONST.	CONSTRUCT
TBM	TEMPORARY BENCHMARK
CPT	CONTROL POINT
D.N.D.	DO NOT DISTURB
U.I.P.	USE IN PLACE
ADJ.	ADJUST
EL.	ELEVATION
ESMT.	EASEMENT
B-B	BACK OF CURB TO BACK OF CURB DIMENSION
SP.	SPECIAL
DT.	DITCH
STD.	STANDARD
PERM.	PERMANENT



1-800-DIG-RITE or 811
www.mo1call.com

THE EXISTING UTILITY LOCATIONS SHOWN ON THE PLANS ARE APPROXIMATE AND MAY NOT INCLUDE ALL LINES PRESENT. THE CONTRACTOR SHALL BE RESPONSIBLE TO CALL "1-800-DIG-RITE", AND COORDINATE FIELD LOCATION OF EXISTING UNDERGROUND UTILITIES PRIOR TO BEGINNING GRADING ACTIVITIES. !!STOP!! CALL BEFORE YOU DIG!!

LOCATION MAP

NOT TO SCALE

DESIGN/POSTED SPEED:

RANSON ROAD = 45 MPH
BAILEY ROAD = 35 MPH
CENTURY DRIVE (NORTH OF BAILEY ROAD) = 25 MPH
CENTURY DRIVE (SOUTH OF BAILEY ROAD) = 40 MPH
SE 15TH STREET = 25 MPH
SE CAPE DRIVE = 25 MPH

UTILITY COMPANIES

WATER — LEE'S SUMMIT WATER UTILITIES
1200 SE HAMBLÉN ROAD
LEE'S SUMMIT, MO 64081
(816) 969-1900

WASTEWATER — LITTLE BLUE VALLEY SEWER DISTRICT
21208 E OLD ATHON ROAD
INDEPENDENCE, MO 640581
(816) 796-7660


ELECTRIC — EVERGY
1300 SE HAMBLÉN ROAD
LEE'S SUMMIT, MO 66219
(888) 471-5275

GAS — SPIRE GAS
3025 SE CLOVER DR
LEE'S SUMMIT, MO 64082
(816) 969-2200

TELEPHONE — AT&T
1636 SE BLUE PKWY
LEE'S SUMMIT, MO 64063
(816) 600-5552

CABLE — SPECTRUM
188 NW OLDHAM PKWY
LEE'S SUMMIT, MO 64081
(866) 874-2389

FIBER OPTIC — GOOGLE FIBER
908 BROADWAY BLVD.
KANSAS CITY, MO 64105.
(913) 663-1900

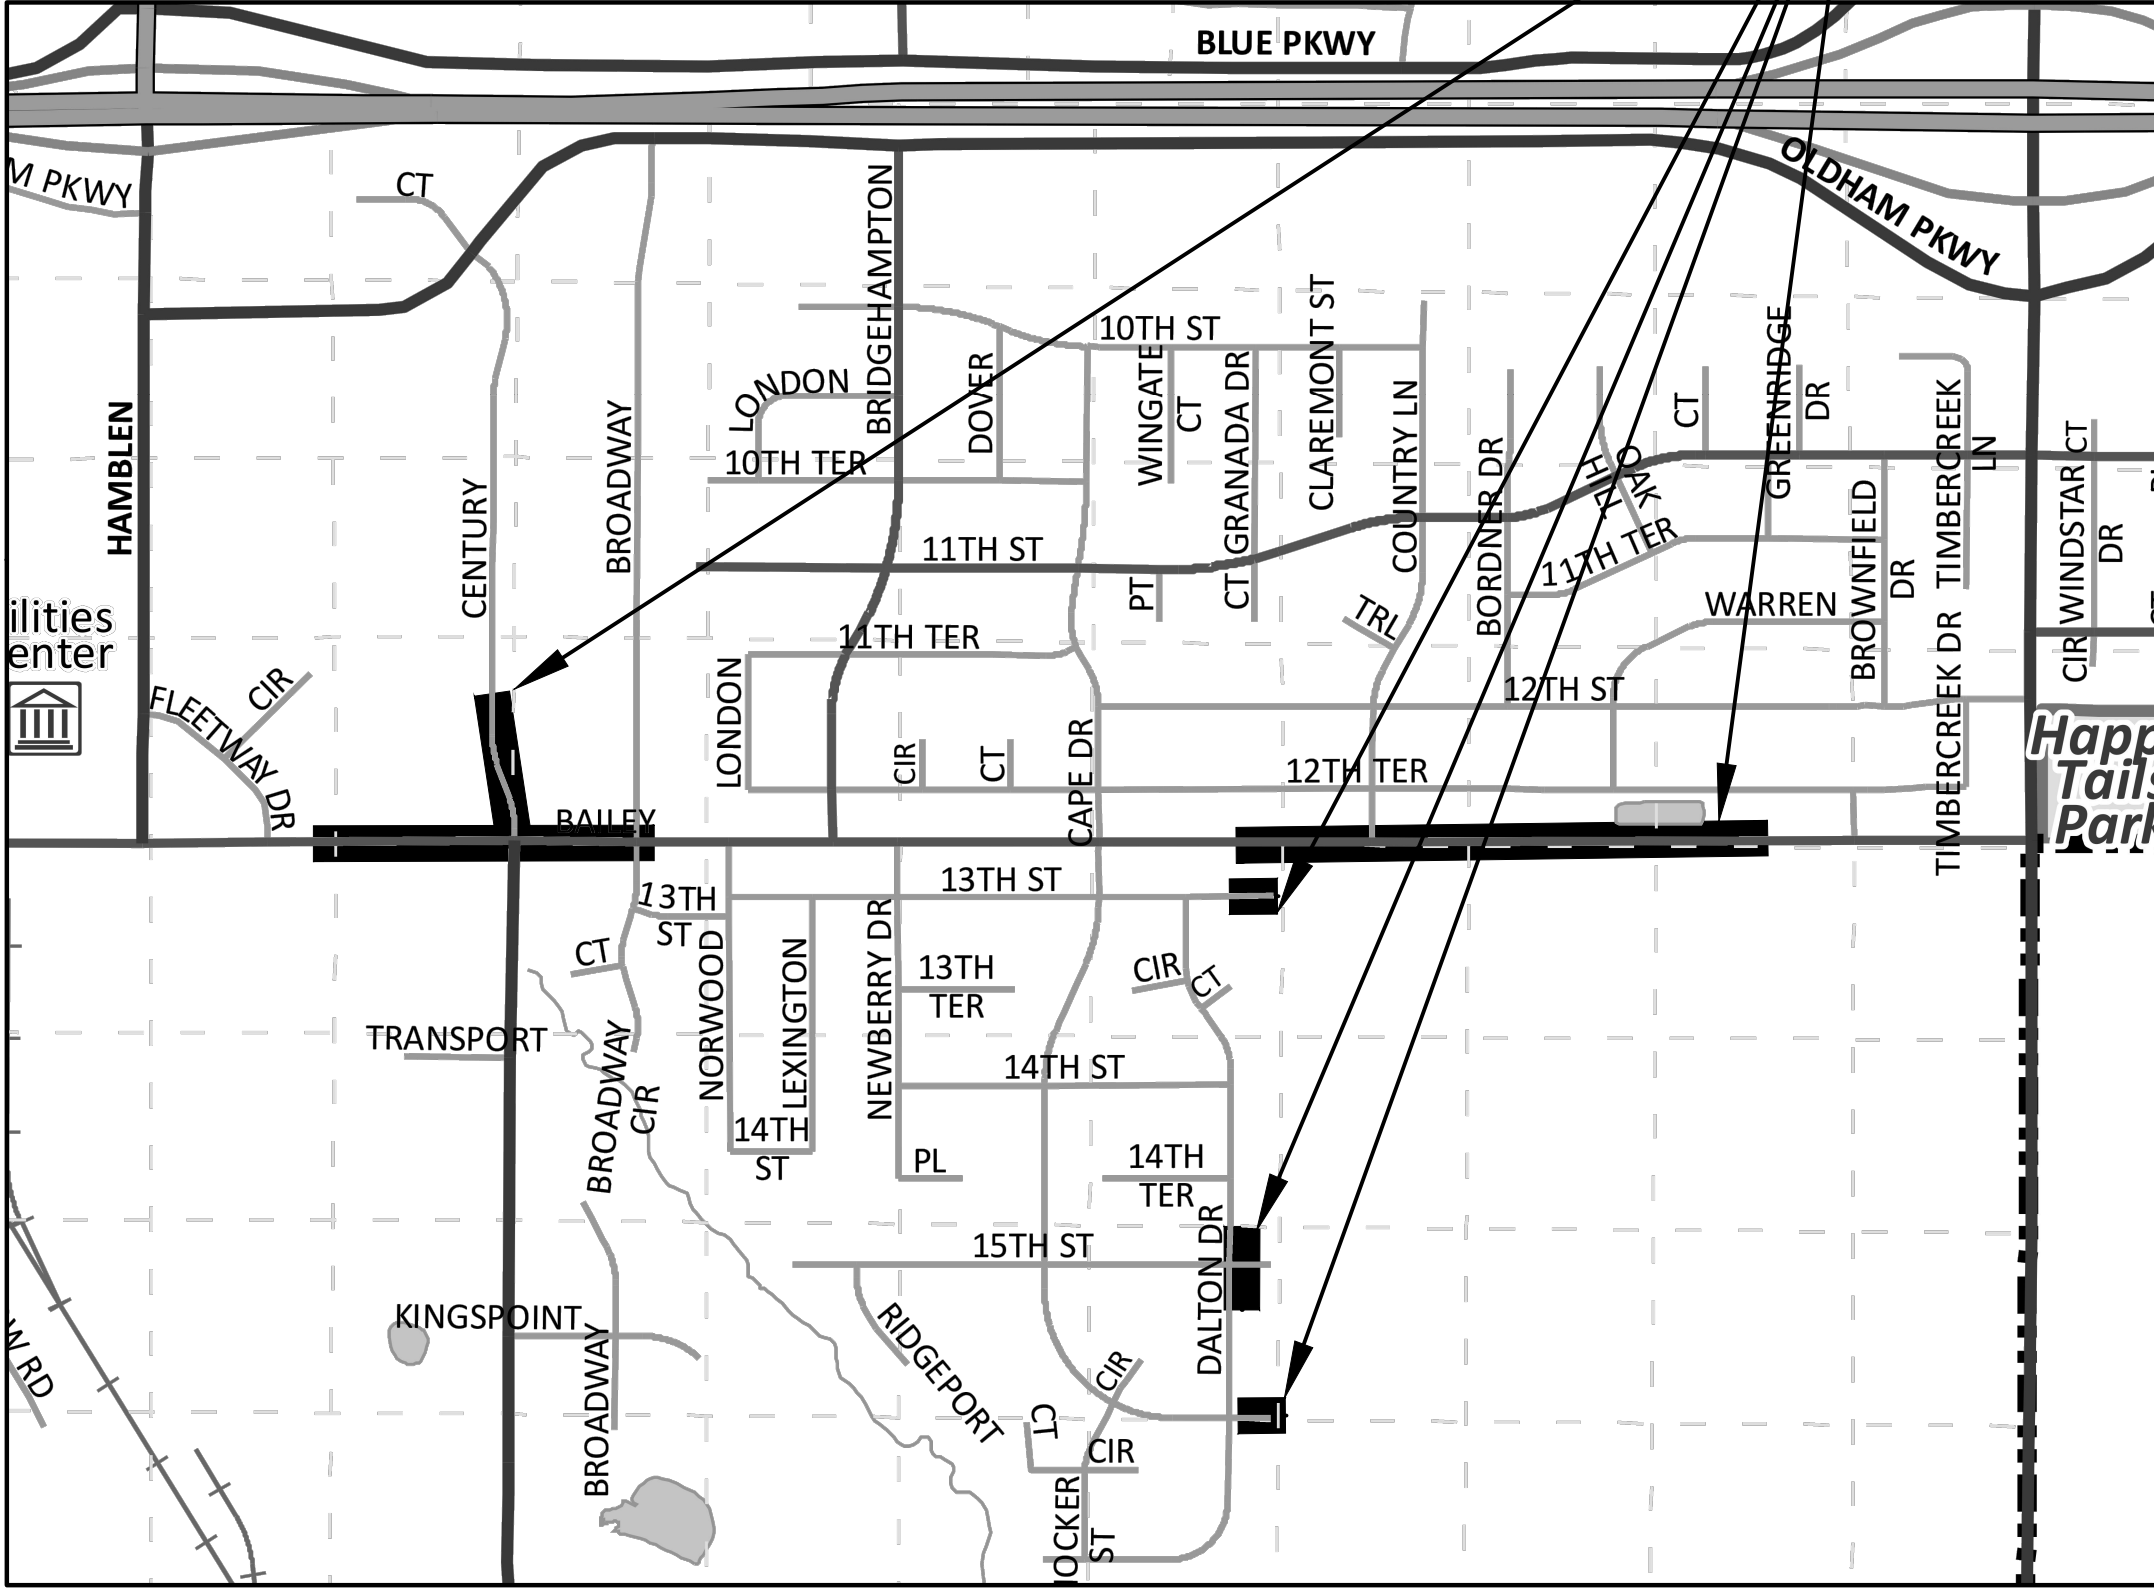

olsson

Olsson Engineering - MO State Certificate of Authority #001592
7301 West 133rd Street, Suite 200
Overland Park, KS 66213-4750
TEL 913.381.1170
FAX 913.381.1174
www.olson.com



RYAN B. FLEMING
MO. NO. PE-2002003161

REV. NO.	DATE	REVISIONS DESCRIPTION	BY
1	5-17-2021	REVISED PER CITY COMMENT	

TITLE SHEET	LEE'S SUMMIT MIDDLE SCHOOL #4 BAILEY ROAD PUBLIC IMPROVEMENTS	2021
-------------	--	------


C.O.A. NO.:	001592
DRAWN BY:	RPH
CHECKED BY:	RBE
APPROVED BY:	RBE
QA/QC BY:	XXX
PROJECT NO.:	020-0103
DWG NO.:	T_TTL01_0200103
DATE:	2021-02-01

SHEET
1 OF 100

USER: rhaller
C_PBASE_0200103

AY01_0200103.dwg
V_TOPO_00103

20\0001-0500\020
17, 2021 12:57pm

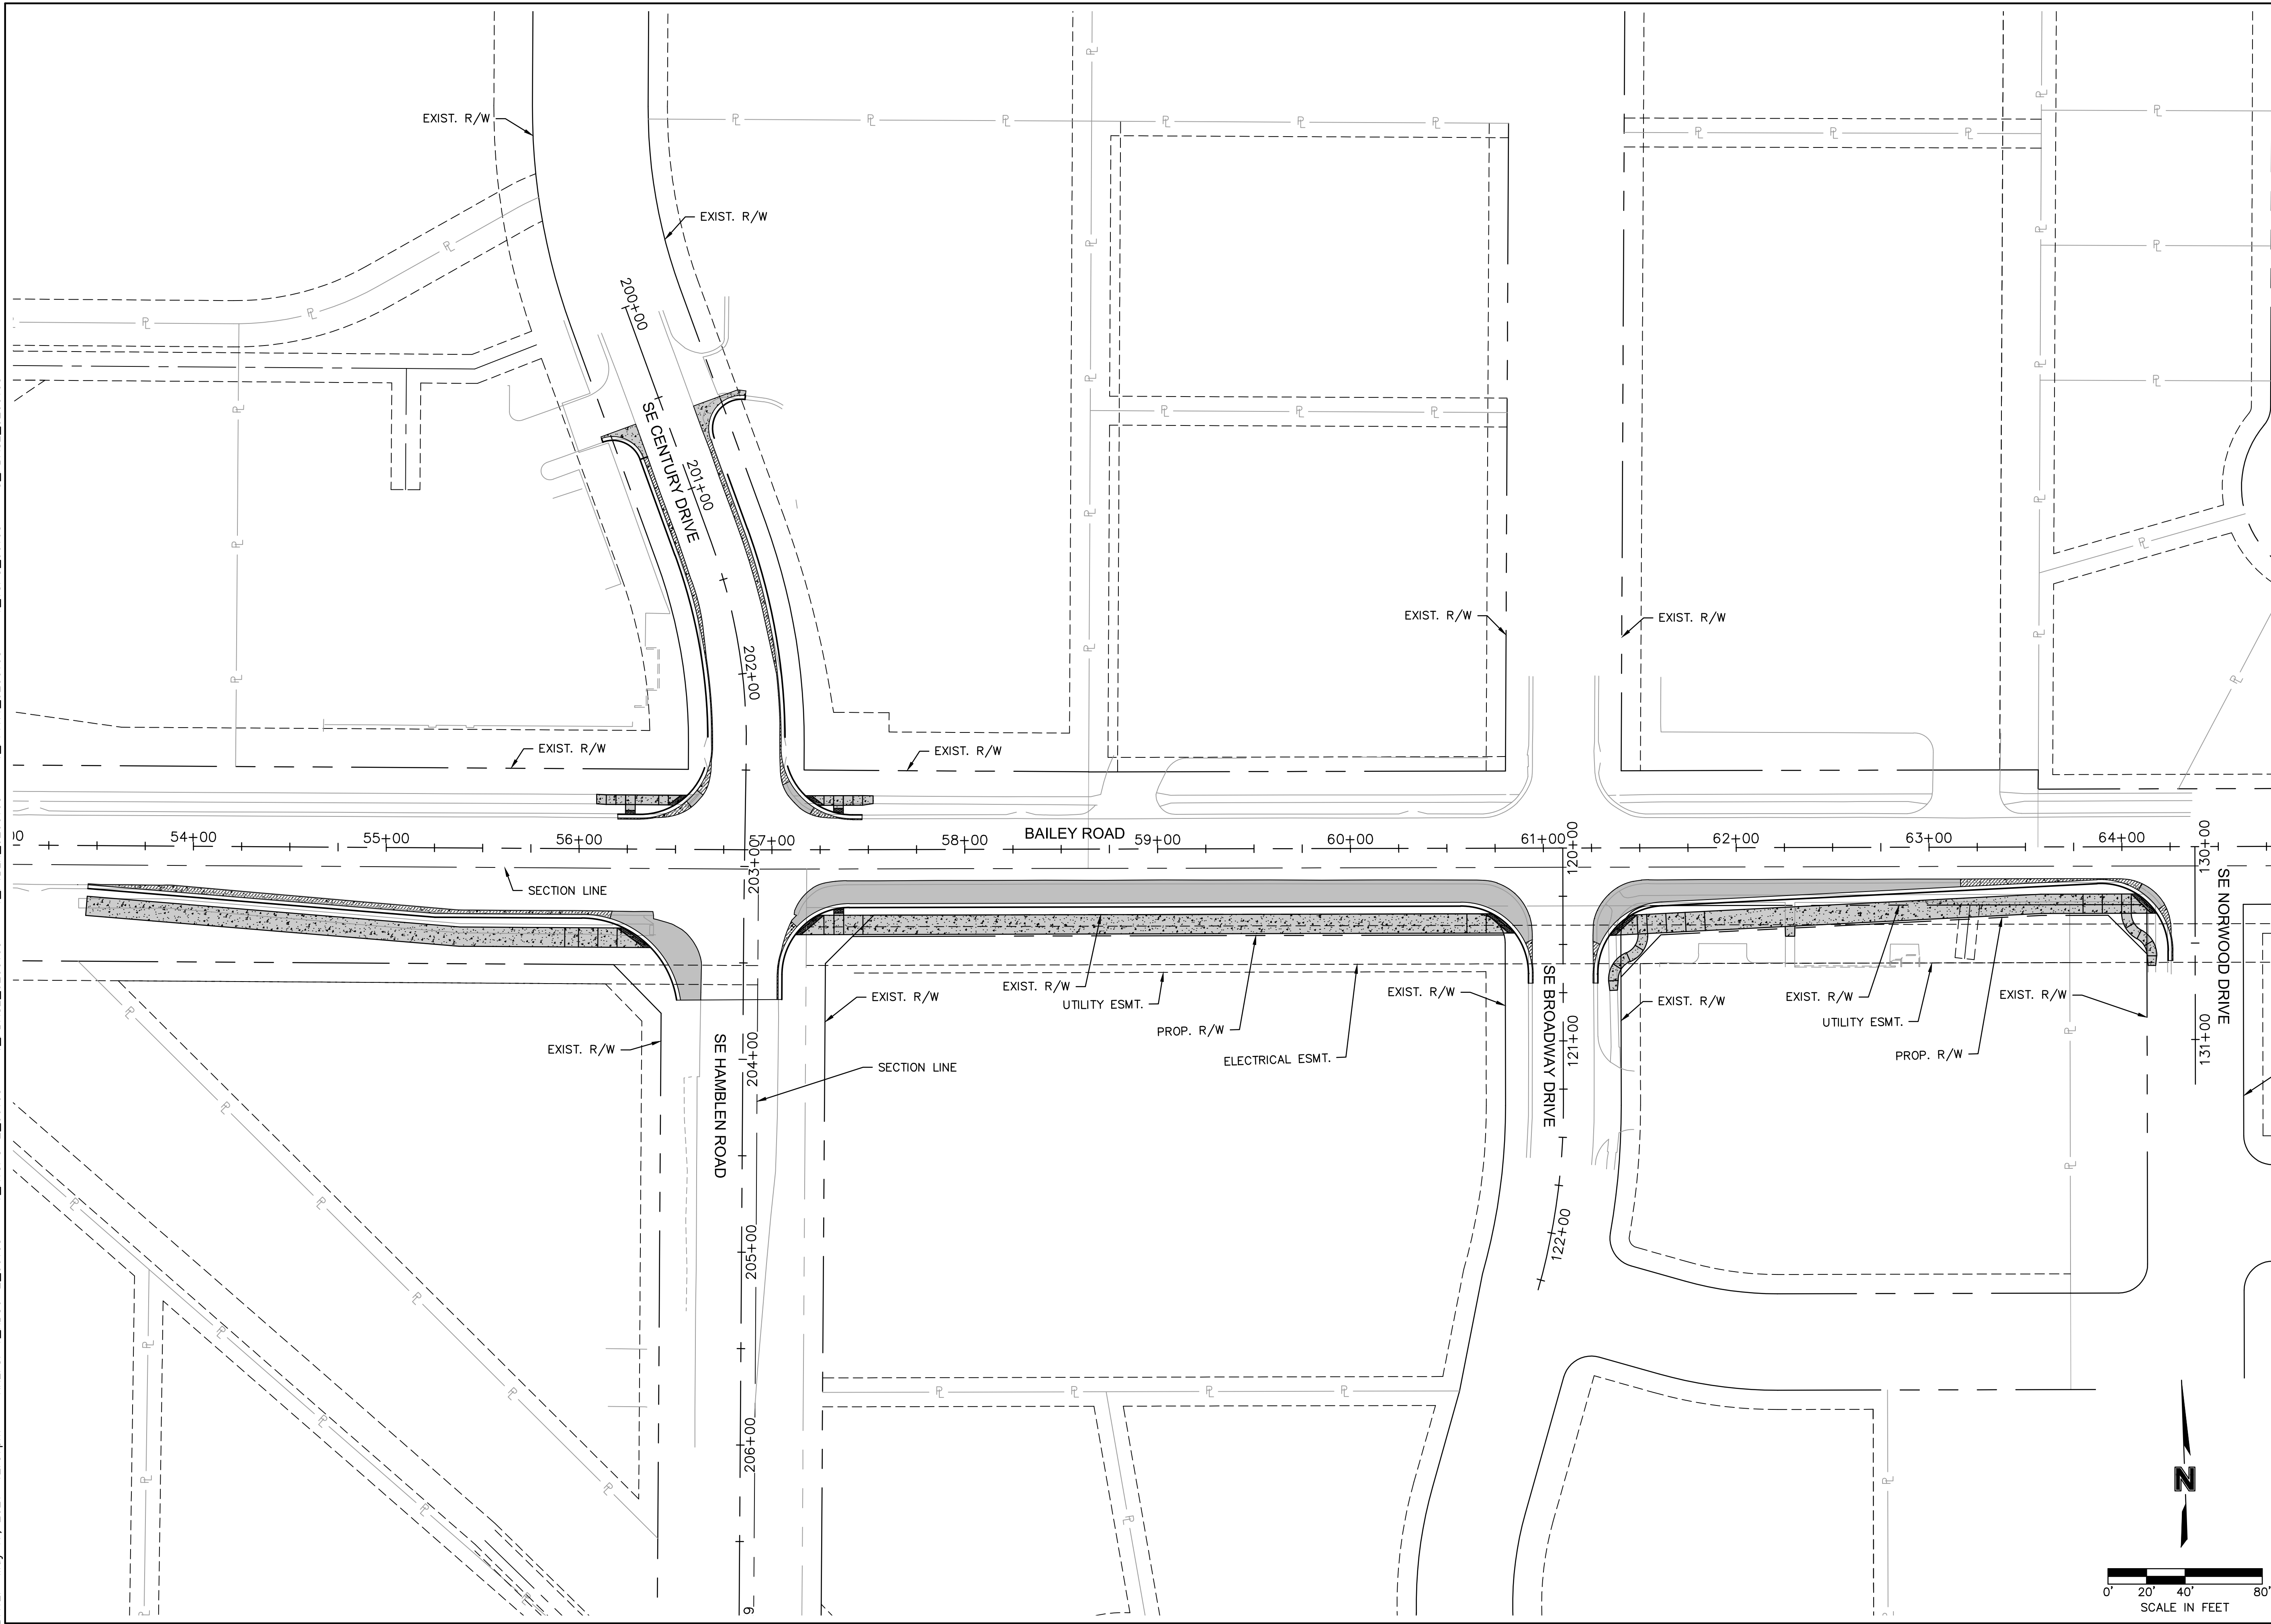


GENERAL LAYOUT

LEE'S SUMMIT MIDDLE SCHOOL #4
BAILEY ROAD PUBLIC IMPROVEMENTS

LEE'S SUMMIT, MISSOURI

C.O.A. NO.: 001592
DRAWN BY: RPH
CHECKED BY: RBF
APPROVED BY: RBF
QA/QC BY: XXX
PROJECT NO.: 020-0103
DWG NO.: T_LAY01_0200103
DATE: 2021-02-01

SHEET
2 OF 100

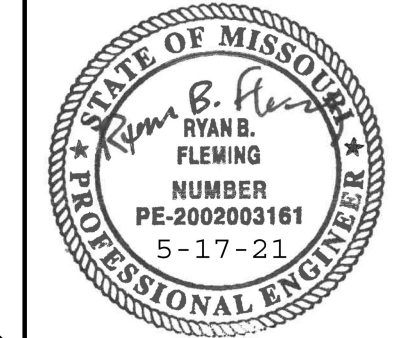

RYAN B. FLEMING
MO. NO. PE-2002003161



[illegible]

REVISIONS

olson


Olsson Engineering - MO State Certificate of Authority #001592
7301 West 133rd Street, Suite 200 TEL 913.381.1170
Overland Park, KS 66213-4750 FAX 913.381.1174 www.olsson.com

DWG: F:\2020\0001-0500\020-0103
DATE: May 17, 2021 12:57pm

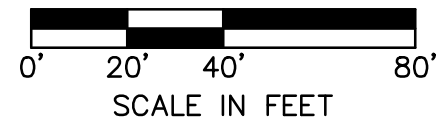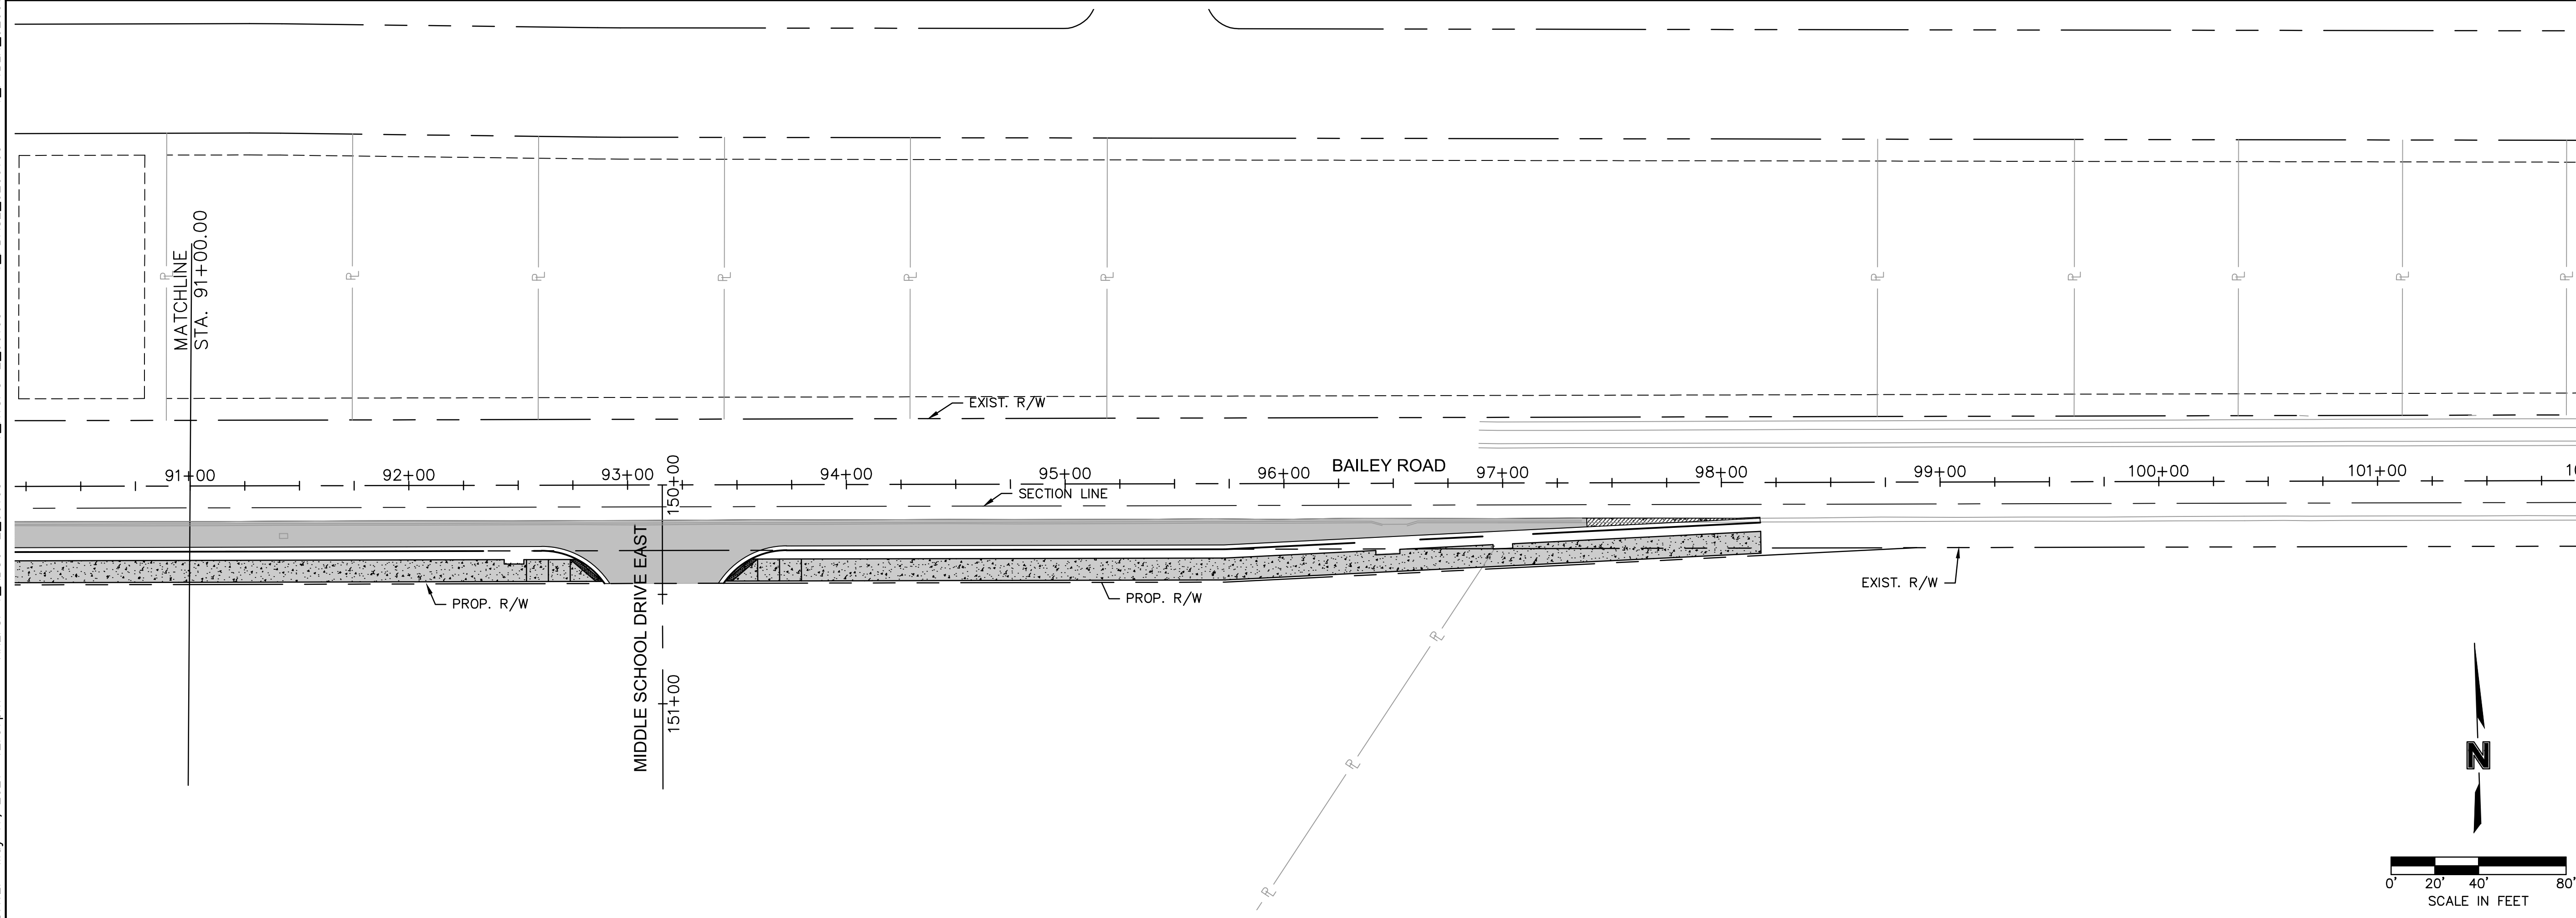

C.O.A. NO.: 001592
 DRAWN BY: RPH
 CHECKED BY: RBE
 APPROVED BY: RBE
 QA/QC BY: XXX
 PROJECT NO.: 020-0103
 DWG NO.: T_LAY01_0200103
 DATE: 2021-02-01

olsson

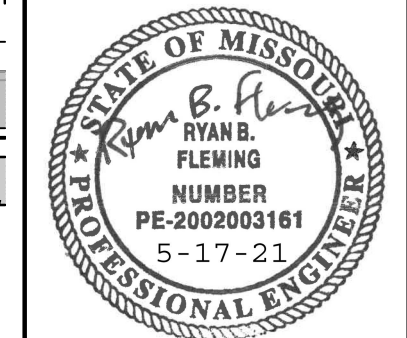

RYAN B. FLEMING
MO. NO. PE-2002003161

[illegible]

GENERAL LAYOUT

LEE'S SUMMIT MIDDLE SCHOOL #4
BAILEY ROAD PUBLIC IMPROVEMENTS




LEE'S SUMMIT, MISSOURI

2021

C.O.A. NO.: 001592
DRAWN BY: RPH
CHECKED BY: RBF
APPROVED BY: RBF
QA/QC BY: XXX
PROJECT NO.: 020-0103
DWG NO.: T_LAY01_0200103
DATE: 2021-02-01

SHEET
3 OF 100

DWG: F:\2020\0001-0500\020-0103\40-Design\AutoCAD\Final Plans\Sheets\RDRB\Lee Summit Plan Set - (Century and Middle School Drives)\GENERAL\T_LAY01_0200103.dwg
XREFS: V_XB0U-2_00103 V_XTOP0-2_00103 T_PBASE_0200103 T_PTLK_0200103 T_PPAT1_0200103 V_TOP0_00103
DATE: May 17, 2021 12:58pm
USER: rhaller
C_PBASE_0200103

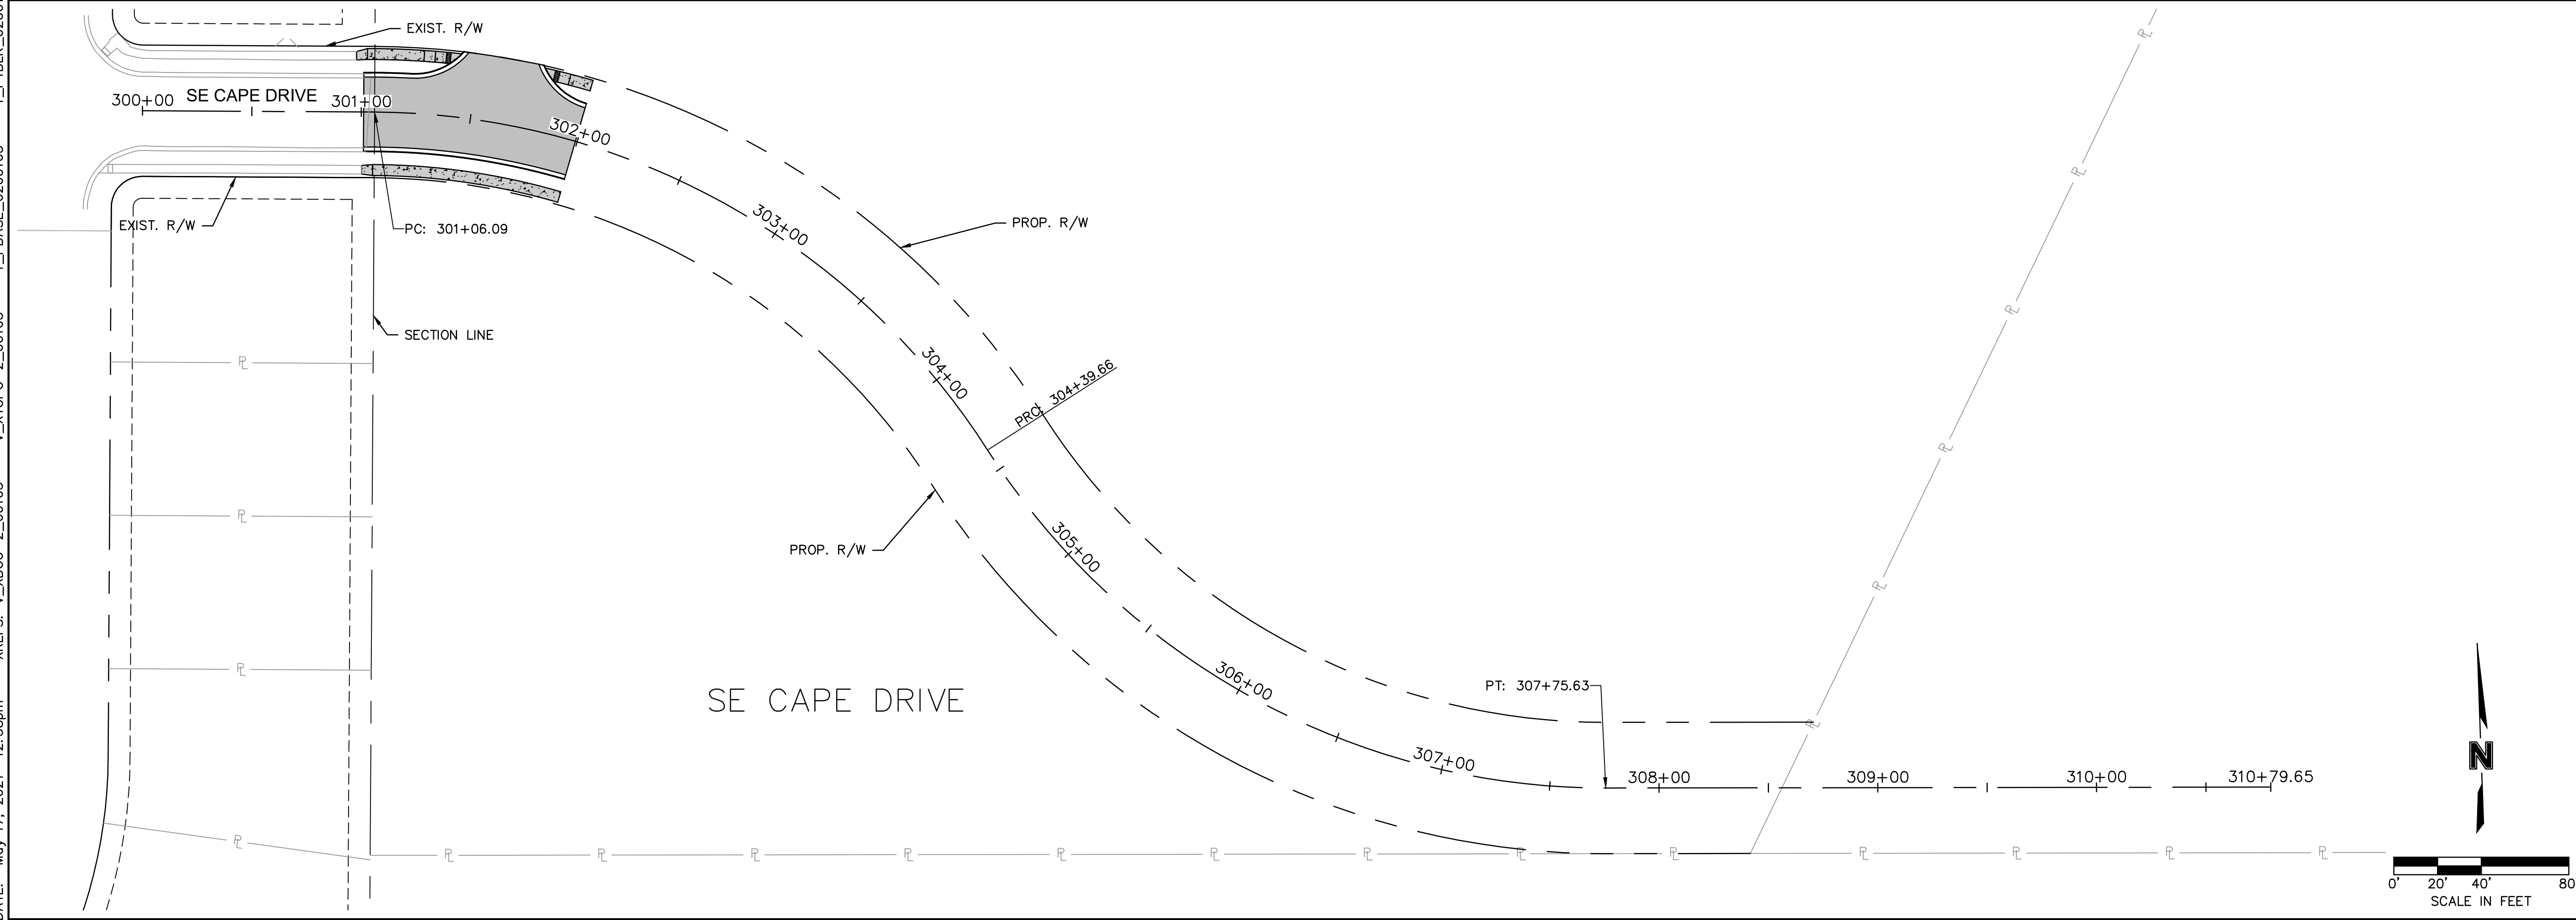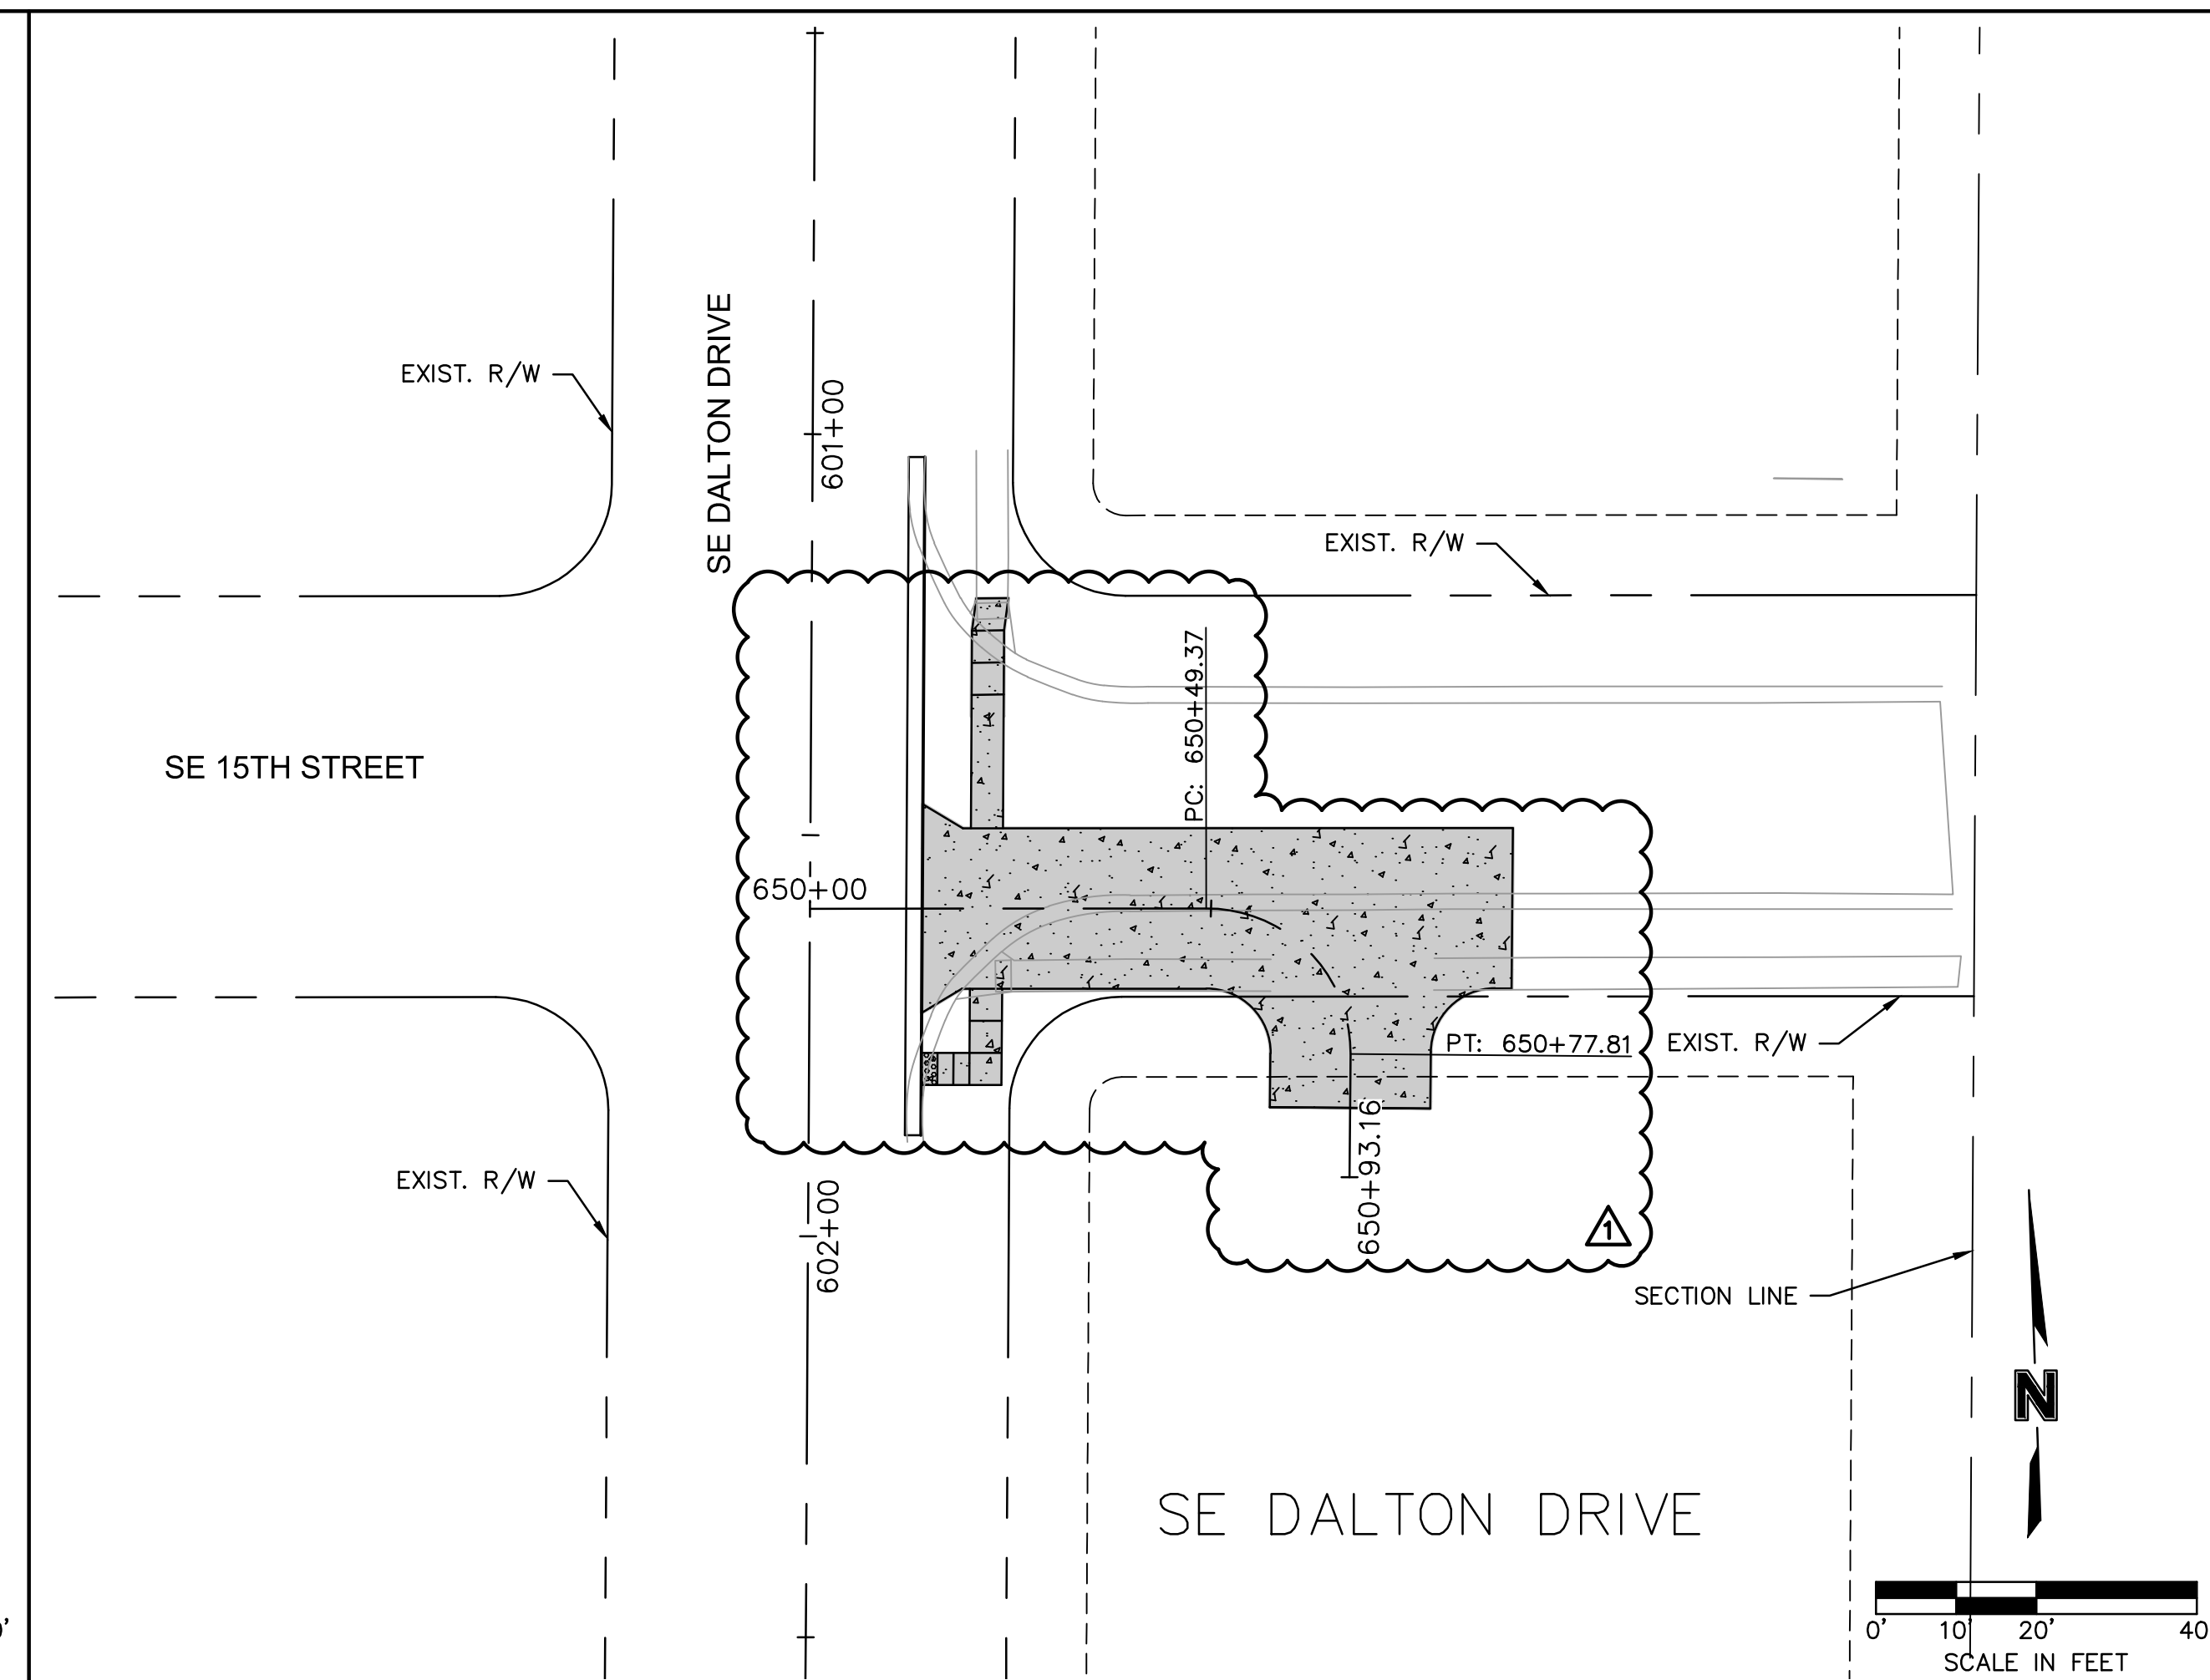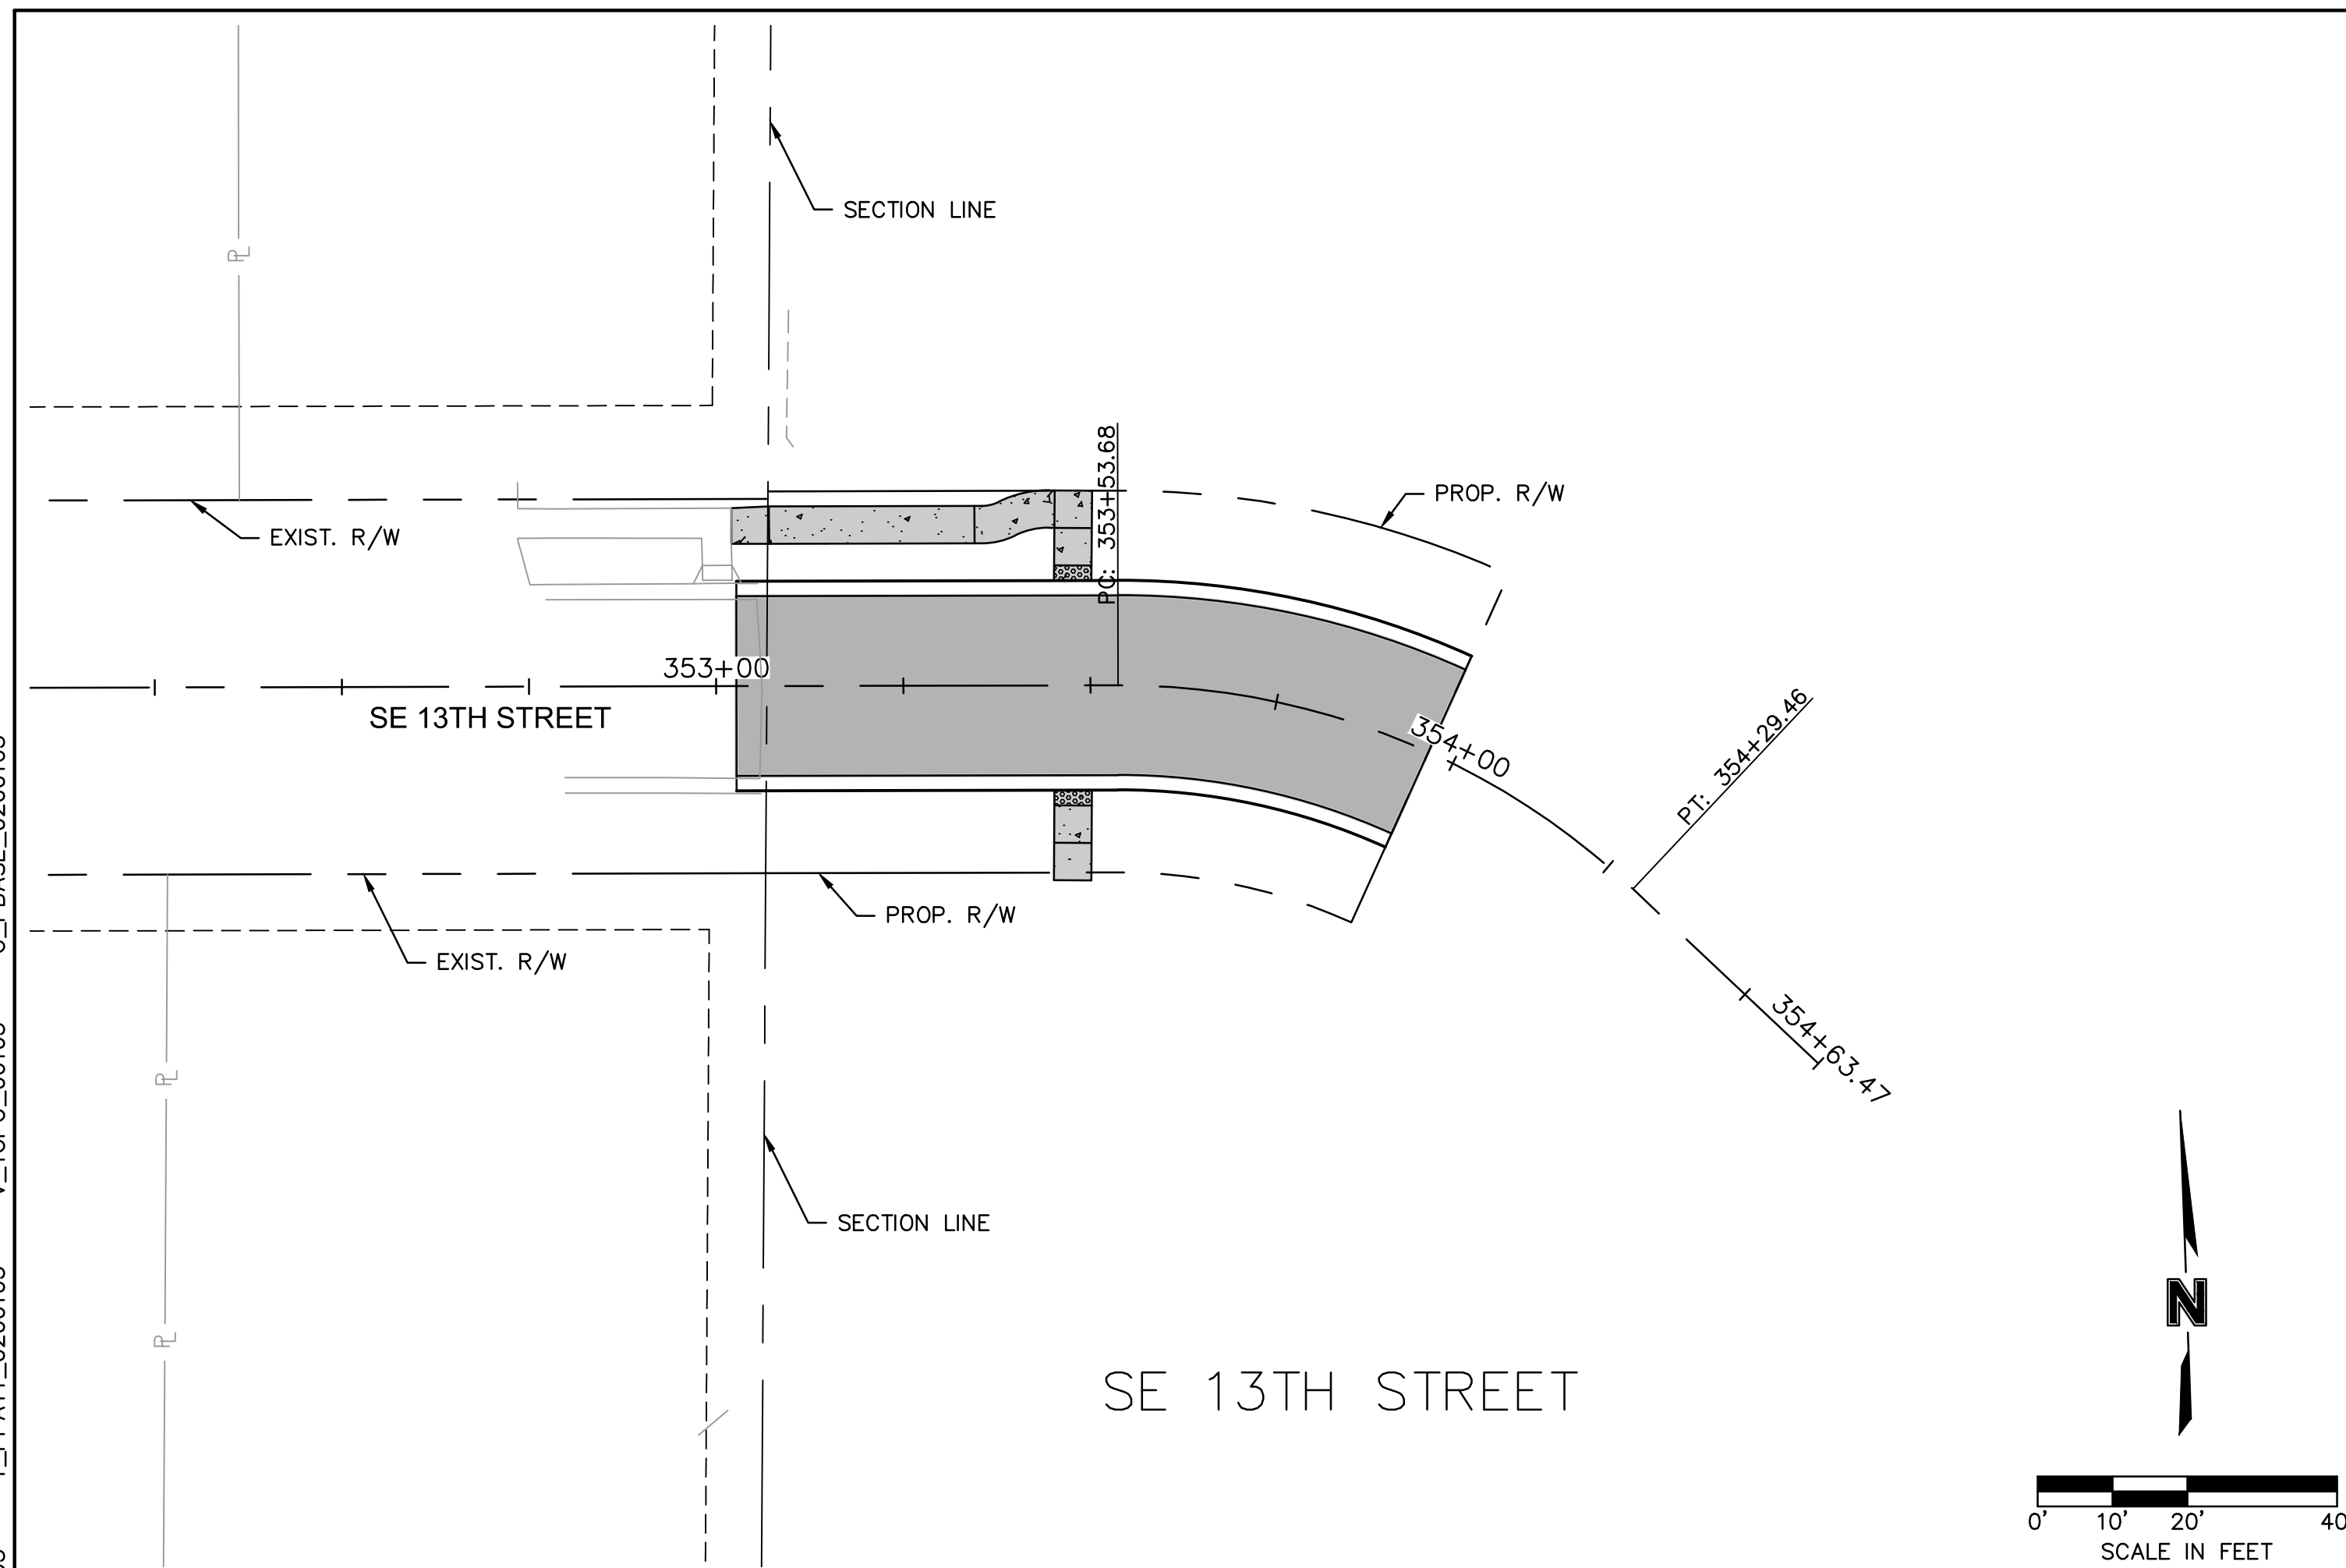

 olsson Olsson Engineering - MO State Certificate of Authority #901592 7301 West 133rd Street, Suite 200 TEL 913.381.1170 Overland Park, KS 66213-4750 FAX 913.381.1174 www.olsson.com					
					
RYAN B. FLEMING MO. NO. PE - 2002003161					
REV. NO.	DATE	REVISIONS DESCRIPTION	BY		
1	5-17-2021	REVISED PER CITY COMMENT			
				REVISIONS	
GENERAL LAYOUT LEE'S SUMMIT MIDDLE SCHOOL #4 BAILEY ROAD PUBLIC IMPROVEMENTS				2021	
				LEE'S SUMMIT, MISSOURI	
C.O.A. NO.: _____ 001592 DRAWN BY: _____ RPH CHECKED BY: _____ RBE APPROVED BY: _____ RBE QA/QC BY: _____ XXX PROJECT NO.: _____ 020-0103 DWG NO.: T_LAY01_0200103 DATE: 2021-02-01					
SHEET 4 OF 100					

DWG: F:\2020\0001-0500\020-0103\40-Design\AutoCAD\Final Plans\Sheets\ROBR\Lee Summit Plan Set - (Century and Middle School Drives)\GENERAL\T_SUR01_0200103.dwg
DATE: May 17, 2021 1:01pm XREFS: T_PTBK_0200103 V_TOPO_00103 V_XTOPO-2_00103 V_XBOU-2_00103 V_XBOU_00103 USER: rhaller

OLSSON CONTROL INFORMATION:

Basis of coordinates shown hereon are based on Missouri state plane coordinate system, West Zone, and scaled to ground coordinates utilizing a combined adjustment factor of 0.9998986, holding Jackson County GPS Control Point JA-45 as a base point. Distances shown hereon are ground distances in US Survey Feet.

MO DNR JA-45:

KC Metro Aluminum GRS Disk set in concrete ±3" below pavement on shoulder of SE Ranson Rd. Stamped "JA-45".
N: 994990.346
E: 2834265.611
Elev.: 1046.26'

Olsson #100:

Set 1/2" Rebar with Olsson Control Cap. Set in the grass on the North Side of SE Bailey Rd.
N: 993598.83
E: 2831586.70
Elevation: 1032.16'

- Ties:
- SW 66.88' to the NE corner of the concrete sidewalk on the South side of SE Bailey Rd.
 - SSW 82.19' to the center of a power pole on the South side of SE Bailey Rd.
 - East 254.36' to the NW corner of a concrete curb inlet on the North side of SE Bailey Rd.
 - East ±298' to the centerline of Country Ln. on the North side of SE Bailey Rd.

Olsson #101:

Set 1/2" Rebar with Olsson Control Cap. Set in the grass on the North side of SE Bailey Rd.
N: 993551.11
E: 2832755.84
Elevation: 1014.26'

Ties:

- East 80.94' to the NW corner of a concrete curb inlet on the North side of SE Bailey Rd.
- SE 91.53' to the SW corner of a concrete curb inlet on the South side of SE Bailey Rd.
- NE 94.82' to the SW corner of a concrete overflow structure on the South side of a pond on the North side of SE Bailey Rd.
- West ±871' to the centerline of Country Ln. on the North side of SE Bailey Rd.

Olsson #102:

Set 1/2" Rebar with Olsson Control Cap. Set in the grass ±58' East of the East end of SE 15th St.
N: 992084.37
E: 2831530.63
Elevation: 1012.56'

Ties:

- NW 67.97' to the center of a water valve on the North side of SE 15th St.
- West 59.33' to the center of a sanitary manhole on the South side of SE 15th St.
- WSW 57.28' to the SE corner of the East end of the concrete sidewalk on the South side of SE 15th St.
- North ±15' to the Easterly prolongation of the centerline of SE 15th St.

Olsson #103:

Set 1/2" Rebar with Olsson Control Cap. Set in the grass ±62' East of the East end of SE Cape Dr.
N: 991553.72
E: 2831514.48
Elevation: 1000.43'

Ties:

- NW 76.12' to the center of a telephone pedestal on the North side of SE Cape Dr.
- SW 67.00' to the center of a water valve on the South side of SE Cape Dr.
- SW 70.06' to the SE corner of the East end of the concrete sidewalk on the South side of SE Cape Dr.
- North ±4' to the Easterly prolongation of the centerline of SE Cape Dr.

Basis of elevations shown hereon are based upon NAVD '88 utilizing MoDOT's continuously monitored GNSS system and holding the elevation of JA-45 elevation 1046.26'

Olsson Benchmark #1:

Set chiseled square cut on center front face of a curb inlet on North side of SE Bailey Rd. ±42' West of Country Ln.
Elevation: 1028.43'

Olsson Benchmark #2:


Set chiseled square cut on SE corner of overflow structure on South side of pond on North side of SE Bailey Rd. ±962' East of Country Ln.
Elevation: 1017.13'

Olsson Benchmark #3:

Set chiseled "+" cut on SSE flange bolt of fire hydrant in the NW quadrant of the intersection of SE 15th St. and SE Dalton Dr.
Elevation: 1016.27'

Olsson Benchmark #4:

Set chiseled square cut on edge of sidewalk at the West center of a curb inlet in the NW quadrant of the intersection of SE Cape Dr. and SE Dalton Dr.
Elevation: 999.24'

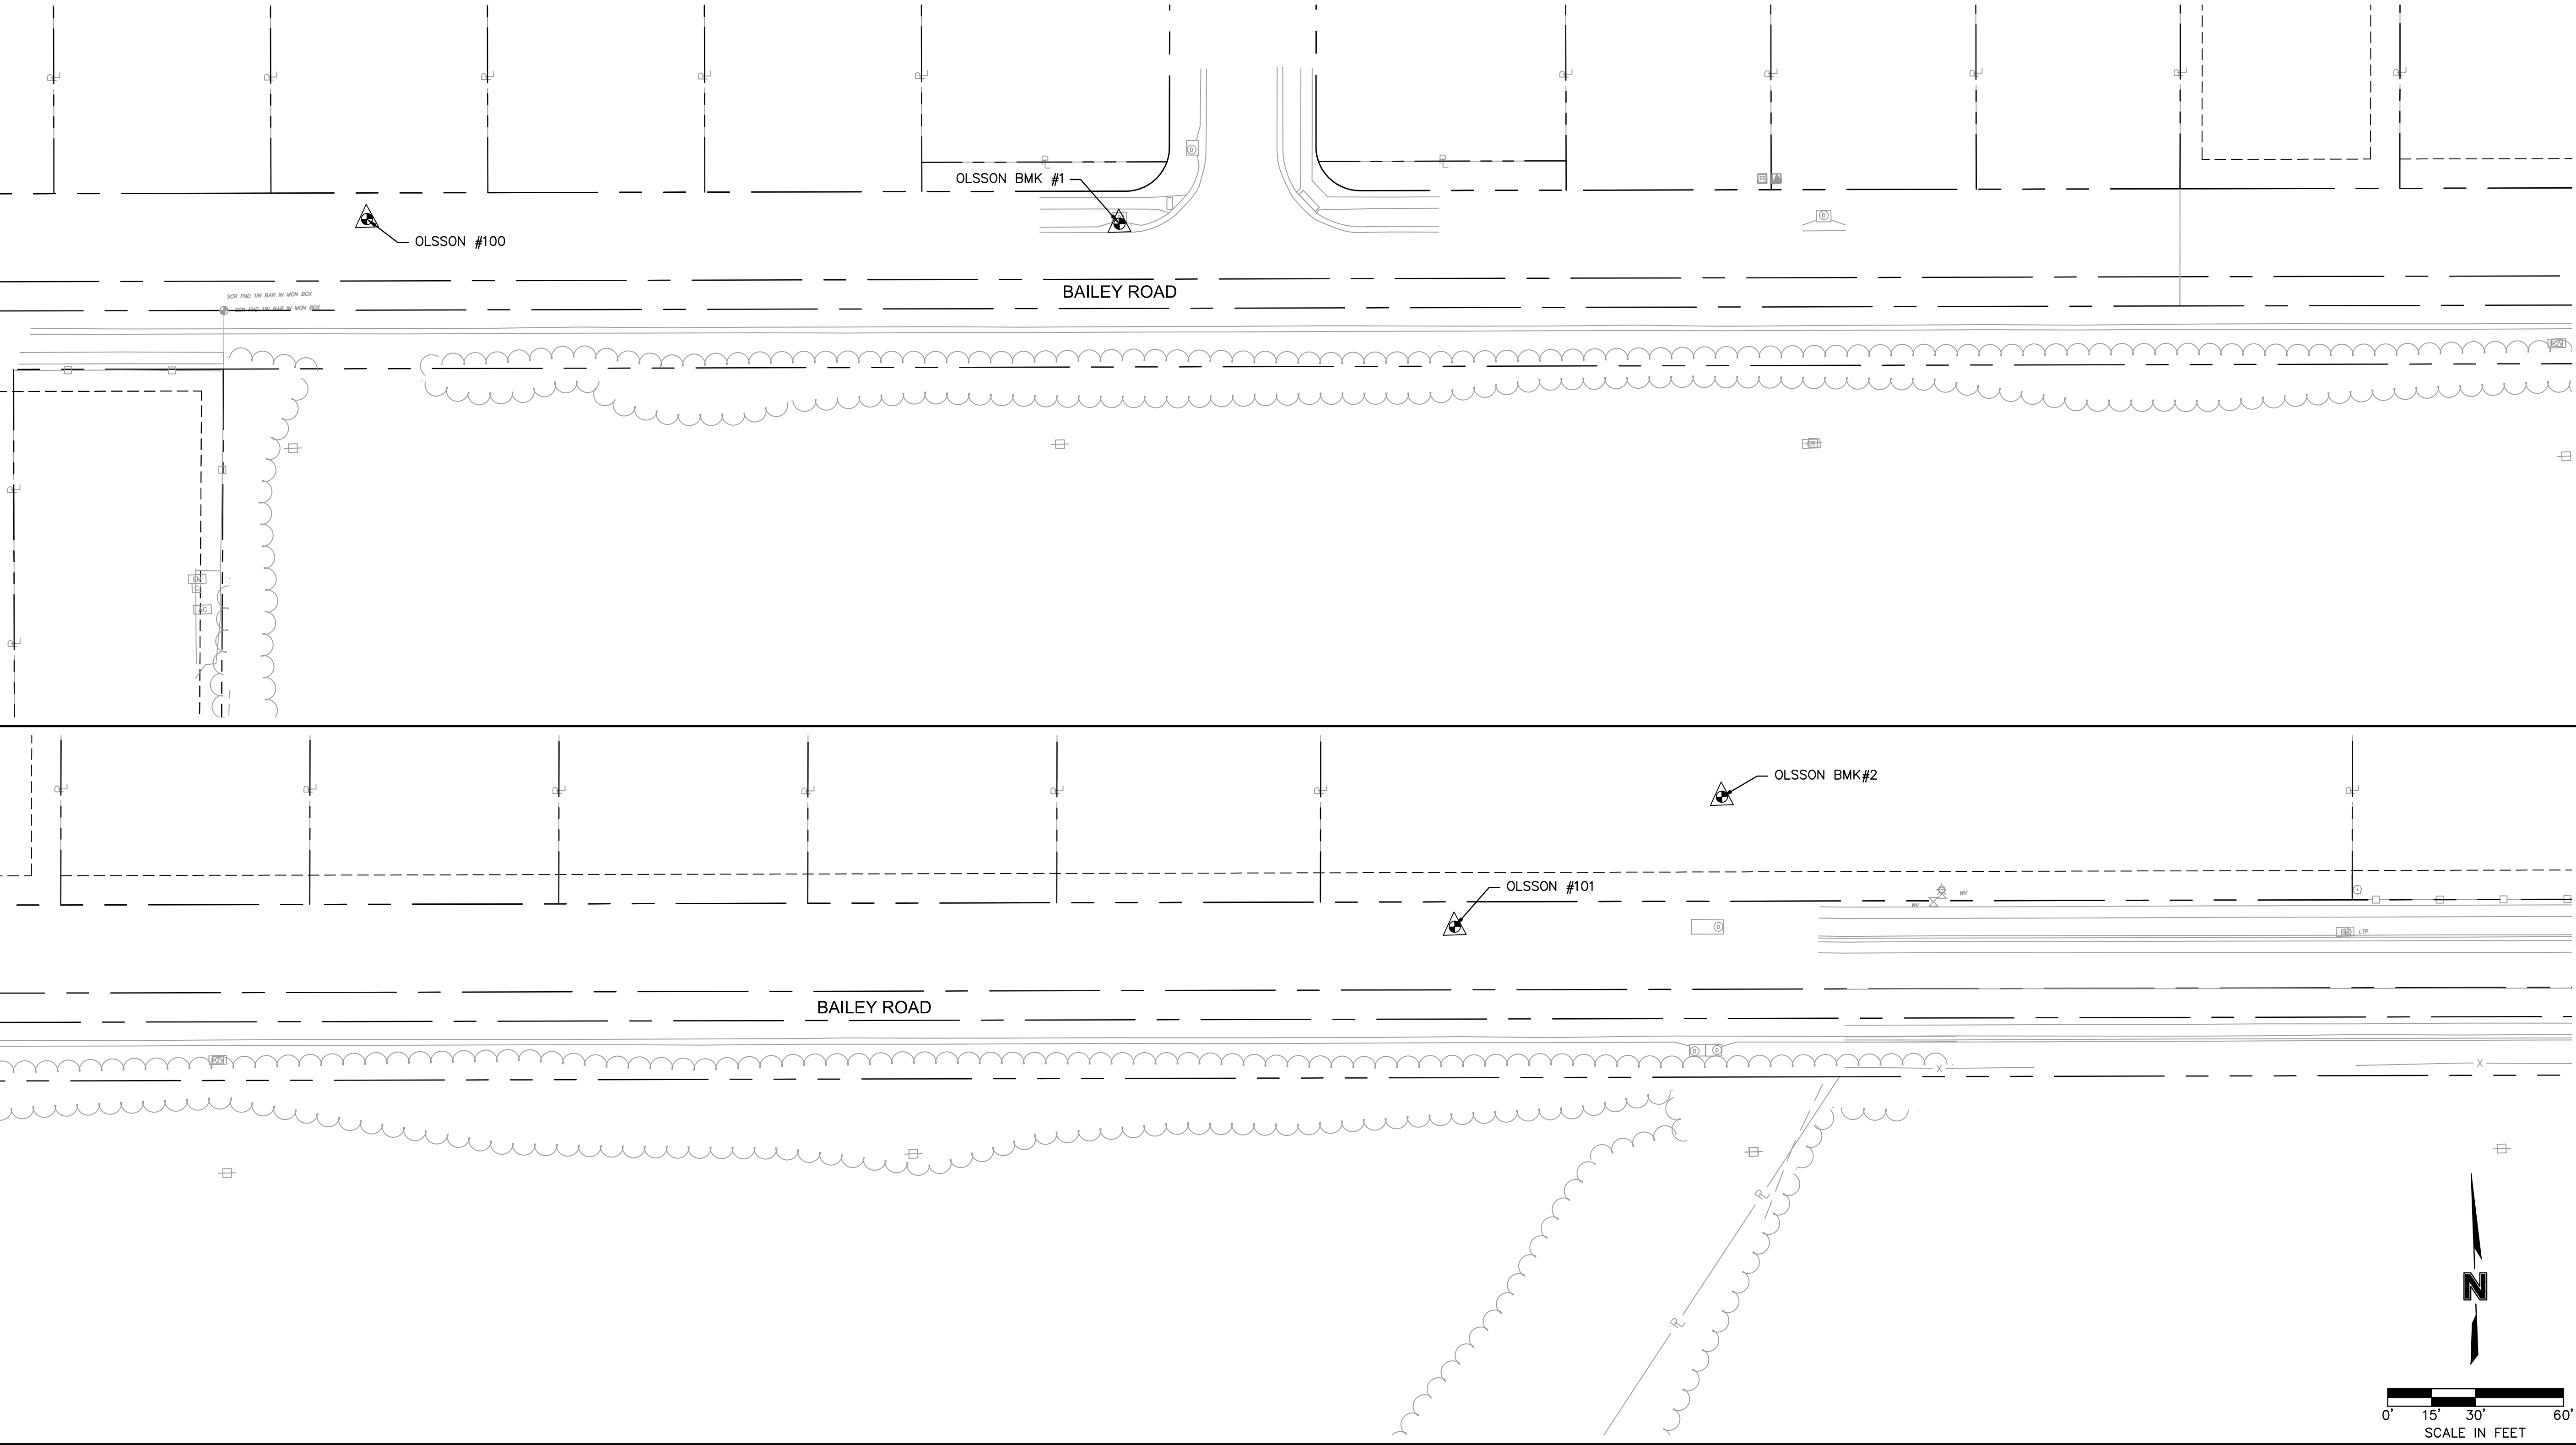

olsson

Olsson Engineering - MO State Certificate of Authority #001592
7301 West 13rd Street, Suite 200
Overland Park, KS 66213-4750
TEL 913.381.1170
FAX 913.381.1174
www.olsson.com

STATE OF MISSOURI
Ryan B. Fleming
FLEMING
NUMBER
PE-2002003161
5-17-21
PROFESSIONAL ENGINEER

RYAN B. FLEMING
MO. NO. PE-2002003161

REV. NO.	DATE	REVISIONS DESCRIPTION	BY

REVISIONS

SURVEY CONTROL

LEE'S SUMMIT MIDDLE SCHOOL #4
BAILEY ROAD PUBLIC IMPROVEMENTS

LEE'S SUMMIT, MISSOURI

2021

C.O.A. NO.: 001592
DRAWN BY: RPH
CHECKED BY: RBE
APPROVED BY: RBE
QA/QC BY: XXX
PROJECT NO.: 020-0103
DWG NO.: T_SUR01_0200103
DATE: 2021-02-01





SHEET
5 OF 100

DWG: F:\2020\0001-0500\020-0103\40-Design\AutoCAD\Final Plans\Sheet\RD\Lee Summit Plan Set - (Century and Middle School Drives)\GENERAL\T_ALI01_0200103.dwg
DATE: May 17, 2021 1:03pm XREFS: T_PTBULK_0200103 V_TOPO_00103 V_XTOPO-2_00103 V_XBOU-2_00103
USER: rhaller



olsson Olsson Engineering - MO State Certificate of Authority #001592 7301 West 133rd Street, Suite 200 Overland Park, KS 66213-4750 TEL 913.381.1170 FAX 913.381.1174 www.olsson.com		 RYAN B. FLEMING MO. NO. PE-2002003161		olsson			
ALIGNMENT DATA		LEE'S SUMMIT MIDDLE SCHOOL #4 BAILEY ROAD PUBLIC IMPROVEMENTS		2021		REVISONS	
LEE'S SUMMIT, MISSOURI		2021		REVISONS			
ALIGNMENT DATA		LEE'S SUMMIT MIDDLE SCHOOL #4 BAILEY ROAD PUBLIC IMPROVEMENTS		2021		REVISONS	
LEE'S SUMMIT, MISSOURI		2021		REVISONS			

Century and Middle School Drives)\GENERAL\T_ALI01_0200103.dwg
V_XBOU-2_00103

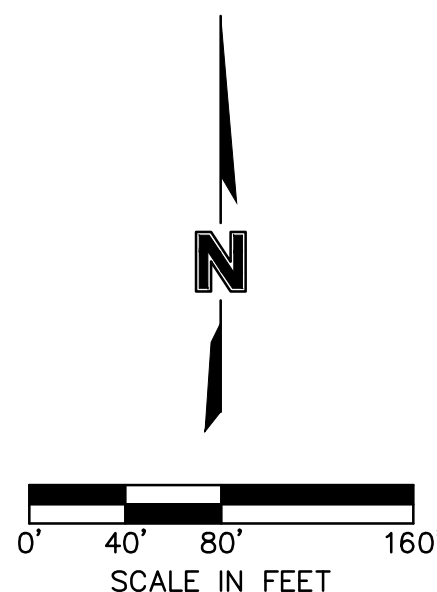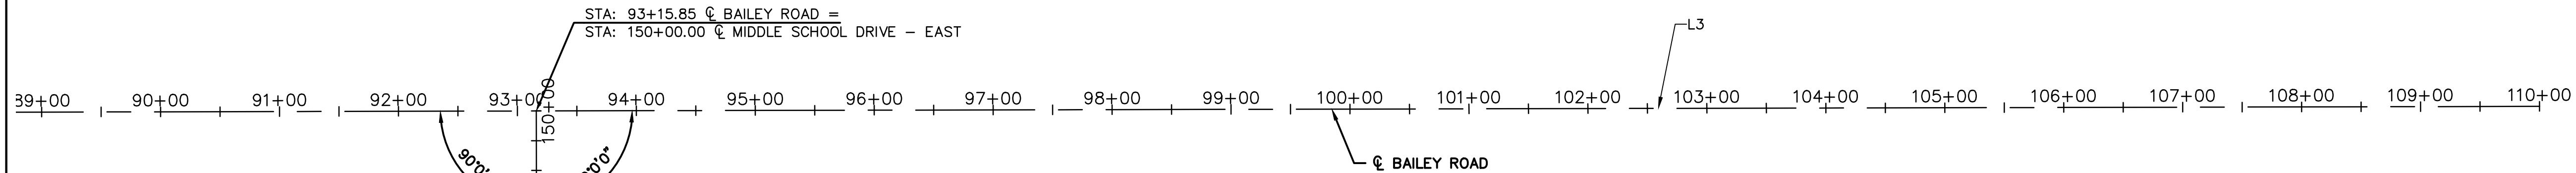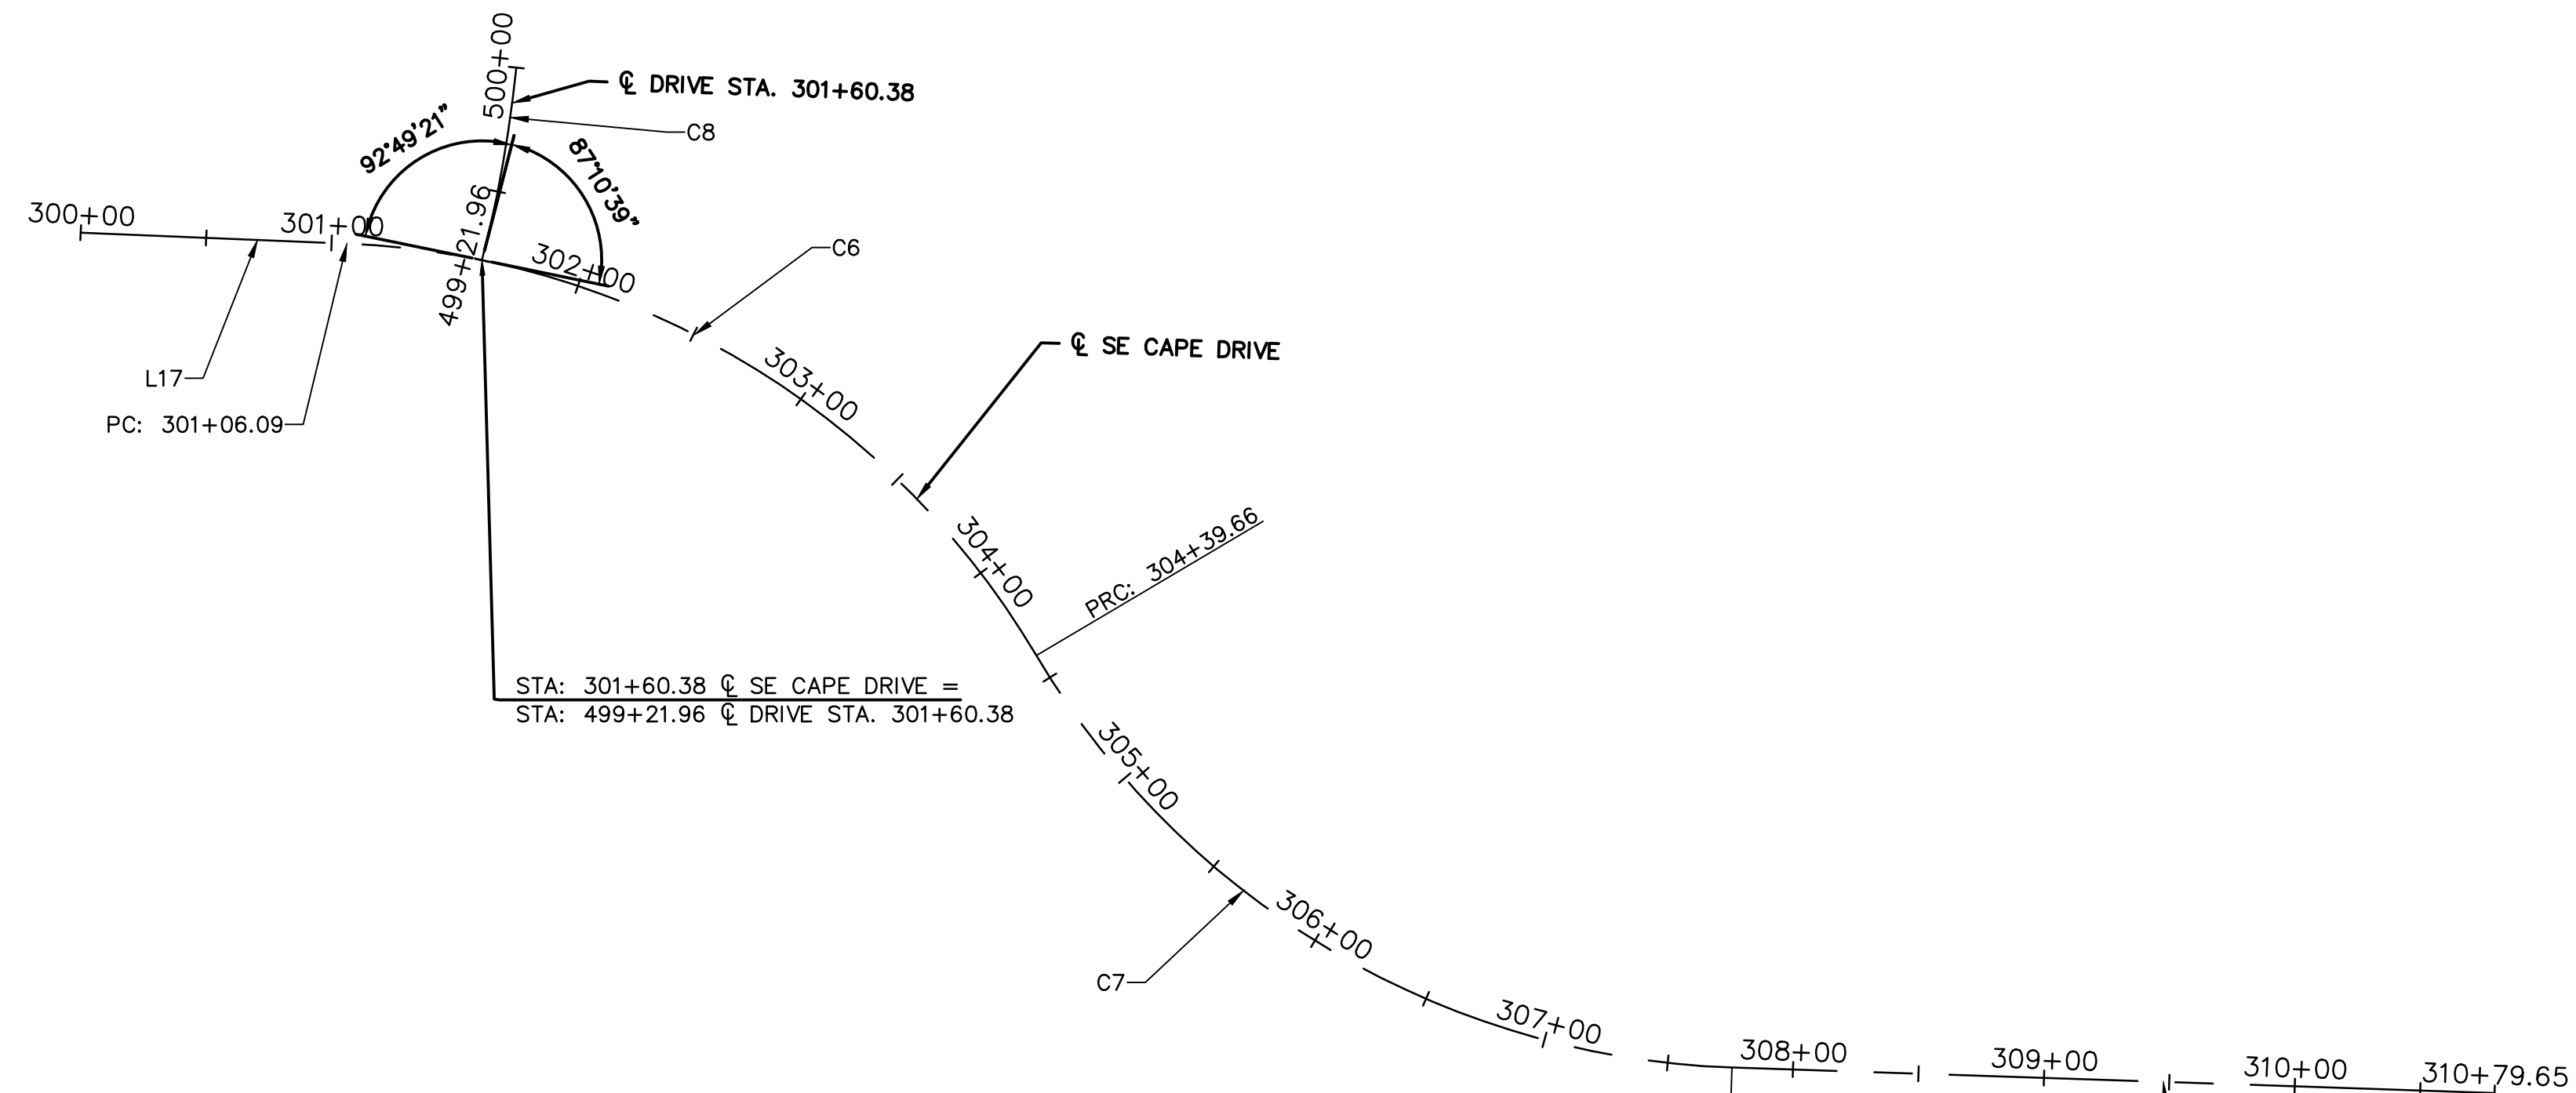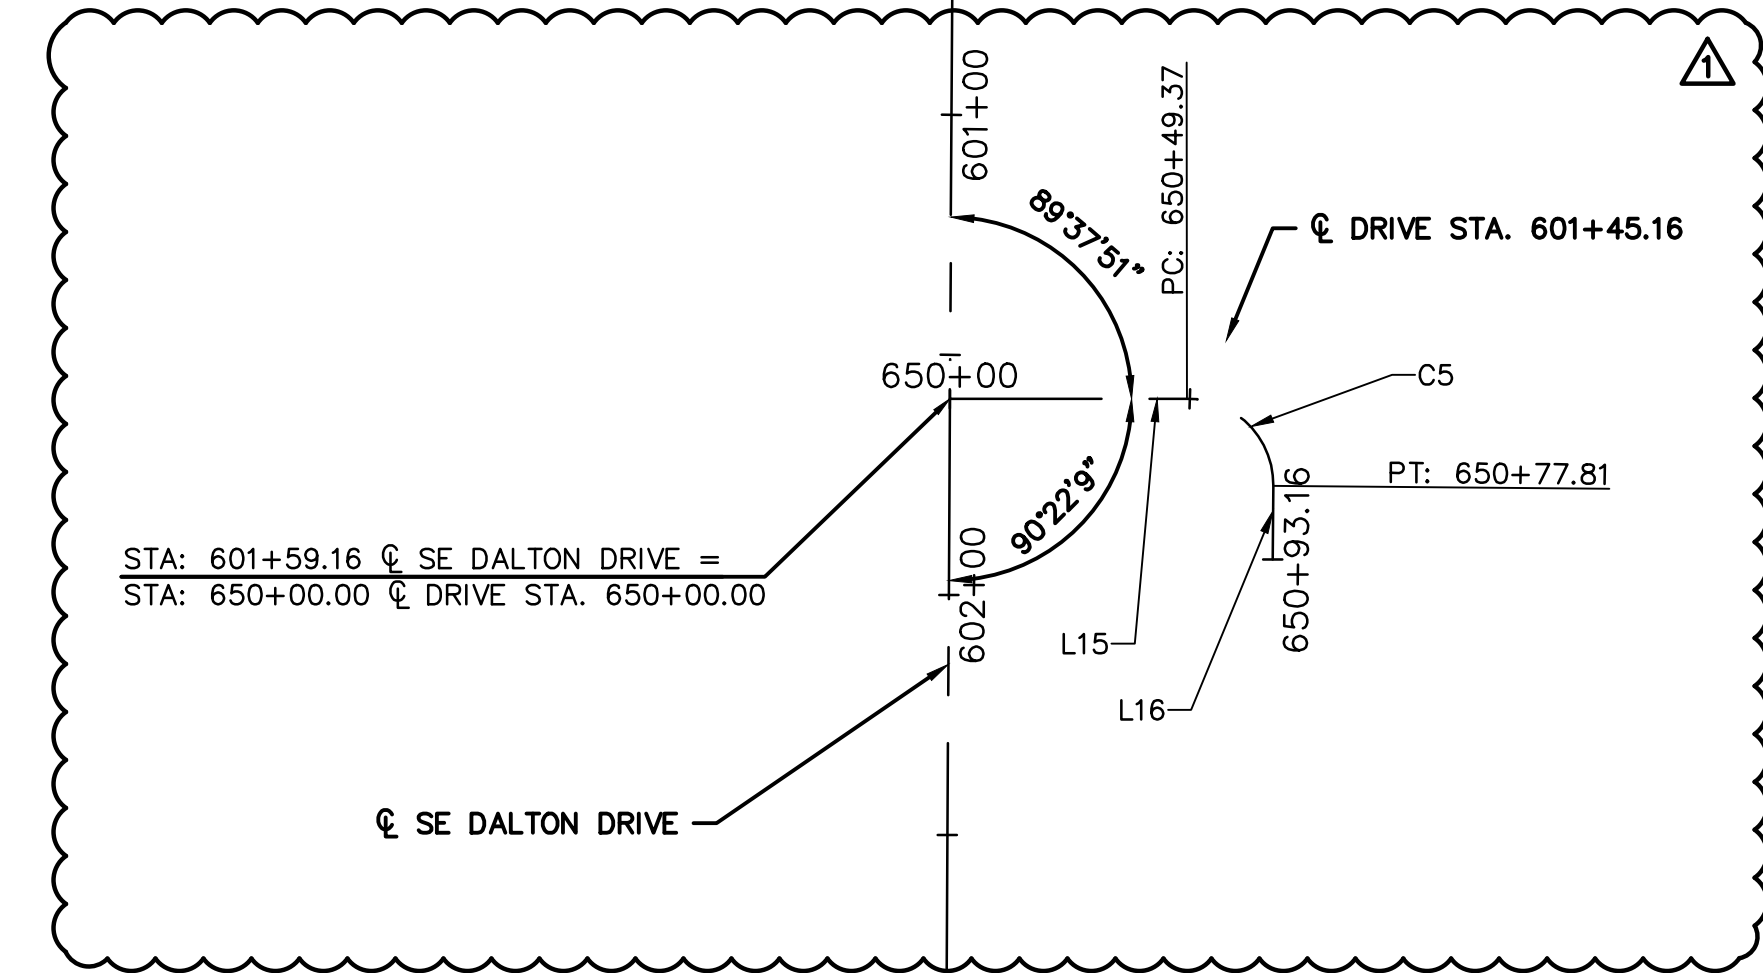

C.O.A. NO.: 001592 DRAWN BY: RPH CHECKED BY: RBF APPROVED BY: RBF QA/QC BY: XXX PROJECT NO.: 020-0103 DWG NO.: T_ALI01_0200103 DATE: 2021-02-01		ALIGNMENT DATA LEE'S SUMMIT MIDDLE SCHOOL #4 BAILEY ROAD PUBLIC IMPROVEMENTS LEE'S SUMMIT, MISSOURI		REV. NO. 1	DATE 5-17-2021	REVISIONS DESCRIPTION REVISED PER CITY COMMENT	BY
				REVISIONS			
2021							
SHEET 8 OF 100		Olsson Olsson Engineering - MO State Certificate of Authority #001592 7301 West 133rd Street, Suite 200 Overland Park, KS 66213-4750 TEL 913.381.1170 FAX 913.381.1174 www.olsson.com RYAN B. FLEMING MO. NO. PE-2002003161 					

GENERAL NOTES FOR CAPITAL IMPROVEMENTS PROJECTS
(REV. FEBRUARY 10, 2010)

- 1)PRELIMINARY INFORMATION:
- a) CONSULT PARAGRAPH 6.12 OF THE EJCDC GENERAL CONDITIONS (C-700) FOR A COMPLETE LIST OF RECORD DOCUMENTS THAT THE CONTRACTOR SHALL MAINTAIN ON SITE.
 - b) PERMITS REQUIRED FOR THE WORK CAN BE FOUND IN SECTION 1010 OF THE GENERAL REQUIREMENTS (DIVISION 1).
 - c) CONSTRUCTION OF THE WORK SHOWN OR IMPLIED BY THIS SET OF DRAWINGS SHALL NOT BE INITIATED UNLESS ALL PRELIMINARY CONTRACT OBLIGATIONS ARE MET, AND THE OWNER IS NOTIFIED OF THE INTENT TO START THE WORK. SEE SECTION 1020 OF DIVISION 1.
 - d) ALL WORK SHALL BE CONFINED WITHIN THE CONSTRUCTION LIMITS OR AS OTHERWISE DIRECTED BY THE OWNER.
 - e) ANY WORK PERFORMED PRIOR TO ENGINEER'S REVIEW AND APPROVAL OF THE PERTINENT SUBMITTAL WILL BE AT THE SOLE EXPENSE AND RESPONSIBILITY OF CONTRACTOR. SUBMITTAL PROCEDURES AND REQUIREMENTS CAN BE FOUND IN PARAGRAPH 6.17 OF C-700 AND SECTIONS 1115 AND 1116 OF DIVISION 1.
 - f) OWNER IS DEFINED AS THE CITY OF LEE'S SUMMIT.
- 2) COORDINATION AND NOTIFICATIONS:
- a) ANY TIME REFERENCES LISTED IN PARAGRAPH 2 ARE TYPICAL TIMELINES. CONSULT SECTION 1105 OF DIVISION 1 FOR PROJECT SPECIFIC TIMELINES, COORDINATION AND NOTIFICATION PROCESSES.
 - b) PRIOR TO ANY STREET CLOSURES, APPROPRIATE NOTIFICATIONS WILL BE DISTRIBUTED. THE CLOSURES OF ARTERIAL AND COLLECTOR STREETS WILL TYPICALLY CAUSE THE OWNER TO GENERATE A PRESS RELEASE AND DETOUR MAP. THIS IS TYPICALLY 14 CALENDAR DAYS.
 - c) THE REMOVAL OF TREES, SHEDS, FENCING OR OTHER ITEMS ON PRIVATE PROPERTY, NOT OTHERWISE SHOWN ON THESE PLANS, ARE NOT AUTHORIZED ON THIS PROJECT. CONTRACTOR SHALL NOTIFY THE OWNER IMMEDIATELY IF ANY SUCH WORK IS PROPOSED. THE OWNER REQUIRES AT LEAST 14 CALENDAR DAYS TO NOTIFY PROPERTY OWNER RESIDENT, IN ORDER TO GIVE THEM OPPORTUNITY TO SALVAGE THESE ITEMS.
 - d) PRIOR TO DRIVEWAY DEMOLITION AND RECONSTRUCTION, CONTRACTOR SHALL NOTIFY AND COORDINATE WITH THE PROPERTY OWNER OR RESIDENT. THIS IS TYPICALLY 2 WORKING DAYS.
 - e) PRIOR TO SHUTTING DOWN A WATER MAIN, CONTRACTOR SHALL NOTIFY AND COORDINATE WITH THE PROPERTY OWNER OR RESIDENT. THIS IS TYPICALLY 2 WORKING DAYS.
 - f) CONTRACTOR SHALL NOT BE ALLOWED TO WORK WEEKENDS OR HOLIDAYS WITHOUT REQUESTING PRIOR APPROVAL FROM OWNER THREE WORKING DAYS IN ADVANCE.
 - g) BY ORDINANCE 17-42, WORKING HOURS WITHIN THE CITY OF LEE'S SUMMIT ARE 7:00 A.M. TO 10:00 P.M. REQUESTS TO WORK BEYOND THESE HOURS MUST BE FILED WITH THE OWNER ONE WEEK IN ADVANCE.
- 3) SURVEY:
- a) IN ACCORDANCE WITH PARAGRAPH 4.05 OF C-700, OWNER OR ENGINEER SHALL PROVIDE ENGINEERING SURVEYS TO ESTABLISH REFERENCE POINTS FOR CONSTRUCTION WHICH IN THEIR JUDGMENT ARE NECESSARY TO ENABLE CONTRACTOR TO PERFORM THE WORK. CONTRACTOR IS RESPONSIBLE FOR LAYING OUT THE WORK AND SHALL SET THOSE STAKES NECESSARY TO CONSTRUCT THIS PROJECT. NO DIRECT PAYMENT WILL BE MADE FOR THIS WORK, UNLESS LISTED IN THE BID TAB.
 - b) IN ACCORDANCE WITH PARAGRAPH 4.05 OF C-700, CONTRACTOR SHALL RESET ANY PERMANENT REFERENCE POINTS, PROPERTY CORNERS AND PROPERTY MONUMENTS THAT ARE DISTURBED DURING CONSTRUCTION. THESE POINTS AND MONUMENTS SHALL BE RESET BY A REGISTERED LAND SURVEYOR IN ACCORDANCE WITH STATE LAW. NO DIRECT PAYMENT WILL BE MADE FOR THIS WORK.
- 4) UNDERGROUND FACILITIES:
- a) INFORMATION REGARDING UNDERGROUND FACILITIES IS APPROXIMATE AND WAS COMPILED USING INFORMATION PROVIDED BY THE FACILITY OWNER. CONSULT PARAGRAPH 4.04 OF C-700 FOR FURTHER INFORMATION.
 - b) UNLESS BORED, ALL UNDERGROUND UTILITIES (INCLUDING THE CONTRACTOR'S WORK) THAT CROSS UNDER PROPOSED STREET PAVEMENTS SHALL BE IN PLACE PRIOR TO THE PLACEMENT OF THE NEW PAVEMENT.

- 5) WATER, STORM & SANITARY SEWER:
- a) WATER CAN BE PURCHASED FROM THE CITY'S WATER UTILITIES DEPARTMENT.
 - b) ALL MANHOLES, VALVE LIDS, METER LIDS, FIRE HYDRANTS AND AIR RELIEF ASSEMBLIES WITHIN THE CONSTRUCTION LIMITS SHALL BE RELOCATED OR ADJUSTED TO GRADE BY THE CONTRACTOR IN ACCORDANCE WITH THE SPECIFICATIONS. ALL VALVE RISERS IN PAVEMENT (WHETHER ADJUSTED, REPLACED OR PLACED) SHALL BE CAST IRON AND CONFORM TO THE SPECIFICATIONS. NO DIRECT PAYMENT WILL BE MADE FOR THIS WORK, UNLESS LISTED IN THE BID TAB.
 - c) CONTRACTOR SHALL PROVIDE BYPASS PUMPING OF SEWAGE FLOWS AROUND EACH SEGMENT OF PIPE THAT IS TO BE REPLACED OR REFURBISHED. CONTRACTOR SHALL HAVE ALL MATERIALS, EQUIPMENT AND LABOR NECESSARY TO COMPLETE WORK ON THE PIPE SEGMENT PRIOR TO ISOLATING THE SEWER SEGMENT AND BEGINNING BYPASS PUMPING OPERATIONS. NO DIRECT PAYMENT WILL BE MADE FOR THIS WORK, UNLESS LISTED IN THE BID TAB.
- 6) ENVIRONMENTAL & SAFETY:
- a) CONTRACTOR SHALL USE ADEQUATE DUST CONTROL MEASURES DURING ALL PHASES OF THE WORK. CONSULT SECTION 1145 IN DIVISION 1.
 - b) SILTATION AND EROSION CONTROL SHALL BE THE RESPONSIBILITY OF THE CONTRACTOR. CONTRACTOR SHALL BE RESPONSIBLE FOR MAINTAINING EROSION CONTROL SYSTEMS, REPLACING DAMAGED OR FAILED EROSION CONTROL DEVICES AND INSPECTING THE SITE IN ORDER TO REPAIR THE EROSION CONTROL SYSTEMS WITHIN 24 HOURS AFTER A SIGNIFICATION RAIN EVENT. GRADING ADJACENT TO PAVEMENTS SHALL BE LEFT THREE INCHES BELOW THE TOP OF PAVEMENT UNTIL IMMEDIATELY BEFORE SOD OR SEED IS PLACED. EROSION AND SEDIMENT CONTROL MUST BE IN PLACE PRIOR TO THE DISTURBANCE OF THE GROUND. FIELD ADJUSTMENTS TO EROSION AND SEDIMENT CONTROL MAY BE REQUIRED DEPENDING ON THE SITE CONDITIONS.
 - c) UNLESS WAIVED IN SECTION 1010, CONTRACTOR SHALL MAINTAIN THE STORM WATER POLLUTION PREVENTION PLAN (SWPPP) ON SITE IN ACCORDANCE WITH DNR REGULATIONS.
 - d) PROPERTY MAINTENANCE INFORMATION CAN BE FOUND IN SECTION 1145 OF DIVISION 1.
- 7) GRADING, REMOVALS & DAMAGED ITEMS:
- a) INFORMATION ON SALVAGED MATERIAL CAN BE FOUND IN SECTION 1150 OF DIVISION 1.
 - b) NO BURNING IS ALLOWED ON THE SITE.
 - c) DRIVEWAYS, PARKING LOTS, SIDEWALKS, FENCES, IRRIGATION SYSTEMS AND OTHER ITEMS DISTURBED OR DAMAGED BY THE CONTRACTOR SHALL BE RESTORED AT THE CONTRACTOR'S EXPENSE TO A CONDITION EQUAL TO OR BETTER THAN EXISTING BEFORE DAMAGE OCCURRED. UNLESS WAIVED BY OWNER, ALL ITEMS REQUIRING REPLACEMENT SHALL BE REPLACED WITH NEW MATERIALS, AND ALL MATERIALS ARE SUBJECT TO OWNER'S APPROVAL. NO DIRECT PAYMENT WILL BE MADE FOR THIS WORK, UNLESS LISTED IN THE BID TAB.
 - d) ALL FENCE REPLACEMENT SHOULD BE RELOCATED TO THE PROPERTY LINES, UNLESS THE EXISTING FENCE WAS LOCATED INSIDE OF THE PROPERTY LINES. FENCE INSIDE OF PROPERTY LINES SHOULD BE PLACED IN ITS ORIGINAL LOCATION. GATES AND FENCE CORNERS SHALL BE RE-ESTABLISHED AT THE ORIGINAL LOCATIONS, UNLESS INDICATED BY THE DRAWINGS. REMOVALS SHALL BE AS SHOWN ON THE DRAWINGS OR AS APPROVED BY OWNER. REMOVALS NOT APPROVED BY OWNER WILL BE REPLACED AT THE CONTRACTOR'S EXPENSE.
 - e) ROOF DRAINS, UNDER DRAINS, SEPTIC LINES AND OTHER SMALL DRAINAGE LINES NOT SHOWN ON THE DRAWINGS THAT ARE UNCOVERED OR DAMAGED SHALL BE REPAIRED, AND THE POINT OF DISCHARGE SHALL BE PLACED NO CLOSER THAN FIVE FEET TO ANY ADJOINING PROPERTY LINE INCLUDING THE RIGHT-OF-WAY LINE (SECTION 16-413 OF THE CODE OF ORDINANCES). UNLESS DIRECTED BY THE CITY ENGINEER, NO DRAIN LINES SHALL BE CONNECTED TO THE STORM SEWER SYSTEM. MATERIALS AND LOCATION ARE SUBJECT TO OWNER'S APPROVAL. IF NO UNIT PRICE IS IN THE BID, THEN PAYMENT WILL BE NEGOTIATED PER THE CONTRACT DOCUMENTS.
 - f) MATERIALS THAT MAY BE CLASSIFIED AS UNSUITABLE OR REQUIRE UNDERGRADING SHALL BE DETERMINED BY THE OWNER OR THE OWNER'S REPRESENTATIVE. CONTRACTOR SHALL NOT MAKE THIS DETERMINATION.
 - g) ALL WASTE MATERIAL SHALL BE DISPOSED OF ON SITES PROVIDED BY THE CONTRACTOR AND APPROVED BY THE ENGINEER. ALL MATERIALS SHALL BE DISPOSED OF BY THE CONTRACTOR AT HIS OWN EXPENSE. SAWCUTTING SHALL BE SUBSIDIARY TO OTHER BID ITEMS.
- 8) TRAFFIC:
- a) UNLESS DIRECTED IN THE CONTRACT DOCUMENTS OR DRAWINGS, CONTRACTOR SHALL MAINTAIN TRAFFIC AND PEDESTRIAN ACCESS AT ALL TIMES.
 - b) APPROPRIATE TRAFFIC CONTROL DEVICES, SIGNAGE AND PAVEMENT MARKINGS SHALL BE ESTABLISHED AND MAINTAINED THROUGHOUT THE PROJECT IN ACCORDANCE WITH THE CONTRACT DOCUMENTS AND THE MUTCD.

ADDITIONAL GENERAL NOTES:

- 1) ALL TREES TO BE GRUBBED ARE MARKED THUS "X". SPARE ALL TREES THAT ARE MARKED DND (DO NOT DISTURB) OR ANY TREES NOT MARKED AT ALL. EXCEPTIONALLY GOOD TREES SHALL BE SPARED BY ADJUSTING BACKSLOPE LINES DURING CONSTRUCTION AS DIRECTED BY THE ENGINEER. ALL TREES WITHIN THE CONSTRUCTION LIMITS TO BE SAVED SHALL HAVE HEIR TRUNKS AND ROOT ZONE PHYSICALLY PROTECTED PRIOR TO CONSTRUCTION OPERATIONS BY METHODS APPROVED BY THE ENGINEER.
- 2) THE CONTRACTOR SHALL POTHOLE ALL UTILITY CROSSINGS PRIOR TO CONSTRUCTION OF ANY PORTION OF THE STORM SEWER, UNDERDRAINS, CONDUIT, AND ANY OTHER SUBSURFACE ELEMENTS OF THE PROJECT. THIS SURVEY INFORMATION SHALL BE FORWARDED TO THE ENGINEER FOR REVIEW. THE CONTRACTOR SHALL NOT BEGIN CONSTRUCTION ON ANY SUBSURFACE ELEMENT ON THE PROJECT WITHOUT THE APPROVAL OF THE ENGINEER. THIS ITEM SHALL BE SUBSIDIARY TO OTHER BID ITEMS.

olsson

Olsson Engineering - MO State Certificate of Authority #001592
7301 West 133rd Street, Suite 200
Overland Park, KS 66213-4750
TEL 913.381.1170
FAX 913.381.1174
www.olson.com

STATE OF MISSOURI

RYAN B. FLEMING

NUMBER

PE-2002003161

5-17-21

PROFESSIONAL ENGINEER

RYAN B. FLEMING
MO. NO. PE-2002003161

BY									
REVISIONS DESCRIPTION									
DATE									
REV. NO.									

GENERAL NOTES

LEE'S SUMMIT MIDDLE SCHOOL #4
BAILEY ROAD PUBLIC IMPROVEMENTS

LEE'S SUMMIT, MISSOURI

2021

C.O.A. NO.: 001592

DRAWN BY: RPH

CHECKED BY: RBE

APPROVED BY: RBE

QA/QC BY: XXX

PROJECT NO.: 020-0103

DWG NO.: T_GEN01_0200103

DATE: 2021-02-01

SHEET

10 OF 100

RECAPITULATION OF QUANTITIES			
ITEM NO.	ITEM DESCRIPTION	UNIT	QUANTITY
1	Mobilization	Lump Sum	1
2	Clearing and Grubbing	Lump Sum	1
3	Demolition and Removal	Lump Sum	1
4	Pavement, Asphaltic Surface (APWA Type 5-01) (2")	Sq.Yd.	3,528
5	Pavement, Asphaltic Base (APWA RC Type 5-01) (4")	Sq.Yd.	250
6	Pavement, Asphaltic Base (APWA RC Type 5-01) (5.5")	Sq.Yd.	459
7	Pavement, Asphaltic Base (APWA RC Type 5-01) (8")	Sq.Yd.	22
8	Pavement, Asphaltic Base (APWA RC Type 5-01) (10")	Sq.Yd.	3,239
9	Concrete Base Widening	Sq.Yd.	579
10	Aggregate Base (MoDOT Type 5) (4")	Sq. Yd.	2,948
11	Aggregate Base (MoDOT Type 5) (10")	Sq.Yd.	341
12	Aggregate Base (MoDOT Type 5) (12")	Sq. Yd.	4,369
13	Geogrid (Tensor TX140)	Sq. Yd.	4,709
14	Curb & Gutter (Type CG-1)	Lin. Ft.	3,248
15	Curb & Gutter (Type CG-2)	Lin. Ft.	85
16	Concrete Driveway (6")	Sq. Yd.	201
17	Concrete Driveway (8")	Sq.Yd.	32
18	Concrete Sidewalk (4")	Sq. Yd.	193
19	Concrete Sidewalk (6")	Sq. Yd.	2,307
20	Concrete ADA Ramps	Sq. Ft.	2,201
21	Detectable Warning Surface	Sq. Ft.	388
22	Inlet (Curb) (5'x3')	Each	2
23	Inlet (Curb) (8'x4')	Each	2
24	Inlet (Curb) (10'x4')	Each	1
25	Junction Box (4'x4')	Each	1
26	Structure Modification	Each	1
27	24" Pipe Collar	Each	1
28	15" Storm Sewer (RCP Class III)	Lin. Ft.	452
29	24" Storm Sewer (RCP Class III)	Lin. Ft.	19
30	30" Storm Sewer (RCP Class III)	Lin. Ft.	27
31	Erosion Control Devices	Lump Sum	1
32	Traffic Signal Installation (Bailey & Century)	Lump Sum	1
33	2" Conduit with Locate Cable and Pull String	Lin. Ft.	1,406
34	Class 1 Fiber Optic Pull Box	Each	5
35	Fiber Interface Panel with 250' Pigtail	Each	2
36	Ethernet Switch, Transition with Separate Power Source	Each	2
37	Single Mode Patch Cable	Each	8
38	Temporary Traffic Control	Lump Sum	1
39	Permanent Signing	Sq. Ft.	54
40	Sign Post	Each	12
41	Pavement Marking (4" Solid White Lane Line)	Lin. Ft.	3,019
42	Pavement Marking (4" Solid Yellow Line)	Lin. Ft.	7,600
43	Pavement Marking (12" Yellow Crosshatch Line)	Lin. Ft.	295
44	Pavement Marking (24" White Stop Line)	Lin. Ft.	122
45	Pavement Marking (6" White Crosswalk Line)	Lin. Ft.	488
46	Pavment Marking (White Right Turn Arrow)	Each	1
47	Pavment Marking (White Left Turn Arrow)	Each	17

olsson

Olsson Engineering - MO State Certificate of Authority #001592
7301 West 133rd Street, Suite 200
Overland Park, KS 66213-4750
TEL 913.381.1170
FAX 913.381.1174
www.olson.com

STATE OF MISSOURI

RYAN B. FLEMING

NUMBER

PE-2002003161

5-17-21

PROFESSIONAL ENGINEER

RYAN B. FLEMING
MO. NO. PE-2002003161

BY

REV. NO.

DATE

REVISIONS DESCRIPTION

2021

REVISIONS

RECAPITULATION OF QUANTITIES



LEE'S SUMMIT MIDDLE SCHOOL #4
BAILEY ROAD PUBLIC IMPROVEMENTS

LEE'S SUMMIT, MISSOURI

C.O.A. NO.: 001592
DRAWN BY: RPH
CHECKED BY: RBE
APPROVED BY: RBE
QA/QC BY: XXX
PROJECT NO.: 020-0103
DWG NO.: T_QYT01_0200103
DATE: 2021-02-01

SHEET
11 OF 100

T_PSTRM_0200103
 USER: rholler
 T_RPPO1_0200103
 (Century and Middle School Drives) DEMO1_0200103.dwg
 V_XTOPO_2_00103
 V_XBOU_2_00103
 T_P2TBK_0200103
 T_PPA1_0200103
 T_PPA2_0200103
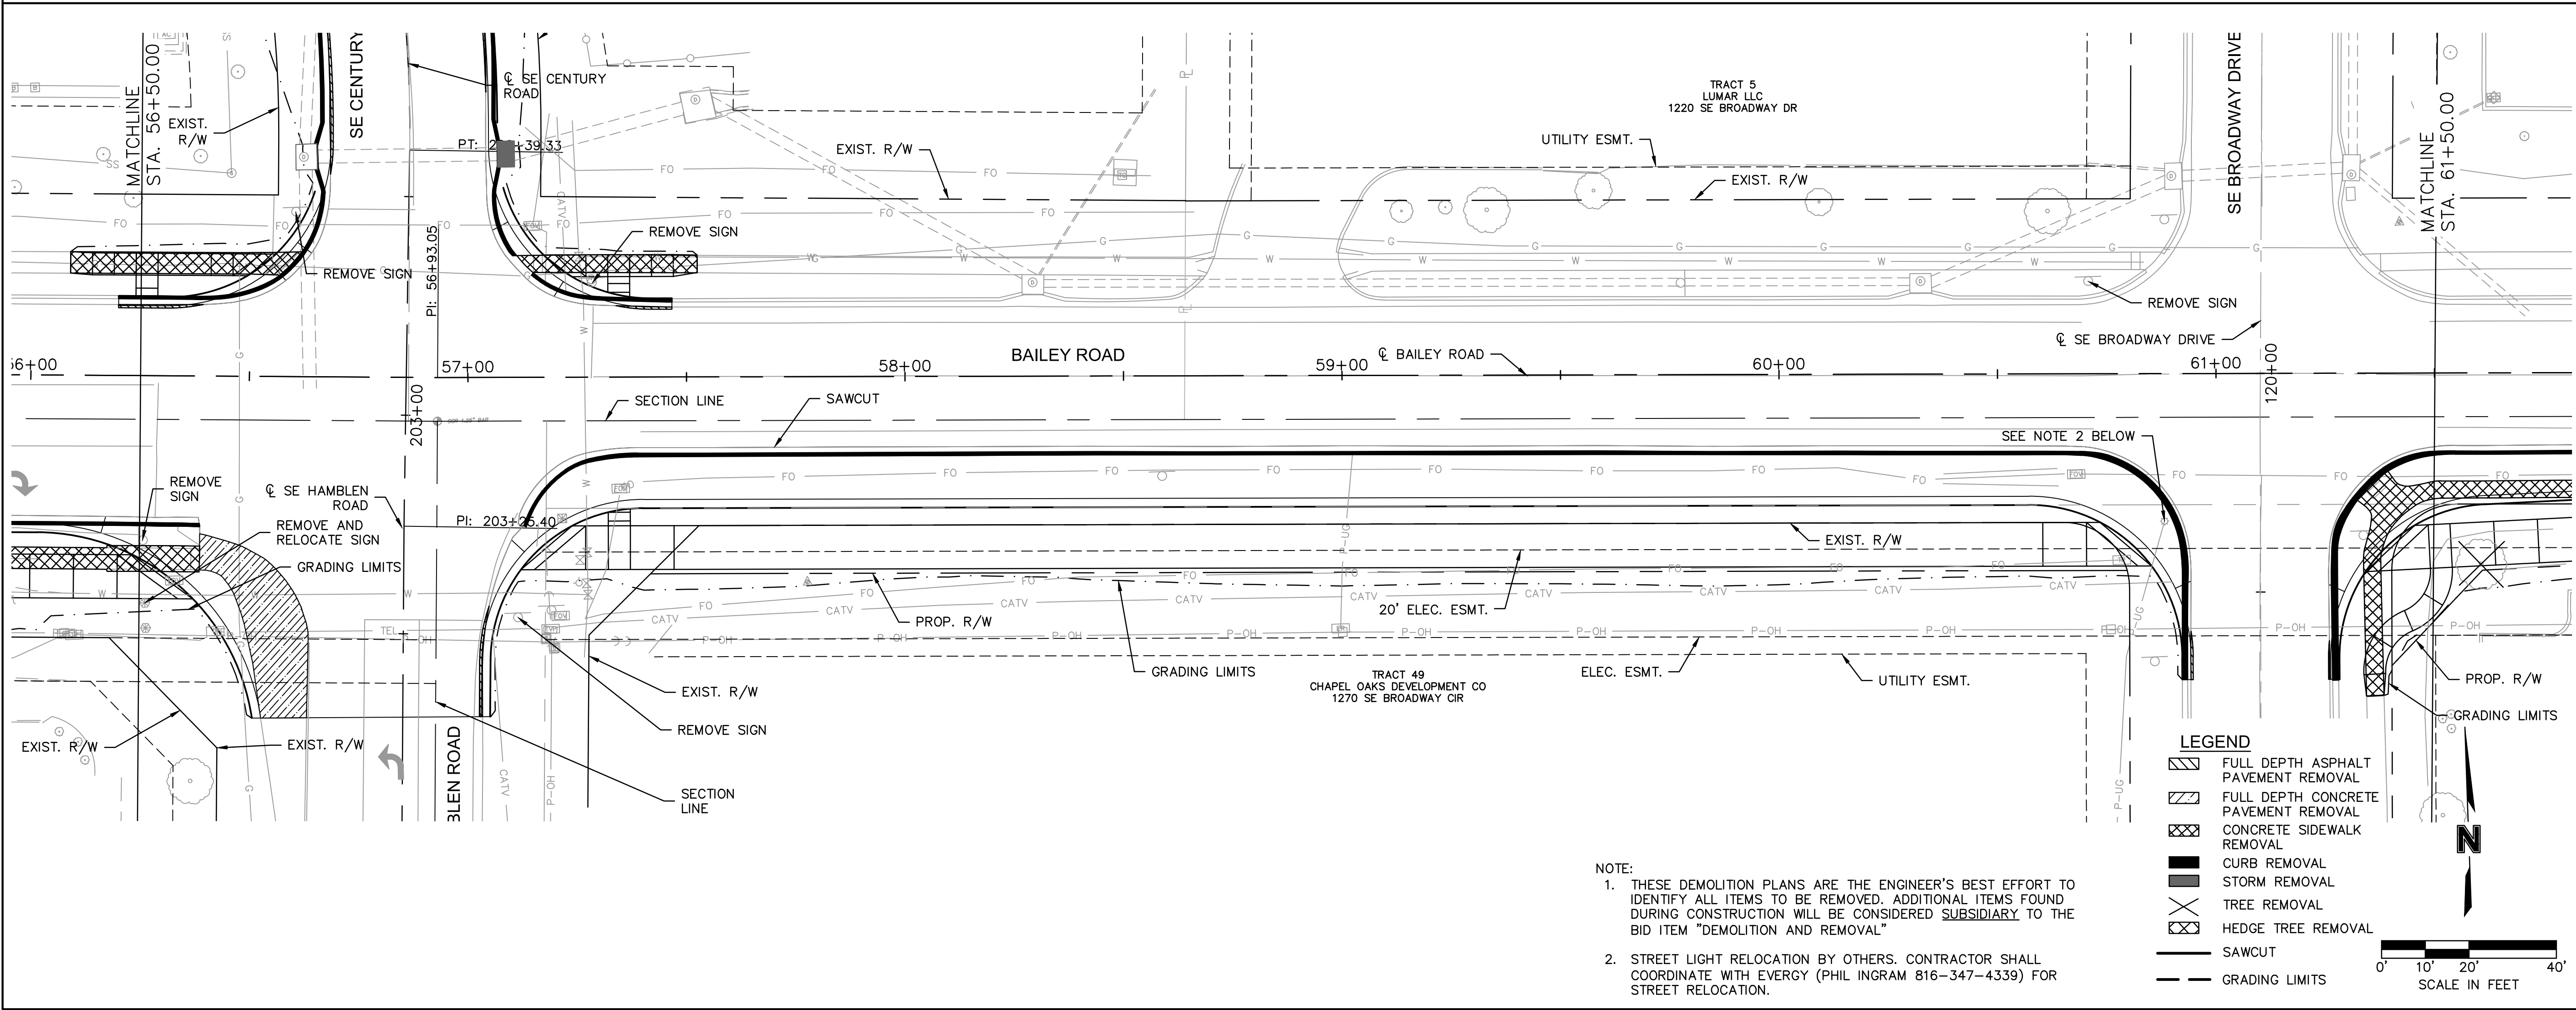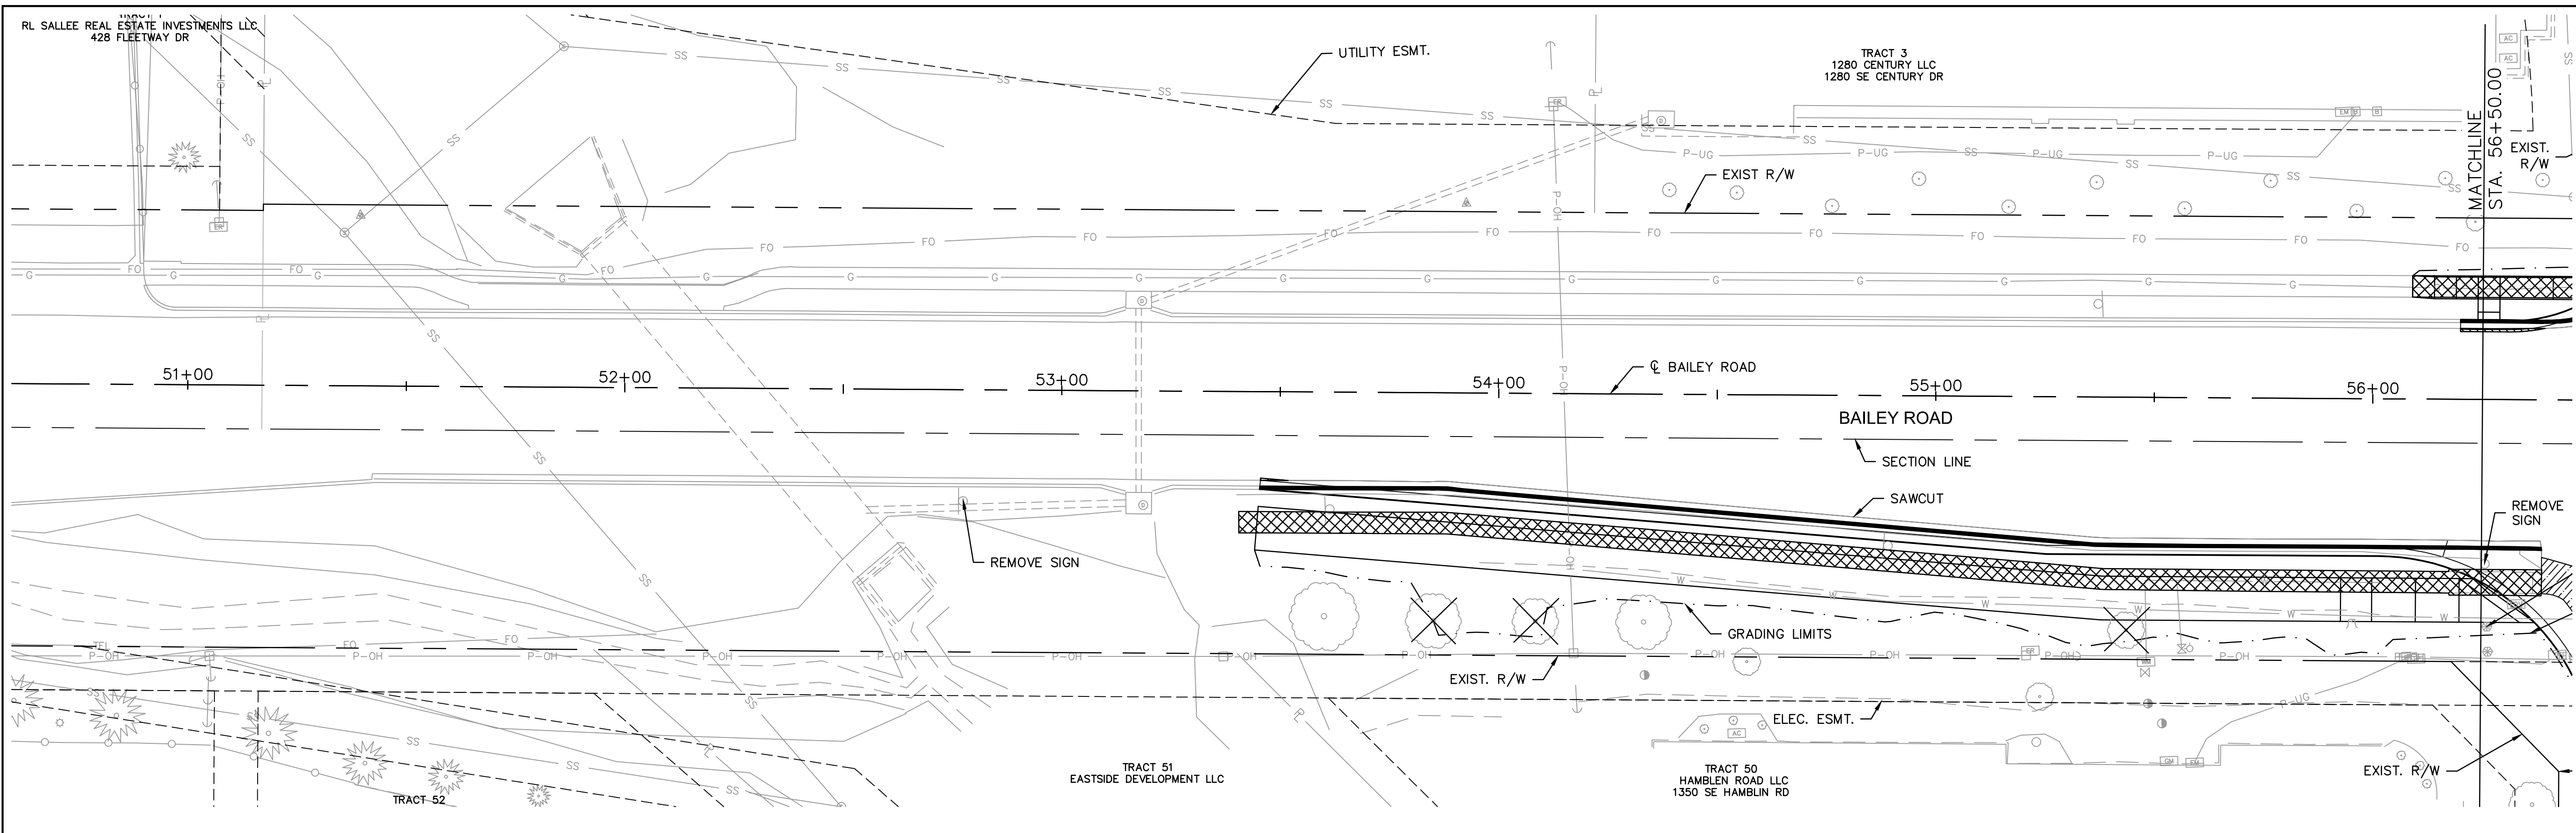

olsson Olsson Engineering - MO State Certificate of Authority #001592 7301 West 133rd Street, Suite 200 TEL 913.381.1170 Overland Park, KS 66213-4750 FAX 913.381.1174 www.olsson.com							
							
RYAN B. FLEMING MO. NO. PE-2002003161							
	BY						
	REV. NO.	DATE	REVISIONS DESCRIPTION				
DEMOLITION & REMOVALS BAILEY ROAD				LEE'S SUMMIT MIDDLE SCHOOL #4 BAILEY ROAD PUBLIC IMPROVEMENTS			
LEE'S SUMMIT, MISSOURI				2021			
C.O.A. NO.:		001592					
DRAWN BY:		RPH					
CHECKED BY:		RBF					
APPROVED BY:		RBF					
QA/QC BY:		XXX					
PROJECT NO.:		020-0103					
DWG NO.:		T_DEMO1_0200103					
DATE:		2021-02-01					
SHEET 12 OF 100							

TRACT 6
1221 SE BROADWAY LLC
1221 SE BROADWAY DR

TRACT 7
COOL, BOBBY & STUBBY, LISA
701 SE 12TH TER

TRACT 8
SMITH, OSCAR
750 SE 12TH TER

TRACT 48
BHK PROPERTIES LLC
651 SE 13TH ST

TRACT 9
LEE, SHANE
1001 SE 12TH TER

TRACT 10
LEE, SHANE
1001 SE 12TH TER

TRACT 11
WILLIAMS, MARK & CARRIE
1005 SE 12TH TER

TRACT 12
SHORES, JOHN & JILL
1009 SE 12TH TER

TRACT 13
MARTIN, JEFFREY & STACEY
1013 SE 12TH TER

TRACT 14
PARK, THOMAS
1017 SE 12TH TER

TRACT 15
DAVIS, BRANDON & MELISSA
1021 SE 12TH TER

TRACT 41
SCHOOL DISTRICT 7 REORGANIZED

EXIST. R/W

PROP. R/W

GRADING LIMITS

20' ELEC. ESMT.

EXIST. R/W

SECTION LINE

PC: 140+52.03

PT: 140+98.86

PT: 141+27.61

NOTE:

- THESE DEMOLITION PLANS ARE THE ENGINEER'S BEST EFFORT TO IDENTIFY ALL ITEMS TO BE REMOVED. ADDITIONAL ITEMS FOUND DURING CONSTRUCTION WILL BE CONSIDERED SUBSIDIARY TO THE BID ITEM "DEMOLITION AND REMOVAL".
- STREET LIGHT RELOCATION BY OTHERS. CONTRACTOR SHALL COORDINATE WITH EVERGY (PHIL INGRAM 816-347-4339) FOR STREET RELOCATION.

LEGEND

- FULL DEPTH ASPHALT PAVEMENT REMOVAL
- FULL DEPTH CONCRETE PAVEMENT REMOVAL
- CONCRETE SIDEWALK REMOVAL
- CURB REMOVAL
- STORM REMOVAL
- TREE REMOVAL
- HEDGE TREE REMOVAL
- SAWCUT
- GRADING LIMITS

0' 10' 20' 40'

SCALE IN FEET

TRACT 16
WILLIAMS, WYCLIFF & RITA
1025 SE 12TH TER

TRACT 17
HAYS, BRETTA & SARAH
1029 SE 12TH TER

TRACT 18
SWEARINGEN, CLINTON & CHERYL
1101 SE 12TH TER

TRACT 19
WHEATLEY, JENNIFER
1109 SE 12TH TER

TRACT 20
RUSSEL, STEVEN & MICHELE
1109 SE 12TH TER

TRACT 21
MOOR, JENNIFER
1113 SE 12TH TER

TRACT 22
WISHNE, KIRK & ANGELA
1117 SE 12TH TER

TRACT 23
HOOK, GEORGE & NAOMI, TRUSTEE
1121 SE 12TH TER

TRACT 24
OAK HILL SOUTH HOME OWNERS ASSOC.
1201 SE 12TH TER

TRACT 25
WARD, DEANNA
1217 SE 12TH TER

TRACT 41
SCHOOL DISTRICT 7 REORGANIZED

MATCHLINE STA. 88+75.00

MATCHLINE STA. 94+25.00

EXIST. R/W

PROP. R/W

GRADING LIMITS

SECTION LINE

BAILEY ROAD

MIDDLE SCHOOL DRIVE EAST

UTILITY ESMT.

CPL NOTE:
1. THESE DEMOLITION PLANS ARE THE ENGINEER'S BEST EFFORT TO IDENTIFY ALL ITEMS TO BE REMOVED. ADDITIONAL ITEMS FOUND DURING CONSTRUCTION WILL BE CONSIDERED SUBSIDIARY TO THE BID ITEM "DEMOLITION AND REMOVAL".



LEGEND

- FULL DEPTH ASPHALT PAVEMENT REMOVAL
- FULL DEPTH CONCRETE PAVEMENT REMOVAL
- CONCRETE SIDEWALK REMOVAL
- CURB REMOVAL
- STORM REMOVAL
- TREE REMOVAL
- HEDGE TREE REMOVAL
- SAWCUT
- GRADING LIMITS

N

SCALE IN FEET
0' 10' 20' 40'


F: 2020-0001-0500-0103-04-Design Autocad Final
DATE: May 17, 2021
XREFS: 1-PBASE 02000103
T_PPAAT_02000103
Plans, Sheets, RDRSR/Lee
Summit Plan Set
- (Century and Middle
School Drives) DEMOLITION & REMOVALS
V_XTP00-2_00103
V_XTP00-2_00103
V_XBOU-2_00103
T_PTLBK_02000103
T_PSTRM_02000103
USER: rtraller

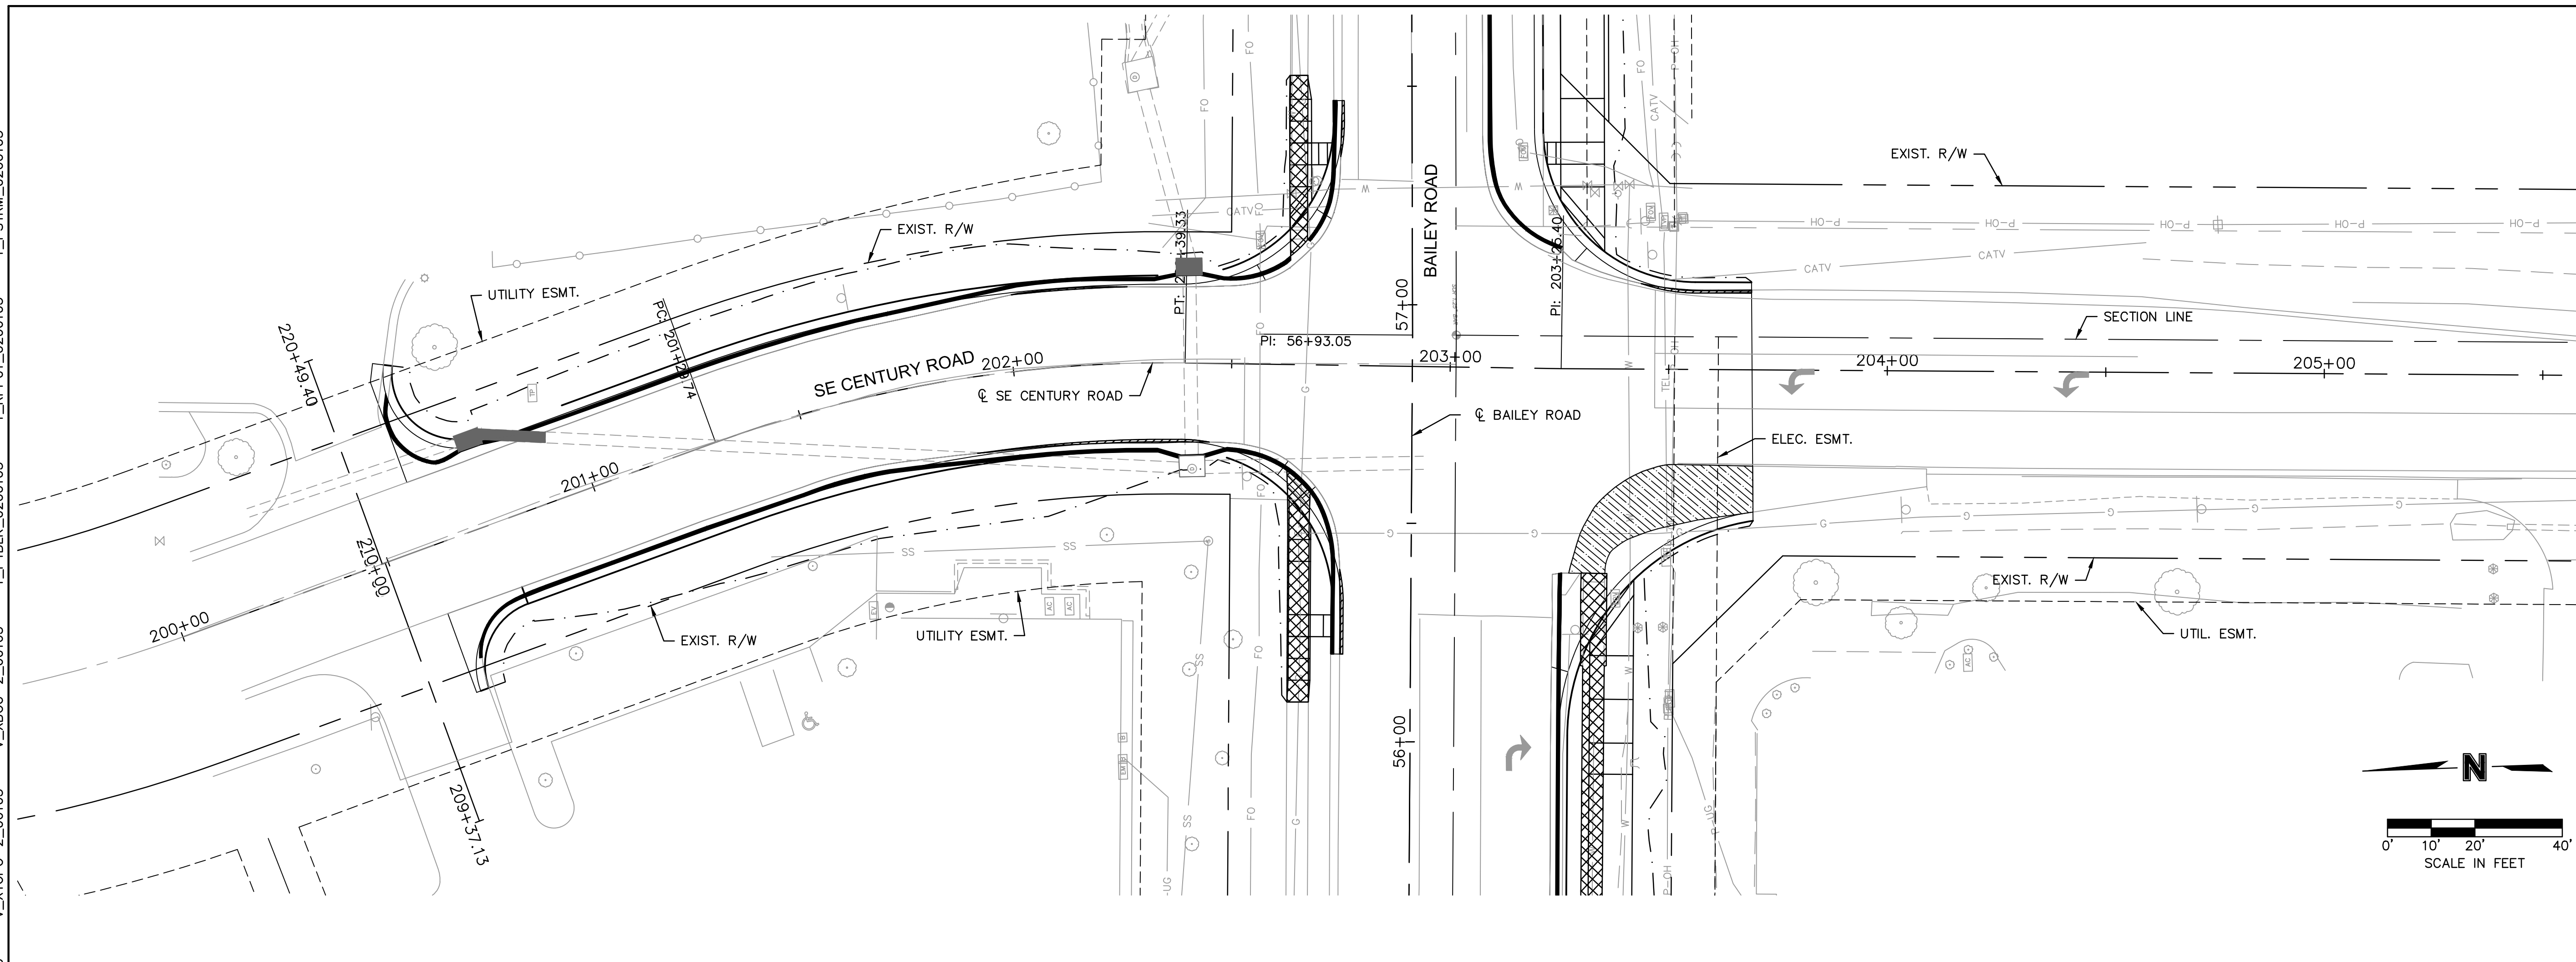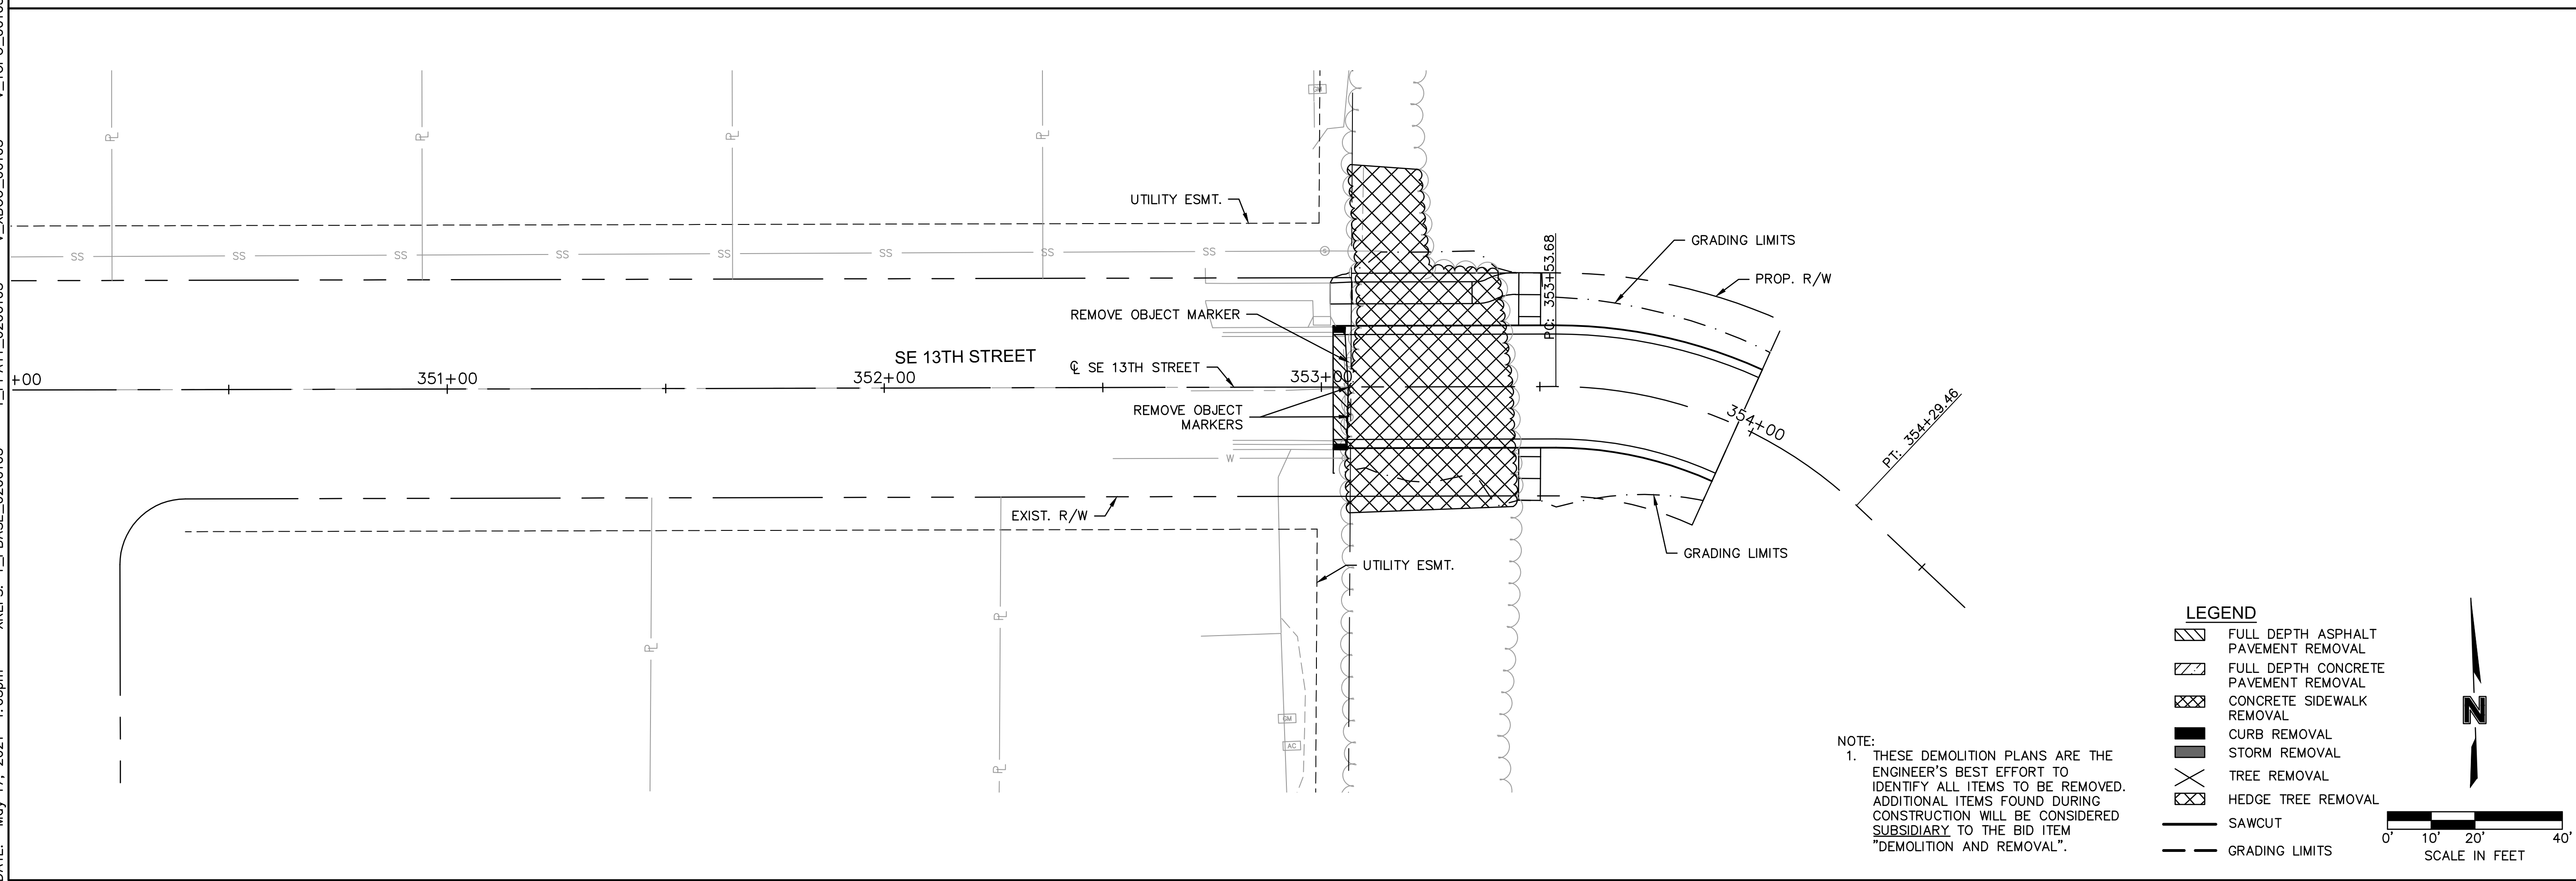

NOTE:
1. THESE DEMOLITION PLANS ARE THE ENGINEER'S BEST EFFORT TO IDENTIFY ALL ITEMS TO BE REMOVED. ADDITIONAL ITEMS FOUND DURING CONSTRUCTION WILL BE CONSIDERED SUBSIDIARY TO THE BID ITEM "DEMOLITION AND REMOVAL".

LEGEND


-  FULL DEPTH ASPHALT PAVEMENT REMOVAL
-  FULL DEPTH CONCRETE PAVEMENT REMOVAL
-  CONCRETE SIDEWALK REMOVAL
-  CURB REMOVAL
-  STORM REMOVAL
-  TREE REMOVAL
-  HEDGE TREE REMOVAL
-  SAWCUT
-  GRADING LIMITS

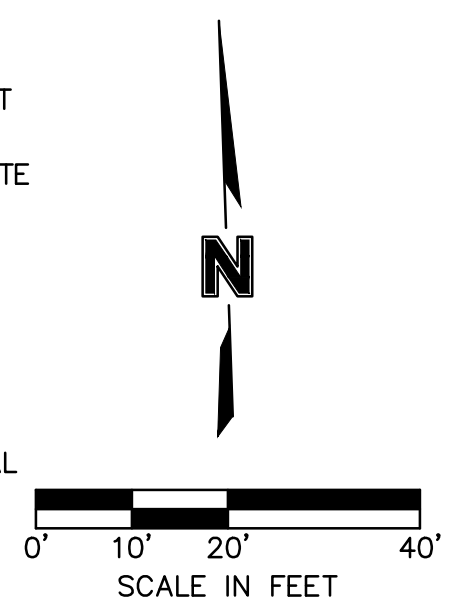

DEMOLITION & REMOVALS CENTURY DRIVE & 13TH STREET
LEE'S SUMMIT MIDDLE SCHOOL #4 BAILEY ROAD PUBLIC IMPROVEMENTS
LEE'S SUMMIT, MISSOURI

C.O.A. NO.: 001592
DRAWN BY: RPH
CHECKED BY: RBF
APPROVED BY: RBF
QA/QC BY: XXX
PROJECT NO.: 020-0103
DWG NO.: T_DEM01_0200103
DATE: 2021-02-01

SHEET
15 OF 100


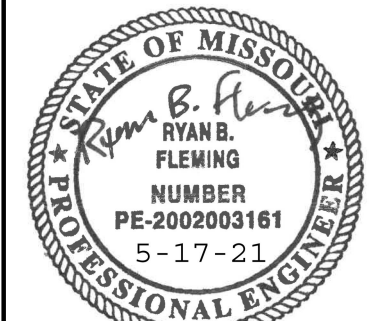
[illegible]

RYAN B. FLEMING
MO. NO. PF-2002003161


olsson

Olsson Engineering - MO State Certificate of Authority #001592
7301 West 133rd Street, Suite 200 TEL 913.381.1170
Overland Park, KS 66213-4750 FAX 913.381.1174 www


DWG: F:\2020\0001-0500\020-0103\40-Design\AutoCAD\Final Plans\Sheets\ROBR\Lee Summit Plan Set - (Century and Middle School Drives)\DEMOLITION & REMOVALS\T_DEM01_0200103.dwg
DATE: May 17, 2021 1:05pm XREFS: T_PBASE_0200103 T_PPATT_0200103 V_XBOU_00103 V_XTOPO_00103 V_XBOU-2_00103 V_PTBK_0200103 T_PSTRM_0200103
USER: rholler T_RPP01_0200103

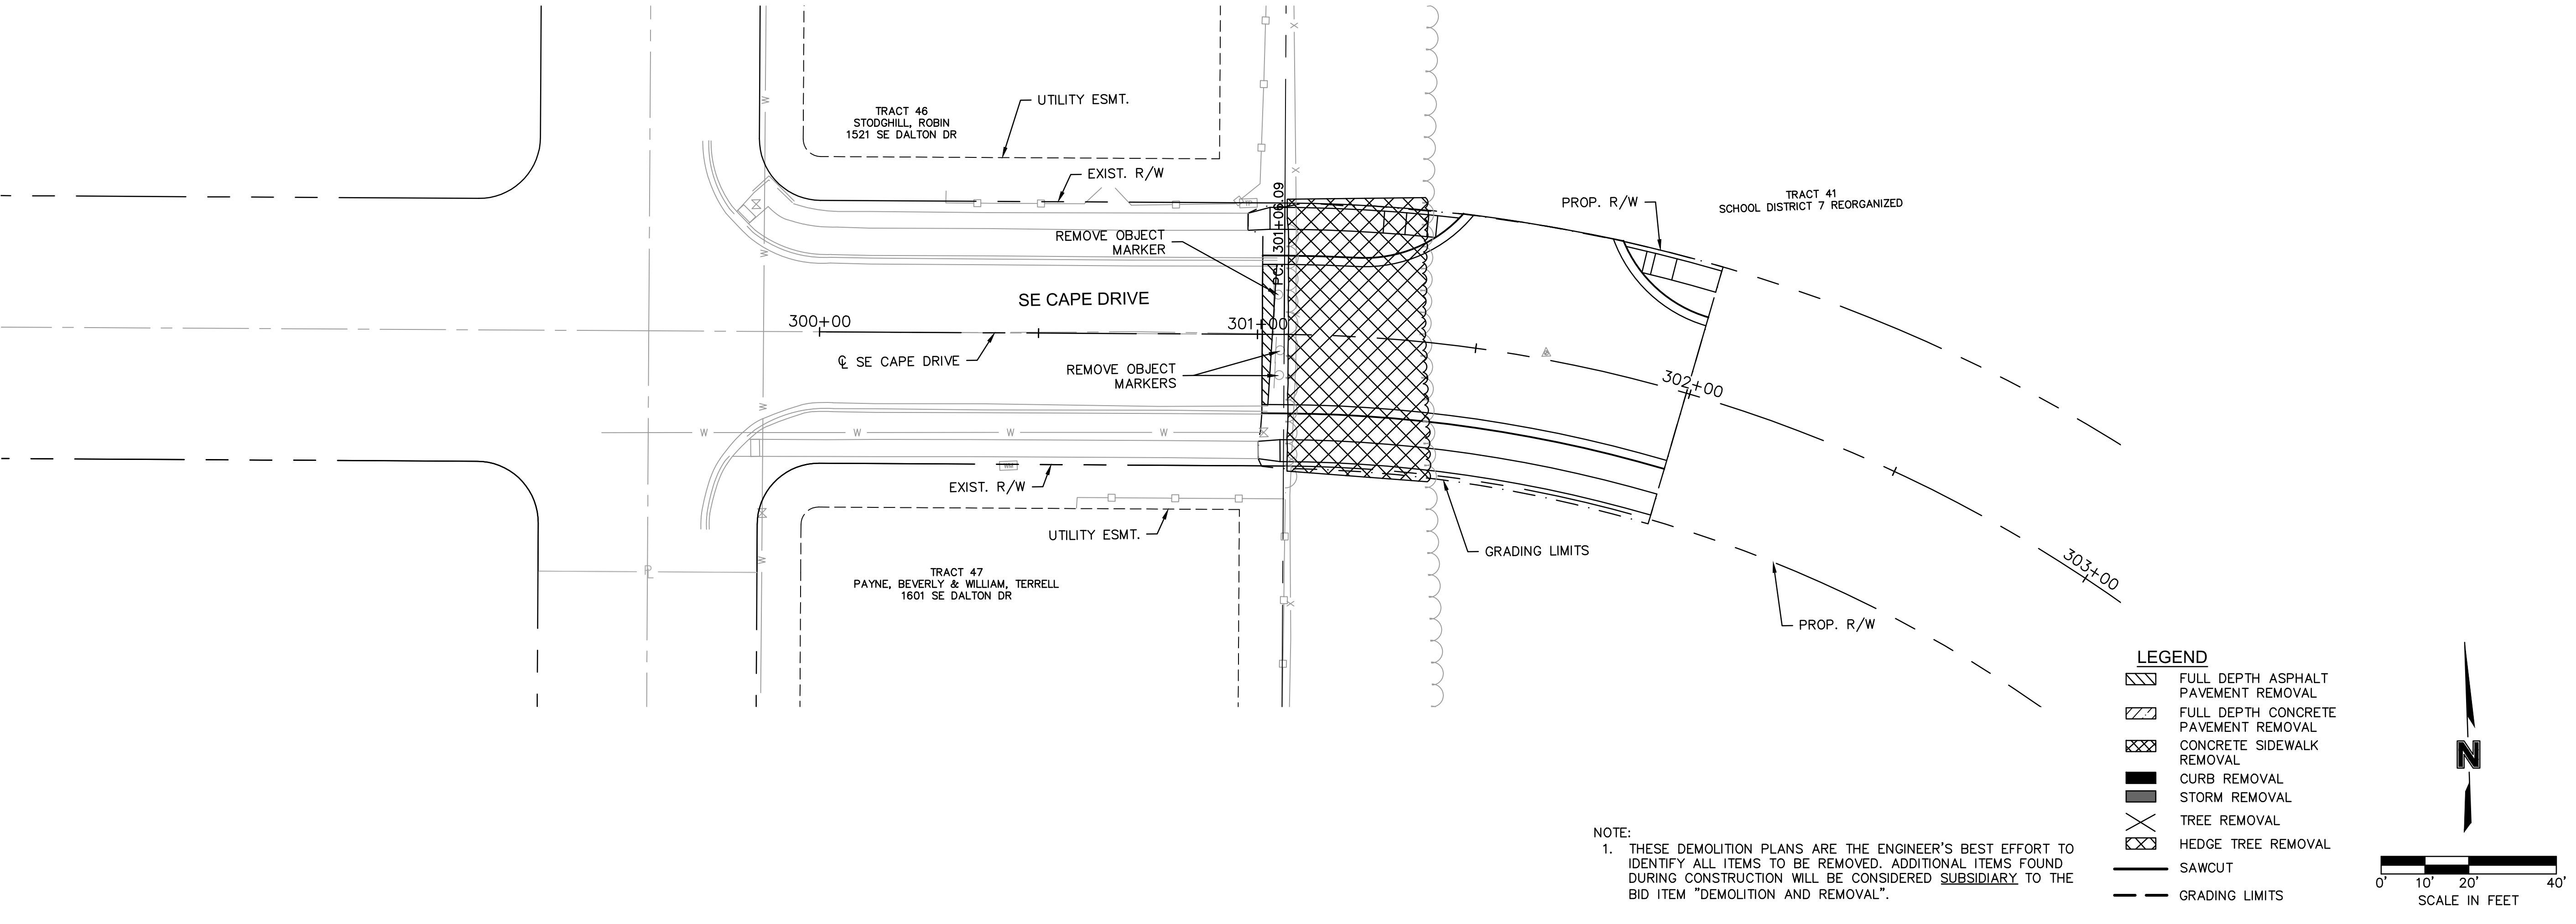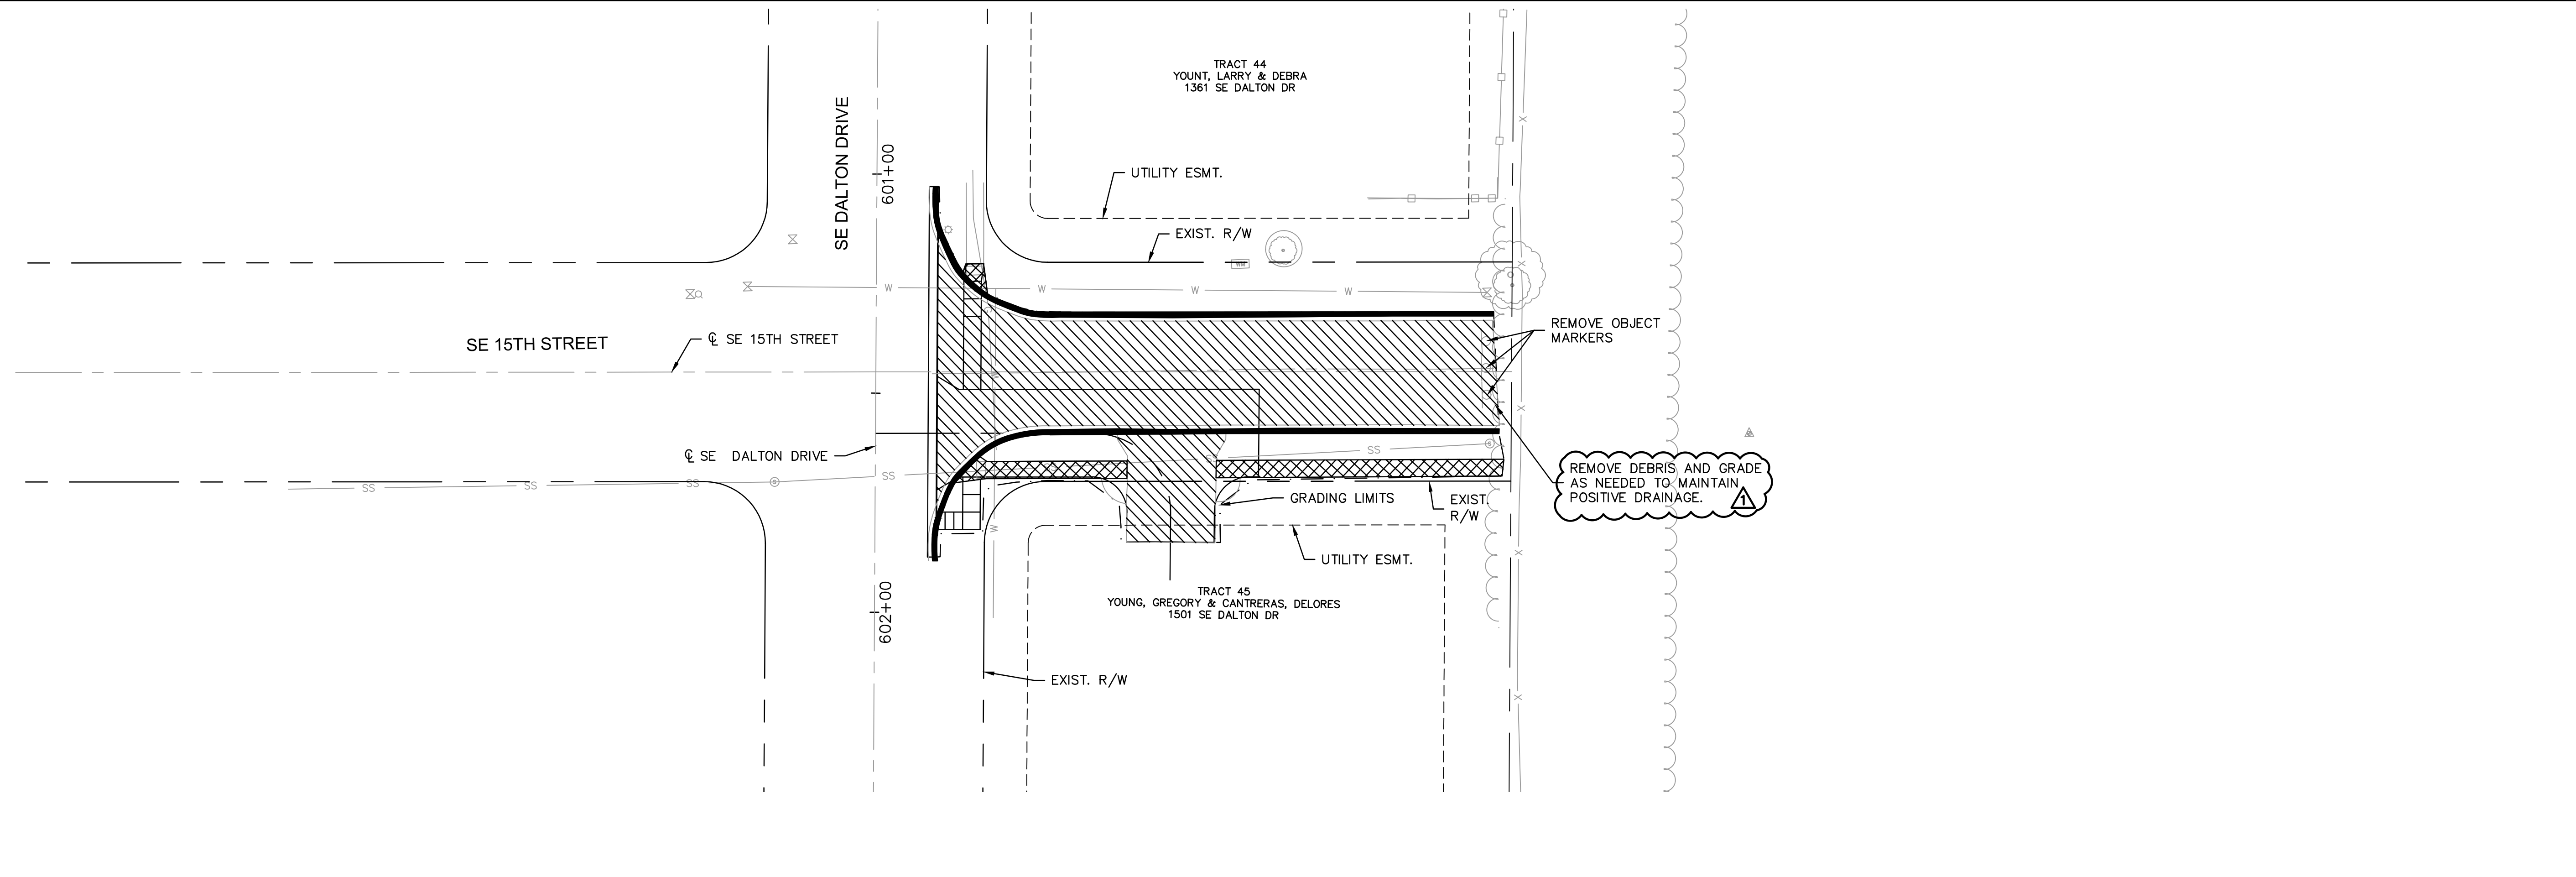

DWG: F:\2020\0001-0500\02
DATE: May 17, 2021 1:05pm

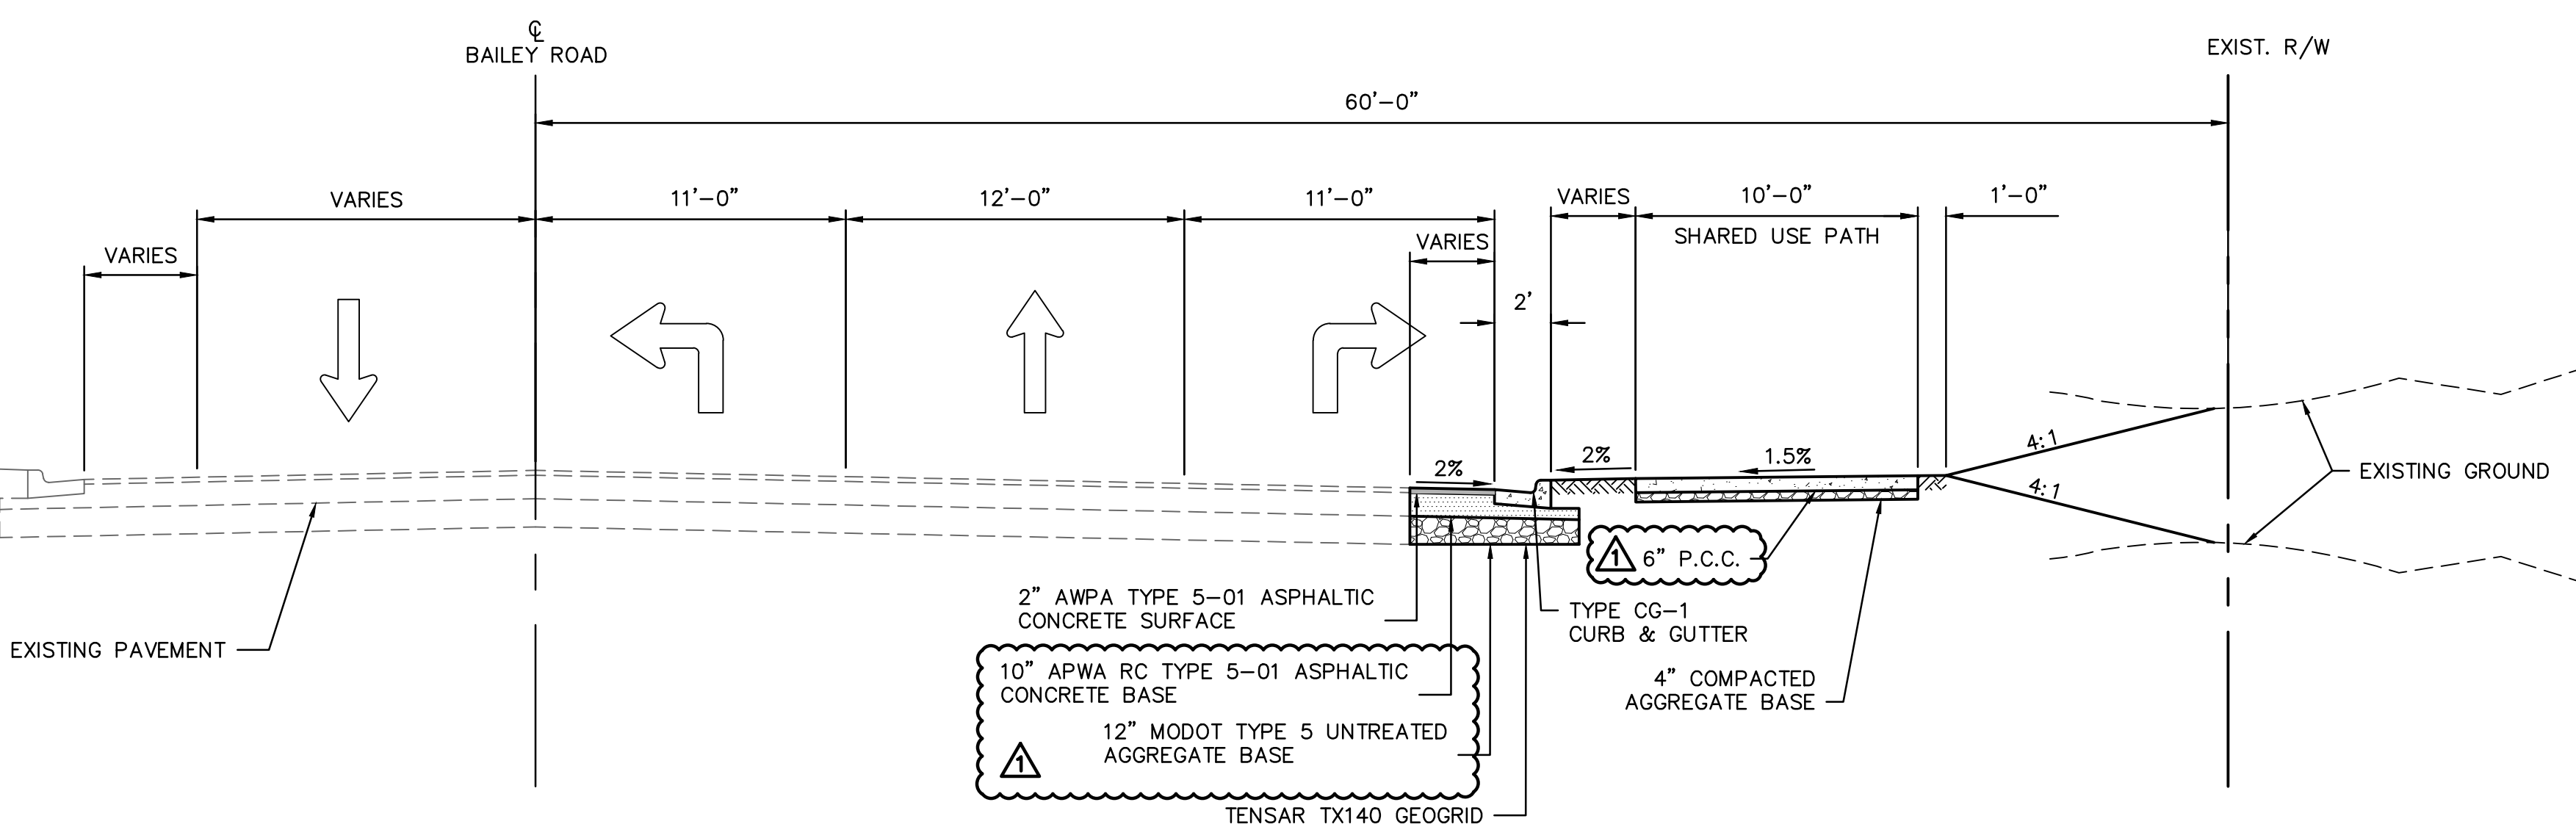


TYPICAL SECTION
BAILEY ROAD
NOT TO SCALE
STA. 55+52.44 TO STA. 56+01.64

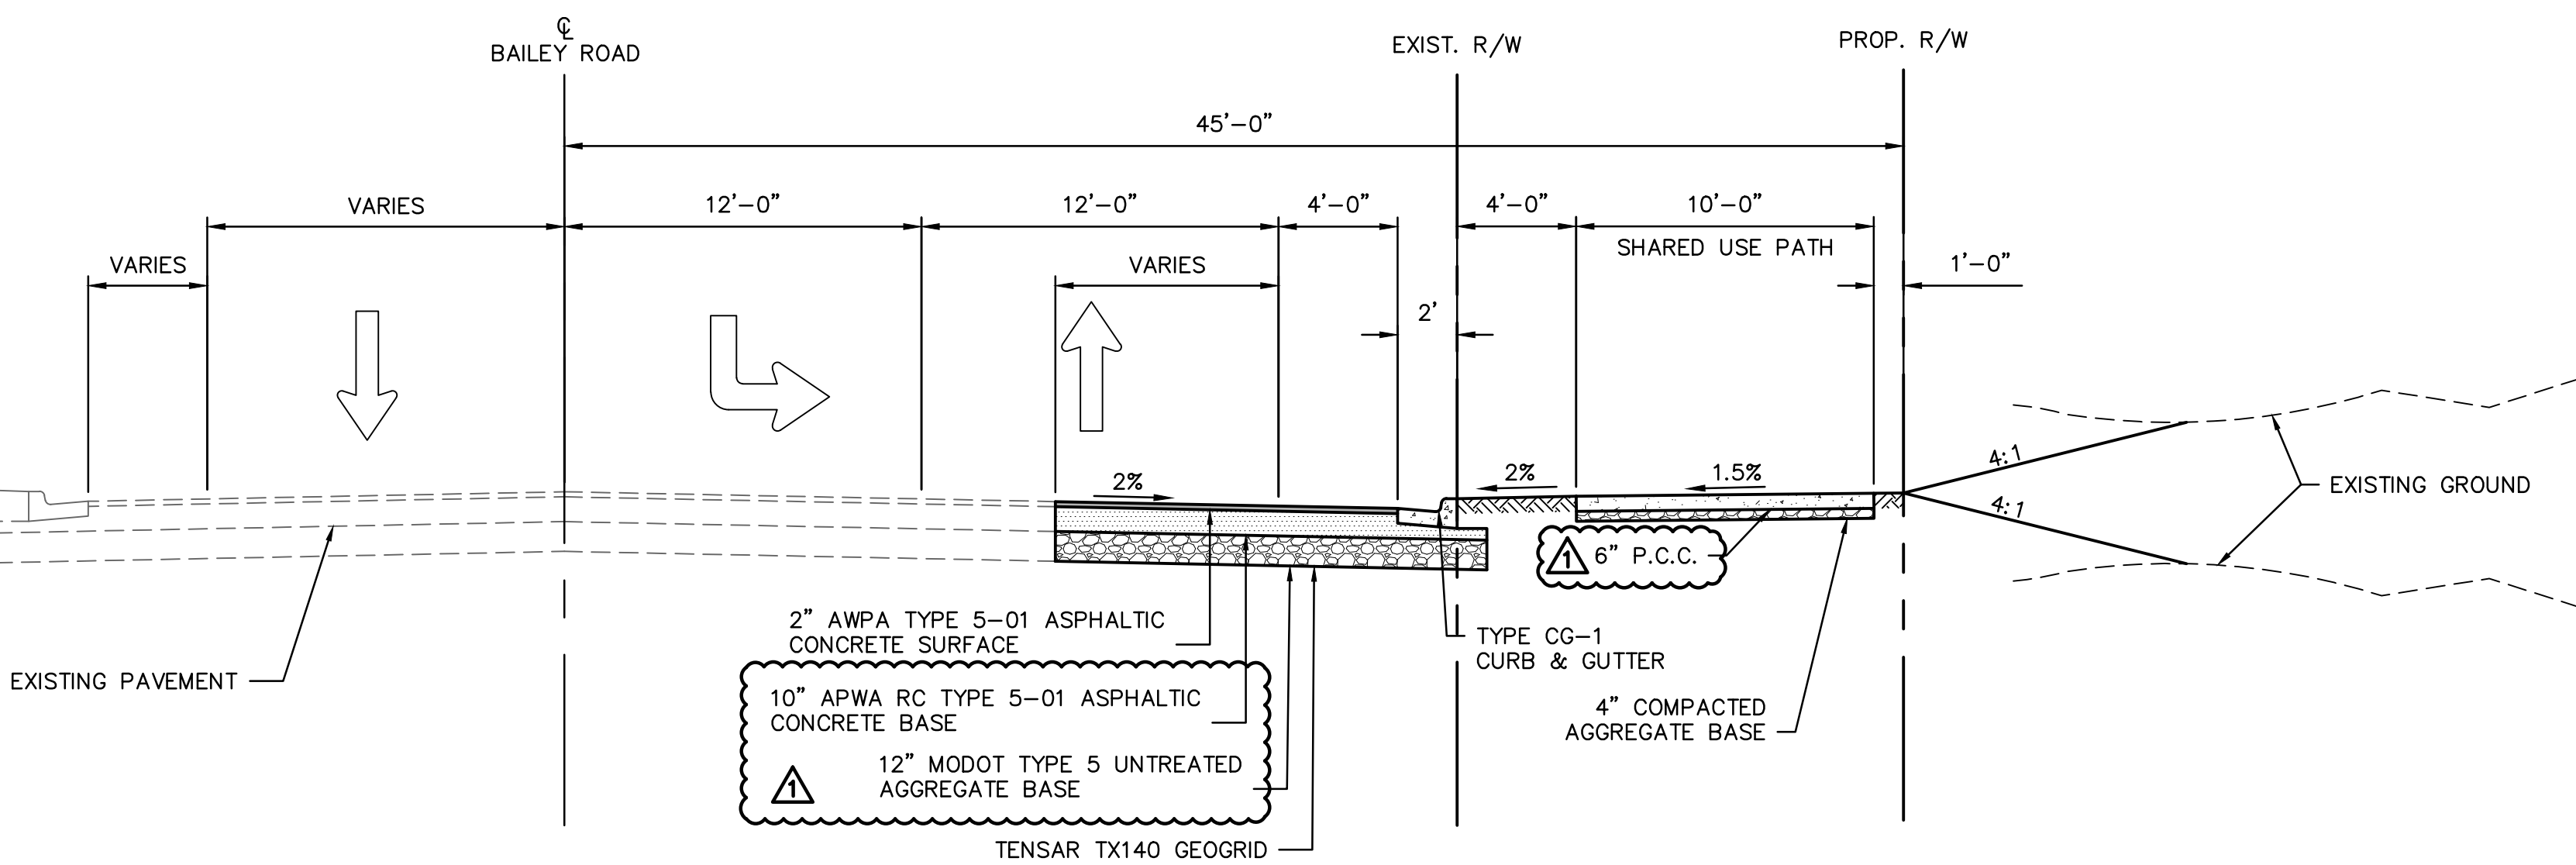

TYPICAL SECTION
BAILEY ROAD
NOT TO SCALE
STA. 57+40.02 TO STA. 60+57
STA. 86+04.25 TO STA. 86+38
STA. 87+41.54 TO STA. 92+60
STA. 93+71.24 TO STA. 95+72.

olsson

Olsson Engineering - MO State Certificate of Authority #001592
7301 West 133rd Street, Suite 200 TEL 913.381.1170
Overland Park, KS 66213-4750 FAX 913.381.1174 www.olsson.com

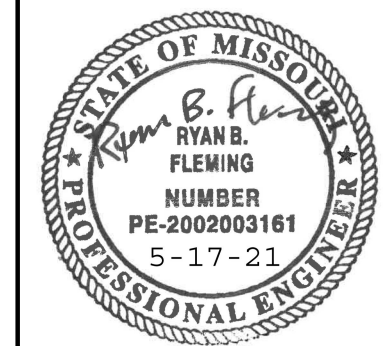


RYAN B. FLEMING
MO. NO. PE-2002003161

[illegible]


TYPICAL SECTIONS	
LEE'S SUMMIT MIDDLE SCHOOL #4 BAILEY ROAD PUBLIC IMPROVEMENTS	
LEE'S SUMMIT, MISSOURI	2021

C.O.A. NO.: 001592
DRAWN BY: RPH
CHECKED BY: RBF
APPROVED BY: RBF
QA/QC BY: XXX
PROJECT NO.: 020-0103
DWG NO.: T_TYP01_0200103
DATE: 2021-02-01

ans\Sheets\ROBR\Lee Summit Plan Set - (Century and Middle School Drives)\GENERAL\T_TYP01_0200103.dwg
T_PBASE_0200103

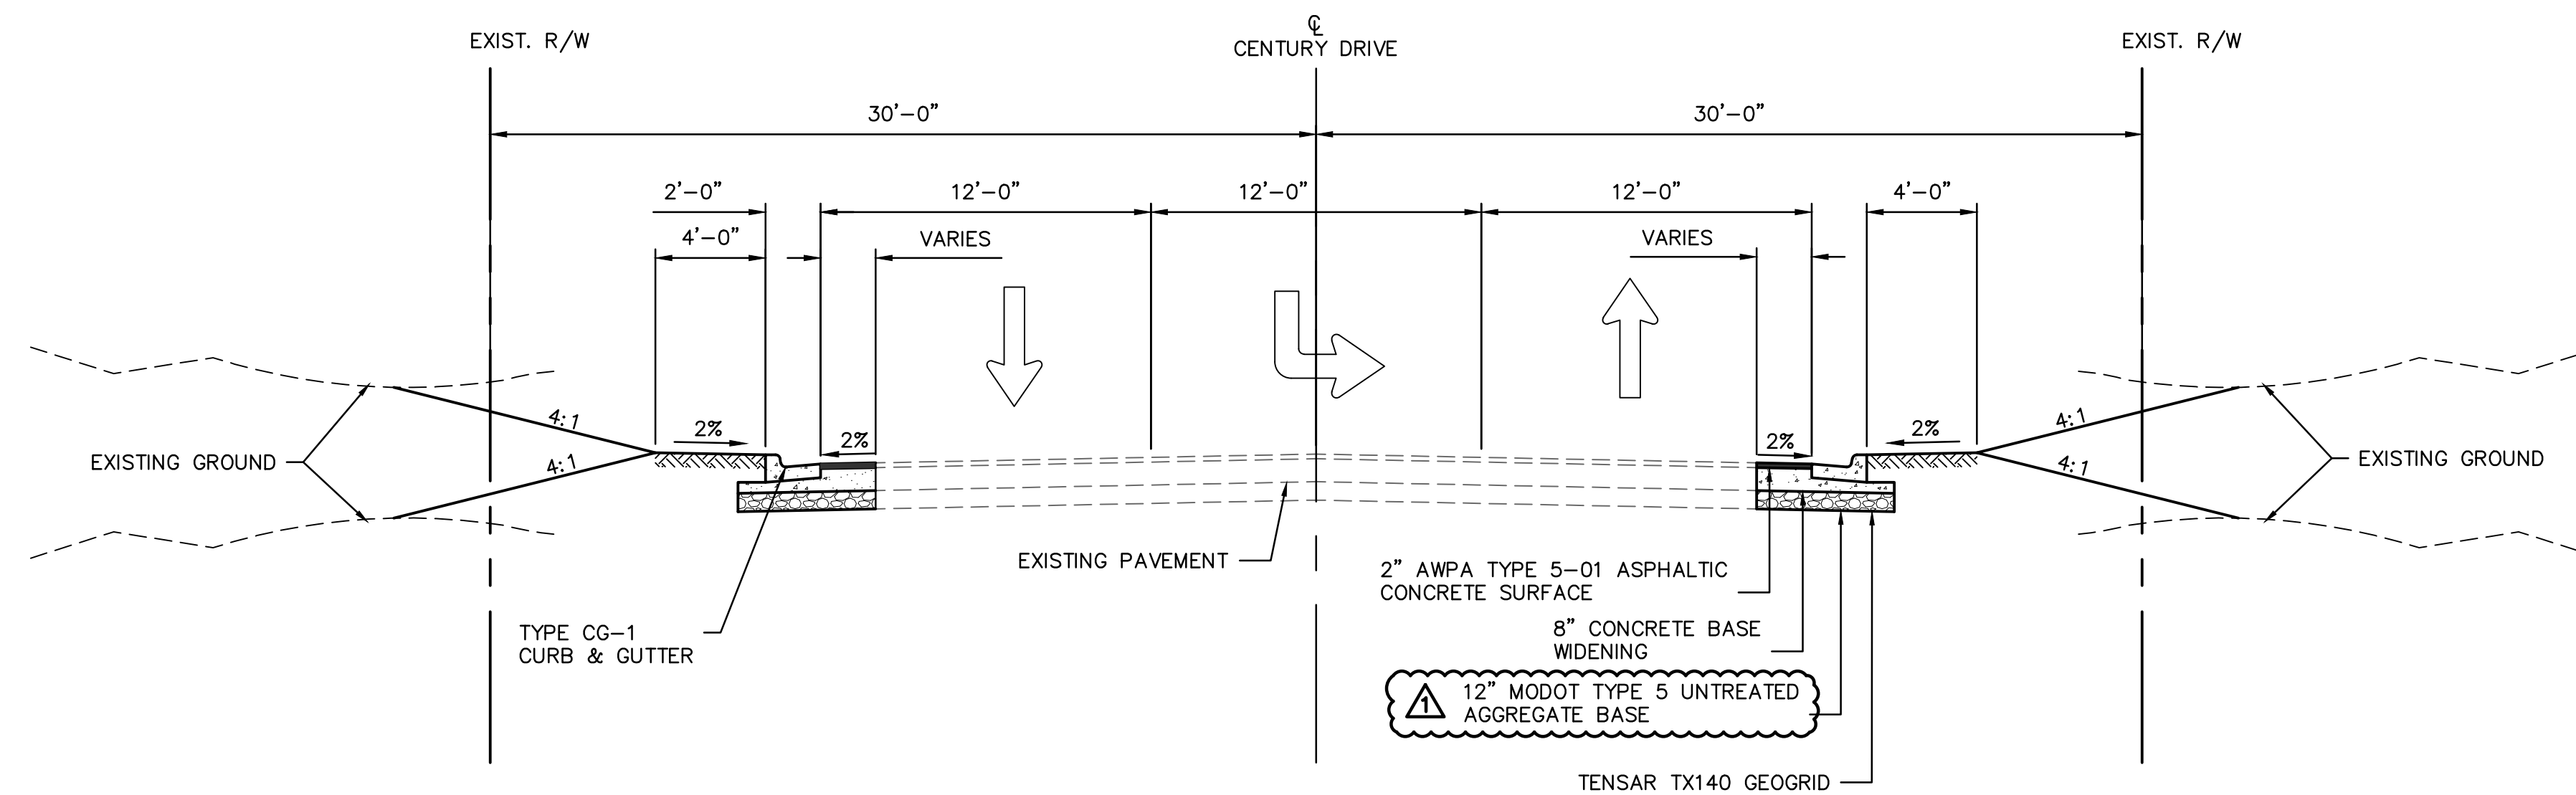


TYPICAL SECTION
SE CENTURY DRIVE
NOT TO SCALE
STA. 200+76.78 TO STA. 202+36.71

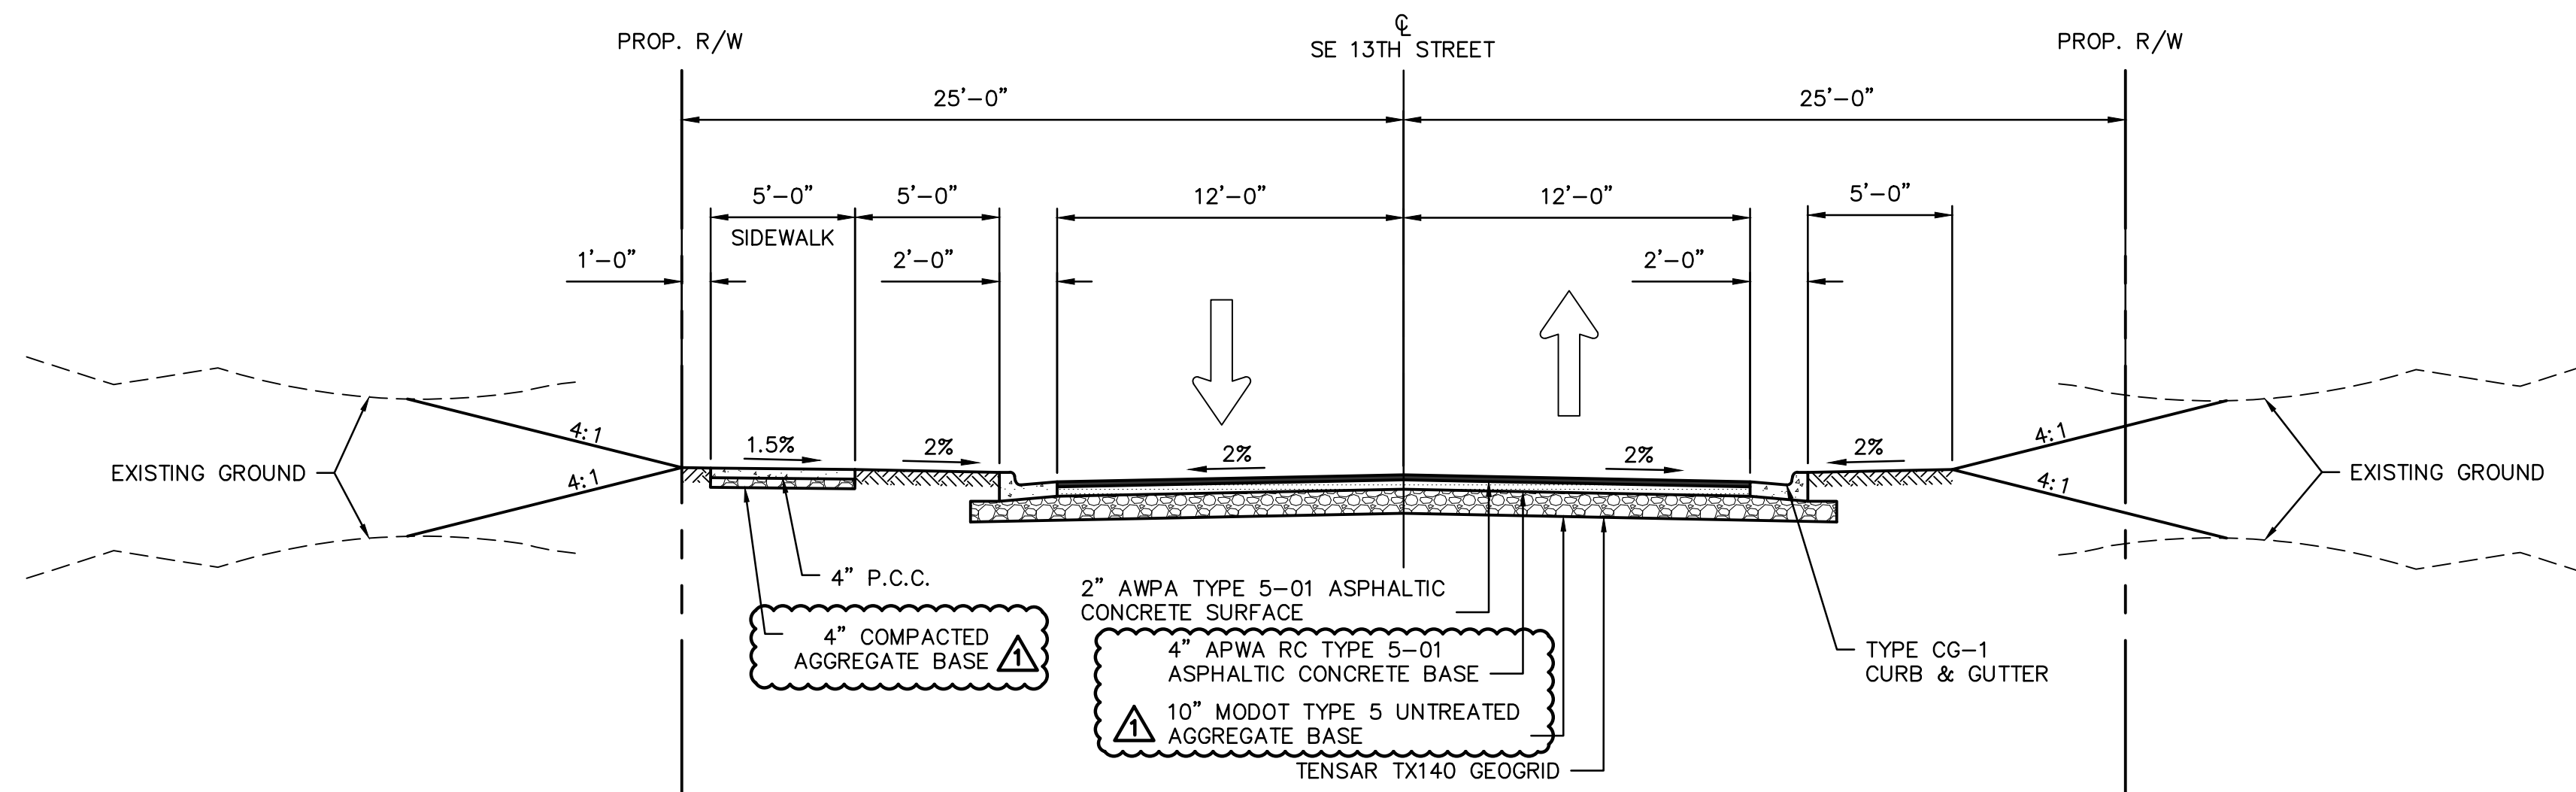

TYPICAL SECTION
SE 13TH STREET
NOT TO SCALE
STA. 353+02.70 TO STA. 353+35.59

Olsson

Olsson Engineering - MO State Certificate of Authority #001592
73301 West 133rd Street, Suite 200 TEL 913.381.1170
Overland Park KS 66213-4750 FAX 913.381.1174
www.olsson.com

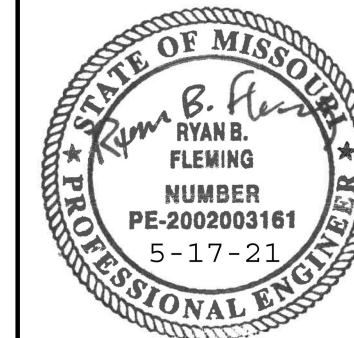

RYAN B. FLEMING
MO. NO. PE-200200316

REV. NO.	DATE	REVISIONS DESCRIPTION	BY
1	5-17-2021	REVISED PER CITY COMMENT	


TYPICAL SECTIONS

LEE'S SUMMIT MIDDLE SCHOOL #4
BAILEY ROAD PUBLIC IMPROVEMENTS

LEE'S SUMMIT, MISSOURI

C.O.A. NO.: 001592
DRAWN BY: RPH
CHECKED BY: RBF
APPROVED BY: RBF
QA/QC BY: XXX
PROJECT NO.: 020-0103
DWG NO.: T_TYP01_0200103
DATE: 2021-02-01

USER: rhaller

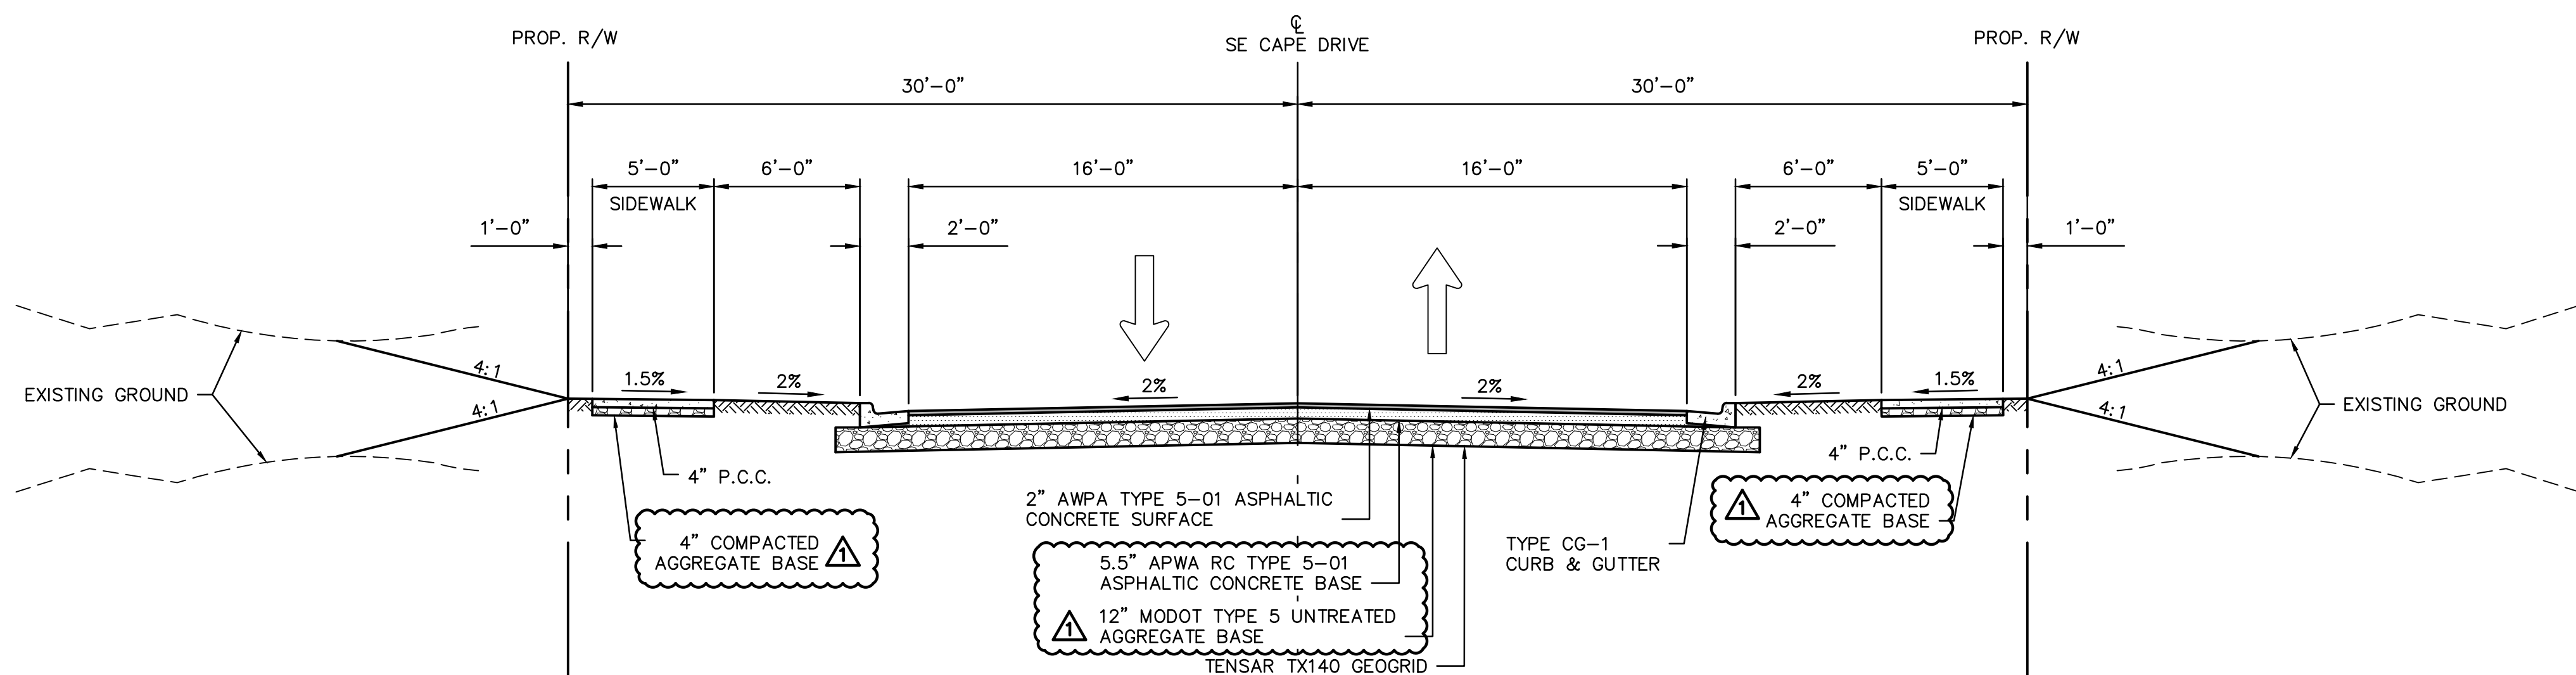


TYPICAL SECTION
SE CAPE DRIVE

NOT TO SCALE
STA. 301+01.09 TO STA. 301+21.99

olson

Olsson Engineering - MO State Certificate of Authority #001592
7301 West 133rd Street, Suite 200 TEL 913.381.1170
Overland Park, KS 66213-4750 FAX 913.381.1174 www.olsson.com

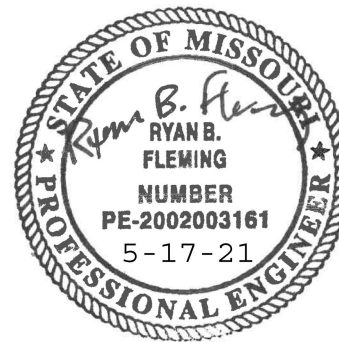

RYAN B. FLEMING
MO. NO. PE-2002003161


[illegible]

TYPICAL SECTIONS		
LEE'S SUMMIT MIDDLE SCHOOL #4 BAILEY ROAD PUBLIC IMPROVEMENTS		
LEE'S SUMMIT, MISSOURI		2021

C.O.A. NO.: 001592
DRAWN BY: RPH
CHECKED BY: RBF
APPROVED BY: RBF
QA/QC BY: XXX
PROJECT NO.: 020-0103
DWG NO.: T_TYP01_0200103
DATE: 2021-02-01

SHEET
19 OF 100

DWG: F:\2020\0001-0500\020-0103\40-Design\AutoCAD\Final Plans\Sheets\ROBR\Lee Summit Plan Set - (Century and Middle School Drives)\R.O.W AND EASEMENT PLANS\T_ROW01_0200103.dwg
DATE: May 17, 2021 1:06pm XREFS: T_PSTRM_0200103 V_TOPO_00103 V_XBOU_00103 T_PBASE_0200103 T_PPATTI_0200103 T_PBLK_0200103 V_XTOPO_2_00103 T_PBLK_0200103
USER: rholler V_XBOU-2_00103

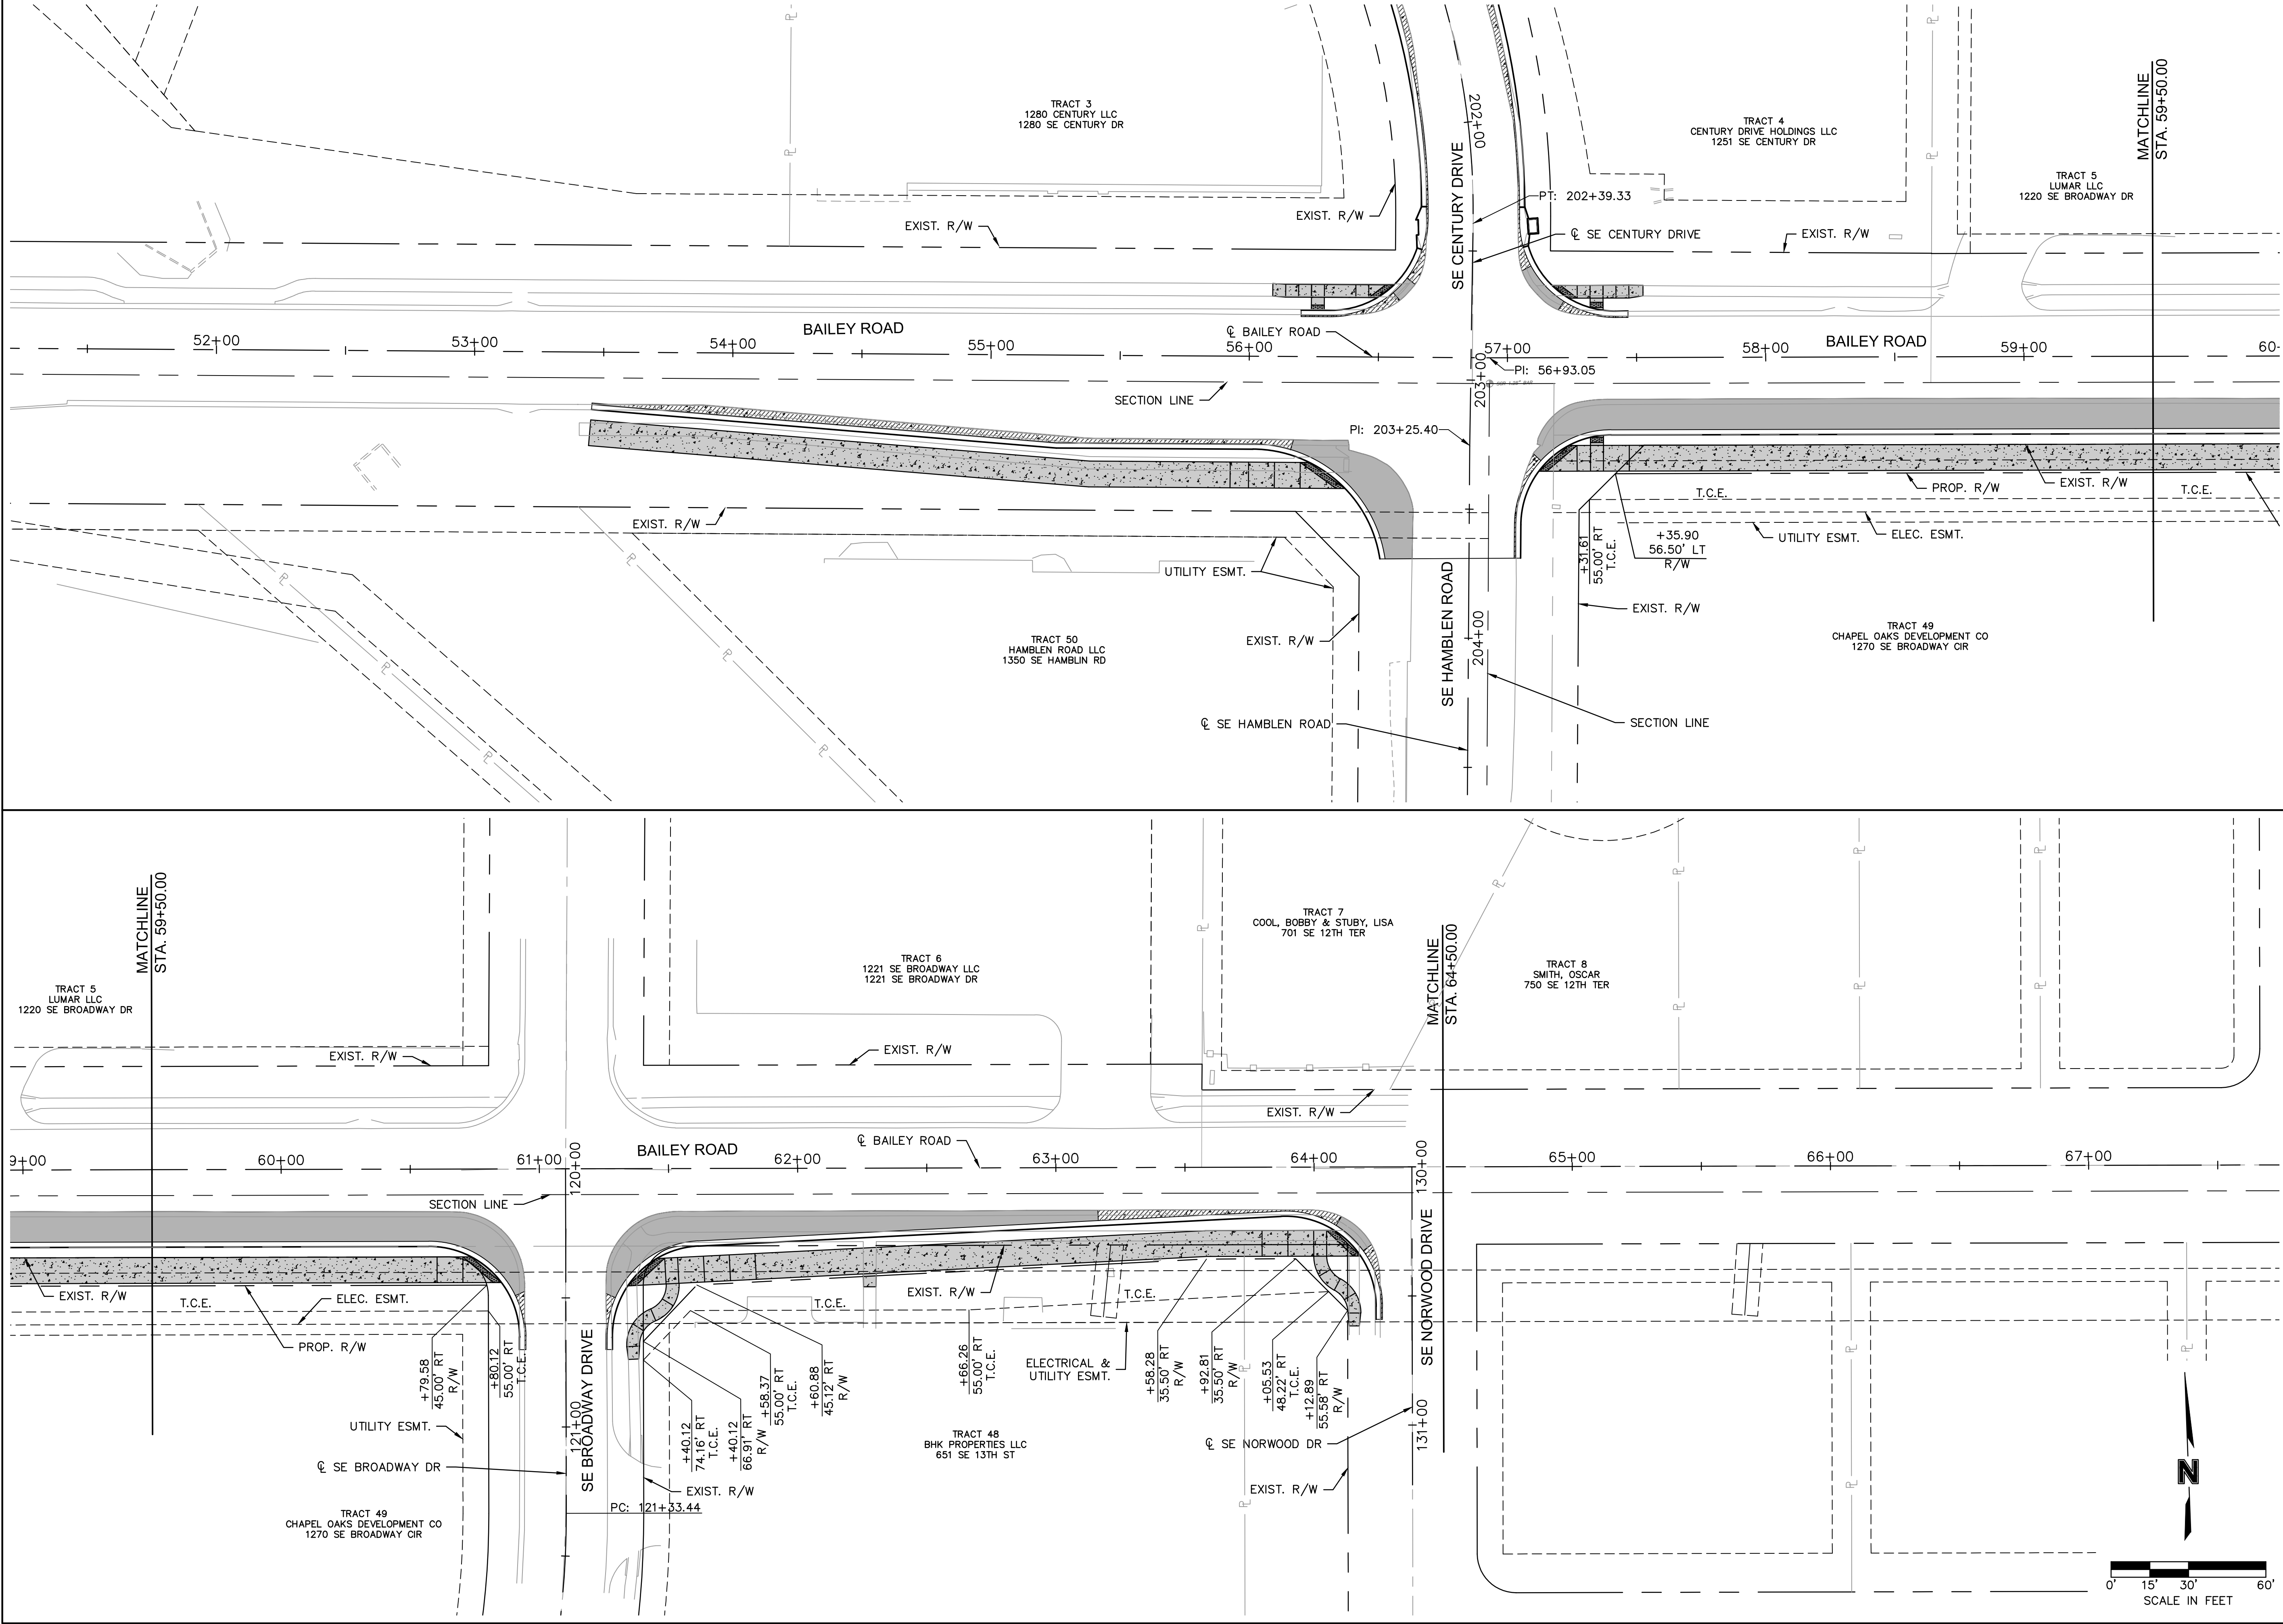

olsson

Olsson Engineering - MO State Certificate of Authority #001592
7301 West 133rd Street, Suite 200
Overland Park, KS 66213-4750
TEL 913.381.1170
FAX 913.381.1174
www.olson.com

STATE OF MISSOURI
RYAN B. FLEMING
NUMBER
PE-2002003161
5-17-21
PROFESSIONAL ENGINEER

RYAN B. FLEMING
MO. NO. PE-2002003161

REV. NO.	DATE	REVISIONS DESCRIPTION	BY

RIGHT OF WAY PLANS
BAILEY ROAD

LEE'S SUMMIT MIDDLE SCHOOL #4
BAILEY ROAD PUBLIC IMPROVEMENTS


LEE'S SUMMIT, MISSOURI

2021

C.O.A. NO.: 001592
DRAWN BY: RPH
CHECKED BY: RBE
APPROVED BY: RBE
QA/QC BY: XXX
PROJECT NO.: 020-0103
DWG NO.: T_ROW01_0200103
DATE: 2021-02-01

SHEET
20 OF 100



EASEMENT PLANS\T_ROW01_0200103.dwg
T_PTBLK_0200103 T_PPATT_0200103

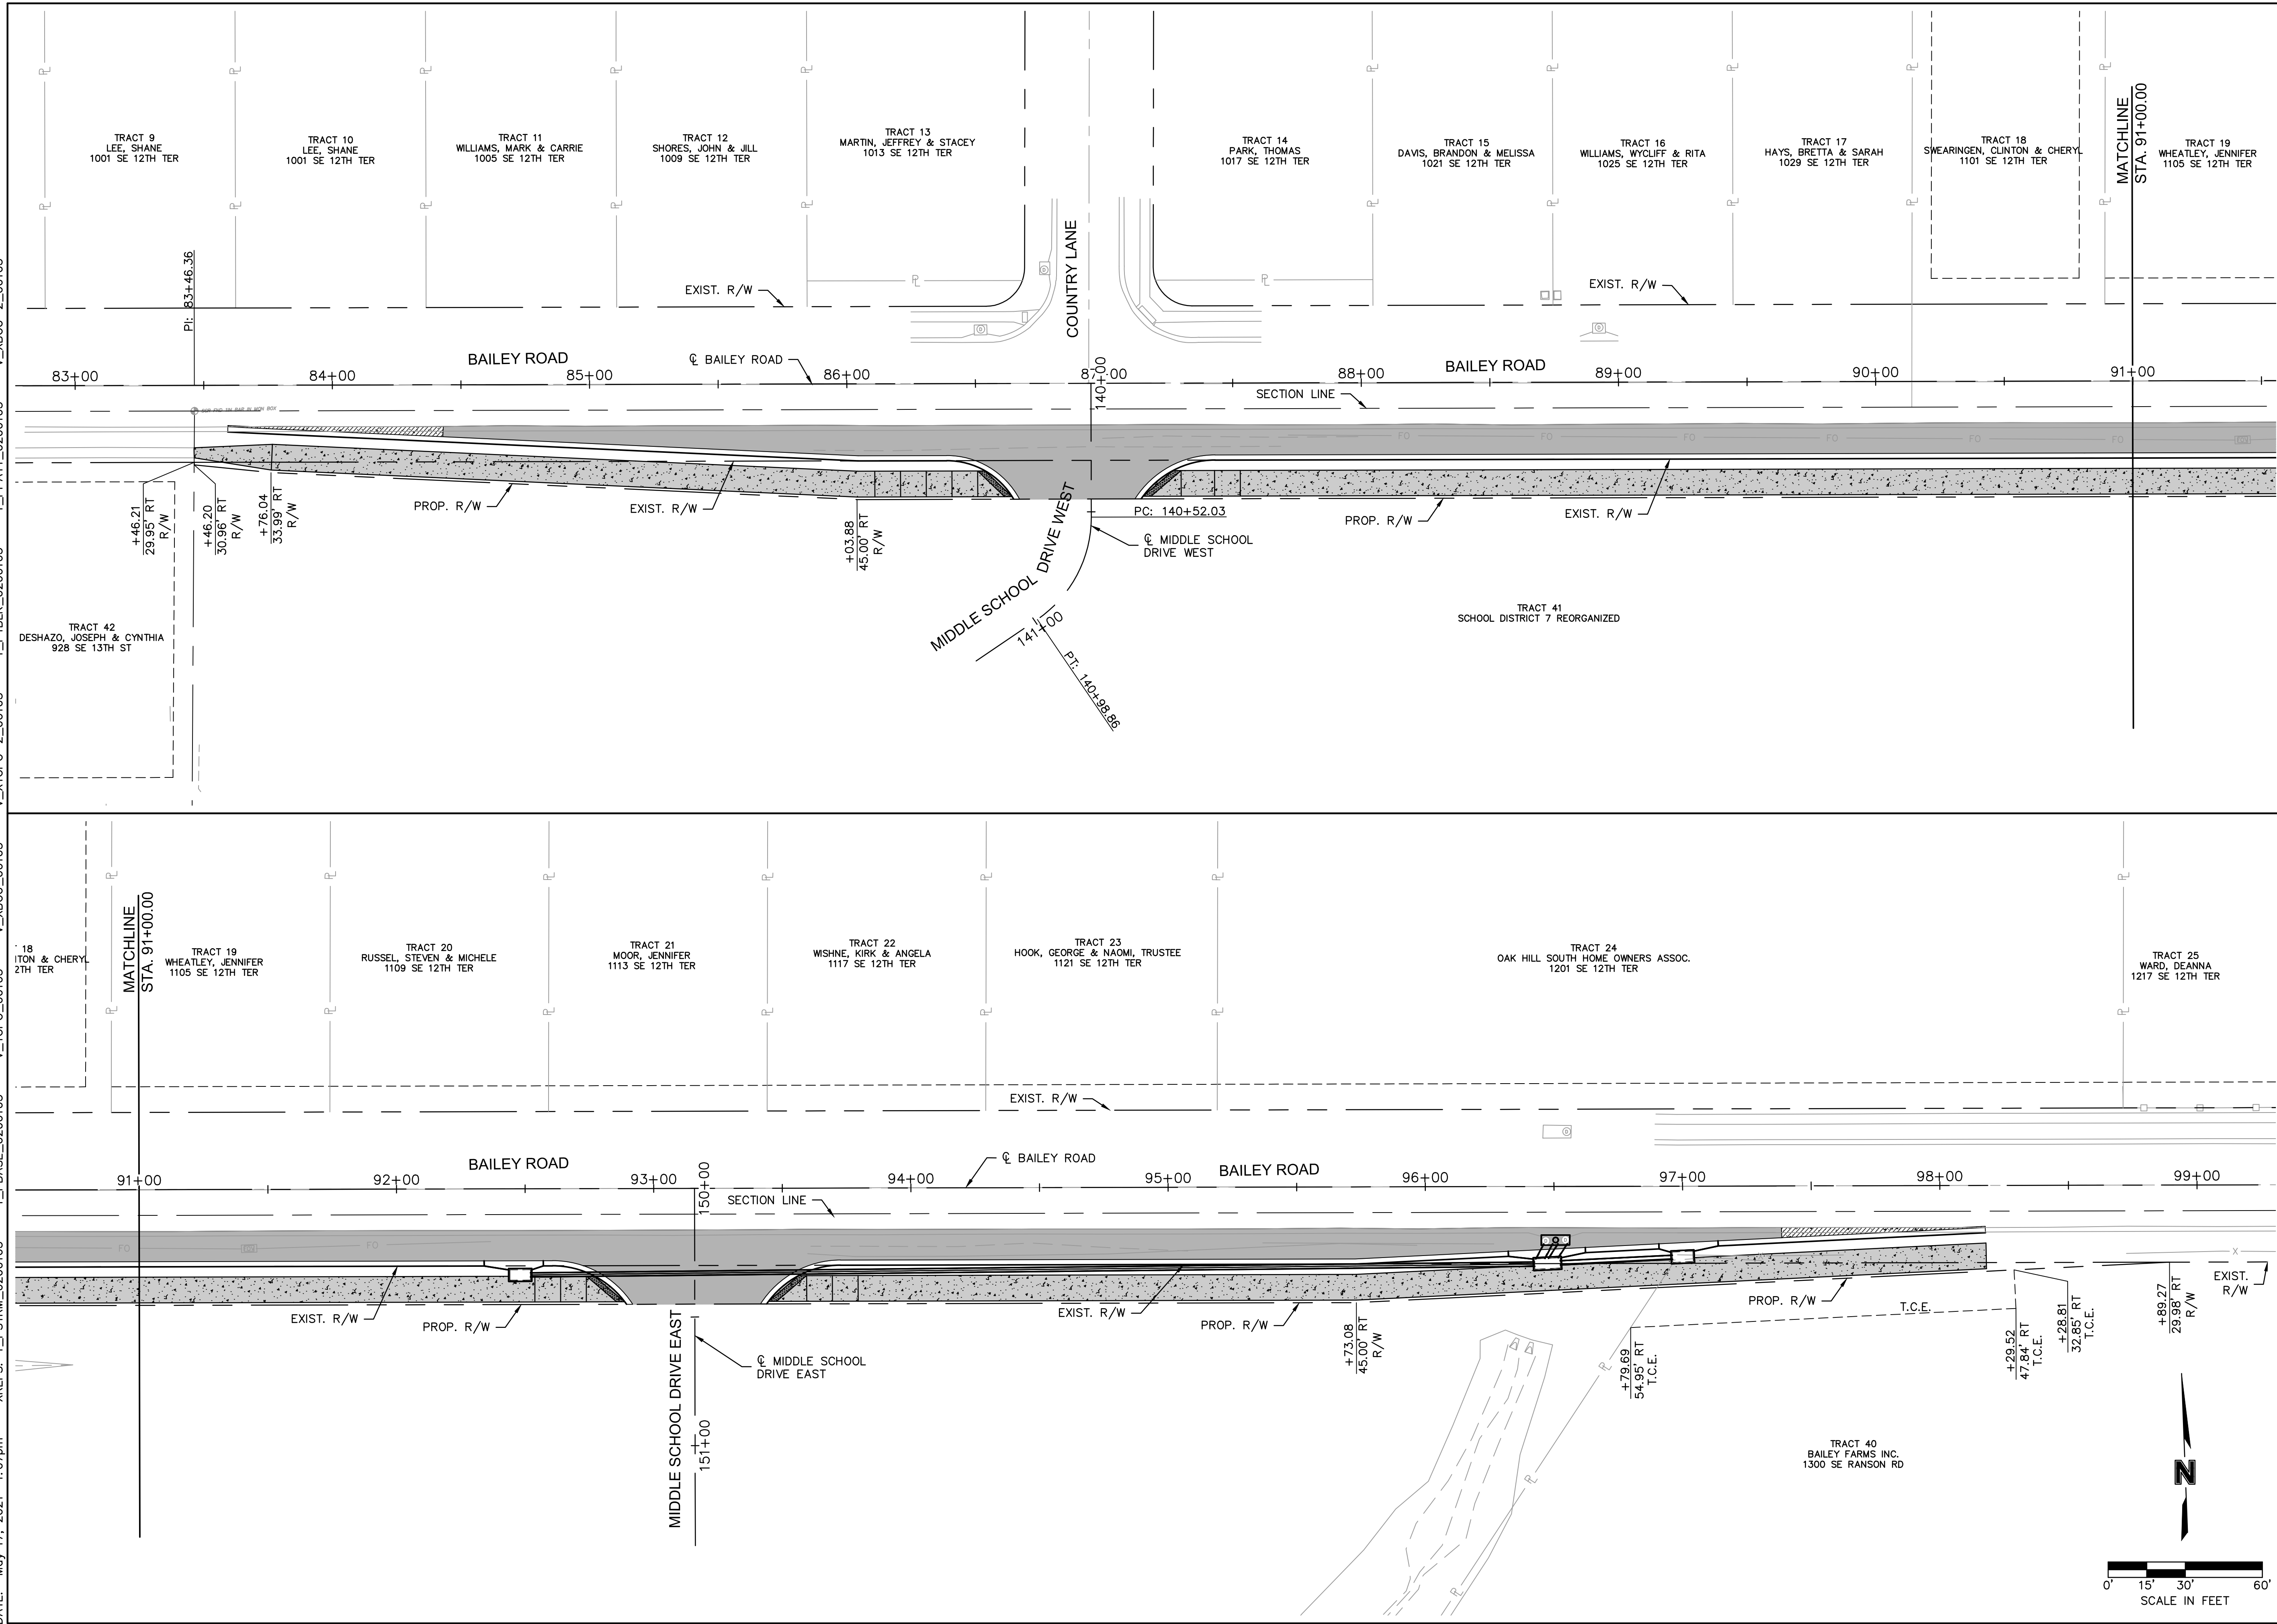

RYAN B. FLEMING MO. NO. PE-2002003161					
Olsson Engineering - MO State Certificate of Authority #001592 7301 West 133rd Street, Suite 200 Overland Park, KS 66213-4750 TEL 913.381.1170 FAX 913.381.1174 www.olsson.com					
RIGHT OF WAY PLANS			REVISIONS		
C.O.A. NO.: _____	_____	BY _____	REV. NO.	DATE	DESCRIPTION
DRAWN BY:	RPH				
CHECKED BY:	RBF				
APPROVED BY:	RBF				
QA/QC BY:	XXX				
PROJECT NO.:	020-0103				
DWG NO.:	T ROW#01_0200103				
DATE:	2021-02-01				
LEE'S SUMMIT MIDDLE SCHOOL #4 BAILEY ROAD PUBLIC IMPROVEMENTS			2021		
			LEE'S SUMMIT, MISSOURI		
SHEET 21 OF 100					

[illegible]

DWG: F:\2020\0001-0500\020-0103\40-Design\AutoCAD\Final Plans\Sheets\ROBR\Lee Summit Plan Set - (Century and Middle School Drives)\R.O.W AND EASEMENT PLANS\T_ROW01_0200103.dwg
DATE: May 17, 2021 1:07pm
XREFS: T_PSTRM_0200103 T_PBASE_0200103 V_TOPO_00103 V_XBOU_00103 T_PPATTI_0200103 T_PBLK_0200103 V_XTOPO-2_00103 T_PPAU-2_00103
USER: rholler
V_XBOU-2_00103

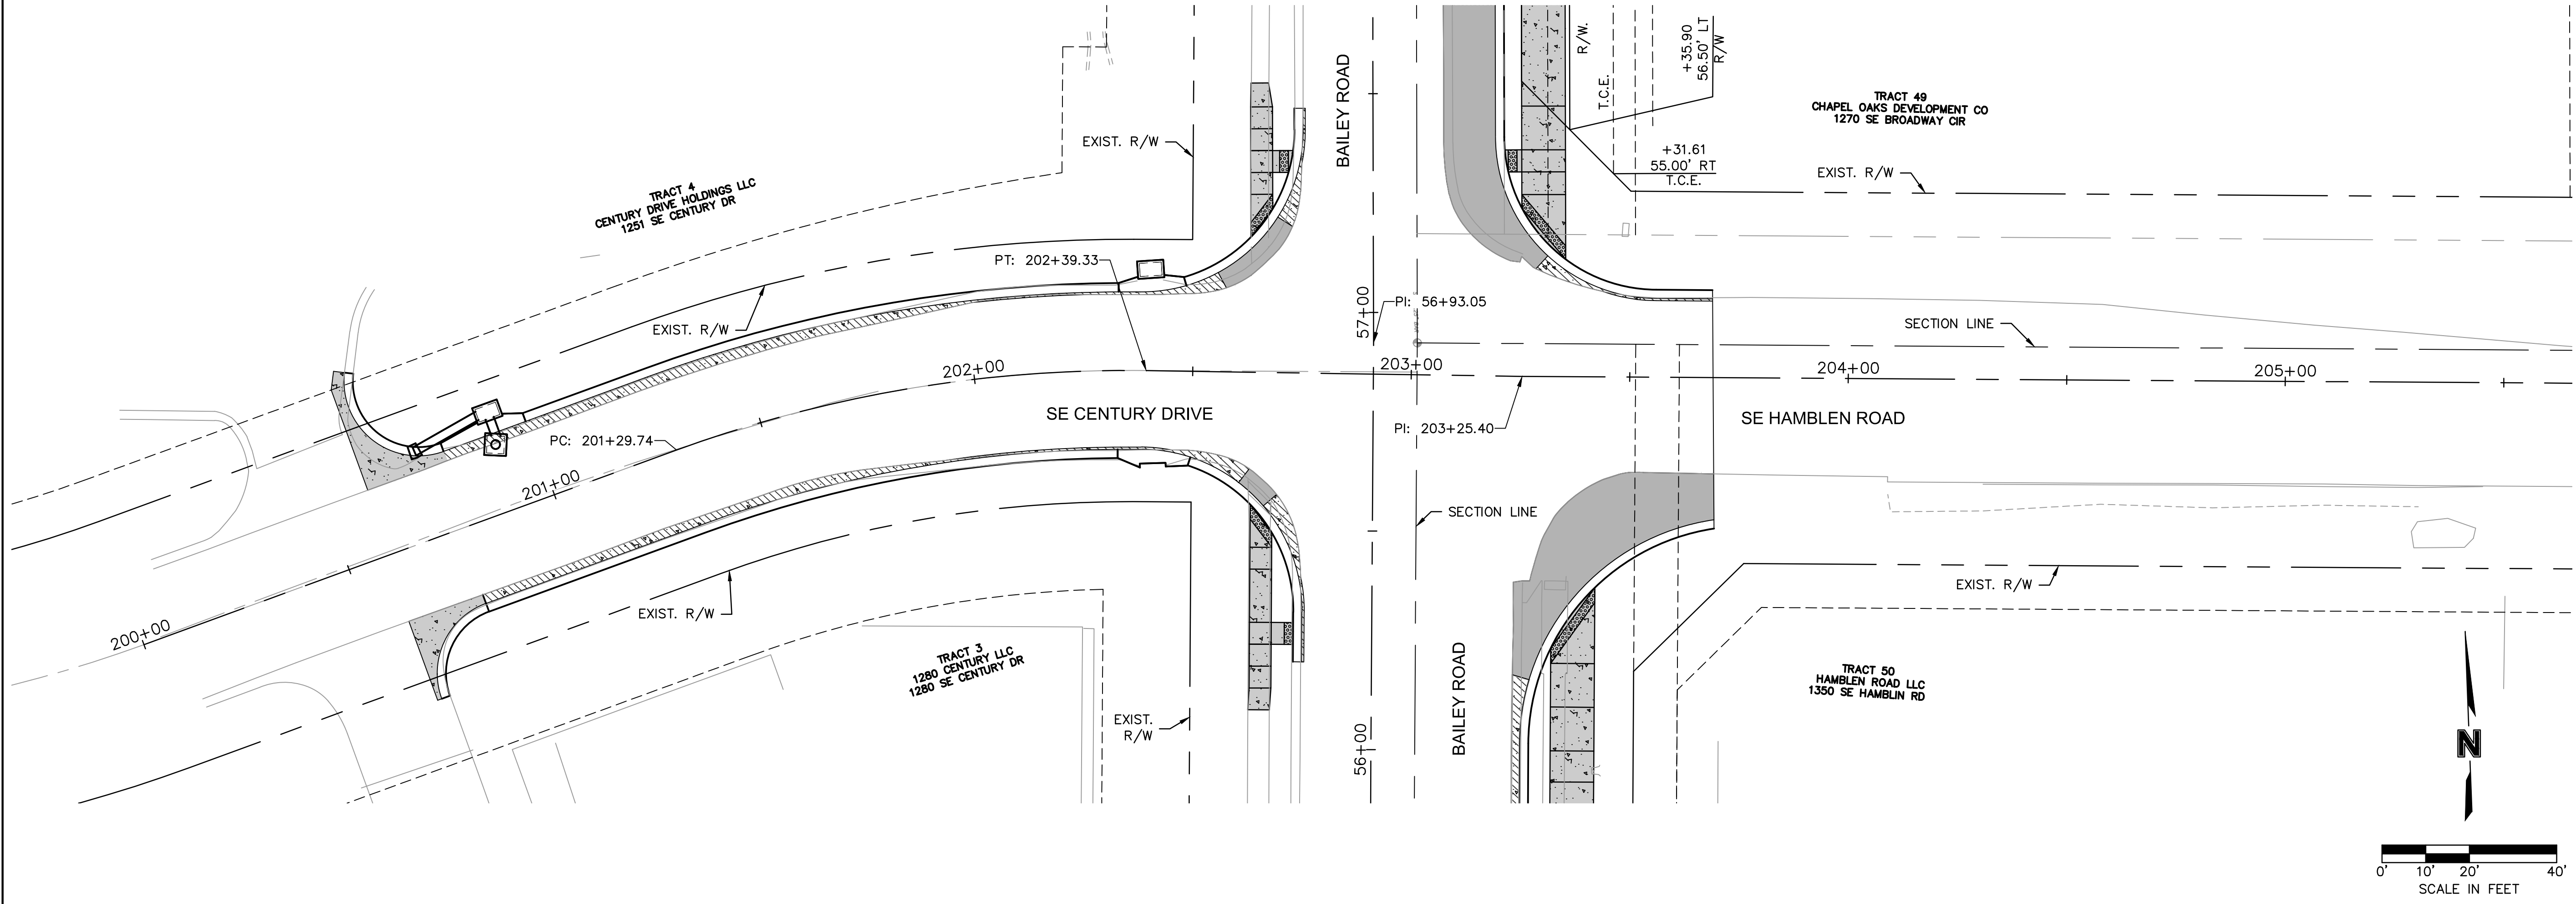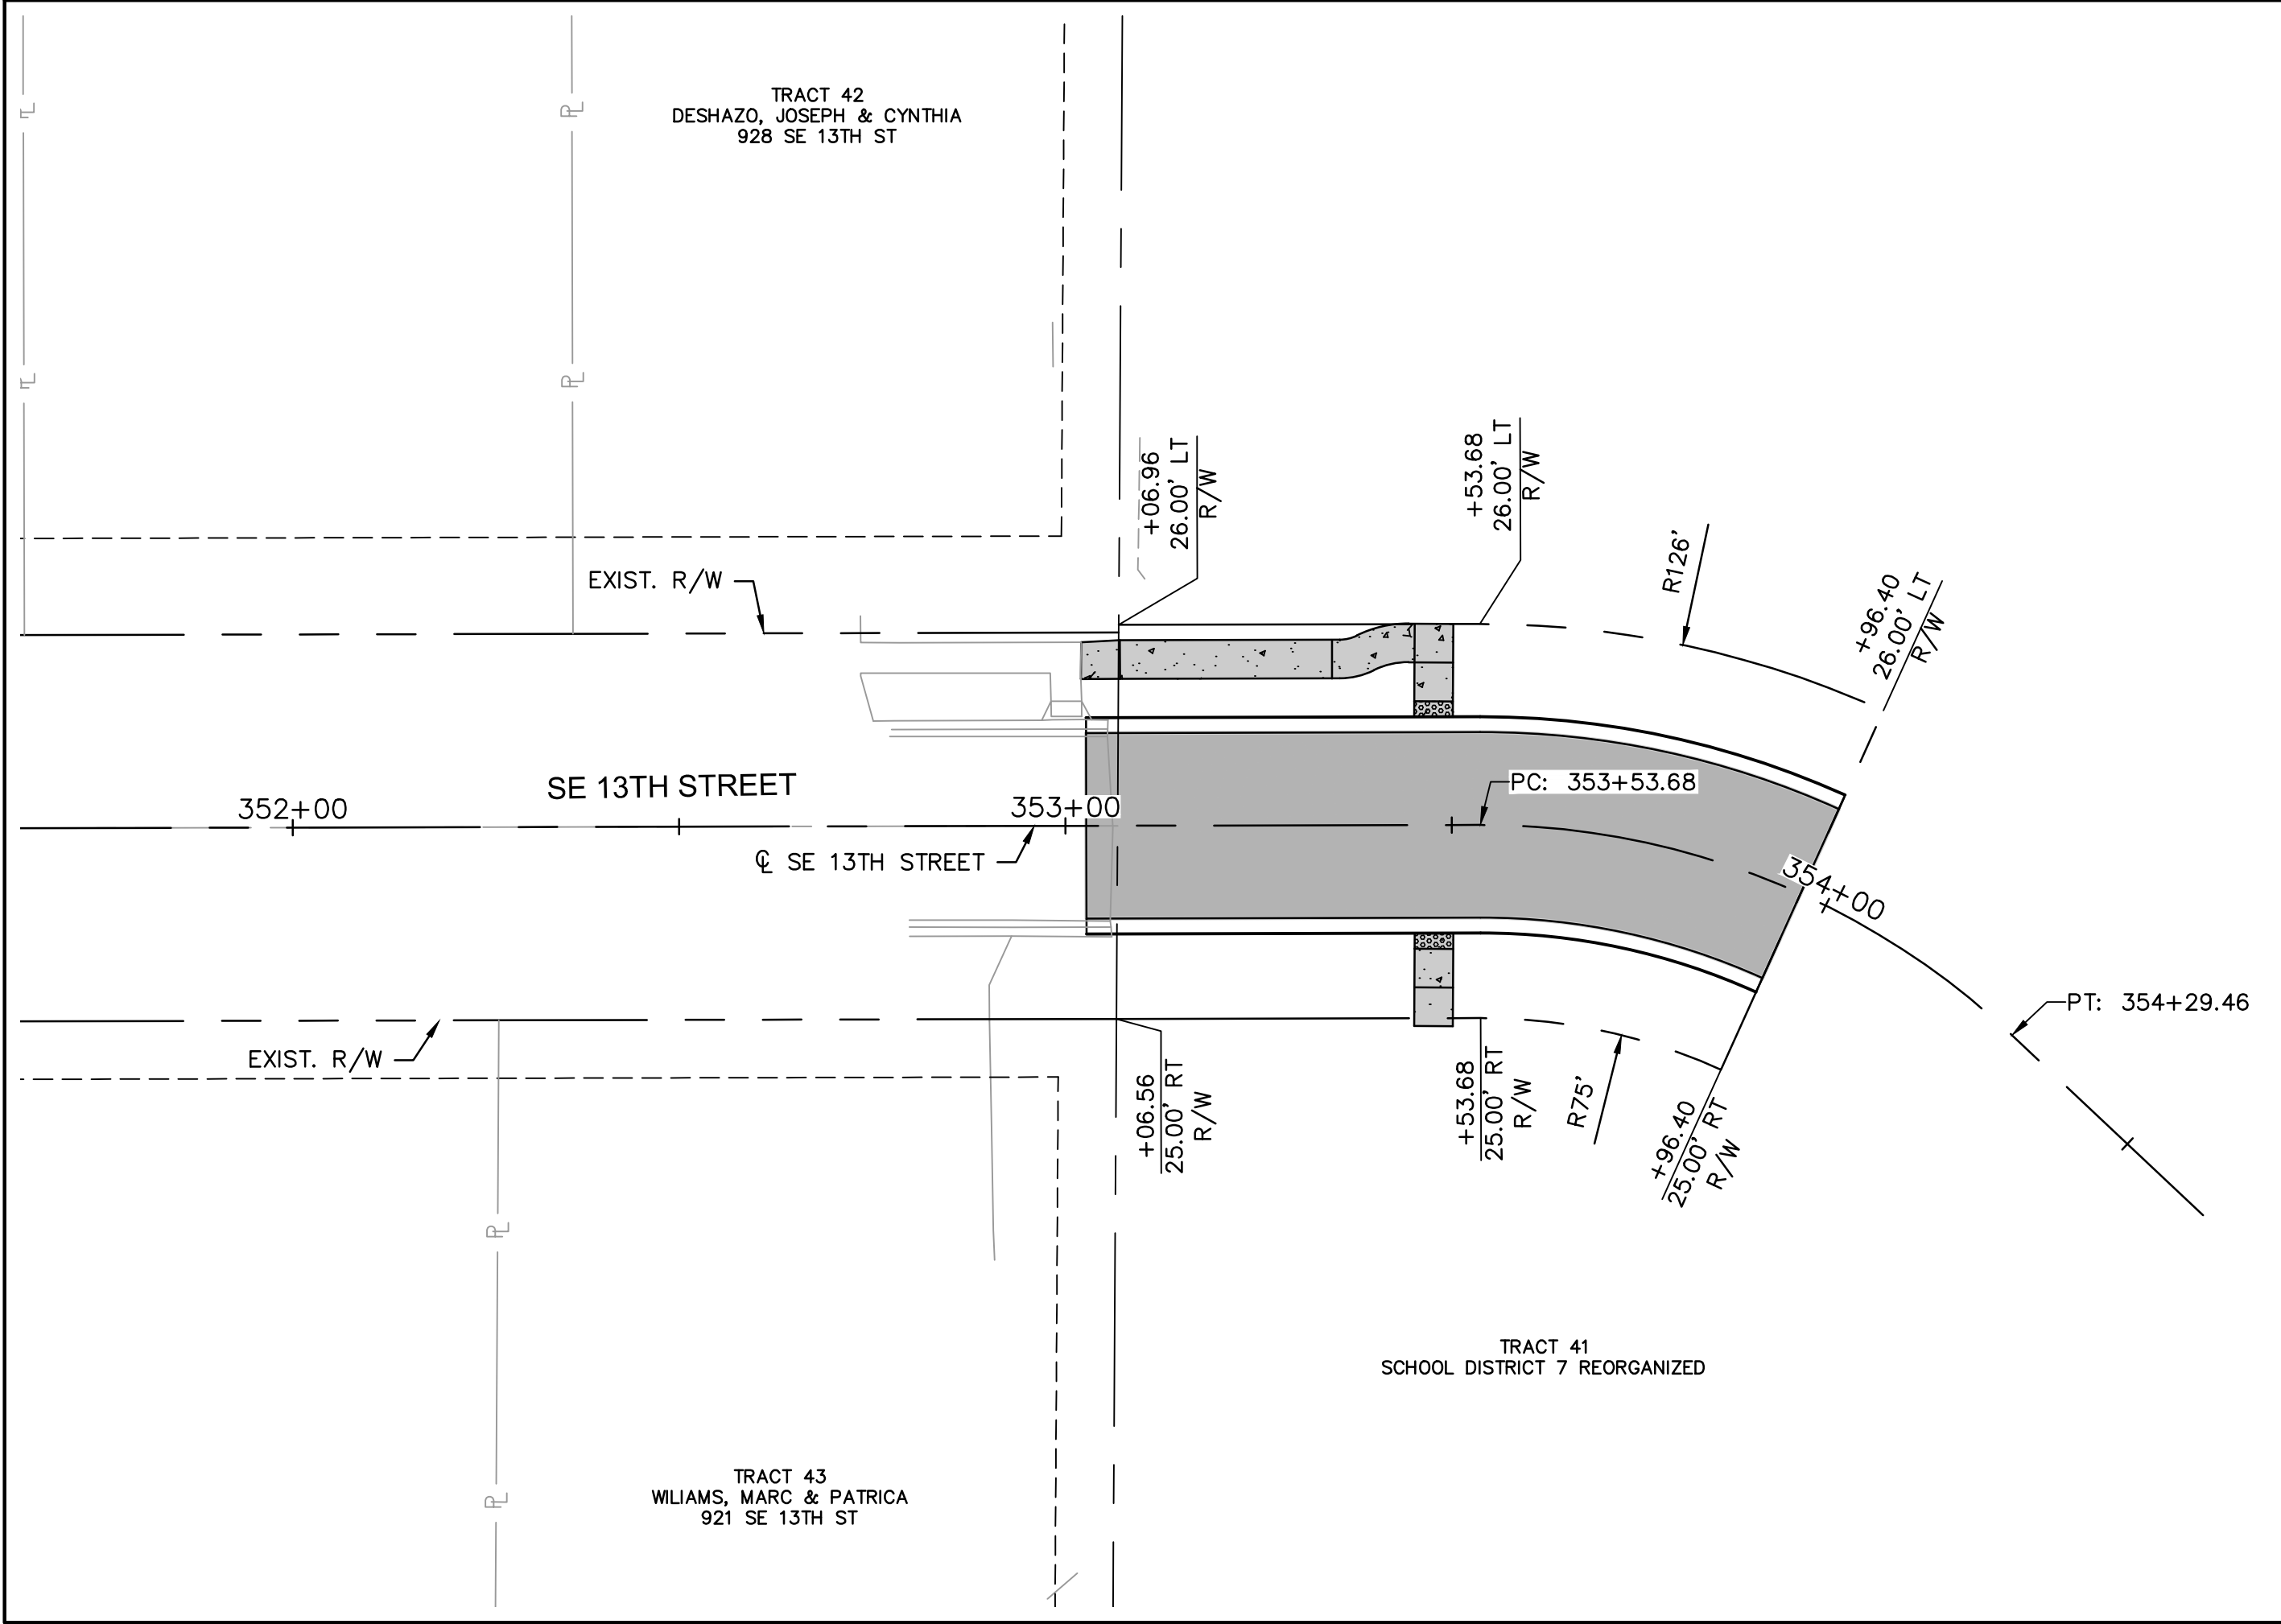

RIGHT OF WAY PLANS
BAILEY ROAD

LEE'S SUMMIT MIDDLE SCHOOL #4
BAILEY ROAD PUBLIC IMPROVEMENTS

LEE'S SUMMIT, MISSOURI

2021

DATE
5-17-2021

REV. NO.
1

REVISIONS DESCRIPTION
REVISED PER CITY COMMENT

BY

REVISIONS

RYAN B. FLEMING
MO. NO. PE-2002003161

RYAN B. FLEMING
FLEMING
NUMBER
PE-2002003161
5-17-21
PROFESSIONAL ENGINEER


C.O.A. NO.: 001592
DRAWN BY: RPH
CHECKED BY: RBE
APPROVED BY: RBE
QA/QC BY: XXX
PROJECT NO.: 020-0103
DWG NO.: T_ROW01_0200103
DATE: 2021-02-01

SHEET
22 OF 100

olsson


Olsson Engineering - MO State Certificate of Authority #001592
7301 West 133rd Street, Suite 200
Overland Park, KS 66213-4750
TEL 913.381.1170
FAX 913.381.1174
www.olson.com

DWG: F:\2020\0001-0500\020-0103\40-Design\AutoCAD\Final Plans\Sheets\RDR\Lee Summit Plan Set - (Century and Middle School Drives)\R.O.W AND EASEMENT PLANS\T_ROW01_0200103.dwg
XREFS: T_PSTRM_0200103 T_PSTRM_0200103 T_PBLK_0200103 T_PAT1_0200103
DATE: May 17, 2021 1:07pm USER: rhaller
V_XB0U-2_00103

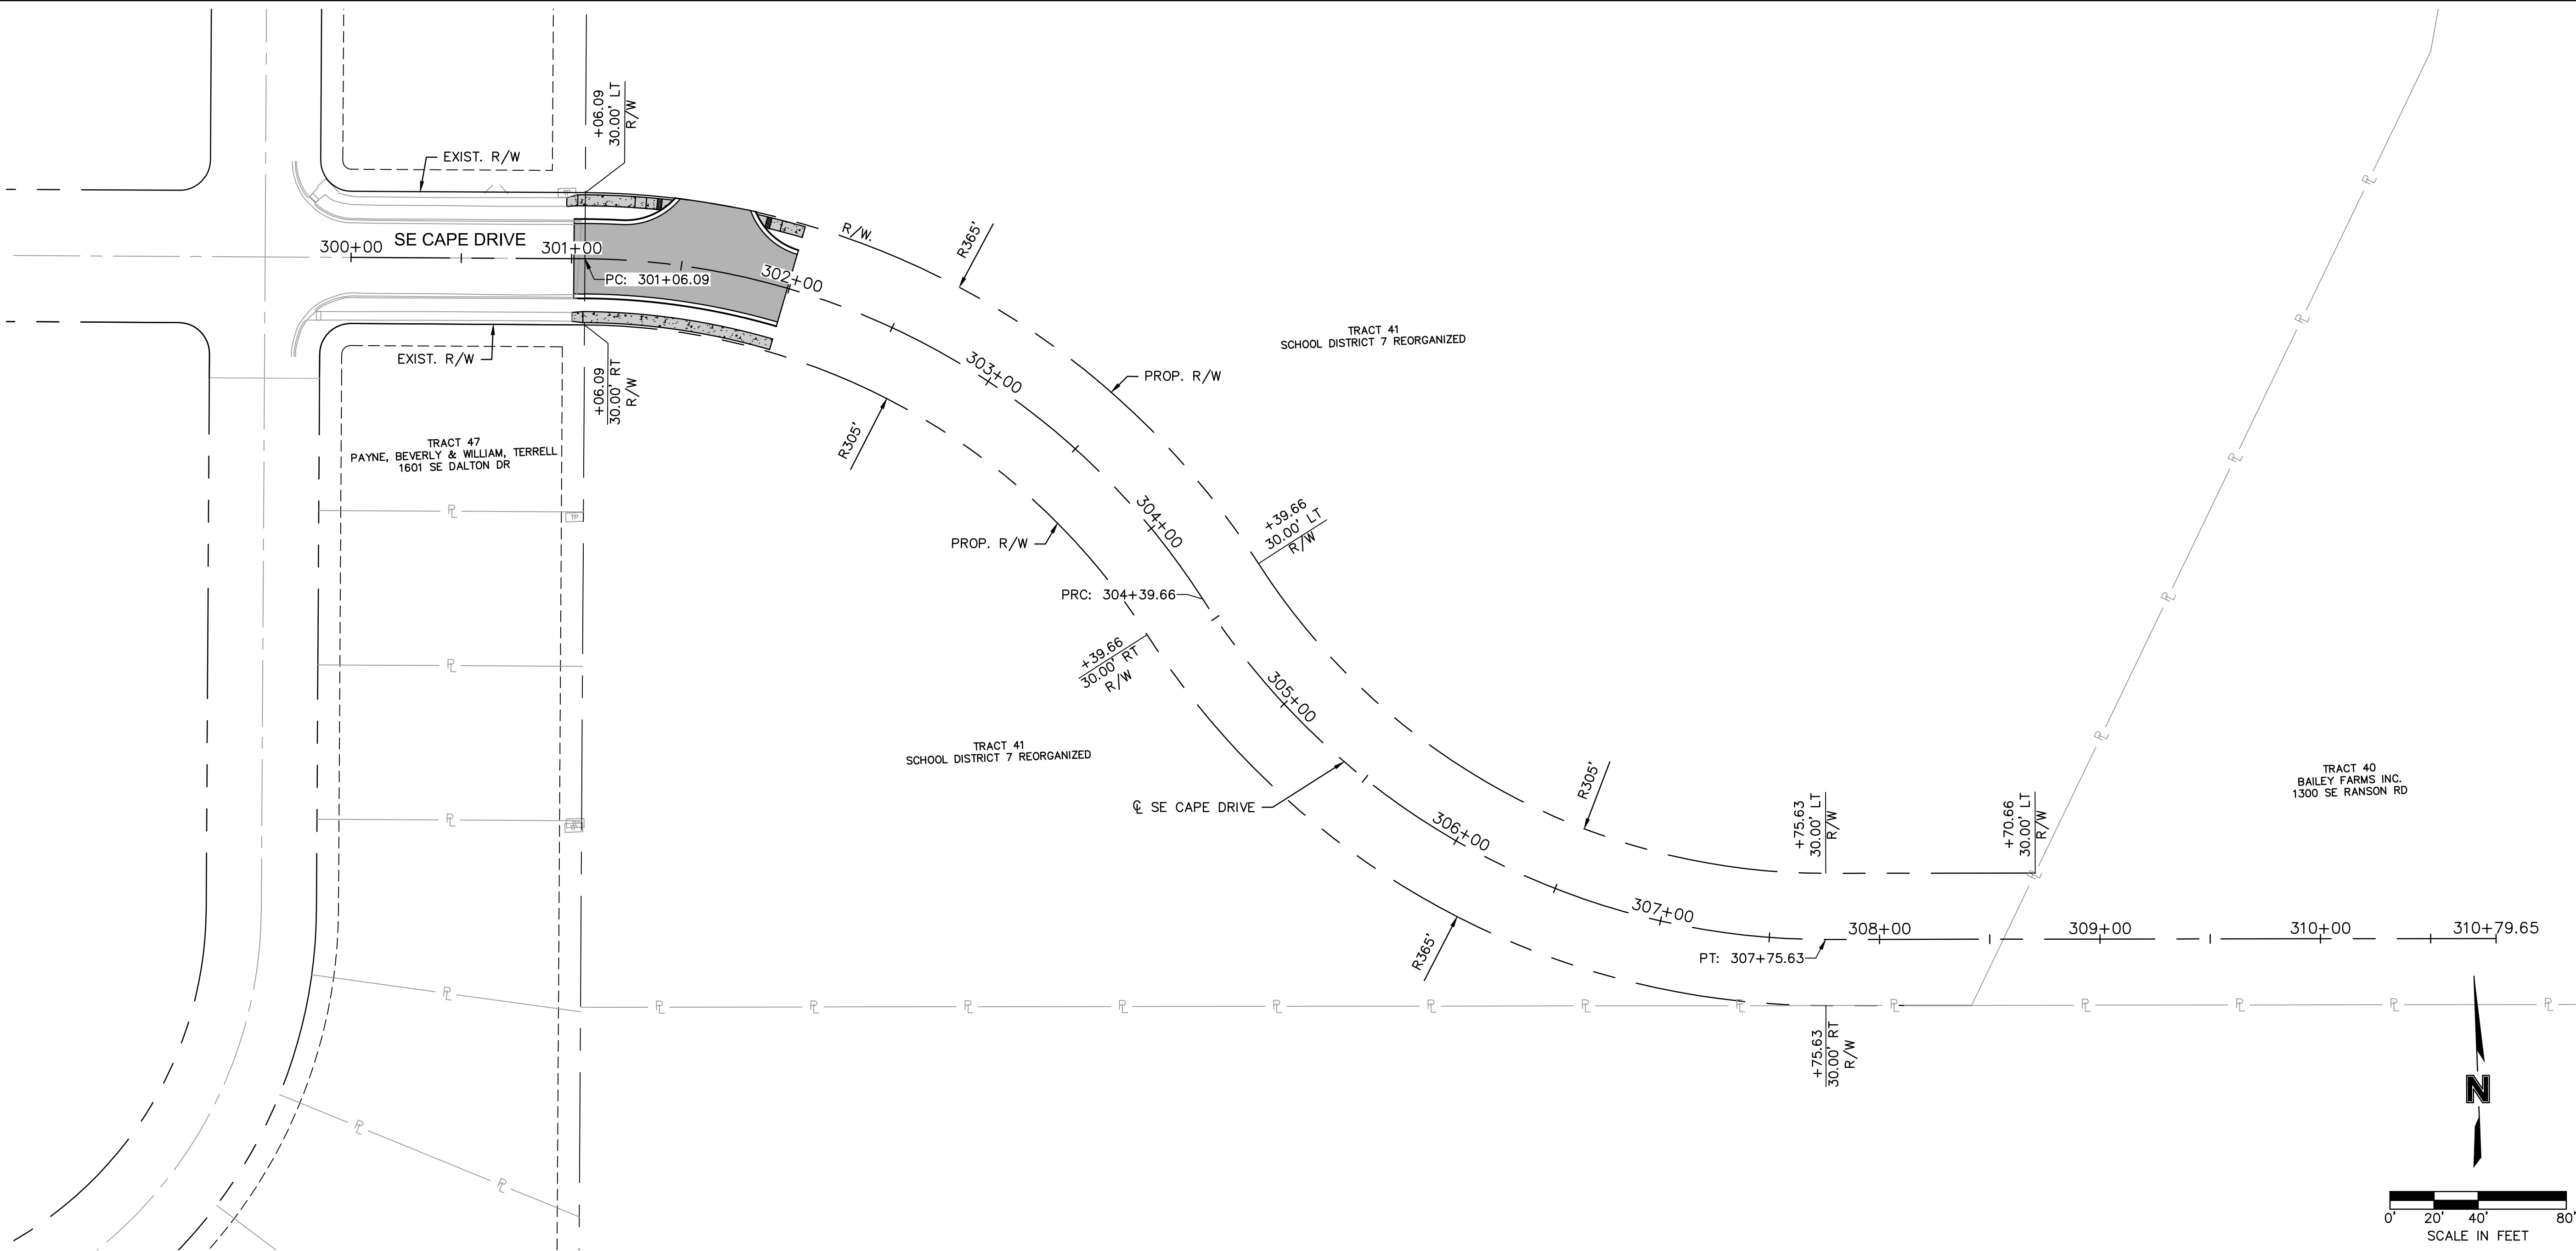

A north arrow pointing upwards, labeled with a large 'N'. Below it is a graphic scale bar with markings at 0', 20', 40', and 80'. The text 'SCALE IN FEET' is centered below the scale bar.

olson

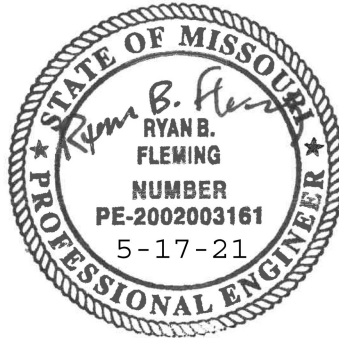

RYAN B. FLEMING
MO. NO. PE-2002003161

[illegible]

RIGHT OF WAY PLANS
BAILEY ROAD



LEE'S SUMMIT MIDDLE SCHOOL #4
BAILEY ROAD PUBLIC IMPROVEMENTS

LEE'S SUMMIT, MISSOURI

C.O.A. NO.: 001592
DRAWN BY: RPH
CHECKED BY: RBF
APPROVED BY: RBF
QA/QC BY: XXX
PROJECT NO.: 020-0103
DWG NO.: T_ROW01_0200103
DATE: 2021-02-01

SHEET
23 OF 100



Olsson Engineering - MO State Certificate of Authority #001592
7301 West 133rd Street, Suite 200
Overland Park, KS 66213-4750
TEL 913.381.1170
FAX 913.381.1174
www.olsson.com

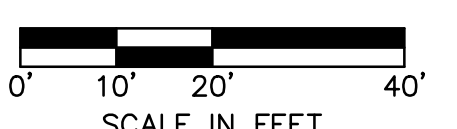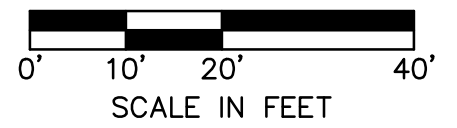

RYAN B. FLEMING
 MO. NO. PE-2002003161

olsson

DWG: F:\2020\0001-0500\020-0103\40--Design\AutoCAD\Final Plans\Sheets\RDBR\Lee Summit Plan Set - (Century and Middle School Drives)\PLAN & PROFILES\BAILEY ROAD\T_RPP02_0200103.dwg
DATE: May 17, 2021 1:10pm XREFS: T_PBASE_0200103 T_PIBLK_0200103 T_PPAIT_0200103 V_XB0U-2_00103 V_XTOPO-2_00103 V_TOPO_00103 T_PPROF_0200103

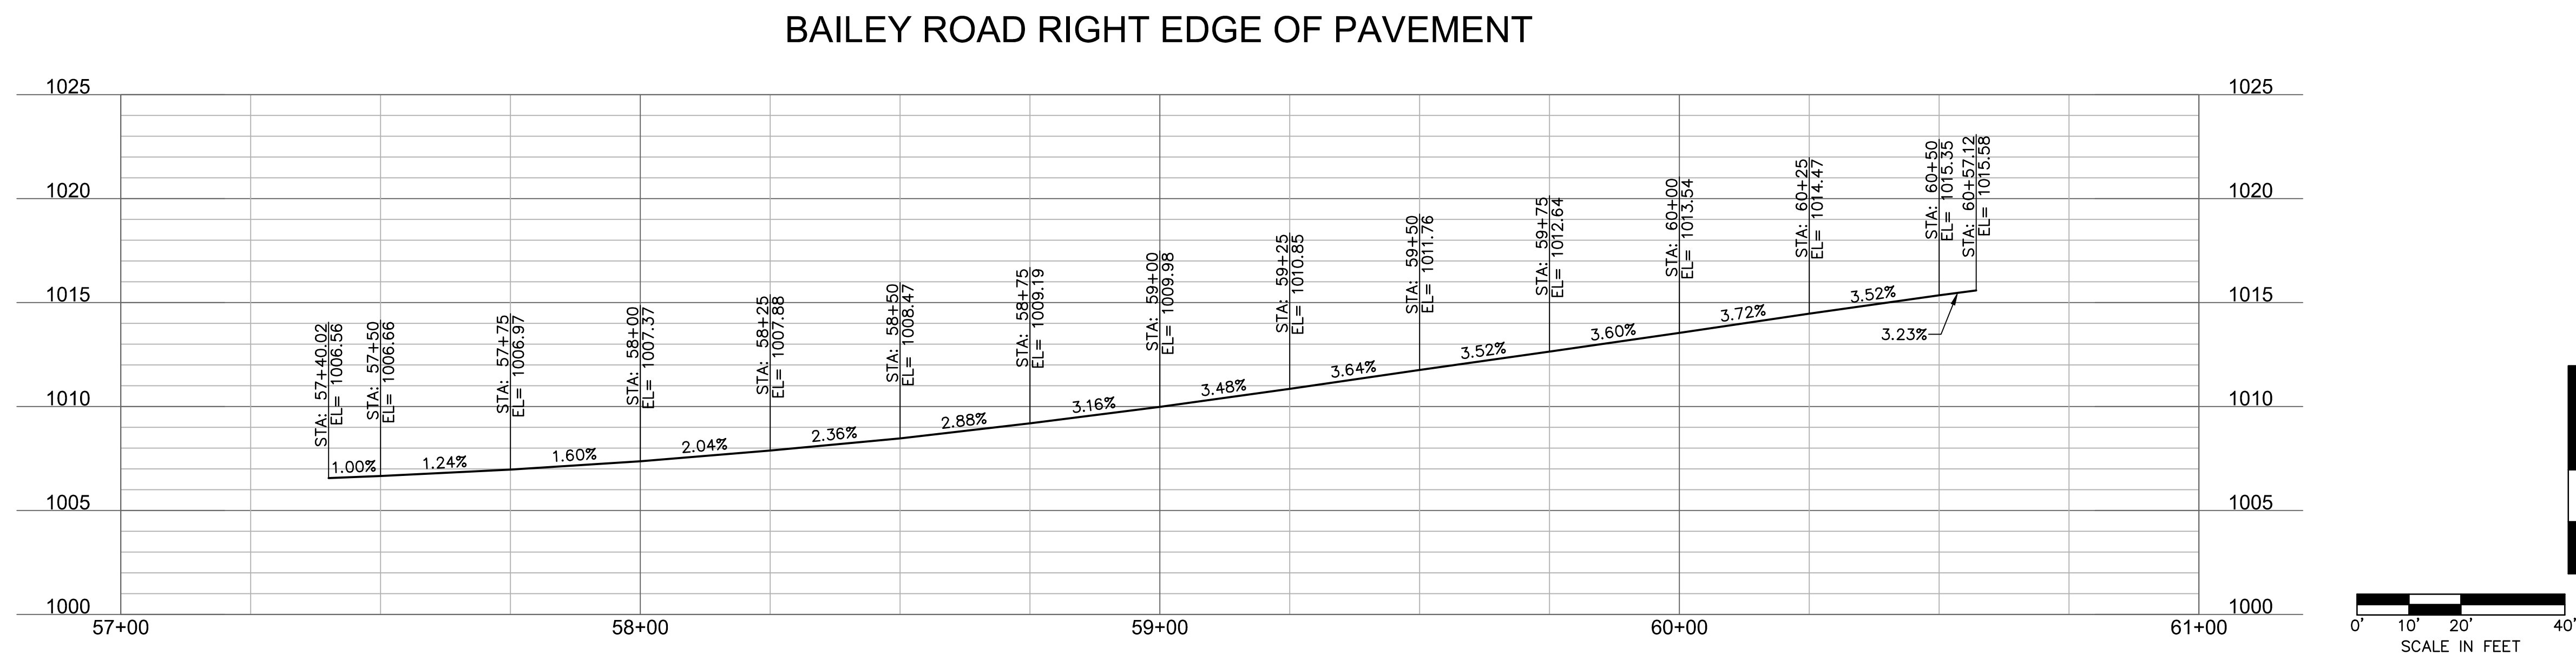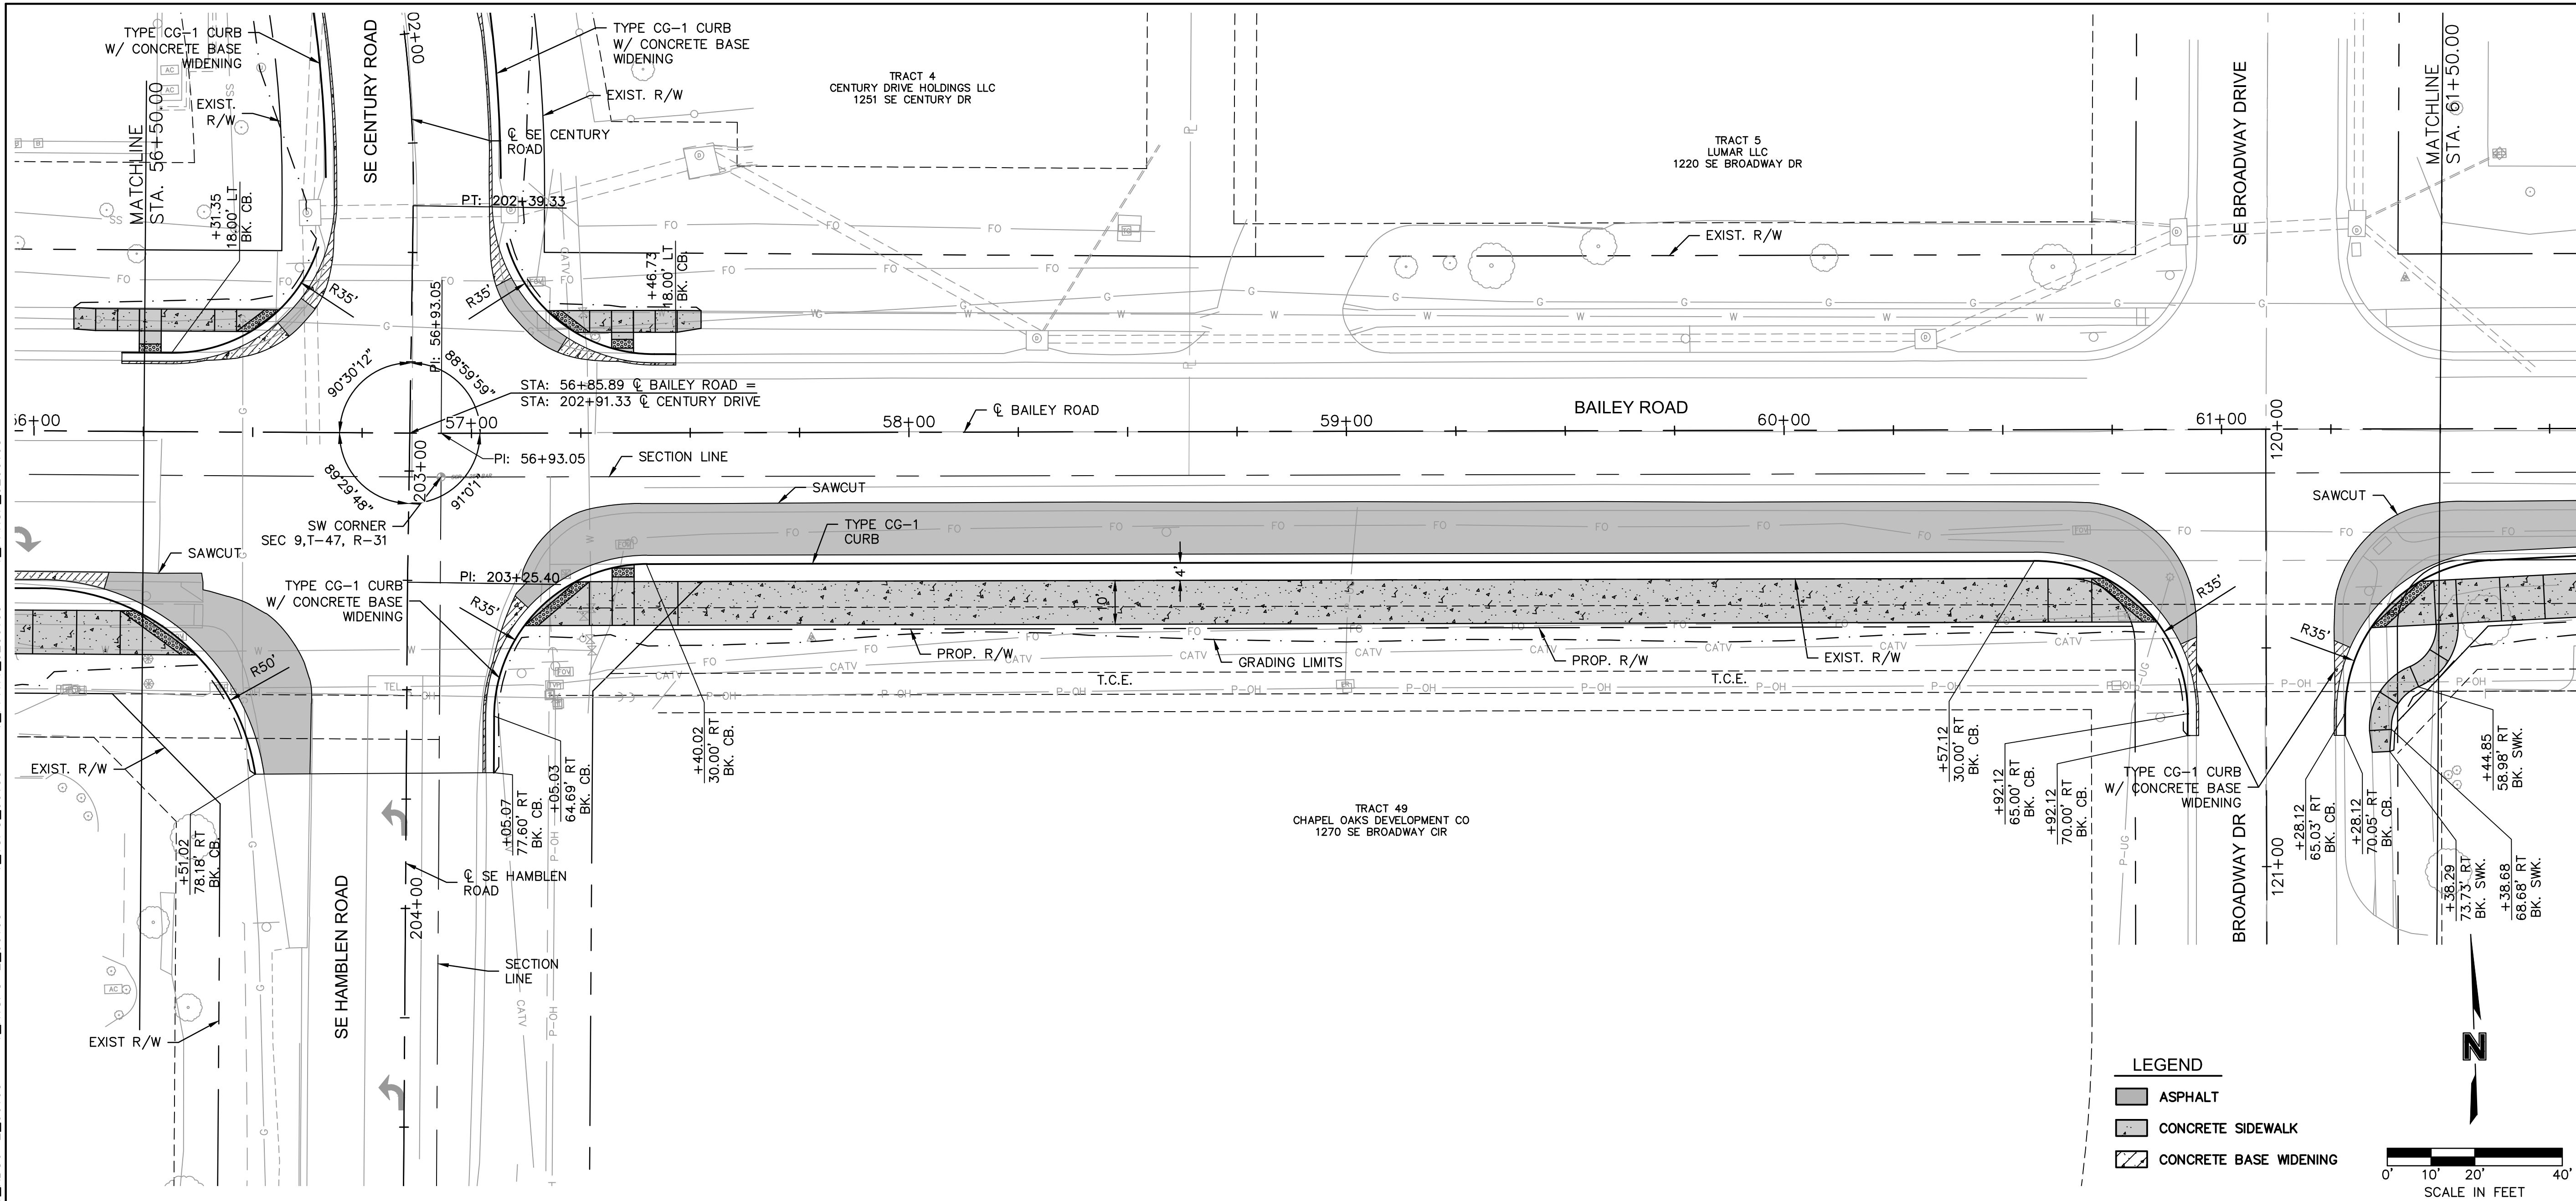

PLAN & EDGE OF PAVEMENT PROFILE
BAILEY ROAD

LEE'S SUMMIT MIDDLE SCHOOL #4
BAILEY ROAD PUBLIC IMPROVEMENTS

LEE'S SUMMIT, MISSOURI


C.O.A. NO.: 001592
DRAWN BY: RPH
CHECKED BY: RBF
APPROVED BY: RBF
QA/QC BY: XXX
PROJECT NO.: 020-0103
DWG NO.: T_RPP02_0200103
DATE: 2021-02-01

SHEET
25 OF 100

RYAN B. FLEMING
MO. NO. PE-2002003161



[illegible]


REVISIONS


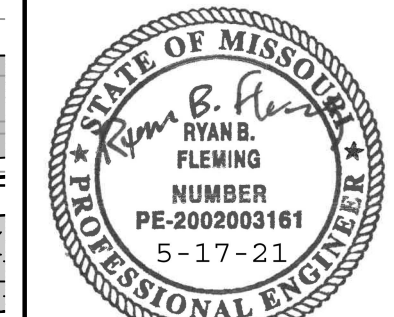


Olsson Engineering - MO State Certificate of Authority #001592
7301 West 133rd Street, Suite 200 TEL 913.381.1170
Overland Park, KS 66213-4750 FAX 913.381.1174


olson

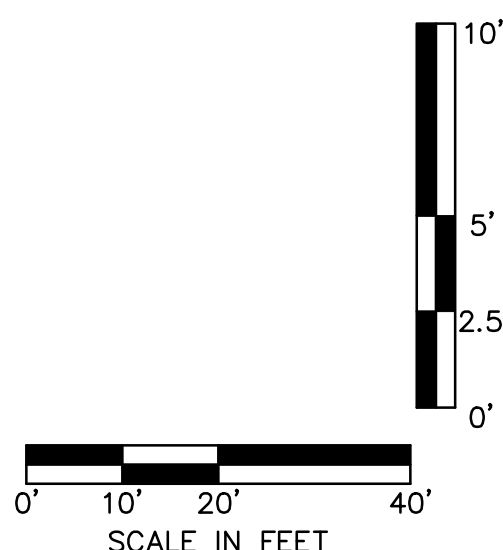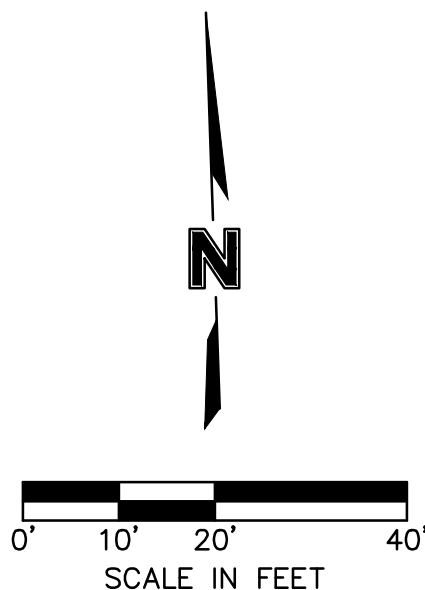

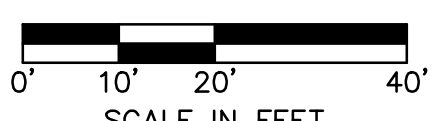


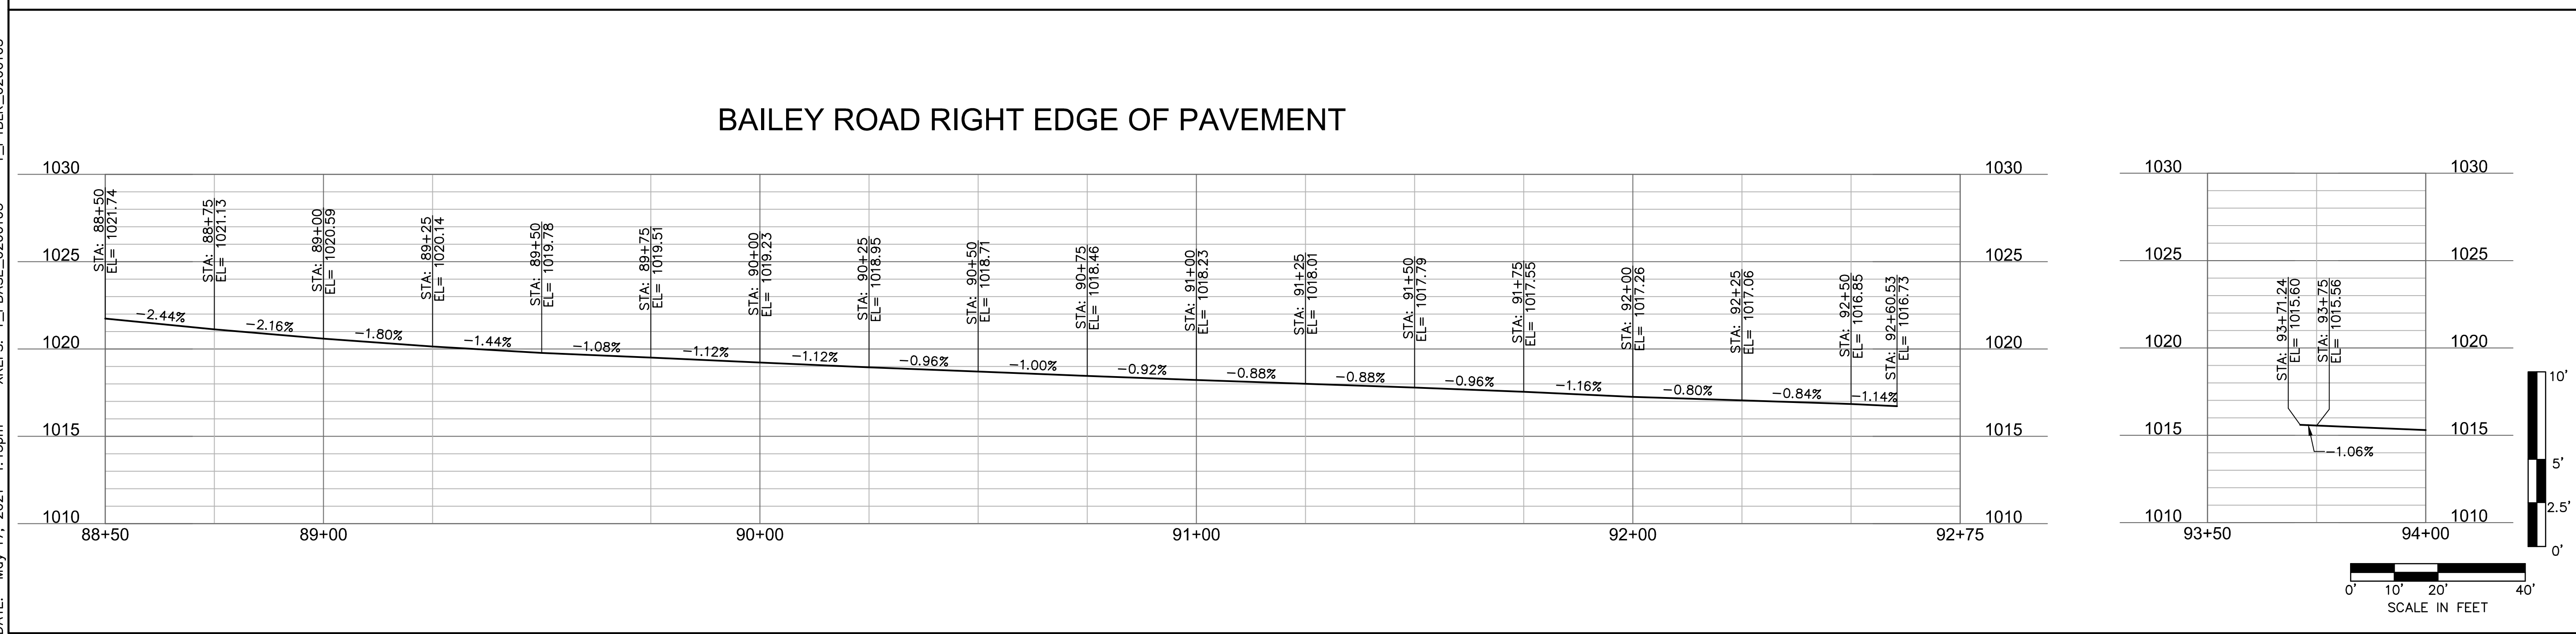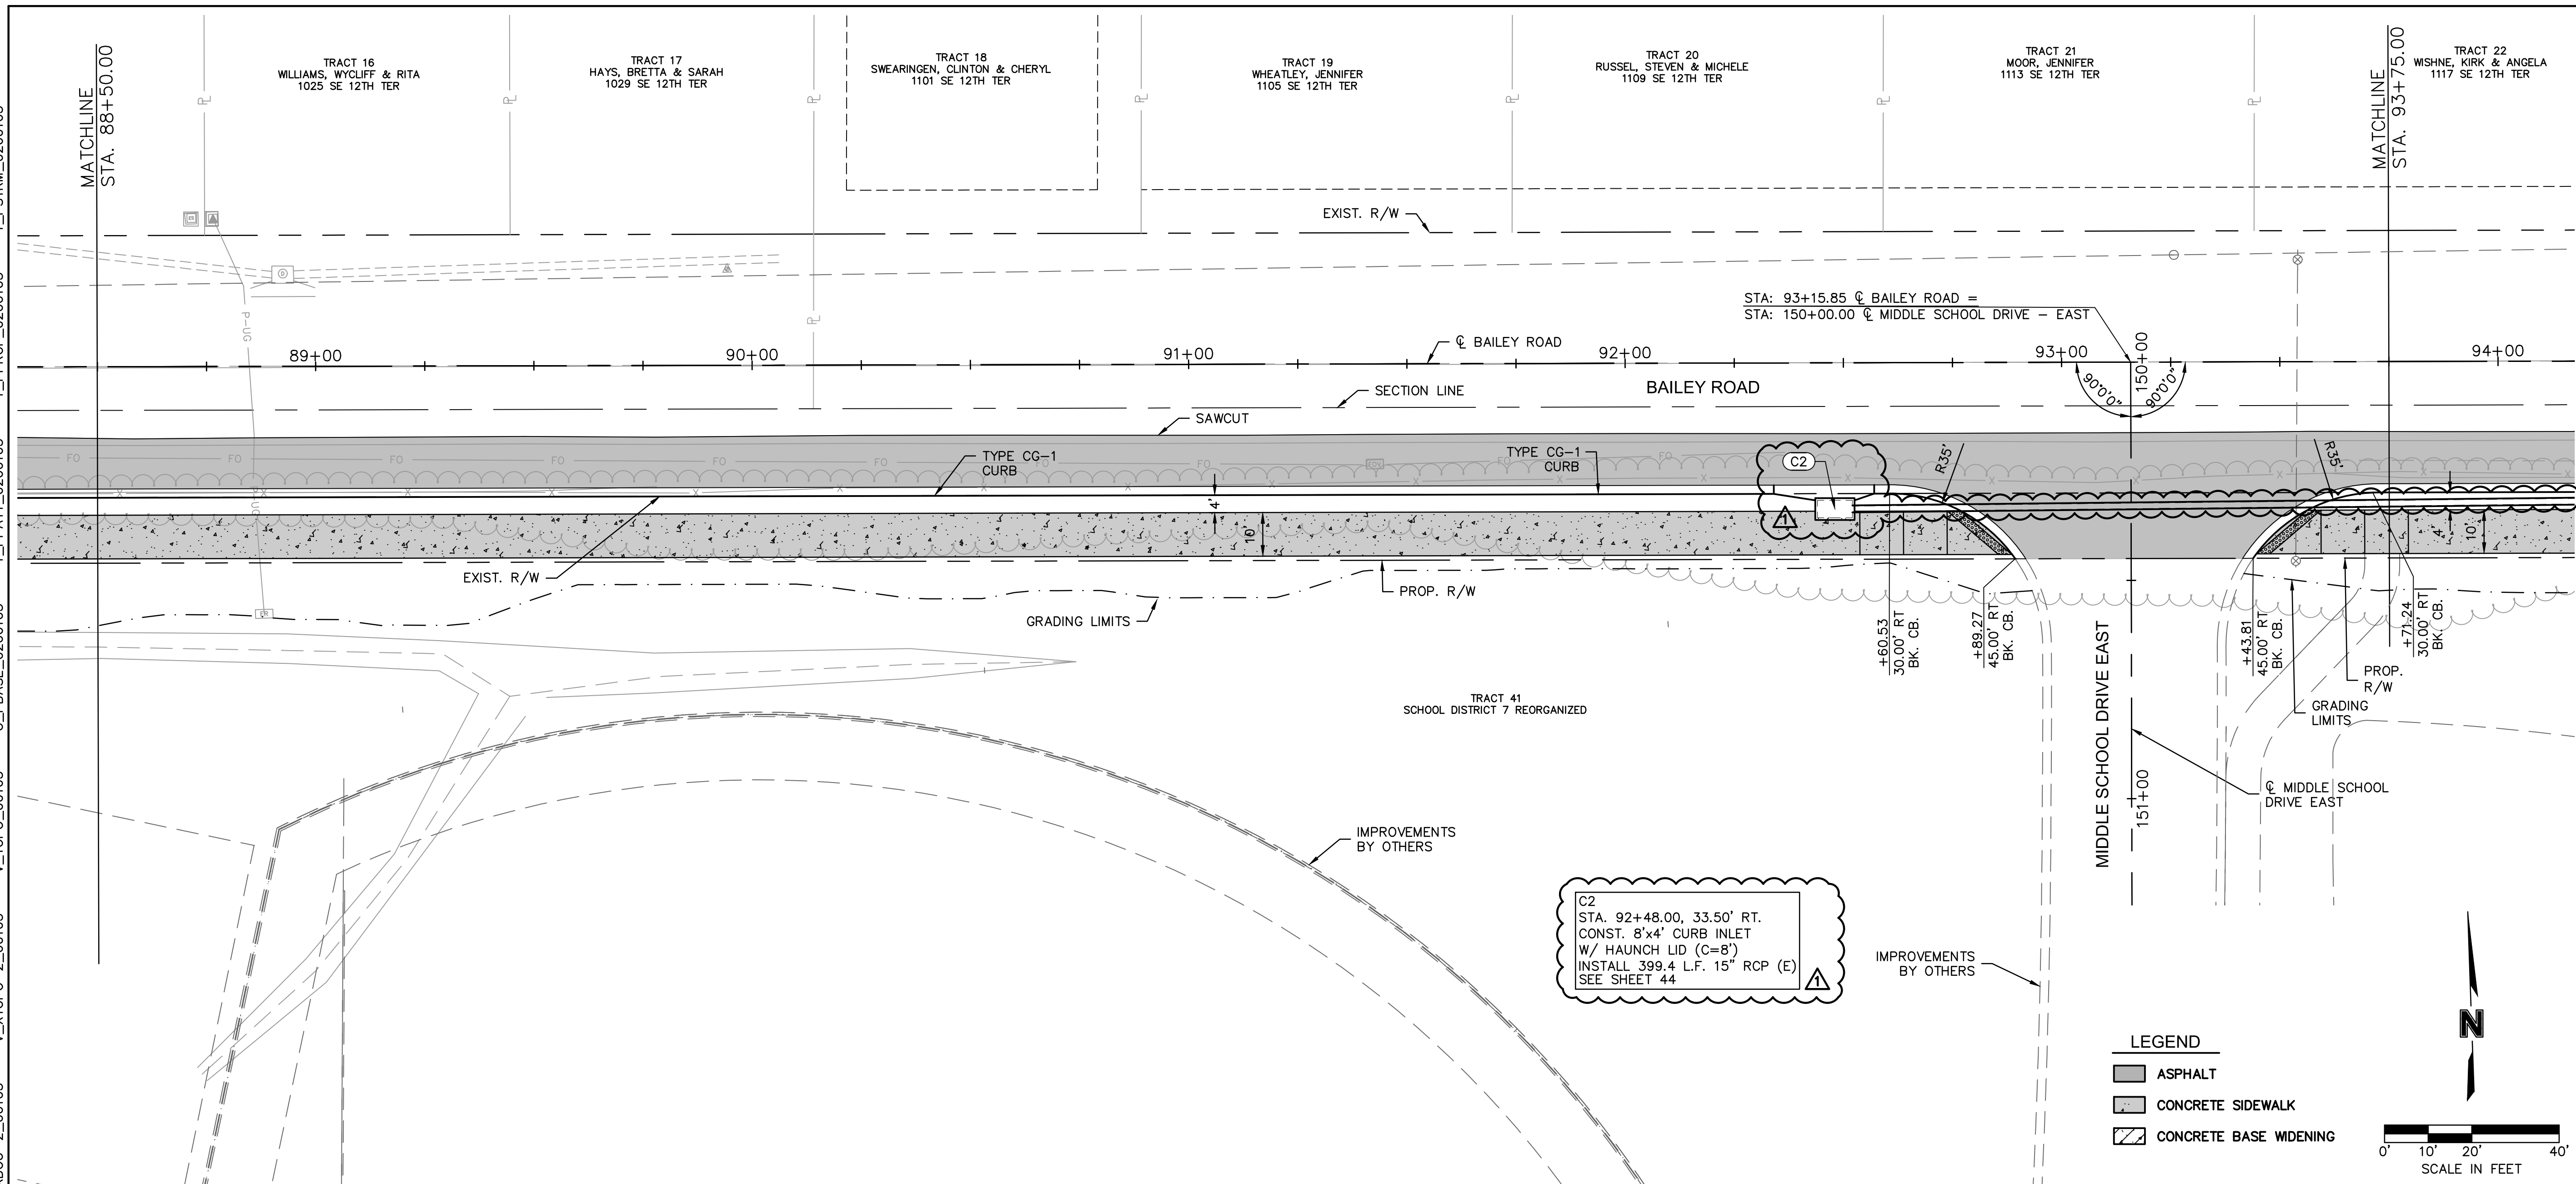

DWG: F:\2020\0001-0500\020-0103\40-Design\AutoCAD\Final Plans\Sheets\ROBR\Lee Summit Plan Set - (Century and Middle School Drives)\PLAN & PROFILES\BAILEY ROAD\T_RPP06_0200103.dwg
DATE: May 17, 2021 1:17pm XREFS: T_PBASE_0200103 T_PBLK_0200103 T_PTOP_0200103 V_XBOU-2_00103 V_XTOPO-2_00103 C_PBASE_0200103 T_PSTRM_0200103 T_PPATI_0200103 T_PPROF_0200103 USER: rholler

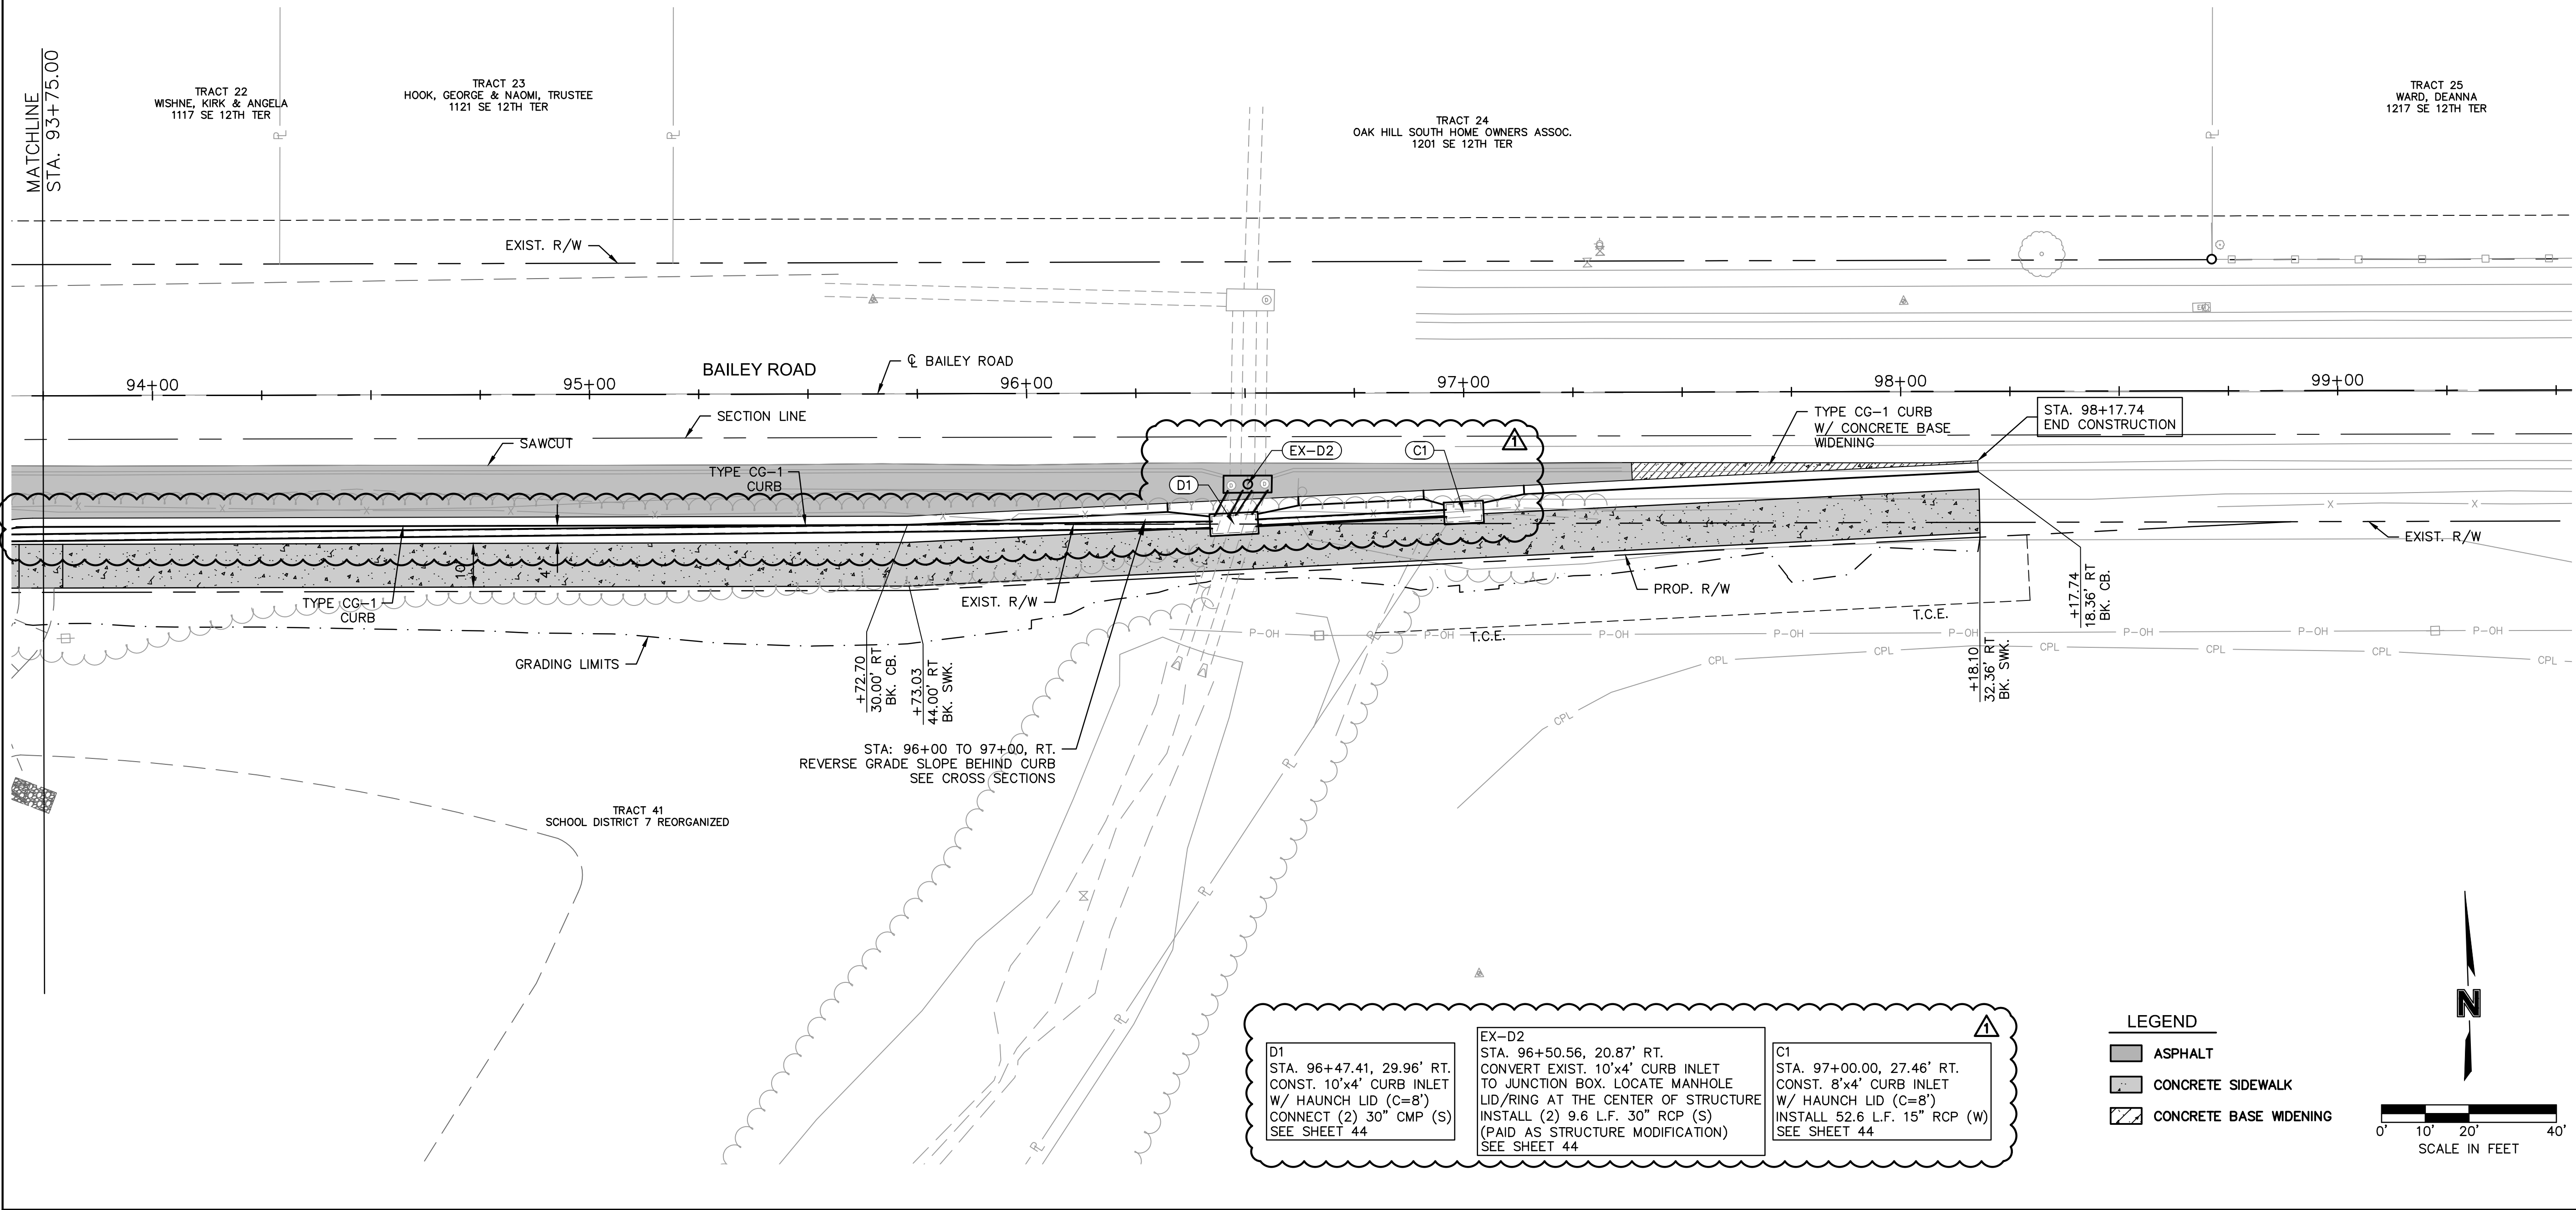

BAILEY ROAD RIGHT EDGE OF PAVEMENT

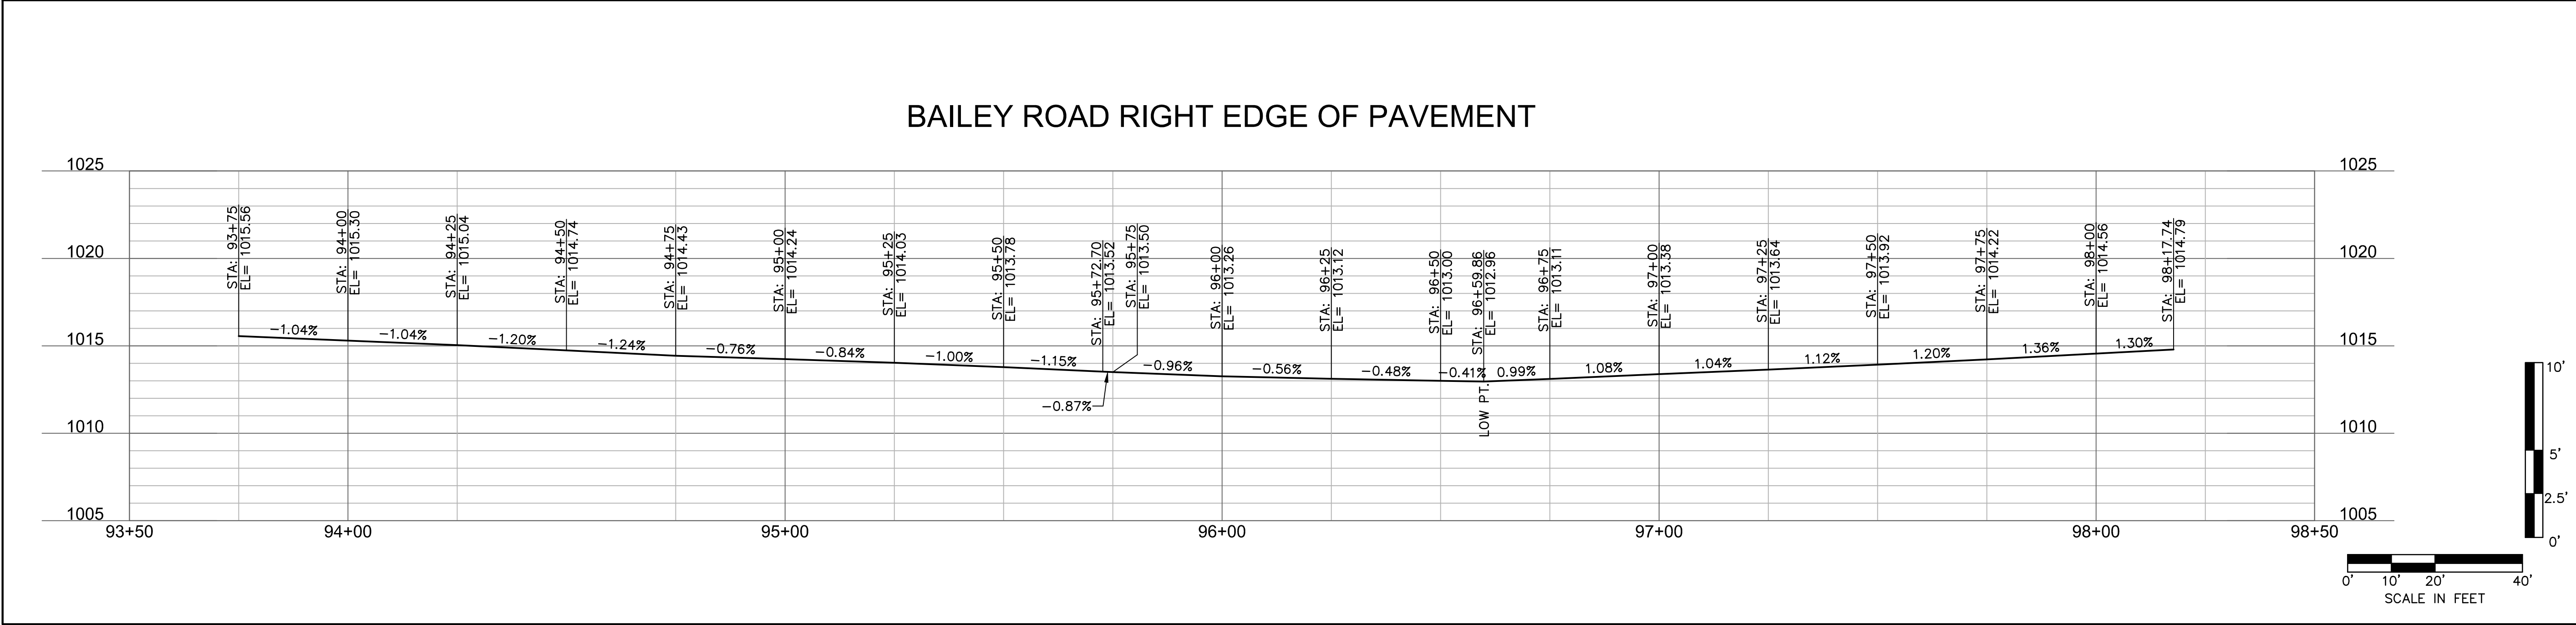

olsson

Olsson Engineering - MO State Certificate of Authority #001592
7301 West 133rd Street, Suite 200
Overland Park, KS 66213-4750
TEL 913.381.1170
FAX 913.381.1174
www.olsson.com

STATE OF MISSOURI
RYAN B. FLEMING
NUMBER
PE-2002003161
5-17-21
PROFESSIONAL ENGINEER

RYAN B. FLEMING
MO. NO. PE-2002003161

REV. NO.	DATE	REVISIONS DESCRIPTION
1	5-17-2021	REVISED PER CITY COMMENT

PLAN & EDGE OF PAVEMENT PROFILE
BAILEY ROAD



LEE'S SUMMIT MIDDLE SCHOOL #4
BAILEY ROAD PUBLIC IMPROVEMENTS

LEE'S SUMMIT, MISSOURI

C.O.A. NO.: 001592
DRAWN BY: RPH
CHECKED BY: RBE
APPROVED BY: RBE
QA/QC BY: XXX
PROJECT NO.: 020-0103
DWG NO.: T_RPP06_0200103
DATE: 2021-02-01

SHEET
29 OF 100

DWG: F:\2020\0001-0500\020-0103\40-Design\AutoCAD\Final Plans\Sheets\RDRB\Lee Summit Plan Set - (Century and Middle School Drives)\PLAN & PROFILES\SE 13TH STREET\T_RPP07_0200103.dwg
DATE: May 17, 2021 1:20pm XREFS: T_PBASE_0200103 T_PBLK_0200103 V_XB0U-2_00103 V_XTOPO-2_00103 V_TOPO_00103 C_PBASE_0200103 T_PPAIT_0200103 T_PROF_0200103 USER: rholler

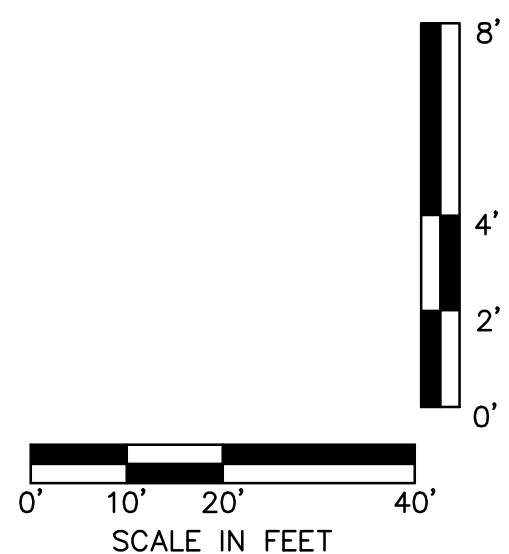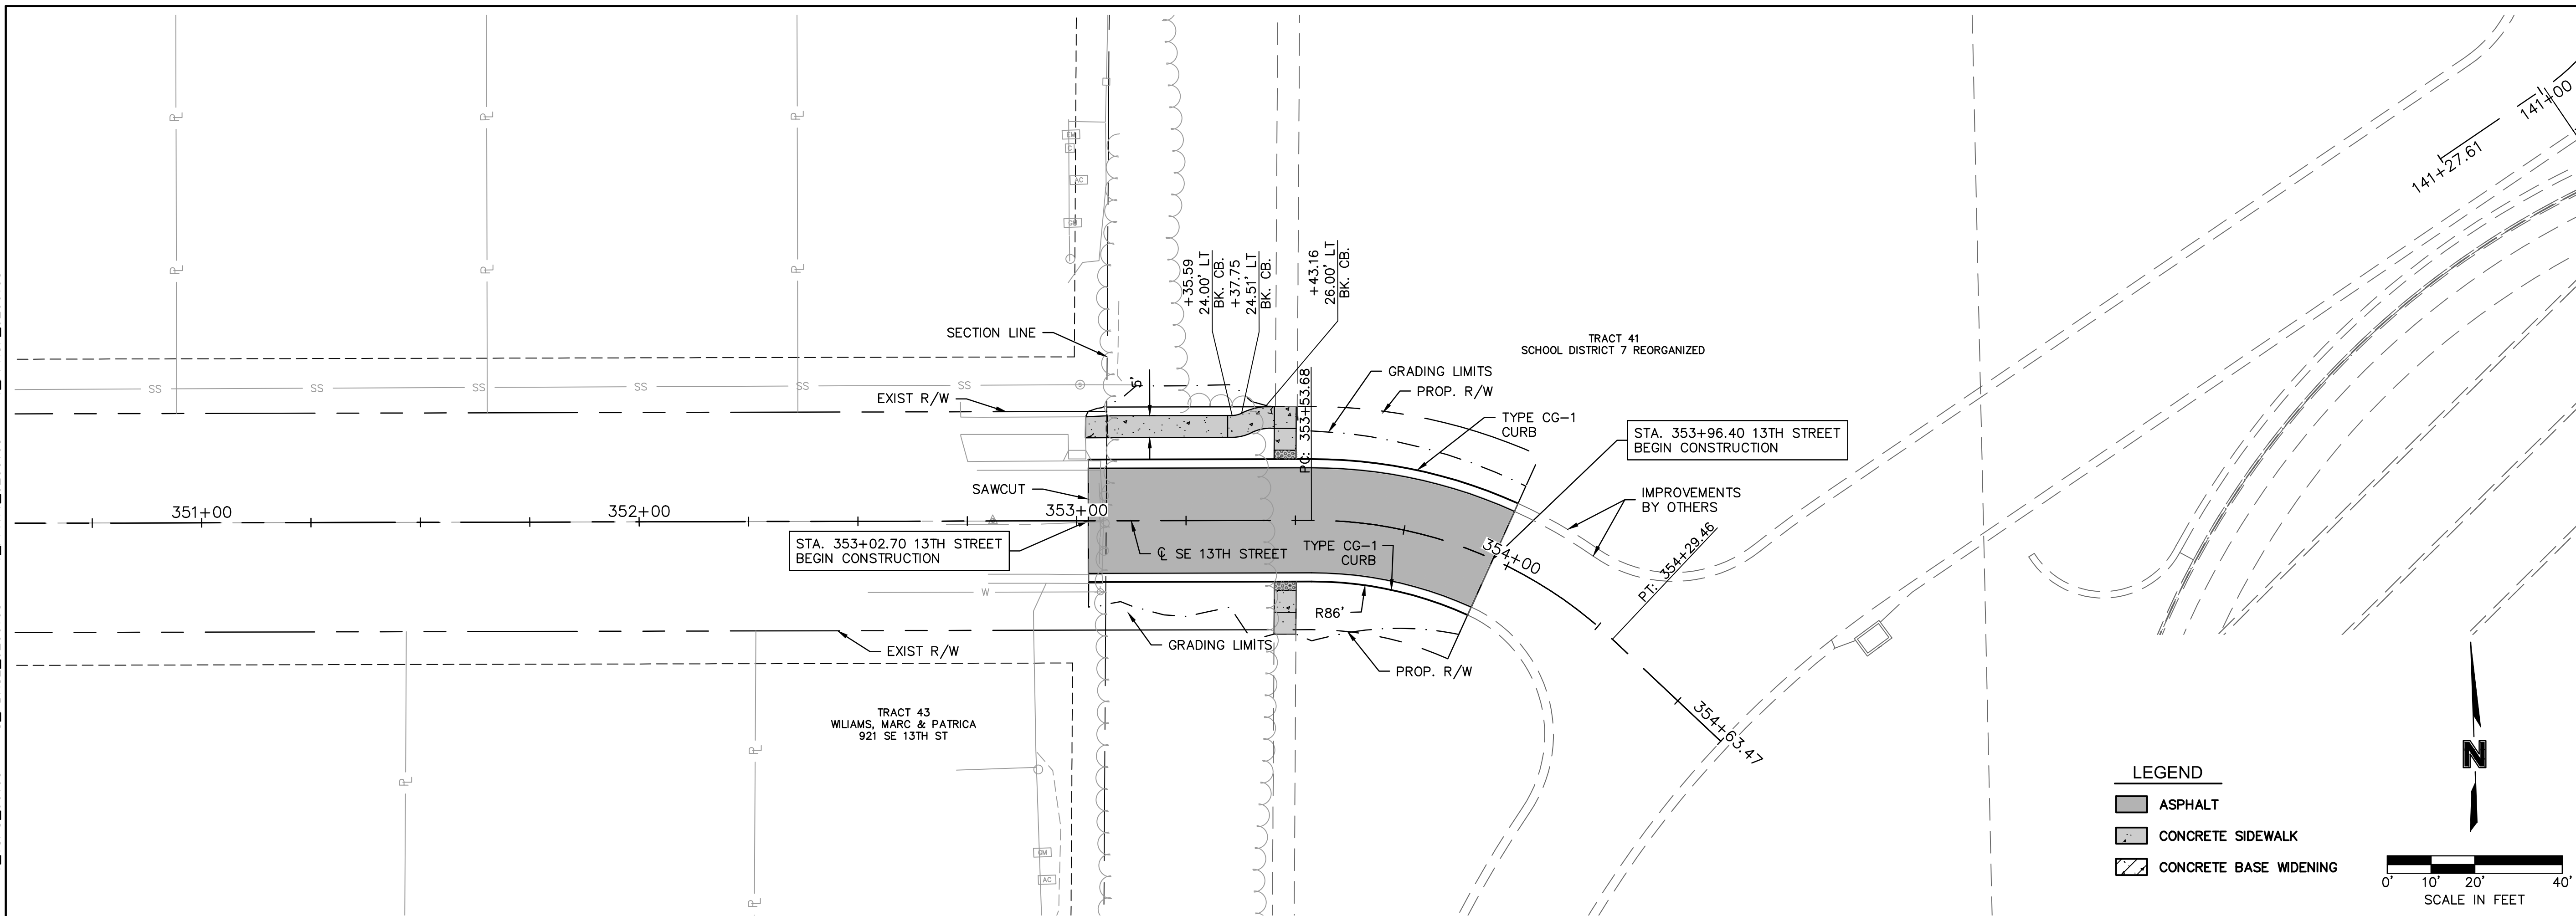

olsson

Olsson Engineering - MO State Certificate of Authority #001592
77301 West 133rd Street, Suite 200 TEL 913.381.1170
Overland Park, KS 66213-4750 FAX 913.381.1174



RYAN B. FLEMING
MO. NO. PE-2002003161

[illegible]PLAN & PROFILE
SE 13TH STREET



LEE'S SUMMIT MIDDLE SCHOOL #4
BAILEY ROAD PUBLIC IMPROVEMENTS

LEE'S SUMMIT, MISSOURI


C.O.A. NO.: 001592
DRAWN BY: RPH
CHECKED BY: RBF
APPROVED BY: RBF
QA/QC BY: XXX
PROJECT NO.: 020-0103
DWG NO.: T_RPP07_0200103
DATE: 2021-02-01

SHEET
31 OF 100

F:\2020\0001-0500\0103-X4-Design\AutoCAD\Final Plans\Sheets\RD8R\Lee Summit Plan Set - Century and Middle School Drives\PLAN & PROFILES\USE CAPE DRIVE_T_RPP09_0200103.dwg
DATE: May 17, 2021 XREFS: T_PTHBKT_0200103 T_PPAIT_0200103 T_PPAPIT_0200103 T_PROF_0200103 T_PSTRM_0200103 USER: rhallor

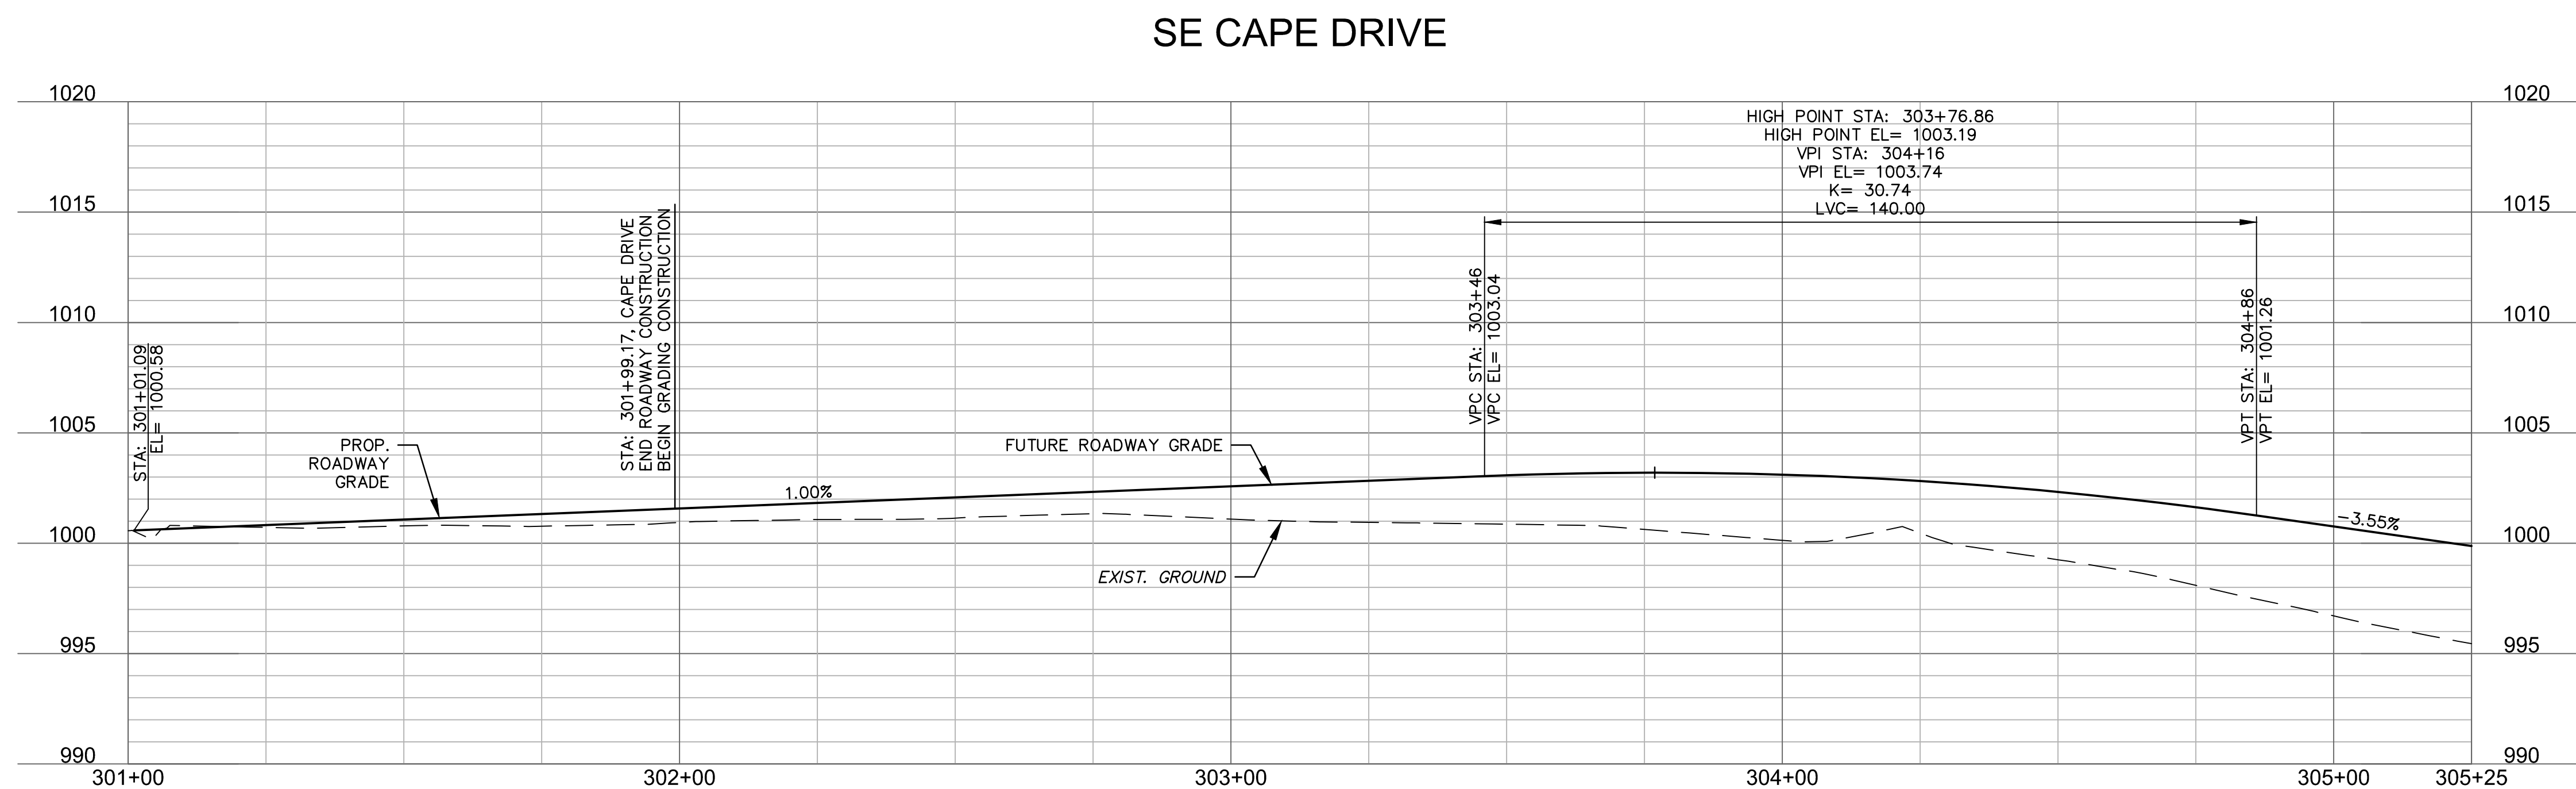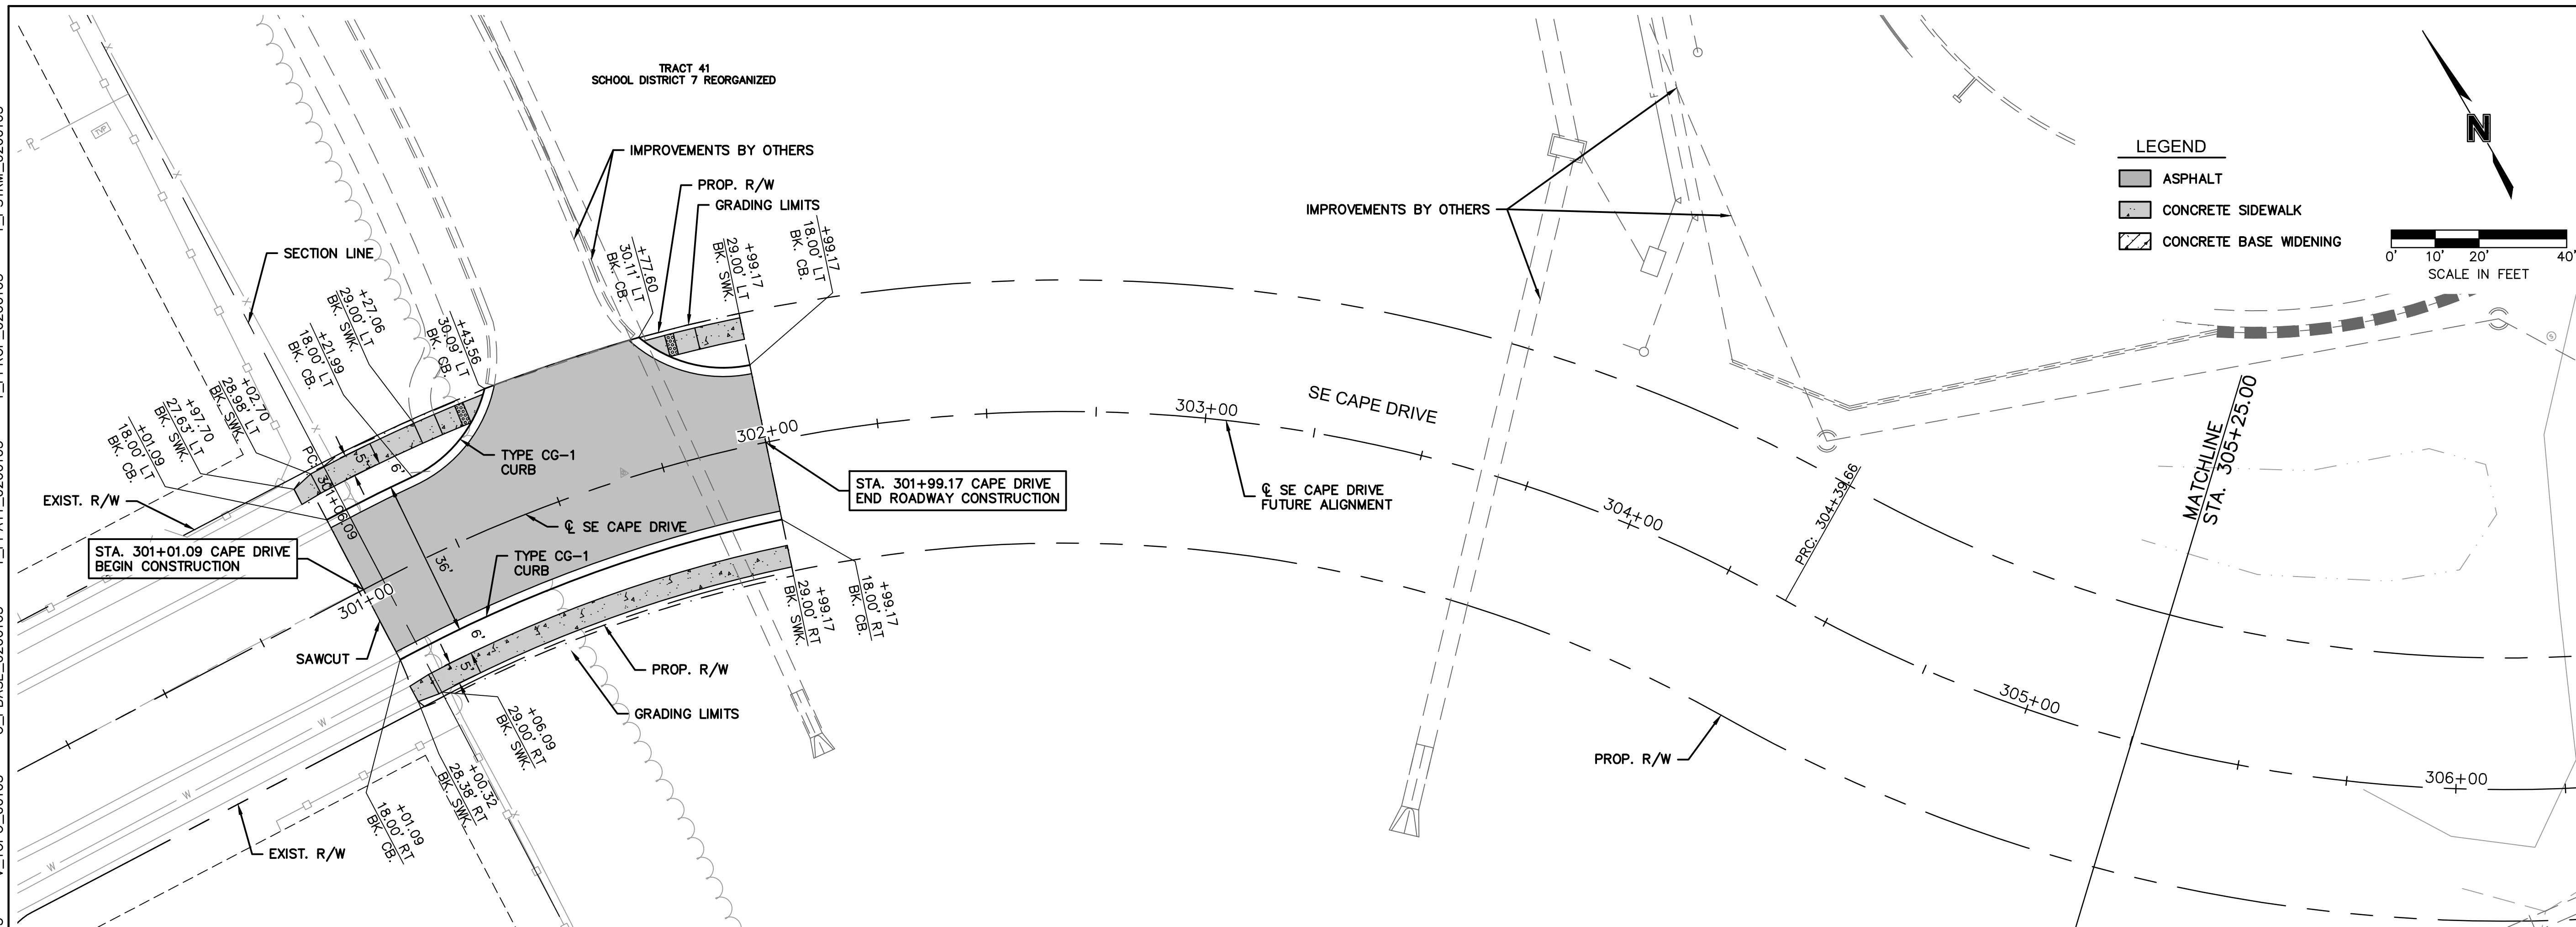

Olsson

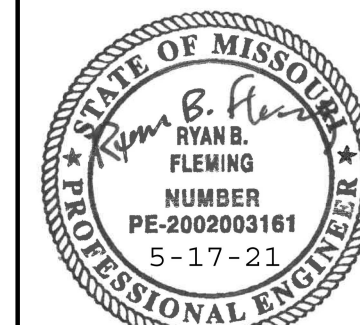

RYAN B. FLEMING
MO. NO. PE-2002003161

[illegible]

PLAN & PROFILE

LEE'S SUMMIT MIDDLE SCHOOL #4
BAILEY ROAD PUBLIC IMPROVEMENTS

LEE'S SUMMIT, MISSOURI

C.O.A. NO.: 001592
DRAWN BY: RPH
CHECKED BY: RBF
APPROVED BY: RBF
QA/QC BY: XXX
PROJECT NO.: 020-0103
DWG NO.: T_RPP09_0200103
DATE: 2021-02-01


SHEET
32 OF 100

SE CAPE DRIVE



Profile view showing ELEVATION (975 to 1010) versus STATIONING (305+25 to 310+79.65).

Key features and data points:

- EXIST. GROUND:** Represented by a dashed line.
- FUTURE ROADWAY GRADE:** Represented by a solid line.
- FUTURE RCB:** Right-of-Way Boundary, indicated by a dashed line and a boxed area.
- Vertical Curve Data:**
 - VPI STA: 306+20, VPI EL= 996.50, K= 36.89, LVC= 100.00
 - VPC STA: 305+70, VPC EL= 998.28
 - VPT STA: 306+70, VPT EL= 993.37
 - VPC STA: 306+80, VPC EL= 992.74
 - LOW POINT STA: 308+69.97, LOW POINT EL= 986.80, VPI STA: 308+50, VPI EL= 982.10, K= 30.34, LVC= 340.00
 - VPT STA: 310+20, VPT EL= 990.51
 - STA: 310+50, EL= 991.99
- Grades:** -3.55%, -5.26%, -4.94%
- Other Labels:** STA: 301+98.17, CAPE DRIVE END GRADING CONSTRUCTION

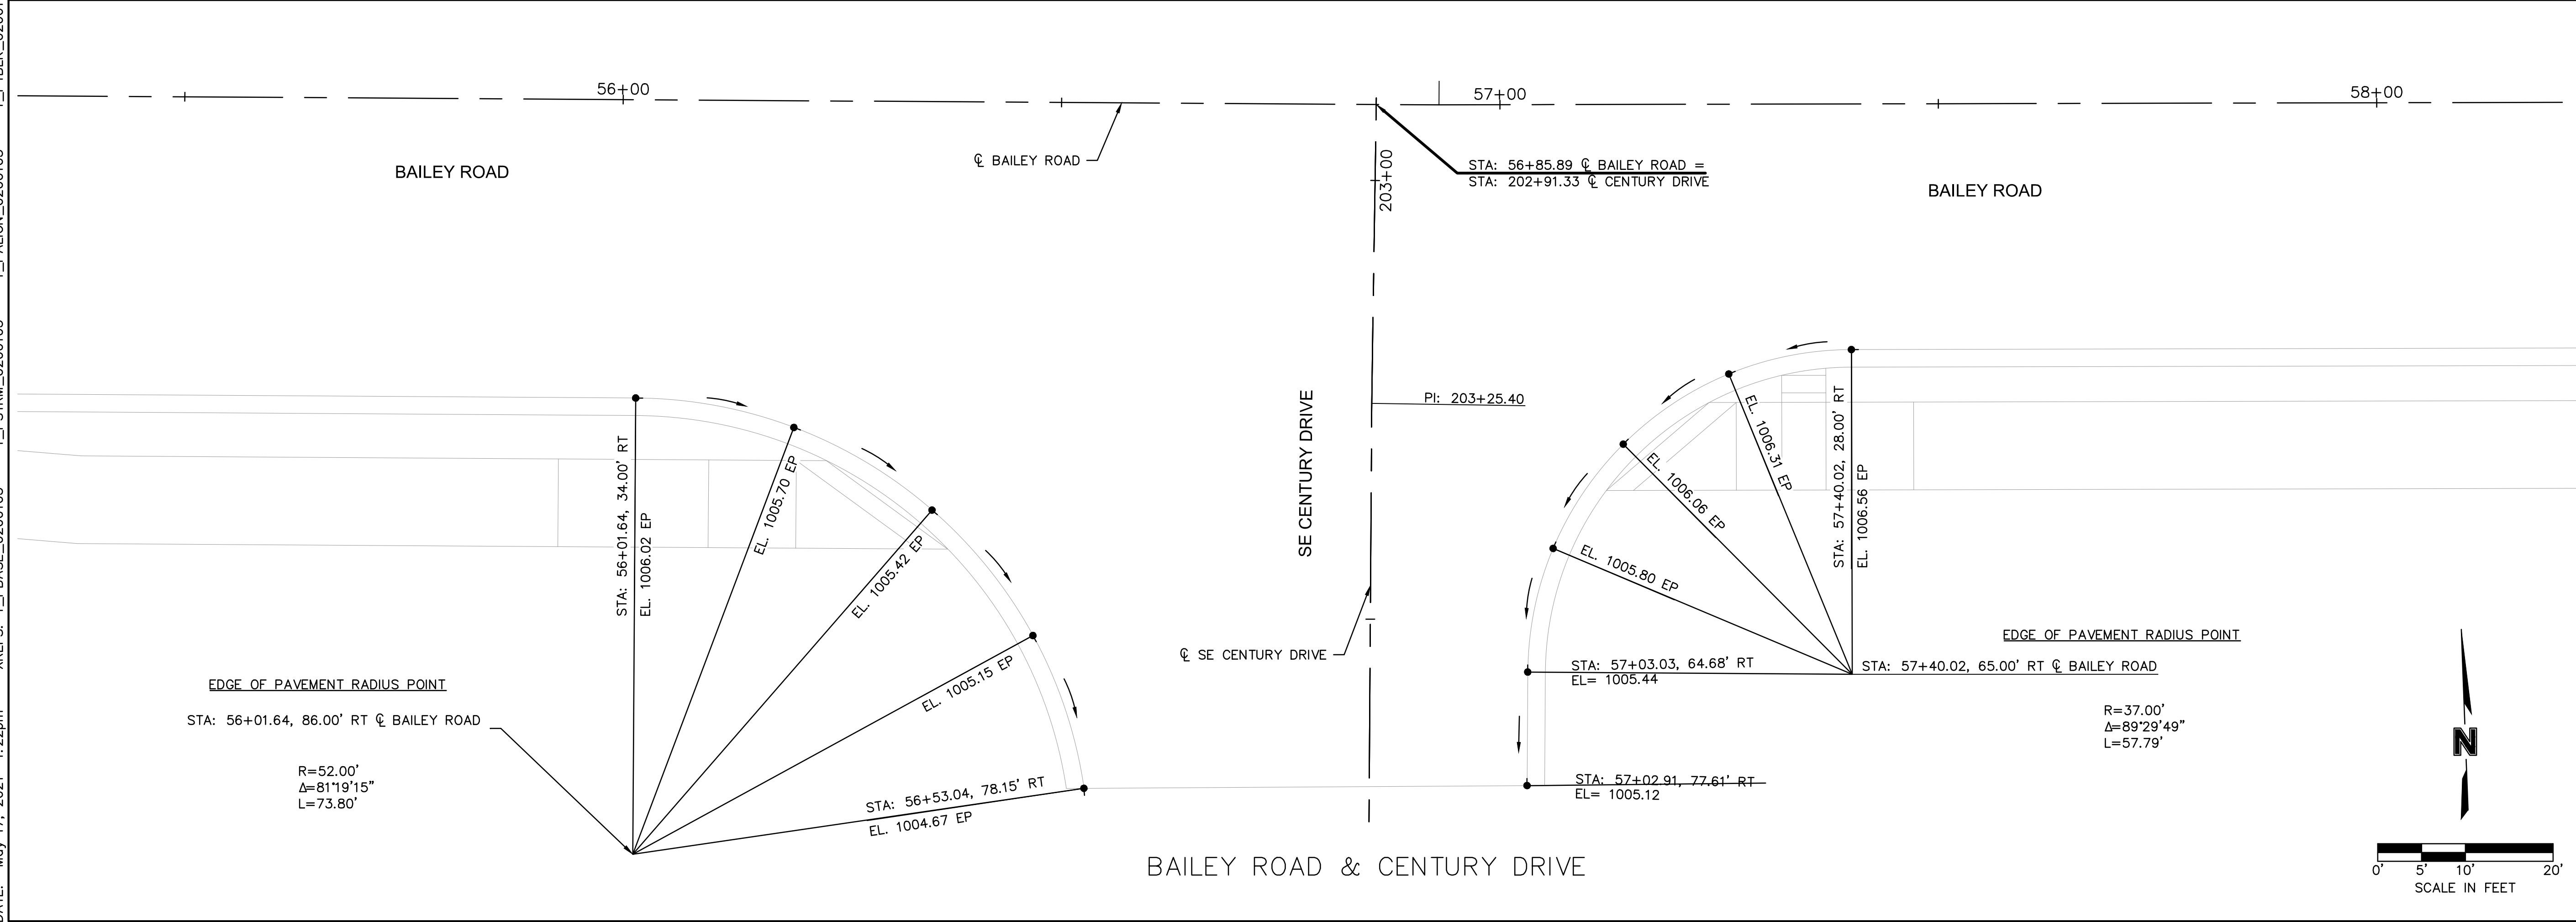

DWG: F:\2020\0001-0500\020-0103\40-Design\AutoCAD\Final Plans\Sheets\ROBR\Lee Summit Plan Set - (Century and Middle School Drives)\INTERSECTION LAYOUTS\T_INT01_0200103.dwg
DATE: May 17, 2021 1:22pm XREFS: T_PBASE_0200103 T_PSTRM_0200103 T_PALIGN_0200103 T_PTBLK_0200103 T_PSURF_0200103 USER: rhaller

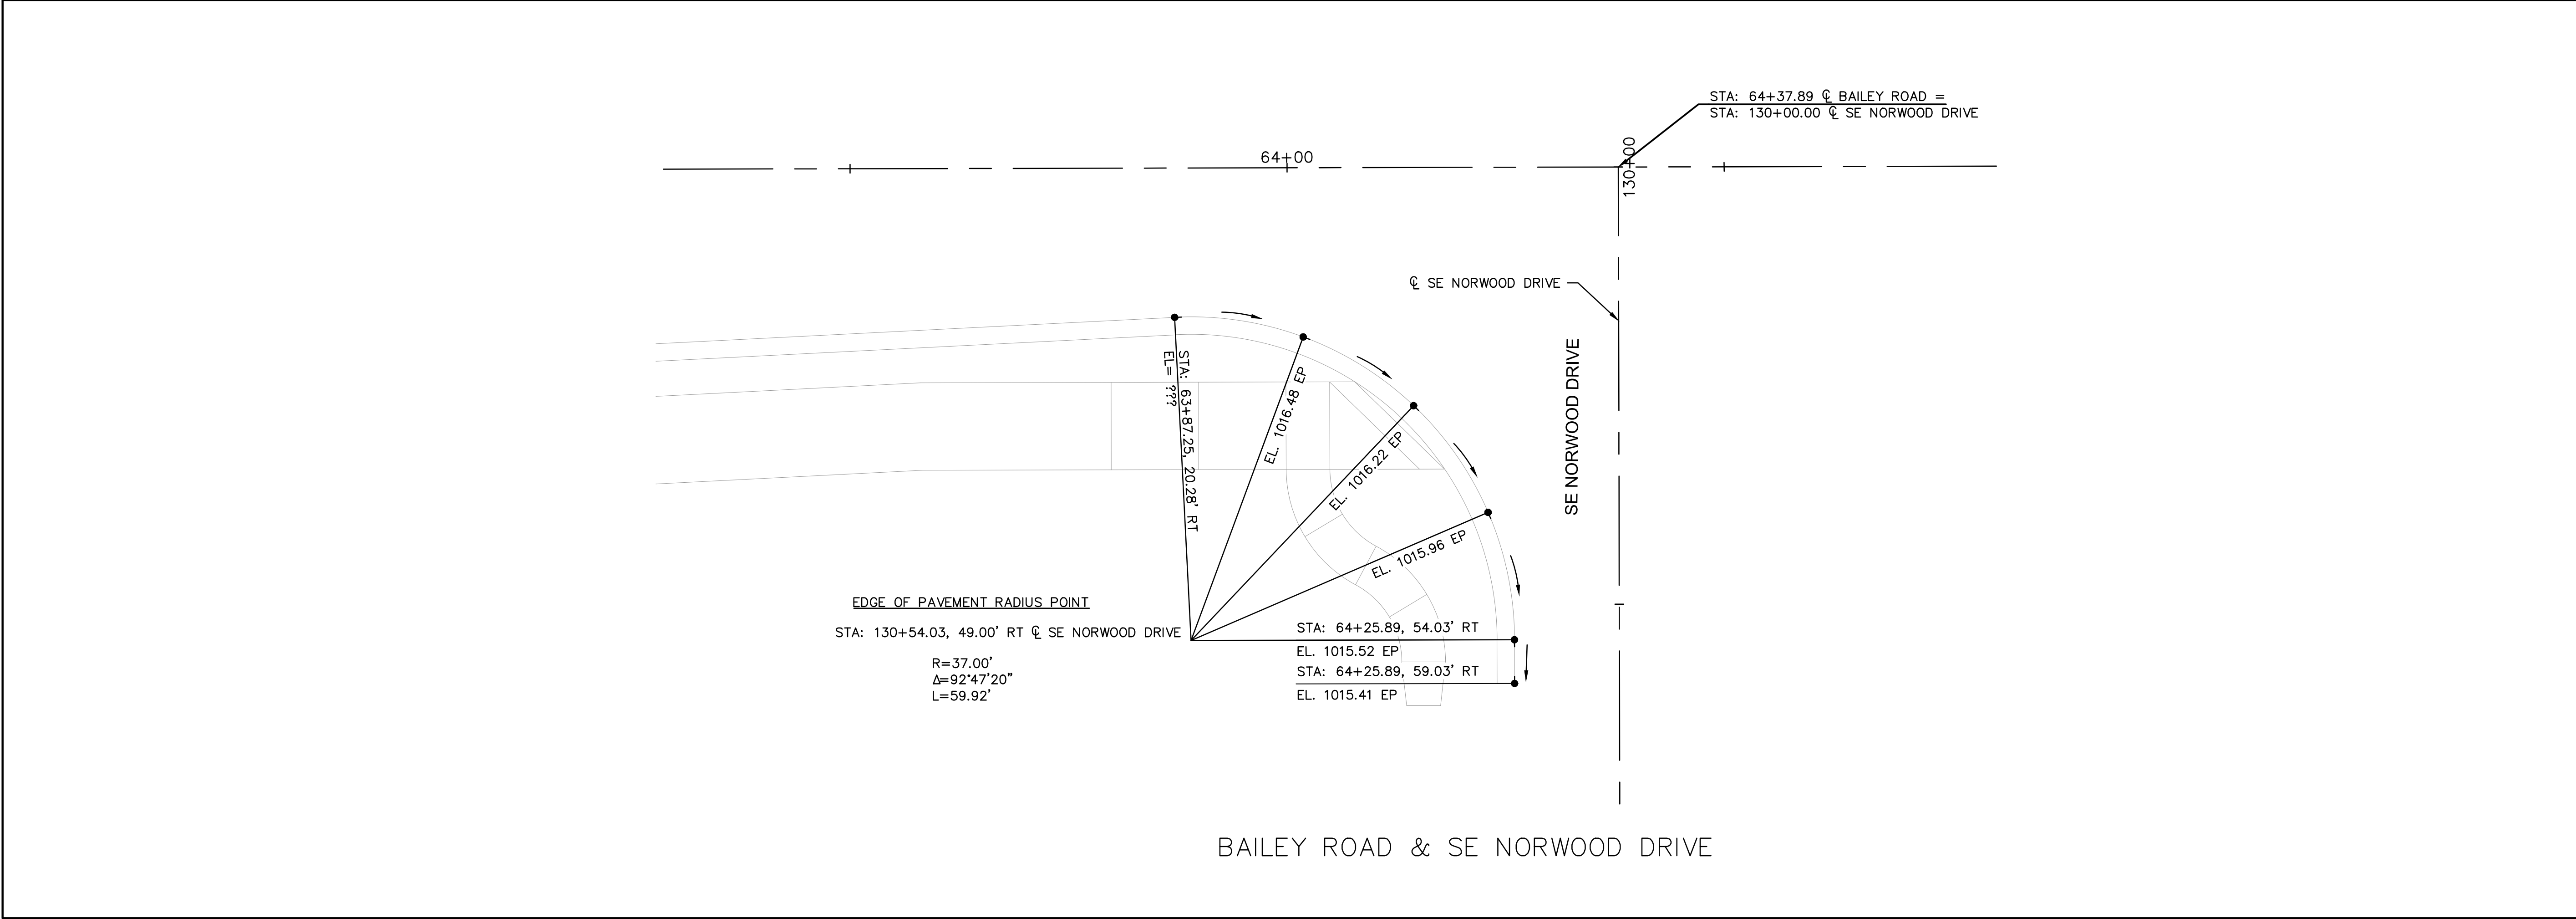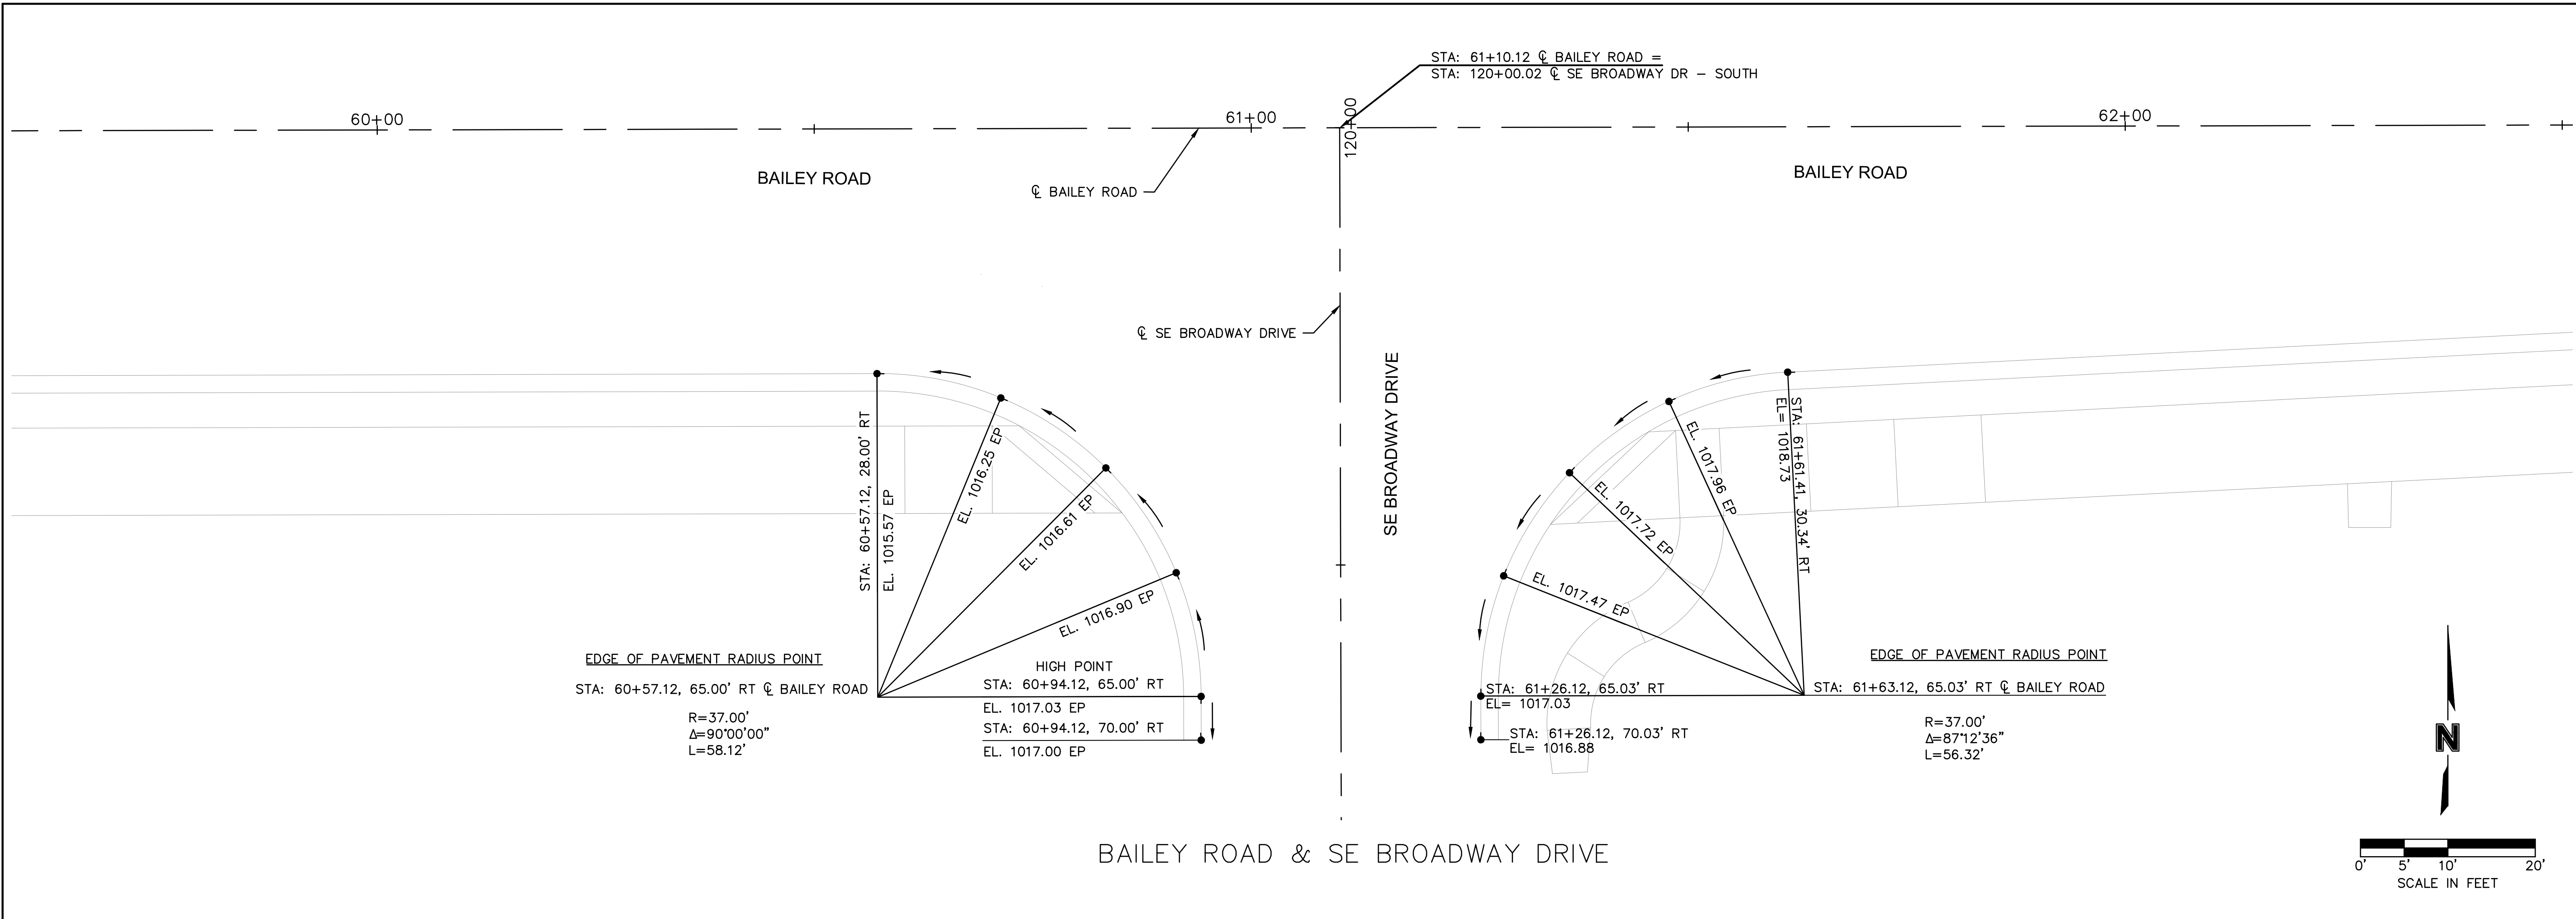

olsson

Olsson Engineering - MO State Certificate of Authority #01592
7301 West 133rd Street, Suite 200
Overland Park, KS 66213-4750
TEL 913.381.1170
FAX 913.381.1174
www.olsson.com

STATE OF MISSOURI
RYAN B. FLEMING
NUMBER
PE-2002003161
5-17-21
PROFESSIONAL ENGINEER

RYAN B. FLEMING
MO. NO. PE-2002003161

BY	REVISIONS DESCRIPTION	DATE	REV. NO.

REVISIONS

INTERSECTION LAYOUTS

LEE'S SUMMIT MIDDLE SCHOOL #4
BAILEY ROAD PUBLIC IMPROVEMENTS

LEE'S SUMMIT, MISSOURI

2021

C.O.A. NO.: 001592
DRAWN BY: RPH
CHECKED BY: RBE
APPROVED BY: RBE
QA/QC BY: XXX
PROJECT NO.: 020-0103
DWG NO.: T_INT01_0200103
DATE: 2021-02-01

SHEET
35 OF 100

DWG: F:\2020\0001-0500\020-0103\40-Design\AutoCAD\Final Plans\Sheets\RDBR\Lee Summit Plan Set - (Century and Middle School Drives)\INTERSECTION LAYOUTS\T_INT01_0200103.dwg
XREFS: T_PBASE_0200103 T_PSTRM_0200103 T_PALIGN_0200103 T_PTBK_0200103 T_PSURF_0200103
DATE: May 17, 2021 1:22pm



INTERSECTION LAYOUTS

LEE'S SUMMIT MIDDLE SCHOOL #4
BAILEY ROAD PUBLIC IMPROVEMENTS

LEE'S SUMMIT, MISSOURI

C.O.A. NO.: 001592
DRAWN BY: RPH
CHECKED BY: RBF
APPROVED BY: RBF
QA/QC BY: XXX
PROJECT NO.: 020-0103
DWG NO.: T_INT01_0200103
DATE: 2021-02-01

SHEET
37 OF 100



RYAN B. FLEMING
MO. NO. PE-200200316




[illegible]

REVISIONS


2021

C.O.A. NO.: 001592
DRAWN BY: RPH
CHECKED BY: RBF
APPROVED BY: RBF
QA/QC BY: XXX
PROJECT NO.: 020-0103
DWG NO.: T_INT01_0200103
DATE: 2021-02-01

Olsson Engineering - MO State Certificate of Authority #001592
7301 West 133rd Street, Suite 200 TEL 913.381.1170
Overland Park, KS 66213-4750 FAX 913.381.1174 www.olsson.com

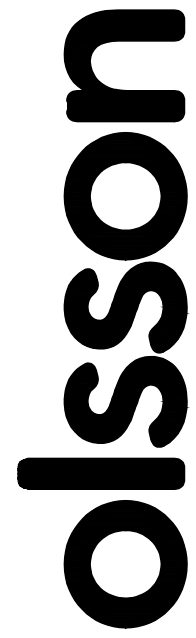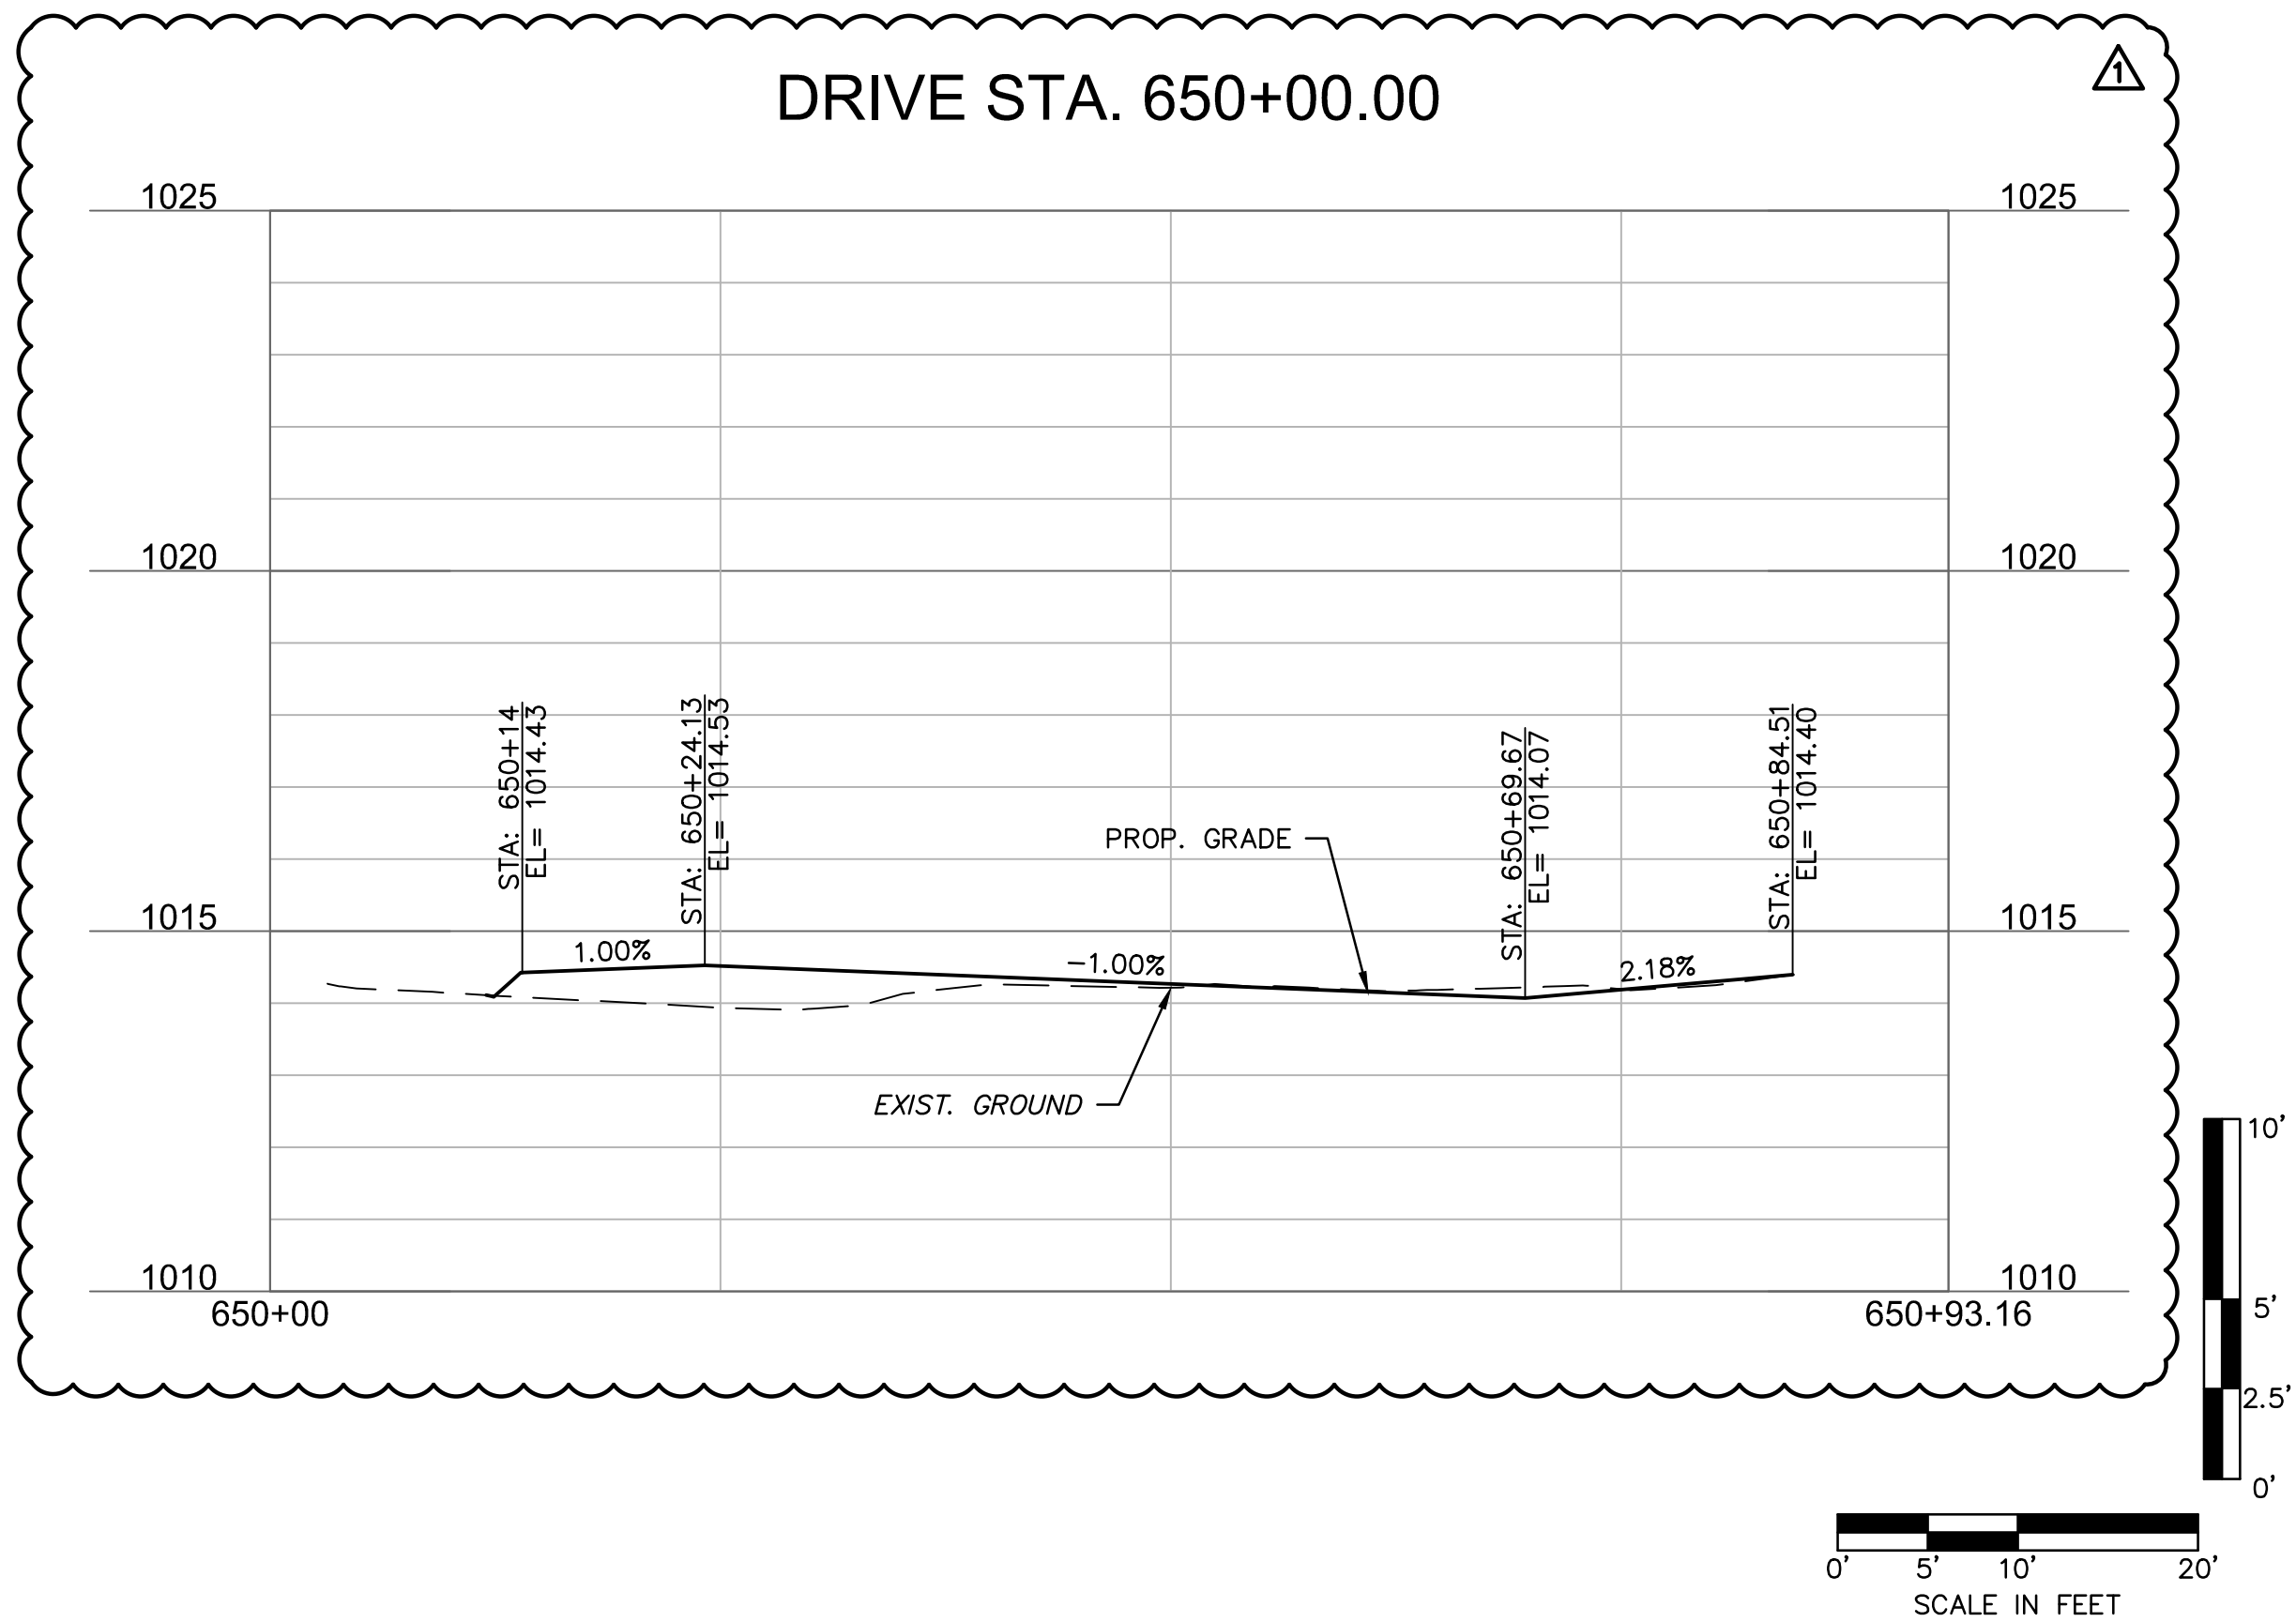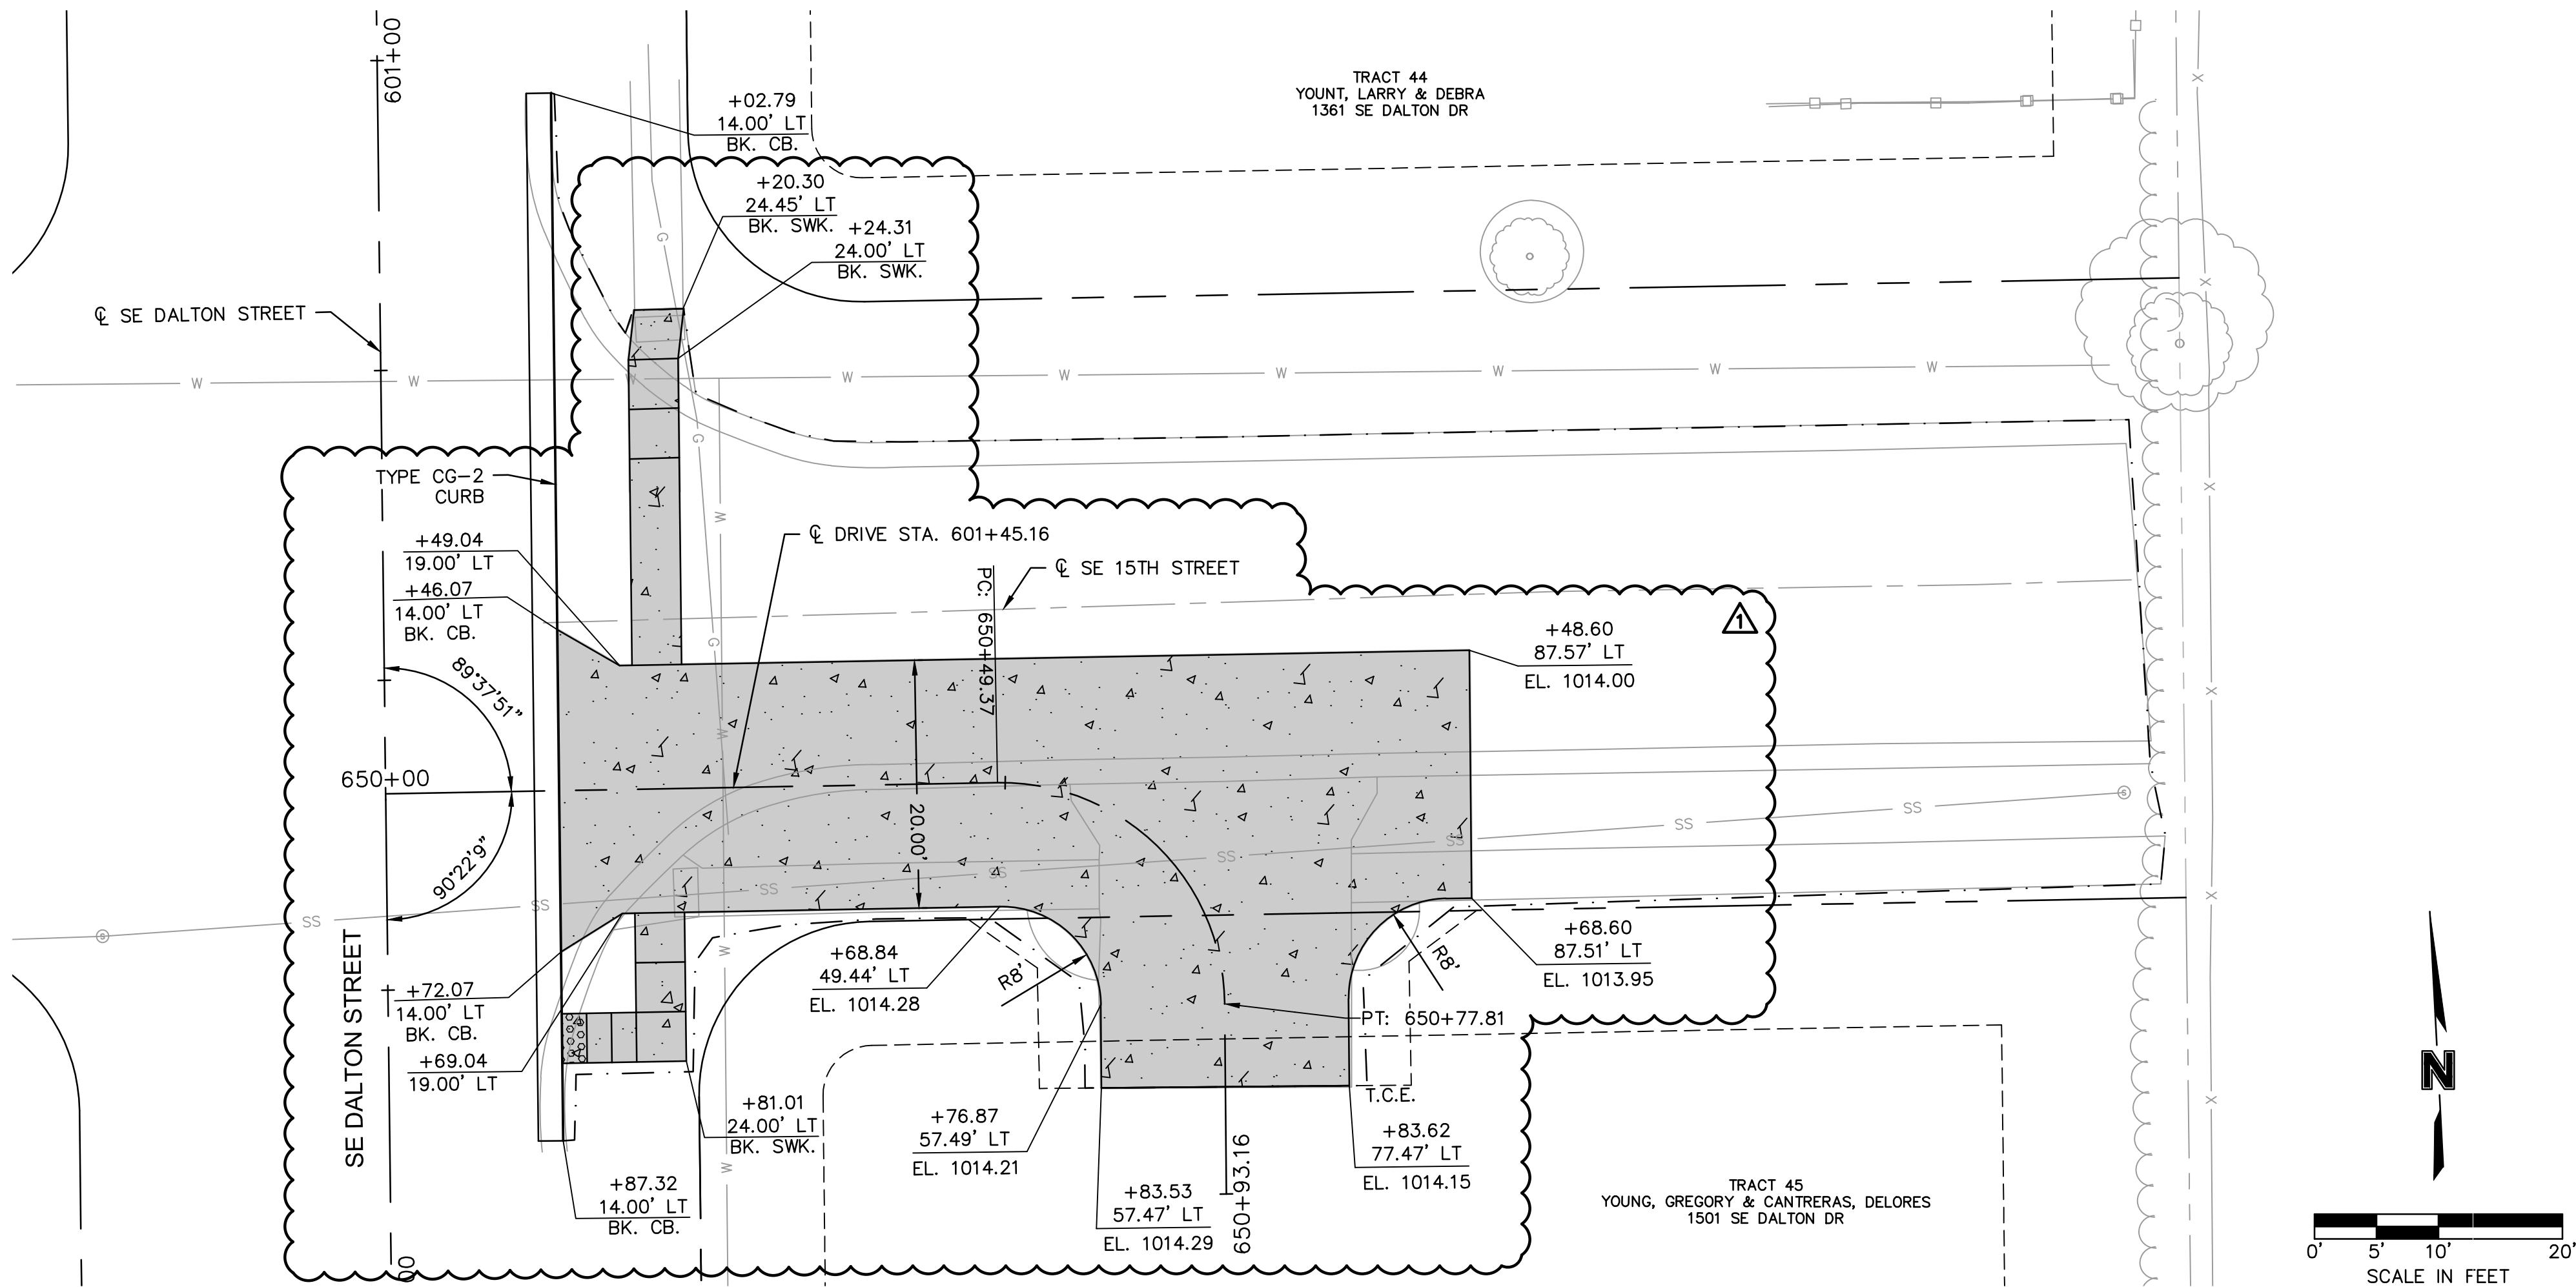

Olsson Engineering - MO State Certificate of Authority #001592
7301 West 133rd Street, Suite 200 TEL 913.381.1170
Overland Park, KS 66213-4750 FAX 913.381.1174 www.olsson.com

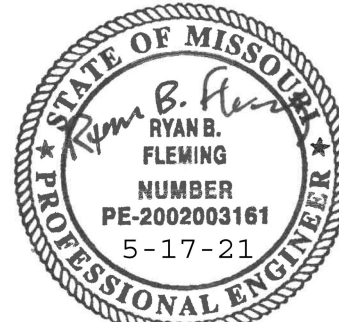


RYAN B. FLEMING
MO. NO. PE-2002003161

[illegible]

DRIVEWAY LAYOUT	2024
LEE'S SUMMIT MIDDLE SCHOOL #4 BAILEY ROAD PUBLIC IMPROVEMENTS	2024


C.O.A. NO.: 00159;
DRAWN BY: RPH
CHECKED BY: RPH
APPROVED BY: RPH
QA/QC BY: XXJ
PROJECT NO.: 020-010;
DWG NO.: T_PDRIV_020010;
DATE: 2021-02-0

DWG: F:\2000\0001-0500\020-0103\40-Design\AutoCAD\Final Plans\Sheets\ROBR\Lee Summit Plan Set - (Century and Middle School Drives)\SIDEWALK RAMP LAYOUTS\T_SWK01_0200103_1.S.dwg
DATE: May 17, 2021 1:26pm XREFS: T_PBASE_0200103 T_PSTRM_0200103 T_TOPO_00103 T_PBLK_0200103 V_TOPO-2_00103 V_PBASE_0200103 T_PPAT1_0200103
USER: rhaller

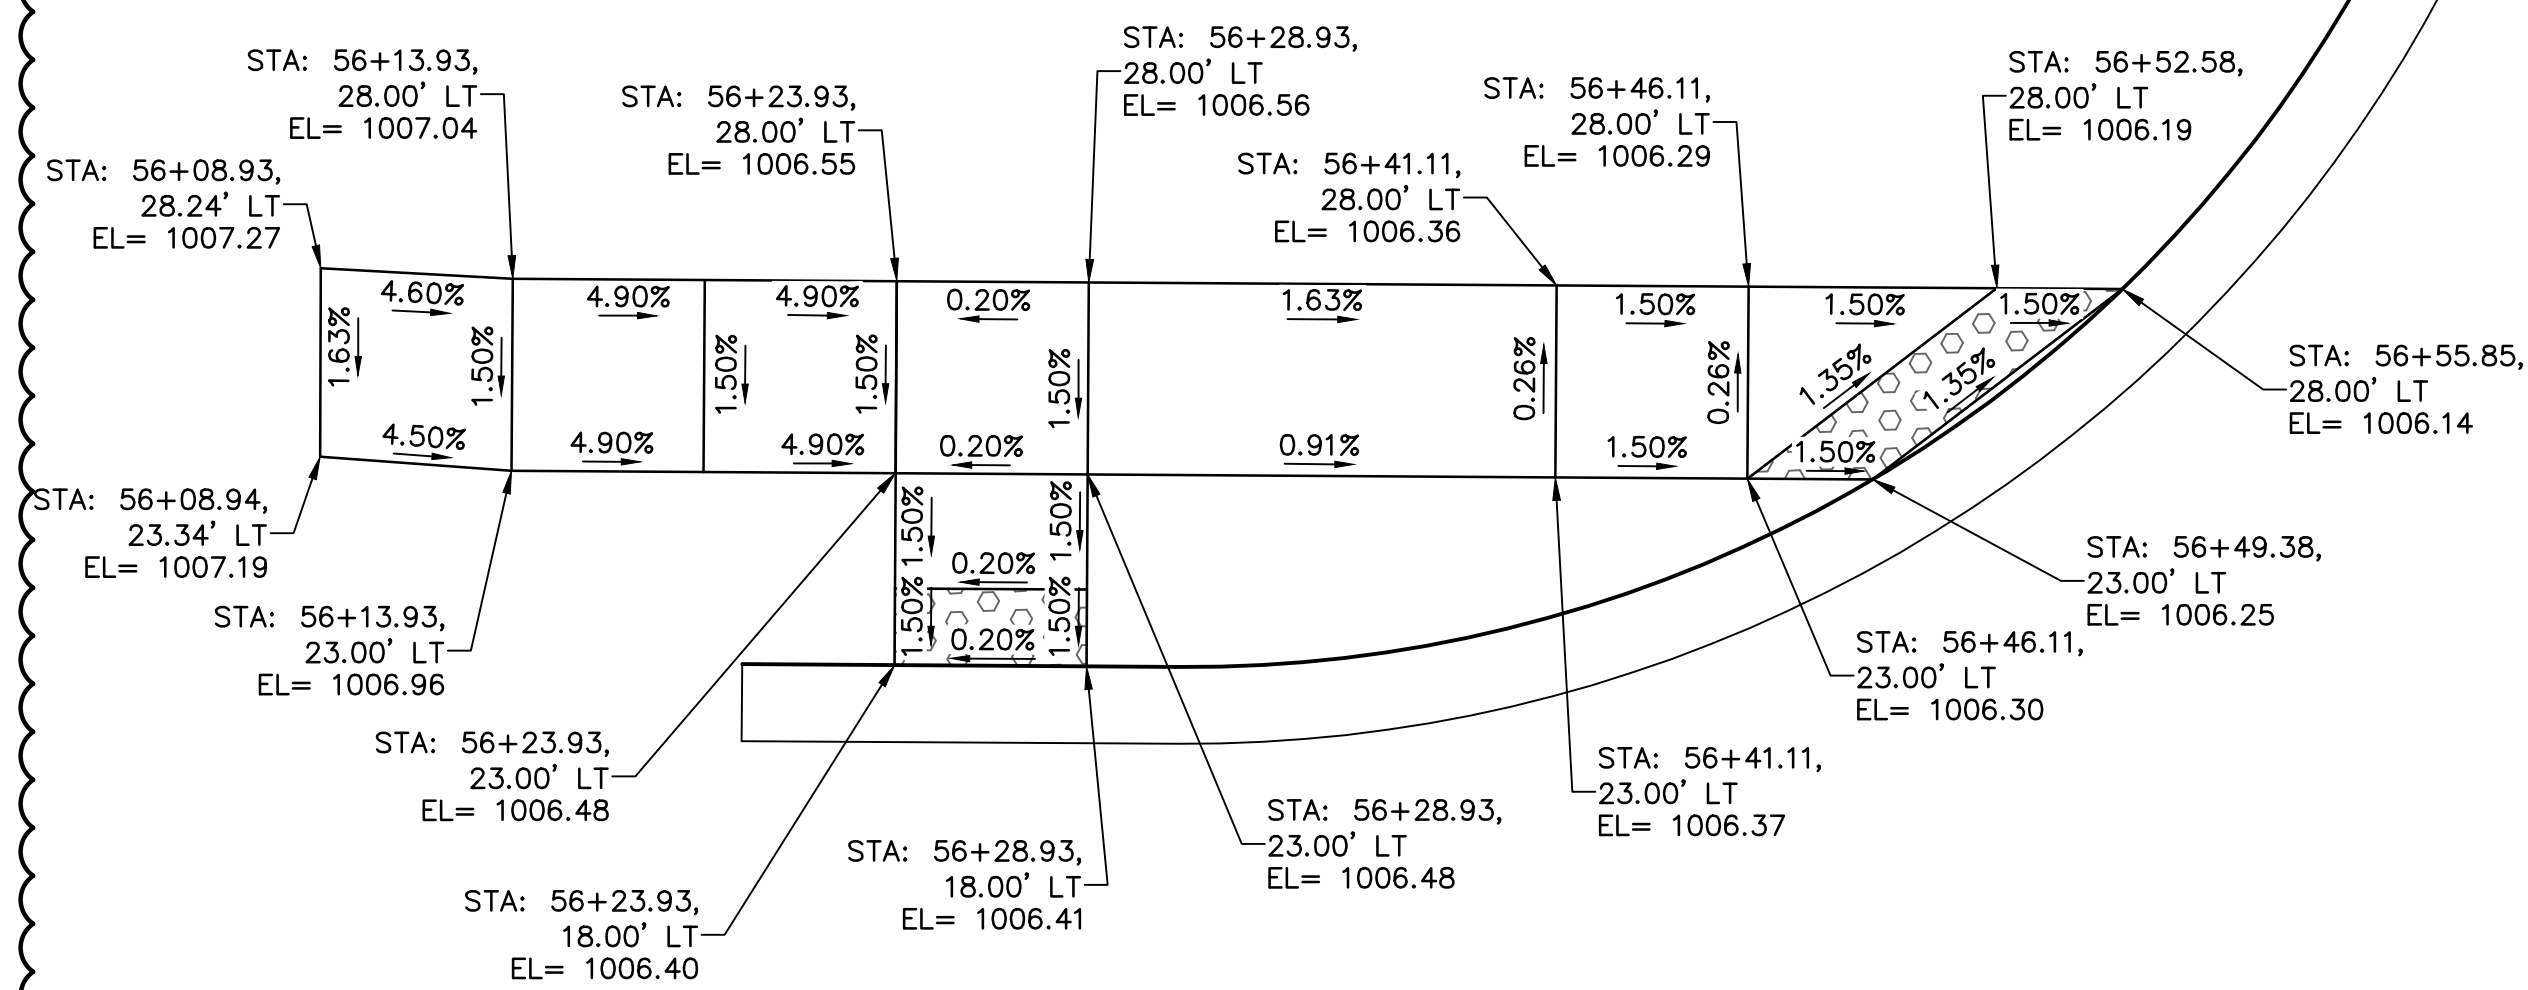


BAILEY ROAD

NW CORNER OF BAILEY ROAD & CENTURY DRIVE

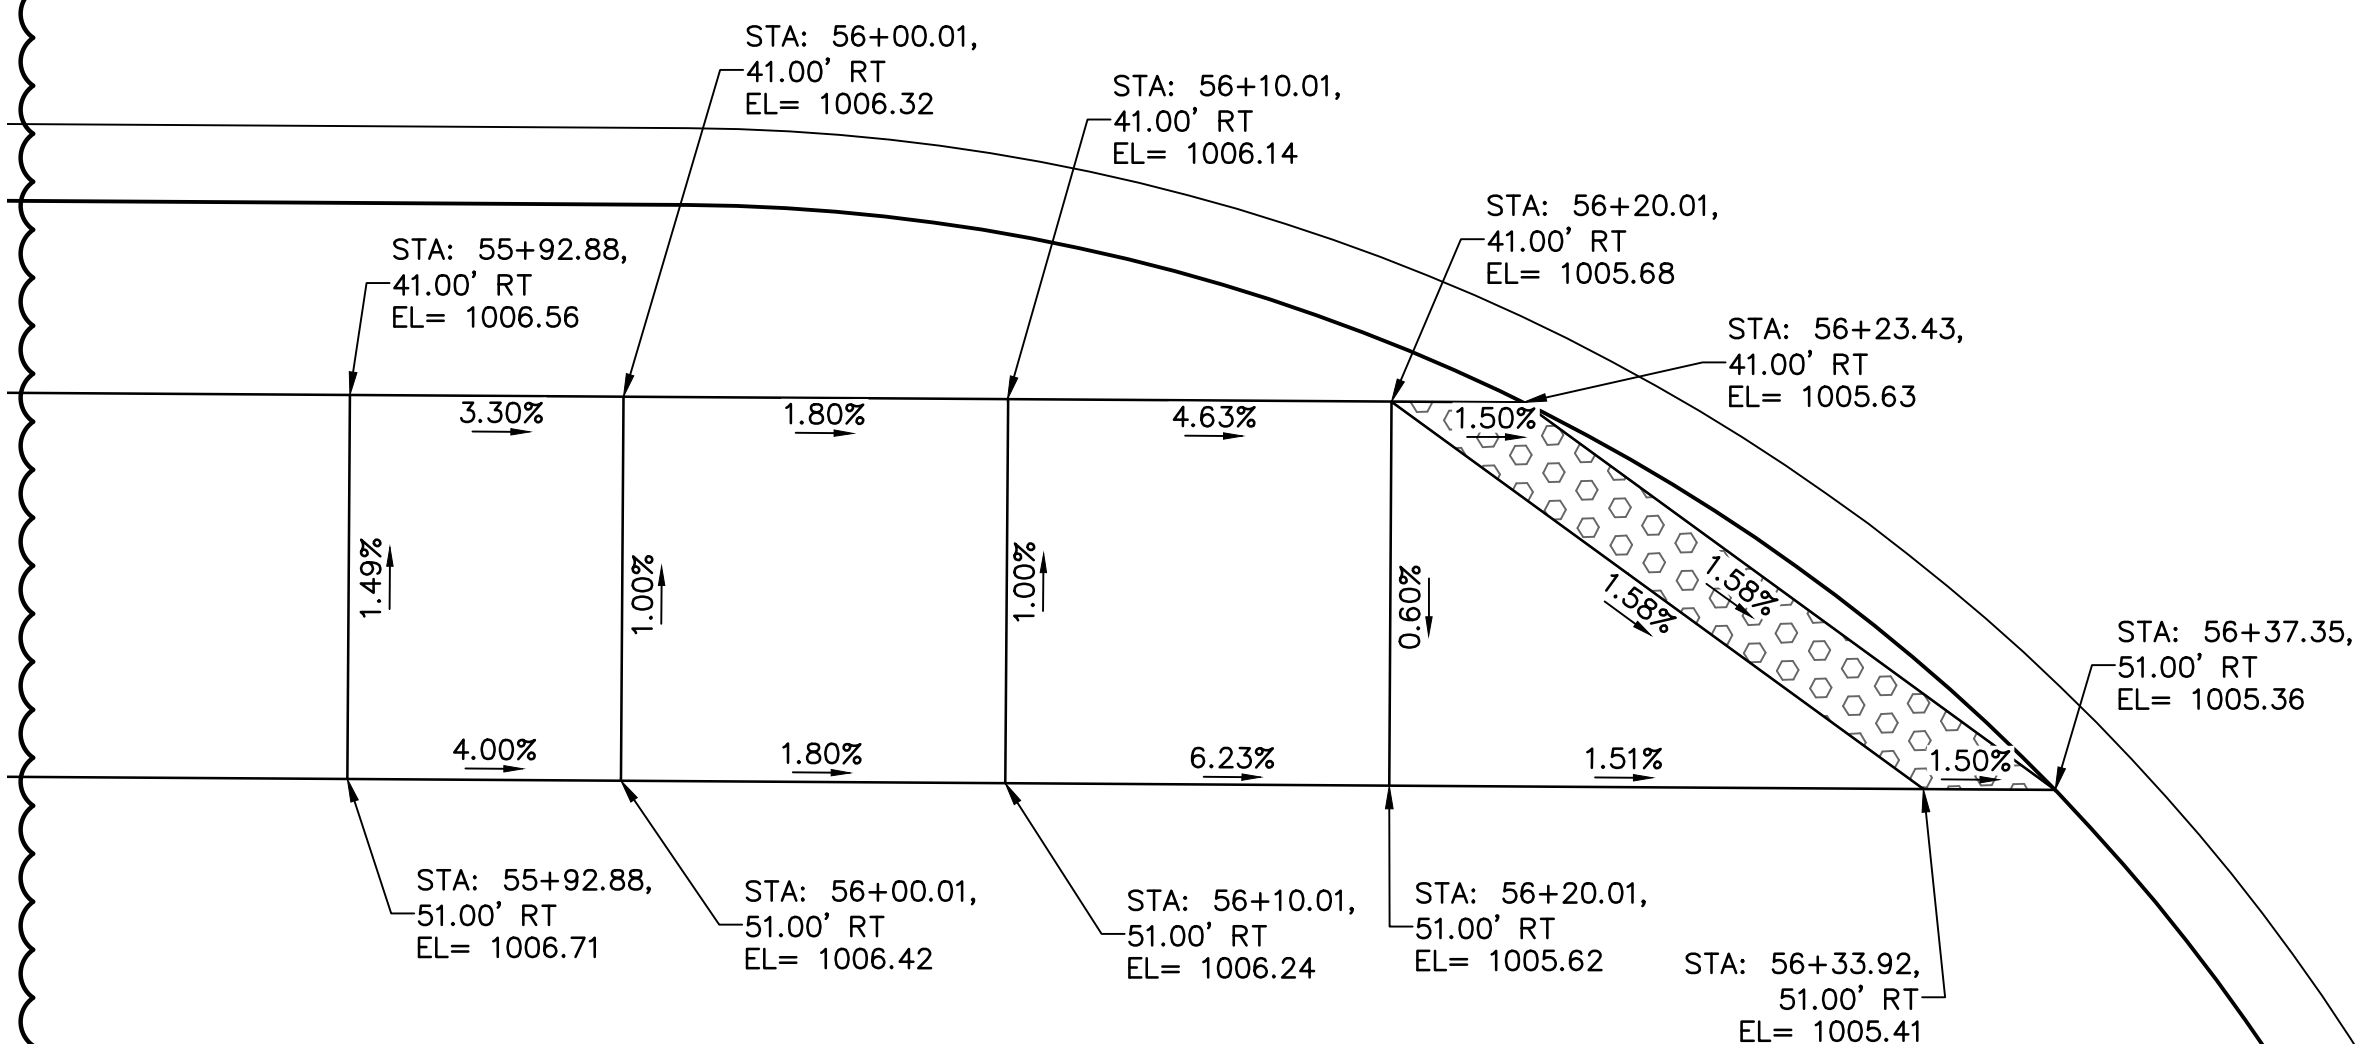


BAILEY ROAD

SW CORNER OF BAILEY ROAD & CENTURY DRIVE

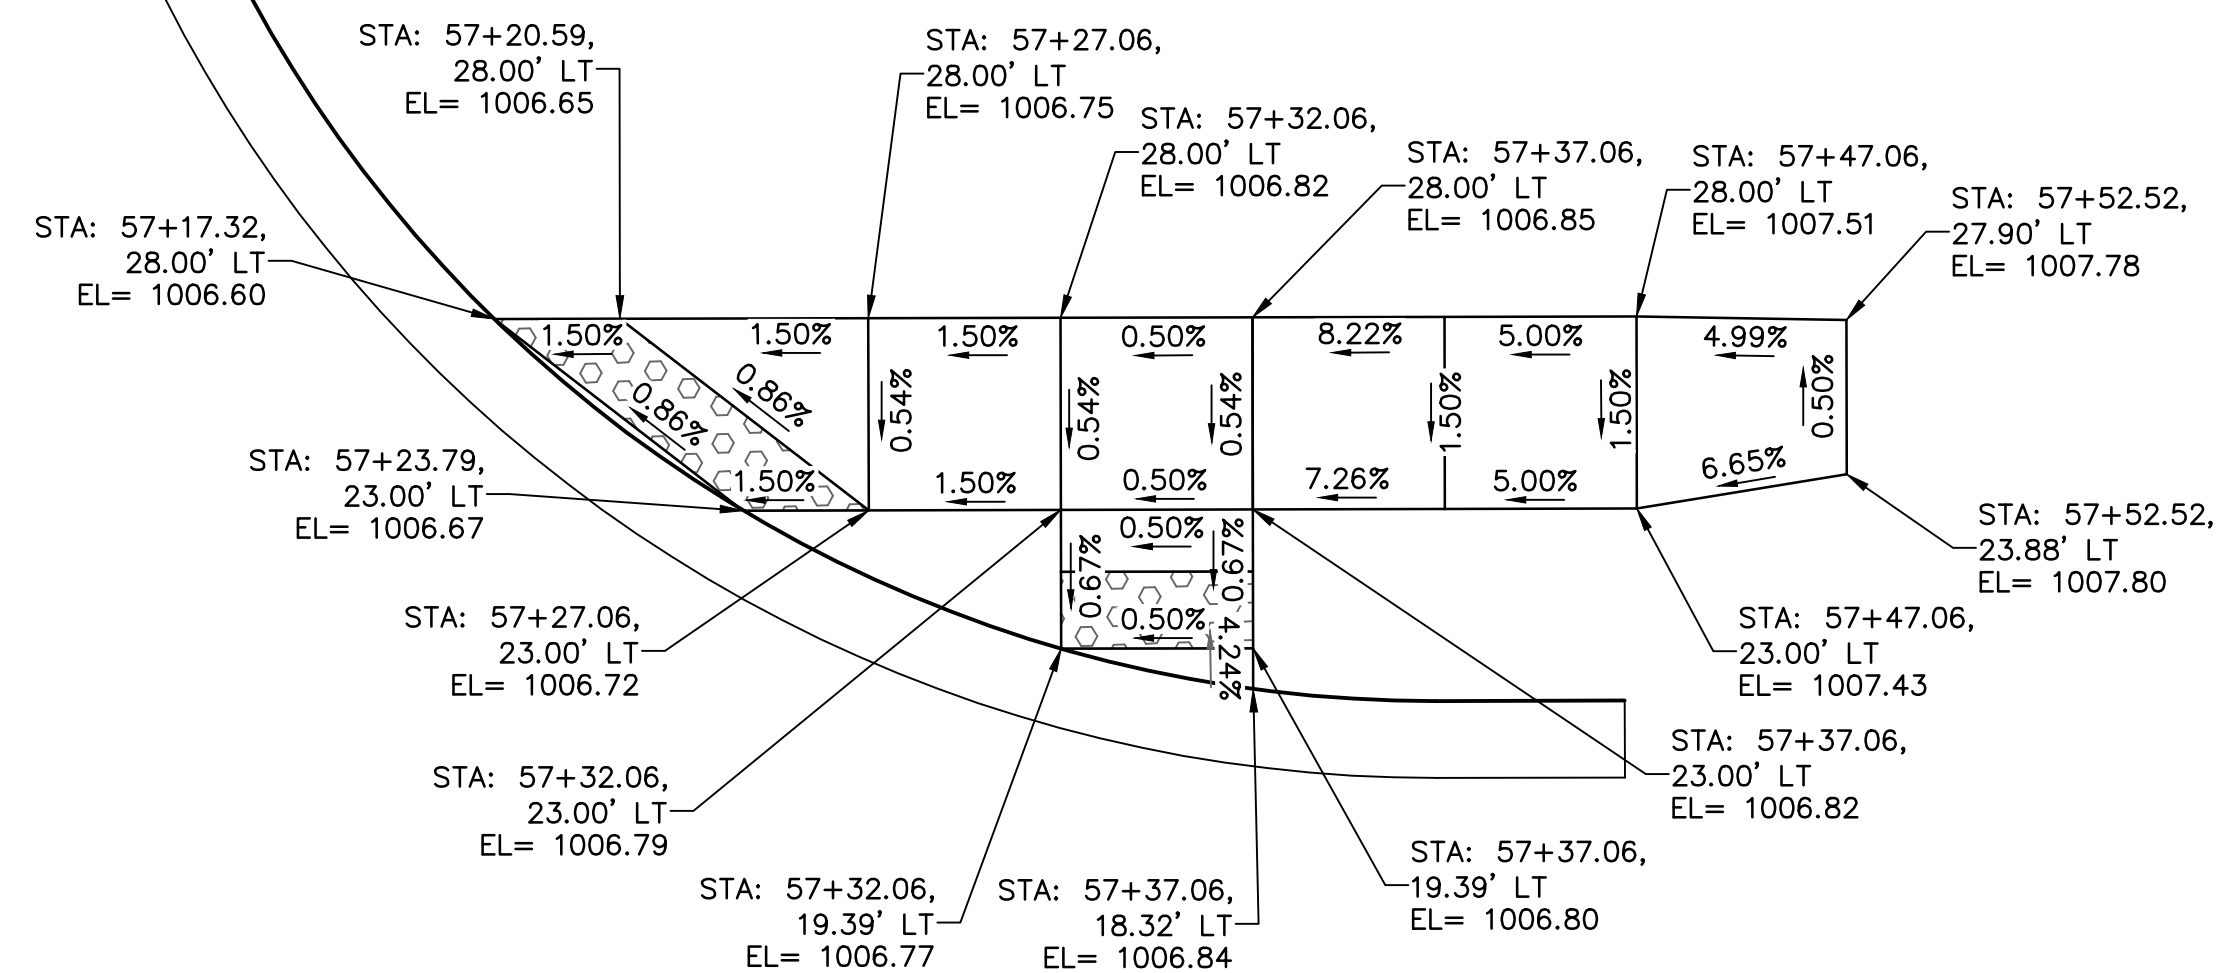


BAILEY ROAD

NE CORNER OF BAILEY ROAD & CENTURY DRIVE

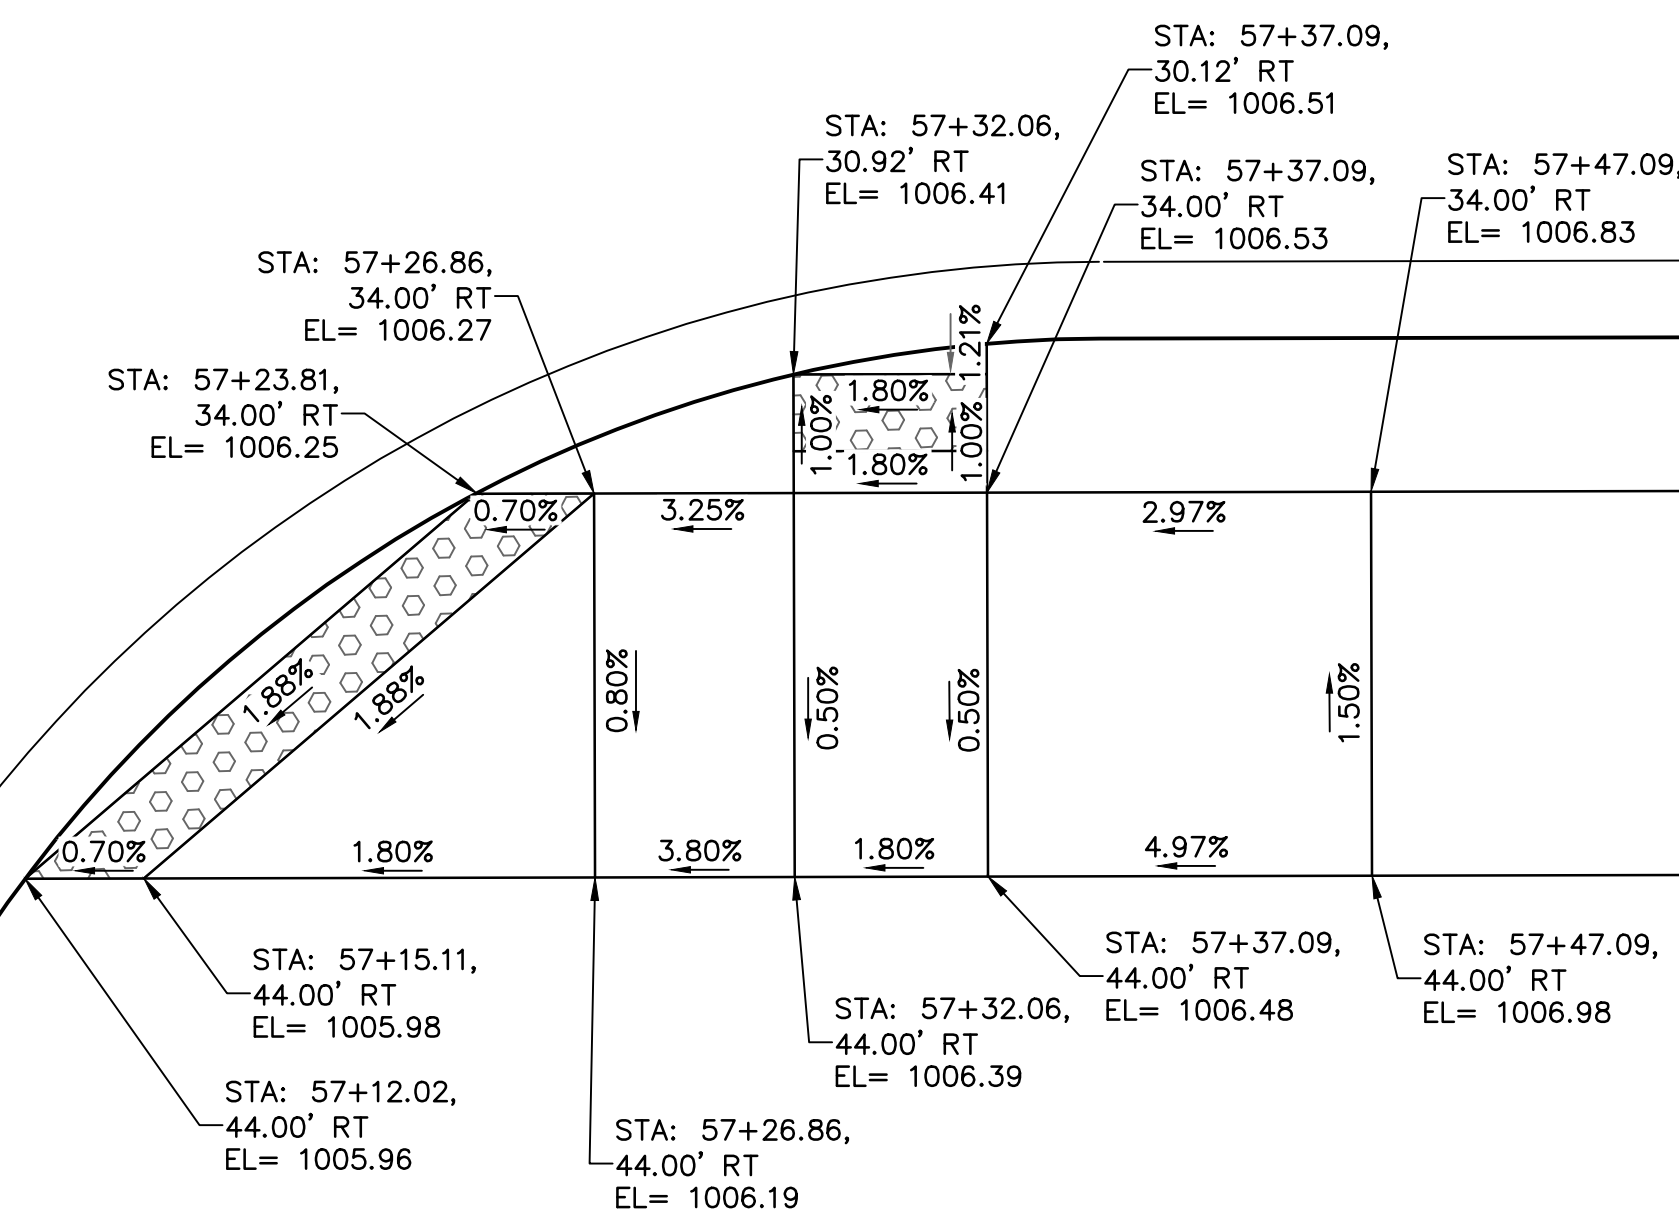


NOTE:
STATIONING BASED ON BAILEY ROAD ALIGNMENT

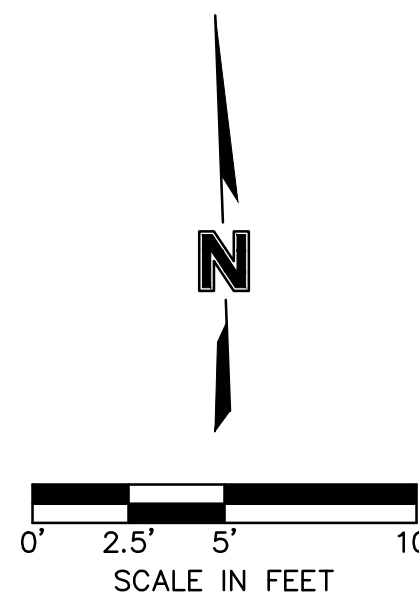

Olsson

Olsson Engineering - MO State Certificate of Authority #001592
737301 West 133rd Street, Suite 200 TEL 913.381.1170
Overland Park, KS 66213-4750 FAX 913.381.1174 www.olsson.com

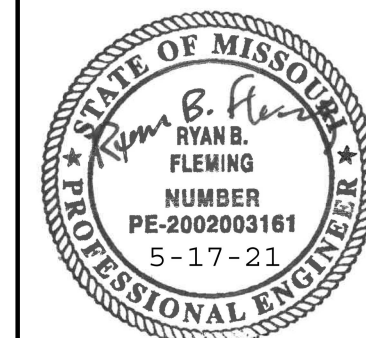

RYAN B. FLEMING
MO. NO. PE-2002003161

[illegible]

SIDEWALK LAYOUTS

LEE'S SUMMIT MIDDLE SCHOOL #4
BAILEY ROAD PUBLIC IMPROVEMENTS




LEE'S SUMMIT, MISSOURI

2021

C.O.A. NO.: 001592
DRAWN BY: RPH
CHECKED BY: RBF
APPROVED BY: RBF
QA/QC BY: XXX
PROJECT NO.: 020-0103
DWG NO.:T_SWK01_0200103_LS
DATE: 2021-02-01


SHEET
40 OF 100

DWG: F:\2020\0001-0500\020-0103\40-Design\AutoCAD\Final Plans\Sheets\RDBR\Lee Summit Plan Set - (Century and Middle School Drives)\SIDEWALK RAMP LAYOUTS\T_SWK01_0200103.LS.dwg
DATE: May 17, 2021 1:26pm XREFS: T_PBASE_0200103 T_PSTRM_0200103 V_TOPO_00103 T_PTBLK_0200103 V_XTOPO-2_00103 F_PBASE_0200103 T_PPATT_0200103
USER: rhaller

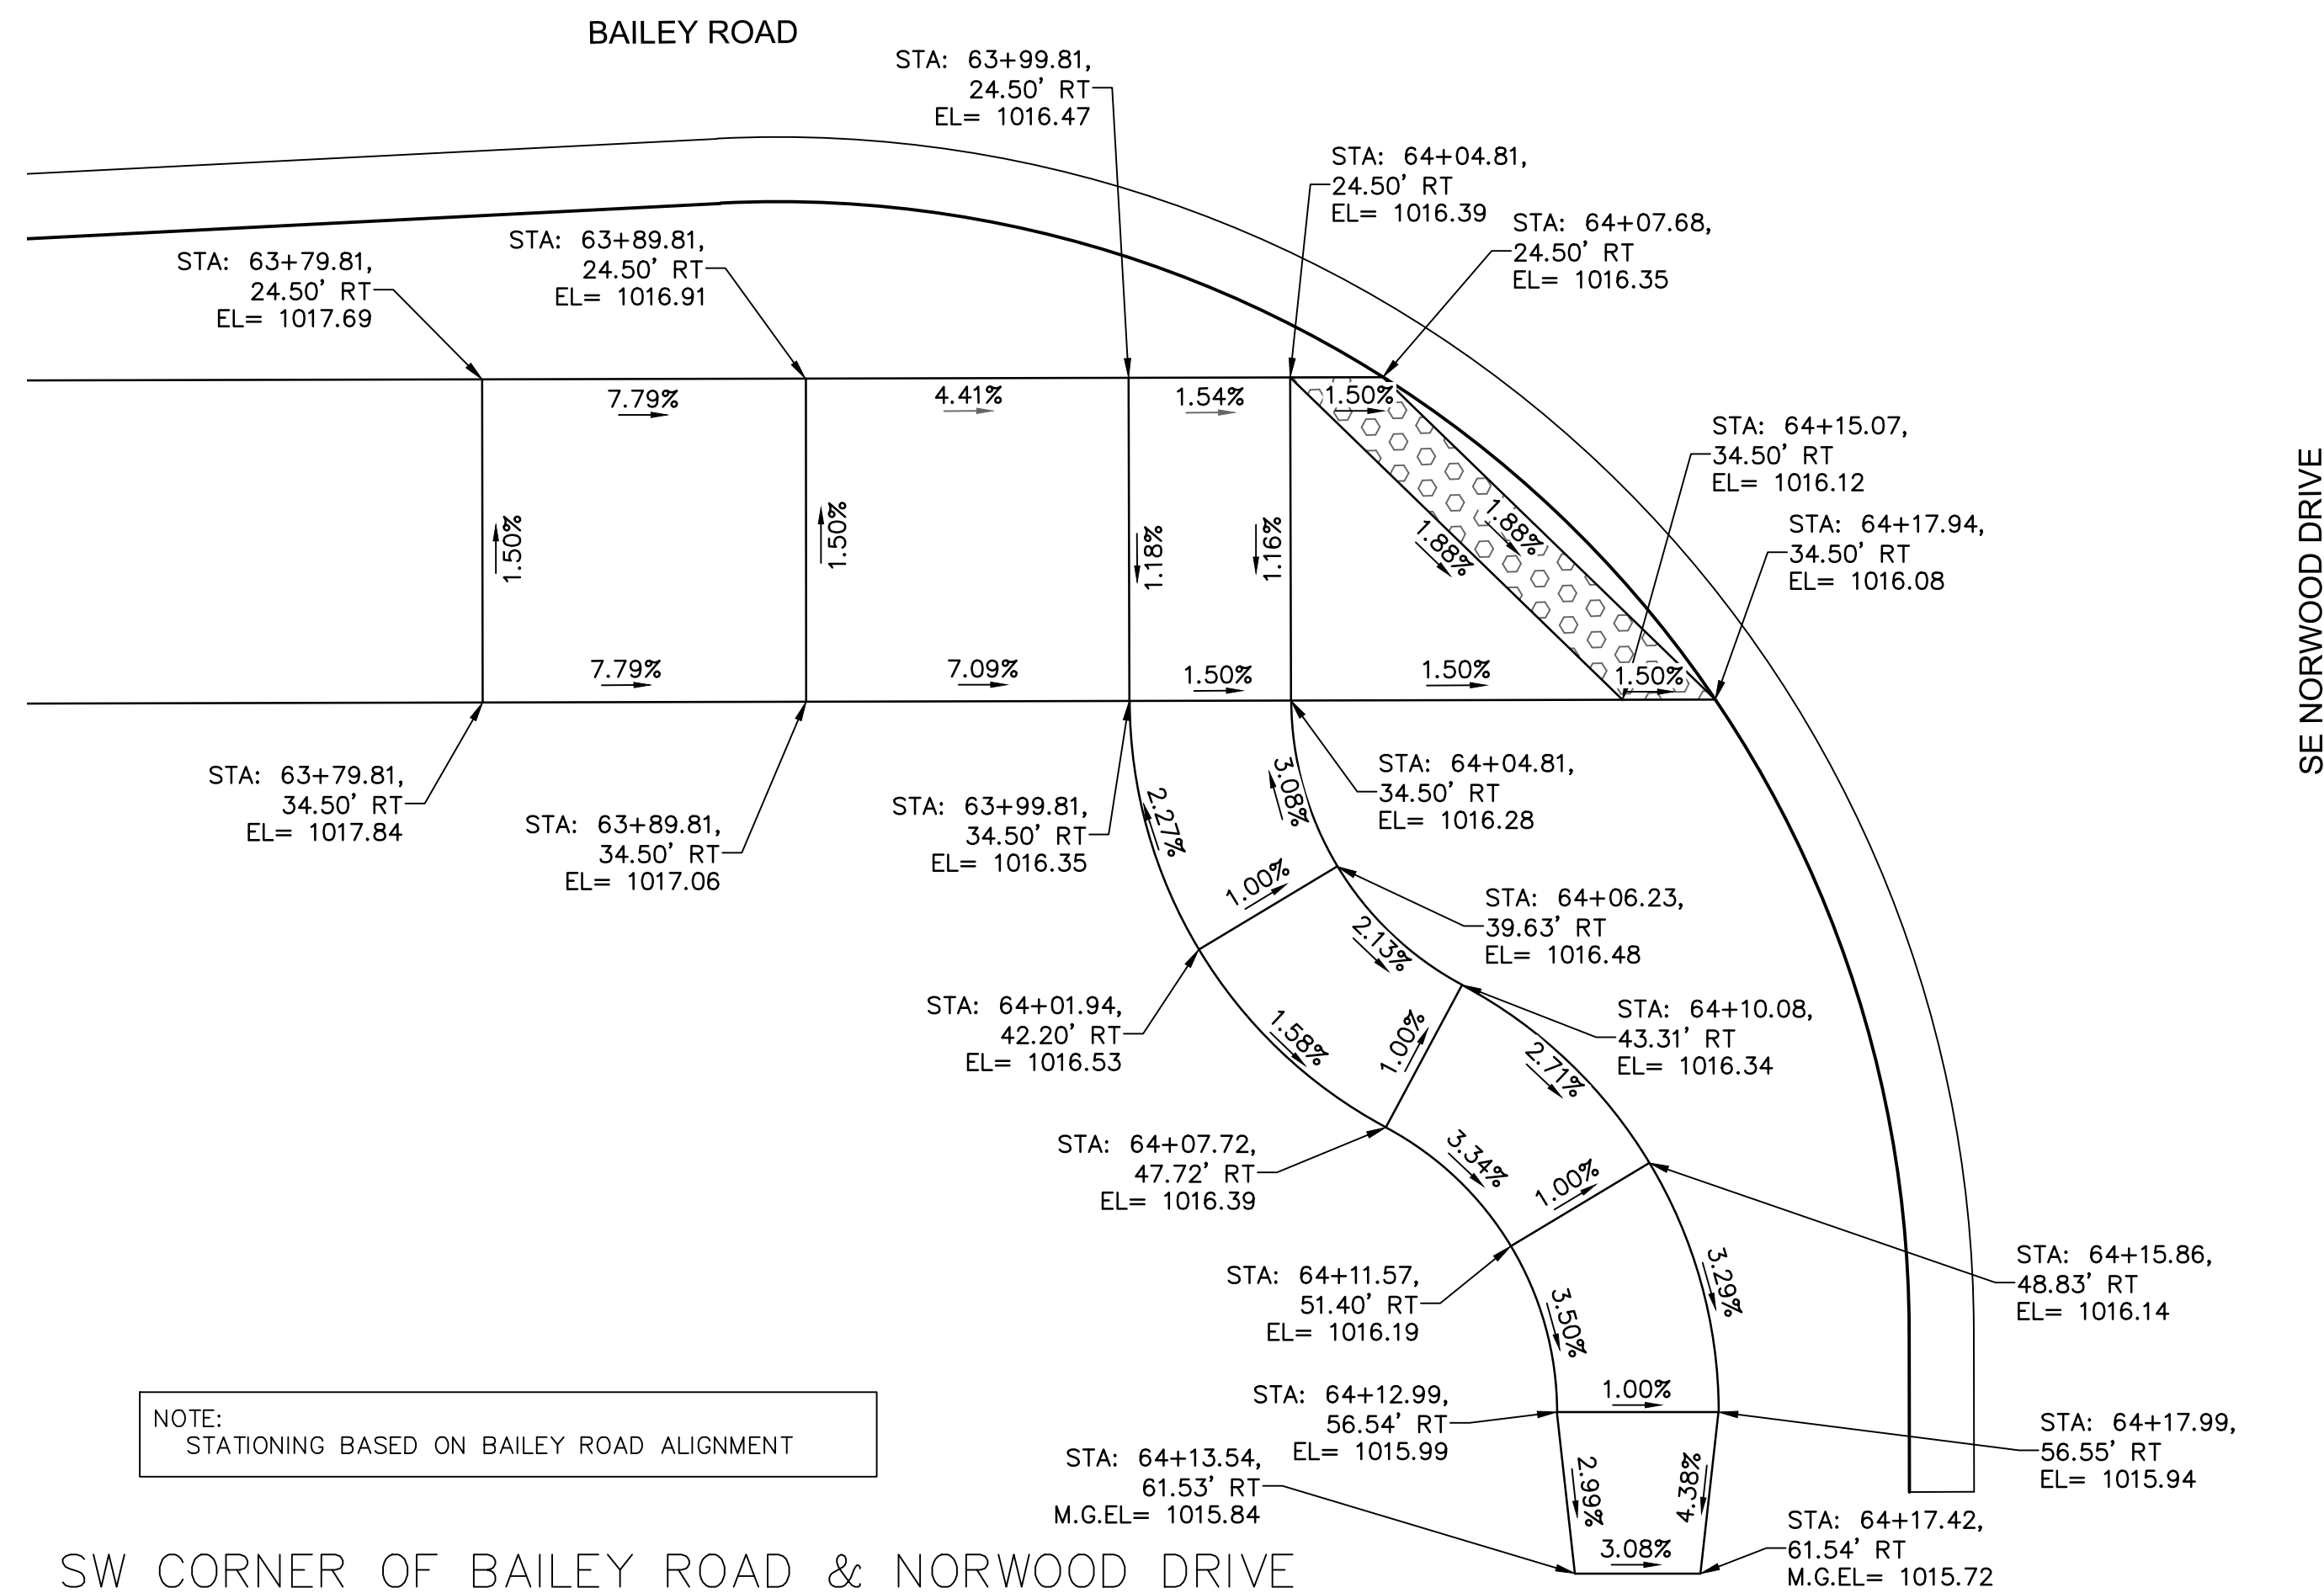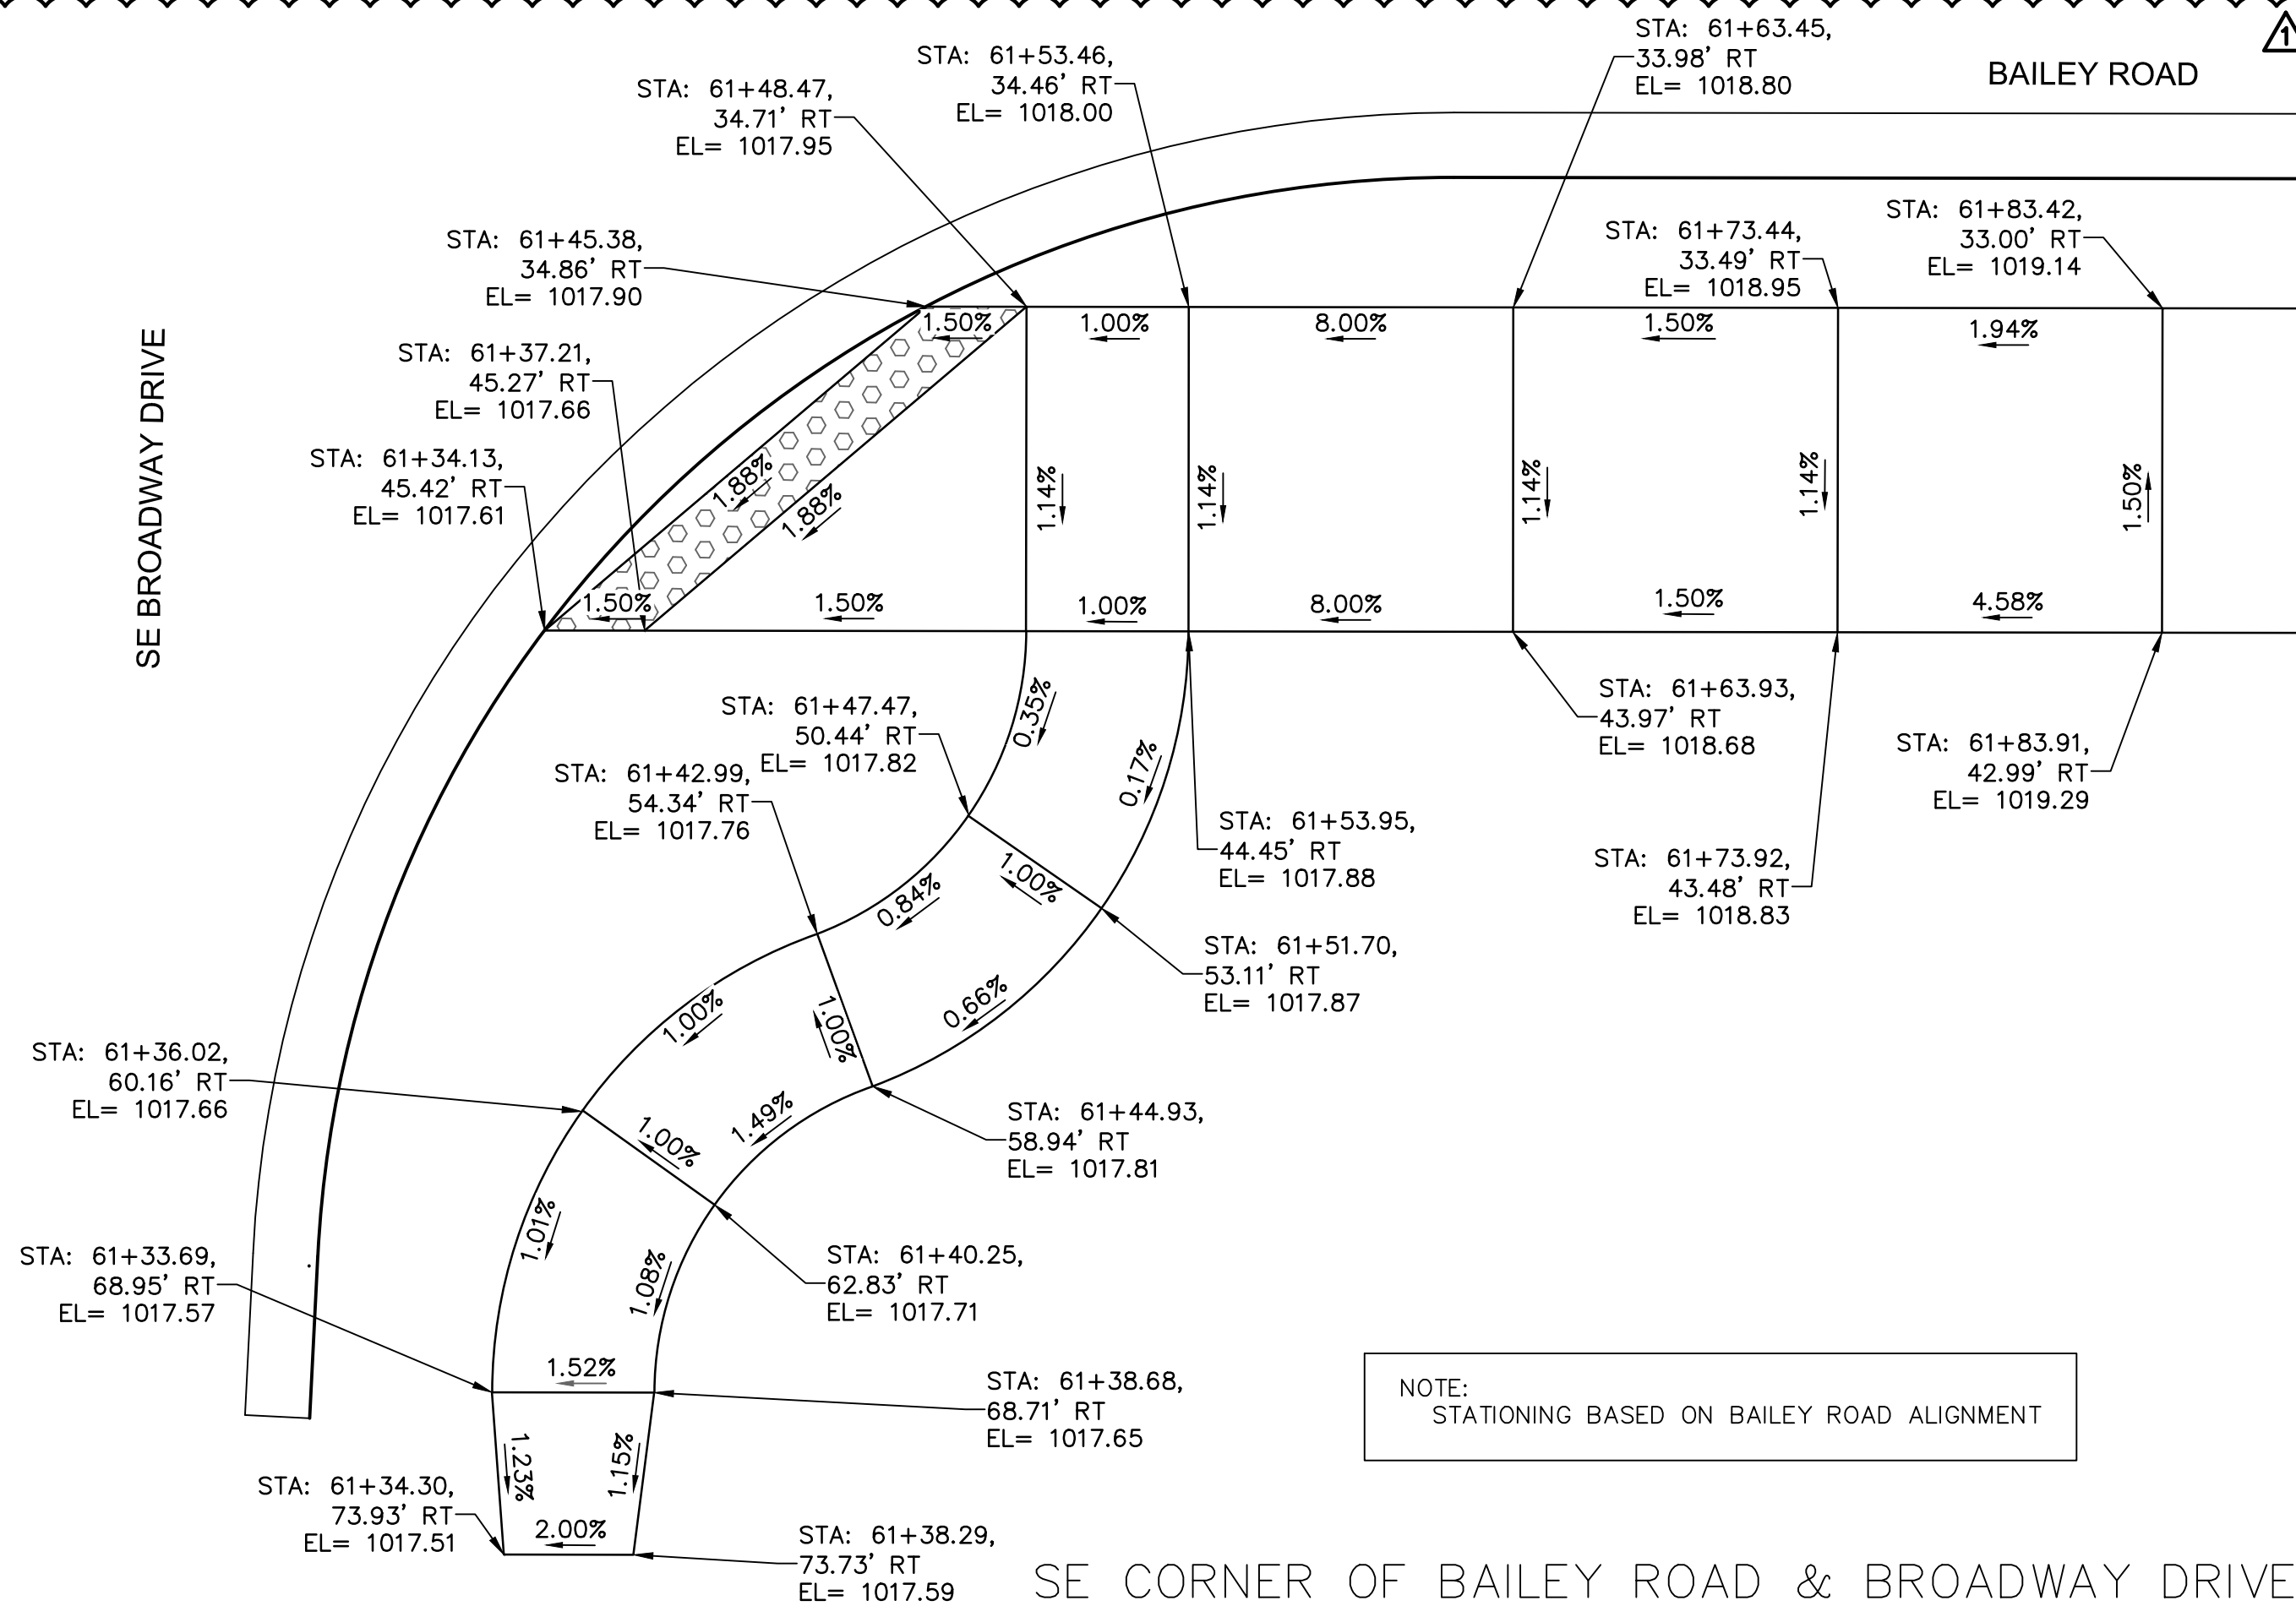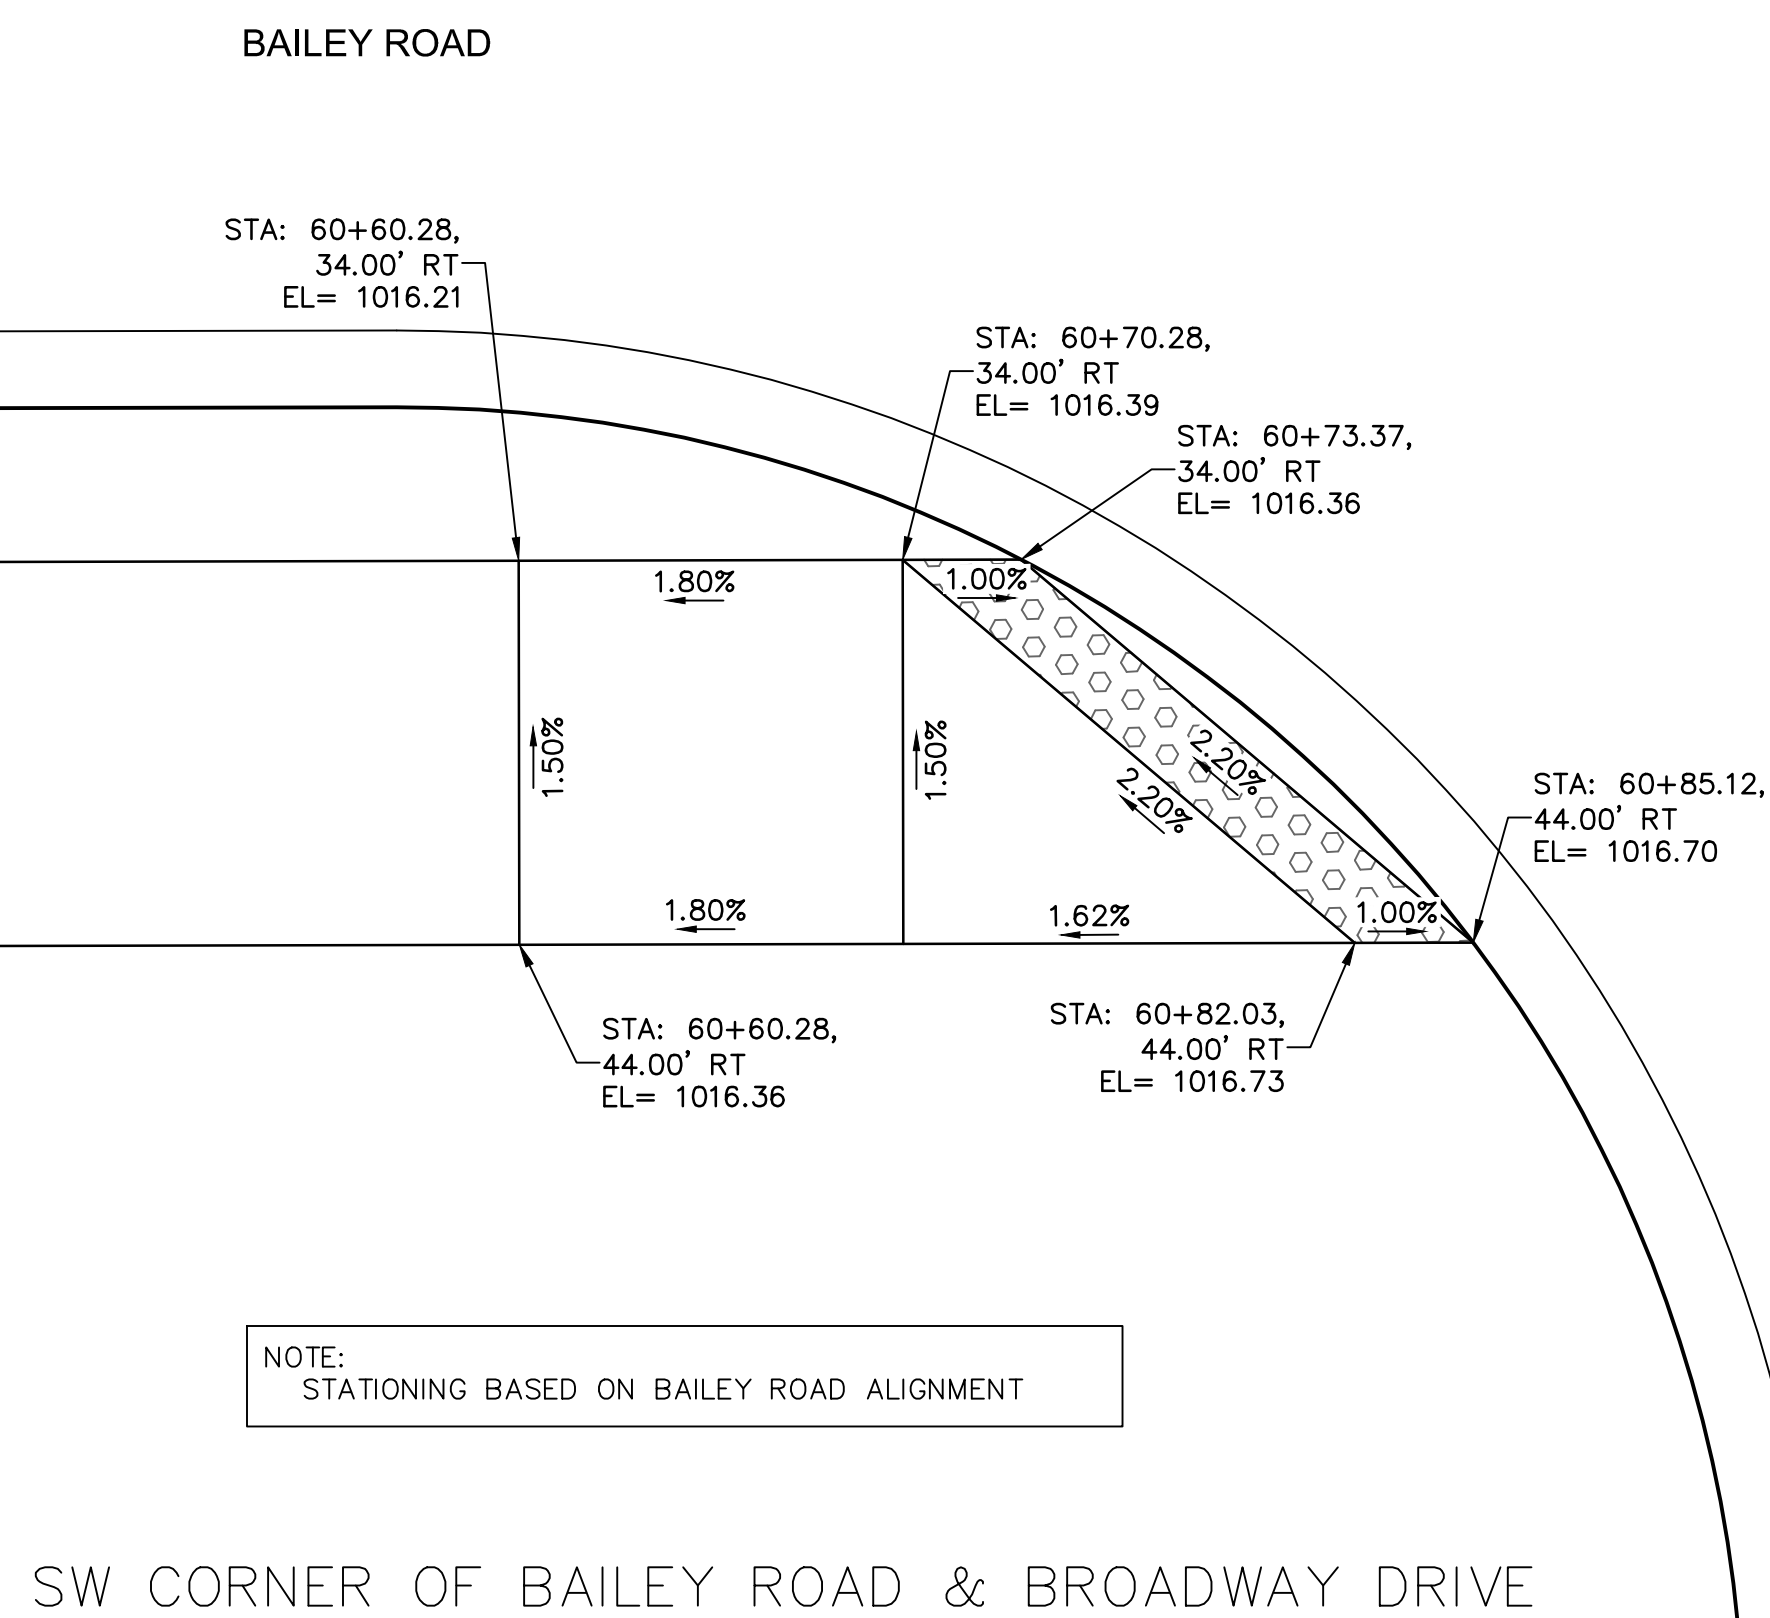

Olsson

Olsson Engineering - MO State Certificate of Authority #001592
77301 West 133rd Street, Suite 200 TEL 913.381.1170
Overland Park, KS 66213-4750 FAX 913.381.1174

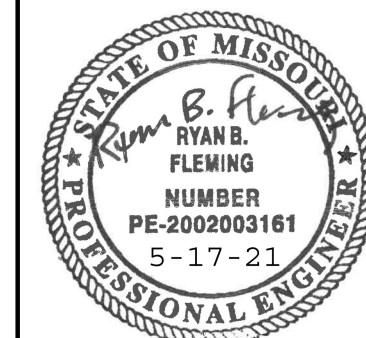

RYAN B. FLEMING
MO. NO. PE-200200316

[illegible]

DEVISIONS


SIDEWALK LAYOUTS

LEE'S SUMMIT MIDDLE SCHOOL #4
BAILEY ROAD PUBLIC IMPROVEMENTS

LEE'S SUMMIT, MISSOURI


C.O.A. NO.: 001592
DRAWN BY: RPH
CHECKED BY: RBF
APPROVED BY: RBF
QA/QC BY: XXX
PROJECT NO.: 020-0103
DWG NO.: T_SWK01_0200103_LS
DATE: 2021-02-01

SHEET
41 OF 100

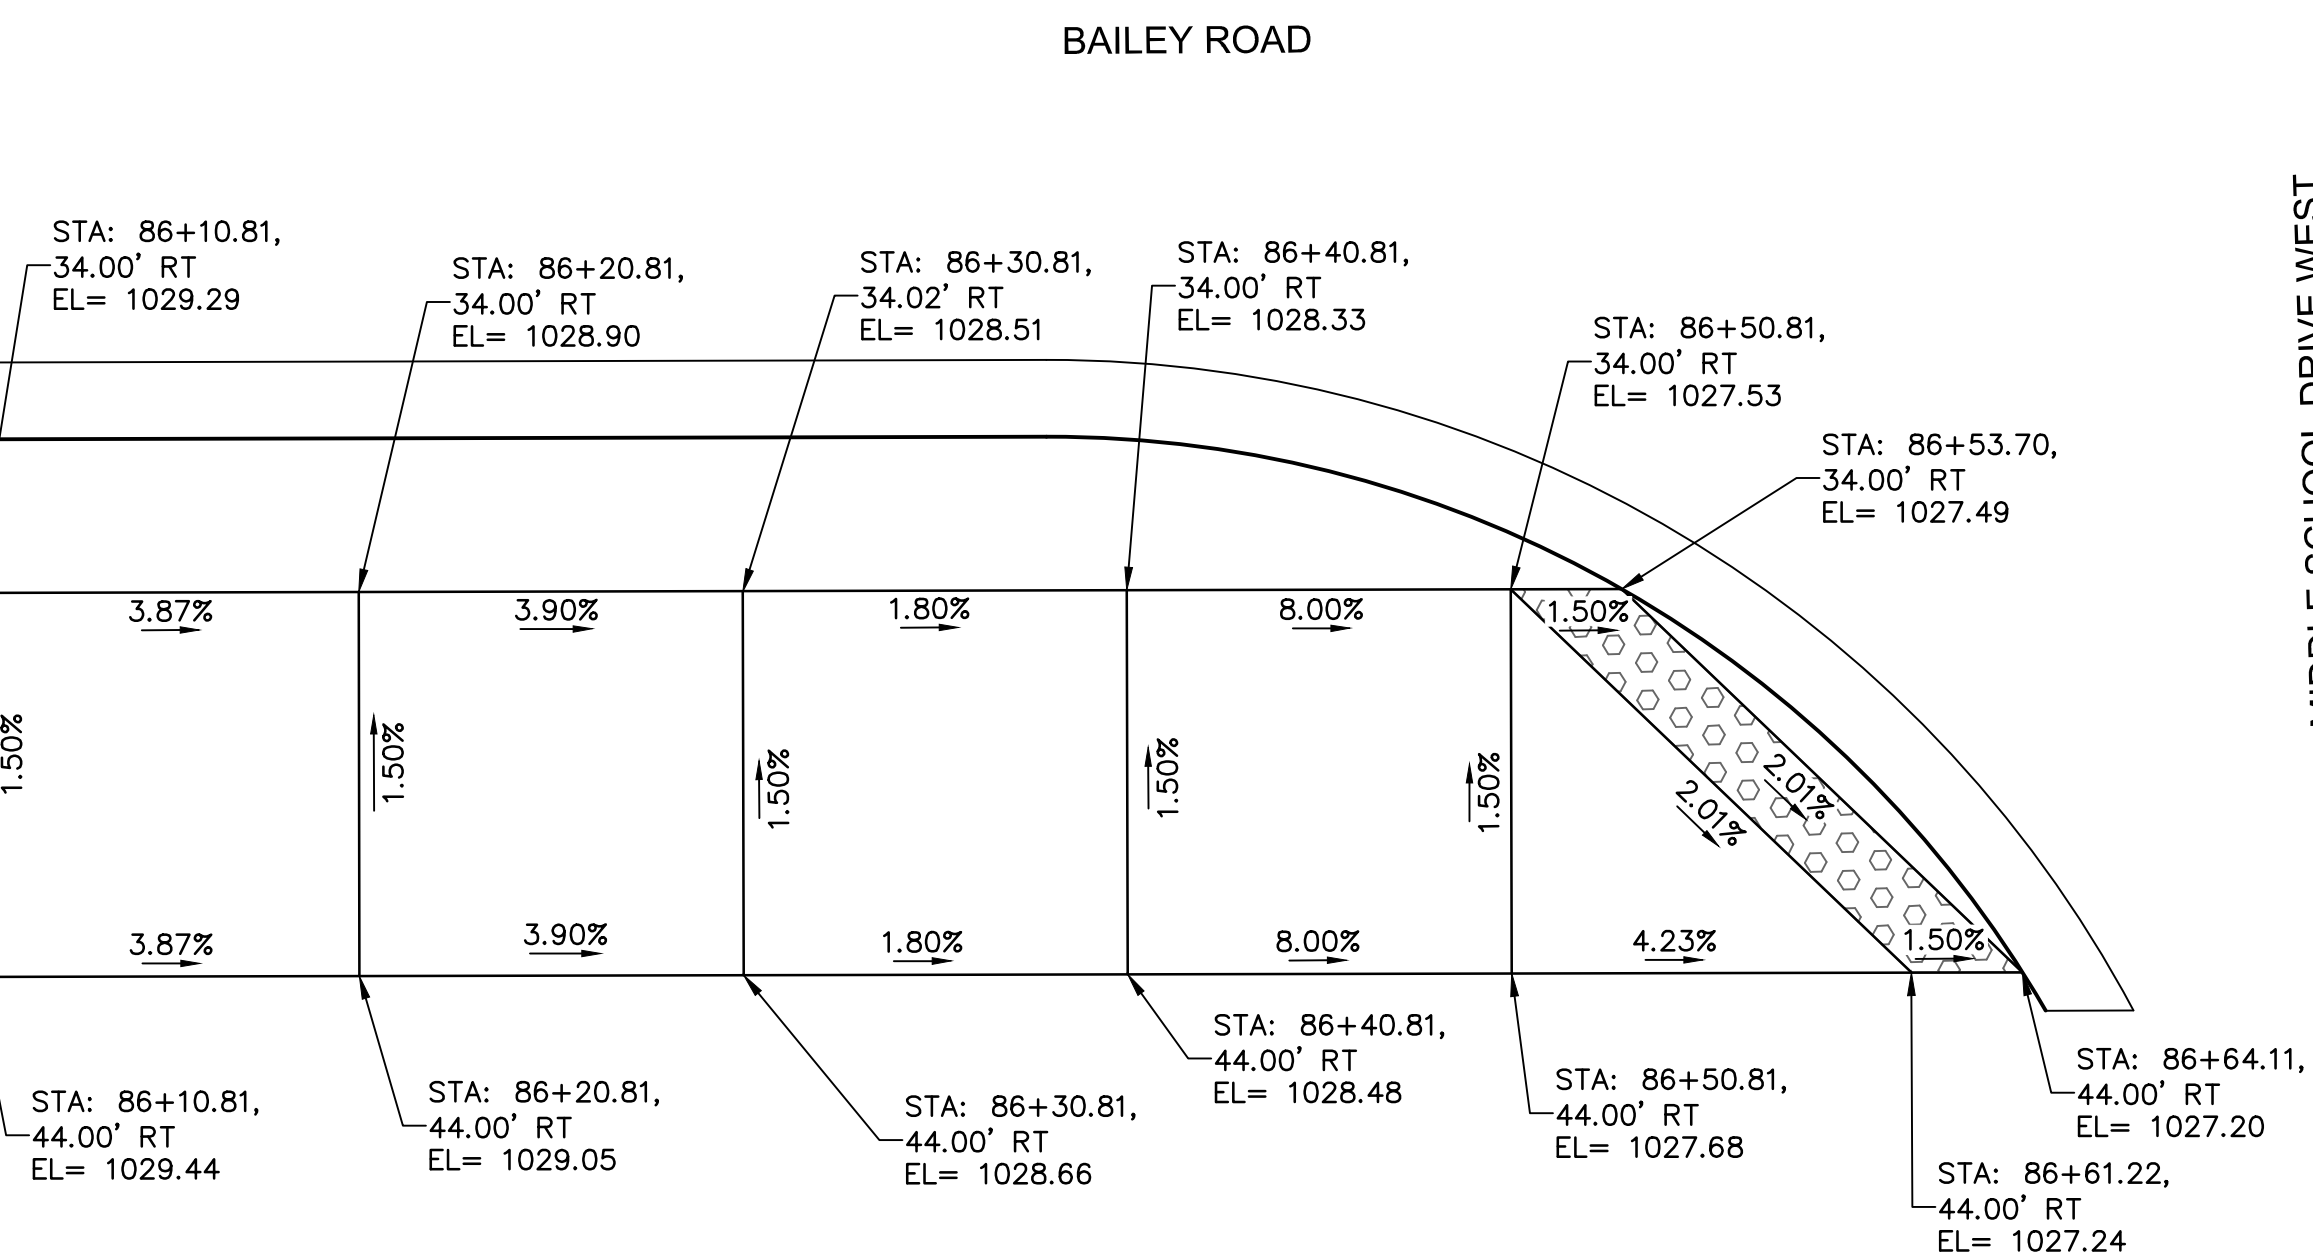


NOTE:
STATIONING BASED ON BAILEY ROAD ALIGNMENT

SW CORNER OF BAILEY ROAD & MIDDLE SCHOOL WEST

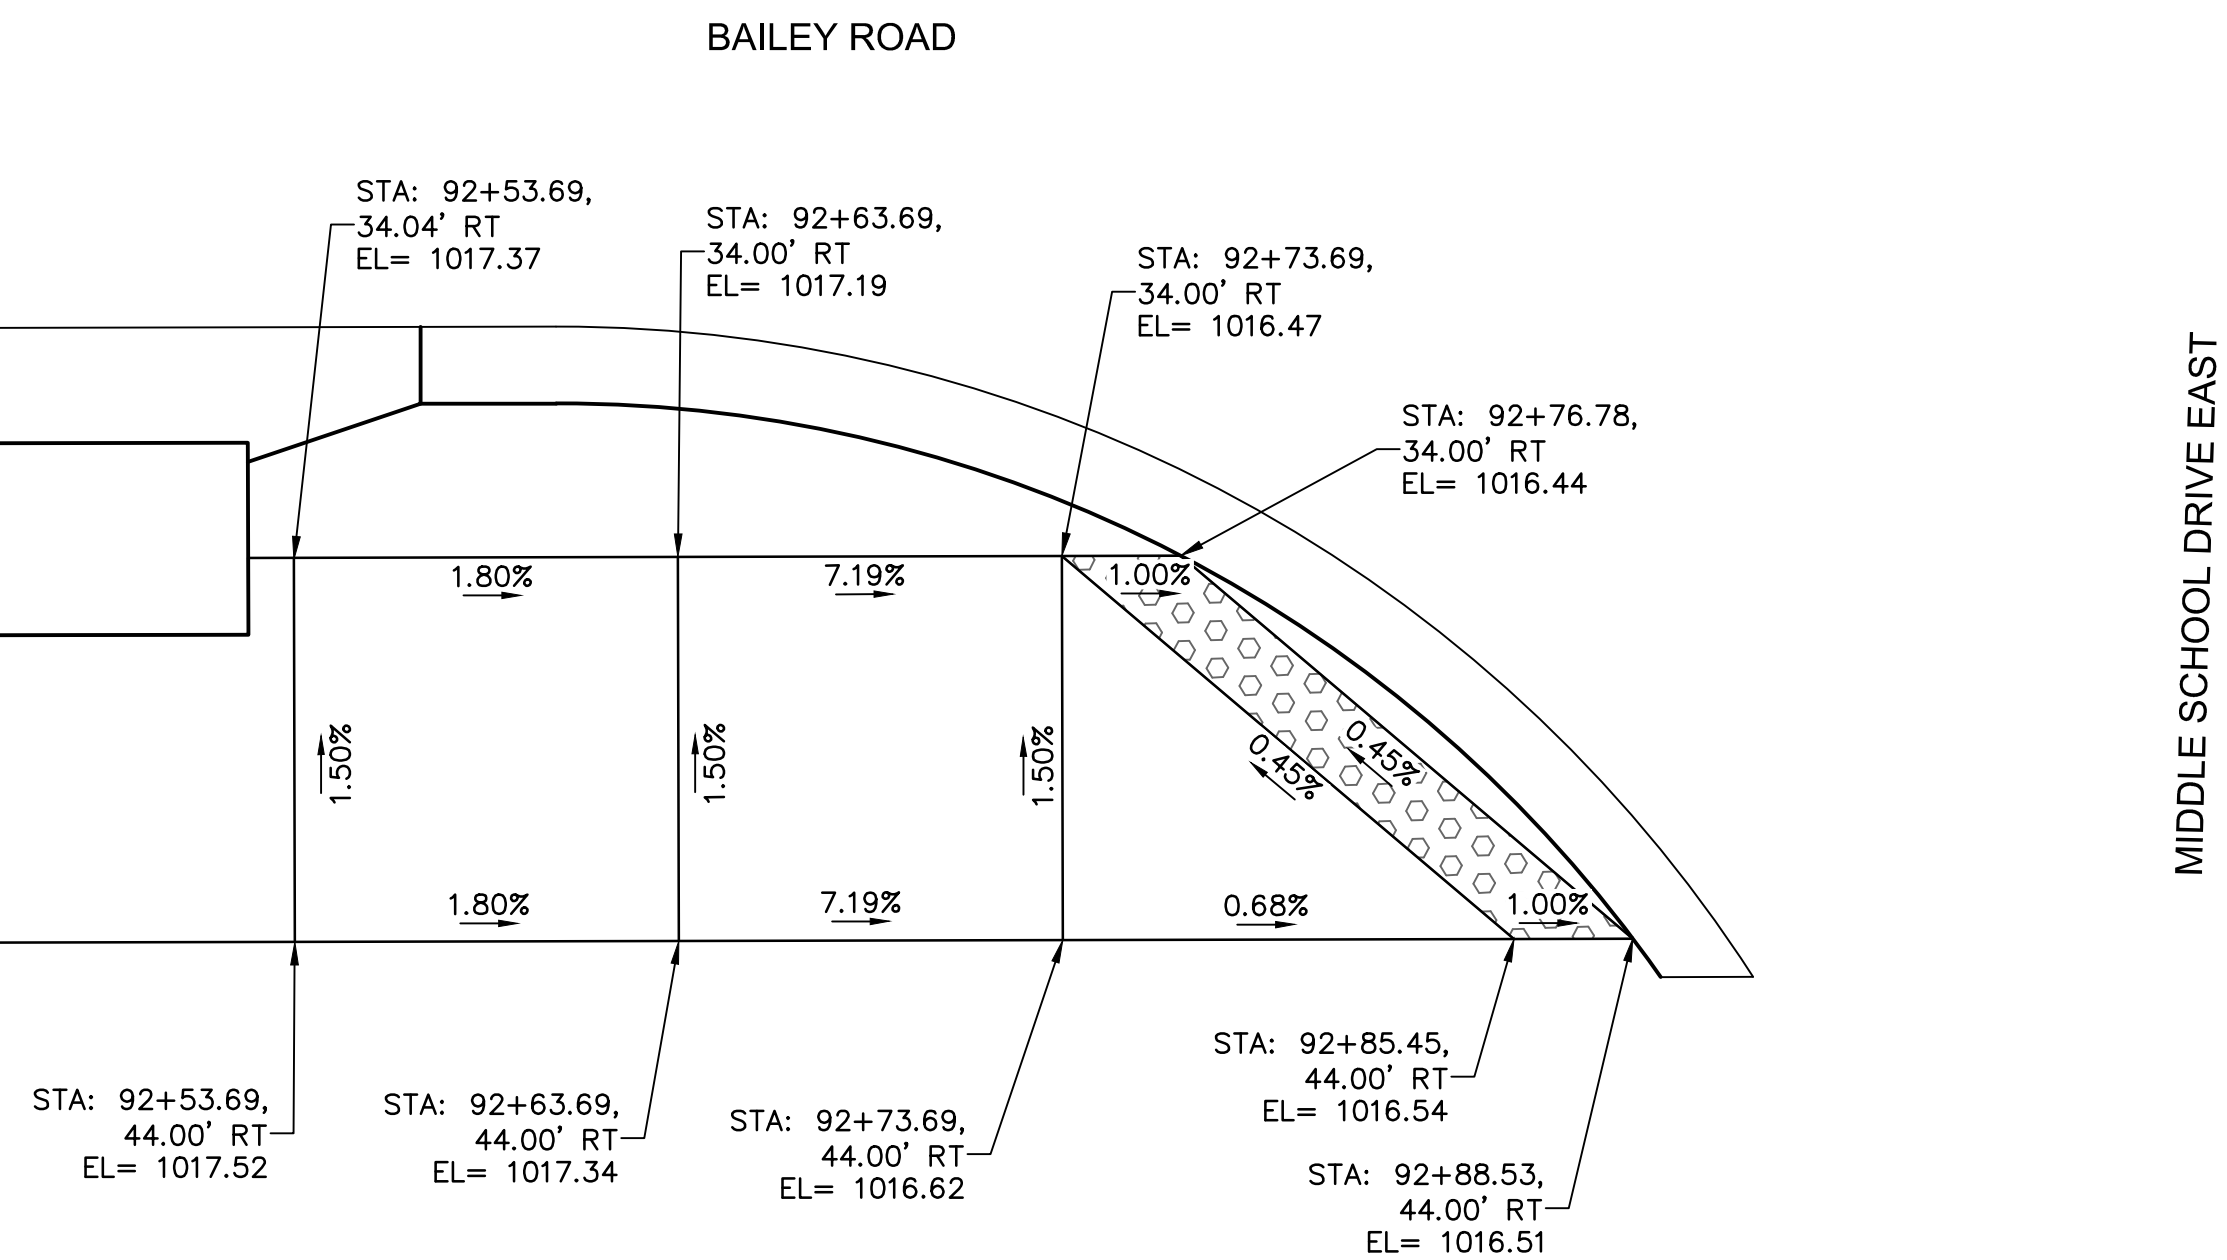


NOTE:
STATIONING BASED ON BAILEY ROAD ALIGNMENT

SW CORNER OF BAILEY ROAD & MIDDLE SCHOOL EAST

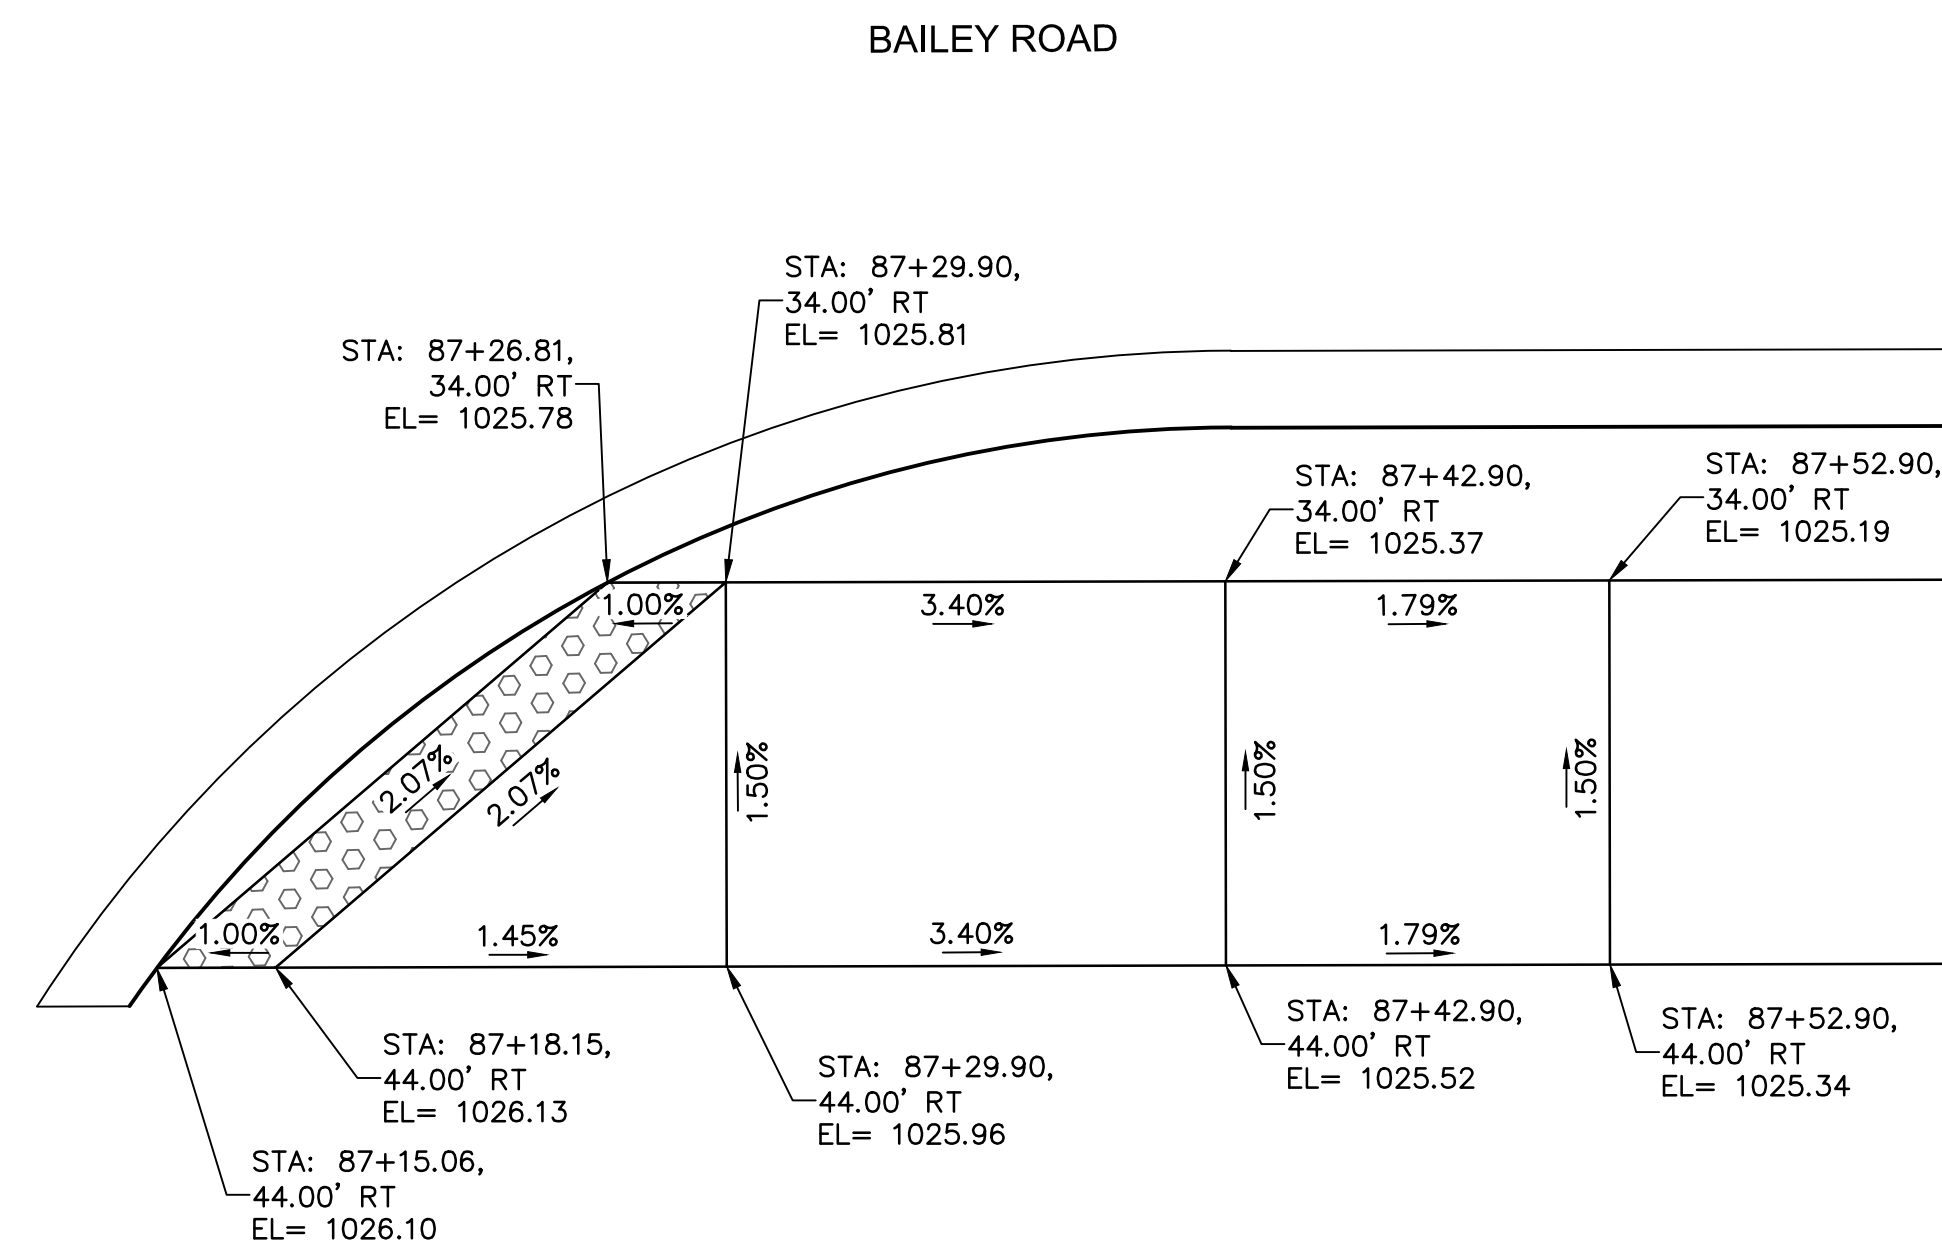


NOTE:
STATIONING BASED ON BAILEY ROAD ALIGNMENT

SE CORNER OF BAILEY ROAD & MIDDLE SCHOOL WEST

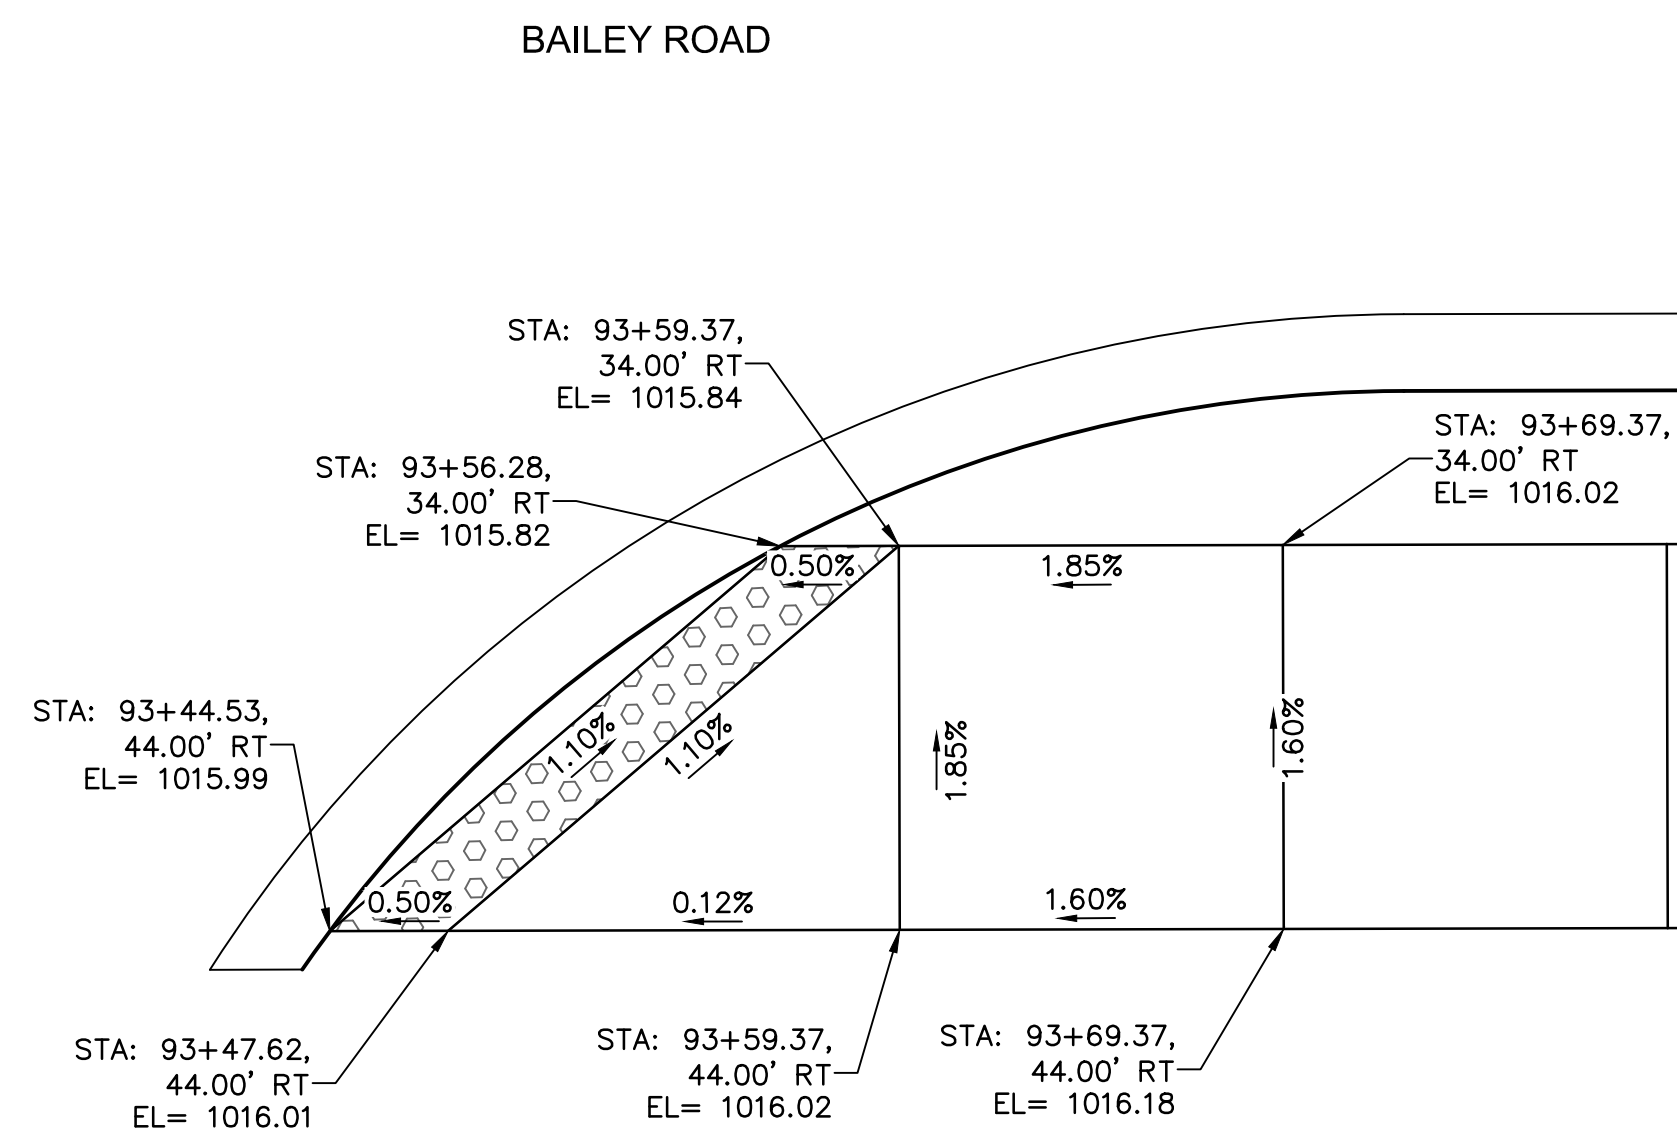


NOTE:
STATIONING BASED ON BAILEY ROAD ALIGNMENT

SE CORNER OF BAILEY ROAD & MIDDLE SCHOOL EAST

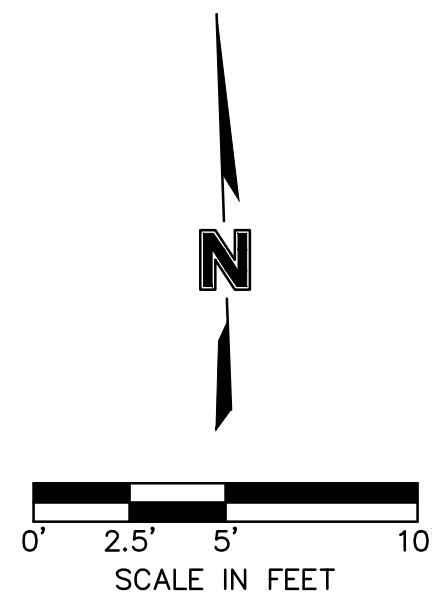

olson

Olsson Engineering - MO State Certificate of Authority #001592
7301 West 133rd Street, Suite 200 TEL 913.381.1170
Overland Park, KS 66213-4750 FAX 913.381.1174 www.olsson.com

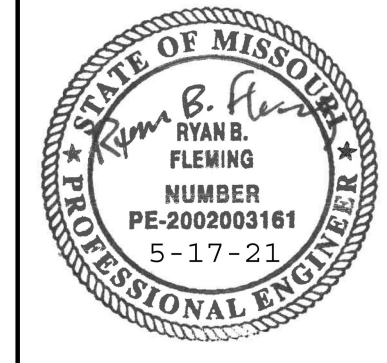

RYAN B. FLEMING
MO. NO. PE-2002003161

[illegible]

SIDEWALK LAYOUTS



LEE'S SUMMIT MIDDLE SCHOOL #4
BAILEY ROAD PUBLIC IMPROVEMENTS

LEE'S SUMMIT, MISSOURI






C.O.A. NO.: 001592
DRAWN BY: RPH
CHECKED BY: RBF
APPROVED BY: RBF
QA/QC BY: XXX
PROJECT NO.: 020-0103
DWG NO.: T_SWK01_0200103_LS
DATE: 2021-02-01

SHEET
42 OF 100


DWG: F:\2020\0001-0500\020-0103\40-Design\AutoCAD\Final Plans\Sheets\ROBR\Lee Summit Plan Set - (Century and Middle School Drives)\SIDEWALK RAMP LAYOUTS\T_SWK01_02000103_L.S.dwg
DATE: May 17, 2021 1:27pm XREFS: T_PBASE_02000103 T_PSTRM_02000103 T_PTBLK_02000103 V_TOPO_00103 V_XTOPO-2_00103 F_PBASE_02000103 T_PPATT_02000103
USER: rhalter

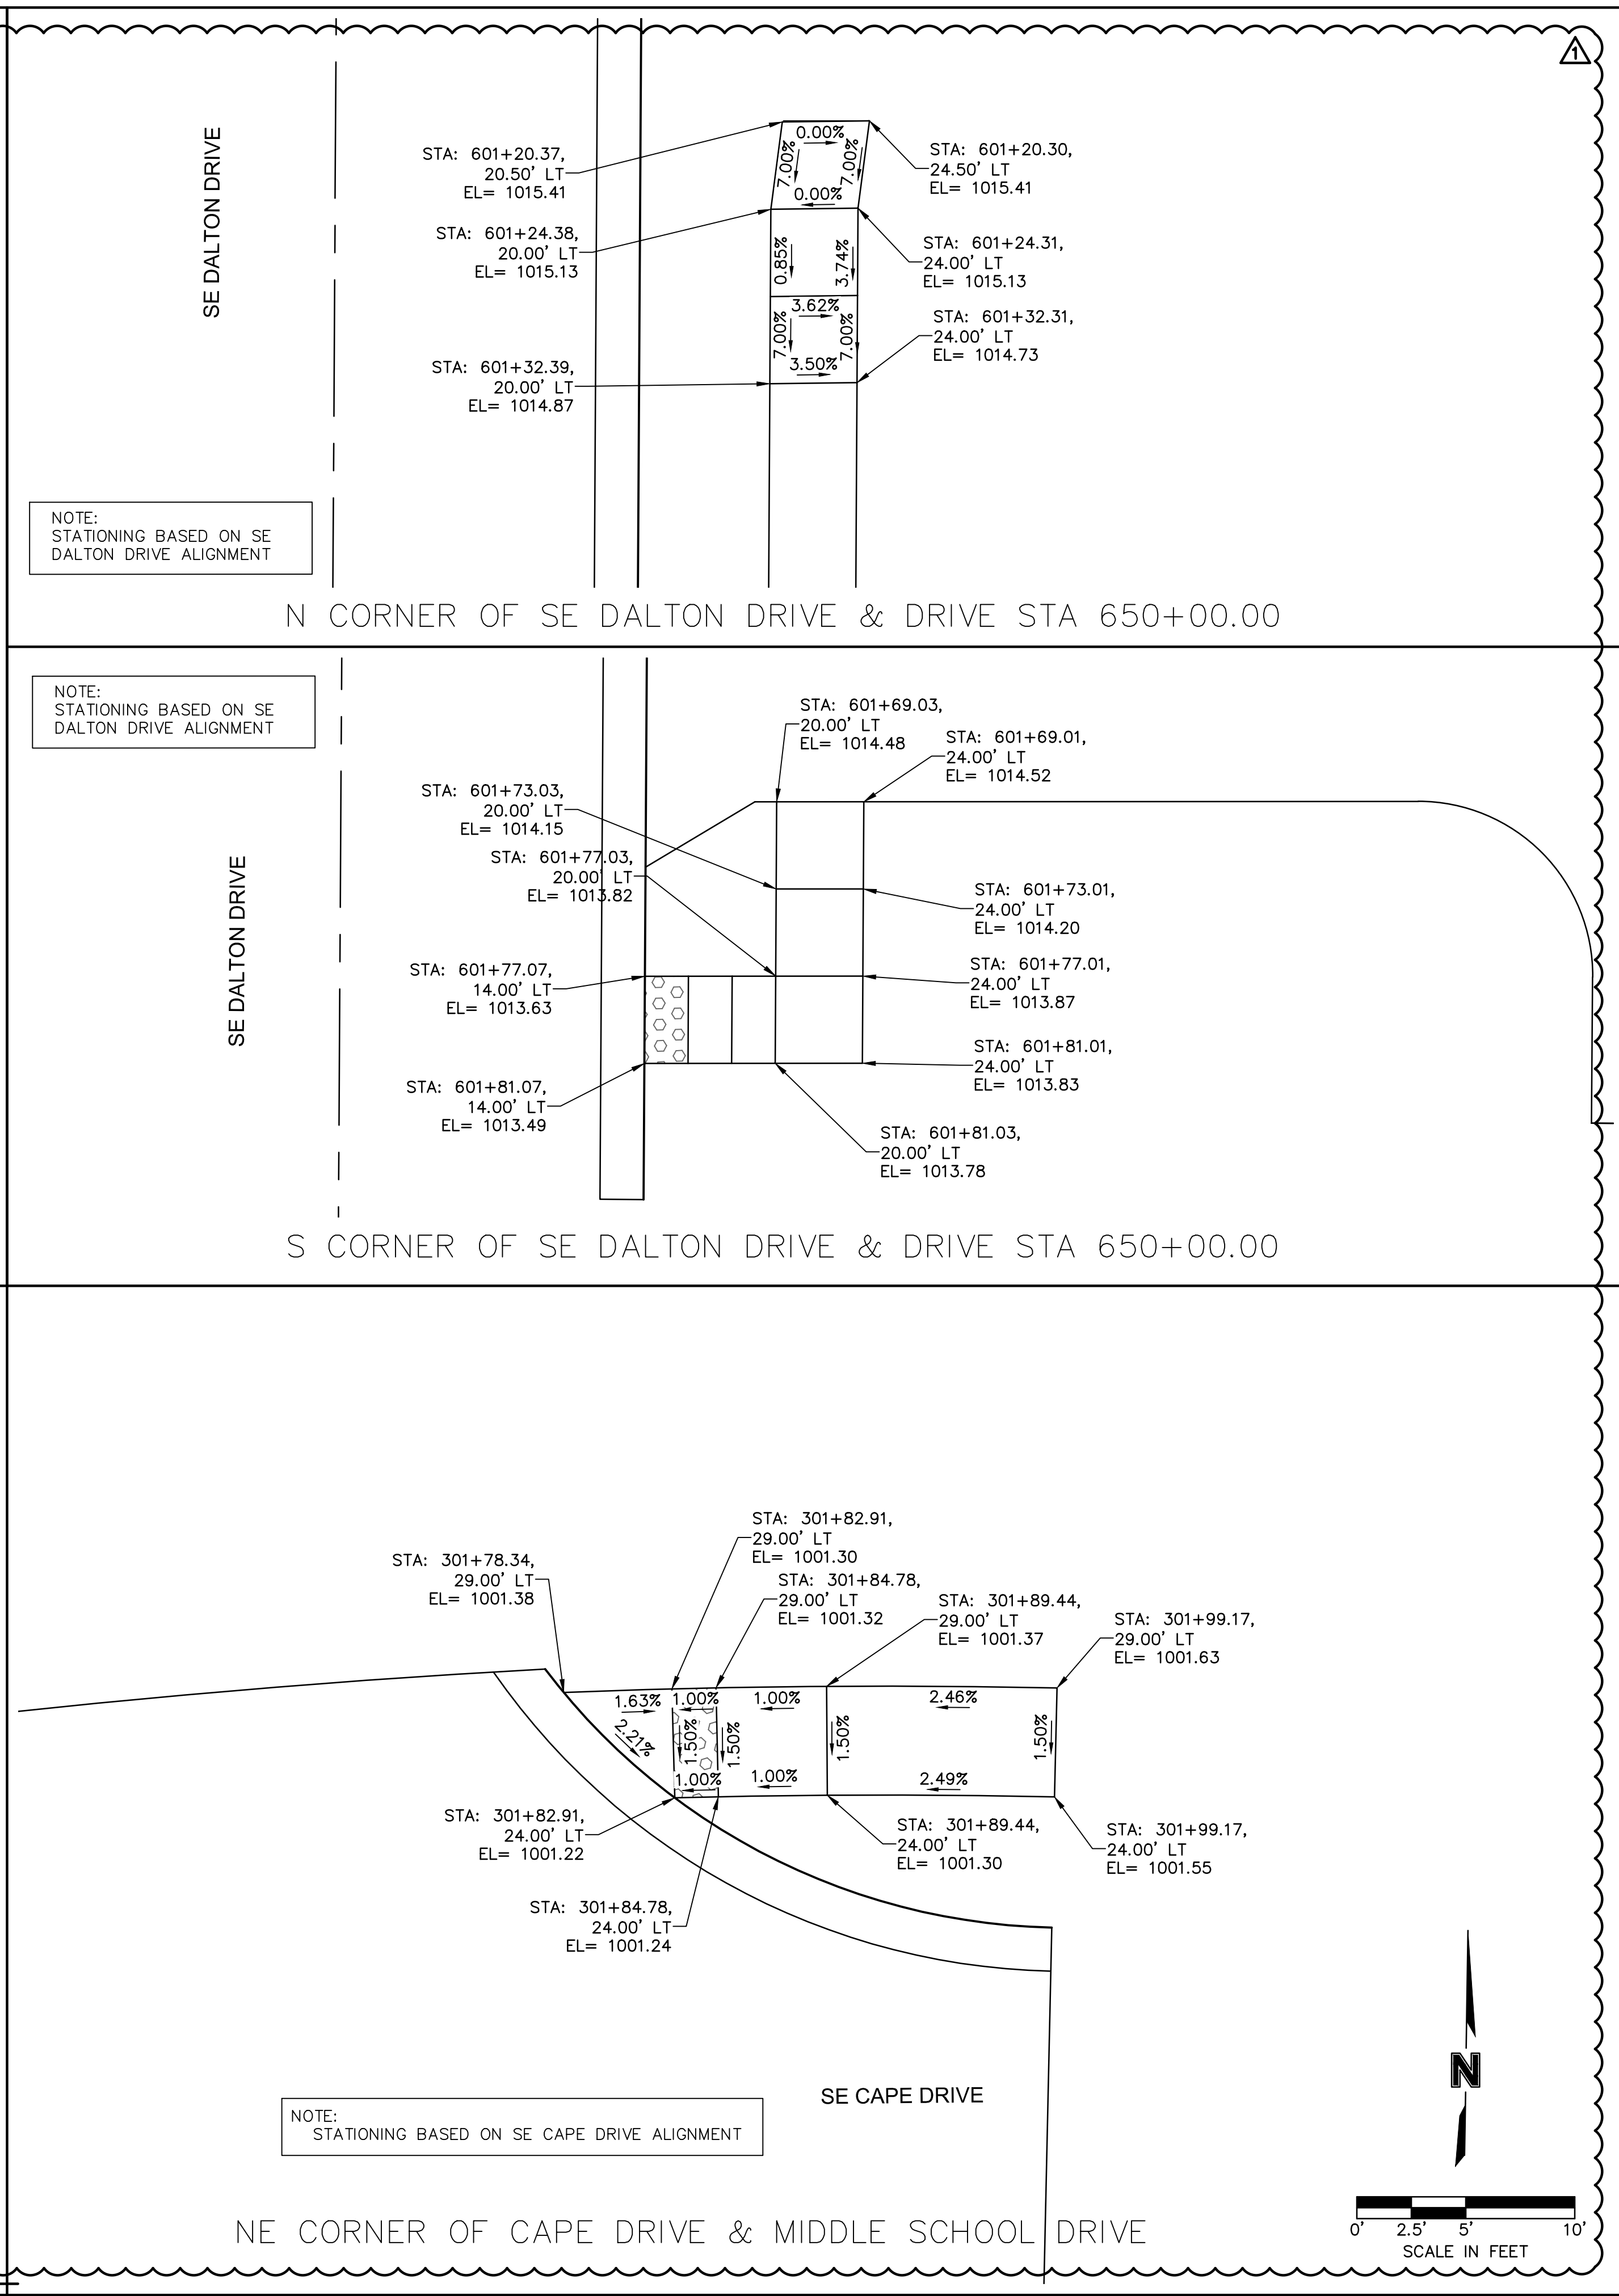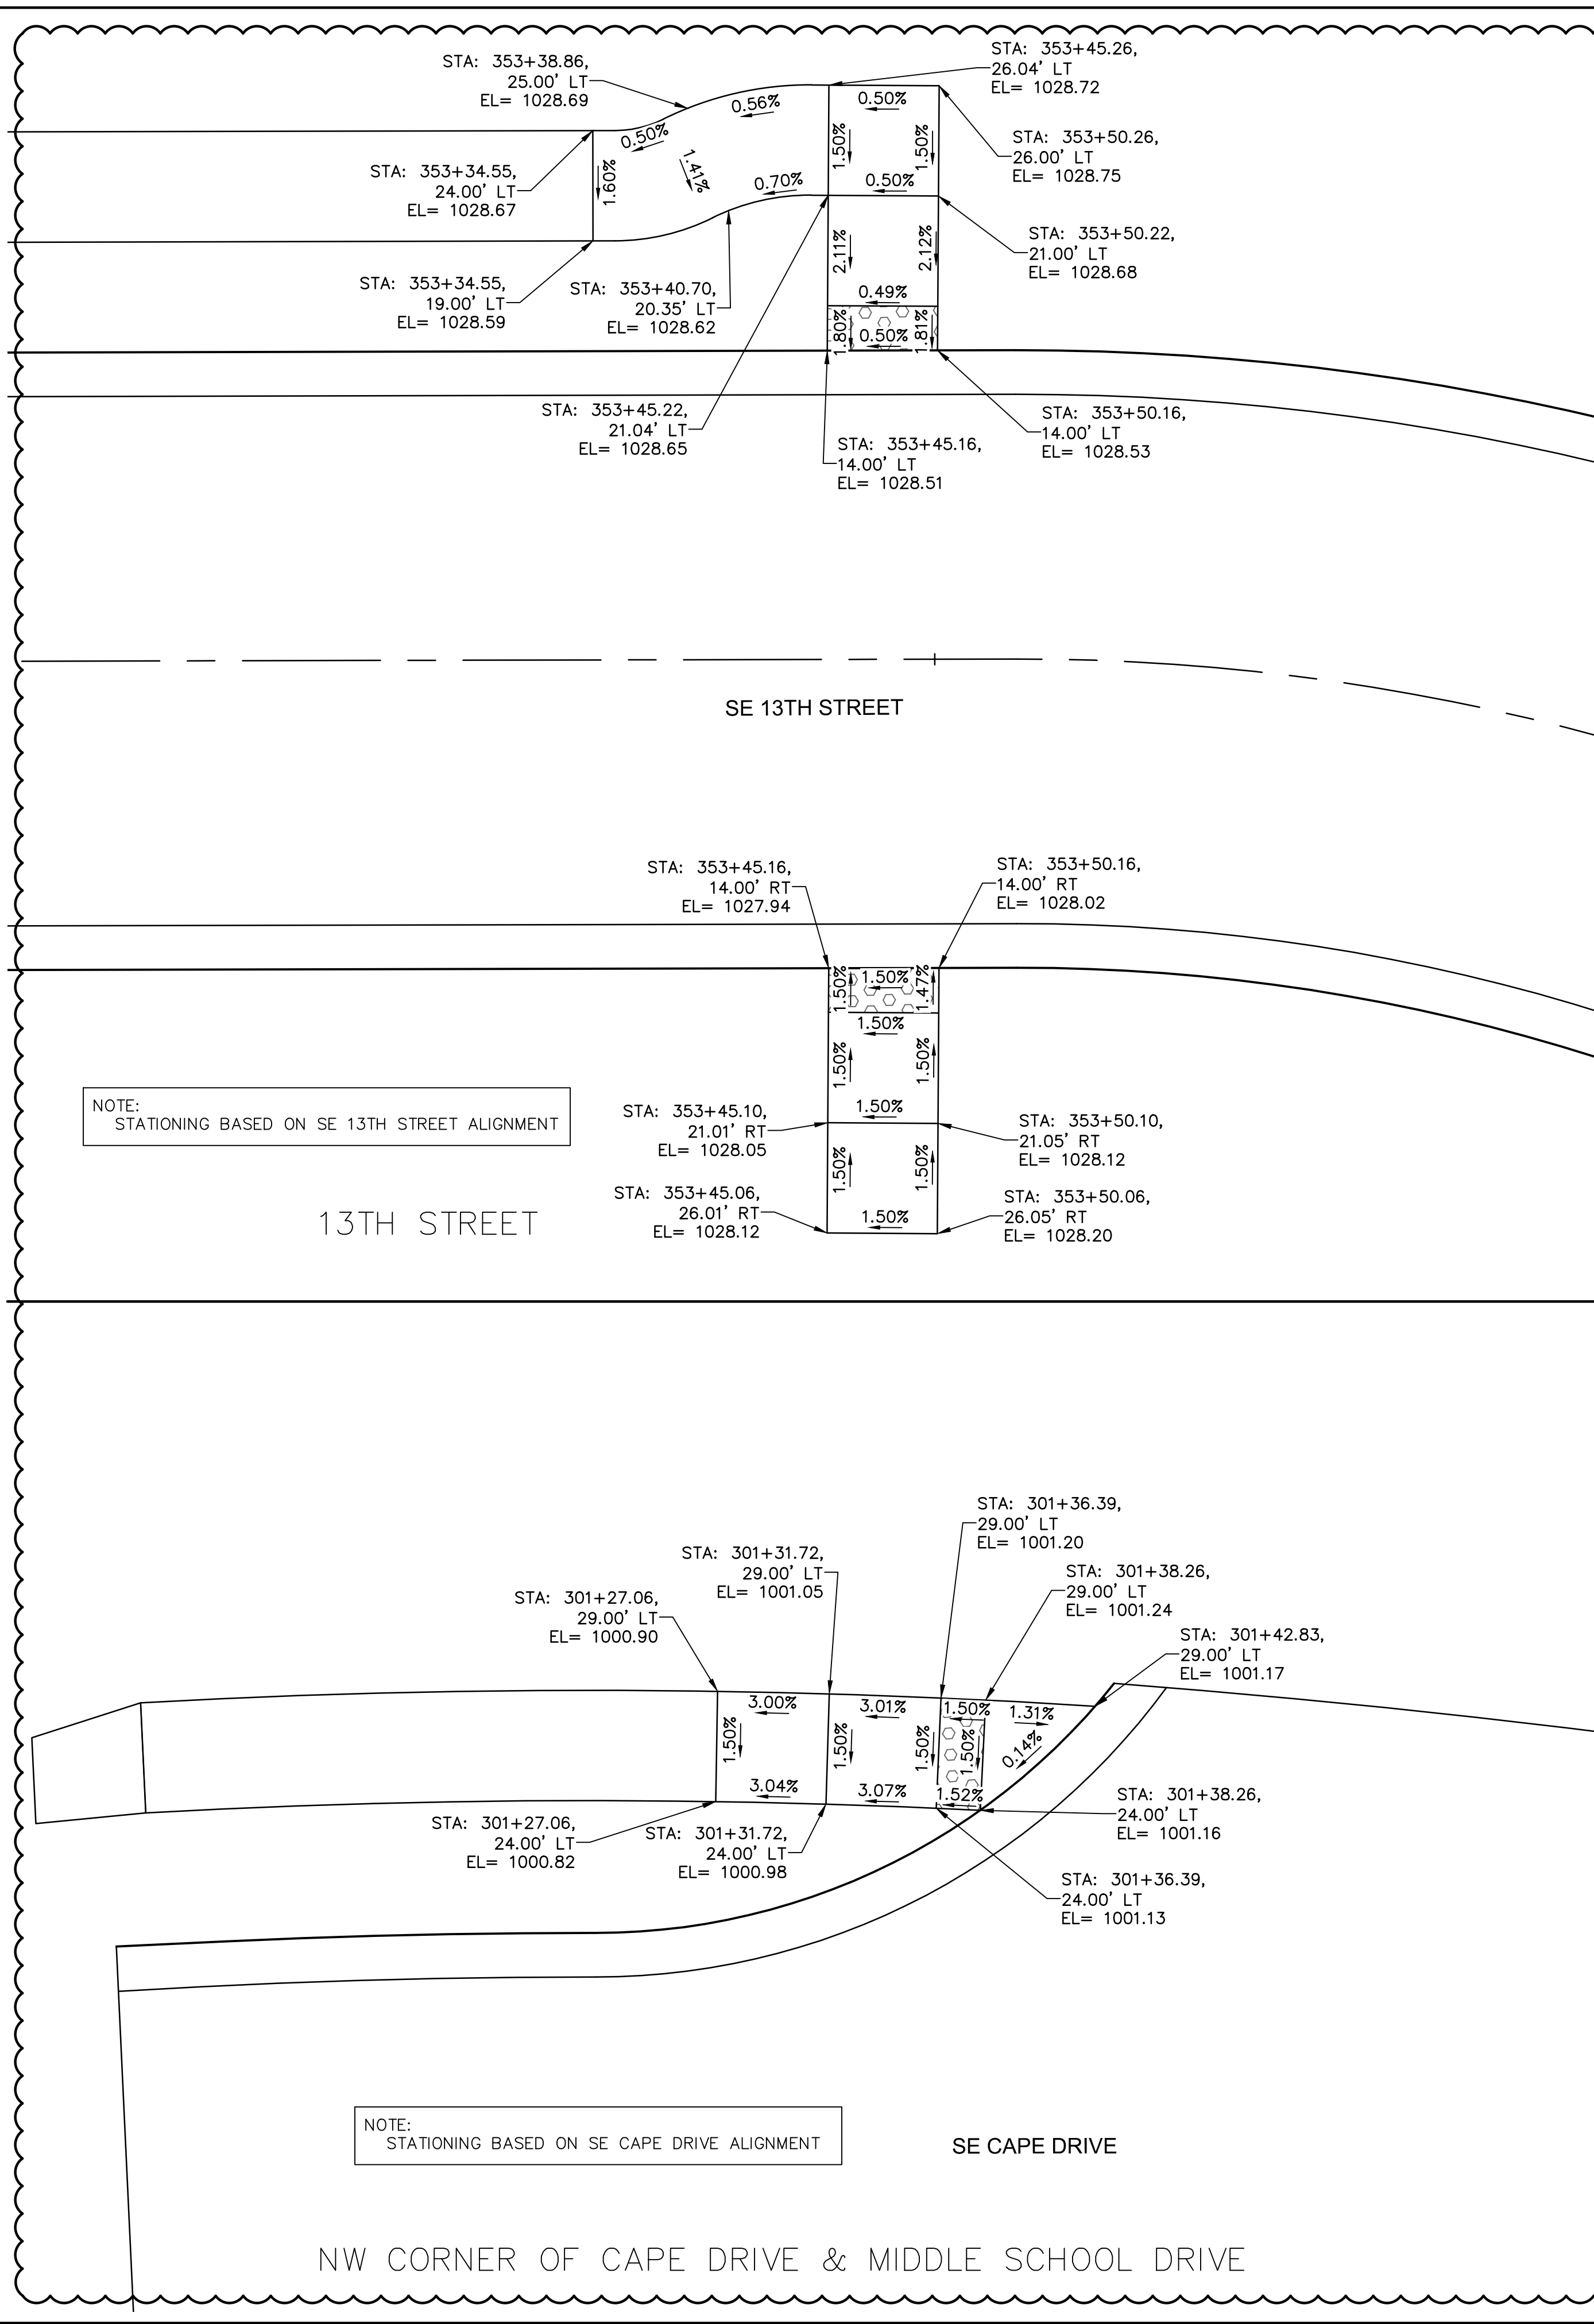


SIDEWALK LAYOUTS					
LEE'S SUMMIT MIDDLE SCHOOL #4 BAILEY ROAD PUBLIC IMPROVEMENTS					
LEE'S SUMMIT, MISSOURI					
2021					
C.O.A. NO.: 001592					
DRAWN BY: RPH					
CHECKED BY: RBE					
APPROVED BY: RBE					
QA/QC BY: XXXX					
PROJECT NO.: 020-0103					
DWG NO.: T_SWK01_0200103_LS					
DATE: 2021-02-01					
SHEET 43 OF 100					

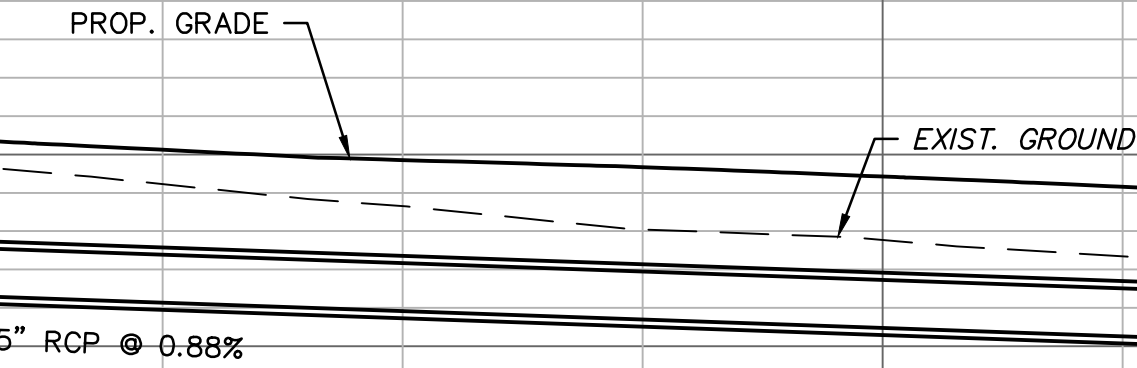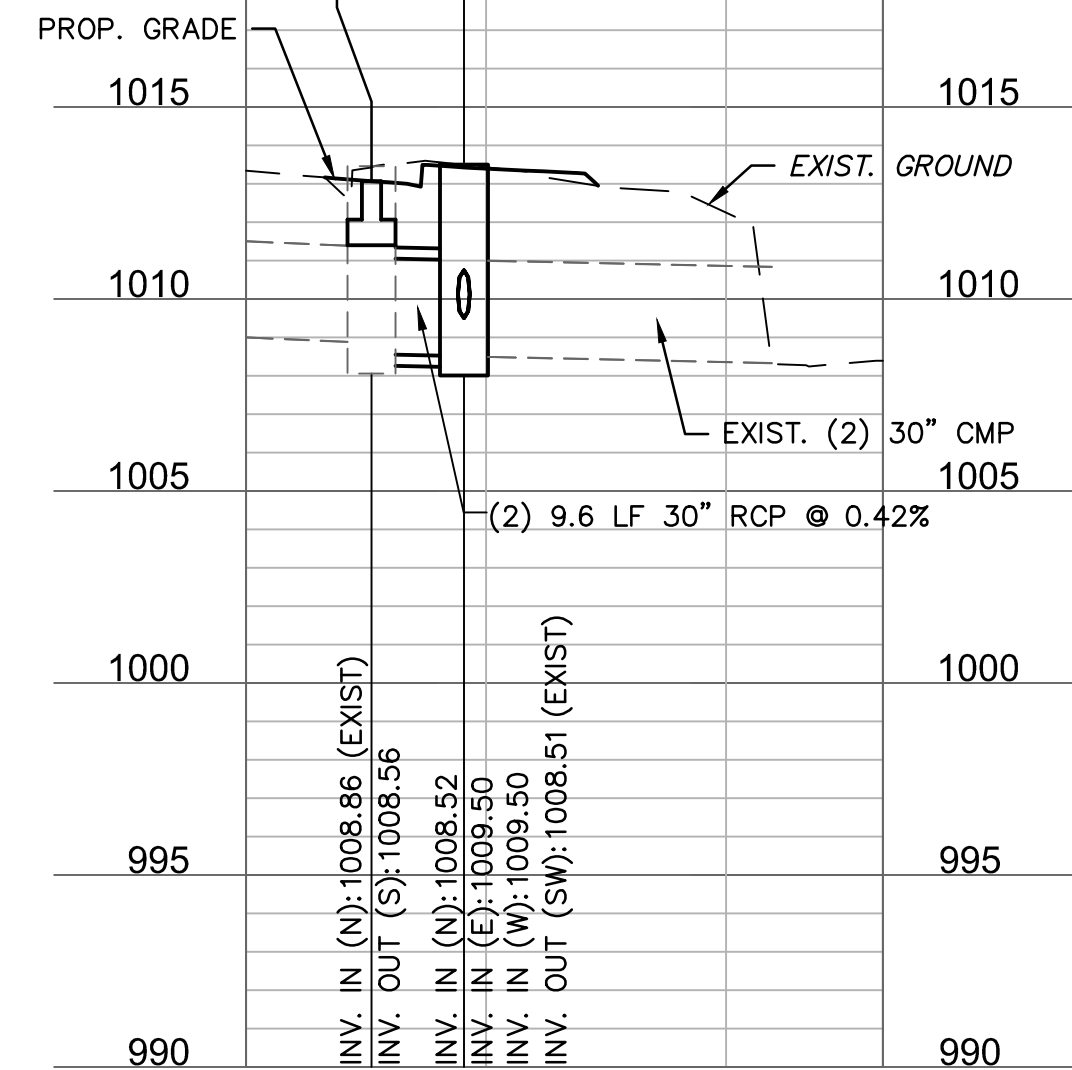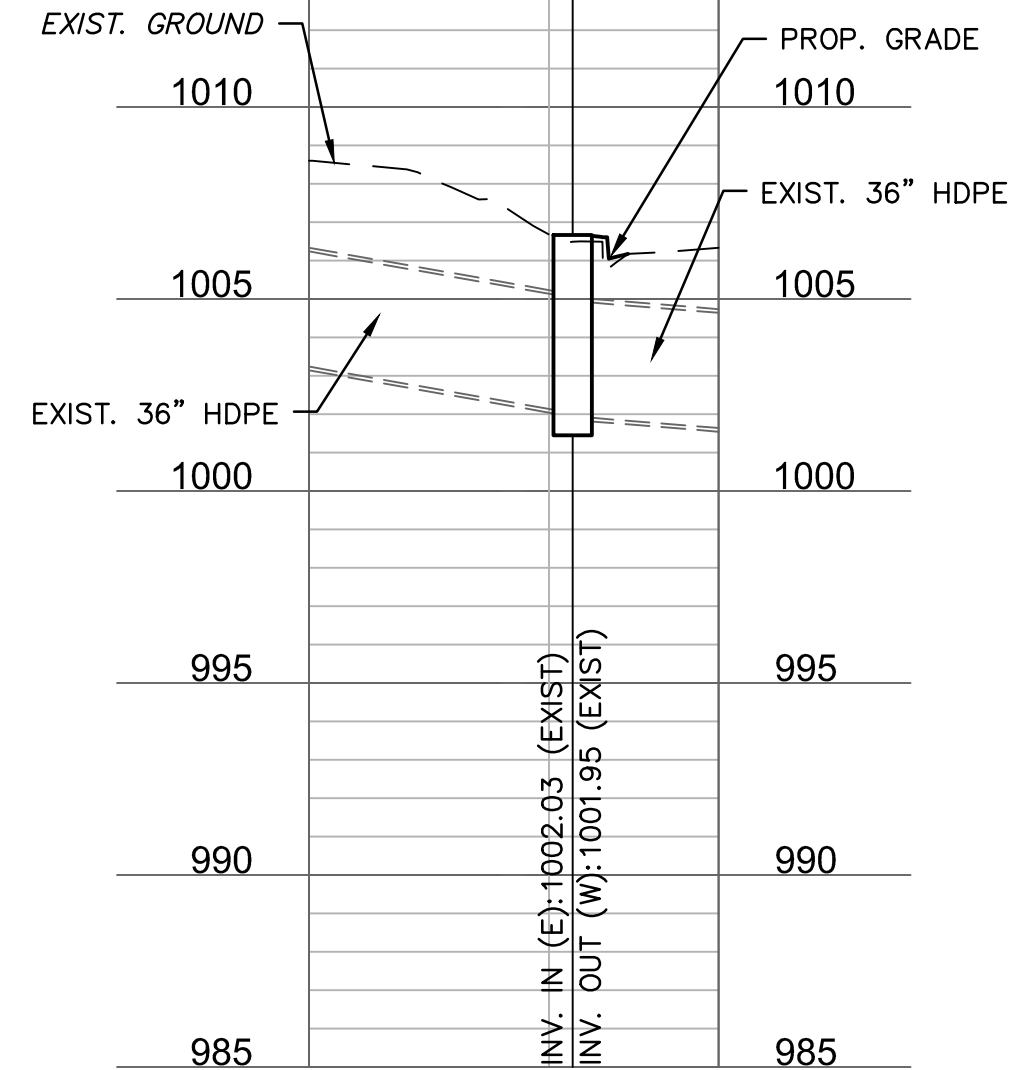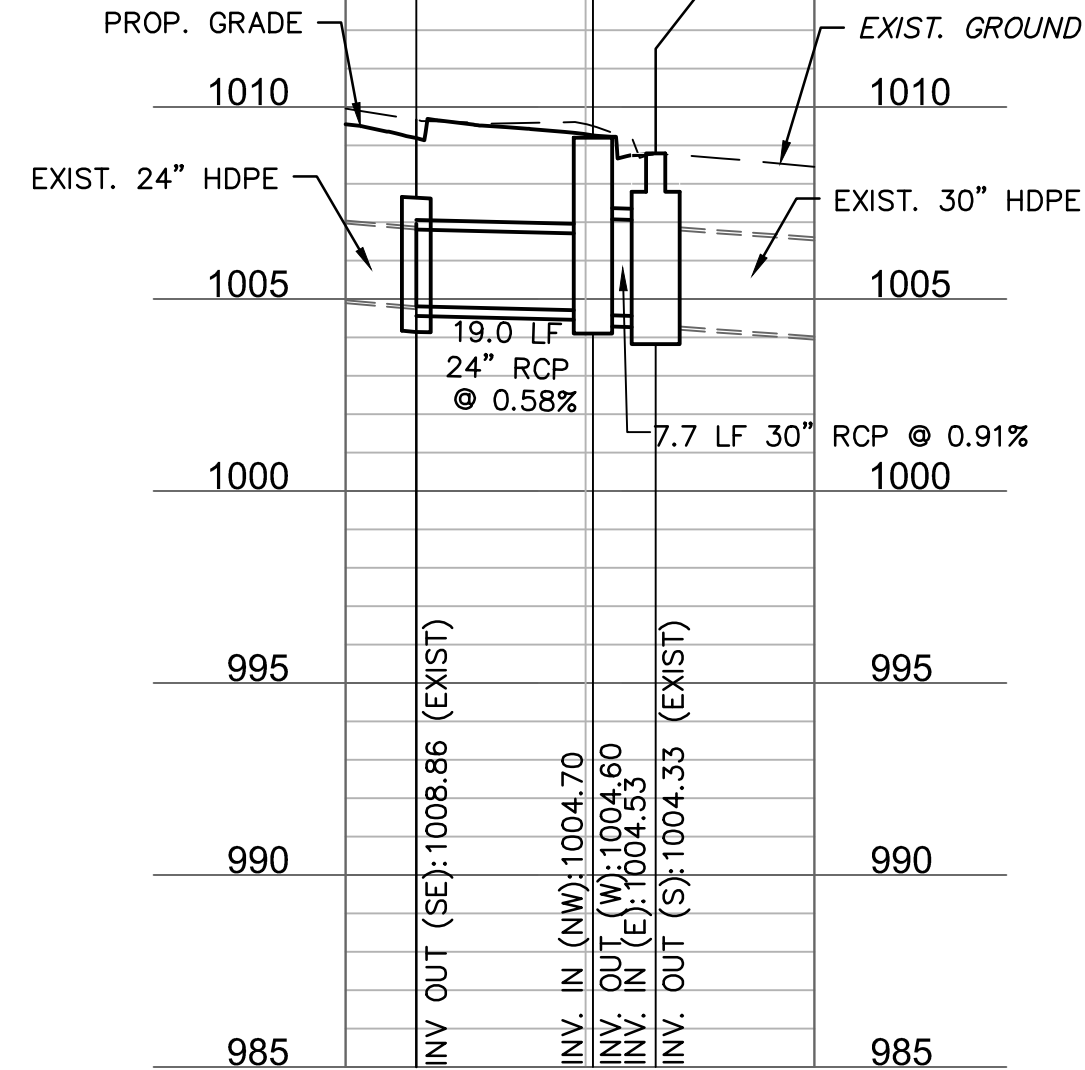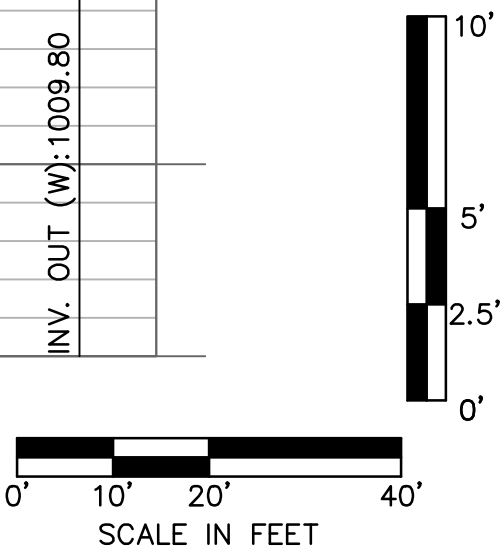

USER: rhaller

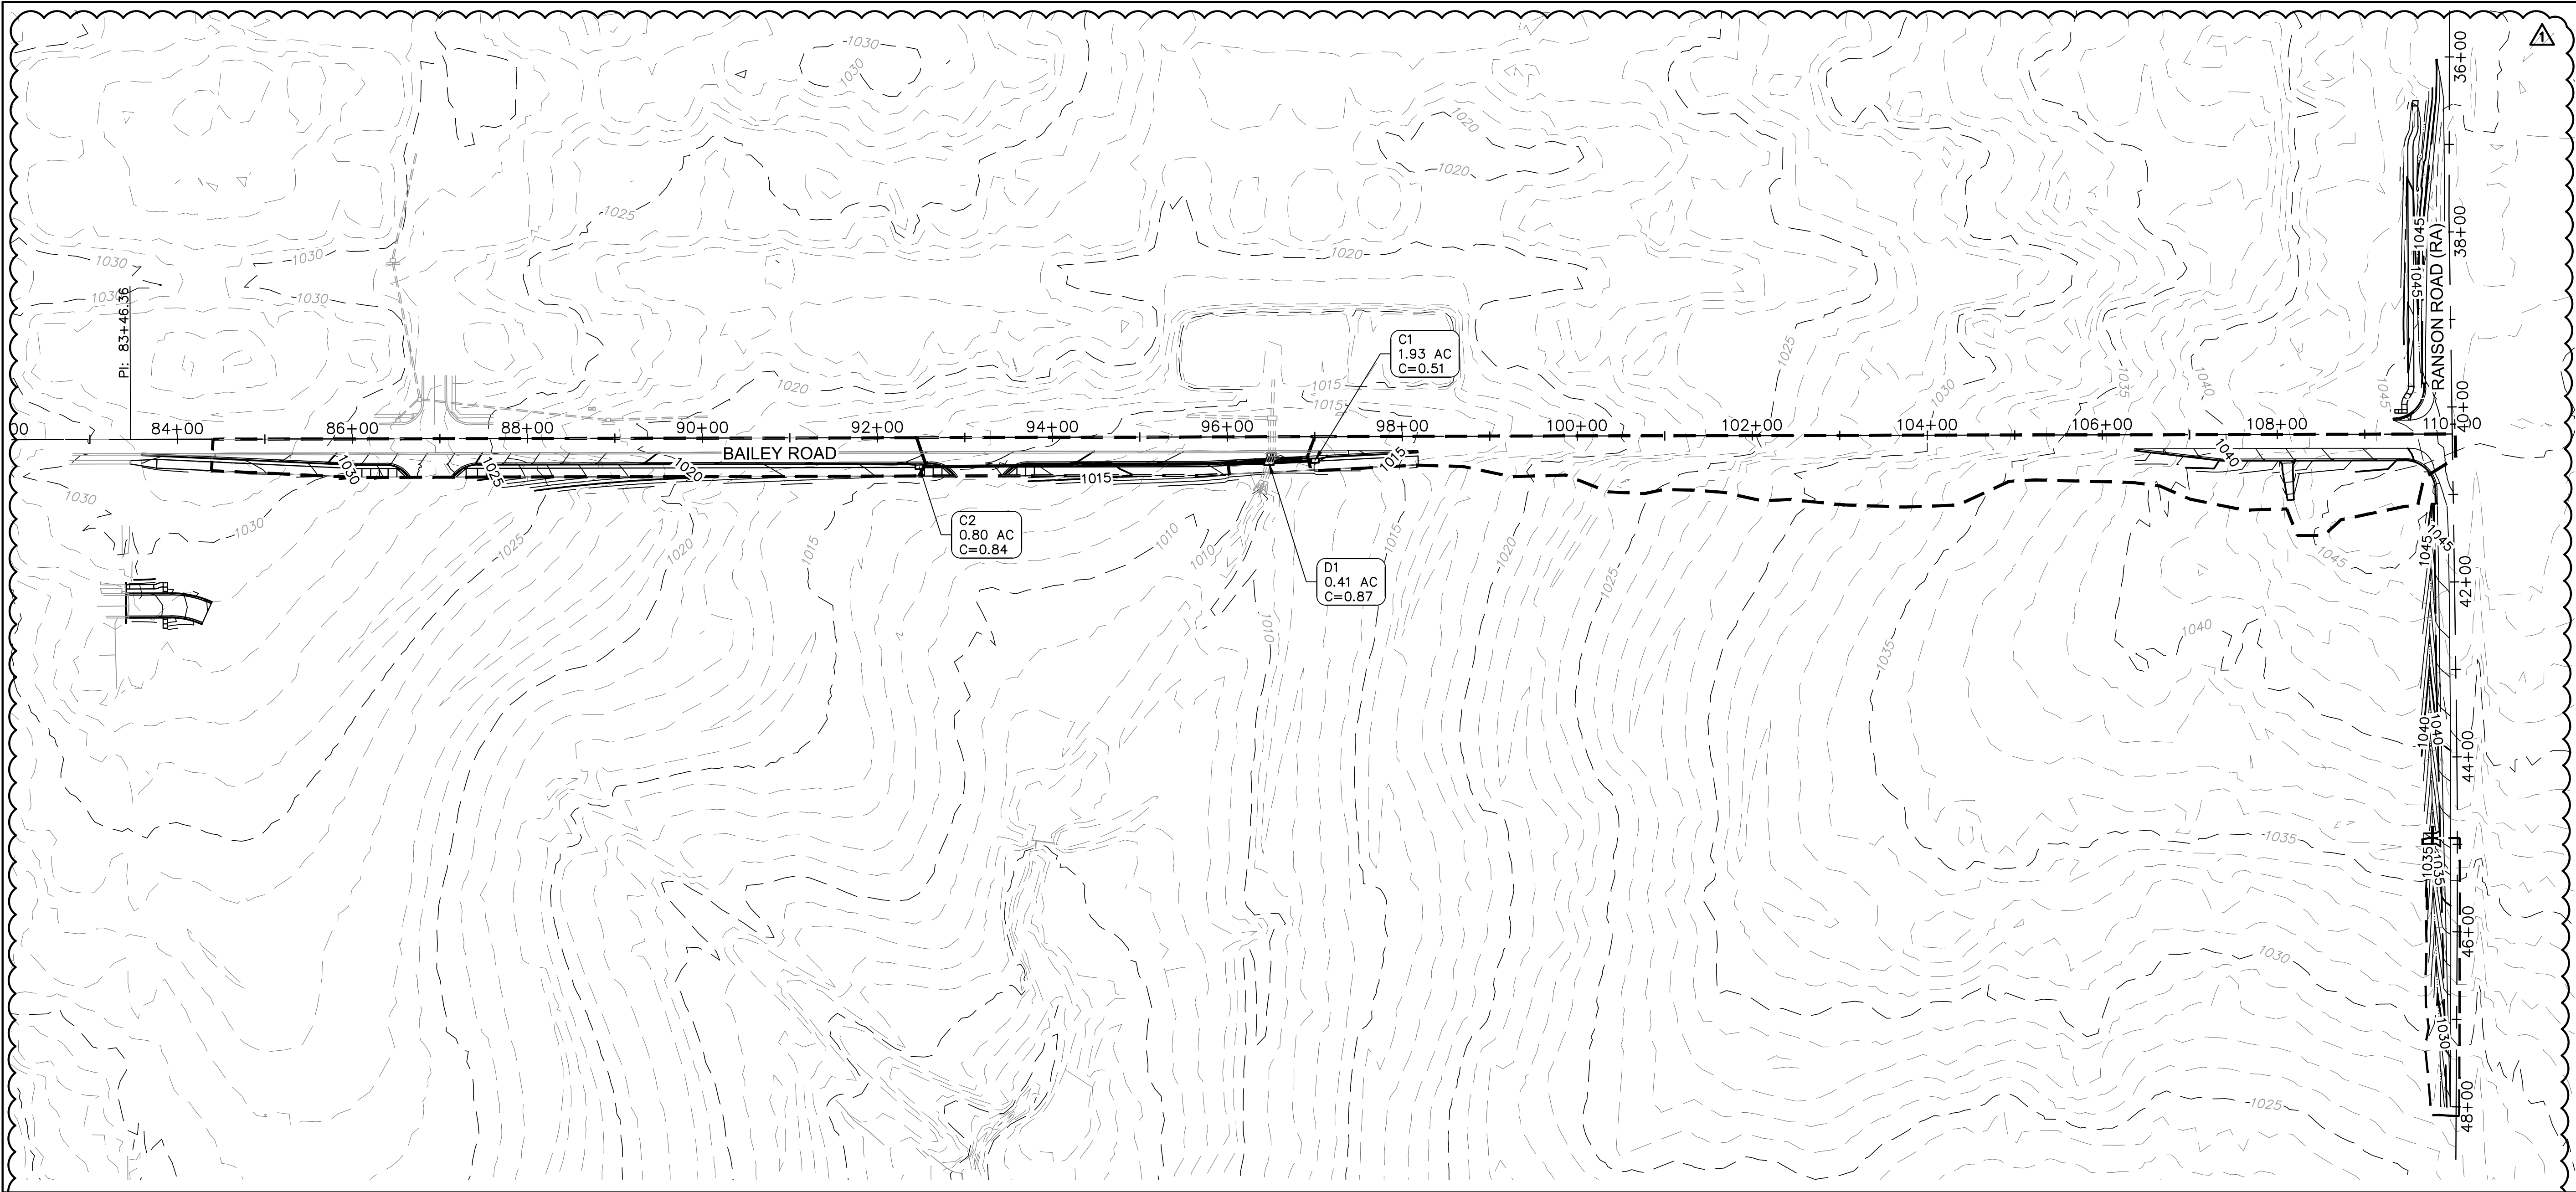

10 YEAR STORM SEWER STRUCTURES																		
Label	Inlet	Inlet Location	Elevation (Rim) (ft)	Elevation (Invert) (ft)	Inlet C	Inlet Drainage Area (acres)	Total Inlet Tc (min)	Local Intensity (in/h)	System Intensity (in/h)	Curb Opening Length (ft)	Flow (Captured) (cfs)	Flow (Total Bypassed) (cfs)	Capture Efficiency (Calculated) (%)	Bypass Target	Longitudinal Slope (Inlet) (%)	Road Cross Slope (%)	Spread / Top Width (ft)	Depth (Gutter) (in)
D1	Standard Curb Inlet	In Sag	1,013.50	1,008.51	0.87	0.41	5.00	7.35	5.17	8.00	6.24	0.00	100.00	(N/A)	(N/A)	2.00	17.20	4.70
C1	Standard Curb Inlet	On Grade	1,013.86	1,009.80	0.51	1.93	9.80	6.12	6.12	8.00	3.83	2.29	62.50	C1	1.15	2.00	12.70	3.50
C2	Standard Curb Inlet	On Grade	1,017.35	1,013.00	0.84	0.80	5.00	7.35	7.35	8.00	4.13	0.85	83.00	C1	1.09	2.00	12.00	2.90

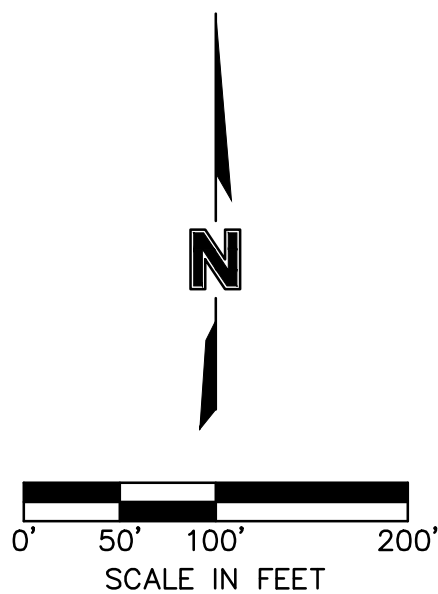


DRAINAGE MAP & STORM SEWER CALCULATIONS

LEE'S SUMMIT MIDDLE SCHOOL #4
BAILEY ROAD PUBLIC IMPROVEMENTS

LEE'S SUMMIT, MISSOURI

2021

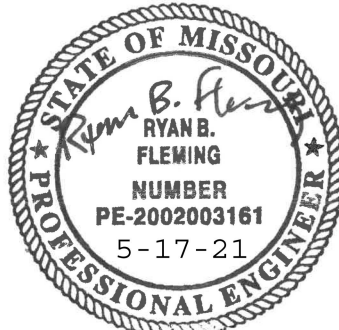


RYAN B. FLEMING
MO. NO. PE-2002003161

[illegible]

olson

Olsson Engineering - MO State Certificate of Authority #001592
7301 West 133rd Street, Suite 200 TEL 913.381.1170
Overland Park, KS 66213-4750 FAX 913.381.1174 www.olsson.com

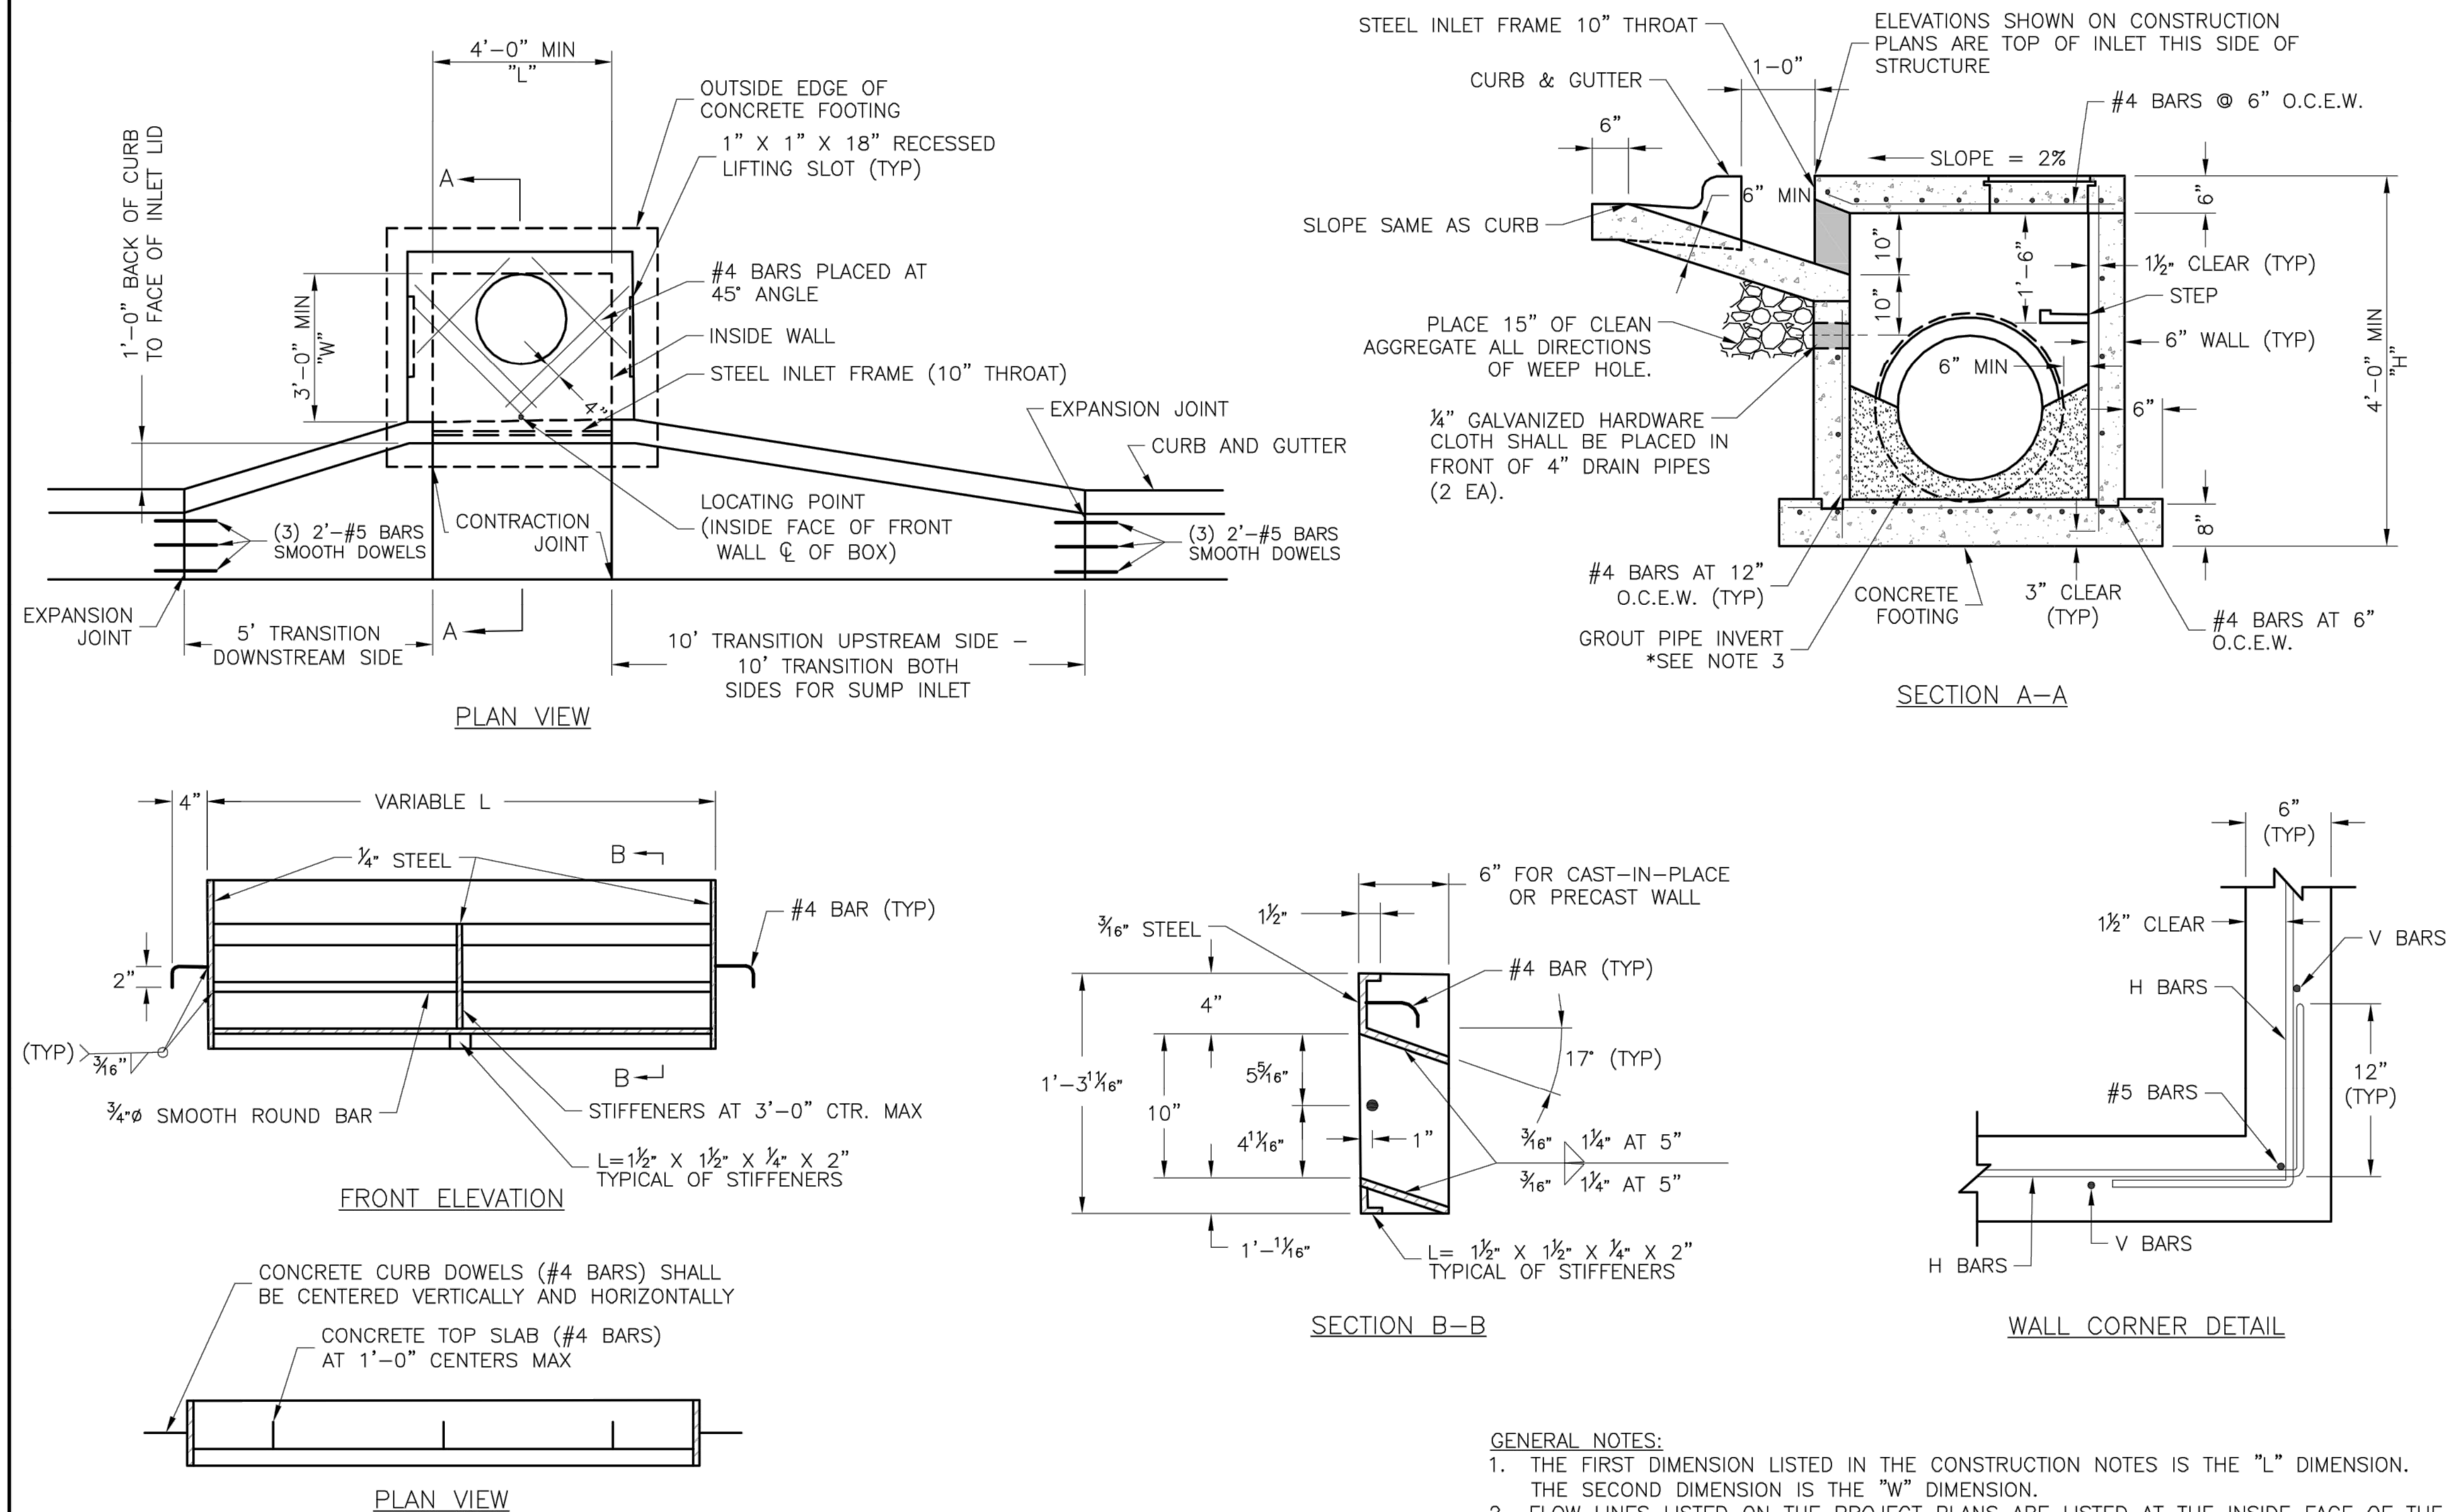

- GENERAL NOTES:
1. THE FIRST DIMENSION LISTED IN THE CONSTRUCTION NOTES IS THE "L" DIMENSION. THE SECOND DIMENSION IS THE "W" DIMENSION.
 2. FLOW LINES LISTED ON THE PROJECT PLANS ARE LISTED AT THE INSIDE FACE OF THE WALL.
 3. FLOOR OF INLET GROUTED AND SHAPED TO MATCH PIPE INVERT TO PROVIDE SMOOTH FLOW.
 4. LOCATE MH RING AND COVER ON BLANK WALL IF POSSIBLE.
 5. STEPS SHALL BE SPACED AT 1'-4" O.C. VERTICALLY ON BLANK WALL IF POSSIBLE.
 6. BEVEL ALL EXPOSED EDGES WITH $\frac{3}{4}$ " CHAMFER OR $\frac{1}{2}$ " TOOLED EDGE.
 7. ON-GRADE INLETS SHALL CONFORM TO THE STREET GRADE AND SUMP INLETS SHALL BE LEVEL.
 8. PRECAST LIDS SHALL BE PINNED, SEALED WITH NON-SHRINKABLE GROUT AND REMOVABLE FOR FUTURE MAINTENANCE.
 9. LIFTING RINGS SHALL BE REMOVED AND SEALED WITH NON-SHRINKABLE GROUT
 10. FOR RING AND COVER SEE THE STORMWATER APPROVED PRODUCT LIST.

STM-1

LS **LEE'S SUMMIT**
MISSOURI






PUBLIC WORKS ENGINEERING DIVISION | 220 SE GREEN STREET | LEE'S SUMMIT, MO 64063

Project: STANDARD DETAILS
CITY OF LEE'S SUMMIT, MO
LEE'S SUMMIT, JACKSON COUNTY, MO
Sheet Name: CURB INLET DETAIL

[illegible]


STORM SEWER DETAILS	
LEE'S SUMMIT MIDDLE SCHOOL #4 BAILEY ROAD PUBLIC IMPROVEMENTS	
LEE'S SUMMIT, MISSOURI	2021

C.O.A. NO.: 001592
DRAWN BY: RPH
CHECKED BY: RBF
APPROVED BY: RBF
QA/QC BY: XXX
PROJECT NO.: 020-0103
DWG NO.: STRMDDL01_0200103
DATE: 2021-02-01

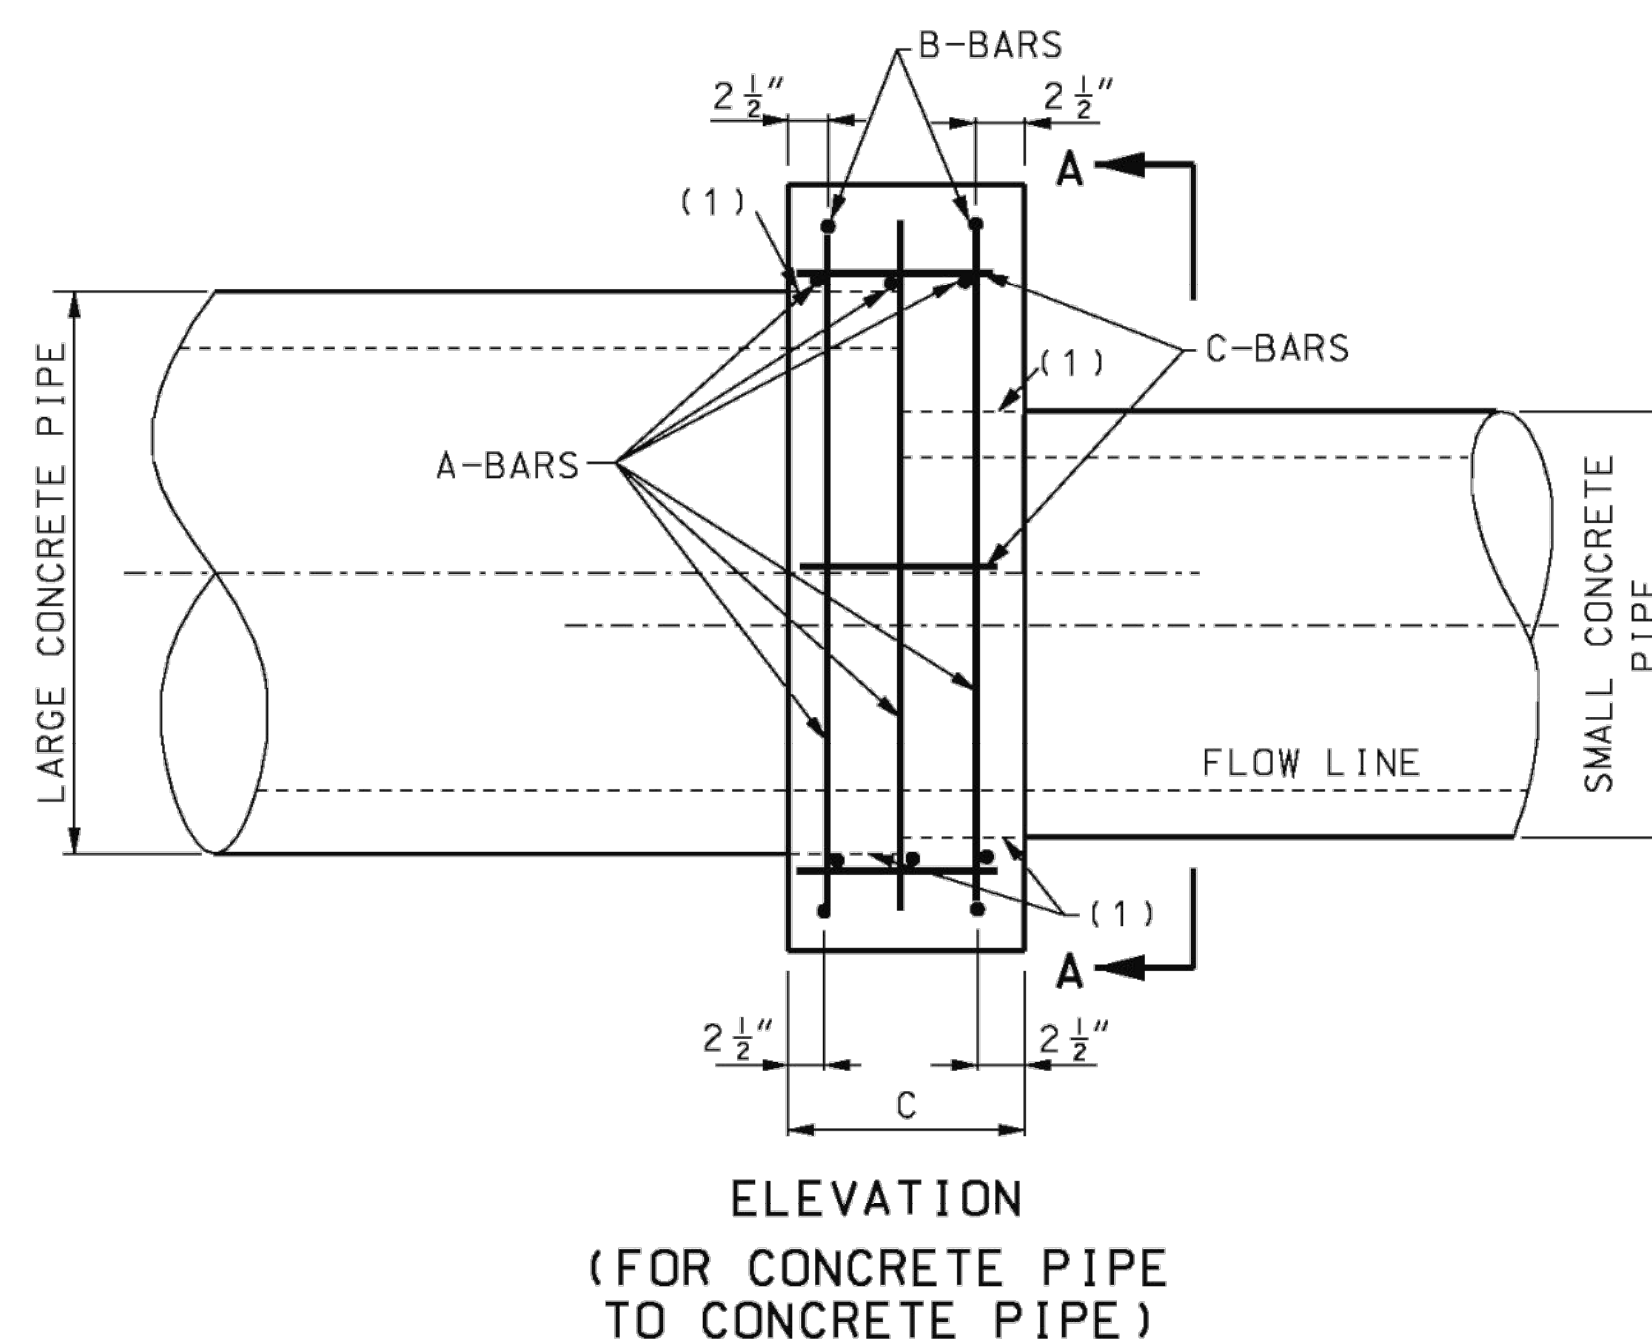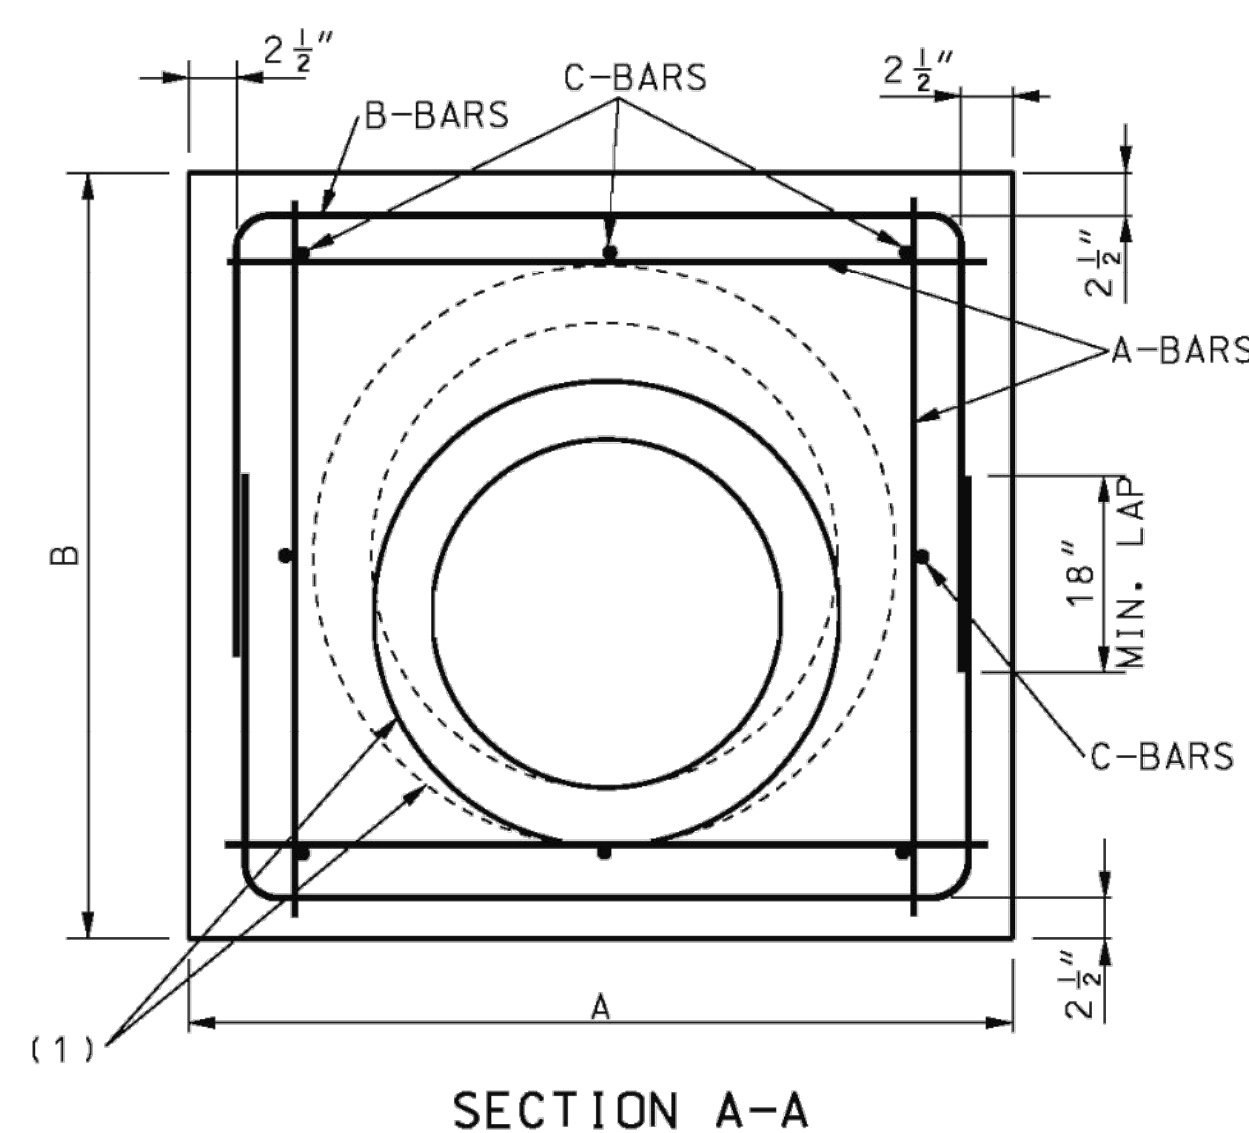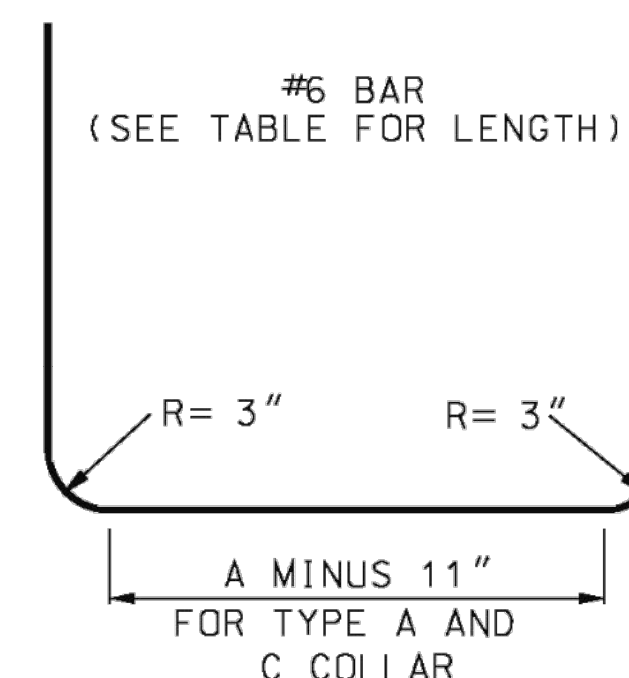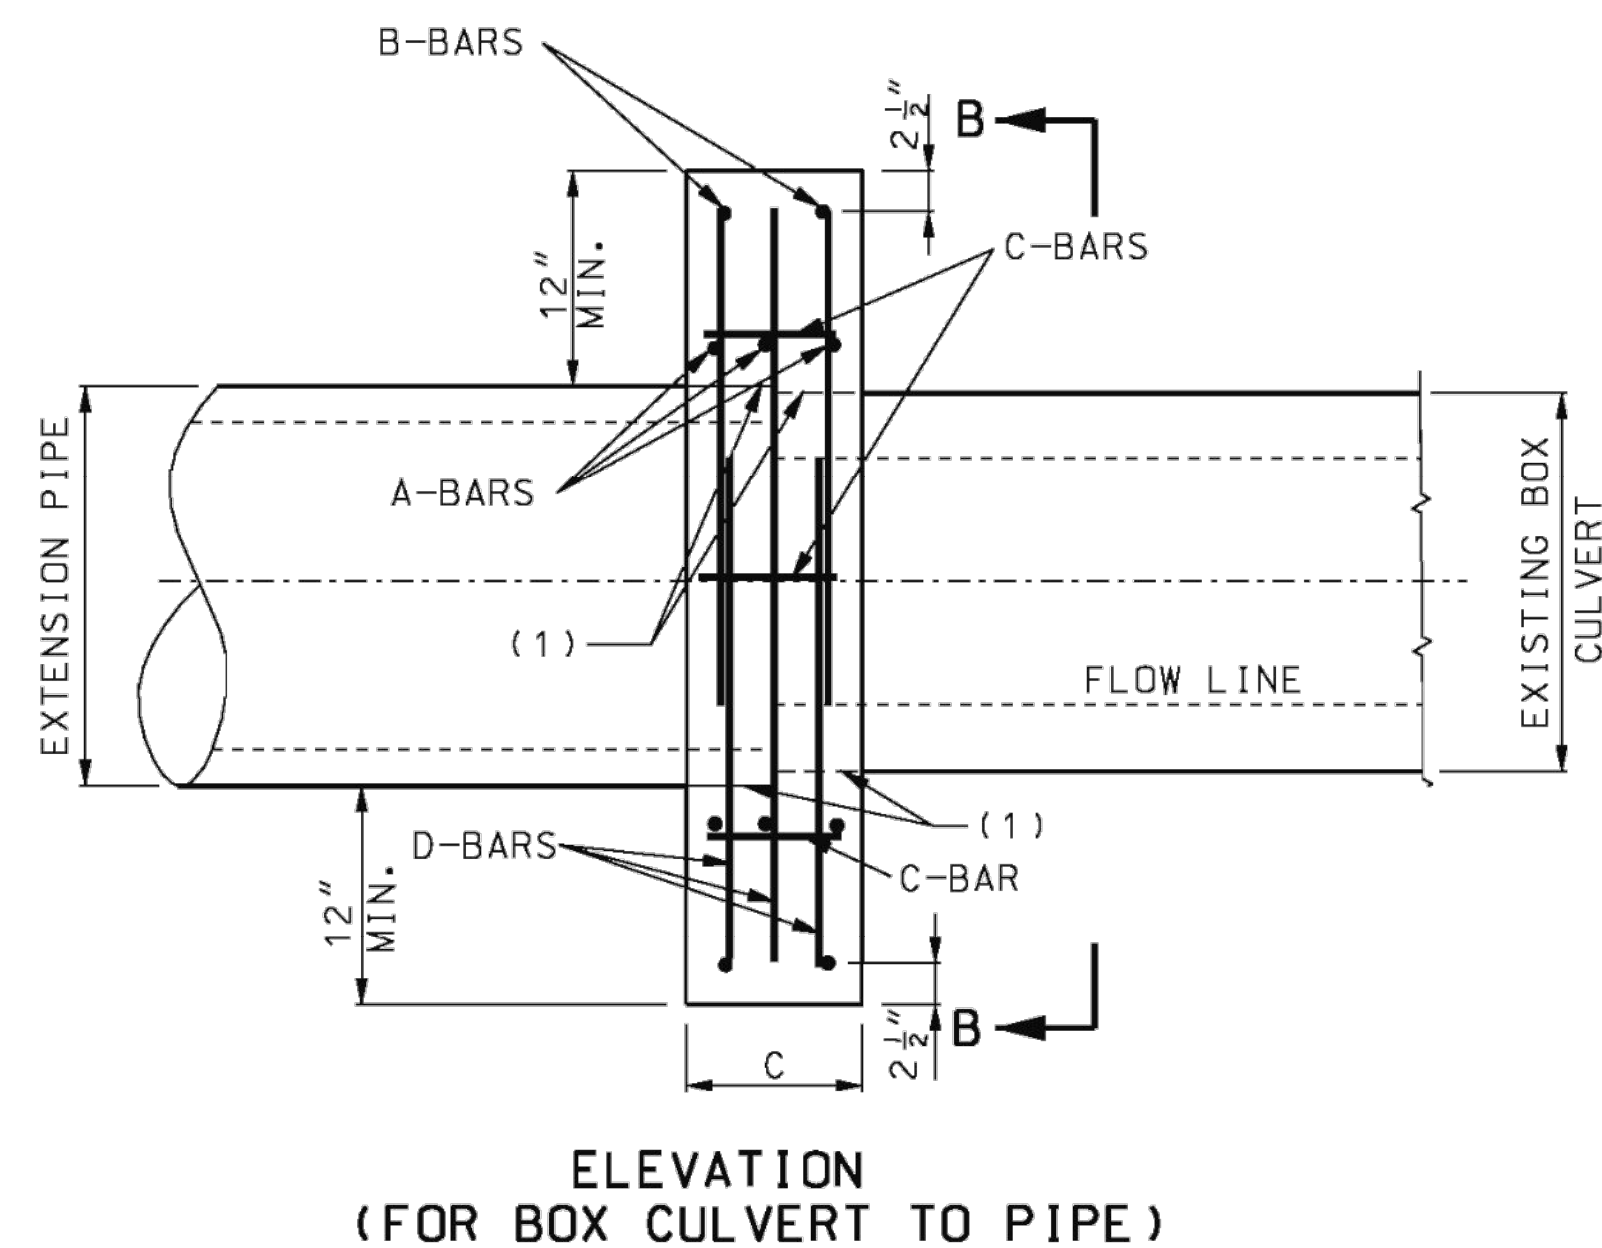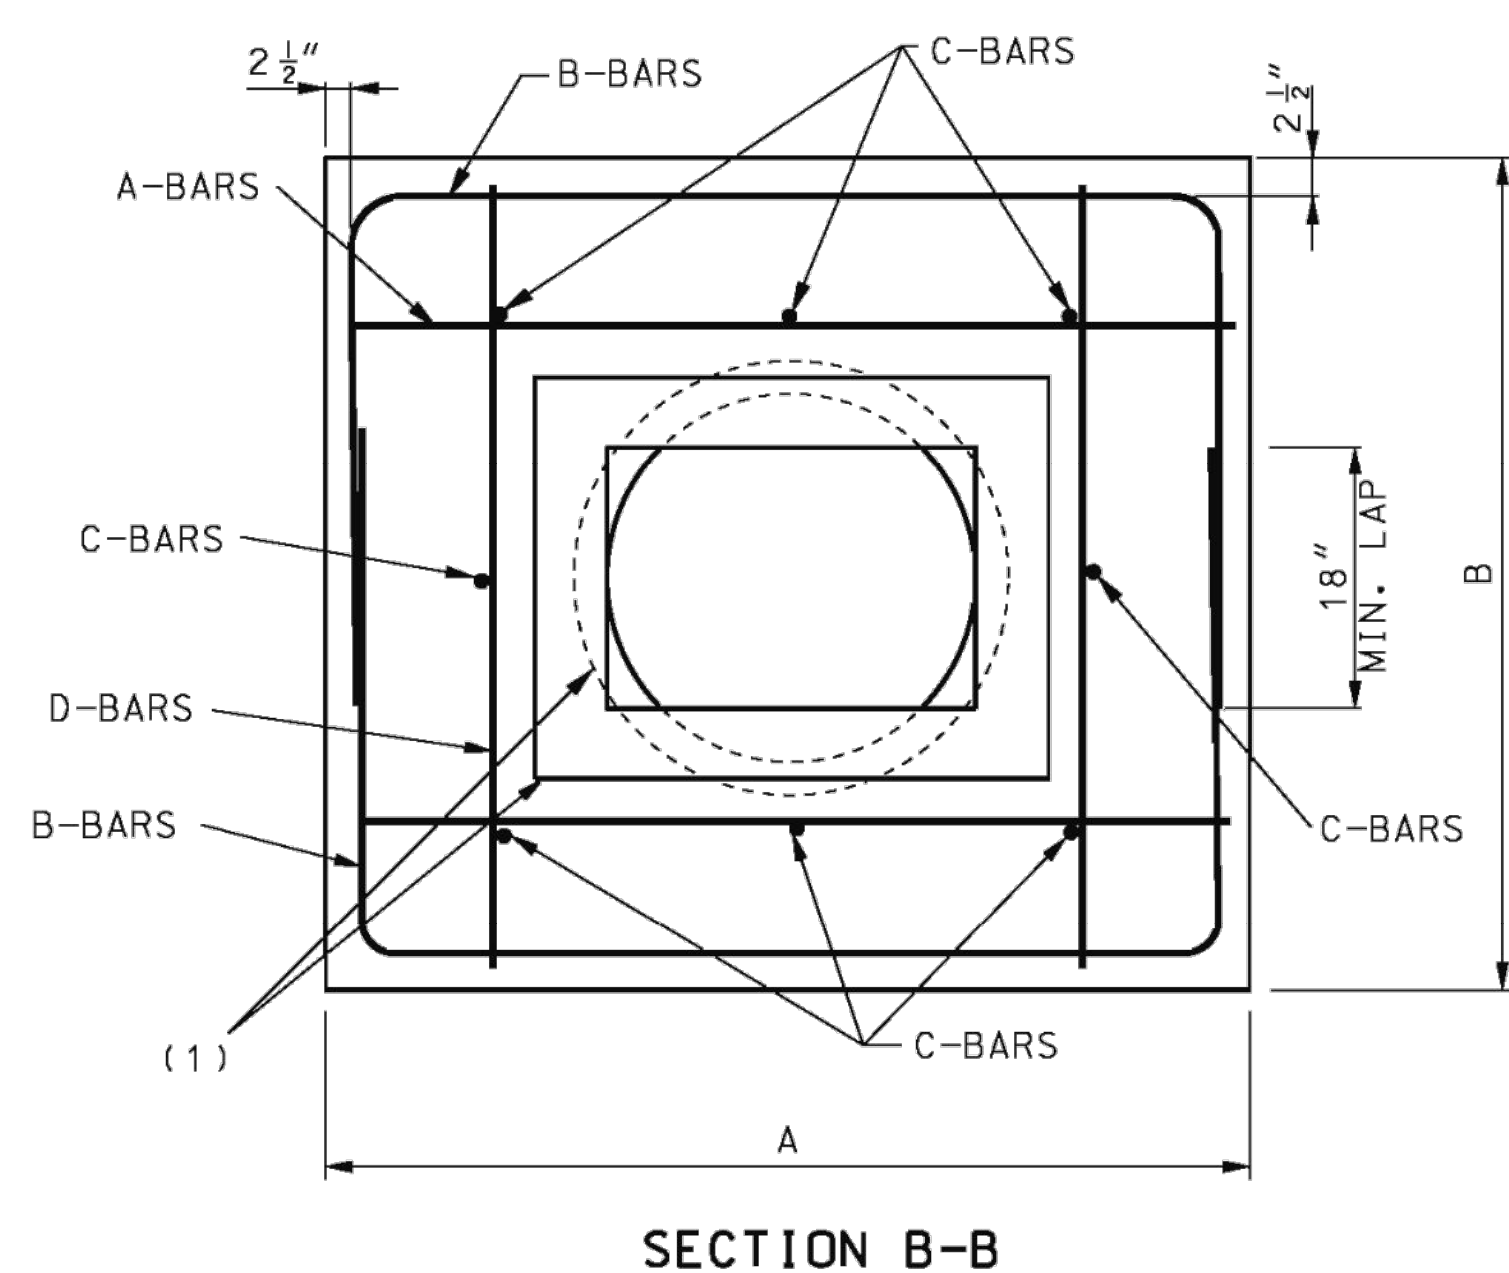

(1) ONE LAYER COMMERCIALLY AVAILABLE
55-POUND ROLL ROOFING.


		MISSOURI HIGHWAYS AND TRANSPORTATION COMMISSION 105 WEST CAPITOL JEFFERSON CITY, MO 65101 1-888-ASK-MODOT (1-888-275-6636)	
		PIPE COLLARS	
DATE EFFECTIVE: <u>10/01/2000</u> DATE PREPARED: <u>8/21/2009</u>		SHEET NO. 604.40F 1 OF 2	

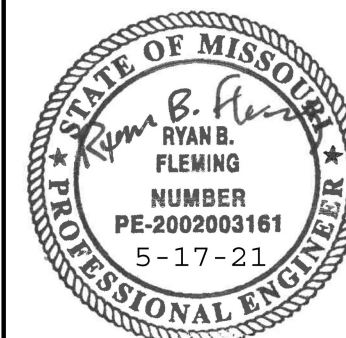


RYAN B. FLEMING
MO. NO. PF-2002003161

[illegible]

TABLE OF DIMENSIONS								
SIZE OF PIPE		DIMENSIONS		LENGTH OF BARS			QUANTITIES	
LARGE (IN.)	SMALL (IN.)	A & B (FT.-IN.)	C (FT.-IN.)	A (#5) 12 REQUIRED (FT.-IN.)	B (#6) 4 REQUIRED (FT.-IN.)	C (#4) 8 REQUIRED (FT.-IN.)	CONCRETE (CU. YD.)	STEEL (LBS.)
12	12	2-8	1-0	2-5	5-10	0-9	0.21	70
15	12 15	3-0	1-0	2-9	6-6	0-9	0.27 0.25	77
18	12 15 18	3-3	1-0	3-0	7-0	0-9	0.33 0.32 0.30	84
21	12 15 18	3-6	1-0	3-3	7-6	0-9	0.36 0.34 0.33	90
24	15 18 24	3-10	1-0	3-6	8-2	0-9	0.44 0.40 0.36	97
30	18 24 30	4-5	1-4	4-2	9-4	1-0	0.71 0.66 0.60	114
36	24 30 36	5-0	1-4	4-9	10-6	1-0	0.88 0.79 0.76	128
42	30 36 42	5-7	1-4	5-4	11-8	1-0	1.05 0.98 0.89	142
48	36 42 48	6-2	1-4	6-0	12-10	1-0	1.22 1.13 1.03	158
54	42 48 54	7-1	1-8	6-9	14-8	1-6	2.02 1.90 1.76	181
60	48 54 60	7-8	1-8	7-5	15-10	1-6	2.27 2.13 1.97	196
66	54 60 66	8-3	2-0	8-0	17-0	1-9	3.04 2.85 2.65	210
72	60 66 72	8-10	2-0	7-7	18-2	1-9	3.36 3.16 2.93	225

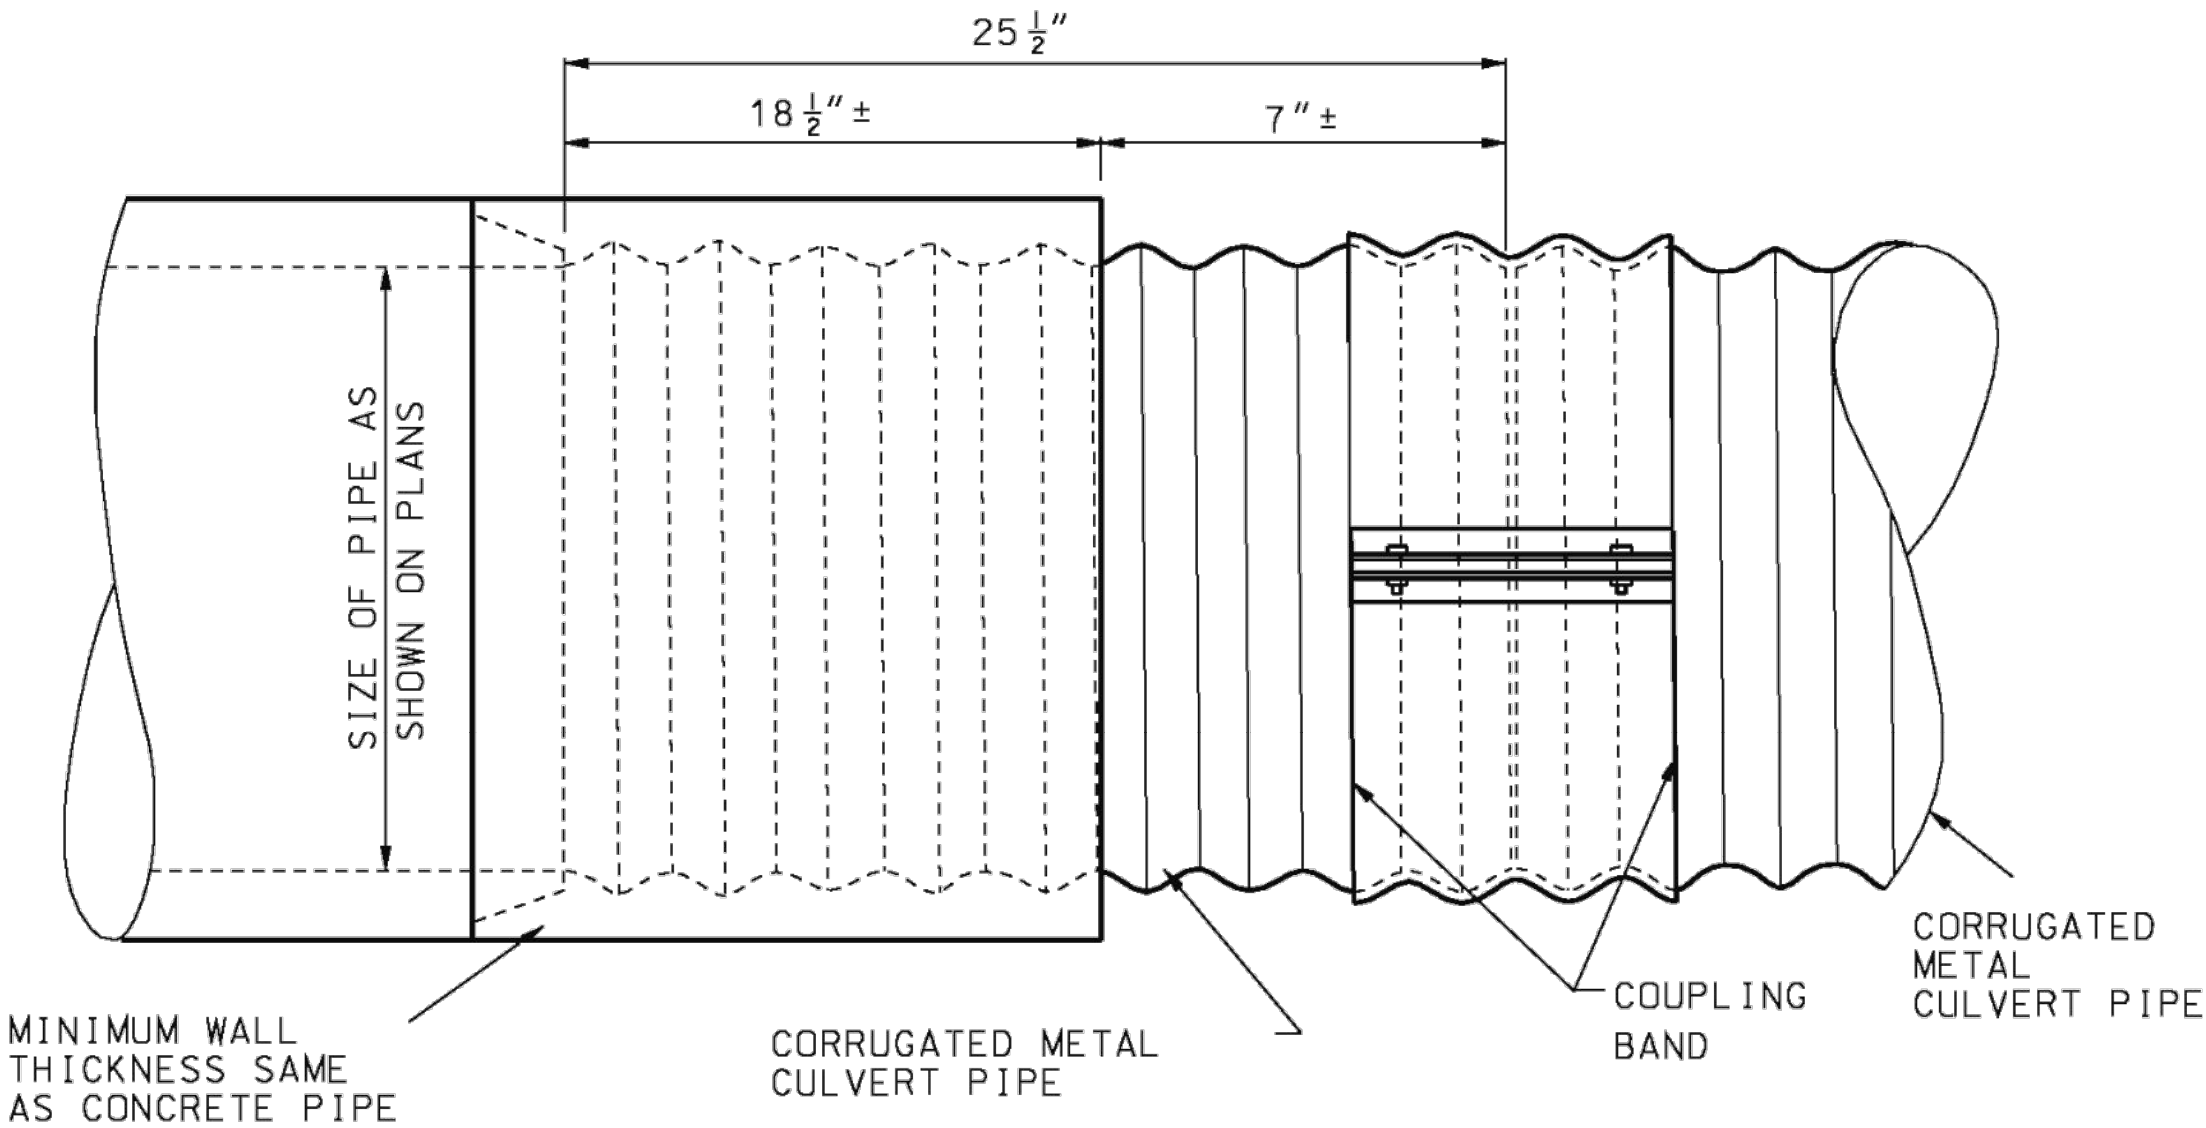

TYPE B COLLAR
(FOR CONCRETE PIPE TO
CORRUGATED METAL PIPE)

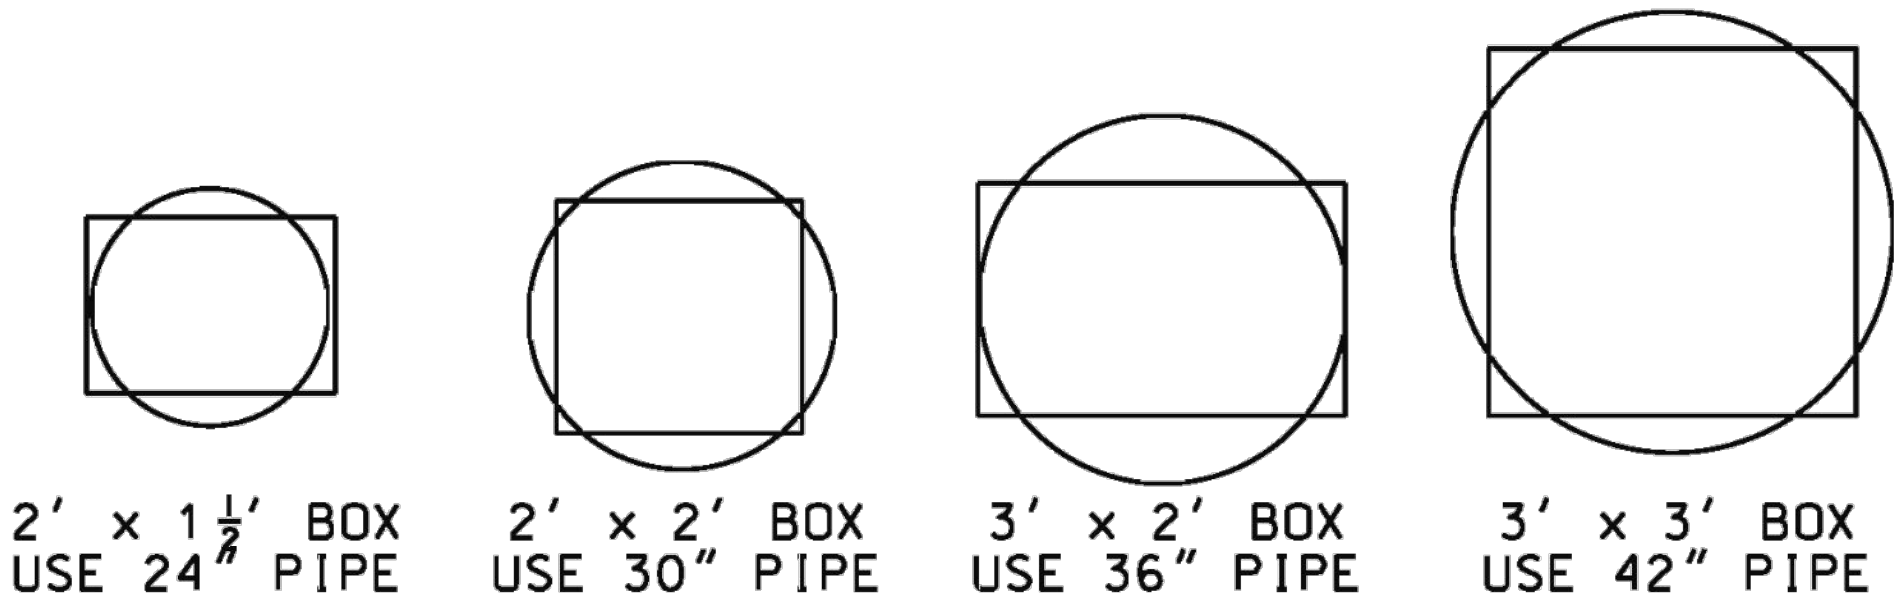

PIPE PLACEMENT

TABLE OF DIMENSIONS										
BOX SIZE (FT.)	PIPE SIZE (IN.)	DIMENSIONS			LENGTH OF BARS				QUANTITIES	
		A (FT.-IN.)	B (FT.-IN.)	C (FT.-IN.)	A (#5) 6 REQUIRED (FT.-IN.)	B (#6) 4 REQUIRED (FT.-IN.)	C (#4) 8 REQUIRED (FT.-IN.)	D (#5) 6 REQUIRED (FT.-IN.)	CONCRETE (CU.YD.)	STEEL (LBS.)
2 x 1 1/2	24	5-1	4-9	1-0	4-10	10-4	0-9	4-6	0.65	124
2 x 2	30	5-3	5-3	1-4	5-0	11-0	1-0	5-0	0.93	134
3 x 2	36	6-1	5-10	1-4	5-10	12-5	1-0	5-7	1.16	151
3 x 3	42	6-5	6-5	1-4	6-0	13-4	1-0	6-0	1.29	162

IF A SEAL IS PRESENT ON THIS SHEET IT HAS BEEN ELECTRONICALLY SEALED AND DATED.



MISSOURI HIGHWAYS AND TRANSPORTATION
COMMISSION

105 WEST CAPITOL
JEFFERSON CITY, MO 65102
1-888-ASK-MODOT (1-888-275-6636)



STATE OF MISSOURI
KATHRYN PHILLIPS HARVEY
NUMBER PE-23761
PROFESSIONAL ENGINEER

THIS SHEET HAS BEEN
SIGNED, SEALED AND DATED
ELECTRONICALLY.

PIPE COLLARS


DATE EFFECTIVE: 10/01/2000
DATE PREPARED: 8/21/2009

604.40F

SHEET NO.
2 OF 2

olsson

Olsson Engineering - MO State Certificate of Authority #001592
7301 West 133rd Street, Suite 200 TEL 913.381.1170
Overland Park, KS 66213-4760 FAX 913.381.1174 www.olsson.com

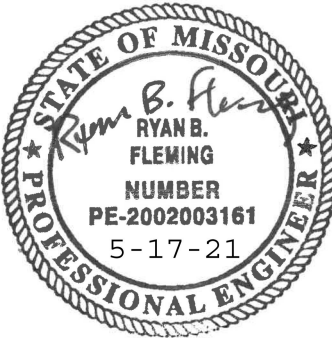


RYAN B. FLEMING
MO. NO. PE-2002003161

BY	REVISIONS DESCRIPTION	DATE	REV. NO.


REVISIONS

STORM SEWER DETAILS	LEE'S SUMMIT MIDDLE SCHOOL #4 BAILEY ROAD PUBLIC IMPROVEMENTS	2021
		LEE'S SUMMIT, MISSOURI

C.O.A. NO.: 001592
DRAWN BY: RPH
CHECKED BY: RBE
APPROVED BY: RBE
QA/QC BY: XXX
PROJECT NO.: 020-0103
DWG NO.: STRMDTL01_0200103
DATE: 2021-02-01

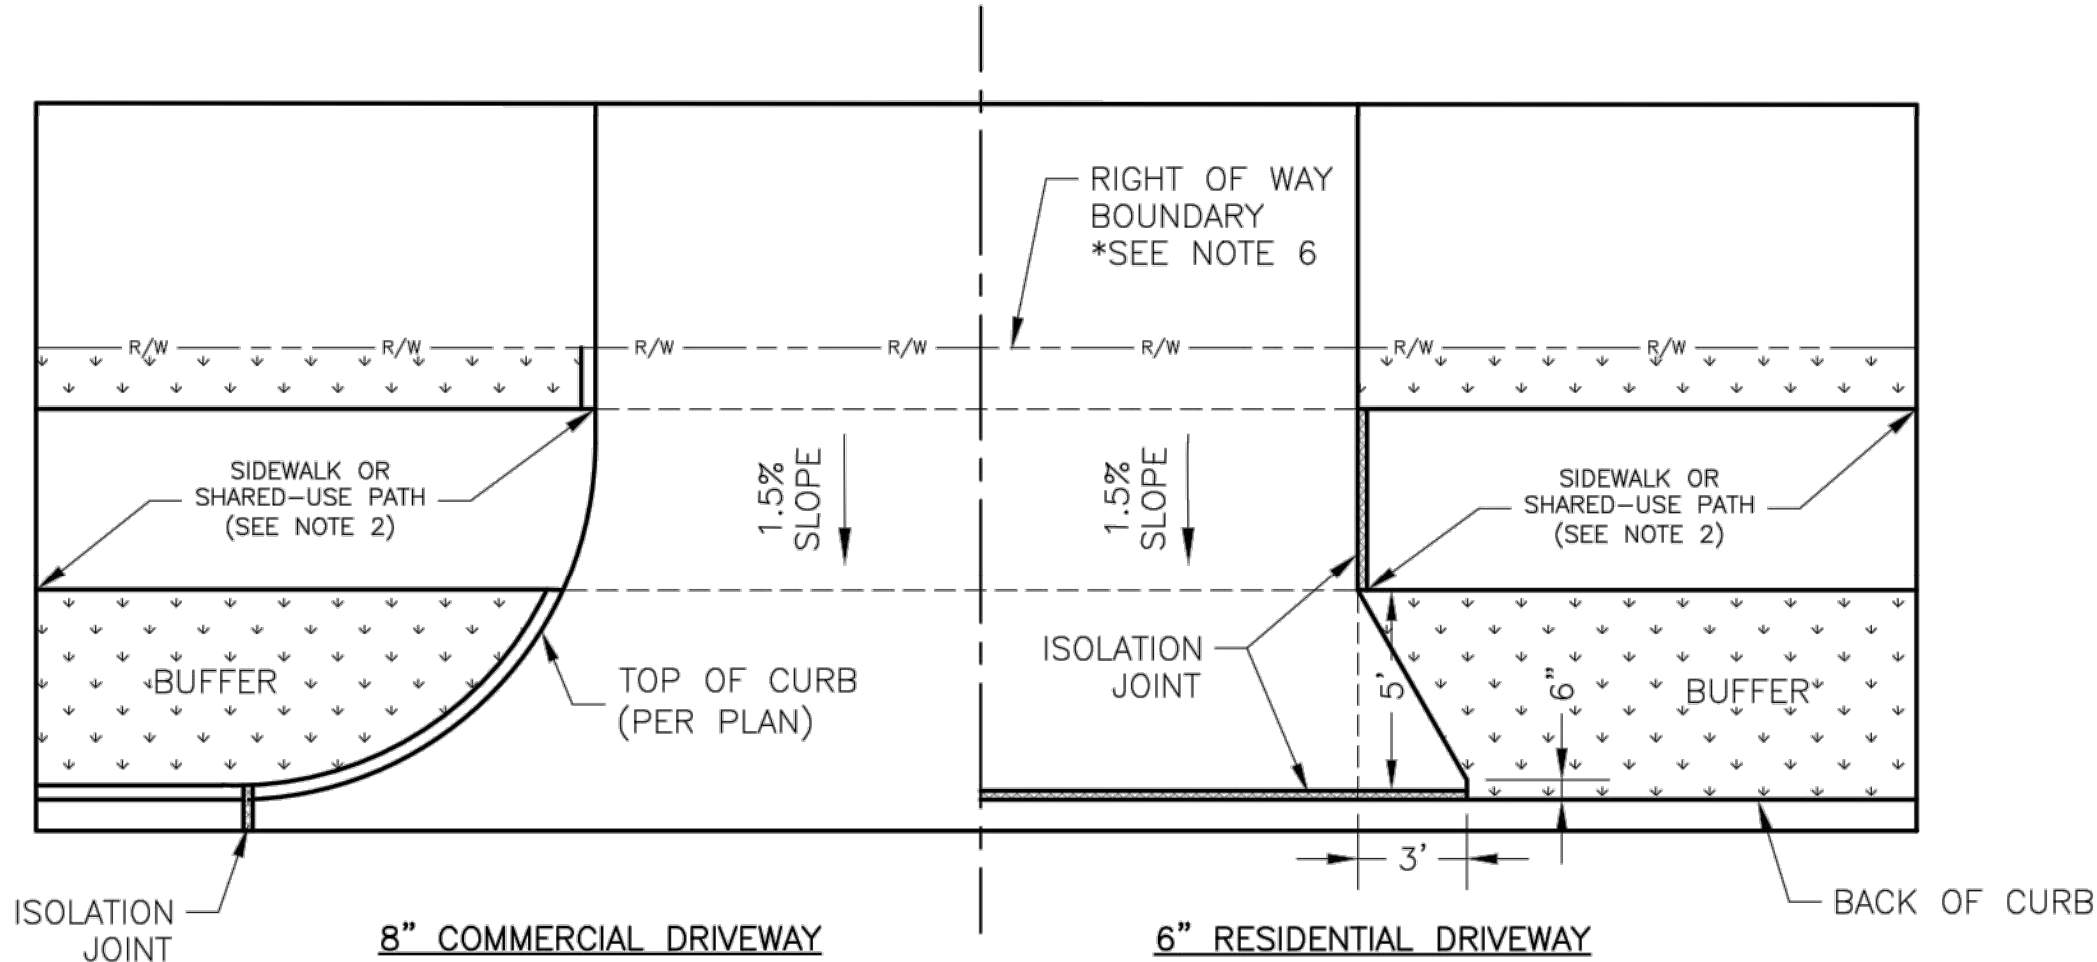




DRIVEWAY WITH BUFFER
NOT TO SCALE

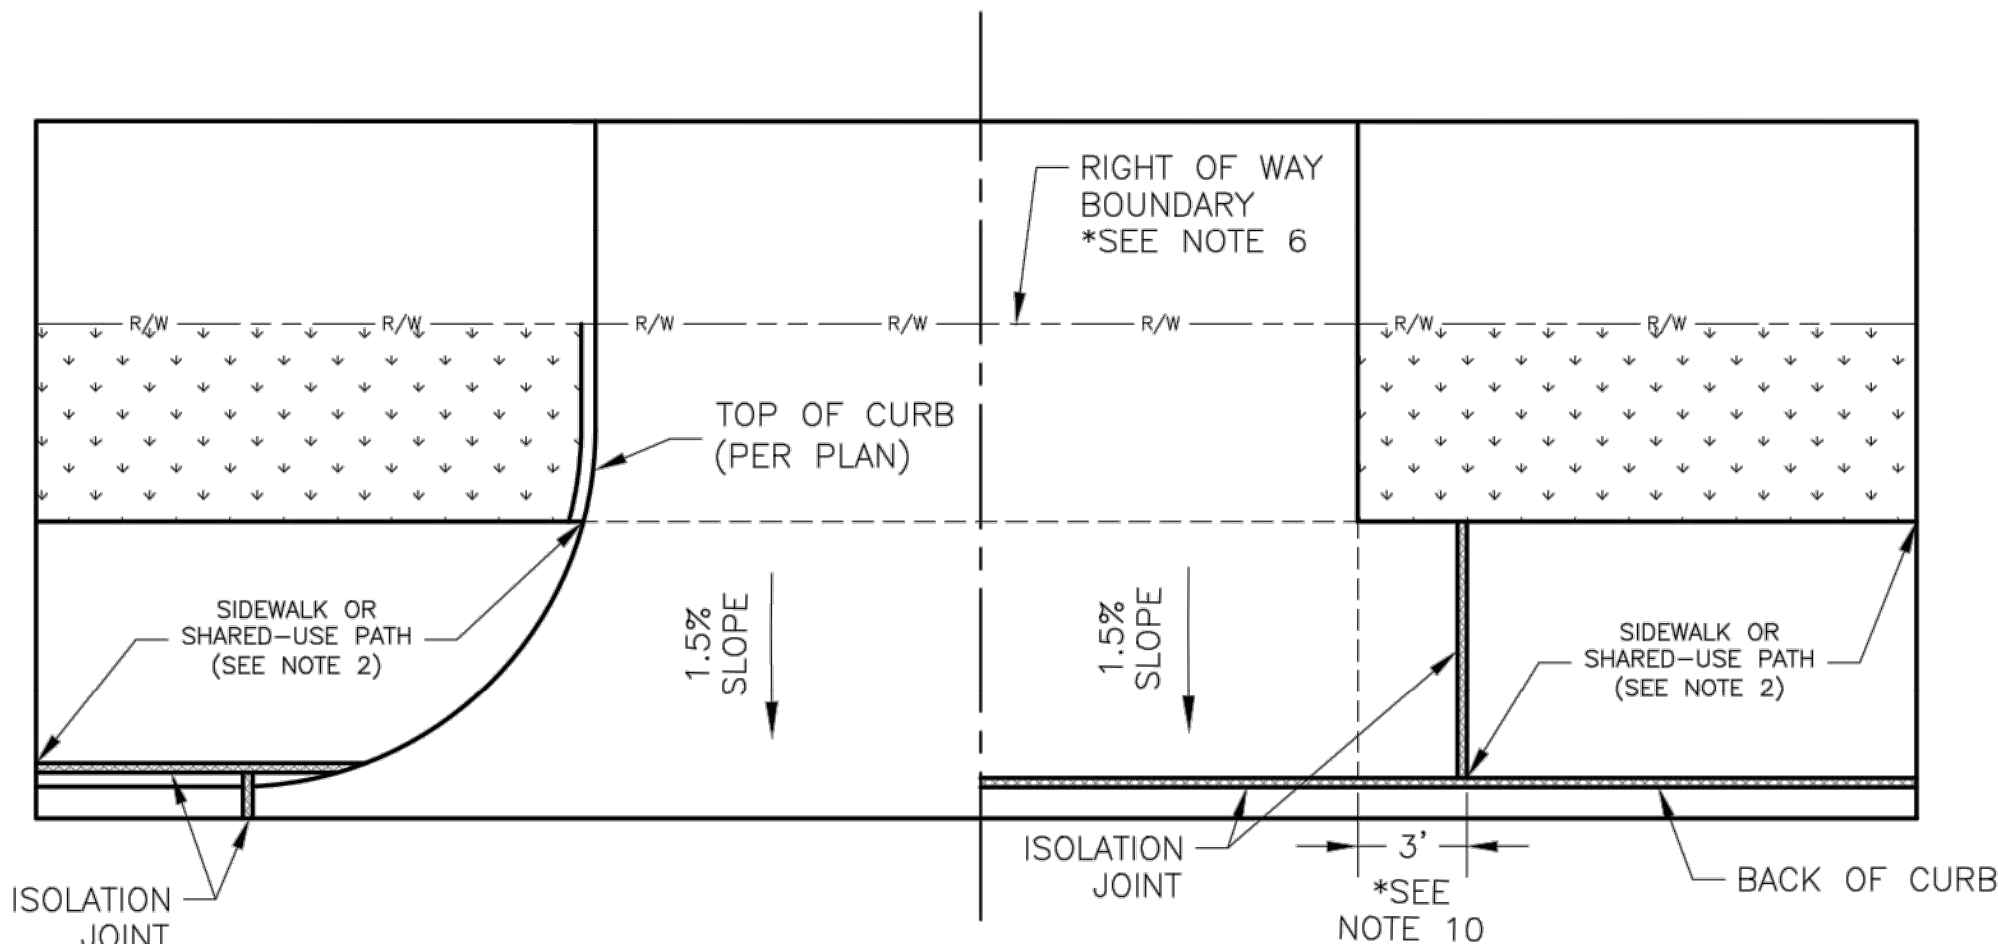

DRIVEWAY WITHOUT BUFFER
NOT TO SCALE

GENERAL NOTES

- SUBGRADE SHALL BE STABLE, COMPACTED EARTH AND SHALL BE OVERLAYED WITH 4" COMPACTED DENSE GRADED AGGREGATE BASE.
- ALL DRIVE APPROACHES SHALL MEET CURRENT PUBLIC RIGHT OF WAY ACCESSIBILITY GUIDELINES (PROWAG) FOR SLOPE REQUIREMENTS WHEN SIDEWALK IS REQUIRED (SEE ADA RAMP RETROFIT DETAIL GEN-3B, SIDEWALK/SHARED USE PATH RAMP AT DRIVEWAY DETAIL).
- JOINT AT BACK OF CURB LINE SHALL BE AN ISOLATION JOINT FOR RESIDENTIAL DRIVEWAYS.
- KCMMB 4K CONCRETE MIX IS REQUIRED FOR ALL CURBS.
- COMMERCIAL DRIVEWAYS, IN THE PUBLIC RIGHT OF WAY, SHALL BE KCMMB 4K CONCRETE MIX.
- RESIDENTIAL DRIVEWAYS, IN THE PUBLIC RIGHT OF WAY, KCMMB 4K CONCRETE MIX IS RECOMMENDED. OTHER CONCRETE MIXES NEEDS TO BE APPROVED BY CITY INSPECTOR.
- A JOINT MUST BE INSTALLED AT THE RIGHT OF WAY BOUNDARY FOR PROPERTY DELINEATION.
- WHITE CURING COMPOUND MUST BE APPLIED UNIFORMLY TO THE CONCRETE SURFACE IMMEDIATELY AFTER FINAL FINISHING.
- ¾" FROM TOP OF CURB TO FLOWLINE AT DRIVEWAY (TYPE CG-1 CURB ONLY). MUST MAINTAIN ORIGINAL FLOWLINE OF CURB.
- SIDEWALK ADJOINING CURB SHALL BE 6" THICK, EXTENDING 3' FROM THE DRIVEWAY.
- THE MAXIMUM WIDTH OF A RESIDENTIAL DRIVEWAY IS 36 FEET WITHIN THE RIGHT OF WAY.

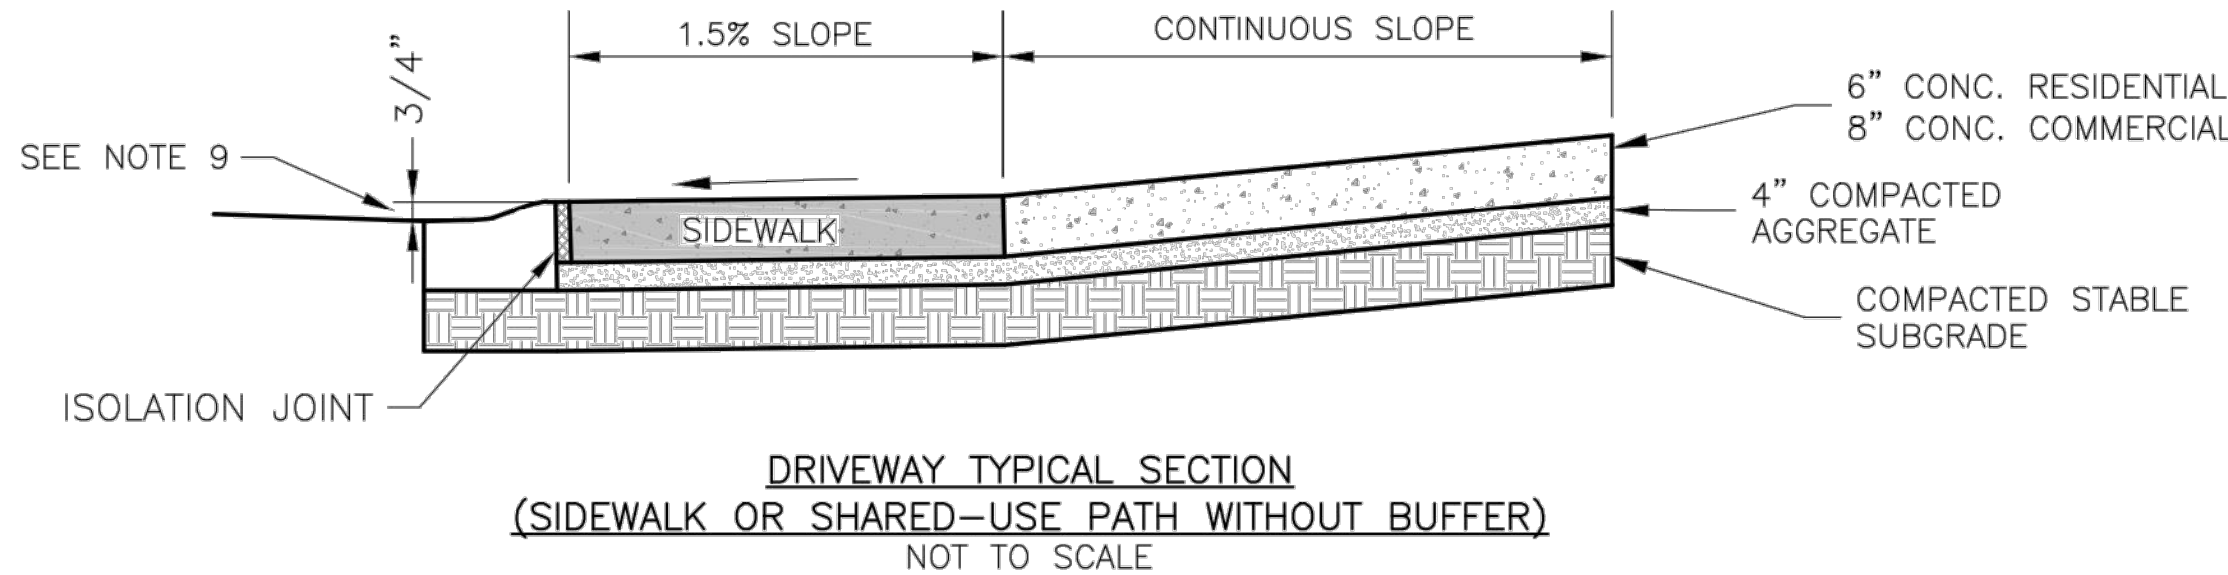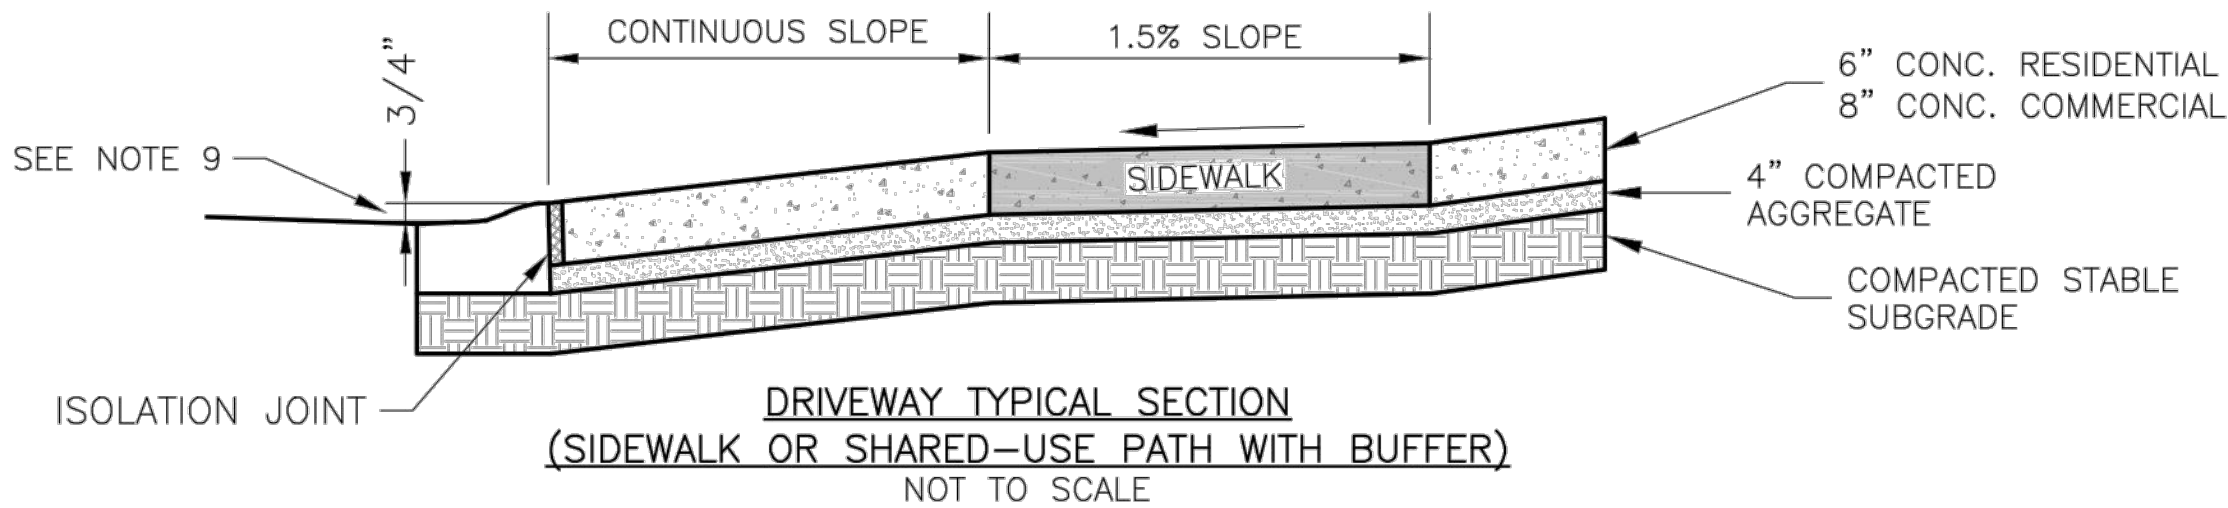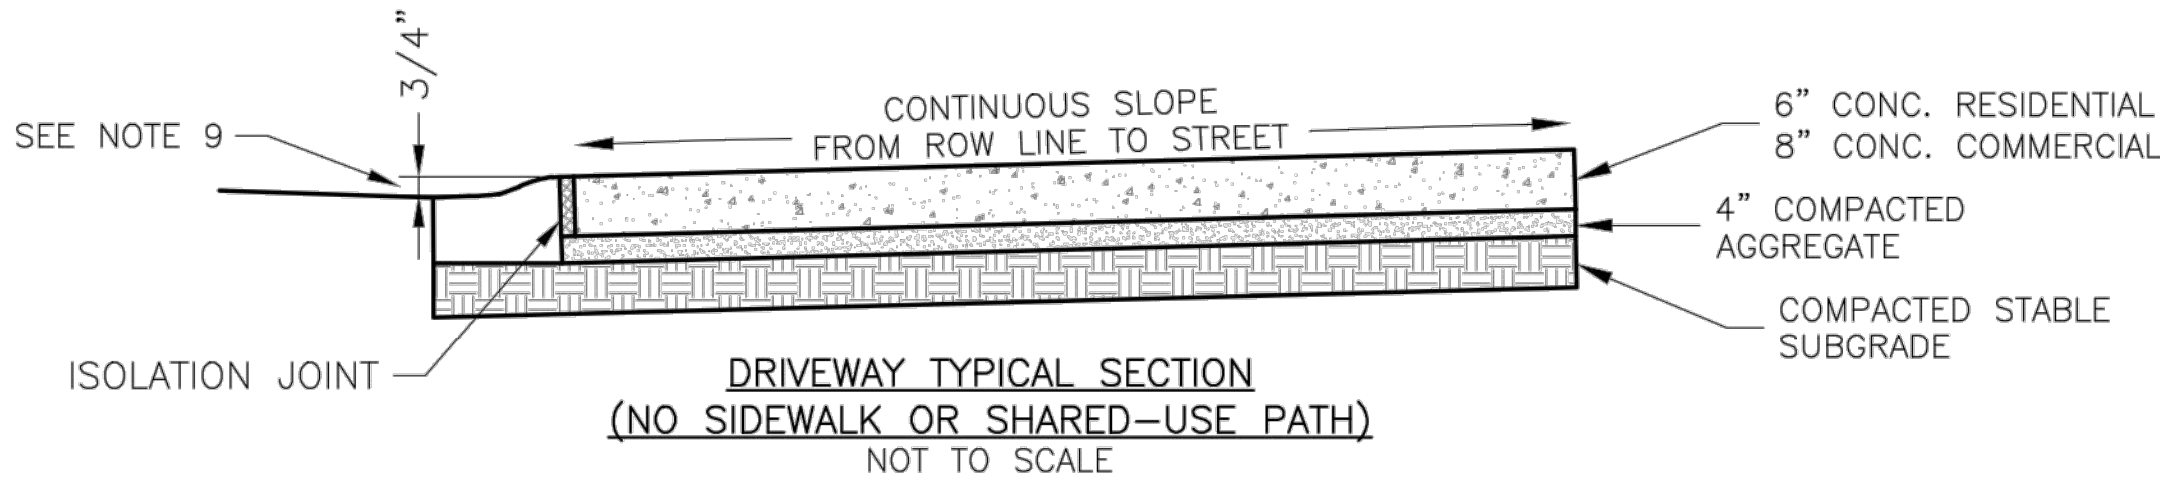

LEE'S SUMMIT
MISSOURI

PUBLIC WORKS ENGINEERING DIVISION | 220 SE GREEN STREET | LEE'S SUMMIT, MO 64063

STANDARD DETAILS
CITY OF LEE'S SUMMIT, MO
LEE'S SUMMIT, JACKSON COUNTY, MO

Sheet No: e: DRIVEWAY DETAIL

Drawn By: MJF
Checked By: DL
Date: 04/17
Project:

GEN-1

STANDARD DETAILS

LEE'S SUMMIT MIDDLE SCHOOL #4
BAILEY ROAD PUBLIC IMPROVEMENTS

LEE'S SUMMIT, MISSOURI

2021


BY

REVISIONS DESCRIPTION

DATE

REV. NO.

REVISIONS

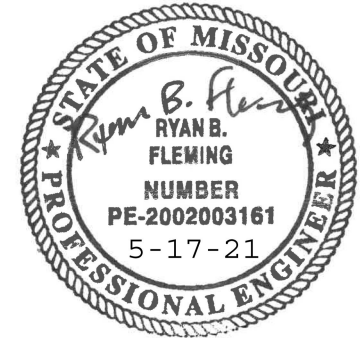


RYAN B. FLEMING
MO. NO. PE-2002003161

olsson

Olsson Engineering - MO State Certificate of Authority #001592
7301 West 133rd Street, Suite 200
Overland Park, KS 66213-4750
TEL 913.381.1170
FAX 913.381.1174
www.olson.com

C.O.A. NO.: 001592
DRAWN BY: RPH
CHECKED BY: RBE
APPROVED BY: RBE
QA/QC BY: XXX
PROJECT NO.: 020-0103
DWG NO.: T_DTL01_0200103
DATE: 2021-02-01

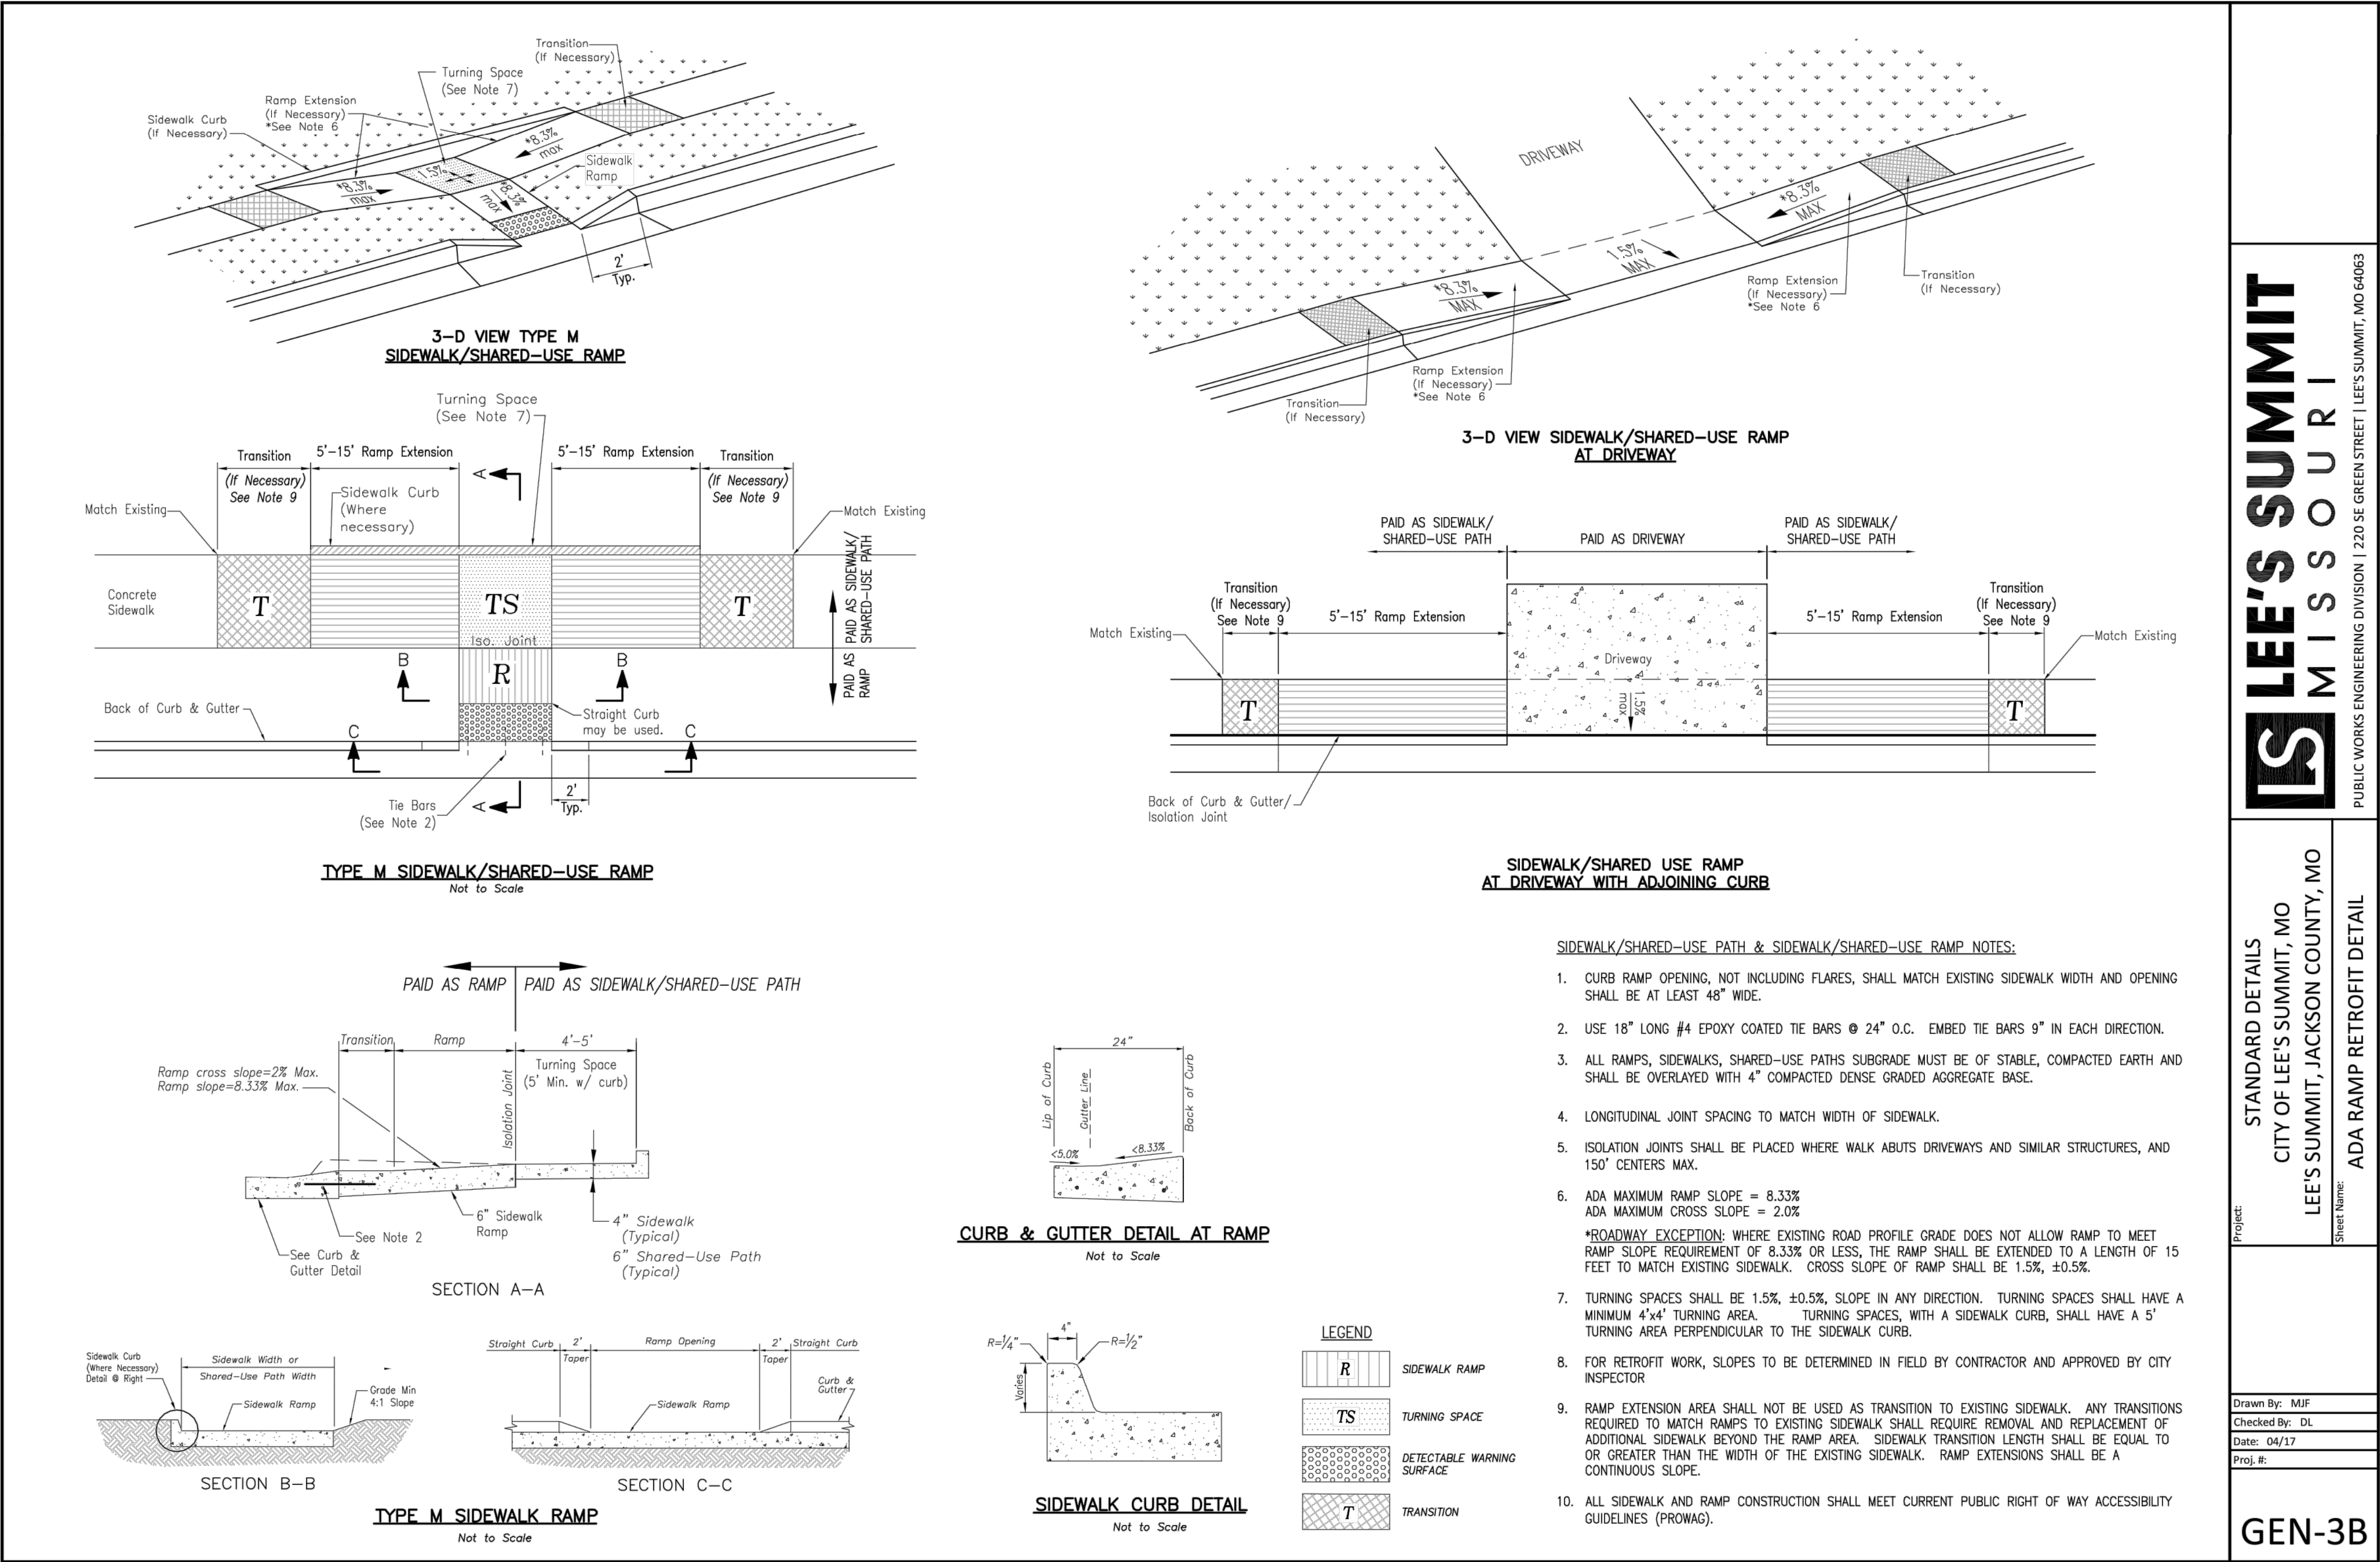

LEE'S SUMMIT
MISSOURI

PUBLIC WORKS ENGINEERING DIVISION | 220 SE GREEN STREET | LEE'S SUMMIT, MO 64063

Project: STANDARD DETAILS
CITY OF LEE'S SUMMIT, MO
LEE'S SUMMIT, JACKSON COUNTY, MO
Sheet Name: ADA RAMP RETROFIT DETAIL

Drawn By: MJF
Checked By: DL
Date: 04/17
Proj. #:

GEN-3B


STANDARD DETAILS

LEE'S SUMMIT MIDDLE SCHOOL #4
BAILEY ROAD PUBLIC IMPROVEMENTS

LEE'S SUMMIT, MISSOURI

2021

RYAN B. FLEMING
MO. NO. PE-2002003161

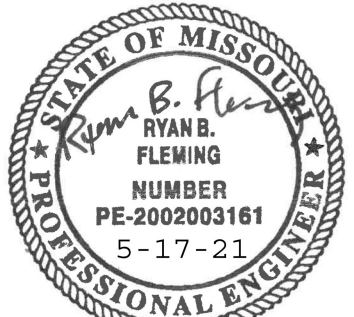


REV. NO.	DATE	REVISIONS DESCRIPTION	BY


REVISIONS

olsson


Olsson Engineering - MO State Certificate of Authority #001592
7301 West 133rd Street, Suite 200 TEL 913.381.1170
Overland Park, KS 66213-4750 FAX 913.381.1174
www.olson.com

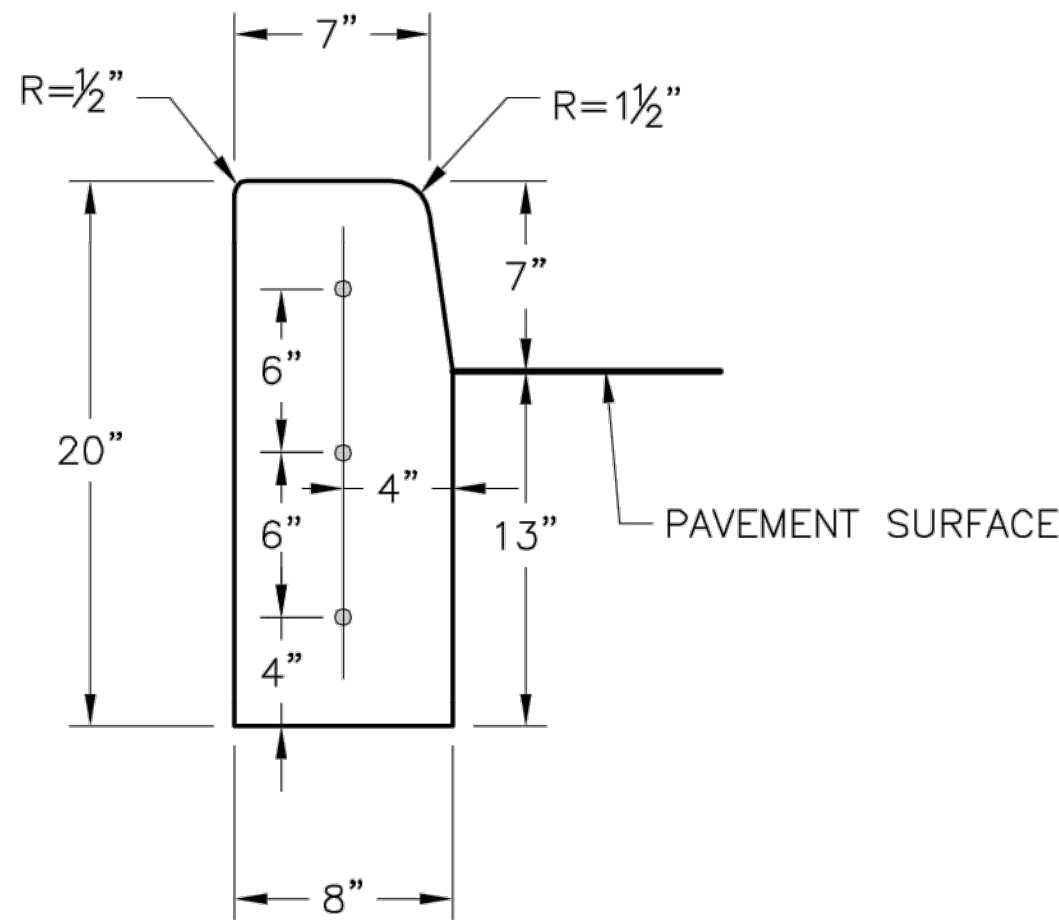


STRAIGHT CURB
(TYPE C-1)

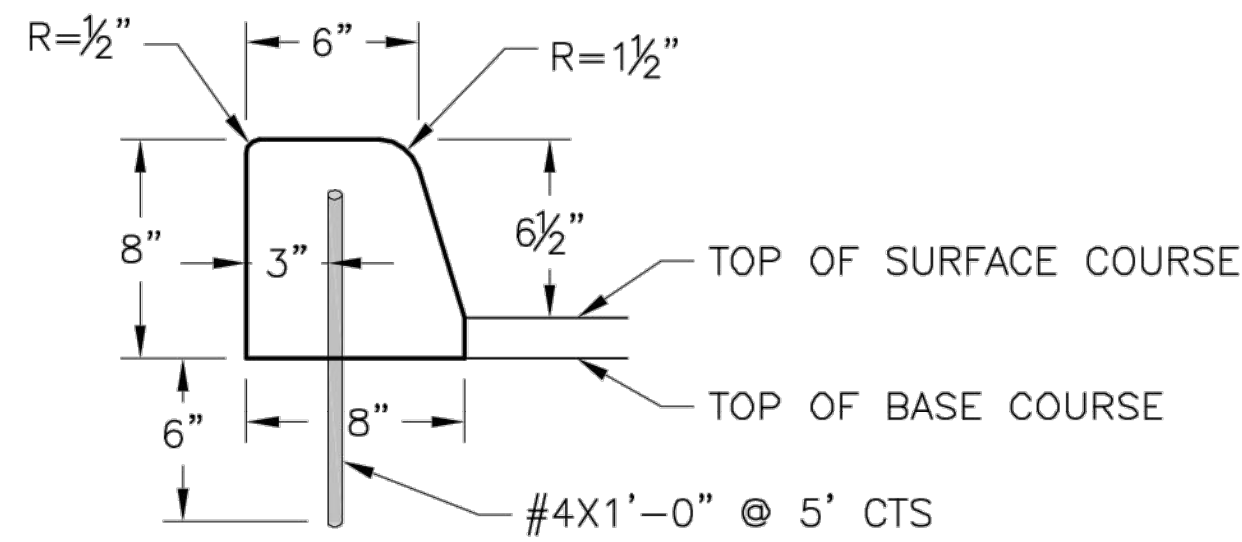


DOWELLED CURB
(TYPE DC)

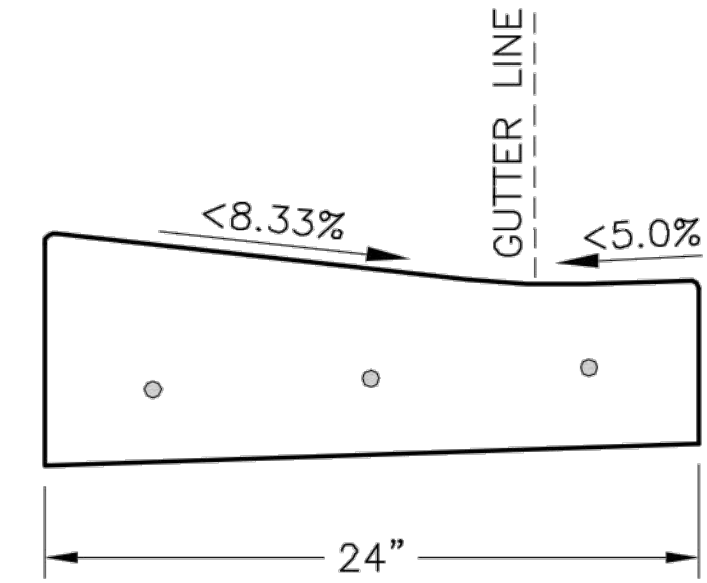


CURB & GUTTER DETAIL AT RAMP
(ADA SLOPE REQUIREMENTS)

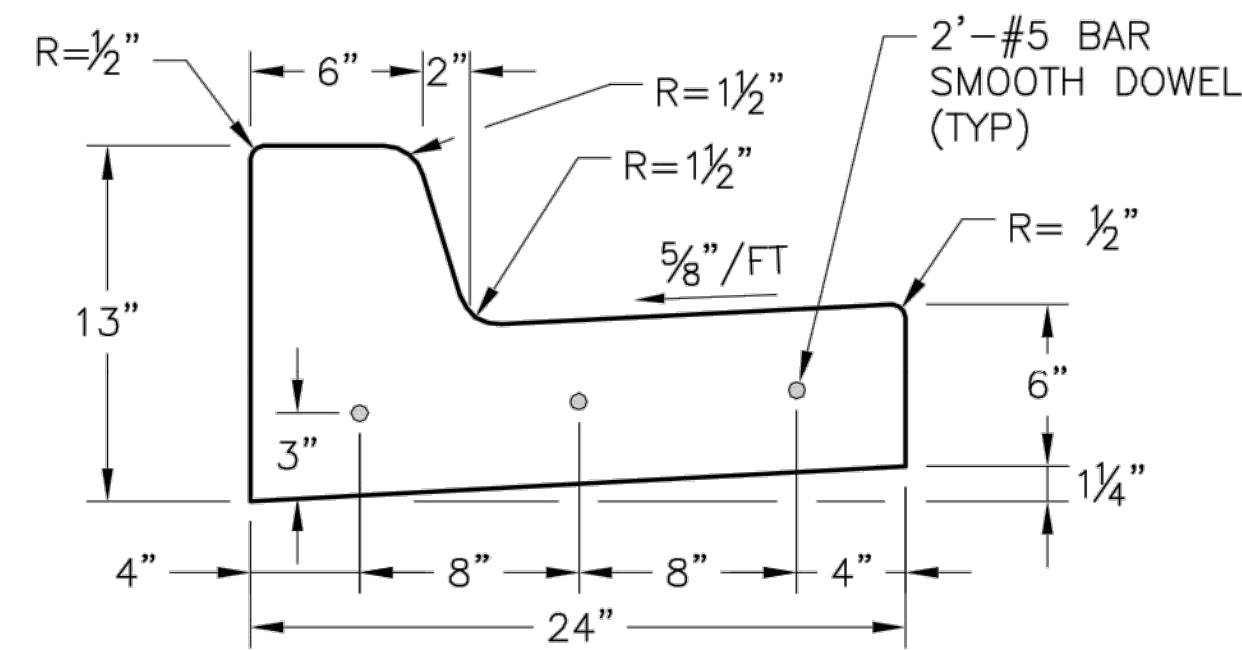

STRAIGHT BACK CURB &
GUTTER
(TYPE CG-1)

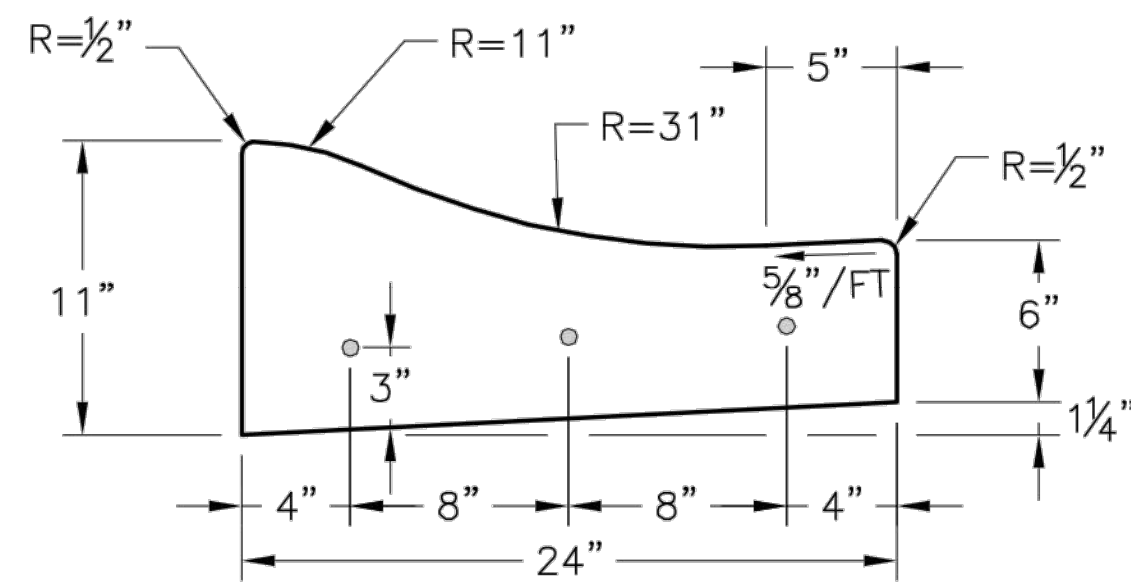


ROLL BACK CURB &
GUTTER
(TYPE CG-2)

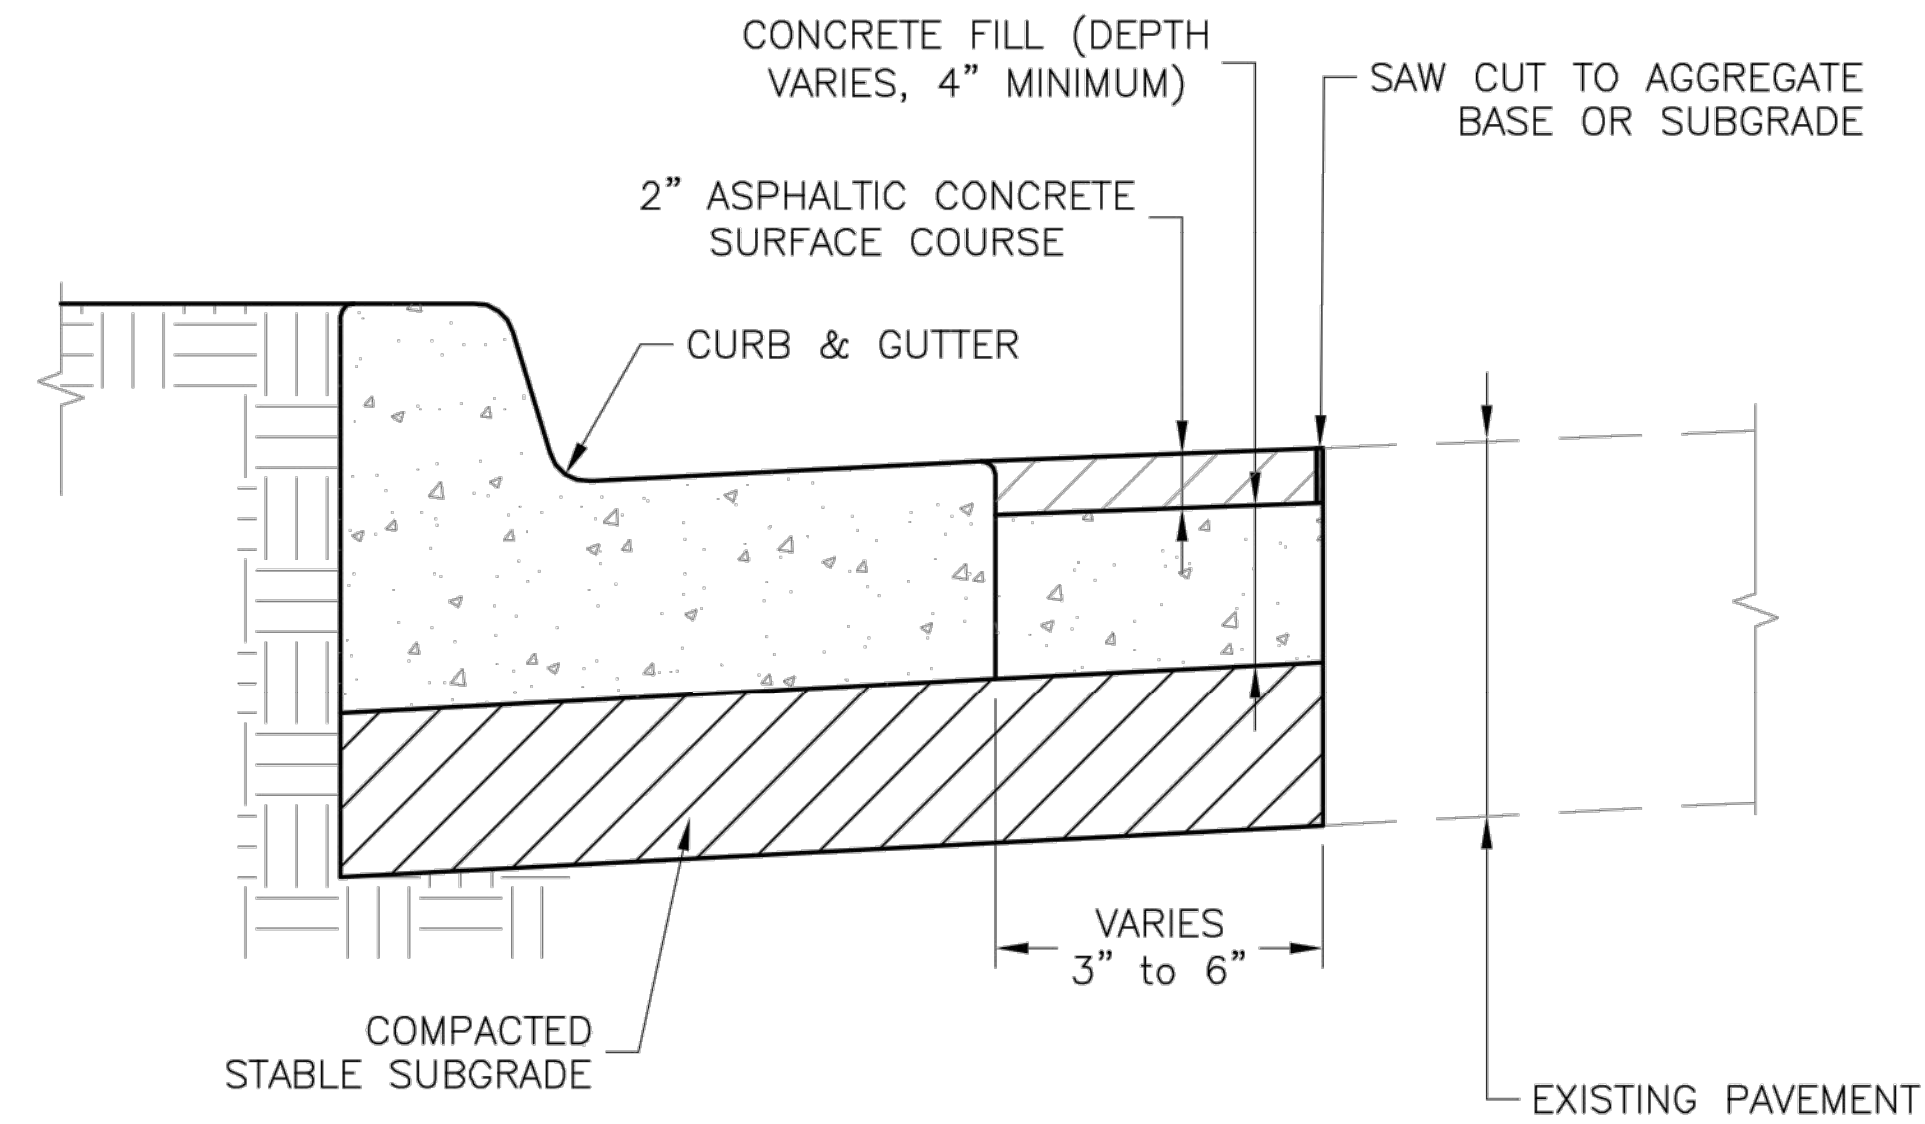


CURB REPLACEMENT DETAIL

- ### GENERAL NOTES
1. $\frac{3}{4}$ " ISOLATION JOINTS WITH 3 (2'-#5 BAR) SMOOTH DOWELS SHALL BE PLACED AT RADIUS POINTS AND AT 150' INTERVALS. THESE DOWEL BARS SHALL BE GREASED AND WRAPPED ON ONE END WITH EXPANSION TUBES.
 2. 3" DEEP CONTRACTION JOINTS SHALL BE INSTALLED AT APPROXIMATELY 10' INTERVALS. THESE JOINTS SHALL PASS ACROSS THE ENTIRE CURB SECTION.
 3. CONCRETE FILL SHALL HAVE UNIFORM AND SMOOTH FINISH
 4. KCMMB 4K CONCRETE SHALL BE USED FOR ALL CURB.
 5. ASPHALTIC CONCRETE SURFACE COURSE SHALL CONFORM TO STANDARD SPECIFICATIONS SECTION 2205.2.
 6. CURBS FOR NEW STREETS SHALL BE BUILT ON ASPHALT OR AGGREGATE BASE AS SHOWN IN TYPICAL SECTION DETAIL.
 7. WHITE CURING COMPOUND MUST BE APPLIED UNIFORMLY TO THE CONCRETE SURFACE IMMEDIATELY AFTER FINAL FINISHING.

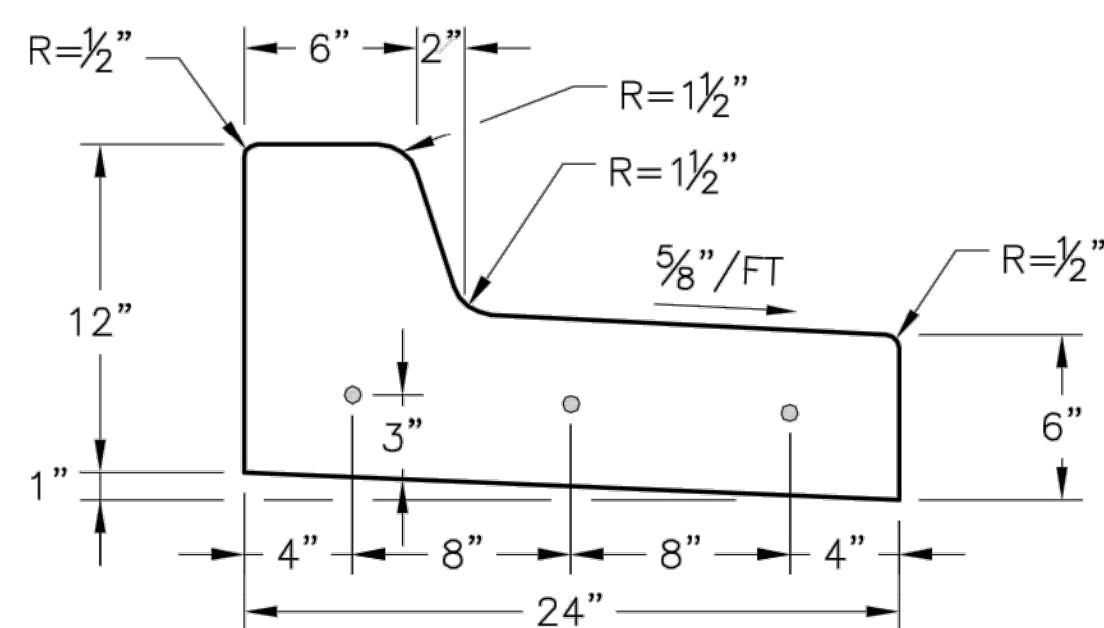

STRAIGHT BACK DRY CURB &
GUTTER
(TYPE CG-1 DRY)

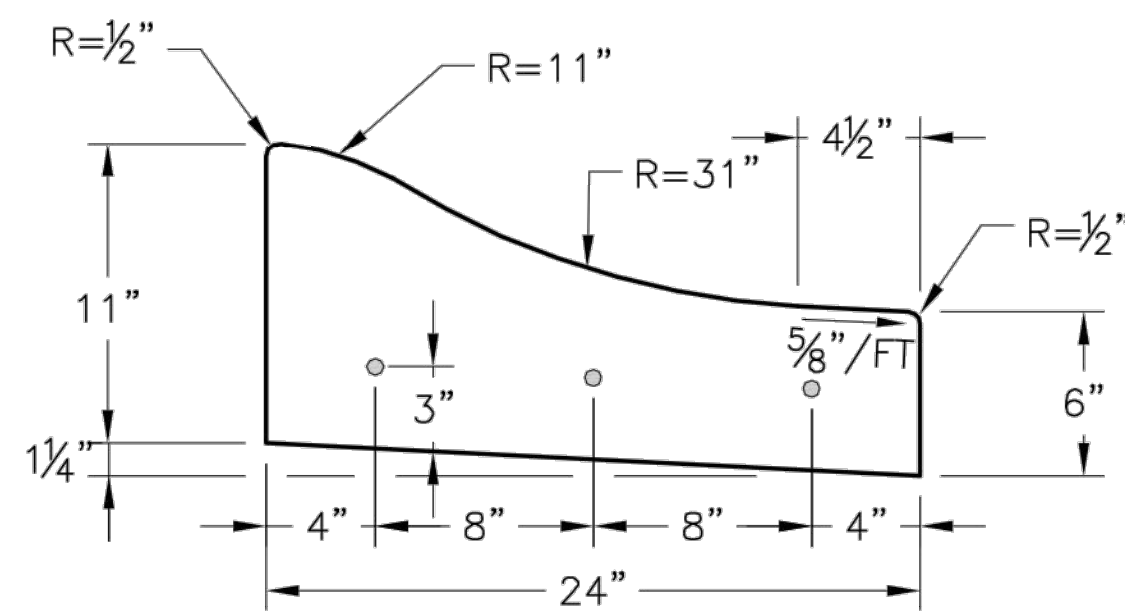

ROLL BACK DRY CURB &
GUTTER
(TYPE CG-2 DRY)

LS **LEE'S SUMMIT**
MISSOURI

PUBLIC WORKS ENGINEERING DIVISION | 220 SE GREEN STREET | LEE'S SUMMIT, MO 64063

STANDARD DETAILS
CITY OF LEE'S SUMMIT, MO
SUMMIT, JACKSON COUNTY, MO
CURB & GUTTER DETAIL

Drawn By: MJF
Checked By: DL
Date: 04/17
Proj. #:

GEN-4

[illegible]

REVISIONS

STANDARD DETAILS


LEE'S SUMMIT MIDDLE SCHOOL #4
BAILEY ROAD PUBLIC IMPROVEMENTS

LEE'S SUMMIT, MISSOURI

2021

C.O.A. NO.: 001592
DRAWN BY: RPH
CHECKED BY: RBF
APPROVED BY: RBF
QA/QC BY: XXX
PROJECT NO.: 020-0103
DWG NO.: T_DTL01_0200103
DATE: 2021-02-01


DWG: F:\2020\0001-0500\020-0103\40-Design\AutoCAD\Final Plans\Sheets\RDBR\Lee Summit Plan Set - (Century and Middle School Drives)\EROSION CONTROL PLANS\T_ERC01_0200103.dwg USER: rhaller
DATE: May 17, 2021 1:29pm XREFS: T_PBASE_0200103 T_PTLBK_0200103 V_XB0U-2_00103 V_XTOPO-2_00103 T_PPATT_0200103 T_PSTRM_0200103

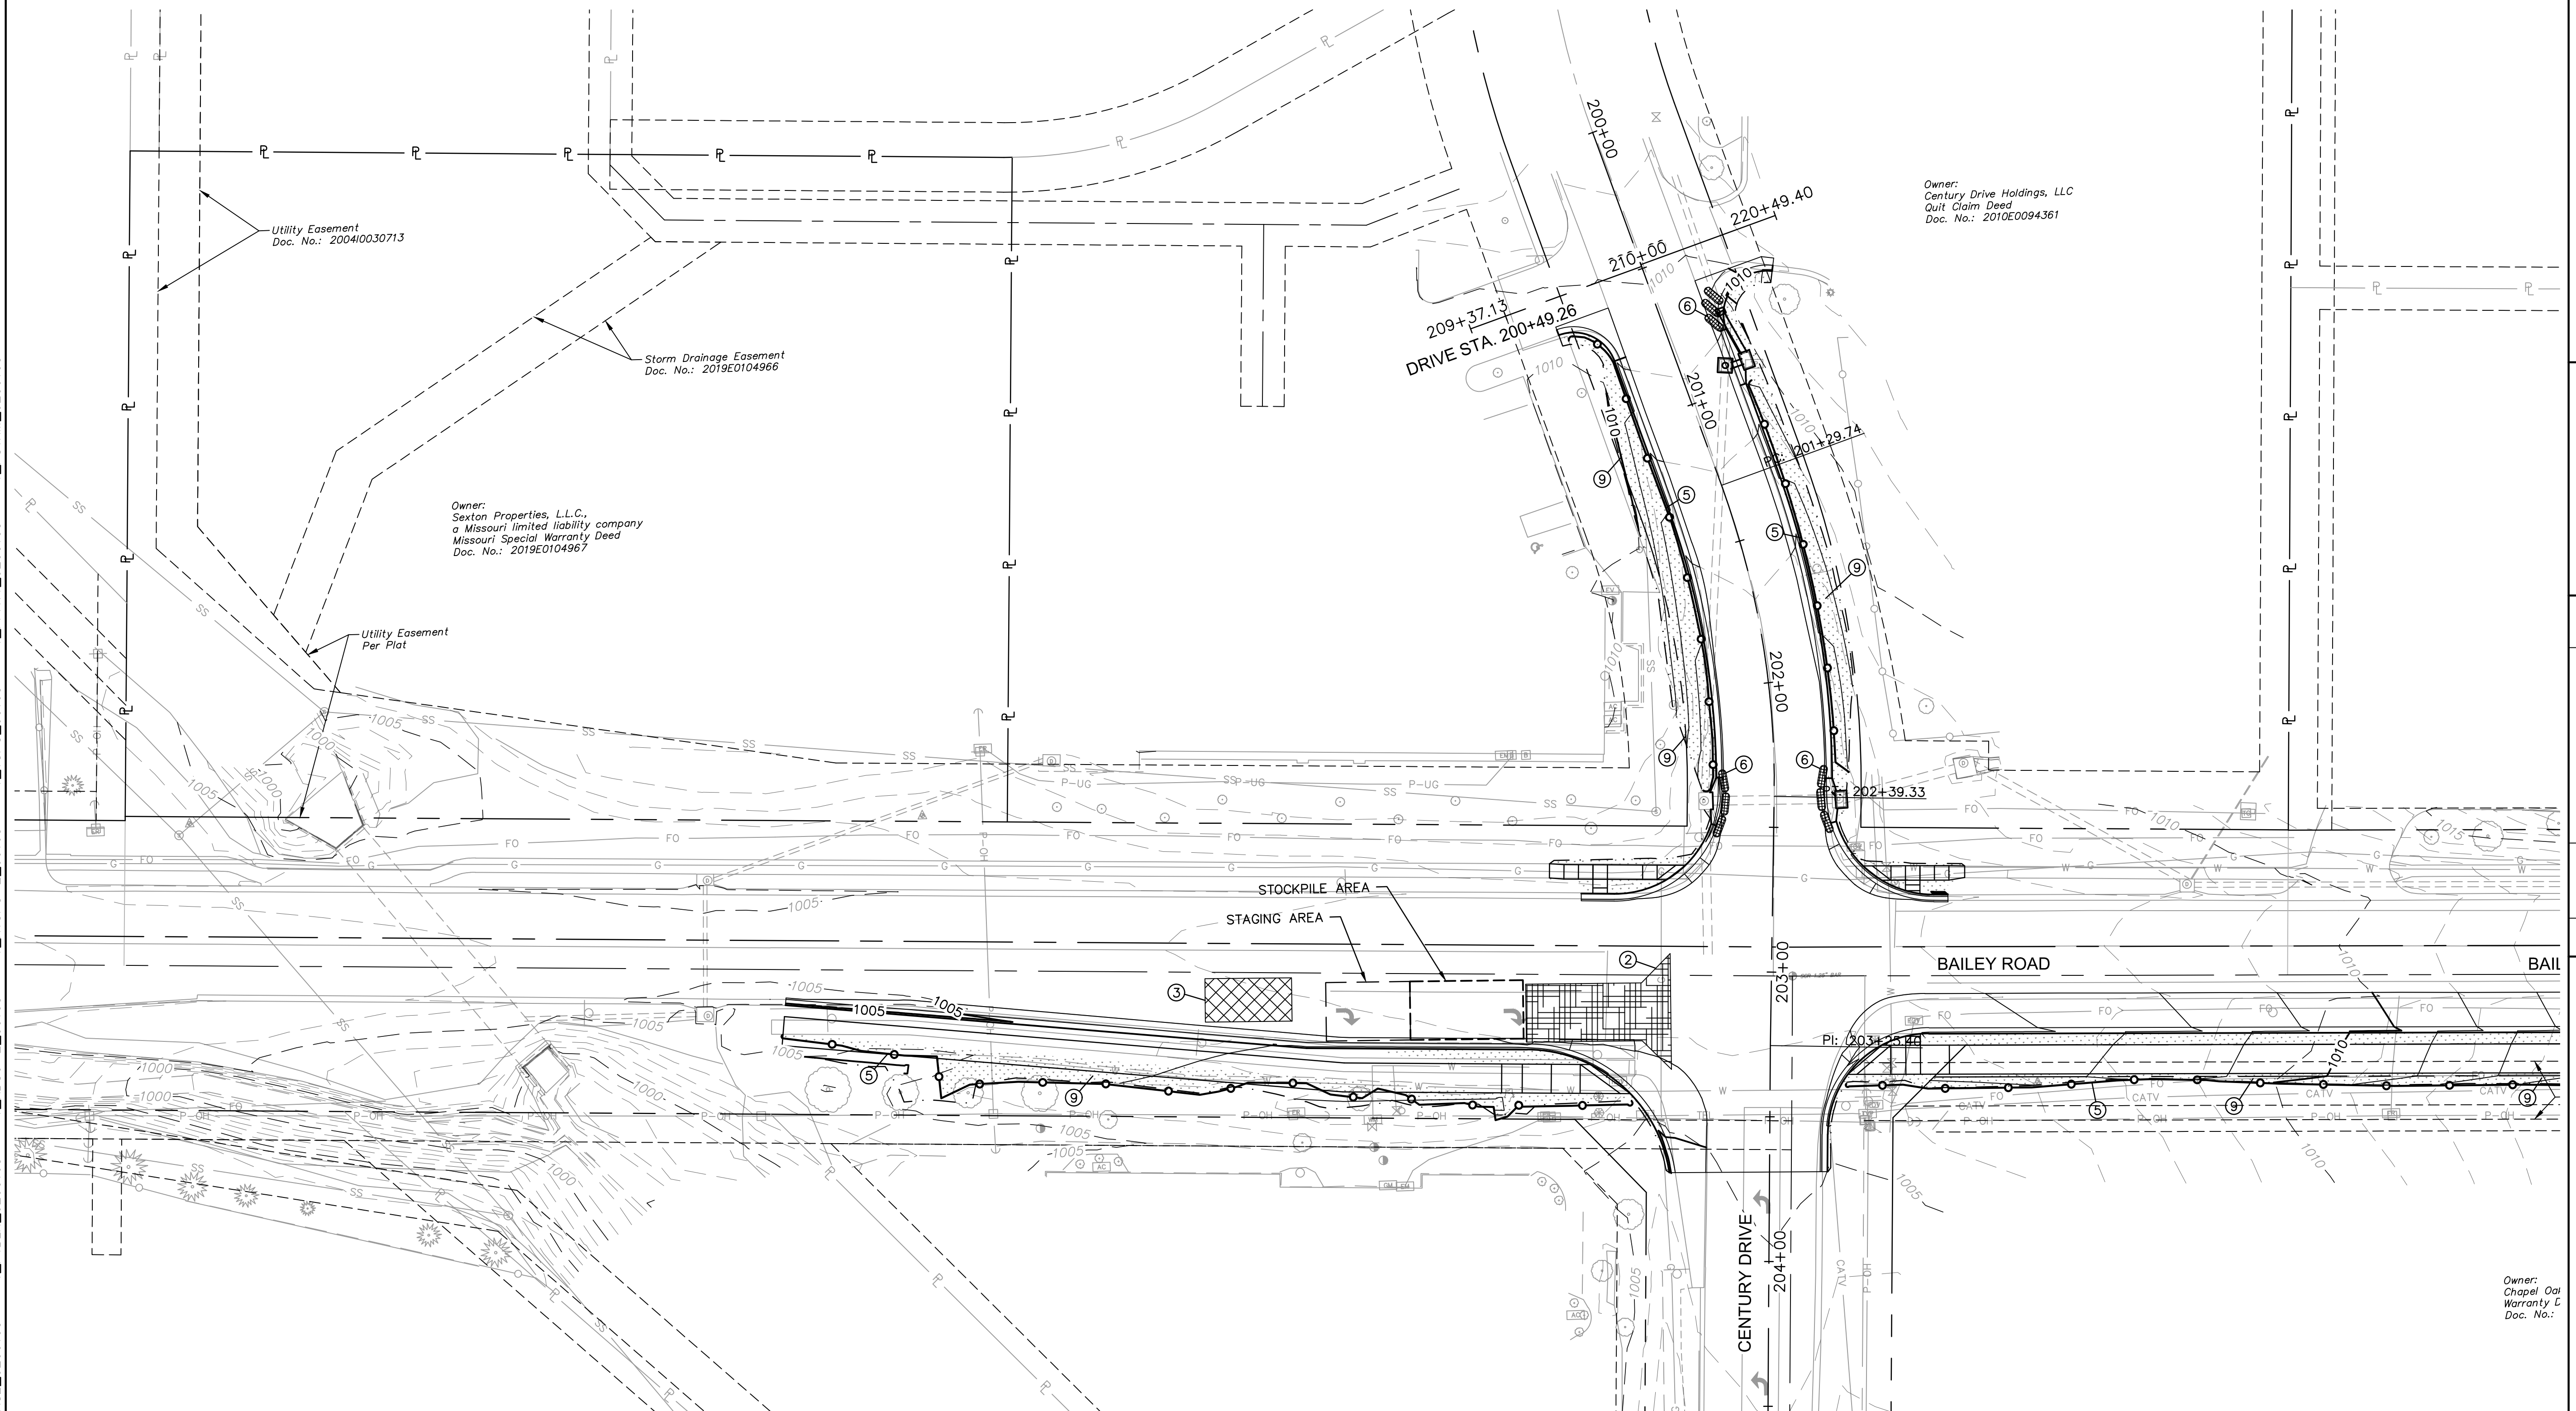

EROSION AND SEDIMENT CONTROL STAGING CHART				
PROJECT STAGE	EROSION CONTROL PLAN BMP REFERENCE NO.	BMP DESCRIPTION	REMOVE AFTER STAGE	NOTES:
I – STORM SEWER INSTALLATION PRIOR TO ROADWAY GRADING	1	STAGING AREA	III	
	2	TEMPORARY CONSTRUCTION ENTRANCE	III	
	3	CONCRETE WASHOUT	III	
	4	TEMP. ROCK DITCH CHECK AND/OR BIO LOGS	IV	INSTALL BEFORE STORM SEWER INSTALLATION
	5	SILT FENCE/OR BIODEGRADABLE LOGS (9")	IV	
	6	CURB INLET PROTECTION	III	PER CURB INLET DETAIL
II – ROADWAY GRADING & SWALE GRADING	7	TEMP. ROCK DITCH CHECK AND/OR BIO LOGS	IV	PER DETAIL SHEET XX
III – PAVING	8	CURB INLET/AREA INLET PROTECTION	IV	GRAVEL FILTER BAGS
IV – STABILIZE SITE	9	SOD	N/A	

LEGEND

-
- The diagram illustrates six different erosion control measures, each represented by a cross-sectional symbol and a corresponding text label:
- SILT FENCE:** Represented by a horizontal line with two circular end caps.
 - INLET PROTECTION:** Represented by a curved, textured barrier.
 - TEMPORARY ROCK DITCH CHECKS:** Represented by a curved, textured barrier with a rough, rock-like surface.
 - CONSTRUCTION ENTRANCE:** Represented by a rectangular structure with a grid pattern.
 - CONCRETE WASHOUT:** Represented by a rectangular structure with a diagonal cross-hatch pattern.
 - SOD:** Represented by a rectangular area filled with small dots, indicating grass or sod.

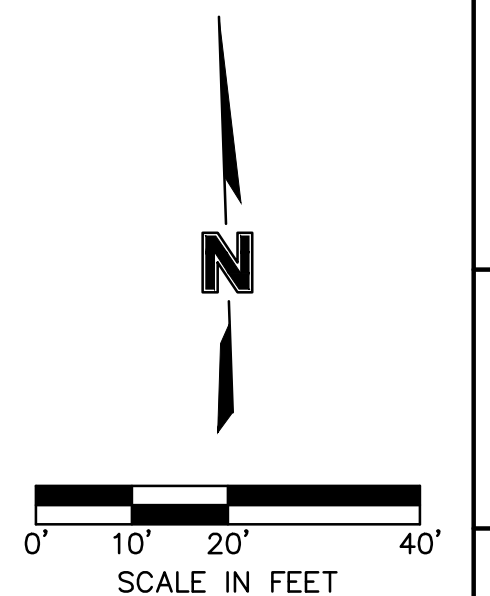

EROSION CONTROL PLAN

LEE'S SUMMIT MIDDLE SCHOOL #4
BAILEY ROAD PUBLIC IMPROVEMENTS

LEE'S SUMMIT, MISSOURI

2021


[illegible]

RYAN B. FLEMING
MO. NO. PE-2002003161

olsion

Olsson Engineering - MO State Certificate of Authority #001592
7301 West 133rd Street, Suite 200 TEL 913.381.1170
Overland Park, KS 66213-4750 FAX 913.381.1174 www.olsson.com

DWG: F:\2020\0001-0500\020-0103\40-Design\AutoCAD\Final Plans\Sheets\ROBR\Lee Summit Plan Set - (Century and Middle School Drives)\EROSION CONTROL PLANS\T.ERC01_0200103.dwg
DATE: May 17, 2021 1:29pm
XREFS: T_PBLK_0200103 T_PBASE_0200103 T_PATTI_0200103 V_TOPO-2_00103 V_XBOU-2_00103 T_PSTRM_0200103
USER: rhaller

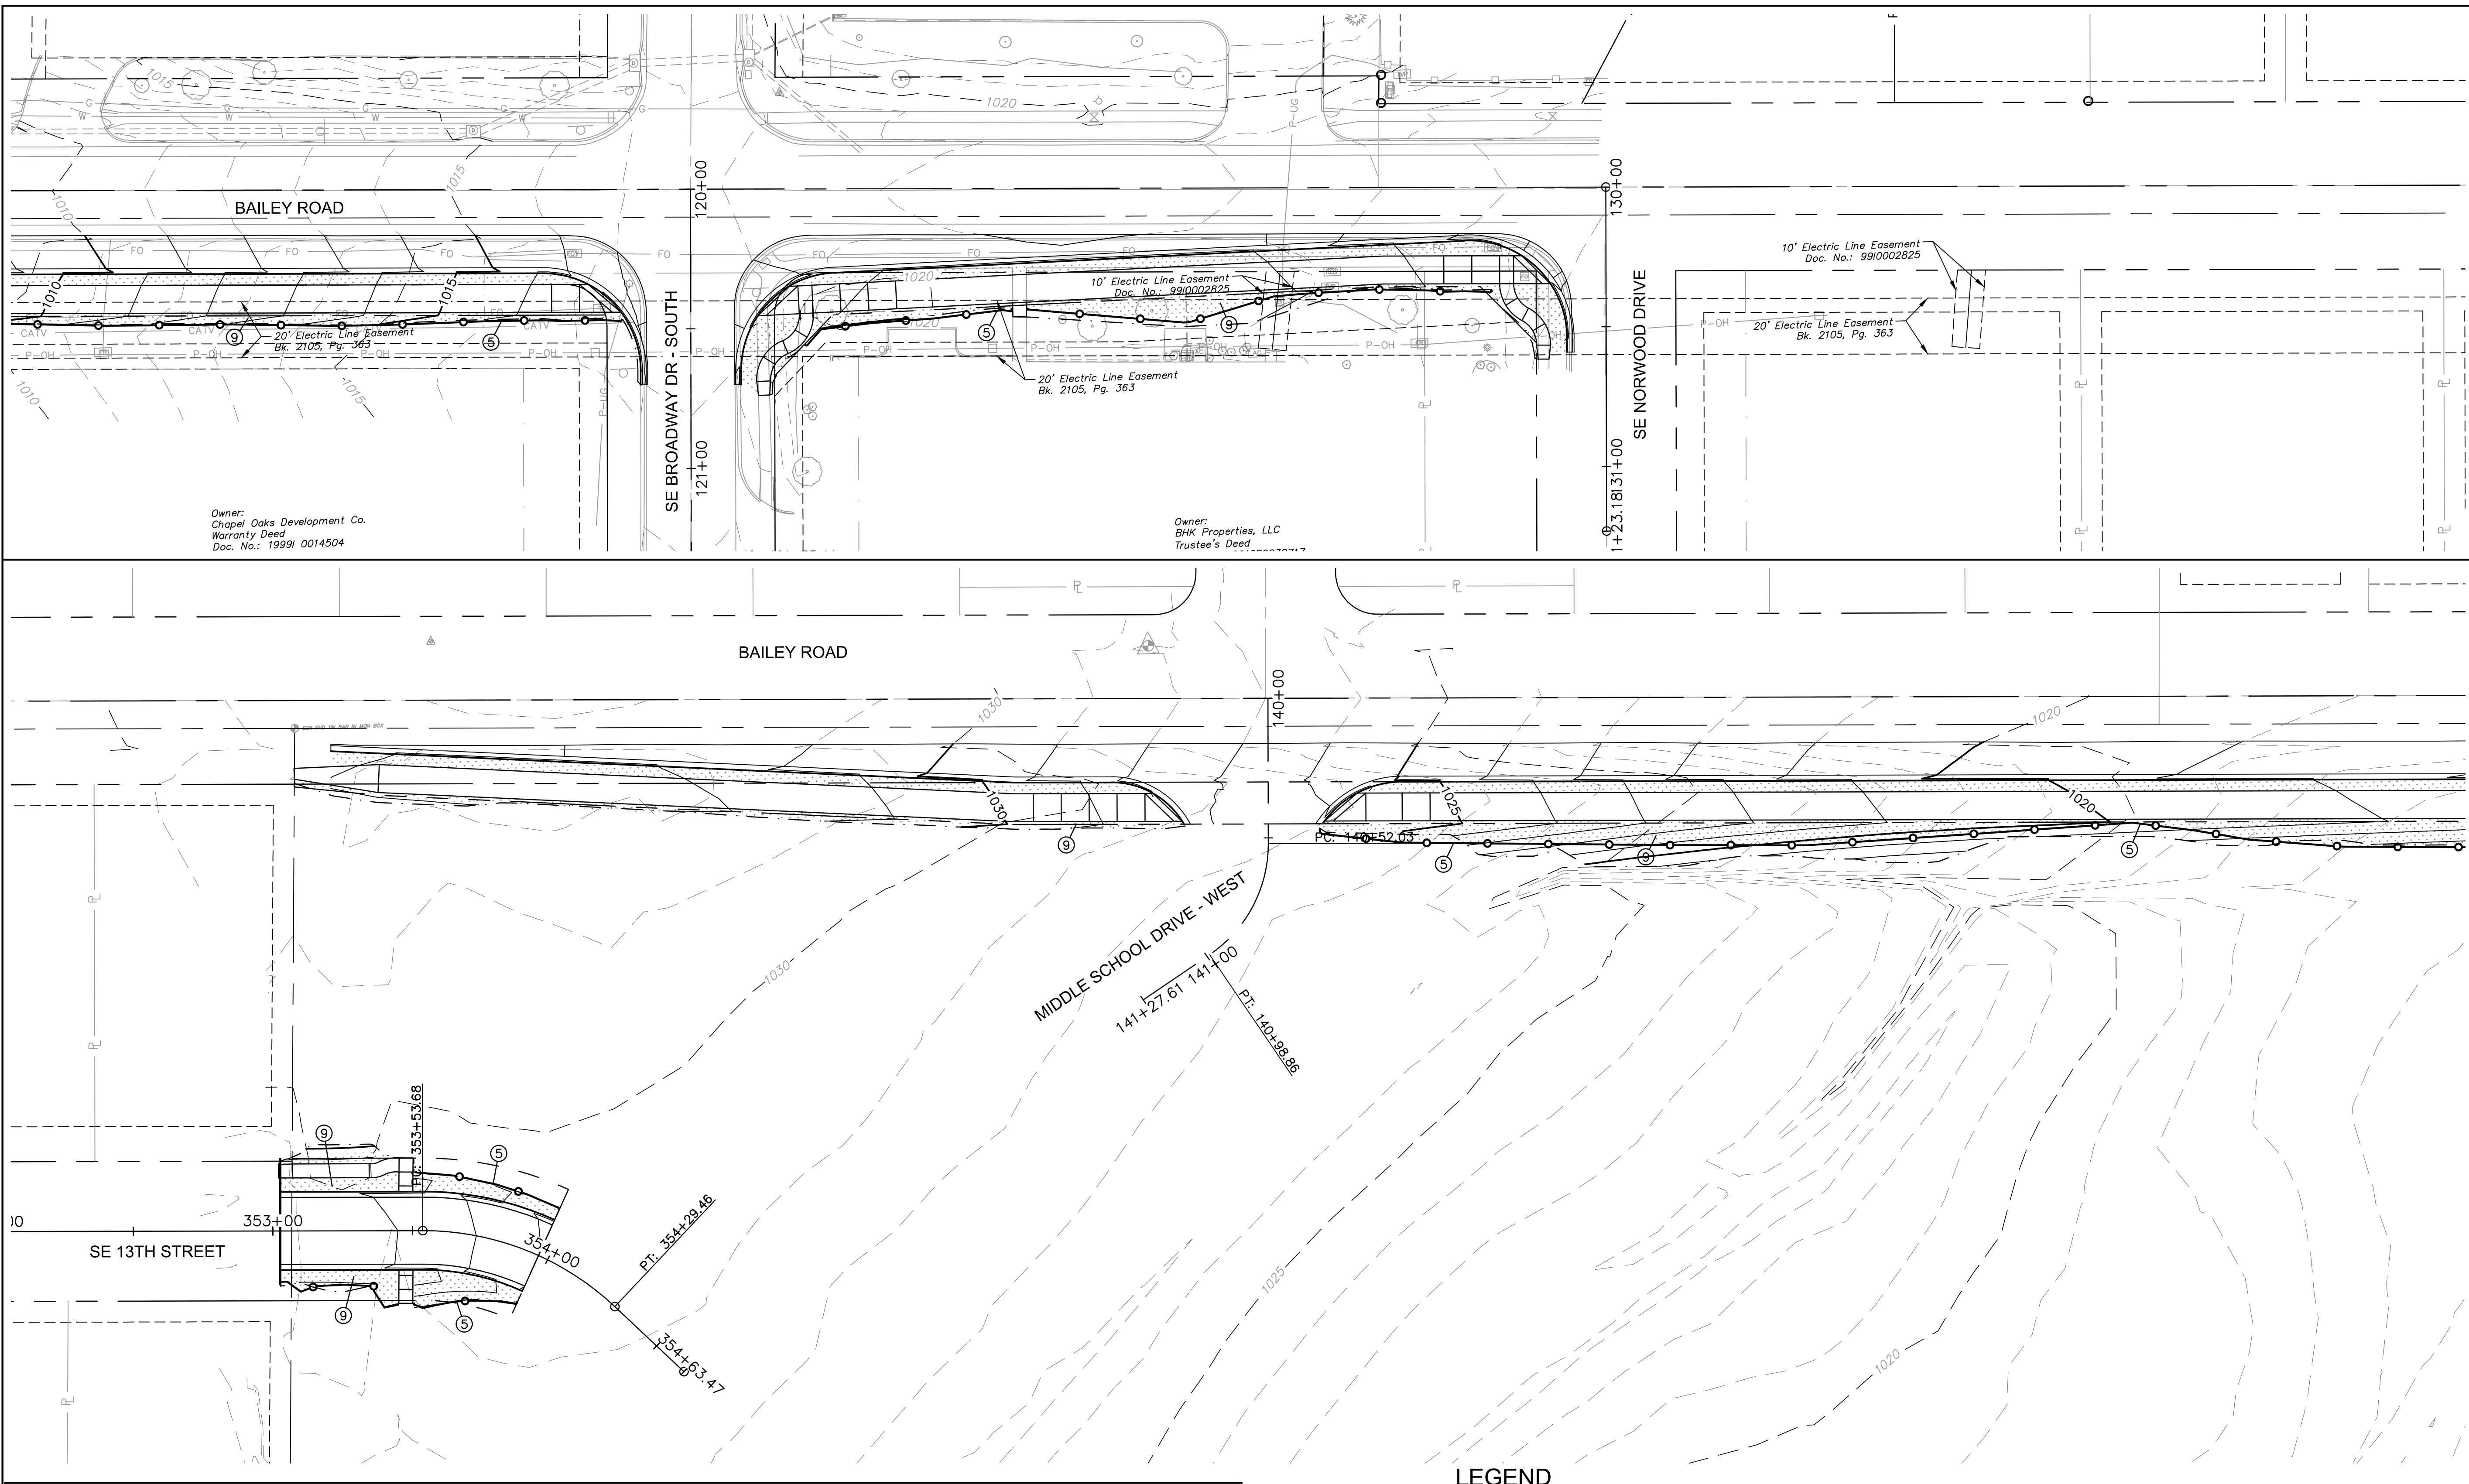

EROSION AND SEDIMENT CONTROL STAGING CHART				
PROJECT STAGE	EROSION CONTROL PLAN BMP REFERENCE NO.	BMP DESCRIPTION	REMOVE AFTER STAGE	NOTES:
I - STORM SEWER INSTALLATION PRIOR TO ROADWAY GRADING	1	STAGING AREA	III	
	2	TEMPORARY CONSTRUCTION ENTRANCE	III	
	3	CONCRETE WASHOUT	III	
	4	TEMP. ROCK DITCH CHECK AND/OR BIO LOGS	IV	INSTALL BEFORE STORM SEWER INSTALLATION
	5	SILT FENCE/OR BIODEGRADABLE LOGS (9")	IV	
	6	CURB INLET PROTECTION	III	PER CURB INLET DETAIL
II - ROADWAY GRADING & SWALE GRADING	7	TEMP. ROCK DITCH CHECK AND/OR BIO LOGS	IV	PER DETAIL SHEET XX
III - PAVING	8	CURB INLET/AREA INLET PROTECTION	IV	GRAVEL FILTER BAGS
IV - STABILIZE SITE	9	SOD	N/A	

LEGEND

SILT FENCE


INLET PROTECTION

TEMPORARY ROCK DITCH CHECKS

CONSTRUCTION ENTRANCE

CONCRETE WASHOUT

SOD

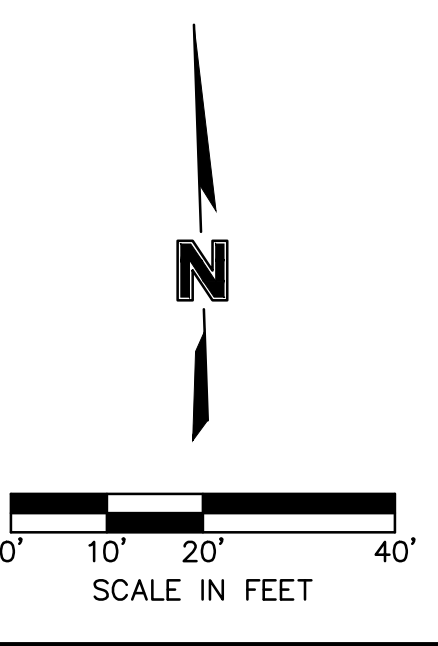

olsson

Olsson Engineering - MO State Certificate of Authority #001592
7301 West 133rd Street, Suite 200
Overland Park, KS 66213-4750
TEL 913.381.1170
FAX 913.381.1174
www.olson.com

STATE OF MISSOURI
RYAN B. FLEMING
NUMBER
PE-2002003161
5-17-21
PROFESSIONAL ENGINEER

RYAN B. FLEMING
MO. NO. PE-2002003161

EROSION CONTROL PLAN

LEE'S SUMMIT MIDDLE SCHOOL #4
BAILEY ROAD PUBLIC IMPROVEMENTS

LEE'S SUMMIT, MISSOURI

C.O.A. NO.: 001592
DRAWN BY: RPH
CHECKED BY: RBE
APPROVED BY: RBE
QA/QC BY: XXX
PROJECT NO.: 020-0103
DWG NO.: T.ERC01_0200103
DATE: 2021-02-01

SHEET
55 OF 100

REV.

NO.

DATE


REVISIONS DESCRIPTION

BY

REVISIONS

2021

DWG: F:\2020\0001-0500\020-0103\40-Design\AutoCAD\Final Plans\Sheets\ROBR\Lee Summit Plan Set - (Century and Middle School Drives)\EROSION CONTROL PLANS\T_ERC01_0200103.dwg USER: rhdler
DATE: May 17, 2021 1:29pm XREFS: T_PBLK_0200103 V_XBOU-2_00103 V_TOPO_00103 T_PATT_0200103 T_PSTRM_0200103

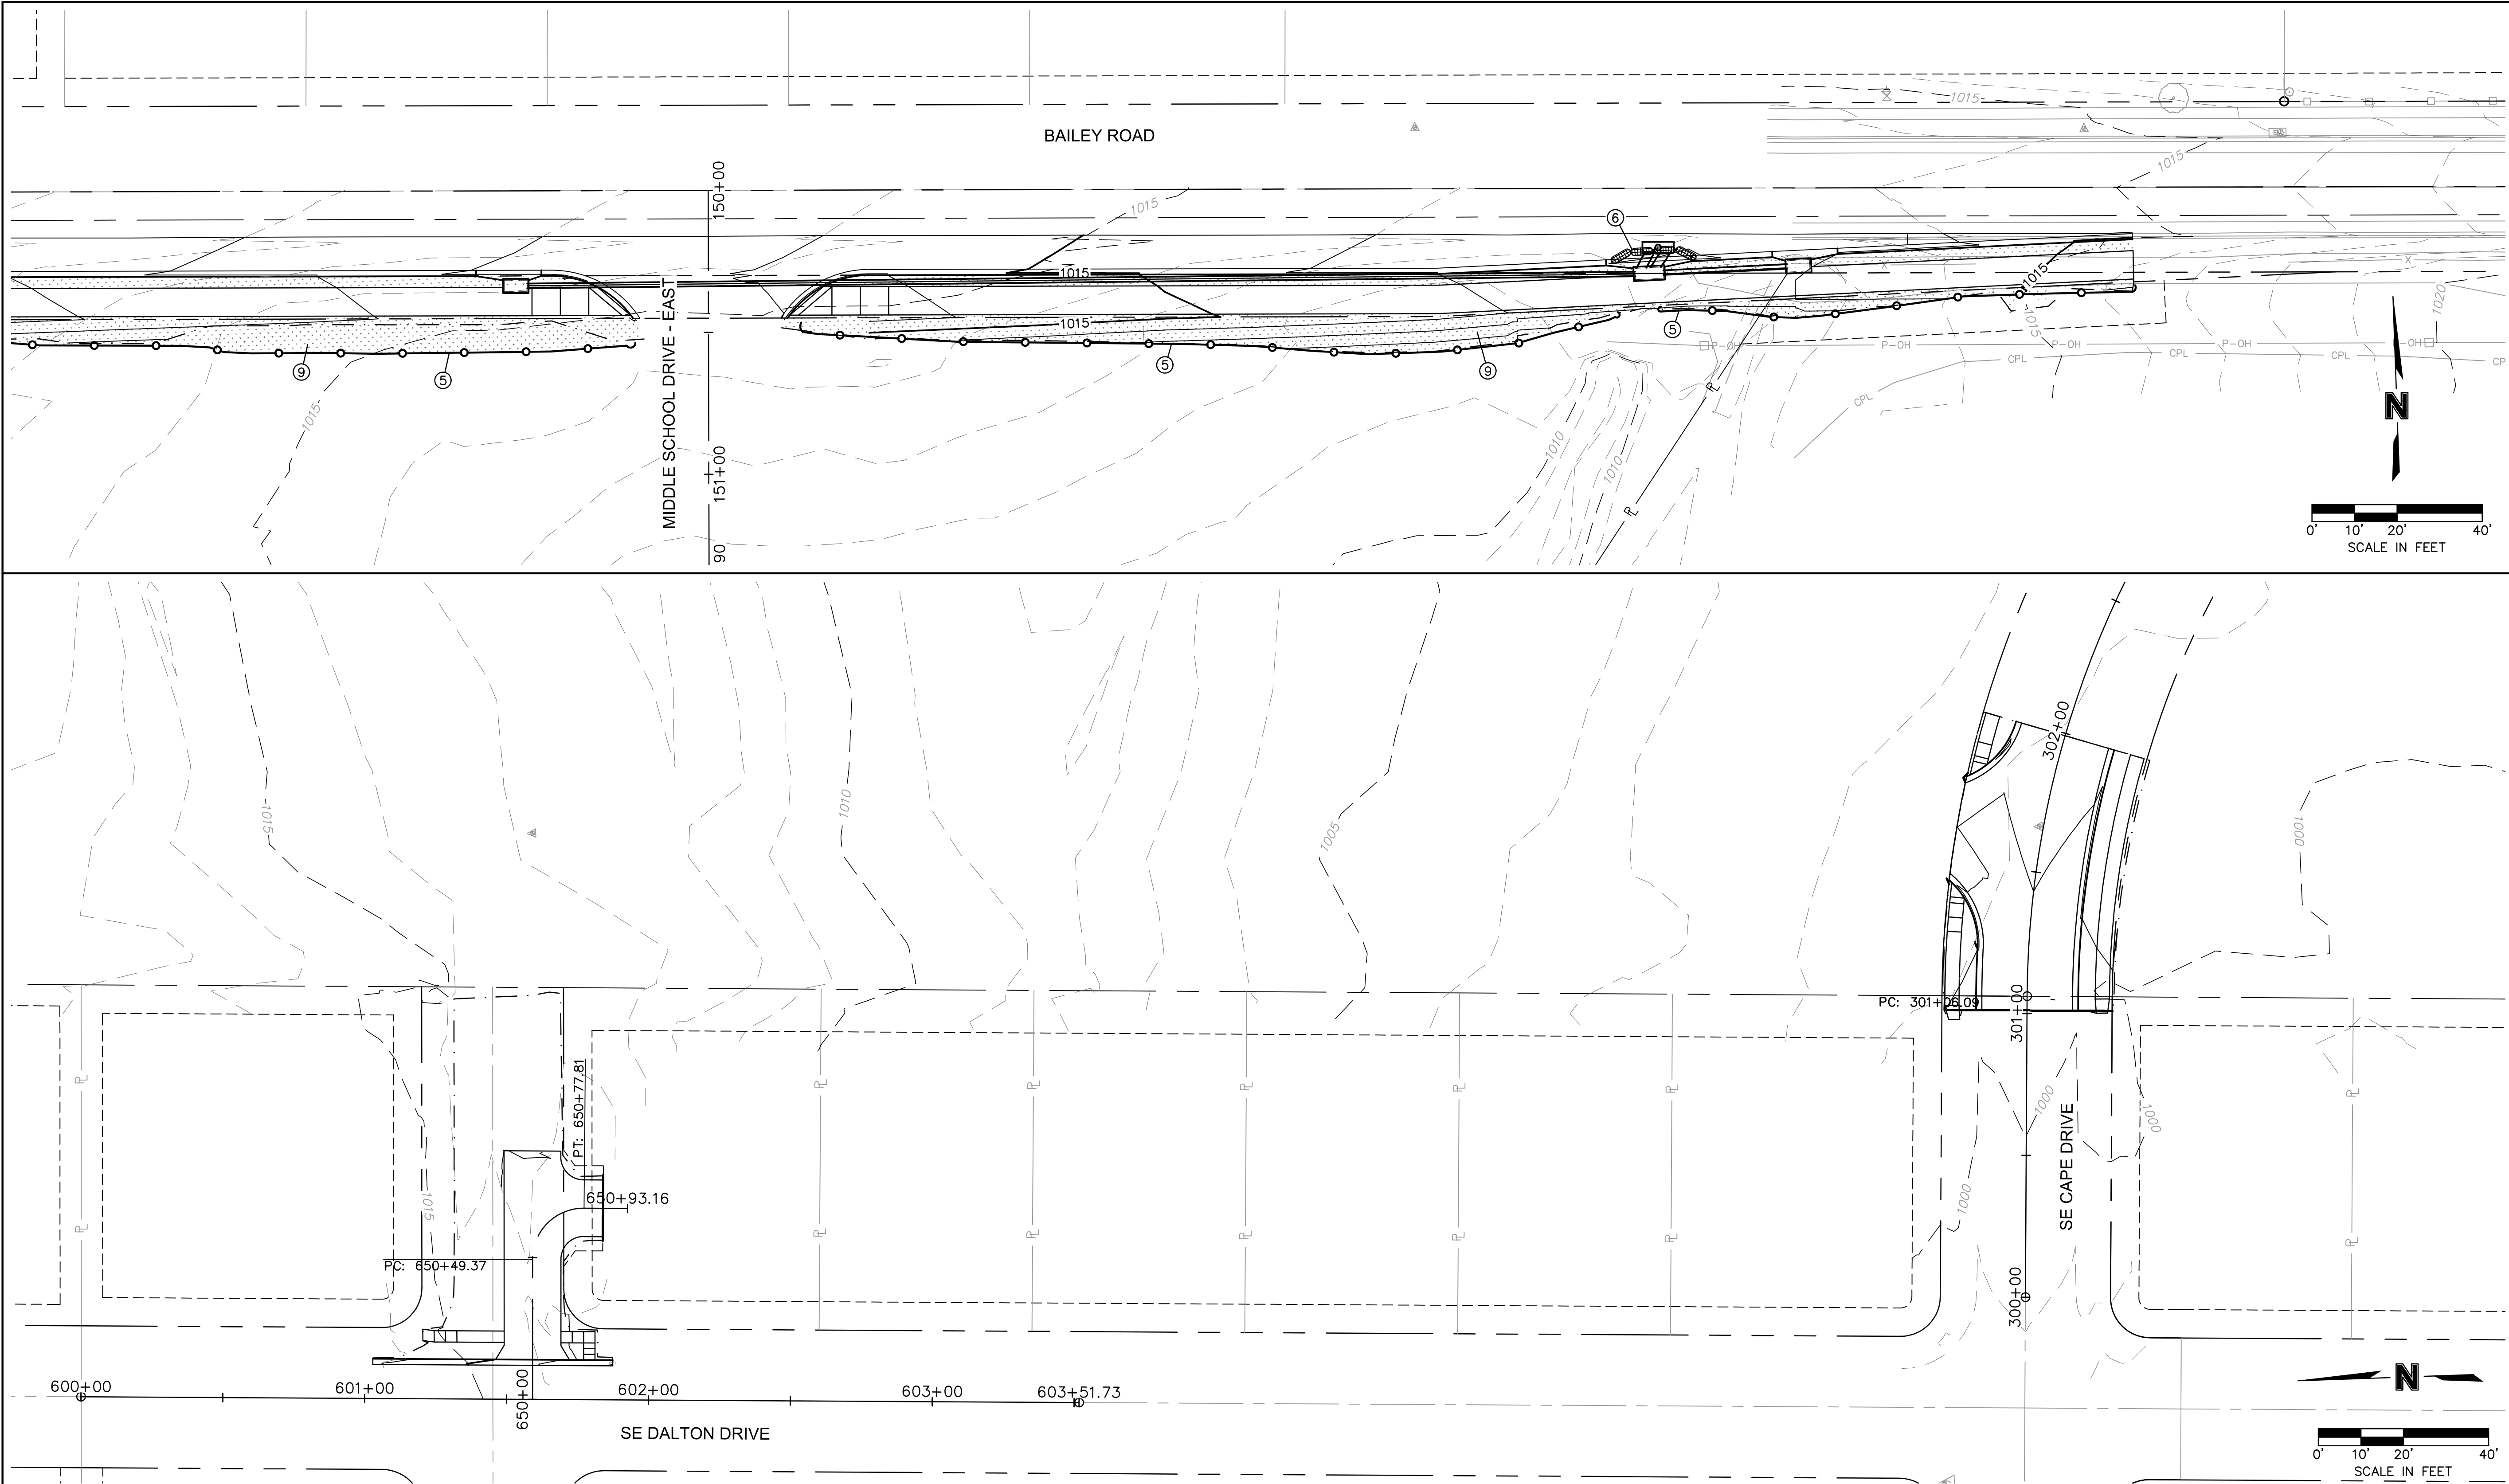

EROSION AND SEDIMENT CONTROL STAGING CHART				
PROJECT STAGE	EROSION CONTROL PLAN BMP REFERENCE NO.	BMP DESCRIPTION	REMOVE AFTER STAGE	NOTES:
I - STORM SEWER INSTALLATION PRIOR TO ROADWAY GRADING	1	STAGING AREA	III	
	2	TEMPORARY CONSTRUCTION ENTRANCE	III	
	3	CONCRETE WASHOUT	III	
	4	TEMP. ROCK DITCH CHECK AND/OR BIO LOGS	IV	INSTALL BEFORE STORM SEWER INSTALLATION
	5	SILT FENCE/OR BIODEGRADABLE LOGS (9")	IV	
	6	CURB INLET PROTECTION	III	PER CURB INLET DETAIL
II - ROADWAY GRADING & SWALE GRADING	7	TEMP. ROCK DITCH CHECK AND/OR BIO LOGS	IV	PER DETAIL SHEET XX
III - PAVING	8	CURB INLET/AREA INLET PROTECTION	IV	GRAVEL FILTER BAGS
IV - STABILIZE SITE	9	SOD	N/A	

LEGEND

SILT FENCE

INLET PROTECTION

TEMPORARY ROCK DITCH CHECKS

CONSTRUCTION ENTRANCE

CONCRETE WASHOUT

SOD

erosion control PLAN

LEE'S SUMMIT MIDDLE SCHOOL #4
BAILEY ROAD PUBLIC IMPROVEMENTS

LEE'S SUMMIT, MISSOURI

2021

REVISIONS

REV. NO.	DATE	REVISIONS DESCRIPTION	BY

STATE OF MISSOURI

RYAN B. FLEMING

NUMBER

PE-2002003161

5-17-21

PROFESSIONAL ENGINEER

RYAN B. FLEMING
MO. NO. PE-2002003161

C.O.A. NO.: 001592

DRAWN BY: RPH

CHECKED BY: RBE

APPROVED BY: RBE

QA/QC BY: XXX

PROJECT NO.: 020-0103

DWG NO.: T_ERC01_0200103

DATE: 2021-02-01


SHEET

56 OF 100


olsson

Olsson Engineering - MO State Certificate of Authority #001592
7301 West 133rd Street, Suite 200
Overland Park, KS 66213-4750
TEL 913.381.1170
FAX 913.381.1174
www.olson.com


This document was created by an application that isn't licensed to use [novaPDF](#). Purchase a license to generate PDF files without this notice.

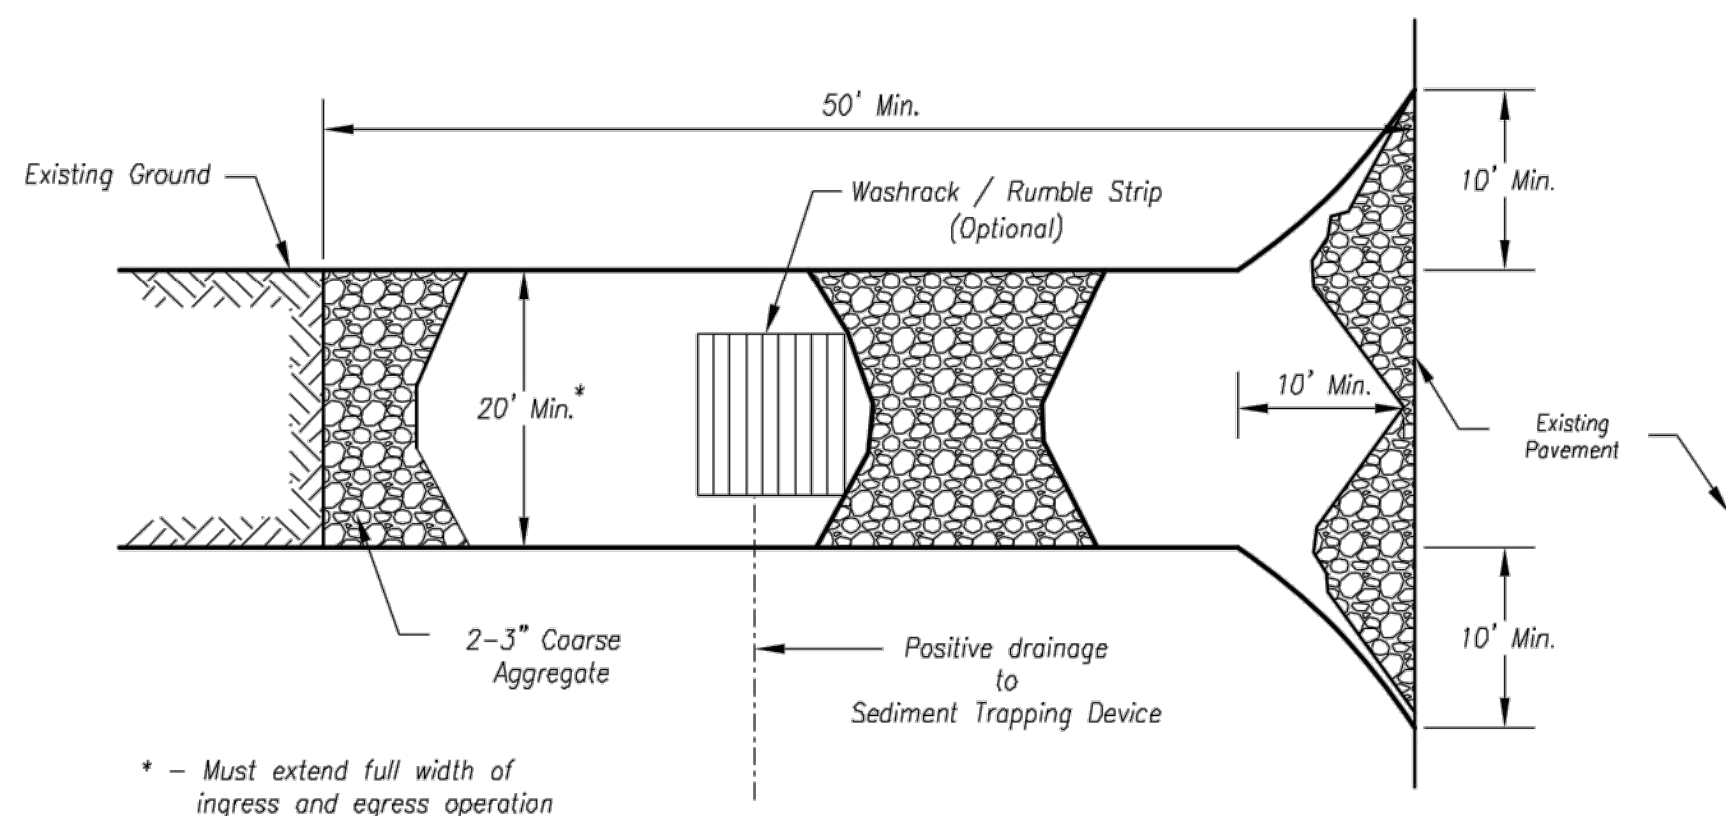

Plan View
Not to Scale

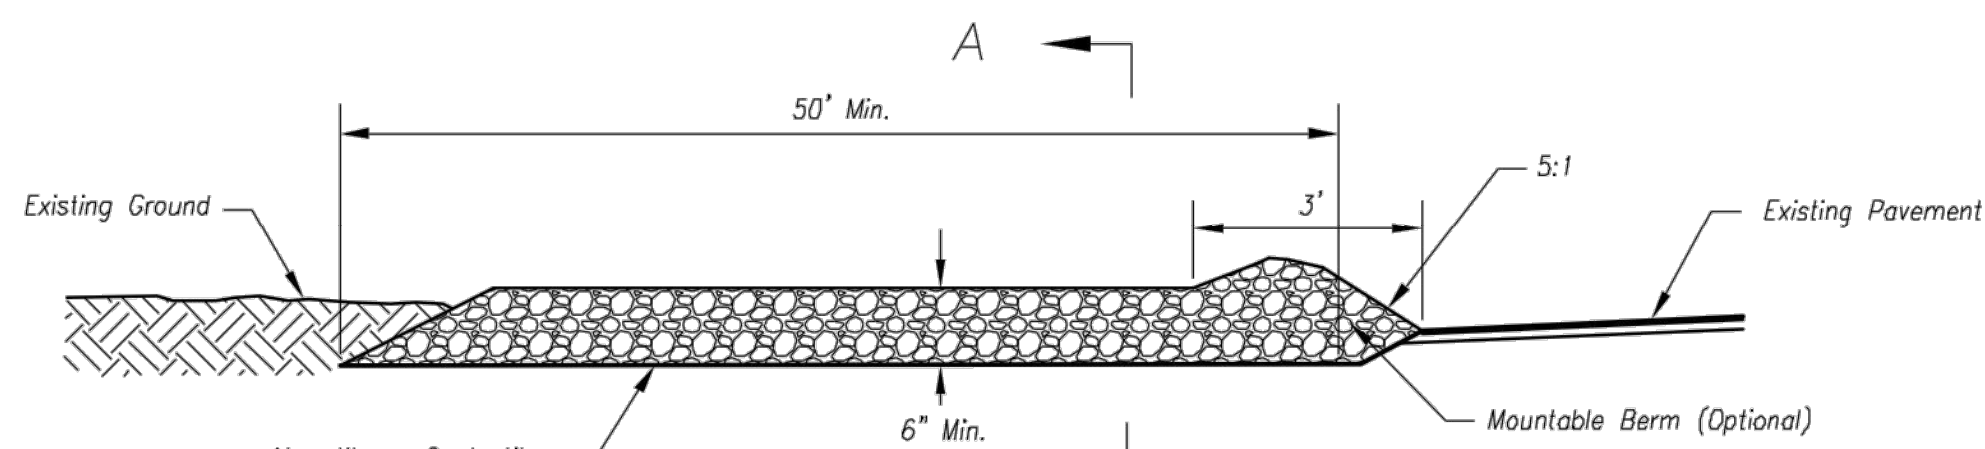

Side Elevation
Not to Scale

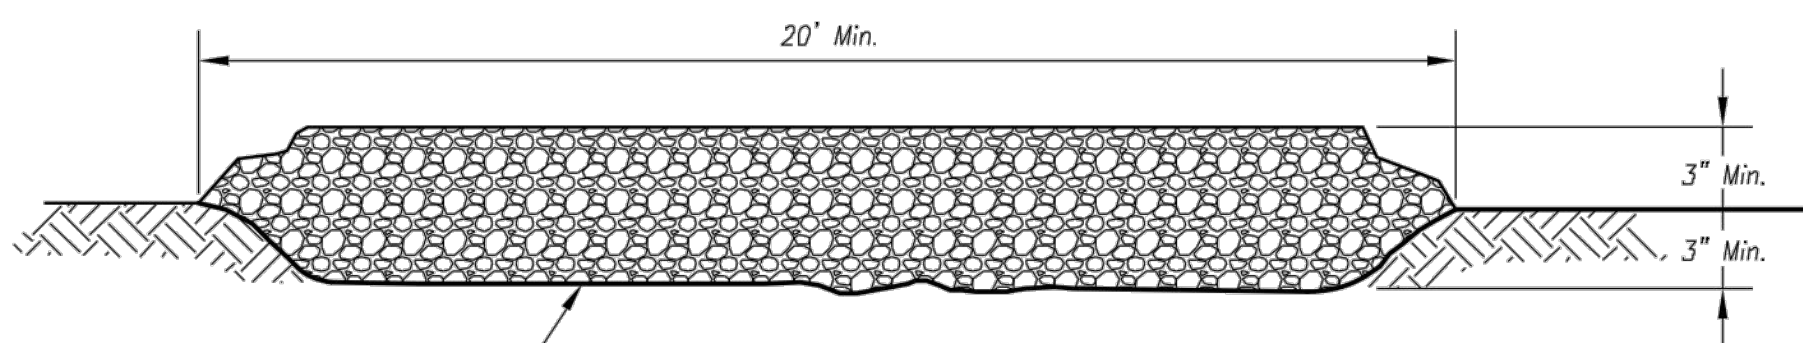

Section A-A
Not to Scale

Notes for Construction Entrance:

1. Avoid locating on steep slopes, at curves on public roads, or downhill of disturbed area.
2. Remove all vegetation and other unsuitable material from the foundation area, grade, and crown for positive drainage.
3. If slope towards the public road exceeds 2%, construct a 6- to 8-inch high ridge with 3H:1V side slopes across the foundation approximately 15 feet from the edge of the public road to divert runoff from it.
4. Install pipe under the entrance if needed to maintain drainage ditches along public roads.
5. Place stone to dimensions and grade as shown on plans. Leave surface sloped for drainage.
6. Divert all surface runoff and drainage from the entrance to a sediment control device.
7. If conditions warrant, place geotextile fabric on the graded foundation to improve stability.

Maintenance for Construction Entrance:

1. Reshape entrance as needed to maintain function and integrity of Installation. Top dress with clean aggregate as needed.

CONSTRUCTION ENTRANCE


Construction Entrance modified from 2015 Overland Park Standard Details for Erosion and Sediment Control; Concrete Washout modified from 2009 City of Great Bend Standard Drawings.

Notes for Concrete Washout:

1. Concrete washout areas shall be installed prior to any concrete placement on site.
2. Concrete washout area shall include a flat subsurface pit sized relative to the amount of concrete to be placed on site. The slopes leading out of the subsurface pit shall be 3:1. The vehicle tracking pad shall be sloped towards the concrete washout area.
3. Vehicle tracking control is required at the access point to all concrete washout areas.
4. Signs shall be placed at the construction site entrance, washout area and elsewhere as necessary to clearly indicate the location(s) of the concrete washout area(s) to operators of concrete truck and pump rigs.
5. A one-place impervious liner may be required along the bottom and sides of the subsurface pit in sandy or gravelly soils.


Maintenance for Concrete Washout:

1. Concrete washout materials shall be removed once the materials have filled the washout to approximately 75% full.
2. Concrete washout areas shall be enlarged as necessary to maintain capacity for wasted concrete.
3. Concrete washout water, wasted pieces of concrete and all other debris in the subsurface pit shall be transported from the job site in a water-tight container and disposed of properly.
4. Concrete washout areas shall remain in place until all concrete for the project is placed.
5. When concrete washout areas are removed, excavations shall be filled with suitable compacted basefill and topsoil, any disturbed areas associated with the installation, maintenance, and/or removal of the concrete washout areas shall be stabilized.

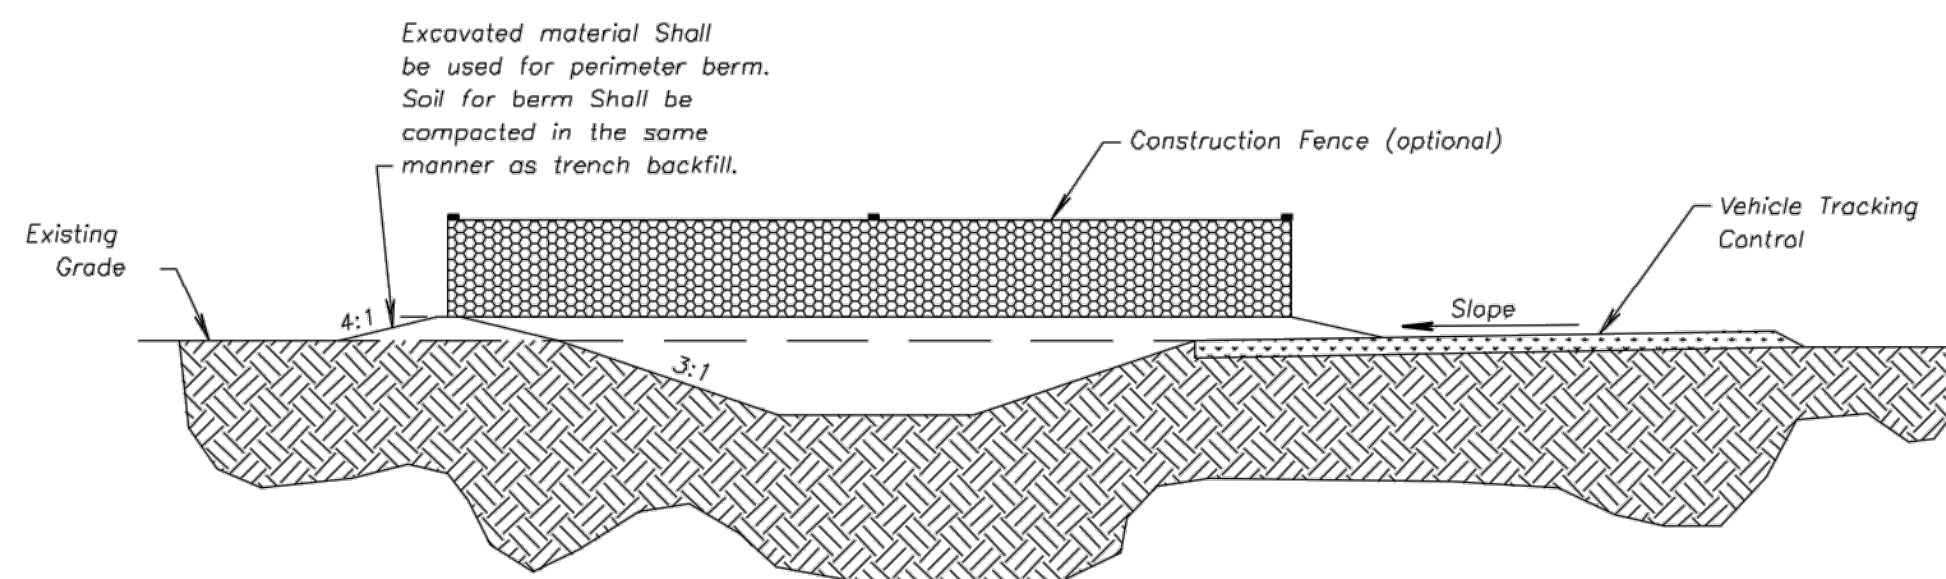

CONCRETE WASHOUT

AMERICAN PUBLIC WORKS ASSOCIATION Kansas City Metro Chapter  AMERICAN PUBLIC WORKS ASSOCIATION		KANSAS CITY METRO CHAPTER
CONSTRUCTION ENTRANCE AND CONCRETE WASHOUT		STANDARD DRAWING NUMBER ESC-01 ADOPTED: 10/24/2016

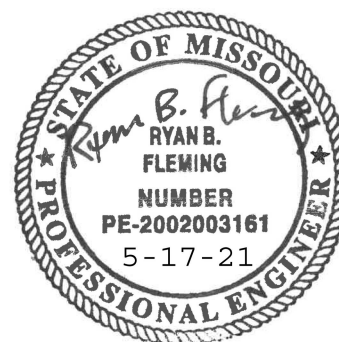

RYAN B. FLEMING
MO. NO. PE-2002003161

[illegible]


EROSION CONTROL DETAILS

LEE'S SUMMIT MIDDLE SCHOOL #4
BAILEY ROAD PUBLIC IMPROVEMENTS


LEE'S SUMMIT, MISSOURI

C.O.A. NO.: 00159;
DRAWN BY: RPH
CHECKED BY: RBL
APPROVED BY: RBL
QA/QC BY: XXZ
PROJECT NO.: 020-010;
DWG NO.: T_ERCDTL01_020300;
DATE: 2021-02-0

This document was created by an application that isn't licensed to use [novaPDF](#). Purchase a license to generate PDF files without this notice.

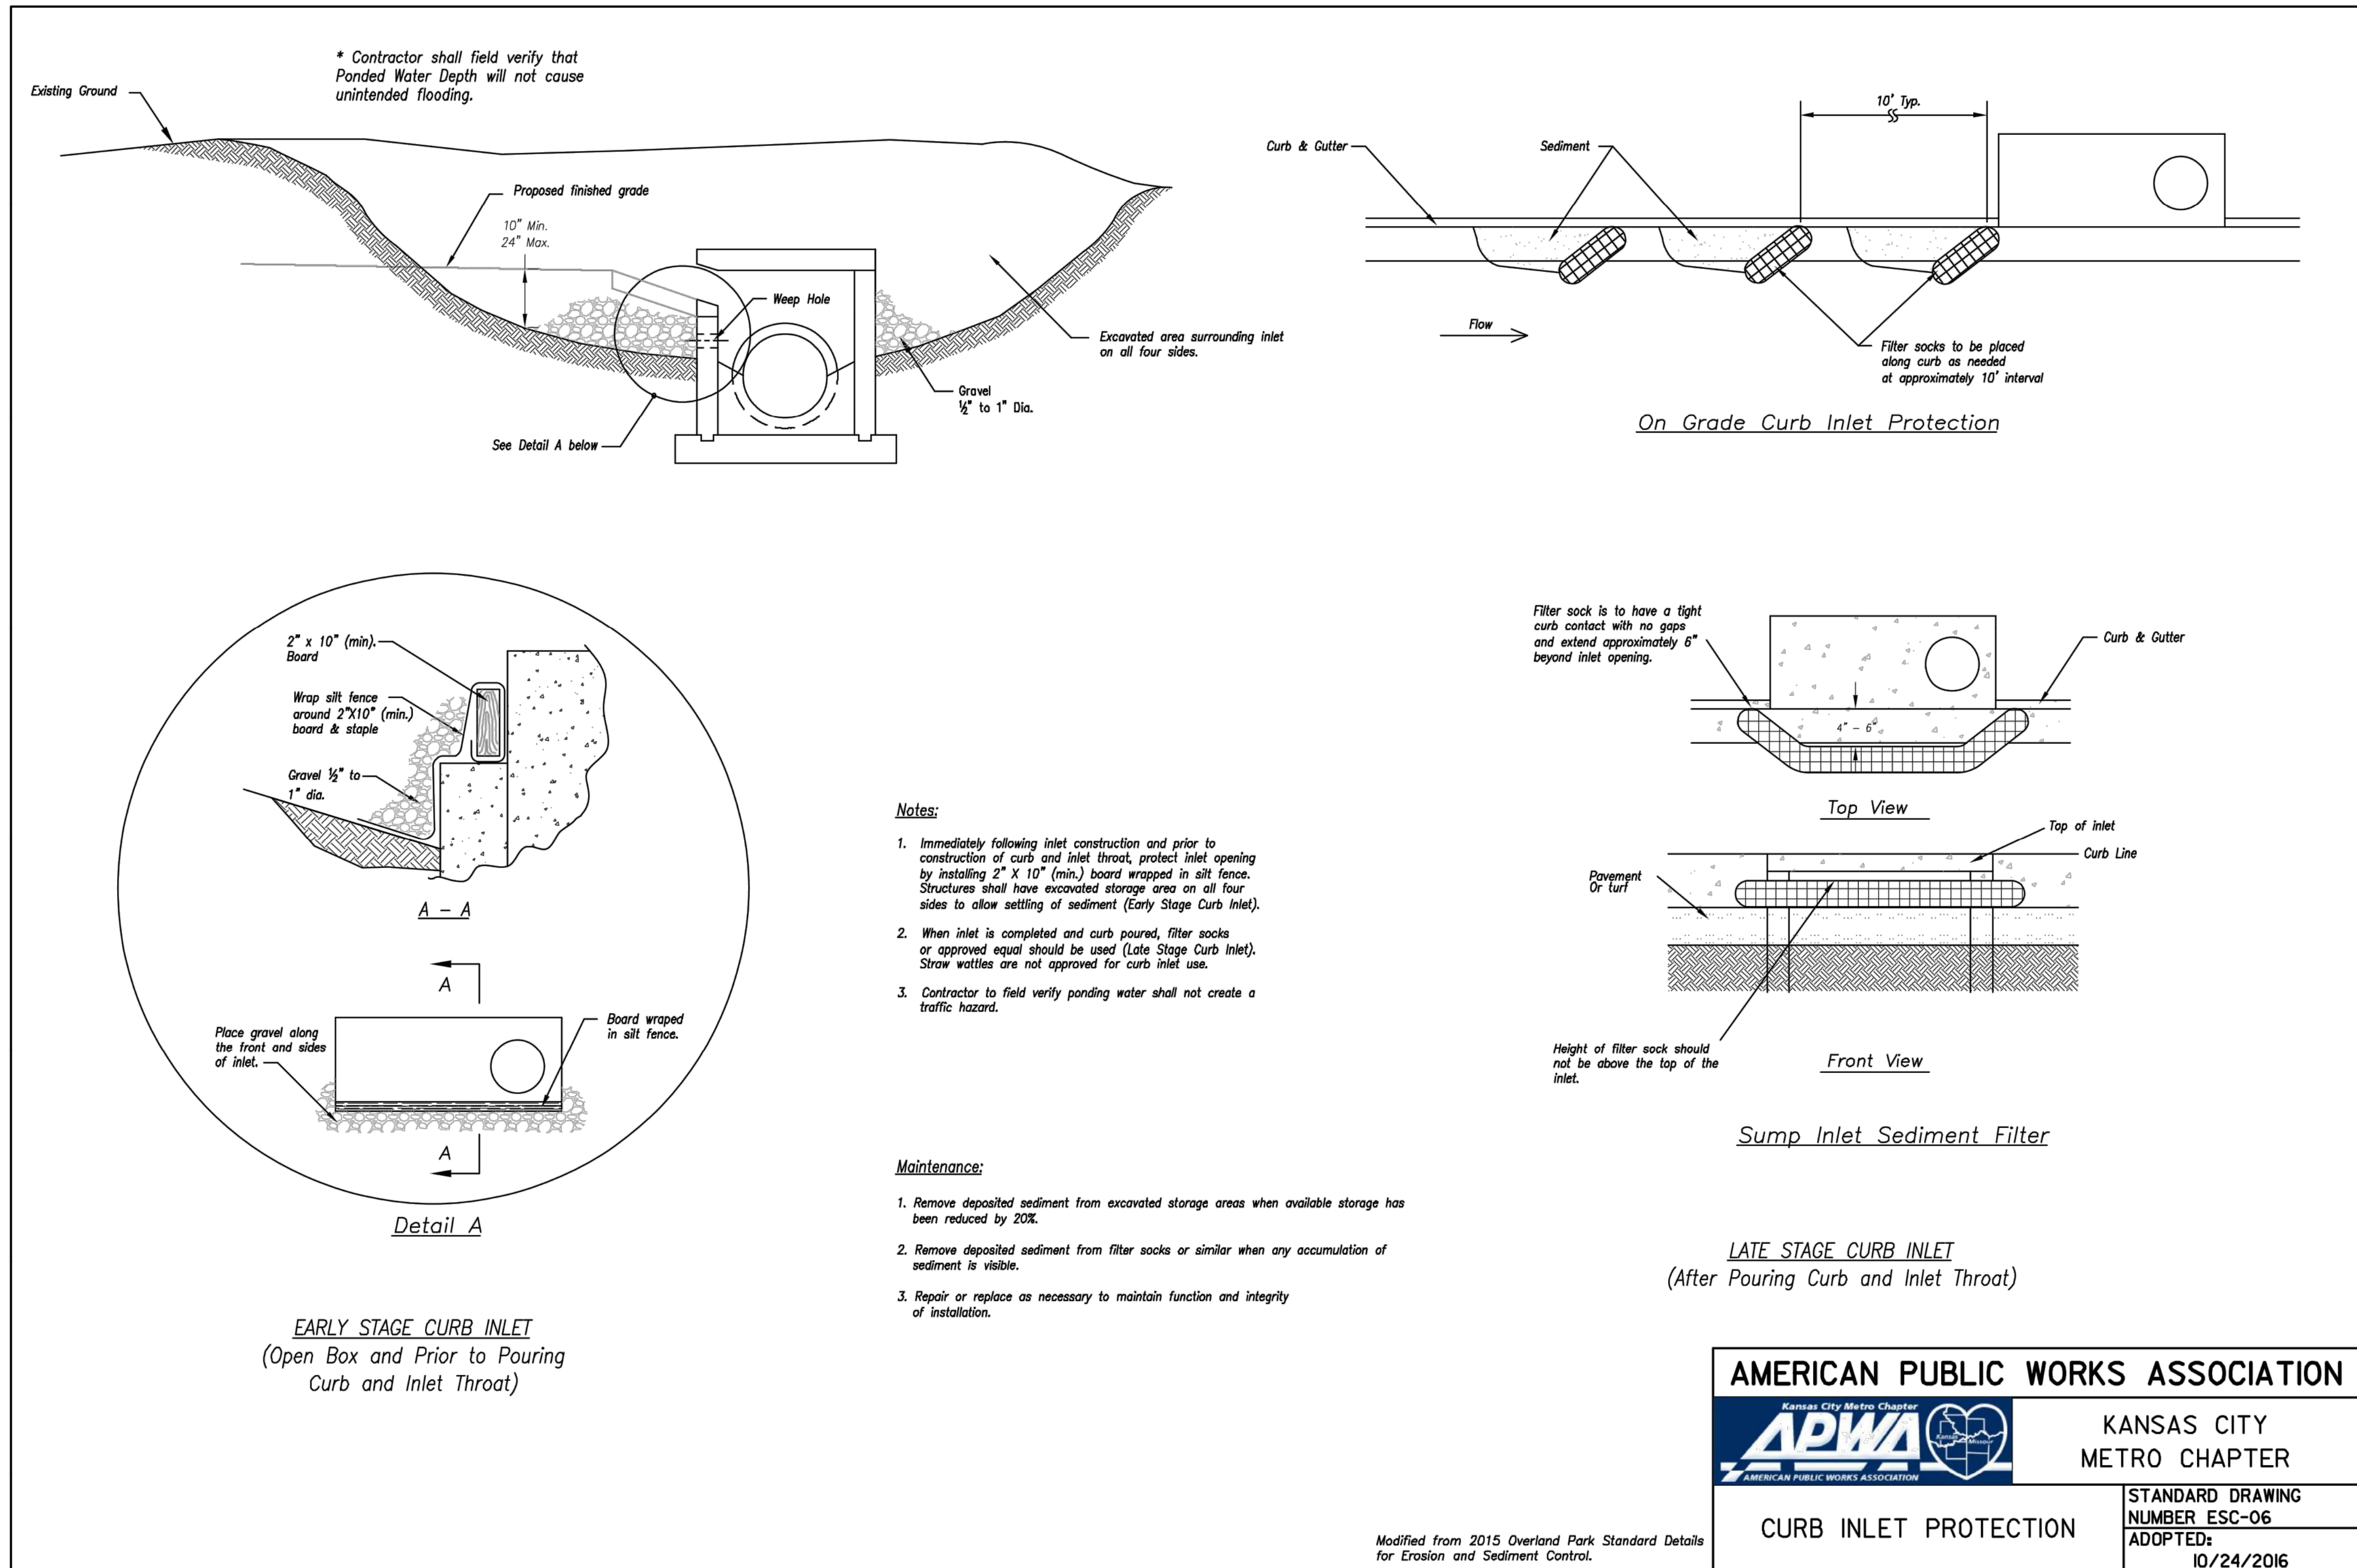

This document was created by an application that isn't licensed to use [novaPDF](#).
Purchase a license to generate PDF files without this notice.

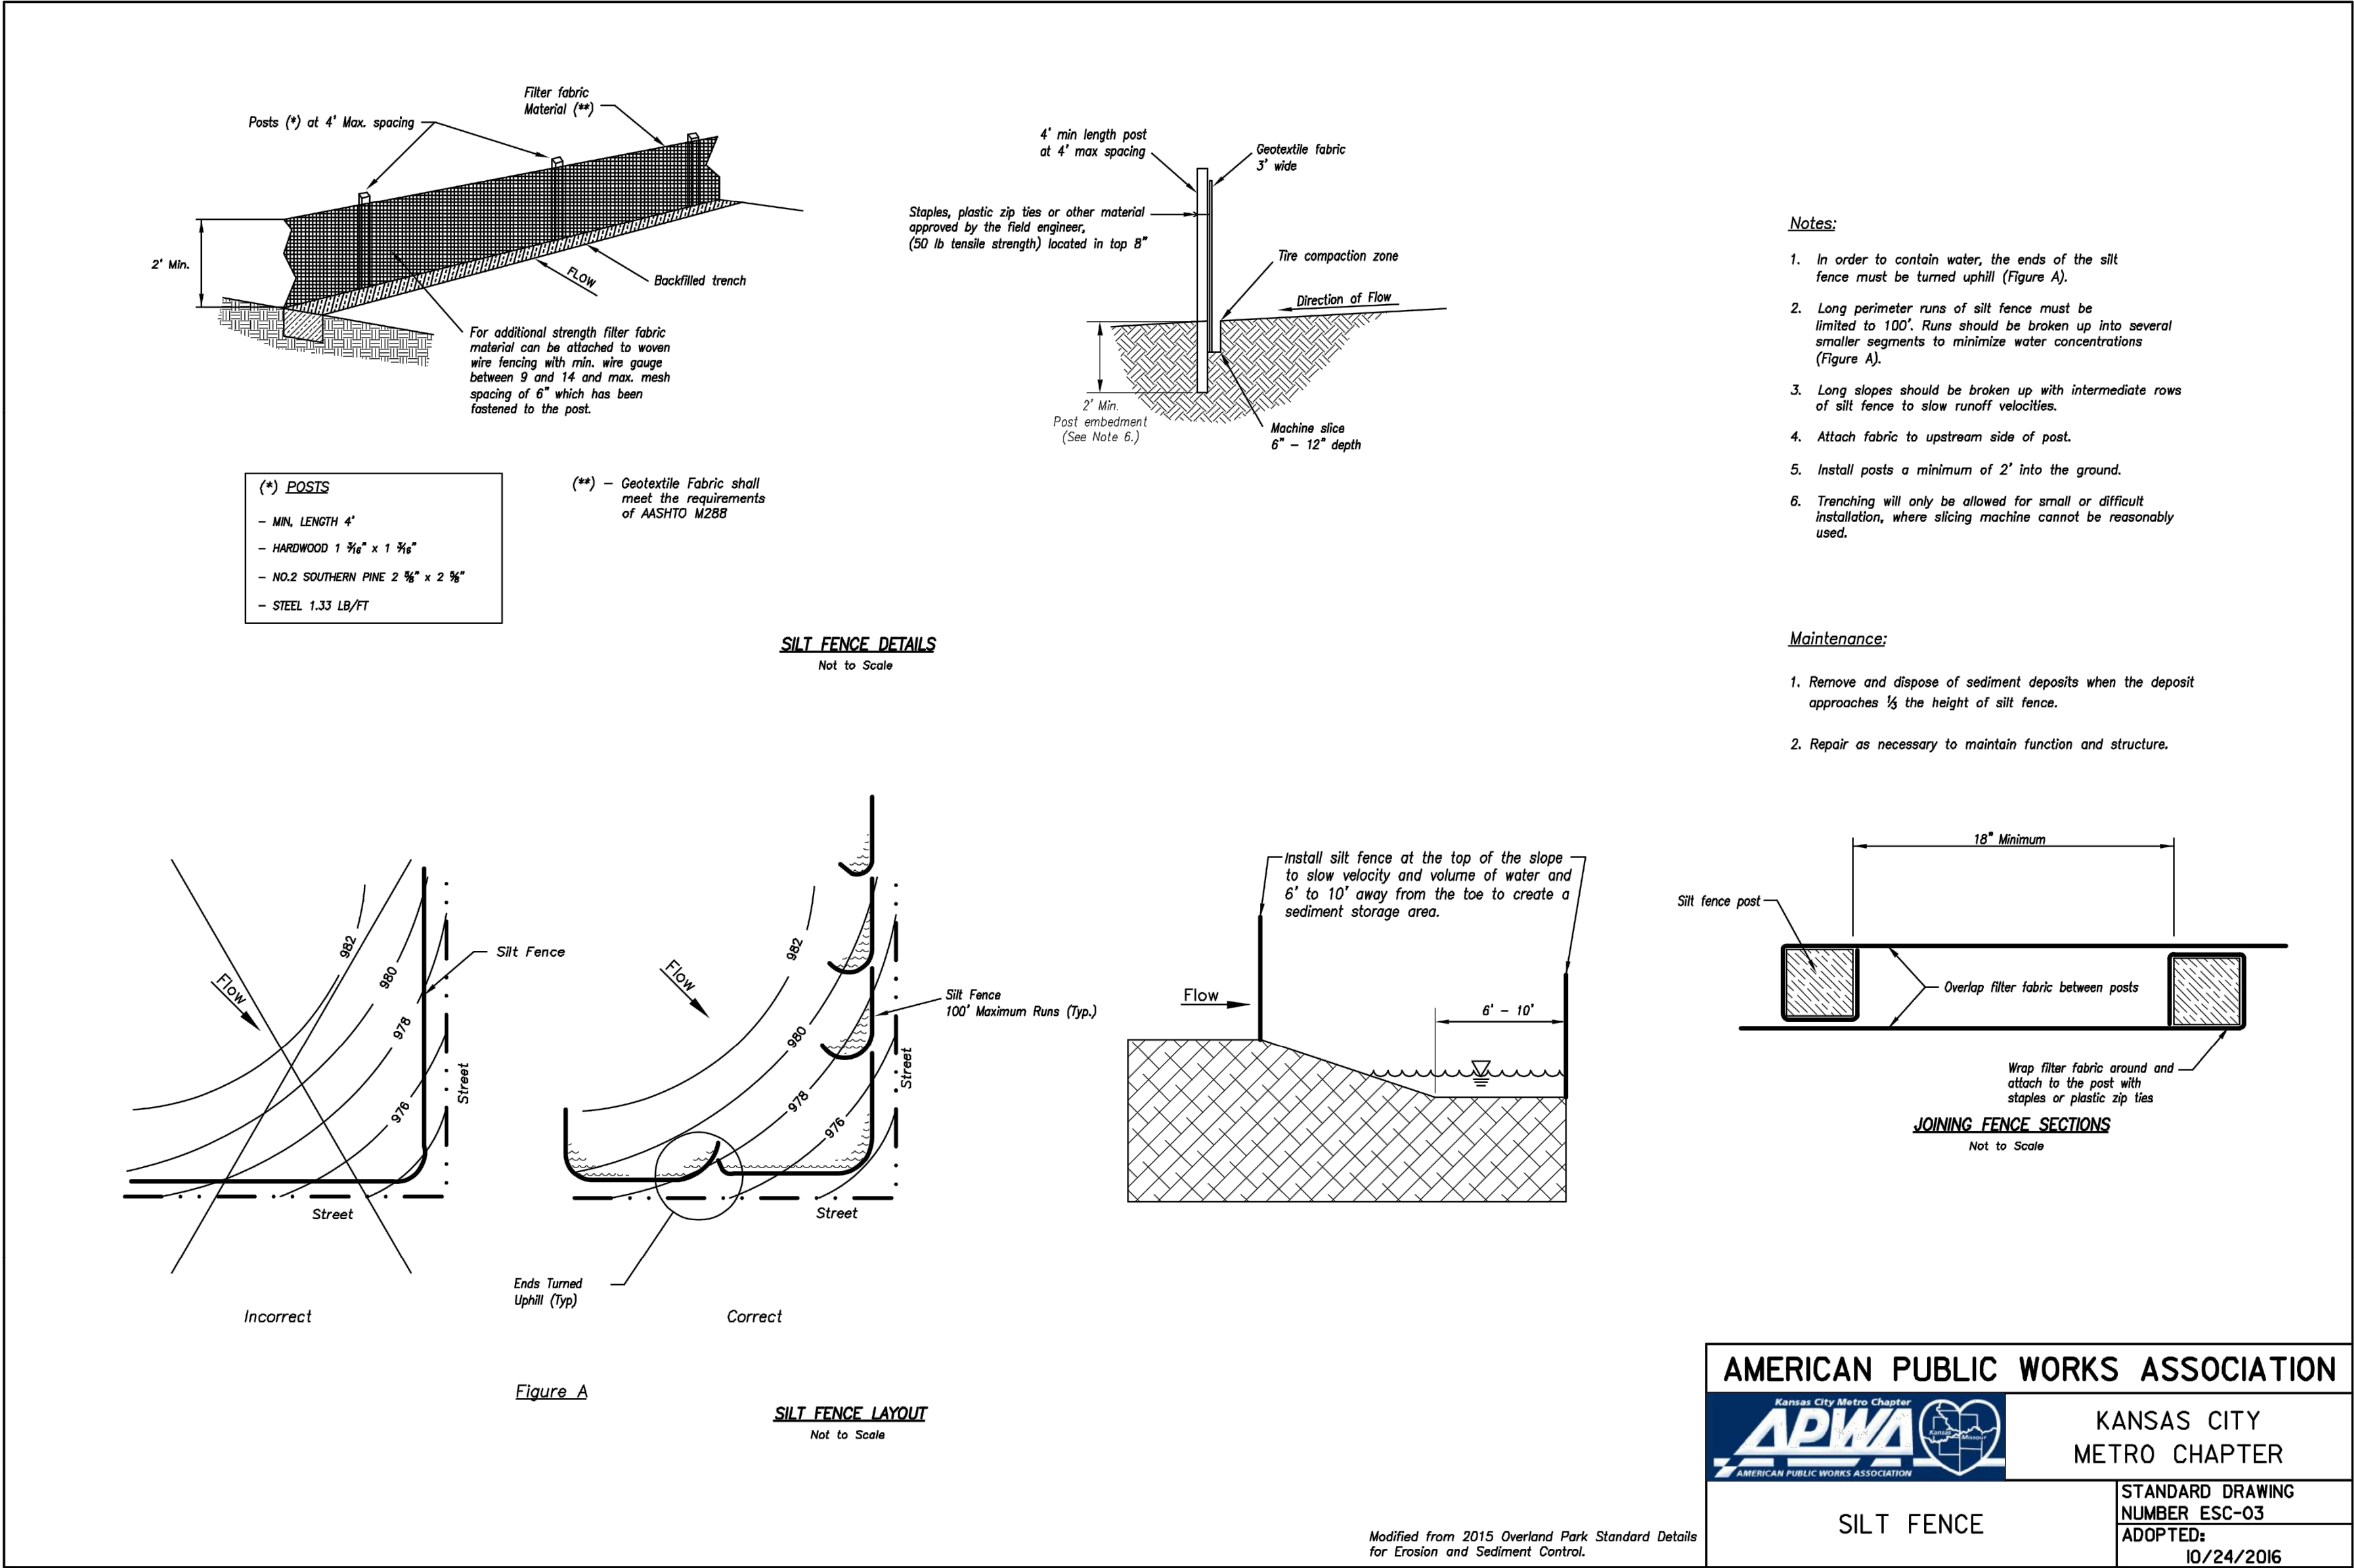

olsson

Olsson Engineering - MO State Certificate of Authority #001592
7301 West 133rd Street, Suite 200 TEL 913.381.1170
Overland Park, KS 66213-4750 FAX 913.381.1174 www.olson.com



RYAN B. FLEMING
MO. NO. PE-2002003161

REV. NO.	DATE	REVISIONS DESCRIPTION	BY

REVISIONS

EROSION CONTROL DETAILS	LEE'S SUMMIT MIDDLE SCHOOL #4 BAILEY ROAD PUBLIC IMPROVEMENTS	2021
-------------------------	--	------

C.O.A. NO.: 001592
DRAWN BY: RPH
CHECKED BY: RBE
APPROVED BY: RBE
QA/QC BY: XXX
PROJECT NO.: 020-0103
DWG NO.: T_ERCDTL01_0203004
DATE: 2021-02-01

GENERAL NOTES:

1. The contractor shall have one (1) signed copy of the plans (approved by the City of Lee's Summit) and one (1) copy of the appropriate Design and Construction Standards and Specification at the job site at all times.

2. Construction of the improvements shown or implied by this set of drawings shall not be initiated or any part thereof undertaken until the Director of Public works or his agent is notified of such intent, and all required and properly executed bonds and contract agreements are received and approved by the City.

3. The Construction covered by these plans shall conform to all applicable standards and specifications of the Public Works Department of the City of Lee's Summit, Missouri, in current use. Specifically, but not exclusive to: Traffic Signal Specification: Section 2900.
Traffic Signal Standard Drawings: TS-1 through TS-10.

4. All workmanship and materials shall be subject to the inspection and approval of the Public Works Department of the City of Lee's Summit, Missouri.

5. Right-Of-Way limits should be cross checked by the Contractor and approved by the field inspector before undertaking any excavations at the site.

6. The contractor shall stake the location of all pole bases, pull boxes, and controller cabinet base, then provide the City one week notice prior to the start of construction, and subsequent construction activities, for inspection and approval. The contractor shall provide a work schedule, contact names, and phone numbers.

7. All locations indicated in drawings, including conduit runs are subject to adjustment to clear obstructions and to meet site conditions, if any, by the City.

8. Existence and location of any underground or overhead facilities shown on these drawings or reference to any soil conditions, if made, are approximate only. It is the Contractor's responsibility to verify all site conditions and to locate all utilities, including depth, before starting construction so that any adjustments to design can be made prior to pole ordering or fabrication. In addition, the Contractor shall avoid disruption of services provided by the utilities and shall insure that proper clearances (overhead and underground) are maintained for the duration of construction. The Contractor shall be fully responsible for any and all damages caused by failure to exactly locate and preserve all utilities.

9. The contractor shall coordinate with the City Traffic Engineer for any necessary changes to the traffic signals resulting from existing utilities or other construction issues.

10. Any equipment damaged during construction shall be replaced at the Contractor's expense.

11. Signal equipment shall not form an obstruction to the movement of pedestrian and wheelchair traffic and shall be ADA accessible. Where sidewalks are present, a minimum clear width of 48 inches shall be available for pedestrian and wheelchair movement. Pull boxes shall not be installed on wheelchair ramps.

12. Conduits to be placed outside of paved areas shall be trenched in place. If the project includes roadway improvements, the conduit shall be trenched after the roadway rough grade is established and prior to any final roadway paving, curb & gutter, median or sidewalk sections are placed. All compaction and backfill shall meet City of Lee's Summit requirements. At the option of the contractor, conduits may be bored outside paved areas, but there will be no adjustment to the unit prices for conduit installation and any change in cost would be the contractor's responsibility. Any conduit bore outside paved areas shall be done after roadway improvements are complete. Conduits to be placed within the limits of pavement shall be bored unless otherwise authorized by the City Traffic Engineer. If the project includes roadway improvements, the conduit shall be bored prior to any final roadway paving. Potholing for utilities on road bores after final paving will not be allowed.

13. The traffic signal controller, cabinet and related equipment, as specified for this project, shall be delivered to the City for testing prior to installation. All signal timings will be provided by the City Traffic Engineer. The Contractor shall coordinate material delivery and pick-up with the Public Works Operations Department (969-1870) at least 48 hours prior to transportation. A minimum of 2 weeks shall be permitted for testing between delivery and pick-up. The Contractor assumes all damage liability and should inspect all materials before and after transportation of equipment.

14. The Contractor shall coordinate all electrical power requirements and connection activities with the Utility Company, including location of the meter, cirlcruy and connection requirements, and powering up the complete system. The Contractor shall order the meter and pay electrical bills until Final Acceptance, at which time the Contractor shall coordinate with the City for transferring the electrical billing services to the City.


15. All disturbed surfaces shall be made good to match existing at the Contractor expense.

16. Contractor shall maintain at all times access for Emergency Vehicles and residents along the entire project



17. Substantial completion of the traffic signals shall be defined as all components of the traffic signal operated fully and satisfactorily with red, yellow, and green cycles. Substantial completion shall allow for testing of the signals, including a flash period, prior to signals operating with cycles. Substantial completion shall also include the completion of all interconnect, sidewalk, curb ramp and removal work.

18. Final acceptance of traffic signals shall be defined as final written approval and acceptance by the City, including completion or correction of all punch list items and the traffic signals fully operational for a time period of fifteen (15) days, without any problem, as noted in the specifications. As-built plans shall be submitted prior to final acceptance by the City.

STREET NAME SIGN DETAIL

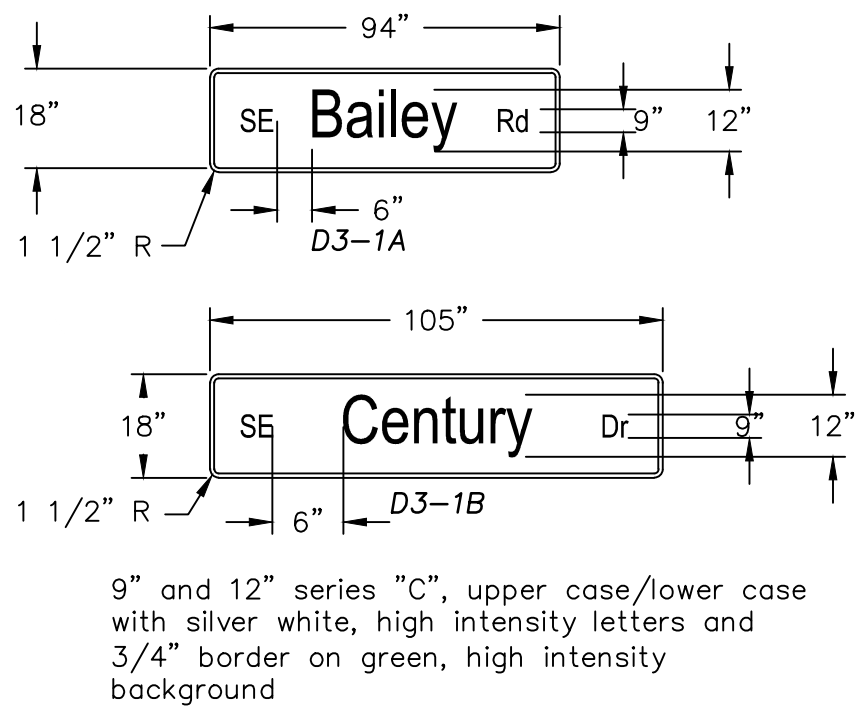

LEGEND

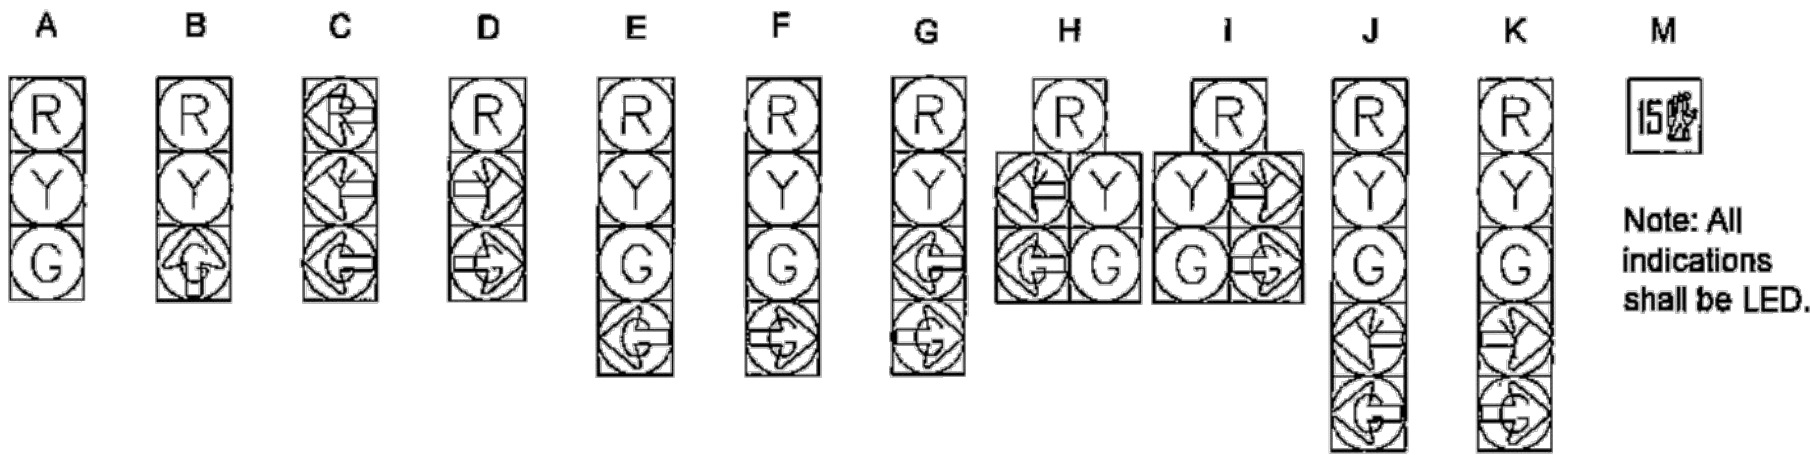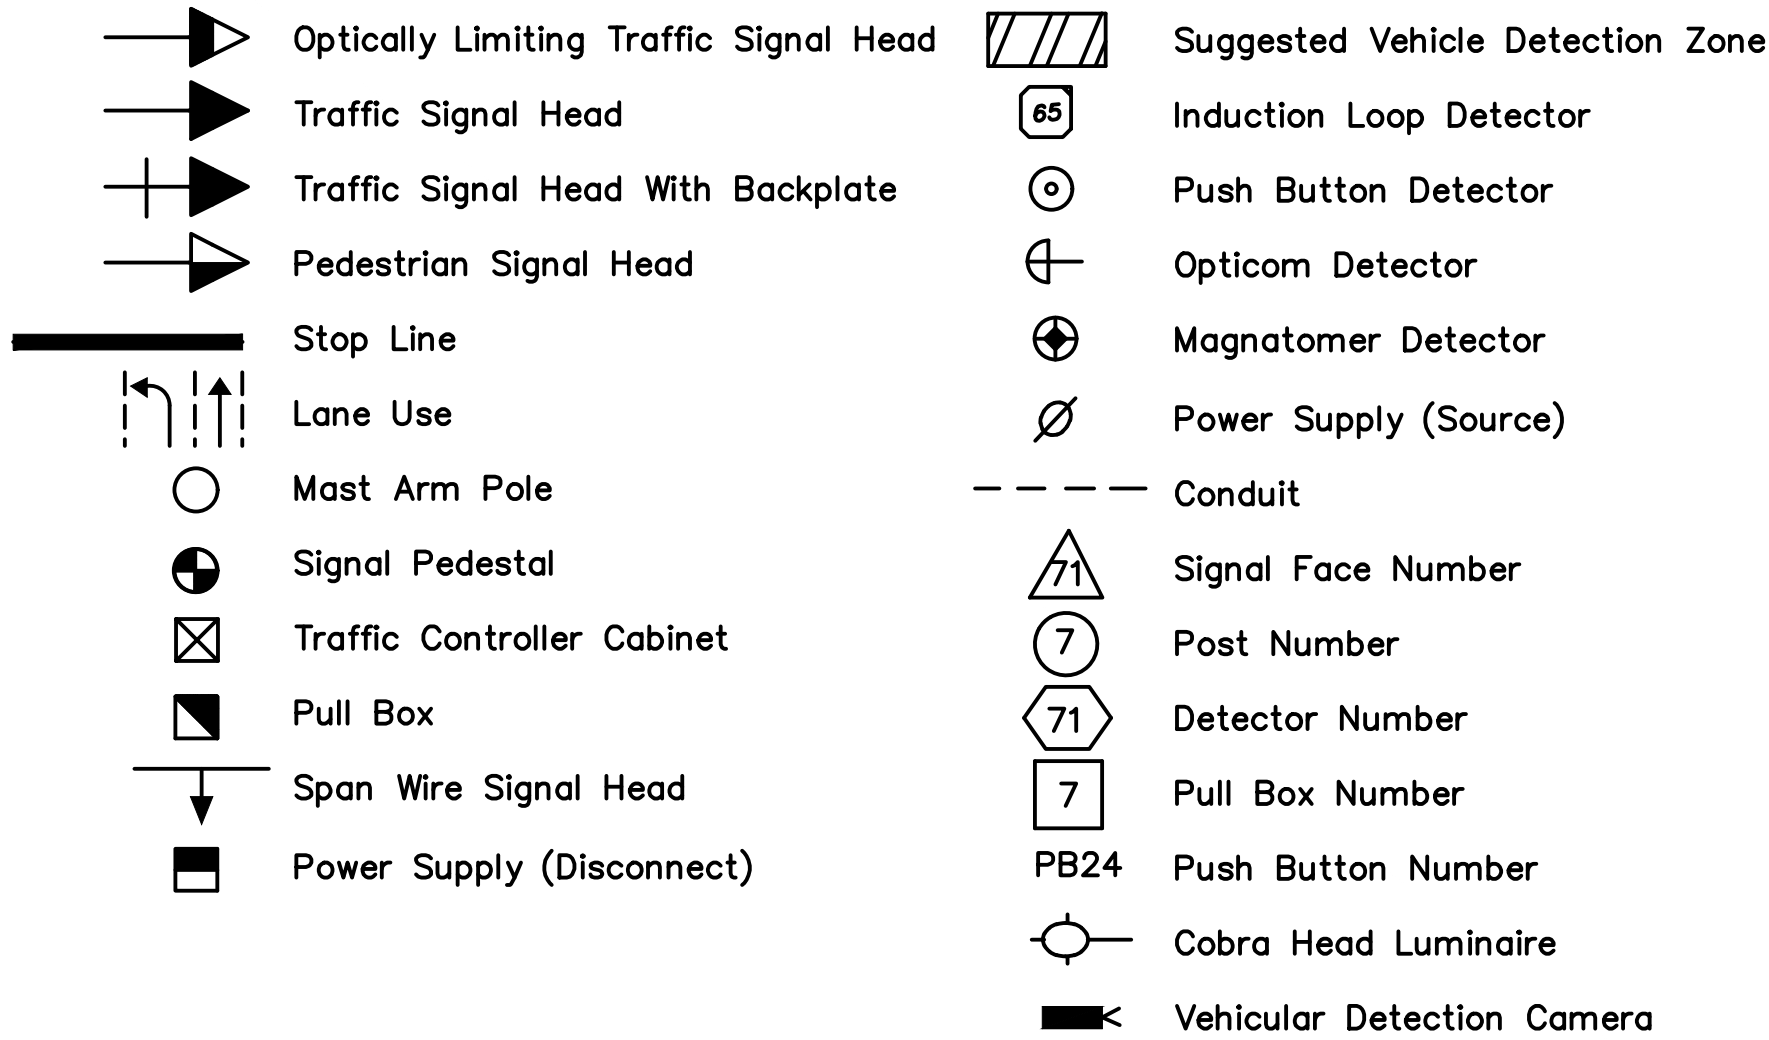

TYPICAL REGULATORY SIGN DETAIL



SIGN R10-12
24" X 30"




SIGN R10-3E
9" X 15"


Note: Sign R10-3E shall be provided for each push button.

[illegible]


WIRING DIAGRAM

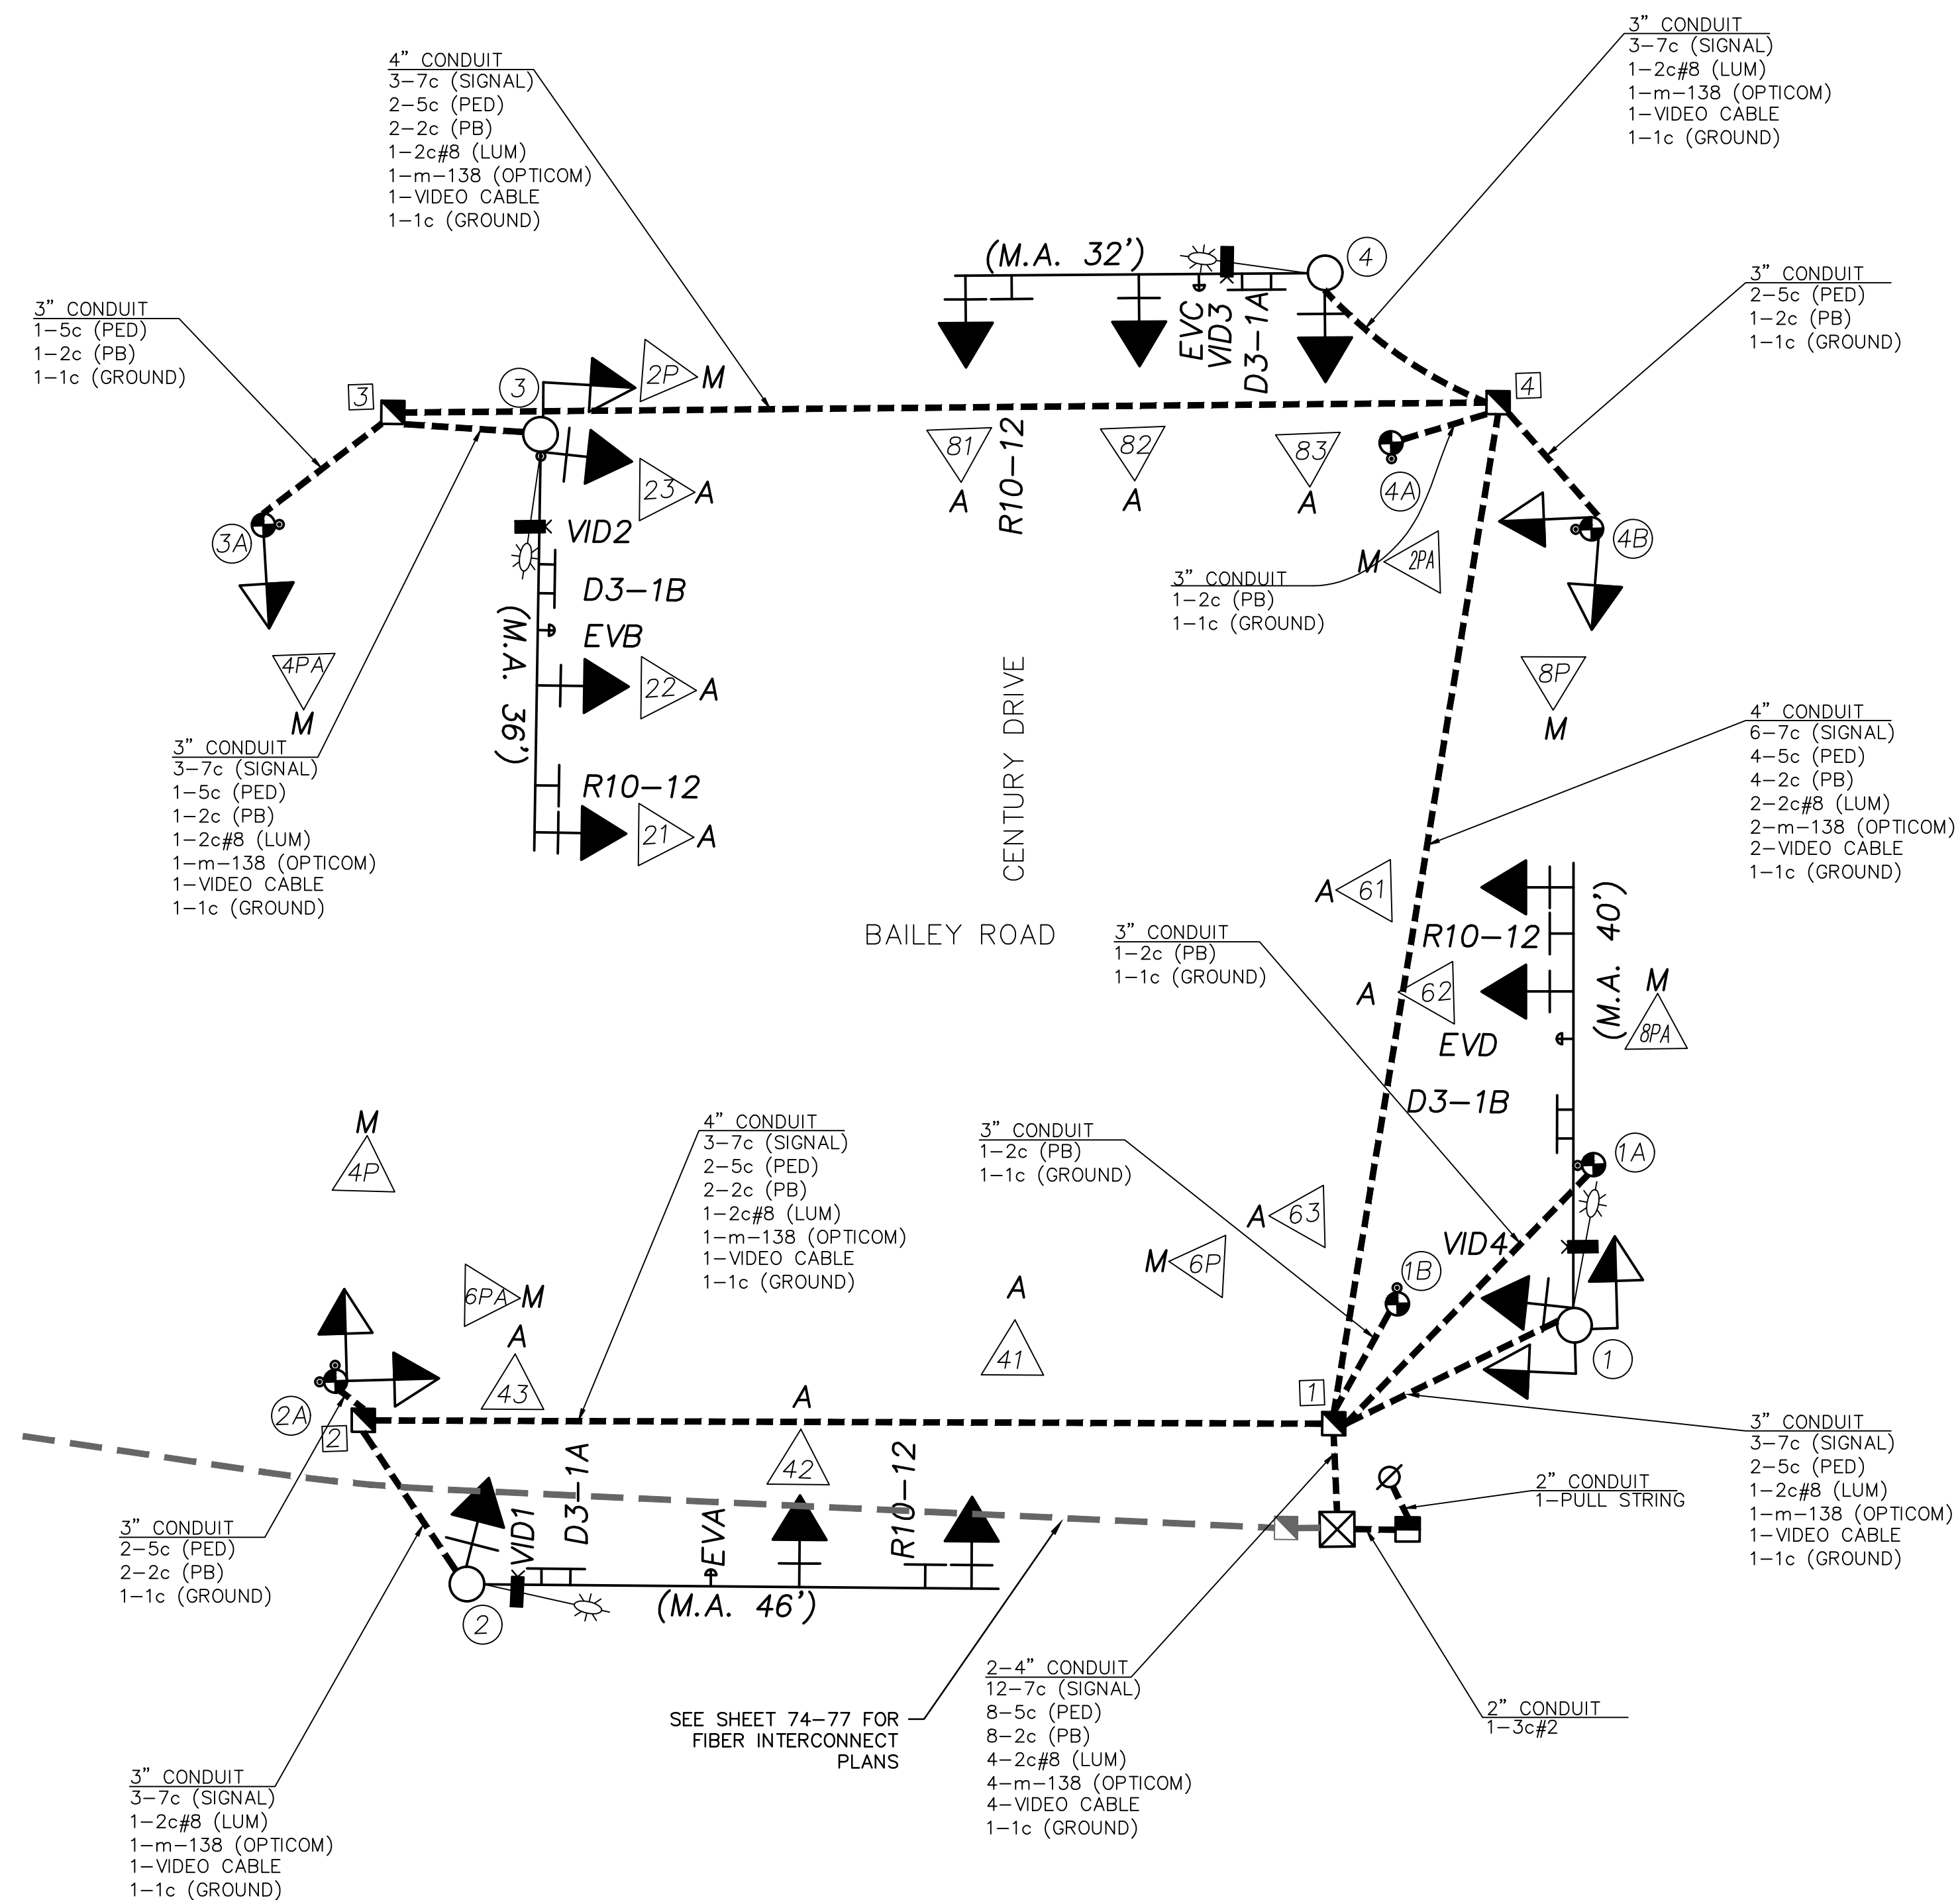

SEQUENCE

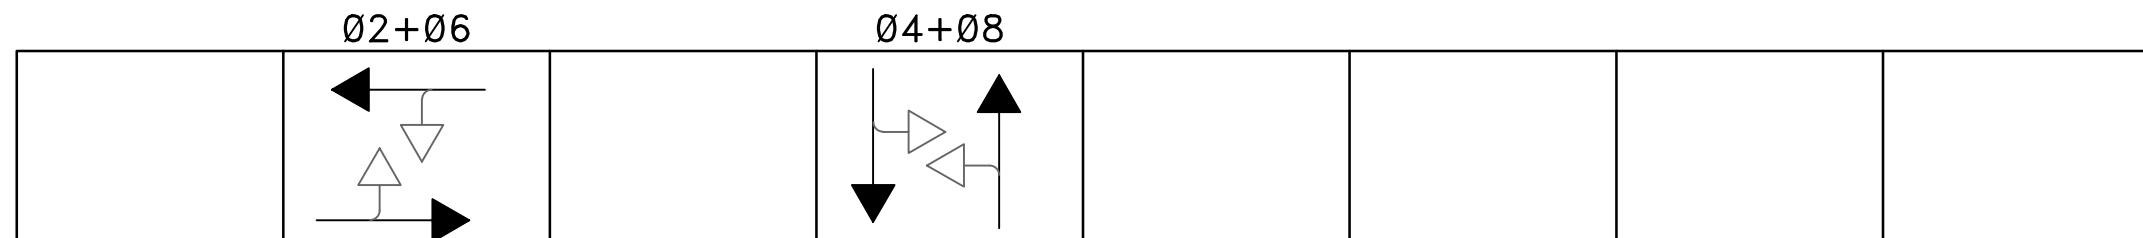

PHASE DIAGRAM

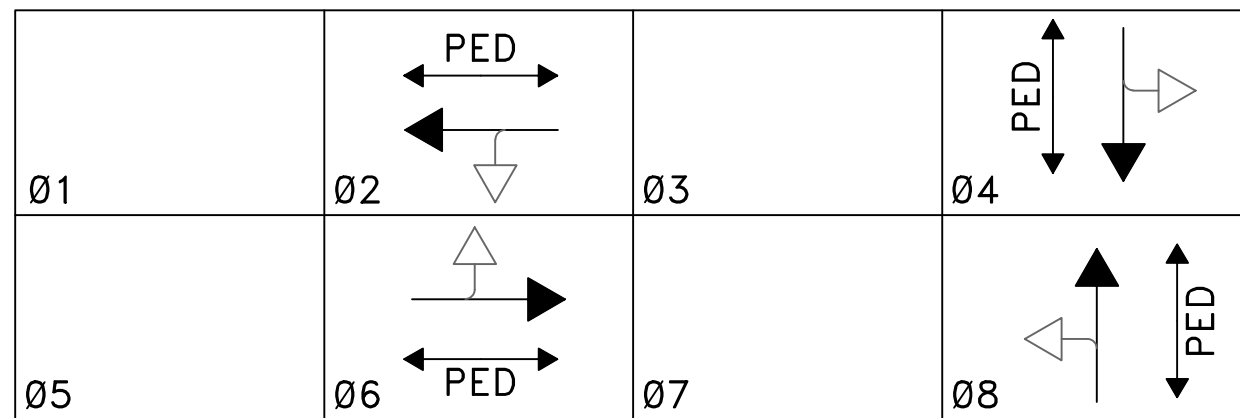

OUTPUT FILE ASSIGNMENTS

FR1	Ø1	Ø2	PED Ø2	Ø3	Ø4	PED Ø4	MONITOR
FR2							
FR3	Ø5	Ø6	PED Ø6	Ø7	Ø8	PED Ø8	
FR4							

1	2	3	4	5	6	7	8	9	10	11	12	13	14
											PED 02	PED 04	FLH
			VIDEO DETECTION								PED 06	PED 08	STOP TIME


FLASHING	OPERATIONS
EMERGENCY	SCHEDULED
FY-No $\emptyset$'s	FY-No $\emptyset$'s
FR-All $\emptyset$'s	FR-All $\emptyset$'s

POWER SUPPLY

POWER SUPPLY				
LOCATION	Power Supply Type	CIRCUIT BREAKER TRIP RATINGS		
		SERVICE DISCONNECT (2-POLE)	TRAFFIC SIGNAL (1-POLE)	LIGHTING (2-POLE)
SE CORNER	2-Circuit	40 AMP	40 AMP	15 AMP

Wiring and Phasing General Notes

1. All signals heads shall each be served by one 7c#14 cable extending from the head back to the controller. No cable splices are allowed, including at the base of the pole and inside pull boxes. Mast arm heads shall not be jumpered, so that additional 7c can be used for left-turn signal head if needed in the future.
2. A continuous 1c#6 AWG bare solid copper ground wire shall be provided in addition to ground rods. All grounding and ground rods shall be tied together using 1c#6 AWG bare solid copper wire to bond the system.

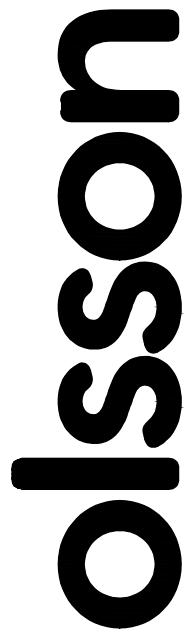[illegible]

WIRING DIAGRAM BAILEY ROAD & CENTURY DRIVE	2024
LEE'S SUMMIT MIDDLE SCHOOL #4 PUBLIC ROAD IMPROVEMENTS	

POSTS																
Post No.	PEDESTAL POLE HEIGHT (feet)			MAST ARM LENGTH (feet)			SIGNAL HEAD SPACING*				LUMINAIRES					REMARKS
							A	B	C	D	Arm Length	Bracket Type	Mounting Height	150W 240V H.P.S. Type III	250W 240V H.P.S. Type III	
	E	F	G	H												
	4'	8'	15'	32'	36'	40'	46'									
1						1	28.3'	9.0'			15'	CL	30'		1 **	
1A	1															
1B	1															
2						1	28.2'	14.9'			10'	CL	30'		1 **	
2A		1														
3					1		21.1'	12.7'			10'	CL	30'		1 **	
3A		1														
4				1			15.6'	15.1'			10'	CL	30'		1 **	
4A	1															
4B		1														
									</							

*NOTE: Signal head spacing (feet) to be adjusted to site conditions and approved by the project inspector.
**Cobra-head luminaire w/250 watt H.P.S. equivalent led lamp.

[illegible]

P – Pole Mounted Signal Head
M – Mast Arm Mounted Signal Head
S – Span Wire Mounted Signal Head

NOTE :

THE TRAFFIC SIGNAL SYSTEM SHALL BE COMPLETE AND THE CONTRACTOR SHALL FURNISH AND INSTALL ALL EQUIPMENT AND MATERIALS NECESSARY FOR THE SATISFACTORY OPERATION OF ELECTRICAL APPARATUS AND FOR COMPLETE OPERATION OF THE TRAFFIC SIGNAL SYSTEM WHETHER SPECIFICALLY MENTIONED OR NOT.

BASES AND PULL BOXES												
NO.		BASES							PULL BOXES			
Post	Pull Box	B8	B10	B13	C	EV	E	POWER SUPPLY	Conc. (C.Y.)	CLASS 1	CLASS 2	CLASS 3
①				1					3.40			
(1A)					1				0.44			
(1B)					1				0.44			
	[1]											1
②				1					3.40			
(2A)					1				0.44			
	[2]										1	
③				1					3.40			
(3A)					1				0.44			
	[3]										1	
④			1						2.62			
(4A)					1				0.44			
(4B)					1				0.44			
	[4]											1
CONTR.					1			1	1.93			
TOTALS			1	3	6	1		1	17.39		2	2

[illegible]

SIGNS				
SIGN	LEGEND	NO.	AREA (s.f.)	TOTAL (s.f.)
R10-12	LEFT TURN YIELD (GREEN BALL)	4	5.00	20.00
R10-3E	PEDESTRIAN CROSSING SIGN	8*	.94	7.50
D3-1A	BAILEY ROAD	2	11.75	23.50
D3-1B	CENTURY DRIVE	2	13.125	26.25
TOTALS				77.25

*Included with APS Push button assembly


CABLE																
FROM	TO	GROUND		POWER/LIGHTING		CONTROL Type 20-1			LEAD-IN CABLE	INTERCONNECT COMM. CABLE	EMERGENCY PRE-EMPTION CABLE**	VIDEO CABLE*	REMARKS			
		#6	3c-2	3c-8	2c-8	2c-14	5c-14	7c-14	4c-14	3 pr #16	m-138					
XX	21							288'								
XX	22							276'								
XX	23							248'								
XX	2P						241'									
XX	4PA						243'									
XX	EVB									271'						
XX	VID2										273'					
XX	41							195'								
XX	42							180'								
XX	43							145'								
XX	4P						125'									
XX	6PA						125'									
XX	EVA									172'						
XX	VID1										170'					
XX	61							105'								
XX	62							96'								
XX	63							61'								
XX	6P						54'									
XX	8PA						54'									
XX	EVD									92'						
XX	VID4										86'					
XX	81							190'								
XX	82							175'								
XX	83							153'								
XX	8P						140'									
XX	2PA						140'									
XX	EVC									170'						
XX	VID3										178'					
XX	POLE1A					60'										
XX	POLE1B					40'										
XX	POLE2A					244'										
XX	POLE3					238'										
XX	POLE3A					240'										
XX	POLE4A					134'										
XX	POLE4B					137'										
XX	XX		22'													
XX	LUM1				91'											
XX	LUM2				170'											
XX	LUM3				273'											
XX	LUM4				178'											
SYSTEM	GRND	438'														
SUBTOTAL		438'	22'	712'	1093'	1122'	2112'			705'	707'					
TOTALS ***		460'	24'	748'	1048'	1179'	2218'			741'	743'					

* Rate included in video camera system. ** Rate included in Pre-Emption System. *** Includes 5% For Waste

CONDUIT										
FROM	TO	Dist.	BORED	TRENCHED				IN EXISTING TRENCH		
			4"	2"	2 1/2"	3"	4"	2"	2 1/2"	4"
Ø	■	5'		15'						
■	⊗	6'		14'						
⊗	⊗	9'					13'			13'
1	2	84'	82'							
1	4	90'	88'							
4	3	96'	94'							
1	(1)	23'				25'				
1	(1A)	32'				34'				
1	(1B)	12'				14'				
2	(2)	17'				19'				
2	(2A)	4'				6'				
4	(4)	19'				21'				
4	(4A)	10'				12'				
4	(4B)	14'				16'				
3	(3)	13'				15'				
3	(3A)	15'				17'				
TOTALS			264'	29'		179'	13'			13'

*DETECTORS						
DET. NO.	PHASE	PUSH BUTTON	OPTICOM NTCP	VIDEO CAMERAS	LOOP (6X6)	LOOP (SIZE)
EVA			1			
EVB			1			
EVC			1			
EVD			1			
P2	2	1				
P2A	2	1				
P4	4	1				
P4A	4	1				
P6	6	1				
P6A	6	1				
P8	8	1				
P8A	8	1				
VID1				1		
VID2				1		
VID3				1		
VID4				1		
TOTALS		8	4	4		


*NOTES:
1. Push buttons shall be APS compatible

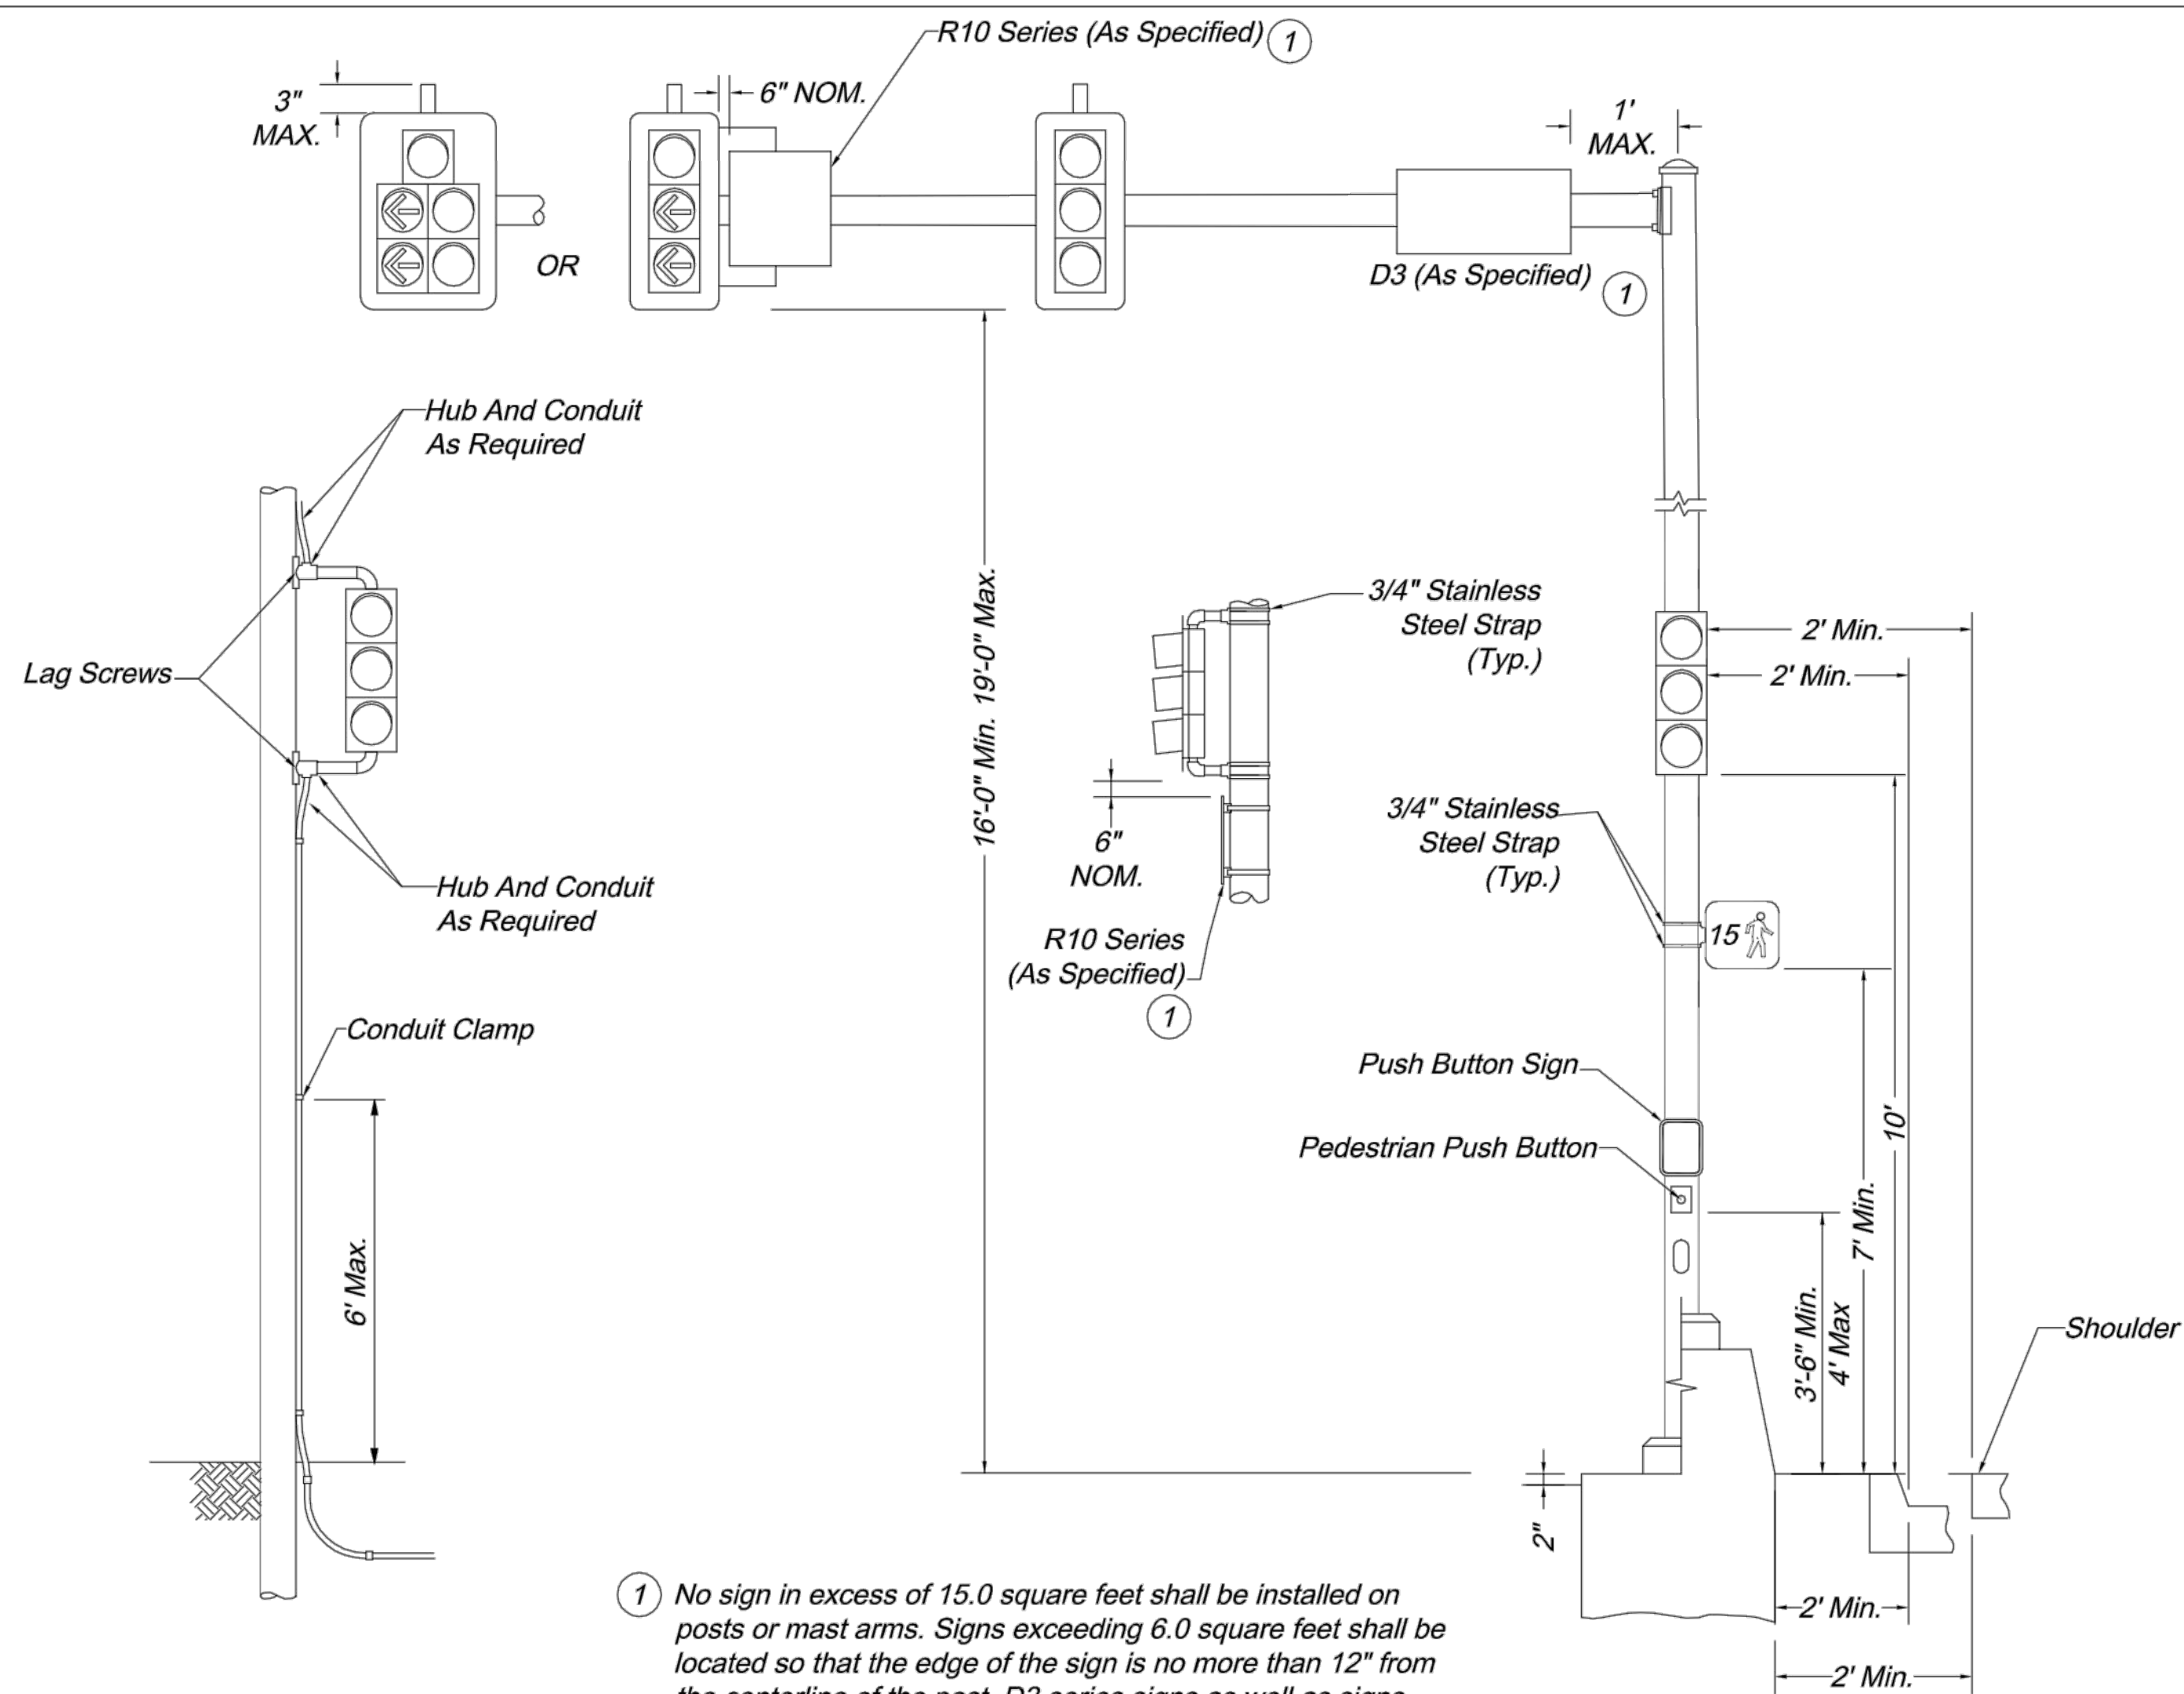


WOOD POLE MOUNTING

MAST ARM POLE MOUNTING


1 No sign in excess of 15.0 square feet shall be installed on posts or mast arms. Signs exceeding 6.0 square feet shall be located so that the edge of the sign is no more than 12" from the centerline of the post. D3 series signs as well as signs installed on the post shall be mounted with a strap type sign support. R10 series signs installed on the mast arm shall be mounted with an Astro-Bracket assembly.

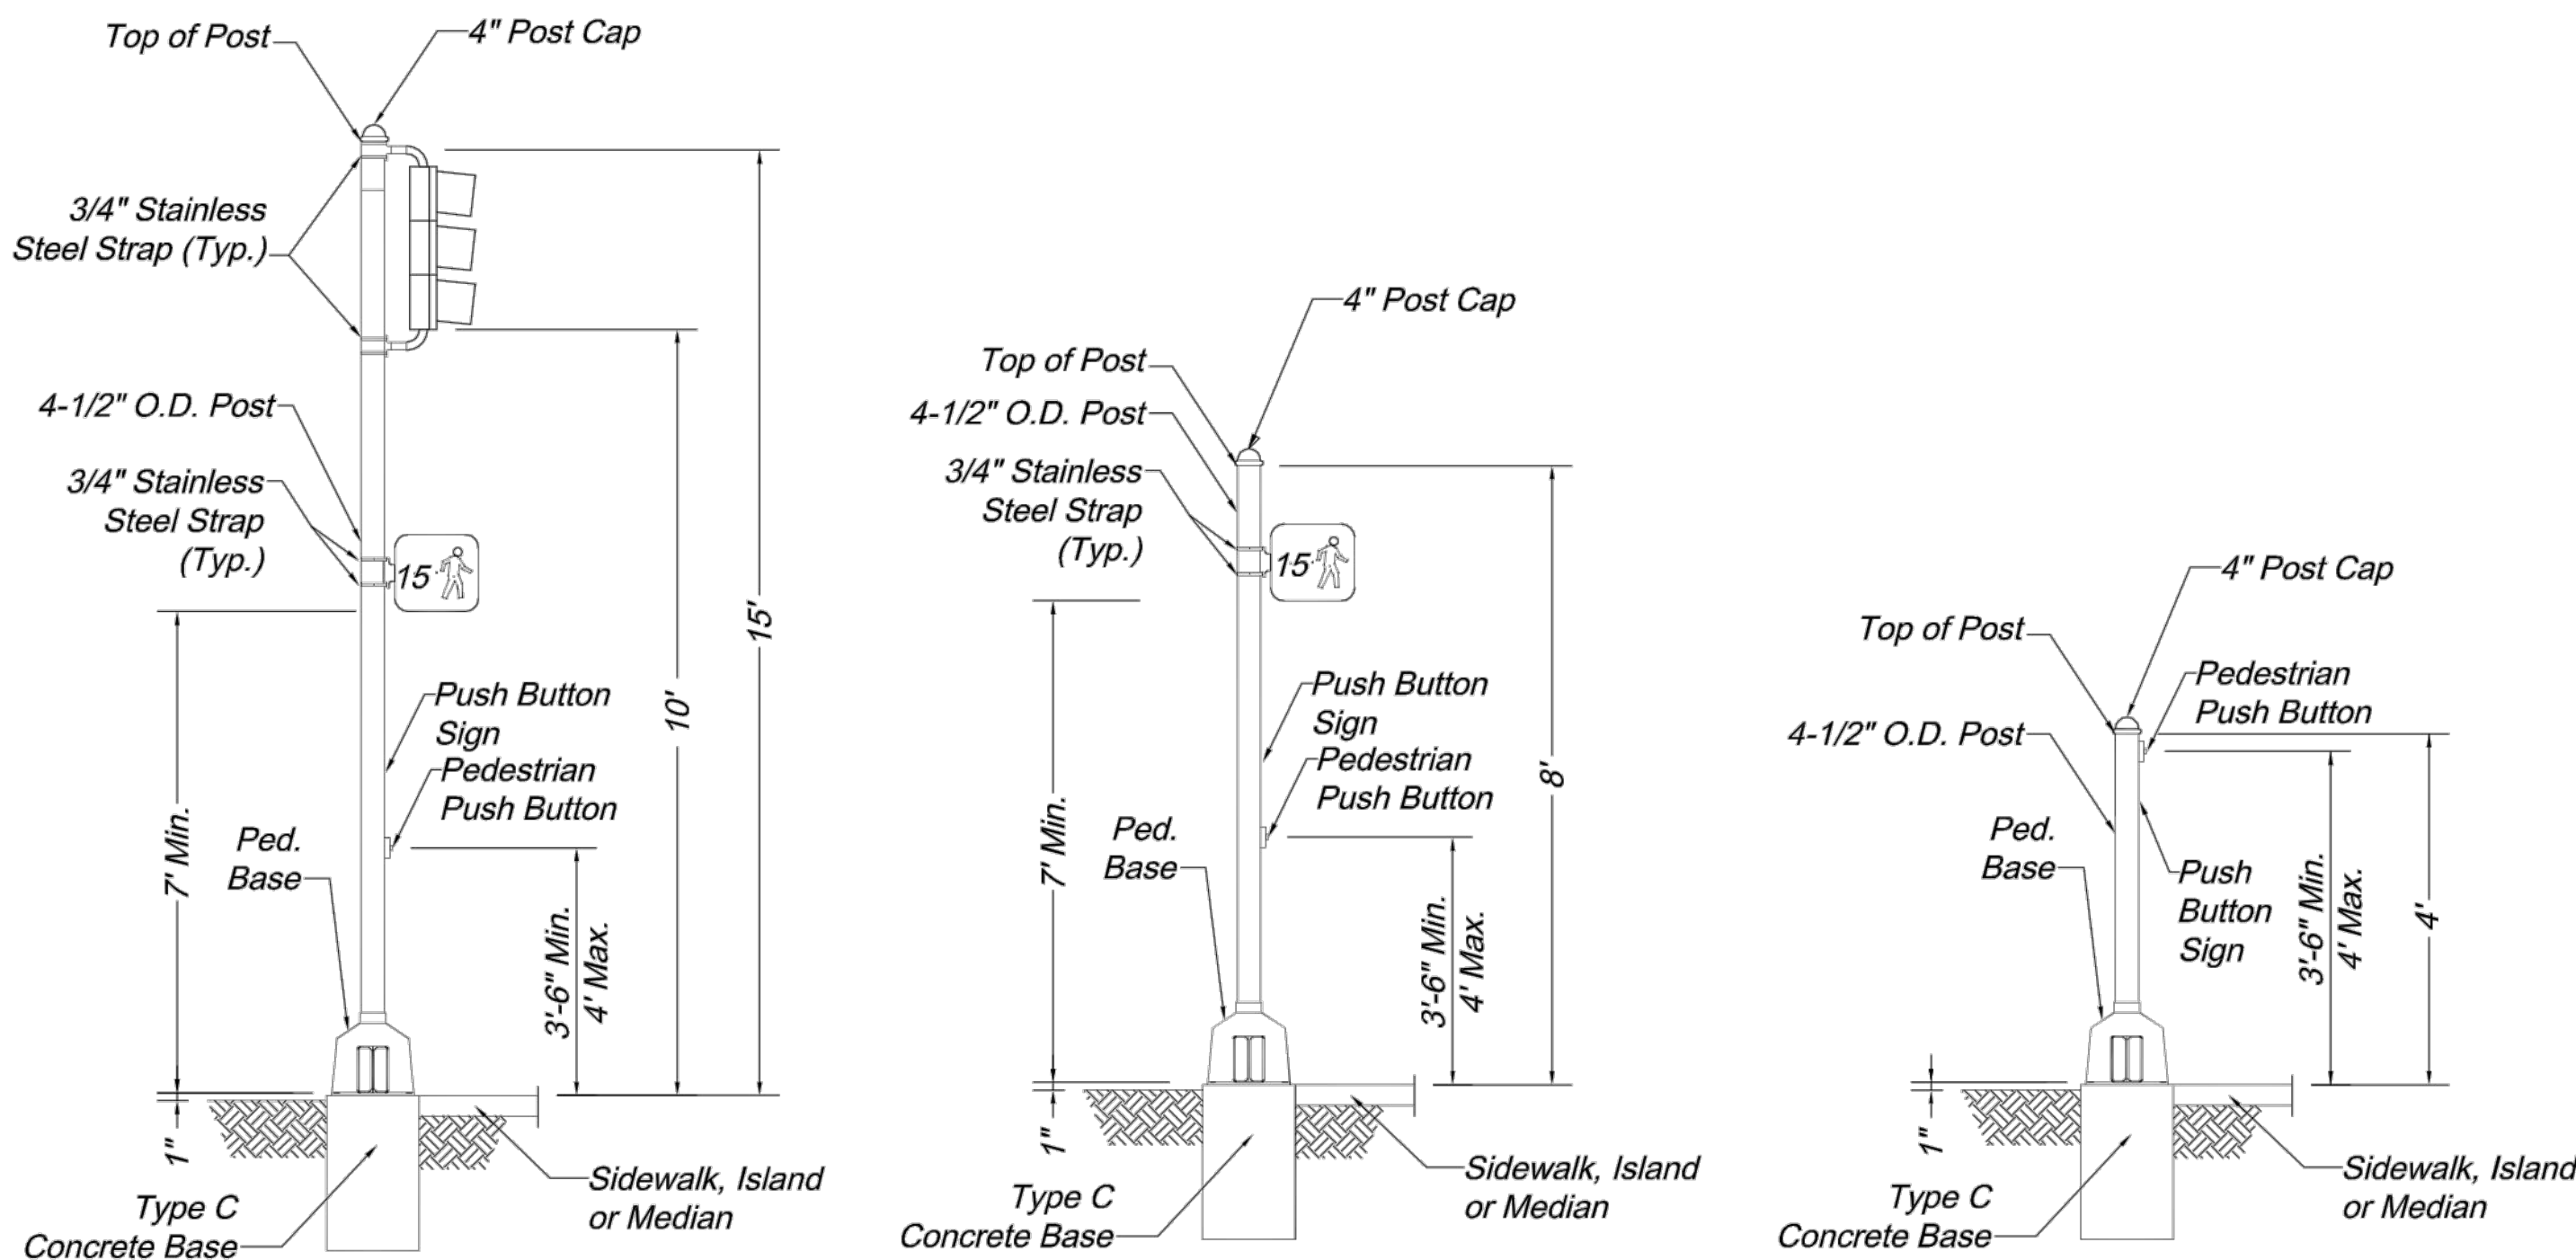

PEDESTAL POST MOUNTINGS

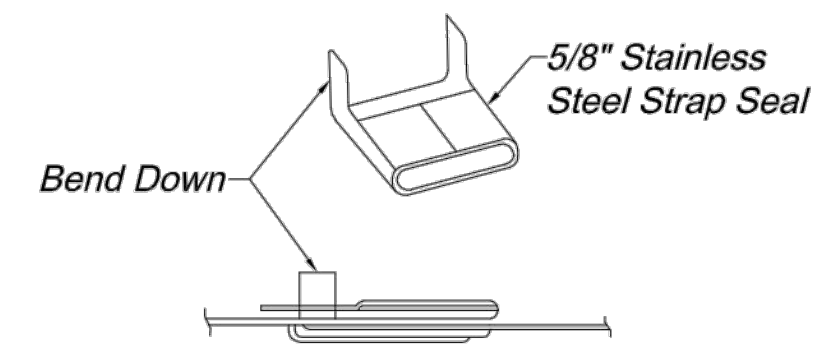


ENDS OF STRAP CLAMPED IN SEAL

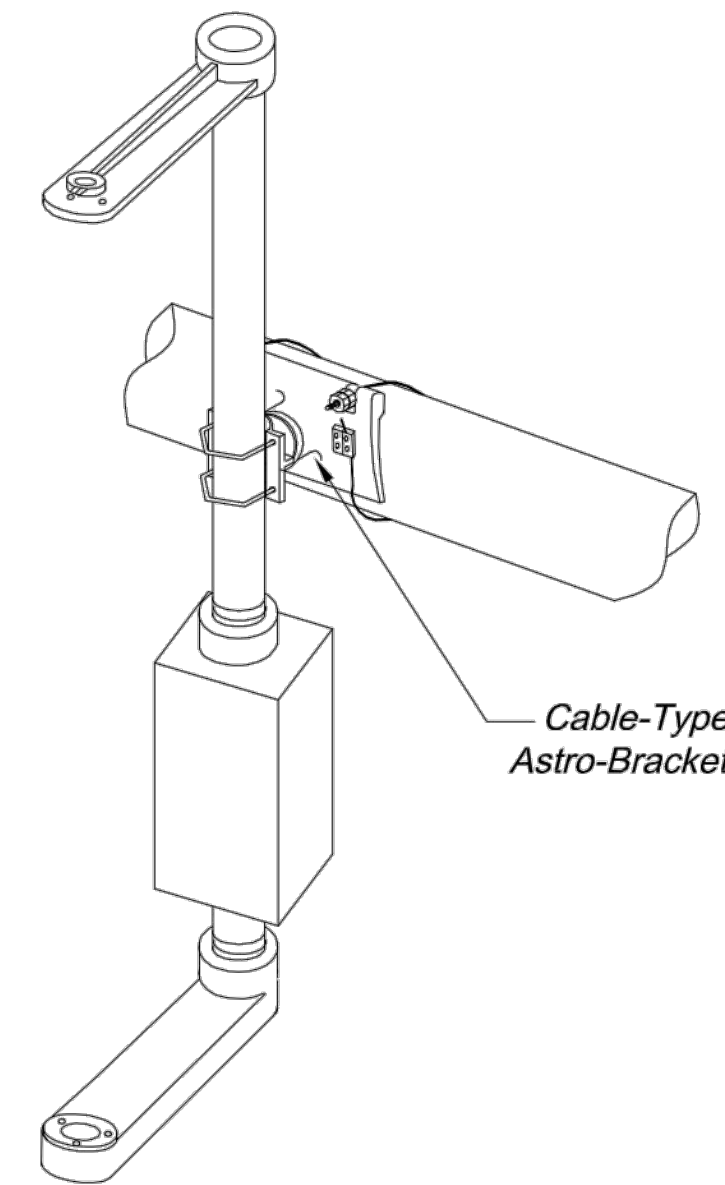


SIGNAL HEAD MAST ARM MOUNTING DETAIL

Astro-Brac Terminal Compartment Bracket Assembly
Note: Only cable type Astro-Brac will be allowed, no bands.

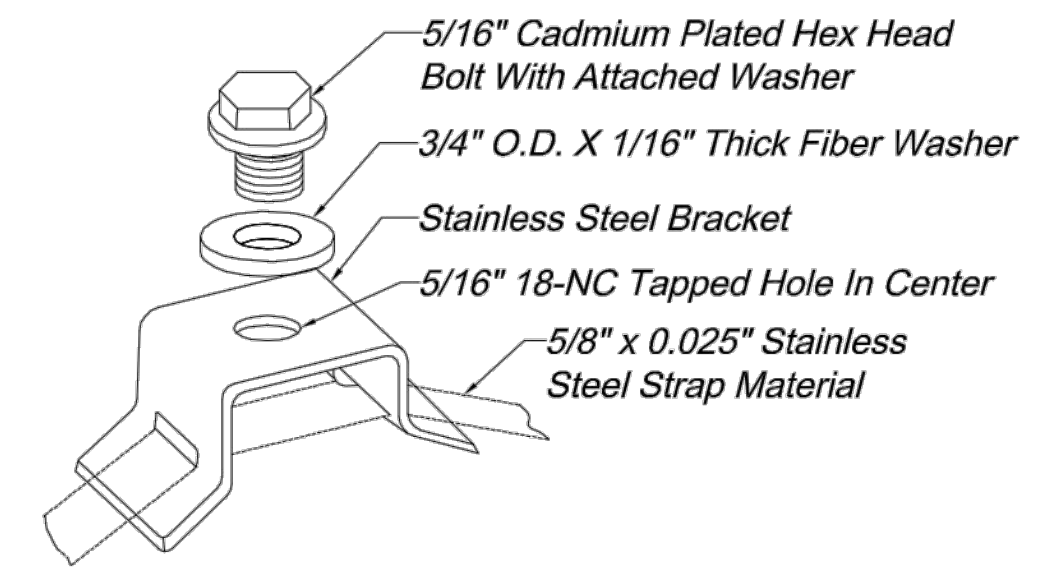

STRAP TYPE SIGN SUPPORT

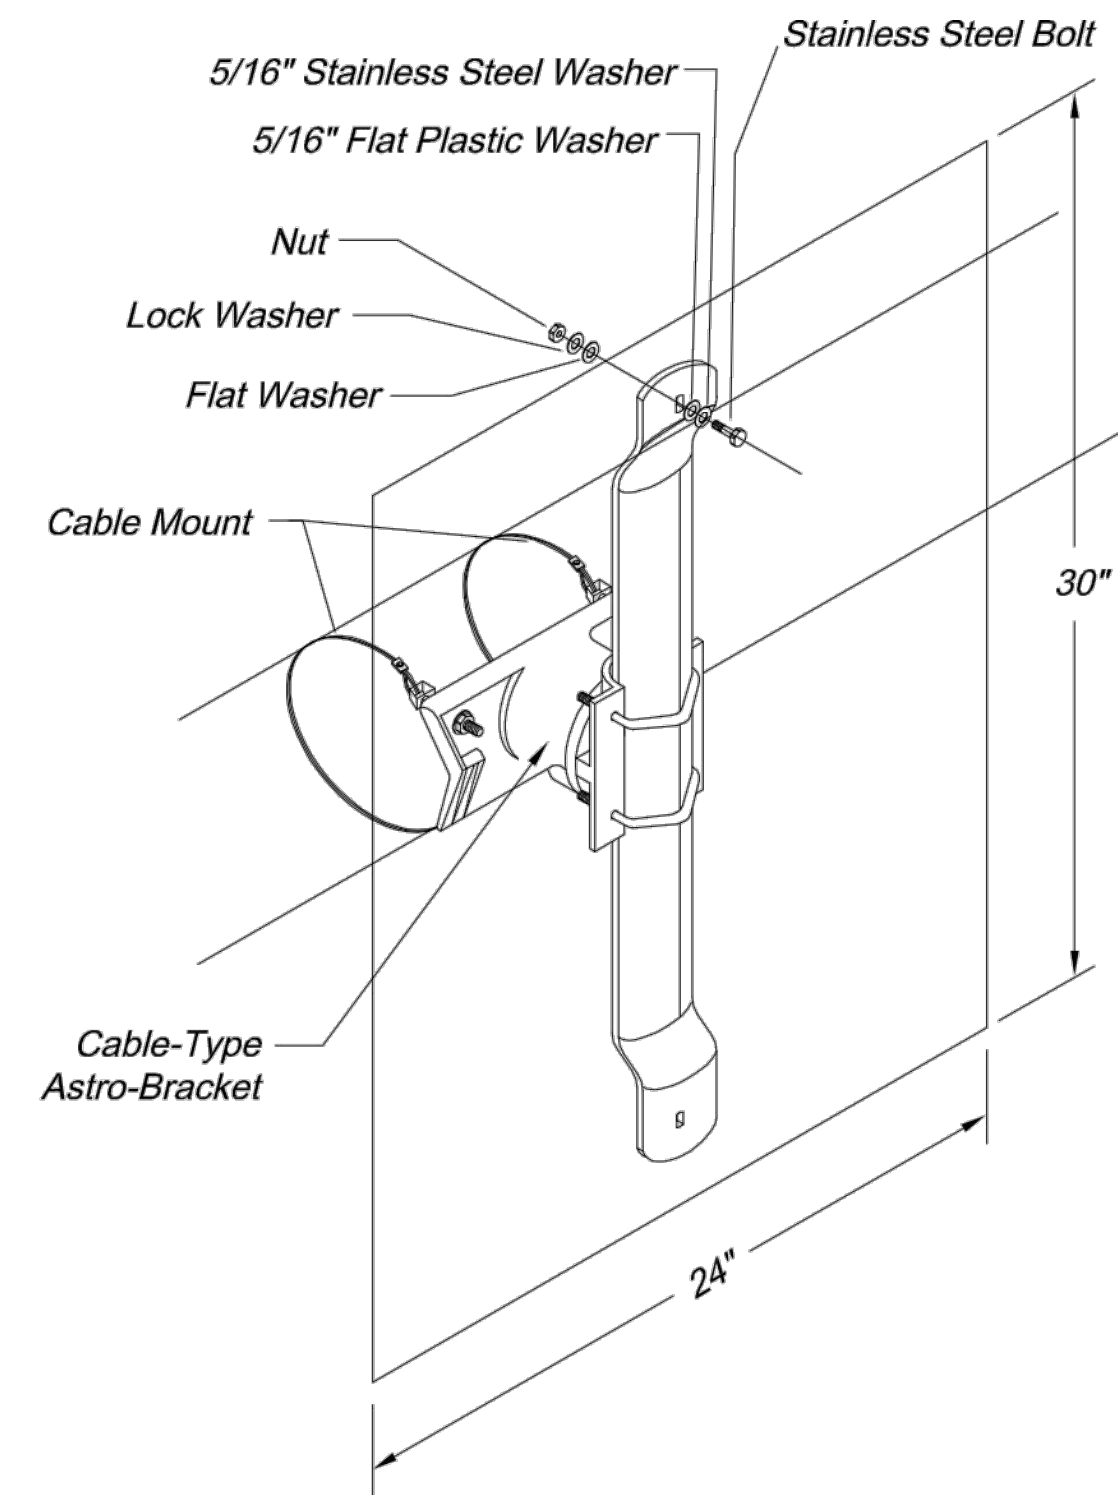

MAST ARM SIGN MOUNTING DETAIL

General Notes:

All post wire outlets shall be deburred and equipped with bushings.

Backplates not shown in mounting diagrams for clarity.

Posts shall be grounded with #6 AWG bare copper wire from grounding bushing on conduit to grounding lug in post base if steel conduit is used. If Non-metallic conduit is used, provide #6 AWG wire from grounding lug in post to power supply ground buss in controller cabinet.

Leads from pedestrian signal lamps are connected to the signal head terminal compartment.

All signals shall be mounted vertically unless otherwise noted on the traffic signal plans.

Span wire mounted signals shall have a disconnect hanger.

Signal heads on mast arms shall be tilted forward from the top 3 to 7 degrees from vertical.

If a sign exceeds 42" in length, two supports are required; and if a sign exceeds 96" in length, three supports are required.

Mast arm mounted signals shall have a terminal compartment.

Side-mounted optically limiting heads shall have a minimum post clearance of 5-1/2".







Symbol for pedestrian lenses shall have a minimum height of 11"

Push button signs shall be mounted directly above the actuator, except for locations on 4' pedestals the sign shall be located directly below the actuator.



Signal appurtenances shall have a horizontal clearance no less than 2' from the face of a vertical curb or from the outside edge of a shoulder, except signals located in a median island.

See standard drawing TS-3 for base details.



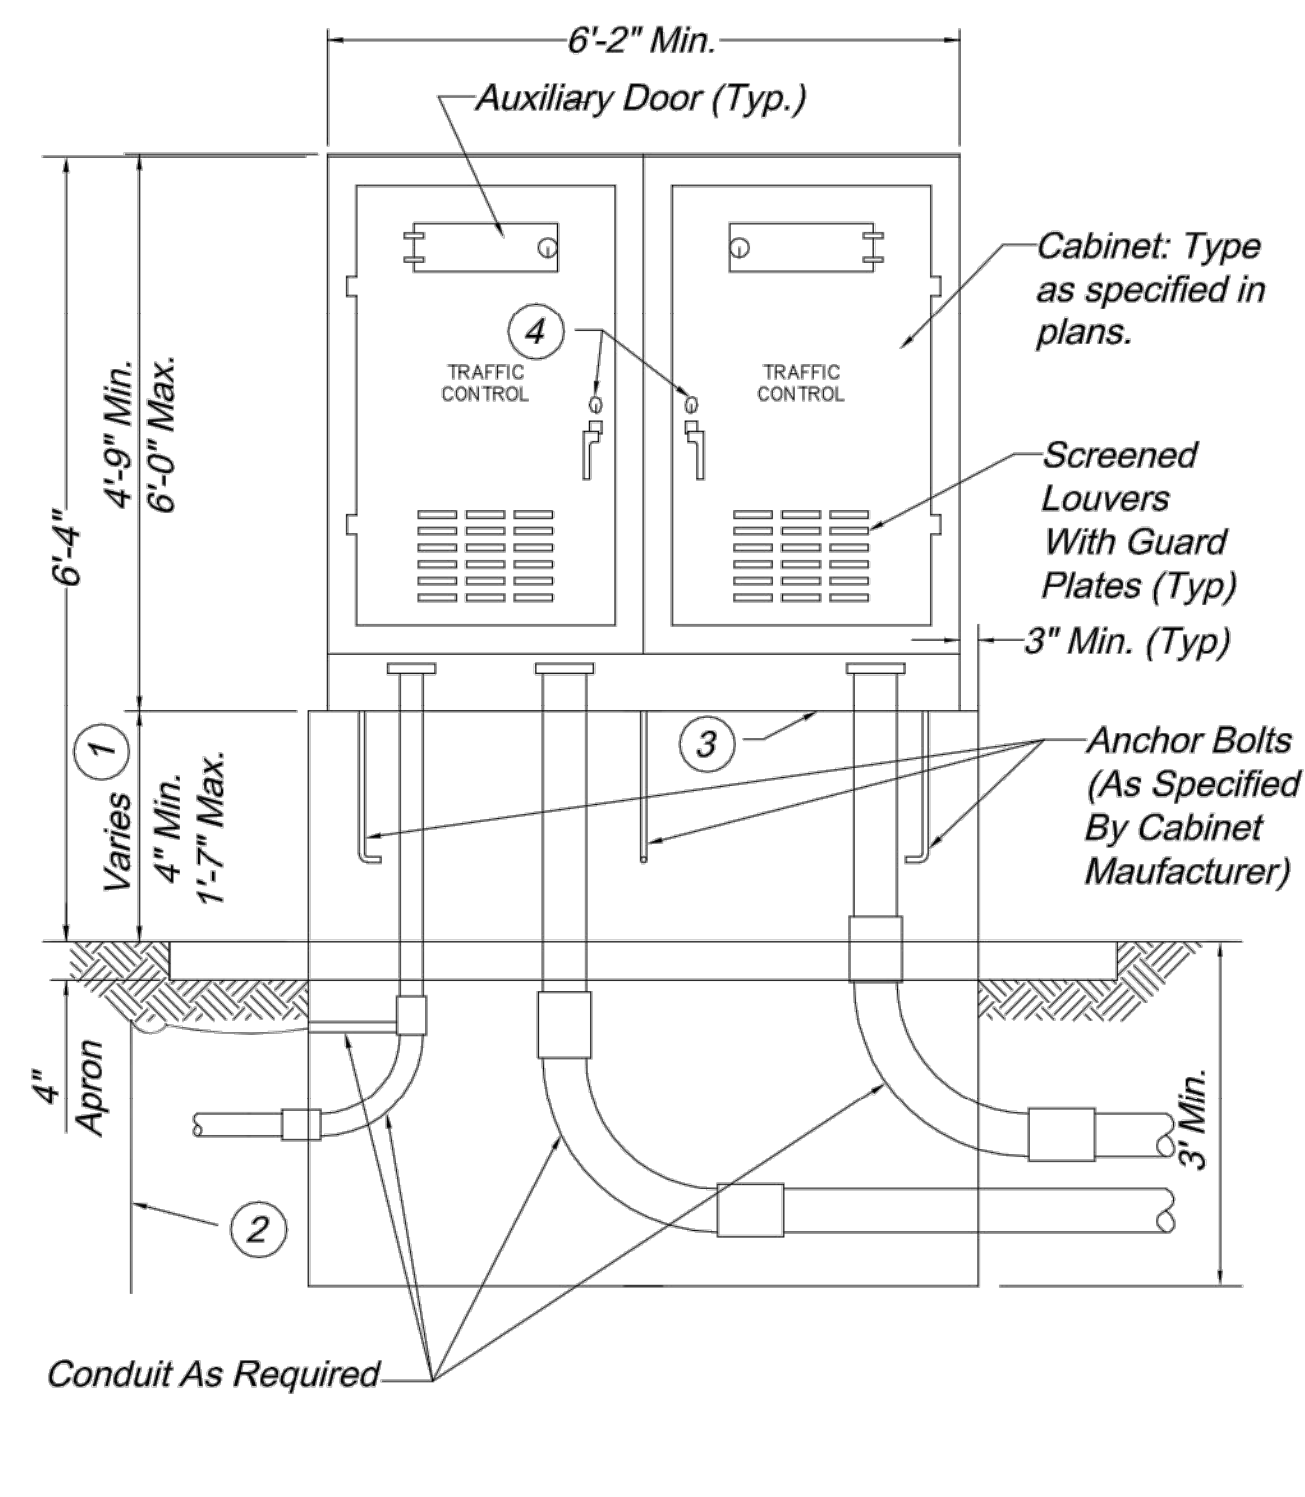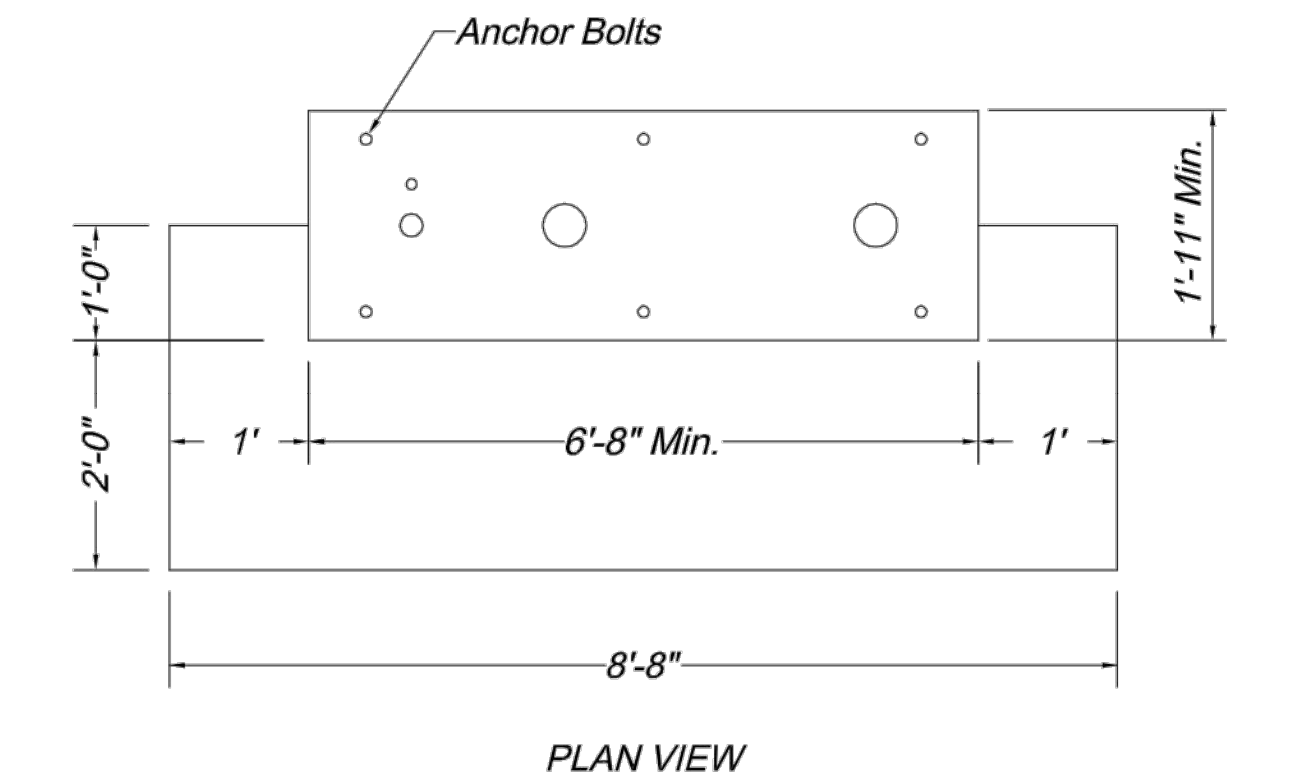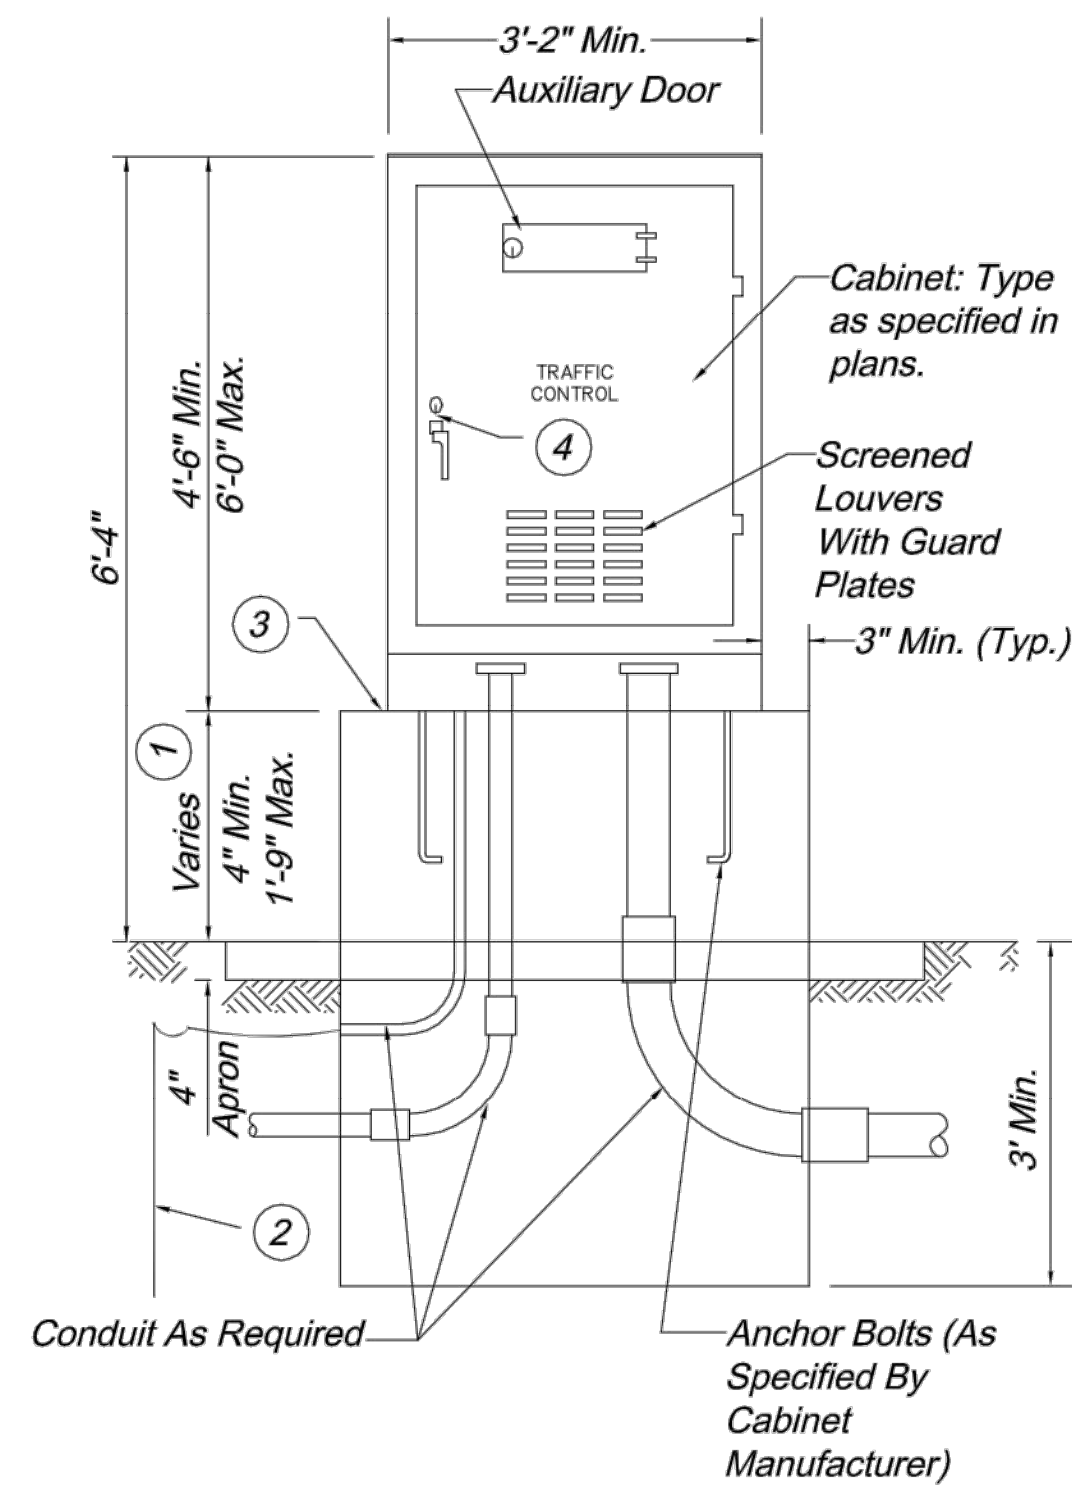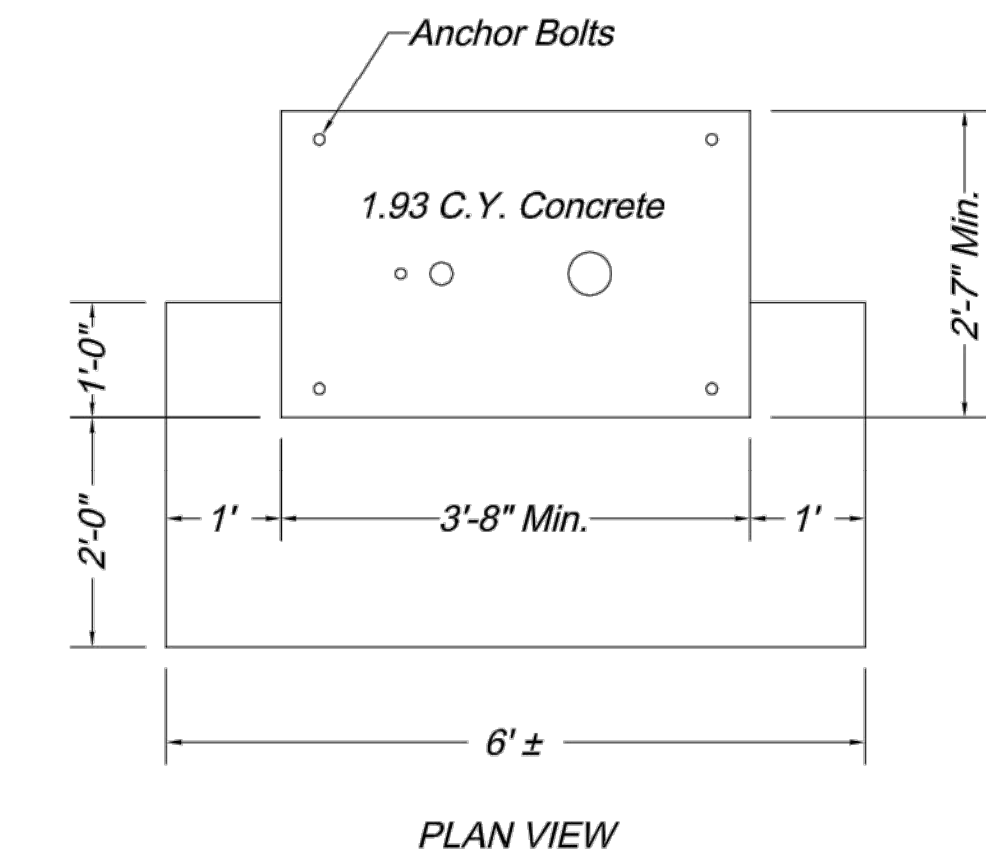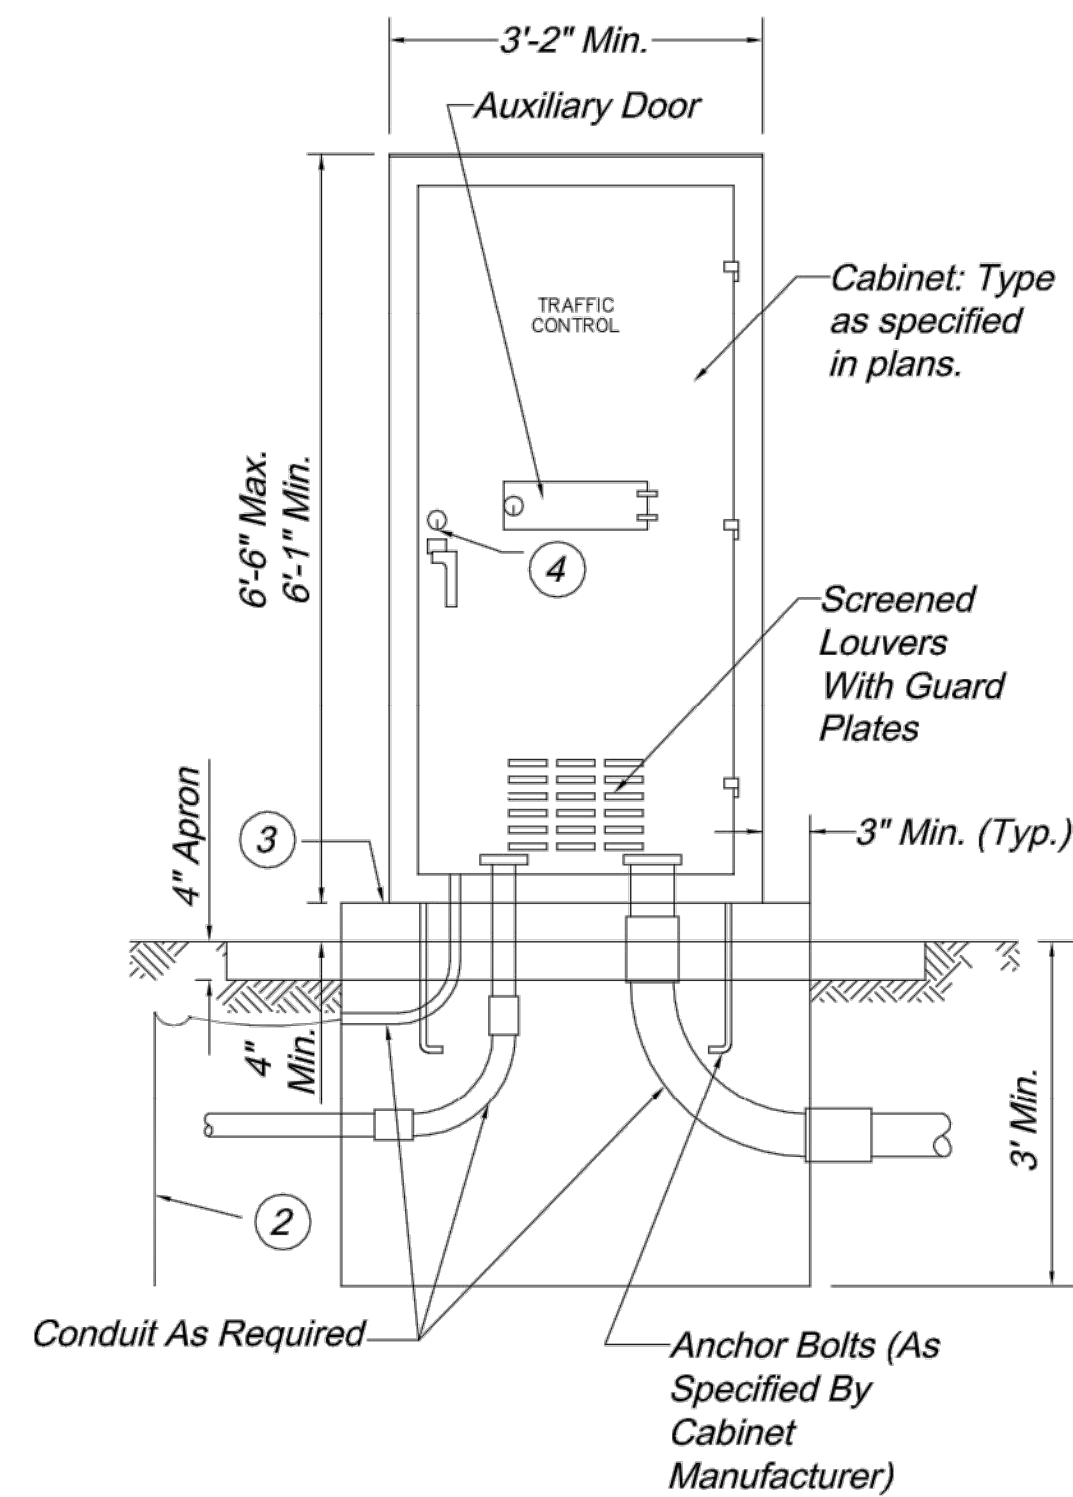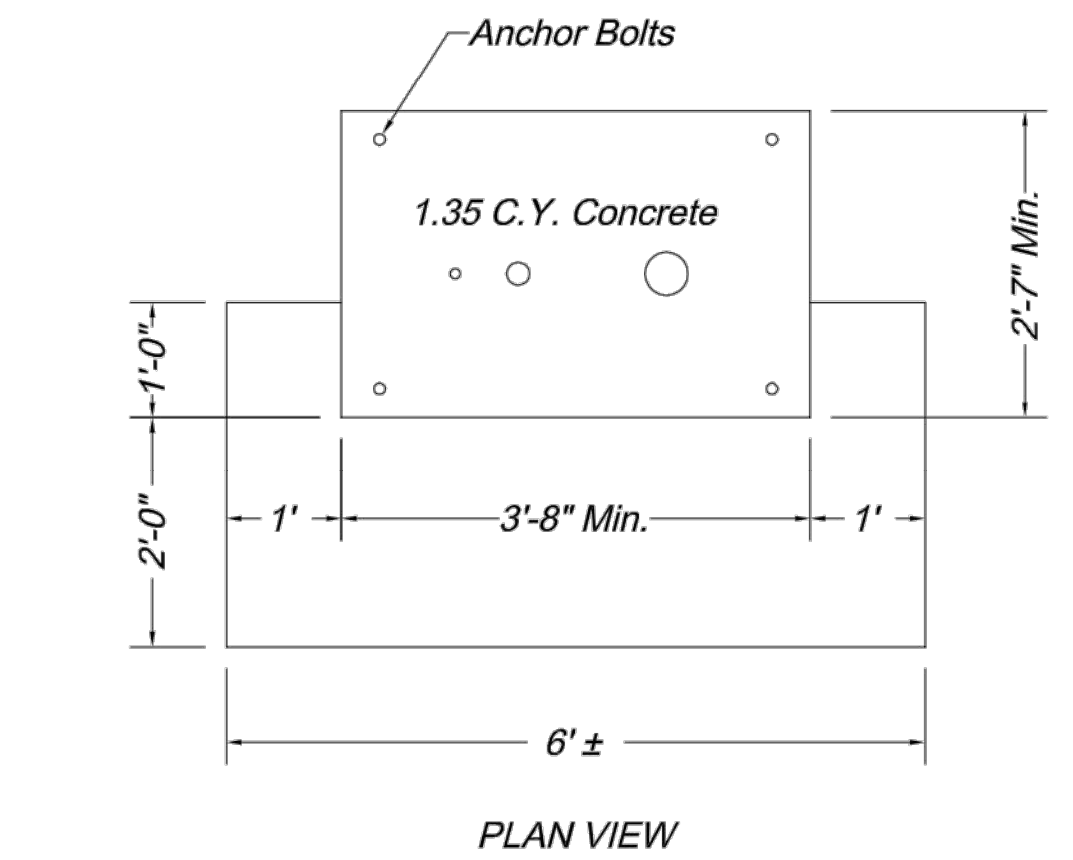

CONTROLLER CABINETS AND BASE TYPES

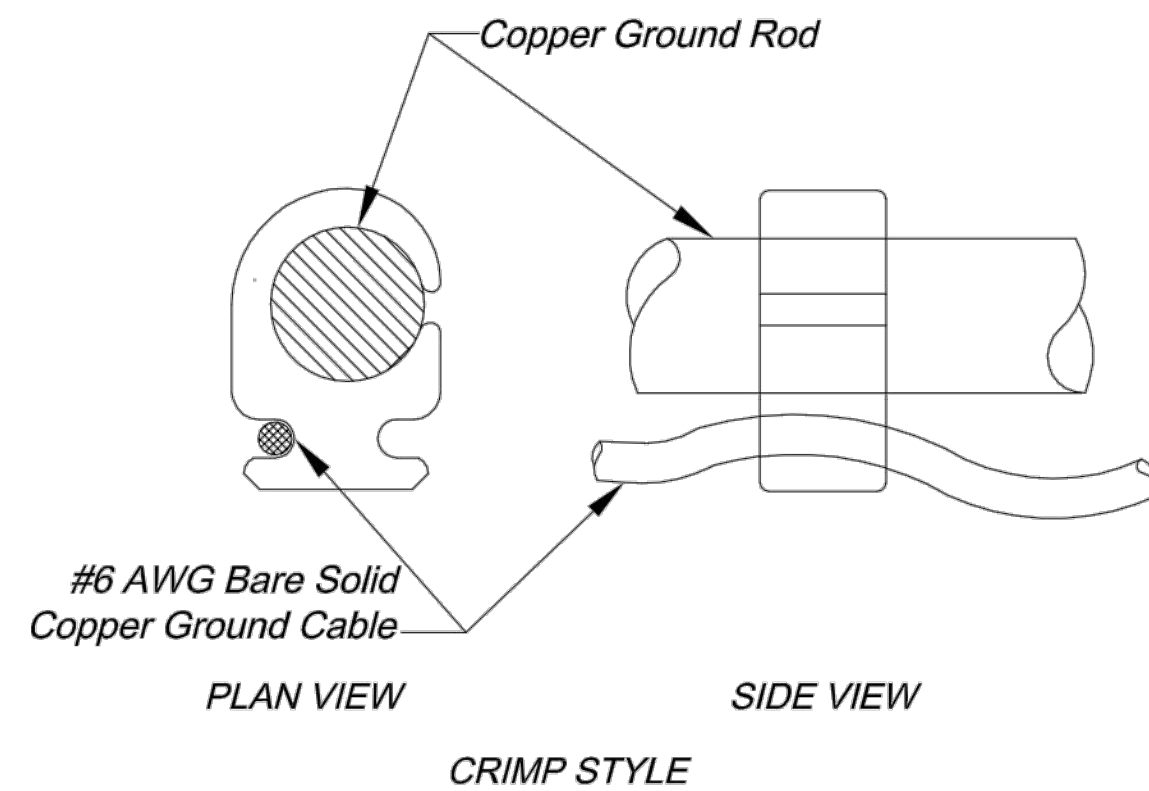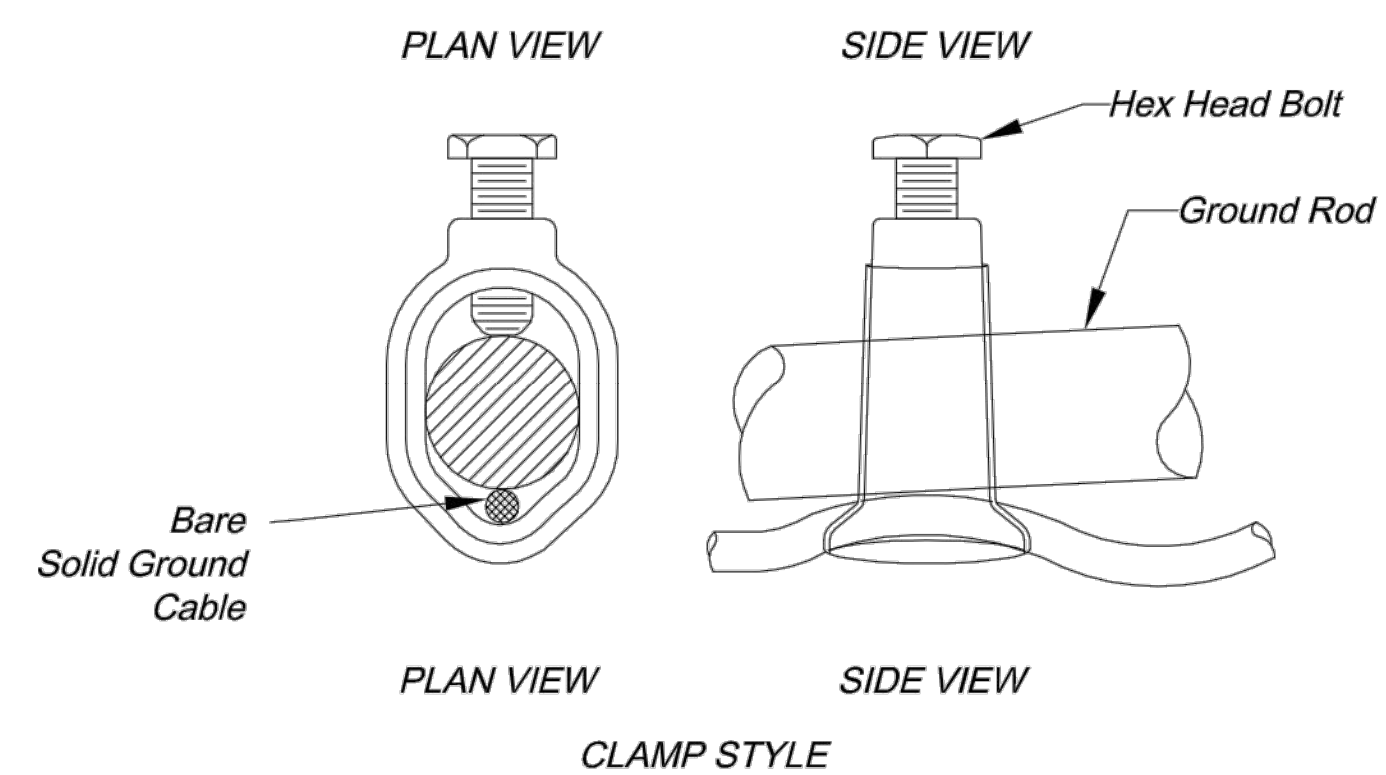

GROUND ROD CLAMP CONNECTION DETAIL




Ground rod clamp shall be subsidiary to ground rod.

General Notes:

Traffic signal controller cabinet shall be oriented with the back of the controller cabinet facing the intersection, such that when the door is open the signal head indications can be viewed while looking inside the cabinet.

- ① Dimension varies according to cabinet height.
- ② Ground rod, 3/4" dia. x 8' min. If subsurface conditions exist which prohibit the placement of the ground rod in a vertical position, the rod may be driven at an oblique angle not to exceed 45 degrees from vertical or buried in a trench at least 30 in. deep. Connection to ground rod shall be clamp type as detailed.
- ③ Lifetime silicone caulk between cabinet and base.
- ④ #2 corbin lock.



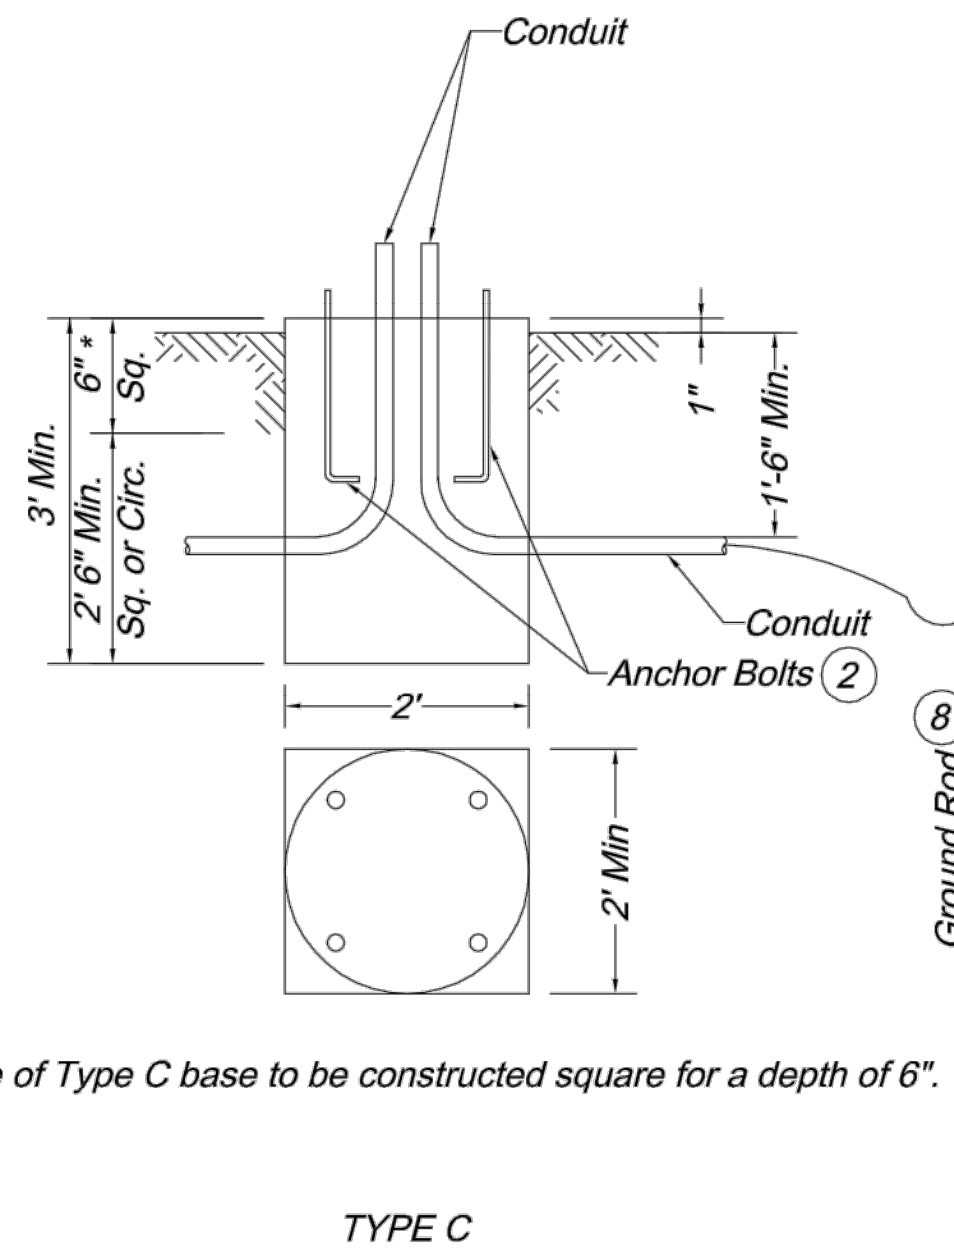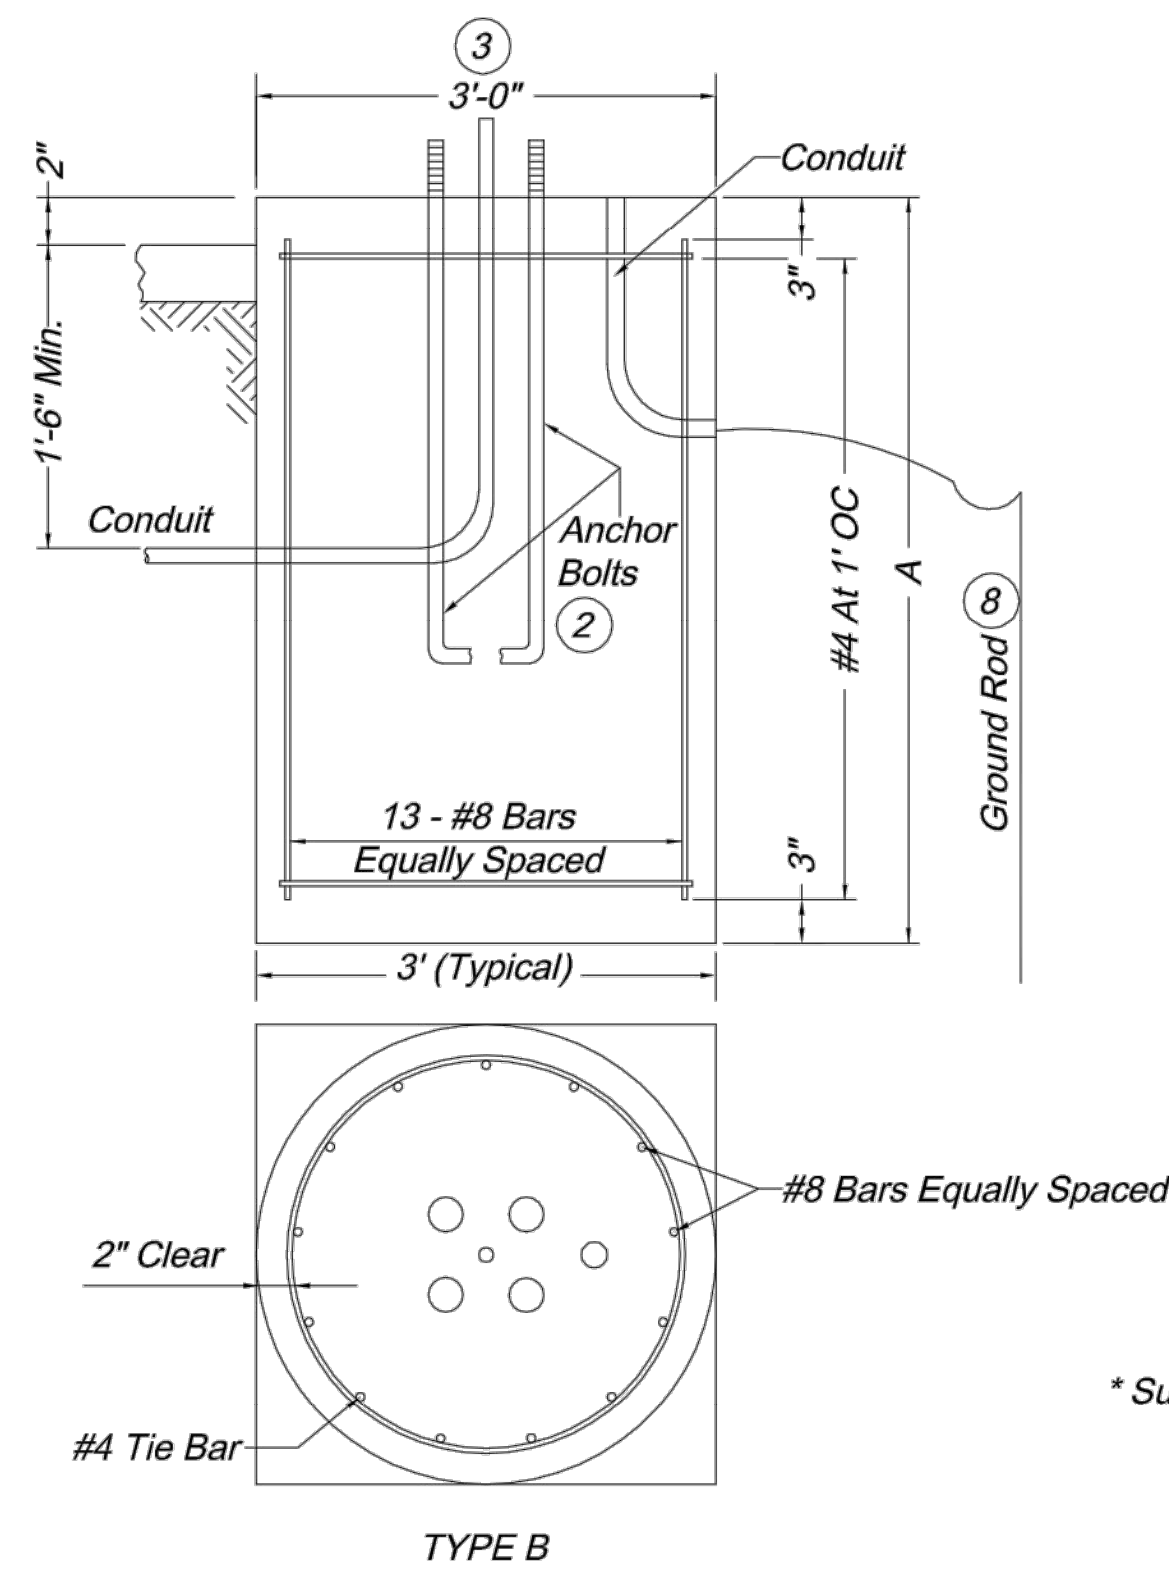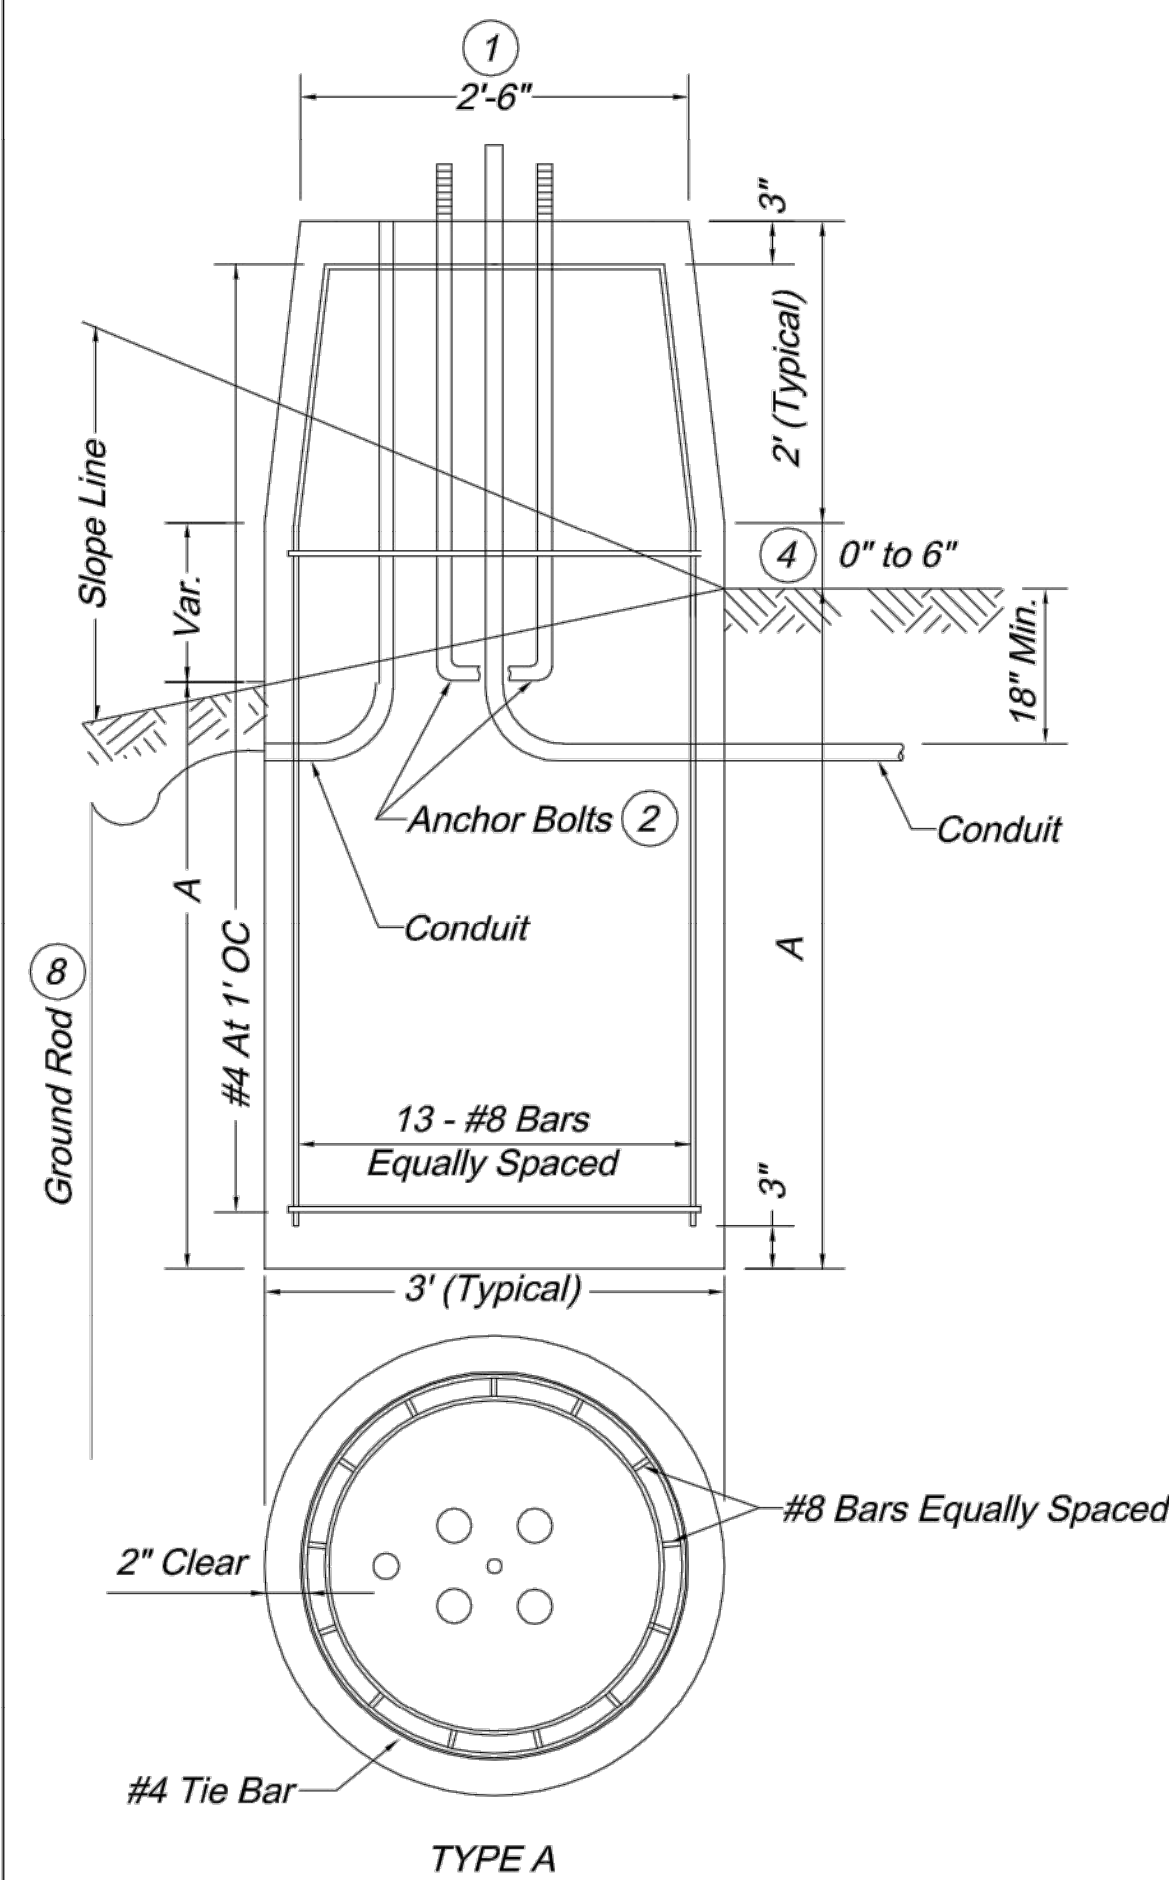

POST BASES

POST BASES		
Post Type	Arm Length (Ft.)	Base Type
B, BL, C & CL	8 - 14	A-8 or B-8
B, BL, C & CL	15 - 34	A-10 or B-10
B, BL, C & CL	35 - 54	A-13 or B-13

Arm length determined by length of longest arm for Type B & BL signal posts.

Base Type A or B determined by location of post base.

Special Design Requirements:

Signal structures which will exceed the dimension limits shown on Standard Drawing TS-5 shall have its Post Base designed by a professional engineer and approved by the City Engineer (or designee). A set of drawings including specifications and design computations shall be submitted for record and reference. The submitted drawings and calculations shall be signed and sealed by a professional engineer in accordance with the laws relating to architects and professional engineers (Chapter 327, RSMO) and shall include a title block or summary sheet which lists and certifies that the foundation will meet the design criteria.

STEEL & CONCRETE REQUIREMENTS FOR POST BASES				
Bases	#8 Steel Bar		Conc.	
Type	A (10)	Length	Weight Lbs (11)	C.Y.
A-8	8'-0"	9'-6"	399	2.53
A-10	10'-0"	11'-6"	481	3.06
A-13	13'-0"	14'-6"	604	3.84
B-8	8'-0"	7'-6"	317	2.09
B-10	10'-0"	9'-6"	400	2.62
B-13	13'-0"	12'-6"	523	3.40
C*				0.44

(10) Soil depth, no rock
(11) Include #4 tie bar

* Surface of Type C base to be constructed square for a minimal depth of 6".

BASE EMBEDMENT IN SOLID ROCK			
Solid Rock Encounter Point	Required Embedment For Base Type		
	A-8 B-8	A-10 B-10	A-13 B-13
At Surface	4'-6"	4'-9"	5'-9"
At One-Fourth Normal Depth	3'-6"	4'-0"	5'-0"
At One-Half Normal Depth	3'-0"	3'-3"	3'-3"
At Three-Fourths Normal Depth	1'-3"	1'-3"	1'-0"

1. Required embedment depths can be interpolated between encounter points for other solid rock encounter depths.






2. Normal lengths for anchor bolts and reinforcing steel will be required.

3. Core drill holes for anchor bolts and reinforcing steel in solid rock shall be provided. Core drill holes shall be twice the diameter of the anchor bolt and reinforcing steel diameter and to within 3 inches of the normal base depth.

4. If soil, shale, gravel, fractured rock, or voids are encountered during core drilling, the rock shall be removed to the point of encounter.

5. Anchor bolts and reinforcing steel shall be grouted in the core drill holes with non-shrink grout having a minimum strength of 9,000 pounds in 24 hours.

6. Straight anchor bolts of the length shown in the anchor bolt table under the column "bolt length" are adequate for use in grouted core drilled holes. No heat induced alteration or bending of anchor bolts will be permitted.

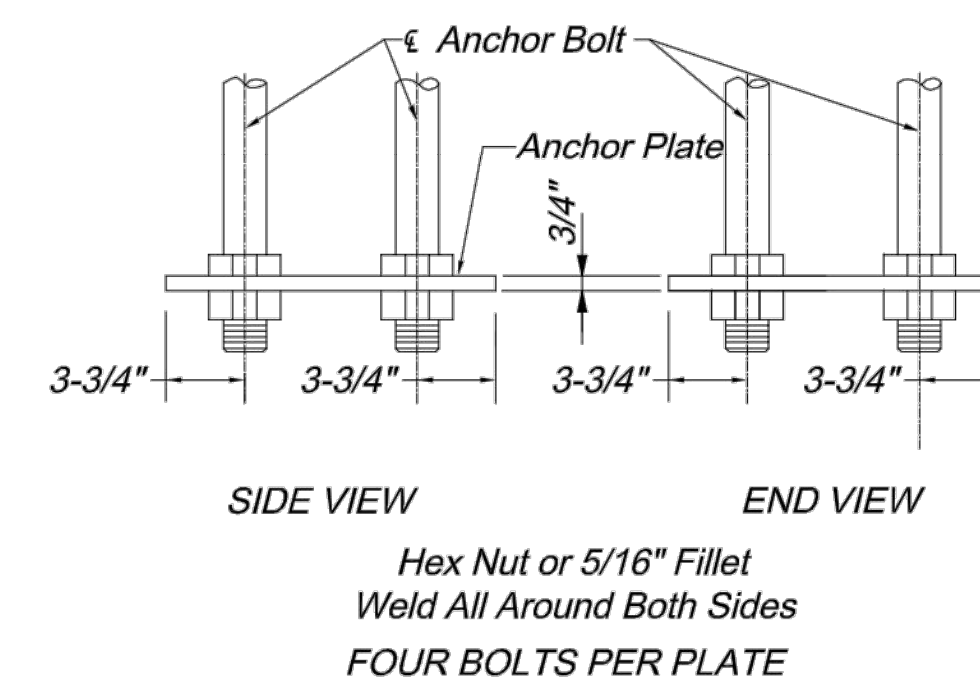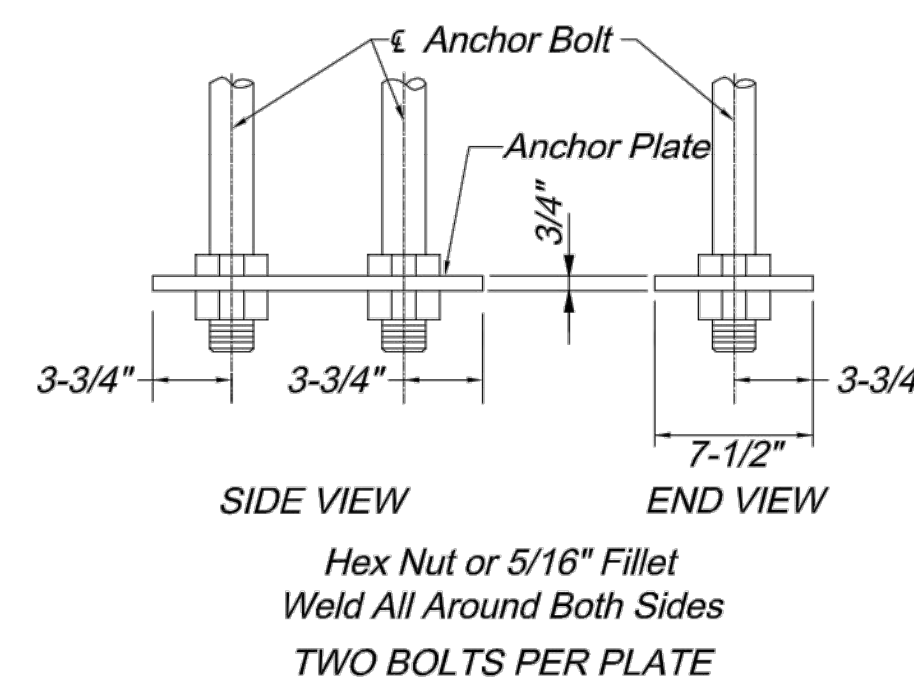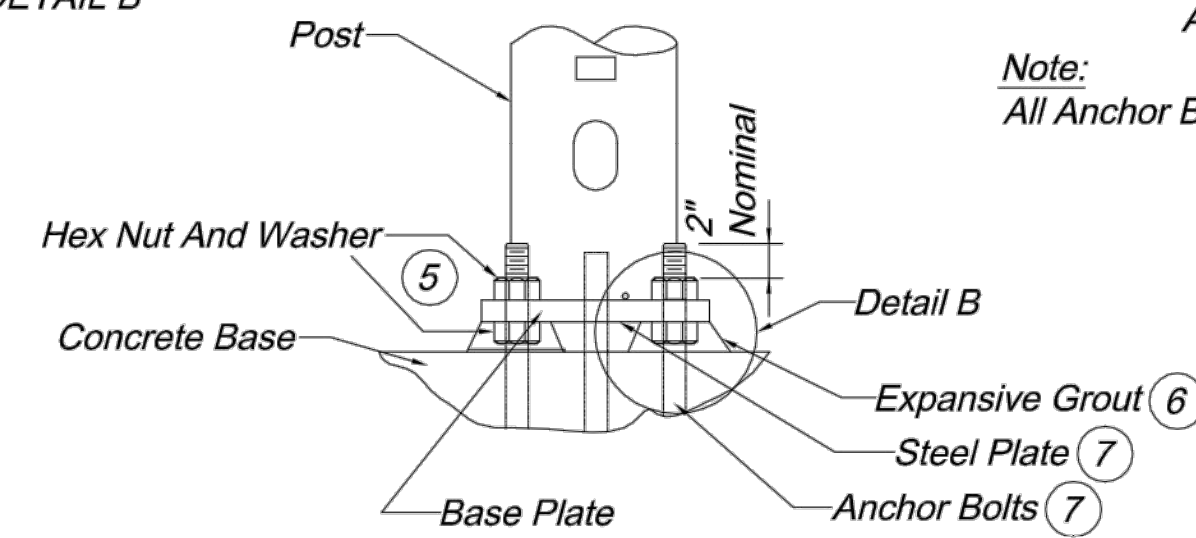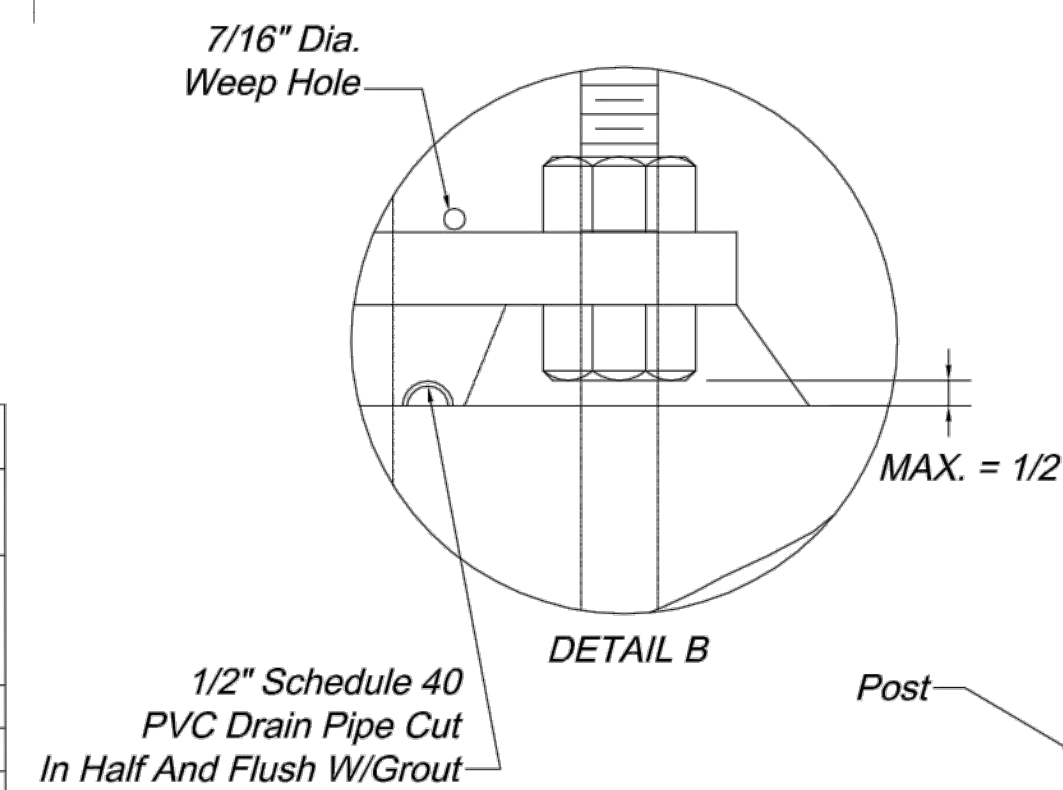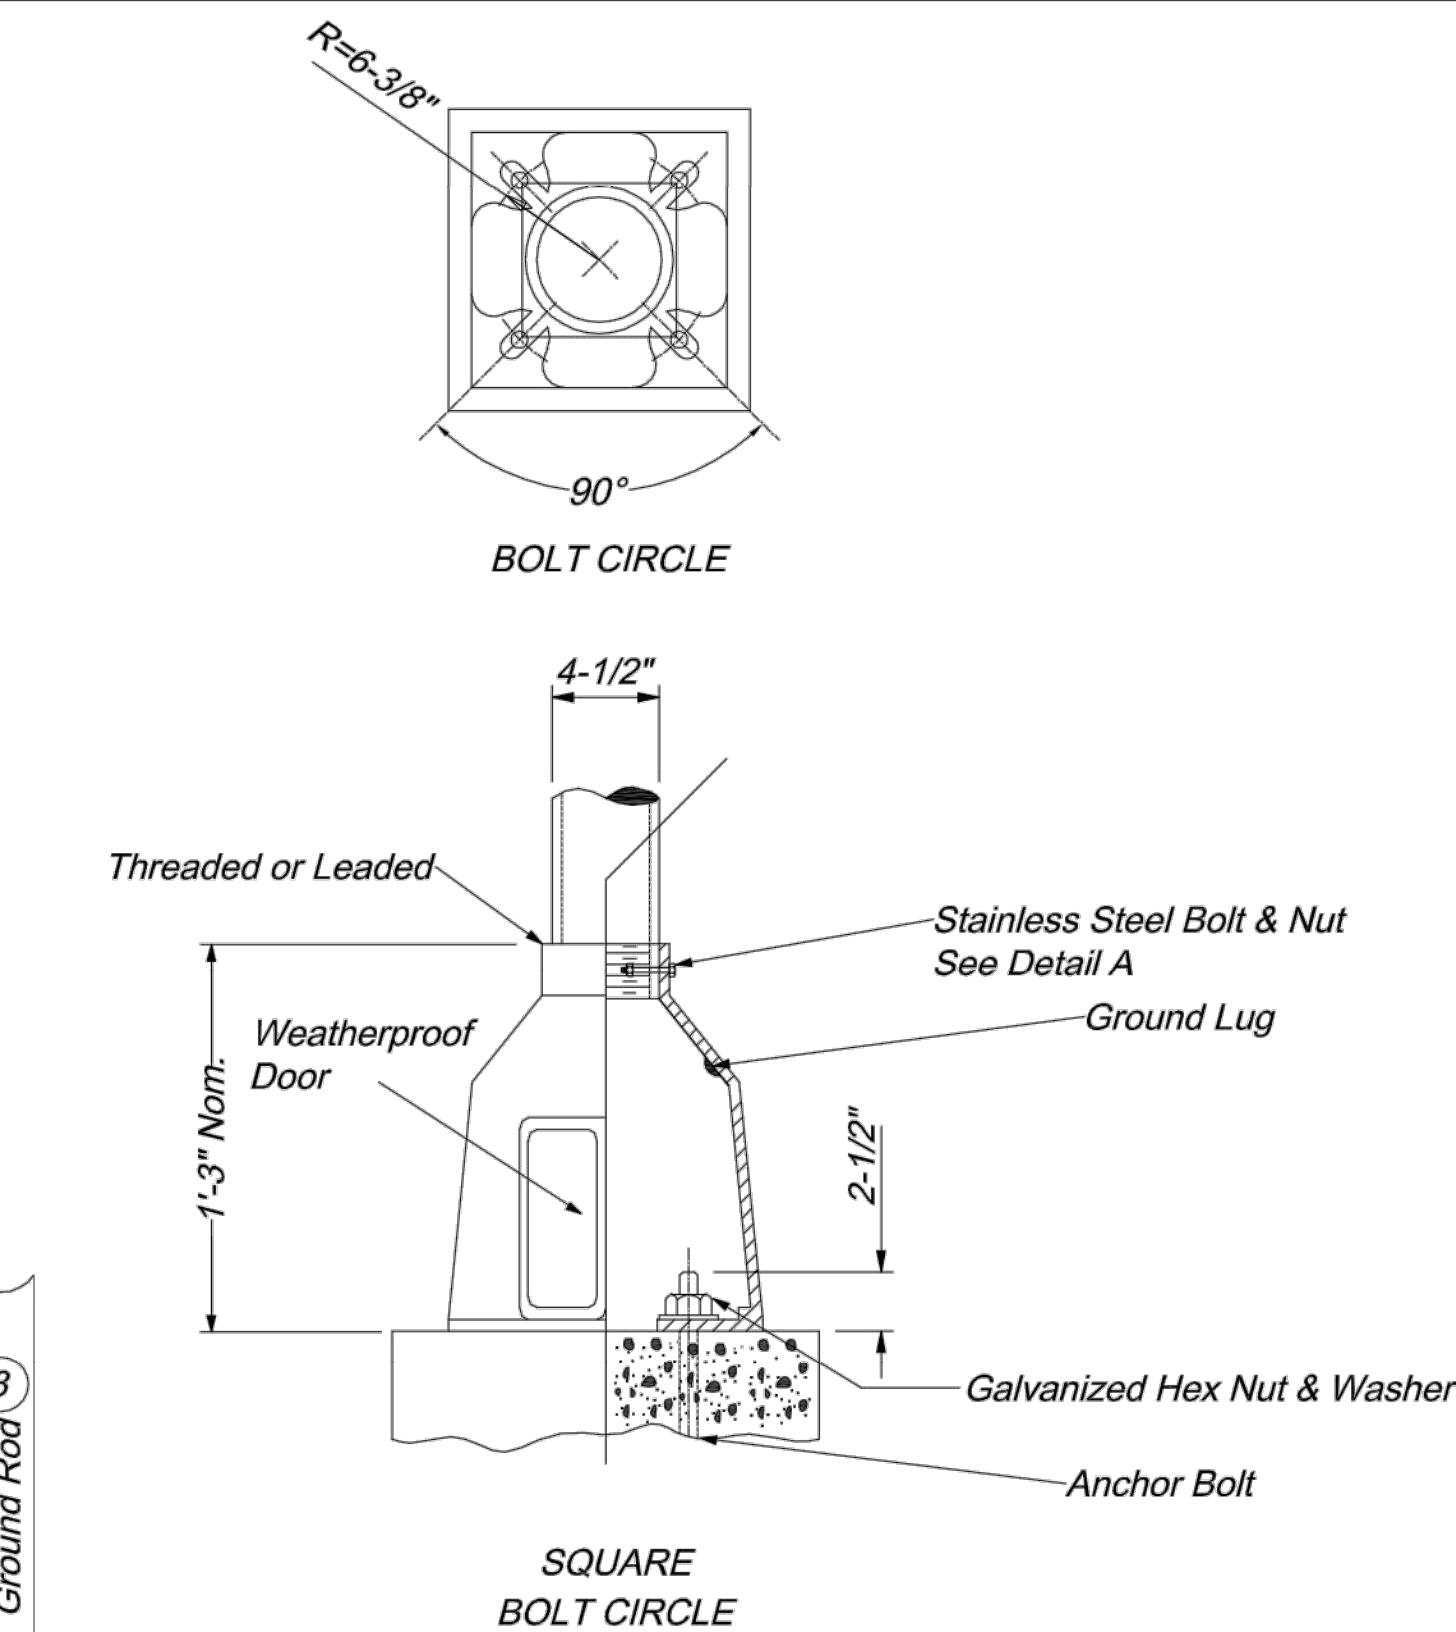

OPTIONAL STEEL PLATE FOR ANCHOR BOLTS

Bolt Length Inches	Vert Ht. A Inches	Thread Len. B Inches	Dia. C Inches
19	17	1.50	0.625
57	51	7.00	1.250
79	73	7.50	1.500
94	88	8.00	1.750
121	115	8.50	2.000
120	114	9.00	2.250
146	140	9.50	2.500

Note:
All Anchor Bolts Shall Be Fully Galvanized.




CITY OF LEE'S SUMMIT
PUBLIC WORKS DEPARTMENT
ENGINEERING DIVISION
220 SE GREEN STREET
LEE'S SUMMIT, MISSOURI 64063
PHONE: (816) 969-1800 FAX: (816) 969-1809

POST BASE DETAILS


STANDARD DRAWING TS-3

Drawn By: AS
Checked By: MP
Date: 09/25/2009
Project#

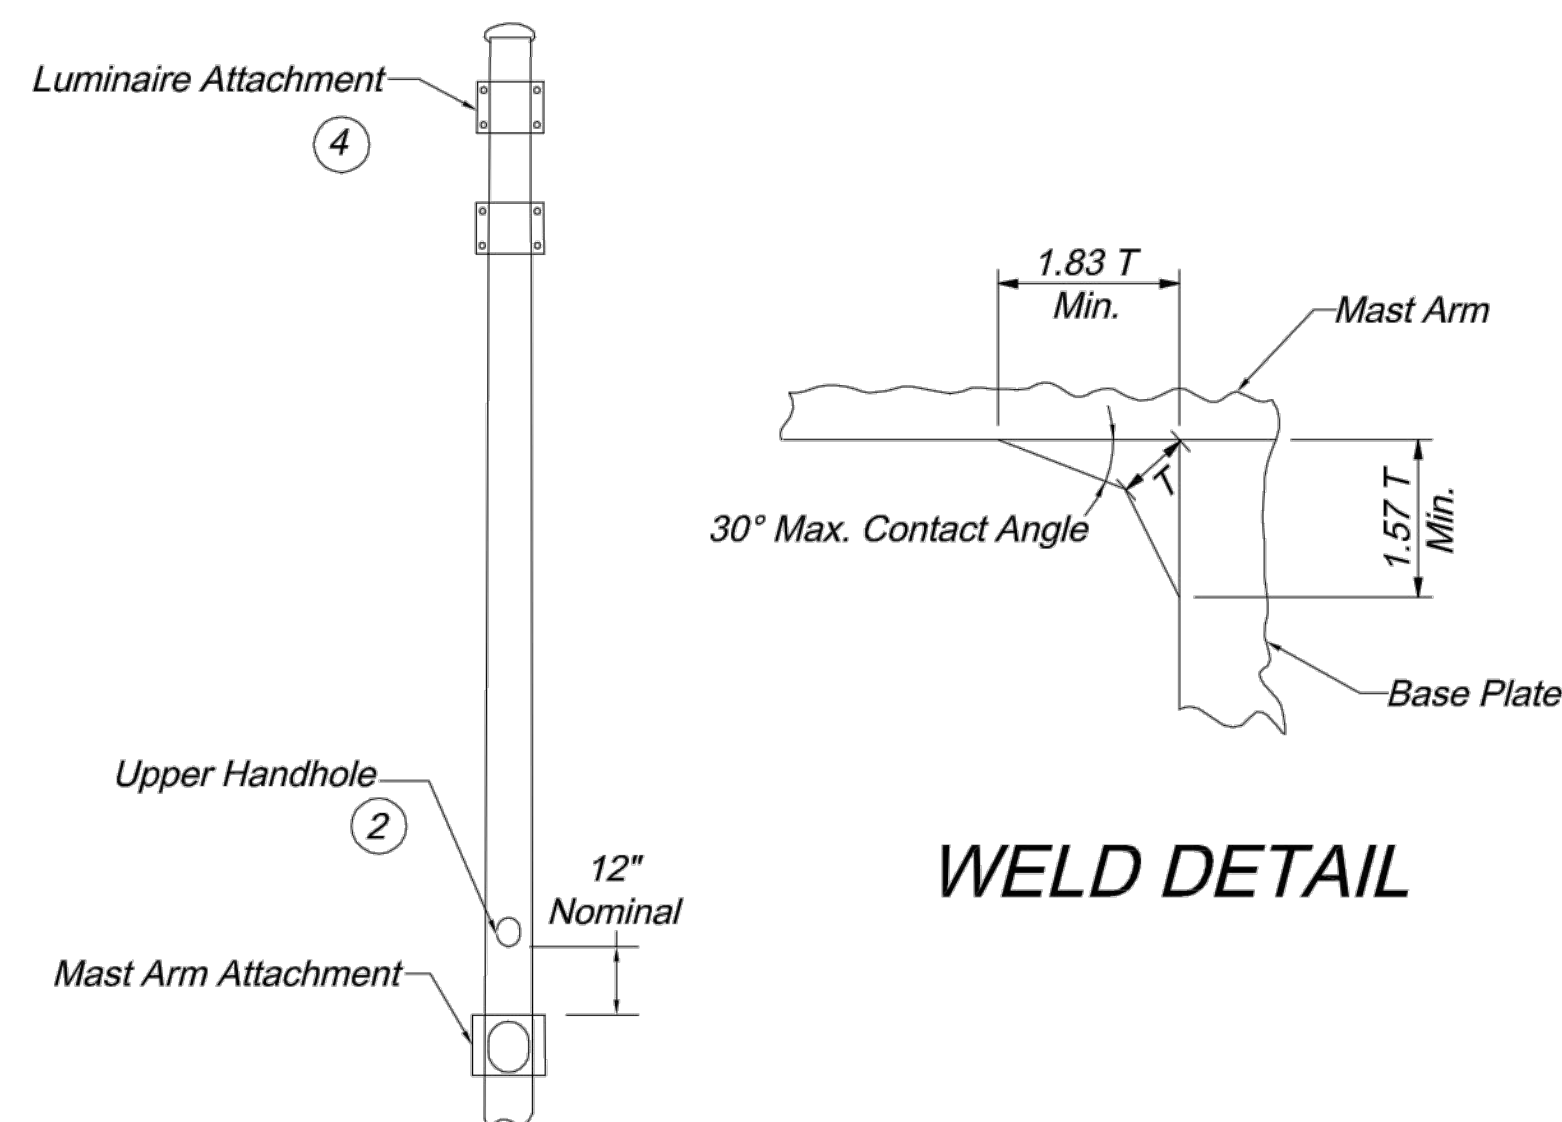

TYPE BL AND CL POSTS




WELD DETAIL

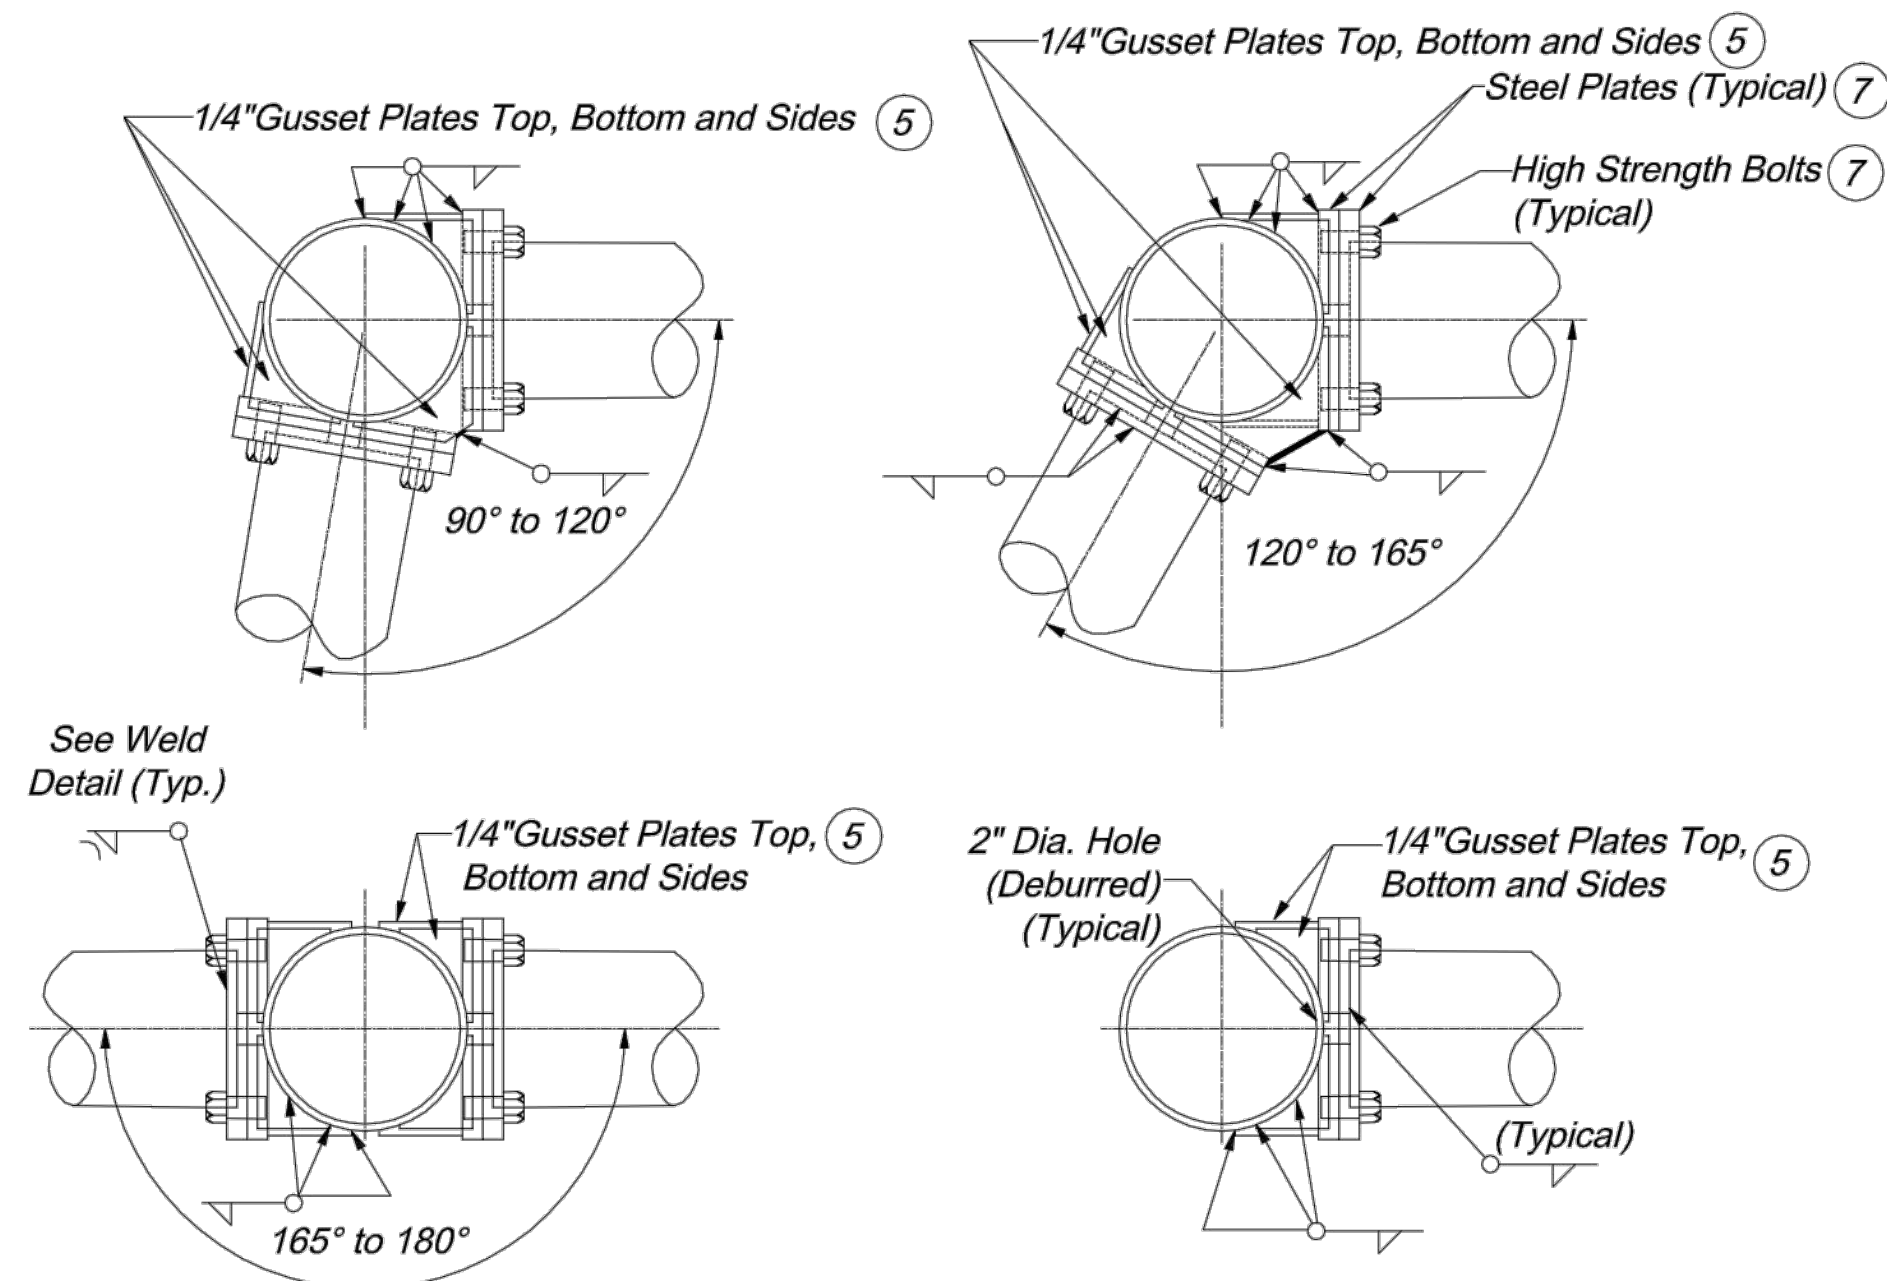


ID Tag Note:

Tag shall be aluminum or stainless steel and attached to pole or mast arm using two rivets or stainless steel drive screws. ID tag holes shall be drilled prior to galvanizing.

ARM ATTACHMENTS

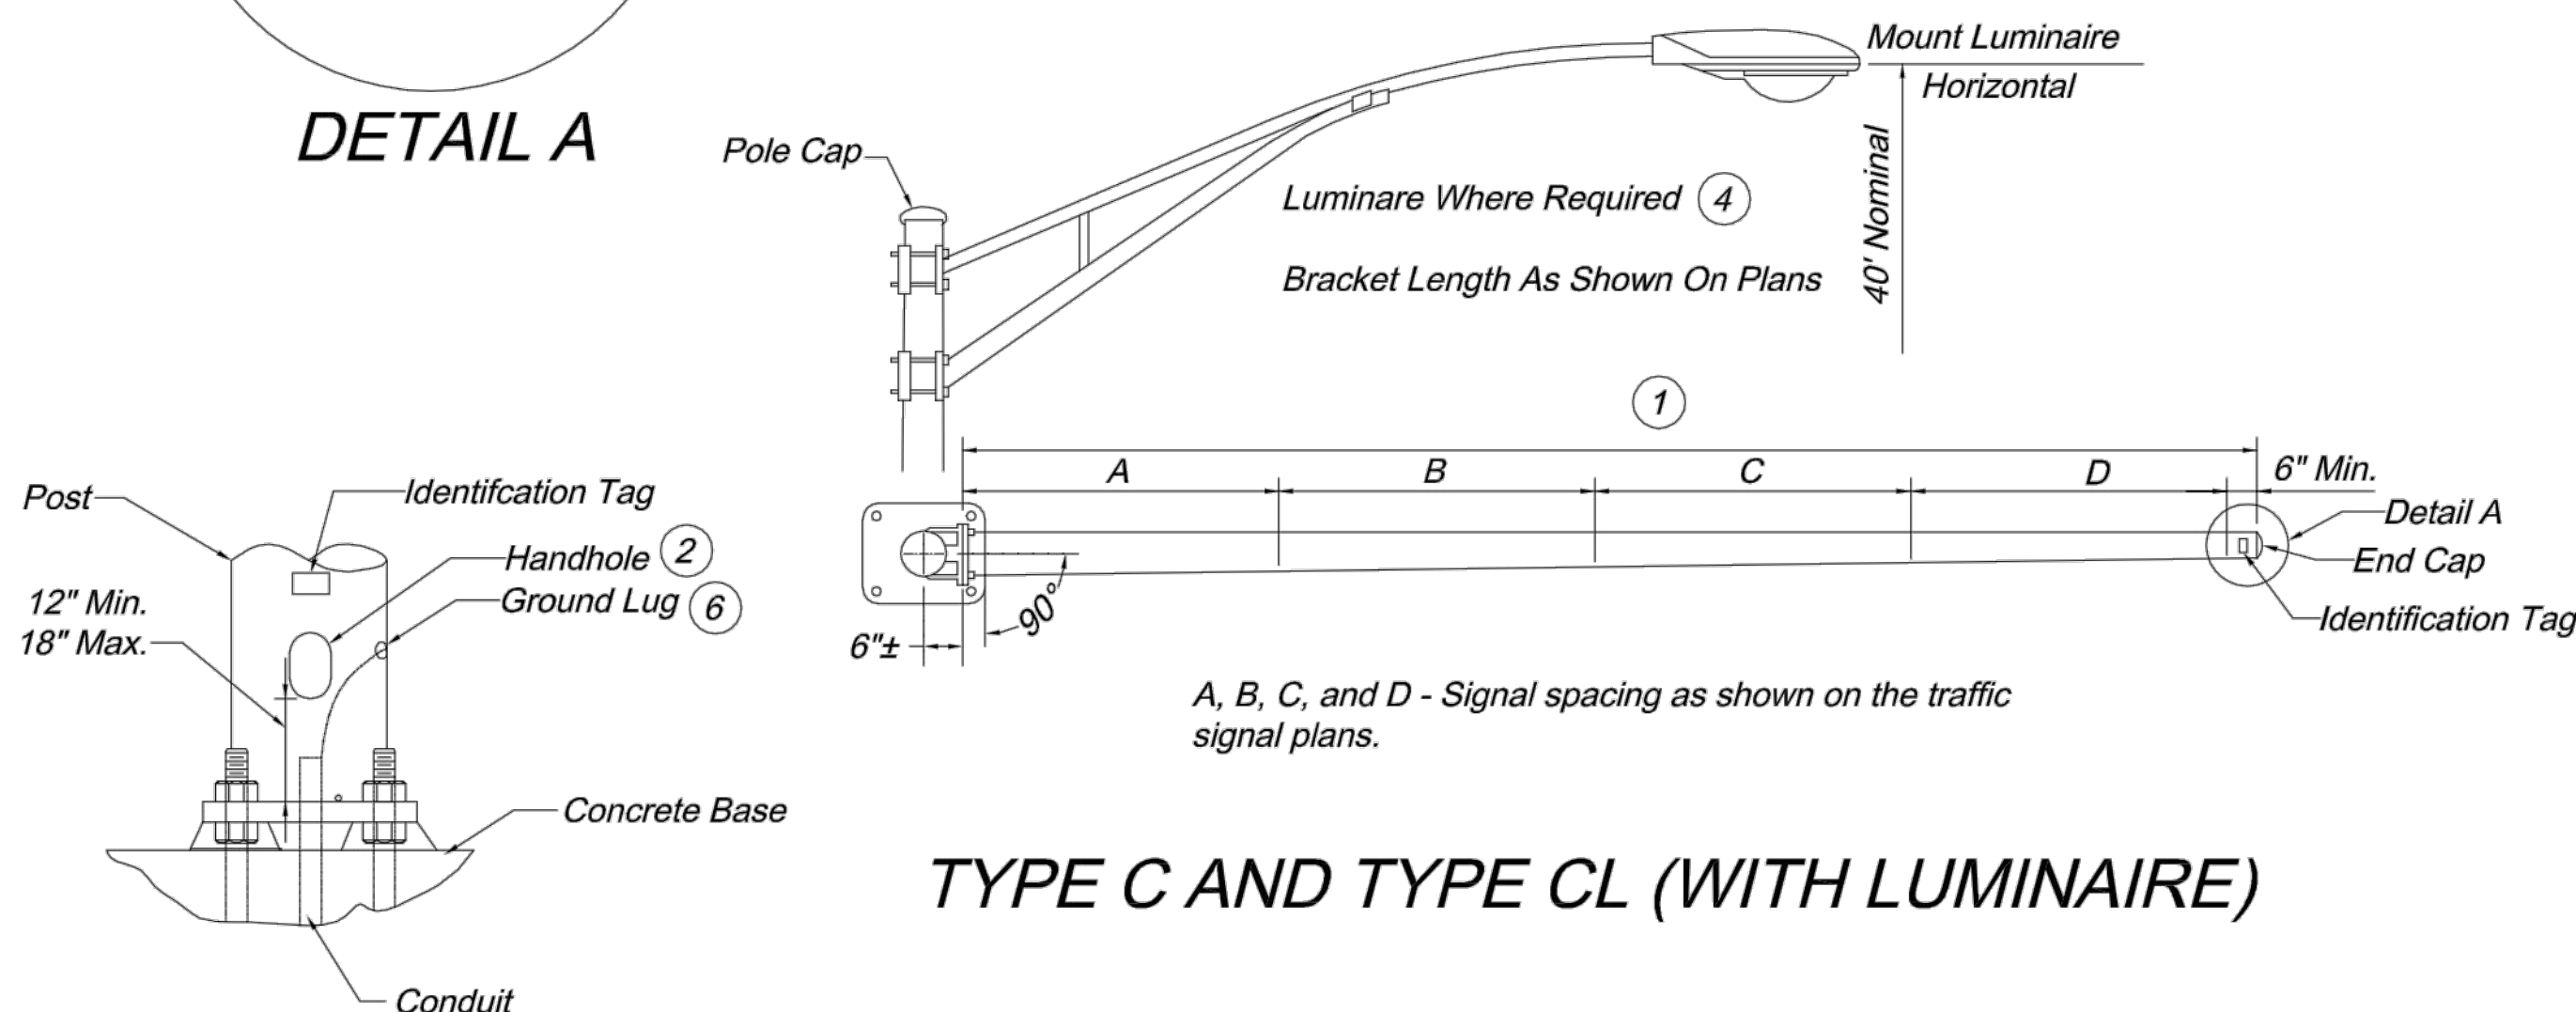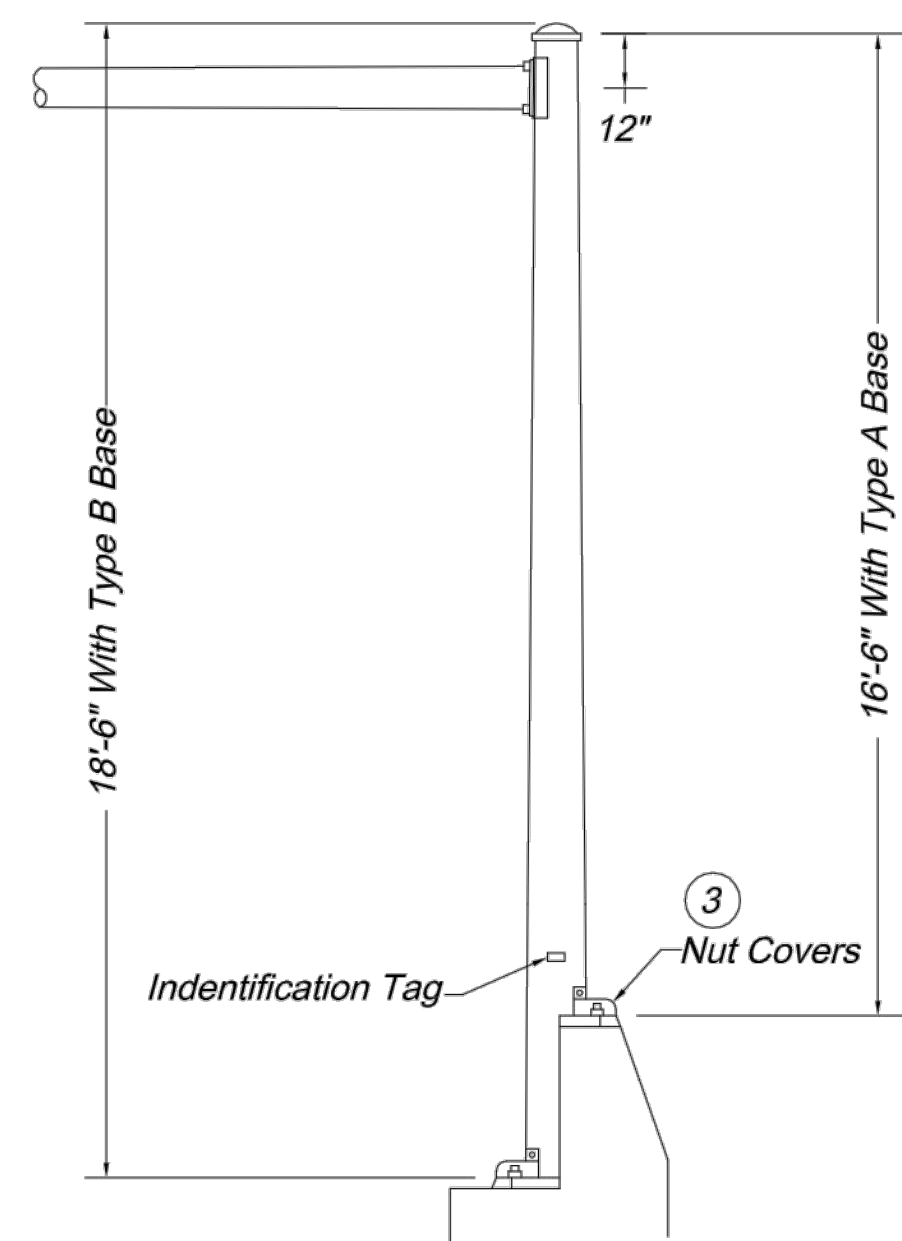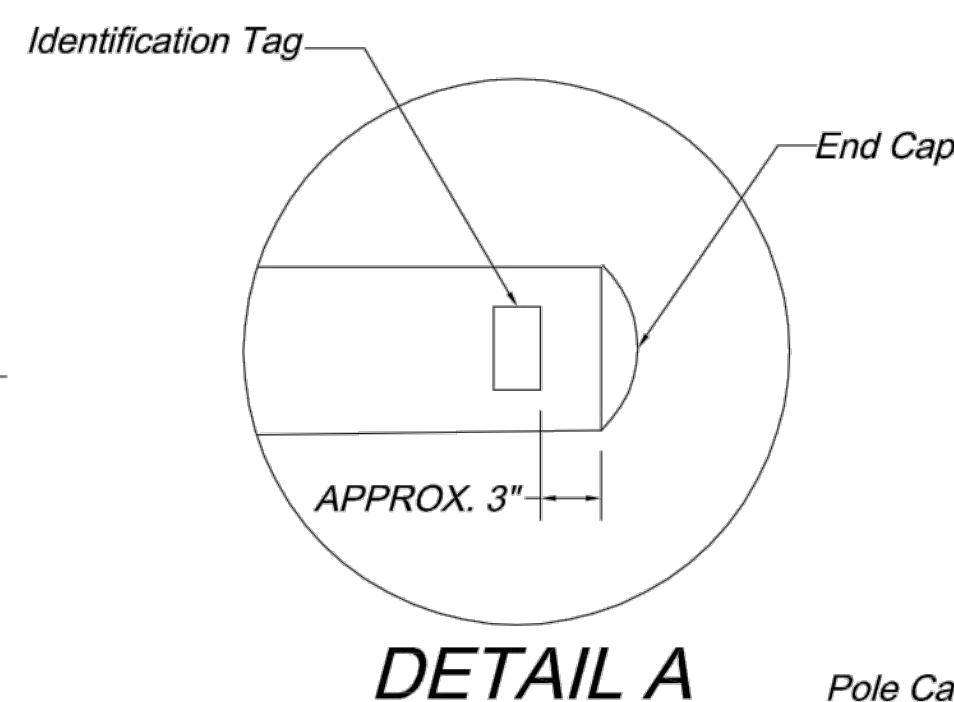

TYPE C AND TYPE CL (WITH LUMINAIRE)

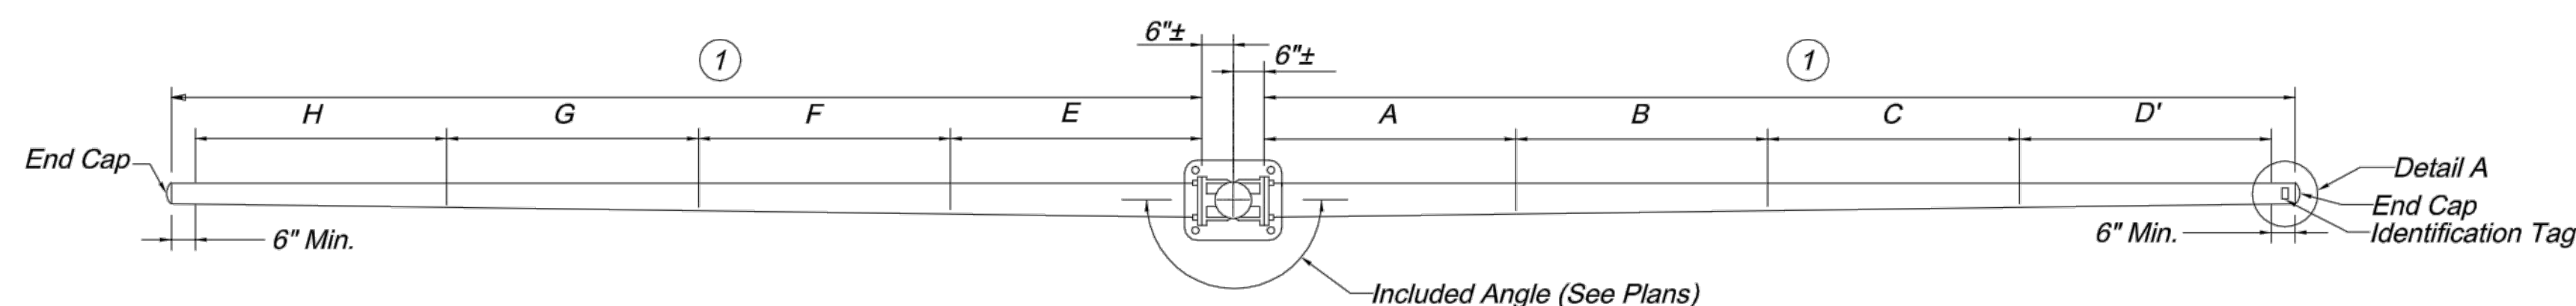

E, F, G, and H - Signal spacing as shown on the traffic signal plans.

A, B, C, and D - Signal spacing as shown on the traffic signal plans.

TYPE B AND TYPE BL (WITH LUMINAIRE)





- 1 Arm Lengths shall not exceed 54 feet. See traffic signal plans for dimensions.
- 2 Handholes shall be approximately 4" x 6-1/2". Handhole frame shall be reinforced so that the pole strength is not reduced.
- 3 Posts shall be furnished with individual nut covers.
- 4 See street lighting standard details for typical bracket arm mounting for Type BL and Type CL posts.
- 5 Any openings between top and side gusset plates shall be sealed with lifetime caulk at time of installation.
- 6 Post shall be grounded from ground lug in post with #6 AWG bare copper wire to conduit system. Ground lug shall be 90° or 180° from the handhole.
- 7 Plate and bolt sizes shall be shown on fabricators shop drawings and shall be subject to approval.

General Notes:




Arms shall be raked up 0.25" per foot minimum. Arms shall be provided with a permanent marking indicating proper orientation for installation.

To determine left or right on Type B or C signal post, viewing position shall be from the center of the intersection being controlled and facing the signal involved.



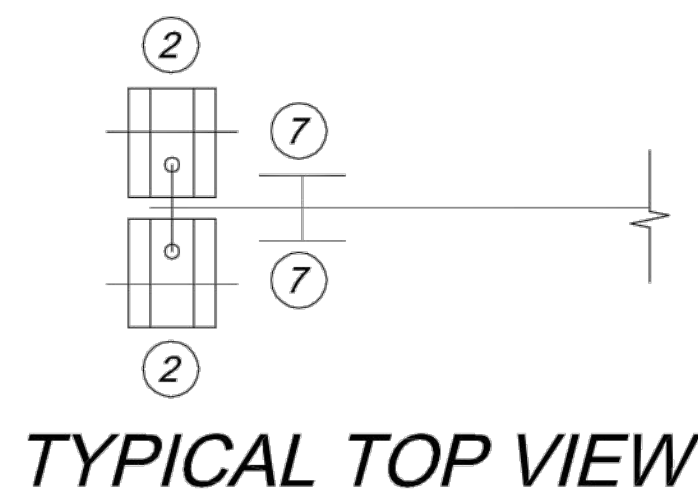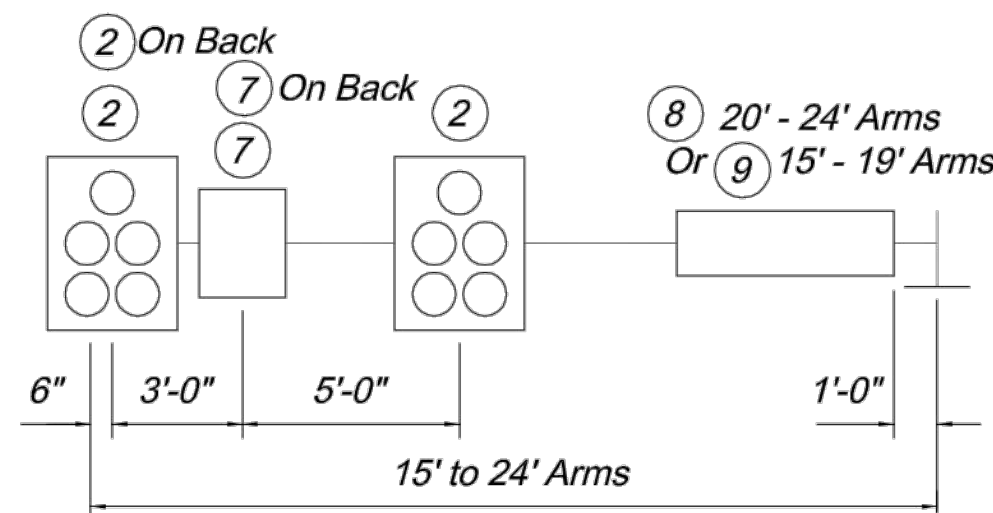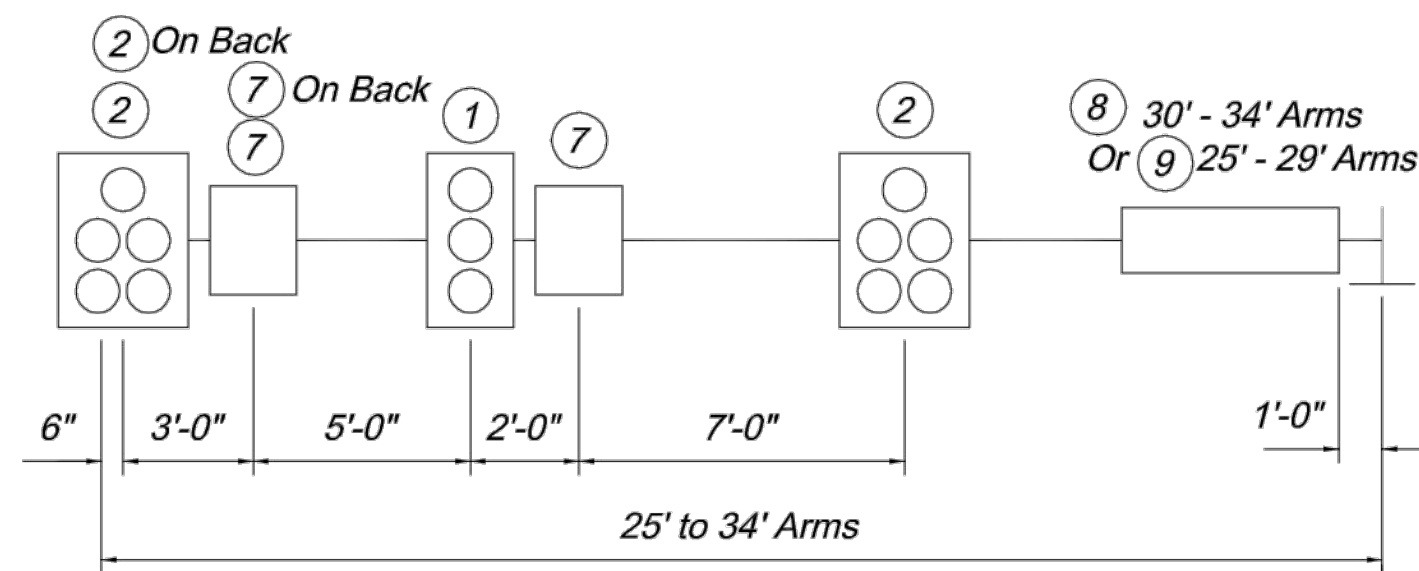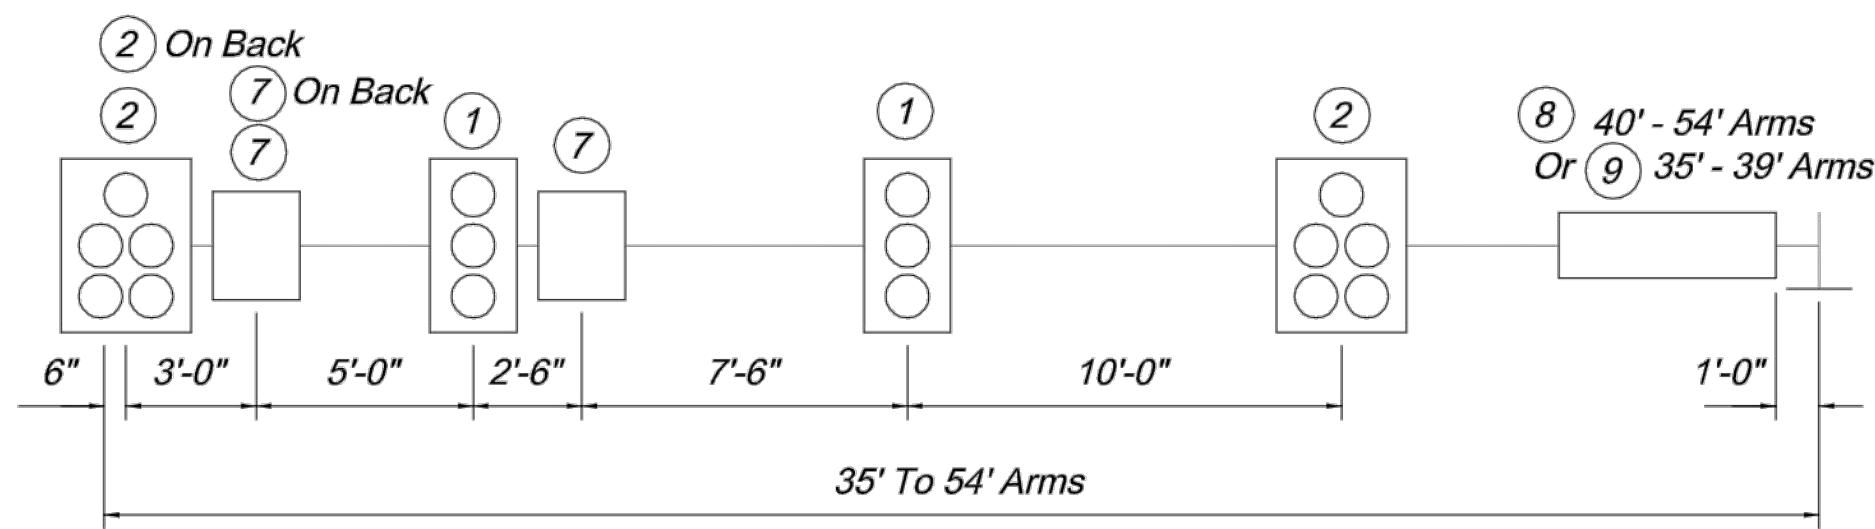


MAST ARM LOADING

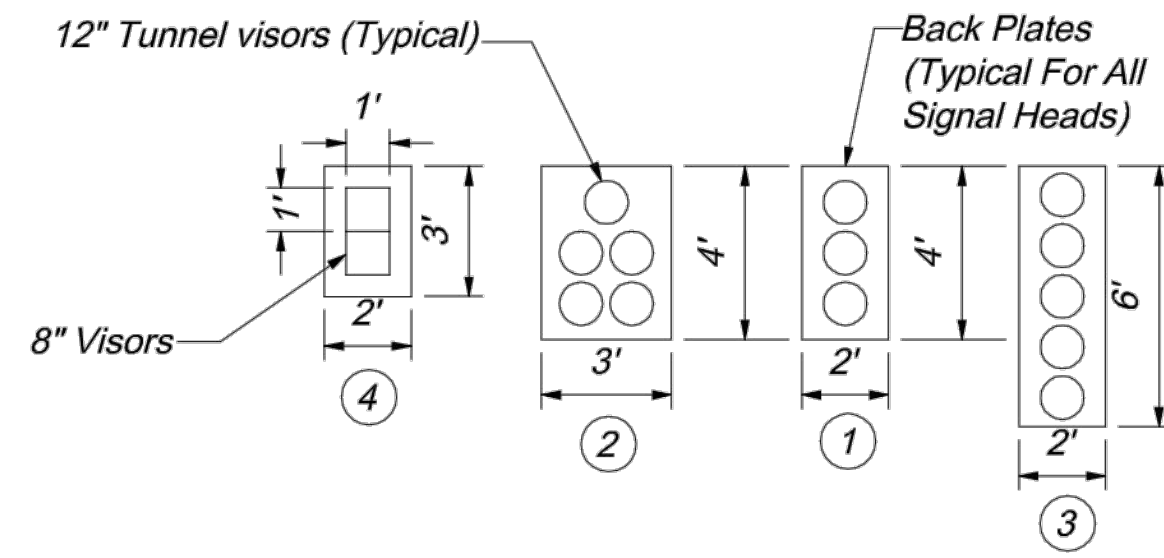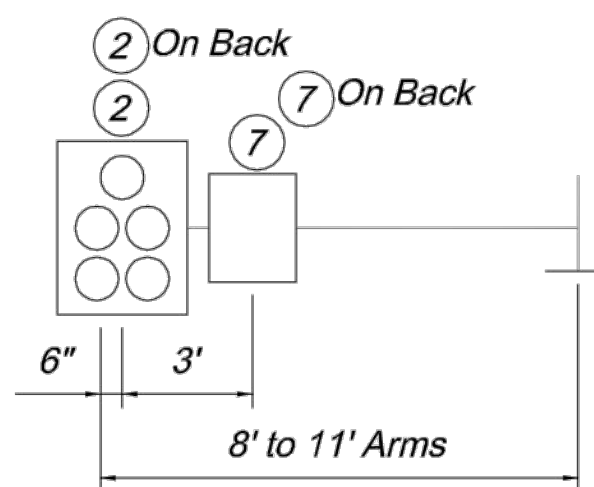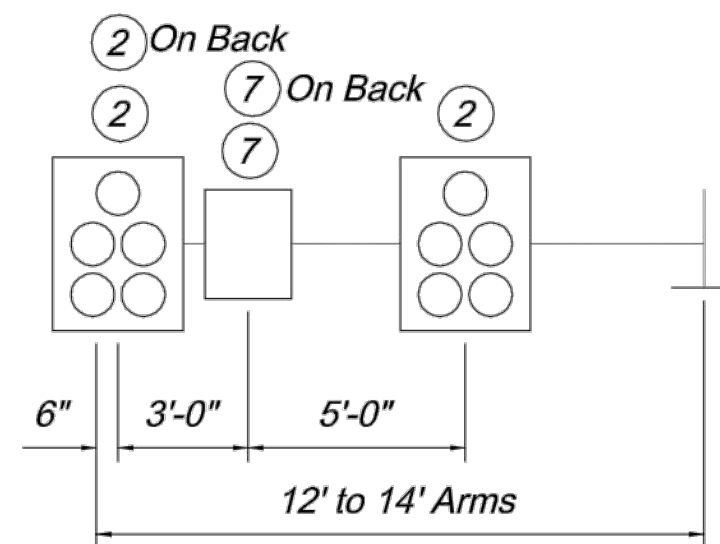

Item No.	Description	Weight (Lbs.)*	Proj. Area (Sq. Ft.)	Surface Area (Sq. Ft.)
①	3-Section OL Head	60.0	8.0	32.5
②	5-Section OL Head	100.0	12.0	47.5
③	Vert. 5-Section OL Head	100.0	12.0	50.5
④	2-Section OL Head	40.0	6.0	23.0
⑤	150 Watt Luminaire	30.0	1.0	3.5
⑥	9" X 18" Sign	2.0	1.1	N/A
⑦	24" X 30" Sign	27.0	5.0	N/A
⑧	120" X 18" Sign	25.0	15.0	N/A
⑨	96" X 16" Sign 96" X 18" Sign 96" X 28" Sign	18.0 20.0 31.0	10.7 12.0 18.7	N/A N/A N/A

OL - Optically Limited
* Mounting Hardware Included

SECTION A-A

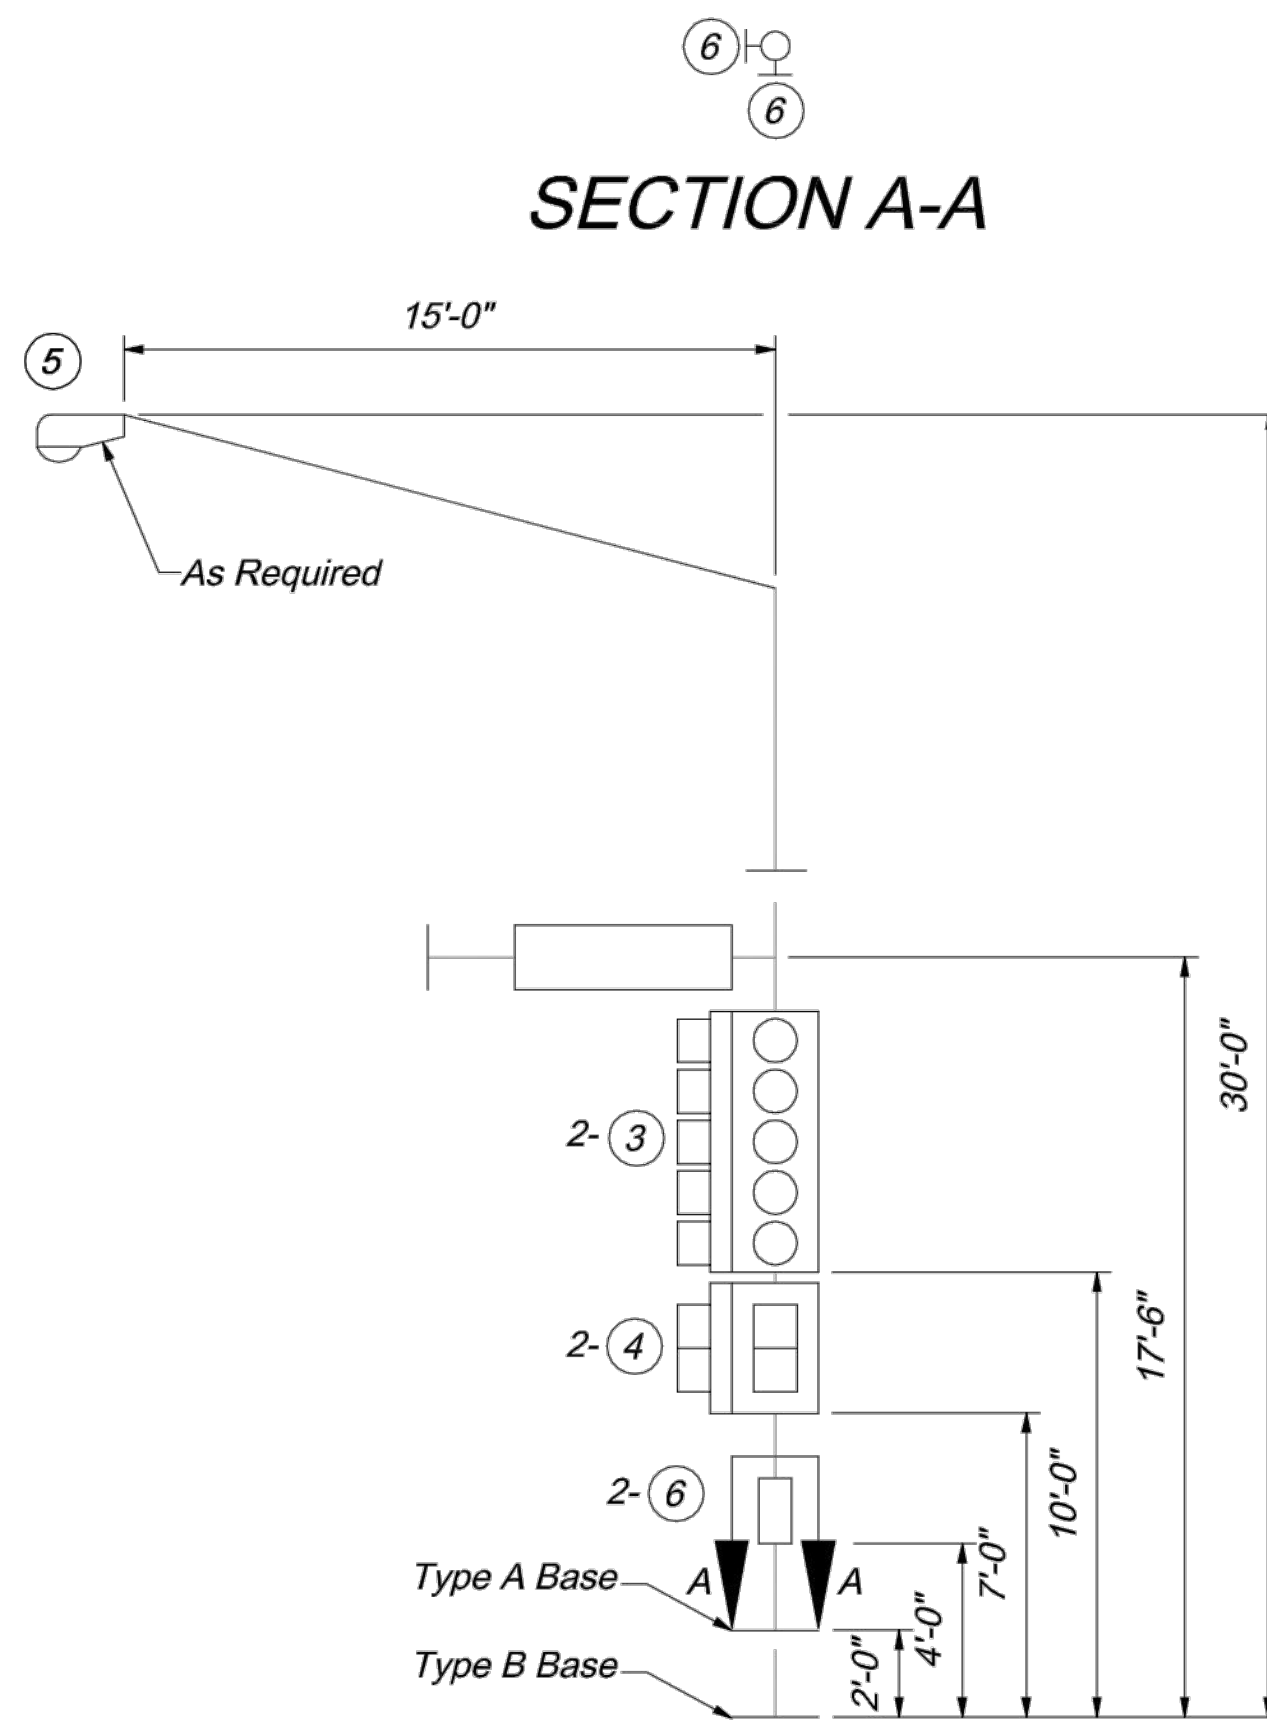

TYPICAL POST LOADING

Structural Design Requirements:

Structural supports shall be designed and fabricated to withstand their own loading and the attachment loading shown on this drawing or on the plans, whichever is greater. Structural members include posts, mast arms and luminaires bracket arms, as required.

Design of the structural supports shall be based on AASHTO Standard Specifications for Structural Supports for Highway Signs, Luminaires and Traffic Signals, 1994 or latest revision with these exceptions.

Minimum Design Wind Speed of 90 MPH at 30 Feet Above Ground.
Group Loading:

Loads	Percent of Allowable Stress*
Group I - DL	100
Group II - DL + W	133
Group III - DL + Ice + 0.5(W**)	133

*No load reduction factors shall be applied in conjunction with these increased allowable stresses.

** W to be computed on the basis of the wind pressure formula. 25 PSF (1197 Pa) minimum for W for Group III.

Signal structures which will exceed the dimension limits shown shall be designed by a professional engineer*** based on AASHTO Standard Specifications for Structural Supports for Highway Signs, Luminaires and Traffic Signals, 2001, 4th Edition, including any interim with the criteria noted below:

- Minimum Basic Wind Speed 90 MPH at 30 Feet Above Ground
- Fatigue Category I
- 50 Year Design Life.
- Shall not be specifically designed for truck induced wind gusts.
- Shall be specifically designed to resist periodic galloping forces.


***A set of shop drawings including weld procedure specifications and design computations shall be submitted for record and reference. The submitted drawings and calculations shall be signed and sealed by a professional engineer in accordance with the laws relating to architects and professional engineers (Chapter 327, RSMO) and shall include a title block or summary sheet which lists and certifies that the product meets all of the specified design criteria.



For Type B and BL posts. Ice and dead loading shall be based on the combined effect of design loading on each arm. Wind loading is applied as described in section 1.2.5(b) of the AASHTO Standard Specifications for Structural Supports, 1994 or latest version.

General Notes:







Attachment locations are for structural design purposes only. Actual locations are shown on the plans.

MINIMUM DESIGN LOADING FOR POST AND MAST ARM ATTACHMENTS

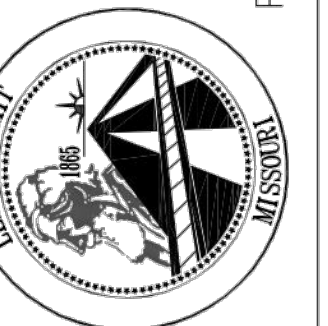

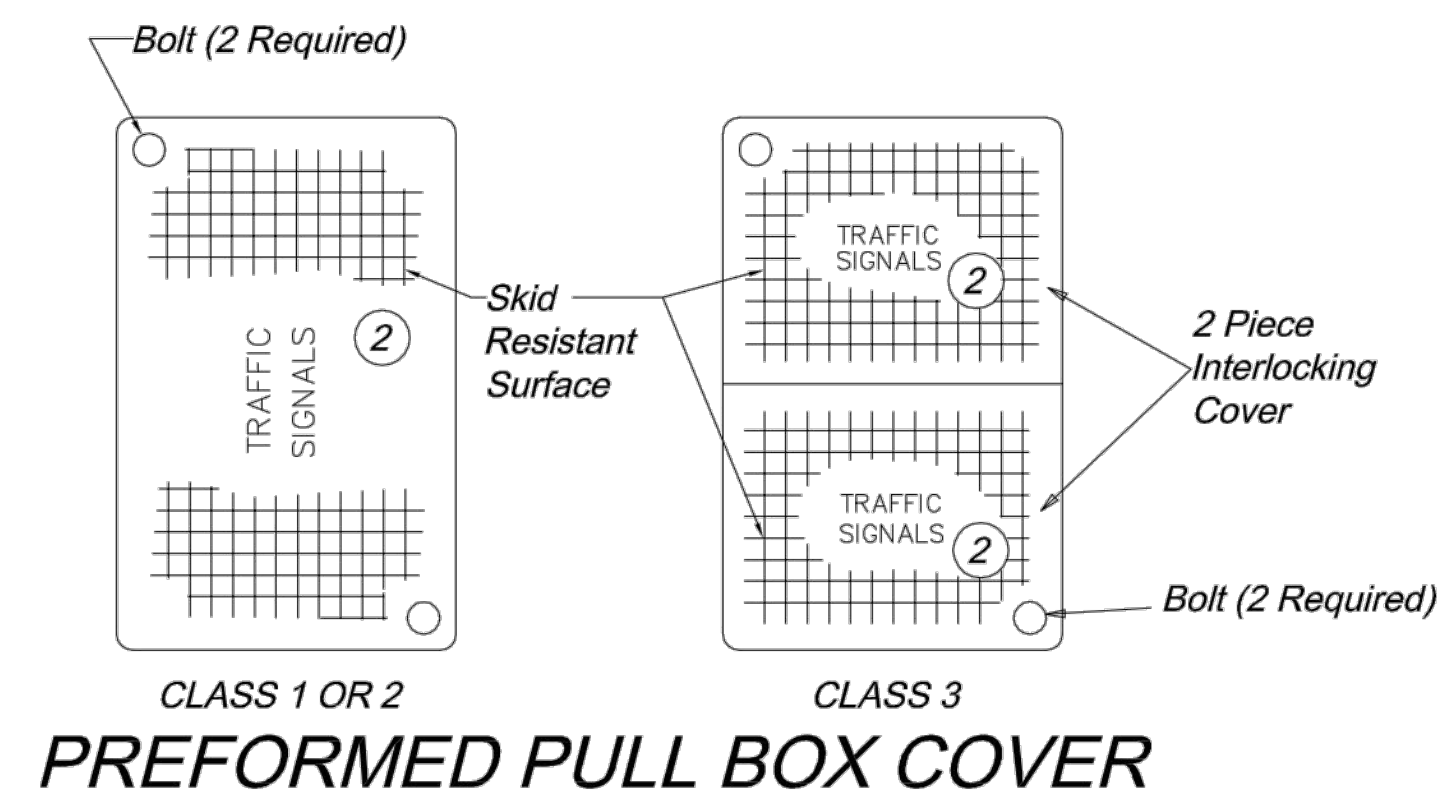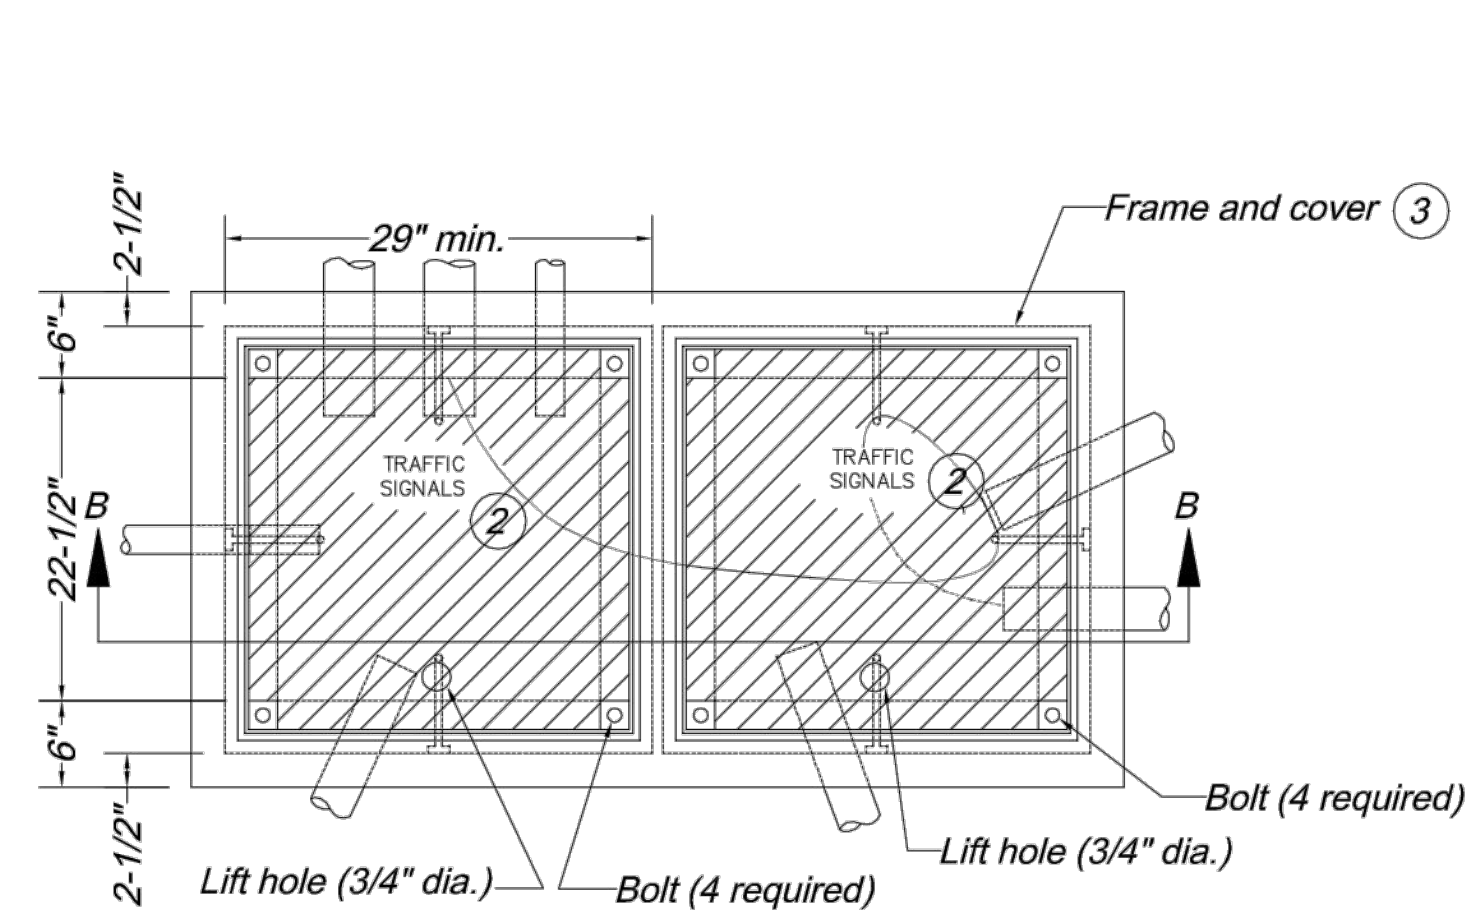

Number of Entering Conductors	Class	Preformed Pull Box Minimum Dimensions		
		A	B	C
< 23	1	17"	30"	20"
23 - 68	2	24"	36"	24"
> 68	3	30"	48"	24"

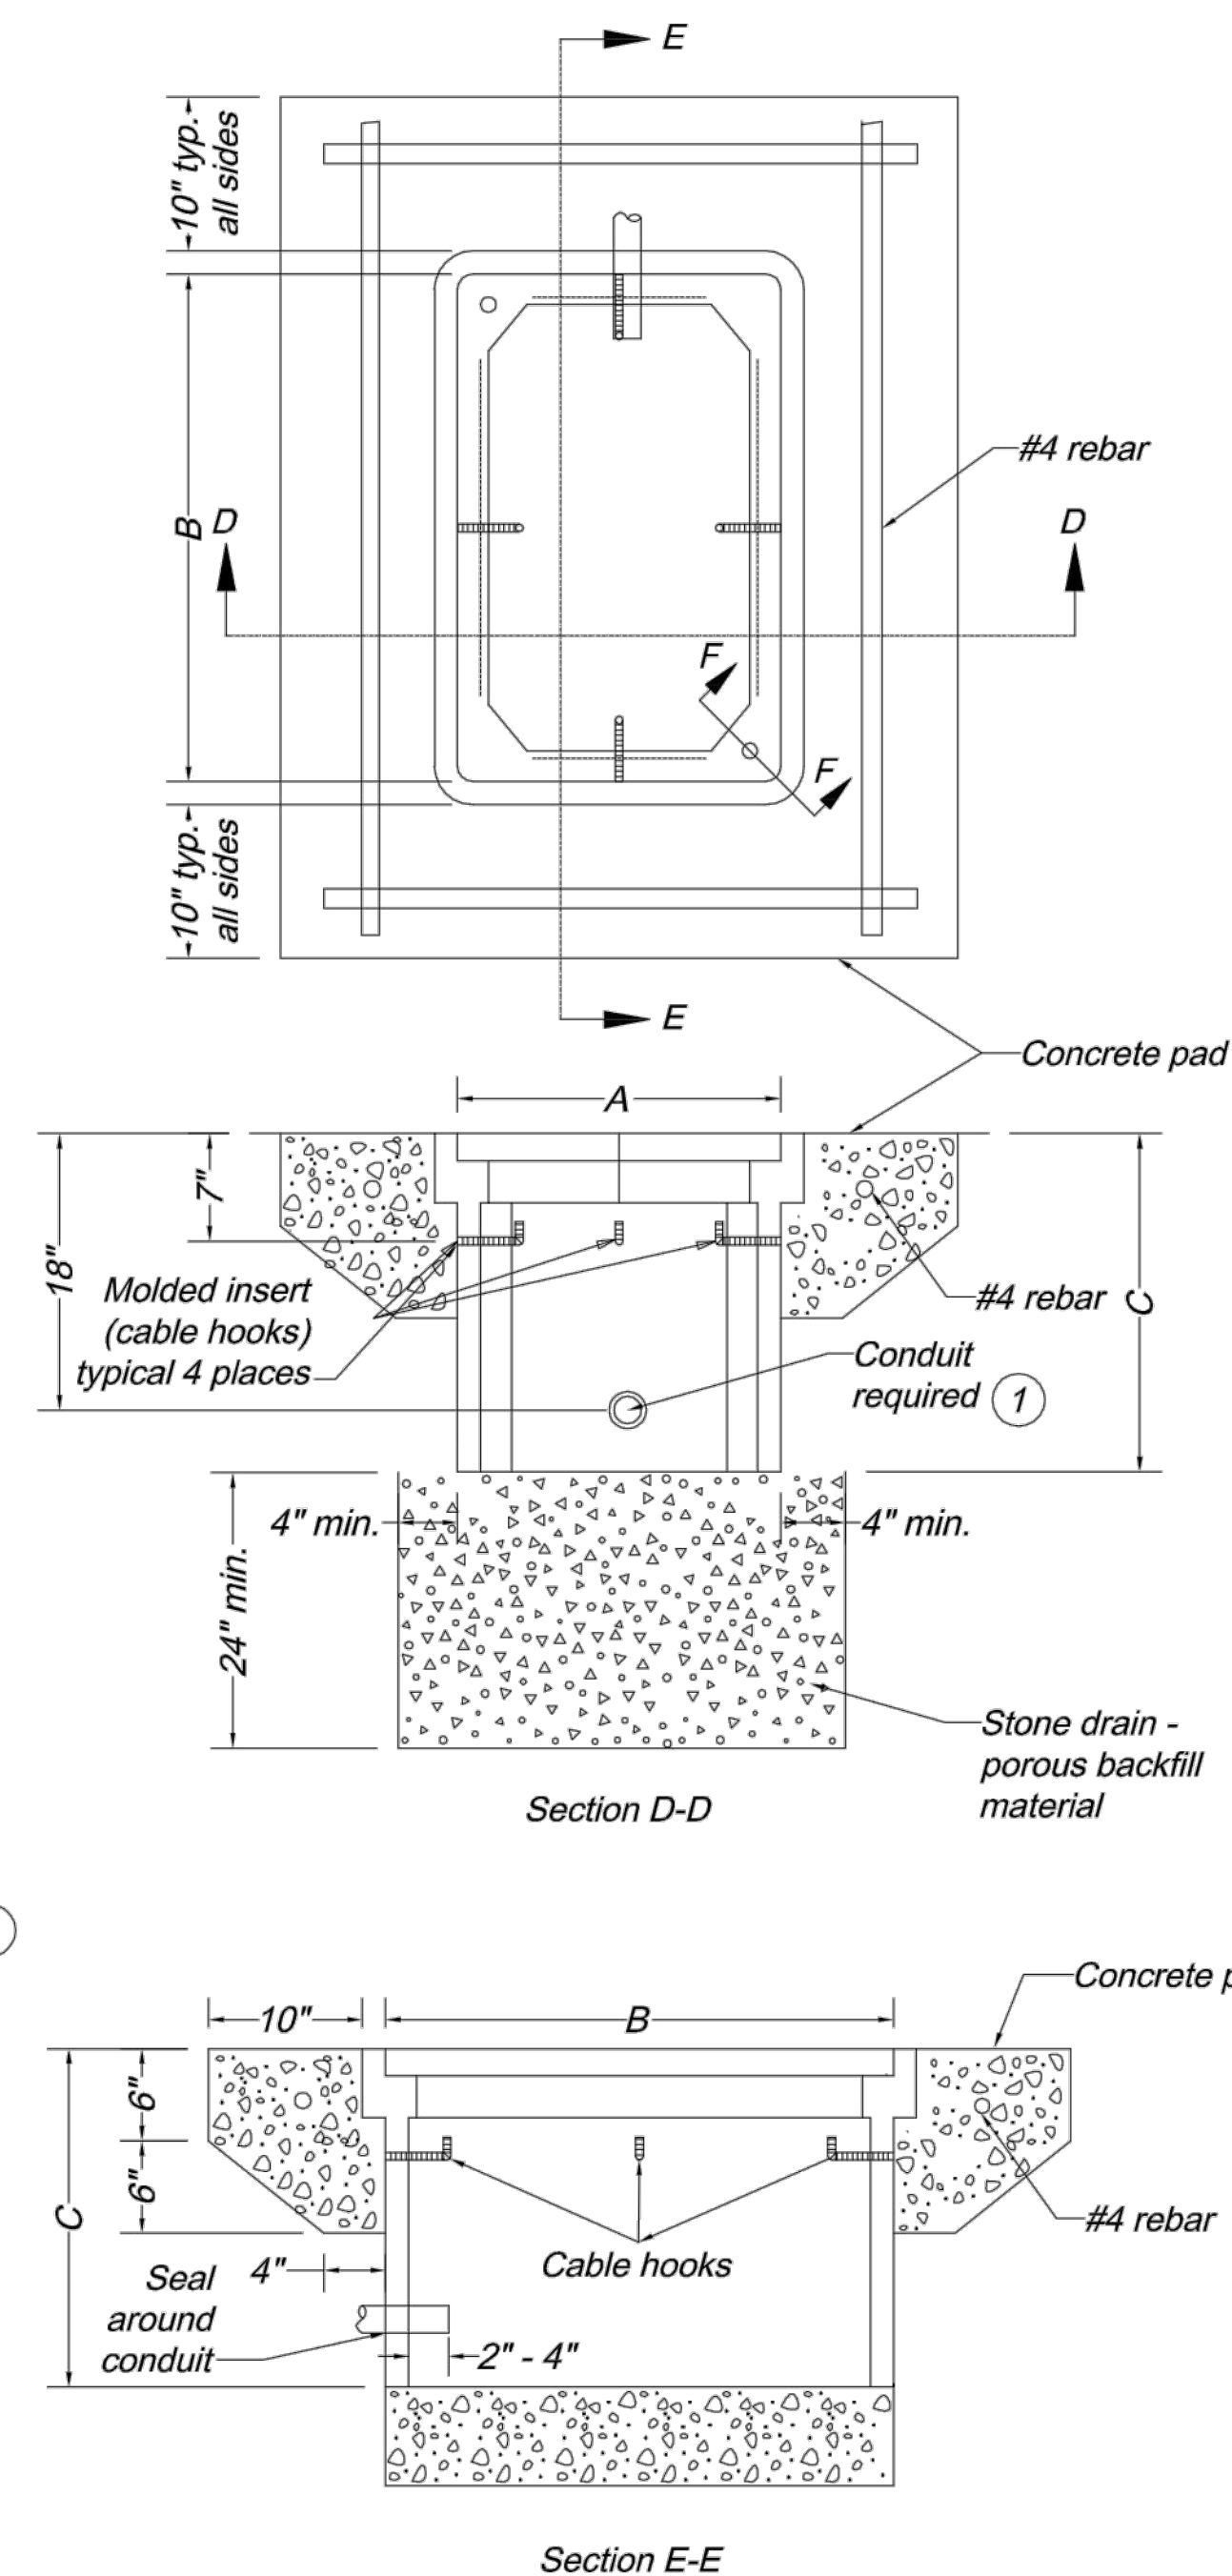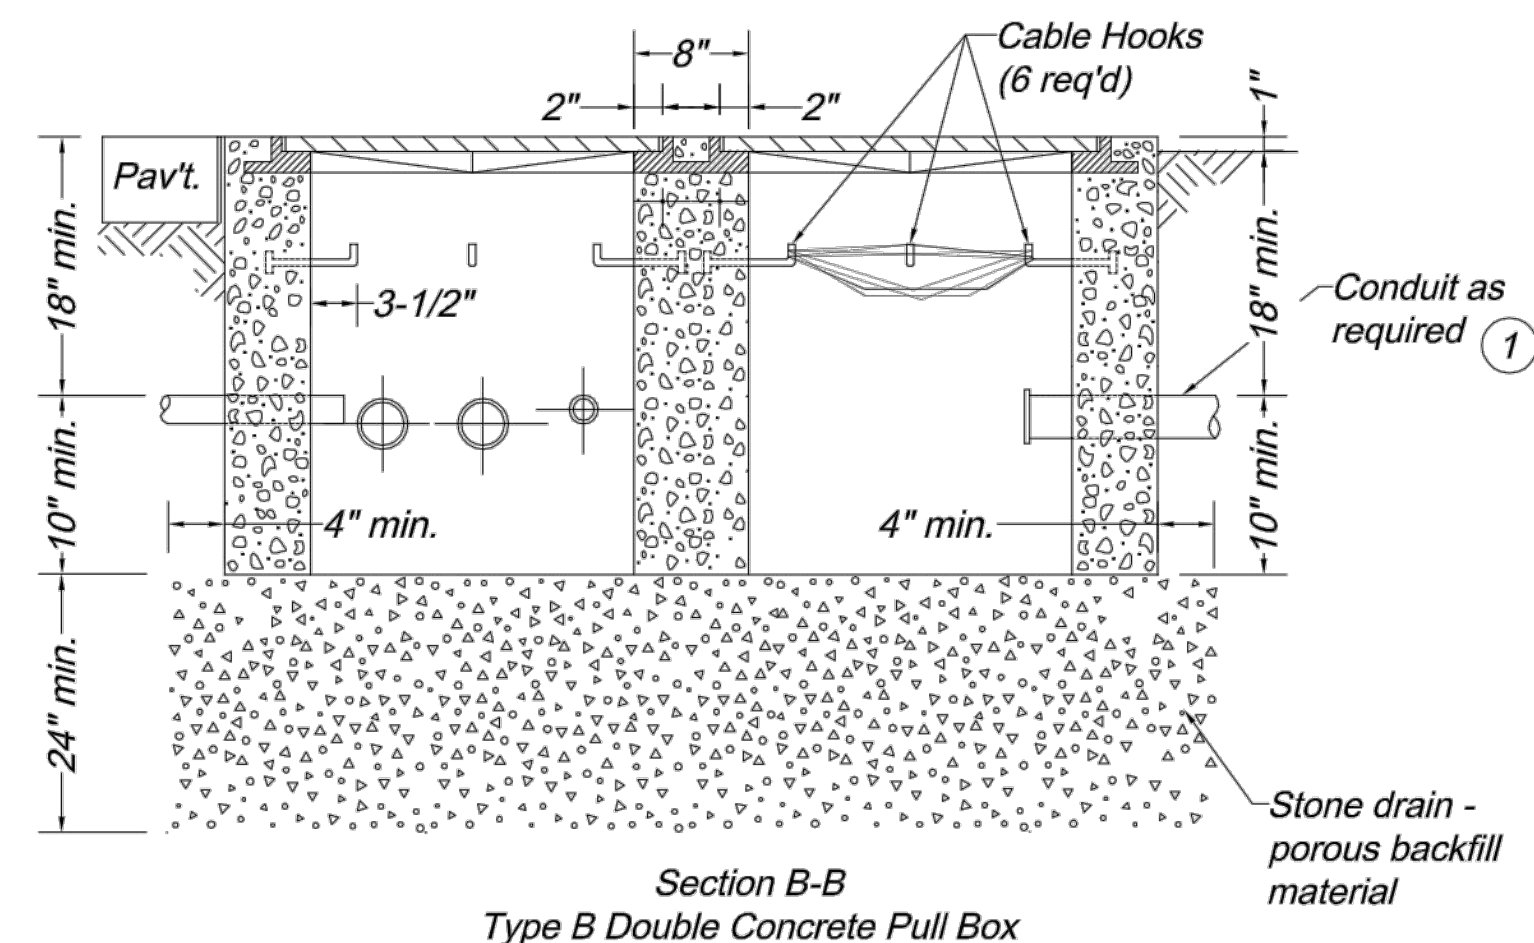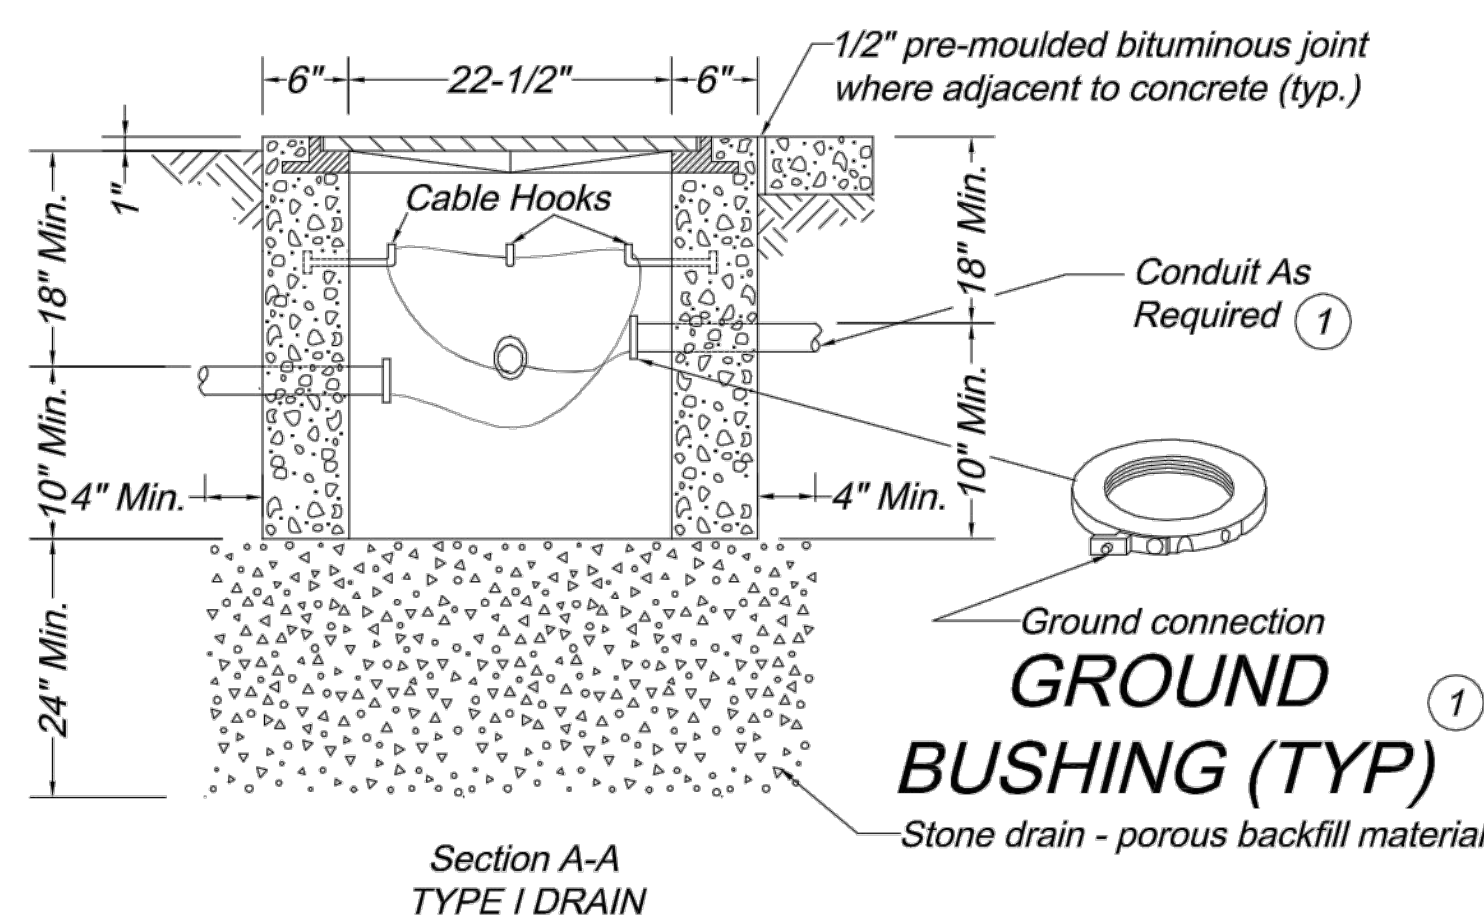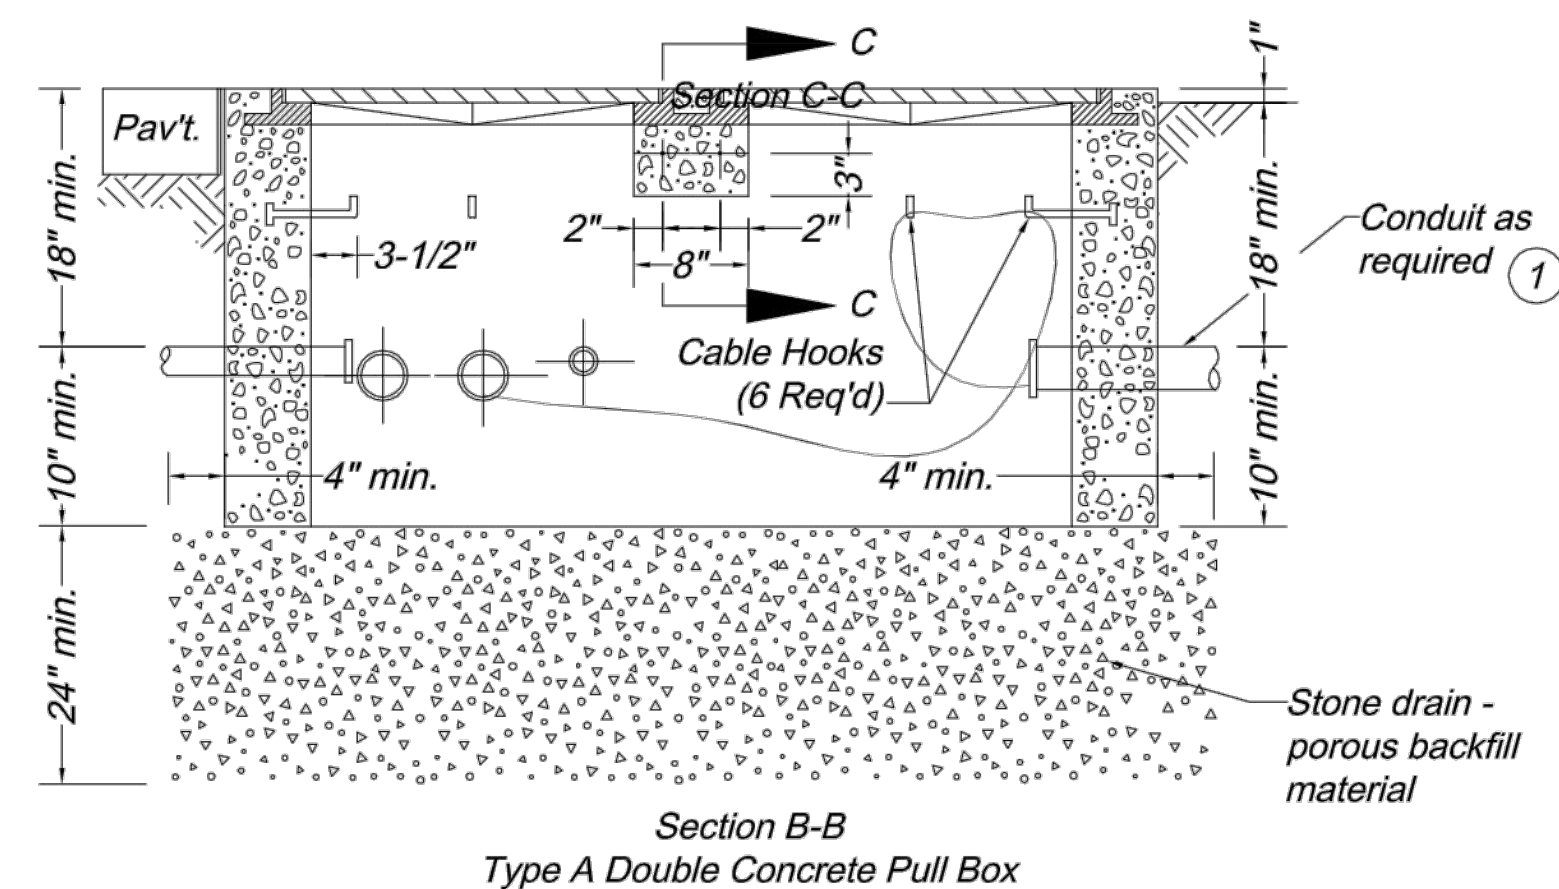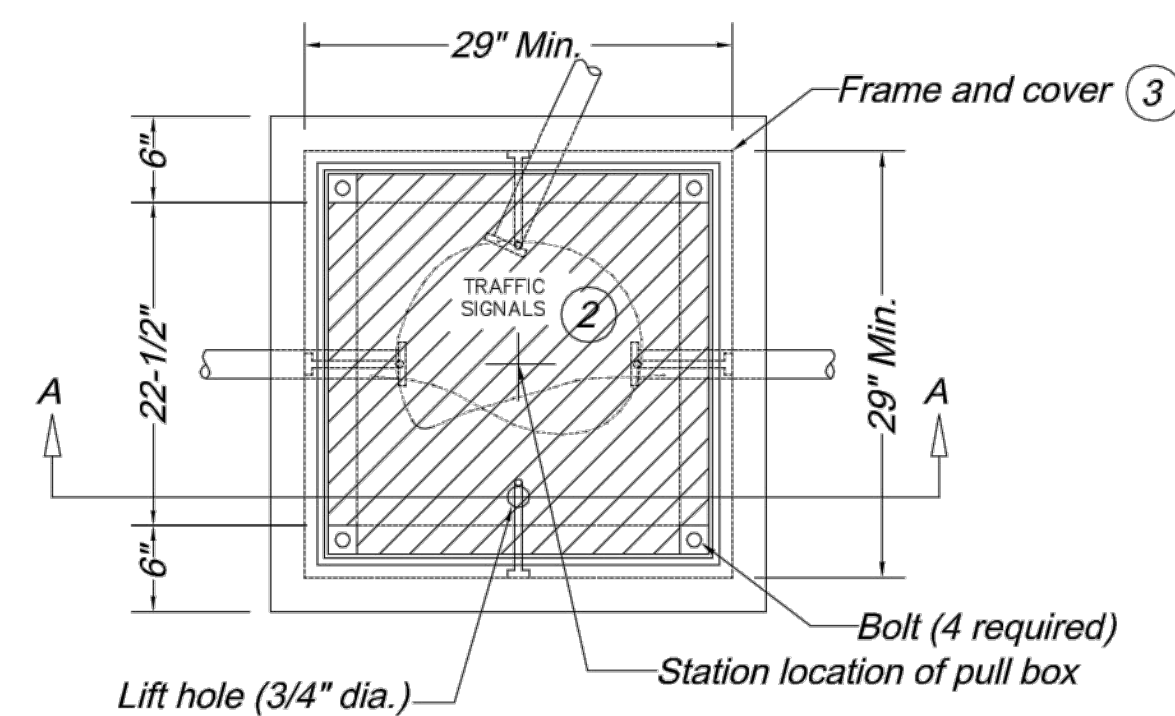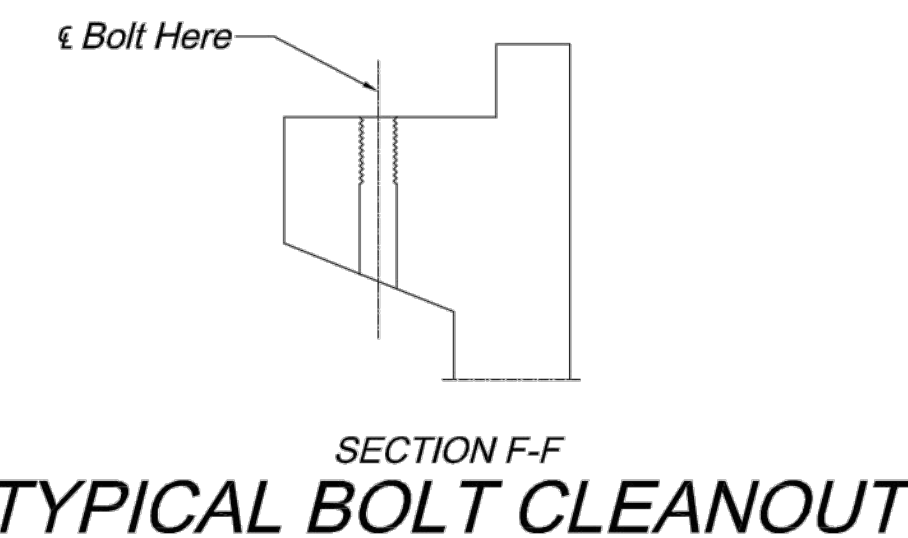

- ① *All metal conduits shall be electrically bonded by a ground bushing and #6 AWG bare copper wire. For PVC , all ground wires shall be connected.*
- ② *Signal pull boxes shall be embossed "Traffic Signals."*
- ③ *Pull box frames and covers shall be cast iron and the following minimum dimensions:*

<i>Frame Size:</i>	<i>29" x 29"</i>
<i>Opening Size:</i>	<i>22 1/2" x 22 1/2"</i>
<i>Frame Height:</i>	<i>4-1/4"</i>
<i>Frame Weight:</i>	<i>120 lbs.</i>
<i>Cover Size:</i>	<i>22-5/8" x 22-5/8"</i>
<i>Cover Thickness:</i>	<i>3/4"</i>
<i>Cover Weight:</i>	<i>140 lbs.</i>

General Notes:

All dimensions shown are nominal.

Bolt cleanout detail shall be approved by the City Traffic Engineer.

All concrete shall be 3,000 PSI minimum, and shall be subsidiary to the pull box.

Pavement and subgrade shall be as shown on plans.


Stone drain material shall be 1/2" - 3/4" clean rock.

Lift opening required on all covers.

Preformed box walls may be either flared or vertical.

If an extension is used with a preformed box, the lip of the extension may be interior or exterior. The extension shall be compatible and from the same manufacturer.

If preformed pull boxes are specified, the contractor may use the standard concrete pull box in lieu of the Class 1 or 2 preformed pull box or the double concrete pull box, Type A, in lieu of the Class 3 preformed pull boxes.

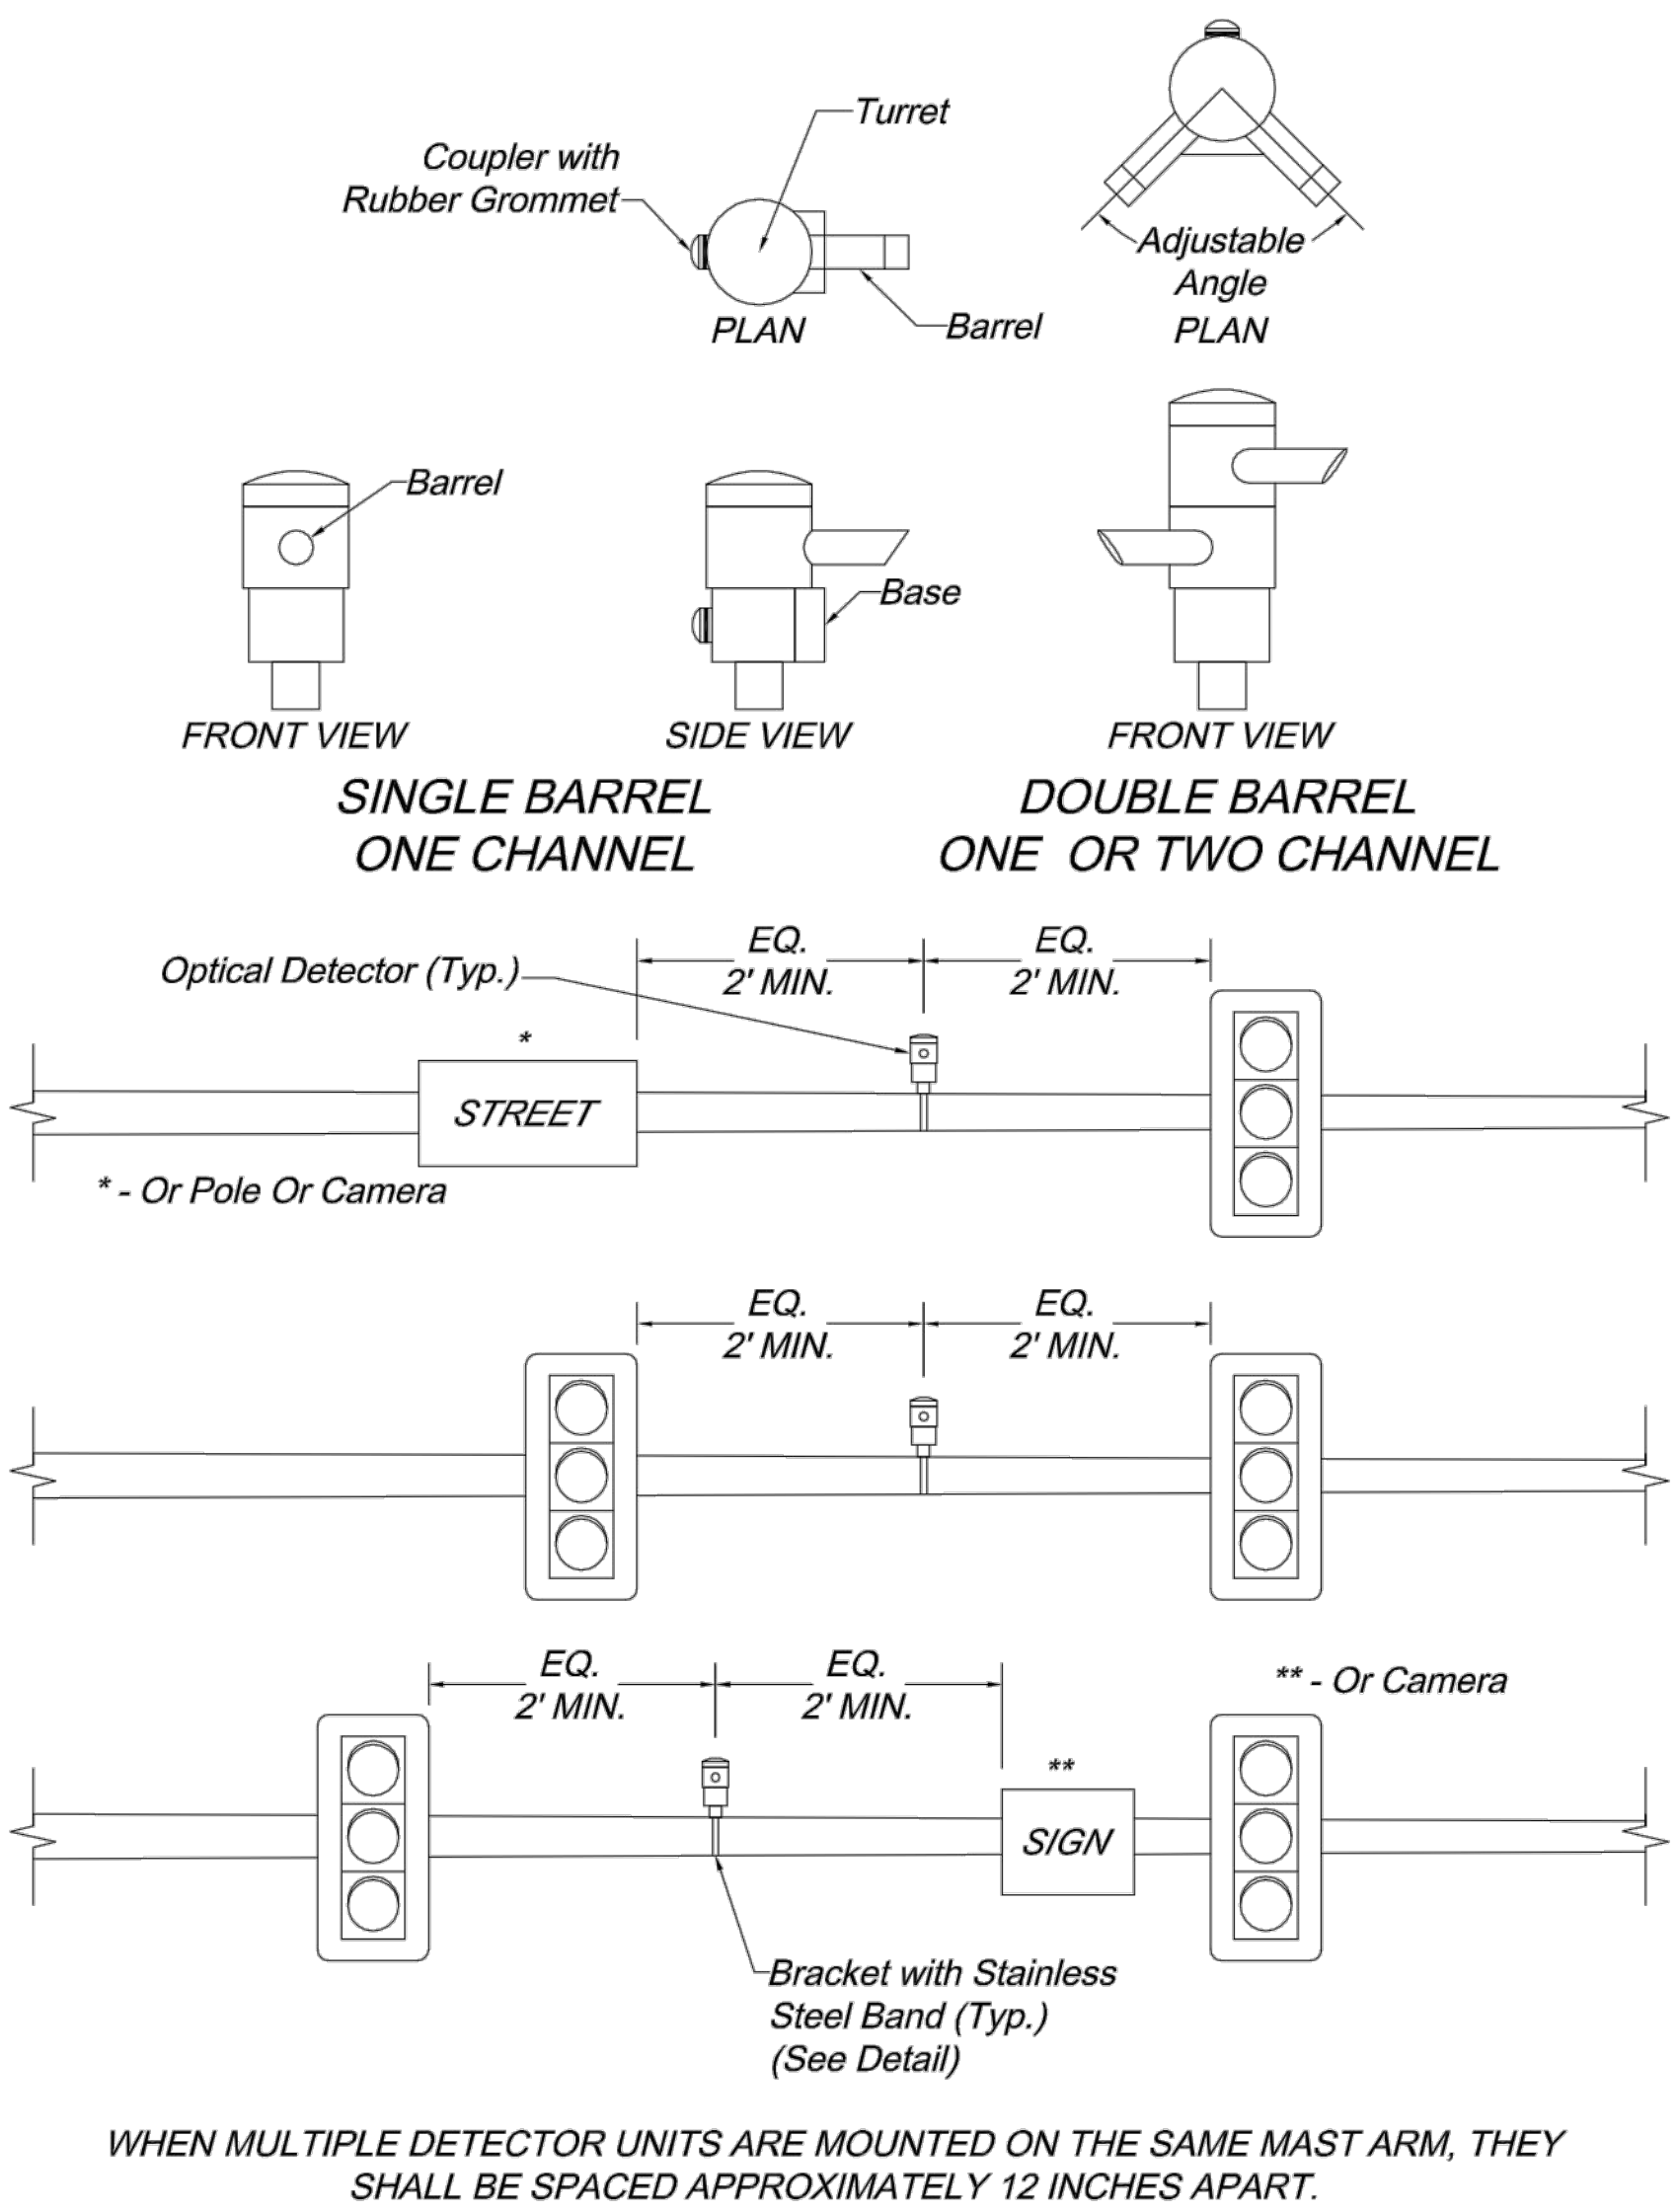

Emergency Vehicle Detection Notes:

1. The detector cable shall be continuous from the optical detector to the traffic signal controller. No splices shall be allowed.
2. The contractor shall label the optical detector cable in all pull boxes by channels as indicated on the plans. This shall be accomplished with aluminum tags attached to the cable with aluminum wire. No direct payment shall be made for this work.
3. Opticom shall be mounted inside the controller cabinet. Unless otherwise indicated on the plans, the placement of the optical detectors shall be centered between the signal heads and/or signal head and sign located on the mast arms. Further information on optical detector placement is shown in the details. The final placement of the optical detector may be adjusted for line of sight requirements.
4. The equipment manufacturer shall be responsible for providing onsite technical assistance to the contractor in final placement of the optical detectors, as well as in all the aspects of the system installation.
5. Preemption sequences and timings shall be developed by the equipment supplier. Timings shall be marked up on the timing sheets from the specific model of controller at each intersection and submitted for review by the City prior to implementation by the supplier. Pre-emption sequences shall use an all red interval or other methods to prevent the occurrence of "Yellow Traps" at intersections with protected/permitted left-turn phasing.
6. Preempts are to be assigned as follows unless otherwise indicated in the plans:

Direction	Preempt No.	Channel
Northbound	1	A
Southbound	2	B
Eastbound	3	C
Westbound	4	D


7. The Contractor shall install the equipment consistent with the equipment manufacturer's recommended installation procedures and interface diagrams in a neat and workmanlike manner. Emergency Vehicle Detection System shall be provided and installed by the contractor and shall consist of all detectors, processors, mounting brackets, etc for a fully operational system.

OPTICAL DETECTOR

Video Detection Notes:

1. The video detection system shall consist of video camera(s), video detection processor (VDP), cables, brackets, and all other materials necessary for a fully functional system.
2. The video detection system shall include software that detects vehicles in multiple lanes of each direction using only one video camera. Detection Zones (DZ) shall be defined using only a video menu and a pointing device to define and place zones on a video image. Up to 24 DZ per camera shall be available.
3. The actual number and location of DZ shall be determined in the field by the City Traffic Engineer. The City reserves the right to have additional zones programmed or modify those shown based on the field programming period completed prior to turning on the signal.
4. Video cameras are to be mounted as shown on the traffic signal plans. If the camera is mounted on a Type BL or CL pole, the camera shall be mounted directly to the luminaire bracket arm. If the camera is mounted on a Type B or C pole, the camera shall be mounted on the mast arm using a 6-foot riser.
5. Video camera placement, adjustment, setup and initial programming shall be at the direction of the manufacturers representative. The manufacturers representative shall assist with identifying optical camera locations, system setup, programming, and turn-on.


VIDEO DETECTION

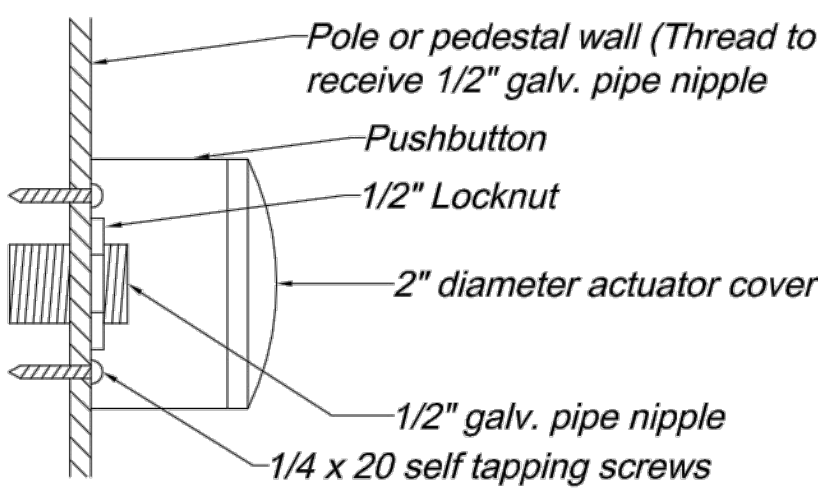

Push Button Notes:

1. Push buttons shall include 2 mounting brackets each and be of the type as noted in the plans.
2. Push buttons shall be ADA approved and weatherproof, mounted in accordance with standard drawing TS-1.


PUSH BUTTON MOUNT DETAIL

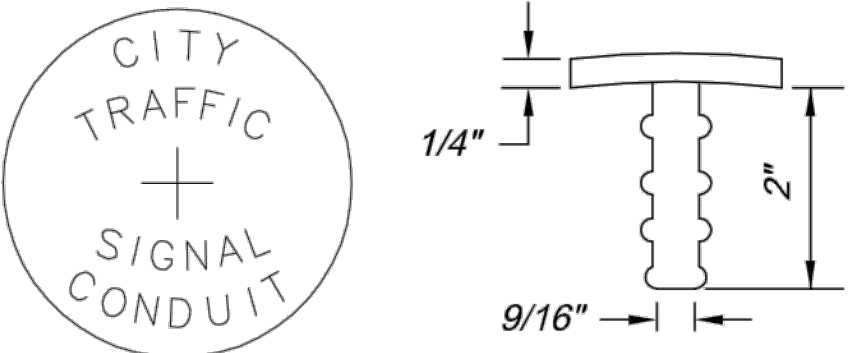

CONDUIT MARKER

Conduit Marker Notes:

1. Wherever a conduit passes beneath a curbed street, aluminum conduit markers shall be installed in the curb immediately over the conduit location. Conduit markers shall be furnished by the contractor as detailed and shall be installed in the top of the curb by drilling the curb and epoxying the conduit marker in place. Conduit markers shall be flush with the curb. Conduit markers shall be subsidiary to conduit.

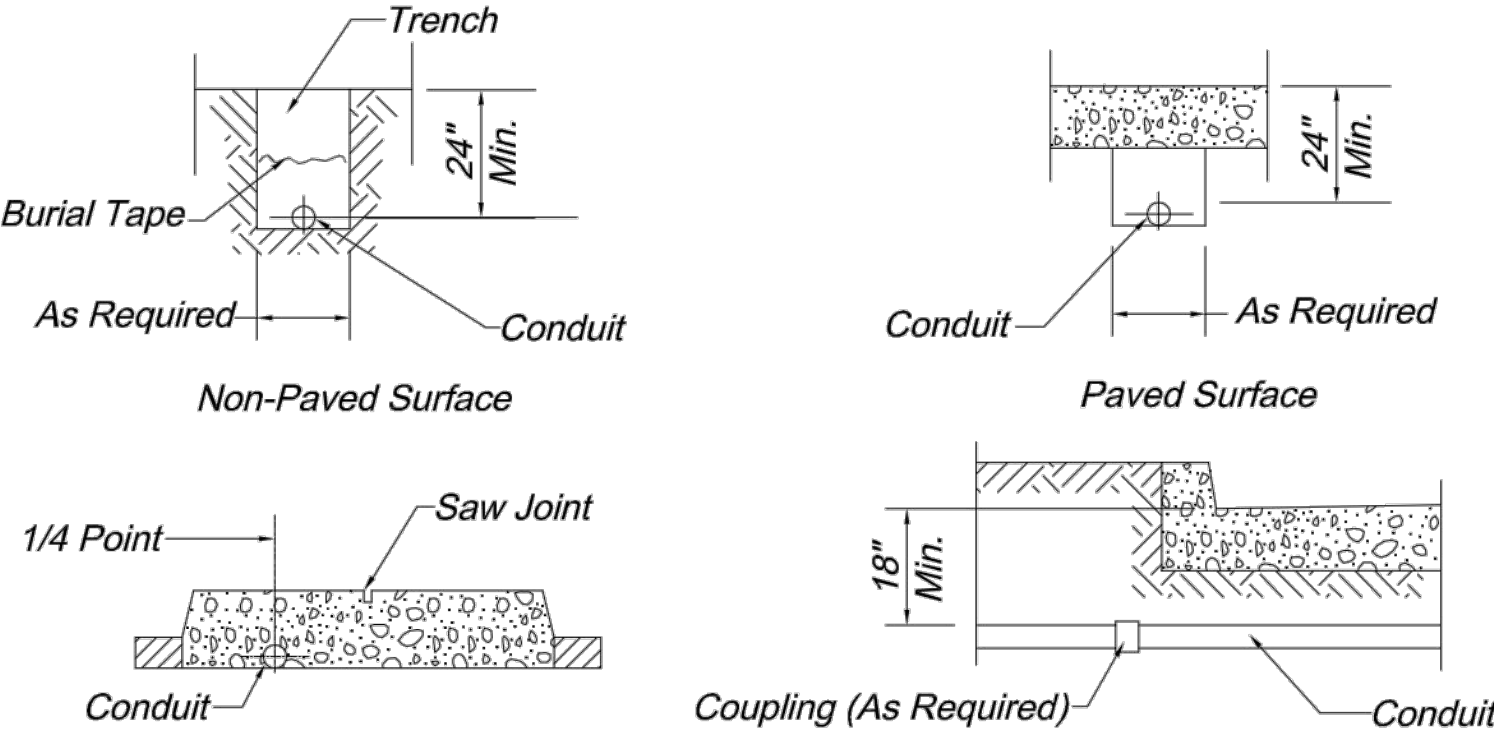


In Proposed Concrete Median On Existing Pavement

0.5% Minimum Slope

Conduit Location Notes:

1. Conduit shall be installed to drain, and if metallic all ends shall be threaded and capped.
2. The Contractor shall notify the City of Lee's Summit, Department of Public Works Traffic Division at (816) 969-1807 for inspection of the conduit installation. At least 24 hours notice shall be provided. The conduit shall not be covered unless inspected and approved by the Engineer or his authorized representative, so as to ensure proper depth, correct conduit material and proper conduit end treatment as described above.



CONDUIT LOCATIONS

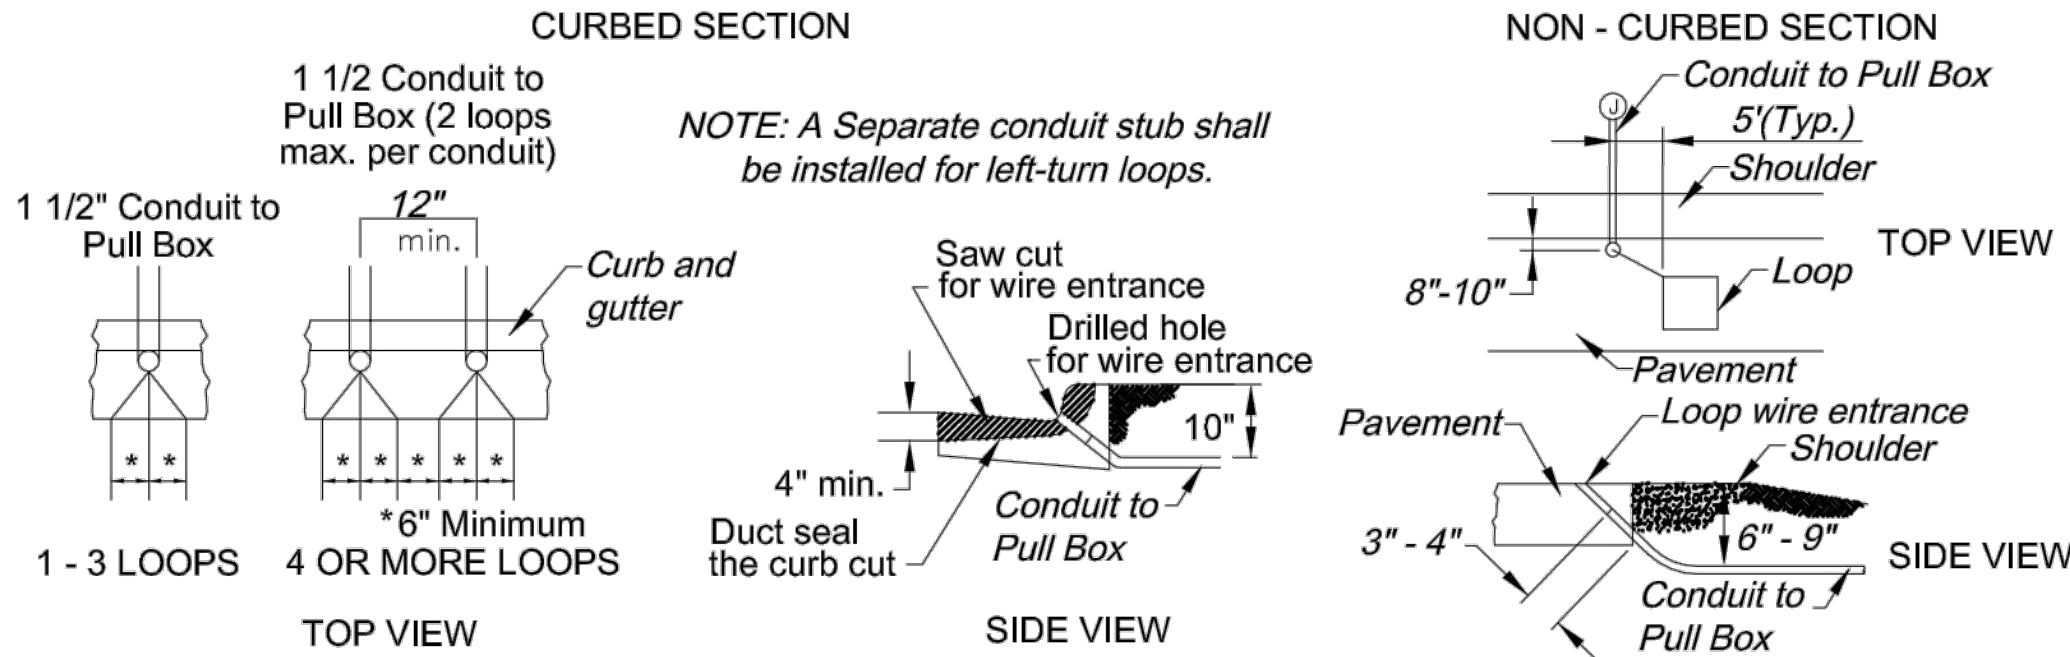

Loop Wire Entrance Notes:

1. Saw cut in the curb and gutter section and conduit entrance to be sealed with a pliable, non-hardening duct sealant prior to application of loop sealant. No loop sealant shall be applied in the curb and gutter section or at conduit entrance.
2. Grout around conduit inserted into curb or pavement section.
3. Each loop shall have a separate lead-in-saw cut to the loop wire entrance in the curb or at the edge of pavement.



LOOP WIRE ENTRANCE DETAIL

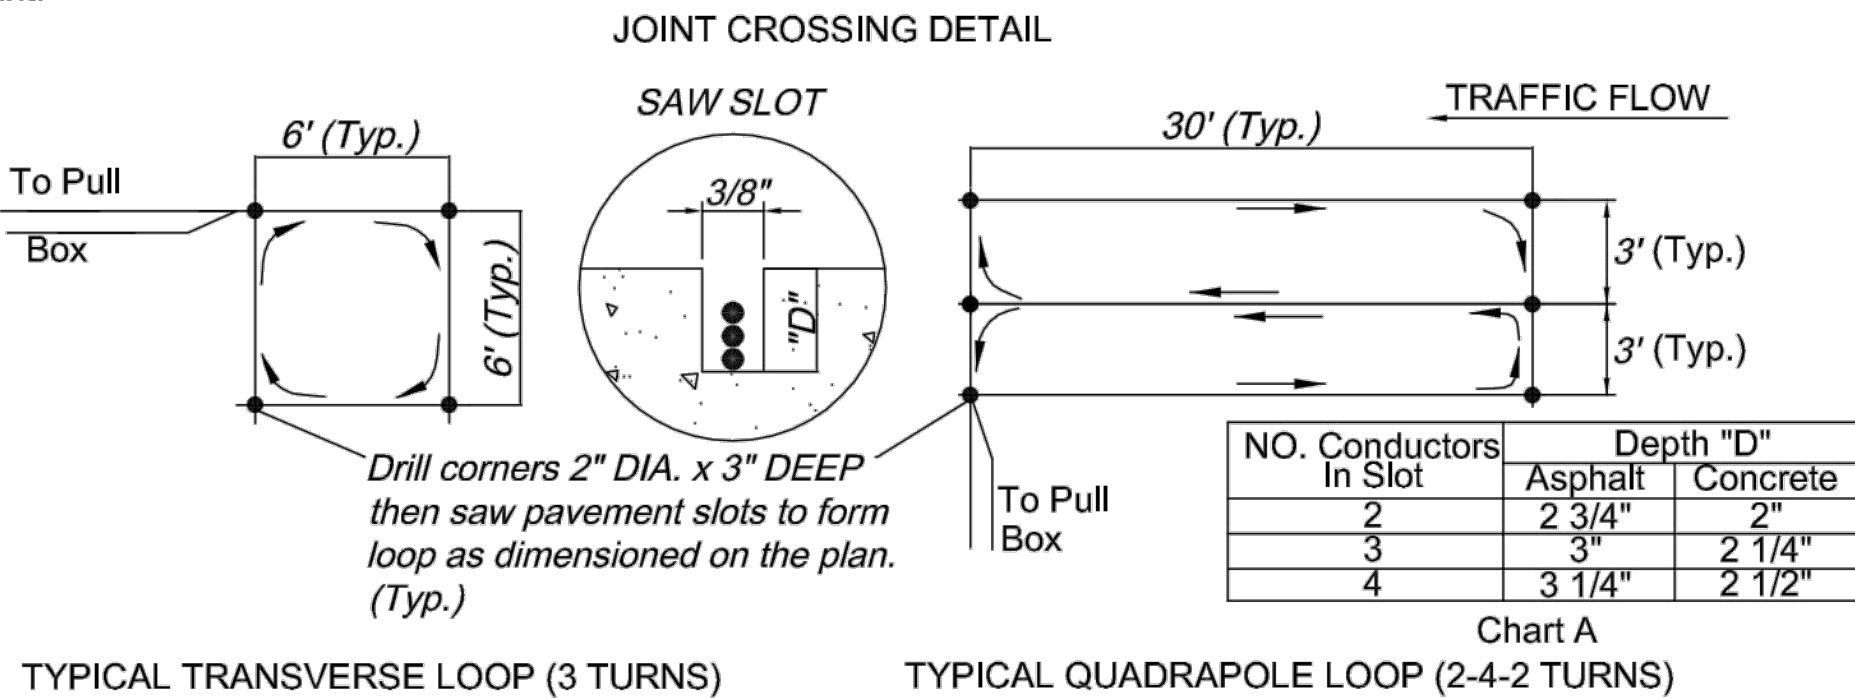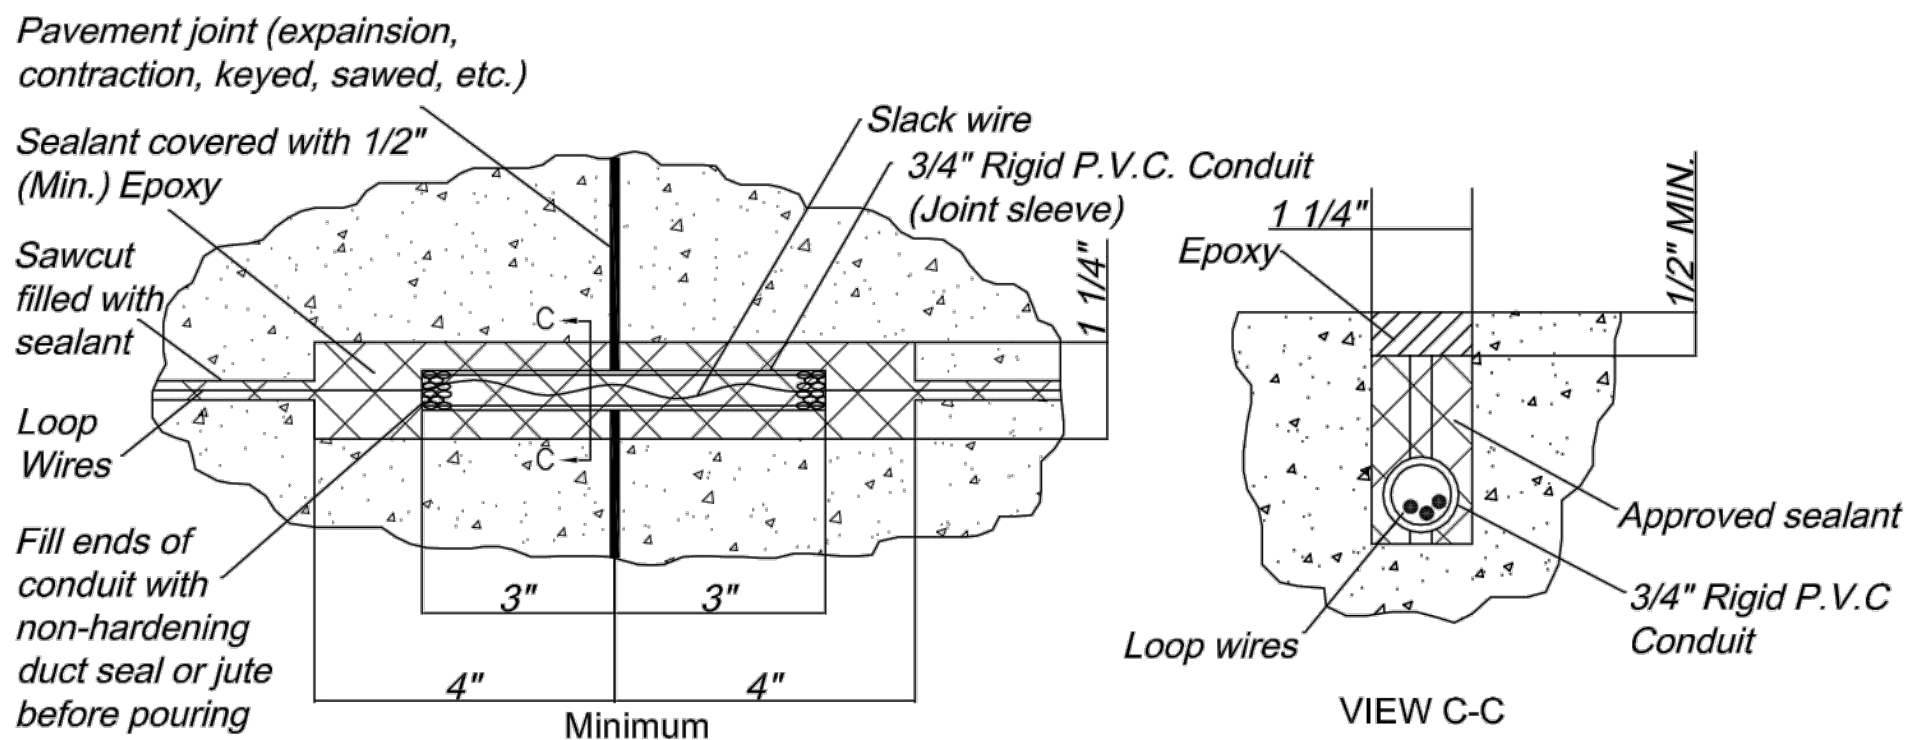





Loop Detection Notes:

1. Quadrapole loop to be one continuous wire placed in two turns. All loops to be wound in same direction, with start and end clearly marked at pull box.
2. Transverse loop to be one continuous wire placed in three turns. All loops to be wound in same direction, with start and end clearly marked at pull box.
3. Slot in pavement for loops to be cut 3/8" wide at minimum depth "D" as indicated in Chart A. Slot in pavement for lead shall be 1/2" wide at minimum depth "D". Fill slots with an approved asphalt sealer (asphalt pavement) or an approved elastic epoxy sealant (concrete pavement) to within 1/8" of pavement surface.
4. Other than soldered type splice or splice made with wire nuts at their junction, feeder cable and loop wire shall be of continuous run with no splices. All connections to be watertight with approved splice kits. Watertight connections shall extend to and encompass each outer jacket of the detector feeder and loop wire cables.
5. All leads for individual loops to be kept separate and loop wire between the loop and the feeder cable connection shall be twisted three turns per foot.
6. All loops shall be wet cut with equipment approved by the City Traffic Engineer.
7. Where loops are to be installed on projects involving either asphalt pavement construction or milling and overlay of an existing asphalt pavement, loops shall be installed in the base course prior to placement of the asphalt surface course.
8. If existing loops are to be abandoned and new loop installed, abandoned loop wires shall be removed or cut completely through along all slots parallel to vehicle flow.
9. Loops shall be #14 AWG stranded wire in pvc duct made up of 2 non-twisted turns in single slot or as recommended by manufacturer of the detector amplifier. Loop shall be placed in sawed slots in a figure eight manner with device which will not damage the wire insulation. Lead-in cable shall be 2-1c #14 AWG twisted.


LOOP DETECTION

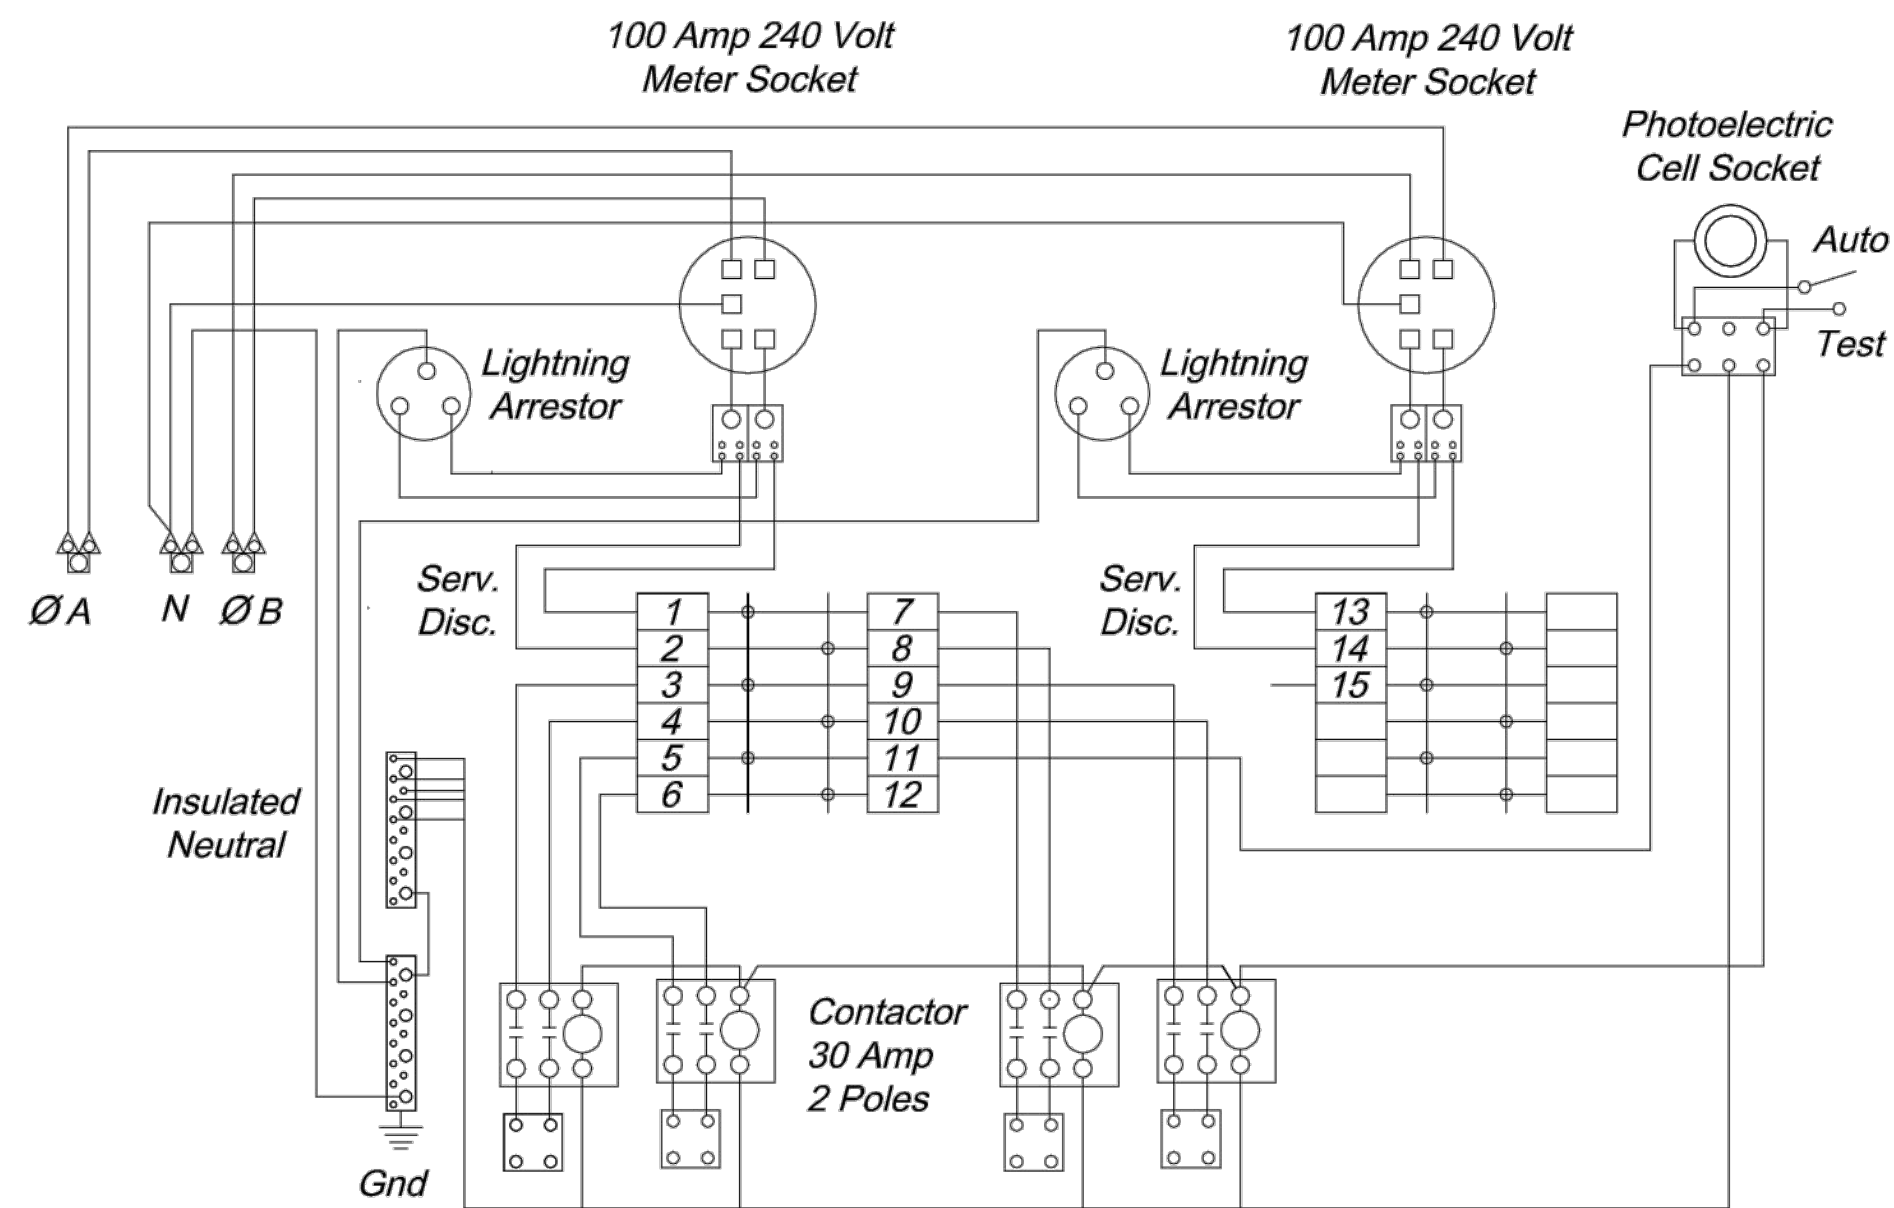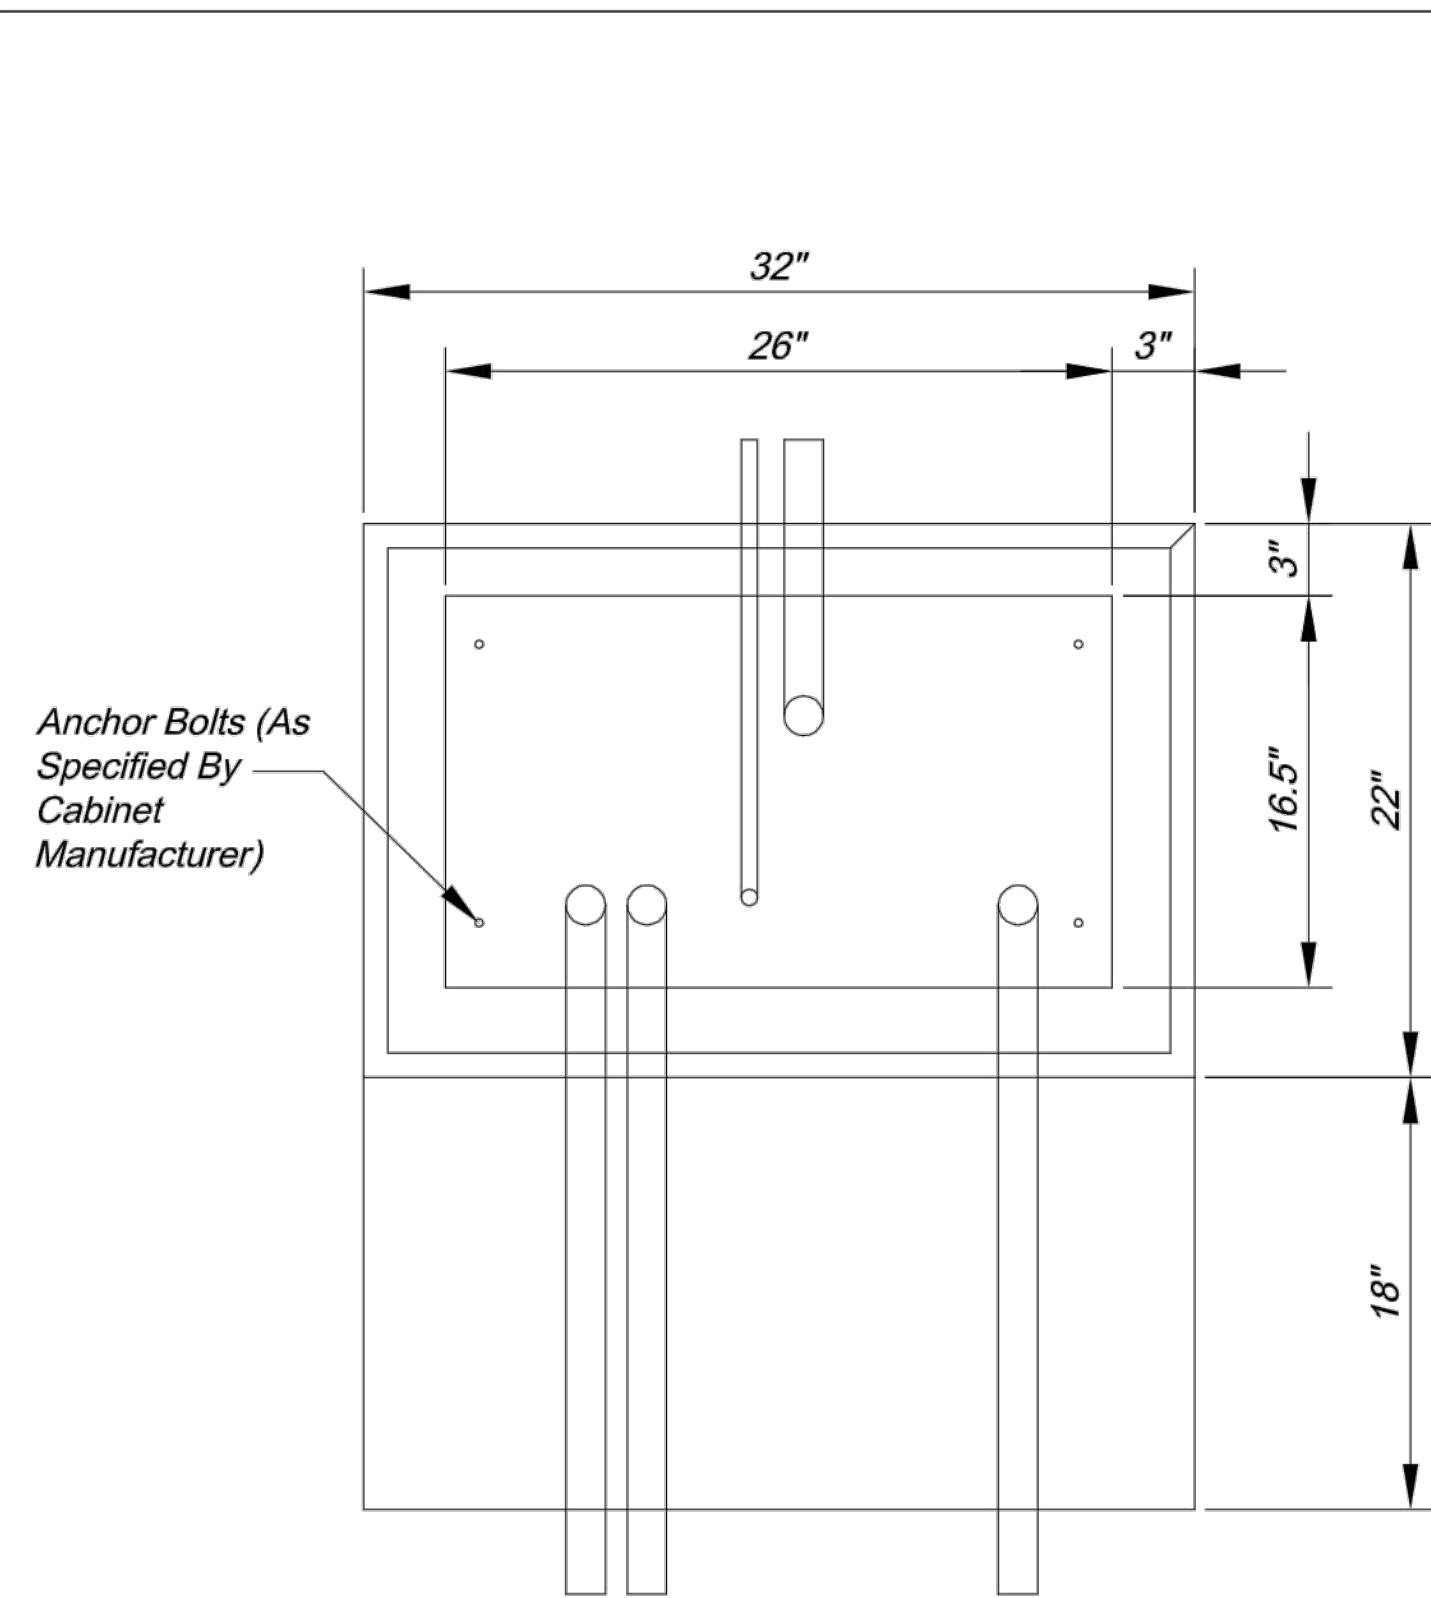


- NOTES:
1. Photoelectric cell should be oriented to the north or east.
 2. Seal around joint between cabinet and base with lifetime silicone caulk.
 3. All exposed edges of the base should have a 1" chamfer
 4. If base is adjacent to a traffic signal controller, raised portion of base (above finished grade) should be constructed to the same height as the signal controller base.
 5. The street address with the power supply number below it should be labeled on the upper portion of the cabinet facing the street. The City will supply stickers for the Contractor to install.

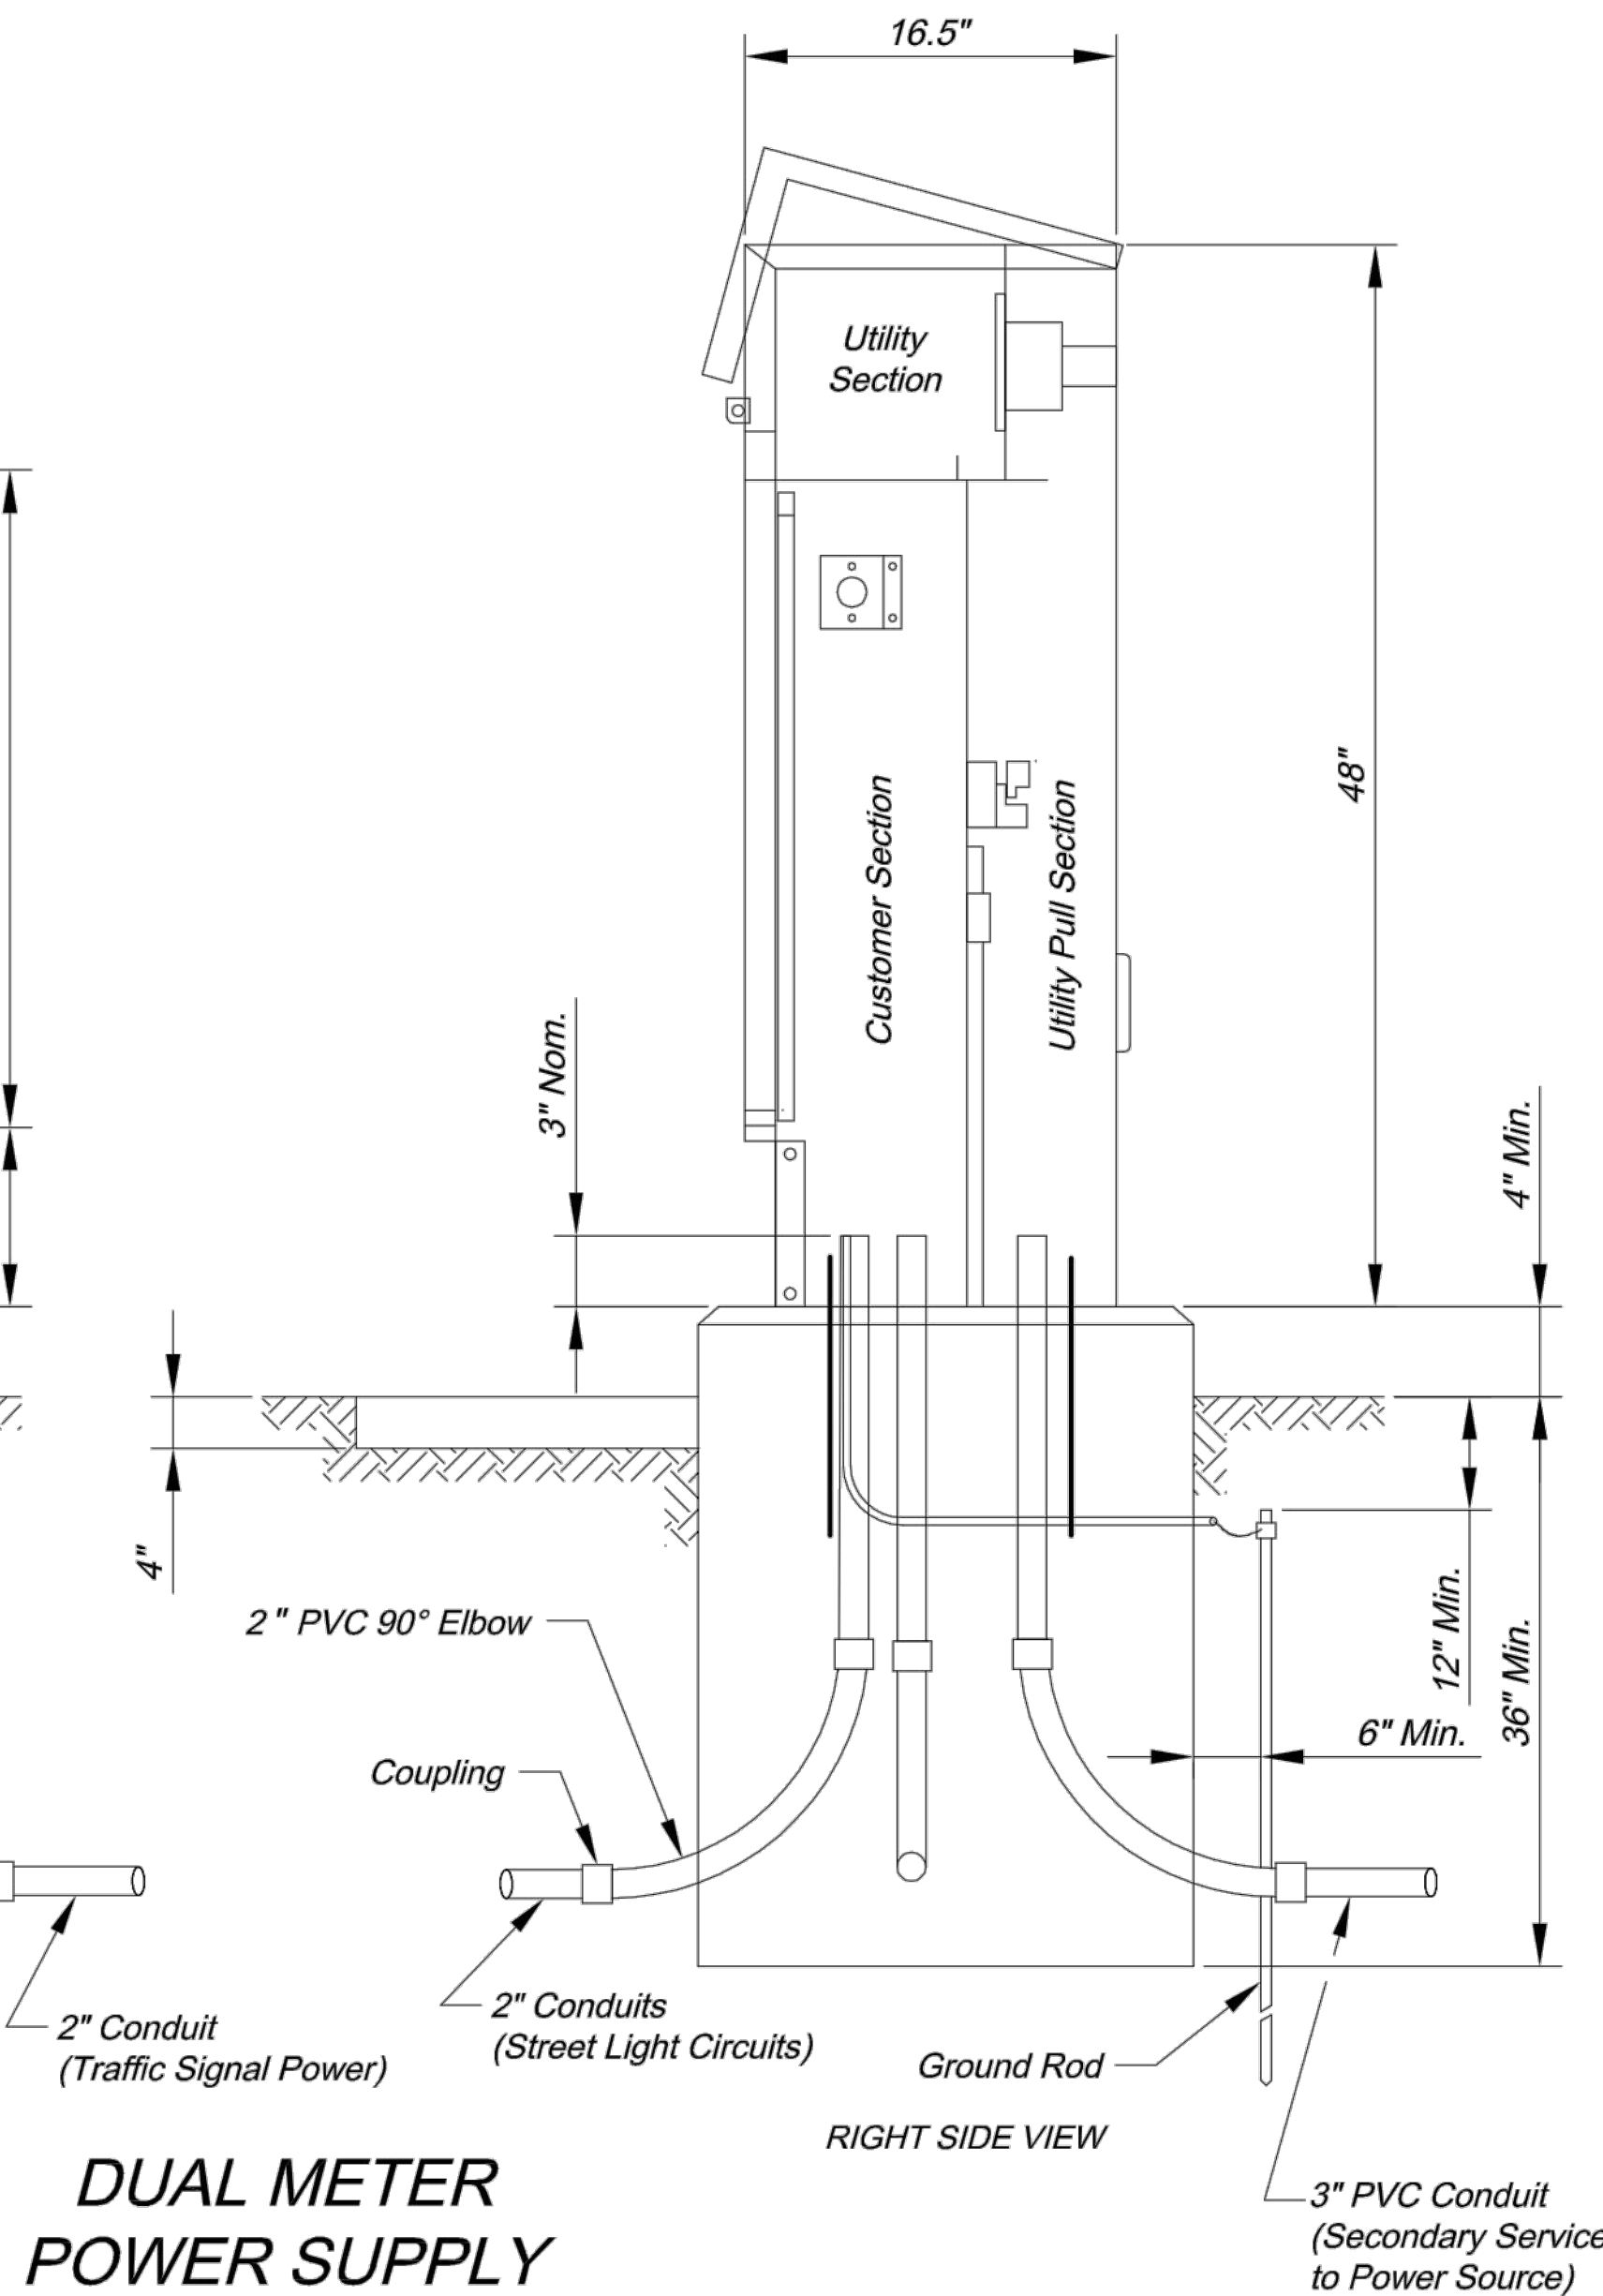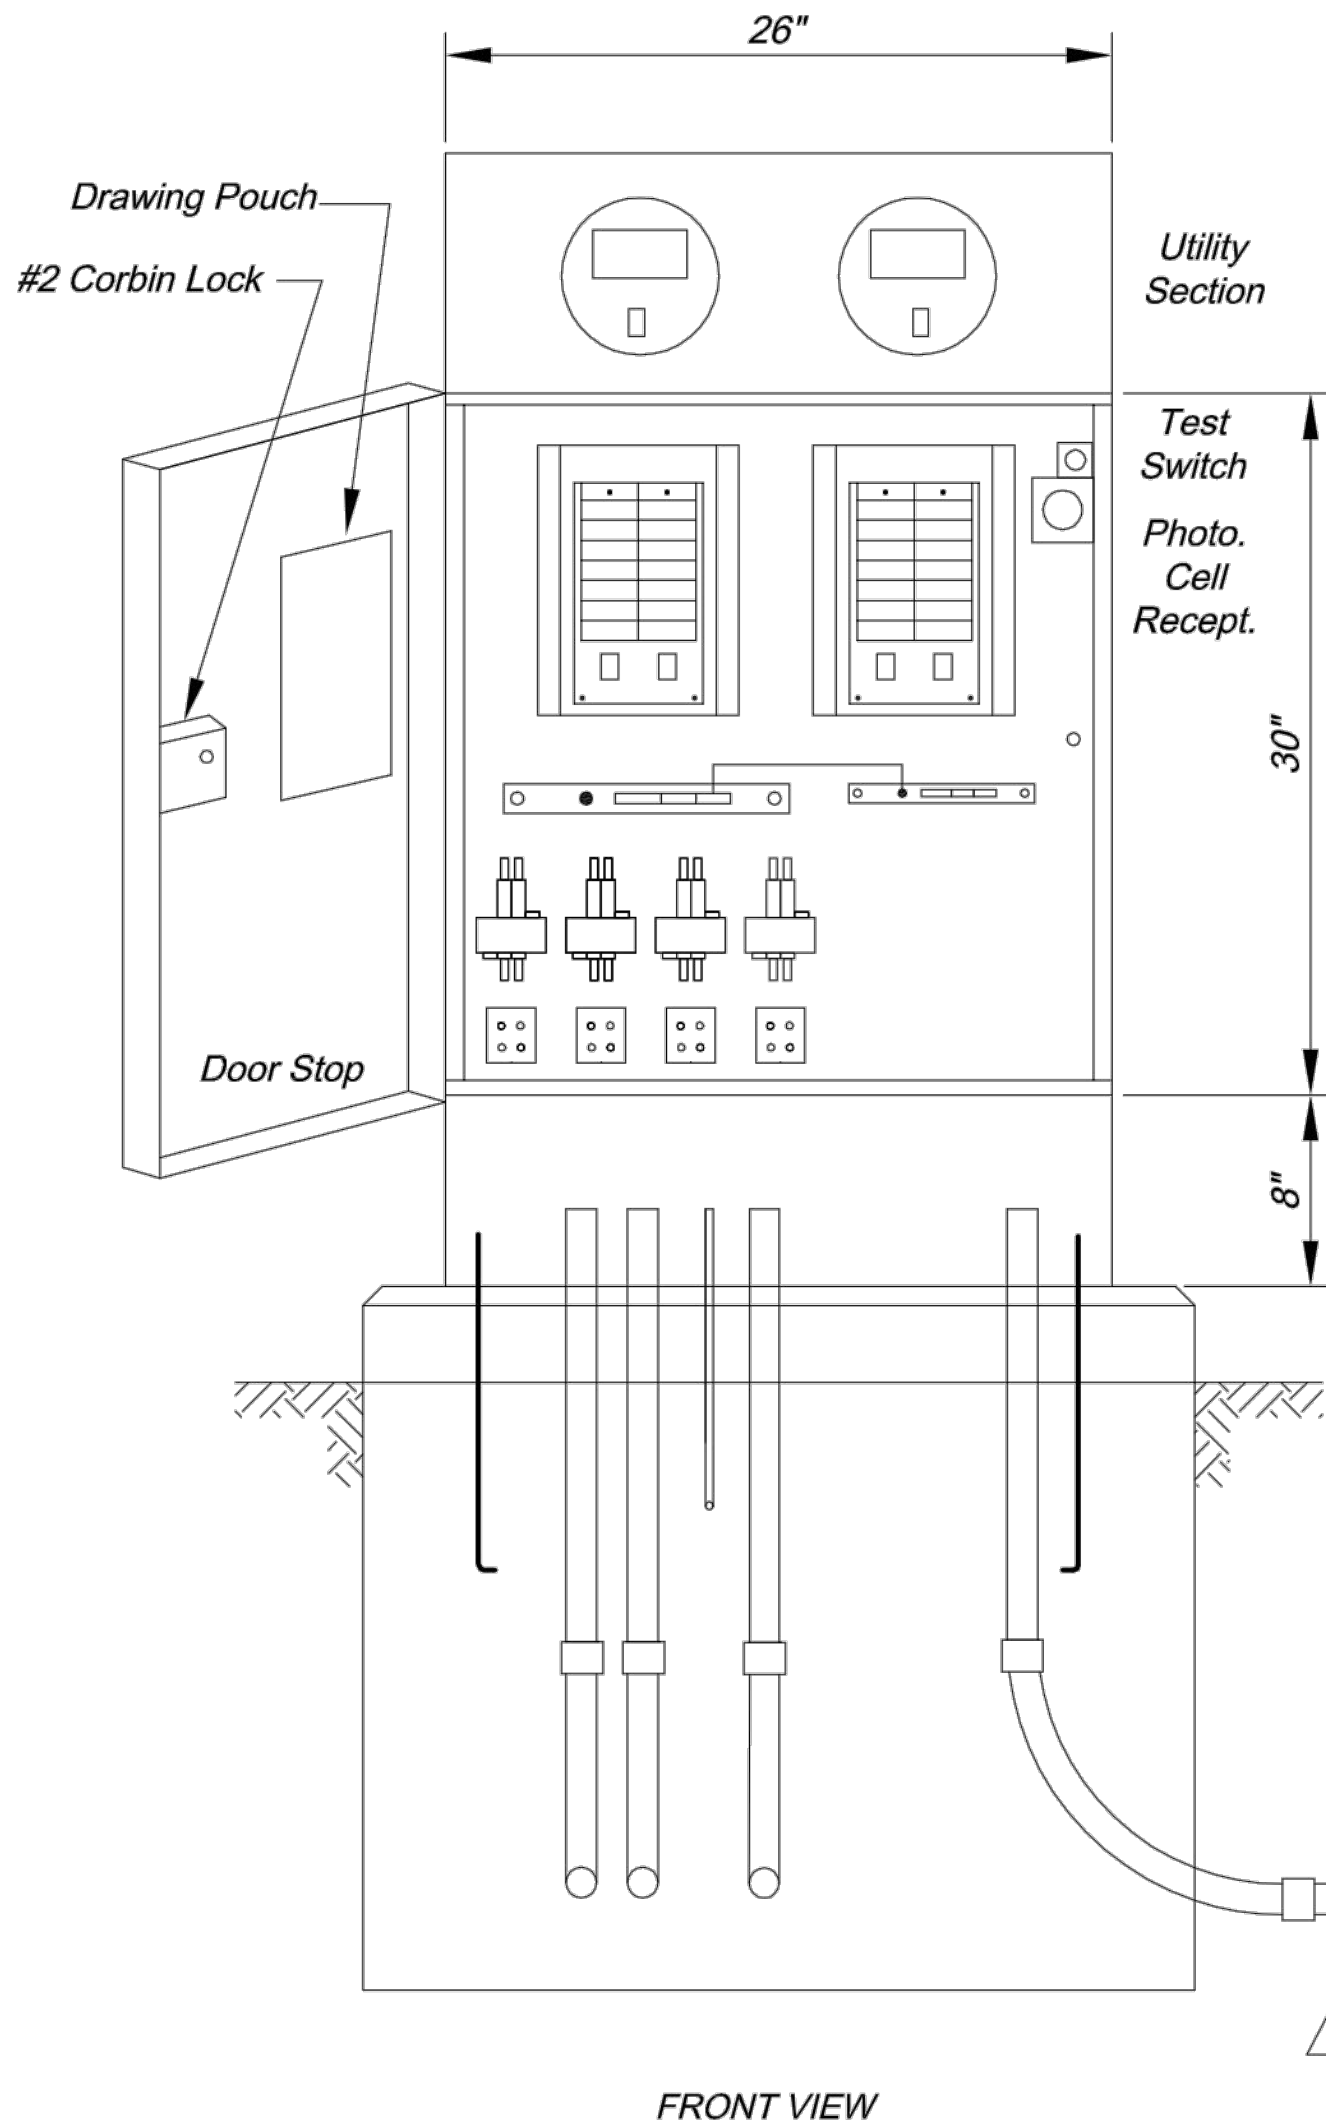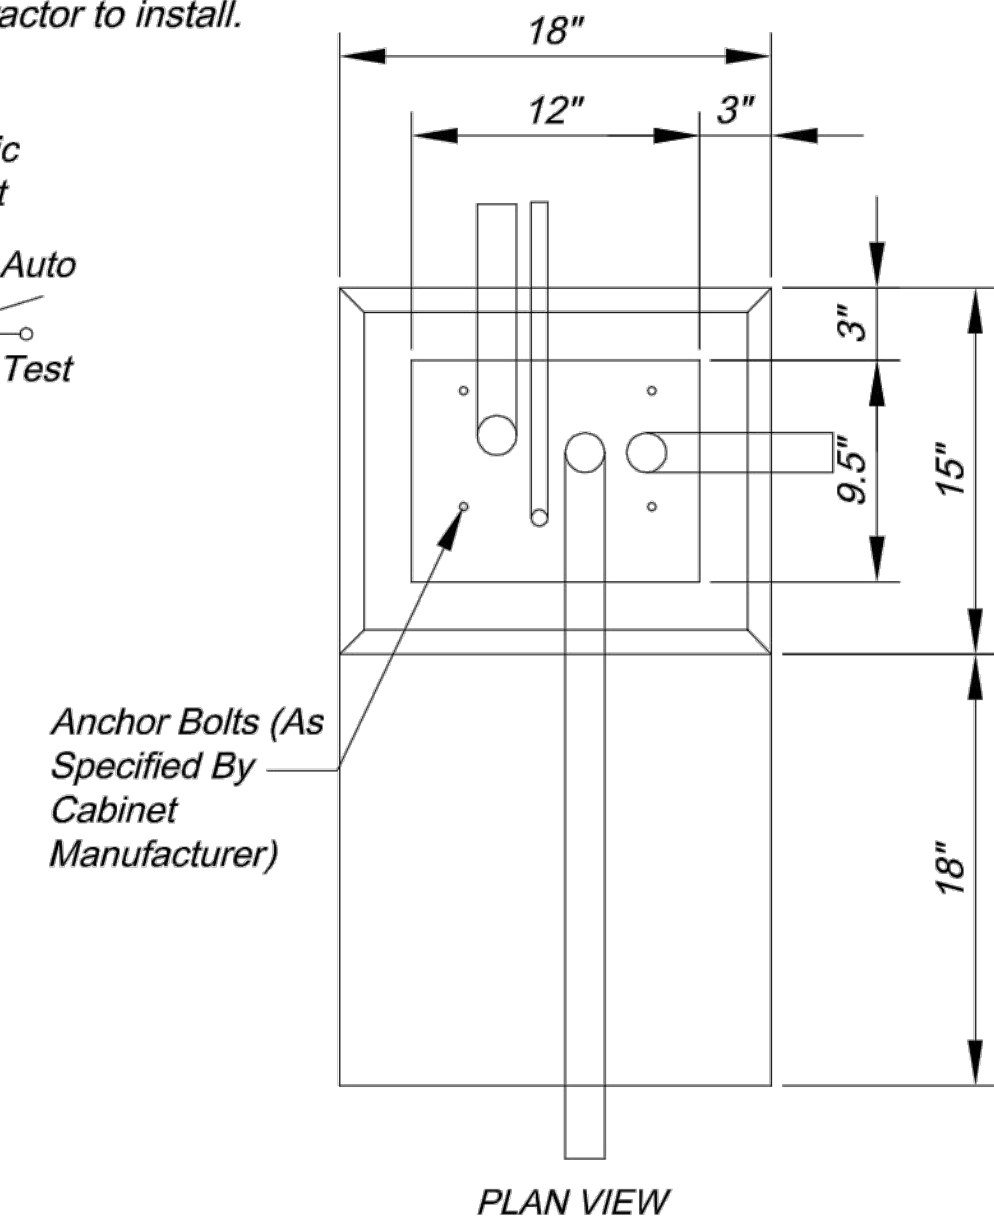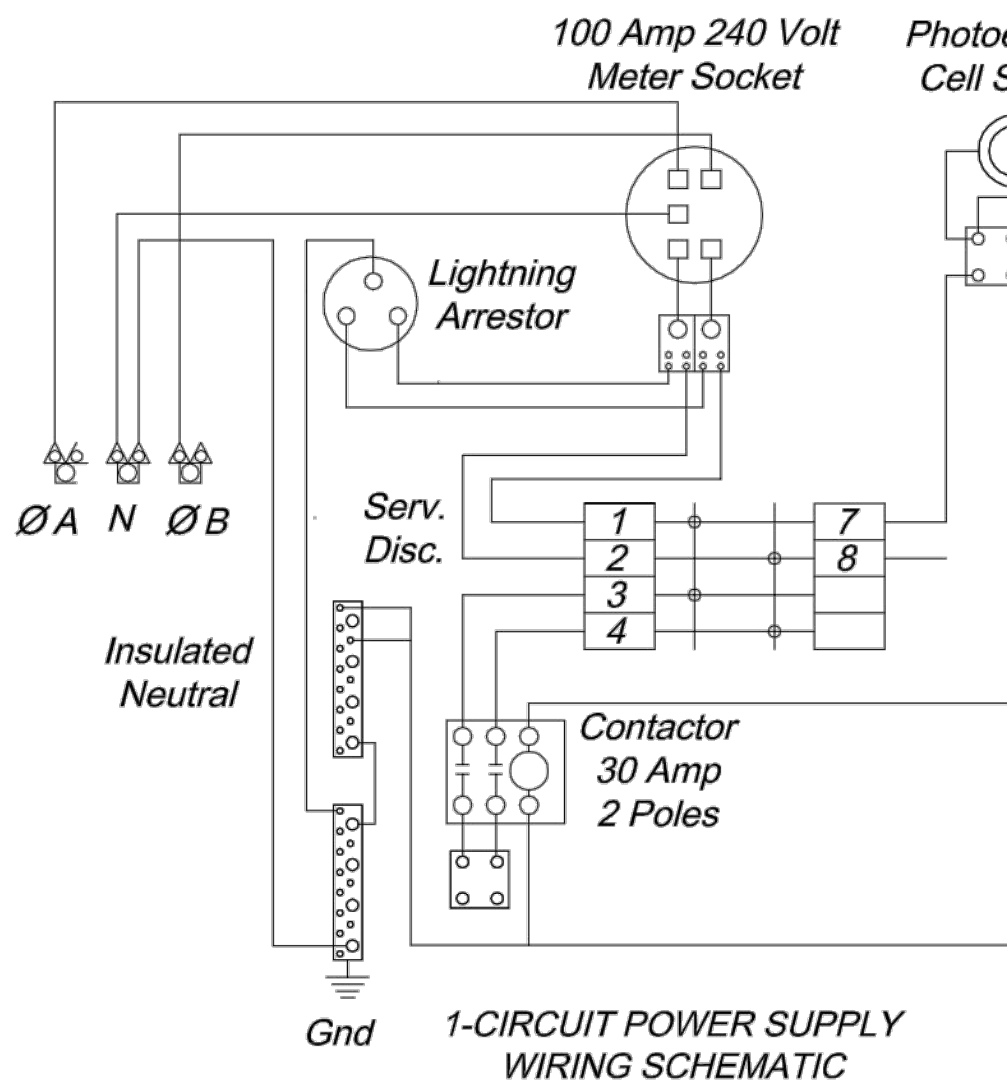

FUSED CONTACTORS ARE NOT PERMITTED

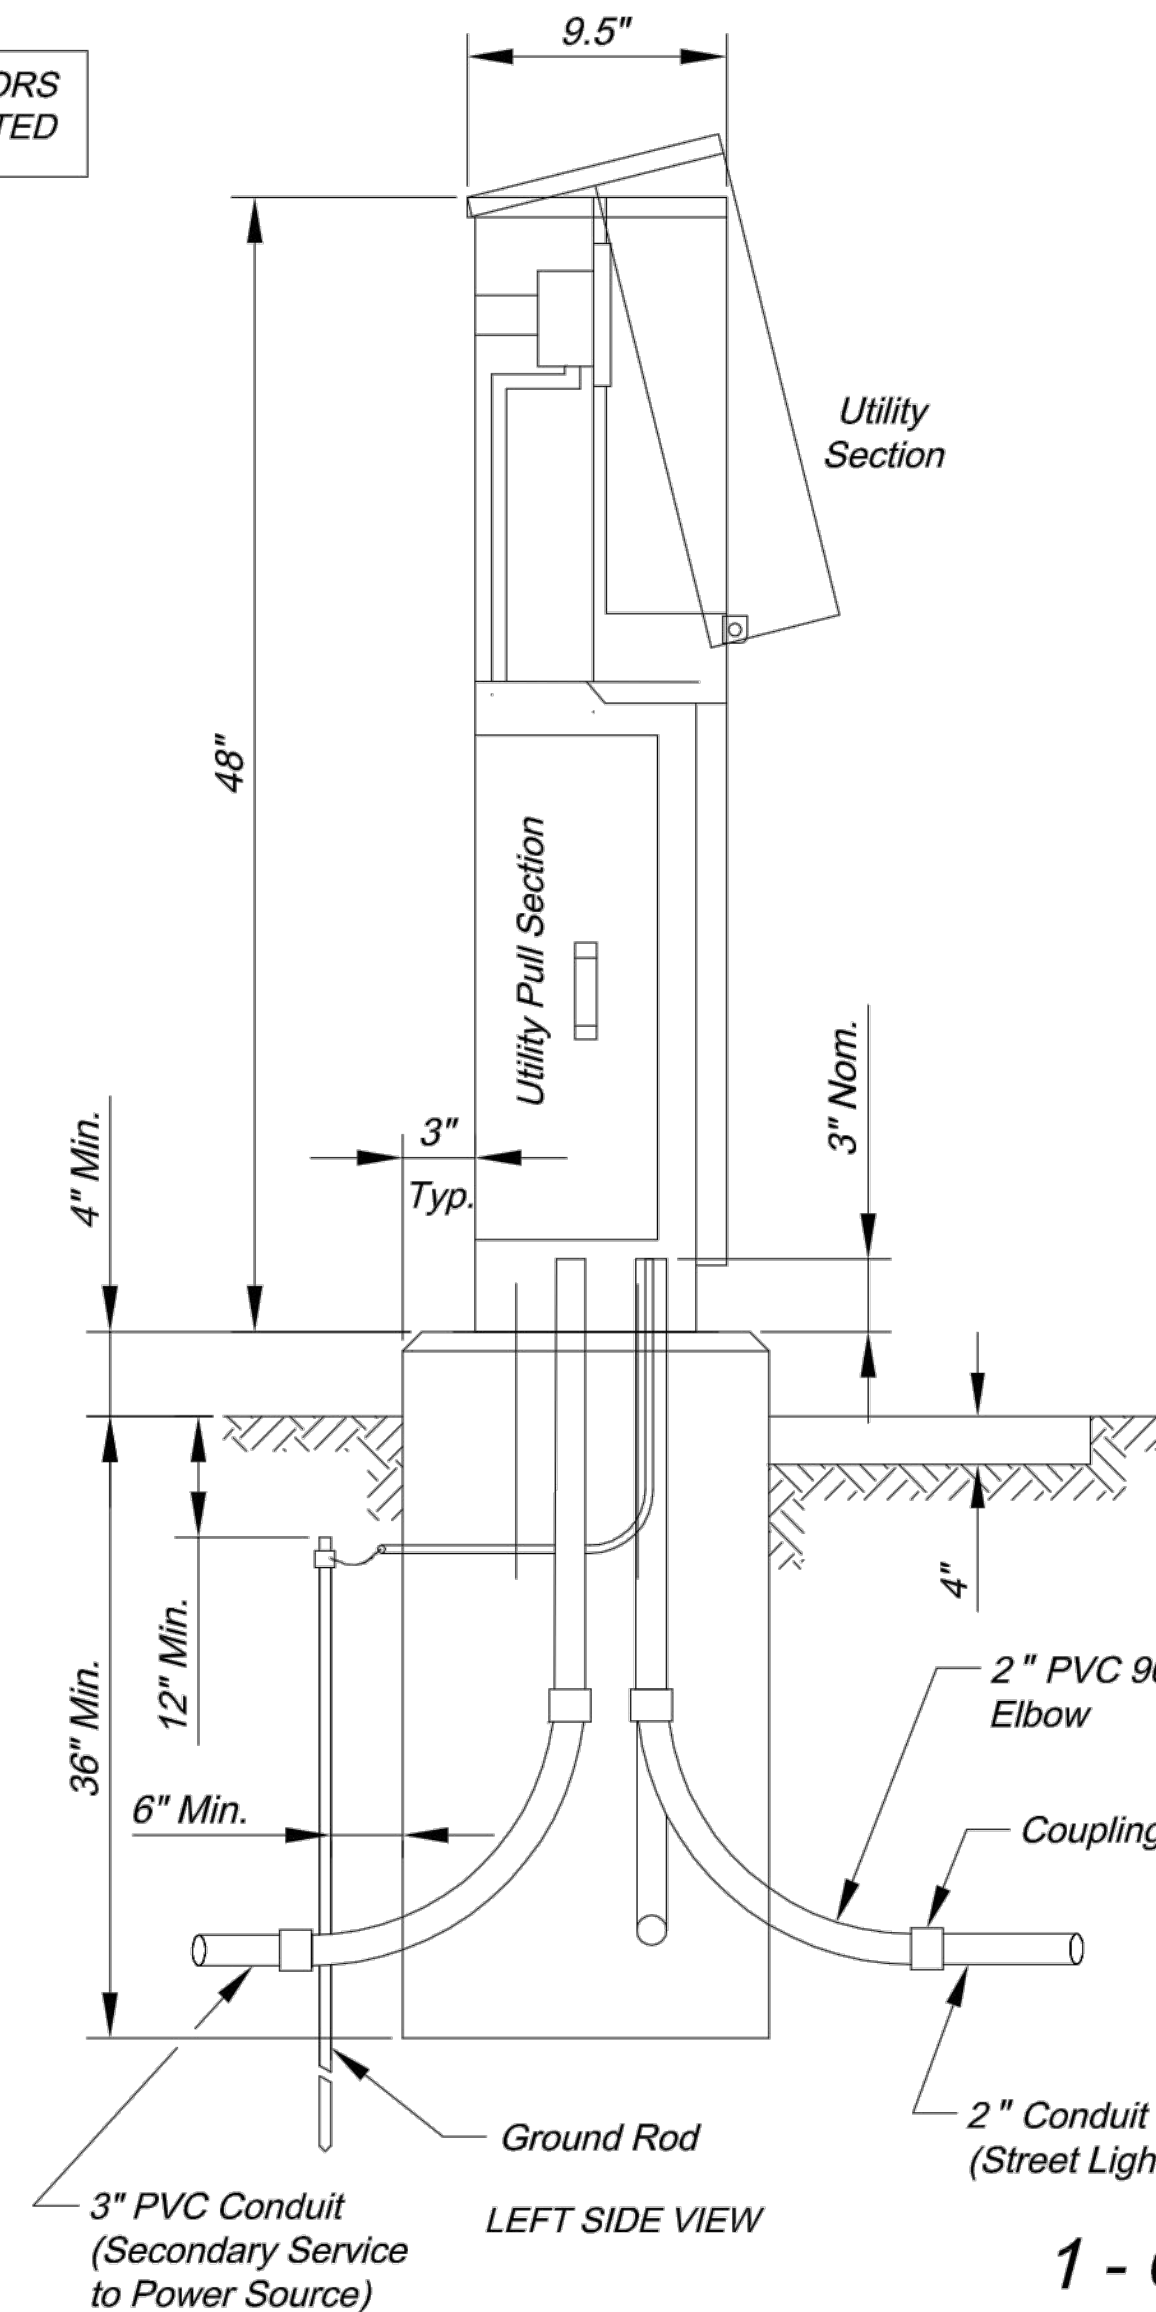

1 - CIRCUIT POWER SUPPLY

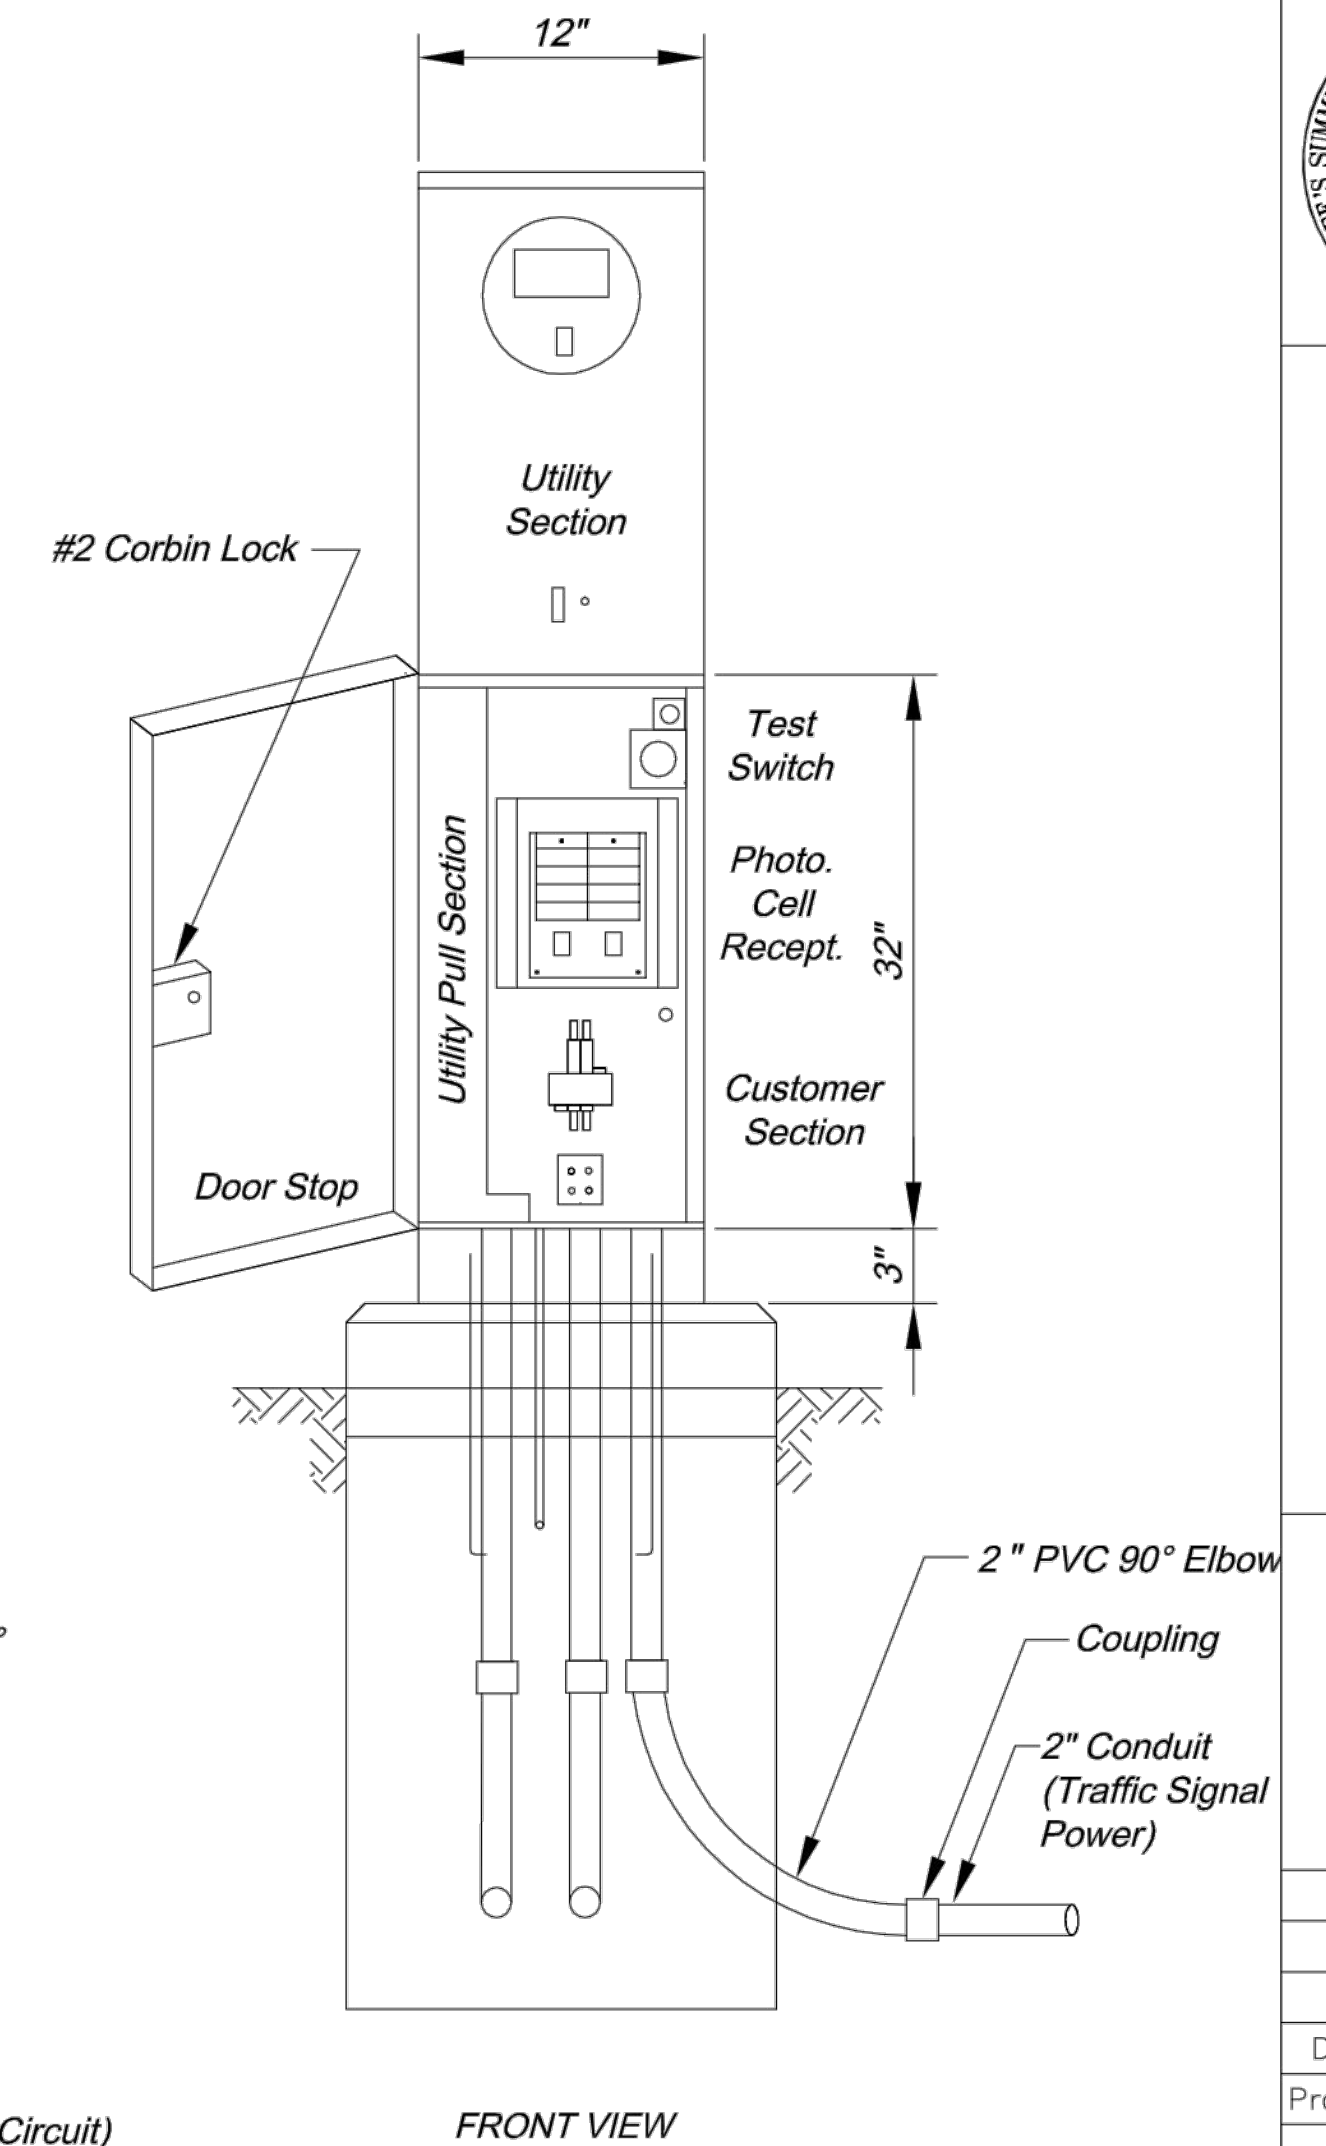

CITY OF LEE'S SUMMIT
PUBLIC WORKS DEPARTMENT
ENGINEERING DIVISION
220 SE GREEN STREET
LEE'S SUMMIT, MISSOURI 64063

PHONE: (816) 969-1800 FAX: (816) 969-1809




POWER SUPPLY ASSEMBLY
240/120 VOLT SERVICE

STANDARD DRAWING TS-8

Drawn By: AS
Checked By: MP
Date: 09/25/2009
Project#



1. Contractor shall install a conduit stub 24" to 6" above ground at utility poles. Conduit shall be stubbed to the side of the pole that will allow a direct run up the pole to the transformer without crossing other utility lines or cables. The end of the conduit shall be capped.
2. Contractor shall install conduit in a trench to within 24" of pedestals or pad mount transformers and leave a 36" x 36" x 36" access hole in the ground. Contractor shall keep open trench covered and promptly backfill access hole when service is completed.

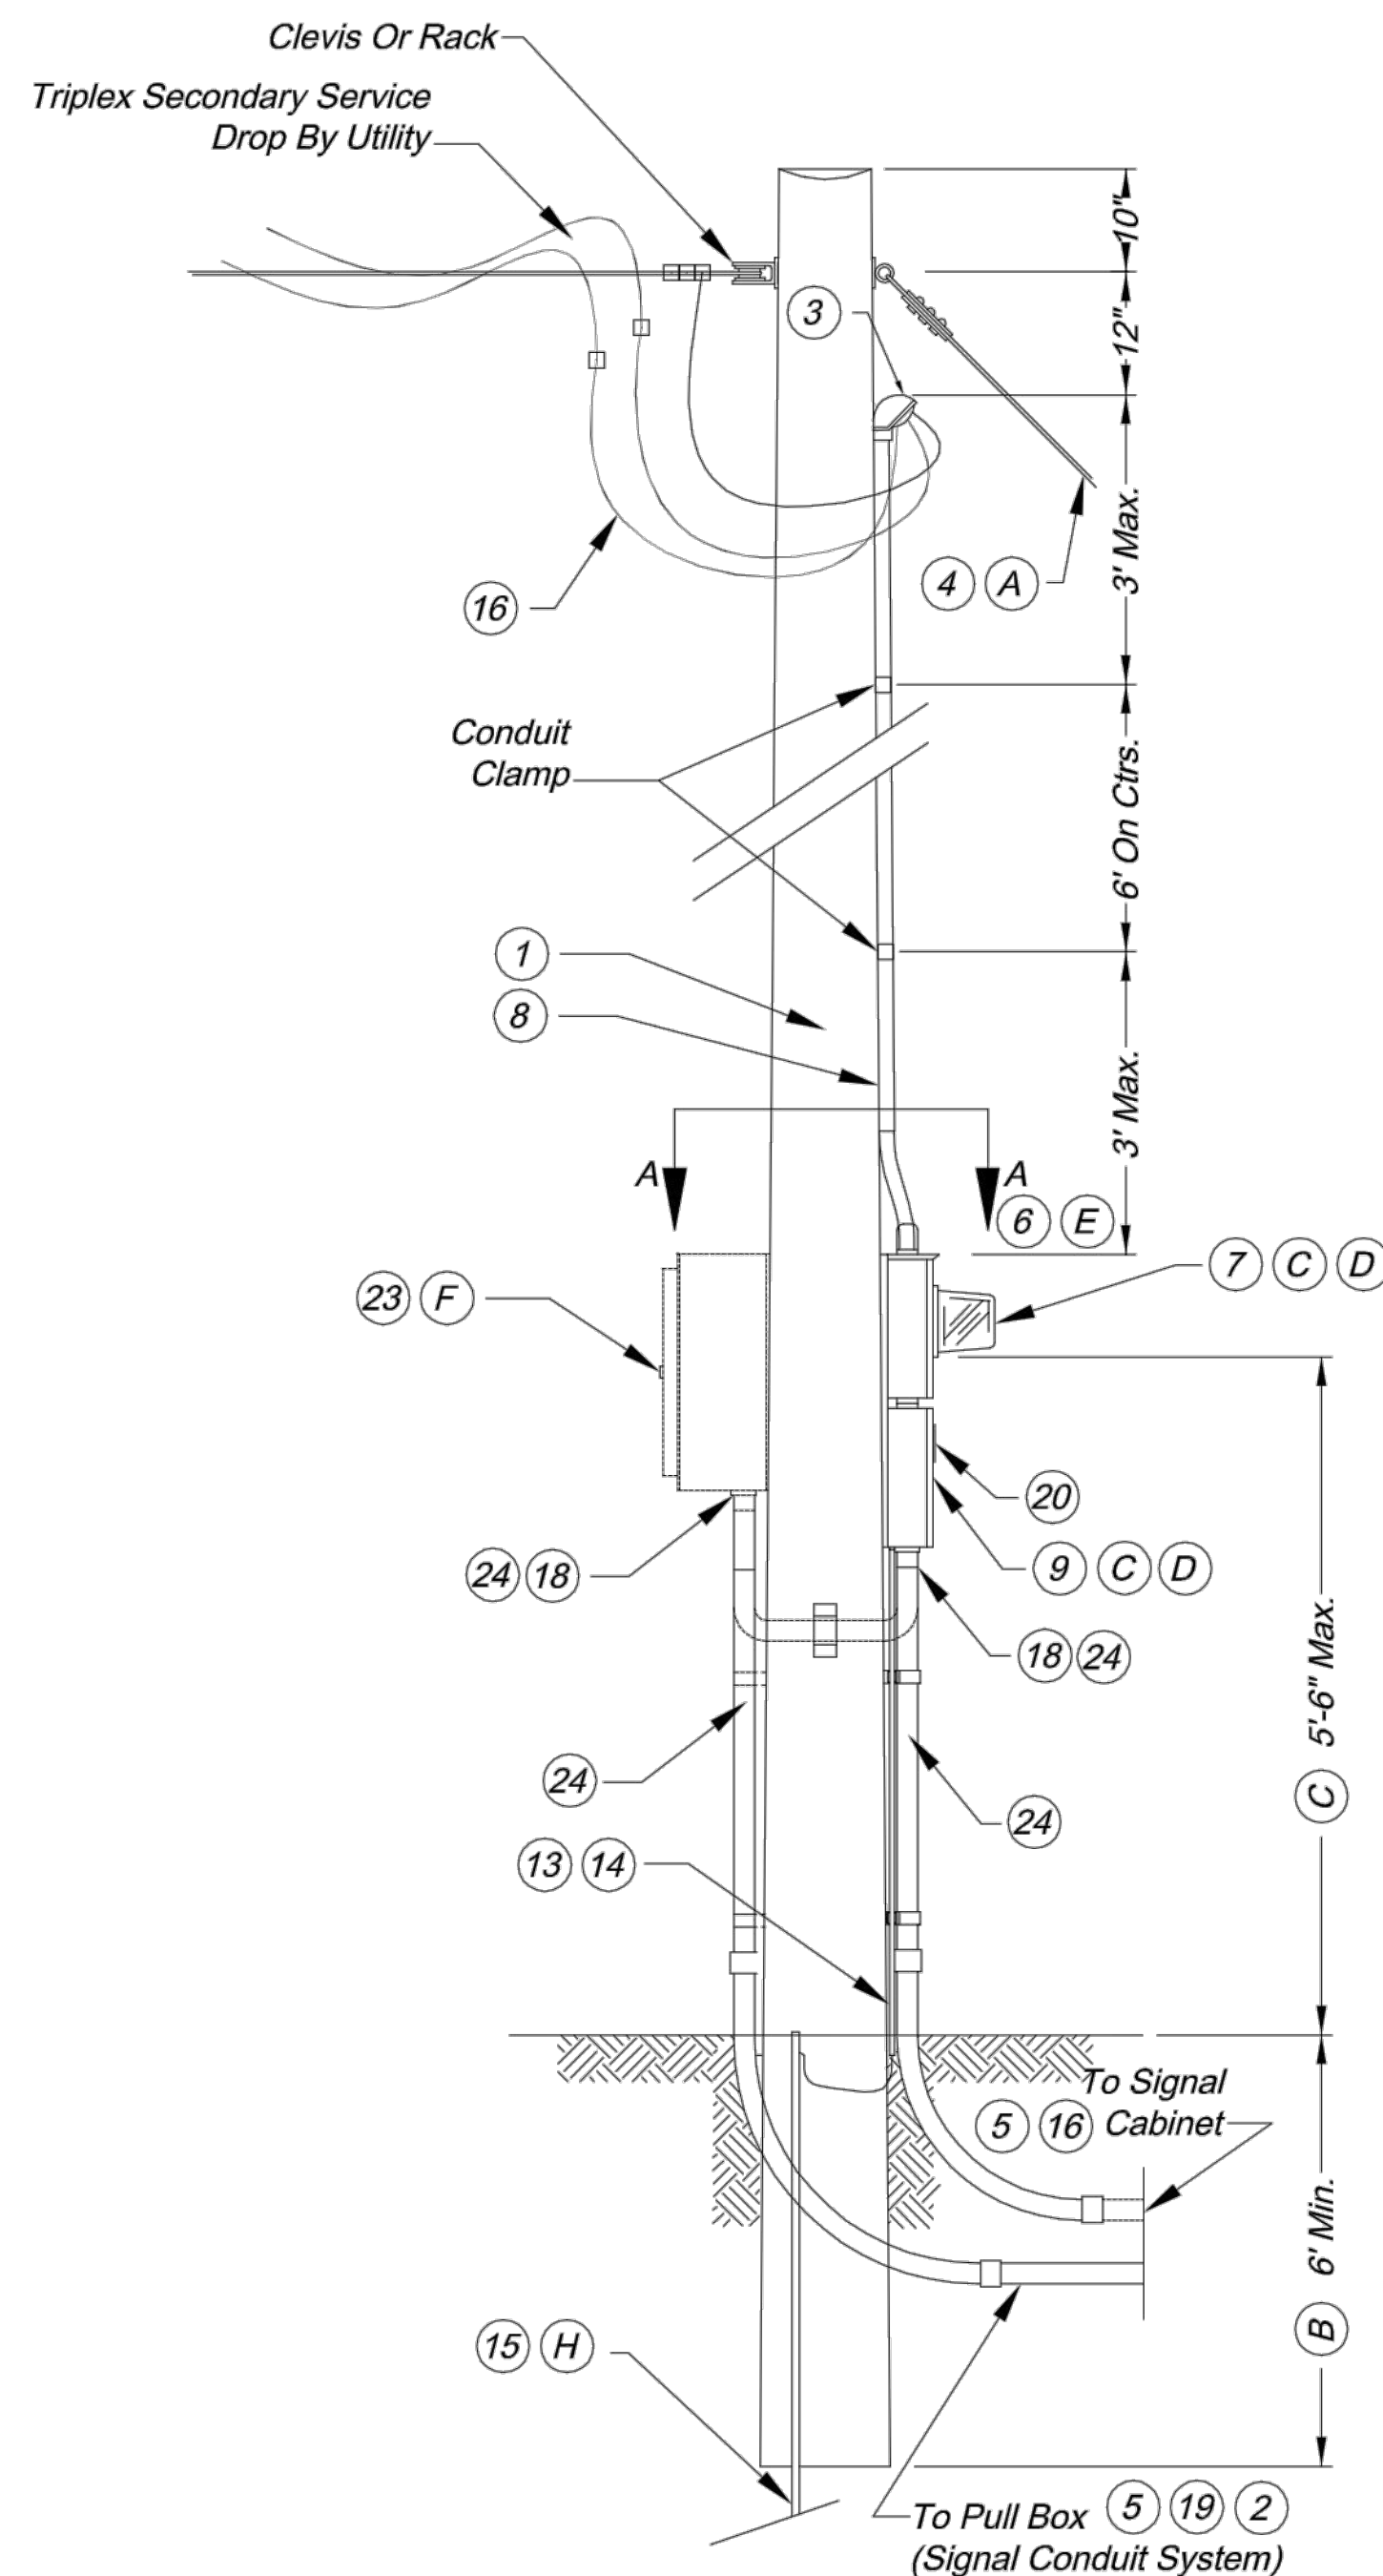

OVERHEAD SERVICE POWER SUPPLY
TEMPORARY SIGNAL ONLY

LIST OF MATERIALS	
Item	Description
1	Service pole 30' min., Class IV wood, Contractor provided, City owned. *
2	#8 AWG Min. Cable, 600 volt *
3	Service entrance head
4	Guy cable, as required
5	2" min. rigid conduit with preformed elbows
6	Lightning arrestor, Valve type, 2 pole, 650 volt
7	240 volt Meter socket, 100 amp for signals
8	2" min. rigid conduit
9	Service disconnect box, Locking, Raintight, NEMA 4
10	Insulated, Groundable neutral, 200 amp minimum
11	Signal breaker, Single pole, 40 amp min., Type A or B
12	Lighting breaker, Single pole, 40 amp, Type A or B
13	Metal conduit, 1/2"
14	Ground wire, #2 AWG min.
15	Ground rod, 3/4" x 8' min.
16	#2 AWG min. cable, 600 volt
17	Reserved
18	Threaded conduit hub with sealing washers
19	Lighting cables *
20	Weatherproof adhesive label (signals) vinyl raised lettering
21	Type B controller and signal breaker, as specified.
22	Type B auxiliary breaker, 15 amp
23	Lighting control cabinet
24	2" Steel Conduit (minimum)
*	See plans


- (A) Service pole shall be guyed when span of overhead wire exceeds 50'.
- (B) Increase 1 foot for each 5 feet above 50 feet.
- (C) Service disconnect boxes and meter boxes shall be aluminum or stainless steel. All hardware, hinges, catches, etc. shall be stainless steel. Meter socket and other equipment shall be U.L. approved, and conform to the requirements of the utility company providing power.
- (D) Schematic diagram shall be mounted on inside of door.
- (E) Utility company shall decide if lightning arresters are to be connected on the load or line side of the meter. The utility company shall also decide if the lightning arrester is terminated in the meter or disconnect cabinet. If terminated in the disconnect cabinet, it shall be installed on the connect cabinet.
- (F) If lighting is specified, install lighting control on power supply.
- (G) Breakers shall conform to the standard specifications.
- (H) If subsurface conditions exist which prohibit the placement of the ground rod in vertical position, the rod may be driven at an oblique angle not to exceed 45 degrees from vertical or buried in a trench at least 30 in. deep. Connection to ground rod shall be clamp type as detailed on standard drawing TS-2.

All materials required excluding reference items as shown on drawing shall be included in price bid for power supply assembly.



DWG: F:\2020\0001-0500\020-0103\40-Design\AutoCAD\Final Plans\Sheets\TFC\FIBER PLAN\LEE'S SUMMIT SET\F_FBR_0200103.dwg
DATE: May 17, 2021 1:32pm XREFS: I_PBASE_0200103 I_PSTRM_0200103 F_PBASE_0200103 V_XTOPO-2_00103 F_PTBLK_0200103



USER: rhaller
V_XBOU-2_00103

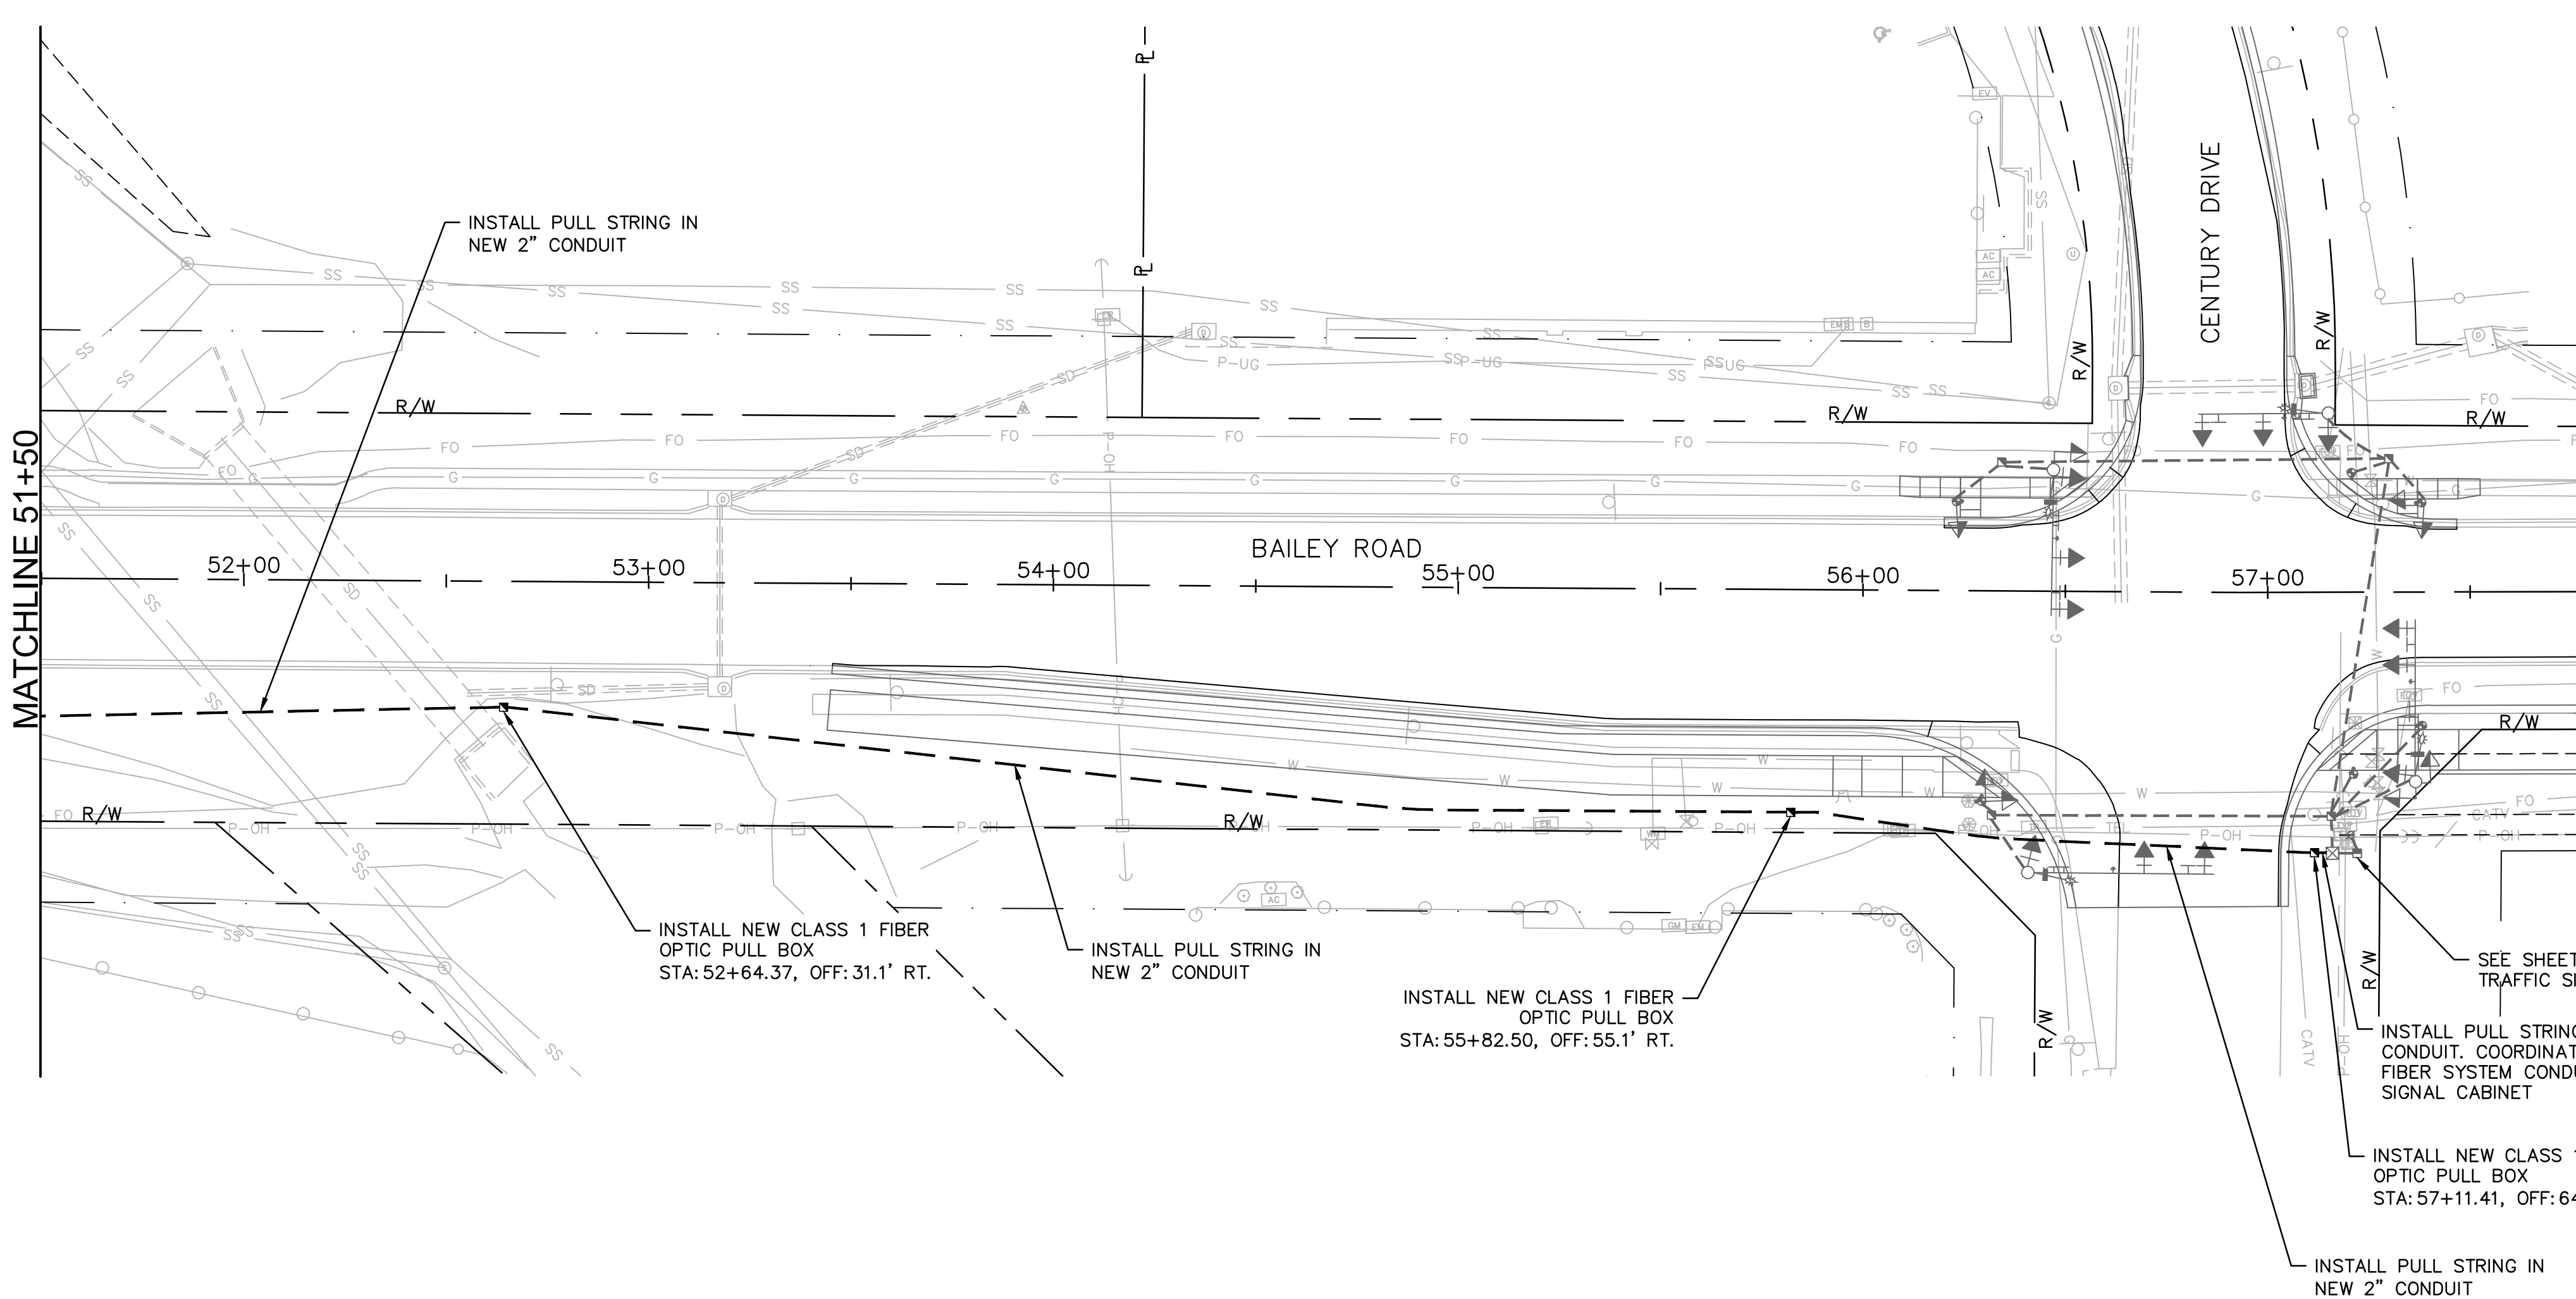

QUANTITIES			
ITEM	ITEM DESCRIPTION	UNITS	QUANTITY
1.	2" CONDUIT WITH LOCATE CABLE AND PULL STRING	L.F.	1,406
2.	CLASS 1 FIBER OPTIC PULL BOX	EA.	5
3.	FIBER INTERFACE PANEL WITH 250' PIGTAIL	EA.	2
4.	ETHERNET SWITCH, TRANSITION WITH SEPARATE POWER SOURCE*	EA.	2
5.	SINGLE MODE PATCH CABLES	EA.	8

*EACH ETHERNET SWITCH SHALL INCLUDE:
ONE (1) CONTROL MP-1204-XT
ONE (1) MEAN WELL 240 DIN RAIL POWER SUPPLY
TWO (2) CONTROL 1200060 SFP MODULE

- GENERAL NOTES:
1. A 1c#10 AWG THHN/THWN STRANDED COPPER LOCATING CABLE (RED) AND PULL STRING SHALL BE INSTALLED IN ALL CONDUITS AND IS CONSIDERED SUBSIDIARY TO THE CONDUIT BID ITEM.
 2. CONTRACTOR TO INSTALL CONDUIT, PULL BOXES, PULL STRING, TRACER WIRE, AND CONNECTIONS TO INSIDE THE CABINET. ONCE COMPLETE CONTACT TIM SCHARFF AT CITY OF LEE'S SUMMIT IT DEPARTMENT 816-969-1234 TO COORDINATE INSTALLATION OF FIBER OPTIC CABLE.
 3. FIBER OPTIC CONDUIT AND PULL BOX LOCATIONS MAY BE FIELD ADJUSTED (AS APPROVED BY THE ENGINEER) TO MAINTAIN ADEQUATE HORIZONTAL AND VERTICAL CLEARANCE FROM UNDERGROUND UTILITIES.

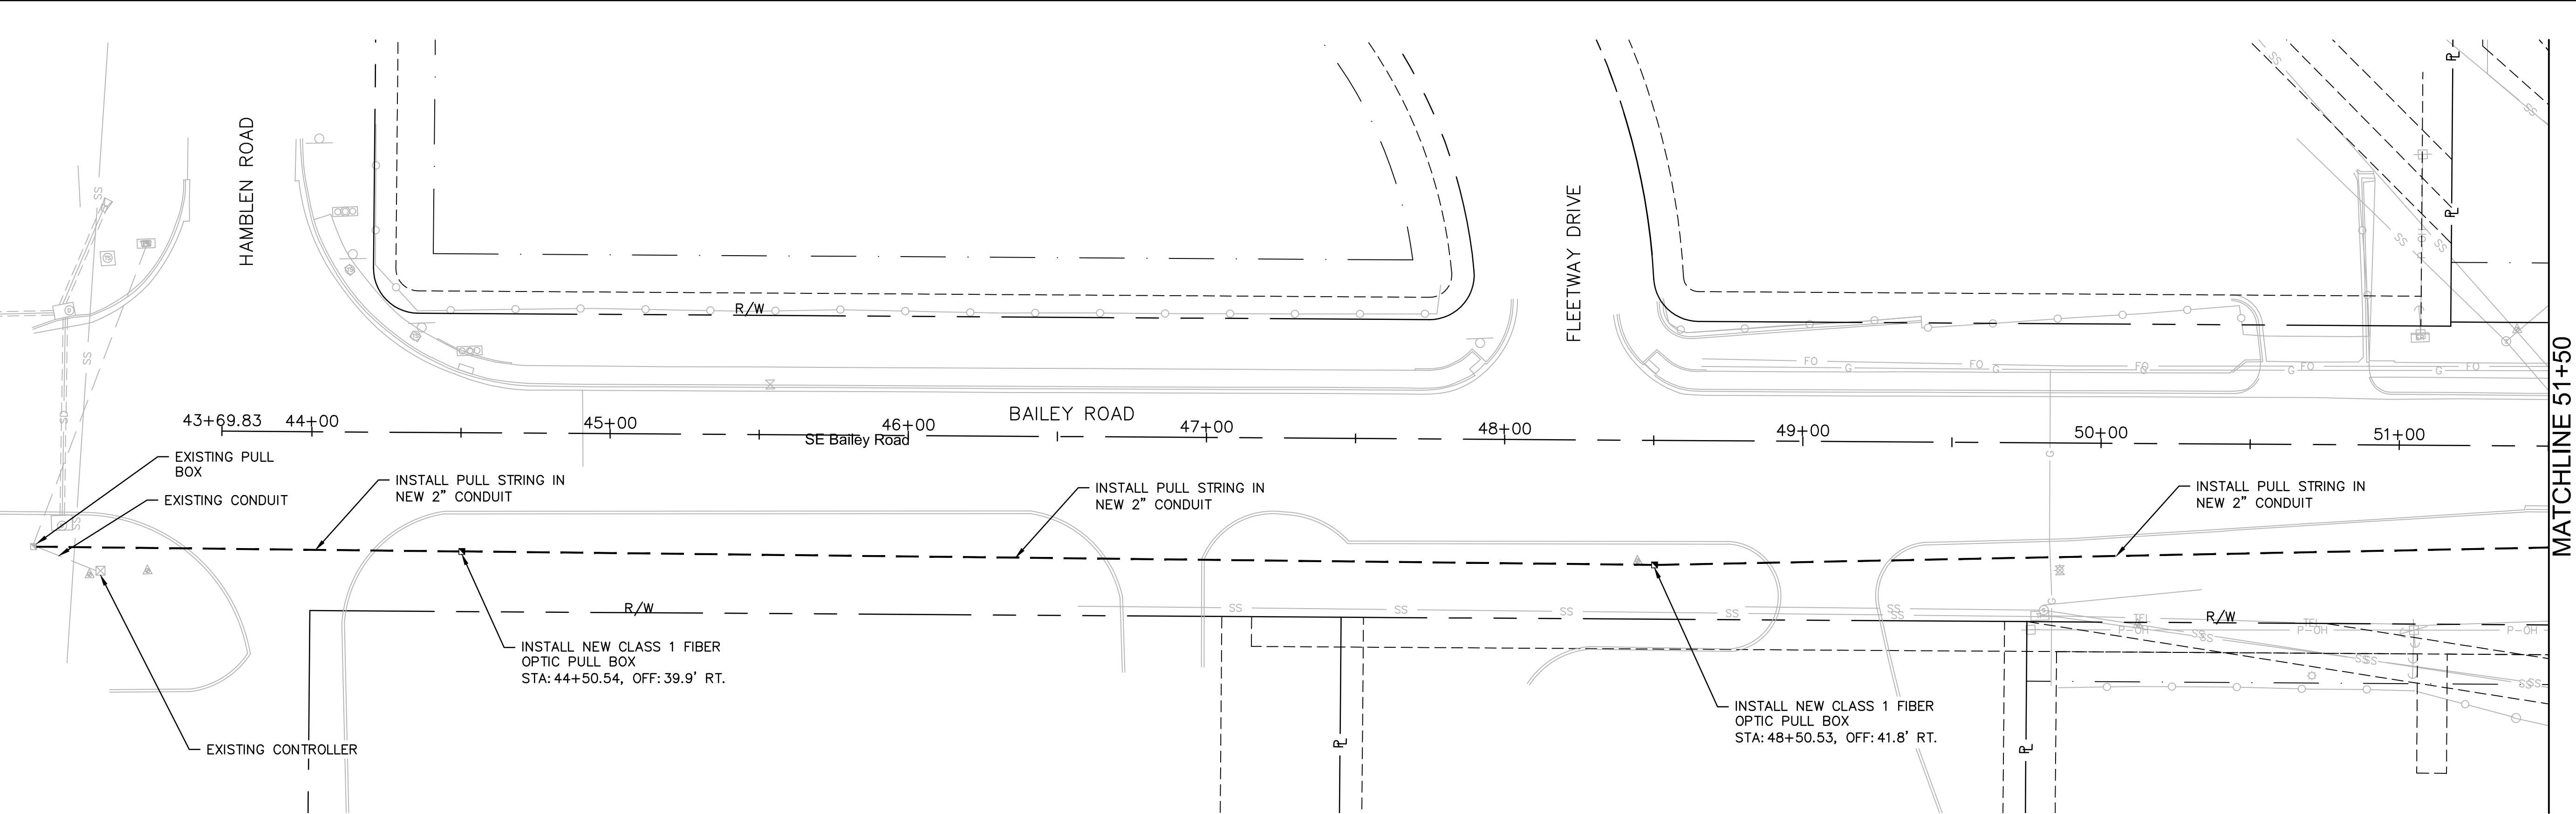
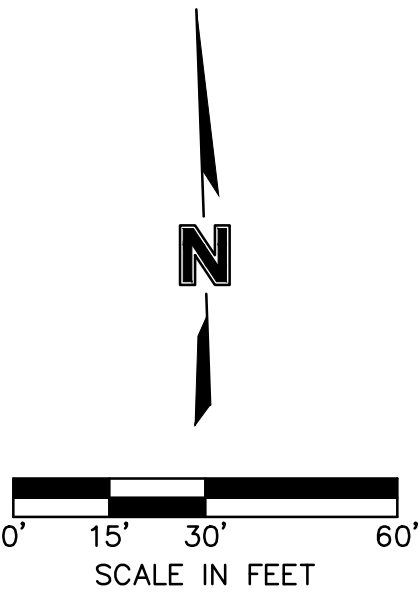


REV. NO.	DATE	REVISIONS DESCRIPTION	
		UPDATED	QUANTITY TABLE
1	5-12-2021		

REVISIONS

FIBER INTERCONNECT BAILEY ROAD		LEE'S SUMMIT MIDDLE SCHOOL #4 PUBLIC ROAD IMPROVEMENTS	2021
LEE'S SUMMIT, MISSOURI			


C.O.A. NO.: 001592
DRAWN BY: JRC
CHECKED BY: JAB
APPROVED BY: SLJ
QA/QC BY: THE
PROJECT NO.: 020-0103
DWG NO.: FBR 0200103
DATE: 5/17/2021

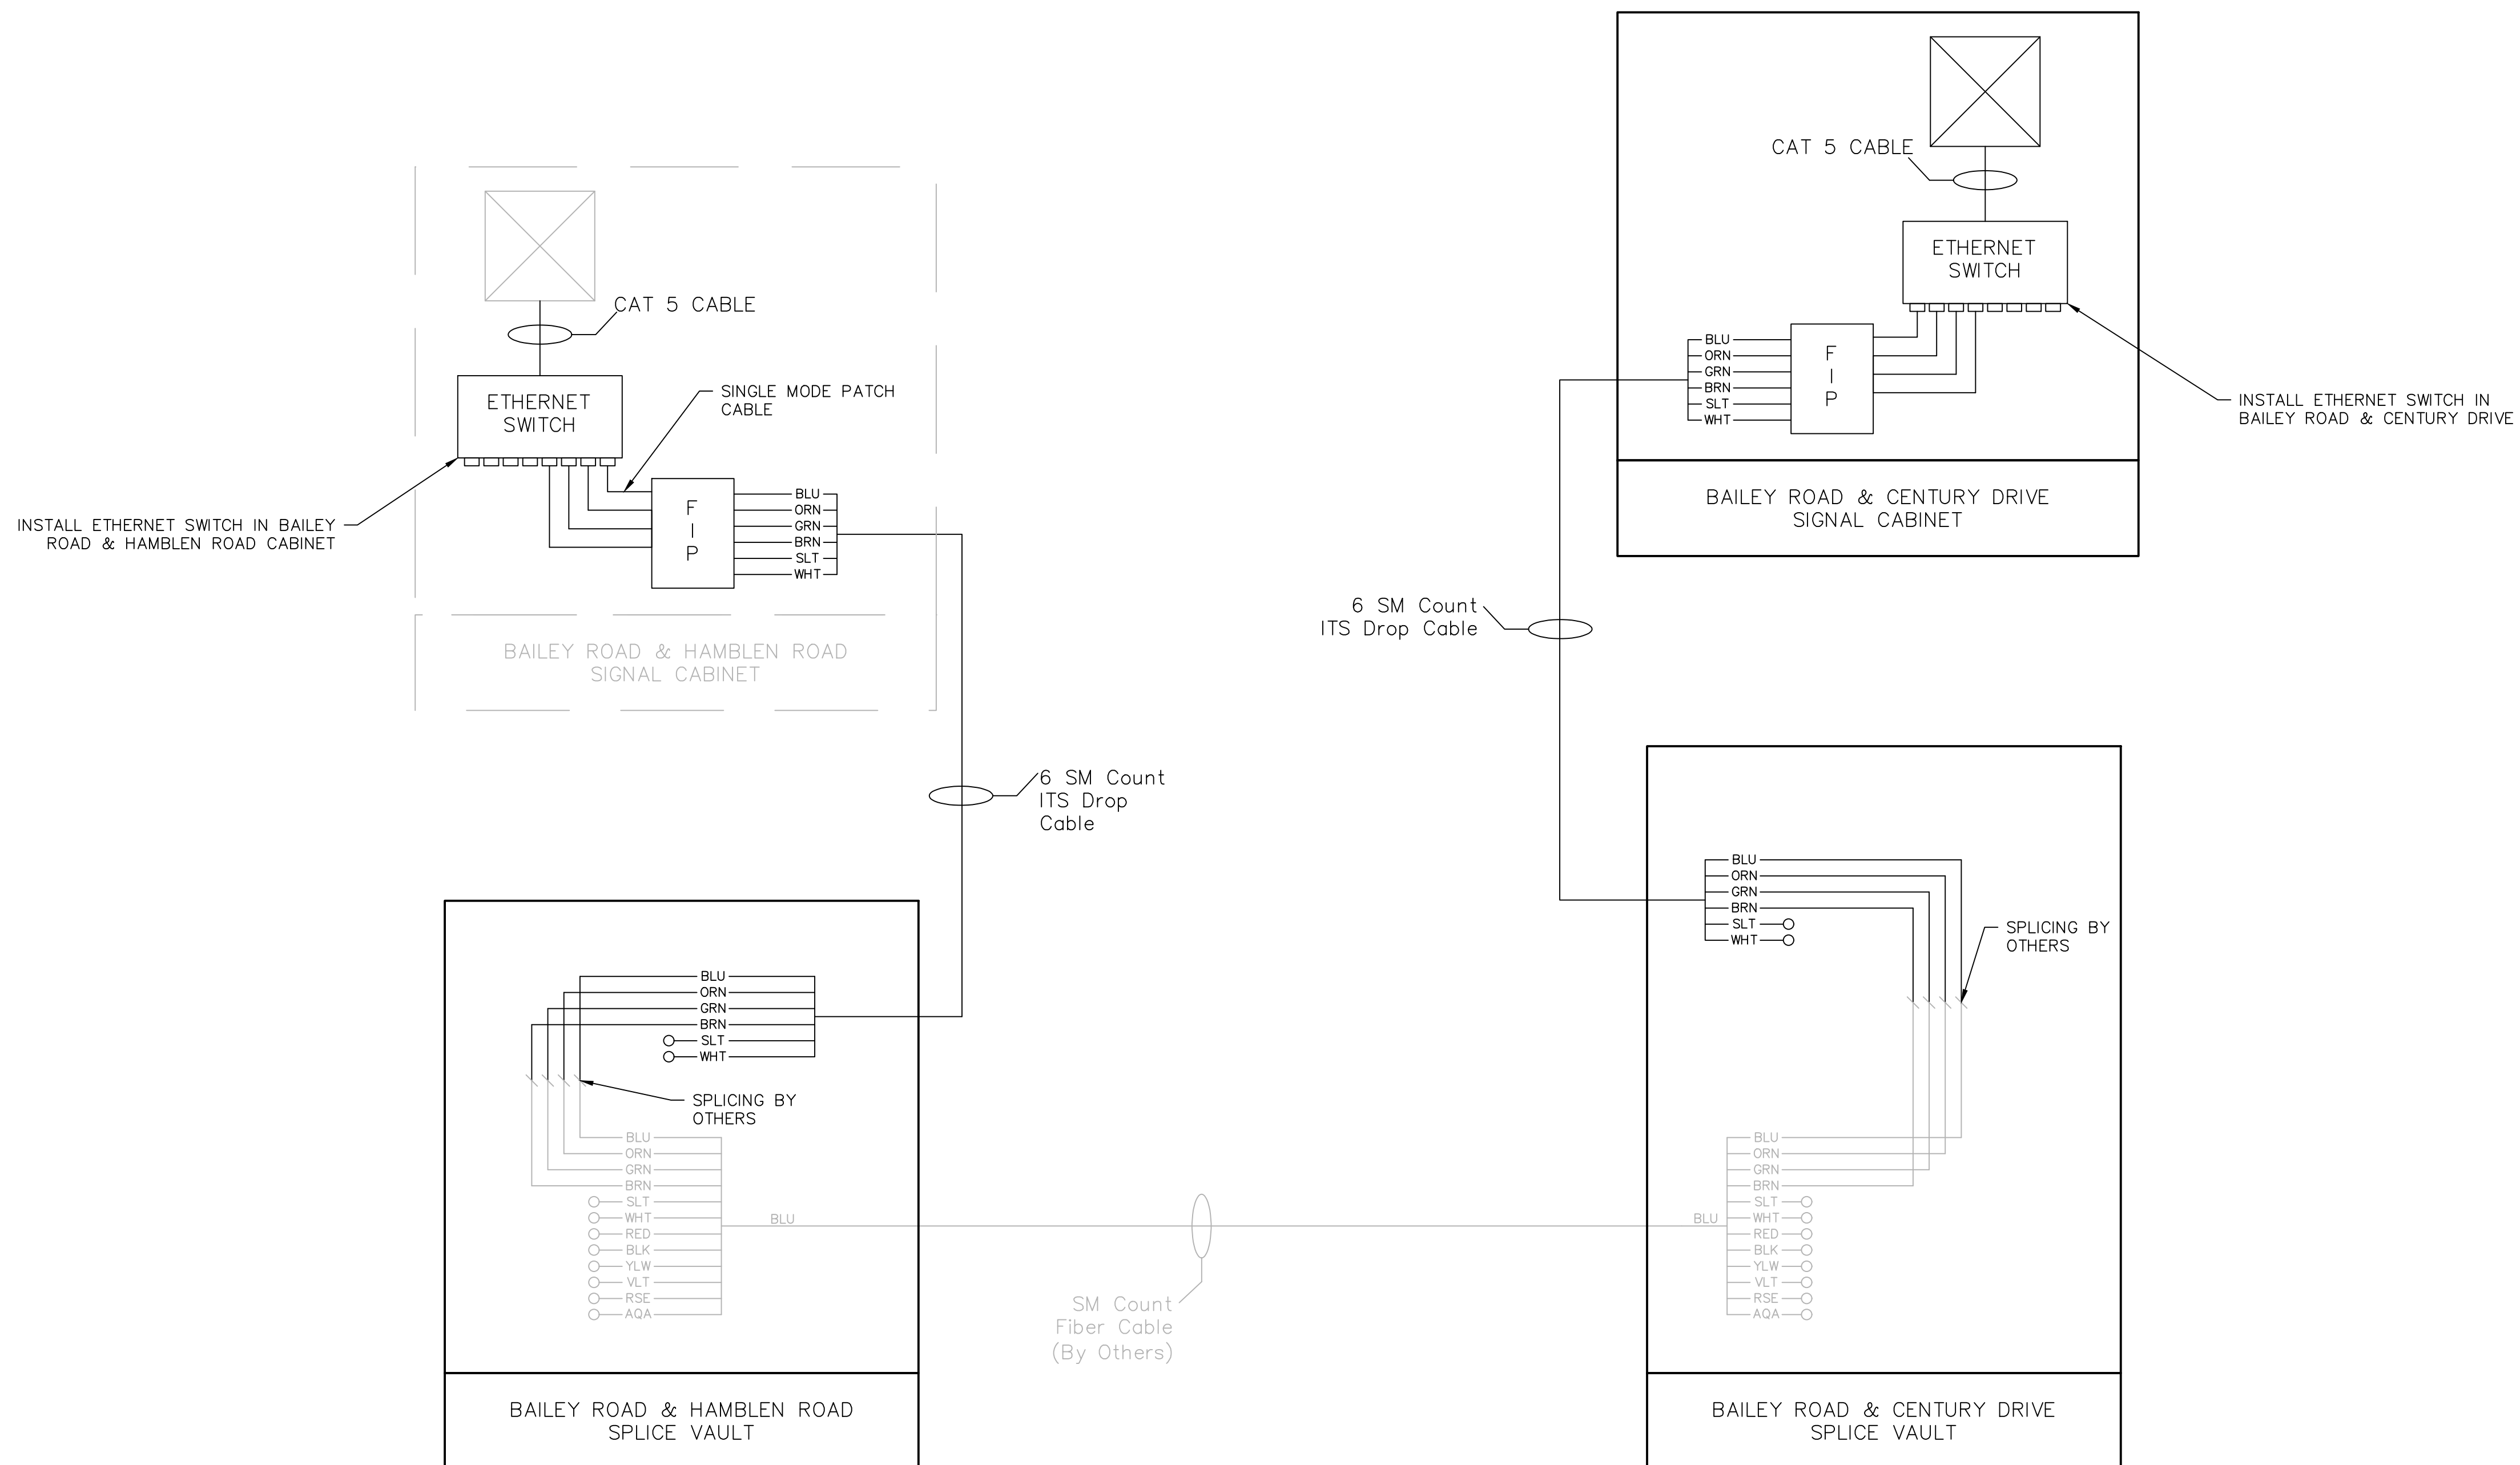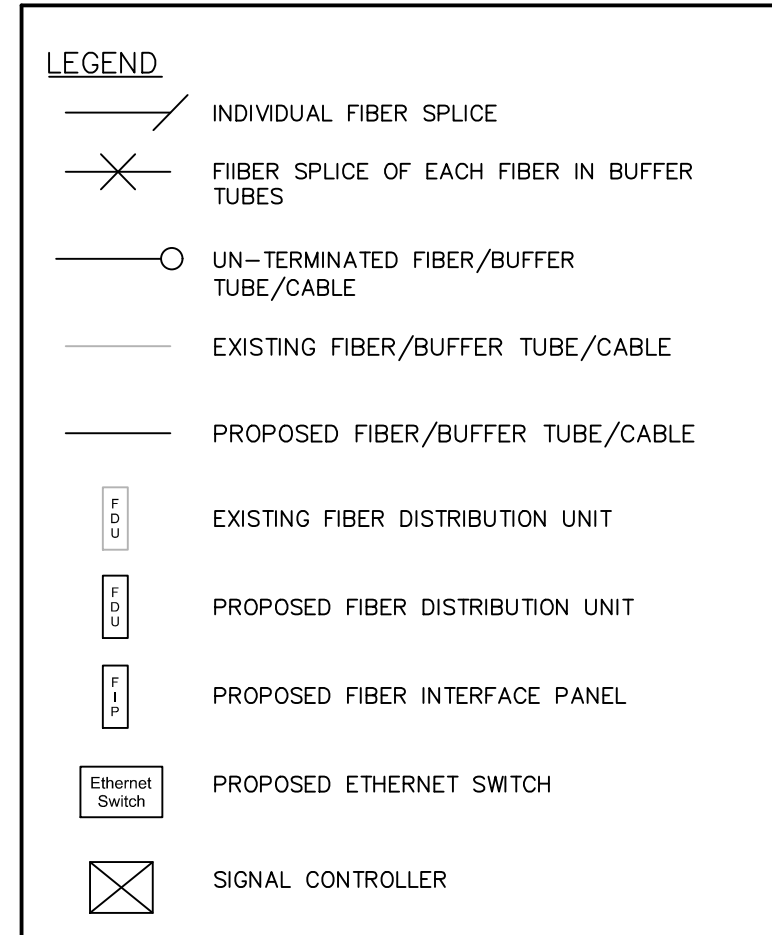

DWG: F:\2020\0001-0500\020-0103\40-Design\AutoCAD\Final Plans\Sheets\TFC\FIBER PLAN\LEE'S SUMMIT SET\F_FBR_0200103.dwg
DATE: May 17, 2021 1:32pm XREFS: T_PBASE_0200103 T_PSTRM_0200103 V_XPO-2_00103 F_PBASE_0200103 F_PTLBK_0200103 USER: rhailler V_XBOU-2_00103

Fiber Optic General Notes

- All material shall be from The City of Lee's Summit pre-approved materials list available at City Hall.
- All traffic control in conjunction with the fiber optic construction shall be in conformance with the Manual on Uniform Traffic Control Devices and the Overland Park Traffic Control Handbook for Street Maintenance and Construction Operations, latest revisions.
- The Contractor shall stake the locations for all service boxes to be installed. The stations and offsets provided are to the center of the fiber optic equipment. The contractor shall provide elevations. If obstructions are encountered during installation, the contractor will re-stake those locations affected by the obstruction. The city fiber optic inspector shall inspect the staking prior to any excavation/construction.
- The locations of existing underground utilities, if shown, are an approximate only and have not been independently verified. The Contractor shall be responsible for contacting all utility companies for locations of all underground lines prior to excavation and be fully responsible for any and all damages, which might occur as a result of the Contractor's failure to exactly locate and preserve any and all underground utilities.
- The contractor shall call 1-800-DIG-RITE to obtain locates for street lighting, traffic signals, and fiber optic conduits/cables.
- All cables in service boxes and poles shall be identified with color-coded tape as follows:
North Cable: Tape Color Code Blue
East Cable: Tape Color Code Yellow.
South Cable: Tape Color Code Purple
West Cable: Tape Color Code Red
- Rock and shale may be encountered and thus the bid items shall reflect the extra work necessary to accomplish the installation. No additional payments ("extras") will be made for excavation of rock or shale and suitable backfill materials. All conduit trenches within rock/shale shall be backfilled with suitable material and properly compacted in accordance with the specifications.
- Conduit shall be bored (by approved methods) in those areas outside of the street improvement limits. Multiple conduits cannot be pulled back through the same bore unless otherwise approved.
- Continuous HDPE (orange) conduit (sized per plan) shall be installed between all service boxes prior to paving within the limits of the street improvements. Conduit splices between appurtenances shall not be allowed unless fusion couplings or other fusion methods are used.
- The conduit placement shall be coordinated with the paving operation, when applicable. Conduit installation and conduit connections shall be inspected and approved by the City inspector. The contractor shall pay any and all extra costs of installing conduits by alternate construction methods after pavement has been placed or for any damages to pavement that may occur during conduit installation. All trenches for conduit under proposed paved surfaces (drives, streets and sidewalks) shall be backfilled with flowable fill unless otherwise directed, to below the proposed pavement surface.
- The conduit shall be installed under underdrain pipe crossings and under the underdrain blankets. Refer to the street plans for underdrain pipe and blanket locations and appropriate details, if applicable.
- All fiber optic fusion splices shall be made at an existing service box made in the presence of the inspector for approval.
- The contractor shall take all precautions necessary to minimize the downtime of the existing systems to be modified. Any existing fiber optic system shall be maintained during construction as long as possible until the new system is installed and operating.
- Damage to any existing fiber optic equipment due to construction shall be the responsibility of the contractor. The equipment shall be replaced or repaired (as directed by the City) with materials equal or better than the existing material.
- All existing fiber optic equipment is to be used in place (U.I.P.) unless otherwise noted in the plans.
- The contractor shall notify the City of Lee's Summit, MO, Department of Public Works (816) 969-1800 of the exact construction schedule so that inspection of the installation can be made.
- The contractor shall be responsible for any damage to existing underground sprinkler systems during construction. All affected pipes or fittings shall be restored to original condition and location with new materials similar to existing. All restoration work shall be acceptable to the engineer and property owner.
- All unpaved areas disturbed or damaged during construction shall be restored to the original condition. Unless otherwise directed, grassy areas shall be re-sodded.
- Contractor shall use a polymer lubricating agent to facilitate conduit bores under paved streets. Failure to do so will result in a denial to retrieve bore head, in the case of loss, under any paved street by excavation methods.
- A 1c#10 AWG THHN/THWN stranded copper locating cable (red) shall be installed in all conduits.
- The ends of all conduit in service boxes shall be plugged with duct seal or spray foam.
- All fusion splices shall be performed by the City of Lee's Summit.

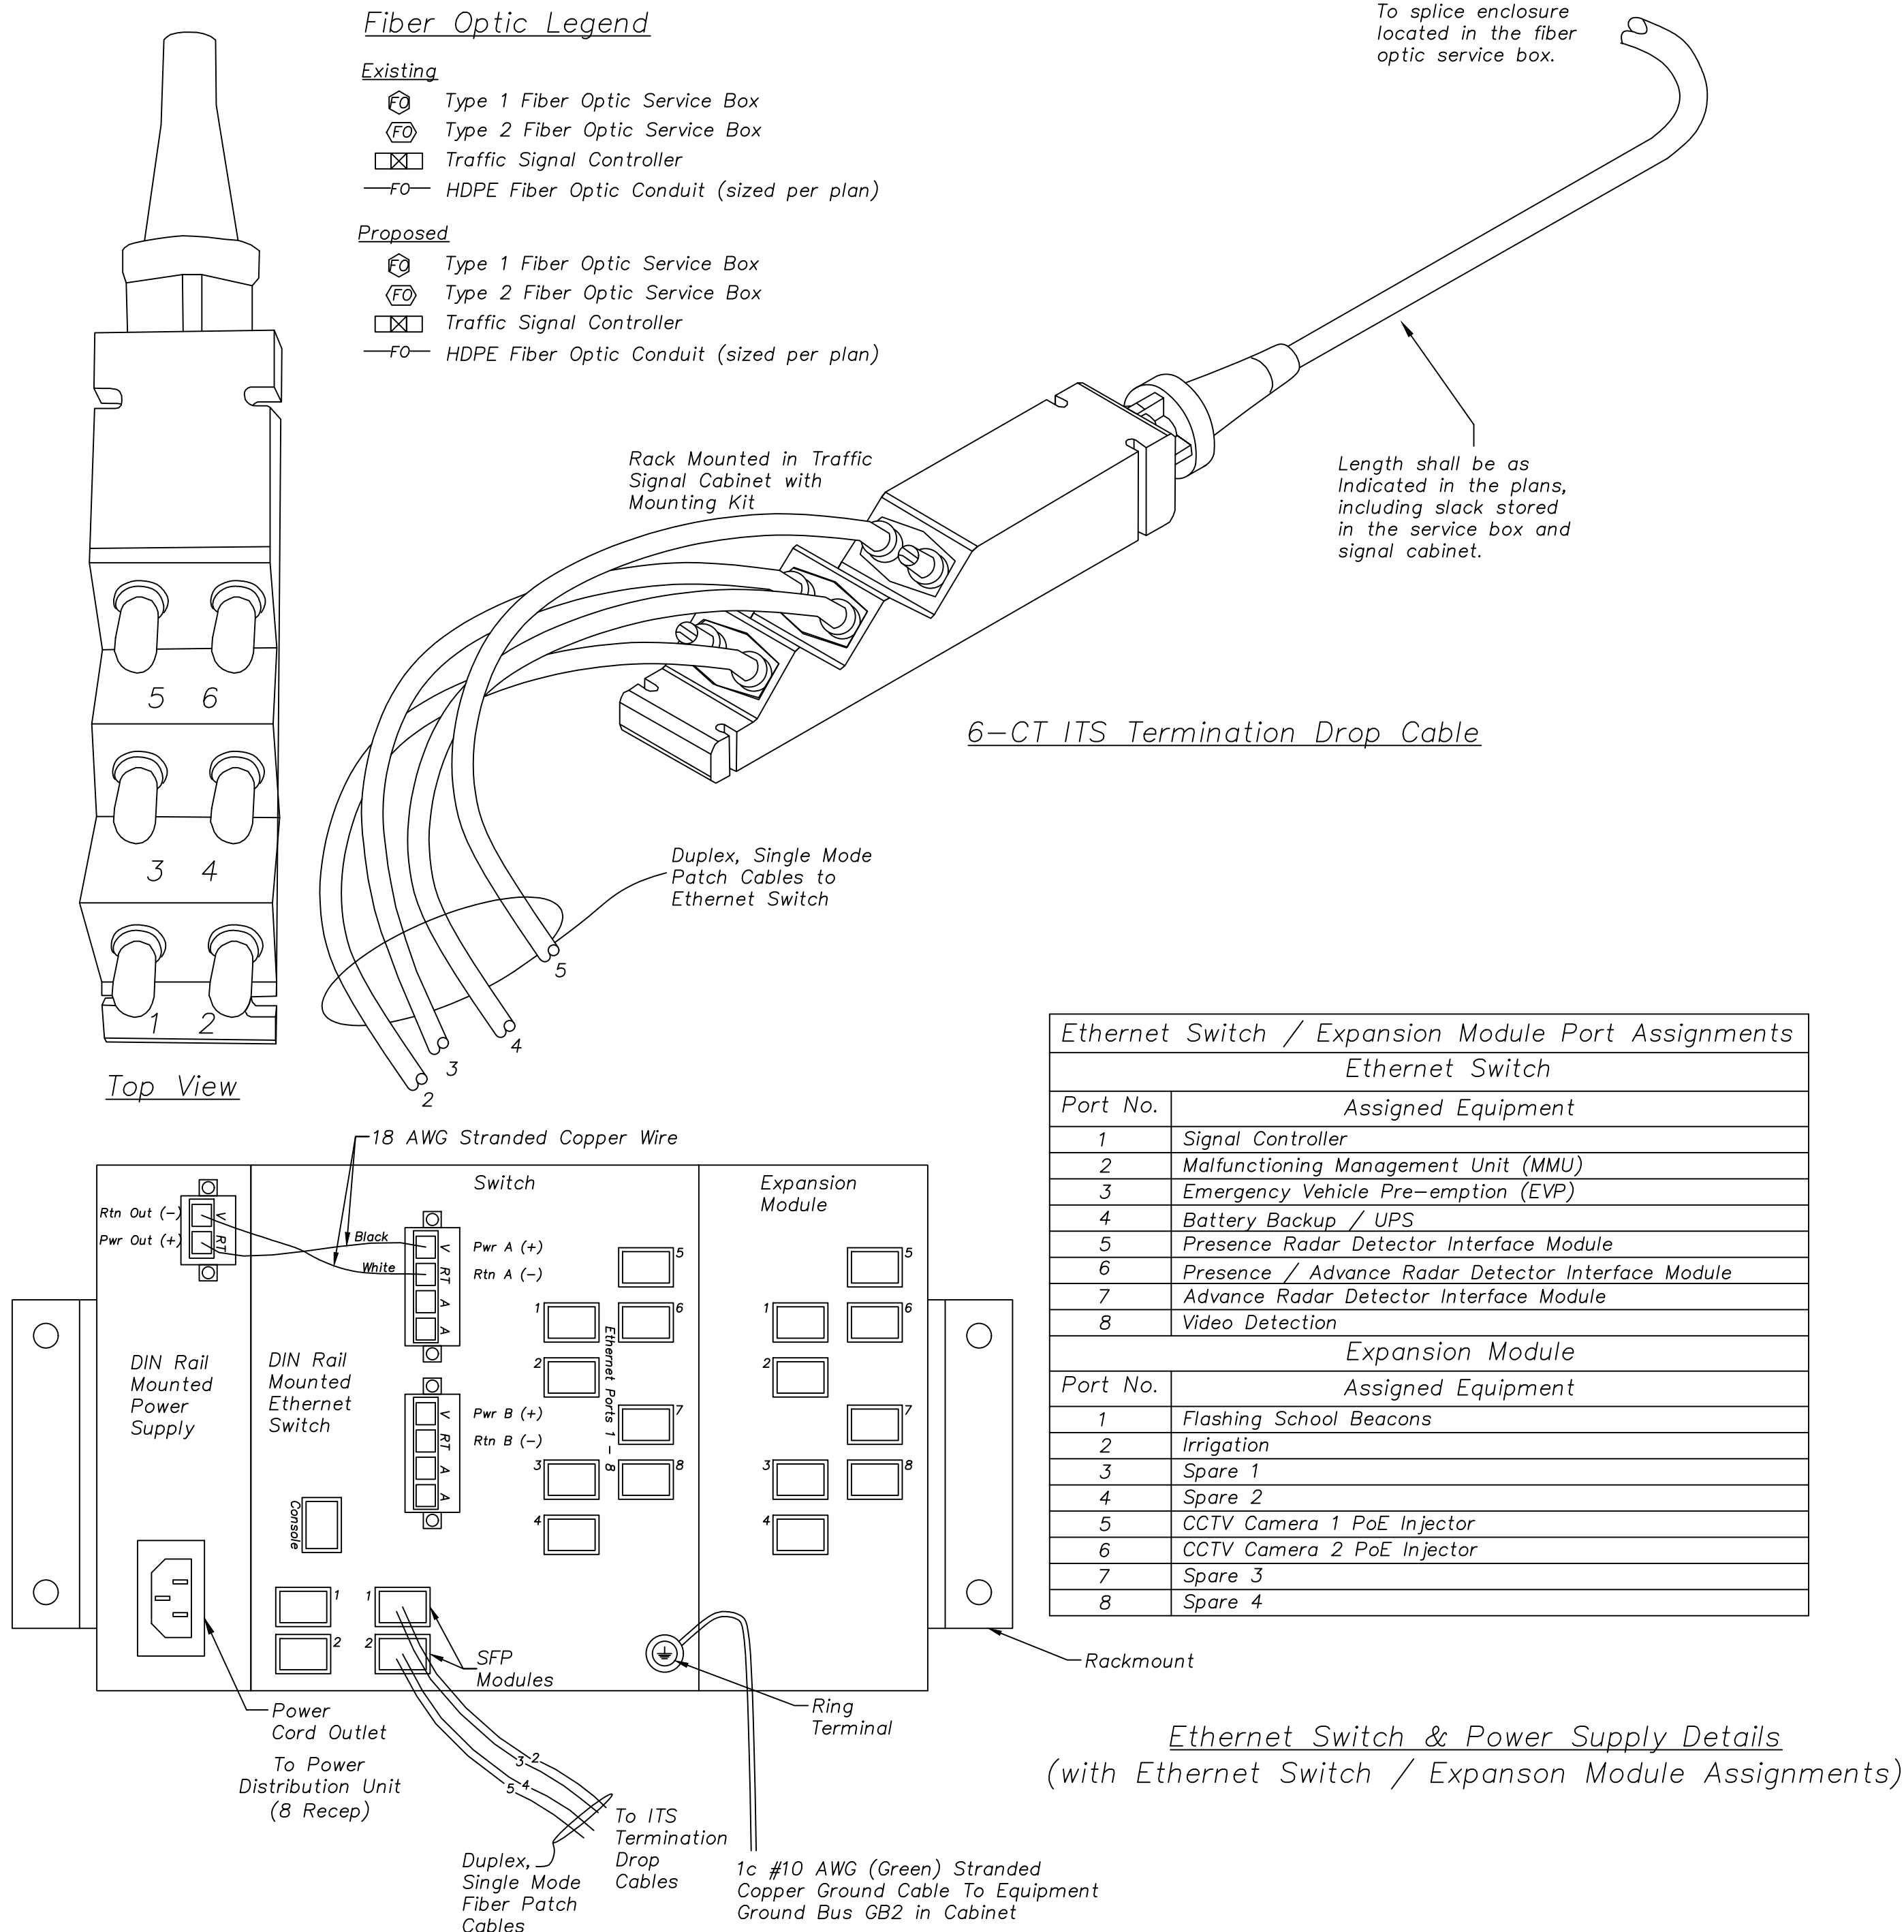

olsson

Olsson Engineering - MO State Certificate of Authority #001592
7301 West 133rd Street, Suite 200
Overland Park, KS 66213-4750
TEL 913.381.1170
FAX 913.381.1174
www.olsson.com

STATE OF MISSOURI
SHANNON
JEFFRIES
NUMBER
PE-900800000
05-18-15-21
PROFESSIONAL ENGINEER

BY

REV. NO.

DATE

REVISIONS DESCRIPTION

FIBER DETAILS
BAILEY ROAD

LEE'S SUMMIT MIDDLE SCHOOL #4
PUBLIC ROAD IMPROVEMENTS

LEE'S SUMMIT, MISSOURI

2021


REVISIONS

C.O.A. NO.: 001592
DRAWN BY: JRC
CHECKED BY: JAB
APPROVED BY: SLJ
QA/QC BY: THE
PROJECT NO.: 020-0103
DWG NO.: F_FBR_0200103
DATE: 5/17/2021

SHEET
76 OF 100


1. Conduit under all roadway surfaces shall be placed a minimum of 4'-0" below the bottom of pavement and shall extend to a junction box or service box. Refer to The City of Lee's Summit Horizontal Directional Drilling Guidelines Handbook, latest edition for further requirements for conduit installation under roadway surfaces. The conduit shall be installed to drain. All ends shall be capped if not used. An aluminum marker shall be placed in the top of the curb directly over the conduit. Aluminum markers will be furnished by The City of Lee's Summit.
2. The contractor shall notify the City of Lee's Summit, Department of Public Works Traffic Services Division, ???-????, for inspection of the conduit installation by the streetlighting inspector. at least 24 hours notice shall be provided. The conduit shall not be covered so as to ensure proper depth, correct conduit material, and proper conduit end treatment as described above.

Diagram illustrating the curb and gutter cross-section. The curb is shown with a sloped top surface. An "Aluminum marker in top of curb" is indicated by a line pointing to a small circular marker on the top surface. The gutter is shown below the curb, with a cross-hatched pattern representing the gutter material. A vertical dimension line indicates a minimum height of "4'-0\" Min." from the gutter bottom to the top of the curb.

 

Notes:

1. All trenches for conduit under proposed paved surfaces shall be backfilled with flowable fill.
2. Backfill in unpaved areas shall be earth or AB-3 and free of rubble and rock. Conduits shall be pitched to drain.
3. If multiple conduits are installed, they shall have a minimum of 12" horizontal or vertical separation between them.

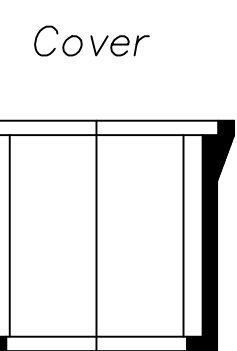

Notes:

1. Boxes shall be stackable for extra depth.
2. The 'FO' service box and cover shall be rated for no less than 22,500 lbs test load (Tier 15) load per ANSI/SCTE-77.
3. Service box material to be an aggregate consisting of sand and gravel bound together with a polymer and reinforced with continuous woven glass strands. The material must have the following mechanical properties:
 - Compressive Strength – 11,000 psi ASTM C-109/D3410
 - Tensile Strength – 1,700 psi ASTM C-496/D638/D2343
 - Flexural Strength – 7,500 psi ASTM C-580/D790
4. A 1/2" x 8"–0" ground rod shall be installed in each service box.
5. The conduit shall enter and exit the service box between 36" and 48" and shall be 4" centered off the edge of the service box wall. The fiber cable shall at no time have less than an 8" radius bend.
6. 18" min. layer of 1/2" clean crushed rock shall be constructed below the service box for drainage purposes.
7. 1c#10 AWG THHN/THWN (red) stranded copper locating cable.
8. The type 2 fiber box shall have a two-piece overlapping cover.

Box Type	Approximate Dimensions (inches)					
	A	B	C	D	E	F
Type 1 Fiber	35 5/8	24	3	24	22 1/4	33 7/8
Type 2 Fiber (8)	47 5/8	30 1/8	3	24	28 1/8	45 5/8

Plan View

2 $\frac{3}{32}$ " Max

27/64"

Side View


Hex Head Bolt

$\frac{1}{2}$ "x8'-0" copper ground rod

1c#10 AWG stranded ground cable

7/8"


Technical drawing of a box installation detail, showing a cross-section of a drainage box. The box is 12" high and 36" to 48" wide. It is filled with 18" min. Clean Crushed Rock as Approved by the Engineer. A 1/2" x 8'-0" Ground Rod w/Clamp is shown. The box is surrounded by a 3" min gap. The box is labeled "Section A-A". The drawing also shows a curb and gutter, HDPE conduit sized as required, and approved HDPE to PVC coupling. The drawing is labeled "Initial Box Installation Detail".

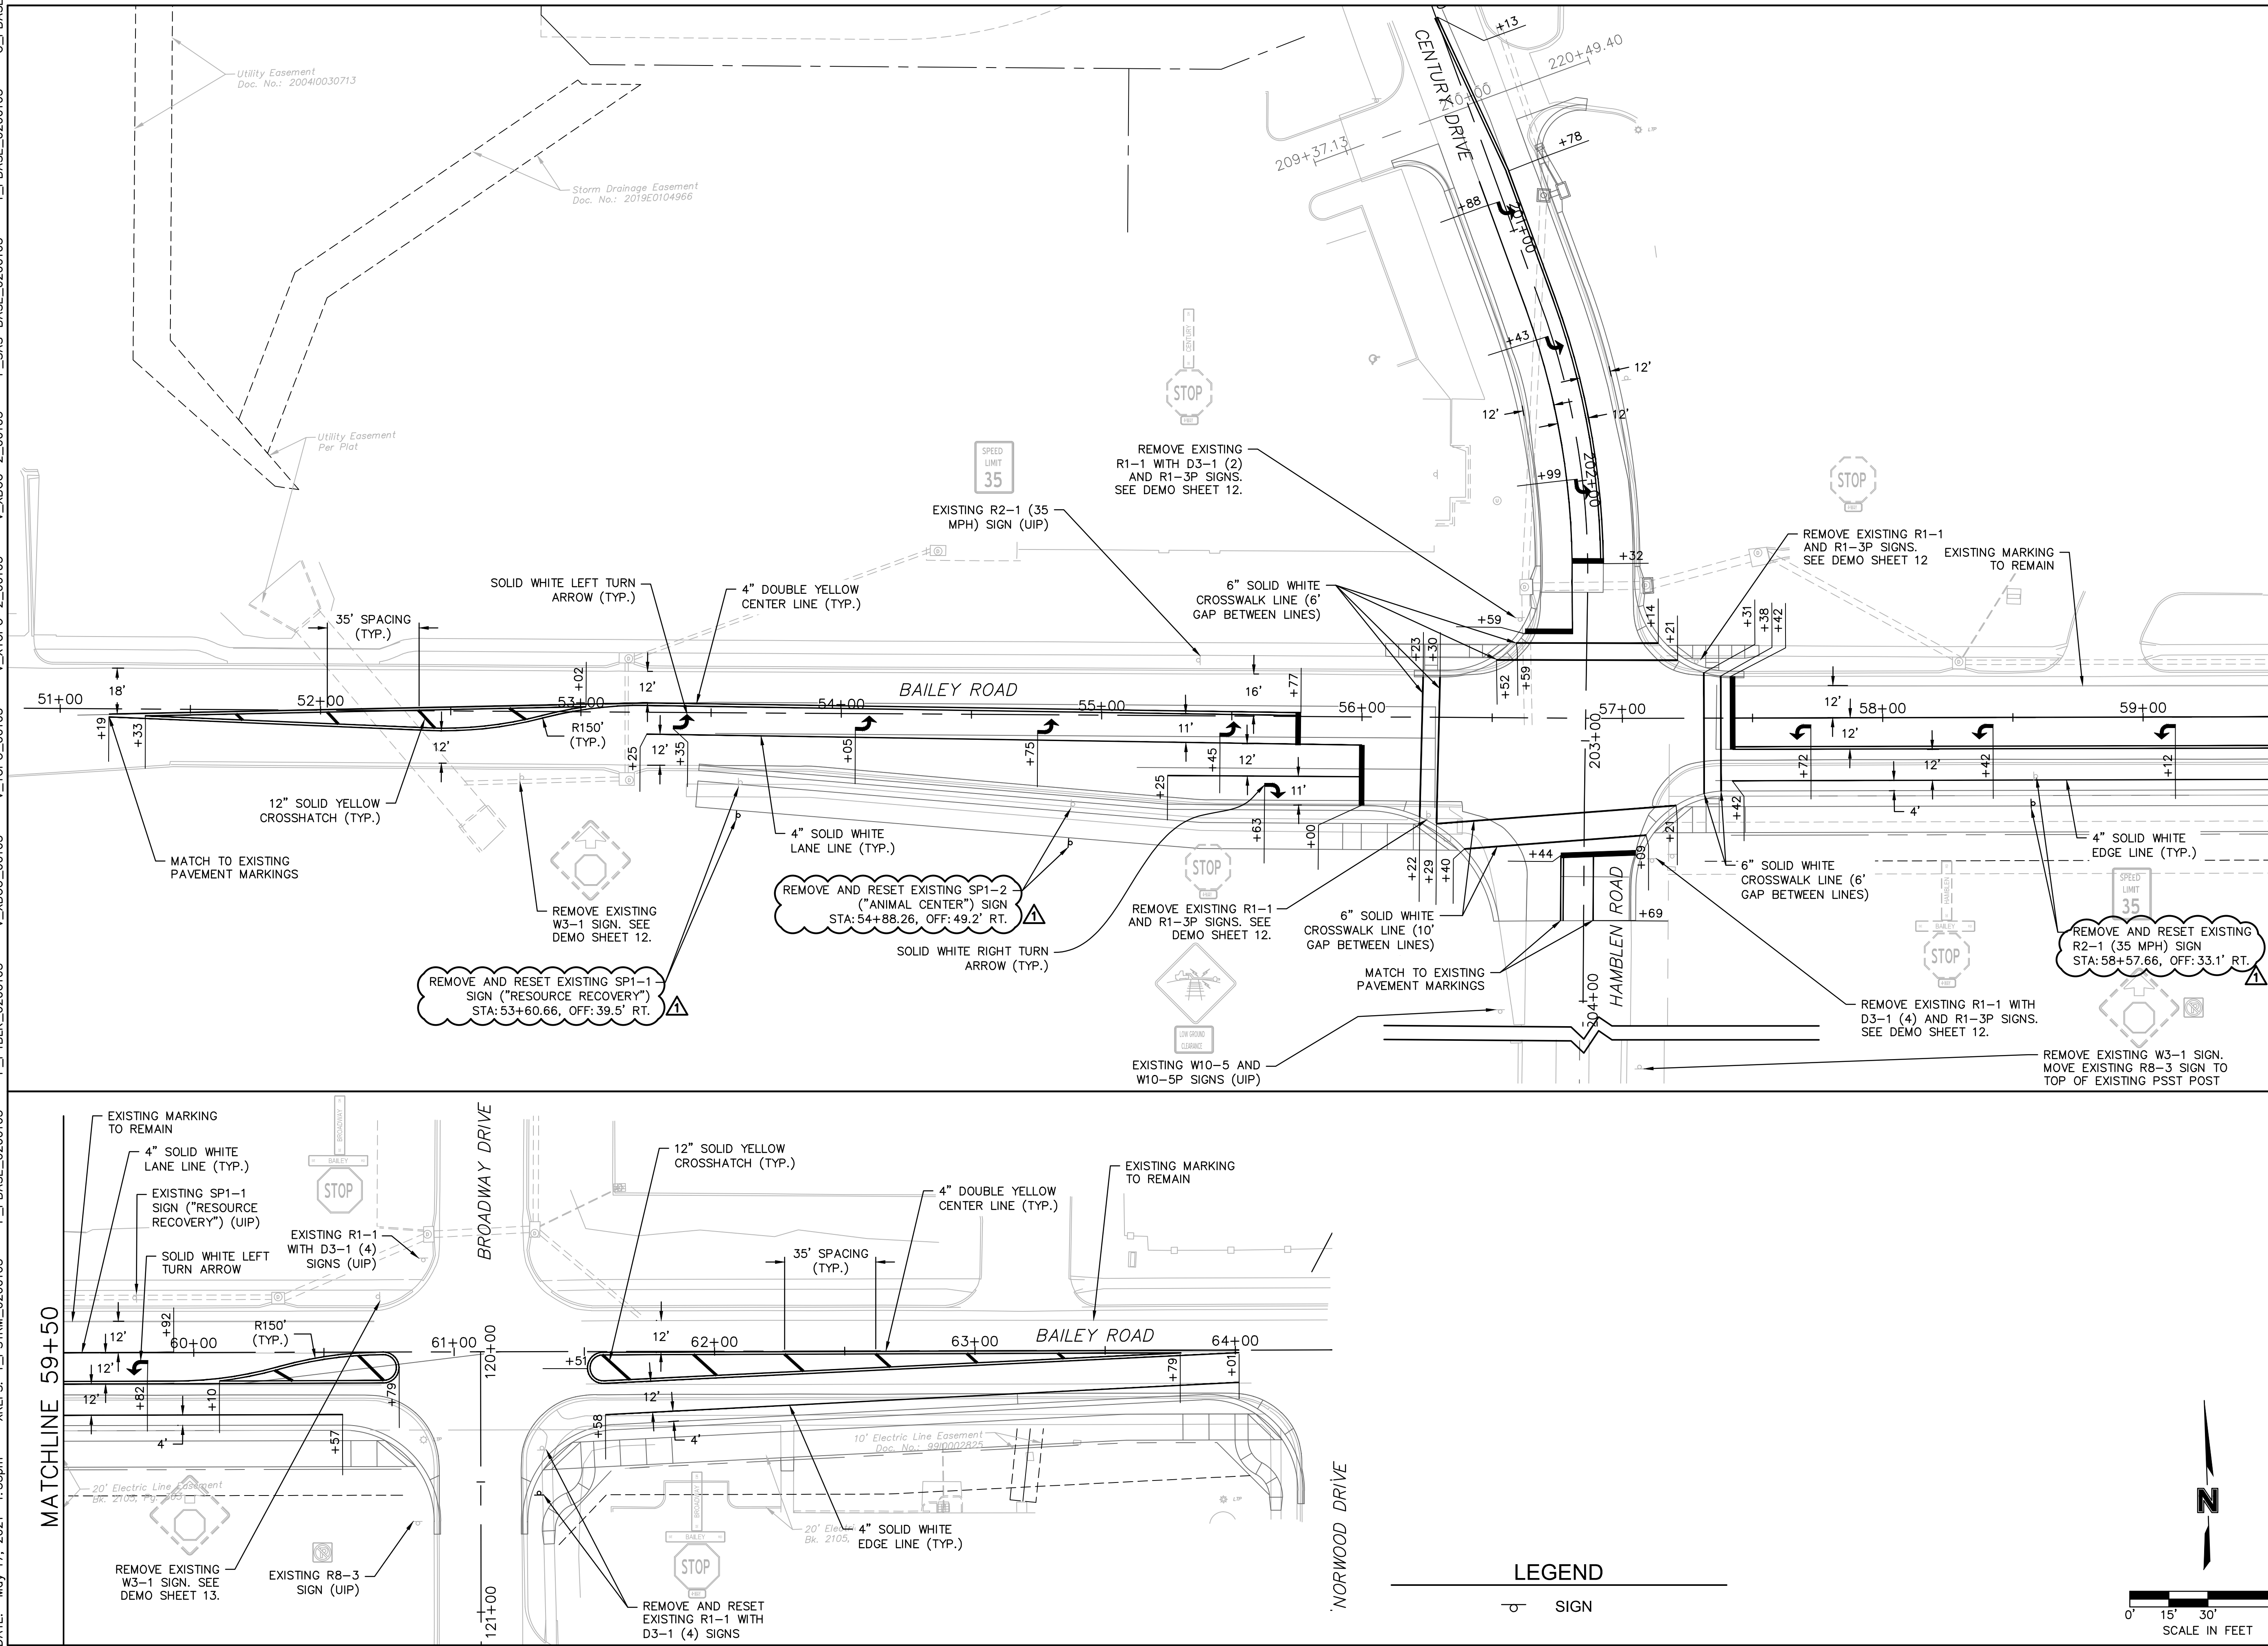


STATION TO STATION		LOCATION	4" SOLID WHITE LANE LINE (LF)	4" BROKEN WHITE LANE LINE (LF)	8" DASHED WHITE EXTENSION LINE (LF)	4" SOLID YELLOW LINE (LF)	4" BROKEN YELLOW LANE LINE (LF)	12" YELLOW CROSSHATCH LINE (LF)	24" WHITE STOP LINE (LF)	6" WHITE CROSSWALK LINE (LF)	WHITE TURN ARROW (EA)	
											RT	LT
51+19	51+33	BAILEY ROAD				28						
51+33	53+02	BAILEY ROAD				678		26				
53+02	55+77	BAILEY ROAD				550						
53+25	56+00	BAILEY ROAD	275									4
55+25	56+00	BAILEY ROAD	75								1	
55+77	55+77	BAILEY ROAD							12			
56+00	56+00	BAILEY ROAD							23			
56+22	56+23	BAILEY ROAD								54		
56+29	56+30	BAILEY ROAD								56		
56+29	57+21	BAILEY ROAD								92		
56+40	57+09	BAILEY ROAD								70		
56+52	57+21	BAILEY ROAD								70		
56+59	57+14	BAILEY ROAD								55		
200+13	202+32	CENTURY DRIVE				442						
200+78	202+59	CENTURY DRIVE	179									3
202+32	202+32	CENTURY DRIVE							12			
202+59	202+59	CENTURY DRIVE							18			
203+44	203+44	CENTURY DRIVE							29			
203+44	203+69	CENTURY DRIVE	25									
203+44	203+69	CENTURY DRIVE				50						
57+31	57+31	BAILEY ROAD								47		
57+38	57+38	BAILEY ROAD								44		
57+42	57+42	BAILEY ROAD							28			
57+42	59+92	BAILEY ROAD	250									4
57+42	60+10	BAILEY ROAD				534						
57+42	60+57	BAILEY ROAD	315									
60+10	60+79	BAILEY ROAD				288		22				
61+51	63+79	BAILEY ROAD				926		51				
61+58	64+01	BAILEY ROAD	243									
63+79	64+01	BAILEY ROAD				44						
83+60	83+84	BAILEY ROAD				48						
83+60	86+39	BAILEY ROAD	280									
83+84	86+39	BAILEY ROAD				1030		53				
87+43	89+43	BAILEY ROAD	200									3
87+43	89+60	BAILEY ROAD				434						
87+43	92+61	BAILEY ROAD	518									
89+60	92+61	BAILEY ROAD				1218		115				
93+73	95+73	BAILEY ROAD	200									3
93+73	95+99	BAILEY ROAD				452						
93+73	98+31	BAILEY ROAD	459									
95+99	98+04	BAILEY ROAD				824		28				
98+04	98+31	BAILEY ROAD				54						
TOTALS			3019	0	0	7600	0	295	122	488	1	17

1

PAVEMENT MARKING AND SIGNING PLAN BAILEY ROAD		REV. NO. 1	DATE 5-12-2021	REVISIONS DESCRIPTION UPDATED QUANTITY TABLE	BY JAB			Olsson Engineering - MO State Certificate of Authority #001592 7301 West 913rd Street, Suite 200 Overland Park, KS 66213-4750 TEL 913.381.1170 FAX 913.381.1174 www.olson.com
LEE'S SUMMIT MIDDLE SCHOOL #4 PUBLIC ROAD IMPROVEMENTS								
LEE'S SUMMIT, MISSOURI		2021						
SHEET 81 OF 100								

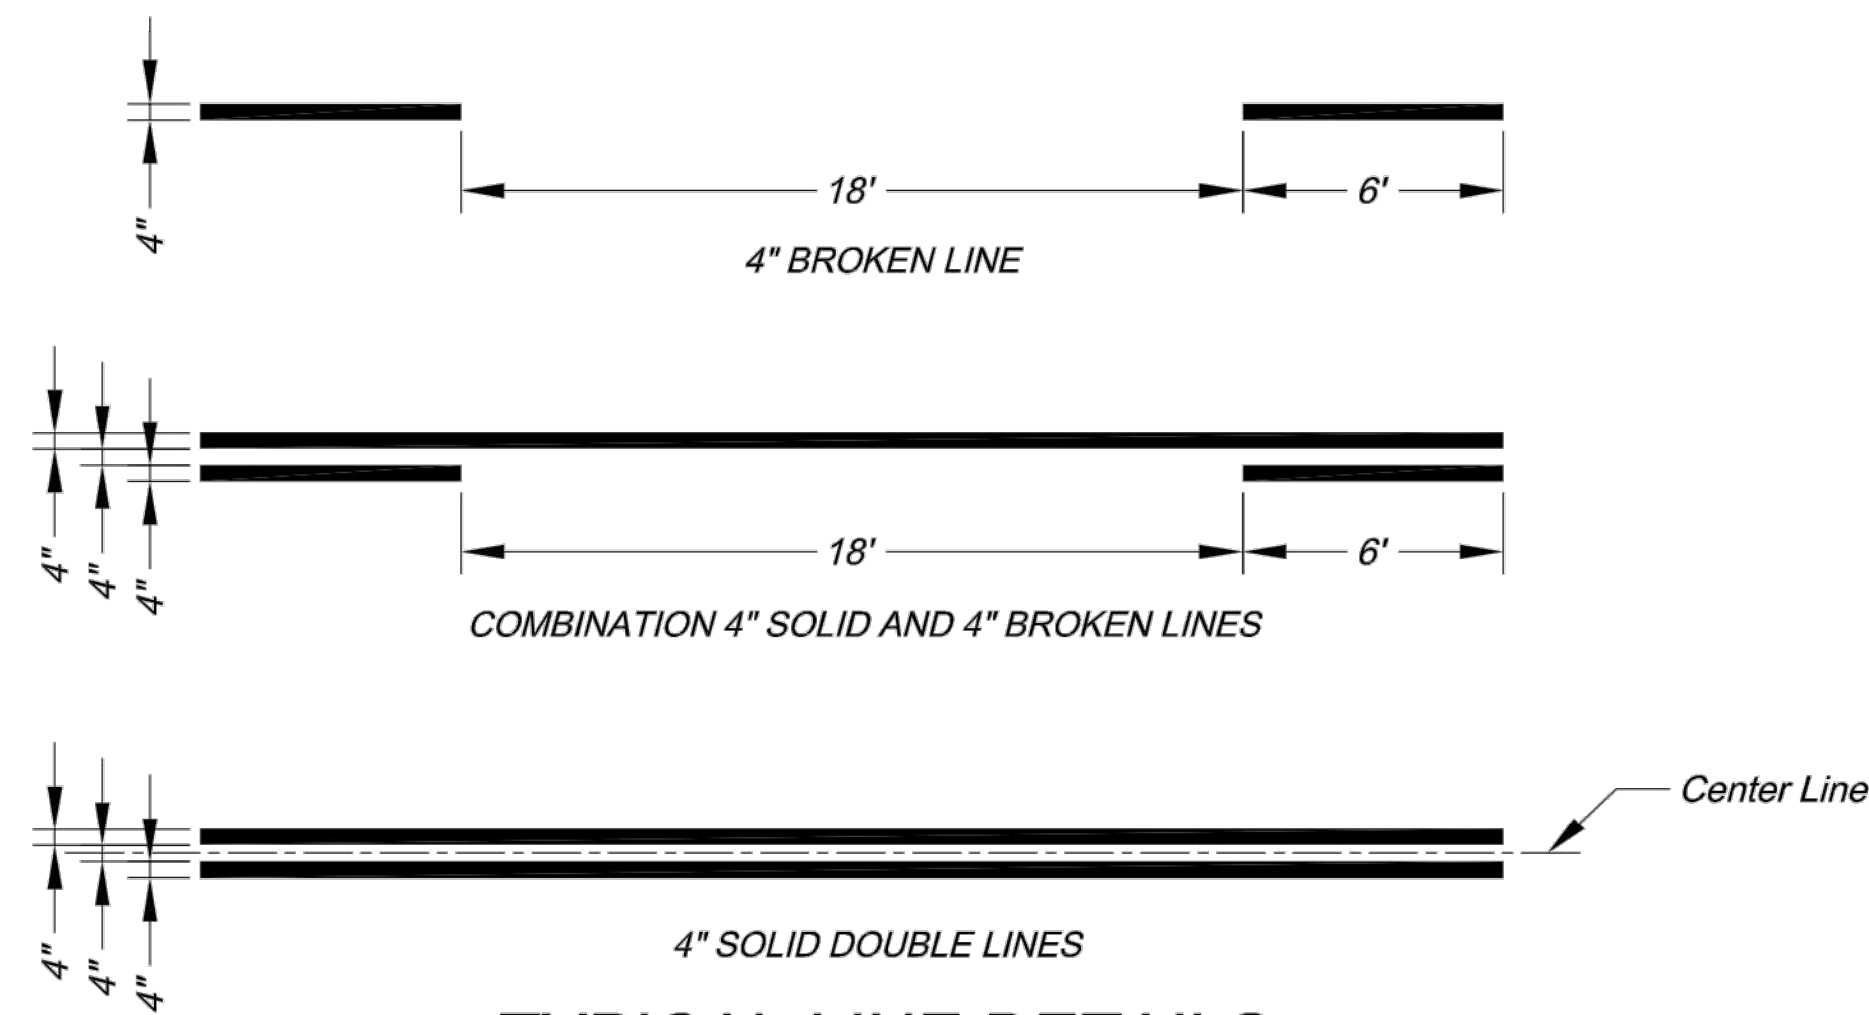


- NOTES:
1. All edge line, center line, and lane line pavement markings shall be 4" wide unless otherwise noted.
 2. Edge lines shall be continuous solid white or yellow lines. Right side edge lines shall be solid white. Median or left side edge lines on divided roadways are to be solid yellow. Edge lines and center lines shall be continuous across driveways.

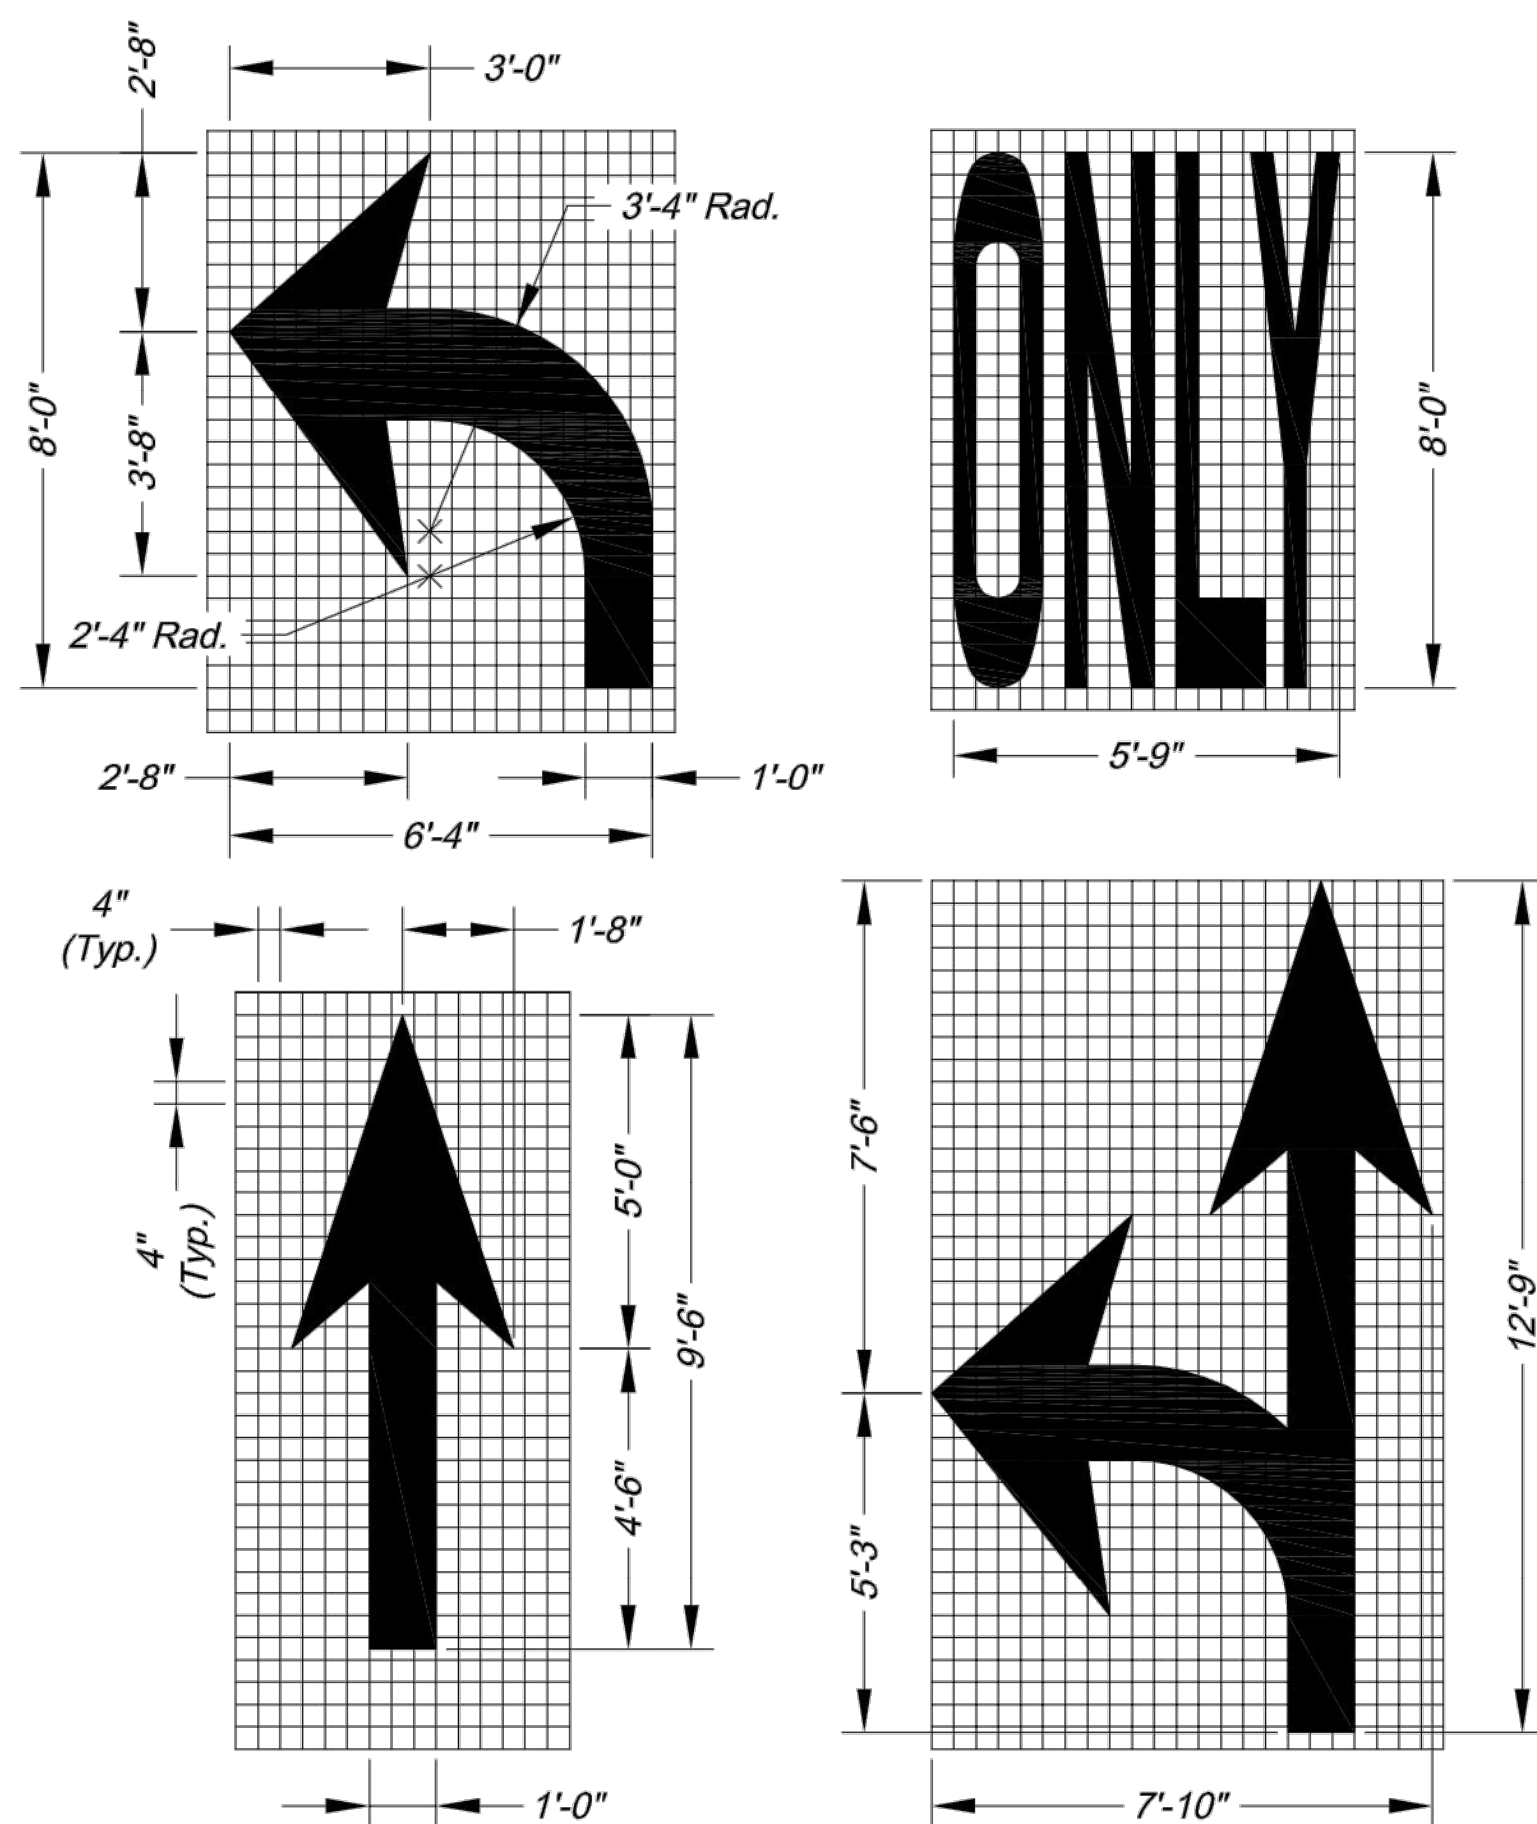


ARROW AND SYMBOL DETAILS

- NOTES:
1. All arrow and symbol markings shall be white, and shall be centered in their respective traffic lanes.
 2. Right-turn and combination right-turn/straight arrows are reverse of arrows shown.

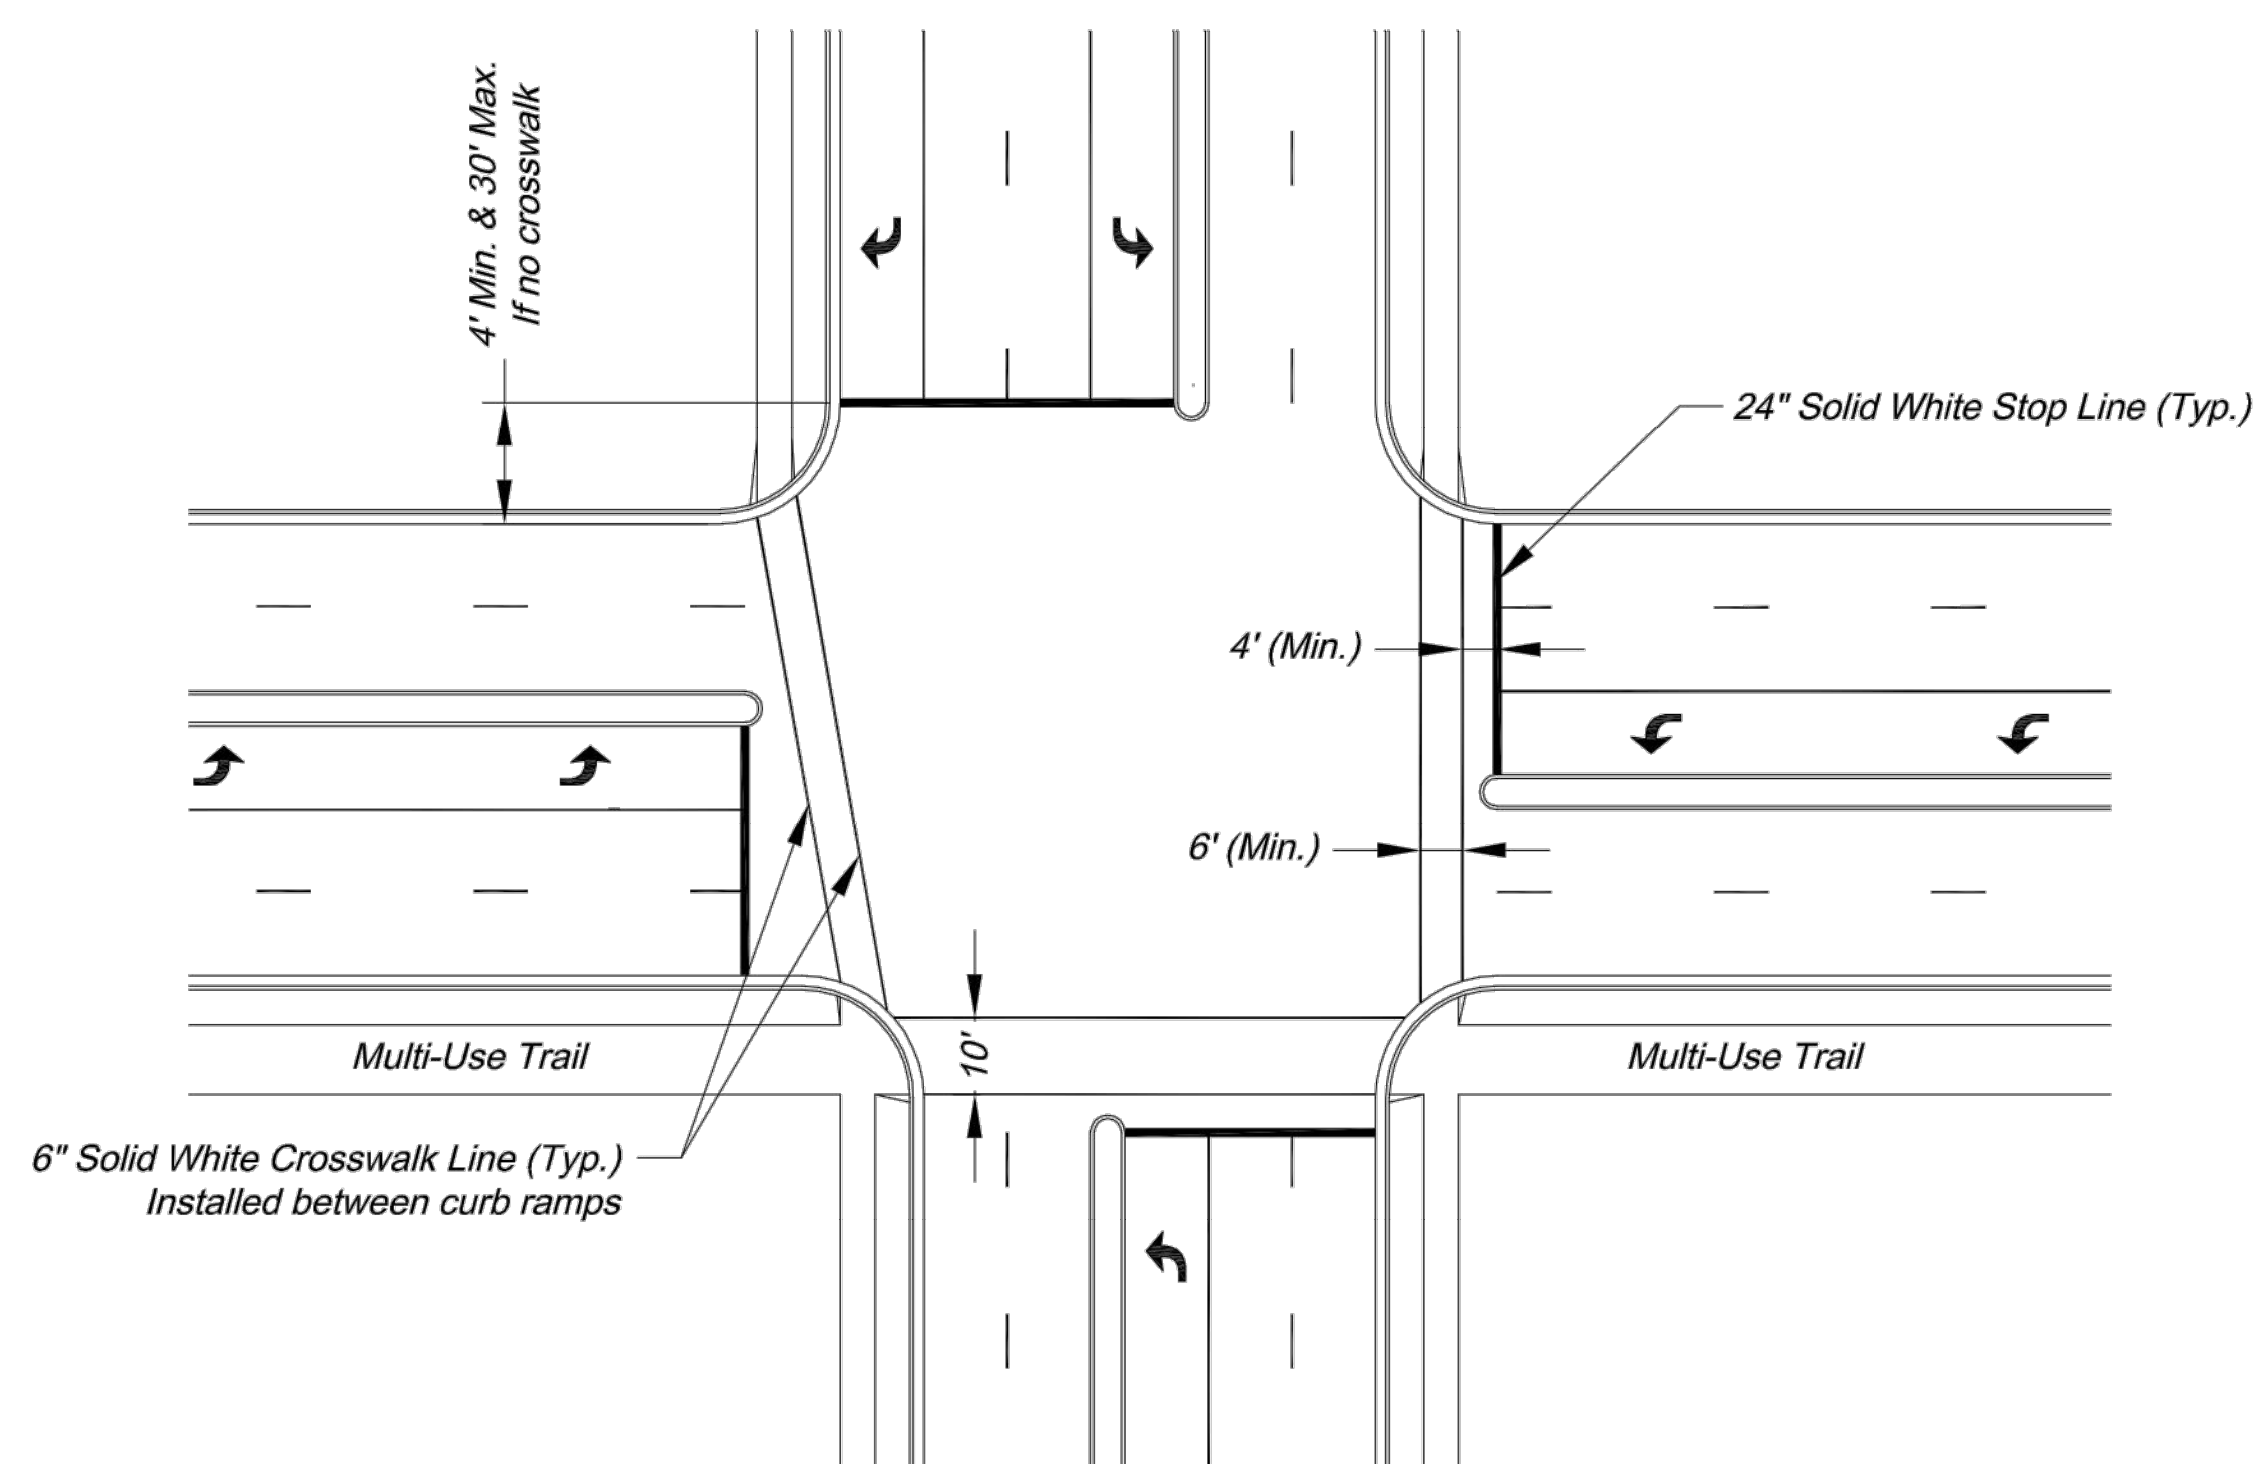


TYPICAL INTERSECTION MARKINGS


- NOTES:
1. Transverse crosswalk lines shall be installed such that the distance between lines is at least 6 or 10 feet.
 2. Stop lines are required at signalized intersections, on multi-lane stop controlled approaches, or in front of crosswalks at controlled intersections.

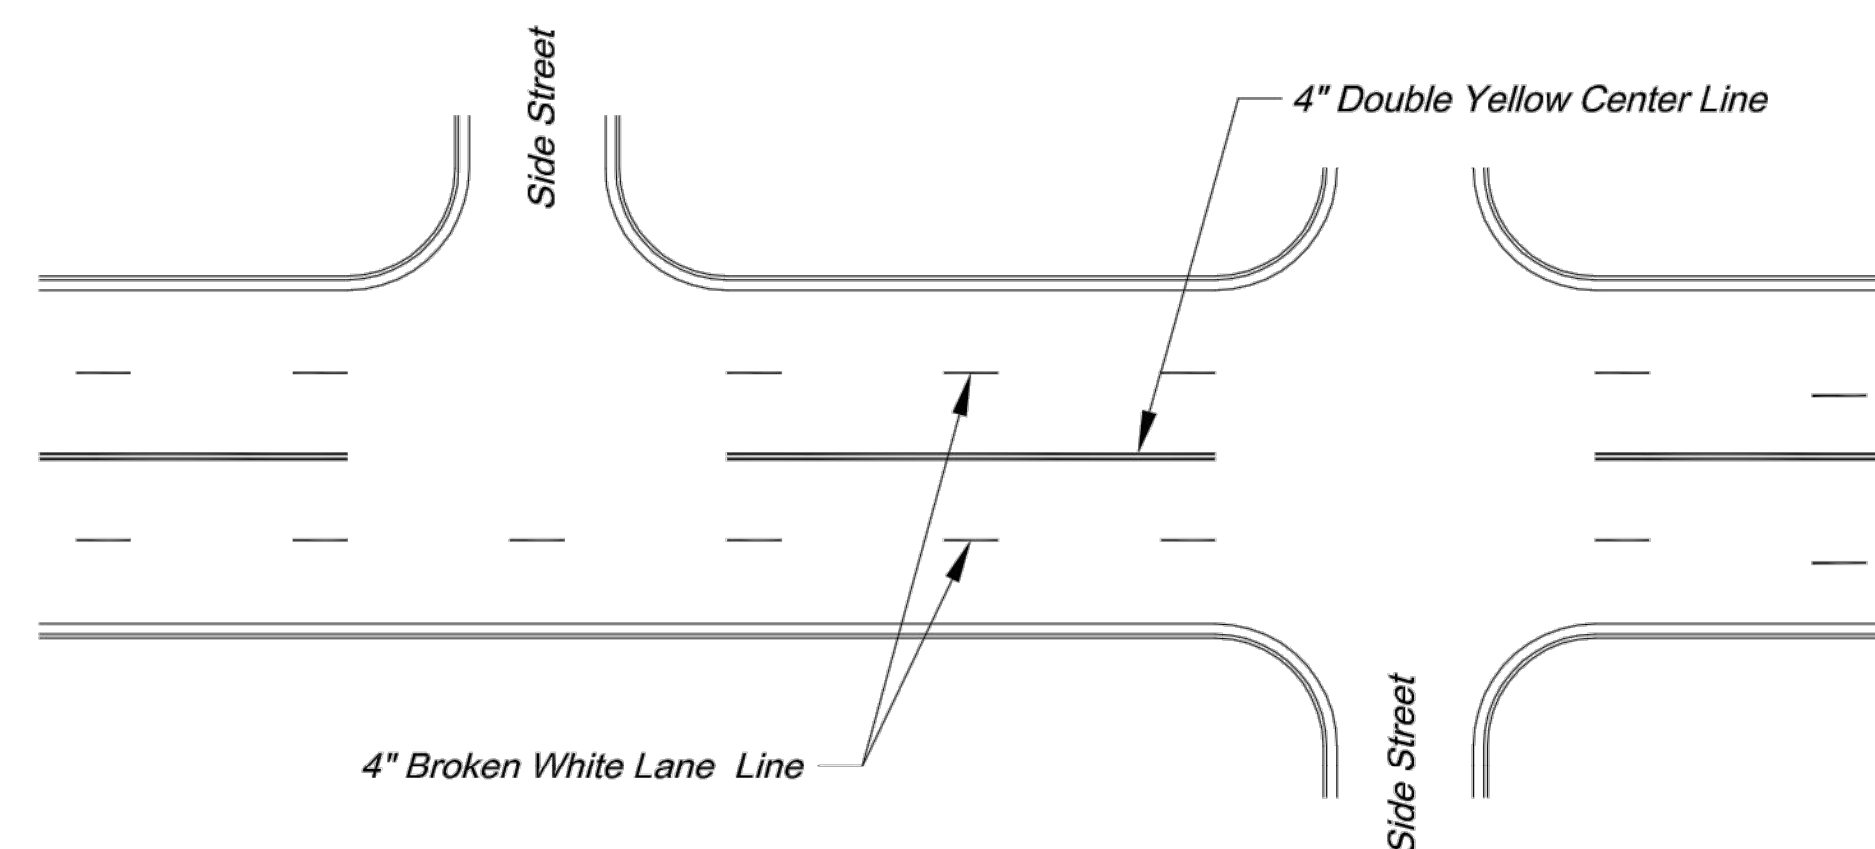

TYPICAL MARKINGS FOR FOUR-LANE UNDIVIDED ROADWAY

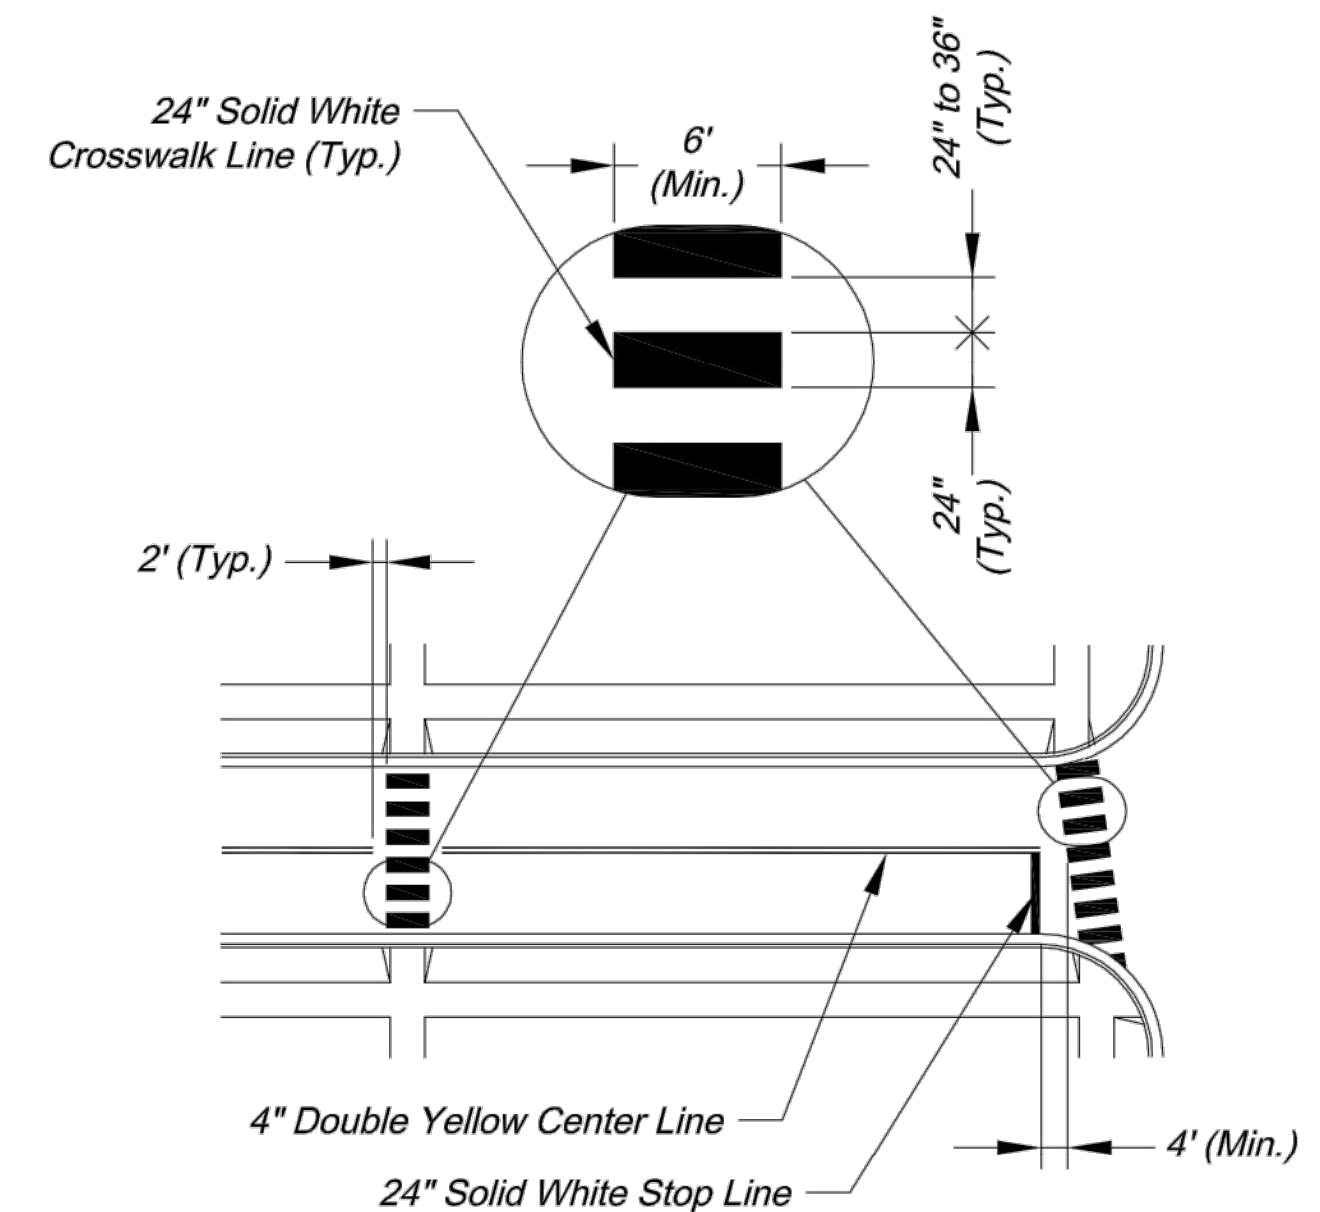

TYPICAL MIDBLOCK OR SCHOOL CROSS WALK

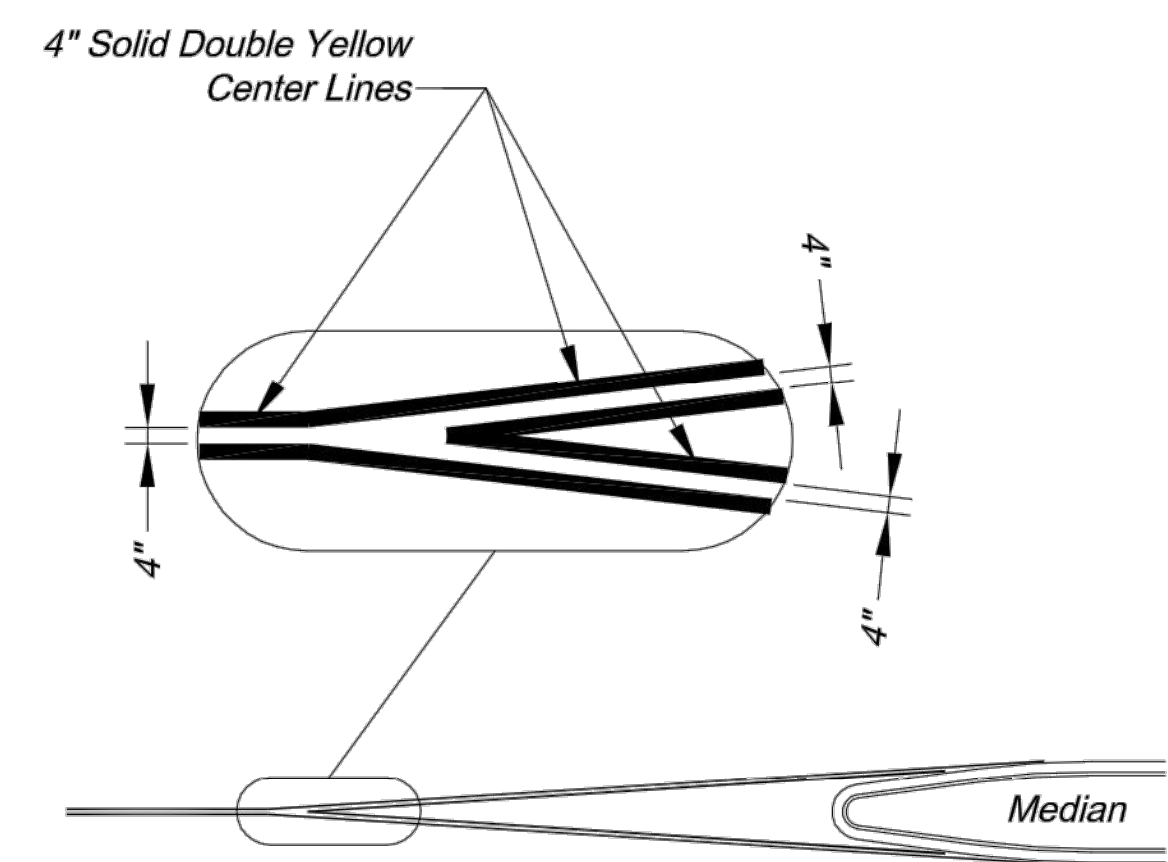

TYPICAL MEDIAN NOSE CENTER LINE DETAIL

PAVEMENT MARKING GENERAL NOTES:

1. All pavement markings shall be in accordance with the latest edition of the *Manual on Uniform Traffic Control Devices (MUTCD)*.
2. All words and symbols shall conform to the latest edition of *Standard Alphabets for Highway Signs and Pavement Markings* printed by the U.S. Department of Transportation, Federal Highway Administration.
3. Pavement markings, either temporary or permanent are required at all times if the roadway is open to traffic.
4. All pavement markings that conflict with the desired markings shall be completely removed. Removals shall not leave the road surface scarred with an image that misleads traffic. Any excess damage or scarring of pavement shall be repaired at the Contractor's expense.
5. The proposed permanent markings shall be laid out by the Contractor in advance of the marking installation. Markings shall not be applied until the layout has been approved by the City Traffic Engineer.
6. Center lines shall be marked on all undivided arterial streets, and any other undivided street with more than two lanes and/or a speed limit of 30 mph or more.
7. Edge lines shall be marked on all non-curbed streets.



CITY OF LEE'S SUMMIT
PUBLIC WORKS DEPARTMENT
ENGINEERING DIVISION
220 SE GREEN STREET
LEE'S SUMMIT, MISSOURI 64063
PHONE: (816) 969-1800 FAX: (816) 969-1809


ROADWAY MARKING DETAILS

STANDARD DRAWING PM-1


Project:

Drawn By: AS
Checked By: JW
Date: 09/09/2009
Project#

1 OF 2

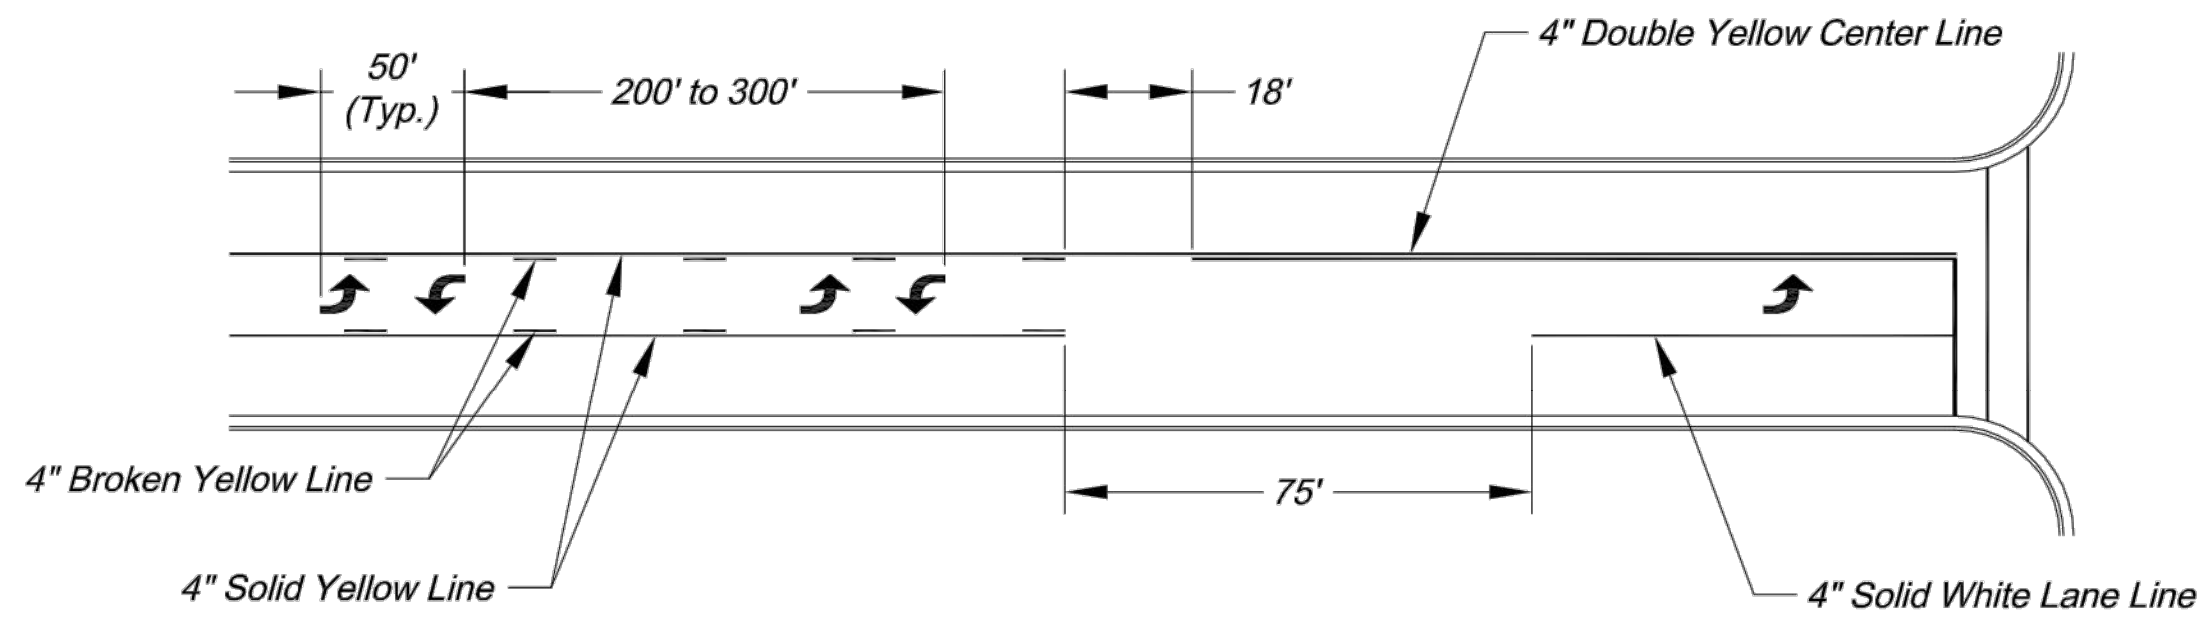


TYPICAL MARKINGS FOR TWO-WAY LEFT-TURN LANE

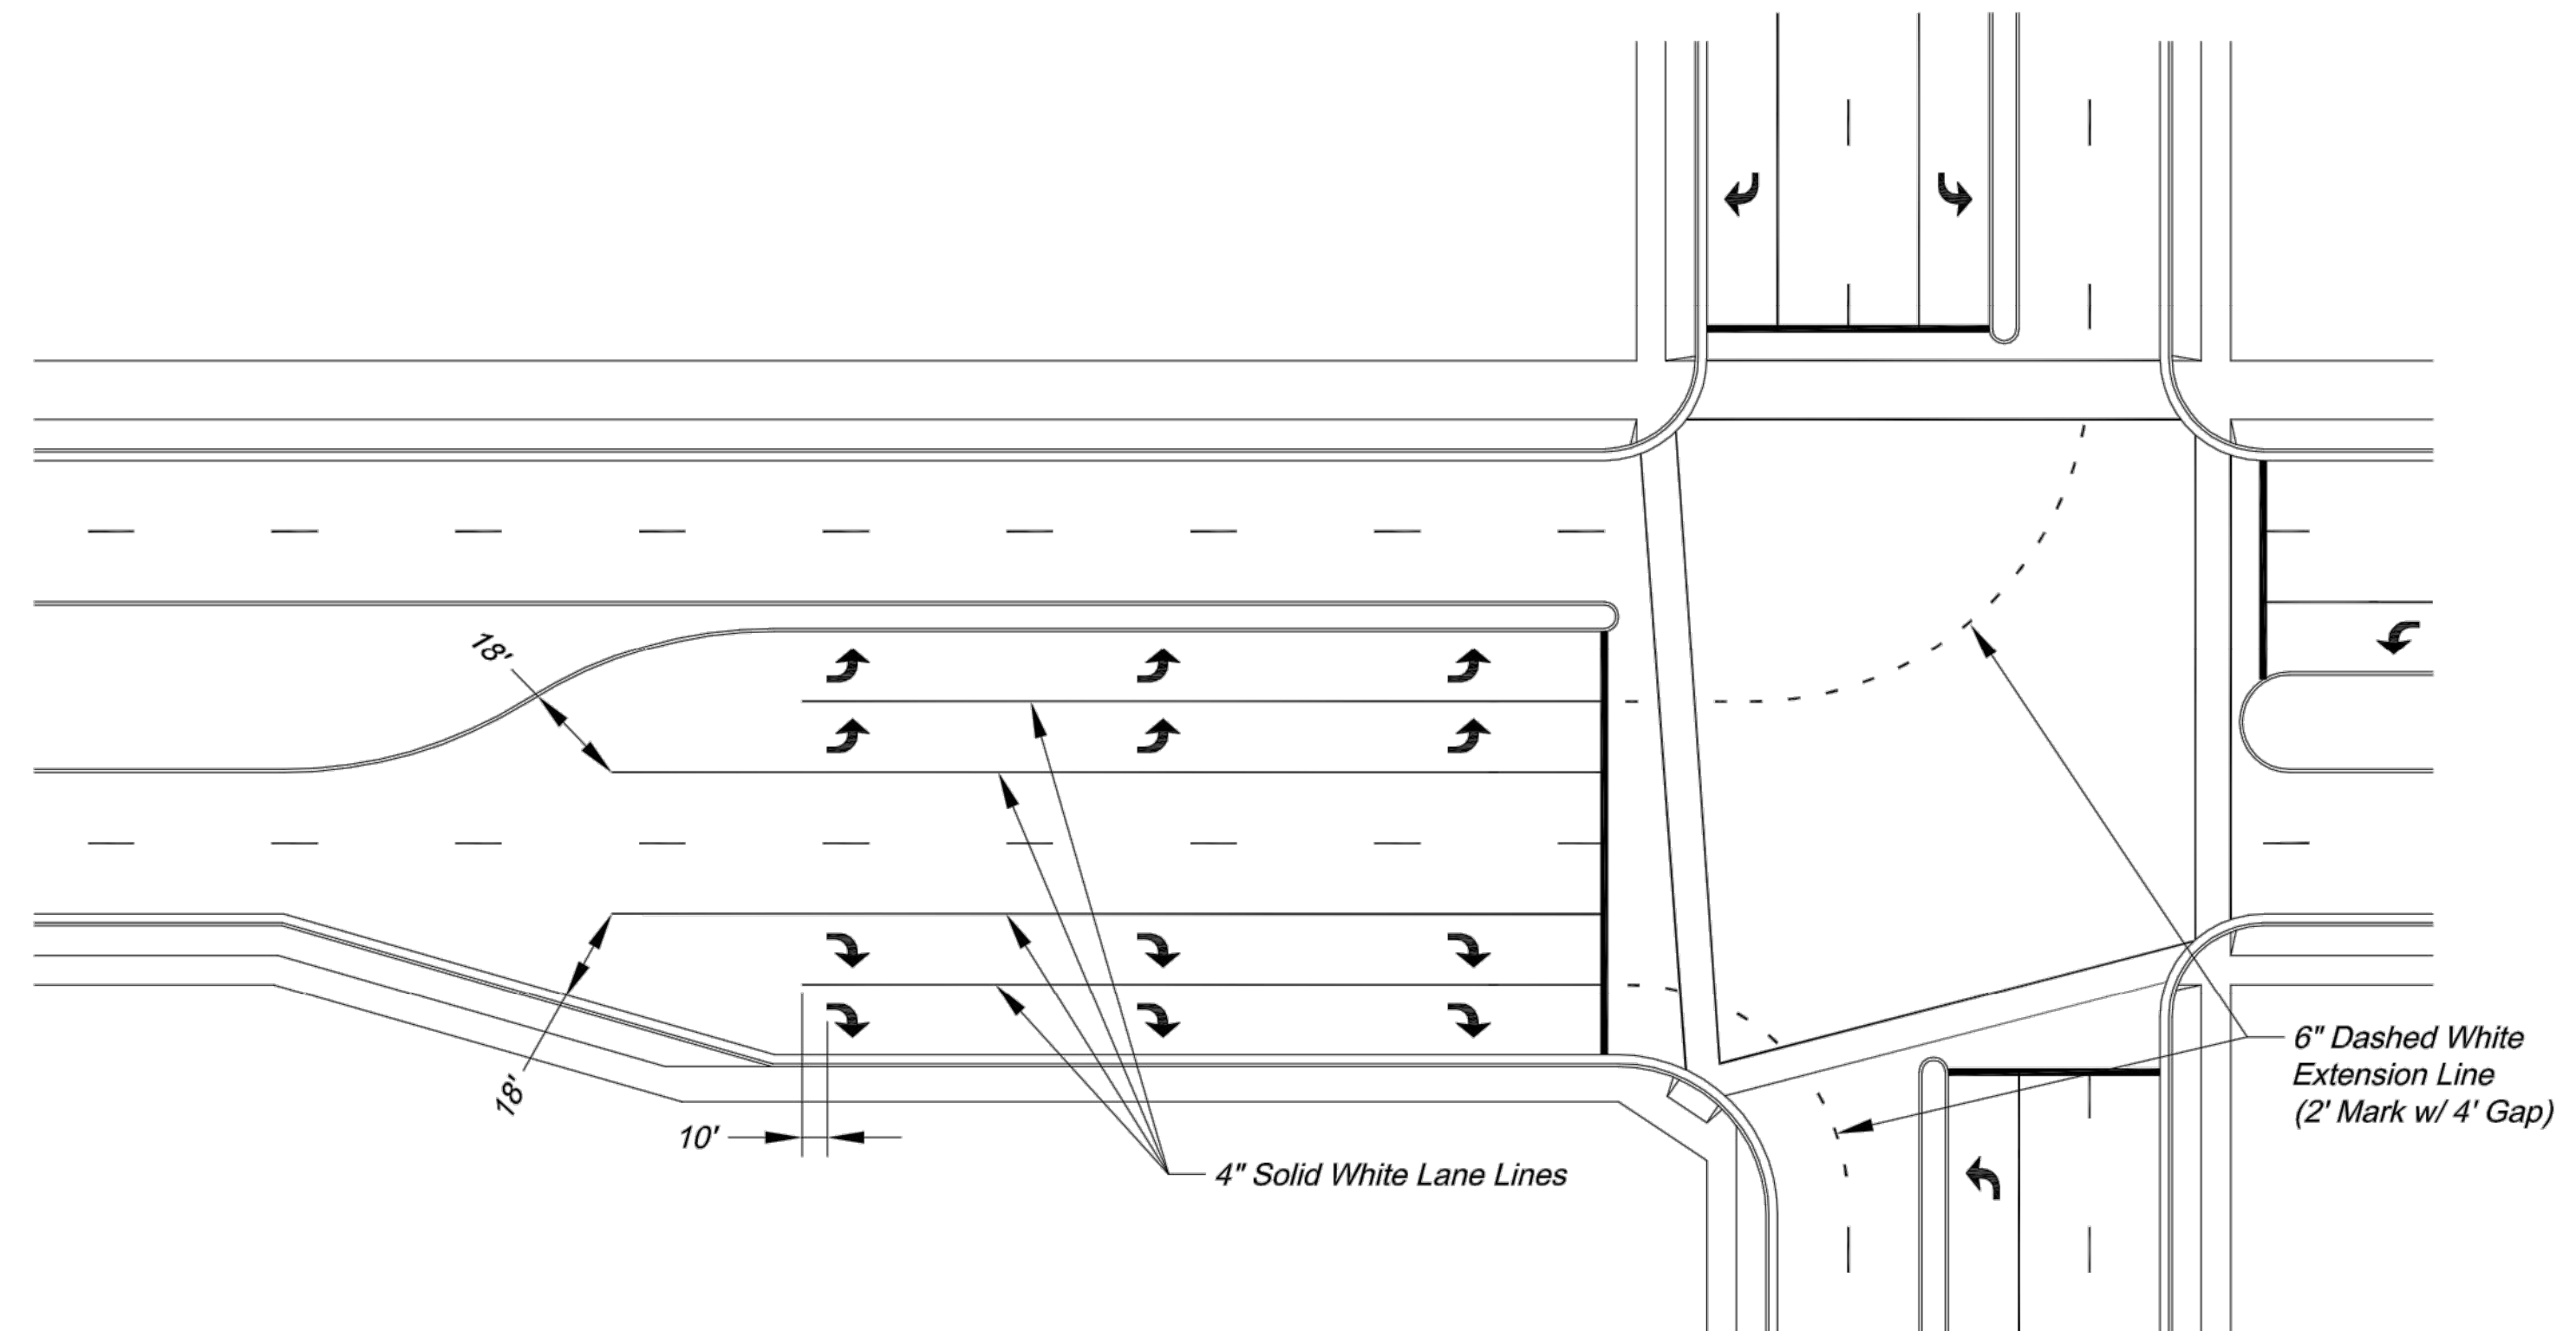

TYPICAL DUAL TURN LANE MARKINGS


NOTE:
1. Dashed extension lines shall not extend through crosswalks.

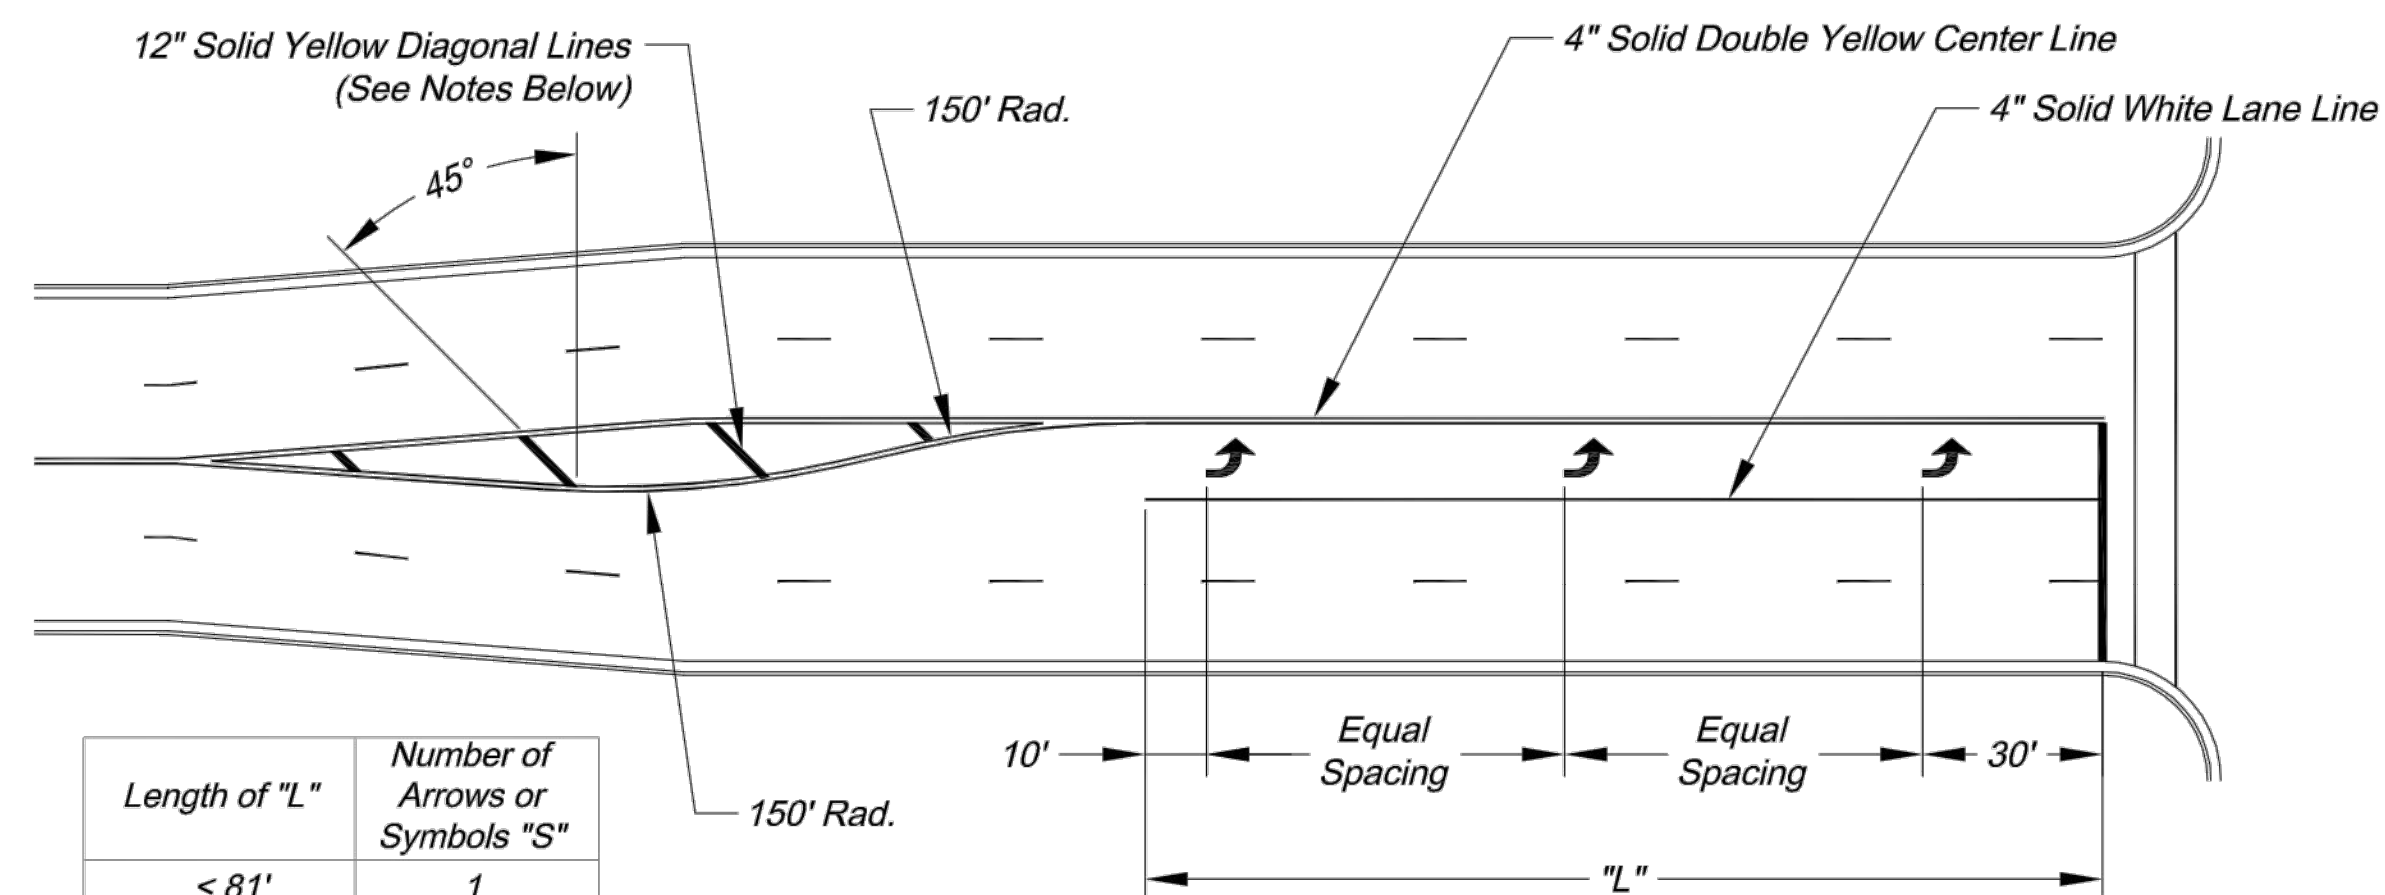


Length of "L"	Number of Arrows or Symbols "S"
< 81'	1
81' - 120'	2
121' - 200'	3
201' - 280'	4
281' - 360'	5
361' - 440'	6

TYPICAL TURN LANE MARKINGS

NOTES:
1. Diagonal lines are required between centerlines if the width of the area between the center lines is greater than 12' and/or the length of the area between center lines is greater than 250'.
2. Diagonal lines should be spaced at 5' increments, equal to the posted speed limit.
3. Equal Spacing is calculated as $(L - 40) / (S - 1)$.
4. When a through lane of traffic terminates as a mandatory turn lane, Arrow and "ONLY" symbols should be marked in the turn lane, in alternating order. The first and last symbols should be Arrows.

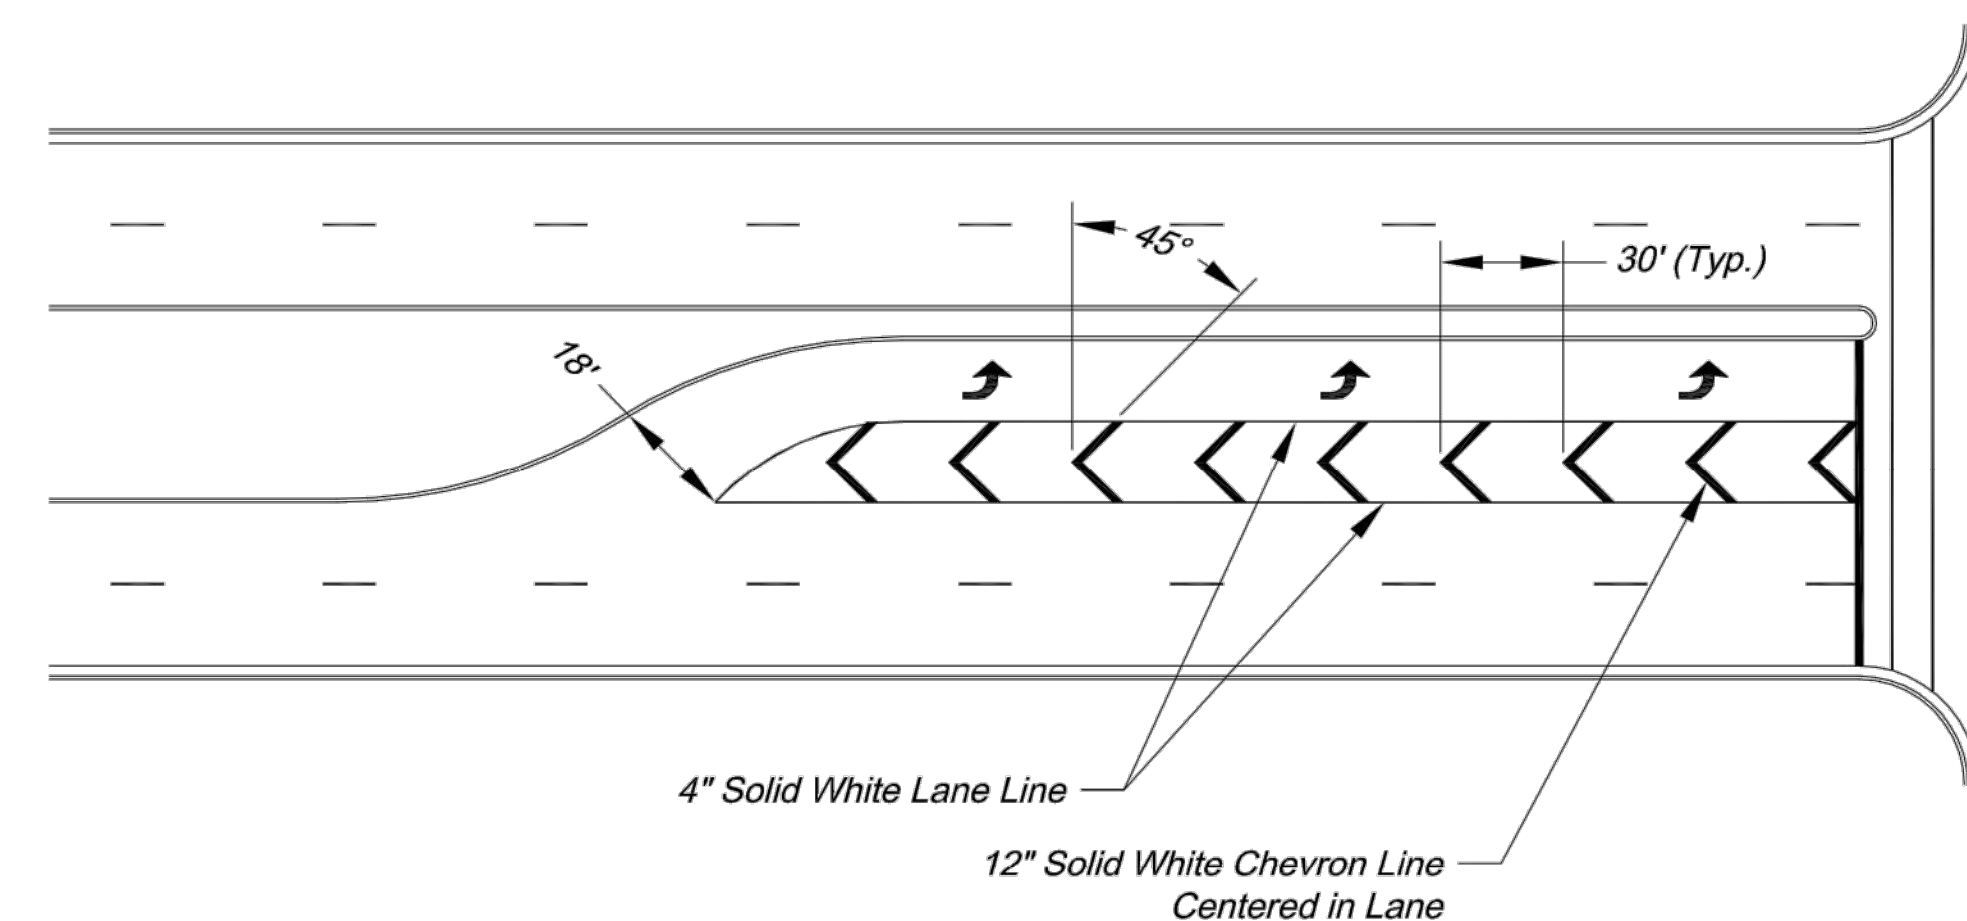

TYPICAL STRIPED OUT TURN LANE MARKINGS

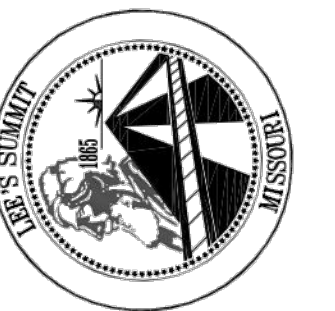


CITY OF LEE'S SUMMIT
PUBLIC WORKS DEPARTMENT
ENGINEERING DIVISION
220 SE GREEN STREET
LEE'S SUMMIT, MISSOURI 64063
PHONE: (816) 969-1800 FAX: (816) 969-1809

INTERSECTION MARKING DETAILS


STANDARD DRAWING PM-2

Drawn By: AS
Checked By: JW
Date: 09/09/2009
Project#


2 OF 2

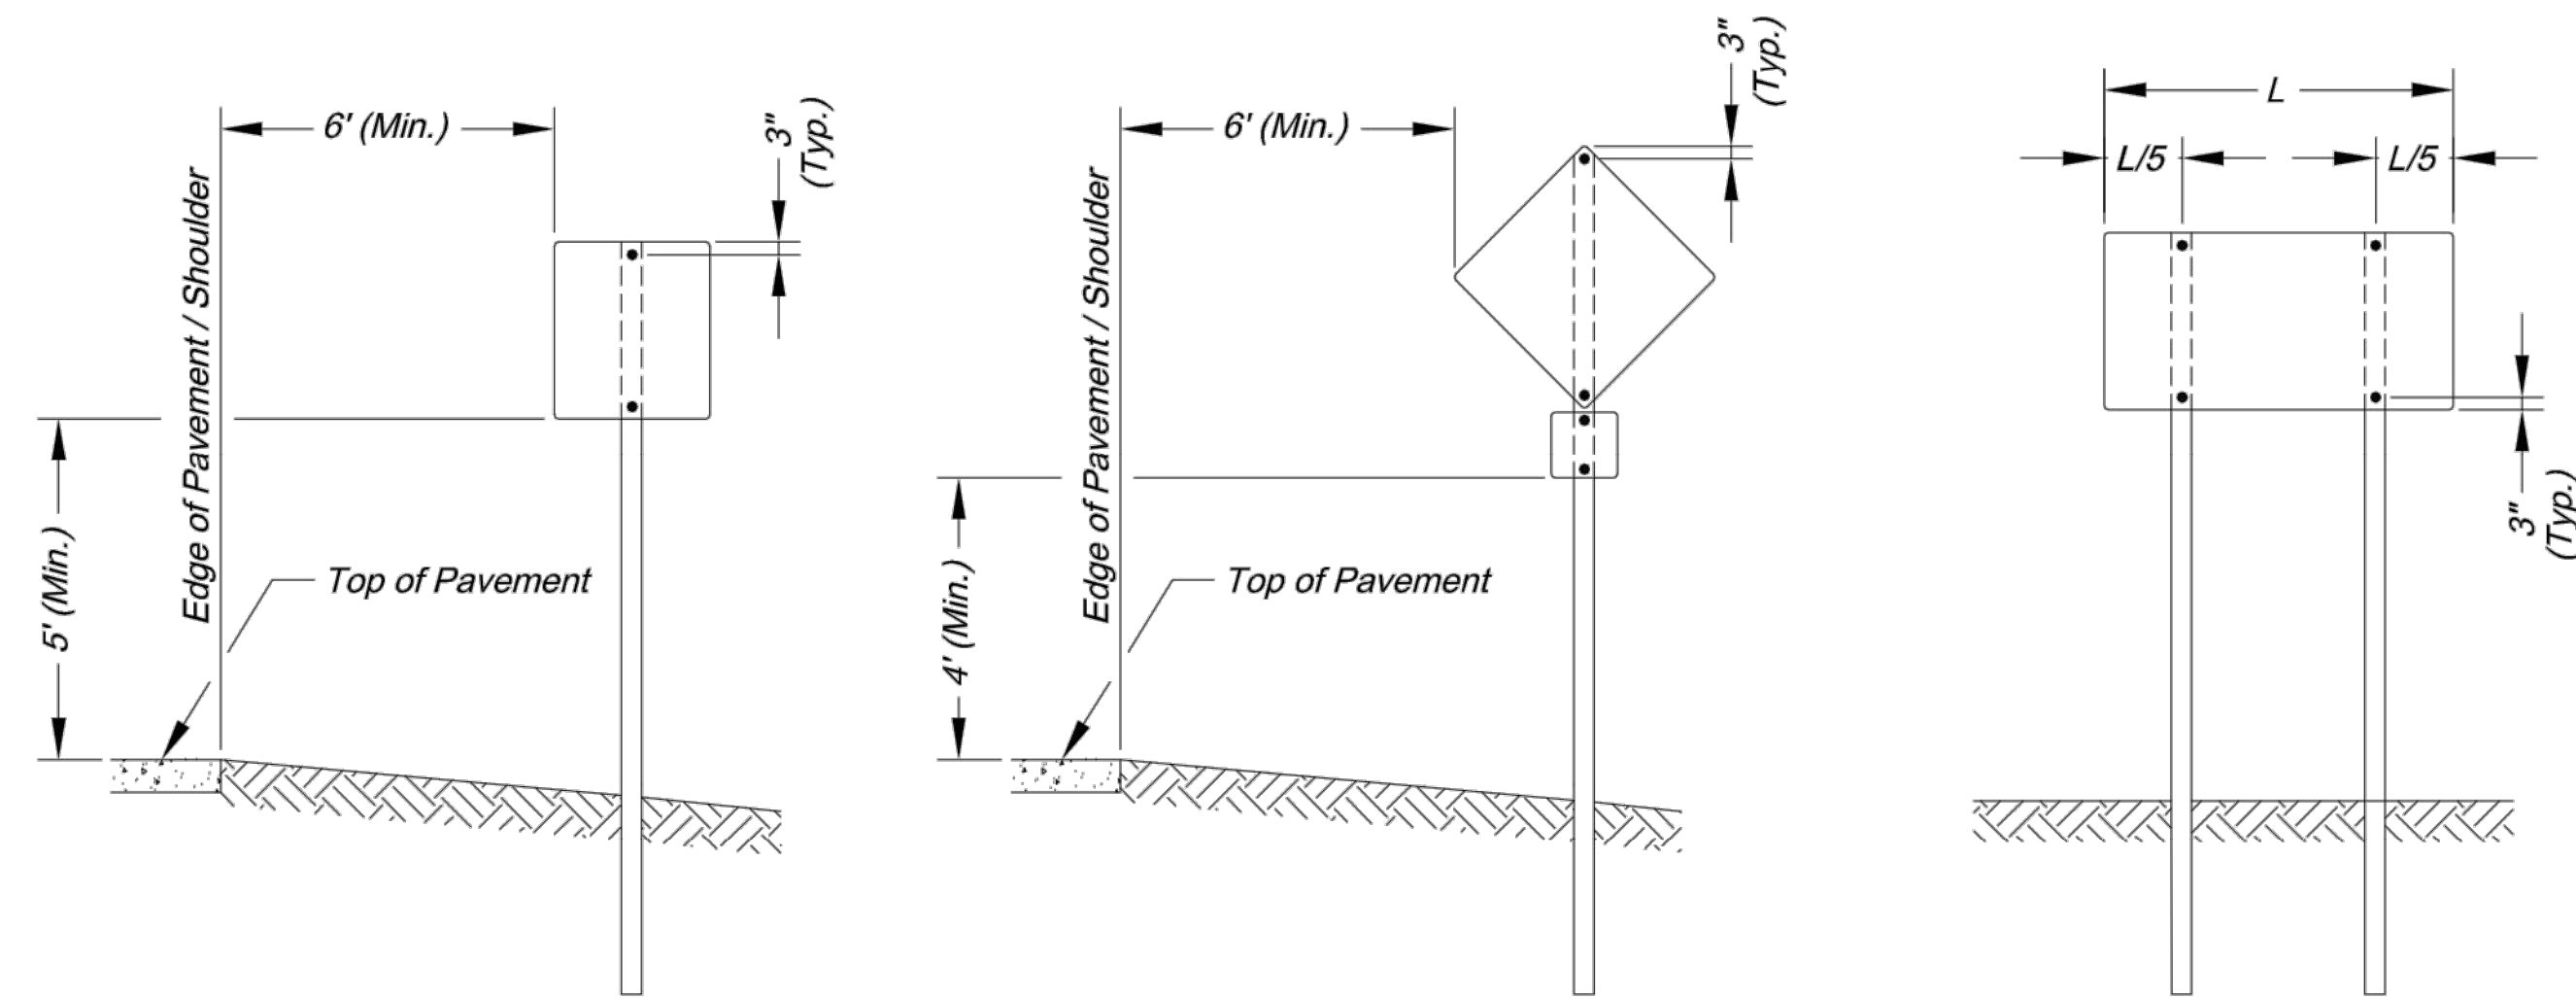


SIGN INSTALLATION FOR
NON-CURBED STREET

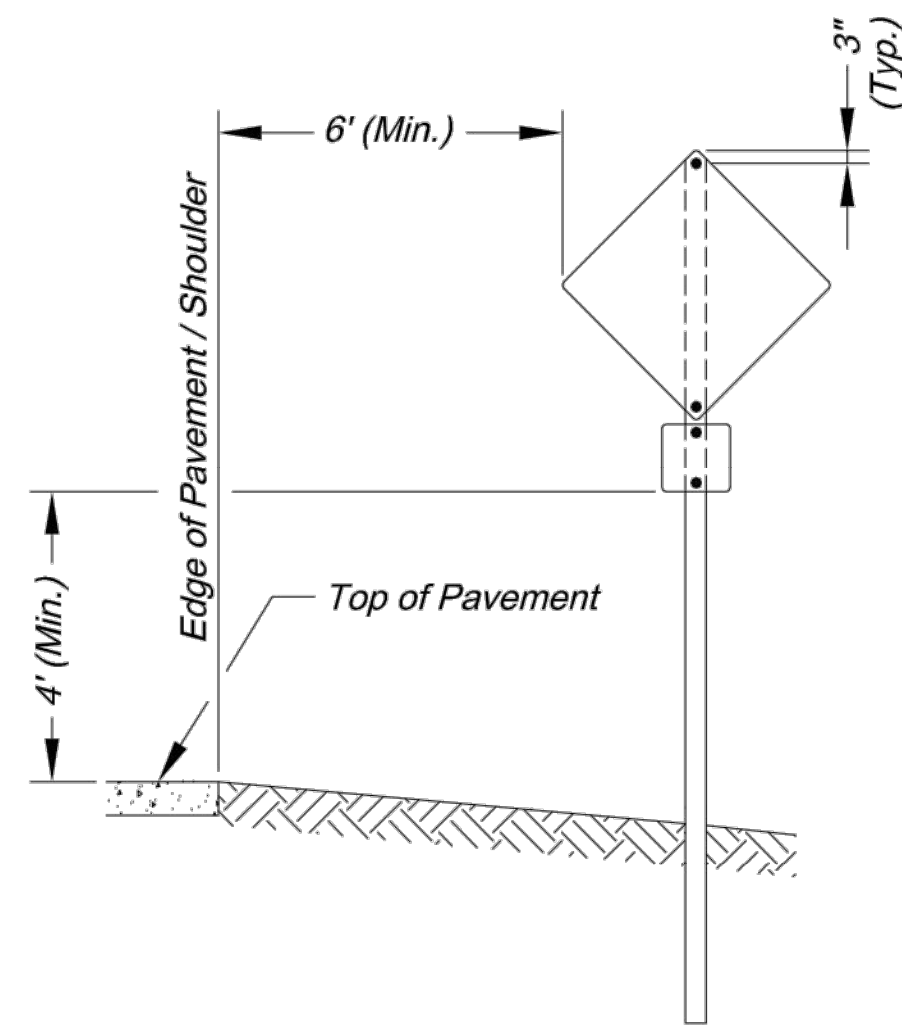


SIGN INSTALLATION WITH
AUXILARY SIGN FOR
NON-CURBED STREET

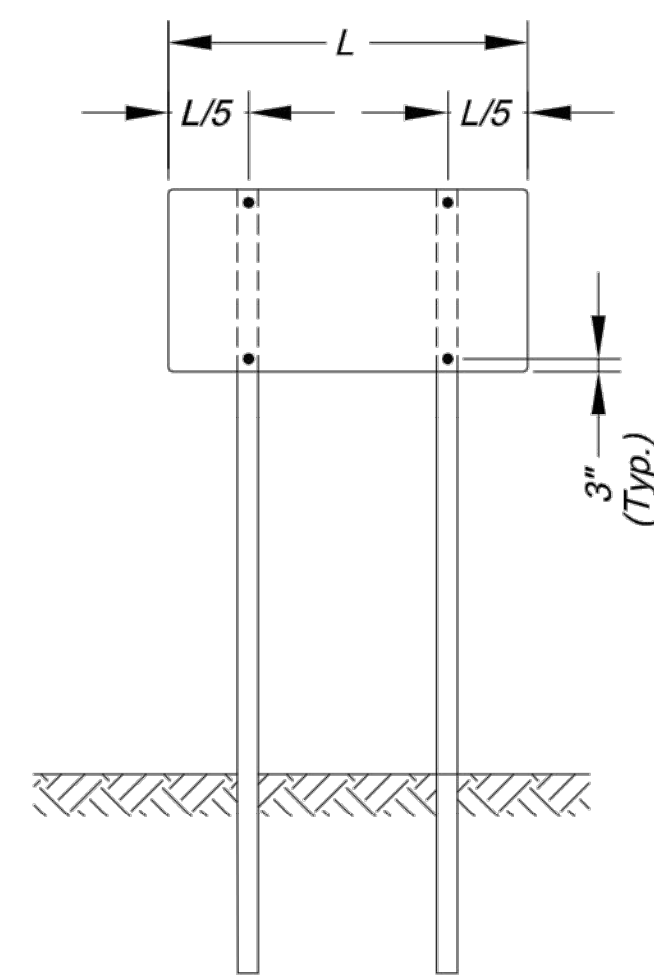


SIGN INSTALLATION WITH
TWO SIGN POSTS

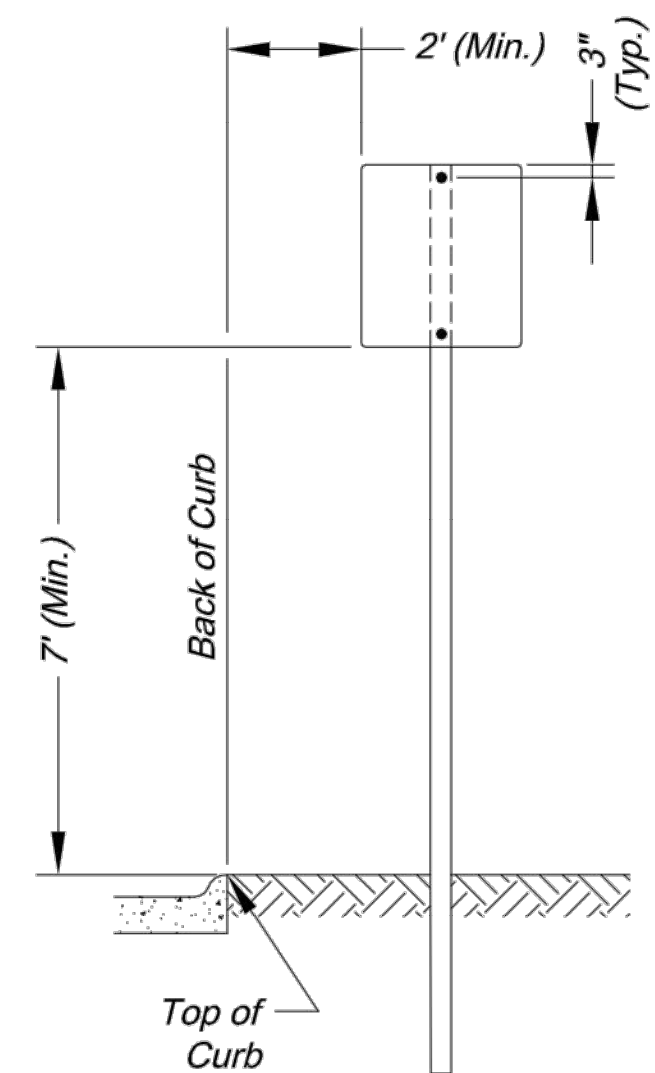

SIGN INSTALLATION FOR
CURBED STREET

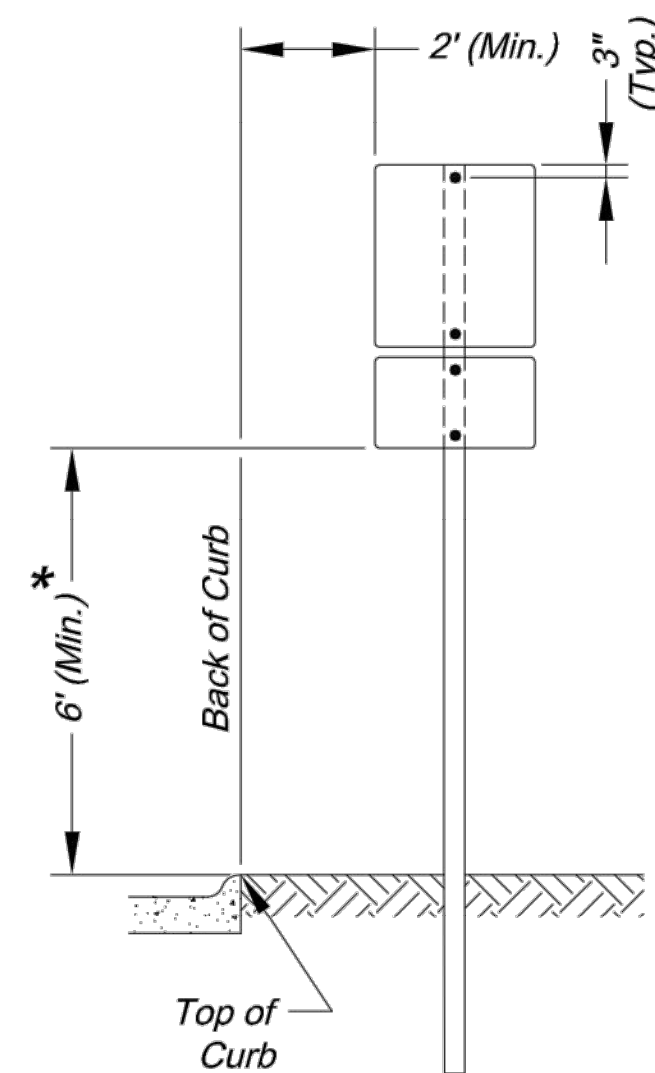

SIGN INSTALLATION WITH
AUXILARY SIGN FOR
CURBED STREET

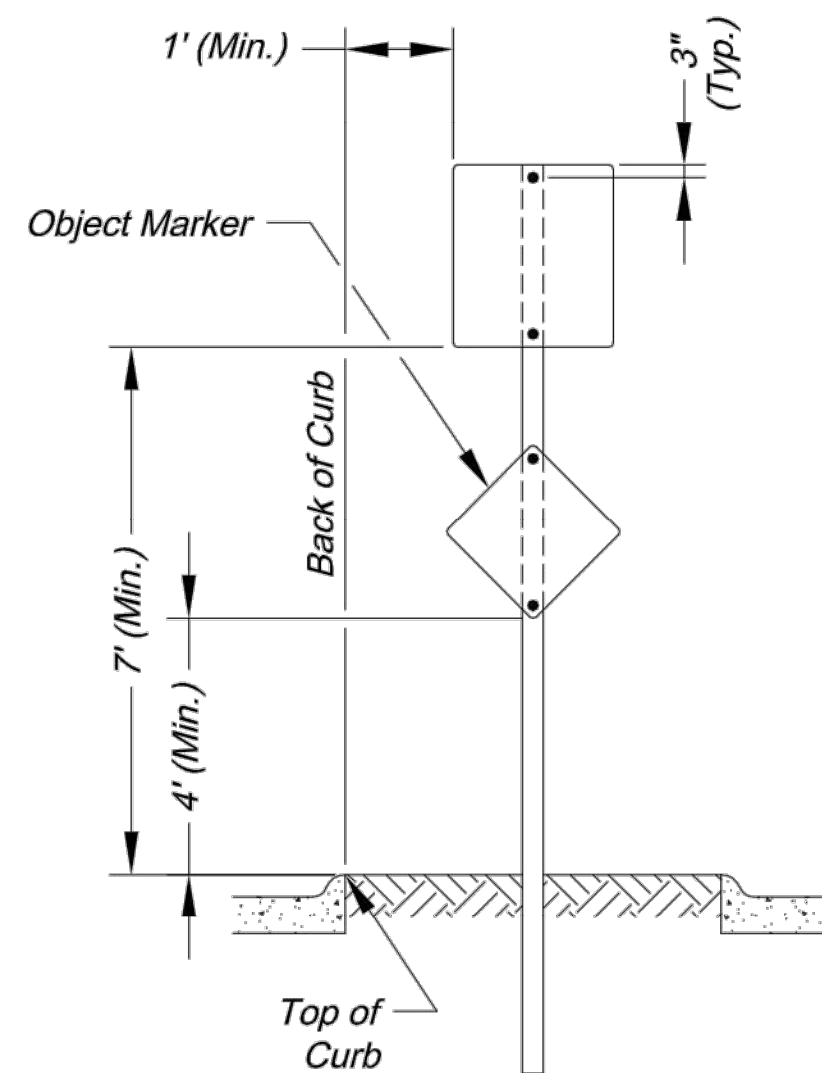


SIGN INSTALLATION FOR
RAISED MEDIANS

SIGN MOUNTING DETAILS

* The height to the bottom of a sign when it is located in a pedestrian walkway or extends into a walkway shall be a minimum of 80 inches above the walkway.

NOTE:


- Generally, the sign mounting height should not be more than 1' greater than the minimum mounting height.

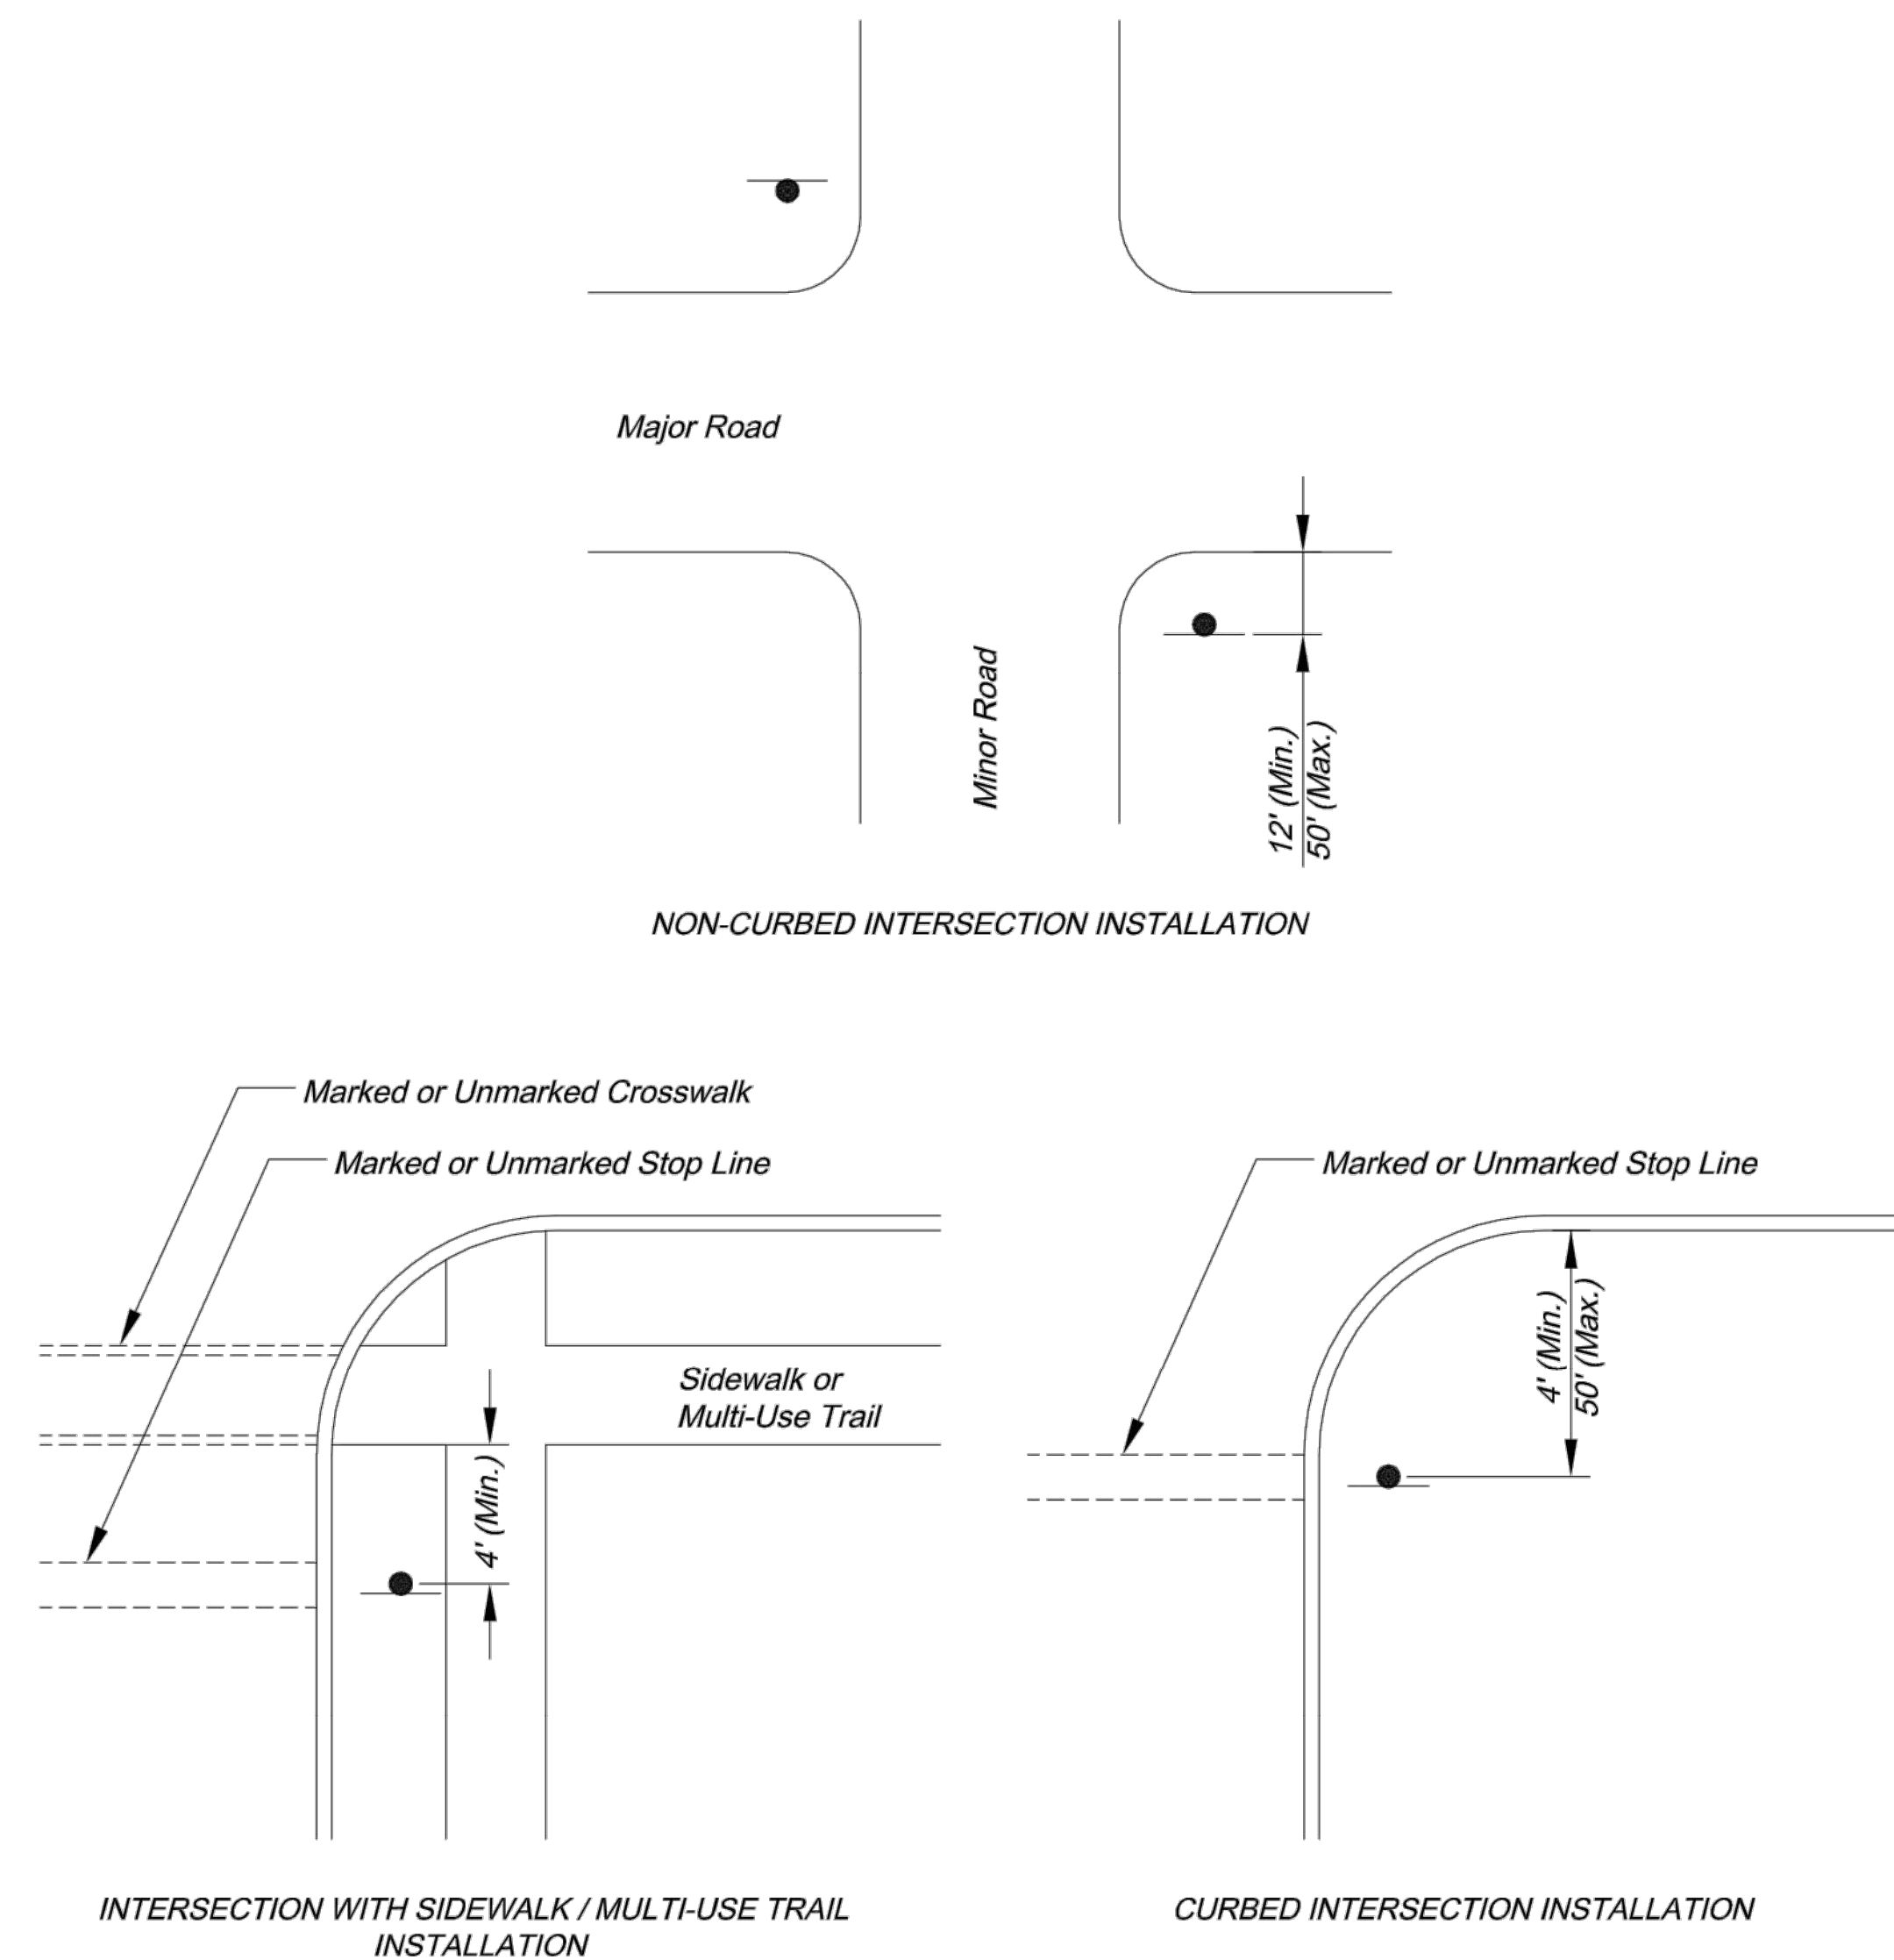

INTERSECTION WITH SIDEWALK / MULTI-USE TRAIL
INSTALLATION

CURBED INTERSECTION INSTALLATION

CONTROL SIGN LOCATION

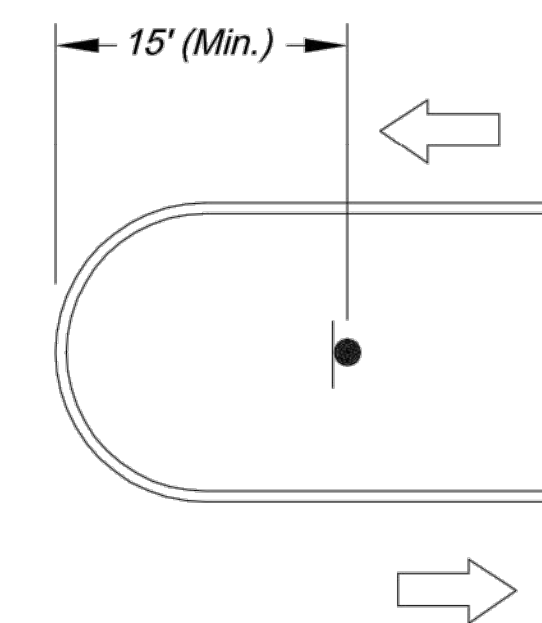


TYPICAL MEDIAN SIGN LOCATION

MEDIAN SIGN LOCATION

NOTES:

- A 4" P.V.C. sleeve shall be installed in new concrete medians at each location where a sign is to be installed.
- For existing concrete medians, a 4" hole shall be cored into the concrete.

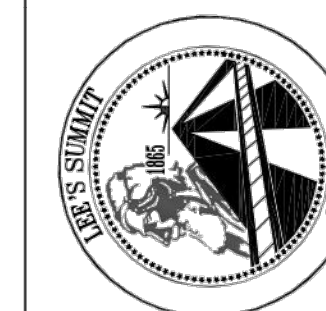

CITY OF LEE'S SUMMIT
PUBLIC WORKS DEPARTMENT
ENGINEERING DIVISION
220 SE GREEN STREET
LEE'S SUMMIT, MISSOURI 64063
PHONE: (816) 969-1800 FAX: (816) 969-1809

SIGN MOUNTING DETAILS

STANDARD DRAWING SN-1

Project:

Sheet Name:

Drawn By: AS


Checked By: JW

Date: 08/26/2009

Project#

1 OF 3


84

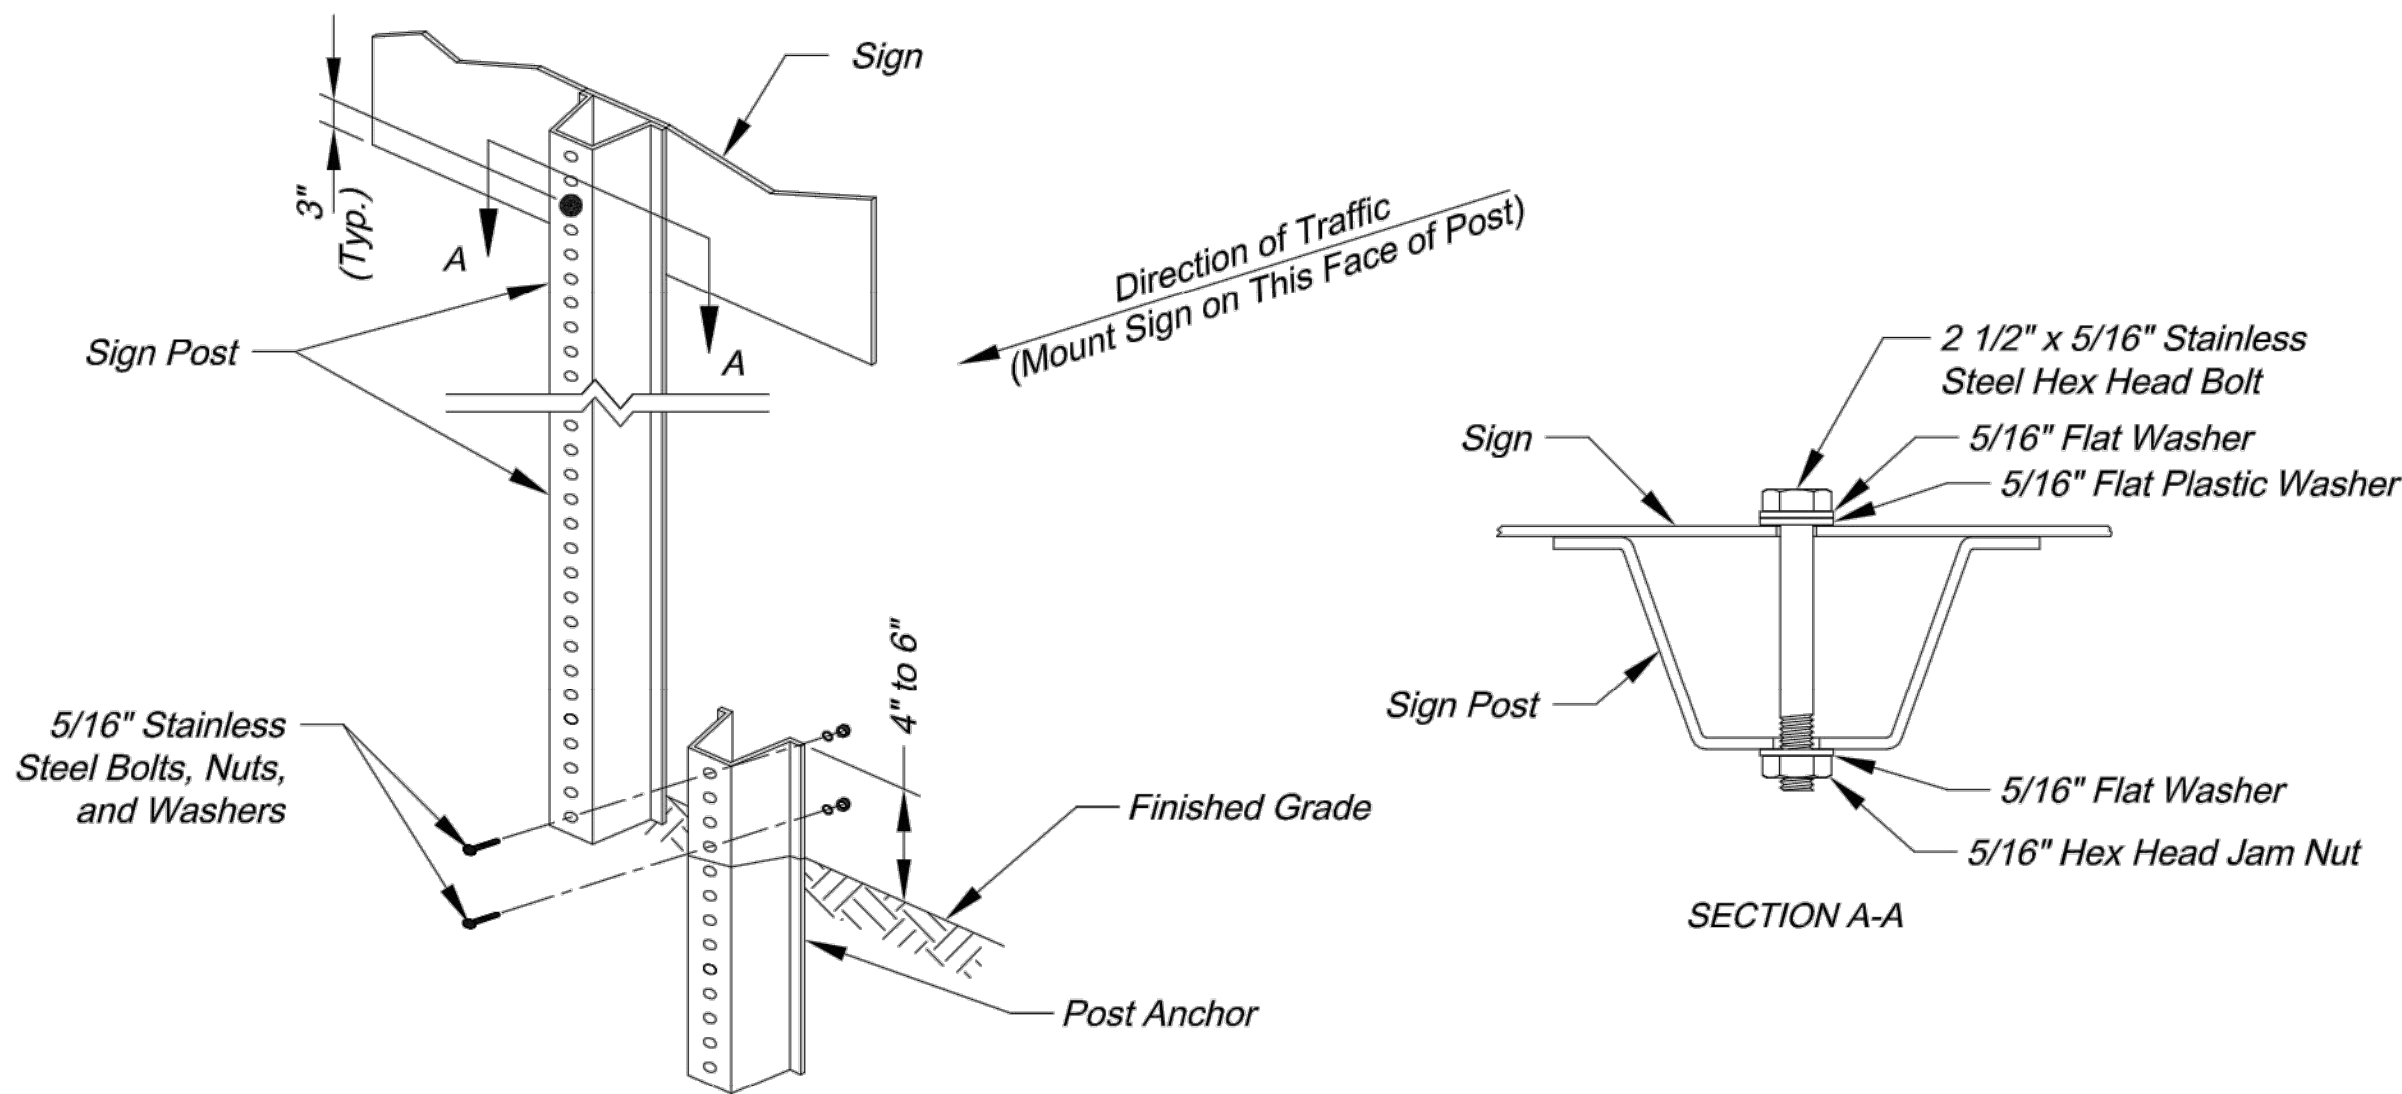

U-STEEL POST DETAILS

U-STEEL POST NOTES:

1. Splice shall be positioned entirely between finished grade line and 18" above finished grade line. Only one splice will be allowed per post.
2. U-Steel post shall be 3 lb./ft., galvanized according to ASTM A123.
3. U-Steel post can be used for installation of signs with an area of less than 2.5 square feet.
4. All posts shall be embedded a minimum of 3 feet.

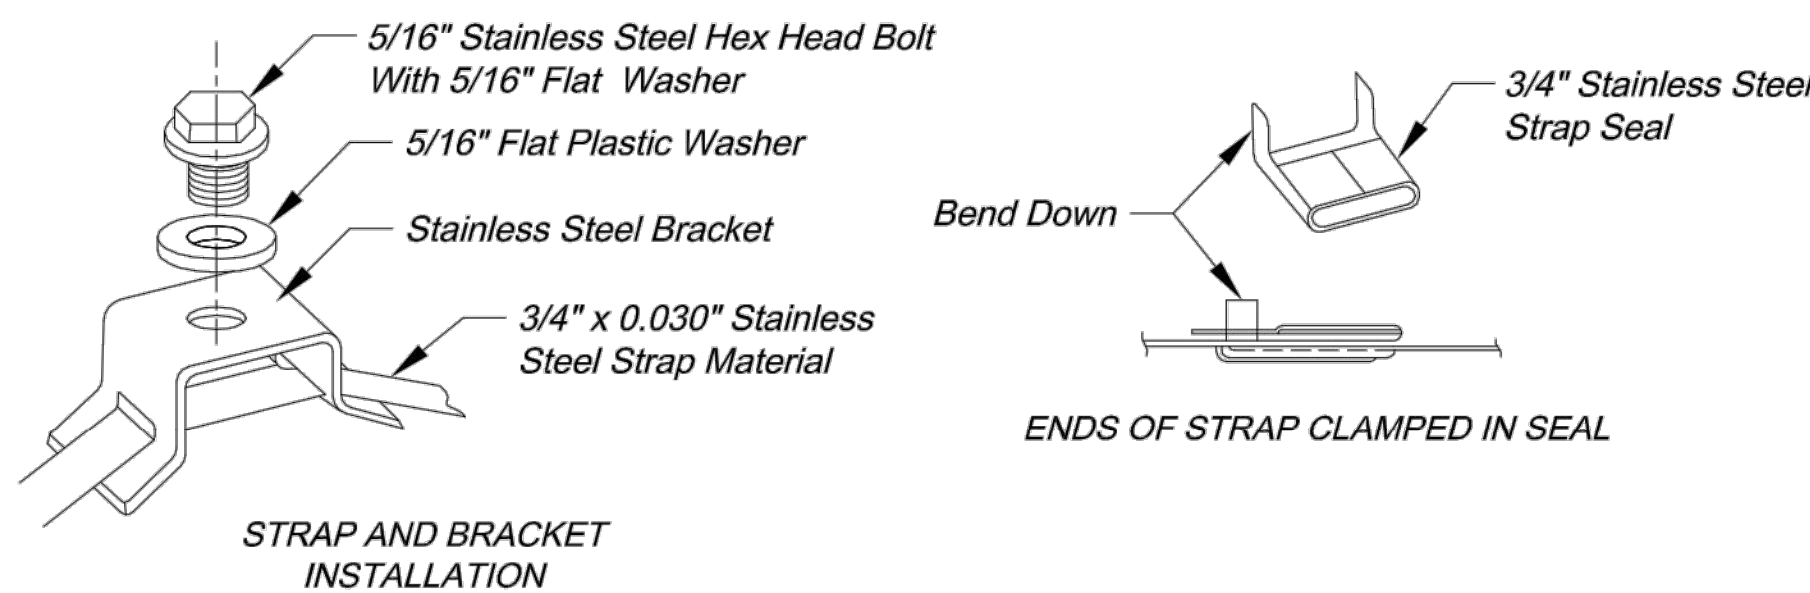

STRAP TYPE SIGN SUPPORT DETAILS

METAL POLE SIGN MOUNTING NOTES:


1. Signs on metal poles shall be attached with two brackets and stainless steel bands.
2. Holes in sign for attachment to the mounting brackets shall be offset a minimum of 2 inches from the edge of the sign.
3. Holes in sign shall be located such that the sign is level.
4. All strap, bracket, and seal materials should be Type 201 stainless steel.

PERMANENT SIGNING GENERAL NOTES:

1. All signing shall be in accordance with the latest edition of the *Manual on Uniform Traffic Control Devices (MUTCD)*.
2. The Contractor is responsible for avoiding any and all utilities when installing sign posts, whether the utility is indicated on the plans or not.
3. All workmanship and materials shall be subject to the inspection and approval of the Public Works Department of the City of Lee's Summit.
4. The Contractor shall stake the location of all sign posts to be installed. The City Inspector shall inspect the staking prior to installation. Minor relocation to avoid conflicts may be allowed with the approval of the City Traffic Engineer or designee.
5. Signs shown to be installed on the side of metal poles shall be mounted with stainless steel straps or wing brackets as detailed. No signs are to be installed on wood poles. See Traffic Signal Standard Drawings for the installation of signs on mast arms.
6. All post mounted signs shall be installed with breakaway anchors according to the Standard Drawings.
7. All existing signs will be used in place during construction and protected from damage unless otherwise indicated in the plans. If the Contractor damages any existing sign or posts during construction, the Contractor will be required to replace the damaged materials with new signs or posts of the same type and size at the Contractor's expense. The Contractor shall be responsible for removing and storing any signs that are to be reinstalled on the project. All equipment shall be reinstalled in good condition.
8. Existing permanent signs and posts removed by the Contractor for construction purposes which are not to be reinstalled shall be delivered to the City's Public Works Maintenance Facility (1971 SE Hamblen Road). The Contractor shall be responsible for removing and storing equipment in good condition and is fully responsible for the equipment until it is delivered.
9. All Stop, Yield, or street name signs shall be maintained in a conspicuous location for the driving public. All Stop and Yield signs removed for construction purposes can be temporarily erected in reflectorized drums (no less than 7 feet above the pavement surface) until they can be reinstalled. Any temporary Stop or Yield sign installation to be left in place overnight will require prior approval from the City Inspector.

SQUARE STEEL POST INSTALLATION SEQUENCE:

1. Sign post anchor driven partially into the ground using a drive cap with a sledge or power equipment.
2. Anchor sleeve slipped over anchor and drive into the ground together with the sign post anchor.
3. Insert sign post into the post anchor and bolt in place.

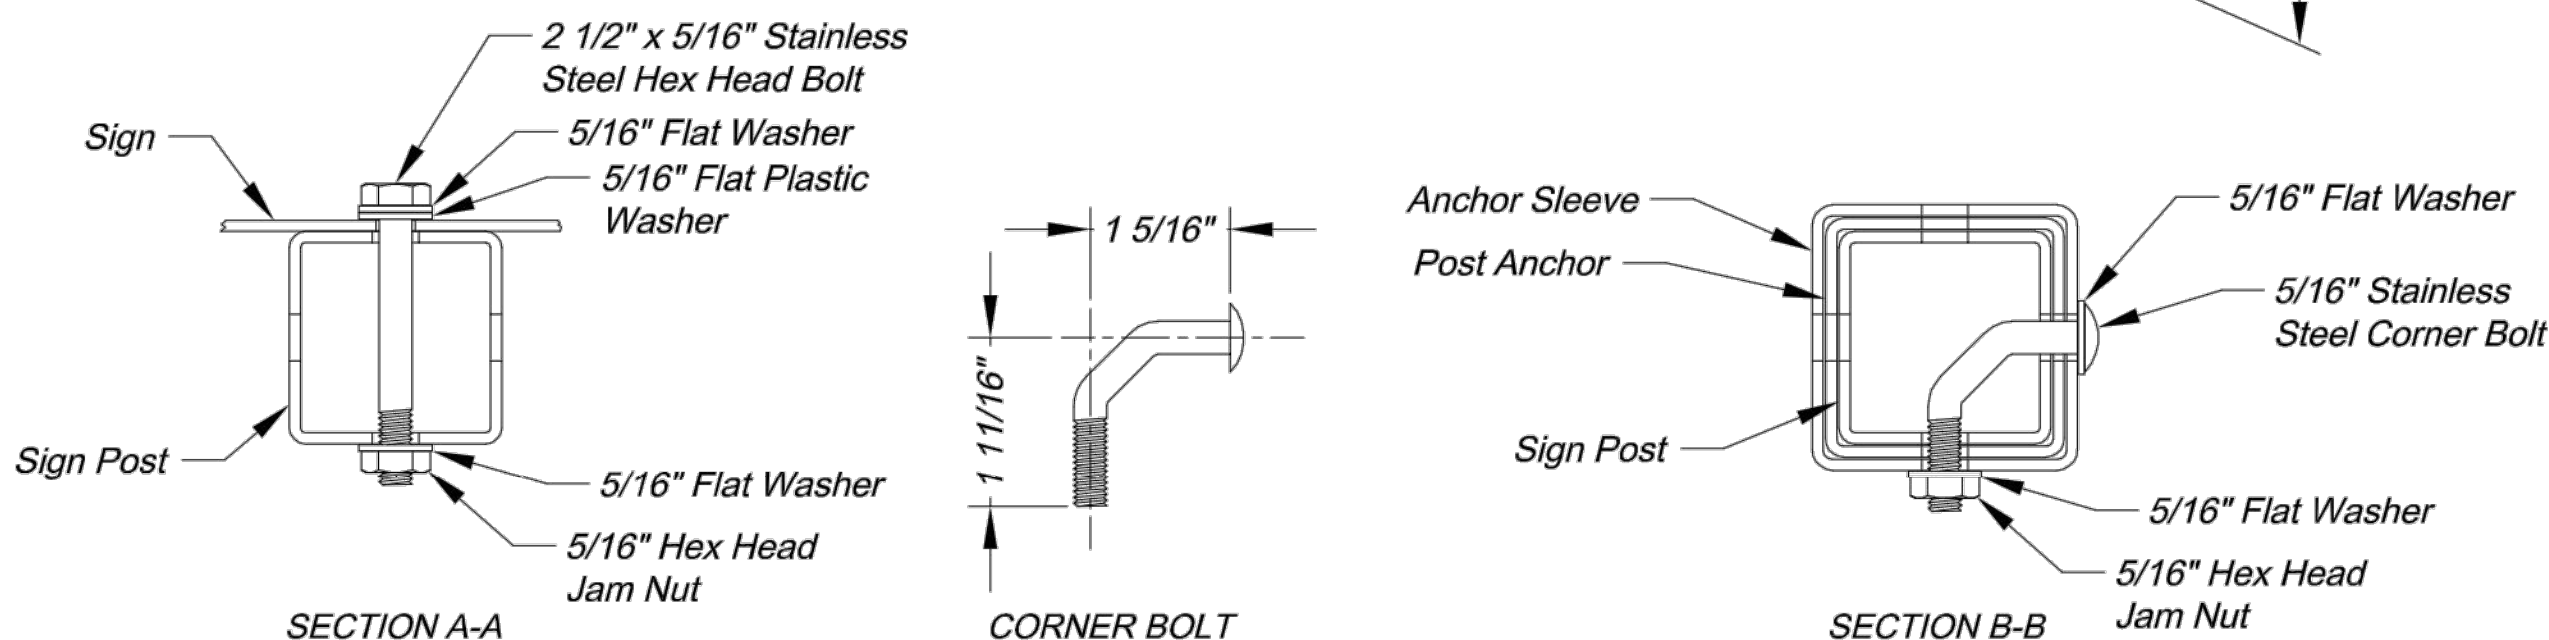

SQUARE STEEL POST DETAILS

SQUARE STEEL POST NOTES:

1. Square steel sign posts and break-away anchor shall consist of the following materials:
Sign Post - 14 Ga. 2" x 2" Square Steel Post
Post Anchor - 12 Ga. 2 1/4" x 2 1/4" x 36" Square Steel Post
Anchor Sleeve - 12 Ga. 2 1/2" x 2 1/2" x 18" Square Steel Post
2. 14 Gauge posts must meet a certified minimum yield strength of 60,000 psi.
3. In all installations the first hole above the finished grade line on the sign post, anchor, and anchor sleeve must be in line for the insertion of the corner bolt.
4. The maximum area for one sign post is 9.0 square feet. A sign or combination of signs with an area greater than 9.0 square feet will require two posts. Also, signs with a width greater than 36" (not including 36" x 36" diamond shaped signs) will require two posts.

CITY OF LEE'S SUMMIT
PUBLIC WORKS DEPARTMENT
ENGINEERING DIVISION
220 SE GREEN STREET
LEE'S SUMMIT, MISSOURI 64063



PHONE: (816) 969-1800 FAX: (816) 969-1809

SIGN POST DETAILS

STANDARD DRAWING SN-2

Project:

Sheet Name:

Drawn By: AS

Checked By: JW

Date: 08/26/2009

Project#


2 OF 3

STANDARD ABBREVIATION LISTS


Named Streets		Numbered Streets	
Avenue	AVE	First	ST
Boulevard	BLVD	Second	ND
Circle	CIR	Third	RD
Creek	CR	Fourth to Tenth	TH
Court	CT		
Crossing	XING		
Drive	DR		
Highway	HWY		
Lane	LN		
Parkway	PKWY		
Place	PL		
Road	RD		
Street	ST		
Terrace	TER		
Trail	TRL		
Way	WAY		

STREET NAME SIGN QUANTITIES

Sign Designation	Sign Size	Sign Area (Sq. Ft.)	Number	Quantity (Sq. Ft.)
D3-1 (BAILEY RD)	9" x 42"	2.63	4	10.50
D3-1 (BROADWAY CIR)	9" x 48"	3.00	0	0.00
D3-1 (13TH ST)	9" x 36"	2.25	2	4.50
D3-1 (CAPE DR)	9" x 36"	2.25	2	4.50

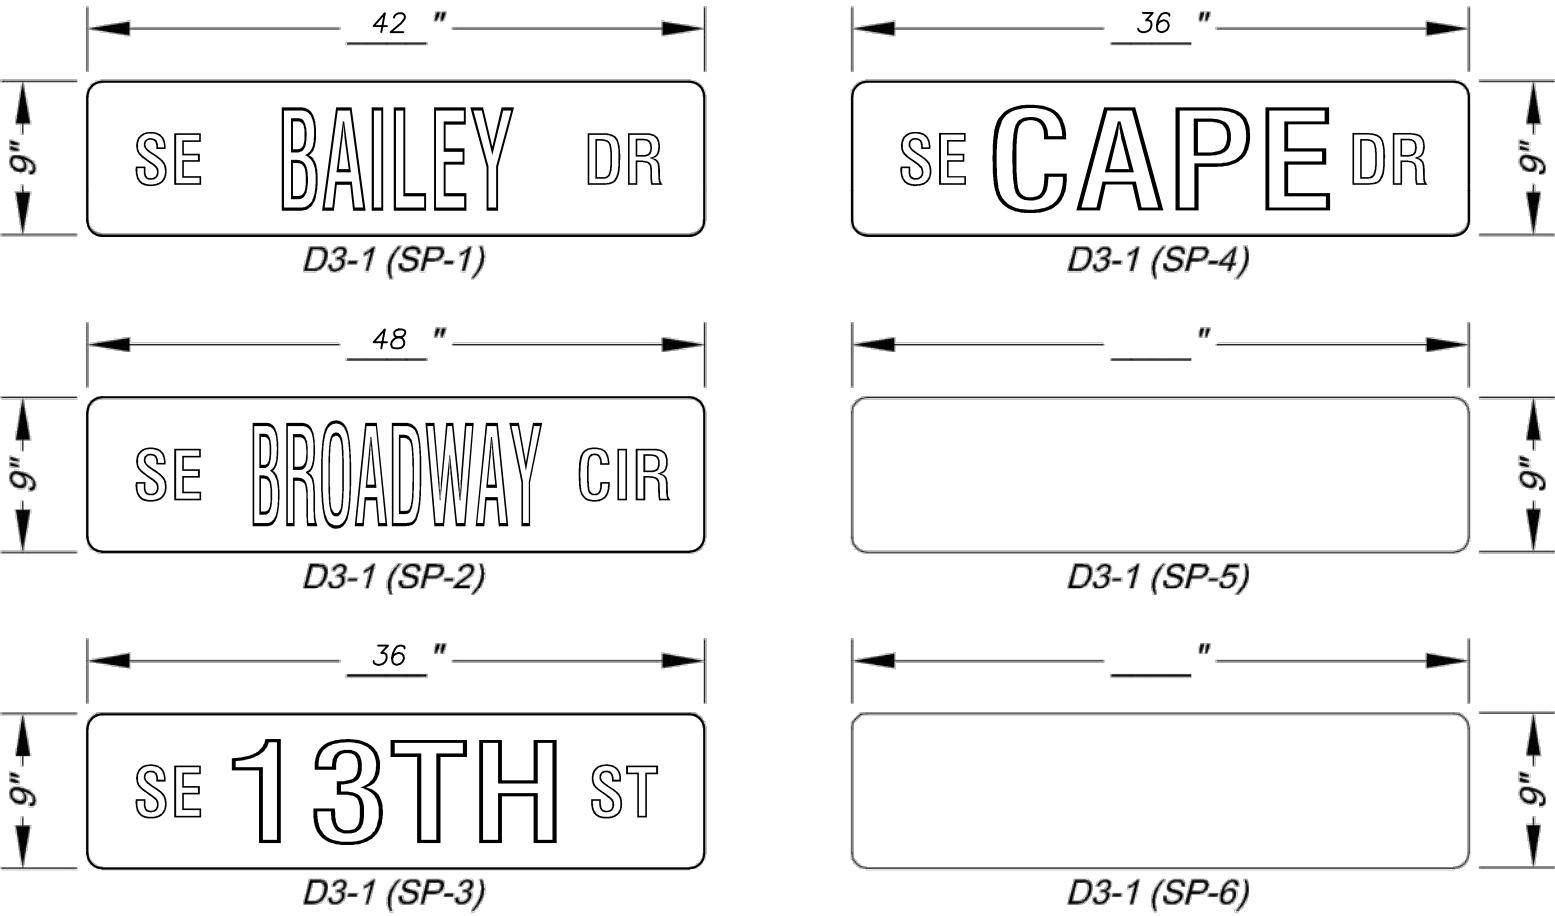


PROJECT SIGN DETAILS

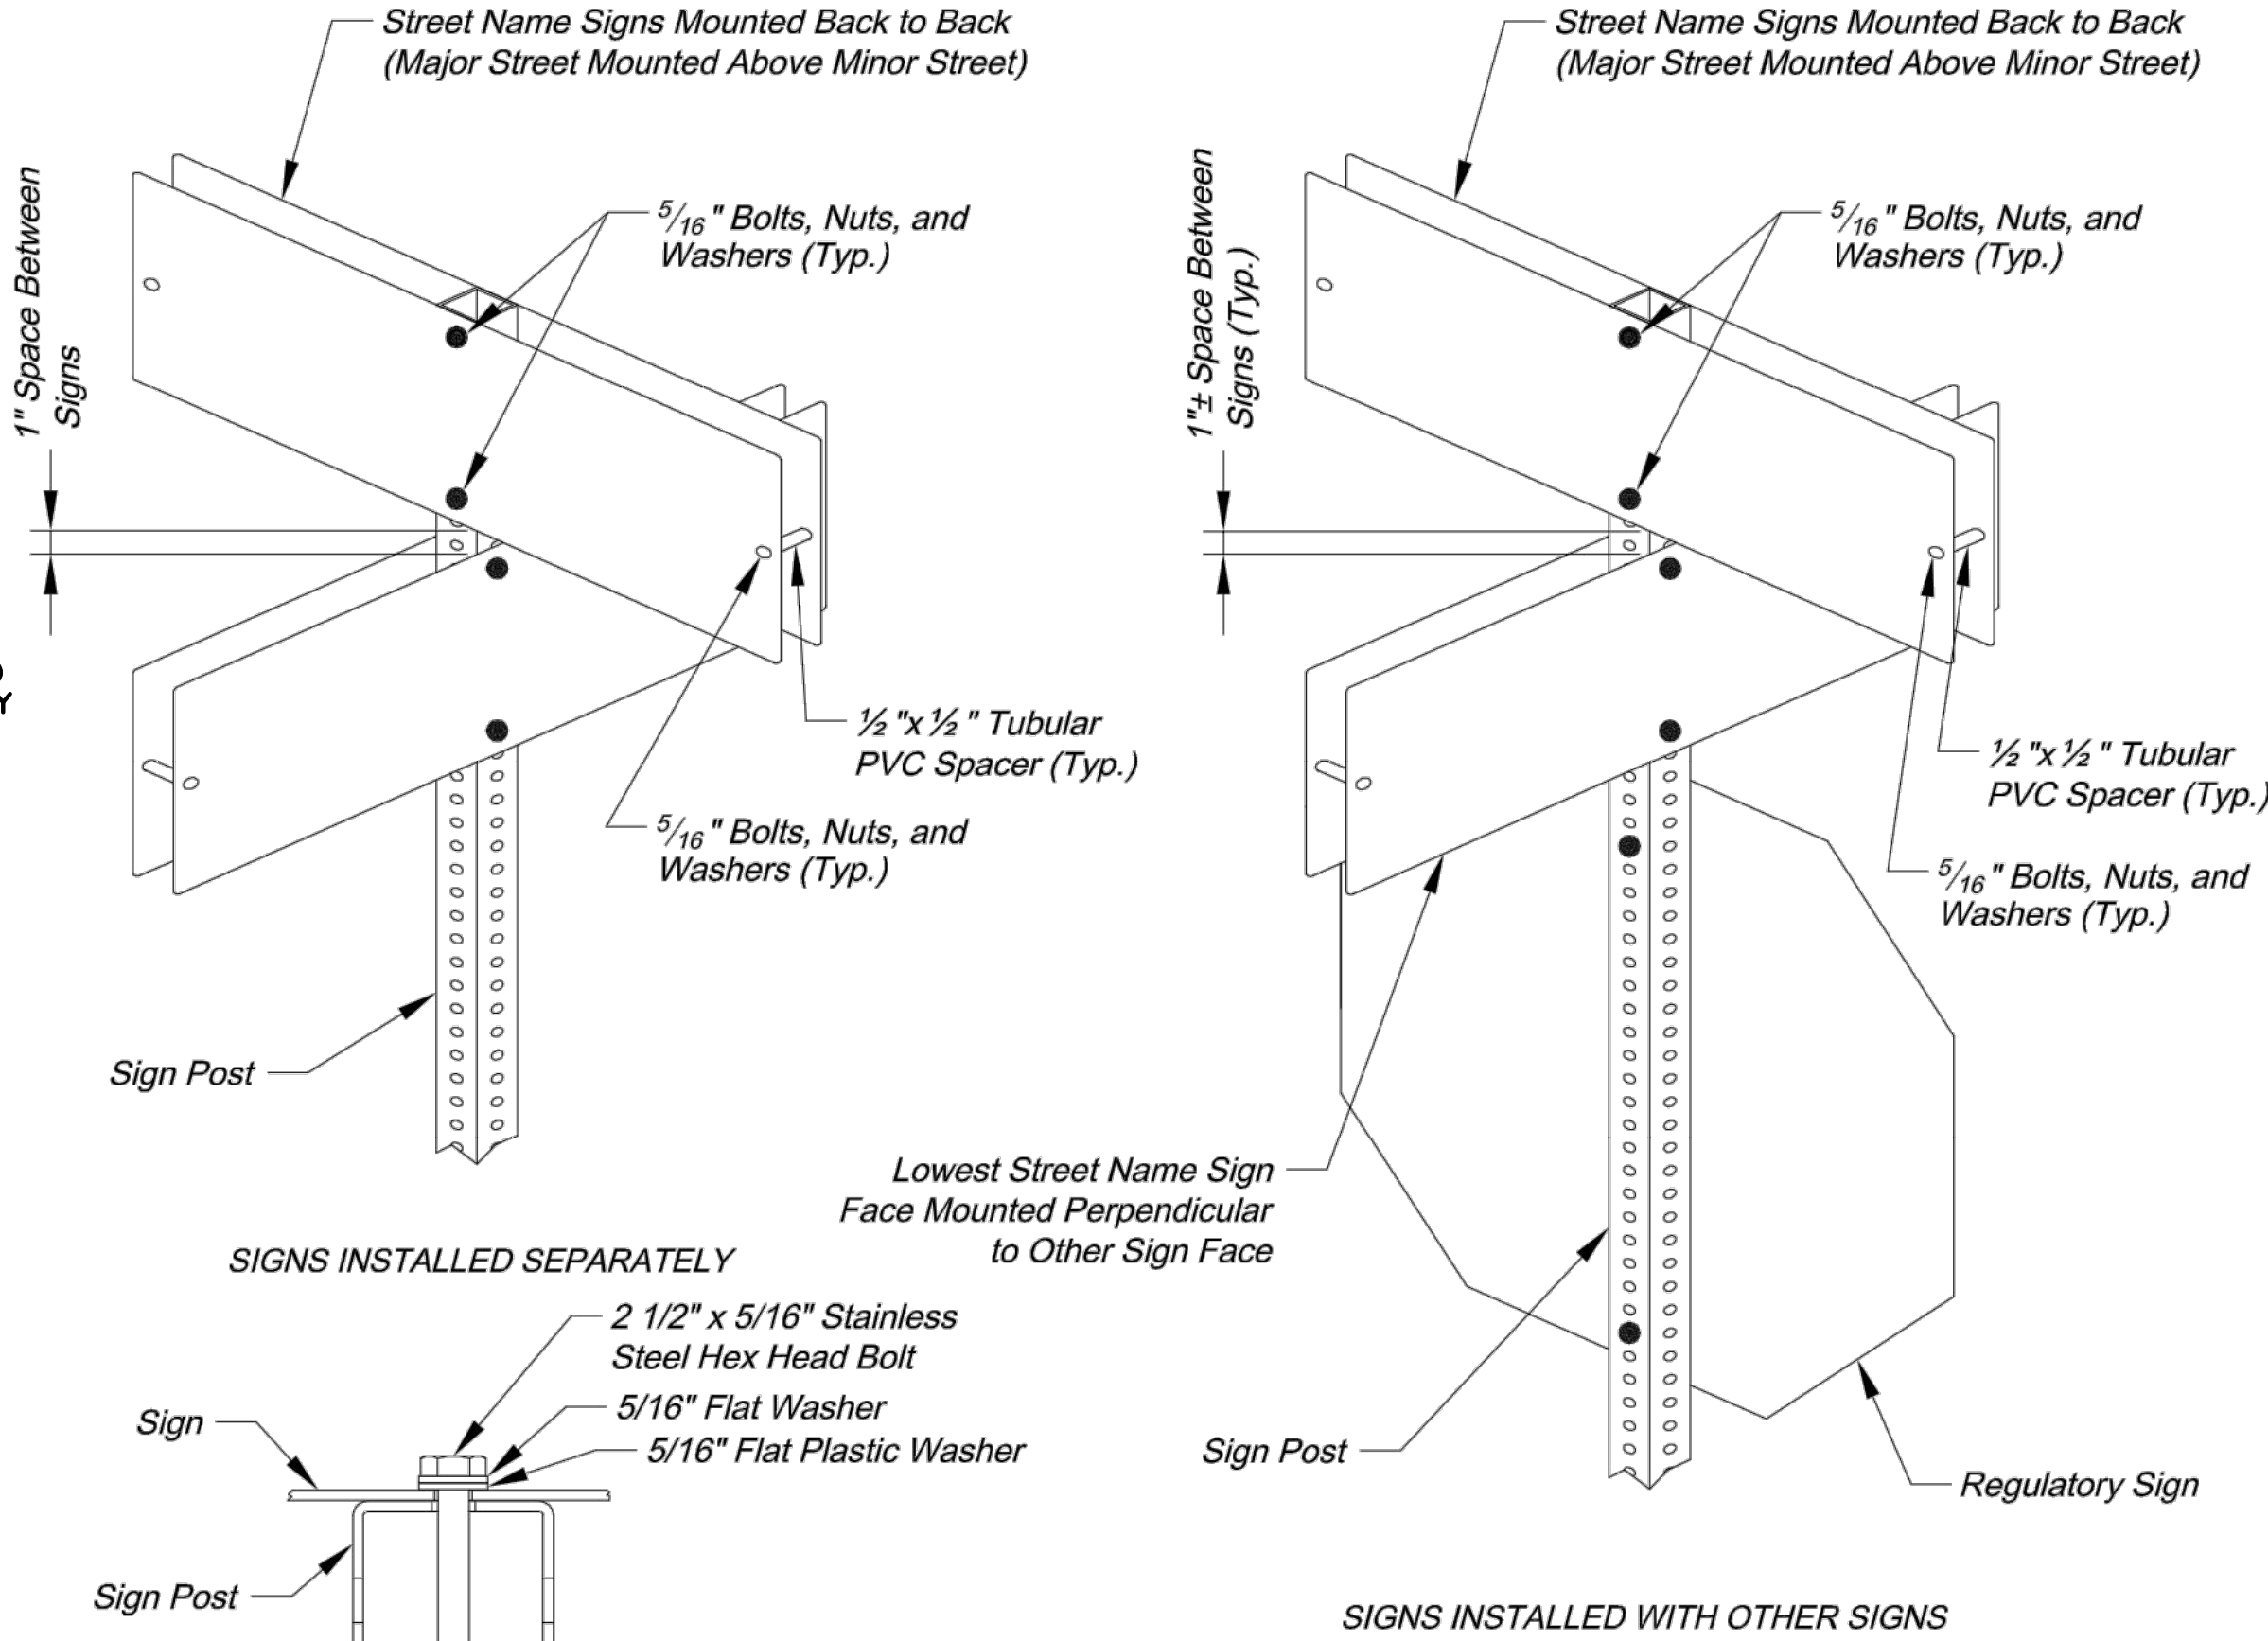


STREET NAME SIGN BLANK DETAILS

For Mounting on Square Steel Posts

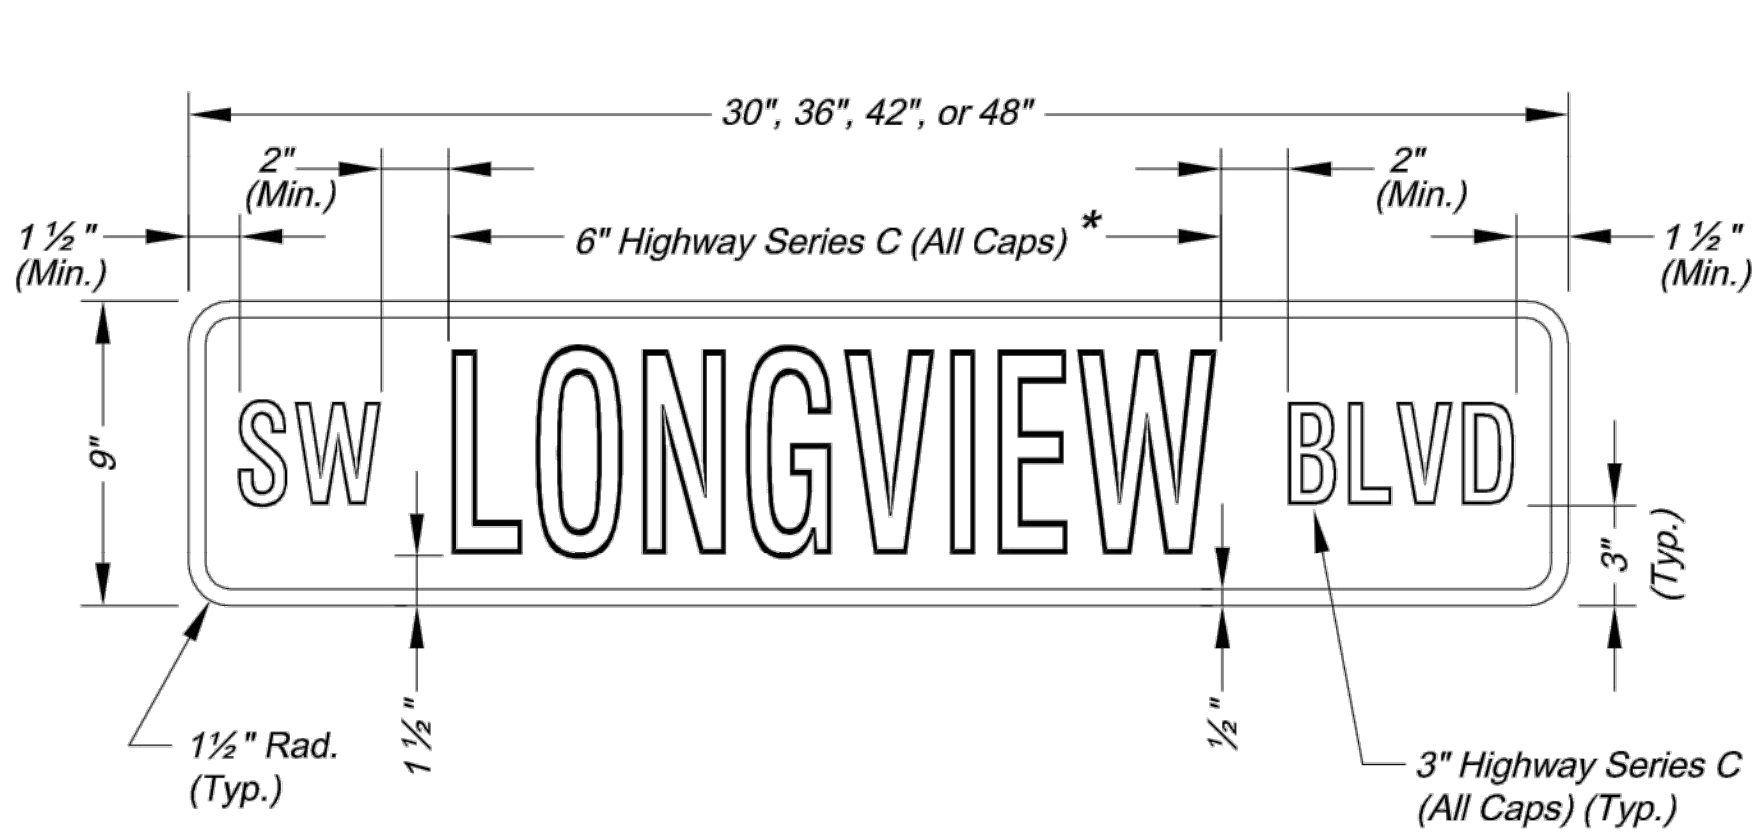


NAMED STREET NAME SIGN DETAIL


* Use Highway Series B (All Caps) in lieu of series C if necessary to fit text on a 36" sign blank.

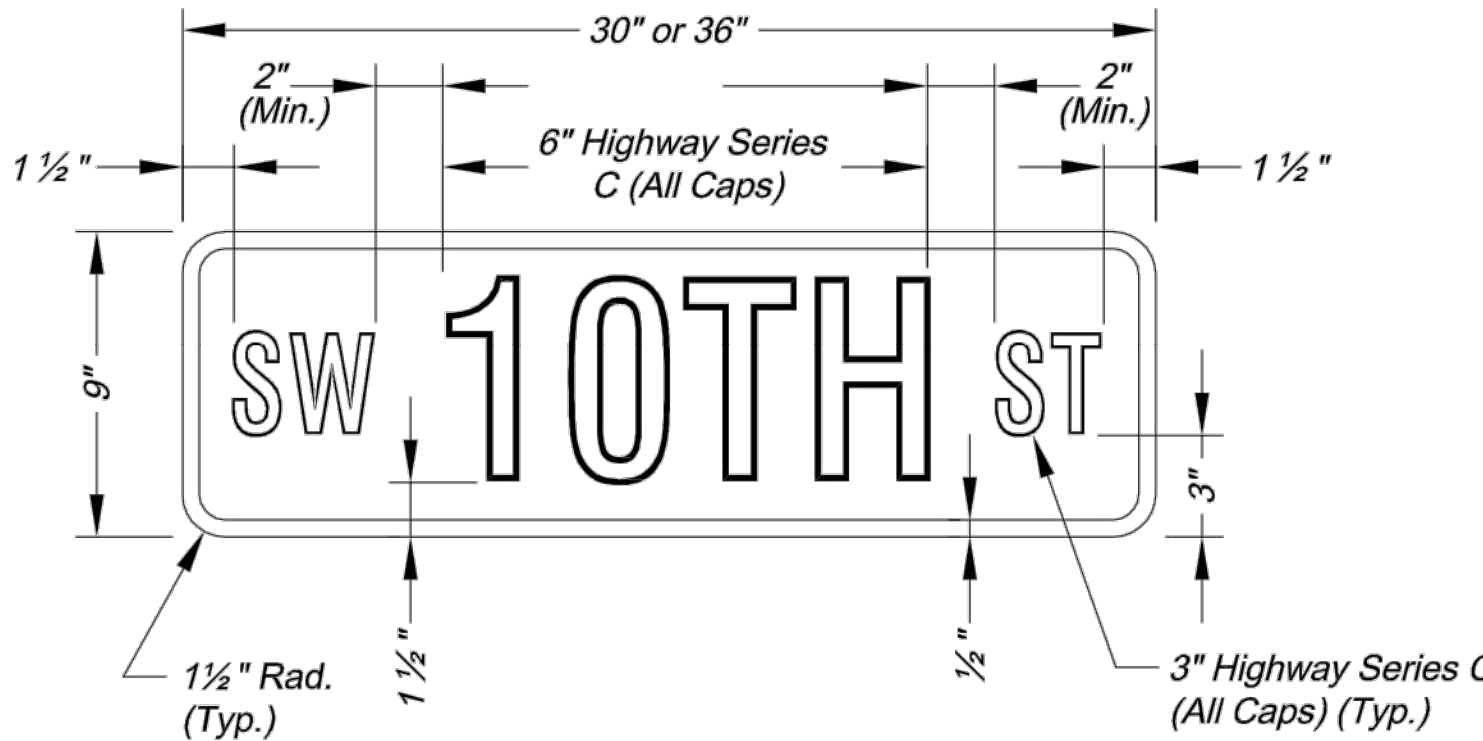

NUMBERED STREET NAME SIGN DETAIL

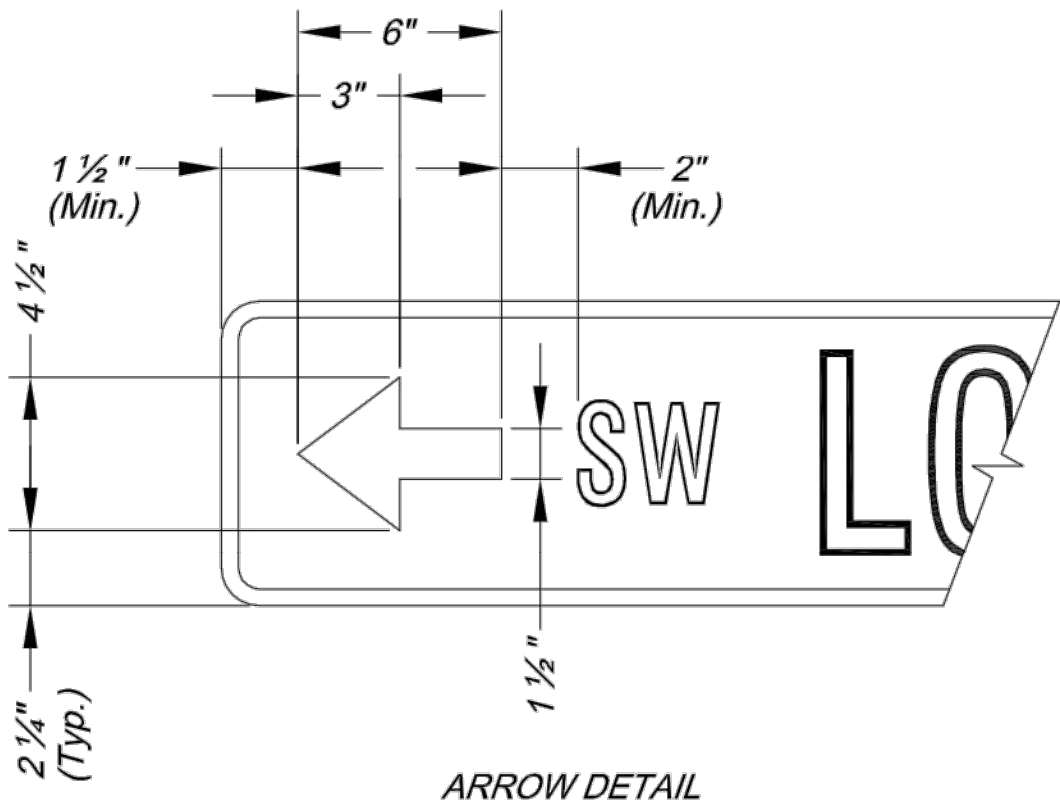

ARROW DETAIL

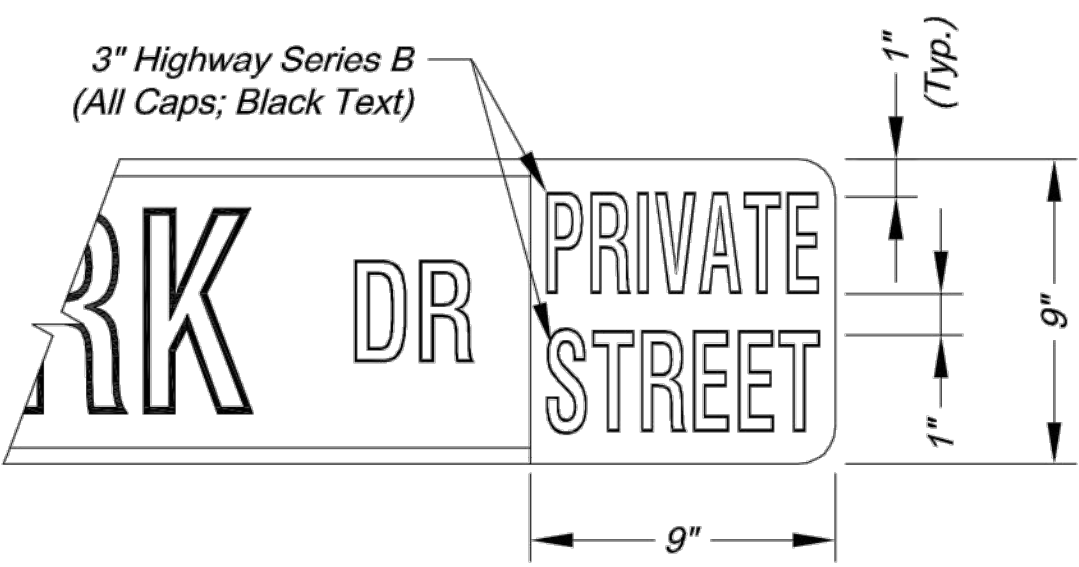


PRIVATE STREET TAG DETAIL


- NOTES:
- For all street name signs, the legend shall be white and the background shall be green.
 - Arrows shall be added to street name signs where the name of a street changes at an intersection. Street name signs with arrows are to be installed on each side of the intersection to indicate the change in names. Arrows shall be white.
 - The "PRIVATE STREET" tag should be added to the end of street name signs to indicate where a street that is outside the right-of-way intersects a public street. The background for the "PRIVATE STREET" tag shall be yellow.

STREET NAME SIGN FACE DETAILS

SQUARE STEEL POST MOUNTING DETAILS

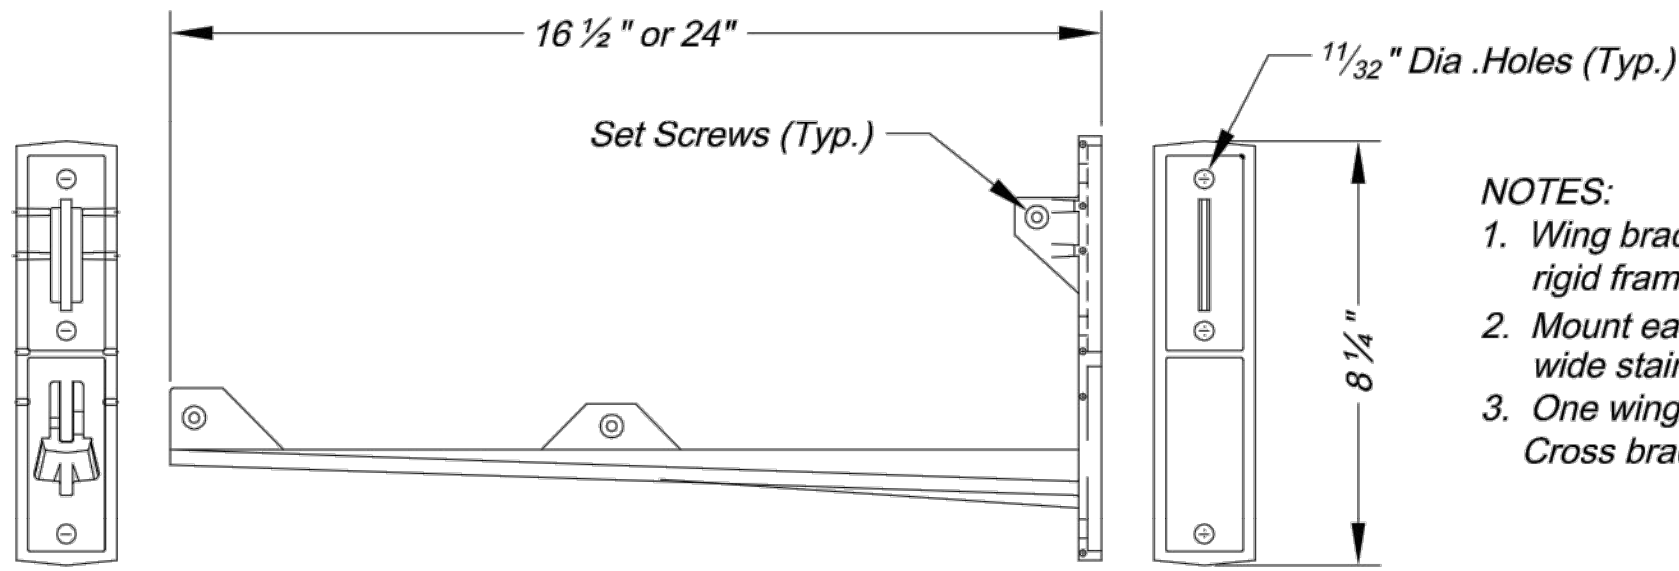

- NOTES:
- Wing bracket shall be an L-shaped cantilever of T-beam rigid frame 380-3 aluminum alloy construction.
 - Mount each wing bracket to metal pole using two 3/4" wide stainless steel straps.
 - One wing bracket shall be installed per each sign. Cross brackets are not allowed.

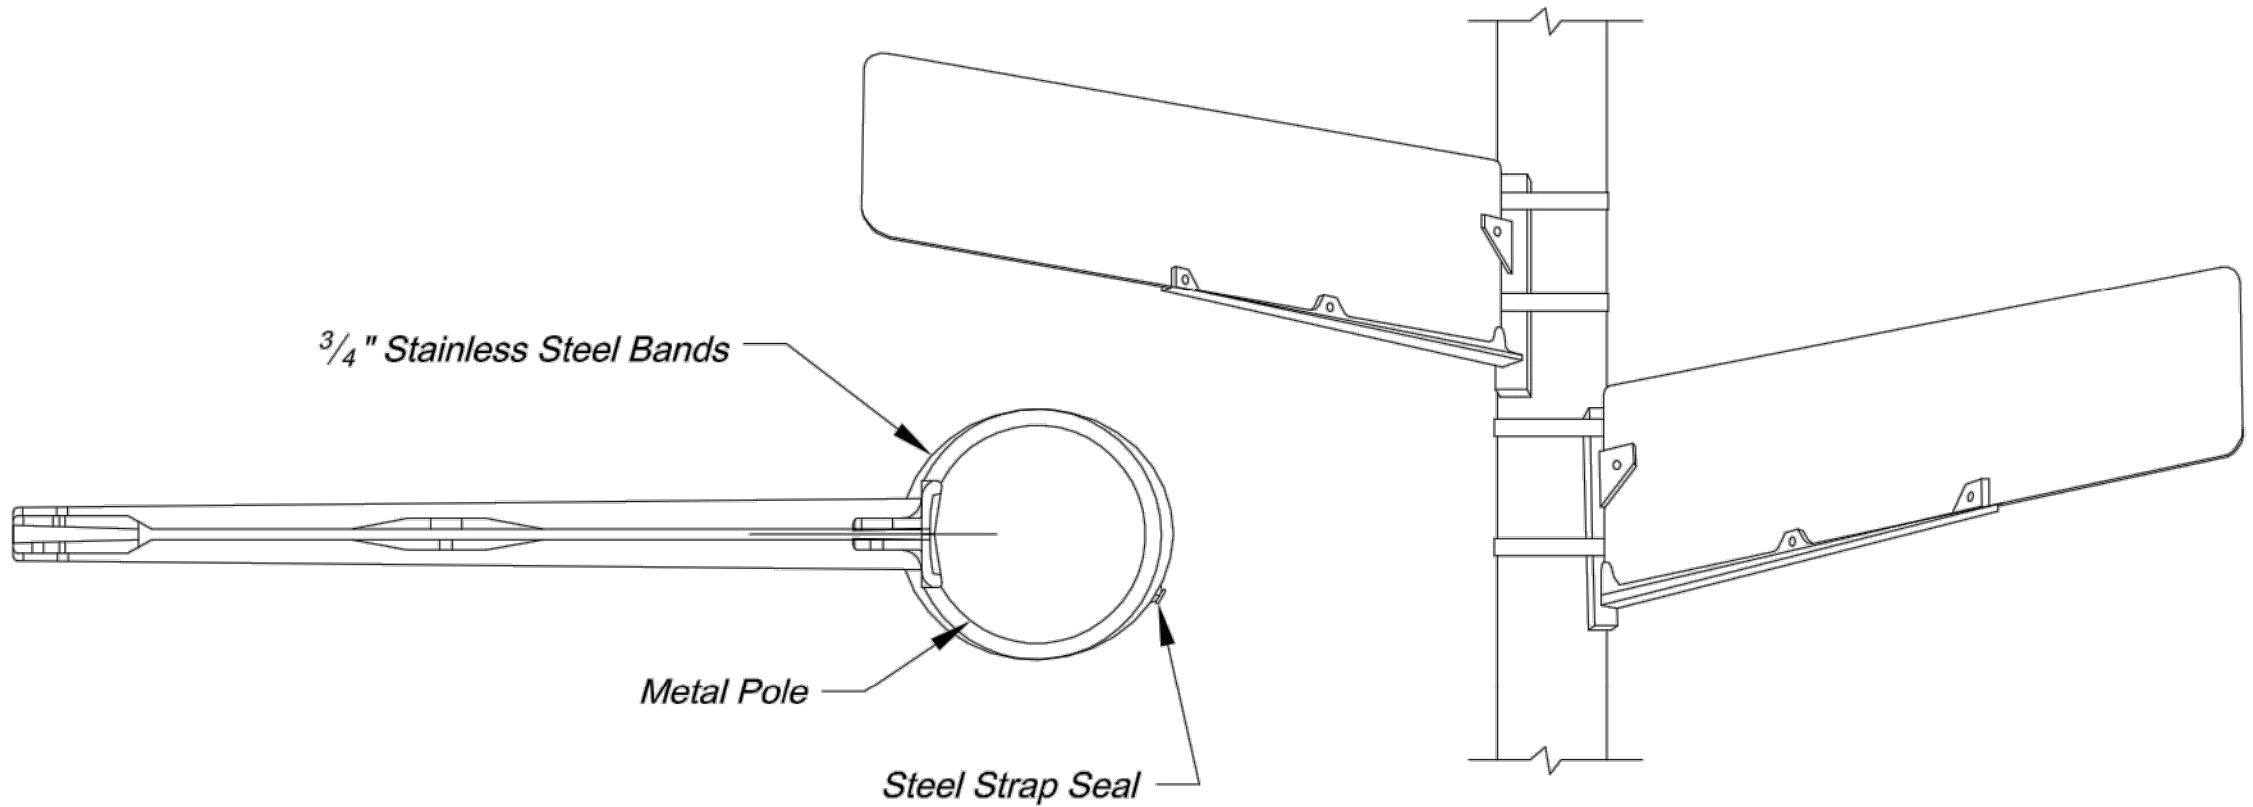

WING BRACKET MOUNTING DETAILS

CITY OF LEE'S SUMMIT
PUBLIC WORKS DEPARTMENT
ENGINEERING DIVISION
220 SE GREEN STREET
LEE'S SUMMIT, MISSOURI 64063
PHONE: (816) 969-1800 FAX: (816) 969-1809



Project:
STREET NAME SIGN DETAILS
Sheet Name:
STANDARD DRAWING SN-3


Drawn By: AS
Checked By: JW
Date: 08/26/2009
Project#

DWG: F:\2020\0001-0500\020-0103\40-Design\AutoCAD\Final Plans\Sheets\TTC\TRAFFIC CONTROL PLAN\LEE'S SUMMIT SET\F_TRF_0200103.dwg
DATE: May 17, 2021 1:40pm XREFs: F_PTBK_0200103 USER: rholler

CONSTRUCTION PHASING:


GENERAL NOTES:

- 1) SEE SHEET 88 FOR MINIMUM TAPER LENGTHS, TEMPORARY SIGNAGE, AND OTHER TRAFFIC CONTROL REQUIREMENTS.
- 2) DURING ALL PHASES OF CONSTRUCTION, CONTRACTOR SHALL MAINTAIN TWO-WAY TRAFFIC (ONE LANE EACH DIRECTION) ON ALL ADJACENT ROADWAYS WITH 10’ MINIMUM LANE WIDTHS.
- PHASE 1:
CONSTRUCT BAILEY ROAD IMPROVEMENTS. SHIFT TRAFFIC TO NORTH HALF OF BAILEY ROAD AND MAINTAIN TWO-WAY TRAFFIC (ONE LANE EACH DIRECTION) ON BAILEY ROAD AND ON ALL SIDES STREETS. MAINTAIN 10’ MIN. LANE WIDTH. SEE SHEET 88 FOR TAPER, TEMPORARY SIGNAGE, AND OTHER TRAFFIC CONTROL REQUIREMENTS.
- PHASES 2A AND 2B:
CONSTRUCT CENTURY DRIVE IMPROVEMENTS ONE HALF AT A TIME (E.G. WEST HALF, THEN EAST HALF). MAINTAIN TWO-WAY TRAFFIC (ONE LANE EACH DIRECTION) ON CENTURY DRIVE WITH 10’ MIN. LANE WIDTH.
- PHASE 3:
CONSTRUCT MIDDLE SCHOOL ROADWAY CONNECTIONS WITH 13TH STREET, 15TH STREET, AND CAPE DRIVE. SEE "TYPICAL STREET CLOSURE (NO ACCESS ALLOWED)" DETAIL ON SHEET 88 FOR SIDE STREET AND MAINLINE TRAFFIC CONTROL REQUIREMENTS. NOTE, PHASE 3 WORK MAY BE CONSTRUCTED SIMULTANEOUSLY WITH PRECEDING PHASE IF DESIRED.

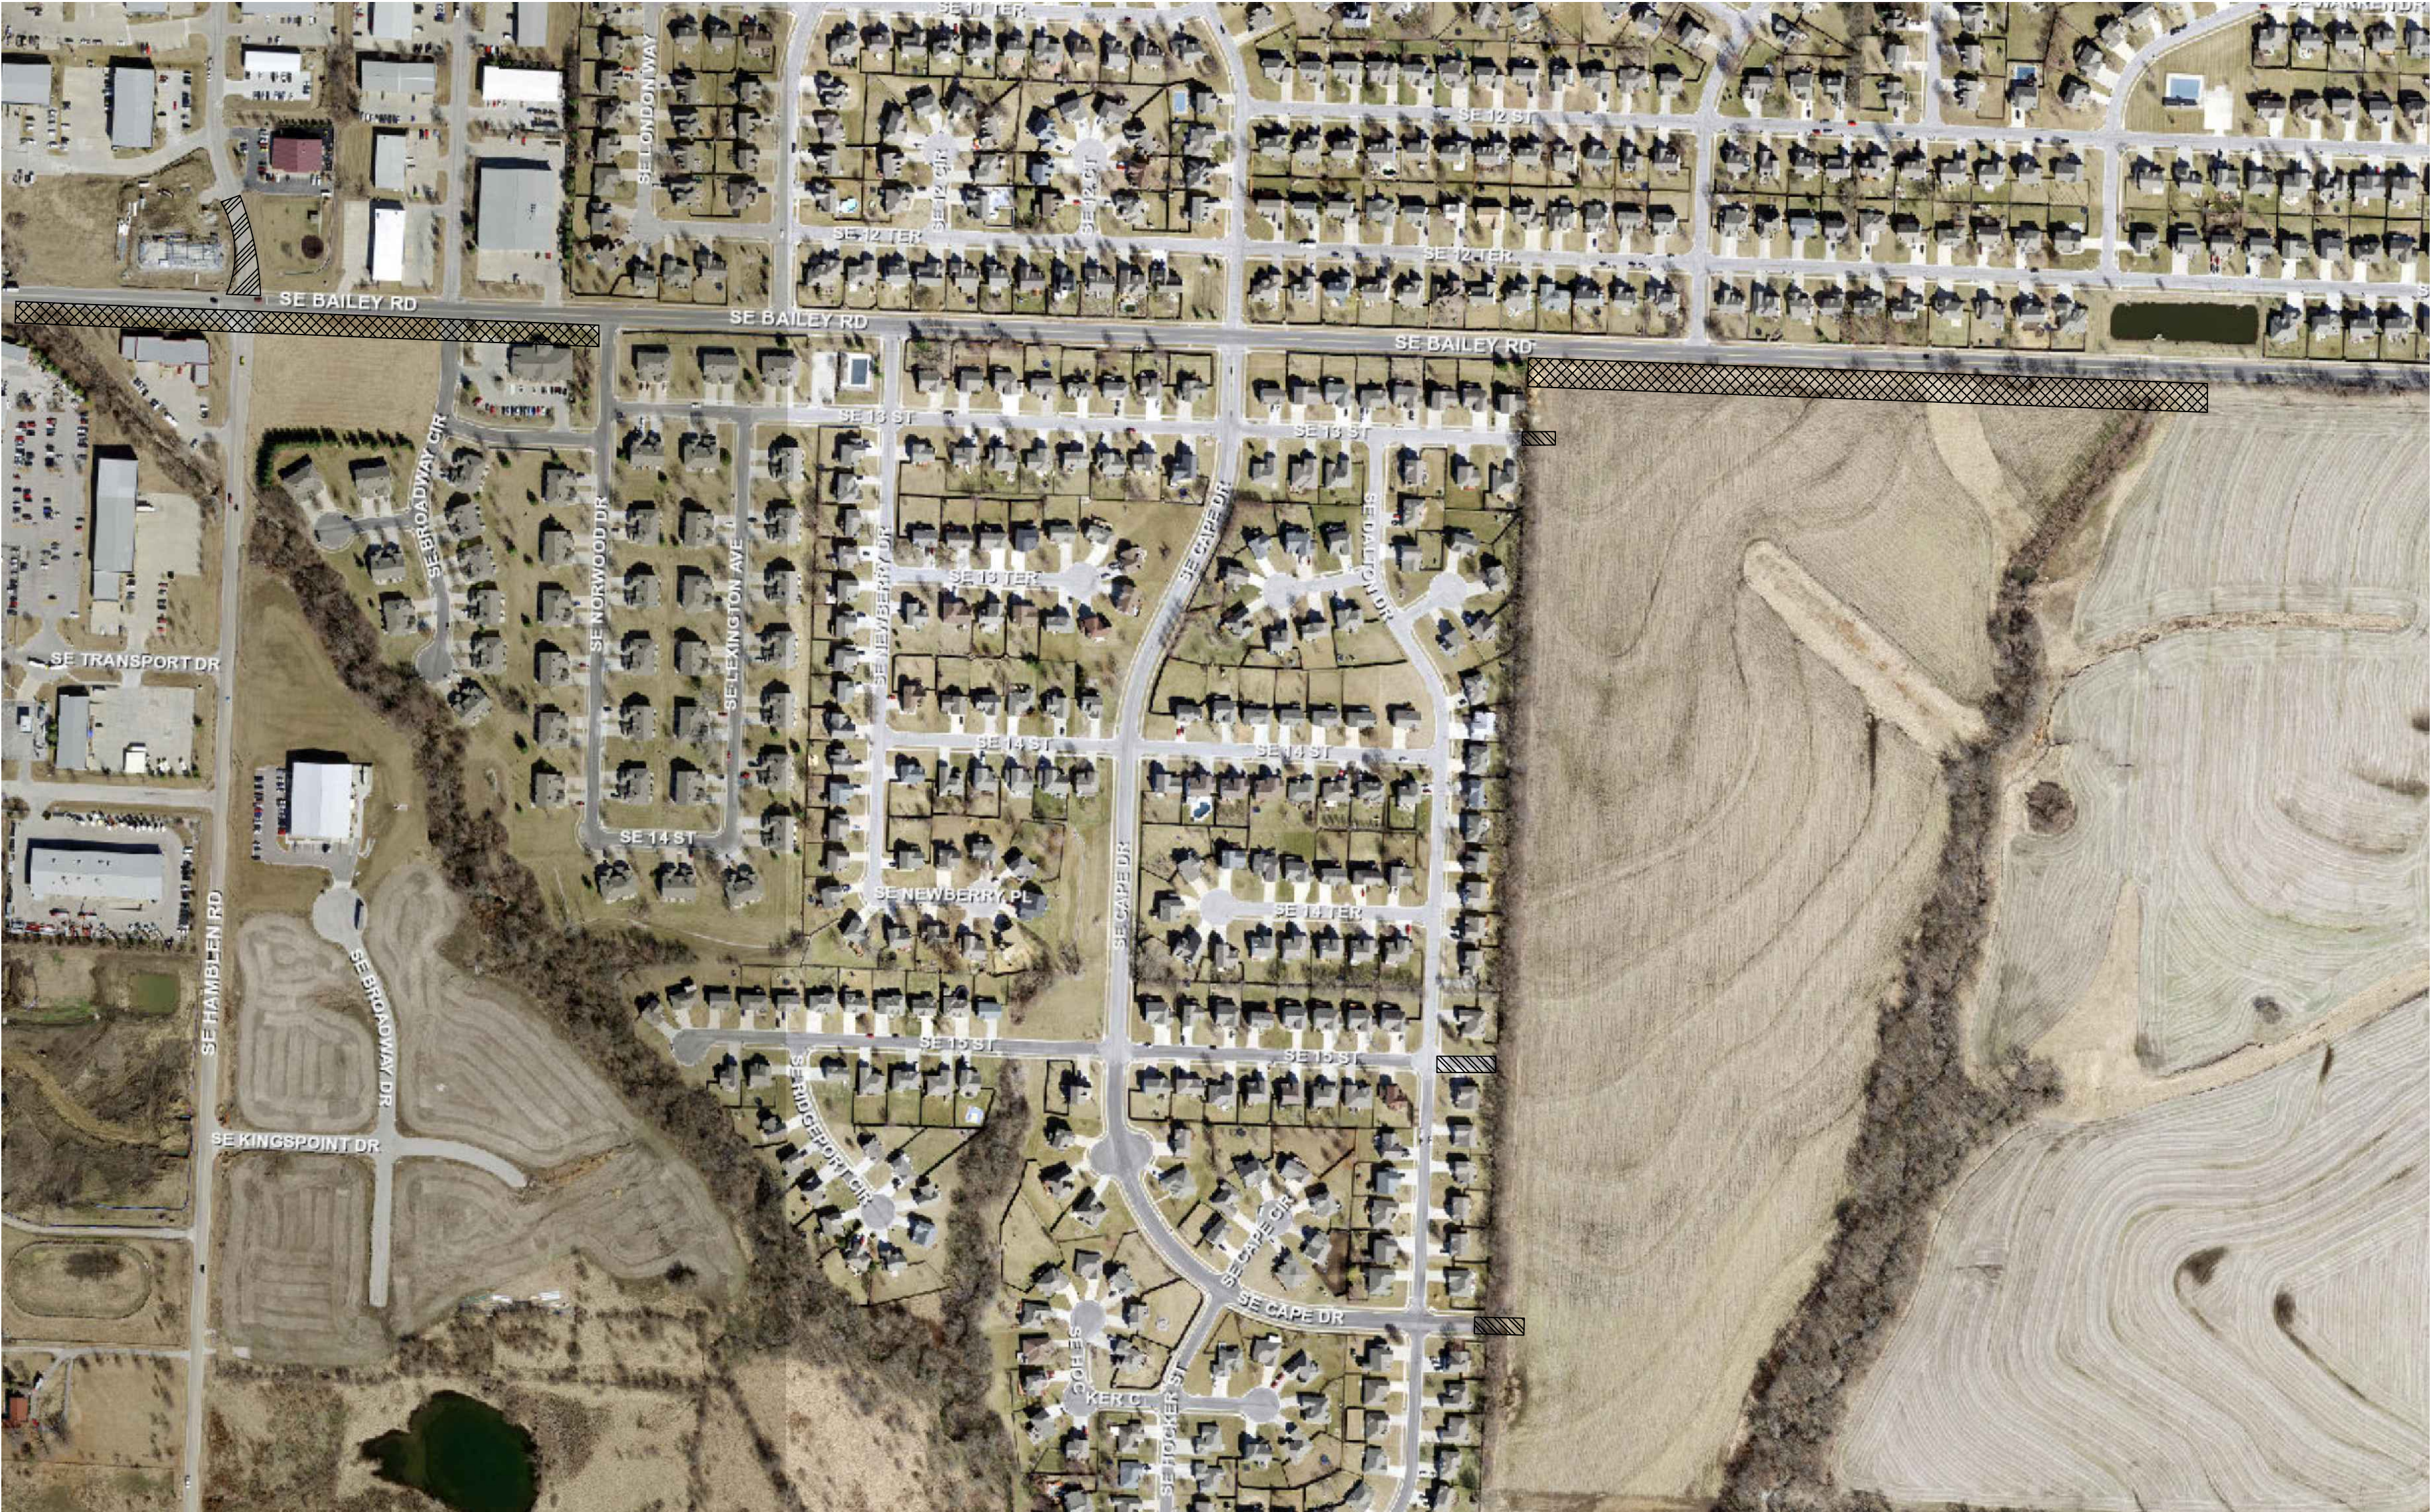

PHASING LEGEND

-  PHASE 1 WORK AREA
-  PHASE 2 WORK AREA
-  PHASE 3 WORK AREA

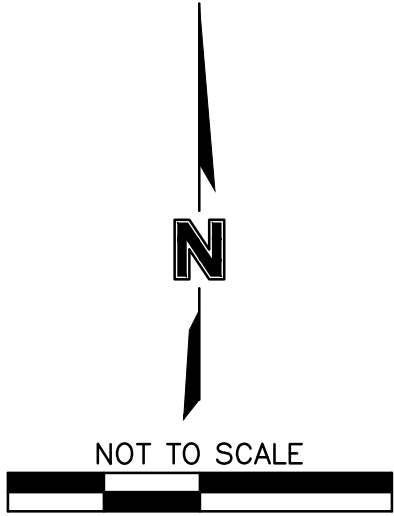

TRAFFIC CONTROL PLAN

LEE'S SUMMIT MIDDLE SCHOOL #4
PUBLIC ROAD IMPROVEMENTS

LEE'S SUMMIT, MISSOURI

REV. NO.

DATE

REVIEWS DESCRIPTION

BY

2021

REVISIONS

C.O.A. NO.: 001592

DRAWN BY: JRC

CHECKED BY: JAB

APPROVED BY: SLJ

QA/QC BY: THE

PROJECT NO.: 020-0103

DWG NO.: F TRF 0200103

DATE: 5/17/2021



SHEET 87 OF 100

olsson


Olsson Engineering - MO State Certificate of Authority #001592
7301 West 133rd Street, Suite 200 TEL 913.381.1170
Overland Park, KS 66213-4750 FAX 913.381.1174 www.olsson.com

STATE OF MISSOURI
SHANNON
JEFFRIES
NUMBER
PE 000000000
05.10.1021
PROFESSIONAL ENGINEER

SYMBOL LEGEND

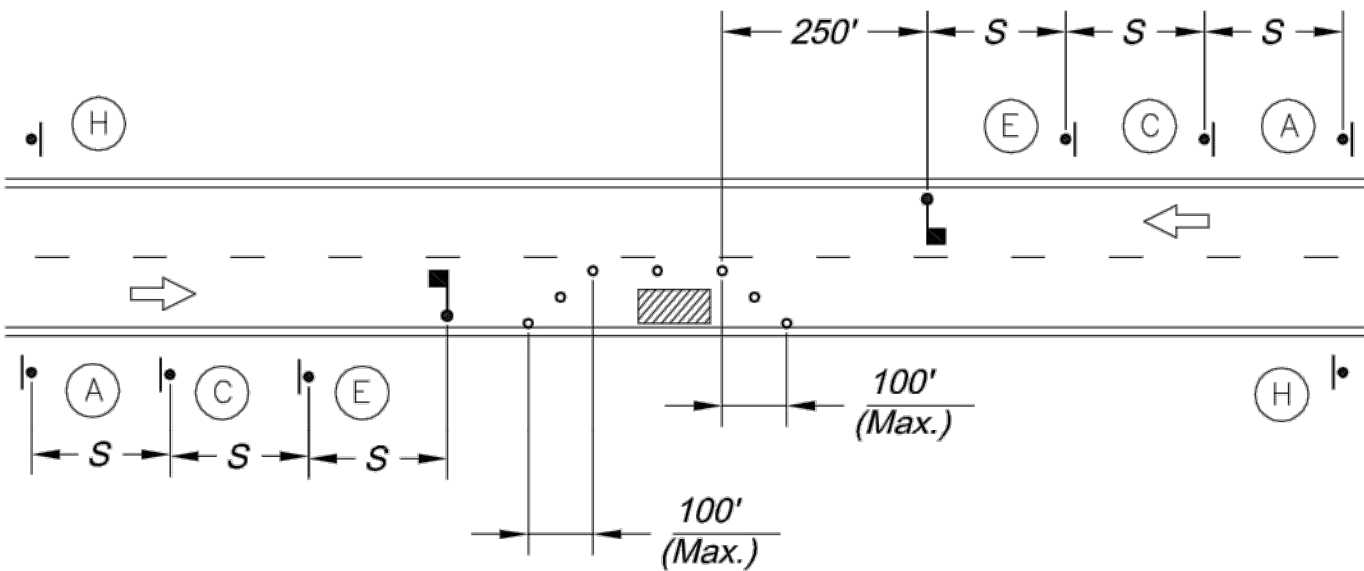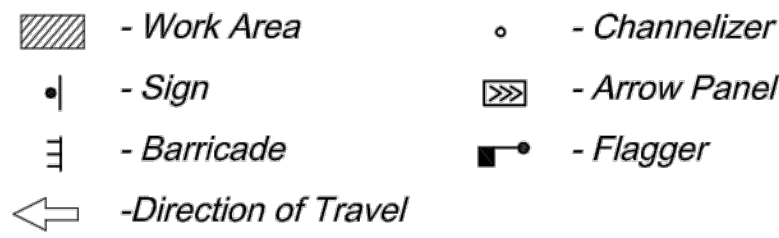


LANE CLOSURE - TWO LANE STREET

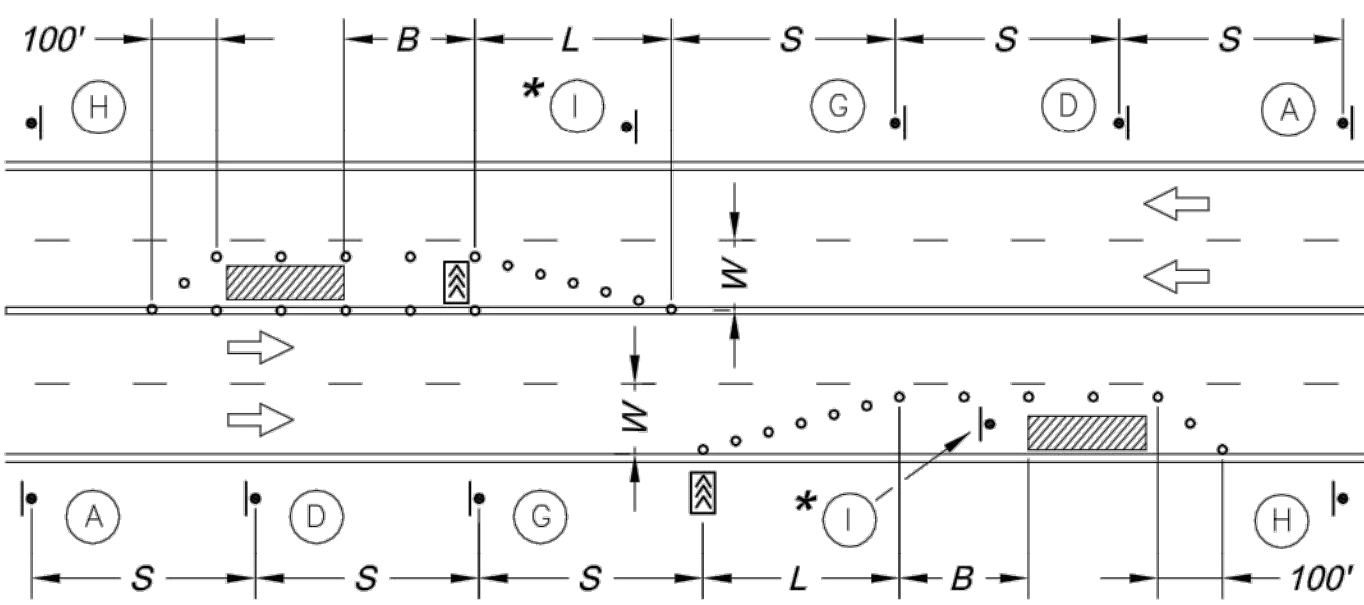

LANE CLOSURE - FOUR LANE STREET

* Install Signs Every 200 Feet Throughout the Closed Lane or As Needed

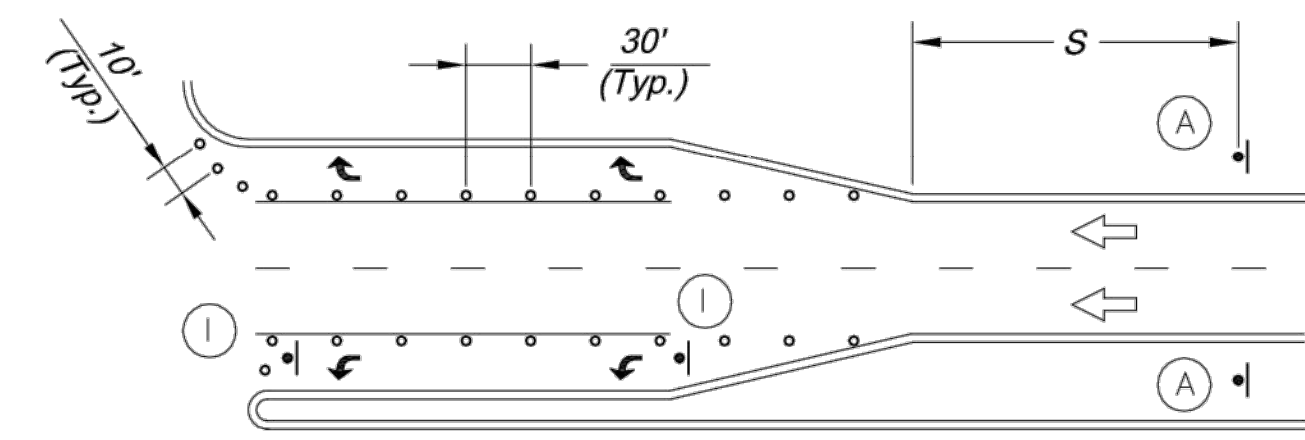

TURN LANE CLOSURE


Sign Spacing "S"	
Speed Limit (mph)	Spacing (Feet)
25	100
30 - 35	250
≥ 40	350

Taper Dimensions (Feet)				
Speed Limit (mph)	Minimum Taper Length "L", per Lane Width "W"			Minimum Number of Channelizers
	10	11	12	
25	105	115	125	6
30	150	165	180	7
35	205	225	245	8
40	270	295	320	9
45	450	495	540	13


Guidelines for Length of Longitudinal Buffer Space "B"	
Speed Limit (mph)	Length (Feet)
25	35
30	55
35	85
40	120
45	170

Maximum Channelizer Spacing		
Speed Limit (mph)	Within Taper (Feet)	Outside Taper (Feet)
25	25	50
30	30	60
35	35	70
40	40	80
45	45	90

SIGN LEGEND

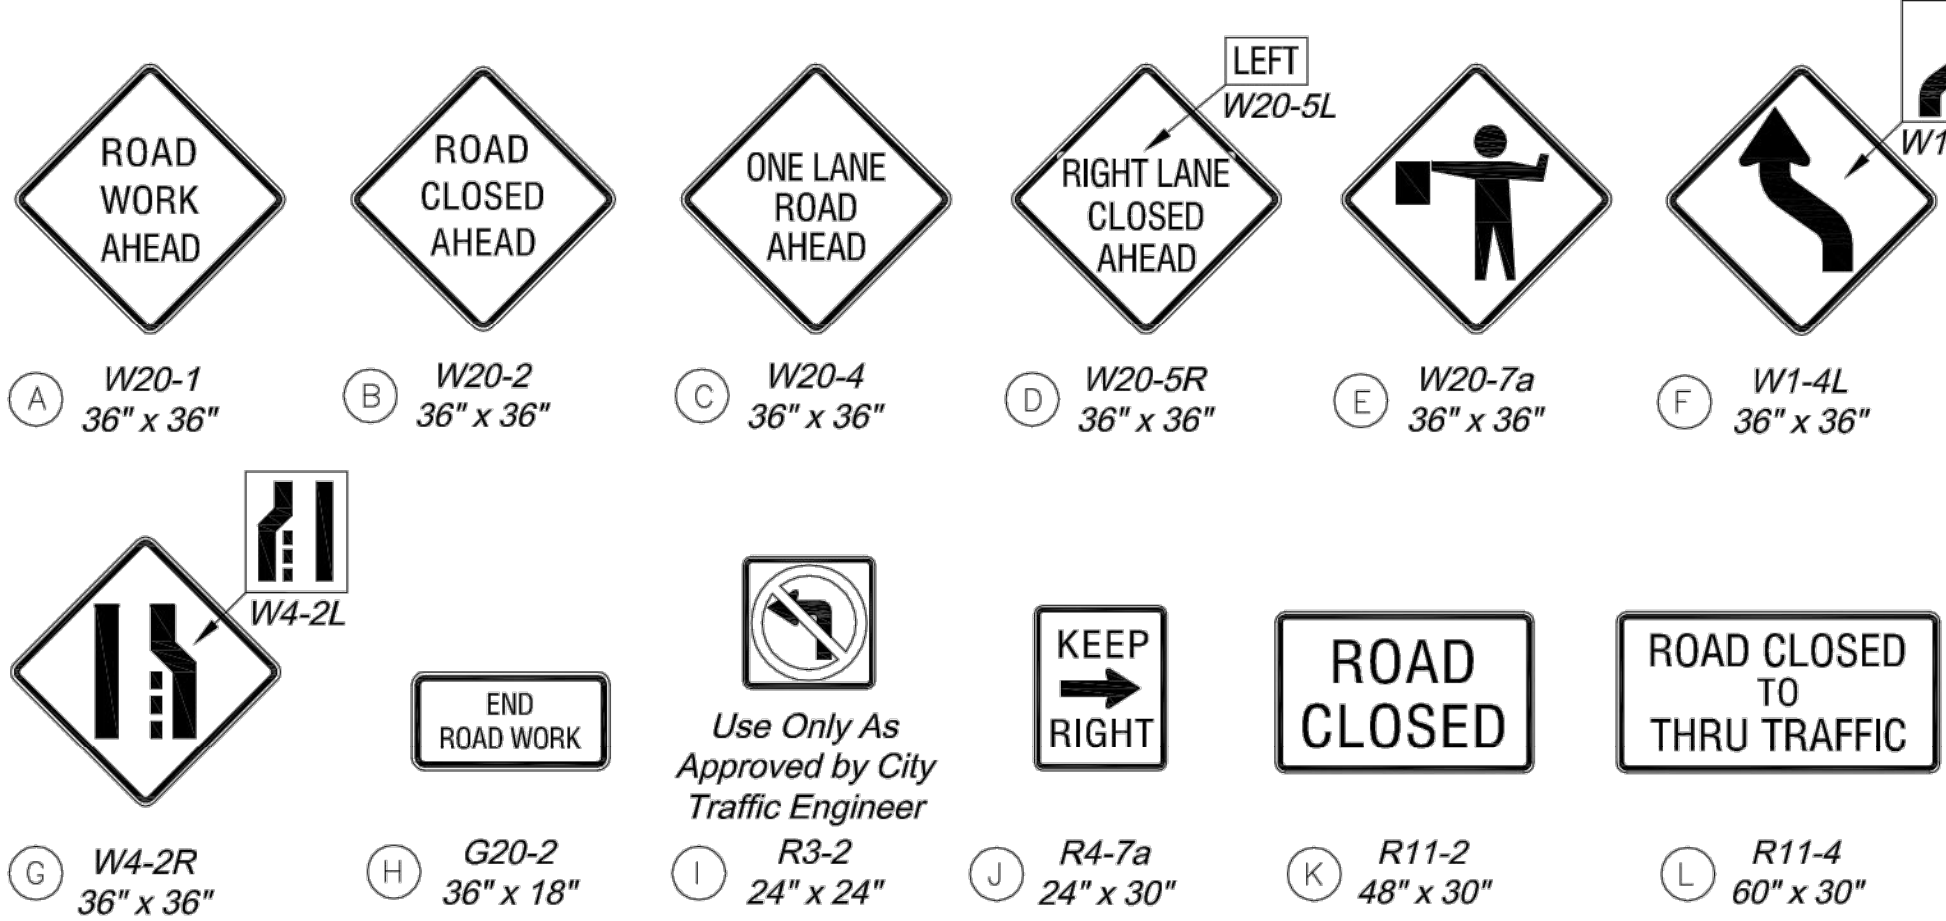


TYPICAL SIGNING FOR WORK ADJACENT TO THE STREET

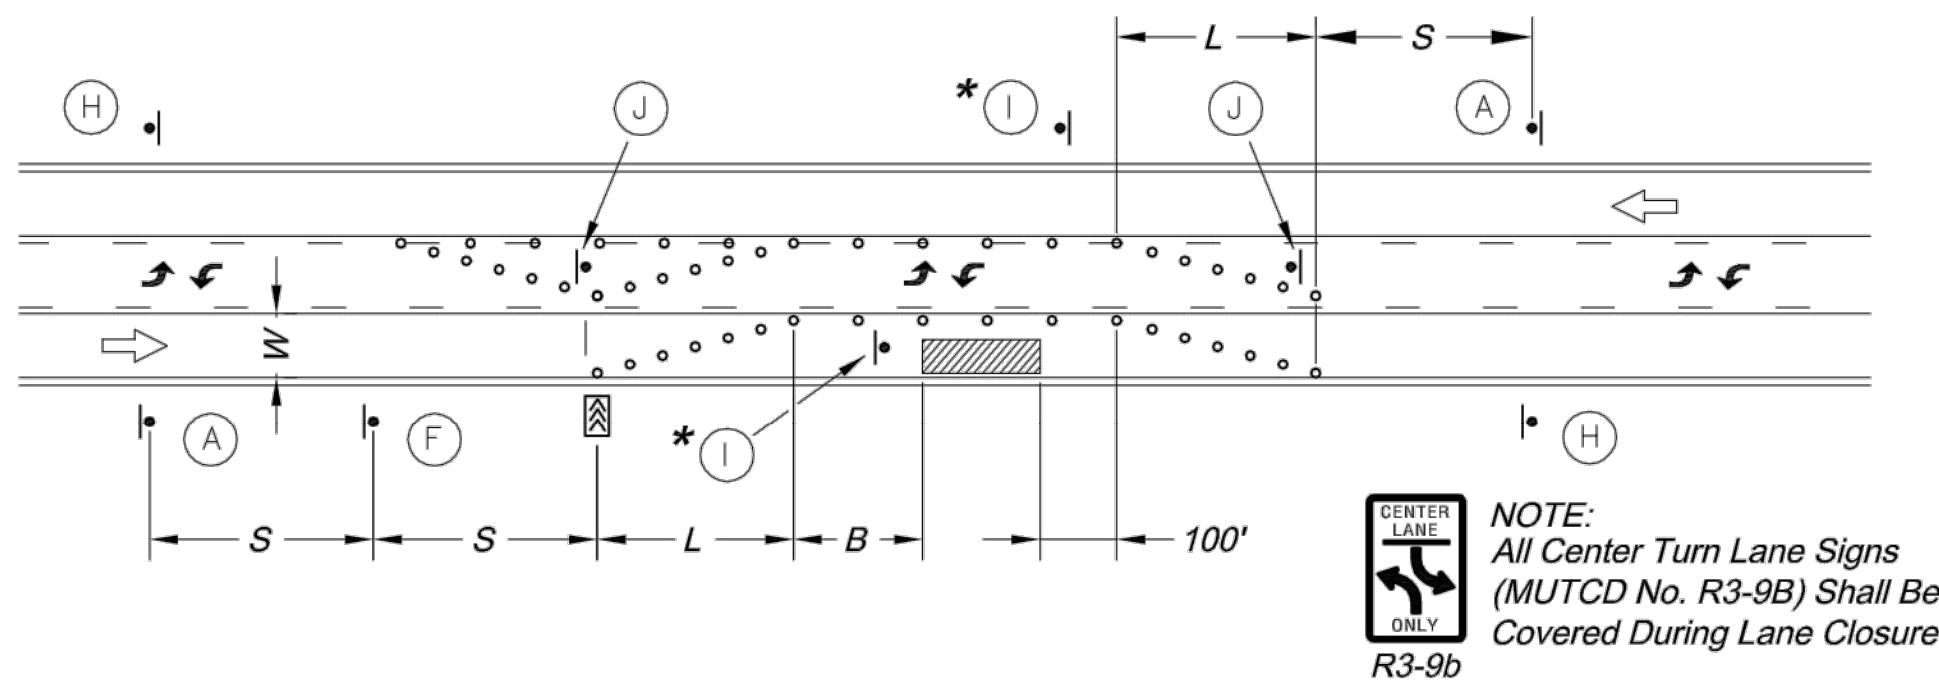

LANE CLOSURE - THREE LANE STREET


* Install Signs Every 200 Feet Throughout the Closed Lane or As Needed

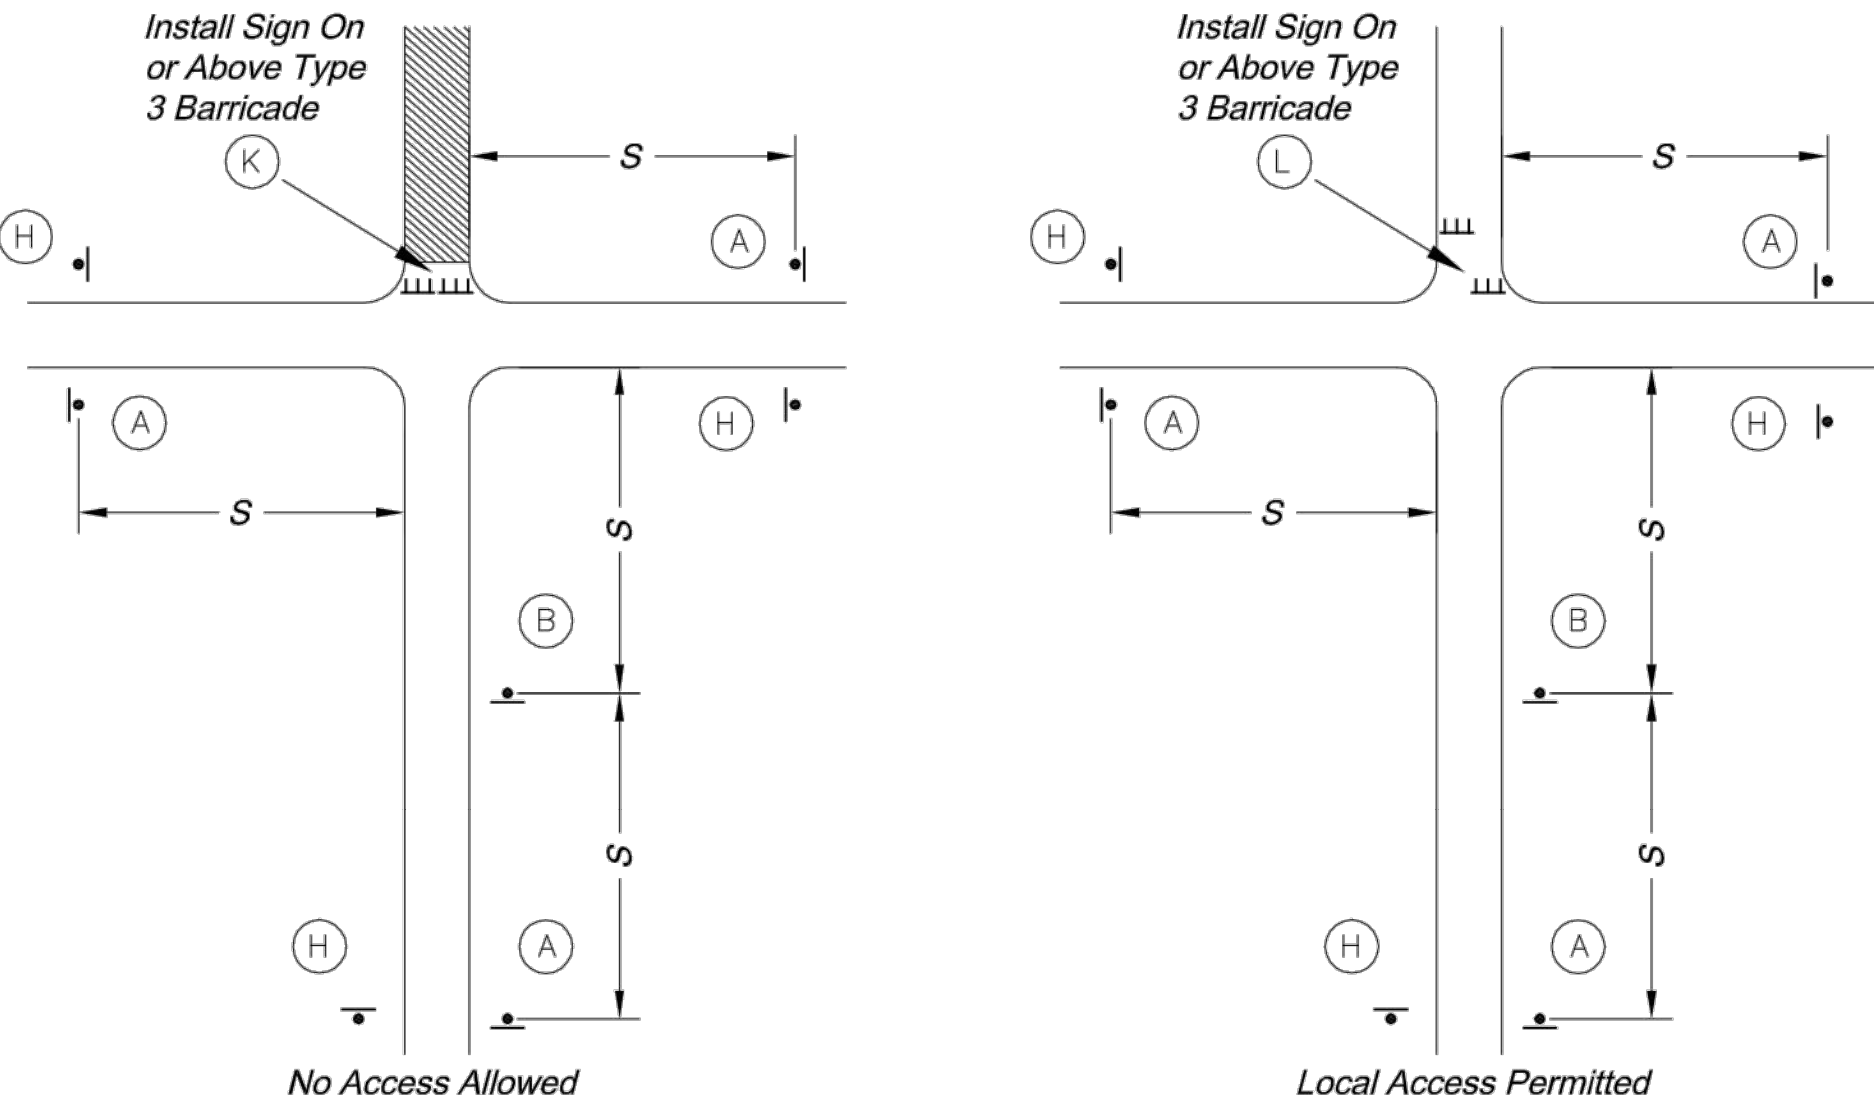

TYPICAL STREET CLOSURE


GENERAL NOTES:

- All signs, barricades, channelizers, markings and other traffic control devices shall conform to the latest edition of the Manual on Uniform Traffic Control Devices (MUTCD).
- All traffic control devices shall be standard in size, shape, color, and message, in good condition, and retro-reflectORIZED. All signs shall be securely mounted with height and lateral location as described in the MUTCD.
- Warning lights shall be used on barricades in place at night and on warning signs which alert drivers about a change in alignment, traffic control, lane closure, or road closure.
- Flaggers shall be used where indicated on the plans, where construction vehicles interact with normal traffic, or where construction activities impose a restriction on traffic, as directed by the City Traffic Engineer. Where flaggers are used, advance signing shall be erected as shown in the details or as specified in the MUTCD. Flaggers shall meet the requirements in the MUTCD in regard to character, training, attire, and behavior.
- Trim-lines are the City's preferred channelizing device. Cones may not be used at nighttime.
- Traffic control devices not in use or not applicable shall be either covered or removed from the work area.
- The Contractor shall use barricades, street plates, or fencing as needed to effectively shield pedestrian and vehicular traffic from exposed objects, excavations, and construction activities.
- Access shall be maintained to all driveways and side streets unless noted otherwise on the plans.
- No street shall be closed without the approval of the City Traffic Engineer. The Contractor shall notify the City Traffic Engineer at least 7 days in advance of any street closure. If a detour route around the closure is to be provided, all detour signing shall be as shown on a plan approved by the City Traffic Engineer.
- Construction vehicles parked along streets shall be located within the work area (traffic control) or where otherwise normally permitted. Construction materials, including traffic control and vehicles shall not restrict sight distance for vehicles exiting at streets or drives.
- Construction materials shall be kept off of sidewalks, consolidated in one location within City right-of-way, and removed daily unless otherwise approved by the Inspector. Dirt, mud, and other construction debris on streets and sidewalks shall be removed immediately.
- The Contractor shall not perform any work that will restrict vehicular traffic in any way between the hours of 7:00 a.m. and 9:00 a.m. or 4:00 p.m. and 6:00 p.m. Monday through Friday unless otherwise indicated in the specifications.
- All travel lanes should be at least 11 feet wide unless otherwise authorized by the City Traffic Engineer. A "Narrow Lanes" sign shall be installed in advance of a lane width reduction to less than 11 feet.
- All edge drop-offs of more than 2 inches and less than 4 inches should be protected by a wedge or barrier and all edge drop-offs greater than 4 inches shall have edge protection (see Traffic Control Specifications for edge treatment requirements).
- The "Workers" symbolic sign (MUTCD No. W21-1a) may be used instead of the "Road Work Ahead" sign for work with a duration of 12 hours or less. The "End Road Work" sign is not required to be installed after the "Workers" sign.
- No traffic signal shall be altered or modified in any way without a plan approved by the City Traffic Engineer.
- The Contractor shall be responsible for maintaining all traffic control devices on an around-the-clock basis, whether or not work is actively being pursued and any deficiencies noted shall be corrected immediately.
- The traffic control requirements shown on these plans are minimum requirements only and do not attempt to address in depth the variety of situations that may occur once construction has started. In no way do the requirements shown on these plans relieve the Contractor of his responsibility for selecting the proper traffic control devices and implementation procedures that will assure the safety of drivers, pedestrians, and workers at all times.
- Should the contractor fail to enforce the traffic control plan or fail to clean, replace or otherwise maintain the traffic control devices when directed to do so by the City Traffic Engineer or representative, the City may take one or more of the following actions:
 - Employ another agency to correct deficiencies in traffic control devices and deduct the cost from the Contractor's pay estimate,
 - Stop the work until deficiencies are corrected,
 - Suspend all pay estimates until deficiencies are corrected, or
 - Place the Contractor in default.

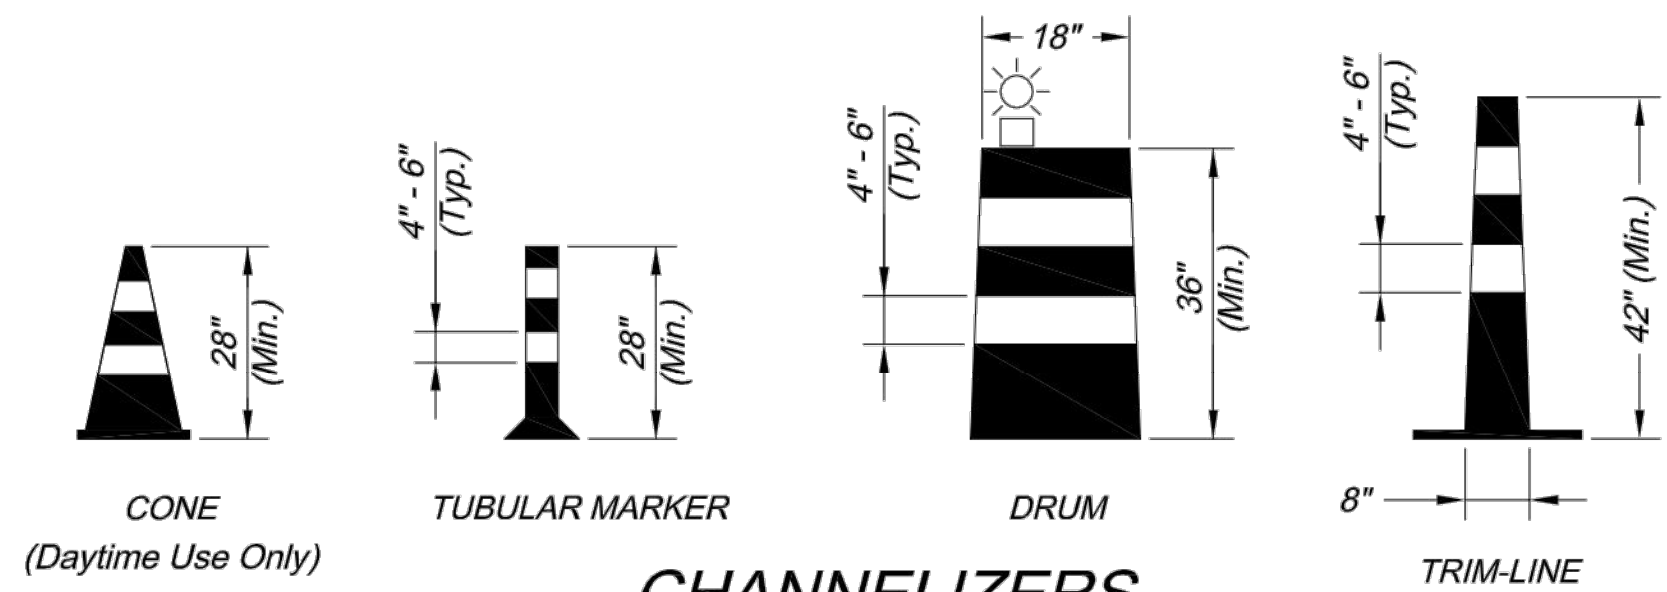


CHANNELIZERS

NOTE: White Bands On Barricades and Channelizers Shall Be Made From High Intensity Sheeting Material.

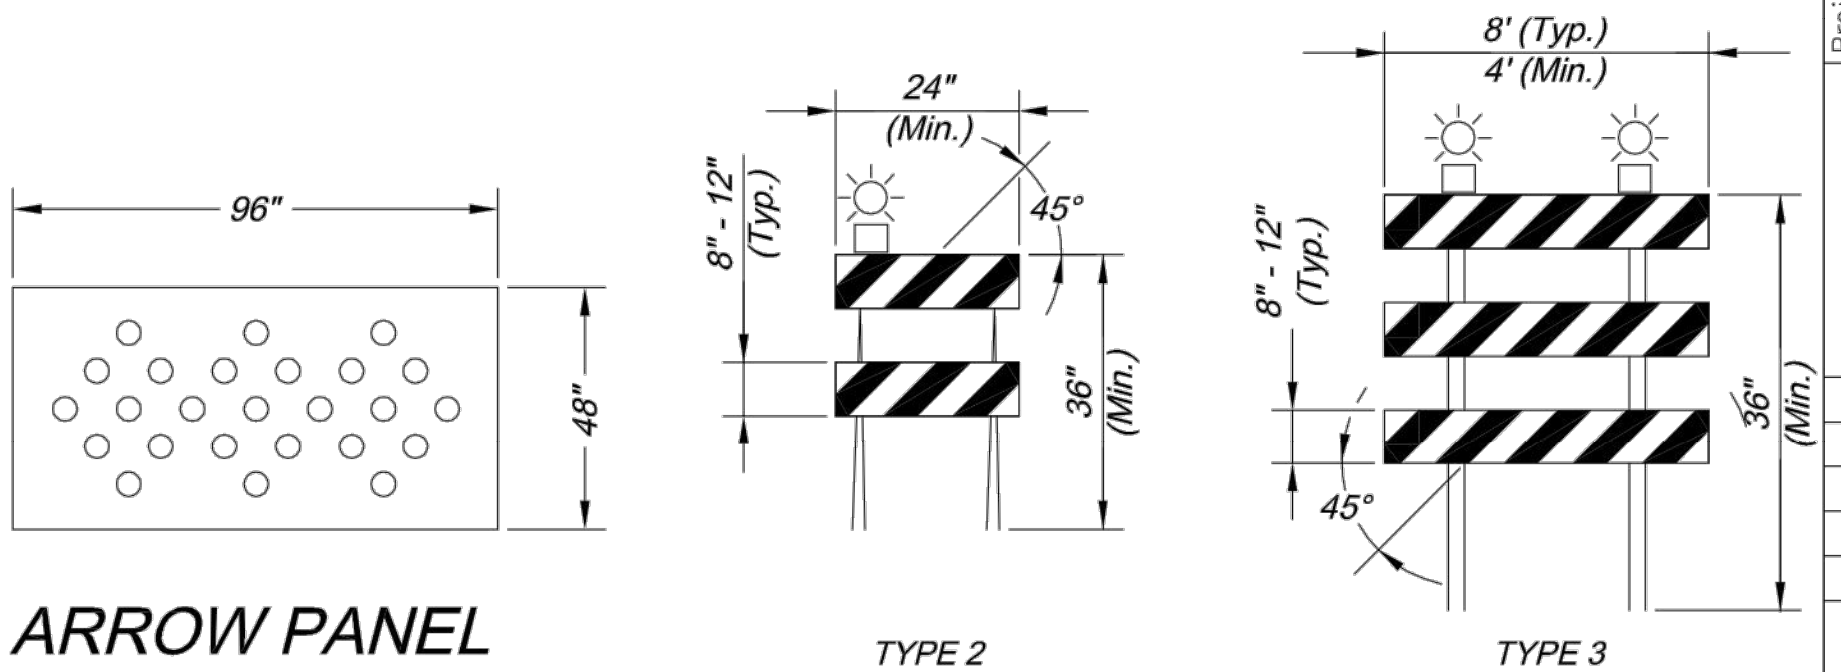

BARRICADES

CITY OF LEE'S SUMMIT
PUBLIC WORKS DEPARTMENT
ENGINEERING DIVISION
220 SE GREEN STREET
LEE'S SUMMIT, MISSOURI 64063
PHONE: (816) 969-1800 FAX: (816) 969-1809

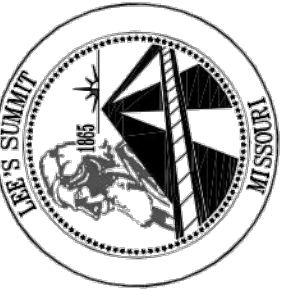











BAILEY ROAD
TRAFFIC CONTROL DETAILS
STANDARD DRAWING TC-1

Project:

Sheet Name:

Drawn By: JJW
Checked By: MP
Date: 12-10-2008
Project No.: X

DWG: F:\2020\0001-0500\020-0103\40-Design\AutoCAD\Final Plans\Sheets\RDBR\Lee Summit Plan Set - (Century and Middle School Sections)\T_XSC01_0200103.dwg
XREFS: T_PBASE_0200103 T_PTBLK_0200103
DATE: May 17, 2021 1:41pm

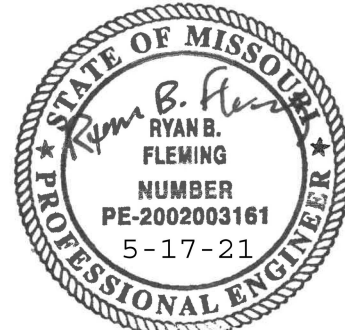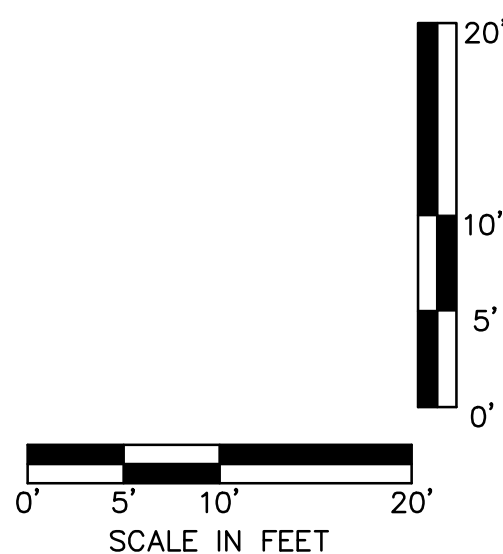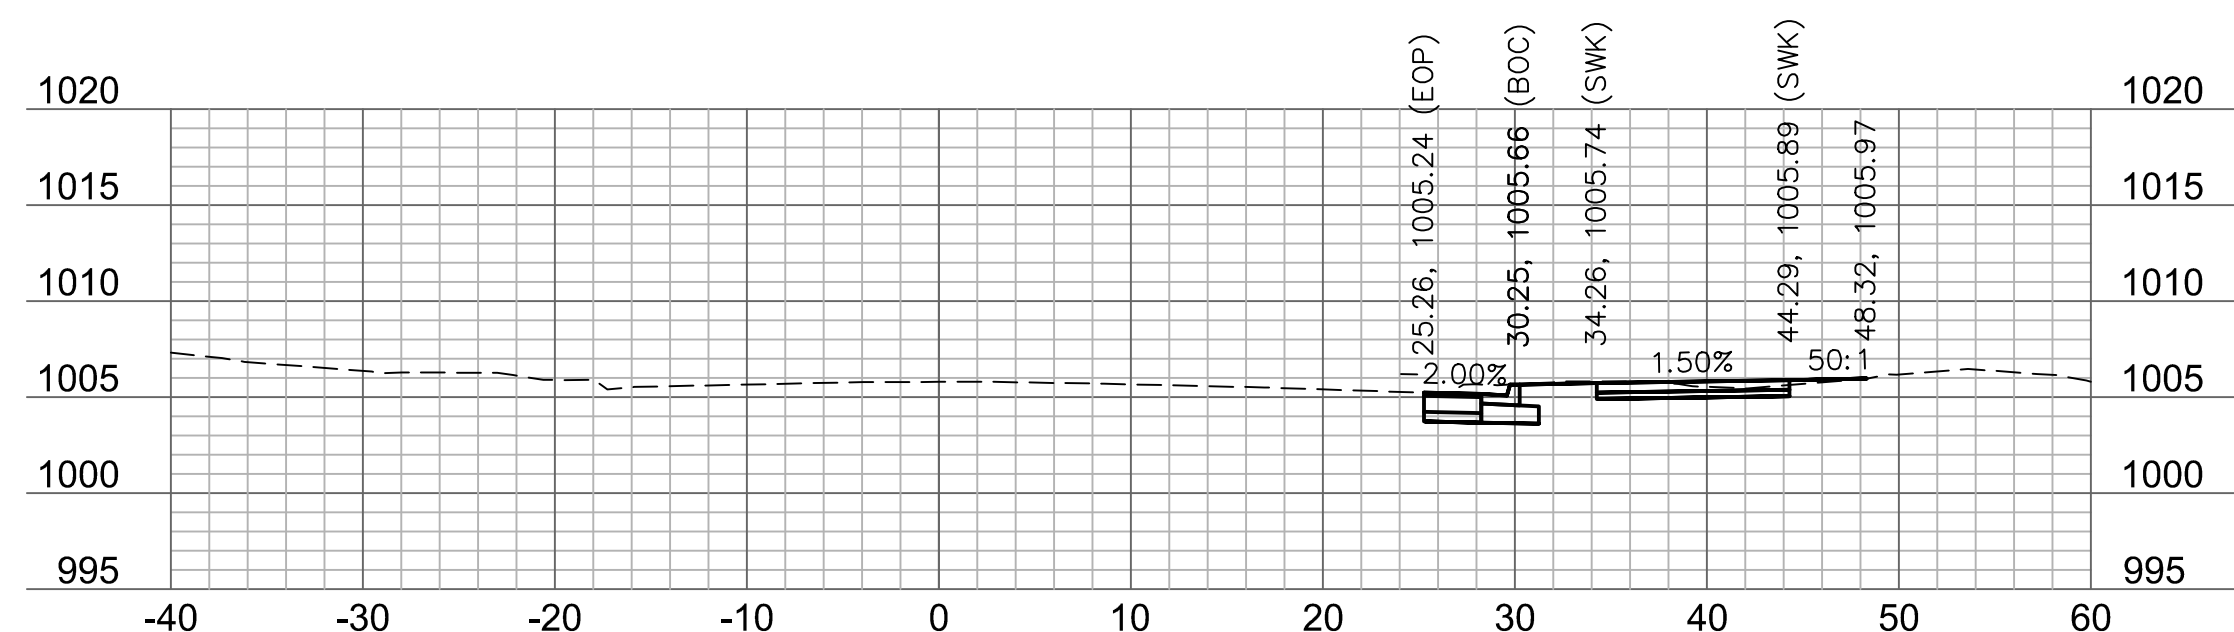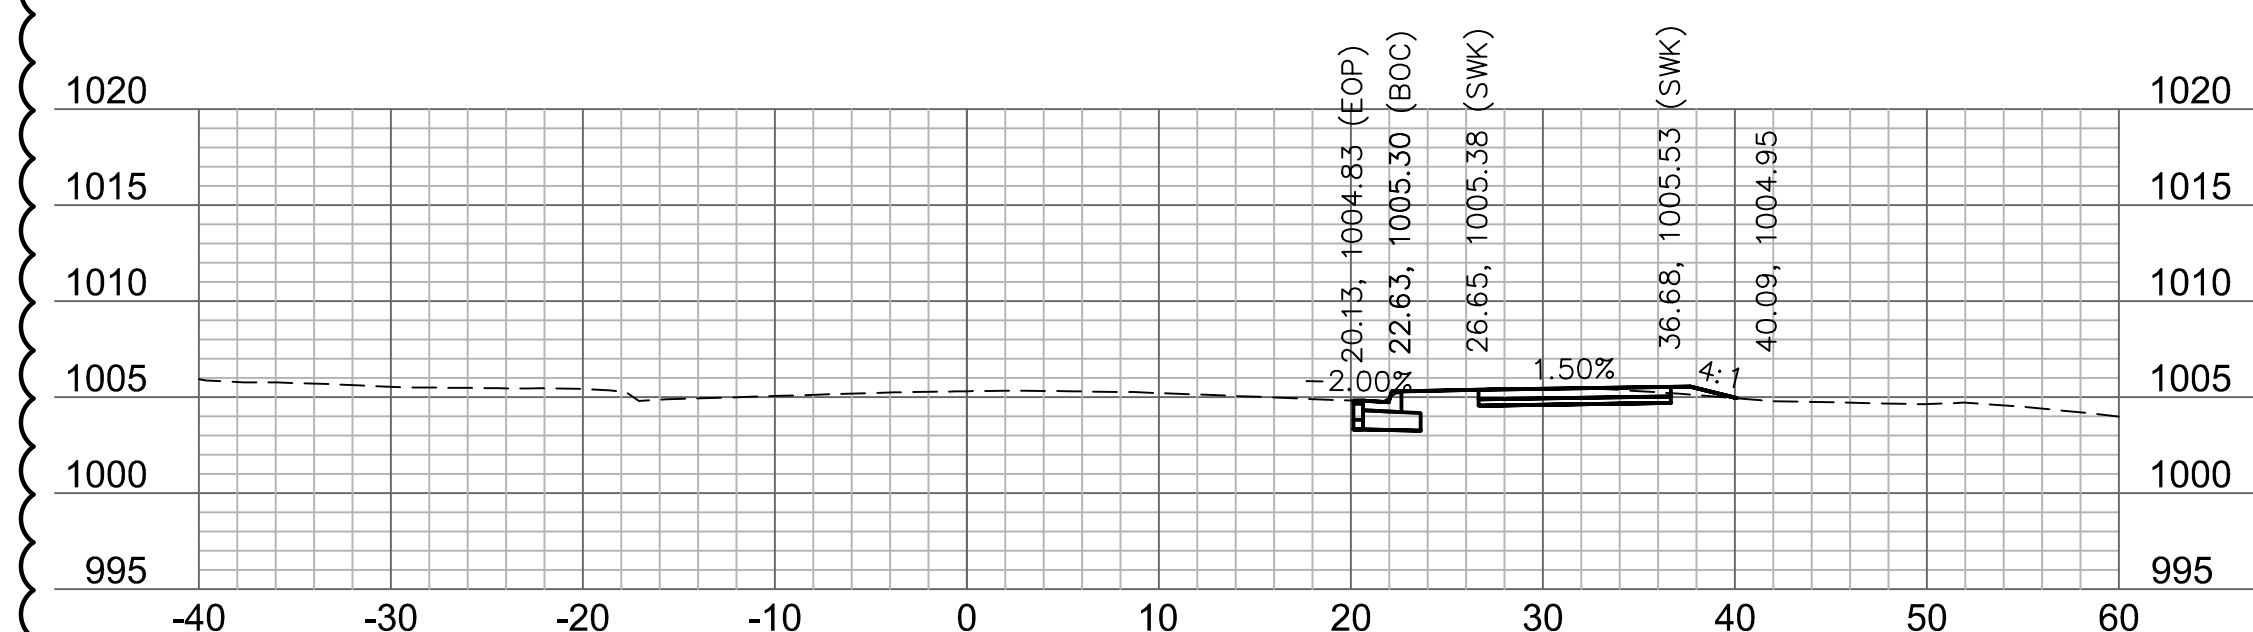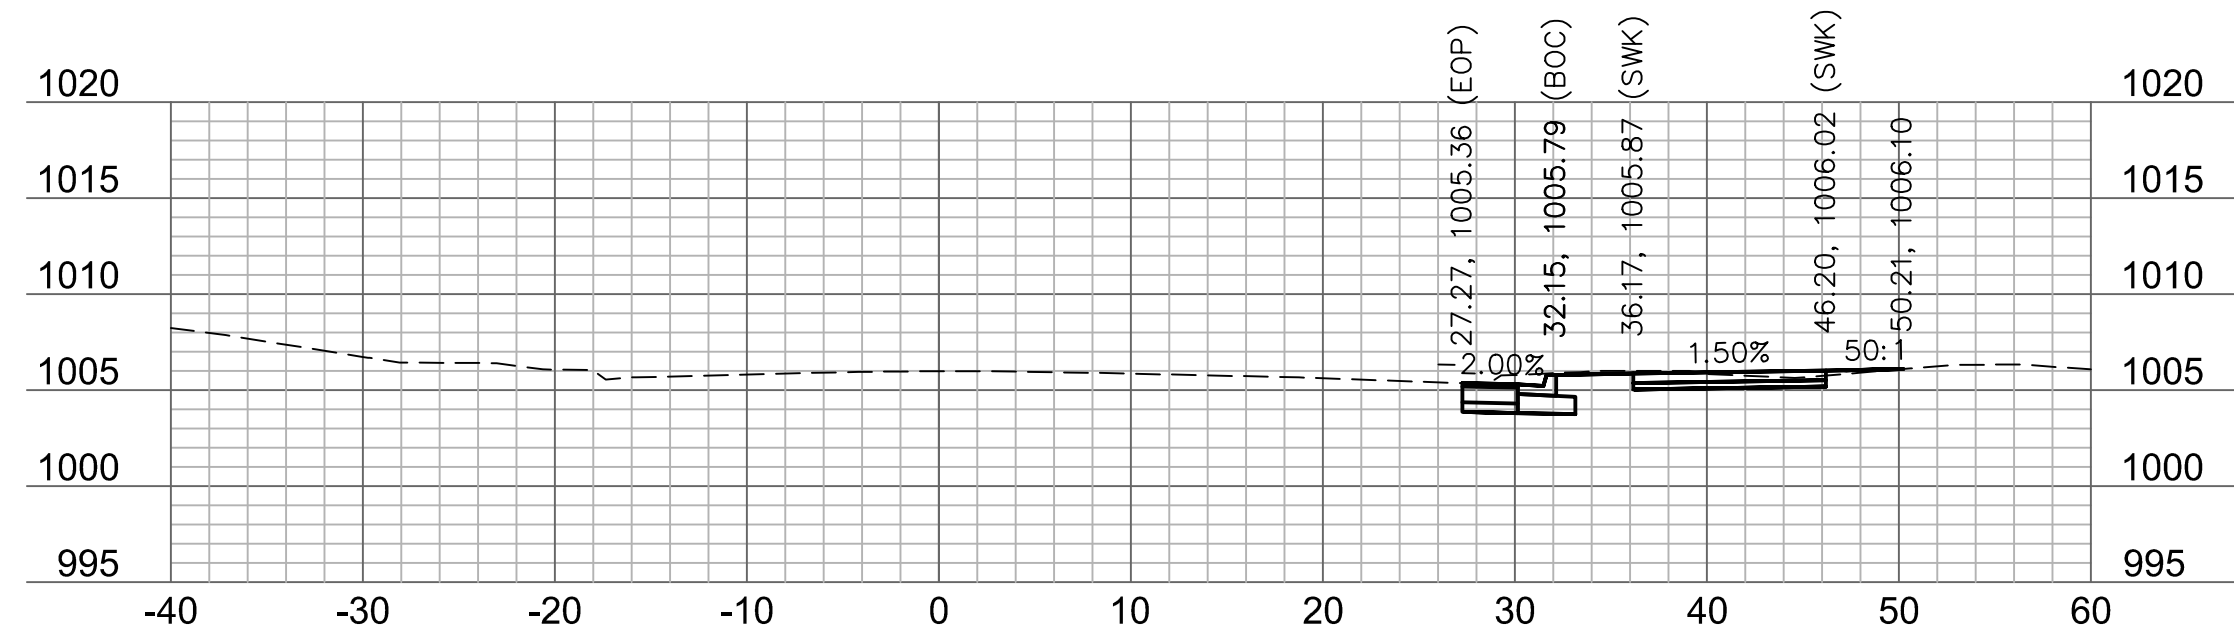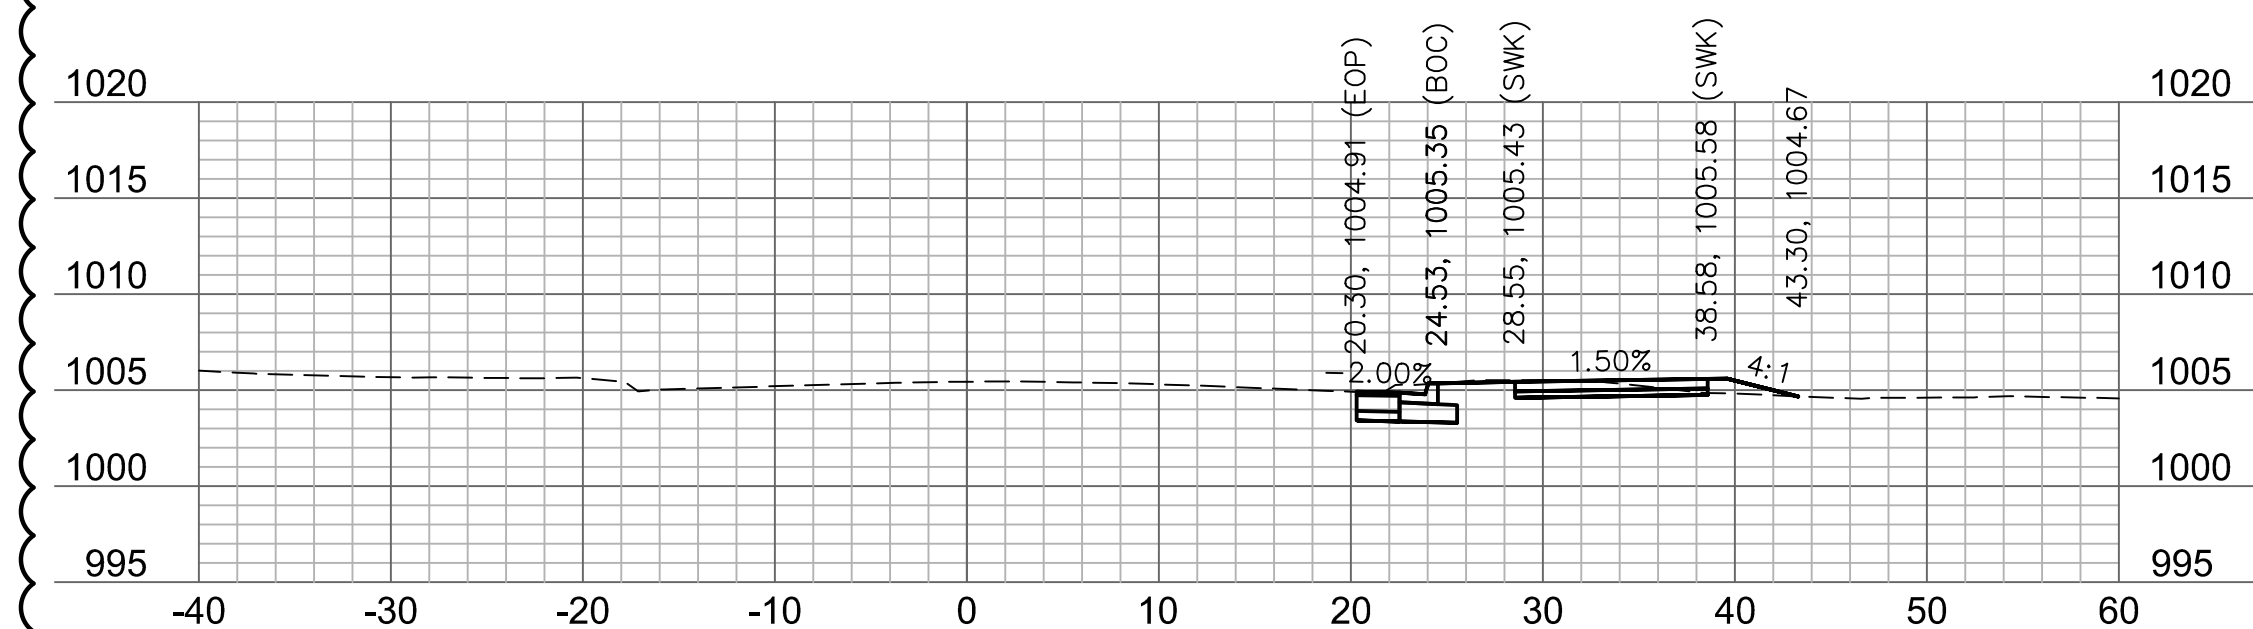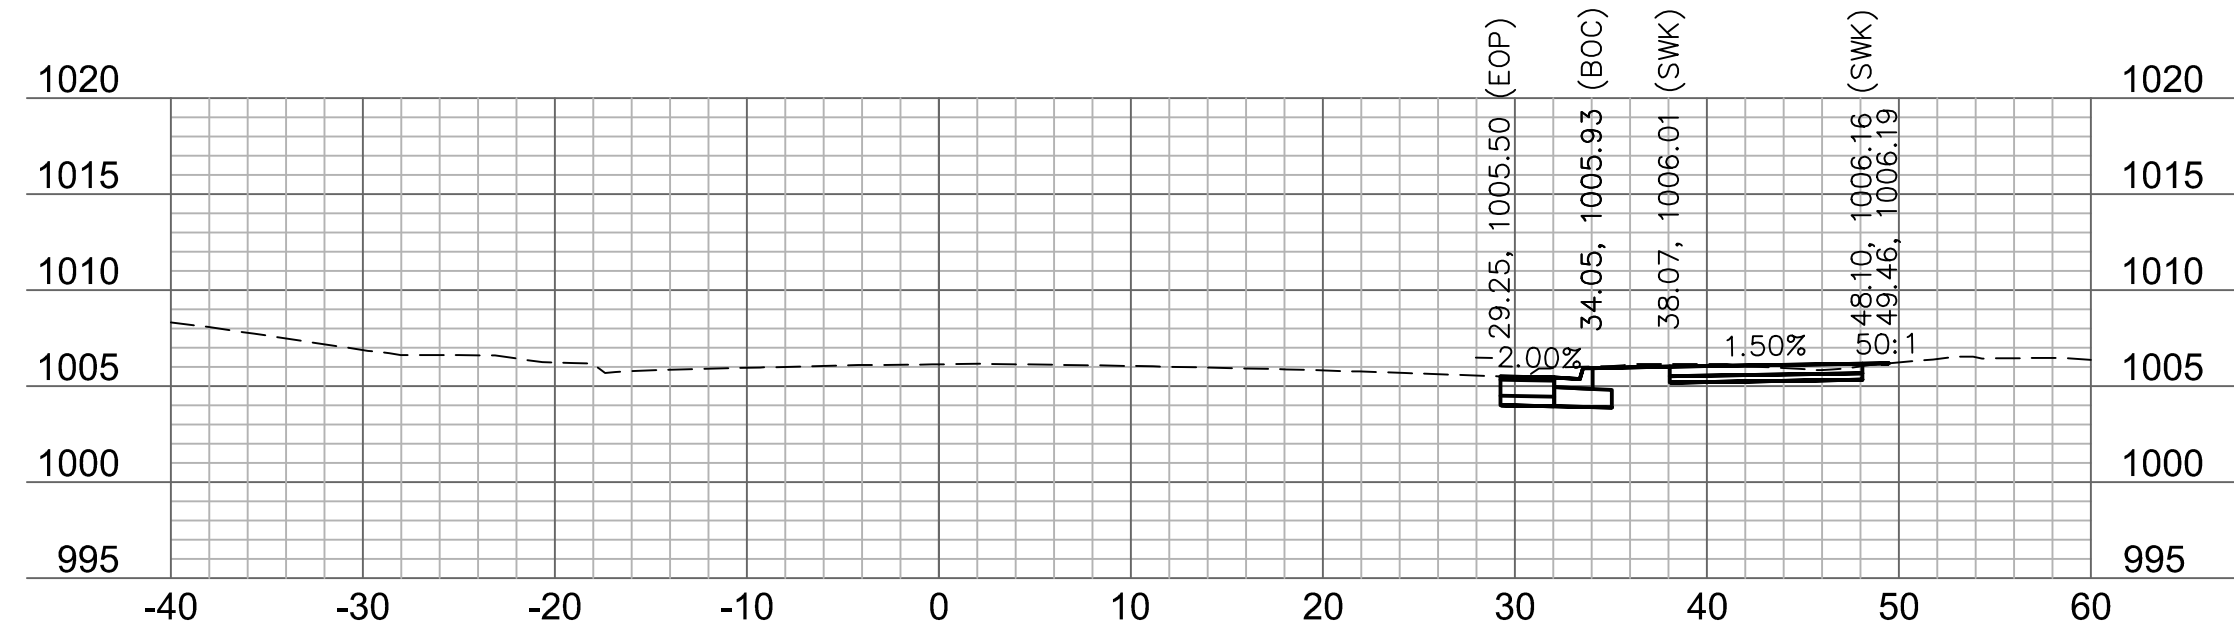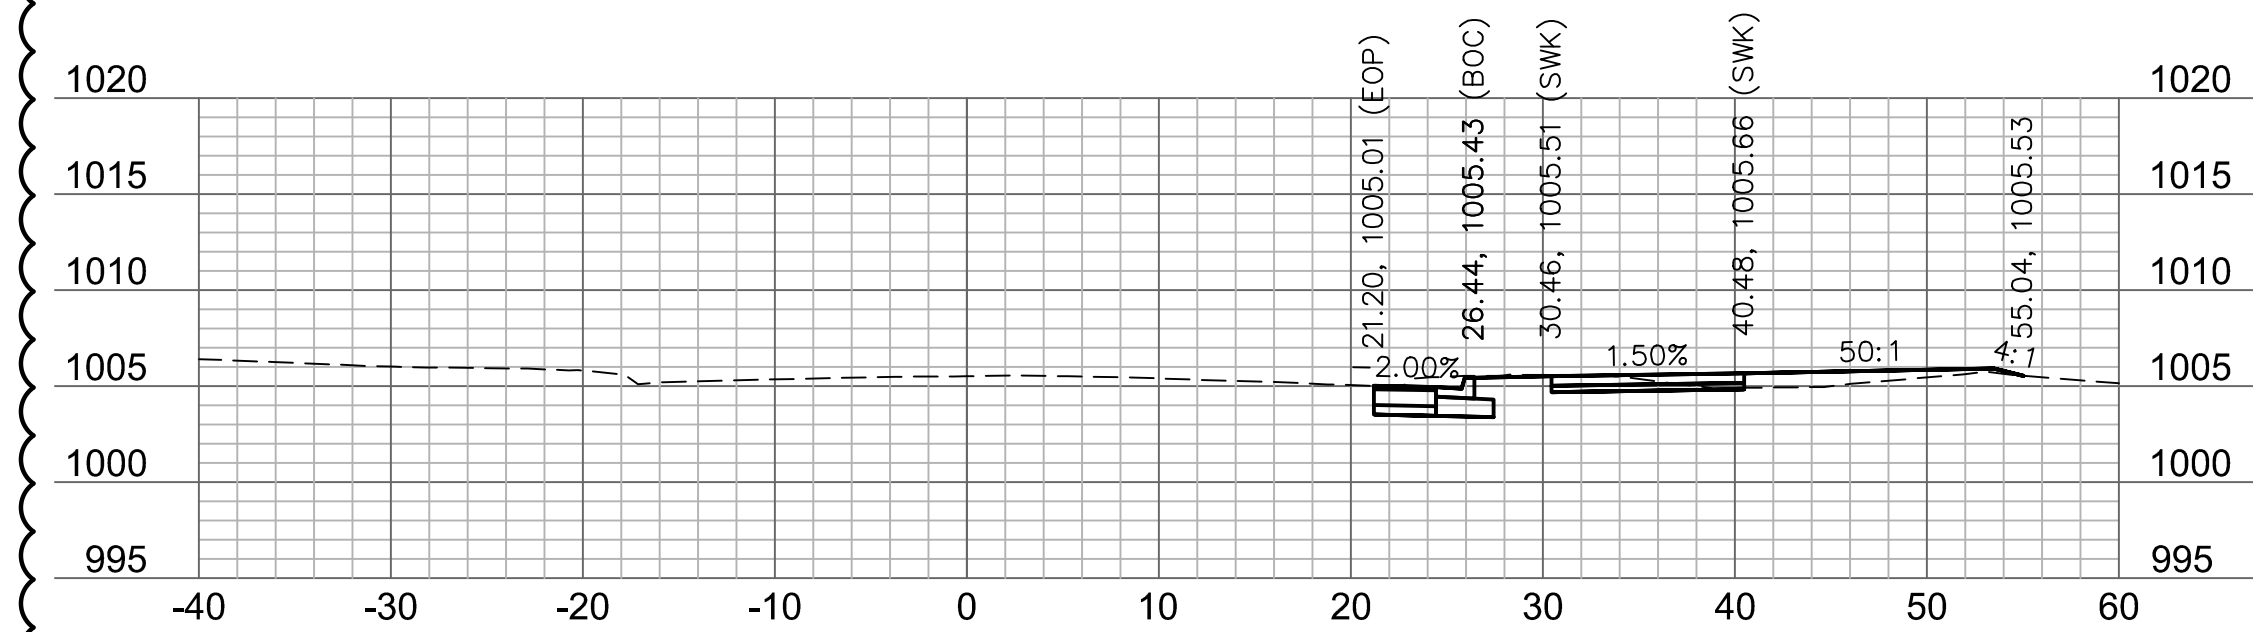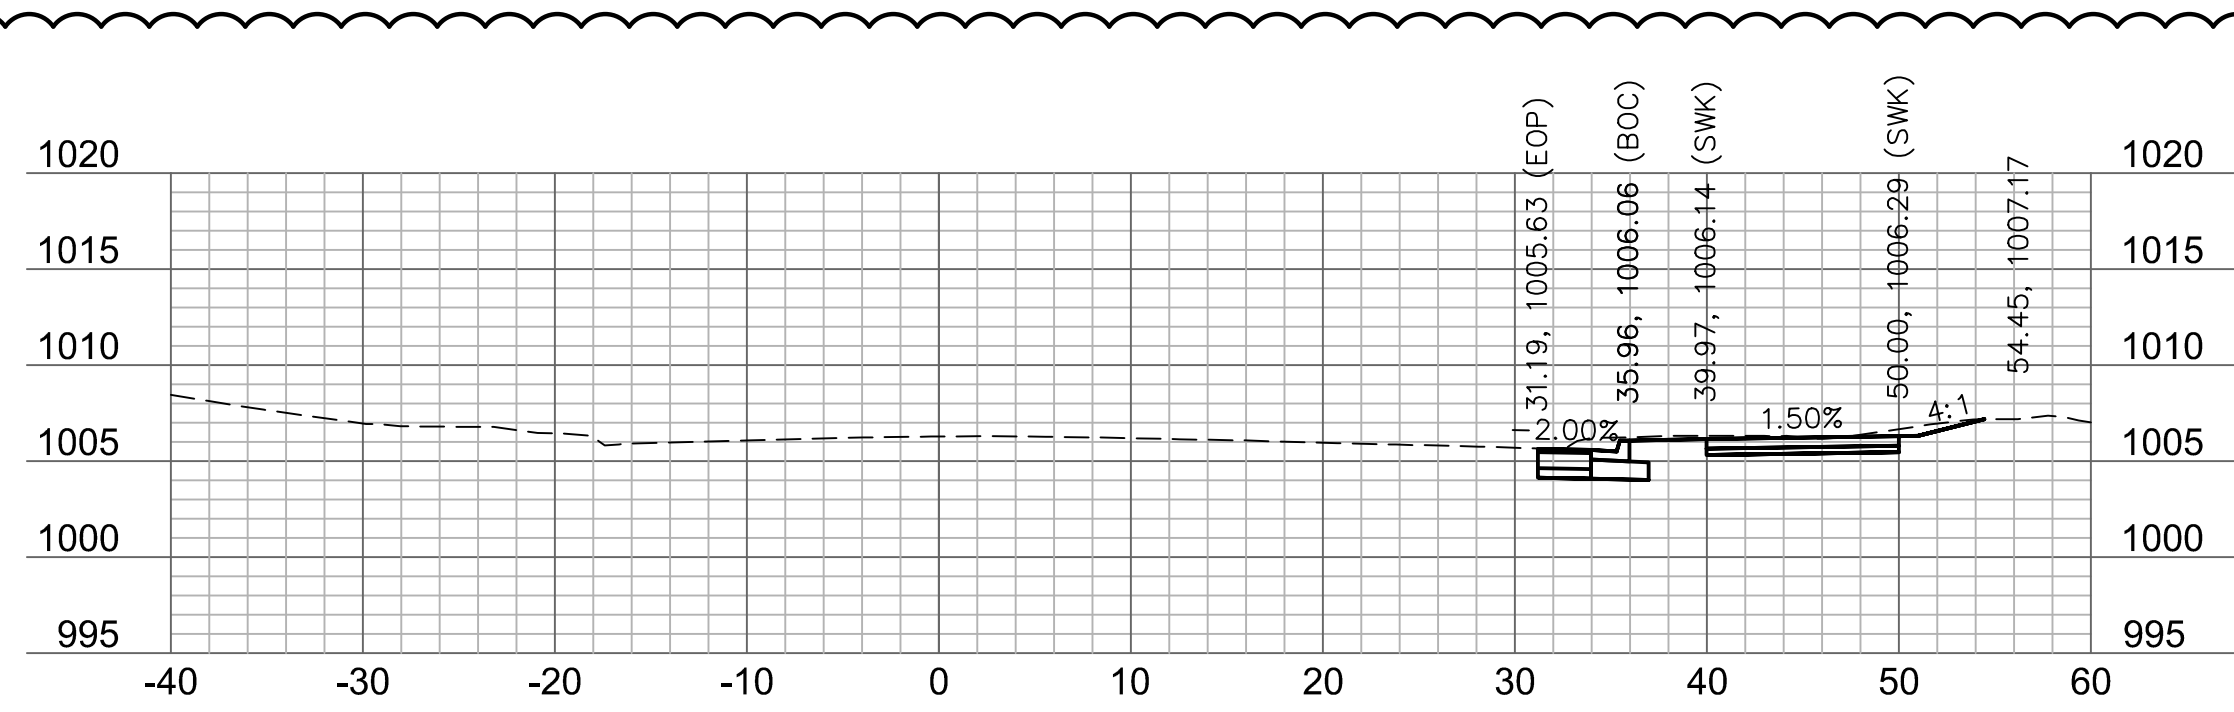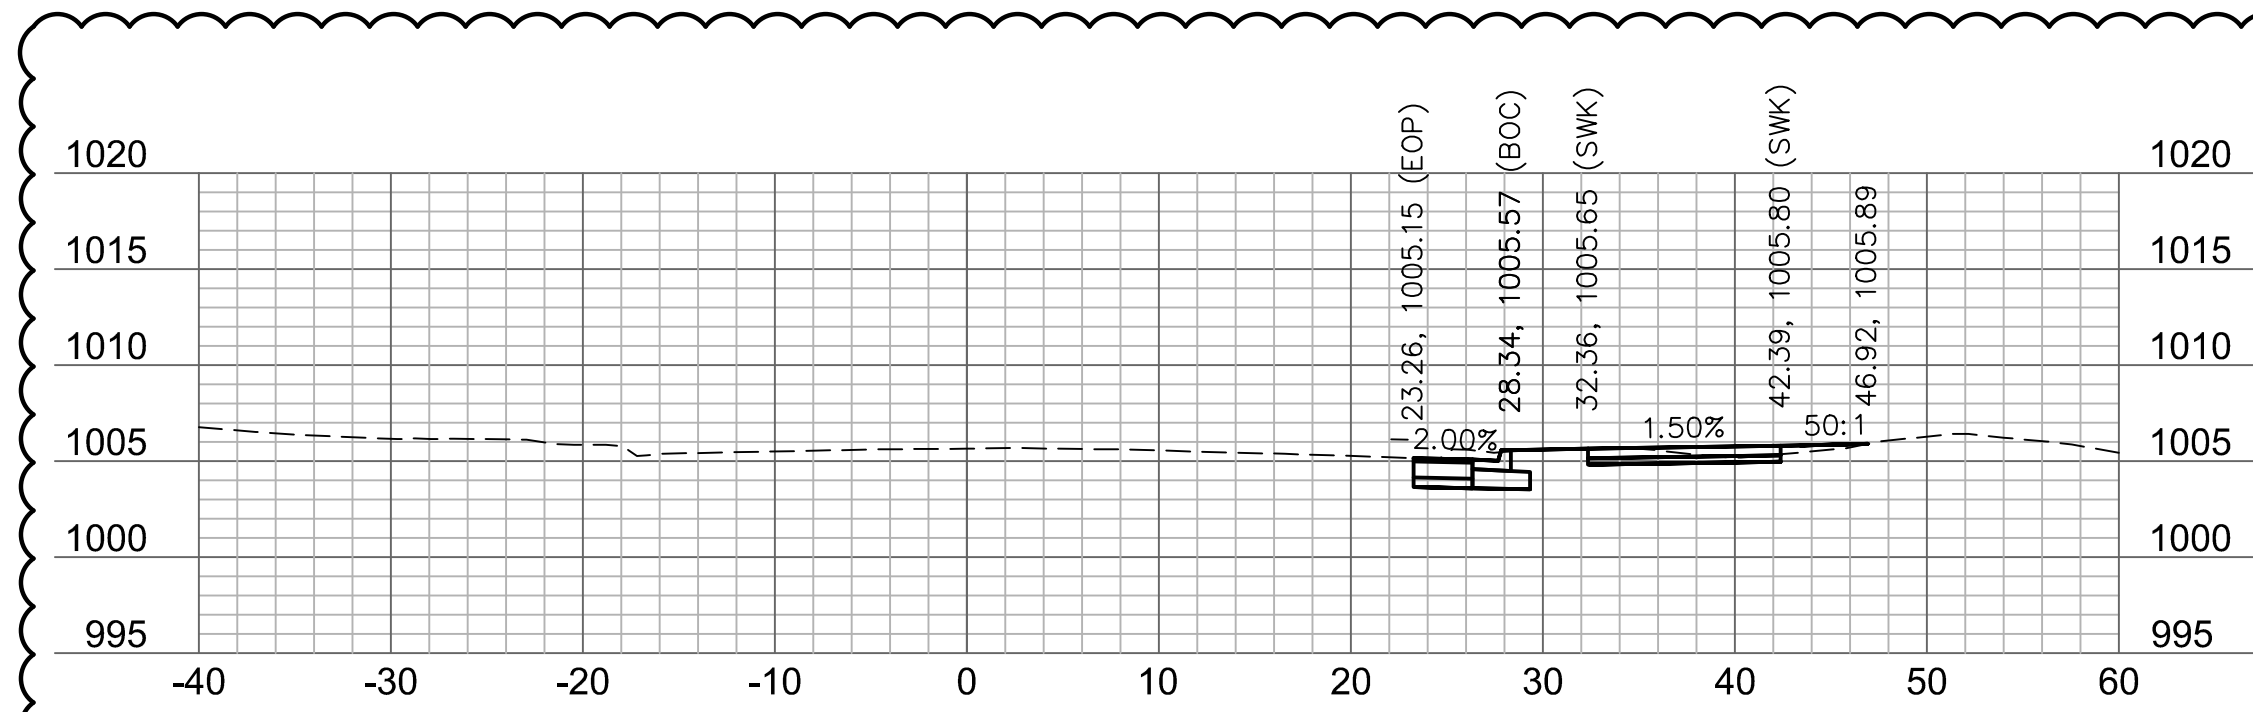

RYAN B. FLEMING
MO. NO. PE-2002003161





[illegible]

BAILEY ROAD CROSS SECTIONS	
LEE'S SUMMIT MIDDLE SCHOOL #4 BAILEY ROAD PUBLIC IMPROVEMENTS	
LEE'S SUMMIT	MISSOURI 2021


C.O.A. NO.: 001592
DRAWN BY: RPH
CHECKED BY: RBF
APPROVED BY: RBF
QA/QC BY: XXX
PROJECT NO.: 020-0103
DWG NO.: T_XSC01_0200103
DATE: 2021-02-01

olsson

03\40-Design\AutoCAD\Final Plans\Sheets\RDBR\Lee Summit Plan Set - (Century and Middle School Drives)\CROSS SECTIONS\T_XSC01_0200103.dwg
XREFS: T_PBASE_0200103 T_PTBLK_0200103

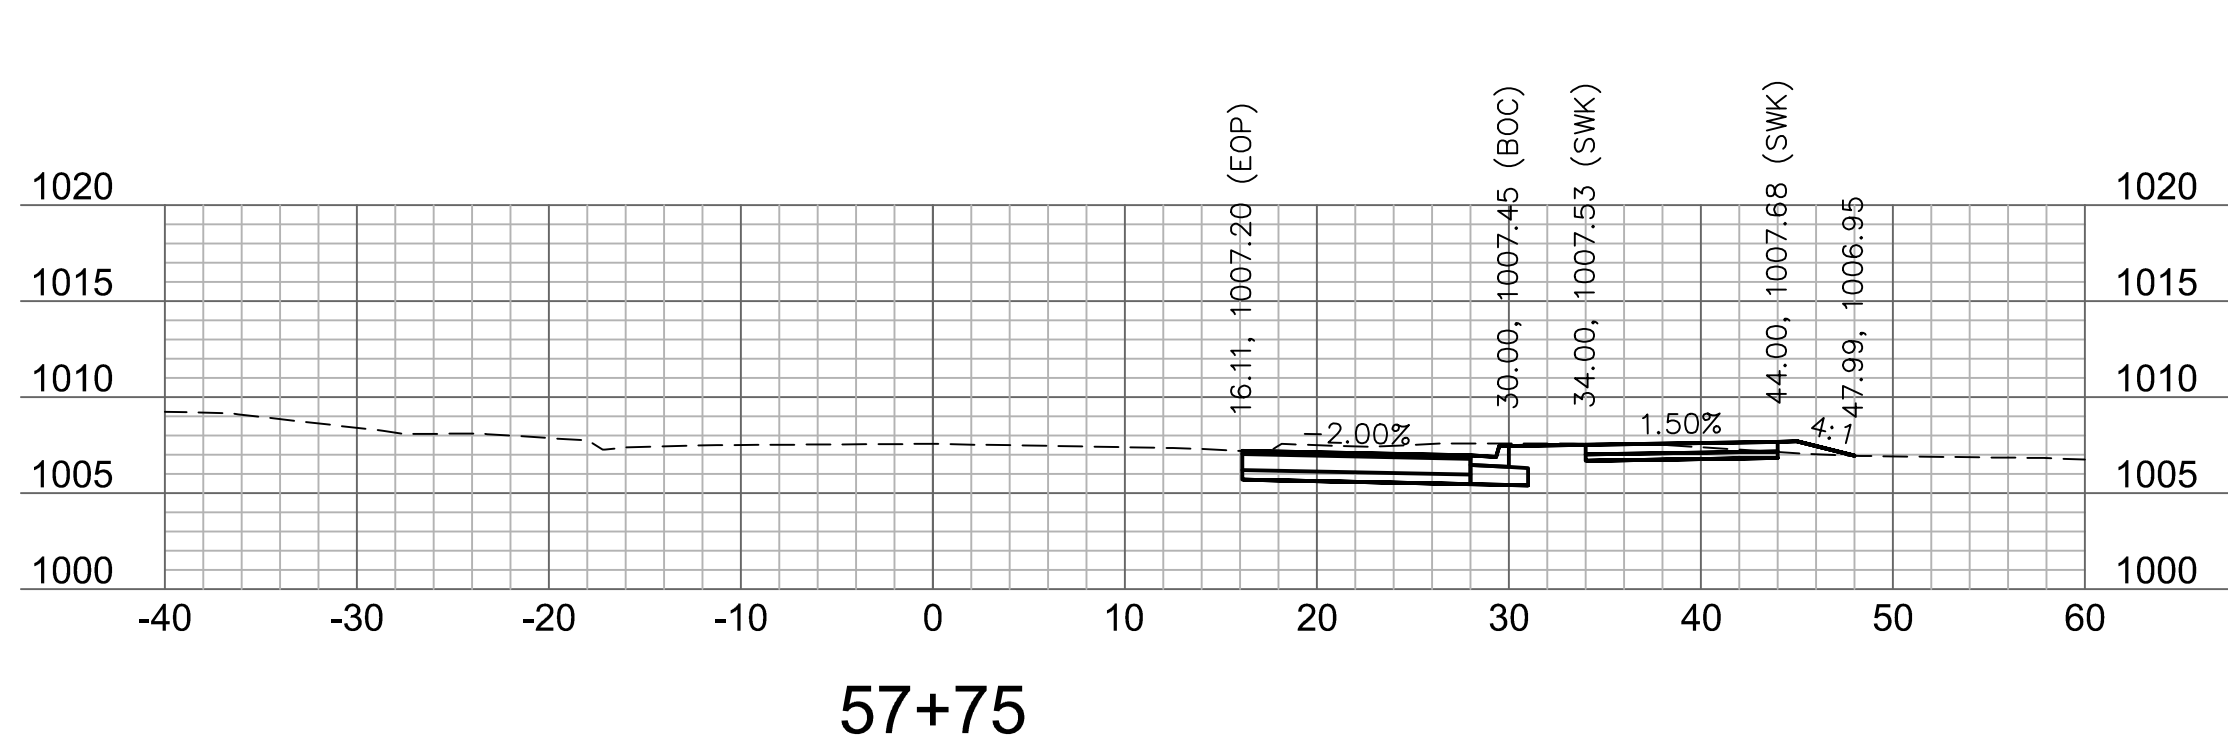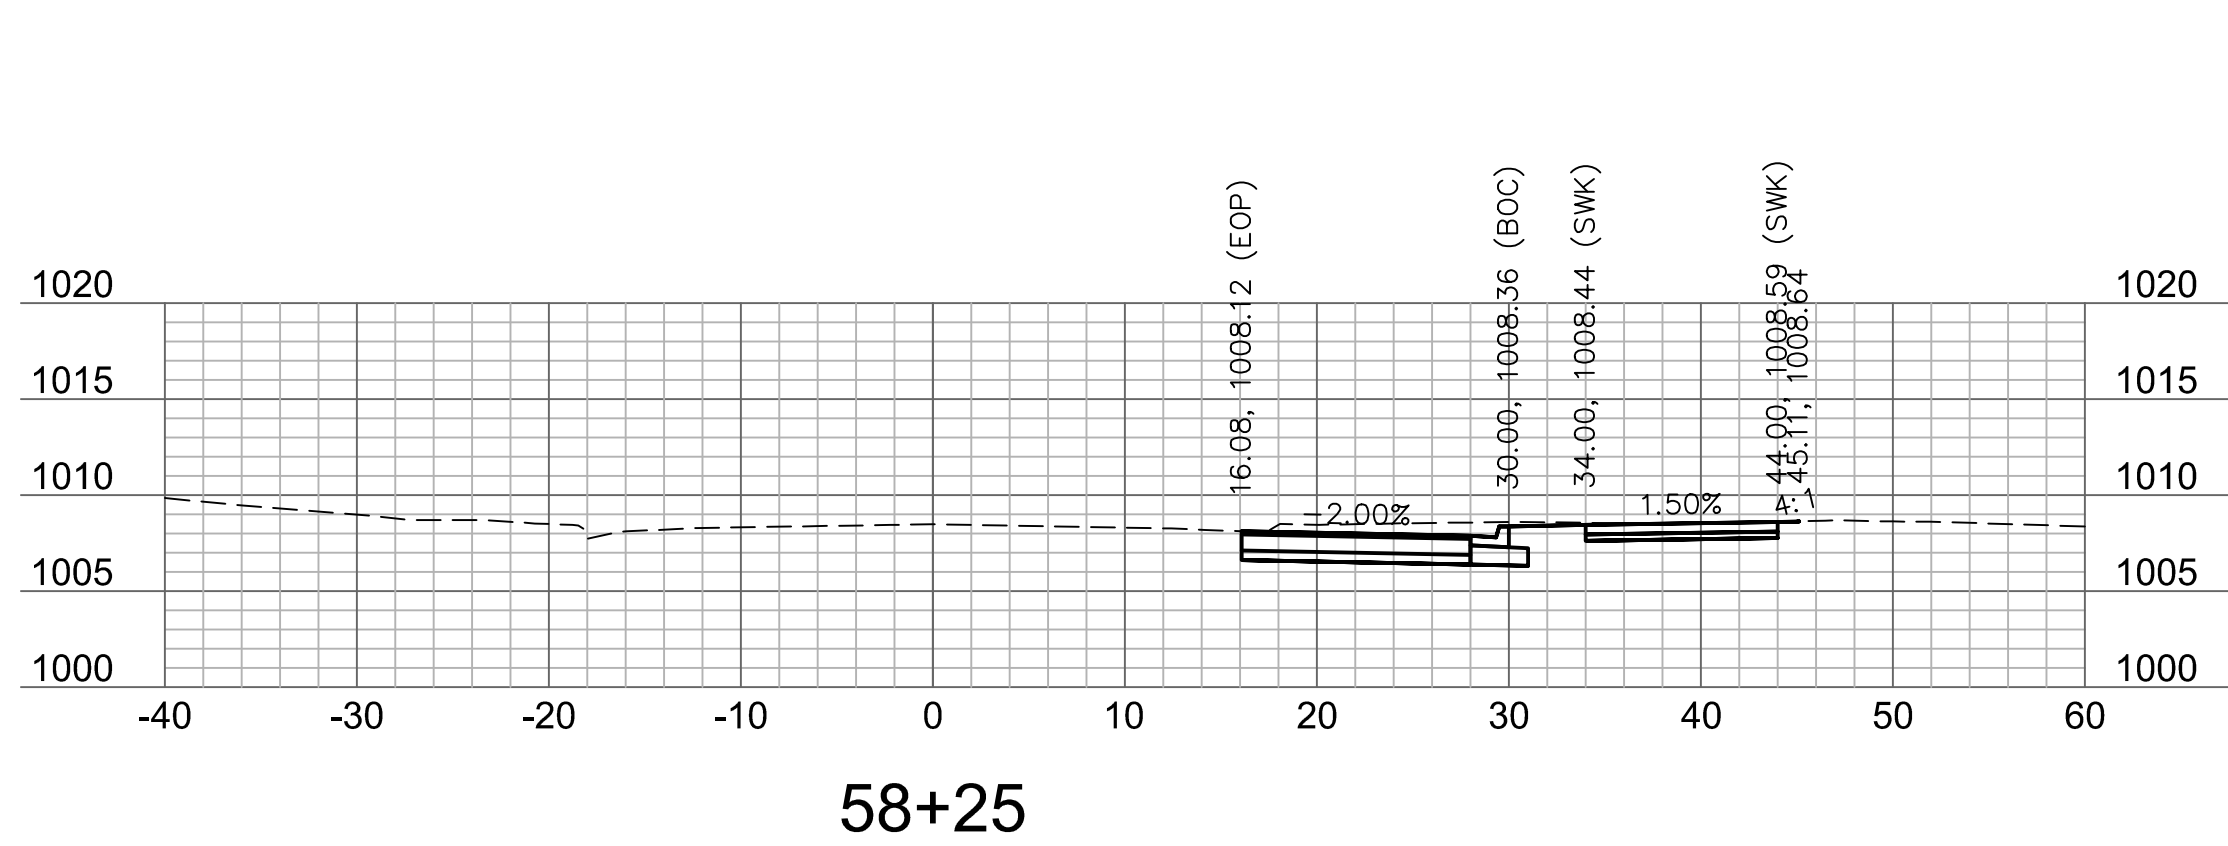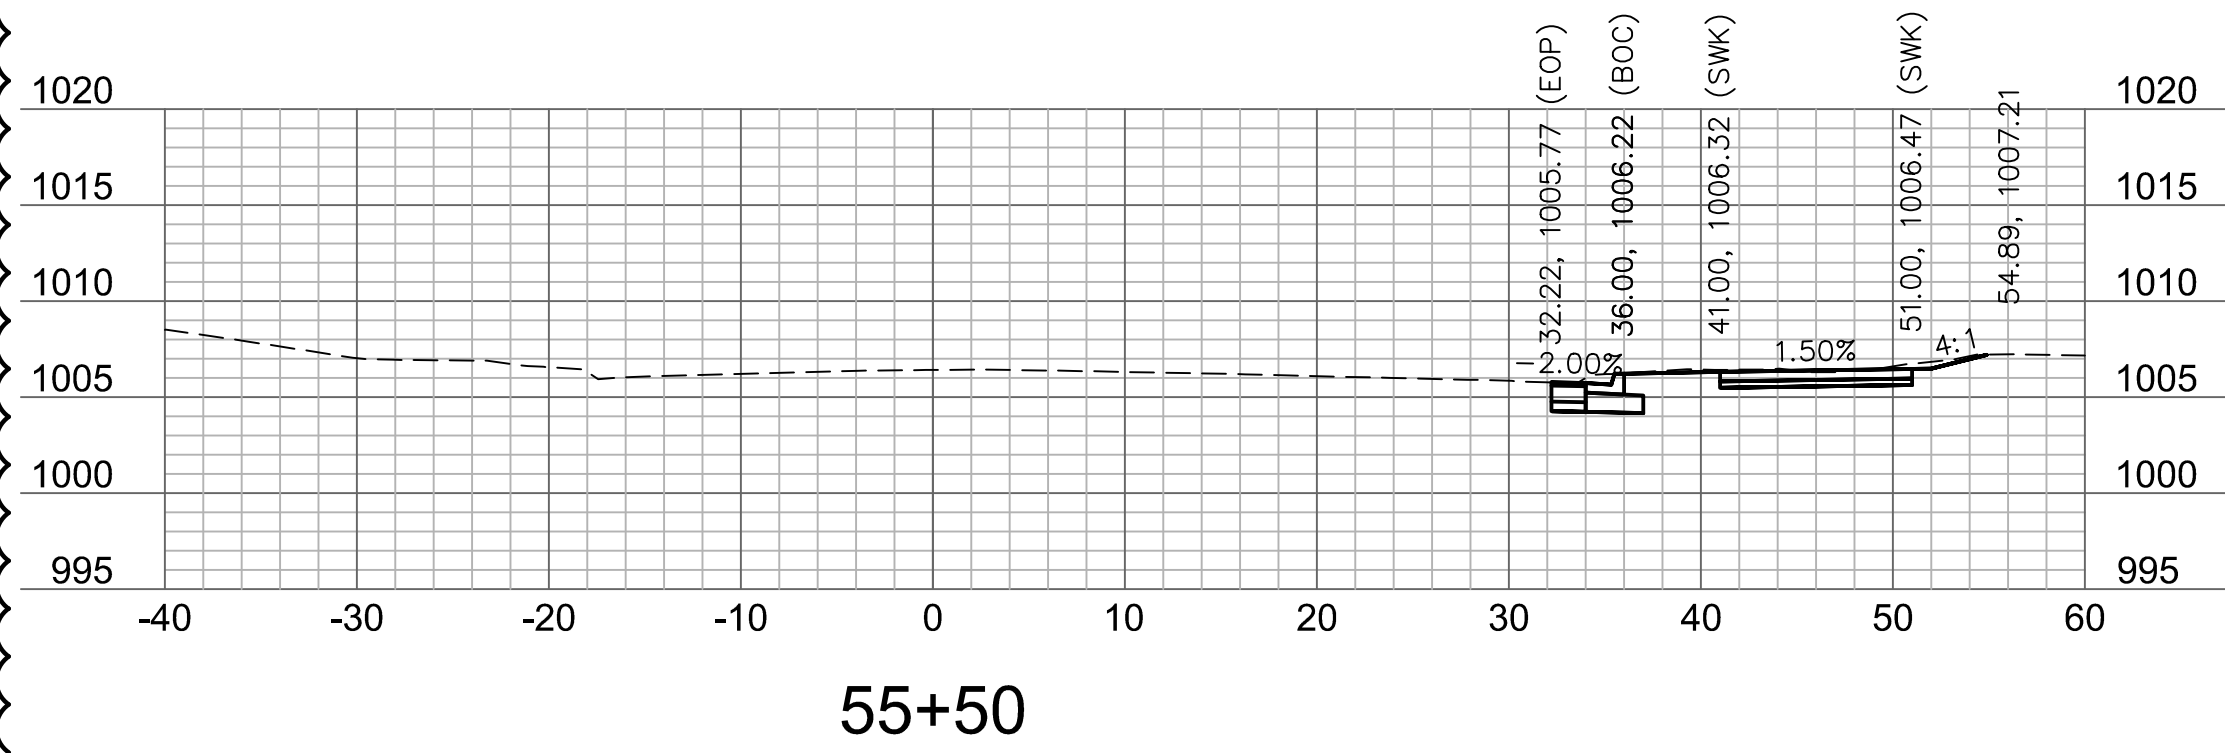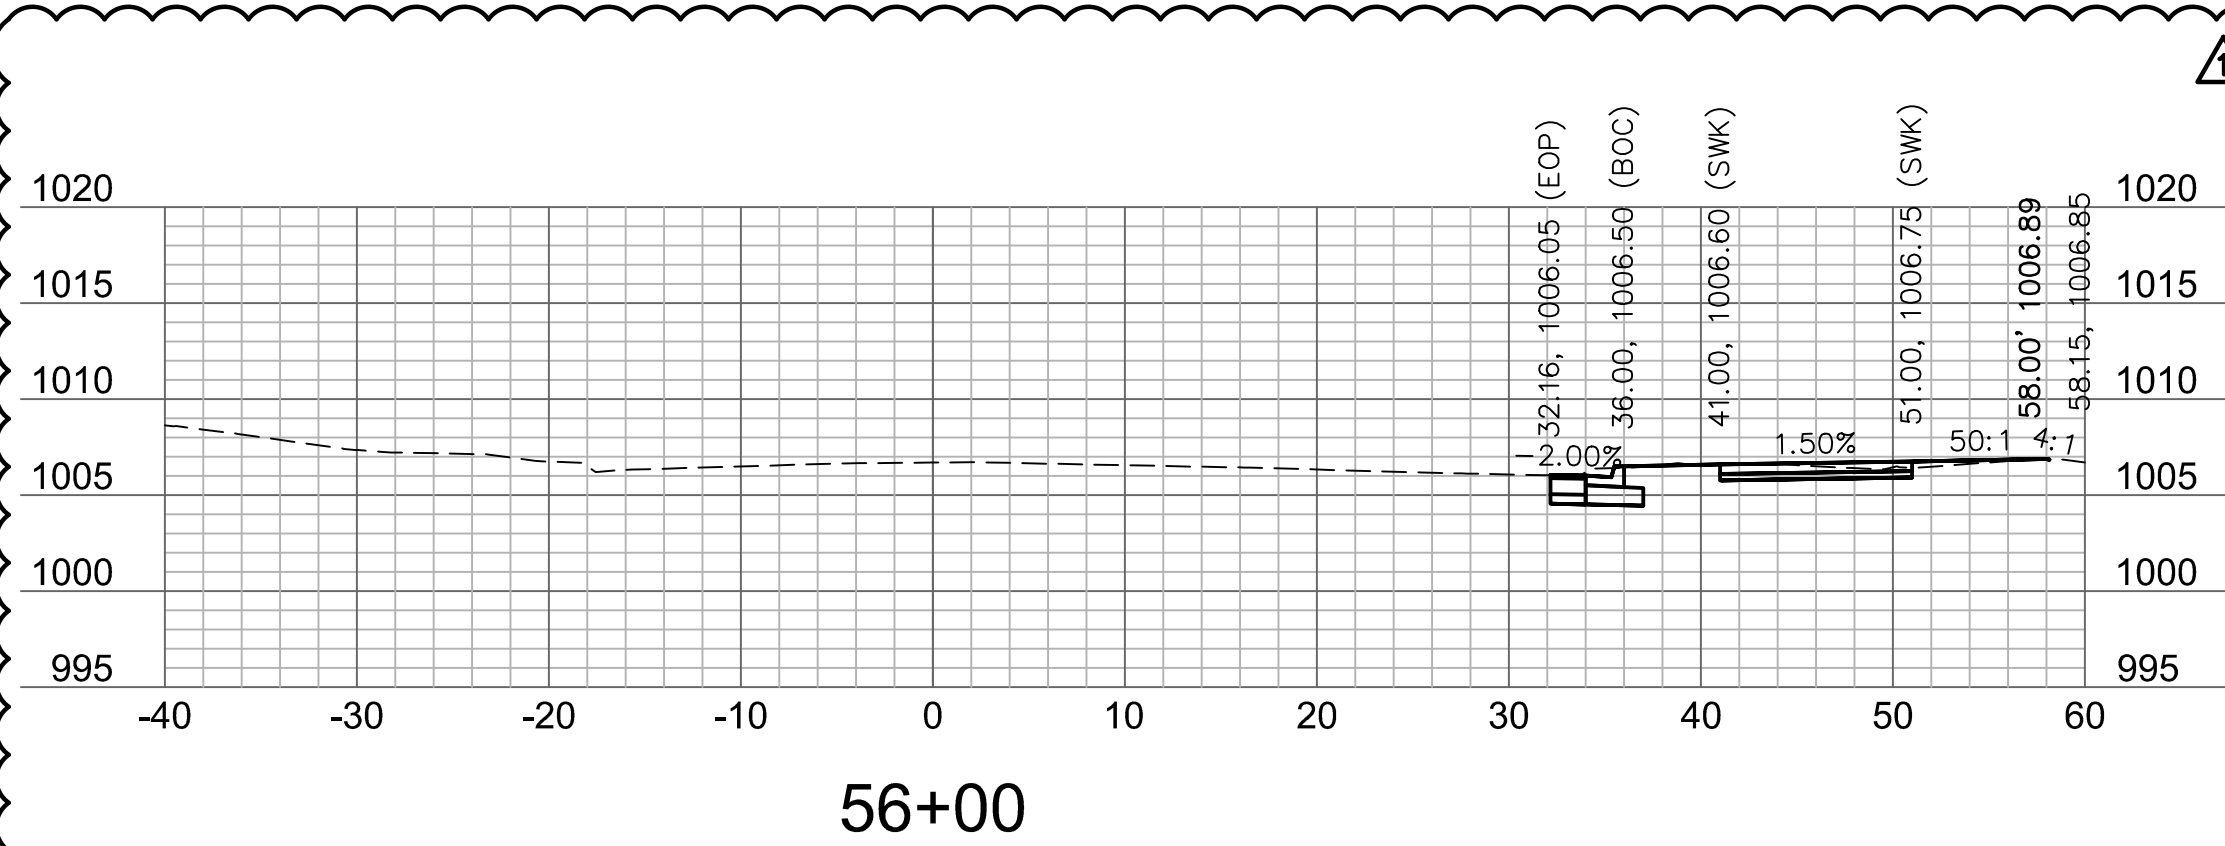


Olsson Engineering - MO State Certificate of Authority #001592
7301 West 133rd Street, Suite 200 TEL 913.381.1170
Overland Park, KS 66213-4750 FAX 913.381.1174 www.olsson.com

 


BAILEY ROAD CROSS SECTIONS	
LEE'S SUMMIT MIDDLE SCHOOL #4 BAILEY ROAD PUBLIC IMPROVEMENTS	
LEE'S SUMMIT MISCELLANEOUS	2024

SHEET
90 OF 100


DWG: F:\2020\0001-0500\020-0103\40-Design\AutoCAD\Final Plans\Sheets\ROBR\Lee Summit Plan Set - (Century and Middle School Drives)\CROSS SECTIONS\T_XSC01_0200103.dwg
DATE: May 17, 2021 1:41pm XREFS: T_PBASE_0200103 USER: rholler

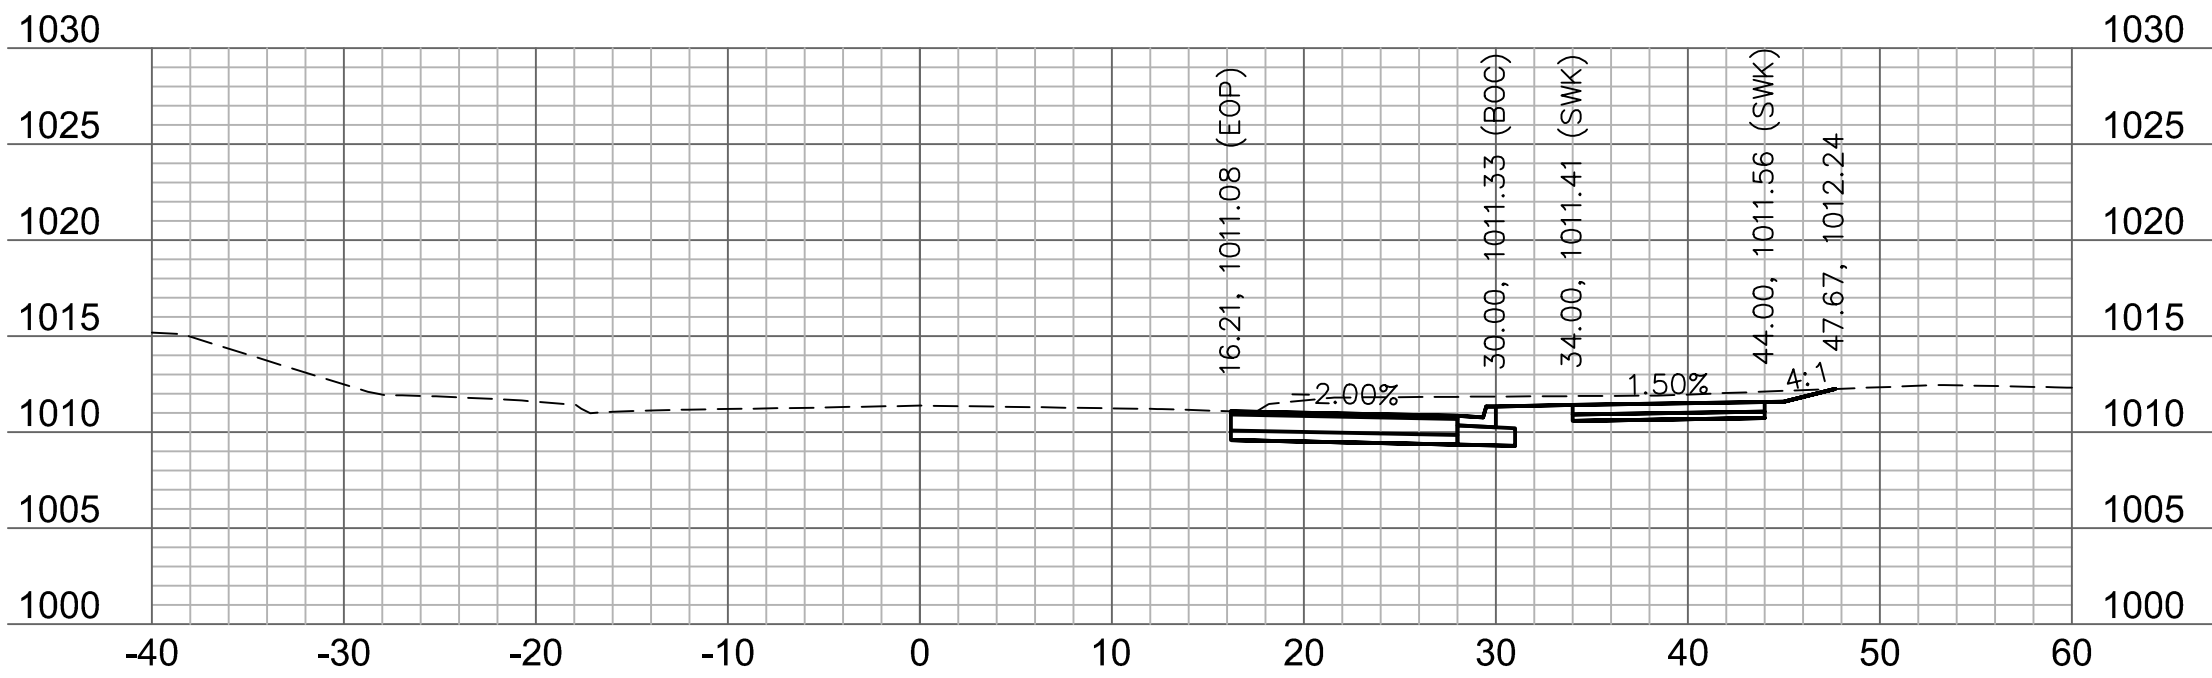


59+25

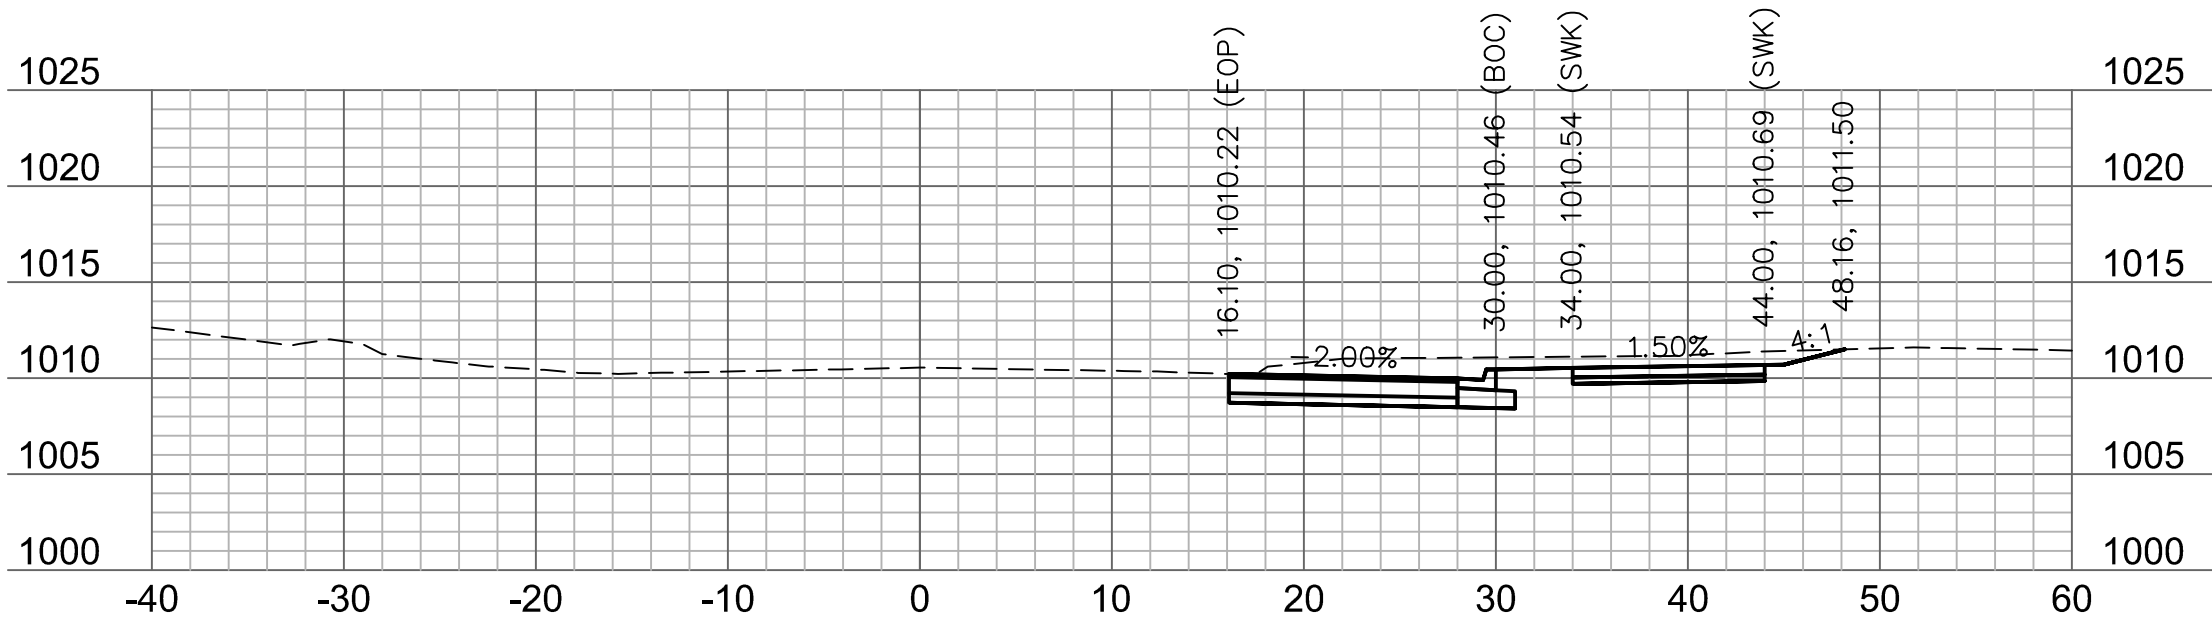


59+00

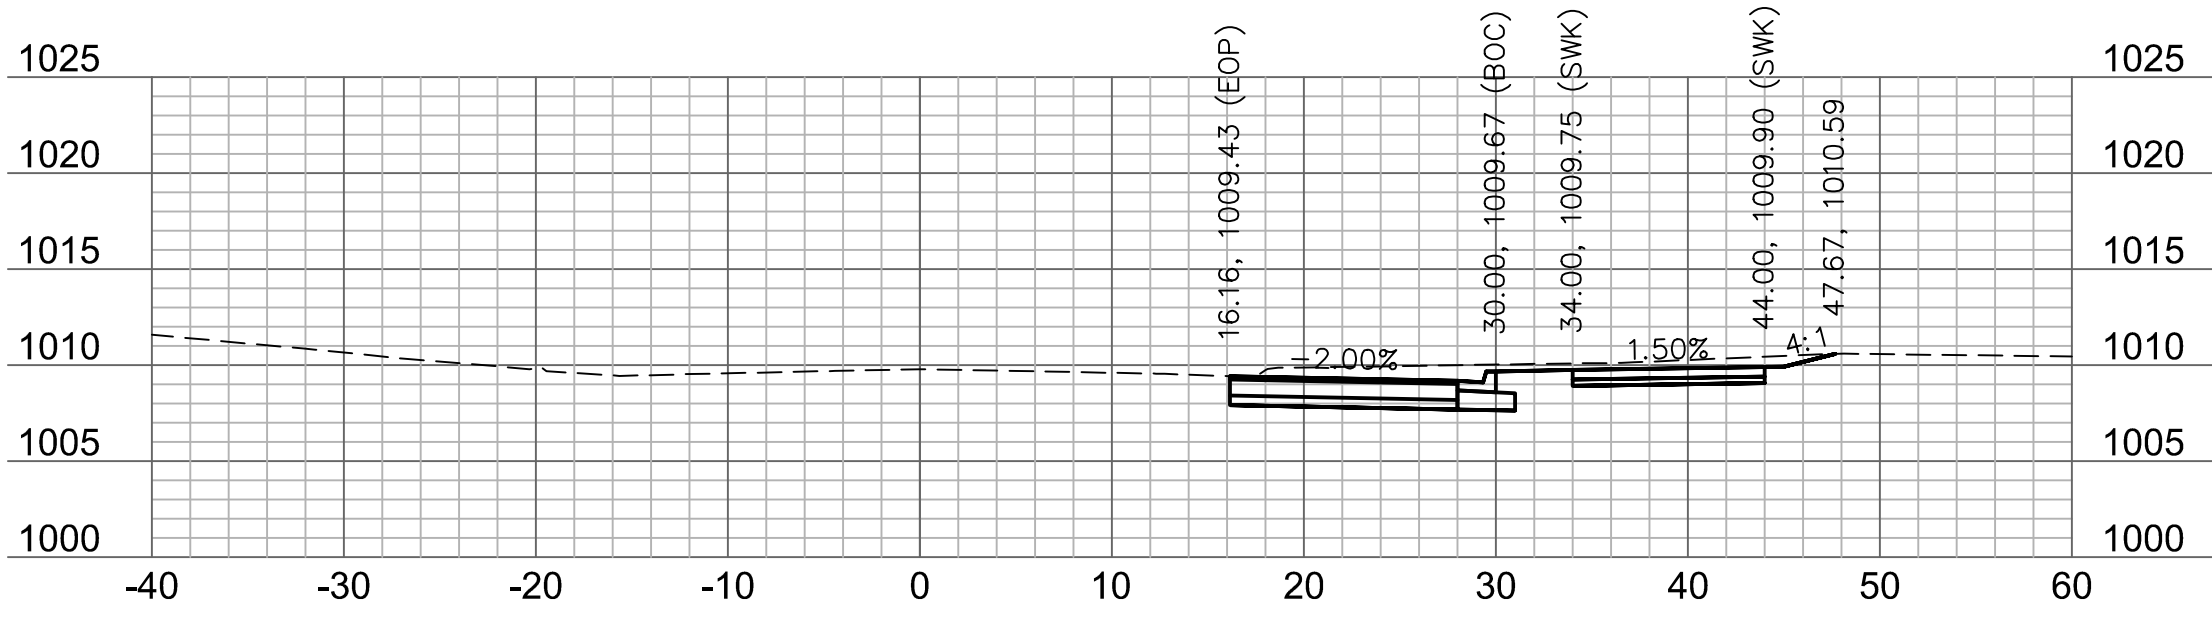


58+75

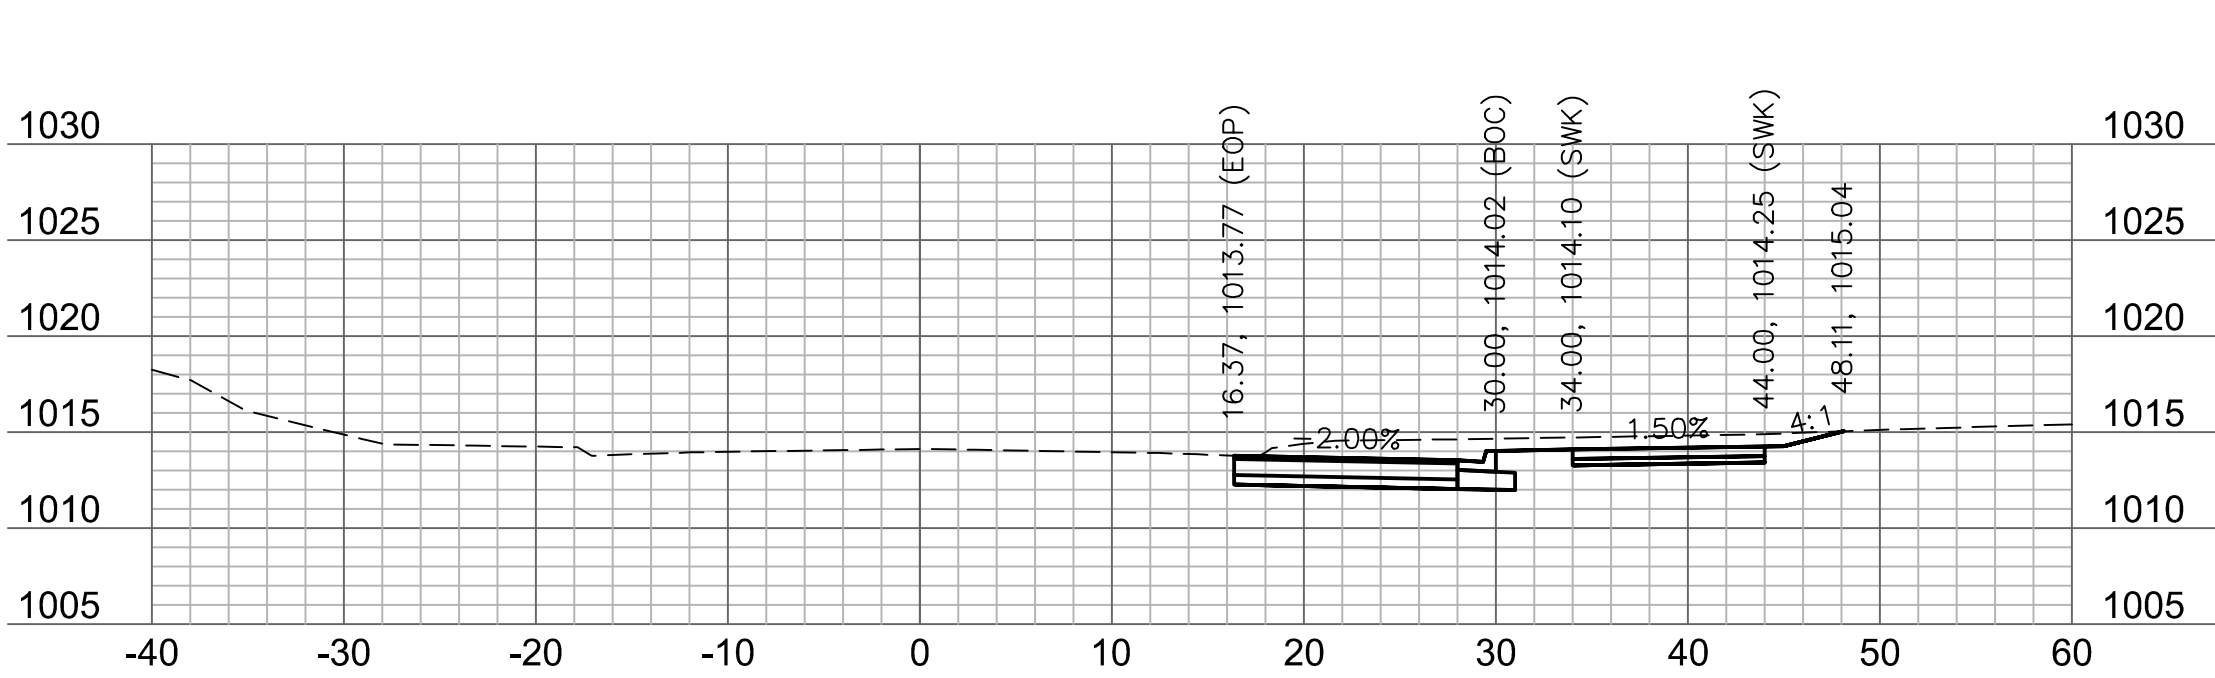


60+00

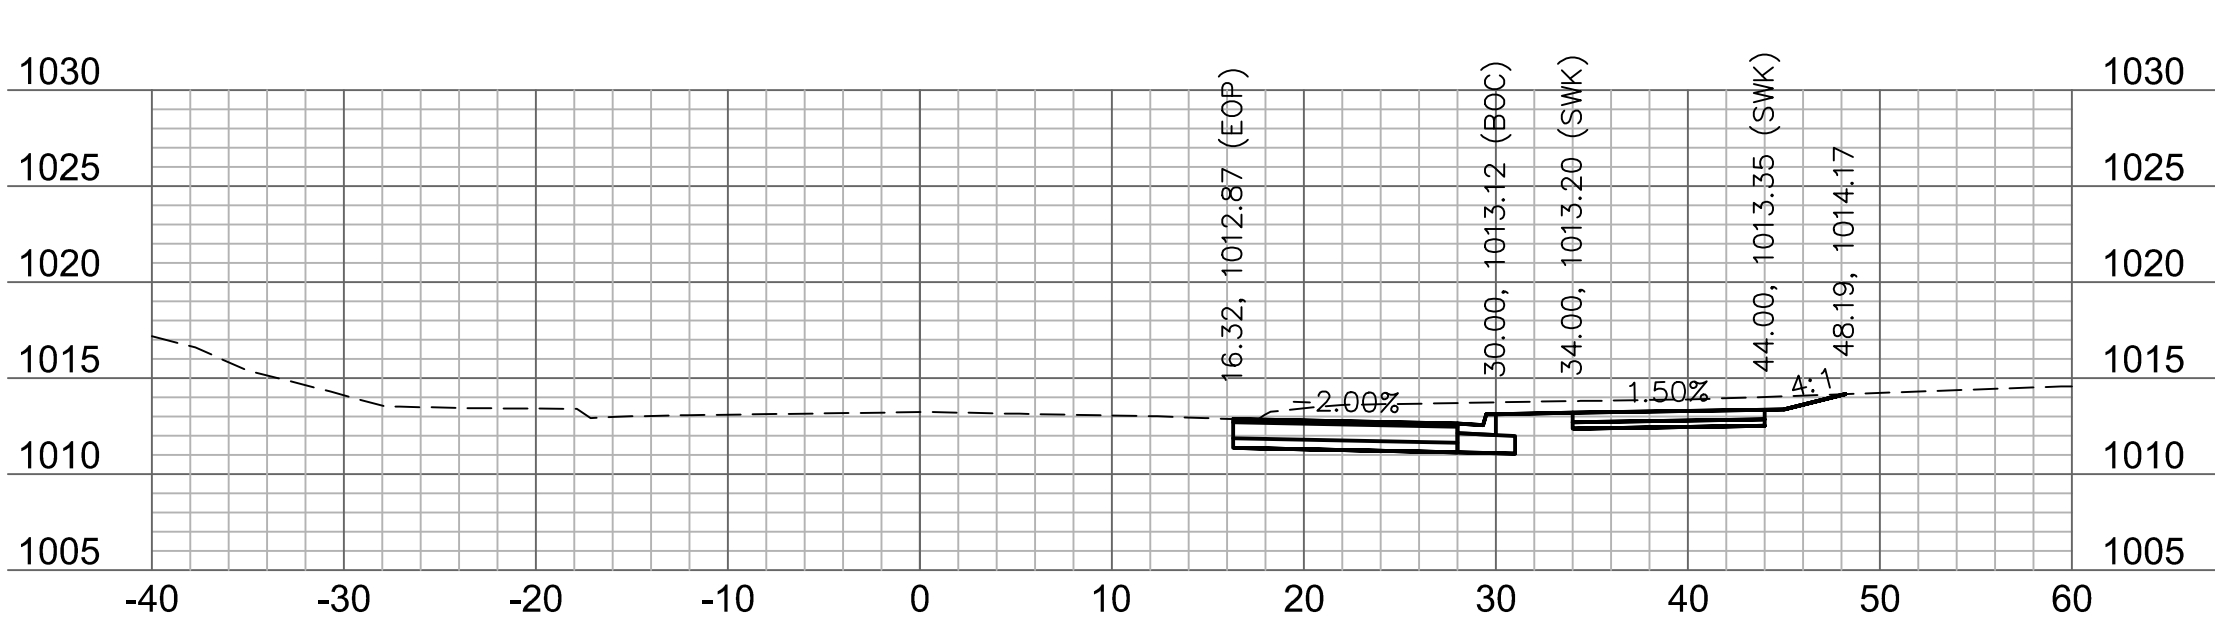

59+75

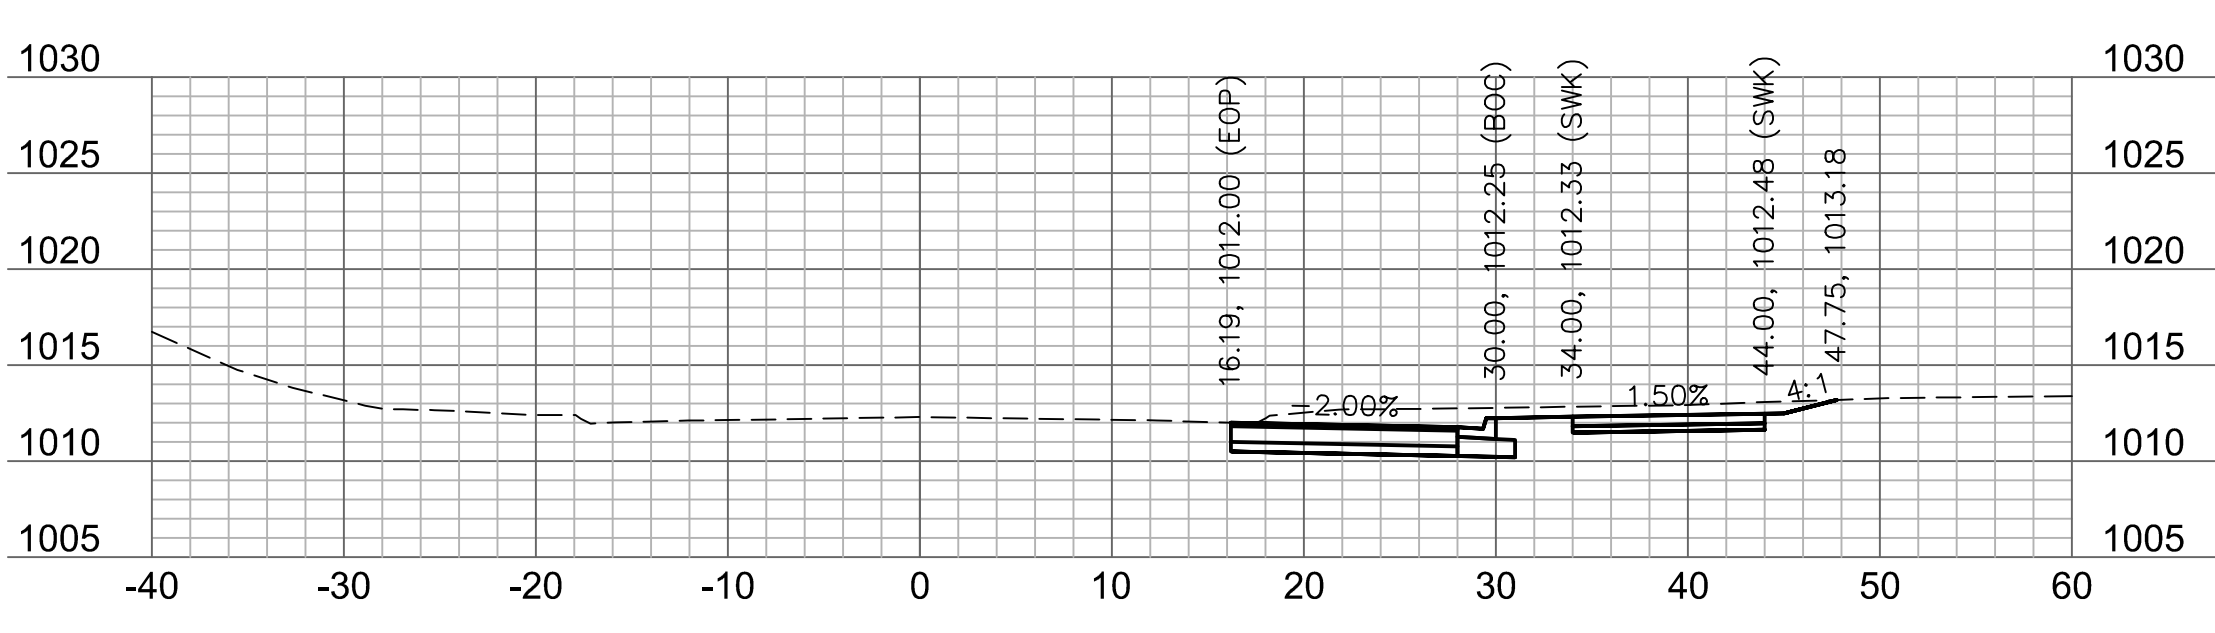

59+50

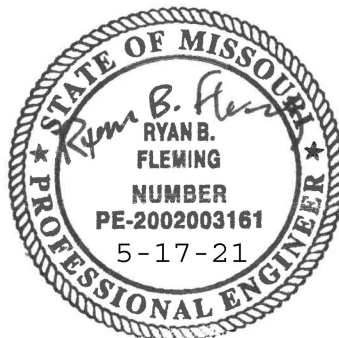

RYAN B. FLEMING
MO. NO. PE-2002003161

REV. NO.	DATE	REVISIONS DESCRIPTION	BY

REVISIONS

BAILEY ROAD CROSS SECTIONS	2021
LEE'S SUMMIT MIDDLE SCHOOL #4 BAILEY ROAD PUBLIC IMPROVEMENTS	
LEE'S SUMMIT, MISSOURI	



C.O.A. NO.: 001592
DRAWN BY: RPH
CHECKED BY: RBE
APPROVED BY: RBE
QA/QC BY: XXX
PROJECT NO.: 020-0103
DWG NO.: T_XSC01_0200103
DATE: 2021-02-01

SHEET
91 OF 100

olsson

Olsson Engineering - MO State Certificate of Authority #001592
7301 West 133rd Street, Suite 200 TEL 913.381.1170
Overland Park, KS 66213-4750 FAX 913.381.1174 www.olson.com


DWG: F:\2020\0001-0500\020-0103\40-Design\AutoCAD\Final Plans\Sheets\RDBR\Lee Summit Plan Set - (Century and Middle School Drives)\CROSS SECTIONS\T_XSC01_0200103.dwg
DATE: May 17, 2021 1:41pm XREFS: T_PBASE_0200103 T_PTBK_0200103

 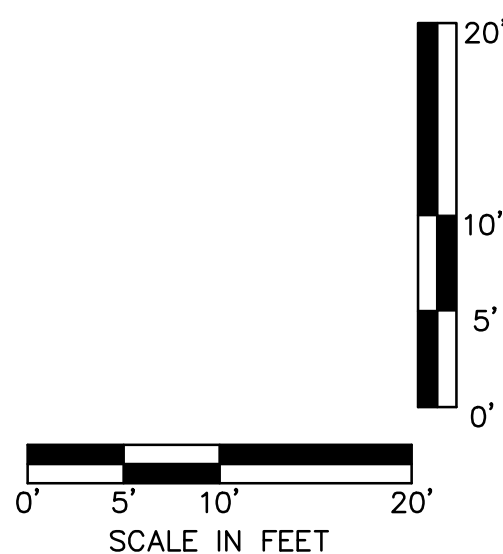[illegible]

BAILEY ROAD CROSS SECTIONS	
LEE'S SUMMIT MIDDLE SCHOOL #4 BAILEY ROAD PUBLIC IMPROVEMENTS	
LEE'S SUMMIT MISSOURI	2021


C.O.A. NO.: 001592
DRAWN BY: RPH
CHECKED BY: RBF
APPROVED BY: RBF
QA/QC BY: XXX
PROJECT NO.: 020-0103
DWG NO.: T_XSC01_0200103
DATE: 2021-02-01

SHEET
92 OF 100

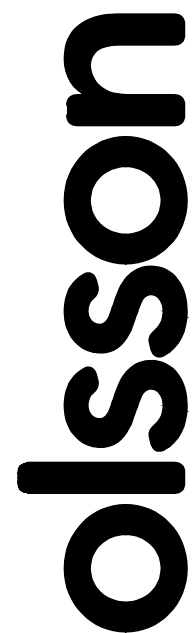


Olsson Engineering - MO State Certificate of Authority #001592
73301 West 133rd Street, Suite 200 TEL 913.381.1170
Overland Park, KS 66213-4750 FAX 913.381.1174 www.olsson.com


DWG: F:\2020\0001-0500\020-0103\40-Design\AutoCAD\Final Plans\Sheets\ROBR\Lee Summit Plan Set - (Century and Middle School Drives)\CROSS SECTIONS\T_XSC01_0200103.dwg
DATE: May 17, 2021 1:41pm XREFS: T_PBASE_0200103 USER: rholler

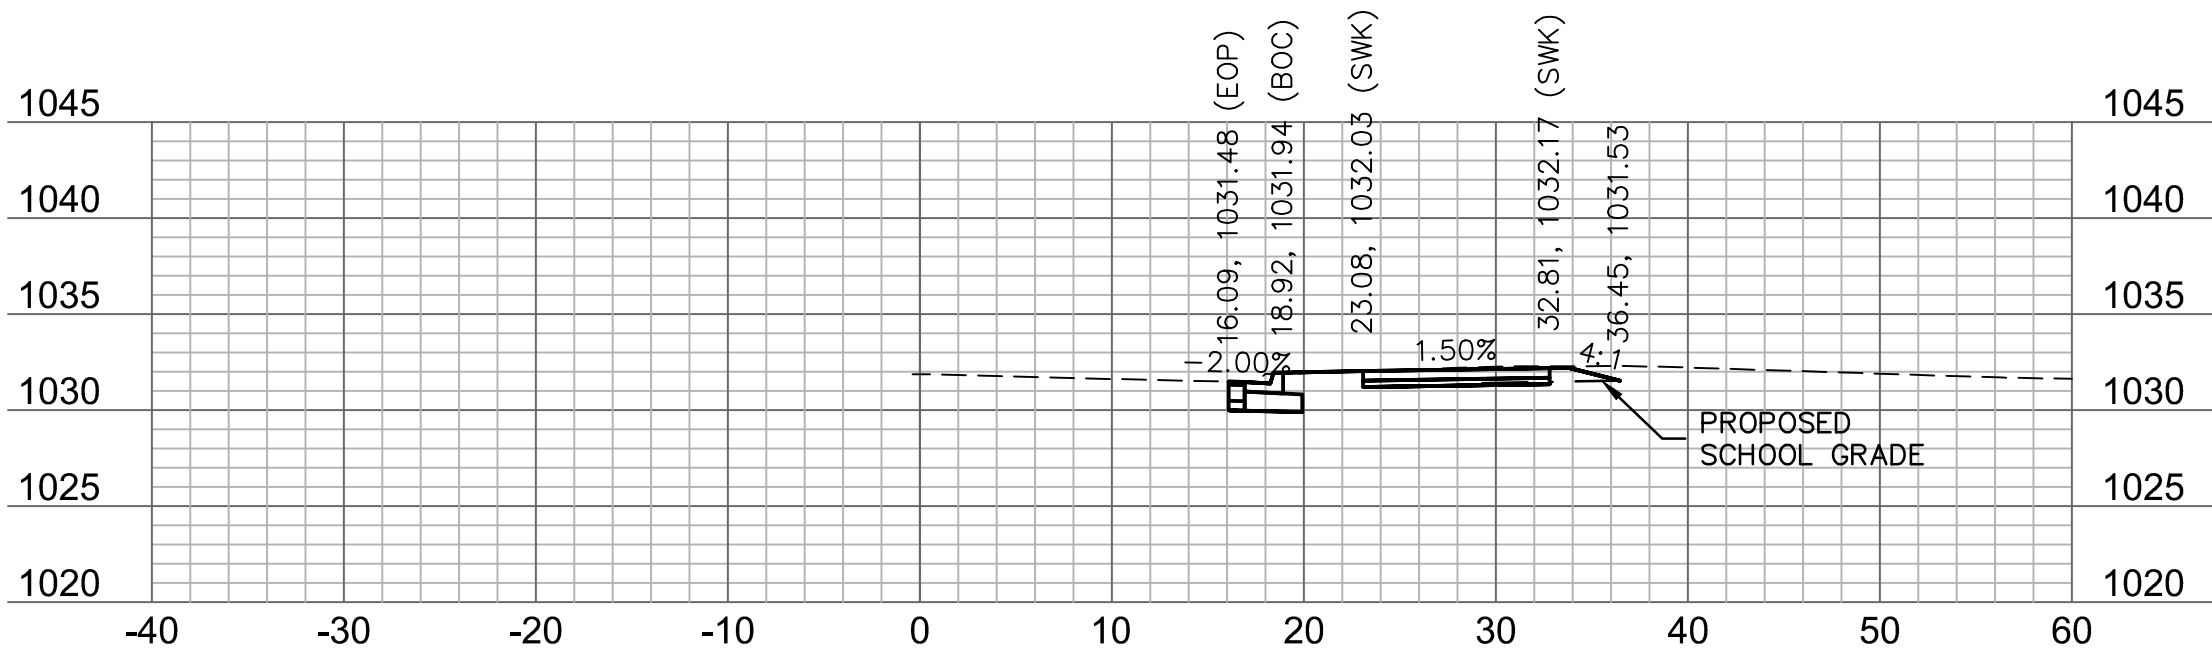


83+75

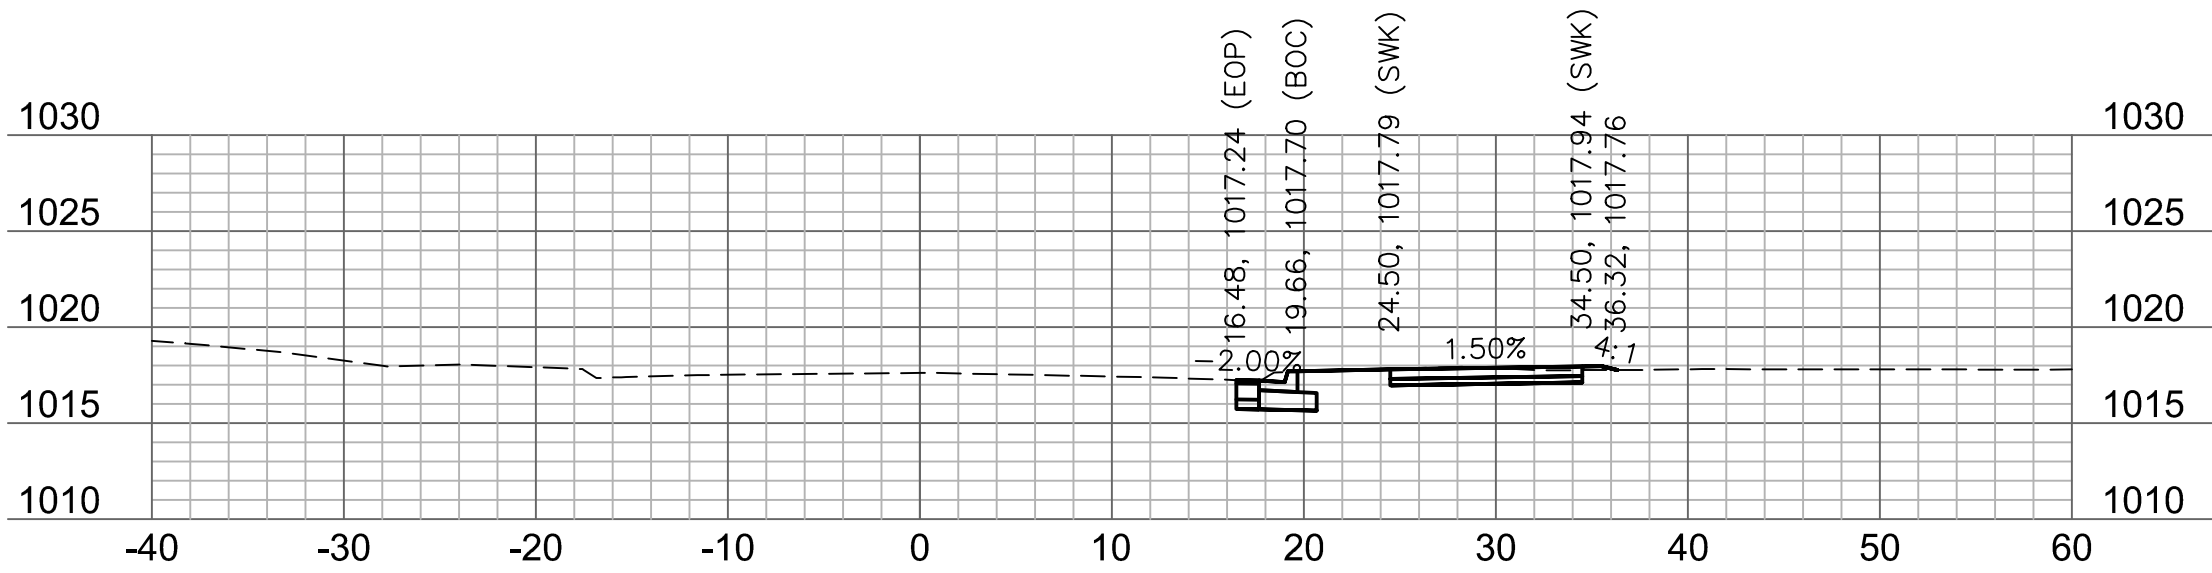


63+75

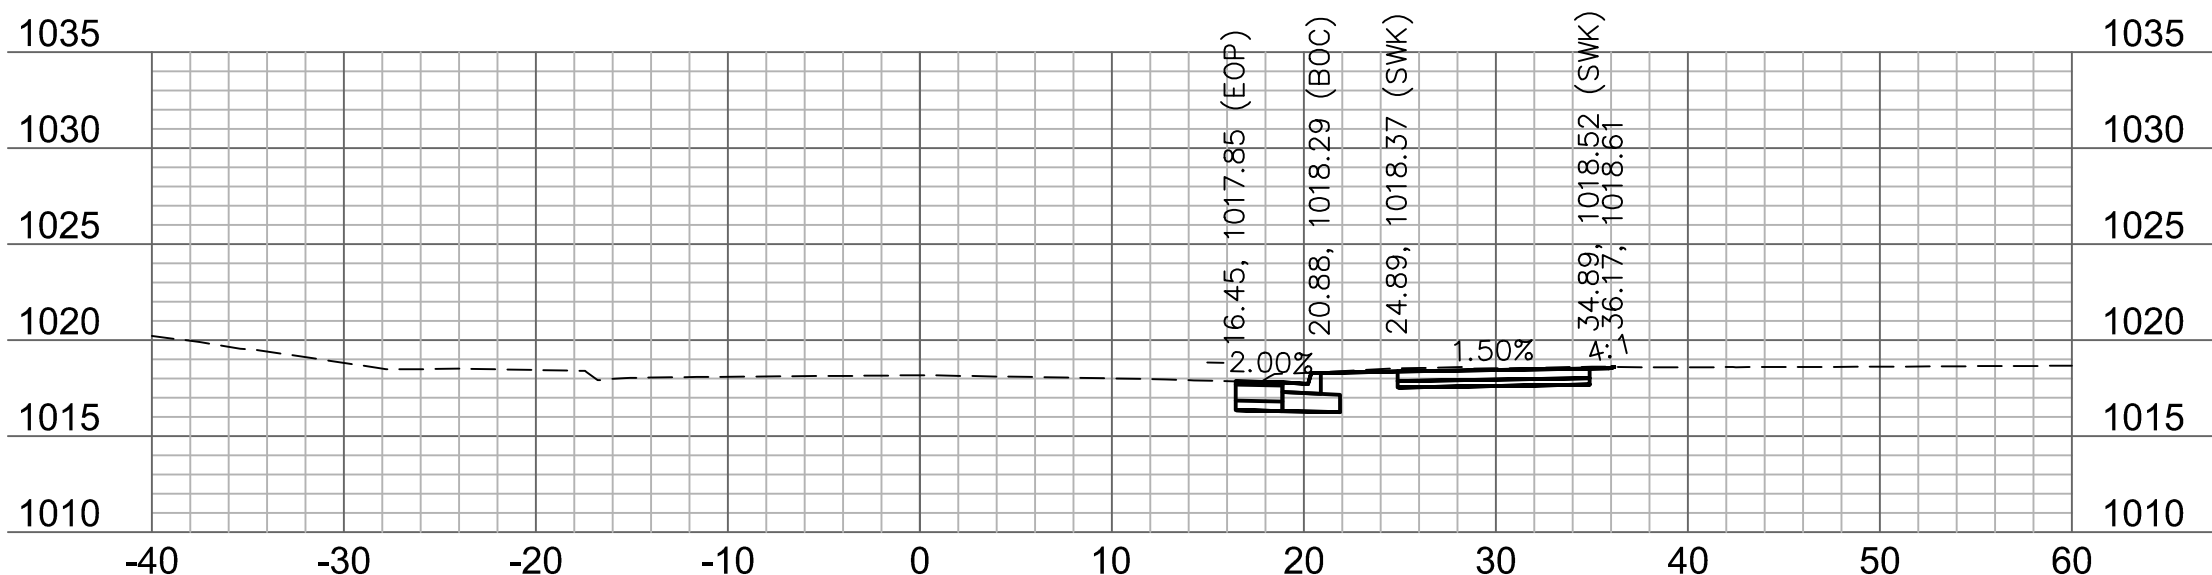


63+50

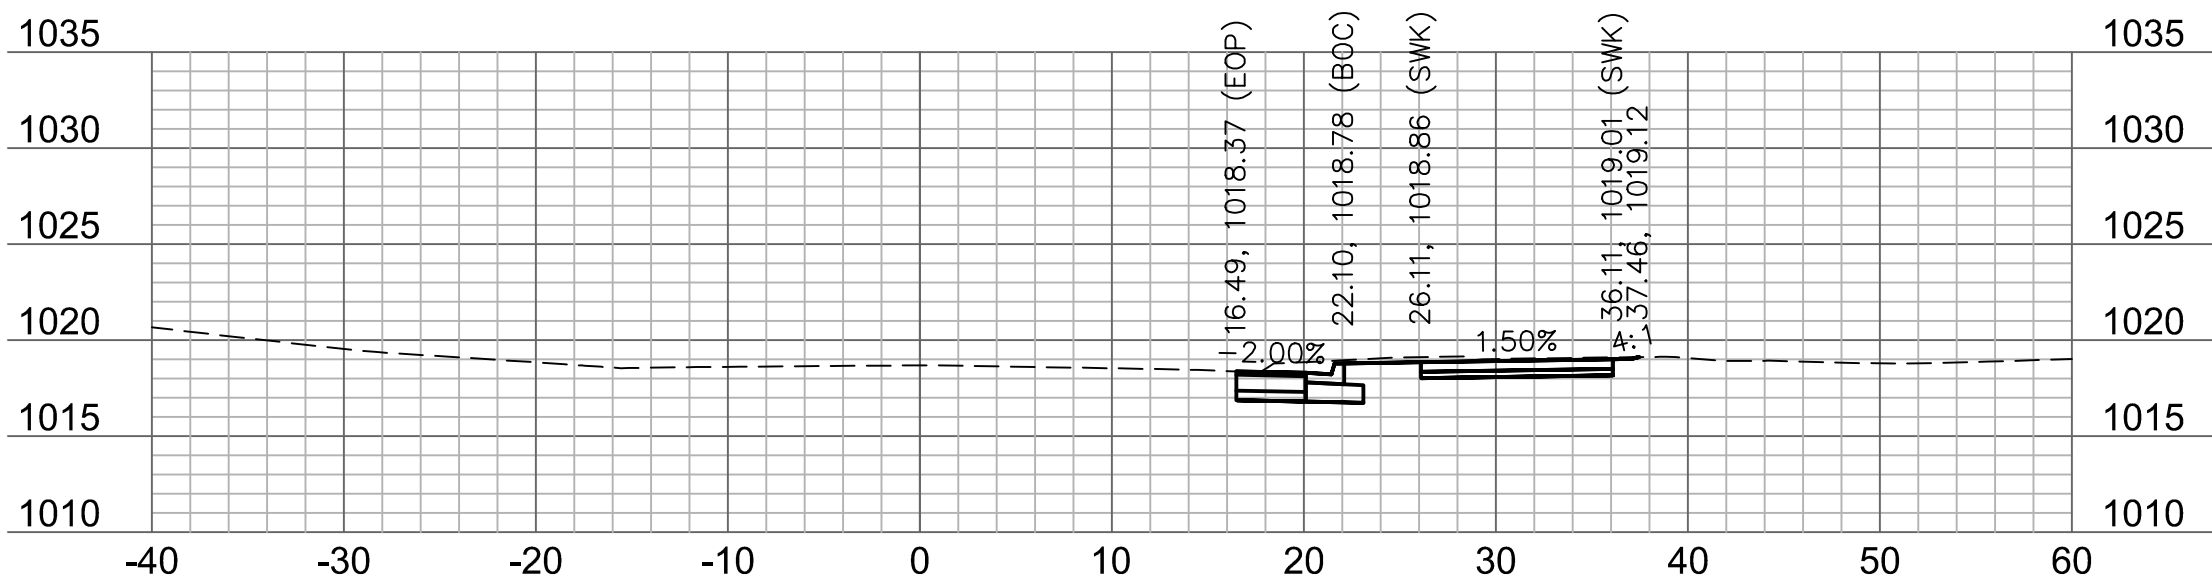


63+25

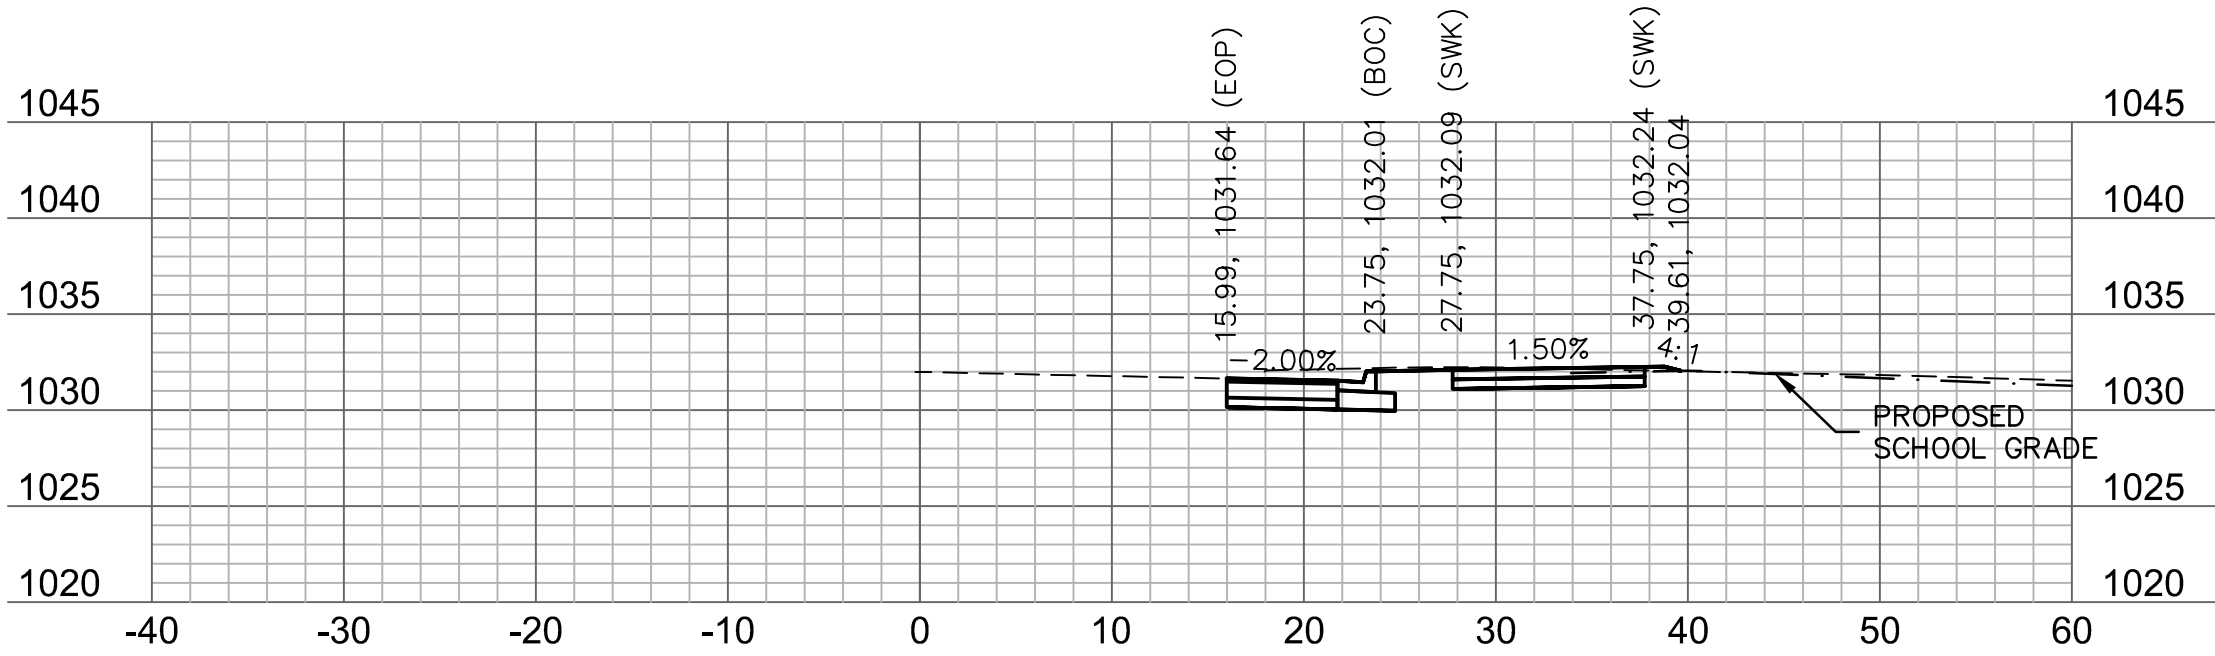


84+75

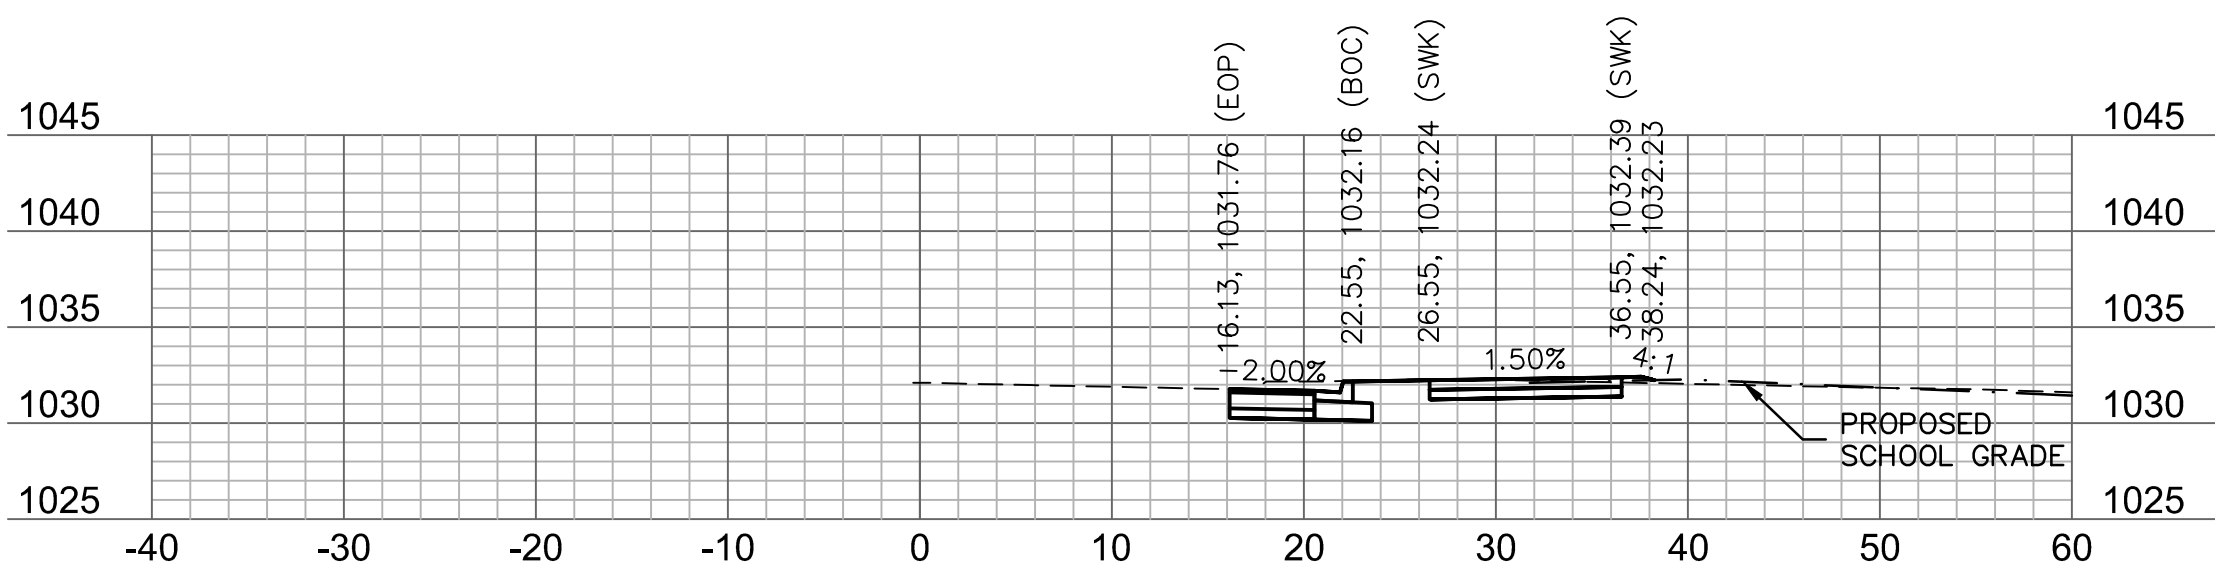


84+50

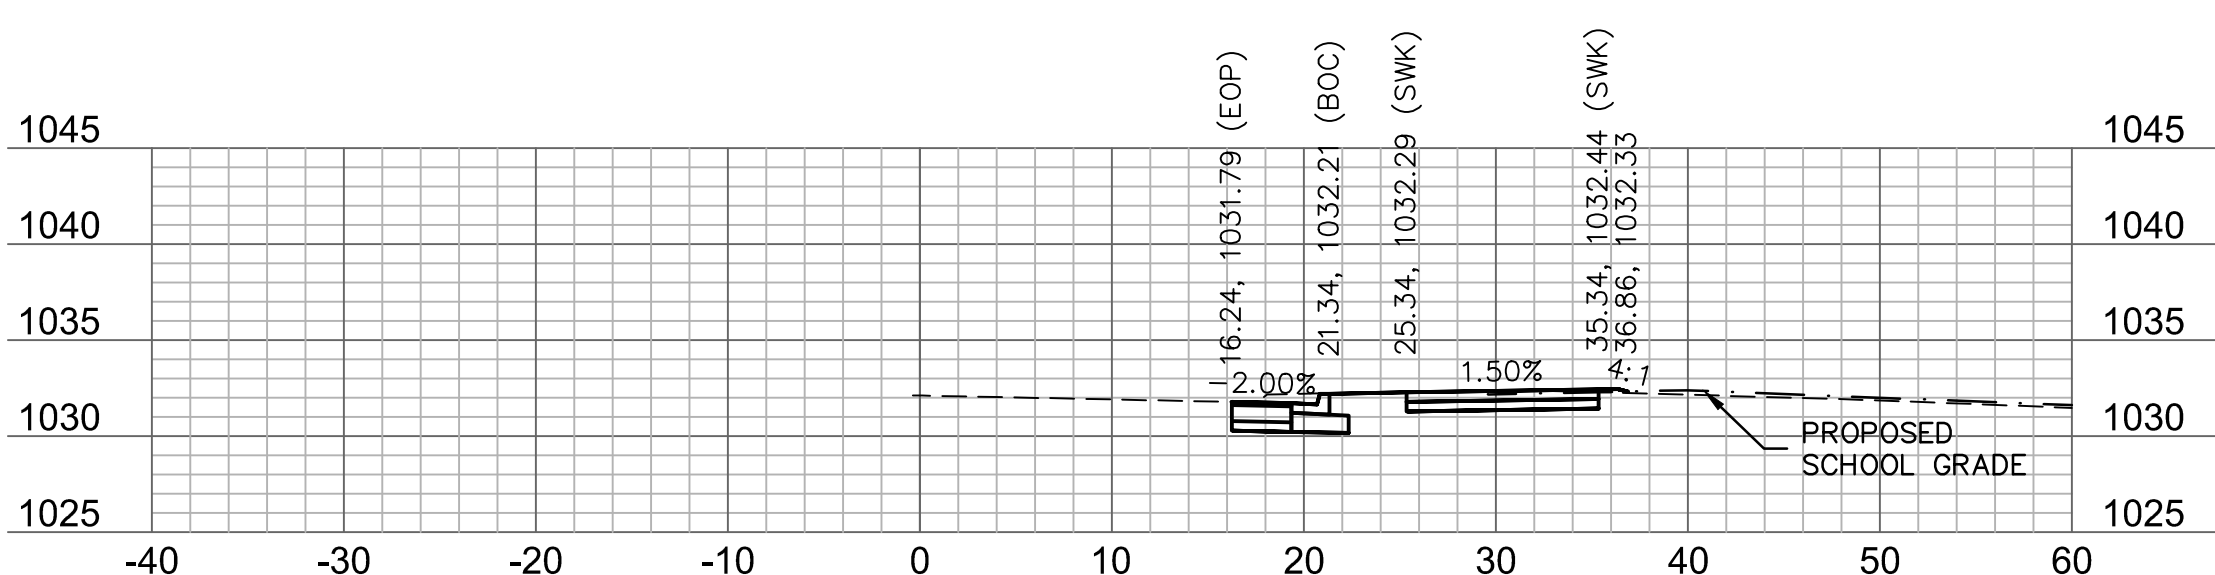

84+25

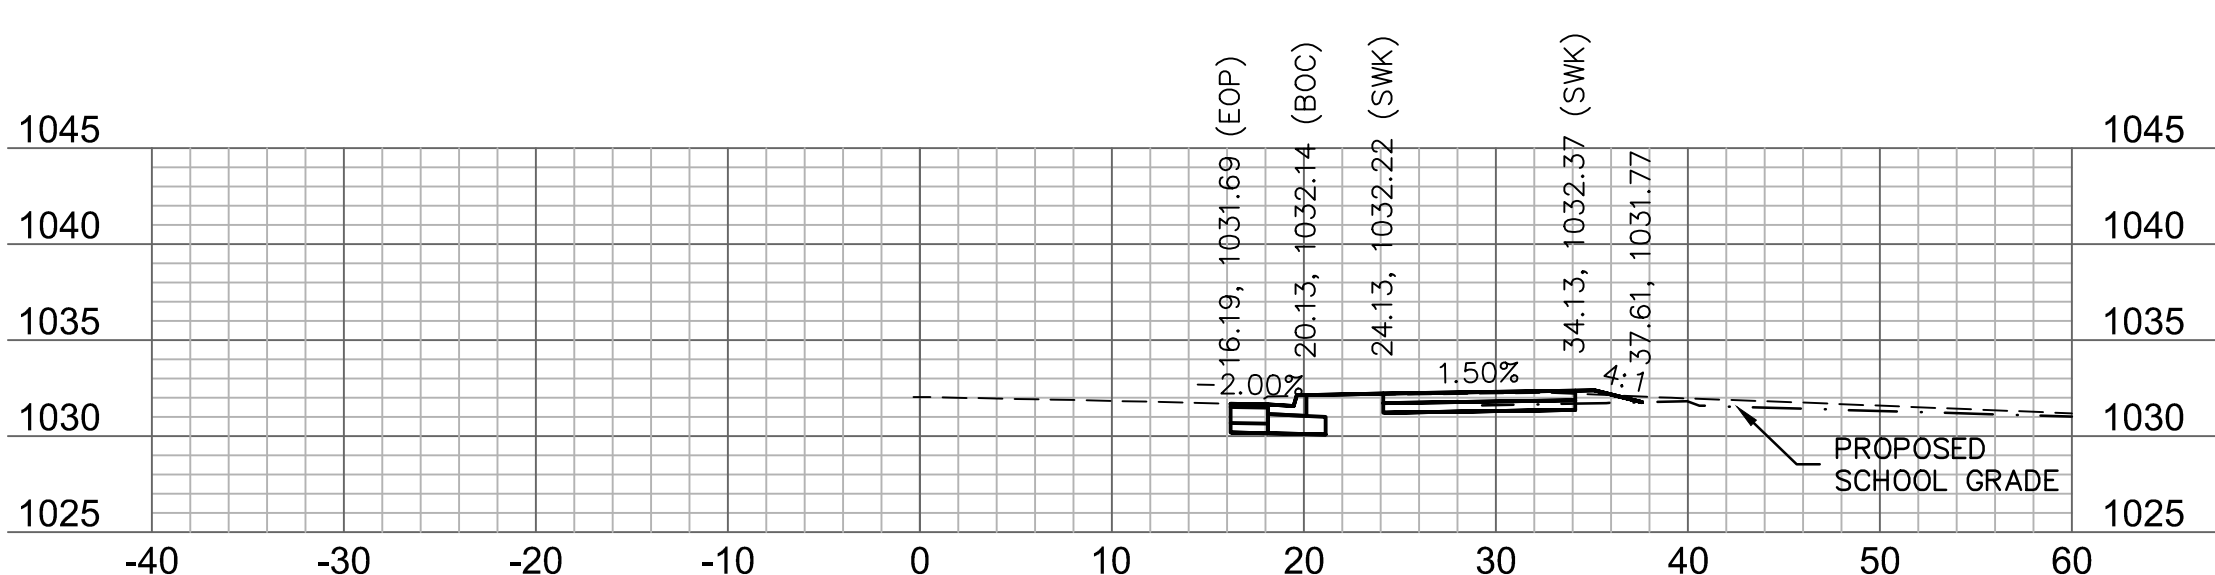

84+00

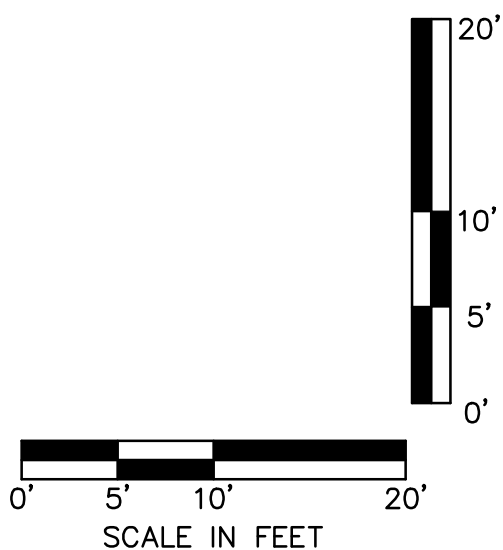

olsson

Olsson Engineering - MO State Certificate of Authority #01592
7301 West 133rd Street, Suite 200 TEL 913.381.1170
Overland Park, KS 66213-4750 FAX 913.381.1174 www.olson.com

STATE OF MISSOURI

RYAN B. FLEMING

NUMBER

PE-2002003161

5-17-21

RYAN B. FLEMING
MO. NO. PE-2002003161

BY									
REVISIONS DESCRIPTION									
DATE									
REV. NO.									

BAILEY ROAD
CROSS SECTIONS

LEE'S SUMMIT MIDDLE SCHOOL #4
BAILEY ROAD PUBLIC IMPROVEMENTS

LEE'S SUMMIT, MISSOURI










C.O.A. NO.: 001592
DRAWN BY: RPH
CHECKED BY: RBE
APPROVED BY: RBE
QA/QC BY: XXX
PROJECT NO.: 020-0103
DWG NO.: T_XSC01_0200103
DATE: 2021-02-01

SHEET
93 OF 100

2021

REVISIONS

DWG: F:\2020\0001-0500\020-0103\40-Design\AutoCAD\Final Plans\Sheets\ROBR\Lee Summit Plan Set - (Century and Middle School Drives)\CROSS SECTIONS\T_XSC01_0200103.dwg
DATE: May 17, 2021 1:41pm XREFS: T_PBASE_0200103 USER: rholer

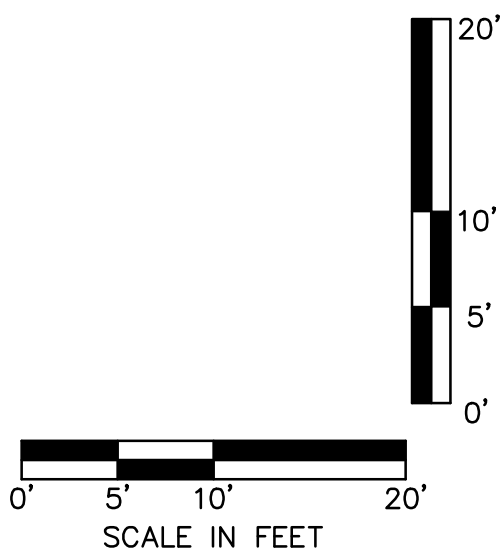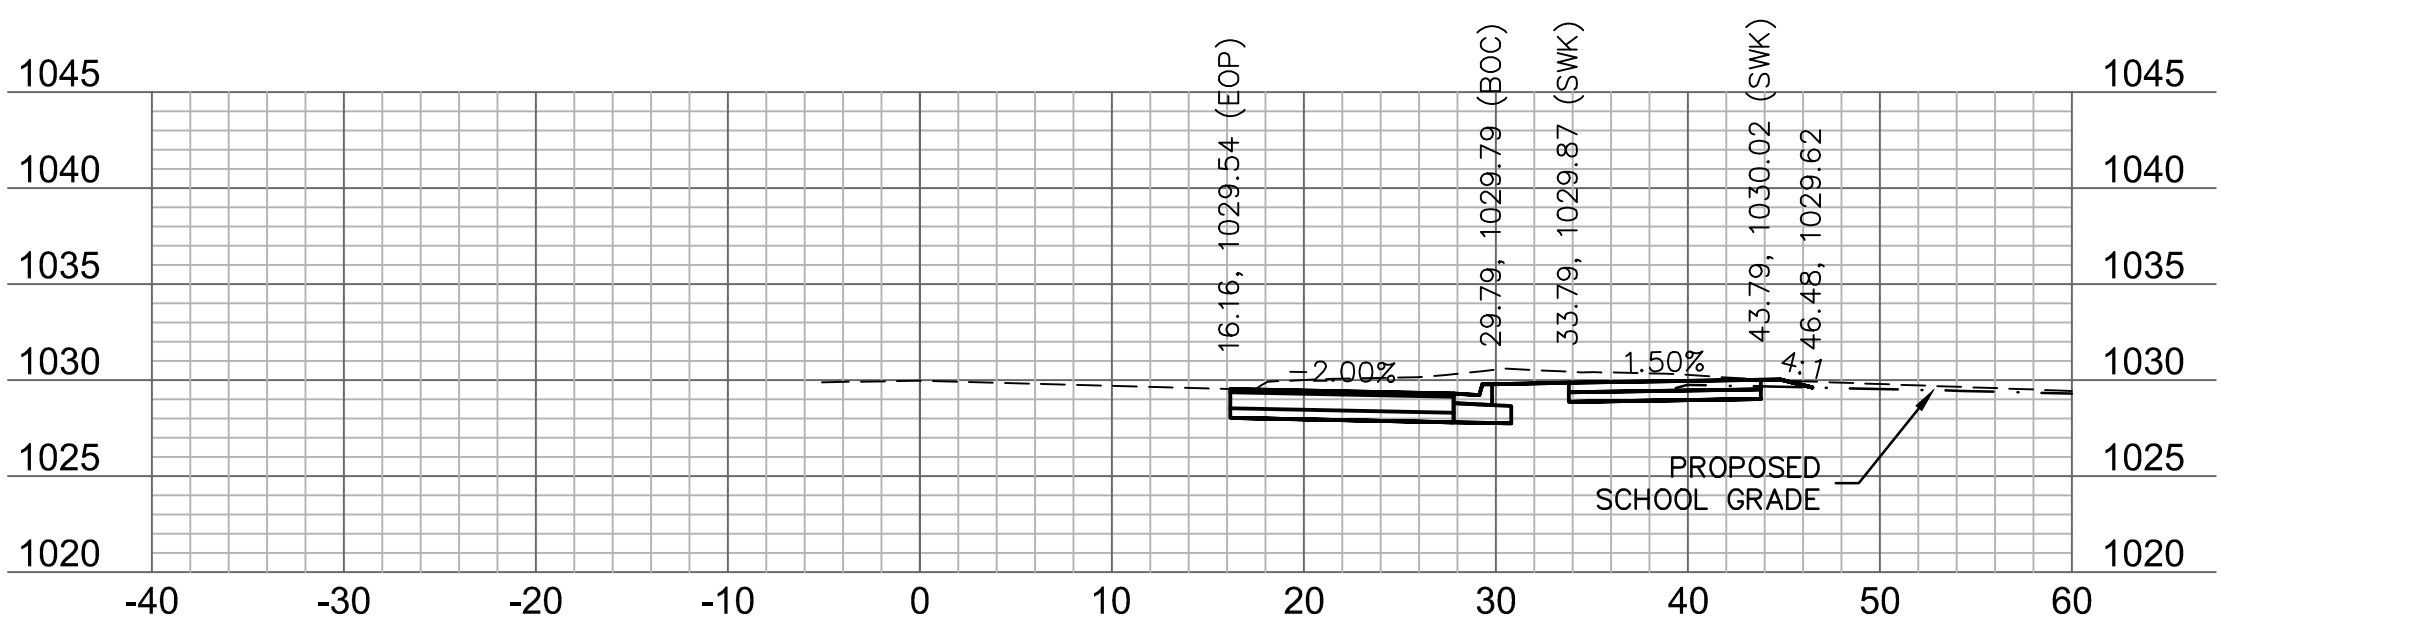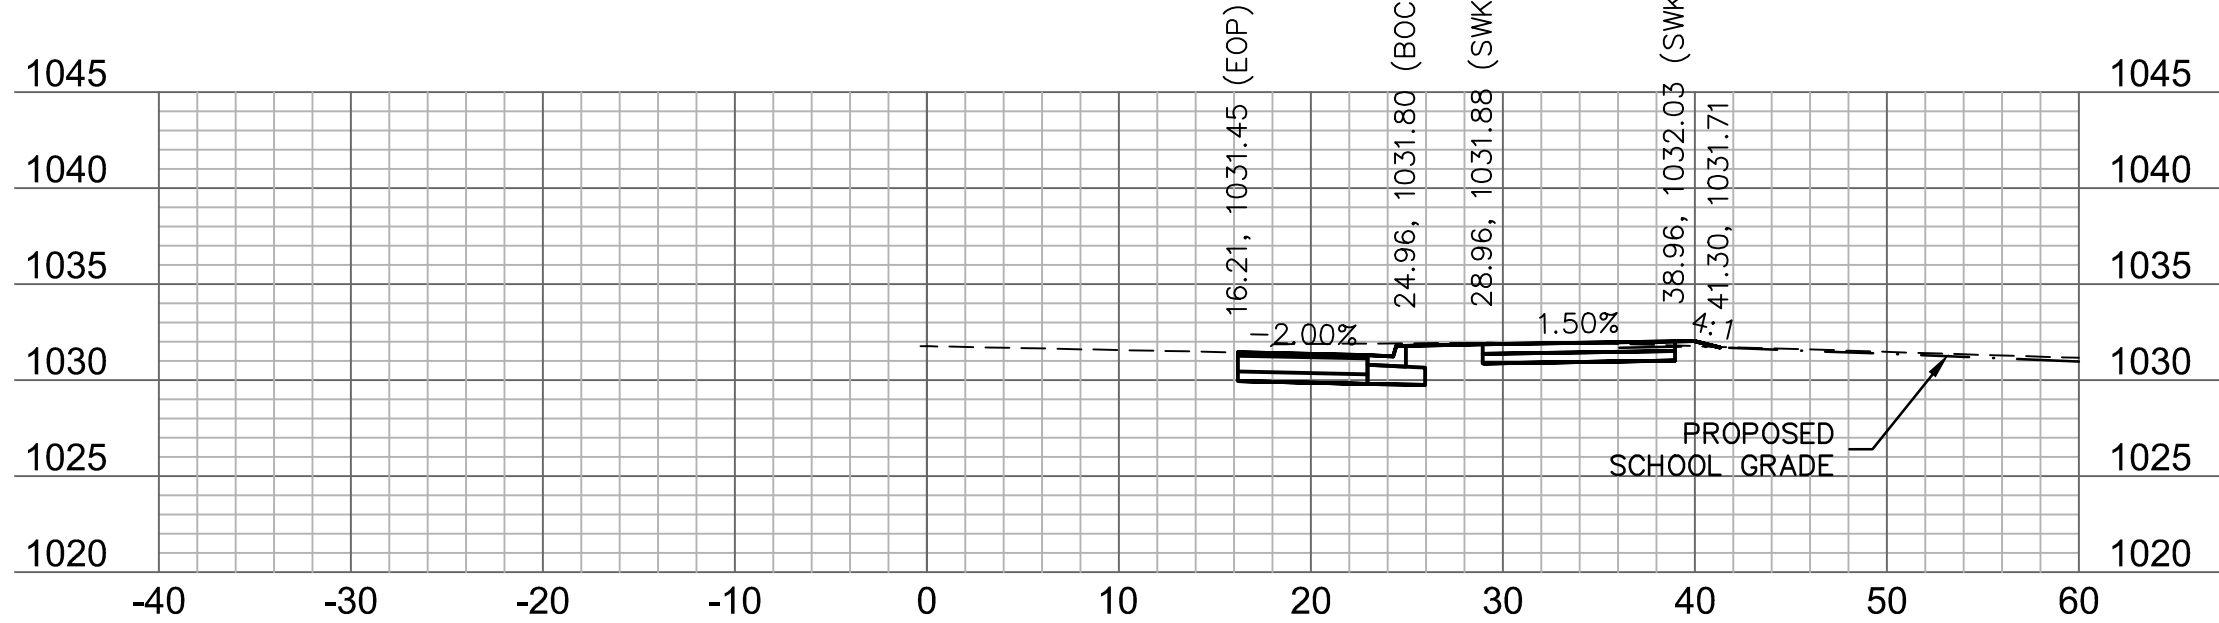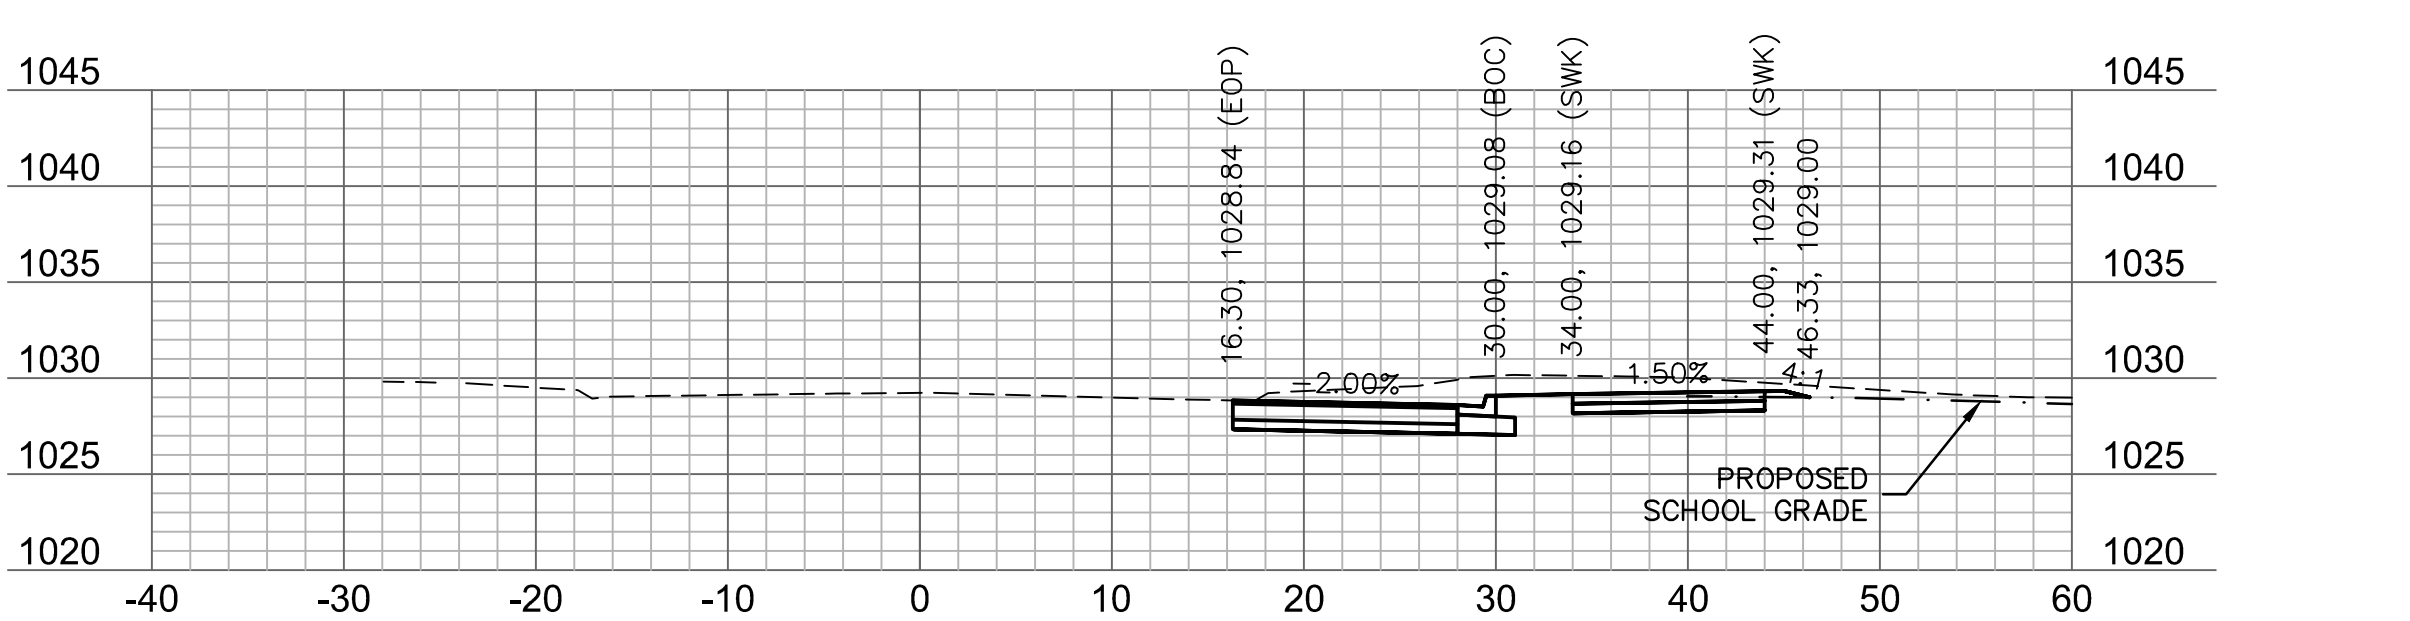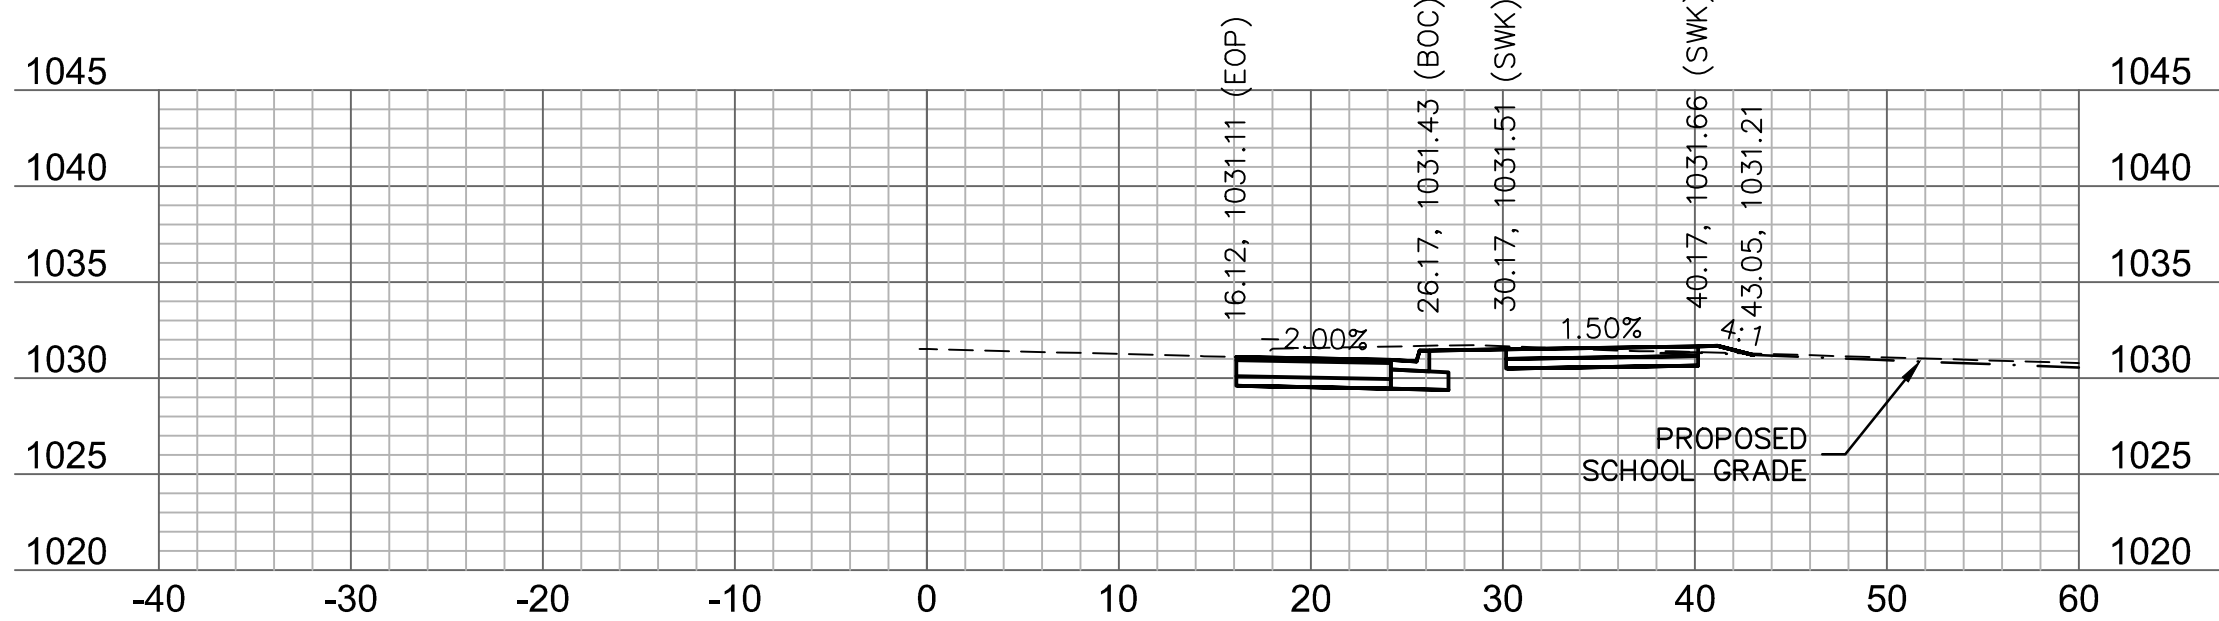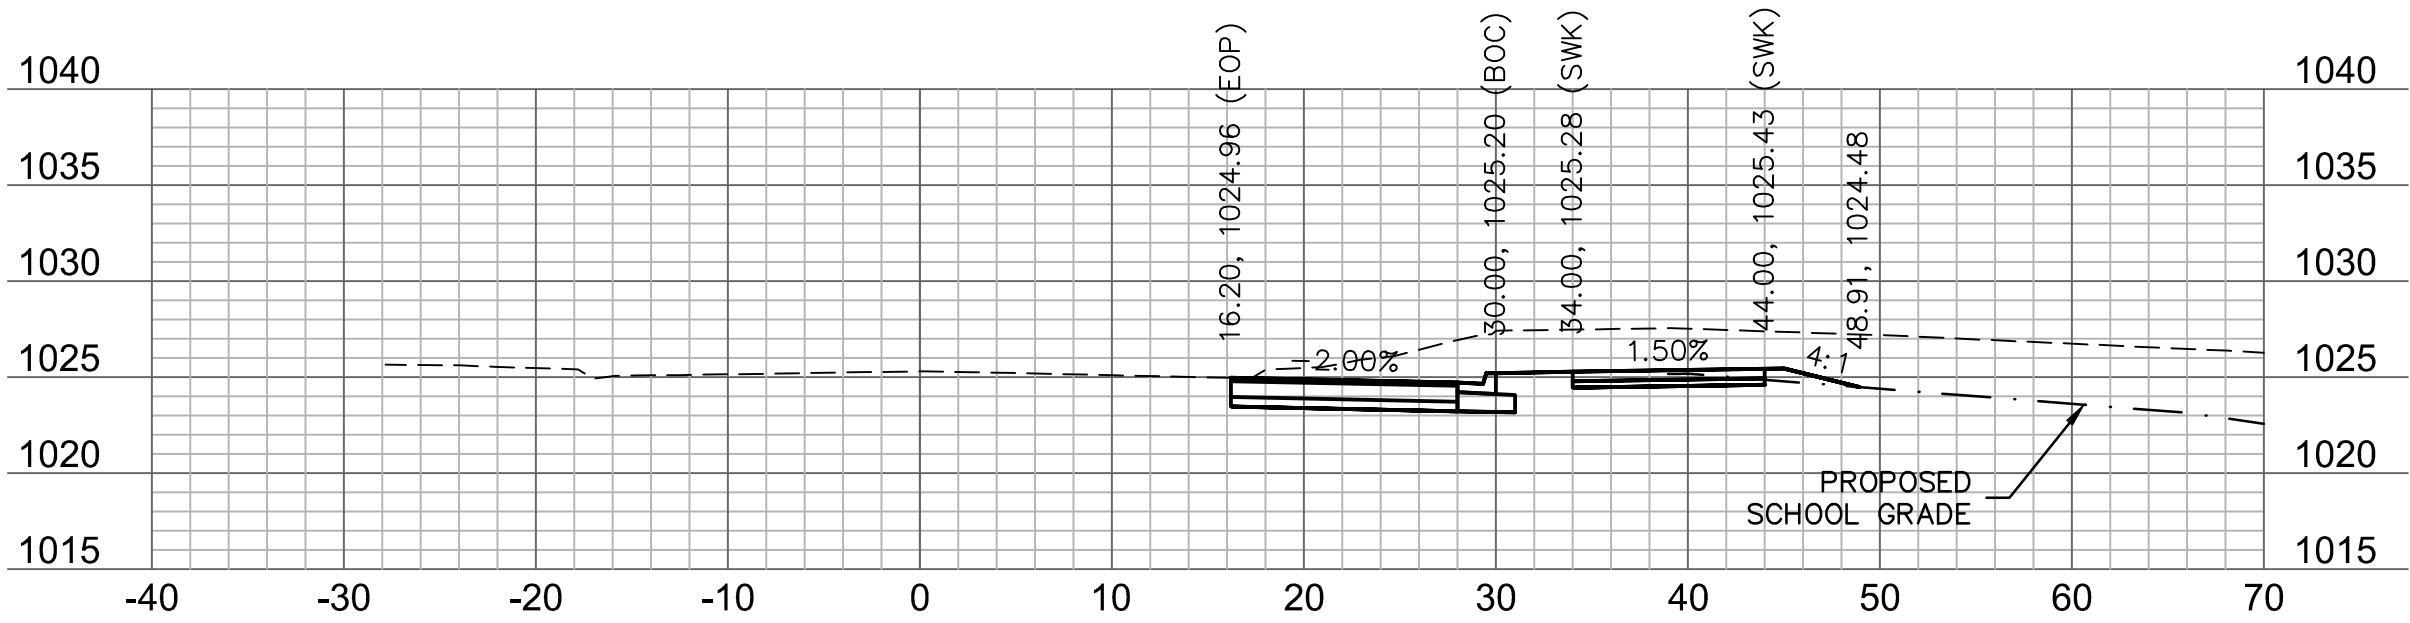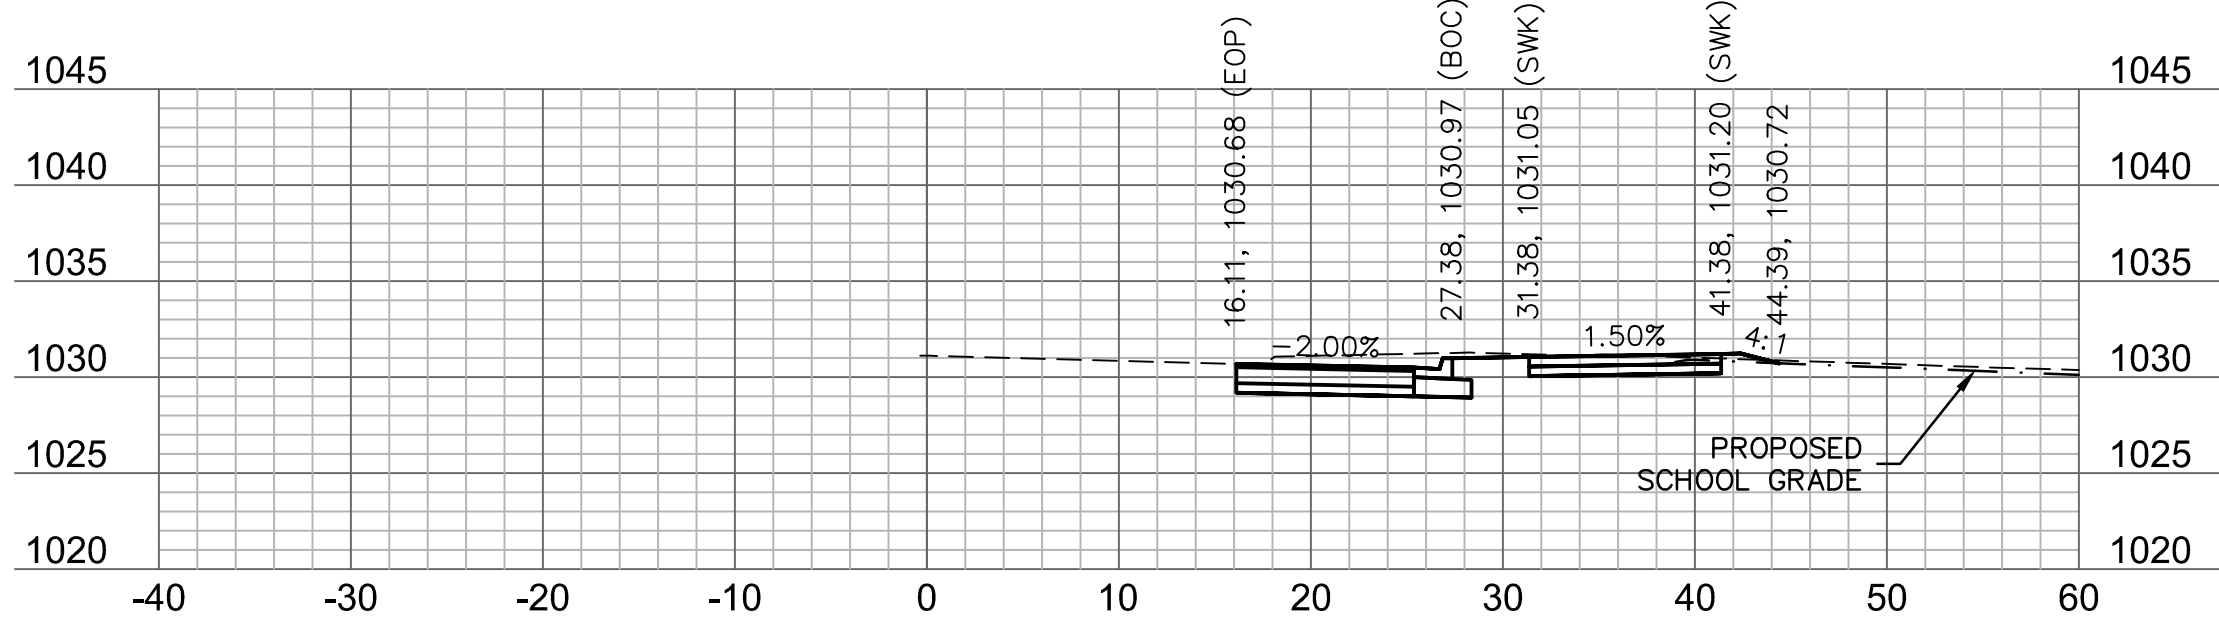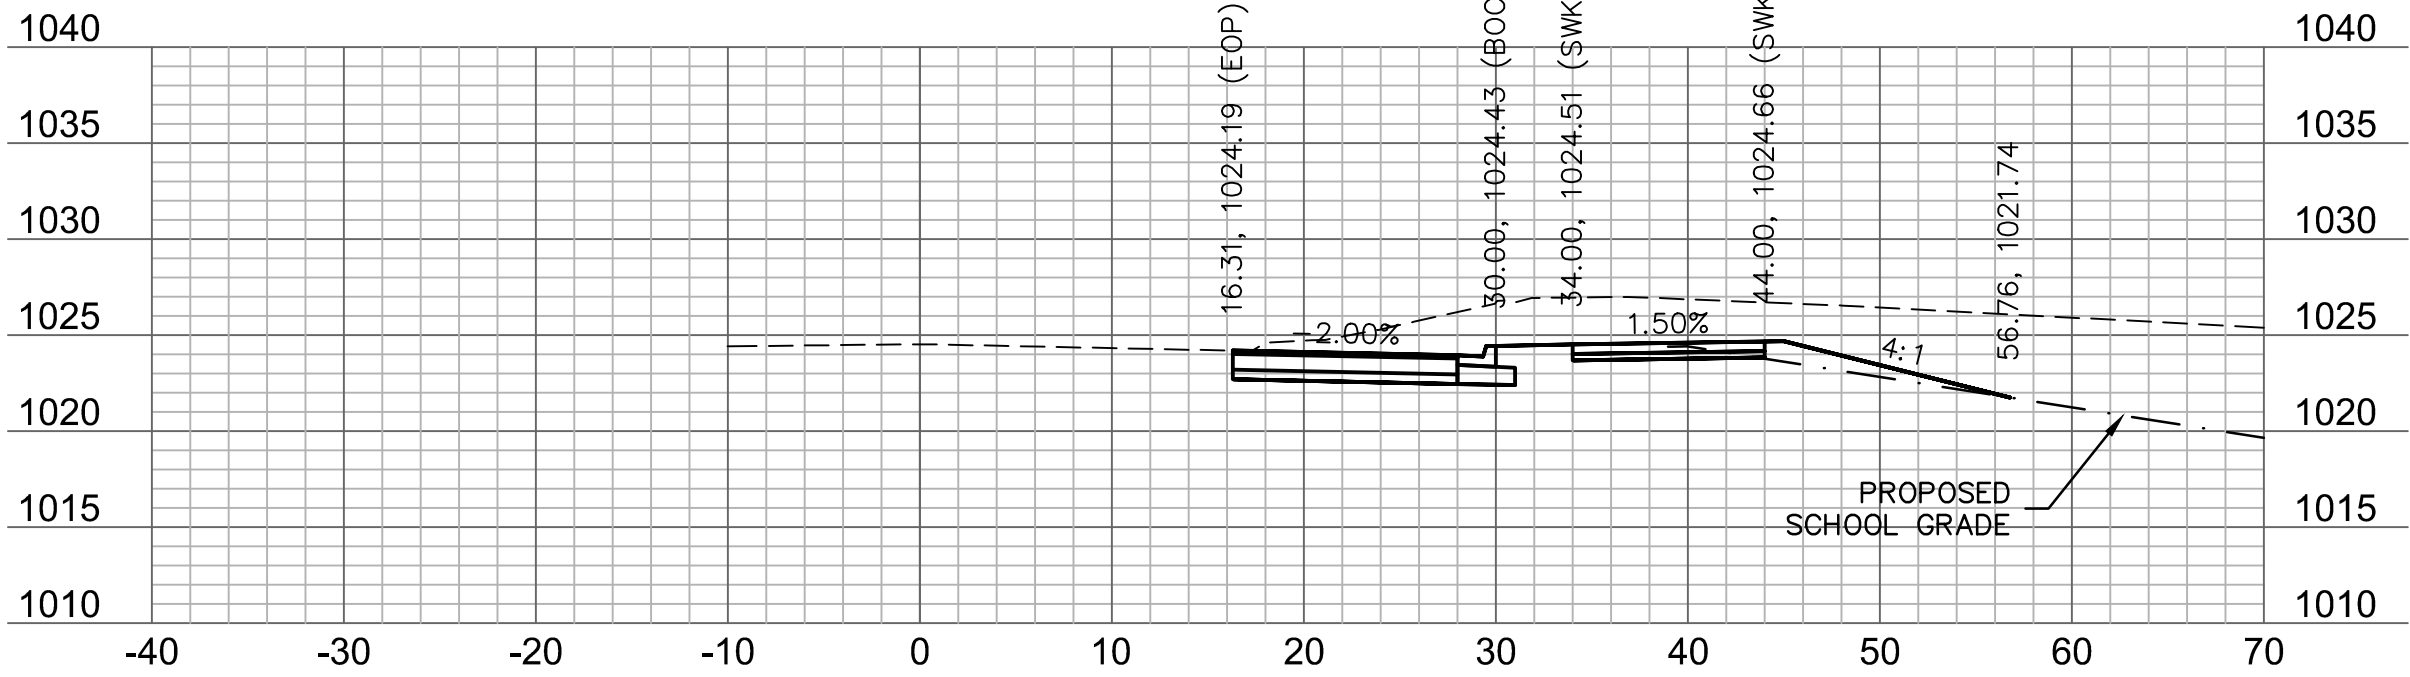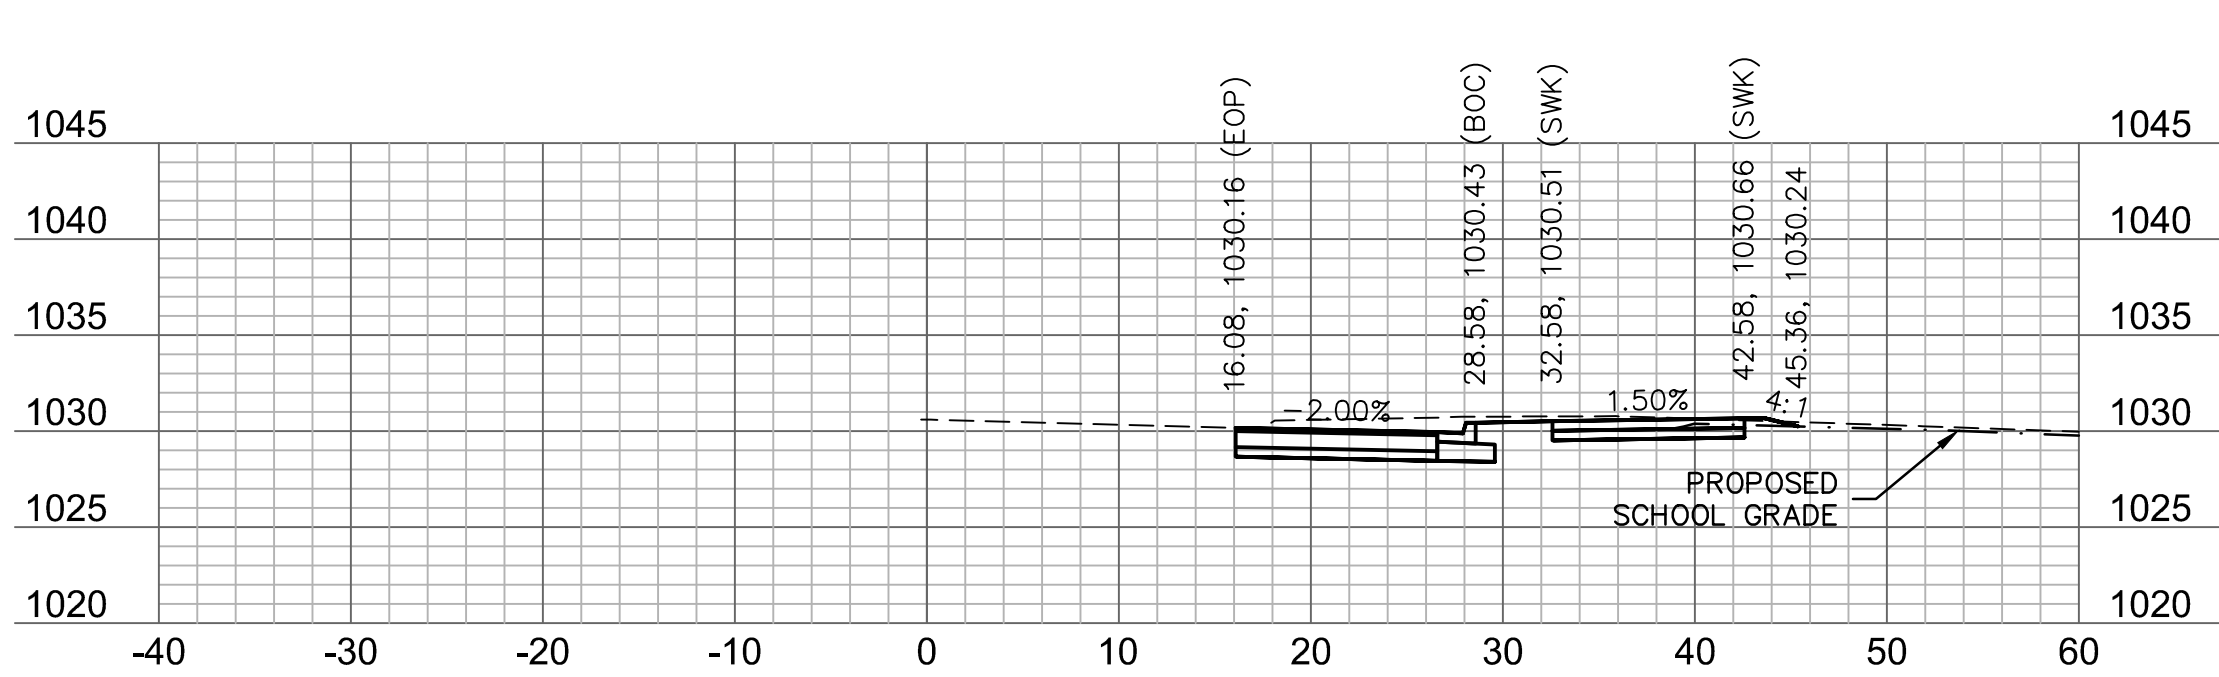

olsson

Olsson Engineering - MO State Certificate of Authority #001592
7301 West 133rd Street, Suite 200 TEL 913.381.1170
Overland Park, KS 66213-4750 FAX 913.381.1174 www.olsson.com

STATE OF MISSOURI
RYAN B. FLEMING
NUMBER
PE-2002003161
5-17-21
PROFESSIONAL ENGINEER

RYAN B. FLEMING
MO. NO. PE-2002003161

BY									
REVISIONS DESCRIPTION									
DATE									
REV. NO.									

REVISIONS

BAILEY ROAD
CROSS SECTIONS

LEE'S SUMMIT MIDDLE SCHOOL #4
BAILEY ROAD PUBLIC IMPROVEMENTS








LEE'S SUMMIT, MISSOURI

2021

C.O.A. NO.: 001592
DRAWN BY: RPH
CHECKED BY: RBE
APPROVED BY: RBE
QA/QC BY: XXX
PROJECT NO.: 020-0103
DWG NO.: T_XSC01_0200103
DATE: 2021-02-01

SHEET
94 OF 100

03_40-Design\AutoCAD\Final Plans\Sheets RDB\Lee Summit Plan Set - (Century and Middle School Drives)\CROSS SECTIONS\T_XSC01_02000103.dwg
XREFS: T_PBASE_0200103 T_PBLK_0200103

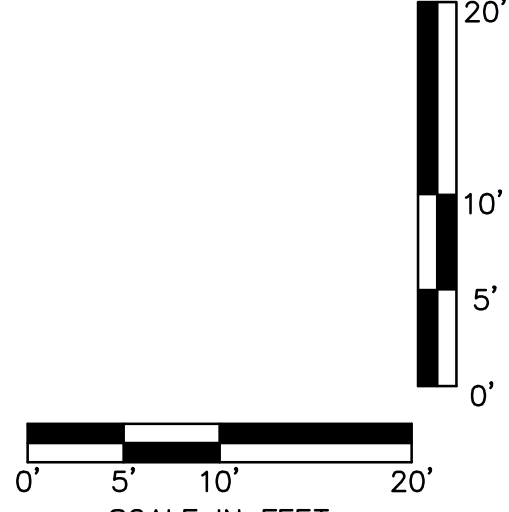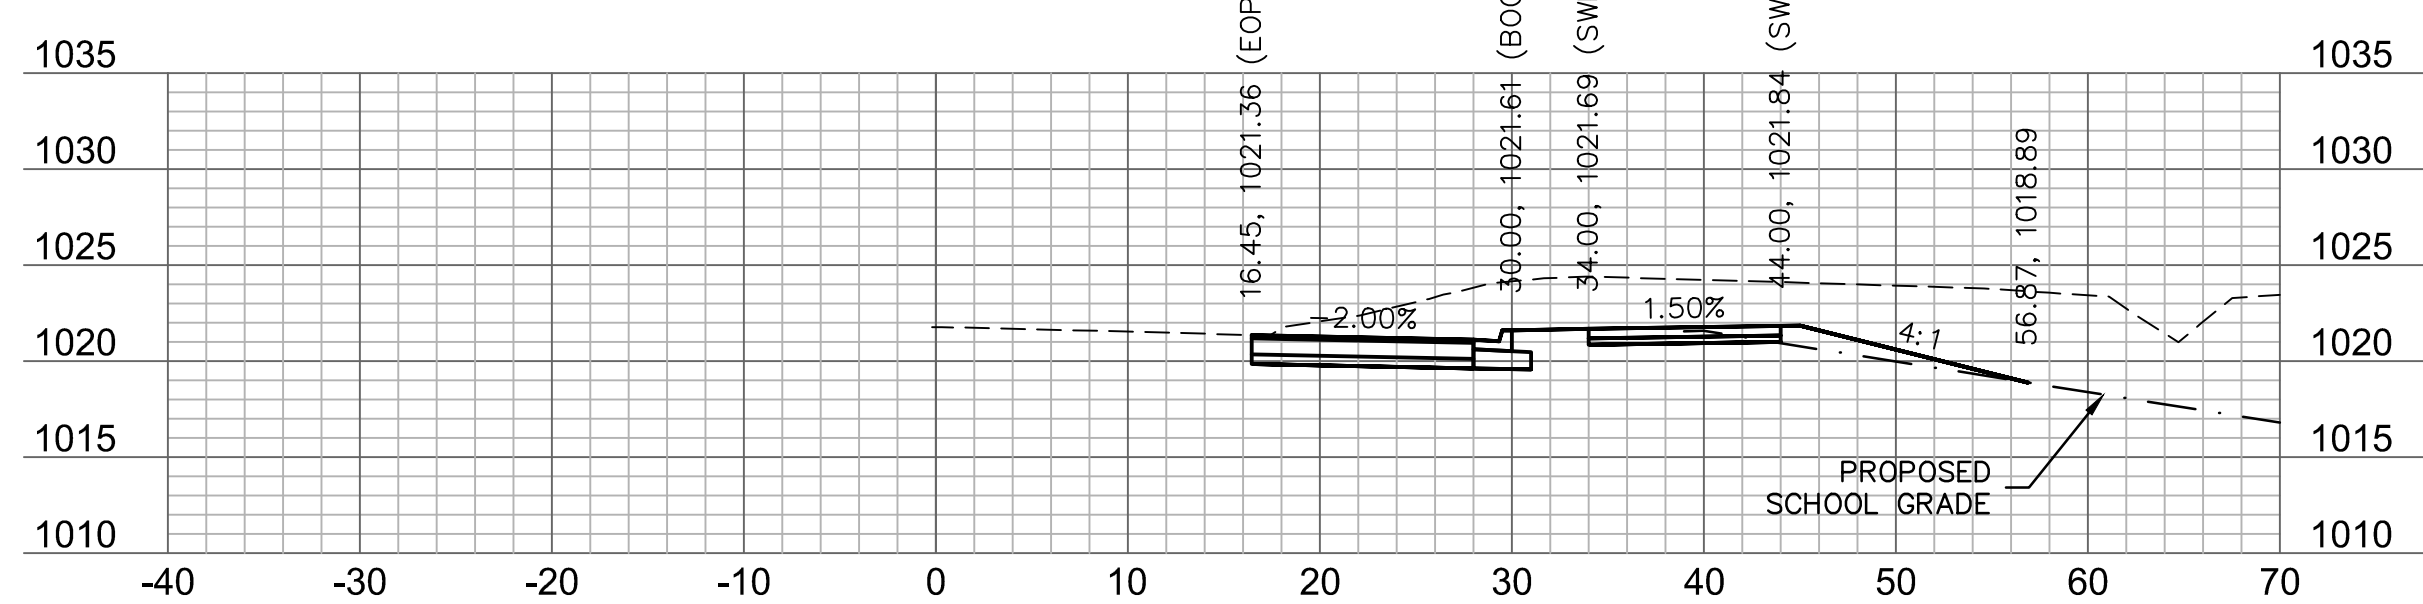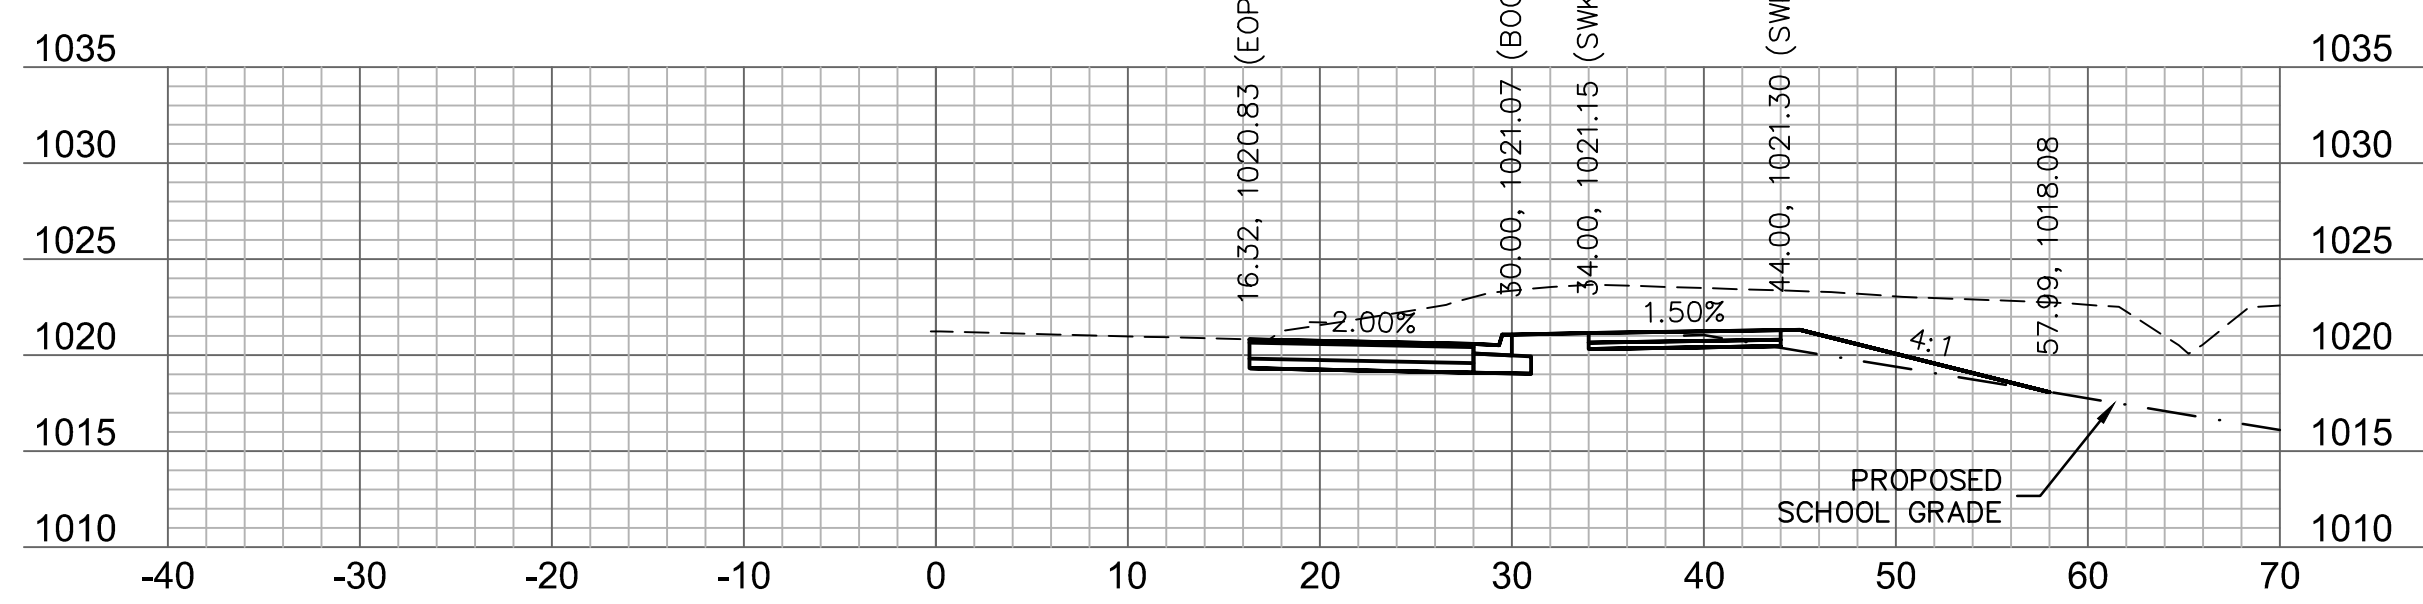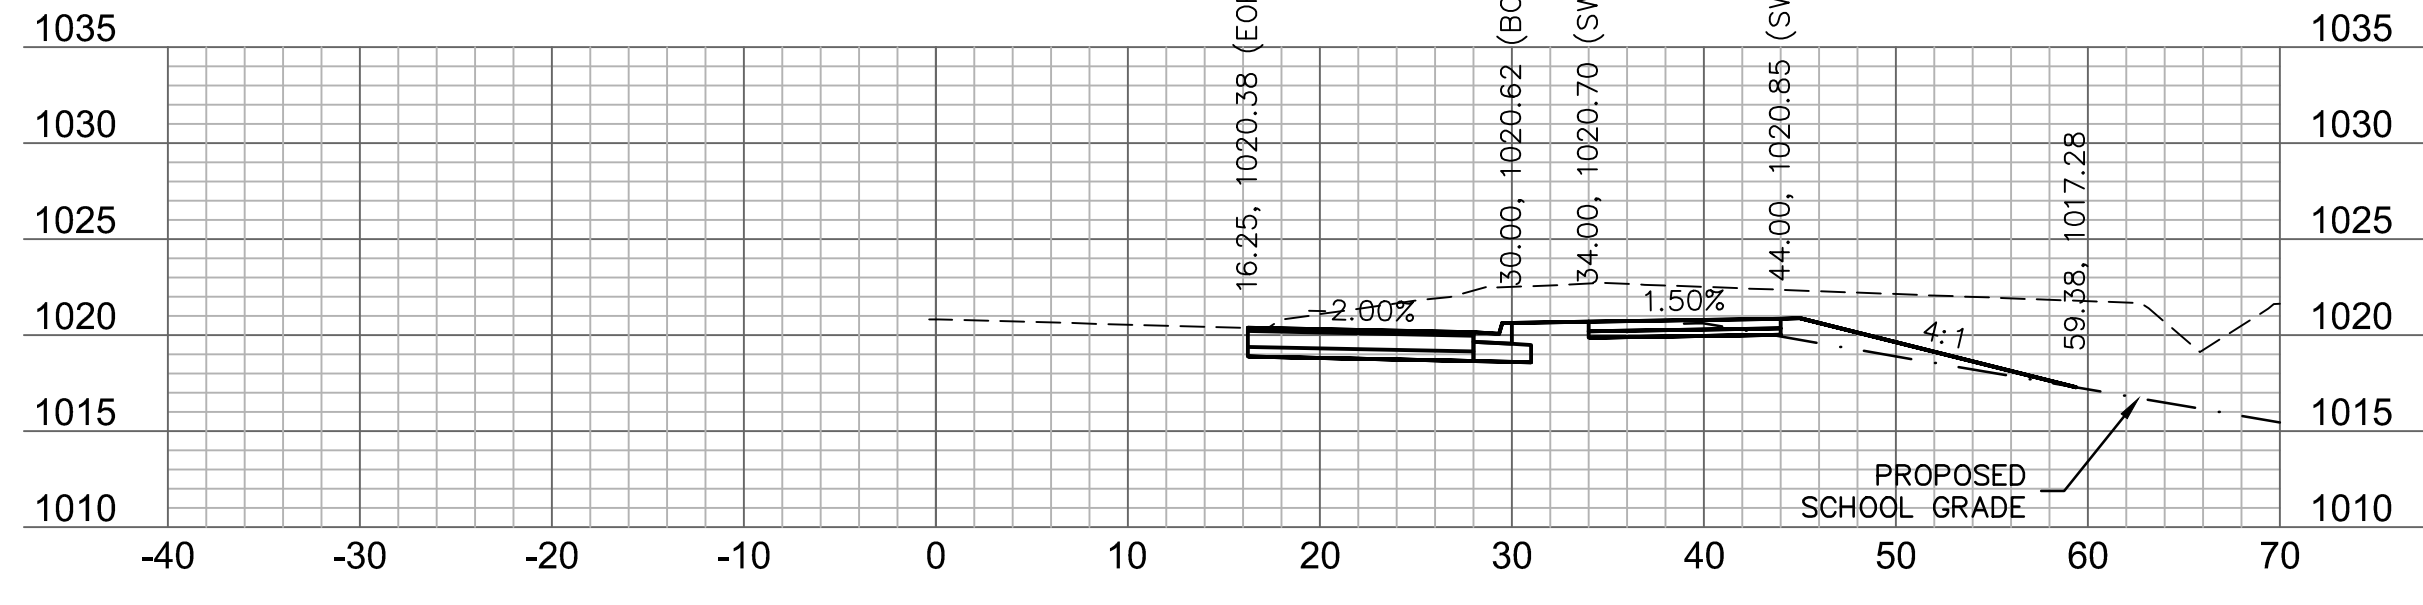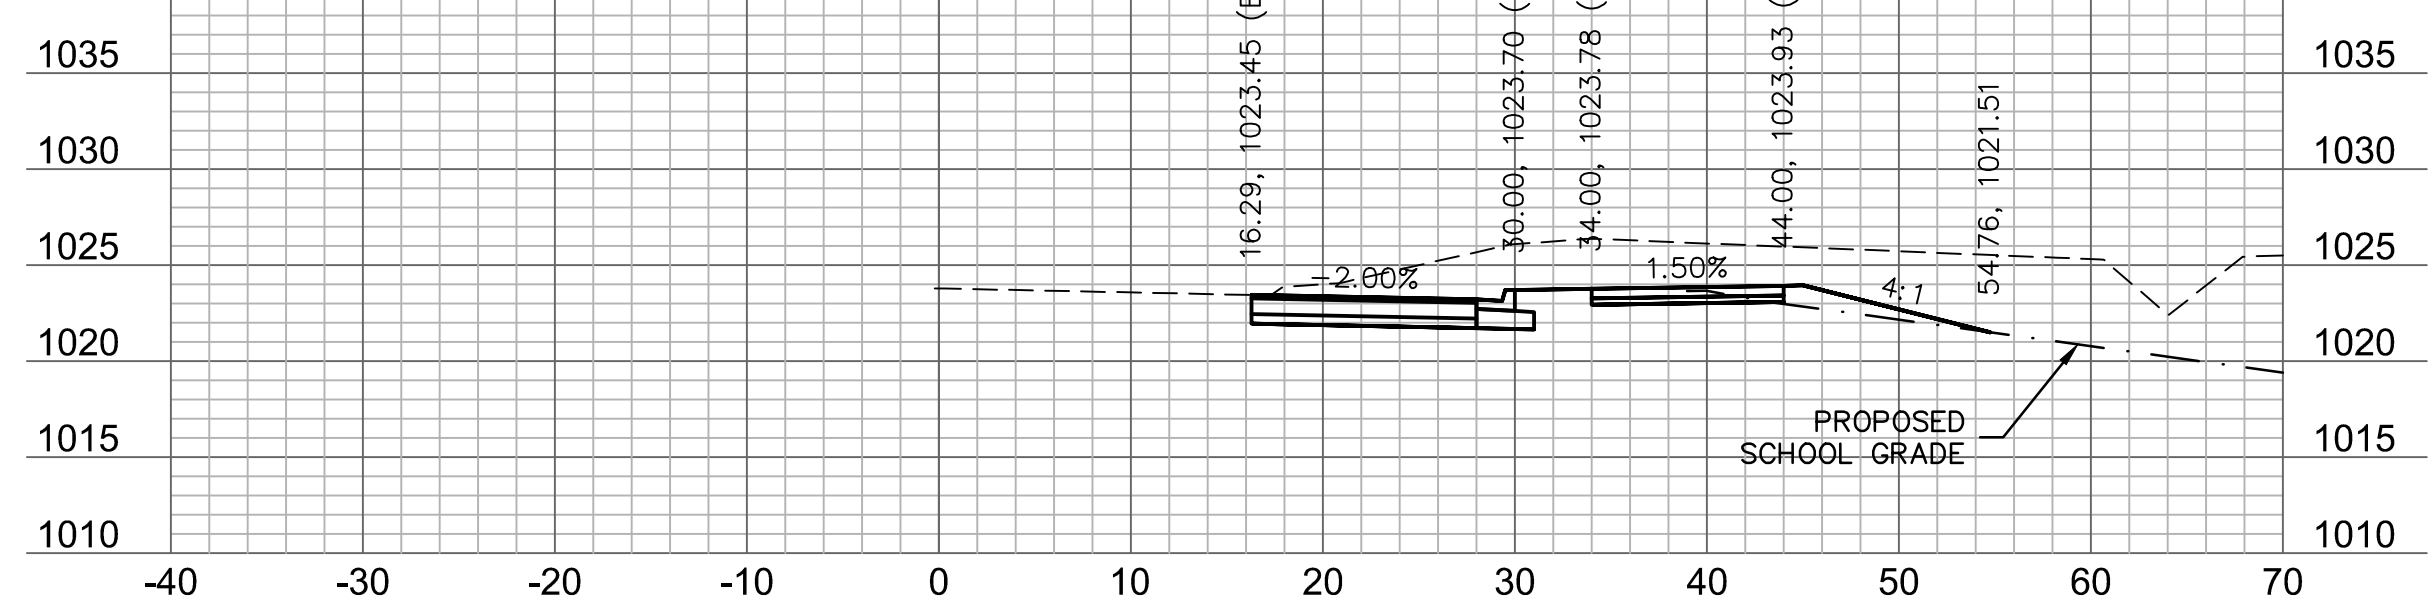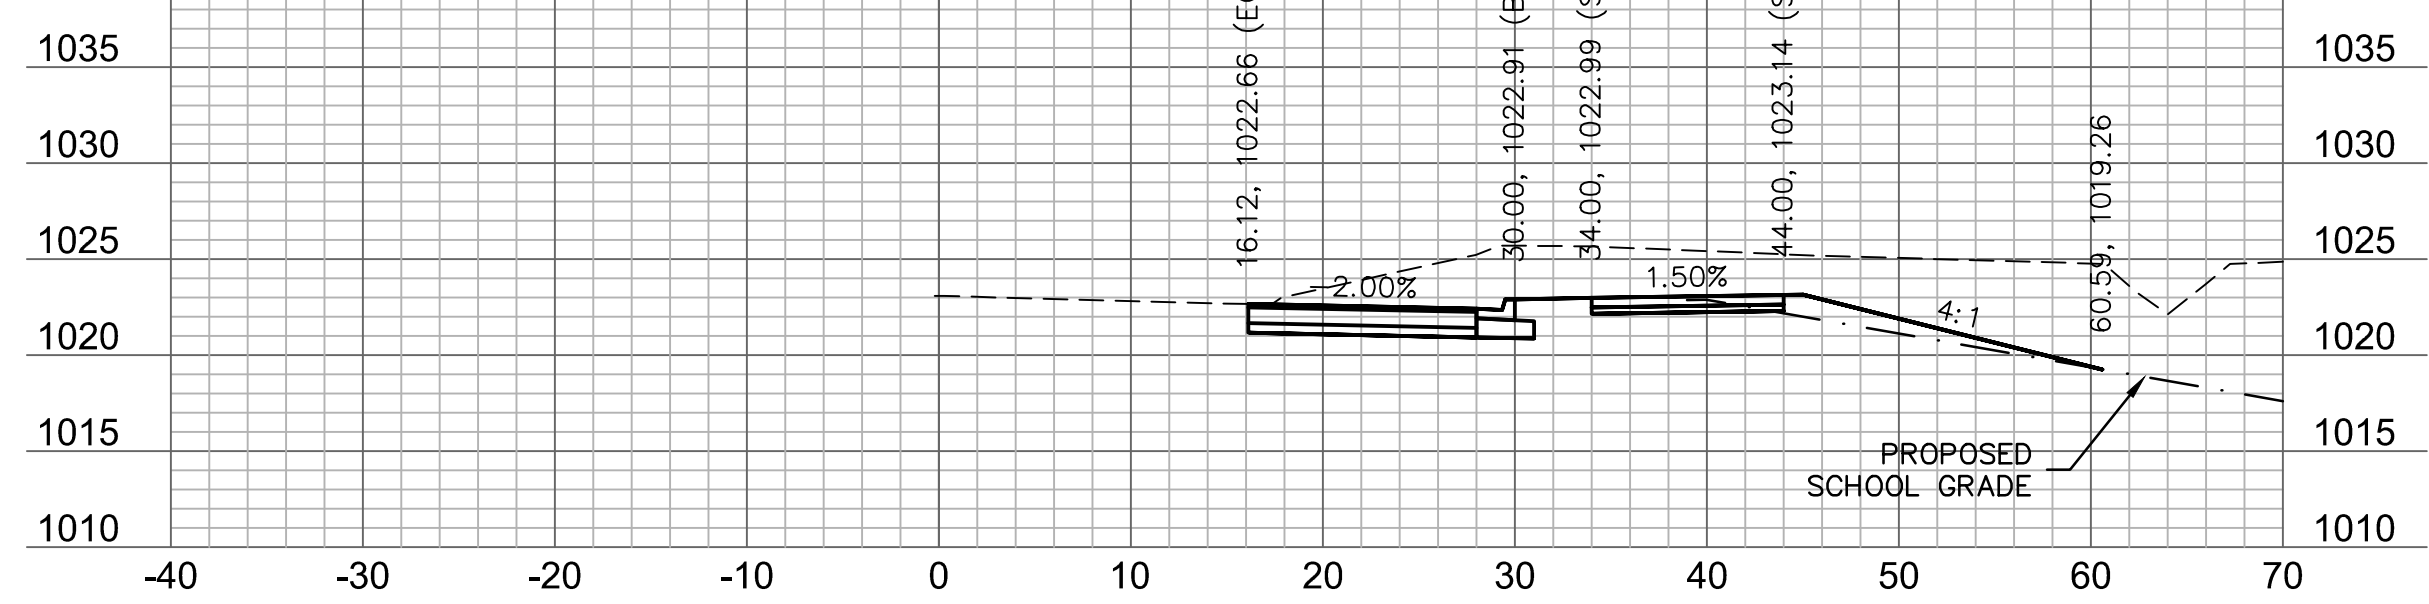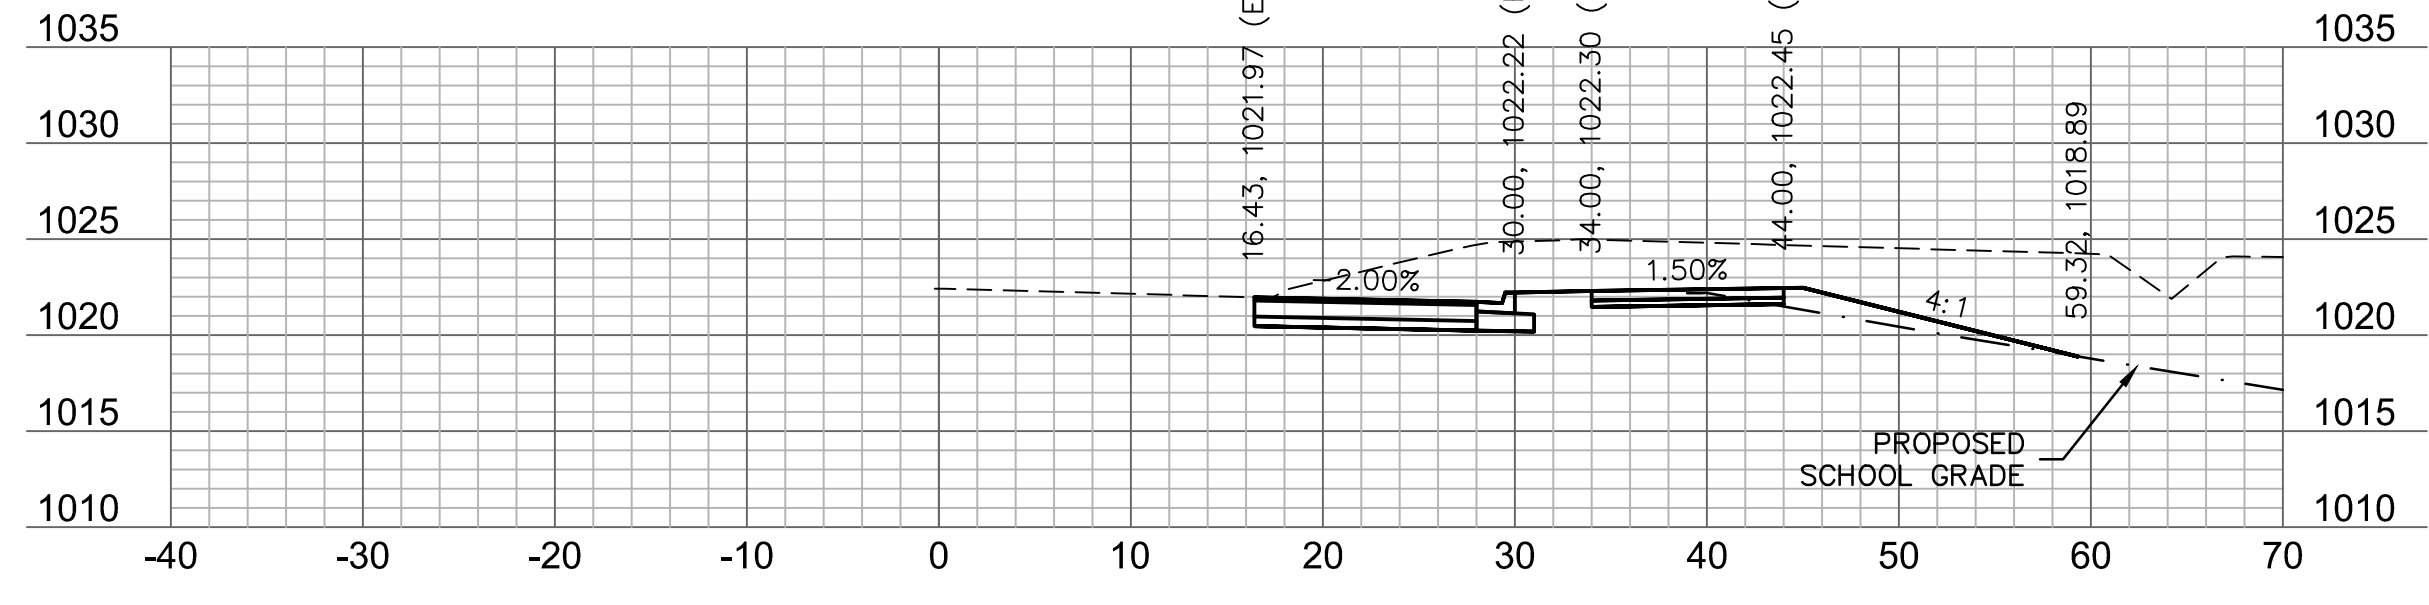

olson

Olsson Engineering - MO State Certificate of Authority #001592
7301 West 133rd Street, Suite 200 TEL 913.381.1170
Overland Park, KS 66213-4750 FAX 913.381.1174 www



RYAN B. FLEMING
MO. NO. PE-2002003161

[illegible]

BAILEY ROAD
CROSS SECTIONS


LEE'S SUMMIT MIDDLE SCHOOL #4
BAILEY ROAD PUBLIC IMPROVEMENTS

LEE'S SUMMIT, MISSOURI


C.O.A. NO.: 001592
DRAWN BY: RPH
CHECKED BY: RBF
APPROVED BY: RBF
QA/QC BY: XXX
PROJECT NO.: 020-0103
DWG NO.: T_XSC01_0200103
DATE: 2021-02-01

SHEET
95 OF 100


DWG: F:\2020\0001-0500\020-0103\40-Design\AutoCAD\Final Plans\Sheets\ROBR\Lee Summit Plan Set - (Century and Middle School Drives)\CROSS SECTIONS\T_XSC01_0200103.dwg
DATE: May 17, 2021 1:41pm XREFS: T_PBASE_0200103 USER: rholer

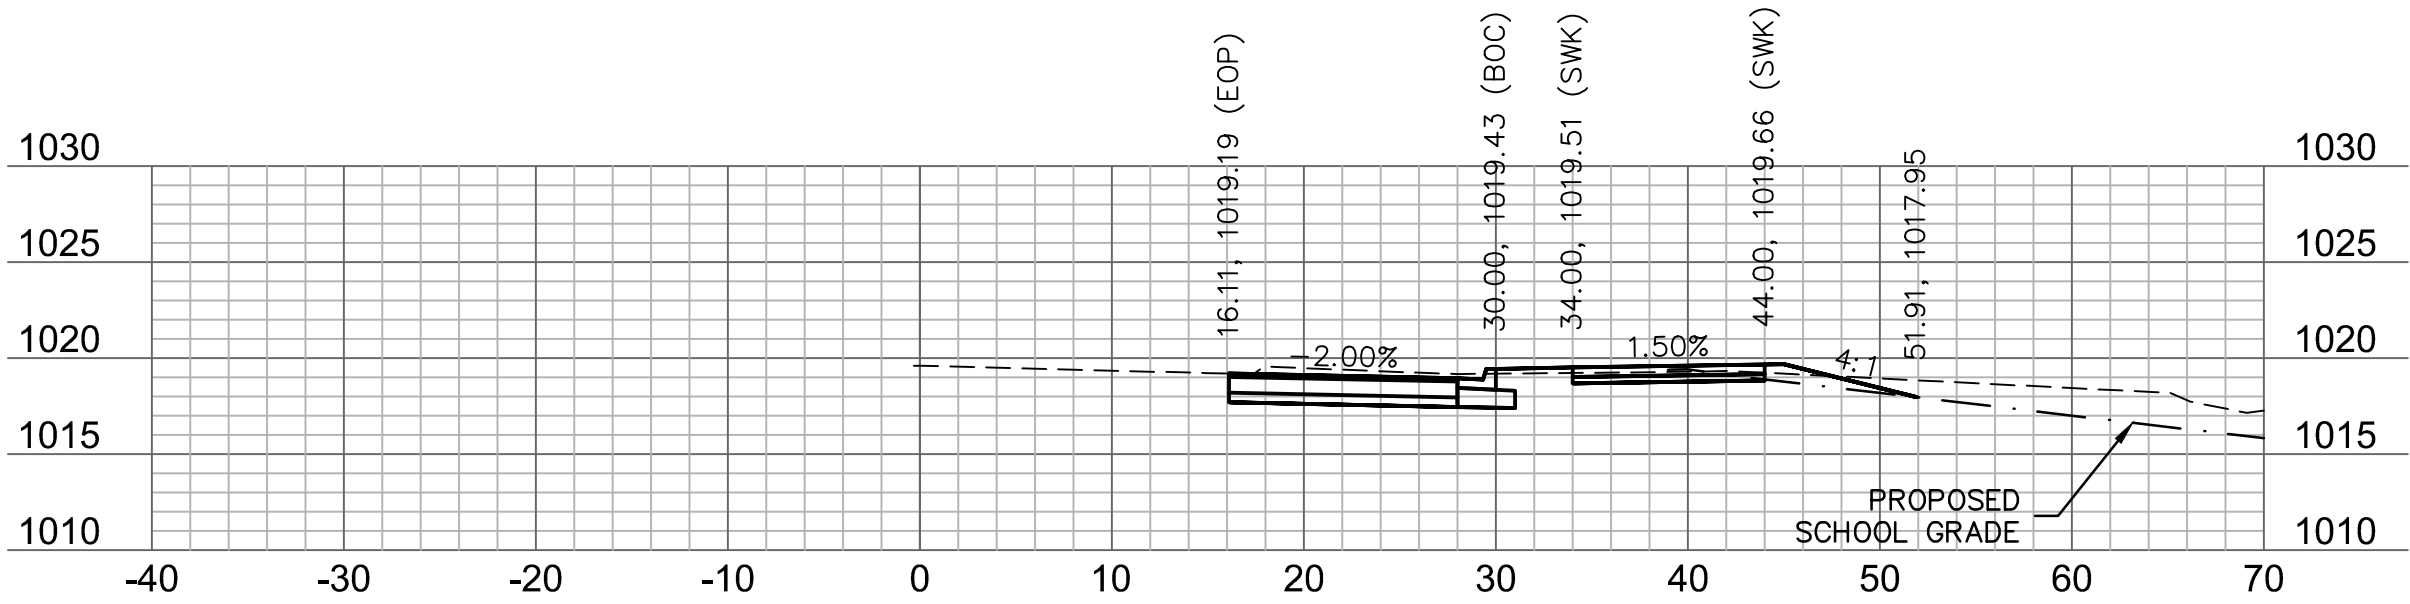


90+25

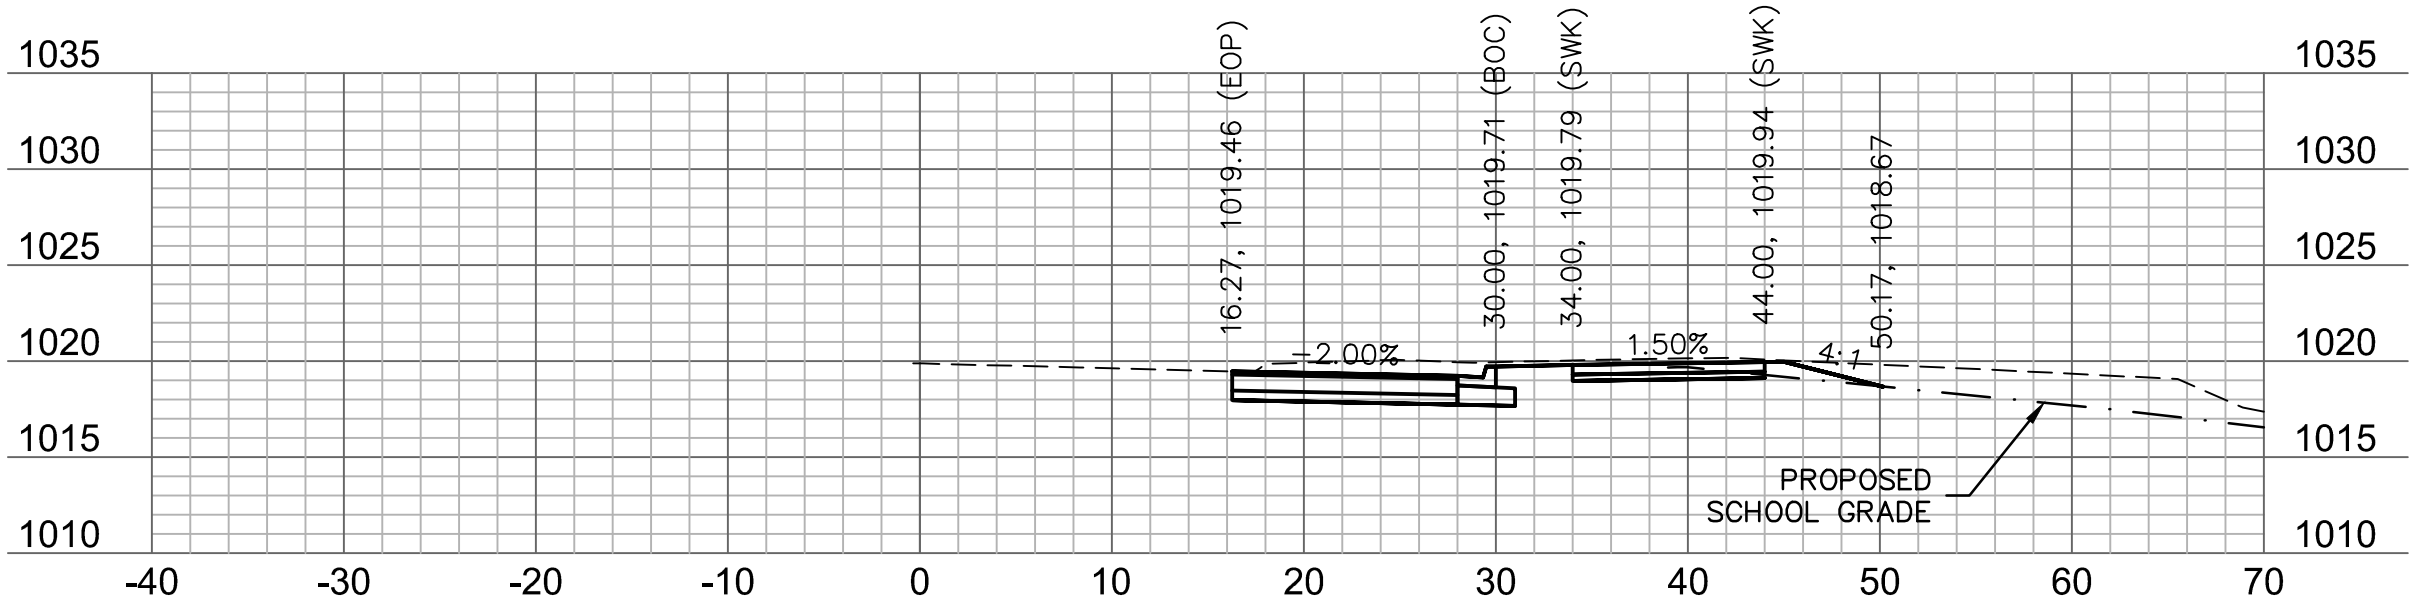


90+00

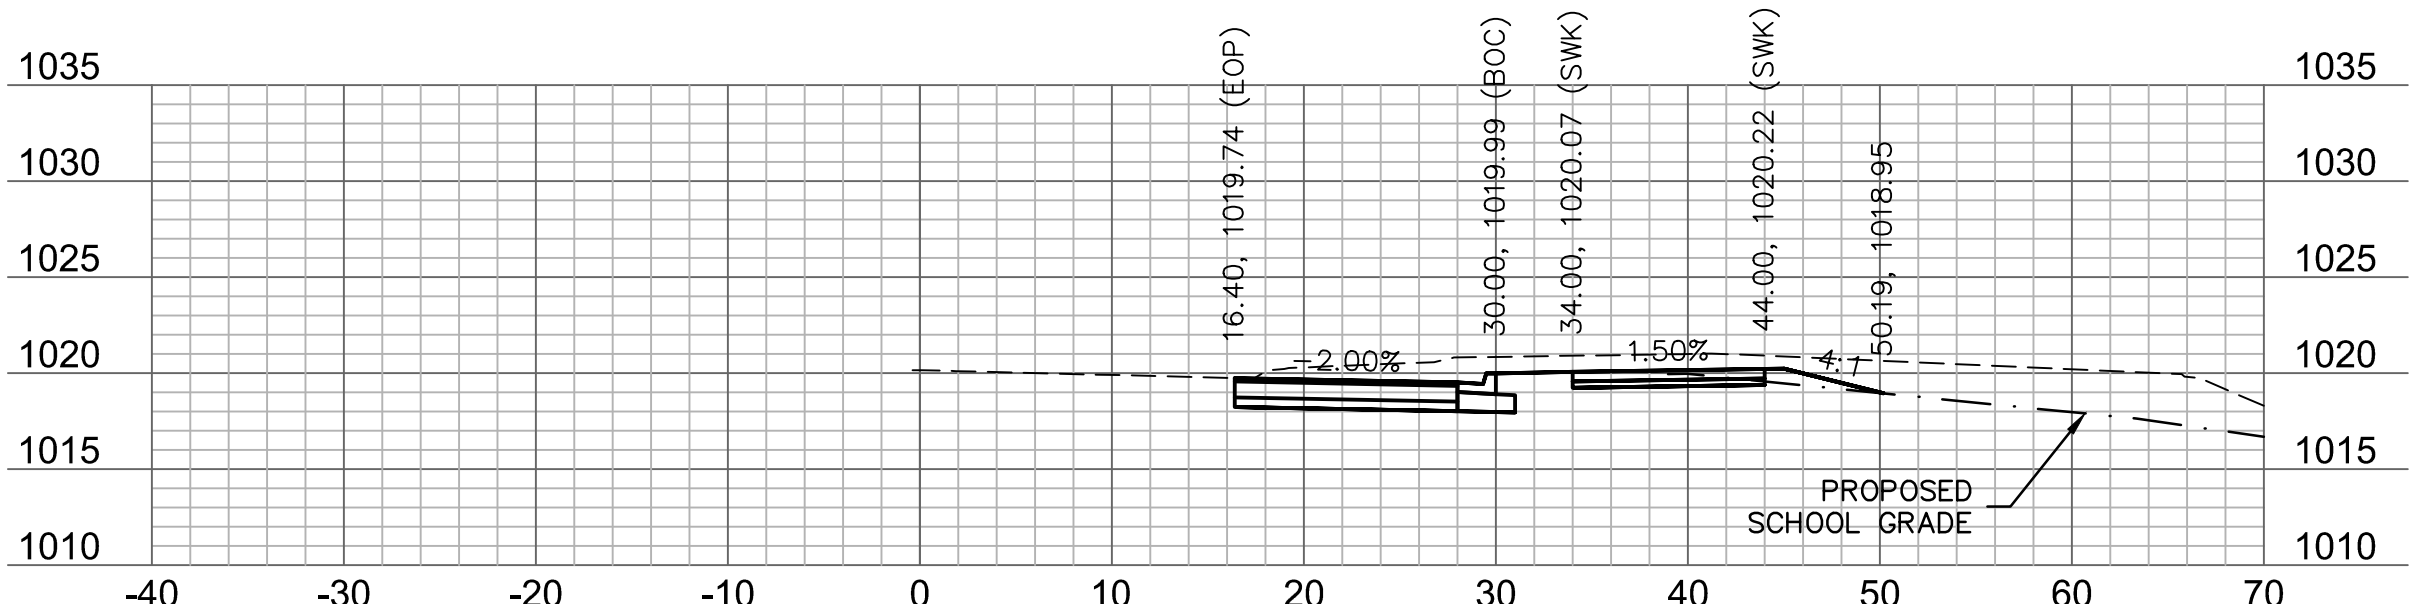


89+75

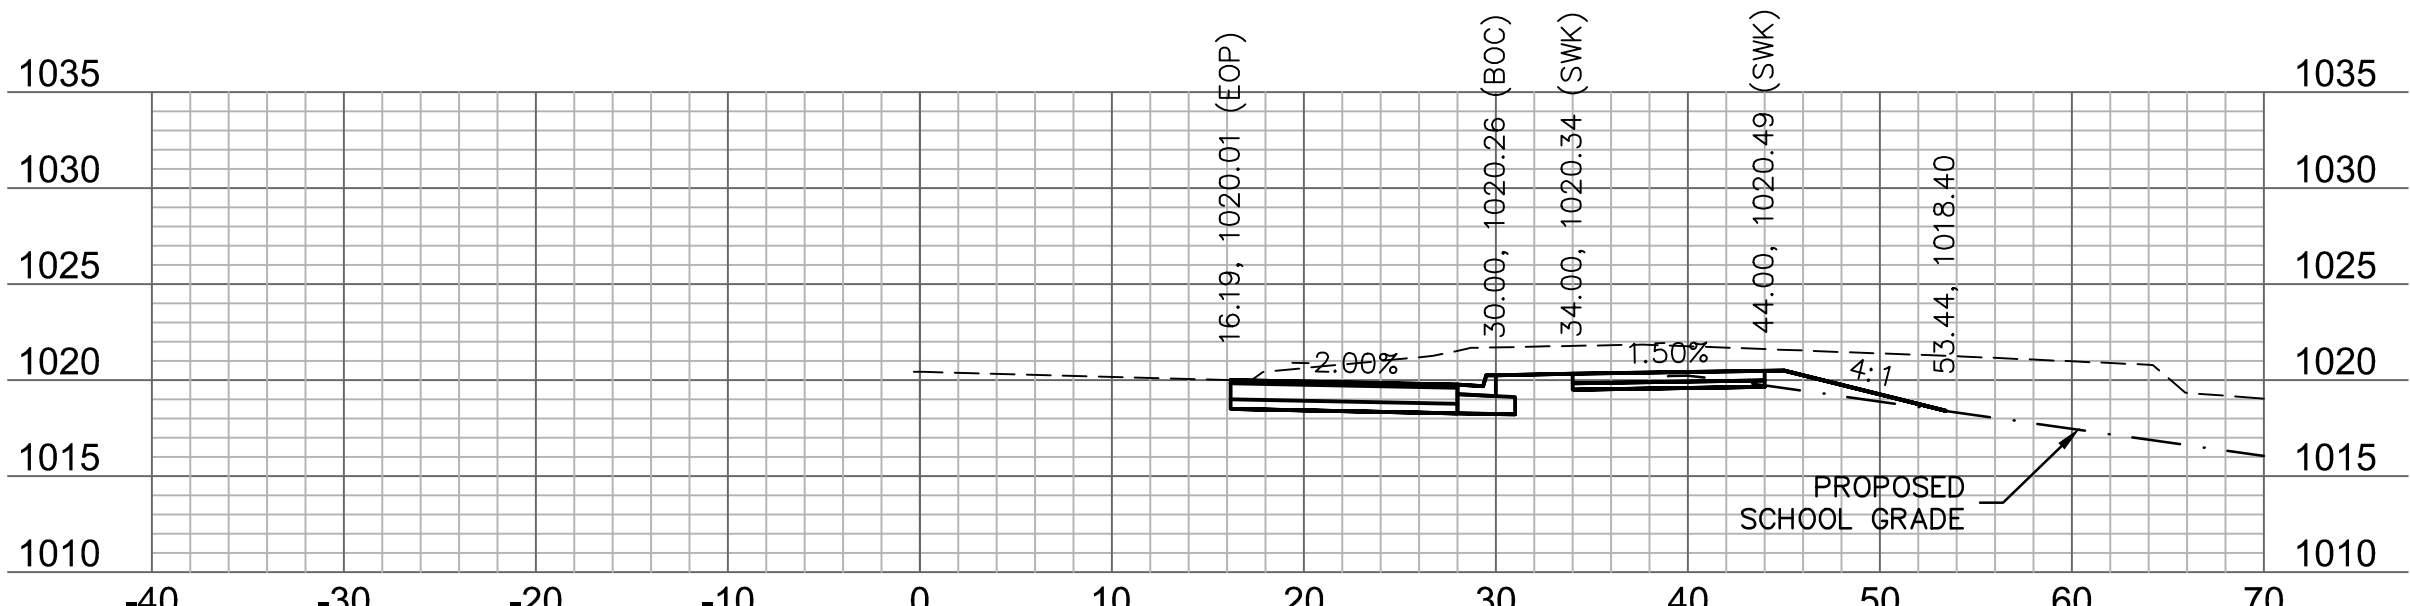


89+50

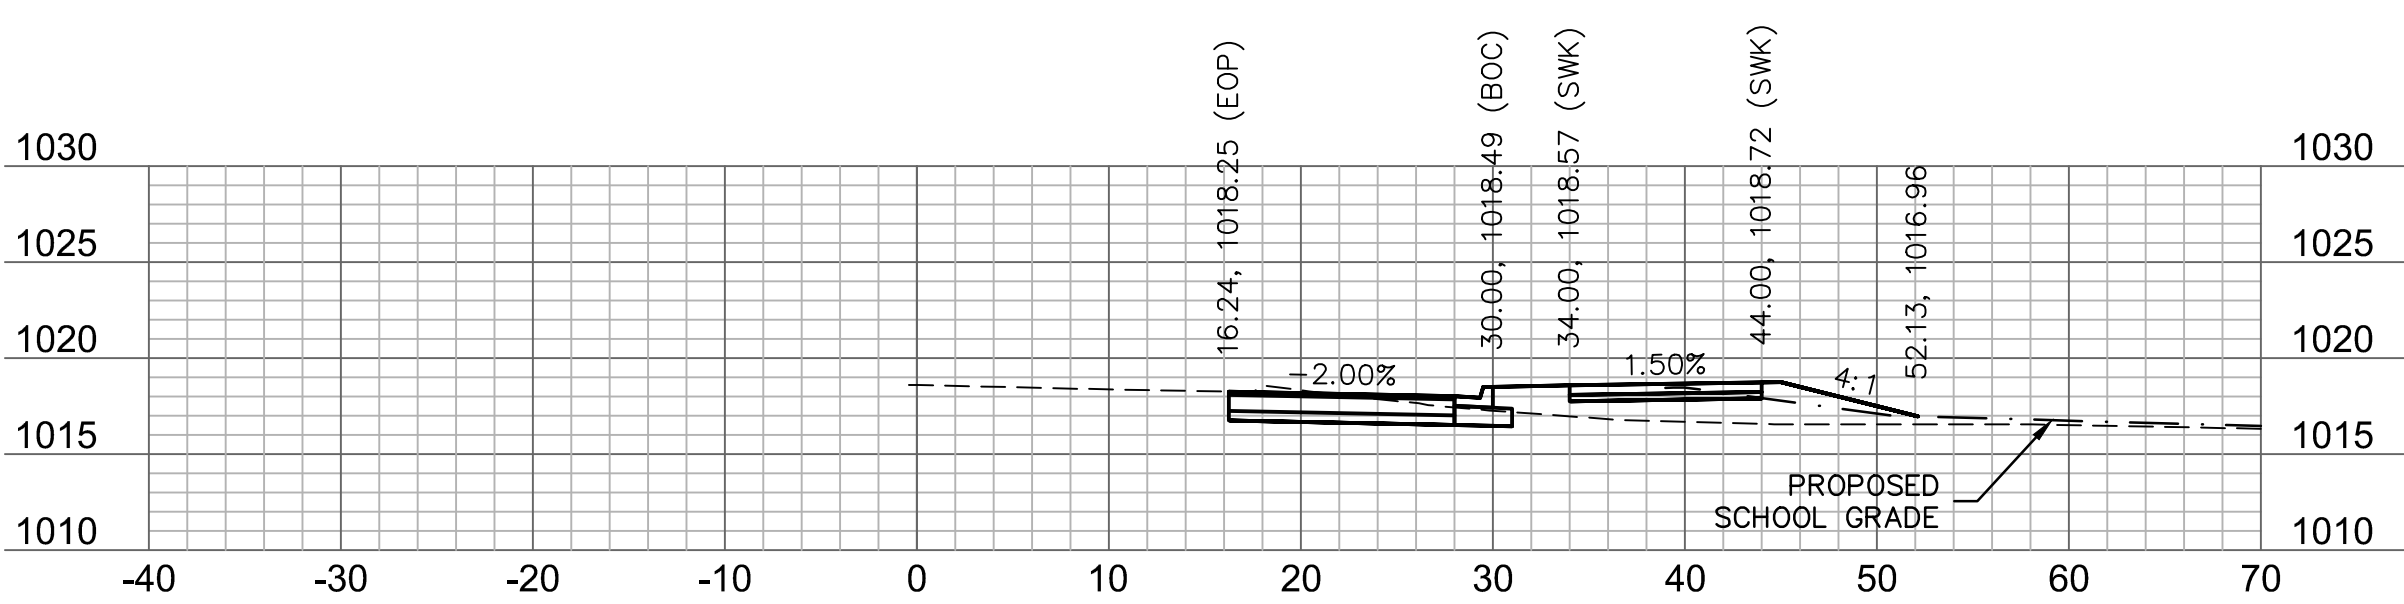


91+25

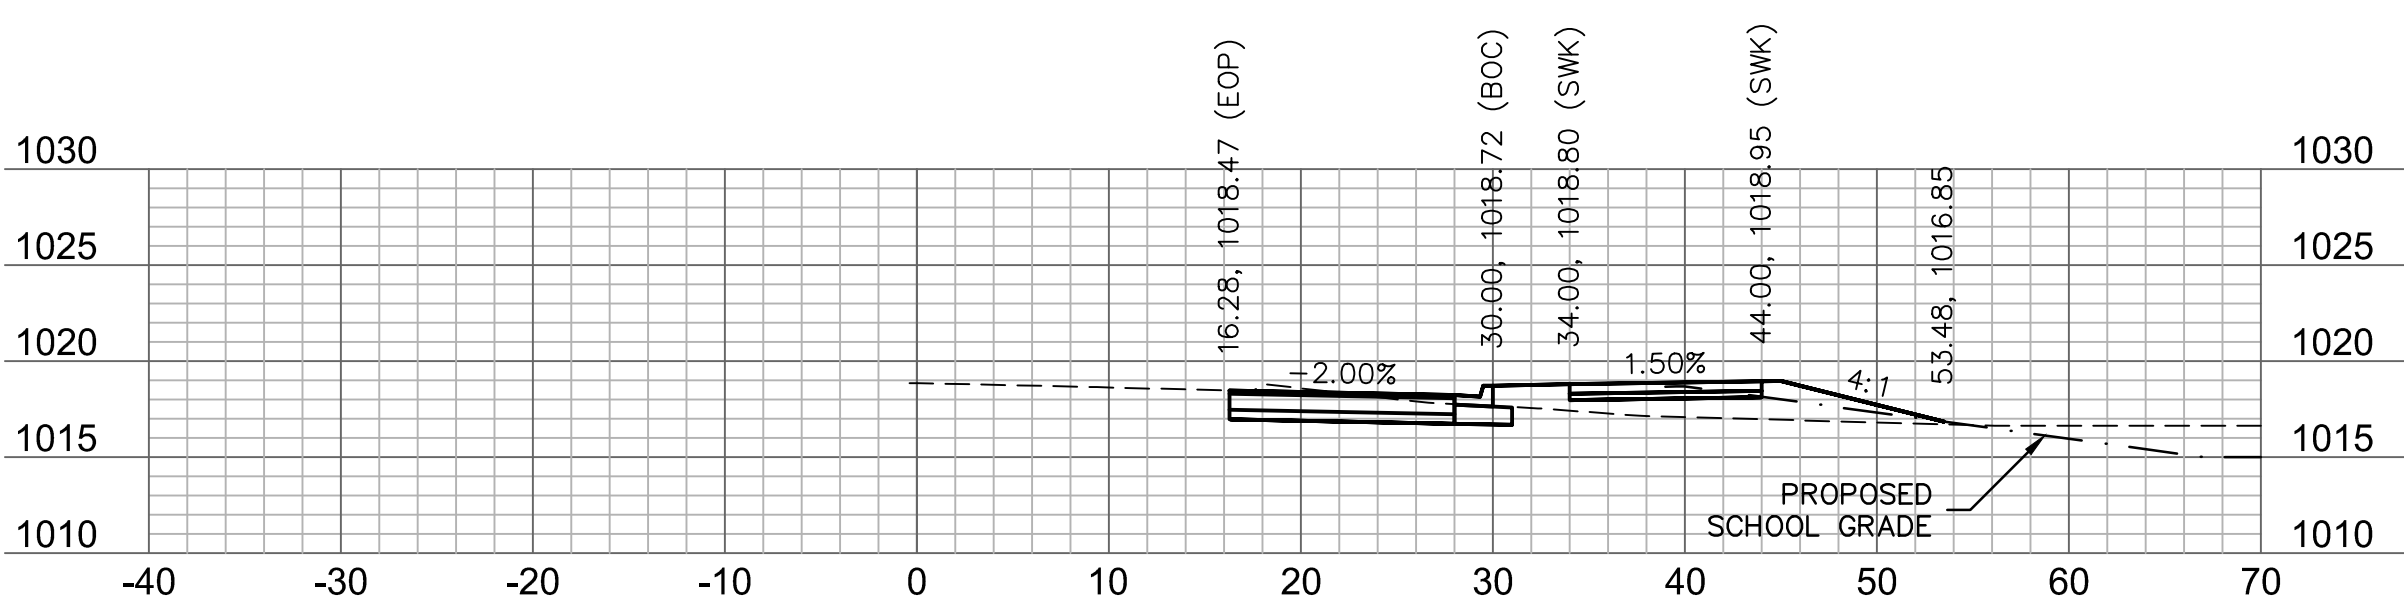


91+00

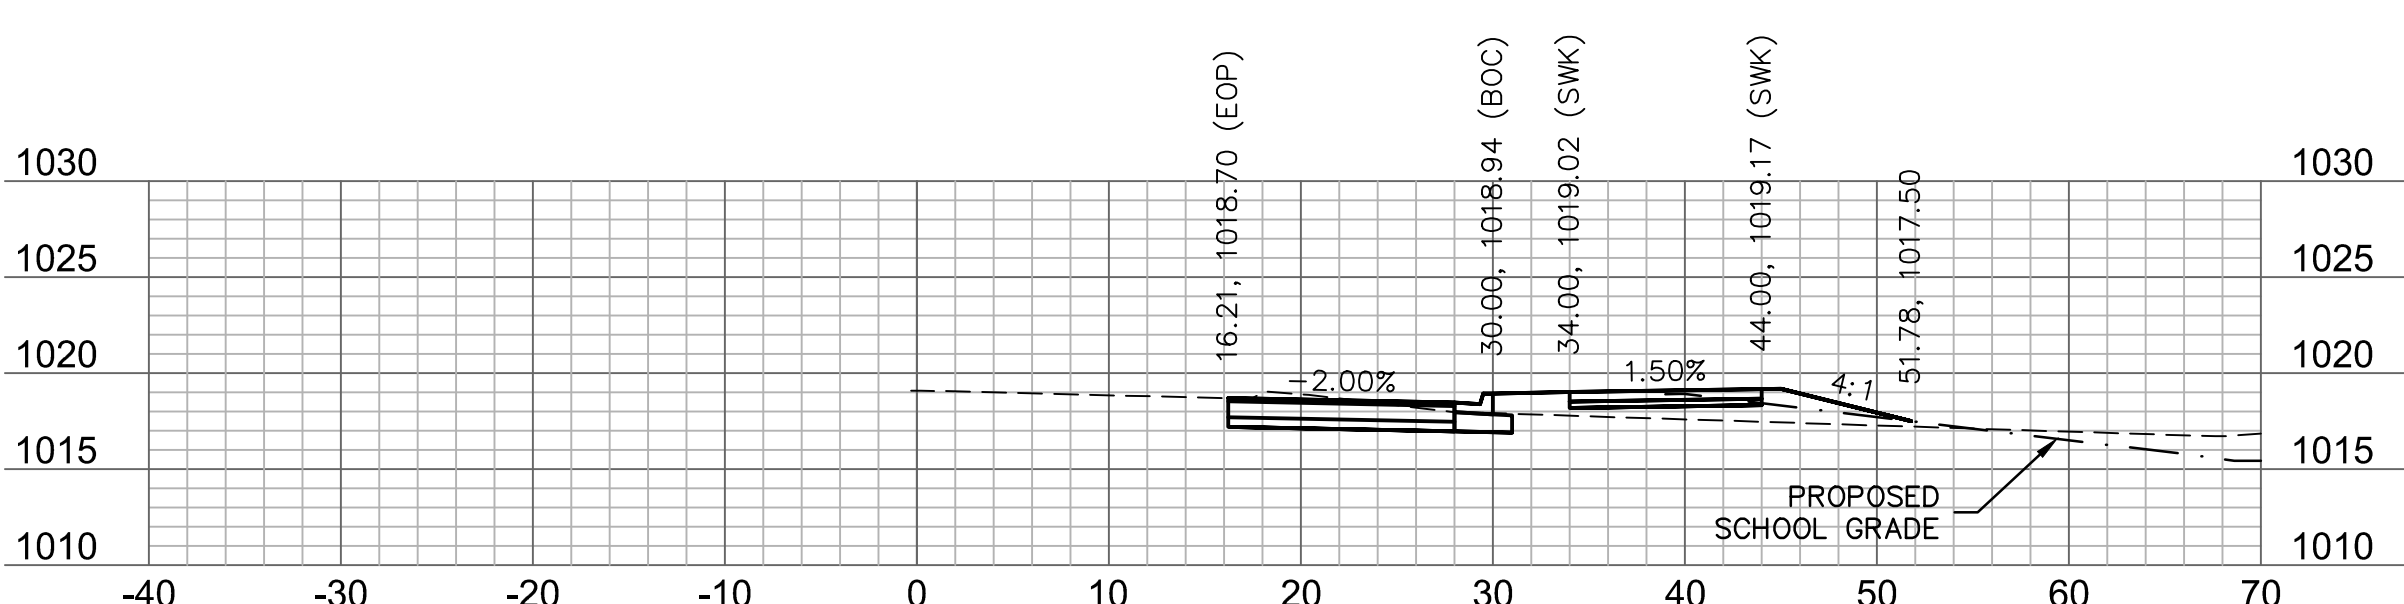

90+75

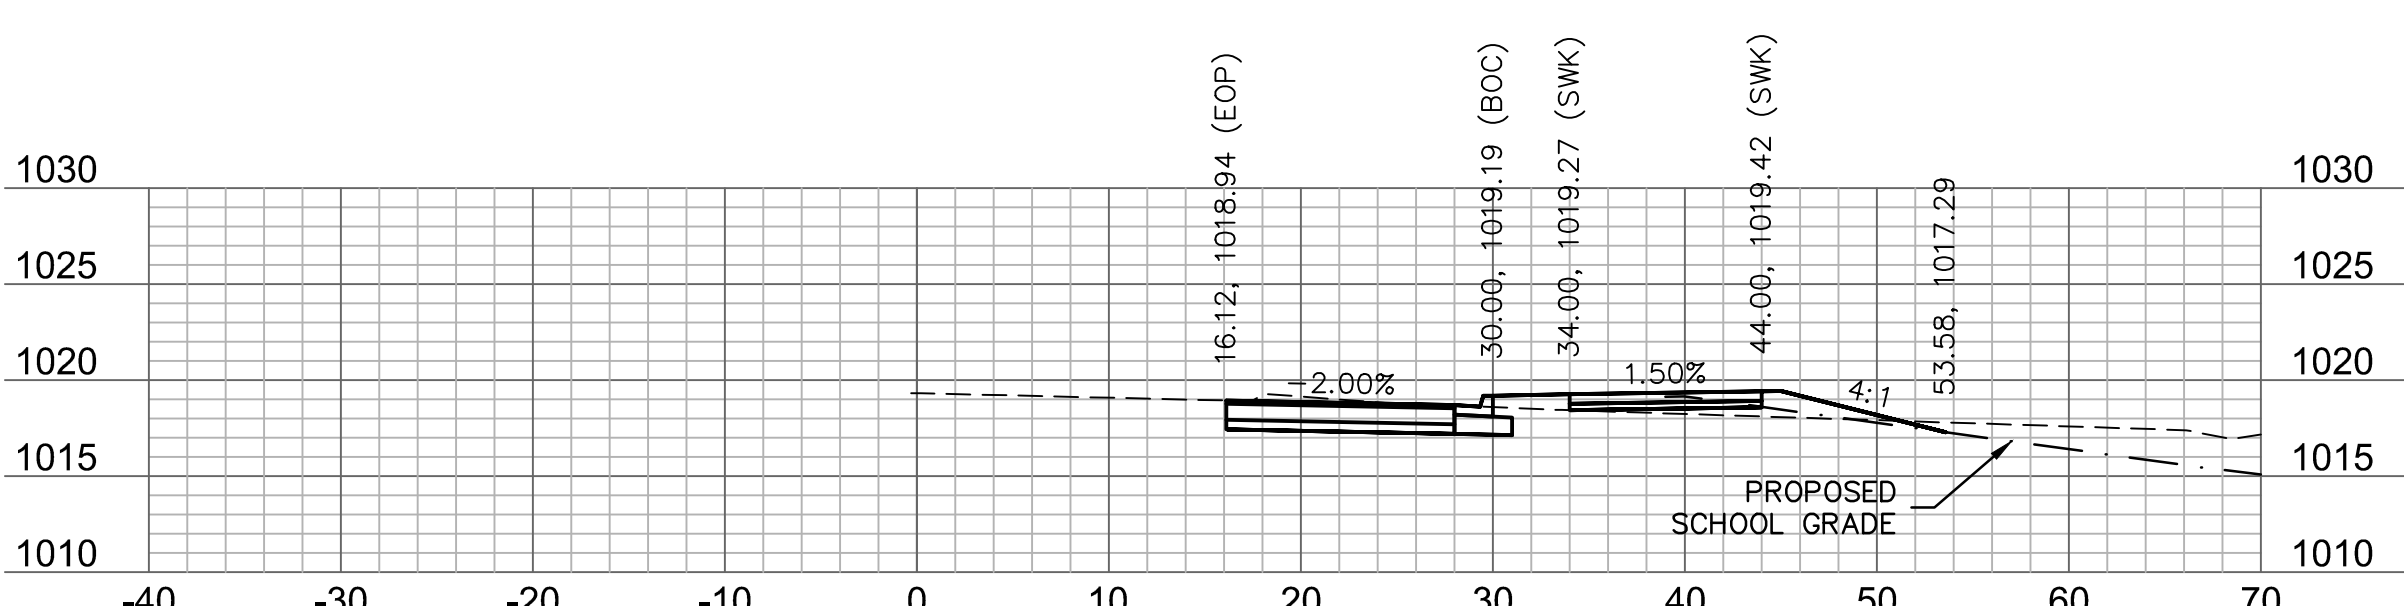

90+50

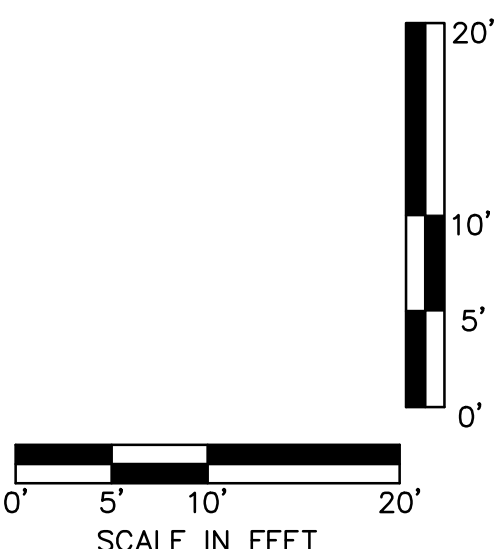

Olsson Engineering - MO State Certificate of Authority #001592
7301 West 133rd Street, Suite 200 TEL 913.381.1170
Overland Park, KS 66213-4750 FAX 913.381.1174 www.olsson.com

RYAN B. FLEMING
MO. NO. PE-2002003161

BY	REVISIONS DESCRIPTION	DATE	REV. NO.

BAILEY ROAD
CROSS SECTIONS

LEE'S SUMMIT MIDDLE SCHOOL #4
BAILEY ROAD PUBLIC IMPROVEMENTS

LEE'S SUMMIT, MISSOURI

C.O.A. NO.: 001592

DRAWN BY: RPH

CHECKED BY: RBE

APPROVED BY: RBE

QA/QC BY: XXX


PROJECT NO.: 020-0103

DWG NO.: T_XSC01_0200103


DATE: 2021-02-01

SHEET
96 OF 100


ans\Sheets\RDB\Lee Summit Plan Set - (Century and Middle School Drives)\CROSS SECTIONS\T_XSC01_0200103.dwg
T_PTRIK 0200103

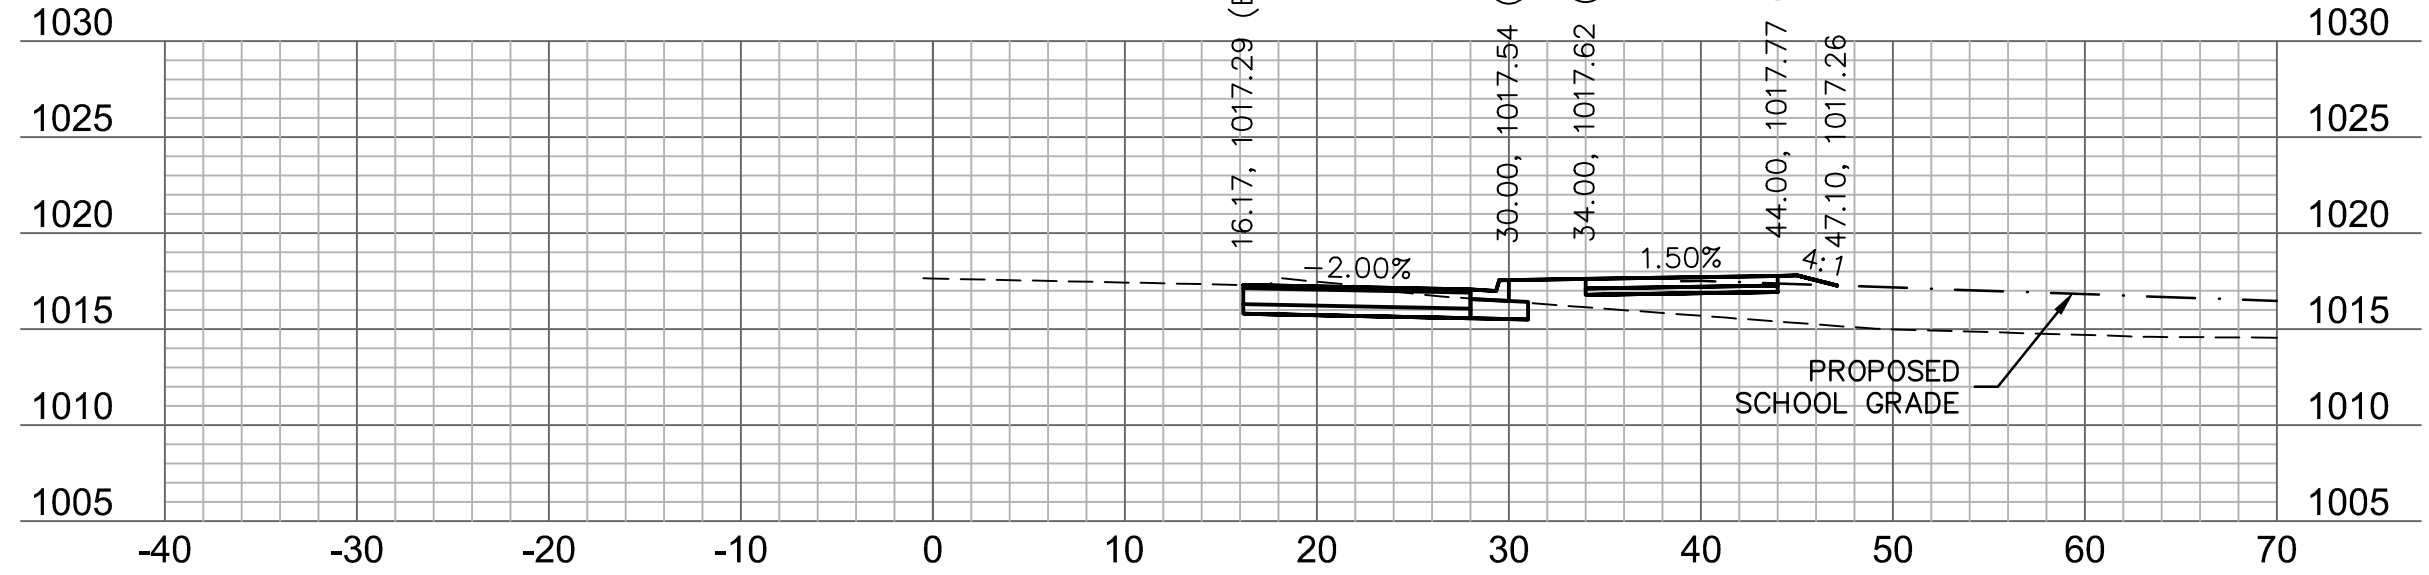


92+25

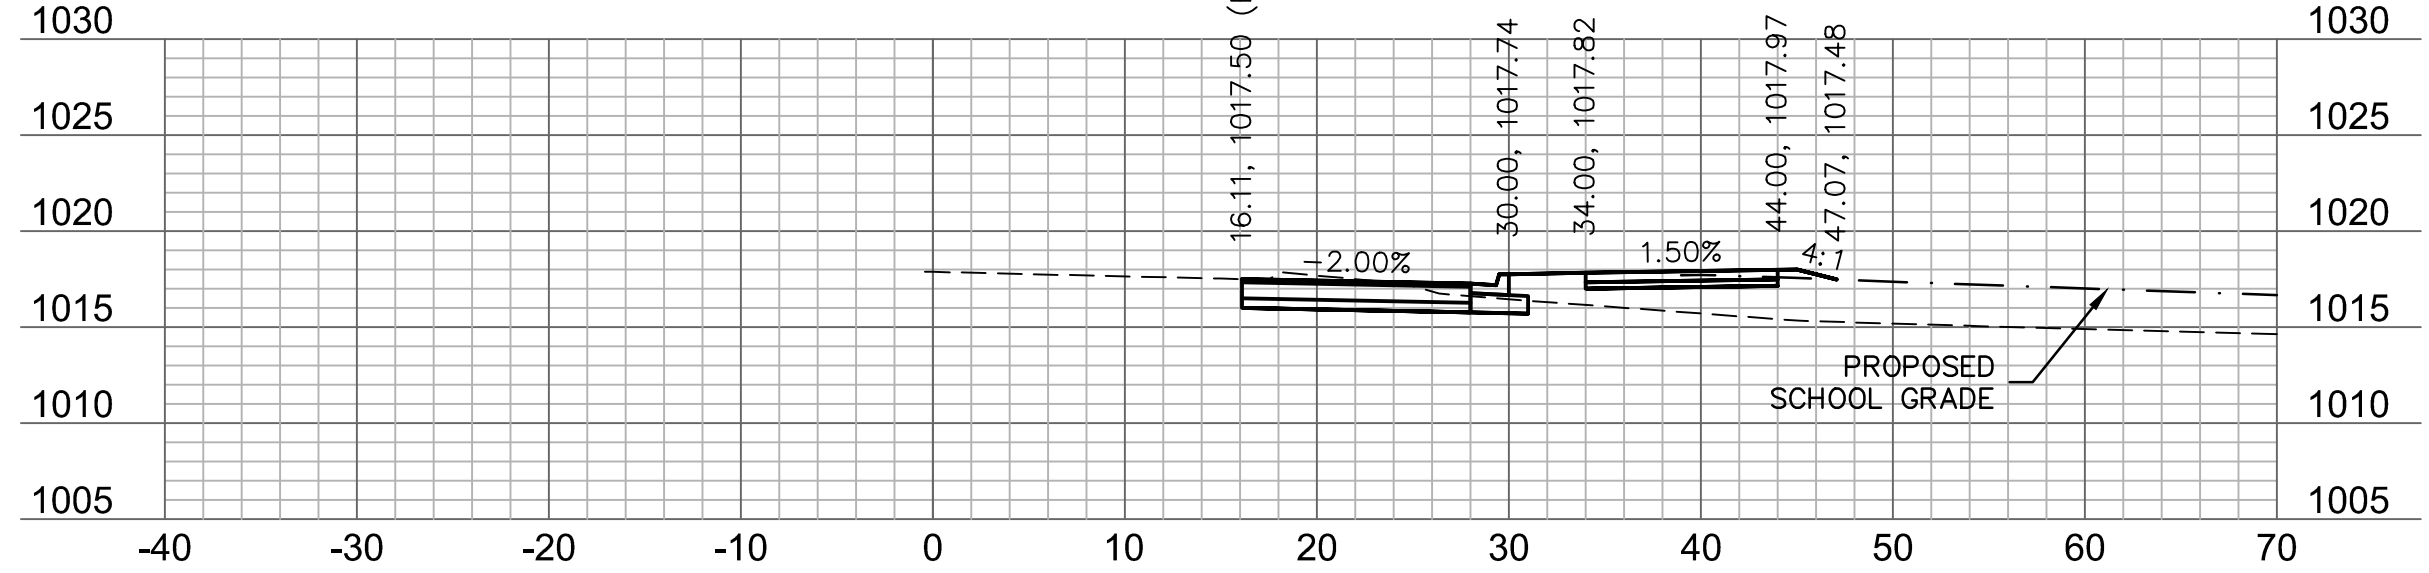


92+00

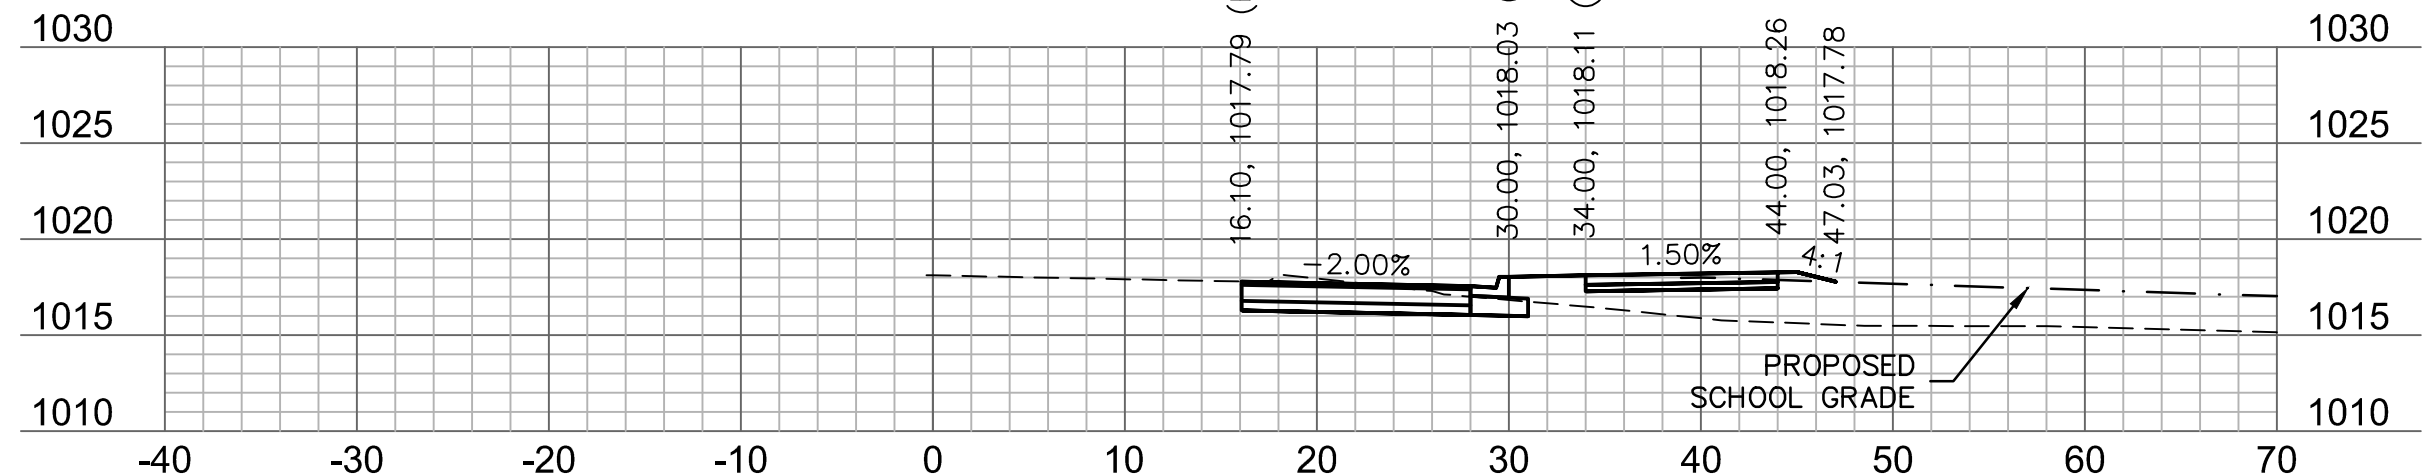


91+75

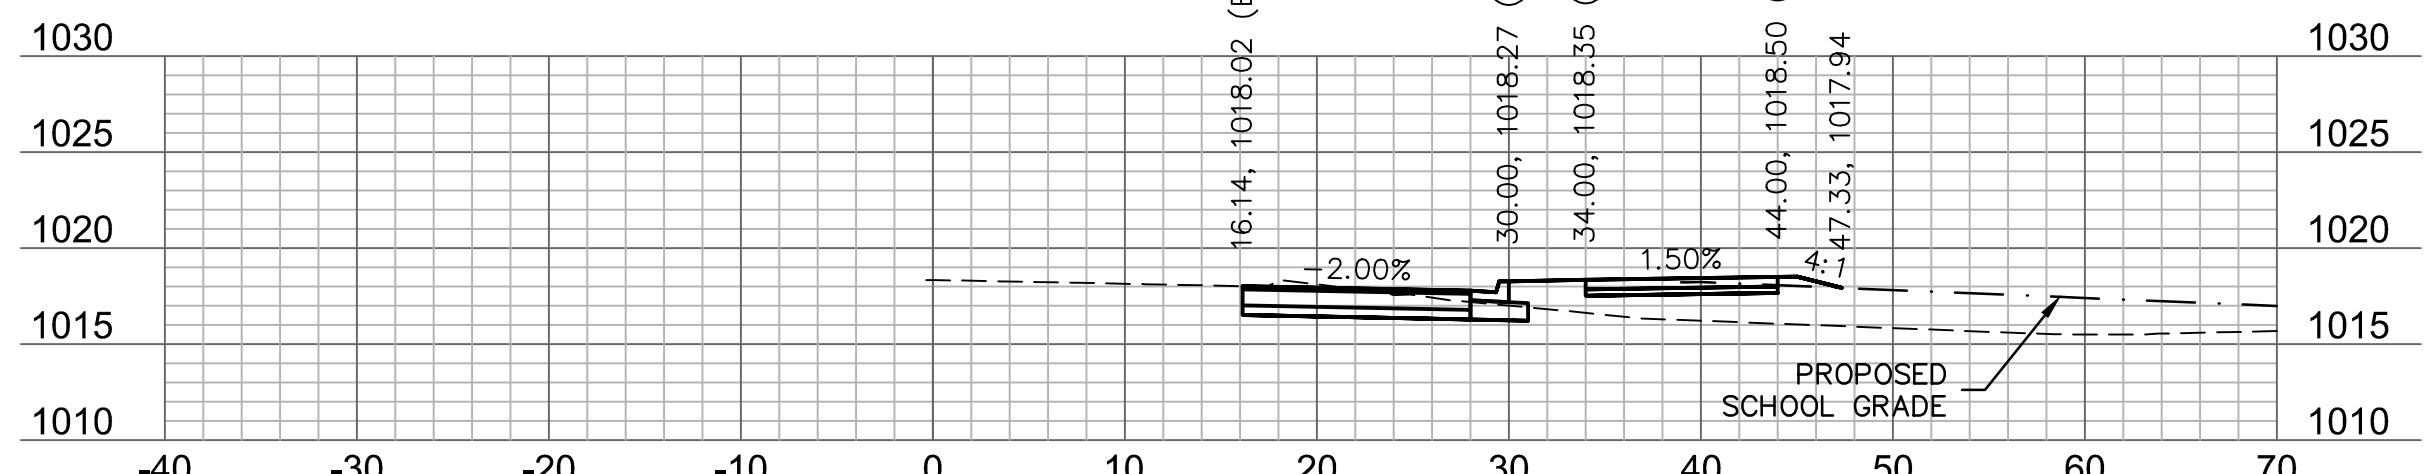


91+50

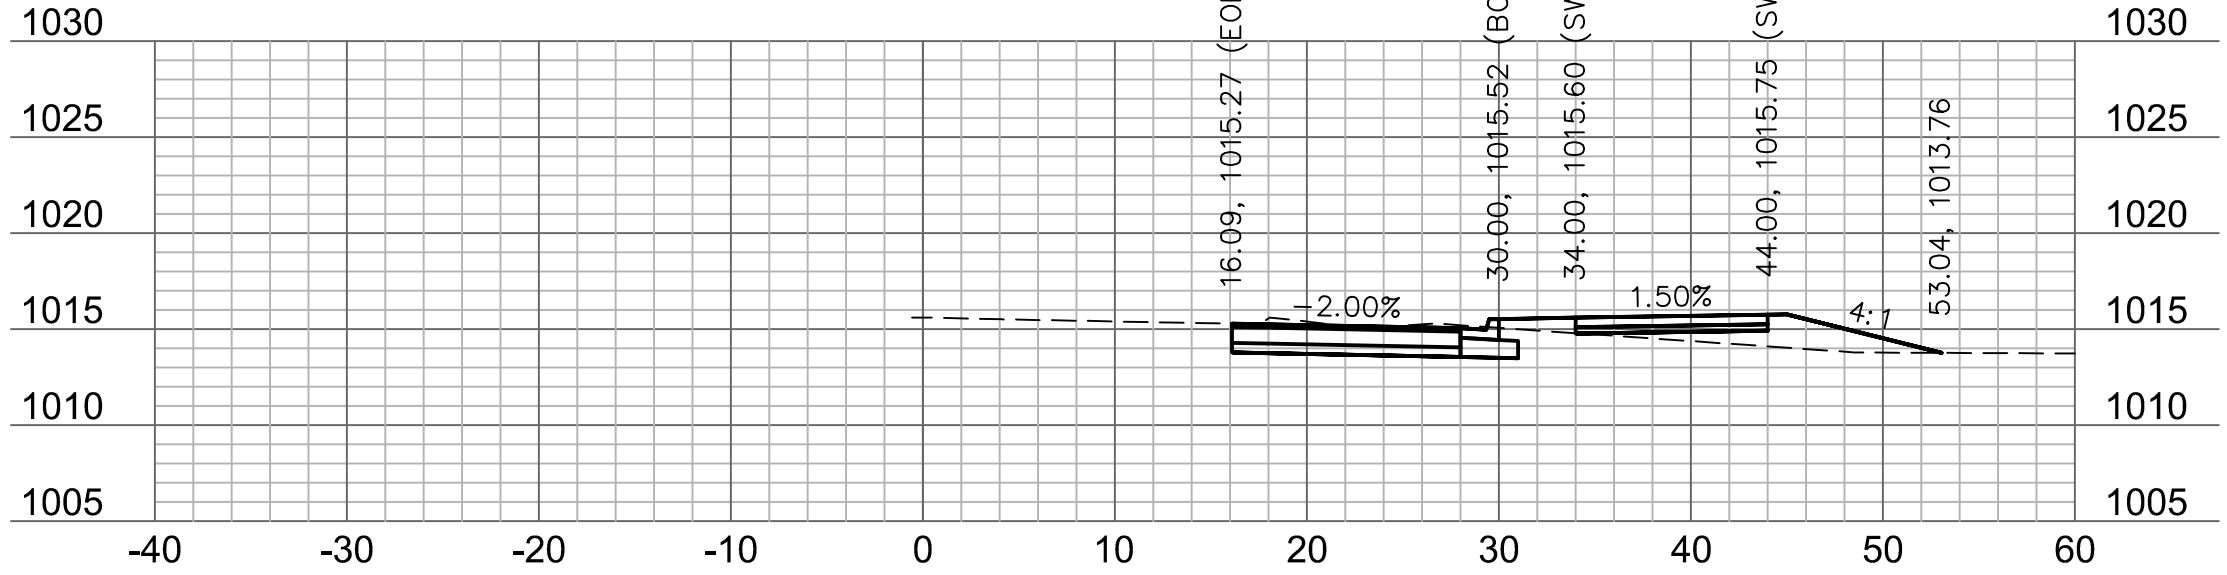


94+25

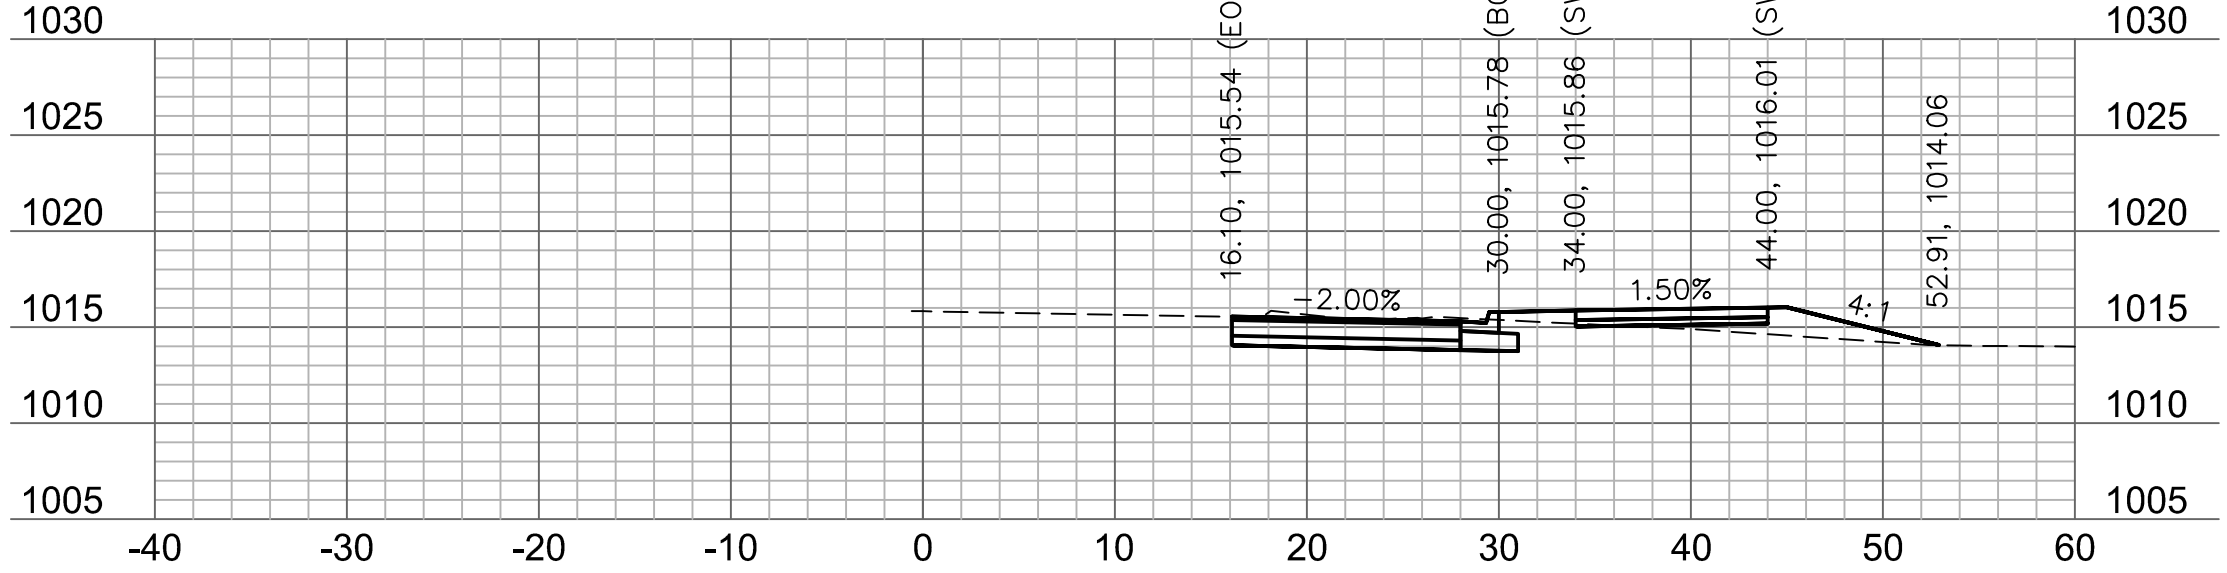



94+00

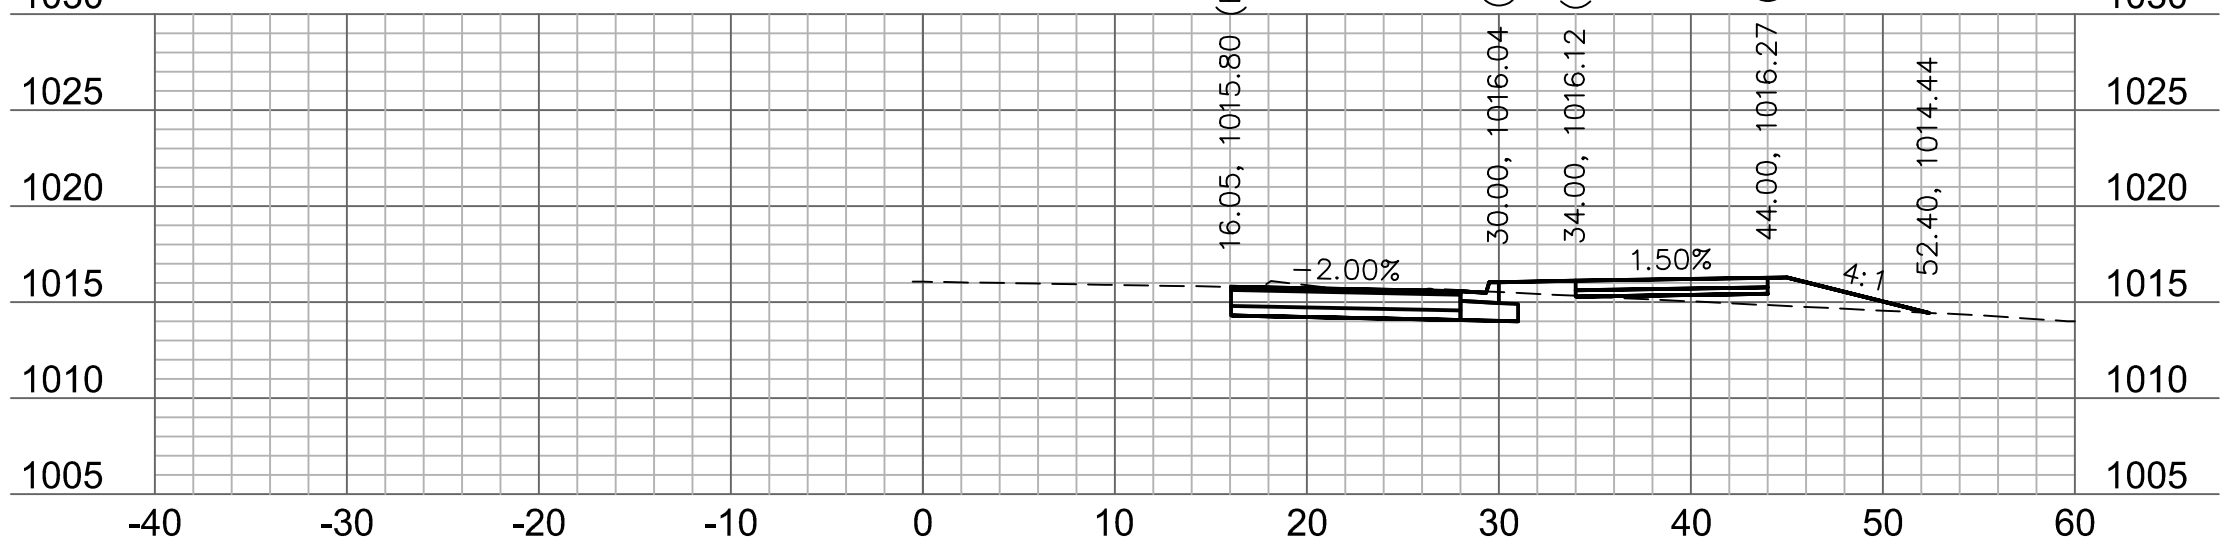

93+75

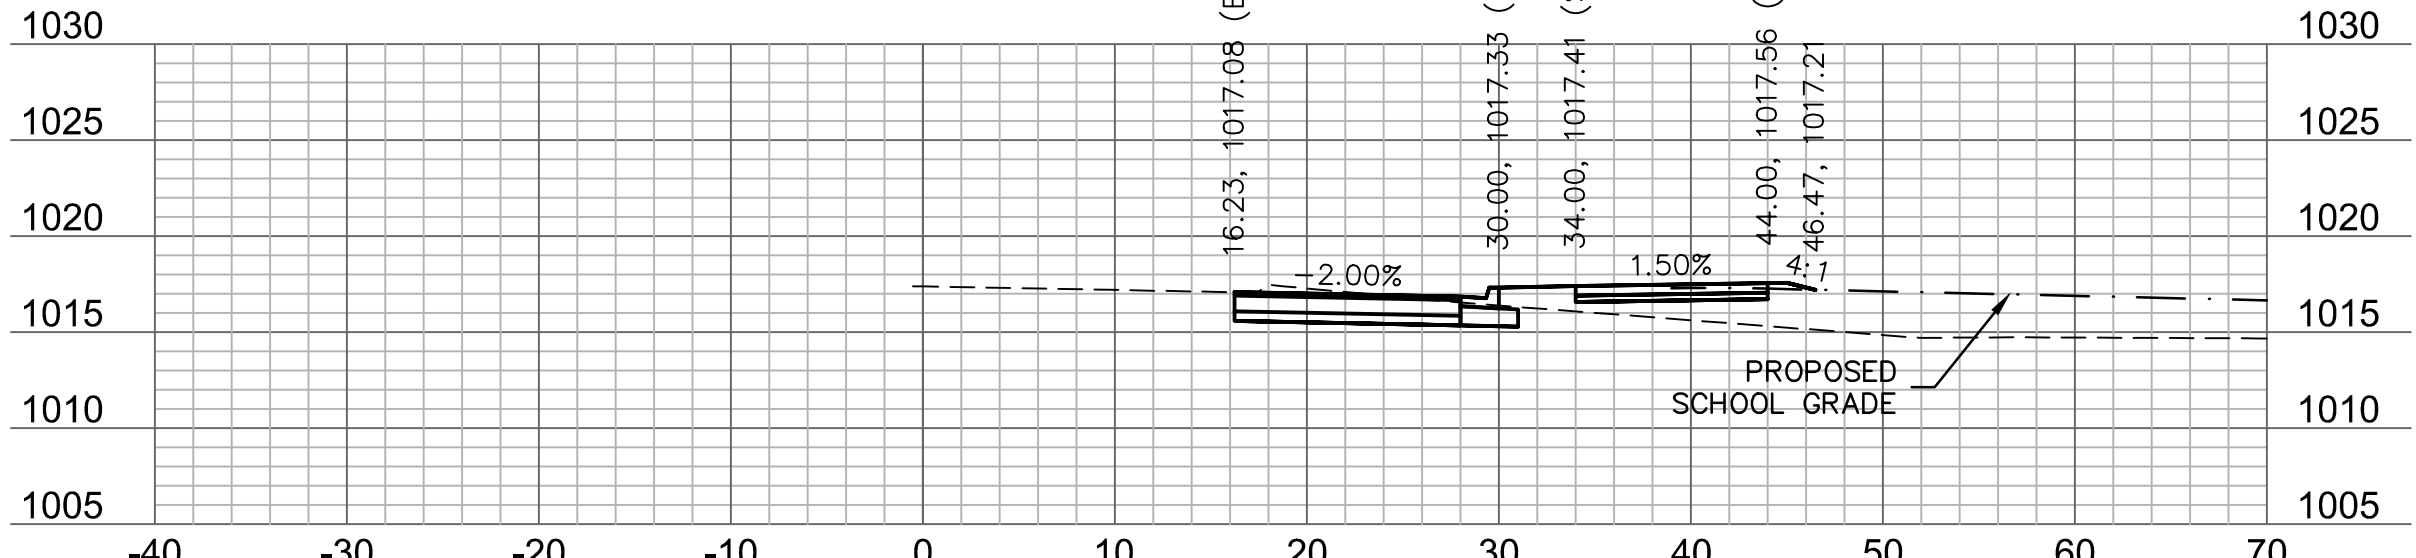

92+50

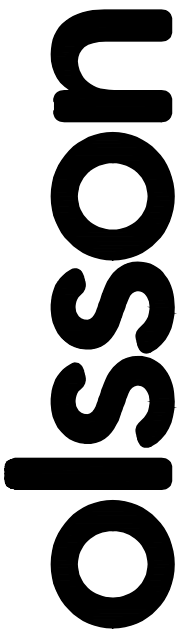 

Olsson Engineering - MO State Certificate of Authority #001592
7301 West 133rd Street, Suite 200 TEL 913.381.1170
Overland Park, KS 66213-4750 FAX 913.381.1174



RYAN B. FLEMING
MO. NO. PE-2002003161

[illegible]

BAILEY ROAD
CROSS SECTIONS

LEE'S SUMMIT MIDDLE SCHOOL #4
BAILEY ROAD PUBLIC IMPROVEMENTS


LEE'S SUMMIT, MISSOURI

2021


C.O.A. NO.: 001592
DRAWN BY: RPH
CHECKED BY: RBF
APPROVED BY: RBF
QA/QC BY: XXX
PROJECT NO.: 020-0103
DWG NO.: T_XSC01_0200103
DATE: 2021-02-01

SHEET
97 OF 100


Γ_XSC01_0200103.dwg

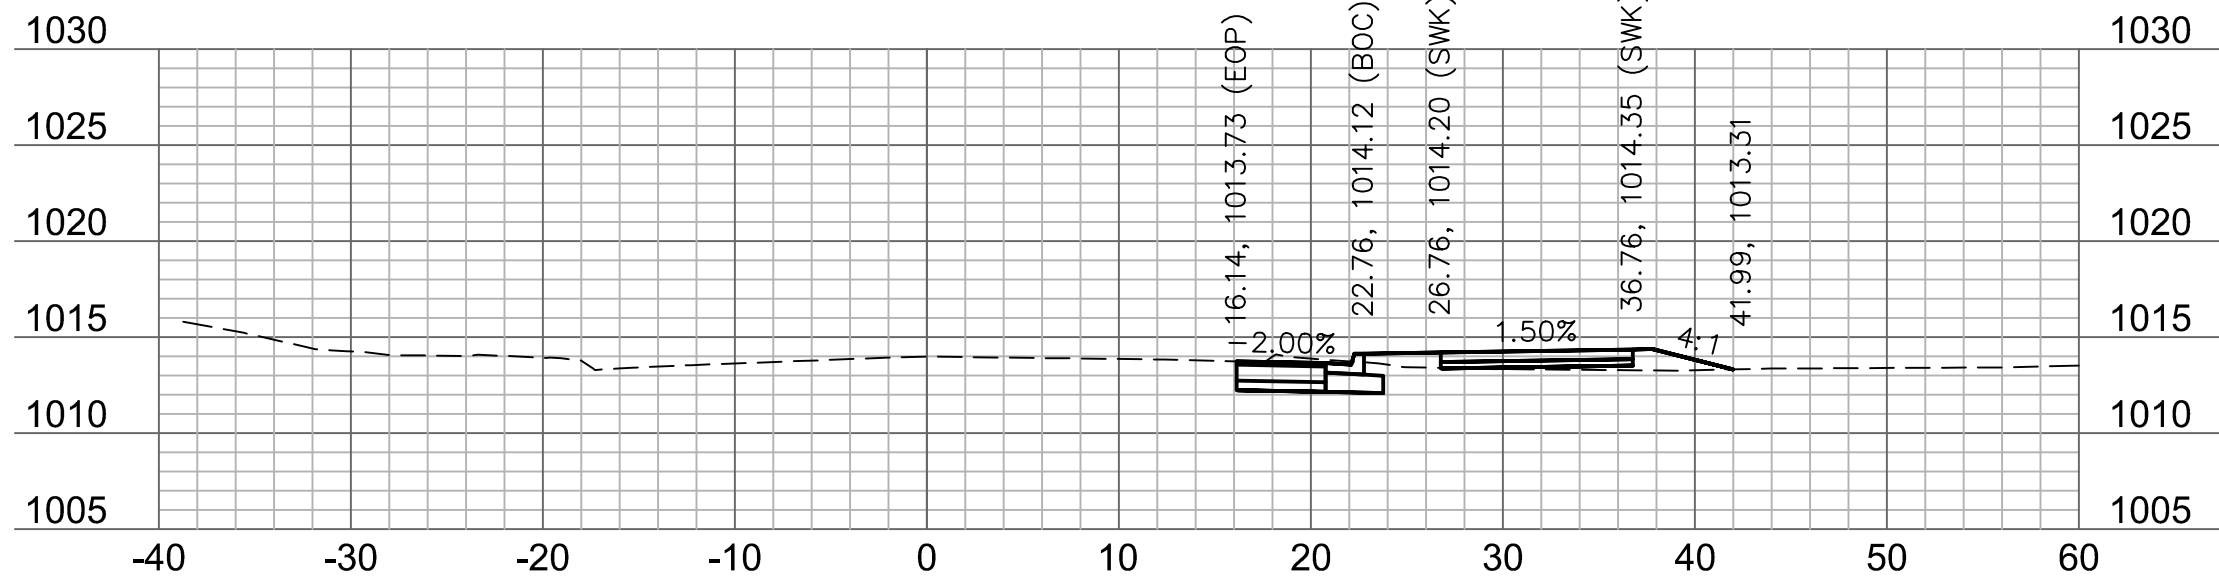


97+25

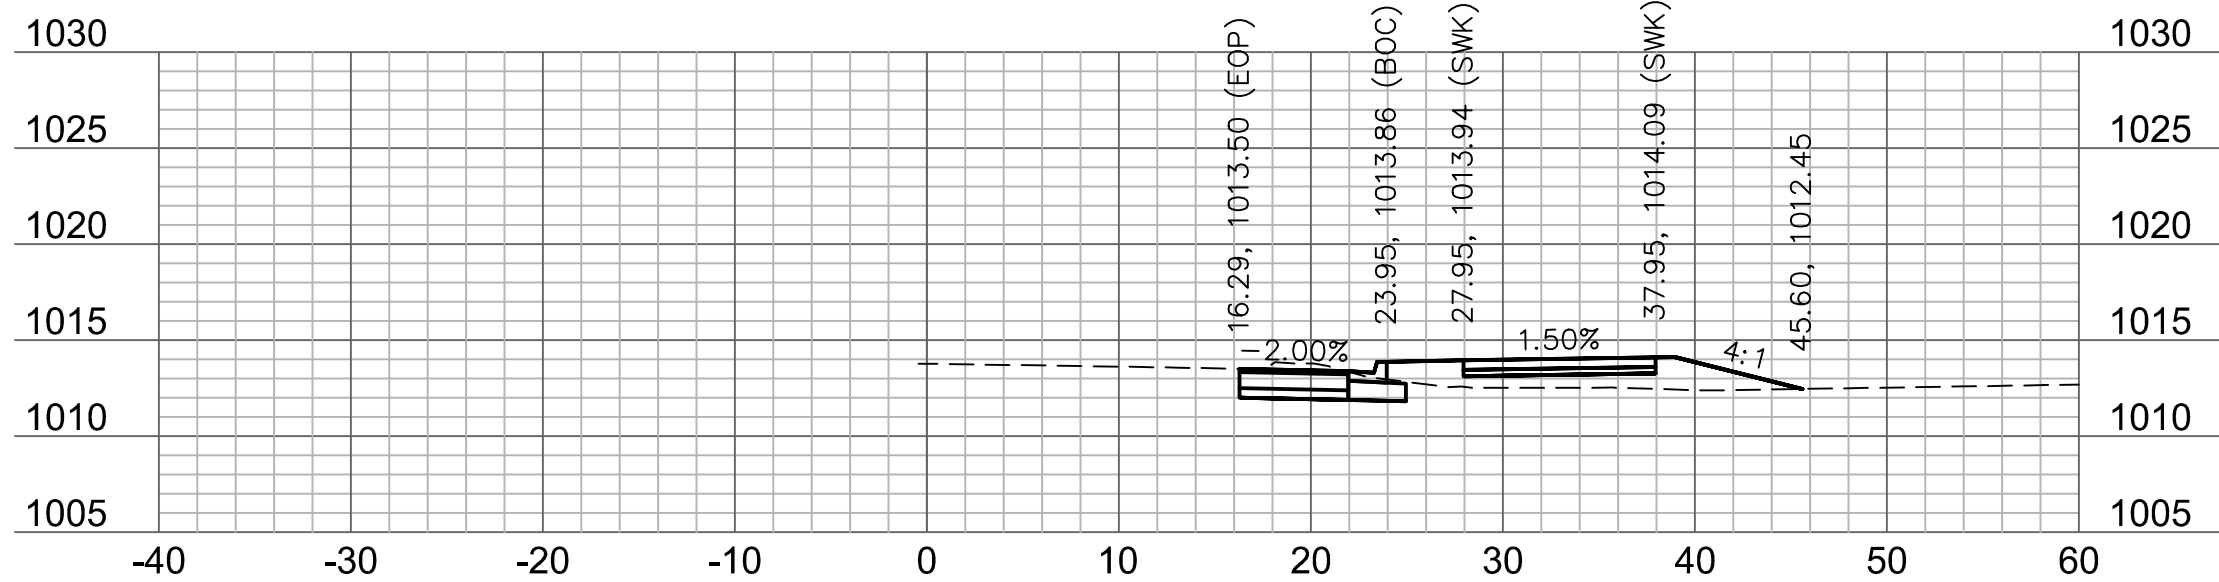


97+00

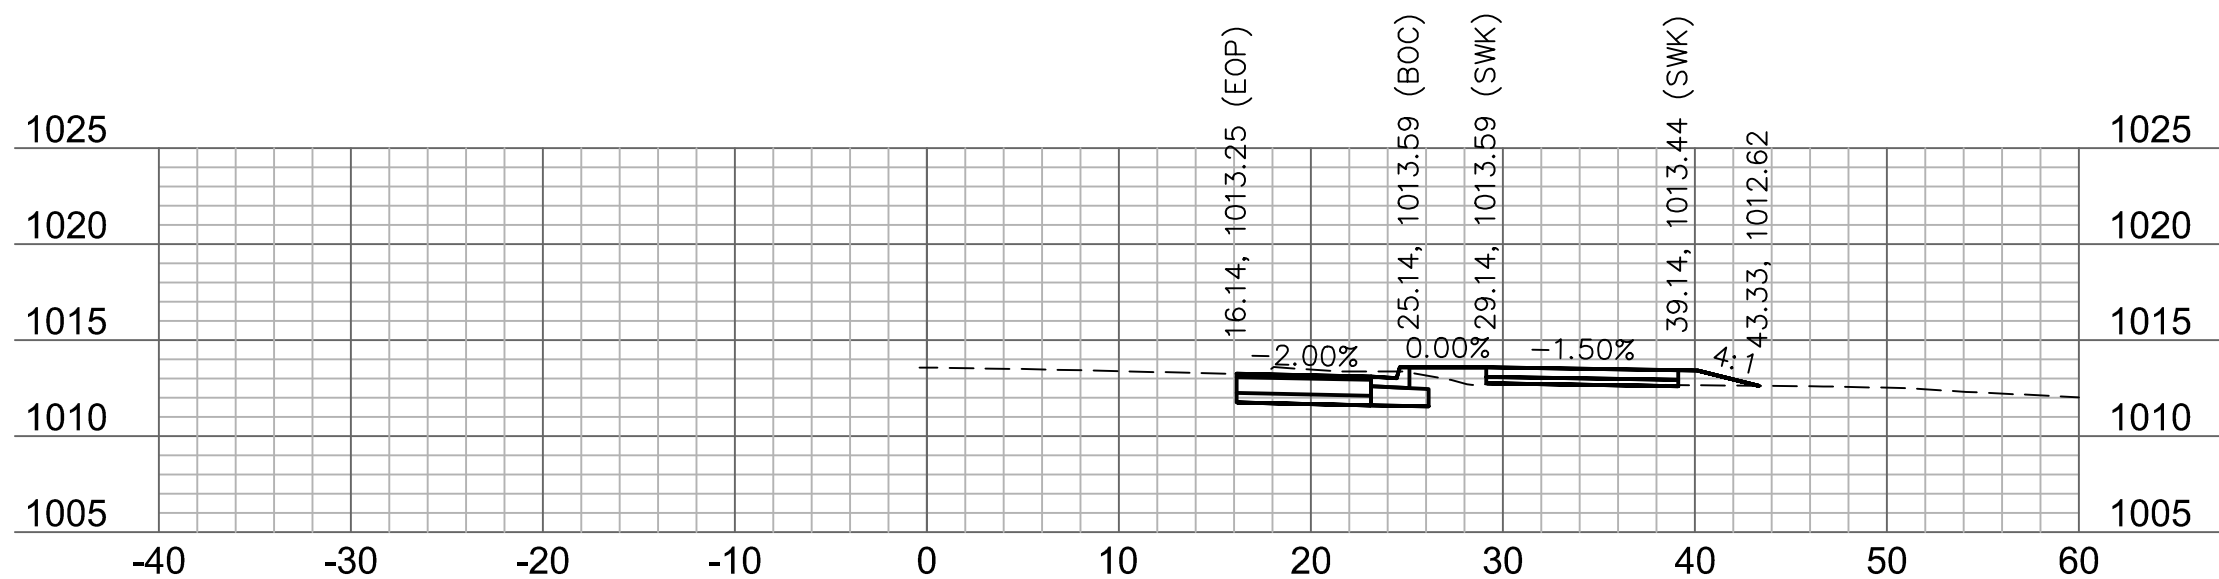


96+75

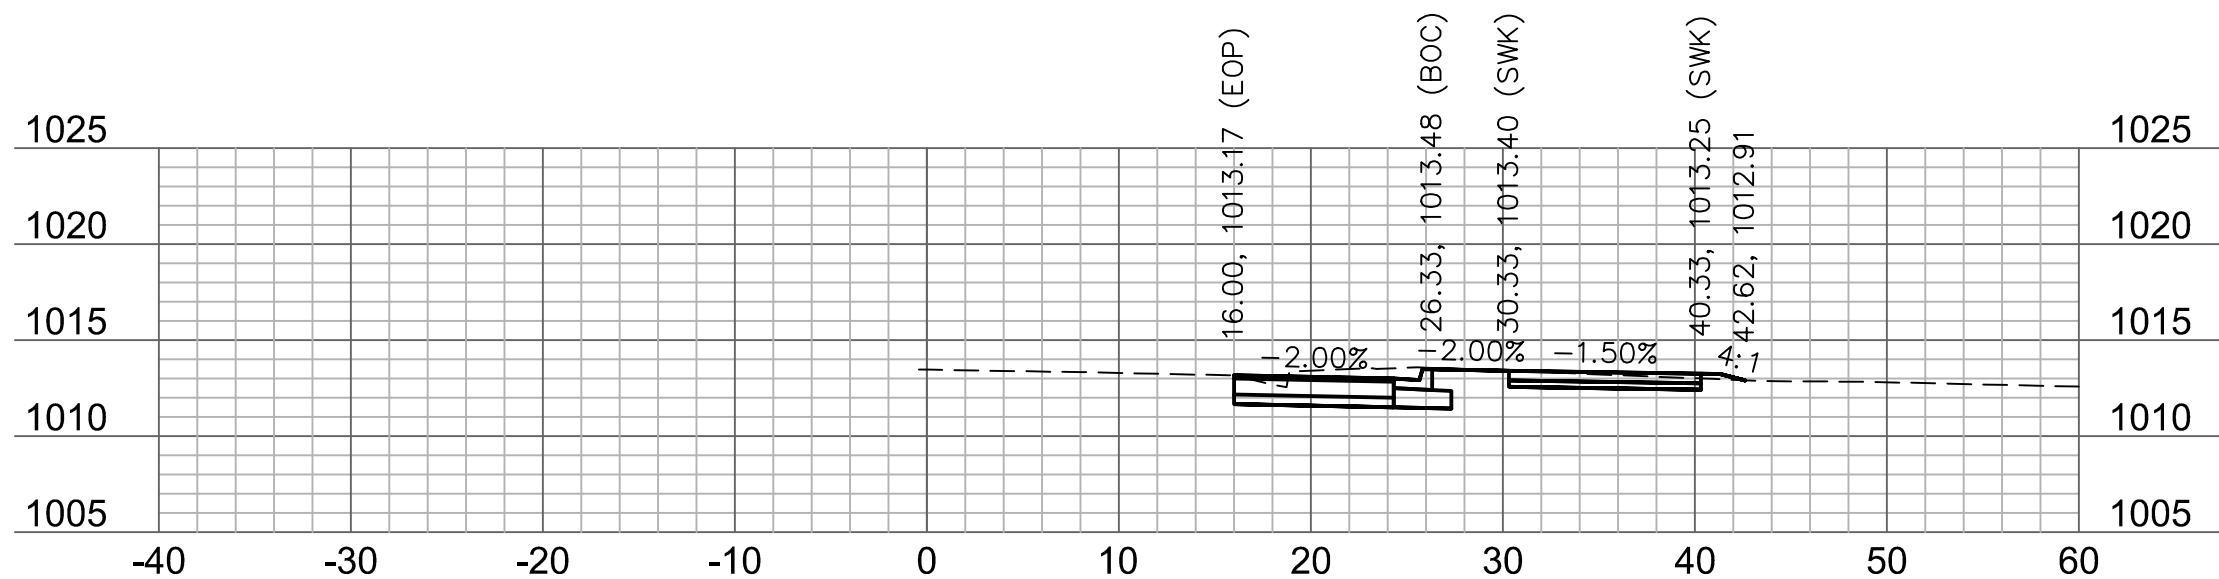


96+50

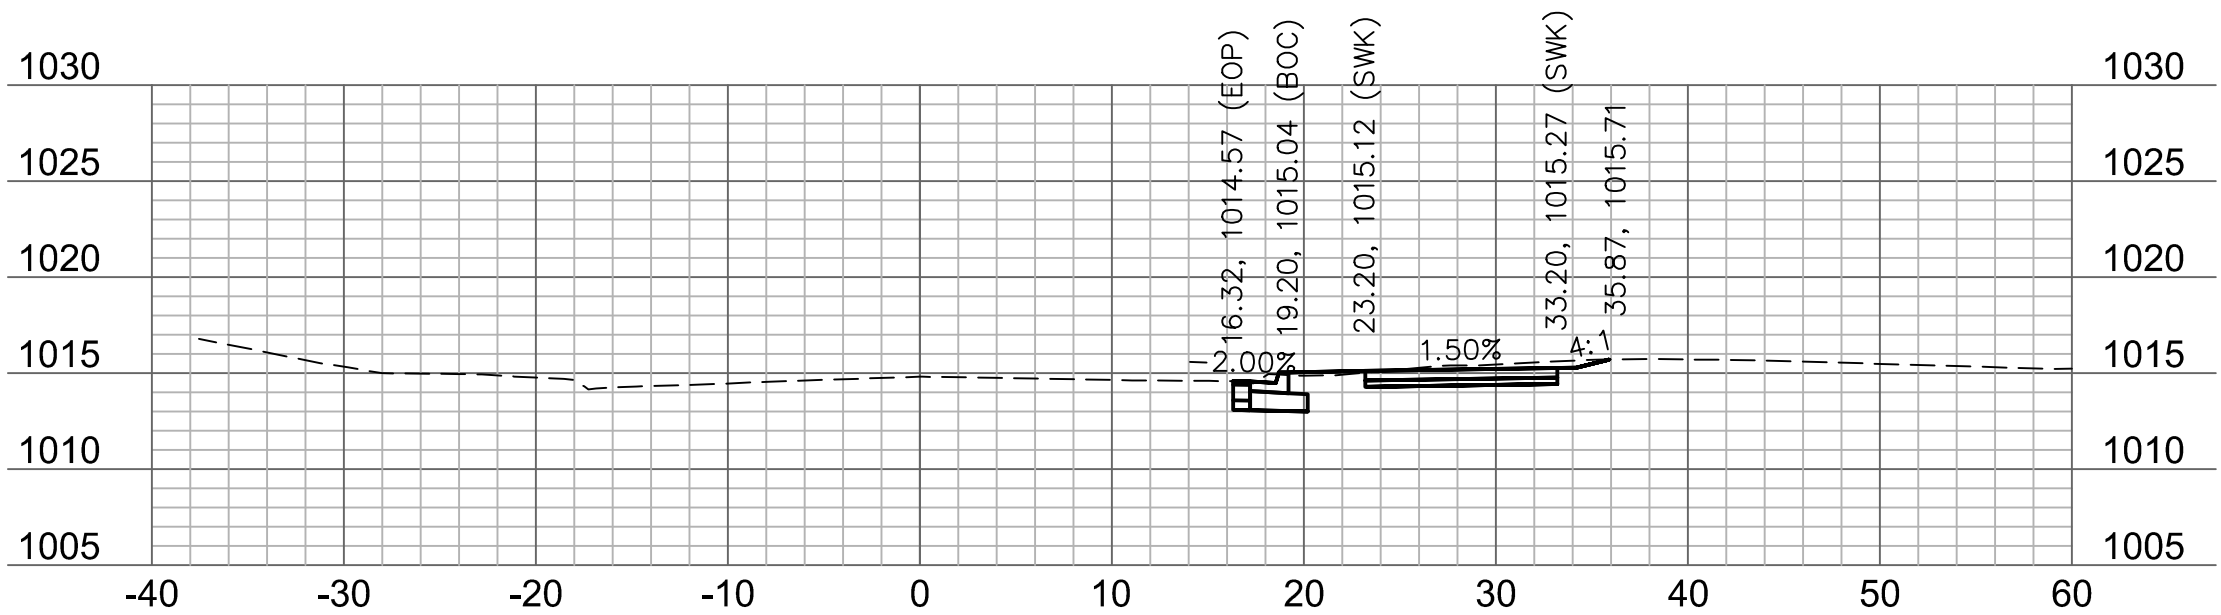


98+00

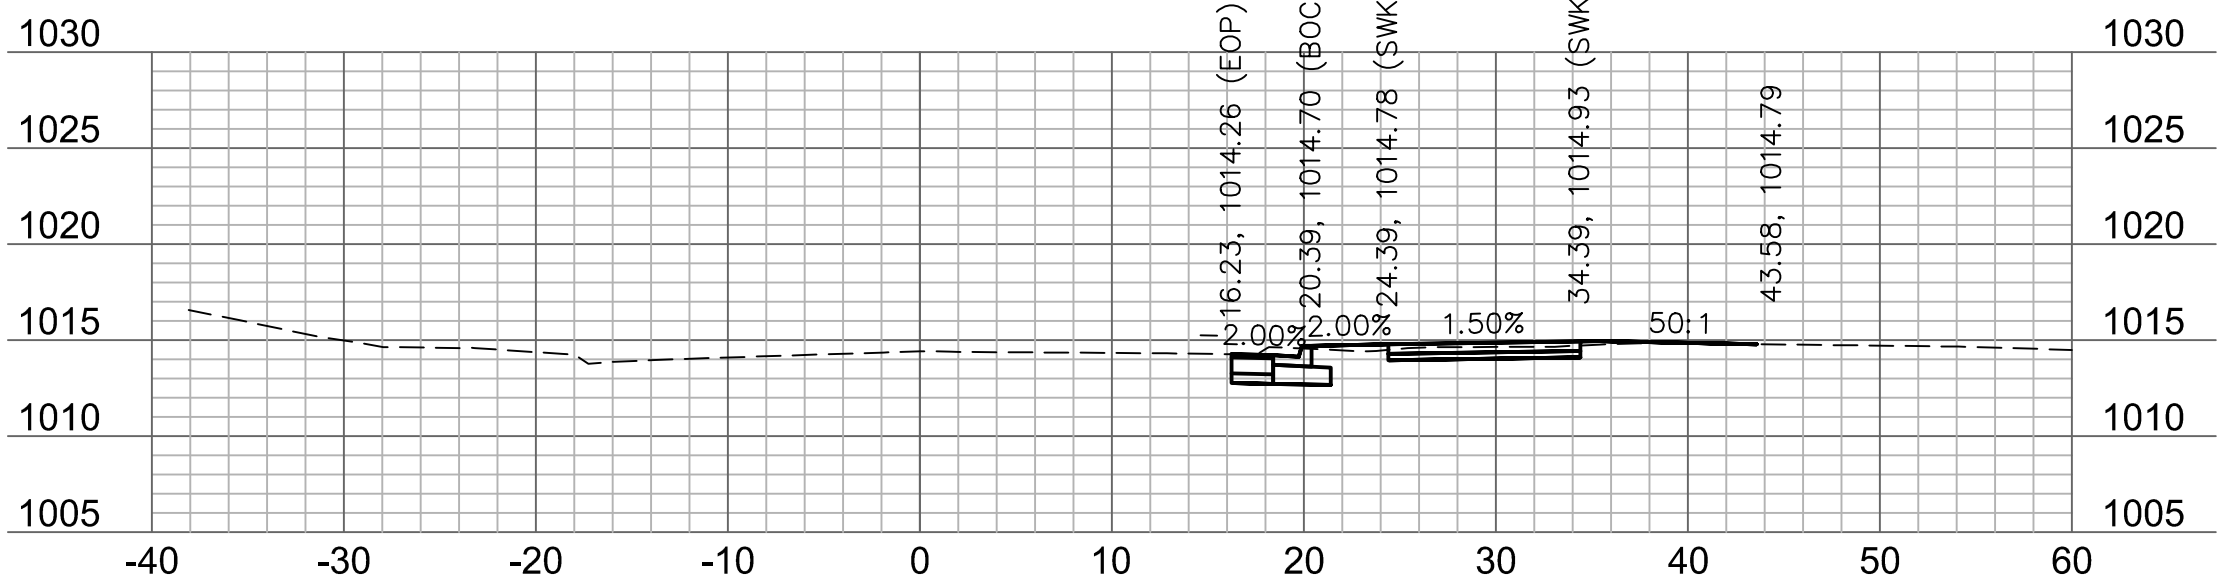

97+75

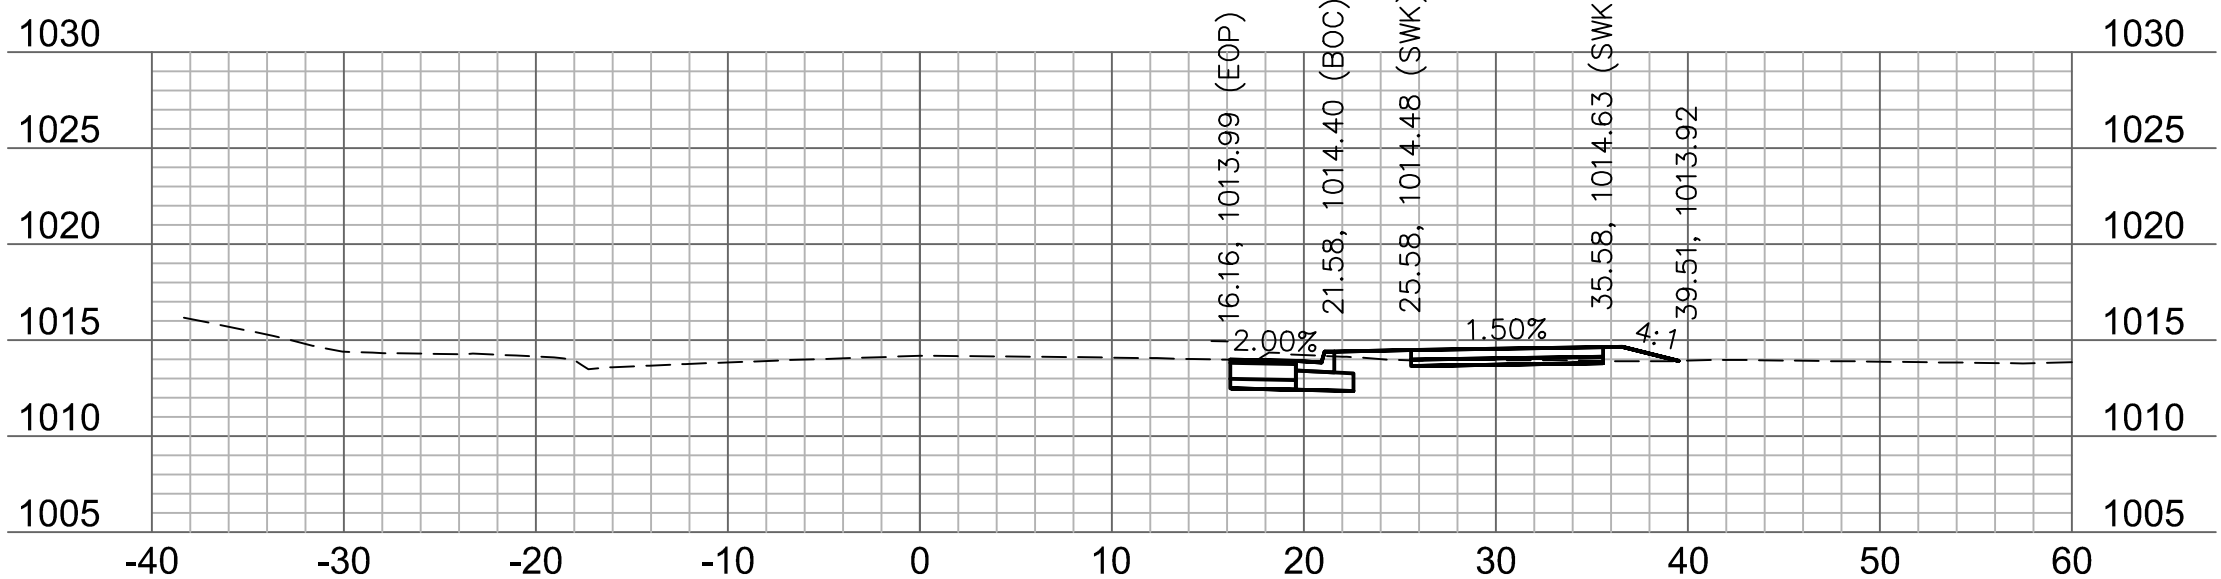


97+50

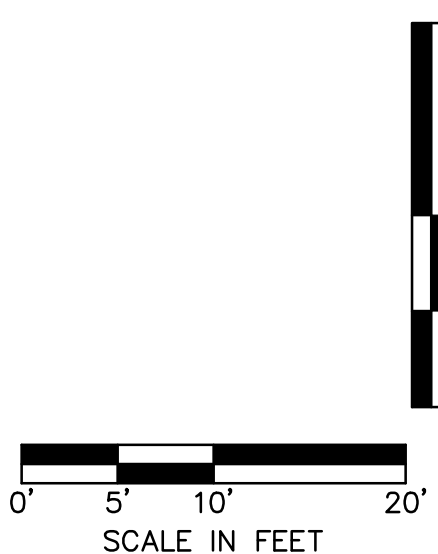

olsio

Olsson Engineering - MO State Certificate of Authority #001592
7301 West 133rd Street, Suite 200 TEL 913.381.1170
Overland Park, KS 66213-4750 FAX 913.381.1174 www.olsson.com

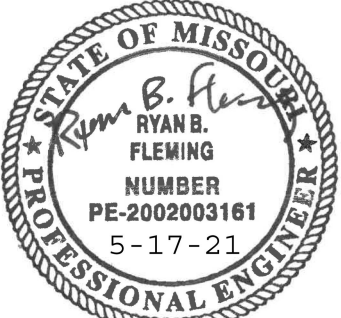

RYAN B. FLEMING
MO. NO. PE-2002003161

[illegible]

BAILEY ROAD
CROSS SECTIONS

LEE'S SUMMIT MIDDLE SCHOOL #4 BAILEY ROAD PUBLIC IMPROVEMENTS

LEE'S SUMMIT, MISSOURI

2021

C.O.A. NO.: 001592
DRAWN BY: RPI
CHECKED BY: RBF
APPROVED BY: RBF
QA/QC BY: XXX
PROJECT NO.: 020-0103
DWG NO.: T_XSC01_0200103
DATE: 2021-02-01

SHEET
99 OF 100

