

PUBLIC STREET PLANS FOR

LEE'S SUMMIT R7 MIDDLE SCHOOL ON BAILEY RD. - OFF-SITE
TRAFFIC IMPROVEMENTS, TRAFFIC SIGNAL AT HAMBLÉN RD. &
BAILEY RD. & GREENWAY TRAIL IMPROVEMENTS

CITY OF LEE'S SUMMIT
JACKSON COUNTY, MISSOURI

INDEX OF SHEETS

SHEET NO.	TITLE
1	TITLE SHEET
2-4	GENERAL LAYOUT
5-9	ALIGNMENT DATA AND SURVEY CONTROL
10	GENERAL NOTES
11	RECAPITULATION OF QUANTITIES
12-16	DEMOLITION AND REMOVALS
17-19	TYPICAL SECTIONS
20-23	RIGHT OF WAY PLANS
24-29	PLAN & PROFILES - BAILEY ROAD
30	PLAN & PROFILES - SE CENTURY DRIVE
31	PLAN & PROFILES - SE 13TH STREET
32	PLAN & PROFILES - SE CAPE DRIVE
33-36	INTERSECTION LAYOUTS
37-38	DRIVE LAYOUTS
39-42	SIDEWALK RAMP LAYOUTS
43	STORM SEWER PROFILES
44	DRAINAGE MAP & STORM SEWER CALCULATIONS
45-48	STORM SEWER DETAILS
49-52	STANDARD DETAILS
53-55	EROSION CONTROL PLANS
56-59	EROSION CONTROL DETAILS
60-72	TRAFFIC SIGNAL PLANS AND DETAILS
73-76	FIBER INTERCONNECT PLANS & DETAILS
77-85	PAVEMENT MARKING & SIGNING PLANS AND DETAILS
86-87	TRAFFIC CONTROL PLAN
88-98	CROSS SECTIONS - BAILEY ROAD
99	CROSS SECTIONS - SE CENTURY DRIVE

PREPARED & SUBMITTED BY:

olsson

7301 W. 133RD STREET, SUITE 200
OVERLAND PARK, KANSAS 66213

Ryan B. Fleming 5/17/21
RYAN B. FLEMING, P.E. DATE
I CERTIFY THESE PLANS WERE PREPARED BY ME
OR UNDER MY IMMEDIATE PERSONAL SUPERVISION.
THE FOLLOWING DRAWINGS ARE INTENDED TO BE
AUTHENTICATED BY MY SEAL: PE-2002003161

Shannon Jeffries 5/17/21
SHANNON JEFFRIES, P.E. DATE
I CERTIFY THESE PLANS WERE PREPARED BY ME
OR UNDER MY IMMEDIATE PERSONAL SUPERVISION.
THE FOLLOWING DRAWINGS ARE INTENDED TO BE
AUTHENTICATED BY MY SEAL: PE-2008000069

APPROVED BY:

CITY OF LEE'S SUMMIT

GEORGE BINGER, P.E.

CITY ENGINEER

DATE

LEGEND

▲CPT	SURVEY CONTROL POINT	⊠	TRAFFIC SIGNAL BOX
▲TBM	SURVEY BENCHMARK	⊙	TRAFFIC SIGNAL MANHOLE
□GAS	GAS METER	⊙—⊙	TRAFFIC SIGNAL POLE W/ ARM
□GAR	GAS RISER	⊠	TRAFFIC SIGNAL POLE
⊙	GAS MANHOLE	⊠	TRAFFIC SIGNAL CONTROL BOX
□GR	GAS REGULATOR	⊠	TRAFFIC SIGNAL PEDESTAL
⊠	TELEVISION PEDESTAL	⊠	ELECTRIC MANHOLE
⊠	FIBER BOX	⊠	ELECTRIC METER
⊠	FIBER PEDESTAL	⊠	ELECTRIC RISER
⊠	CABLE BOX	⊠	ELECTRIC BOX
⊠	CABLE VAULT	⊠	ELECTRIC CABINET
⊠	TELEPHONE PEDESTAL	⊠	ELECTRIC JUNCTION BOX
⊠	STORM MANHOLE	⊠	SPRINKLER HEAD
⊠	STORM GRATE	⊠	SPRINKLER CONTROL VALVE
⊠	SANITARY MANHOLE	⊠	WATER METER PIT
⊠	YARD LIGHT	⊠	FIRE HYDRANT
⊠	LIGHT POLE	⊠	WATER METER
⊠	POWER POLE	⊠	WATER VALVE
⊠	POWER POLE W/ LIGHT	⊠	FLAG POLE
⊠	GUY WIRE	⊠	SIGN
⊠	STUMP	⊠	BOLLARD
⊠	BUSH	⊠	WOOD POST
⊠	EVERGREEN TREE	⊠	STEEL POST
⊠	DECIDUOUS TREE	⊠	COLUMN
⊠	MAILBOX	⊠	BORE HOLE
⊠		⊠	FIBER OPTIC VAULT

—	SECTION LINE
—	PROPERTY LINE
—	CENTER LINE
—	PROPOSED ROW LINE
—	EXISTING ROW LINE
—	UTILITY EASEMENT
—	EXISTING MAJOR CONTOUR
—	EXISTING MINOR CONTOUR
—	PROPOSED MAJOR CONTOUR
—	PROPOSED MINOR CONTOUR
—	EXISTING TELEPHONE LINE
—	EXISTING SANITARY LINE
—	EXISTING STORM LINE
—	EXISTING GAS LINE
—	EXISTING WATER LINE
—	EXISTING CHAIN LINK FENCE
—	EXISTING OVERHEAD ELECTRIC
—	EXISTING UNDERGROUND ELECTRIC
—	GRADING LIMITS
—	TEMPORARY CONSTRUCTION EASEMENT
—	PROPOSED CHAIN LINK FENCE
—	PROPOSED WOOD PRIVACY FENCE
—	EXISTING TREELINE
—	EXISTING FIBER OPTIC LINE
—	EXISTING CATV LINE
—	PROPOSED UNDERDRAIN

ABBREVIATION TABLE

M.G.	MATCH GRADE
P	PAVEMENT
TC	TOP OF CURB
BC	BACK OF CURB
EP	EDGE OF PAVEMENT
R/W	RIGHT-OF-WAY
TCE	TEMPORARY CONSTRUCTION EASEMENT
PROP.	PROPOSED
EXIST.	EXISTING
TYP.	TYPICAL
(R)	REMOVAL
CONST.	CONSTRUCT
TBM	TEMPORARY BENCHMARK
CPT	CONTROL POINT
D.N.D.	DO NOT DISTURB
U.I.P.	USE IN PLACE
ADJ.	ADJUST
EL.	ELEVATION
ESMT.	EASEMENT
B-B	BACK OF CURB TO BACK OF CURB DIMENSION
SP.	SPECIAL
DT.	DITCH
STD.	STANDARD
PERM.	PERMANENT



1-800-DIG-RITE or 811
www.mo1call.com

THE EXISTING UTILITY LOCATIONS SHOWN ON THE PLANS ARE APPROXIMATE AND MAY NOT INCLUDE ALL LINES PRESENT. THE CONTRACTOR SHALL BE RESPONSIBLE TO CALL "1-800-DIG-RITE", AND COORDINATE FIELD LOCATION OF EXISTING UNDERGROUND UTILITIES PRIOR TO BEGINNING GRADING ACTIVITIES. !!STOP!! CALL BEFORE YOU DIG!!

LOCATION MAP

NOT TO SCALE

DESIGN/POSTED SPEED:

RANSON ROAD = 45 MPH
BAILEY ROAD = 35 MPH
CENTURY DRIVE (NORTH OF BAILEY ROAD) = 25 MPH
CENTURY DRIVE (SOUTH OF BAILEY ROAD) = 40 MPH
SE 15TH STREET = 25 MPH
SE CAPE DRIVE = 25 MPH

UTILITY COMPANIES

WATER — LEE'S SUMMIT WATER UTILITIES
1200 SE HAMBLÉN ROAD
LEE'S SUMMIT, MO 64081
(816) 969-1900

WASTEWATER — LITTLE BLUE VALLEY SEWER DISTRICT
21208 E OLD ATHONTON ROAD
INDEPENDENCE, MO 640581
(816) 796-7660


ELECTRIC — EVERGY
1300 SE HAMBLÉN ROAD
LEE'S SUMMIT, MO 66219
(888) 471-5275

GAS — SPIRE GAS
3025 SE CLOVER DR
LEE'S SUMMIT, MO 64082
(816) 969-2200

TELEPHONE — AT&T
1636 SE BLUE PKWY
LEE'S SUMMIT, MO 64063
(816) 600-5552

CABLE — SPECTRUM
188 NW OLDHAM PKWY
LEE'S SUMMIT, MO 64081
(866) 874-2389

FIBER OPTIC — GOOGLE FIBER
908 BROADWAY BLVD.
KANSAS CITY, MO 64105.
(913) 663-1900

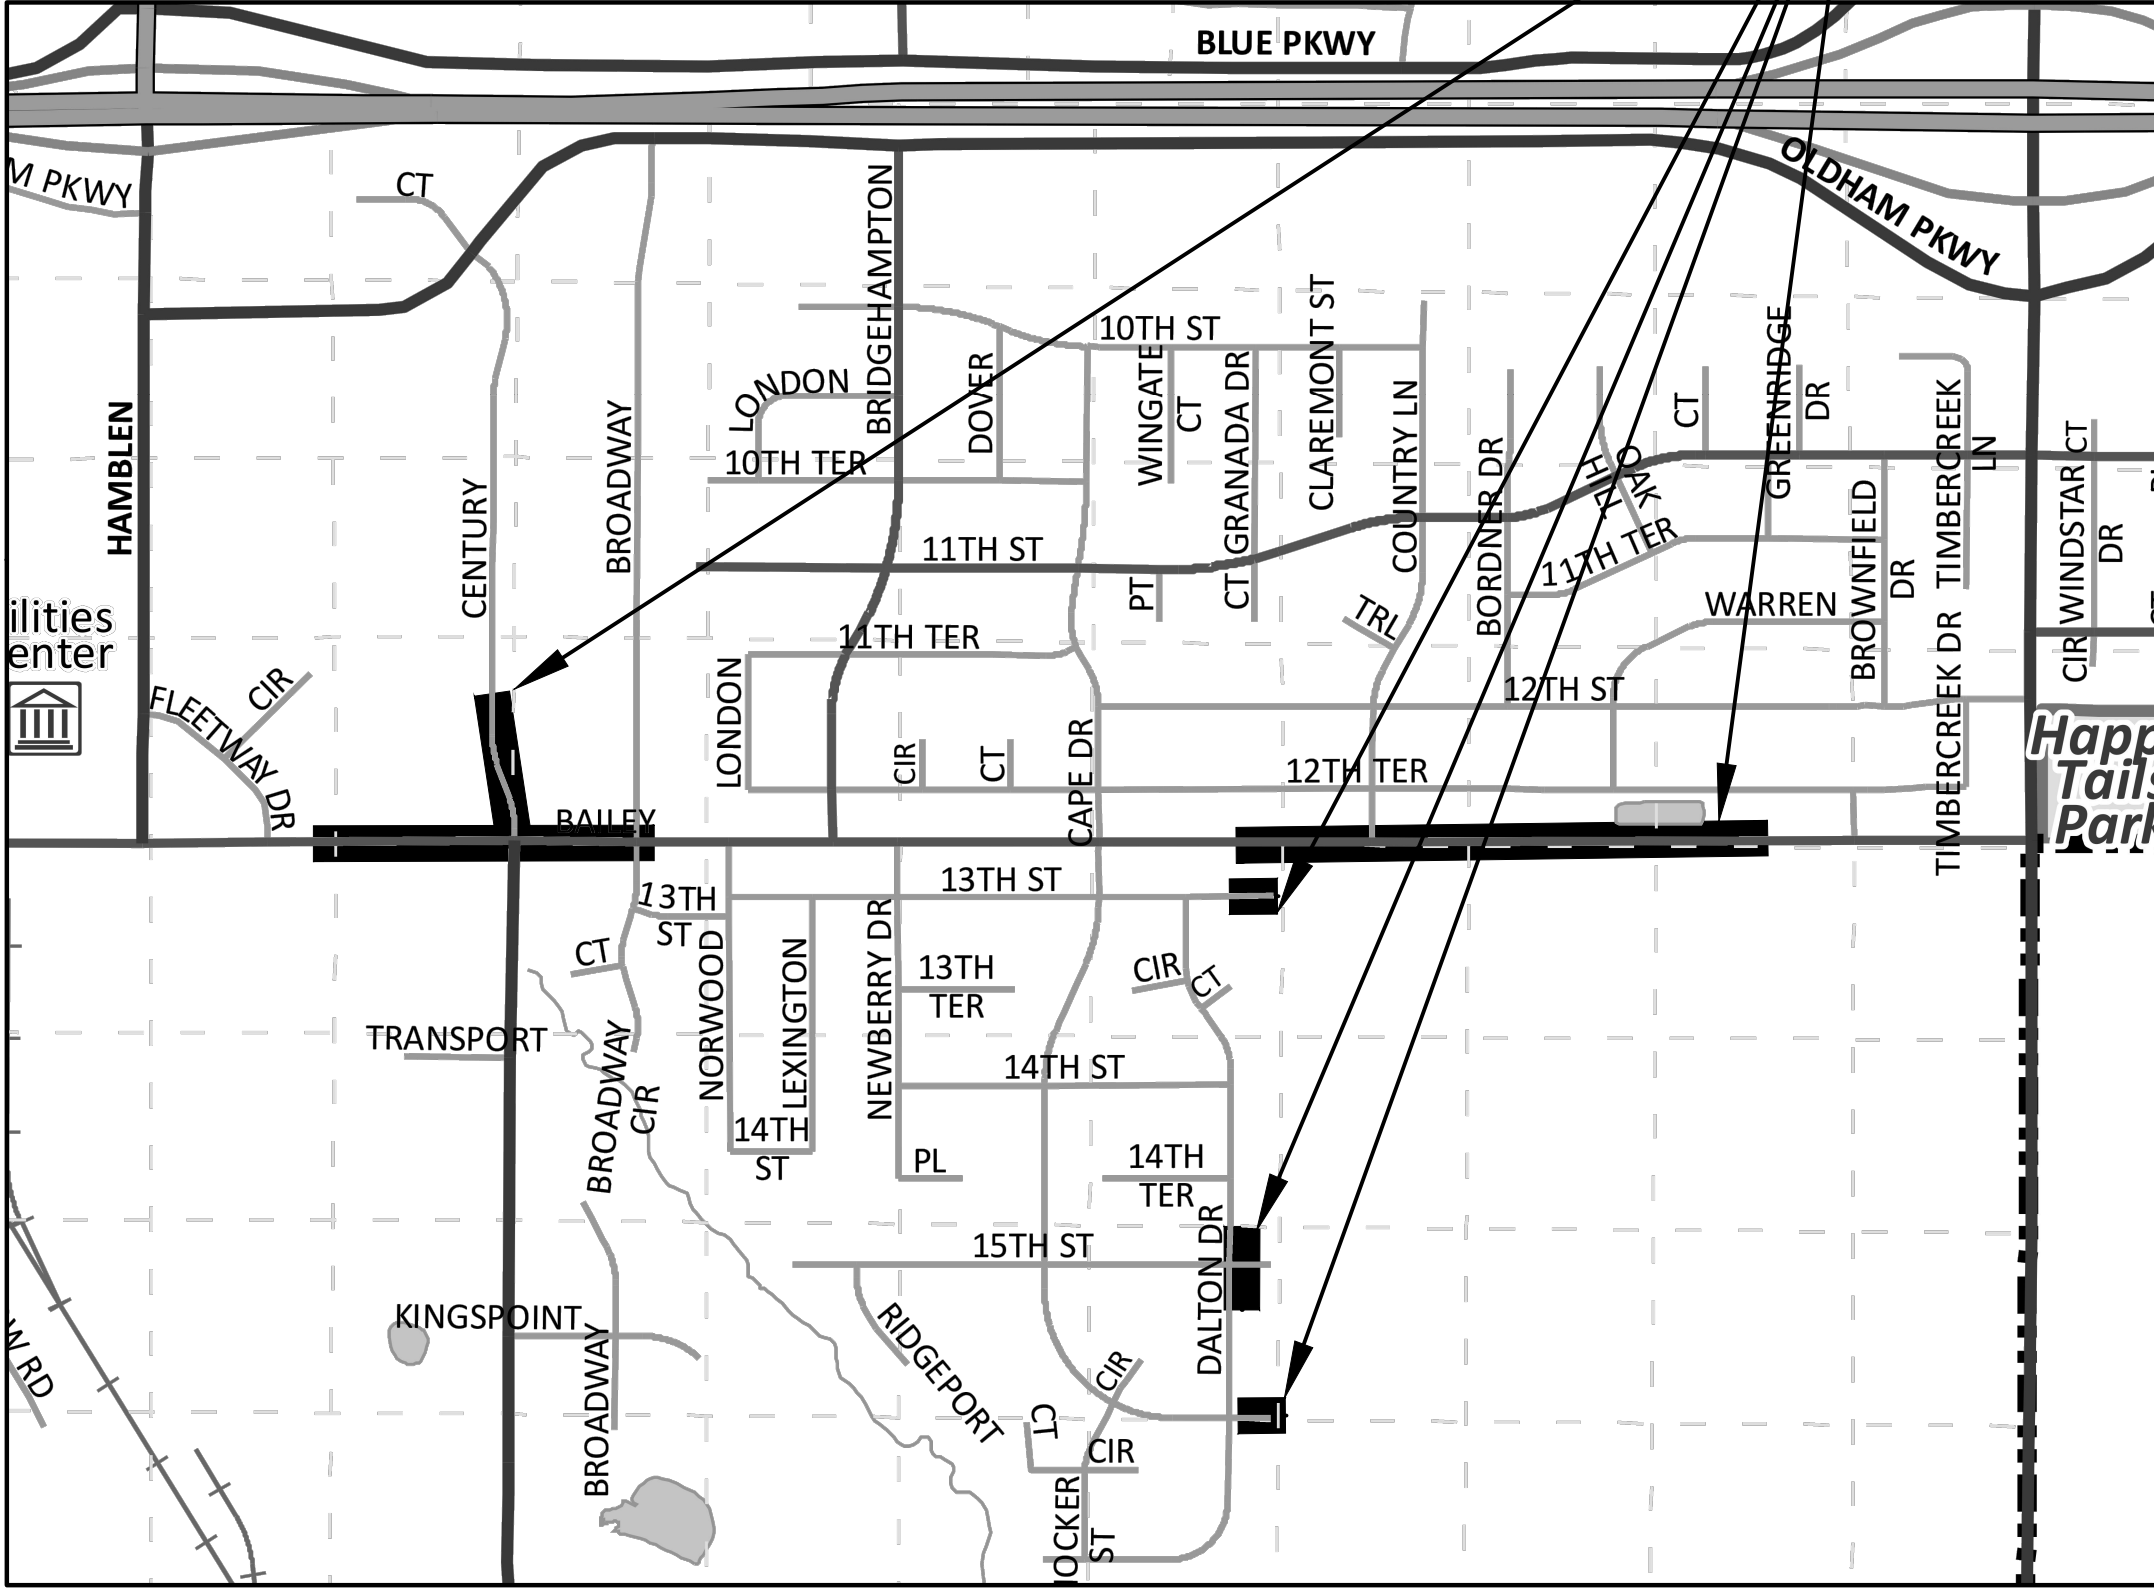

olsson

Olsson Engineering - MO State Certificate of Authority #001592
7301 West 133rd Street, Suite 200
Overland Park, KS 66213-4750
TEL 913.381.1170
FAX 913.381.1174
www.olson.com



RYAN B. FLEMING
MO. NO. PE-2002003161


REV. NO.	DATE	REVISIONS DESCRIPTION	BY
1	5-17-2021	REVISED PER CITY COMMENT	

TITLE SHEET	LEE'S SUMMIT MIDDLE SCHOOL #4 BAILEY ROAD PUBLIC IMPROVEMENTS	2021
-------------	--	------

C.O.A. NO.:	001592
DRAWN BY:	RPH
CHECKED BY:	RBE
APPROVED BY:	RBE
QA/QC BY:	XXX
PROJECT NO.:	020-0103
DWG NO.:	T_TTL01_0200103
DATE:	2021-02-01



SHEET
1 OF 99

DWG: F:\2020\0001-0500\020-0103\4D-Design\AutoCAD\Final Plans\Sheets\ROBR\Lee Summit Plan Set - (Century and Middle School Drives)\GENERAL\1_LAY01_0200103.dwg
DATE: Jun 25, 2021 1:49pm XREFS: V_X80U-2_00103 V_TOPO-2_00103 T_PBASE_0200103 T_PBASE_0200103 T_PBLK_0200103 T_PATT_0200103 V_TOPO_00103
USER: rhaller C_PBASE_0200103

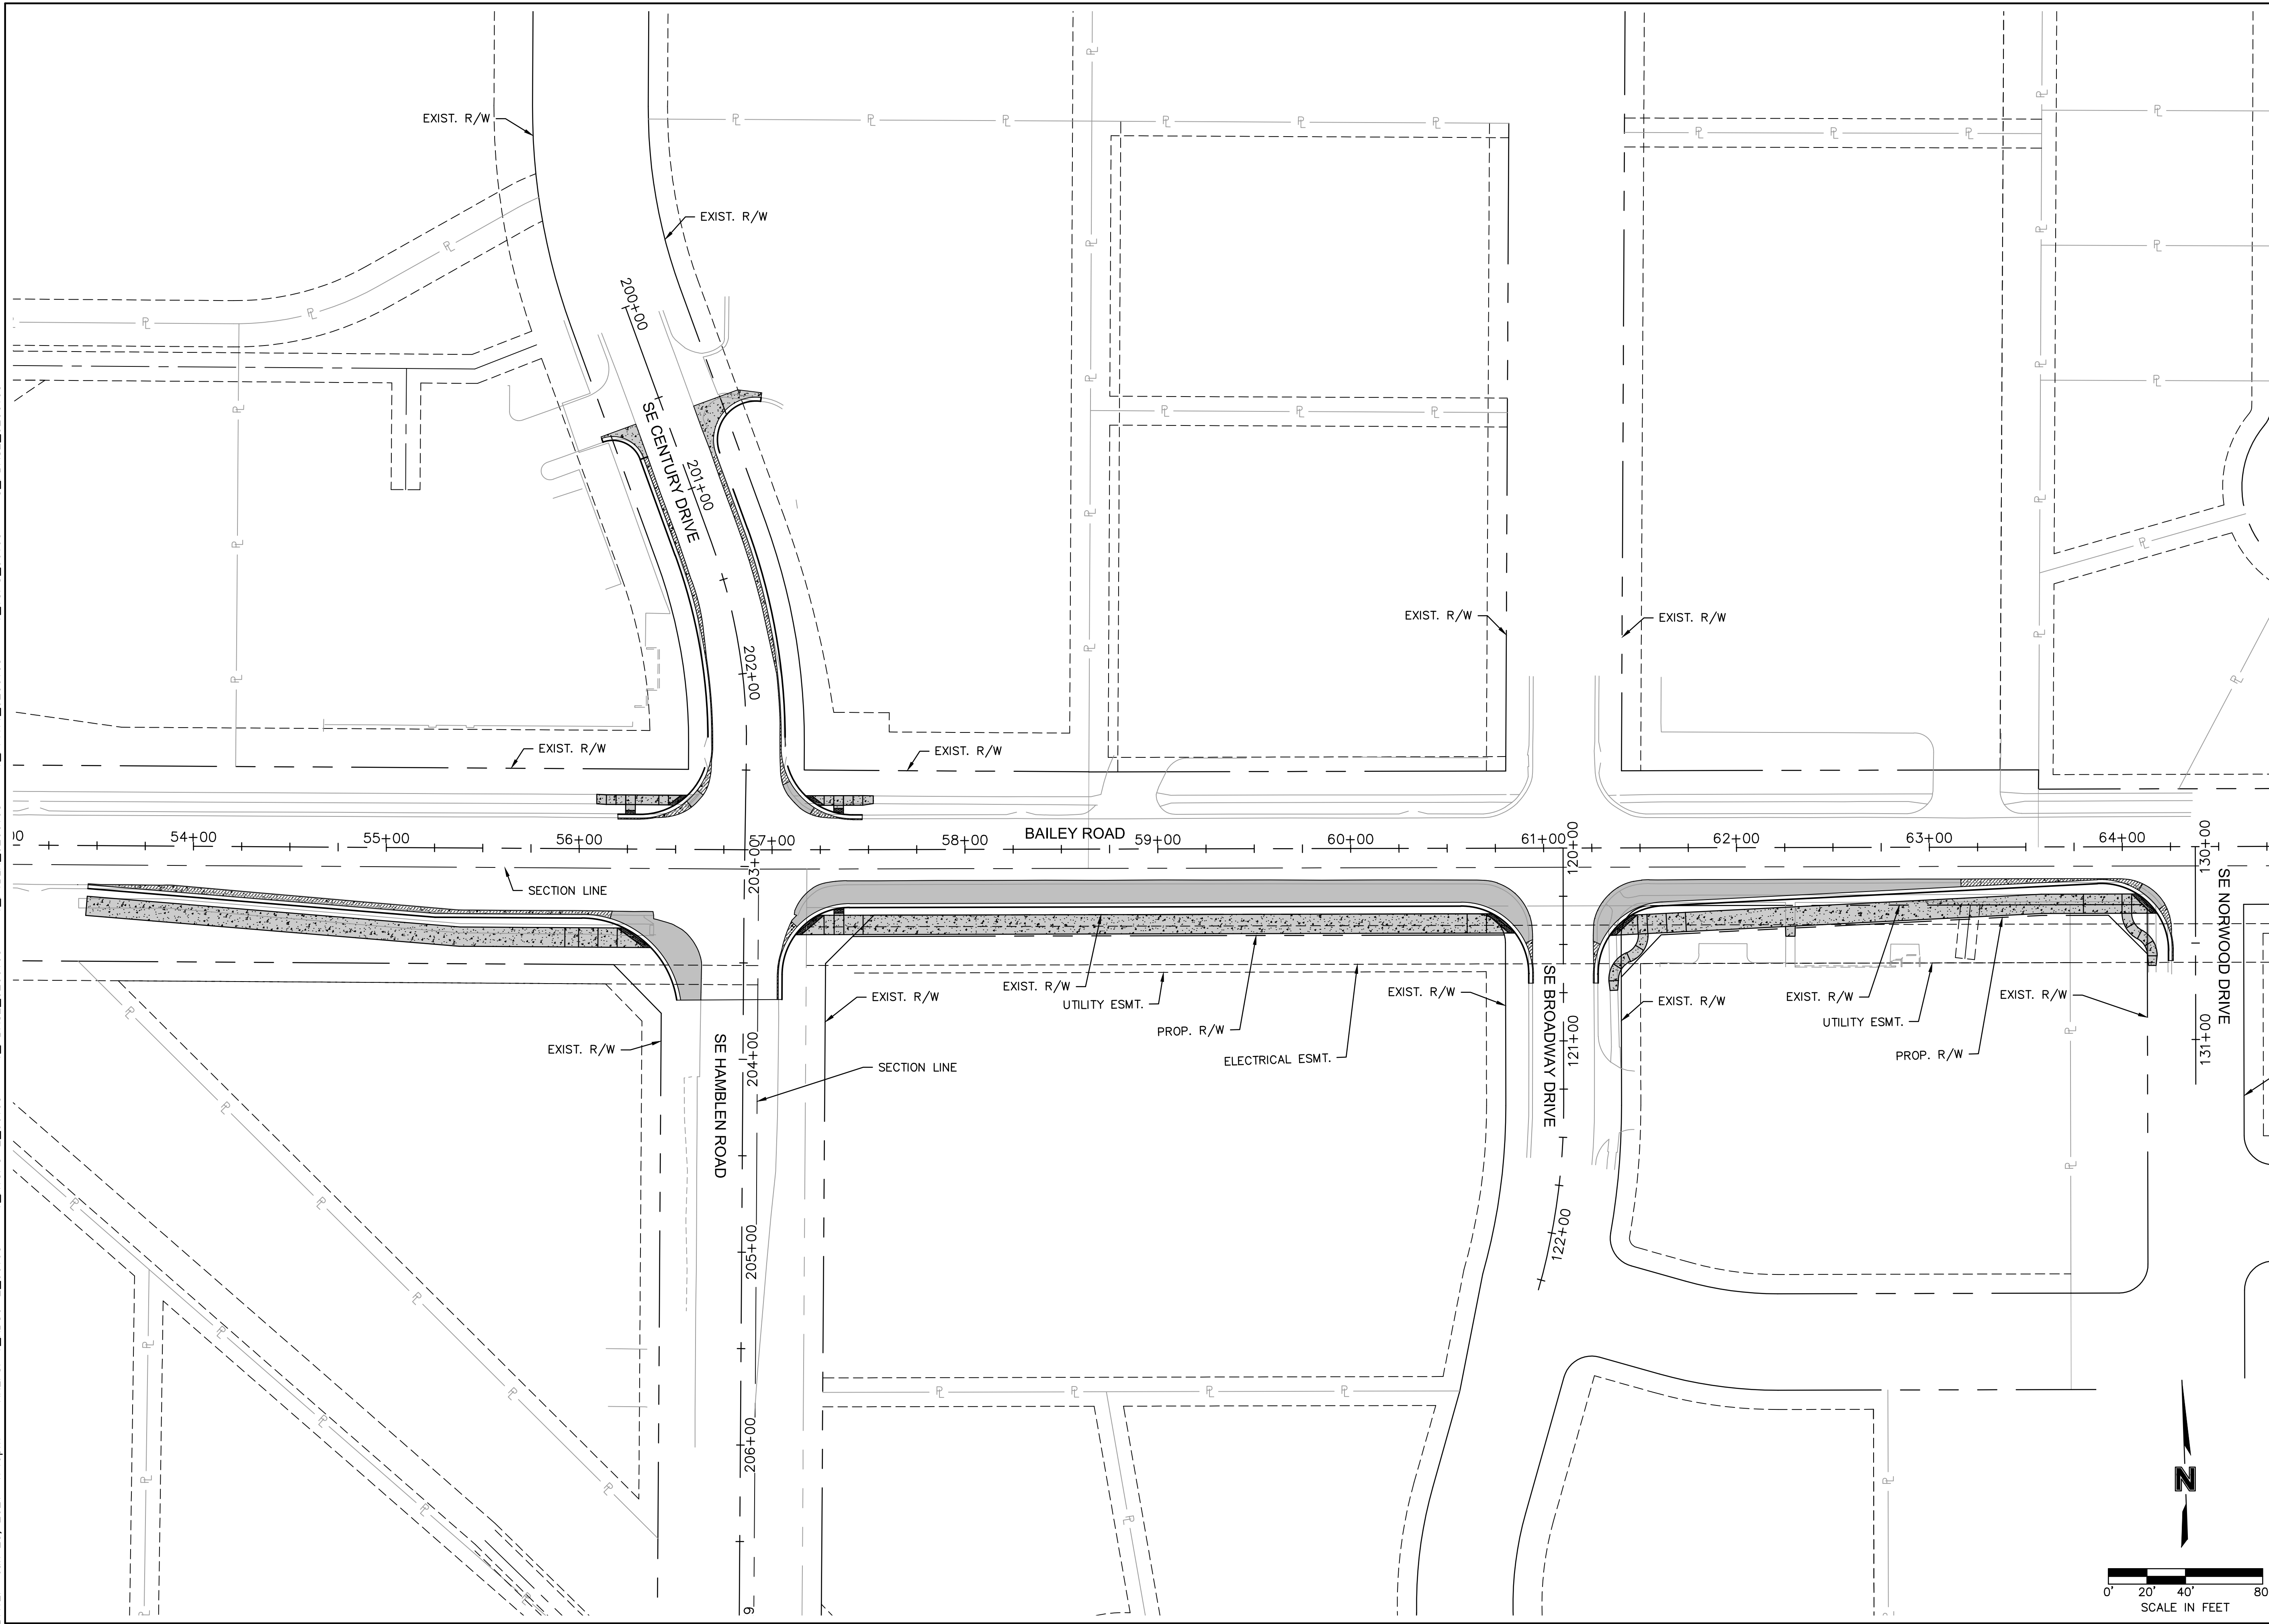

C.O.A. NO.: _____ 001592					
DRAWN BY: _____ RPH					
CHECKED BY: _____ RBE					
APPROVED BY: _____ RBE					
QA/QC BY: _____ XXXX					
PROJECT NO.: _____ 020-0103					
DWG NO.: T_LAY01_0200103					
DATE: _____ 2021-02-01					
SHEET 2 OF 99					

USER: rhaller
C_PBASE_0200103

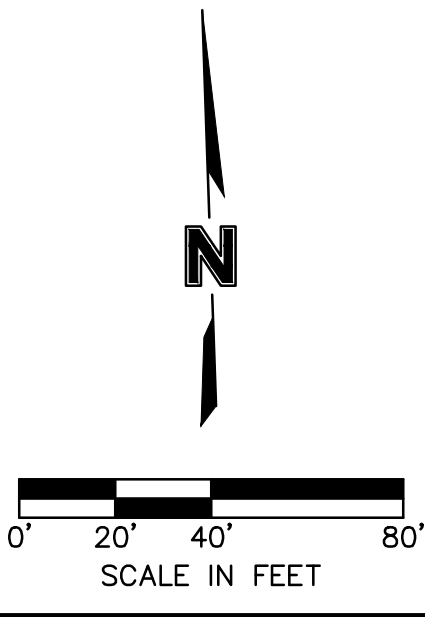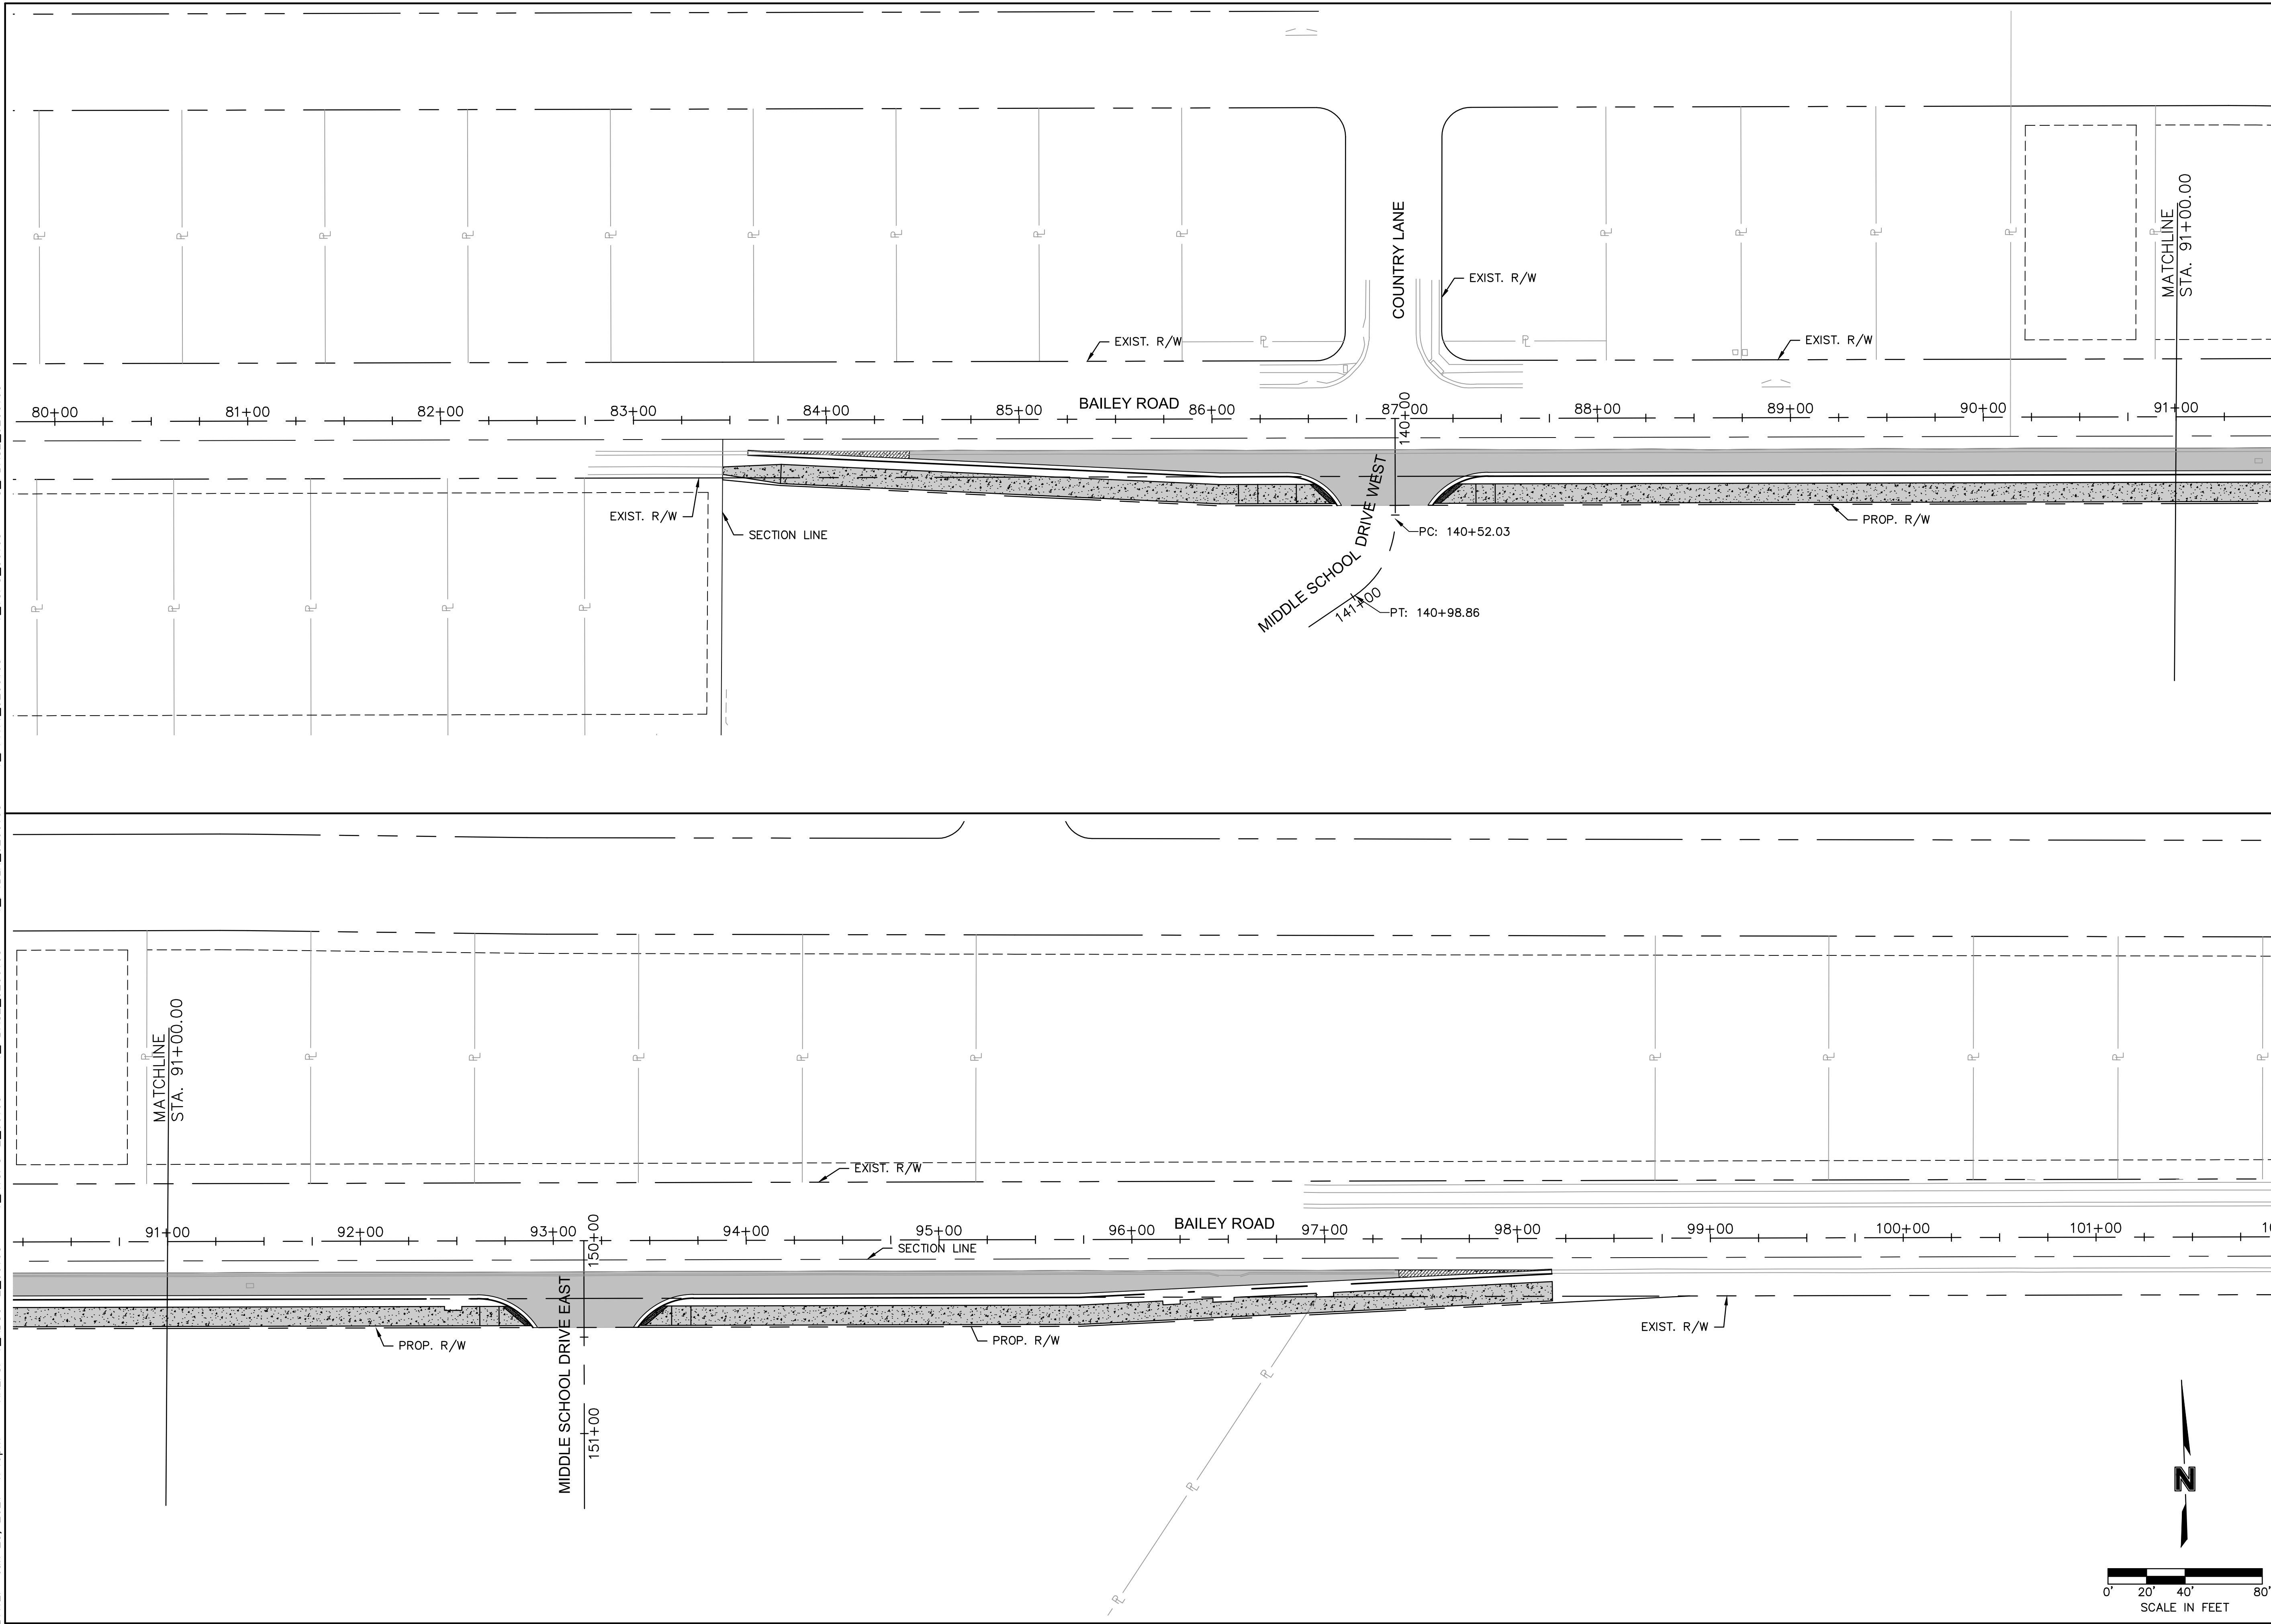[illegible]

olson

Olsson Engineering - MO State Certificate of Authority #001592
7301 West 133rd Street, Suite 200 TEL 913.381.1170
Overland Park, KS 66213-4750 FAX 913.381.1174
www.olson.com




[illegible]

GENERAL LAYOUT	
LEE'S SUMMIT MIDDLE SCHOOL #4 BAILEY ROAD PUBLIC IMPROVEMENTS	
LEE'S SUMMIT, MISSOURI	2021

C.O.A. NO.: 001592
DRAWN BY: RPH
CHECKED BY: RBF
APPROVED BY: RBF
QA/QC BY: XXX
PROJECT NO.: 020-0103
DWG NO.: T_LAY01_0200103
DATE: 2021-02-01

SHEET
3 OF 99

DWG: F:\2020\0001-0500\020-0103\40-Design\AutoCAD\Final Plans\Sheets\ROBR\Lee Summit Plan Set - (Century and Middle School Drives)\GENERAL\1_LAY01_0200103.dwg
DATE: Jun 25, 2021 1:49pm XREFS: V_XB0U-2_00103 V_TOPO-2_00103 T_PBASE_0200103 T_PBLK_0200103 T_PATT_0200103 V_TOPO_00103
USER: rhalter C_PBASE_0200103

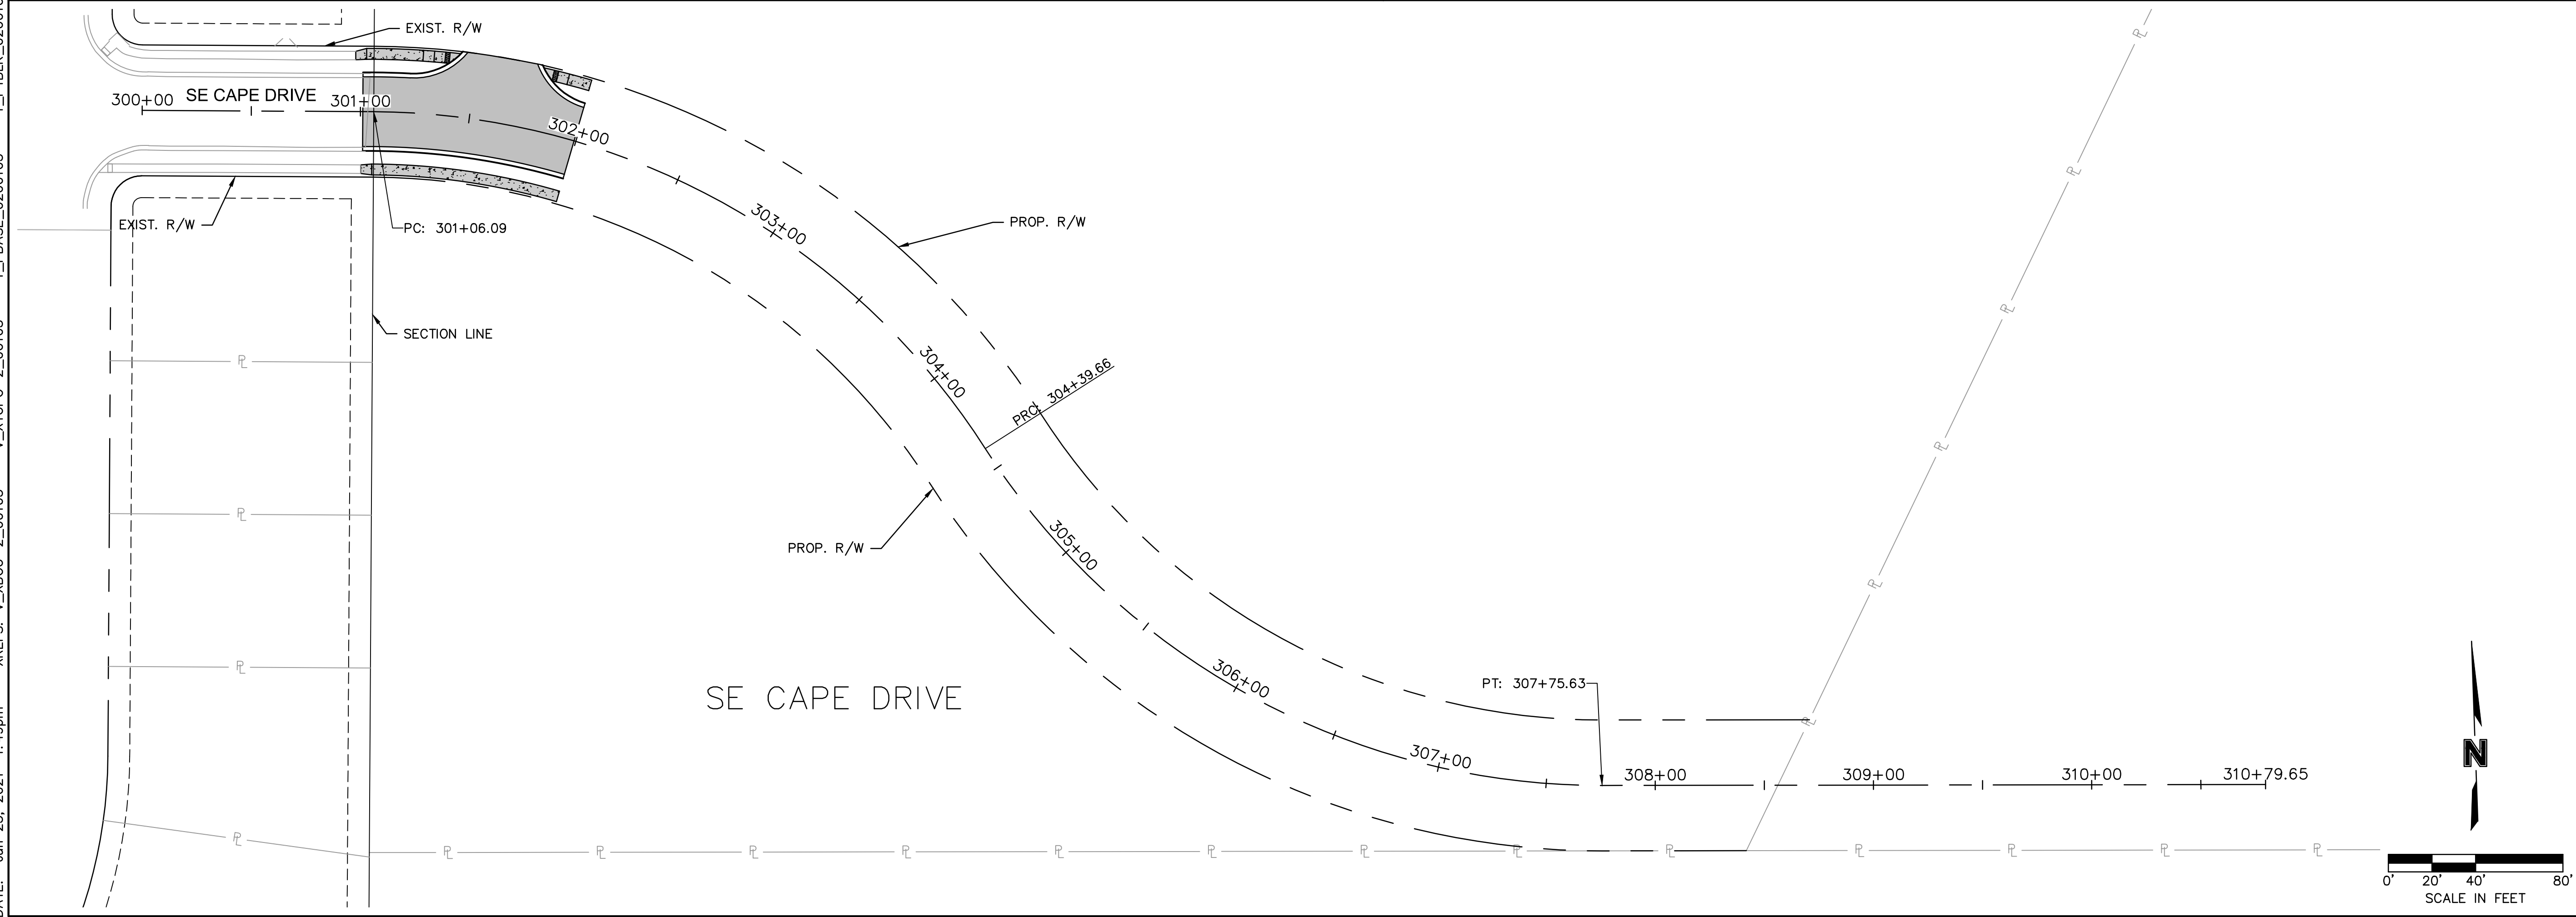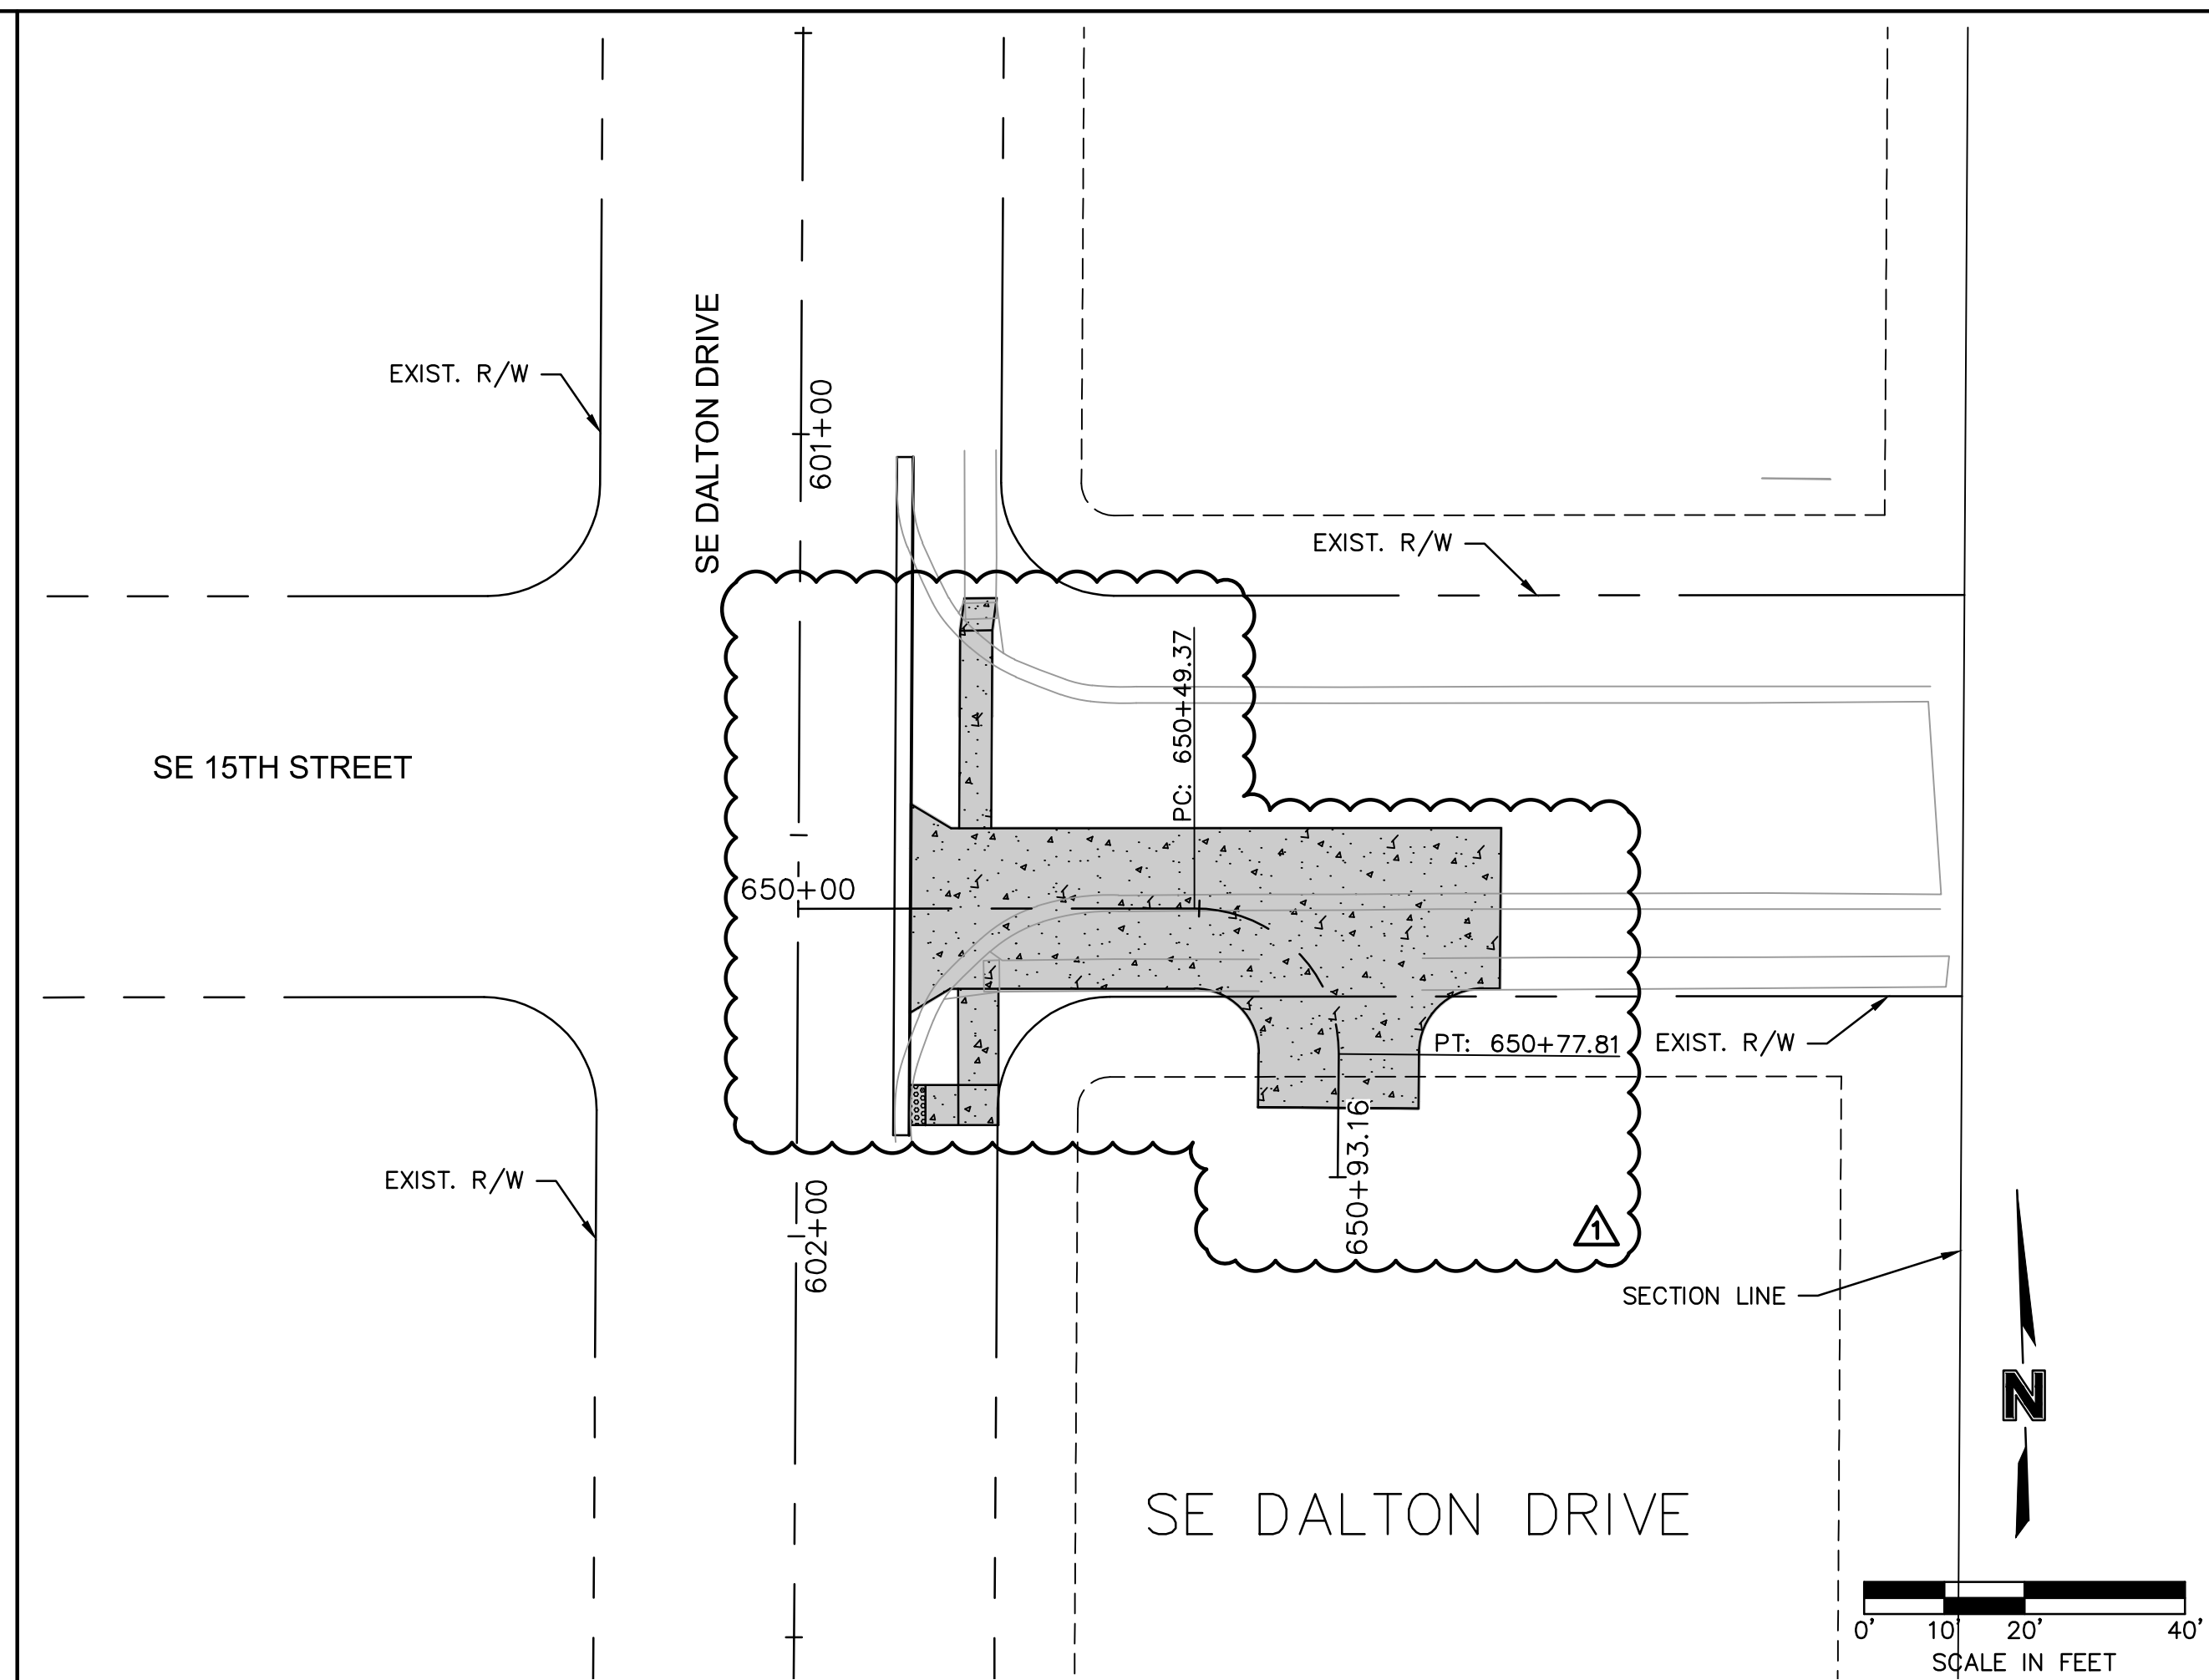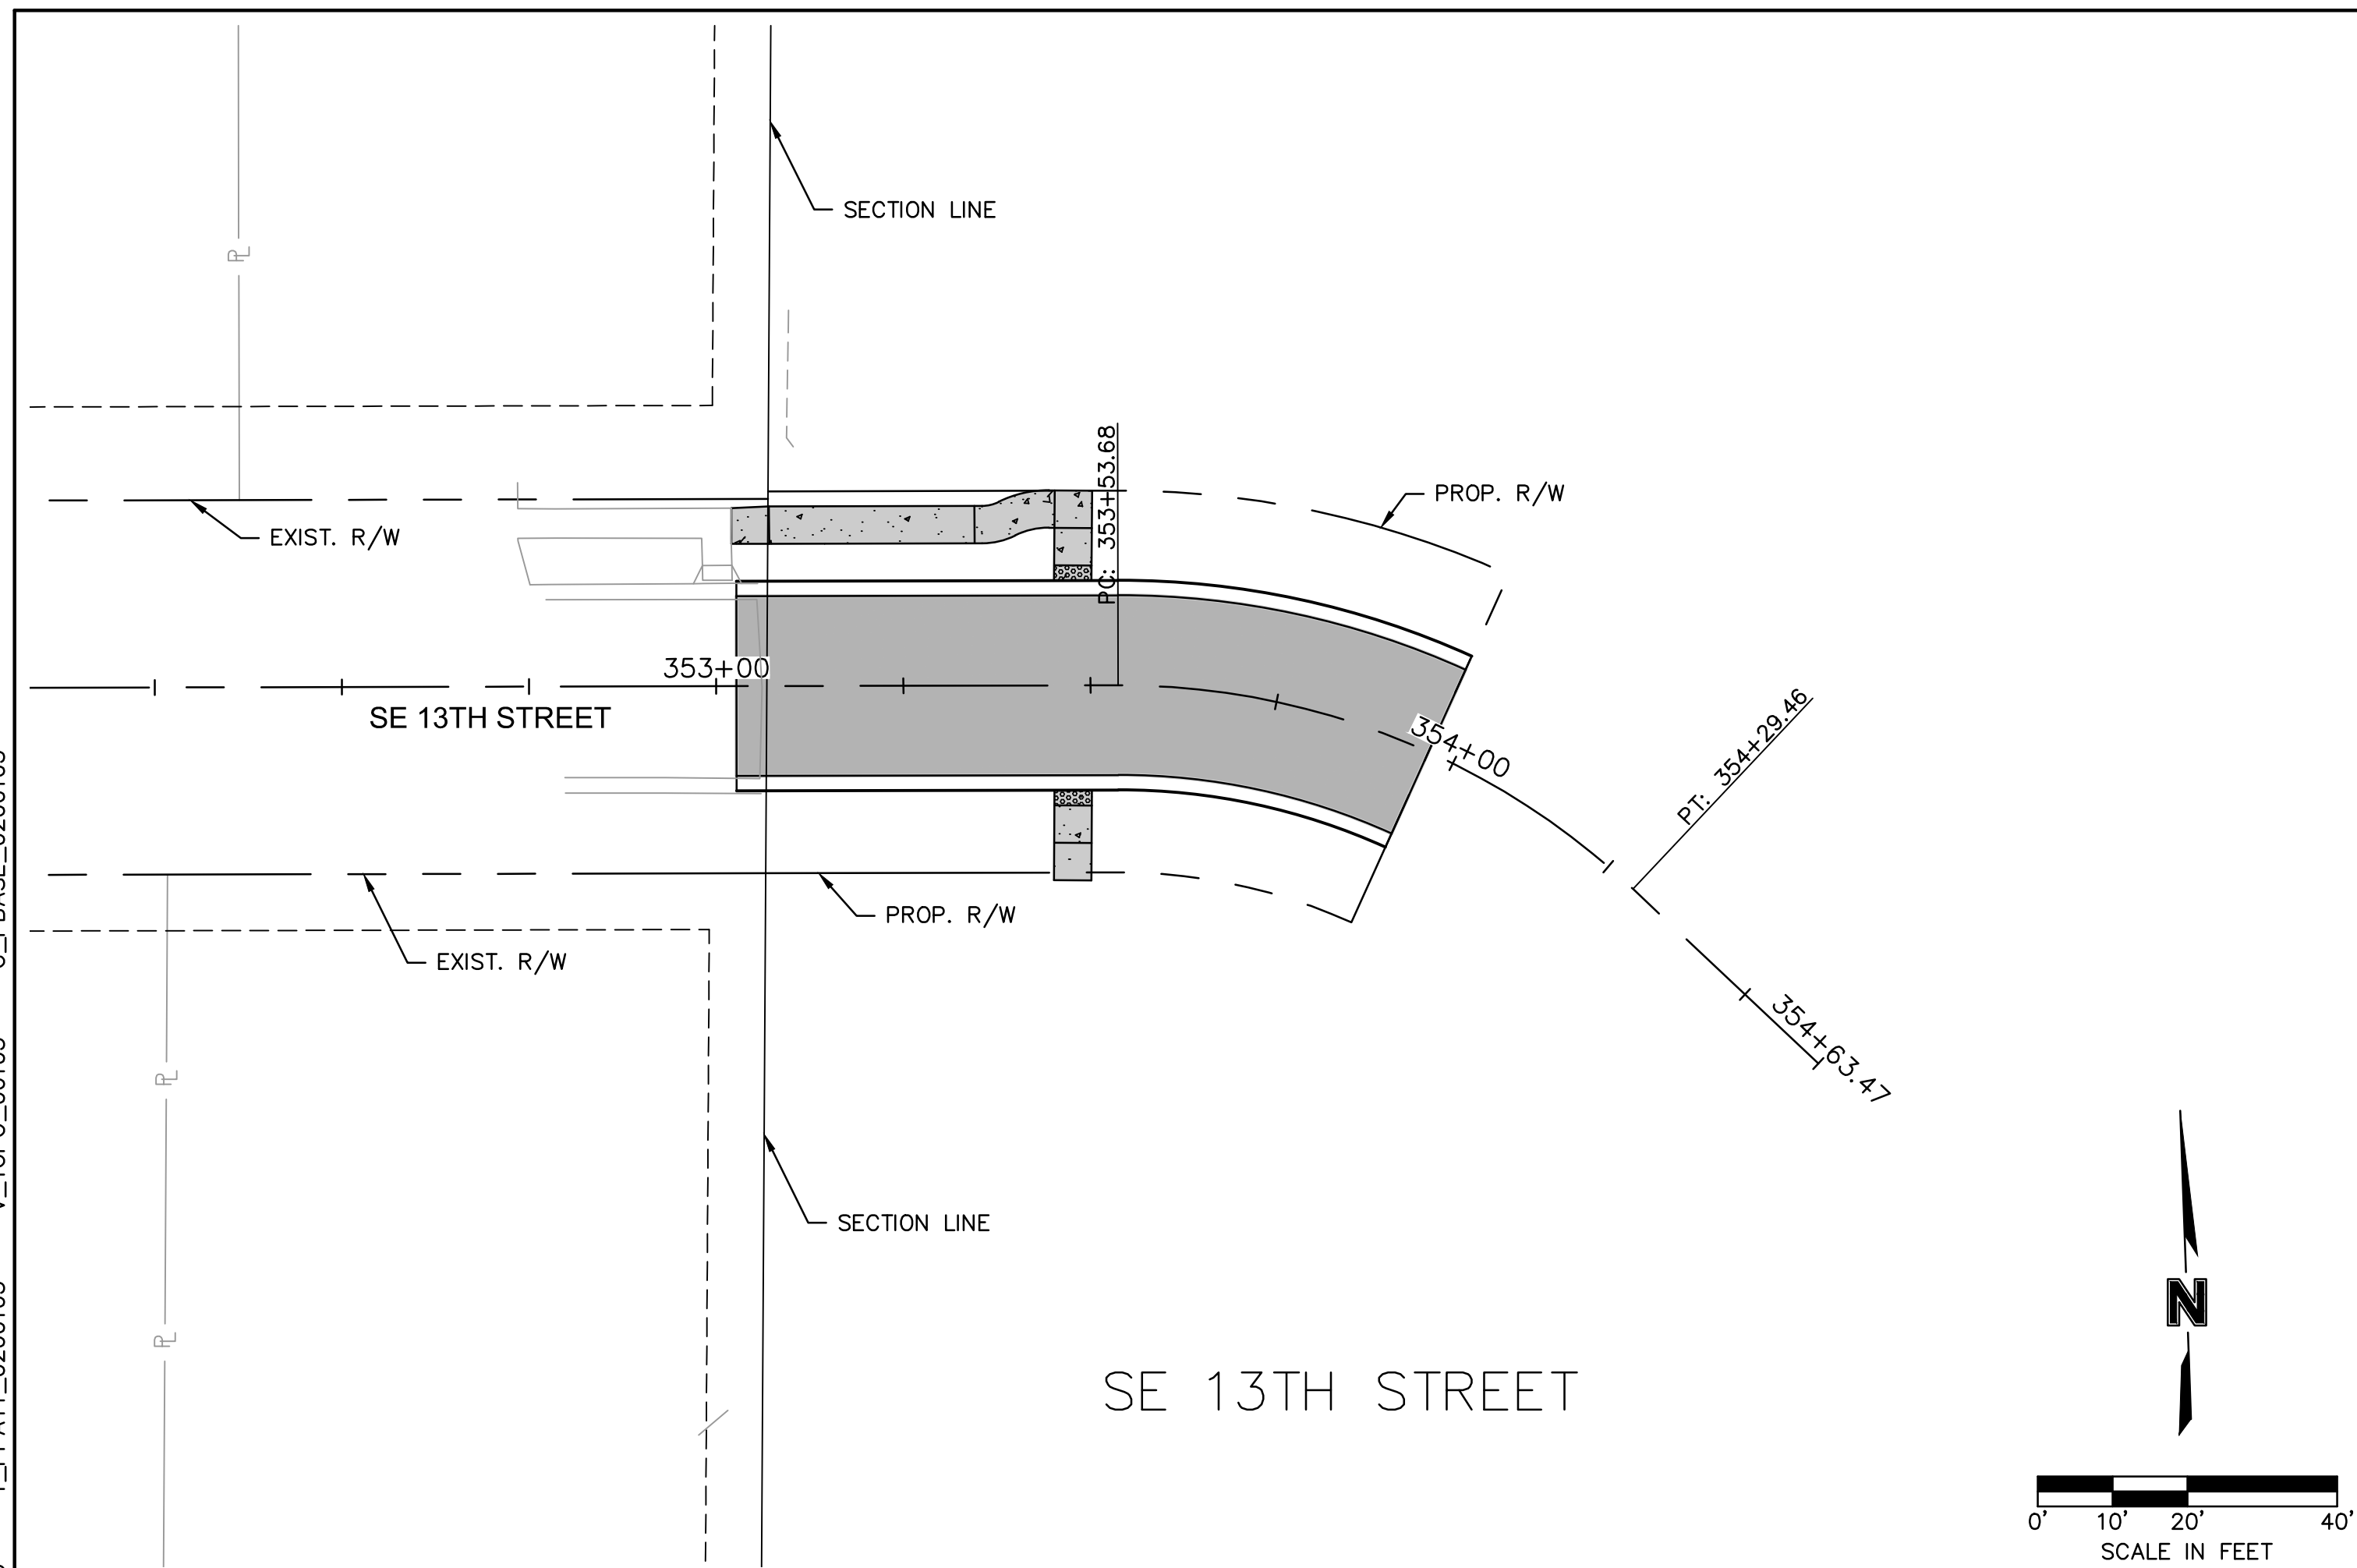

olsson		Olsson Engineering - MO State Certificate of Authority #901592 7301 West 133rd Street, Suite 200 Overland Park, KS 66213-4750 TEL 913.381.1170 FAX 913.381.1174 www.olsson.com			
		RYAN B. FLEMING MO. NO. PE-2002003161			
GENERAL LAYOUT	LEE'S SUMMIT MIDDLE SCHOOL #4 BAILEY ROAD PUBLIC IMPROVEMENTS	REV. NO.	DATE	REVISIONS DESCRIPTION	BY
		1	5-17-2021	REVISED PER CITY COMMENT	
LEE'S SUMMIT, MISSOURI		REVISIONS			
2021					
C.O.A. NO.: 001592 DRAWN BY: RPH CHECKED BY: RBF APPROVED BY: RBF QA/QC BY: XXX PROJECT NO.: 020-0103 DWG NO.: T_LAYOUT_0200103 DATE: 2021-02-01					
SHEET 4 OF 99					

DWG: F:\2020\0001-0500\020-0103\40-Design\AutoCAD\Final Plans\Sheets\RDBR\Lee Summit Plan Set - (Century and Middle School Drives)\GENERAL\T_SUR01_0200103.dwg
DATE: Jun 25, 2021 1:54pm XREFS: T_PTBK_0200103 V_TOPO_00103 V_XTOPO-2_00103 V_XBOU-2_00103 V_XBOU_00103
USER: rhlar

OLSSON CONTROL INFORMATION:

Base of coordinates shown hereon are based on Missouri state plane coordinate system, West Zone, and scaled to ground coordinates utilizing a combined adjustment factor of 0.9998986, holding Jackson County GPS Control Point JA-1 as a base point. Distances shown hereon are ground distances in US Survey Feet.

MO DNR JA-45:

KC Metro Airports GRSK Disk set in concrete $\pm 3"$ below pavement surface, shoulder of SE Ransom Rd. Stamped "JA-45".

N: 994990.344
E: 2834265.611
Elev.: 1046.26'

Olsson #100:

Set 1/2" Rebar with Olsson Control Cap. Set in the grass on the North Side of SE Bailey Rd.

N: 993590.873
E: 2831586.70
Elevation: 1032.16'

Ties:

- 1. SW 66.88' to the NE corner of the concrete sidewalk on the South side of SE Bailey Rd.
- 2. SSW 82.19' to the center of a power pole on the South side of SE Bailey Rd.
- 3. East 254.38' to the NW corner of a concrete curb inlet on the North side of SE Bailey Rd.
- 4. East 429.25' to the centerline of Country Ln. on the North side of SE Bailey Rd.


Olsson #101:
Set 1/2" Rebar with Olsson Control Cap. Set in the grass on the North side of SE Bailey Rd.
N: 993561.11
E: 2832755.84
Elevation: 1014.26'
Ties:
1. East 80.94' to the NW corner of a concrete curb inlet on the North side of SE Bailey Rd.
2. SE 91.53' to the SW corner of a concrete curb inlet on the South side of SE Bailey Rd.
3. NE 94.82' to the SW corner of a concrete overflow structure on the South side of a pond on the North side of SE Bailey Rd.
4. West 149.71' to the centerline of Country Ln. on the North side of SE Bailey Rd.

Olsson #102:
Set 1/2" Rebar with Olsson Control Cap. Set in the grass ±56' East of the East end of SE 15th St.
N: 992084.37
E: 2831530.63
Elevation: 1012.56'
Ties:
1. NW 69.77' to the center of a water valve on the North side of SE 15th St.
2. West 59.33' to the center of a sanitary manhole on the South side of SE 15th St.
3. WSW 57.28' to the SE corner of the East end of the concrete sidewalk on the South side of SE 15th St.
4. North 41' to the Easterly prolongation of the centerline of SE 15th St.

Olsson #103:
Set 1/2" Rebar with Olsson Control Cap. Set in the grass
±62' East of the East end of SE Cape Dr.
N: 991553.72
E: 2831514.48
Elevation: 1000.43'
Ties:
1. NW 76.12' to the center of a telephone pedestal on the
SE side of SE Cape Dr.
2. SW 67.00' to the center of a water valve on the South
side of SE Cape Dr.
3. SW 70.06' to the SE corner of the East end of the
concrete sidewalk on the South side of SE Cape Dr.
4. North ±4' to the Easterly prolongation of the centerline
of SE Cape Dr.
Basis of elevations shown herein are based upon NAVD '88
utilizing MeADOT's continuously monitored GNSS system and
holding the elevation of JA-45 elevation 1046.26'
Olsson Benchmark #1:
Set chiselhead square cut on center front face of a curb inlet
on North side of SE Bailey Rd. ±42' West of Country Ln.
Elevation: 1028.43'
Olsson Benchmark #2:
Set chiselhead square cut on SE corner of overflow structure
on South side of pond on North side of SE Bailey Rd.
±962' East of Country Ln.
Elevation: 1017.13'





Olsson Benchmark #3:
Set chiseled "+" mark cut on SSE flange bolt of fire hydrant in the NW quadrant of the intersection of SE 15th St. and SE Dalton Dr.
Elevation: 1016.27'

Olsson Benchmark #4:
Set chiseled square mark on edge of sidewalk at the West center of a curb inlet in the NW quadrant of the intersection of SE Cape Dr. and SE Dalton Dr.
Elevation: 999.24'

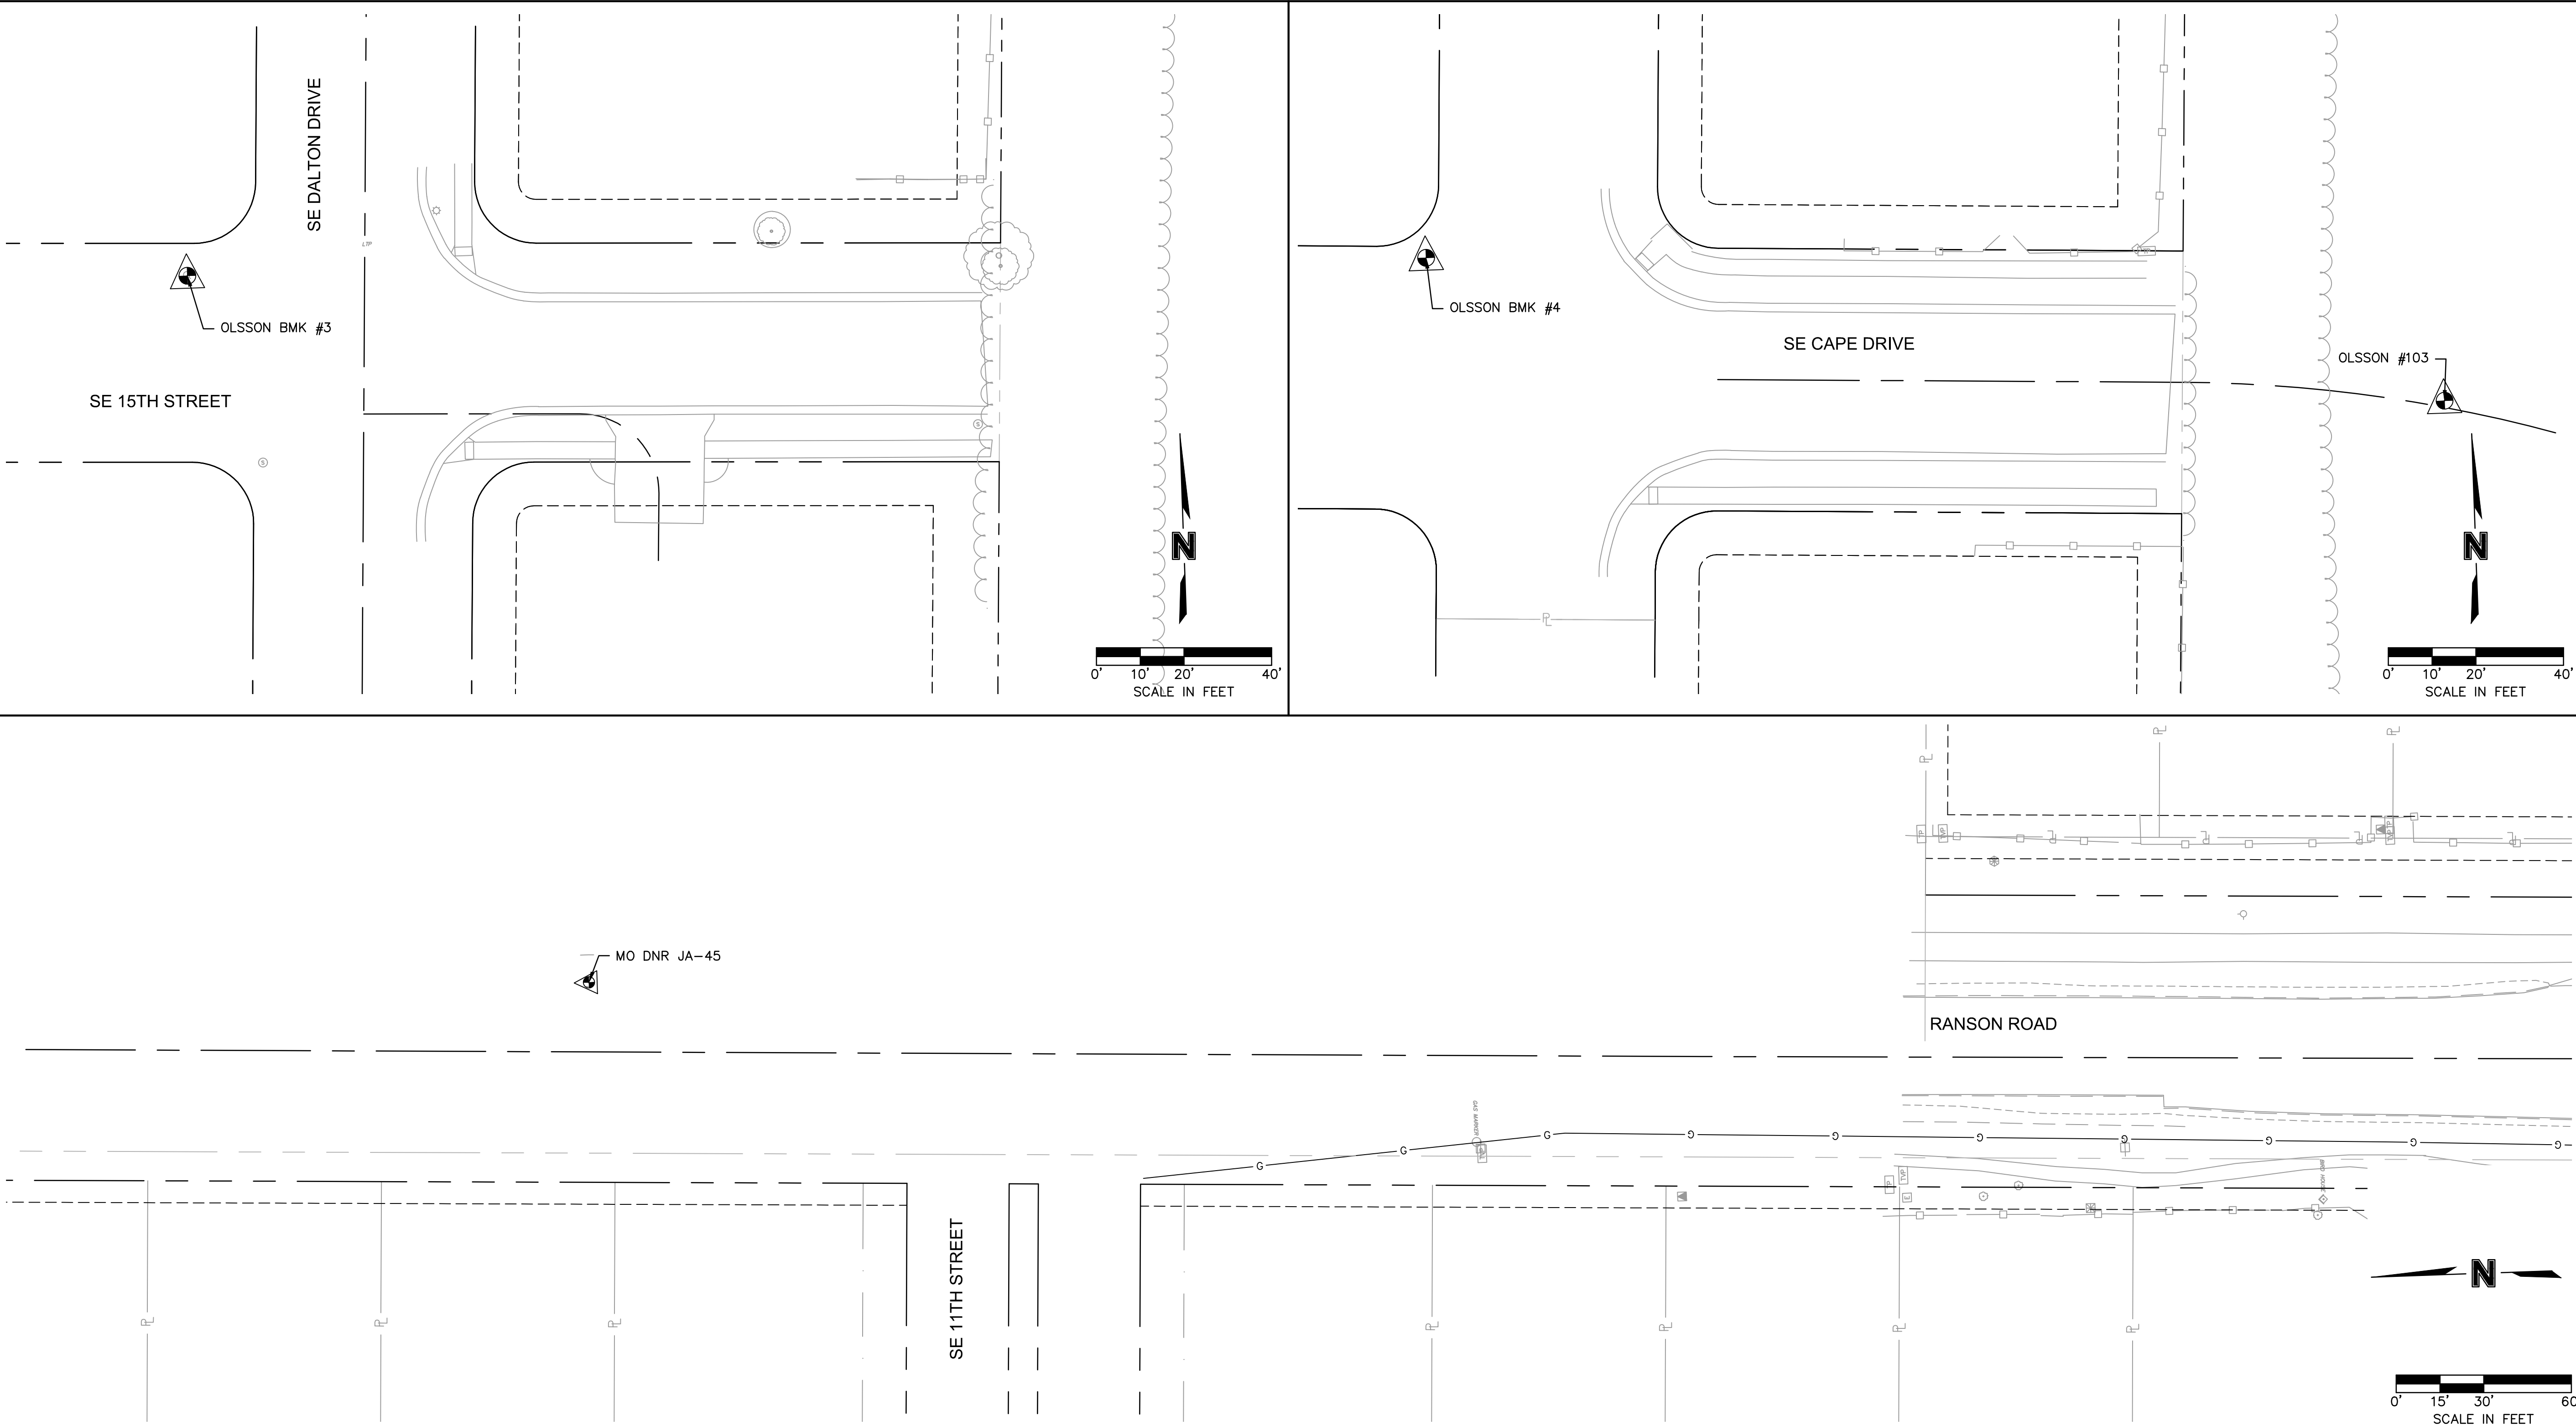

SURVEY CONTROL																	
C.O.A. NO.: _____						001592											
DRAWN BY: _____						RPH											
CHECKED BY: _____						RBF											
APPROVED BY: _____						RBF											
QA/QC BY: _____						XXX											
PROJECT NO.: _____						020-0103											
DWG NO.: _____						T SUR01 0200103											
DATE: _____						2021-02-01											
LEE'S SUMMIT MIDDLE SCHOOL #4 BAILEY ROAD PUBLIC IMPROVEMENTS						LEE'S SUMMIT, MISSOURI						2021					
REV. NO.						DATE						REVISIONS DESCRIPTION					
BY _____																	
MO. NO. PE--2002003161																	

Century and Middle School Drives)\GENERAL\T_ALI01_0200103.dwg
V_XBOU-2_00103

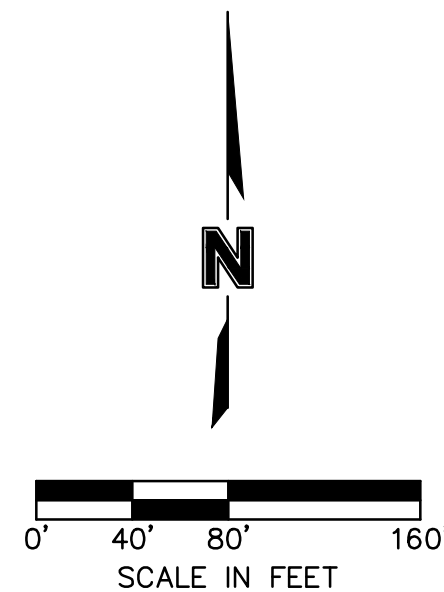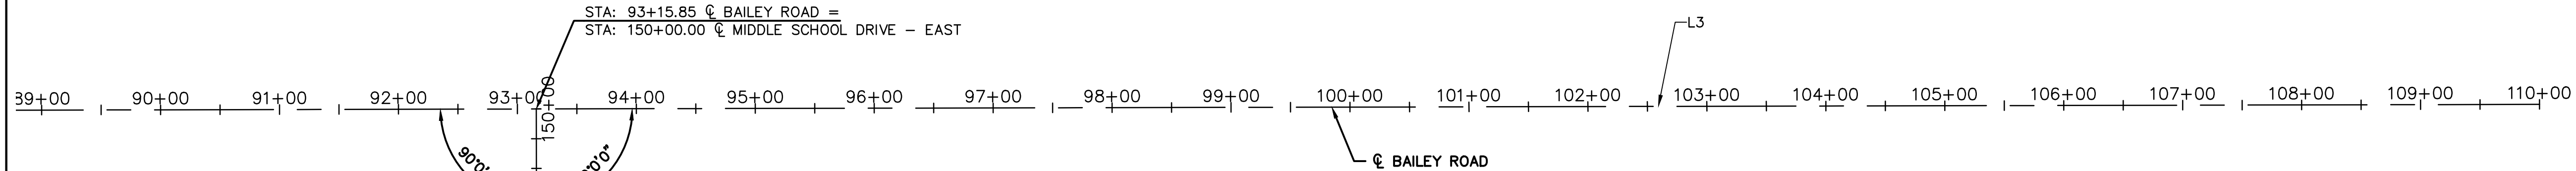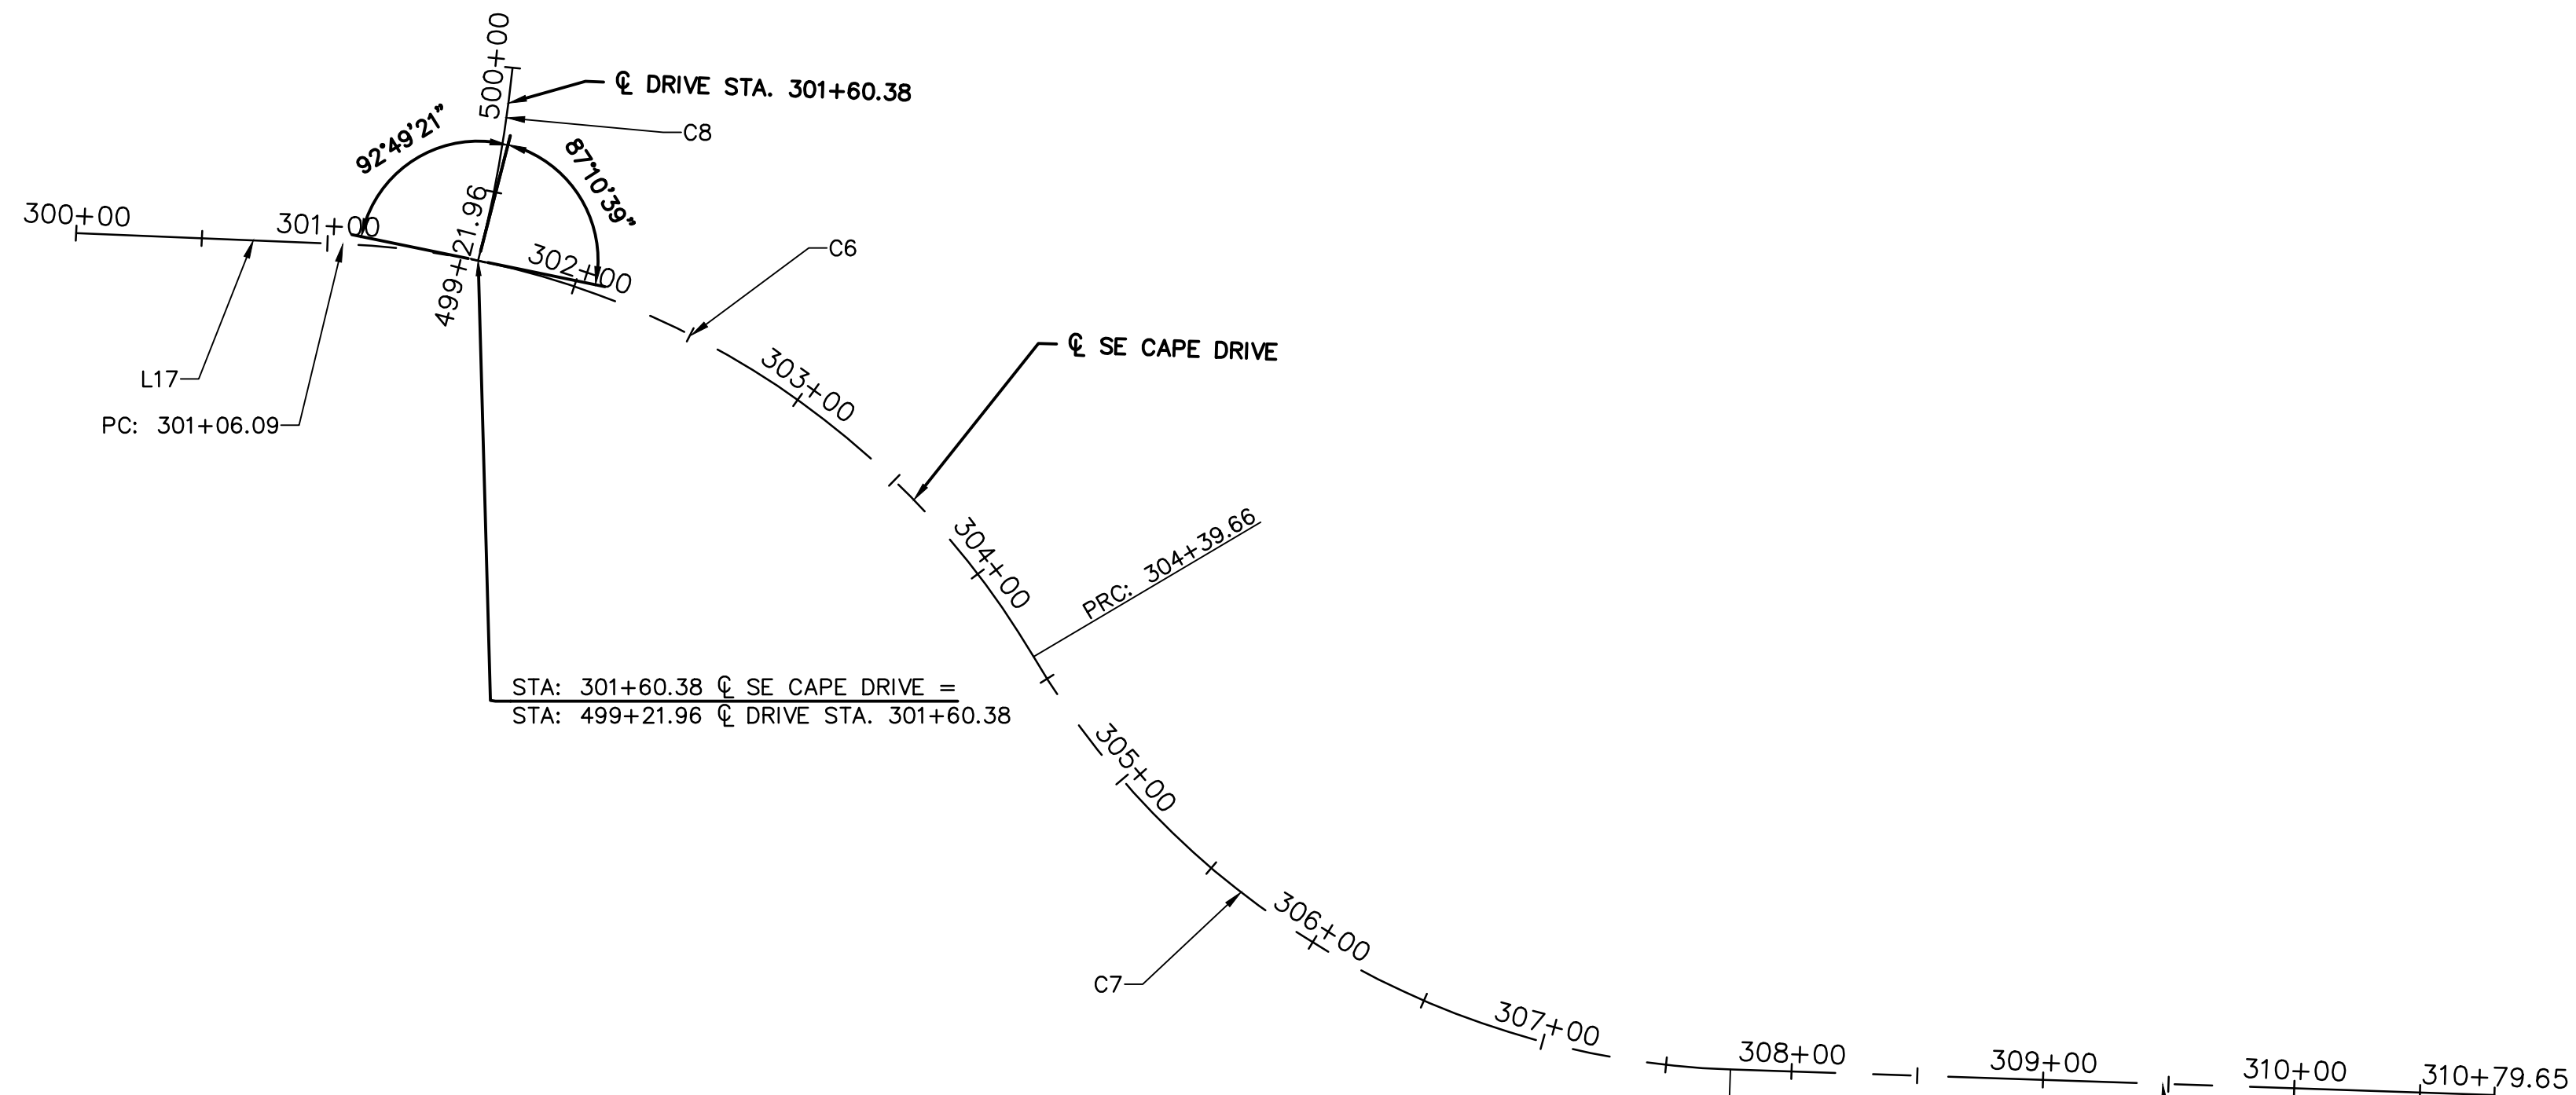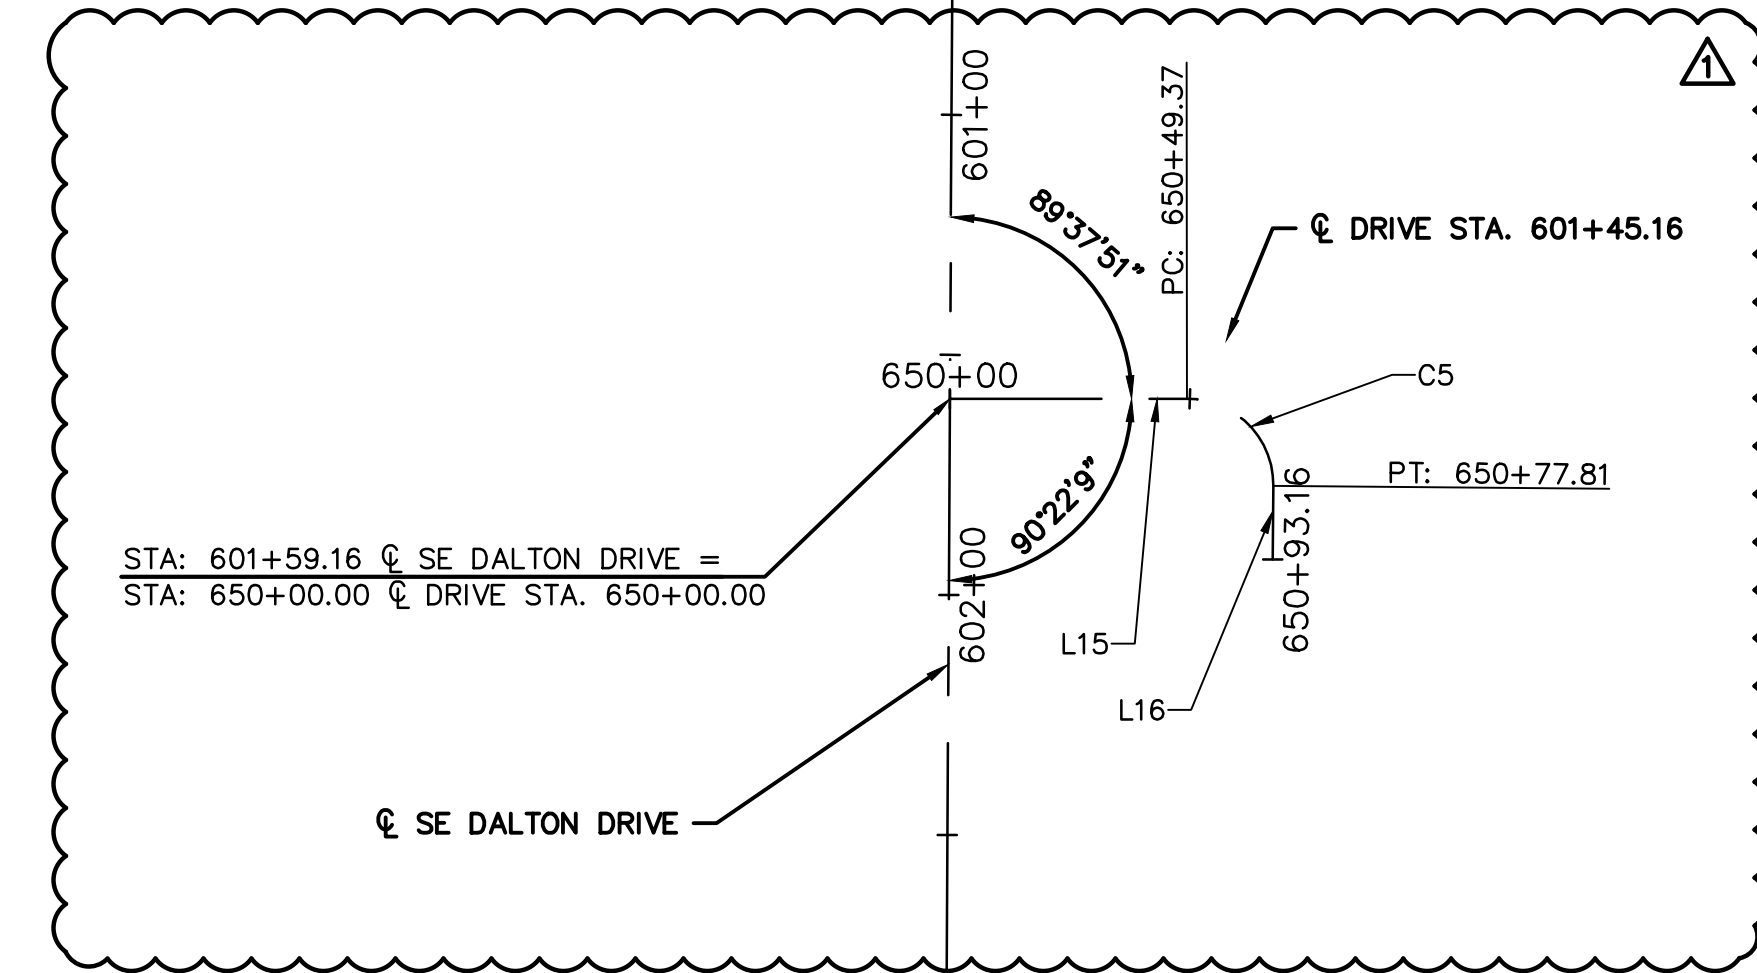[illegible]

DWG: F:\2020\0001-0500\020-0103\40-Design\AutoCAD\Final Plans\Sheets\ROBR\Lee Summit Plan Set - (Century and Middle School Drives)\GENERAL\T_AL01_0200103.dwg
DATE: Jun 25, 2021 1:54pm XREFS: T_PTBK_0200103 V_TOPO_00103 V_XBOU-2_00103 USER: rholer

BAILEY ROAD									
NO.		STATION	NORTHING	EASTING	LENGTH	LINE/CHORD BEARING	DELTA	TANGENT	RADIUS
L1		43+69.83 56+93.05	993720.5791 993665.9183	2827563.2008 2828885.2877	1323.22'	S87°37'57"E			
L2		56+93.05 83+46.36	993665.9183 993579.3187	2828885.2877 2831537.1864	2653.31'	S88°07'47"E			
L3		83+46.36 110+00.00	993579.3187 993492.7705	2831537.1864 2834189.4132	2653.64'	S88°07'52"E			

CENTURY DRIVE									
NO.		STATION	NORTHING	EASTING	LENGTH	LINE/CHORD BEARING	DELTA	TANGENT	RADIUS
L4		200+00.00 201+29.74	993949.5212 993826.1730	2828826.1134 2828866.3338	129.74'	S18°03'35"E			
C1	PC= PI= PT=	201+29.74 201+85.15 202+39.33	993826.1730 993773.4896 993718.1456	2828866.3338 2828883.5125 2828880.7372	109.59'	S7°35'40"E	20°55'50"	55.41'	300.00'
L5		202+39.33 203+25.40	993718.1456 993632.1903	2828880.7372 2828876.4268	86.06'	S2°52'15"W			
L6		203+25.40 207+03.69	993632.1903 993254.2228	2828876.4268 2828860.7609	378.29'	S2°22'24"W			

SE BROADWAY DR - SOUTH									
NO.		STATION	NORTHING	EASTING	LENGTH	LINE/CHORD BEARING	DELTA	TANGENT	RADIUS
L7		120+00.00 121+33.44	993652.3058 993518.9376	2829302.1366 2829297.7813	133.44'	S1°52'13"W			
C2	PC= PI= PT=	121+33.44 121+82.17 122+30.27	993518.9376 993470.2374 993423.8234	2829297.7813 2829296.1910 2829281.3591	96.83'	S9°47'46"W	15°51'05"	48.73'	350.00'

SE NORWOOD DRIVE									
NO.		STATION	NORTHING	EASTING	LENGTH	LINE/CHORD BEARING	DELTA	TANGENT	RADIUS
L8		130+00.00 131+23.18	993641.6078 993518.4892	2829629.7349 2829625.7144	123.18'	S1°52'13"W			

MIDDLE SCHOOL DRIVE - WEST									
NO.		STATION	NORTHING	EASTING	LENGTH	LINE/CHORD BEARING	DELTA	TANGENT	RADIUS
L9		140+00.00 140+52.03	993567.9501 993515.9461	2831885.5710 2831883.8740	52.03'	S1°52'08"W			
C3	PC= PI= PT=	140+52.03 140+77.50 140+98.86	993515.9461 993490.4928 993476.9095	2831883.8740 2831883.0434 2831861.5016	46.83'	S29°49'03"W	55°53'50"	25.47'	48.00'
L10		140+98.86 141+27.61	993476.9095 993461.5769	2831861.5016 2831837.1858	28.75'	S57°45'58"W			

MIDDLE SCHOOL DRIVE - EAST									
NO.		STATION	NORTHING	EASTING	LENGTH	LINE/CHORD BEARING	DELTA	TANGENT	RADIUS
L11		150+00.00 151+38.90	993547.6988 993408.8714	2832506.1625 2832501.6323	138.90'	S1°52'08"W			

SE 13TH STREET									
NO.		STATION	NORTHING	EASTING	LENGTH	LINE/CHORD BEARING	DELTA	TANGENT	RADIUS
L12		350+00.00 353+53.68	993399.5226 993387.9748	2831222.9266 2831576.4215	353.68'	S88°07'44"E			
C4	PC= PI= PT=	353+53.68 353+93.50 354+29.46	993387.9748 993386.6750 993358.3824	2831576.4215 2831616.2123 2831644.2218	75.78'	S66°25'14"E	43°25'01"	39.81'	100.00'
L13		354+29.46 354+63.47	993358.3824 993334.2128	2831644.2218 2831668.1496	34.01'	S44°42'43"E			

SE DALTON DRIVE									
NO.		STATION	NORTHING	EASTING	LENGTH	LINE/CHORD BEARING	DELTA	TANGENT	RADIUS
L14		600+00.00 603+51.73	992250.3770 991898.9381	2831337.7063 2831323.4004	351.73'	S2°19'52"W			

DRIVE STA. 650+00.00									
NO.		STATION	NORTHING	EASTING	LENGTH	LINE/CHORD BEARING	DELTA	TANGENT	RADIUS
L15		650+00.00 650+49.37	992091.3468 992089.6565	2831331.2327 2831380.5784	49.37'	S88°02'17"E			
C5	PC= PI= PT=	650+49.37 650+67.54 650+77.81	992089.6565 992089.0346 992070.8857	2831380.5784 2831398.7337 2831397.9452	28.44'	S42°46'31"E	90°31'33"	18.17'	18.00'
L16		650+77.81 650+93.16	992070.8857 992055.5518	2831397.9452 2831397.2790	15.35'	S2°29'16"W			

SE CAPE DRIVE									
NO.		STATION	NORTHING	EASTING	LENGTH	LINE/CHORD BEARING	DELTA	TANGENT	RADIUS
L17		300+00.00 301+06.09	991564.3519 991560.0371	2831348.8128 2831454.8109	106.09'	S87°40'08"E			
C6	PC= PI= PT=	301+06.09 302+88.17 304+39.66	991560.0371 991552.6310 991395.9272	2831454.8109 2831636.7483 2831729.4843	333.58'	S59°08'34"E	57°03'08"	182.09'	335.00'
C7	PC= PI= PT=	304+39.66 306+23.30 307+75.63	991395.9272 991237.8854 991231.7283	2831729.4843 2831823.0121 2832006.5516	335.97'	S59°20'52"E	57°27'43"	183.64'	335.00'
L18		307+75.63 310+79.65	991231.7283 991221.5355	2832006.5516 2832310.3961	304.02'	S88°04'43"E			

DRIVE STA. 301+60.38									
NO.		STATION	NORTHING	EASTING	LENGTH	LINE/CHORD BEARING	DELTA	TANGENT	RADIUS
C8	PC= PI= PT=	499+21.96 499+61.06 500+00.00	991553.4513 991591.3073 991630.2036	2831508.6475 2831518.4053 2831522.3256	78.04'	N10°06'17"E	8°41'56"	39.09'	514.00'

olsson

Olsson Engineering - MO State Certificate of Authority #001592
7301 West 133rd Street, Suite 200 TEL 913.381.1170
Overland Park, KS 66213-4760 FAX 913.381.1174 www.olson.com

STATE OF MISSOURI
RYAN B. FLEMING
NUMBER
PE-2002003161
6-25-21
PROFESSIONAL ENGINEER

RYAN B. FLEMING
MO. NO. PE-2002003161

BY

REV. NO.

DATE

REV. NO.

1

5-17-2021

REVISIONS DESCRIPTION

REVISED PER CITY COMMENT

2021

ALIGNMENT DATA

LEE'S SUMMIT MIDDLE SCHOOL #4
BAILEY ROAD PUBLIC IMPROVEMENTS

LEE'S SUMMIT, MISSOURI

C.O.A. NO.: 001592
DRAWN BY: RPH
CHECKED BY: RBE
APPROVED BY: RBE
QA/QC BY: XXX
PROJECT NO.: 020-0103
DWG NO.: T_ALI01_0200103
DATE: 2021-02-01

SHEET
9 OF 99

GENERAL NOTES FOR CAPITAL IMPROVEMENTS PROJECTS
(REV. FEBRUARY 10, 2010)

- 1)PRELIMINARY INFORMATION:
- a) CONSULT PARAGRAPH 6.12 OF THE EJCDC GENERAL CONDITIONS (C-700) FOR A COMPLETE LIST OF RECORD DOCUMENTS THAT THE CONTRACTOR SHALL MAINTAIN ON SITE.
 - b) PERMITS REQUIRED FOR THE WORK CAN BE FOUND IN SECTION 1010 OF THE GENERAL REQUIREMENTS (DIVISION 1).
 - c) CONSTRUCTION OF THE WORK SHOWN OR IMPLIED BY THIS SET OF DRAWINGS SHALL NOT BE INITIATED UNLESS ALL PRELIMINARY CONTRACT OBLIGATIONS ARE MET, AND THE OWNER IS NOTIFIED OF THE INTENT TO START THE WORK. SEE SECTION 1020 OF DIVISION 1.
 - d) ALL WORK SHALL BE CONFINED WITHIN THE CONSTRUCTION LIMITS OR AS OTHERWISE DIRECTED BY THE OWNER.
 - e) ANY WORK PERFORMED PRIOR TO ENGINEER'S REVIEW AND APPROVAL OF THE PERTINENT SUBMITTAL WILL BE AT THE SOLE EXPENSE AND RESPONSIBILITY OF CONTRACTOR. SUBMITTAL PROCEDURES AND REQUIREMENTS CAN BE FOUND IN PARAGRAPH 6.17 OF C-700 AND SECTIONS 1115 AND 1116 OF DIVISION 1.
 - f) OWNER IS DEFINED AS THE CITY OF LEE'S SUMMIT.
- 2) COORDINATION AND NOTIFICATIONS:
- a) ANY TIME REFERENCES LISTED IN PARAGRAPH 2 ARE TYPICAL TIMELINES. CONSULT SECTION 1105 OF DIVISION 1 FOR PROJECT SPECIFIC TIMELINES, COORDINATION AND NOTIFICATION PROCESSES.
 - b) PRIOR TO ANY STREET CLOSURES, APPROPRIATE NOTIFICATIONS WILL BE DISTRIBUTED. THE CLOSURES OF ARTERIAL AND COLLECTOR STREETS WILL TYPICALLY CAUSE THE OWNER TO GENERATE A PRESS RELEASE AND DETOUR MAP. THIS IS TYPICALLY 14 CALENDAR DAYS.
 - c) THE REMOVAL OF TREES, SHEDS, FENCING OR OTHER ITEMS ON PRIVATE PROPERTY, NOT OTHERWISE SHOWN ON THESE PLANS, ARE NOT AUTHORIZED ON THIS PROJECT. CONTRACTOR SHALL NOTIFY THE OWNER IMMEDIATELY IF ANY SUCH WORK IS PROPOSED. THE OWNER REQUIRES AT LEAST 14 CALENDAR DAYS TO NOTIFY PROPERTY OWNER RESIDENT, IN ORDER TO GIVE THEM OPPORTUNITY TO SALVAGE THESE ITEMS.
 - d) PRIOR TO DRIVEWAY DEMOLITION AND RECONSTRUCTION, CONTRACTOR SHALL NOTIFY AND COORDINATE WITH THE PROPERTY OWNER OR RESIDENT. THIS IS TYPICALLY 2 WORKING DAYS.
 - e) PRIOR TO SHUTTING DOWN A WATER MAIN, CONTRACTOR SHALL NOTIFY AND COORDINATE WITH THE PROPERTY OWNER OR RESIDENT. THIS IS TYPICALLY 2 WORKING DAYS.
 - f) CONTRACTOR SHALL NOT BE ALLOWED TO WORK WEEKENDS OR HOLIDAYS WITHOUT REQUESTING PRIOR APPROVAL FROM OWNER THREE WORKING DAYS IN ADVANCE.
 - g) BY ORDINANCE 17-42, WORKING HOURS WITHIN THE CITY OF LEE'S SUMMIT ARE 7:00 A.M. TO 10:00 P.M. REQUESTS TO WORK BEYOND THESE HOURS MUST BE FILED WITH THE OWNER ONE WEEK IN ADVANCE.
- 3) SURVEY:
- a) IN ACCORDANCE WITH PARAGRAPH 4.05 OF C-700, OWNER OR ENGINEER SHALL PROVIDE ENGINEERING SURVEYS TO ESTABLISH REFERENCE POINTS FOR CONSTRUCTION WHICH IN THEIR JUDGMENT ARE NECESSARY TO ENABLE CONTRACTOR TO PERFORM THE WORK. CONTRACTOR IS RESPONSIBLE FOR LAYING OUT THE WORK AND SHALL SET THOSE STAKES NECESSARY TO CONSTRUCT THIS PROJECT. NO DIRECT PAYMENT WILL BE MADE FOR THIS WORK, UNLESS LISTED IN THE BID TAB.
 - b) IN ACCORDANCE WITH PARAGRAPH 4.05 OF C-700, CONTRACTOR SHALL RESET ANY PERMANENT REFERENCE POINTS, PROPERTY CORNERS AND PROPERTY MONUMENTS THAT ARE DISTURBED DURING CONSTRUCTION. THESE POINTS AND MONUMENTS SHALL BE RESET BY A REGISTERED LAND SURVEYOR IN ACCORDANCE WITH STATE LAW. NO DIRECT PAYMENT WILL BE MADE FOR THIS WORK.
- 4) UNDERGROUND FACILITIES:
- a) INFORMATION REGARDING UNDERGROUND FACILITIES IS APPROXIMATE AND WAS COMPILED USING INFORMATION PROVIDED BY THE FACILITY OWNER. CONSULT PARAGRAPH 4.04 OF C-700 FOR FURTHER INFORMATION.
 - b) UNLESS BORED, ALL UNDERGROUND UTILITIES (INCLUDING THE CONTRACTOR'S WORK) THAT CROSS UNDER PROPOSED STREET PAVEMENTS SHALL BE IN PLACE PRIOR TO THE PLACEMENT OF THE NEW PAVEMENT.

- 5) WATER, STORM & SANITARY SEWER:
- a) WATER CAN BE PURCHASED FROM THE CITY'S WATER UTILITIES DEPARTMENT.
 - b) ALL MANHOLES, VALVE LIDS, METER LIDS, FIRE HYDRANTS AND AIR RELIEF ASSEMBLIES WITHIN THE CONSTRUCTION LIMITS SHALL BE RELOCATED OR ADJUSTED TO GRADE BY THE CONTRACTOR IN ACCORDANCE WITH THE SPECIFICATIONS. ALL VALVE RISERS IN PAVEMENT (WHETHER ADJUSTED, REPLACED OR PLACED) SHALL BE CAST IRON AND CONFORM TO THE SPECIFICATIONS. NO DIRECT PAYMENT WILL BE MADE FOR THIS WORK, UNLESS LISTED IN THE BID TAB.
 - c) CONTRACTOR SHALL PROVIDE BYPASS PUMPING OF SEWAGE FLOWS AROUND EACH SEGMENT OF PIPE THAT IS TO BE REPLACED OR REFURBISHED. CONTRACTOR SHALL HAVE ALL MATERIALS, EQUIPMENT AND LABOR NECESSARY TO COMPLETE WORK ON THE PIPE SEGMENT PRIOR TO ISOLATING THE SEWER SEGMENT AND BEGINNING BYPASS PUMPING OPERATIONS. NO DIRECT PAYMENT WILL BE MADE FOR THIS WORK, UNLESS LISTED IN THE BID TAB.
- 6) ENVIRONMENTAL & SAFETY:
- a) CONTRACTOR SHALL USE ADEQUATE DUST CONTROL MEASURES DURING ALL PHASES OF THE WORK. CONSULT SECTION 1145 IN DIVISION 1.
 - b) SILTATION AND EROSION CONTROL SHALL BE THE RESPONSIBILITY OF THE CONTRACTOR. CONTRACTOR SHALL BE RESPONSIBLE FOR MAINTAINING EROSION CONTROL SYSTEMS, REPLACING DAMAGED OR FAILED EROSION CONTROL DEVICES AND INSPECTING THE SITE IN ORDER TO REPAIR THE EROSION CONTROL SYSTEMS WITHIN 24 HOURS AFTER A SIGNIFICATION RAIN EVENT. GRADING ADJACENT TO PAVEMENTS SHALL BE LEFT THREE INCHES BELOW THE TOP OF PAVEMENT UNTIL IMMEDIATELY BEFORE SOD OR SEED IS PLACED. EROSION AND SEDIMENT CONTROL MUST BE IN PLACE PRIOR TO THE DISTURBANCE OF THE GROUND. FIELD ADJUSTMENTS TO EROSION AND SEDIMENT CONTROL MAY BE REQUIRED DEPENDING ON THE SITE CONDITIONS.
 - c) UNLESS WAIVED IN SECTION 1010, CONTRACTOR SHALL MAINTAIN THE STORM WATER POLLUTION PREVENTION PLAN (SWPPP) ON SITE IN ACCORDANCE WITH DNR REGULATIONS.
 - d) PROPERTY MAINTENANCE INFORMATION CAN BE FOUND IN SECTION 1145 OF DIVISION 1.
- 7) GRADING, REMOVALS & DAMAGED ITEMS:
- a) INFORMATION ON SALVAGED MATERIAL CAN BE FOUND IN SECTION 1150 OF DIVISION 1.
 - b) NO BURNING IS ALLOWED ON THE SITE.
 - c) DRIVEWAYS, PARKING LOTS, SIDEWALKS, FENCES, IRRIGATION SYSTEMS AND OTHER ITEMS DISTURBED OR DAMAGED BY THE CONTRACTOR SHALL BE RESTORED AT THE CONTRACTOR'S EXPENSE TO A CONDITION EQUAL TO OR BETTER THAN EXISTING BEFORE DAMAGE OCCURRED. UNLESS WAIVED BY OWNER, ALL ITEMS REQUIRING REPLACEMENT SHALL BE REPLACED WITH NEW MATERIALS, AND ALL MATERIALS ARE SUBJECT TO OWNER'S APPROVAL. NO DIRECT PAYMENT WILL BE MADE FOR THIS WORK, UNLESS LISTED IN THE BID TAB.
 - d) ALL FENCE REPLACEMENT SHOULD BE RELOCATED TO THE PROPERTY LINES, UNLESS THE EXISTING FENCE WAS LOCATED INSIDE OF THE PROPERTY LINES. FENCE INSIDE OF PROPERTY LINES SHOULD BE PLACED IN ITS ORIGINAL LOCATION. GATES AND FENCE CORNERS SHALL BE RE-ESTABLISHED AT THE ORIGINAL LOCATIONS, UNLESS INDICATED BY THE DRAWINGS. REMOVALS SHALL BE AS SHOWN ON THE DRAWINGS OR AS APPROVED BY OWNER. REMOVALS NOT APPROVED BY OWNER WILL BE REPLACED AT THE CONTRACTOR'S EXPENSE.
 - e) ROOF DRAINS, UNDER DRAINS, SEPTIC LINES AND OTHER SMALL DRAINAGE LINES NOT SHOWN ON THE DRAWINGS THAT ARE UNCOVERED OR DAMAGED SHALL BE REPAIRED, AND THE POINT OF DISCHARGE SHALL BE PLACED NO CLOSER THAN FIVE FEET TO ANY ADJOINING PROPERTY LINE INCLUDING THE RIGHT-OF-WAY LINE (SECTION 16-413 OF THE CODE OF ORDINANCES). UNLESS DIRECTED BY THE CITY ENGINEER, NO DRAIN LINES SHALL BE CONNECTED TO THE STORM SEWER SYSTEM. MATERIALS AND LOCATION ARE SUBJECT TO OWNER'S APPROVAL. IF NO UNIT PRICE IS IN THE BID, THEN PAYMENT WILL BE NEGOTIATED PER THE CONTRACT DOCUMENTS.
 - f) MATERIALS THAT MAY BE CLASSIFIED AS UNSUITABLE OR REQUIRE UNDERGRADING SHALL BE DETERMINED BY THE OWNER OR THE OWNER'S REPRESENTATIVE. CONTRACTOR SHALL NOT MAKE THIS DETERMINATION.
 - g) ALL WASTE MATERIAL SHALL BE DISPOSED OF ON SITES PROVIDED BY THE CONTRACTOR AND APPROVED BY THE ENGINEER. ALL MATERIALS SHALL BE DISPOSED OF BY THE CONTRACTOR AT HIS OWN EXPENSE. SAWCUTTING SHALL BE SUBSIDIARY TO OTHER BID ITEMS.
- 8) TRAFFIC:
- a) UNLESS DIRECTED IN THE CONTRACT DOCUMENTS OR DRAWINGS, CONTRACTOR SHALL MAINTAIN TRAFFIC AND PEDESTRIAN ACCESS AT ALL TIMES.
 - b) APPROPRIATE TRAFFIC CONTROL DEVICES, SIGNAGE AND PAVEMENT MARKINGS SHALL BE ESTABLISHED AND MAINTAINED THROUGHOUT THE PROJECT IN ACCORDANCE WITH THE CONTRACT DOCUMENTS AND THE MUTCD.

ADDITIONAL GENERAL NOTES:

- 1) ALL TREES TO BE GRUBBED ARE MARKED THUS "X". SPARE ALL TREES THAT ARE MARKED DND (DO NOT DISTURB) OR ANY TREES NOT MARKED AT ALL. EXCEPTIONALLY GOOD TREES SHALL BE SPARED BY ADJUSTING BACKSLOPE LINES DURING CONSTRUCTION AS DIRECTED BY THE ENGINEER. ALL TREES WITHIN THE CONSTRUCTION LIMITS TO BE SAVED SHALL HAVE HEIR TRUNKS AND ROOT ZONE PHYSICALLY PROTECTED PRIOR TO CONSTRUCTION OPERATIONS BY METHODS APPROVED BY THE ENGINEER.
- 2) THE CONTRACTOR SHALL POTHOLE ALL UTILITY CROSSINGS PRIOR TO CONSTRUCTION OF ANY PORTION OF THE STORM SEWER, UNDERDRAINS, CONDUIT, AND ANY OTHER SUBSURFACE ELEMENTS OF THE PROJECT. THIS SURVEY INFORMATION SHALL BE FORWARDED TO THE ENGINEER FOR REVIEW. THE CONTRACTOR SHALL NOT BEGIN CONSTRUCTION ON ANY SUBSURFACE ELEMENT ON THE PROJECT WITHOUT THE APPROVAL OF THE ENGINEER. THIS ITEM SHALL BE SUBSIDIARY TO OTHER BID ITEMS.

olsson

Olsson Engineering - MO State Certificate of Authority #001592
7301 West 133rd Street, Suite 200
Overland Park, KS 66213-4750
TEL 913.381.1170
FAX 913.381.1174
www.olson.com

STATE OF MISSOURI
RYAN B. FLEMING
NUMBER
PE-2002003161
6-25-21
PROFESSIONAL ENGINEER

RYAN B. FLEMING
MO. NO. PE-2002003161

BY									
REVISIONS DESCRIPTION									
DATE									
REV. NO.									

REVISIONS

GENERAL NOTES

LEE'S SUMMIT MIDDLE SCHOOL #4
BAILEY ROAD PUBLIC IMPROVEMENTS



LEE'S SUMMIT, MISSOURI

2021

C.O.A. NO.: 001592
DRAWN BY: RPH
CHECKED BY: RBE
APPROVED BY: RBE
QA/QC BY: XXX
PROJECT NO.: 020-0103
DWG NO.: T_GEN01_0200103
DATE: 2021-02-01


SHEET
10 OF 99

USER: rholler
T_PSTRM_0200103
T_RP001_0200103
V_PTEBLK_0200103
V_XB00_2_00103
V_XTOPO_2_00103
V_XTOPO_00103
V_XB00_00103
Plants, Sheets, RDRBR\Lee
T_PPA1T_0200103
T_PPA1T_0200103
XREFS: T_PBASE_0200103
40: Design AutoCAD, Final
DWG: 0500, 0200-0103, 40: Design AutoCAD, Final
DATE: Jun 25, 2021 1:56pm
Jun 25, 2021 1:56pm

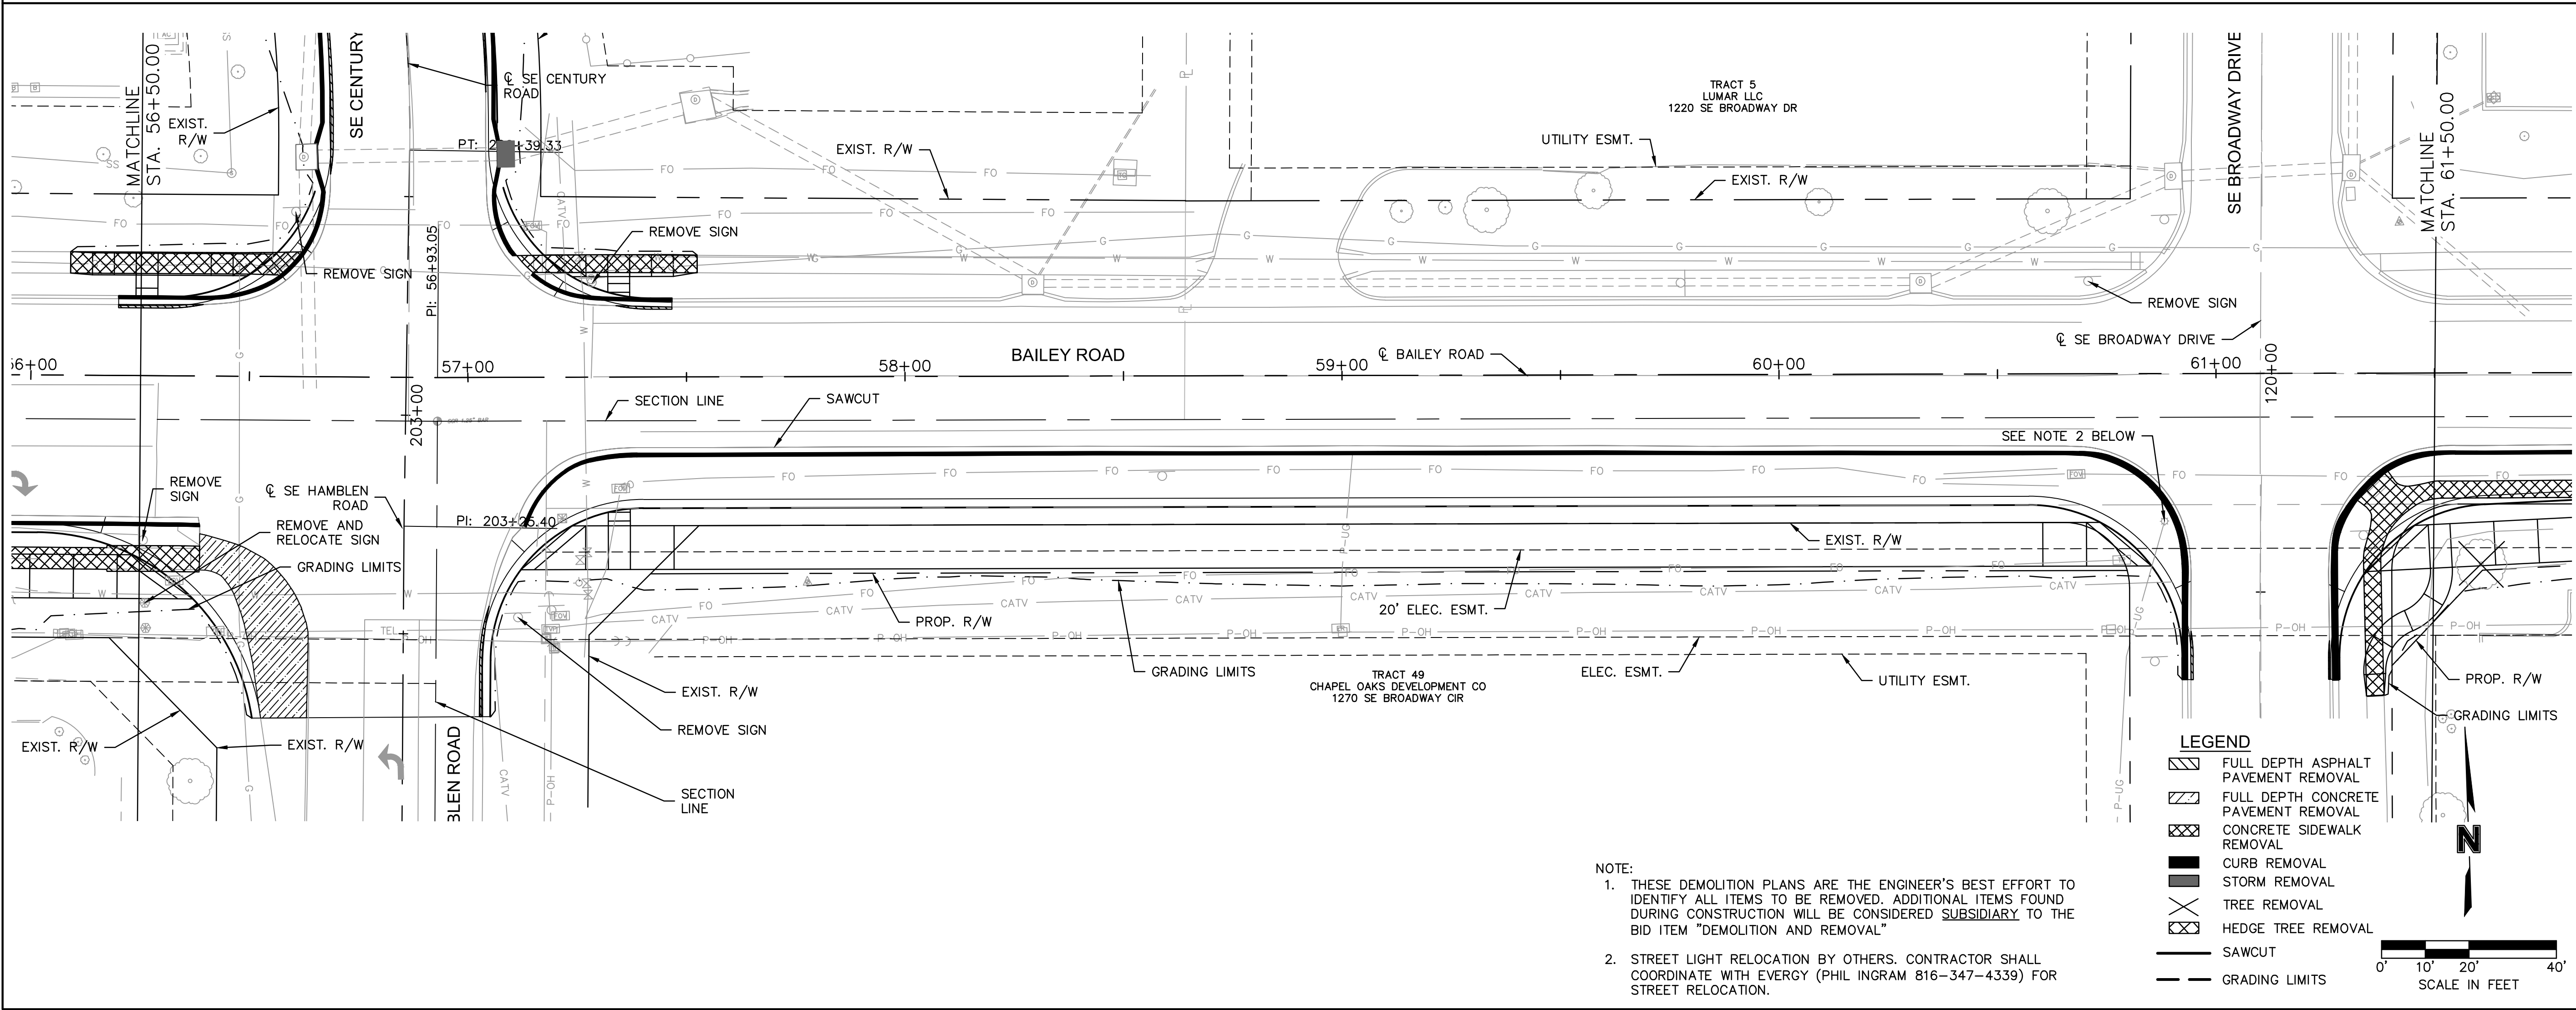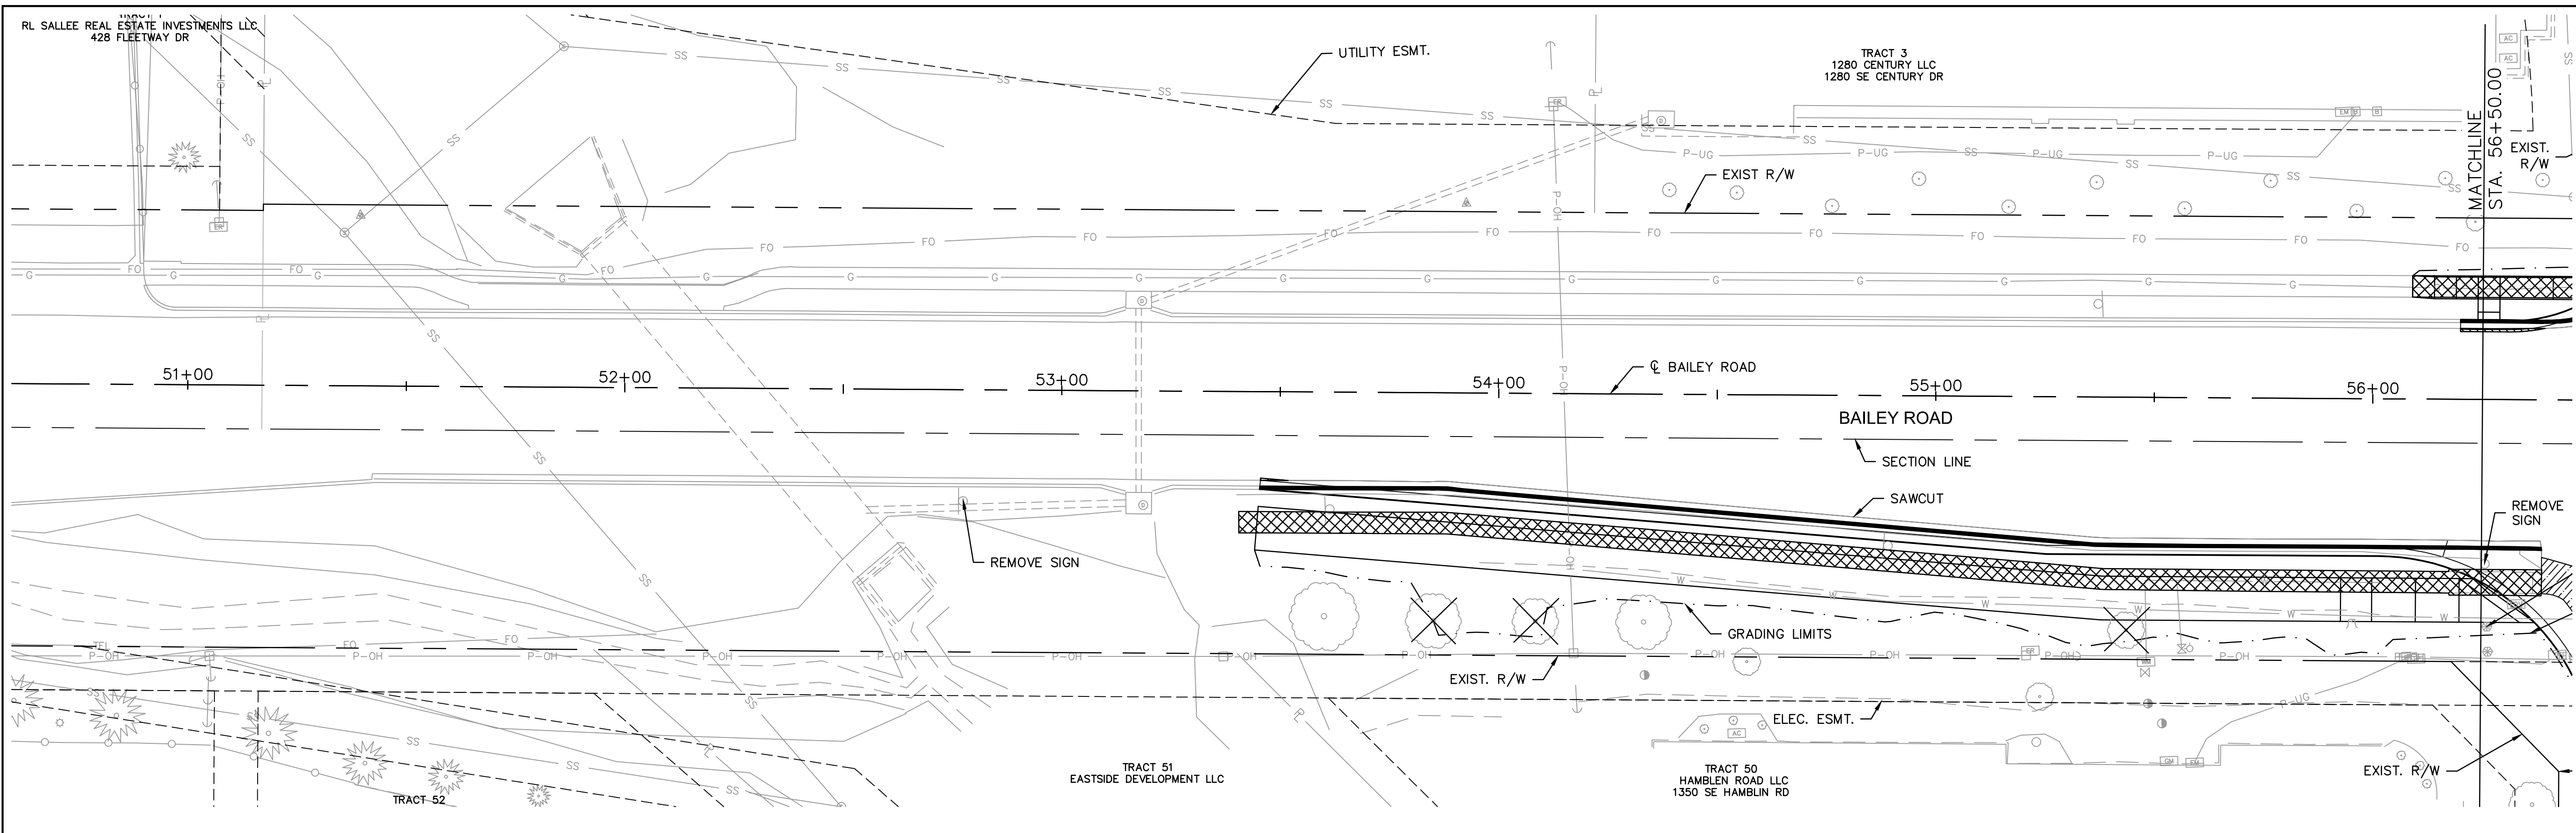

DEMOLITION & REMOVALS BAILEY ROAD					
LEE'S SUMMIT MIDDLE SCHOOL #4 BAILEY ROAD PUBLIC IMPROVEMENTS					
LEE'S SUMMIT, MISSOURI					
2021					
C.O.A. NO.: _____ 001592					
DRAWN BY: _____ RPH					
CHECKED BY: _____ RBE					
APPROVED BY: _____ RBE					
QA/QC BY: _____ XXXX					
PROJECT NO.: _____ 020-0103					
DWG NO.: T_DEMO1_0200103					
DATE: _____ 2021-02-01					
SHEET 12 OF 99					

DWG: F:\2020\0001-0500\020-0103\40-Design\AutoCAD\Final Plans\Sheets\ROBR\Lee Summit Plan Set - (Century and Middle School Drives)\DEMOLITION & REMOVALS\T_DEM01_0200103.dwg
DATE: Jun 25, 2021 1:56pm XREFS: T_PBASE_0200103 T_PPATT_0200103 V_XBOU_00103 V_XTOPO_00103 V_TOPO_00103 V_XBOU-2_00103 T_PBLK_0200103 T_RPP01_0200103 T_PSTRM_0200103
USER: rholler

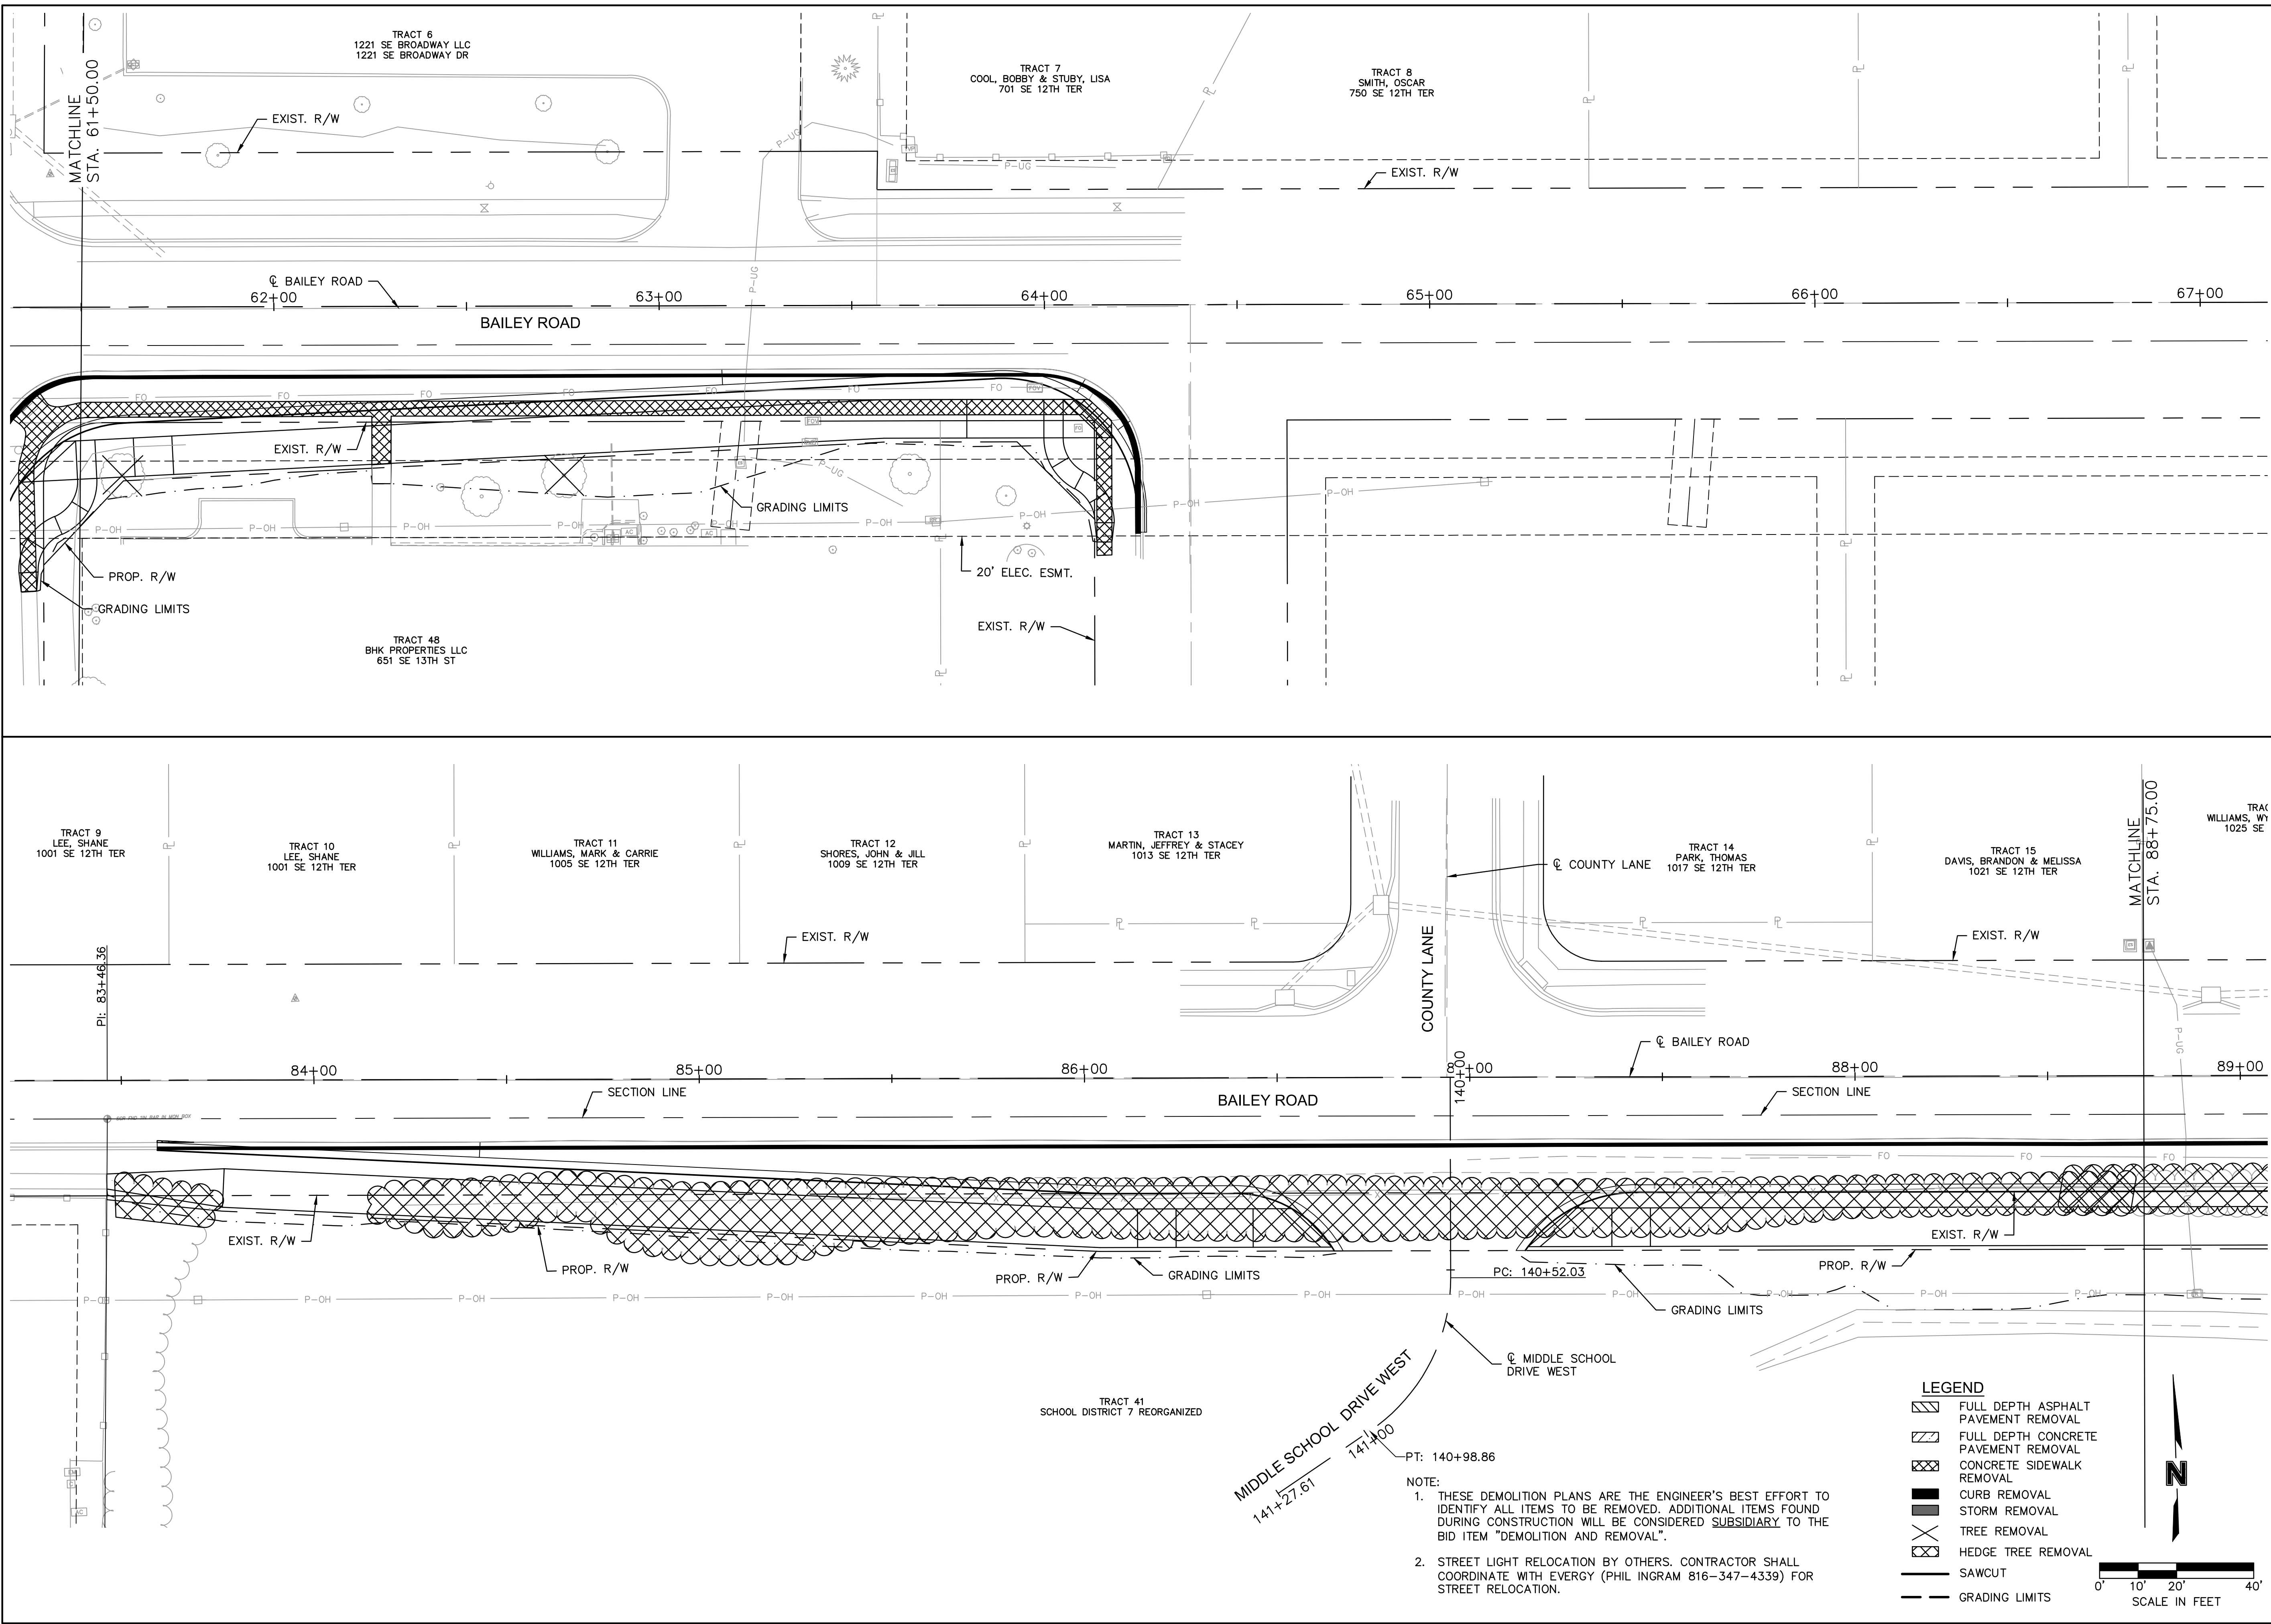

olsson

Olsson Engineering - MO State Certificate of Authority #001592
7301 West 133rd Street, Suite 200
Overland Park, KS 66213-4750
TEL 913.381.1170
FAX 913.381.1174
www.olsson.com

STATE OF MISSOURI
RYAN B. FLEMING
NUMBER
PE-2002003161
6-25-21
PROFESSIONAL ENGINEER

RYAN B. FLEMING
MO. NO. PE-2002003161

BY	
REVISIONS DESCRIPTION	
DATE	
REV. NO.	

DEMOLITION & REMOVALS
BAILEY ROAD

LEE'S SUMMIT MIDDLE SCHOOL #4
BAILEY ROAD PUBLIC IMPROVEMENTS

LEE'S SUMMIT, MISSOURI

C.O.A. NO.: 001592
DRAWN BY: RPH
CHECKED BY: RBE
APPROVED BY: RBE
QA/QC BY: XXX
PROJECT NO.: 020-0103
DWG NO.: T_DEM01_0200103
DATE: 2021-02-01



SHEET
13 OF 99

2021

REVISIONS

NOTE:
1. THESE DEMOLITION PLANS ARE THE ENGINEER'S BEST EFFORT TO IDENTIFY ALL ITEMS TO BE REMOVED. ADDITIONAL ITEMS FOUND DURING CONSTRUCTION WILL BE CONSIDERED SUBSIDIARY TO THE BID ITEM "DEMOLITION AND REMOVAL".
2. STREET LIGHT RELOCATION BY OTHERS. CONTRACTOR SHALL COORDINATE WITH EVERY (PHIL INGRAM 816-347-4339) FOR STREET RELOCATION.

DWG: F:\2020\0001-0500\020-0103\40-Design\AutoCAD\Final Plans\Sheets\ROBR\Lee Summit Plan Set - (Century and Middle School Drives)\DEMOLITION & REMOVALS\T_DEM01_0200103.dwg
DATE: Jun 25, 2021 1:56pm XREFS: T_PBASE_0200103 T_PPATT_0200103 V_XBOU_00103 V_TOPO_00103 V_XTOPO-2_00103 V_XBOU-2_00103 T_PTLBK_0200103 T_RPP01_0200103 T_PSTRM_0200103
USER: rholler

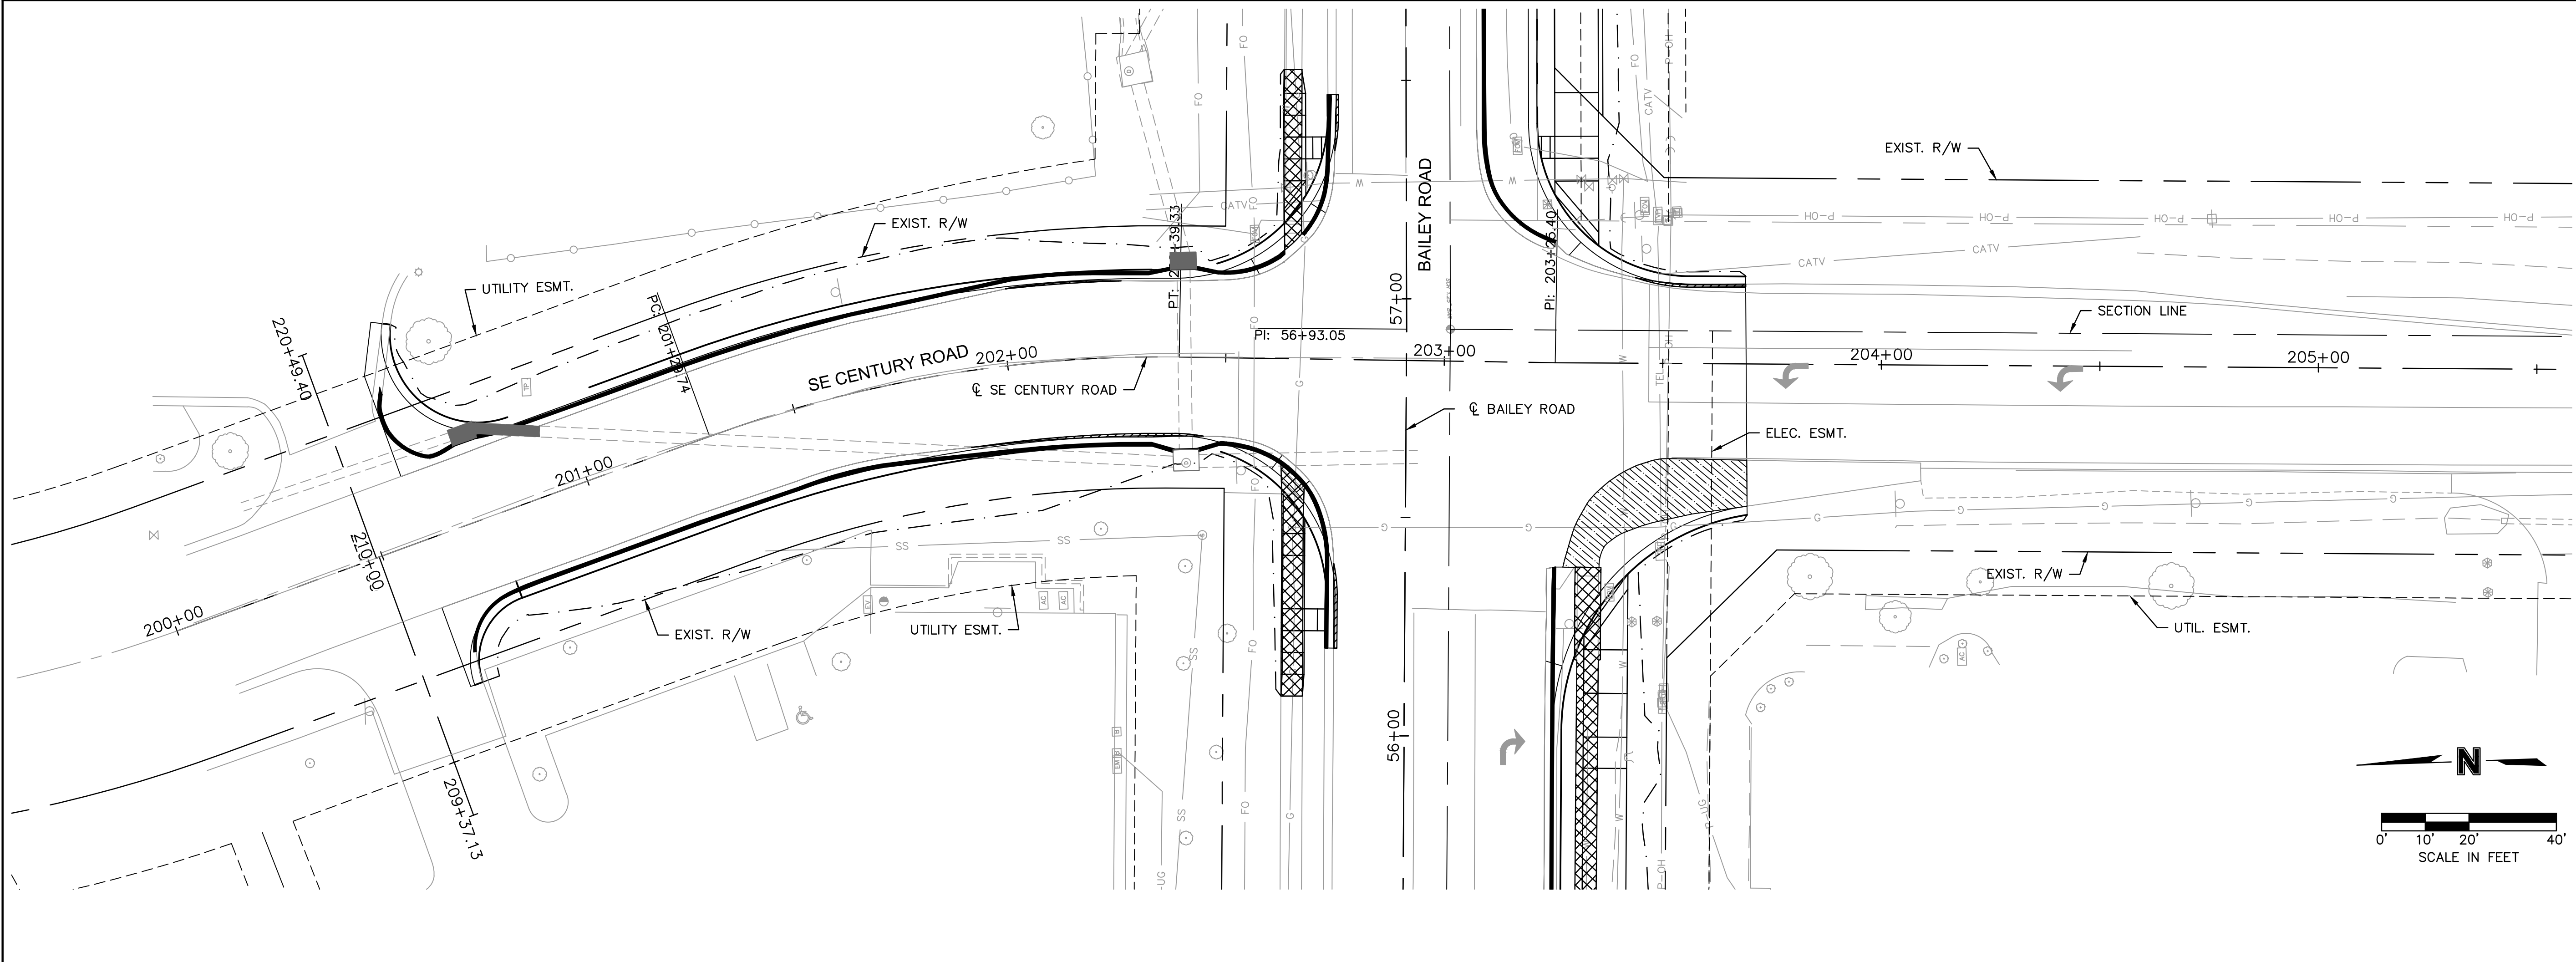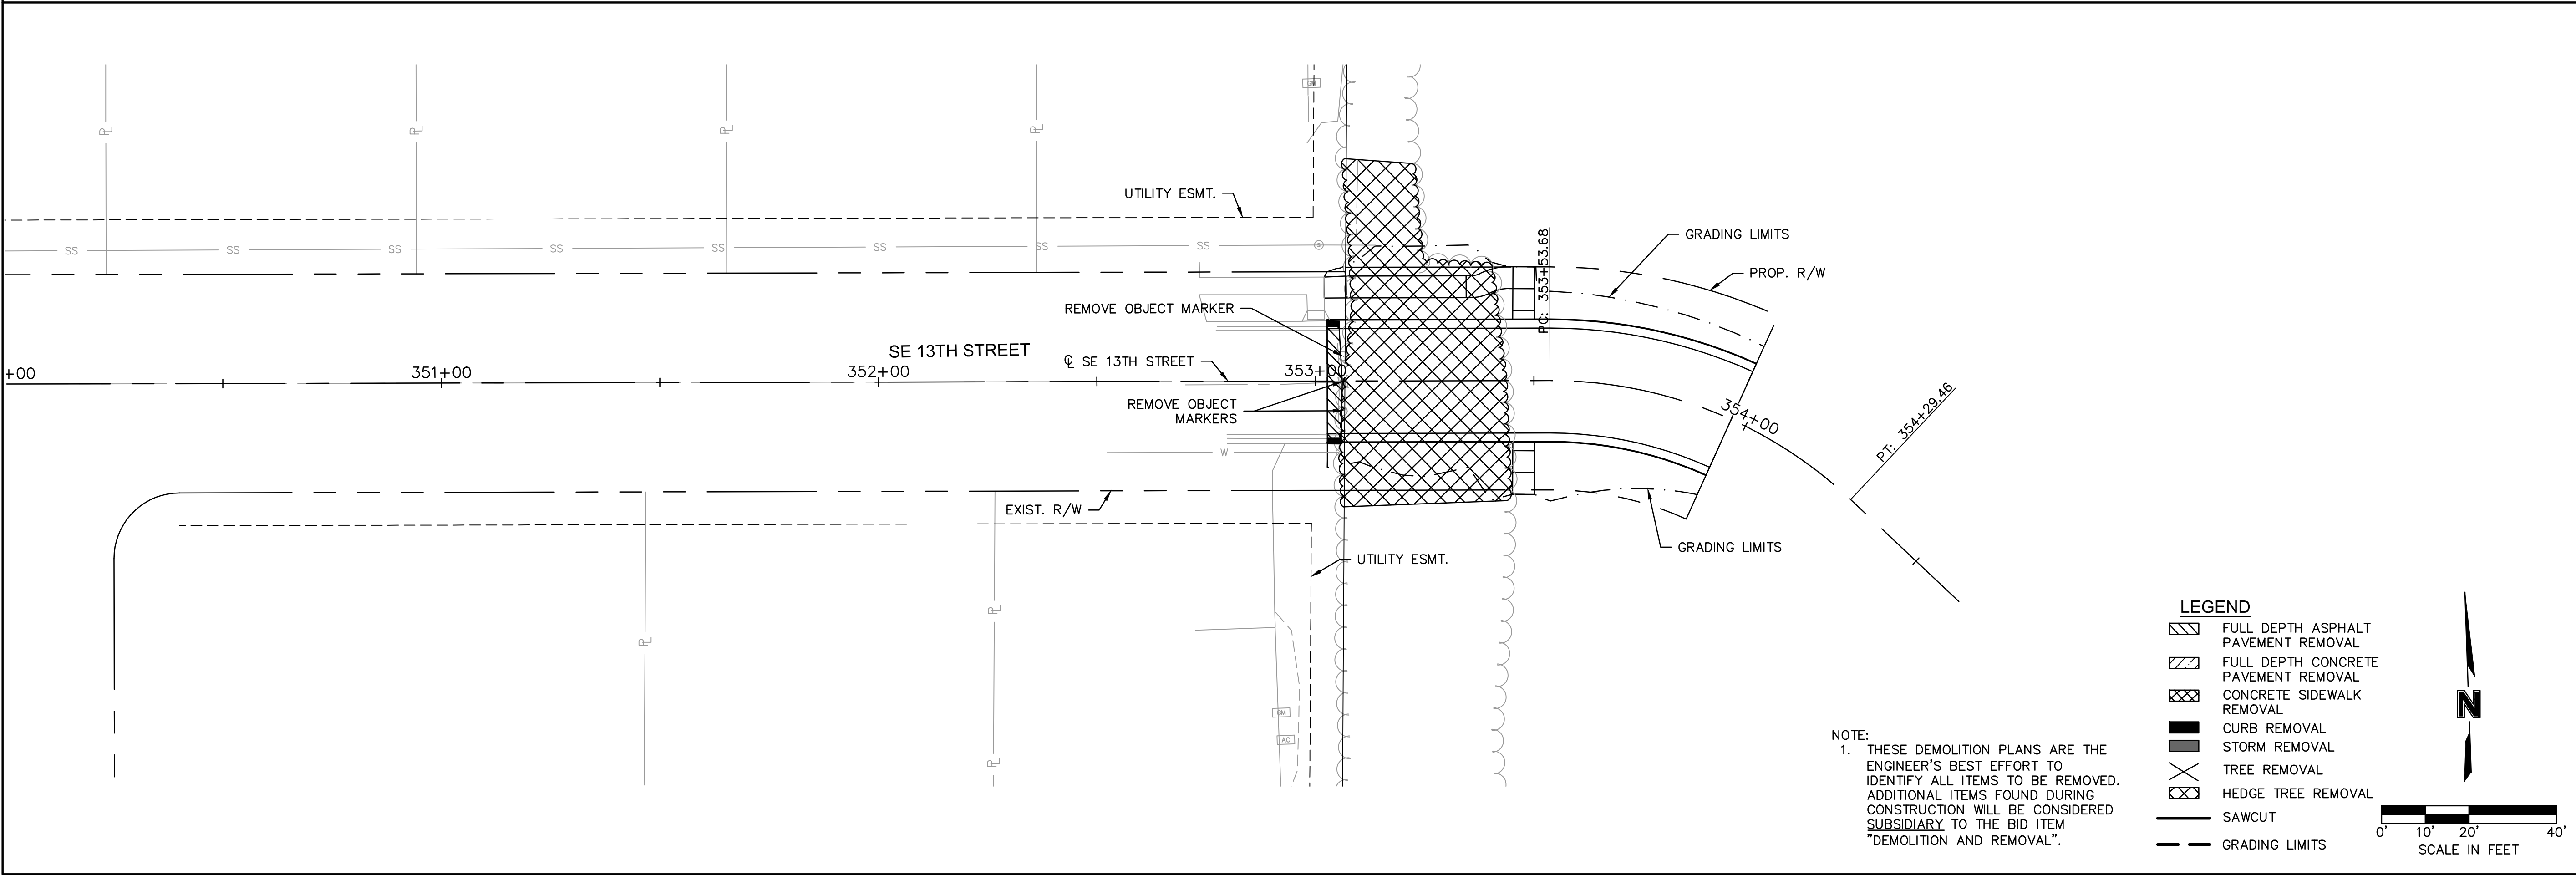

DEMOLITION & REMOVALS
CENTURY DRIVE & 13TH STREET

LEE'S SUMMIT MIDDLE SCHOOL #4
BAILEY ROAD PUBLIC IMPROVEMENTS

LEE'S SUMMIT, MISSOURI

2021

REV. NO.	DATE	REVISIONS DESCRIPTION	BY



RYAN B. FLEMING
MO. NO. PE-2002003161

STATE OF MISSOURI
RYAN B. FLEMING
NUMBER
PE-2002003161
6-25-21
PROFESSIONAL ENGINEER

olsson

Olsson Engineering - MO State Certificate of Authority #001592
7301 West 133rd Street, Suite 200 TEL 913.381.1170
Overland Park, KS 66213-4760 FAX 913.381.1174 www.olsson.com


DWG: F:\2000\001-0500\020-0103\40-Design\AutoCAD\Final Plans\Sheets\ROBR\Lee Summit Plan Set - (Century and Middle School Drives)\DEMOLITION & REMOVALS\T_DEM01_0200103.dwg
DATE: Jun 25, 2021 1:56pm XREFS: T_PBASE_0200103 T_PPAIT_0200103 V_XBOU_00103 V_TOPO_00103 V_XTOPO-2_00103 V_XBOU-2_00103 T_PBLK_0200103 T_PP01_0200103 T_PSTRM_0200103
USER: rthaller

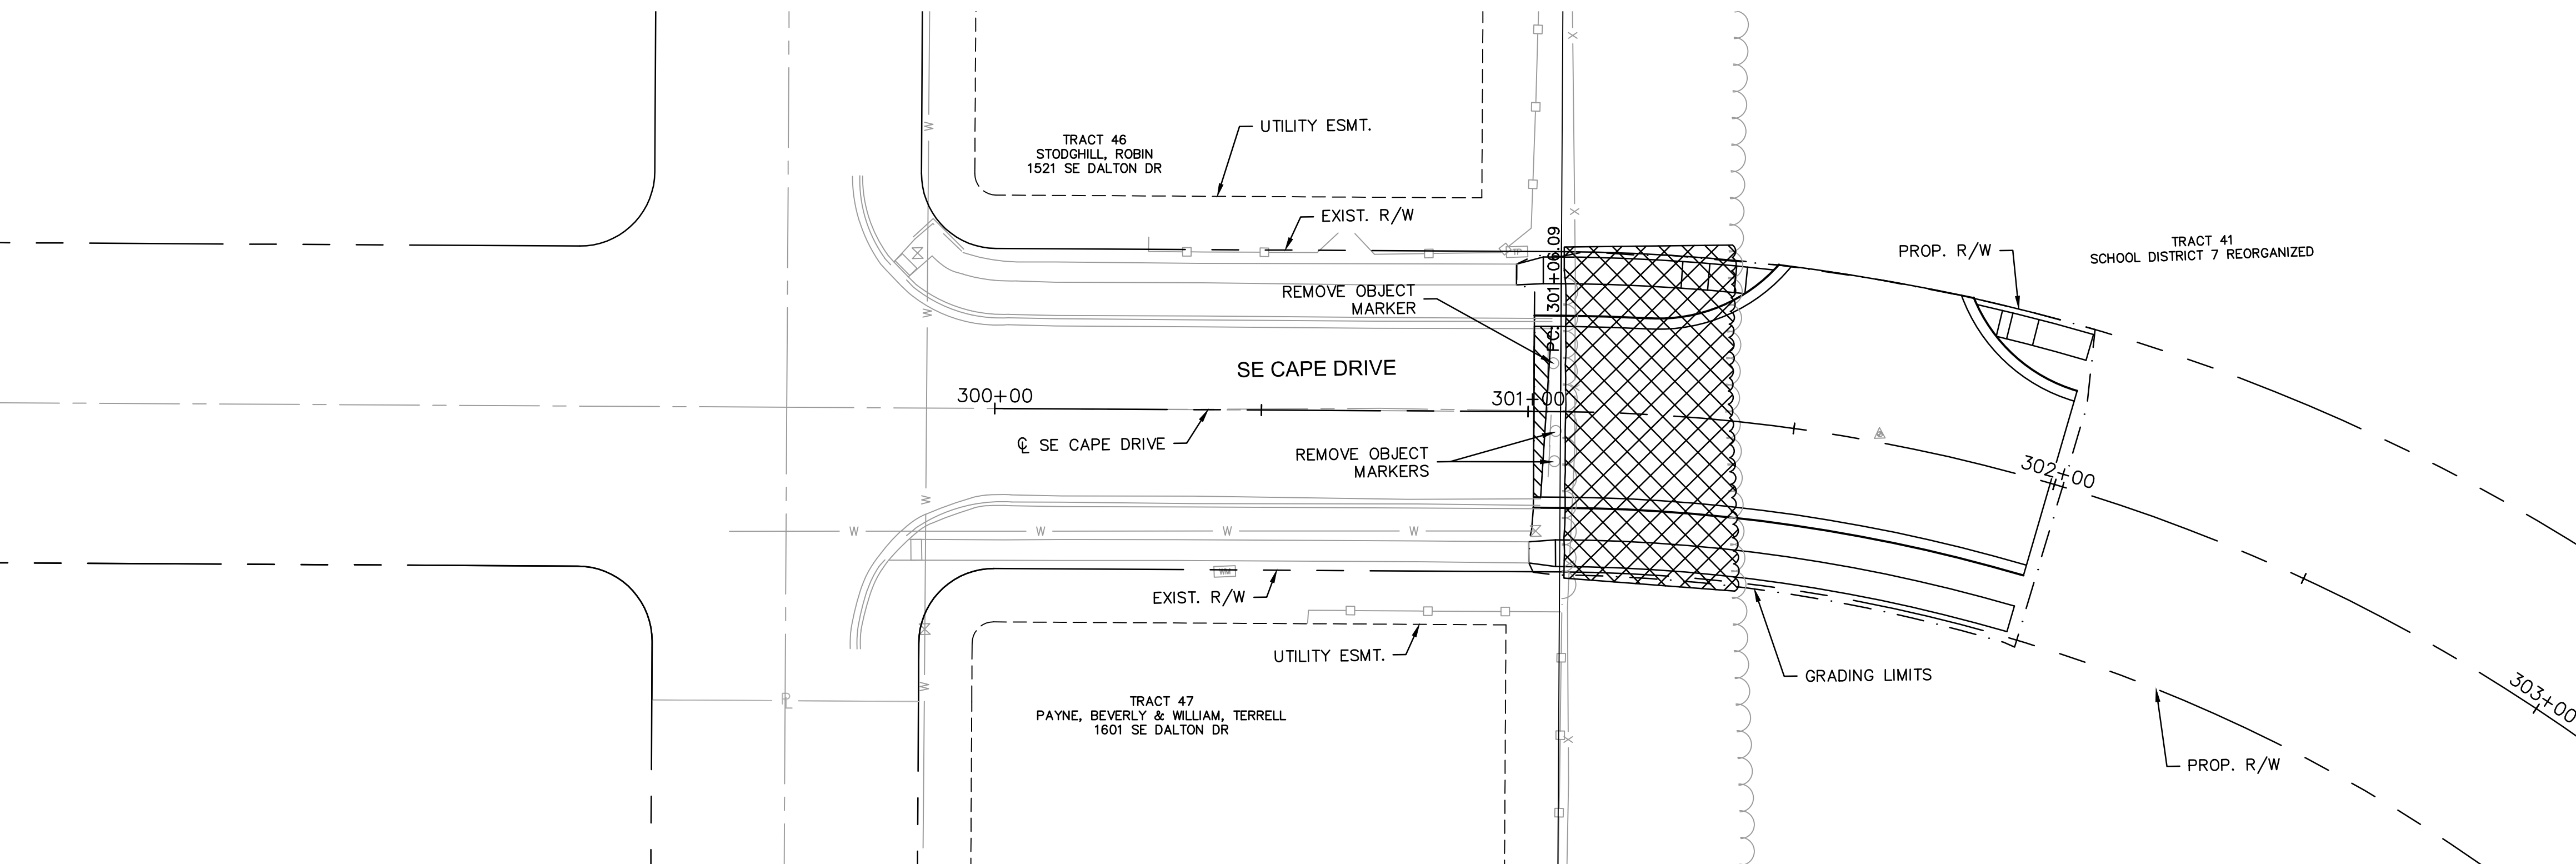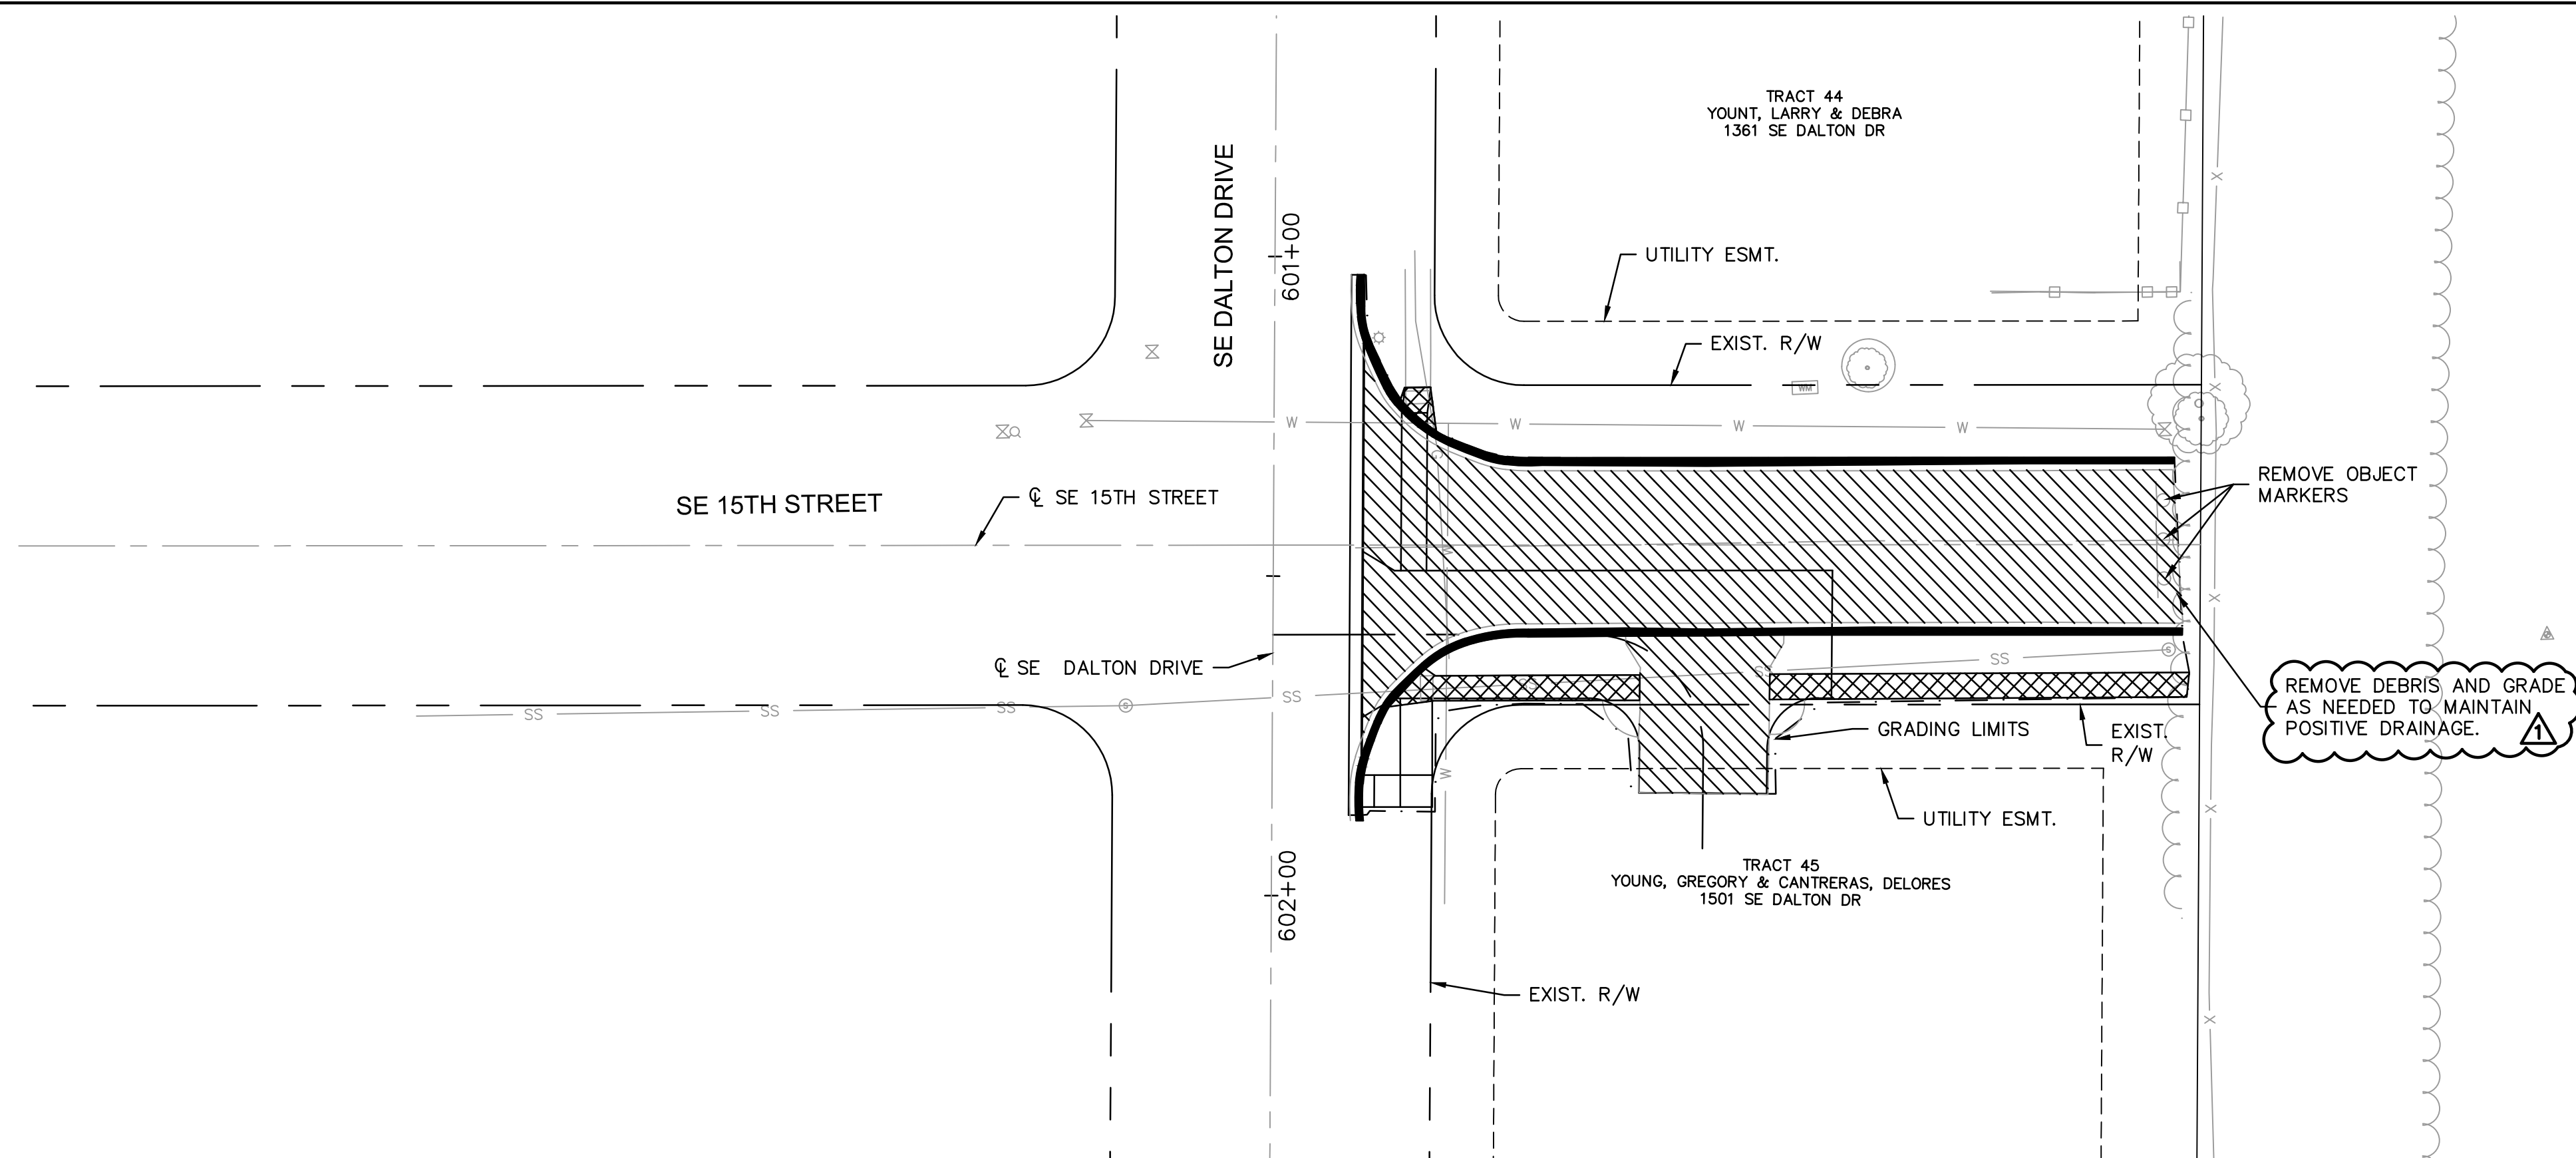

NOTE:

1. THESE DEMOLITION PLANS ARE THE ENGINEER'S BEST EFFORT TO IDENTIFY ALL ITEMS TO BE REMOVED. ADDITIONAL ITEMS FOUND DURING CONSTRUCTION WILL BE CONSIDERED SUBSIDIARY TO THE BID ITEM "DEMOLITION AND REMOVAL".

- LEGEND**
- | | |
|---|--------------------------------------|
|  | FULL DEPTH ASPHALT PAVEMENT REMOVAL |
|  | FULL DEPTH CONCRETE PAVEMENT REMOVAL |
|  | CONCRETE SIDEWALK REMOVAL |
|  | CURB REMOVAL |
|  | STORM REMOVAL |
|  | TREE REMOVAL |
|  | HEDGE TREE REMOVAL |
|  | SAWCUT |
|  | GRADING LIMITS |

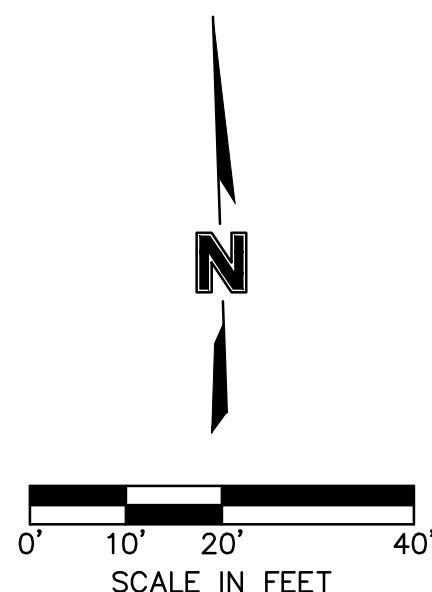DEMOLITION & REMOVALS
15TH STREET & CAPE DRIVE


LEE'S SUMMIT MIDDLE SCHOOL #4
BAILEY ROAD PUBLIC IMPROVEMENTS

LEE'S SUMMIT, MISSOURI

2021

[illegible]


REVISIONS

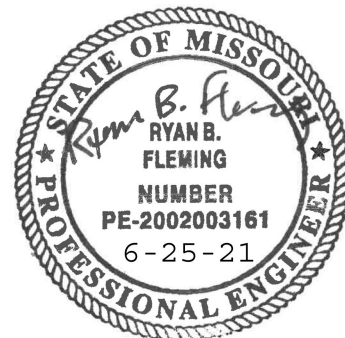


RYAN B. FLEMING
MO. NO. PE-2002003161

olsson


Olsson Engineering - MO State Certificate of Authority #001592
7301 West 133rd Street, Suite 200 TEL 913.381.1170
Overland Park, KS 66213-4750 FAX 913.381.1174 www.olsson.com

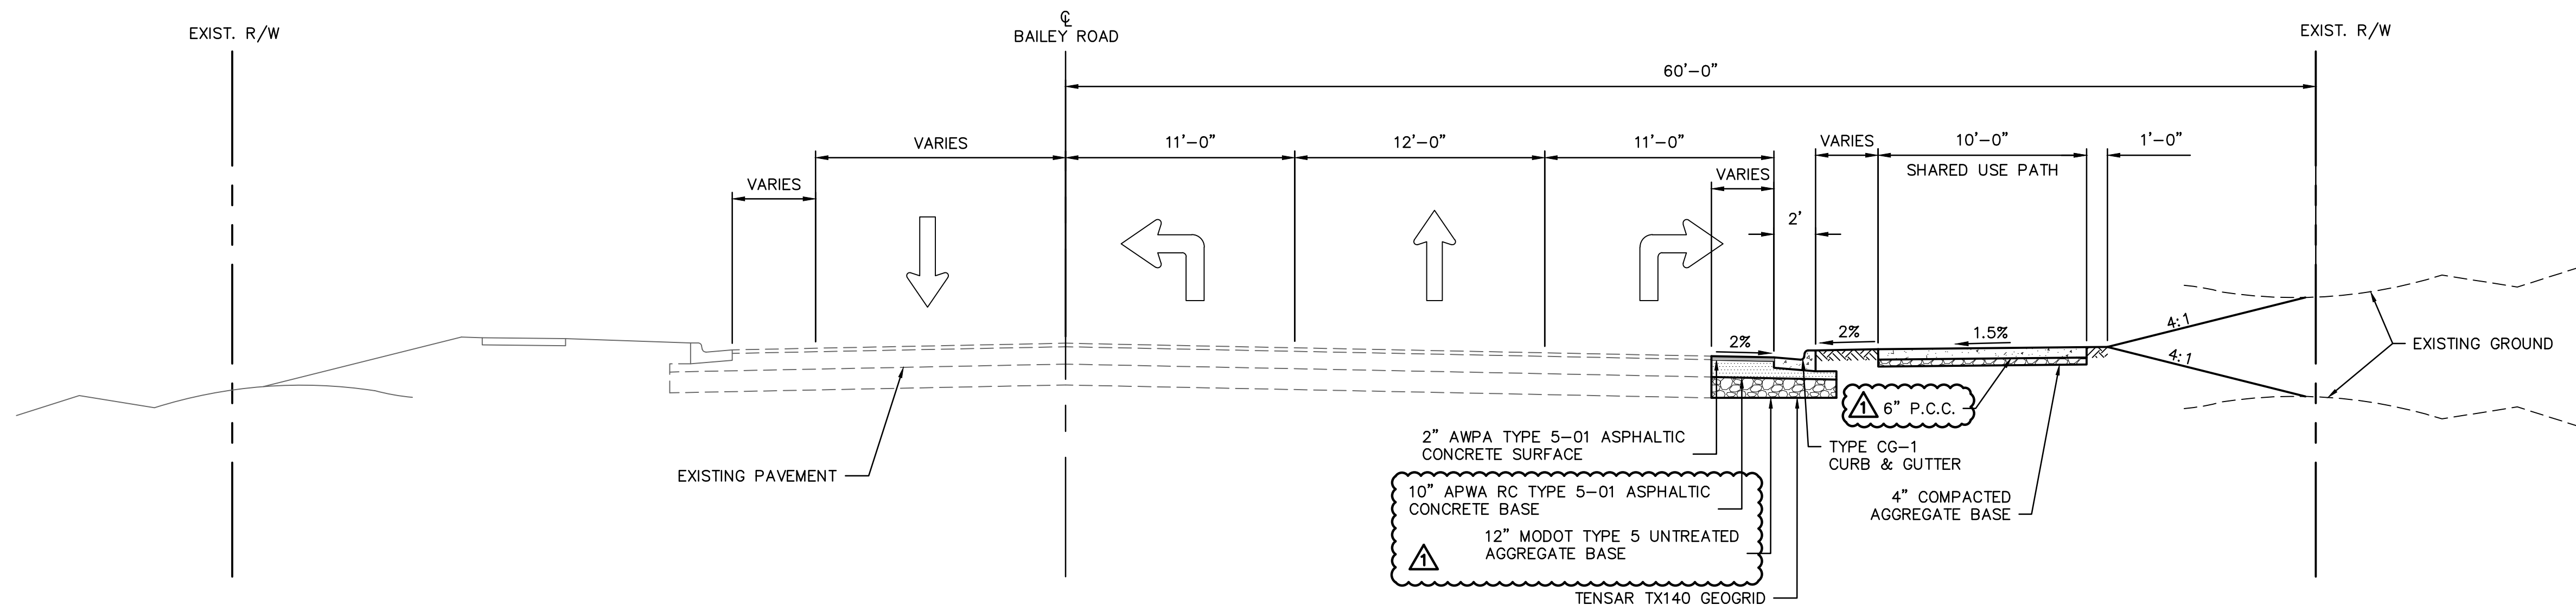


TYPICAL SECTION
BAILEY ROAD
NOT TO SCALE
STA. 55+52.44 TO STA. 56+01.64

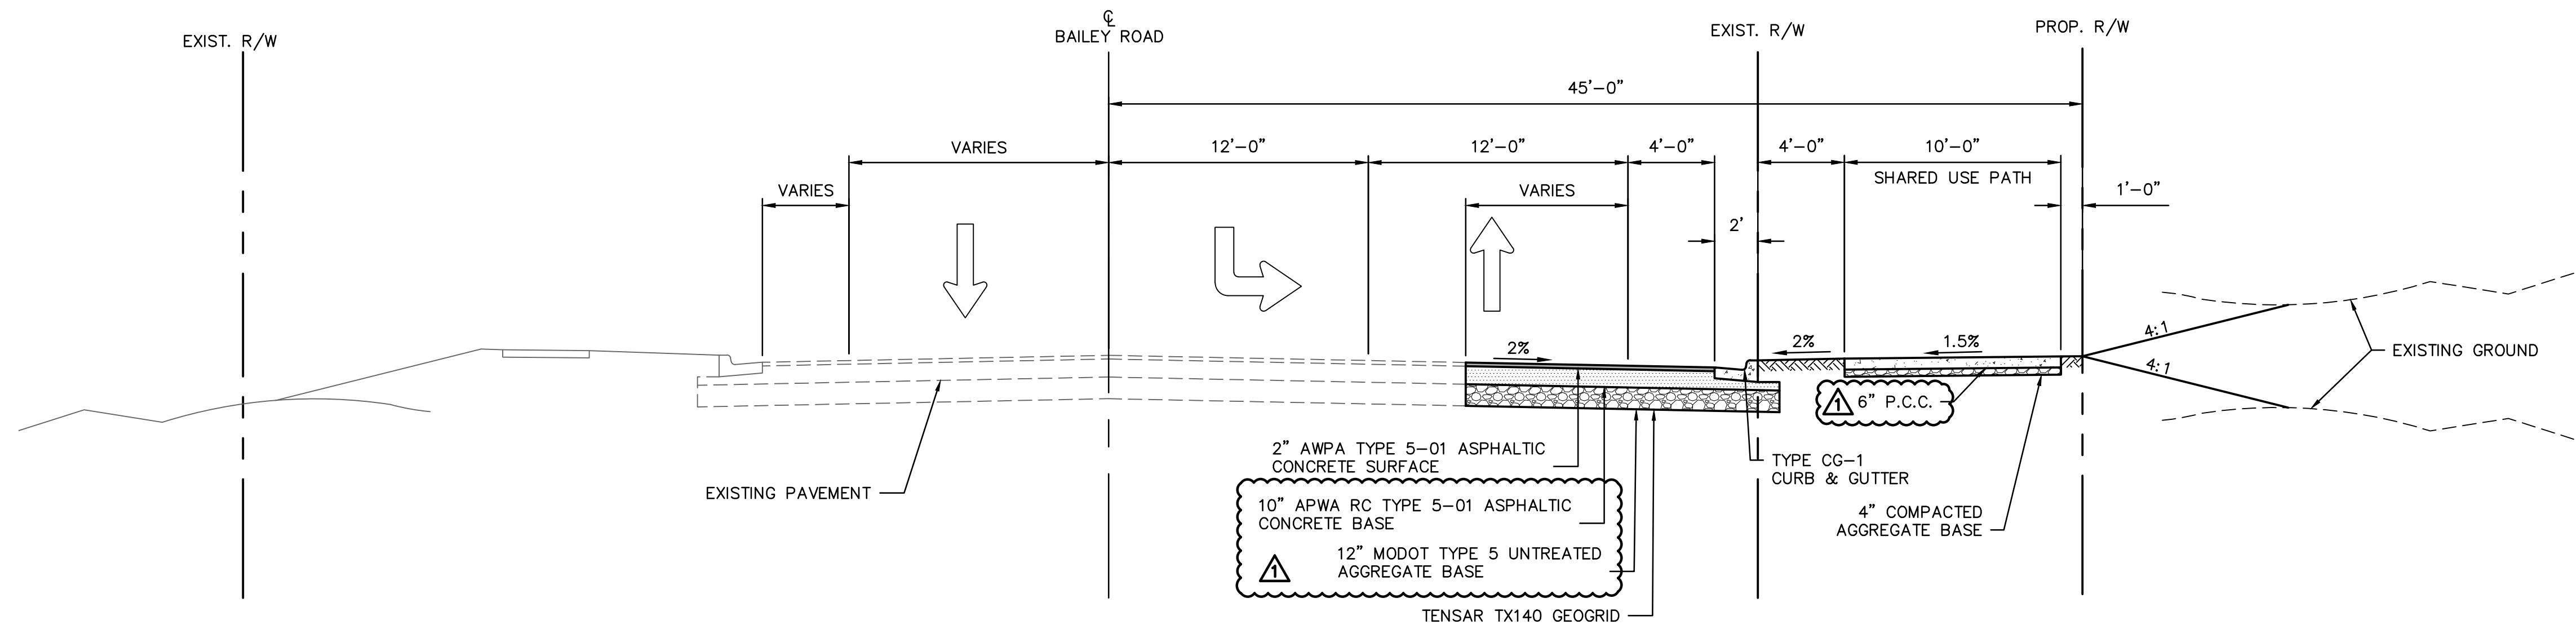


TYPICAL SECTION
BAILEY ROAD
NOT TO SCALE
STA. 57+40.02 TO STA. 60+57
STA. 86+04.25 TO STA. 86+38
STA. 87+41.54 TO STA. 92+60.
STA. 93+71.24 TO STA. 95+72.

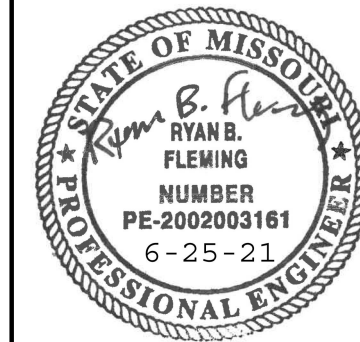[illegible]


TYPICAL SECTIONS	
LEE'S SUMMIT MIDDLE SCHOOL #4 BAILEY ROAD PUBLIC IMPROVEMENTS	
LEE'S SUMMIT, MISSOURI	2024

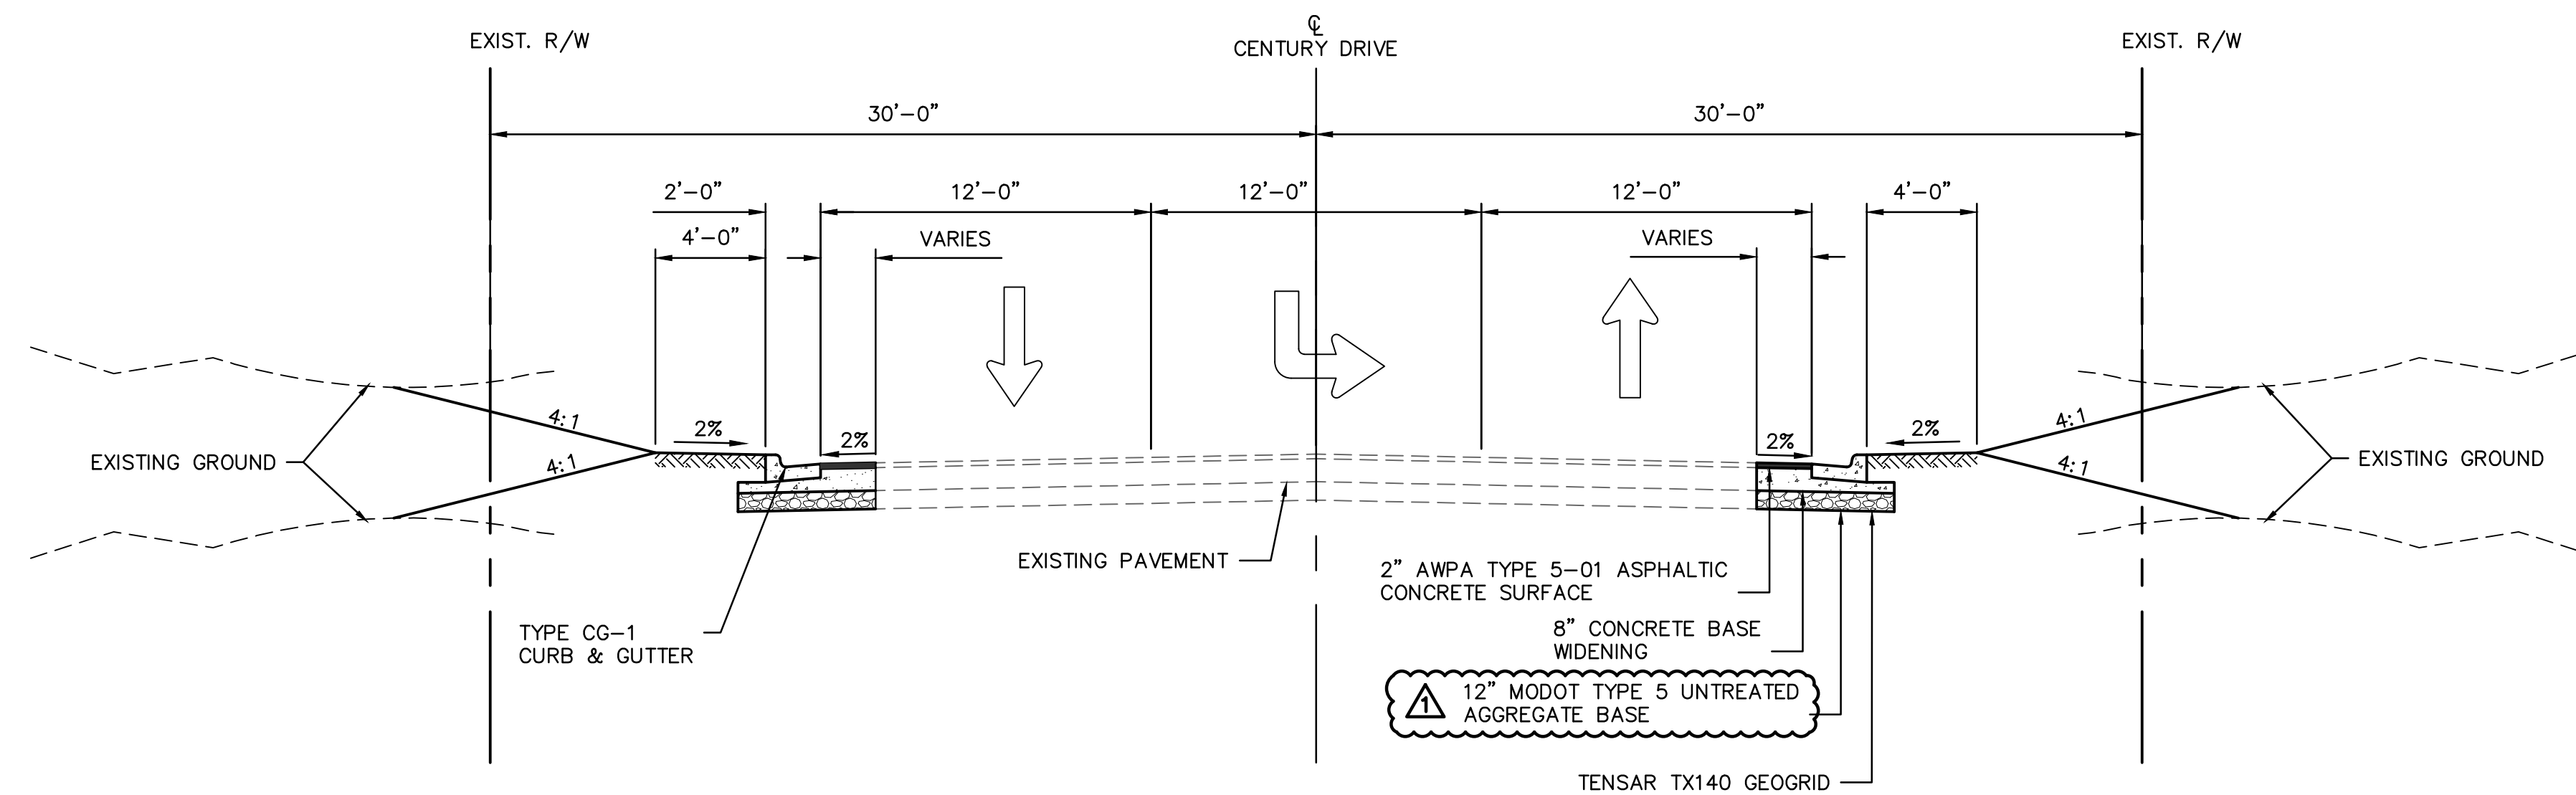

TYPICAL SECTION
SE CENTURY DRIVE
NOT TO SCALE
STA. 200+76.78 TO STA. 202+36.71

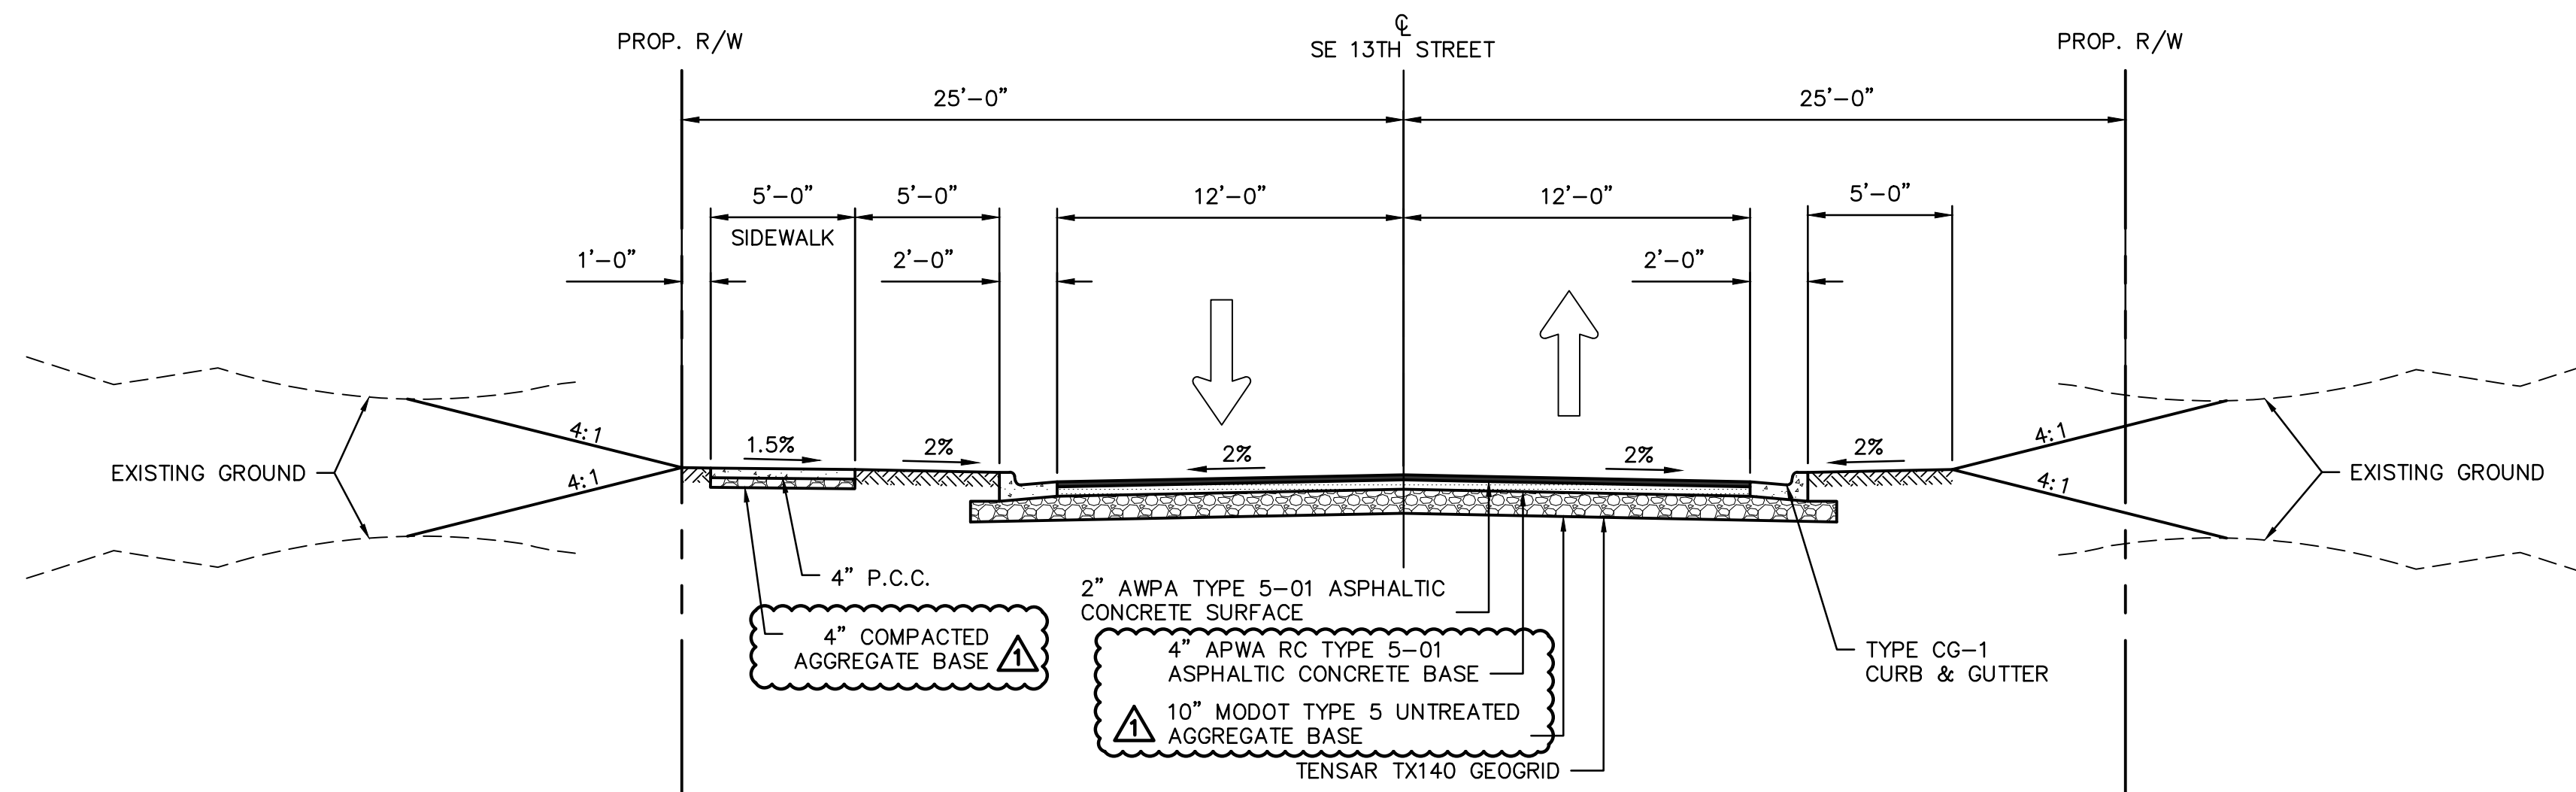

TYPICAL SECTION
SE 13TH STREET
NOT TO SCALE
STA. 353+02.70 TO STA. 353+35.59

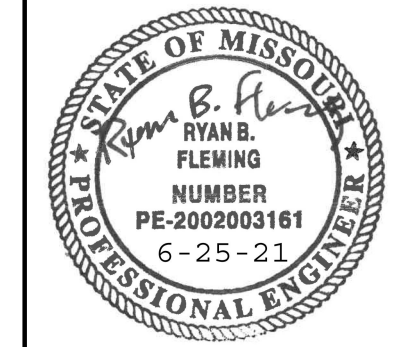


RYAN B. FLEMING
MO. NO. PE-2002003161

[illegible]

TYPICAL SECTIONS	
LEE'S SUMMIT MIDDLE SCHOOL #4 BAILEY ROAD PUBLIC IMPROVEMENTS	
LEE'S SUMMIT, MISSOURI	2021

C.O.A. NO.: 001592
DRAWN BY: RPH
CHECKED BY: RBF
APPROVED BY: RBF
QA/QC BY: XXX
PROJECT NO.: 020-0103
DWG NO.: T_TYP01_0200103
DATE: 2021-02-01

DWG: F:\2020\0001-0500\020-0103\40-Design\AutoCAD\Final Plans\Sheets\ROBR\Lee Summit Plan Set - (Century and Middle School Drives)\GENERAL\T_TYP01_0200103.dwg
DATE: Jun 25, 2021 1:57pm XREFS: T_PTBK_0200103 T_PBASE_0200103 USER: rholter

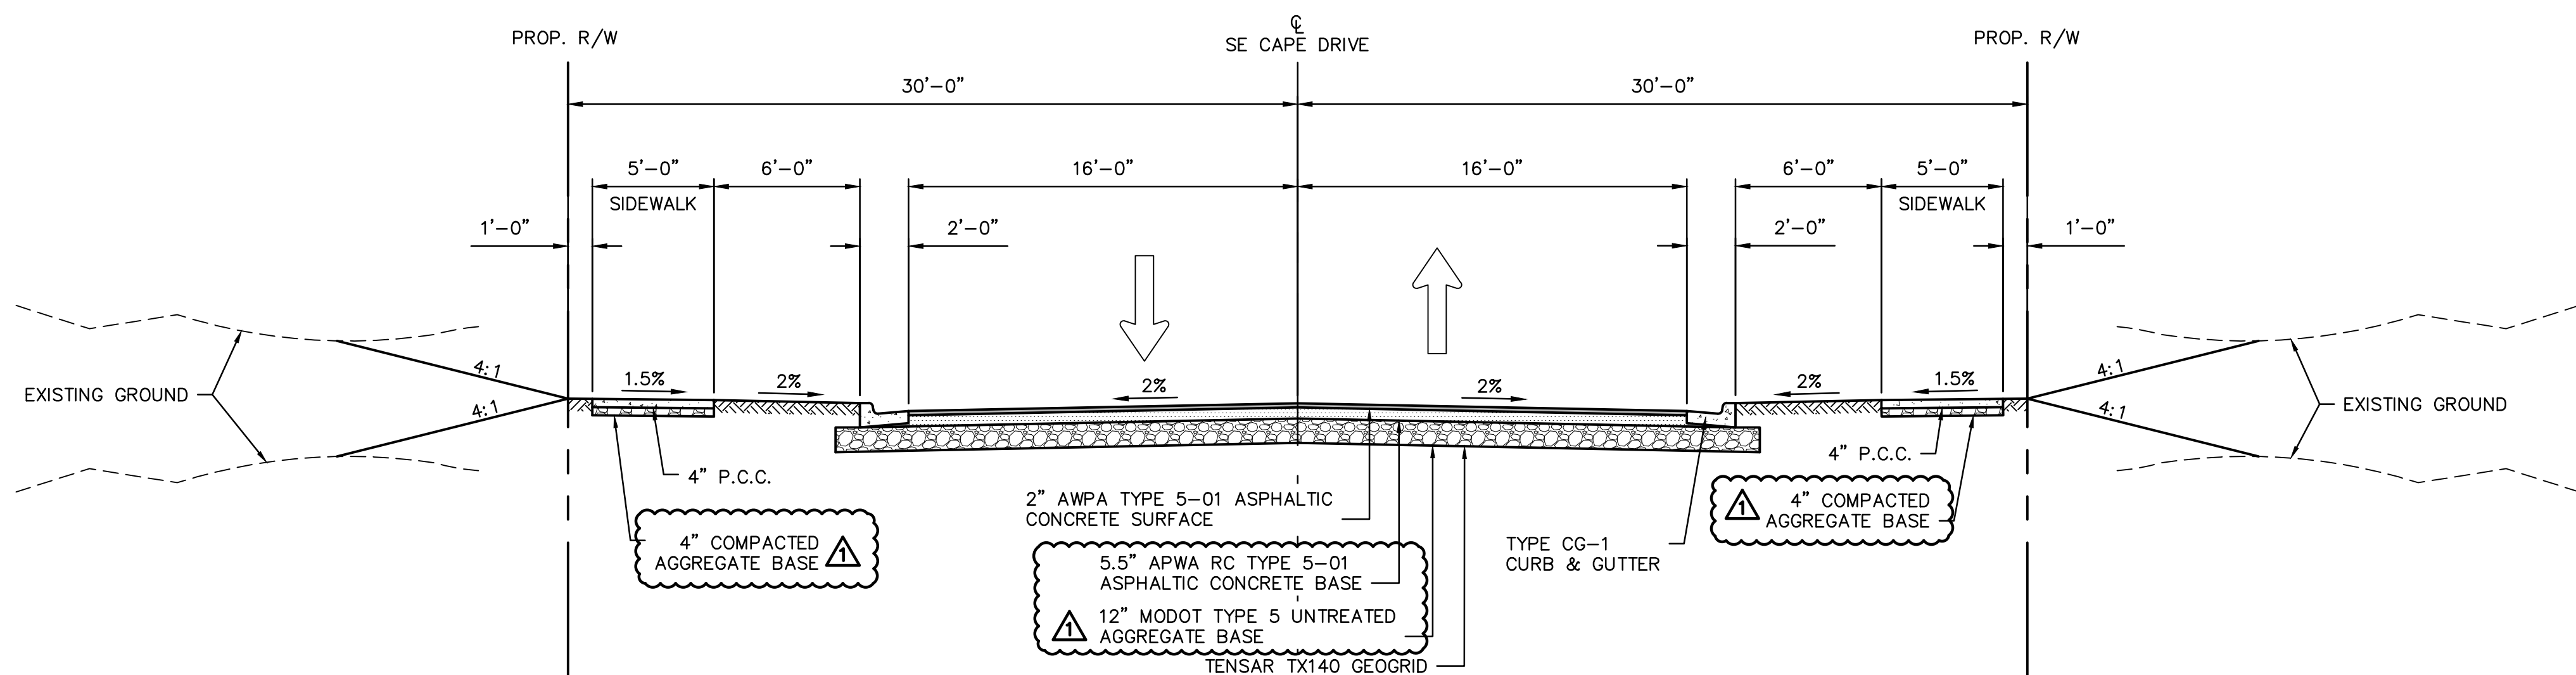


TYPICAL SECTION
SE CAPE DRIVE

NOT TO SCALE
STA. 301+01.09 TO STA. 301+21.99

olson

Olsson Engineering - MO State Certificate of Authority #001592
7301 West 133rd Street, Suite 200 TEL 913.381.1170
Overland Park, KS 66213-4750 FAX 913.381.1174 www.olsson.com

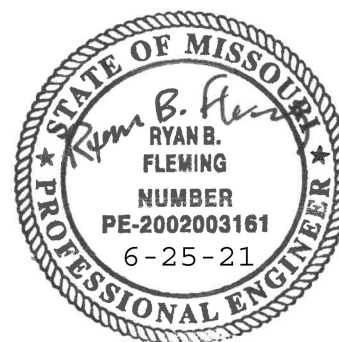


RYAN B. FLEMING
MO. NO. PE-2002003161

[illegible]

TYPICAL SECTIONS		
LEE'S SUMMIT MIDDLE SCHOOL #4 BAILEY ROAD PUBLIC IMPROVEMENTS		
LEE'S SUMMIT, MISSOURI		2021

C.O.A. NO.: 001592
DRAWN BY: RPH
CHECKED BY: RBF
APPROVED BY: RBF
QA/QC BY: XXX
PROJECT NO.: 020-0103
DWG NO.: T_TYP01_0200103
DATE: 2021-02-01

DWG: F:\2020\0001-0500\020-0103\40-Design\AutoCAD\Final Plans\Sheets\ROBR\Lee Summit Plan Set - (Century and Middle School Drives)\R.O.W AND EASEMENT PLANS\T_ROW01_0200103.dwg
DATE: Jun 25, 2021 1:58pm XREFS: T_PSTRM_0200103 T_PBASE_0200103 V_TOPO_00103 V_XBOU_00103 T_PPATT_0200103 T_PTLBK_0200103 V_XTOPO-2_00103 T_PTLBK_0200103 V_XBOU-2_00103 USER: rholler

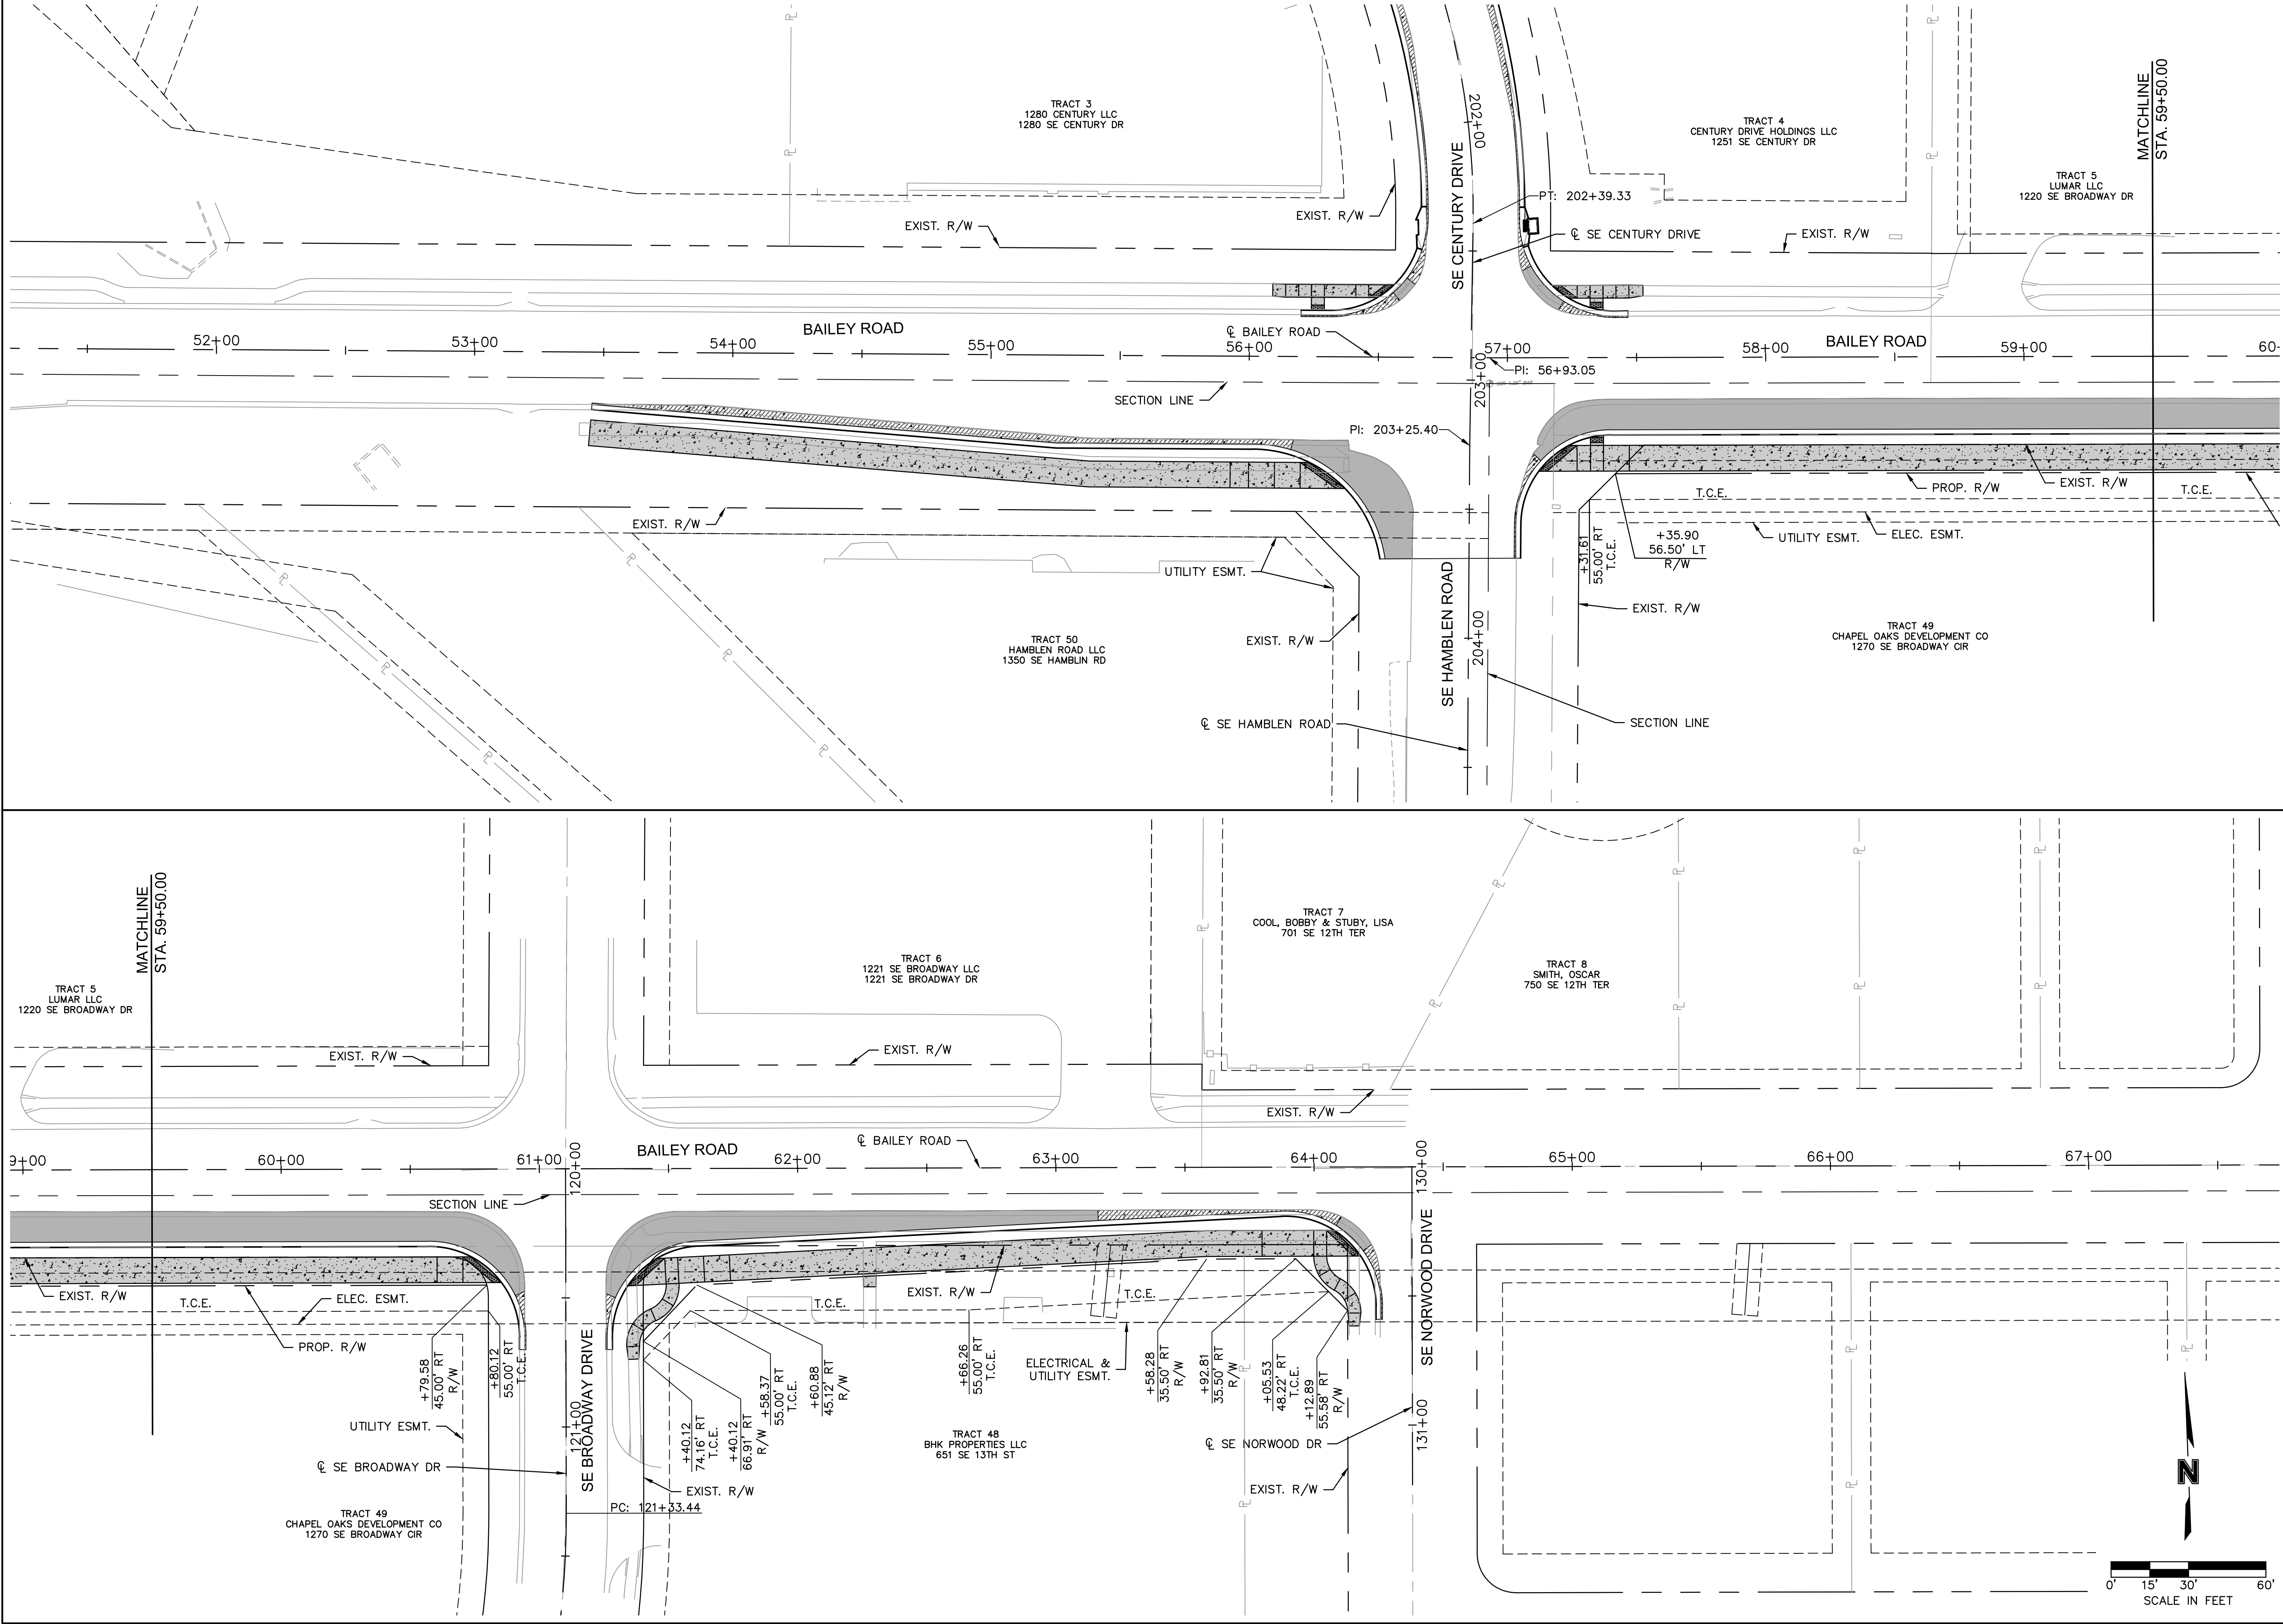

olsson

Olsson Engineering - MO State Certificate of Authority #001592
7301 West 133rd Street, Suite 200
Overland Park, KS 66213-4750
TEL 913.381.1170
FAX 913.381.1174
www.olson.com

STATE OF MISSOURI

RYAN B. FLEMING

NUMBER

PE-2002003161

6-25-21

PROFESSIONAL ENGINEER

RYAN B. FLEMING

MO. NO. PE-2002003161

BY

REVISIONS DESCRIPTION

DATE

REV. NO.

RIGHT OF WAY PLANS

BAILEY ROAD

LEE'S SUMMIT MIDDLE SCHOOL #4

BAILEY ROAD PUBLIC IMPROVEMENTS

LEE'S SUMMIT, MISSOURI

C.O.A. NO.: 001592

DRAWN BY: RPH

CHECKED BY: RBE

APPROVED BY: RBE

QA/QC BY: XXX

PROJECT NO.: 020-0103

DWG NO.: T_ROW01_0200103


DATE: 2021-02-01

SHEET

20 OF 99

2021

DWG: F:\2020\0001-0500\020-0103\40-Design\AutoCAD\Final Plans\Sheets\ROBR\Lee Summit Plan Set - (Century and Middle School Drives)\R.O.W AND EASEMENT PLANS\T_ROW01_0200103.dwg
DATE: Jun 25, 2021 1:58pm XREFS: T_PSTRM_0200103 T_PBASE_0200103 V_TOPO_00103 V_XBOU_00103 T_PTOPO_00103 V_XTOPO-2_00103 T_PTLBK_0200103 T_PPATT_0200103 V_XBOU-2_00103 USER: rhaller

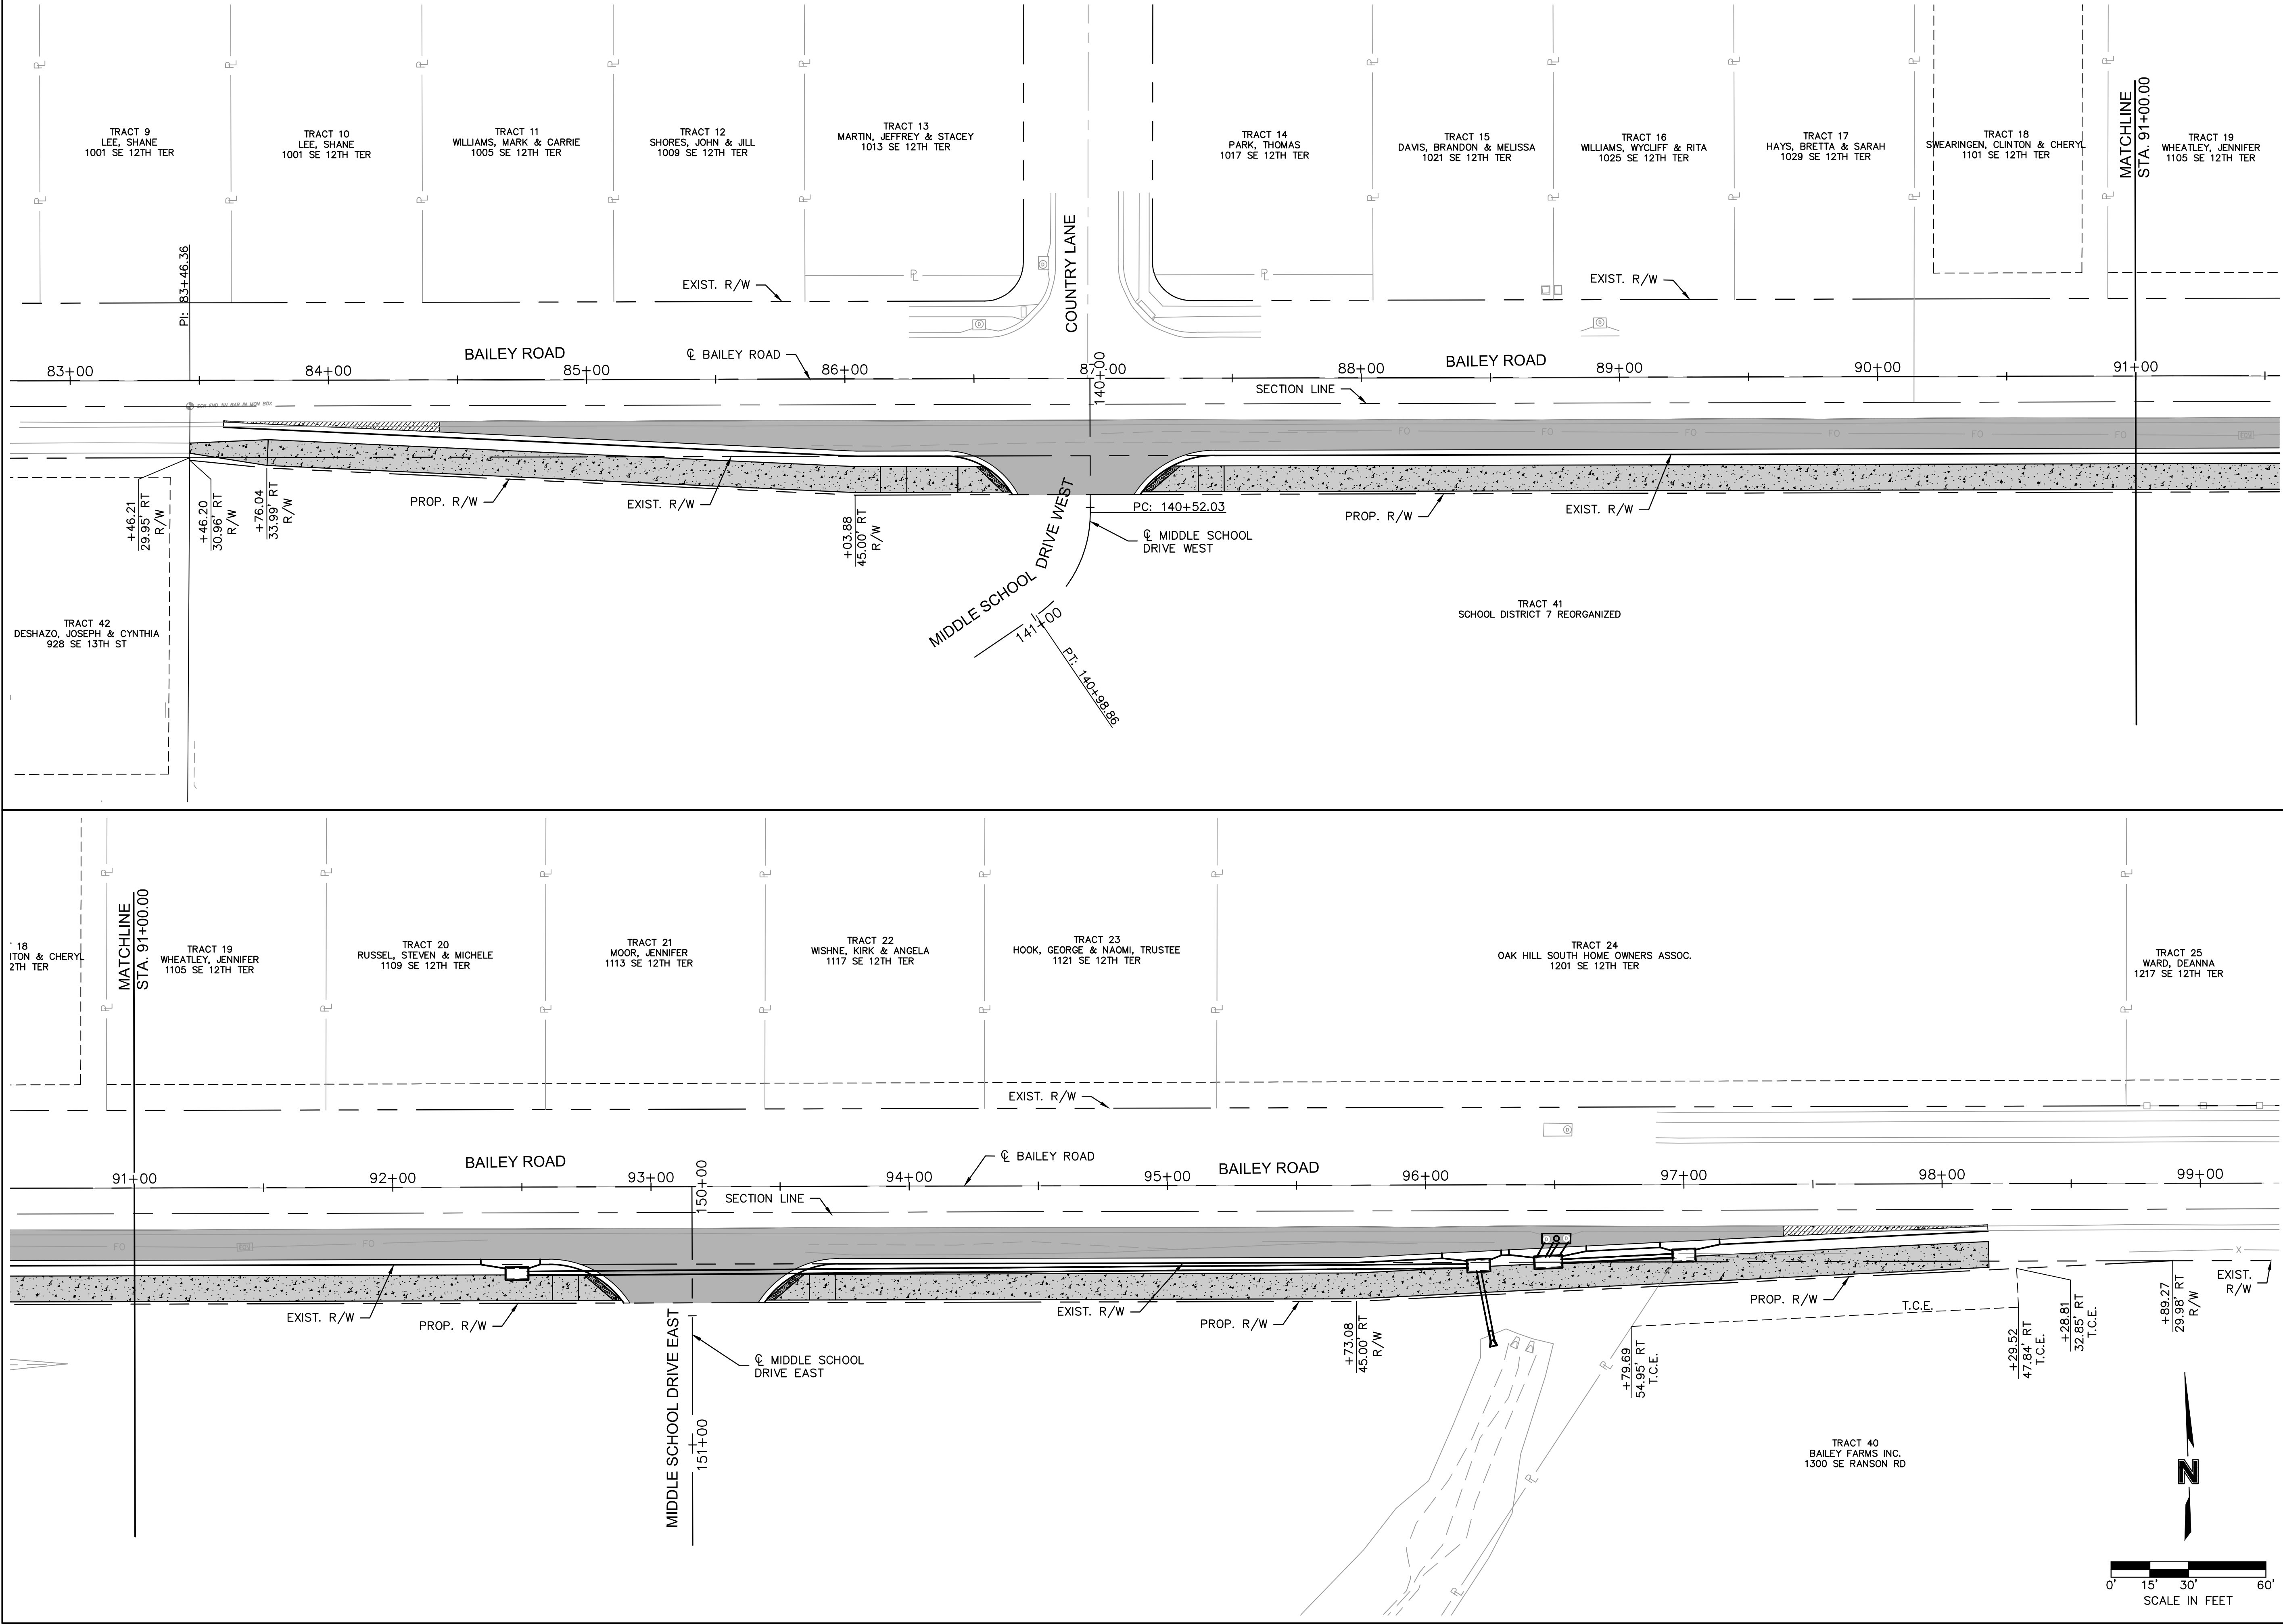

olsson

Olsson Engineering - MO State Certificate of Authority #001592
7301 West 133rd Street, Suite 200
Overland Park, KS 66213-4750
TEL 913.381.1170
FAX 913.381.1174
www.olsson.com

STATE OF MISSOURI
RYAN B. FLEMING
NUMBER
PE-2002003161
6-25-21
PROFESSIONAL ENGINEER

RYAN B. FLEMING
MO. NO. PE-2002003161

REV. NO.	DATE	REVISIONS DESCRIPTION	BY

RIGHT OF WAY PLANS
BAILEY ROAD

LEE'S SUMMIT MIDDLE SCHOOL #4
BAILEY ROAD PUBLIC IMPROVEMENTS



LEE'S SUMMIT, MISSOURI

2021

REVISIONS

C.O.A. NO.: 001592
DRAWN BY: RPH
CHECKED BY: RBE
APPROVED BY: RBE
QA/QC BY: XXX
PROJECT NO.: 020-0103
DWG NO.: T_ROW01_0200103
DATE: 2021-02-01

SHEET
21 OF 99

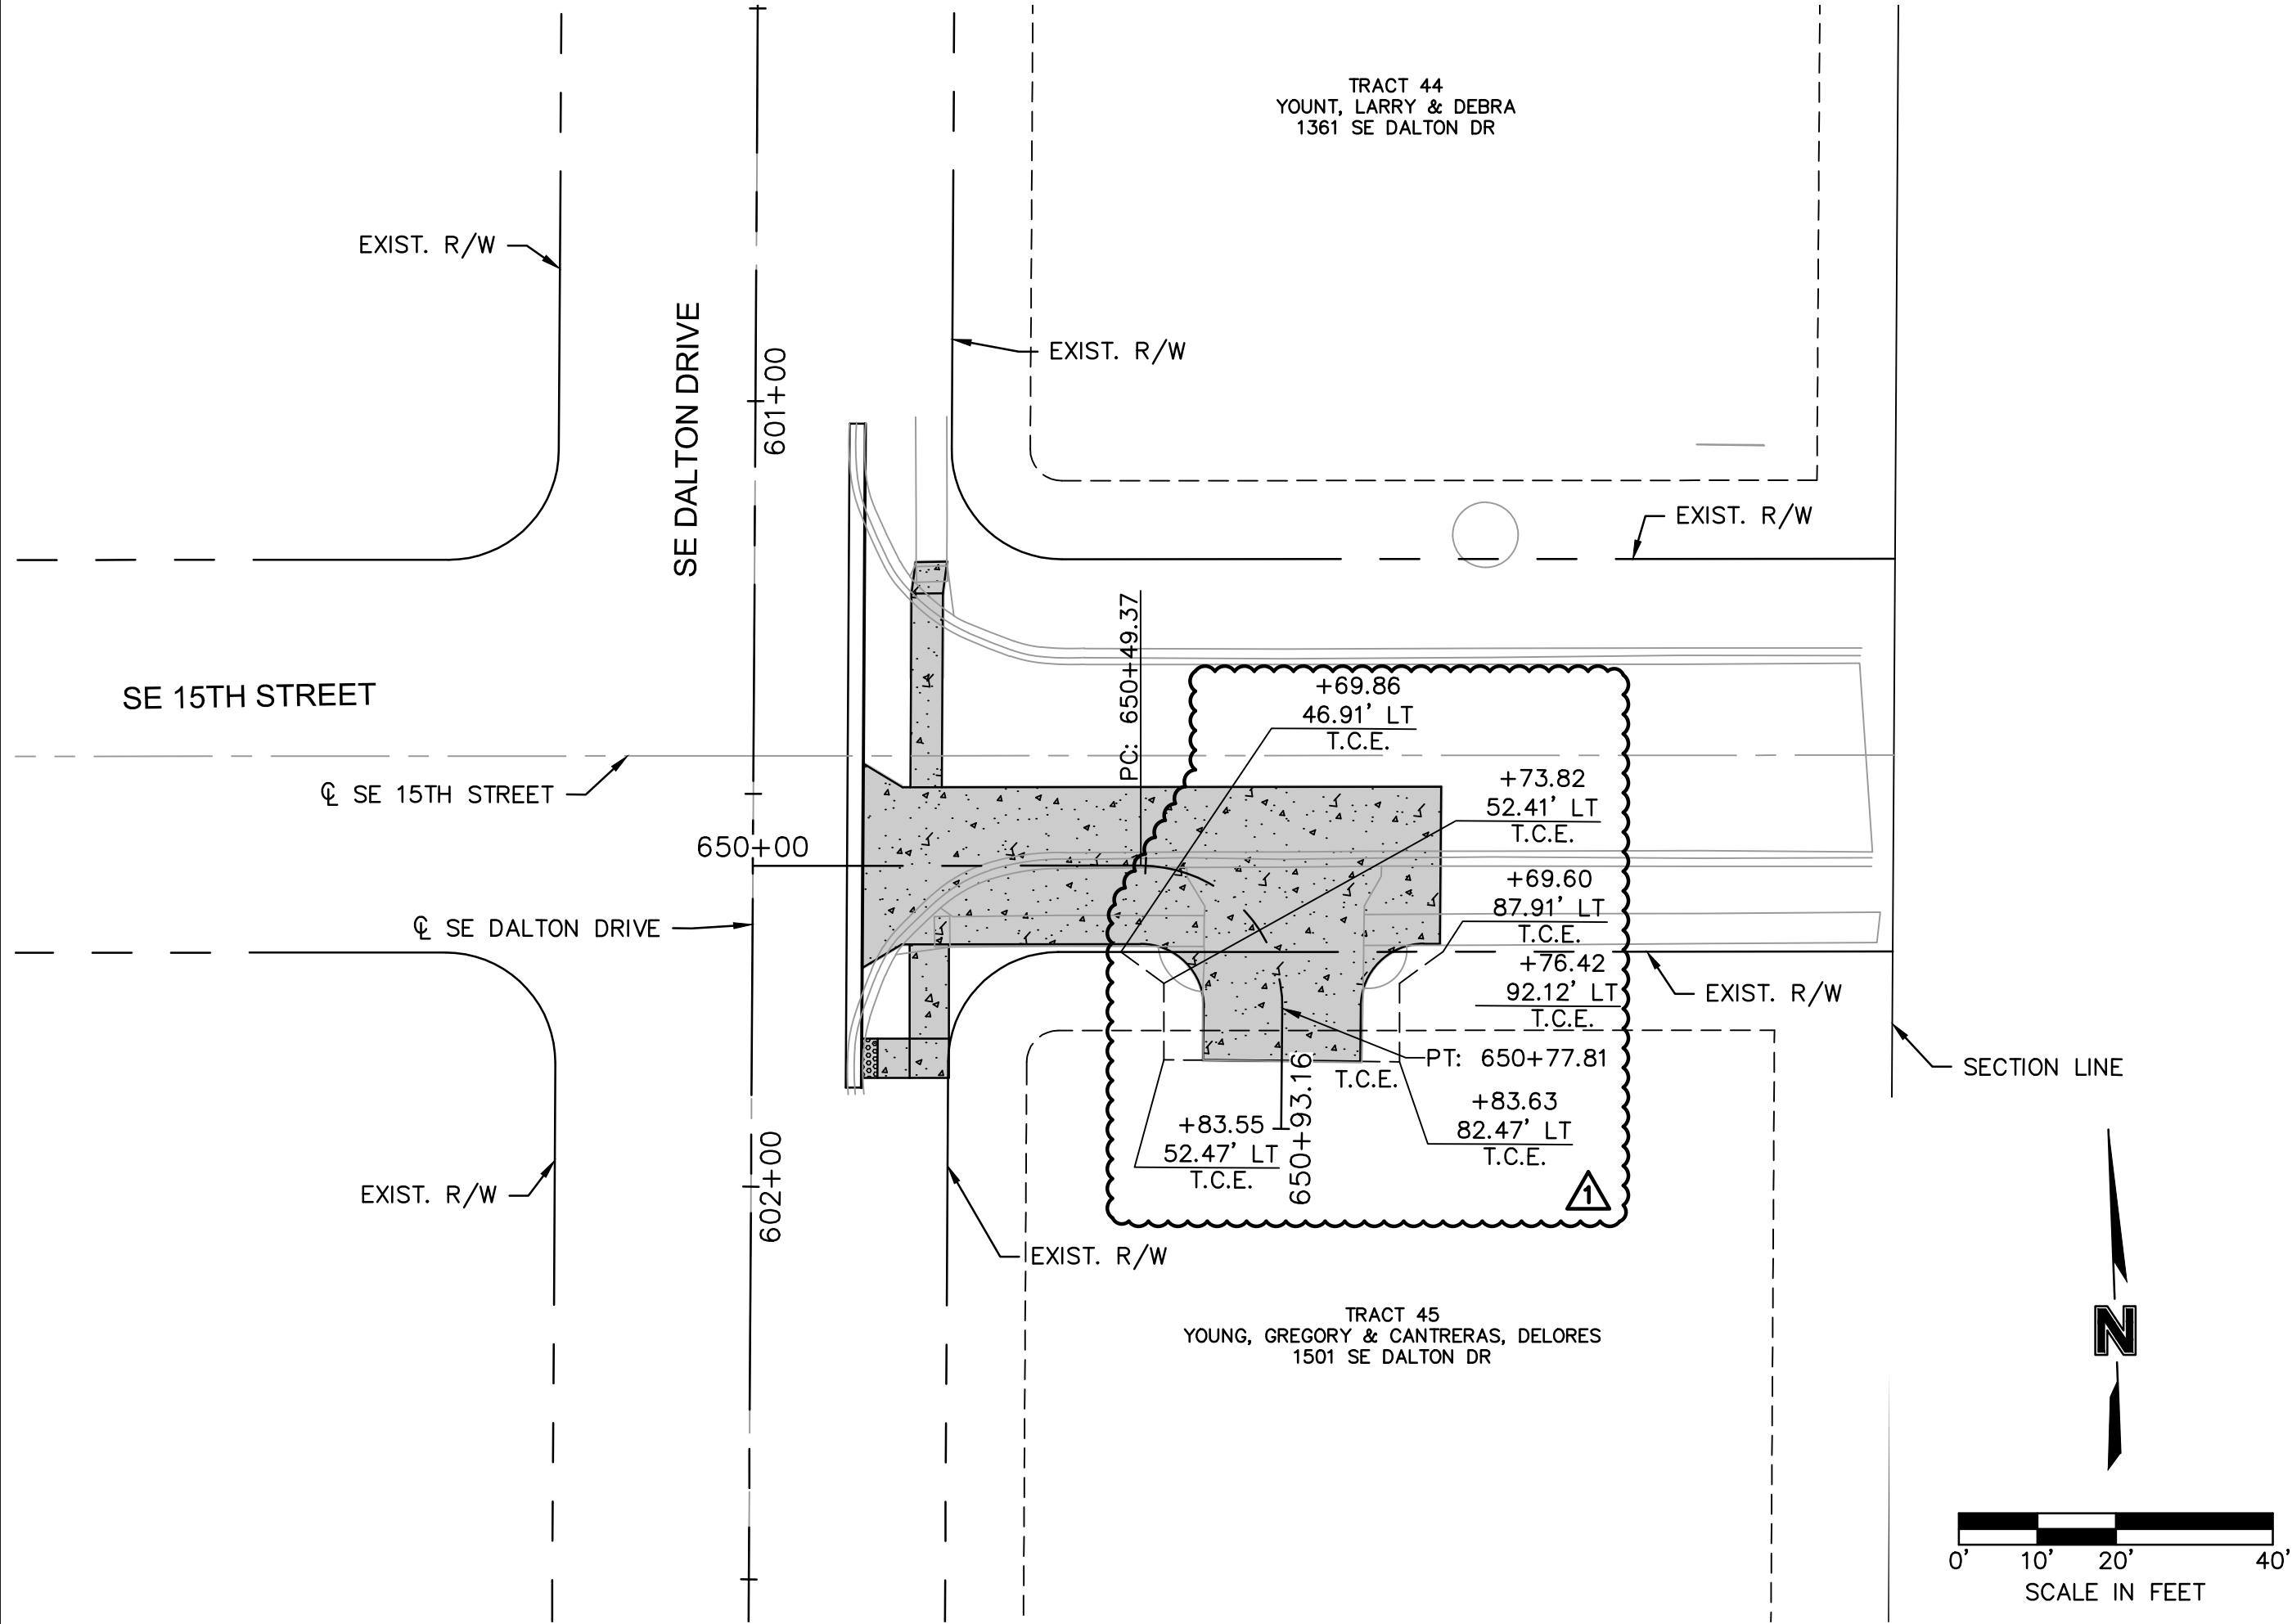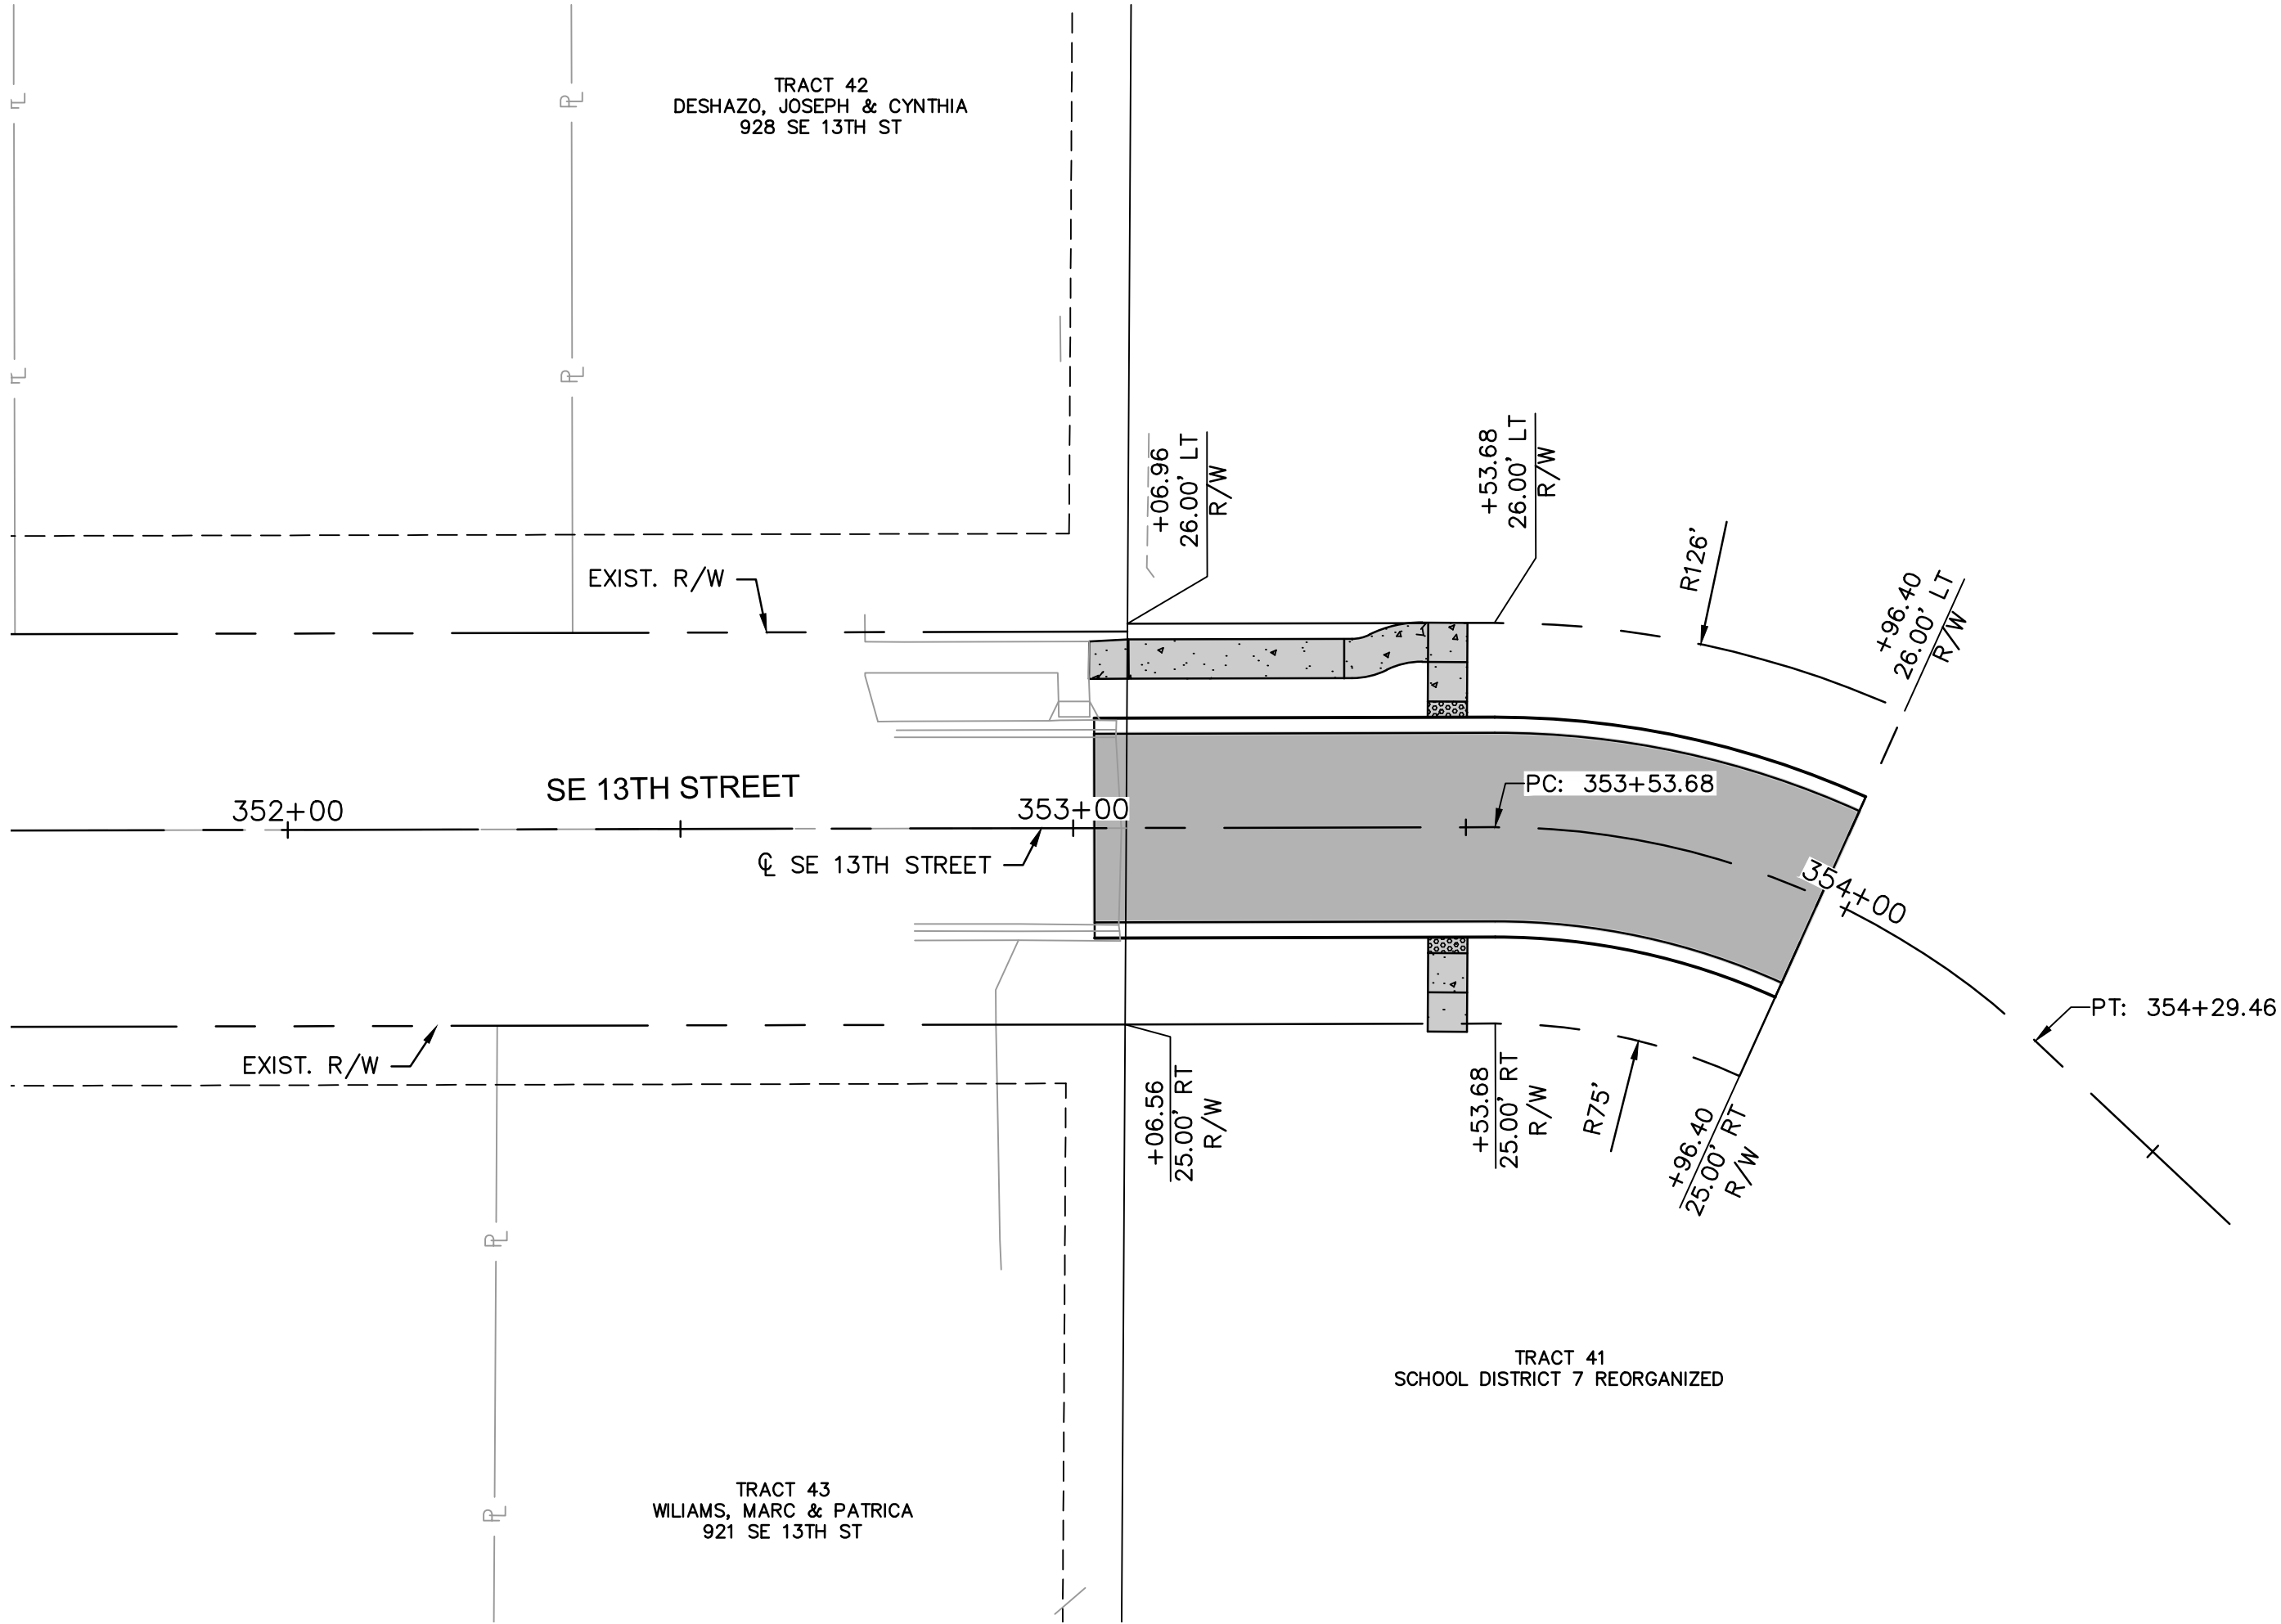

olsson

Olsson Engineering - MO State Certificate of Authority #001592
7301 West 133rd Street, Suite 200
Overland Park, KS 66213-4750
TEL 913.381.1170
FAX 913.381.1174
www.olson.com

STATE OF MISSOURI

RYAN B. FLEMING

NUMBER

PE-2002003161

6-25-21

RYAN B. FLEMING

MO. NO. PE-2002003161

BY

REVISIONS DESCRIPTION

DATE

REV. NO.

1

5-17-2021

REVISED PER CITY COMMENT

REVISIONS

RIGHT OF WAY PLANS

Bailey Road

LEE'S SUMMIT MIDDLE SCHOOL #4

Bailey Road Public Improvements

2021

C.O.A. NO.: 001592

DRAWN BY: RPH

CHECKED BY: RBE

APPROVED BY: RBE

QA/QC BY: XXX

PROJECT NO.: 020-0103

DWG NO.: T_ROW01_0200103

DATE: 2021-02-01

SHEET


22

OF


99

DWG: F:\2020\0001-0500\020-0103\40-Design\AutoCAD\Final Plans\Sheets\RDBR\Lee Summit Plan Set - (Century and Middle School Drives)\R.O.W AND EASEMENT PLANS\T_ROW01_0200103.dwg
DATE: Jun 25, 2021 1:59pm XREFS: T_PSTRM_0200103 T_PRASE_0200103 V_TOPO_00103 V_XB001_00103 T_PTBK_0200103 T_PPAT1_0200103
USER: rhaller V_XB01-2_00103


DWG: F:\2020\0001-0500\020-0103\40-Design\AutoCAD\Final Plans\Sheets\ROBR\Lee Summit Plan Set - (Century and Middle School Drives)\PLAN & PROFILES\BAILEY ROAD\T_RPP01_0200103.dwg
DATE: Jun 25, 2021 2:00pm XREFS: T_PBASE_0200103 T_PBLK_0200103 T_PPATT_0200103 T_PPREF_0200103
USER: rholler

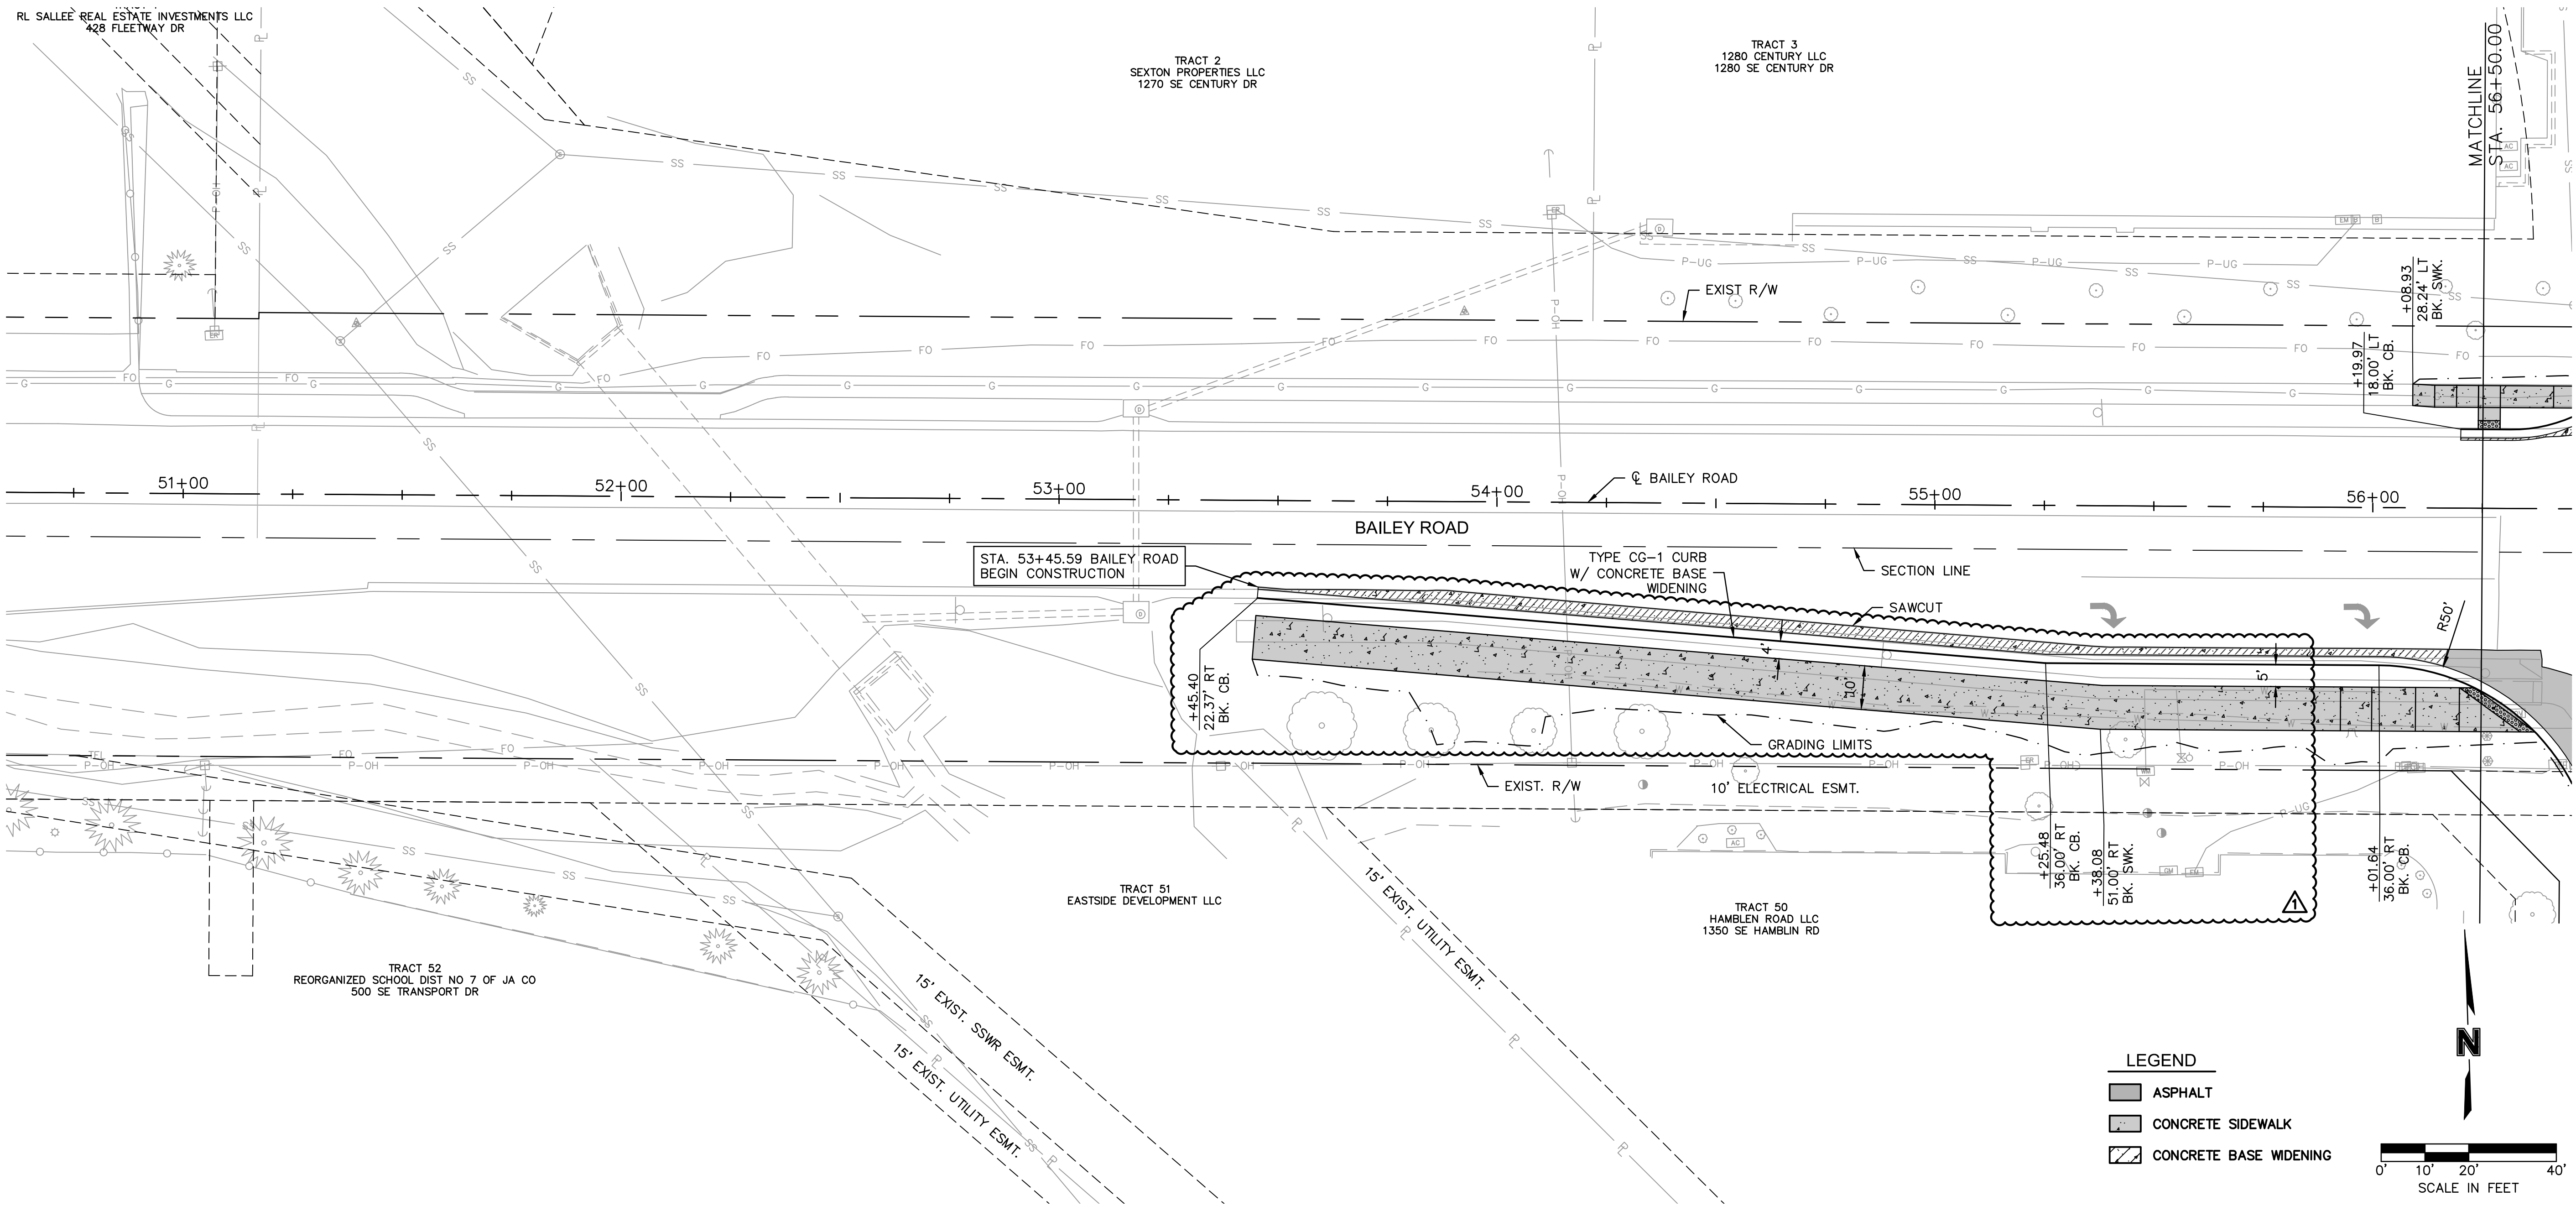

- LEGEND
- ASPHALT
 - CONCRETE SIDEWALK
 - CONCRETE BASE WIDENING

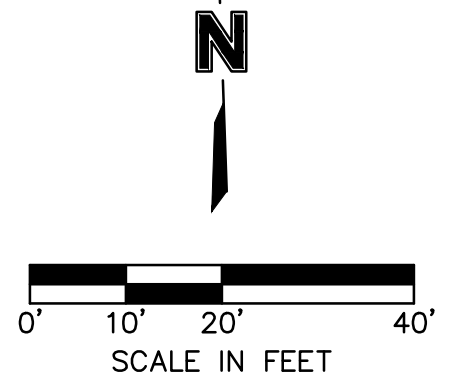

BAILEY ROAD RIGHT EDGE OF PAVEMENT

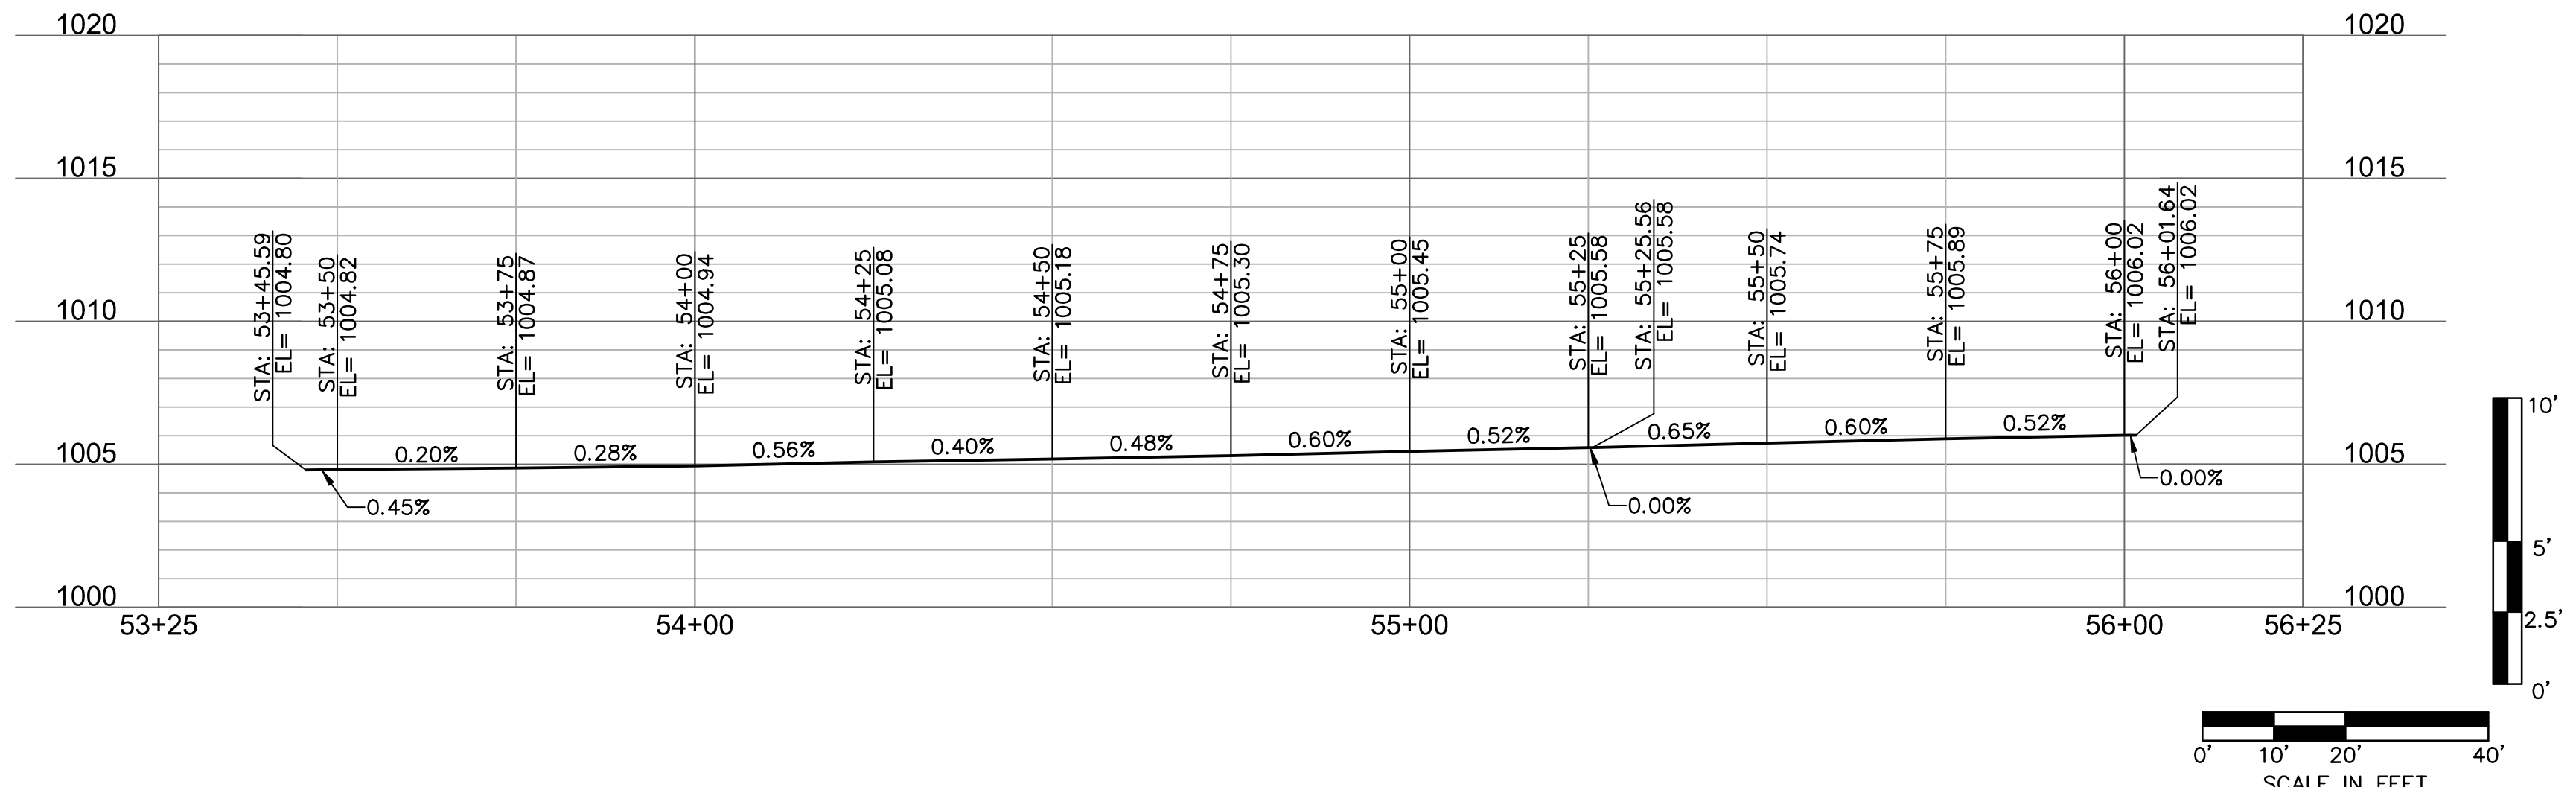

olsson

Olsson Engineering - MO State Certificate of Authority #001592
7301 West 133rd Street, Suite 200
Overland Park, KS 66213-4750
TEL 913.381.1170
FAX 913.381.1174
www.olsson.com

STATE OF MISSOURI
RYAN B. FLEMING
NUMBER
PE-2002003161
6-25-21
PROFESSIONAL ENGINEER

RYAN B. FLEMING
MO. NO. PE-2002003161

REV. NO.	DATE	REVISIONS DESCRIPTION	BY
1	5-17-2021	REVISED PER CITY COMMENT	

REVISIONS



PLAN & EDGE OF PAVEMENT PROFILE
BAILEY ROAD

LEE'S SUMMIT MIDDLE SCHOOL #4
BAILEY ROAD PUBLIC IMPROVEMENTS


LEE'S SUMMIT, MISSOURI

C.O.A. NO.: 001592
DRAWN BY: RPH
CHECKED BY: RBE
APPROVED BY: RBE
QA/QC BY: XXX
PROJECT NO.: 020-0103
DWG NO.: T_RPP01_0200103
DATE: 2021-02-01


SHEET
24 OF 99

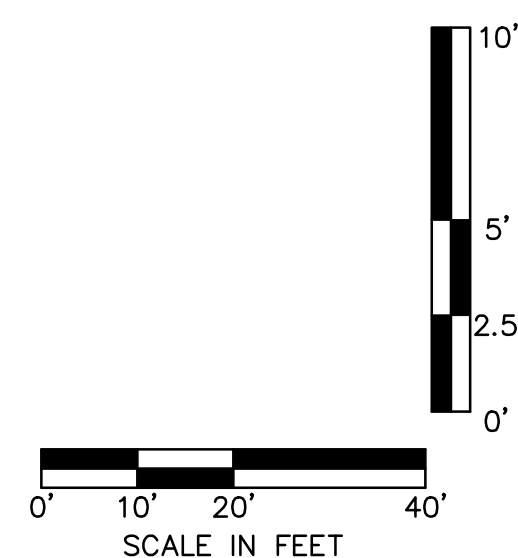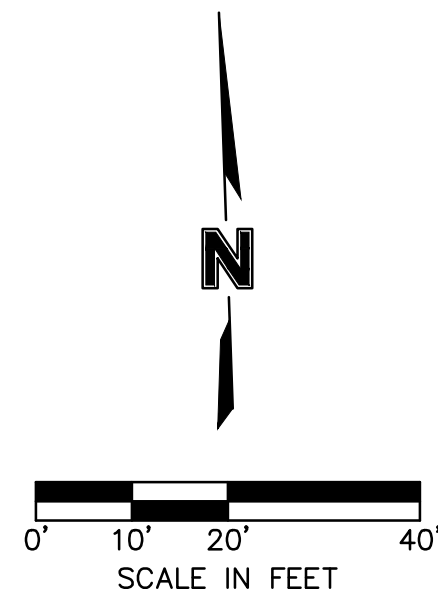


DWG: F:\2020\0001-0500\020-0103\40-Design\AutoCAD\Final Plans\Sheets\ROBR\Lee Summit Plan Set - (Century and Middle School Drives)\PLAN & PROFILES\BAILEY ROAD\T_RPP04_0200103.dwg
DATE: Jun 25, 2021 2:06pm
XREFS: T_PBASE_0200103 V_XBOU-2_00103 V_TOPO_00103 T_PATTI_0200103 T_PROF_0200103
USER: rholler

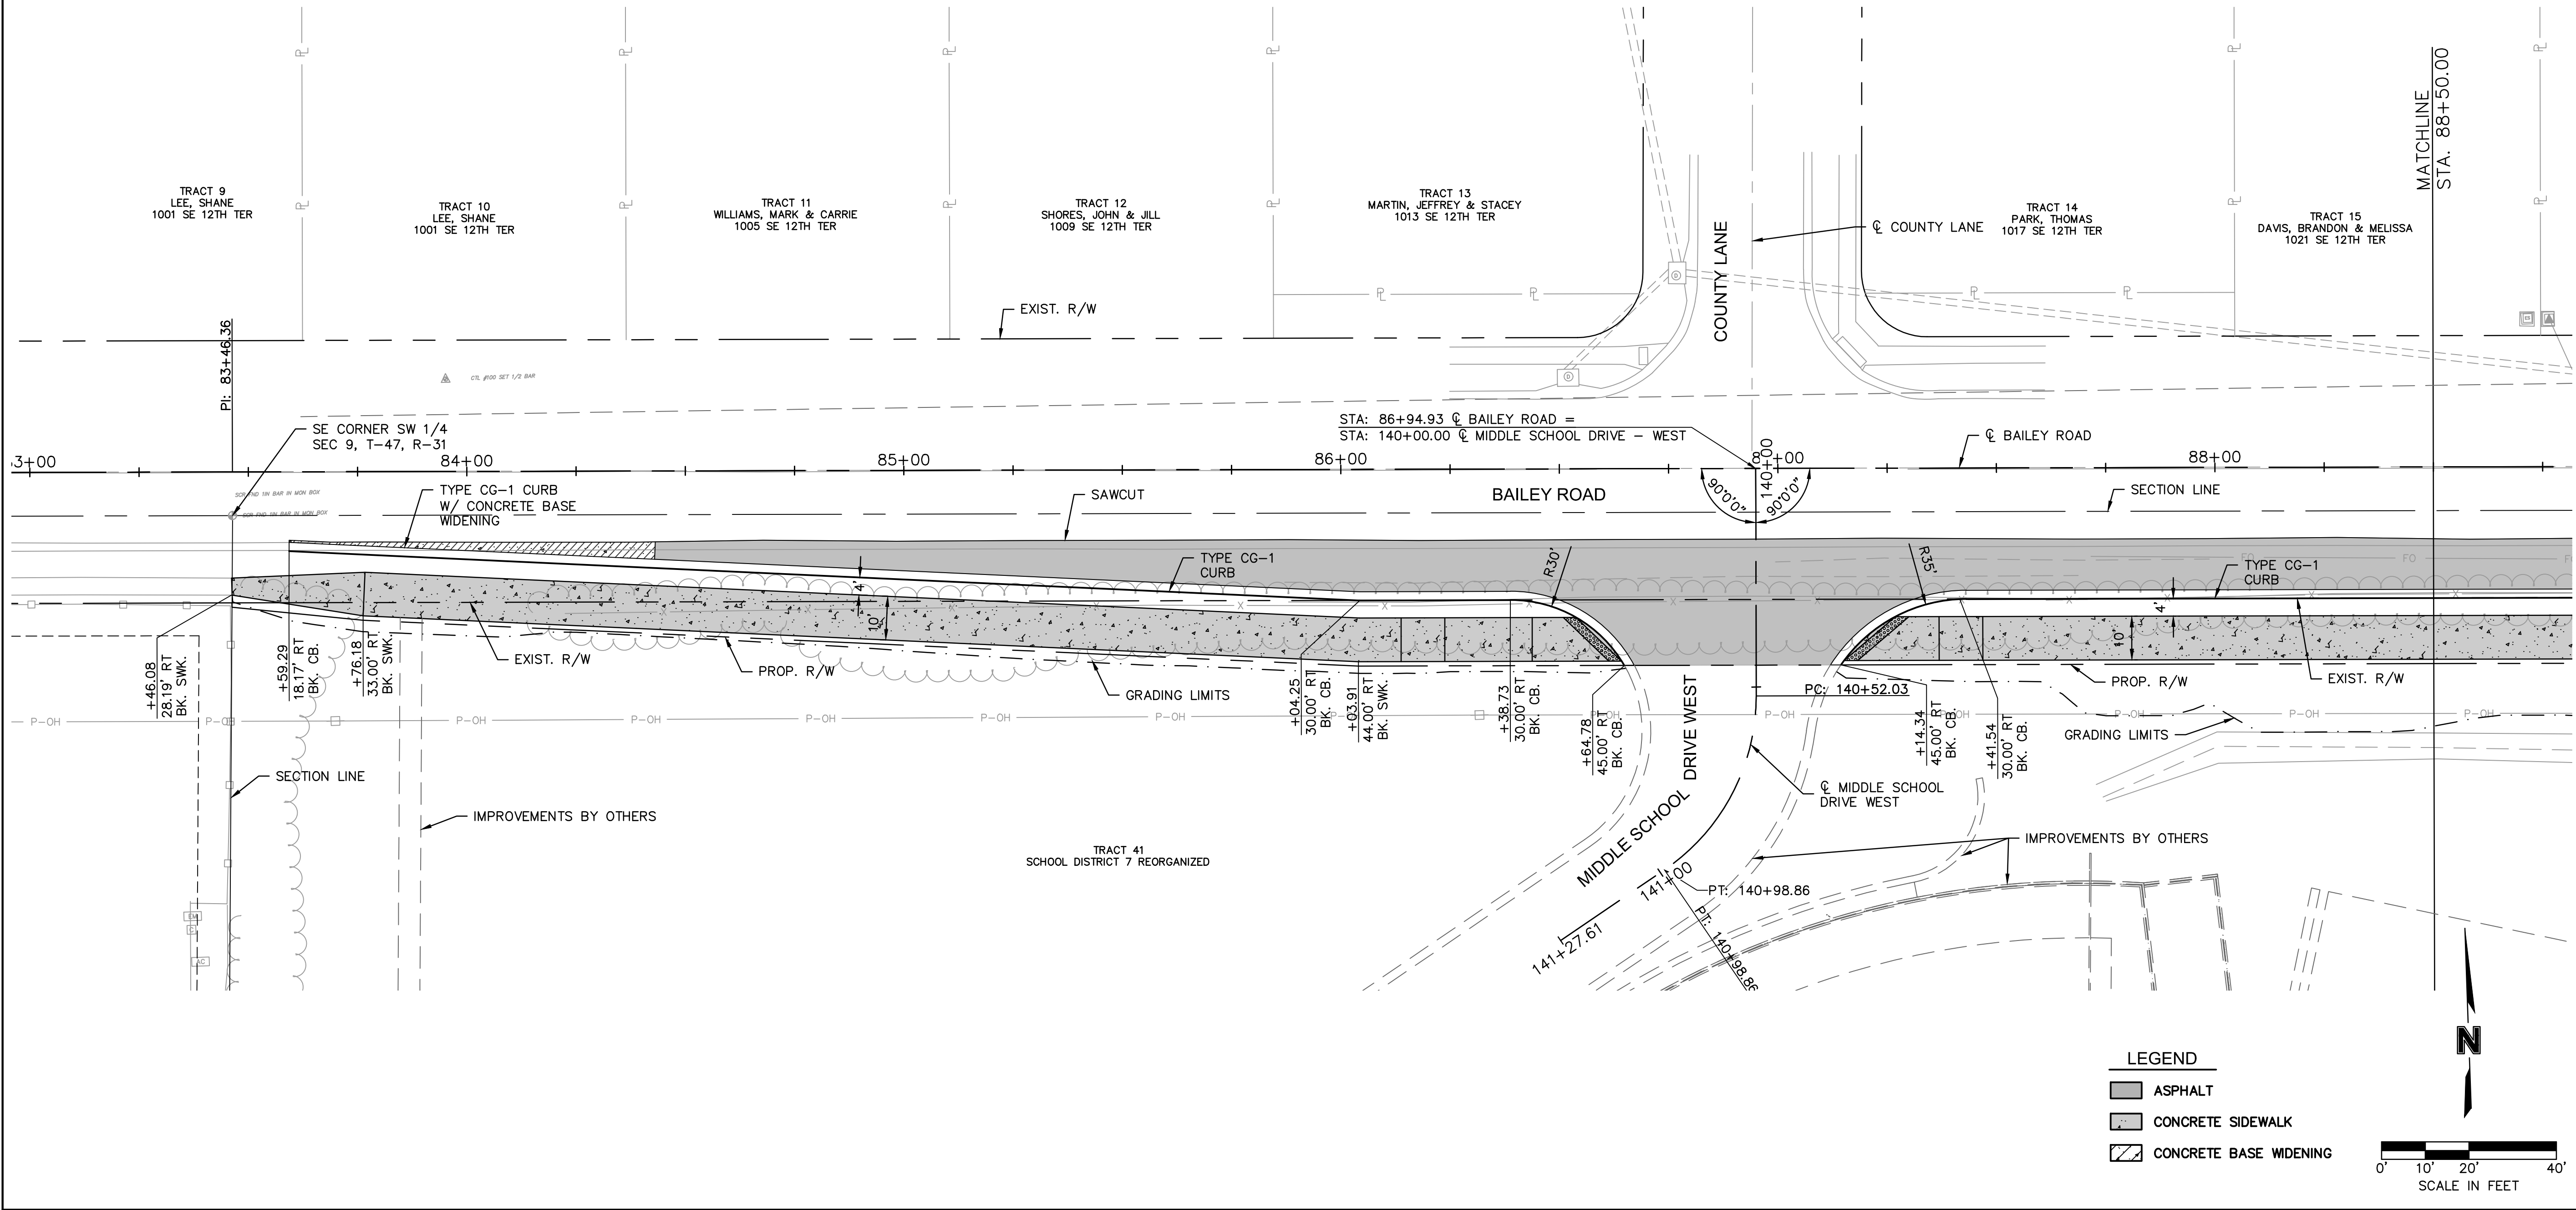

BAILEY ROAD RIGHT EDGE OF PAVEMENT

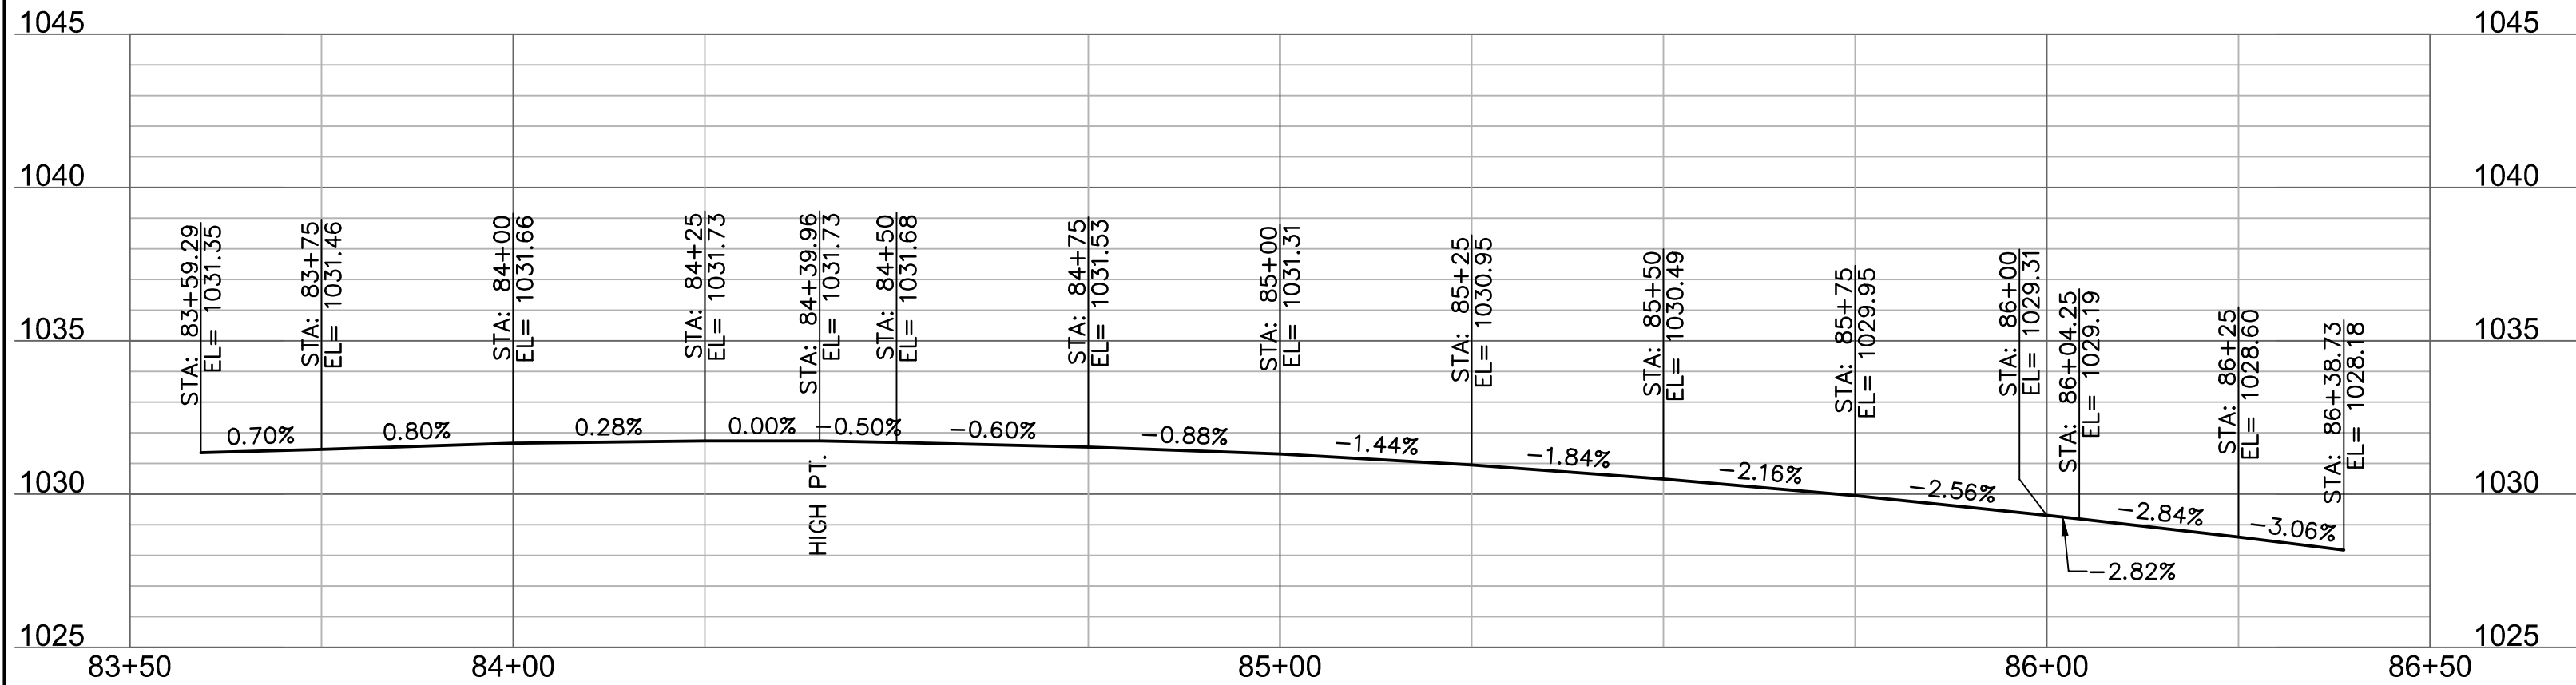

BAILEY ROAD RIGHT EDGE OF PAVEMENT

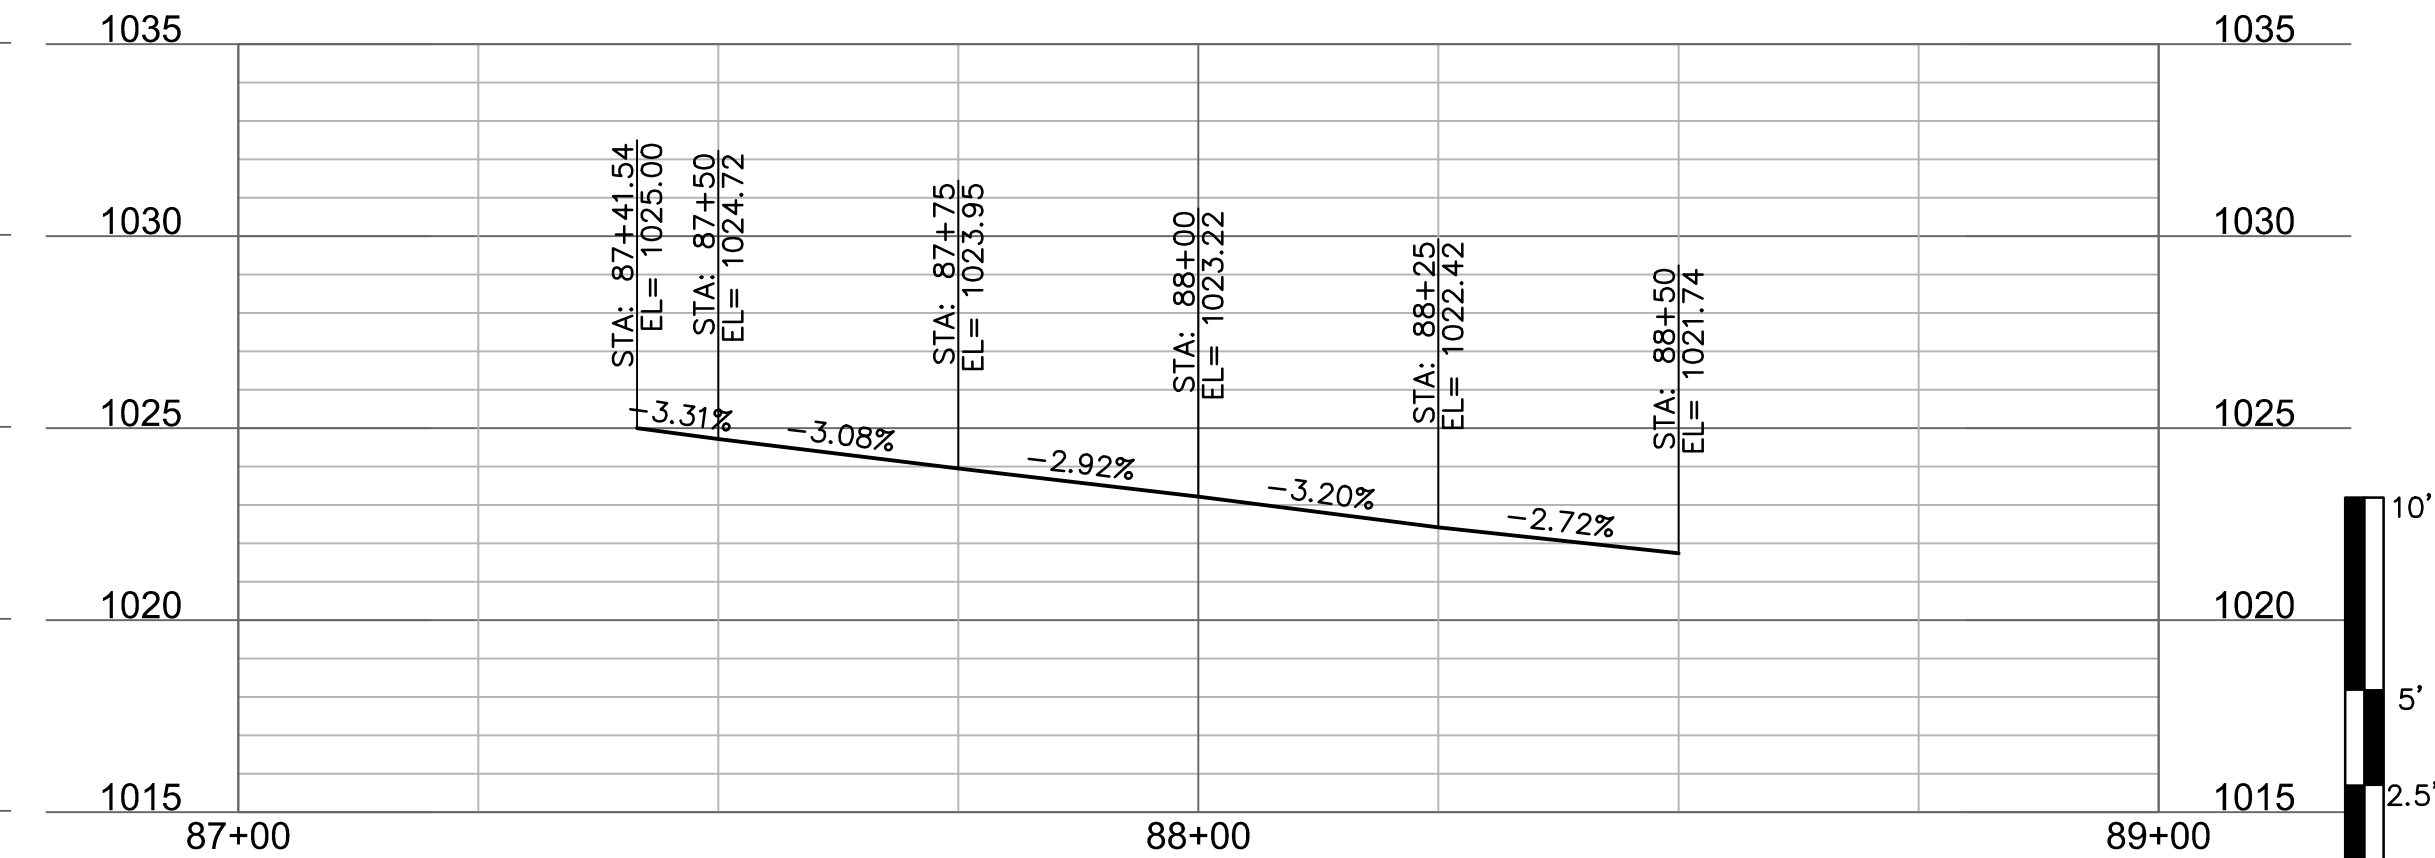

olsson

Olsson Engineering - MO State Certificate of Authority #001592
7301 West 133rd Street, Suite 200
Overland Park, KS 66213-4750
TEL 913.381.1170
FAX 913.381.1174
www.olson.com

STATE OF MISSOURI
RYAN B. FLEMING
NUMBER
PE-2002003161
6-25-21
PROFESSIONAL ENGINEER

RYAN B. FLEMING
MO. NO. PE-2002003161

BY	
REVISIONS DESCRIPTION	
DATE	
REV. NO.	



PLAN & EDGE OF PAVEMENT PROFILE
BAILEY ROAD

LEE'S SUMMIT MIDDLE SCHOOL #4
BAILEY ROAD PUBLIC IMPROVEMENTS


LEE'S SUMMIT, MISSOURI

C.O.A. NO.: 001592
DRAWN BY: RPH
CHECKED BY: RBE
QA/QC BY: XXX
PROJECT NO.: 020-0103
DWG NO.: T_RPP04_0200103
DATE: 2021-02-01


SHEET
27 OF 99

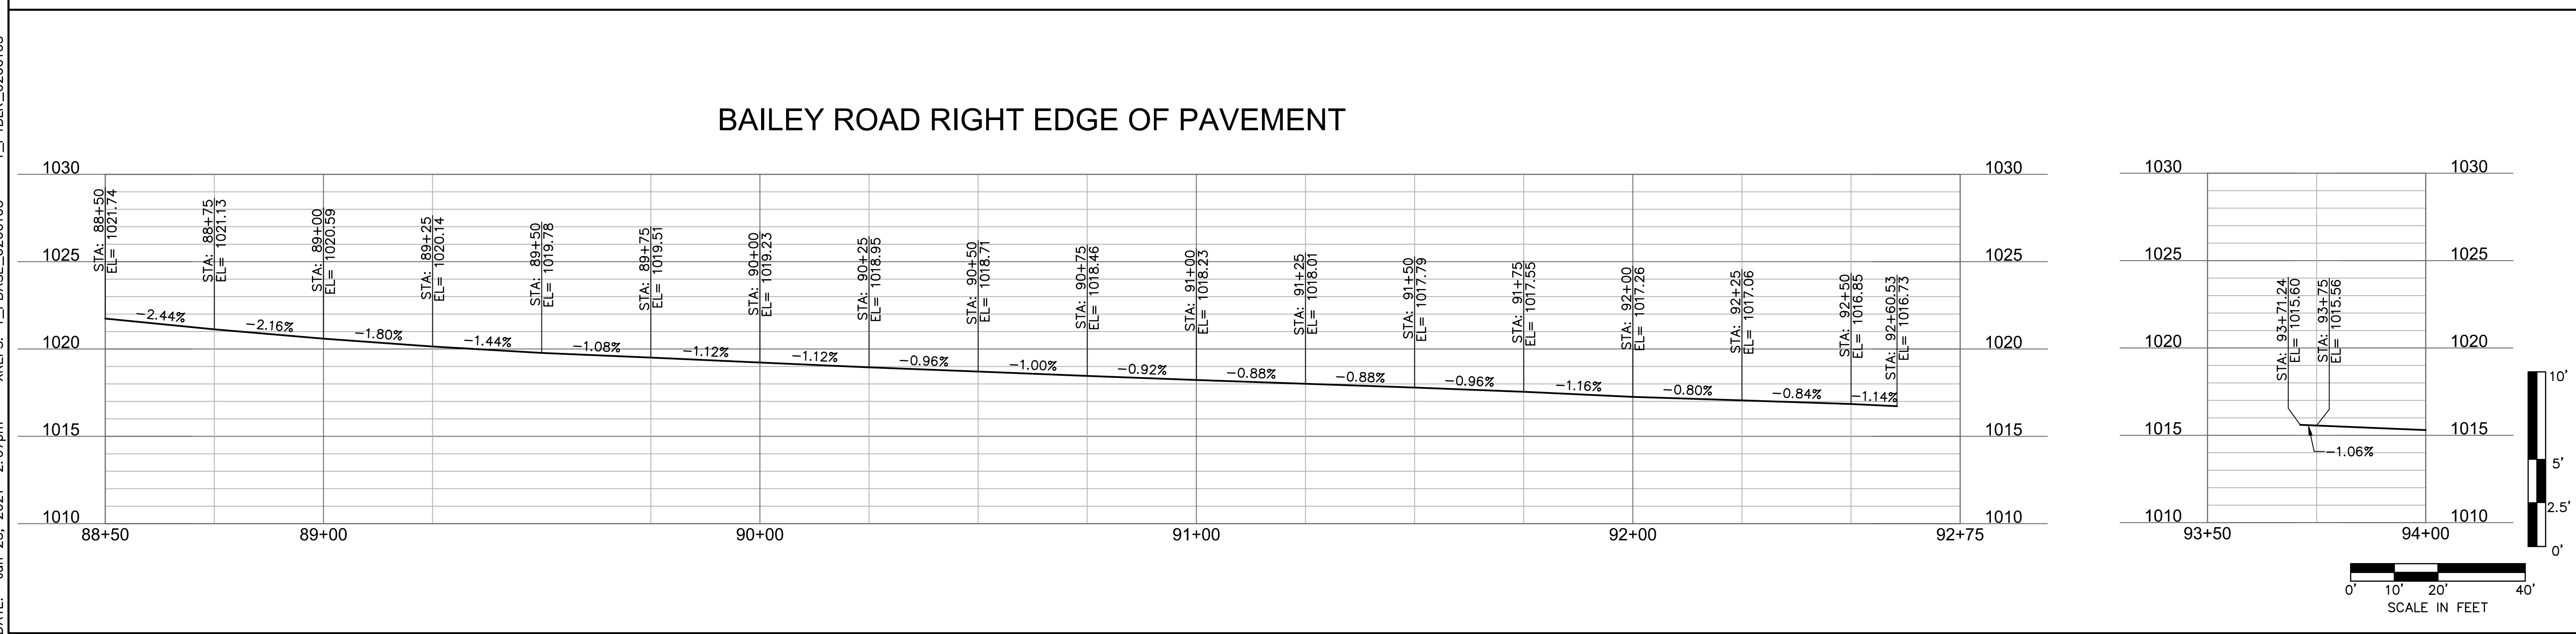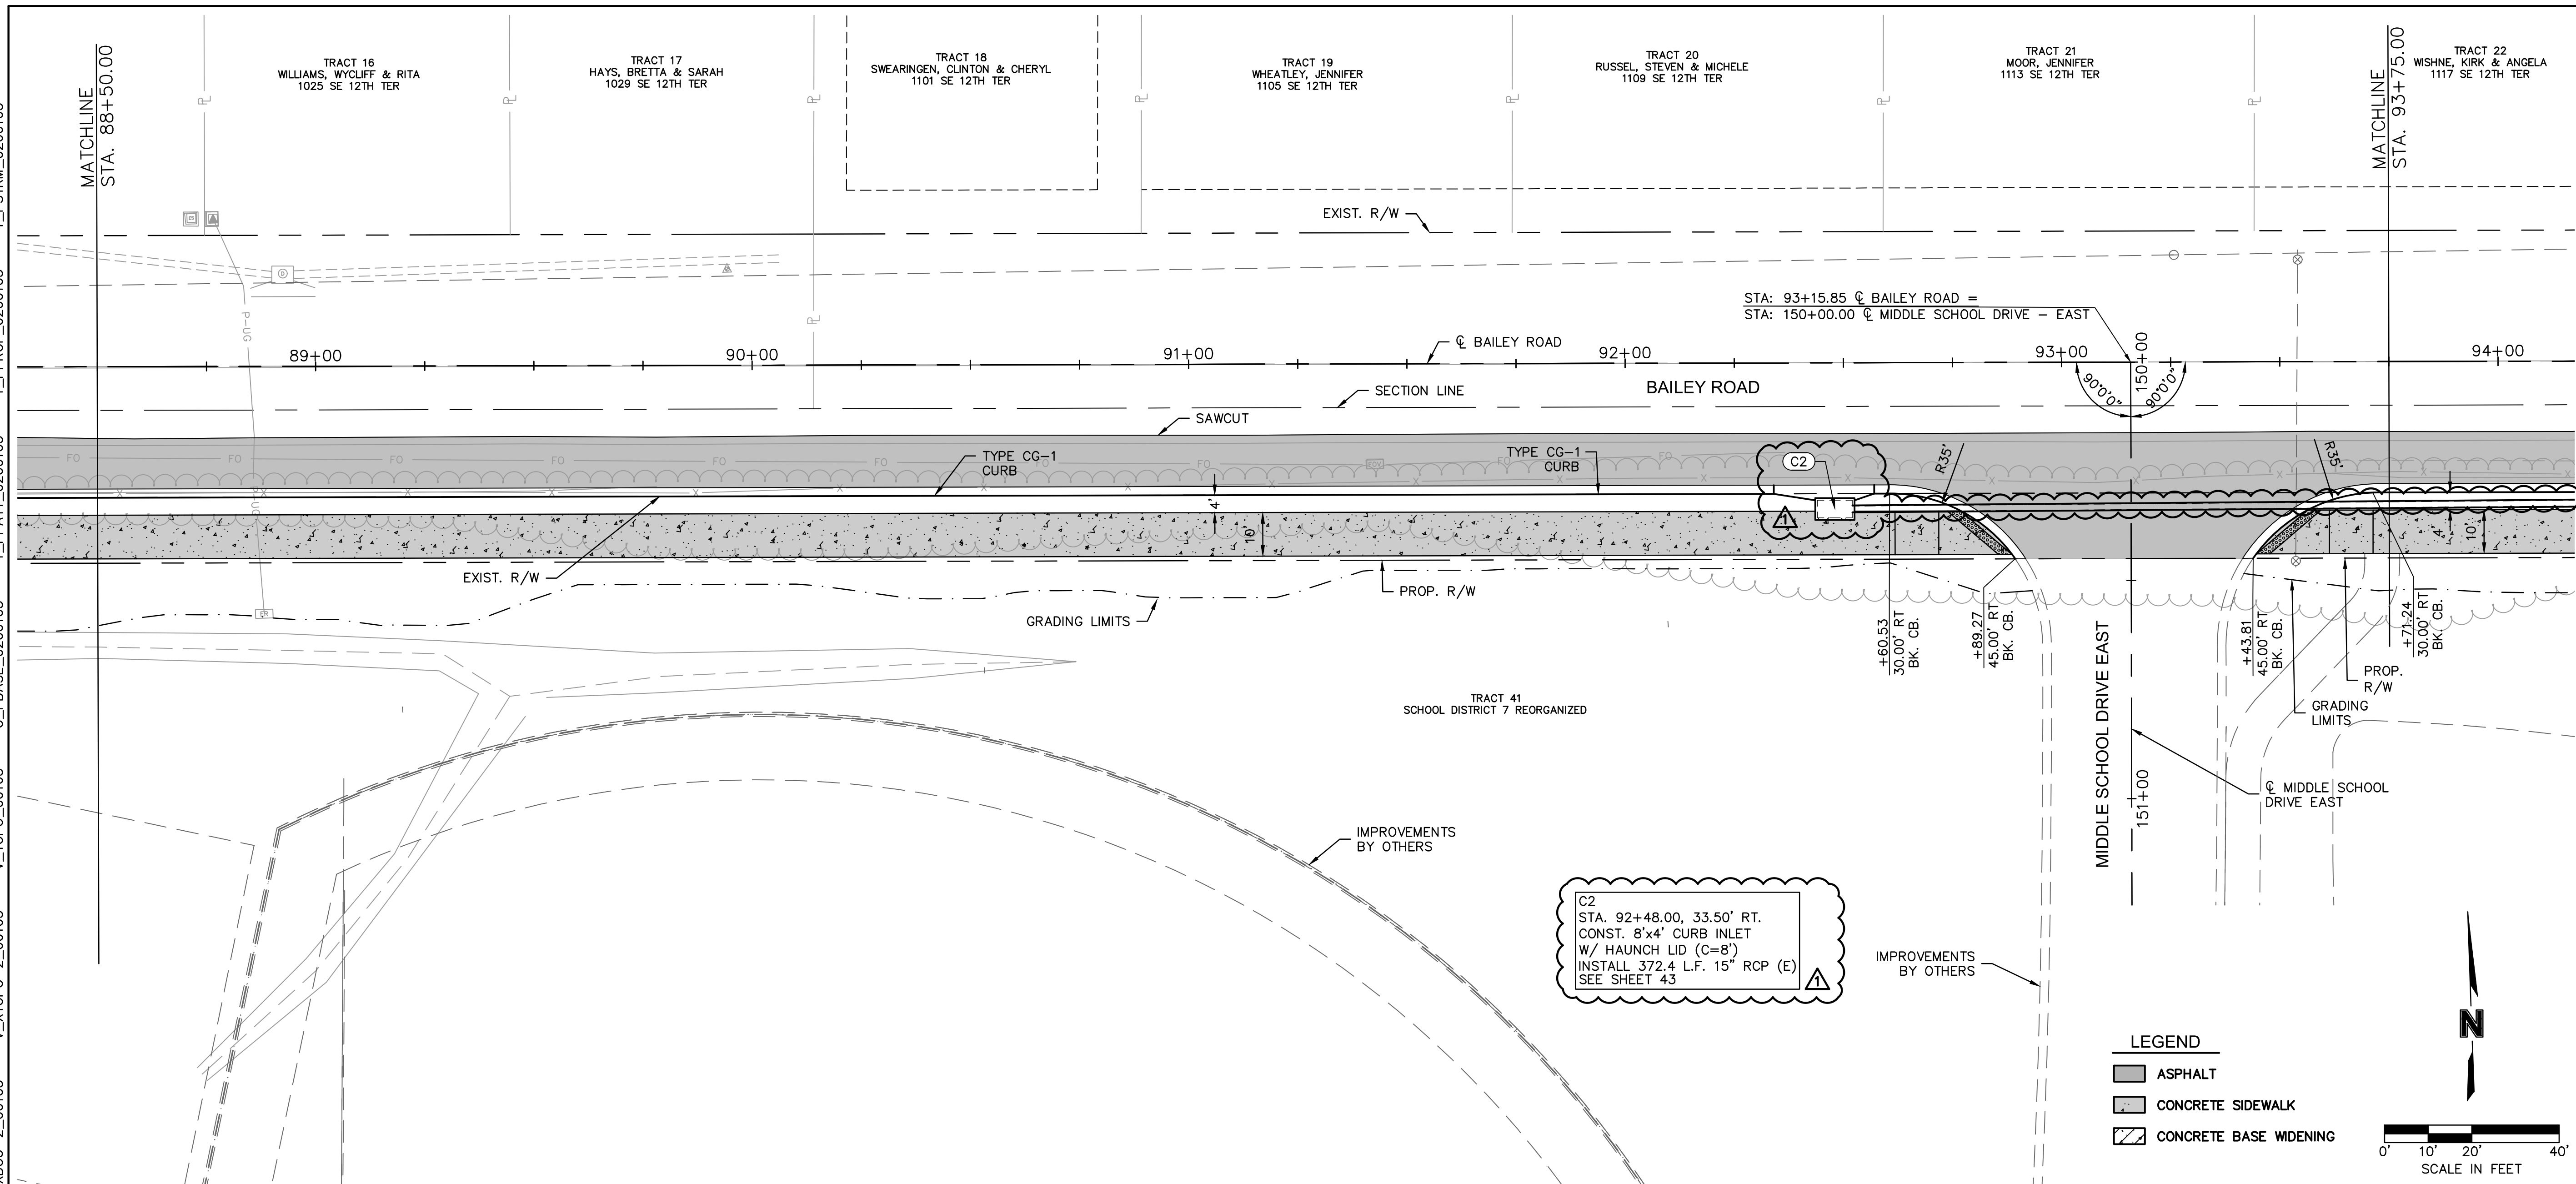

DWG: F:\2020\0001-0500\020-0103\40-Design\AutoCAD\Final Plans\Sheets\ROBR\Lee Summit Plan Set - (Century and Middle School Drives)\PLAN & PROFILES\BAILEY ROAD\T_RPP06_0200103.dwg
DATE: Jun 25, 2021 2:08pm
XREFS: T_PBASE_0200103 T_PTLK_0200103 T_PTOP_0200103 V_XBOU-2_00103 V_XTOPO-2_00103 C_PBASE_0200103 C_PSTRM_0200103 T_PPATT_0200103 T_PPROF_0200103
USER: rhdler

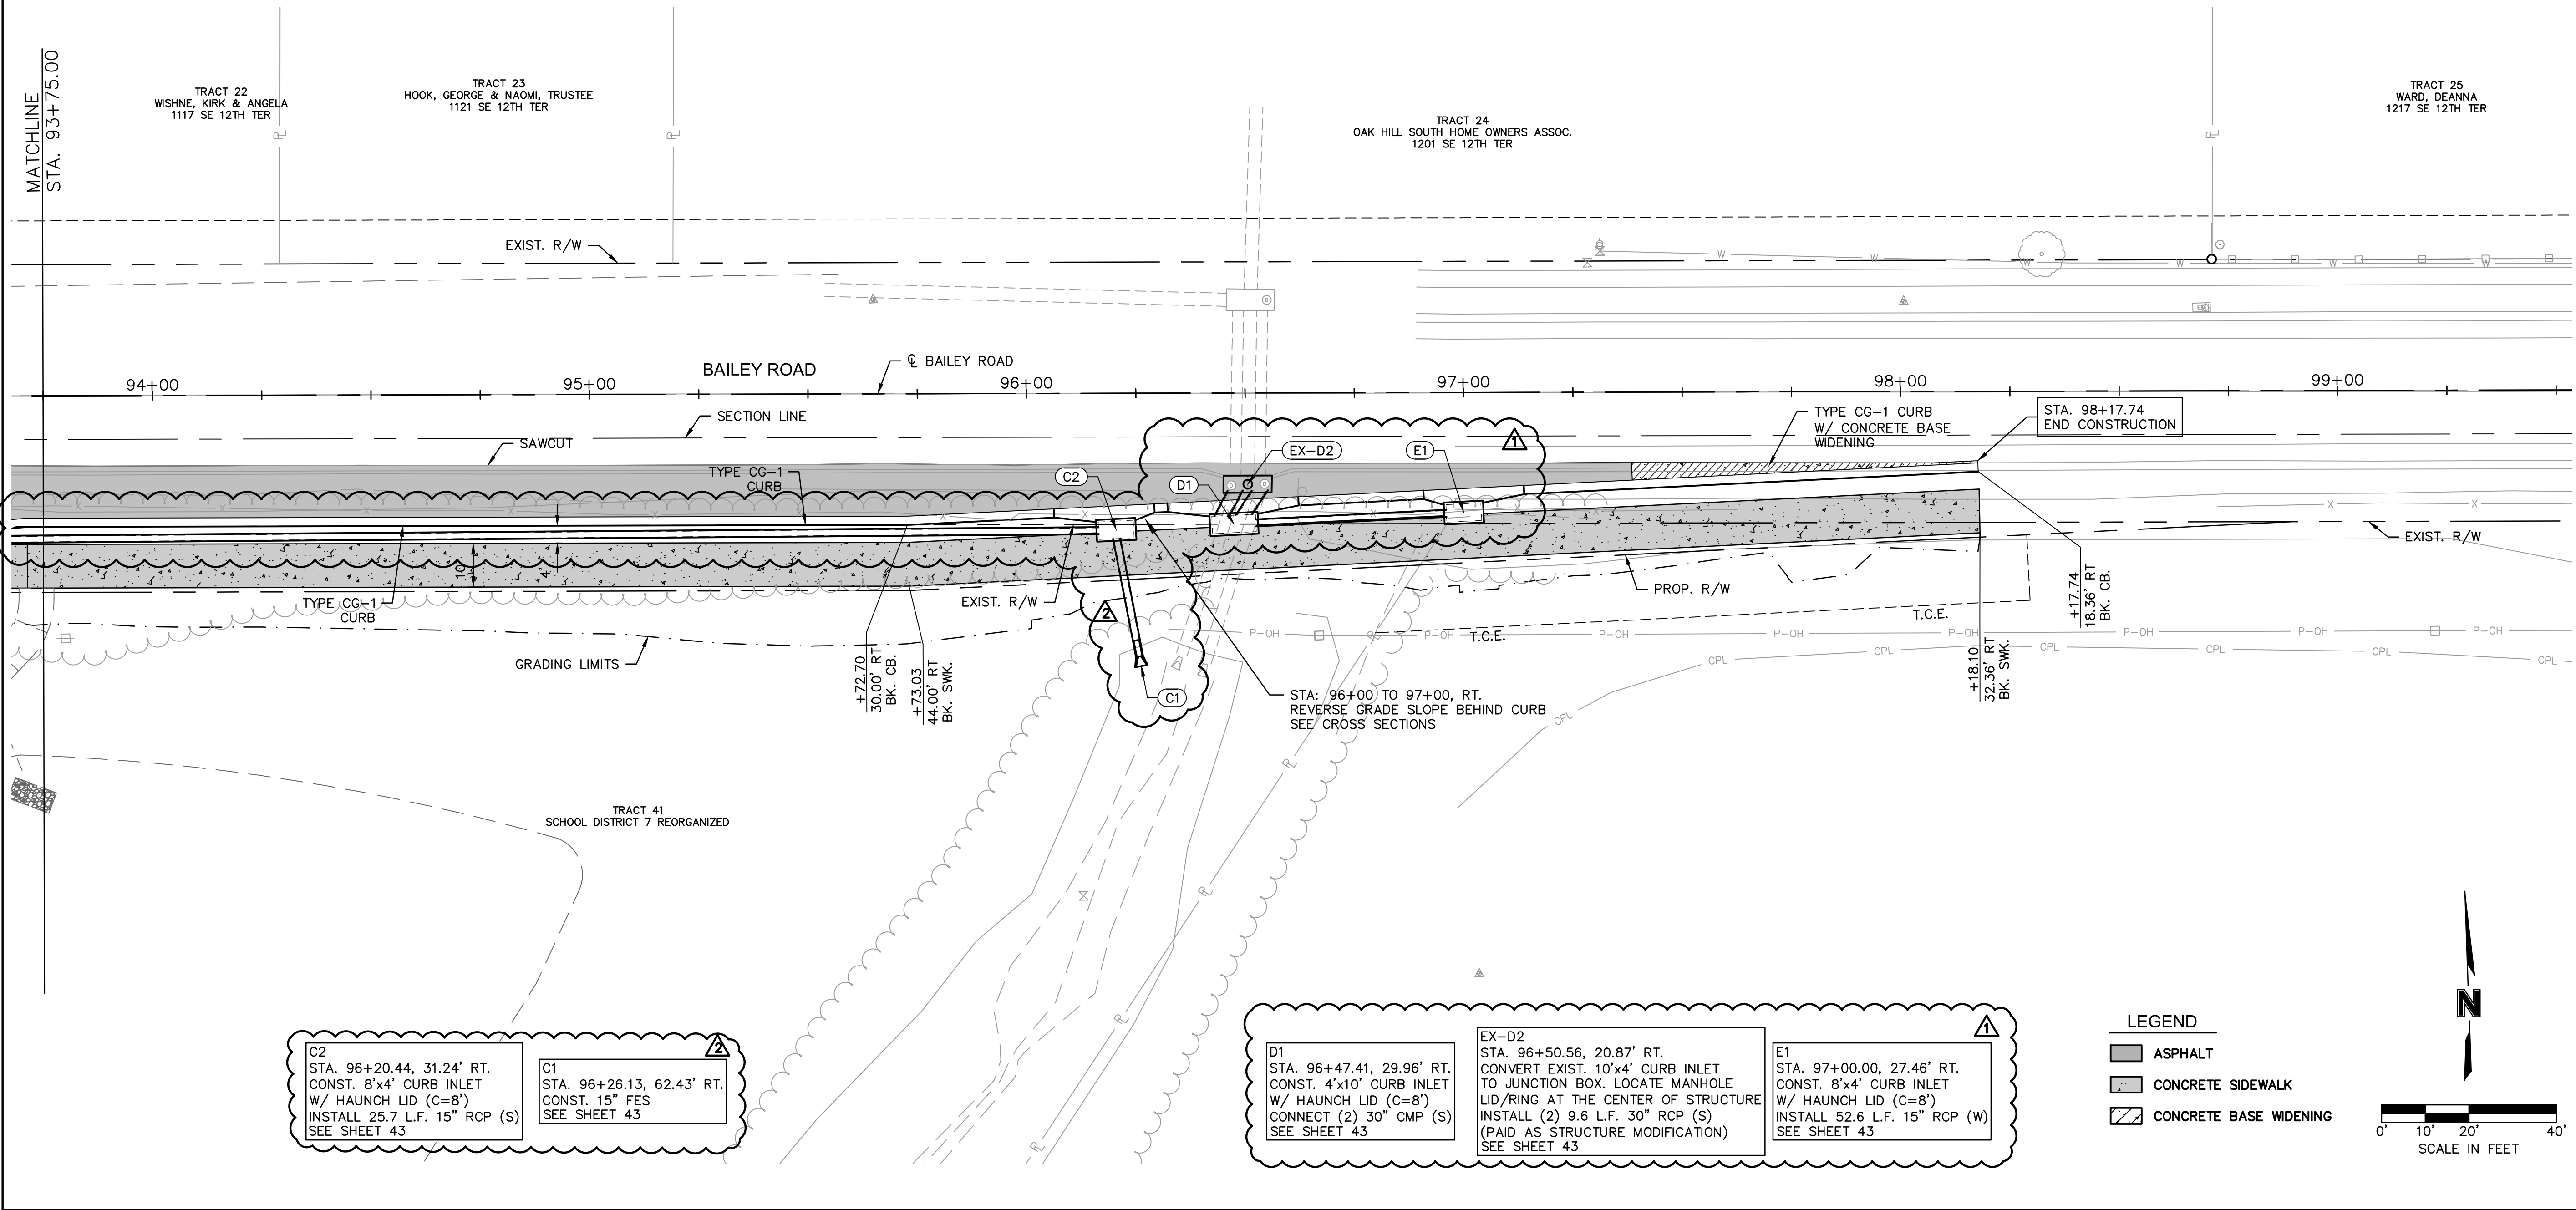

BAILEY ROAD RIGHT EDGE OF PAVEMENT

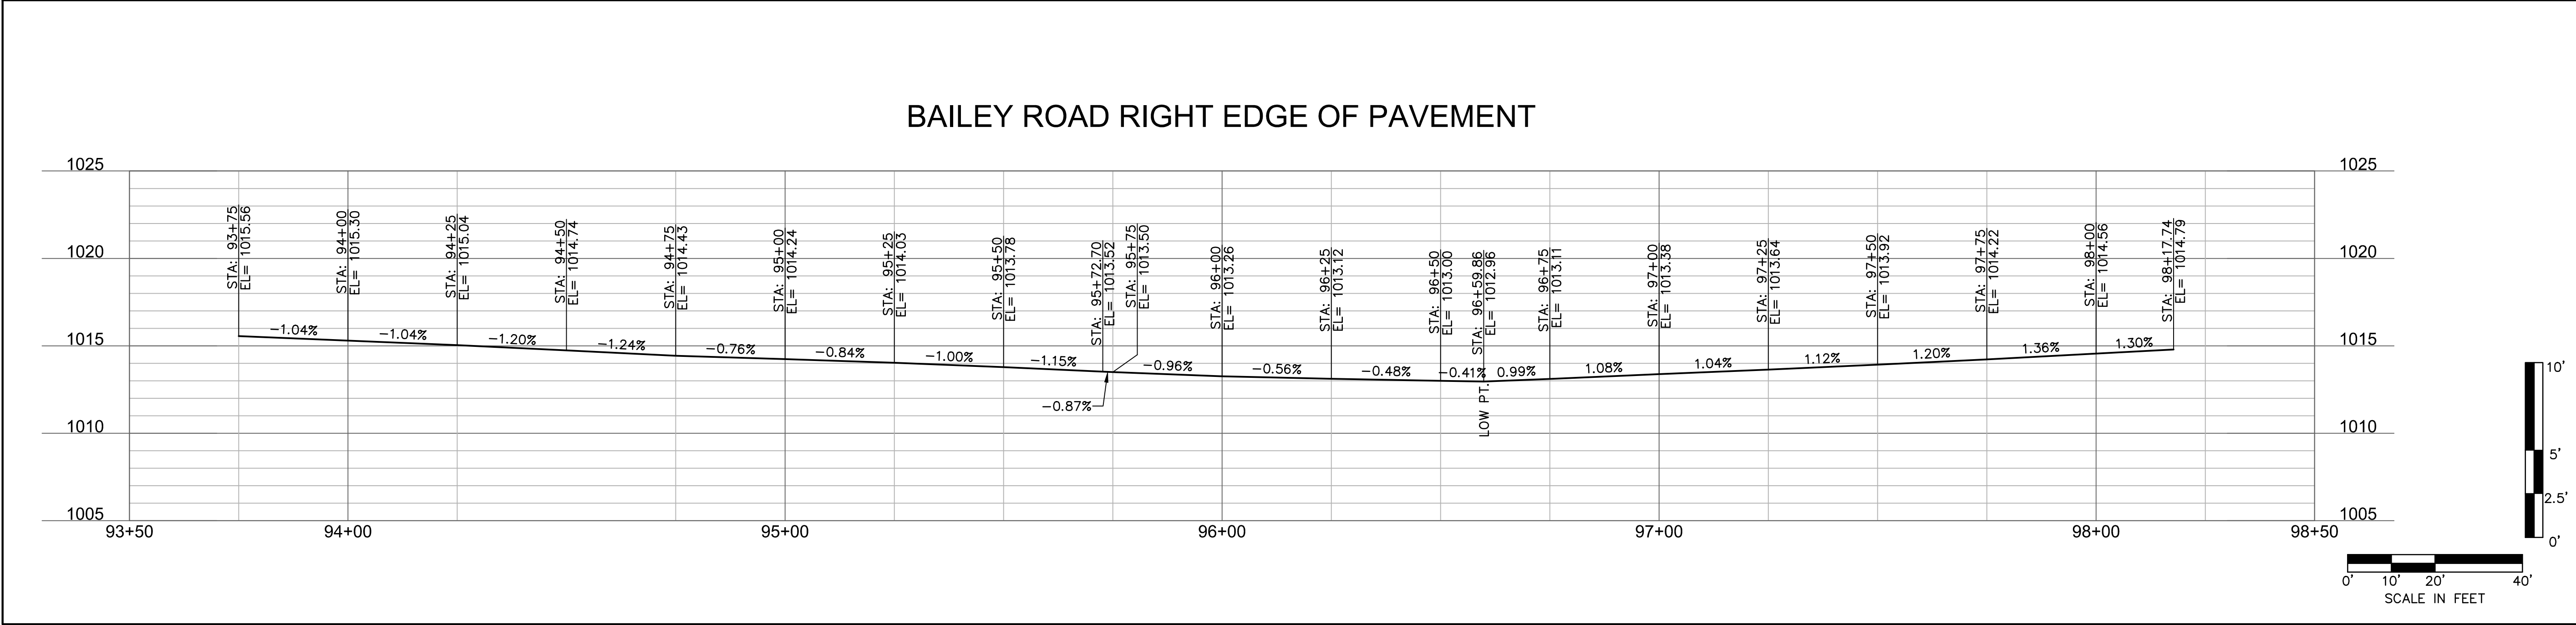

olsson

Olsson Engineering - MO State Certificate of Authority #001592
7301 West 133rd Street, Suite 200
Overland Park, KS 66213-4750
TEL 913.381.1170
FAX 913.381.1174
www.olson.com

STATE OF MISSOURI
RYAN B. FLEMING
NUMBER
PE-2002003161
6-25-21
PROFESSIONAL ENGINEER

RYAN B. FLEMING
MO. NO. PE-2002003161

REV. NO.	DATE	REVISIONS DESCRIPTION
1	5-17-2021	REVISED PER CITY COMMENT
2	6-25-2021	REVISED PER CITY COMMENT



PLAN & EDGE OF PAVEMENT PROFILE
BAILEY ROAD

LEE'S SUMMIT MIDDLE SCHOOL #4
BAILEY ROAD PUBLIC IMPROVEMENTS


LEE'S SUMMIT, MISSOURI

C.O.A. NO.: 001592
DRAWN BY: RPH
CHECKED BY: RBE
APPROVED BY: RBE
QA/QC BY: XXX
PROJECT NO.: 020-0103
DWG NO.: T_RPP06_0200103
DATE: 2021-02-01



SHEET
29 OF 99

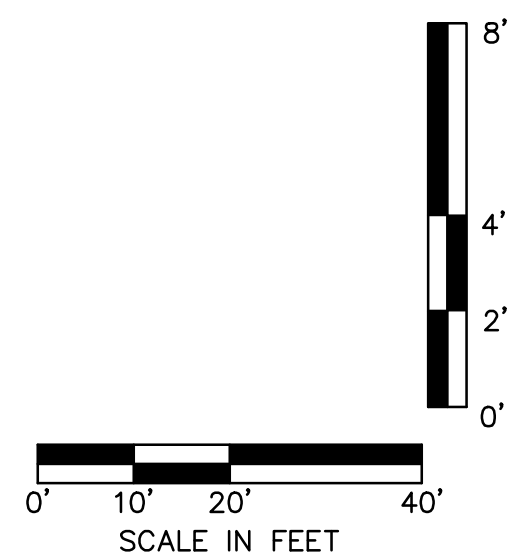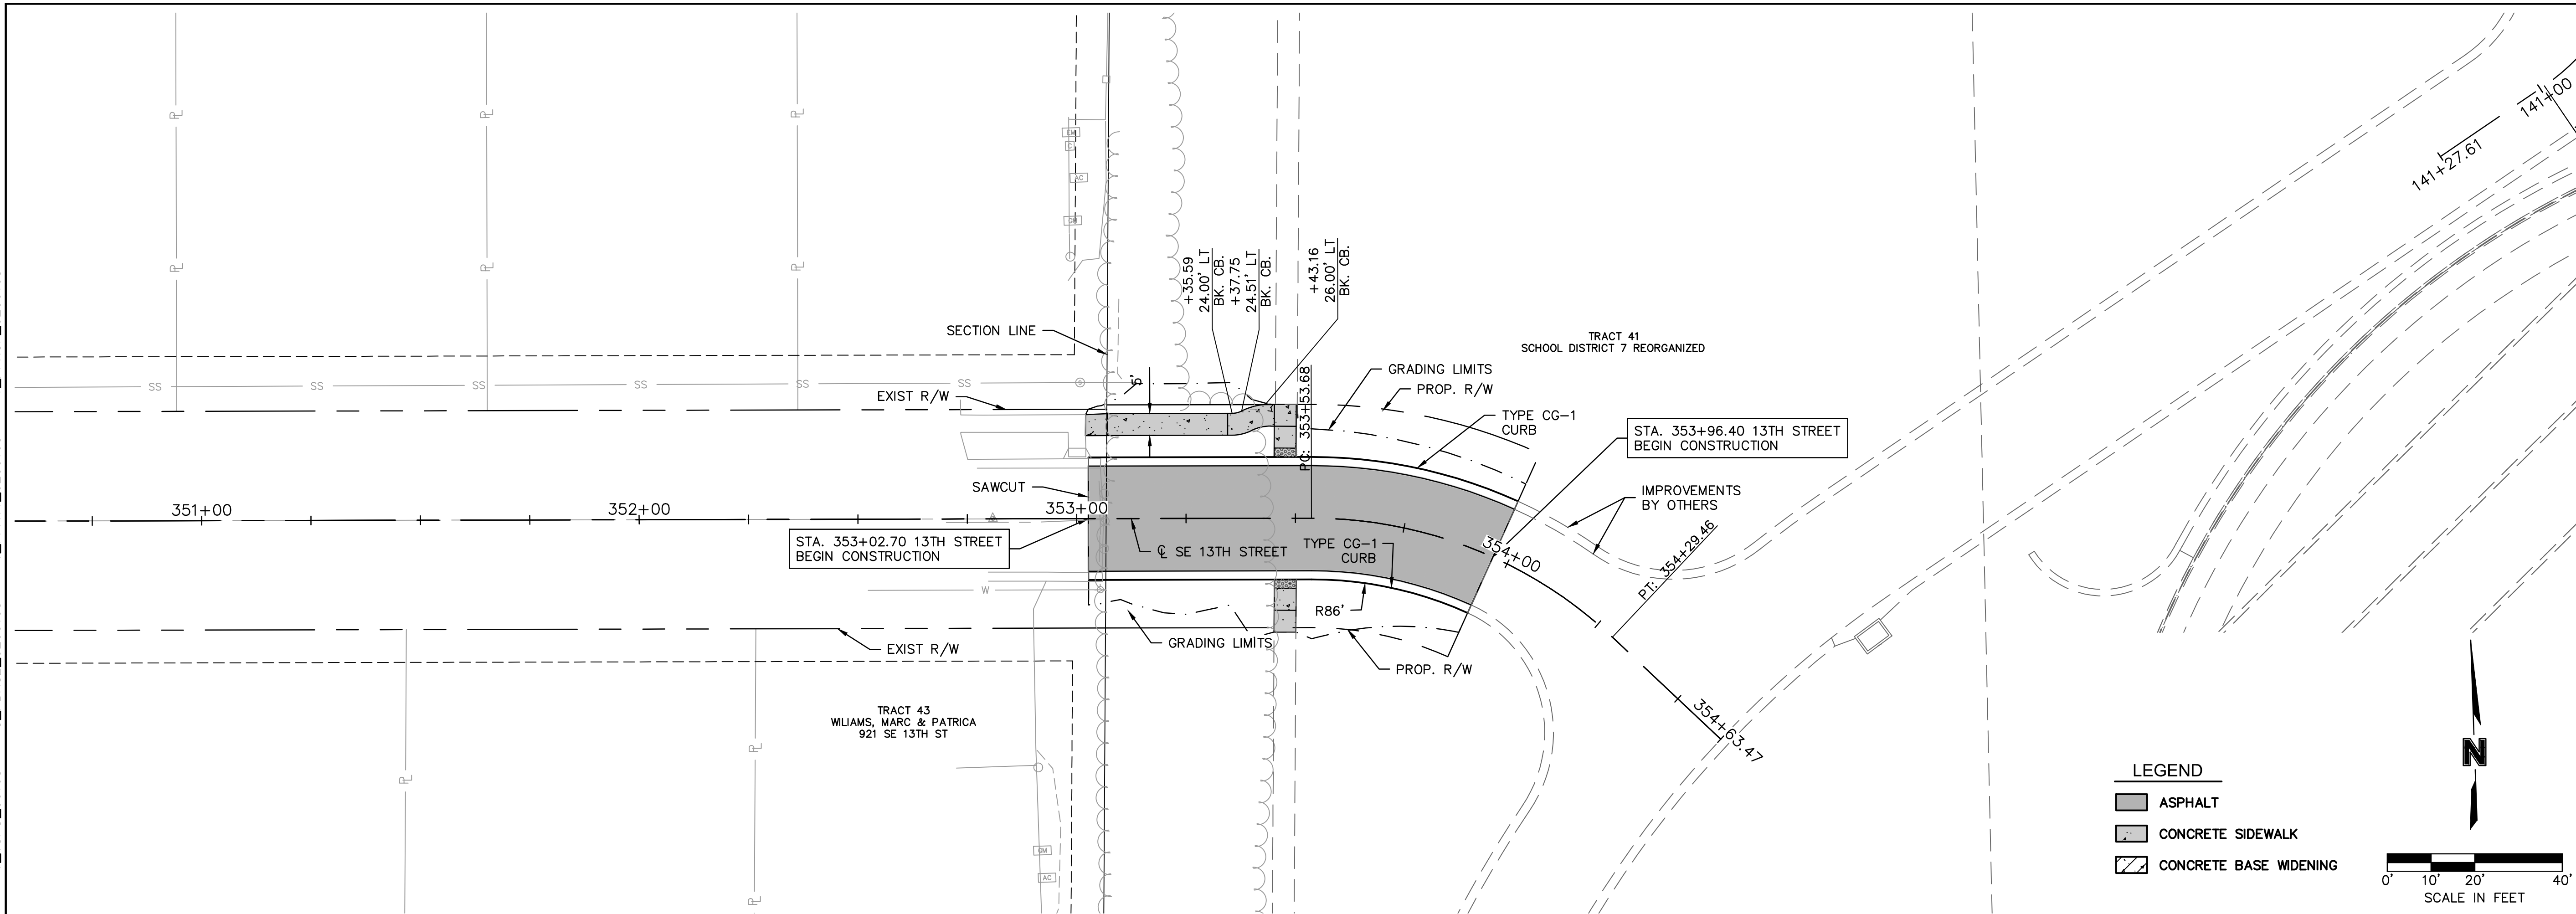

DWG: F:\2020\0001-0500\020-0103\40-Design\AutoCAD\Final Plans\Sheets\RD\BR\Lee Summit Plan Set - (Century and Middle School Drives)\PLAN & PROFILES\SE CAPE DRIVE\T_RPP09_0200103.dwg
DATE: Jun 25, 2021 2:13pm XREFS: T_PBASE_0200103 T_PBLK_0200103 T_PBOU-2_00103 V_XBOU-2_00103 V_TOPO-2_00103 C_PBASE_0200103 T_PPAT1_0200103 T_PSTRM_0200103 USER: rhaller T_PPROF_0200103

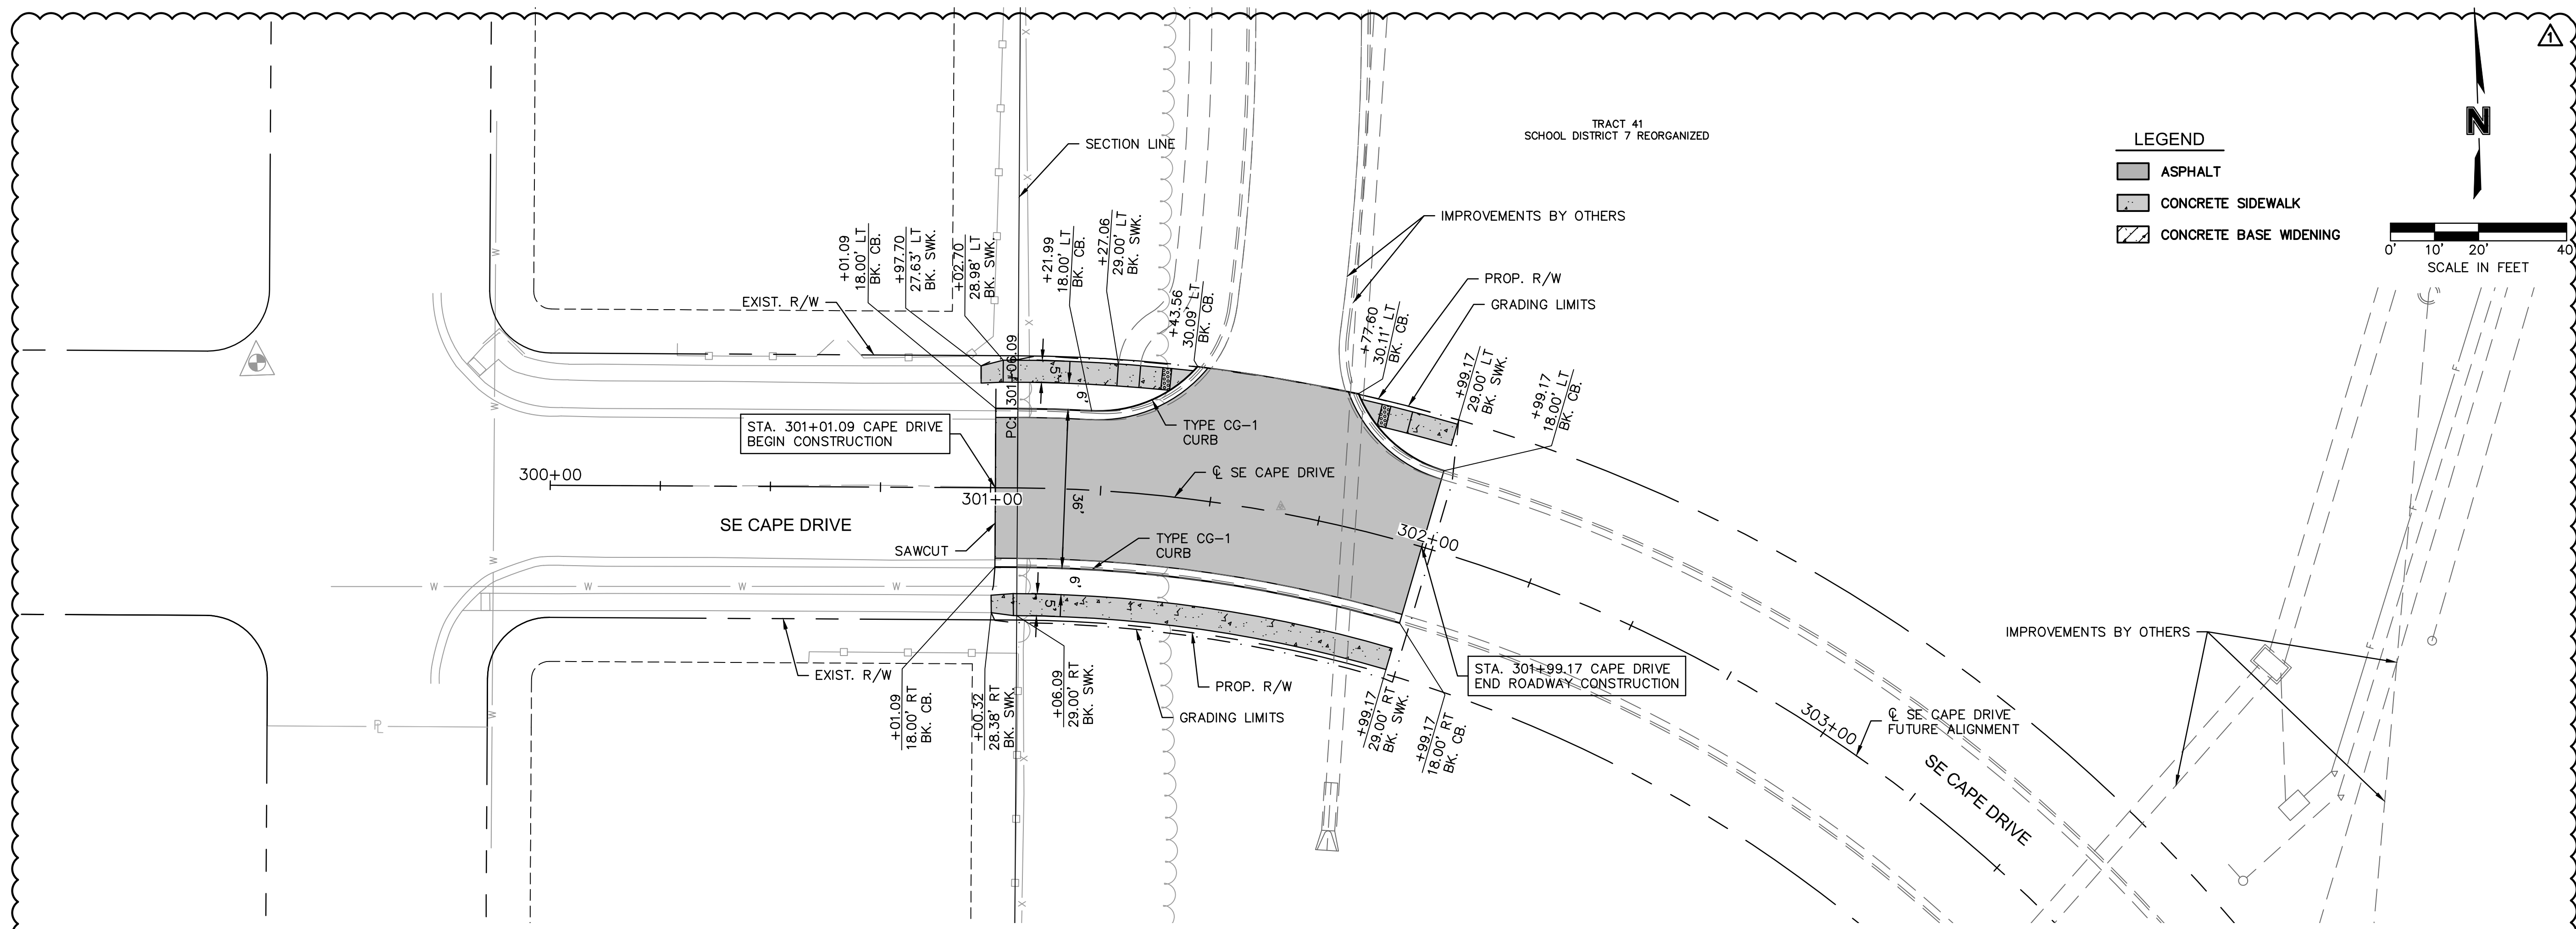

SE CAPE DRIVE

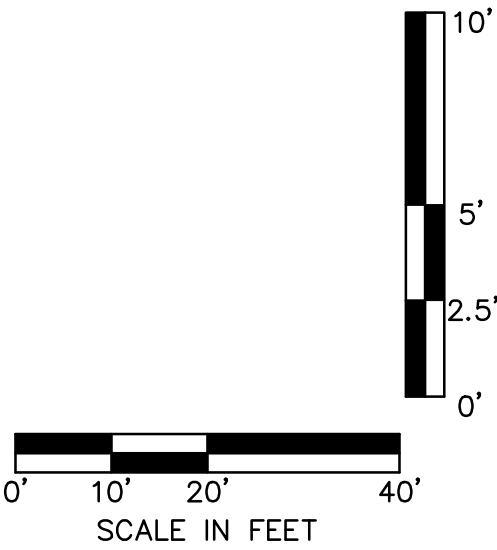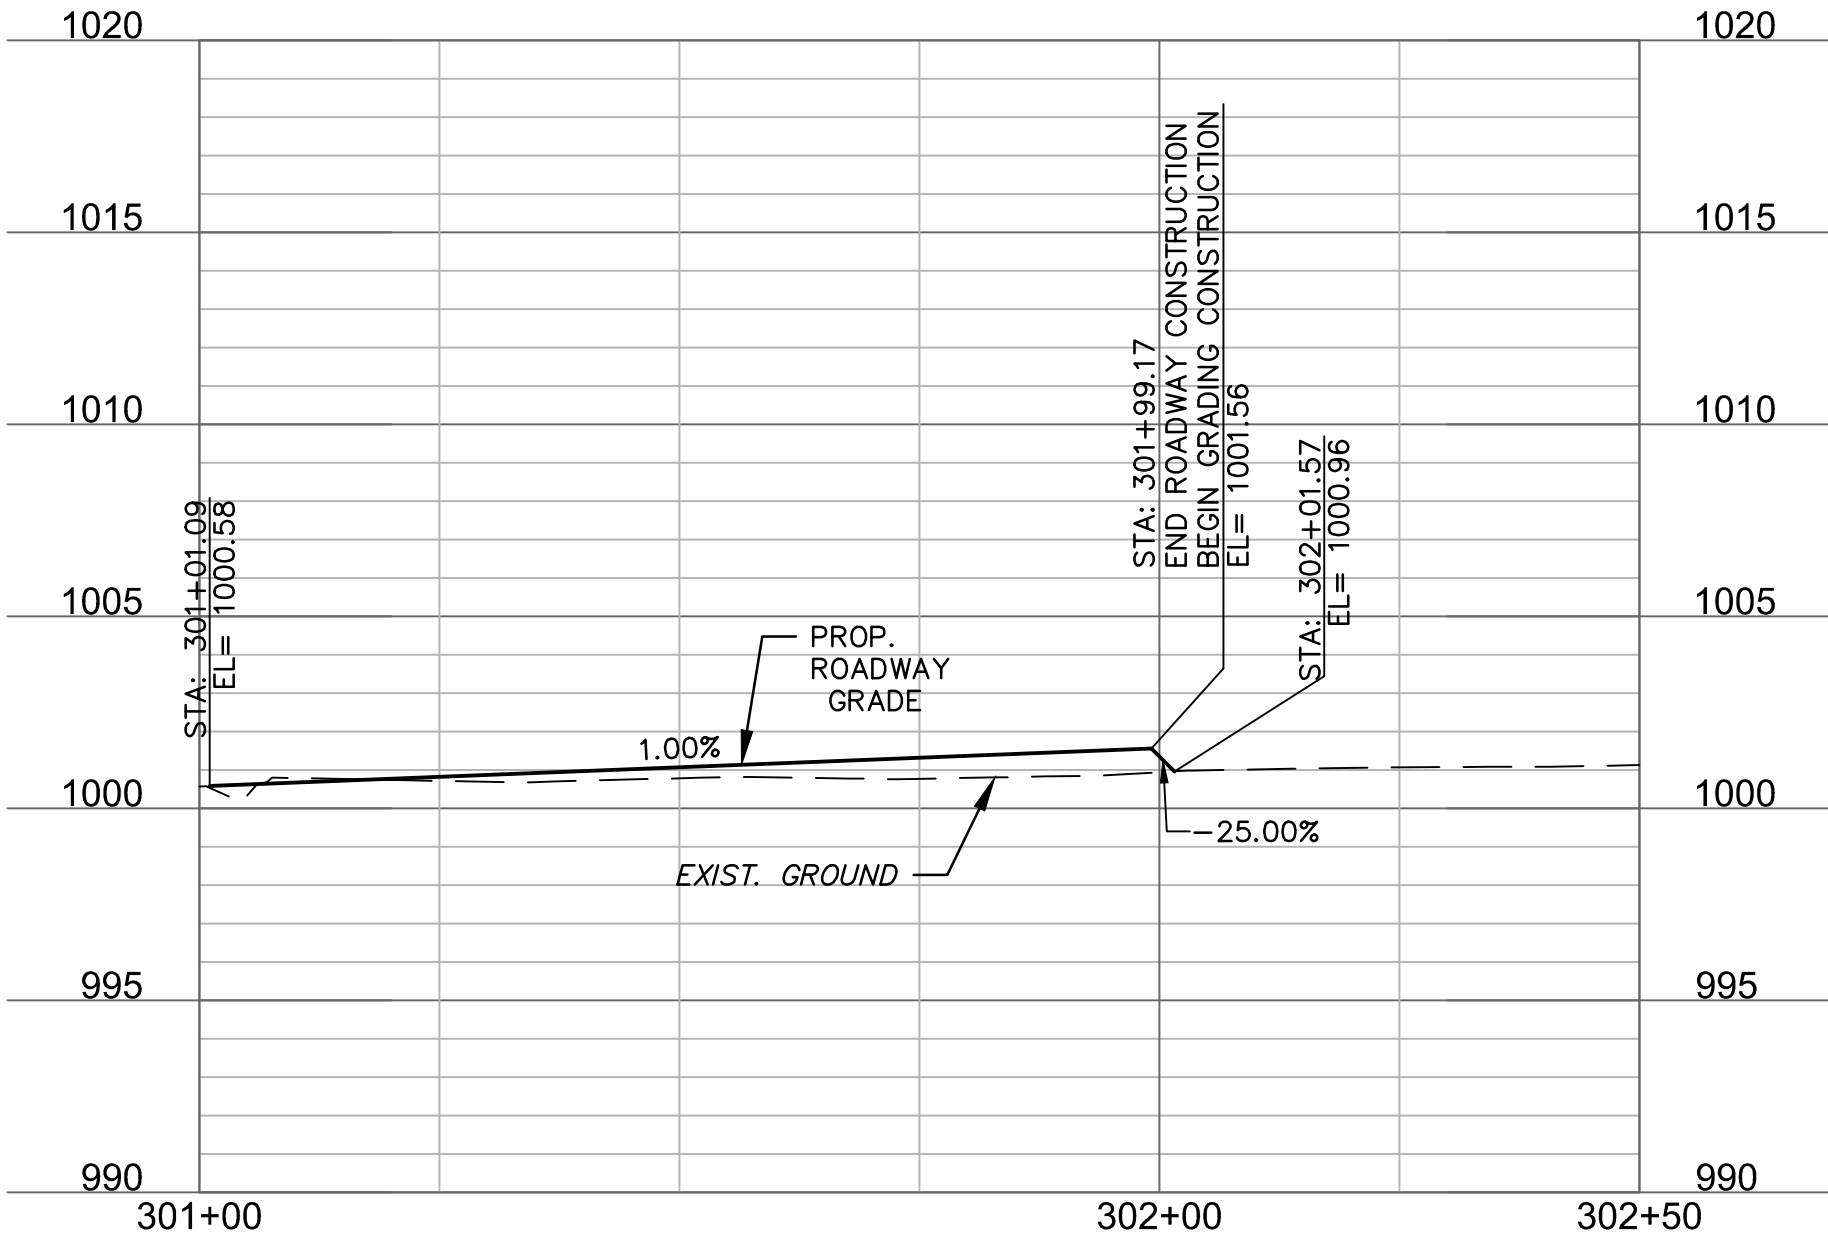

olsson

Olsson Engineering - MO State Certificate of Authority #001592
7301 West 133rd Street, Suite 200
Overland Park, KS 66213-4750
TEL 913.381.1170
FAX 913.381.1174
www.olson.com

STATE OF MISSOURI
RYAN B. FLEMING
NUMBER
PE-2002003161
6-25-21
PROFESSIONAL ENGINEER

RYAN B. FLEMING
MO. NO. PE-2002003161

REV. NO.	DATE	REVISIONS DESCRIPTION	BY
1	6-25-2021	REVISED PER CITY COMMENT	

PLAN & PROFILE
SE CAPE DRIVE



LEE'S SUMMIT MIDDLE SCHOOL #4
BAILEY ROAD PUBLIC IMPROVEMENTS


LEE'S SUMMIT, MISSOURI



2021

C.O.A. NO.: 001592
DRAWN BY: RPH
CHECKED BY: RBE
APPROVED BY: RBE
QA/QC BY: XXX
PROJECT NO.: 020-0103
DWG NO.: T_RPP09_0200103
DATE: 2021-02-01

SHEET
32 OF 99

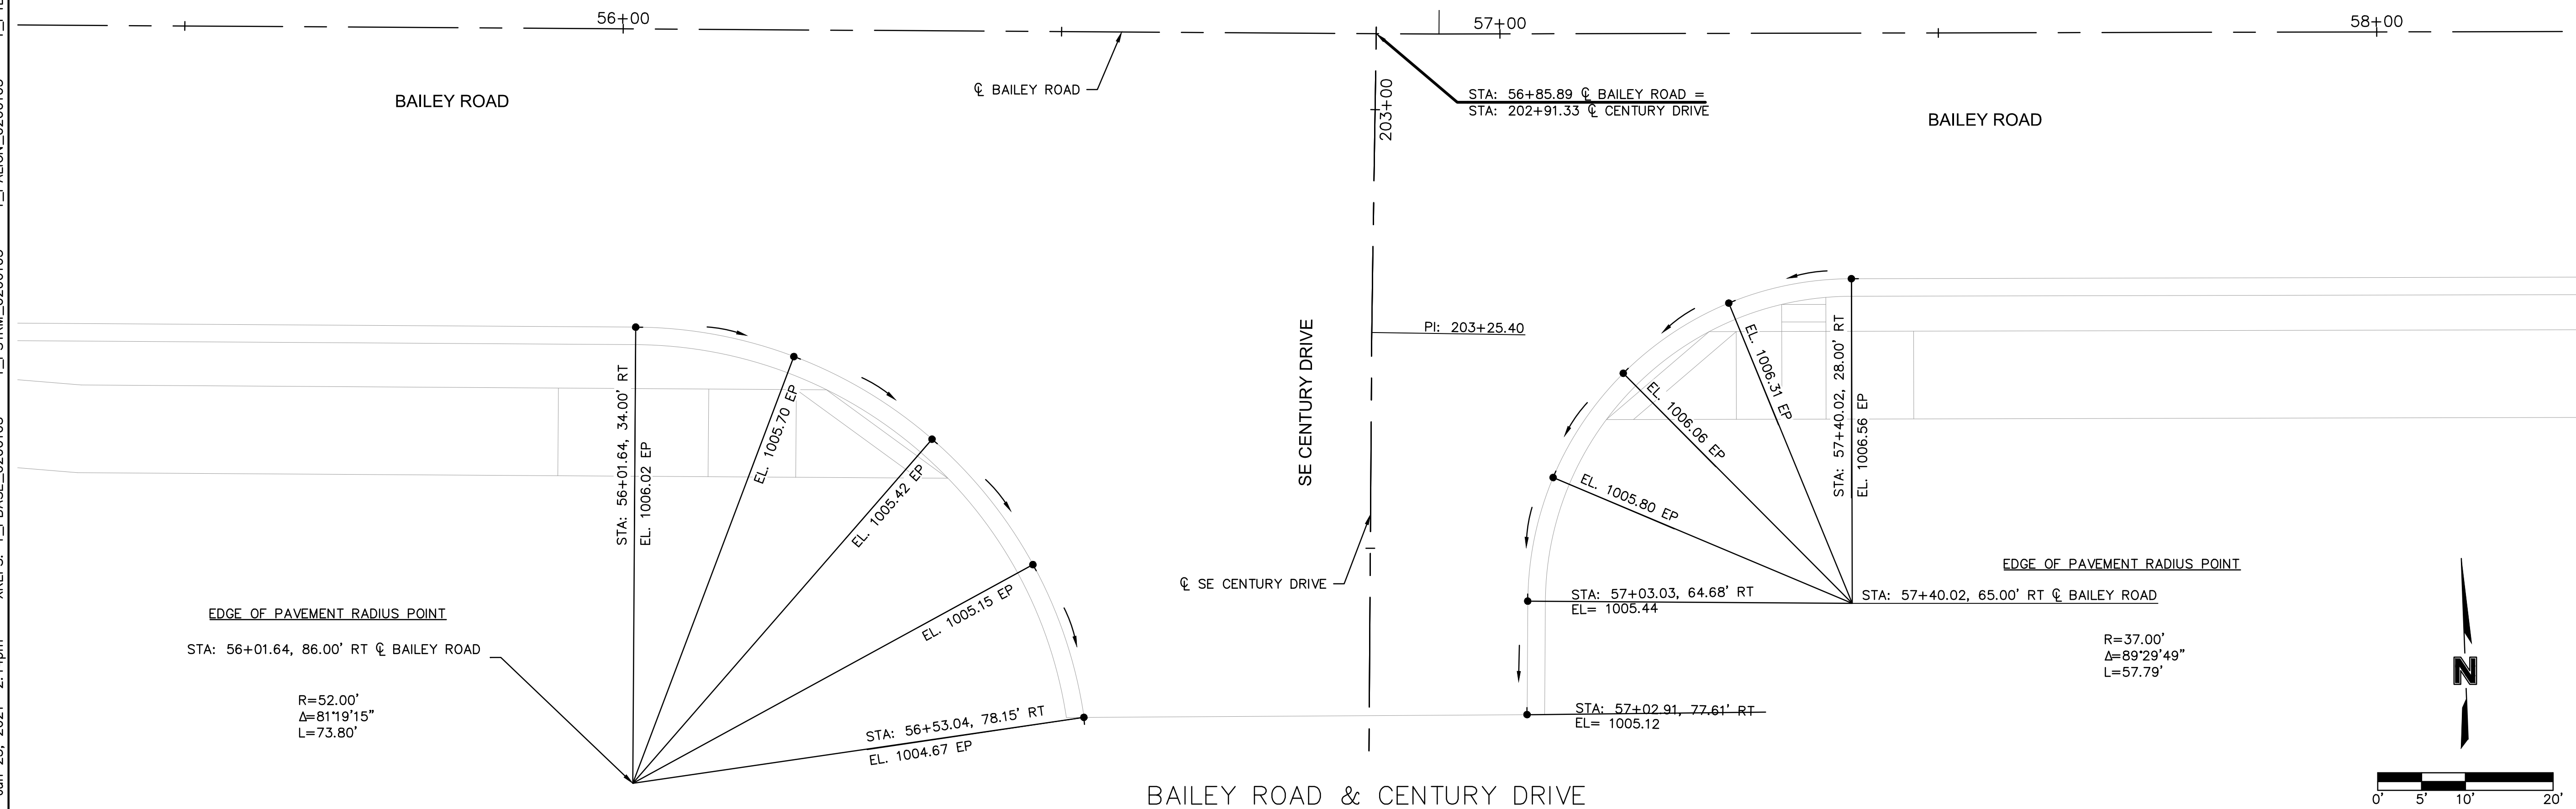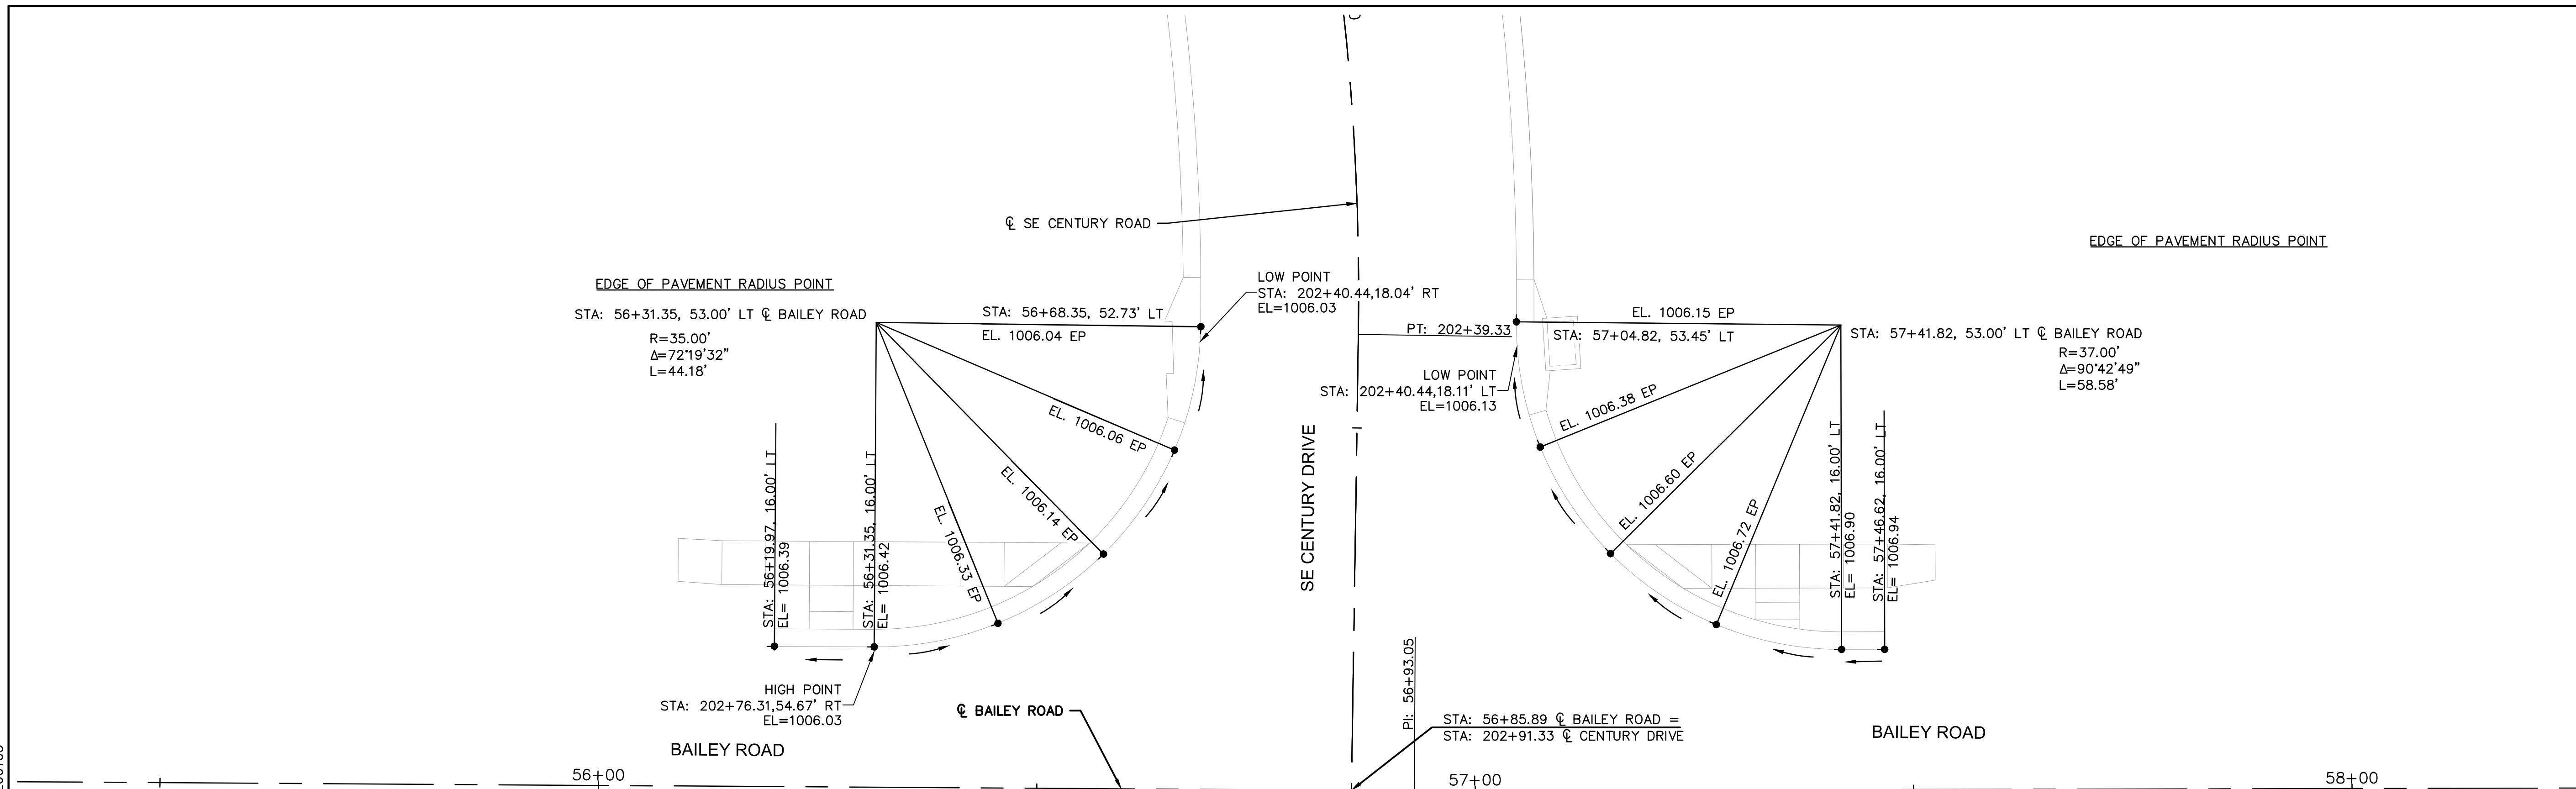


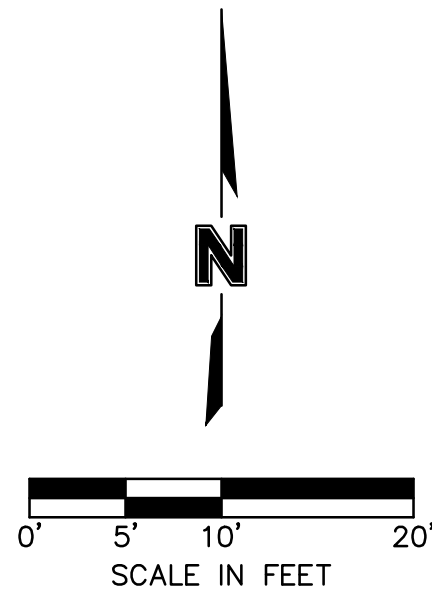

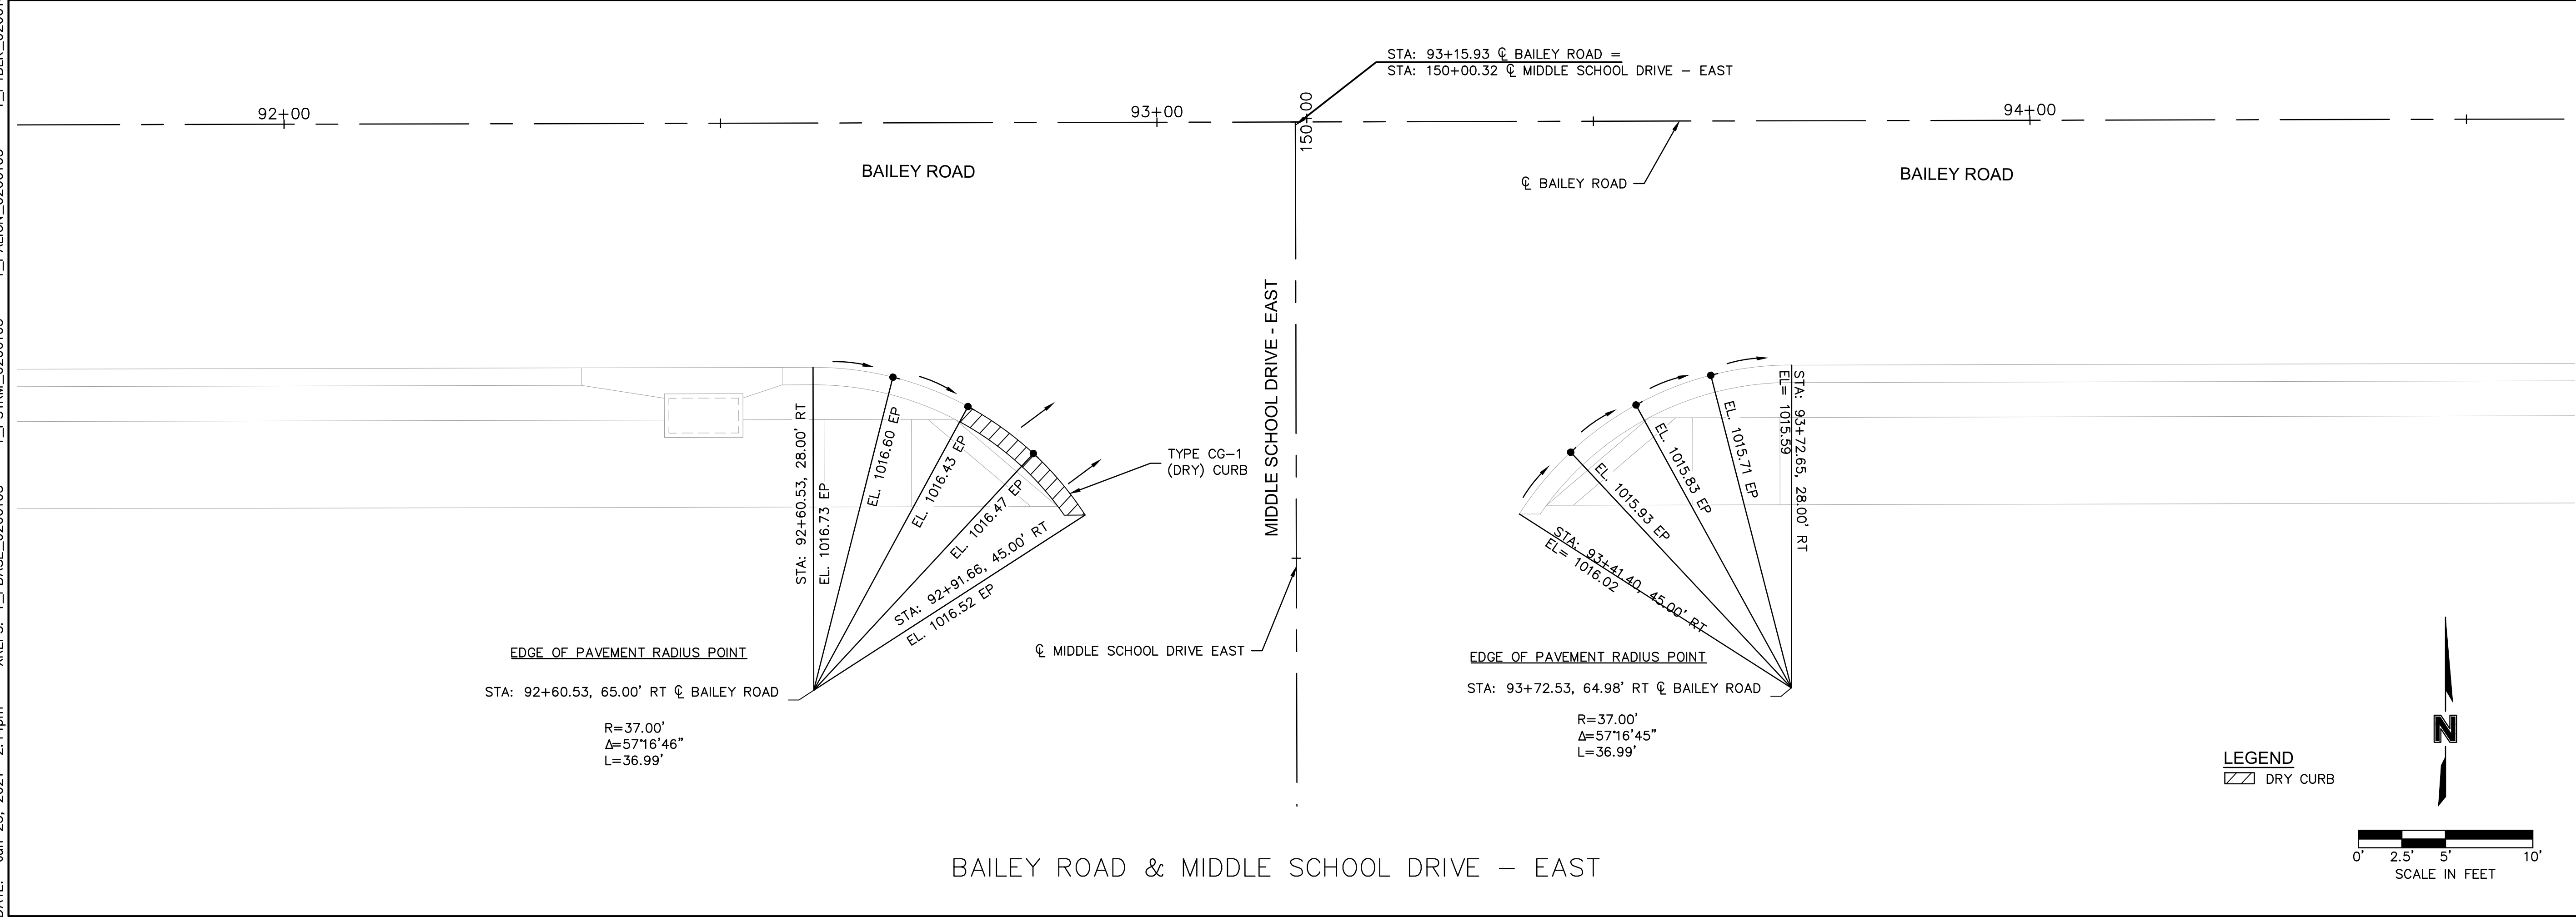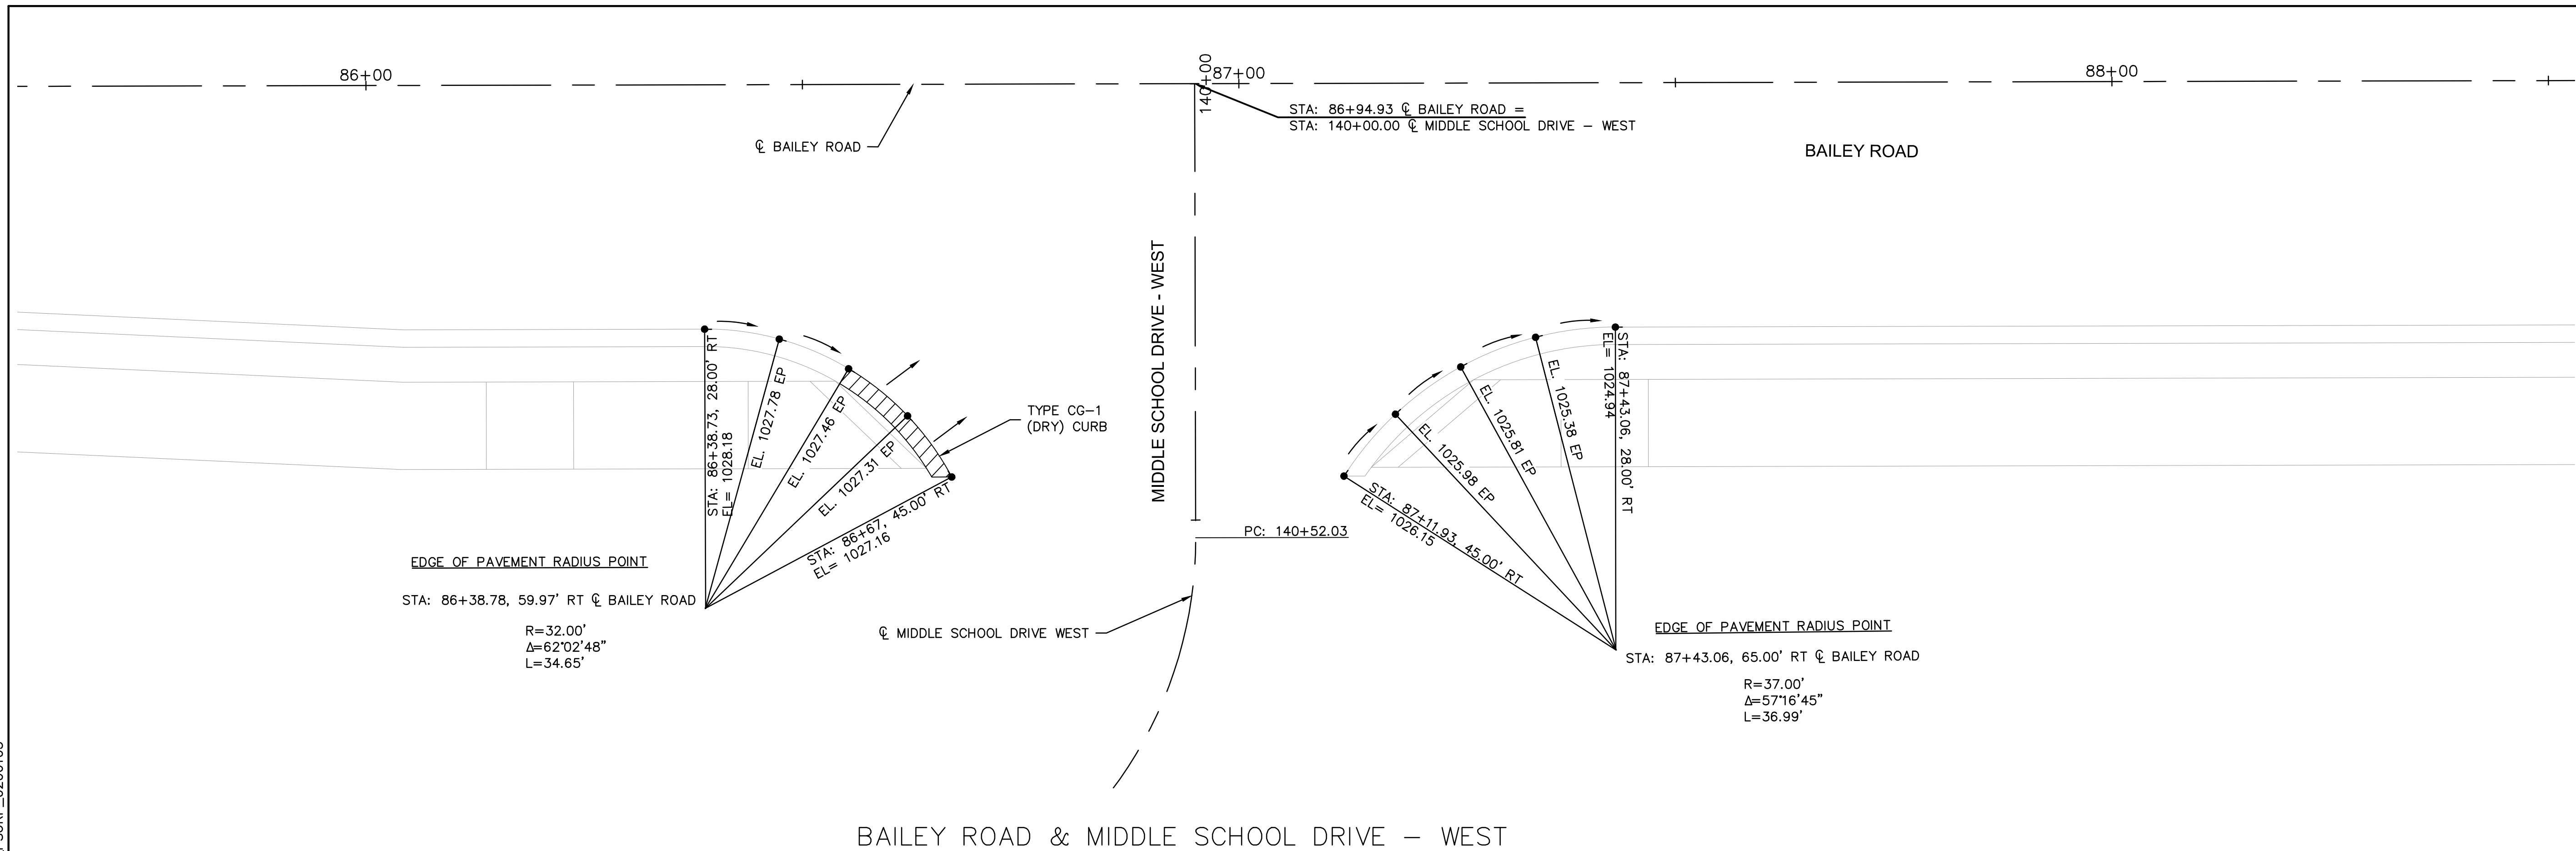

INTERSECTION LAYOUTS					
LEE'S SUMMIT MIDDLE SCHOOL #4 BAILEY ROAD PUBLIC IMPROVEMENTS					
LEE'S SUMMIT, MISSOURI					
C.O.A. NO.: _____	001592				
DRAWN BY: _____	RPH				
CHECKED BY: _____	RBF				
APPROVED BY: _____	RBF				
QA/QC BY: _____	XXX				
PROJECT NO.: _____	020-0103				
DWG NO.: _____	T_INT01_0200103				
DATE: _____	2021-02-01				
SHEET 35 OF 99					

DWG: F:\2020\0001-0500\020-0103\40-Design\AutoCAD\Final Plans\Sheets\ROBR\Lee Summit Plan Set - (Century and Middle School Intersection Layouts)\T_INT01_0200103.dwg
XREFS: T_PBASE_0200103 T_PSTRM_0200103 T_PALIGN_0200103 T_PTBLK_0200103 T_PSURF_0200103
DATE: Jun 25, 2021 2:14pm

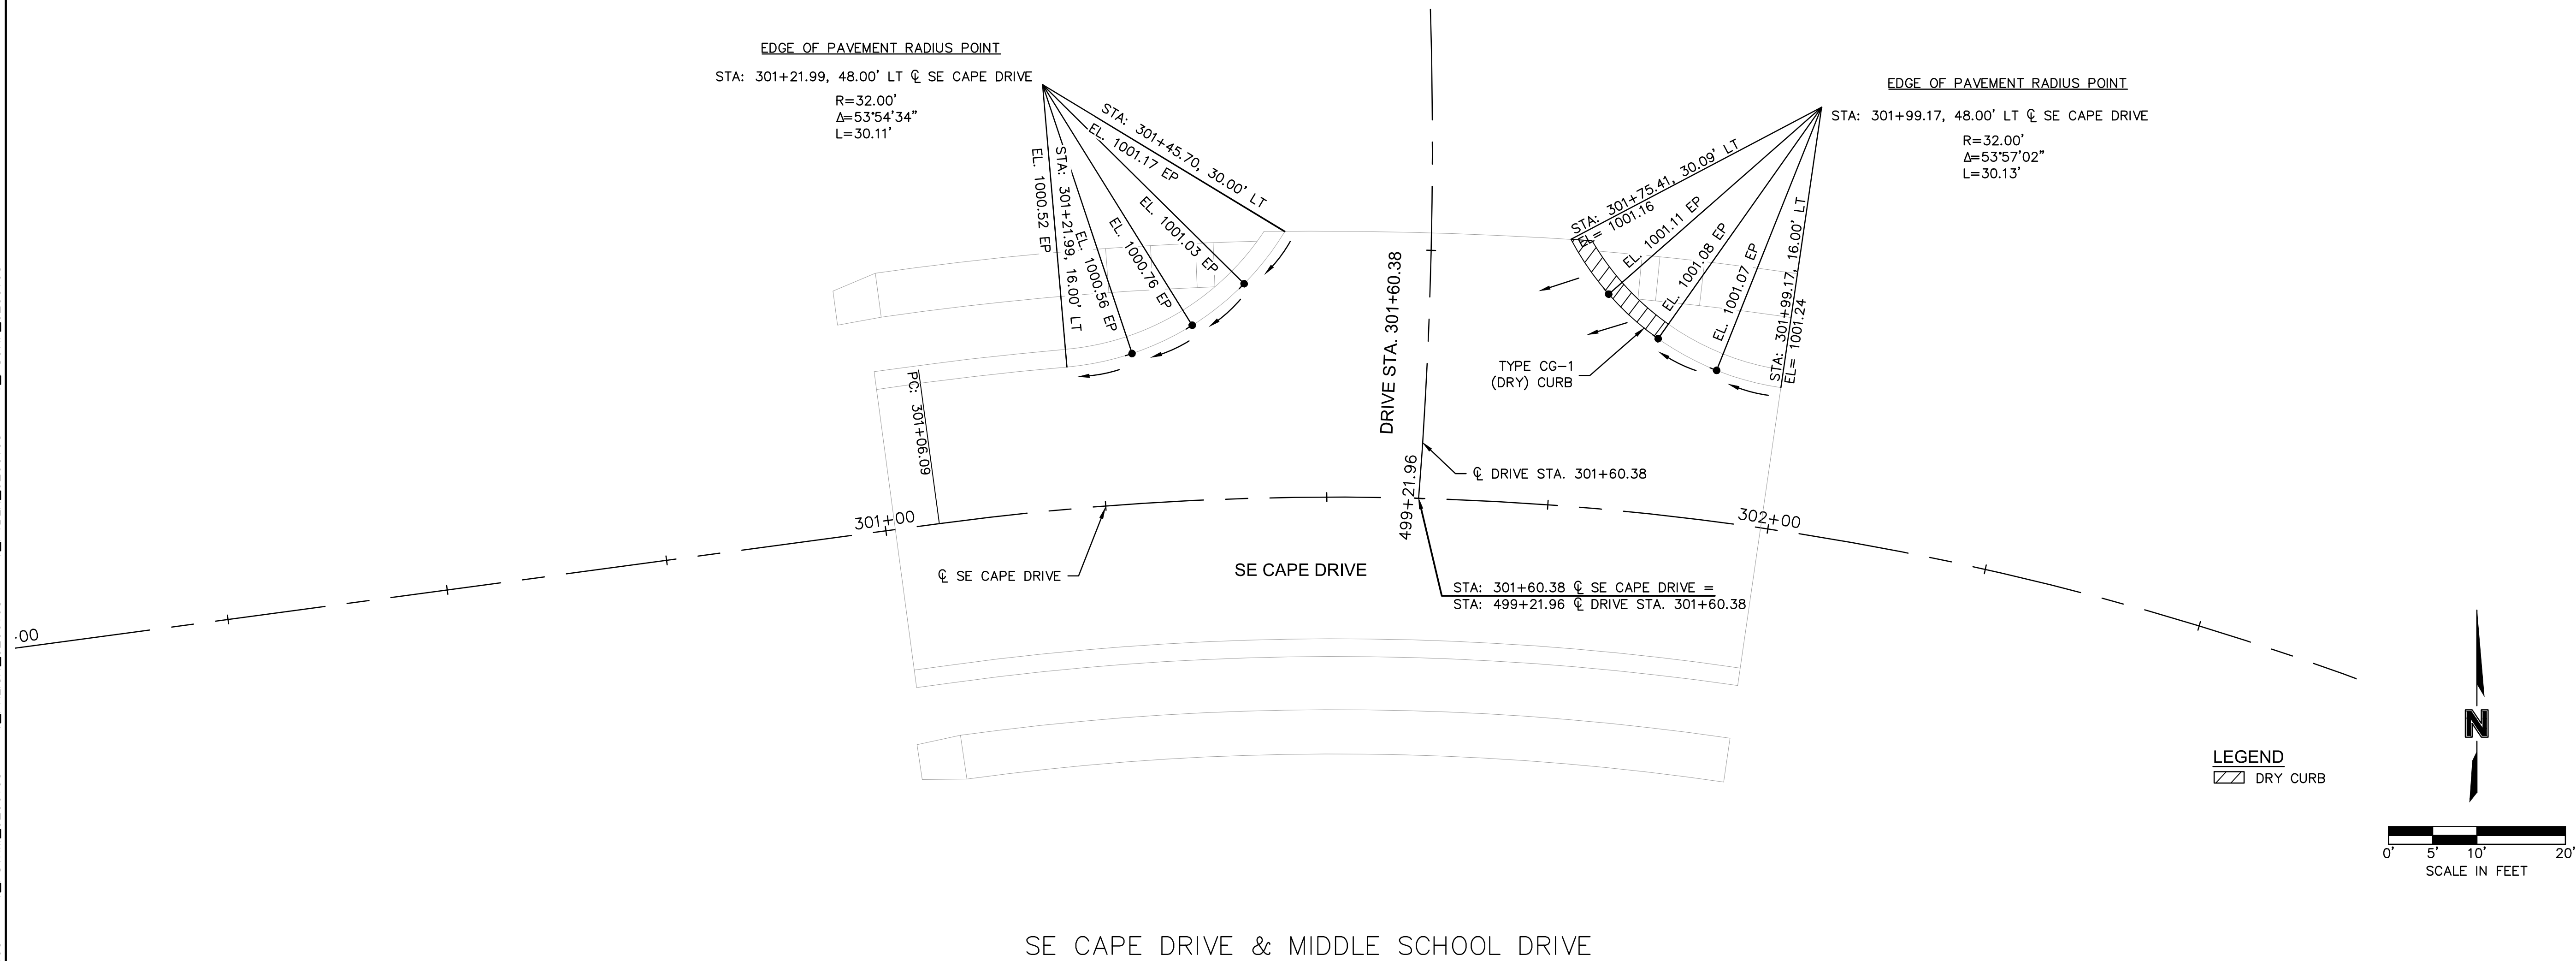


INTERSECTION LAYOUTS

LEE'S SUMMIT MIDDLE SCHOOL #4
BAILEY ROAD PUBLIC IMPROVEMENTS

LEE'S SUMMIT, MISSOURI

2021

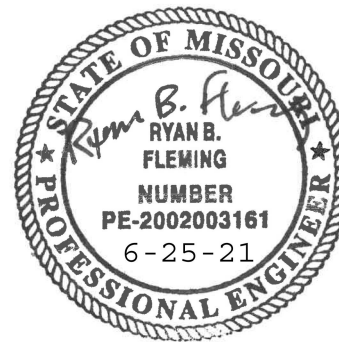[illegible]

RYAN B. FLEMING
MO. NO. PE-2002003161




olson

Olsson Engineering - MO State Certificate of Authority #001592
7301 West 133rd Street, Suite 200 TEL 913.381.1170
Overland Park, KS 66213-4750 FAX 913.381.1174 www.olsson.com

C.O.A. NO.: 001592
DRAWN BY: RPH
CHECKED BY: RBF
APPROVED BY: RBF
QA/QC BY: XXX
PROJECT NO.: 020-0103
DWG NO.: T_INT01_0200103
DATE: 2021-02-01

SHEET
36 OF 99

DWG: F:\2020\0001-0500\020-0103\40-Design\AutoCAD\Final Plans\Sheets\ROBR\Lee Summit Plan Set - (Century and Middle School Drives)\SIDEWALK RAMP LAYOUTS\I_SWK01_0200103_LS.dwg
DATE: Jun 25, 2021 2:18pm XREFS: I_PBASE_0200103 I_PSTRM_0200103 I_PBLK_0200103 I_PATT_0200103 USER: rhaller

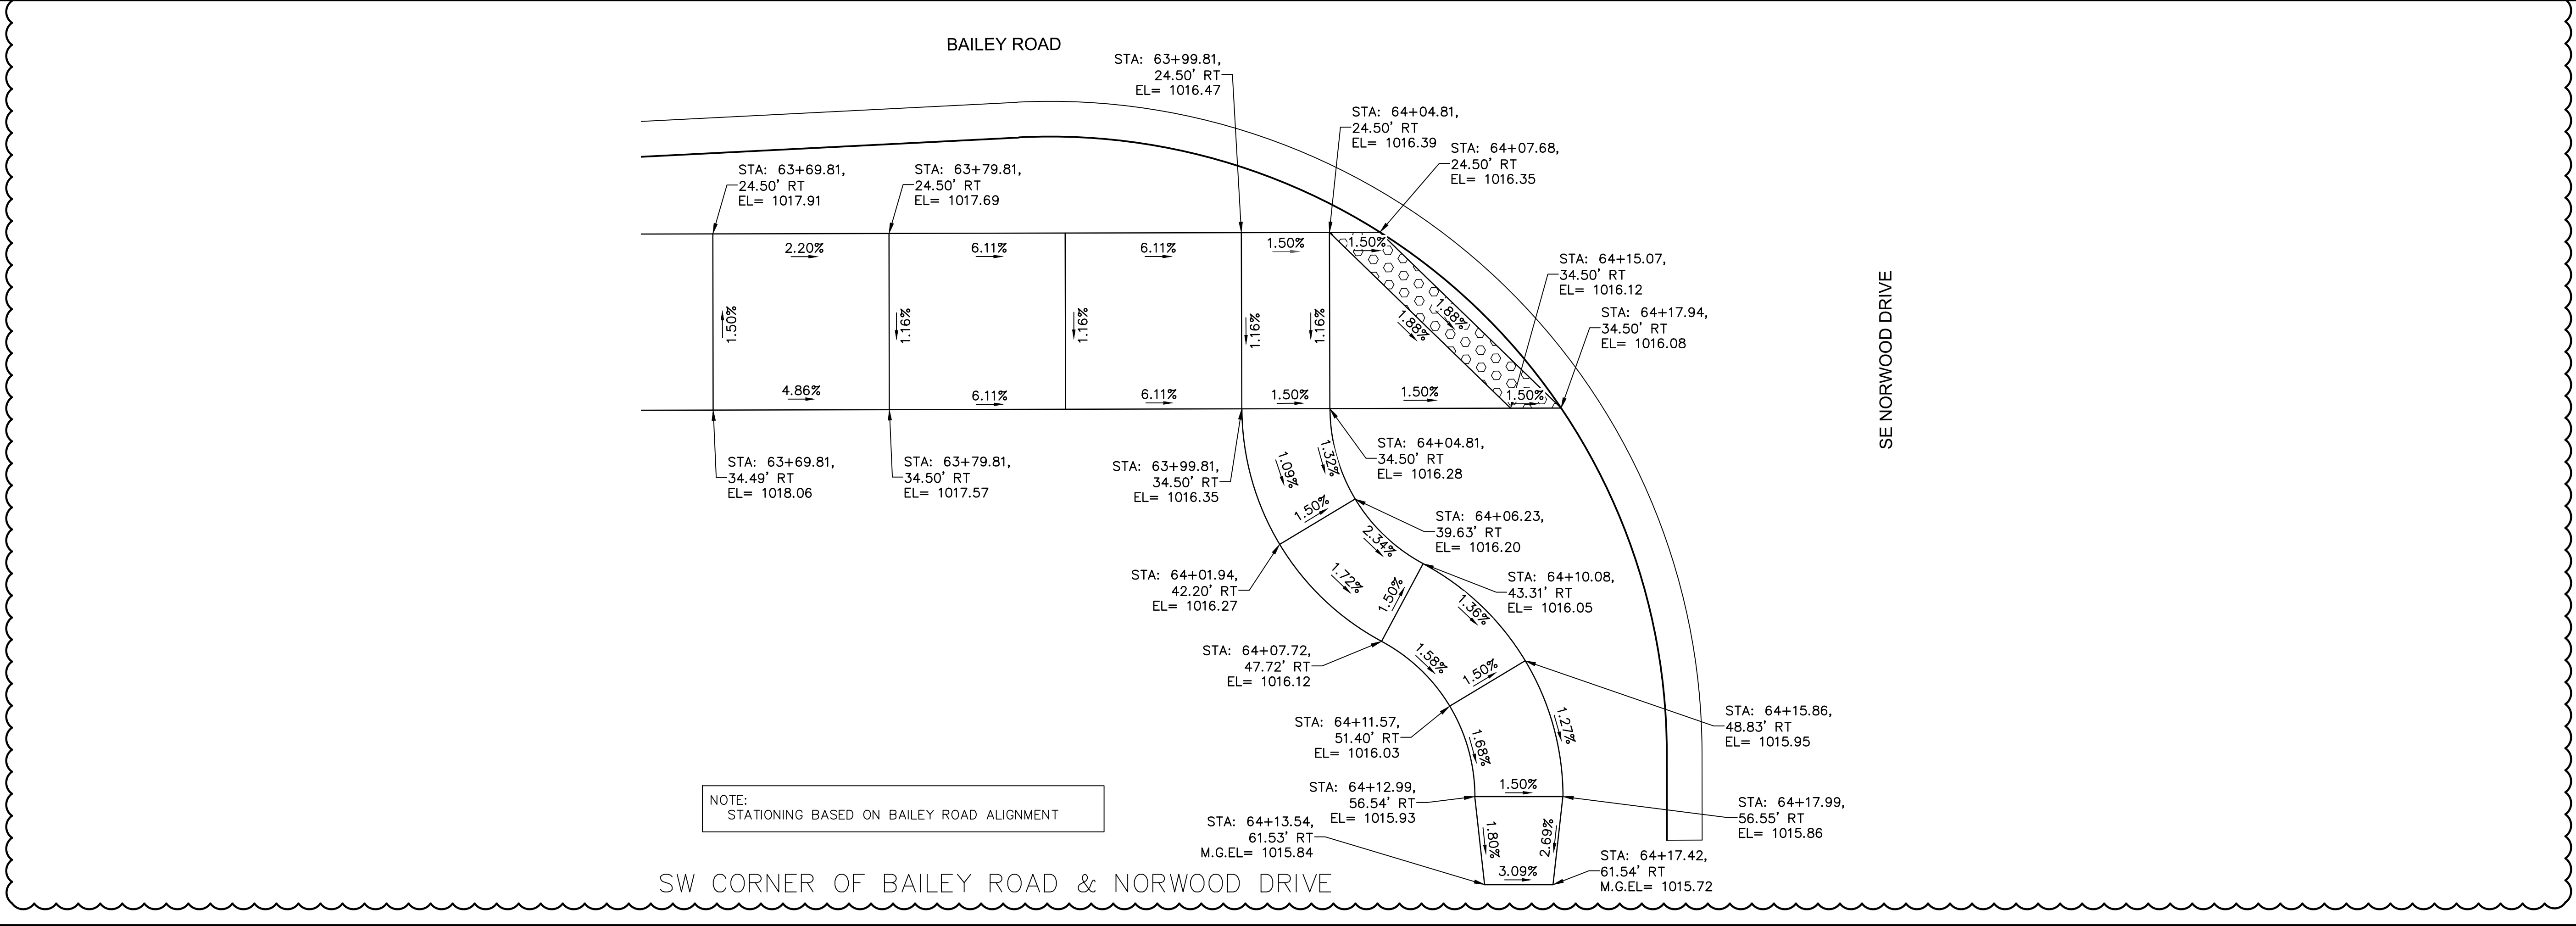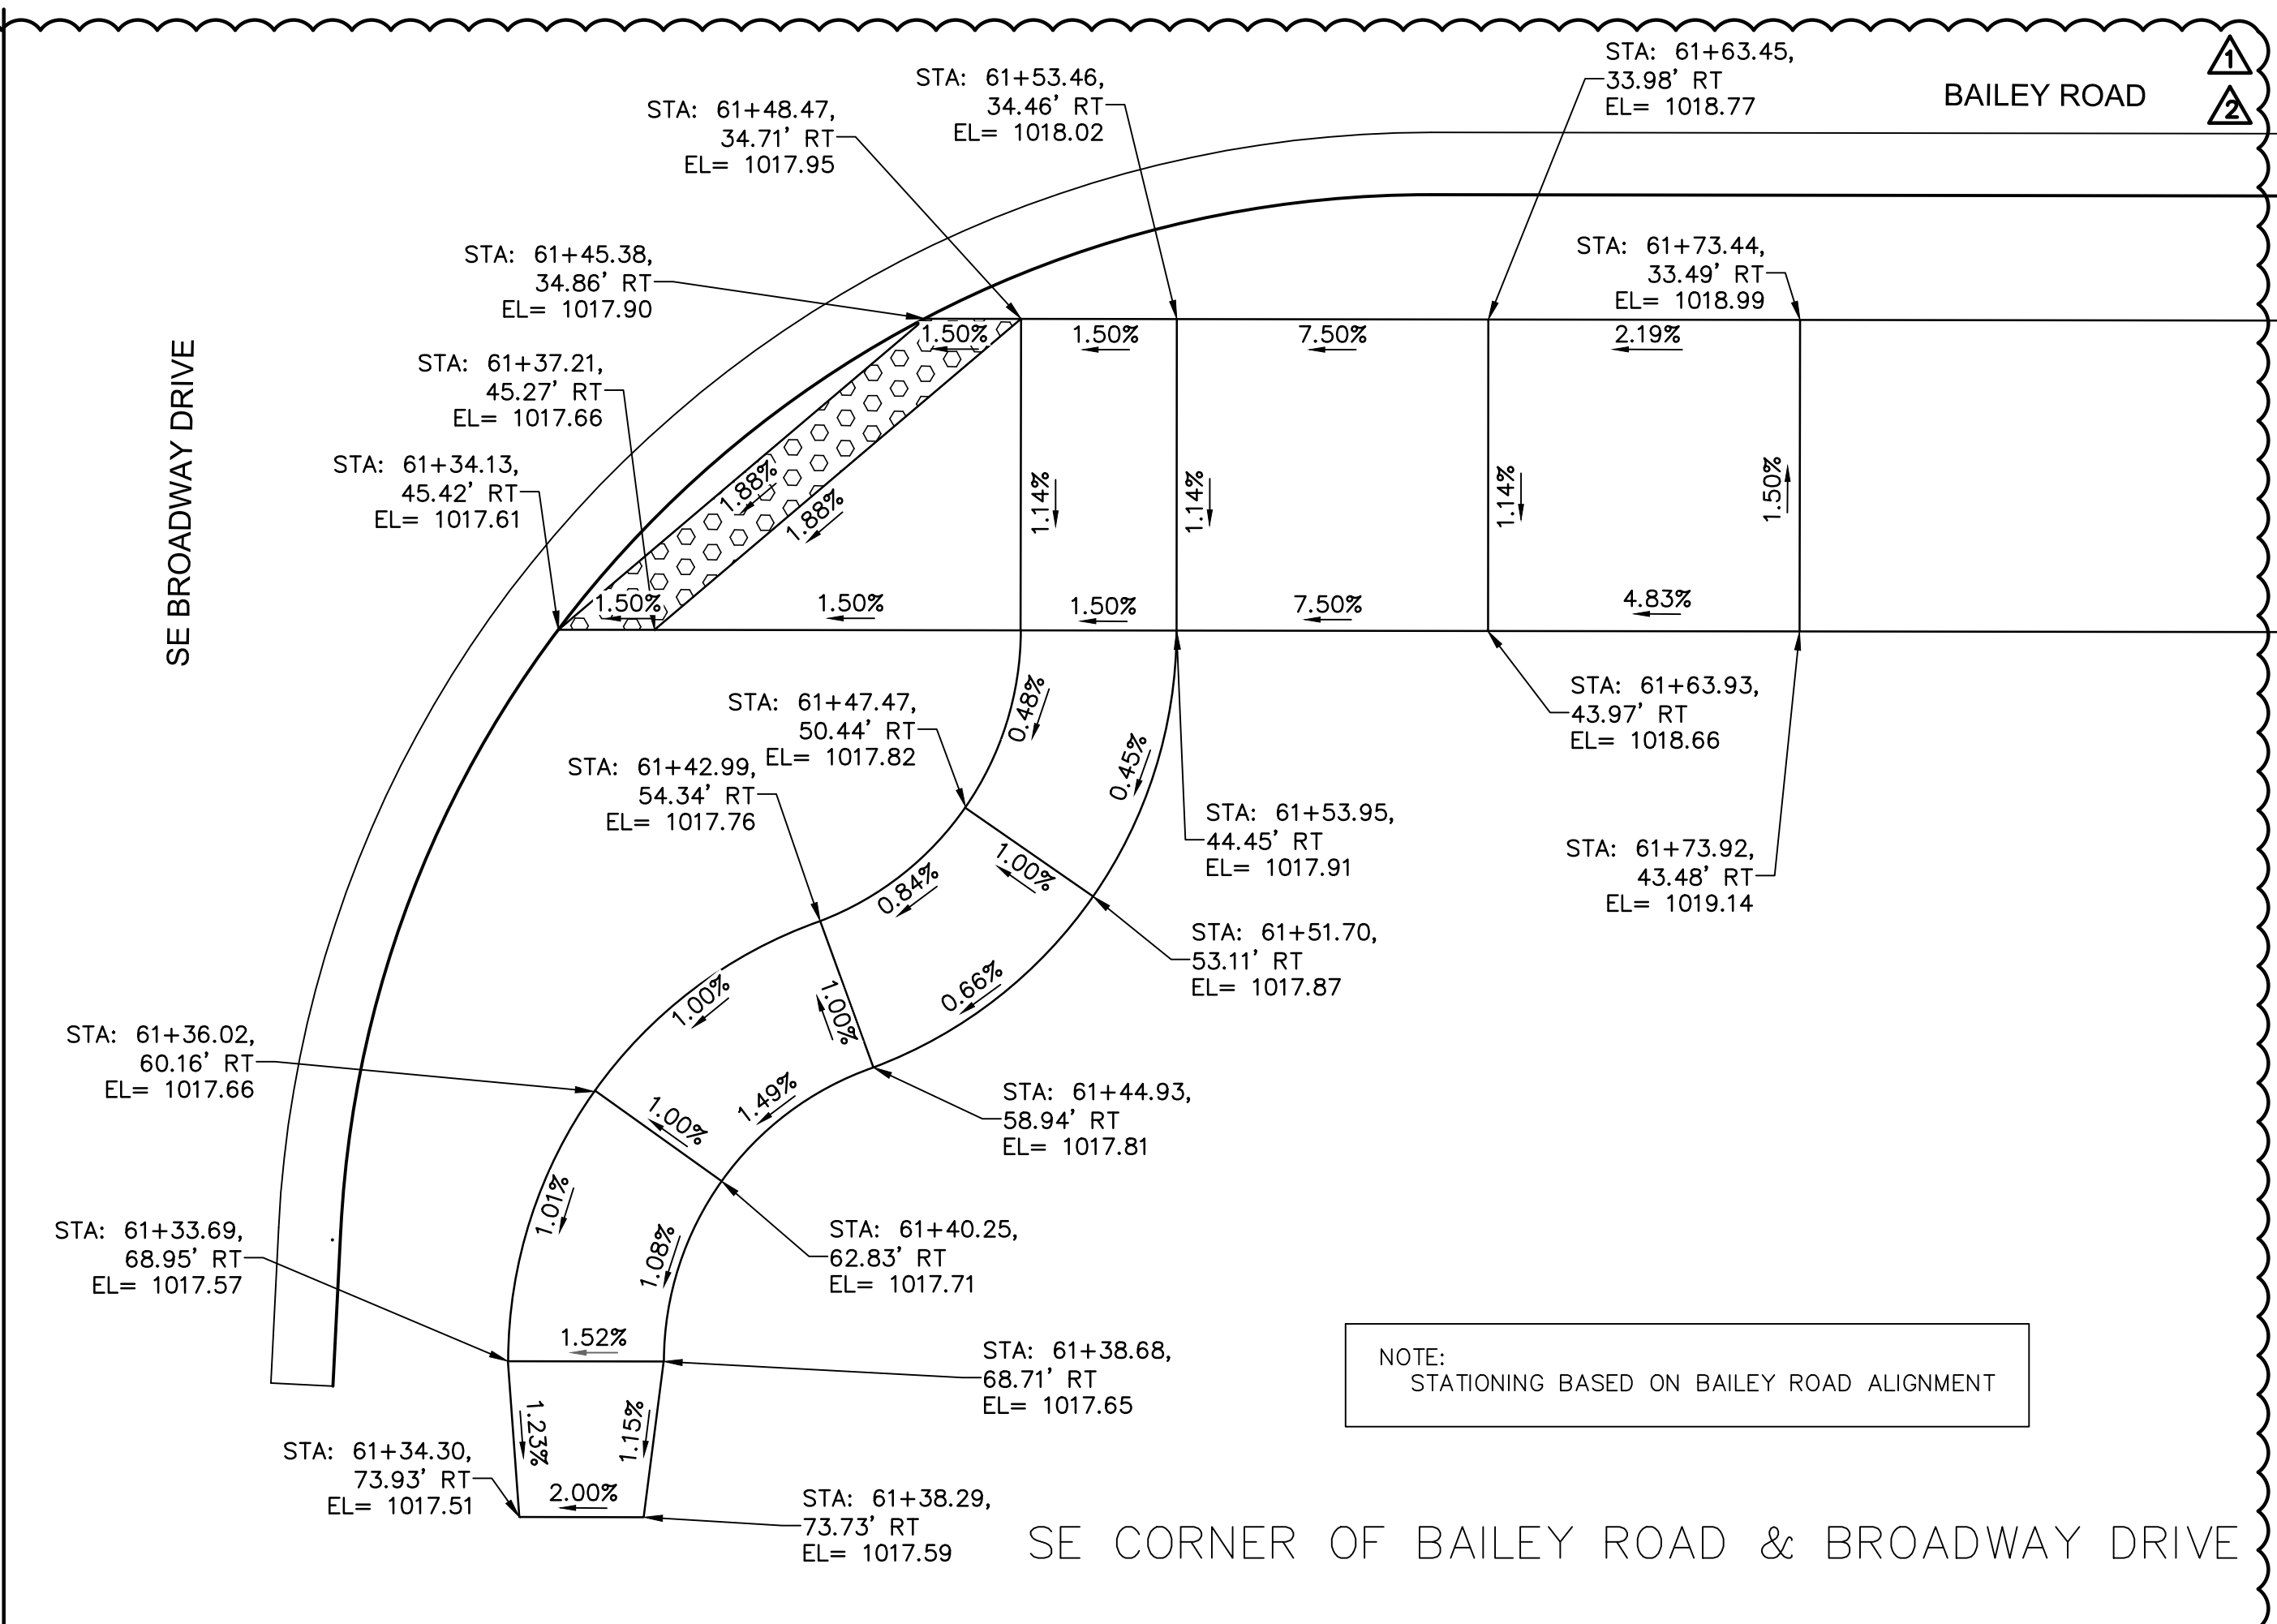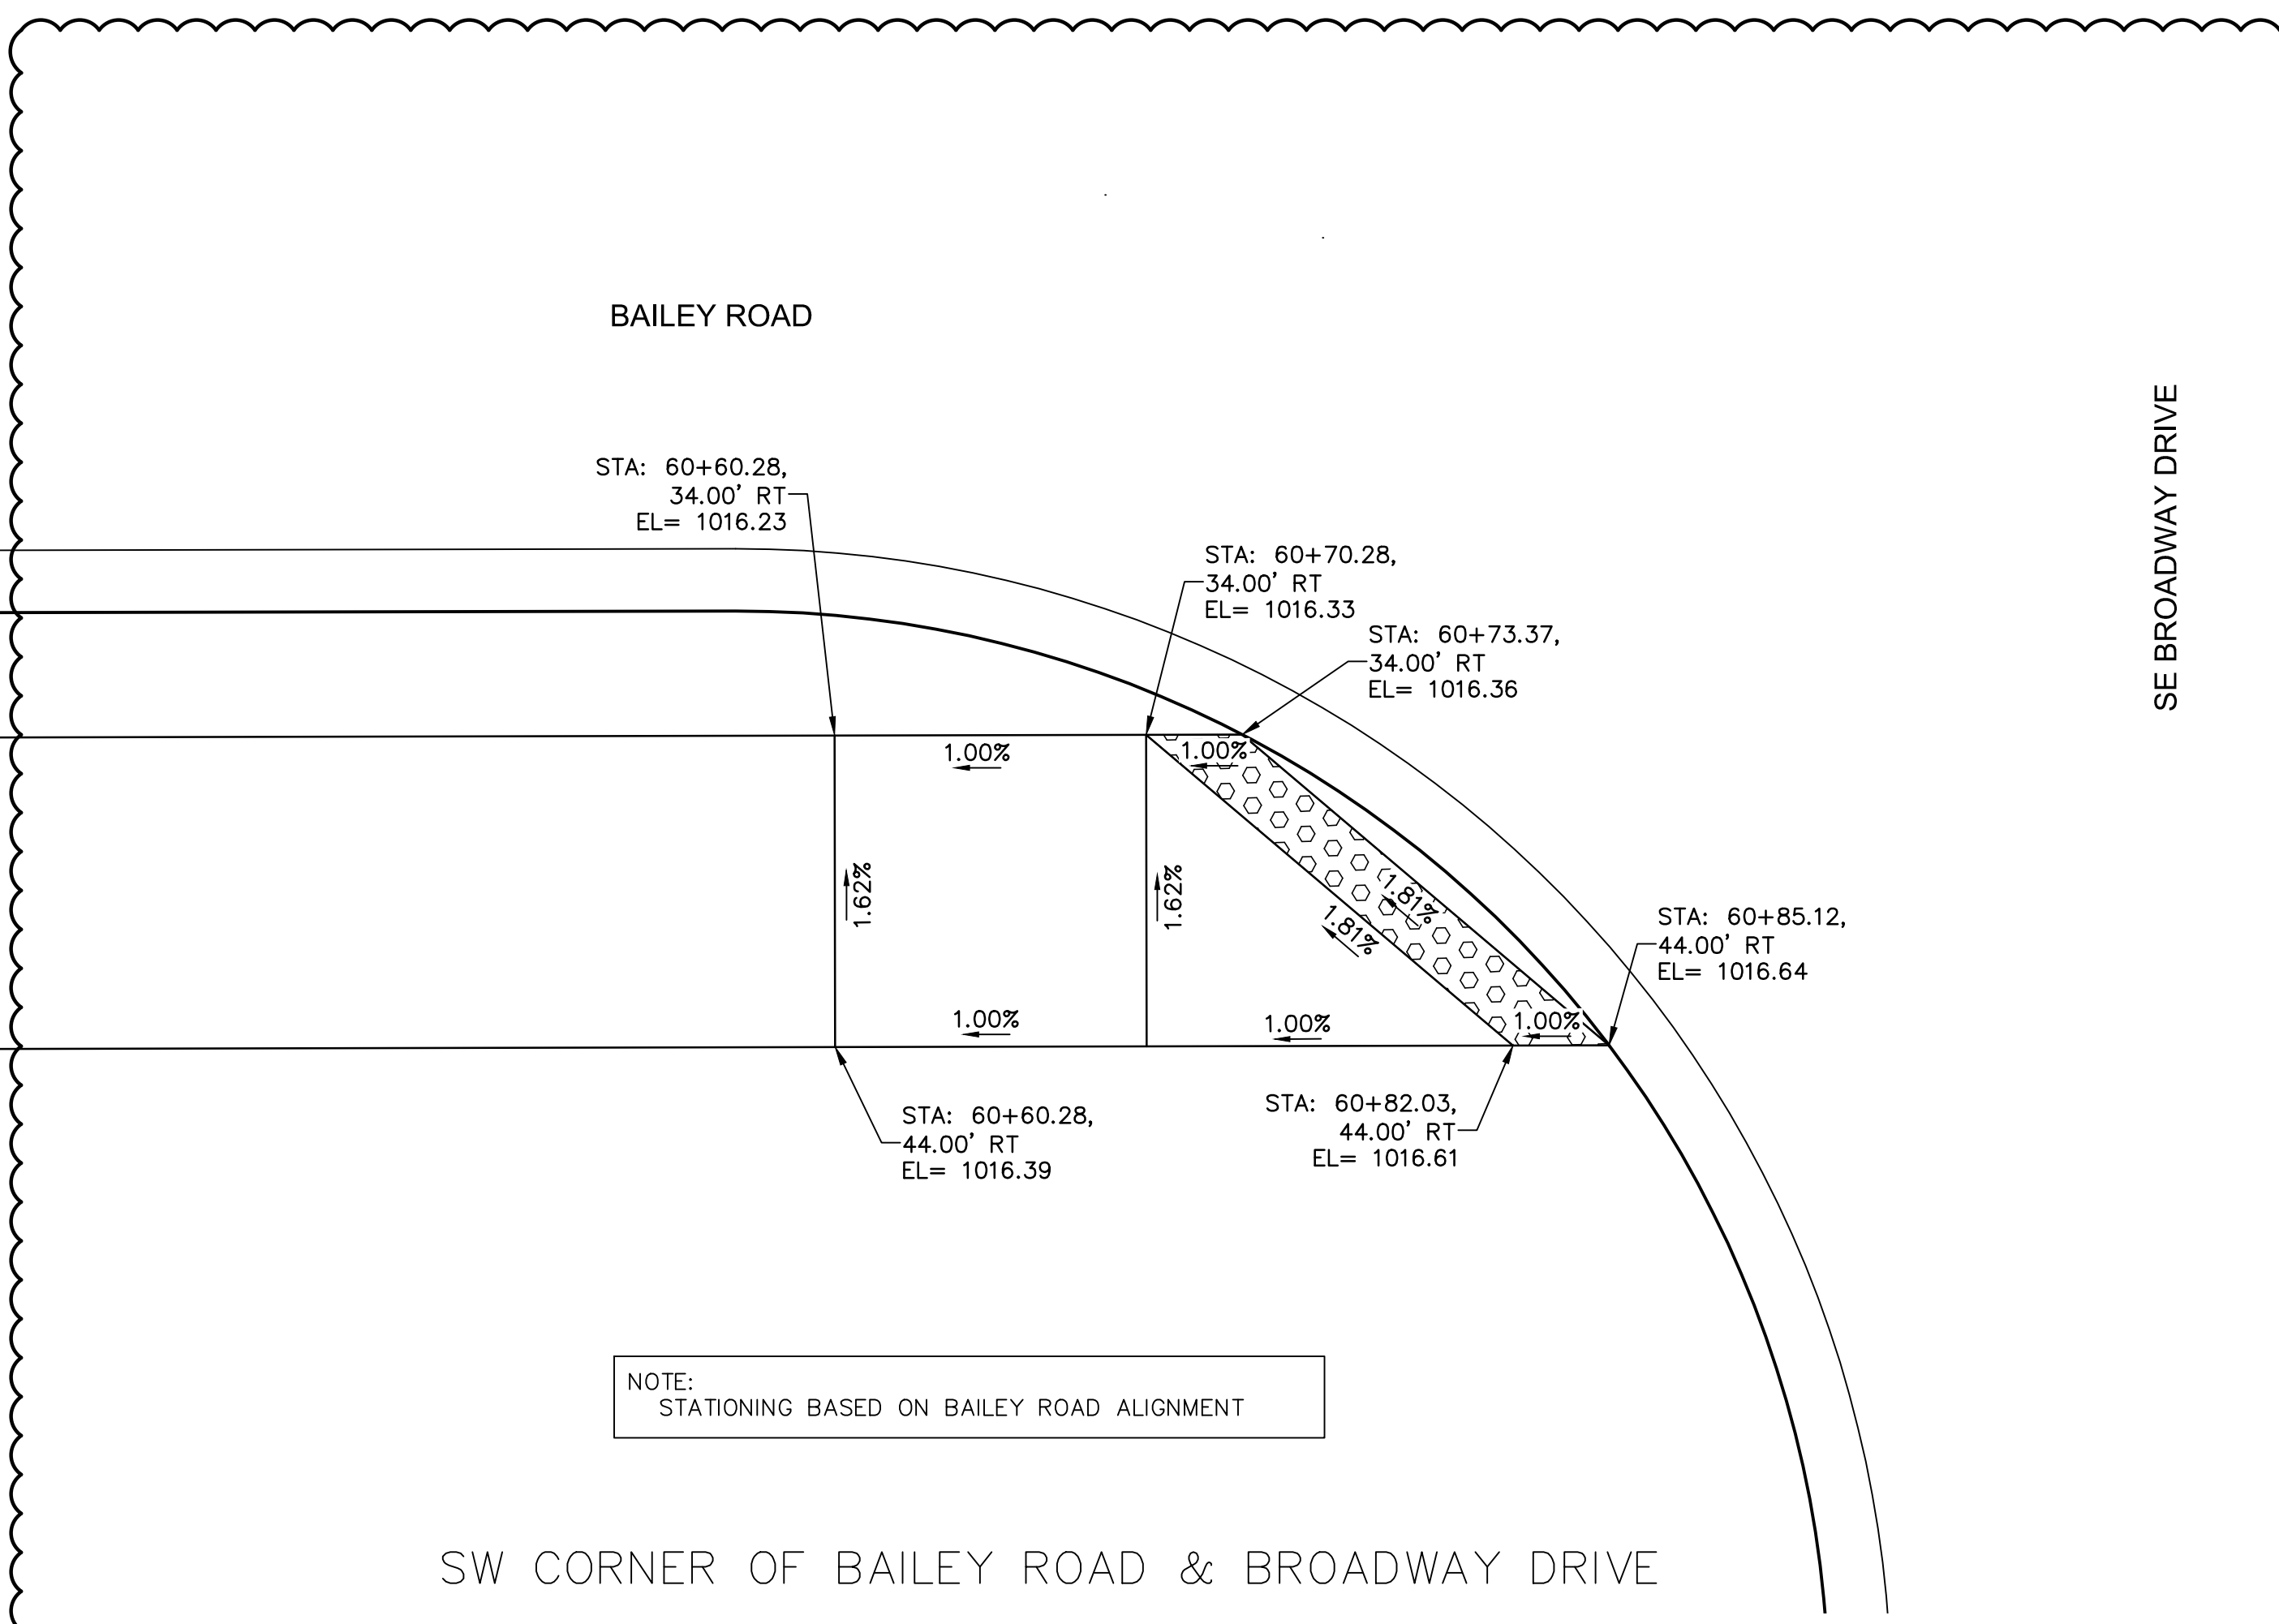

olsson

Olsson Engineering - MO State Certificate of Authority #001592
7301 West 133rd Street, Suite 200
Overland Park, KS 66213-4750
TEL 913.381.1170
FAX 913.381.1174
www.olson.com

STATE OF MISSOURI
RYAN B. FLEMING
NUMBER
PE-2002003161
6-25-21
PROFESSIONAL ENGINEER

RYAN B. FLEMING
MO. NO. PE-2002003161

REV. NO.	DATE	REVISIONS DESCRIPTION	BY
1	5-17-2021	REVISED PER CITY COMMENT	
2	6-25-2021	REVISED PER CITY COMMENT	

SIDEWALK LAYOUTS

LEE'S SUMMIT MIDDLE SCHOOL #4
BAILEY ROAD PUBLIC IMPROVEMENTS





LEE'S SUMMIT, MISSOURI

2021

C.O.A. NO.: 001592
DRAWN BY: RPH
CHECKED BY: RBE
APPROVED BY: RBE
QA/QC BY: XXX
PROJECT NO.: 020-0103
DWG NO.: I_SWK01_0200103_LS
DATE: 2021-02-01

SHEET
40 OF 99

DWG: F:\2020\0001-0500\020-0103\40-Design\AutoCAD\Final Plans\Sheets\ROBR\Lee Summit Plan Set - (Century and Middle School Drives)\SIDEWALK RAMP LAYOUTS\I_SWK01_0200103_LS.dwg
DATE: Jun 25, 2021 2:18pm XREFS: I_PBASE_0200103 I_PSTRM_0200103 I_PBLK_0200103 I_PAT_0200103 I_PTOP_2_00103 I_PBASE_0200103 I_PATT_0200103
USER: rhaller

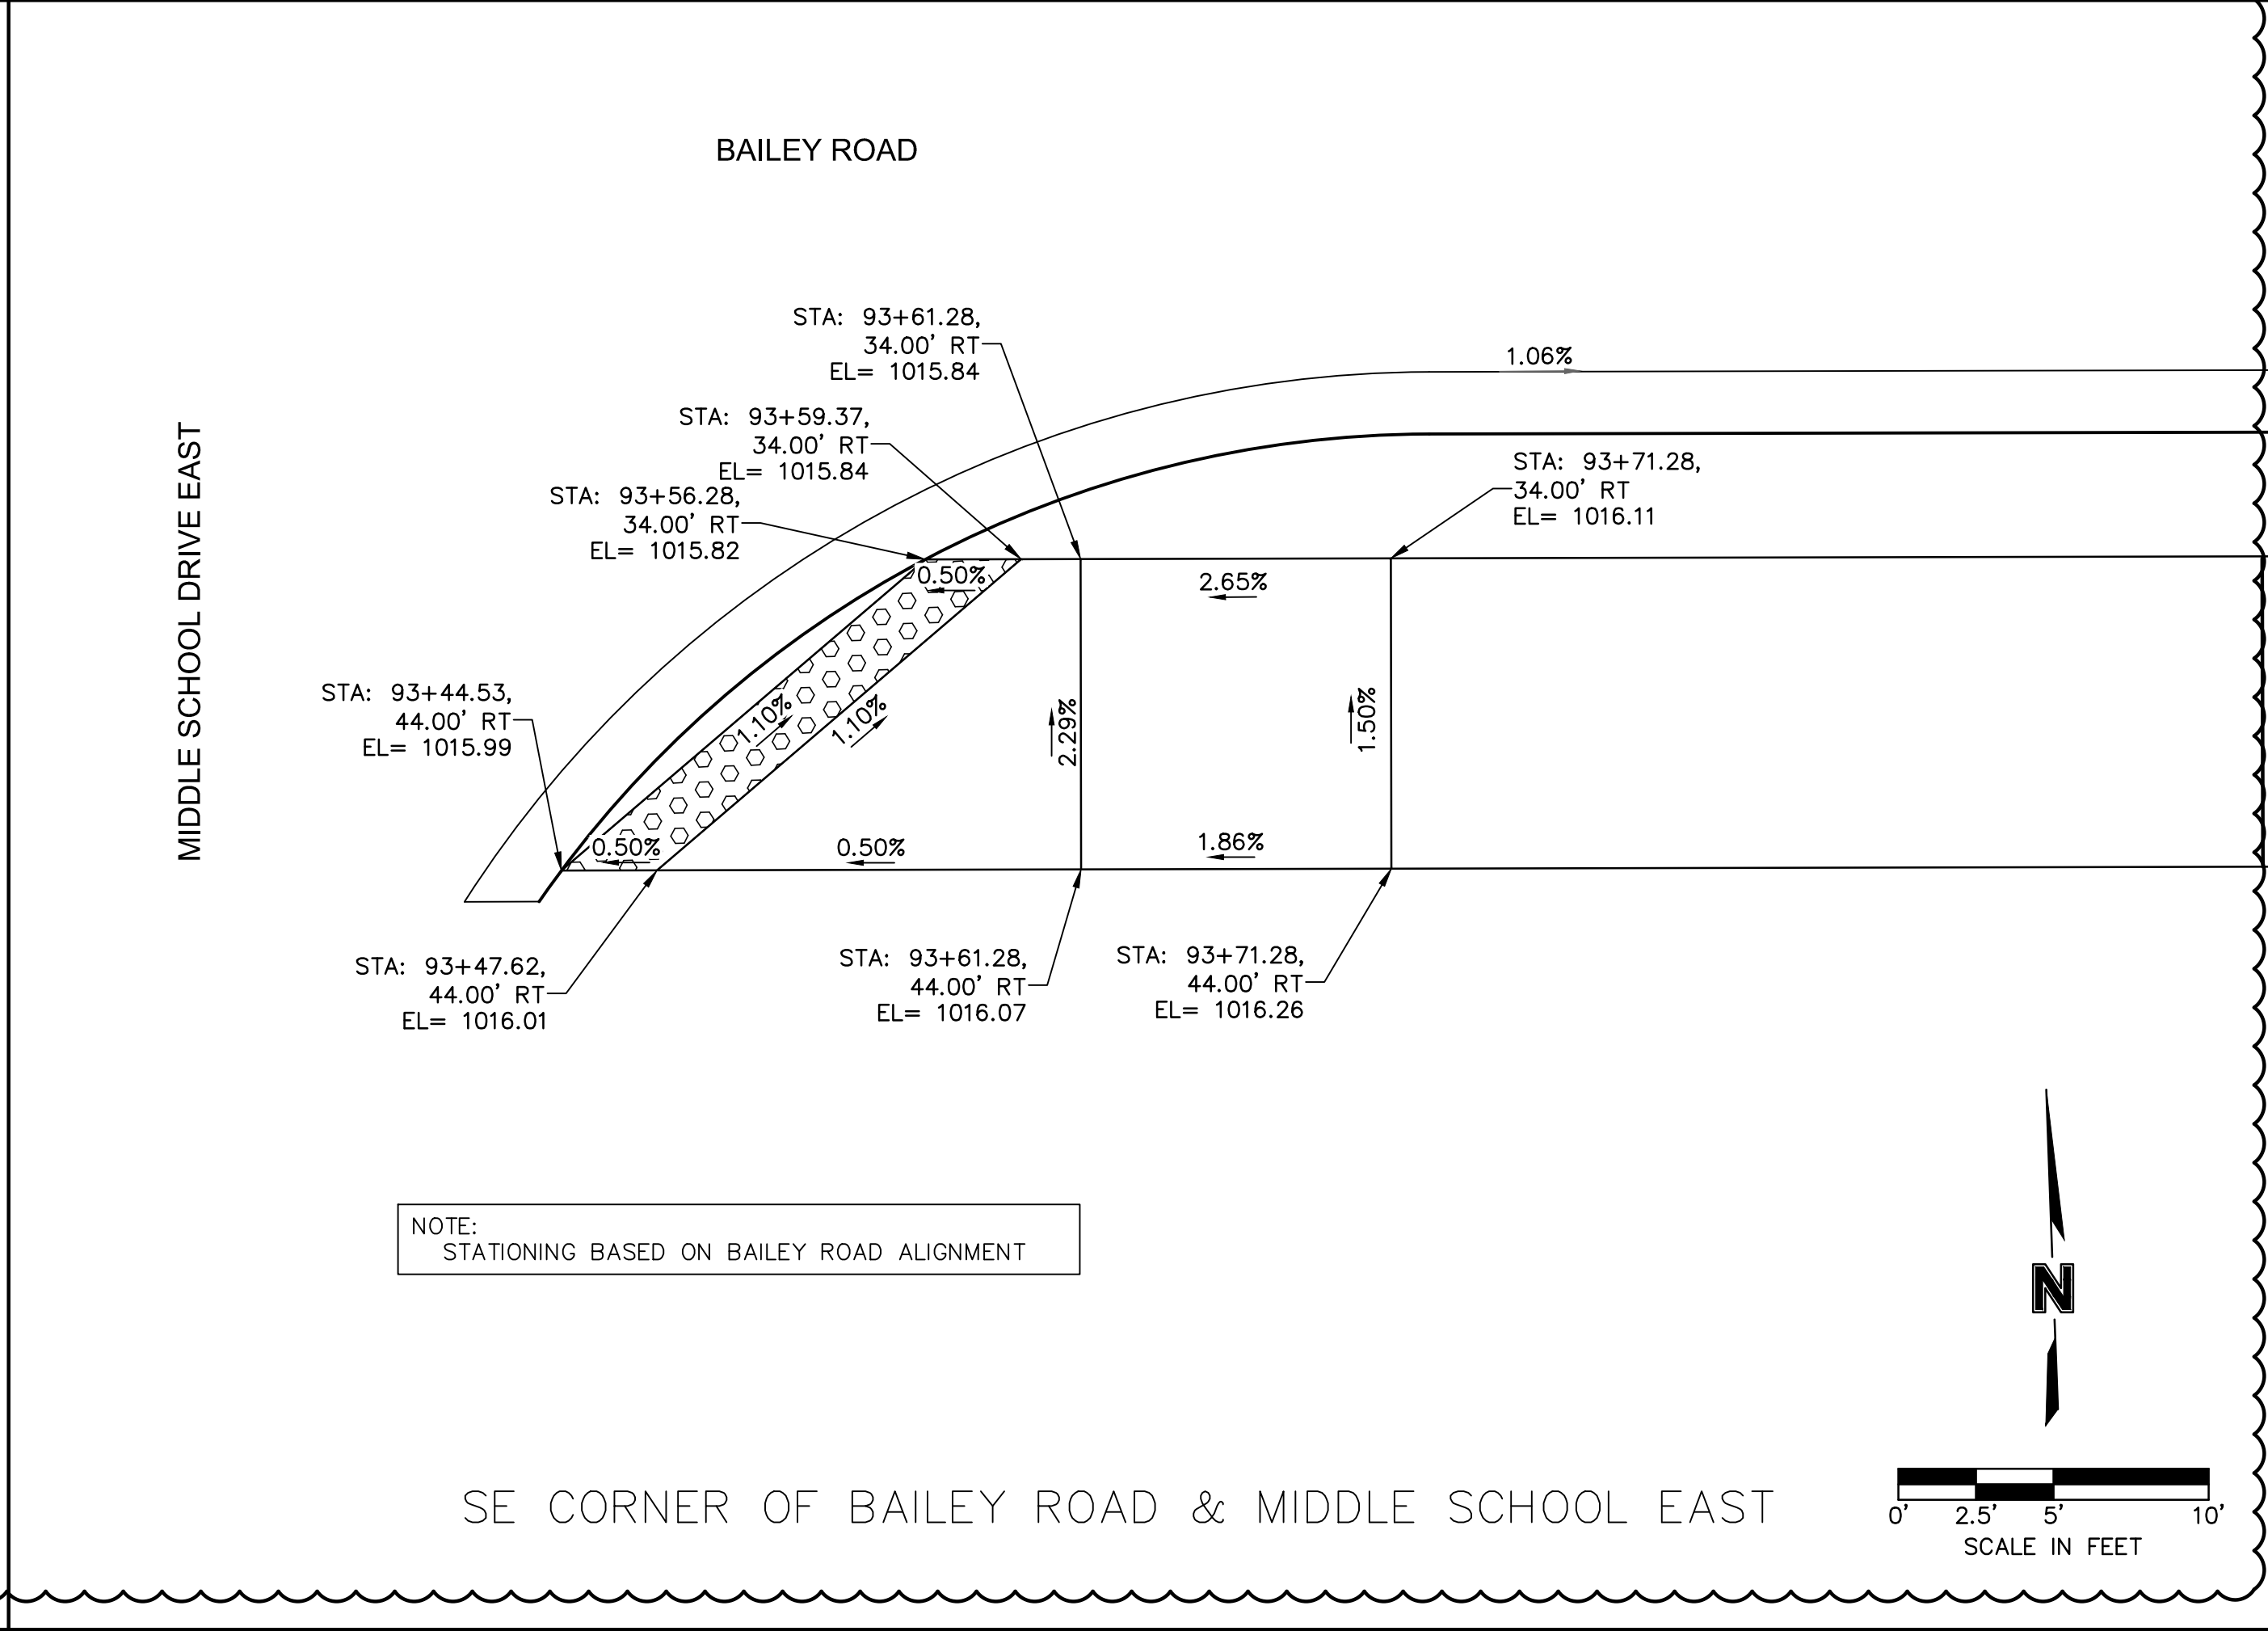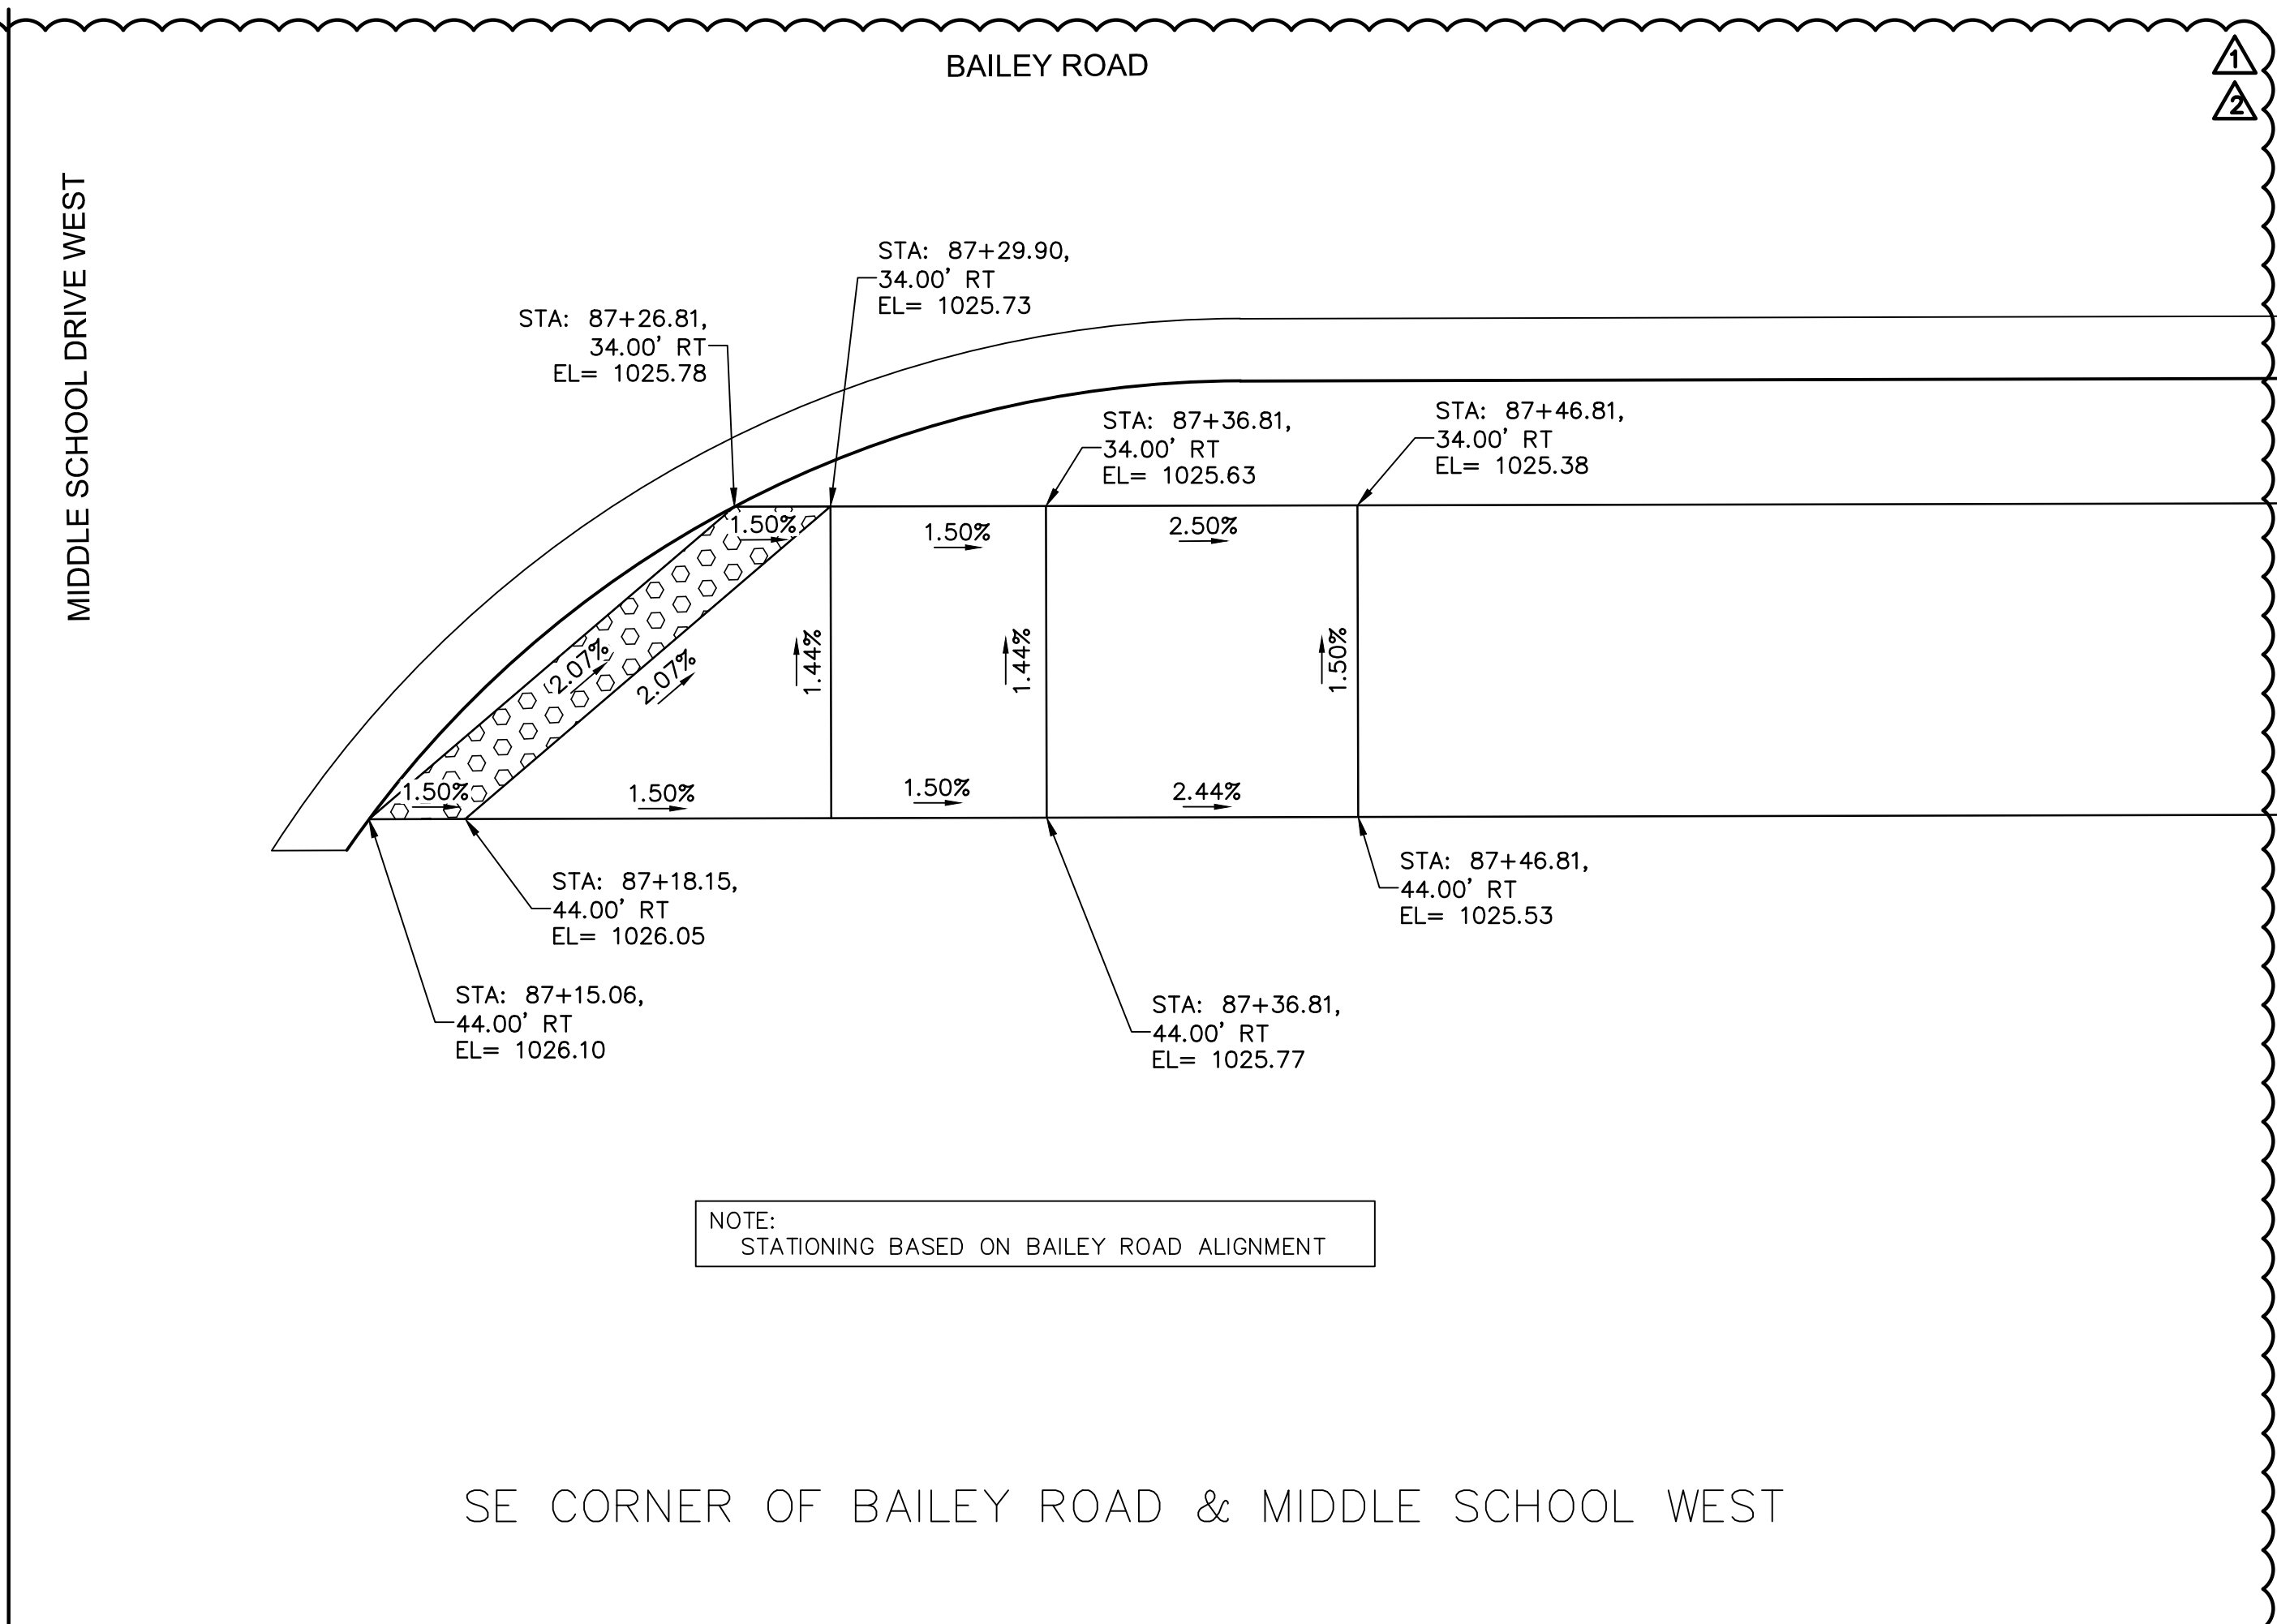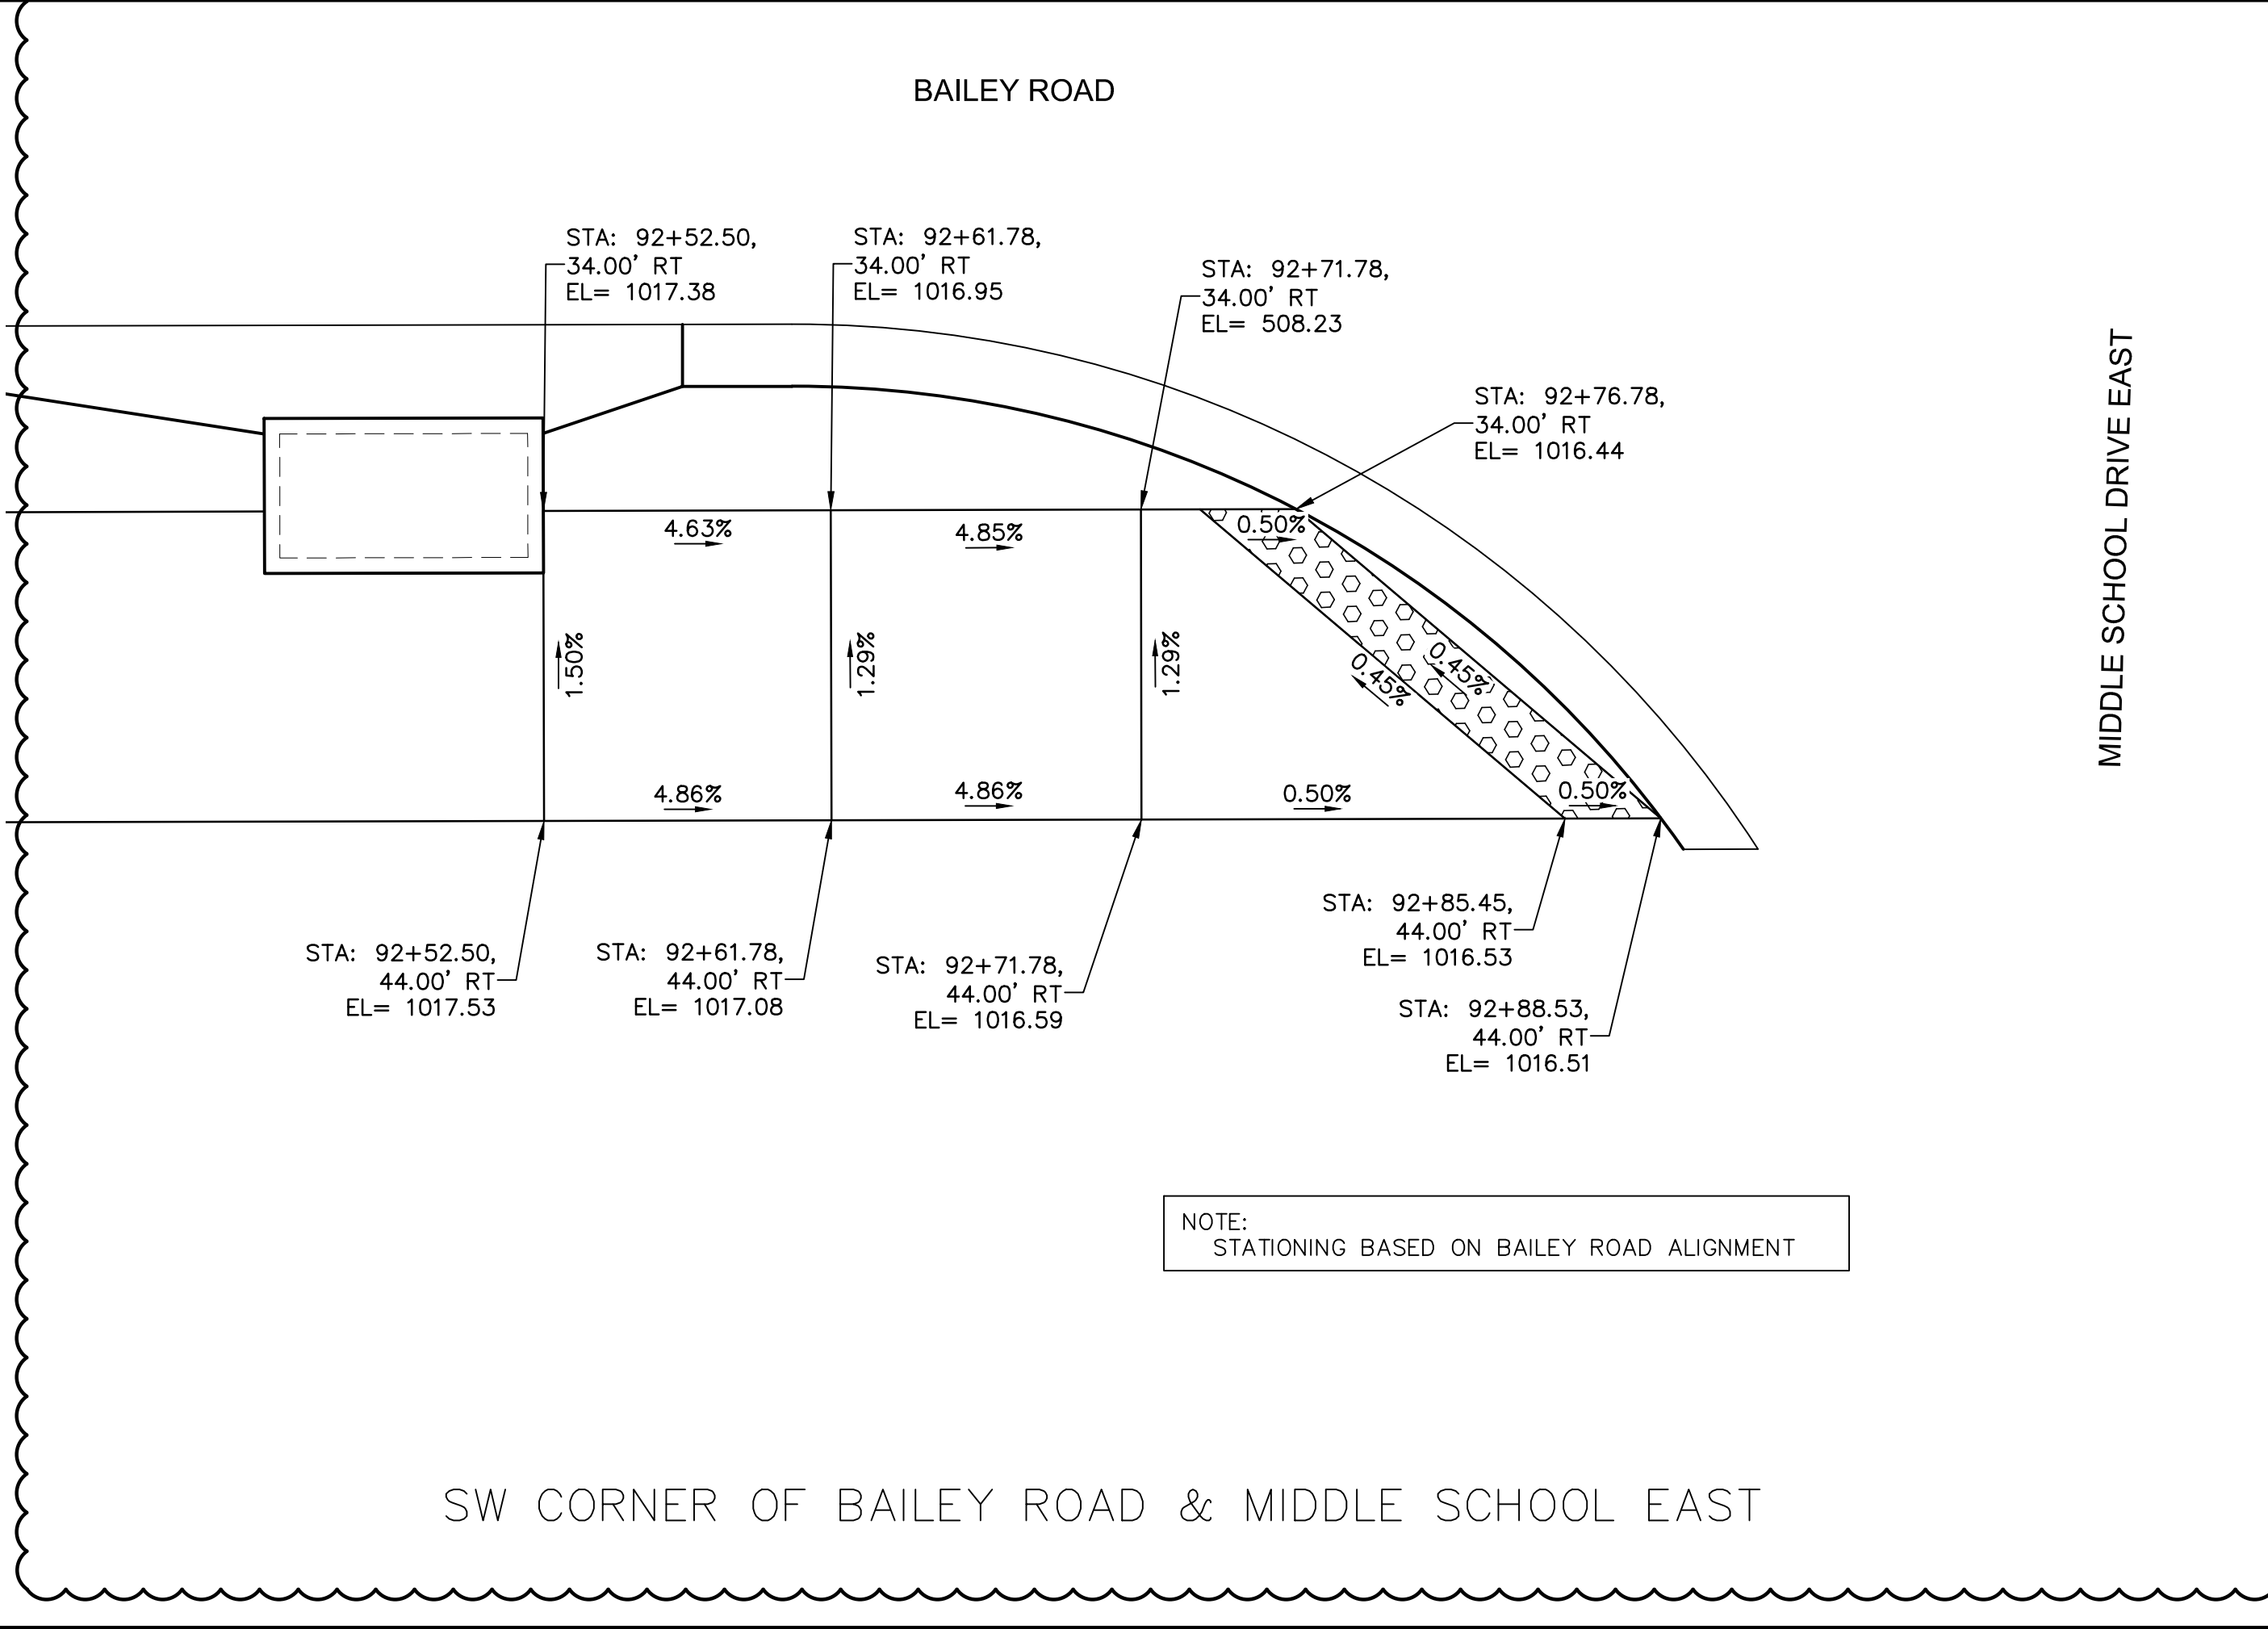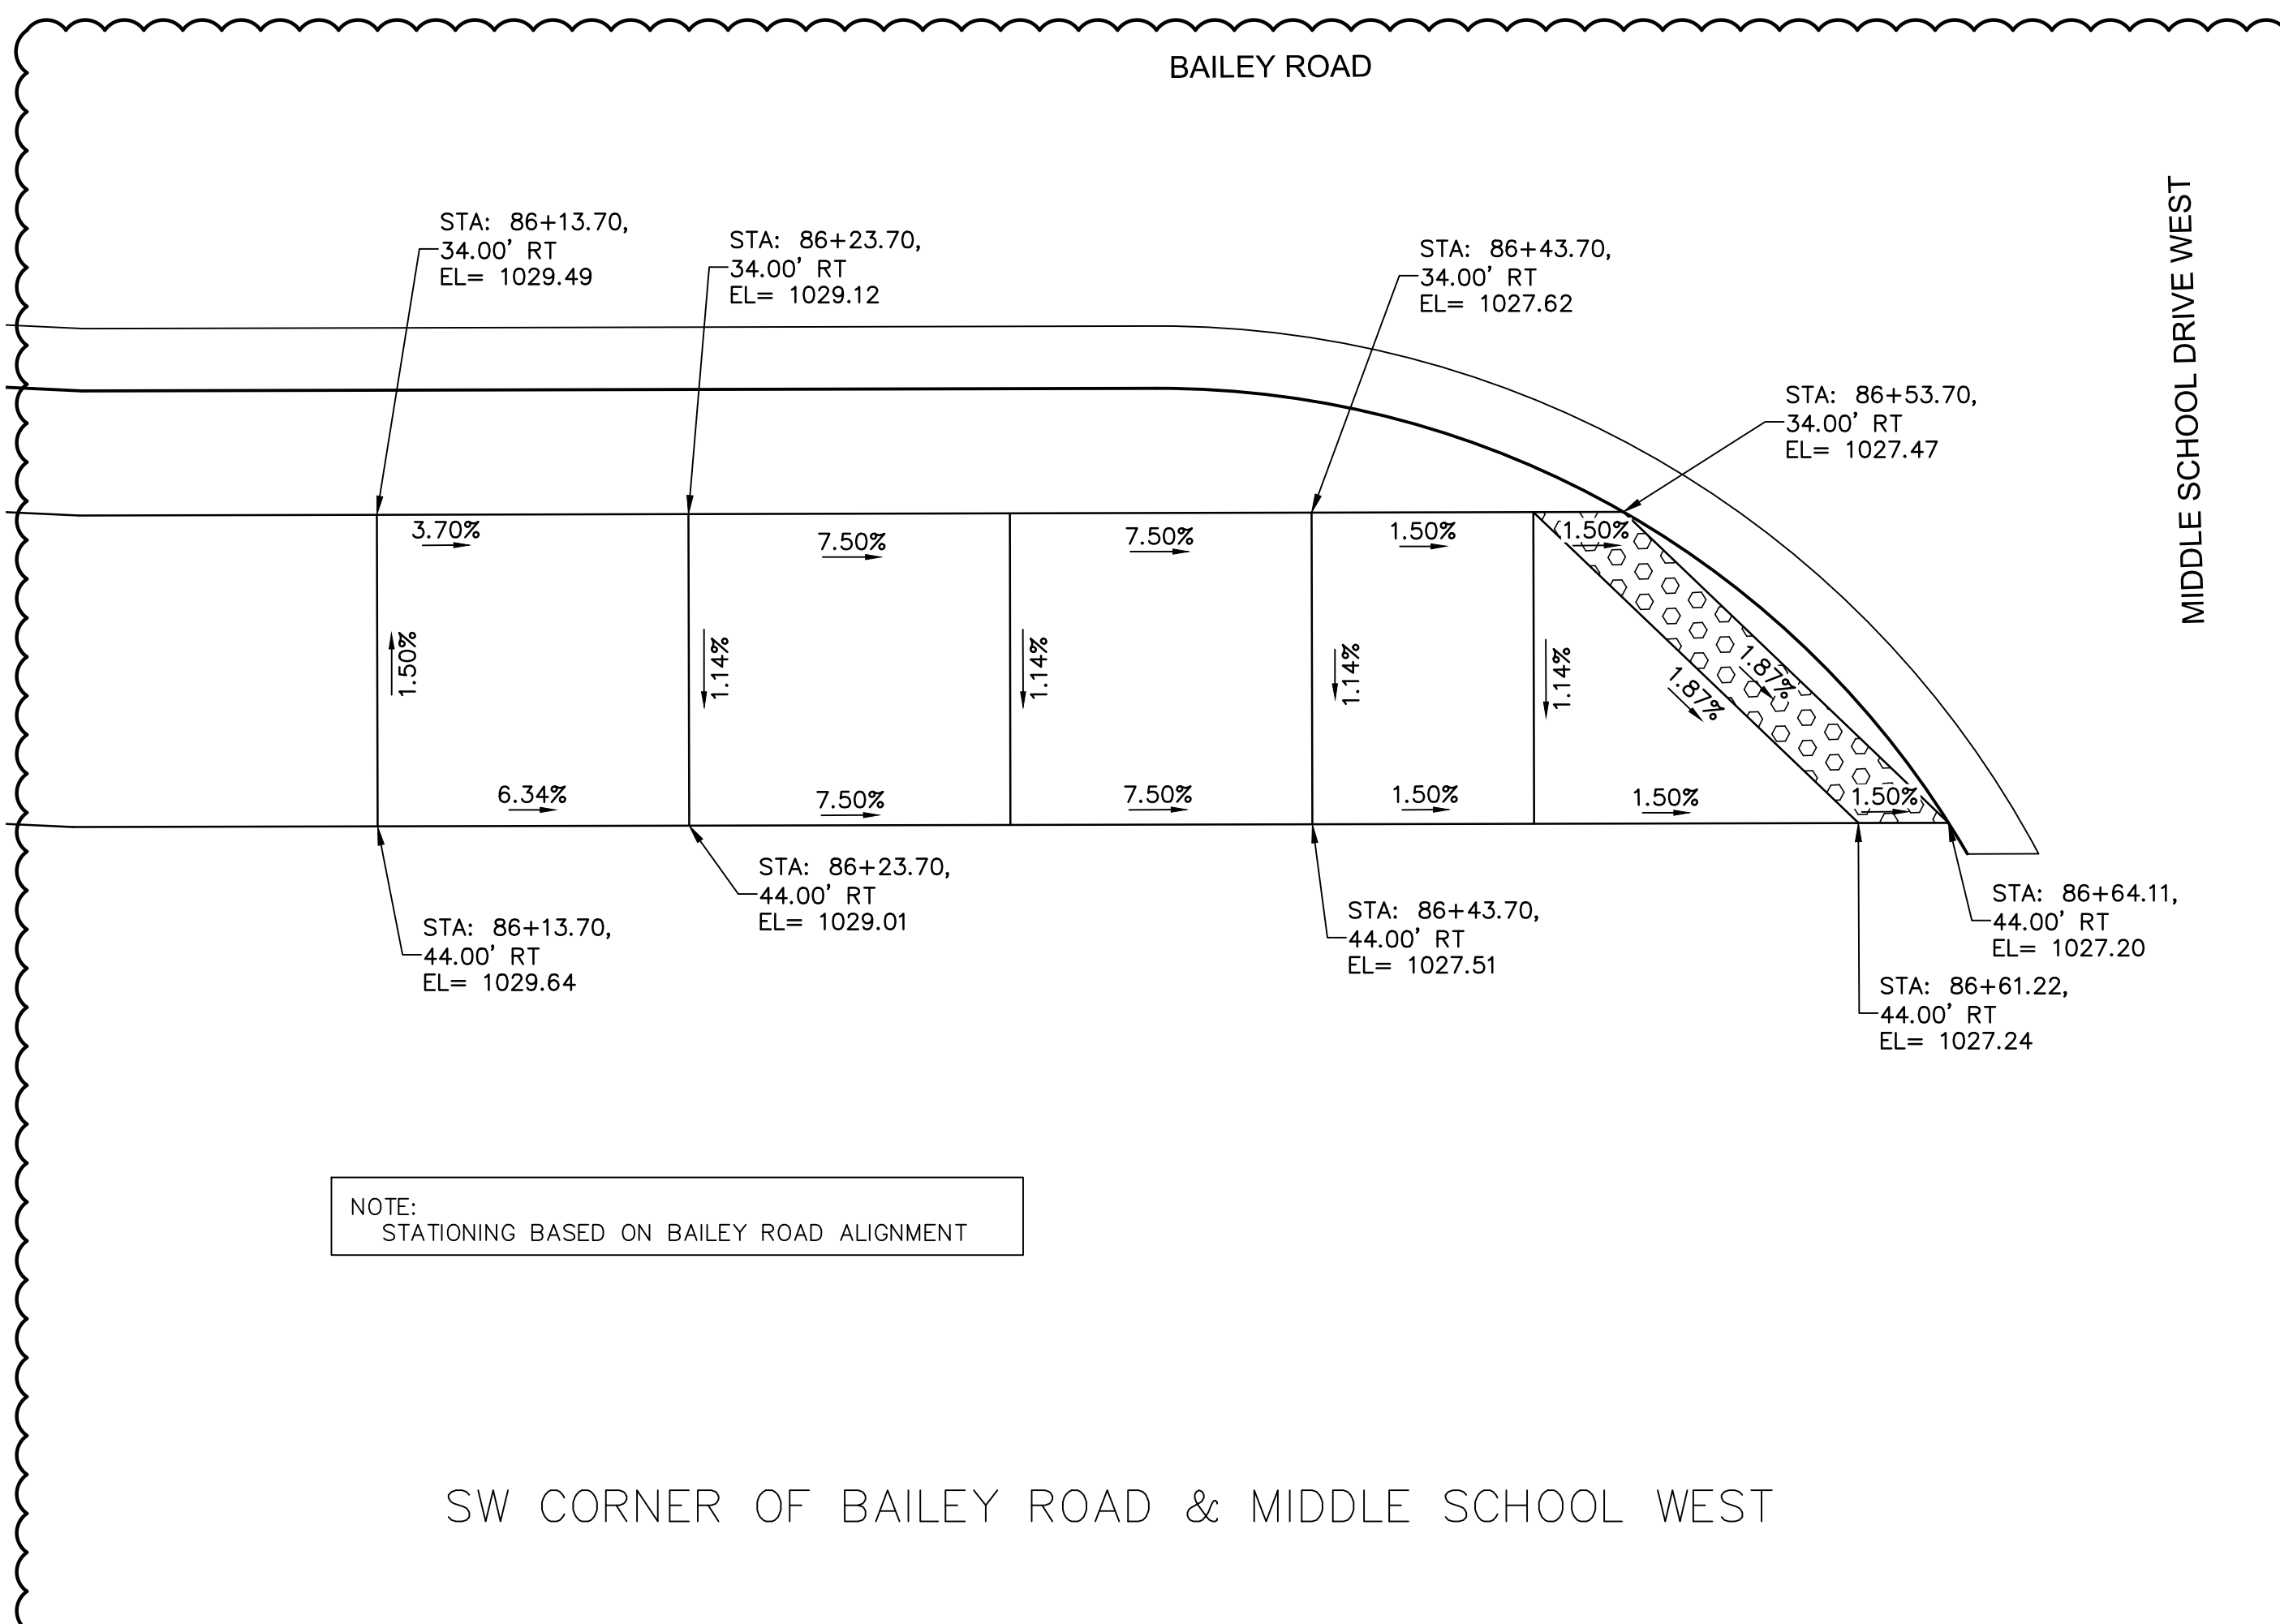

olsson

Olsson Engineering - MO State Certificate of Authority #001592
7301 West 133rd Street, Suite 200
Overland Park, KS 66213-4760
TEL 913.381.1170
FAX 913.381.1174
www.olson.com

STATE OF MISSOURI
RYAN B. FLEMING
NUMBER
PE-2002003161
6-25-21
PROFESSIONAL ENGINEER

RYAN B. FLEMING
MO. NO. PE-2002003161

BY

REVISIONS DESCRIPTION

DATE

REV. NO.

1

5-17-2021

REVISED PER CITY COMMENT

2

6-25-2021

REVISED PER CITY COMMENT

SIDEWALK LAYOUTS




LEE'S SUMMIT MIDDLE SCHOOL #4
BAILEY ROAD PUBLIC IMPROVEMENTS

2021

C.O.A. NO.: 001592
DRAWN BY: RPH
CHECKED BY: RBE
APPROVED BY: RBE
QA/QC BY: XXX
PROJECT NO.: 020-0103
DWG NO.: I_SWK01_0200103_LS
DATE: 2021-02-01

SHEET
41 OF 99

DWG: F:\2020\0001-0500\020-0103\40-Design\AutoCAD\Final Plans\Sheets\ROBR\Lee Summit Plan Set - (Century and Middle School Drives)\SIDEWALK RAMP LAYOUTS\I_SWK01_0200103_LS.dwg
DATE: Jun 25, 2021 2:19pm XREFS: I_PBASE_0200103 I_PSTRM_0200103 I_PBLK_0200103 I_PPATI_0200103 USER: rhaller

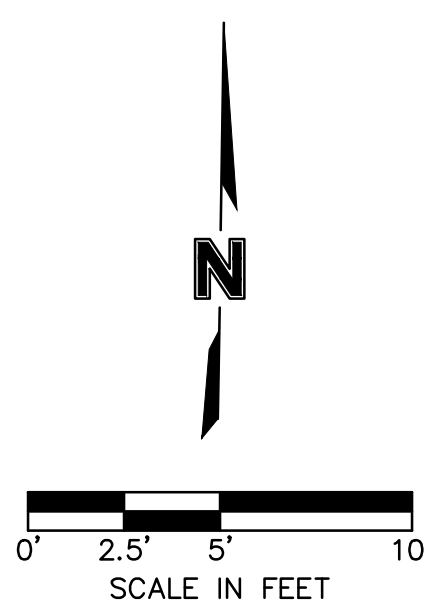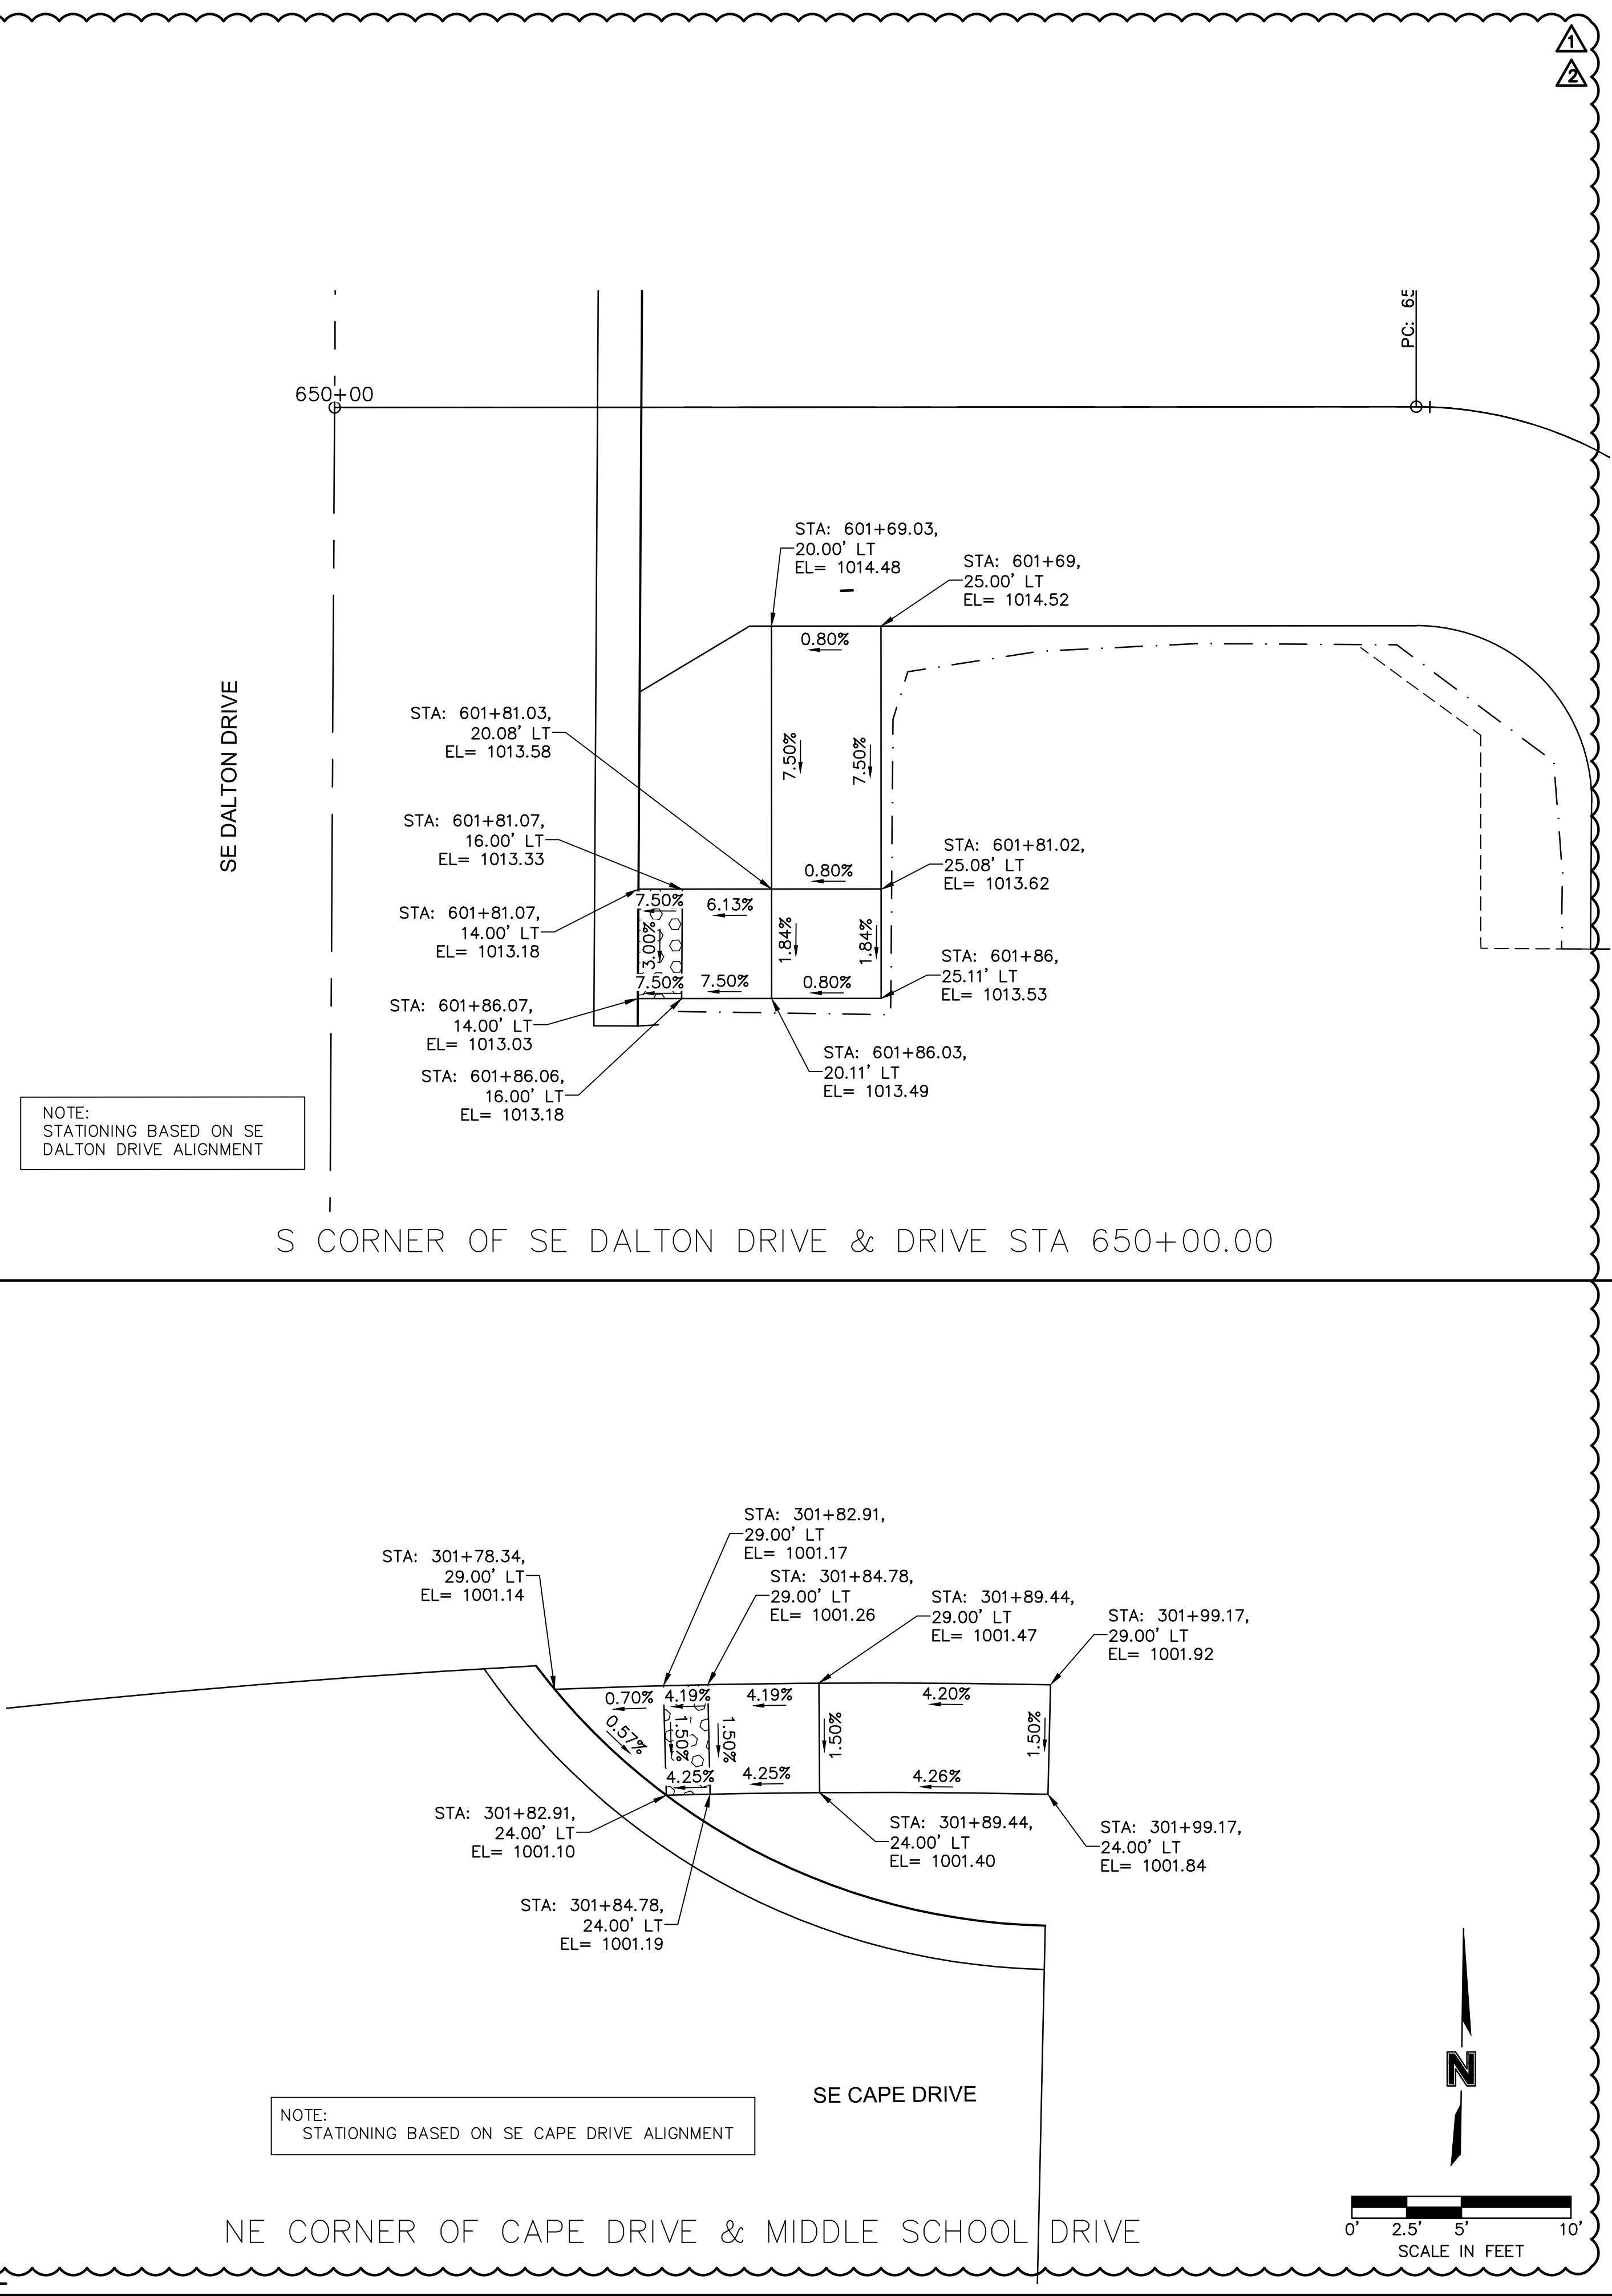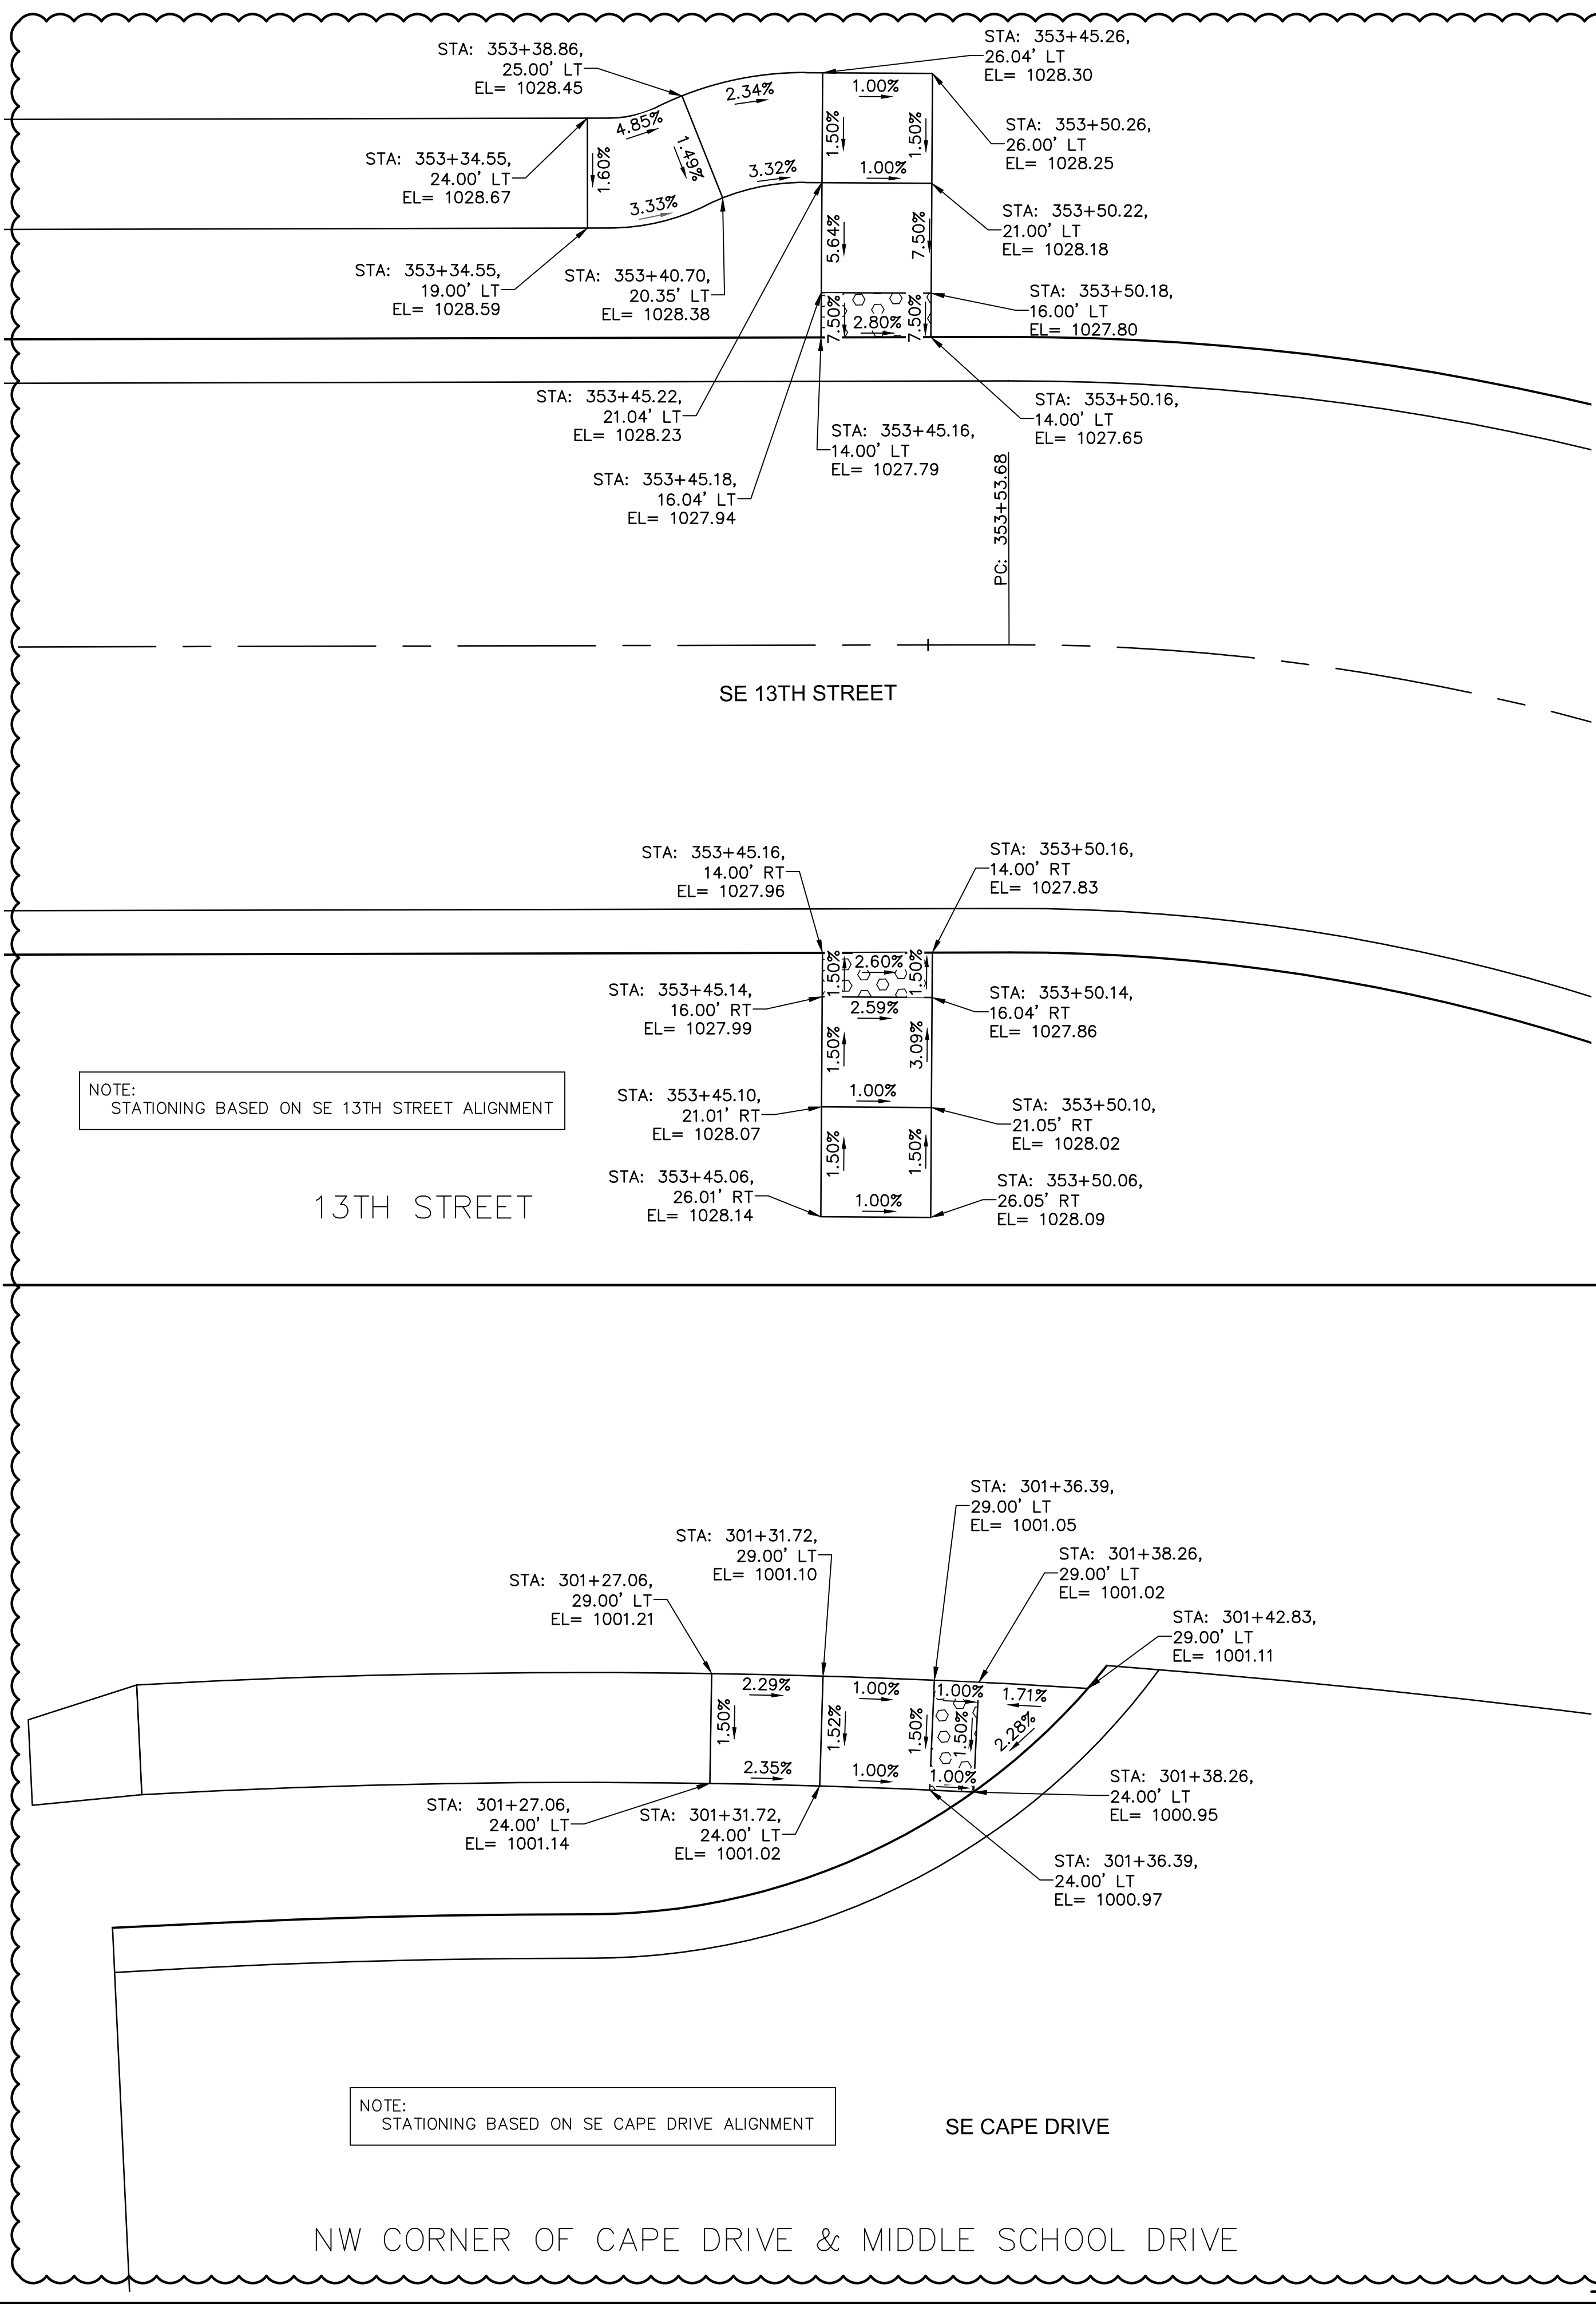

Olsson Engineering - MO State Certificate of Authority #001592
7301 West 133rd Street, Suite 200
Overland Park, KS 66213-4750
TEL 913.381.1170
FAX 913.381.1174
www.olsen.com

RYAN B. FLEMING
MO. NO. PE-2002003161

REV. NO.	DATE	REVISIONS DESCRIPTION	BY
1	5-17-2021	REVISED PER CITY COMMENT	
2	6-25-2021	REVISED PER CITY COMMENT	

SIDEWALK LAYOUTS

LEE'S SUMMIT MIDDLE SCHOOL #4
BAILEY ROAD PUBLIC IMPROVEMENTS

LEE'S SUMMIT, MISSOURI

C.O.A. NO.: 001592

DRAWN BY: RPH

CHECKED BY: RBE

APPROVED BY: RBE

QA/QC BY: XXX

PROJECT NO.: 020-0103







DWG NO.: I_SWK01_0200103_LS

DATE: 2021-02-01

SHEET

42 OF 99

DWG: F:\2020\0001-0500\020-0103\40-Design\AutoCAD\Final Plans\Sheet\RD\Lee Summit Plan Set - (Century and Middle School Drives)\STORM SEWER\T_STRM01_0203004.dwg
DATE: Jun 25, 2021 2:19pm XREFS: I_PTBK_0200103 I_PSTRM_PROF_0200103
USER: rhaller

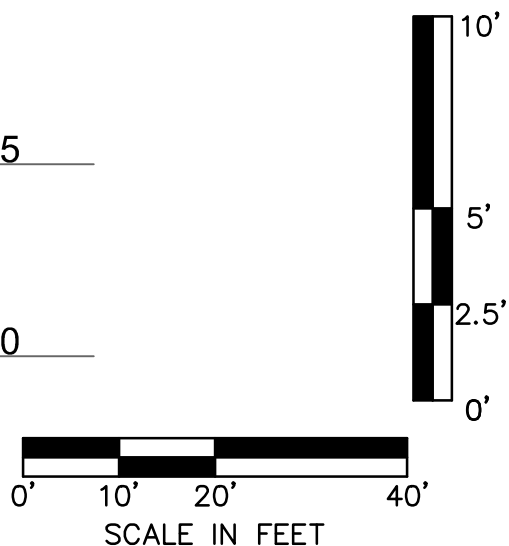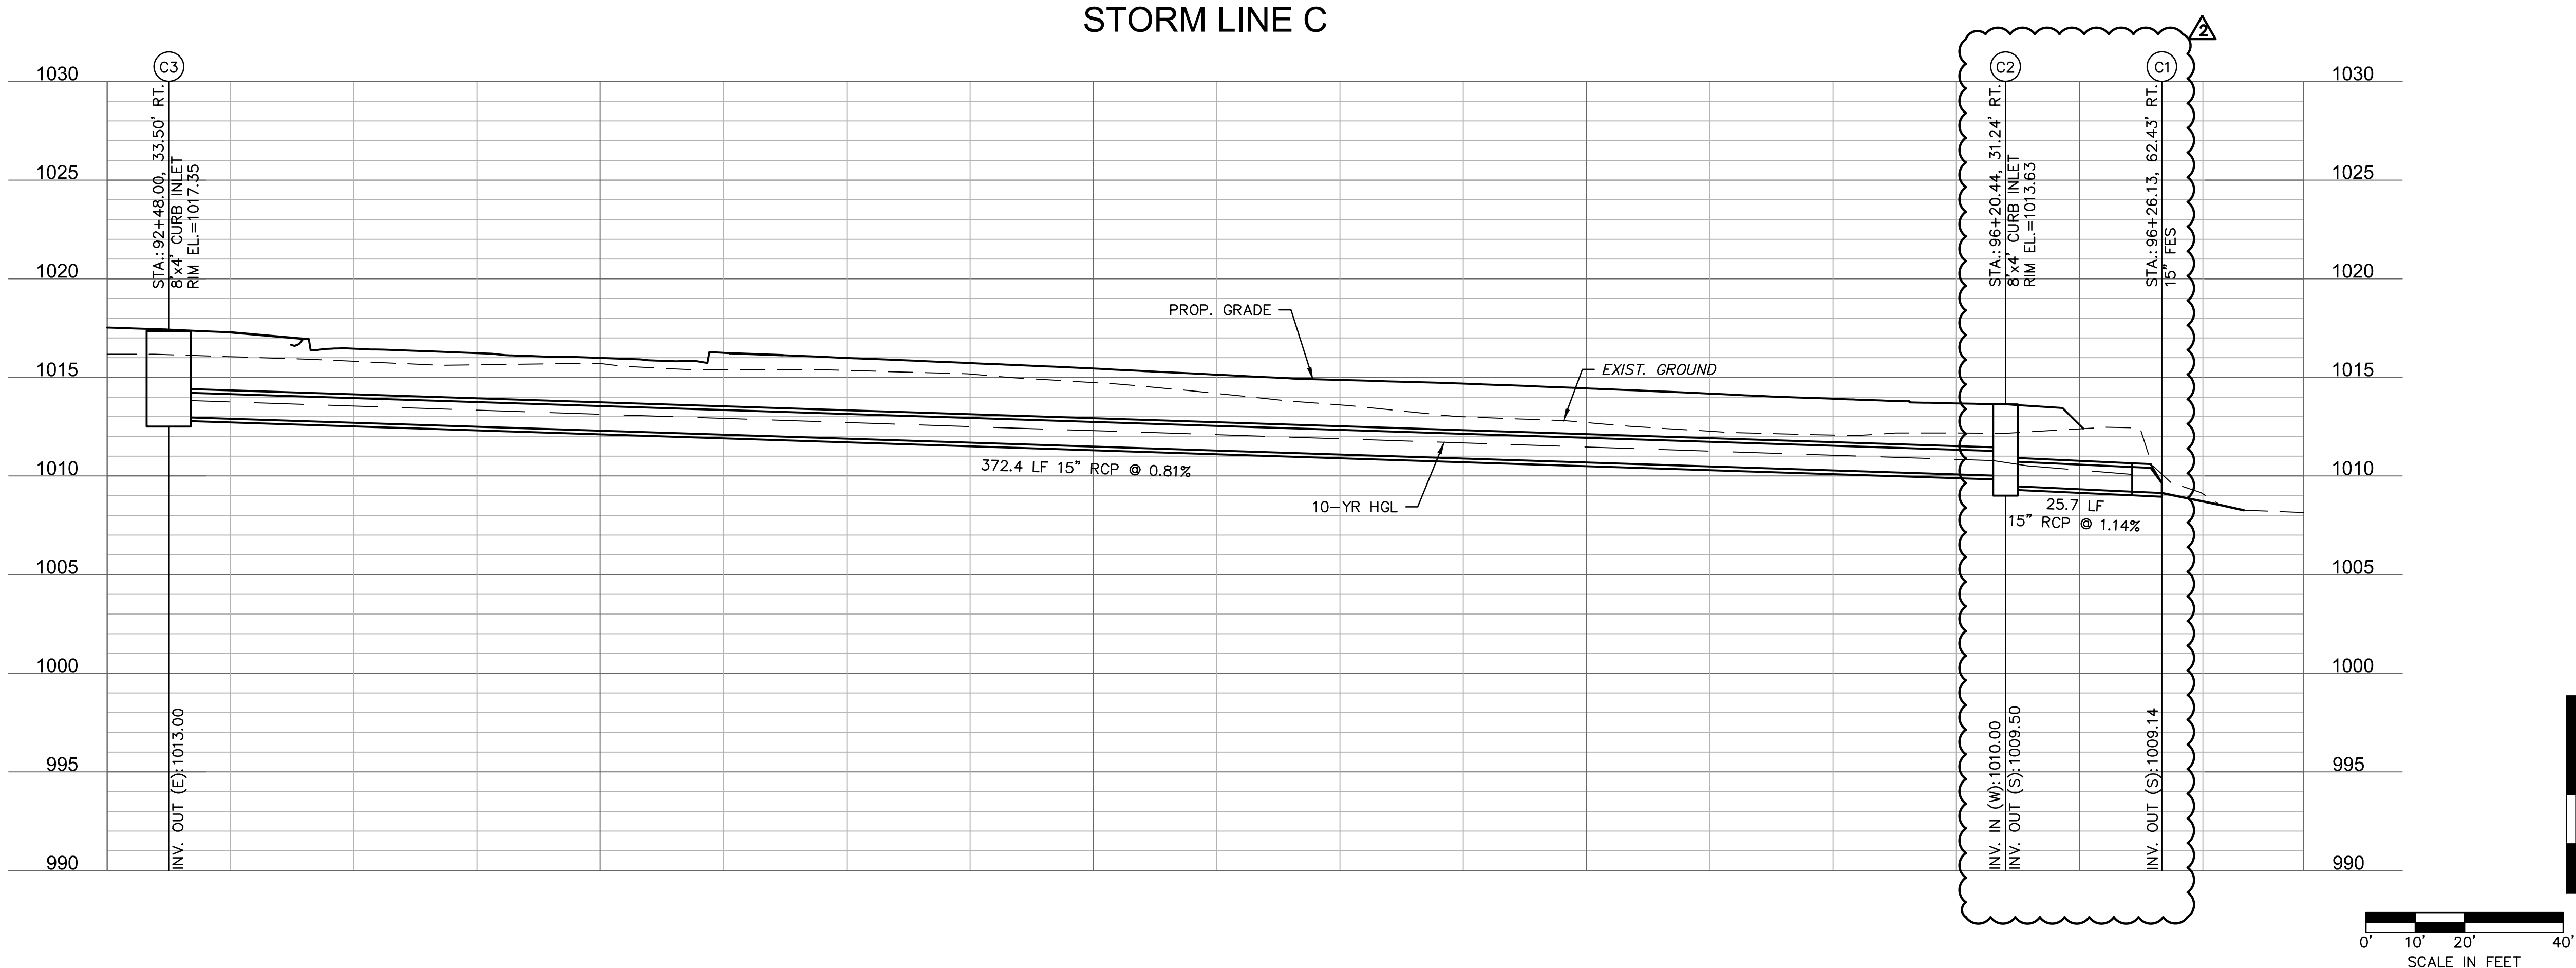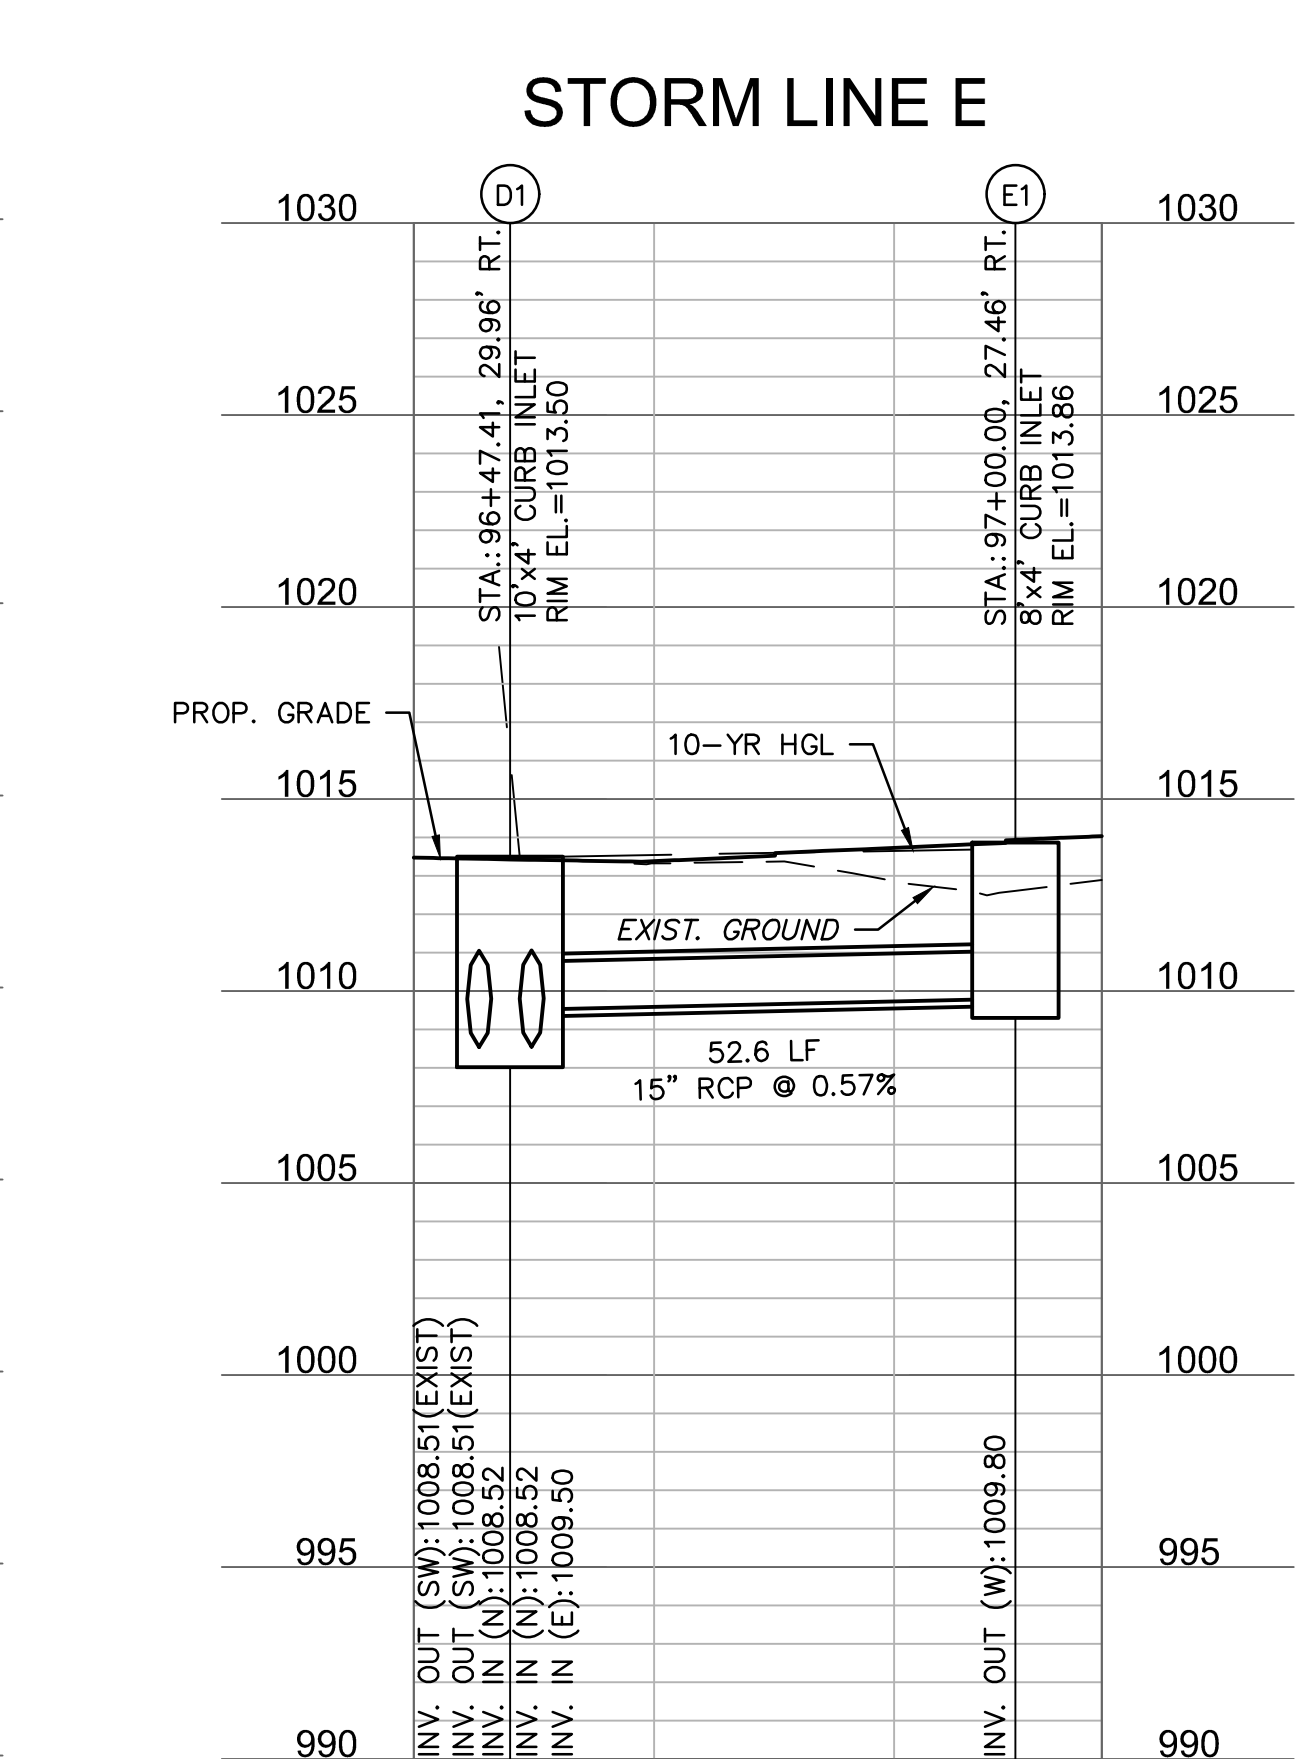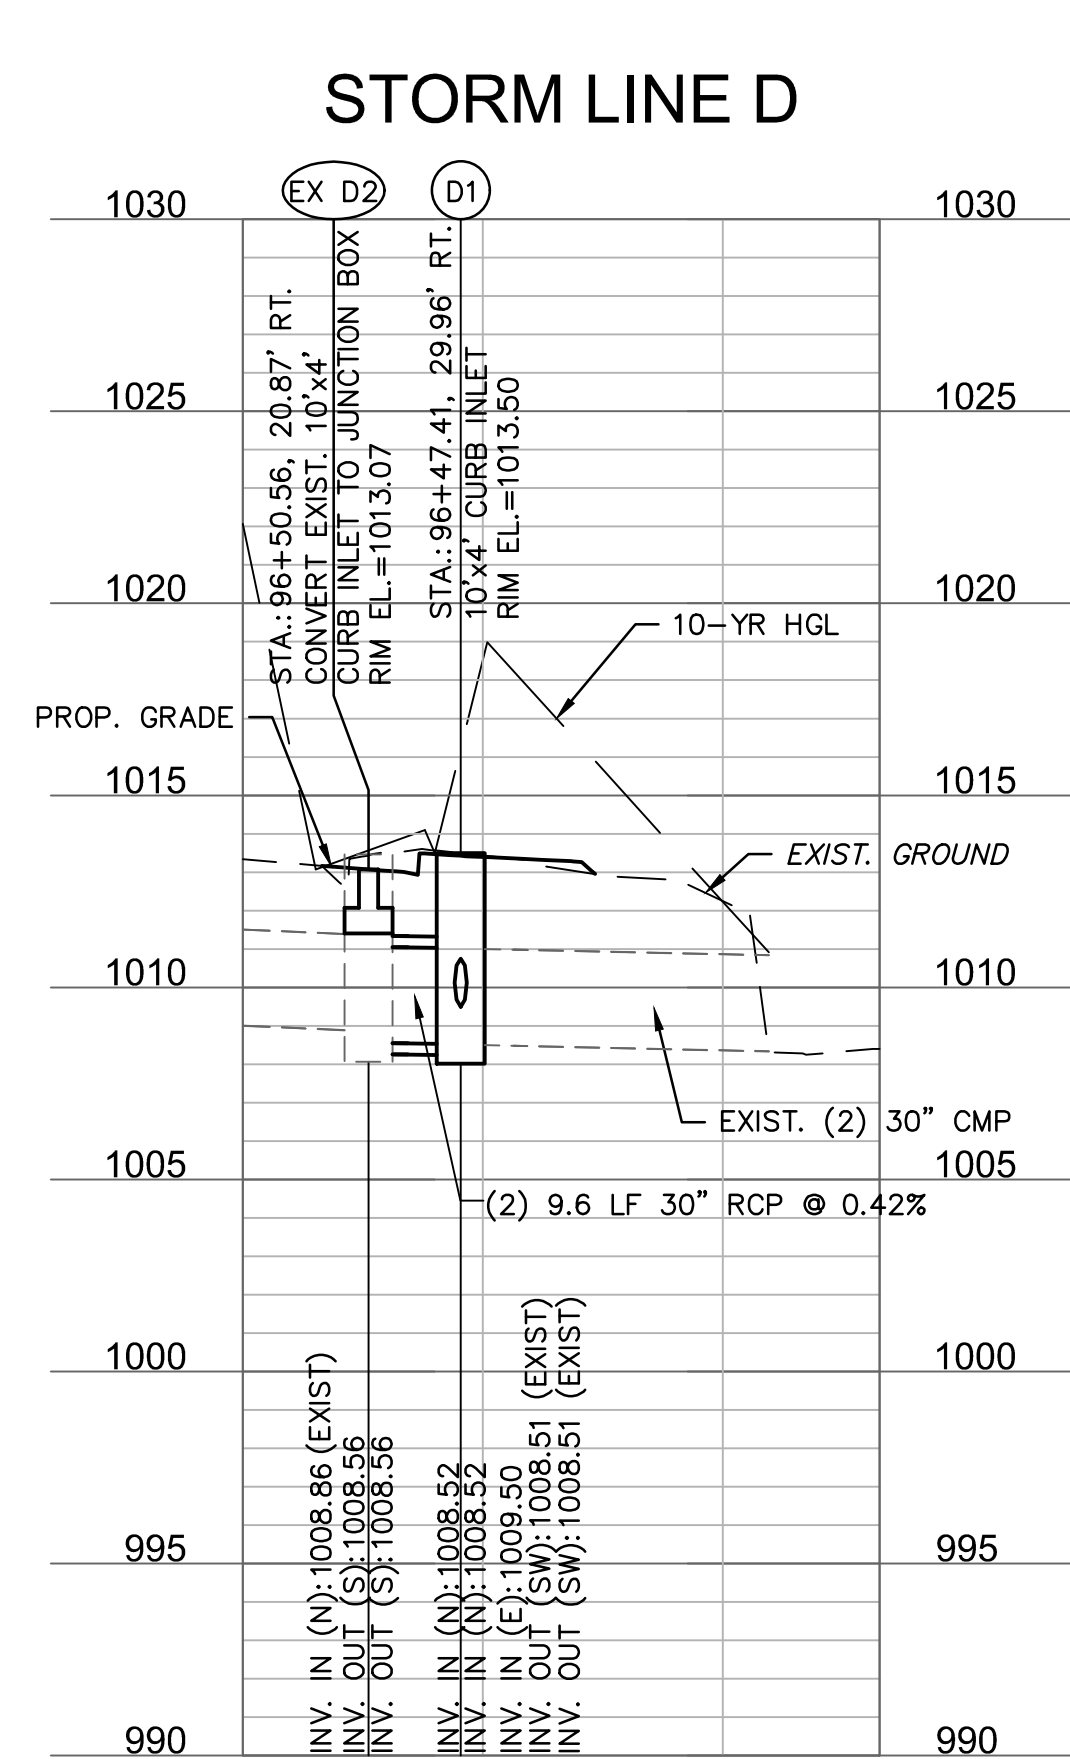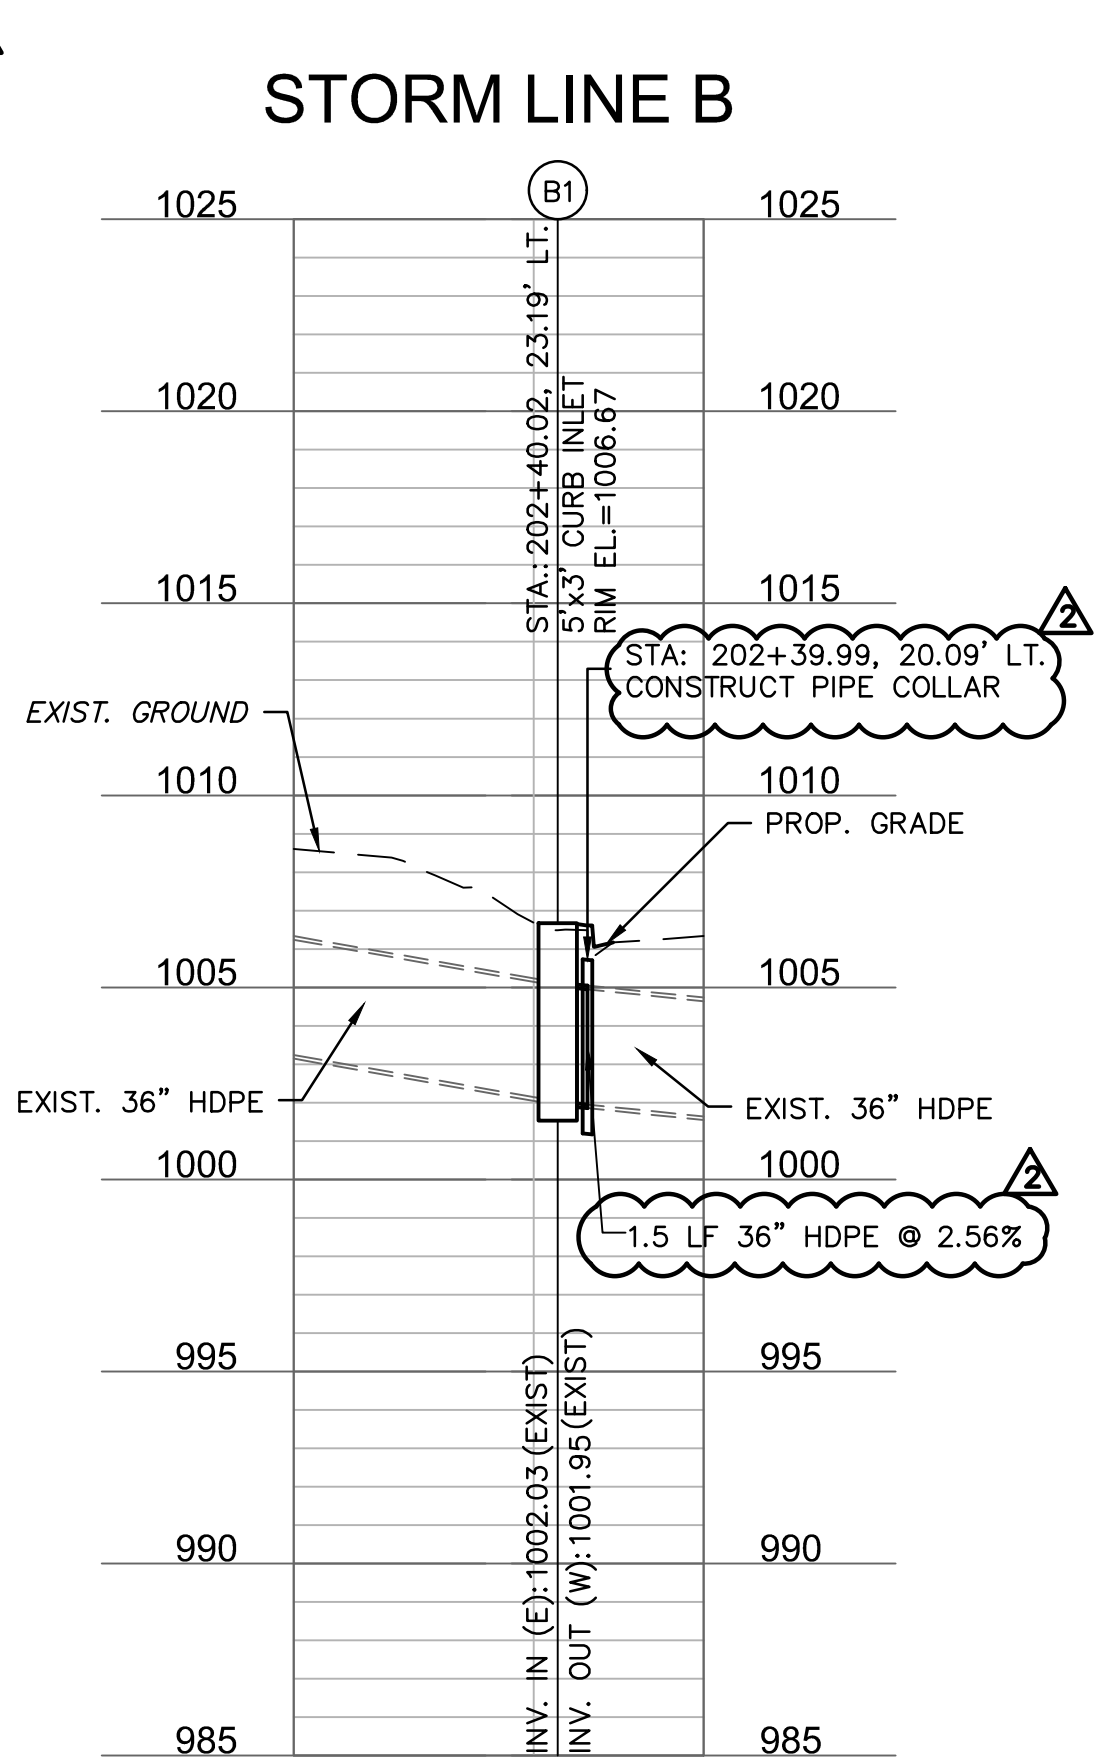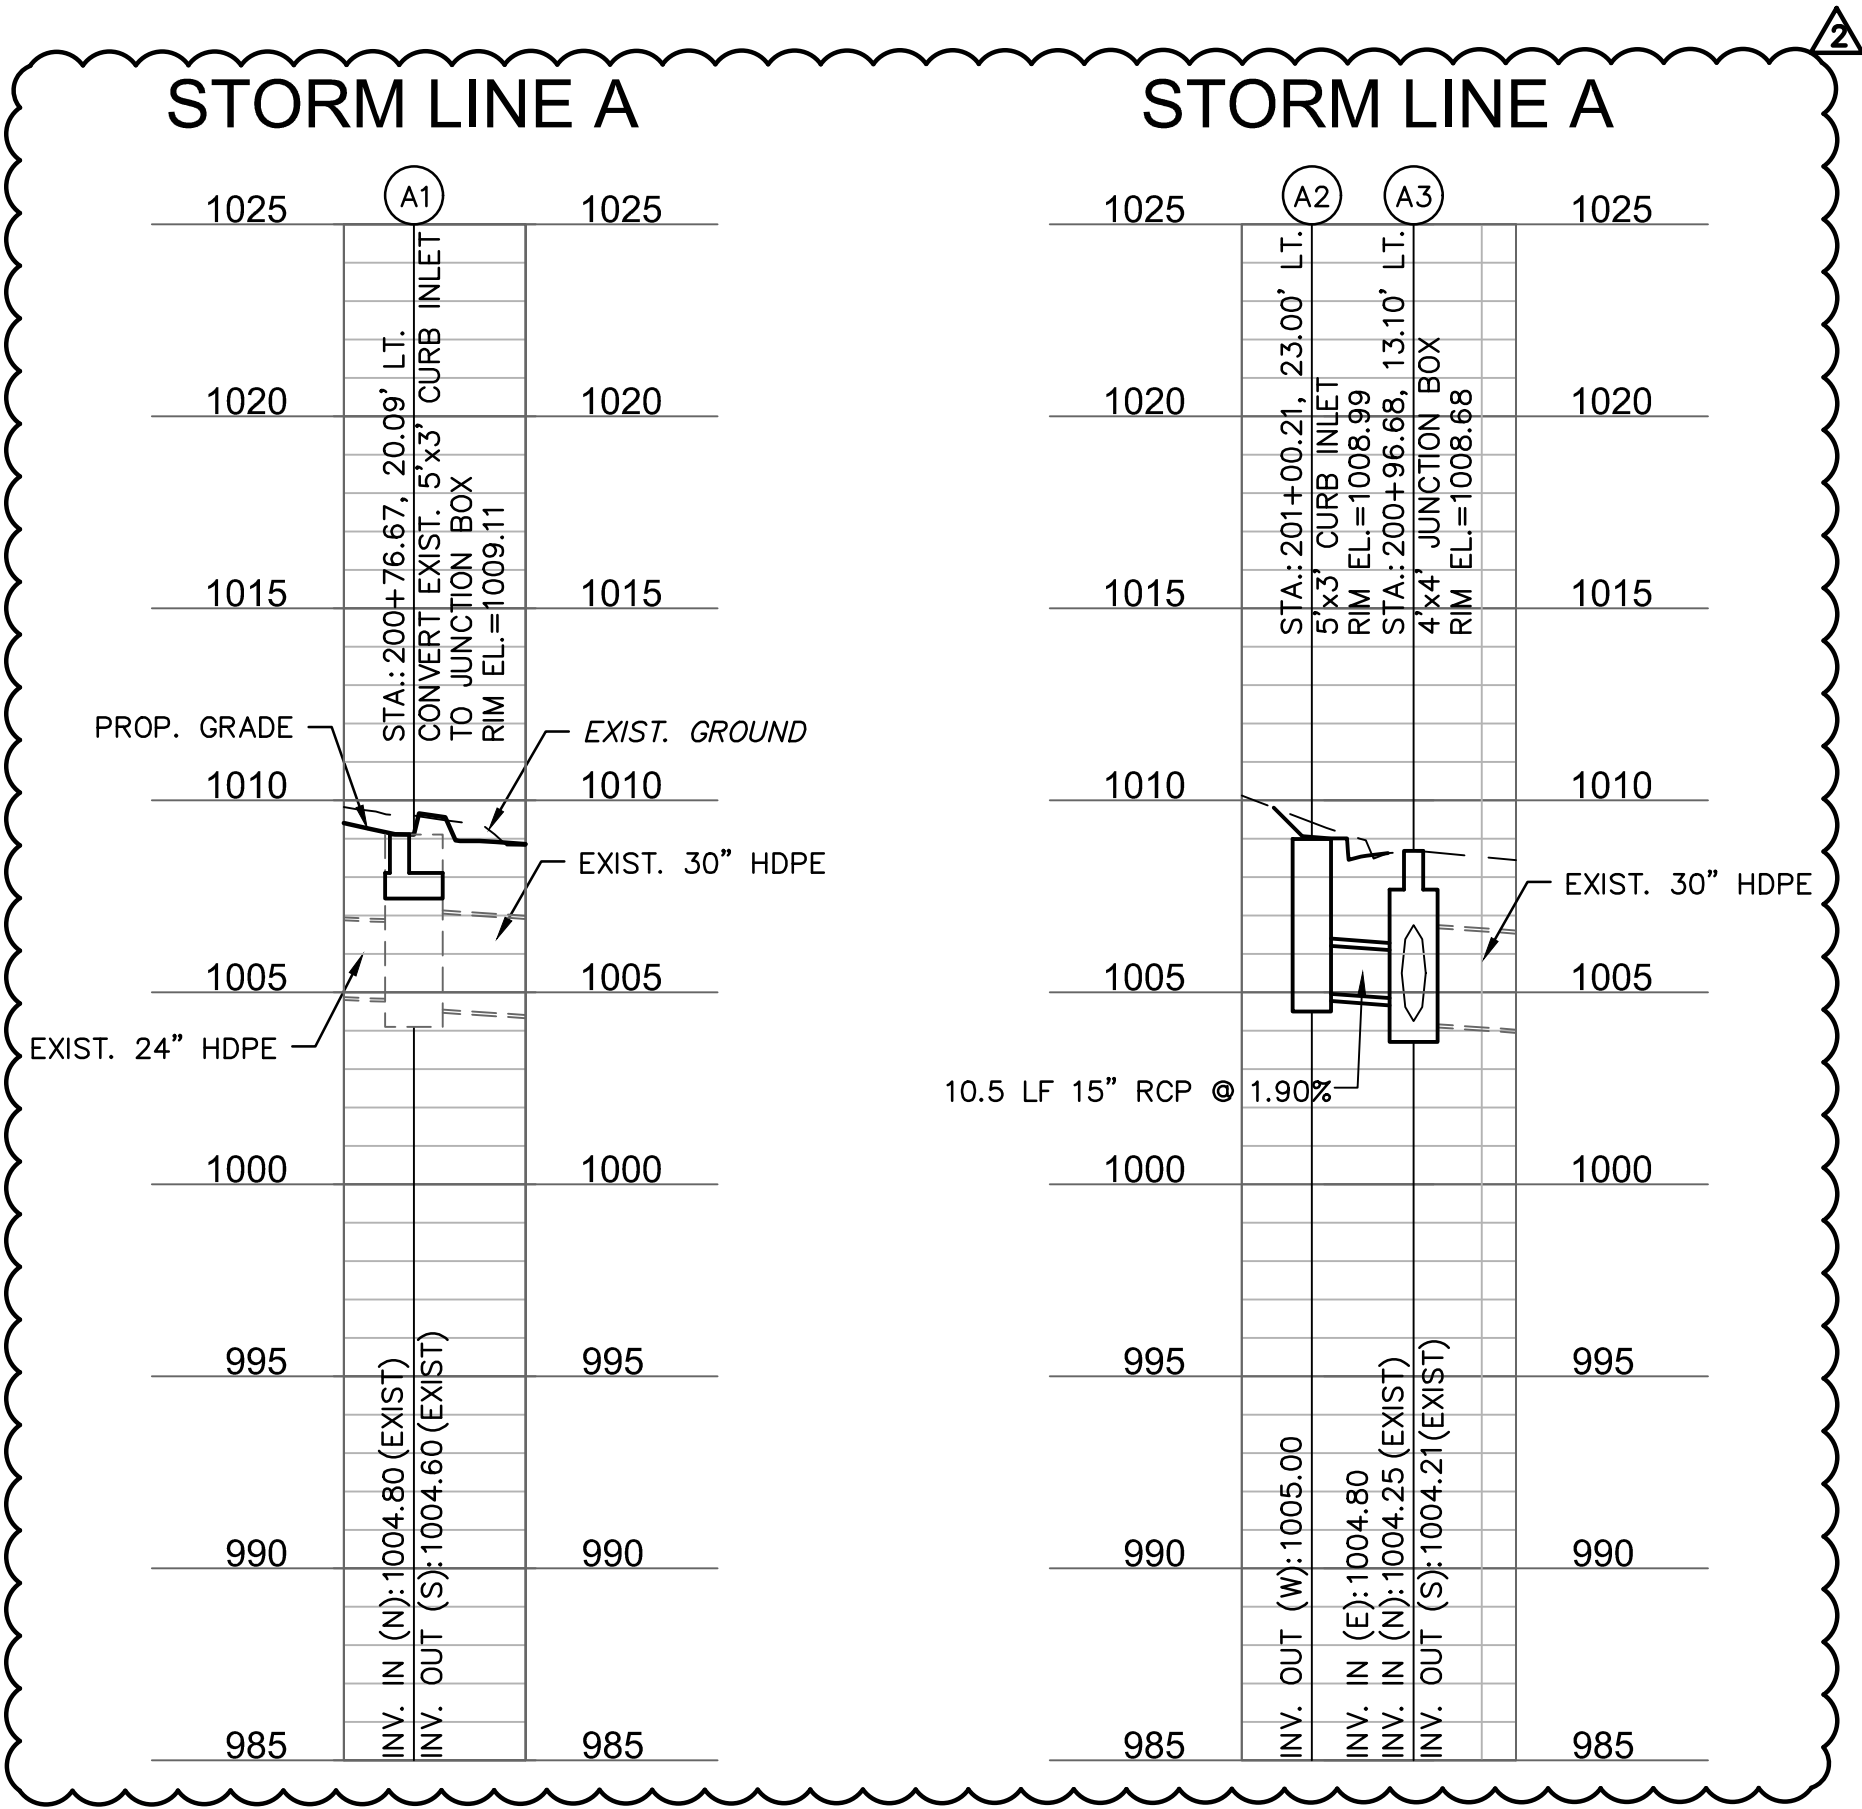

olsson

Olsson Engineering - MO State Certificate of Authority #01592
7301 West 133rd Street, Suite 200 TEL 913.381.1170
Overland Park, KS 66213-4750 FAX 913.381.1174 www.olson.com

RYAN B. FLEMING
MO. NO. PE-2002003161

STATE OF MISSOURI
RYAN B. FLEMING
FLEMING
NUMBER
PE-2002003161
6-25-21
PROFESSIONAL ENGINEER

REV. NO.	DATE	REVISIONS DESCRIPTION	BY
1	5-17-2021	REVISED PER CITY COMMENT	
2	6-25-2021	REVISED PER CITY COMMENT	

REVISIONS

STORM SEWER PROFILES

LEE'S SUMMIT MIDDLE SCHOOL #4
BAILEY ROAD PUBLIC IMPROVEMENTS

LEE'S SUMMIT, MISSOURI



2021

C.O.A. NO.: 001592
DRAWN BY: RPH
CHECKED BY: RBE
APPROVED BY: RBE
QA/QC BY: XXX
PROJECT NO.: 020-0103
DWG NO.: T_STRM01_0203004
DATE: 2021-02-01

SHEET
43 OF 99

DWG: F:\2020\0001-0500\020-0103\40-Design\AutoCAD\Final Plans\Sheets\ROBR\Lee Summit Plan Set - (Century and Middle School Drives)\STORM DRAINAGE & CALCULATIONS\T_DRN01_0200103.dwg
DATE: Jun 25, 2021 2:20pm XREFS: T_PBASE_0200103 T_PDRN_0200103 T_PTBLK_0200103 T_TOPO_00103 T_PSTRM_0200103 USER: rhaller

10 YEAR STORM SEWER STRUCTURES																			
Label	Inlet	Inlet Location	Elevation (Rim) (ft)	Elevation (Invert) (ft)	Inlet C	Inlet Drainage Area (acres)	Total Inlet Tc (min)	Local Intensity (in/h)	System Intensity (in/h)	System Rational Flow (cfs)	Curb Opening Length (ft)	Flow (Captured) (cfs)	Flow (Total Bypassed) (cfs)	Capture Efficiency (Calculated) (%)	Bypass Target	Longitudinal Slope (Inlet) (%)	Road Cross Slope (%)	Spread / Top Width (ft)	Depth (Gutter) (in)
C2	Standard Curb Inlet	On Grade	1,013.63	1,009.50	0.65	0.36	5.00	7.35	7.00	6.27	6.00	2.45	0.13	95.00	D1	0.51	2.00	10.80	2.60
C3	Standard Curb Inlet	On Grade	1,017.35	1,013.00	0.84	0.80	5.00	7.35	7.35	4.13	8.00	4.13	0.85	83.00	C2	1.09	2.00	12.00	2.90
D1	Standard Curb Inlet	In Sag	1,013.50	1,008.51	0.90	0.05	5.00	7.35	5.17	210.55	8.00	3.19	0.00	100.00	N/A	N/A	2.00	11.00	3.20
E1	Standard Curb Inlet	On Grade	1,013.86	1,009.80	0.51	1.92	9.80	6.12	6.12	3.82	8.00	3.82	2.27	62.70	D1	1.15	2.00	12.60	3.50

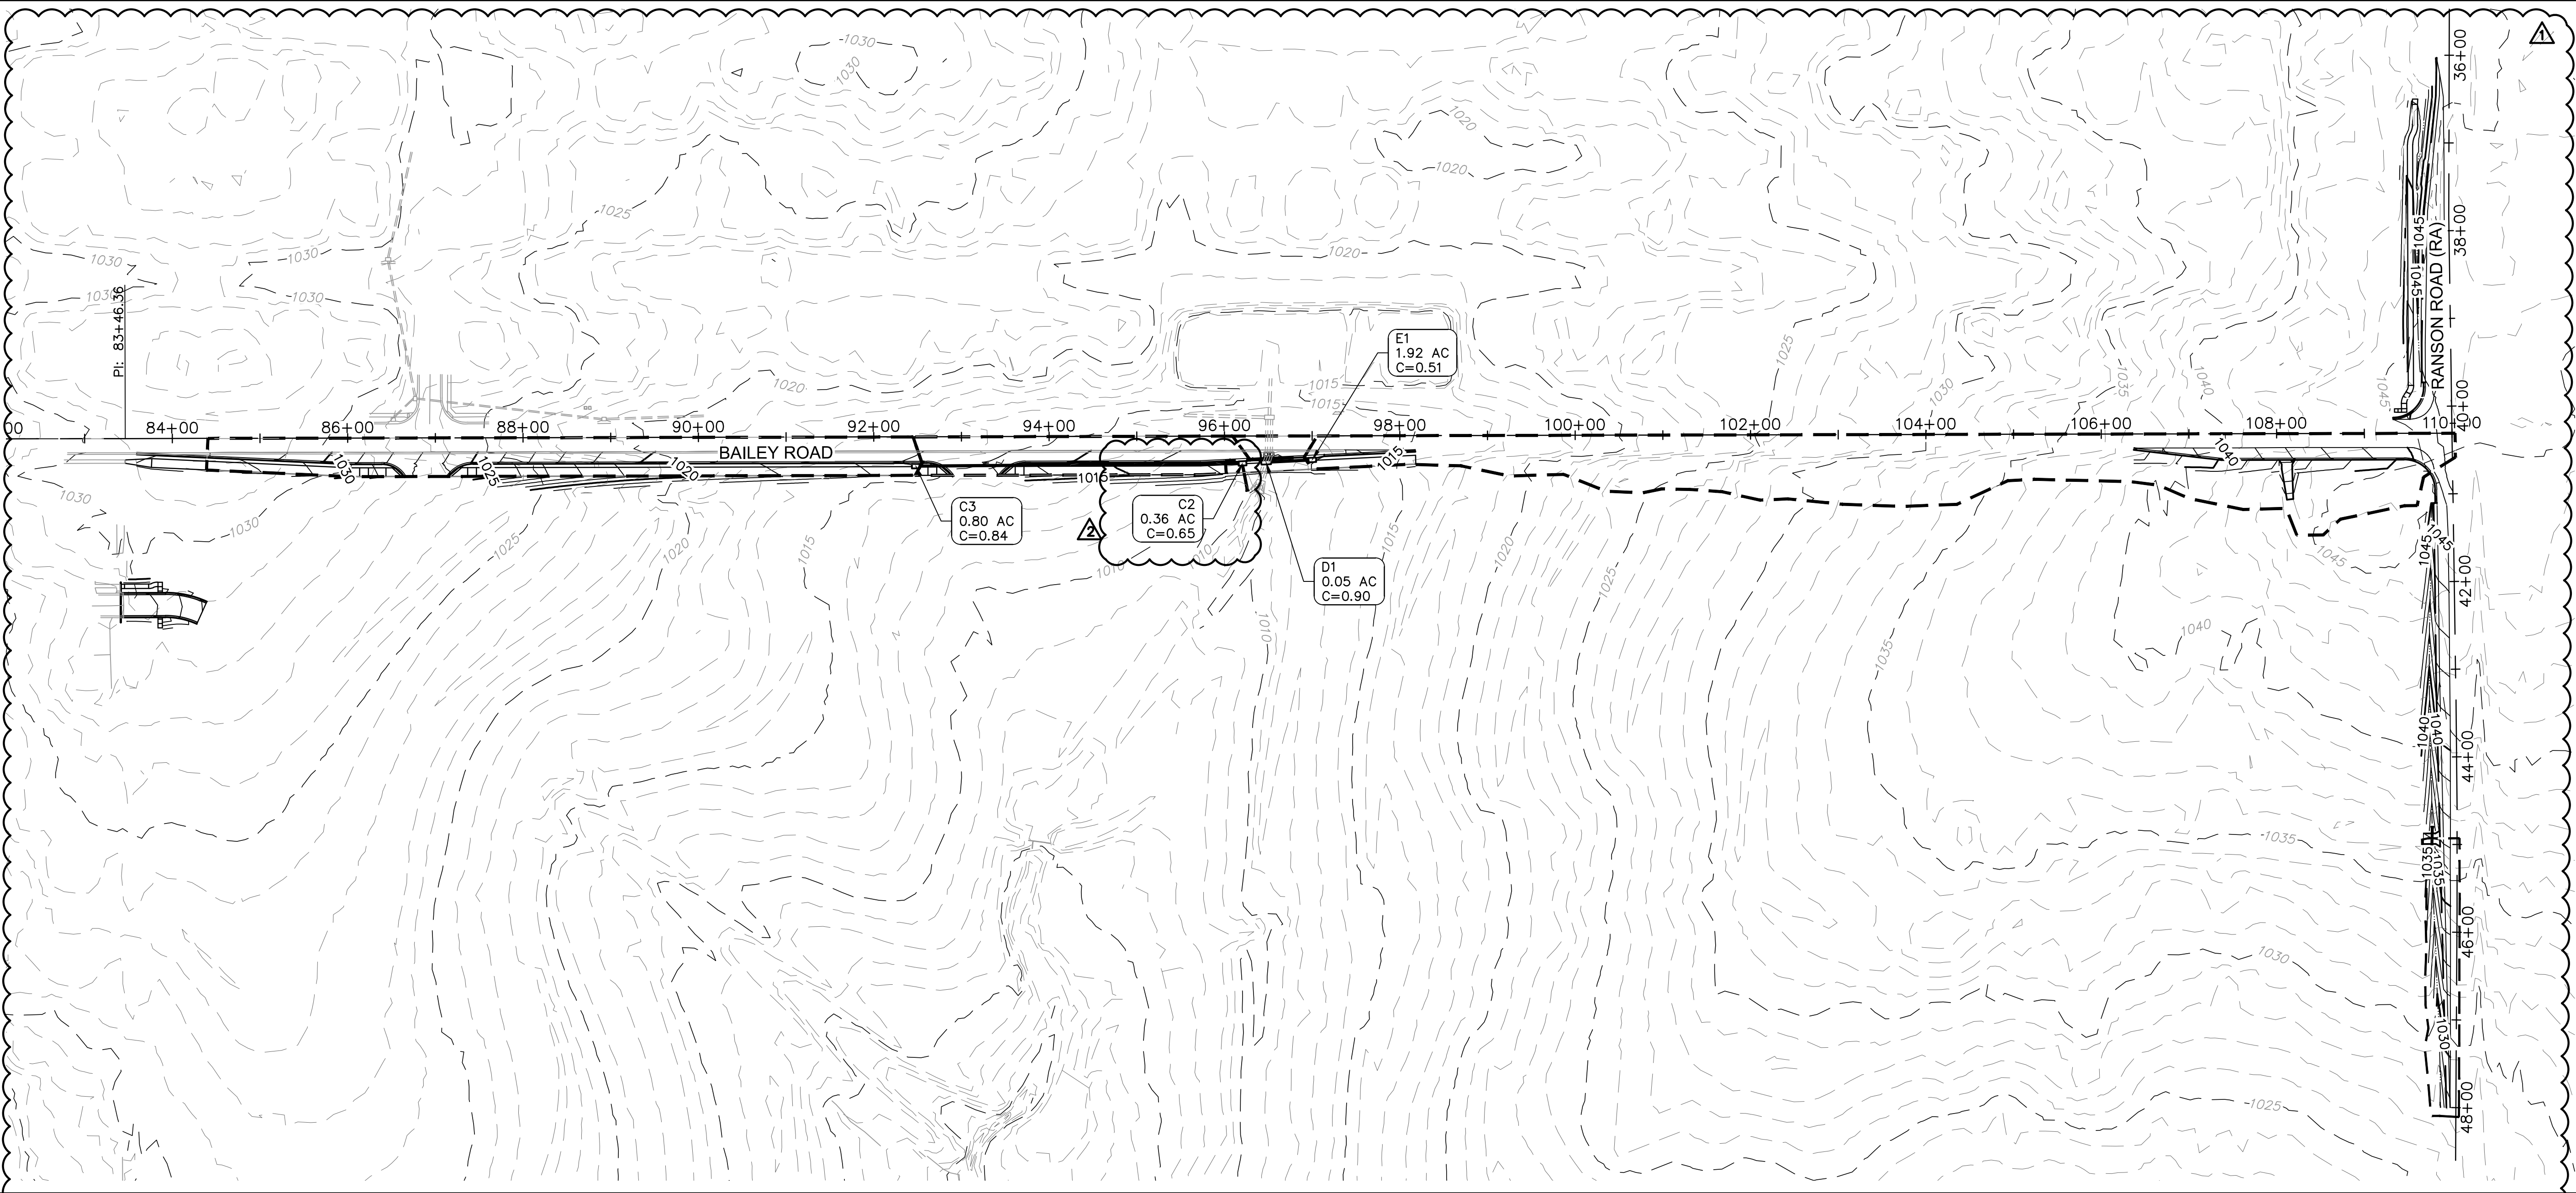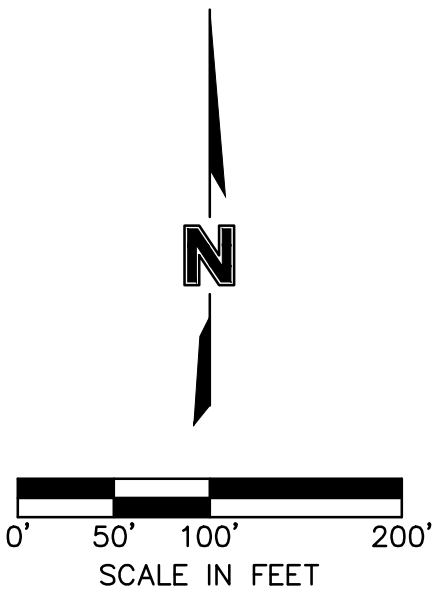


DRAINAGE MAP &
STORM SEWER CALCULATIONS

LEE'S SUMMIT MIDDLE SCHOOL #4
BAILEY ROAD PUBLIC IMPROVEMENTS

LEE'S SUMMIT, MISSOURI

2021

C.O.A. NO.: 001592
DRAWN BY: RPH
CHECKED BY: RBE
APPROVED BY: RBE
QA/QC BY: XXX
PROJECT NO.: 020-0103
DWG NO.: T_DRN01_0200103
DATE: 2021-02-01

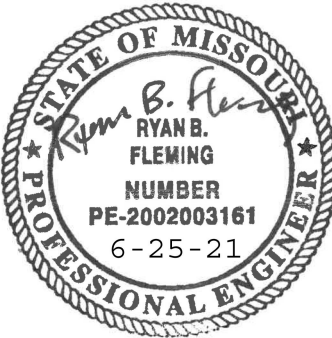


RYAN B. FLEMING
MO. NO. PE-2002003161

REV. NO.	DATE	REVISIONS DESCRIPTION	BY
1	5-17-2021	REVISED PER CITY COMMENT	
2	6-25-2021	REVISED PER CITY COMMENT	

REVISIONS

olsson

Olsson Engineering - MO State Certificate of Authority #001592
7301 West 133rd Street, Suite 200 TEL 913.381.1170
Overland Park, KS 66213-4750 FAX 913.381.1174 www.olson.com

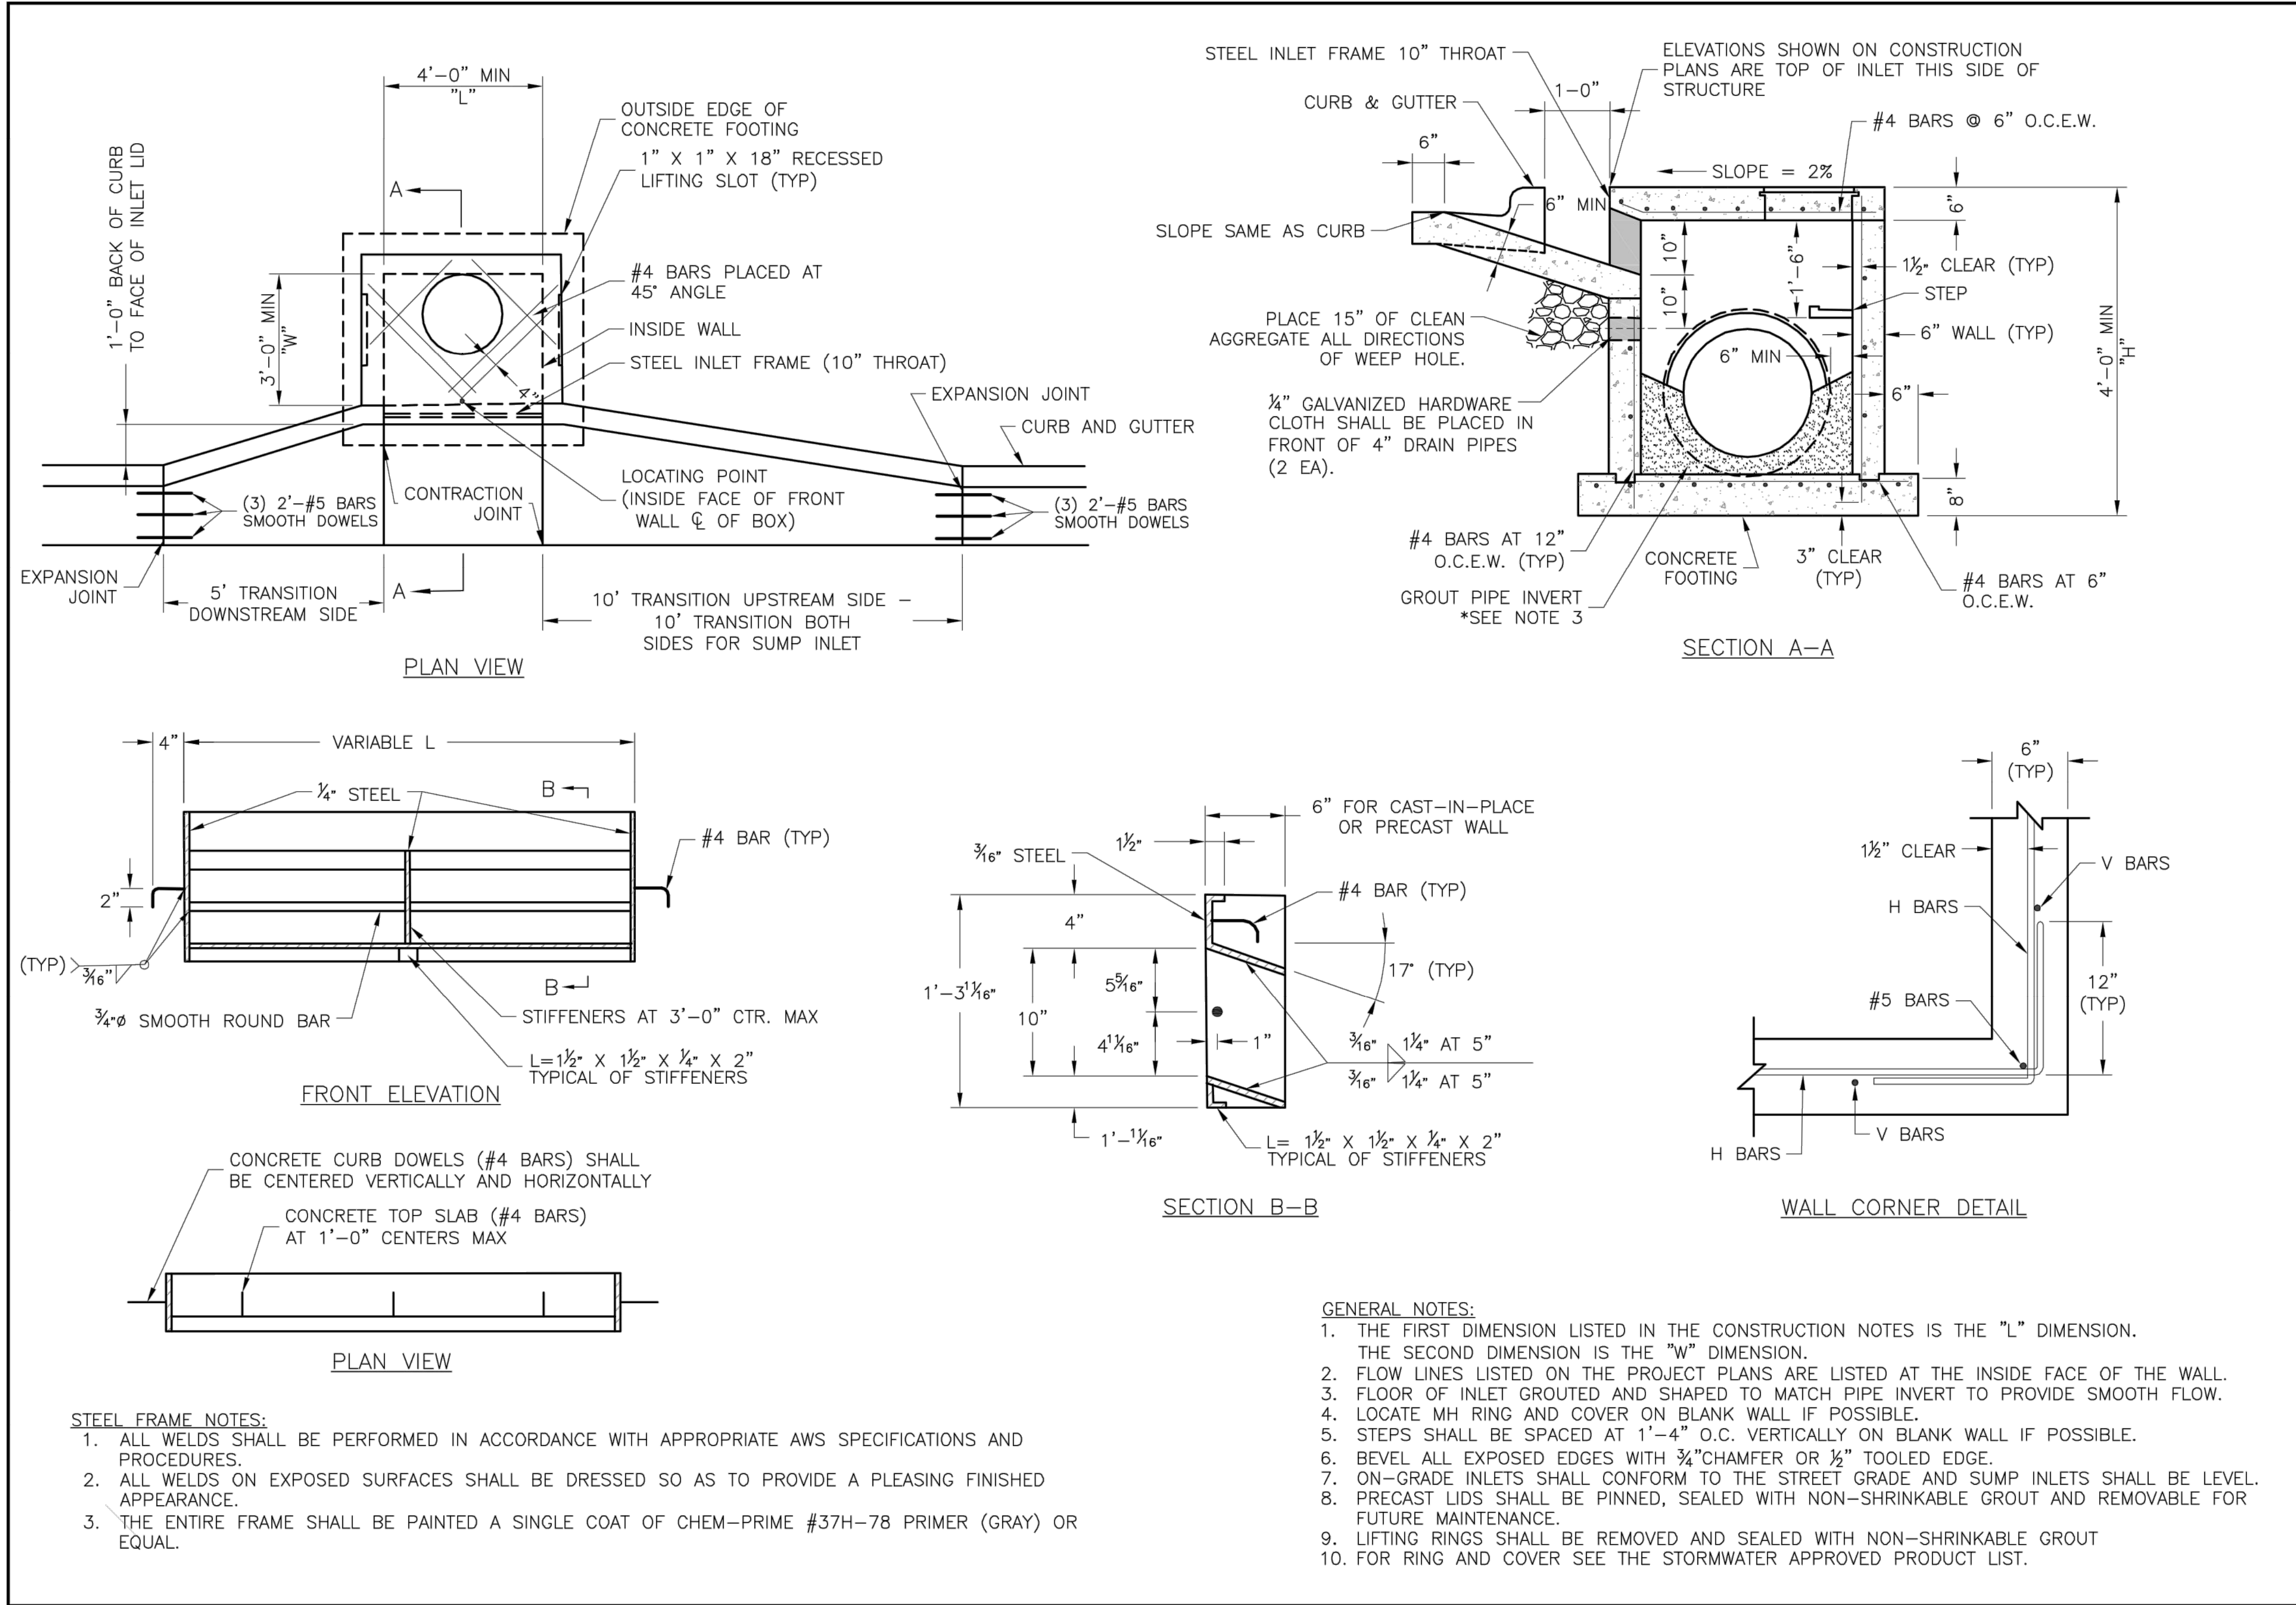

LEE'S SUMMIT

MISSOURI

STANDARD DETAILS

CITY OF LEE'S SUMMIT, MO

LEE'S SUMMIT, JACKSON COUNTY, MO

Sheet Name:

STM-1

Project:

Drawn By: MJF

Checked By: DL

Date: 04/17

Proj. #:

CURB INLET DETAIL

Public Works Engineering Division | 220 SE Green Street | Lee's Summit, MO 64063

REVISIONS

REV. NO.	DATE	REVISIONS DESCRIPTION	BY

2021

LEE'S SUMMIT, MISSOURI

BAILEY ROAD PUBLIC IMPROVEMENTS

LEE'S SUMMIT MIDDLE SCHOOL #4

olsson

Olsson Engineering - MO State Certificate of Authority #001592
7301 West 133rd Street, Suite 200
Overland Park, KS 66213-4750
TEL 913.381.1170
FAX 913.381.1174
www.olson.com

STATE OF MISSOURI

RYAN B. FLEMING

NUMBER PE-2002003161

6-25-21

PROFESSIONAL ENGINEER

RYAN B. FLEMING

MO. NO. PE-2002003161

STORM SEWER DETAILS

LEE'S SUMMIT, MISSOURI

BAILEY ROAD PUBLIC IMPROVEMENTS

LEE'S SUMMIT MIDDLE SCHOOL #4

C.O.A. NO.: 001592

DRAWN BY: RPH

CHECKED BY: RBE

APPROVED BY: RBE

QA/QC BY: XXX


PROJECT NO.: 020-0103

DWG NO.: STRMDTL01_0200103


DATE: 2021-02-01

SHEET


45 OF 99

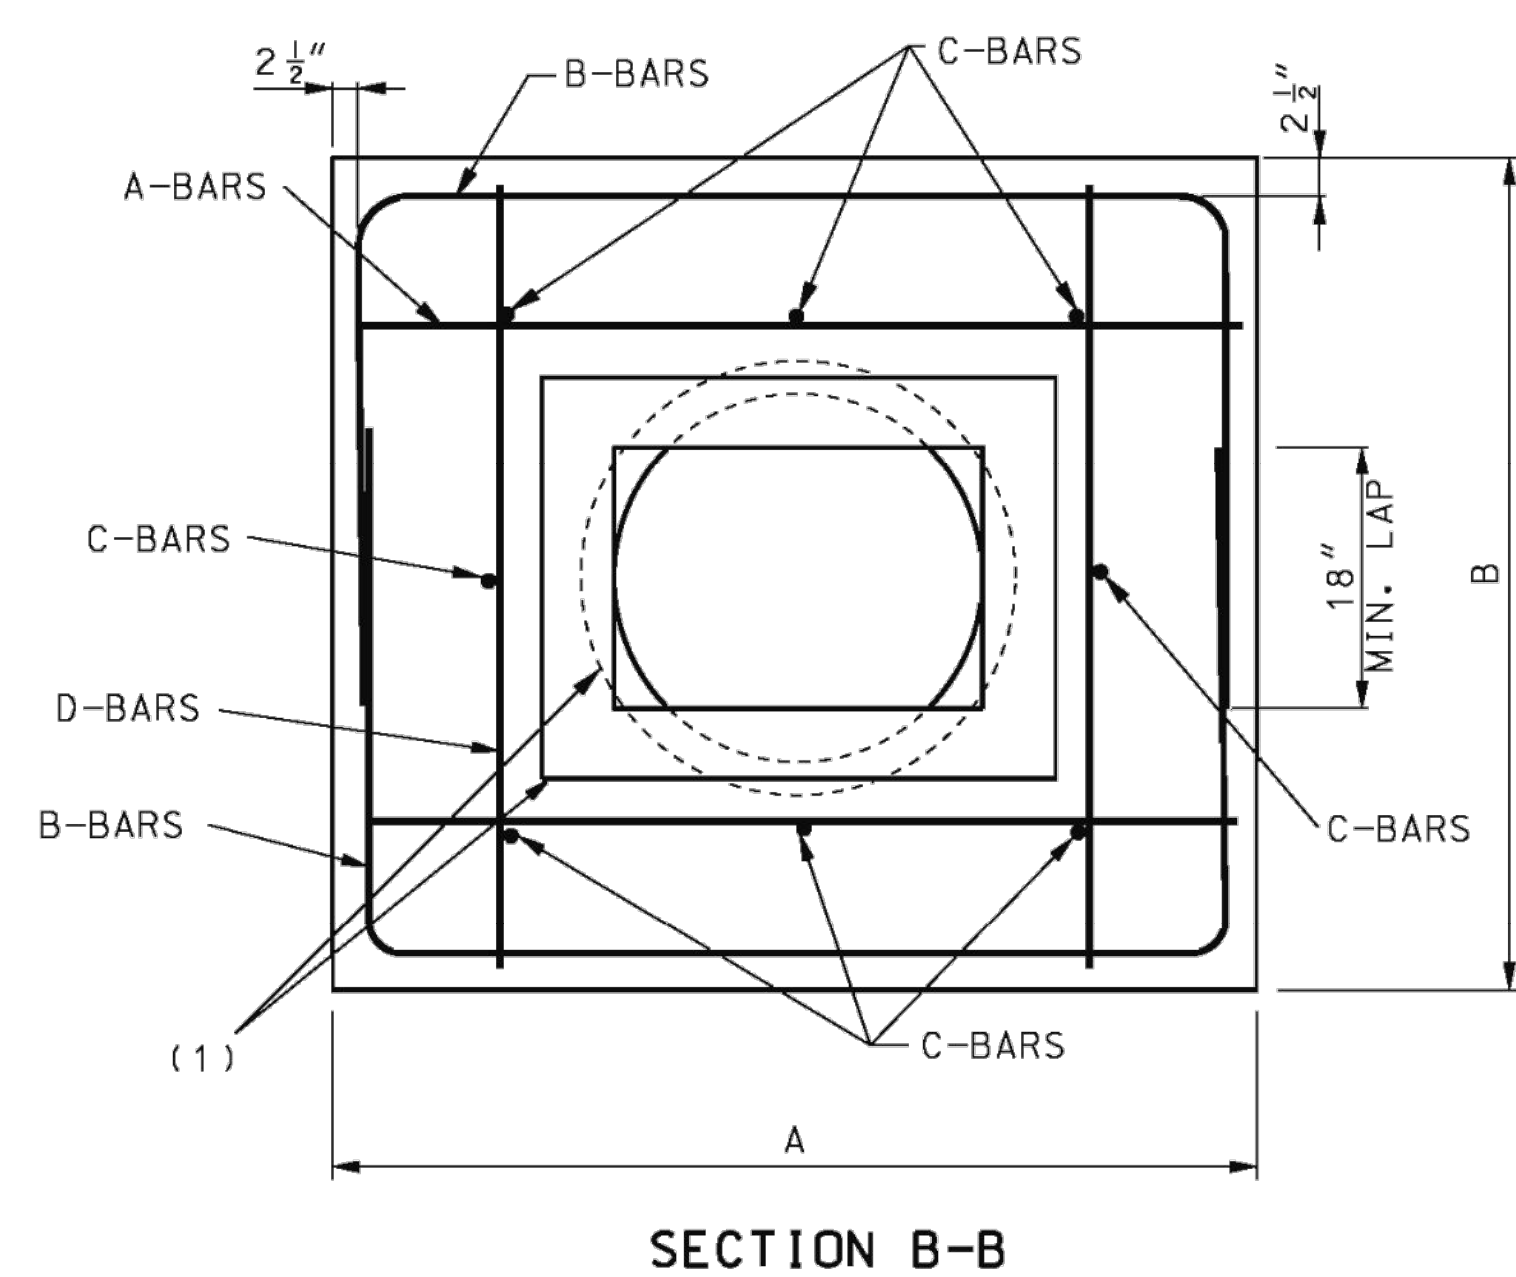


SECTION B-B

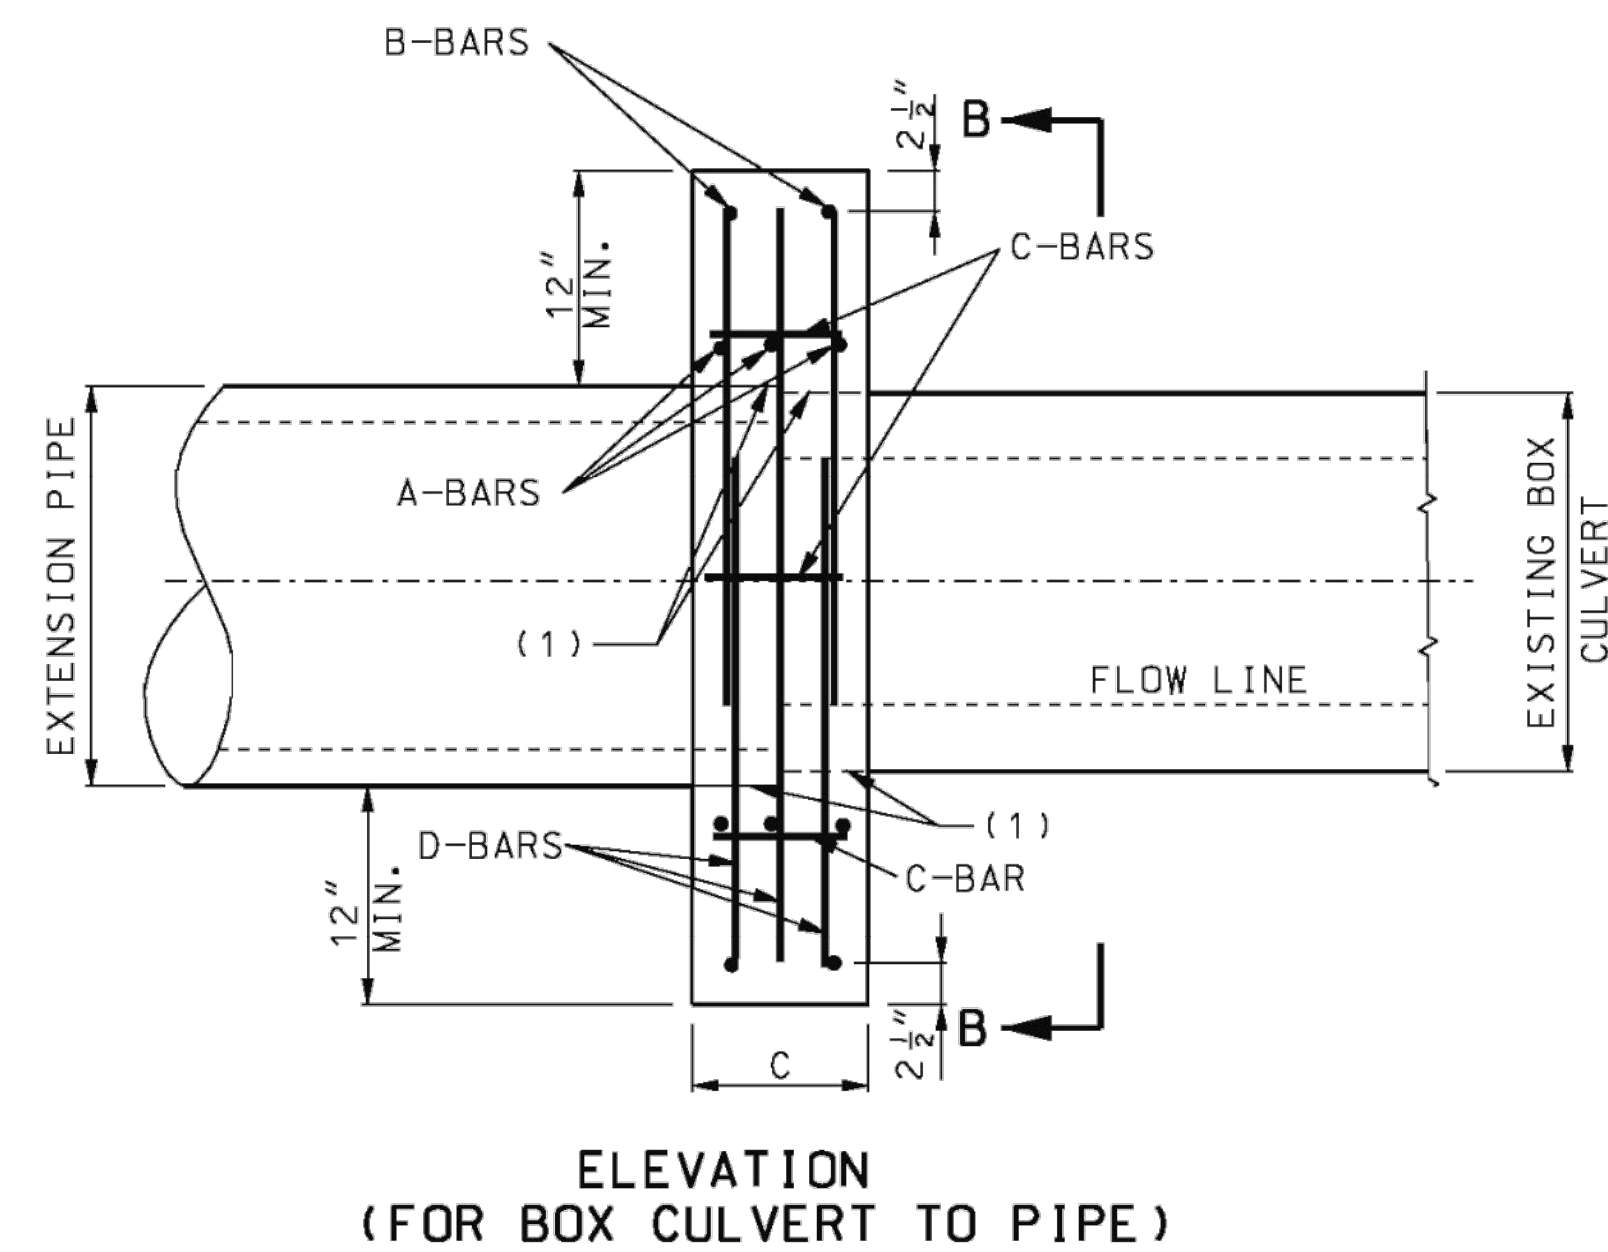


ELEVATION
(FOR BOX CULVERT TO PIPE)

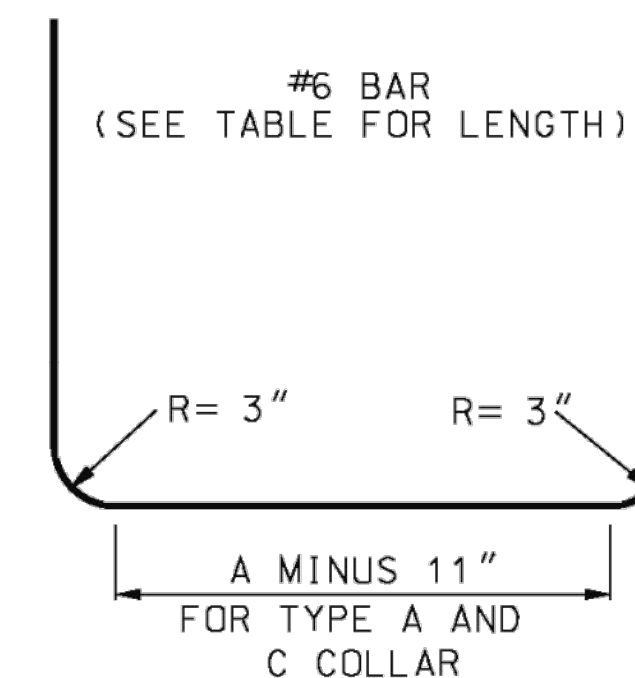

BENDING DIAGRAM FOR B-BARS

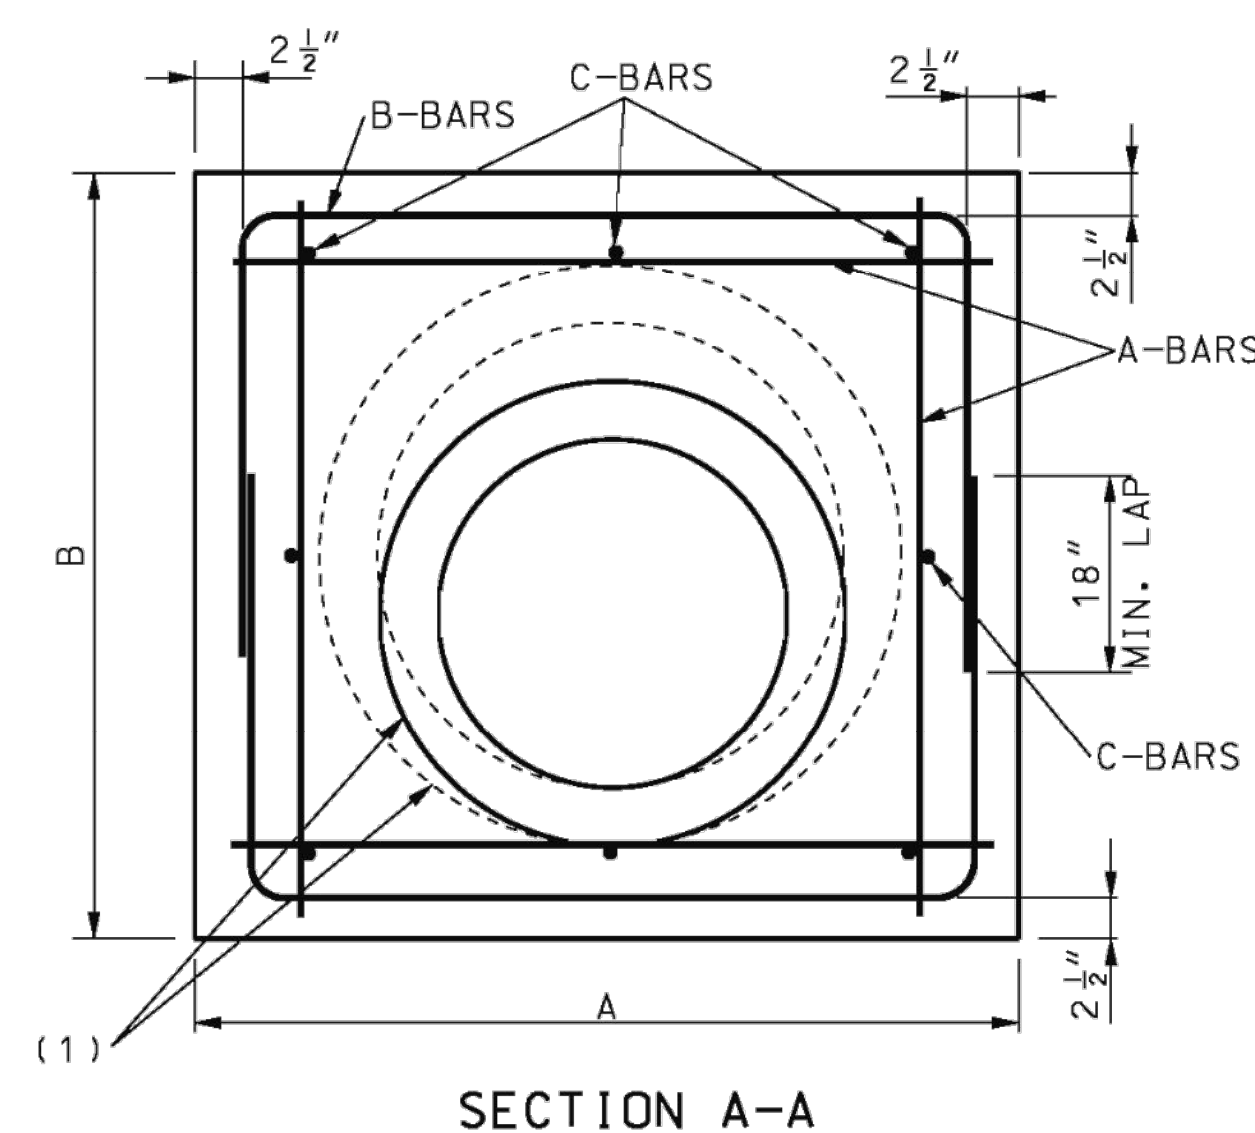


SECTION A-A

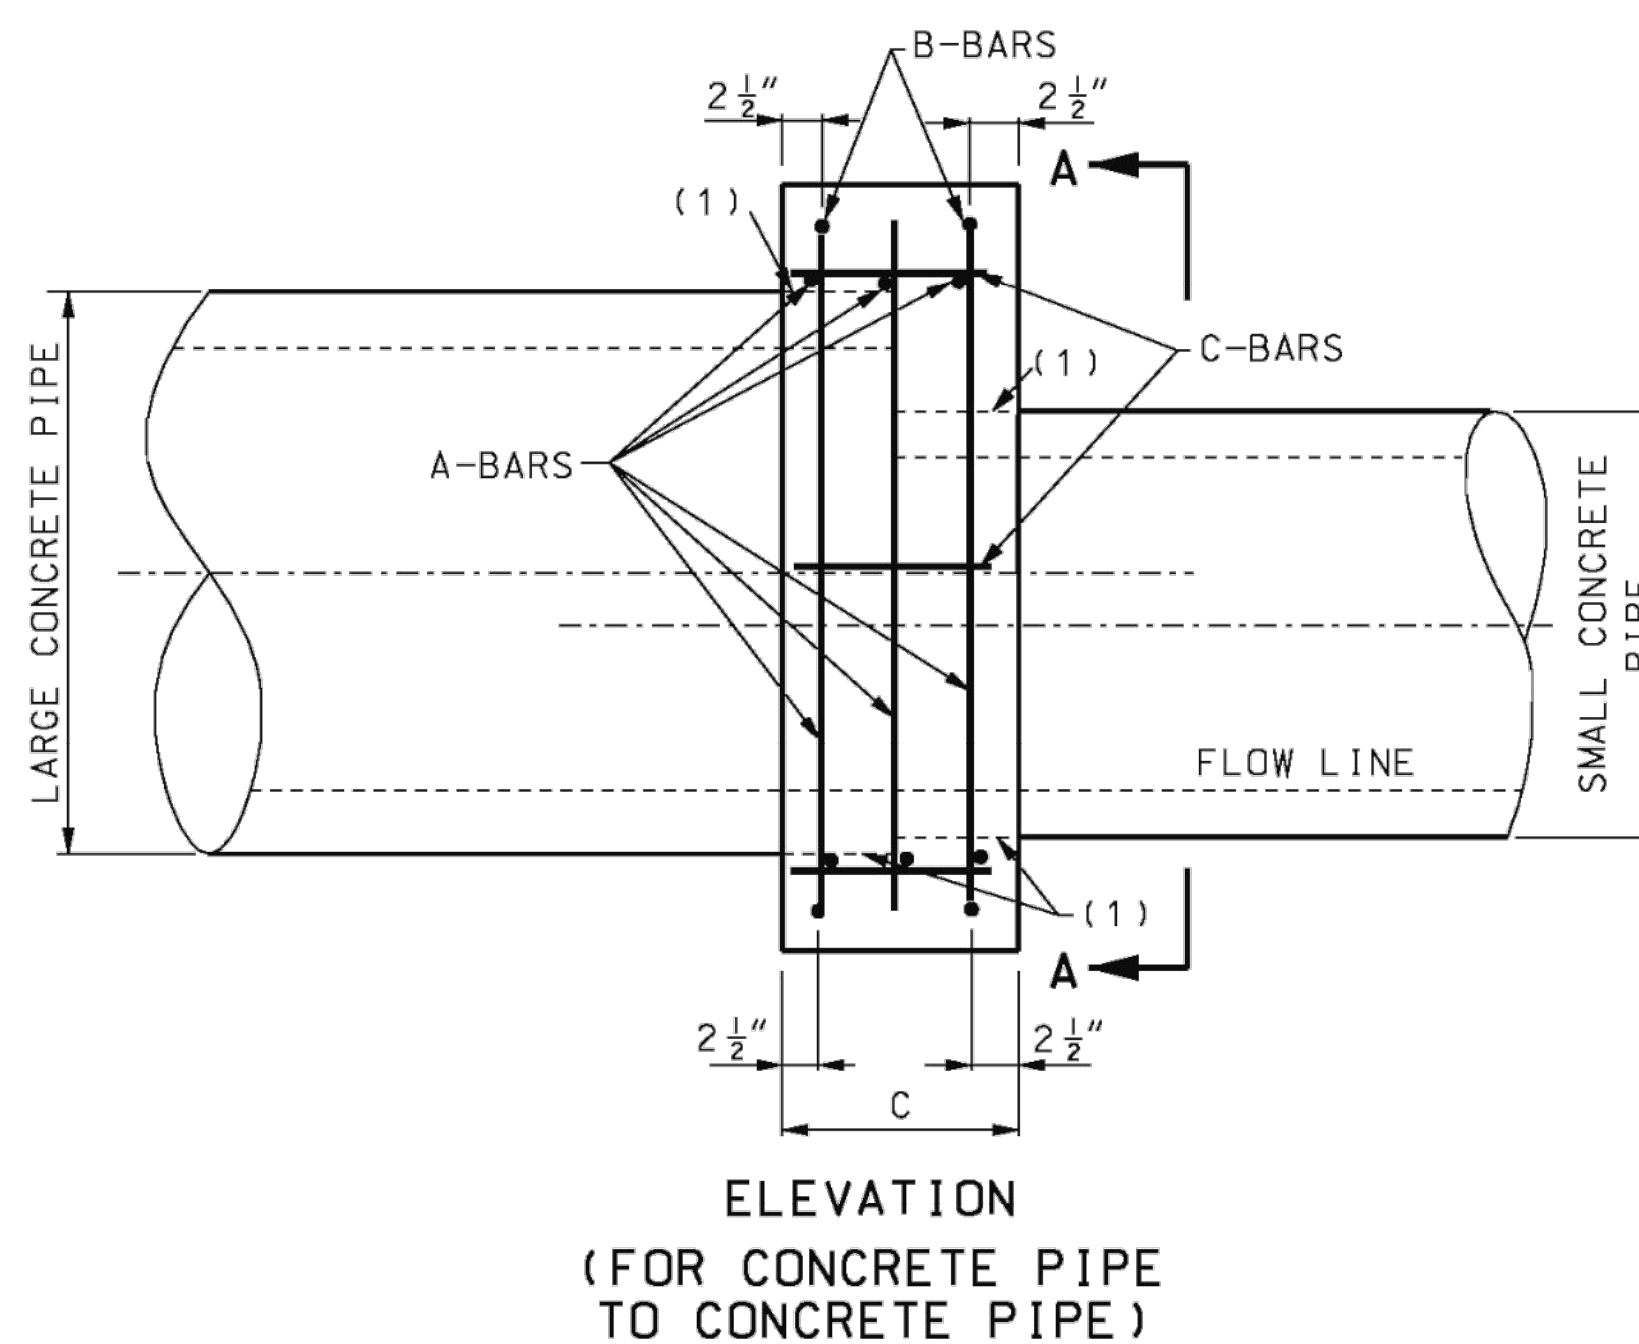

ELEVATION
(FOR CONCRETE PIPE
TO CONCRETE PIPE)

(1) ONE LAYER COMMERCIALLY AVAILABLE
55-POUND ROLL ROOFING.

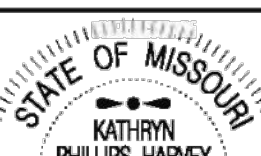	MISSOURI HIGHWAYS AND TRANSPORTATION COMMISSION 105 WEST CAPITOL JEFFERSON CITY, MO 65101 1-888-ASK-MODOT (1-888-275-6636)		
	PIPE COLLARS		
DATE EFFECTIVE: 10/01/2000 DATE PREPARED: 8/21/2009	604.40F		SHEET NO. 1 OF 2

RYAN B. FLEMING
MO. NO. PE-200200316

[illegible]

REVISIONS

STORM SEWER DETAILS


LEE'S SUMMIT MIDDLE SCHOOL #4
BAILEY ROAD PUBLIC IMPROVEMENTS

LEE'S SUMMIT, MISSOURI


2021

C.O.A. NO.: 00159;
DRAWN BY: RPH
CHECKED BY: RBJ
APPROVED BY: RBJ
QA/QC BY: XX
PROJECT NO.: 020-010;
DWG NO.: STRMDTL01_020010;
DATE: 2021-02-0

TABLE OF DIMENSIONS								
SIZE OF PIPE		DIMENSIONS		LENGTH OF BARS			QUANTITIES	
LARGE (IN.)	SMALL (IN.)	A & B (FT.-IN.)	C (FT.-IN.)	A (#5) 12 REQUIRED (FT.-IN.)	B (#6) 4 REQUIRED (FT.-IN.)	C (#4) 8 REQUIRED (FT.-IN.)	CONCRETE (CU. YD.)	STEEL (LBS.)
12	12	2-8	1-0	2-5	5-10	0-9	0.21	70
15	12 15	3-0	1-0	2-9	6-6	0-9	0.27 0.25	77
18	12 15 18	3-3	1-0	3-0	7-0	0-9	0.33 0.32 0.30	84
21	12 15 18	3-6	1-0	3-3	7-6	0-9	0.36 0.34 0.33	90
24	15 18 24	3-10	1-0	3-6	8-2	0-9	0.44 0.40 0.36	97
30	18 24 30	4-5	1-4	4-2	9-4	1-0	0.71 0.66 0.60	114
36	24 30 36	5-0	1-4	4-9	10-6	1-0	0.88 0.79 0.76	128
42	30 36 42	5-7	1-4	5-4	11-8	1-0	1.05 0.98 0.89	142
48	36 42 48	6-2	1-4	6-0	12-10	1-0	1.22 1.13 1.03	158
54	42 48 54	7-1	1-8	6-9	14-8	1-6	2.02 1.90 1.76	181
60	48 54 60	7-8	1-8	7-5	15-10	1-6	2.27 2.13 1.97	196
66	54 60 66	8-3	2-0	8-0	17-0	1-9	3.04 2.85 2.65	210
72	60 66 72	8-10	2-0	7-7	18-2	1-9	3.36 3.16 2.93	225

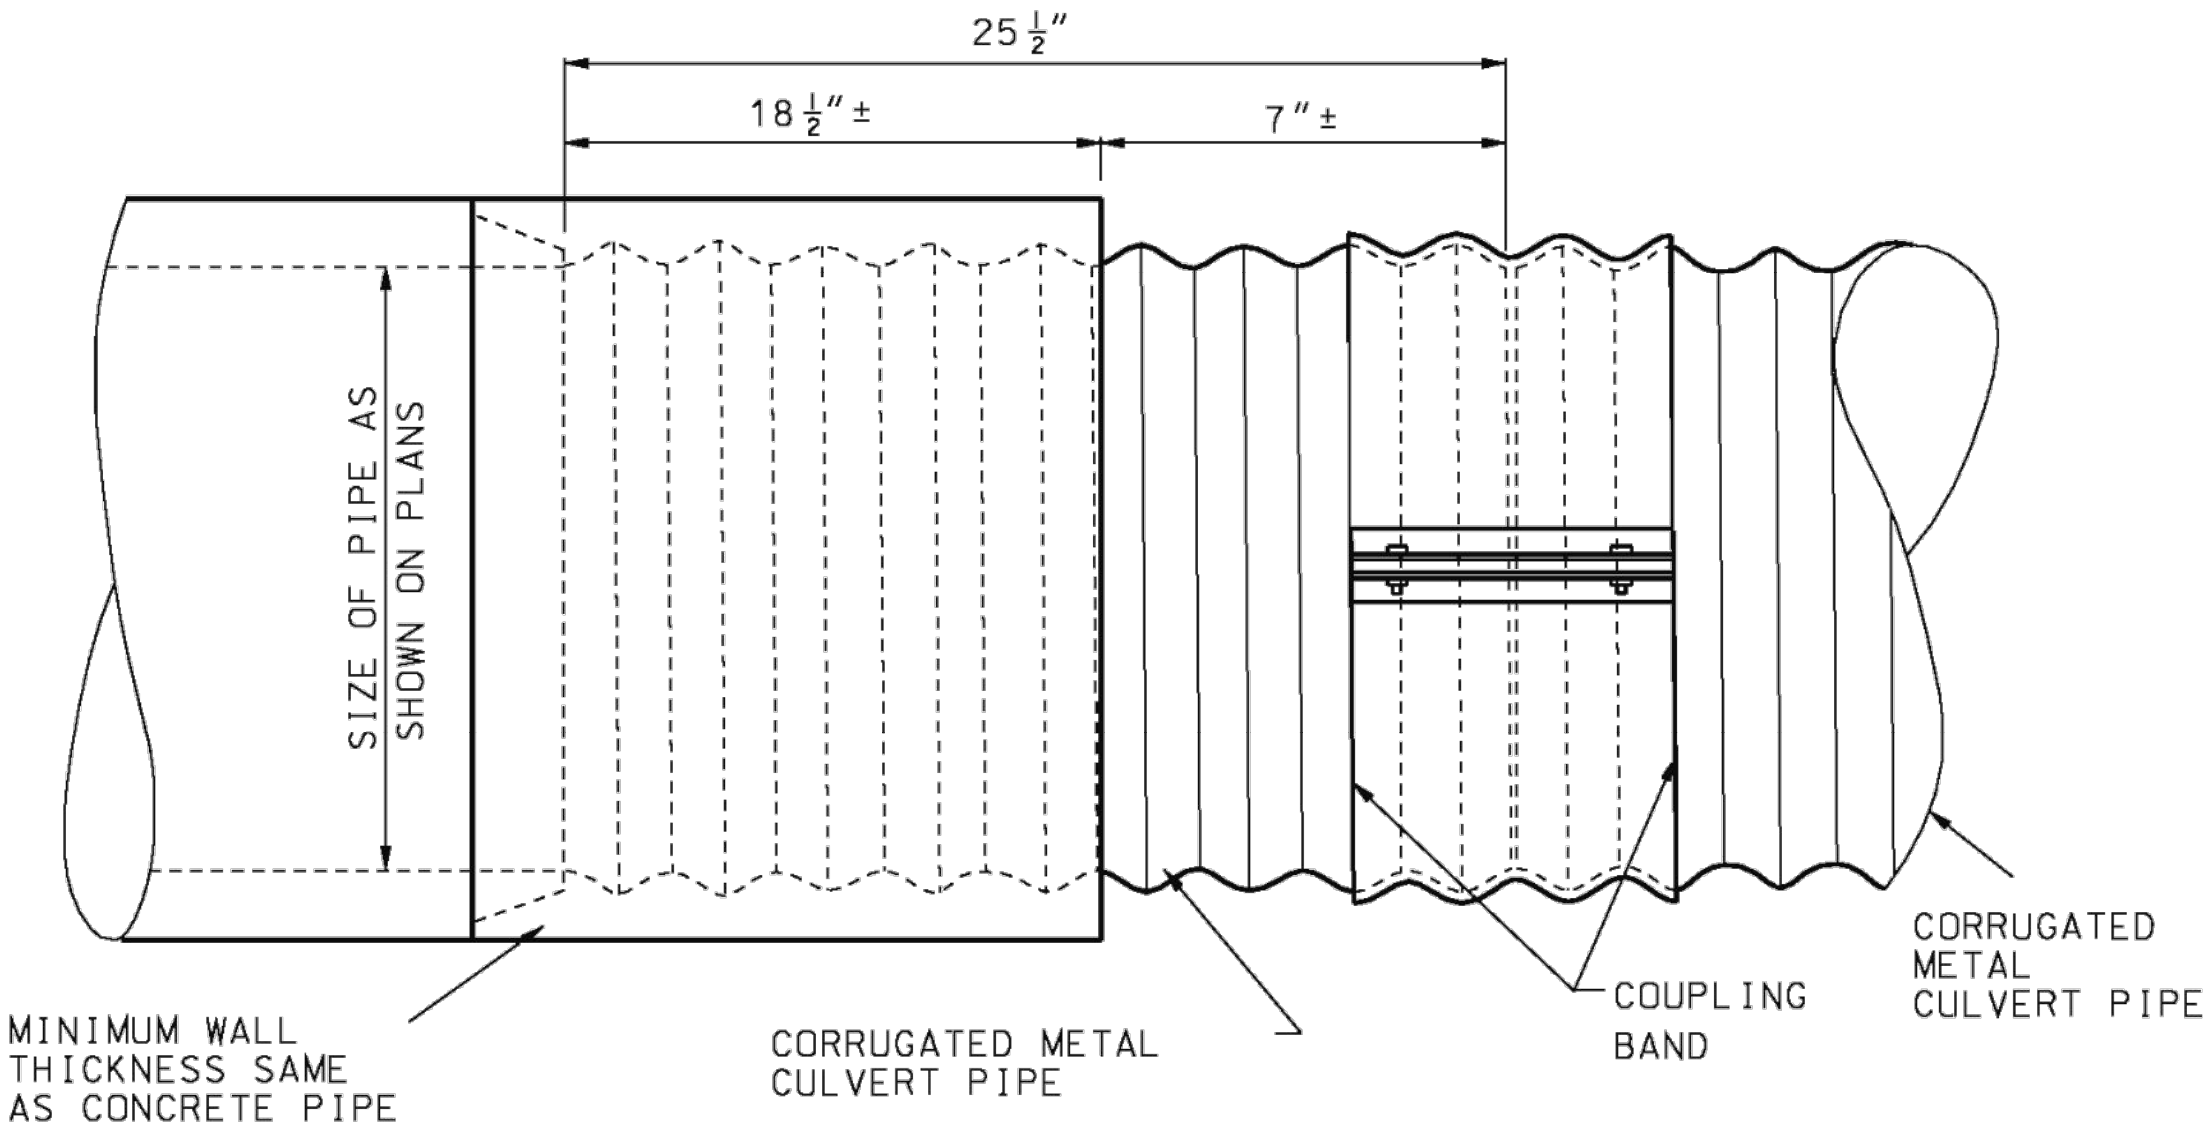

TYPE B COLLAR
(FOR CONCRETE PIPE TO
CORRUGATED METAL PIPE)

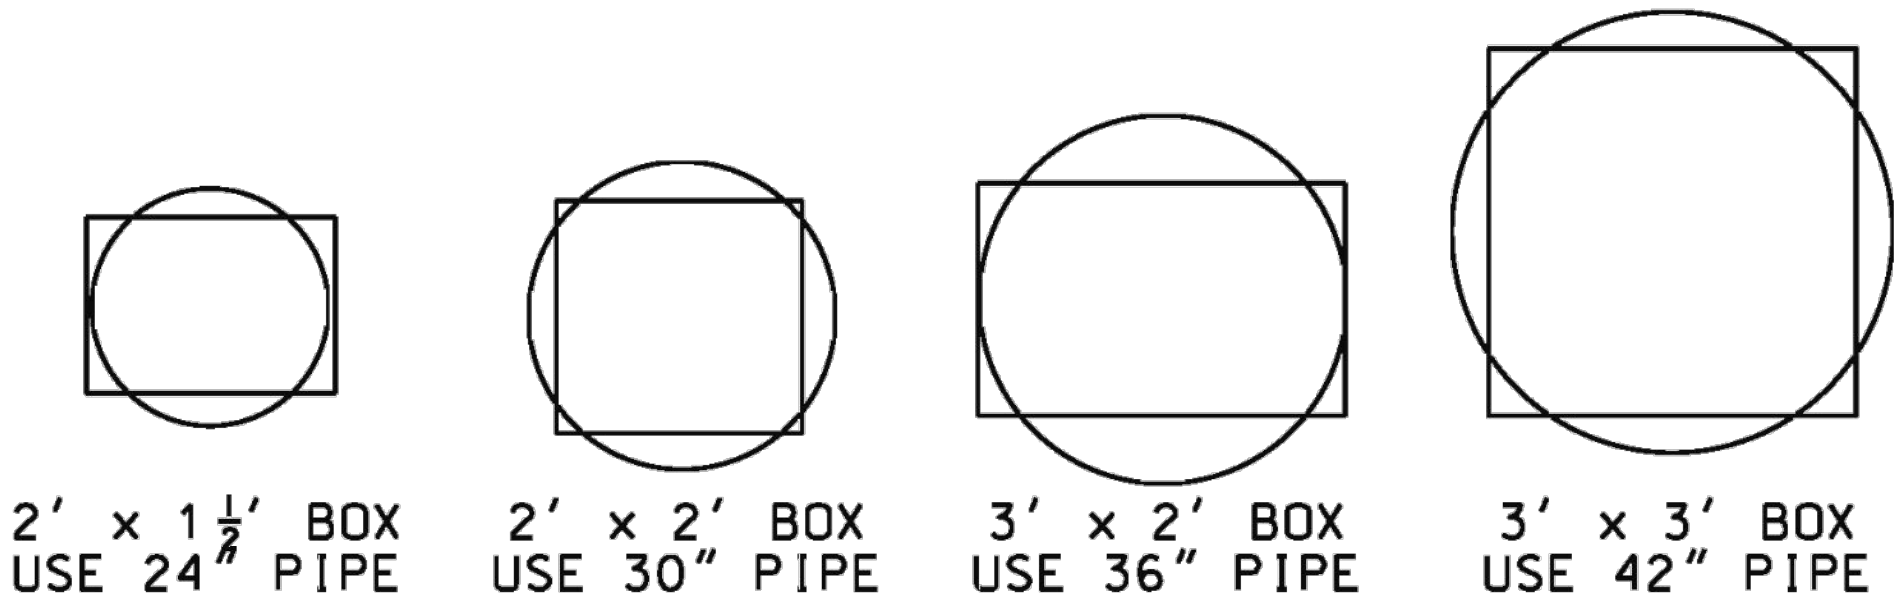

PIPE PLACEMENT

TABLE OF DIMENSIONS										
BOX SIZE (FT.)	PIPE SIZE (IN.)	DIMENSIONS			LENGTH OF BARS				QUANTITIES	
		A (FT.-IN.)	B (FT.-IN.)	C (FT.-IN.)	A (#5) 6 REQUIRED (FT.-IN.)	B (#6) 4 REQUIRED (FT.-IN.)	C (#4) 8 REQUIRED (FT.-IN.)	D (#5) 6 REQUIRED (FT.-IN.)	CONCRETE (CU.YD.)	STEEL (LBS.)
2 x 1 1/2	24	5-1	4-9	1-0	4-10	10-4	0-9	4-6	0.65	124
2 x 2	30	5-3	5-3	1-4	5-0	11-0	1-0	5-0	0.93	134
3 x 2	36	6-1	5-10	1-4	5-10	12-5	1-0	5-7	1.16	151
3 x 3	42	6-5	6-5	1-4	6-0	13-4	1-0	6-0	1.29	162

IF A SEAL IS PRESENT ON THIS SHEET IT HAS BEEN ELECTRONICALLY SEALED AND DATED.


MISSOURI HIGHWAYS AND TRANSPORTATION COMMISSION
105 WEST CAPITOL
JEFFERSON CITY, MO 65102
1-888-ASK-MODOT (1-888-275-6636)

PIPE COLLARS

DATE EFFECTIVE: 10/01/2000
DATE PREPARED: 8/21/2009


604.40F

SHEET NO.
2 OF 2

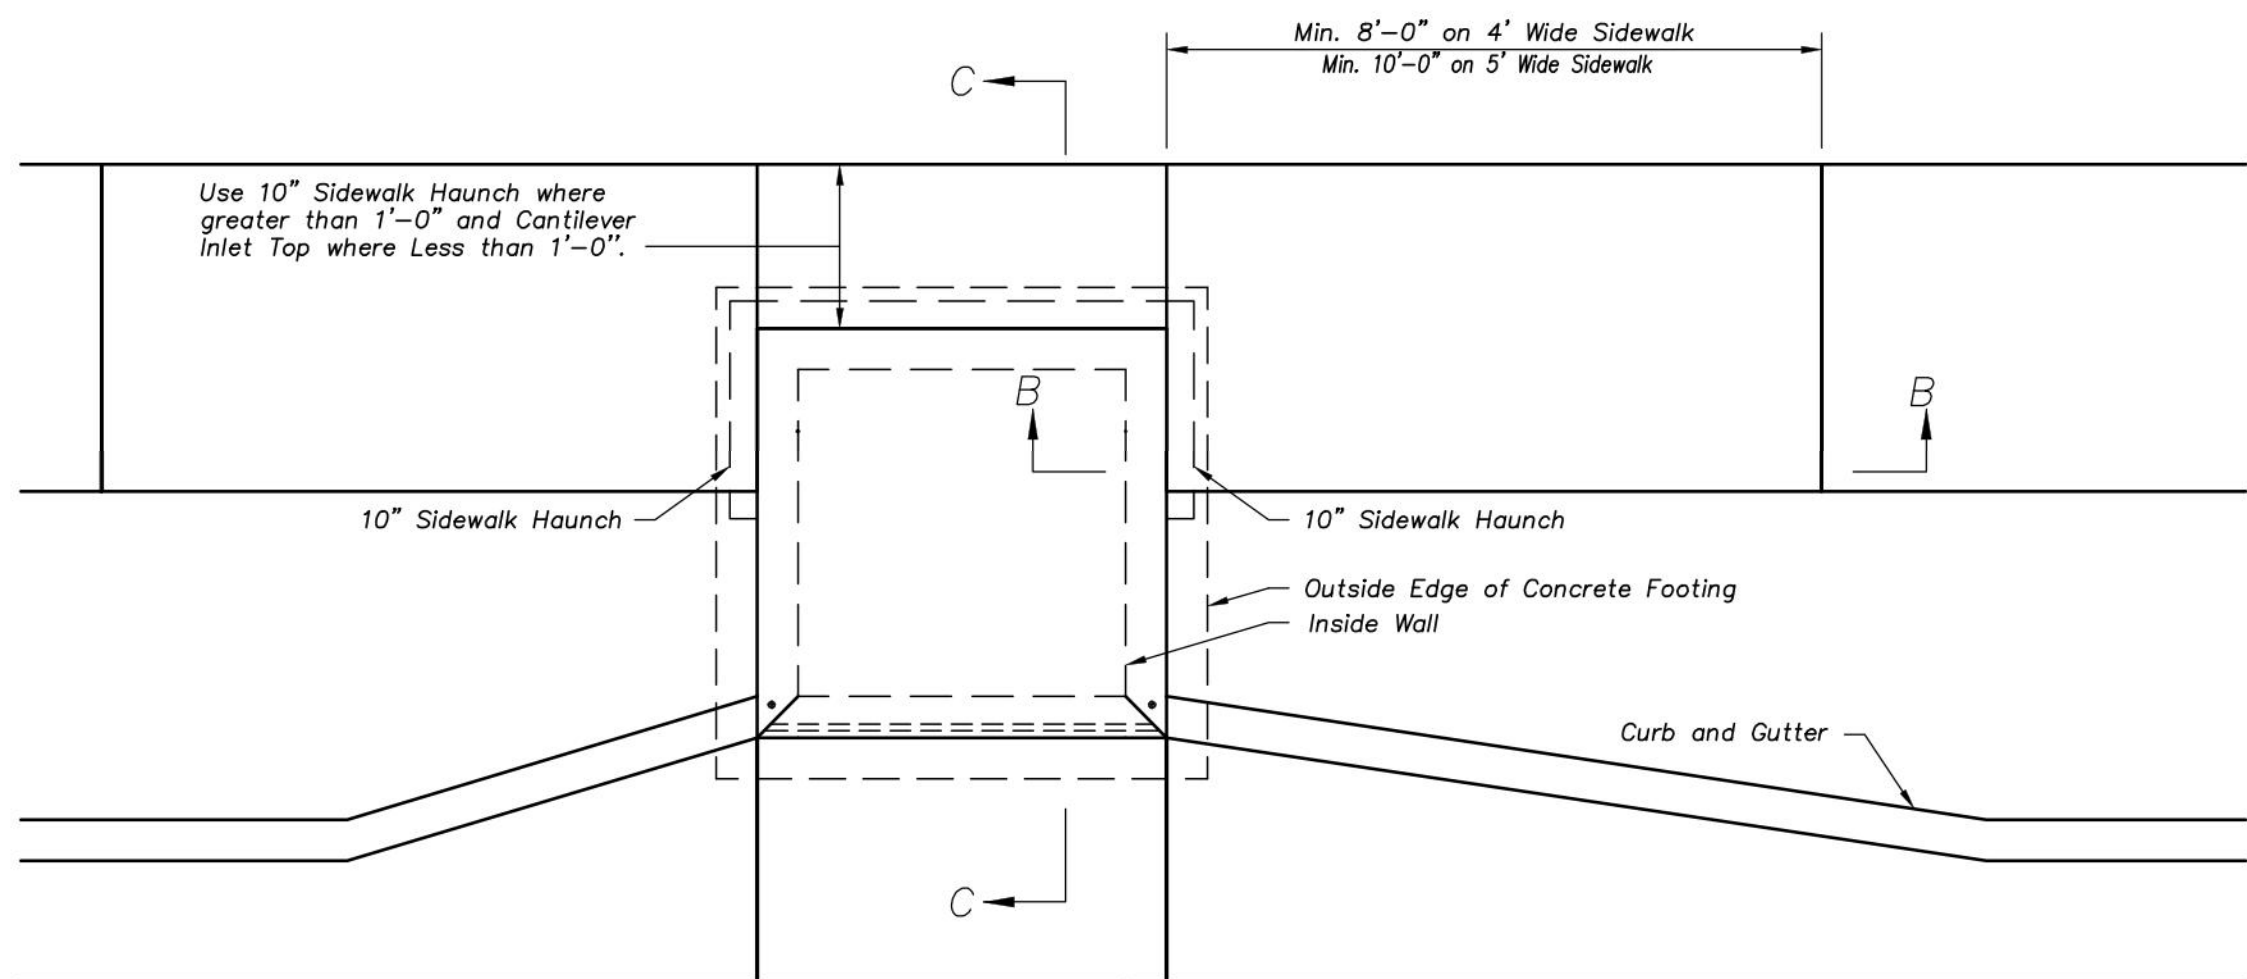


Plan

Not to Scale

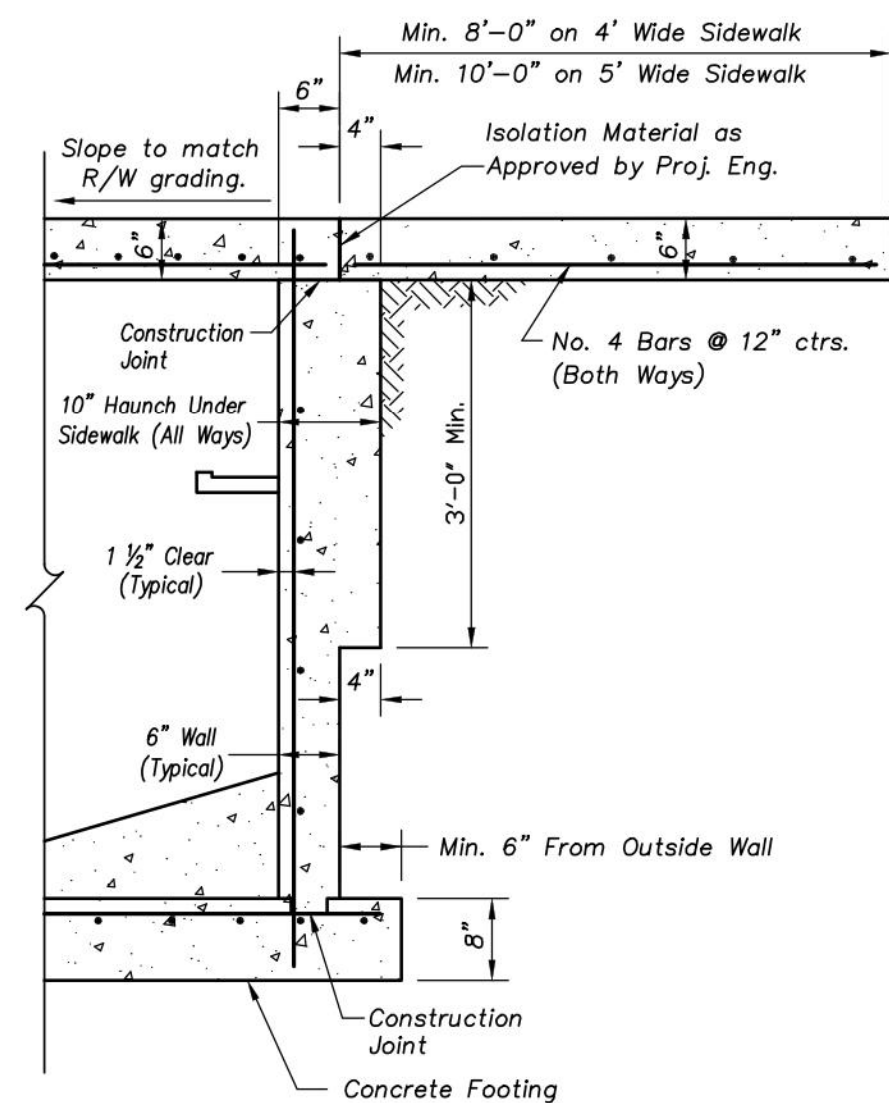


Section B-B
With Sidewalk Haunch

NOTE: Sidewalk Haunch is Subsidiary to the Curb Inlet Construction.

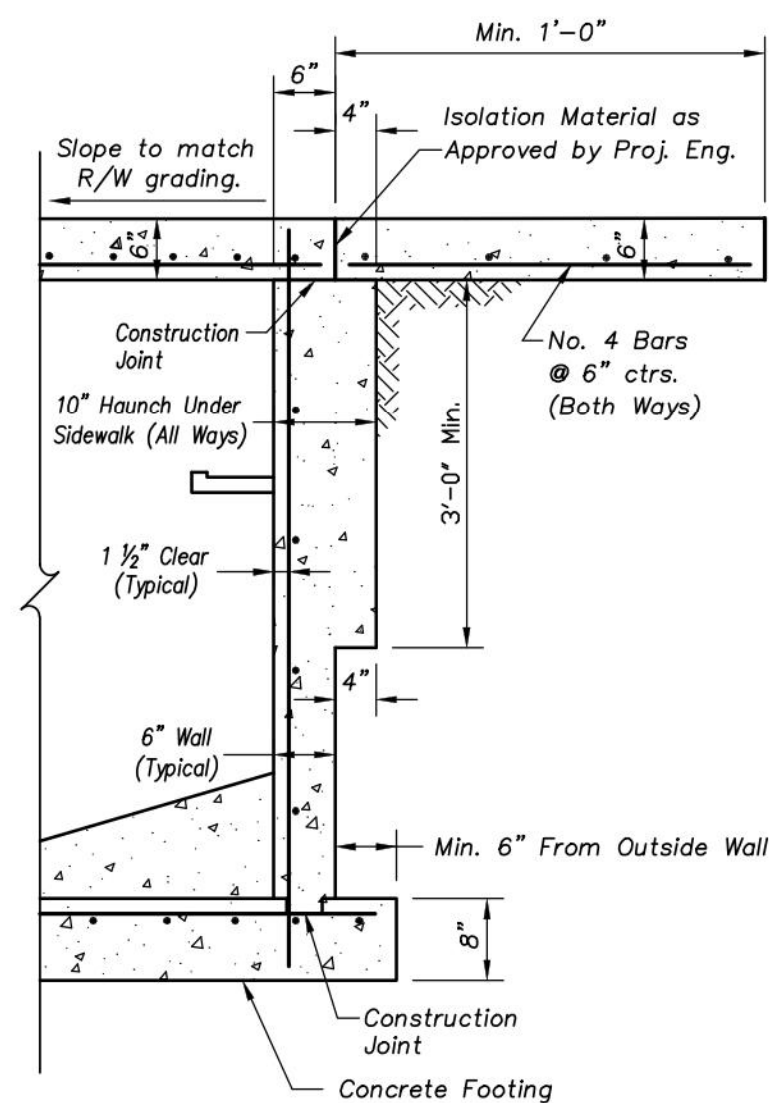

Section C-C
With Sidewalk Haunch Where Sidewalk
Width > 1' Along Back of Inlet


NOTE: Sidewalk Haunch is Subsidiary to the Curb Inlet Construction.

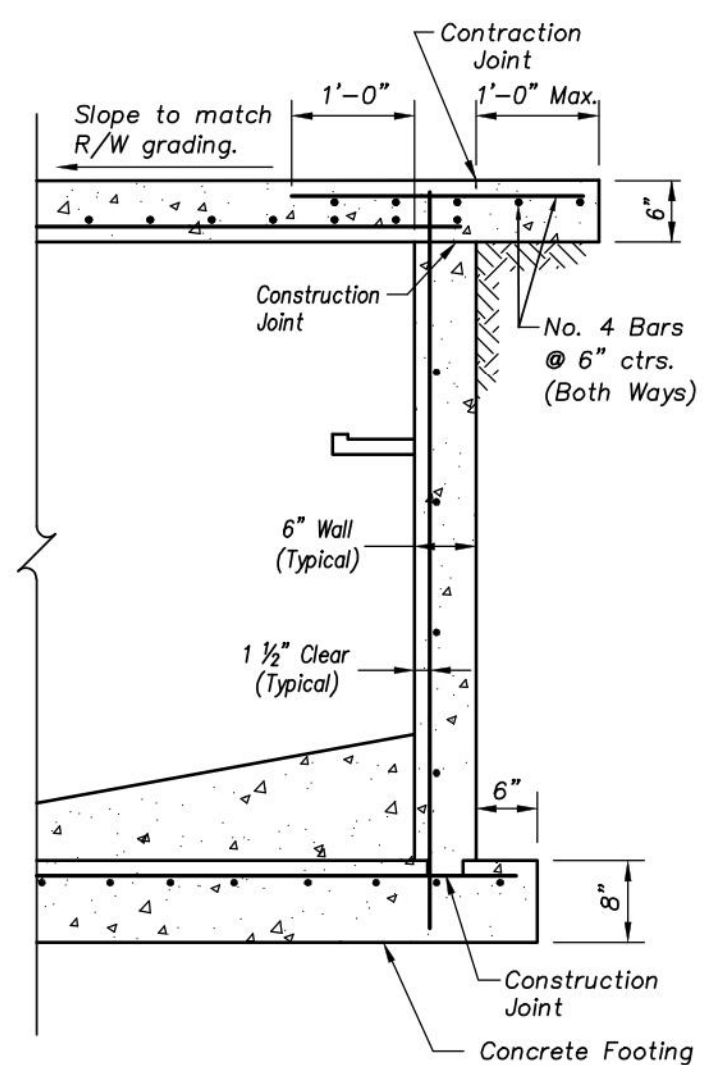


Section C-C
With Cantilever Inlet Top Where Sidewalk
Width < 1' Along Back of Inlet

NOTE: Sidewalk Haunch is Subsidiary to the Curb Inlet Construction.

CURB INLET WITH ADJOINING SIDEWALK

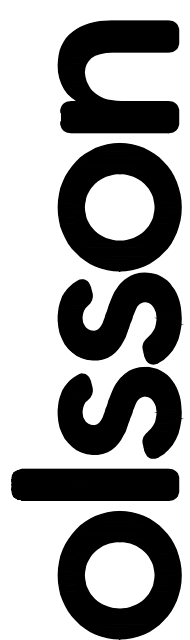

Olsson Engineering - MO State Certificate of Authority #001592
77301 West 133rd Street, Suite 200 TEL 913.381.1170
Overland Park, KS 66213-4750 FAX 913.381.1174 www.olsson.com

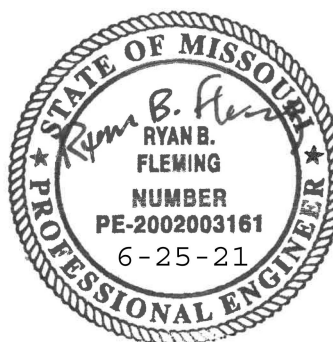

RYAN B. FLEMING
MO. NO. PE-2002003161


REV. NO.	DATE	REVISIONS DESCRIPTION	BY
1	5-17-2021	REVISED PER CITY COMMENT	

REVISIONS


STORM SEWER DETAILS	
LEE'S SUMMIT MIDDLE SCHOOL #4 BAILEY ROAD PUBLIC IMPROVEMENTS	2024

C.O.A. NO.: 00159;
DRAWN BY: RPH
CHECKED BY: RBL
APPROVED BY: RBL
QA/QC BY: XX
PROJECT NO.: 020-010;
DWG NO.: STRMDTL01_020010;
DATE: 2021-02-0

SHEET
48 OF 99

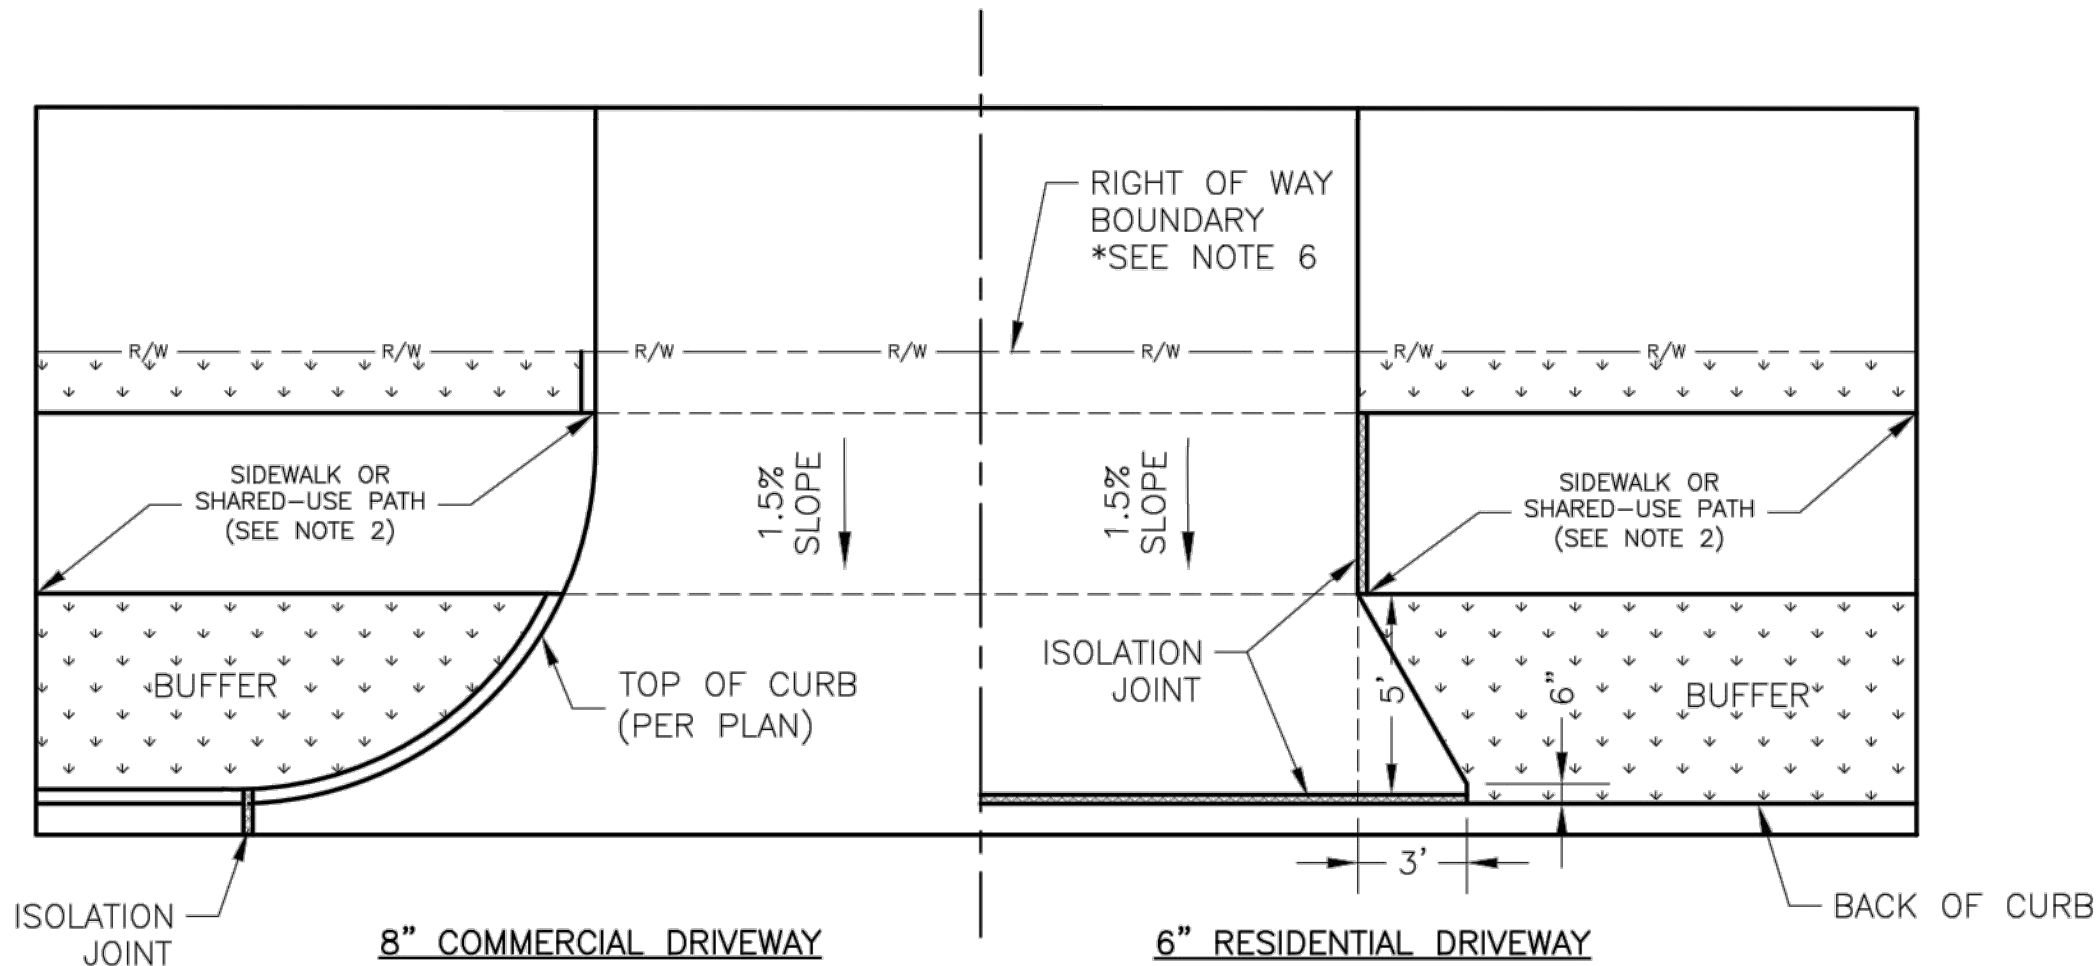





DRIVEWAY WITH BUFFER
NOT TO SCALE

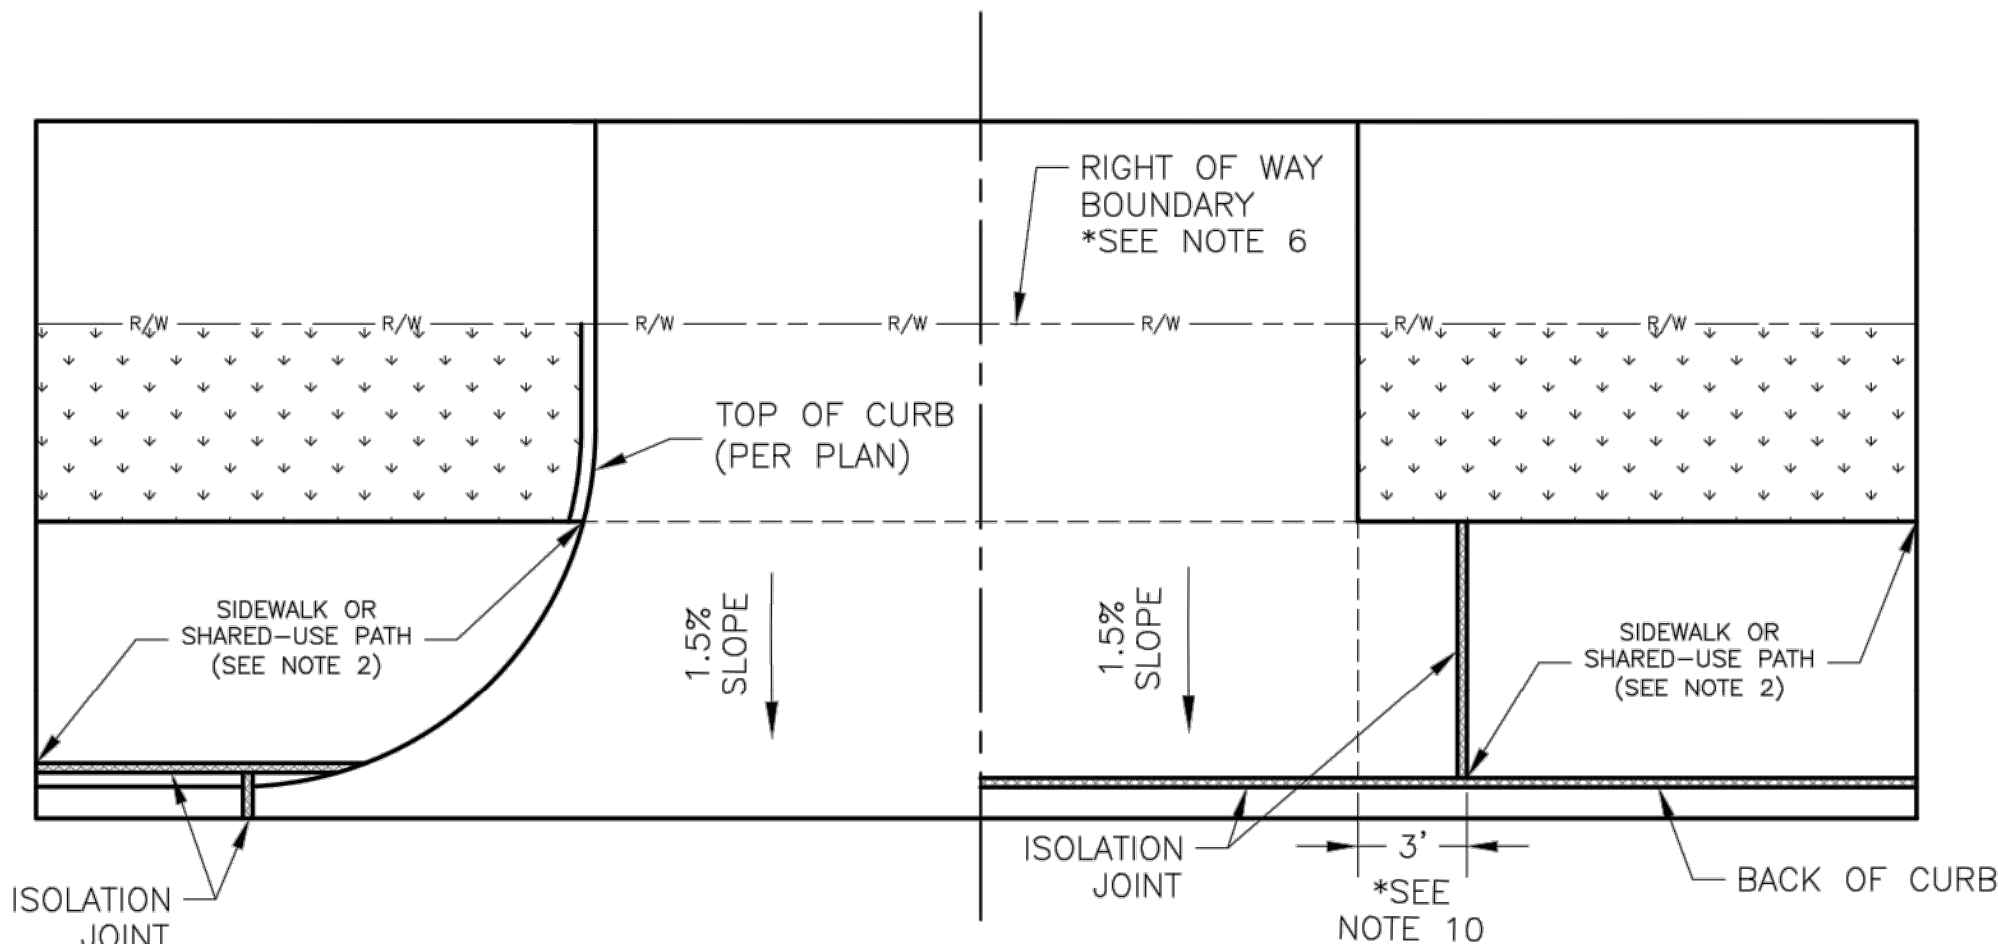

DRIVEWAY WITHOUT BUFFER
NOT TO SCALE

GENERAL NOTES

- SUBGRADE SHALL BE STABLE, COMPACTED EARTH AND SHALL BE OVERLAYED WITH 4" COMPACTED DENSE GRADED AGGREGATE BASE.
- ALL DRIVE APPROACHES SHALL MEET CURRENT PUBLIC RIGHT OF WAY ACCESSIBILITY GUIDELINES (PROWAG) FOR SLOPE REQUIREMENTS WHEN SIDEWALK IS REQUIRED (SEE ADA RAMP RETROFIT DETAIL GEN-3B, SIDEWALK/SHARED USE PATH RAMP AT DRIVEWAY DETAIL).
- JOINT AT BACK OF CURB LINE SHALL BE AN ISOLATION JOINT FOR RESIDENTIAL DRIVEWAYS.
- KCMMB 4K CONCRETE MIX IS REQUIRED FOR ALL CURBS.
- COMMERCIAL DRIVEWAYS, IN THE PUBLIC RIGHT OF WAY, SHALL BE KCMMB 4K CONCRETE MIX.
- RESIDENTIAL DRIVEWAYS, IN THE PUBLIC RIGHT OF WAY, KCMMB 4K CONCRETE MIX IS RECOMMENDED. OTHER CONCRETE MIXES NEEDS TO BE APPROVED BY CITY INSPECTOR.
- A JOINT MUST BE INSTALLED AT THE RIGHT OF WAY BOUNDARY FOR PROPERTY DELINEATION.
- WHITE CURING COMPOUND MUST BE APPLIED UNIFORMLY TO THE CONCRETE SURFACE IMMEDIATELY AFTER FINAL FINISHING.
- ¾" FROM TOP OF CURB TO FLOWLINE AT DRIVEWAY (TYPE CG-1 CURB ONLY). MUST MAINTAIN ORIGINAL FLOWLINE OF CURB.
- SIDEWALK ADJOINING CURB SHALL BE 6" THICK, EXTENDING 3' FROM THE DRIVEWAY.
- THE MAXIMUM WIDTH OF A RESIDENTIAL DRIVEWAY IS 36 FEET WITHIN THE RIGHT OF WAY.

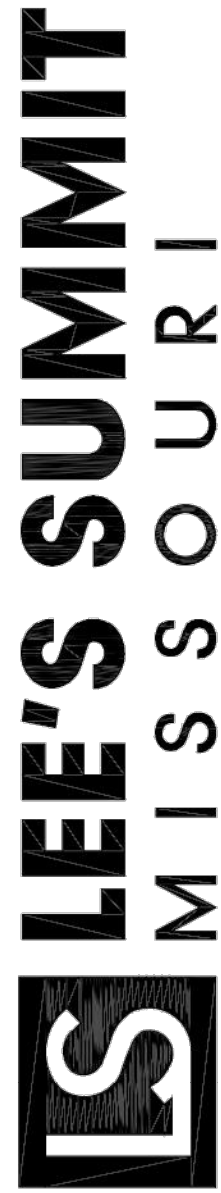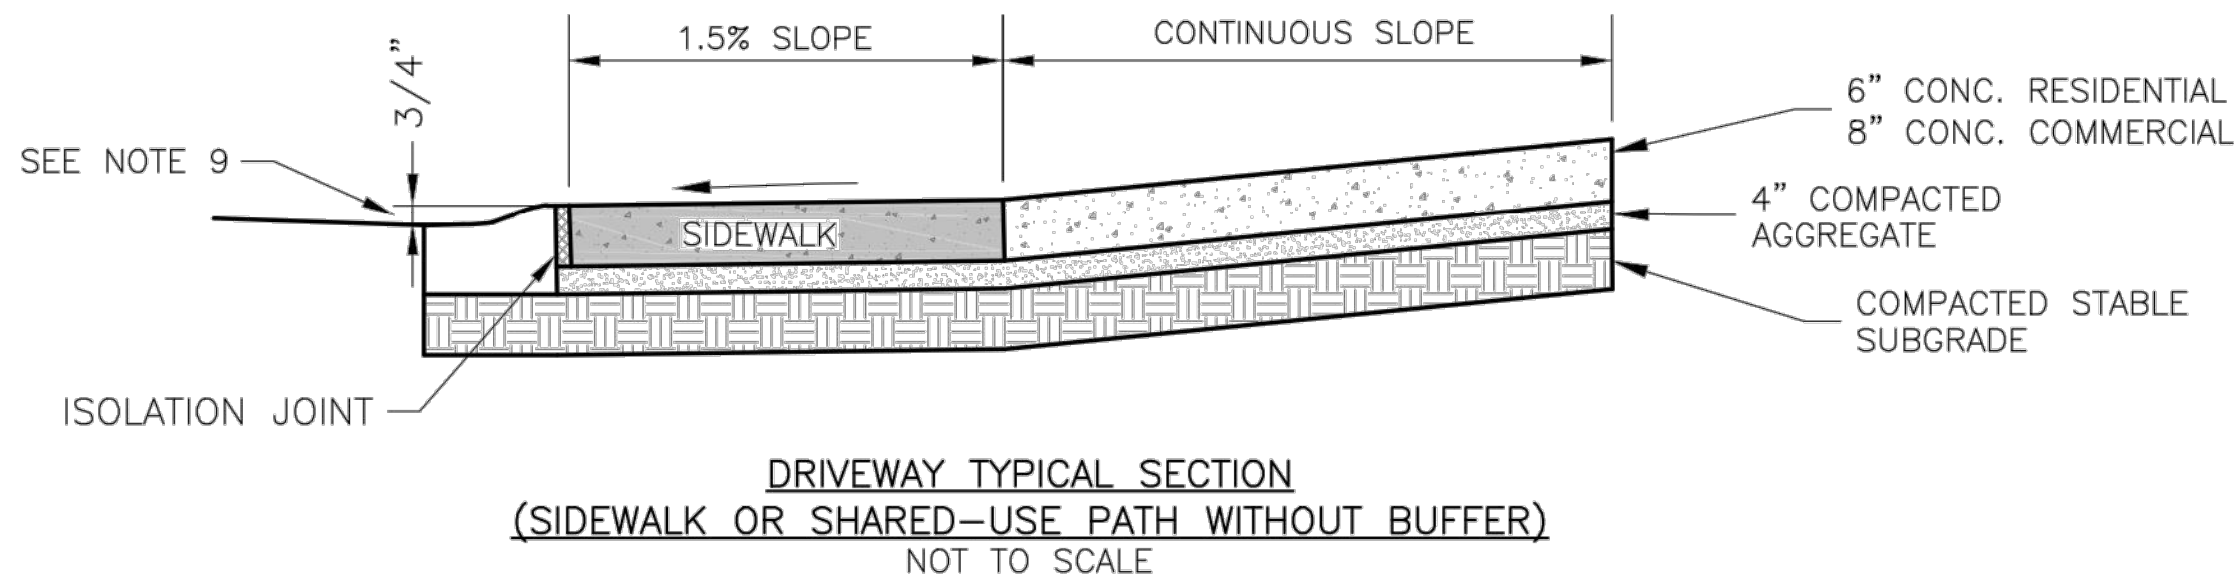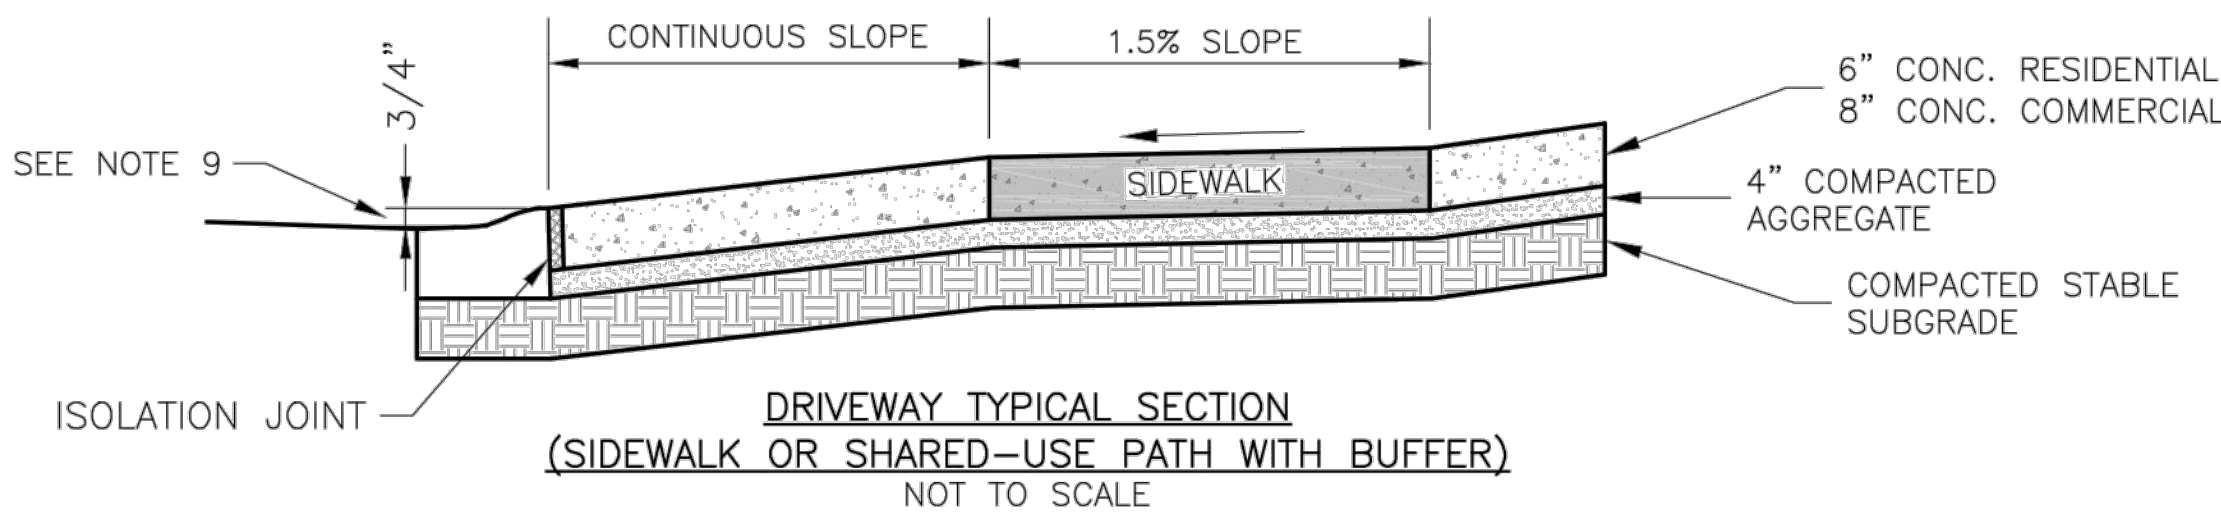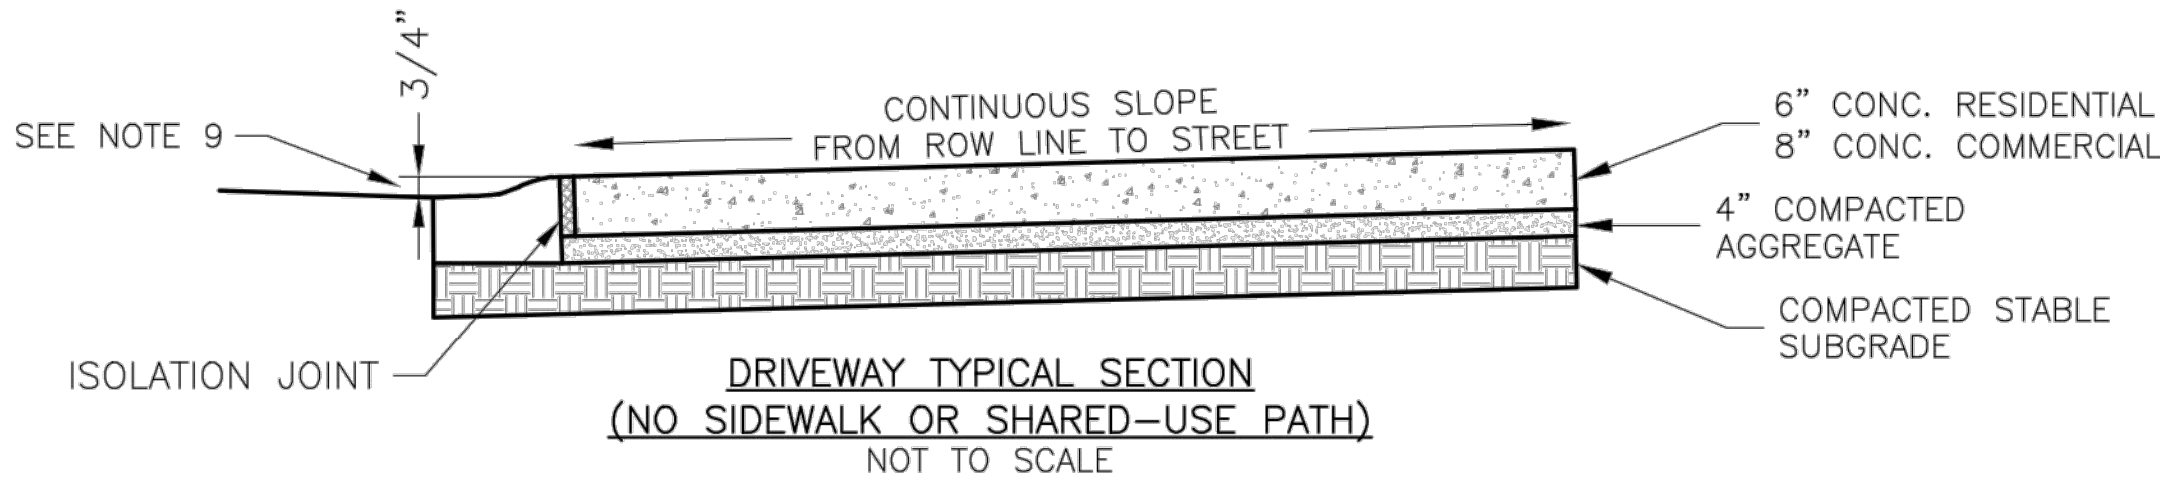

PUBLIC WORKS ENGINEERING DIVISION | 220 SE GREEN STREET | LEE'S SUMMIT, MO 64063

STANDARD DETAILS
CITY OF LEE'S SUMMIT, MO
LEE'S SUMMIT, JACKSON COUNTY, MO

Sheet No: e: DRIVEWAY DETAIL

Drawn By: MJF
Checked By: DL
Date: 04/17
Project:

GEN-1

STANDARD DETAILS

LEE'S SUMMIT MIDDLE SCHOOL #4
BAILEY ROAD PUBLIC IMPROVEMENTS

LEE'S SUMMIT, MISSOURI

2021


BY

REVISIONS DESCRIPTION

DATE

REV. NO.

REVISIONS

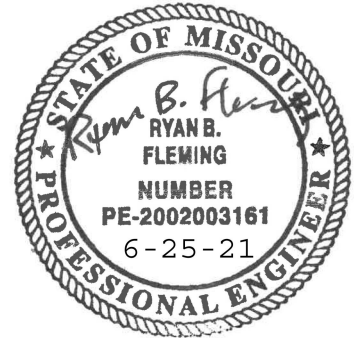


RYAN B. FLEMING
MO. NO. PE-2002003161

olsson


Olsson Engineering - MO State Certificate of Authority #001592
7301 West 133rd Street, Suite 200
Overland Park, KS 66213-4750
TEL 913.381.1170
FAX 913.381.1174
www.olson.com

C.O.A. NO.: 001592
DRAWN BY: RPH
CHECKED BY: RBE
APPROVED BY: RBE
QA/QC BY: XXX
PROJECT NO.: 020-0103
DWG NO.: T_DTL01_0200103
DATE: 2021-02-01


SHEET
49 OF 99

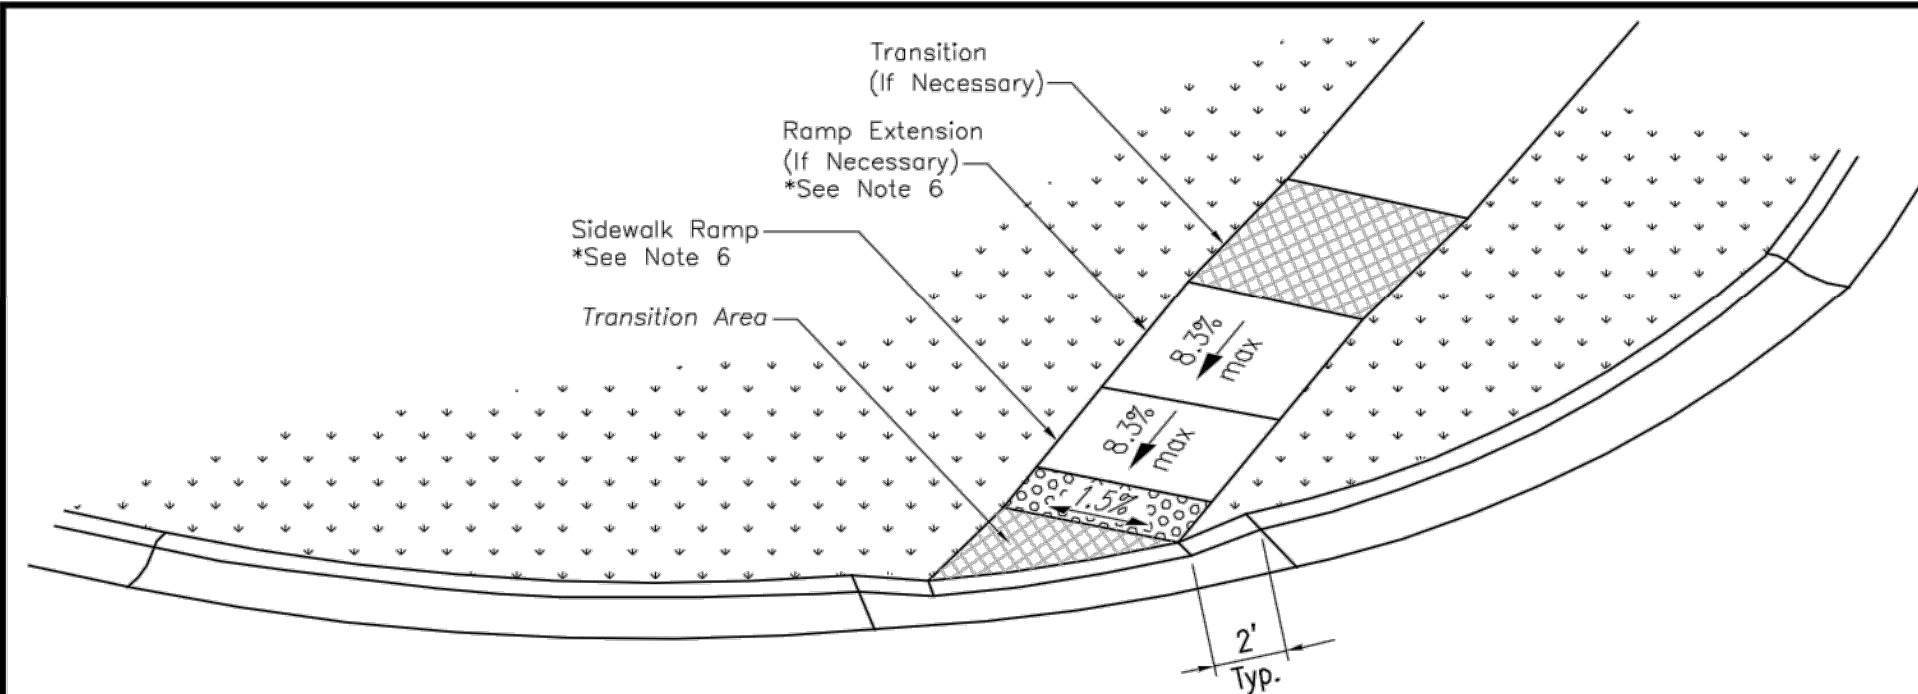


3-D VIEW TYPE A
SIDEWALK/SHARED-USE RAMP

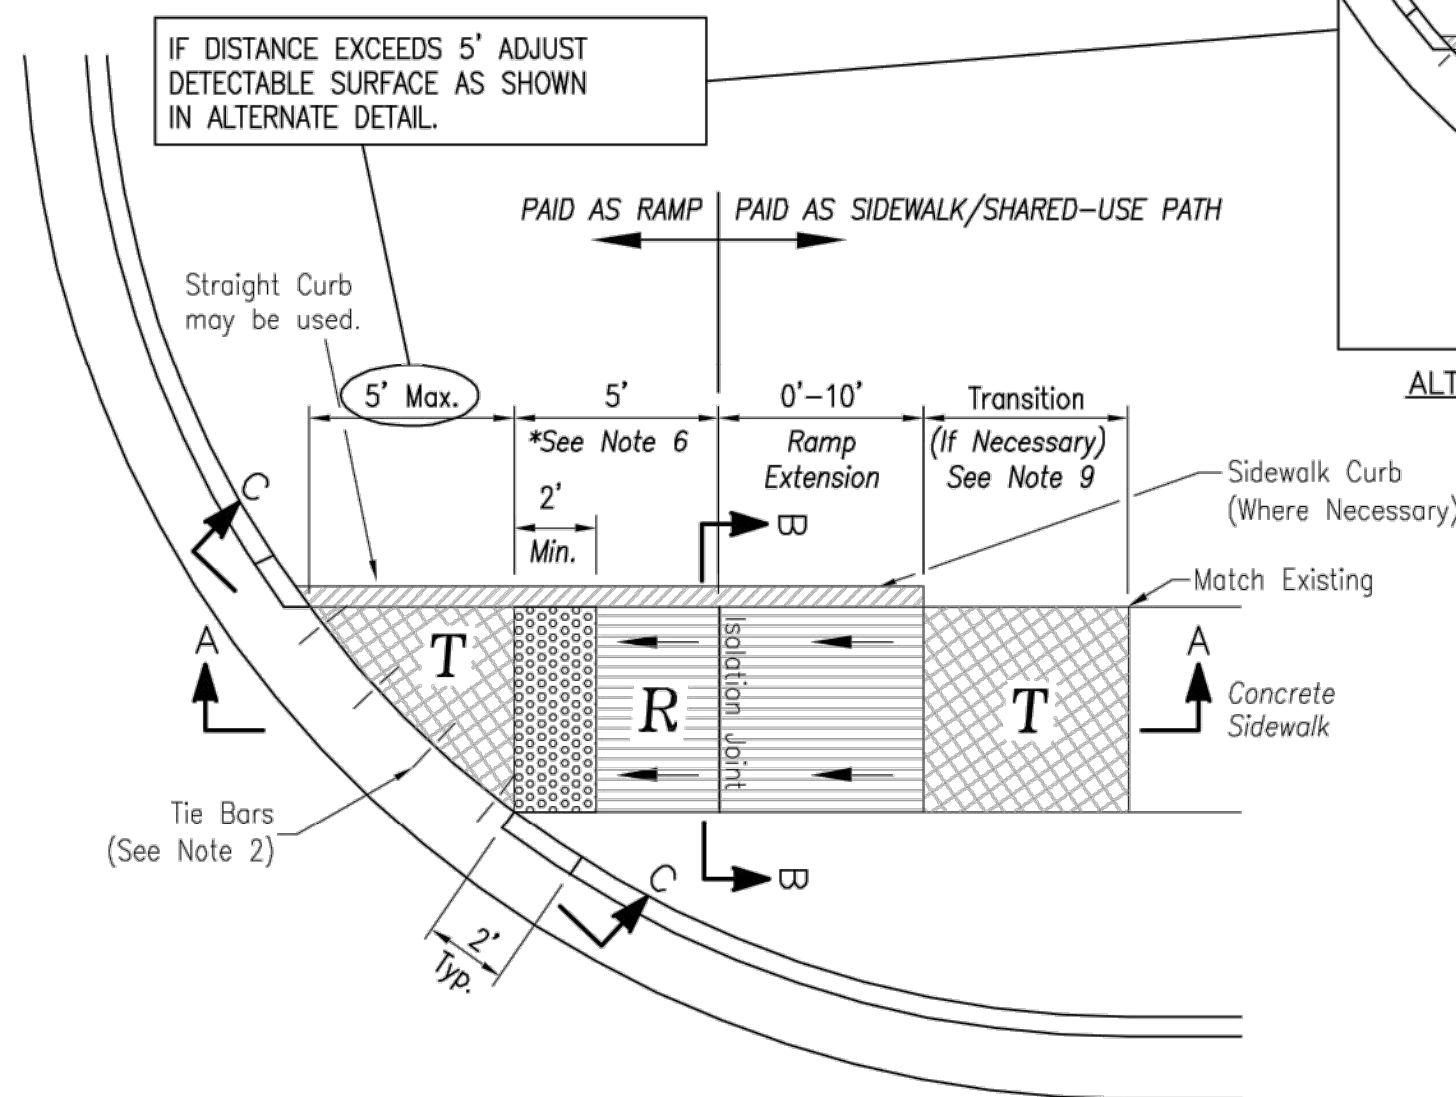


TYPE A SIDEWALK/SHARED-USE RAMP
Not to Scale

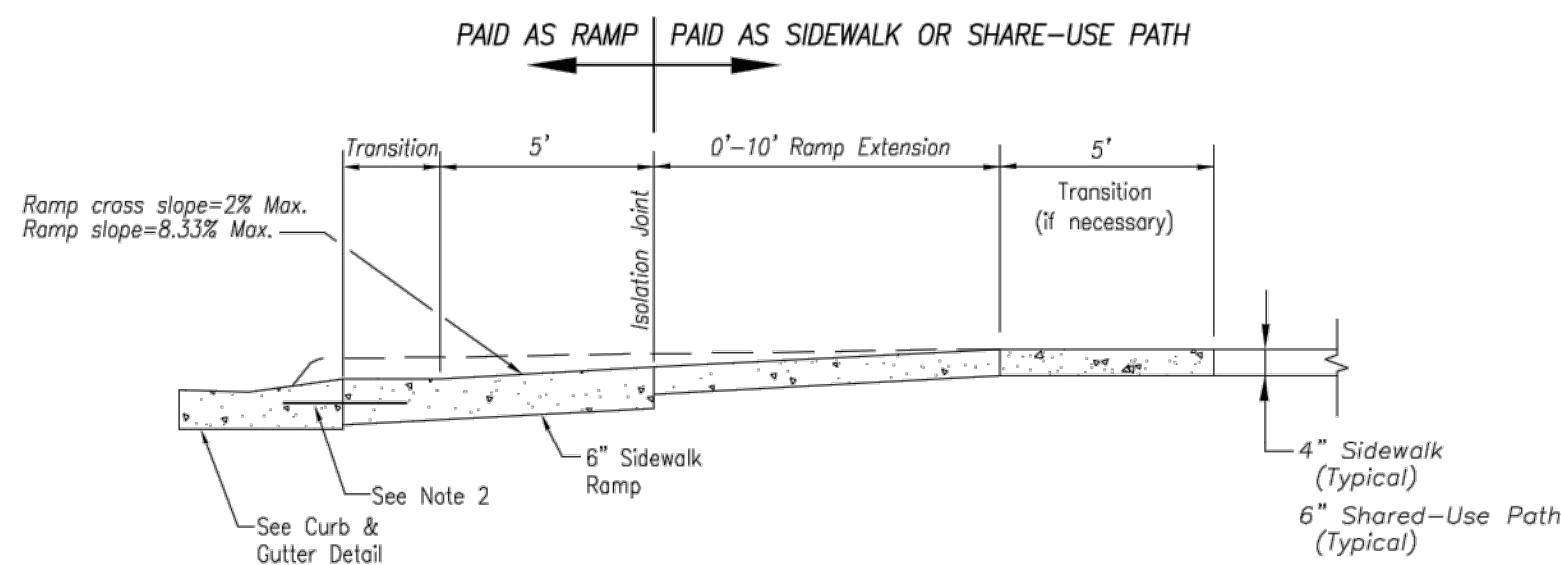

SECTION A-A


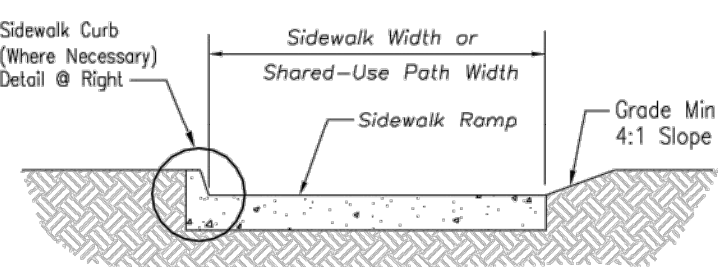


SECTION B-B

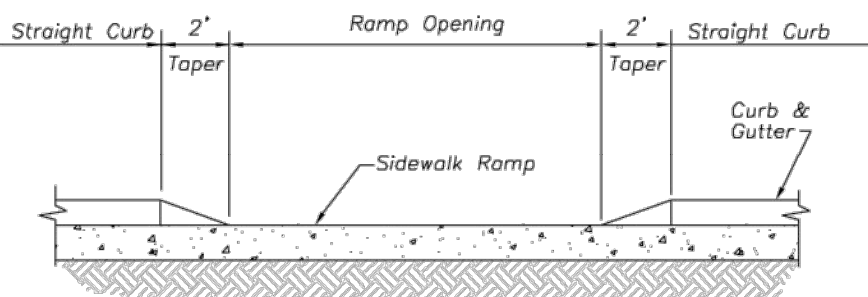

SECTION C-C


TYPE A & B SIDEWALK RAMP
Not to Scale

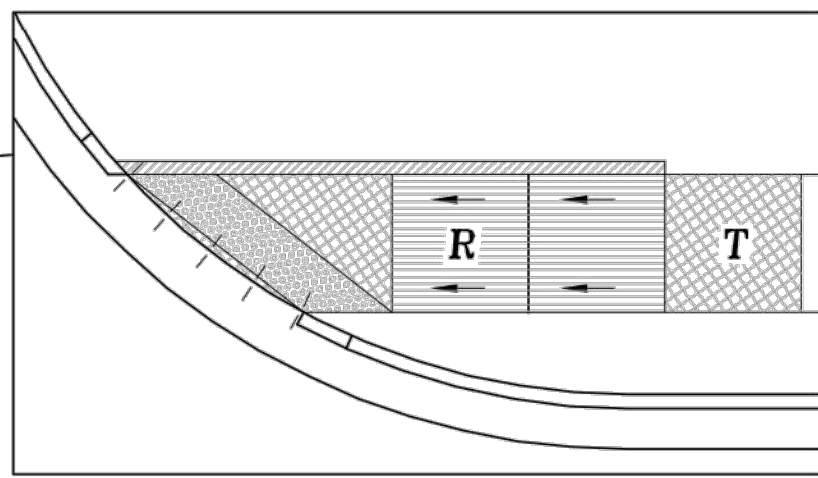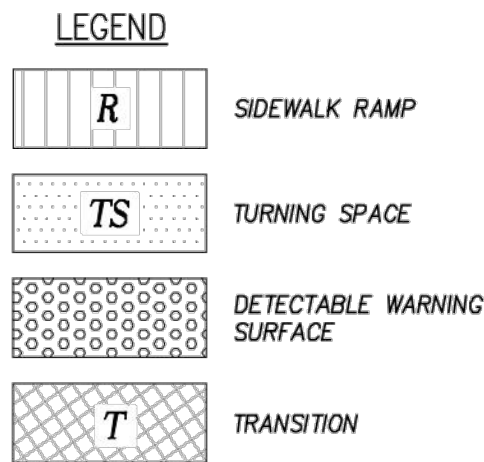


ALTERNATE DETECTABLE SURFACE LAYOUT

SIDEWALK/SHARED-USE PATH & SIDEWALK/SHARED-USE RAMP NOTES:


1. CURB RAMP OPENING, NOT INCLUDING FLARES, SHALL MATCH EXISTING SIDEWALK WIDTH AND OPENING SHALL BE AT LEAST 48" WIDE.
2. USE 18" LONG #4 EPOXY COATED TIE BARS @ 24" O.C. EMBED TIE BARS 9" IN EACH DIRECTION.
3. ALL RAMP, SIDEWALKS, SHARED-USE PATHS SUBGRADE MUST BE OF STABLE, COMPACTED EARTH AND SHALL BE OVERLAYED WITH 4" COMPACTED DENSE GRADED AGGREGATE BASE.
4. LONGITUDINAL JOINT SPACING TO MATCH WIDTH OF SIDEWALK.
5. ISOLATION JOINTS SHALL BE PLACED WHERE WALK ABUTS DRIVEWAYS AND SIMILAR STRUCTURES, AND 150' CENTERS MAX.
6. ADA MAXIMUM RAMP SLOPE = 8.33%
ADA MAXIMUM CROSS SLOPE = 2.0%
*ROADWAY EXCEPTION: WHERE EXISTING ROAD PROFILE GRADE DOES NOT ALLOW RAMP TO MEET RAMP SLOPE REQUIREMENT OF 8.33% OR LESS, THE RAMP SHALL BE EXTENDED TO A LENGTH OF 15 FEET TO MATCH EXISTING SIDEWALK. CROSS SLOPE OF RAMP SHALL BE 1.5%, ±0.5%.
7. TURNING SPACES SHALL BE 1.5%, ±0.5% SLOPE IN ANY DIRECTION. TURNING SPACES SHALL HAVE A MINIMUM 4'x4' TURNING AREA. TURNING SPACES, WITH A SIDEWALK CURB, SHALL HAVE A 5' TURNING AREA PERPENDICULAR TO THE SIDEWALK CURB.
8. FOR RETROFIT WORK, SLOPES TO BE DETERMINED IN FIELD BY CONTRACTOR AND APPROVED BY CITY INSPECTOR
9. RAMP EXTENSION AREA SHALL NOT BE USED AS TRANSITION TO EXISTING SIDEWALK. ANY TRANSITIONS REQUIRED TO MATCH RAMP TO EXISTING SIDEWALK SHALL REQUIRE REMOVAL AND REPLACEMENT OF ADDITIONAL SIDEWALK BEYOND THE RAMP AREA. SIDEWALK TRANSITION LENGTH SHALL BE EQUAL TO OR GREATER THAN THE WIDTH OF THE EXISTING SIDEWALK. RAMP EXTENSIONS SHALL BE A CONTINUOUS SLOPE.
10. ALL SIDEWALK AND RAMP CONSTRUCTION SHALL MEET CURRENT PUBLIC RIGHT OF WAY ACCESSIBILITY GUIDELINES (PROWAG).

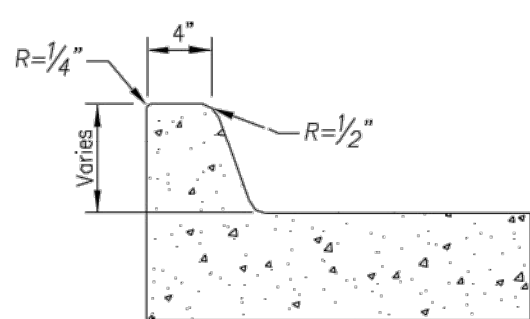


SIDEWALK CURB DETAIL
Not to Scale

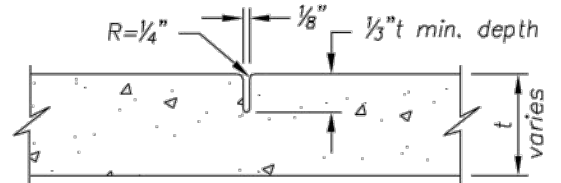


CONTRACTION JOINT

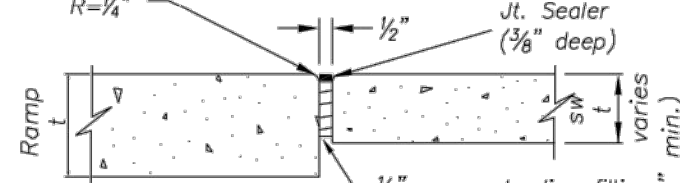


ISOLATION JOINT

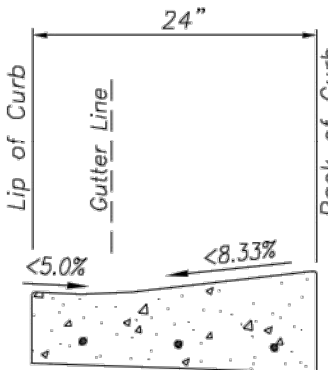

CURB & GUTTER DETAIL AT RAMP
Not to Scale

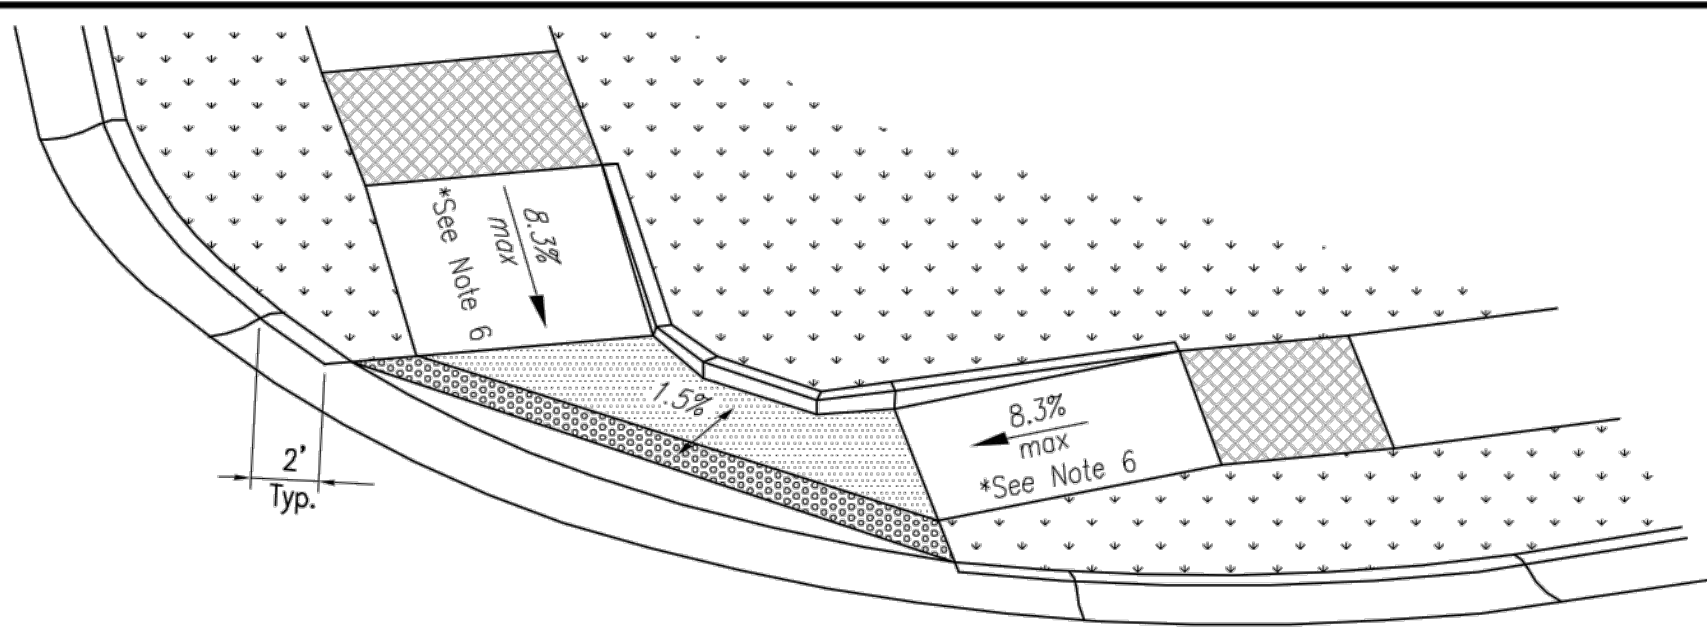

3-D VIEW TYPE B
SIDEWALK/SHARED-USE RAMP

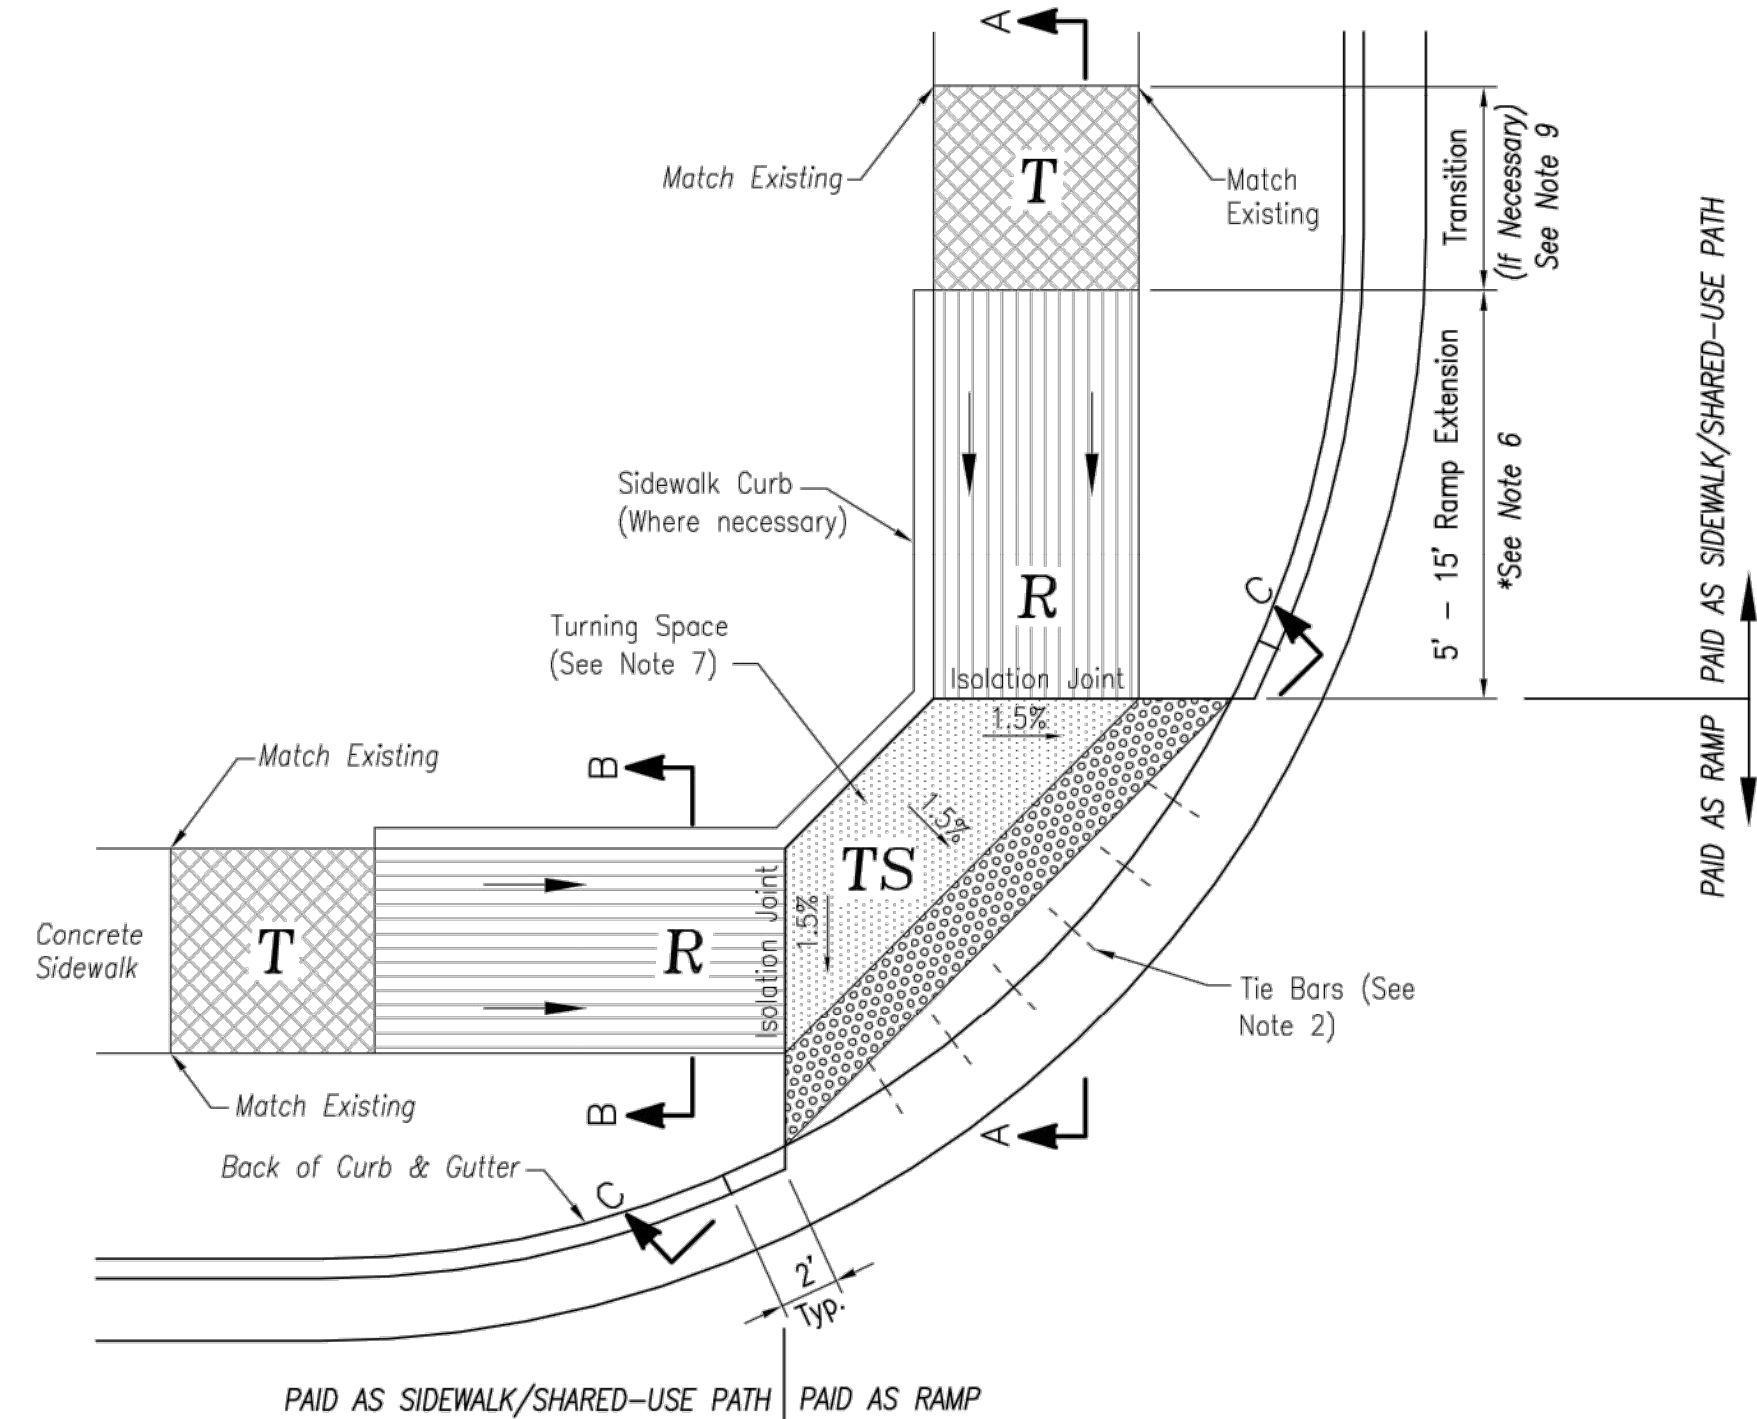

TYPE B SIDEWALK/SHARED-USE RAMP
Not to Scale

LEE'S SUMMIT
MISSOURI

PUBLIC WORKS ENGINEERING DIVISION | 220 SE GREEN STREET | LEE'S SUMMIT, MO 64063

STANDARD DETAILS

CITY OF LEE'S SUMMIT, MO
LEE'S SUMMIT, JACKSON COUNTY, MO

ADA RAMP RETROFIT DETAIL

Drawn By: MJF
Checked By: DL
Date: 04/17
Proj. #:

GEN-3A

STANDARD DETAILS


LEE'S SUMMIT MIDDLE SCHOOL #4
BAILEY ROAD PUBLIC IMPROVEMENTS

LEE'S SUMMIT, MISSOURI

2021

REV. NO.	DATE	REVISIONS DESCRIPTION	BY

REVISIONS

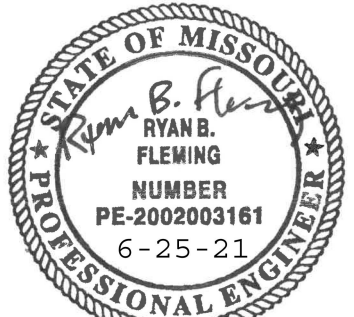


RYAN B. FLEMING
MO. NO. PE-2002003161

olsson

Olsson Engineering - MO State Certificate of Authority #001592
7301 West 133rd Street, Suite 200 TEL 913.381.1170
Overland Park, KS 66213-4750 FAX 913.381.1174
www.olson.com

USER: rholler

DWG: F:\2020\0001-0500\020-0103\40-Design\AutoCAD\Final Plans\Sheets\ROBR\Lee Summit Plan Set - (Century and Middle School Drives)\DETAILS\STANDARD DETAILS\T_DTL01_0200103.dwg
DATE: Jun 25, 2021 2:20pm
XREFS: T_PBLK_0200103

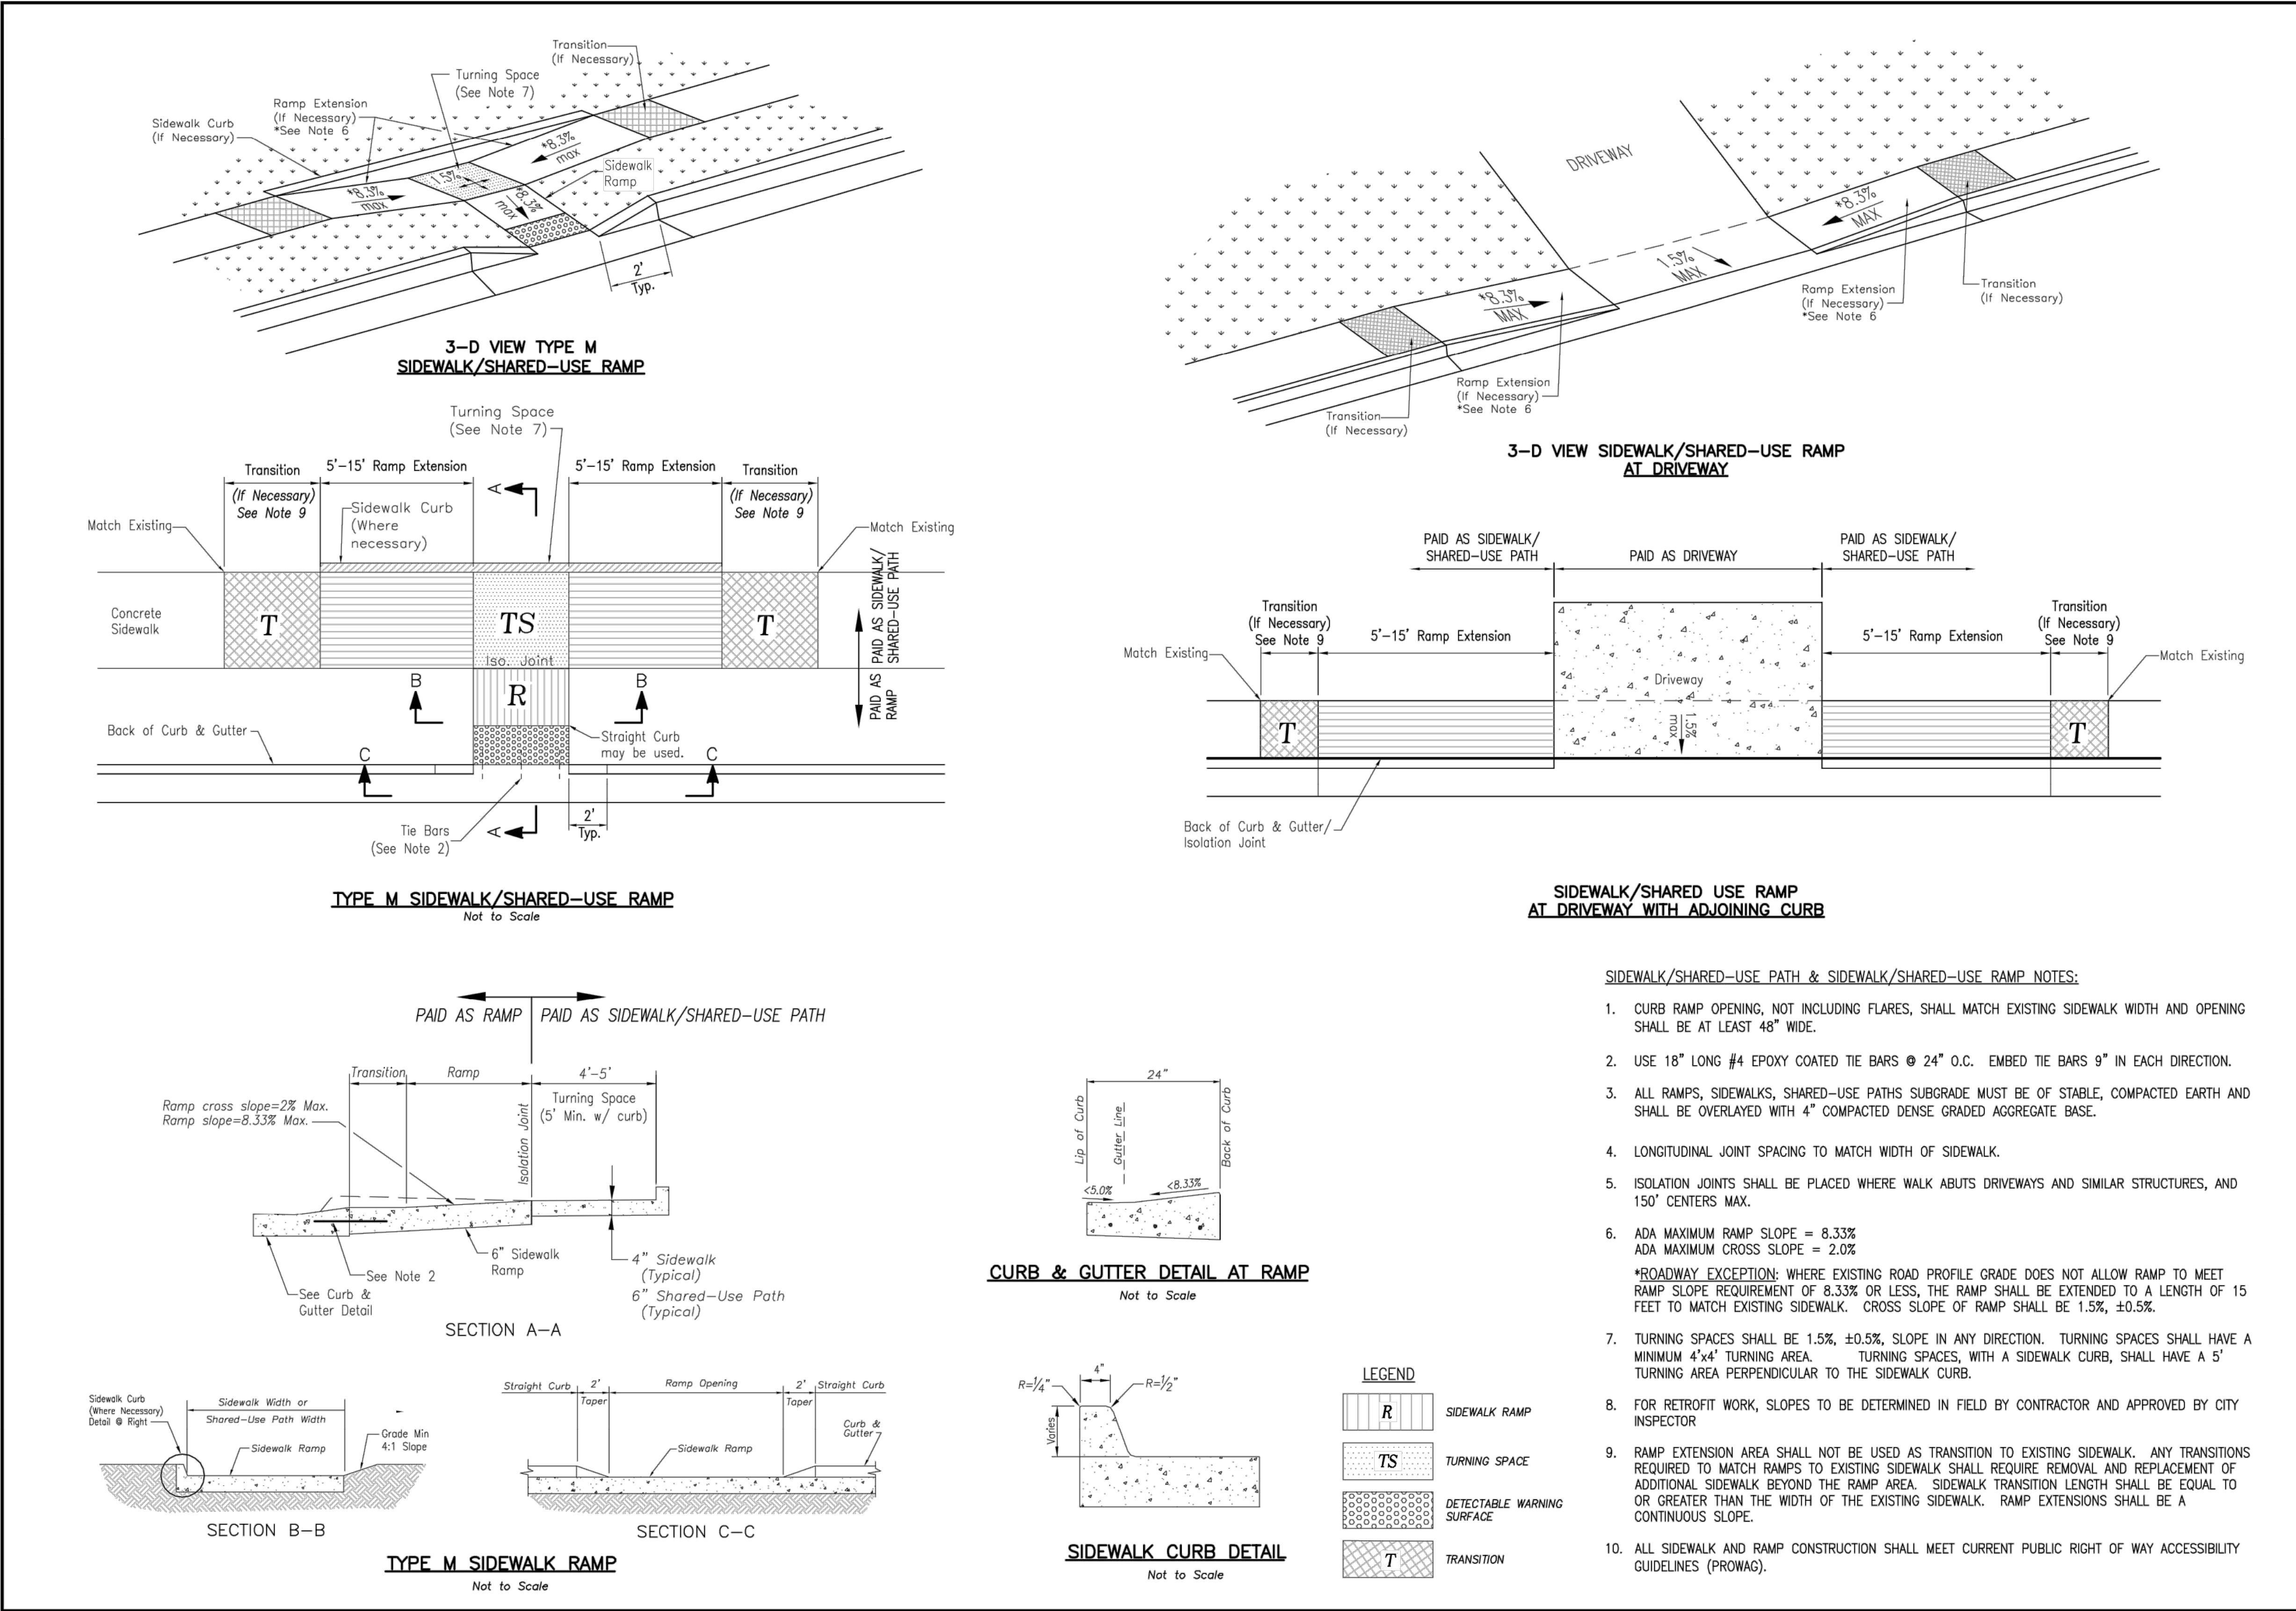

LEE'S SUMMIT
MISSOURI

PUBLIC WORKS ENGINEERING DIVISION | 220 SE GREEN STREET | LEE'S SUMMIT, MO 64063

Project: STANDARD DETAILS
CITY OF LEE'S SUMMIT, MO
LEE'S SUMMIT, JACKSON COUNTY, MO
Sheet Name: ADA RAMP RETROFIT DETAIL

Drawn By: MJF
Checked By: DL
Date: 04/17
Proj. #:

GEN-3B

STANDARD DETAILS

LEE'S SUMMIT MIDDLE SCHOOL #4
BAILEY ROAD PUBLIC IMPROVEMENTS

LEE'S SUMMIT, MISSOURI

2021

REV. NO.	DATE	REVISIONS DESCRIPTION	BY

REVISIONS




RYAN B. FLEMING
MO. NO. PE-2002003161

olsson

Olsson Engineering - MO State Certificate of Authority #001592
7301 West 133rd Street, Suite 200
Overland Park, KS 66213-4750
TEL 913.381.1170
FAX 913.381.1174
www.olson.com

DWG: F:\2020\0001-0500\020-0103\40-Design\AutoCAD\Final Plans\Sheets\ROBR\Lee Summit Plan Set - (Century and Middle School Drives)\EROSION CONTROL PLANS\T_ERC01_0200103.dwg USER: rholler
DATE: Jun 25, 2021 2:21pm XREFS: T_PBLK_0200103 T_PATT_0200103 T_TOPO_00103 V_XB00-2_00103 V_XTOPO-2_00103 V_TOPO_00103 T_PSTRM_0200103

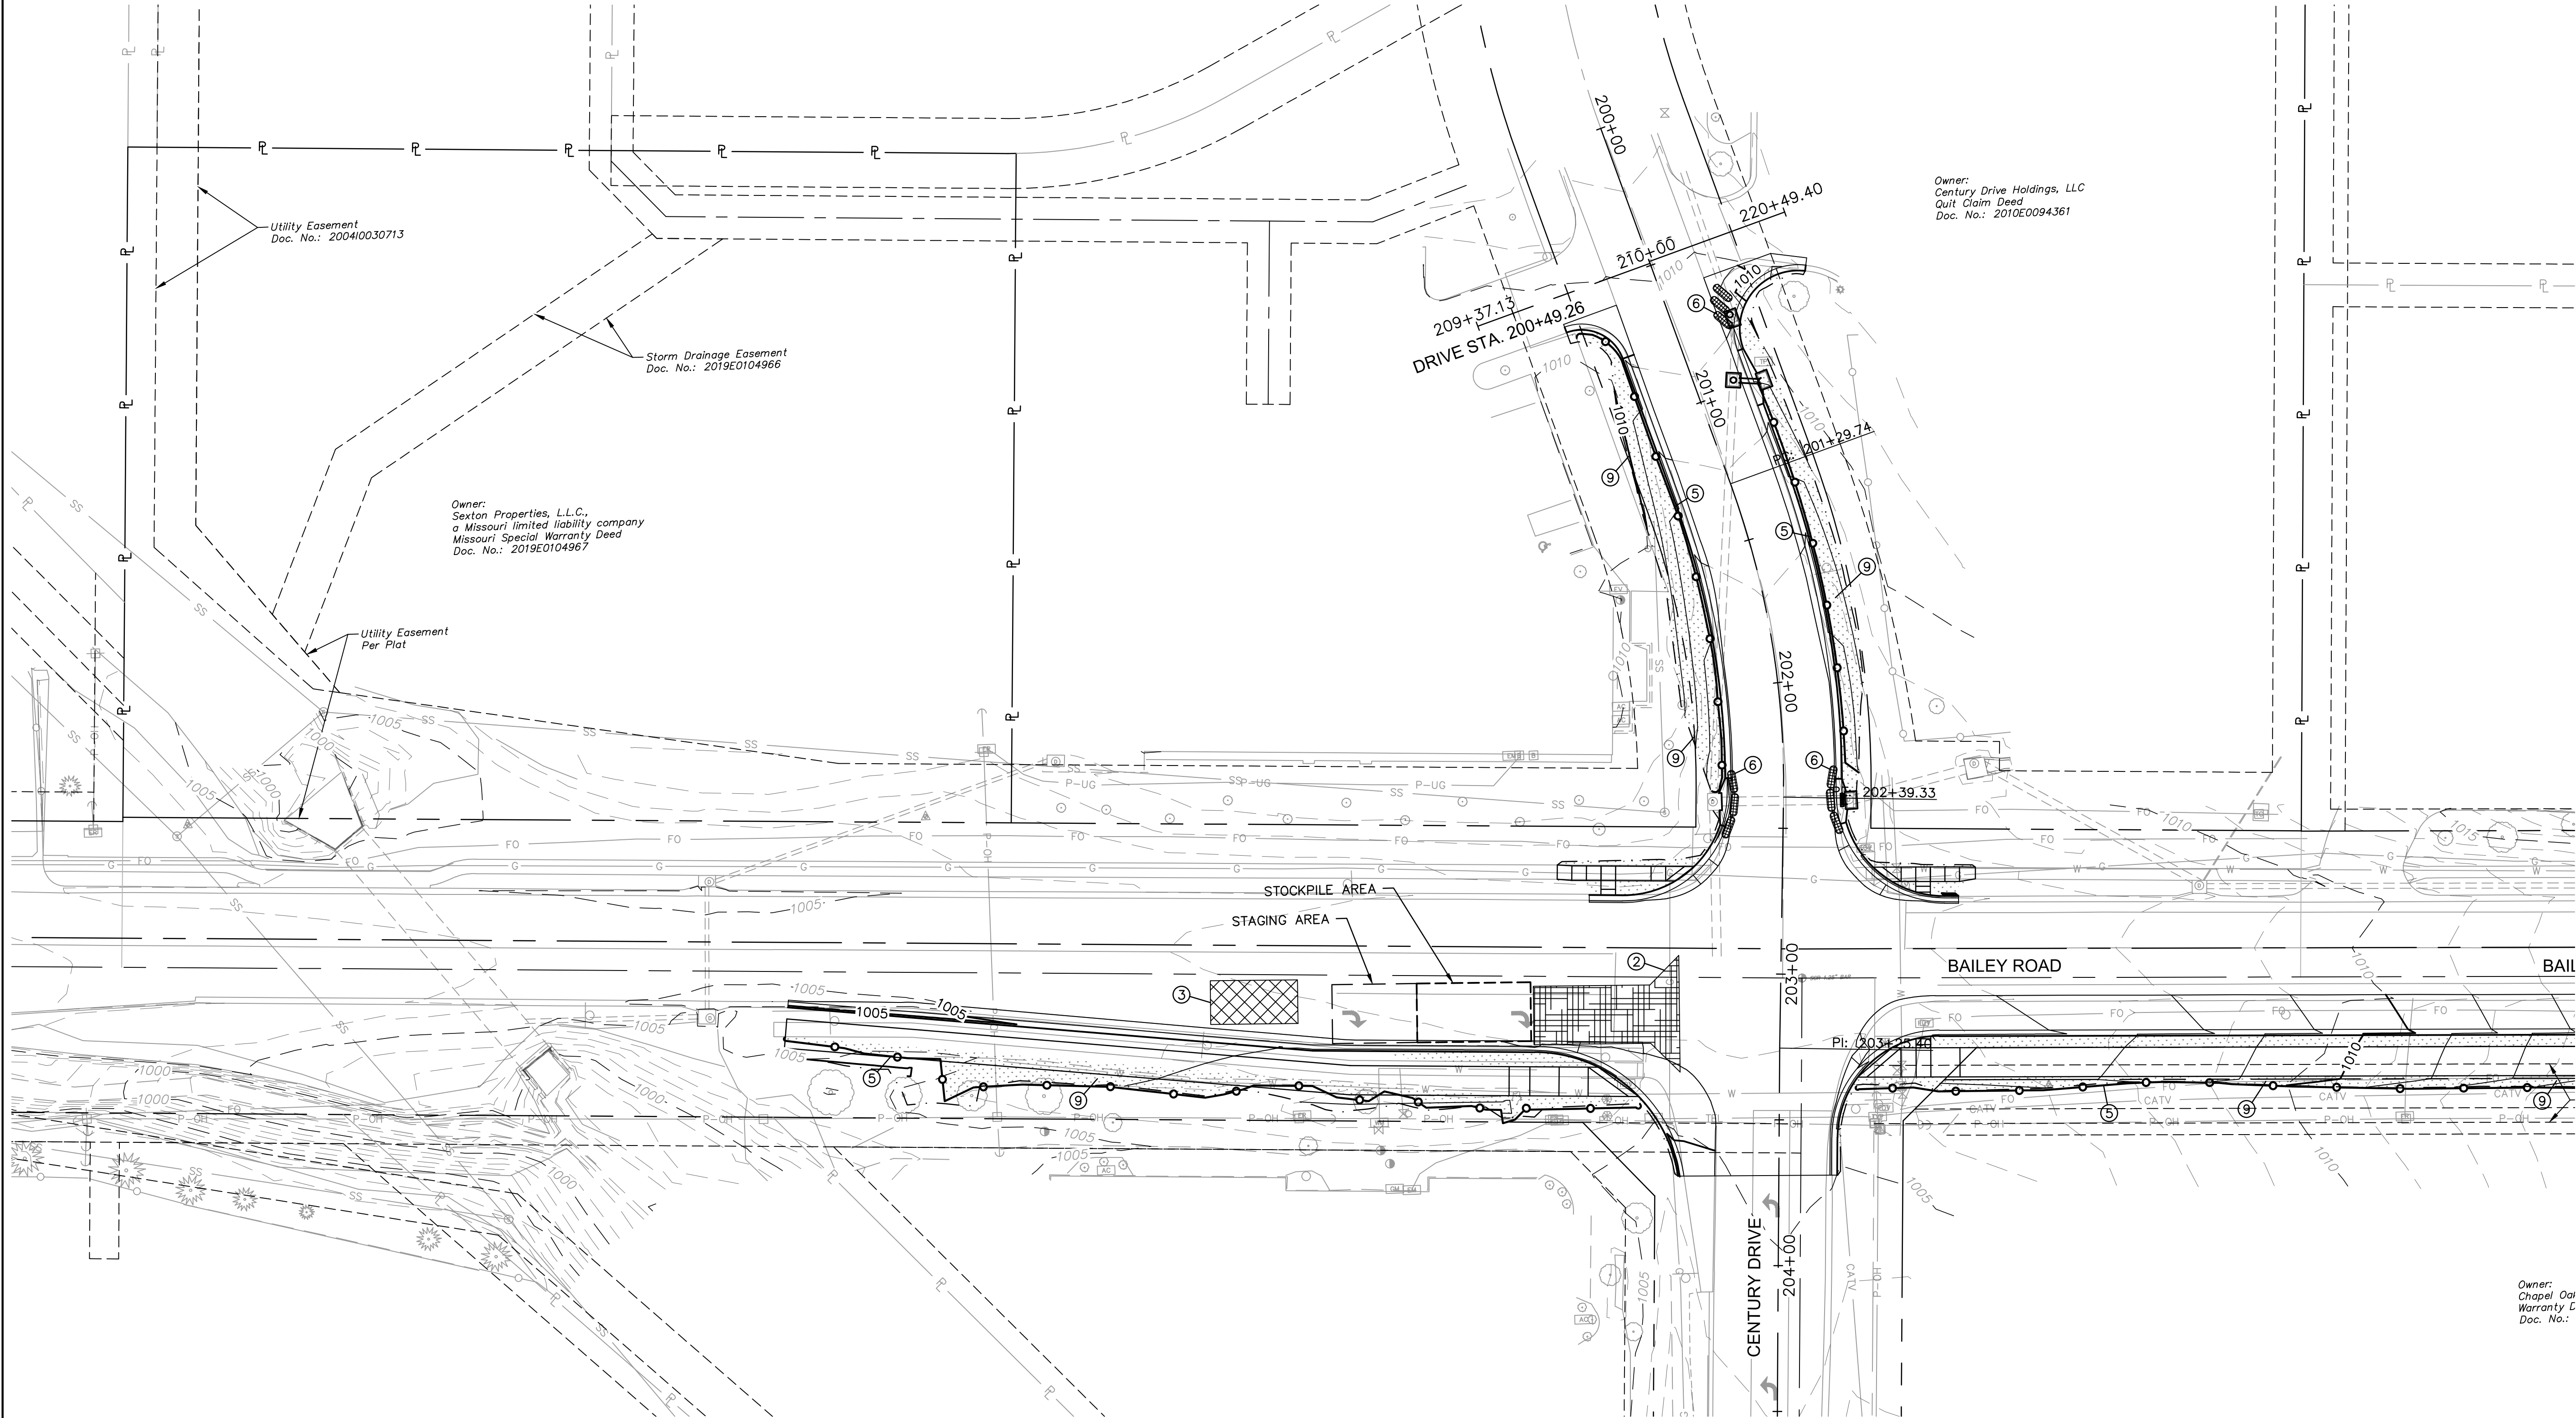

Owner:
Century Drive Holdings, LLC
Quit Claim Deed
Doc. No.: 2010E0094361

Owner:
Sexton Properties, L.L.C.,
a Missouri limited liability company
Missouri Special Warranty Deed
Doc. No.: 2019E0104967

Utility Easement
Doc. No.: 2004I0030713


Storm Drainage Easement
Doc. No.: 2019E0104966

Utility Easement
Per Plat

Owner:
Chapel Oak
Warranty C
Doc. No.:

LEGEND

- SILT FENCE
- INLET PROTECTION
- TEMPORARY ROCK DITCH CHECKS
- CONSTRUCTION ENTRANCE
- CONCRETE WASHOUT
- SOD

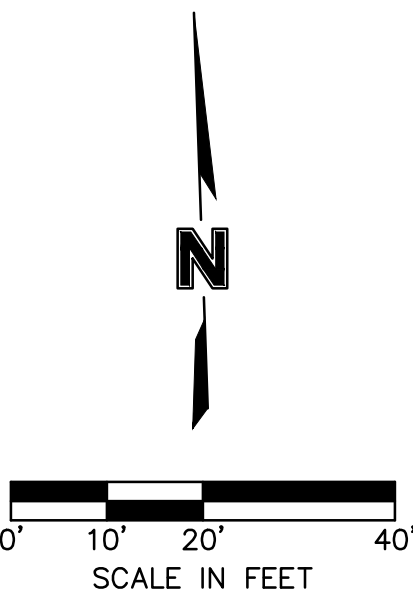


EROSION AND SEDIMENT CONTROL STAGING CHART

PROJECT STAGE	EROSION CONTROL PLAN BMP REFERENCE NO.	BMP DESCRIPTION	REMOVE AFTER STAGE	NOTES:
I - STORM SEWER INSTALLATION PRIOR TO ROADWAY GRADING	1	STAGING AREA	III	
	2	TEMPORARY CONSTRUCTION ENTRANCE	III	
	3	CONCRETE WASHOUT	III	
	4	TEMP. ROCK DITCH CHECK AND/OR BIO LOGS	IV	INSTALL BEFORE STORM SEWER INSTALLATION
	5	SILT FENCE/OR BIODEGRADABLE LOGS (9")	IV	
	6	CURB INLET PROTECTION	III	PER CURB INLET DETAIL
II - ROADWAY GRADING & SWALE GRADING	7	TEMP. ROCK DITCH CHECK AND/OR BIO LOGS	IV	PER DETAIL SHEET XX
III - PAVING	8	CURB INLET/AREA INLET PROTECTION	IV	GRAVEL FILTER BAGS
IV - STABILIZE SITE	9	SOD	N/A	

olsson

Olsson Engineering - MO State Certificate of Authority #001592
7301 West 133rd Street, Suite 200 TEL 913.381.1170
Overland Park, KS 66213-4750 FAX 913.381.1174 www.olson.com

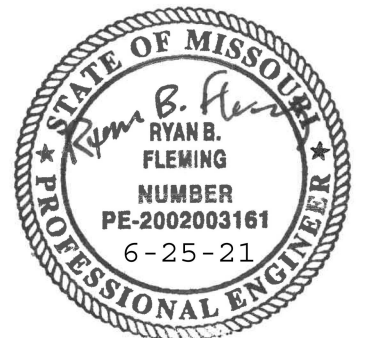

RYAN B. FLEMING
MO. NO. PE-2002003161

REV. NO.	DATE	REVISIONS DESCRIPTION	BY

REVISIONS

EROSION CONTROL PLAN

LEE'S SUMMIT MIDDLE SCHOOL #4
BAILEY ROAD PUBLIC IMPROVEMENTS


LEE'S SUMMIT, MISSOURI

2021

C.O.A. NO.: 001592
DRAWN BY: RPH
CHECKED BY: RBE
APPROVED BY: RBE
QA/QC BY: XXX
PROJECT NO.: 020-0103
DWG NO.: T_ERC01_0200103
DATE: 2021-02-01

SHEET
53 OF 99

DWG: F:\2020\0001-0500\020-0103\40-Design\AutoCAD\Final Plans\Sheets\ROBR\Lee Summit Plan Set - (Century and Middle School Drives)\EROSION CONTROL PLANS\T_ERC01_0200103.dwg
DATE: Jun 25, 2021 2:21pm XREFS: T_PBLK_0200103 V_XBOU-2_00103 V_TOPO-00103 T_PPAT_0200103 T_PSTRM_0200103 USER: rhaller

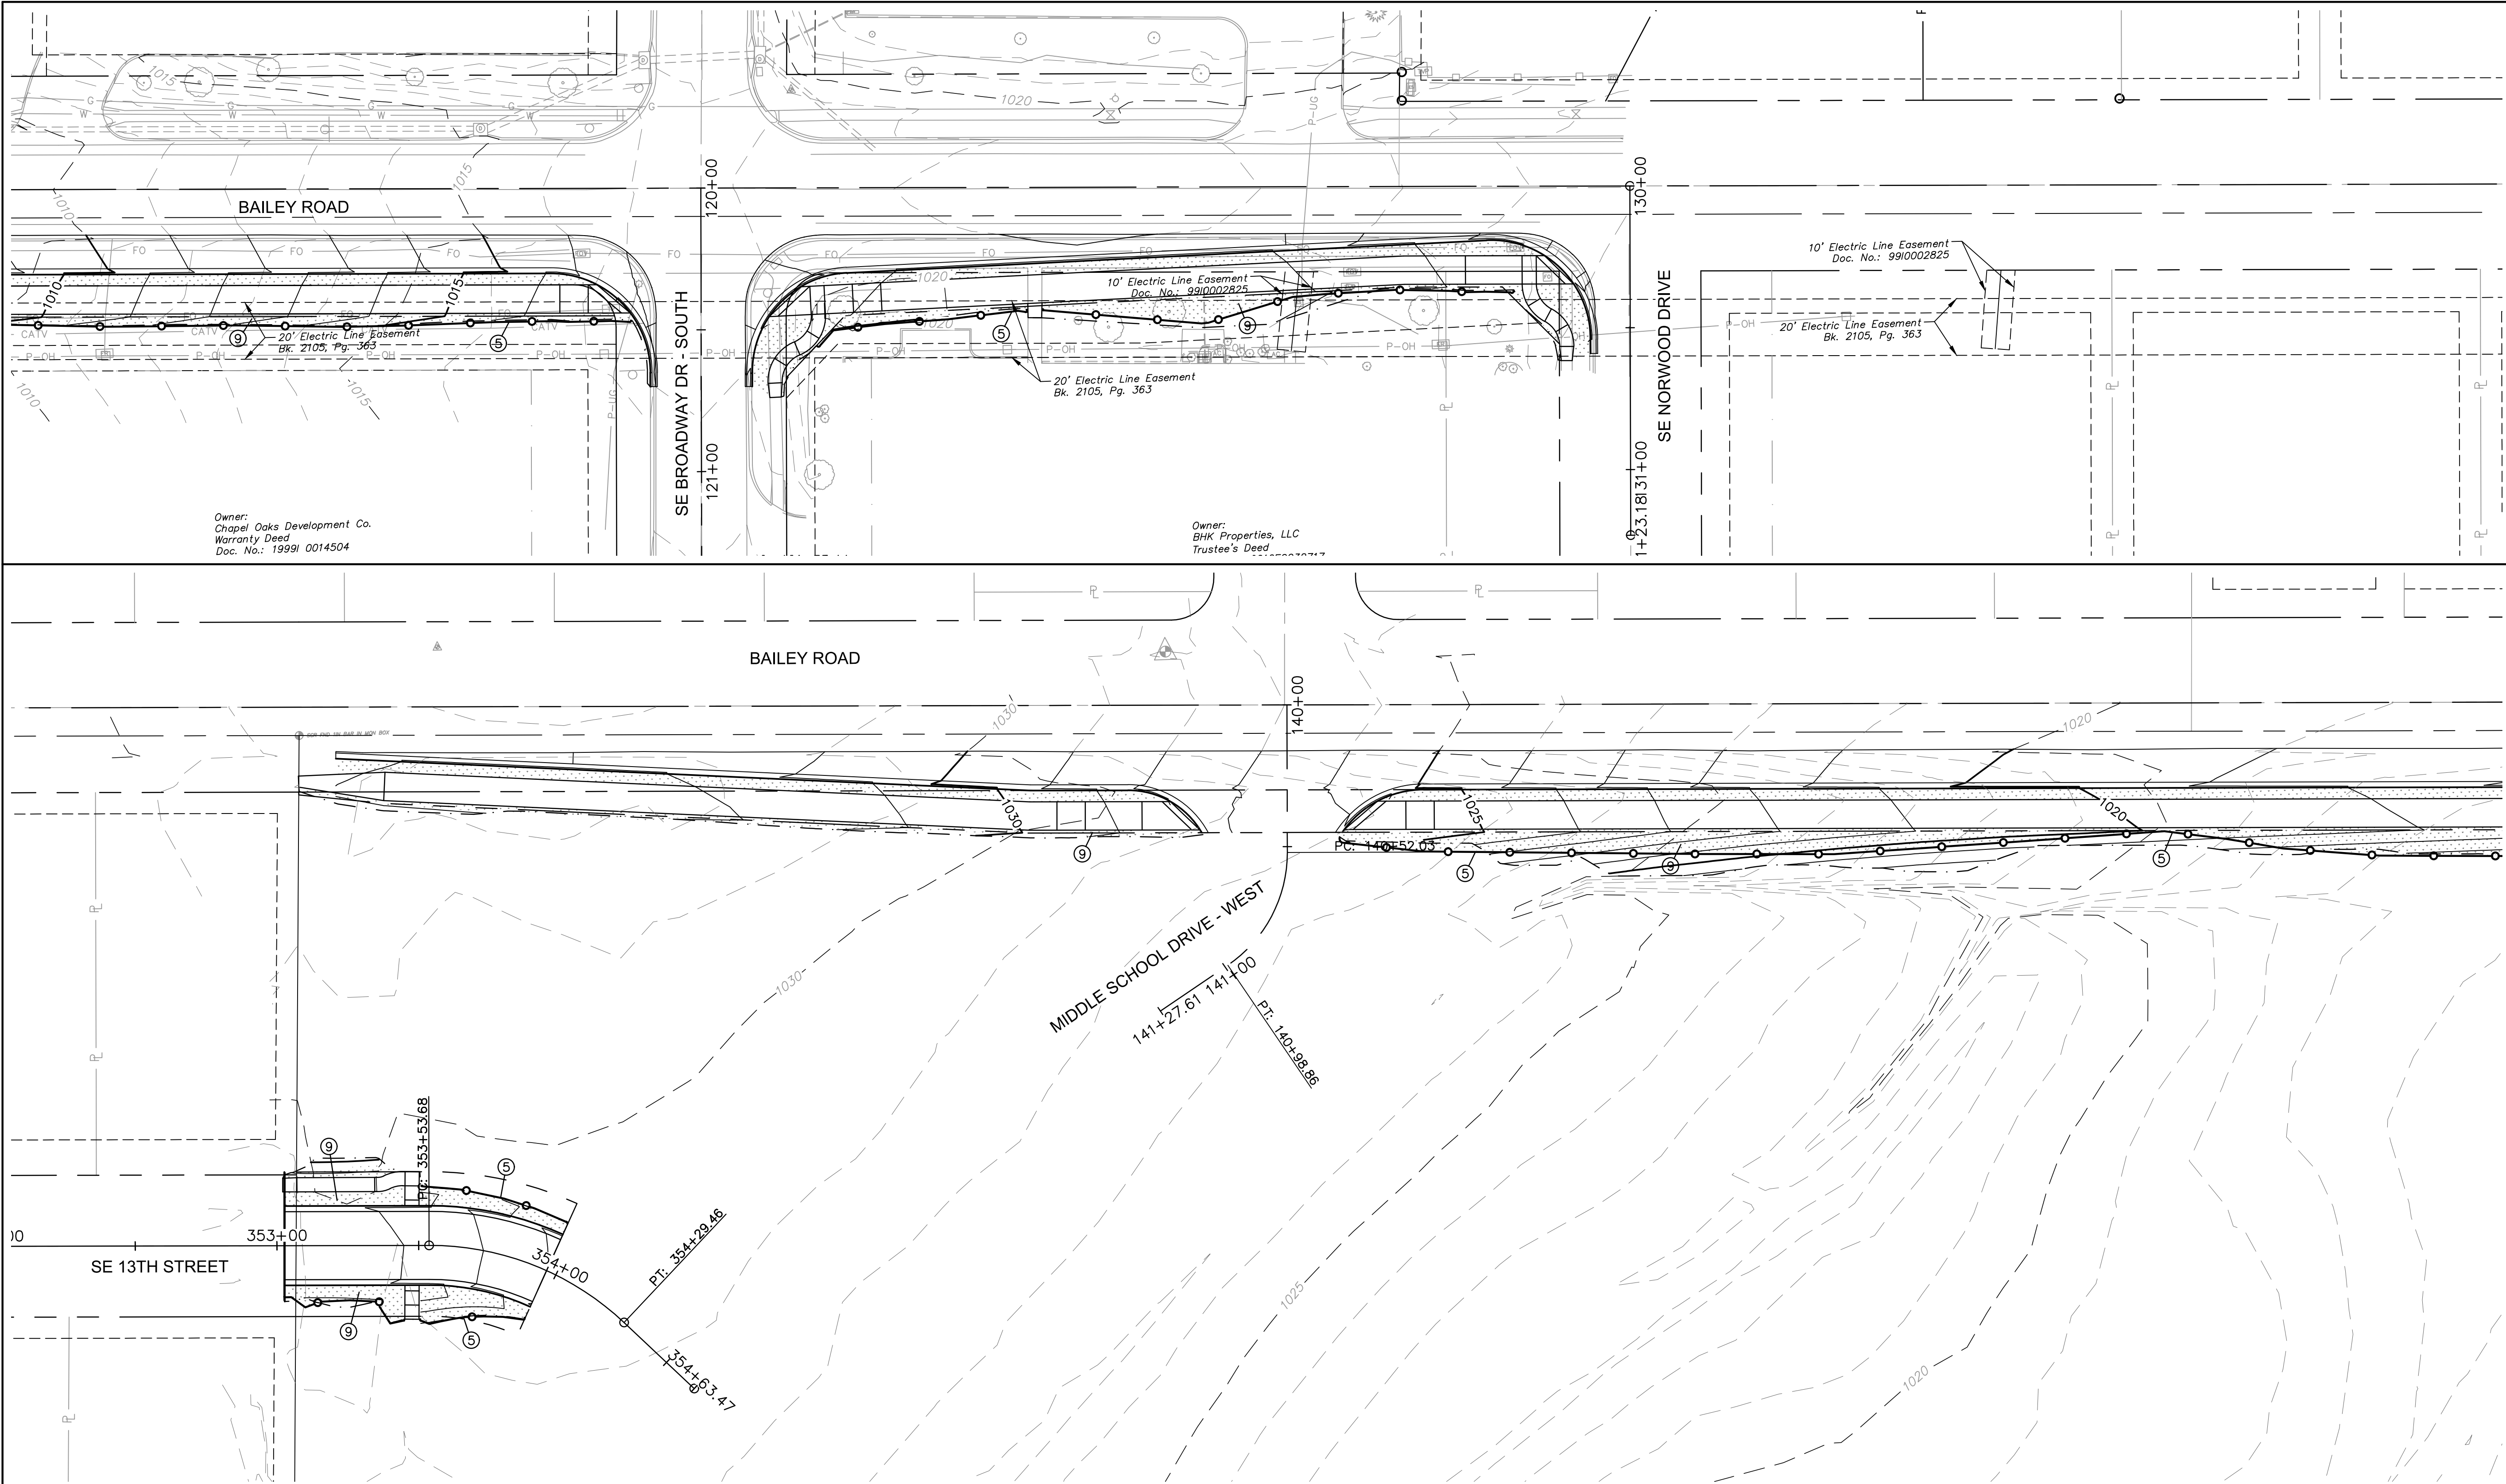

EROSION AND SEDIMENT CONTROL STAGING CHART				
PROJECT STAGE	EROSION CONTROL PLAN BMP REFERENCE NO.	BMP DESCRIPTION	REMOVE AFTER STAGE	NOTES:
I - STORM SEWER INSTALLATION PRIOR TO ROADWAY GRADING	1	STAGING AREA	III	
	2	TEMPORARY CONSTRUCTION ENTRANCE	III	
	3	CONCRETE WASHOUT	III	
	4	TEMP. ROCK DITCH CHECK AND/OR BIO LOGS	IV	INSTALL BEFORE STORM SEWER INSTALLATION
	5	SILT FENCE/OR BIODEGRADABLE LOGS (9")	IV	
	6	CURB INLET PROTECTION	III	PER CURB INLET DETAIL
II - ROADWAY GRADING & SWALE GRADING	7	TEMP. ROCK DITCH CHECK AND/OR BIO LOGS	IV	PER DETAIL SHEET XX
III - PAVING	8	CURB INLET/AREA INLET PROTECTION	IV	GRAVEL FILTER BAGS
IV - STABILIZE SITE	9	SOD	N/A	

LEGEND

SILT FENCE


INLET PROTECTION

TEMPORARY ROCK DITCH CHECKS

CONSTRUCTION ENTRANCE


CONCRETE WASHOUT

SOD

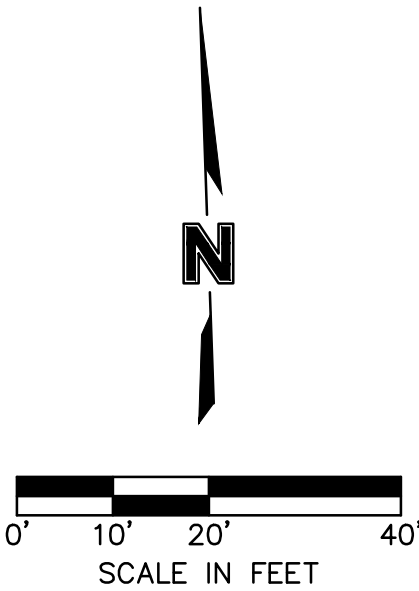

C.O.A. NO.: 001592
DRAWN BY: RPH
CHECKED BY: RBE
APPROVED BY: RBE
QA/QC BY: XXX
PROJECT NO.: 020-0103
DWG NO.: T_ERC01_0200103
DATE: 2021-02-01

DWG: F:\2020\0001-0500\020-0103\40-Design\AutoCAD\Final Plans\Sheets\ROBR\Lee Summit Plan Set - (Century and Middle School Drives)\EROSION CONTROL PLANS\T_ERC01_0200103.dwg USER: rholler
DATE: Jun 25, 2021 2:21pm XREFS: T_PBLK_0200103 V_XB01-2_00103 V_TOPO_00103 T_PPAT1_0200103 T_PSTRM_0200103

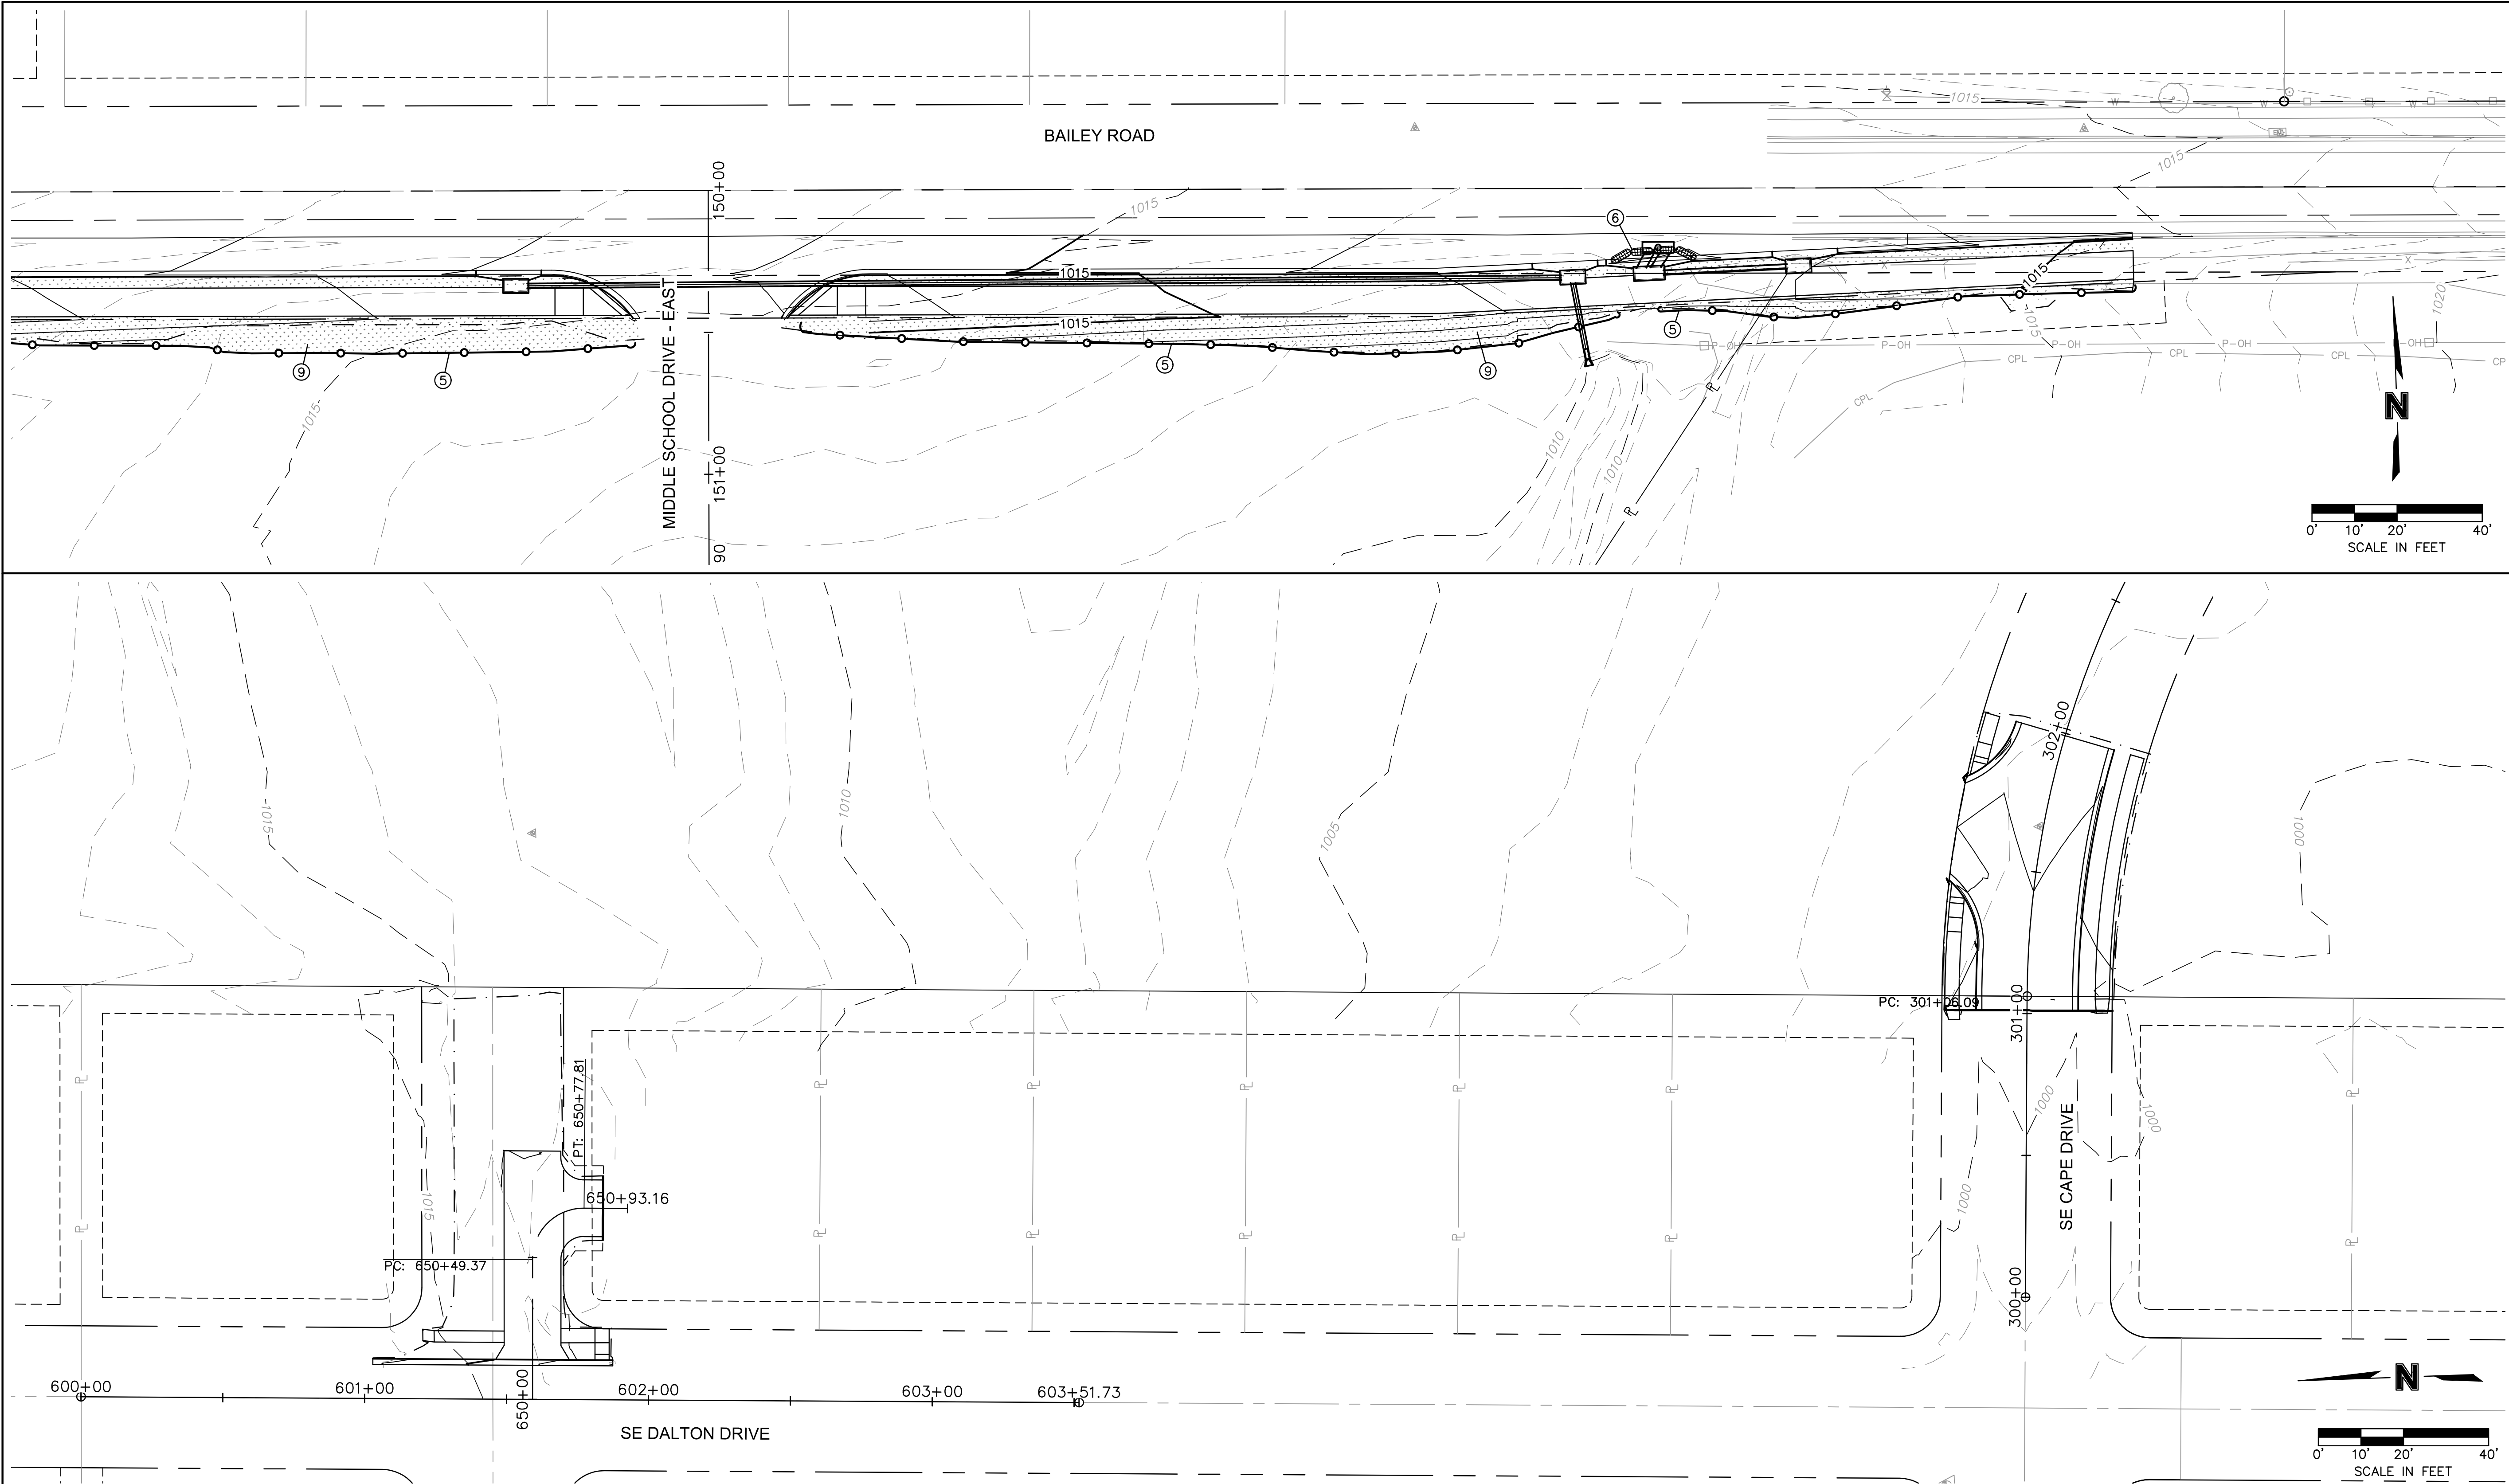

EROSION AND SEDIMENT CONTROL STAGING CHART				
PROJECT STAGE	EROSION CONTROL PLAN BMP REFERENCE NO.	BMP DESCRIPTION	REMOVE AFTER STAGE	NOTES:
I - STORM SEWER INSTALLATION PRIOR TO ROADWAY GRADING	1	STAGING AREA	III	
	2	TEMPORARY CONSTRUCTION ENTRANCE	III	
	3	CONCRETE WASHOUT	III	
	4	TEMP. ROCK DITCH CHECK AND/OR BIO LOGS	IV	INSTALL BEFORE STORM SEWER INSTALLATION
	5	SILT FENCE/OR BIODEGRADABLE LOGS (9")	IV	
	6	CURB INLET PROTECTION	III	PER CURB INLET DETAIL
II - ROADWAY GRADING & SWALE GRADING	7	TEMP. ROCK DITCH CHECK AND/OR BIO LOGS	IV	PER DETAIL SHEET XX
III - PAVING	8	CURB INLET/AREA INLET PROTECTION	IV	GRAVEL FILTER BAGS
IV - STABILIZE SITE	9	SOD	N/A	

LEGEND

SILT FENCE

INLET PROTECTION

TEMPORARY ROCK DITCH CHECKS

CONSTRUCTION ENTRANCE

CONCRETE WASHOUT

SOD

erosion control PLAN

LEE'S SUMMIT MIDDLE SCHOOL #4
BAILEY ROAD PUBLIC IMPROVEMENTS

LEE'S SUMMIT, MISSOURI

2021

EROSION CONTROL PLAN

LEE'S SUMMIT MIDDLE SCHOOL #4
BAILEY ROAD PUBLIC IMPROVEMENTS

LEE'S SUMMIT, MISSOURI

BY

REVISIONS DESCRIPTION

DATE

REV. NO.

REVISIONS

C.O.A. NO.: 001592

DRAWN BY: RPH

CHECKED BY: RBE

APPROVED BY: RBE

QA/QC BY: XXX

PROJECT NO.: 020-0103

DWG NO.: T_ERC01_0200103

DATE: 2021-02-01


SHEET 55 OF 99

olsson

Olsson Engineering - MO State Certificate of Authority #001592
7301 West 133rd Street, Suite 200
Overland Park, KS 66213-4750
TEL 913.381.1170
FAX 913.381.1174
www.olson.com

RYAN B. FLEMING
MO. NO. PE-2002003161

[novaPDF](#)

 

Not to Scale



Not to Scale



Not to Scale

Notes for Construction Entrance:

1. Avoid locating on steep slopes, at curves on public roads, or downhill of disturbed area.
2. Remove all vegetation and other unsuitable material from the foundation area, grade, and crown for positive drainage.
3. If slope towards the public road exceeds 2%, construct a 6- to 8-inch high ridge with 3H:1V side slopes across the foundation approximately 15 feet from the edge of the public road to divert runoff from it.
4. Install pipe under the entrance if needed to maintain drainage ditches along public roads.
5. Place stone to dimensions and grade as shown on plans. Leave surface sloped for drainage.
6. Divert all surface runoff and drainage from the entrance to a sediment control device.
7. If conditions warrant, place geotextile fabric on the graded foundation to improve stability.

Maintenance for Construction Entrance:

1. Reshape entrance as needed to maintain function and integrity of Installation. Top dress with clean aggregate as needed.

CONSTRUCTION ENTRANCE


Construction Entrance modified from 2015 Overland Park Standard Details for Erosion and Sediment Control; Concrete Washout modified from 2009 City of Great Bend Standard Drawings.

Notes for Concrete Washout:

1. Concrete washout areas shall be installed prior to any concrete placement on site.
2. Concrete washout area shall include a flat subsurface pit sized relative to the amount of concrete to be placed on site. The slopes leading out of the subsurface pit shall be 3:1. The vehicle tracking pad shall be sloped towards the concrete washout area.
3. Vehicle tracking control is required at the access point to all concrete washout areas.
4. Signs shall be placed at the construction site entrance, washout area and elsewhere as necessary to clearly indicate the location(s) of the concrete washout area(s) to operators of concrete truck and pump rigs.
5. A one-place impervious liner may be required along the bottom and sides of the subsurface pit in sandy or gravelly soils.

Maintenance for Concrete Washout:

1. Concrete washout materials shall be removed once the materials have filled the washout to approximately 75% full.
2. Concrete washout areas shall be enlarged as necessary to maintain capacity for wasted concrete.
3. Concrete washout water, wasted pieces of concrete and all other debris in the subsurface pit shall be transported from the job site in a water-tight container and disposed of properly.
4. Concrete washout areas shall remain in place until all concrete for the project is placed.
5. When concrete washout areas are removed, excavations shall be filled with suitable compacted basefill and topsoil, any disturbed areas associated with the installation, maintenance, and/or removal of the concrete washout areas shall be stabilized.


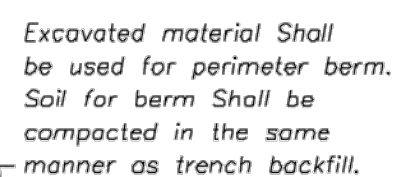


CONCRETE WASHOUT


AMERICAN PUBLIC WORKS ASSOCIATION Kansas City Metro Chapter  AMERICAN PUBLIC WORKS ASSOCIATION		KANSAS CITY METRO CHAPTER
CONSTRUCTION ENTRANCE AND CONCRETE WASHOUT		STANDARD DRAWING NUMBER ESC-01 ADOPTED: 10/24/2016

[illegible]

This document was created by an application that isn't licensed to use [novaPDF](#).
Purchase a license to generate PDF files without this notice.

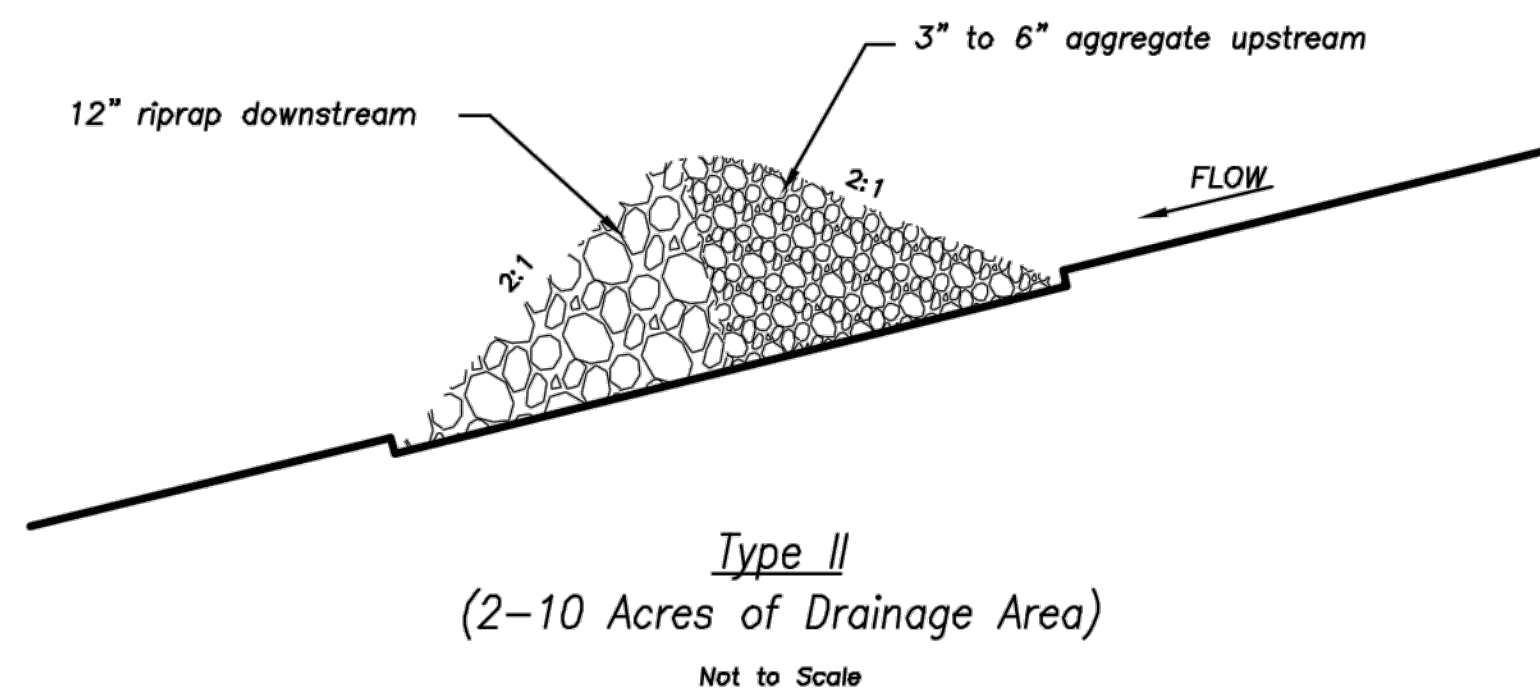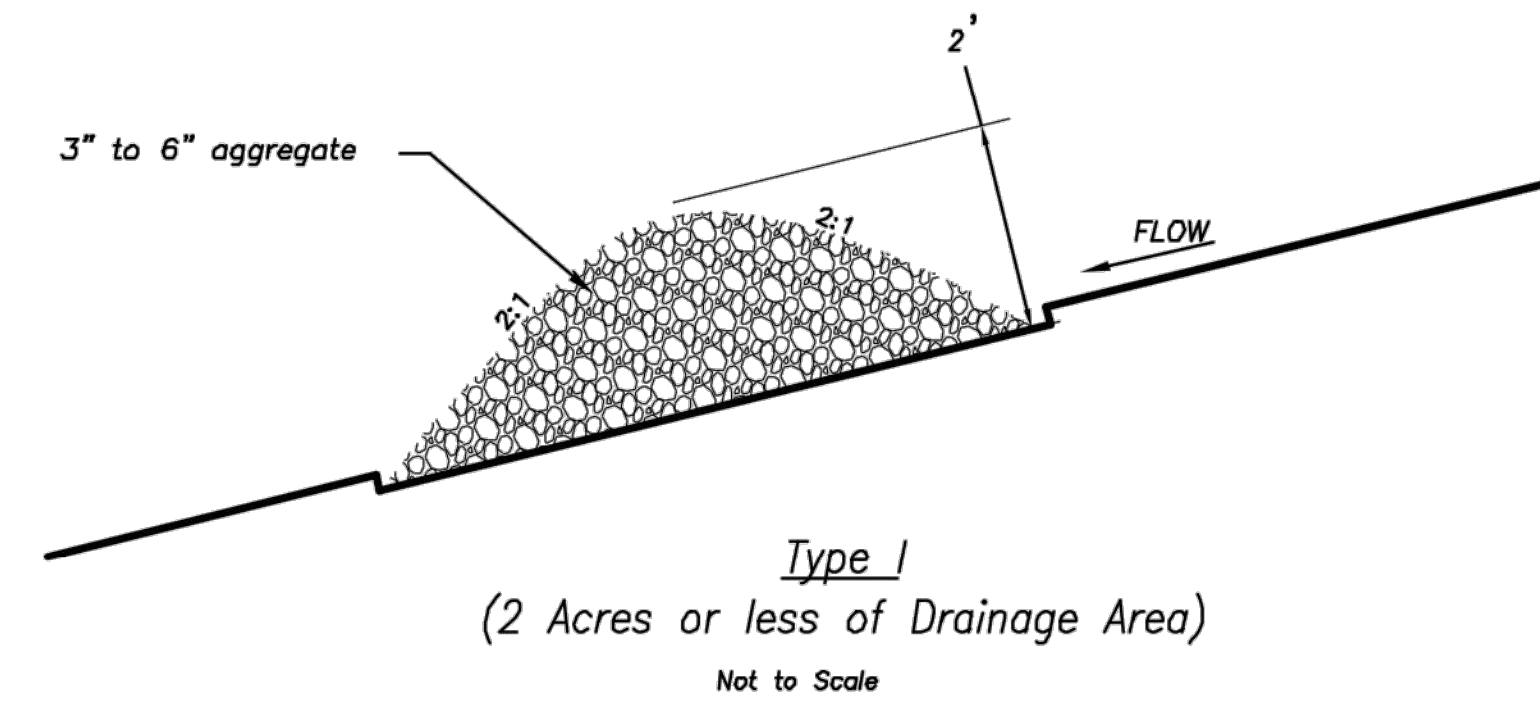

<u>Temporary Rock Ditch Check Spacing</u>	
<i>Ditch Centerline Slope (%)</i>	<i>Spacing Interval (Feet)</i>
5.0	60
6.0	50
7.0	43
8.0	36
9.0	33
10.0	29
<i>Note: Use this spacing only for Rock Ditch Checks.</i>	

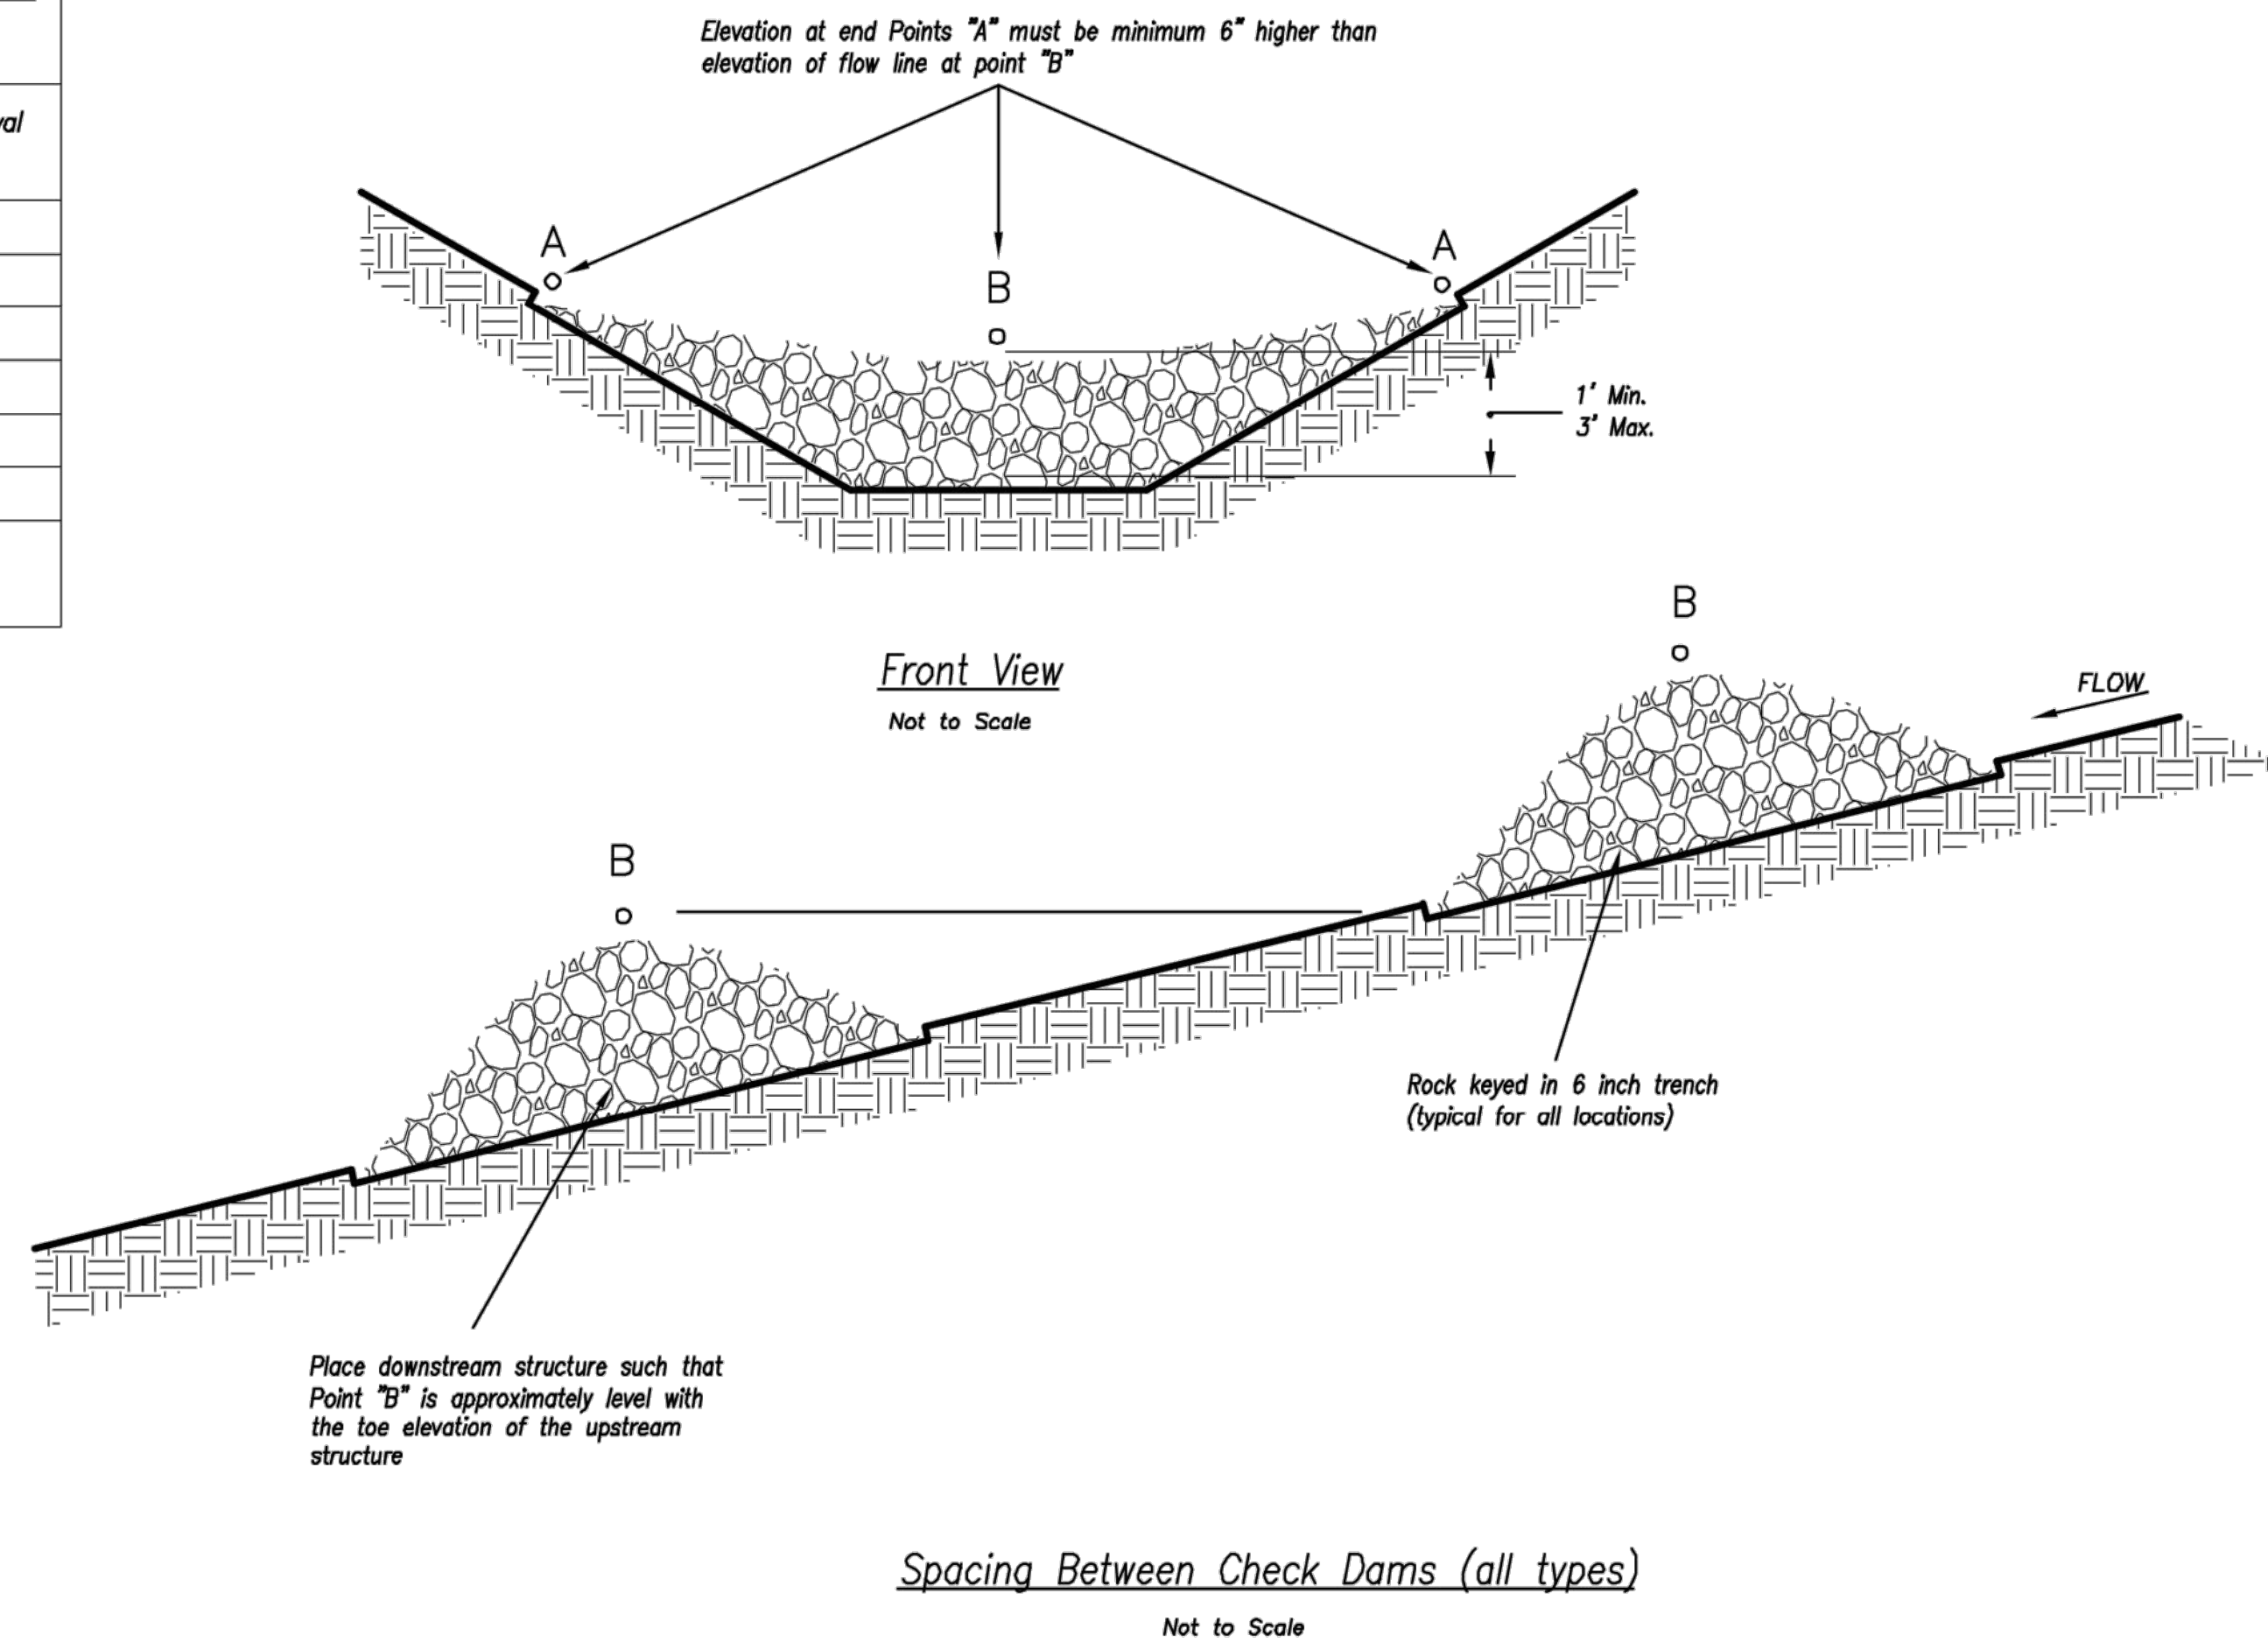

- Notes:**
1. Rock check dams shall be used only for drainage areas less than 10 acres unless approved by the City Engineer.
 2. Use rock checks only in situations where the ditch slope exceeds 6%.

- Maintenance:**
1. Remove and dispose of sediment deposits when the deposit approaches $\frac{1}{2}$ the height of the ditch check.
 2. Replace and reshape as necessary to maintain function and integrity of installation.

Modified from 2015 Overland Park Standard Details
for Erosion and Sediment Control.

AMERICAN PUBLIC WORKS ASSOCIATION Kansas City Metro Chapter  AMERICAN PUBLIC WORKS ASSOCIATION		KANSAS CITY METRO CHAPTER
ROCK DITCH CHECKS		STANDARD DRAWING NUMBER ESC-10 ADOPTED: 10/24/2016




RYAN B. FLEMING
MO. NO. PE-2002003161

[illegible]


EROSION CONTROL DETAILS		
LEE'S SUMMIT MIDDLE SCHOOL #4 BAILEY ROAD PUBLIC IMPROVEMENTS		
LEE'S SUMMIT, MISSOURI		2021

This document was created by an application that isn't licensed to use [novaPDF](#).
Purchase a license to generate PDF files without this notice.

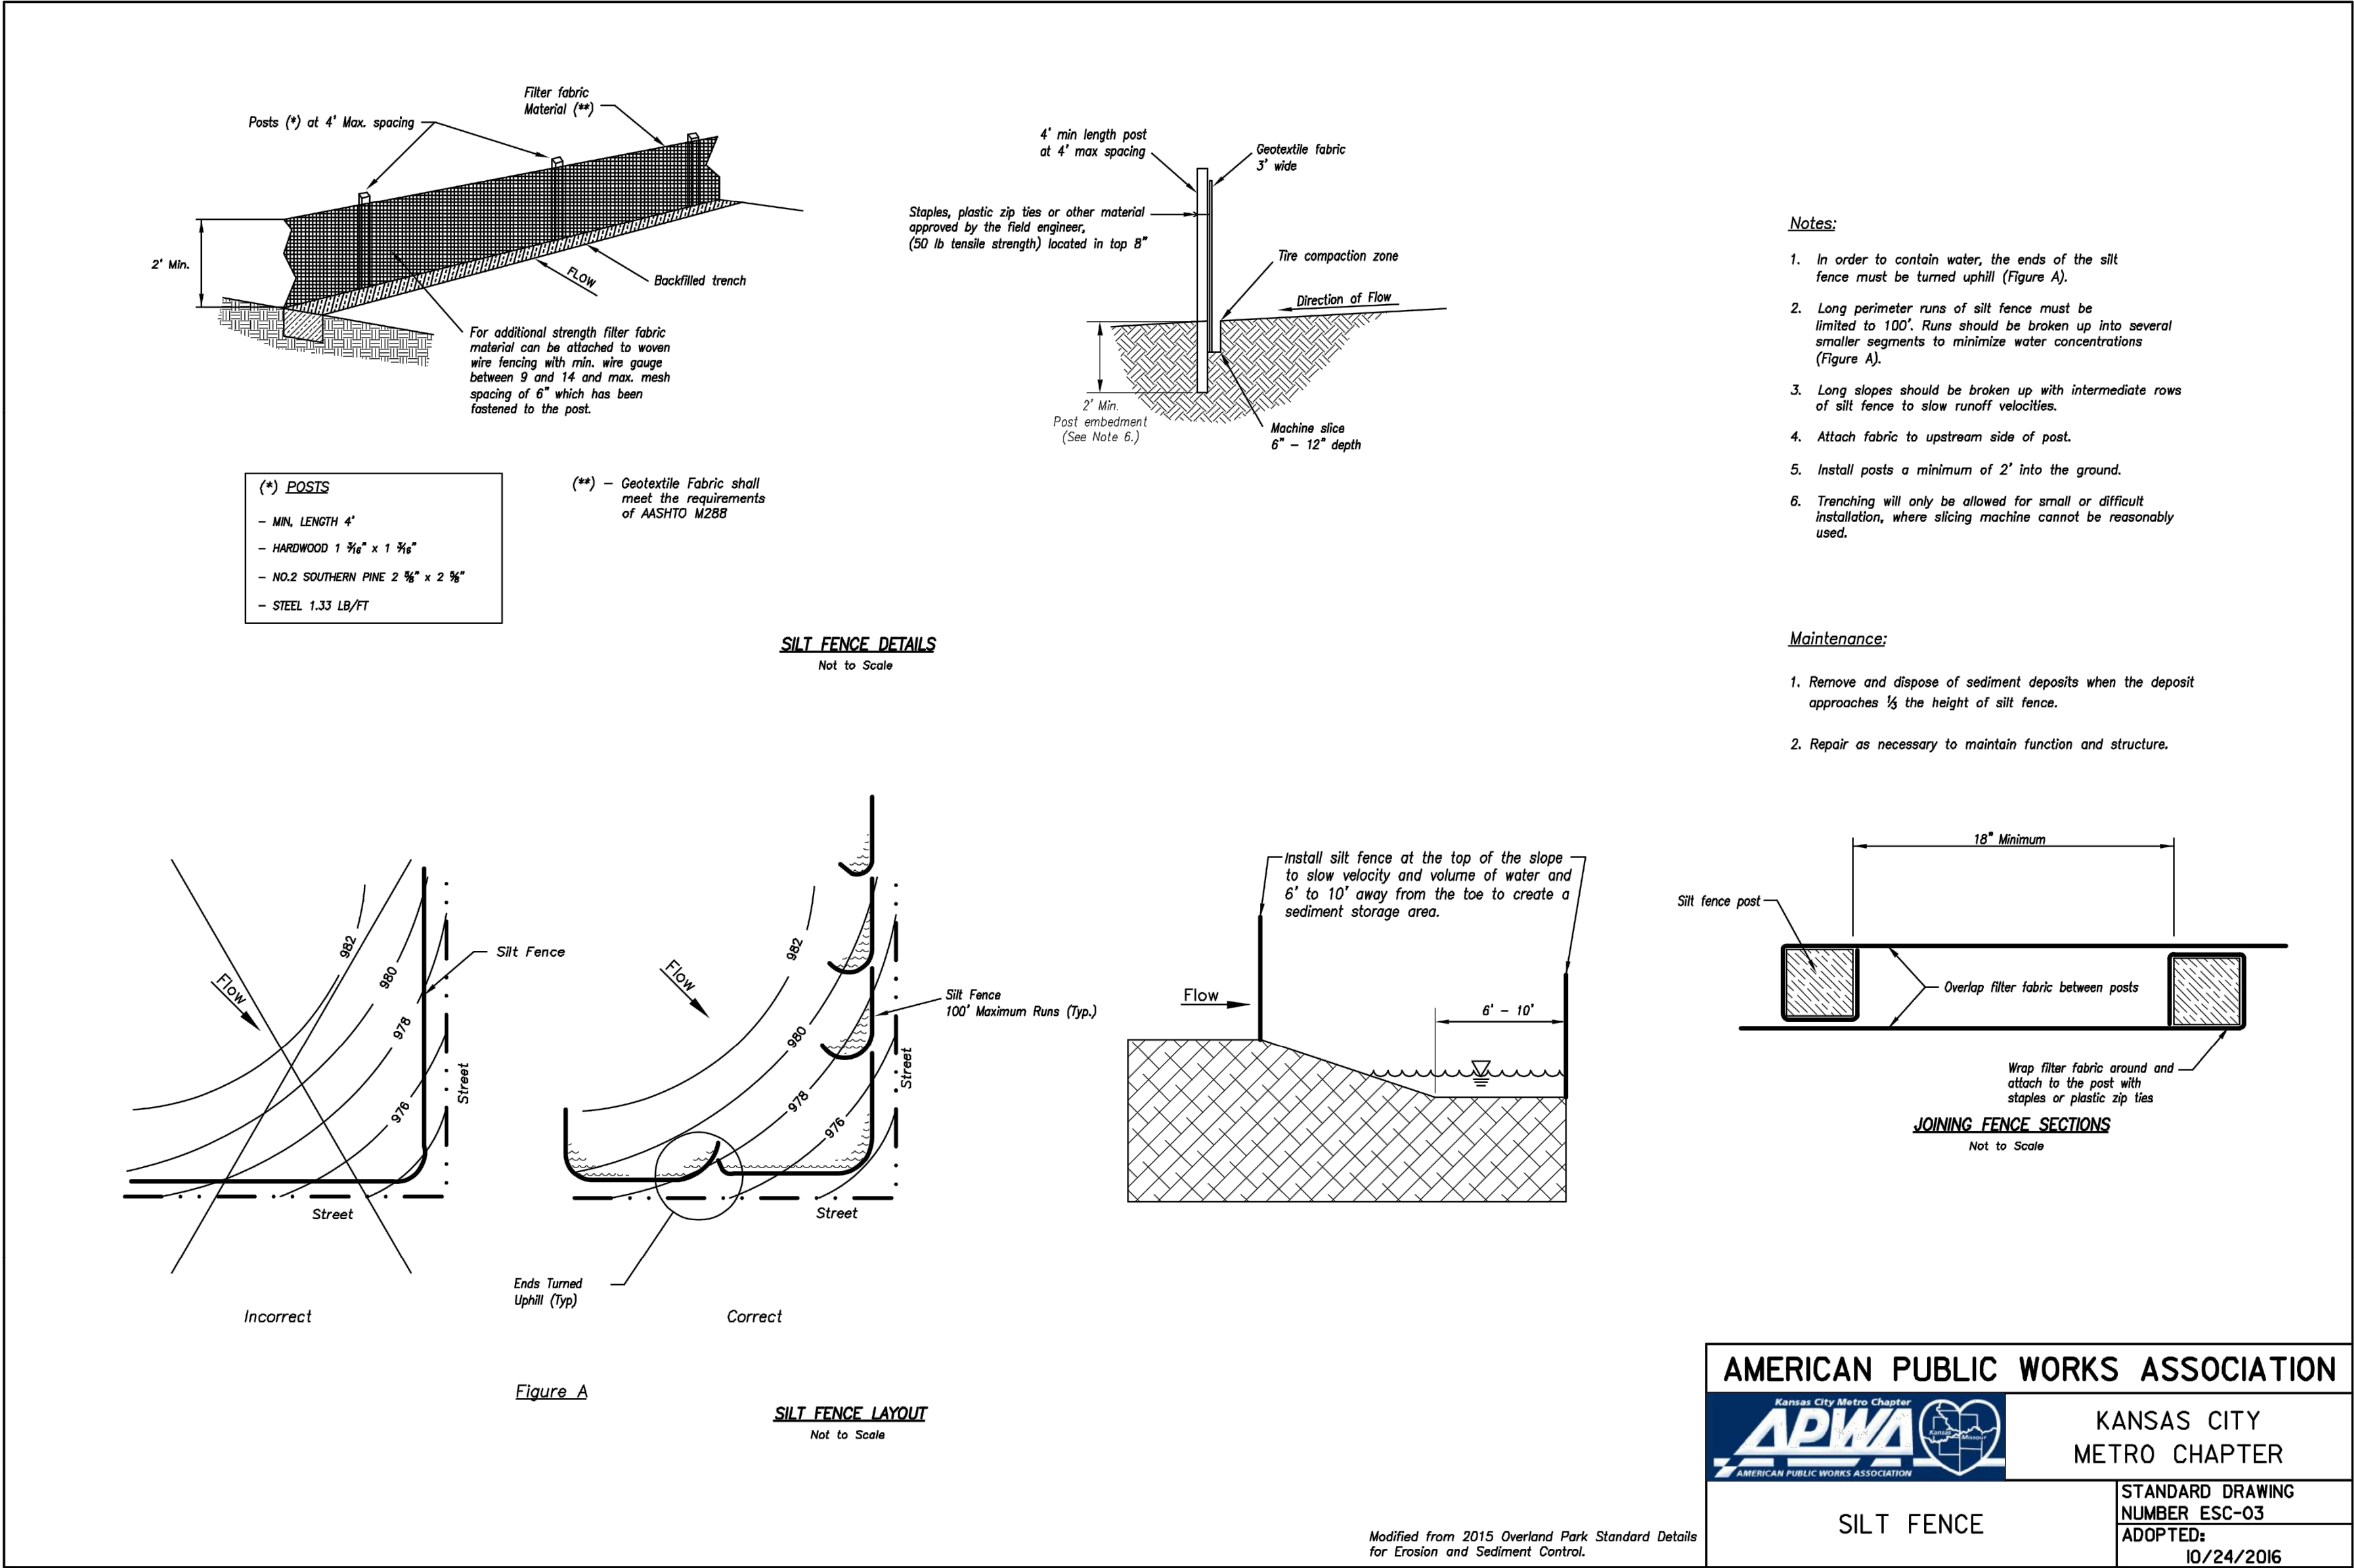

olsson

Olsson Engineering - MO State Certificate of Authority #001592
7301 West 133rd Street, Suite 200 TEL 913.381.1170
Overland Park, KS 66213-4750 FAX 913.381.1174 www.olson.com

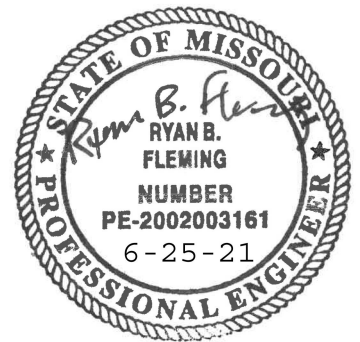

RYAN B. FLEMING
MO. NO. PE-2002003161

REV. NO.	DATE	REVISIONS DESCRIPTION	BY

REVISIONS

EROSION CONTROL DETAILS	LEE'S SUMMIT MIDDLE SCHOOL #4 BAILEY ROAD PUBLIC IMPROVEMENTS	2021
-------------------------	--	------


C.O.A. NO.: 001592
DRAWN BY: RPH
CHECKED BY: RBE
APPROVED BY: RBE
QA/QC BY: XXX
PROJECT NO.: 020-0103
DWG NO.: T_ERCDTL01_0203004
DATE: 2021-02-01

DWG: F:\2020\0001-0500\020-0103\40-Design\AutoCAD\Final Plans\Sheets\TFC\SIGNAL_PLANS\LEE'S SUMMIT SET\F_IRS_0200103.dwg 
DATE: Jun 25, 2021 2:23pm XREFS: V_XTOPO-2_00103 V_XBOU-2_00103 T_PSTRM_0200103 F_PBASE_0200103 T_PBASE_0200103 F_PBELK_0200103 F_SAS-BASE_0200103 USER: rholler

GENERAL NOTES:


1. The contractor shall have one (1) signed copy of the plans (approved by the City of Lee's Summit) and one (1) copy of the appropriate Design and Construction Standards and Specification at the job site at all times.
2. Construction of the improvements shown or implied by this set of drawings shall not be initiated or any part thereof undertaken until the Director of Public works or his agent is notified of such intent, and all required and properly executed bonds and contract agreements are received and approved by the City.
3. The Construction covered by these plans shall conform to all applicable standards and specifications of the Public Works Department of the City of Lee's Summit, Missouri, in current use. Specifically, but not exclusive to: Traffic Signal Specification: Section 2900. Traffic Signal Standard Drawings: TS-1 through TS-10.
4. All workmanship and materials shall be subject to the inspection and approval of the Public Works Department of the City of Lee's Summit, Missouri.
5. Right-Of-Way limits should be cross checked by the Contractor and approved by the field inspector before undertaking any excavations at the site.
6. The contractor shall stake the location of all pole bases, pull boxes, and controller cabinet base, then provide the City one week notice prior to the start of construction, and subsequent construction activities, for inspection and approval. The contractor shall provide a work schedule, contact names, and phone numbers.
7. All locations indicated in drawings, including conduit runs are subject to adjustment to clear obstructions and to meet site conditions, if any, by the City.
8. Existence and location of any underground or overhead facilities shown on these drawings or reference to any soil conditions, if made, are approximate only. It is the Contractor's responsibility to verify all site conditions and to locate all utilities, including depth, before starting construction so that any adjustments to design can be made prior to pole ordering or fabrication. In addition, the Contractor shall avoid disruption of services provided by the utilities and shall insure that proper clearances (overhead and underground) are maintained for the duration of construction. The Contractor shall be fully responsible for any and all damages caused by failure to exactly locate and preserve all utilities.
9. The contractor shall coordinate with the City Traffic Engineer for any necessary changes to the traffic signals resulting from existing utilities or other construction issues.
10. Any equipment damaged during construction shall be replaced at the Contractor's expense.
11. Signal equipment shall not form an obstruction to the movement of pedestrian and wheelchair traffic and shall be ADA accessible. Where sidewalks are present, a minimum clear width of 48 inches shall be available for pedestrian and wheelchair movement. Pull boxes shall not be installed on wheelchair ramps.
12. Conduits to be placed outside of paved areas shall be trenched in place. If the project includes roadway improvements, the conduit shall be trenched after the roadway rough grade is established and prior to any final roadway paving, curb & gutter, median or sidewalk sections are placed. All compaction and backfill shall meet City of Lee's Summit requirements. At the option of the contractor, conduits may be bored outside paved areas, but there will be no adjustment to the unit prices for conduit installation and any change in cost would be the contractor's responsibility. Any conduit bore outside paved areas shall be done after roadway improvements are complete. Conduits to be placed within the limits of pavement shall be bored unless otherwise authorized by the City Traffic Engineer. If the project includes roadway improvements, the conduit shall be bored prior to any final roadway paving. Potholing for utilities on road bores after final paving will not be allowed.
13. The traffic signal controller, cabinet and related equipment, as specified for this project, shall be delivered to the City for testing prior to installation. All signal timings will be provided by the City Traffic Engineer. The Contractor shall coordinate material delivery and pick-up with the Public Works Operations Department (969-1870) at least 48 hours prior to transportation. A minimum of 2 weeks shall be permitted for testing between delivery and pick-up. The Contractor assumes all damage liability and should inspect all materials before and after transportation of equipment.
14. The Contractor shall coordinate all electrical power requirements and connection activities with the Utility Company, including location of the meter, circultury and connection requirements, and powering up the complete system. The Contractor shall order the meter and pay electrical bills until Final Acceptance, at which time the Contractor shall coordinate with the City for transferring the electrical billing services to the City.
15. All disturbed surfaces shall be made good to match existing at the Contractor expense.
16. Contractor shall maintain at all times access for Emergency Vehicles and residents along the entire project .
17. Substantial completion of the traffic signals shall be defined as all components of the traffic signal operated fully and satisfactorily with red, yellow, and green cycles. Substantial completion shall allow for testing of the signals, including a flash period, prior to signals operating with cycles. Substantial completion shall also include the completion of all interconnect, sidewalk, curb ramp and removal work.
18. Final acceptance of traffic signals shall be defined as final written approval and acceptance by the City, including completion or correction of all punch list items and the traffic signals fully operational for a time period of fifteen (15) days, without any problem, as noted in the specifications. As-built plans shall be submitted prior to final acceptance by the City.

STREET NAME SIGN DETAIL

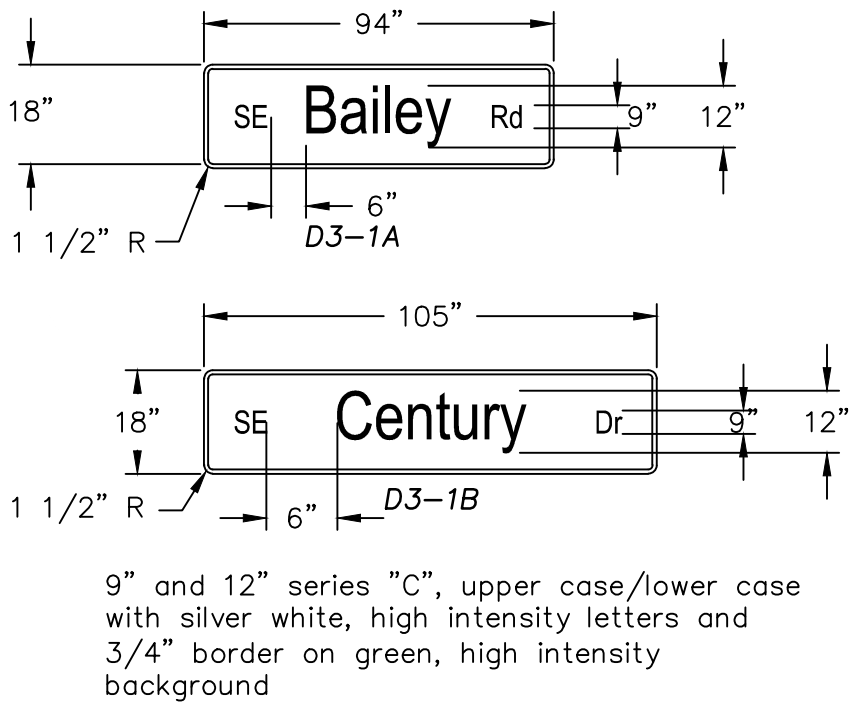

LEGEND

- Optically Limiting Traffic Signal Head
- Traffic Signal Head
- Traffic Signal Head With Backplate
- Pedestrian Signal Head
- Stop Line
- Lane Use
- Mast Arm Pole
- Signal Pedestal
- Traffic Controller Cabinet
- Pull Box
- Span Wire Signal Head
- Power Supply (Disconnect)
- Suggested Vehicle Detection Zone
- Induction Loop Detector
- Push Button Detector
- Opticom Detector
- Magnetometer Detector
- Power Supply (Source)
- Conduit
- Signal Face Number
- Post Number
- Detector Number
- Pull Box Number
- Push Button Number
- Cobra Head Luminaire
- Vehicular Detection Camera

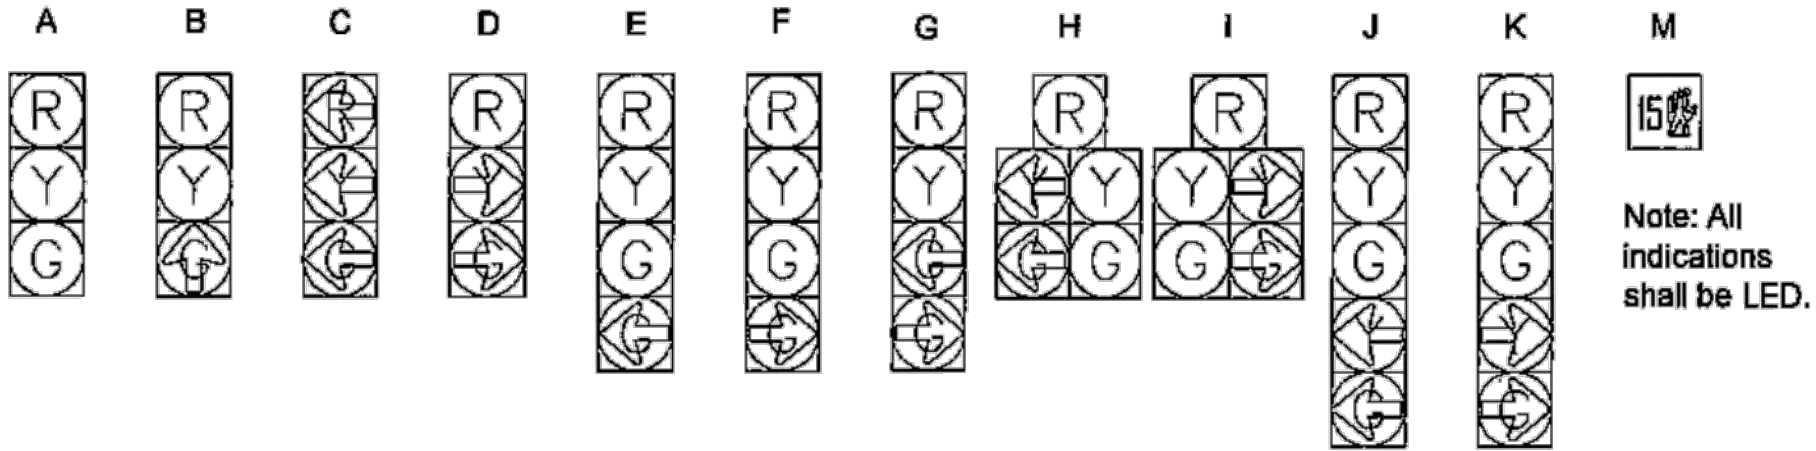

TYPICAL REGULATORY SIGN DETAIL



SIGN R10-12
24" X 30"



SIGN R10-3E
9" X 15"

Note: Sign R10-3E shall be provided for each push button.

TRAFFIC SIGNAL PLAN
GENERAL NOTES & LEGEND

LEE'S SUMMIT MIDDLE SCHOOL #4
PUBLIC ROAD IMPROVEMENTS

LEE'S SUMMIT, MISSOURI

REVISIONS


REV. NO.	DATE	REVISIONS DESCRIPTION	BY



olsson


Olsson Engineering - MO State Certificate of Authority #001592
7301 West 133rd Street, Suite 200 TEL 913.381.1170
Overland Park, KS 66213-4760 FAX 913.381.1174 www.olsson.com

C.O.A. NO.: 001592
DRAWN BY: JRC
CHECKED BY: JAB
APPROVED BY: SLJ
QA/QC BY: THE
PROJECT NO.: 020-0103
DWG NO.: F-185-2020(1)
DATE: 6/25/2021

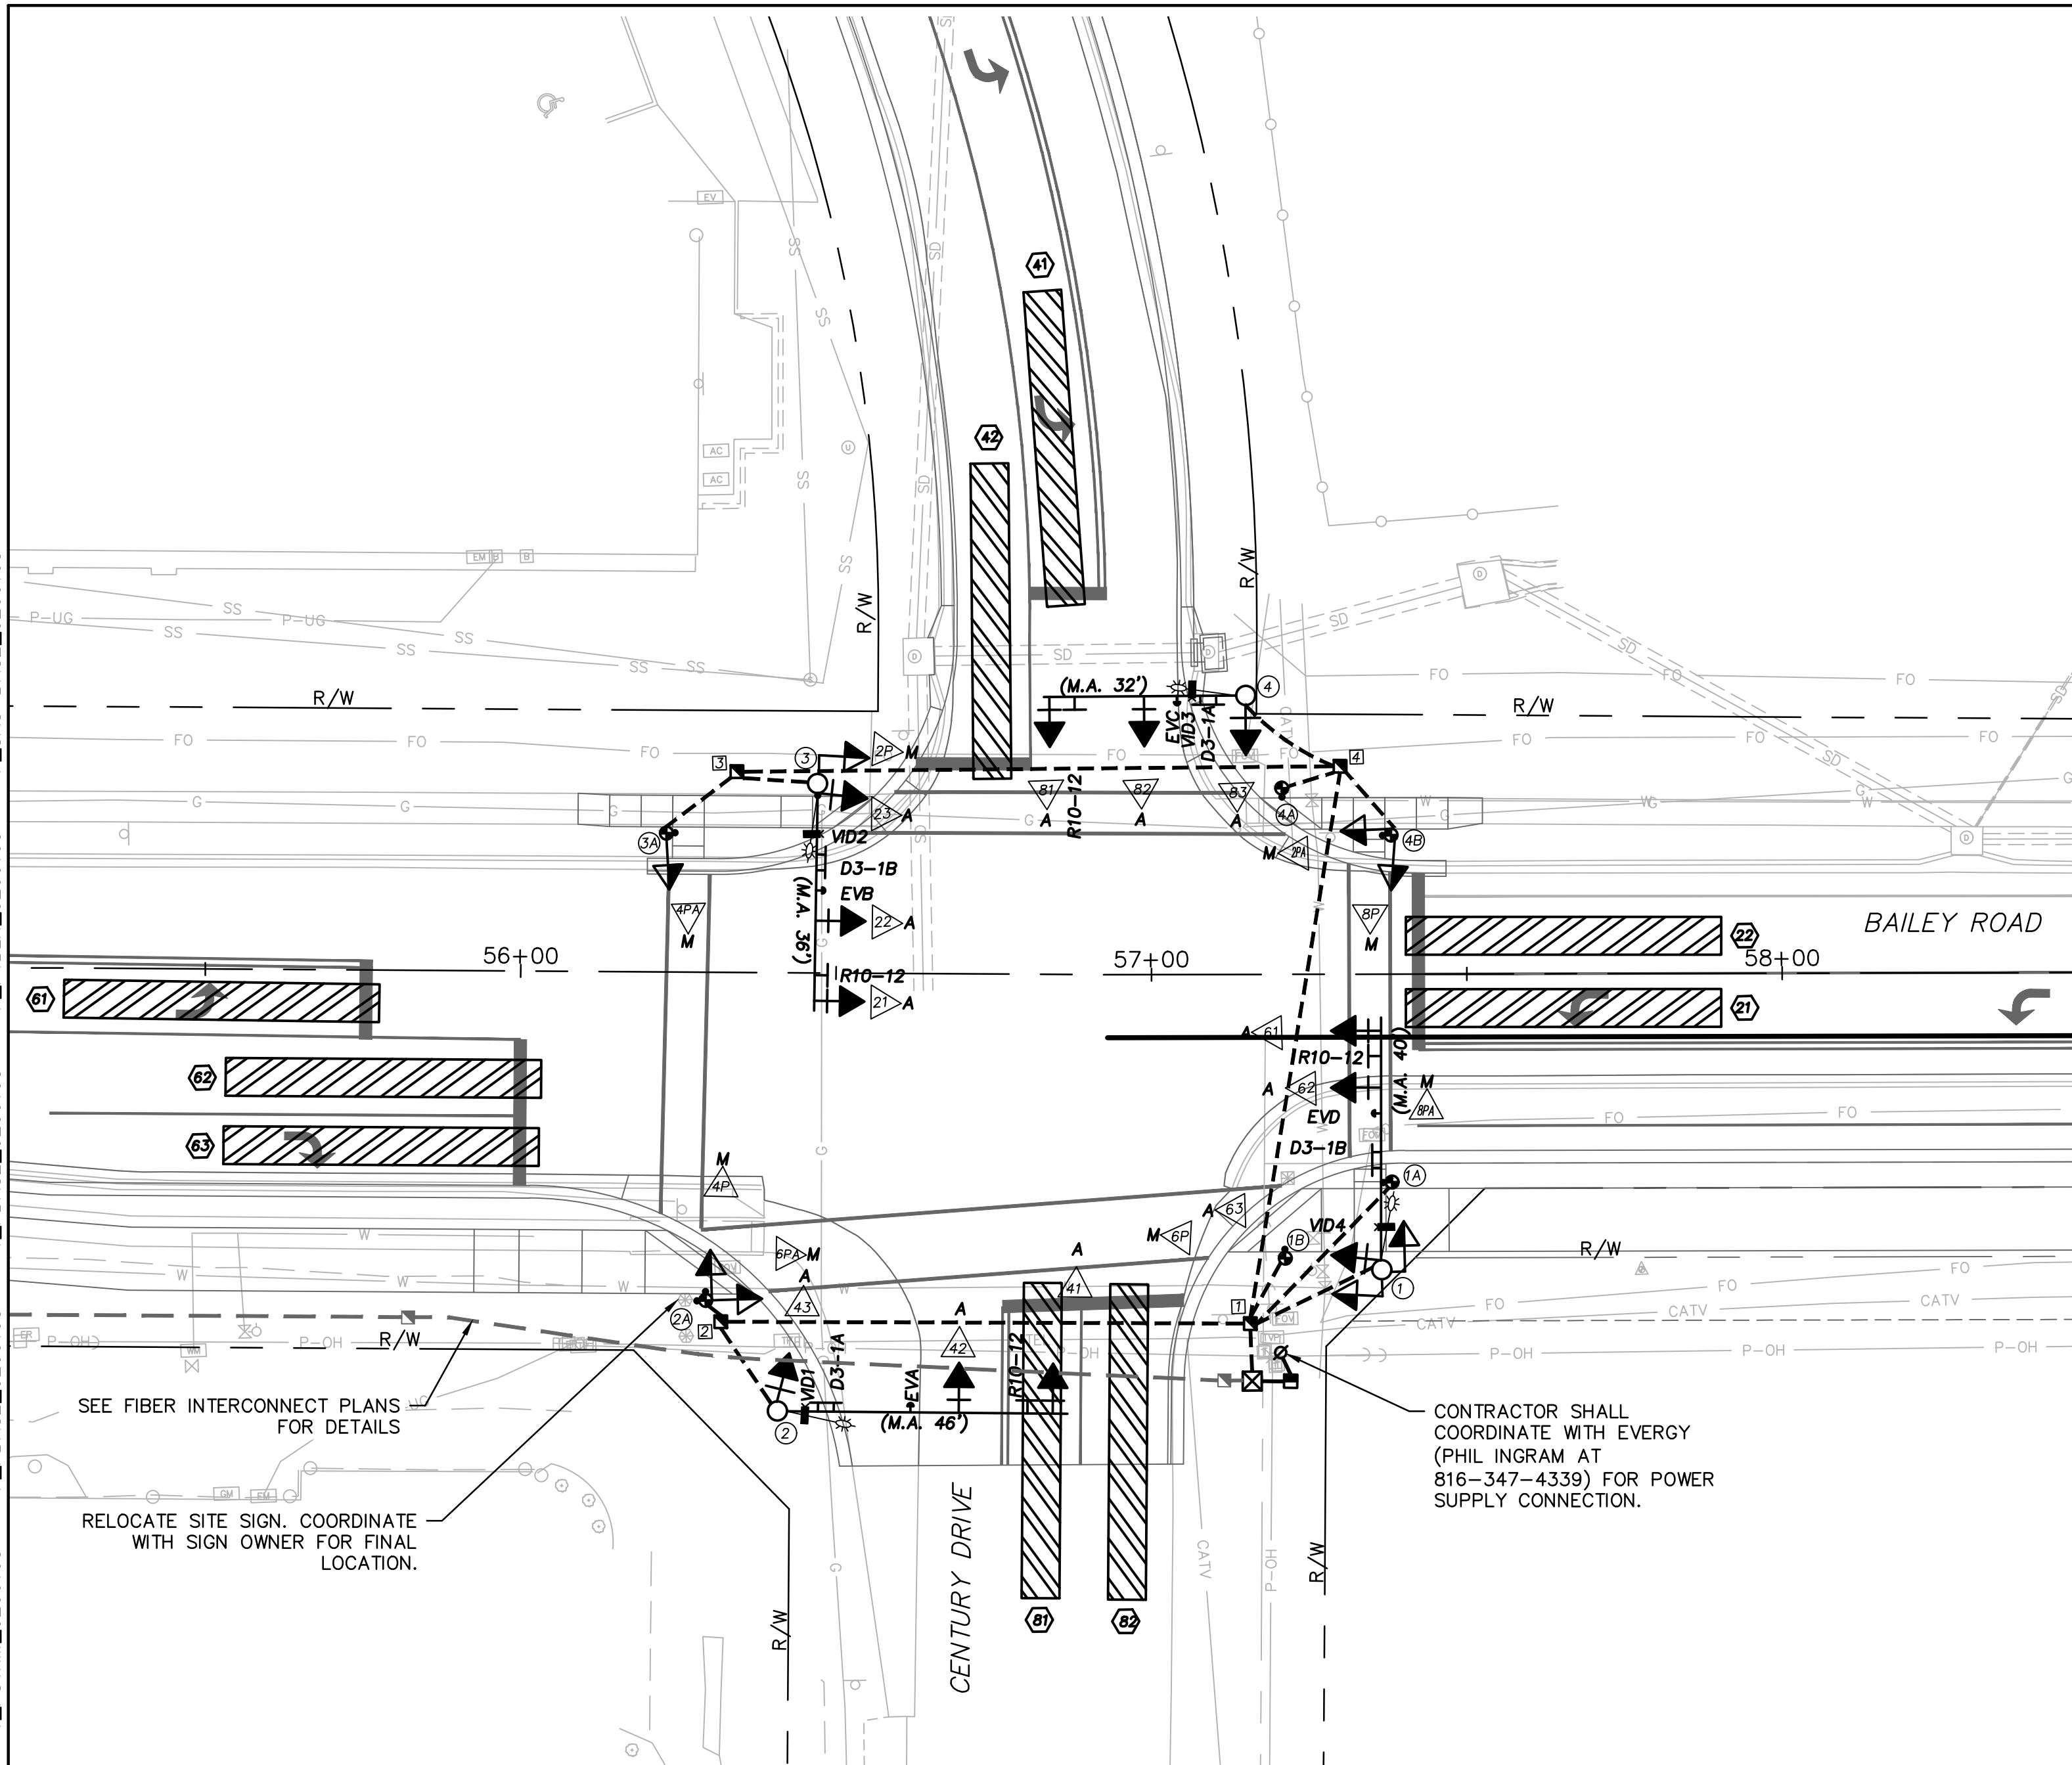


GENERAL NOTES:

1. Existing underground (U/G), overhead (OH) utilities and drainage structures have been plotted from available information and therefore, their locations must be considered approximate only. It is the responsibility of the individual Contractors to exactly locate each utility before actual construction.
2. All construction methods and traffic signal equipment shall conform to the latest edition of the City of Lee's Summit Standard Specifications and Approved Products List.
3. Contractor shall stake the location of all traffic signal poles, conduit, controllers, service boxes and junction boxes to be installed. The Project Engineer shall inspect the staking prior to any excavation and/or construction. Minor relocation of equipment to avoid conflicts may be allowed with the approval of the Project Engineer.
4. All existing curb and gutter, sidewalk, pavement, drainage structures, or ground damaged during the traffic signal construction shall be replaced to match existing. This work will be considered SUBSIDIARY to the "Traffic Signal Installation" bid item.
5. Contractor shall coordinate signal turn-on with the City of Lee's Summit.
6. All traffic signal indications shall be L.E.D. (Light Emitting Diode.)
7. Contractor to verify location of power source with Evergy before construction.

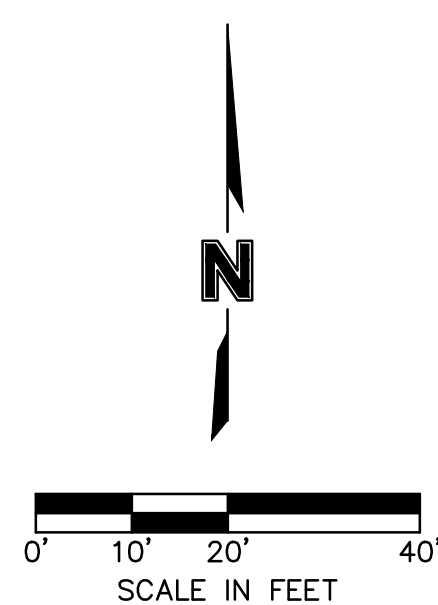

SIGNAL PLAN

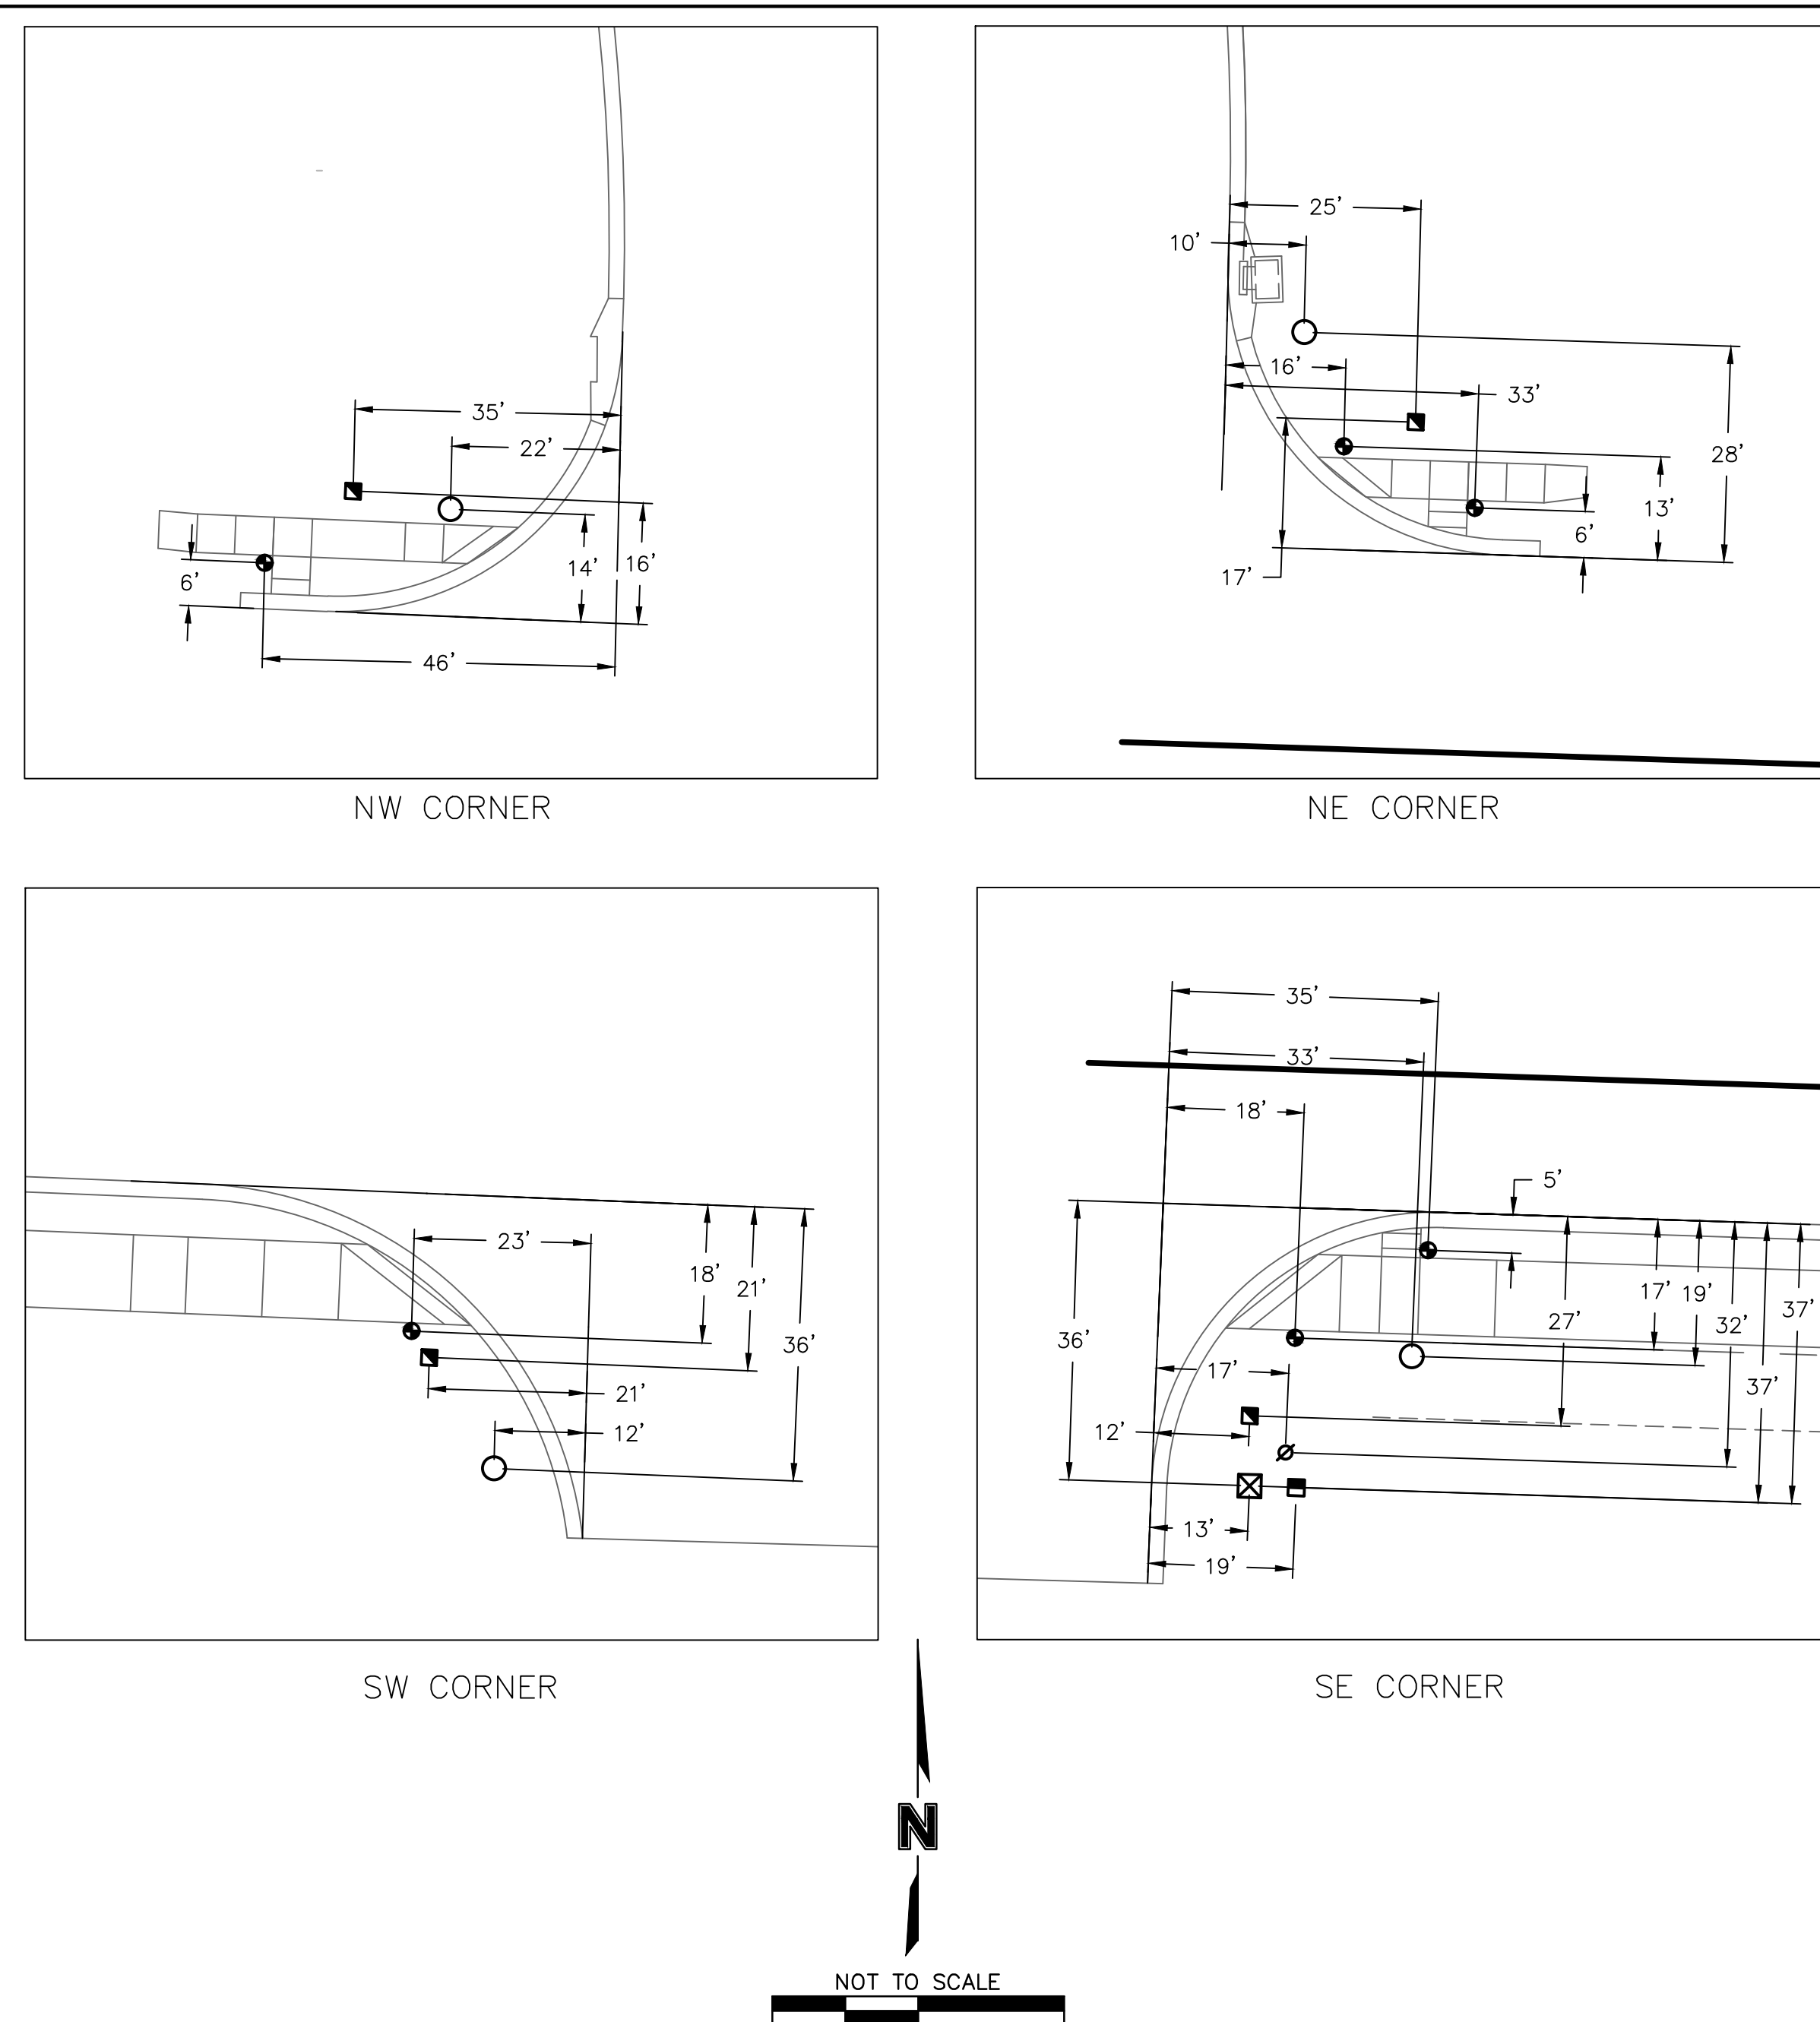

NEW EQUIPMENT TO BACK-OF-CURB DISTANCES

POLE, PULL BOX, POWER METER, AND CONTROLLER LOCATION


	STATION	O/S
①	57+36.40	46.9' RT.
①A	57+38.08	33.0' RT.
①B	57+21.09	45.0' RT.
①	57+15.56	55.4' RT.
②	56+41.12	69.5' RT.
②A	56+29.64	52.1' RT.
②	56+32.08	55.4' RT.
③	56+46.85	30.0' LT.

	STATION	O/S
③A	56+22.93	22.0' LT.
③	56+34.08	31.8' LT.
④	57+15.03	44.2' LT.
④A	57+20.71	29.5' LT.
④B	57+38.03	22.0' LT.
④	57+29.98	33.0' LT.
⊗	57+15.83	64.5' RT.
■	57+21.93	64.5' RT.
∅	57+20.35	60.0' RT.


[illegible]

TRAFFIC SIGNAL PLAN BAILEY ROAD & CENTURY DRIVE	
LEE'S SUMMIT MIDDLE SCHOOL #4 PUBLIC ROAD IMPROVEMENTS	
LEE'S SUMMIT, MISSOURI	2021

WIRING DIAGRAM

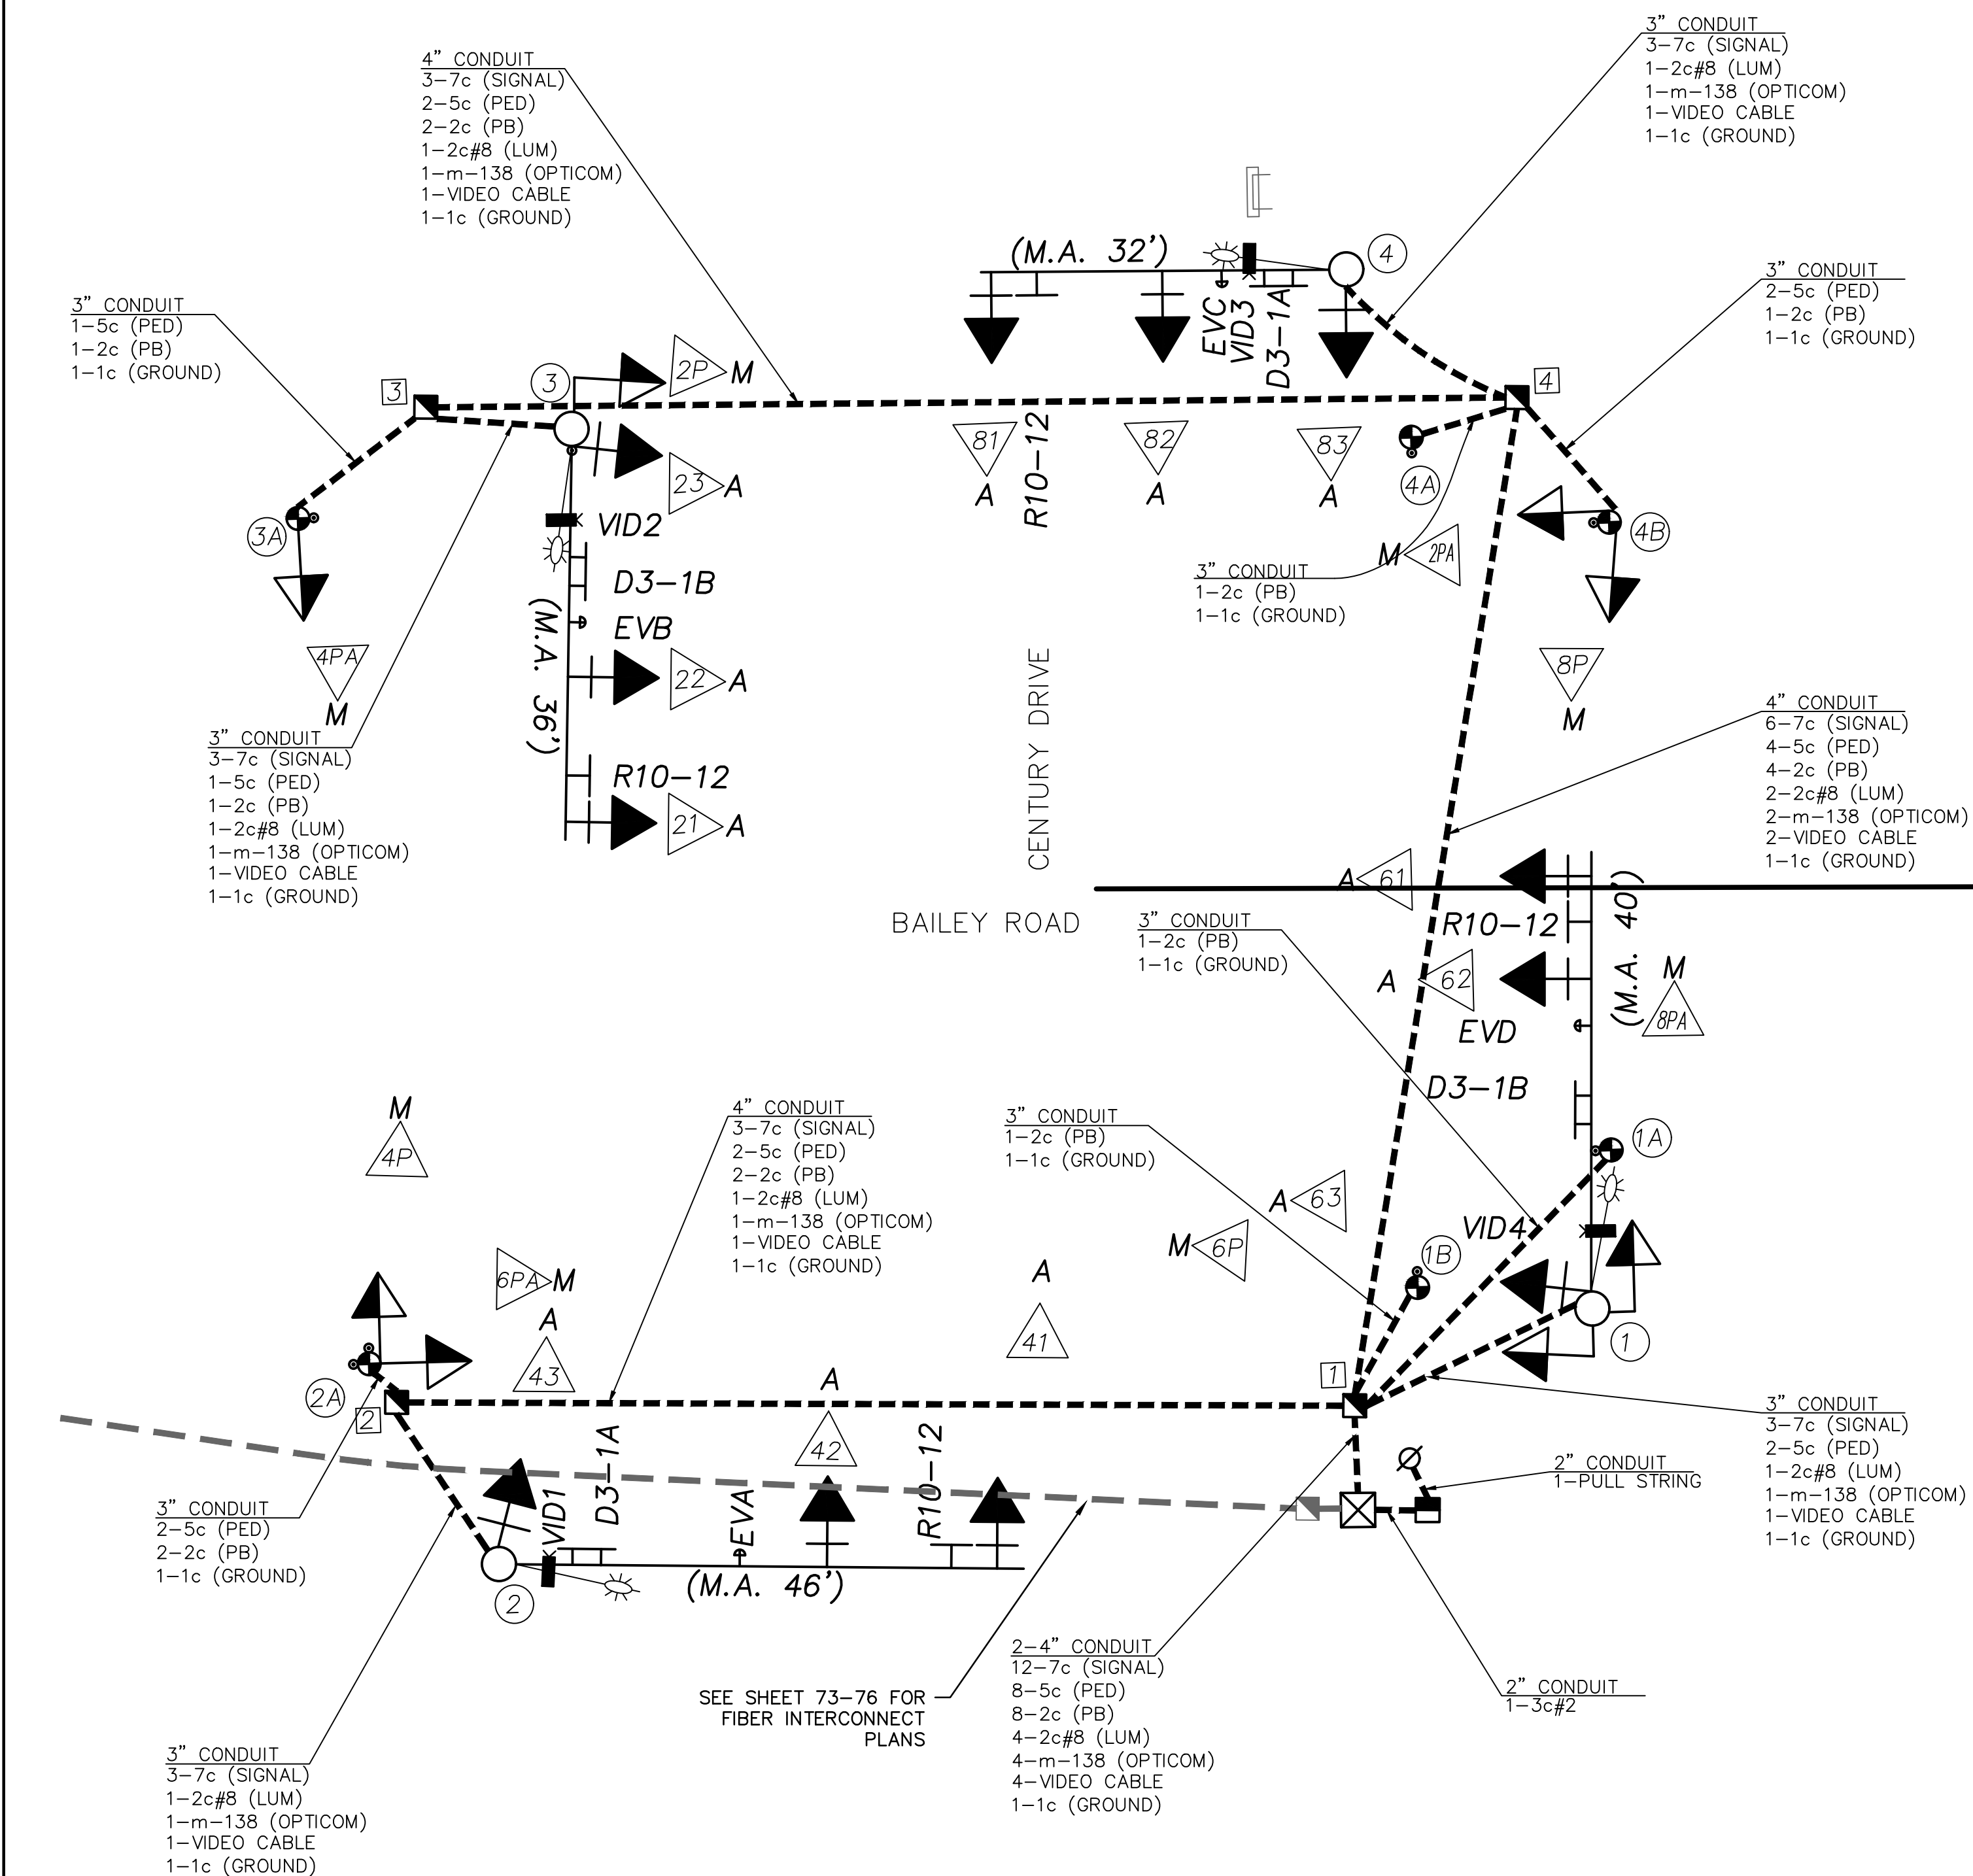

02+06		04+08					

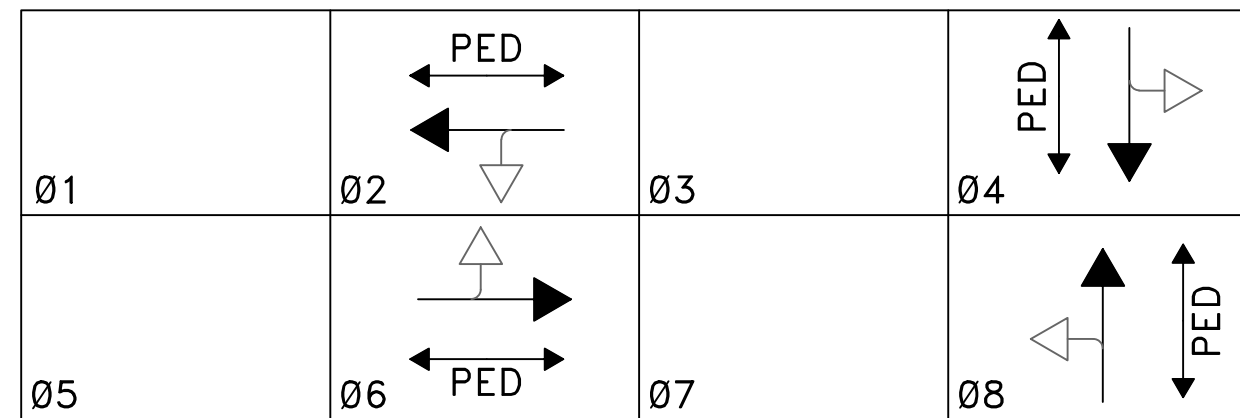

PHASE DIAGRAM

OUTPUT FILE ASSIGNMENTS

FR1	Ø1	Ø2	PED Ø2	Ø3	Ø4	PED Ø4	MONITOR
FR2							
FR3	Ø5	Ø6	PED Ø6	Ø7	Ø8	PED Ø8	
FR4							

1	2	3	4	5	6	7	8	9	10	11	12	13	14
											PED Ø2	PED Ø4	FLH
			MDE DETECTION								PED Ø6	PED Ø8	STOP TIME


FLASHING	OPERATIONS
EMERGENCY	SCHEDULED
FY-No $\emptyset$'s	FY-No $\emptyset$'s
FR-All $\emptyset$'s	FR-All $\emptyset$'s

POWER SUPPLY

POWER SUPPLY				
LOCATION	Power Supply Type	CIRCUIT BREAKER TRIP RATINGS		
		SERVICE DISCONNECT (2-POLE)	TRAFFIC SIGNAL (1-POLE)	LIGHTING (2-POLE)
SE CORNER	2-Circuit	40 AMP	40 AMP	15 AMP

and Phasing General Notes

- signals heads shall each be served by one 7c#14 cable extending from the head back to the controller. No splices are allowed, including at the base of the pole and inside pull boxes. Mast arm heads shall not be red, so that additional 7c can be used for left-turn signal head if needed in the future.
- continuous 1c#6 AWG bare solid copper ground wire shall be provided in addition to ground rods. All binding and ground rods shall be tied together using 1c#6 AWG bare solid copper wire to bond the system.

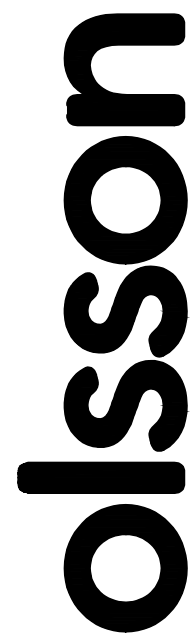[illegible]

WIRING DIAGRAM BAILEY ROAD & CENTURY DRIVE	
LEE'S SUMMIT MIDDLE SCHOOL #4 PUBLIC ROAD IMPROVEMENTS	
LEE'S SUMMIT, MISSOURI	2021

C.O.A. NO.: 001592
DRAWN BY: JRC
CHECKED BY: JAB
APPROVED BY: SLJ
QA/QC BY: THF
PROJECT NO.: 020-0103
DWG NO.: F TRS 0200103
DATE: 6/25/2021

POSTS																
Post No.	PEDESTAL POLE HEIGHT (feet)			MAST ARM LENGTH (feet)			SIGNAL HEAD SPACING*				LUMINAIRES					REMARKS
							A	B	C	D	Arm Length	Bracket Type	Mounting Height	150W 240V H.P.S. Type III	250W 240V H.P.S. Type III	
	E	F	G	H												
	4'	8'	15'	32'	36'	40'	46'									
1						1	28.3'	9.0'			15'	CL	30'			1 **
1A	1															
1B	1															
2						1	28.2'	14.9'			10'	CL	30'			1 **
2A		1														
3					1		21.1'	12.7'			10'	CL	30'			1 **
3A		1														
4				1			15.6'	15.1'			10'	CL	30'			1 **
4A	1															
4B		1														
		</														

*NOTE: Signal head spacing (feet) to be adjusted to site conditions and approved by the project inspector.
 **Cobra-head luminaire w/250 watt H.P.S. equivalent led lamp.

[illegible]

P – Pole Mounted Signal Head
M – Mast Arm Mounted Signal Head
S – Span Wire Mounted Signal Head

NOTE :

THE TRAFFIC SIGNAL SYSTEM SHALL BE COMPLETE AND THE CONTRACTOR SHALL FURNISH AND INSTALL ALL EQUIPMENT AND MATERIALS NECESSARY FOR THE SATISFACTORY OPERATION OF ELECTRICAL APPARATUS AND FOR COMPLETE OPERATION OF THE TRAFFIC SIGNAL SYSTEM WHETHER SPECIFICALLY MENTIONED OR NOT.

BASES AND PULL BOXES												
NO.		BASES							PULL BOXES			
Post	Pull Box	B8	B10	B13	C	EV	E	POWER SUPPLY	Conc. (C.Y.)	CLASS 1	CLASS 2	CLASS 3
①				1					3.40			
①A					1				0.44			
①B					1				0.44			
	[1]											1
②				1					3.40			
②A					1				0.44			
	[2]										1	
③				1					3.40			
③A					1				0.44			
	[3]										1	
④			1						2.62			
④A					1				0.44			
④B					1				0.44			
	[4]											1
CONTR.						1		1	1.93			
TOTALS			1	3	6	1		1	17.39		2	2

[illegible]

SIGNS				
SIGN	LEGEND	NO.	AREA (s.f.)	TOTAL (s.f.)
R10-12	LEFT TURN YIELD (GREEN BALL)	4	5.00	20.00
R10-3E	PEDESTRIAN CROSSING SIGN	8*	.94	7.50
D3-1A	BAILEY ROAD	2	11.75	23.50
D3-1B	CENTURY DRIVE	2	13.125	26.25
TOTALS				77.25

*Included with APS Push button assembly







CABLE													
FROM	TO	GROUND	POWER/LIGHTING			CONTROL Type 20-1			LEAD-IN CABLE	INTERCONNECT COMM. CABLE	EMERGENCY PRE-EMPTION CABLE**	VIDEO CABLE*	REMARKS
		#6	3c-2	3c-8	2c-8	2c-14	5c-14	7c-14	4c-14	3 pr #16	m-138		
XX	21							288'					
XX	22							276'					
XX	23							248'					
XX	2P						241'						
XX	4PA						243'						
XX	EVB										271'		
XX	VID2											273'	
XX	41							195'					
XX	42							180'					
XX	43							145'					
XX	4P						125'						
XX	6PA						125'						
XX	EVA										172'		
XX	VID1											170'	
XX	61							105'					
XX	62							96'					
XX	63							61'					
XX	6P						54'						
XX	8PA						54'						
XX	EVD										92'		
XX	VID4											86'	
XX	81							190'					
XX	82							175'					
XX	83							153'					
XX	8P						140'						
XX	2PA						140'						
XX	EVC										170'		
XX	VID3											178'	
XX	POLE1A					60'							
XX	POLE1B					40'							
XX	POLE2A					244'							
XX	POLE3					238'							
XX	POLE3A					240'							
XX	POLE4A					134'							
XX	POLE4B					137'							
XX	XX	22'											
XX	LUM1				91'								
XX	LUM2				170'								
XX	LUM3				273'								
XX	LUM4				178'								
SYSTEM	GRND	438'											
SUBTOTAL		438'	22'		712'	1093'	1122'	2112'			705'	707'	
TOTALS ***		460'	24'		748'	1048'	1179'	2218'			741'	743'	

* Rate included in video camera system. ** Rate included in Pre-Emption System. *** Includes 5% For Waste



CONDUIT										
FROM	TO	Dist.	BORED	TRENCHED				IN EXISTING TRENCH		
			4"	2"	2 1/2"	3"	4"	2"	2 1/2"	4"
Ø	■	5'		15'						
■	⊗	6'		14'						
⊗	⊗	9'					13'			13'
1	2	84'	82'							
1	4	90'	88'							
4	3	96'	94'							
1	(1)	23'				25'				
1	(1A)	32'				34'				
1	(1B)	12'				14'				
2	(2)	17'				19'				
2	(2A)	4'				6'				
4	(4)	19'				21'				
4	(4A)	10'				12'				
4	(4B)	14'				16'				
3	(3)	13'				15'				
3	(3A)	15'				17'				
TOTALS			264'	29'		179'	13'			13'

*DETECTORS						
DET. NO.	PHASE	PUSH BUTTON	OPTICOM NTCP	VIDEO CAMERAS	LOOP (6X6)	LOOP (SIZE)
EVA			1			
EVB			1			
EVC			1			
EVD			1			
P2	2	1				
P2A	2	1				
P4	4	1				
P4A	4	1				
P6	6	1				
P6A	6	1				
P8	8	1				
P8A	8	1				
VID1				1		
VID2				1		
VID3				1		
VID4				1		
TOTALS		8	4	4		

*NOTES:
1. Push buttons shall be APS compatible

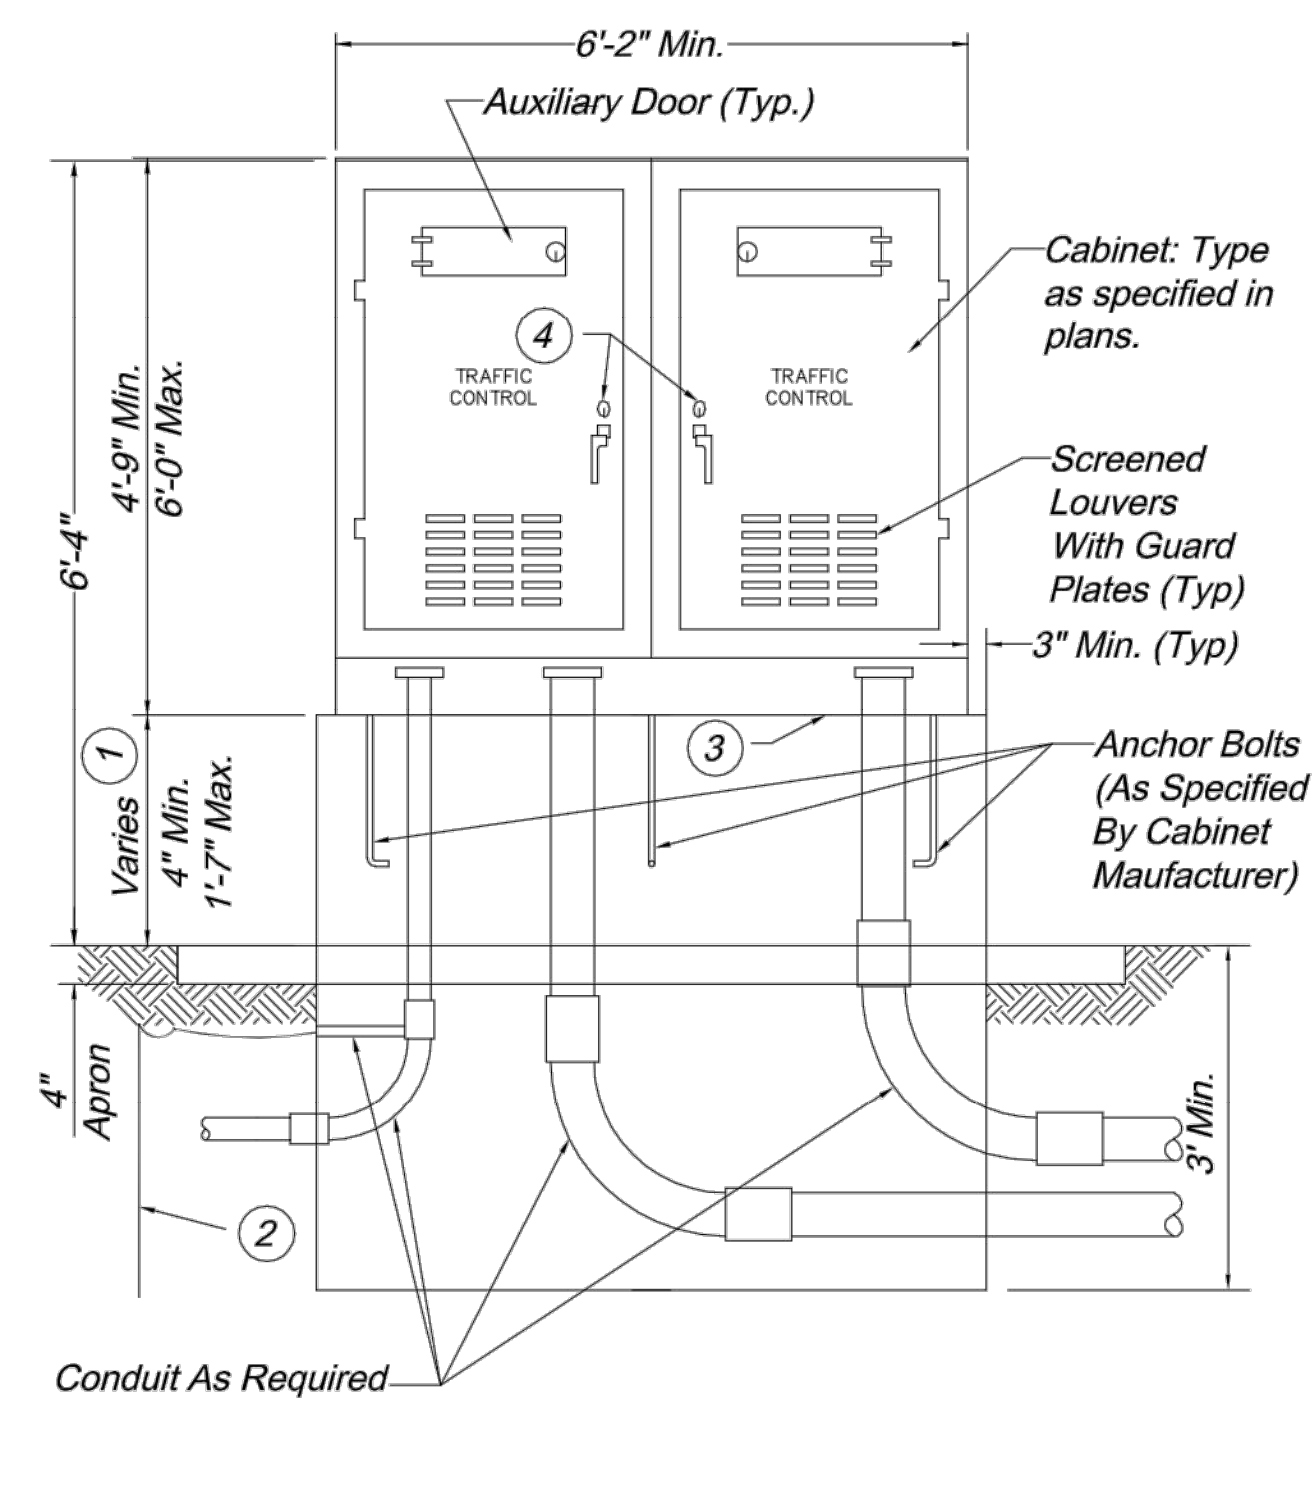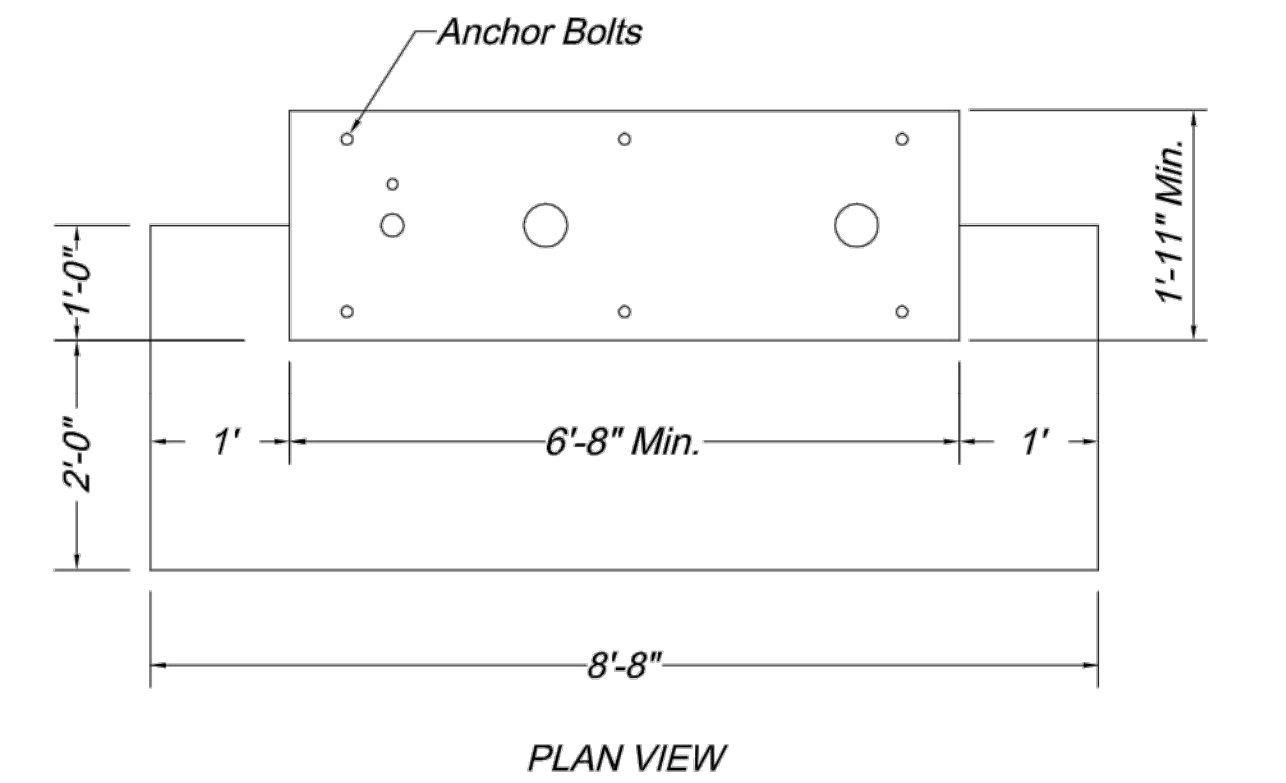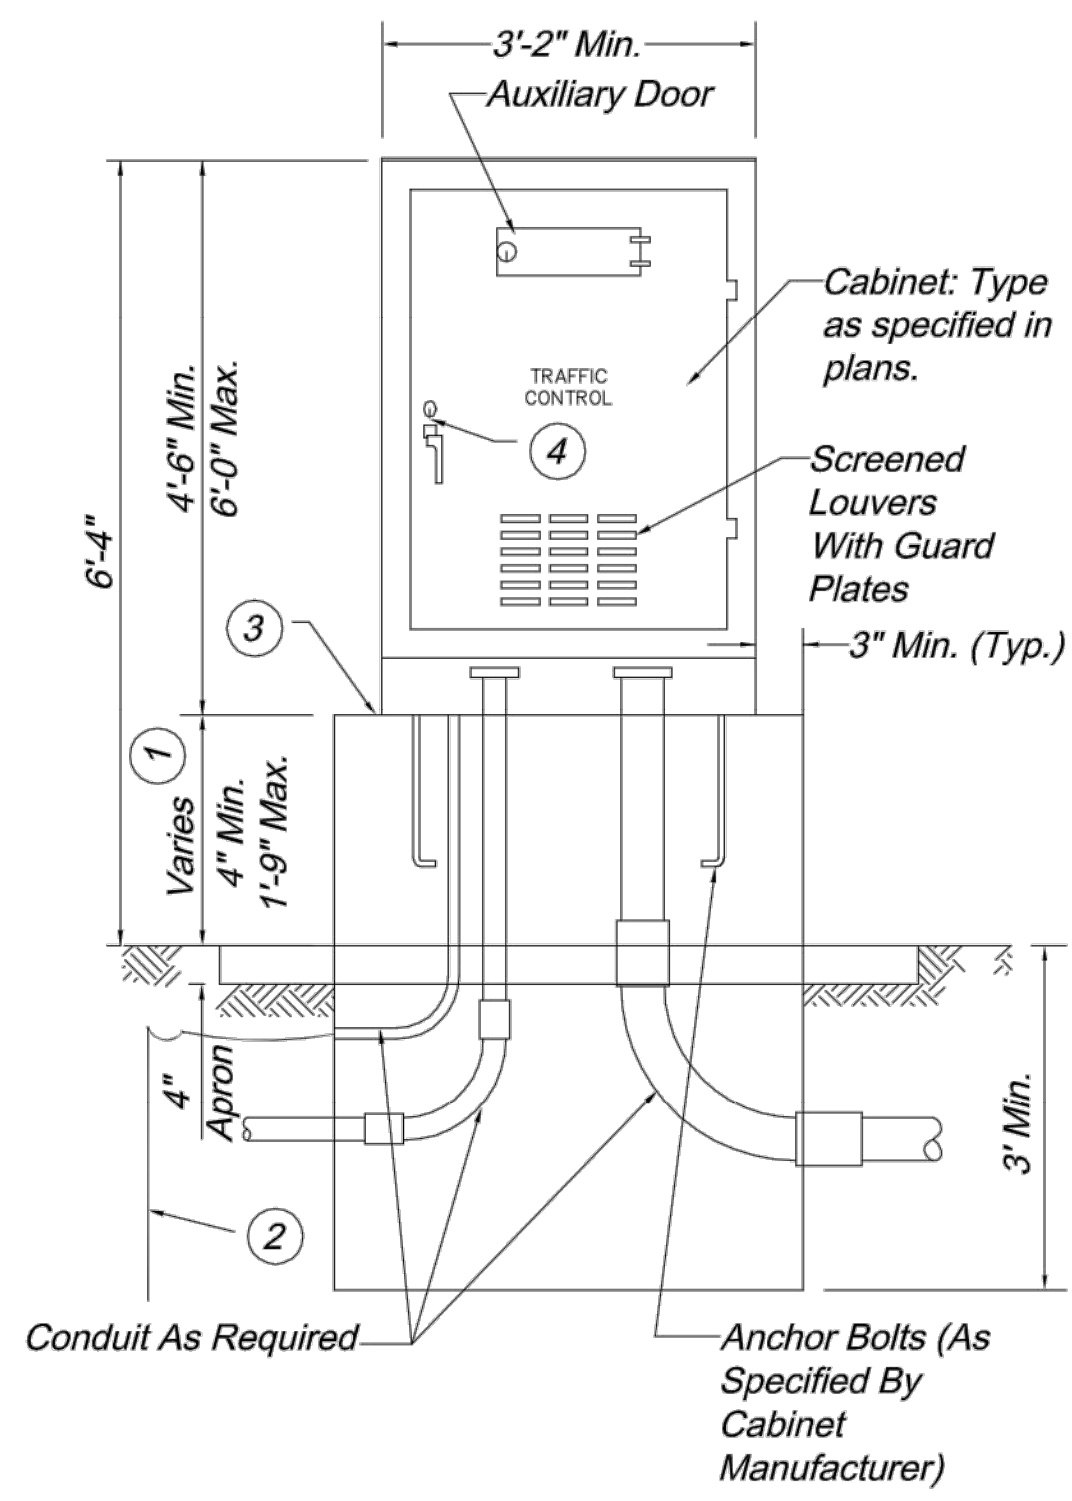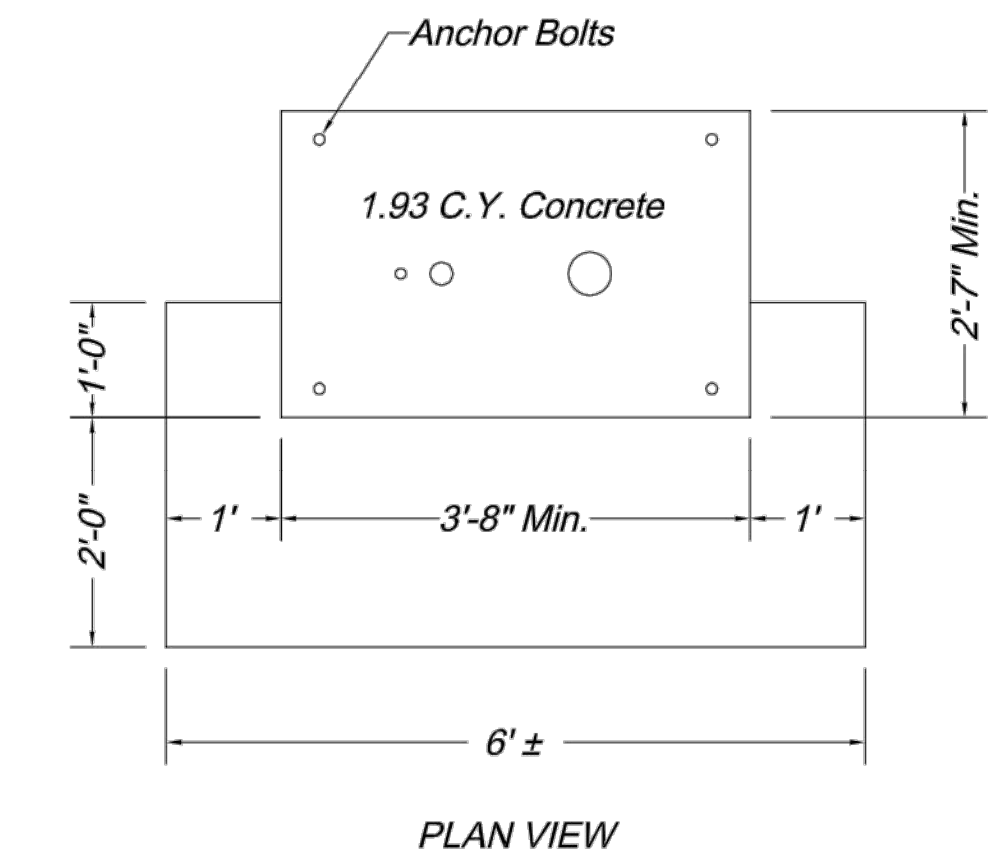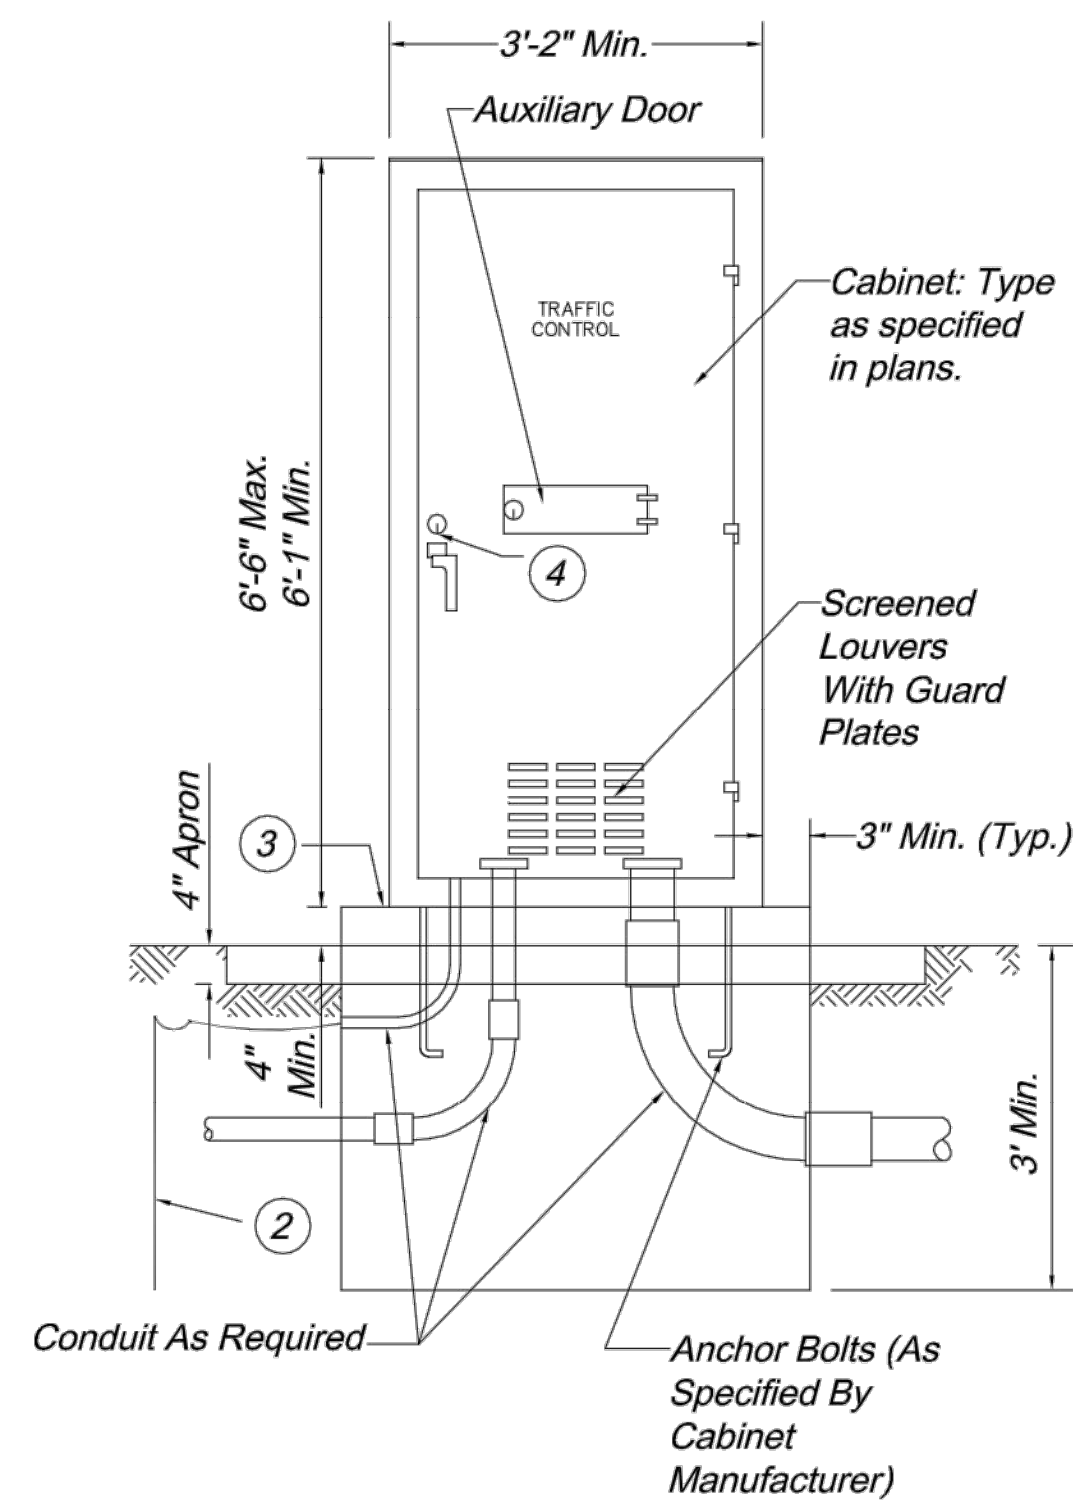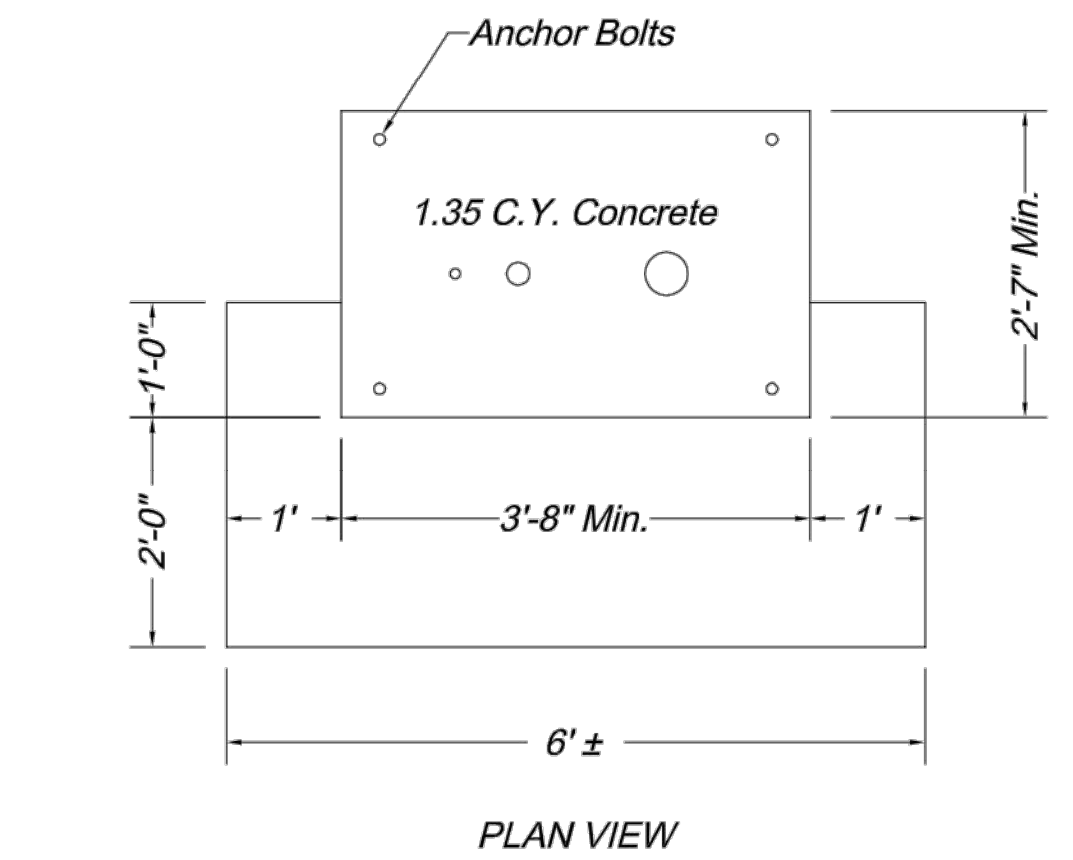

CONTROLLER CABINETS AND BASE TYPES

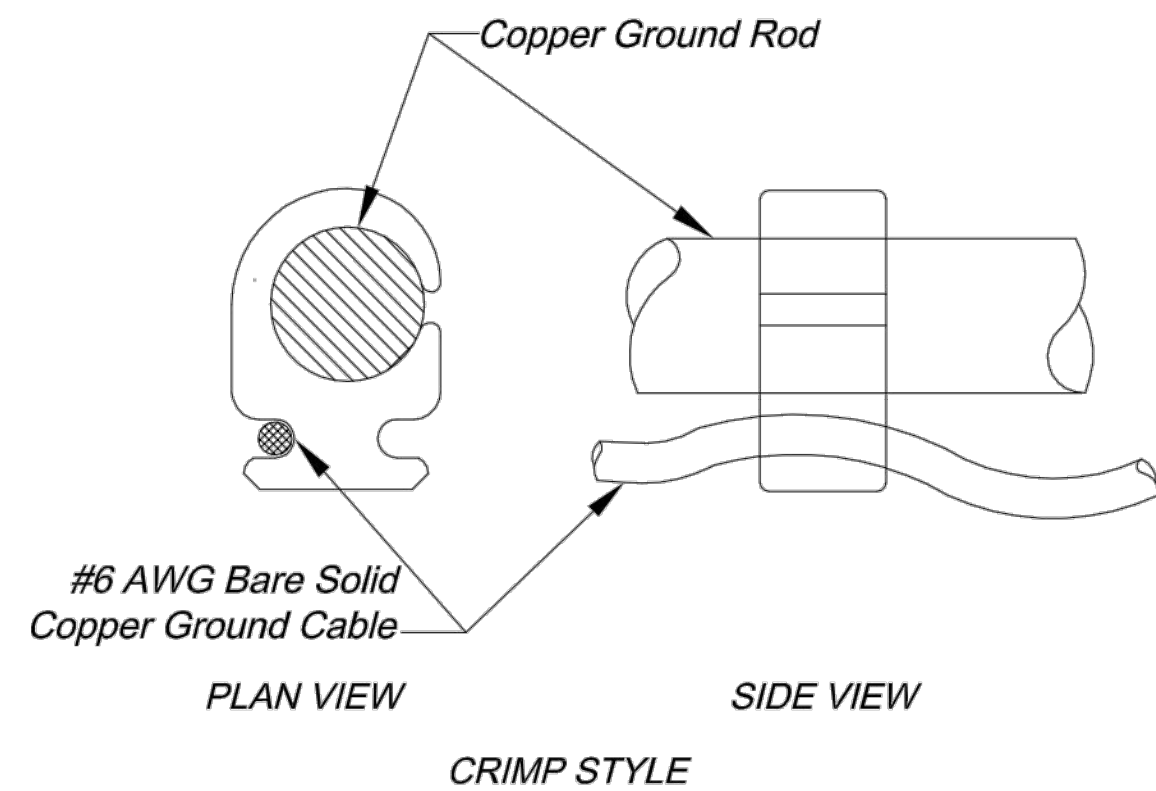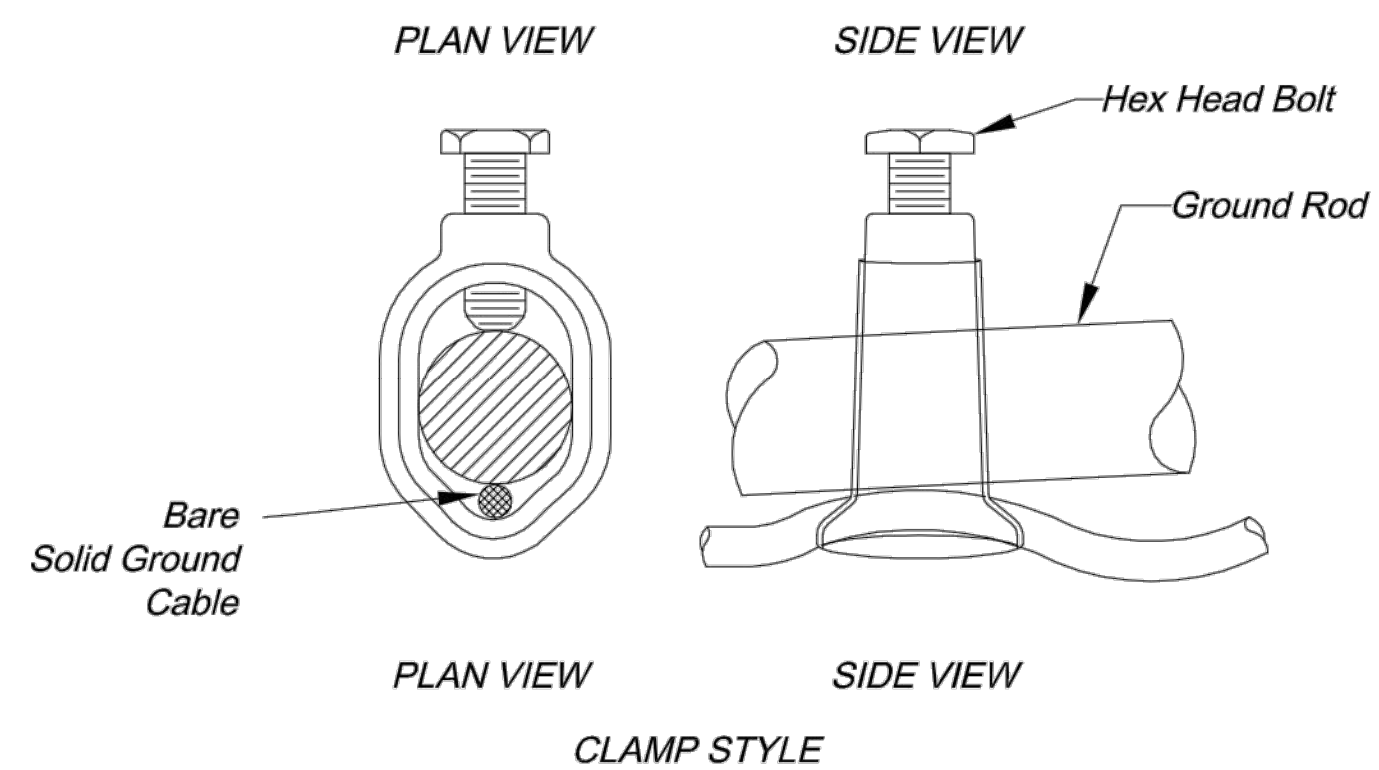


GROUND ROD CLAMP CONNECTION DETAIL

Ground rod clamp shall be subsidiary to ground rod.

General Notes:

Traffic signal controller cabinet shall be oriented with the back of the controller cabinet facing the intersection, such that when the door is open the signal head indications can be viewed while looking inside the cabinet.

- ① Dimension varies according to cabinet height.
- ② Ground rod, 3/4" dia. x 8' min. If subsurface conditions exist which prohibit the placement of the ground rod in a vertical position, the rod may be driven at an oblique angle not to exceed 45 degrees from vertical or buried in a trench at least 30 in. deep. Connection to ground rod shall be clamp type as detailed.
- ③ Lifetime silicone caulk between cabinet and base.
- ④ #2 corbin lock.

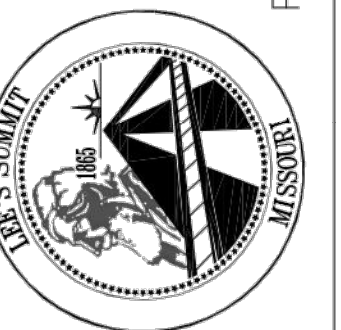

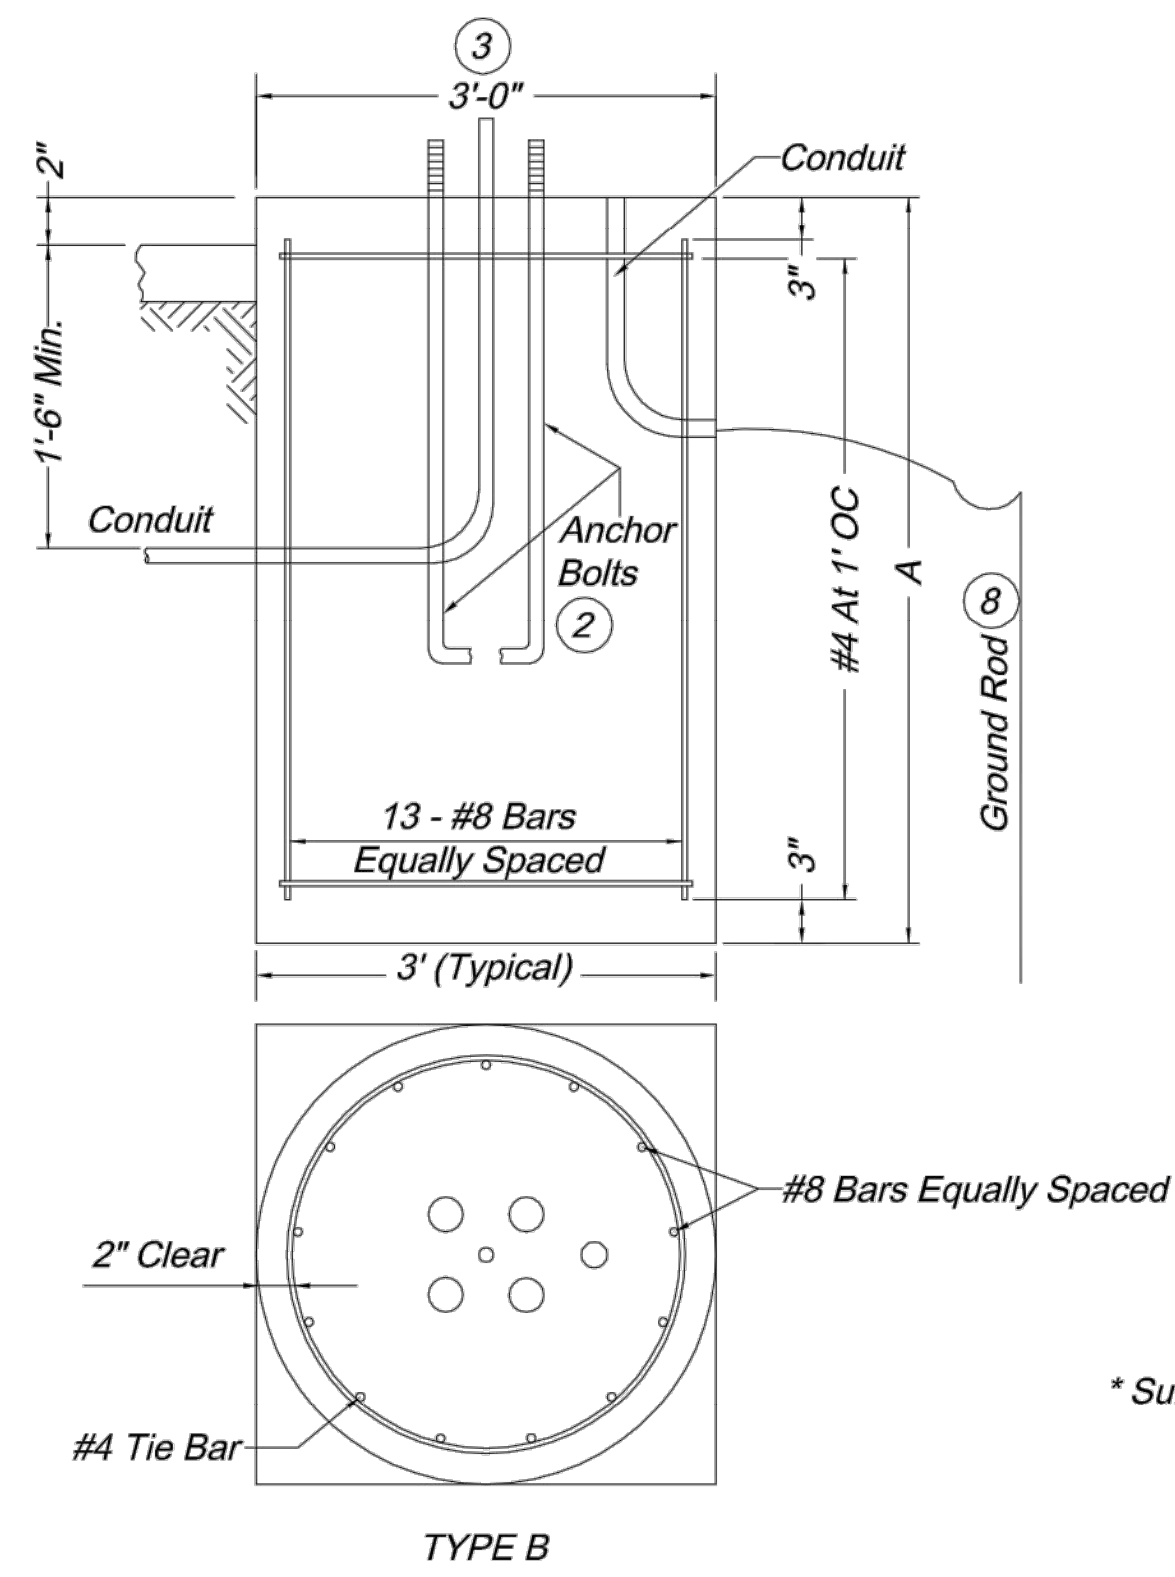


Diagram illustrating the construction of a Type C base. The side view shows a square base with a height of 6" and a width of 2'. The top view shows a square base with a side length of 2' and a circular opening with a diameter of 2' Min. The base is constructed of concrete (Sq.) or circular (Circ.) material. The base is supported by anchor bolts (2) and is connected to a conduit. The conduit is shown with a 1" diameter and a 1'-6" Min. length. The base is also shown with a 3' Min. height and a 2' 6" Min. width. The base is labeled "Type C" and "Ground Rod" (8).

R=6-3/8"

90°

BOLT CIRCLE

4-1/2"

Threaded or Leaded

Weatherproof Door

1'-3" Nom.

*Stainless Steel Bolt & Nut
See Detail A*

Ground Lug

2-1/2"

Galvanized Hex Nut & Washer

Anchor Bolt

**SQUARE
BOLT CIRCLE**

A technical diagram of an anchor bolt. The bolt is shown in profile, with a threaded section at the top. Dimension *A* is the total length of the bolt. Dimension *B* is the length of the threaded portion. Dimension *C* is the length of the unthreaded portion. The bolt is shown passing through a concrete slab, with a 6" (Typical) dimension indicating the thickness of the slab.

<i>Bolt Length</i>	<i>Vert Ht. A</i>	<i>Thread Len. B</i>	<i>Dia. C</i>
<i>Inches</i>	<i>Inches</i>	<i>Inches</i>	<i>Inches</i>
19	17	1.50	0.625
57	51	7.00	1.250
79	73	7.50	1.500
94	88	8.00	1.750
121	115	8.50	2.000
120	114	9.00	2.250
146	140	9.50	2.500

POST BASES		
Post Type	Arm Length (Ft.)	Base Type
B, BL, C & CL	8 - 14	A-8 or B-8
B, BL, C & CL	15 - 34	A-10 or B-10
B, BL, C & CL	35 - 54	A-13 or B-13


Signal structures which will exceed the dimension limits shown on Standard Drawing TS-5 shall have its Post Base designed by a professional engineer and approved by the City Engineer (or designee). A set of drawings including specifications and design computations shall be submitted for record and reference. The submitted drawings and calculations shall be signed and sealed by a professional engineer in accordance with the laws relating to architects and professional engineers (Chapter 327, RSMo) and shall include a title block or summary sheet which lists and certifies that the foundation will meet the design criteria.

STEEL & CONCRETE REQUIREMENTS FOR POST BASES				
Bases		#8 Steel Bar		Conc. C.Y.
Type	A (10)	Length	Weight Lbs (1)	
A-8	8'-0"	9'-6"	399	2.53
A-10	10'-0"	11'-6"	481	3.06
A-13	13'-0"	14'-6"	604	3.84
B-8	8'-0"	7'-6"	317	2.09
B-10	10'-0"	9'-6"	400	2.62
B-13	13'-0"	12'-6"	523	3.40
C*				0.44

(10) Soil depth, no rock
 (11) Include #4 tie bar

BASE EMBEDMENT IN SOLID ROCK			
Solid Rock Encounter Point	Required Embedment For Base Type		
	A-8 B-8	A-10 B-10	A-13 B-13
At Surface	4'-6"	4'-9"	5'-9"
At One-Fourth Normal Depth	3'-6"	4'-0"	5'-0"
At One-Half Normal Depth	3'-0"	3'-3"	3'-3"
At Three-Fourths Normal Depth	1'-3"	1'-3"	1'-0"

1. Required embedment depths can be interpolated between encounter points for other solid rock encounter depths.
2. Normal lengths for anchor bolts and reinforcing steel will be required.
3. Core drill holes for anchor bolts and reinforcing steel in solid rock shall be provided. Core drill holes shall be twice the diameter of the anchor bolt and reinforcing steel diameter and to within 3 inches of the normal base depth.
4. If soil, shale, gravel, fractured rock, or voids are encountered during core drilling, the rock shall be removed to the point of encounter.
5. Anchor bolts and reinforcing steel shall be grouted in the core drill holes with non-shrink grout having a minimum strength of 9,000 pounds in 24 hours.
6. Straight anchor bolts of the length shown in the anchor bolt table under the column "bolt length" are adequate for use in grouted core drilled holes. No heat induced alteration or bending of anchor bolts will be permitted.

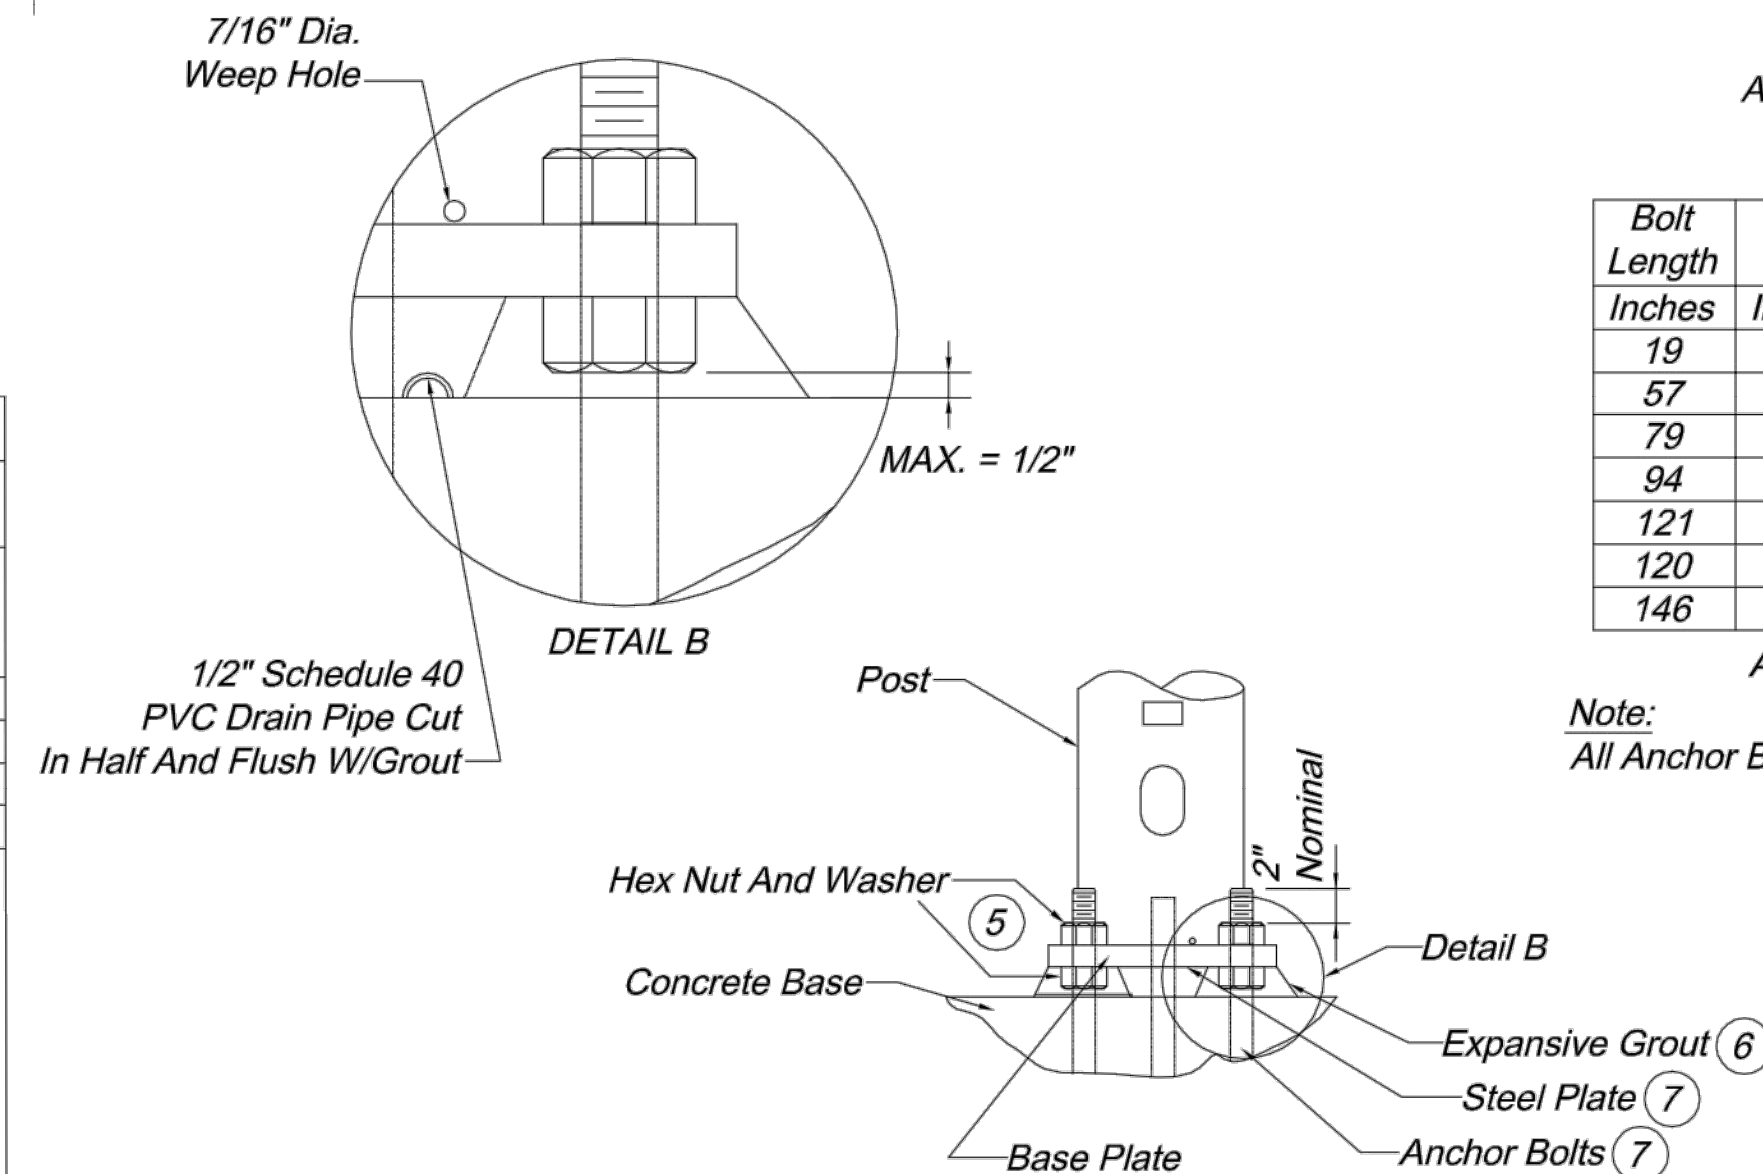

TWO BOLTS PER PLATE

SIDE VIEW

END VIEW

Hex Nut or 5/16" Fillet
Weld All Around Both Sides


FOUR BOLTS PER PLATE

SIDE VIEW

END VIEW

Hex Nut or 5/16" Fillet
Weld All Around Both Sides


- ① If bolt circle is 22 inches or greater, use Type B base. If Type B base is used anywhere, all Type B, BL, C, and CL posts shall have Type B base. Base plate shall stay within the top of the post base diameter.
- ② Anchor bolt dimensions are shown on the manufacturer's approved drawings.
- ③ Maximum bolt circle diameter is 26". Base plate shall stay within the top of the post base diameter.
- ④ 0" to 6" variation in base height is for obtaining 16'-0" clearance. 0.13" C.Y. concrete and 3 lbs. reinforcing steel per 6".
- ⑤ Posts shall be furnished with individual nut covers.
- ⑥ Expansive grout shall be used between the post base plate and concrete base.
- ⑦ Plate and bolt sizes shall be shown on fabricators shop drawings and shall be subject to approval.
- ⑧ 3/4" x 8' minimum ground rod. If subsurface conditions exist which prohibit the placement of the ground rod in vertical position, the rod may be driven at an oblique angle not to exceed 45 degrees from vertical or buried in a trench at least 30 in. deep. Connection to ground rod shall be clamp type as detailed on standard drawing TS-2.




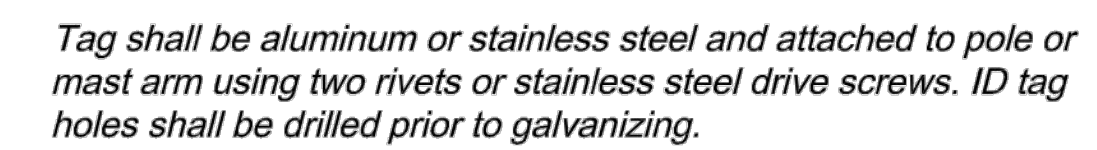


- To determine left or right on Type B or C signal post, viewing position shall be from the center of the intersection being controlled and facing the signal involved.*






TYPE B AND TYPE BL (WITH LUMINAIRE)

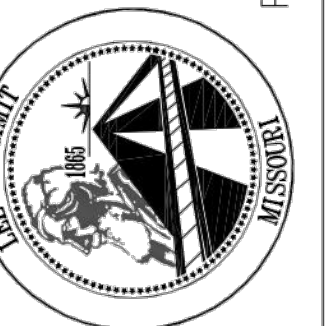

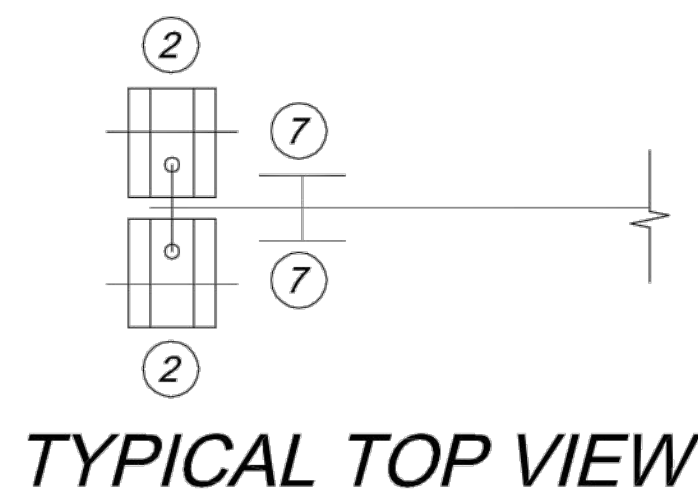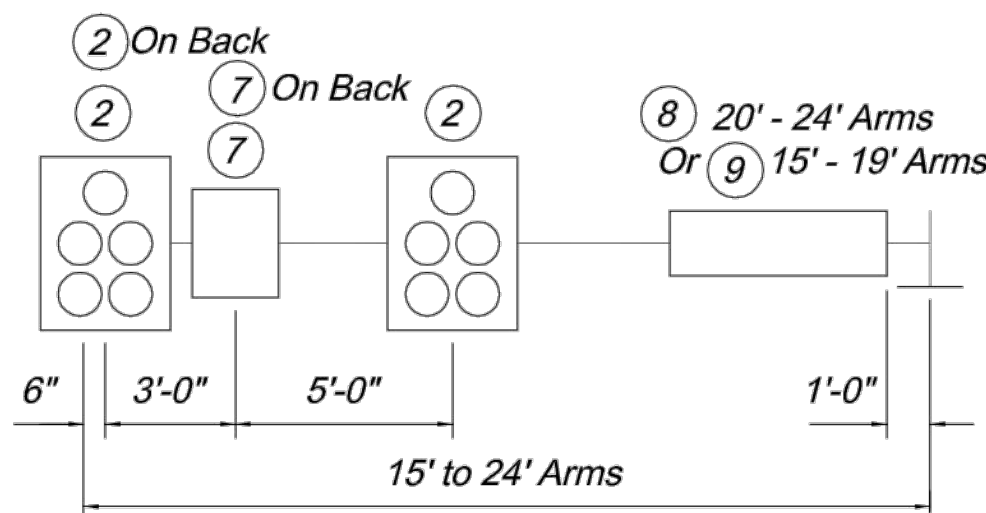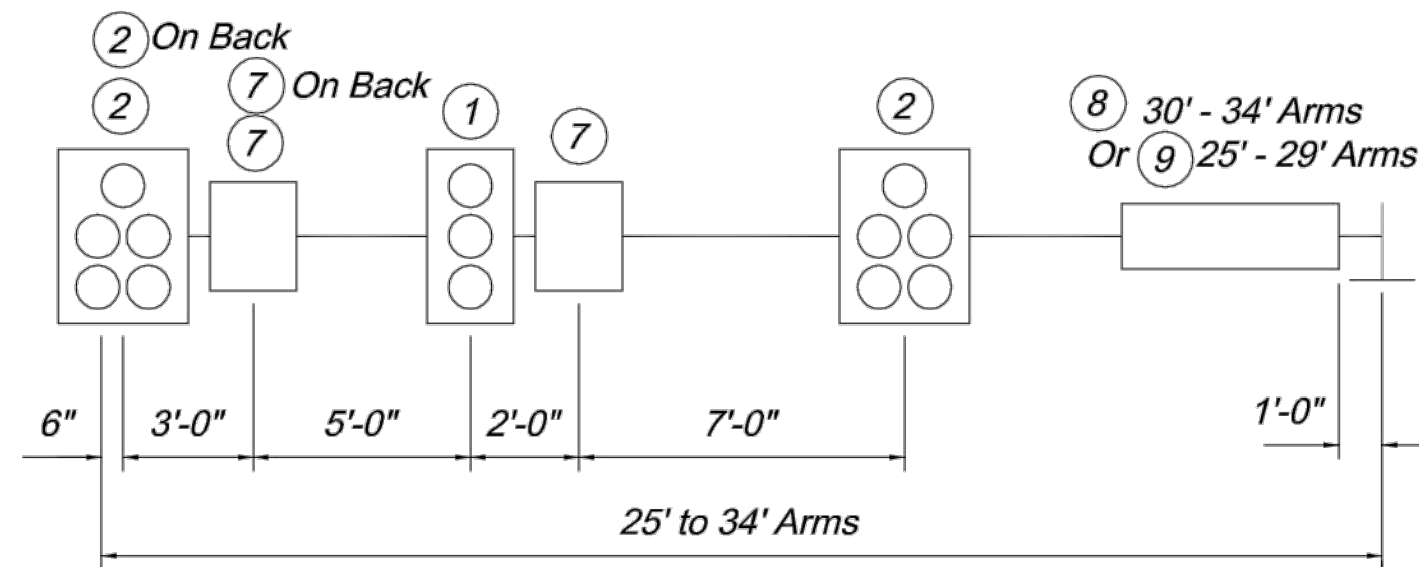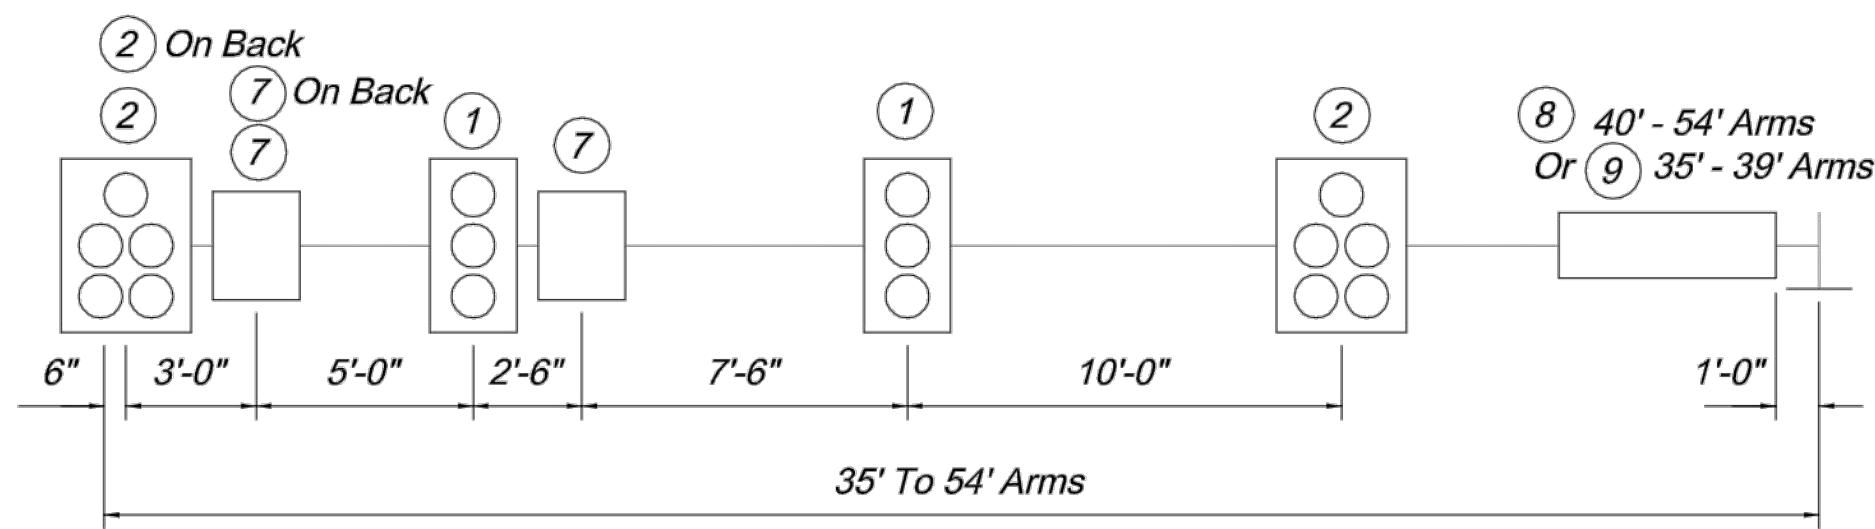


MAST ARM LOADING

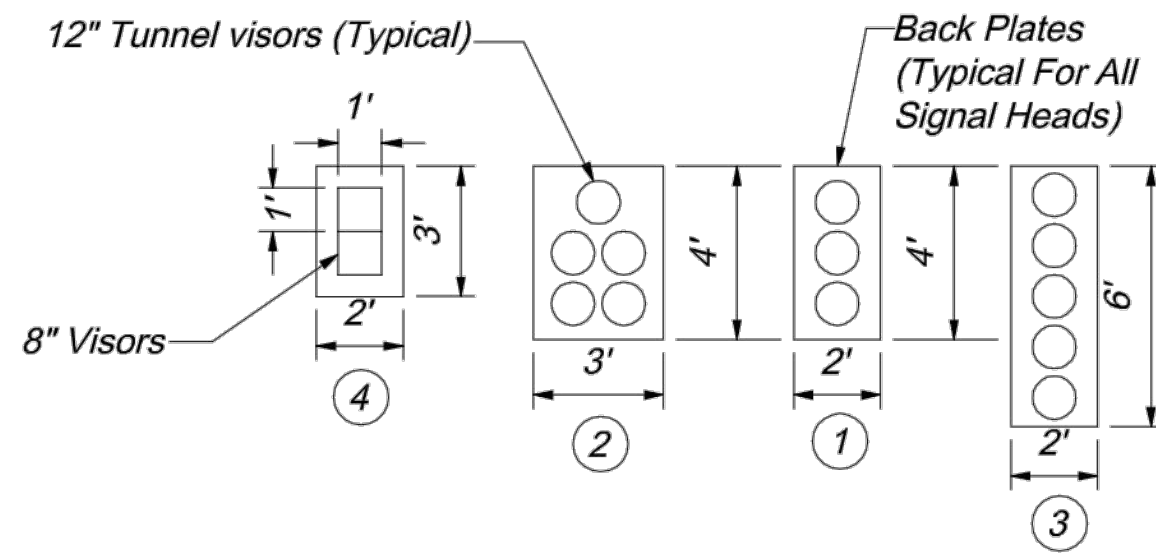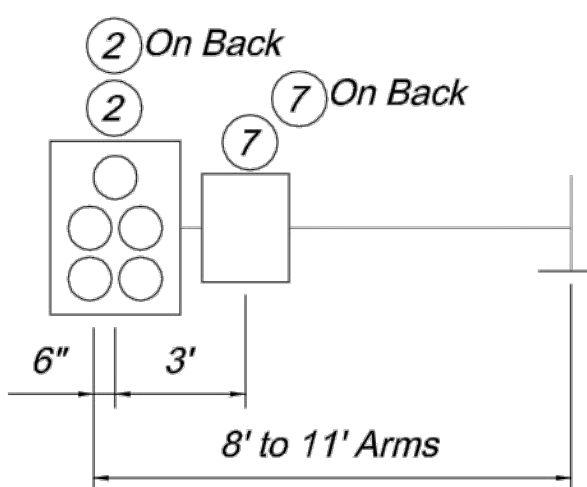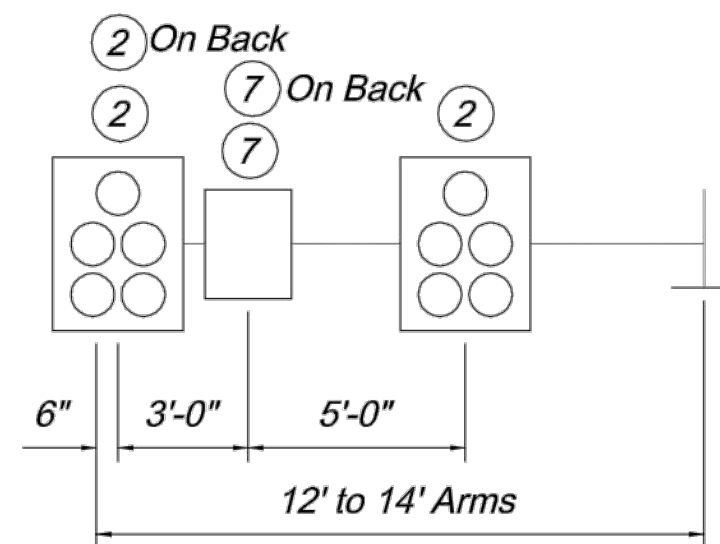

Item No.	Description	Weight (Lbs.)*	Proj. Area (Sq. Ft.)	Surface Area (Sq. Ft.)
①	3-Section OL Head	60.0	8.0	32.5
②	5-Section OL Head	100.0	12.0	47.5
③	Vert. 5-Section OL Head	100.0	12.0	50.5
④	2-Section OL Head	40.0	6.0	23.0
⑤	150 Watt Luminaire	30.0	1.0	3.5
⑥	9" X 18" Sign	2.0	1.1	N/A
⑦	24" X 30" Sign	27.0	5.0	N/A
⑧	120" X 18" Sign	25.0	15.0	N/A
⑨	96" X 16" Sign 96" X 18" Sign 96" X 28" Sign	18.0 20.0 31.0	10.7 12.0 18.7	N/A N/A N/A

OL - Optically Limited
* Mounting Hardware Included

SECTION A-A

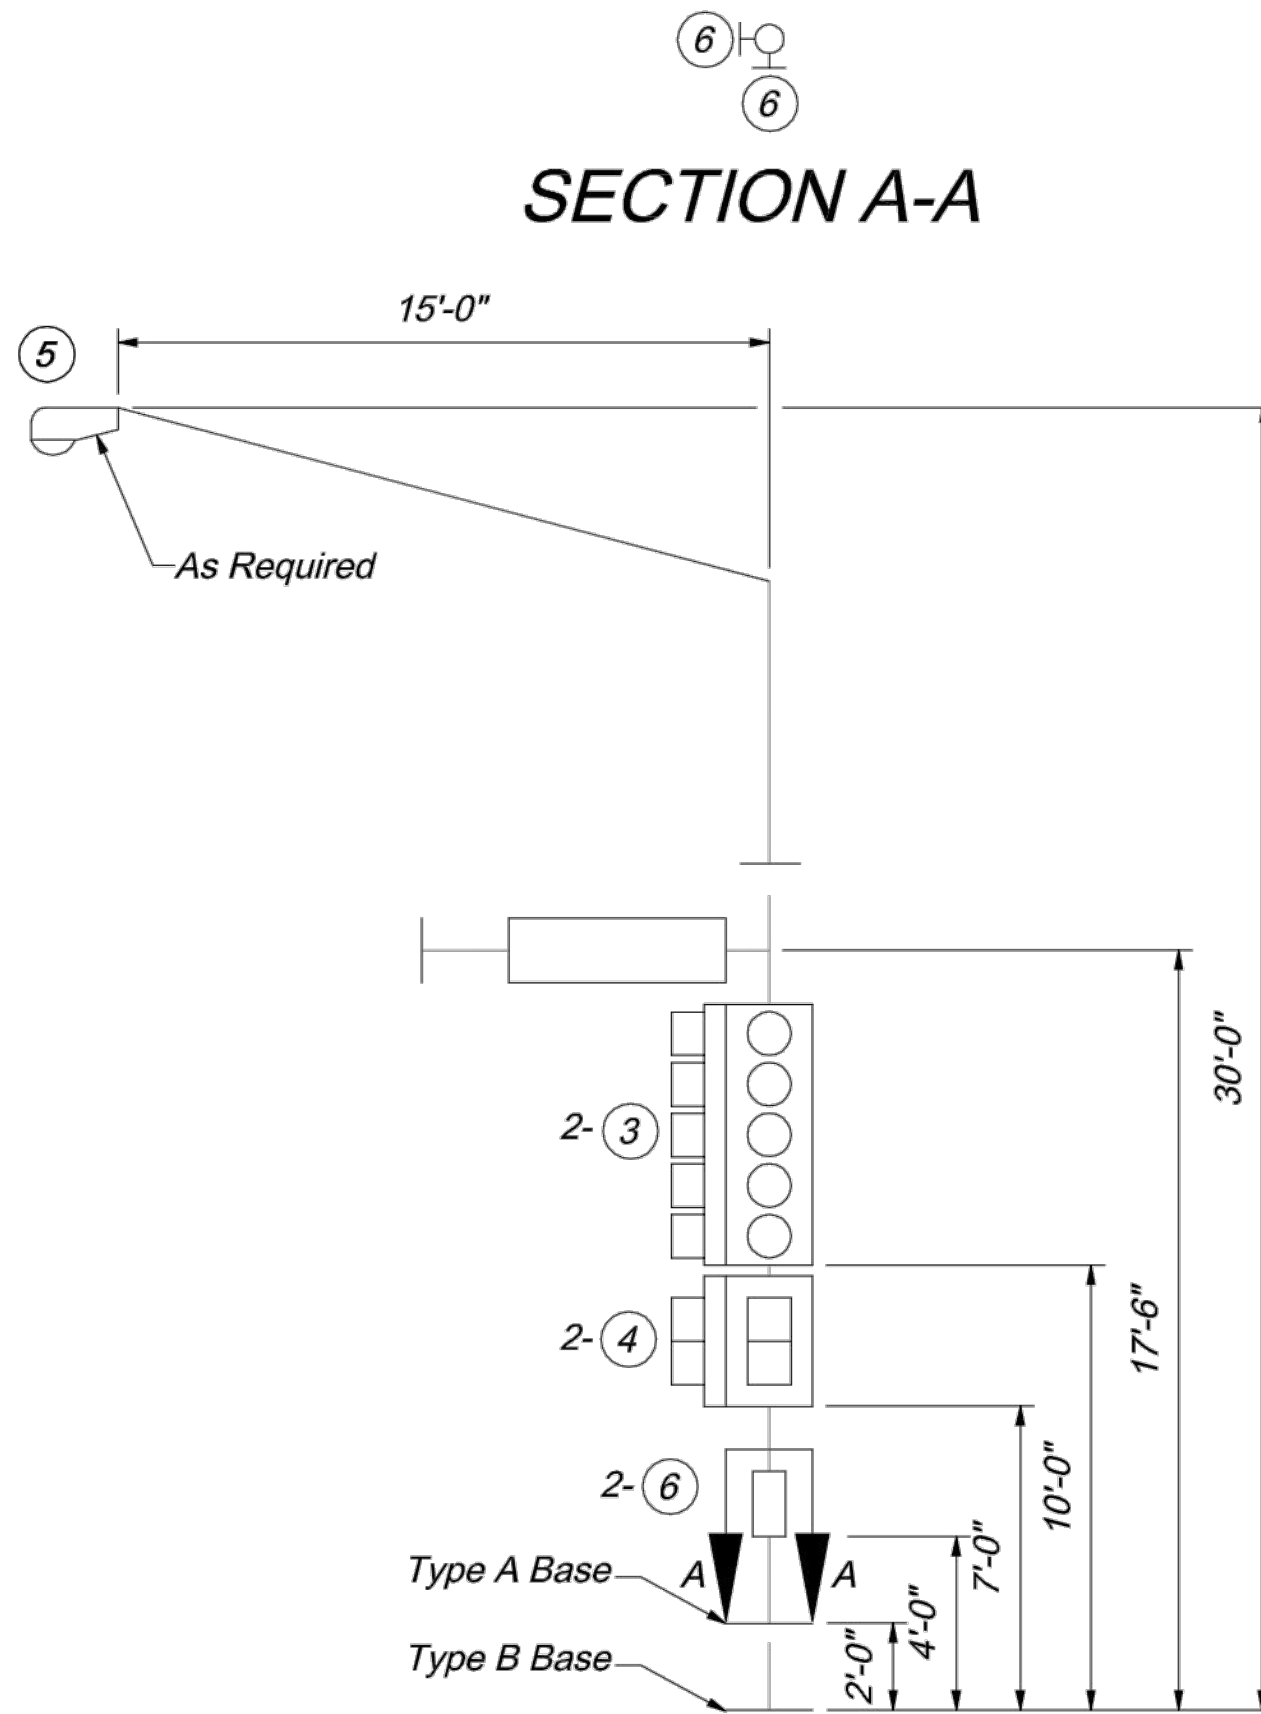

TYPICAL POST LOADING

Structural Design Requirements:

Structural supports shall be designed and fabricated to withstand their own loading and the attachment loading shown on this drawing or on the plans, whichever is greater. Structural members include posts, mast arms and luminaires bracket arms, as required.

Design of the structural supports shall be based on AASHTO Standard Specifications for Structural Supports for Highway Signs, Luminaires and Traffic Signals, 1994 or latest revision with these exceptions.

Minimum Design Wind Speed of 90 MPH at 30 Feet Above Ground.
Group Loading:

Loads	Percent of Allowable Stress*
Group I - DL	100
Group II - DL + W	133
Group III - DL + Ice + 0.5(W**)	133

*No load reduction factors shall be applied in conjunction with these increased allowable stresses.

** W to be computed on the basis of the wind pressure formula. 25 PSF (1197 Pa) minimum for W for Group III.

Signal structures which will exceed the dimension limits shown shall be designed by a professional engineer*** based on AASHTO Standard Specifications for Structural Supports for Highway Signs, Luminaires and Traffic Signals, 2001, 4th Edition, including any interim with the criteria noted below:

- Minimum Basic Wind Speed 90 MPH at 30 Feet Above Ground
- Fatigue Category I
- 50 Year Design Life.
- Shall not be specifically designed for truck induced wind gusts.
- Shall be specifically designed to resist periodic galloping forces.


***A set of shop drawings including weld procedure specifications and design computations shall be submitted for record and reference. The submitted drawings and calculations shall be signed and sealed by a professional engineer in accordance with the laws relating to architects and professional engineers (Chapter 327, RSMO) and shall include a title block or summary sheet which lists and certifies that the product meets all of the specified design criteria.

For Type B and BL posts. Ice and dead loading shall be based on the combined effect of design loading on each arm. Wind loading is applied as described in section 1.2.5(b) of the AASHTO Standard Specifications for Structural Supports, 1994 or latest version.


General Notes:

Attachment locations are for structural design purposes only. Actual locations are shown on the plans.


MINIMUM DESIGN LOADING FOR POST AND MAST ARM ATTACHMENTS

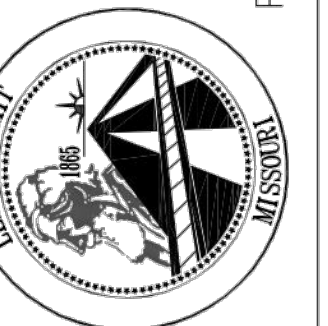







SINGLE CONCRETE PULL BOX

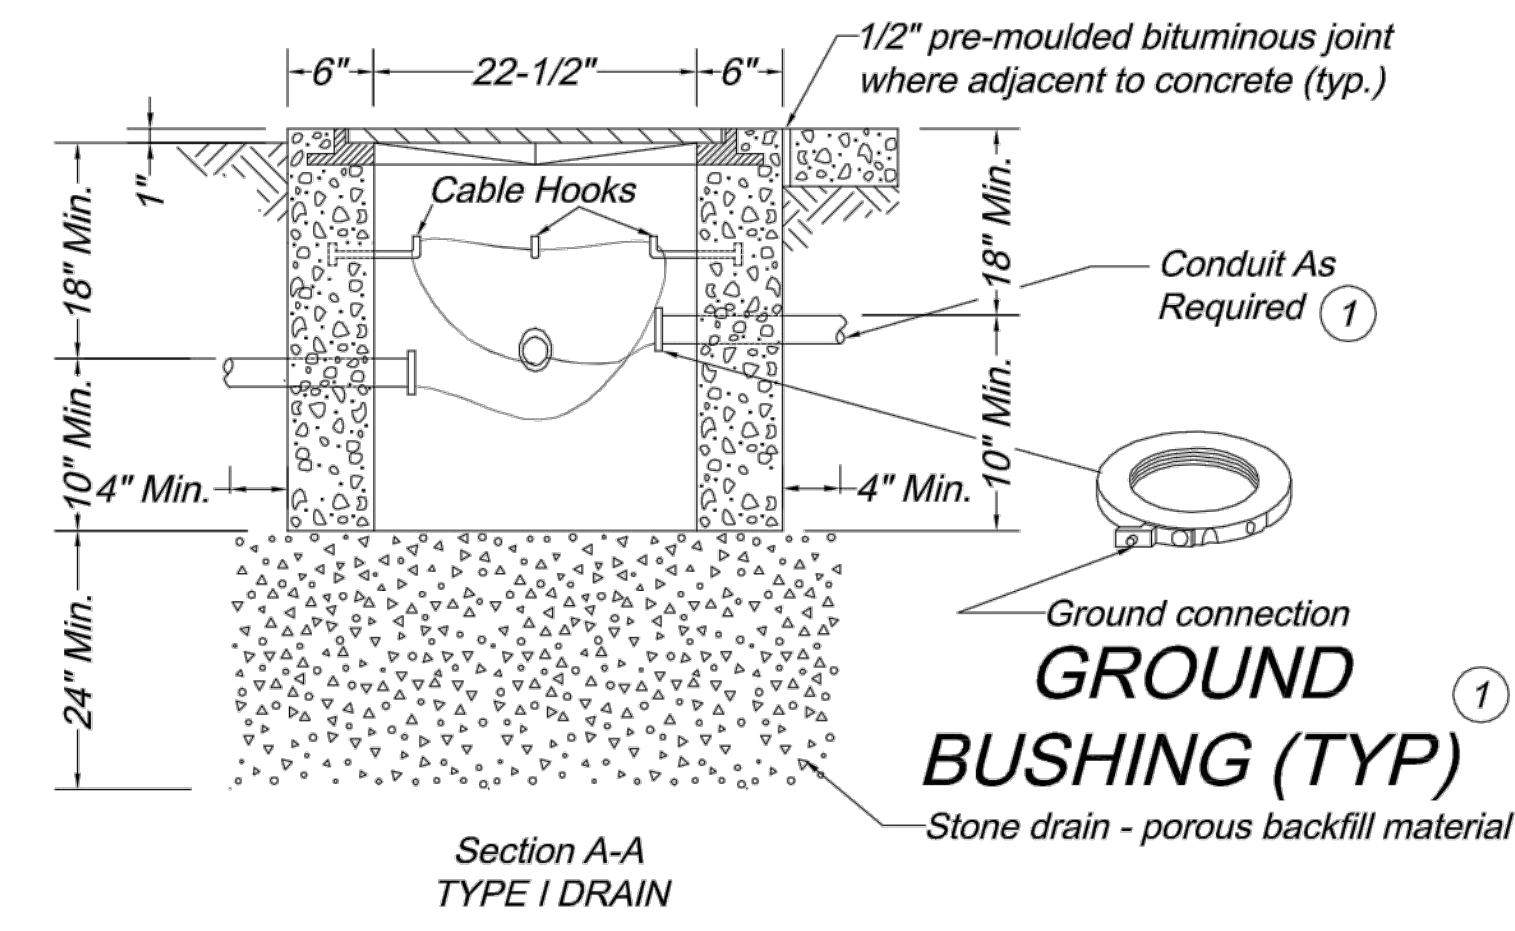


DOUBLE CONCRETE PULL BOX

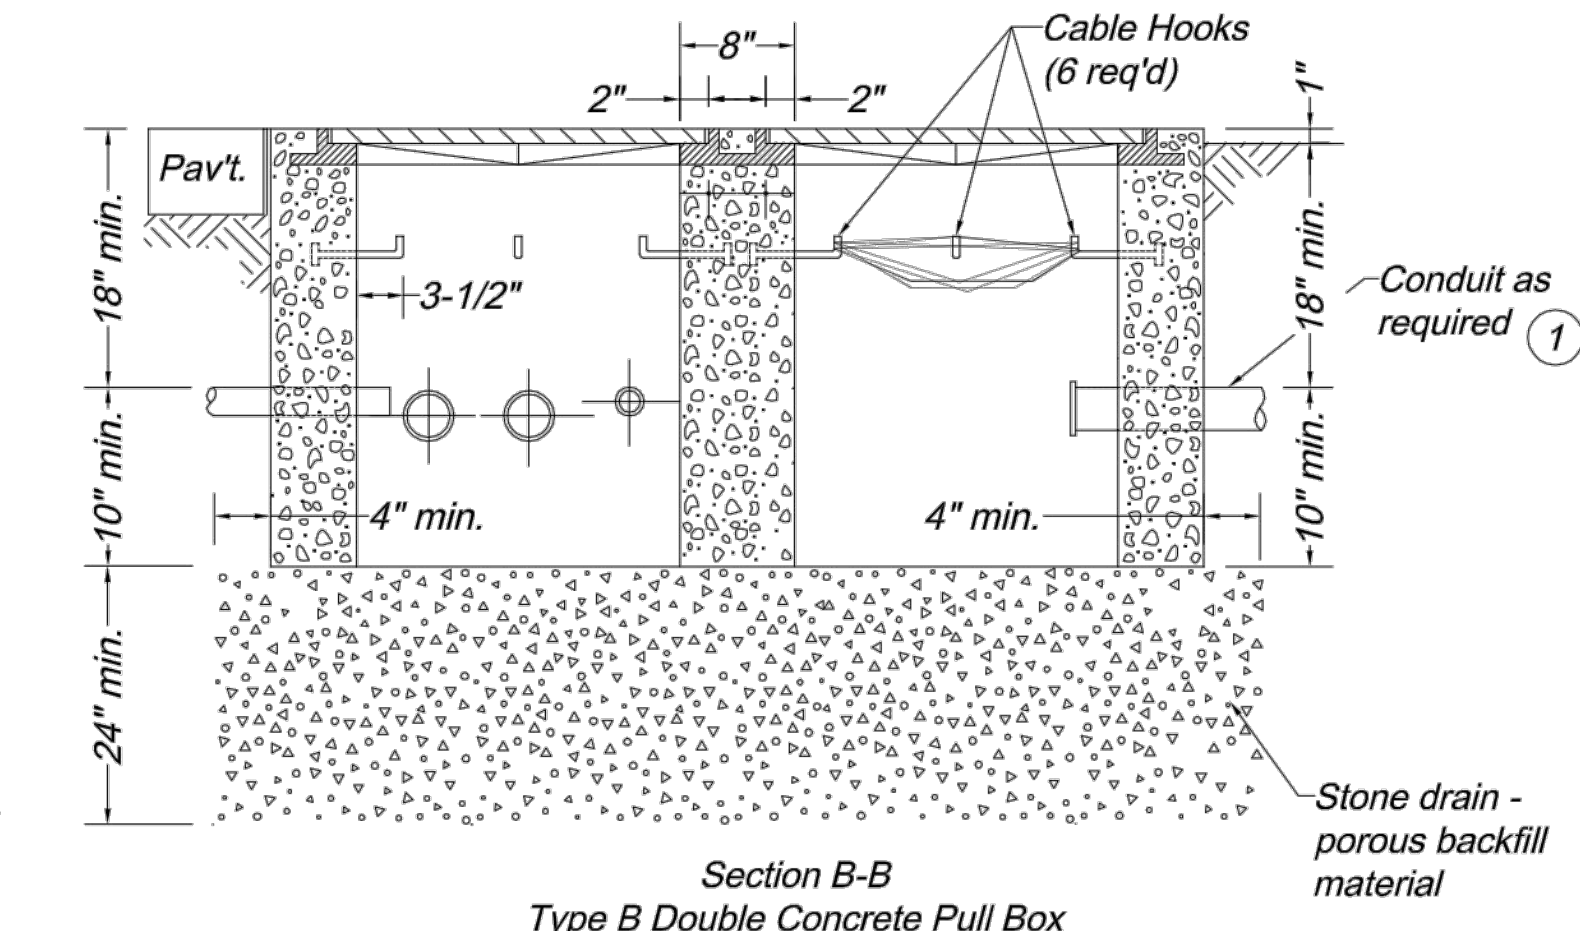

PREFORMED PULL BOX

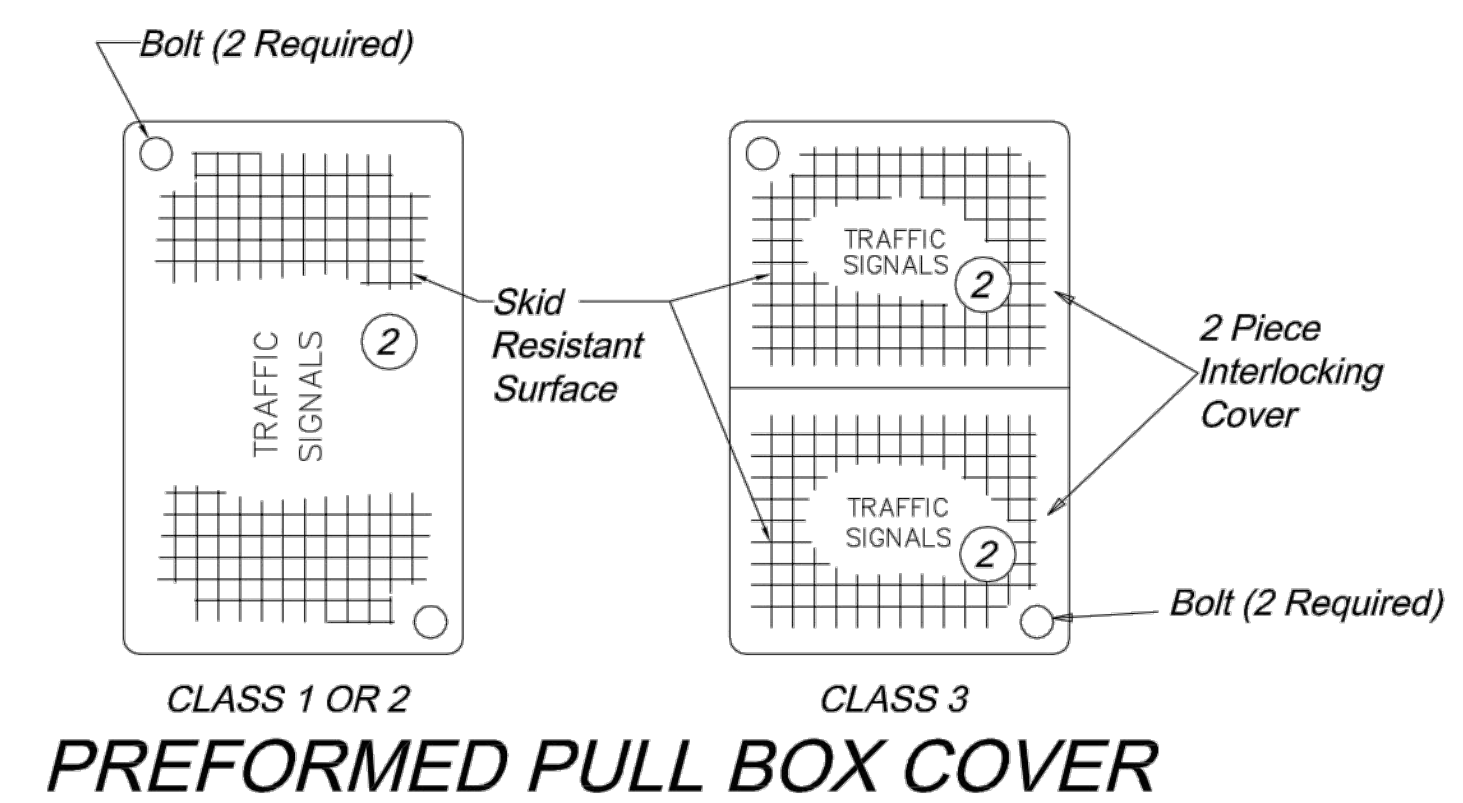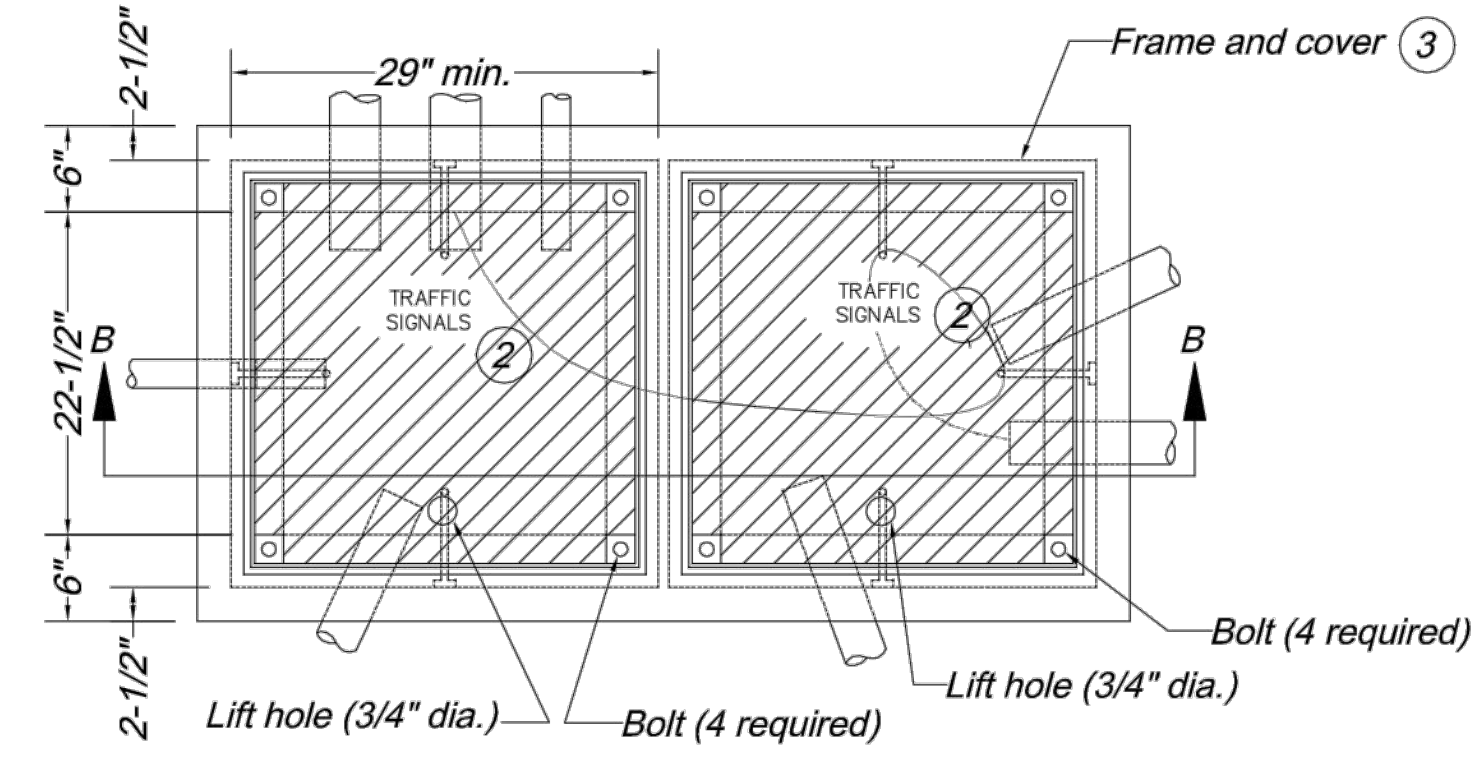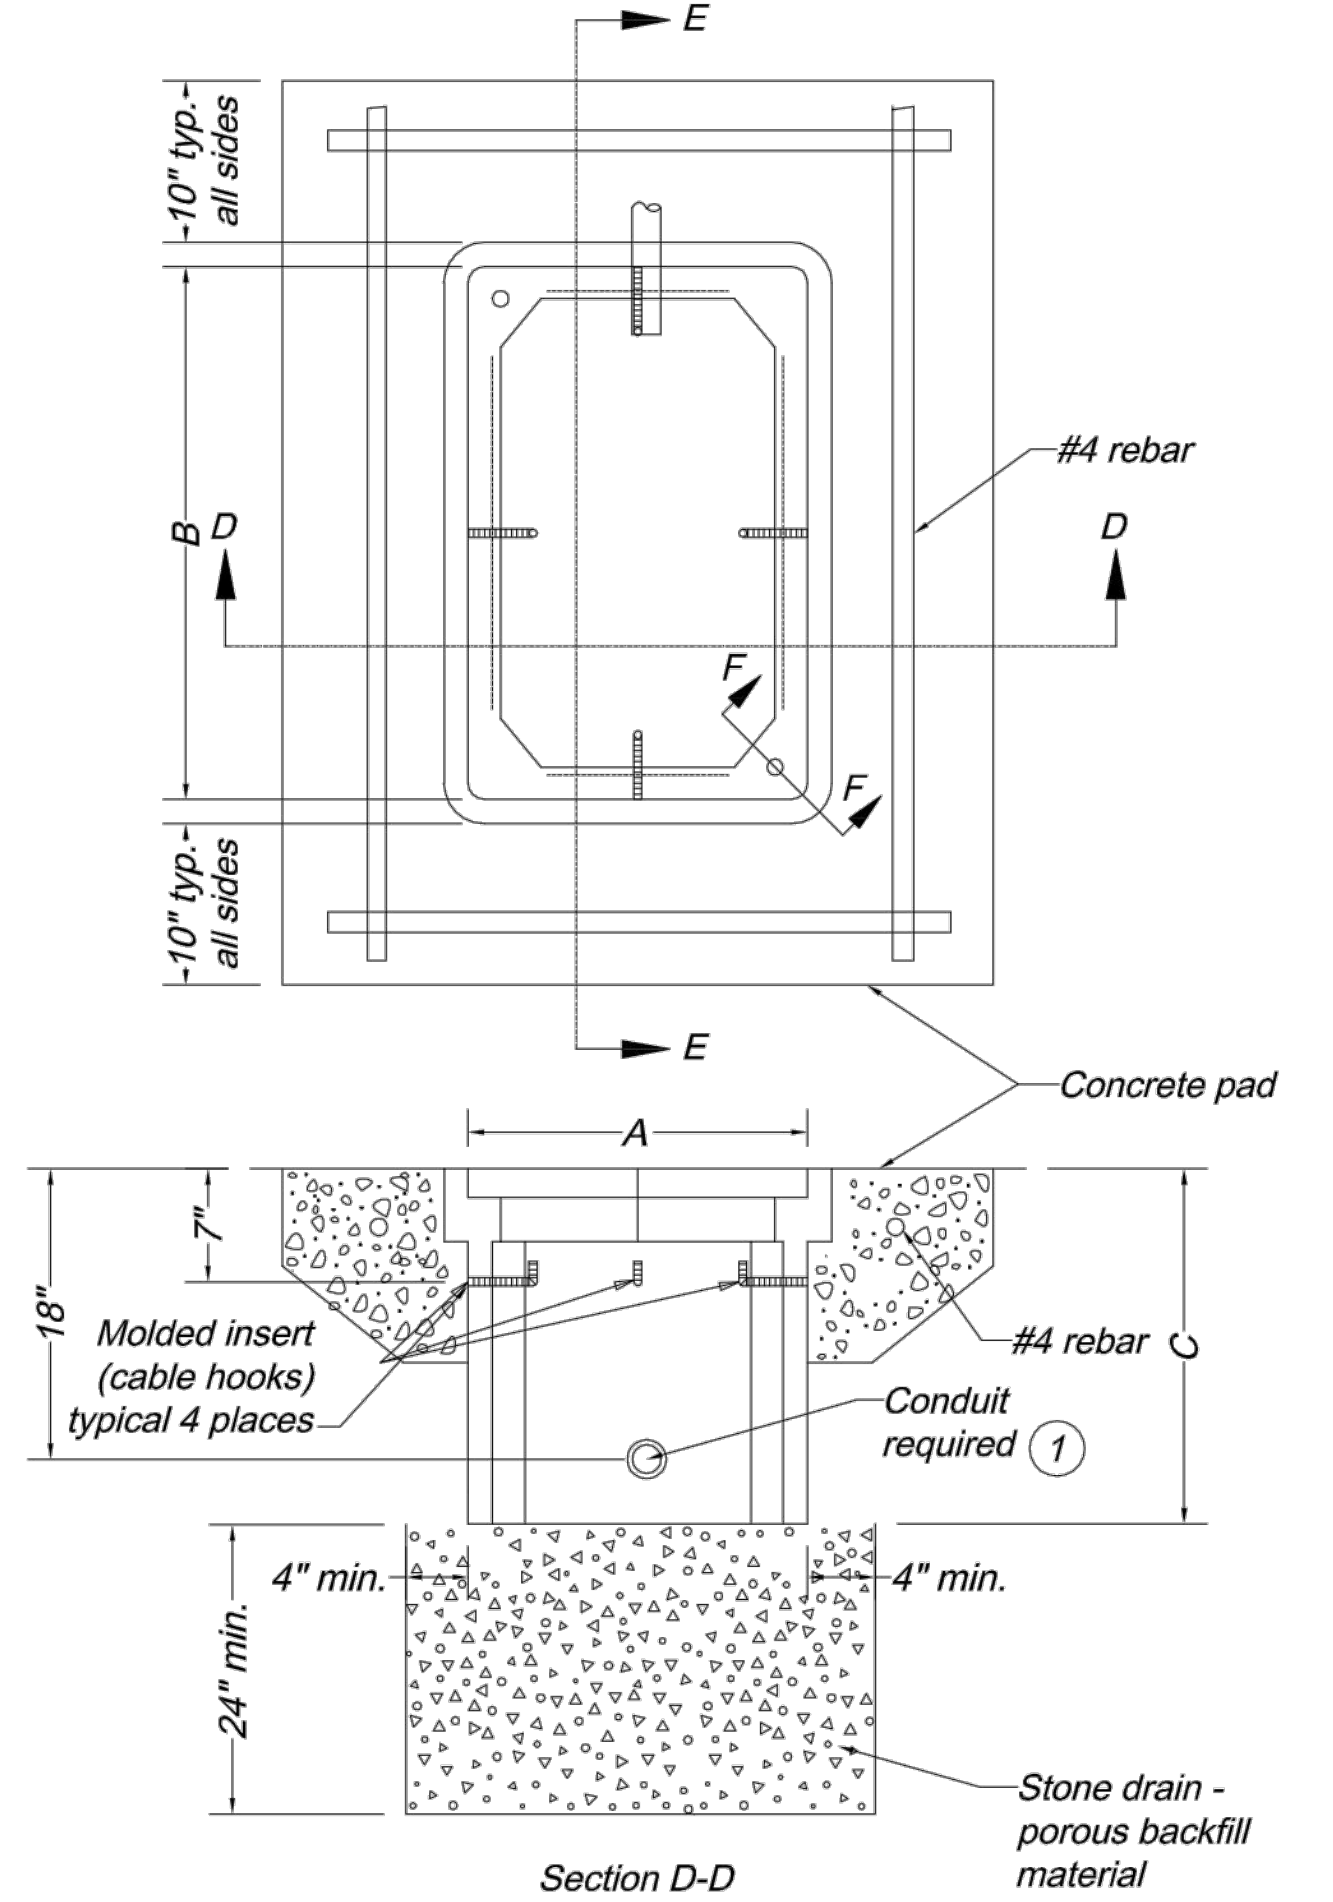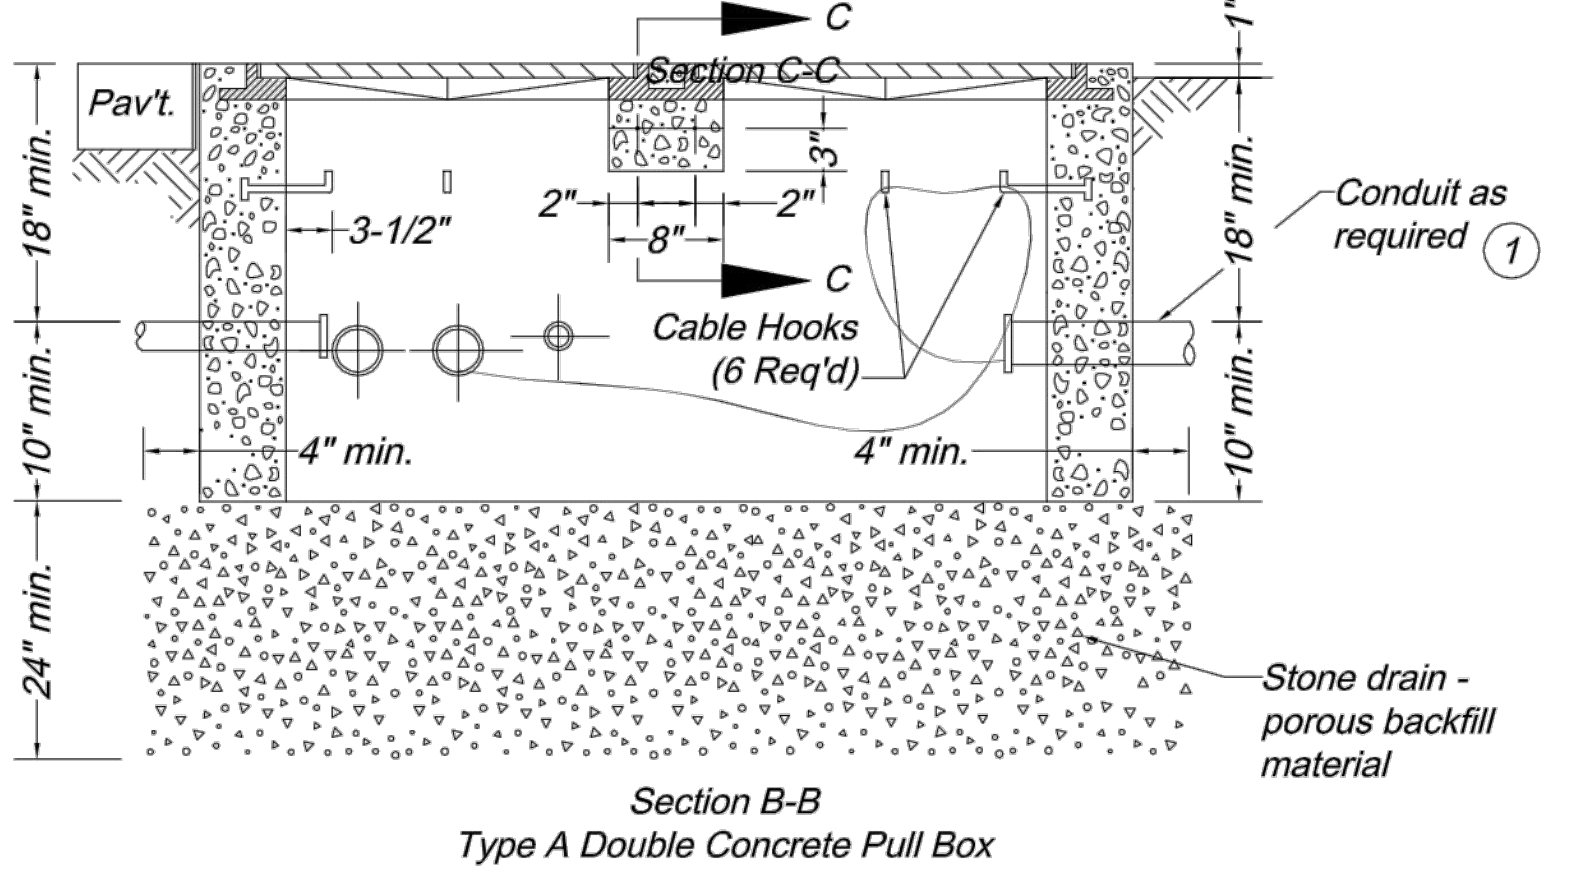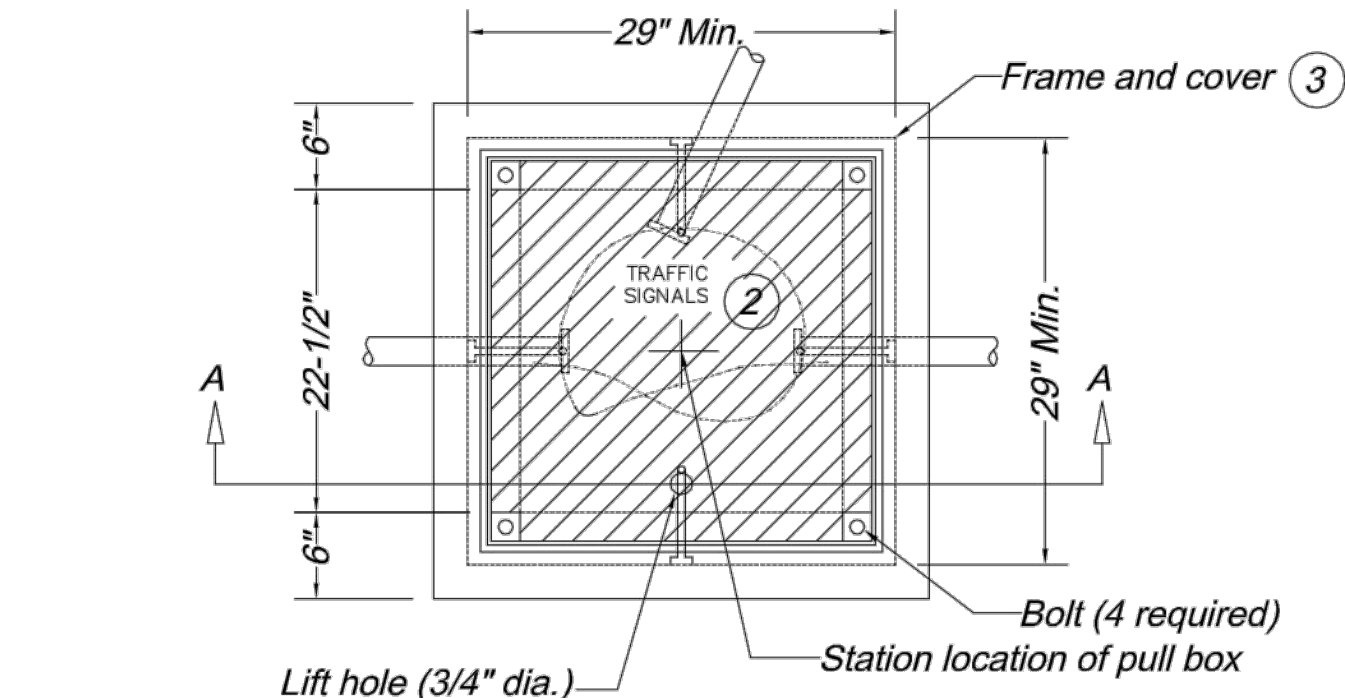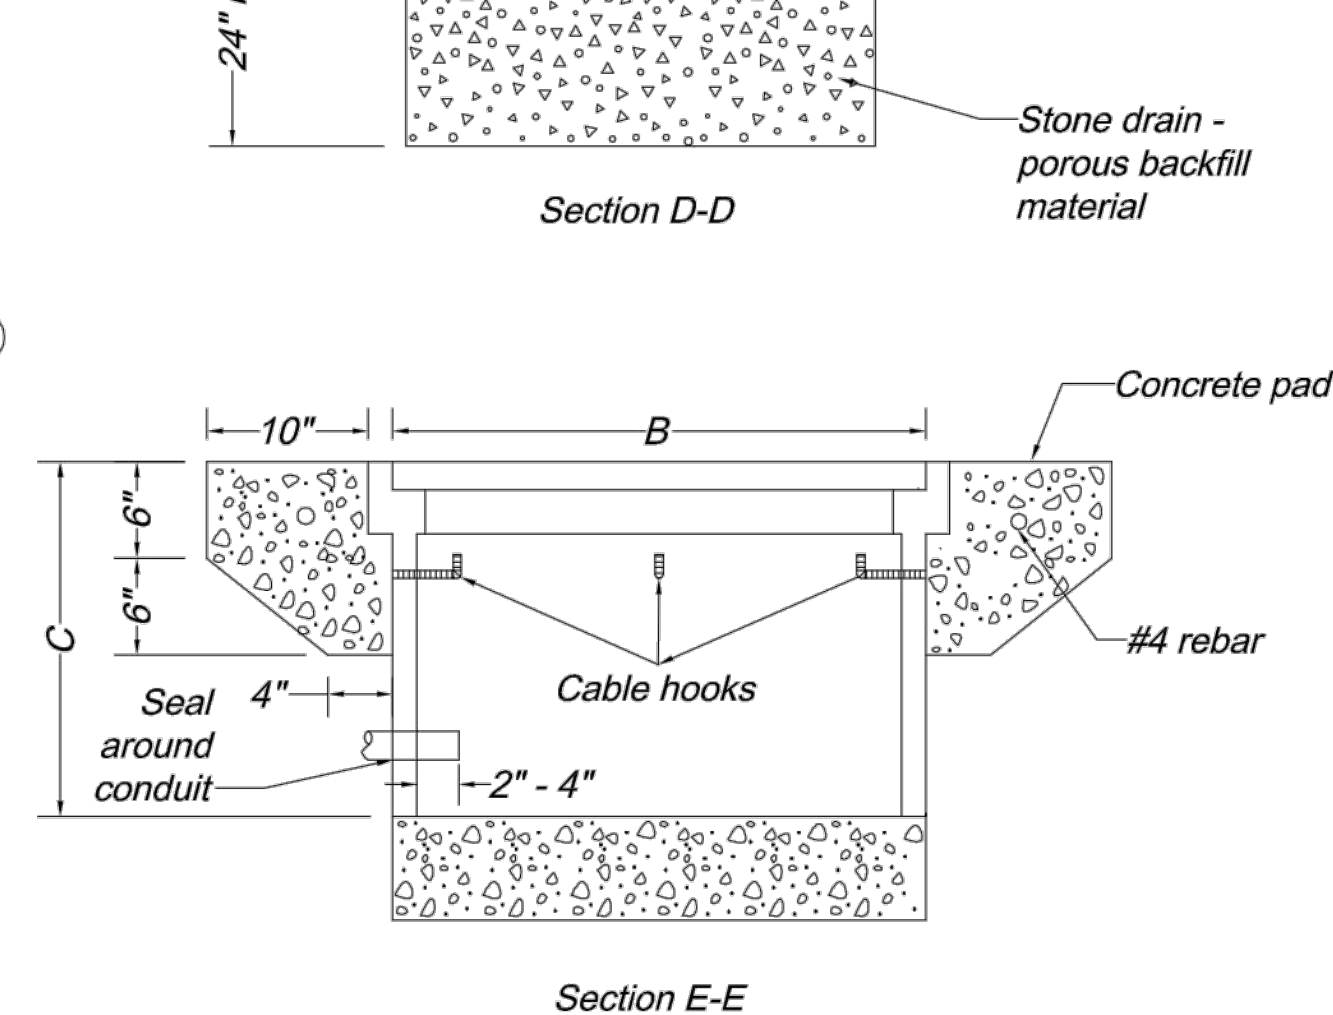

Number of Entering Conductors	Class	Preformed Pull Box Minimum Dimensions		
		A	B	C
< 23	1	17"	30"	20"
23 - 68	2	24"	36"	24"
> 68	3	30"	48"	24"

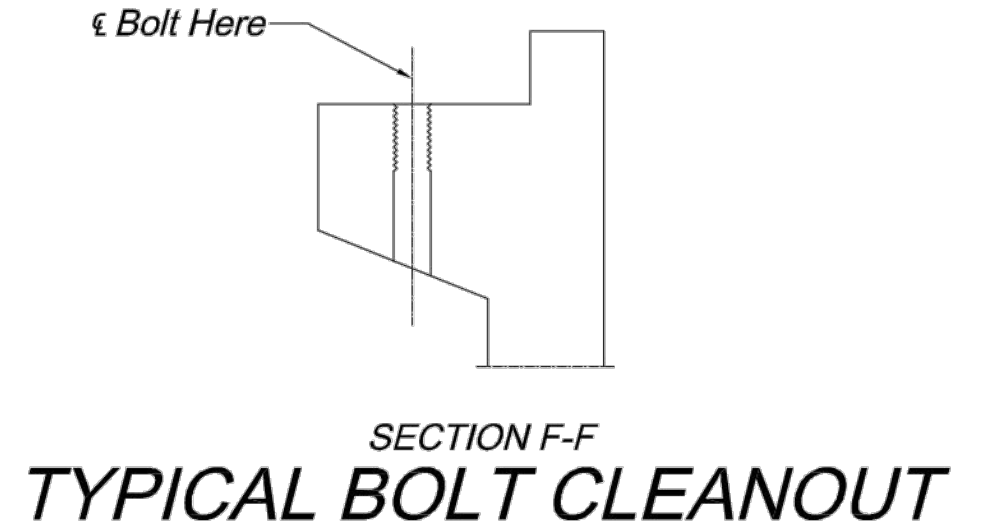

- All metal conduits shall be electrically bonded by a ground bushing and #6 AWG bare copper wire. For PVC, all ground wires shall be connected.
- Signal pull boxes shall be embossed "Traffic Signals."
- Pull box frames and covers shall be cast iron and the following minimum dimensions:
 - Frame Size: 29" x 29"
 - Opening Size: 22 1/2" x 22 1/2"
 - Frame Height: 4-1/4"
 - Frame Weight: 120 lbs.
 - Cover Size: 22-5/8" x 22-5/8"
 - Cover Thickness: 3/4"
 - Cover Weight: 140 lbs.

General Notes:

All dimensions shown are nominal.

Bolt cleanout detail shall be approved by the City Traffic Engineer.

All concrete shall be 3,000 PSI minimum, and shall be subsidiary to the pull box.

Pavement and subgrade shall be as shown on plans.


Stone drain material shall be 1/2" - 3/4" clean rock.

Lift opening required on all covers.

Preformed box walls may be either flared or vertical.

If an extension is used with a preformed box, the lip of the extension may be interior or exterior. The extension shall be compatible and from the same manufacturer.

If preformed pull boxes are specified, the contractor may use the standard concrete pull box in lieu of the Class 1 or 2 preformed pull box or the double concrete pull box, Type A, in lieu of the Class 3 preformed pull boxes.

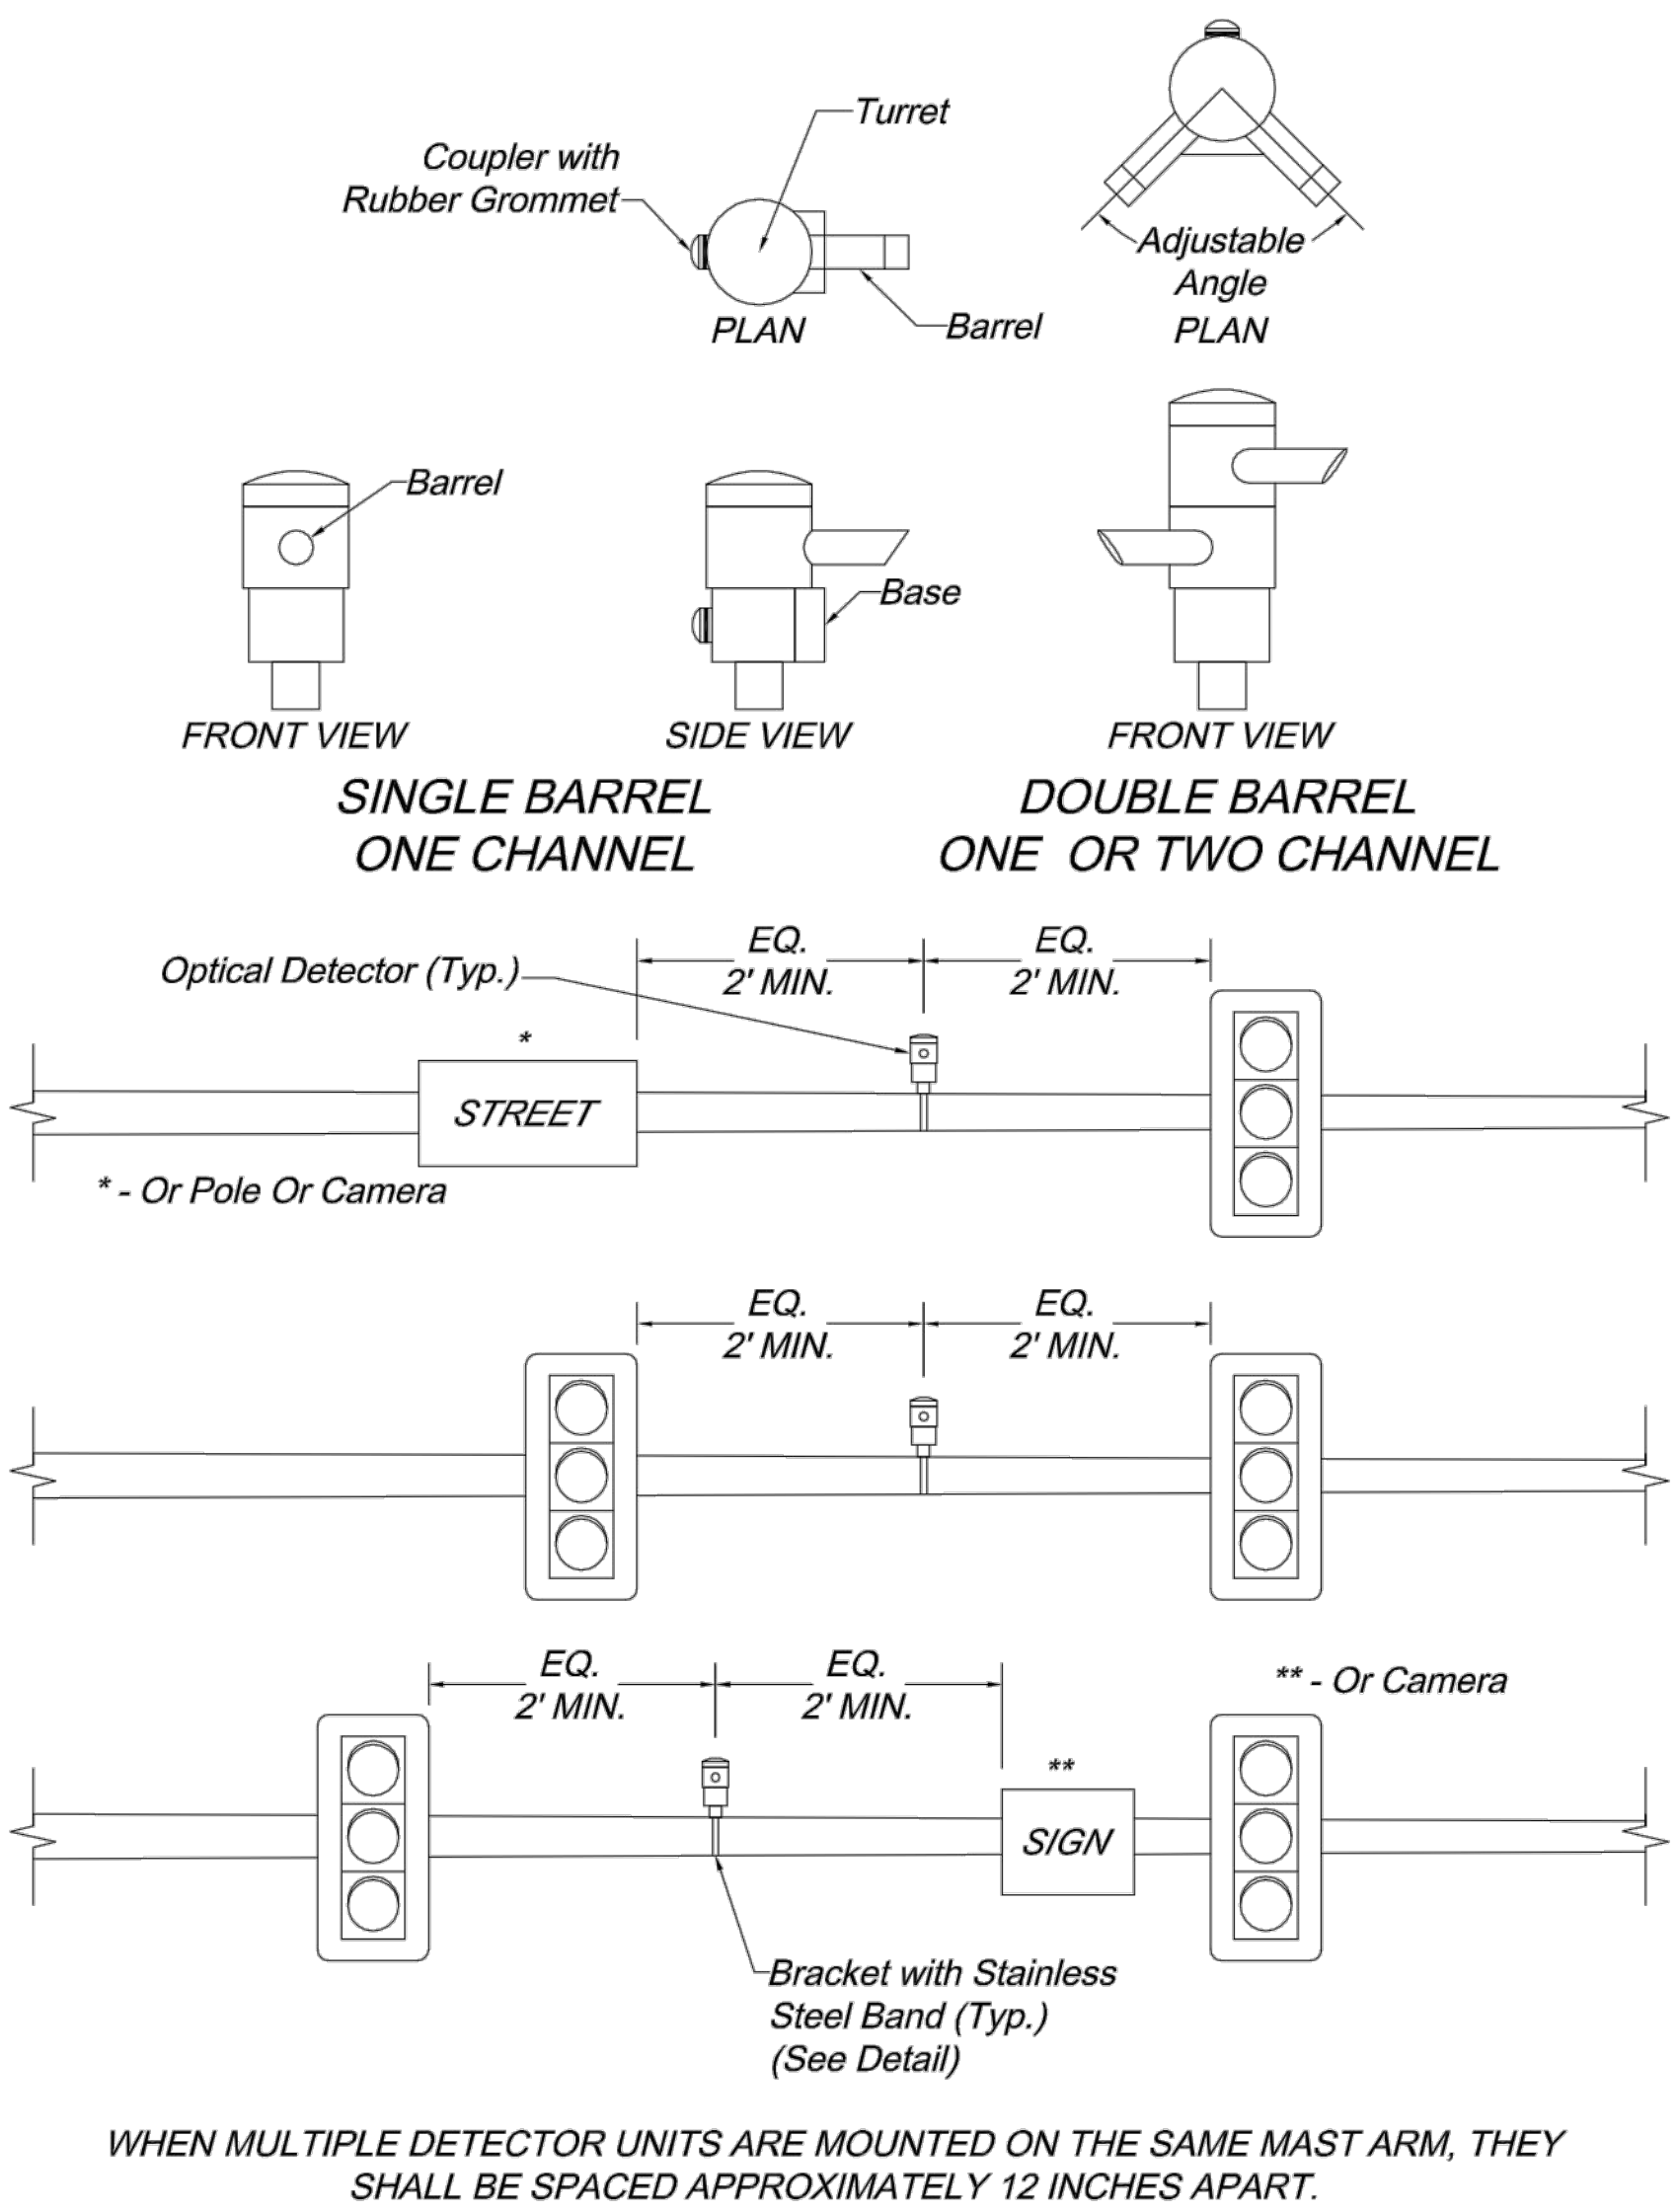

Emergency Vehicle Detection Notes:

1. The detector cable shall be continuous from the optical detector to the traffic signal controller. No splices shall be allowed.
2. The contractor shall label the optical detector cable in all pull boxes by channels as indicated on the plans. This shall be accomplished with aluminum tags attached to the cable with aluminum wire. No direct payment shall be made for this work.
3. Opticom shall be mounted inside the controller cabinet. Unless otherwise indicated on the plans, the placement of the optical detectors shall be centered between the signal heads and/or signal head and sign located on the mast arms. Further information on optical detector placement is shown in the details. The final placement of the optical detector may be adjusted for line of sight requirements.
4. The equipment manufacturer shall be responsible for providing onsite technical assistance to the contractor in final placement of the optical detectors, as well as in all the aspects of the system installation.
5. Preemption sequences and timings shall be developed by the equipment supplier. Timings shall be marked up on the timing sheets from the specific model of controller at each intersection and submitted for review by the City prior to implementation by the supplier. Pre-emption sequences shall use an all red interval or other methods to prevent the occurrence of "Yellow Traps" at intersections with protected/permitted left-turn phasing.
6. Preempts are to be assigned as follows unless otherwise indicated in the plans:

Direction	Preempt No.	Channel
Northbound	1	A
Southbound	2	B
Eastbound	3	C
Westbound	4	D


7. The Contractor shall install the equipment consistent with the equipment manufacturer's recommended installation procedures and interface diagrams in a neat and workmanlike manner. Emergency Vehicle Detection System shall be provided and installed by the contractor and shall consist of all detectors, processors, mounting brackets, etc for a fully operational system.

OPTICAL DETECTOR

Video Detection Notes:

1. The video detection system shall consist of video camera(s), video detection processor (VDP), cables, brackets, and all other materials necessary for a fully functional system.
2. The video detection system shall include software that detects vehicles in multiple lanes of each direction using only one video camera. Detection Zones (DZ) shall be defined using only a video menu and a pointing device to define and place zones on a video image. Up to 24 DZ per camera shall be available.
3. The actual number and location of DZ shall be determined in the field by the City Traffic Engineer. The City reserves the right to have additional zones programmed or modify those shown based on the field programming period completed prior to turning on the signal.
4. Video cameras are to be mounted as shown on the traffic signal plans. If the camera is mounted on a Type BL or CL pole, the camera shall be mounted directly to the luminaire bracket arm. If the camera is mounted on a Type B or C pole, the camera shall be mounted on the mast arm using a 6-foot riser.
5. Video camera placement, adjustment, setup and initial programming shall be at the direction of the manufacturers representative. The manufacturers representative shall assist with identifying optical camera locations, system setup, programming, and turn-on.


VIDEO DETECTION

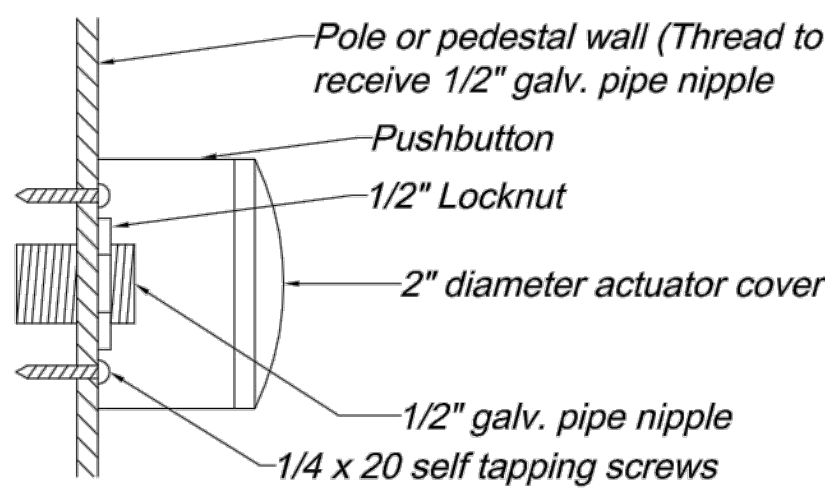

Push Button Notes:


1. Push buttons shall include 2 mounting brackets each and be of the type as noted in the plans.
2. Push buttons shall be ADA approved and weatherproof, mounted in accordance with standard drawing TS-1.

PUSH BUTTON MOUNT DETAIL

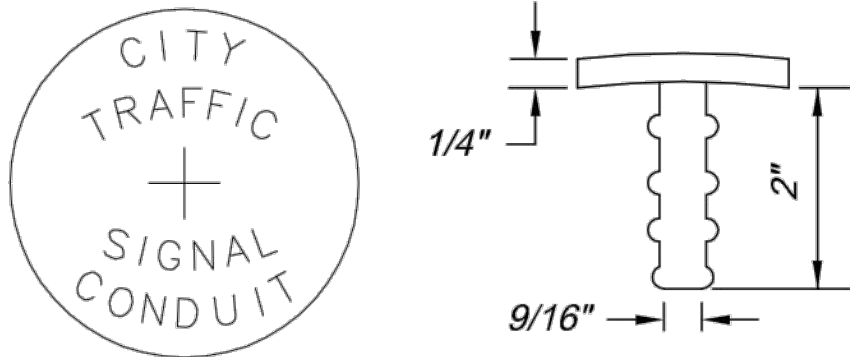

Conduit Marker Notes:

1. Wherever a conduit passes beneath a curbed street, aluminum conduit markers shall be installed in the curb immediately over the conduit location. Conduit markers shall be furnished by the contractor as detailed and shall be installed in the top of the curb by drilling the curb and epoxying the conduit marker in place. Conduit markers shall be flush with the curb. Conduit markers shall be subsidiary to conduit.

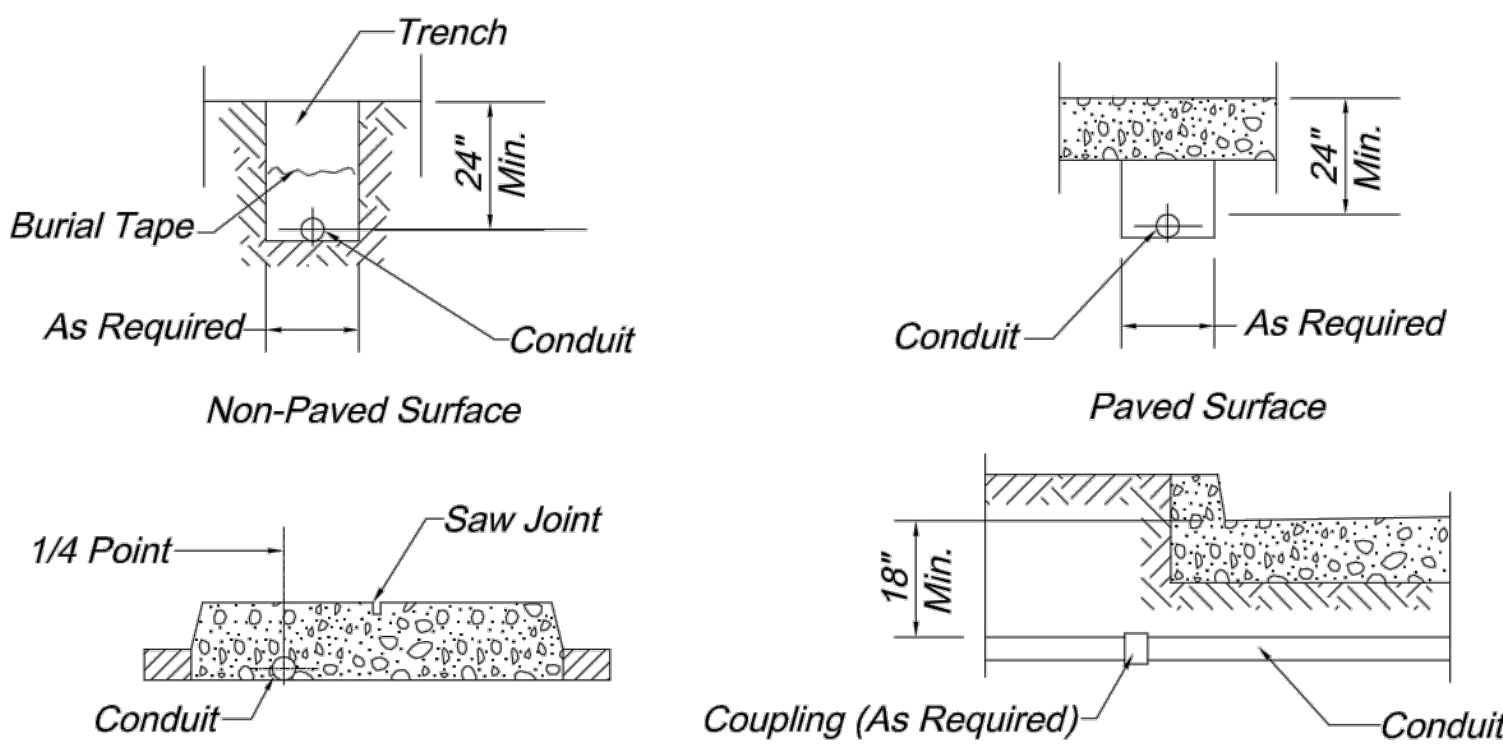


In Proposed Concrete Median On Existing Pavement

0.5% Minimum Slope

Conduit Location Notes:



1. Conduit shall be installed to drain, and if metallic all ends shall be threaded and capped.
2. The Contractor shall notify the City of Lee's Summit, Department of Public Works Traffic Division at (816) 969-1807 for inspection of the conduit installation. At least 24 hours notice shall be provided. The conduit shall not be covered unless inspected and approved by the Engineer or his authorized representative, so as to ensure proper depth, correct conduit material and proper conduit end treatment as described above.

CONDUIT LOCATIONS

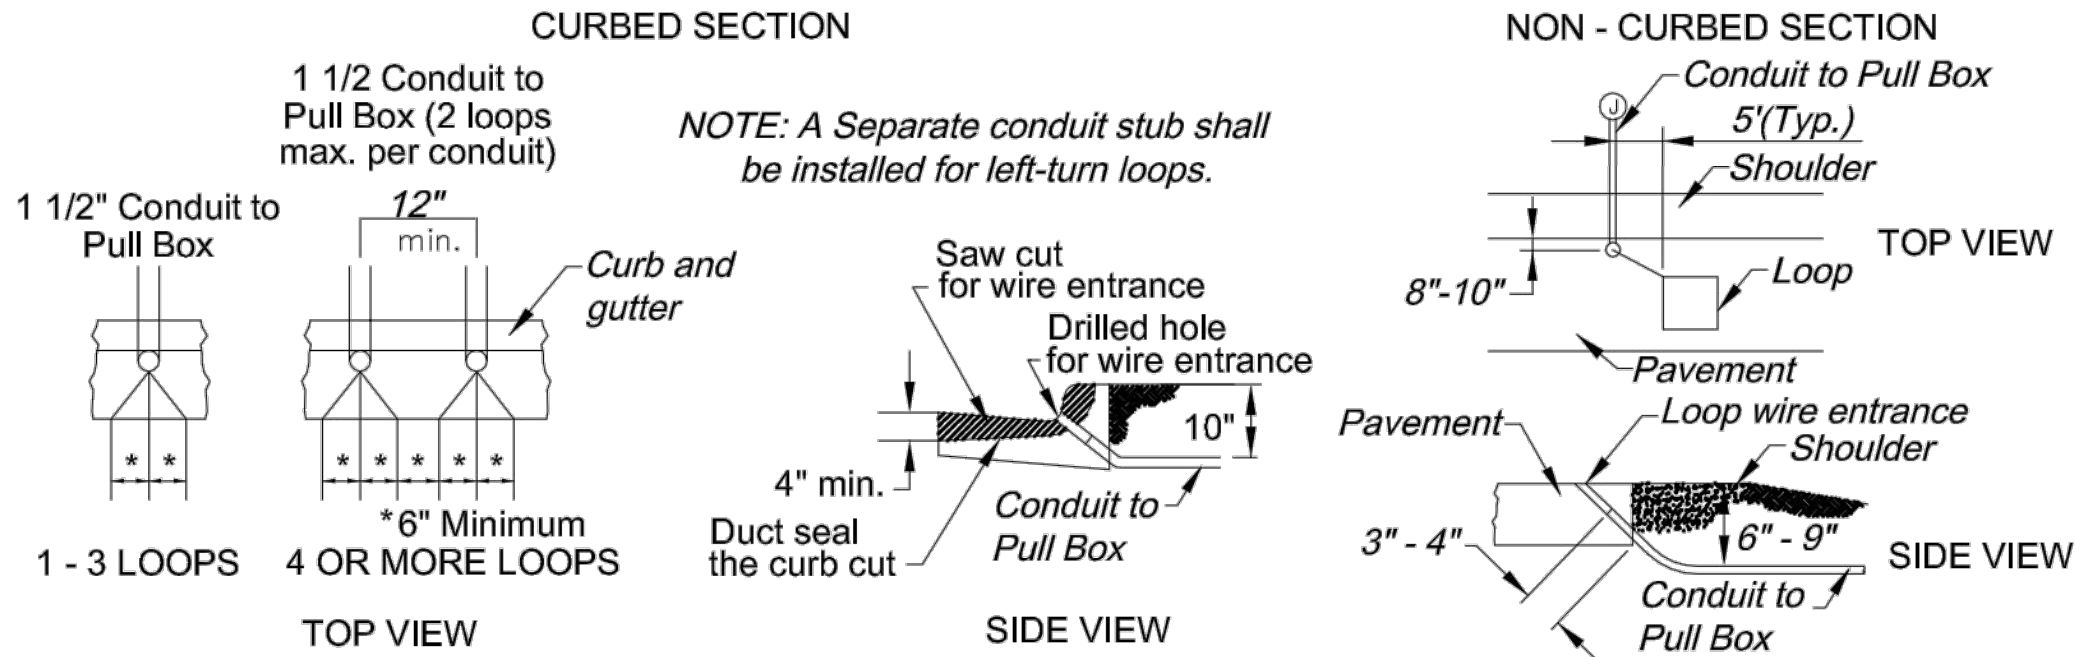

Loop Wire Entrance Notes:



1. Saw cut in the curb and gutter section and conduit entrance to be sealed with a pliable, non-hardening duct sealant prior to application of loop sealant. No loop sealant shall be applied in the curb and gutter section or at conduit entrance.
2. Grout around conduit inserted into curb or pavement section.
3. Each loop shall have a separate lead-in-saw cut to the loop wire entrance in the curb or at the edge of pavement.

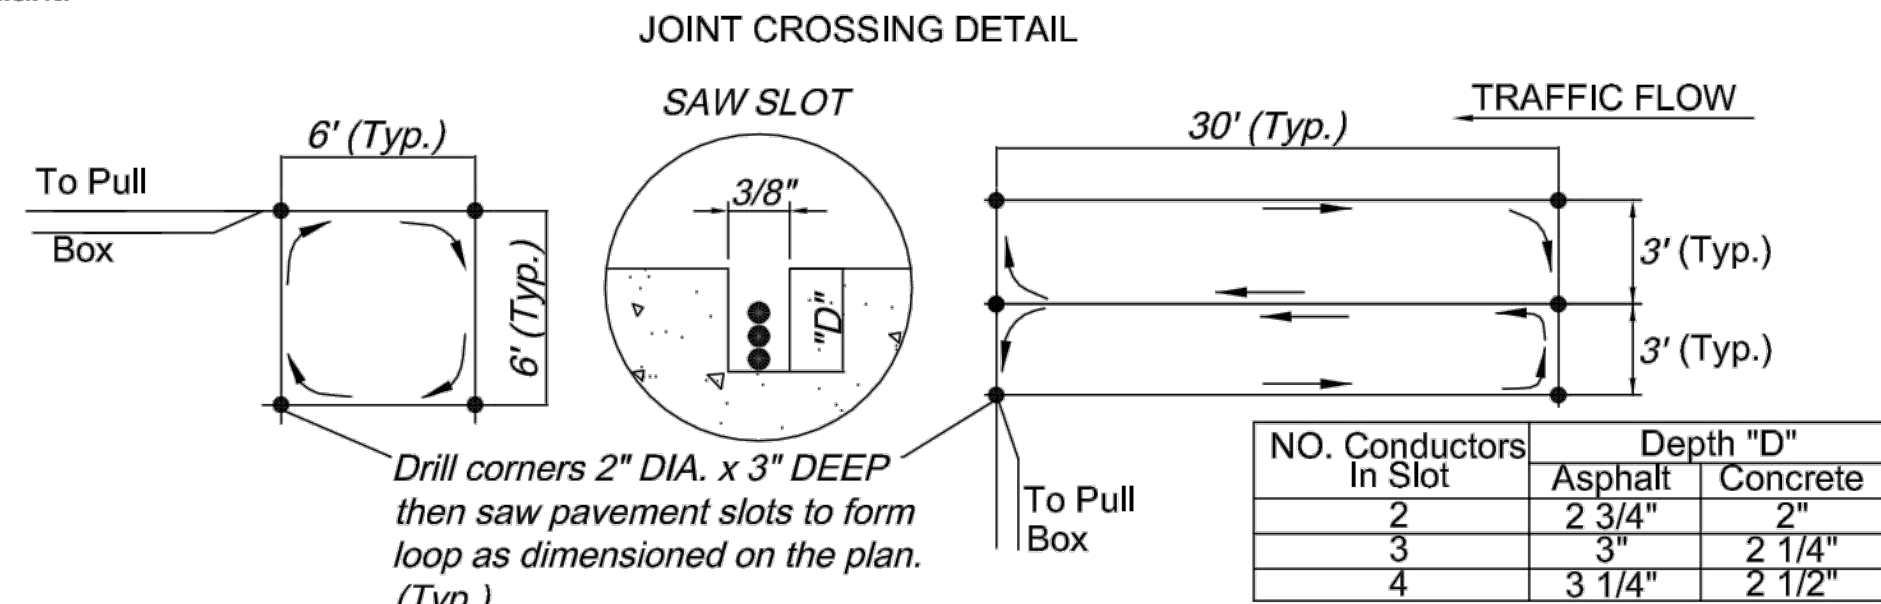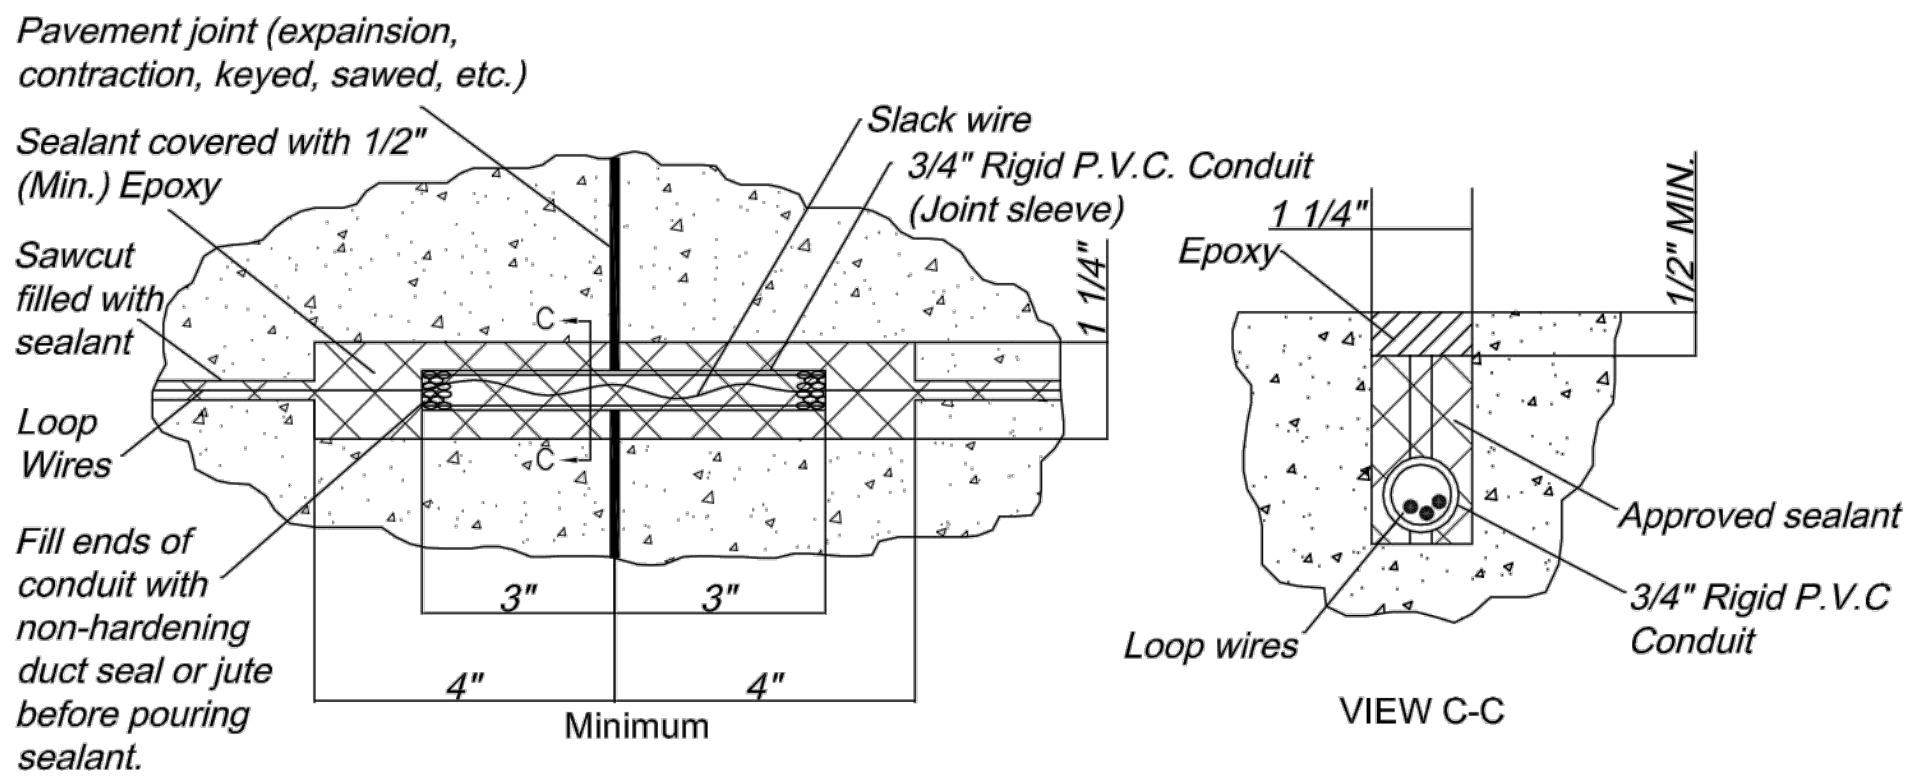





Loop Detection Notes:

1. Quadrapole loop to be one continuous wire placed in two turns. All loops to be wound in same direction, with start and end clearly marked at pull box.
2. Transverse loop to be one continuous wire placed in three turns. All loops to be wound in same direction, with start and end clearly marked at pull box.
3. Slot in pavement for loops to be cut 3/8" wide at minimum depth "D" as indicated in Chart A. Slot in pavement for lead shall be 1/2" wide at minimum depth "D". Fill slots with an approved asphalt sealer (asphalt pavement) or an approved elastic epoxy sealant (concrete pavement) to within 1/8" of pavement surface.
4. Other than soldered type splice or splice made with wire nuts at their junction, feeder cable and loop wire shall be of continuous run with no splices. All connections to be watertight with approved splice kits. Watertight connections shall extend to and encompass each outer jacket of the detector feeder and loop wire cables.
5. All leads for individual loops to be kept separate and loop wire between the loop and the feeder cable connection shall be twisted three turns per foot.
6. All loops shall be wet cut with equipment approved by the City Traffic Engineer.
7. Where loops are to be installed on projects involving either asphalt pavement construction or milling and overlay of an existing asphalt pavement, loops shall be installed in the base course prior to placement of the asphalt surface course.
8. If existing loops are to be abandoned and new loop installed, abandoned loop wires shall be removed or cut completely through along all slots parallel to vehicle flow.
9. Loops shall be #14 AWG stranded wire in pvc duct made up of 2 non-twisted turns in single slot or as recommended by manufacturer of the detector amplifier. Loop shall be placed in sawed slots in a figure eight manner with device which will not damage the wire insulation. Lead-in cable shall be 2-1c #14 AWG twisted.


LOOP DETECTION

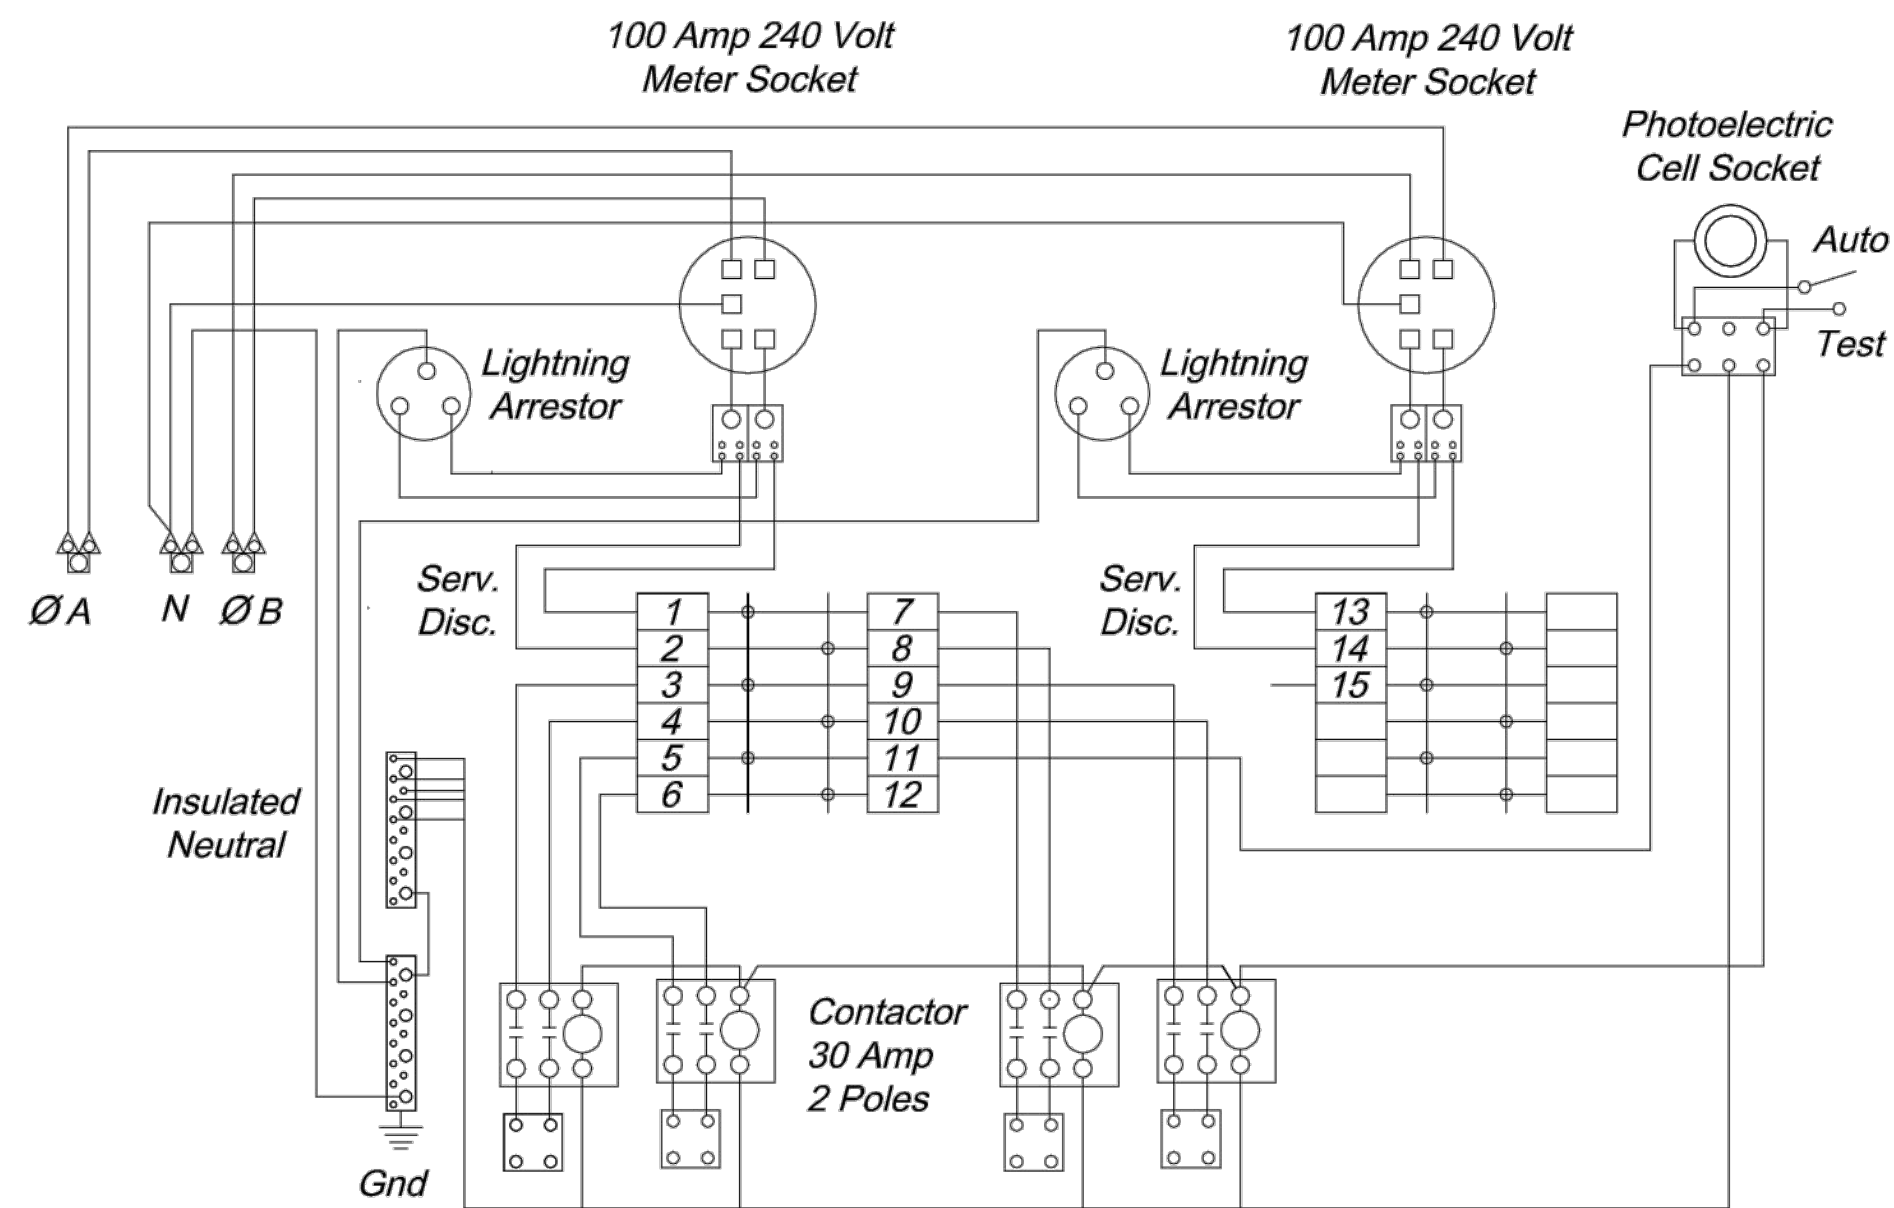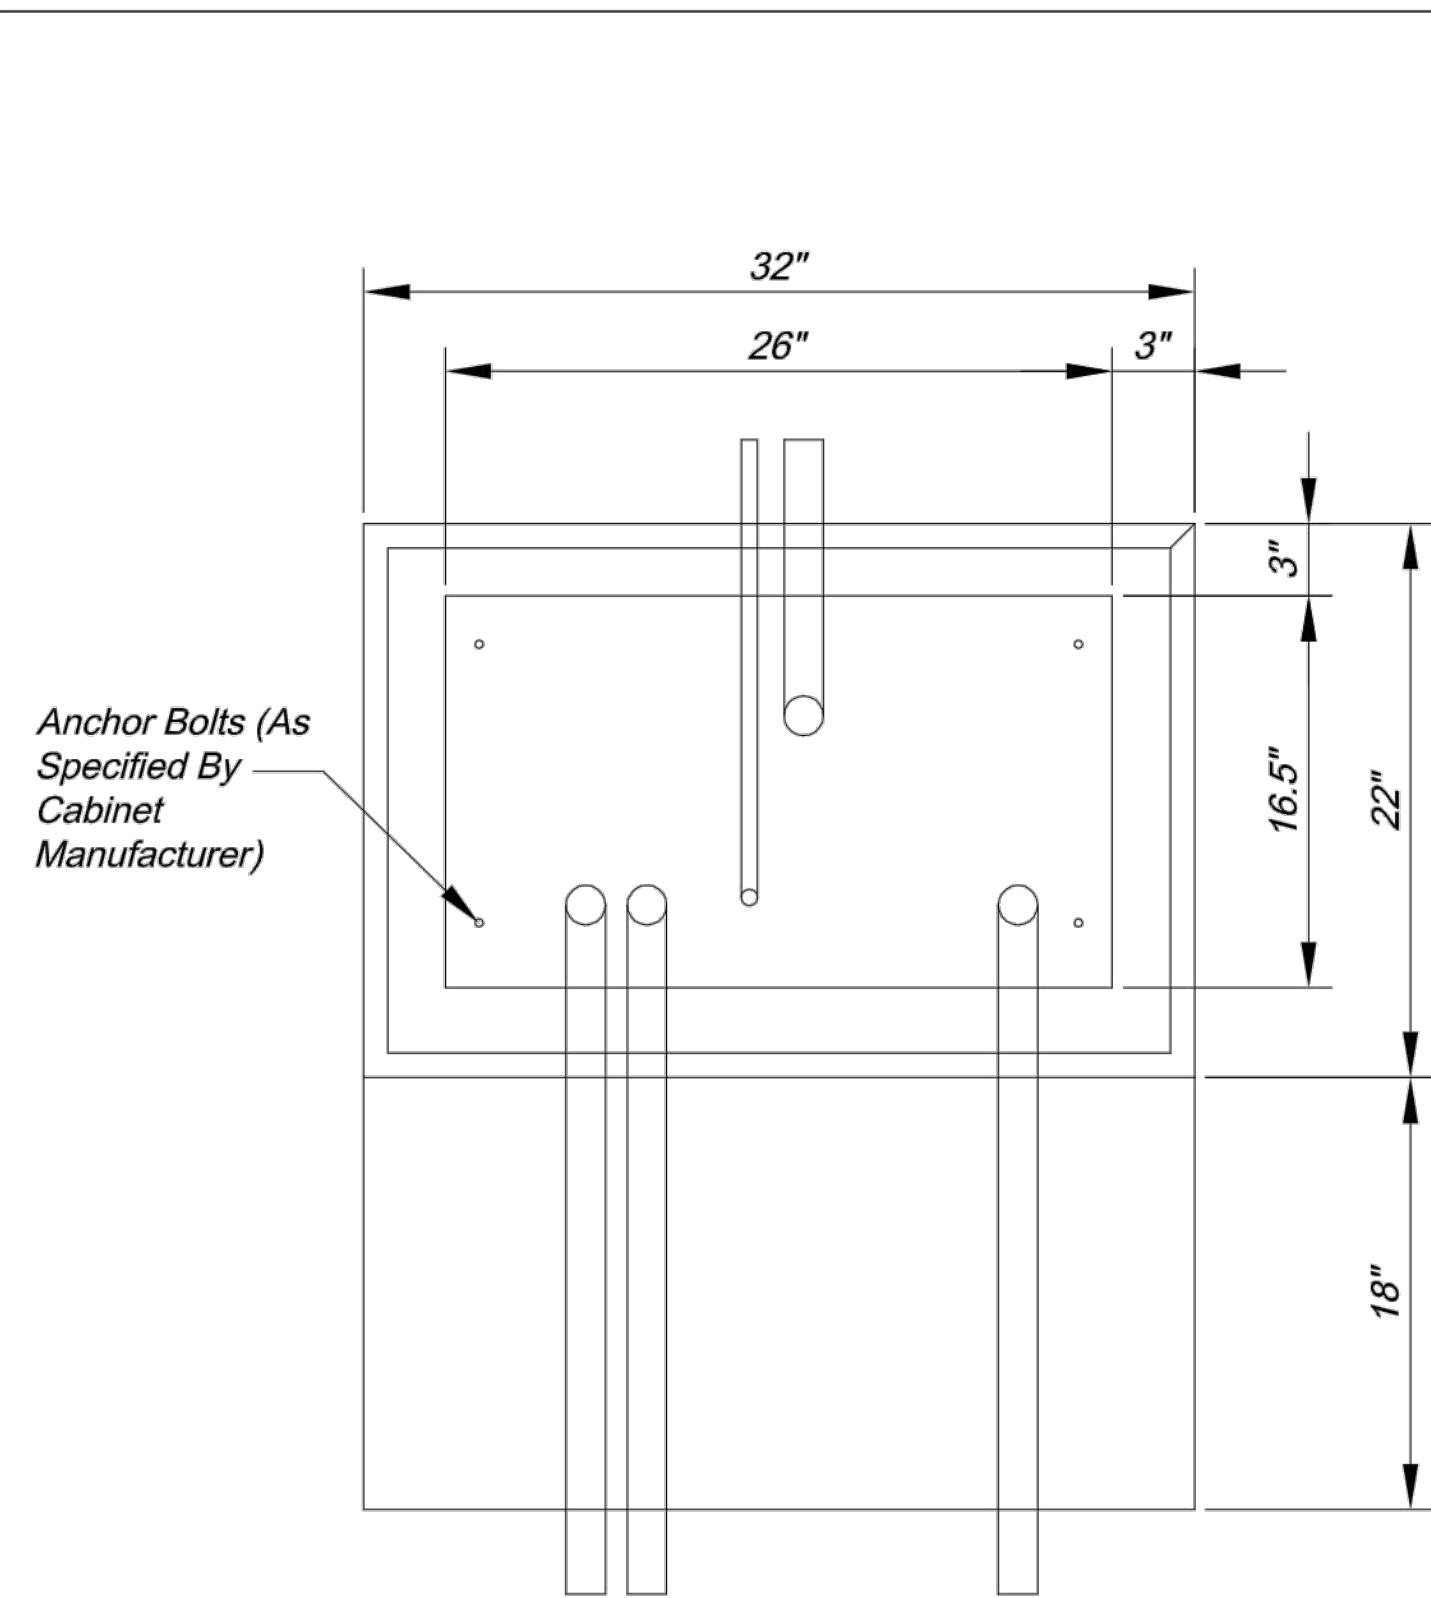


- NOTES:
1. Photoelectric cell should be oriented to the north or east.
 2. Seal around joint between cabinet and base with lifetime silicone caulk.
 3. All exposed edges of the base should have a 1" chamfer
 4. If base is adjacent to a traffic signal controller, raised portion of base (above finished grade) should be constructed to the same height as the signal controller base.
 5. The street address with the power supply number below it should be labeled on the upper portion of the cabinet facing the street. The City will supply stickers for the Contractor to install.

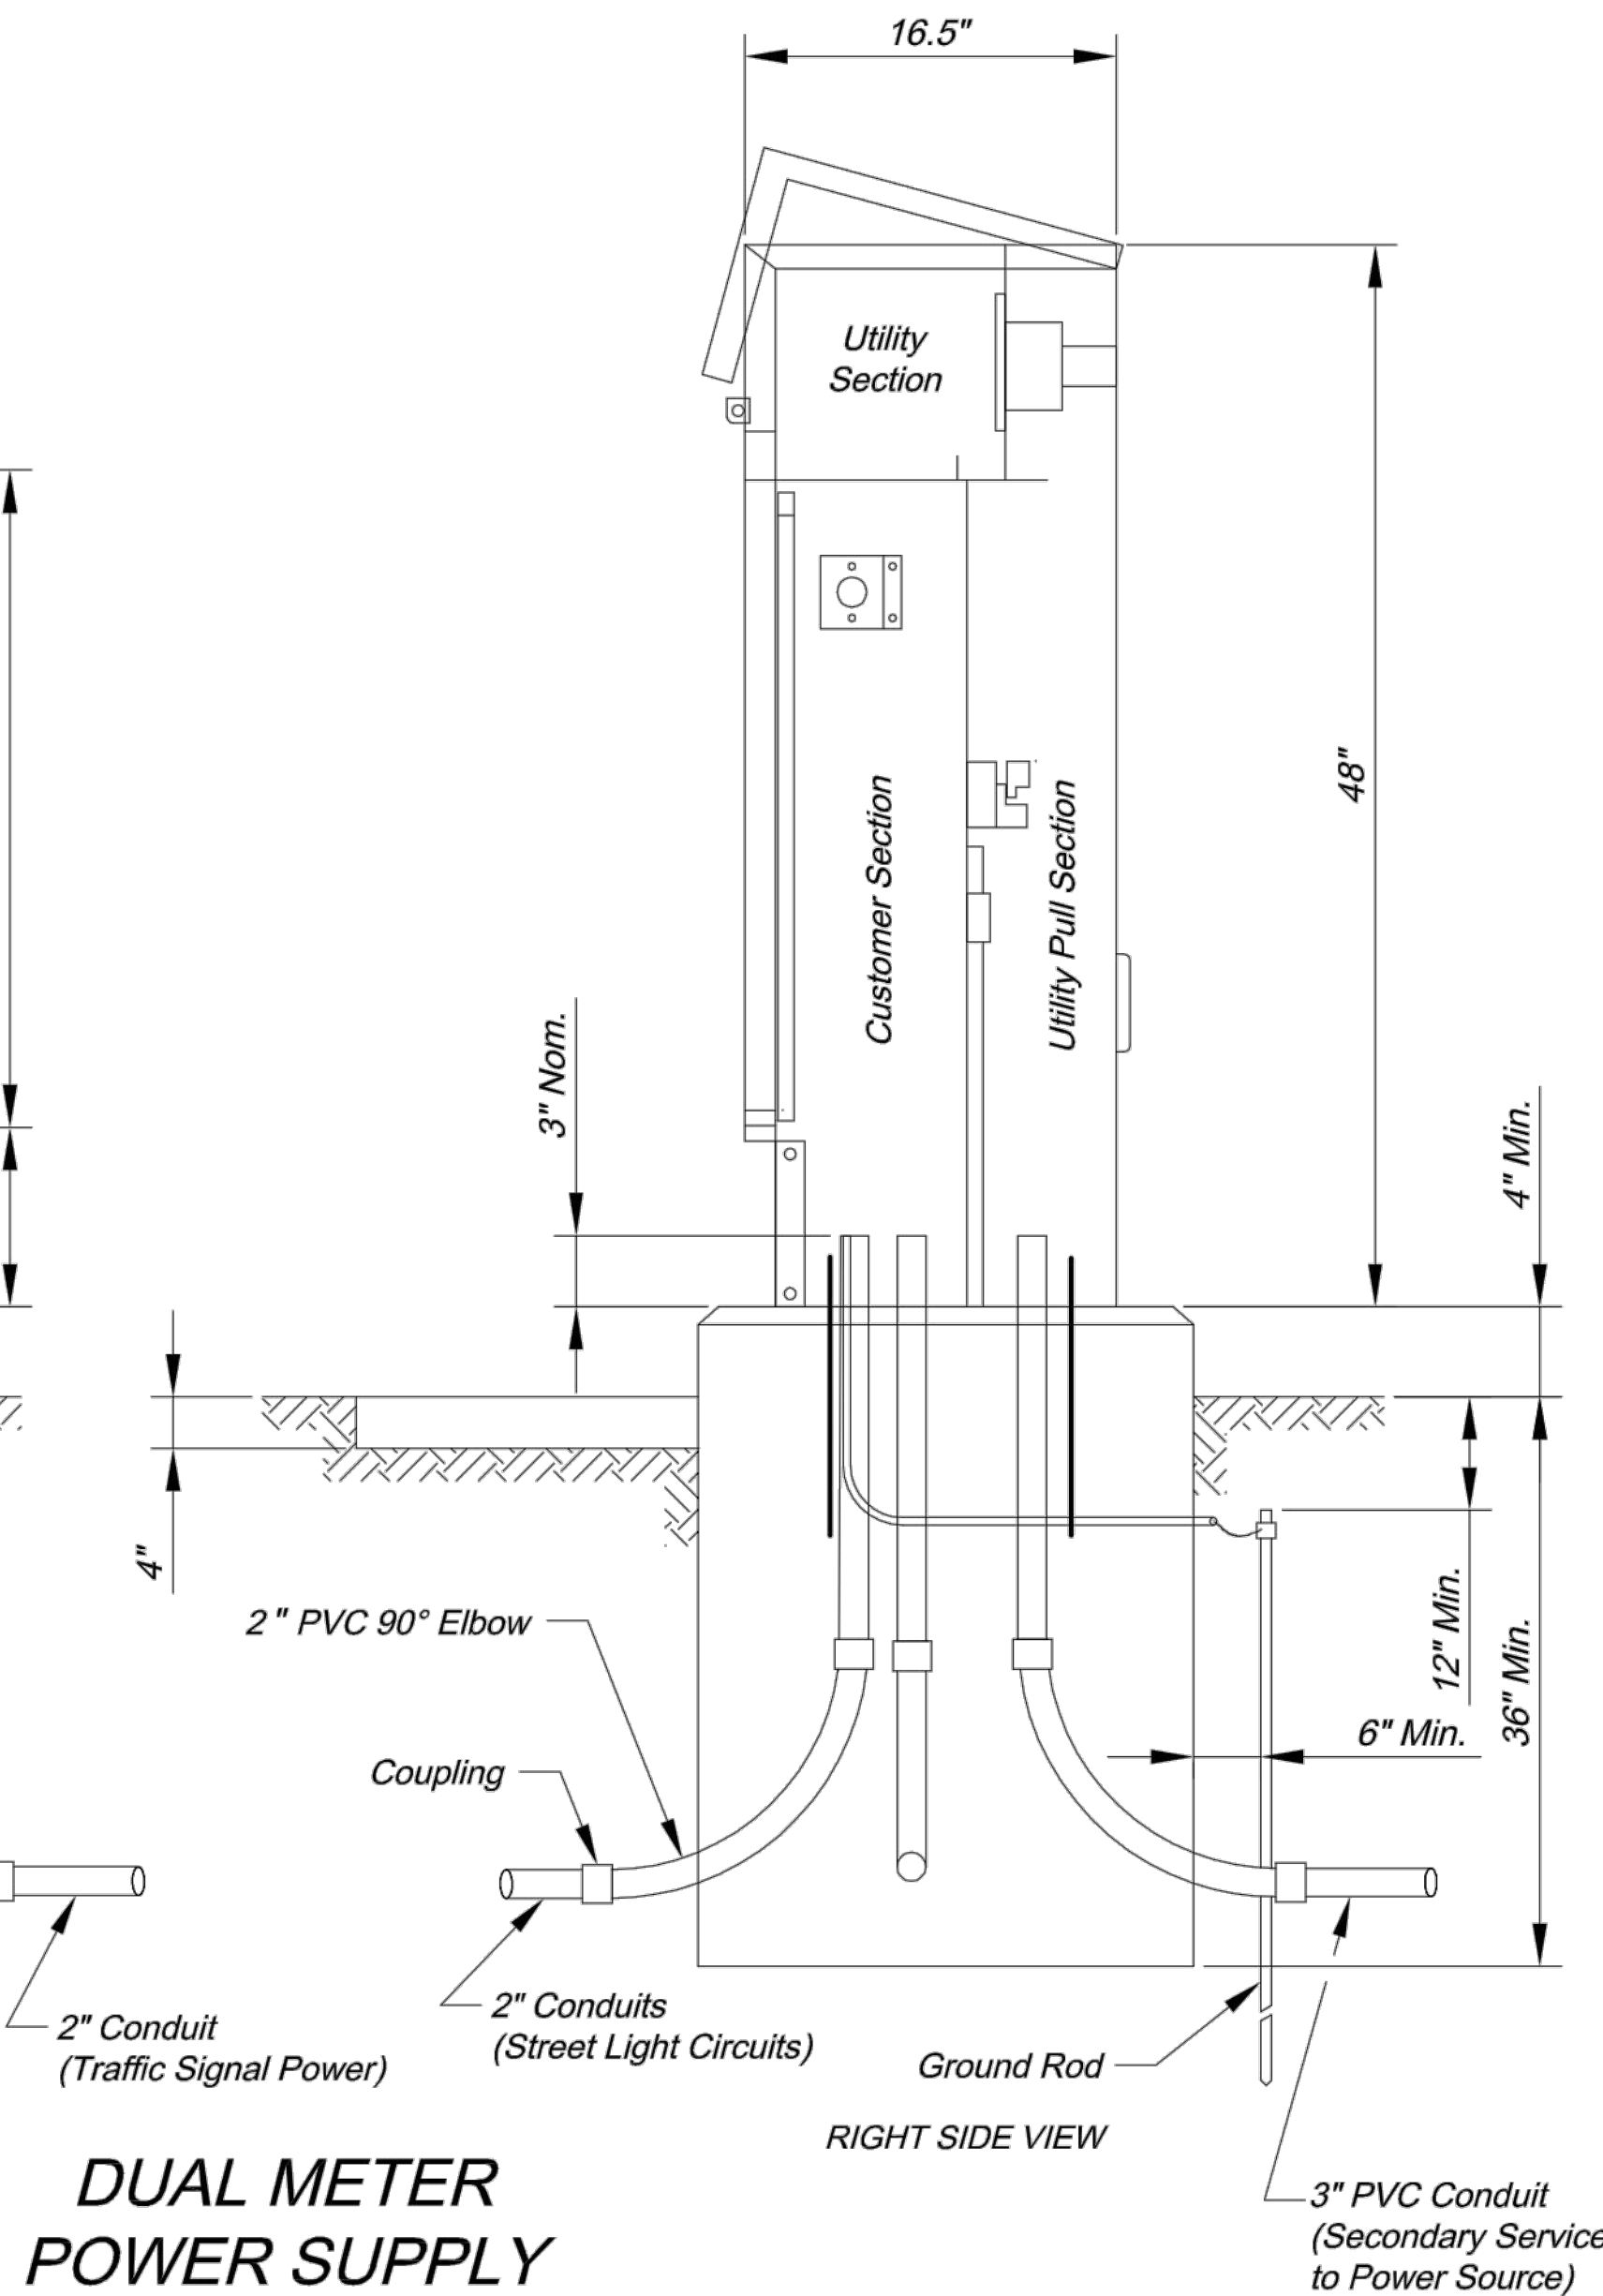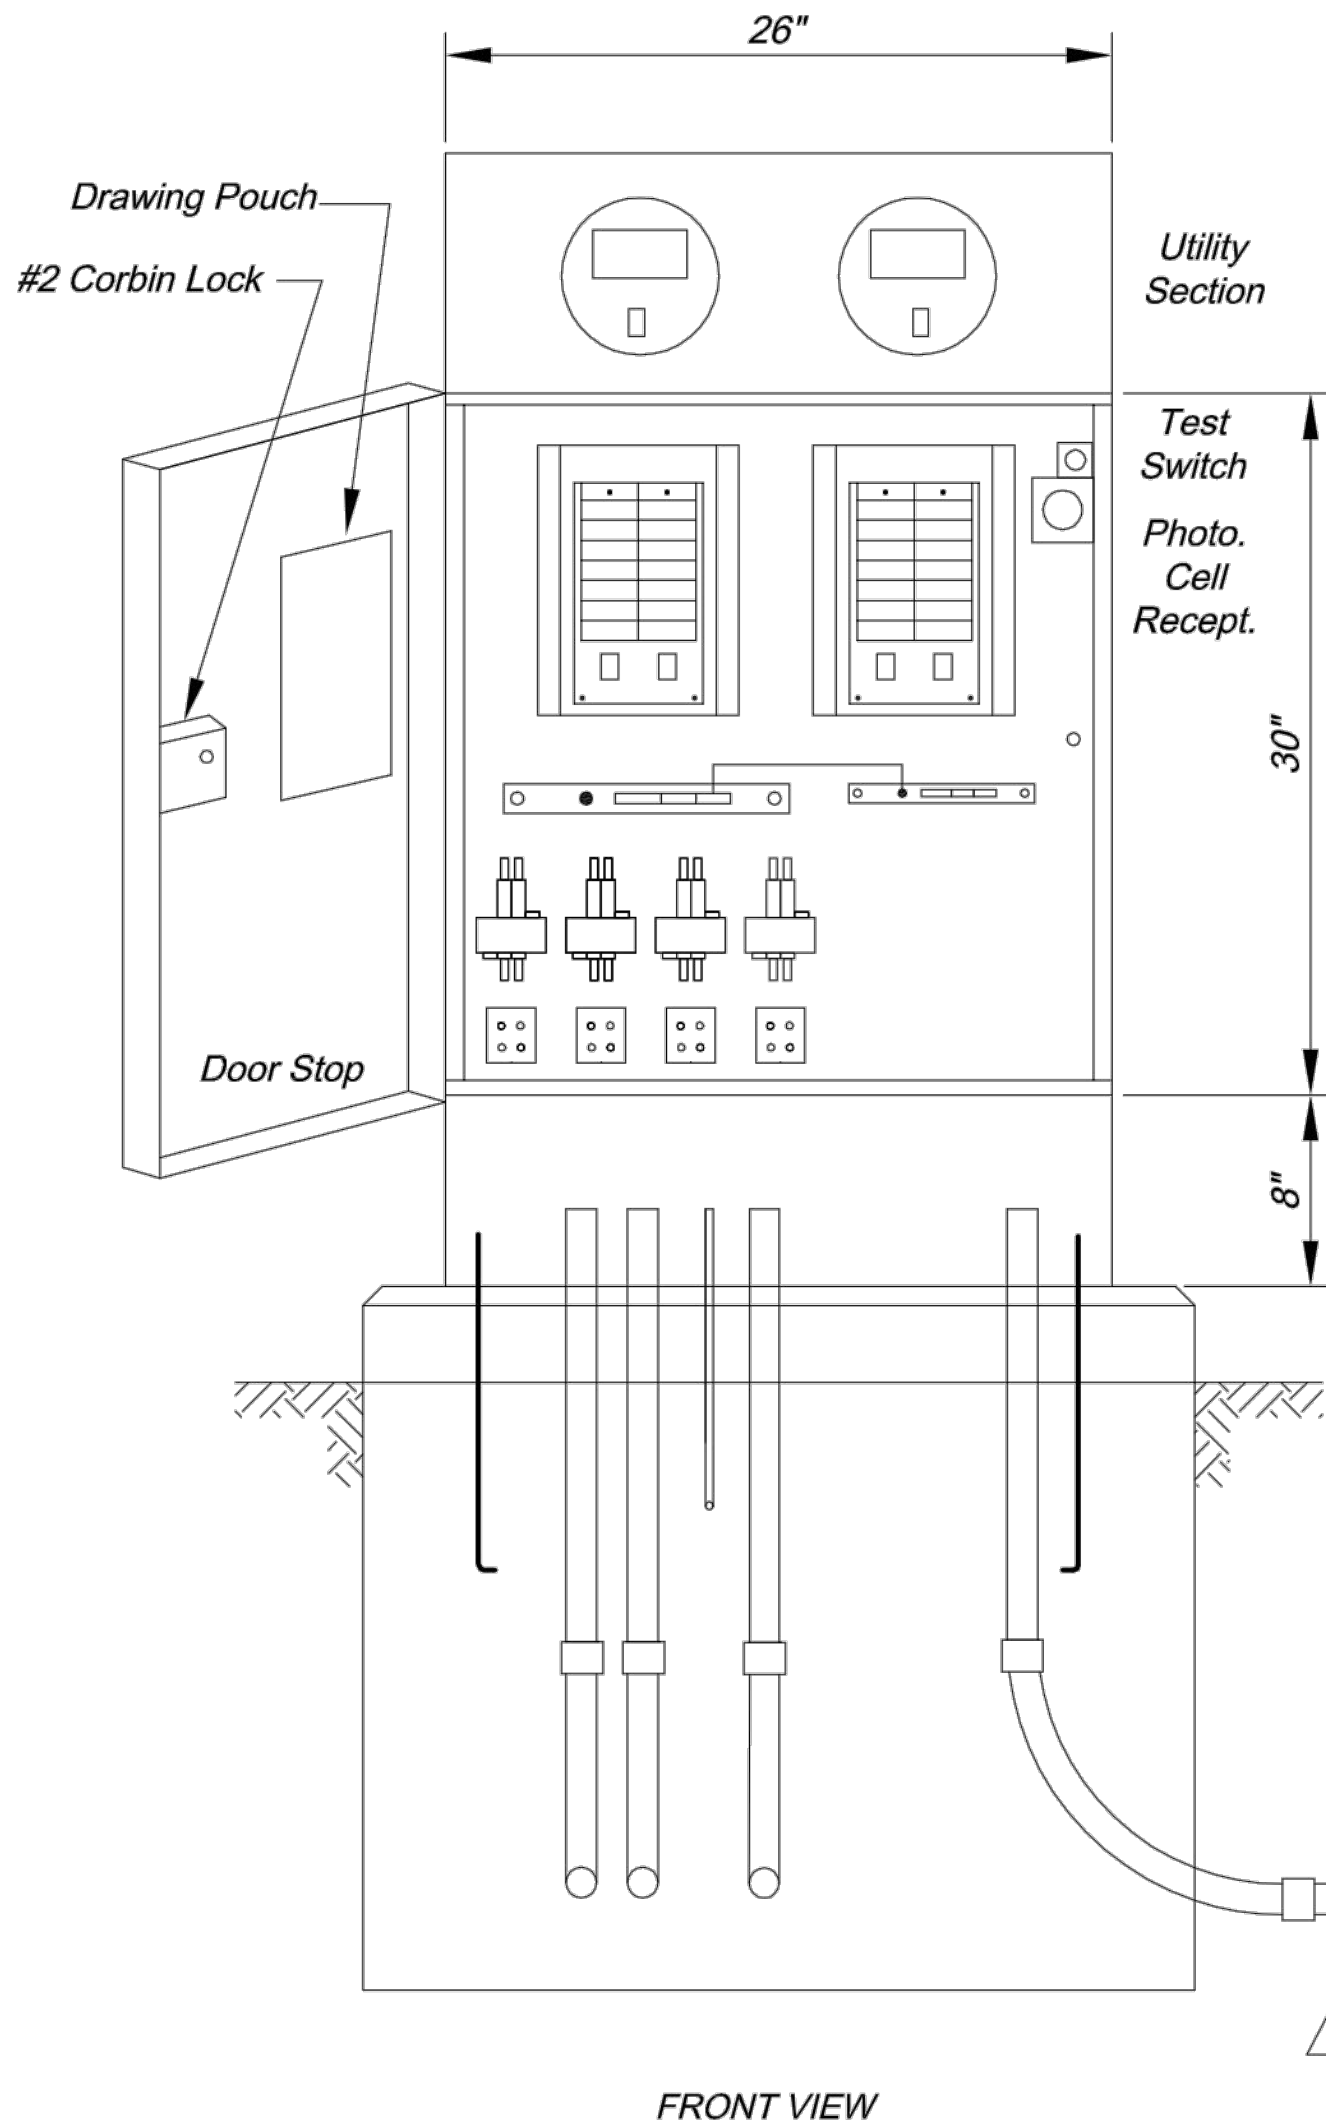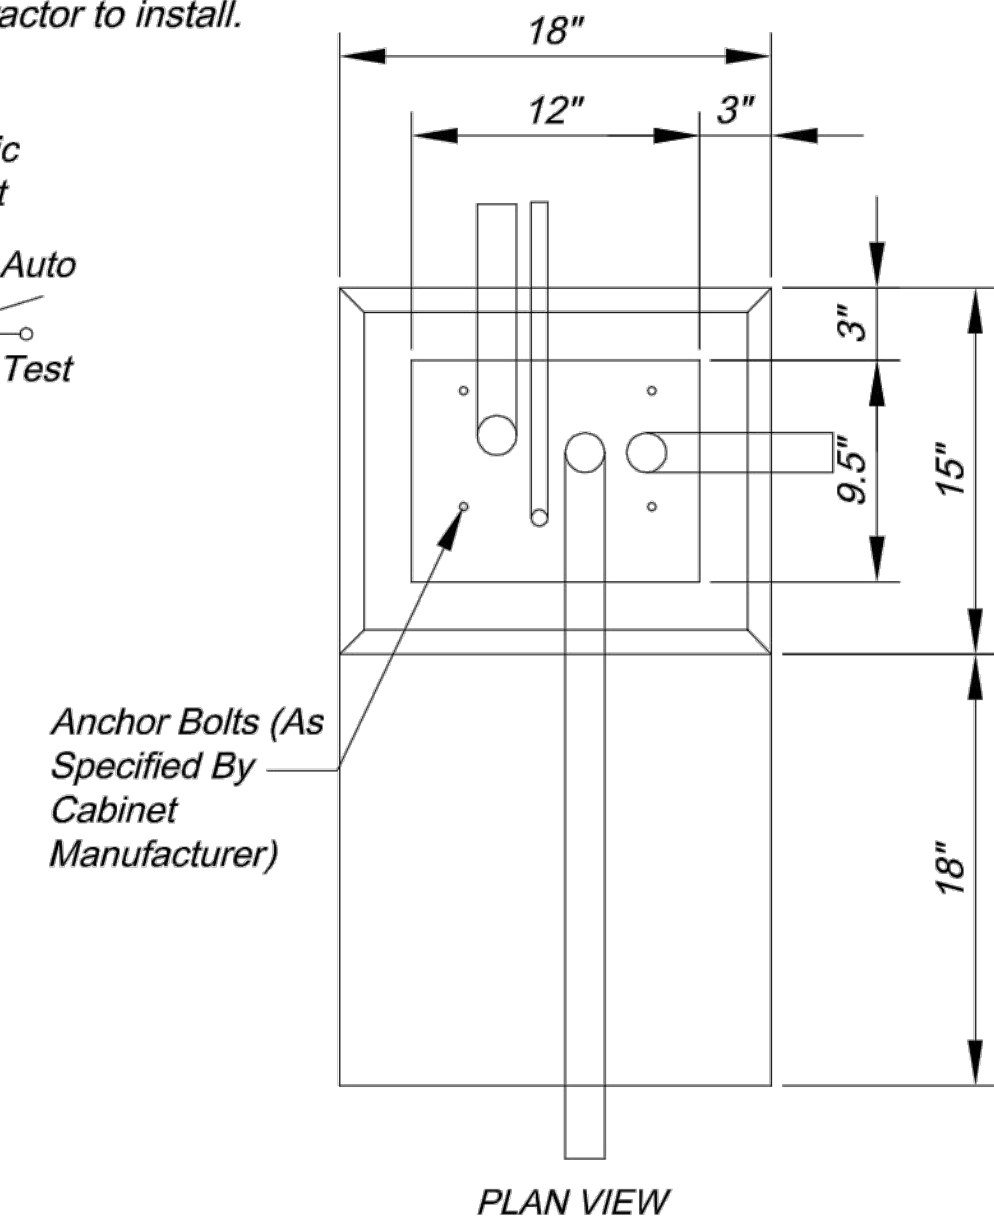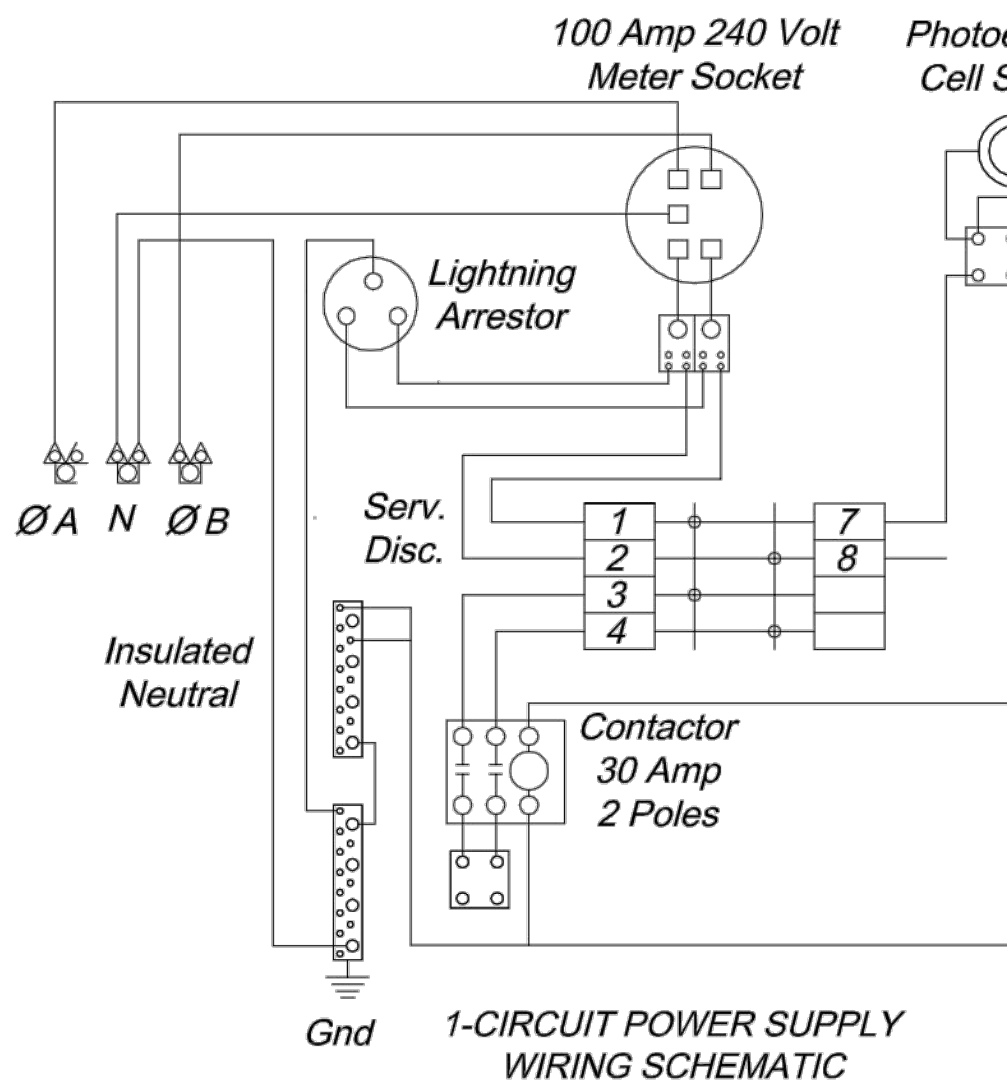

FUSED CONTACTORS ARE NOT PERMITTED

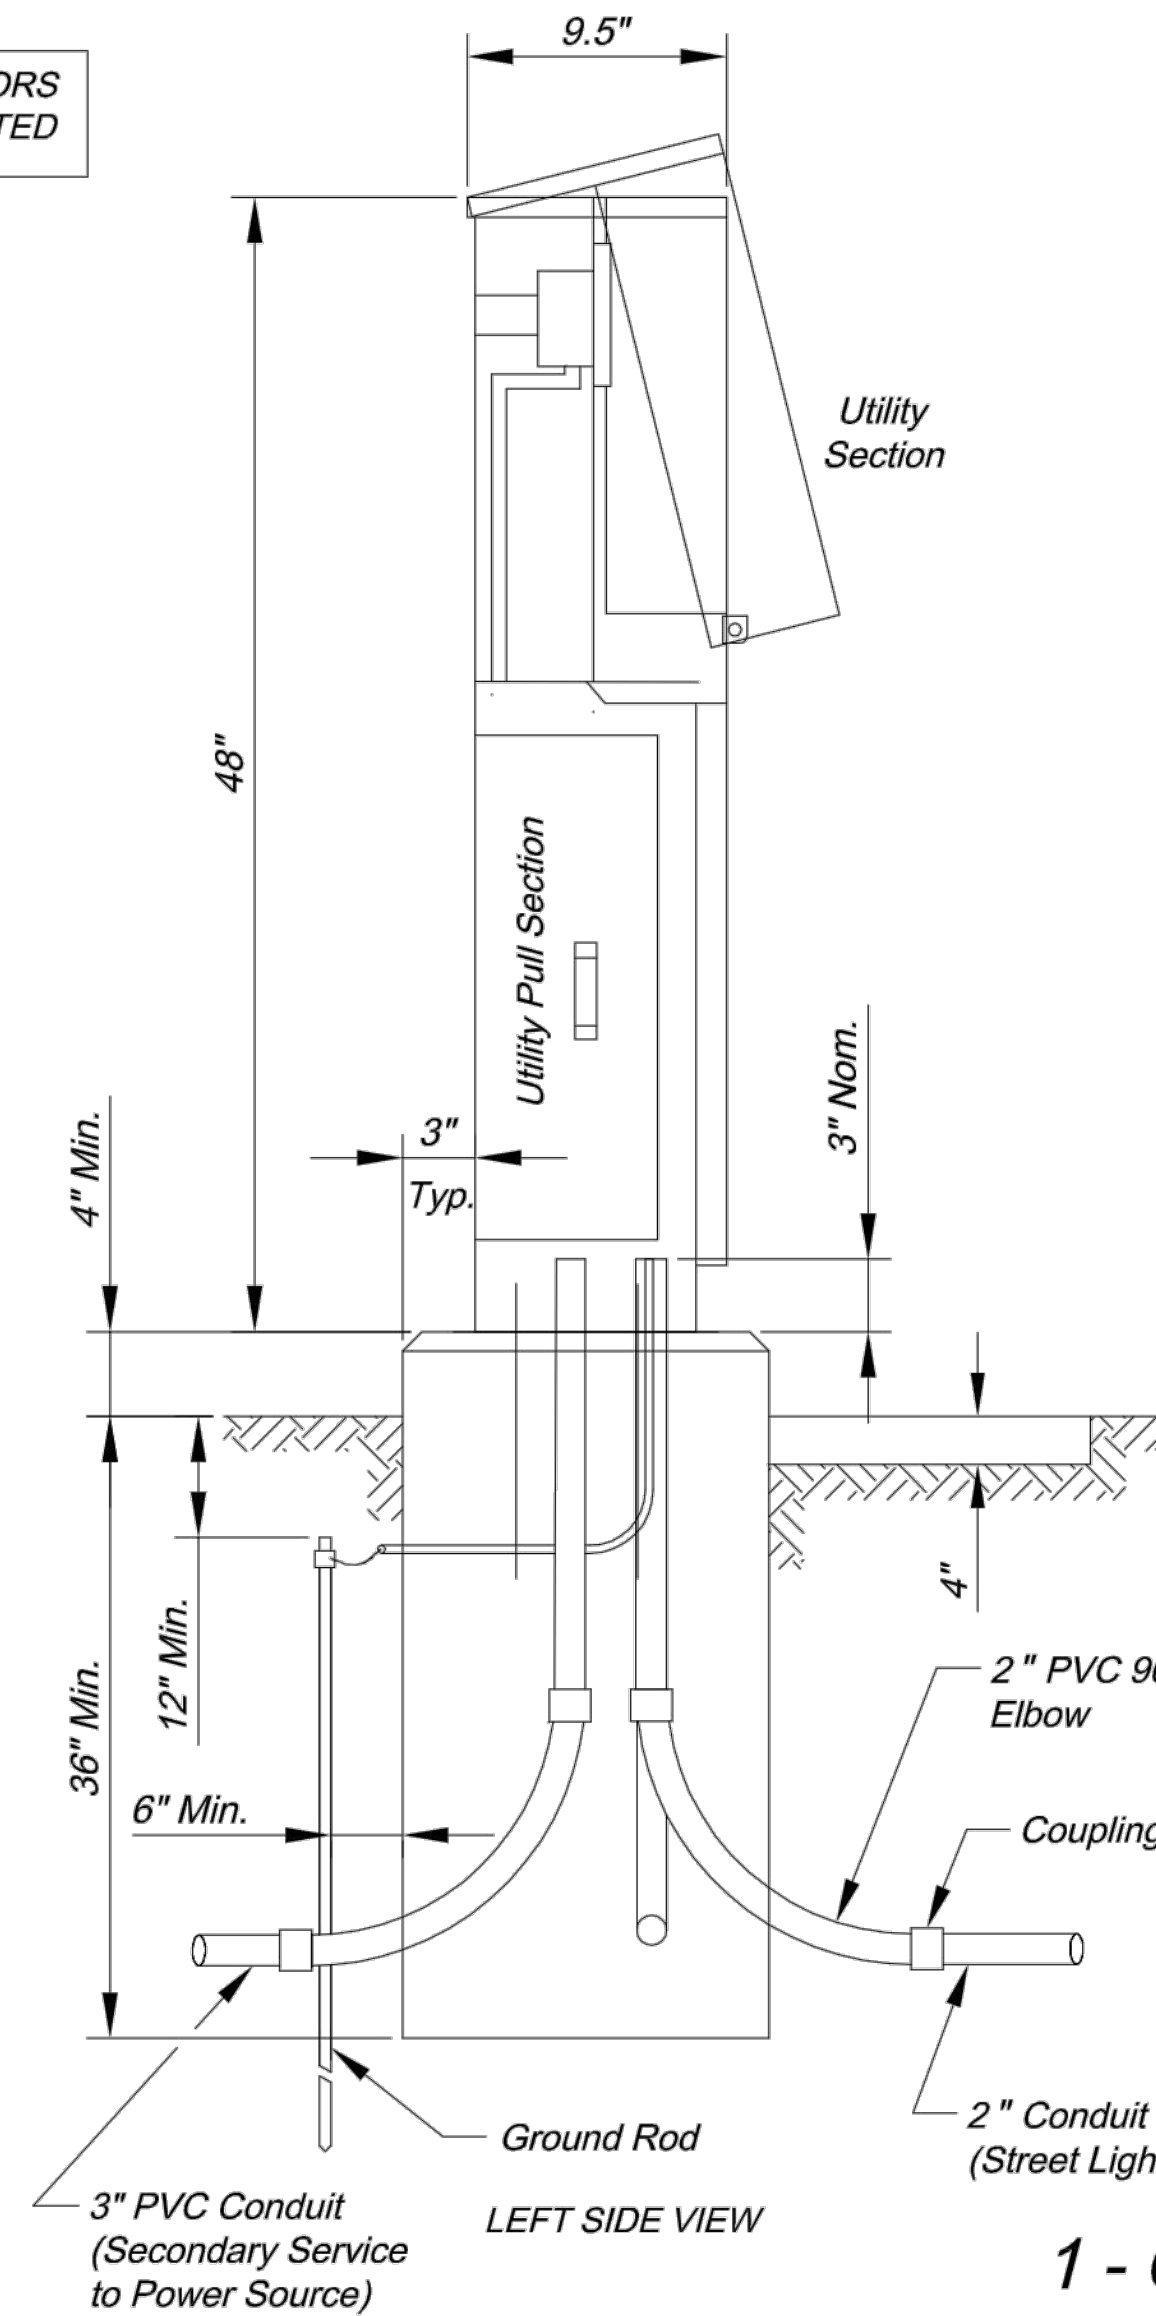


1 - CIRCUIT POWER SUPPLY

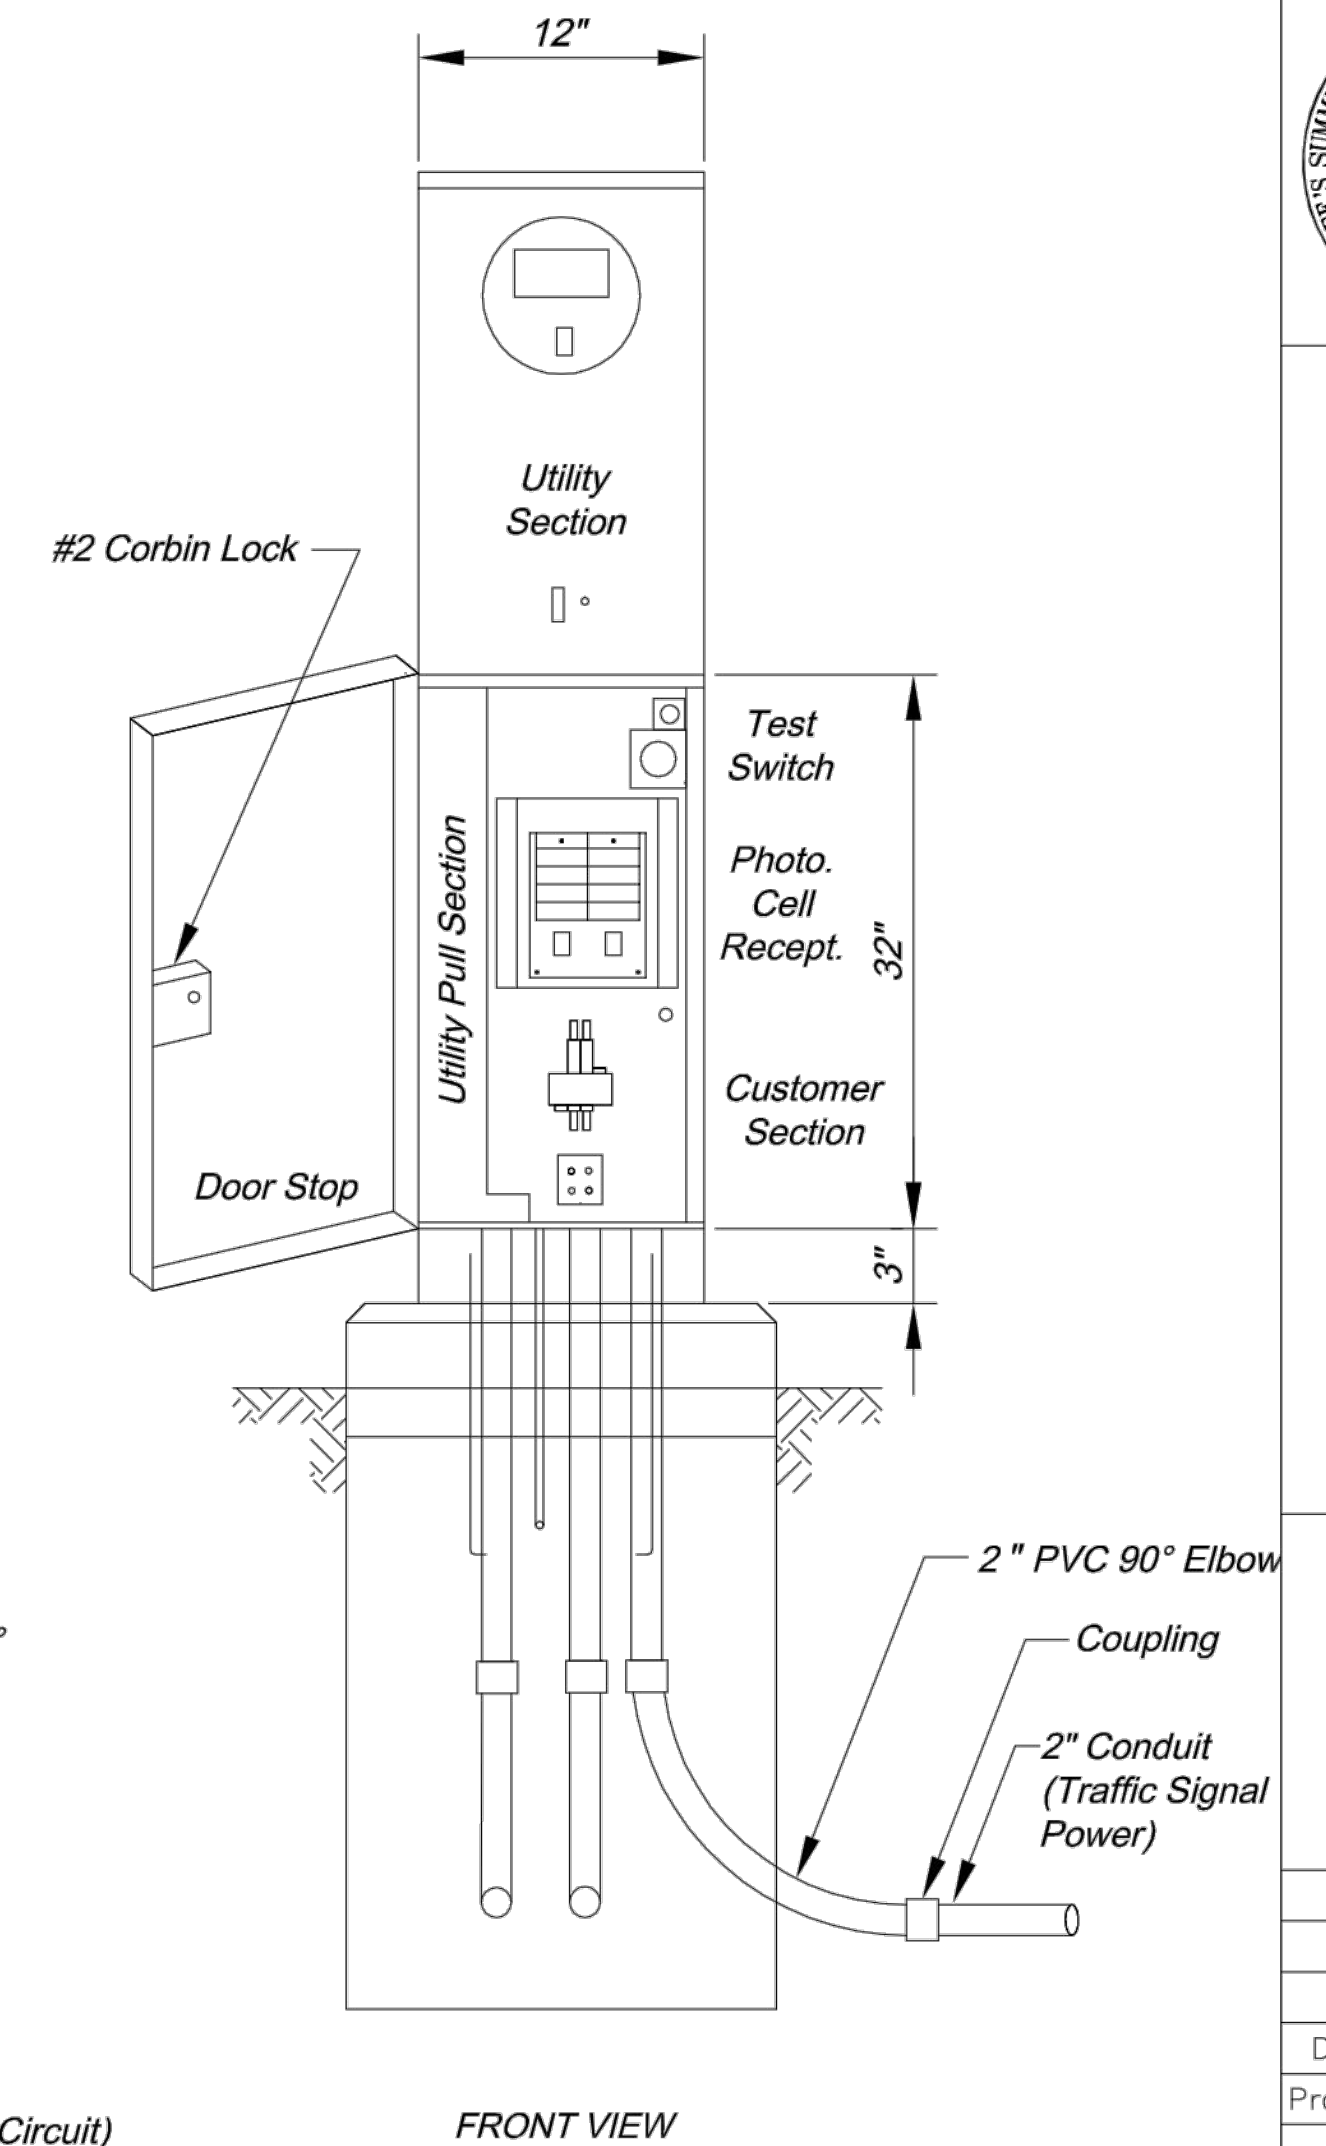

CITY OF LEE'S SUMMIT
PUBLIC WORKS DEPARTMENT
ENGINEERING DIVISION
220 SE GREEN STREET
LEE'S SUMMIT, MISSOURI 64063


PHONE: (816) 969-1800 FAX: (816) 969-1809

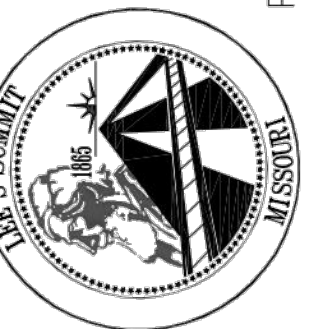


POWER SUPPLY ASSEMBLY
240/120 VOLT SERVICE

STANDARD DRAWING TS-8

Drawn By: AS
Checked By: MP
Date: 09/25/2009
Project#

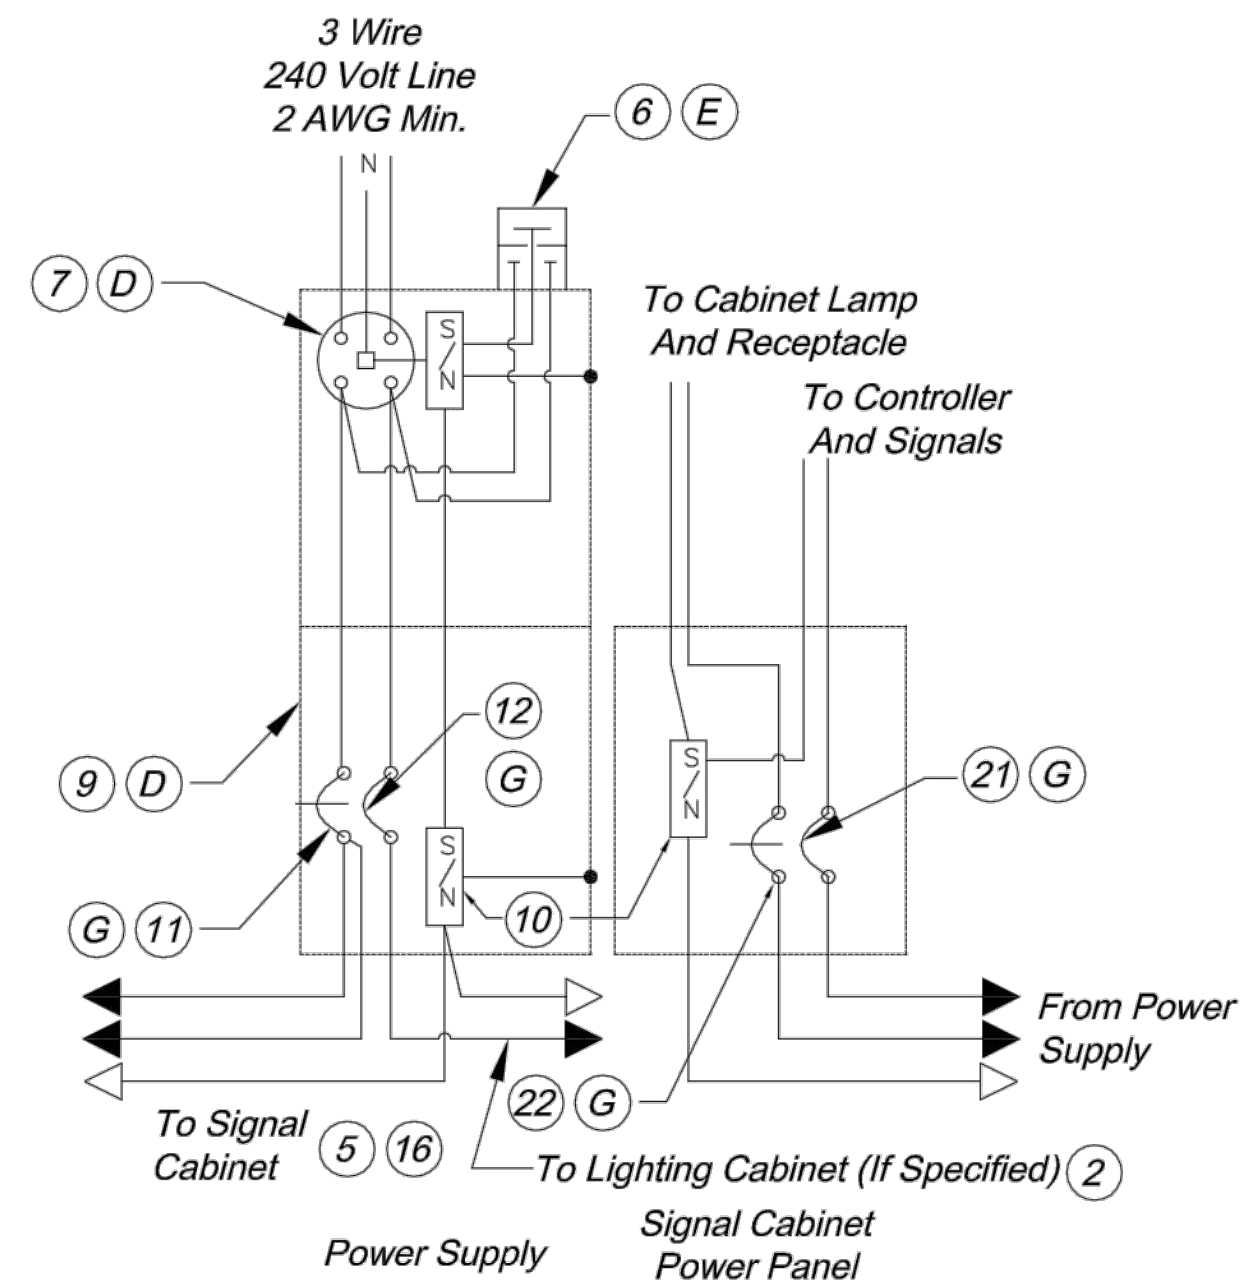



OVERHEAD SERVICE POWER SUPPLY
WIRING SCHEMATIC
SIGNALS AND/OR LIGHTING

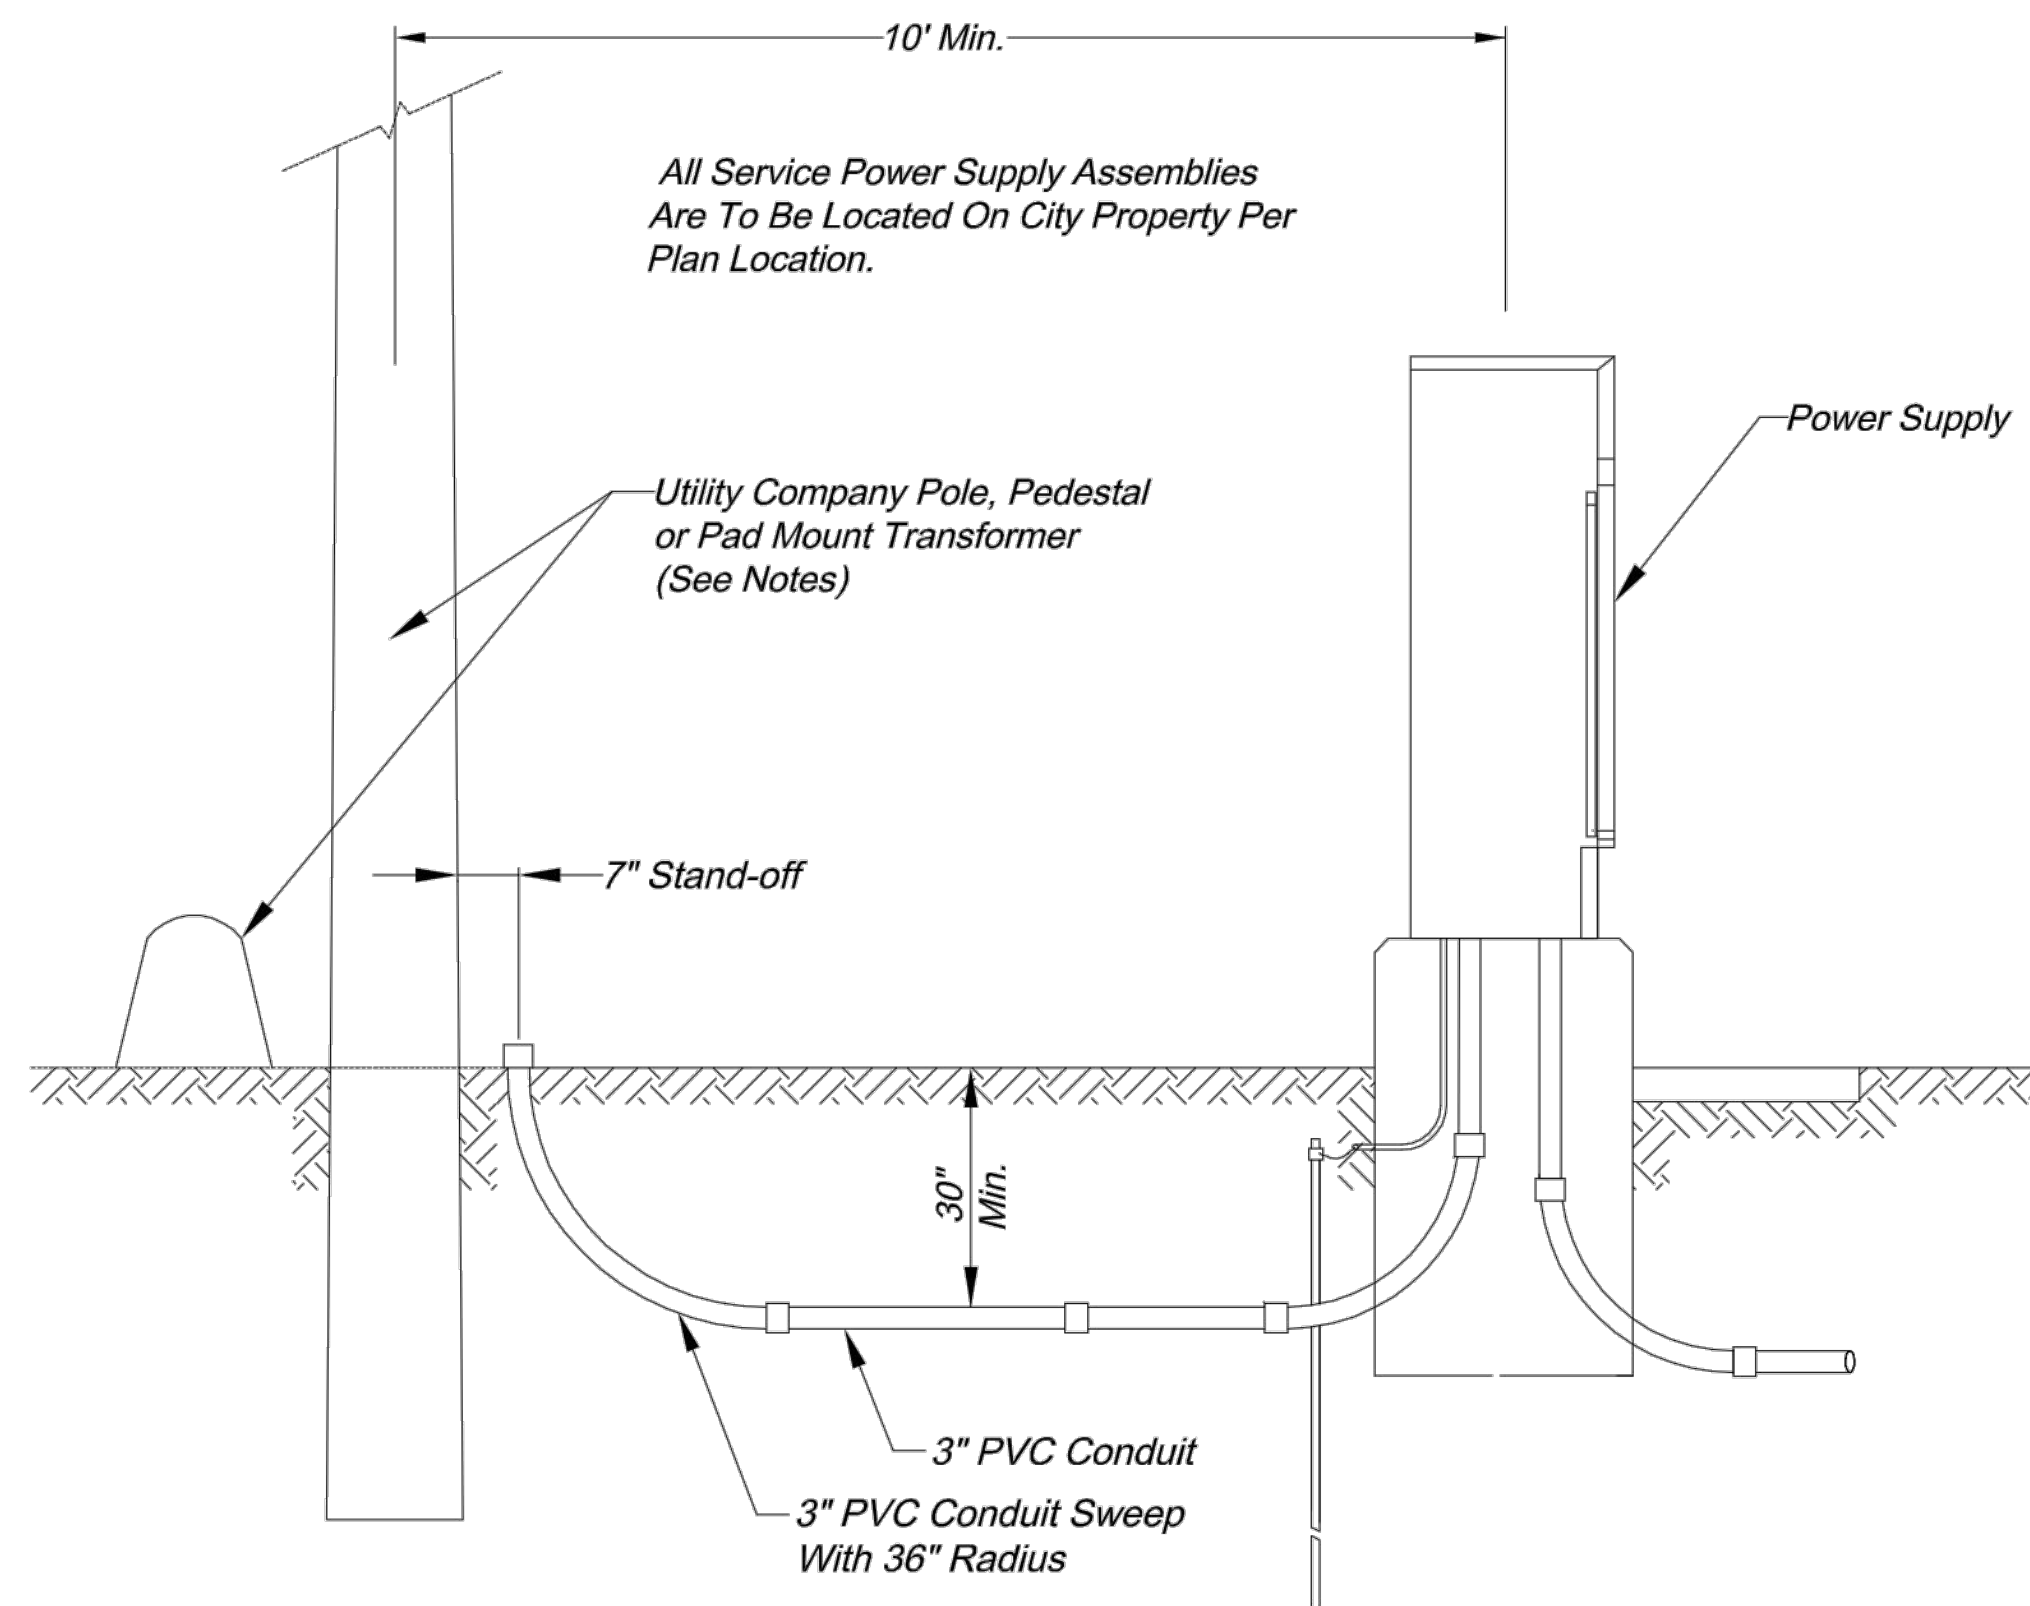

SECONDARY SERVICE CONNECTION DETAILS

NOTES:

- Contractor shall install a conduit stub 24" to 6" above ground at utility poles. Conduit shall be stubbed to the side of the pole that will allow a direct run up the pole to the transformer without crossing other utility lines or cables. The end of the conduit shall be capped.
- Contractor shall install conduit in a trench to within 24" of pedestals or pad mount transformers and leave a 36" x 36" x 36" access hole in the ground. Contractor shall keep open trench covered and promptly backfill access hole when service is completed.

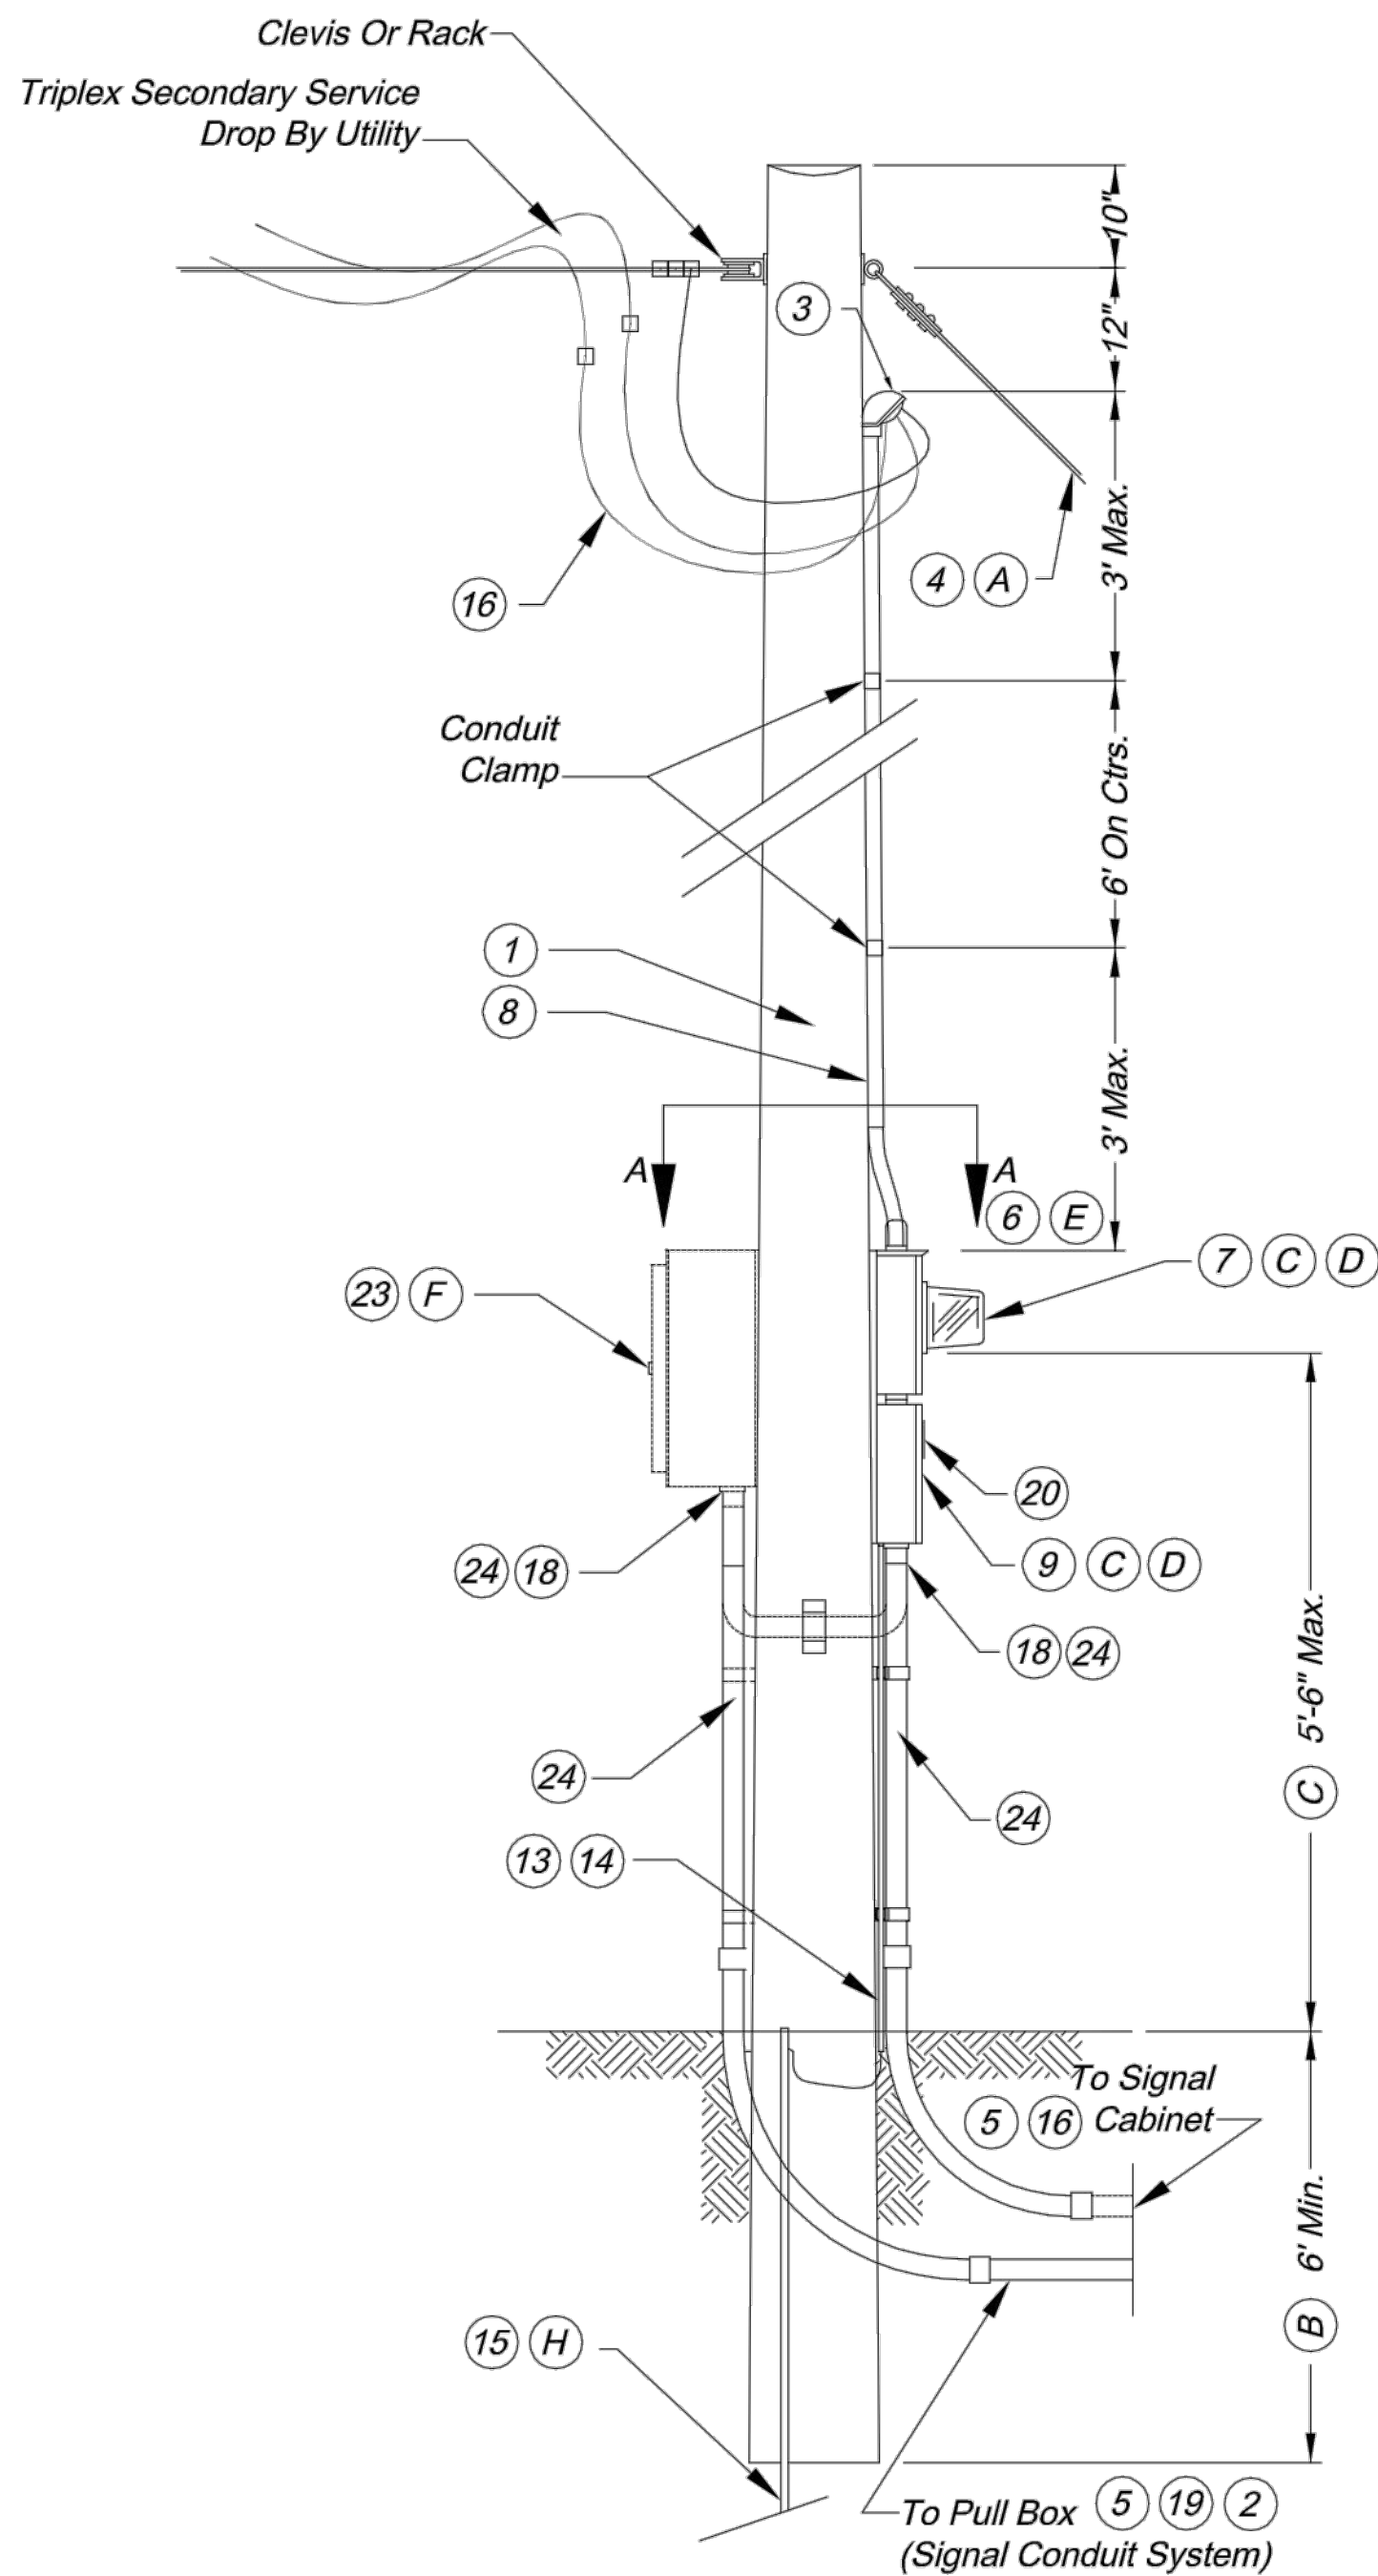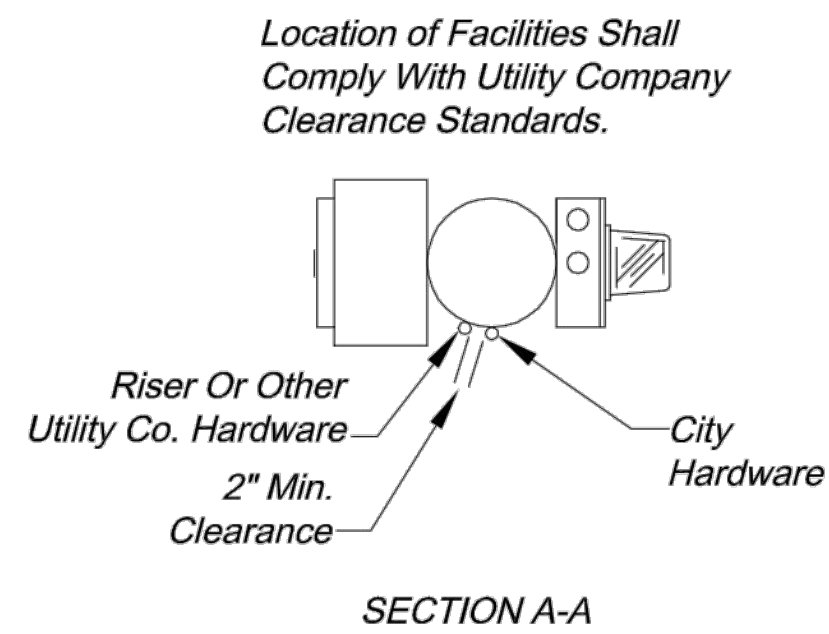

OVERHEAD SERVICE POWER SUPPLY TEMPORARY SIGNAL ONLY

LIST OF MATERIALS	
Item	Description
1	Service pole 30' min., Class IV wood, Contractor provided, City owned. *
2	#8 AWG Min. Cable, 600 volt *
3	Service entrance head
4	Guy cable, as required
5	2" min. rigid conduit with preformed elbows
6	Lightning arrester, Valve type, 2 pole, 650 volt
7	240 volt Meter socket, 100 amp for signals
8	2" min. rigid conduit
9	Service disconnect box, Locking, Raintight, NEMA 4
10	Insulated, Groundable neutral, 200 amp minimum
11	Signal breaker, Single pole, 40 amp min., Type A or B
12	Lighting breaker, Single pole, 40 amp, Type A or B
13	Metal conduit, 1/2"
14	Ground wire, #2 AWG min.
15	Ground rod, 3/4" x 8' min.
16	#2 AWG min. cable, 600 volt
17	Reserved
18	Threaded conduit hub with sealing washers
19	Lighting cables *
20	Weatherproof adhesive label (signals) vinyl raised lettering
21	Type B controller and signal breaker, as specified.
22	Type B auxiliary breaker, 15 amp
23	Lighting control cabinet
24	2" Steel Conduit (minimum)
*	See plans

Notes

- (A) Service pole shall be guyed when span of overhead wire exceeds 50'.
- (B) Increase 1 foot for each 5 feet above 50 feet.
- (C) Service disconnect boxes and meter boxes shall be aluminum or stainless steel. All hardware, hinges, catches, etc. shall be stainless steel. Meter socket and other equipment shall be U.L. approved, and conform to the requirements of the utility company providing power.
- (D) Schematic diagram shall be mounted on inside of door.
- (E) Utility company shall decide if lightning arresters are to be connected on the load or line side of the meter. The utility company shall also decide if the lightning arrester is terminated in the meter or disconnect cabinet. If terminated in the disconnect cabinet, it shall be installed on the connect cabinet.
- (F) If lighting is specified, install lighting control on power supply.
- (G) Breakers shall conform to the standard specifications.
- (H) If subsurface conditions exist which prohibit the placement of the ground rod in vertical position, the rod may be driven at an oblique angle not to exceed 45 degrees from vertical or buried in a trench at least 30 in. deep. Connection to ground rod shall be clamp type as detailed on standard drawing TS-2.

General Notes:

For cable types and installation. See standard specifications.

The type power supply assembly is shown on the plans or is designated on the contract.

The utility company shall be notified 30 days prior to date service will be required.

All openings in any utility enclosure, service box, or meter shall be covered and sealed with lifetime silicone caulk.


Contractor to provide sufficient number of ground rod(s) as required for maximum of 25 Ohms resistance to ground.

All materials required excluding reference items as shown on drawing shall be included in price bid for power supply assembly.



DWG: F:\2020\0001-0500\020-0103\40-Design\AutoCAD\Final Plans\Sheets\TFC\FIBER PLAN\LEE'S SUMMIT SET\F_FBR_0200103.dwg
DATE: Jun 25, 2021 2:24pm XREFS: T_PBASE_0200103 T_PSTRM_0200103 F_PBASE_0200103 F_XTOPO-2_00103 V_XBOU-2_00103 USER: rhaller


F_PTBK_0200103
V_XBOU-2_00103

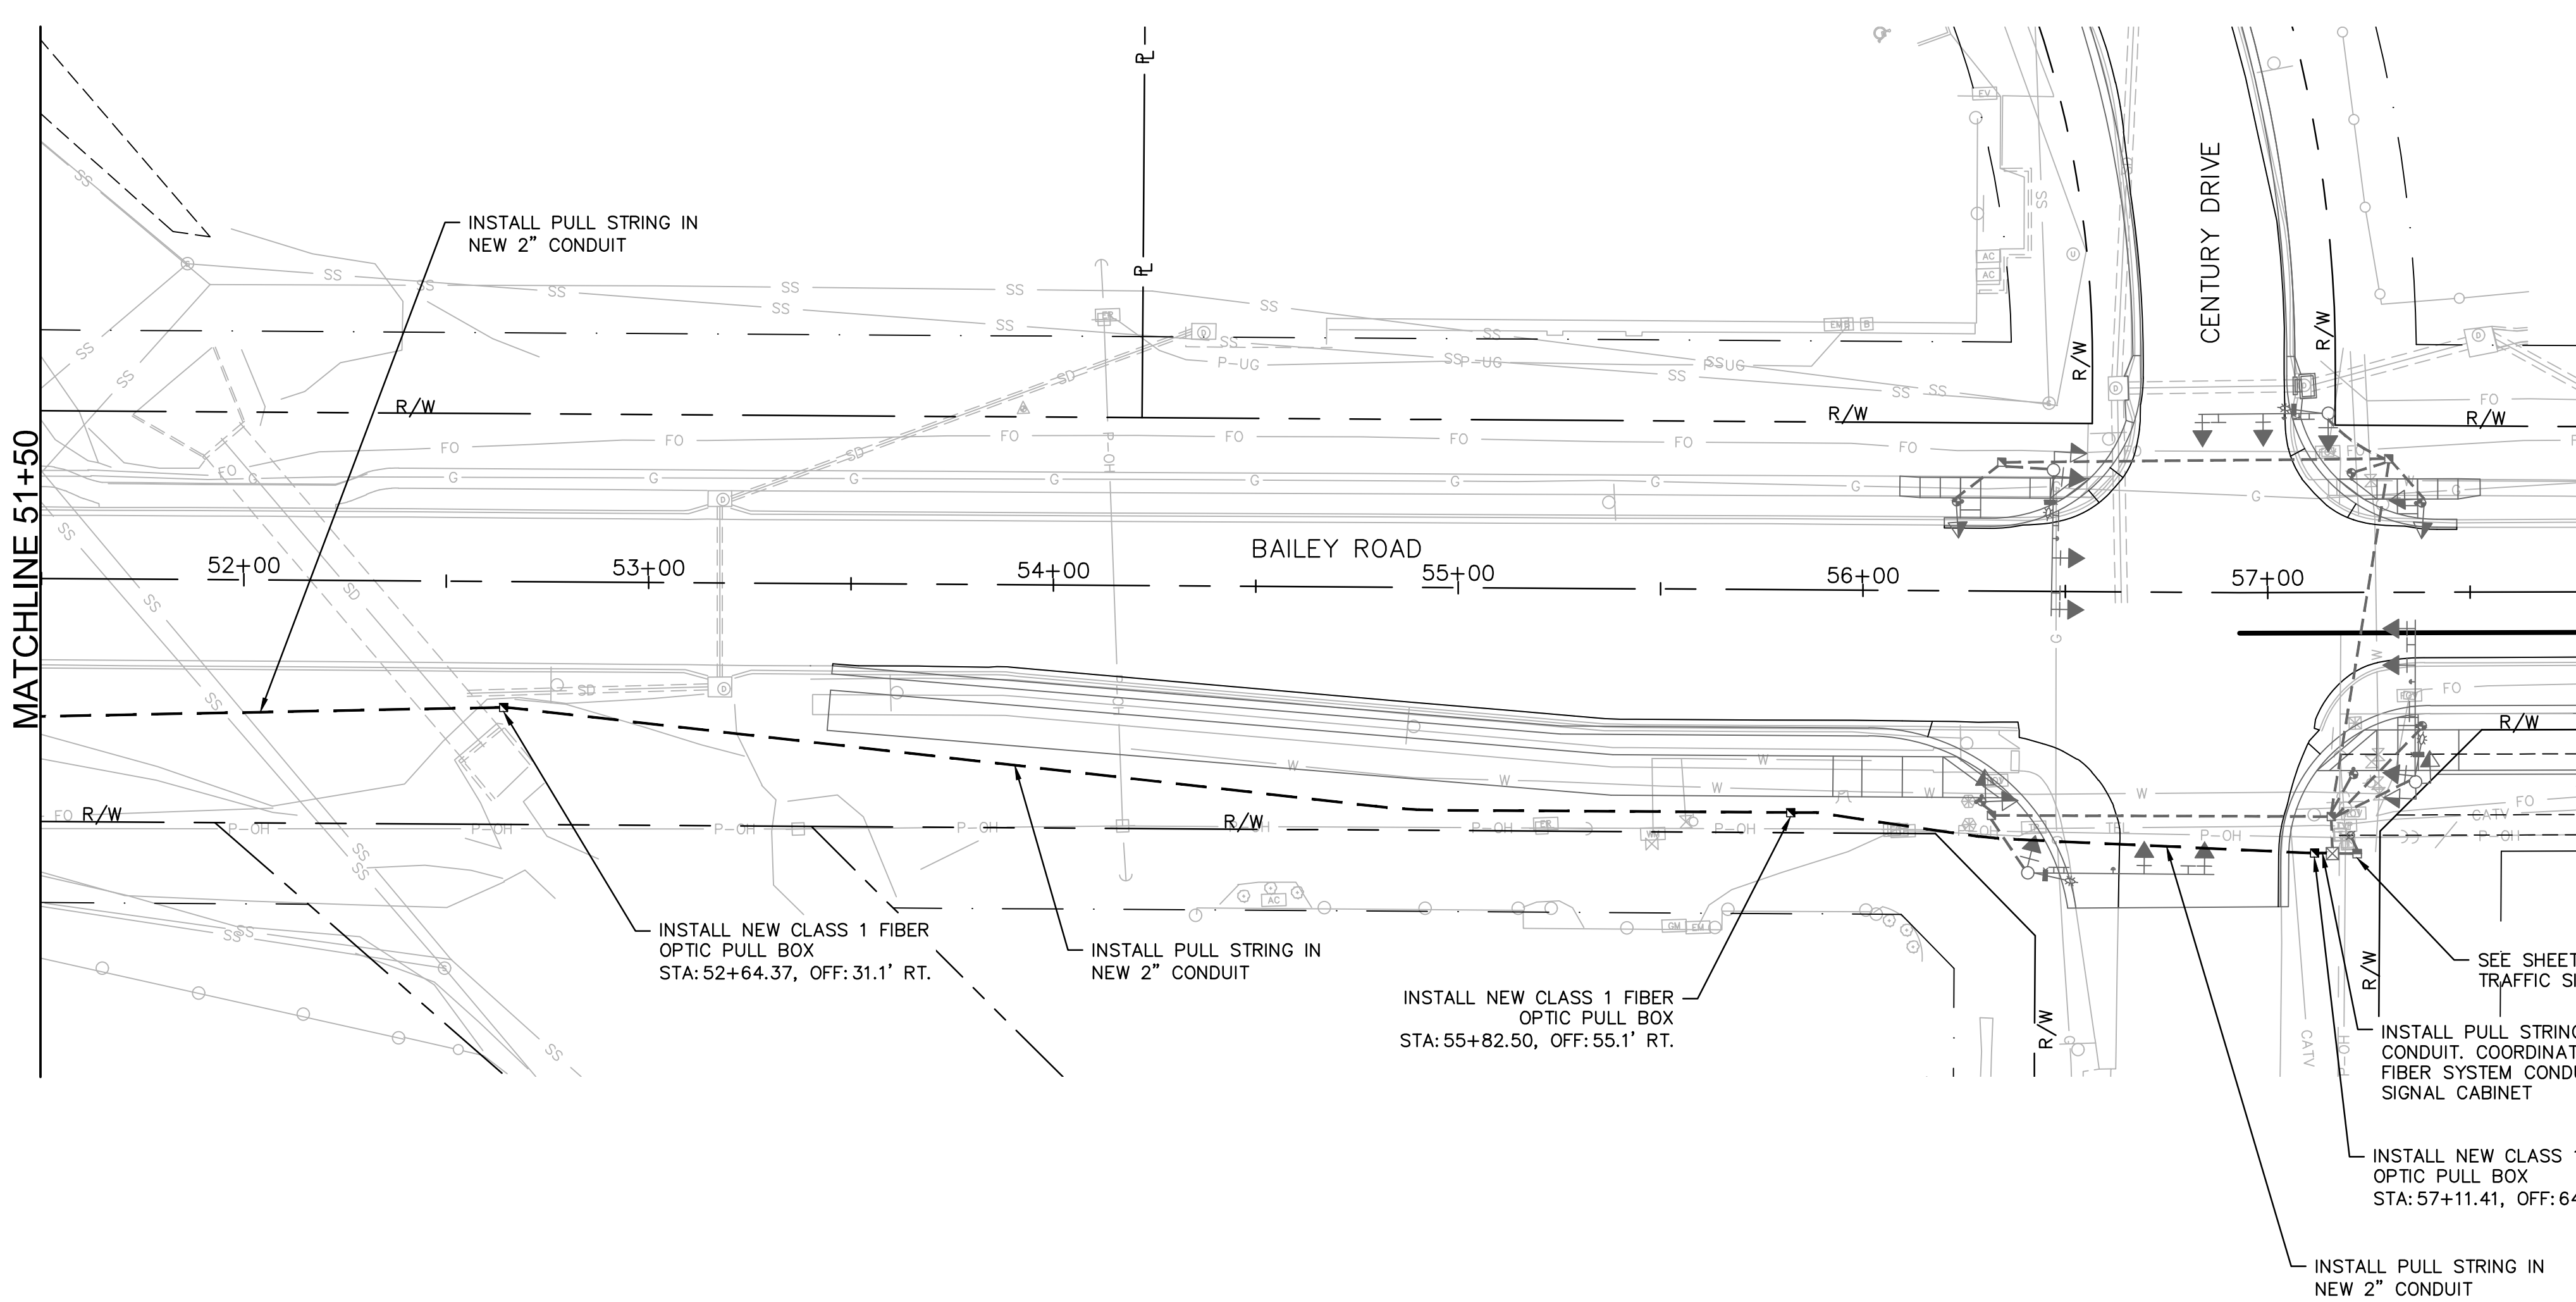

QUANTITIES			
ITEM	ITEM DESCRIPTION	UNITS	QUANTITY
1.	2" CONDUIT WITH LOCATE CABLE AND PULL STRING	L.F.	1,406
2.	CLASS 1 FIBER OPTIC PULL BOX	EA.	5
3.	FIBER INTERFACE PANEL WITH 250' PIGTAIL	EA.	2
4.	ETHERNET SWITCH, TRANSITION WITH SEPARATE POWER SOURCE*	EA.	2
5.	SINGLE MODE PATCH CABLES	EA.	8

*EACH ETHERNET SWITCH SHALL INCLUDE:
ONE (1) CONTROL MP-1204-XT
ONE (1) MEAN WELL 240 DIN RAIL POWER SUPPLY
TWO (2) CONTROL 1200060 SFP MODULE

- GENERAL NOTES:
1. A 1c#10 AWG THHN/THWN STRANDED COPPER LOCATING CABLE (RED) AND PULL STRING SHALL BE INSTALLED IN ALL CONDUITS AND IS CONSIDERED SUBSIDIARY TO THE CONDUIT BID ITEM.
 2. CONTRACTOR TO INSTALL CONDUIT, PULL BOXES, PULL STRING, TRACER WIRE, AND CONNECTIONS TO INSIDE THE CABINET. ONCE COMPLETE CONTACT TIM SCHARFF AT CITY OF LEE'S SUMMIT IT DEPARTMENT 816-969-1234 TO COORDINATE INSTALLATION OF FIBER OPTIC CABLE.
 3. FIBER OPTIC CONDUIT AND PULL BOX LOCATIONS MAY BE FIELD ADJUSTED (AS APPROVED BY THE ENGINEER) TO MAINTAIN ADEQUATE HORIZONTAL AND VERTICAL CLEARANCE FROM UNDERGROUND UTILITIES.

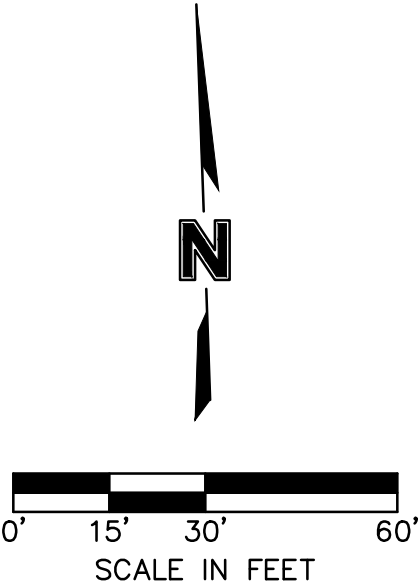

REV. NO.	DATE	REVISIONS DESCRIPTION	
		UPDATED	QUANTITY TABLE
1	5-12-2021		

FIBER INTERCONNECT BAILEY ROAD		2021
LEE'S SUMMIT MIDDLE SCHOOL #4 PUBLIC ROAD IMPROVEMENTS		
LEE'S SUMMIT, MISSOURI		

DWG: F:\2020\0001-0500\020-0103\40-Design\AutoCAD\Final Plans\Sheets\JTFC FIBER PLAN\LEE'S SUMMIT SET\F_FBR_0200103.dwg
DATE: Jun 25, 2021 2:24pm XREFS: T_PBASE_0200103 T_PSTRM_0200103 F_PBASE_0200103 V_XTOPO_-2_00103 USER: rthaler V_XBOU_-2_00103 F_PTBLK_0200103

USER: rhaller

USER: rhaller

\\F_FBR_0200103.dwg



PLAN\LEE'S SUMMIT

03\40-Design\AutoCAD\Fin

02/

DWG:

DWG:

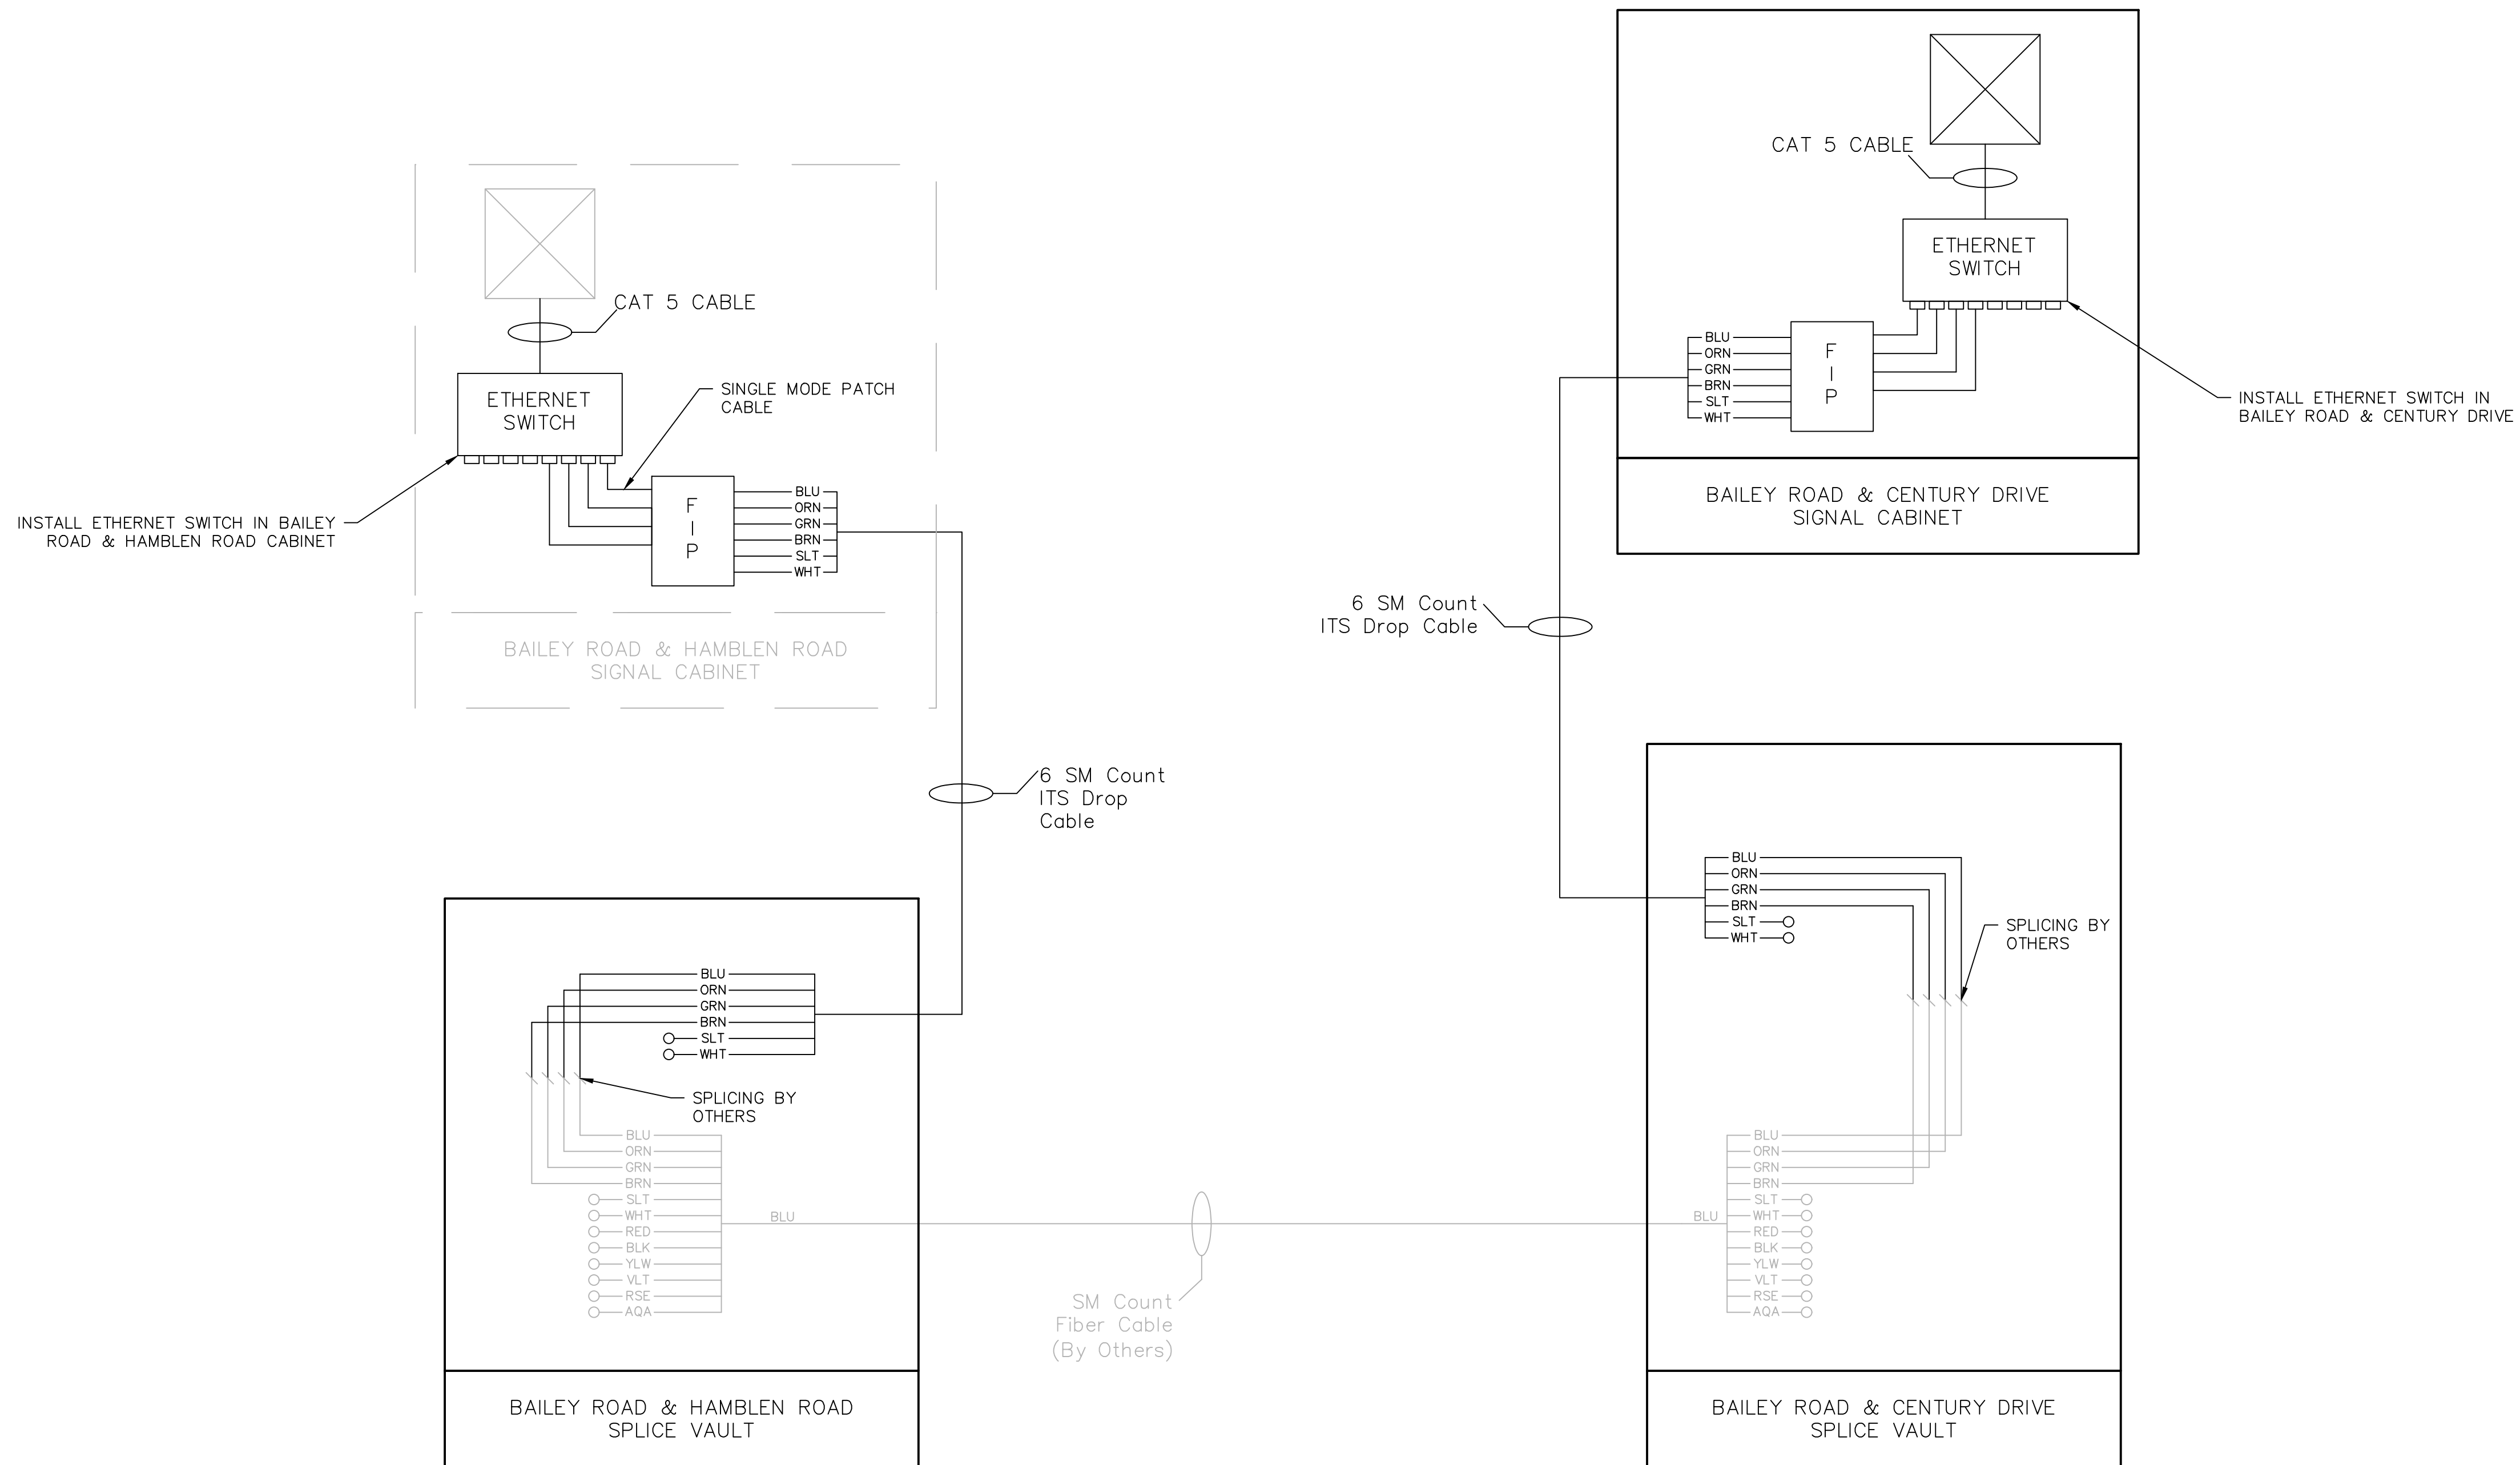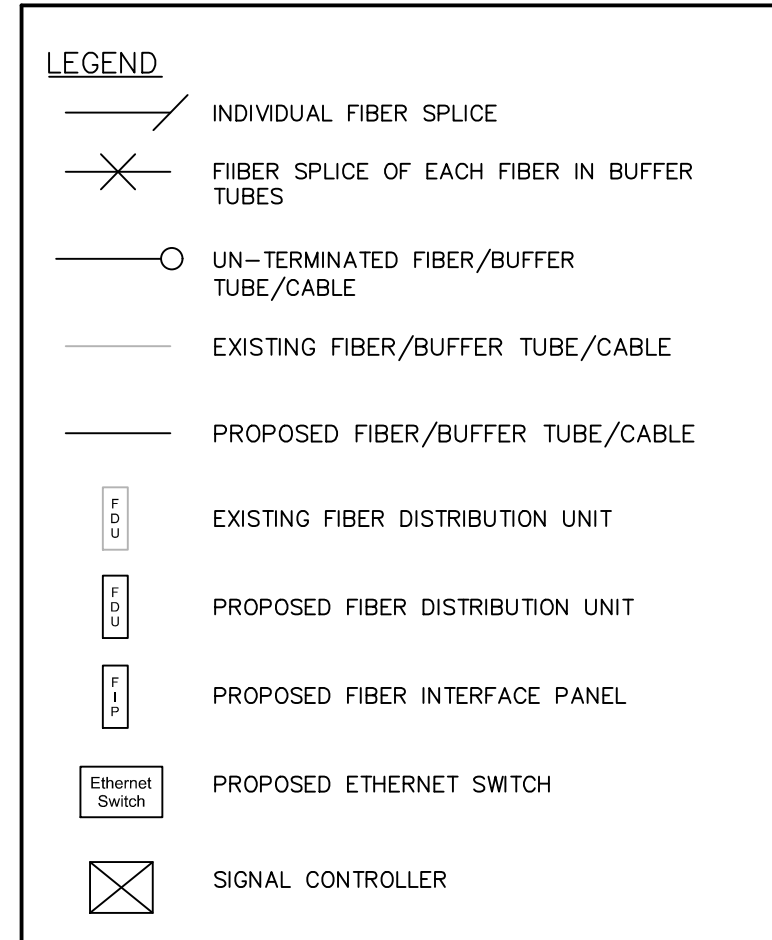

Olsson

Olsson Engineering - MO State Certificate of Authority #001592
77301 West 133rd Street, Suite 200 TEL 913.381.1170
Overland Park, KS 66213-4750 FAX 913.381.1174 www.olsson.com



[illegible]

SPICE DIAGRAM BAILEY ROAD	
LEE'S SUMMIT MIDDLE SCHOOL #4 PUBLIC ROAD IMPROVEMENTS	
LEE'S SUMMIT, MISSOURI	2021

C.O.A. NO.: 001592
DRAWN BY: JRC
CHECKED BY: JAB
APPROVED BY: SLJ
QA/QC BY: THF
PROJECT NO.: 020-0103
DWG NO.: F_FBR_0200103
DATE: 6/25/2021


DWG: F:\2020\0001-0500\020-0103\40-Design\AutoCAD\Final Plans\Sheets\TFTC\FIBER PLAN\LEE'S SUMMIT SET\F_FBR_0200103.dwg
DATE: Jun 25, 2021 2:24pm XREFS: T_PBASE_0200103 T_PSTRM_0200103 F_PBASE_0200103 V_XTOPO-2_00103 V_XBOU-2_00103 USER: rhalter F_PTBLK_0200103

DWG: \\lfe-oma-fst\k\projects\2020\0001-0500\020-0103\40-Design\AutoCAD\Final Plans\Sheets\TFTC\PAVEMENT MARKING & SIGNING PLAN\LEE'S SUMMIT SET\F_SAS_0200103.dwg USER: rhaller
DATE: Jun 25, 2021 2:27pm XREFS: T_PSTRM_0200103 F_PBASE_0200103 V_XBOU-2_00103 V_XBOU-2_00103 T_PBASE-0200103 F_SAS-BASE_0200103 V_XBOU-2_00103

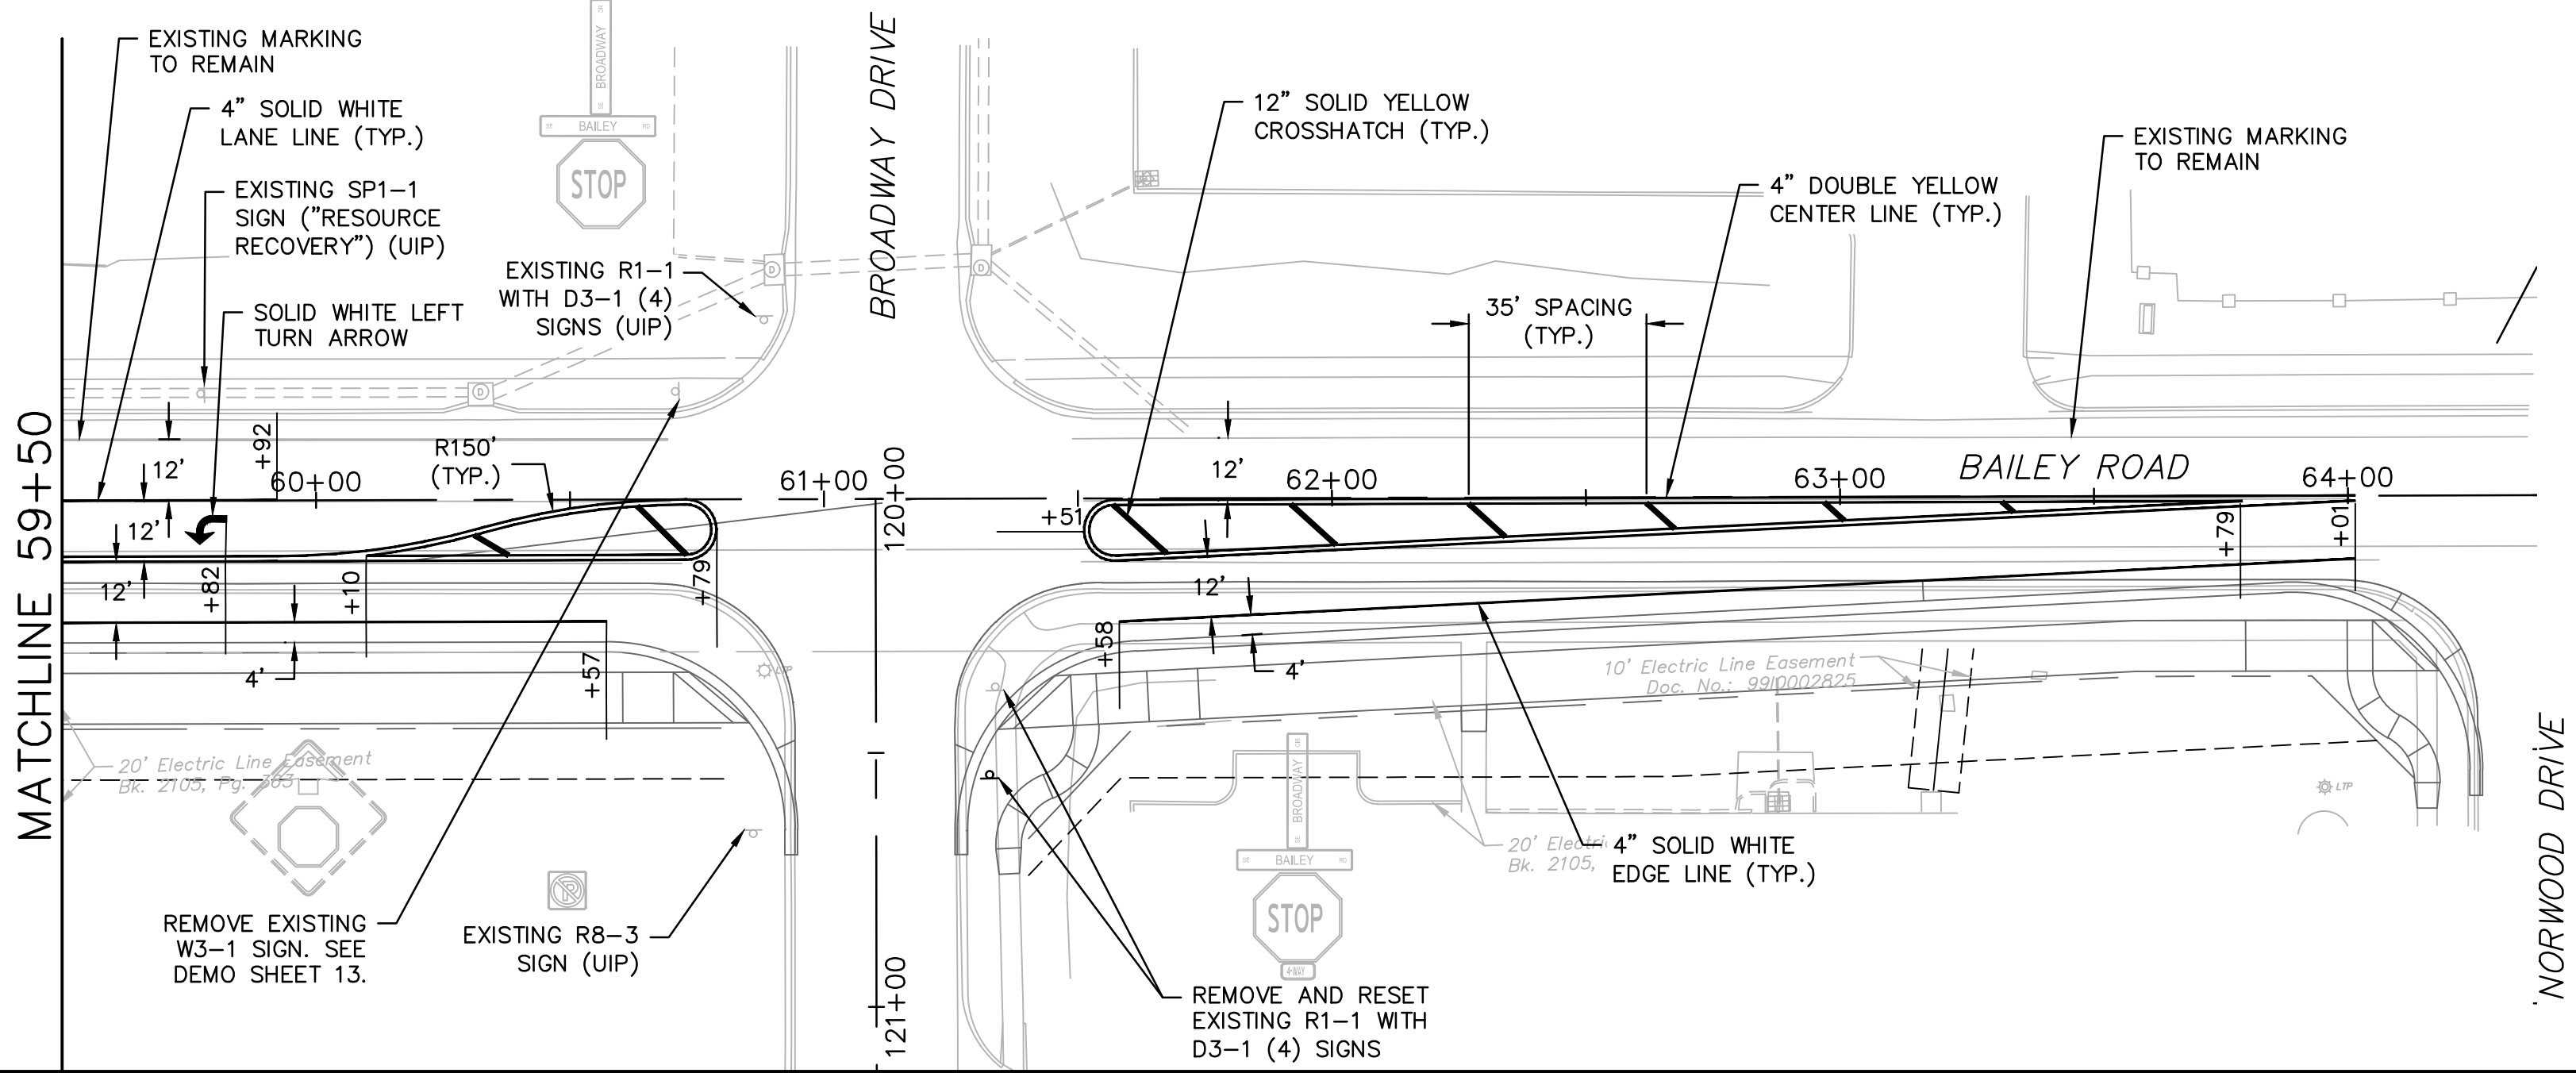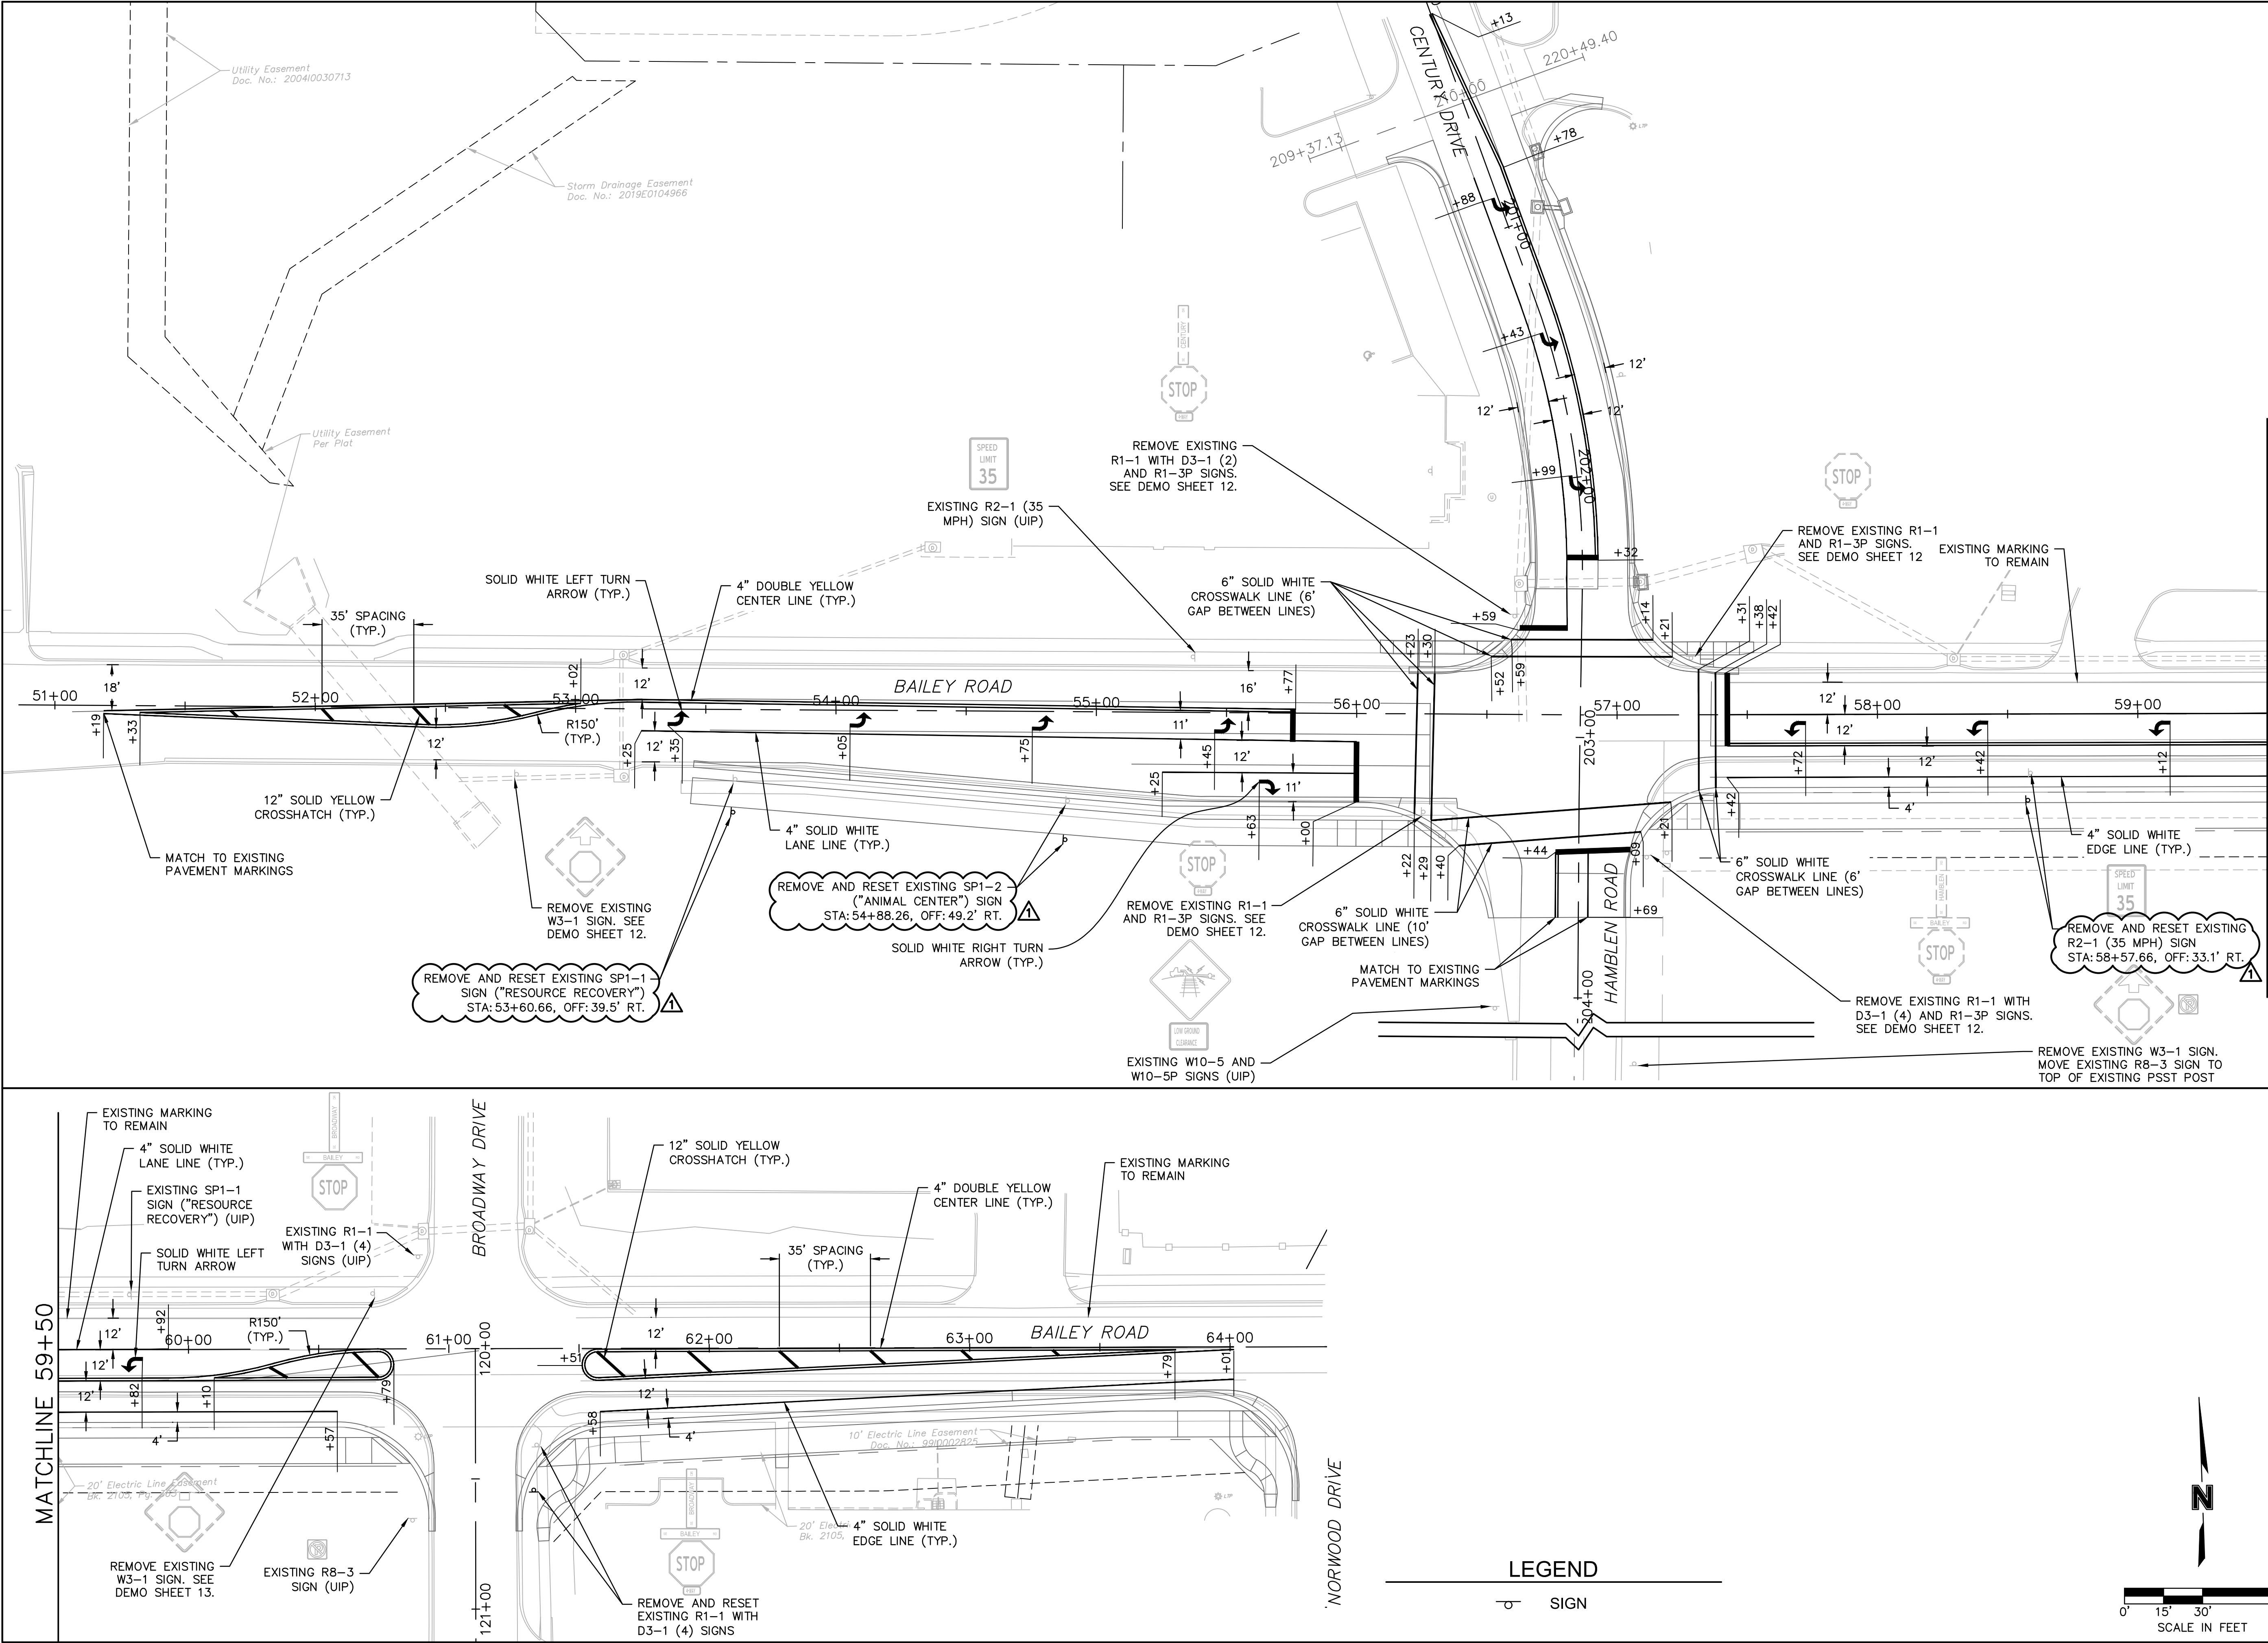

LEGEND

—○— SIGN

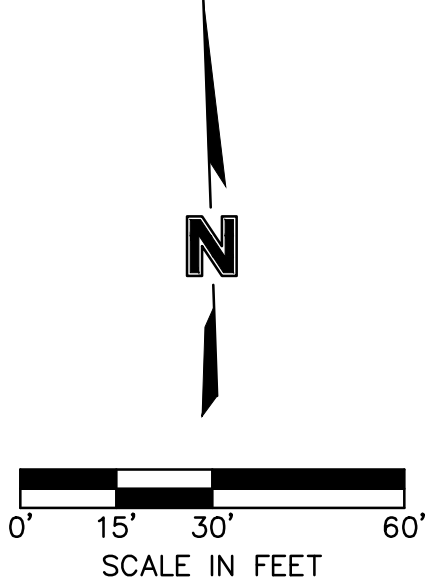

MATCHLINE 59+50

PAVEMENT MARKING AND SIGNING PLAN
BAILEY ROAD

LEE'S SUMMIT MIDDLE SCHOOL #4
PUBLIC ROAD IMPROVEMENTS

LEE'S SUMMIT, MISSOURI

REV. NO.	DATE	REVISIONS DESCRIPTION	BY
1	5-12-2021	UPDATED PER CITY COMMENT	JAB

REVISIONS






olsson

Olsson Engineering - MO State Certificate of Authority #001592
7301 West 133rd Street, Suite 200 TEL 913.381.1170
Overland Park, KS 66213-4750 FAX 913.381.1174 www.olsson.com

C.O.A. NO.: 001592
DRAWN BY: JRC
CHECKED BY: JAB
QA/QC BY: THE
PROJECT NO.: 020-0103
DWG NO.: F-946 0200103
DATE: 6/25/2021

SHEET
77 OF 99

DWG: \\lte-oma-fst\kc_projects\2020\0001-0500\020-0103\40-Design\AutoCAD\Final Plans\Sheets\JTFC\PAVEMENT MARKING & SIGNING PLAN\LEE'S SUMMIT SET\F_SAS_0200103.dwg
DATE: Jun 25, 2021 2:28pm XREFS: T_PSTRM_0200103 F_PBASE_0200103 F_PTBLK_0200103 V_XBOU_2_00103 V_XBOU_2_00103 V_XBOU_2_00103 T_PBASE_0200103 C_PBASE_0200103 USER: rhalter

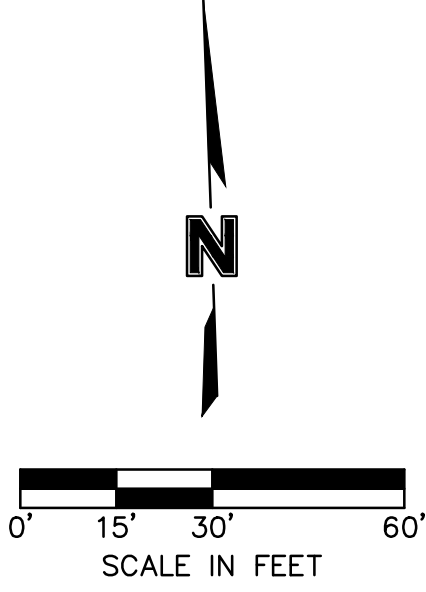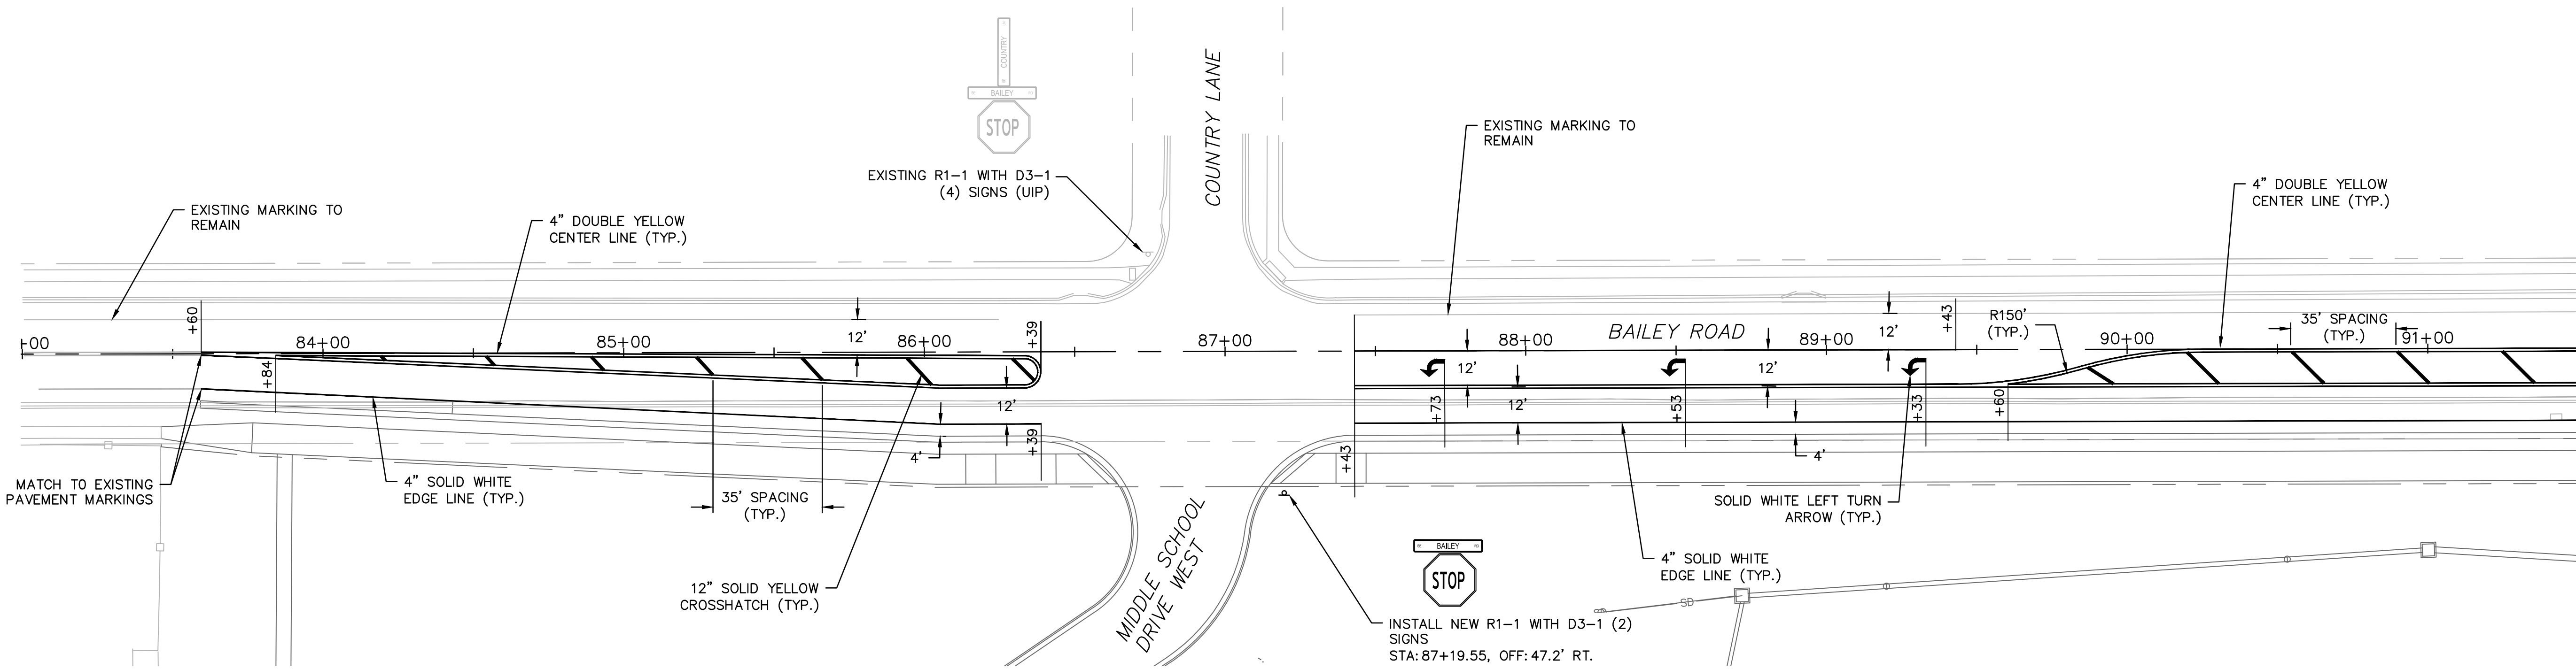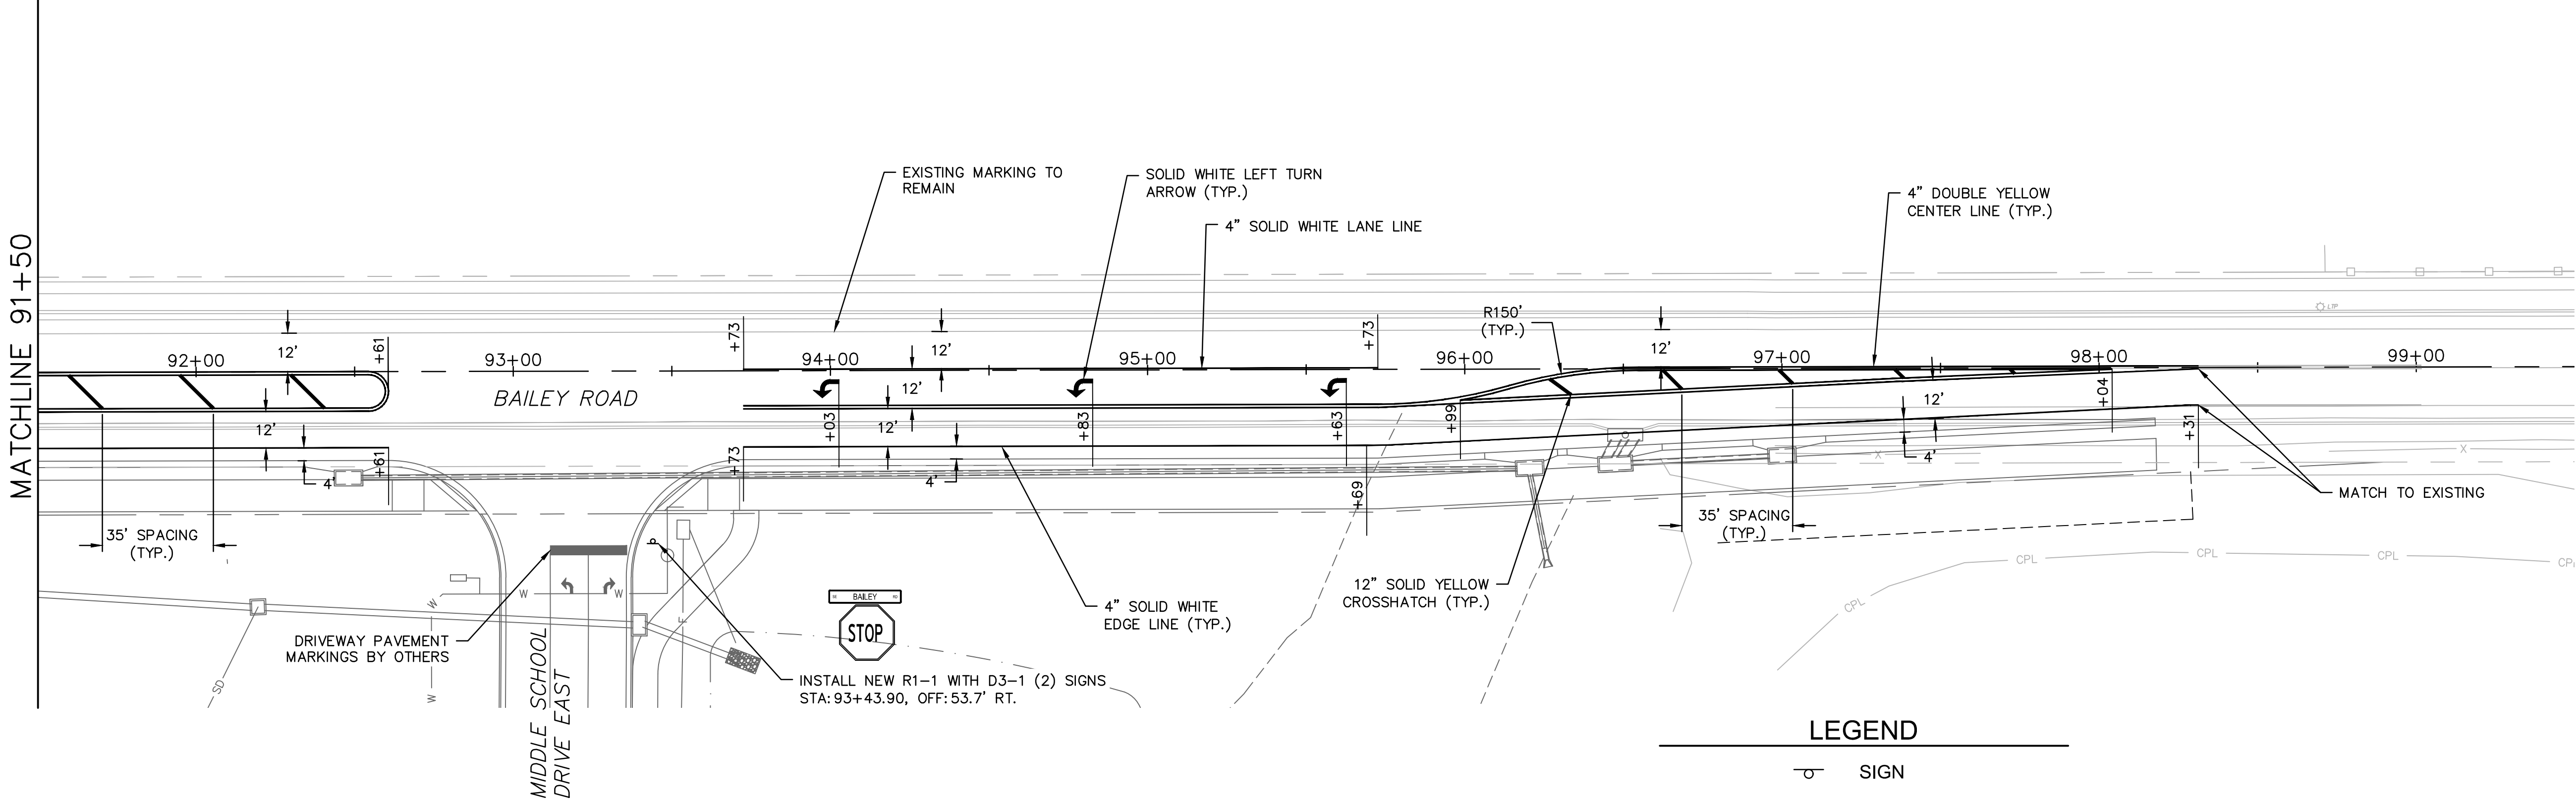

PAVEMENT MARKING AND SIGNING PLAN
BAILEY ROAD

LEE'S SUMMIT MIDDLE SCHOOL #4
PUBLIC ROAD IMPROVEMENTS

LEE'S SUMMIT, MISSOURI

REV. NO.

DATE

REVISIONS DESCRIPTION

BY

REVISIONS

2021

SHEET 78 OF 99

C.O.A. NO.: 001592

DRAWN BY: JRC

CHECKED BY: JAB

APPROVED BY: SLJ

QA/QC BY: THE

PROJECT NO.: 020-0103


DWG NO.: F_SAS_0200103

DATE: 6/25/2021


olsson

Olsson Engineering - MO State Certificate of Authority #001592
7301 West 133rd Street, Suite 200
Overland Park, KS 66213-4760
TEL 913.381.1170
FAX 913.381.1174
www.olsson.com

STATE OF MISSOURI
SHANNON
JEFFRIES
NUMBER
PE 000000000
05.10.11.21
PROFESSIONAL ENGINEER

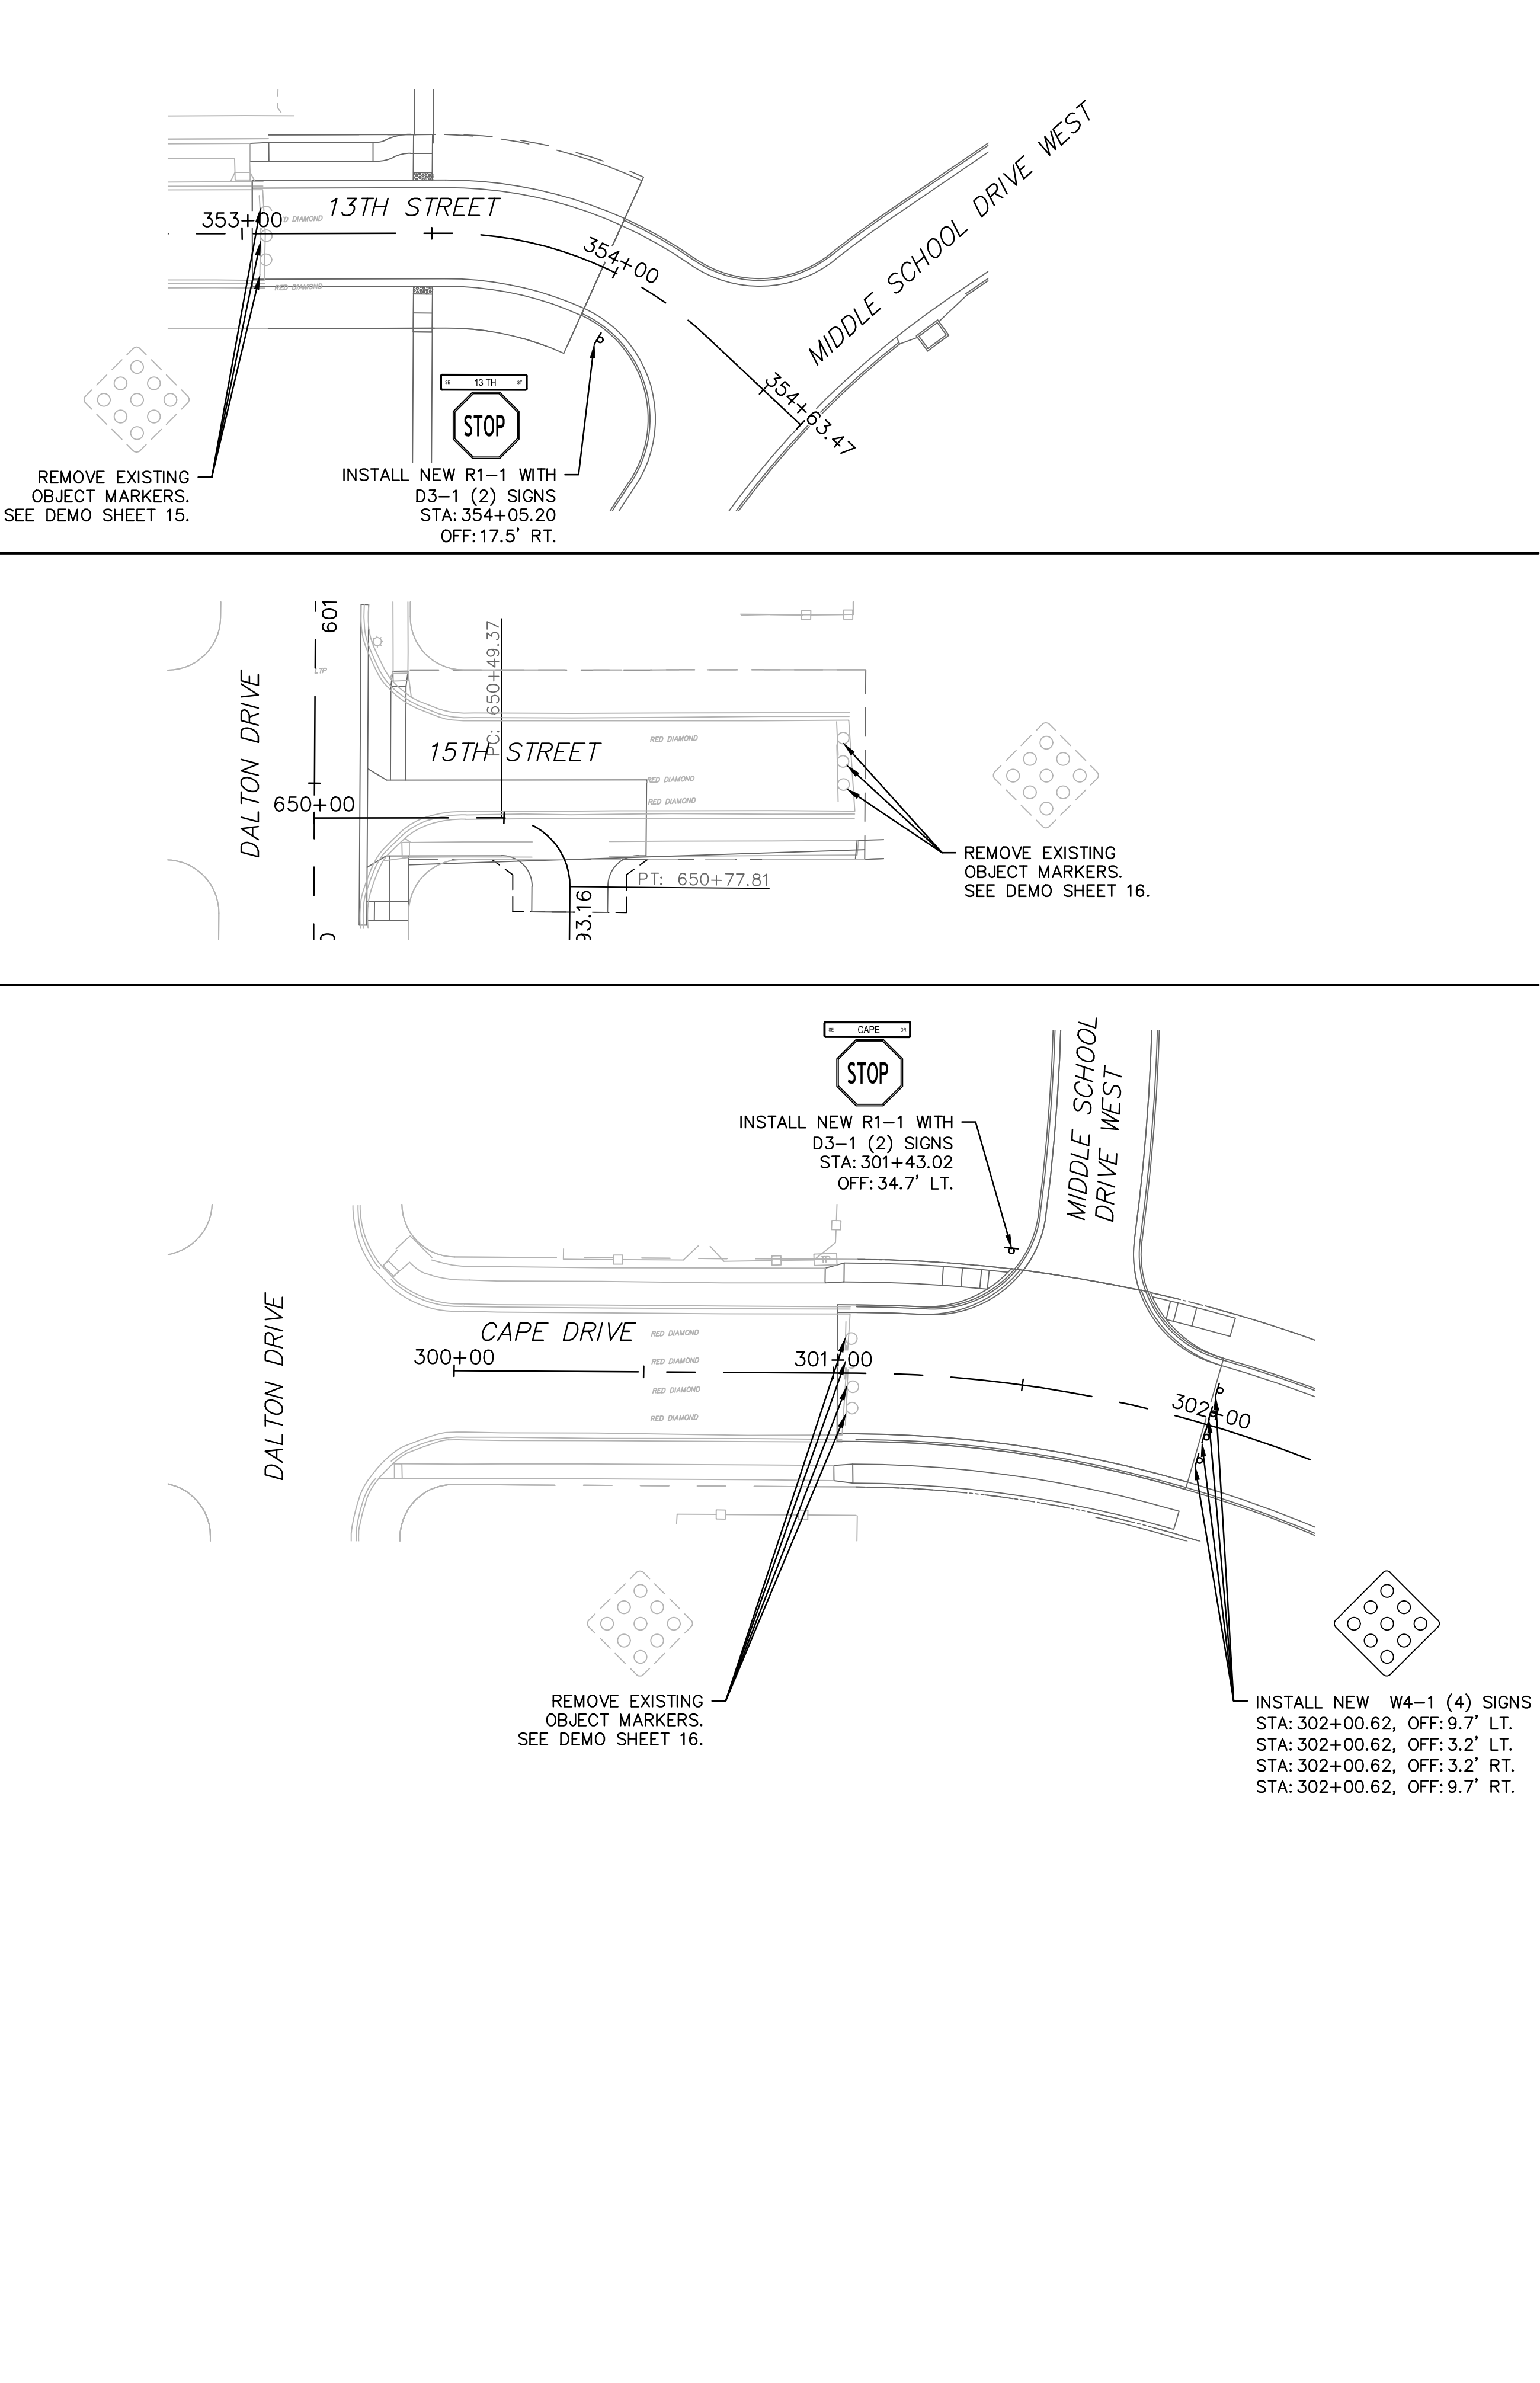

PERMANENT SIGNING SUMMARY							
STATION	STREET REFERENCE	OFFSET FROM C/L	MUTCD DESIGNATION	SIGN SIZE	AREA (SF)	POST TYPE	REMARKS
53+60.66	BAILEY ROAD	39.5' RIGHT	SP1-1 (RESOURCE RECOVERY)	-	-	SQUARE	Remove and Reset on New Post
54+88.26	BAILEY ROAD	49.2' RIGHT	SP1-2 (ANIMAL CENTER)	-	-	SQUARE	Remove and Reset on New Post
-	BAILEY ROAD	-	R2-1 (35 MPH)	-	-	-	Use In Place
-	HAMBLÉN ROAD	-	W10-5	-	-	-	Use In Place
-	HAMBLÉN ROAD	-	W10-5P	-	-	-	Shared Post
-	HAMBLÉN ROAD	-	R8-3	-	-	-	Move Existing Sign to Top of Existing Post
58+57.66	BAILEY ROAD	33.1' RIGHT	R2-1 (35 MPH)	-	-	SQUARE	Remove and Reset on New Post
-	BAILEY ROAD	-	SP1-1 (RESOURCE RECOVERY)	-	-	-	Use In Place
-	BROADWAY DRIVE	-	R1-1	-	-	-	Use In Place
-	BROADWAY DRIVE	-	D3-1 (BAILEY RD)	-	-	-	Shared Post
-	BROADWAY DRIVE	-	D3-1 (BAILEY RD)	-	-	-	Shared Post
-	BROADWAY DRIVE	-	D3-1 (BROADWAY DR)	-	-	-	Shared Post
-	BROADWAY DRIVE	-	D3-1 (BROADWAY DR)	-	-	-	Shared Post
120+54.34	BROADWAY DRIVE	22.4' LEFT	R1-1	-	-	SQUARE	Remove and Reset on New Post
-	BROADWAY DRIVE	-	D3-1 (BAILEY RD)	-	-	-	Shared Post
-	BROADWAY DRIVE	-	D3-1 (BAILEY RD)	-	-	-	Shared Post
-	BROADWAY DRIVE	-	D3-1 (BROADWAY CIR)	-	-	-	Shared Post
-	BROADWAY DRIVE	-	D3-1 (BROADWAY CIR)	-	-	-	Shared Post
-	BROADWAY DRIVE	-	R8-3	-	-	-	Use In Place
-	BAILEY ROAD	-	R1-1	-	-	-	Use In Place
-	BAILEY ROAD	-	D3-1 (BAILEY RD)	-	-	-	Shared Post
-	BAILEY ROAD	-	D3-1 (BAILEY RD)	-	-	-	Shared Post
-	BAILEY ROAD	-	D3-1 (COUNTRY LN)	-	-	-	Shared Post
-	BAILEY ROAD	-	D3-1 (COUNTRY LN)	-	-	-	Shared Post
87+19.55	BAILEY ROAD	47.2' RIGHT	R1-1	30"x30"	6.25	SQUARE	Install on New Post
-	BAILEY ROAD	-	D3-1 (BAILEY RD)	9" x 42"	2.63	-	Shared Post
-	BAILEY ROAD	-	D3-1 (BAILEY RD)	9" x 42"	2.63	-	Shared Post
93+43.90	BAILEY ROAD	53.7' RIGHT	R1-1	30"x30"	6.25	SQUARE	Install on New Post
-	BAILEY ROAD	-	D3-1 (BAILEY RD)	9" x 42"	2.63	-	Shared Post
-	BAILEY ROAD	-	D3-1 (BAILEY RD)	9" x 42"	2.63	-	Shared Post
354+05.20	13TH STREET	17.5' RIGHT	R1-1	30"x30"	6.25	SQUARE	Install on New Post
-	13TH STREET	-	D3-1 (13TH ST)	9" x 36"	2.25	-	Shared Post
-	13TH STREET	-	D3-1 (13TH ST)	9" x 36"	2.25	-	Shared Post
301+43.02	CAPE DRIVE	34.7' LEFT	R1-1	30"x30"	6.25	SQUARE	Install on New Post
-	CAPE DRIVE	-	D3-1 (CAPE DR)	9" x 36"	2.25	-	Shared Post
-	CAPE DRIVE	-	D3-1 (CAPE DR)	9" x 36"	2.25	-	Shared Post
302+00.62	CAPE DRIVE	9.7' LEFT	W4-1	18"x18"	2.25	SQUARE	Install on New Post
302+00.62	CAPE DRIVE	3.2' LEFT	W4-1	18"x18"	2.25	SQUARE	Install on New Post
302+00.62	CAPE DRIVE	3.2' RIGHT	W4-1	18"x18"	2.25	SQUARE	Install on New Post
302+00.62	CAPE DRIVE	9.7' RIGHT	W4-1	18"x18"	2.25	SQUARE	Install on New Post
TOTALS					54	12	

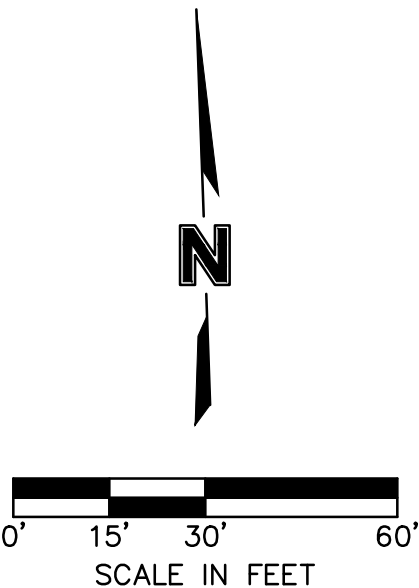

PAVEMENT MARKING AND SIGNING PLAN
BAILEY ROAD

LEE'S SUMMIT MIDDLE SCHOOL #4
PUBLIC ROAD IMPROVEMENTS

LEE'S SUMMIT, MISSOURI

REV. NO. 1

DATE 5-12-2021

REV. NO. 1

DATE 5-12-2021

BY JAB

REVISED DESCRIPTION

QUANTITY

TABLE

REVISIONS

2021

C.O.A. NO.: 001592

DRAWN BY: JRC

CHECKED BY: JAB

APPROVED BY: SLJ

QA/QC BY: THE

PROJECT NO.: 020-0103

DWG NO.: F_SAS_0200103

DATE: 6/25/2021

SHEET 79 OF 99

Olsson Engineering - MO State Certificate of Authority #001592
7301 West 133rd Street, Suite 200
Overland Park, KS 66213-4750
TEL 913.381.1170
FAX 913.381.1174
www.olson.com

DWG: F:\2020\0001-0500\020-0103\40-Design\AutoCAD\Final Plans\Sheets\TFC\PAVEMENT MARKING & SIGNING PLAN\LEE'S SUMMIT SET\F_SAS_0200103.dwg
DATE: Jun 25, 2021 2:31pm XREFS: I_PSTRM_0200103 F_PBASE_0200103 V_PBLK_0200103 F_PBASE_0200103 V_XBOU-2_00103 V_XBOU-2_00103 F_SAS-BASE_0200103 T_PBASE_0200103 C_PBASE_0200103 USER: rhaller

PAVEMENT MARKING SUMMARY												
STATION TO STATION		LOCATION	4" SOLID WHITE LANE LINE (LF)	4" BROKEN WHITE LANE LINE (LF)	8" DASHED WHITE EXTENSION LINE (LF)	4" SOLID YELLOW LINE (LF)	4" BROKEN YELLOW LANE LINE (LF)	12" YELLOW CROSSHATCH LINE (LF)	24" WHITE STOP LINE (LF)	6" WHITE CROSSWALK LINE (LF)	WHITE TURN ARROW (EA)	
											RT	LT
51+19	51+33	BAILEY ROAD				28						
51+33	53+02	BAILEY ROAD				678		26				
53+02	55+77	BAILEY ROAD				550						
53+25	56+00	BAILEY ROAD	275									4
55+25	56+00	BAILEY ROAD	75								1	
55+77	55+77	BAILEY ROAD							12			
56+00	56+00	BAILEY ROAD							23			
56+22	56+23	BAILEY ROAD								54		
56+29	56+30	BAILEY ROAD								56		
56+29	57+21	BAILEY ROAD								92		
56+40	57+09	BAILEY ROAD								70		
56+52	57+21	BAILEY ROAD								70		
56+59	57+14	BAILEY ROAD								55		
200+13	202+32	CENTURY DRIVE				442						
200+78	202+59	CENTURY DRIVE	179									3
202+32	202+32	CENTURY DRIVE							12			
202+59	202+59	CENTURY DRIVE							18			
203+44	203+44	CENTURY DRIVE							29			
203+44	203+69	CENTURY DRIVE	25									
203+44	203+69	CENTURY DRIVE				50						
57+31	57+31	BAILEY ROAD								47		
57+38	57+38	BAILEY ROAD								44		
57+42	57+42	BAILEY ROAD							28			
57+42	59+92	BAILEY ROAD	250									4
57+42	60+10	BAILEY ROAD				534						
57+42	60+57	BAILEY ROAD	315									
60+10	60+79	BAILEY ROAD				288		22				
61+51	63+79	BAILEY ROAD				926		51				
61+58	64+01	BAILEY ROAD	243									
63+79	64+01	BAILEY ROAD				44						
83+60	83+84	BAILEY ROAD				48						
83+60	86+39	BAILEY ROAD	280									
83+84	86+39	BAILEY ROAD				1030		53				
87+43	89+43	BAILEY ROAD	200									3
87+43	89+60	BAILEY ROAD				434						
87+43	92+61	BAILEY ROAD	518									
89+60	92+61	BAILEY ROAD				1218		115				
93+73	95+73	BAILEY ROAD	200									3
93+73	95+99	BAILEY ROAD				452						
93+73	98+31	BAILEY ROAD	459									
95+99	98+04	BAILEY ROAD				824		28				
98+04	98+31	BAILEY ROAD				54						
TOTALS			3019	0	0	7600	0	295	122	488	1	17



PAVEMENT MARKING AND SIGNING PLAN

BAILEY ROAD

LEE'S SUMMIT MIDDLE SCHOOL #4

PUBLIC ROAD IMPROVEMENTS

LEE'S SUMMIT, MISSOURI

2021

REV. NO.

1

DATE

5-12-2021

REV. NO.

1

DATE

5-12-2021

REV. NO.

1

DATE

5-12-2021

REV. NO.

1

DATE

5-12-2021

BY

JAB

BY

JAB

BY

JAB

BY

JAB

BY

JAB

BY

JAB

REVISIONS DESCRIPTION

UPDATED QUANTITY

TABLE

REVISIONS DESCRIPTION

UPDATED QUANTITY

TABLE

REVISIONS DESCRIPTION

UPDATED QUANTITY

TABLE

REVISIONS DESCRIPTION

UPDATED QUANTITY

TABLE

REVISIONS DESCRIPTION

UPDATED QUANTITY

TABLE

REVISIONS DESCRIPTION

UPDATED QUANTITY

TABLE

STATE OF MISSOURI

SHANNON

JEFFRIES

NUMBER

PE-800800000

PROFESSIONAL ENGINEER

05-18-2021

olsson

Olsson Engineering - MO State Certificate of Authority #001592

7301 West 133rd Street, Suite 200

Overland Park, KS 66213-4750

TEL 913.381.1170

FAX 913.381.1174

www.olsson.com

C.O.A. NO.

001592

DRAWN BY:

JRC

CHECKED BY:

JAB

APPROVED BY:

SLJ

QA/QC BY:

THE

PROJECT NO.:

020-0103

DWG NO.:

F_SAS_0200103

DATE:


6/25/2021

SHEET


80

OF


99

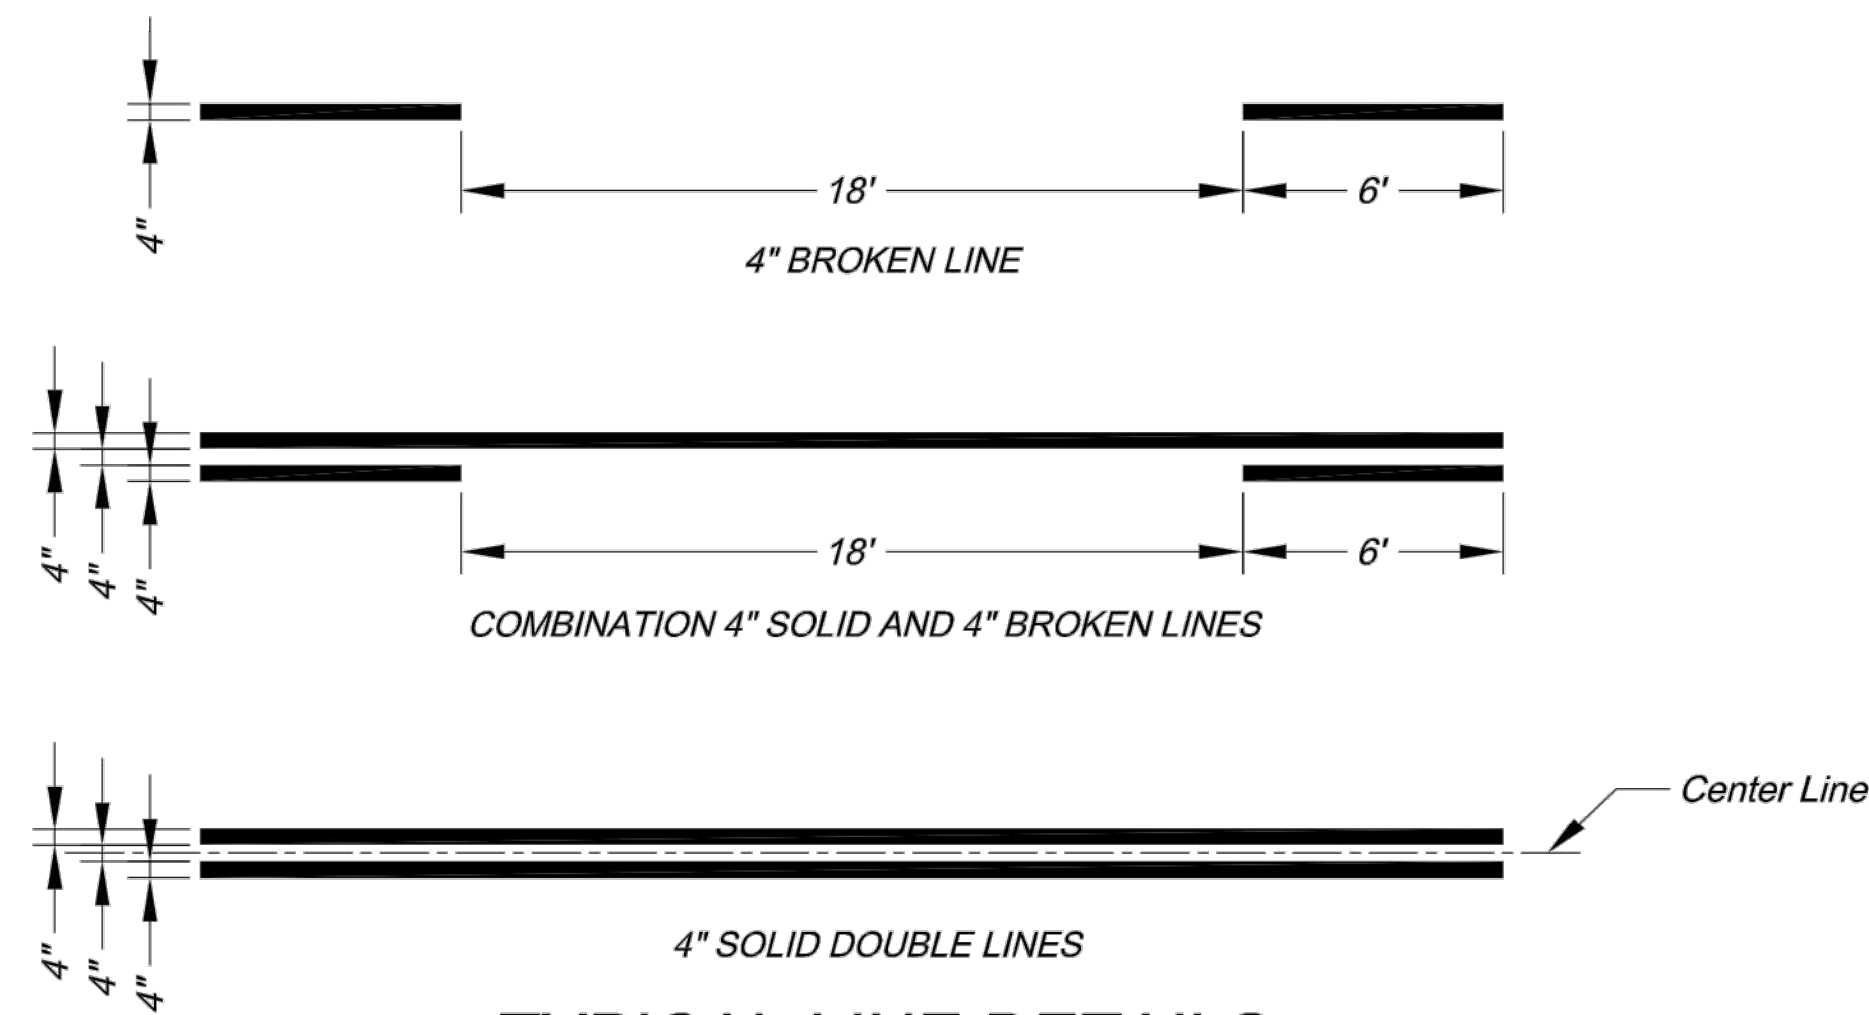

- NOTES:
1. All edge line, center line, and lane line pavement markings shall be 4" wide unless otherwise noted.
 2. Edge lines shall be continuous solid white or yellow lines. Right side edge lines shall be solid white. Median or left side edge lines on divided roadways are to be solid yellow. Edge lines and center lines shall be continuous across driveways.

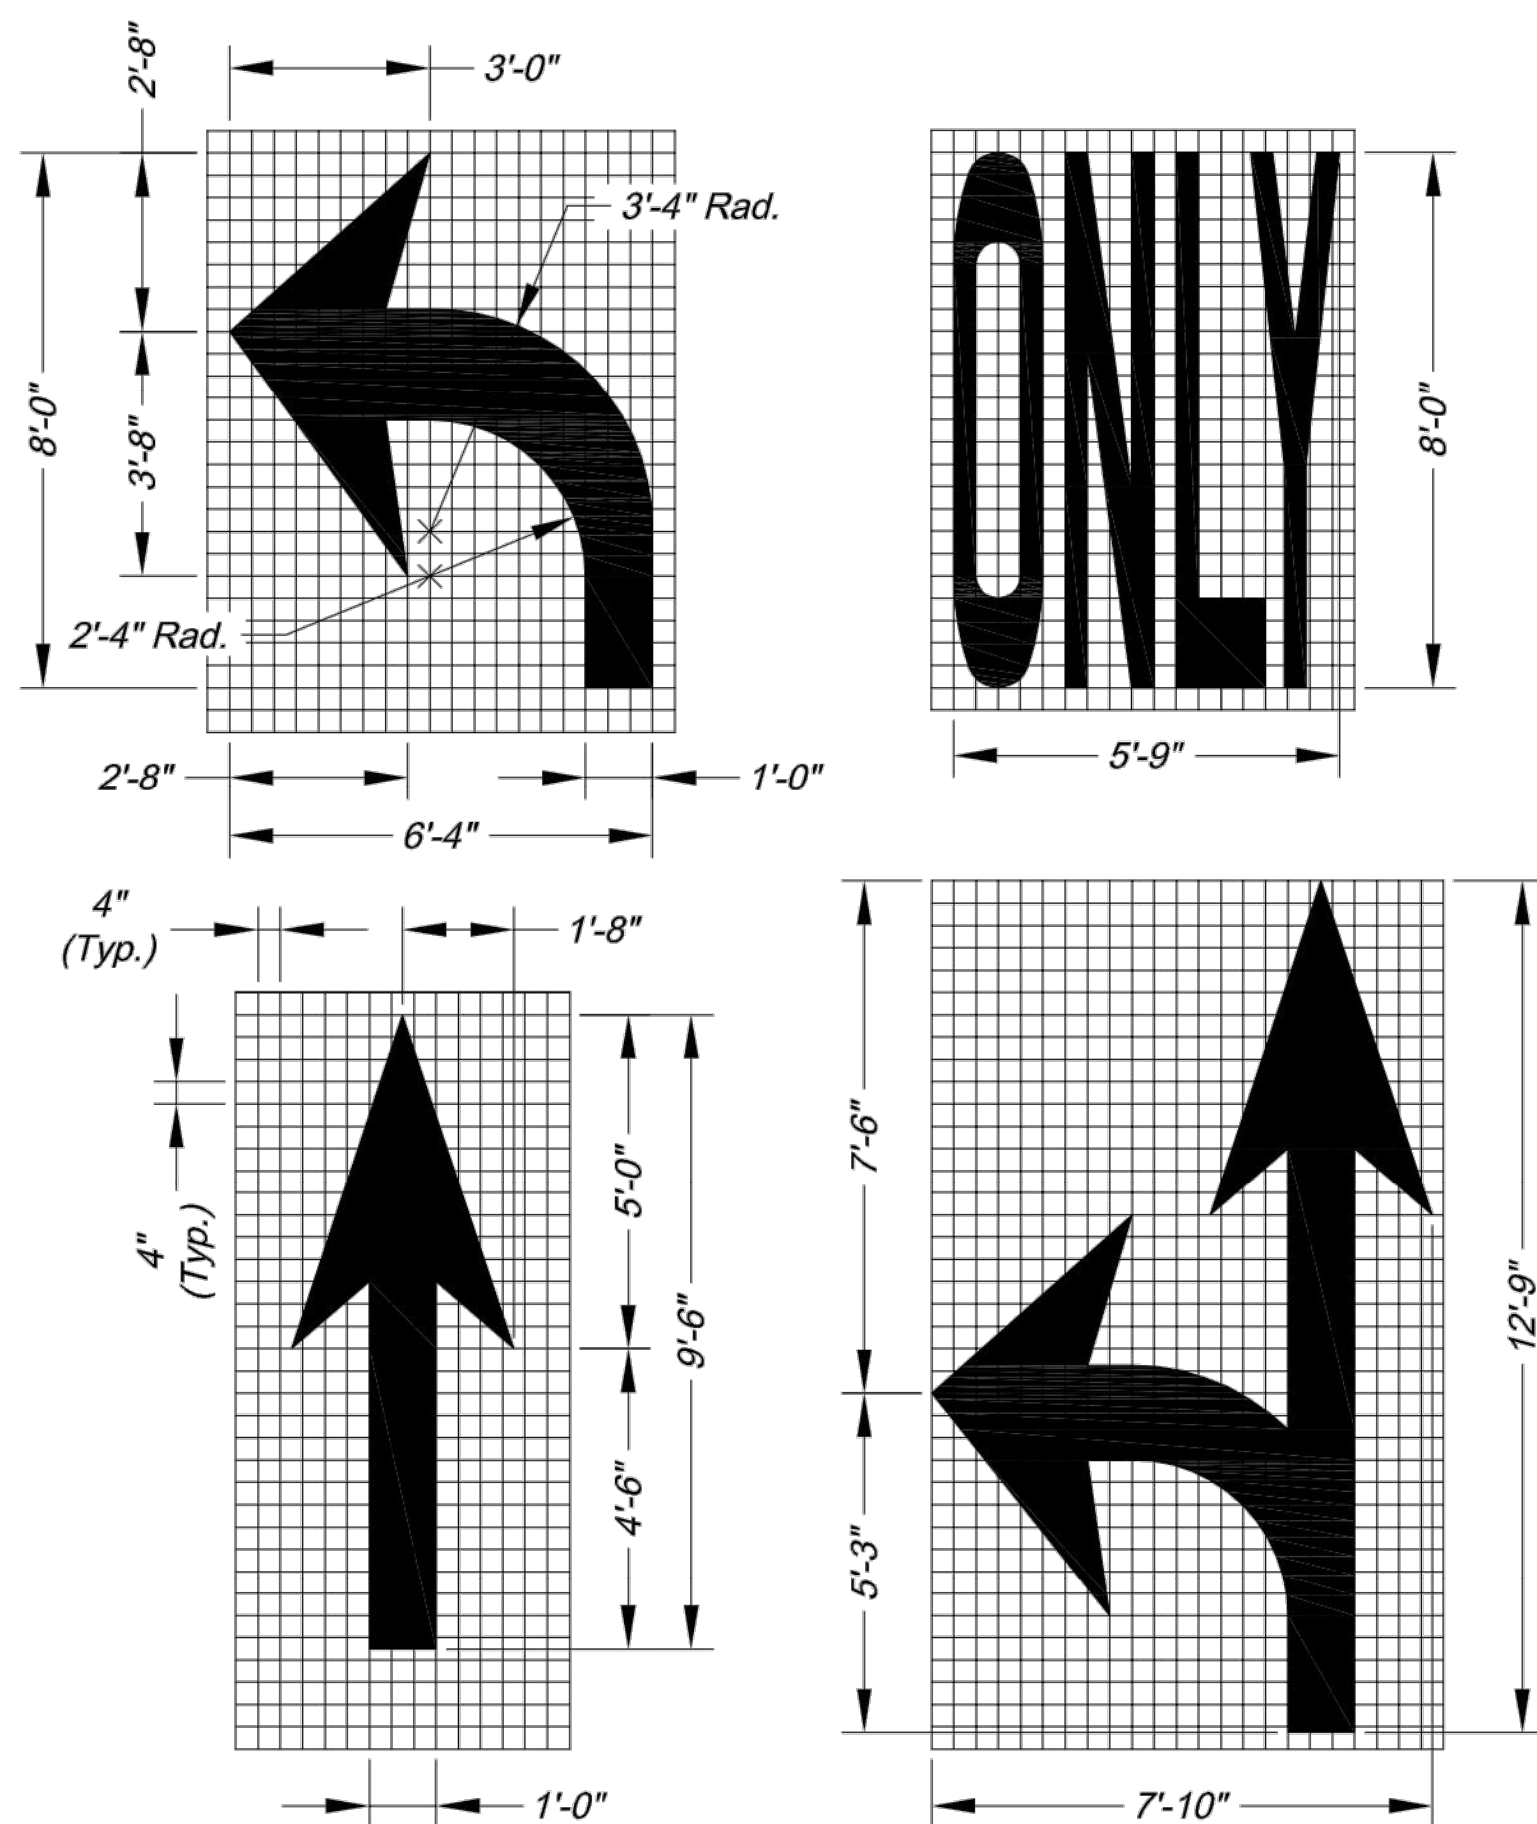


- NOTES:
1. All arrow and symbol markings shall be white, and shall be centered in their respective traffic lanes.
 2. Right-turn and combination right-turn/straight arrows are reverse of arrows shown.

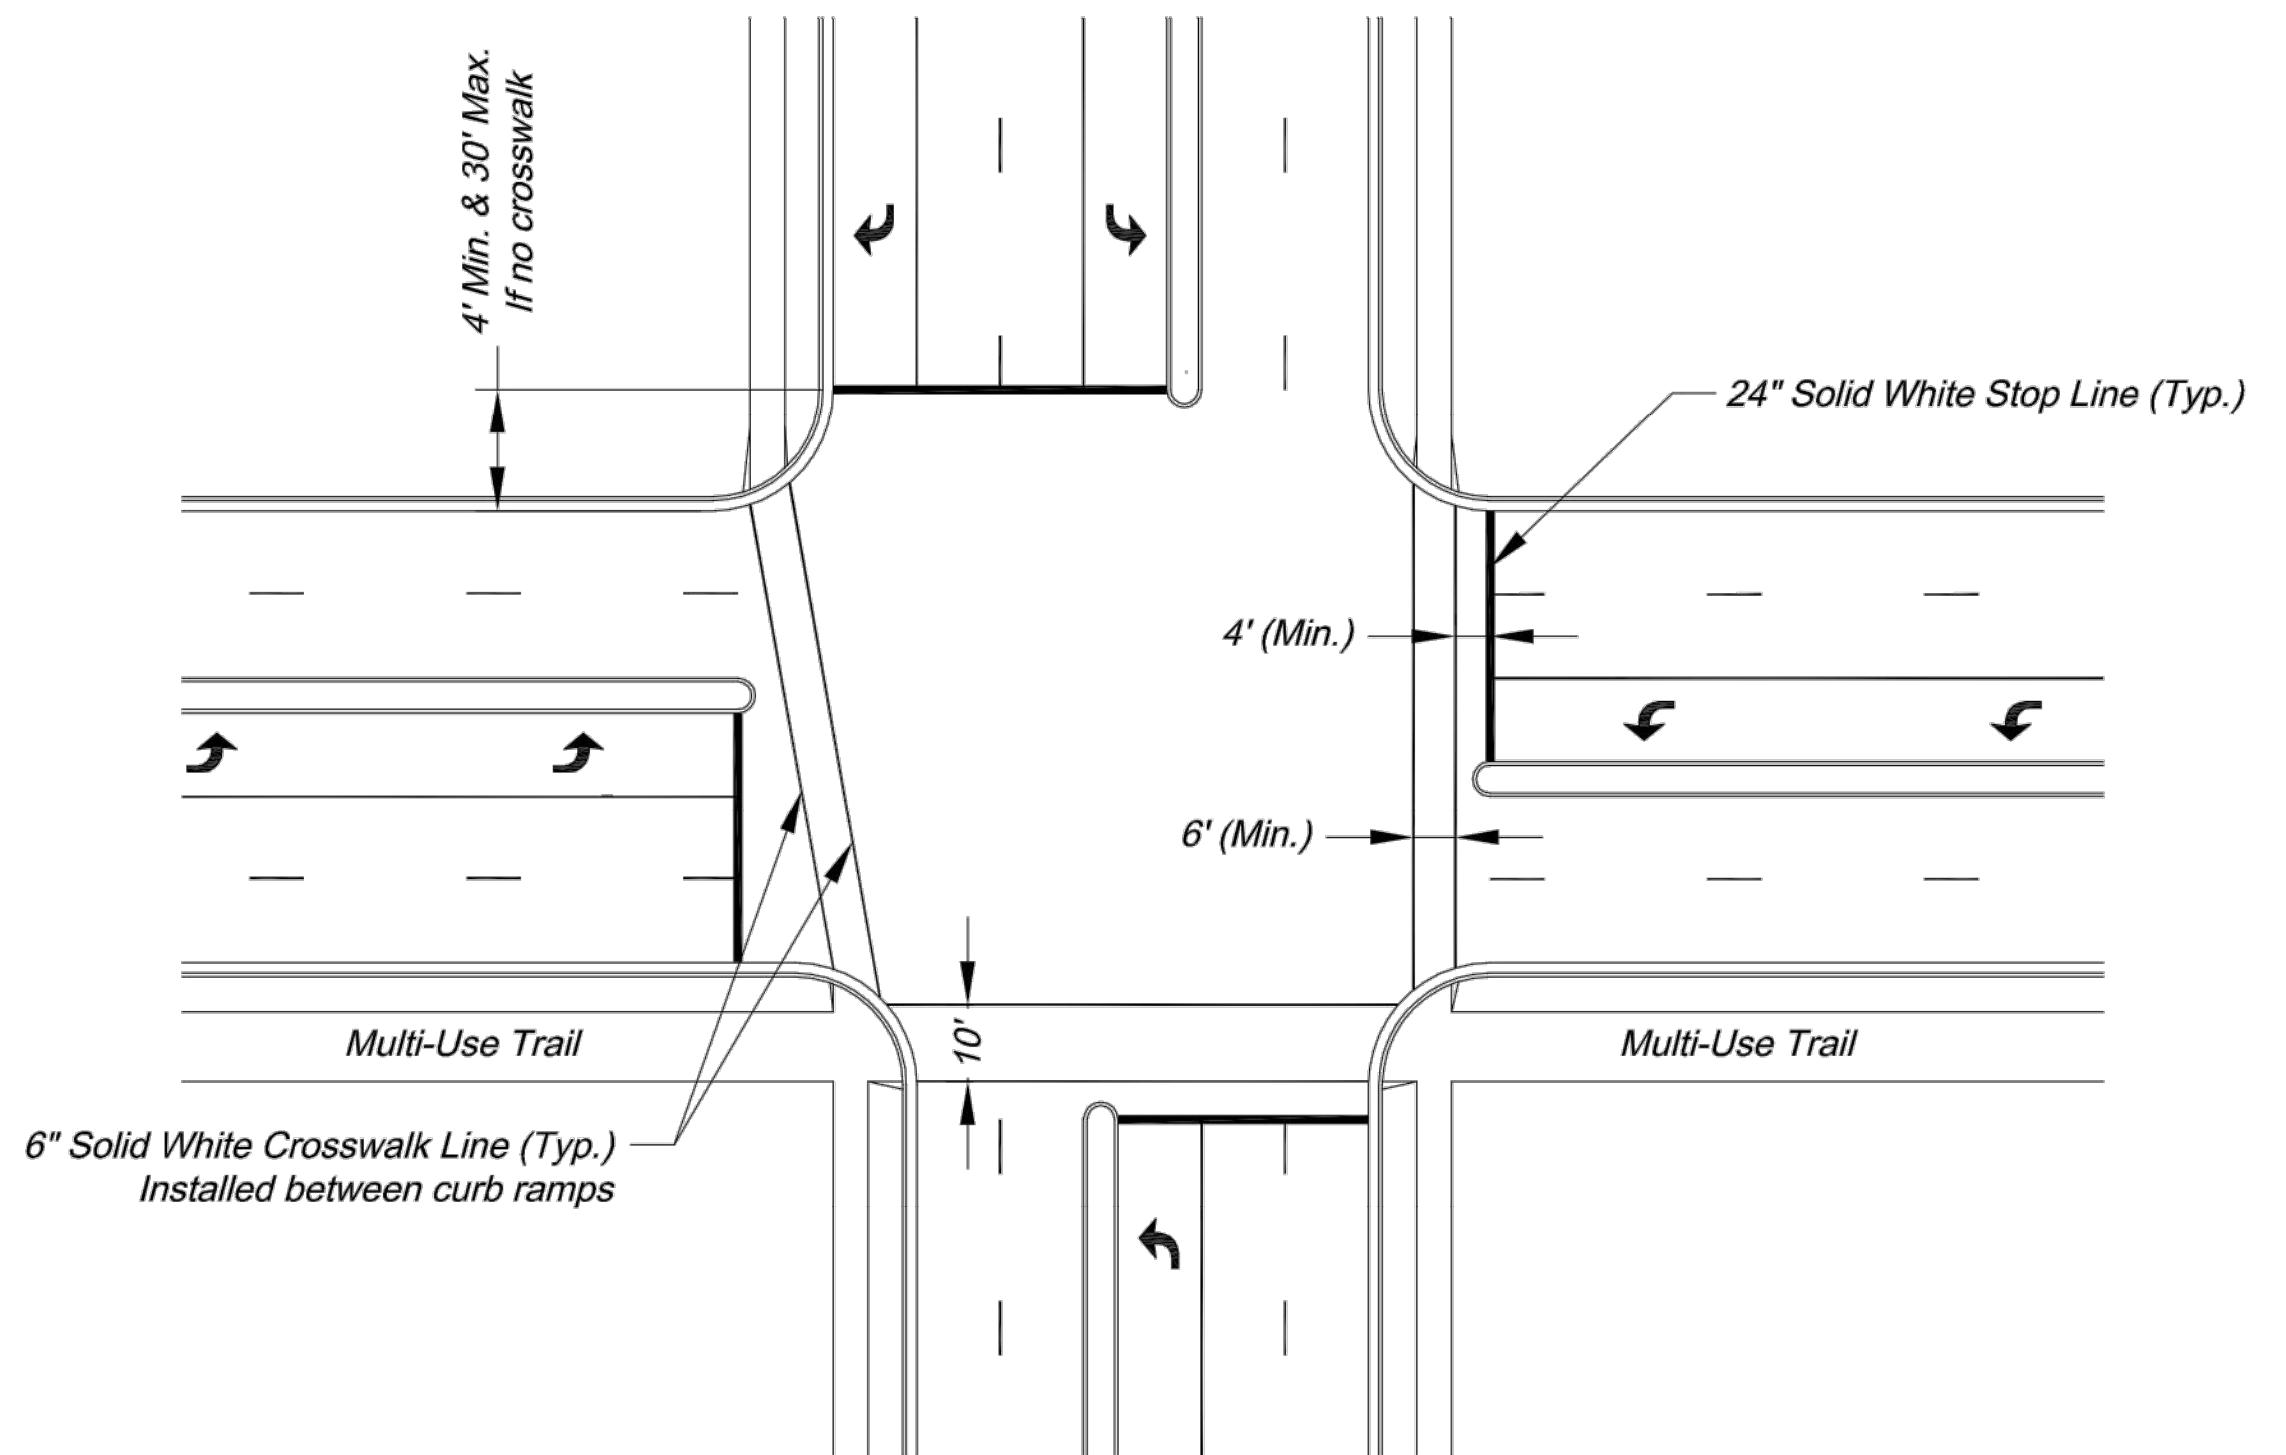


TYPICAL INTERSECTION MARKINGS


- NOTES:
1. Transverse crosswalk lines shall be installed such that the distance between lines is at least 6 or 10 feet.
 2. Stop lines are required at signalized intersections, on multi-lane stop controlled approaches, or in front of crosswalks at controlled intersections.

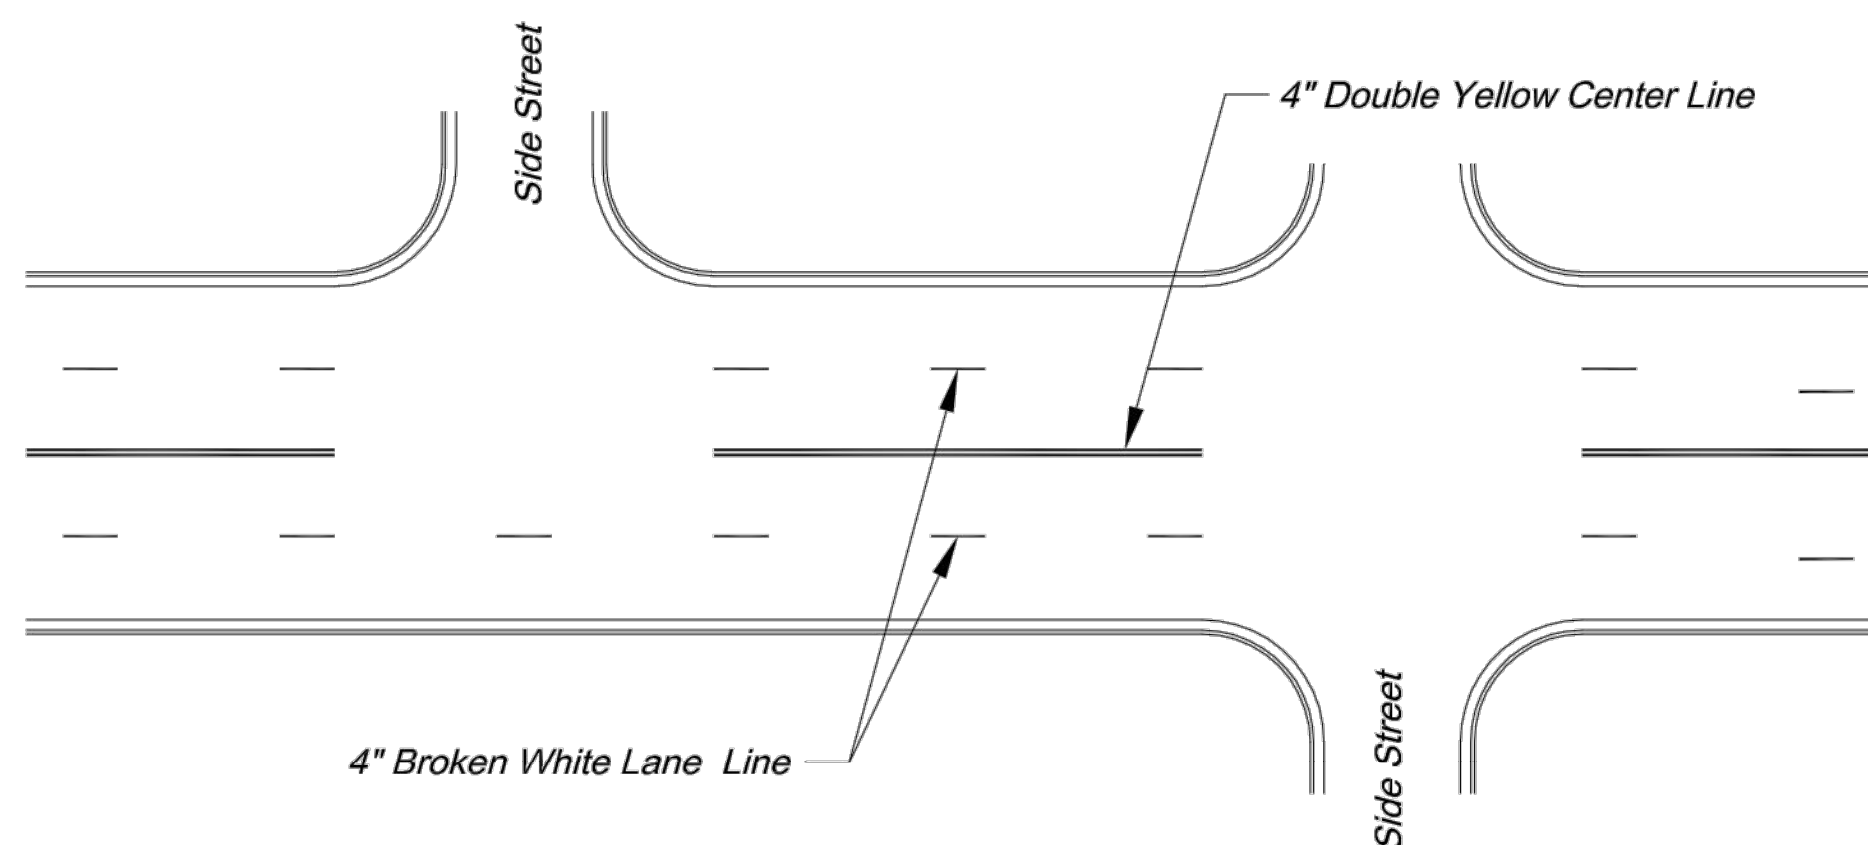

TYPICAL MARKINGS FOR FOUR-LANE UNDIVIDED ROADWAY

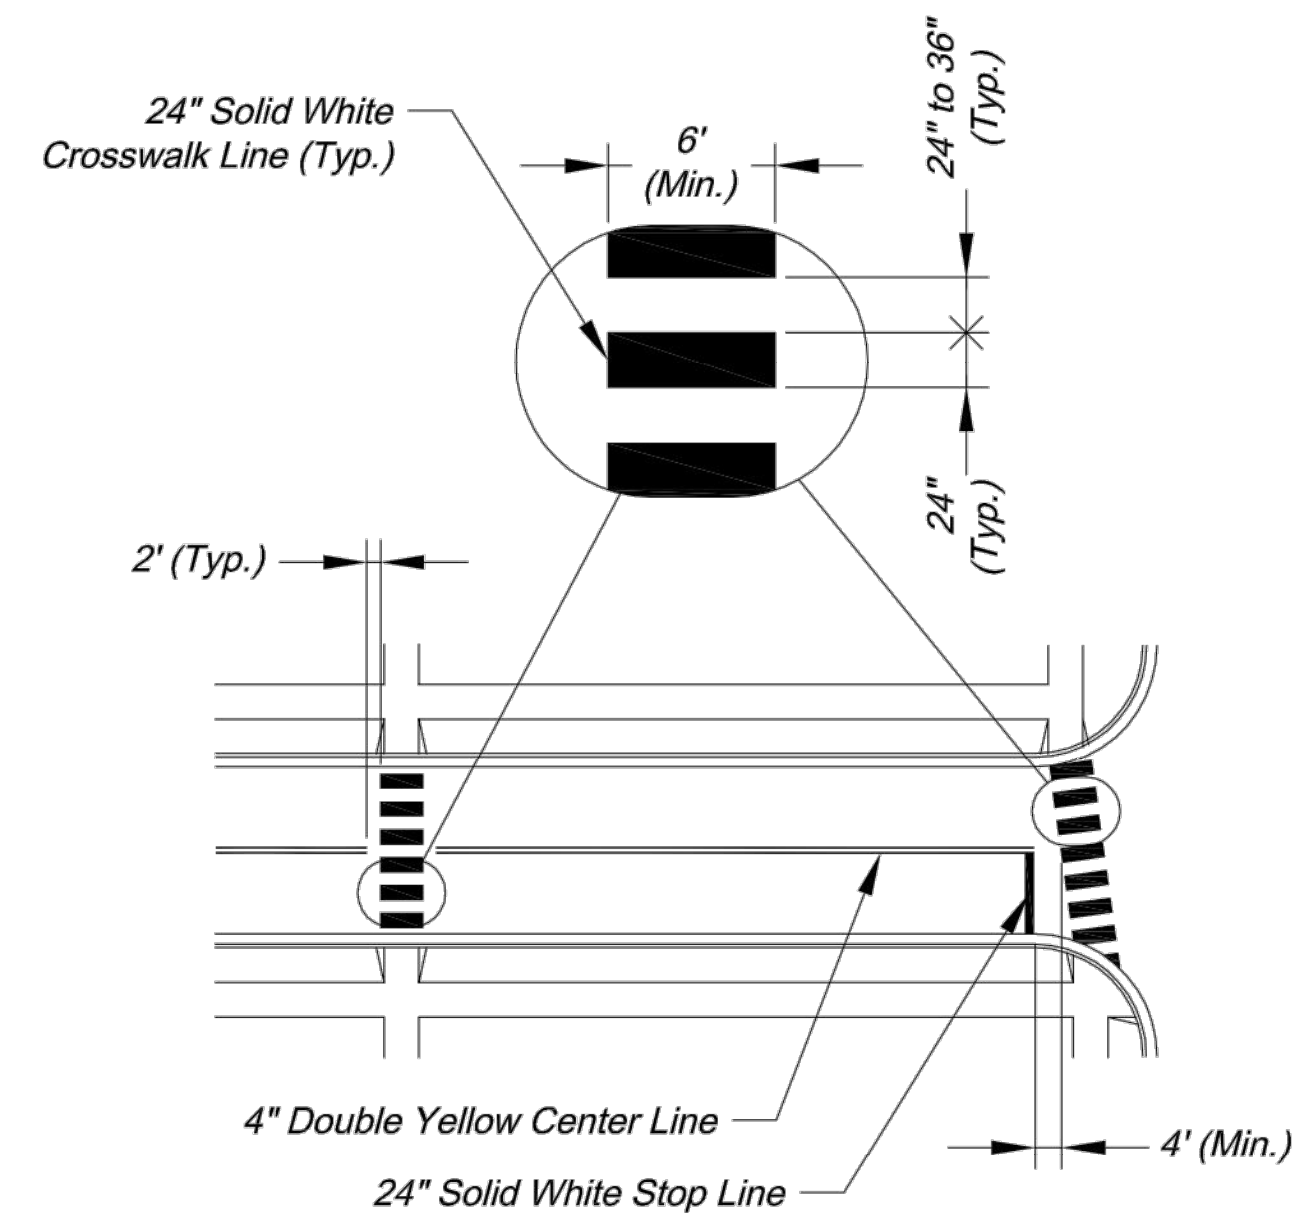

TYPICAL MIDBLOCK OR SCHOOL CROSS WALK

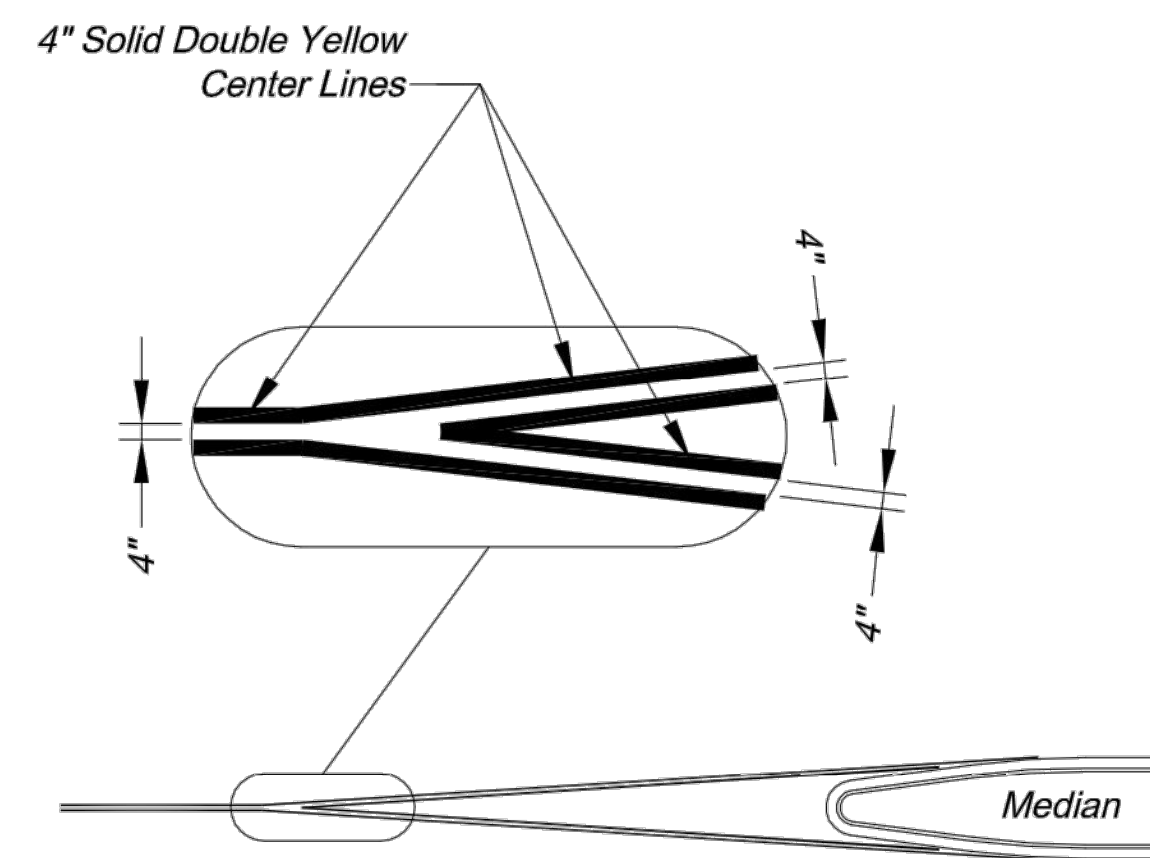

TYPICAL MEDIAN NOSE CENTER LINE DETAIL


- PAVEMENT MARKING GENERAL NOTES:
1. All pavement markings shall be in accordance with the latest edition of the *Manual on Uniform Traffic Control Devices (MUTCD)*.
 2. All words and symbols shall conform to the latest edition of *Standard Alphabets for Highway Signs and Pavement Markings* printed by the U.S. Department of Transportation, Federal Highway Administration.
 3. Pavement markings, either temporary or permanent are required at all times if the roadway is open to traffic.
 4. All pavement markings that conflict with the desired markings shall be completely removed. Removals shall not leave the road surface scarred with an image that misleads traffic. Any excess damage or scarring of pavement shall be repaired at the Contractor's expense.
 5. The proposed permanent markings shall be laid out by the Contractor in advance of the marking installation. Markings shall not be applied until the layout has been approved by the City Traffic Engineer.
 6. Center lines shall be marked on all undivided arterial streets, and any other undivided street with more than two lanes and/or a speed limit of 30 mph or more.
 7. Edge lines shall be marked on all non-curbed streets.

CITY OF LEE'S SUMMIT
PUBLIC WORKS DEPARTMENT
ENGINEERING DIVISION
220 SE GREEN STREET
LEE'S SUMMIT, MISSOURI 64063
PHONE: (816) 969-1800 FAX: (816) 969-1809




Project:
ROADWAY MARKING DETAILS
Sheet Name: STANDARD DRAWING PM-1

Drawn By: AS
Checked By: JW
Date: 09/09/2009
Project#

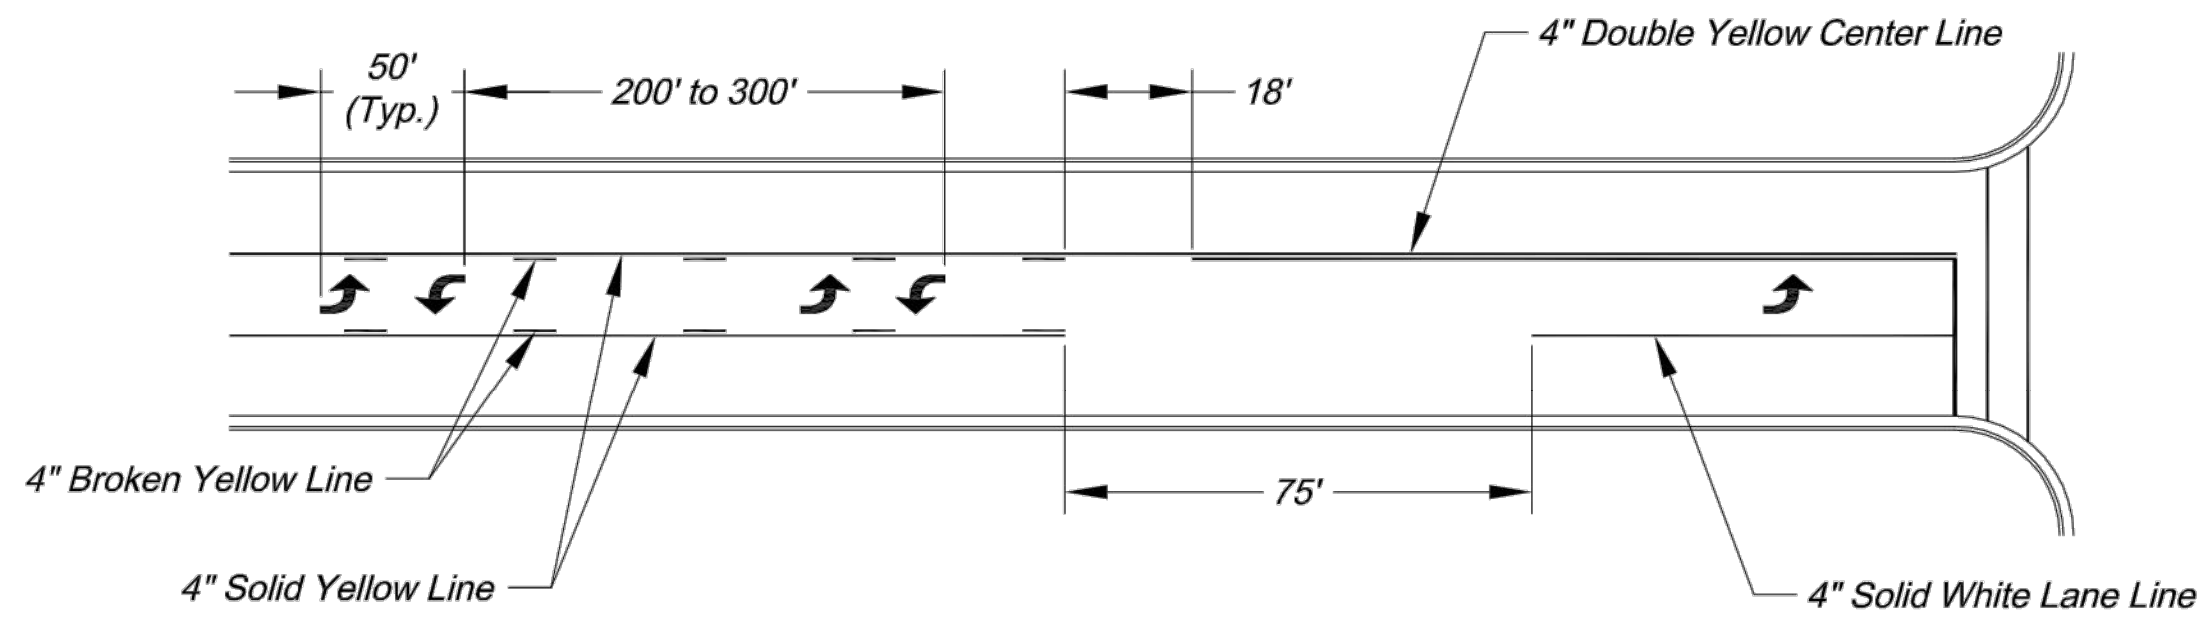


TYPICAL MARKINGS FOR TWO-WAY LEFT-TURN LANE

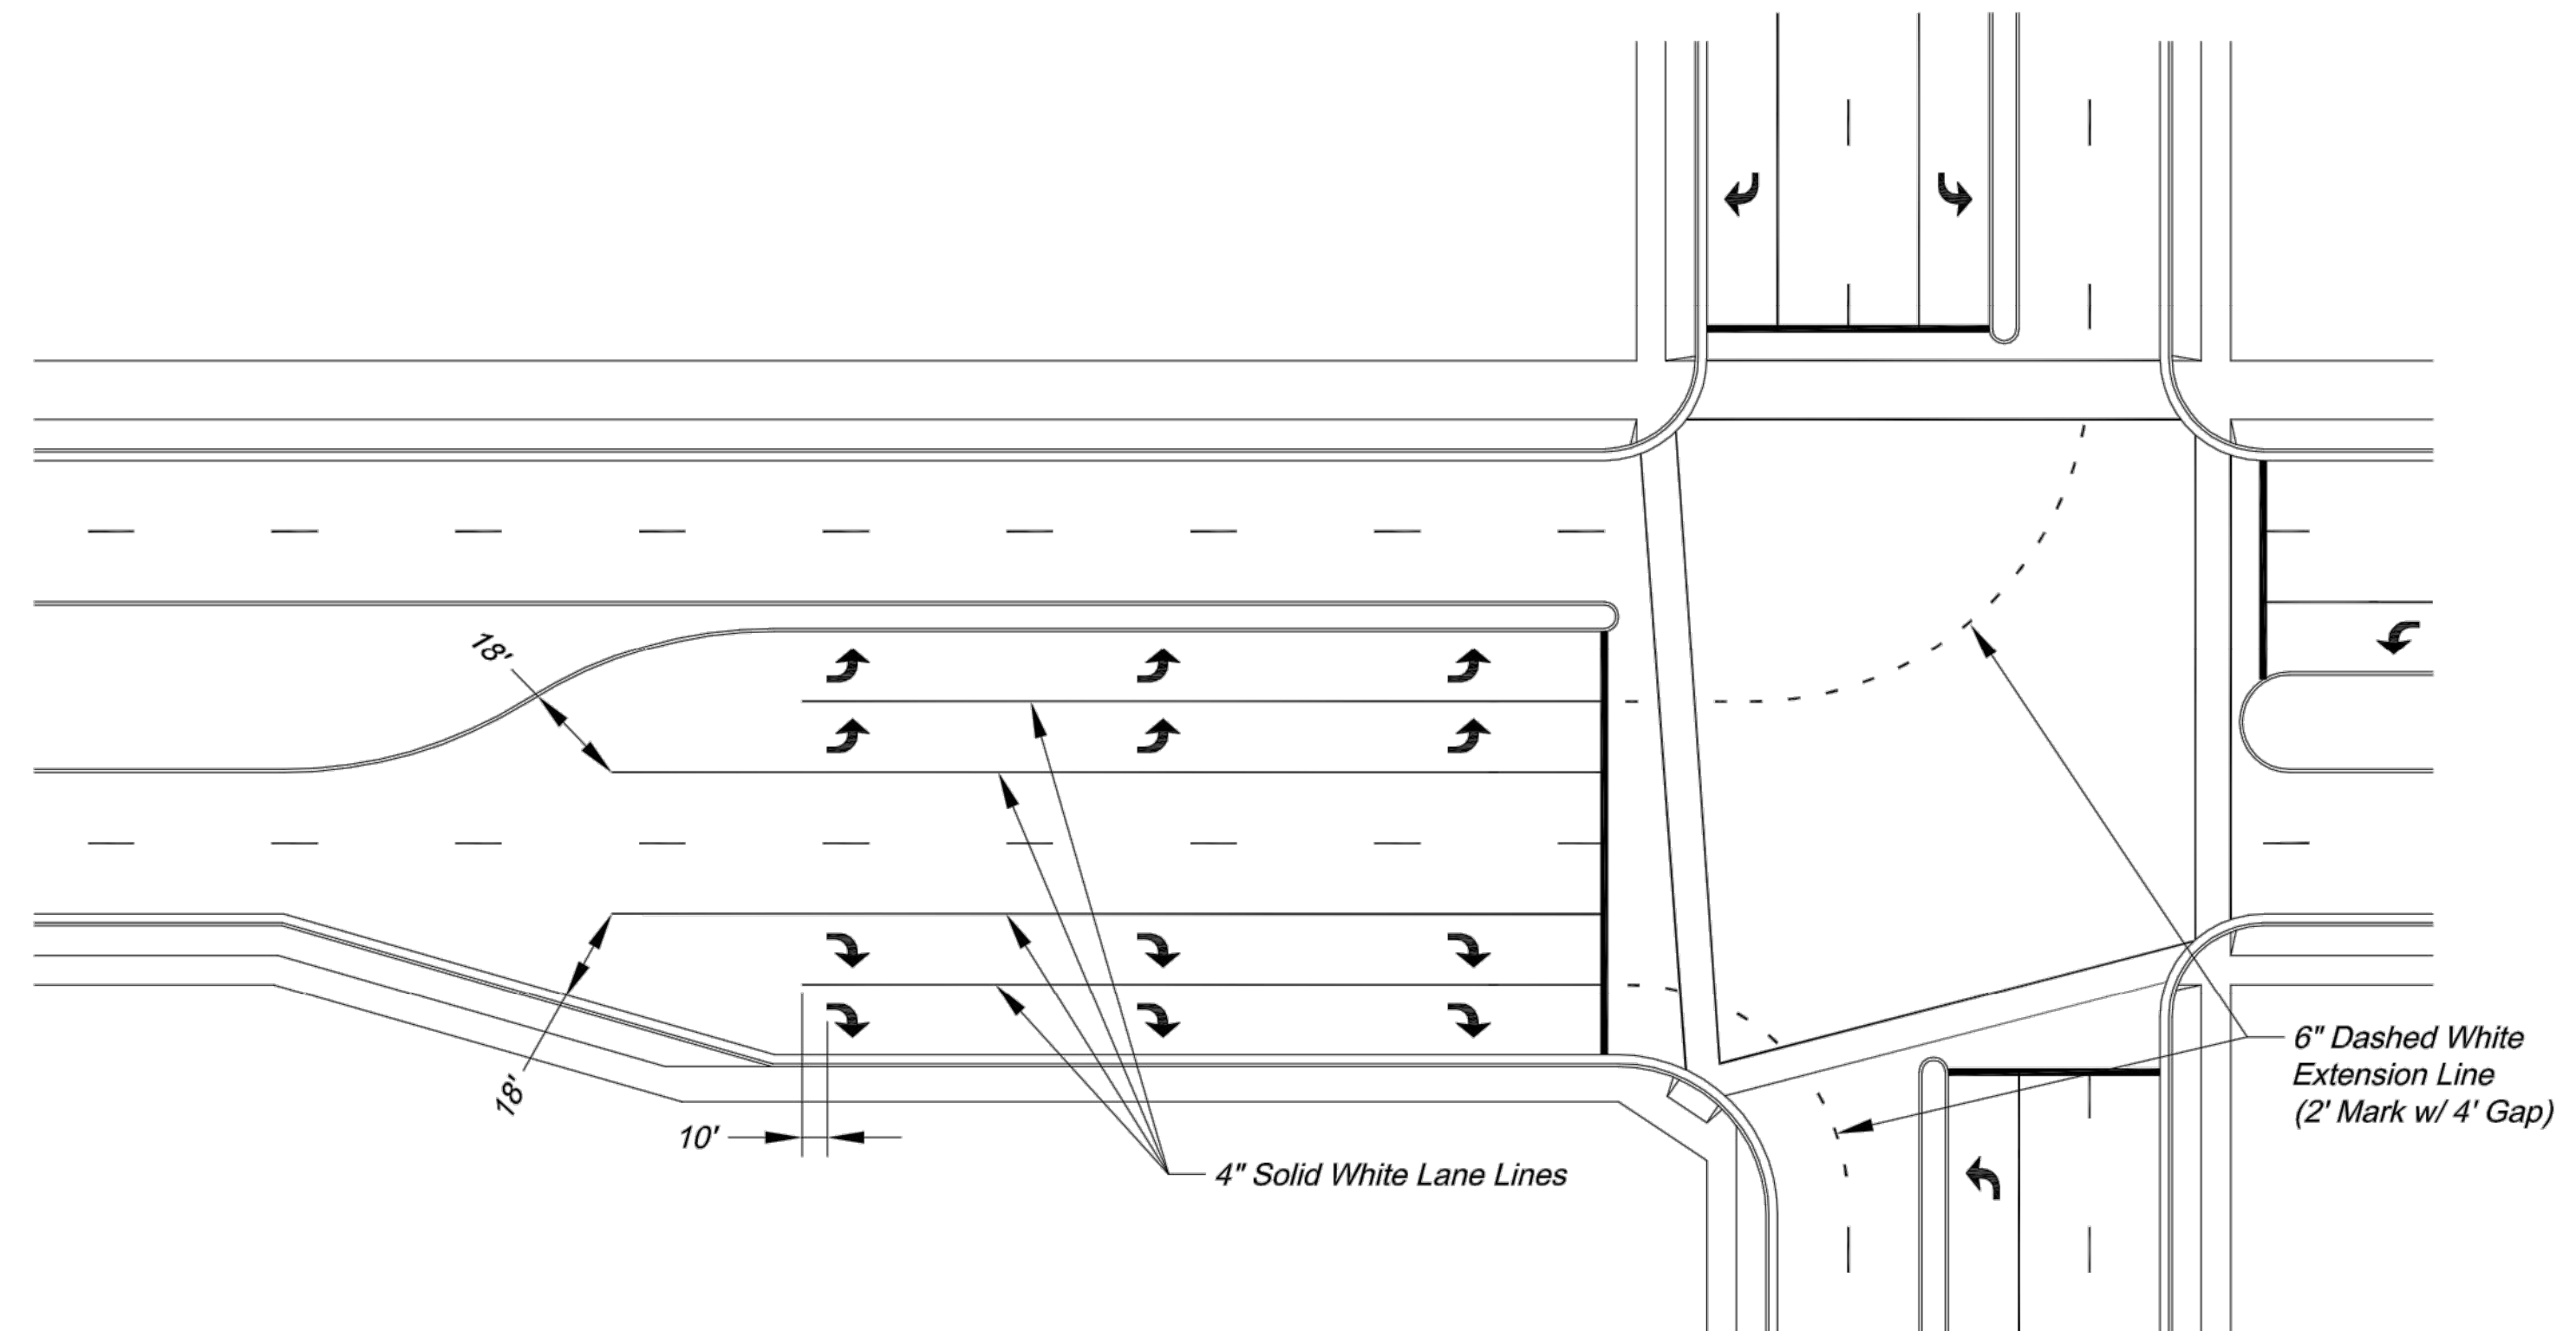


TYPICAL DUAL TURN LANE MARKINGS

NOTE:
1. Dashed extension lines shall not extend through crosswalks.

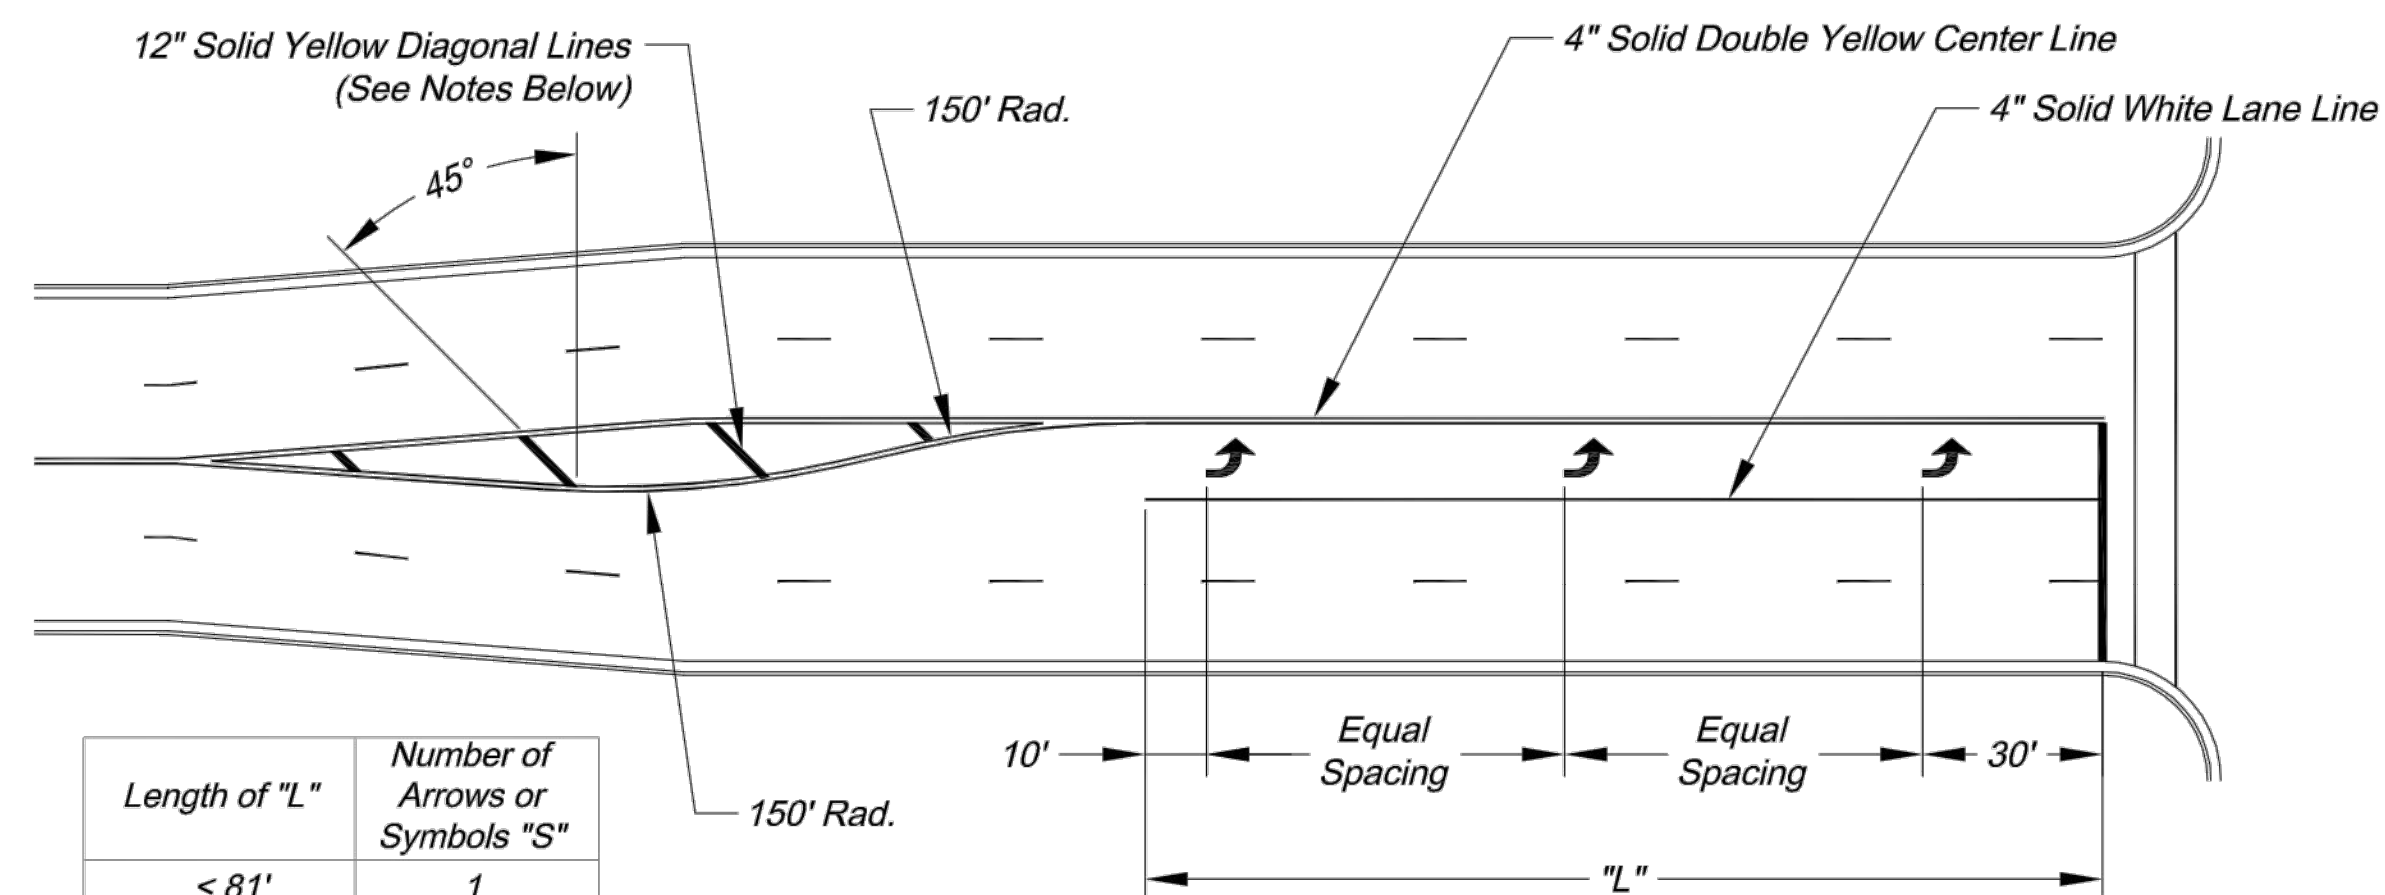


TYPICAL TURN LANE MARKINGS

NOTES:
1. Diagonal lines are required between centerlines if the width of the area between the center lines is greater than 12' and/or the length of the area between center lines is greater than 250'.
2. Diagonal lines should be spaced at 5' increments, equal to the posted speed limit.
3. Equal Spacing is calculated as $(L - 40) / (S - 1)$.
4. When a through lane of traffic terminates as a mandatory turn lane, Arrow and "ONLY" symbols should be marked in the turn lane, in alternating order. The first and last symbols should be Arrows.

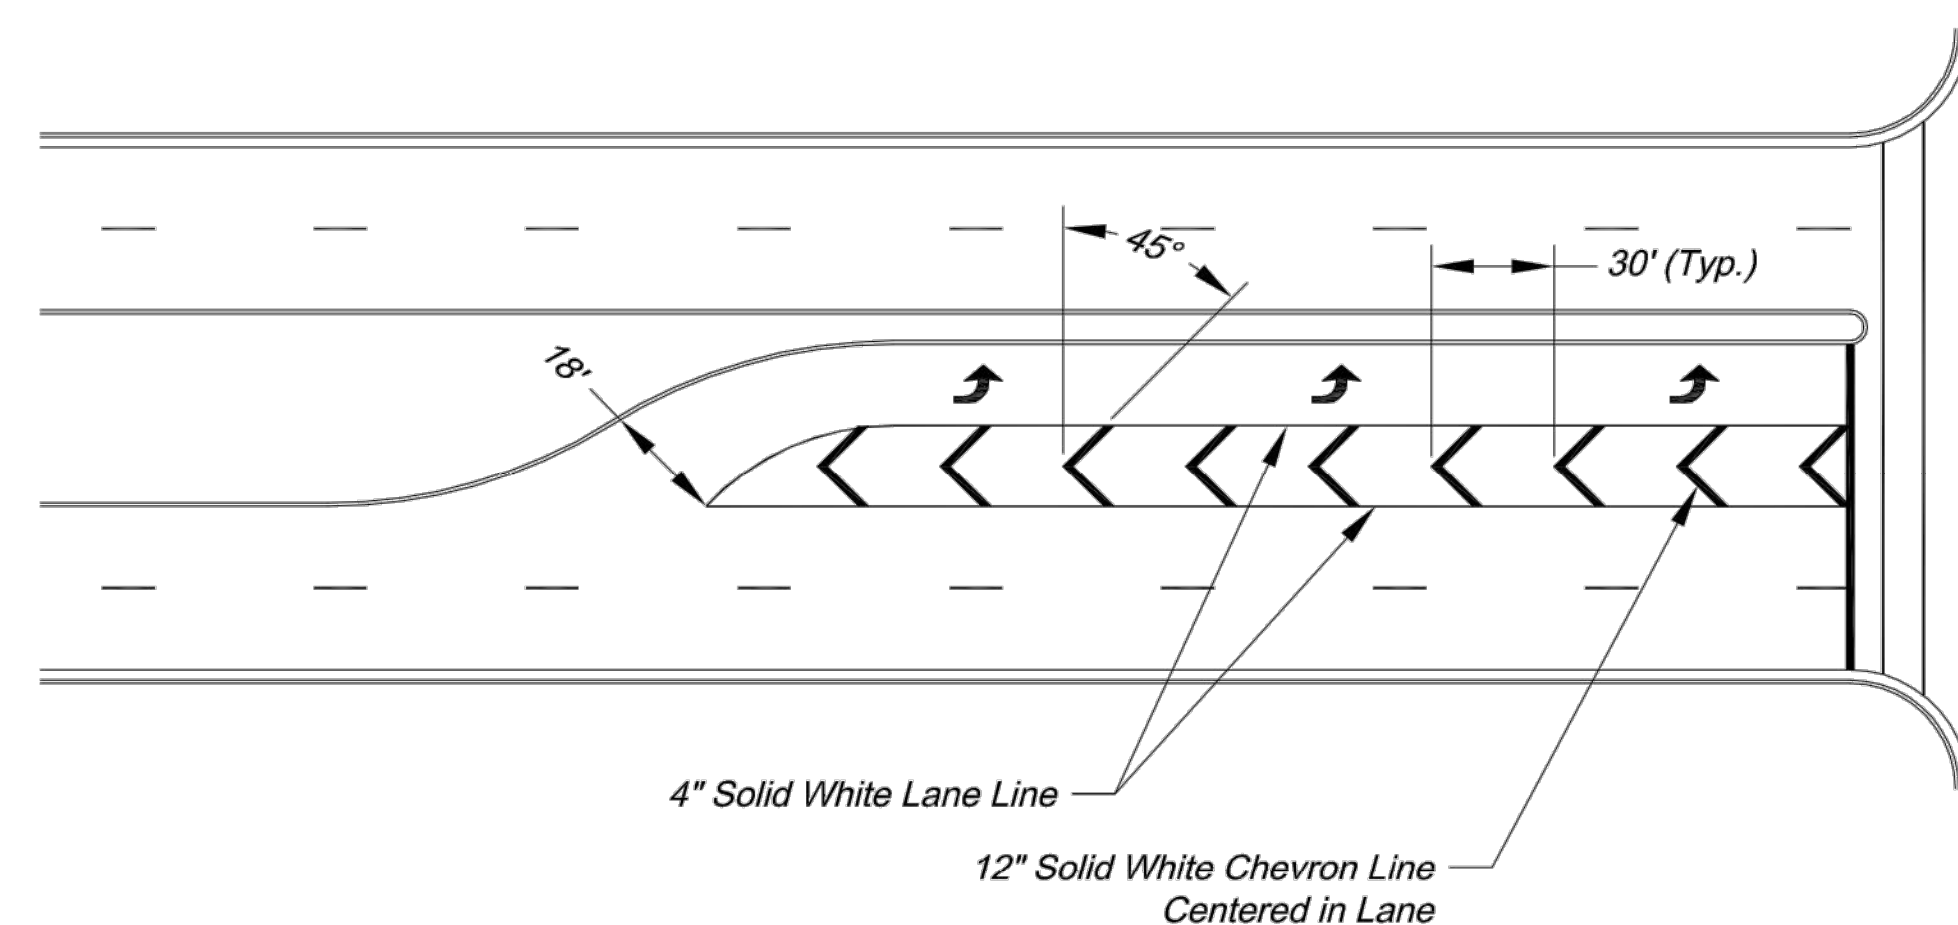

TYPICAL STRIPED OUT TURN LANE MARKINGS

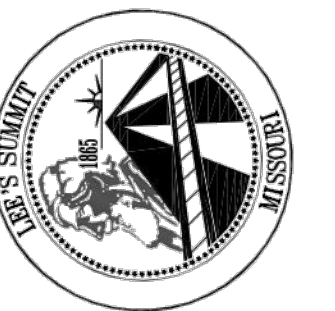


CITY OF LEE'S SUMMIT
PUBLIC WORKS DEPARTMENT
ENGINEERING DIVISION
220 SE GREEN STREET
LEE'S SUMMIT, MISSOURI 64063
PHONE: (816) 969-1800 FAX: (816) 969-1809

INTERSECTION MARKING DETAILS


STANDARD DRAWING PM-2

Drawn By: AS
Checked By: JW
Date: 09/09/2009
Project#


2 OF 2

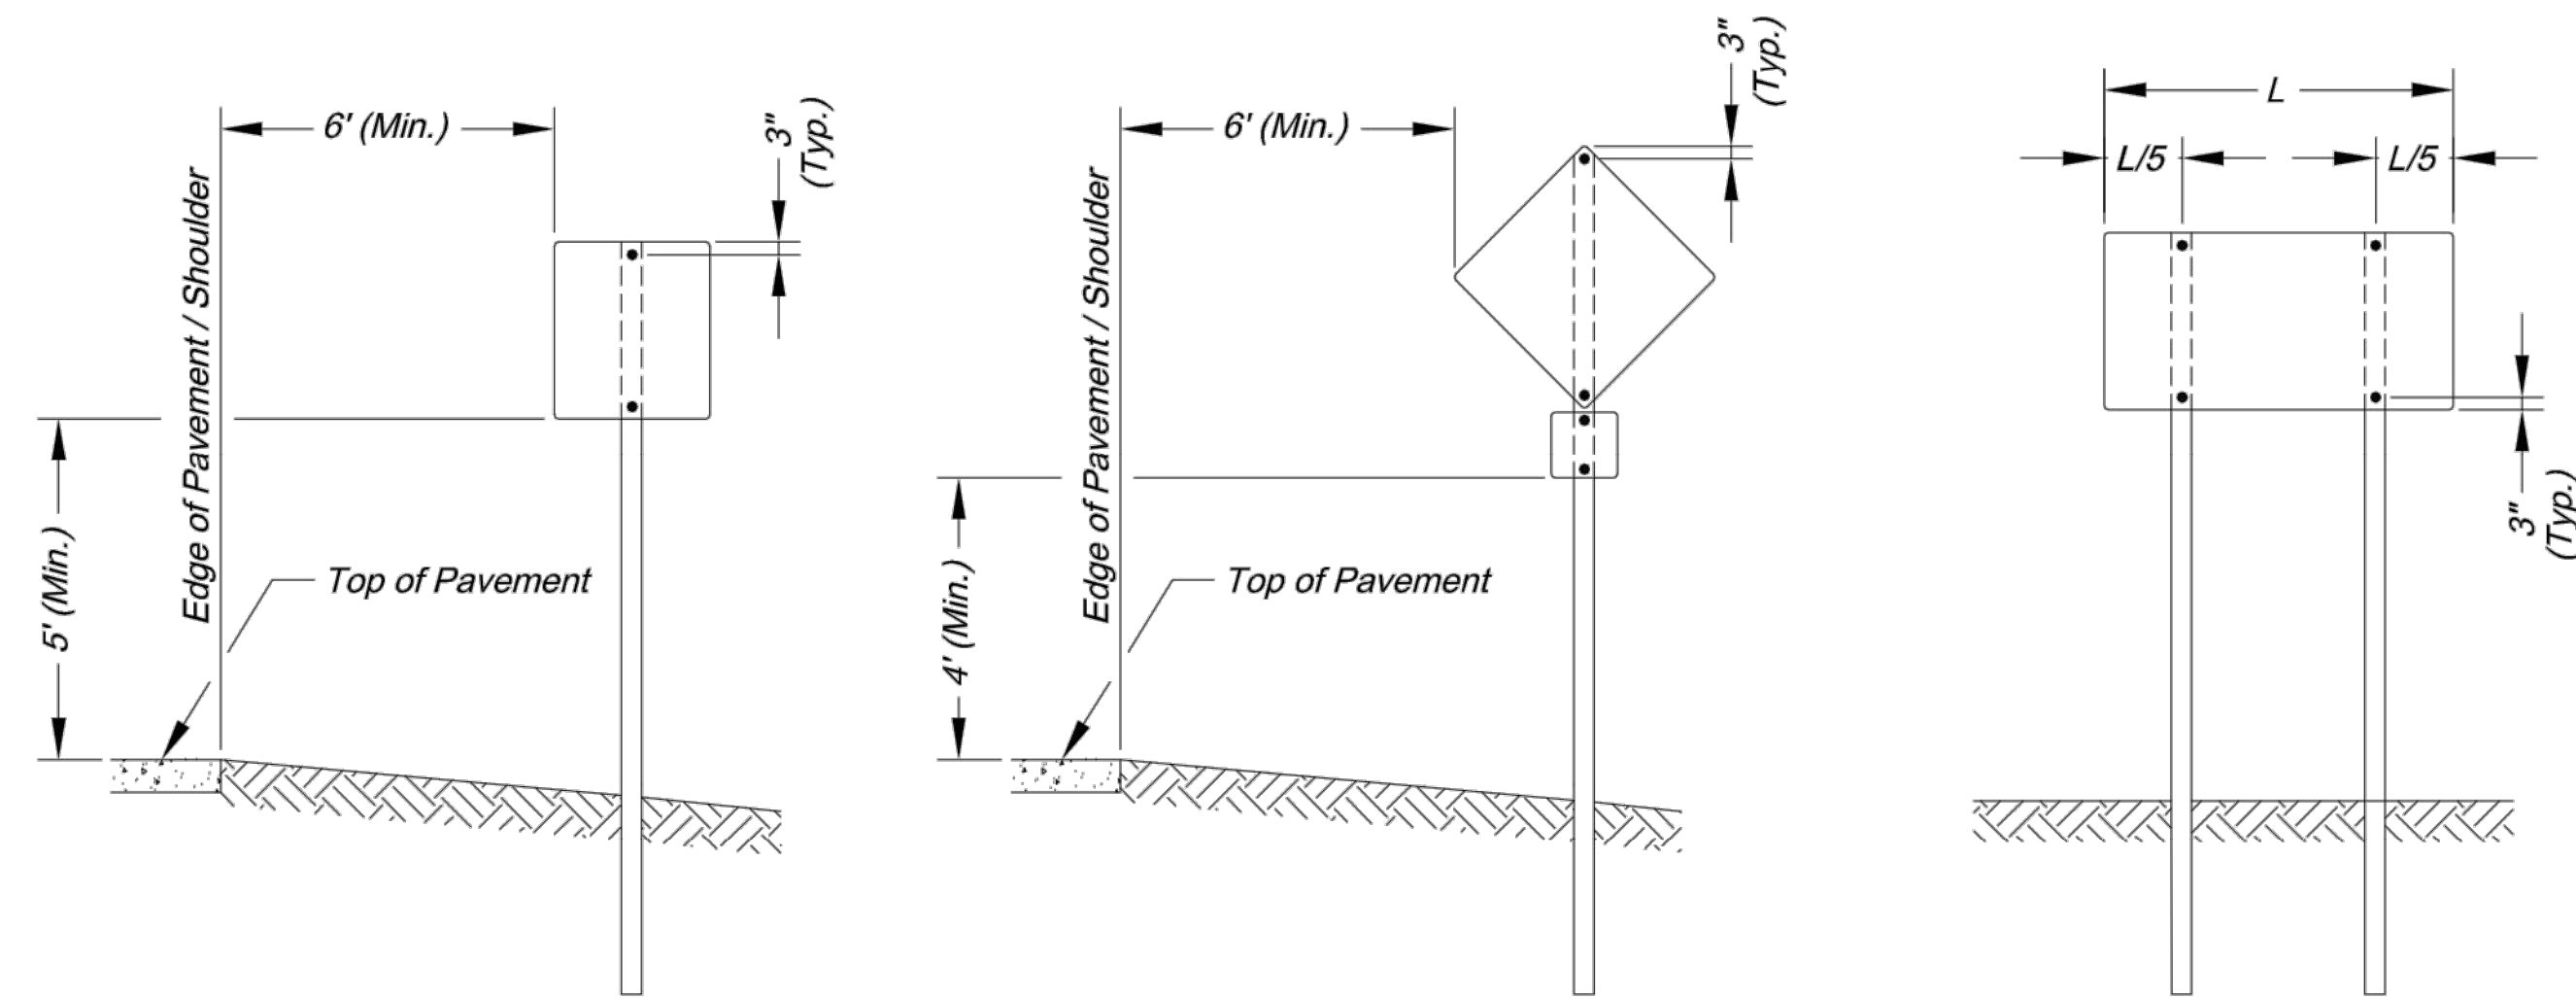


SIGN INSTALLATION FOR
NON-CURBED STREET

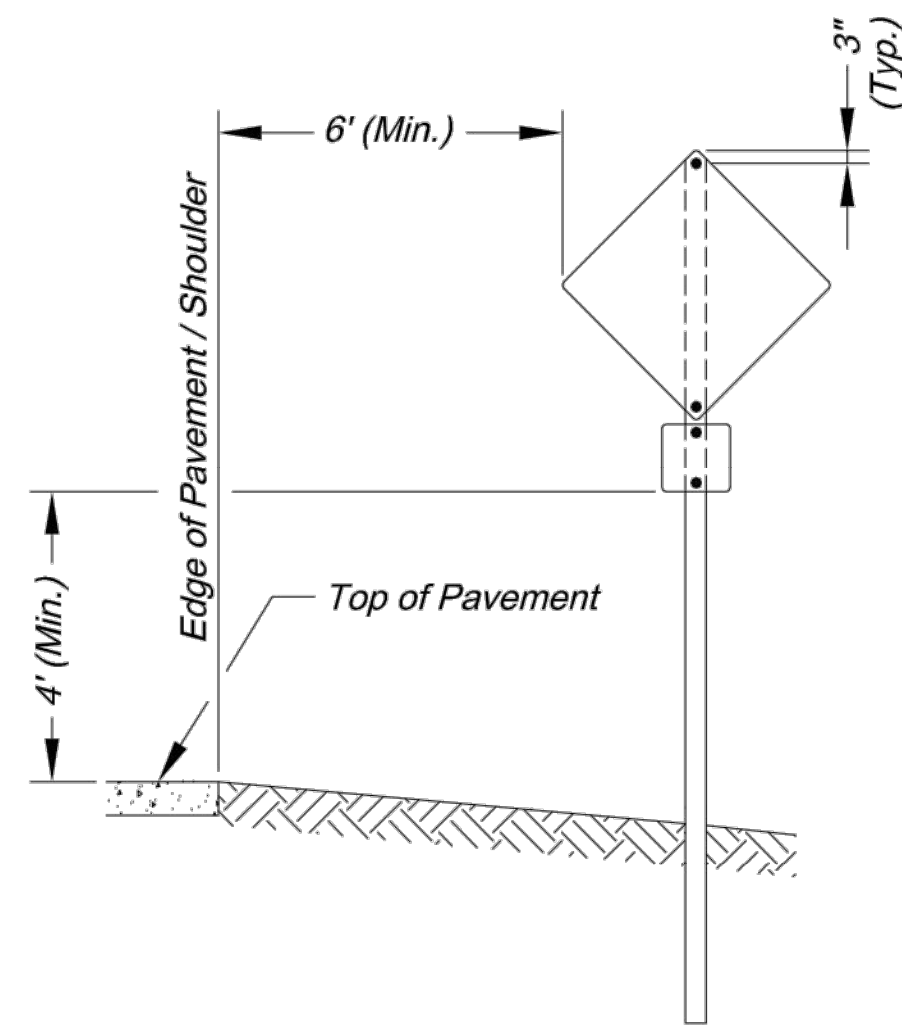


SIGN INSTALLATION WITH
AUXILARY SIGN FOR
NON-CURBED STREET

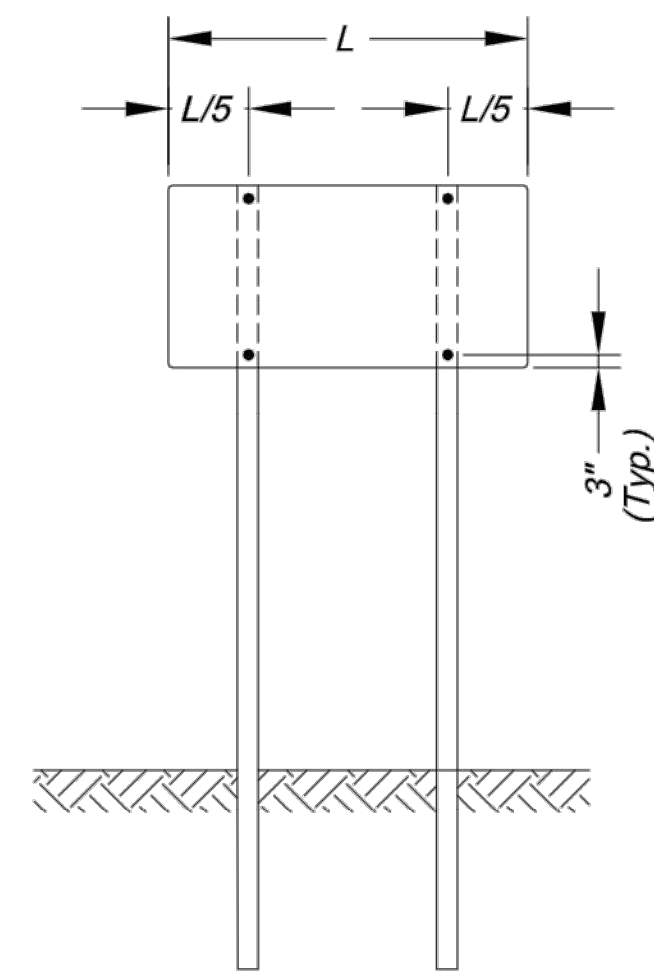


SIGN INSTALLATION WITH
TWO SIGN POSTS

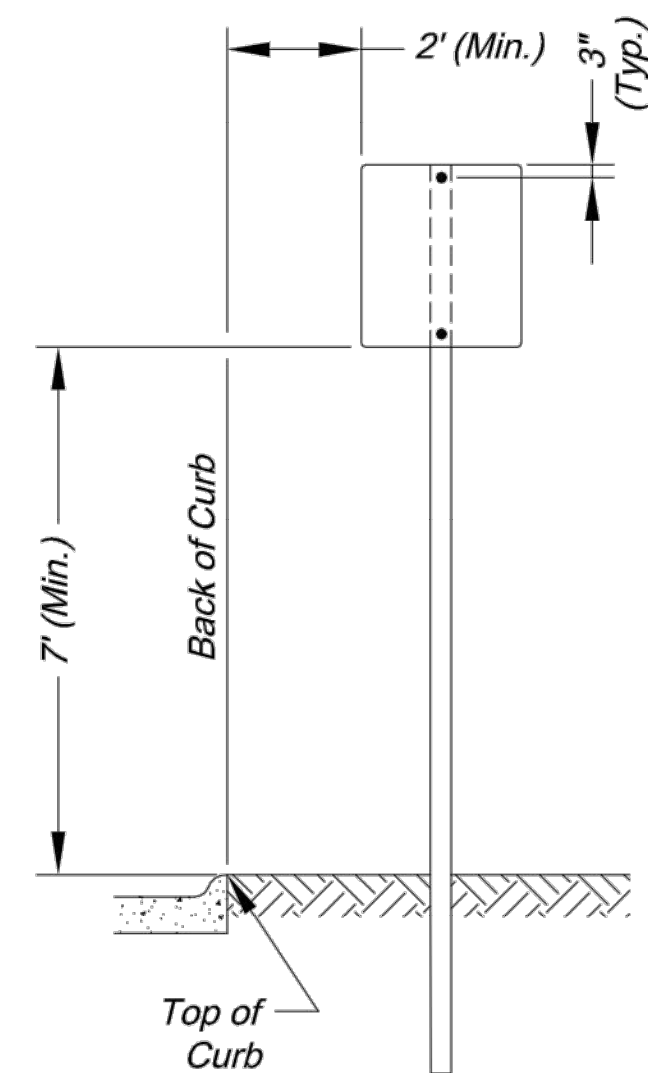

SIGN INSTALLATION FOR
CURBED STREET

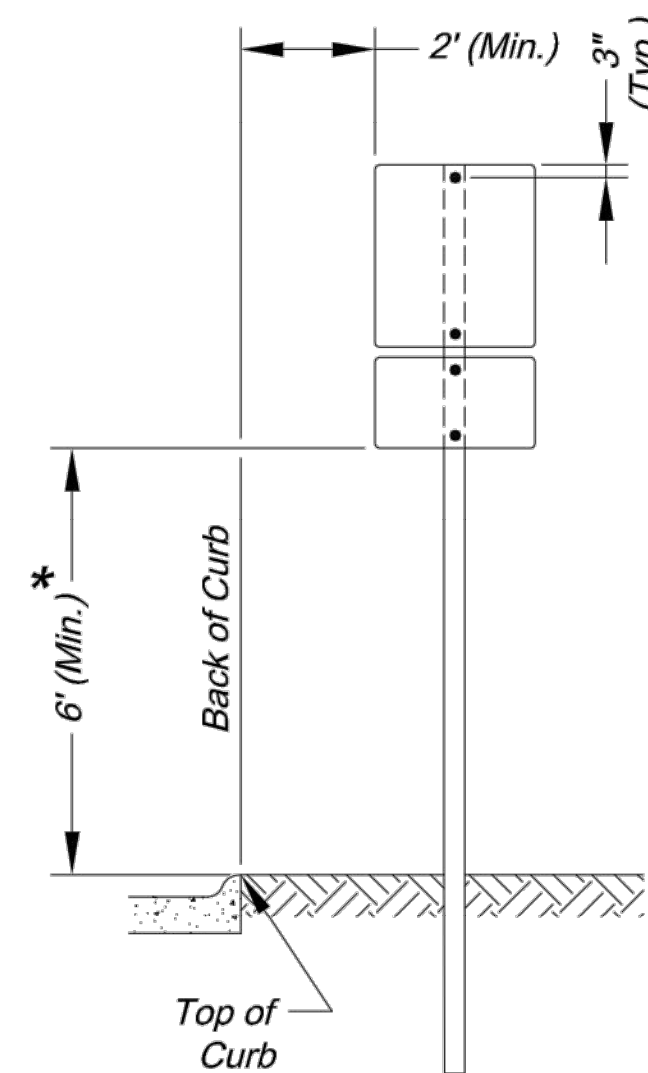

SIGN INSTALLATION WITH
AUXILARY SIGN FOR
CURBED STREET

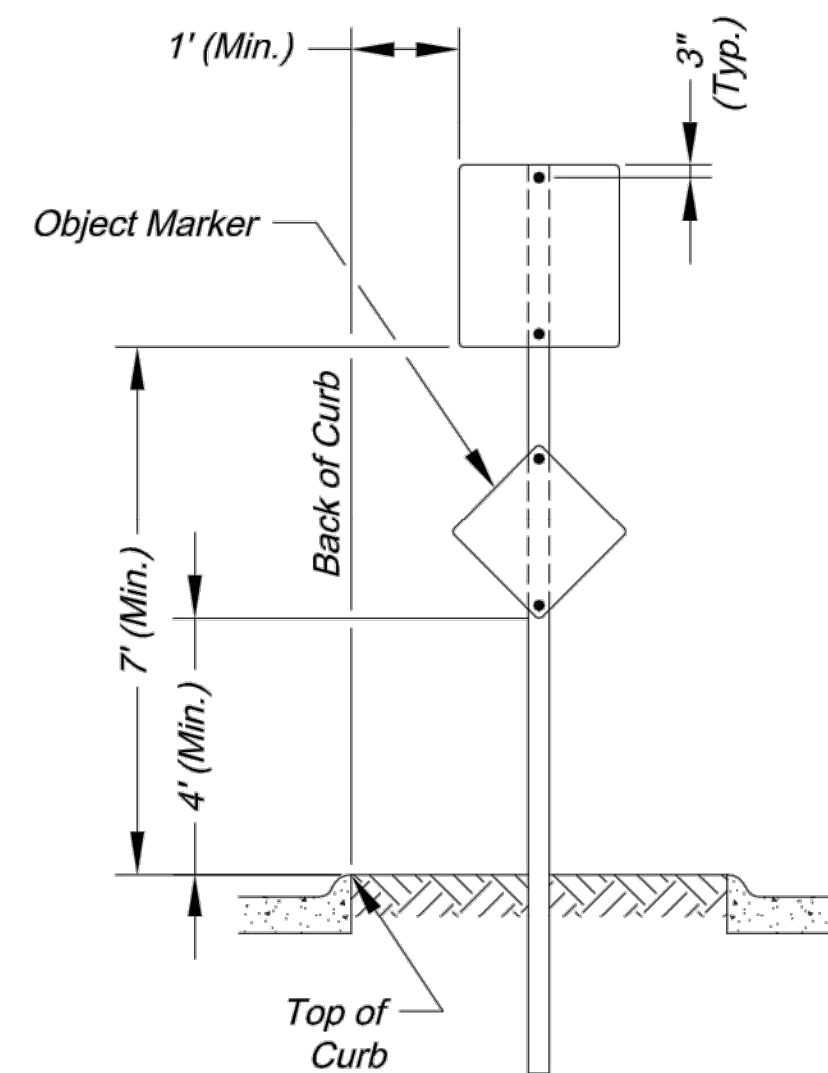


SIGN INSTALLATION FOR
RAISED MEDIANS

SIGN MOUNTING DETAILS


* The height to the bottom of a sign when it is located in a pedestrian walkway or extends into a walkway shall be a minimum of 80 inches above the walkway.

NOTE:

- Generally, the sign mounting height should not be more than 1' greater than the minimum mounting height.

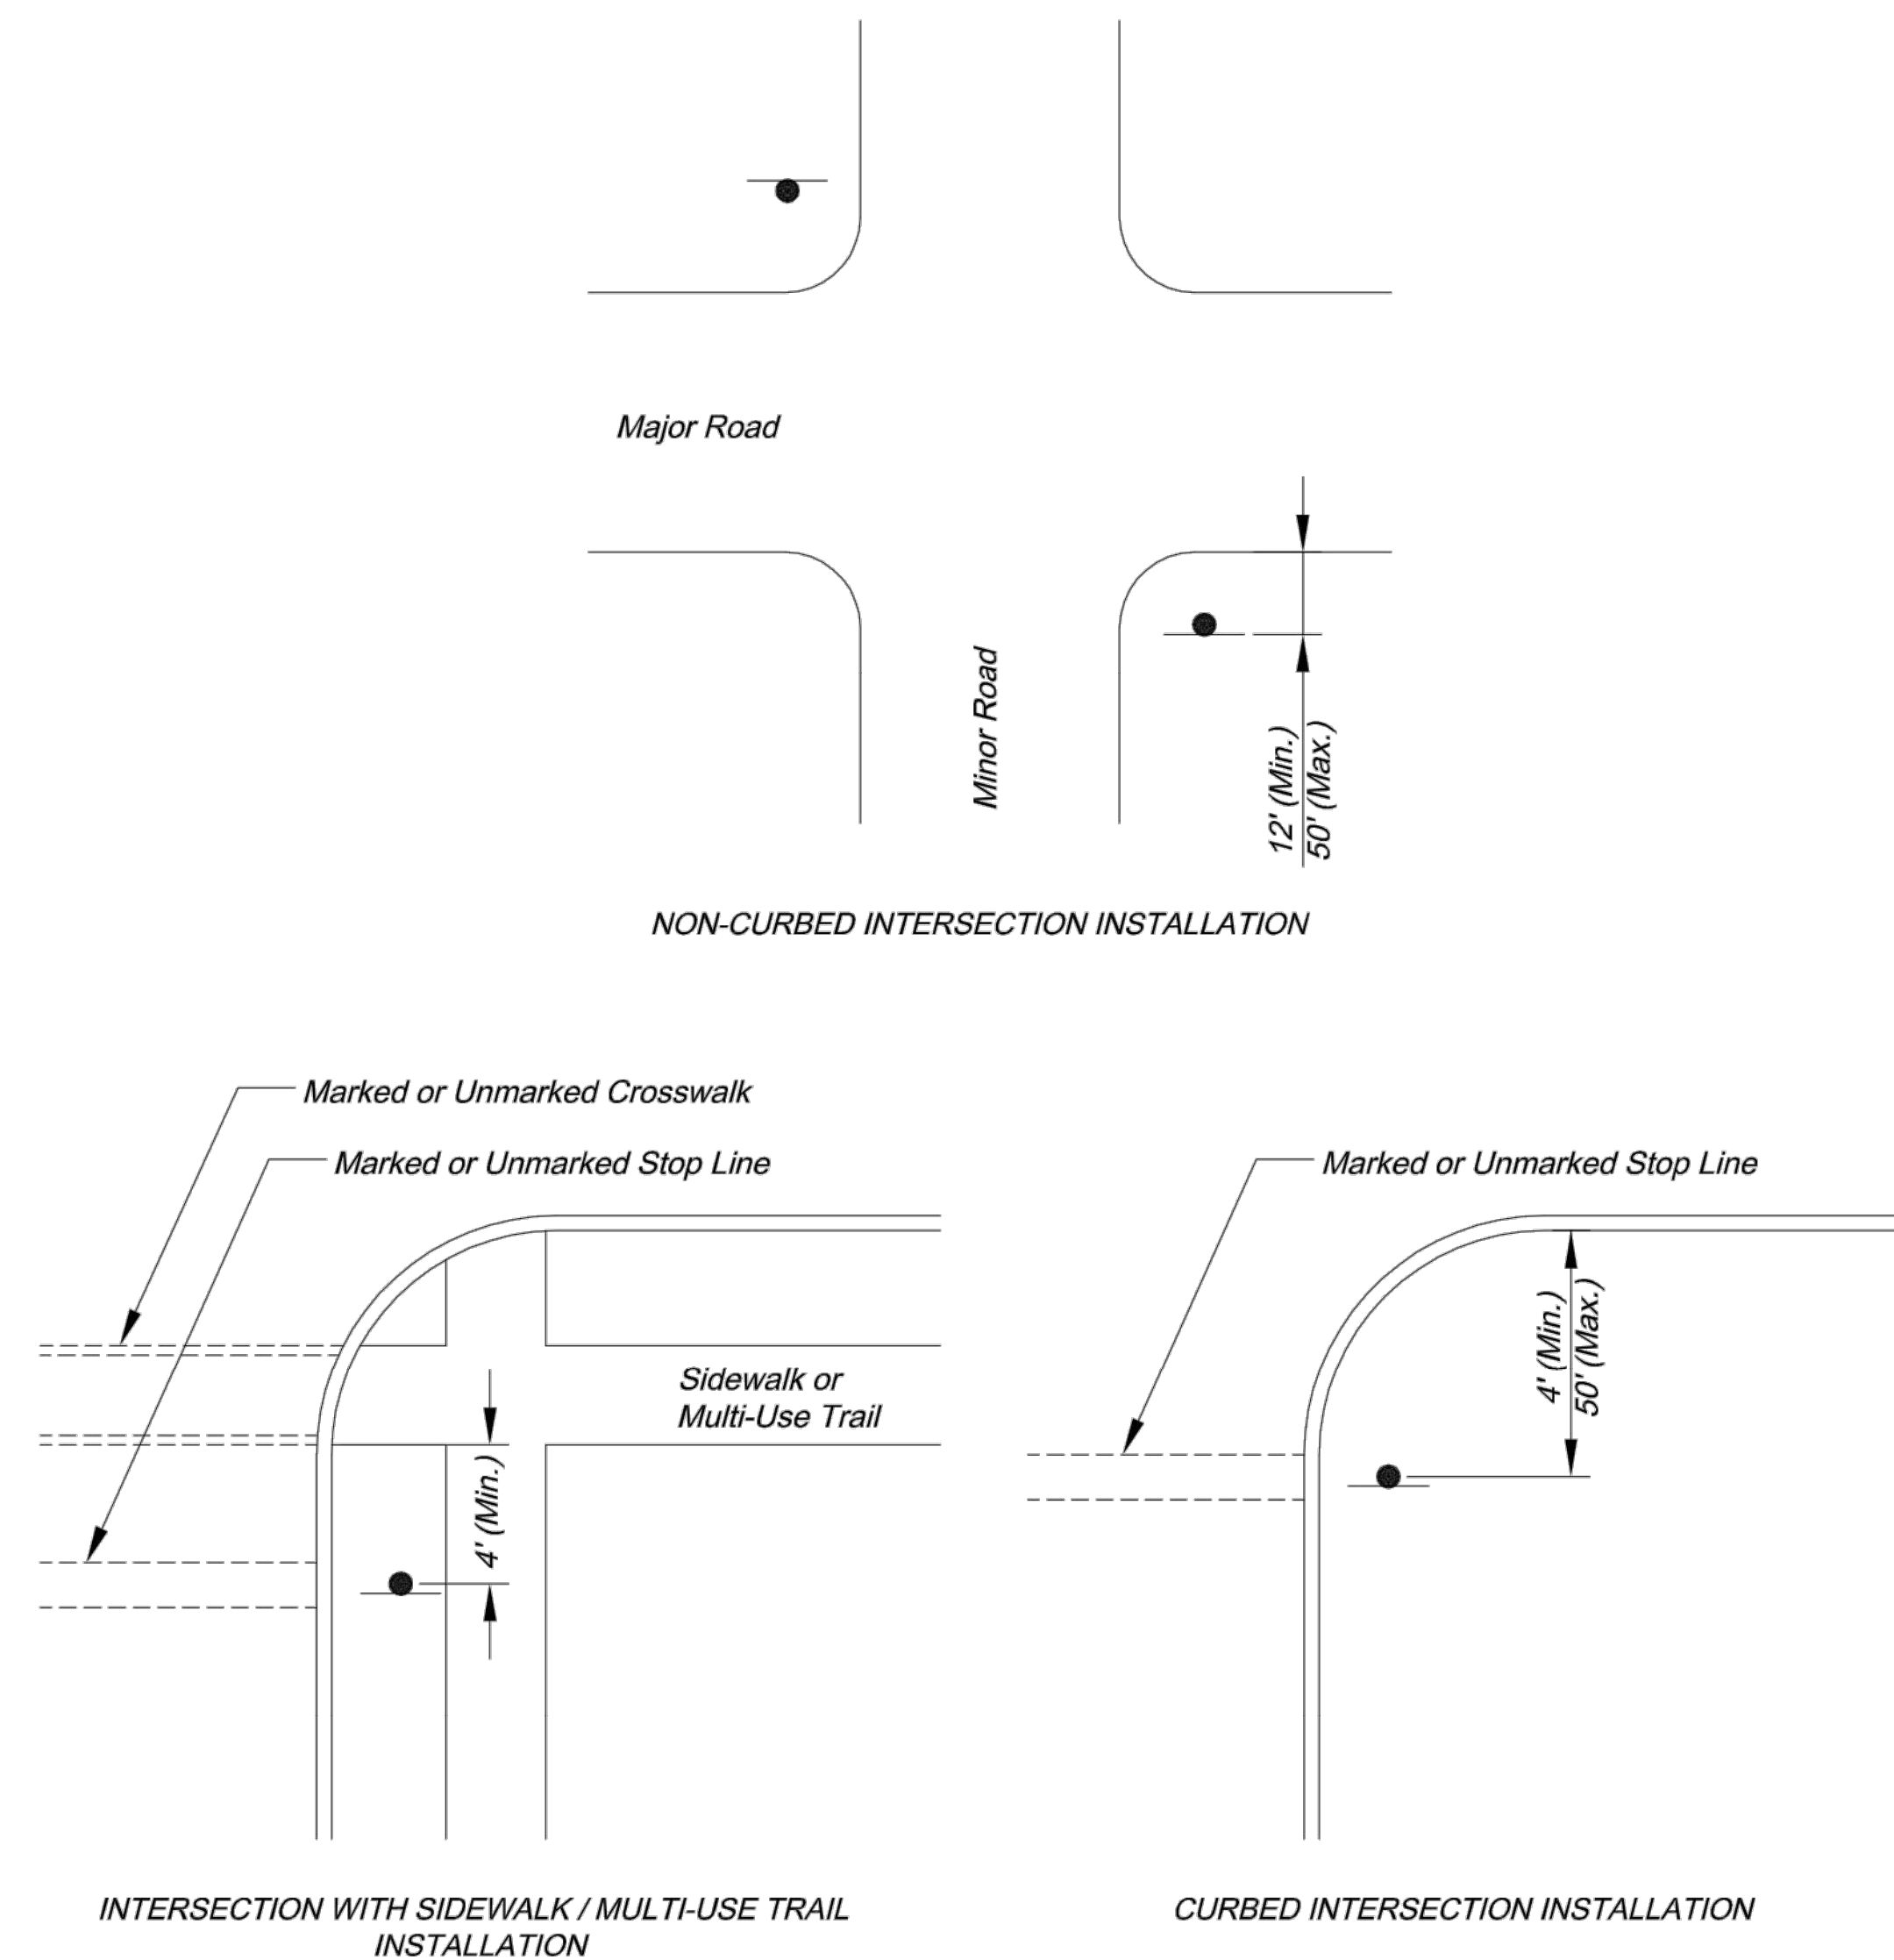

CONTROL SIGN LOCATION

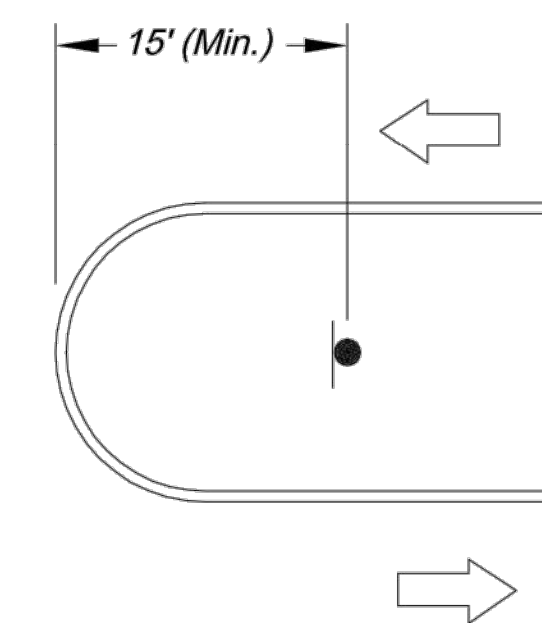


TYPICAL MEDIAN SIGN LOCATION

MEDIAN SIGN LOCATION

NOTES:

- A 4" P.V.C. sleeve shall be installed in new concrete medians at each location where a sign is to be installed.
- For existing concrete medians, a 4" hole shall be cored into the concrete.

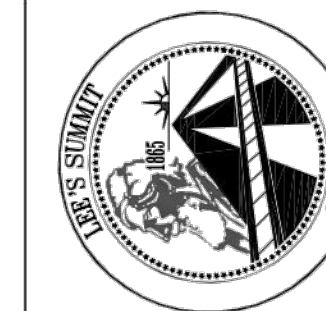

CITY OF LEE'S SUMMIT
PUBLIC WORKS DEPARTMENT
ENGINEERING DIVISION
220 SE GREEN STREET
LEE'S SUMMIT, MISSOURI 64063
PHONE: (816) 969-1800 FAX: (816) 969-1809

SIGN MOUNTING DETAILS

STANDARD DRAWING SN-1

Project:

Sheet Name:

Drawn By: AS


Checked By: JW

Date: 08/26/2009

Project#

1 OF 3


83

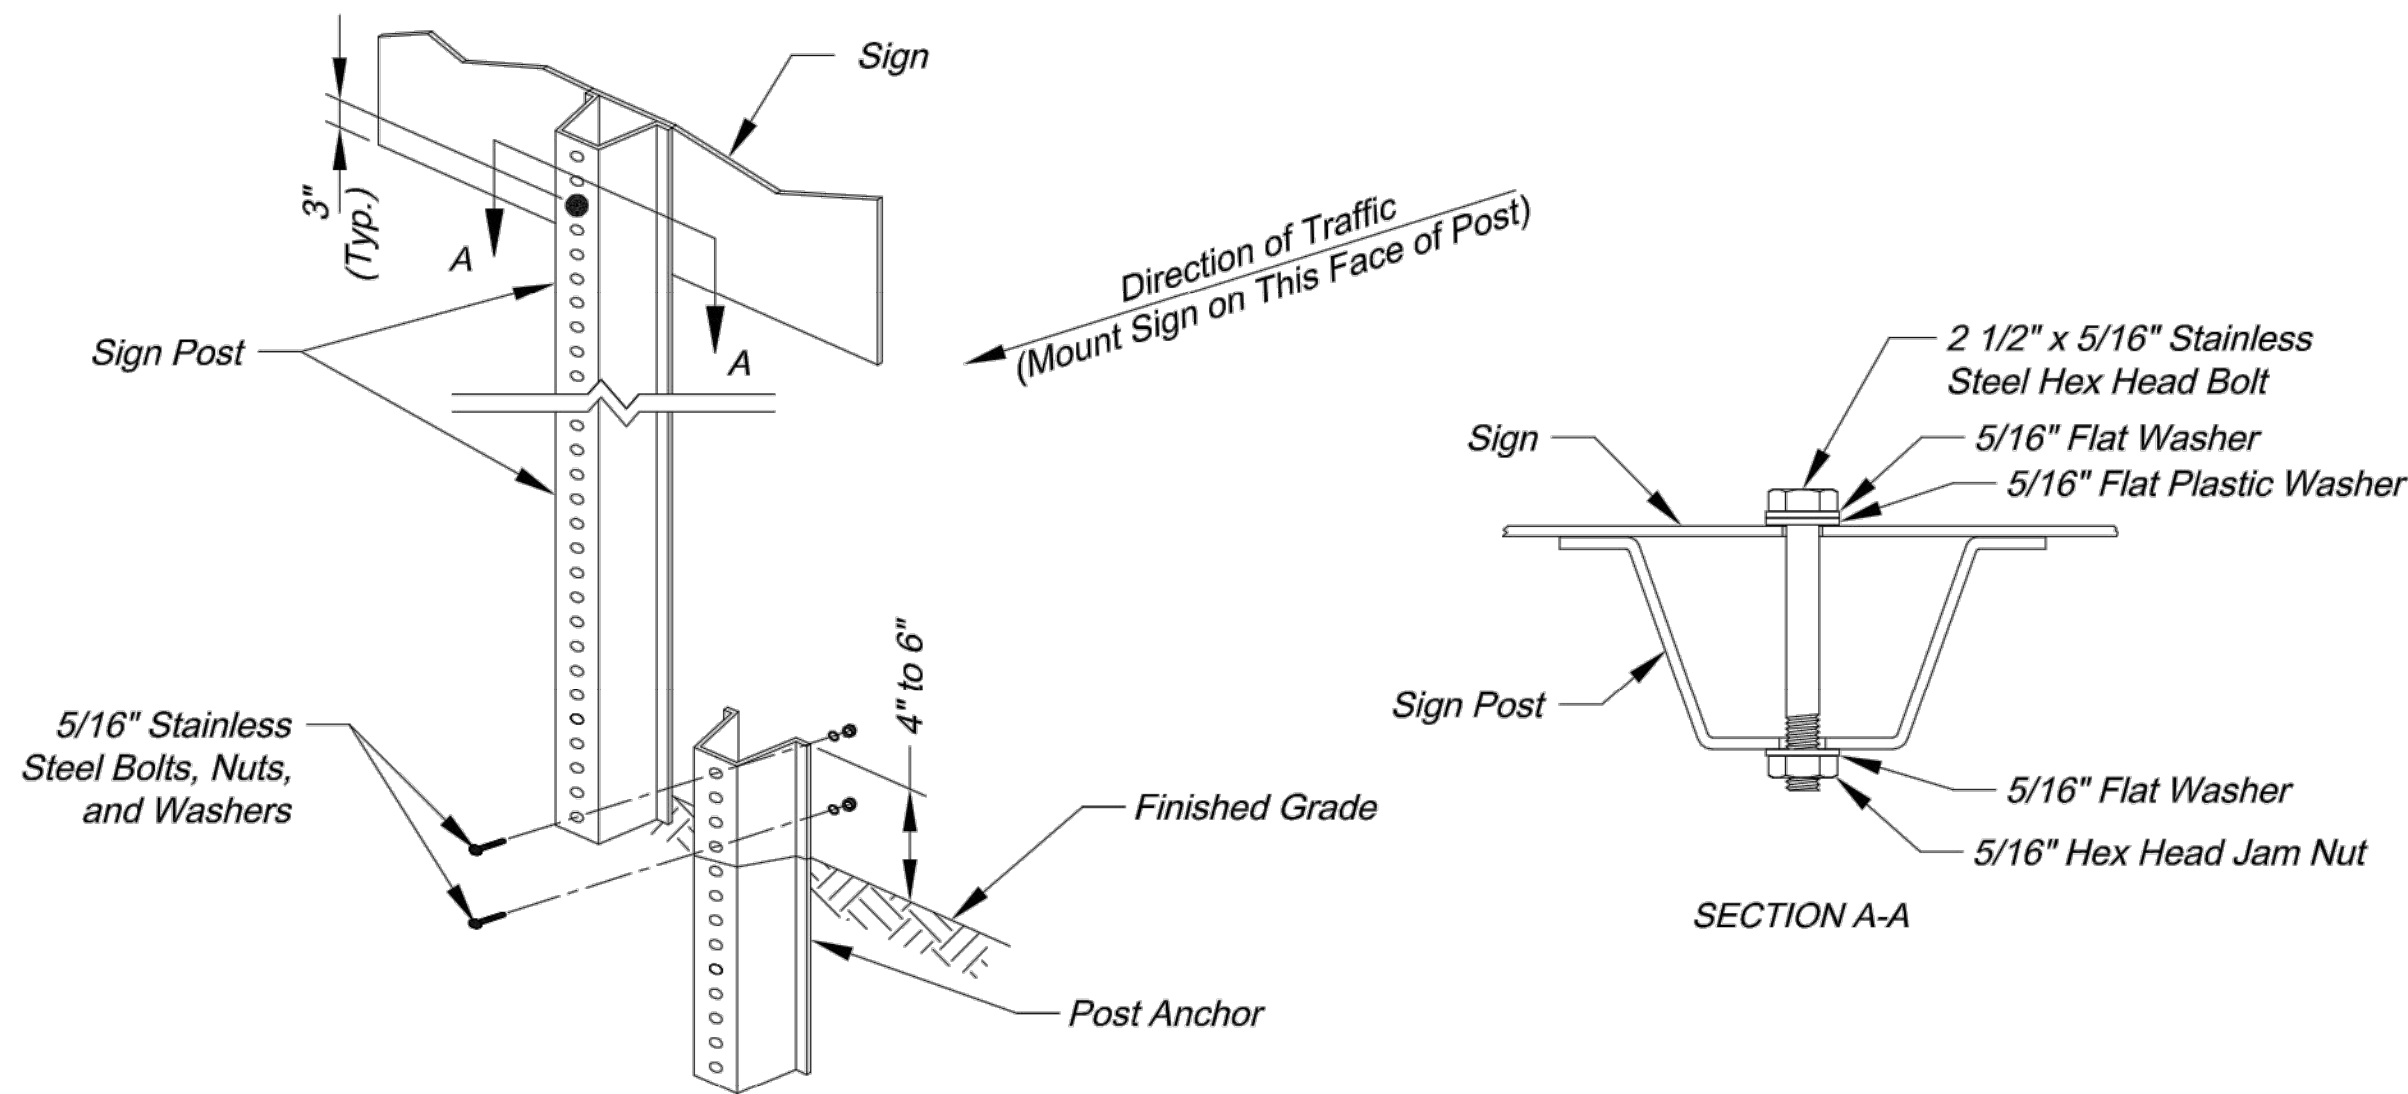

U-STEEL POST DETAILS

U-STEEL POST NOTES:

1. Splice shall be positioned entirely between finished grade line and 18" above finished grade line. Only one splice will be allowed per post.
2. U-Steel post shall be 3 lb./ft., galvanized according to ASTM A123.
3. U-Steel post can be used for installation of signs with an area of less than 2.5 square feet.
4. All posts shall be embedded a minimum of 3 feet.

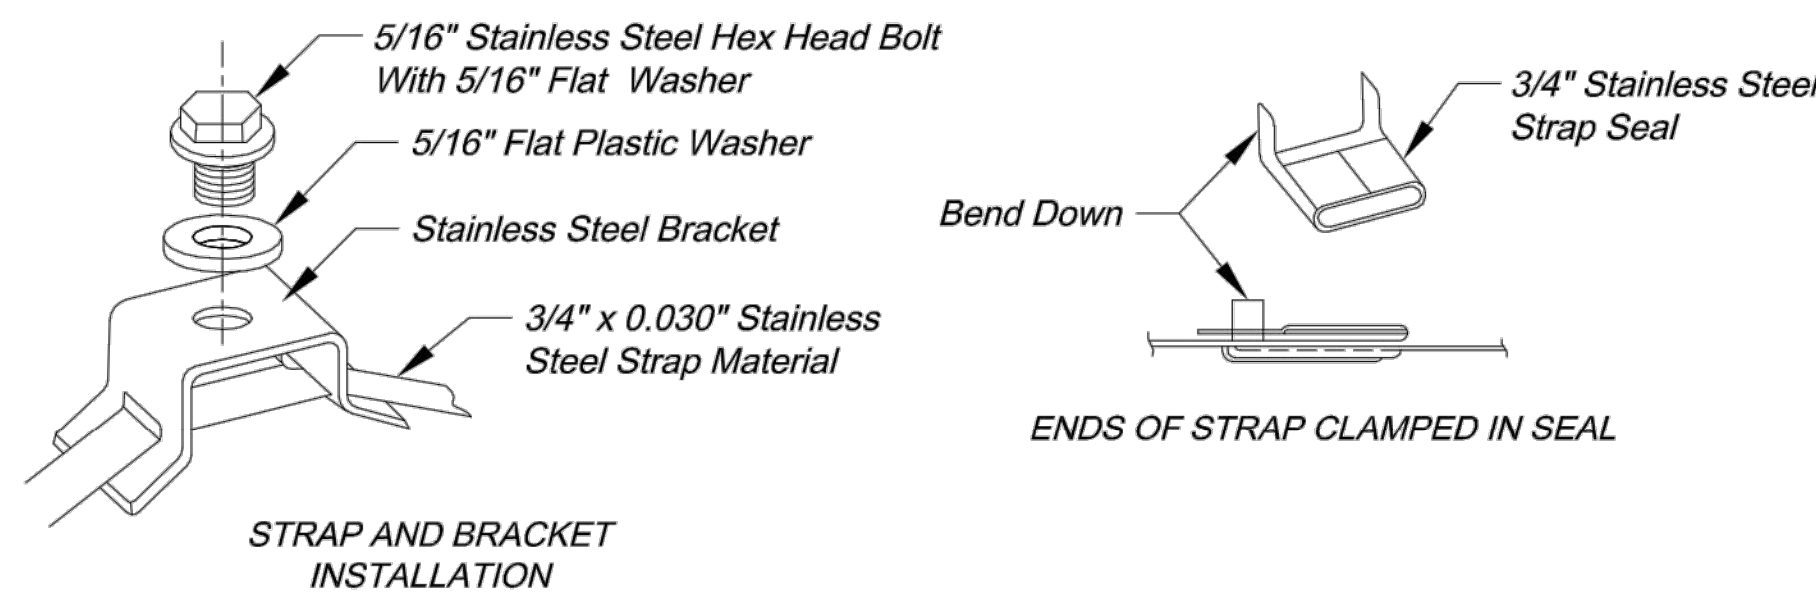

STRAP TYPE SIGN SUPPORT DETAILS

METAL POLE SIGN MOUNTING NOTES:


1. Signs on metal poles shall be attached with two brackets and stainless steel bands.
2. Holes in sign for attachment to the mounting brackets shall be offset a minimum of 2 inches from the edge of the sign.
3. Holes in sign shall be located such that the sign is level.
4. All strap, bracket, and seal materials should be Type 201 stainless steel.

PERMANENT SIGNING GENERAL NOTES:

1. All signing shall be in accordance with the latest edition of the *Manual on Uniform Traffic Control Devices (MUTCD)*.
2. The Contractor is responsible for avoiding any and all utilities when installing sign posts, whether the utility is indicated on the plans or not.
3. All workmanship and materials shall be subject to the inspection and approval of the Public Works Department of the City of Lee's Summit.
4. The Contractor shall stake the location of all sign posts to be installed. The City Inspector shall inspect the staking prior to installation. Minor relocation to avoid conflicts may be allowed with the approval of the City Traffic Engineer or designee.
5. Signs shown to be installed on the side of metal poles shall be mounted with stainless steel straps or wing brackets as detailed. No signs are to be installed on wood poles. See Traffic Signal Standard Drawings for the installation of signs on mast arms.
6. All post mounted signs shall be installed with breakaway anchors according to the Standard Drawings.
7. All existing signs will be used in place during construction and protected from damage unless otherwise indicated in the plans. If the Contractor damages any existing sign or posts during construction, the Contractor will be required to replace the damaged materials with new signs or posts of the same type and size at the Contractor's expense. The Contractor shall be responsible for removing and storing any signs that are to be reinstalled on the project. All equipment shall be reinstalled in good condition.
8. Existing permanent signs and posts removed by the Contractor for construction purposes which are not to be reinstalled shall be delivered to the City's Public Works Maintenance Facility (1971 SE Hamblen Road). The Contractor shall be responsible for removing and storing equipment in good condition and is fully responsible for the equipment until it is delivered.
9. All Stop, Yield, or street name signs shall be maintained in a conspicuous location for the driving public. All Stop and Yield signs removed for construction purposes can be temporarily erected in reflectorized drums (no less than 7 feet above the pavement surface) until they can be reinstalled. Any temporary Stop or Yield sign installation to be left in place overnight will require prior approval from the City Inspector.

SQUARE STEEL POST INSTALLATION SEQUENCE:

1. Sign post anchor driven partially into the ground using a drive cap with a sledge or power equipment.
2. Anchor sleeve slipped over anchor and drive into the ground together with the sign post anchor.
3. Insert sign post into the post anchor and bolt in place.

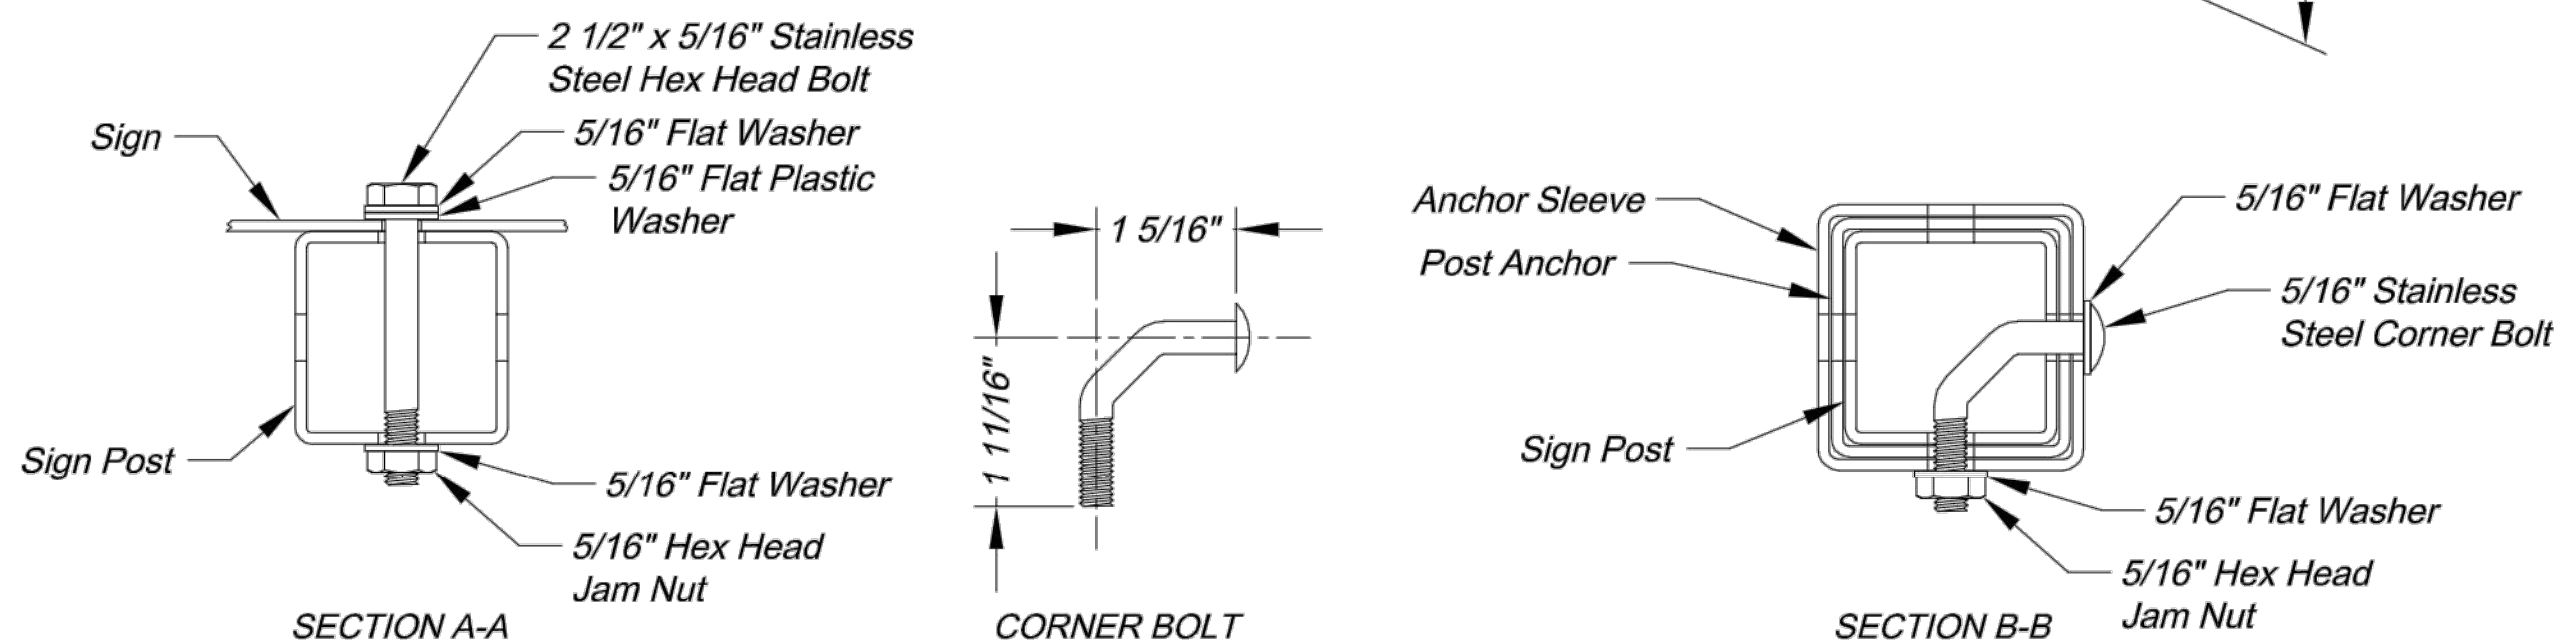


SQUARE STEEL POST DETAILS

SQUARE STEEL POST NOTES:

1. Square steel sign posts and break-away anchor shall consist of the following materials:
Sign Post - 14 Ga. 2" x 2" Square Steel Post
Post Anchor - 12 Ga. 2 1/4" x 2 1/4" x 36" Square Steel Post
Anchor Sleeve - 12 Ga. 2 1/2" x 2 1/2" x 18" Square Steel Post
2. 14 Gauge posts must meet a certified minimum yield strength of 60,000 psi.
3. In all installations the first hole above the finished grade line on the sign post, anchor, and anchor sleeve must be in line for the insertion of the corner bolt.
4. The maximum area for one sign post is 9.0 square feet. A sign or combination of signs with an area greater than 9.0 square feet will require two posts. Also, signs with a width greater than 36" (not including 36" x 36" diamond shaped signs) will require two posts.

CITY OF LEE'S SUMMIT
PUBLIC WORKS DEPARTMENT
ENGINEERING DIVISION
220 SE GREEN STREET
LEE'S SUMMIT, MISSOURI 64063

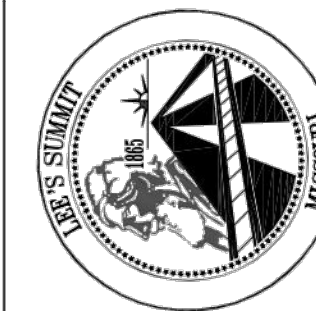

PHONE: (816) 969-1800 FAX: (816) 969-1809

SIGN POST DETAILS

STANDARD DRAWING SN-2

Project:

Sheet Name:

Drawn By: AS

Checked By: JW

Date: 08/26/2009

Project#


2 OF 3

STANDARD ABBREVIATION LISTS


Named Streets		Numbered Streets	
Avenue	AVE	First	ST
Boulevard	BLVD	Second	ND
Circle	CIR	Third	RD
Creek	CR	Fourth to Tenth	TH
Court	CT		
Crossing	XING		
Drive	DR		
Highway	HWY		
Lane	LN		
Parkway	PKWY		
Place	PL		
Road	RD		
Street	ST		
Terrace	TER		
Trail	TRL		
Way	WAY		

STREET NAME SIGN QUANTITIES

Sign Designation	Sign Size	Sign Area (Sq. Ft.)	Number	Quantity (Sq. Ft.)
D3-1 (BAILEY RD)	9" x 42"	2.63	4	10.50
D3-1 (BROADWAY CIR)	9" x 48"	3.00	0	0.00
D3-1 (13TH ST)	9" x 36"	2.25	2	4.50
D3-1 (CAPE DR)	9" x 36"	2.25	2	4.50

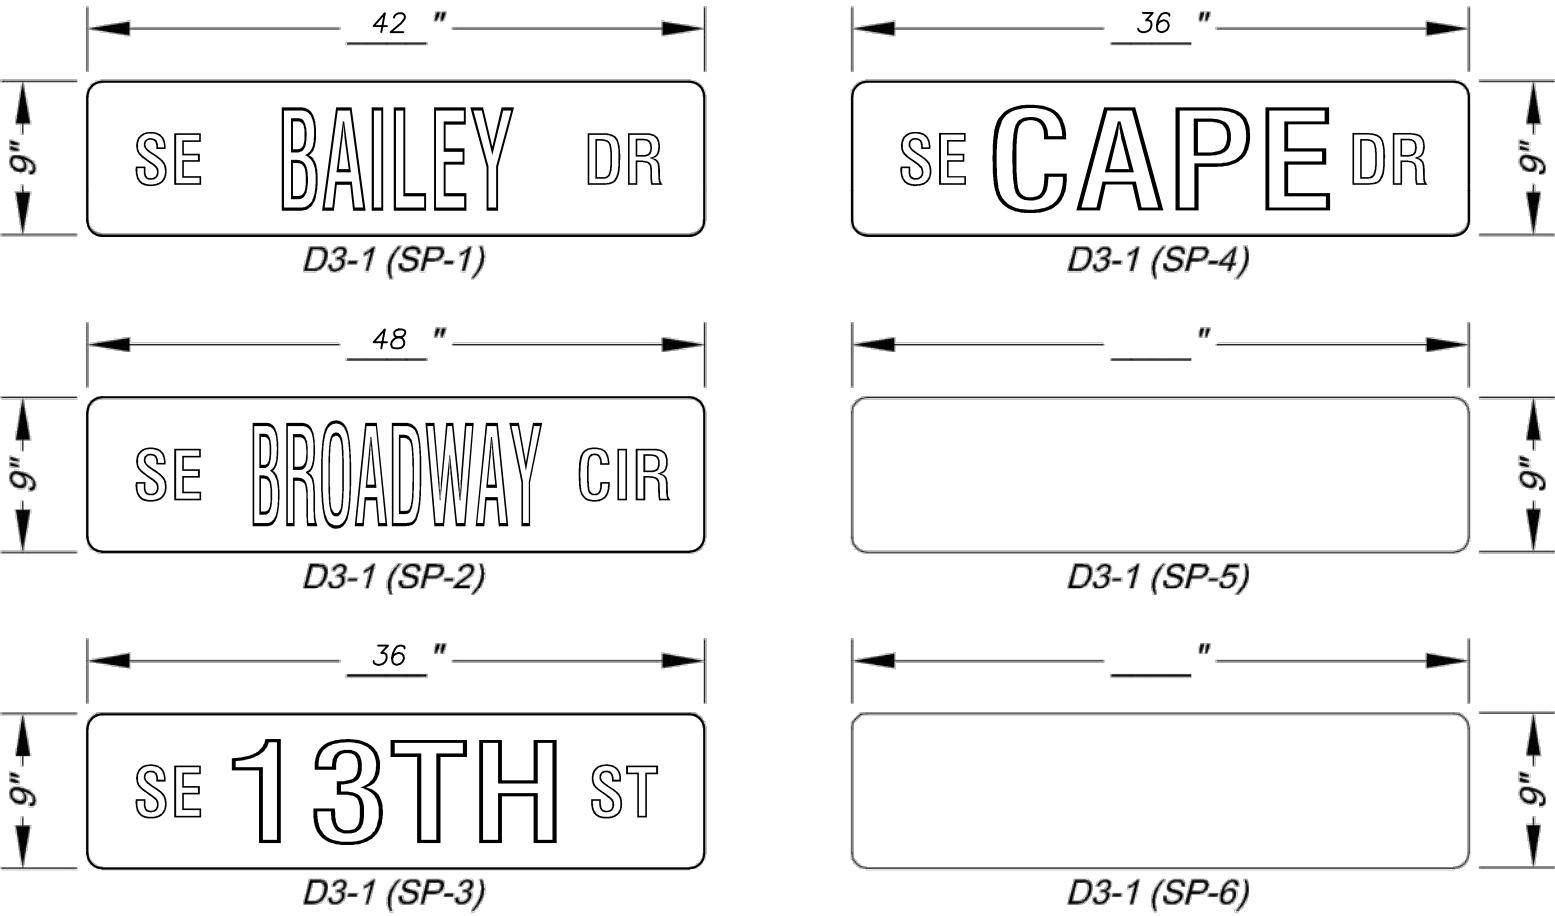


PROJECT SIGN DETAILS

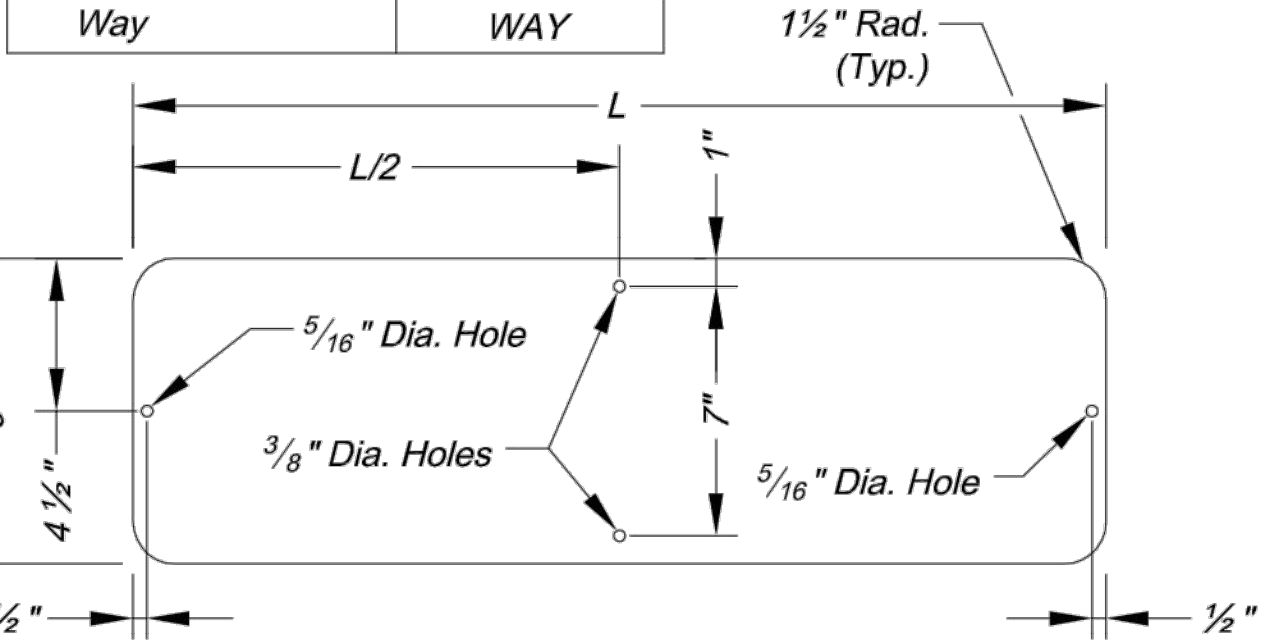


STREET NAME SIGN BLANK DETAILS

For Mounting on Square Steel Posts

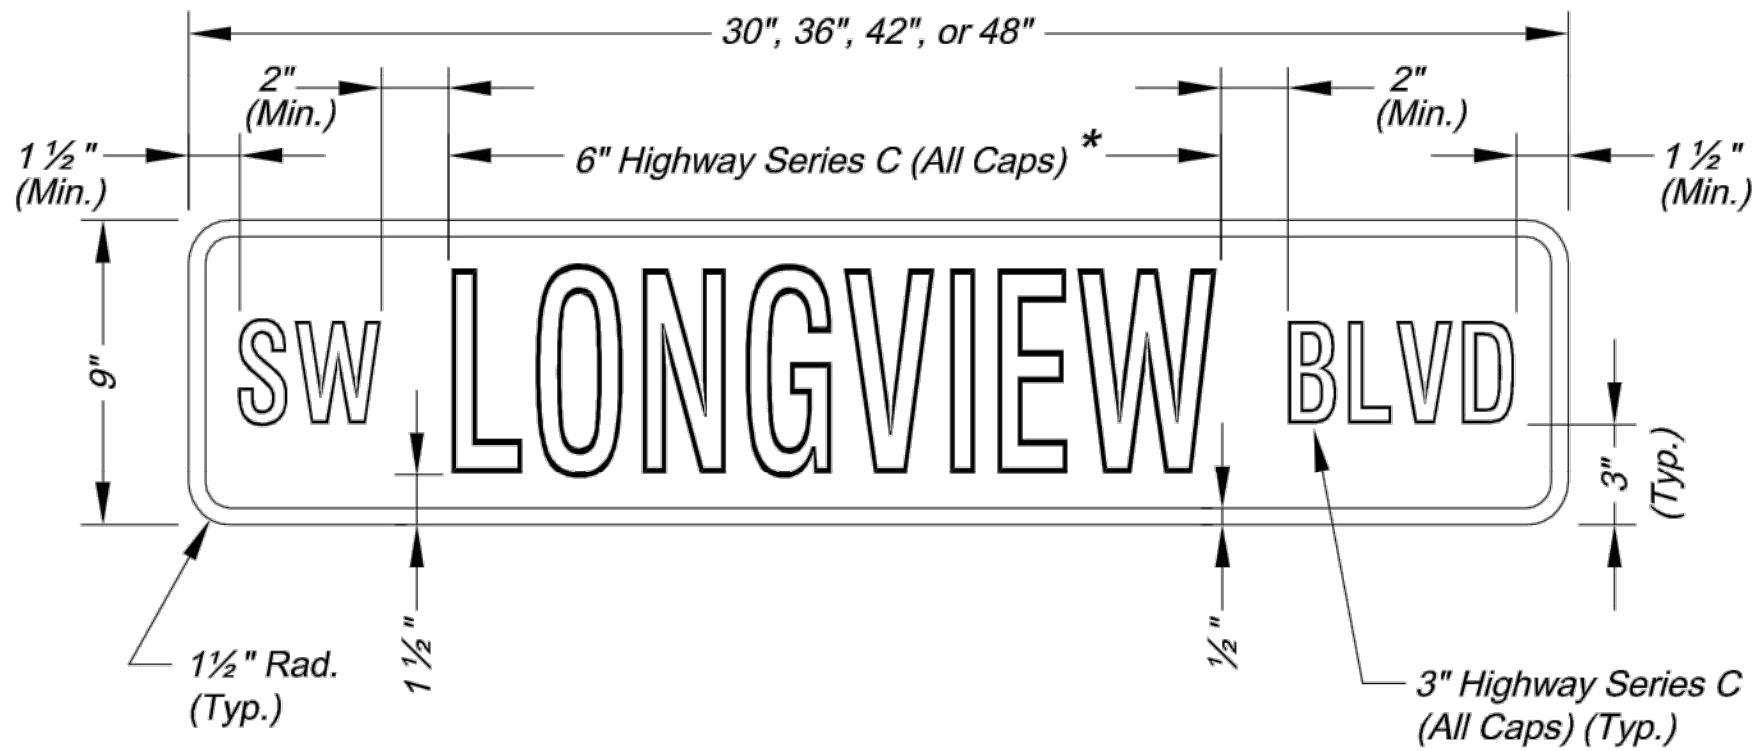


NAMED STREET NAME SIGN DETAIL


* Use Highway Series B (All Caps) in lieu of series C if necessary to fit text on a 36" sign blank.

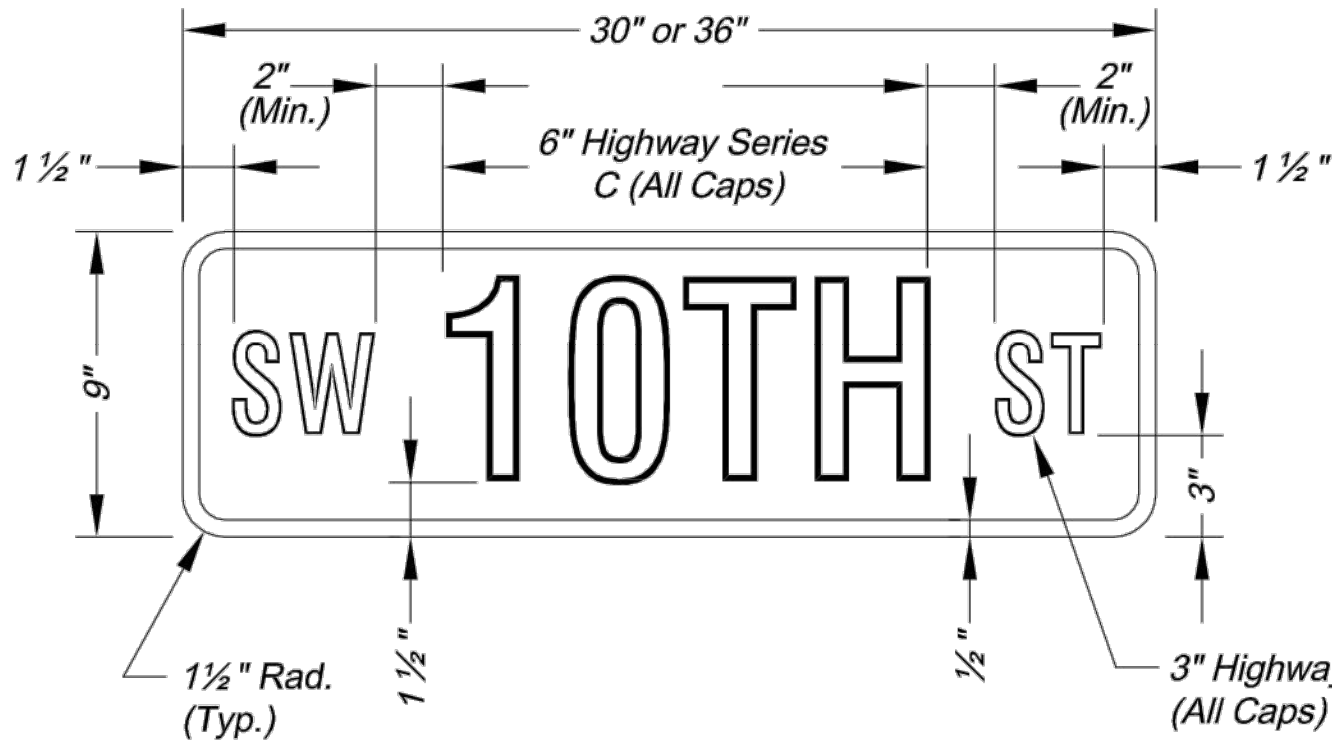

NUMBERED STREET NAME SIGN DETAIL

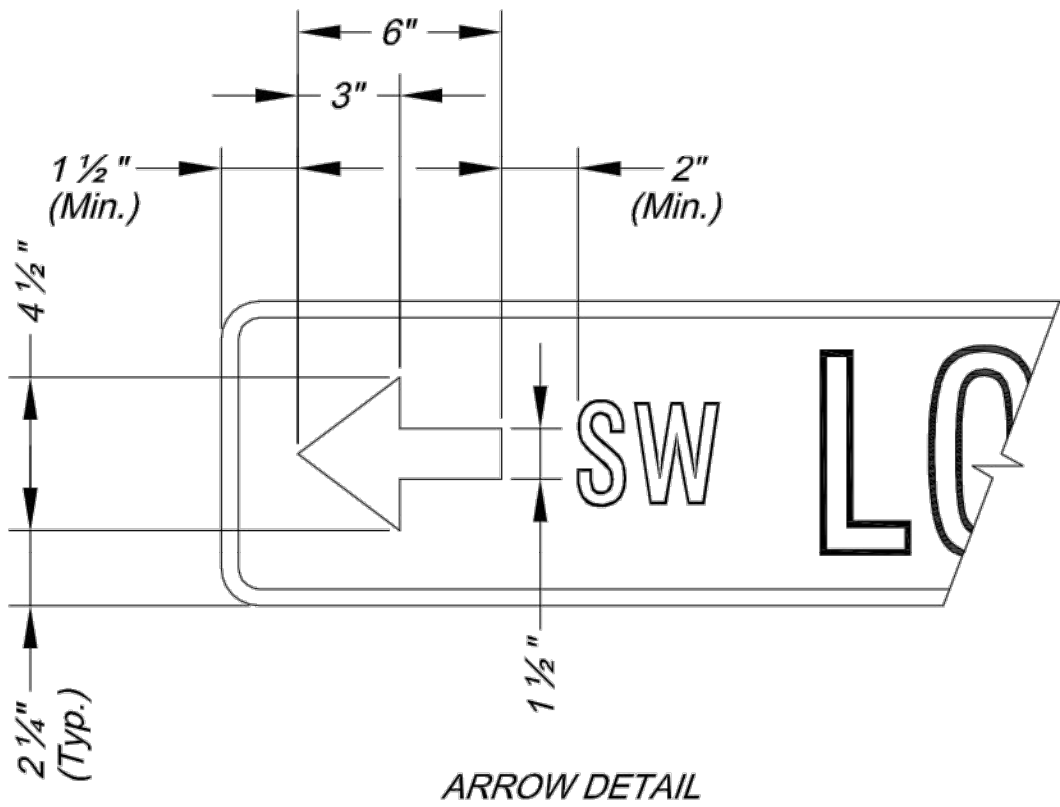



ARROW DETAIL

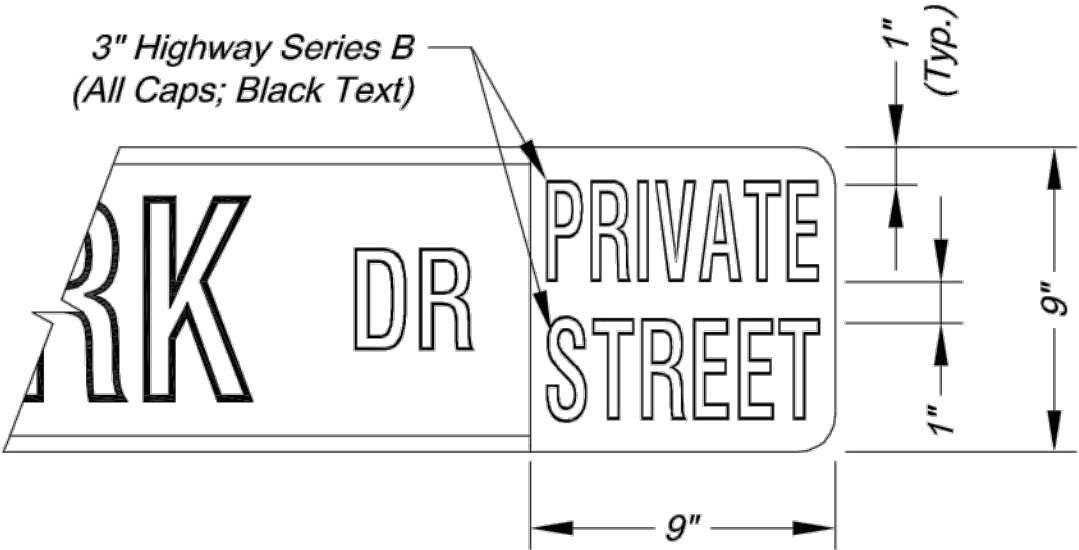

PRIVATE STREET TAG DETAIL


- NOTES:
- For all street name signs, the legend shall be white and the background shall be green.
 - Arrows shall be added to street name signs where the name of a street changes at an intersection. Street name signs with arrows are to be installed on each side of the intersection to indicate the change in names. Arrows shall be white.
 - The "PRIVATE STREET" tag should be added to the end of street name signs to indicate where a street that is outside the right-of-way intersects a public street. The background for the "PRIVATE STREET" tag shall be yellow.

STREET NAME SIGN FACE DETAILS

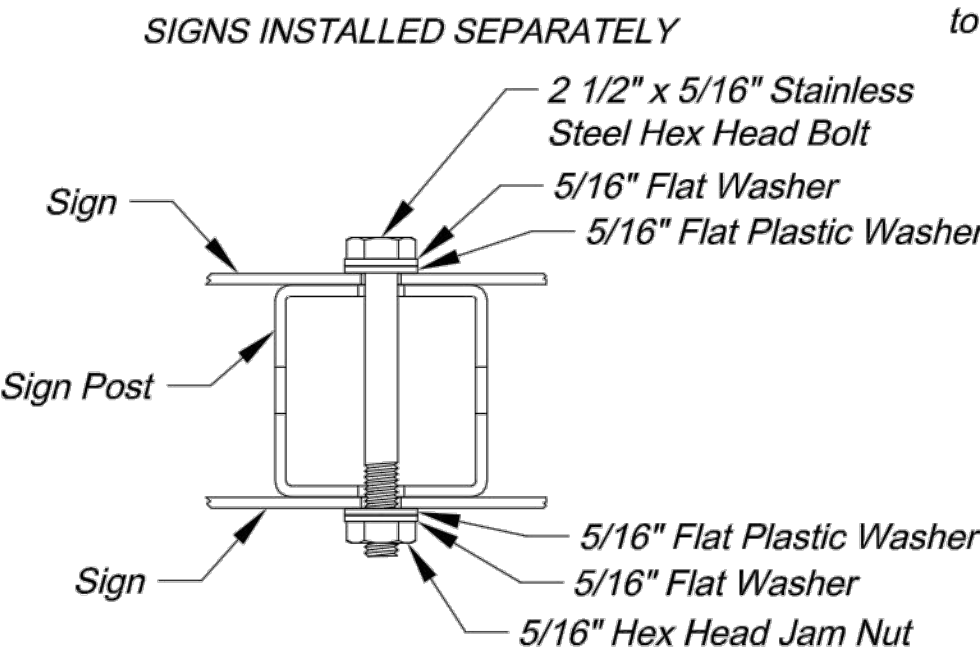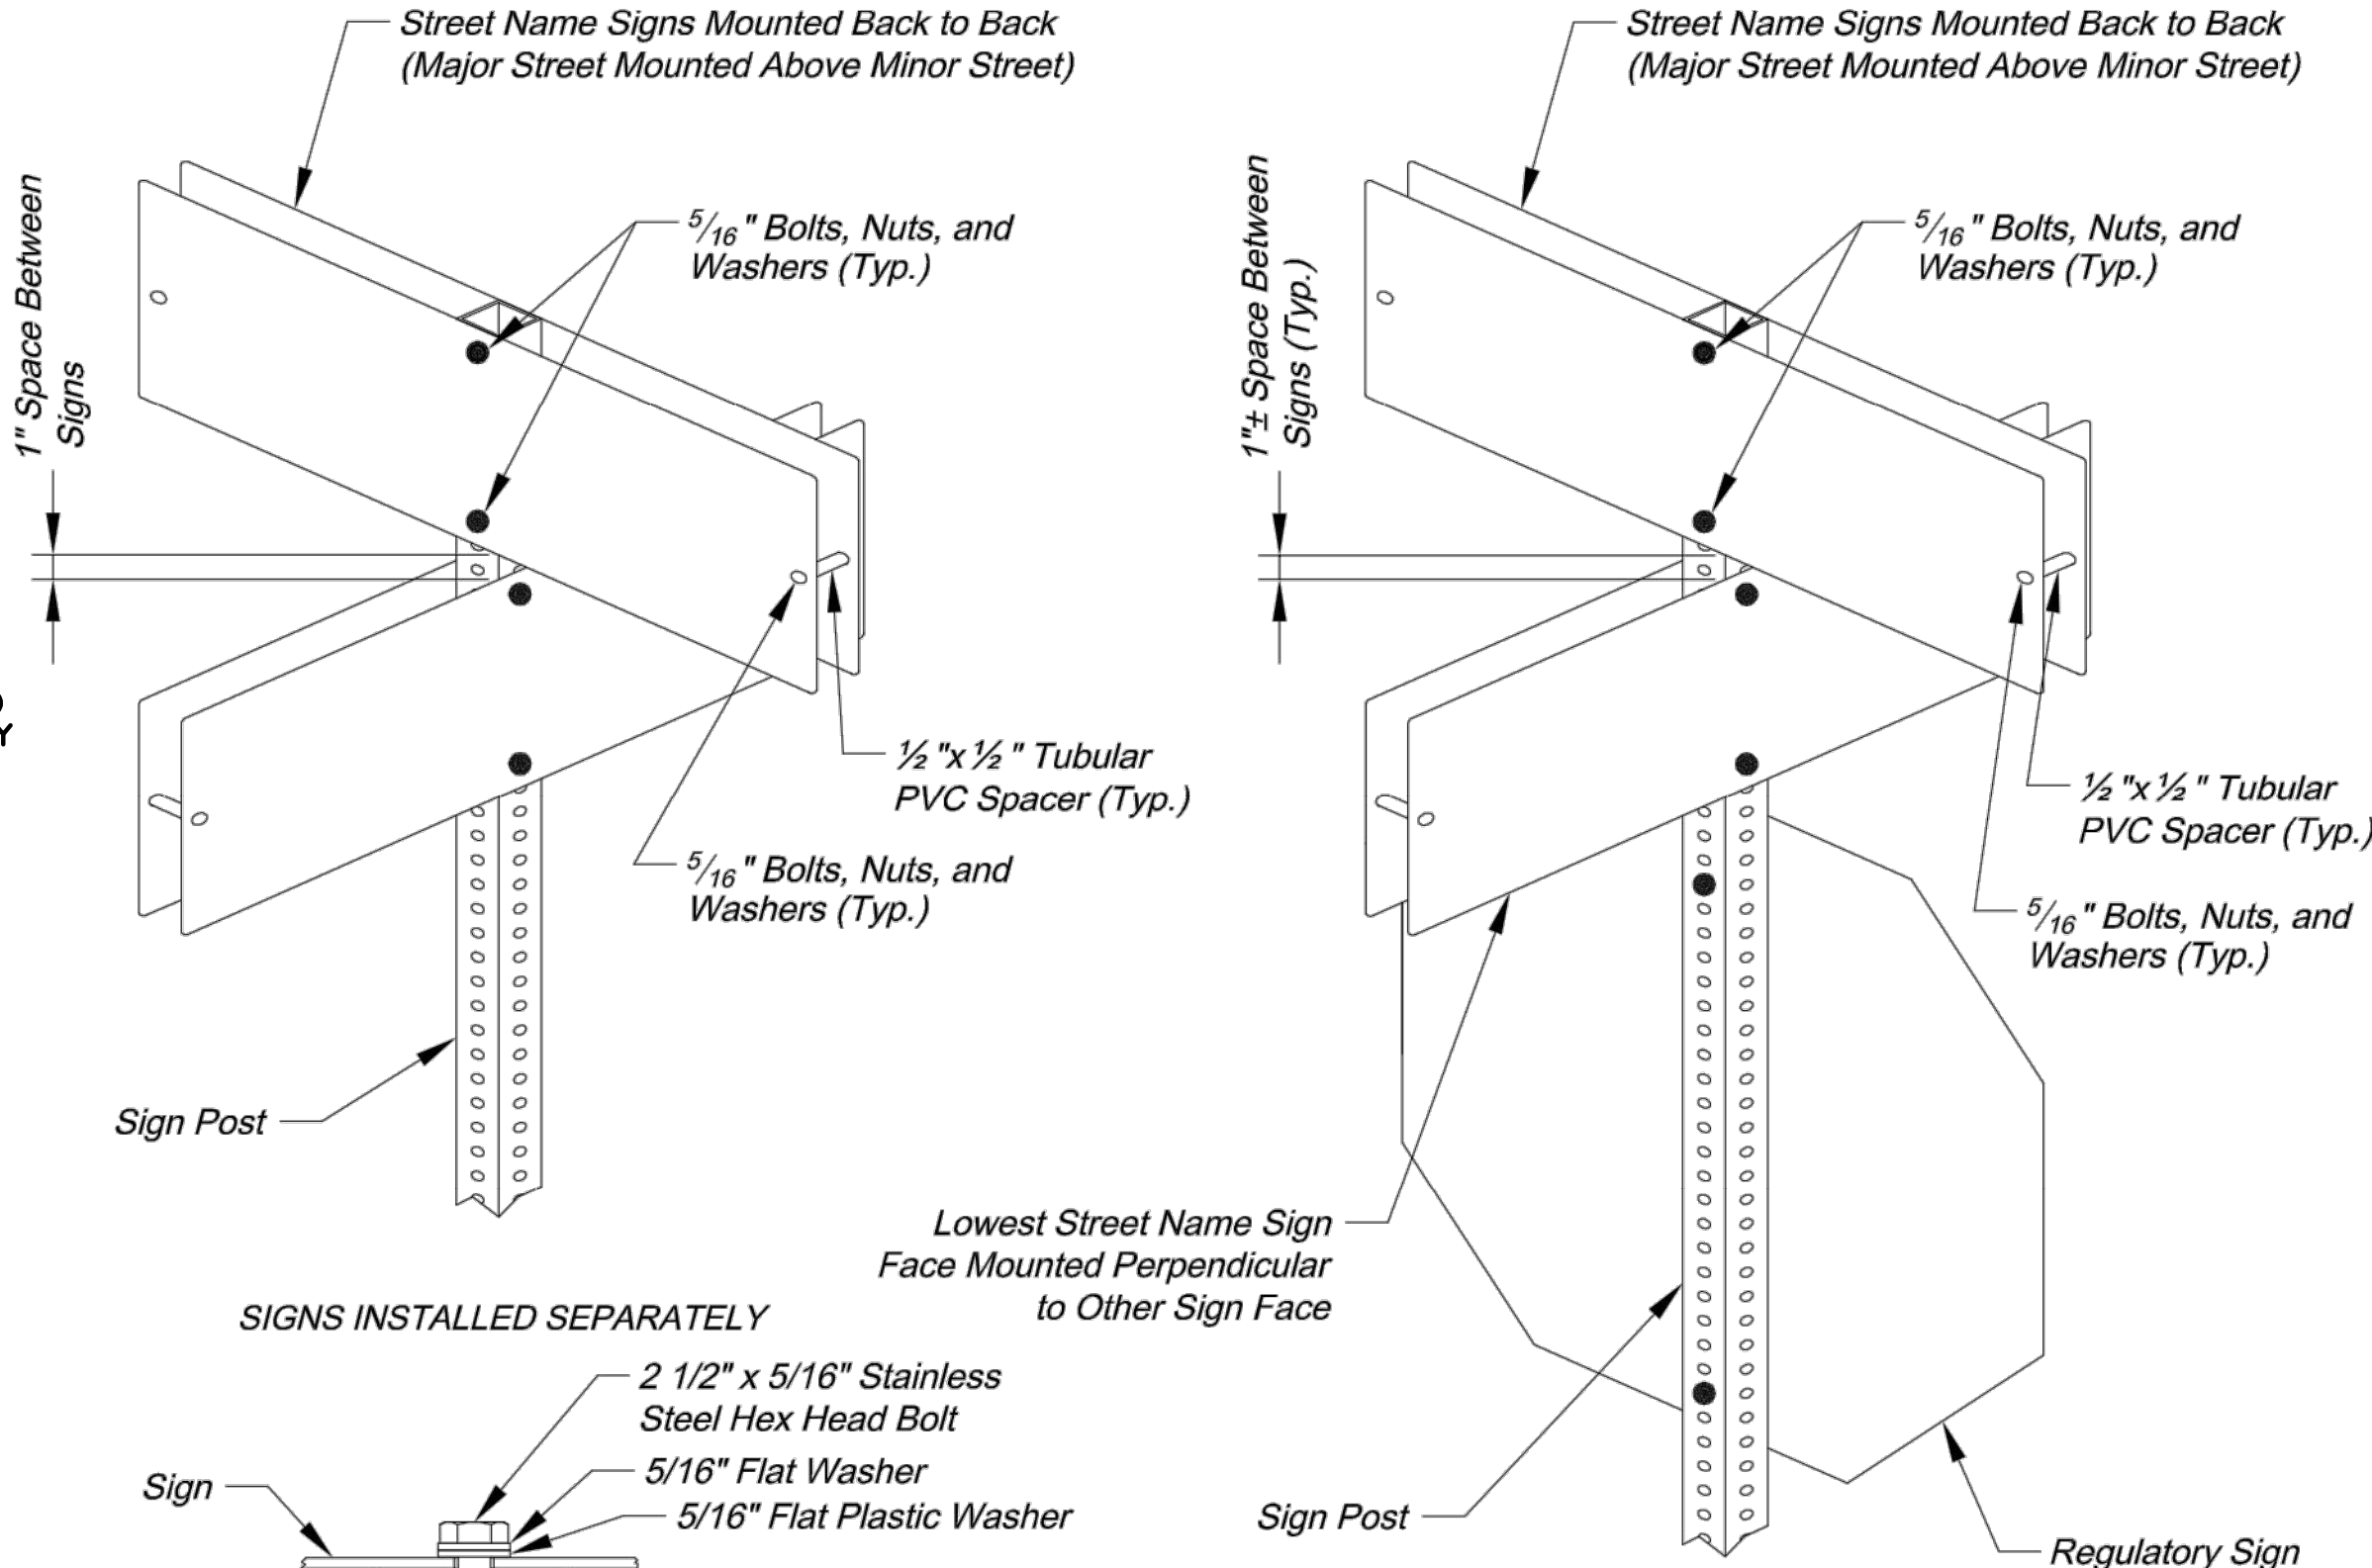


PLAN VIEW

SQUARE STEEL POST MOUNTING DETAILS

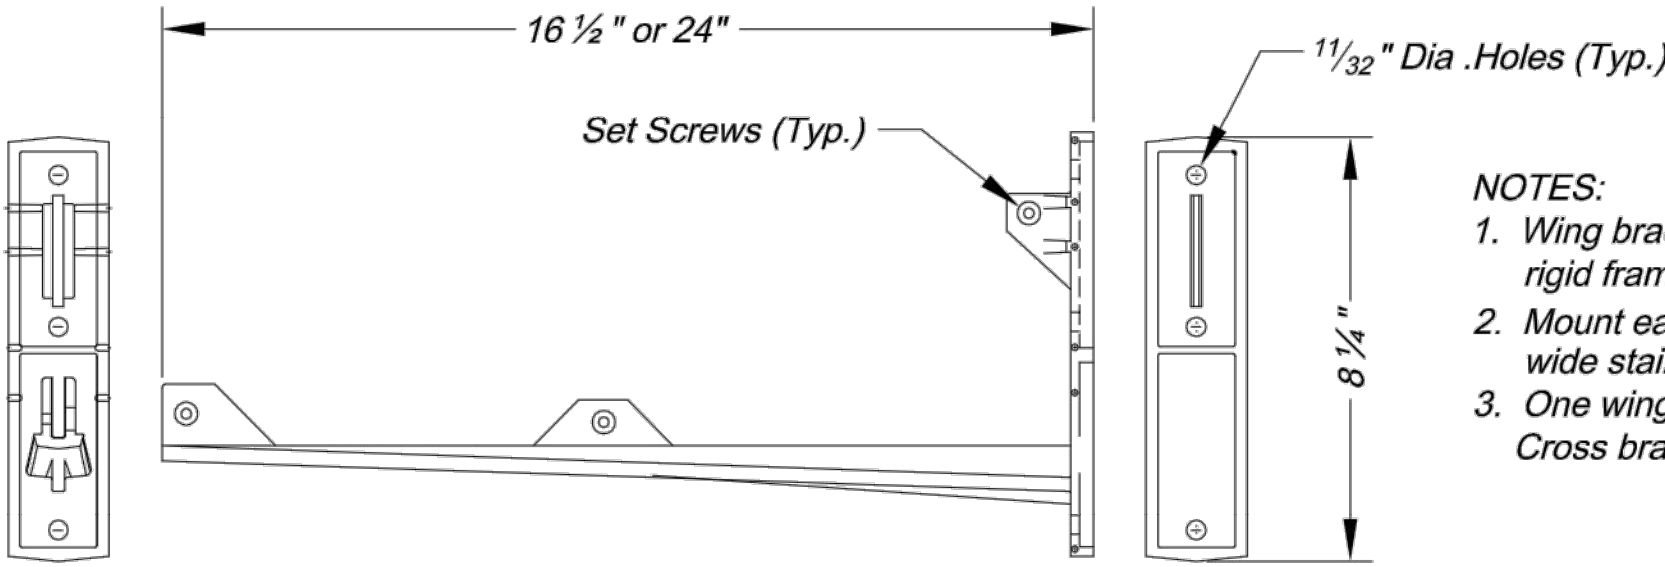

- NOTES:
- Wing bracket shall be an L-shaped cantilever of T-beam rigid frame 380-3 aluminum alloy construction.
 - Mount each wing bracket to metal pole using two 3/4" wide stainless steel straps.
 - One wing bracket shall be installed per each sign. Cross brackets are not allowed.

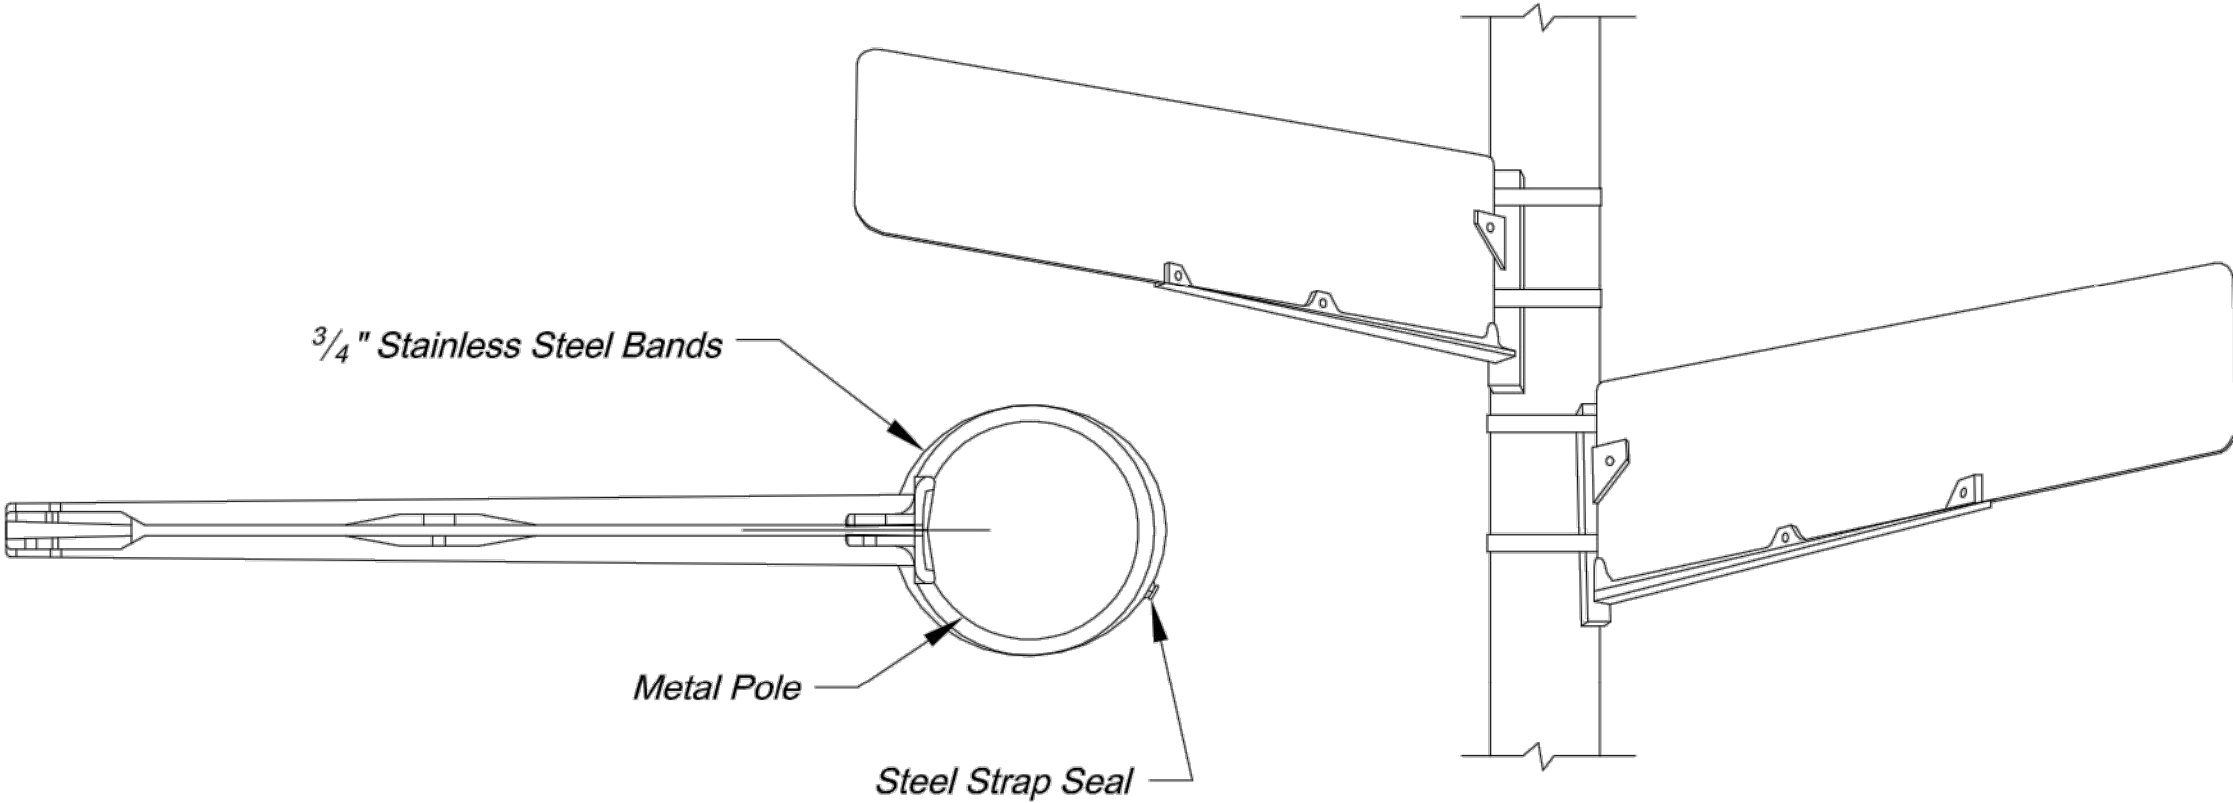

WING BRACKET MOUNTING DETAILS



CITY OF LEE'S SUMMIT
PUBLIC WORKS DEPARTMENT
ENGINEERING DIVISION
220 SE GREEN STREET
LEE'S SUMMIT, MISSOURI 64063
PHONE: (816) 969-1800 FAX: (816) 969-1809


Project:
STREET NAME SIGN DETAILS
Sheet Name:
STANDARD DRAWING SN-3

Drawn By: AS
Checked By: JW
Date: 08/26/2009
Project#

3 OF 3

DWG: F:\2020\0001-0500\020-0103\40-Design\AutoCAD\Final Plans\Sheets\TTC\TRAFFIC CONTROL PLAN\LEE'S SUMMIT SET\F_TRF_0200103.dwg
DATE: Jun 25, 2021 2:32pm XREFS: F_PTBK_0200103 USER: rholler

CONSTRUCTION PHASING:

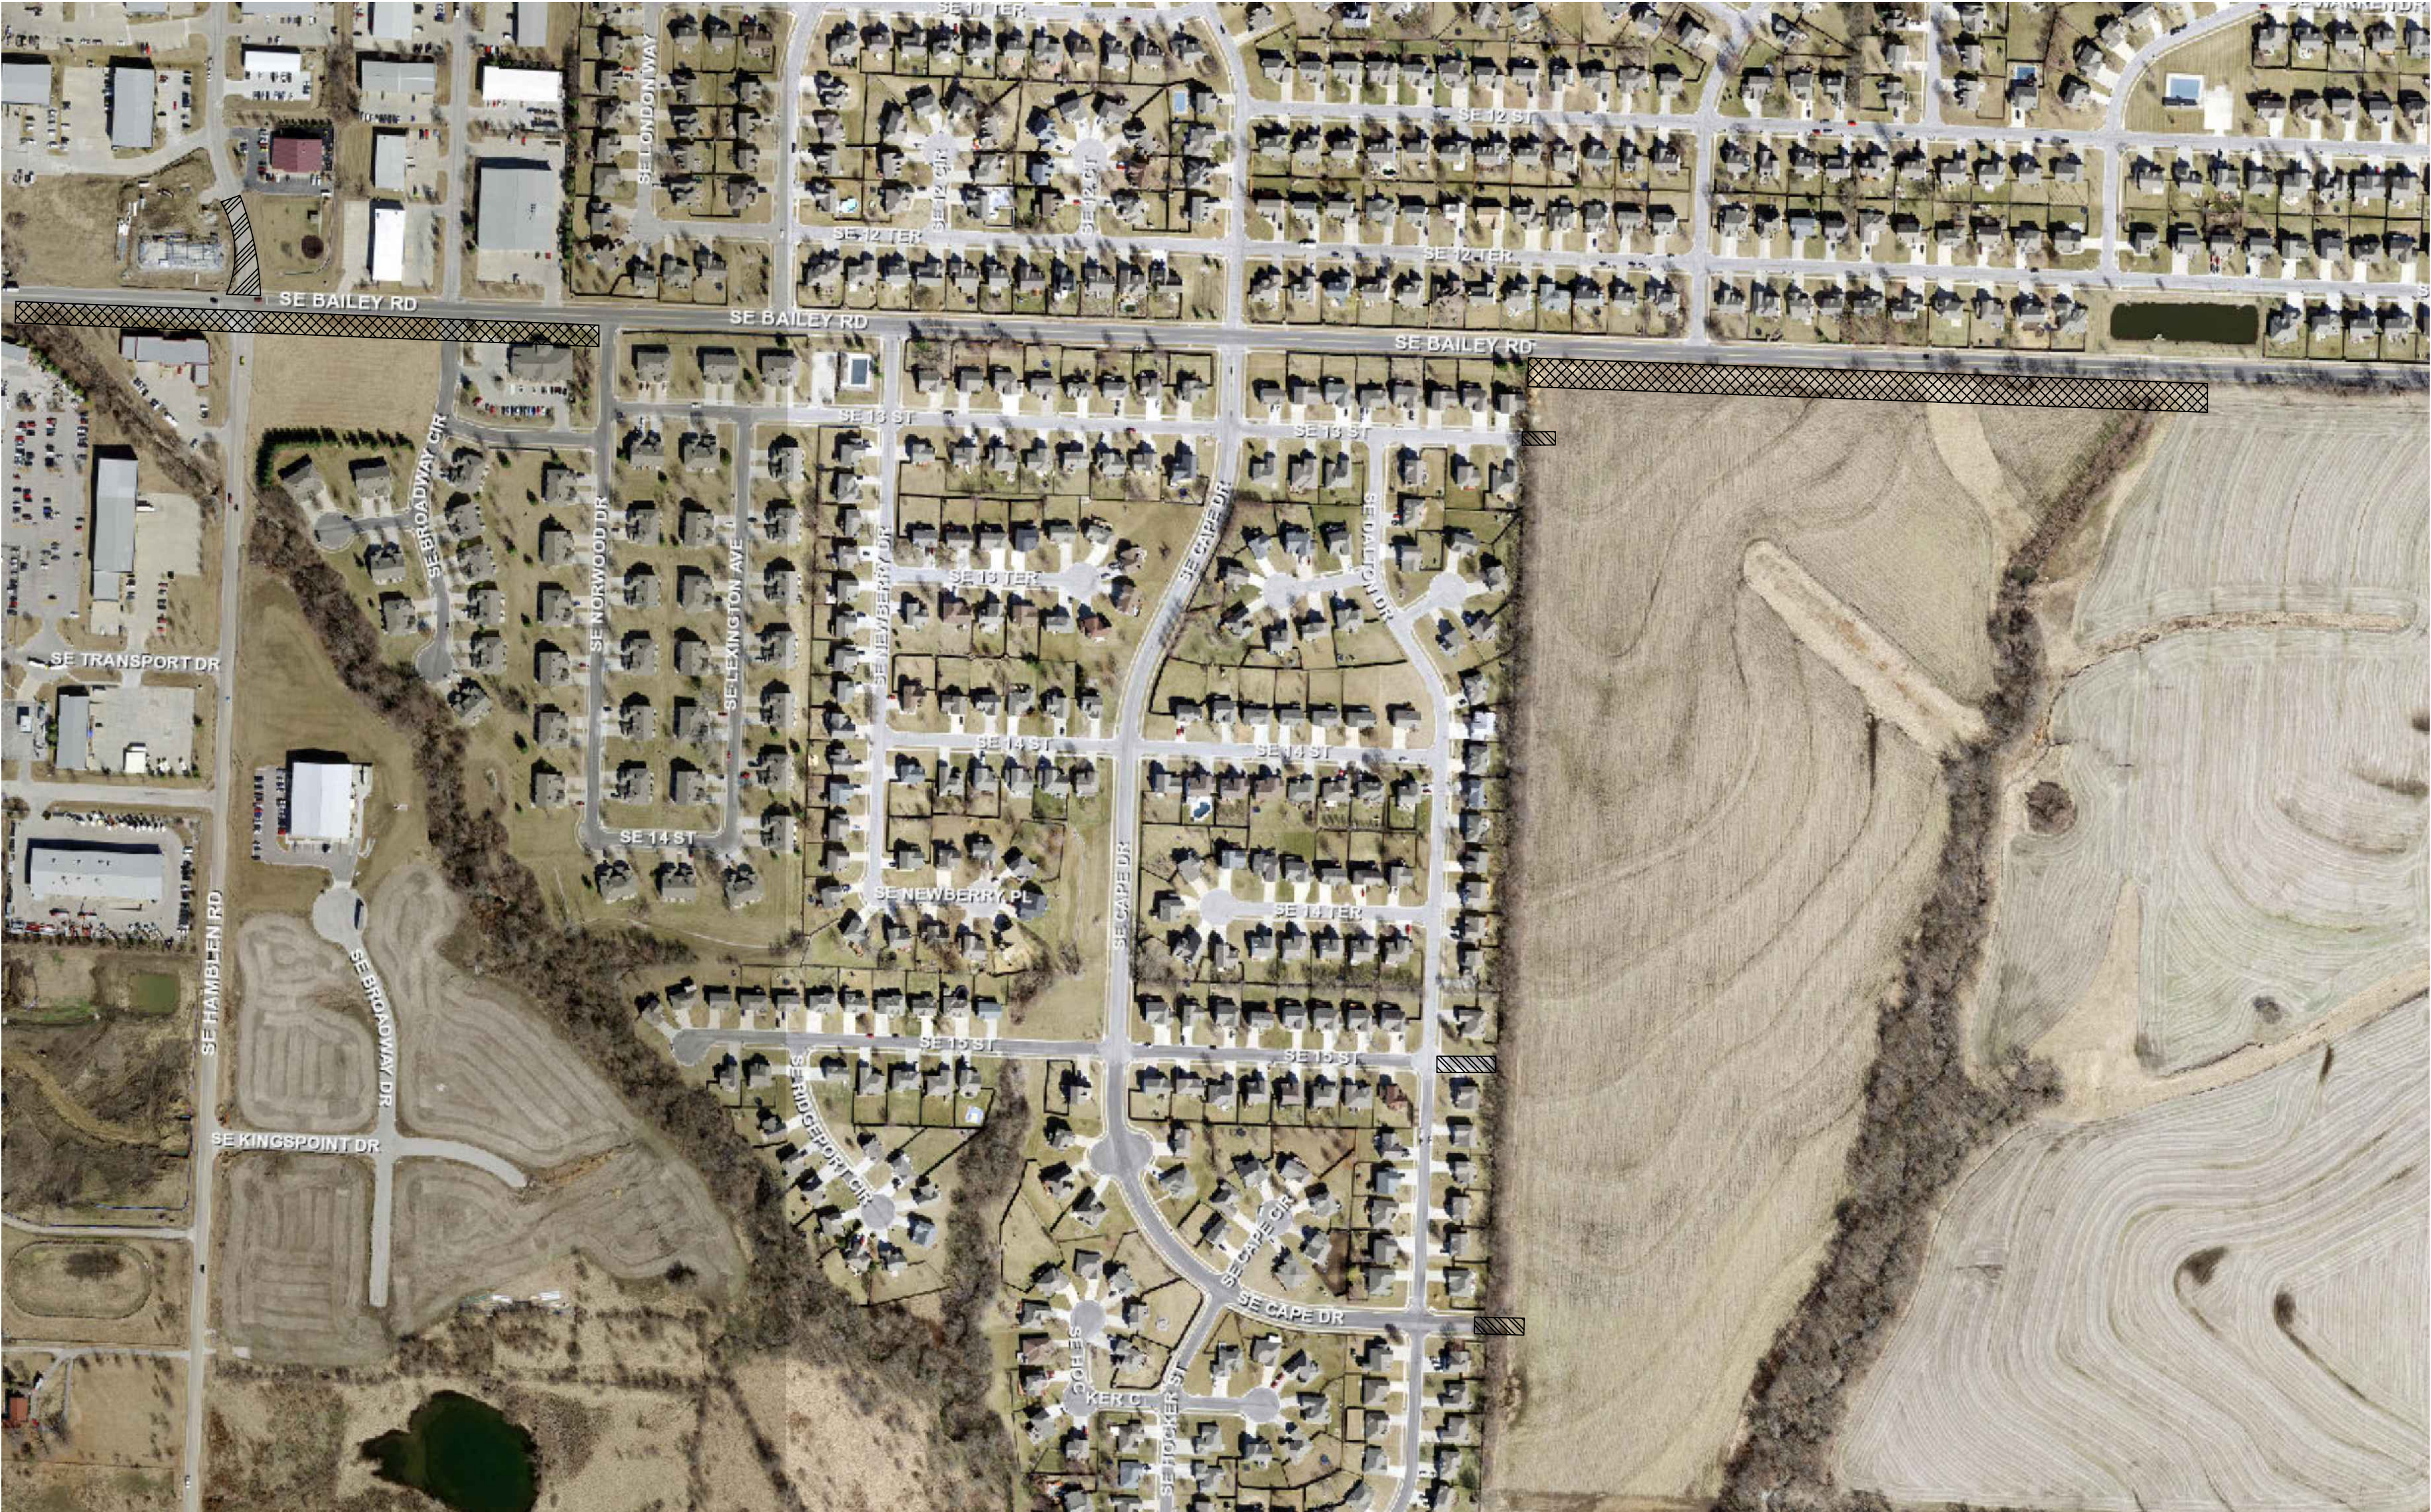


PHASING LEGEND

-  PHASE 1 WORK AREA
-  PHASE 2 WORK AREA
-  PHASE 3 WORK AREA

GENERAL NOTES:

- 1) SEE SHEET 87 FOR MINIMUM TAPER LENGTHS, TEMPORARY SIGNAGE, AND OTHER TRAFFIC CONTROL REQUIREMENTS.
 - 2) DURING ALL PHASES OF CONSTRUCTION, CONTRACTOR SHALL MAINTAIN TWO-WAY TRAFFIC (ONE LANE EACH DIRECTION) ON ALL ADJACENT ROADWAYS WITH 10' MINIMUM LANE WIDTHS.
- PHASE 1:
CONSTRUCT BAILEY ROAD IMPROVEMENTS. SHIFT TRAFFIC TO NORTH HALF OF BAILEY ROAD AND MAINTAIN TWO-WAY TRAFFIC (ONE LANE EACH DIRECTION) ON BAILEY ROAD AND ON ALL SIDES STREETS. MAINTAIN 10' MIN. LANE WIDTH. SEE SHEET 87 FOR TAPER, TEMPORARY SIGNAGE, AND OTHER TRAFFIC CONTROL REQUIREMENTS.
- PHASES 2A AND 2B:
CONSTRUCT CENTURY DRIVE IMPROVEMENTS ONE HALF AT A TIME (E.G. WEST HALF, THEN EAST HALF). MAINTAIN TWO-WAY TRAFFIC (ONE LANE EACH DIRECTION) ON CENTURY DRIVE WITH 10' MIN. LANE WIDTH.

PHASE 3:
CONSTRUCT MIDDLE SCHOOL ROADWAY CONNECTIONS WITH 13TH STREET, 15TH STREET, AND CAPE DRIVE. SEE "TYPICAL STREET CLOSURE (NO ACCESS ALLOWED)" DETAIL ON SHEET 87 FOR SIDE STREET AND MAINLINE TRAFFIC CONTROL REQUIREMENTS. NOTE, PHASE 3 WORK MAY BE CONSTRUCTED SIMULTANEOUSLY WITH PRECEDING PHASE IF DESIRED.

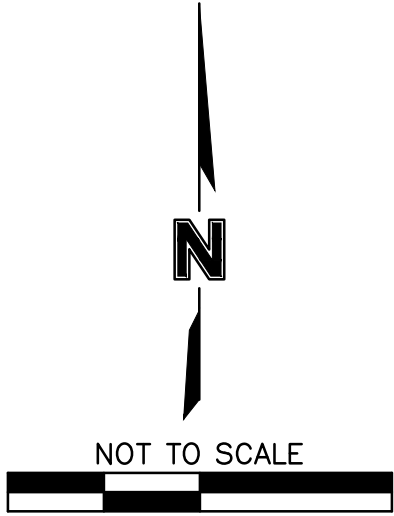

TRAFFIC CONTROL PLAN		REV.	NO.	DATE	REVISIONS DESCRIPTION	BY
LEE'S SUMMIT MIDDLE SCHOOL #4 PUBLIC ROAD IMPROVEMENTS						
LEE'S SUMMIT, MISSOURI		REVISIONS				
		2021				


C.O.A. NO.: 001592
DRAWN BY: JRC
CHECKED BY: JAB
APPROVED BY: SLJ
QA/QC BY: THE
PROJECT NO.: 020-0103
DWG NO.: F TRF 0200103
DATE: 6/25/2021




olsson

Olsson Engineering - MO State Certificate of Authority #001592
7301 West 133rd Street, Suite 200 TEL 913.381.1170
Overland Park, KS 66213-4750 FAX 913.381.1174 www.olson.com

	- Work Area		- Channelizer
	- Sign		- Arrow Panel
	- Barricade		- Flagger
	- Direction of Travel		

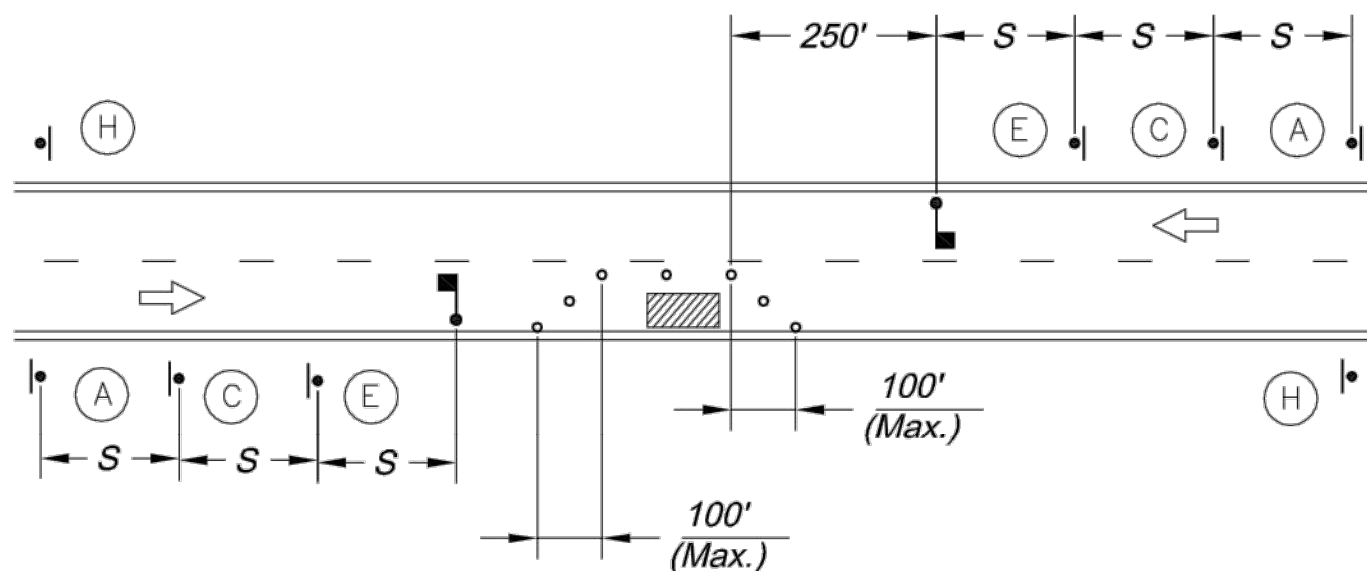


LANE CLOSURE - FOUR LANE STREET
11 Signs Every 200 Feet Throughout the Closed Lane or As Needed

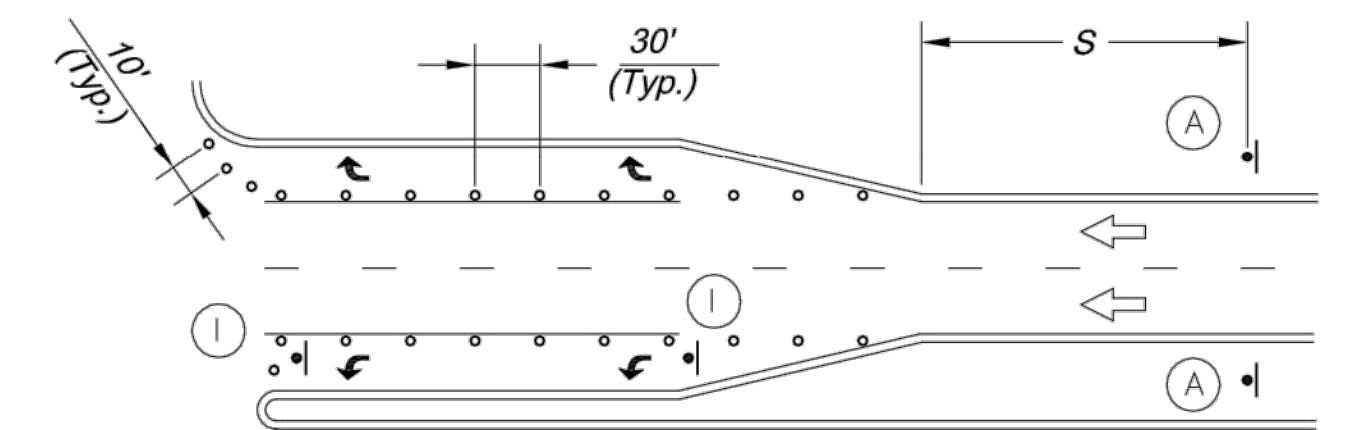


Sign Spacing "S"		Taper Dimensions (Feet)			
Speed Limit (mph)	Spacing (Feet)	Speed Limit (mph)	Minimum Taper Length "L", per Lane Width "W"		
			10	11	12
25	100	25	105	115	125
30 - 35	250	30	150	165	180
≥ 40	350	35	205	225	245
		40	270	295	320
		45	450	495	540
					6
					7
					8
					9
					13

(A) W20-1 36" x 36"	(B) W20-2 36" x 36"	(C) W20-4 36" x 36"	(D) W20-5R 36" x 36"	(E) W20-7a 36" x 36"	(F) W1-4L 36" x 36"
(G) W4-2R 36" x 36"	(H) G20-2 36" x 18"	<i>Use Only As Approved by City Traffic Engineer</i> (I) R3-2 24" x 24"	(J) R4-7a 24" x 30"	(K) R11-2 48" x 30"	(L) R11-4 60" x 30"

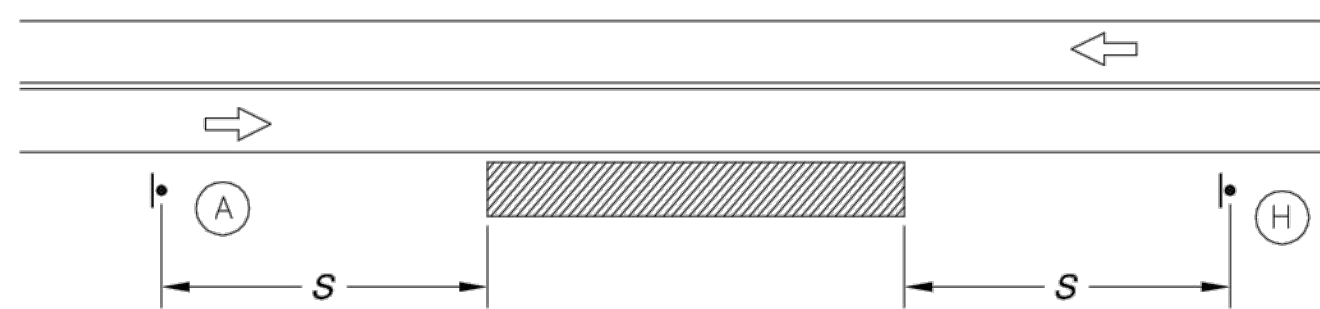


NOTE: All Center Turn Lane Signs (MUTCD No. R3-9b) Shall be Covered During Lane Closure


LANE CLOSURE - THREE LANE STREET
** Install Signs Every 200 Feet Throughout the Closed Lane or As Needed*

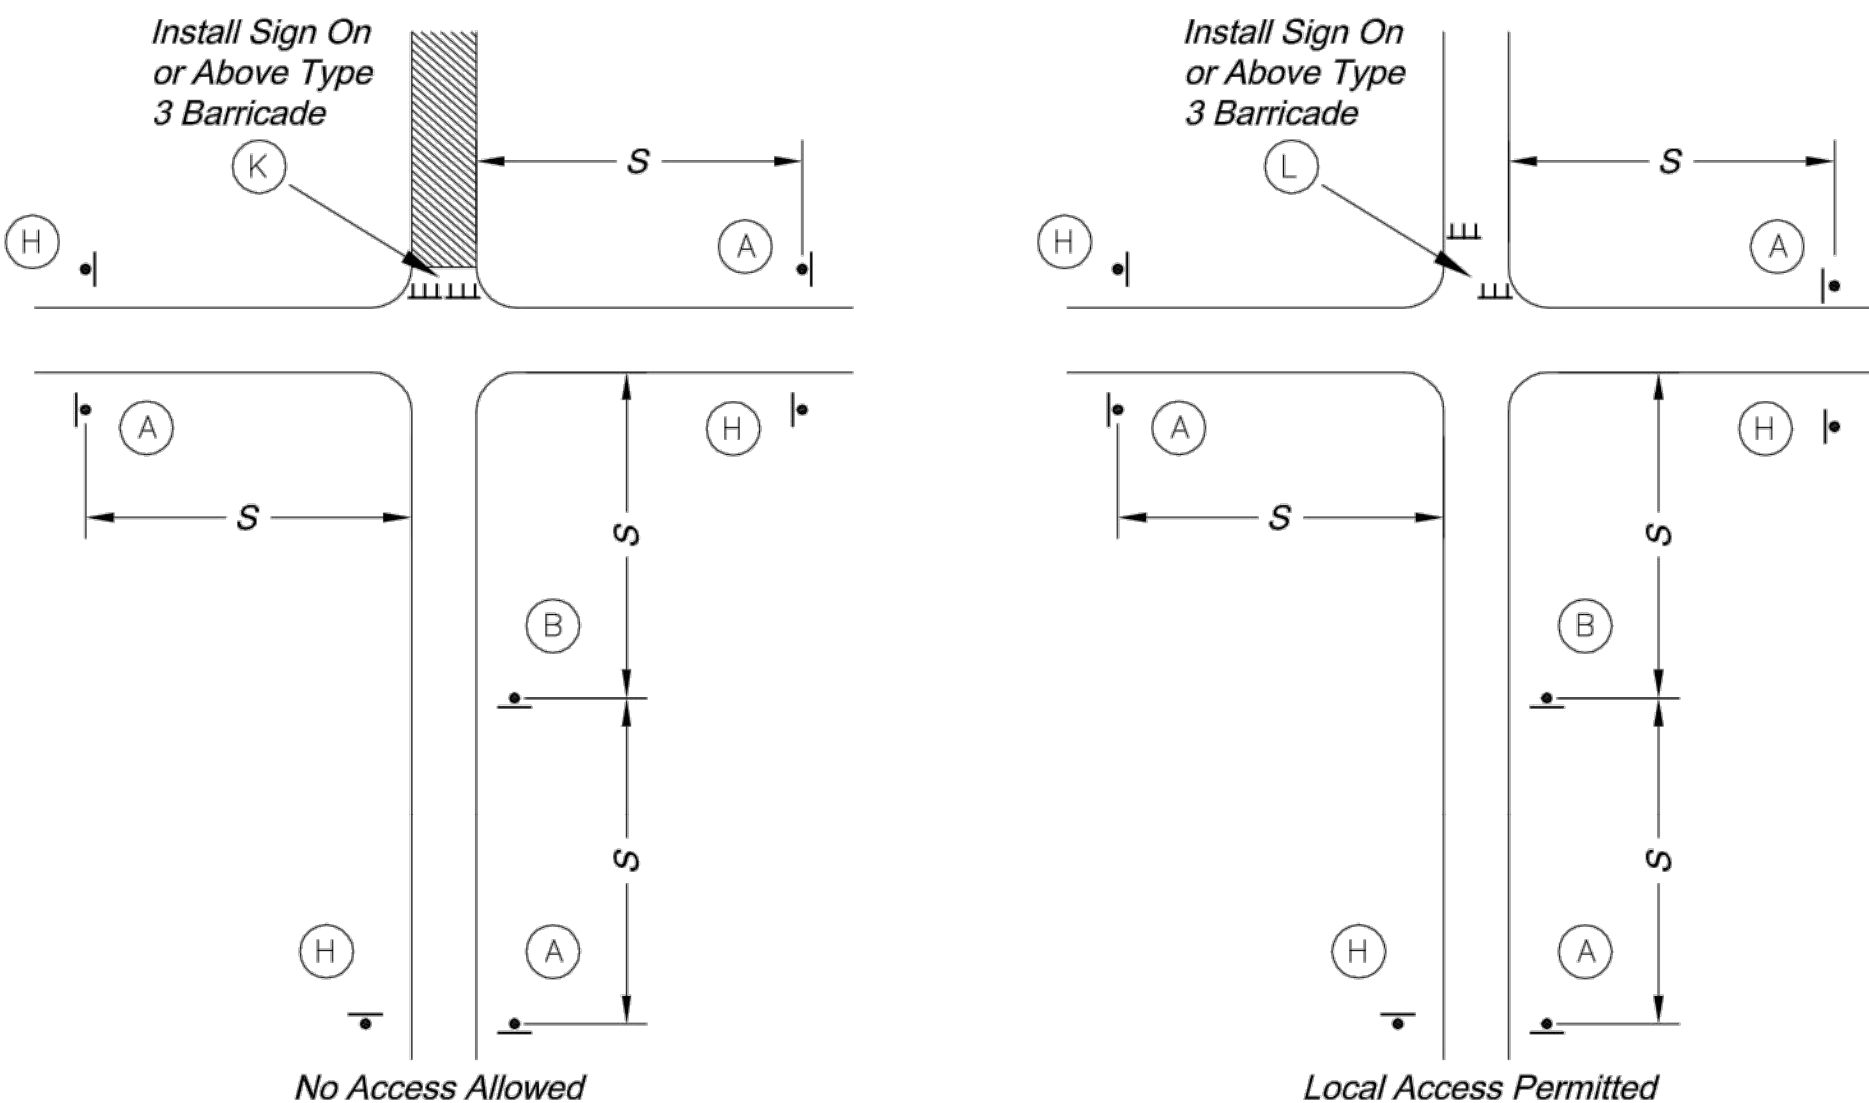


1. All signs, barricades, channelizers, markings and other traffic control devices shall conform to the latest edition of the Manual on Uniform Traffic Control Devices (MUTCD).
2. All traffic control devices shall be standard in size, shape, color, and message, in good condition, and retro-reflectORIZED. All signs shall be securely mounted with height and lateral location as described in the MUTCD.
3. Warning lights shall be used on barricades in place at night and on warning signs which alert drivers about a change in alignment, traffic control, lane closure, or road closure.
4. Flaggers shall be used where indicated on the plans, where construction vehicles interact with normal traffic, or where construction activities impose a restriction on traffic, as directed by the City Traffic Engineer. Where flaggers are used, advance signing shall be erected as shown in the details or as specified in the MUTCD. Flaggers shall meet the requirements in the MUTCD in regard to character, training, attire, and behavior.
5. Trim-lines are the City's preferred channelizing device. Cones may not be used at nighttime.
6. Traffic control devices not in use or not applicable shall be either covered or removed from the work area.
7. The Contractor shall use barricades, street plates, or fencing as needed to effectively shield pedestrian and vehicular traffic from exposed objects, excavations, and construction activities.
8. Access shall be maintained to all driveways and side streets unless noted otherwise on the plans.
9. No street shall be closed without the approval of the City Traffic Engineer. The Contractor shall notify the City Traffic Engineer at least 7 days in advance of any street closure. If a detour route around the closure is to be provided, all detour signing shall be as shown on a plan approved by the City Traffic Engineer.
10. Construction vehicles parked along streets shall be located within the work area (traffic control) or where otherwise normally permitted. Construction materials, including traffic control and vehicles shall not restrict sight distance for vehicles exiting at streets or drives.
11. Construction materials shall be kept off of sidewalks, consolidated in one location within City right-of-way, and removed daily unless otherwise approved by the Inspector. Dirt, mud, and other construction debris on streets and sidewalks shall be removed immediately.
12. The Contractor shall not perform any work that will restrict vehicular traffic in any way between the hours of 7:00 a.m. and 9:00 a.m. or 4:00 p.m. and 6:00 p.m. Monday through Friday unless otherwise indicated in the specifications.
13. All travel lanes should be at least 11 feet wide unless otherwise authorized by the City Traffic Engineer. A "Narrow Lanes" sign shall be installed in advance of a lane width reduction to less than 11 feet.
14. All edge drop-offs more than 2 inches and less than 4 inches should be protected by a wedge or barrier and all edge drop-offs greater than 4 inches shall have edge protection (see Traffic Control Specifications for edge treatment requirements).
15. The "Workers" symbolic sign (MUTCD No. W21-1a) may be used instead of the "Road Work Ahead" sign for work with a duration of 12 hours or less. The "End Road Work" sign is not required to be installed after the "Workers" sign.
16. No traffic sign shall be altered or modified in any way without a plan approved by the City Traffic Engineer.
17. The Contractor shall be responsible for maintaining all traffic control devices on an around-the-clock basis, whether or not work is actively being pursued and any deficiencies noted shall be corrected immediately.
18. The traffic control requirements shown on these plans are minimum requirements only and do not attempt to address in depth the variety of situations that may occur once construction has started. In no way do the requirements shown on these plans relieve the Contractor of his responsibility for selecting the proper traffic control devices and implementation procedures that will assure the safety of drivers, pedestrians, and workers at all times.
19. Should the contractor fail to enforce the traffic control plan or fail to clean, replace or otherwise maintain the traffic control devices when directed to do so by the City Traffic Engineer or representative, the City may take one or more of the following actions:
 - A) Employ another agency to correct deficiencies in traffic control devices and deduct the cost from the Contractor's pay estimate,
 - B) Stop the work until deficiencies are corrected,
 - C) Suspend all pay estimates until deficiencies are corrected, or
 - D) Place the Contractor in default.

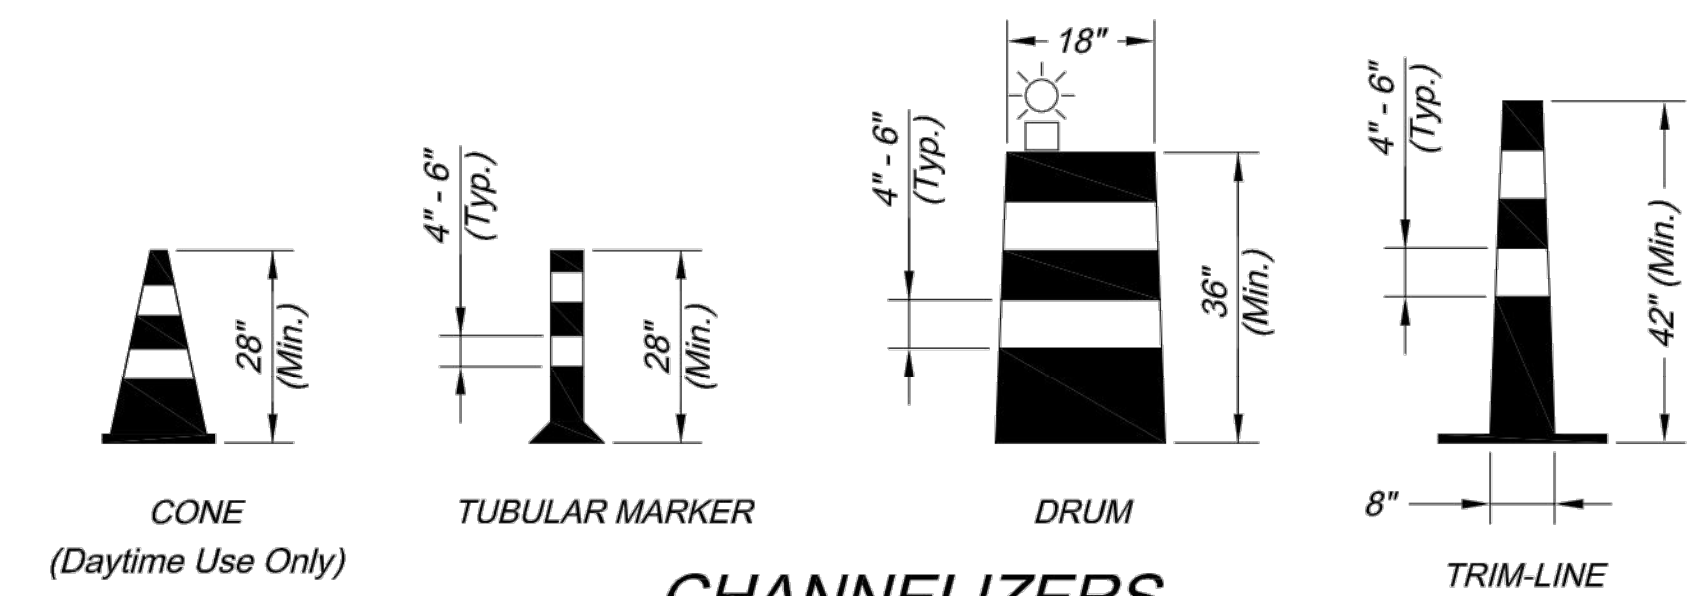



NOTE: White Bands On Barricades and Channelizers Shall Be Made From High Intensity Sheeting Material.

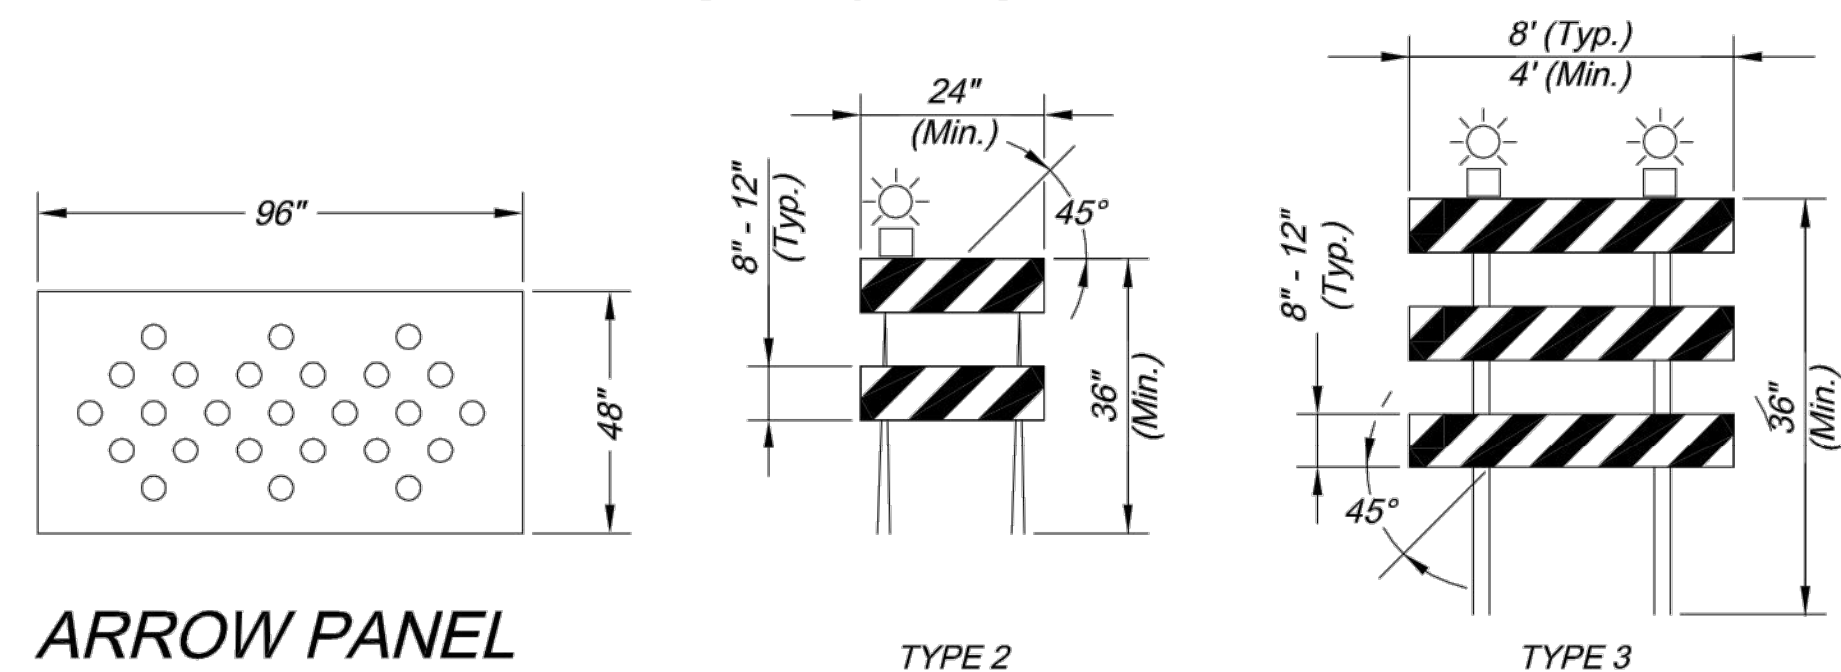

ARROW PANEL

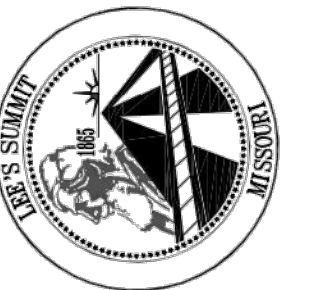


DWG: F:\2020\0001-0500\020-0103\40-Design\AutoCAD\Final Plans\Sheets\RDBR\Lee Summit Plan Set - (Century and Middle School Drives)\CROSS SECTIONS\T_XSC01_0200103.dwg
DATE: Jun 25, 2021 2: 33pm XREFS: T_PBASE_0200103 T_PTBLK_0200103

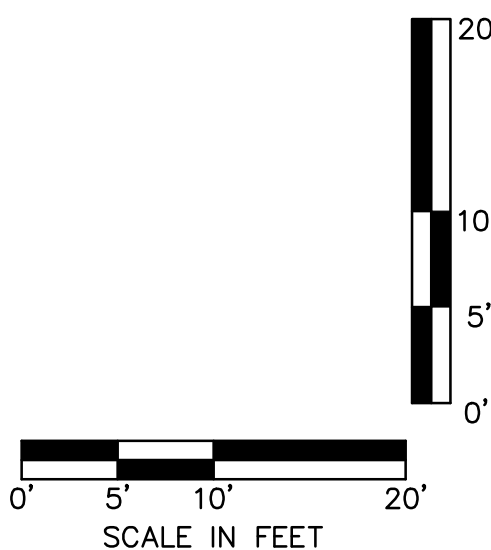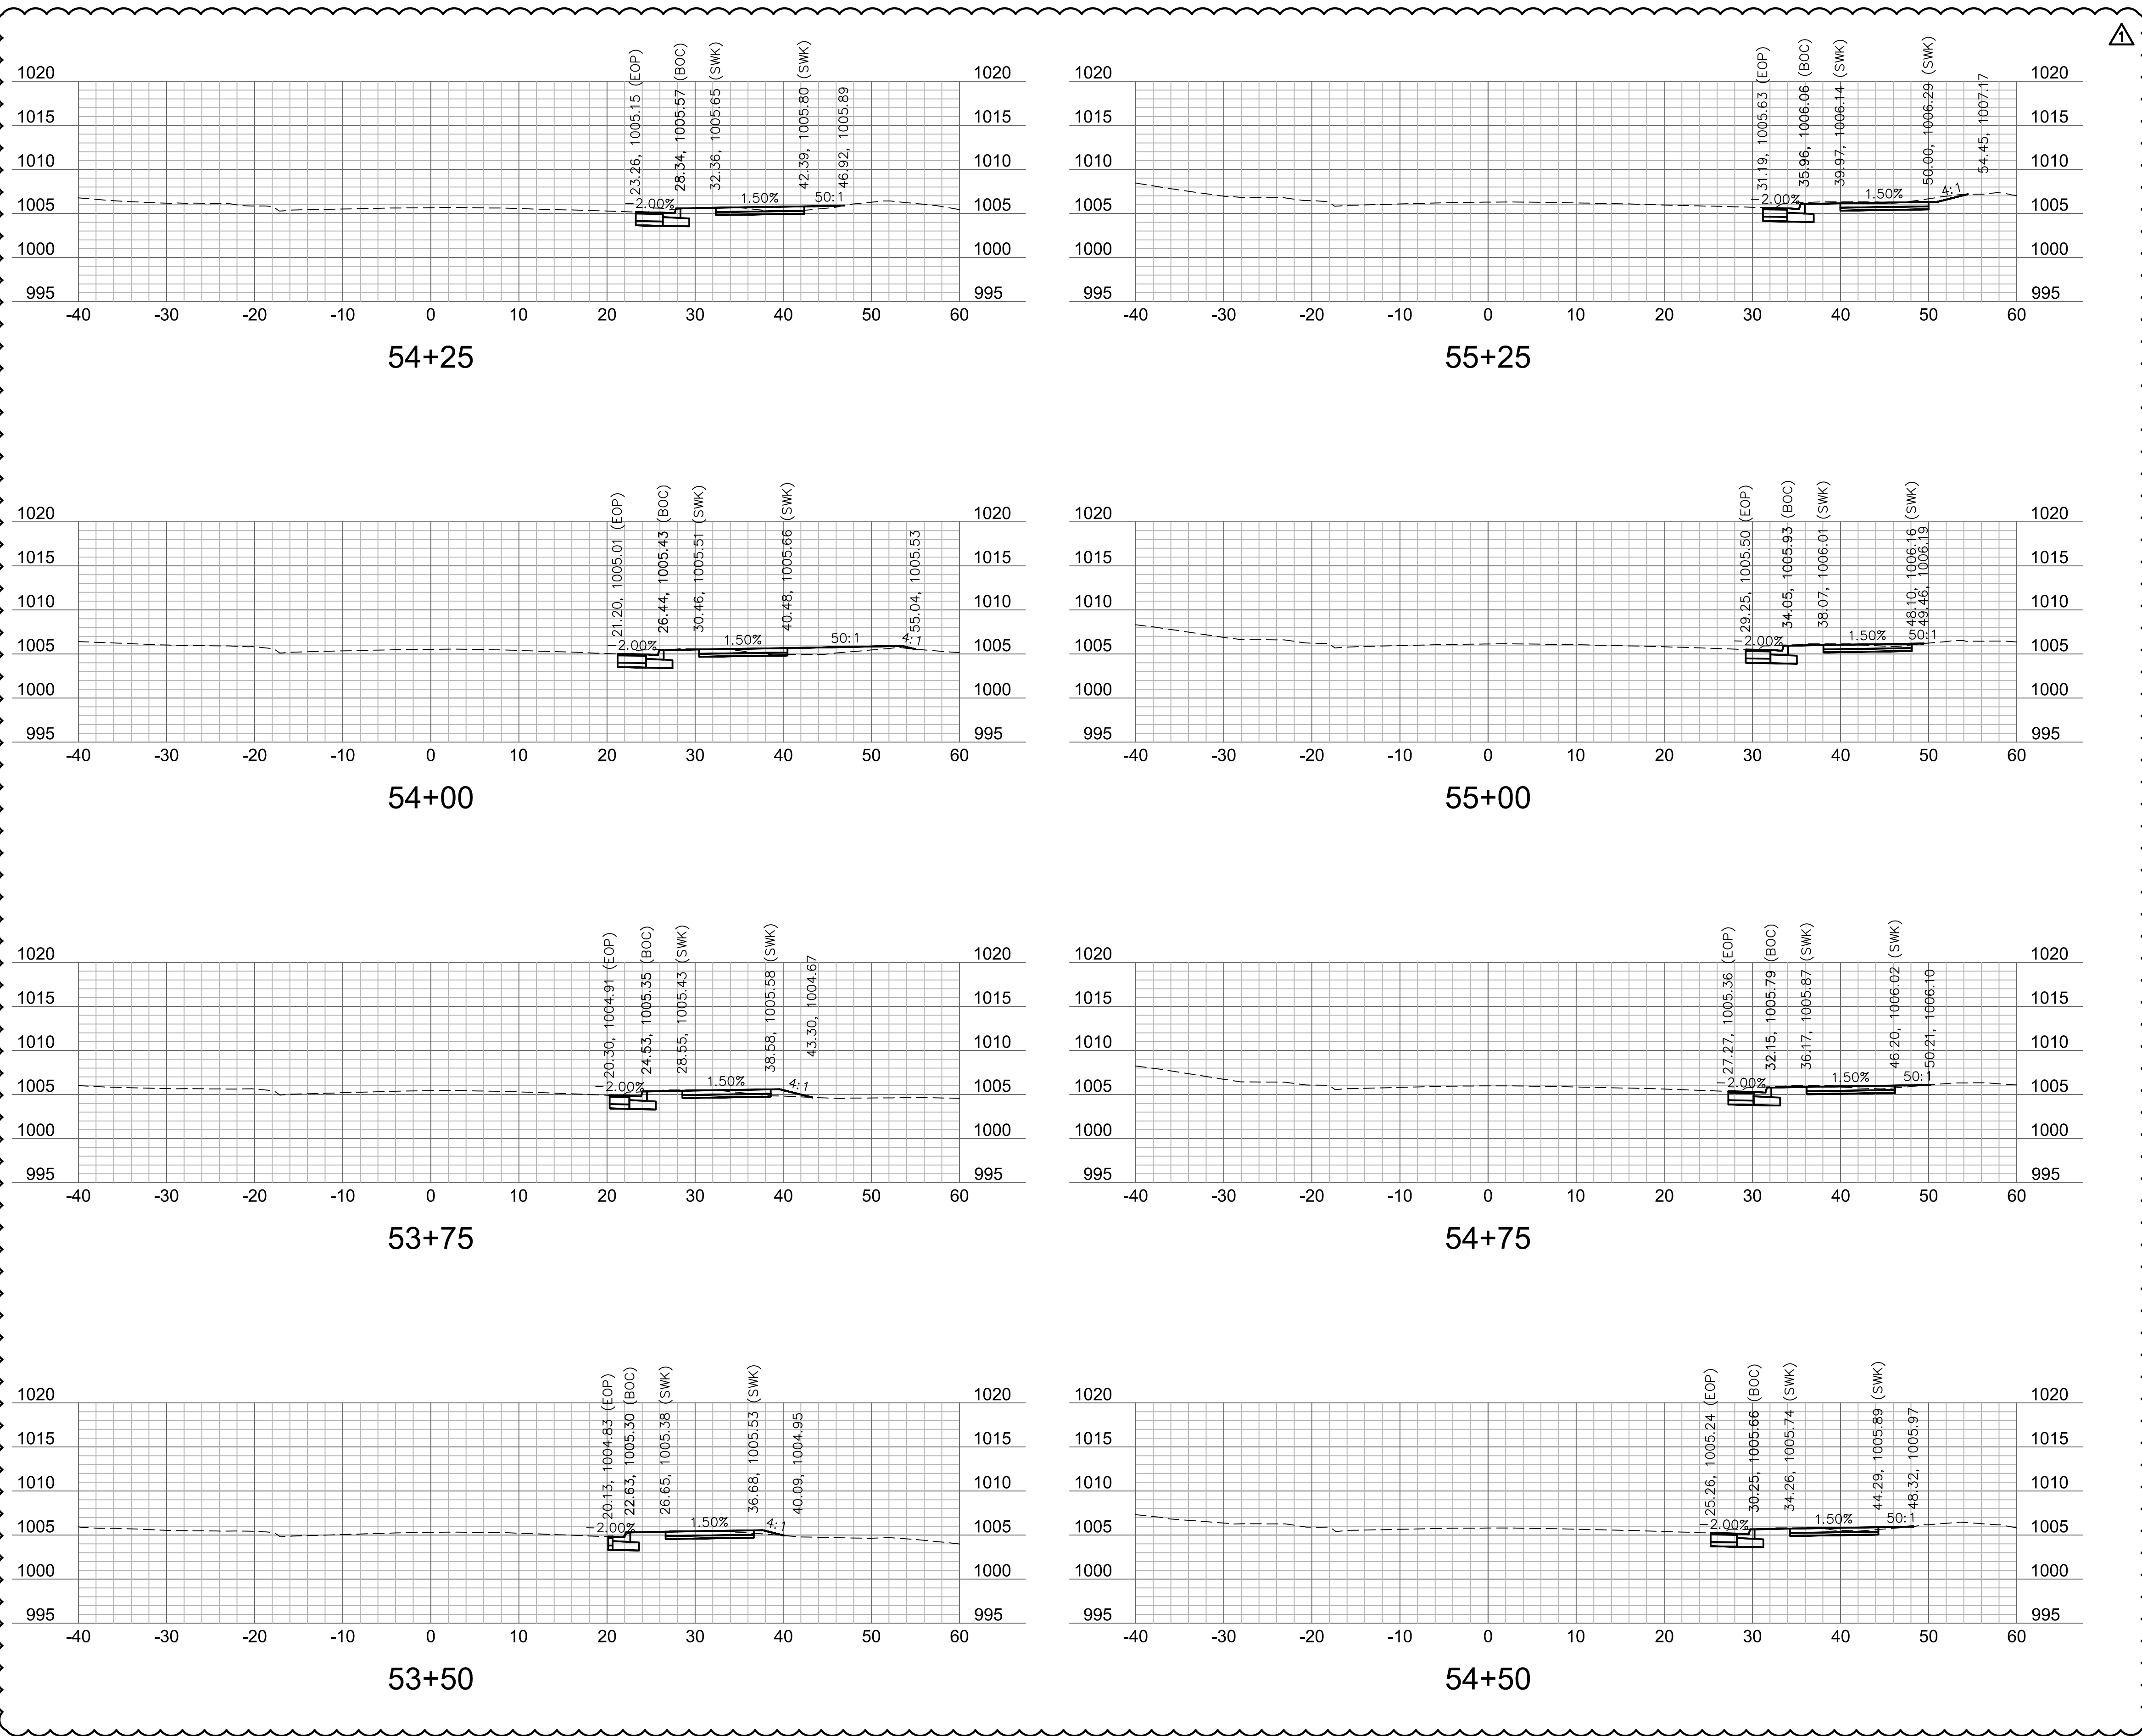

XREFS: T_PBASE_0200103 T_PTBK_0200103
C3\40-Design\AutoCAD\Final Plans\Sheets\RDBR\Lee Summit Plan Set - (Century and Middle School Drives)\CROSS SECTIONS\T_XSC01_0200103.dwg





Olsson Engineering - MO State Certificate of Authority #001592
7301 West 133rd Street, Suite 200 TEL 913.381.1170
Overland Park, KS 66213-4750 FAX 913.381.1174

 



BAILEY ROAD CROSS SECTIONS	
LEE'S SUMMIT MIDDLE SCHOOL #4 BAILEY ROAD PUBLIC IMPROVEMENTS	
LEE'S SUMMIT, MISSOURI	2021

SHEET
89 OF 99


J:\340-Design\AutoCAD\Final Plans\Sheets\RDBR\Lee Summit Plan Set - (Century and Middle School Drives)\CROSS SECTIONS\T_XSC01_0200103.dwg
XREFS: T_PBASE_0200103 T_PTBLK_0200103

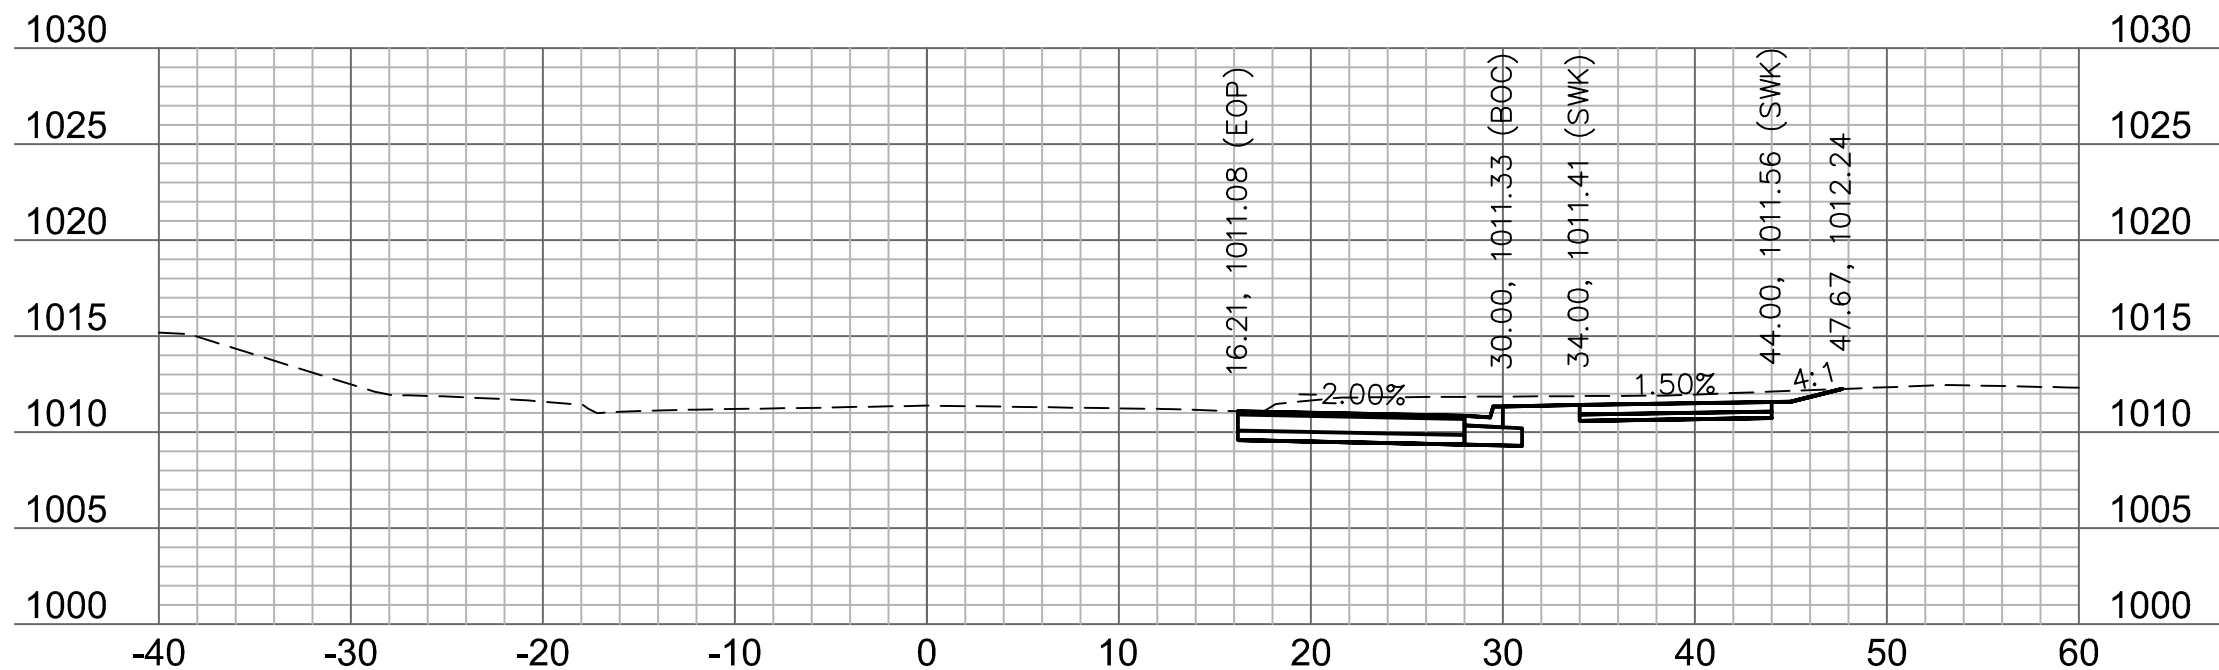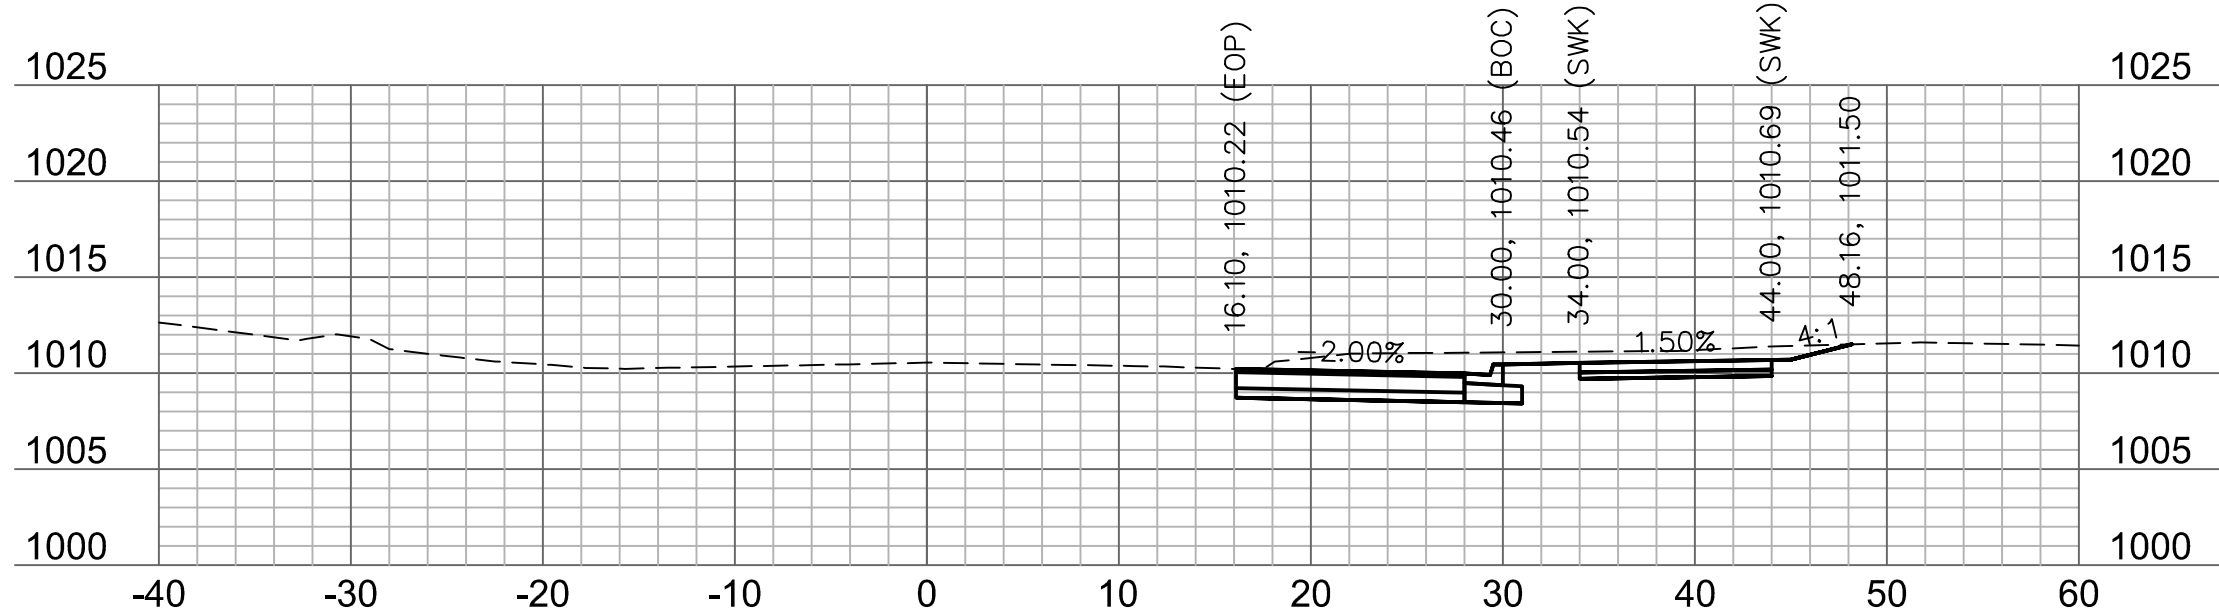 $59+25$ 


59+00

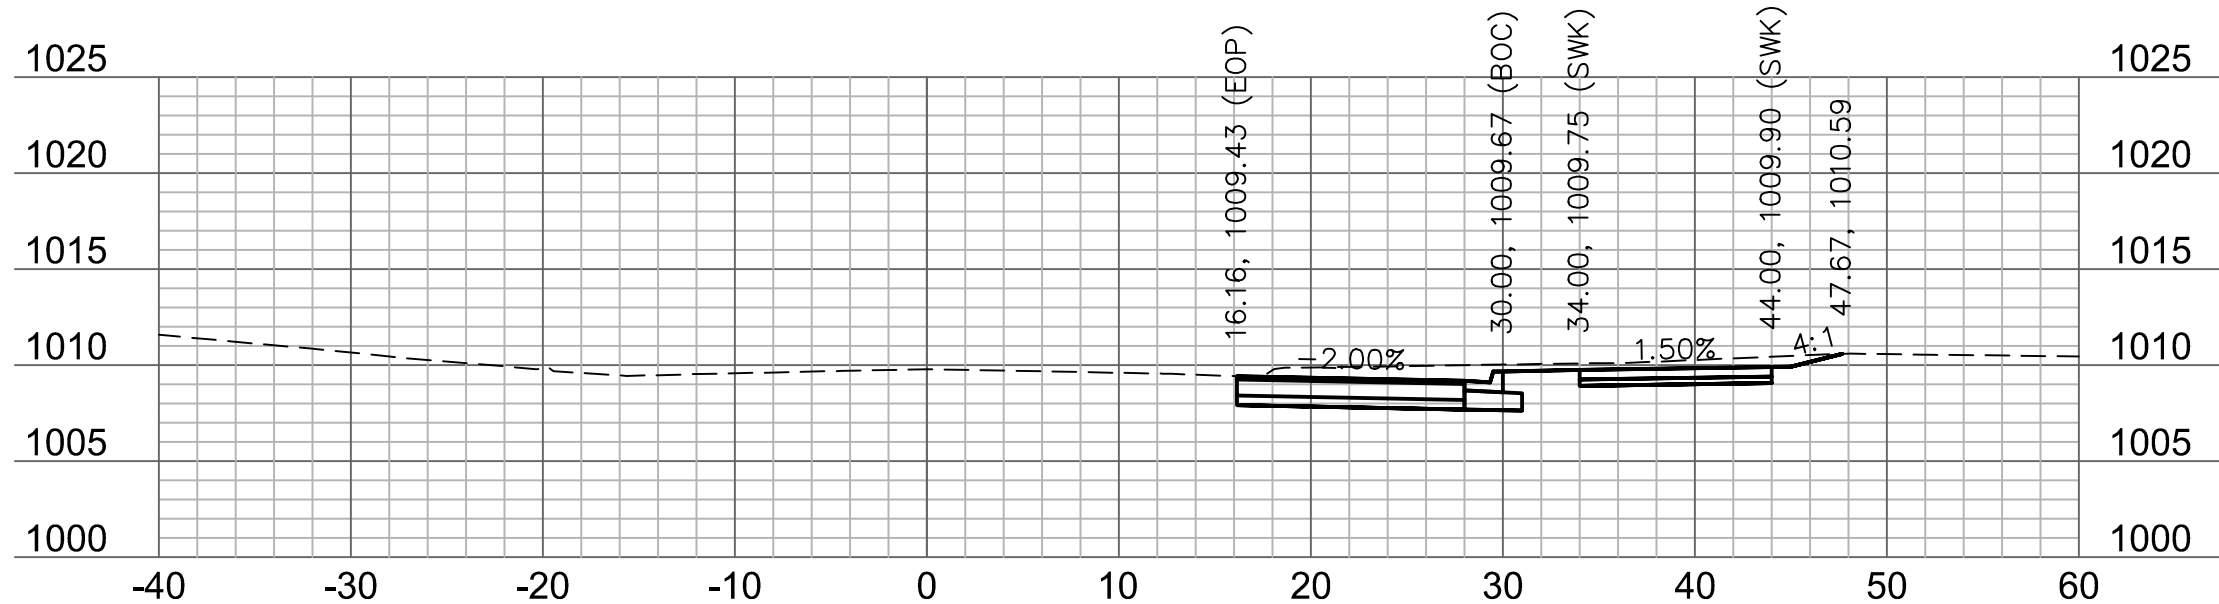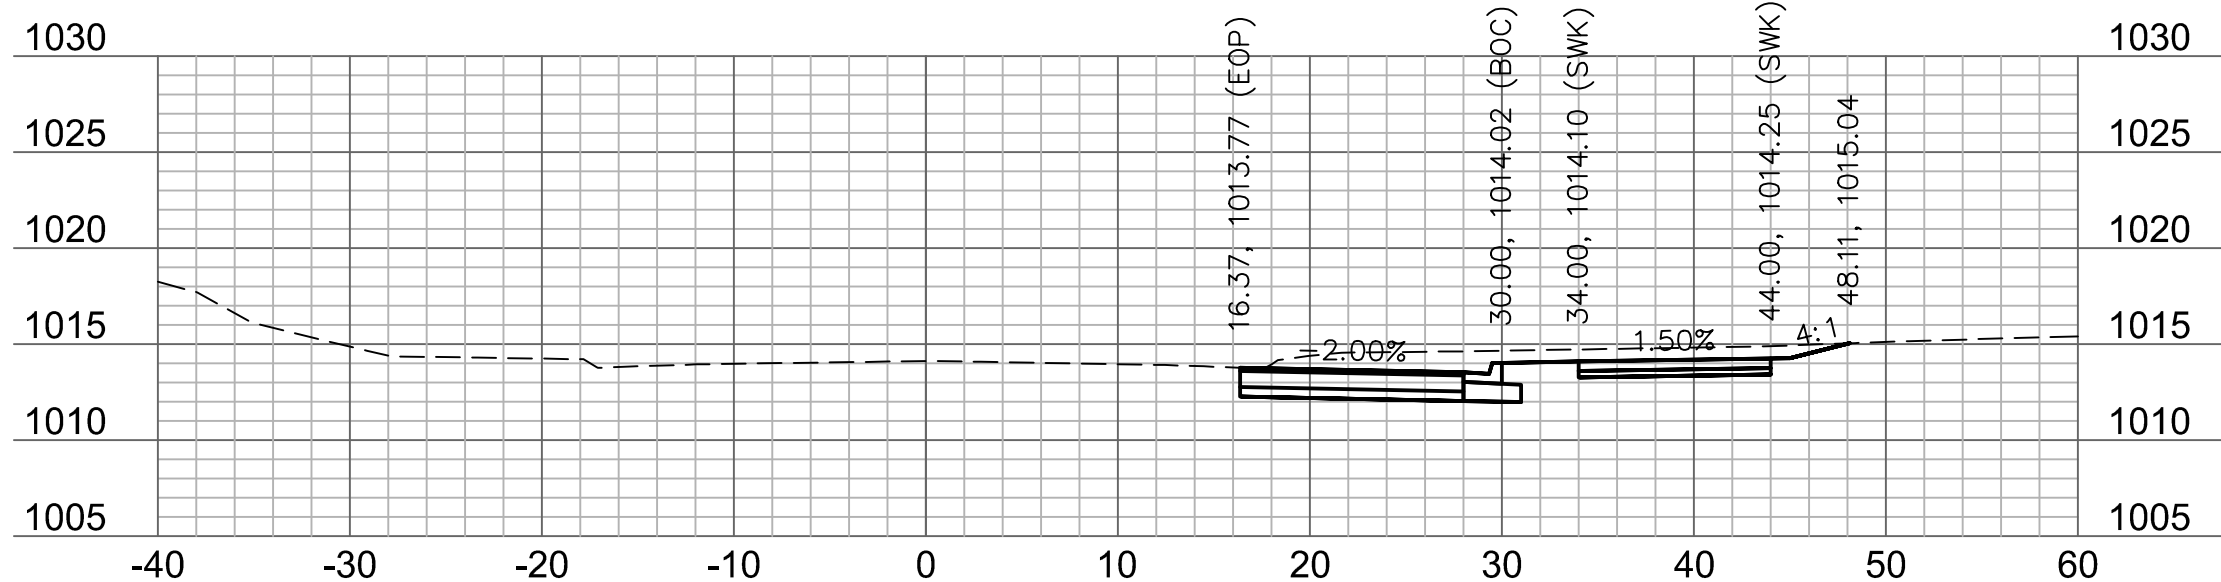 $58+75$ 



60+00

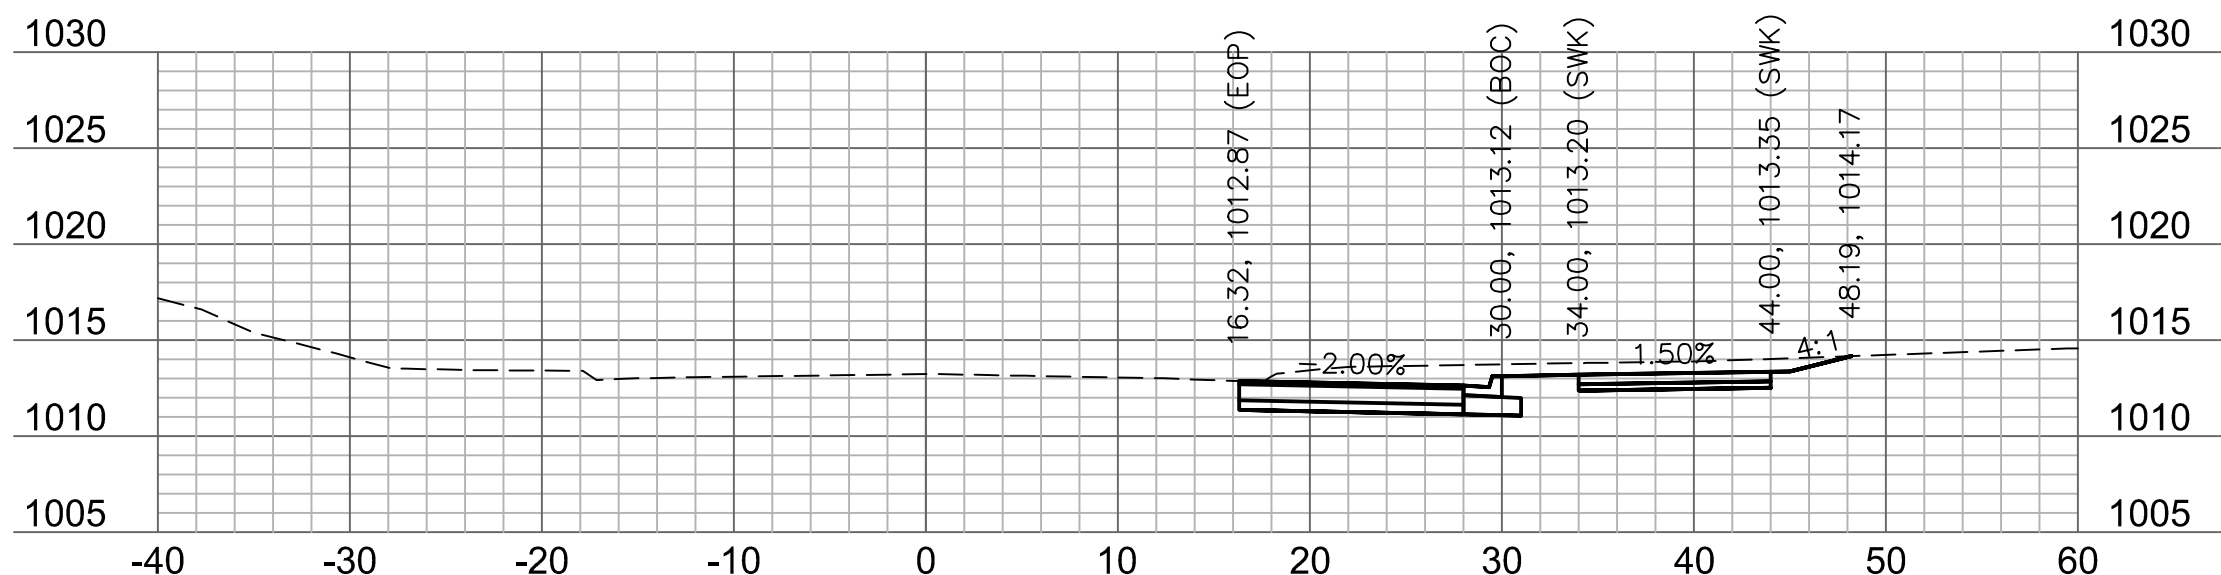


59+75

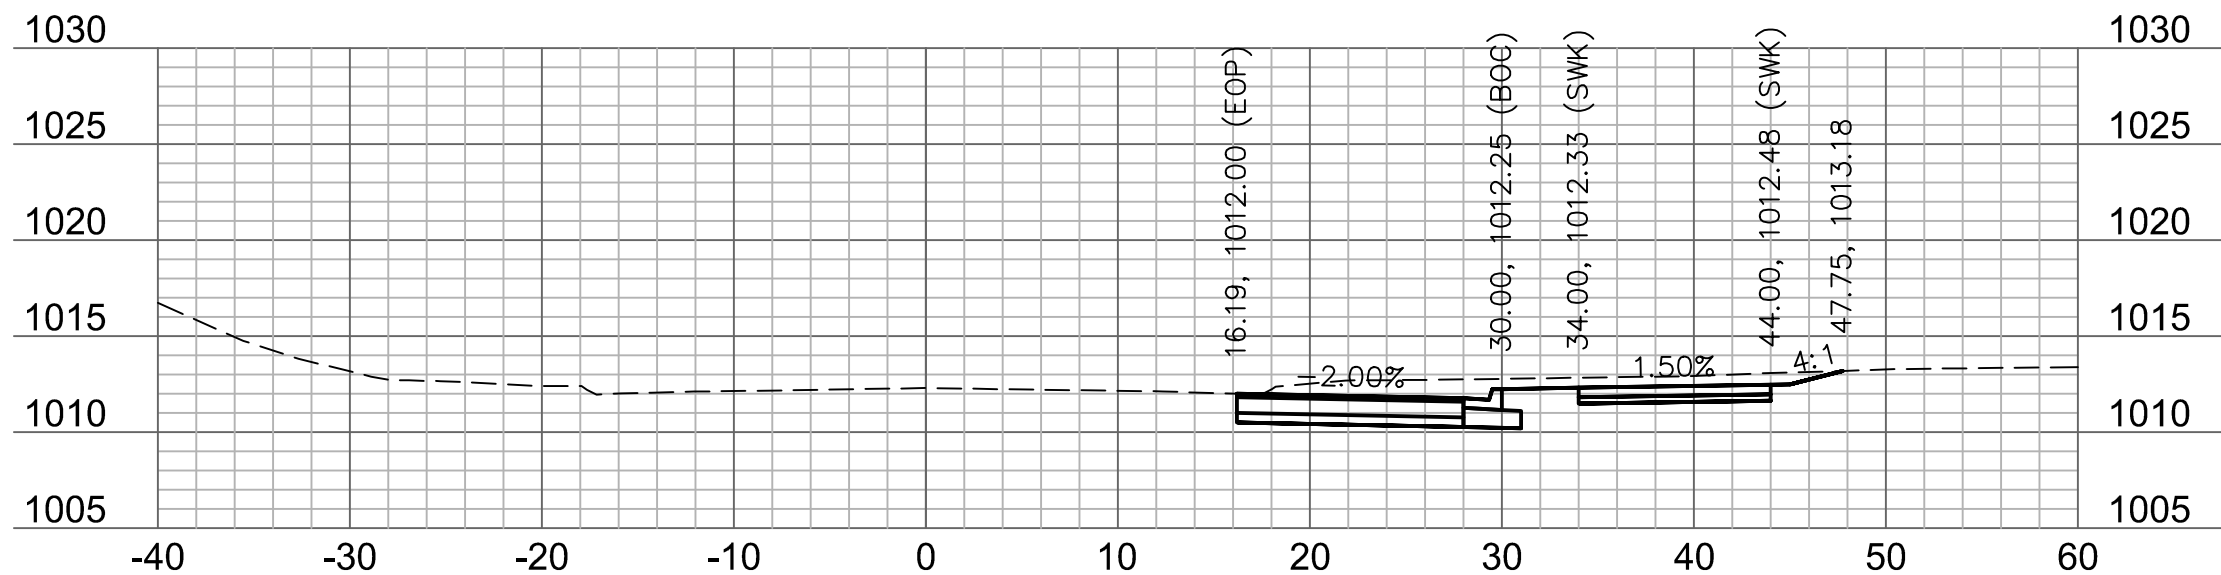

59+50

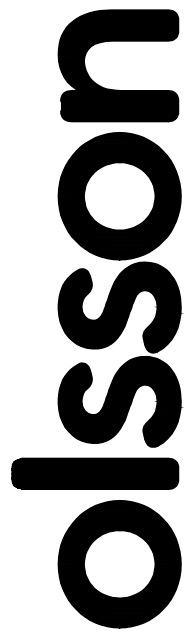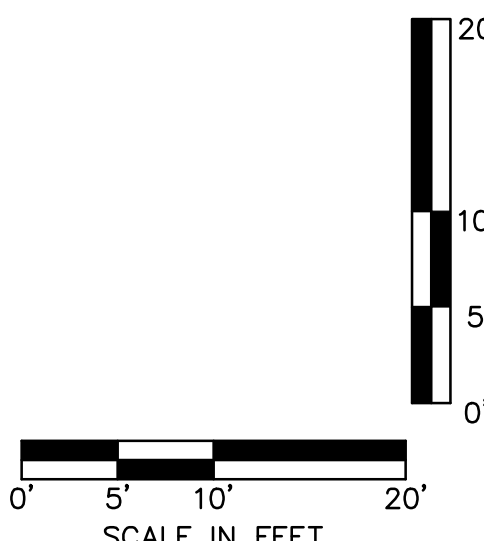

Olsson Engineering - MO State Certificate of Authority #001592
77301 West 133rd Street, Suite 200 TEL 913.381.1170
Overland Park KS 66213-4750 FAX 913.381.1174

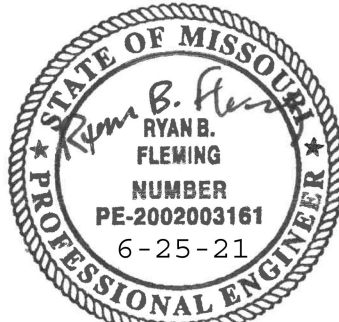

RYAN B. FLEMING
MO NO PE-2002003161

[illegible]

BAILEY ROAD
CROSS SECTIONS

LEE'S SUMMIT MIDDLE SCHOOL #4
BAILEY ROAD PUBLIC IMPROVEMENTS


LEE'S SUMMIT, MISSOURI

2021


C.O.A. NO.: 001592
DRAWN BY: RPH
CHECKED BY: RBF
APPROVED BY: RBF
QA/QC BY: XXX
PROJECT NO.: 020-0103
DWG NO.: T_XSC01_0200103
DATE: 2021-02-01

SHEET
90 OF 99



DWG: F:\2020\0001-0500\020-0103\40-Design\AutoCAD\Final Plans\Sheets\RDBR\Lee Summit Plan Set - (Century and Middle School Drives)\CROSS SECTIONS\T_XSC01_0200103.dwg
DATE: Jun 25, 2021 2: 33pm XREFS: T_PBASE_0200103 T_PTBLK_0200103

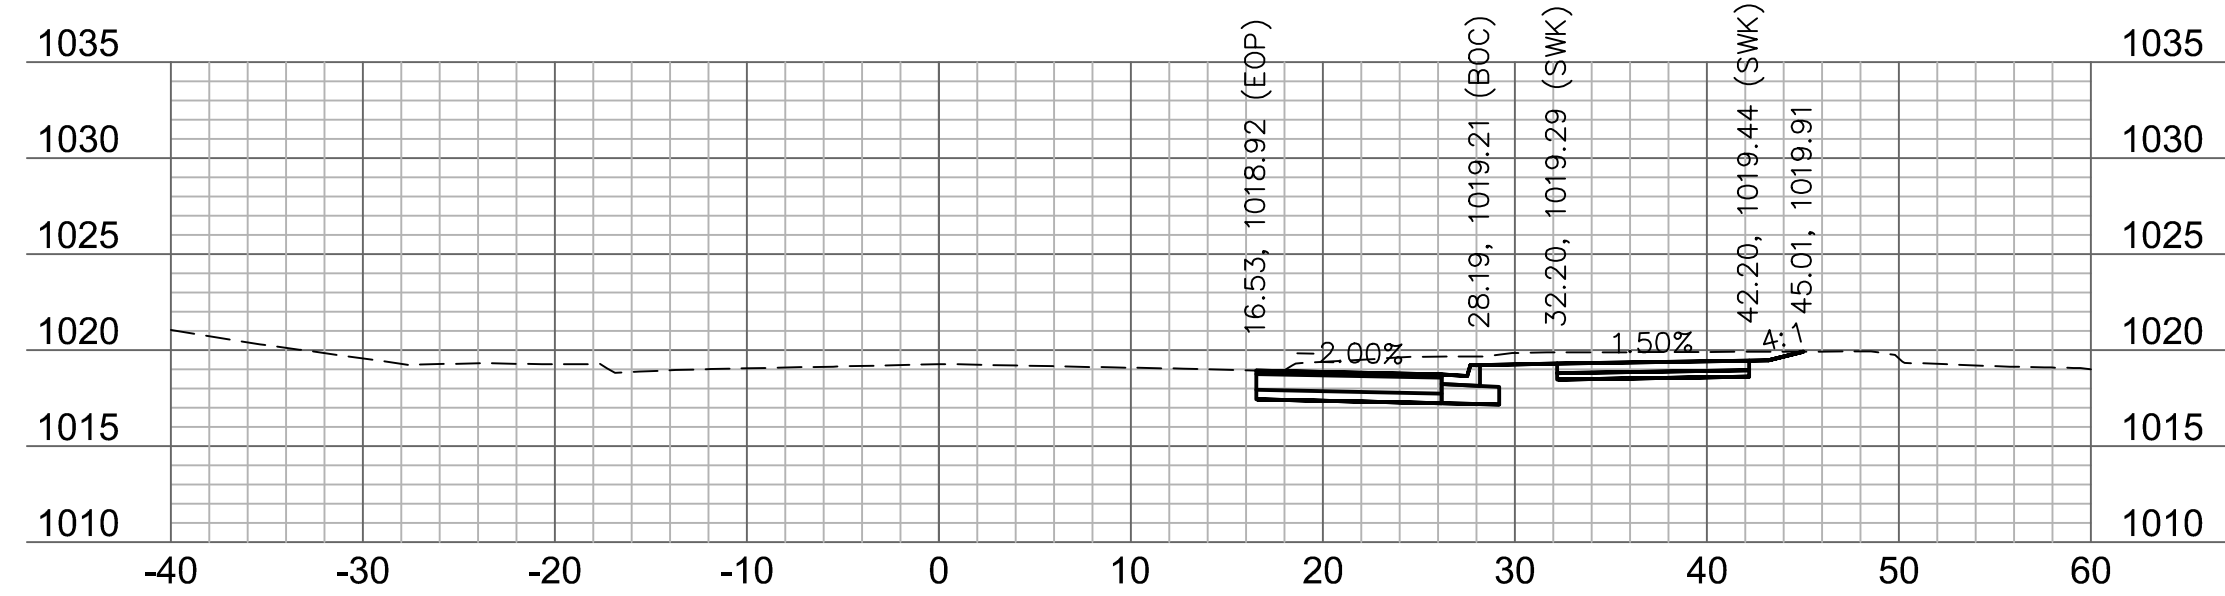


62+00

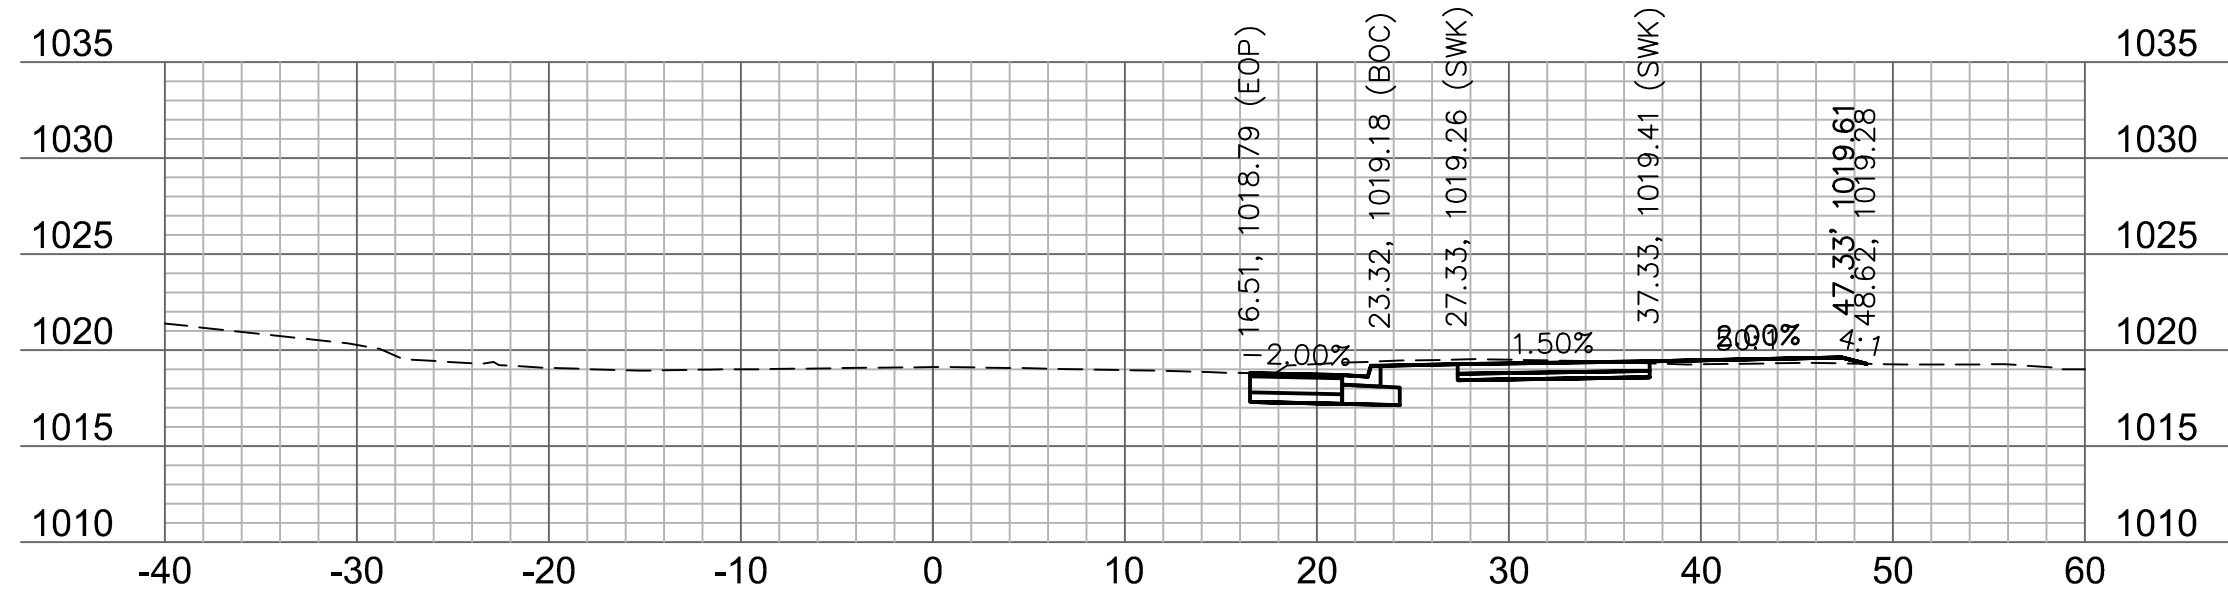


63+00

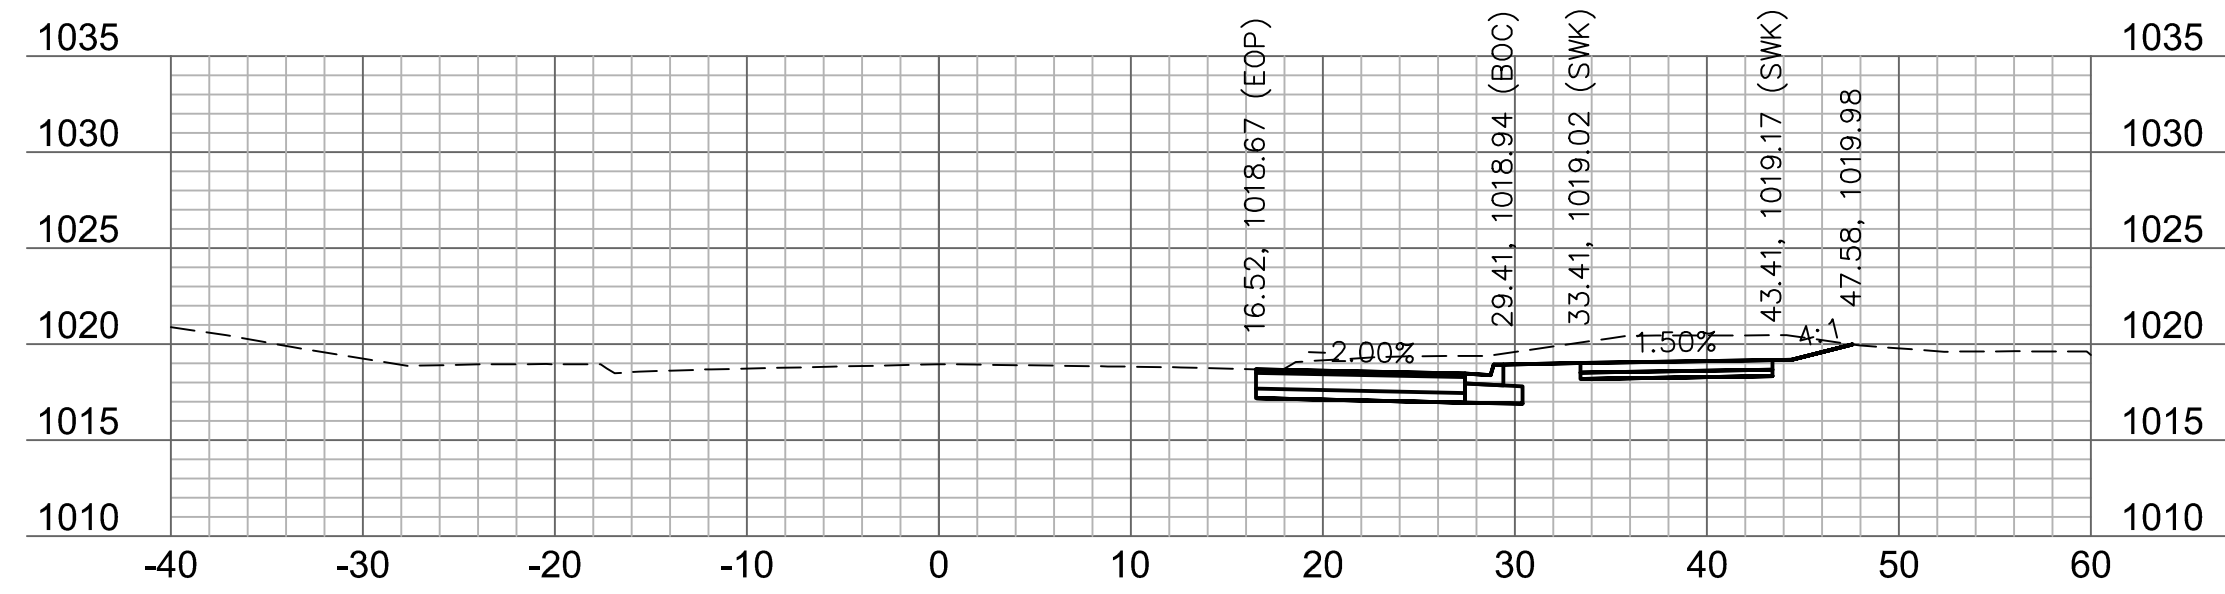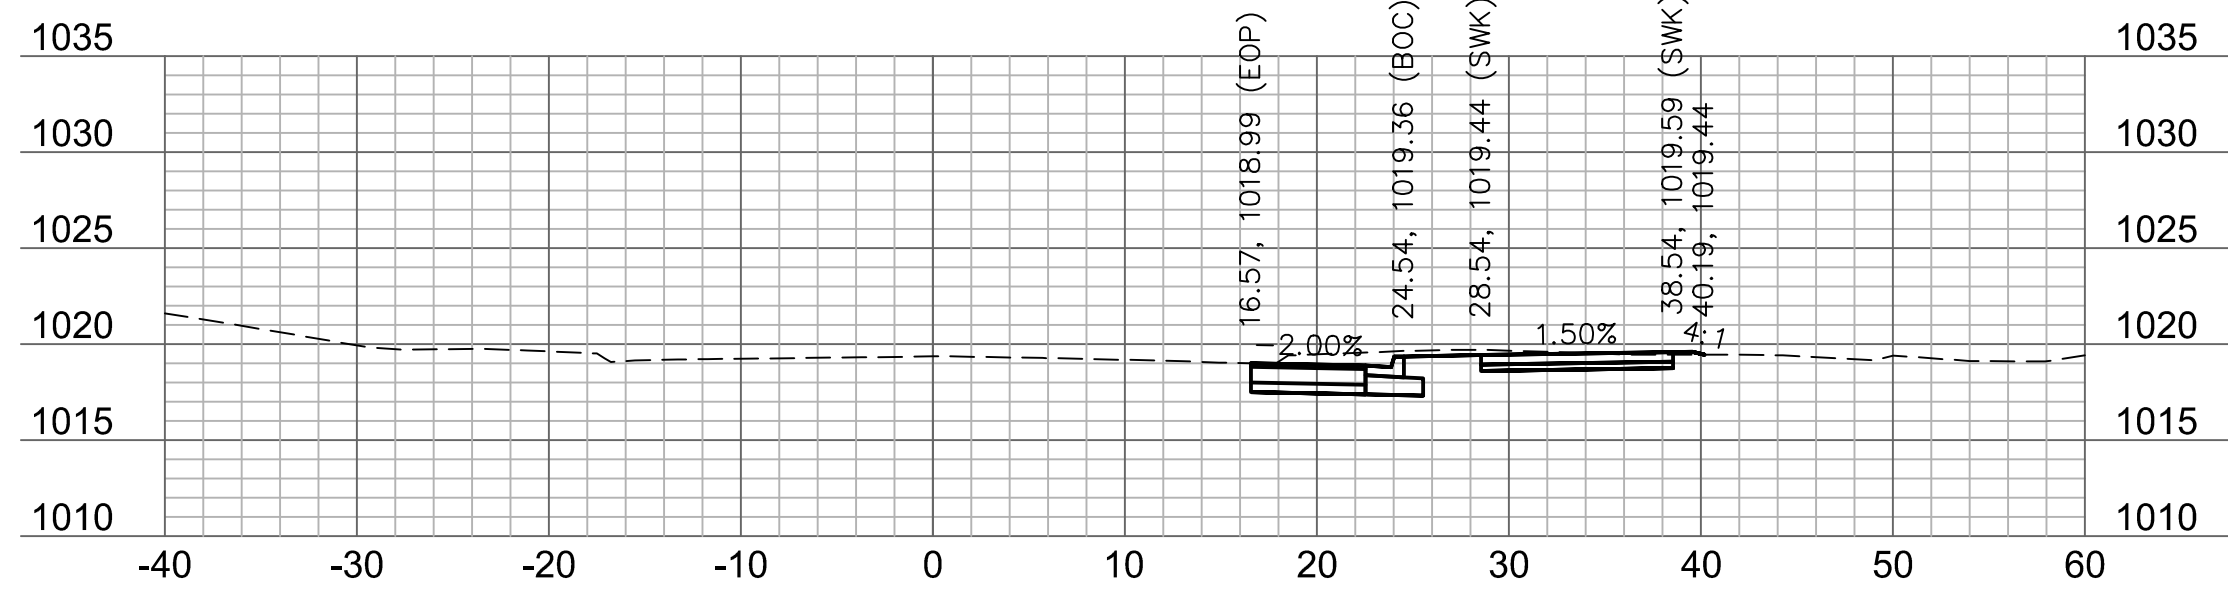 $61+75$ 


62+75

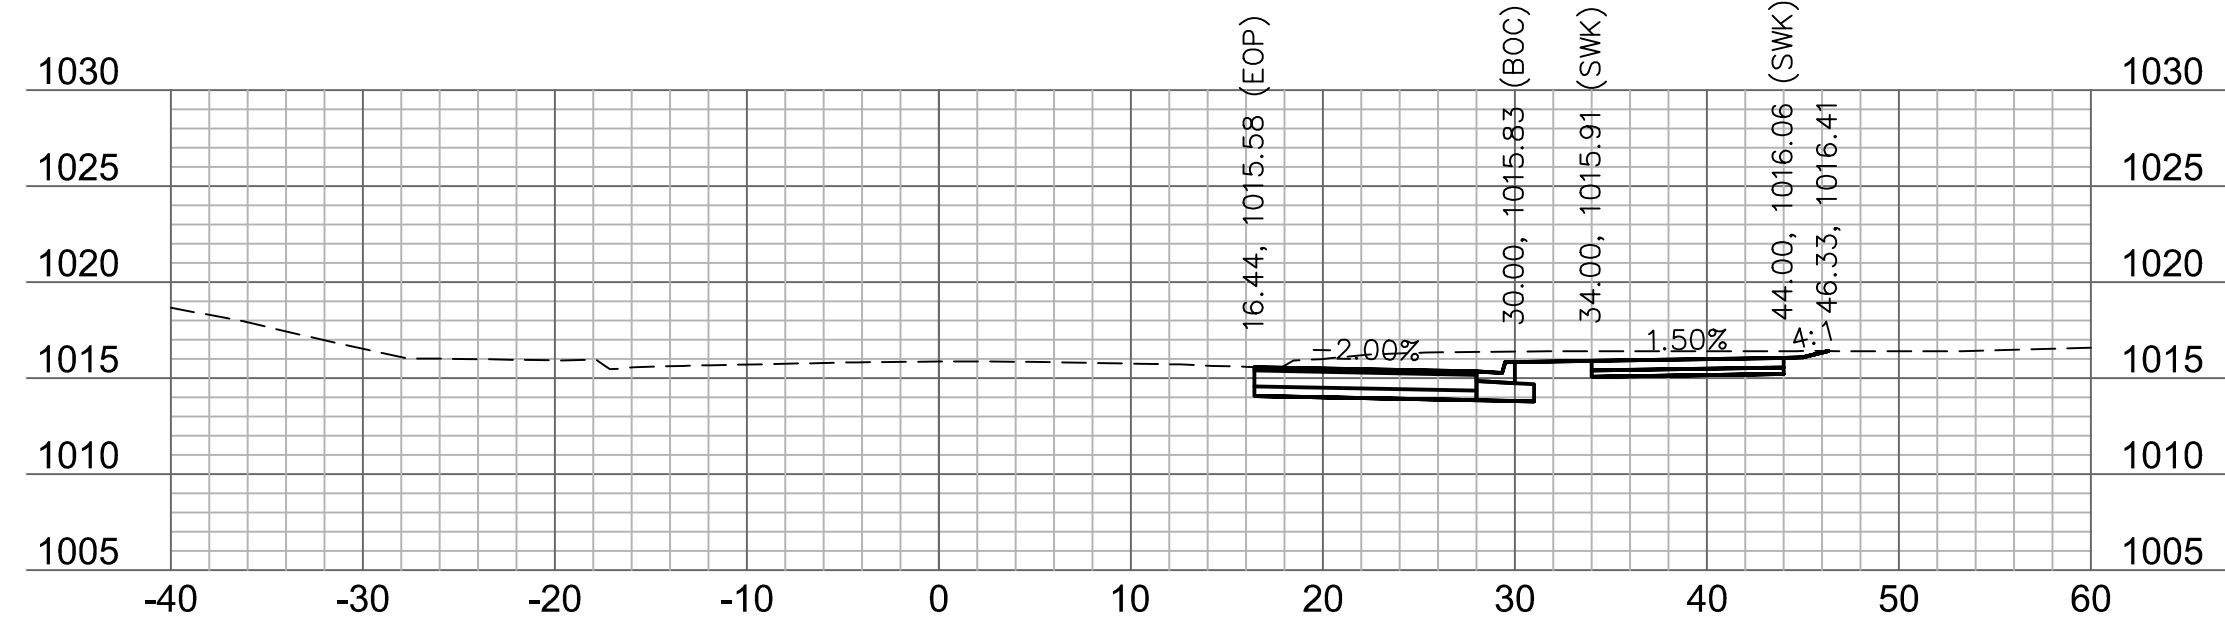


60+50

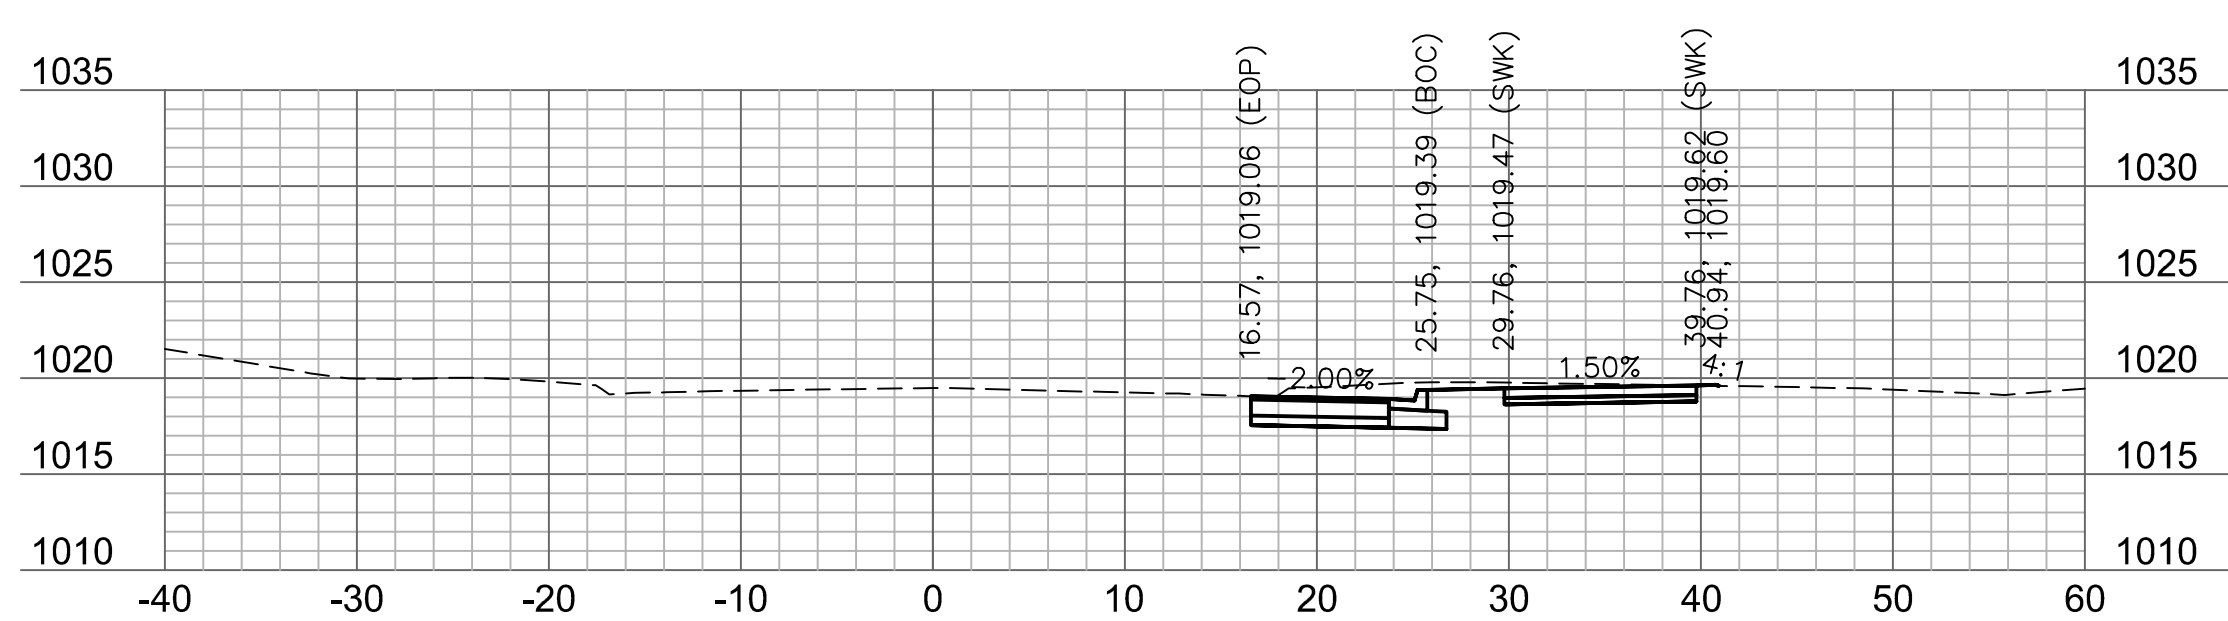


62+50

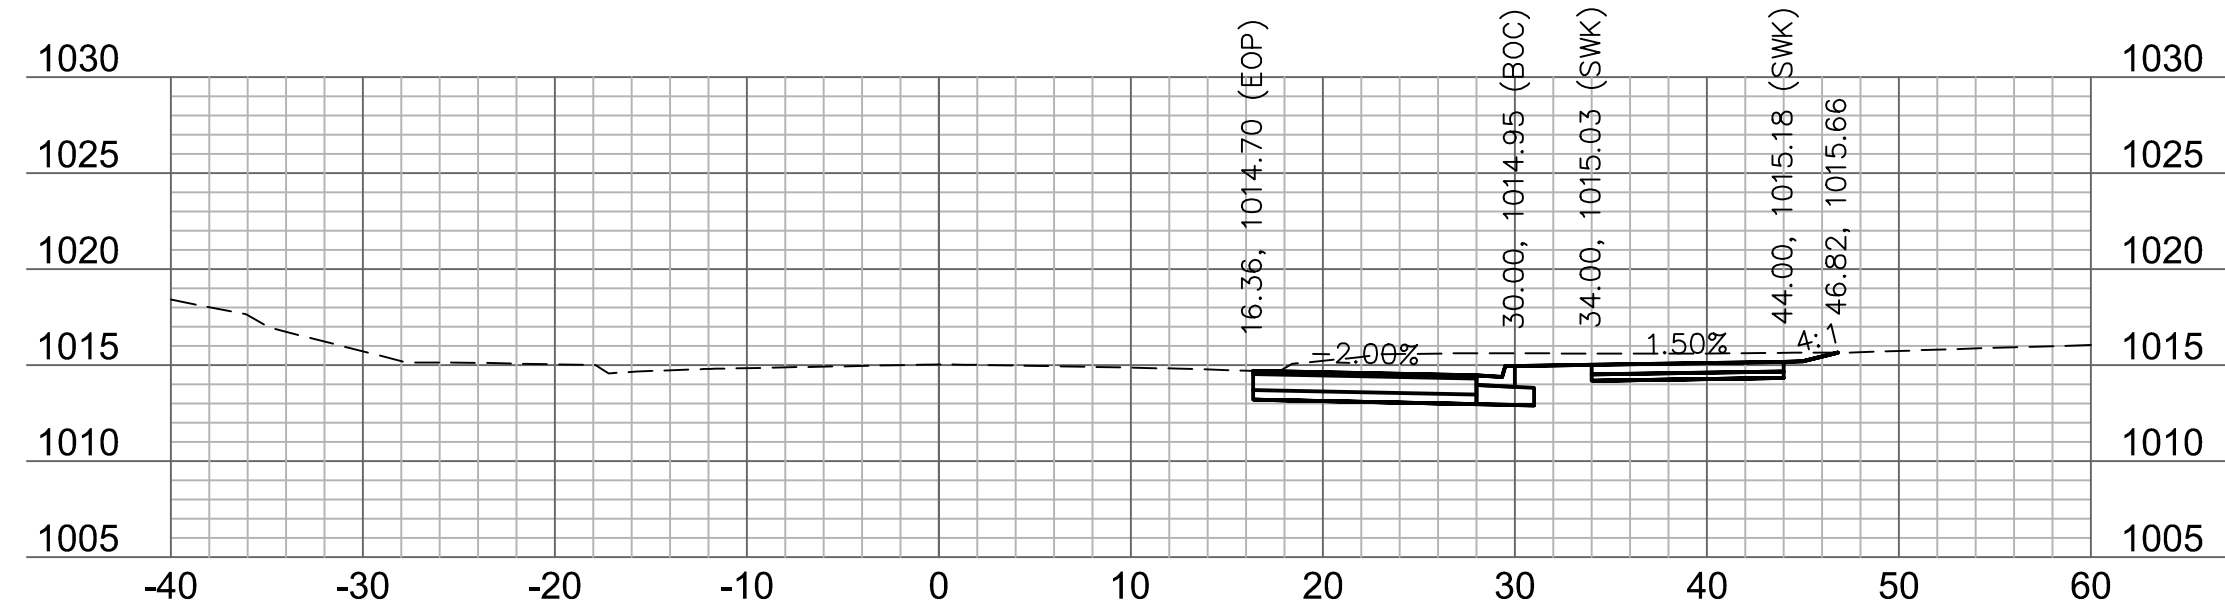

60+25

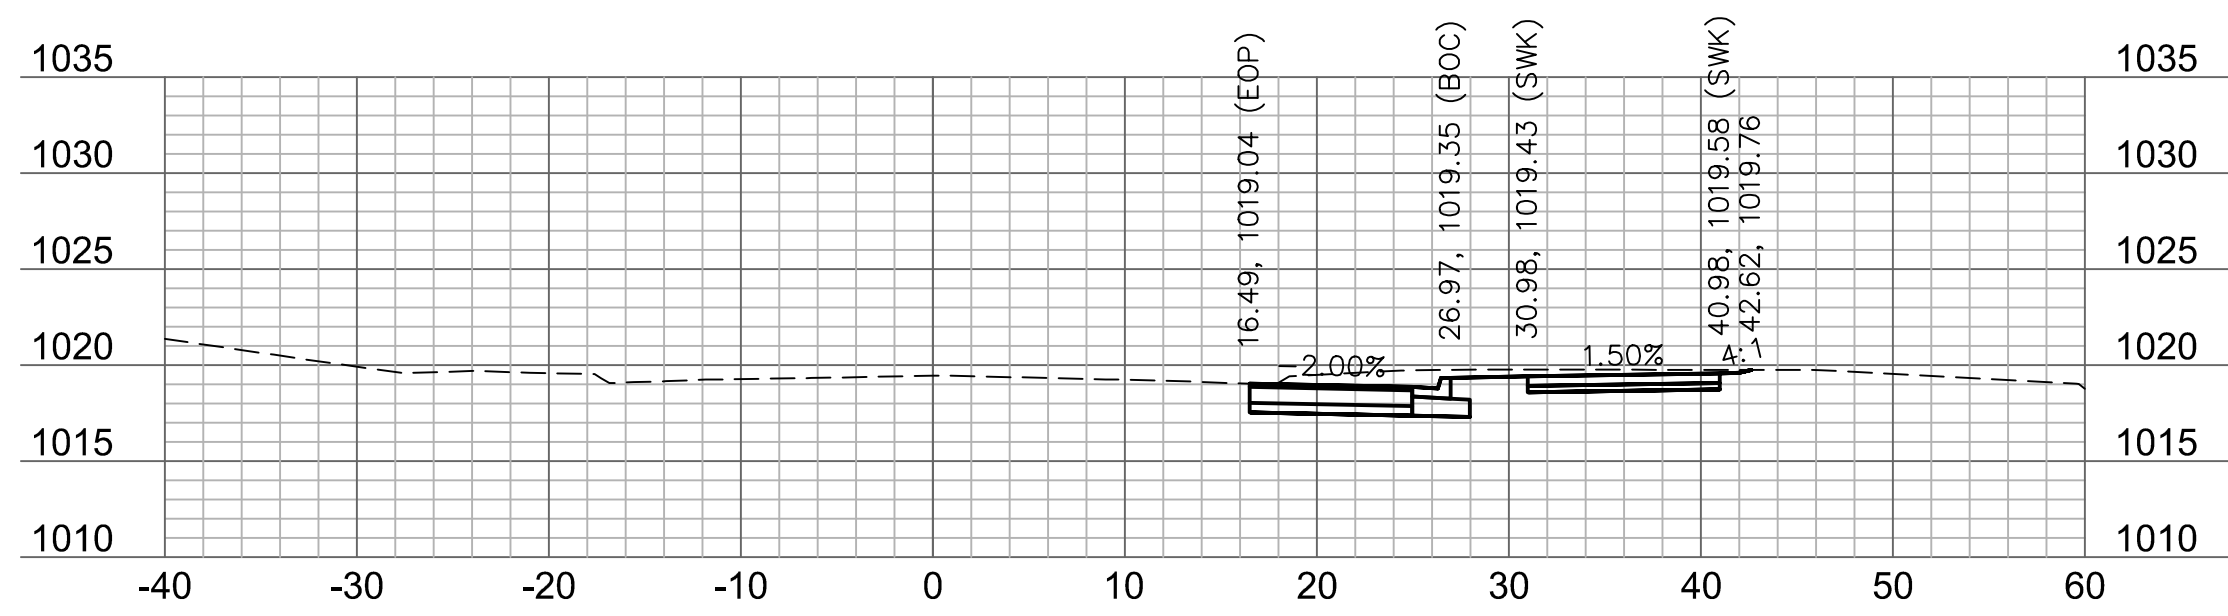

62+25

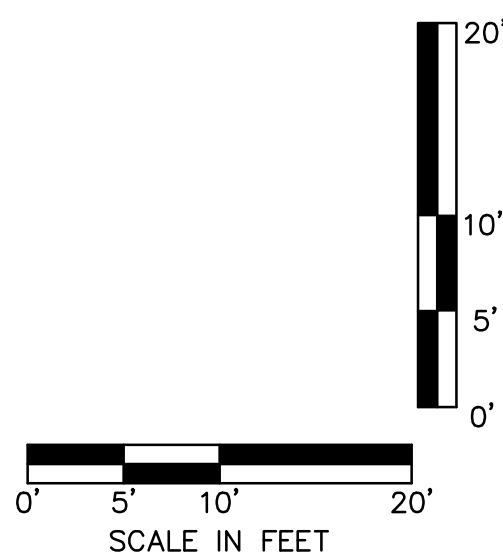[illegible]

REVISIONS

BAILEY ROAD CROSS SECTIONS	
LEE'S SUMMIT MIDDLE SCHOOL #4 BAILEY ROAD PUBLIC IMPROVEMENTS	
LEE'S SUMMIT, MISSOURI	2021


C.O.A. NO.: 001592
DRAWN BY: RPH
CHECKED BY: RBF
APPROVED BY: RBF
QA/QC BY: XXX
PROJECT NO.: 020-0103
DWG NO.: T_XSC01_0200103
DATE: 2021-02-01

SHEET
91 OF 99

Olsson


Olsson Engineering - MO State Certificate of Authority #001592
77301 West 133rd Street, Suite 200 TEL 913.381.1170
Overland Park, KS 66213-4750 FAX 913.381.1174 www.olsson.com

DWG: F:\2020\0001-0500\020-0103\40-Design\AutoCAD\Final Plans\Sheets\ROBR\Lee Summit Plan Set - (Century and Middle School Drives)\CROSS SECTIONS\T_XSC01_0200103.dwg
DATE: Jun 25, 2021 2:33pm XREFS: T_PBASE_0200103 T_PBLK_0200103

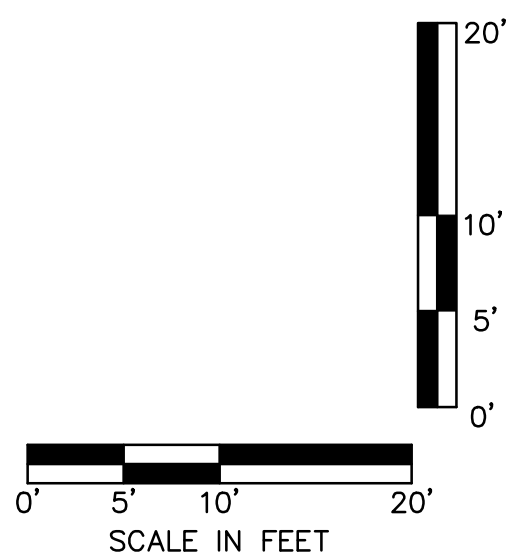

Olsson

Olsson Engineering - MO State Certificate of Authority #001592
7301 West 133rd Street, Suite 200 TEL 913.381.1170
Overland Park, KS 66213-4750 FAX 913.381.1174 www.olsson.com

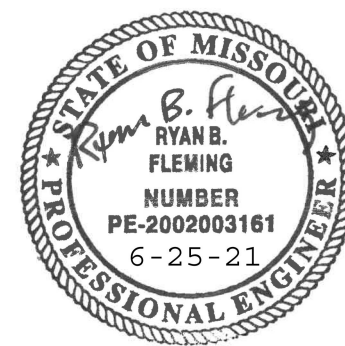

RYAN B. FLEMING
MO. NO. PE-2002003161










[illegible]

BAILEY ROAD CROSS SECTIONS	
LEE'S SUMMIT MIDDLE SCHOOL #4 BAILEY ROAD PUBLIC IMPROVEMENTS	
LEE'S SUMMIT, MISSOURI!	2021

C.O.A. NO.: 001592
DRAWN BY: RPH
CHECKED BY: RBF
APPROVED BY: RBF
QA/QC BY: XXX
PROJECT NO.: 020-0103
DWG NO.: T_XSC01_0200103
DATE: 2021-02-01

SHEET
92 OF 99

DWG: F:\2020\0001-0500\020-0103\40-Design\AutoCAD\Final Plans\Sheets\ROBR\Lee Summit Plan Set - (Century and Middle School Drives)\CROSS SECTIONS\T_XSC01_0200103.dwg
DATE: Jun 25, 2021 2:33pm
XREFS: T_PBASE_0200103 T_PTBK_0200103
USER: rhaller

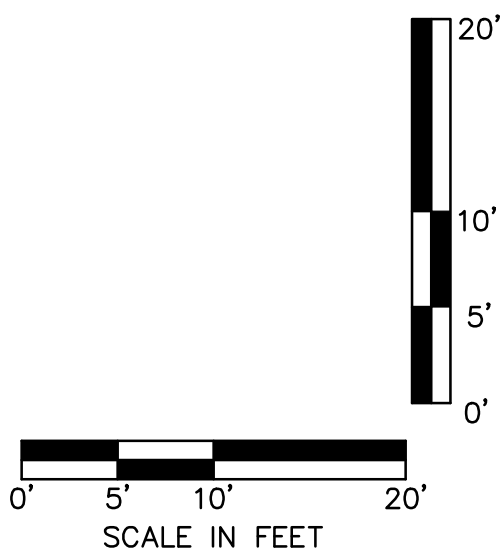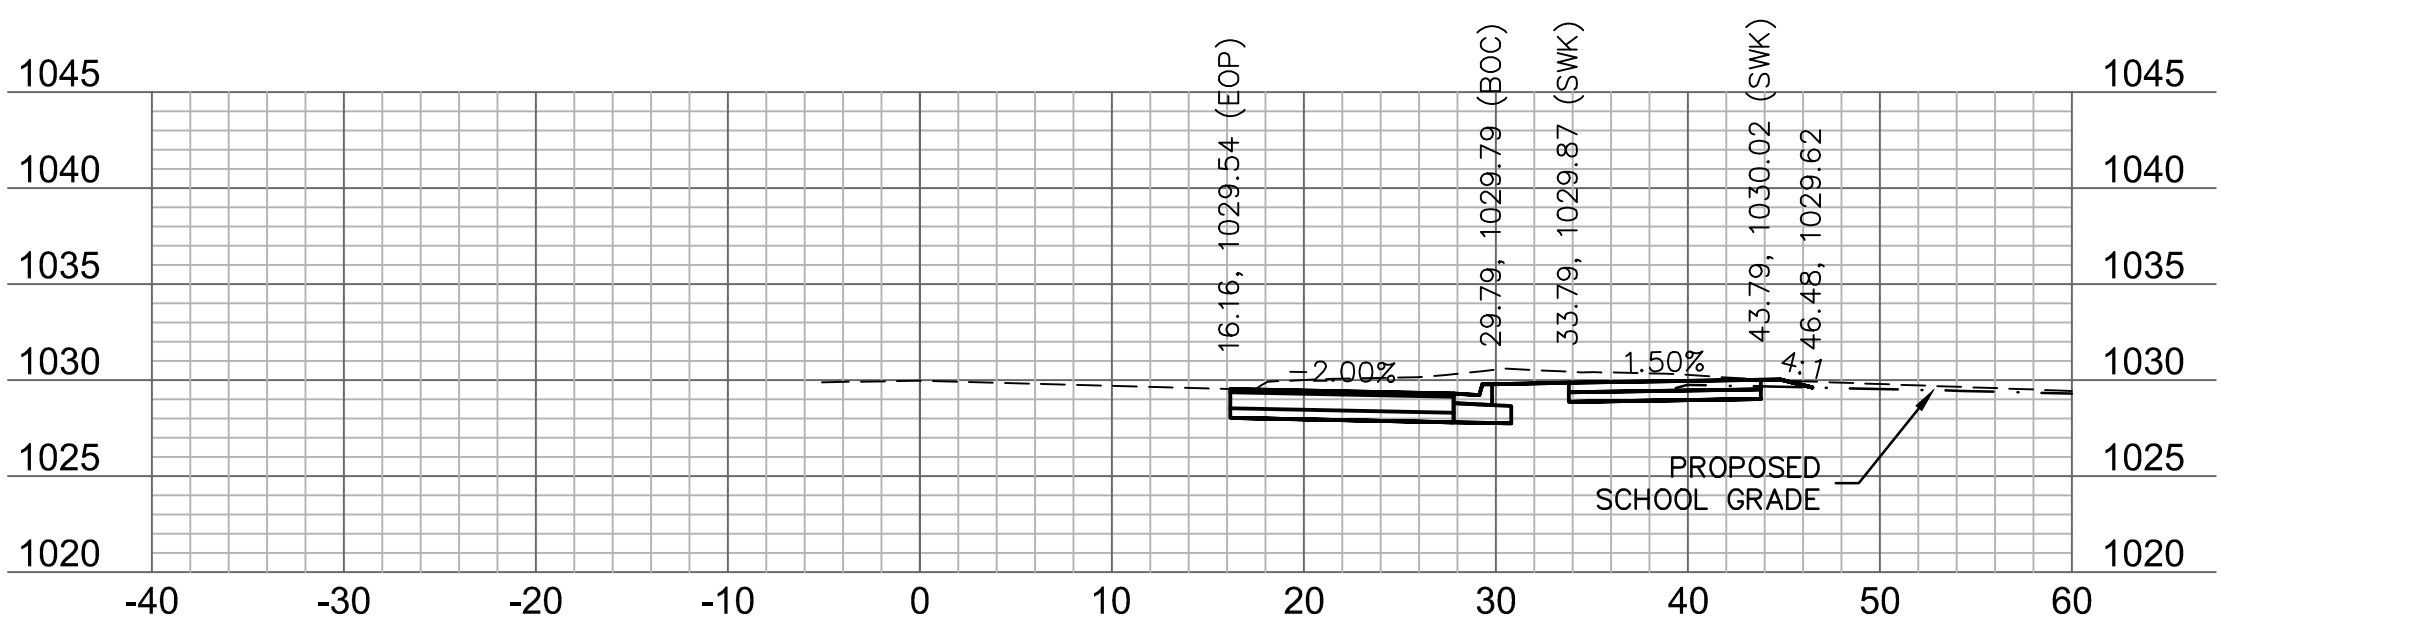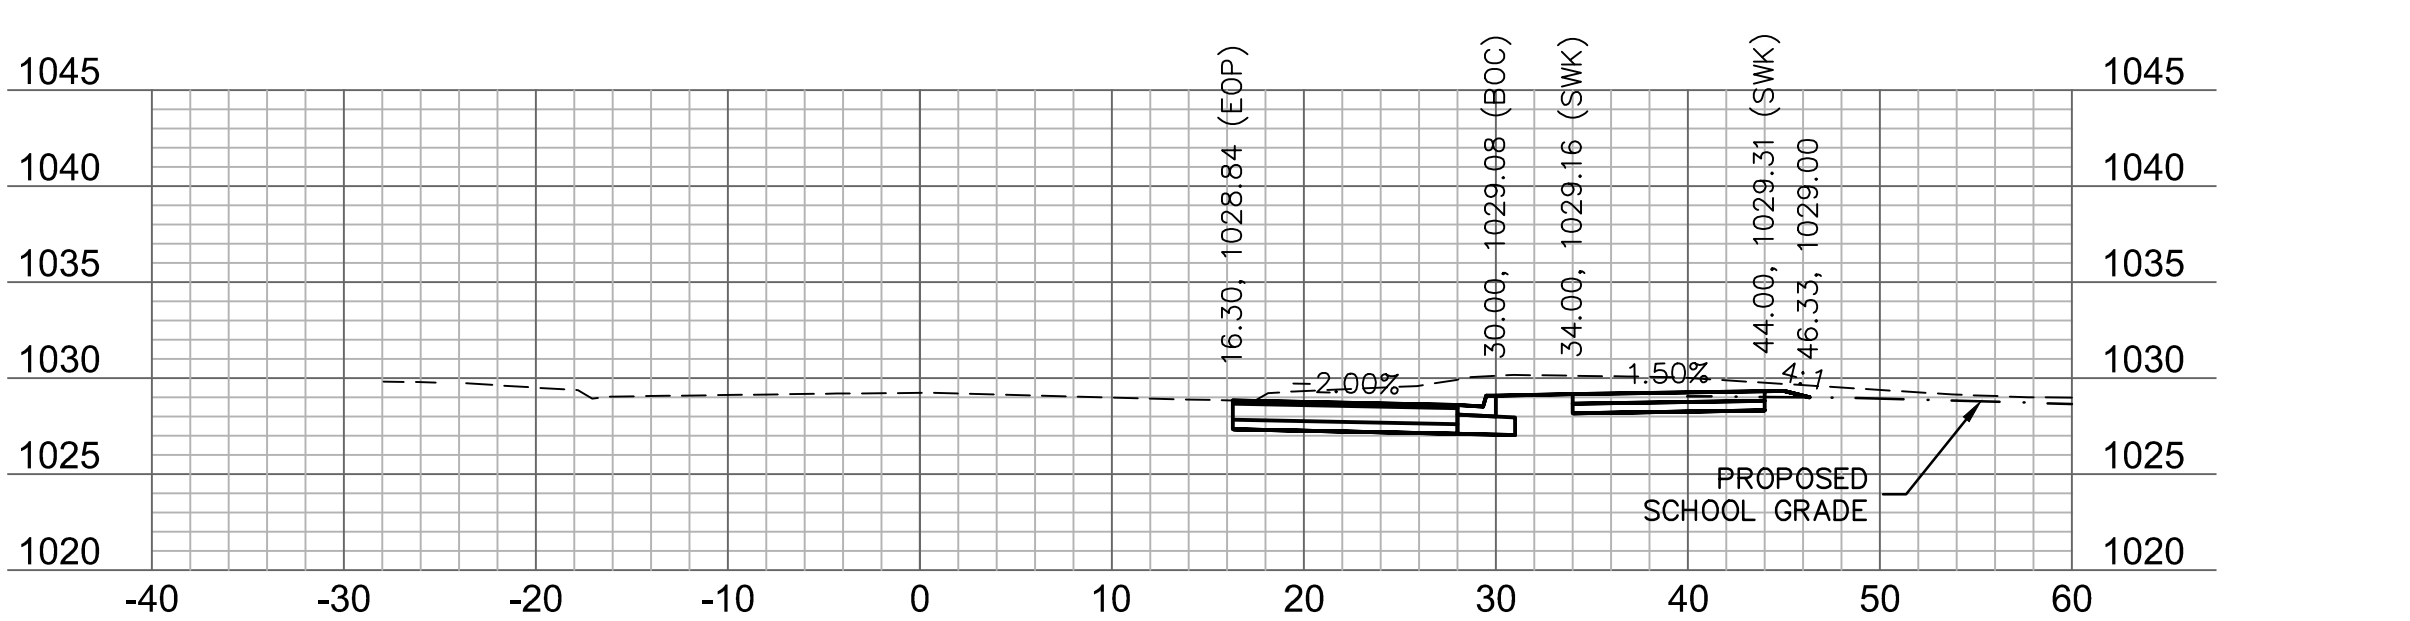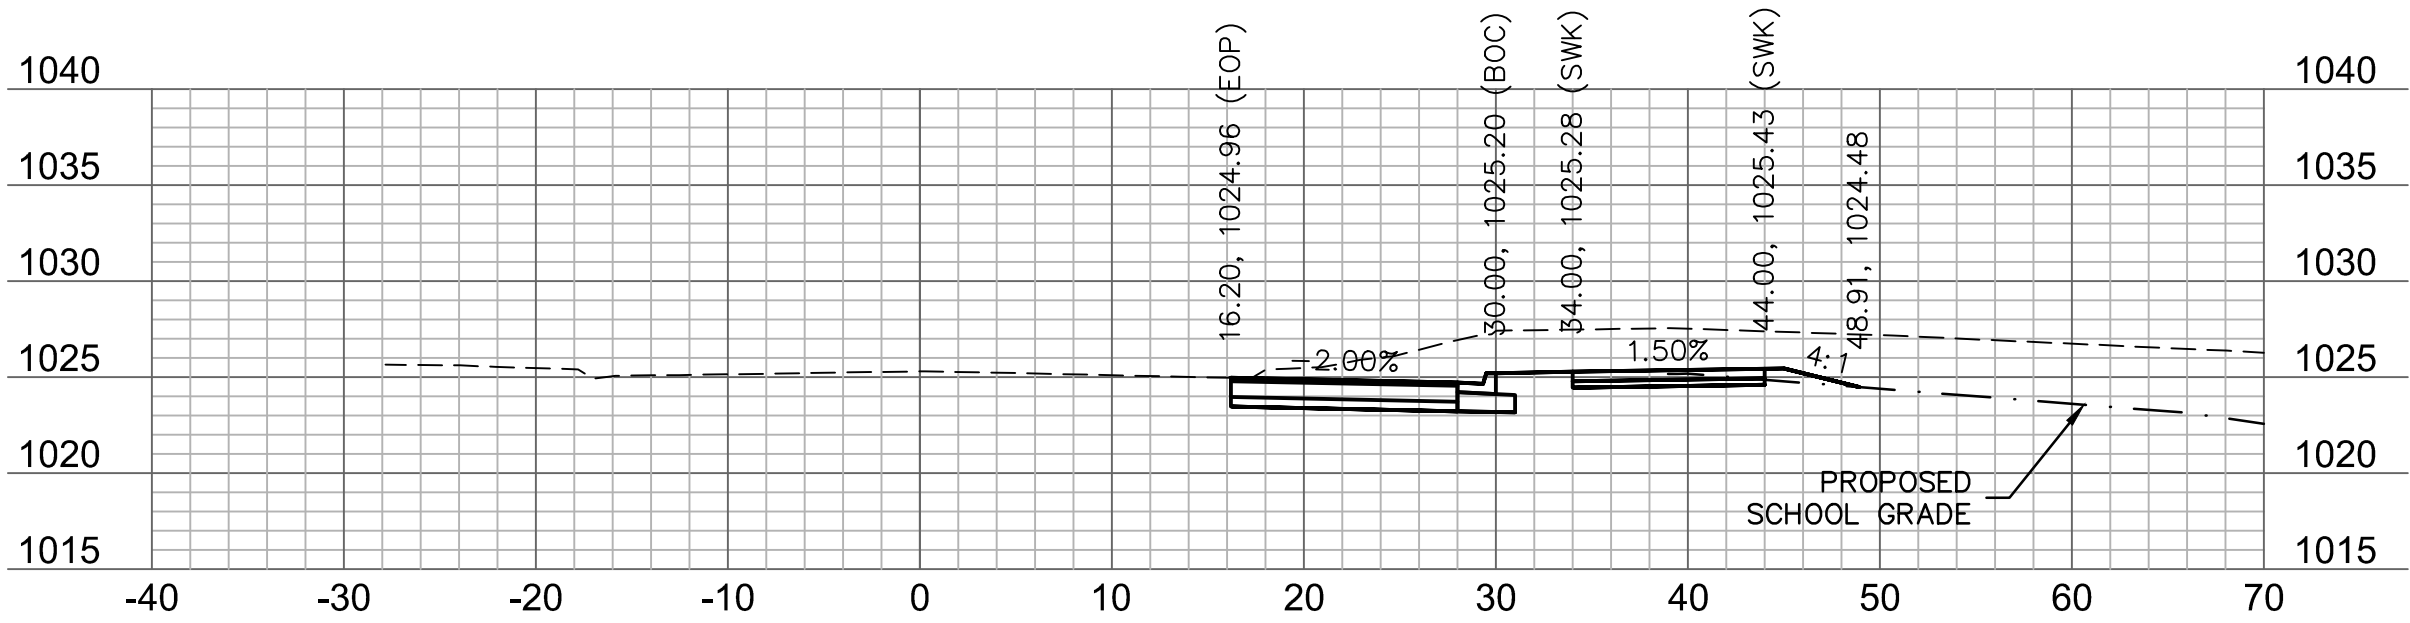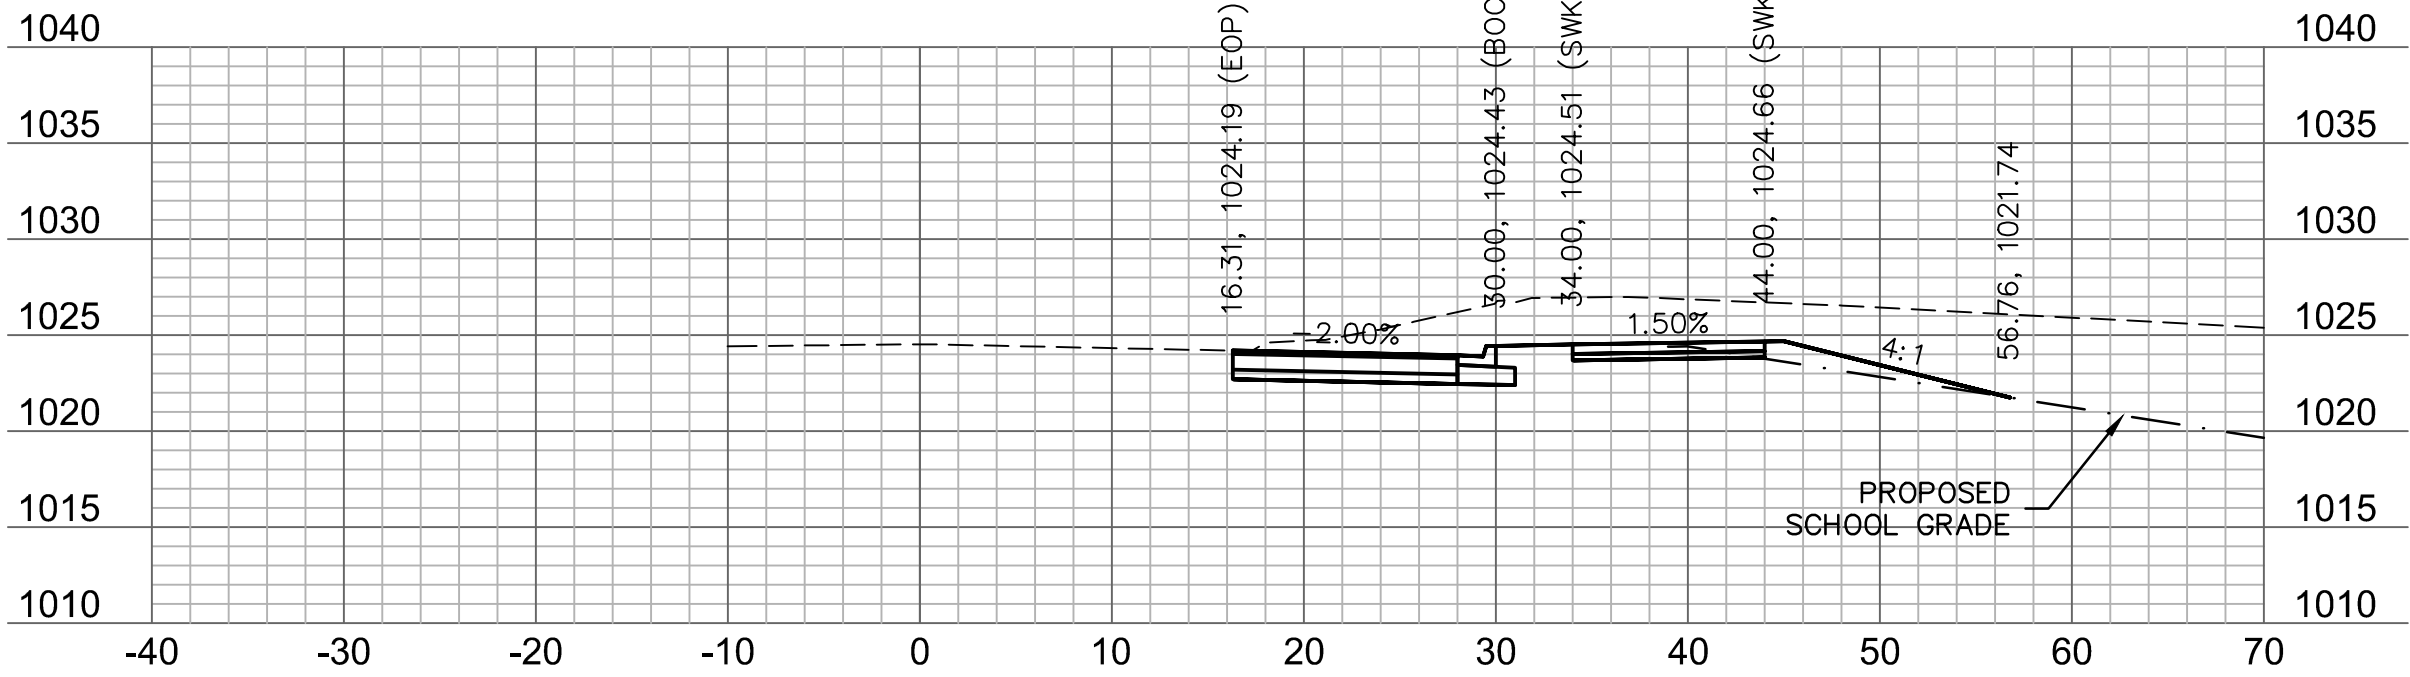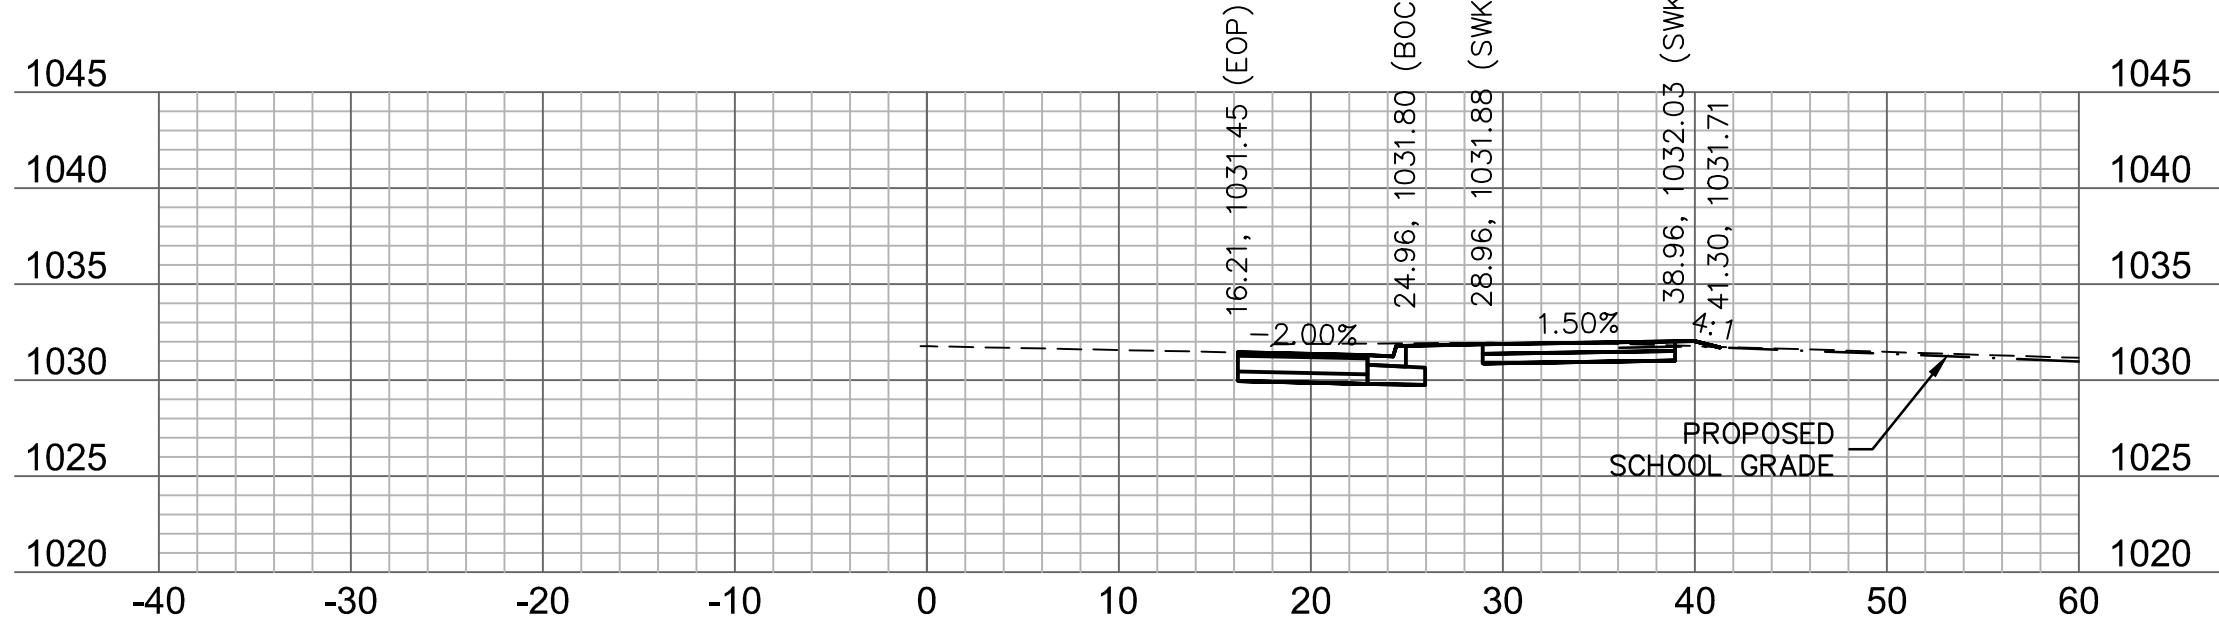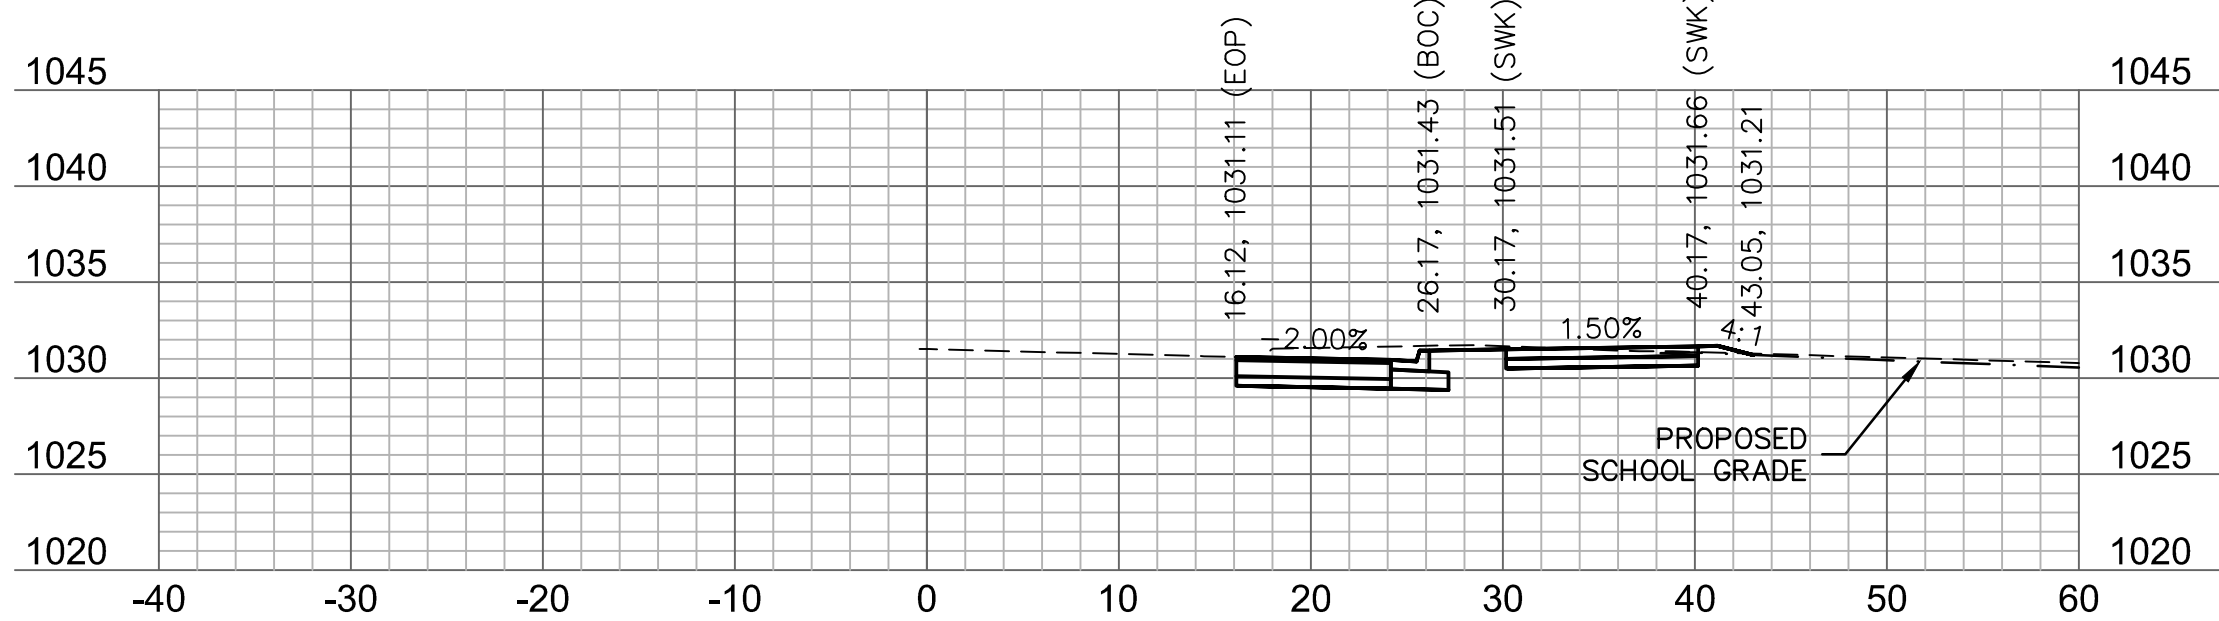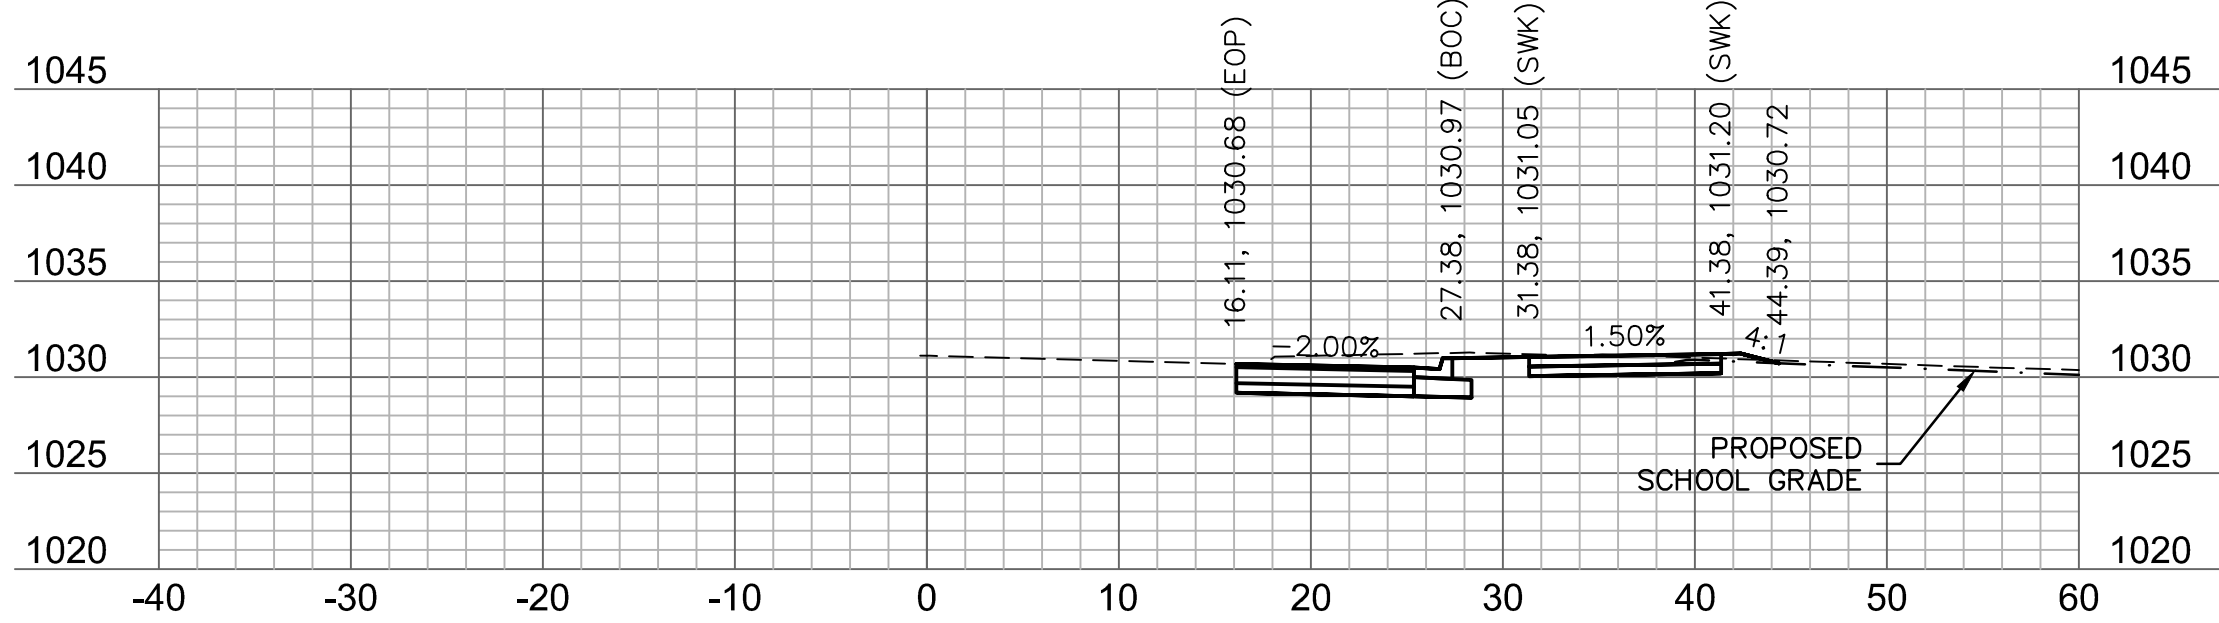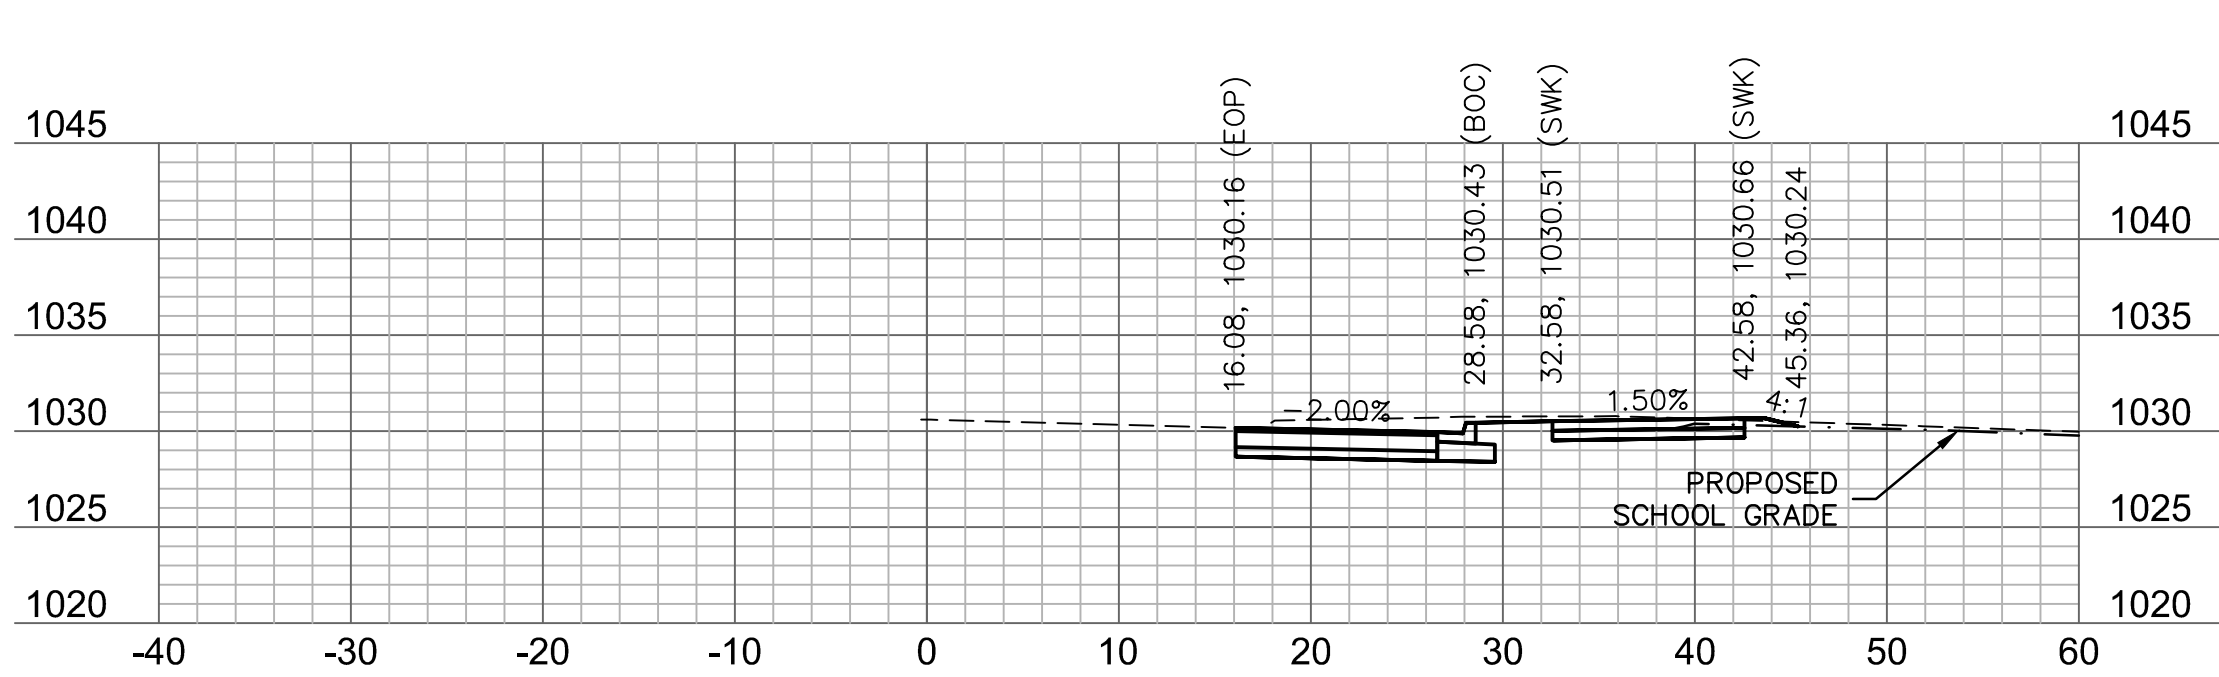

olsson

Olsson Engineering - MO State Certificate of Authority #001592
7301 West 133rd Street, Suite 200
Overland Park, KS 66213-4750
TEL 913.381.1170
FAX 913.381.1174
www.olsson.com

STATE OF MISSOURI
RYAN B. FLEMING
NUMBER
PE-2002003161
6-25-21
PROFESSIONAL ENGINEER

RYAN B. FLEMING
MO. NO. PE-2002003161

BY	REVISIONS DESCRIPTION	DATE	REV. NO.

BAILEY ROAD
CROSS SECTIONS

LEE'S SUMMIT MIDDLE SCHOOL #4
BAILEY ROAD PUBLIC IMPROVEMENTS








LEE'S SUMMIT, MISSOURI

C.O.A. NO.: 001592
DRAWN BY: RPH
CHECKED BY: RBE
APPROVED BY: RBE
QA/QC BY: XXX
PROJECT NO.: 020-0103
DWG NO.: T_XSC01_0200103
DATE: 2021-02-01

SHEET
93 OF 99

2021

03_40-Design\AutoCAD\Final Plans\Sheets RDB\Lee Summit Plan Set - (Century and Middle School Drives)\CROSS SECTIONS\T_XSC01_0200103.dwg
XREFS: T_PBASE_0200103 T_PTBLK_0200103

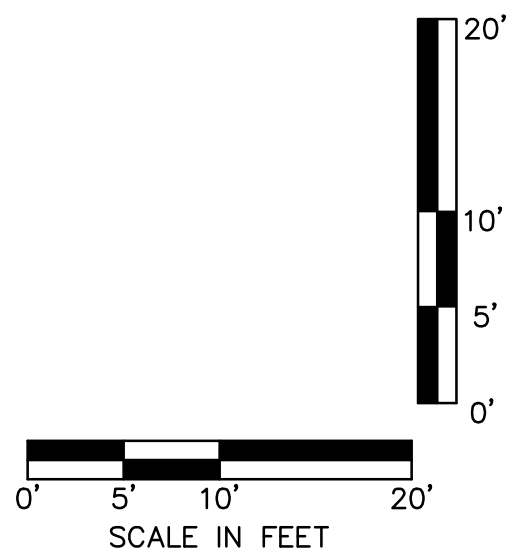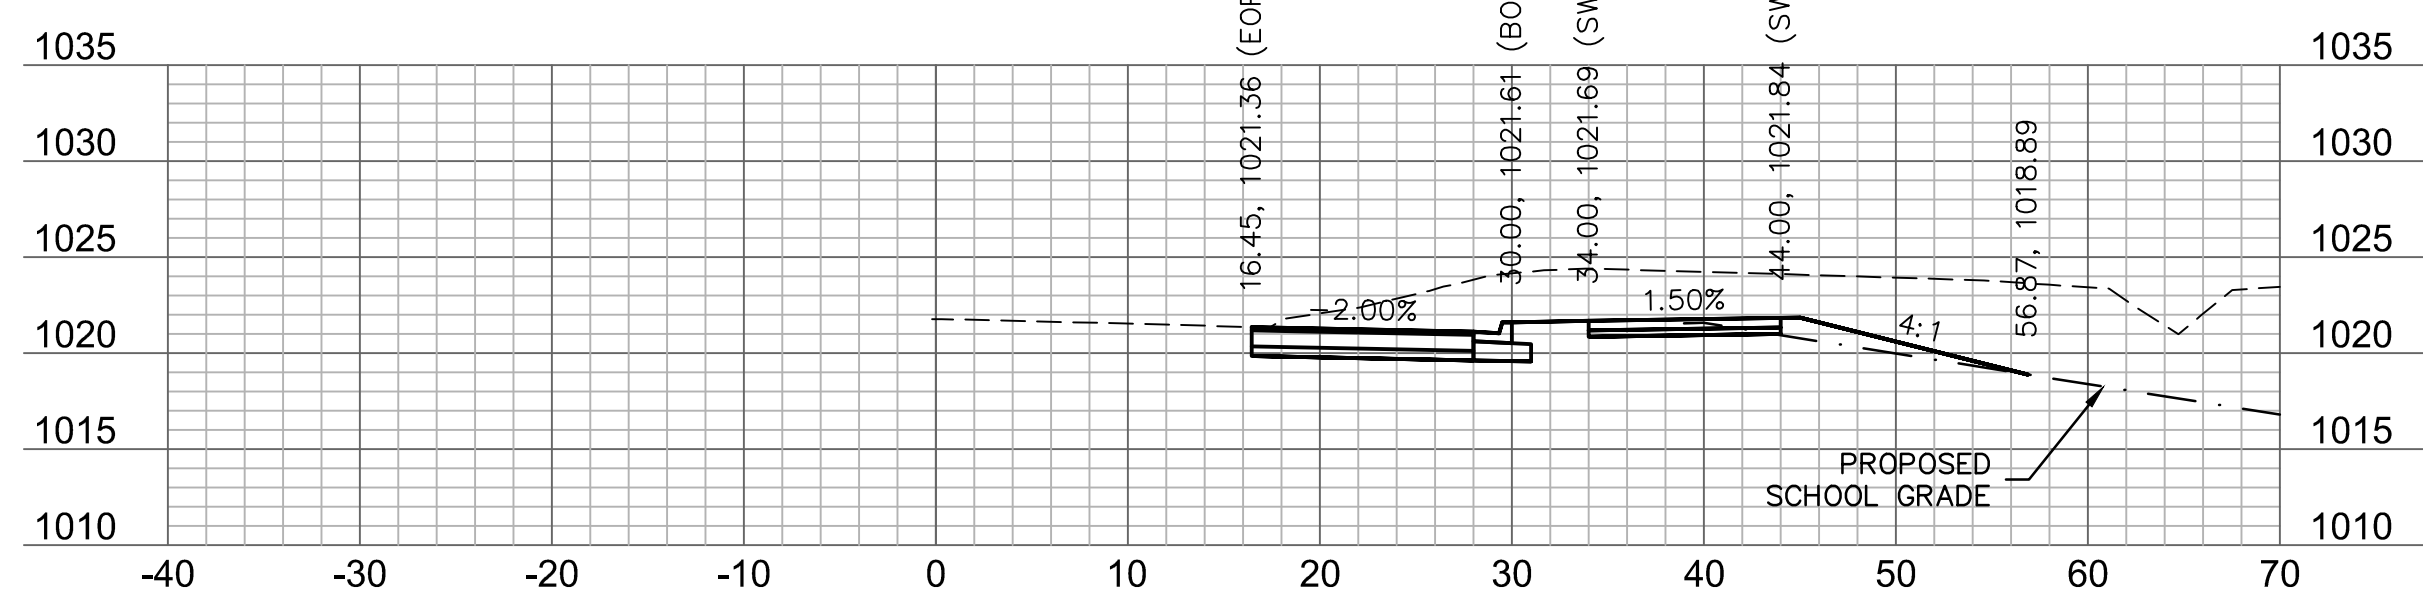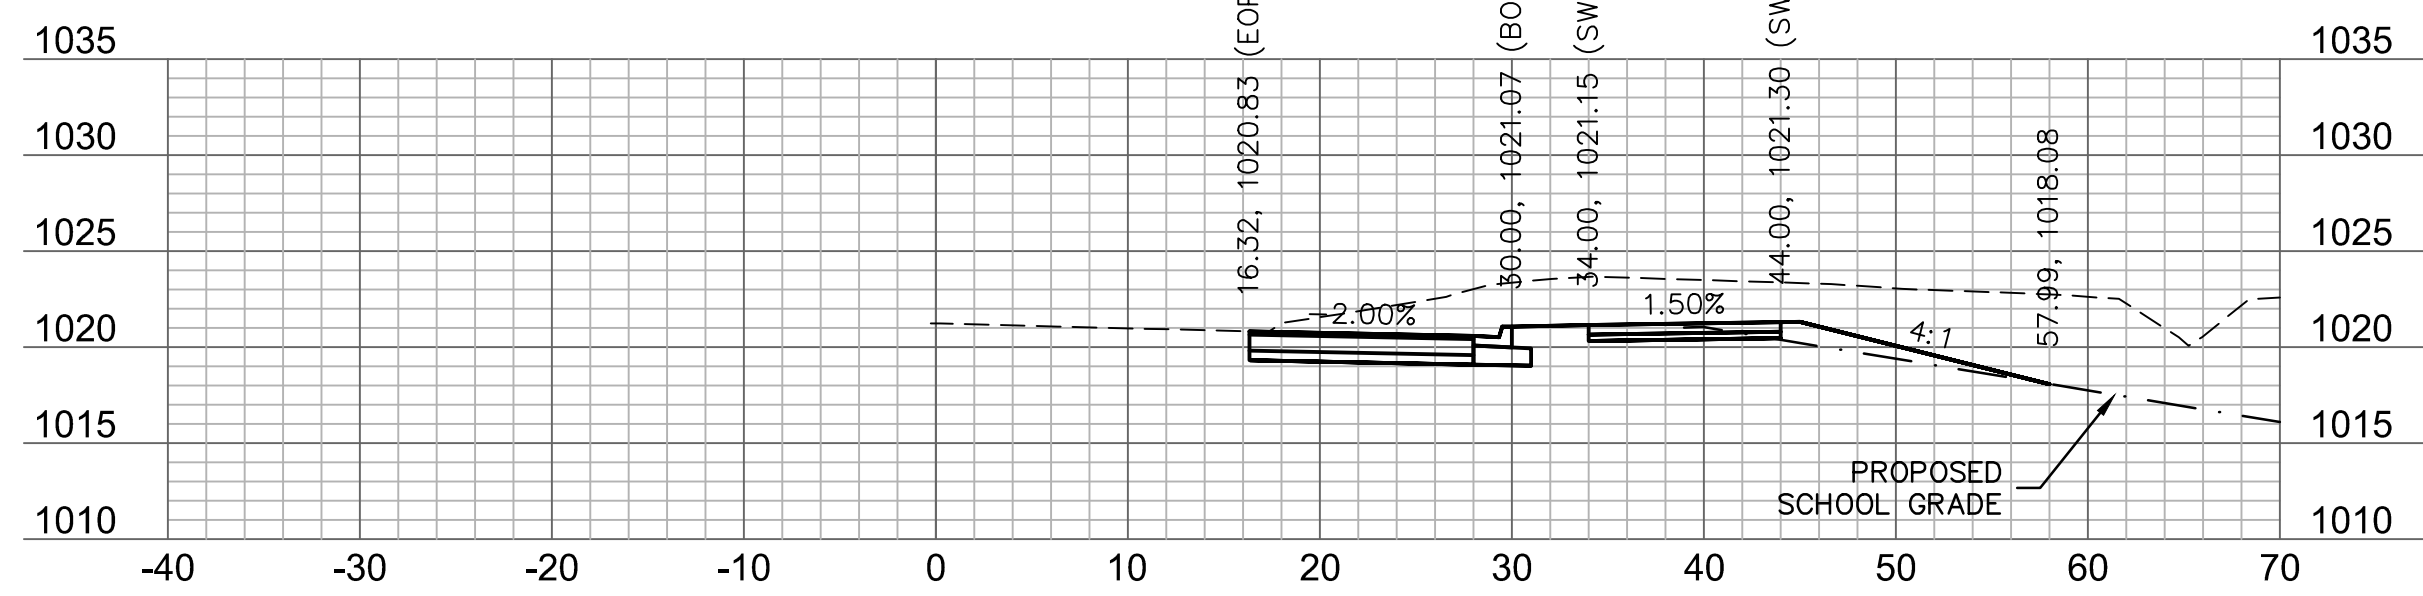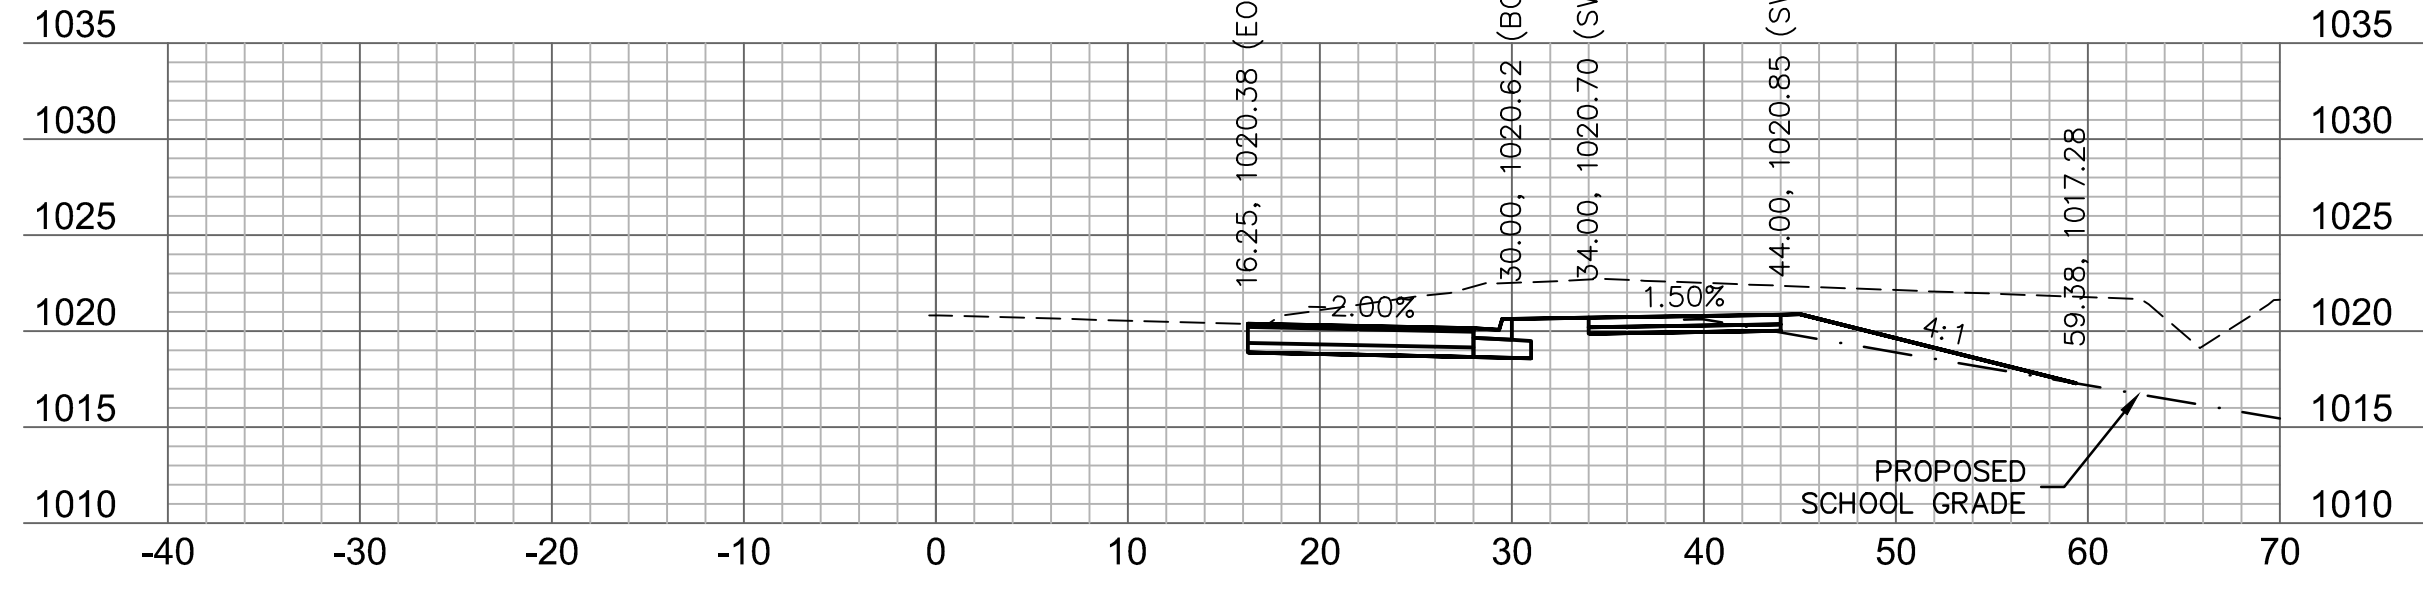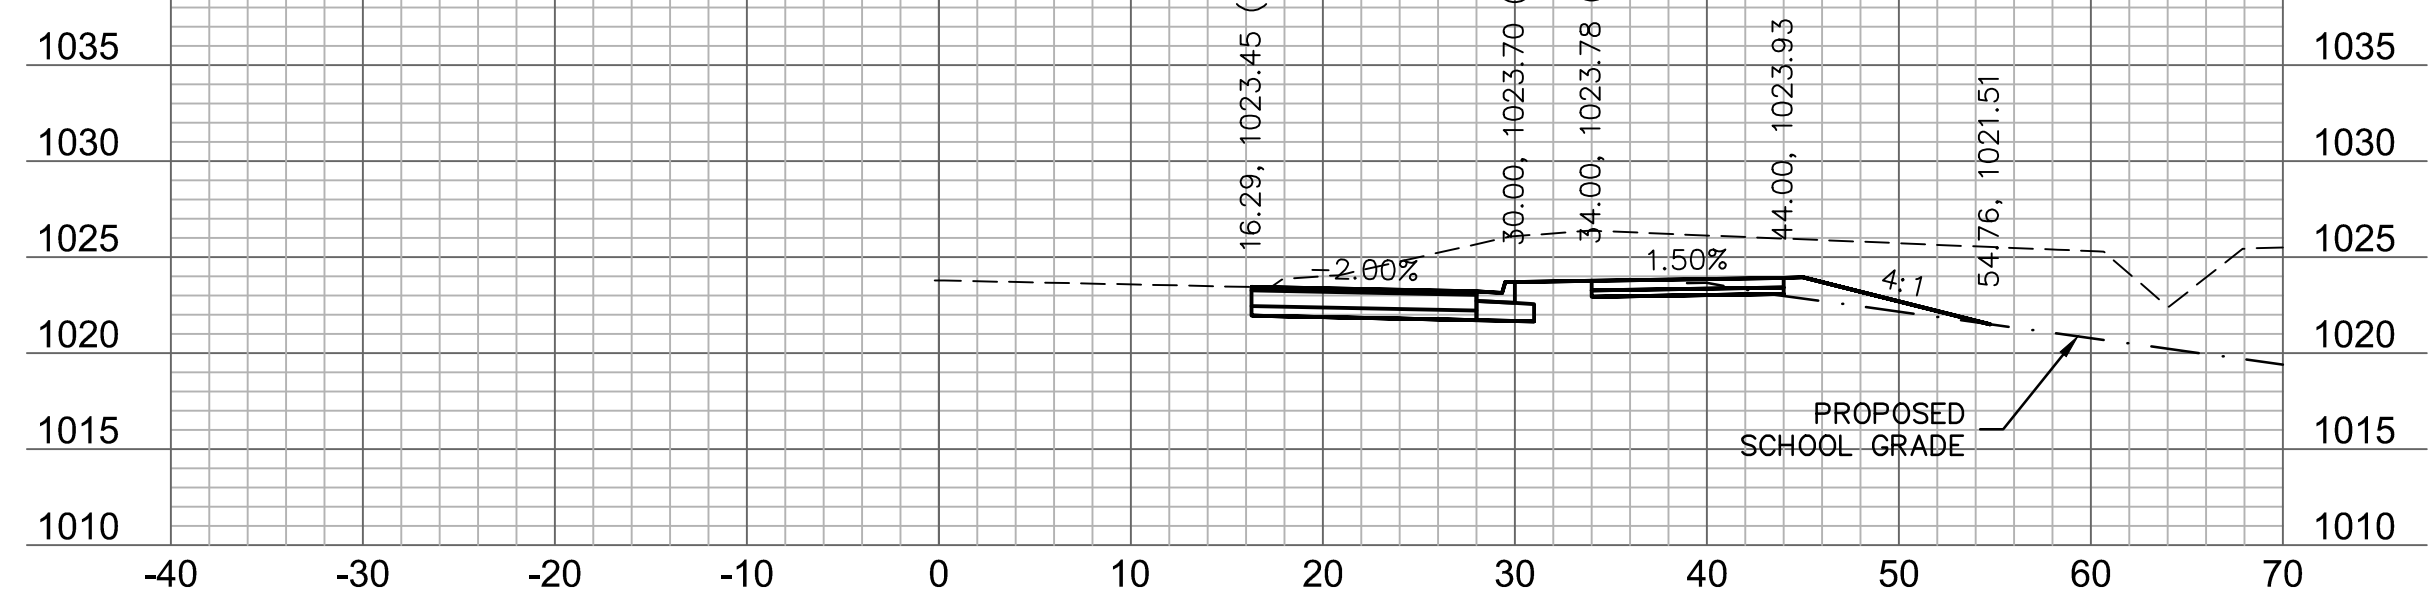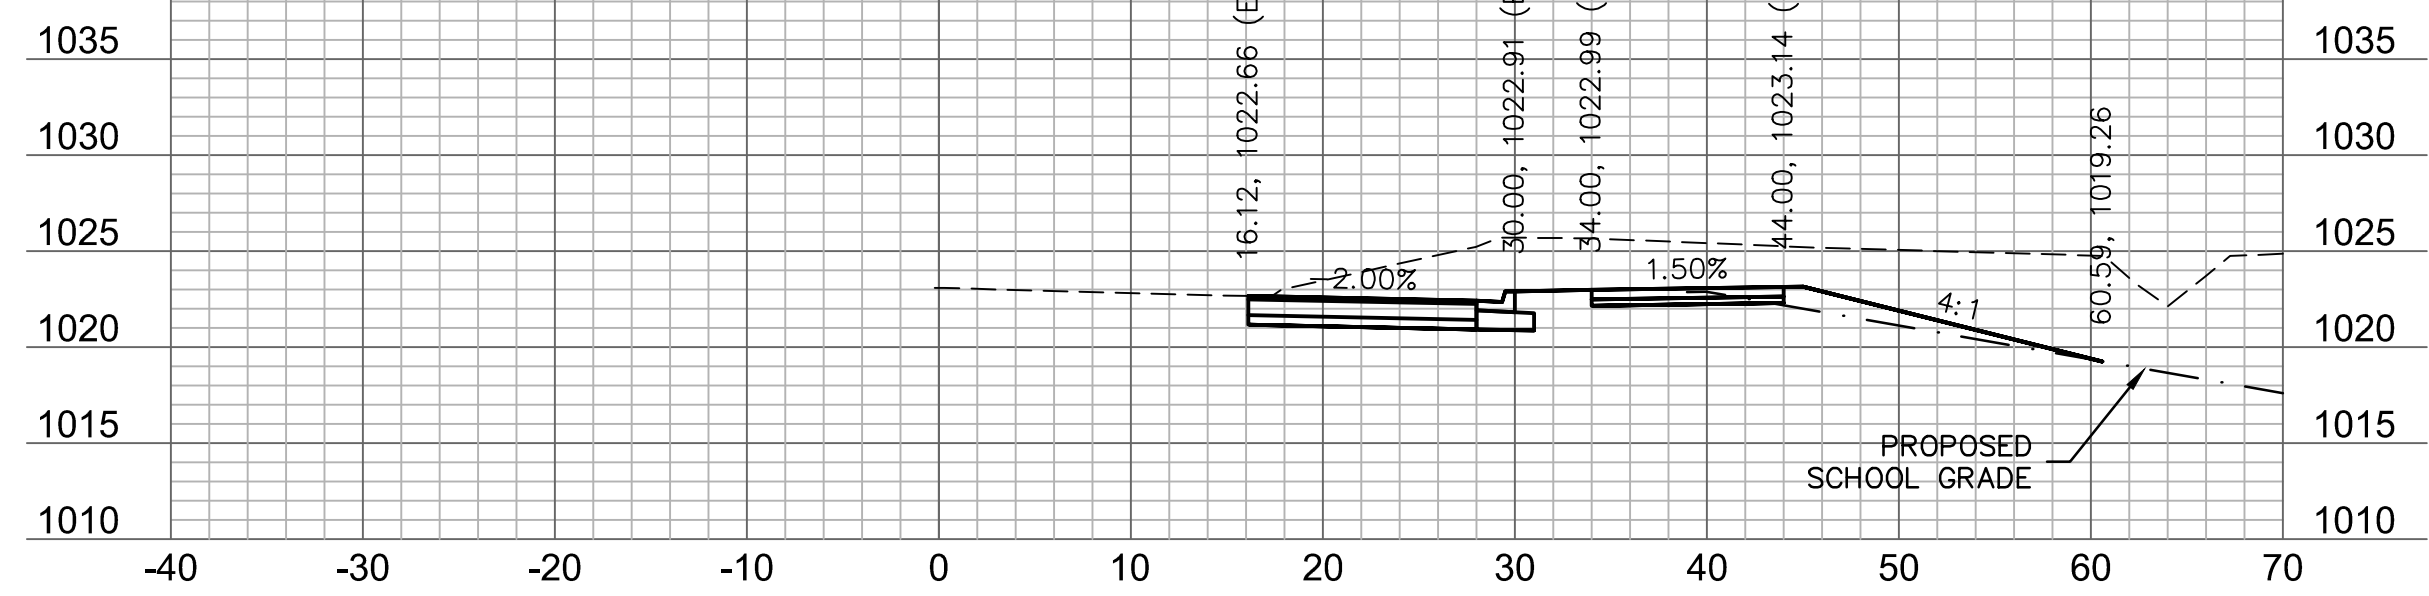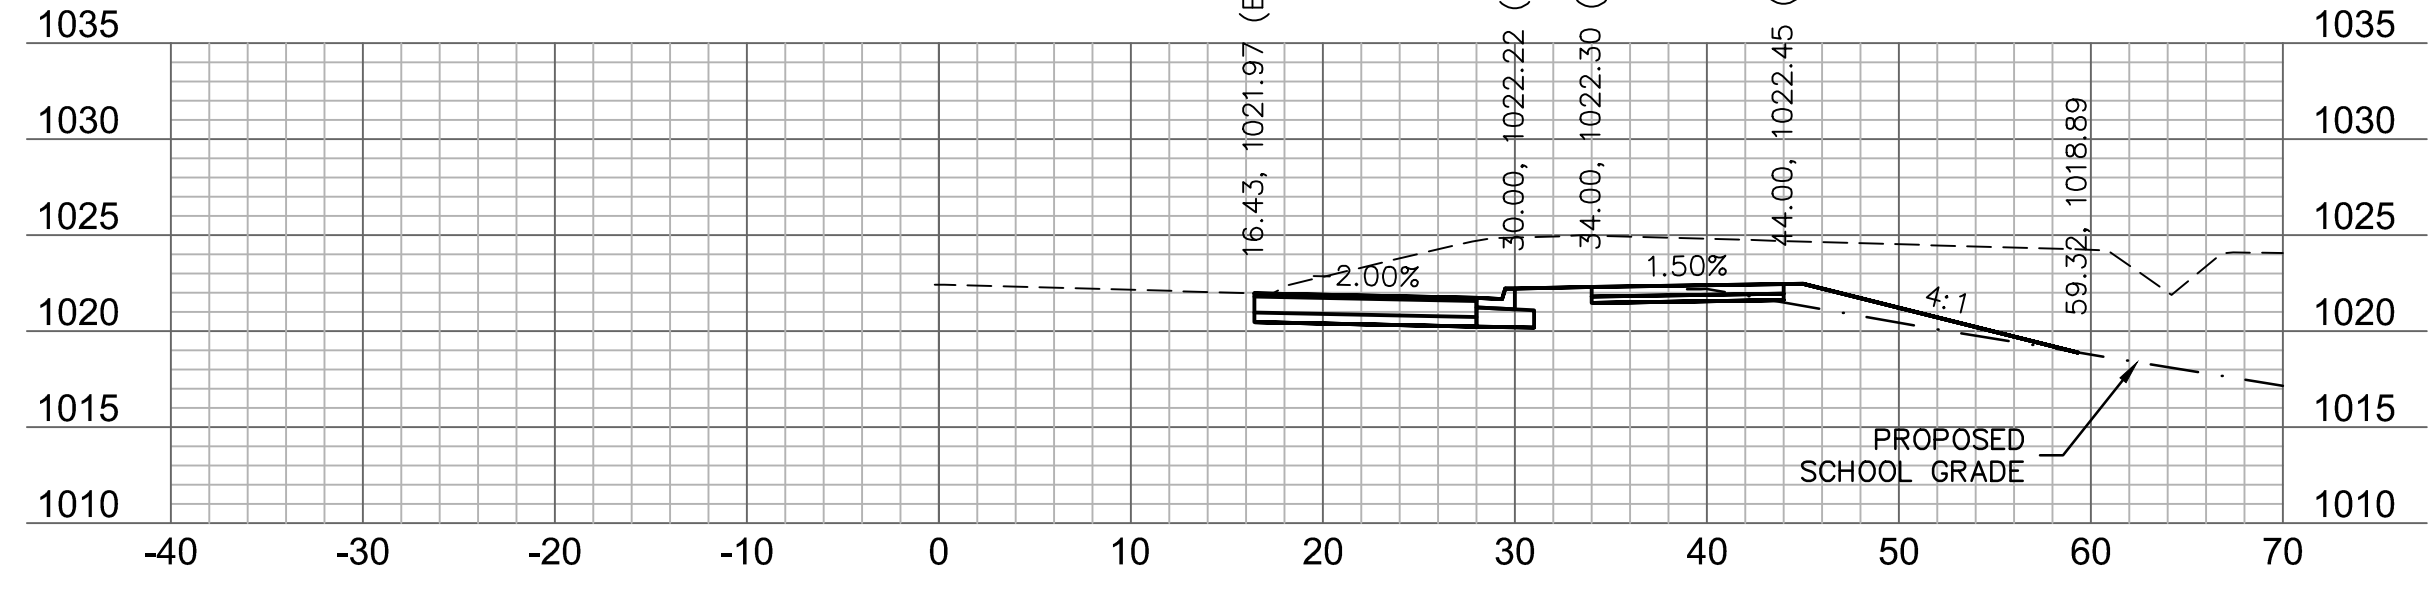

olson

Olsson Engineering - MO State Certificate of Authority #001592
7301 West 133rd Street, Suite 200 TEL 913.381.1170
Overland Park, KS 66213-4750 FAX 913.381.1174 www.olsson.com



RYAN B. FLEMING
MO. NO. PE-2002003161

[illegible]

BAILEY ROAD
CROSS SECTIONS


LEE'S SUMMIT MIDDLE SCHOOL #4
BAILEY ROAD PUBLIC IMPROVEMENTS

LEE'S SUMMIT, MISSOURI


C.O.A. NO.: 001592
DRAWN BY: RPH
CHECKED BY: RBF
APPROVED BY: RBF
QA/QC BY: XXX
PROJECT NO.: 020-0103
DWG NO.: T_XSC01_0200103
DATE: 2021-02-01

SHEET
94 OF 99


DWG: F:\2020\0001-0500\020-0103\40-Design\AutoCAD\Final Plans\Sheets\ROBR\Lee Summit Plan Set - (Century and Middle School Drives)\CROSS SECTIONS\T_XSC01_0200103.dwg
DATE: Jun 25, 2021 2:33pm XREFS: T_PBASE_0200103 T_PTBK_0200103 USER: rholer

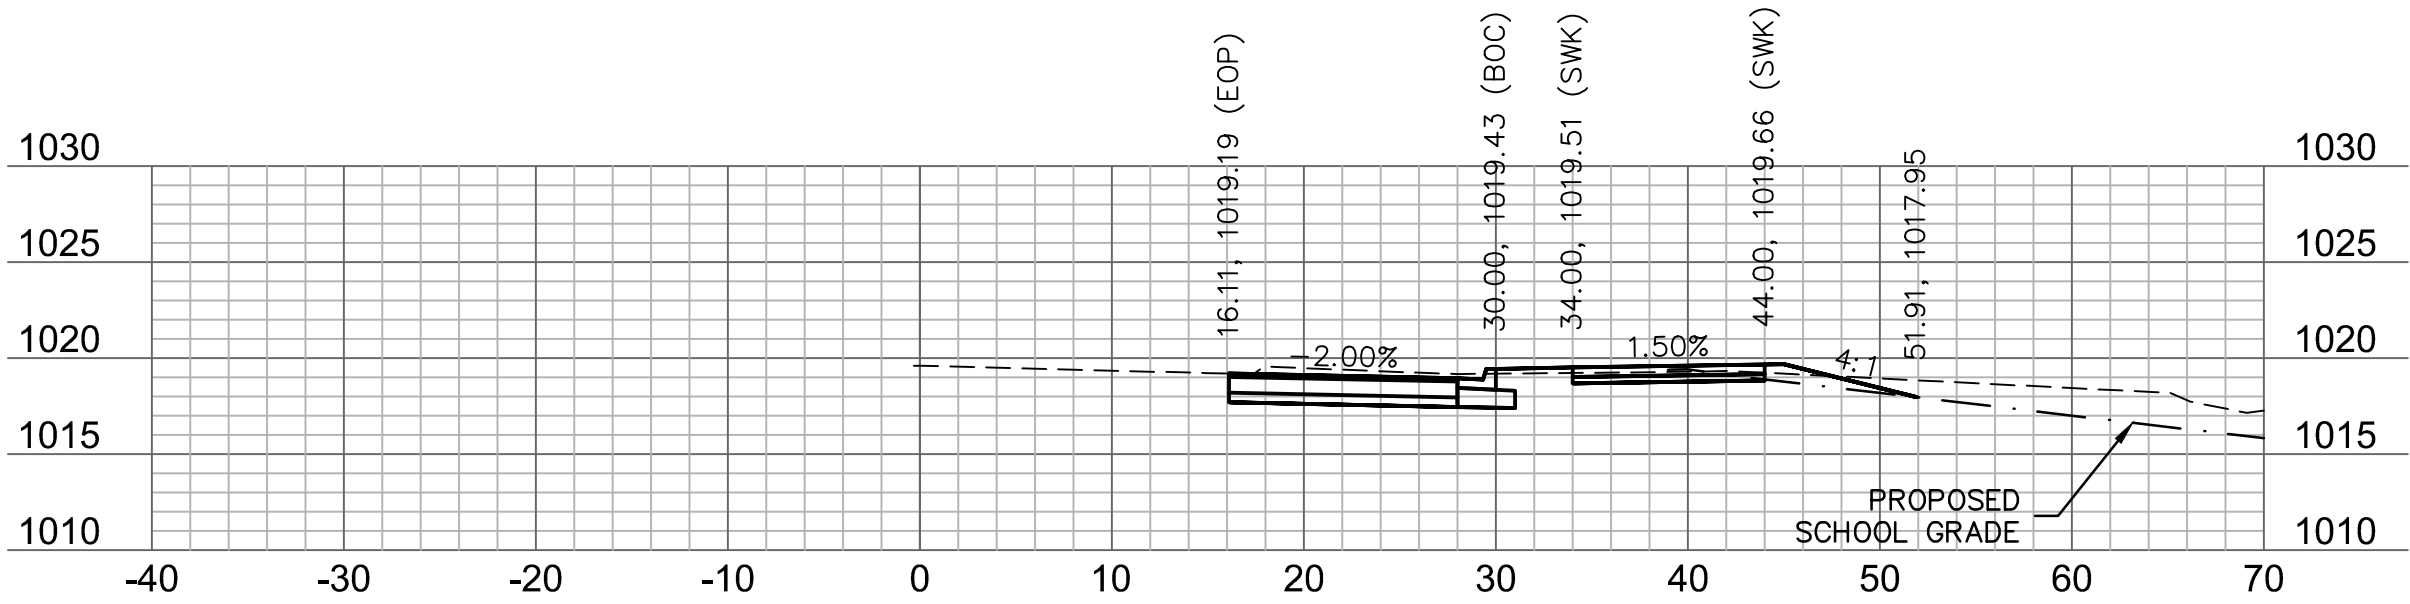


90+25

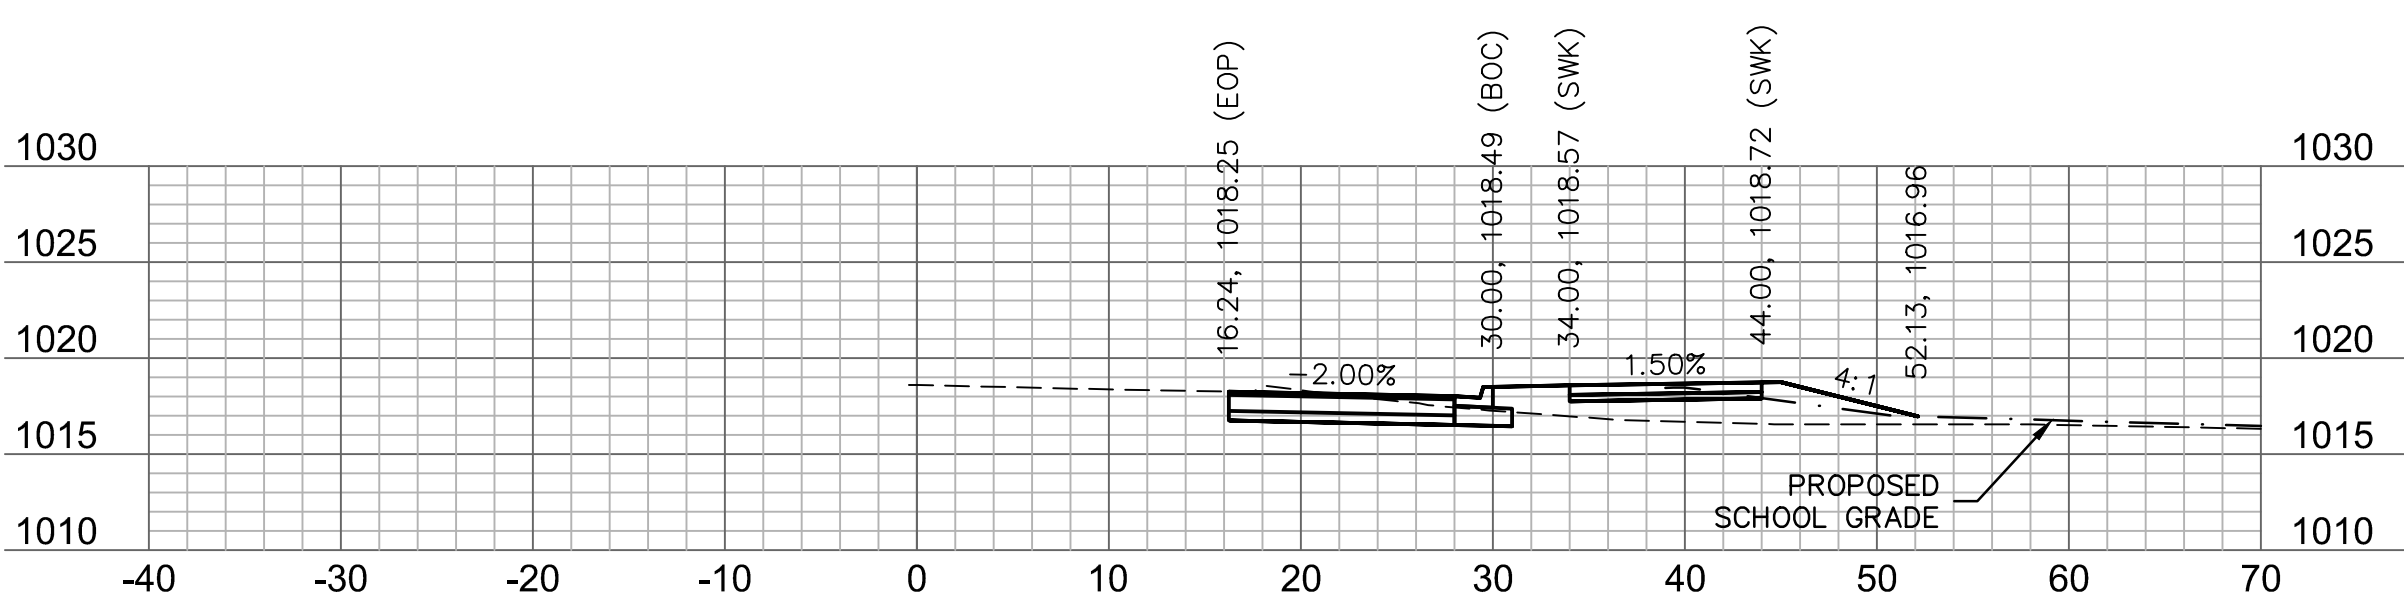


91+25

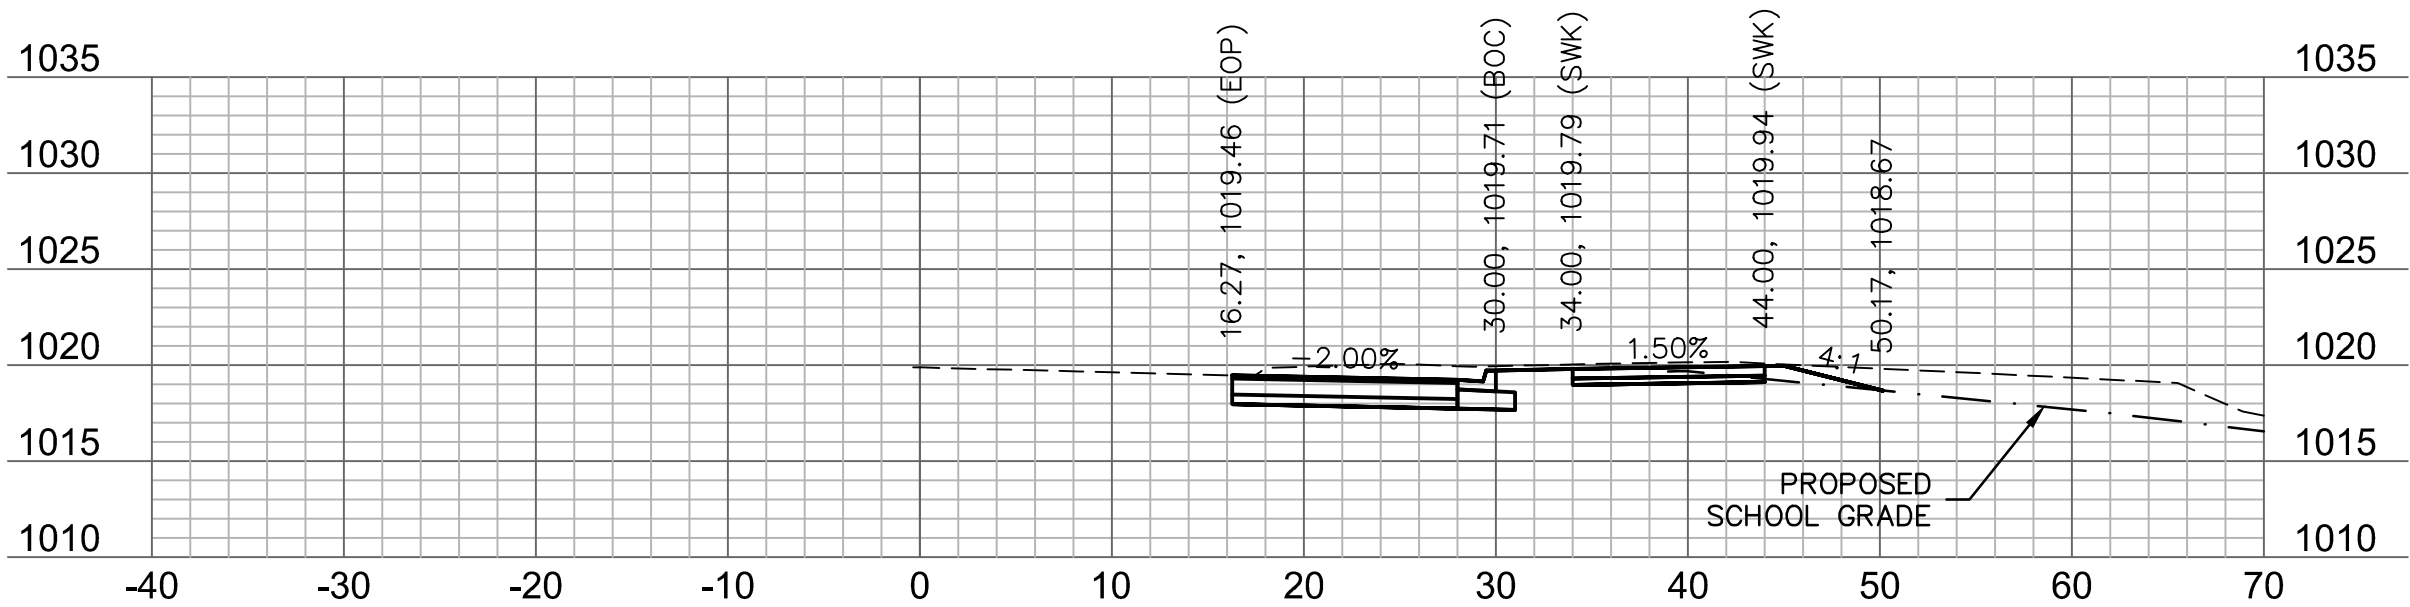


90+00

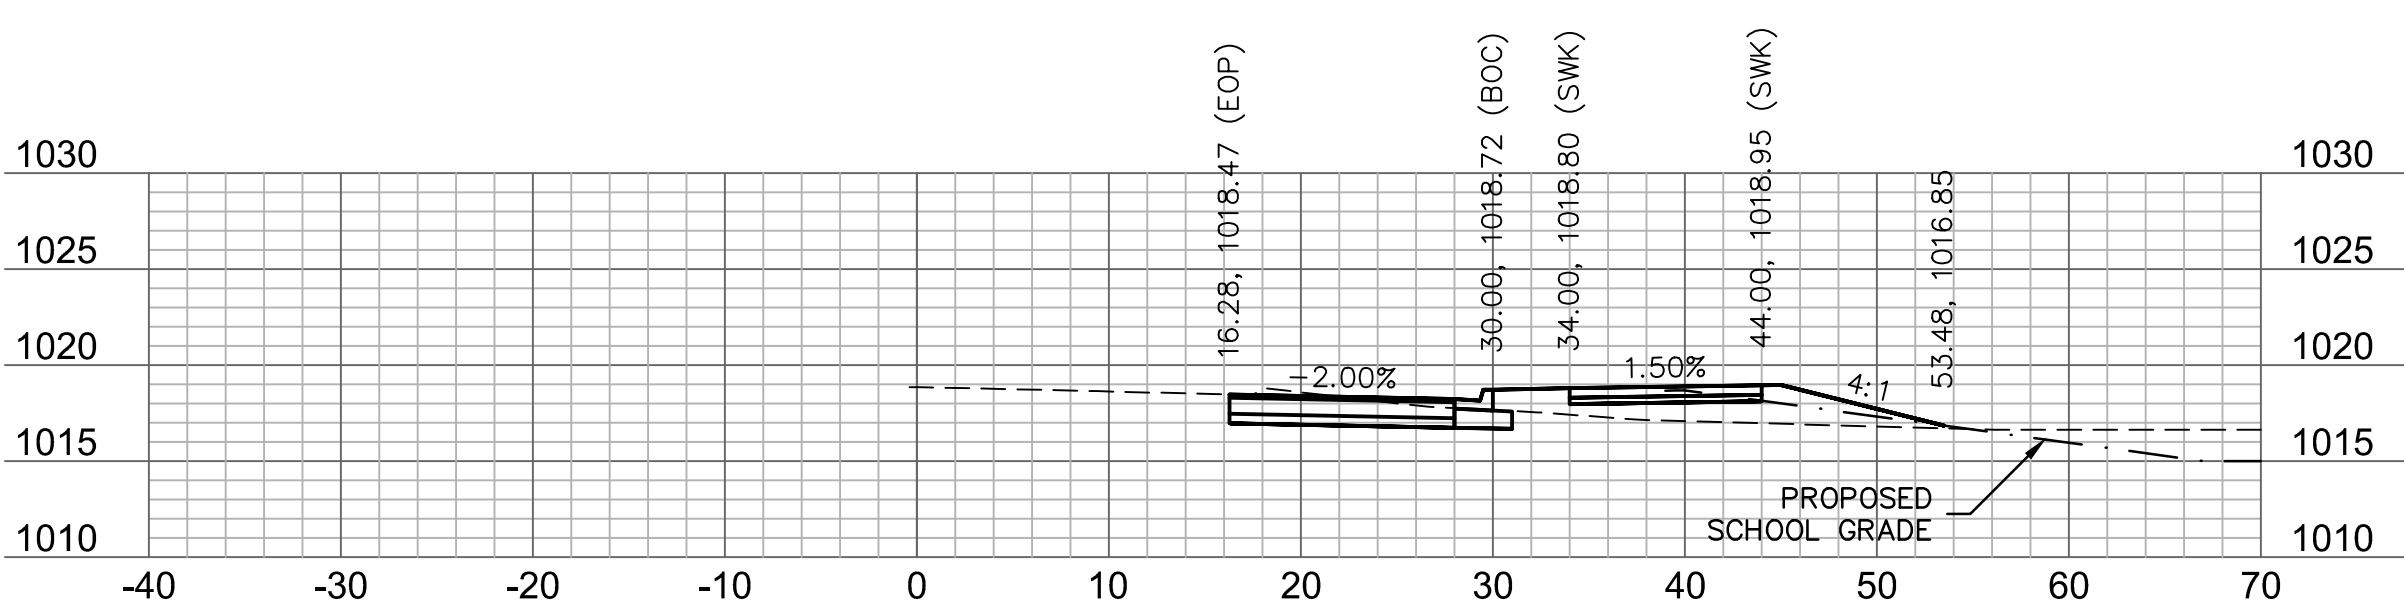


91+00

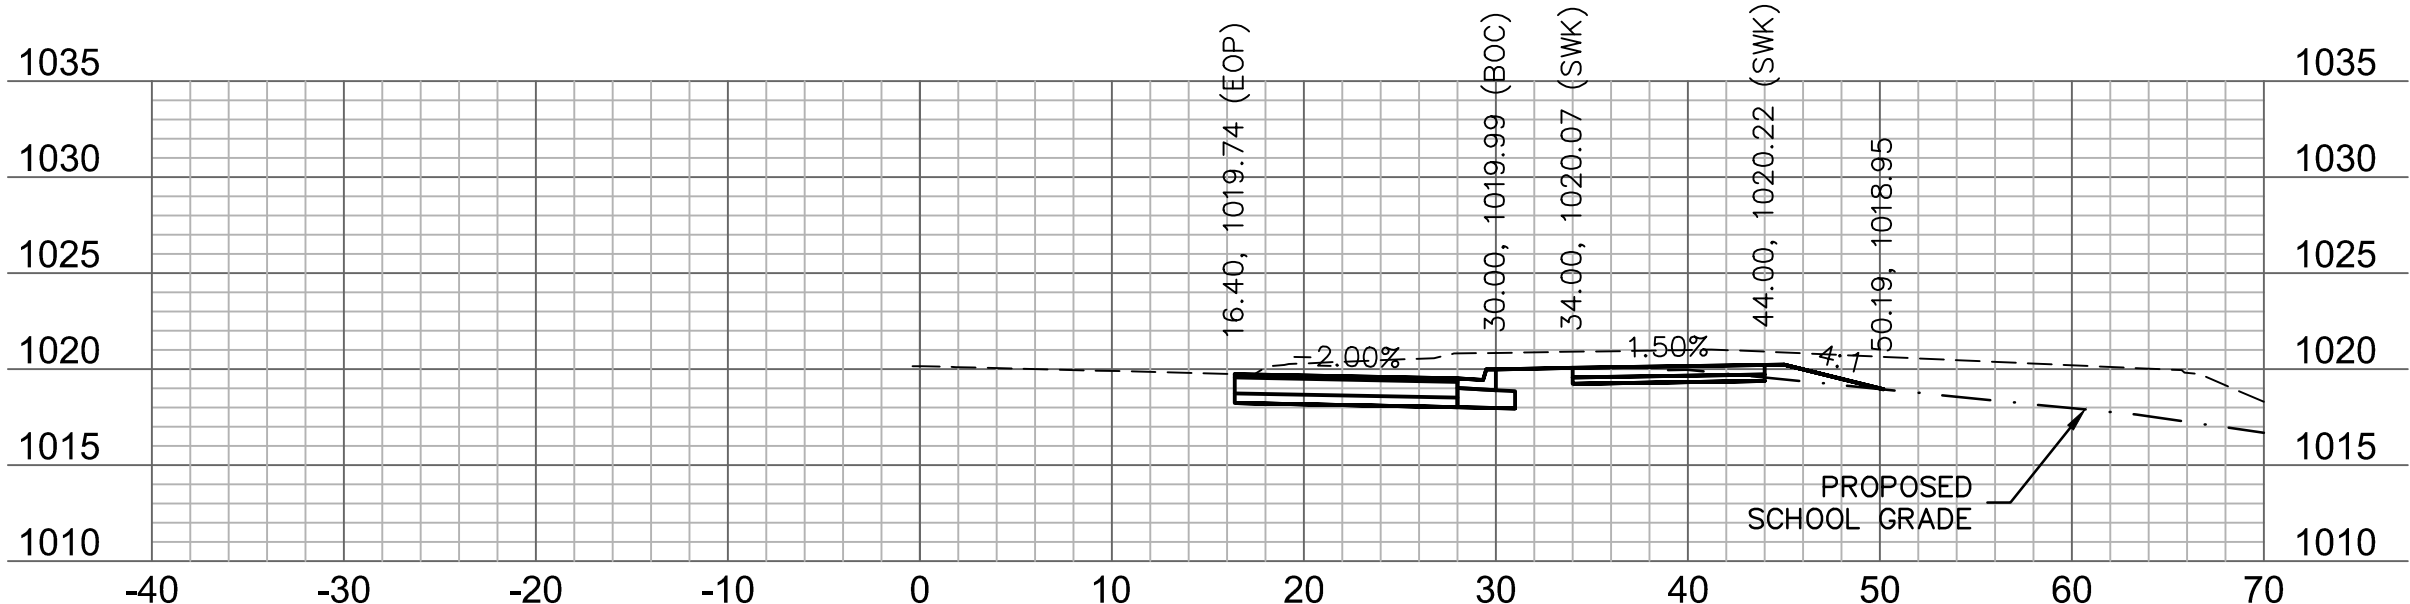


89+75

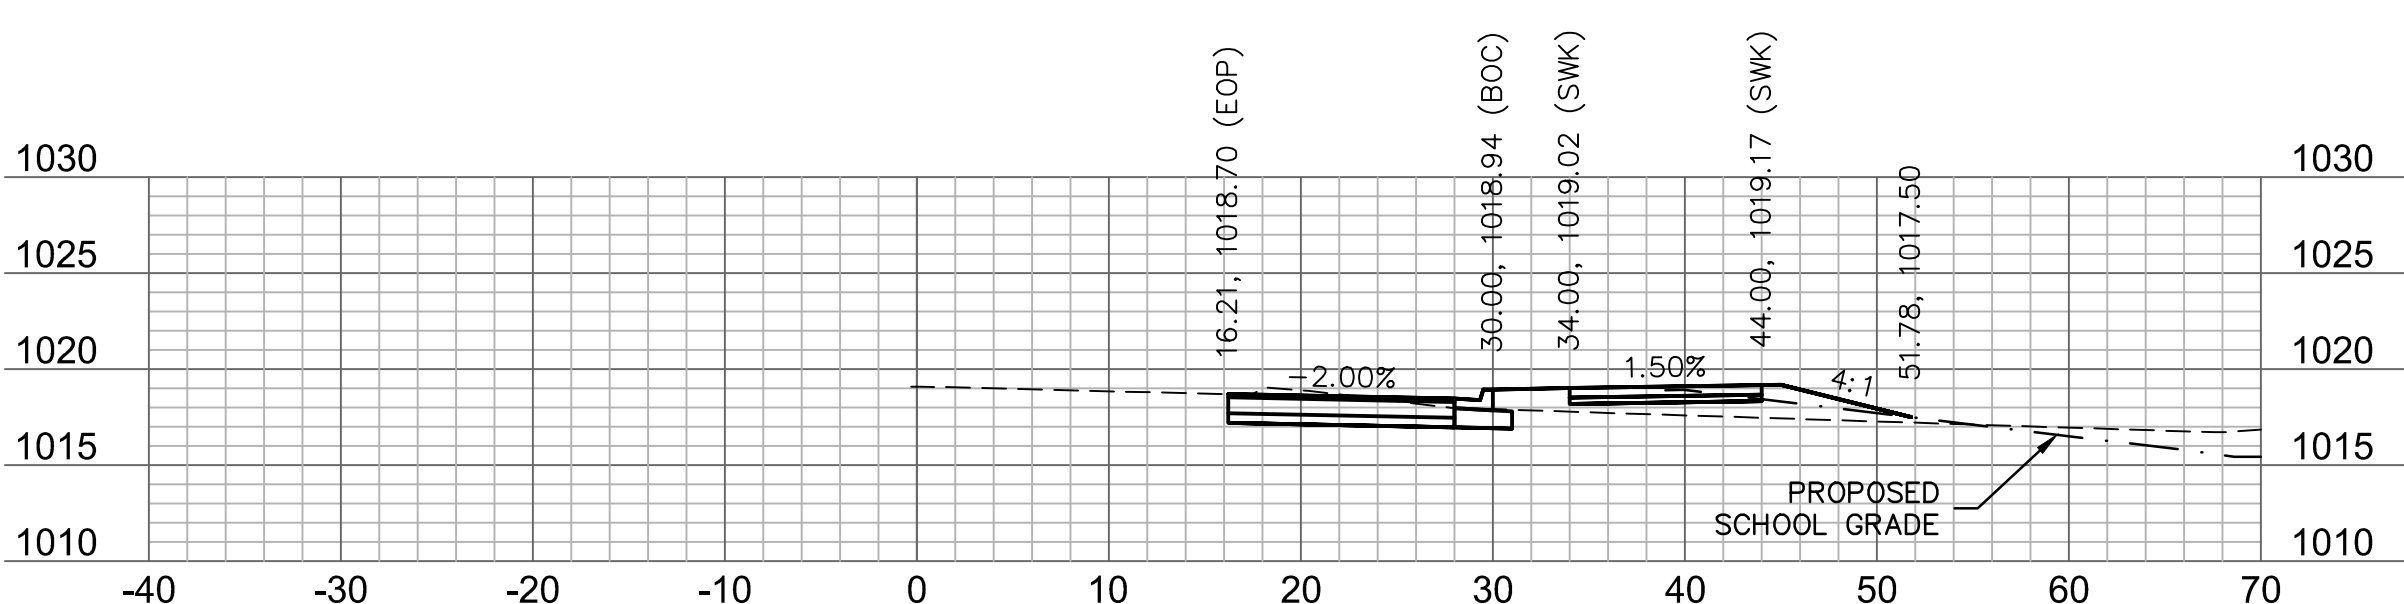


90+75

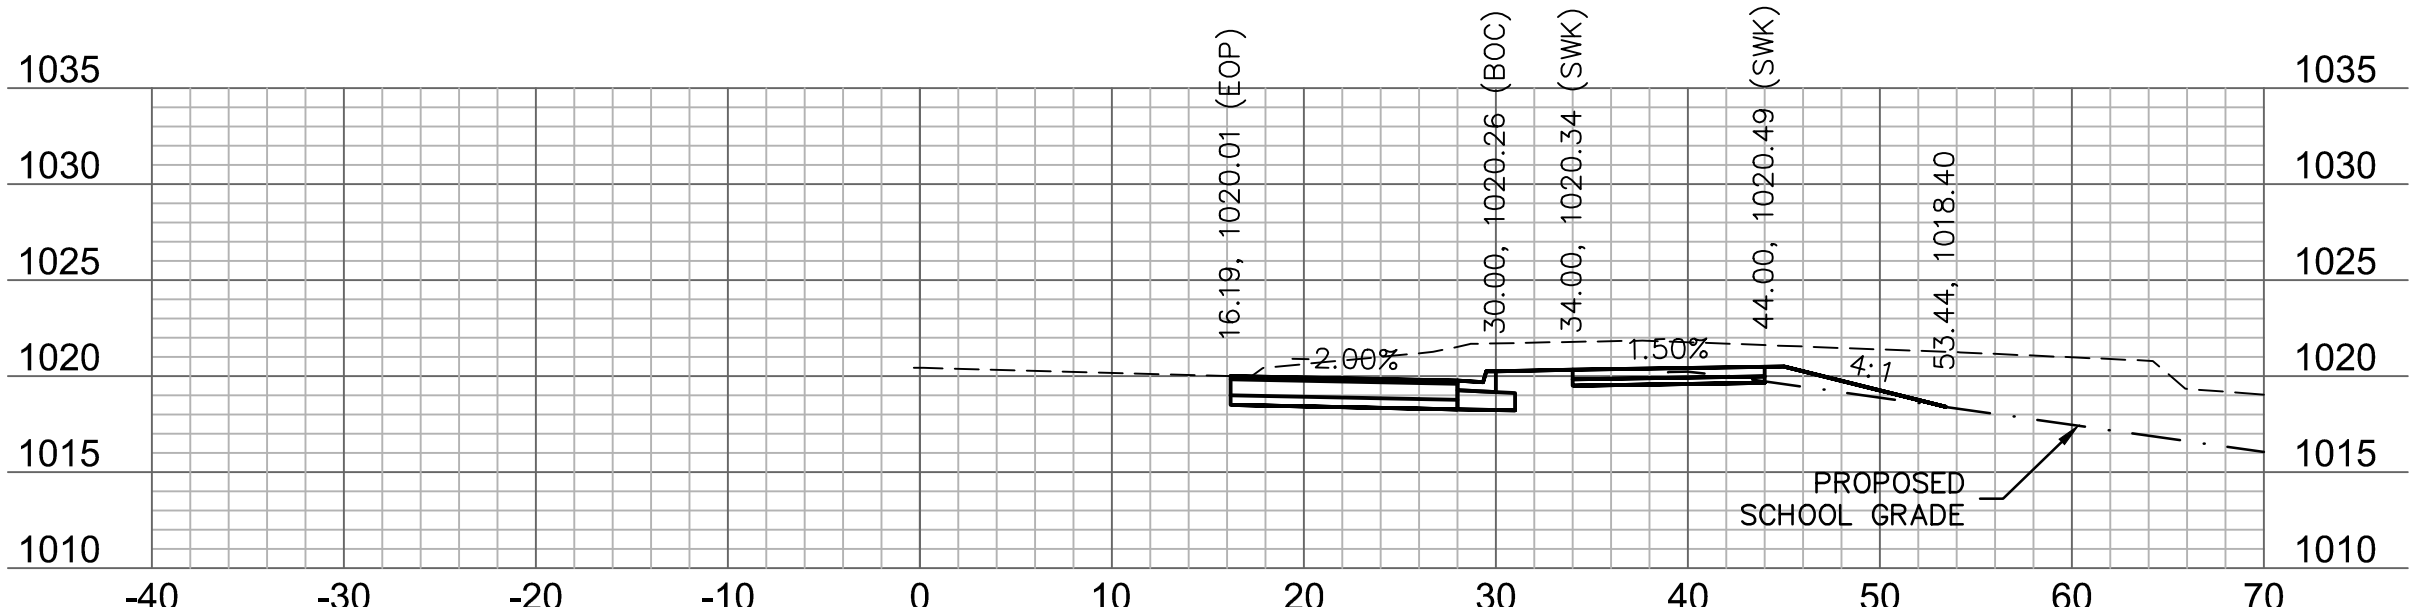

89+50

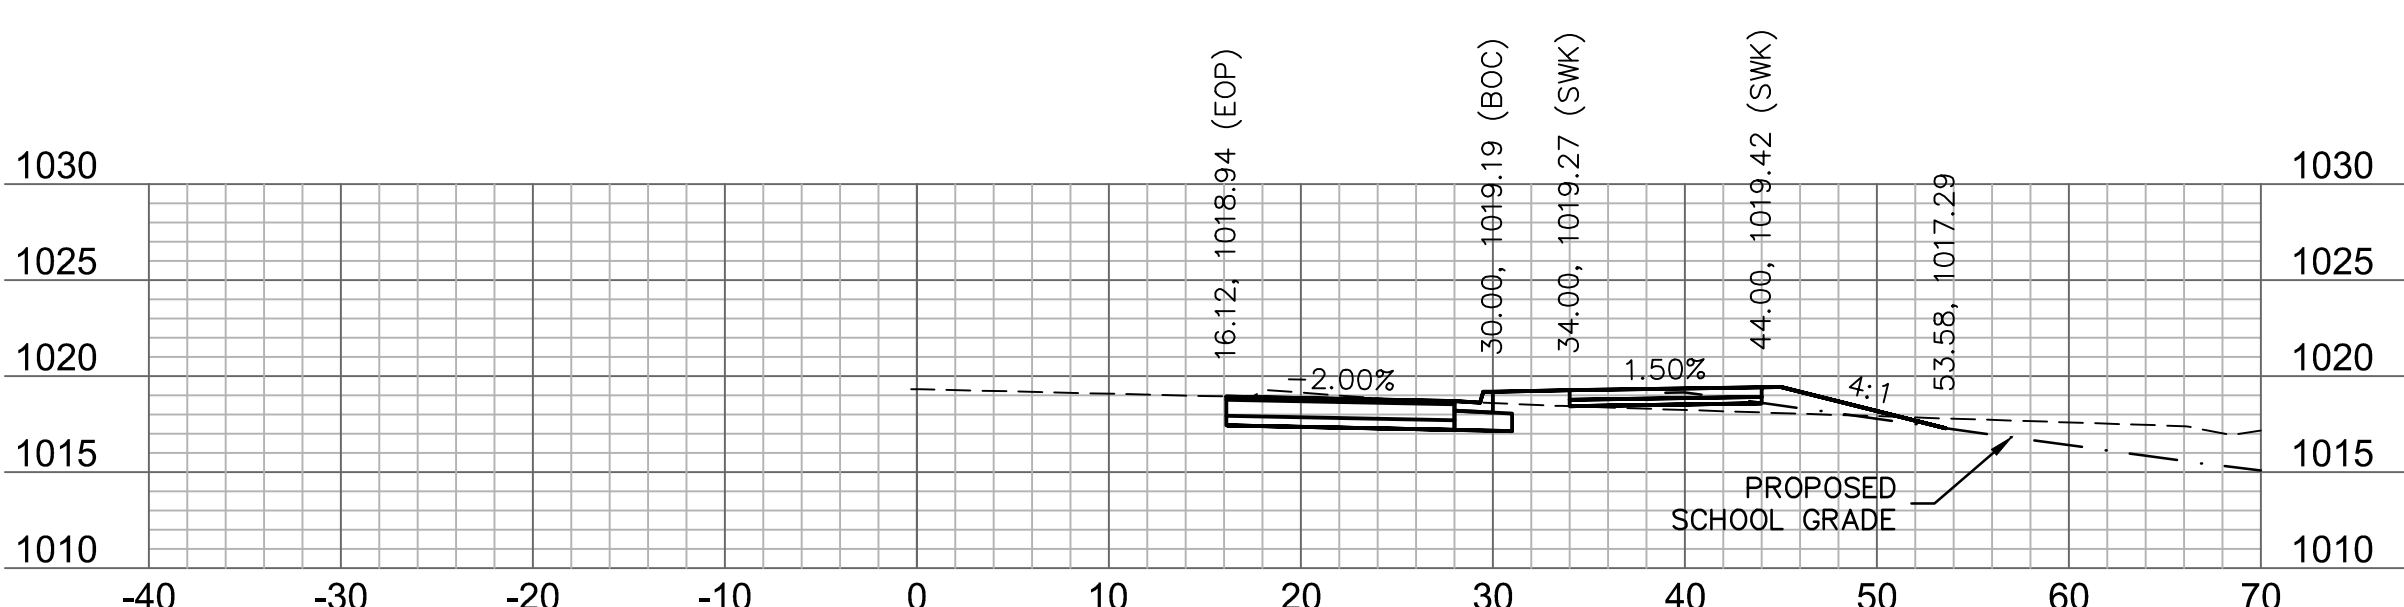

90+50

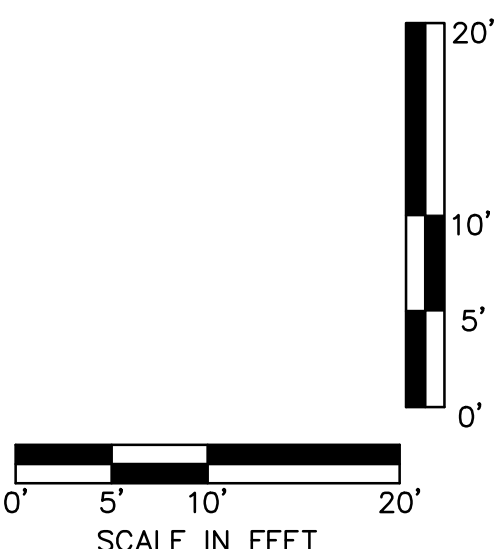

olsson

Olsson Engineering - MO State Certificate of Authority #001592
7301 West 133rd Street, Suite 200 TEL 913.381.1170
Overland Park, KS 66213-4750 FAX 913.381.1174 www.olsson.com

STATE OF MISSOURI

RYAN B. FLEMING

NUMBER

PE-2002003161

6-25-21

PROFESSIONAL ENGINEER

RYAN B. FLEMING

MO. NO. PE-2002003161

BY	REVISIONS DESCRIPTION	DATE	REV. NO.

BAILEY ROAD
CROSS SECTIONS

LEE'S SUMMIT MIDDLE SCHOOL #4
BAILEY ROAD PUBLIC IMPROVEMENTS

LEE'S SUMMIT, MISSOURI

C.O.A. NO.: 001592

DRAWN BY: RPH

CHECKED BY: RBE

APPROVED BY: RBE

QA/QC BY: XXX

PROJECT NO.: 020-0103

DWG NO.: T_XSC01_0200103

DATE: 2021-02-01


SHEET

95 OF 99

XREFS: T_PBASE_0200103 T_PTBK_0200103
C3\40-Design\AutoCAD\Final Plans\Sheets\RDBR\Lee Summit Plan Set - (Century and Middle School Drives)\CROSS SECTIONS\T_XSC01_0200103.dwg



Olsson Engineering - MO State Certificate of Authority #001592
7301 West 133rd Street, Suite 200 TEL 913.381.1170
Overland Park, KS 66213-4750 FAX 913.381.1174 www.olsson.com

 


REVISIONS


2021

SHEET
96 OF 99


DWG: F:\2020\0001-0500\020-0103\40-Design\AutoCAD\Final Plans\Sheets\RDBR\Lee Summit Plan Set - (Century and Middle School Drives)\CROSS SECTIONS\T_XSC01_0200103.dwg
DATE: Jun 25, 2021 2:34pm XREFS: T_PBASE_0200103 T_PTBLK_0200103

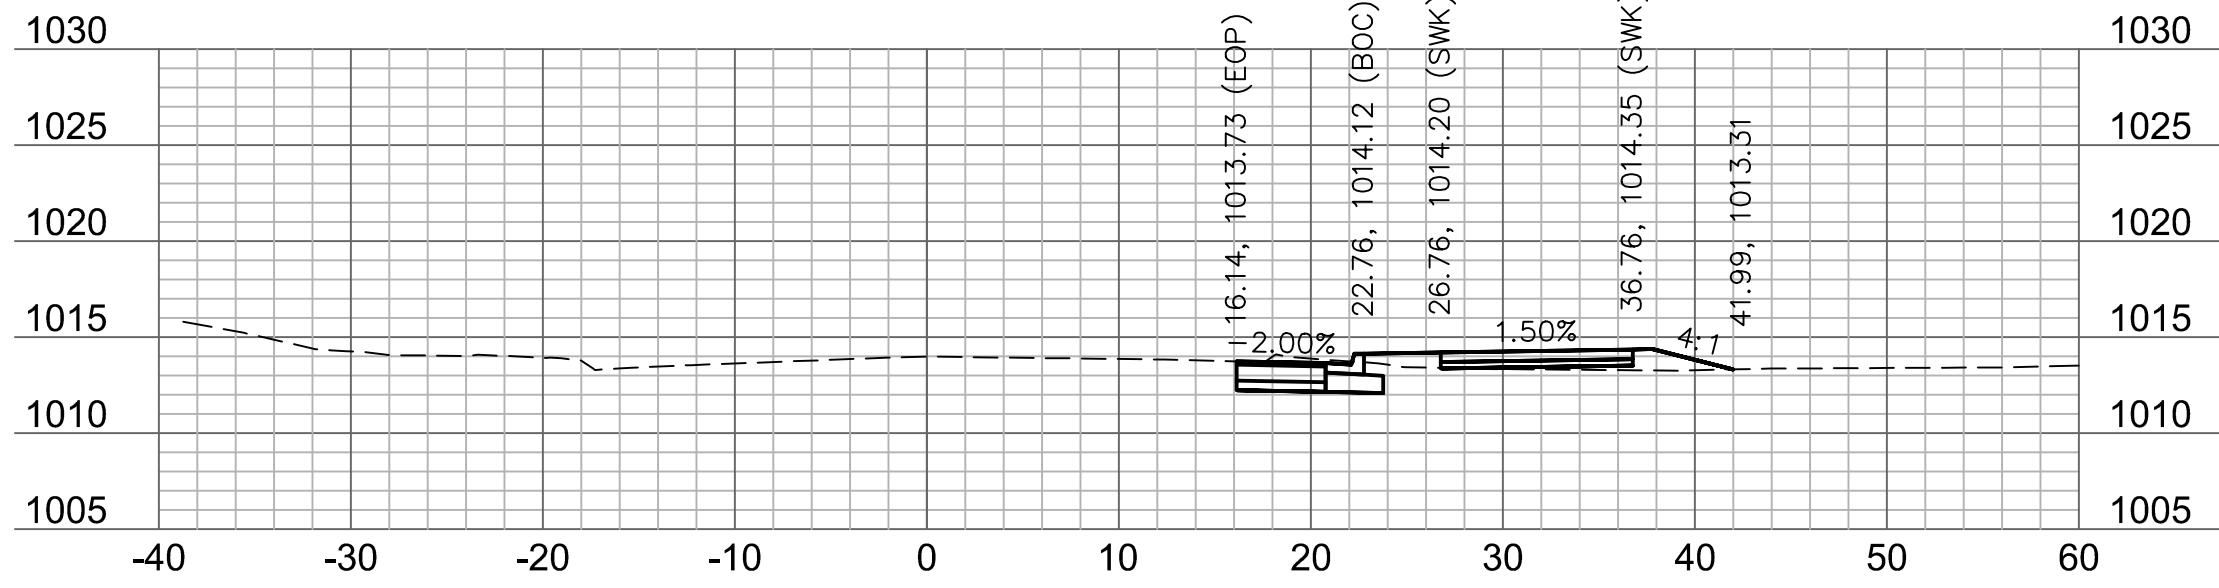


97+25

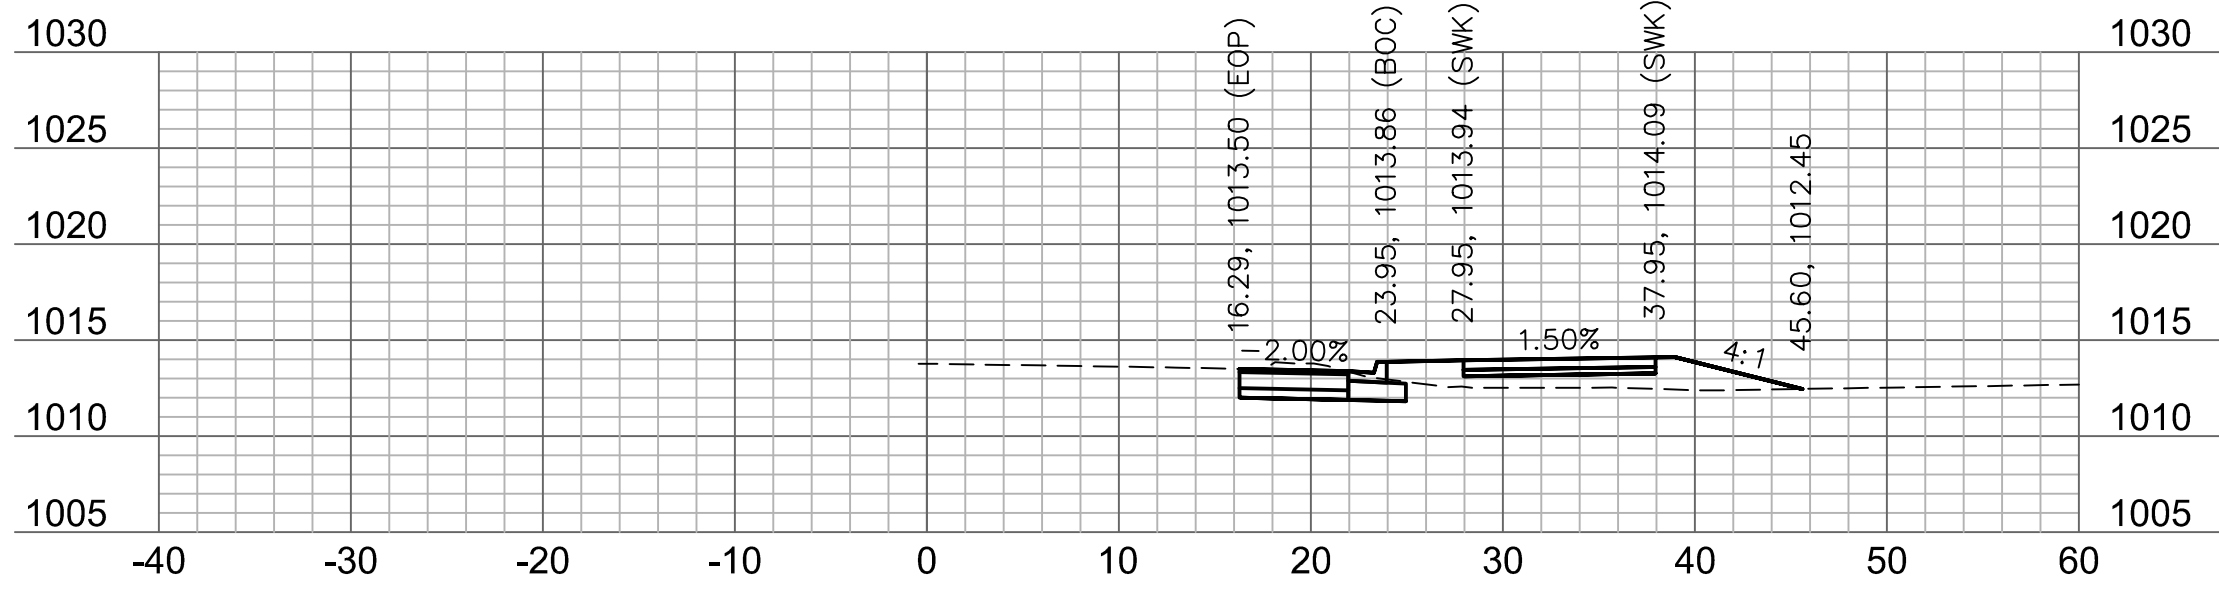


97+00

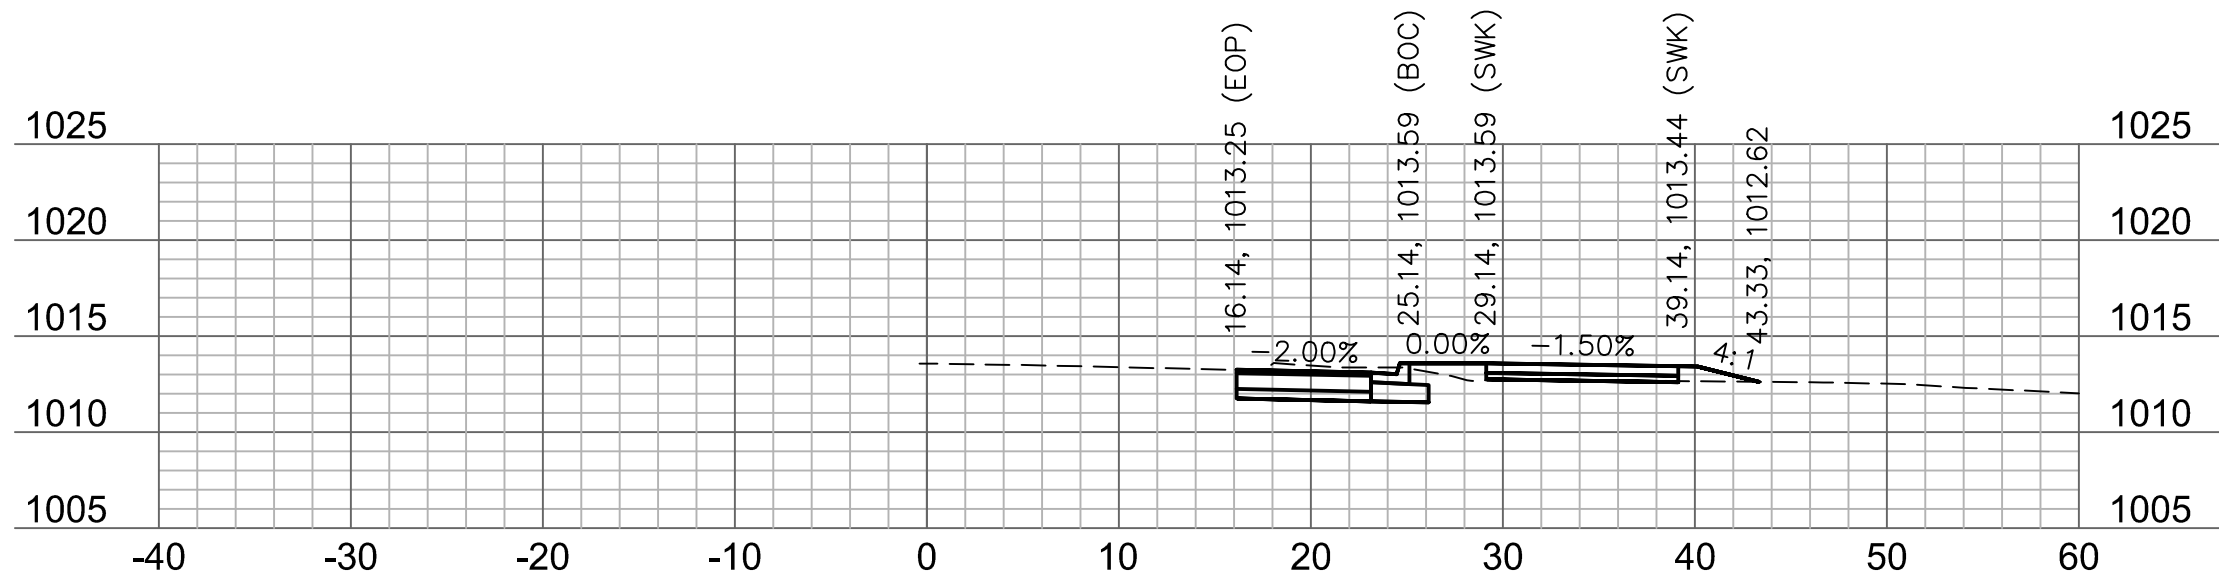


96+75

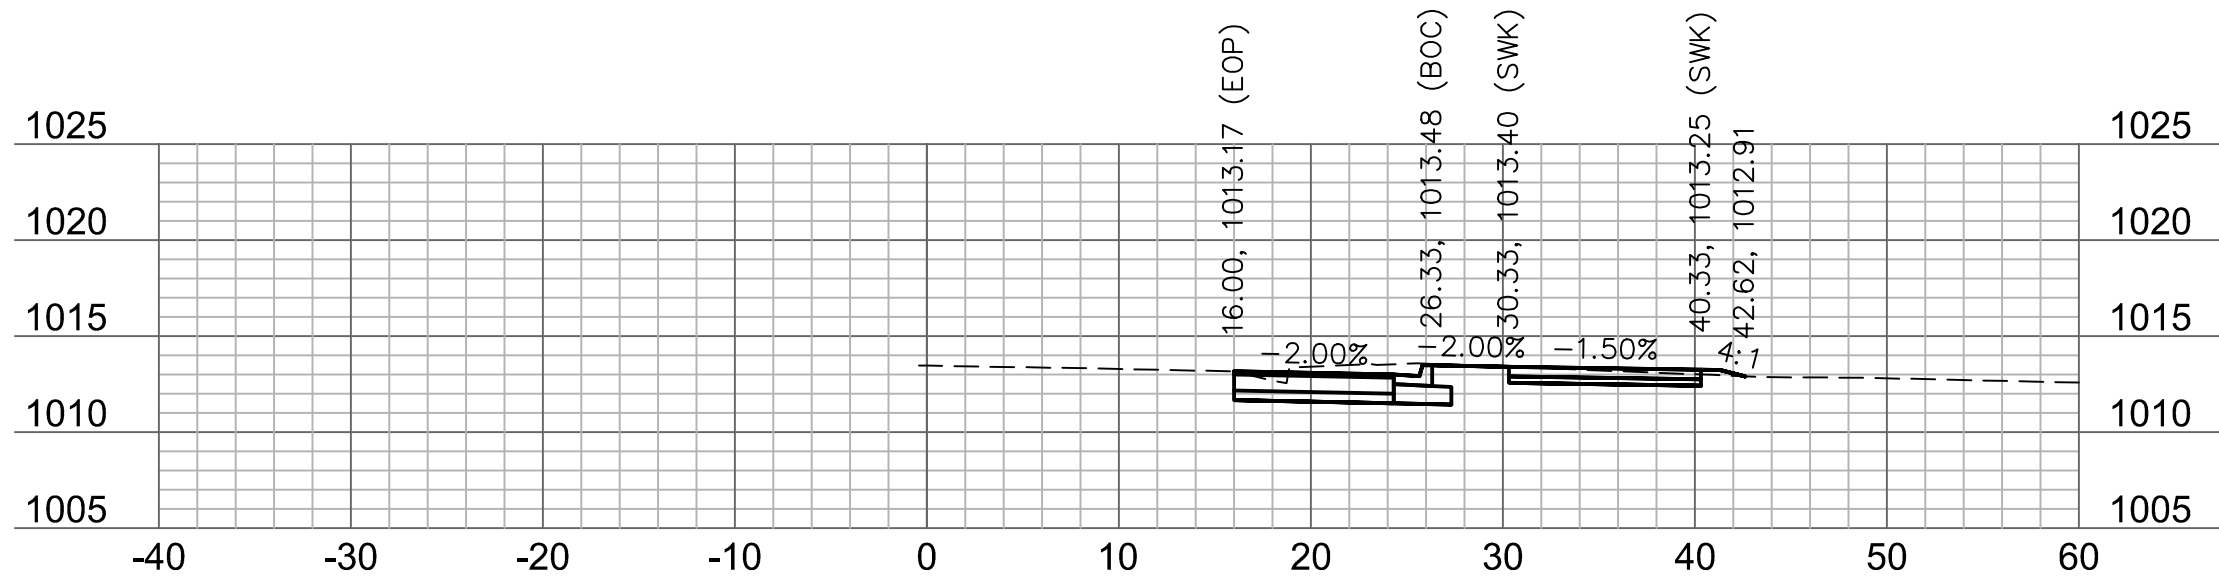


96+50

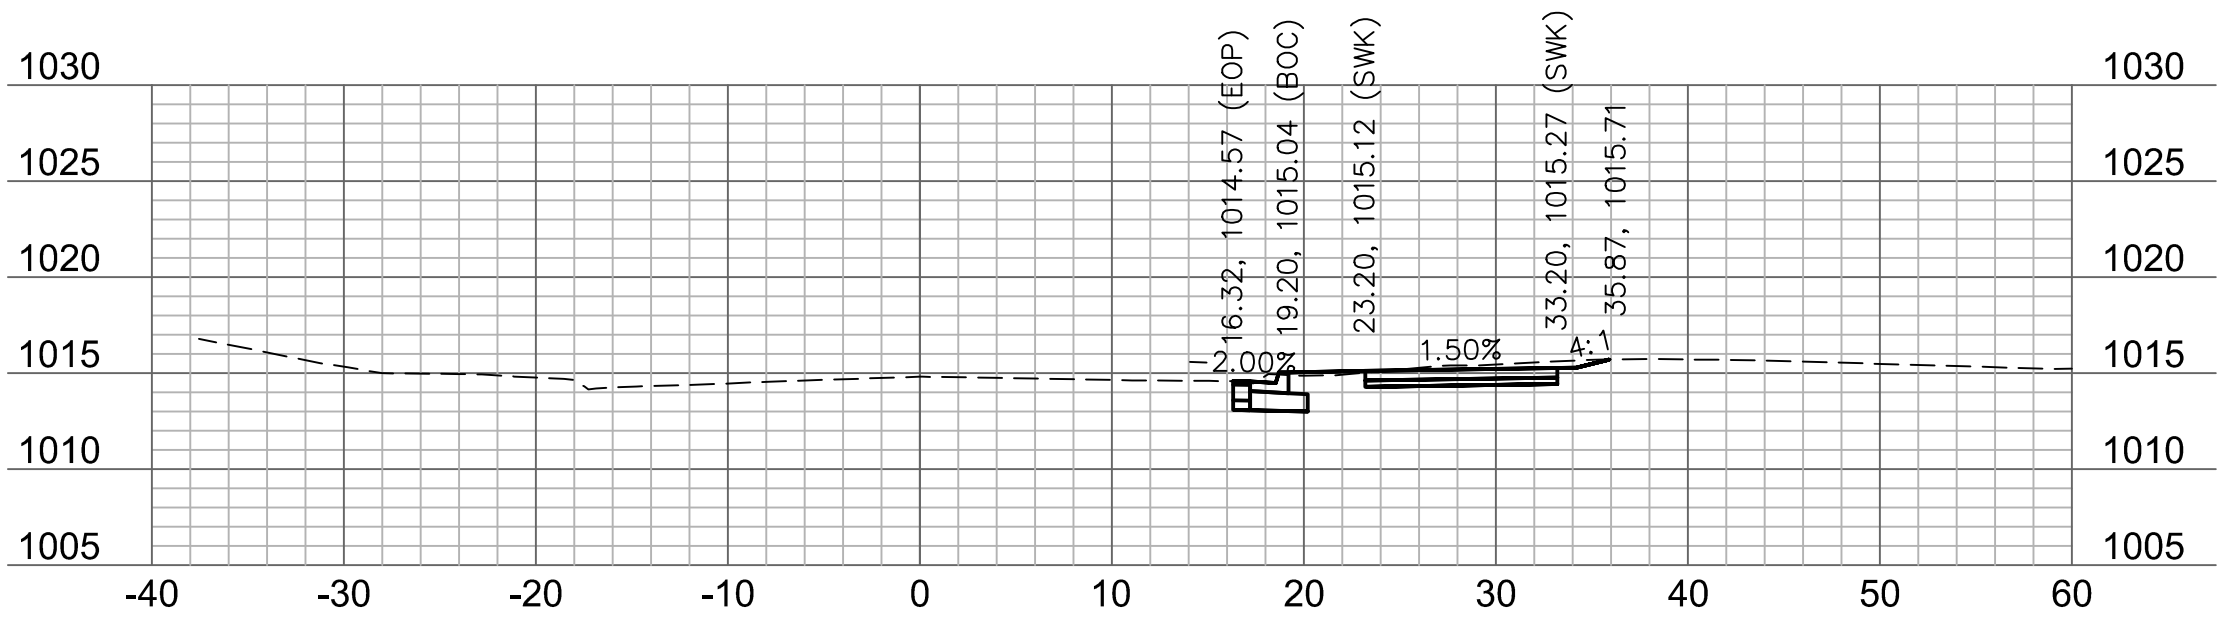


98+00

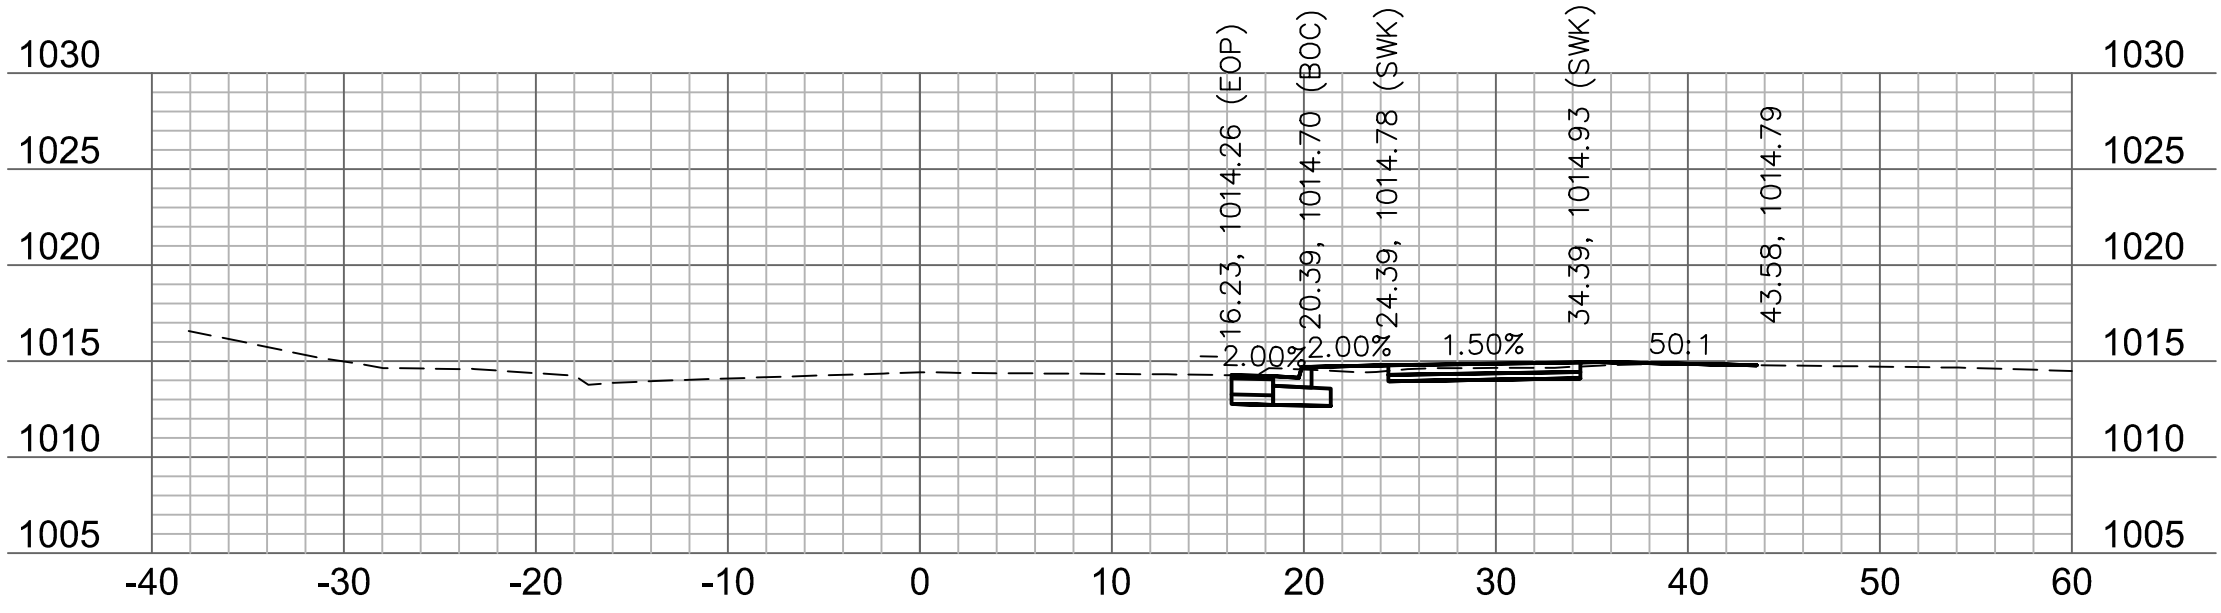

97+75

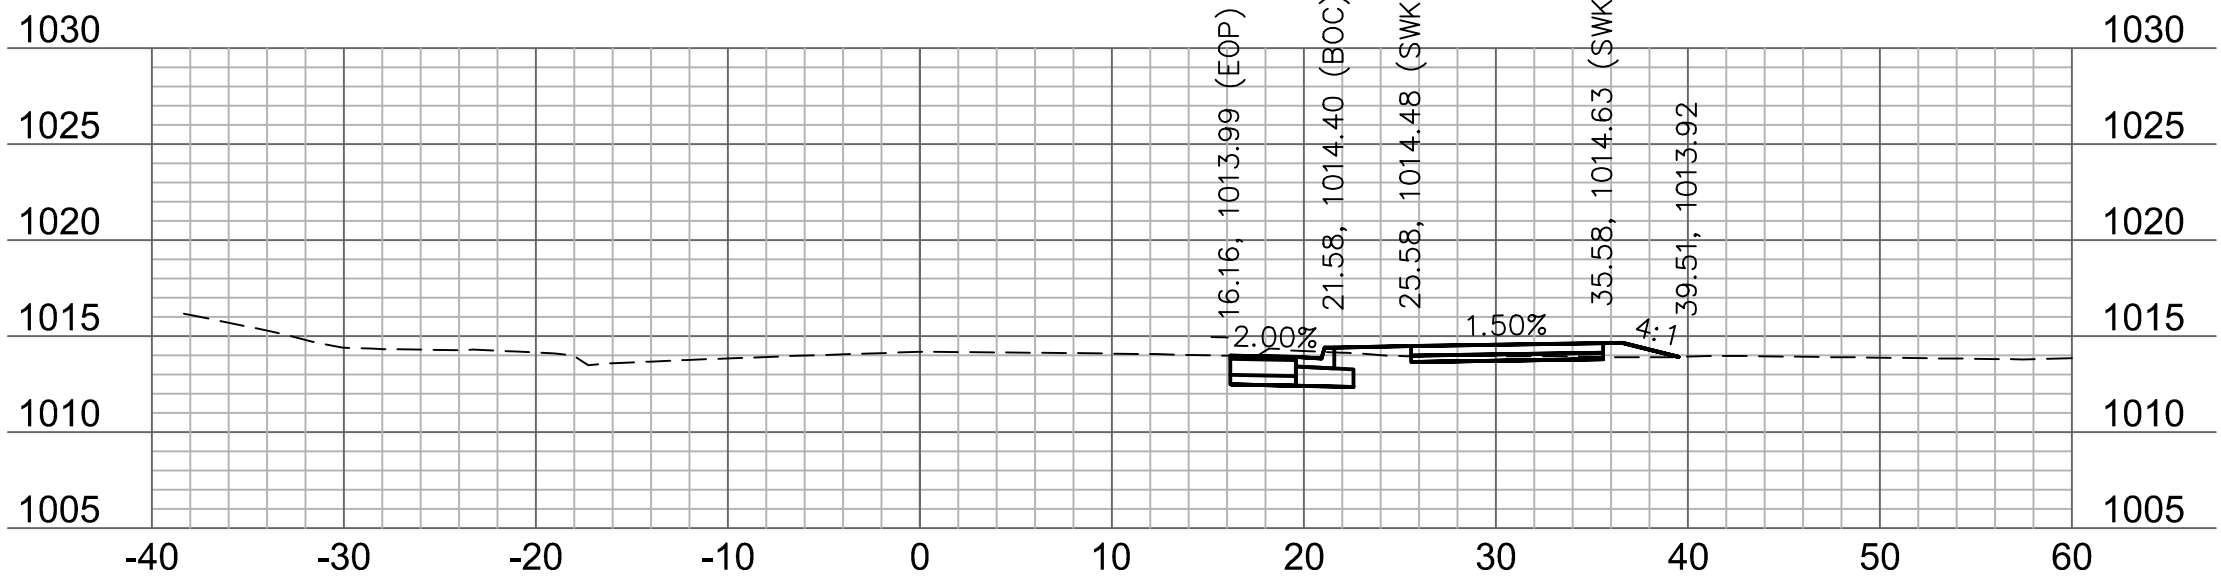


97+50

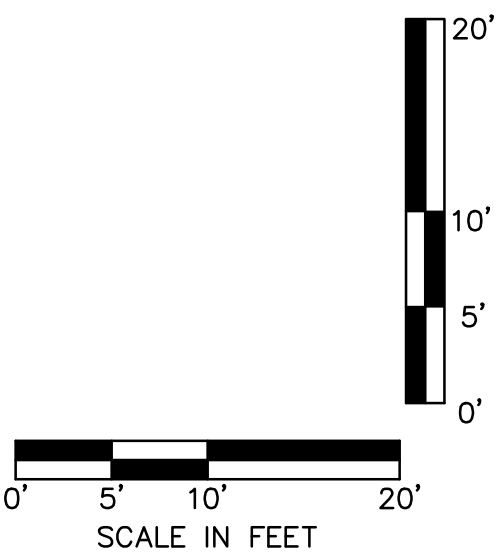

olson

Olsson Engineering - MO State Certificate of Authority #001592
7301 West 133rd Street, Suite 200 TEL 913.381.1170
Overland Park, KS 66213-4750 FAX 913.381.1174 www.olsson.com

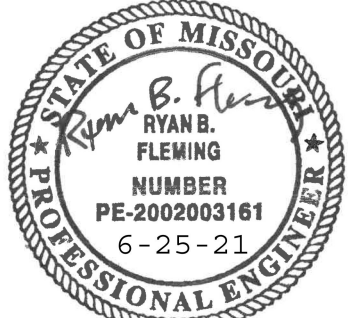

RYAN B. FLEMING
MO. NO. PE-2002003161

[illegible]

BAILEY ROAD
CROSS SECTIONS









LEE'S SUMMIT MIDDLE SCHOOL #4
BAILEY ROAD PUBLIC IMPROVEMENTS

LEE'S SUMMIT, MISSOURI

2021

C.O.A. NO.: 001592
DRAWN BY: RPH
CHECKED BY: RBF
APPROVED BY: RBF
QA/QC BY: XXX
PROJECT NO.: 020-0103
DWG NO.: T_XSC01_0200103
DATE: 2021-02-01

SHEET
98 OF 99

        

REVISIONS

LEE'S SUMMIT MIDDLE SCHOOL #4
BAILEY ROAD PUBLIC IMPROVEMENTS

LEE'S SUMMIT, MISSOURI

C.O.A. NO.: 001592
DRAWN BY: RPH
CHECKED BY: RBF
APPROVED BY: RBF
QA/QC BY: XXX
PROJECT NO.: 020-0103
DWG NO.: T_XSC01_0200103
DATE: 2021-02-01

SHEET
99 OF 99