

PUBLIC STREET PLANS FOR

LEE'S SUMMIT R7 MIDDLE SCHOOL ON BAILEY RD. - OFF-SITE
TRAFFIC IMPROVEMENTS, TRAFFIC SIGNAL AT HAMBLÉN RD. &
BAILEY RD. & GREENWAY TRAIL IMPROVEMENTS

CITY OF LEE'S SUMMIT
JACKSON COUNTY, MISSOURI

INDEX OF SHEETS

SHEET NO. TITLE

1	TITLE SHEET
2-4	GENERAL LAYOUT
5-9	ALIGNMENT DATA AND SURVEY CONTROL
10	GENERAL NOTES
11	RECAPITULATION OF QUANTITIES
12-16	DEMOLITION AND REMOVALS
17-19	TYPICAL SECTIONS
20-23	RIGHT OF WAY PLANS
24-29	PLAN & PROFILES - BAILEY ROAD
30	PLAN & PROFILES - SE CENTURY DRIVE
31	PLAN & PROFILES - SE 13TH STREET
32	PLAN & PROFILES - SE CAPE DRIVE
33-36	INTERSECTION LAYOUTS
37-38	DRIVE LAYOUTS
39-42	SIDEWALK RAMP LAYOUTS
43	STORM SEWER PROFILES
44	DRAINAGE MAP & STORM SEWER CALCULATIONS
45-48	STORM SEWER DETAILS
49-52	STANDARD DETAILS
53-55	EROSION CONTROL PLANS
56-59	EROSION CONTROL DETAILS
60	PUBLIC WATER MAIN EXTENSION PLAN & PROFILE
61	PUBLIC WATER MAIN EXTENSION STANDARD DETAILS
62-74	TRAFFIC SIGNAL PLANS AND DETAILS
75-78	FIBER INTERCONNECT PLANS & DETAILS
79-87	PAVEMENT MARKING & SIGNING PLANS AND DETAILS
88-89	TRAFFIC CONTROL PLAN
90-100	CROSS SECTIONS - BAILEY ROAD
101	CROSS SECTIONS - SE CENTURY DRIVE

PREPARED & SUBMITTED BY:

olsson

7301 W. 133RD STREET, SUITE 200
OVERLAND PARK, KANSAS 66213

Ryan B. Fleming 8/11/21
RYAN B. FLEMING, P.E. DATE
I CERTIFY THESE PLANS WERE PREPARED BY ME
OR UNDER MY IMMEDIATE PERSONAL SUPERVISION.
THE FOLLOWING DRAWINGS ARE INTENDED TO BE
AUTHENTICATED BY MY SEAL: PE-2002003161

Shannon Jeffries 5/17/21
SHANNON JEFFRIES, P.E. DATE
I CERTIFY THESE PLANS WERE PREPARED BY ME
OR UNDER MY IMMEDIATE PERSONAL SUPERVISION.
THE FOLLOWING DRAWINGS ARE INTENDED TO BE
AUTHENTICATED BY MY SEAL: PE-2008000069

APPROVED BY:

CITY OF LEE'S SUMMIT

GEORGE BINGER, P.E.

CITY ENGINEER

DATE

LEGEND

▲CPT	SURVEY CONTROL POINT	TS	TRAFFIC SIGNAL BOX
▲TBM	SURVEY BENCHMARK	○	TRAFFIC SIGNAL MANHOLE
□GAS	GAS METER	○—○	TRAFFIC SIGNAL POLE W/ ARM
□GAR	GAS RISER	○—○	TRAFFIC SIGNAL POLE
○	GAS MANHOLE	TS	TRAFFIC SIGNAL CONTROL BOX
□GR	GAS REGULATOR	○	TRAFFIC SIGNAL PEDESTAL
TV	TELEVISION PEDESTAL	EM	ELECTRIC MANHOLE
F	FIBER BOX	EM	ELECTRIC METER
○	FIBER PEDESTAL	ER	ELECTRIC RISER
□	CABLE BOX	□	ELECTRIC BOX
□V	CABLE VAULT	□	ELECTRIC CABINET
TV	TELEPHONE PEDESTAL	□	ELECTRIC JUNCTION BOX
○	STORM MANHOLE	○SPH	SPRINKLER HEAD
■	STORM GRATE	○SCV	SPRINKLER CONTROL VALVE
○	SANITARY MANHOLE	○	WATER METER PIT
○YL	YARD LIGHT	○	FIRE HYDRANT
○LTP	LIGHT POLE	○WV	WATER METER
○	POWER POLE	○FP	WATER VALVE
○LPPP	POWER POLE W/ LIGHT	○	FLAG POLE
○	GUY WIRE	○	SIGN
○	STUMP	○	BOLLARD
○	BUSH	○	WOOD POST
○	EVERGREEN TREE	○COL	STEEL POST
○	DECIDUOUS TREE	○	COLUMN
○	MAILBOX	○	BORE HOLE
○		○	FIBER OPTIC VAULT

—	SECTION LINE
—P—	PROPERTY LINE
—	CENTER LINE
—	PROPOSED ROW LINE
—	EXISTING ROW LINE
—	UTILITY EASEMENT
—+3.74—	EXISTING MAJOR CONTOUR
—+3.74—	EXISTING MINOR CONTOUR
—1371—	PROPOSED MAJOR CONTOUR
—1371—	PROPOSED MINOR CONTOUR
—TEL—	EXISTING TELEPHONE LINE
—	EXISTING SANITARY LINE
—	EXISTING STORM LINE
—G—	EXISTING GAS LINE
—W—	EXISTING WATER LINE
—x—x—x—x—	EXISTING CHAIN LINK FENCE
—P-OH—	EXISTING OVERHEAD ELECTRIC
—P-UG—	EXISTING UNDERGROUND ELECTRIC
.....	GRADING LIMITS
—	TEMPORARY CONSTRUCTION EASEMENT
—x—x—x—x—	PROPOSED CHAIN LINK FENCE
—	PROPOSED WOOD PRIVACY FENCE
—	EXISTING TREELINE
—FO—	EXISTING FIBER OPTIC LINE
—CATV—	EXISTING CATV LINE
—	PROPOSED UNDERDRAIN

ABBREVIATION TABLE

M.G.	MATCH GRADE
P	PAVEMENT
TC	TOP OF CURB
BC	BACK OF CURB
EP	EDGE OF PAVEMENT
R/W	RIGHT-OF-WAY
TCE	TEMPORARY CONSTRUCTION EASEMENT
PROP.	PROPOSED
EXIST.	EXISTING
TYP.	TYPICAL
(R)	REMOVAL
CONST.	CONSTRUCT
TBM	TEMPORARY BENCHMARK
CPT	CONTROL POINT
D.N.D.	DO NOT DISTURB
U.I.P.	USE IN PLACE
ADJ.	ADJUST
EL.	ELEVATION
ESMT.	EASEMENT
B-B	BACK OF CURB TO BACK OF CURB DIMENSION
SP.	SPECIAL
DT.	DITCH
STD.	STANDARD
PERM.	PERMANENT



1-800-DIG-RITE or 811
www.mo1call.com

THE EXISTING UTILITY LOCATIONS SHOWN ON THE PLANS ARE APPROXIMATE AND MAY NOT INCLUDE ALL LINES PRESENT. THE CONTRACTOR SHALL BE RESPONSIBLE TO CALL "1-800-DIG-RITE", AND COORDINATE FIELD LOCATION OF EXISTING UNDERGROUND UTILITIES PRIOR TO BEGINNING GRADING ACTIVITIES. !!STOP!! CALL BEFORE YOU DIG!!

WATER - LEE'S SUMMIT WATER UTILITIES
1200 SE HAMBLÉN ROAD
LEE'S SUMMIT, MO 64081
(816) 969-1900

WASTEWATER - LITTLE BLUE VALLEY SEWER DISTRICT
21208 E OLD ATHONTON ROAD
INDEPENDENCE, MO 640581
(816) 796-7660

ELECTRIC - EVERGY
1300 SE HAMBLÉN ROAD
LEE'S SUMMIT, MO 66219
(888) 471-5275


UTILITY COMPANIES

GAS - SPIRE GAS
3025 SE CLOVER DR
LEE'S SUMMIT, MO 64082
(816) 969-2200

TELEPHONE - AT&T
1636 SE BLUE PKWY
LEE'S SUMMIT, MO 64063
(816) 600-5552

CABLE - SPECTRUM
188 NW OLDHAM PKWY
LEE'S SUMMIT, MO 64081
(866) 874-2389

FIBER OPTIC - GOOGLE FIBER
908 BROADWAY BLVD.
KANSAS CITY, MO 64105.
(913) 663-1900

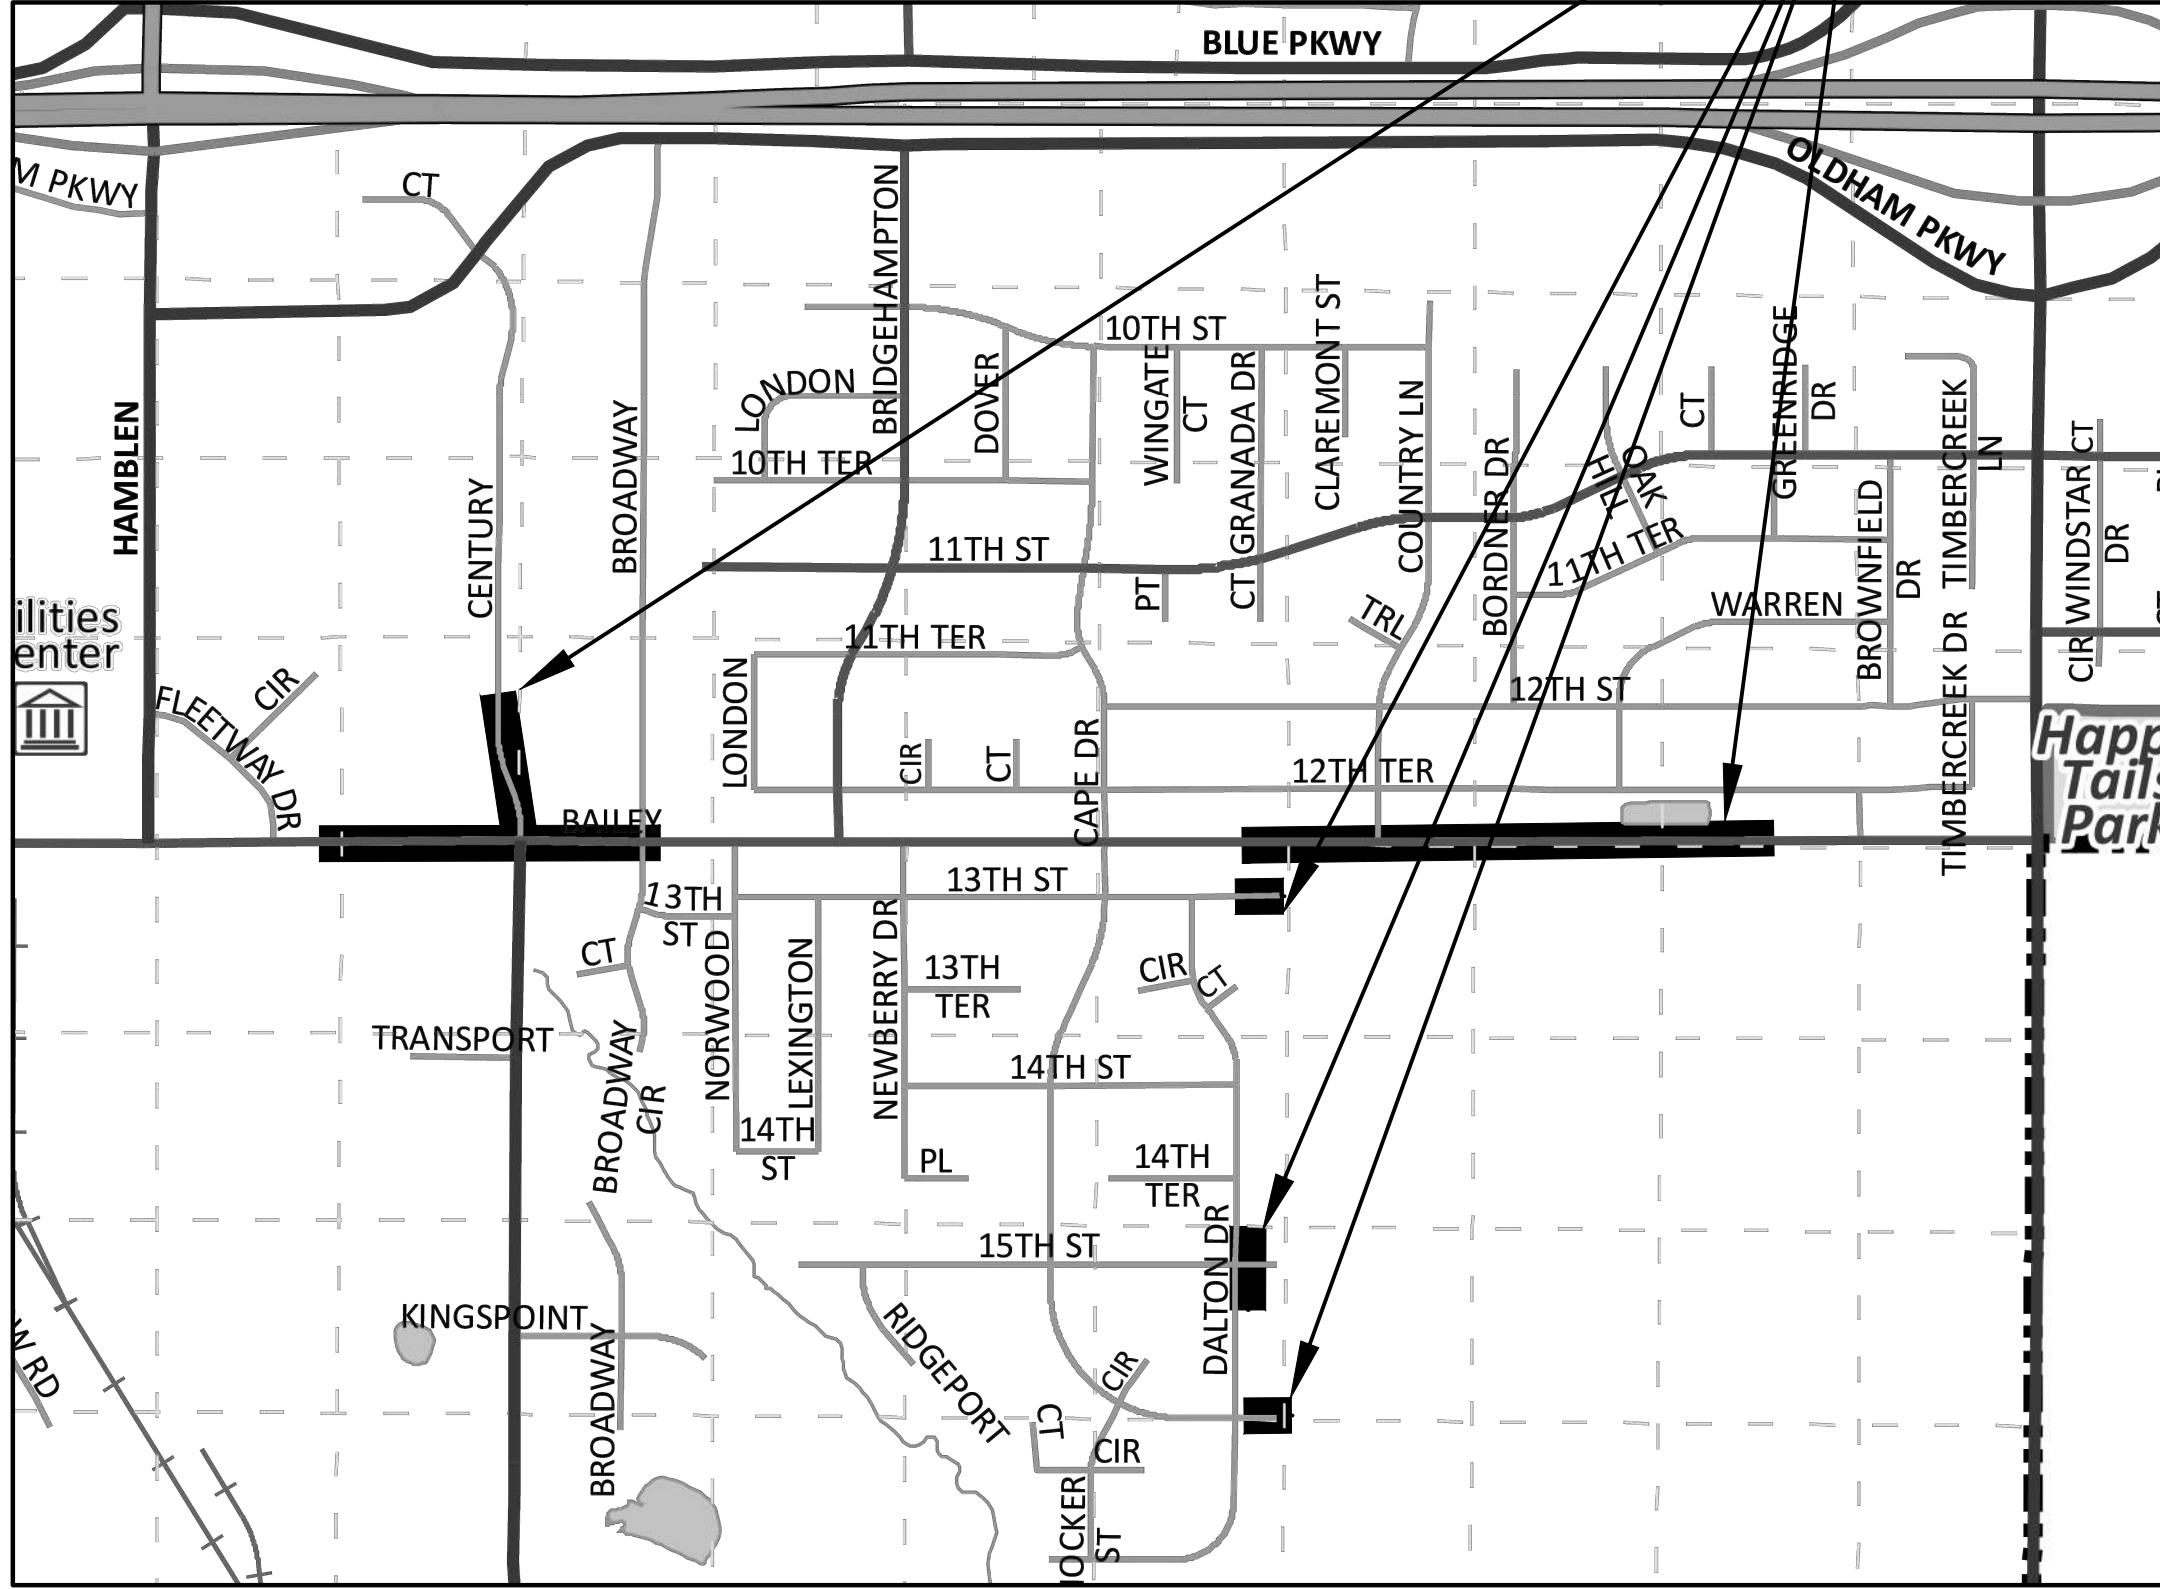

LOCATION MAP

NOT TO SCALE

DESIGN/POSTED SPEED:

RANSON ROAD = 45 MPH
BAILEY ROAD = 35 MPH
CENTURY DRIVE (NORTH OF BAILEY ROAD) = 25 MPH
CENTURY DRIVE (SOUTH OF BAILEY ROAD) = 40 MPH
SE 15TH STREET = 25 MPH
SE CAPE DRIVE = 25 MPH

USER: rholler


DATE: Aug 25, 2021 9:32am

DATE: Aug 25, 2021 9:32am

DATE: Aug 25, 2021 9:32am

DATE: Aug 25, 2021 9:32am

olsson

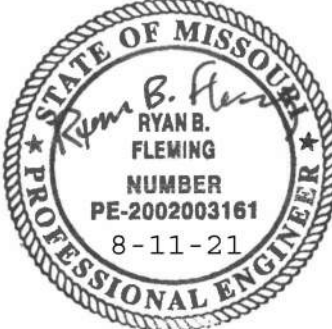

RYAN B. FLEMING
MO. NO. PE-2002003161

REV. NO.	DATE	REVISIONS DESCRIPTION	BY
1	08/25/2021	ASI #29	RPL

TITLE SHEET	LEE'S SUMMIT MIDDLE SCHOOL #4 BAILEY ROAD PUBLIC IMPROVEMENTS	2021
-------------	--	------

C.O.A. NO.:	001592
DRAWN BY:	MLW
CHECKED BY:	RPH
APPROVED BY:	RBE
QA/QC BY:	RBE
PROJECT NO.:	020-0103
DWG NO.:	T_TTL01_0200103
DATE:	2021-02-01


SHEET
1 OF 101

USER: rhaller
C_PBASE_0200103

Drives)\GENERAL\T_LAY01_0200103.dwg
T_PPATT_0200103 V_TOPO_00103

3\40-Design\AutoCAD\Final Plans\Sheets\RDBR\Lee Summit Plan Set - (T_PBASE_0200103
XREFS: V_XBOU-2_00103 V_XTOPO-2_00103

DWG:
DATE:

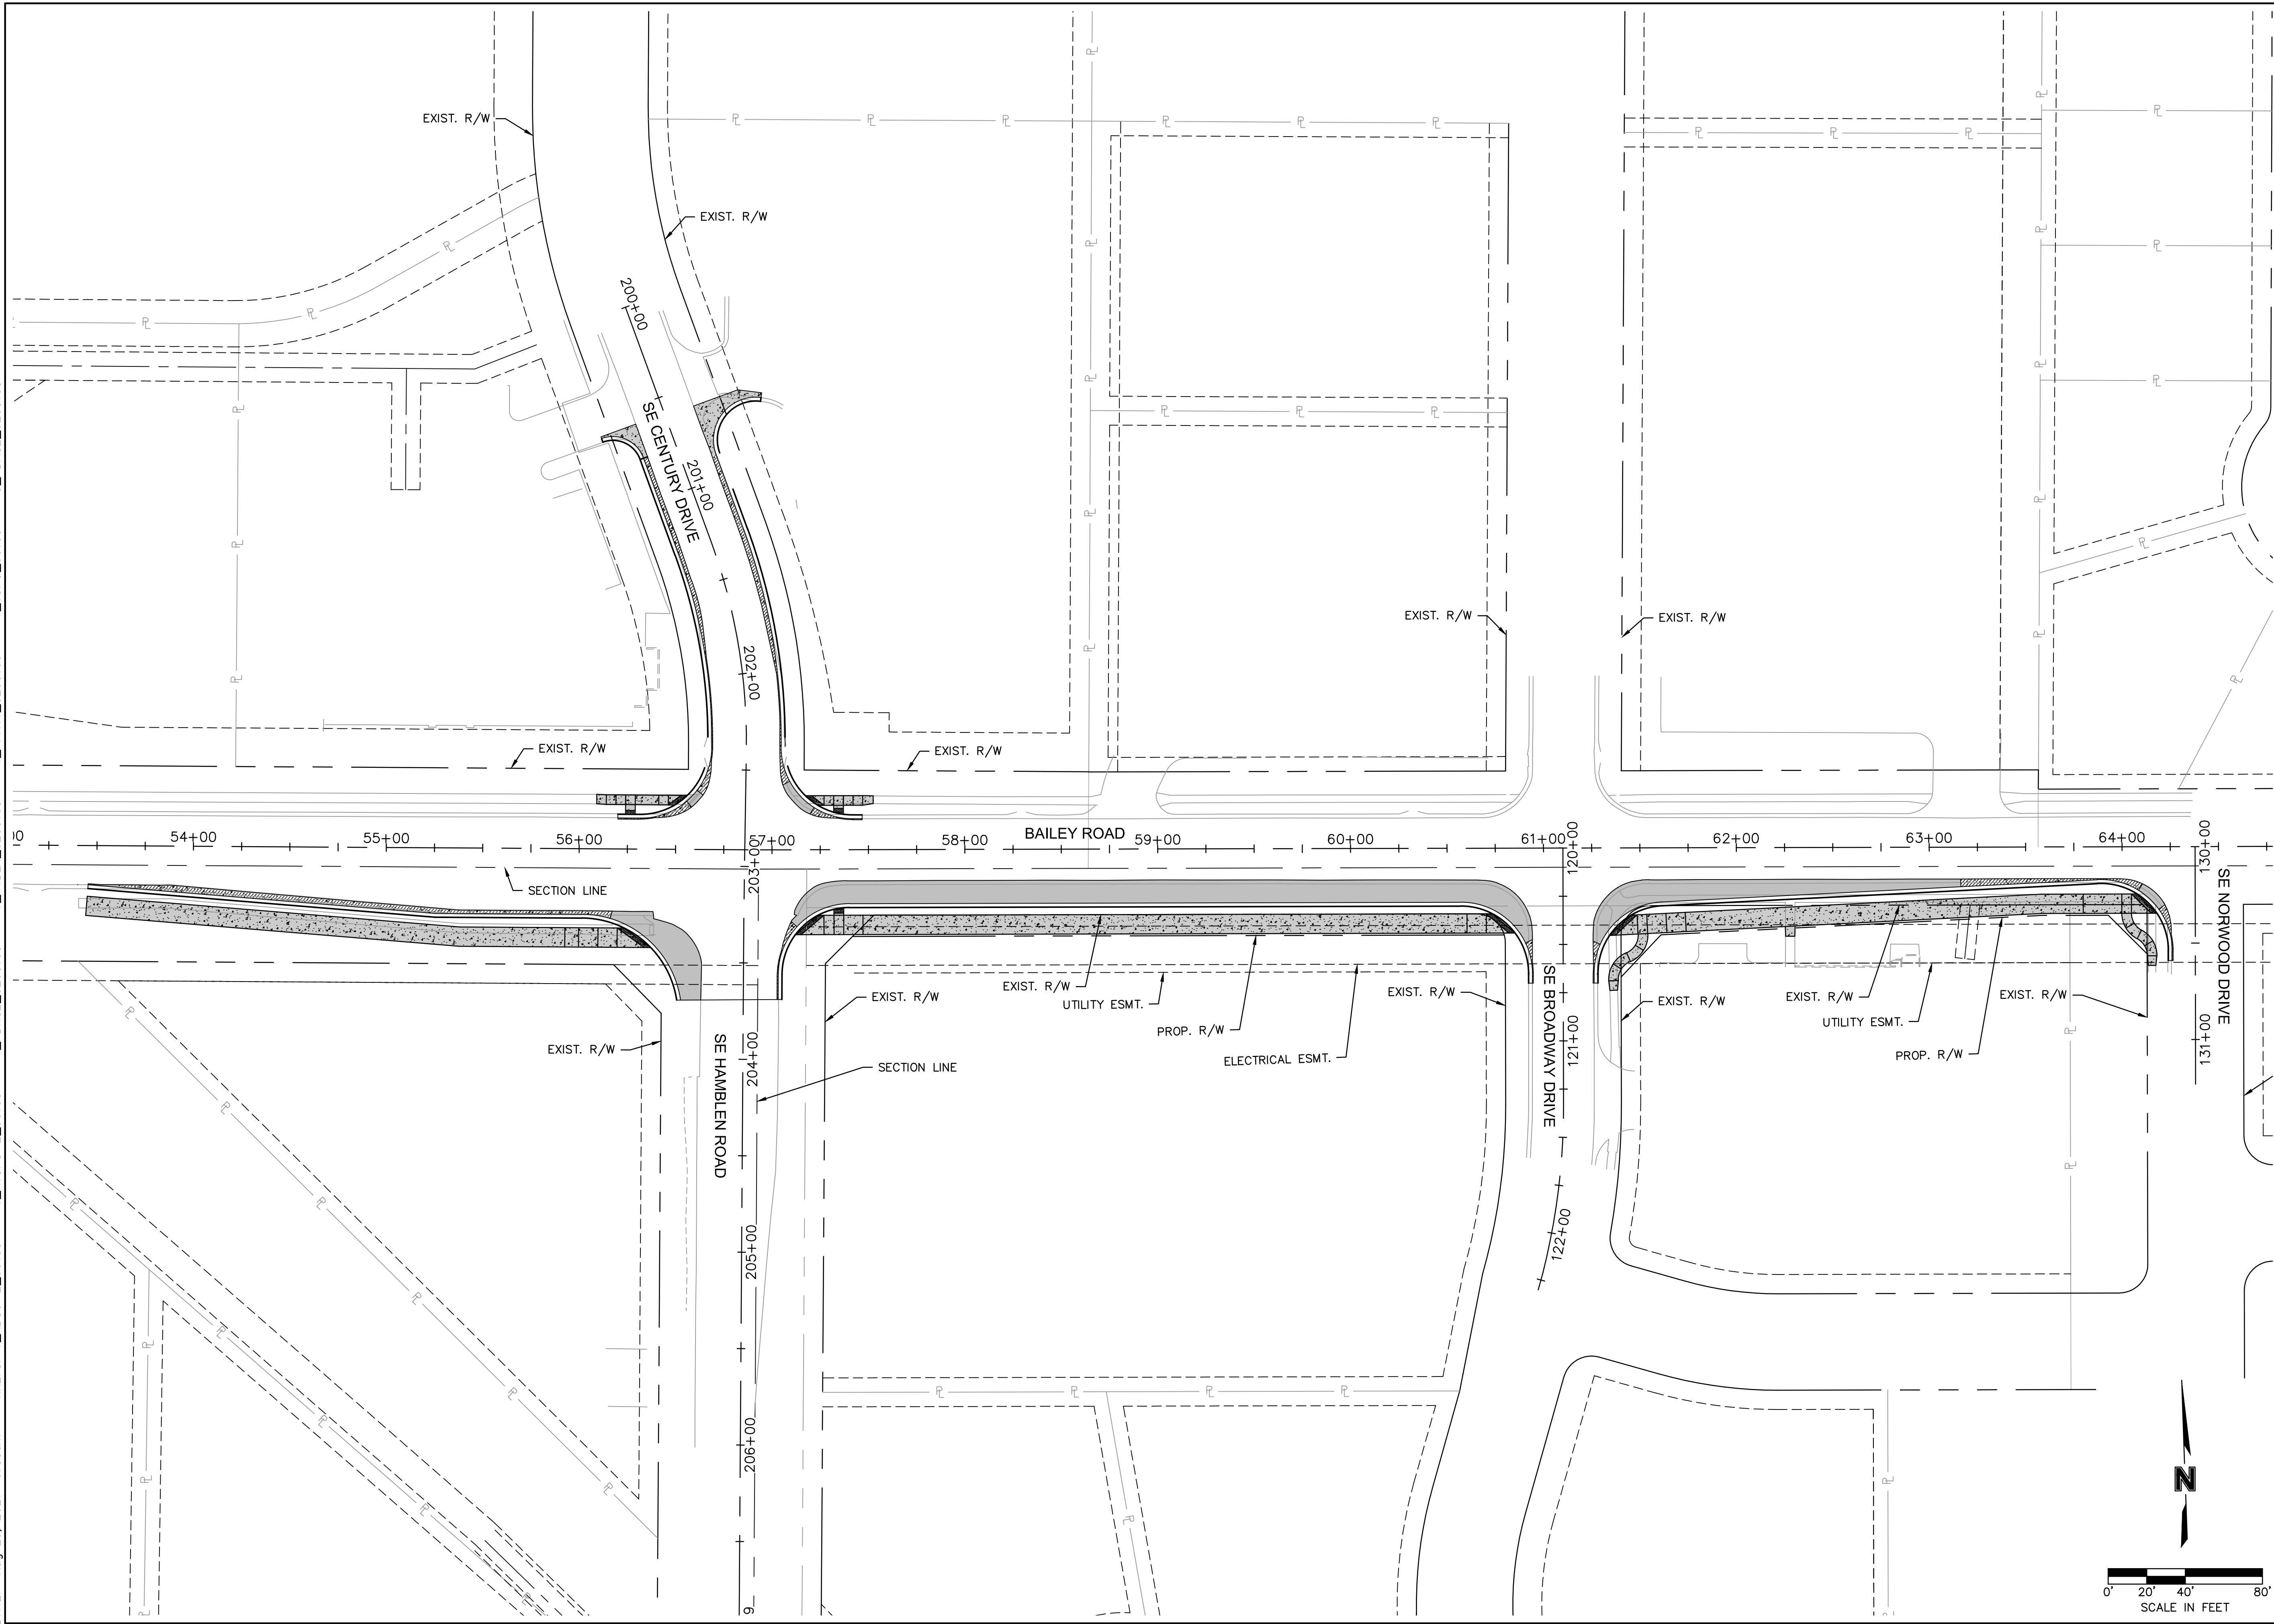

GENERAL LAYOUT

LEE'S SUMMIT MIDDLE SCHOOL #4
BAILEY ROAD PUBLIC IMPROVEMENTS

LEE'S SUMMIT, MISSOURI

2021

[illegible]



RYAN B. FLEMING
D. NO. PE-2002003161



olson

Olsson Engineering - MO State Certificate of Authority #001592
7301 West 133rd Street, Suite 200 TEL 913.381.1170
Overland Park, KS 66213-4750 FAX 913.381.1174 www.olsson.com

USER: rhaller
C_PBASE_0200103

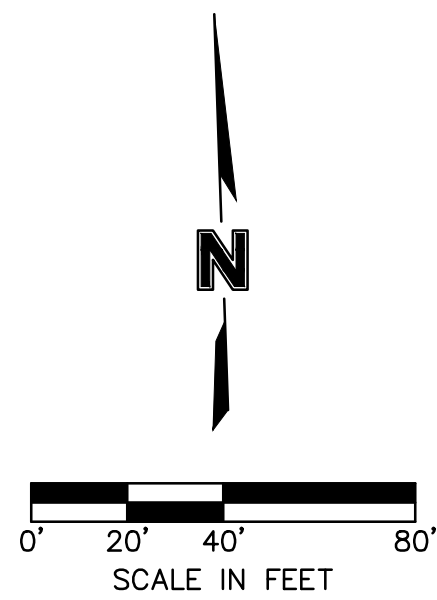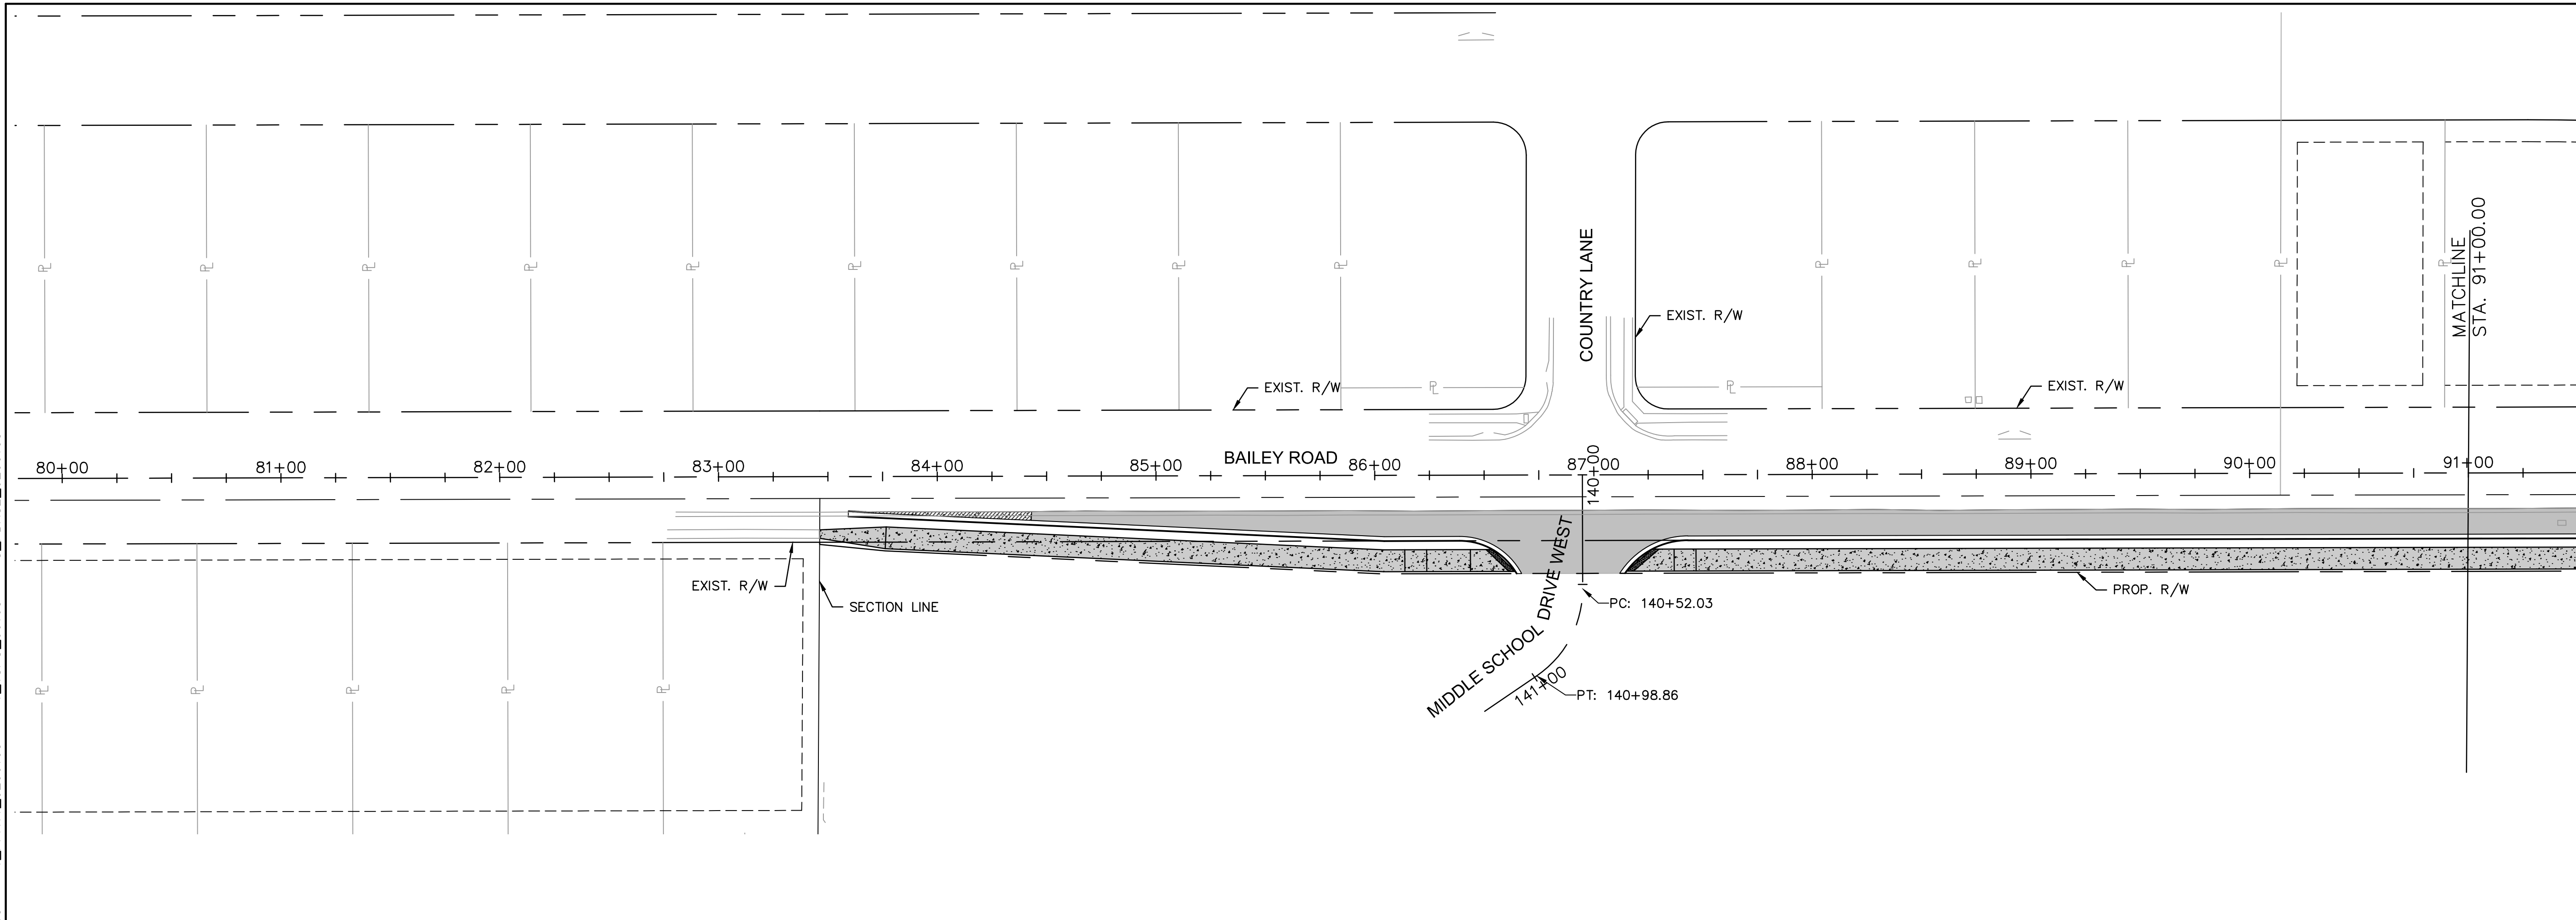


GENERAL LAYOUT


LEE'S SUMMIT MIDDLE SCHOOL #4
BAILEY ROAD PUBLIC IMPROVEMENTS

LEE'S SUMMIT, MISSOURI

2021

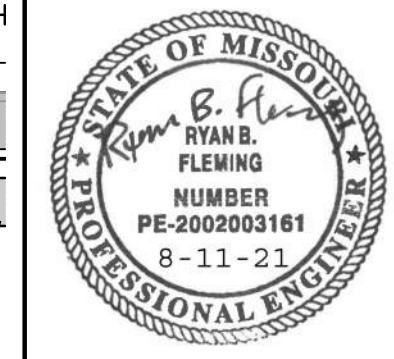[illegible]

RYAN B. FLEMING
MO. NO. PE-2002003161

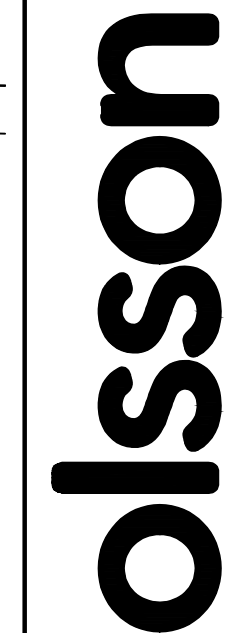

Olsson Engineering - MO State Certificate of Authority #001592
7301 West 133rd Street, Suite 200 TEL 913.381.1170
Overland Park, KS 66213-4750 FAX 913.381.1174 www.olsson.com

DWG: F:\2020\0001-0500\020
DATE: Aug 25, 2021 9:38am

DWG: F:\2020\0001-0500\020-0103\40-Design\AutoCAD\Final Plans\Sheets\ROBR\Lee Summit Plan Set - (Century and Middle School Drives)\GENERAL\T_SUR01_0200103.dwg
DATE: Aug 25, 2021 9:39am XREFS: T_PTLK_0200103 V_TOPO_00103 V_XTOPO-2_00103 V_XBOU-2_00103 V_XBOU_00103 USER: rhaller

OLSSON CONTROL INFORMATION:

Basis of coordinates shown hereon are based on Missouri state plane coordinate system, West Zone, and scaled to ground coordinates utilizing a combined adjustment factor of 0.9998986, holding Jackson County GPS Control Point JA-45 as a base point. Distances shown hereon are ground distances in US Survey Feet.

MO DNR JA-45:
KC Metro Aluminum GRS Disk set in concrete $\pm 3"$ below pavement on shoulder of SE Ranson Rd. Stamped "JA-45".
N: 994990.346
E: 2834265.611
Elev.: 1046.26'

Olsson #100:
Set 1/2" Rebar with Olsson Control Cap. Set in the grass on the North Side of SE Bailey Rd.
N: 993598.83
E: 2831586.70
Elevation: 1032.16'

Ties:
1. SW 66.88' to the NE corner of the concrete sidewalk on the South side of SE Bailey Rd.
2. SSW 82.19' to the center of a power pole on the South side of SE Bailey Rd.
3. East 254.36' to the NW corner of a concrete curb inlet on the North side of SE Bailey Rd.
4. East $\pm 298'$ to the centerline of Country Ln. on the North side of SE Bailey Rd.

Olsson #101:
Set 1/2" Rebar with Olsson Control Cap. Set in the grass on the North side of SE Bailey Rd.
N: 993561.11
E: 2832755.84
Elevation: 1014.26'

Ties:
1. East 80.94' to the NW corner of a concrete curb inlet on the North side of SE Bailey Rd.
2. SE 91.53' to the SW corner of a concrete curb inlet on the South side of SE Bailey Rd.
3. NE 94.82' to the SW corner of a concrete overflow structure on the South side of a pond on the North side of SE Bailey Rd.
4. West $\pm 871'$ to the centerline of Country Ln. on the North side of SE Bailey Rd.

Olsson #102:
Set 1/2" Rebar with Olsson Control Cap. Set in the grass $\pm 58'$ East of the East end of SE 15th St.
N: 992084.37
E: 2831530.63
Elevation: 1012.56'

Ties:
1. NW 67.97' to the center of a water valve on the North side of SE 15th St.
2. West 59.33' to the center of a sanitary manhole on the South side of SE 15th St.
3. WSW 57.28' to the SE corner of the East end of the concrete sidewalk on the South side of SE 15th St.
4. North $\pm 15'$ to the Easterly prolongation of the centerline of SE 15th St.

Olsson #103:
Set 1/2" Rebar with Olsson Control Cap. Set in the grass $\pm 62'$ East of the East end of SE Cape Dr.
N: 991553.72
E: 2831514.48
Elevation: 1000.43'

Ties:
1. NW 76.12' to the center of a telephone pedestal on the North side of SE Cape Dr.
2. SW 67.00' to the center of a water valve on the South side of SE Cape Dr.
3. SW 70.06' to the SE corner of the East end of the concrete sidewalk on the South side of SE Cape Dr.
4. North $\pm 4'$ to the Easterly prolongation of the centerline of SE Cape Dr.


Basis of elevations shown hereon are based upon NAVD '88 utilizing MoDOT's continuously monitored GNSS system and holding the elevation of JA-45 elevation 1046.26'

Olsson Benchmark #1:
Set chiseled square cut on center front face of a curb inlet on North side of SE Bailey Rd. $\pm 42'$ West of Country Ln.
Elevation: 1028.43'

Olsson Benchmark #2:
Set chiseled square cut on SE corner of overflow structure on South side of pond on North side of SE Bailey Rd. $\pm 962'$ East of Country Ln.
Elevation: 1017.13'

Olsson Benchmark #3:
Set chiseled "+" cut on SSE flange bolt of fire hydrant in the NW quadrant of the intersection of SE 15th St. and SE Dalton Dr.
Elevation: 1016.27'

Olsson Benchmark #4:
Set chiseled square cut on edge of sidewalk at the West center of a curb inlet in the NW quadrant of the intersection of SE Cape Dr. and SE Dalton Dr.
Elevation: 999.24'

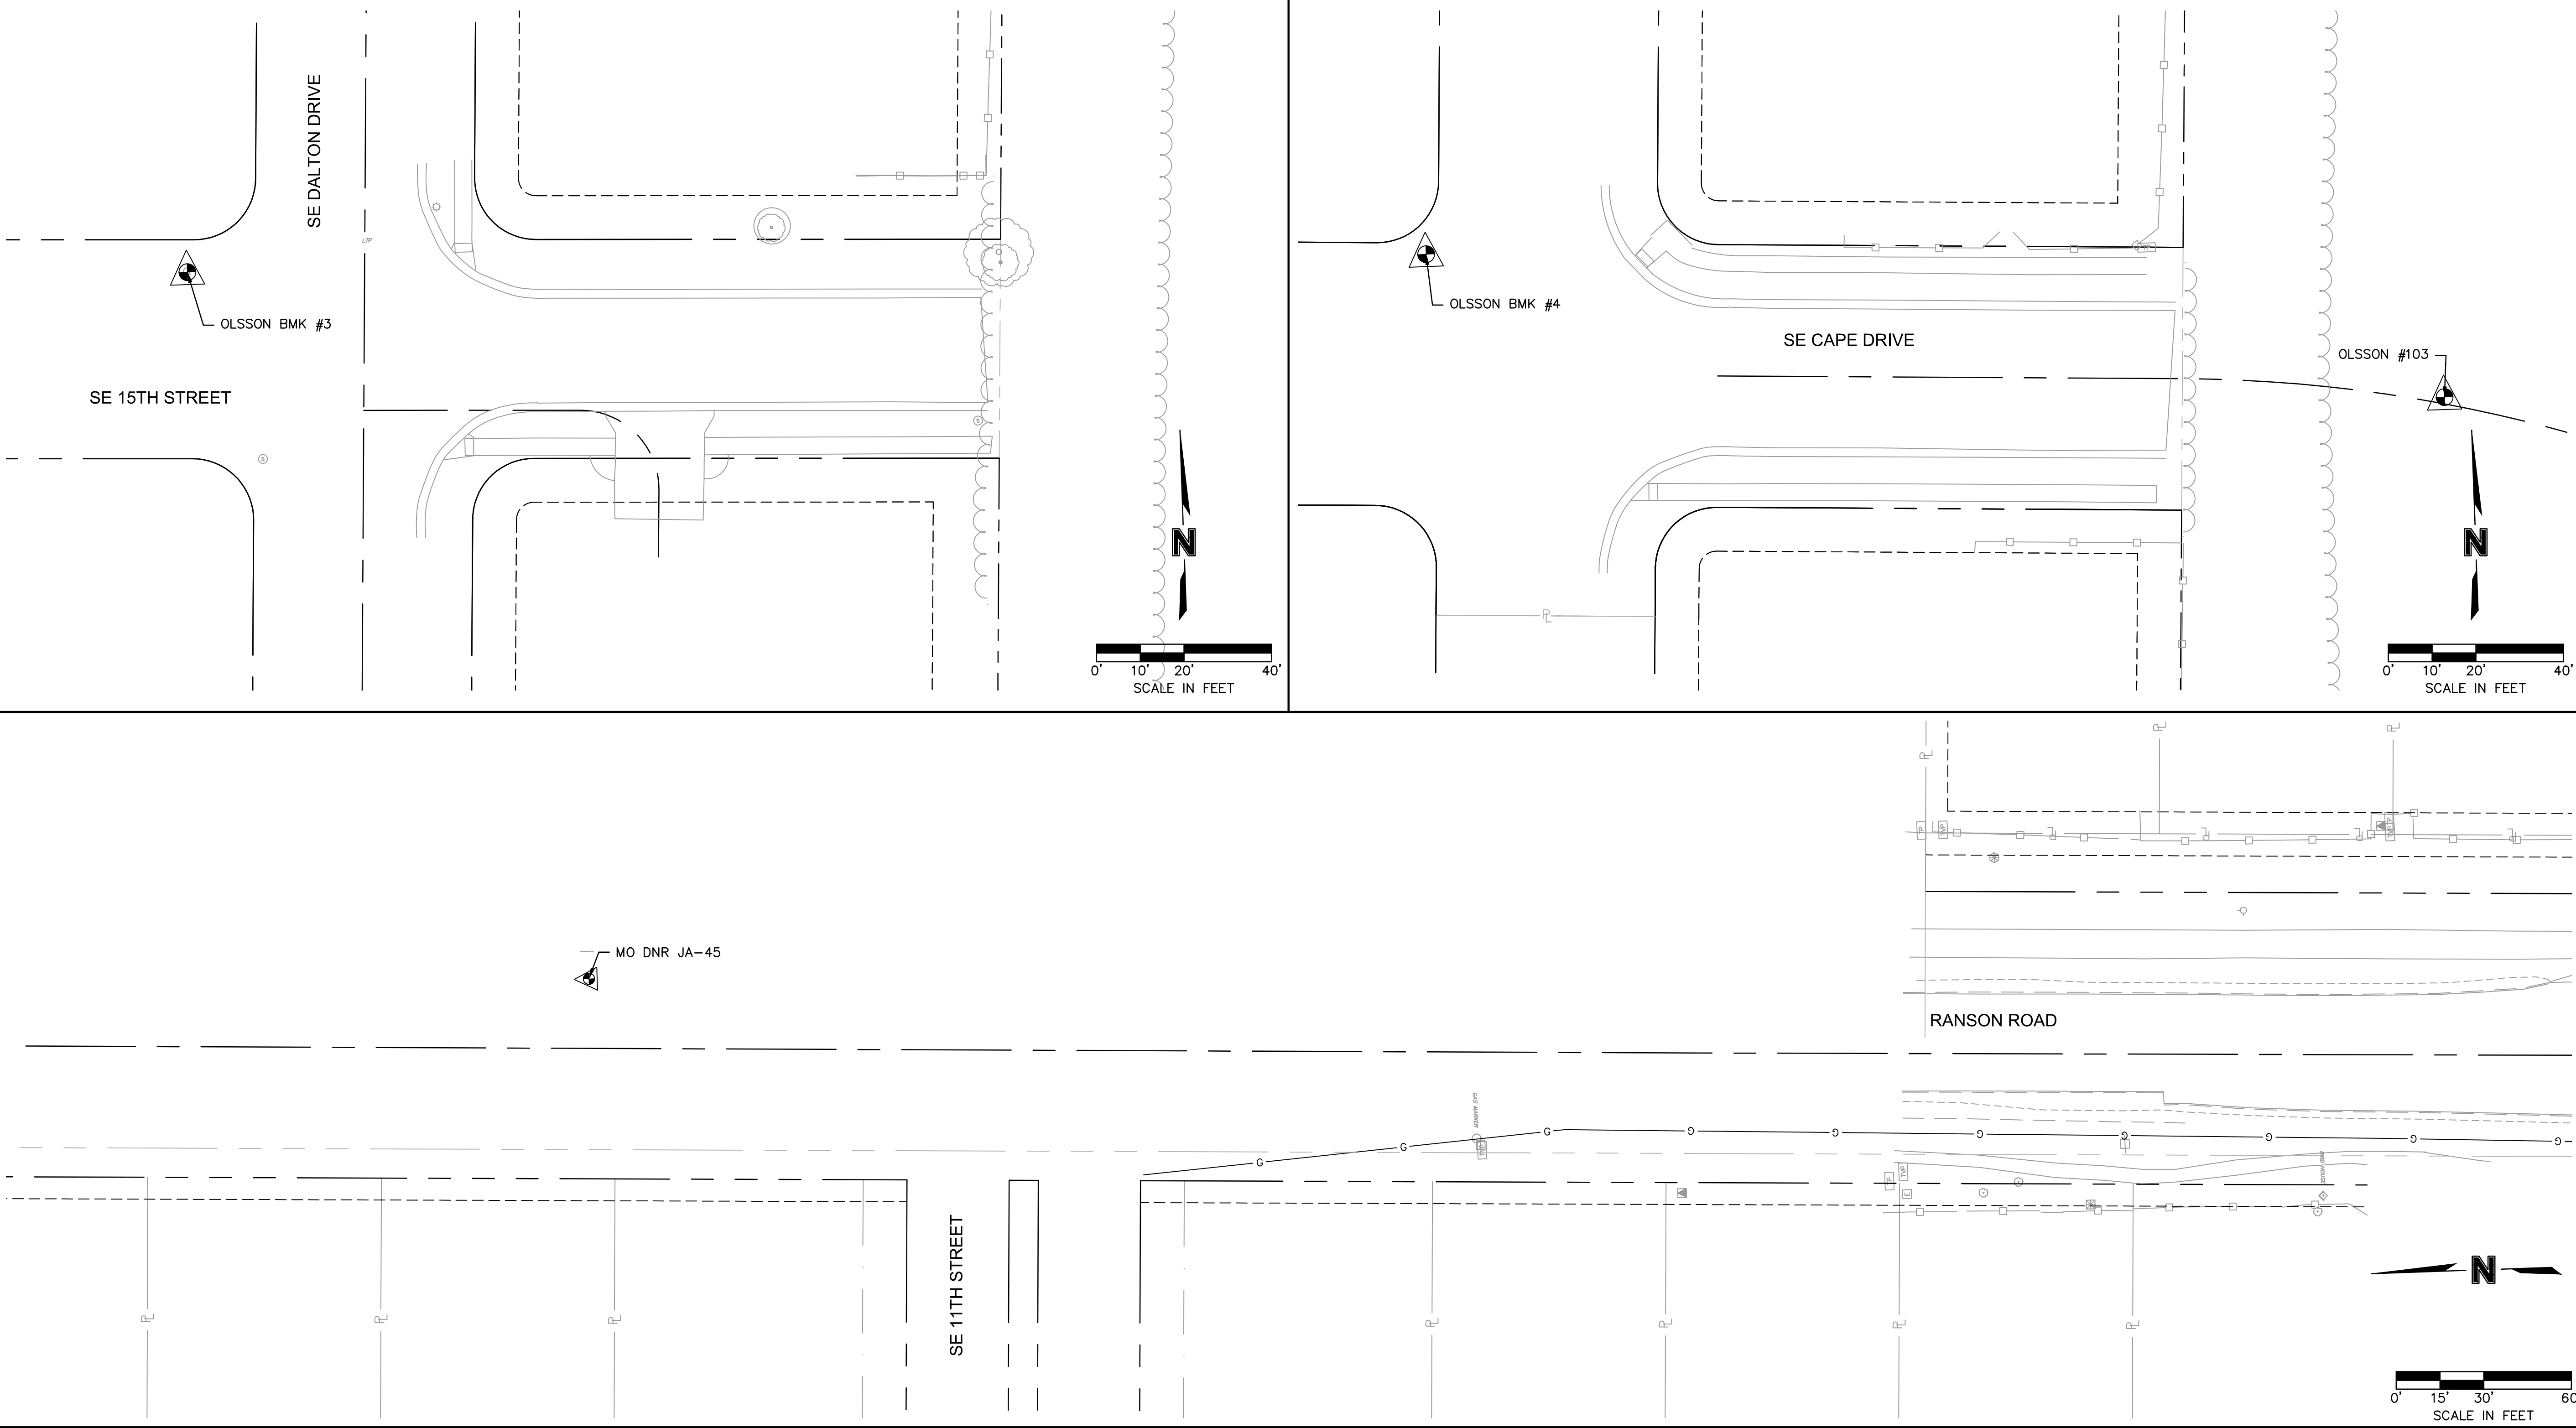

olsson

Olsson Engineering - MO State Certificate of Authority #001592
7301 West 133rd Street, Suite 200
Overland Park, KS 66213-4750
TEL 913.381.1170
FAX 913.381.1174
www.olsson.com

STATE OF MISSOURI
Ryan B. Fleming
RYAN B. FLEMING
NUMBER
PE-2002003161
8-11-21
PROFESSIONAL ENGINEER

RYAN B. FLEMING
MO. NO. PE-2002003161

BY

REVISIONS DESCRIPTION

DATE

REV. NO.

REVISIONS

SURVEY CONTROL

LEE'S SUMMIT MIDDLE SCHOOL #4
BAILEY ROAD PUBLIC IMPROVEMENTS




LEE'S SUMMIT, MISSOURI

C.O.A. NO.: 001592
DRAWN BY: MLW
CHECKED BY: RPH
APPROVED BY: RBE
QA/QC BY: RBE
PROJECT NO.: 020-0103
DWG NO.: T_SUR01_0200103
DATE: 2021-02-01

SHEET
6 OF 101

[illegible]

DWG: F:\2020\0001-0500\020-0103\40-Design\AutoCAD\Final Plans\Sheets\ROBR\Lee Summit Plan Set - (Century and Middle School Drives)\GENERAL\T_ALI01_0200103.dwg
DATE: Aug 25, 2021 9:40am XREFS: T_PTBK_0200103 V_TOPO_00103 V_XTOPO-2_00103 V_XB0U-2_00103
USER: rholer

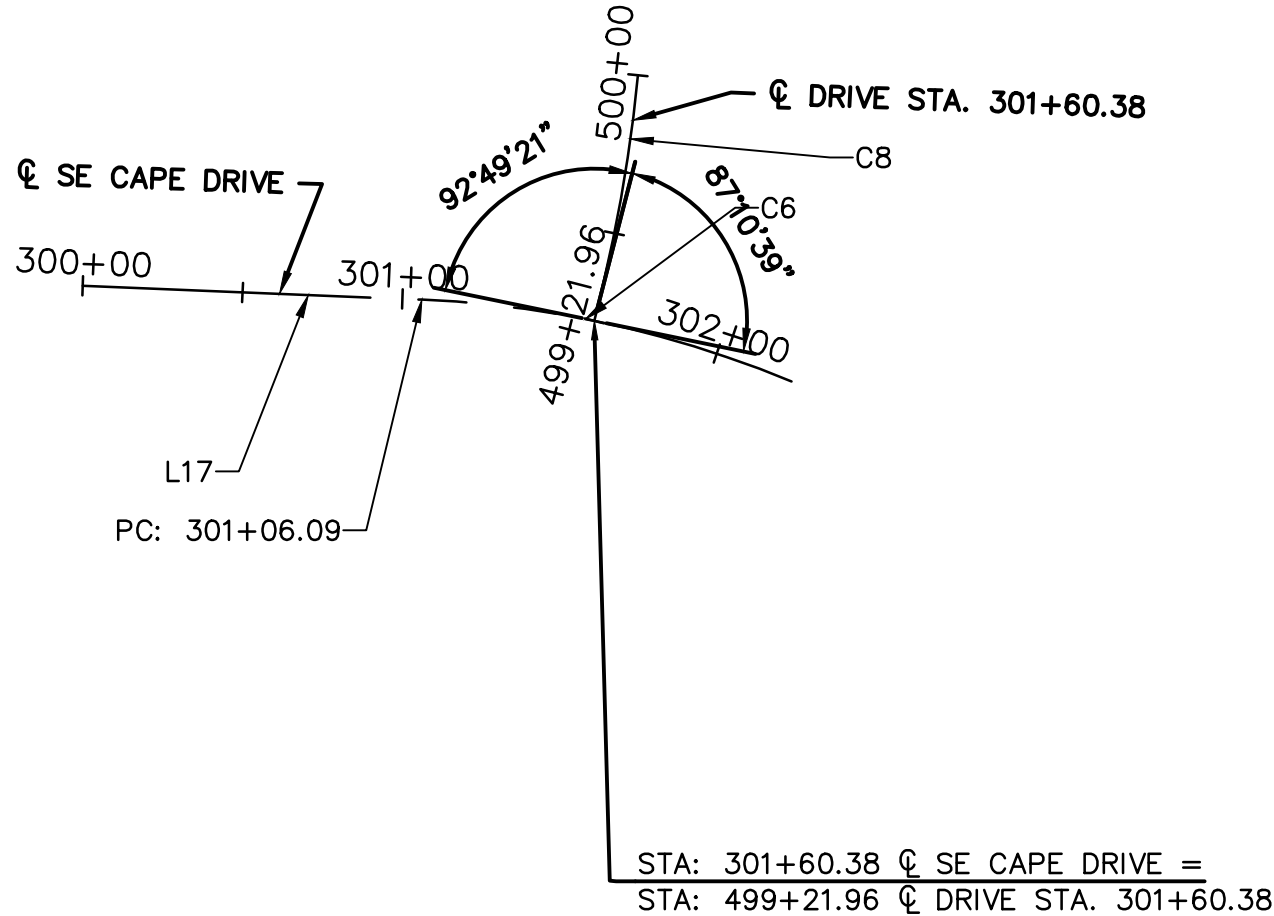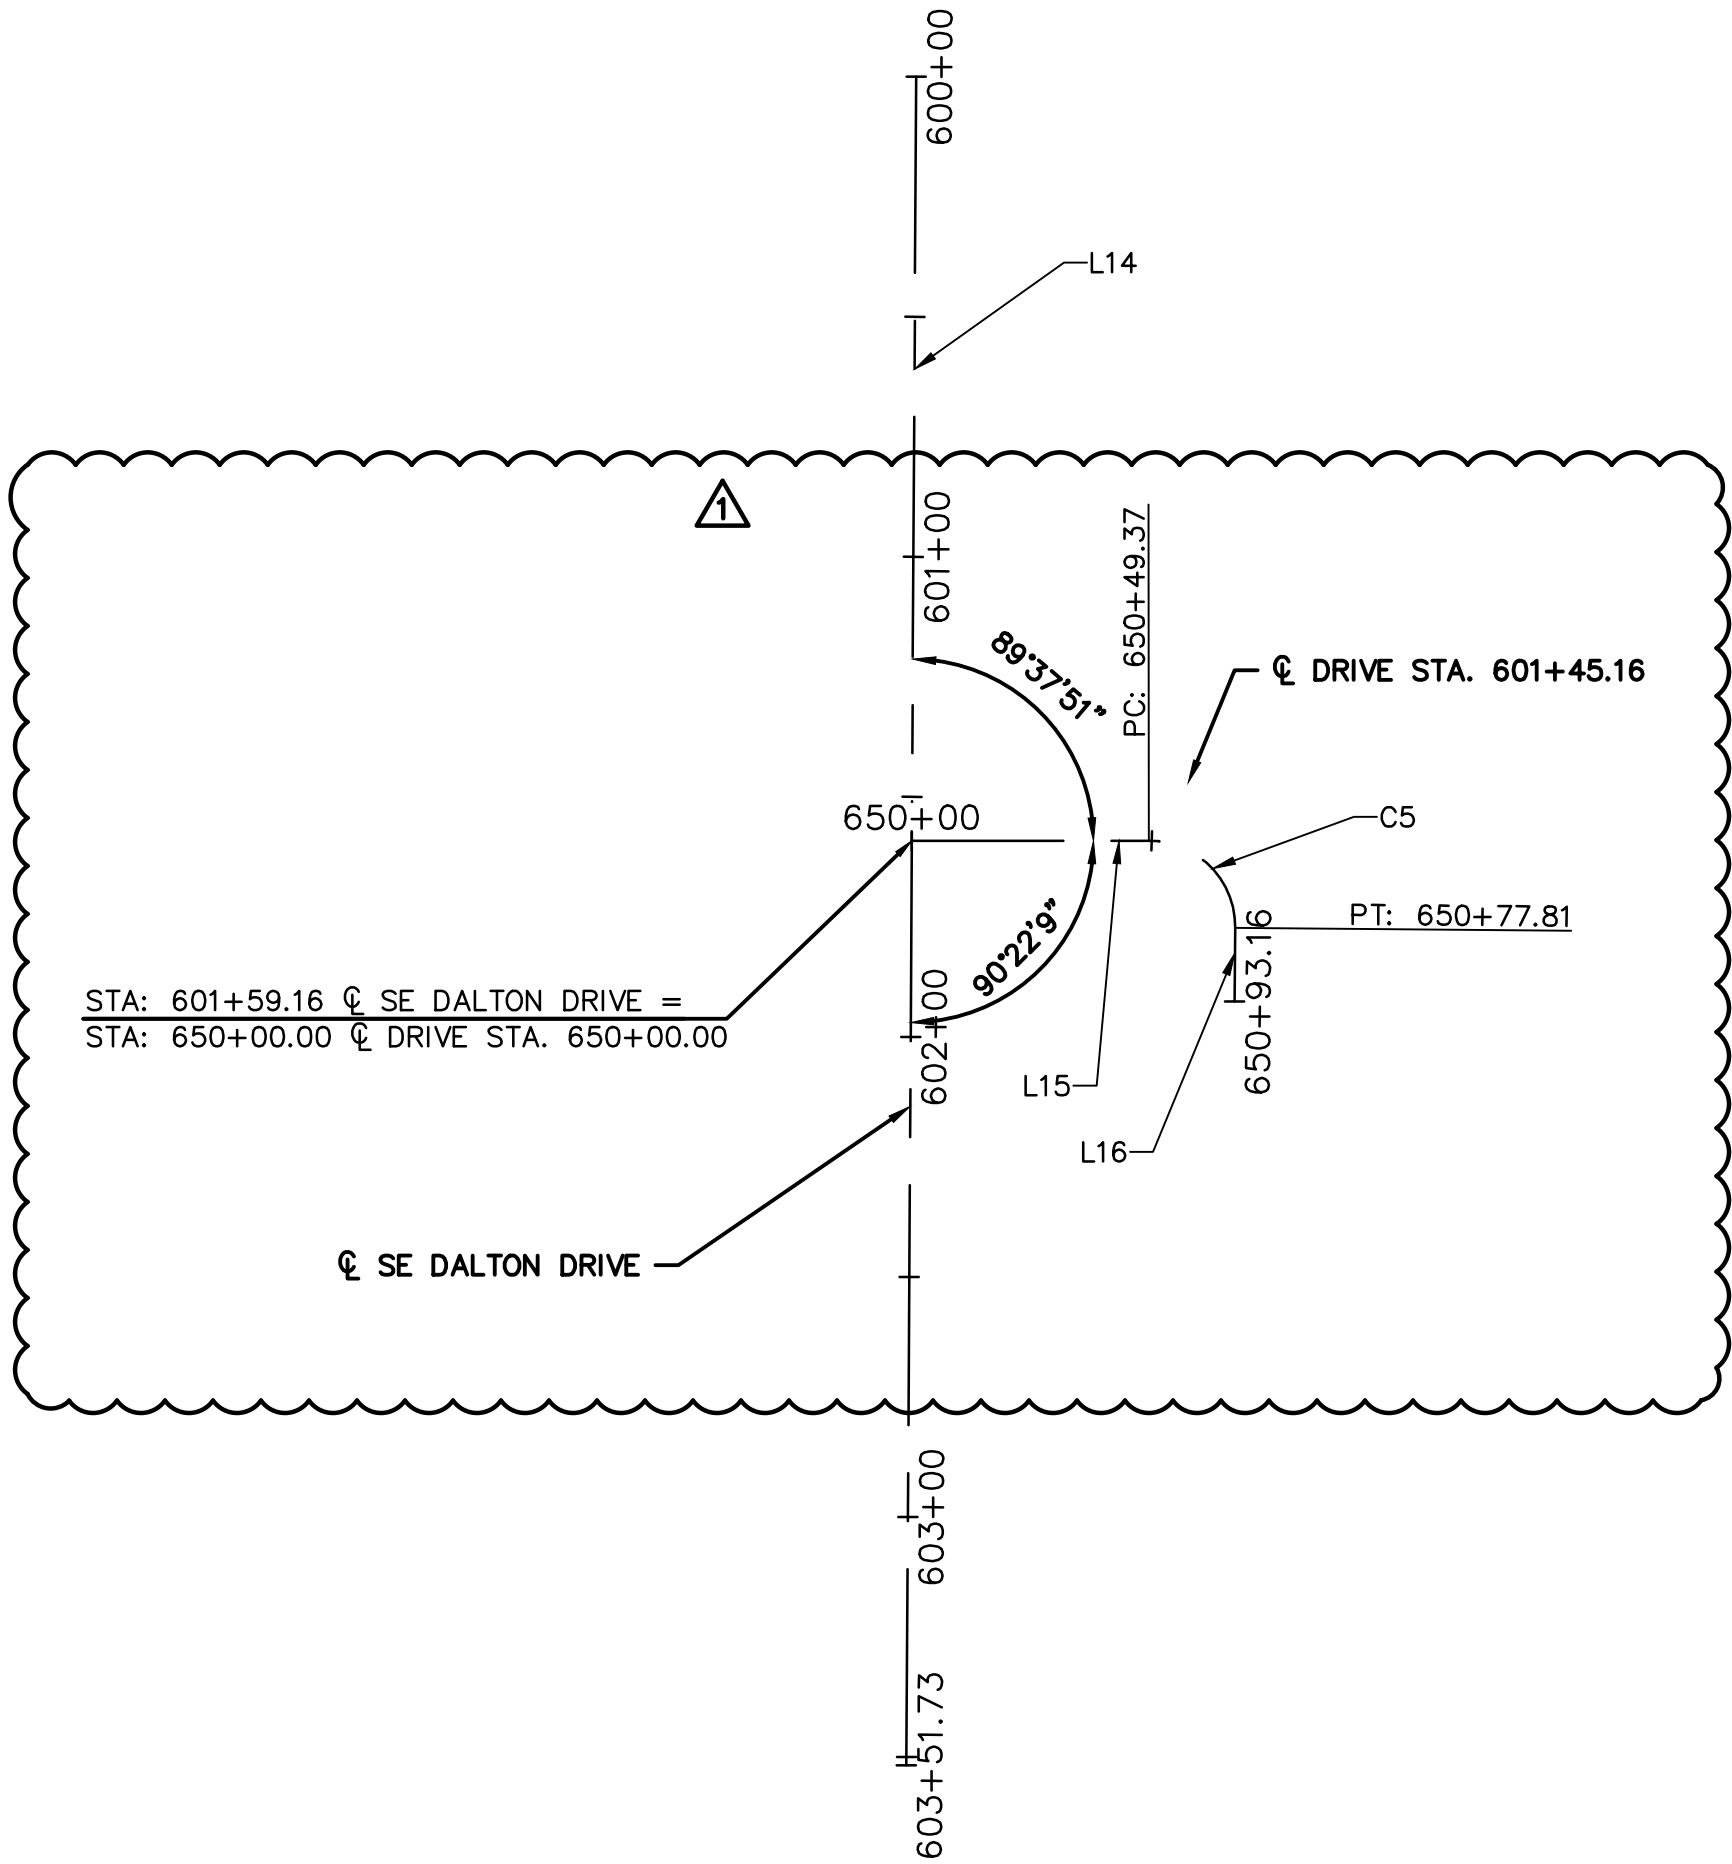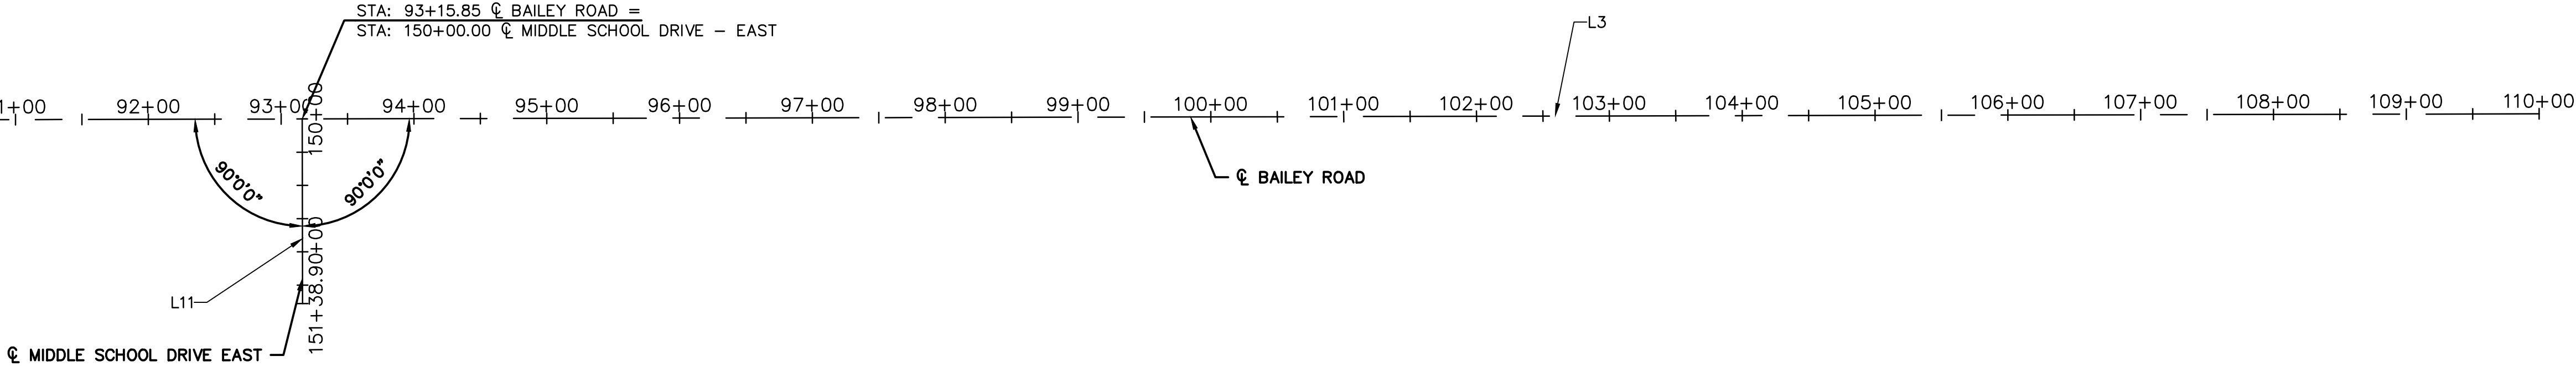

olsson

Olsson Engineering - MO State Certificate of Authority #001592
7301 West 133rd Street, Suite 200
Overland Park, KS 66213-4750
TEL 913.381.1170
FAX 913.381.1174
www.olson.com

STATE OF MISSOURI
RYAN B. FLEMING
FLEWING
NUMBER
PE-2002003161
8-11-21
PROFESSIONAL ENGINEER

RYAN B. FLEMING
MO. NO. PE-2002003161

REV. NO.

DATE

REVISIONS DESCRIPTION

BY

1

08/25/2021

ASI #29

RPH

REVISIONS

ALIGNMENT DATA

LEE'S SUMMIT MIDDLE SCHOOL #4
BAILEY ROAD PUBLIC IMPROVEMENTS

LEE'S SUMMIT, MISSOURI

2021

C.O.A. NO.: 001592
DRAWN BY: MLW
CHECKED BY: RPH
APPROVED BY: RBE
QA/QC BY: RBE
PROJECT NO.: 020-0103
DWG NO.: T_ALI01_0200103
DATE: 2021-02-01

SHEET
8 OF 101

DWG: F:\2020\0001-0500\020-0103\40-Design\AutoCAD\Final Plans\Sheets\ROBR\Lee Summit Plan Set - (Century and Middle School Drives)\GENERAL\T_AL01_0200103.dwg
DATE: Aug 25, 2021 9:40am XREFS: T_PTBK_0200103 V_TOPO_00103 V_XBOU-2_00103 V_XBOU-2_00103
USER: rholler

BAILEY ROAD									
NO.		STATION	NORTHING	EASTING	LENGTH	LINE/CHORD BEARING	DELTA	TANGENT	RADIUS
L1		43+69.83 56+93.05	993720.5791 993665.9183	2827563.2008 2828885.2877	1323.22'	S87°37'57"E			
L2		56+93.05 83+46.36	993665.9183 993579.3187	2828885.2877 2831537.1864	2653.31'	S88°07'47"E			
L3		83+46.36 110+00.00	993579.3187 993492.7705	2831537.1864 2834189.4132	2653.64'	S88°07'52"E			

CENTURY DRIVE									
NO.		STATION	NORTHING	EASTING	LENGTH	LINE/CHORD BEARING	DELTA	TANGENT	RADIUS
L4		200+00.00 201+29.74	993949.5212 993826.1730	2828826.1134 2828866.3338	129.74'	S18°03'35"E			
C1	PC= PI= PT=	201+29.74 201+85.15 202+39.33	993826.1730 993773.4896 993718.1456	2828866.3338 2828883.5125 2828880.7372	109.59'	S7°35'40"E	20°55'50"	55.41'	300.00'
L5		202+39.33 203+25.40	993718.1456 993632.1903	2828880.7372 2828876.4268	86.06'	S2°52'15"W			
L6		203+25.40 207+03.69	993632.1903 993254.2228	2828876.4268 2828860.7609	378.29'	S2°22'24"W			

SE BROADWAY DR - SOUTH									
NO.		STATION	NORTHING	EASTING	LENGTH	LINE/CHORD BEARING	DELTA	TANGENT	RADIUS
L7		120+00.00 121+33.44	993652.3058 993518.9376	2829302.1366 2829297.7813	133.44'	S1°52'13"W			
C2	PC= PI= PT=	121+33.44 121+82.17 122+30.27	993518.9376 993470.2374 993423.8234	2829297.7813 2829296.1910 2829281.3591	96.83'	S9°47'46"W	15°51'05"	48.73'	350.00'

SE NORWOOD DRIVE									
NO.		STATION	NORTHING	EASTING	LENGTH	LINE/CHORD BEARING	DELTA	TANGENT	RADIUS
L8		130+00.00 131+23.18	993641.6078 993518.4892	2829629.7349 2829625.7144	123.18'	S1°52'13"W			

MIDDLE SCHOOL DRIVE - WEST									
NO.		STATION	NORTHING	EASTING	LENGTH	LINE/CHORD BEARING	DELTA	TANGENT	RADIUS
L9		140+00.00 140+52.03	993567.9501 993515.9461	2831885.5710 2831883.8740	52.03'	S1°52'08"W			
C3	PC= PI= PT=	140+52.03 140+77.50 140+98.86	993515.9461 993490.4928 993476.9095	2831883.8740 2831883.0434 2831861.5016	46.83'	S29°49'03"W	55°53'50"	25.47'	48.00'
L10		140+98.86 141+27.61	993476.9095 993461.5769	2831861.5016 2831837.1858	28.75'	S57°45'58"W			

MIDDLE SCHOOL DRIVE - EAST									
NO.		STATION	NORTHING	EASTING	LENGTH	LINE/CHORD BEARING	DELTA	TANGENT	RADIUS
L11		150+00.00 151+38.90	993547.6988 993408.8714	2832506.1625 2832501.6323	138.90'	S1°52'08"W			

SE 13TH STREET									
NO.		STATION	NORTHING	EASTING	LENGTH	LINE/CHORD BEARING	DELTA	TANGENT	RADIUS
L12		350+00.00 353+53.68	993399.5226 993387.9748	2831222.9266 2831576.4215	353.68'	S88°07'44"E			
C4	PC= PI= PT=	353+53.68 353+93.50 354+29.46	993387.9748 993386.6750 993358.3824	2831576.4215 2831616.2123 2831644.2218	75.78'	S66°25'14"E	43°25'01"	39.81'	100.00'
L13		354+29.46 354+63.47	993358.3824 993334.2128	2831644.2218 2831668.1496	34.01'	S44°42'43"E			

SE DALTON DRIVE									
NO.		STATION	NORTHING	EASTING	LENGTH	LINE/CHORD BEARING	DELTA	TANGENT	RADIUS
L14		600+00.00 603+51.73	992250.3770 991898.9381	2831337.7063 2831323.4004	351.73'	S2°19'52"W			

DRIVE STA. 650+00.00									
NO.		STATION	NORTHING	EASTING	LENGTH	LINE/CHORD BEARING	DELTA	TANGENT	RADIUS
L15		650+00.00 650+49.37	992091.3468 992089.6565	2831331.2327 2831380.5784	49.37'	S88°02'17"E			
C5	PC= PI= PT=	650+49.37 650+67.54 650+77.81	992089.6565 992089.0346 992070.8857	2831380.5784 2831398.7337 2831397.9452	28.44'	S42°46'31"E	90°31'33"	18.17'	18.00'
L16		650+77.81 650+93.16	992070.8857 992055.5518	2831397.9452 2831397.2790	15.35'	S2°29'16"W			

SE CAPE DRIVE									
NO.		STATION	NORTHING	EASTING	LENGTH	LINE/CHORD BEARING	DELTA	TANGENT	RADIUS
L17		300+00.00 301+06.09	991564.3519 991560.0371	2831348.8128 2831454.8109	106.09'	S87°40'08"E			
C6	PC= PI= PT=	301+06.09 301+66.18 302+25.00	991560.0371 991557.5931 991534.4341	2831454.8109 2831514.8505 2831570.2976	118.91'	S77°30'00"E	20°20'17"	60.09'	335.00'

DRIVE STA. 301+60.38									
NO.		STATION	NORTHING	EASTING	LENGTH	LINE/CHORD BEARING	DELTA	TANGENT	RADIUS
C8	PC= PI= PT=	499+21.96 499+61.06 500+00.00	991553.4513 991591.3073 991630.2036	2831508.6475 2831518.4053 2831522.3256	78.04'	N10°06'17"E	8°41'56"	39.09'	514.00'

olsson

Olsson Engineering - MO State Certificate of Authority #001592
7301 West 133rd Street, Suite 200
Overland Park, KS 66213-4750
TEL 913.381.1170
FAX 913.381.1174
www.olson.com

STATE OF MISSOURI
RYAN B. FLEMING
PROFESSIONAL ENGINEER
NUMBER
PE-2002003161
8-11-21

RYAN B. FLEMING
MO. NO. PE-2002003161

BY
RPH

REV. NO. 1

DATE 08/25/2021

REVISIONS DESCRIPTION
ASI #29

REVISEMENTS

ALIGNMENT DATA

LEE'S SUMMIT MIDDLE SCHOOL #4
BAILEY ROAD PUBLIC IMPROVEMENTS

2021

LEE'S SUMMIT, MISSOURI

C.O.A. NO.: 001592
DRAWN BY: MLW
CHECKED BY: RPH
APPROVED BY: RBE
QA/QC BY: RBE
PROJECT NO.: 020-0103
DWG NO.: T_AL01_0200103
DATE: 2021-02-01

SHEET
9 OF 101

RECAPITULATION OF QUANTITIES			
ITEM NO.	ITEM DESCRIPTION	UNIT	QUANTITY
1	Mobilization	Lump Sum	1
2	Clearing and Grubbing	Lump Sum	1
3	Demolition and Removal	Lump Sum	1
4	Pavement, Asphaltic Surface (APWA Type 5-01) (2")	Sq.Yd.	3,528
5	Pavement, Asphaltic Base (APWA RC Type 5-01) (4")	Sq.Yd.	250
6	Pavement, Asphaltic Base (APWA RC Type 5-01) (5.5")	Sq.Yd.	459
7	Pavement, Asphaltic Base (APWA RC Type 5-01) (8")	Sq.Yd.	22
8	Pavement, Asphaltic Base (APWA RC Type 5-01) (10")	Sq.Yd.	3,239
9	Concrete Base Widening	Sq.Yd.	579
10	Aggregate Base (MoDOT Type 5) (4")	Sq. Yd.	2,948
11	Aggregate Base (MoDOT Type 5) (10")	Sq.Yd.	341
12	Aggregate Base (MoDOT Type 5) (12")	Sq. Yd.	4,369
13	Geogrid (Tensor TX140)	Sq. Yd.	4,709
14	Curb & Gutter (Type CG-1)	Lin. Ft.	3,248
15	Curb & Gutter (Type CG-2)	Lin. Ft.	85
16	Concrete Driveway (6")	Sq. Yd.	201
17	Concrete Driveway (8")	Sq.Yd.	32
18	Concrete Sidewalk (4")	Sq. Yd.	193
19	Concrete Sidewalk (6")	Sq. Yd.	2,307
20	Concrete ADA Ramps	Sq. Ft.	2,201
21	Detectable Warning Surface	Sq. Ft.	388
22	Inlet (Curb) (5'x3')	Each	2
23	Inlet (Curb) (8'x4')	Each	3
24	Inlet (Curb) (10'x4')	Each	1
25	Junction Box (4'x4')	Each	1
26	Structure Modification	Each	2
27	30" Pipe Collar	Each	1
28	15" Storm Sewer (RCP Class III)	Lin. Ft.	461
29	30" Storm Sewer (RCP Class III)	Lin. Ft.	21
30	15" Storm Sewer (HDPE)	Lin. Ft.	2
31	End Section (15" RC)	Each	1
32	Erosion Control Devices	Lump Sum	1
33	Traffic Signal Installation (Bailey & Century)	Lump Sum	1
34	2" Conduit with Locate Cable and Pull String	Lin. Ft.	1,406
35	Class 1 Fiber Optic Pull Box	Each	5
36	Fiber Interface Panel with 250' Pigtail	Each	2
37	Ethernet Switch, Transition with Separate Power Source	Each	2
38	Single Mode Patch Cable	Each	8
39	Temporary Traffic Control	Lump Sum	1
40	Permanent Signing	Sq. Ft.	54
41	Sign Post	Each	12
42	Pavement Marking (4" Solid White Lane Line)	Lin. Ft.	3,019
43	Pavement Marking (4" Solid Yellow Line)	Lin. Ft.	7,600
44	Pavement Marking (12" Yellow Crosshatch Line)	Lin. Ft.	295
45	Pavement Marking (24" White Stop Line)	Lin. Ft.	122
46	Pavement Marking (6" White Crosswalk Line)	Lin. Ft.	488
47	Pavment Marking (White Right Turn Arrow)	Each	1
48	Pavment Marking (White Left Turn Arrow)	Each	17





RYAN B. FLEMING
MO. NO. PE-2002003161

[illegible]

RECAPITULATION OF QUANTITIES	
LEE'S SUMMIT MIDDLE SCHOOL #4 BAILEY ROAD PUBLIC IMPROVEMENTS	
LEE'S SUMMIT, MISSOURI	2021

C.O.A. NO.: 001592
DRAWN BY: MLW
CHECKED BY: RPH
APPROVED BY: RBF
QA/QC BY: RBF
PROJECT NO.: 020-0103
DWG NO.: T_QYT01_0200103
DATE: 2021-02-01

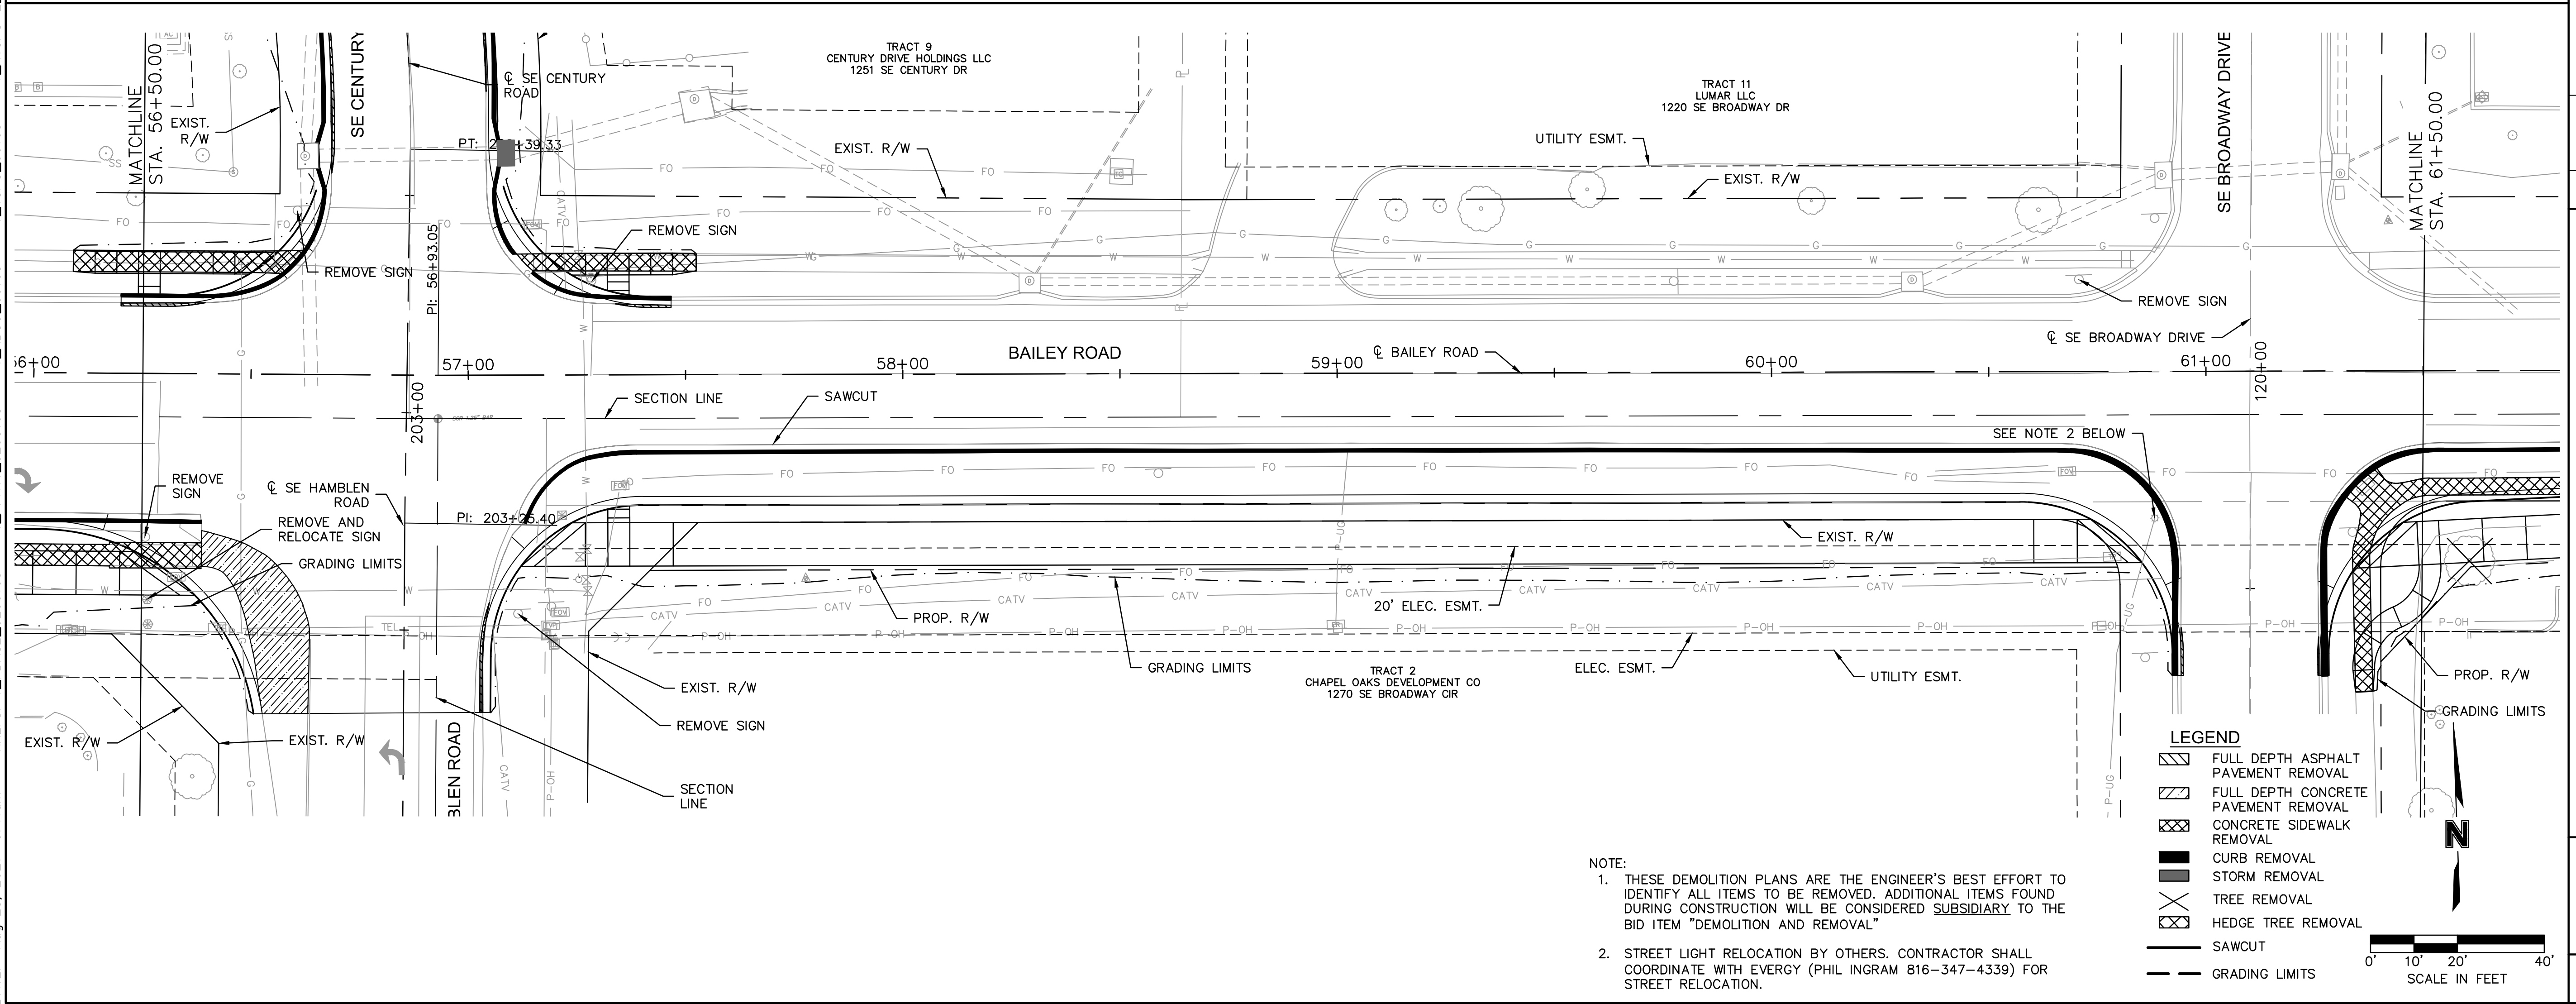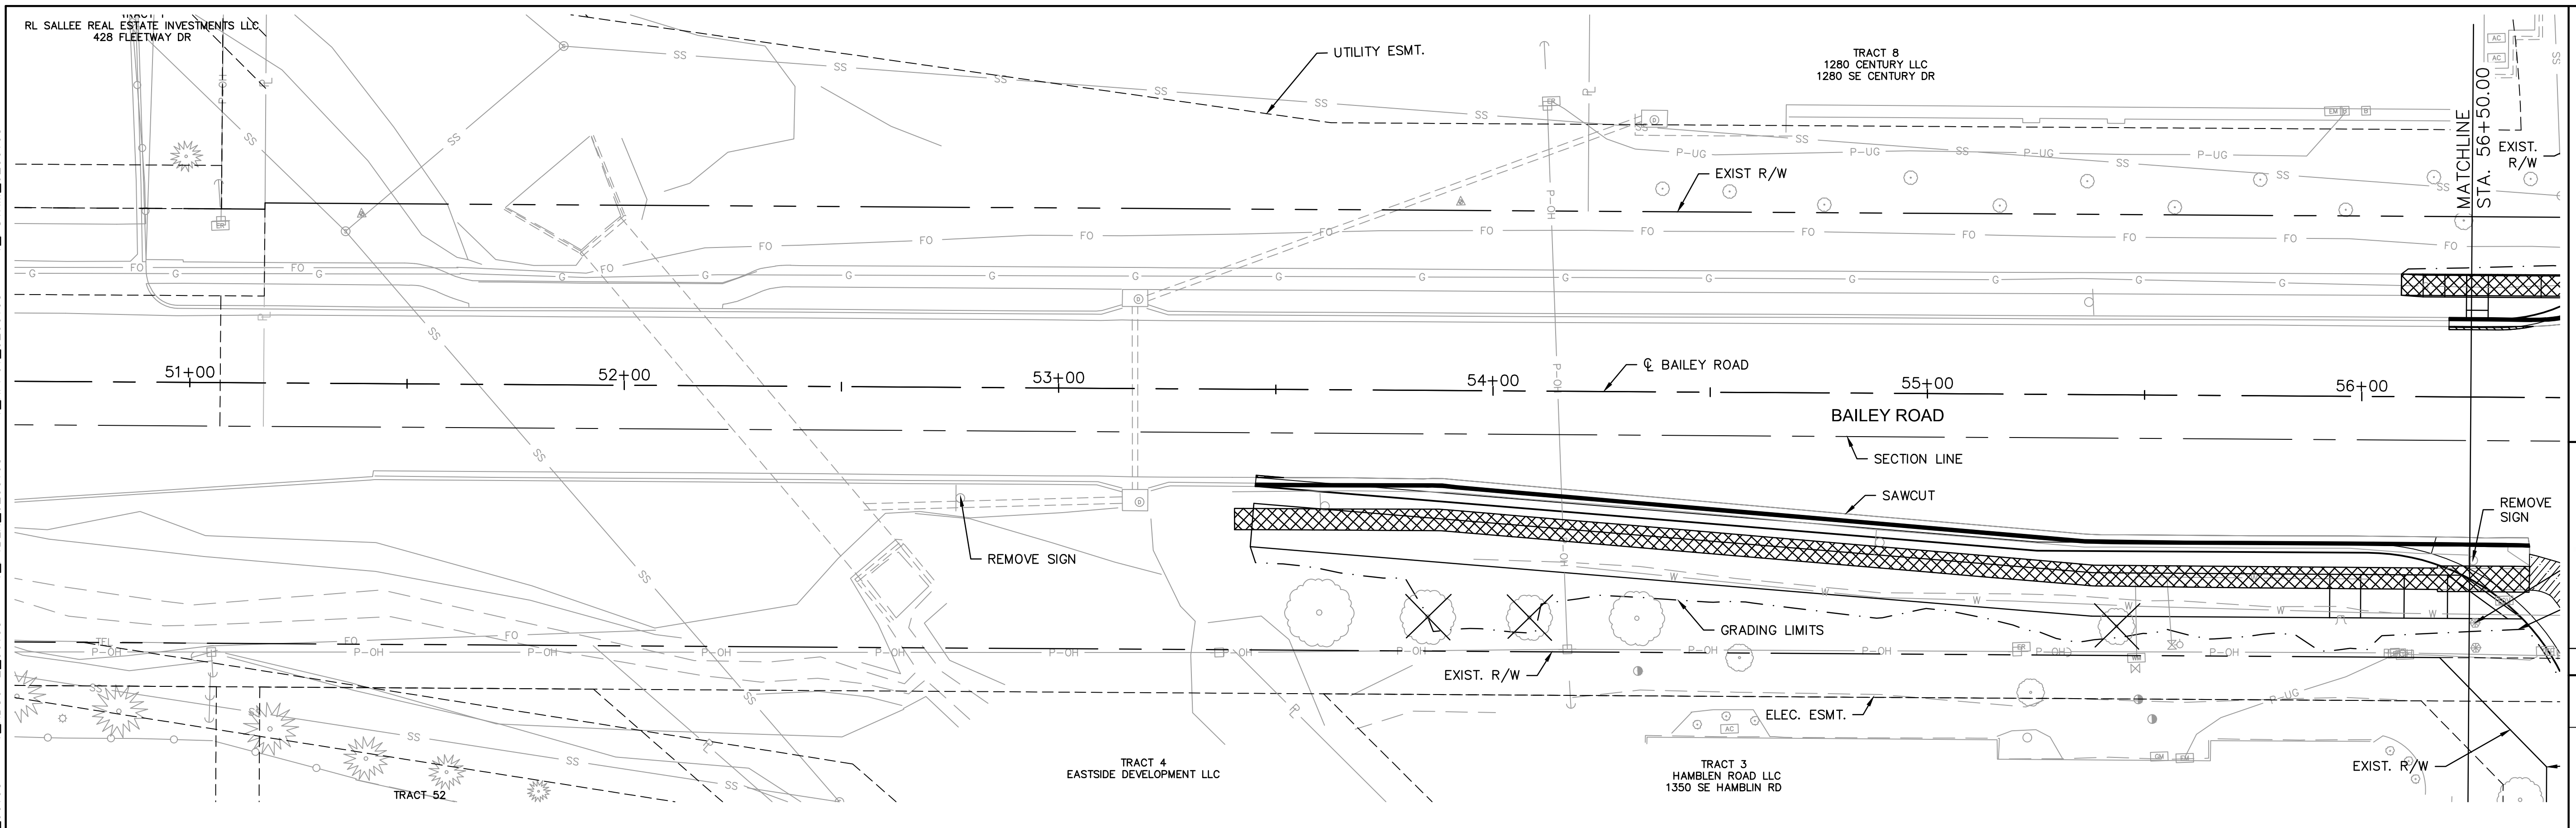

TRACT 12
1221 SE BROADWAY LLC
1221 SE BROADWAY DR

TRACT 13
COOL, BOBBY & STUBBY, LISA
701 SE 12TH TER

TRACT 14
SMITH, OSCAR
750 SE 12TH TER

TRACT 1
BHK PROPERTIES LLC
651 SE 13TH ST

TRACT 15
LEE, SHANE
1001 SE 12TH TER

TRACT 16
LEE, SHANE
1001 SE 12TH TER

TRACT 17
WILLIAMS, MARK & CARRIE
1005 SE 12TH TER

TRACT 18
SHORES, JOHN & JILL
1009 SE 12TH TER

TRACT 19
MARTIN, JEFFREY & STACEY
1013 SE 12TH TER

TRACT 20
PARK, THOMAS
1017 SE 12TH TER

TRACT 21
DAVIS, BRANDON & MELISSA
1021 SE 12TH TER

TRACT 47
SCHOOL DISTRICT 7 REORGANIZED

EXIST. R/W

PROP. R/W

GRADING LIMITS

20' ELEC. ESMT.

EXIST. R/W

SECTION LINE

PC: 140+52.03

PT: 140+98.86

PT: 141+27.61

NOTE:

- THESE DEMOLITION PLANS ARE THE ENGINEER'S BEST EFFORT TO IDENTIFY ALL ITEMS TO BE REMOVED. ADDITIONAL ITEMS FOUND DURING CONSTRUCTION WILL BE CONSIDERED SUBSIDIARY TO THE BID ITEM "DEMOLITION AND REMOVAL".
- STREET LIGHT RELOCATION BY OTHERS. CONTRACTOR SHALL COORDINATE WITH EVERGY (PHIL INGRAM 816-347-4339) FOR STREET RELOCATION.



LEGEND

- FULL DEPTH ASPHALT PAVEMENT REMOVAL
- FULL DEPTH CONCRETE PAVEMENT REMOVAL
- CONCRETE SIDEWALK REMOVAL
- CURB REMOVAL
- STORM REMOVAL
- TREE REMOVAL
- HEDGE TREE REMOVAL
- SAWCUT
- GRADING LIMITS

0' 10' 20' 40'

SCALE IN FEET



DWG: F:\2020\0001-0500\020-0103\40-Design\AutoCAD\Final Plans\Sheets\RDR\Lee Summit Plan Set - (Century and Middle School Drives)\DEMOLITION & REMOVALS\T_DEW01_0200103.dwg
DATE: Aug 25, 2021 9:42am XREFS: T_PBASE_0200103 V_PBASE_0200103 T_PPRATT_0200103 V_PPRATT_0200103 V_XBOU_00103 V_XBOU_00103 V_TOPO_00103 V_TOPO_00103 V_XTOPO-2_00103 V_XTOPO-2_00103 T_PTBULK_0200103 T_PTBULK_0200103
USER: rhaller T_RPP01_0200103 T_PSTRM_0200103

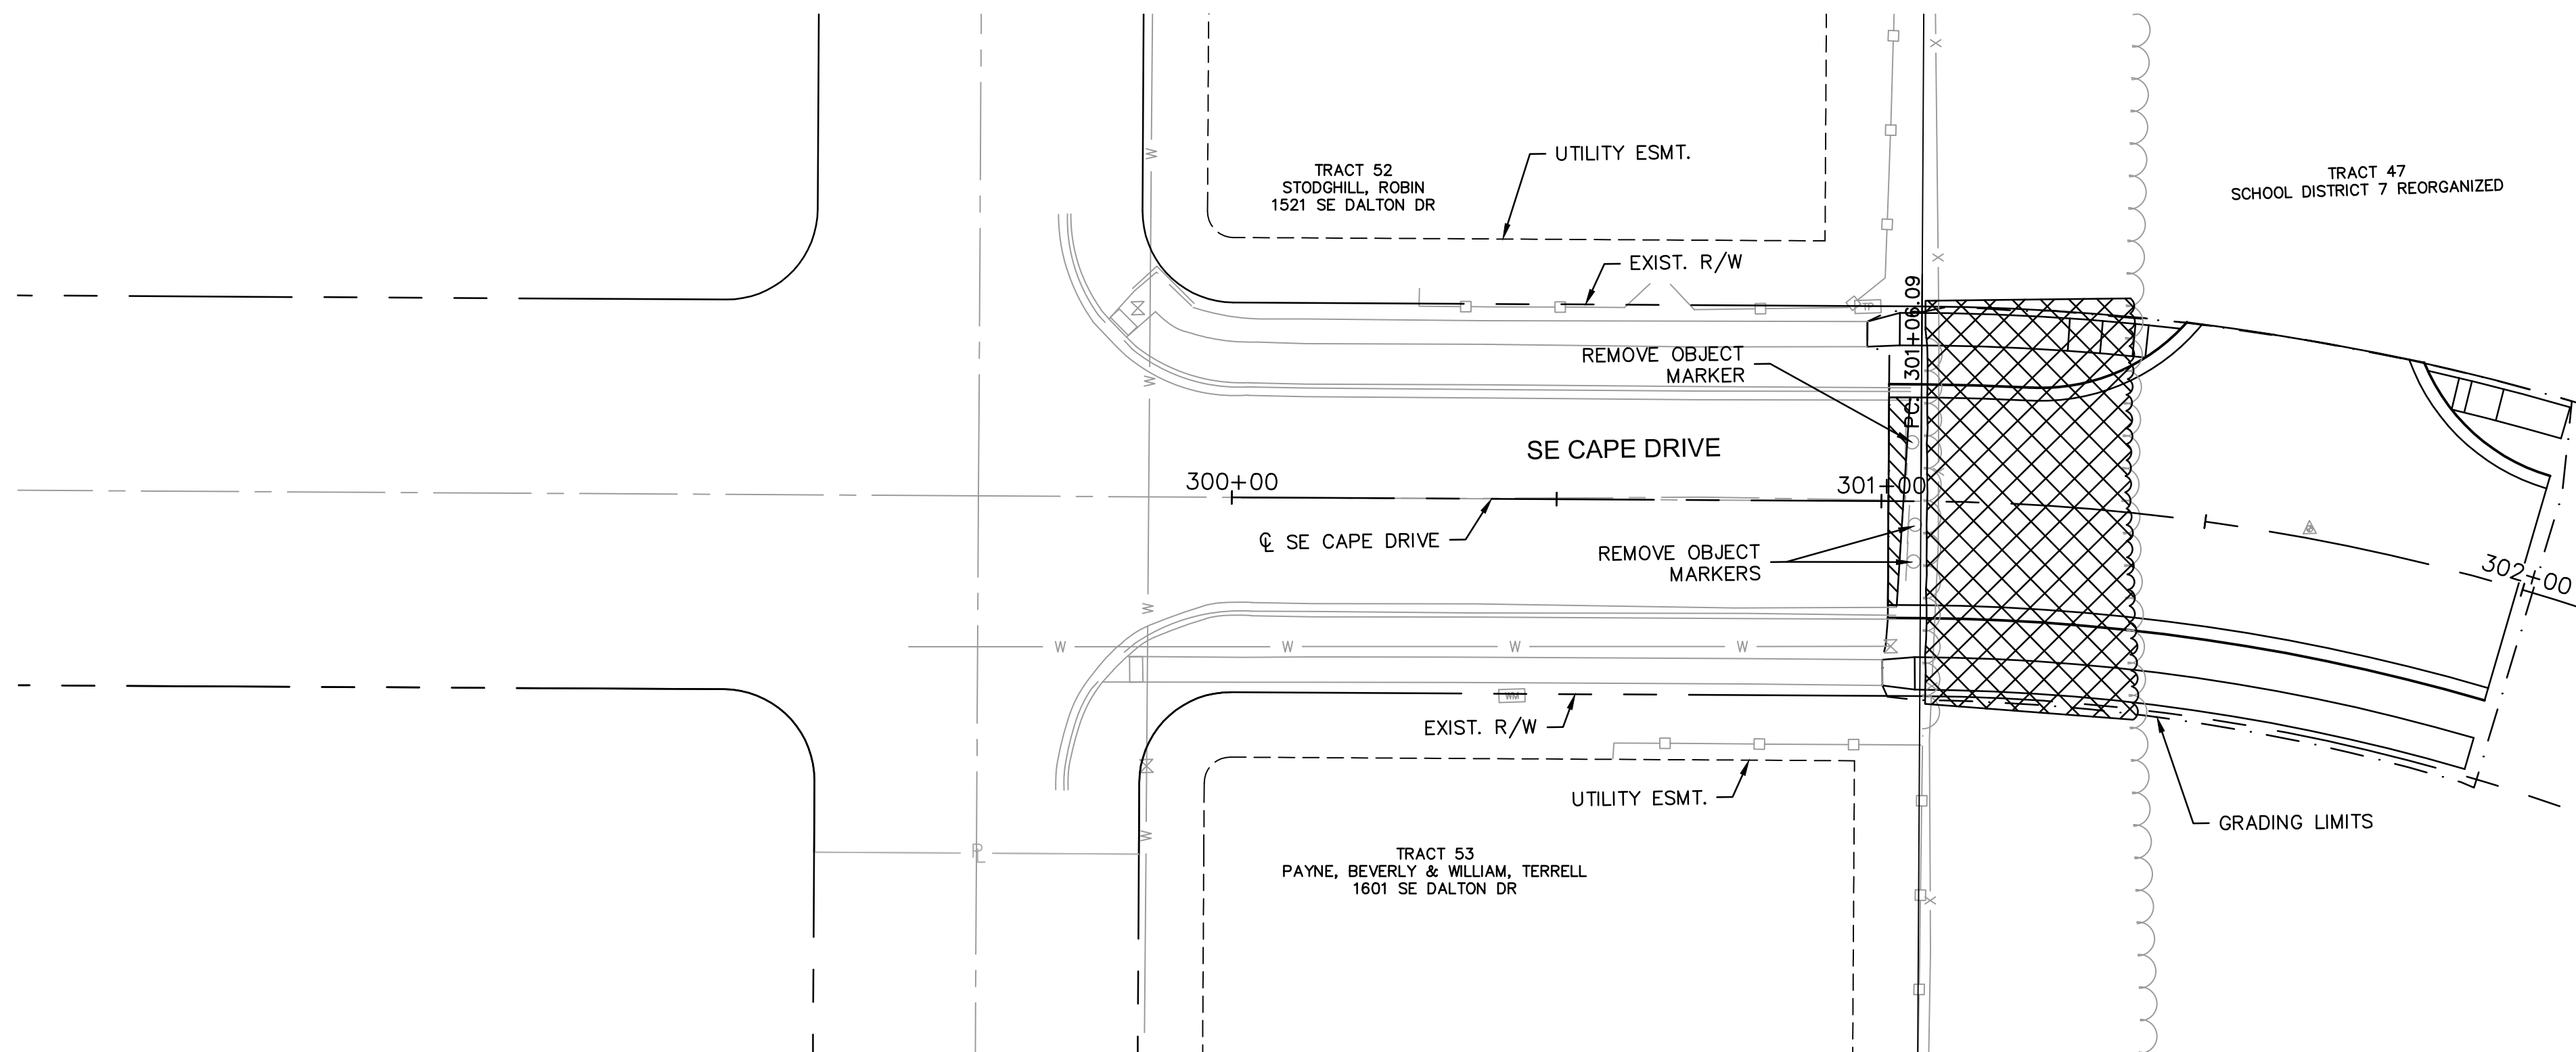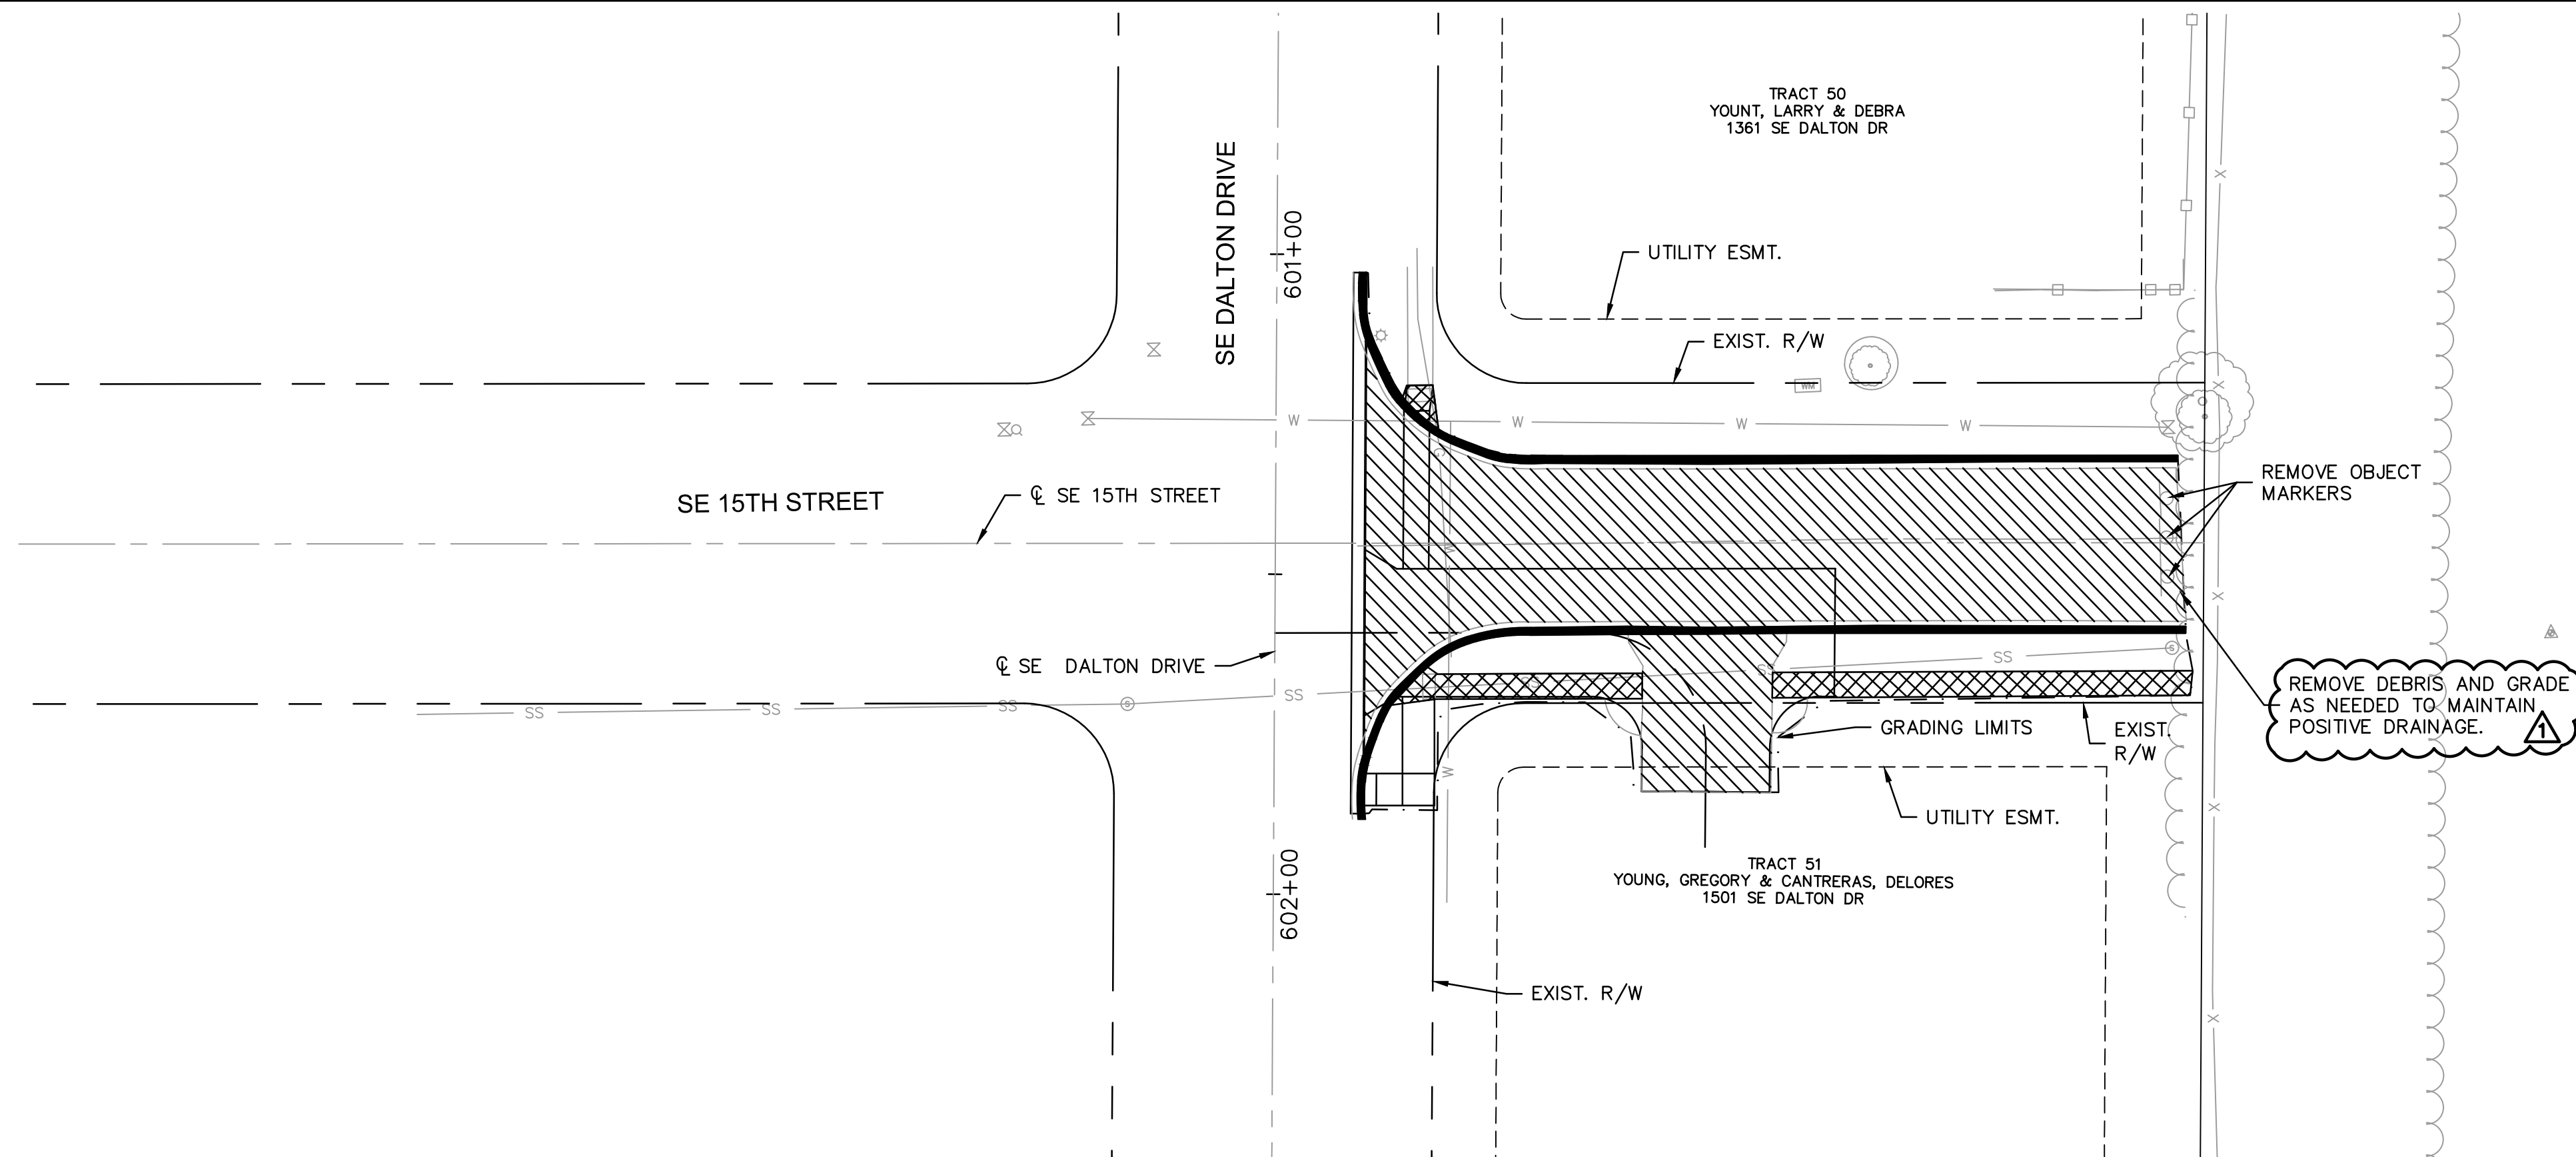

NOTE:

1. THESE DEMOLITION PLANS ARE THE ENGINEER'S BEST EFFORT TO IDENTIFY ALL ITEMS TO BE REMOVED. ADDITIONAL ITEMS FOUND DURING CONSTRUCTION WILL BE CONSIDERED SUBSIDIARY TO THE BID ITEM "DEMOLITION AND REMOVAL".

- LEGEND**
-  FULL DEPTH ASPHALT PAVEMENT REMOVAL
 -  FULL DEPTH CONCRETE PAVEMENT REMOVAL
 -  CONCRETE SIDEWALK REMOVAL
 -  CURB REMOVAL
 -  STORM REMOVAL
 -  TREE REMOVAL
 -  HEDGE TREE REMOVAL
 -  SAWCUT
 -  GRADING LIMITS

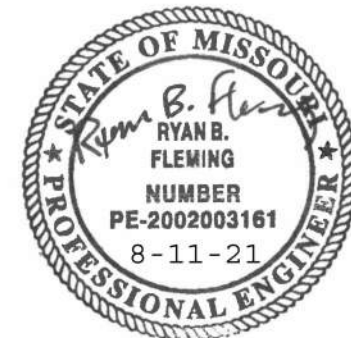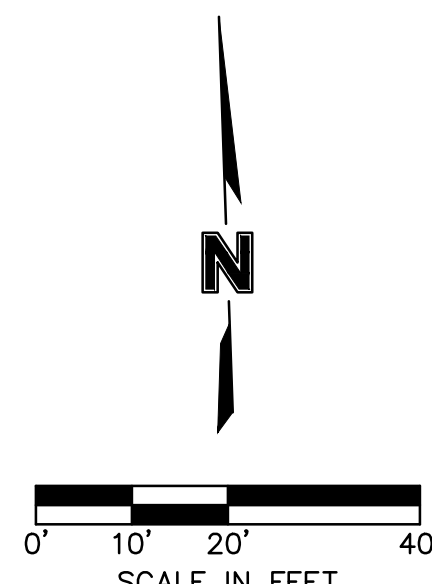

RYAN B. FLEMING
MO. NO. PE-2002003161

[illegible]DEMOLITION & REMOVALS
5TH STREET & CAPE DRIVE

LEE'S SUMMIT MIDDLE SCHOOL #4
BAILEY ROAD PUBLIC IMPROVEMENTS

LEE'S SUMMIT, MISSOURI

2021


C.O.A. NO.: 001592
DRAWN BY: MLW
CHECKED BY: RPH
APPROVED BY: RBF
QA/QC BY: RBF
PROJECT NO.: 020-0103
DWG NO.: T_DEM01_0200103
DATE: 2021-02-01

SHEET
16 OF 101


olsson

Olsson Engineering - MO State Certificate of Authority #001592
73301 West 133rd Street, Suite 200
TEL 913.381.1170
Overland Park, KS 66213-4750
FAX 913.381.1174
www.olsson.com

DWG: F:\2020\0001-0500\020-0103\40-Design\AutoCAD\Final Plans\Sheets\ROBER\Lee Summit Plan Set - (Century and Middle School Drives)\GENERAL\T_TYP01_0200103.dwg
DATE: Aug 25, 2021 9:43am XREFS: T_PIBLK_0200103 T_PBASE_0200103
USER: rhaller

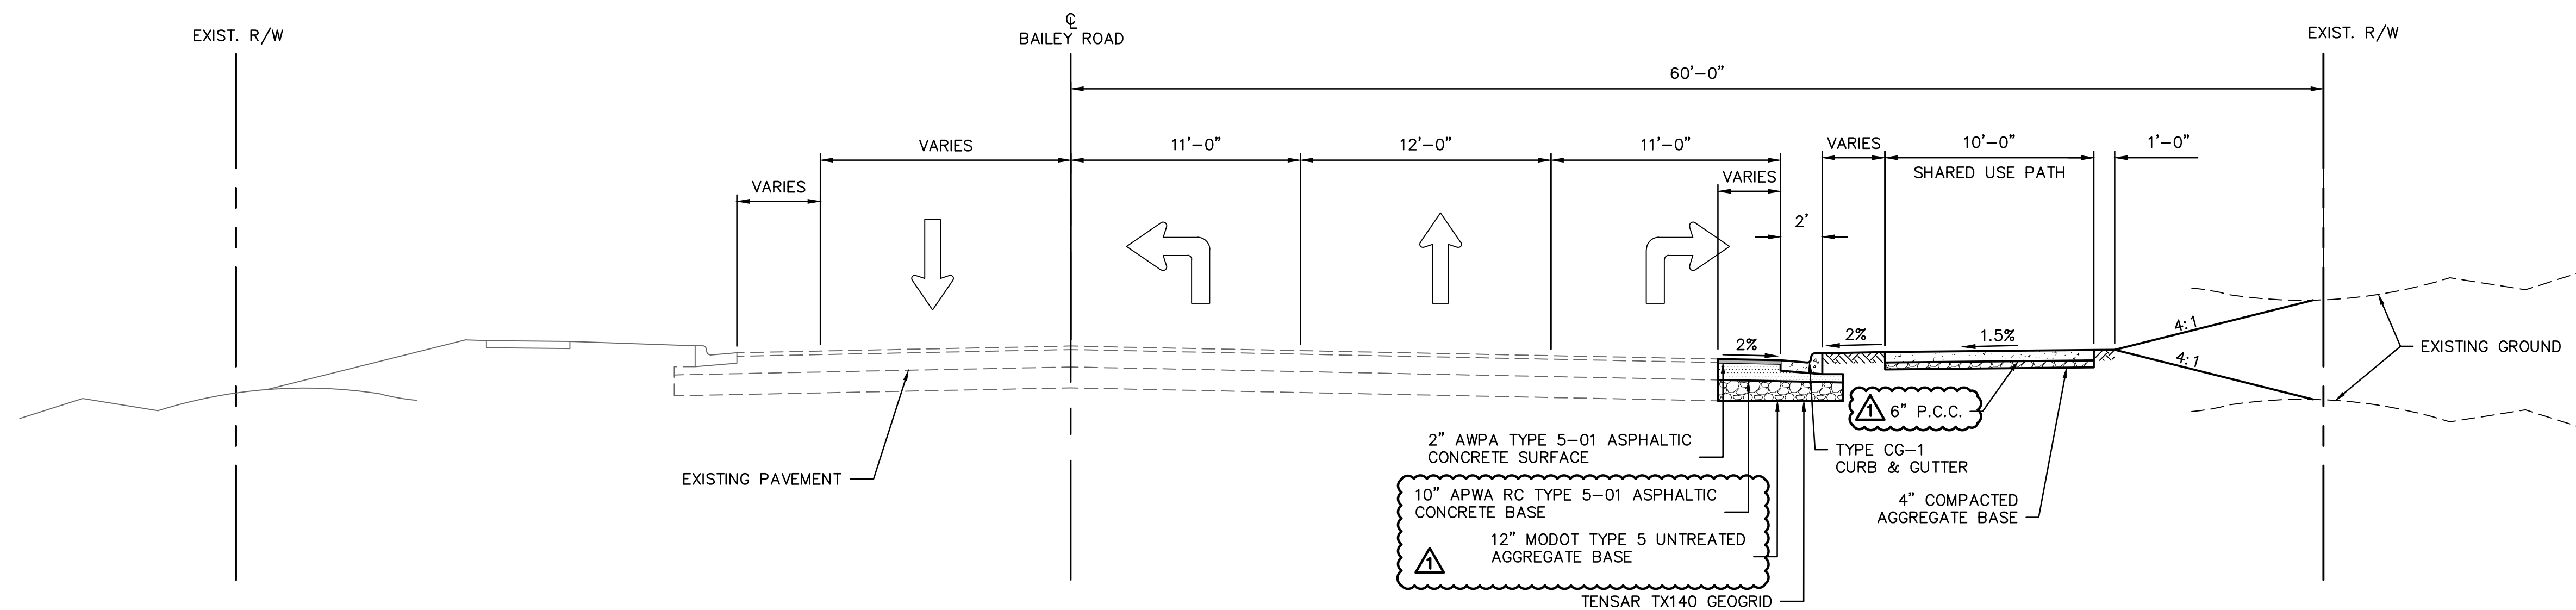

TYPICAL SECTION
BAILEY ROAD
NOT TO SCALE
STA. 55+52.44 TO STA. 56+01.64

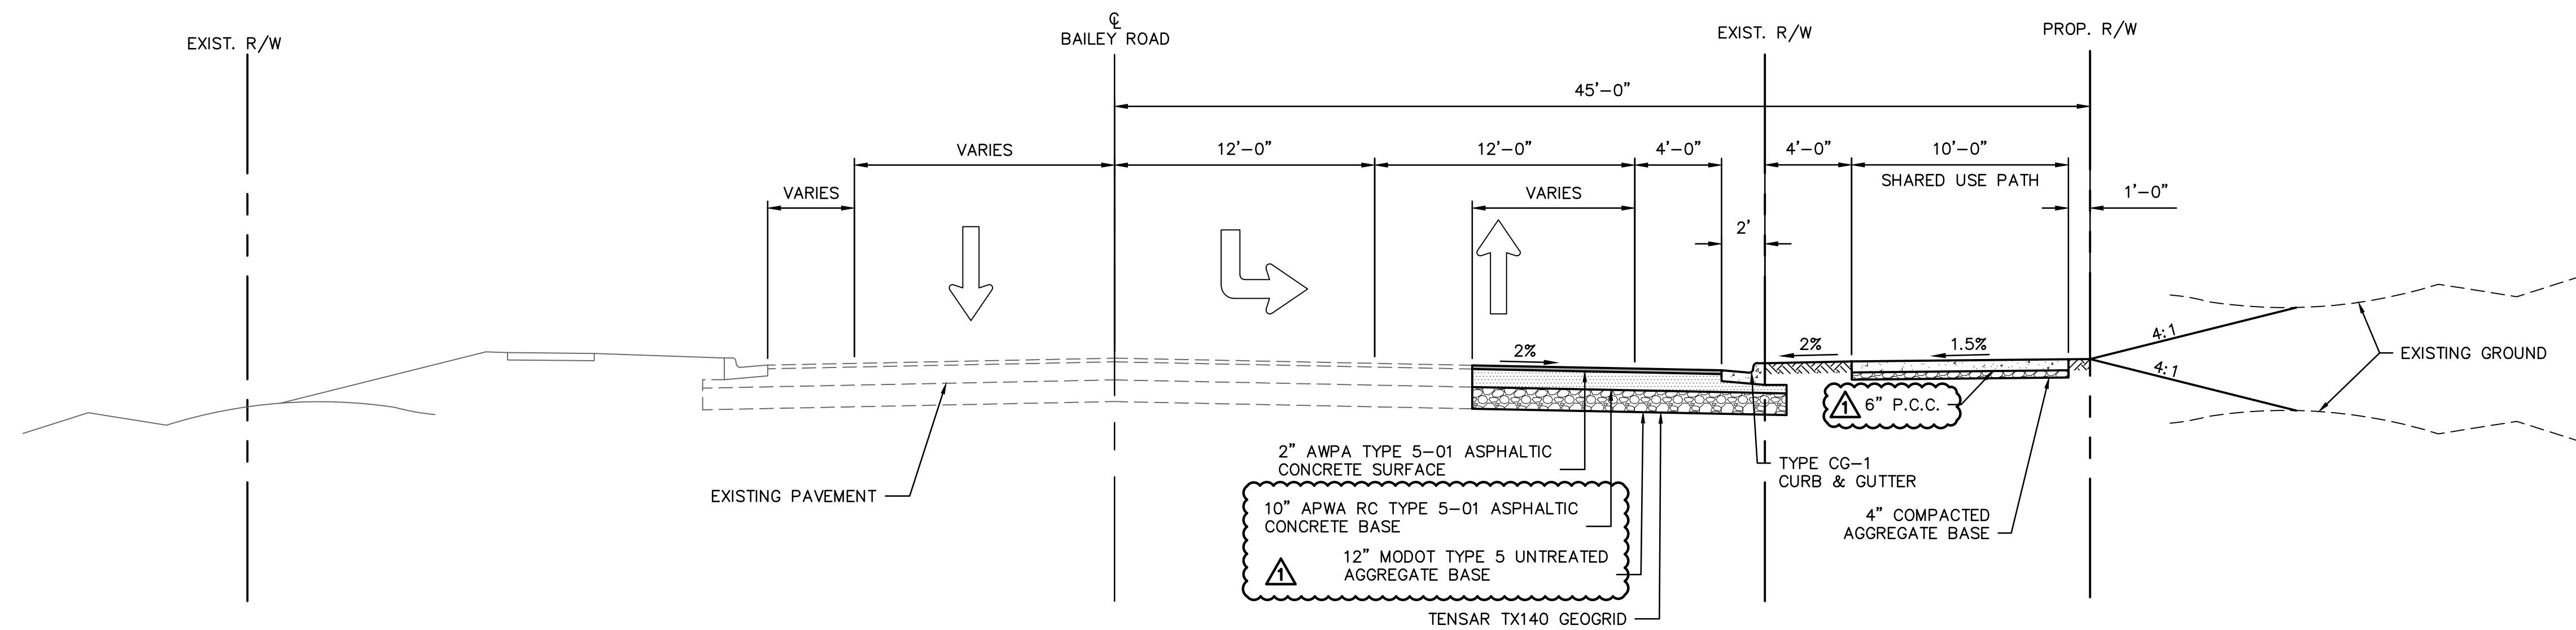

TYPICAL SECTION
BAILEY ROAD
NOT TO SCALE
STA. 57+40.02 TO STA. 60+57
STA. 86+04.25 TO STA. 86+38
STA. 87+41.54 TO STA. 92+60.
STA. 93+71.24 TO STA. 95+72.

Olsson

Olsson Engineering - MO State Certificate of Authority #001592
737301 West 133rd Street, Suite 200 TEL 913.381.1170
Overland Park, KS 66213-4750 FAX 913.381.1174 www.olsson.com




RYAN B. FLEMING
MO. NO. PE-2002003161

[illegible]


TYPICAL SECTIONS	
LEE'S SUMMIT MIDDLE SCHOOL #4 BAILEY ROAD PUBLIC IMPROVEMENTS	
LEE'S SUMMIT, MISSOURI	2021

C.O.A. NO.: 001592
DRAWN BY: MLW
CHECKED BY: RPH
APPROVED BY: RBF
QA/QC BY: RBF
PROJECT NO.: 020-0103
DWG NO.: T_TYP01_0200103
DATE: 2021-02-01

USER: rhaller

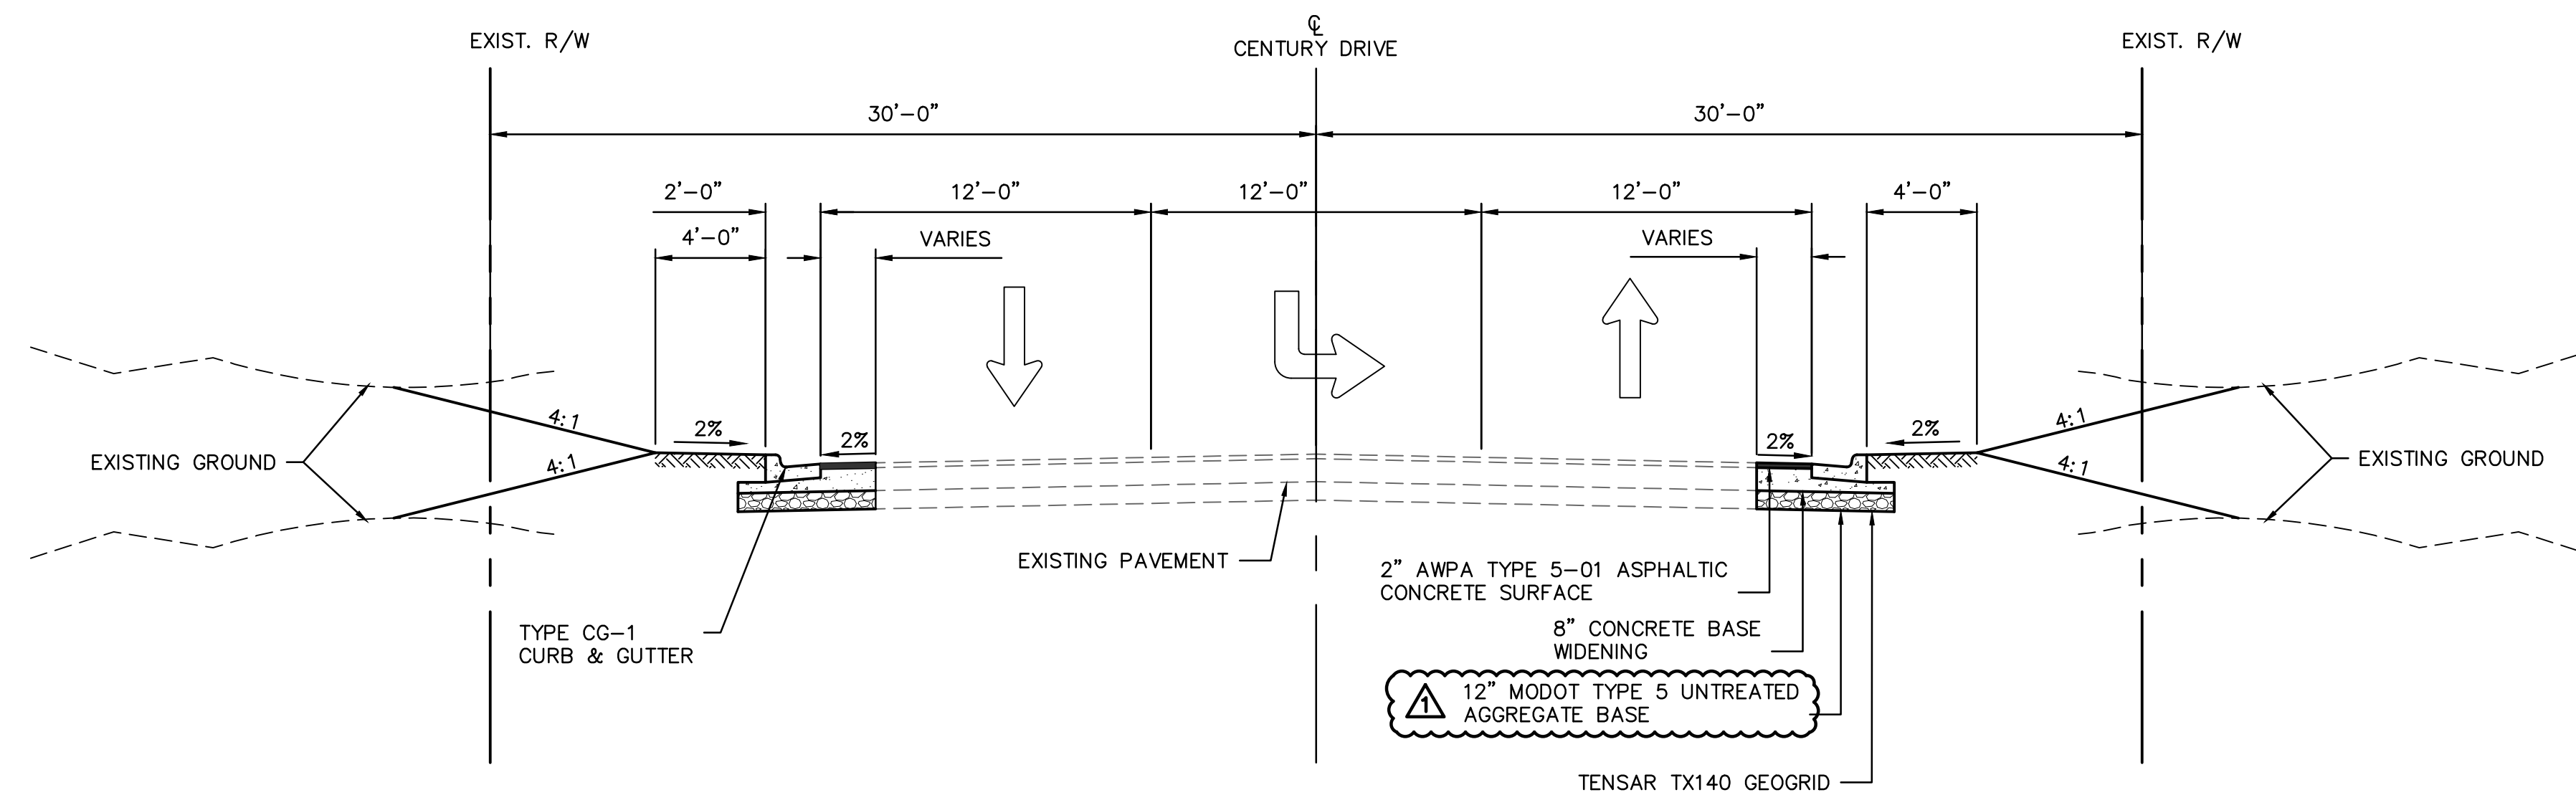


TYPICAL SECTION
SE CENTURY DRIVE
NOT TO SCALE
STA. 200+76.78 TO STA. 202+36.71

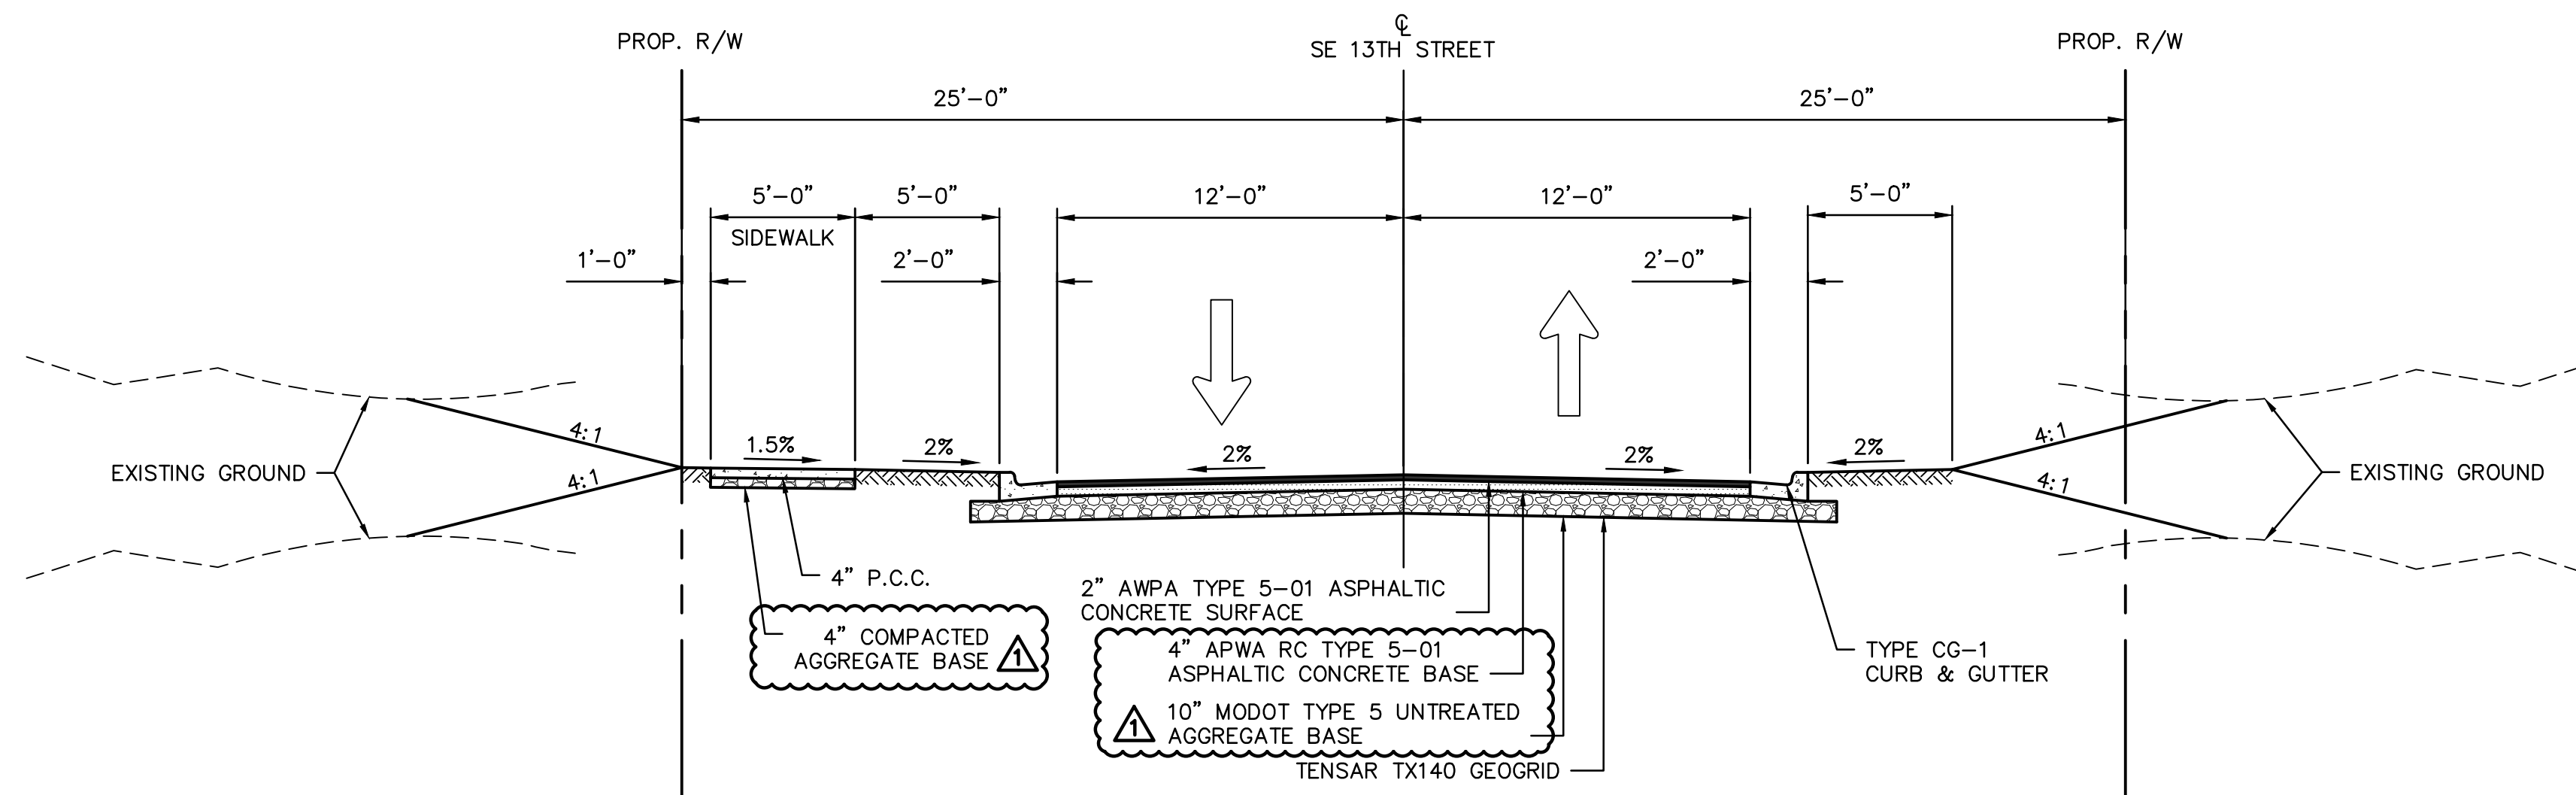

TYPICAL SECTION
SE 13TH STREET
NOT TO SCALE
STA. 353+02.70 TO STA. 353+35.59

olson

Olsson Engineering - MO State Certificate of Authority #001592
7301 West 133rd Street, Suite 200 TEL 913.381.1170
Overland Park, KS 66213-4750 FAX 913.381.1174
www.olsson.com

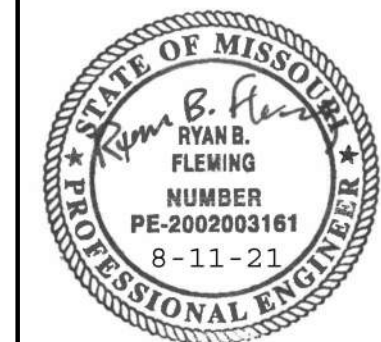


RYAN B. FLEMING
MO. NO. PE-2002003161

[illegible]

TYPICAL SECTIONS	
LEE'S SUMMIT MIDDLE SCHOOL #4 BAILEY ROAD PUBLIC IMPROVEMENTS	
LEE'S SUMMIT, MISSOURI	2021

C.O.A. NO.: 001592
DRAWN BY: MLW
CHECKED BY: RPH
APPROVED BY: RBF
QA/QC BY: RBF
PROJECT NO.: 020-0103
DWG NO.: T_TYP01_0200103
DATE: 2021-02-01


DWG: F:\2020\0001-0500\020-0103\40-Design\AutoCAD\Final Plans\Sheets\RDBR\Lee Summit Plan Set -- (Century and Middle School Drives)\GENERAL\I_TYPO1_0200103.dwg
DATE: Aug 25, 2021 9:43am XREFS: T_PIBLK_0200103 T_PBASE_0200103

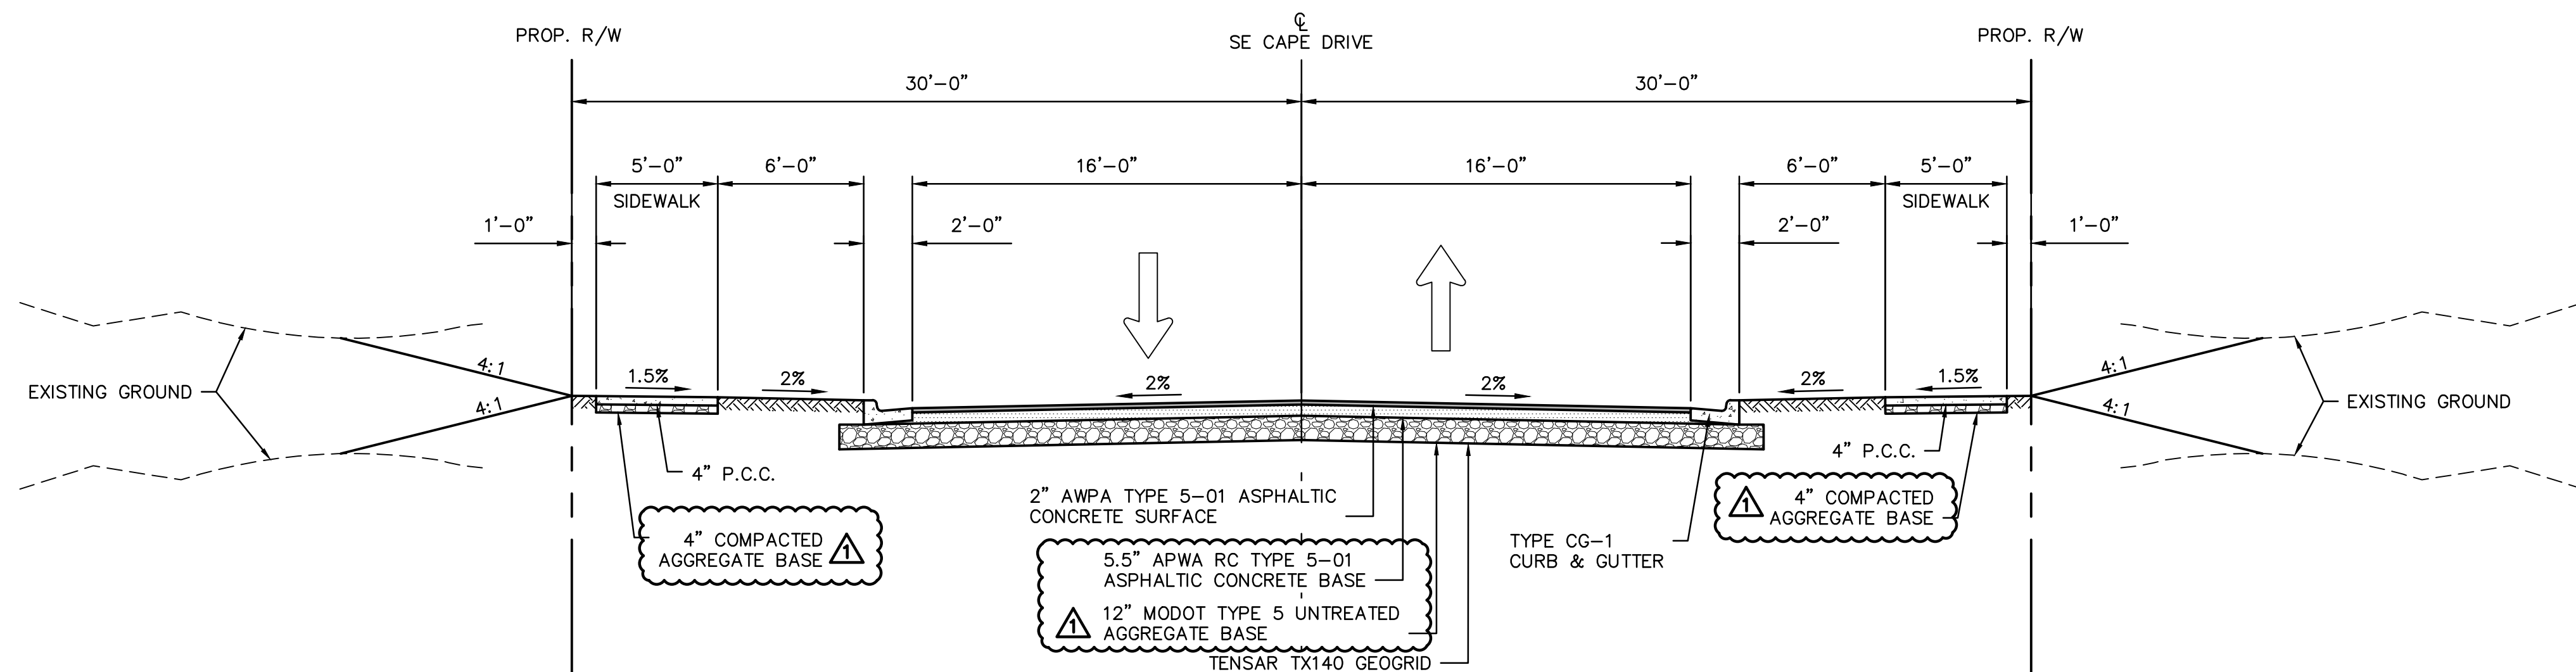

TYPICAL SECTION
SE CAPE DRIVE

NOT TO SCALE
STA. 301+01.09 TO STA. 301+21.99

Olsson

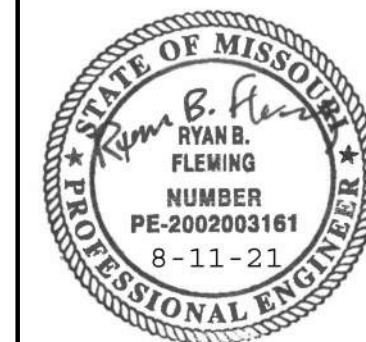


RYAN B. FLEMING
MO. NO. PE-2002003161

[illegible]

TYPICAL SECTIONS	
LEE'S SUMMIT MIDDLE SCHOOL #4 BAILEY ROAD PUBLIC IMPROVEMENTS	
LEE'S SUMMIT, MISSOURI	2024

C.O.A. NO.: 00159;
DRAWN BY: MLV
CHECKED BY: RPH
APPROVED BY: RBL
QA/QC BY: RBL
PROJECT NO.: 020-010;
DWG NO.: T_TYP01_020010;
DATE: 2021-02-0

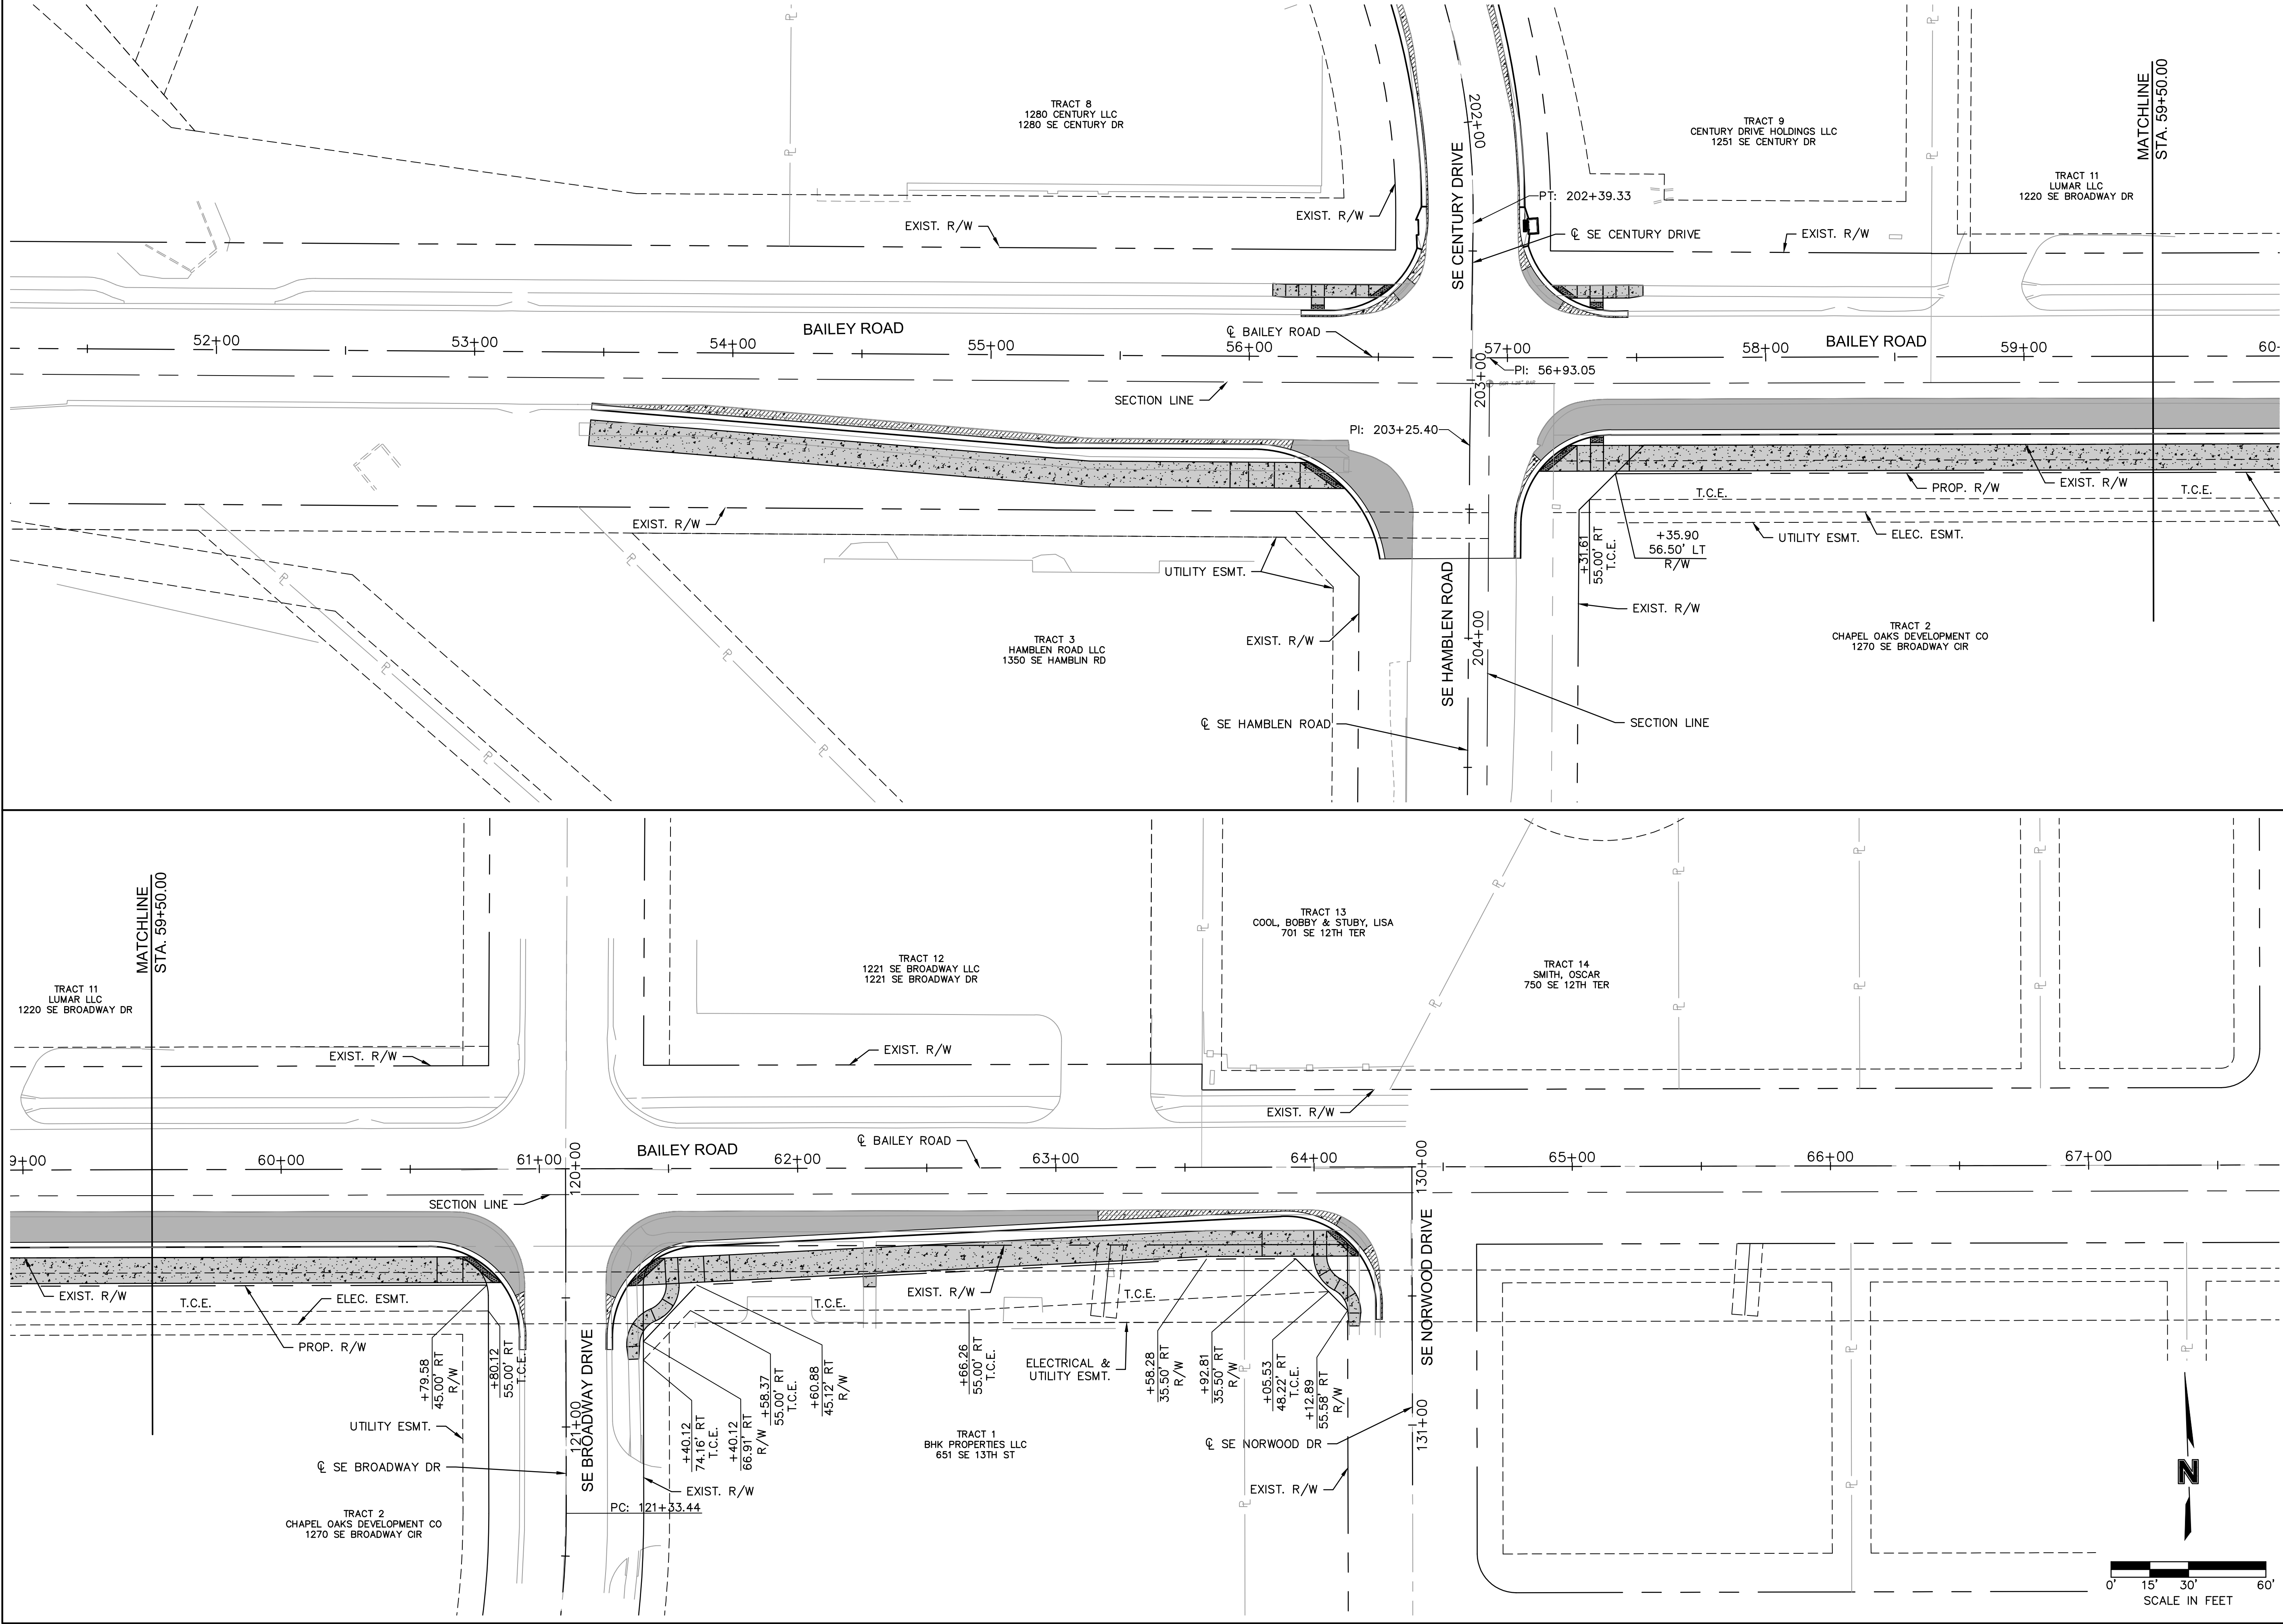[illegible]

TRACT 15
LEE, SHANE
1001 SE 12TH TER

TRACT 16
LEE, SHANE
1001 SE 12TH TER

TRACT 17
WILLIAMS, MARK & CARRIE
1005 SE 12TH TER

TRACT 18
SHORES, JOHN & JILL
1009 SE 12TH TER

TRACT 19
MARTIN, JEFFREY & STACEY
1013 SE 12TH TER

TRACT 20
PARK, THOMAS
1017 SE 12TH TER

TRACT 21
DAVIS, BRANDON & MELISSA
1021 SE 12TH TER

TRACT 22
WILLIAMS, WYCLIFF & RITA
1025 SE 12TH TER

TRACT 23
HAYS, BRETTE & SARAH
1029 SE 12TH TER

TRACT 24
SWEARINGEN, CLINTON & CHERYL
1101 SE 12TH TER

TRACT 25
WHEATLEY, JENNIFER
1105 SE 12TH TER

TRACT 48
DESHAZO, JOSEPH & CYNTHIA
928 SE 13TH ST

TRACT 26
RUSSEL, STEVEN & MICHELE
1109 SE 12TH TER

TRACT 27
MOOR, JENNIFER
1113 SE 12TH TER

TRACT 28
WISHNE, KIRK & ANGELA
1117 SE 12TH TER

TRACT 29
HOOK, GEORGE & NAOMI, TRUSTEE
1121 SE 12TH TER

TRACT 30
OAK HILL SOUTH HOME OWNERS ASSOC.
1201 SE 12TH TER

TRACT 31
WARD, DEANNA
1217 SE 12TH TER

TRACT 46
BAILEY FARMS INC.
1300 SE RANSON RD

TRACT 47
SCHOOL DISTRICT 7 REORGANIZED

PI: 83+46.36

83+00 84+00 85+00 86+00 87+00 88+00 89+00 90+00 91+00

BAILEY ROAD

SECTION LINE

EXIST. R/W

PROP. R/W

PC: 140+52.03

CL: 140+52.03

MIDDLE SCHOOL DRIVE WEST

141+00

PT: 140+98.86

CL: 140+98.86

150+00

SECTION LINE

91+00 92+00 93+00 94+00 95+00 96+00 97+00 98+00 99+00

BAILEY ROAD

EXIST. R/W

PROP. R/W

CL: 140+98.86

151+00

MIDDLE SCHOOL DRIVE EAST

EXIST. R/W

PROP. R/W

+46.21
29.95' RT
R/W

+46.20
30.96' RT
R/W

+76.04
33.99' RT
R/W

+03.88
45.00' RT
R/W

+73.08
45.00' RT
R/W

+79.69
54.95' RT
T.C.E.

+29.52
47.84' RT
T.C.E.

+28.81
32.85' RT
T.C.E.

+89.27
29.96' RT
R/W


0' 15' 30' 60'

SCALE IN FEET


N

Plans/Sheets/DBDR/Lee Summit Plan Set - (Century and Middle School Drives) R.O.W. AND EASEMENT PLANS/T_ROW01_0200103.dwg
 T_PBASE_0200103 V_TOPO_00103 V_XBOU_00103 V_XTOPO_02_00103 T_PFTBLK_0200103 T_PFAAT_0200103
 USER: rholler
 T_PAERIAL_0200103
 DWG: F:\2020\0001_0200_0103-04-Design\AutoCAD\Final Set - 25PSM Row01.dwg
 Date: 04/25/2021 9:55am
 XREFS: T_PBASE_0200103 T_TOPO_00103 V_XBOU_00103 V_XTOPO_02_00103 T_PFTBLK_0200103 T_PFAAT_0200103

DWG: F:\2020\0001-0500\020-0103\40-Design\AutoCAD\Final Plans\Sheets\RD\BR\Lee Summit Plan Set - (Century and Middle School Drives)\PLAN & PROFILES\BAILEY ROAD\T_RPP01_0200103.dwg
DATE: Aug 25, 2021 9:46am XREFS: T_PBASE_0200103 T_PTBK_0200103 V_XBOU-2_00103 V_XTOPO-2_00103 V_TPO-00103 T_PPATT_0200103 T_PPROF_0200103
USER: rholler

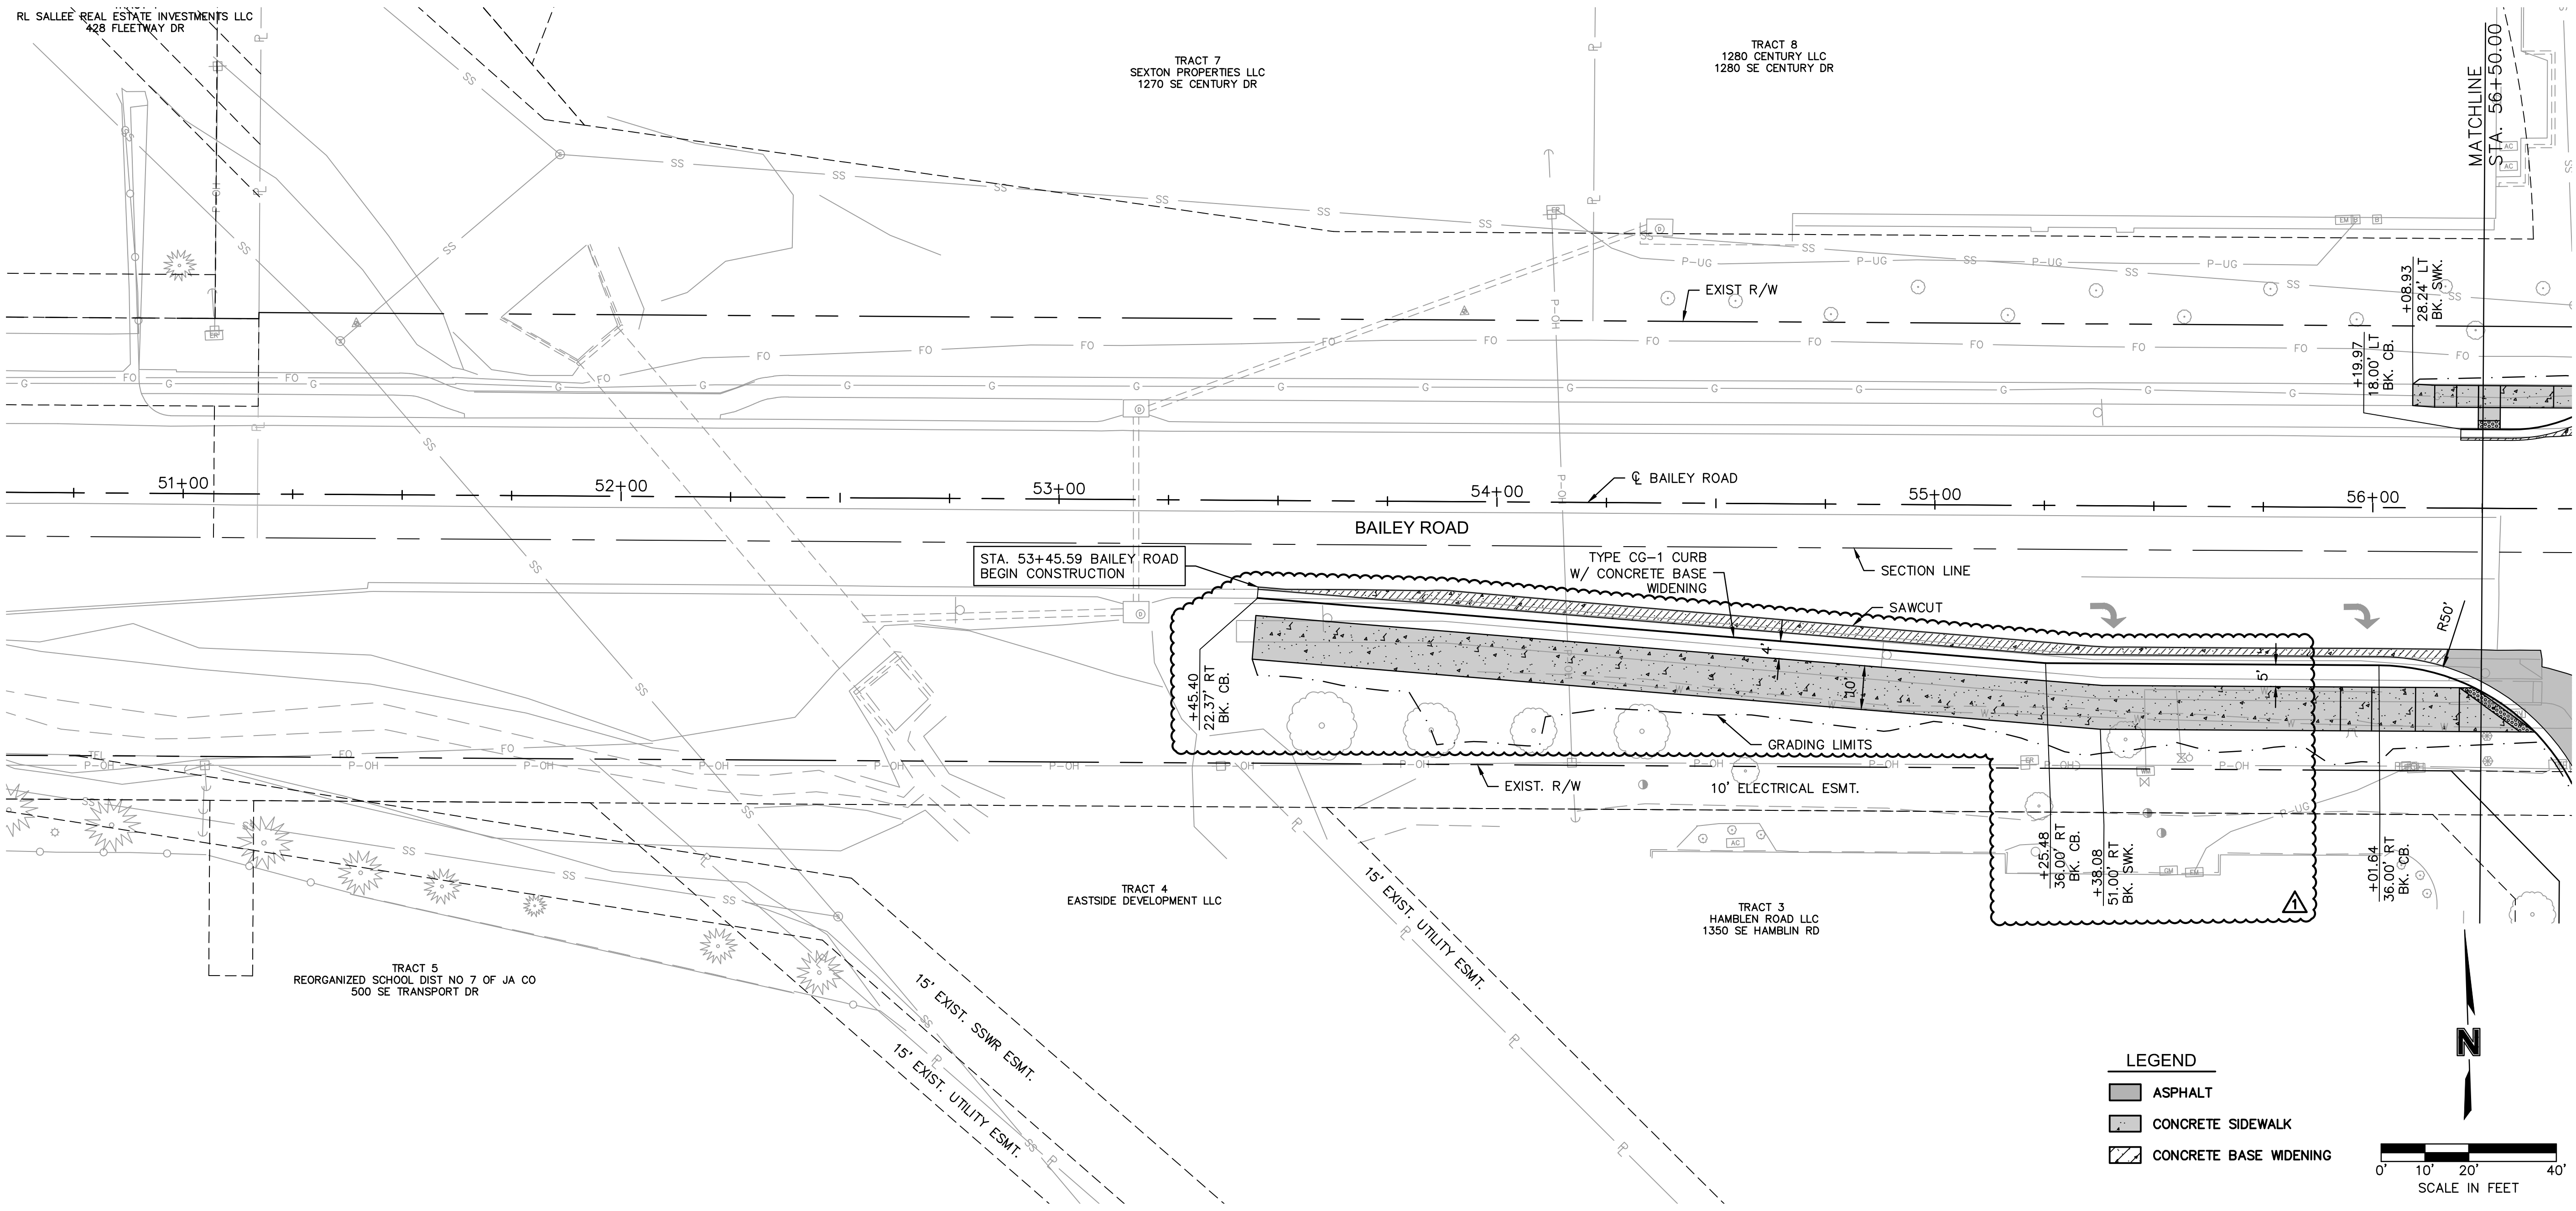

BAILEY ROAD RIGHT EDGE OF PAVEMENT

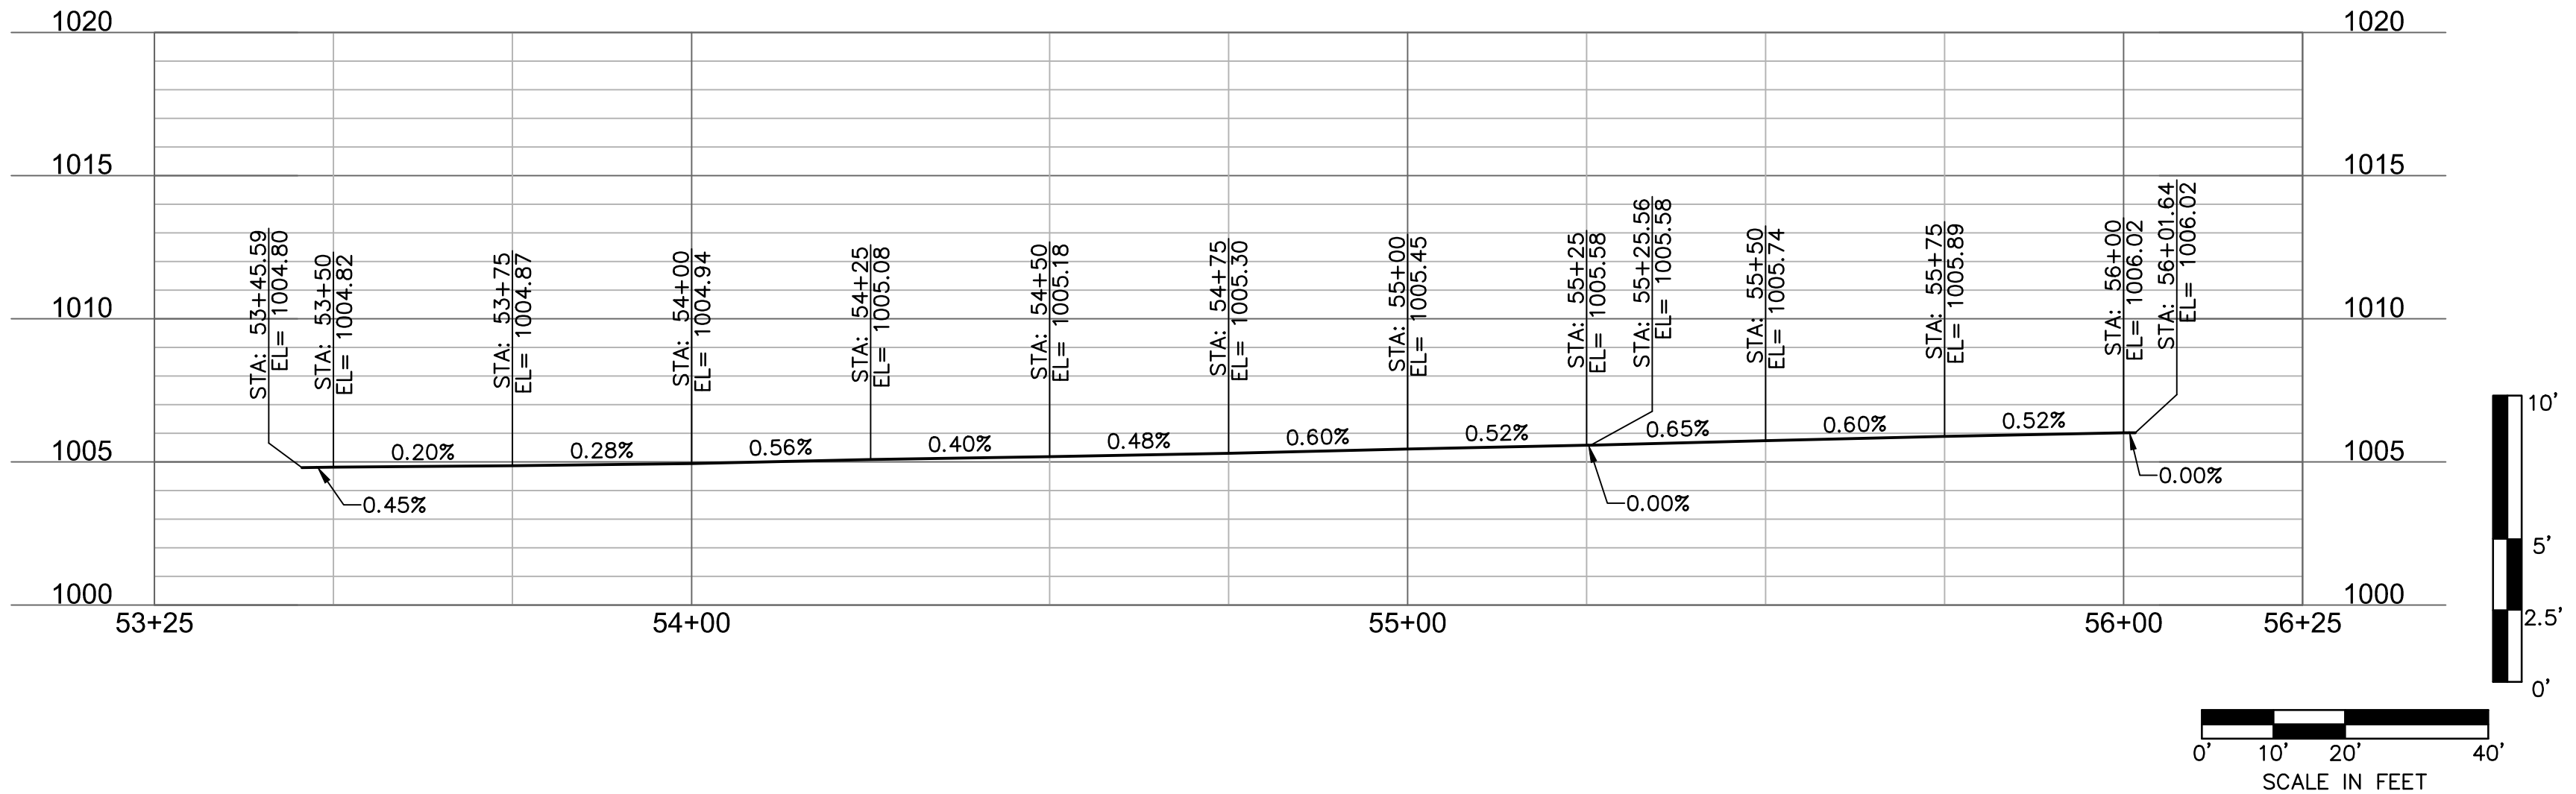

olsson

Olsson Engineering - MO State Certificate of Authority #001592
7301 West 133rd Street, Suite 200
Overland Park, KS 66213-4750
TEL 913.381.1170
FAX 913.381.1174
www.olsson.com

STATE OF MISSOURI

RYAN B. FLEMING

PROFESSIONAL ENGINEER

NUMBER PE-2002003161

8-11-21

RYAN B. FLEMING

MO. NO. PE-2002003161

BY

RPL

REVISIONS DESCRIPTION

DATE

REV. NO.

1

08/25/2021

ASI #29

REVISIONS

PLAN & EDGE OF PAVEMENT PROFILE

BAILEY ROAD

LEE'S SUMMIT MIDDLE SCHOOL #4

BAILEY ROAD PUBLIC IMPROVEMENTS

LEE'S SUMMIT, MISSOURI

2021

C.O.A. NO.: 001592

DRAWN BY: MLW

CHECKED BY: RPH

APPROVED BY: RBE

QA/QC BY: RBE

PROJECT NO.: 020-0103



DWG NO.: T_RPP01_0200103

DATE: 2021-02-01

SHEET

24 OF 101



DWG: F:\2022
DATE: Aug 2

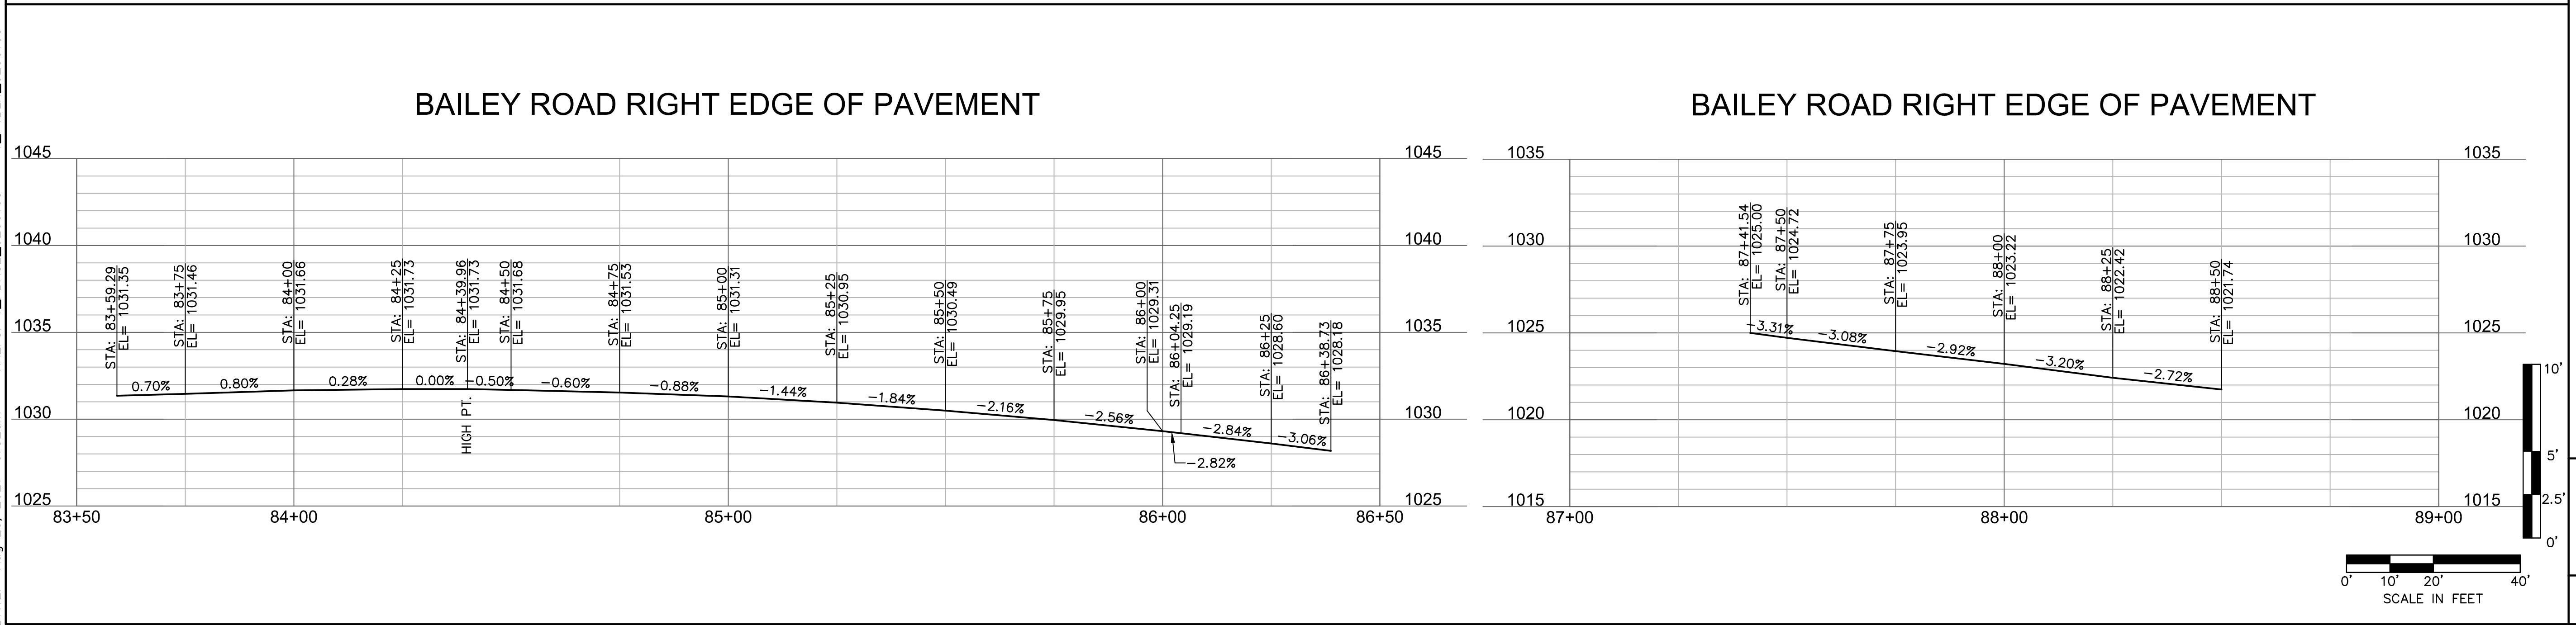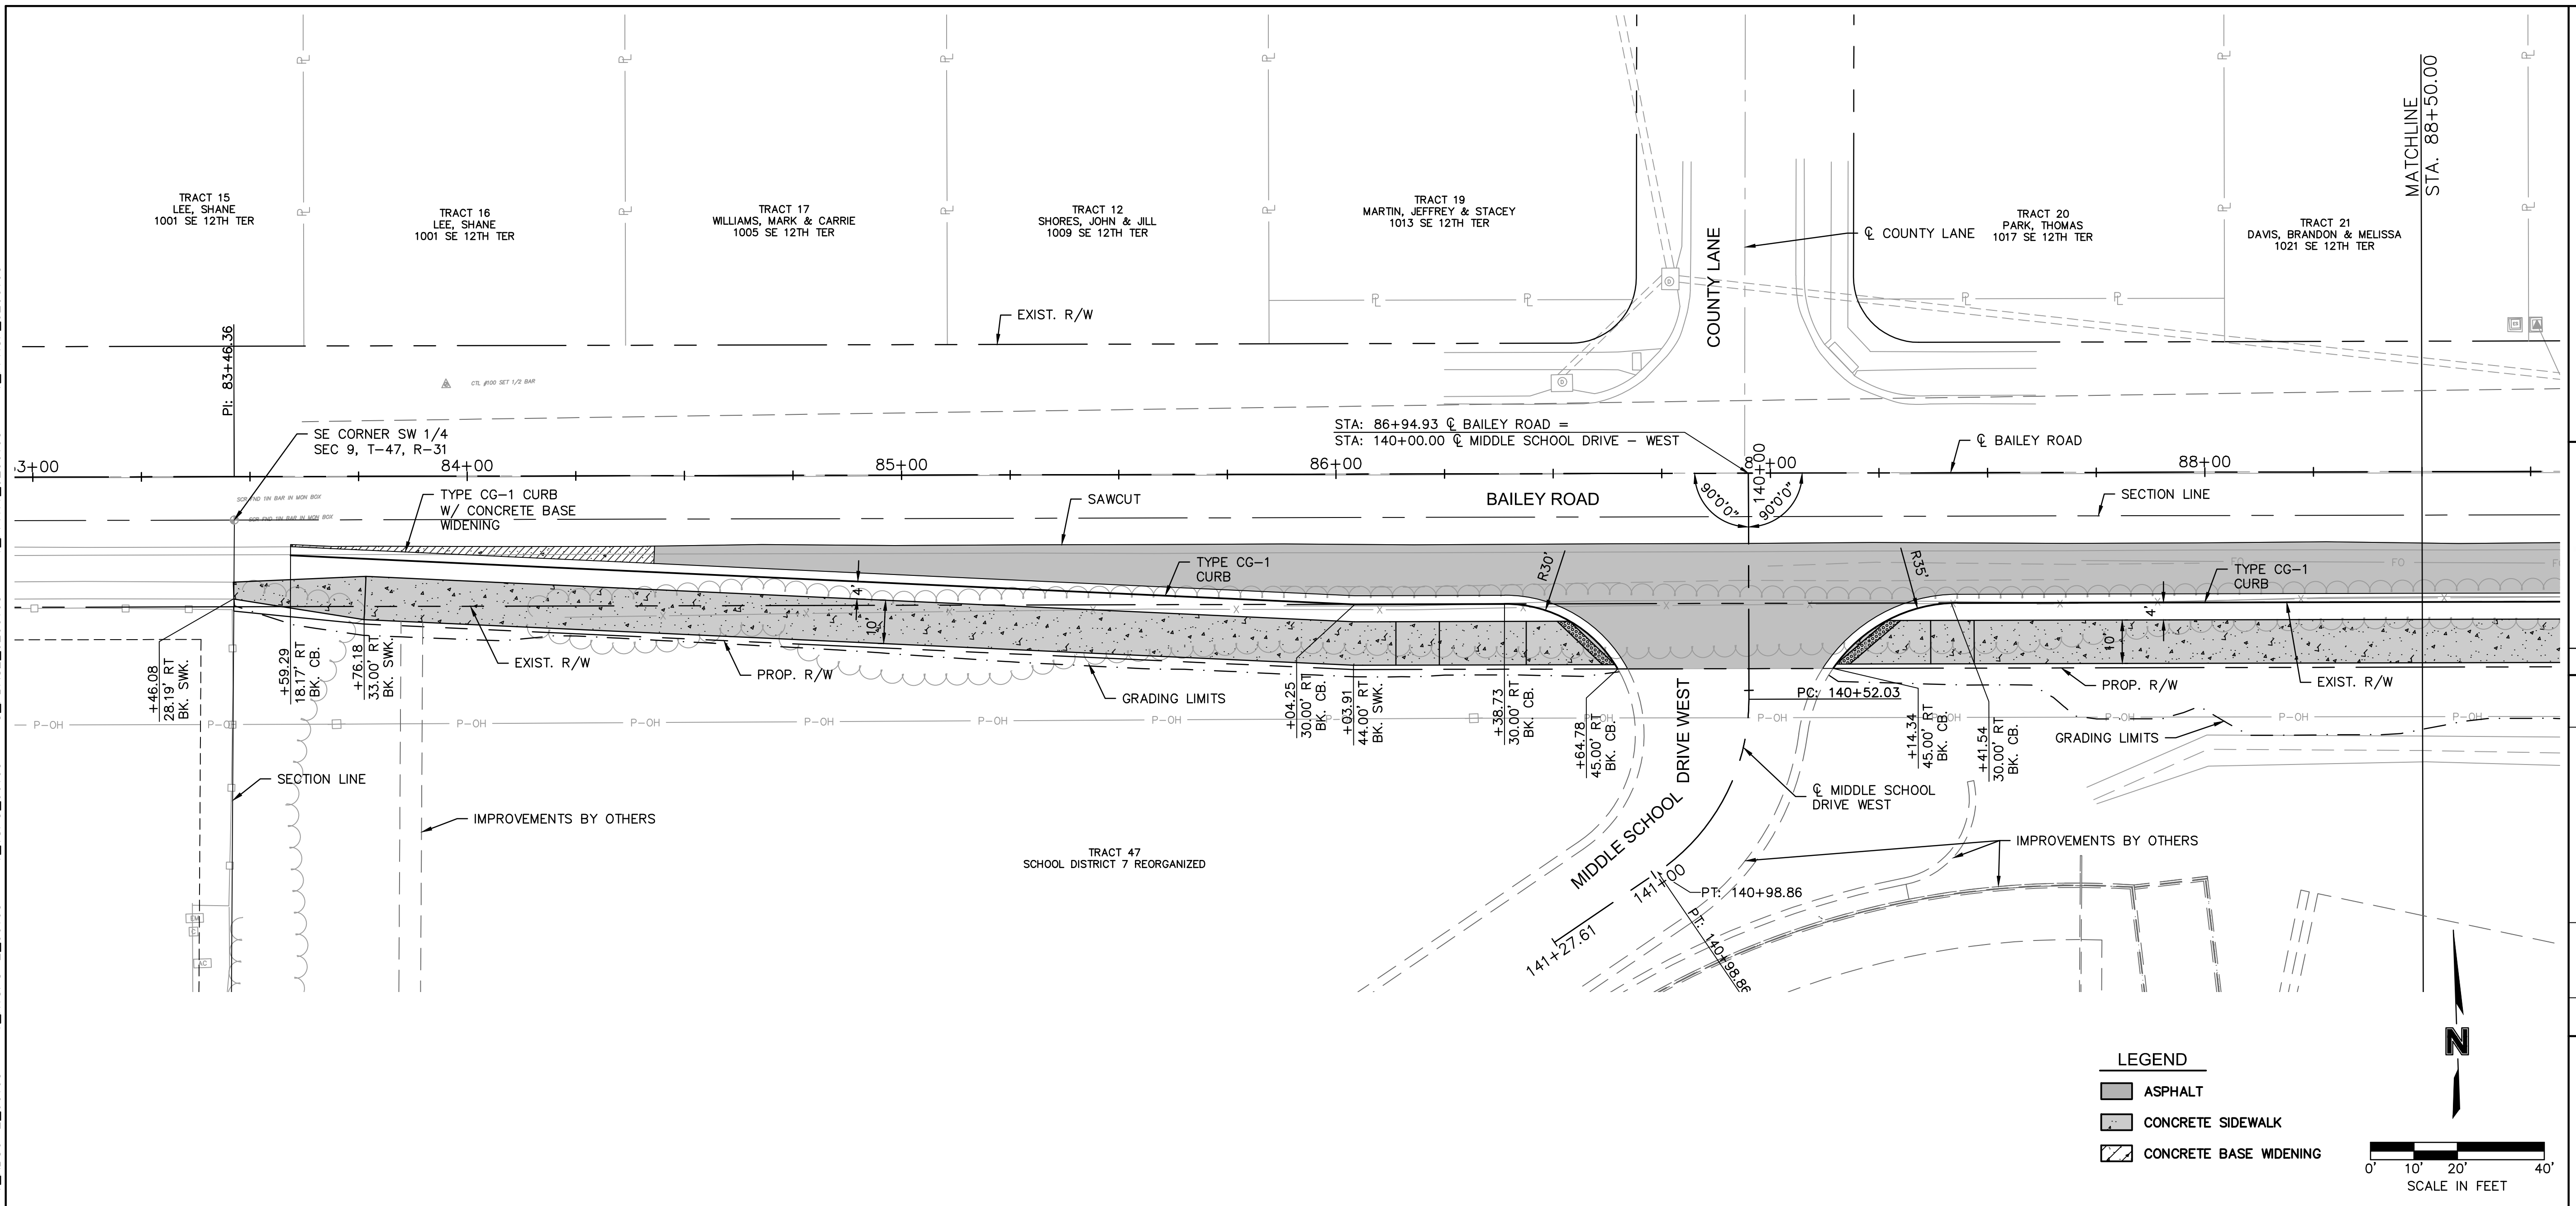

olsson Olsson Engineering - MO State Certificate of Authority #001592 7301 West 133rd Street, Suite 200 TEL 913.381.1170 Overland Park, KS 66213-4750 FAX 913.381.1174 www.olsson.com							
							
RYAN B. FLEMING MO. NO. PE-2002003161							
	BY						
REV. NO.	DATE	REVISIONS DESCRIPTION					
PLAN & EDGE OF PAVEMENT PROFILE BAILEY ROAD			2021				
LEE'S SUMMIT MIDDLE SCHOOL #4 BAILEY ROAD PUBLIC IMPROVEMENTS			2021				
LEE'S SUMMIT, MISSOURI			2021				
C.O.A. NO.:		001592					
DRAWN BY:		MLW					
CHECKED BY:		RPH					
APPROVED BY:		RBF					
QA/QC BY:		RBF					
PROJECT NO.:		020-0103					
DWG NO.:		T_RPDD4_020103					
DATE:		2021-02-01					
SHEET 27 OF 101							

[illegible]

DWG: F:\2020\0001-0500\020-0103\40-Design\AutoCAD\Final Plans\Sheets\ROBR\Lee Summit Plan Set - (Century and Middle School Drives)\PLAN & PROFILES\BAILEY ROAD\T_RPP05_0200103.dwg
DATE: Aug 25, 2021 9:53am XREFS: T_PBASE_0200103 V_XB00-2_00103 V_XTOPO-2_00103 V_PATT_0200103 C_PBASE_0200103 T_PTOP_00103 T_PPROF_0200103 T_PSTRM_0200103
USER: rhaller

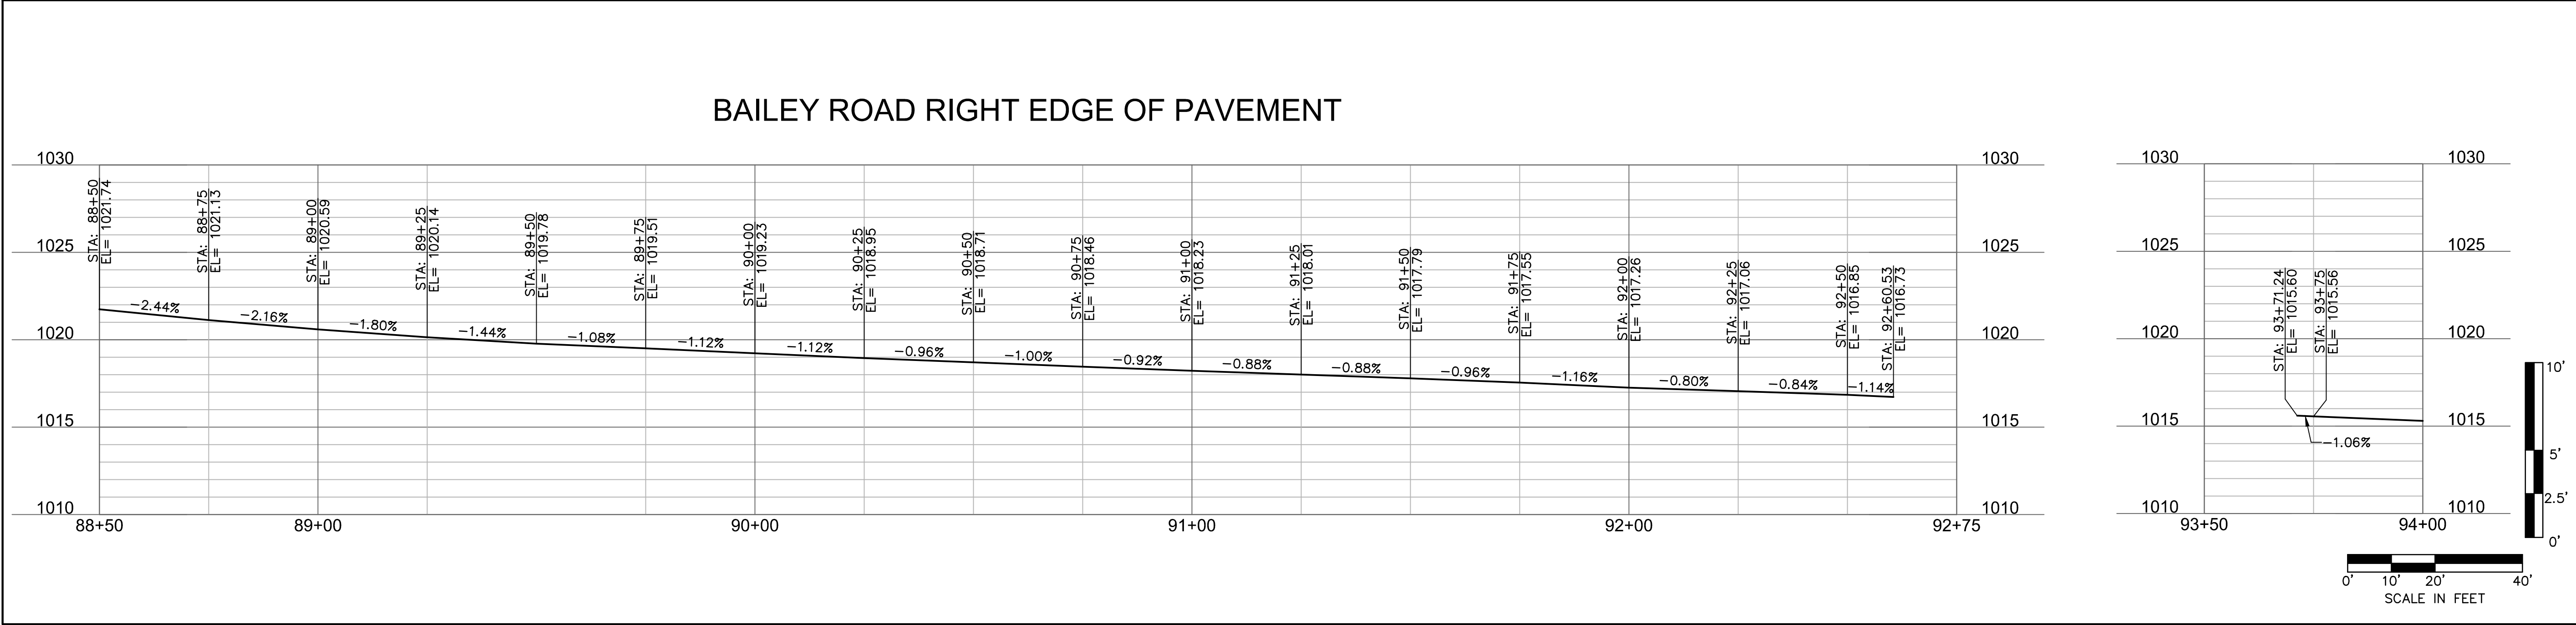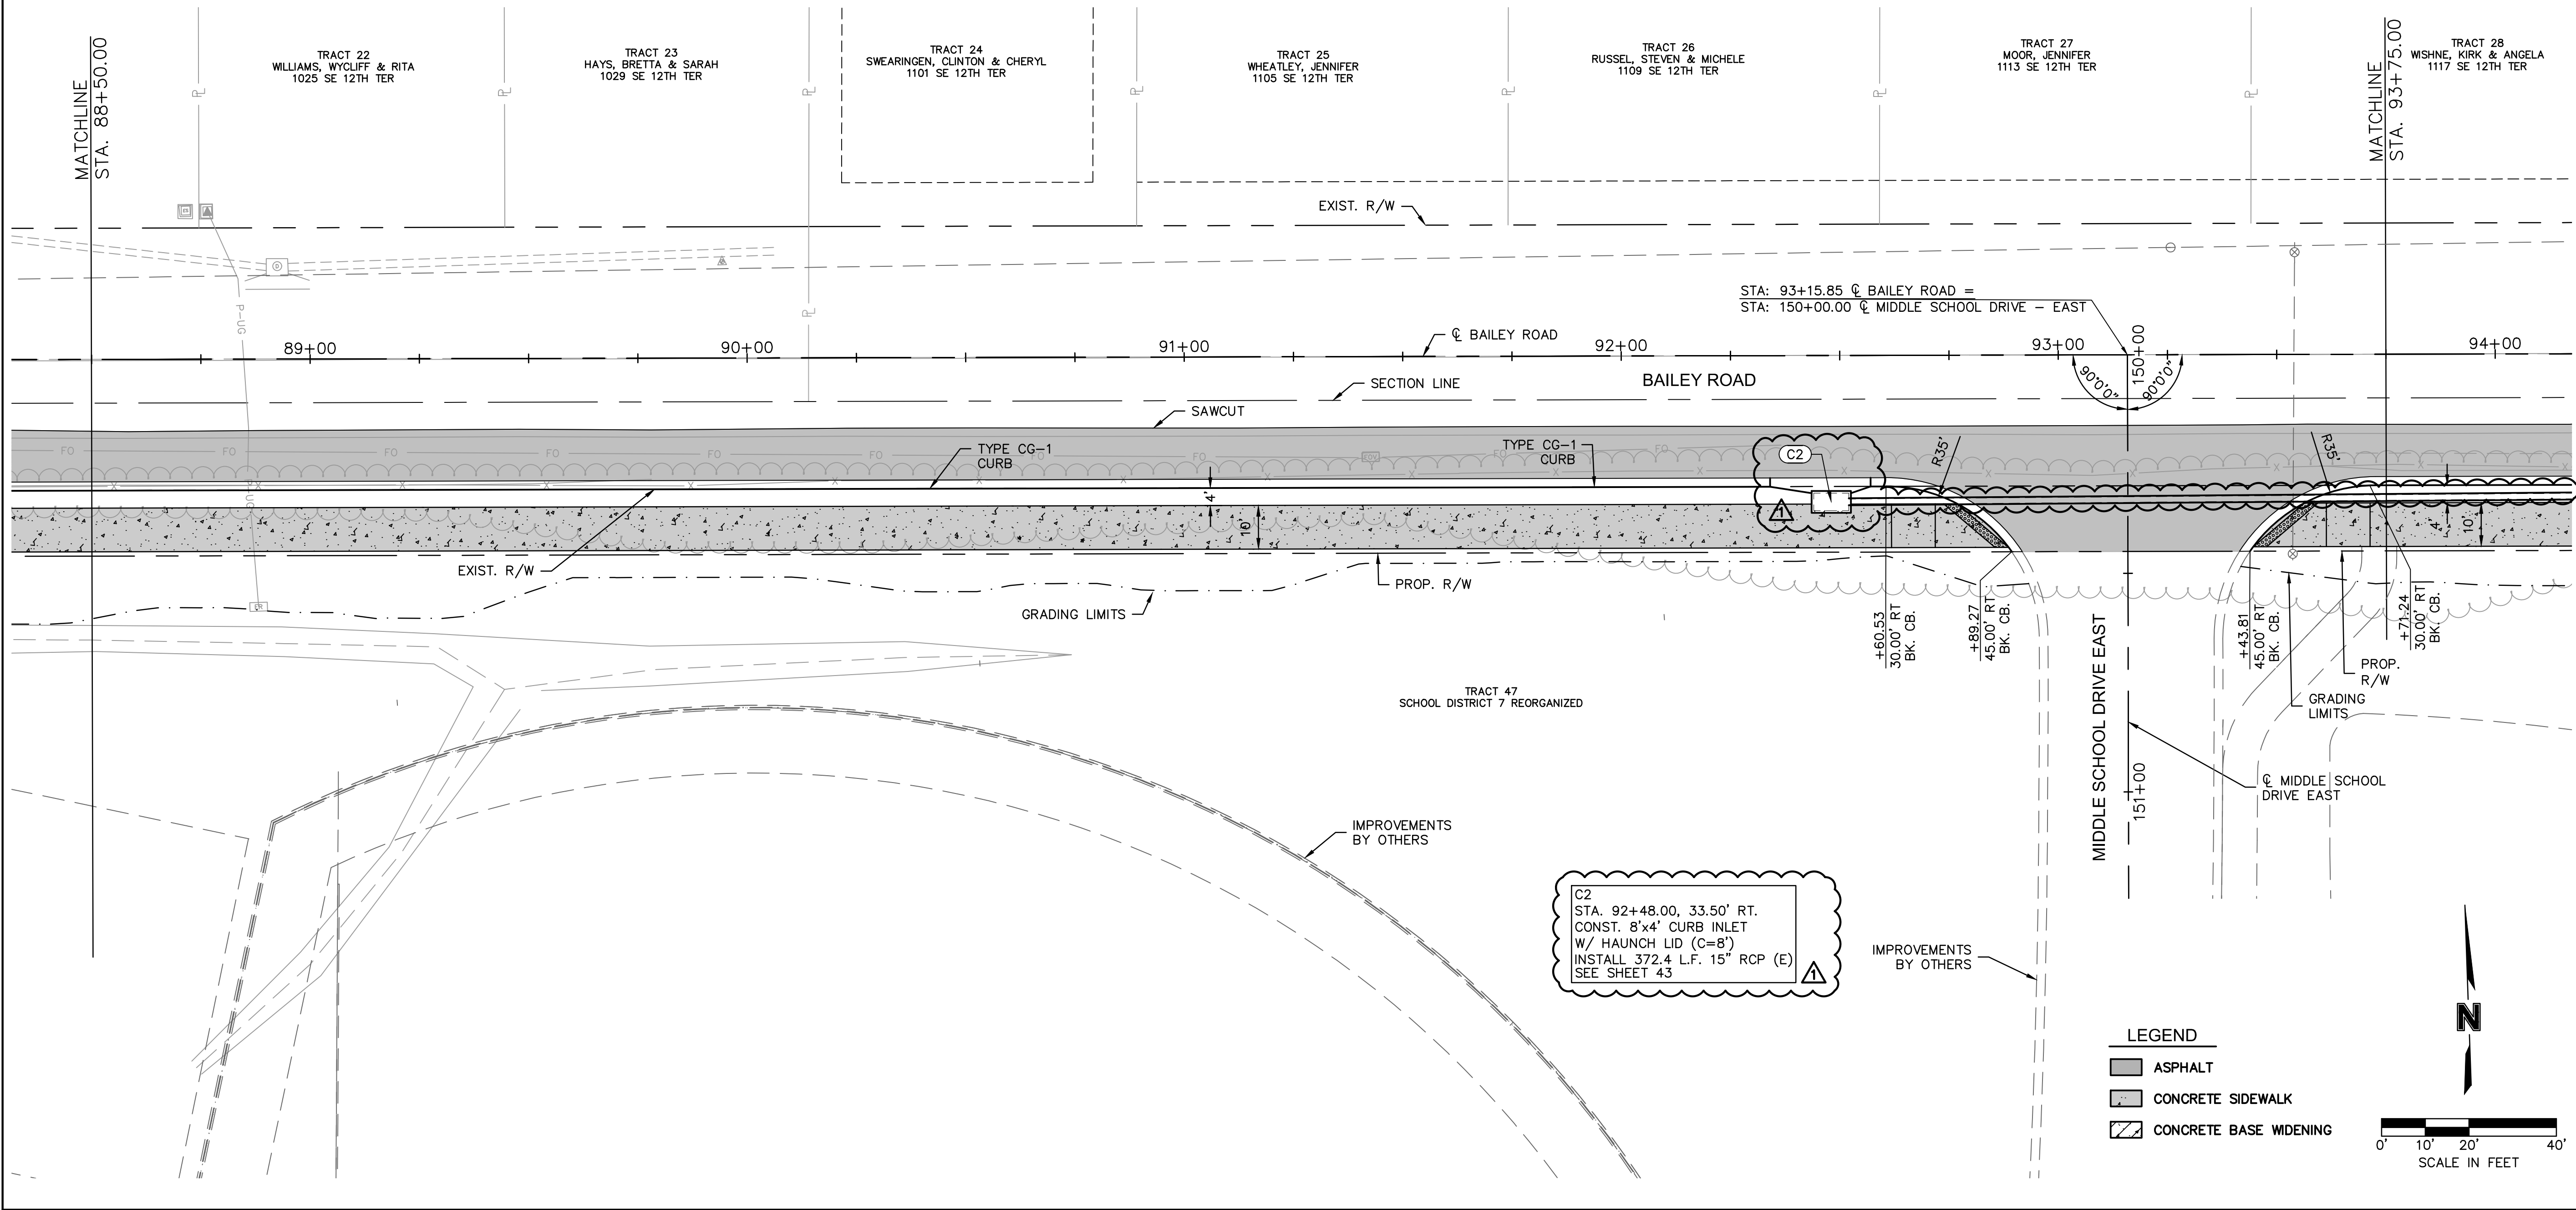

Olsson Engineering - MO State Certificate of Authority #001592
7301 West 133rd Street, Suite 200
Overland Park, KS 66213-4750
TEL 913.381.1170
FAX 913.381.1174
www.olsson.com

RYAN B. FLEMING
MO. NO. PE-2002003161

REV. NO.	DATE	REVISIONS DESCRIPTION	BY
1	08/25/2021	ASI #29	RPH

PLAN & EDGE OF PAVEMENT PROFILE
BAILEY ROAD


LEE'S SUMMIT MIDDLE SCHOOL #4
BAILEY ROAD PUBLIC IMPROVEMENTS

LEE'S SUMMIT, MISSOURI


C.O.A. NO.: 001592
DRAWN BY: MLW
CHECKED BY: RPH
APPROVED BY: RBE
QA/QC BY: RBE
PROJECT NO.: 020-0103
DWG NO.: T_RPP05_0200103
DATE: 2021-02-01

SHEET
28 OF 101

DWG: F:\2020\0001-0500\020-0103\40-Design\AutoCAD\Final Plans\Sheets\ROBR\Lee Summit Plan Set - (Century and Middle School Drives)\PLAN & PROFILES\BAILEY ROAD\T_RPP06_0200103.dwg
DATE: Aug 25, 2021 9:55am XREFS: T_PBASE_0200103 T_PTLK_0200103 T_PTOPO_00103 V_XTOPO_2_00103 V_XBOU_2_00103 V_PATT_0200103 T_PPROF_0200103 USER: rhaller T_PPRF_0200103

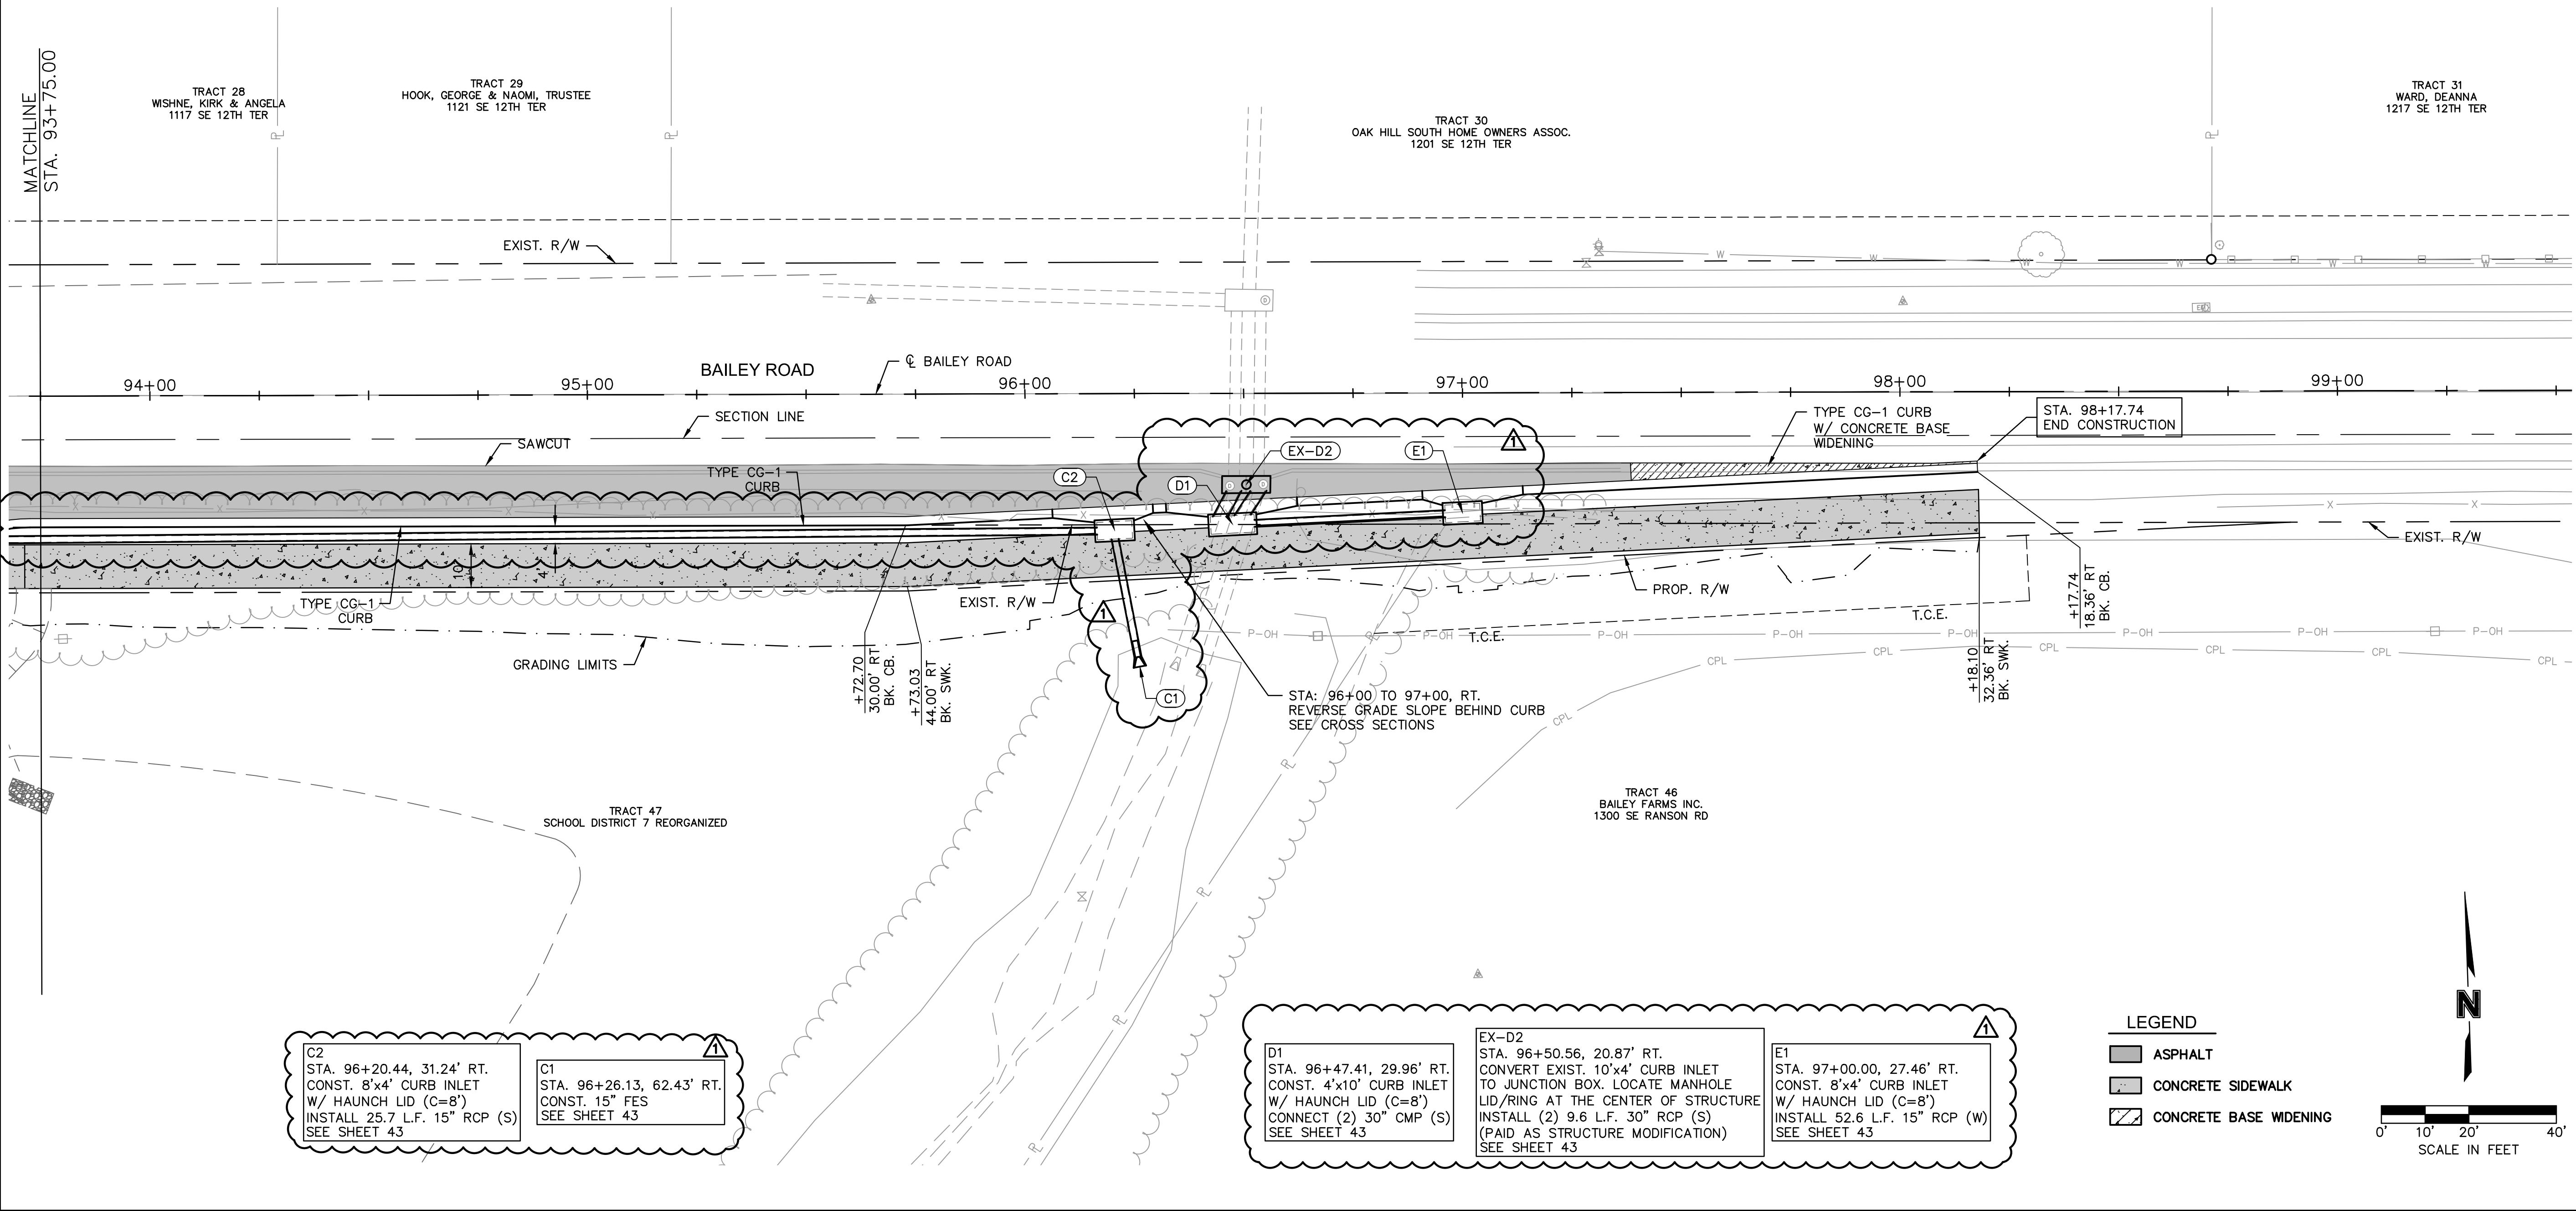

BAILEY ROAD RIGHT EDGE OF PAVEMENT

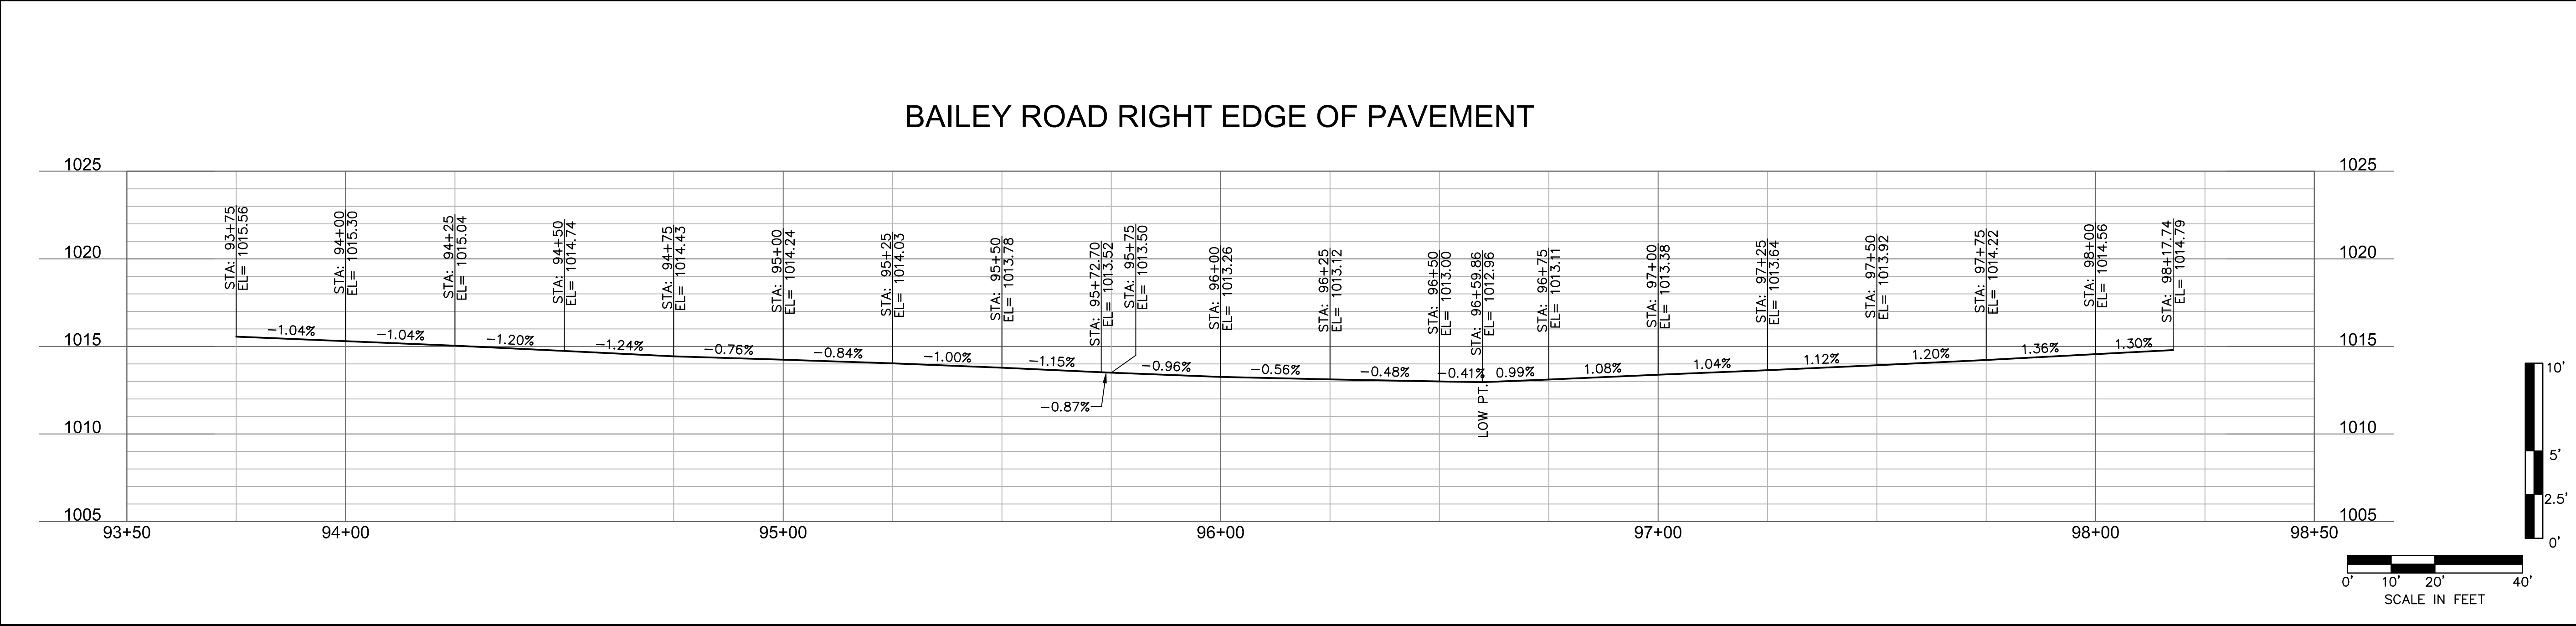

olsson

Olsson Engineering - MO State Certificate of Authority #001592
7301 West 133rd Street, Suite 200
Overland Park, KS 66213-4750
TEL 913.381.1170
FAX 913.381.1174
www.olsson.com

STATE OF MISSOURI
RYAN B. FLEMING
NUMBER
PE-2002003161
8-11-21
PROFESSIONAL ENGINEER

RYAN B. FLEMING
MO. NO. PE-2002003161

REV. NO.	DATE	REVISIONS DESCRIPTION	BY
1	08/25/2021	ASI #29	RPL

PLAN & EDGE OF PAVEMENT PROFILE
BAILEY ROAD

LEE'S SUMMIT MIDDLE SCHOOL #4
BAILEY ROAD PUBLIC IMPROVEMENTS

LEE'S SUMMIT, MISSOURI


C.O.A. NO.: 001592
DRAWN BY: MLW
CHECKED BY: RPH
APPROVED BY: RBE
QA/QC BY: RBE
PROJECT NO.: 020-0103
DWG NO.: T_RPP06_0200103
DATE: 2021-02-01

SHEET
29 OF 101


2021

REVISIONS


DWG: F:\2020\0001-0500\020-0103\40-Design\AutoCAD\Final Plans\Sheets\ROBR\Lee Summit Plan Set - (Century and Middle School Drives)\PLAN & PROFILES\CENTURY DRIVE\T_RPP10_0200103.dwg
DATE: Aug 25, 2021 9:57am XREFS: T_PBASE_0200103 T_PTLBK_0200103 V_XTOPO-2_00103 V_XBOU-2_00103 V_TOPO_00103 T_PPATT_0200103 T_PPRF_0200103 T_PSTRM_0200103
USER: rholler

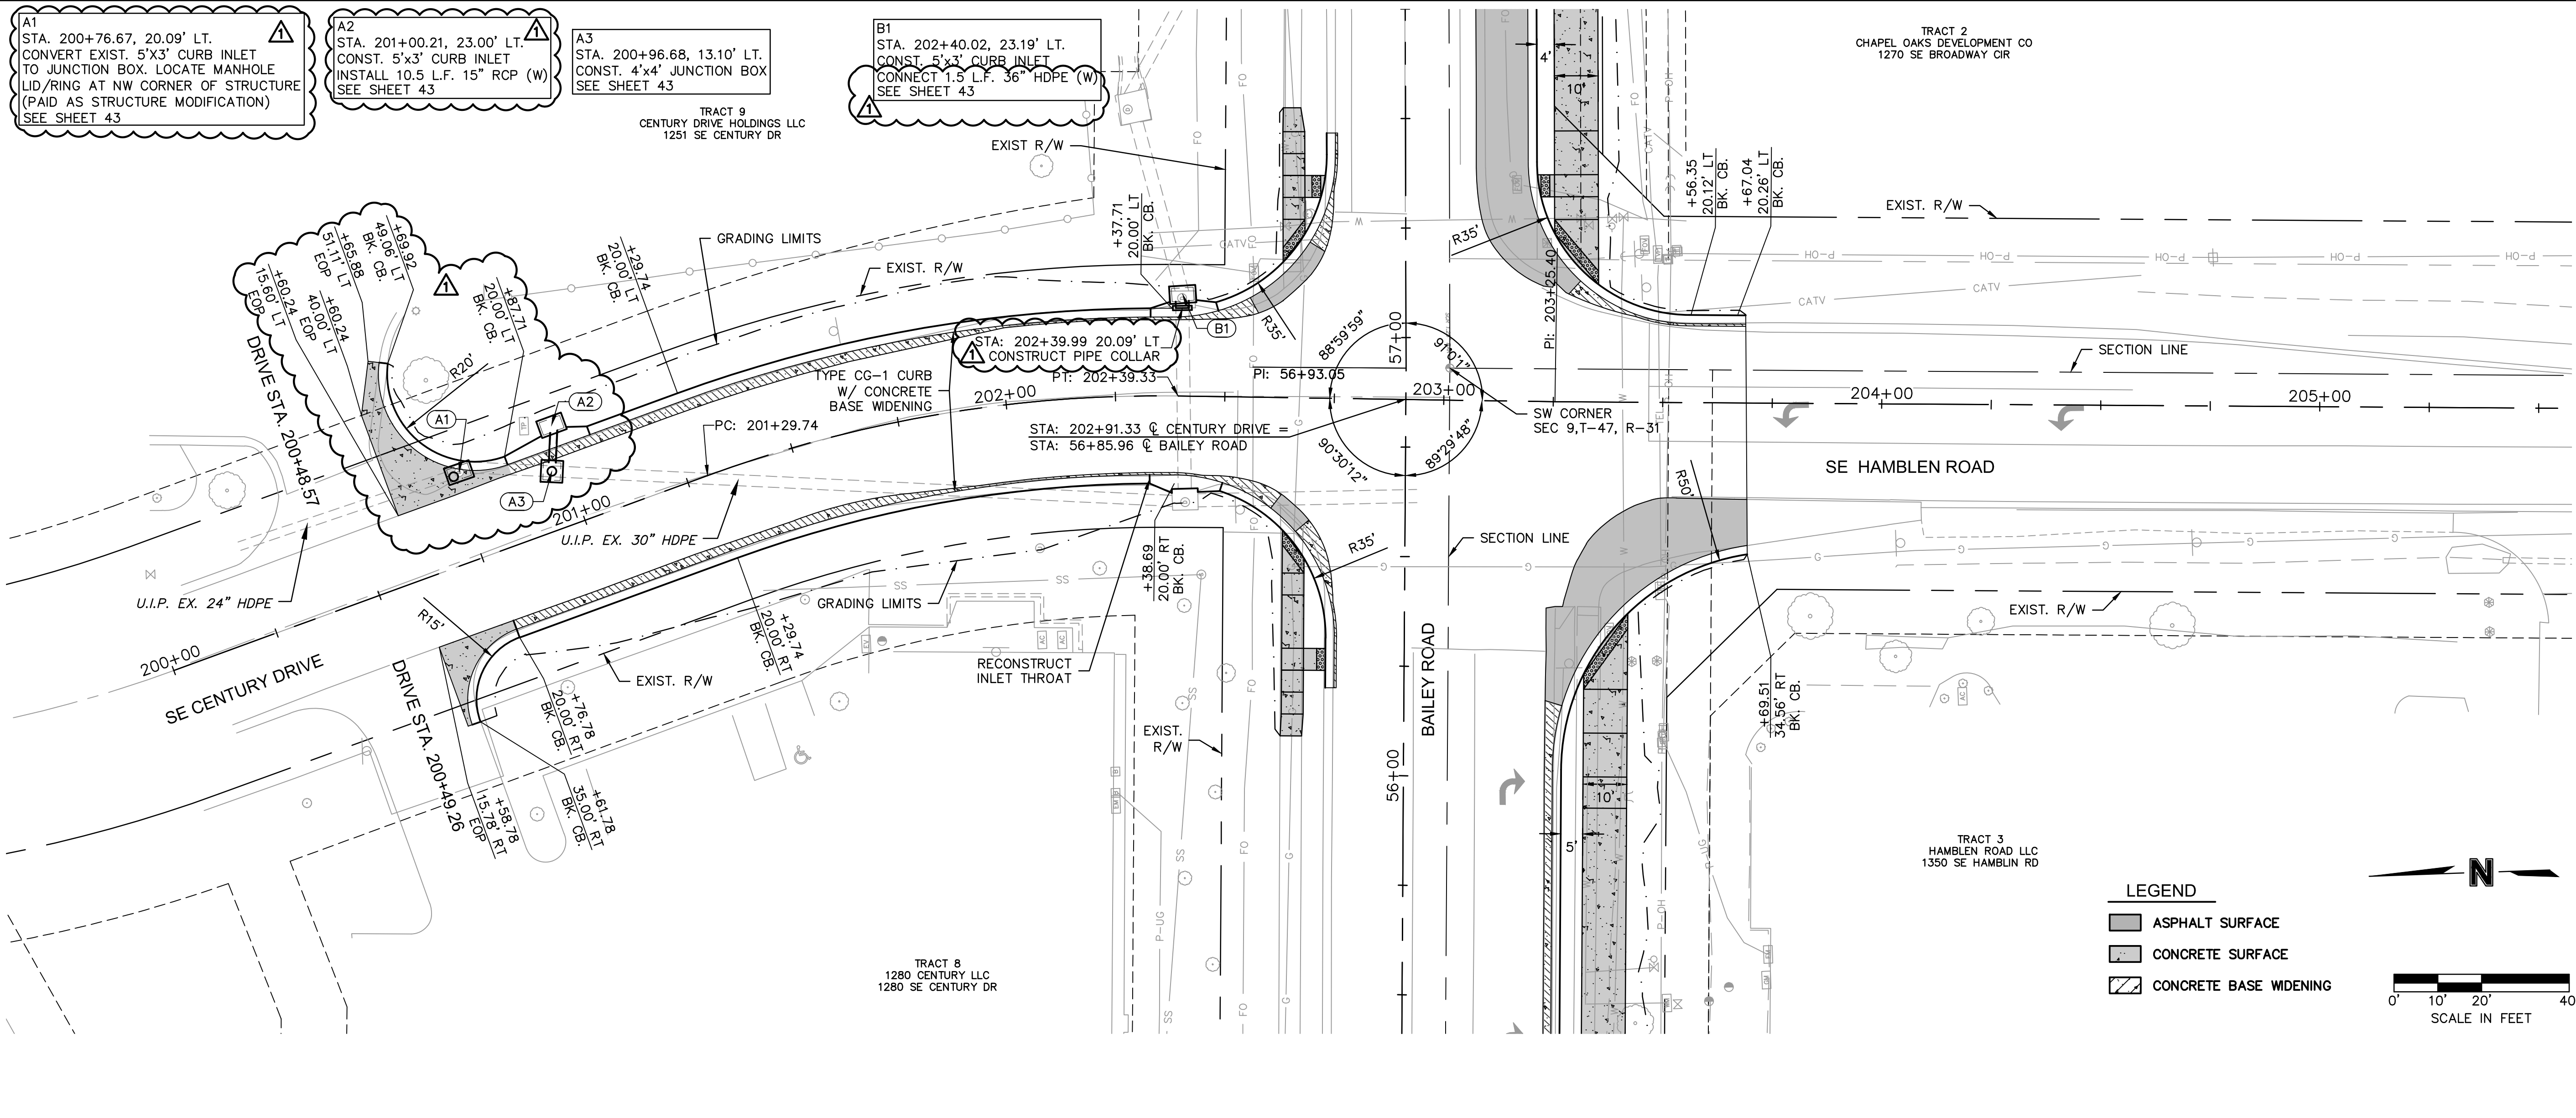

SE CENTURY DRIVE LEFT EDGE OF PAVEMENT

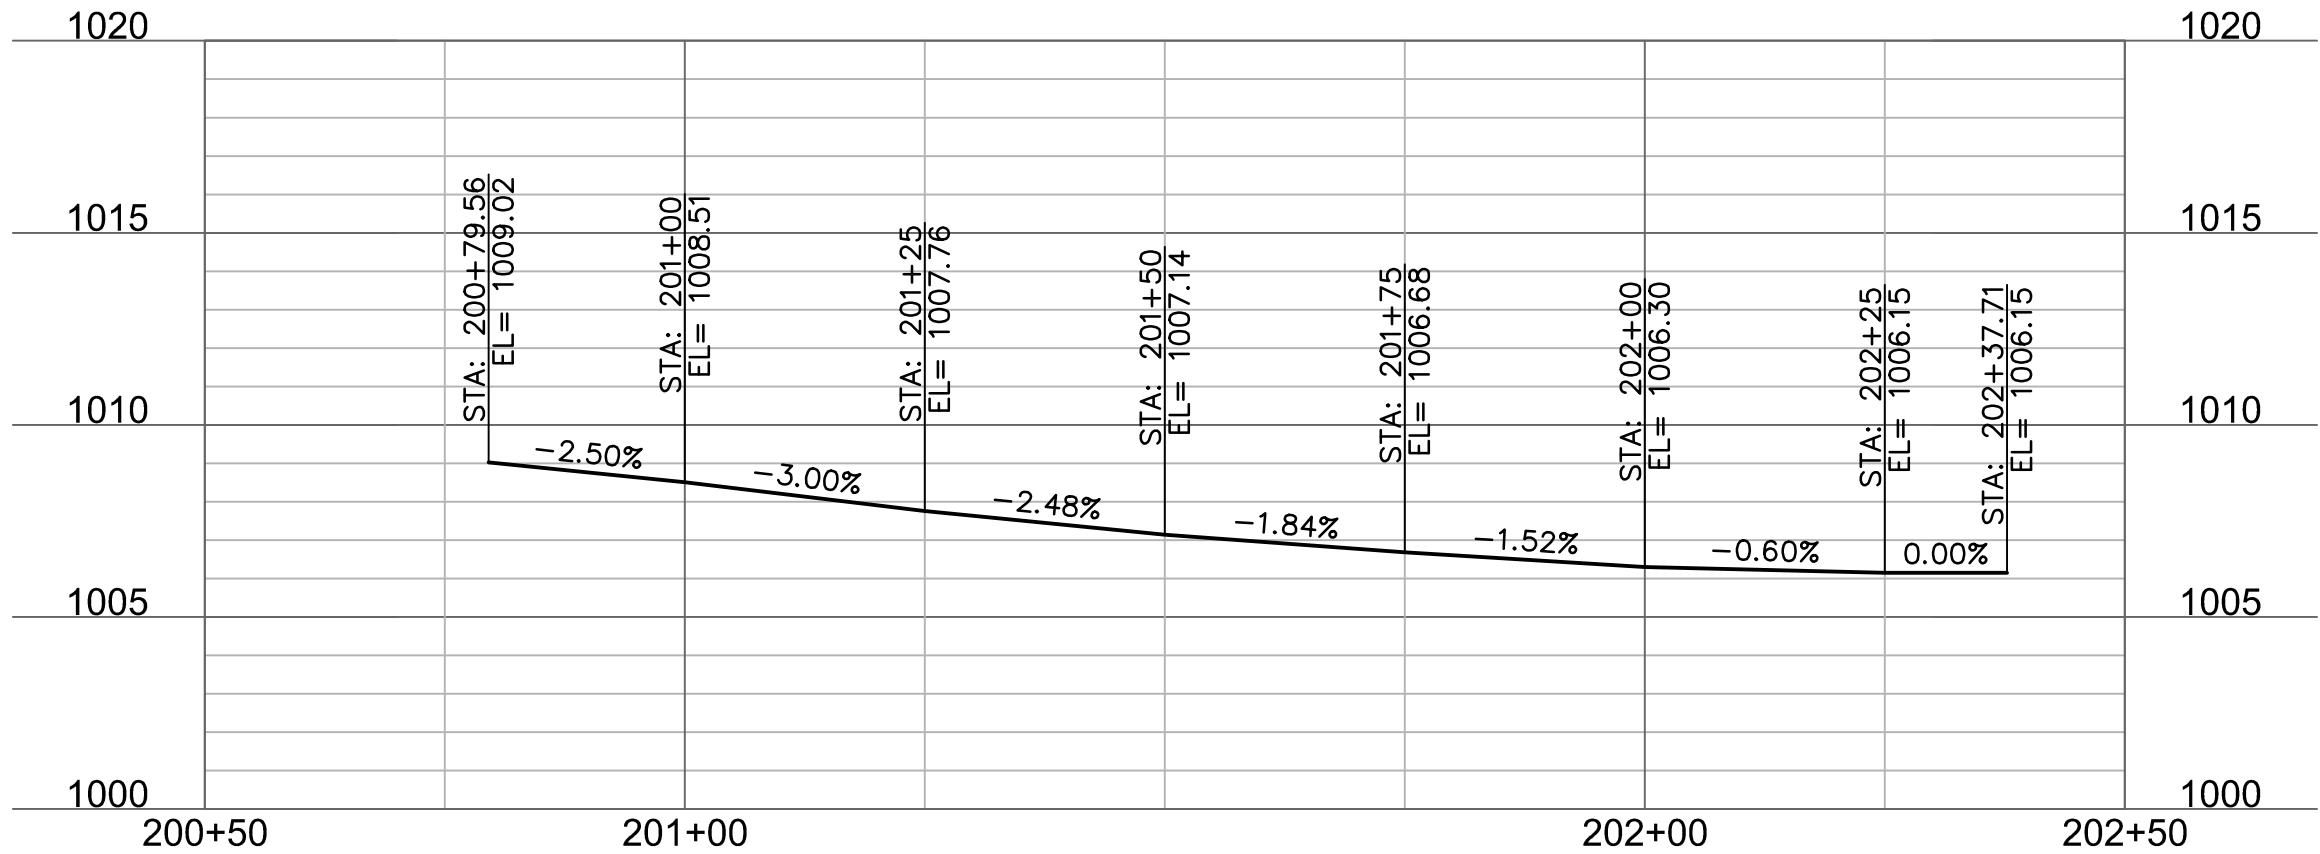

SE CENTURY DRIVE RIGHT EDGE OF PAVEMENT

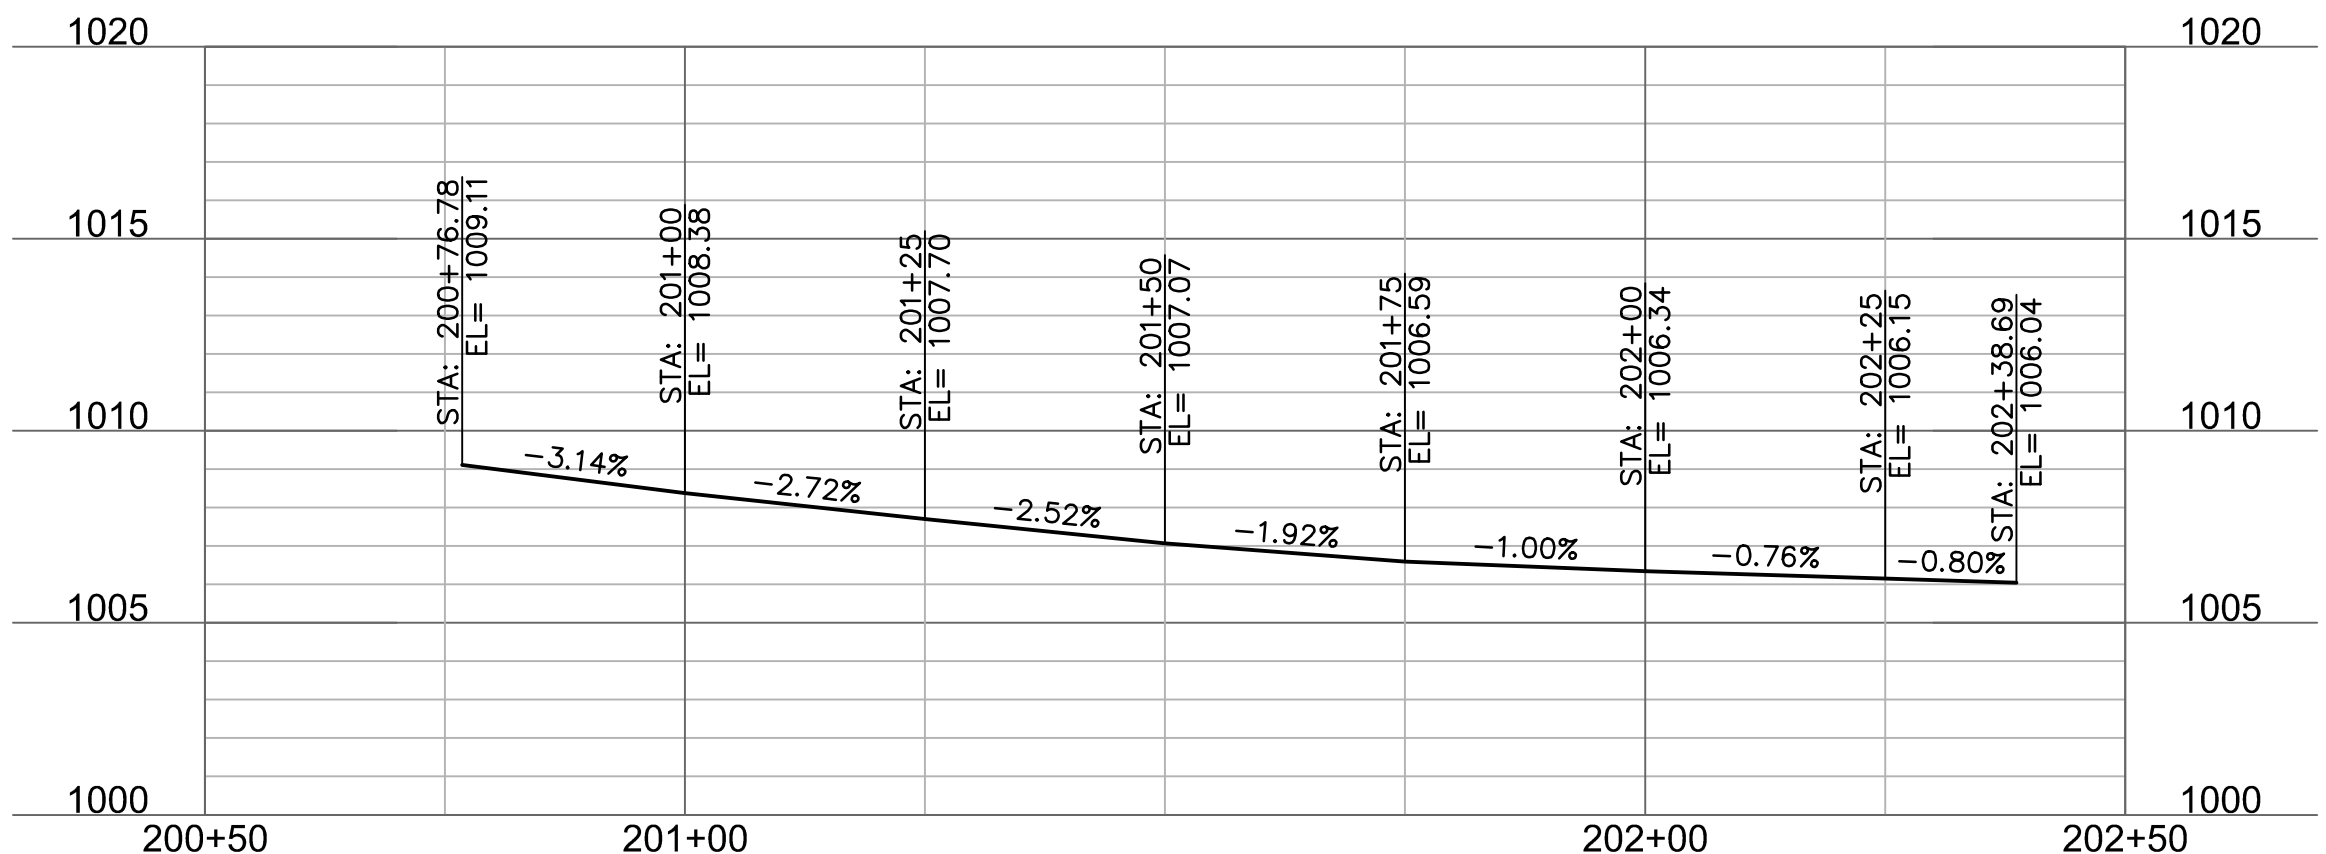

olsson

Olsson Engineering - MO State Certificate of Authority #001592
7301 West 133rd Street, Suite 200
Overland Park, KS 66213-4750
TEL 913.381.1170
FAX 913.381.1174
www.olsson.com

STATE OF MISSOURI
RYAN B. FLEMING
PROFESSIONAL ENGINEER
NUMBER
PE-2002003161
8-11-21

RYAN B. FLEMING
MO. NO. PE-2002003161

REV. NO.	DATE	REVISIONS DESCRIPTION	BY
1	08/25/2021	ASI #29	RPH

REVISIONS

PLAN & EDGE OF PAVEMENT PROFILE
CENTURY DRIVE

LEE'S SUMMIT MIDDLE SCHOOL #4
BAILEY ROAD PUBLIC IMPROVEMENTS



LEE'S SUMMIT, MISSOURI

2021





C.O.A. NO.: 001592
DRAWN BY: MLW
CHECKED BY: RPH
APPROVED BY: RBE
QA/QC BY: RBE
PROJECT NO.: 020-0103
DWG NO.: T_RPP10_0200103
DATE: 2021-02-01

SHEET
30 OF 101

DWG: F:\2020\0001-0500\020-0103\40-Design\AutoCAD\Final Plans\Sheets\RDBR\Lee Summit Plan Set - (Century and Middle School Drives)\PLAN & PROFILES\SE 13TH STREET\T_RPP07_0200103.dwg
DATE: Aug 25, 2021 9:58am XREFS: T_PBASE_0200103 T_PBLK_0200103 V_XB0U-2_00103 V_TOPO-2_00103 C_PBASE_0200103 T_PATT_0200103 T_PPROF_0200103 USER: rholter

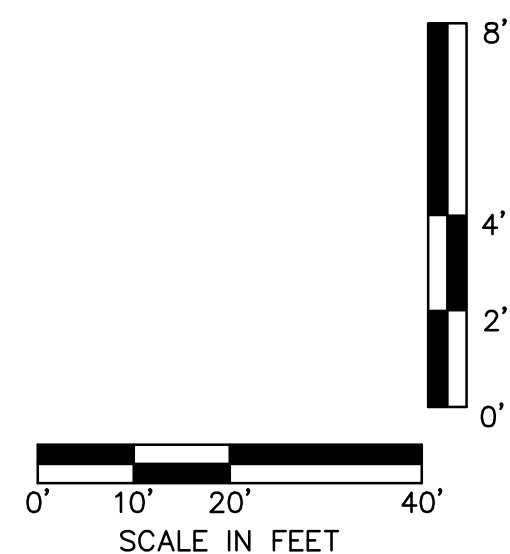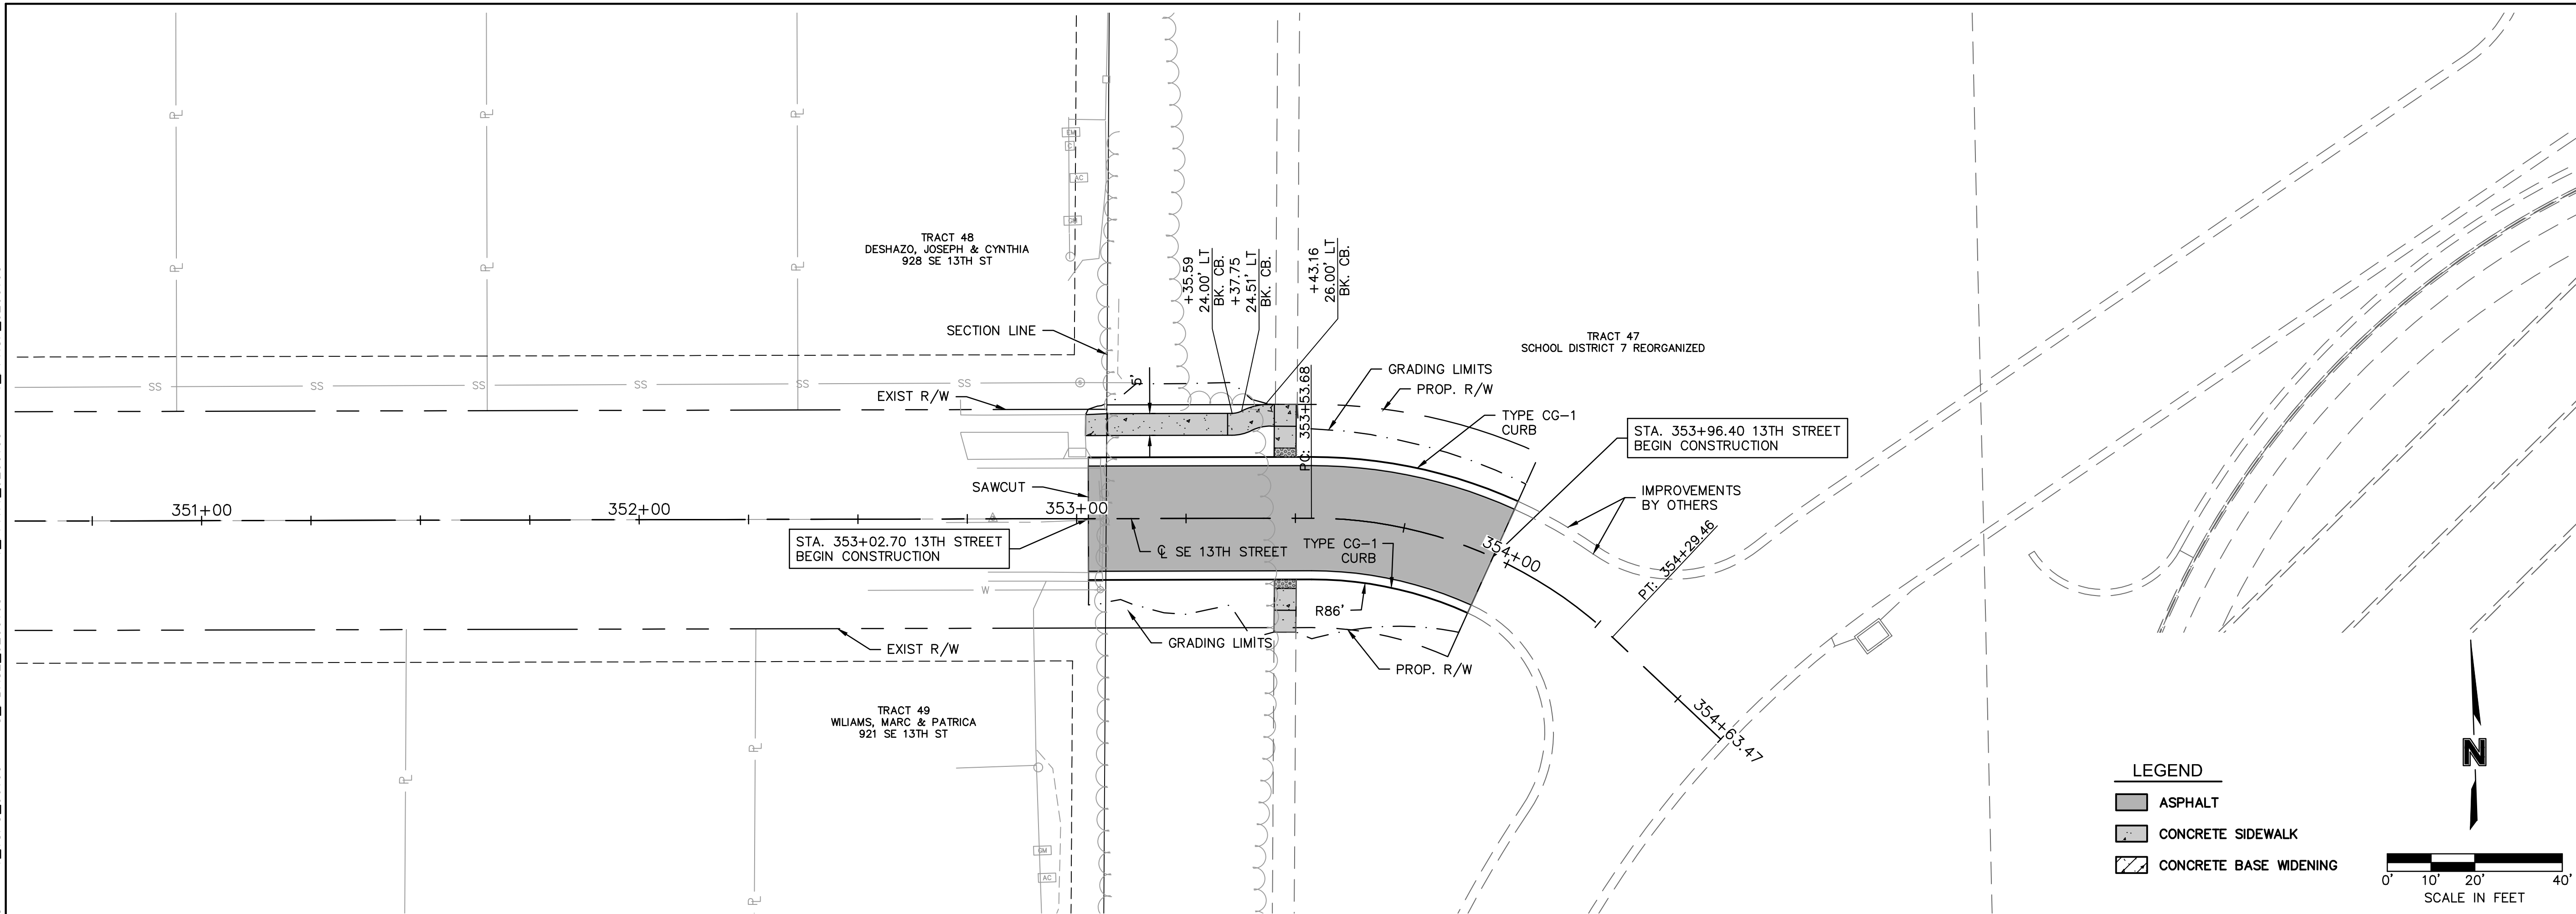

olsson Olsson Engineering - MO State Certificate of Authority #001592 7301 West 133rd Street, Suite 200 Overland Park, KS 66213-4750 TEL 913.381.1170 FAX 913.381.1174 www.olsson.com 		RYAN B. FLEMING MO. NO. PE-2002003161 BY	
		REV. NO. DATE REVISIONS DESCRIPTION	
PLAN & PROFILE SE 13TH STREET LEE'S SUMMIT MIDDLE SCHOOL #4 BAILEY ROAD PUBLIC IMPROVEMENTS 2021		REVISIONS	
C.O.A. NO.: 001592 DRAWN BY: MLW CHECKED BY: RPH APPROVED BY: RBF QA/QC BY: RBF PROJECT NO.: 020-0103 DWG NO.: T RPP07 0200103 DATE: 2021-02-01		2021	
SHEET 31 OF 101 LEE'S SUMMIT, MISSOURI			

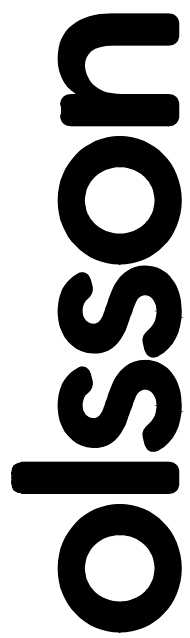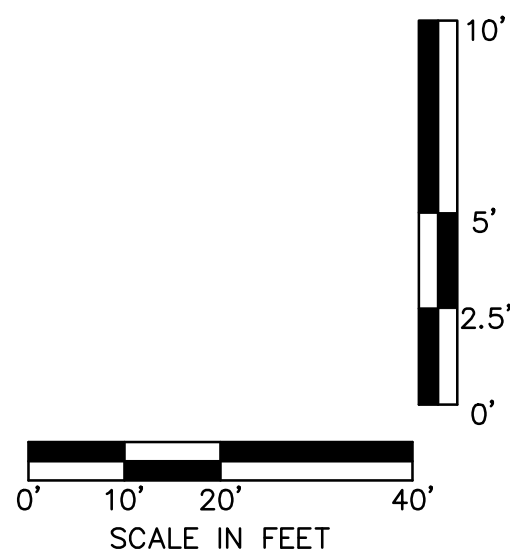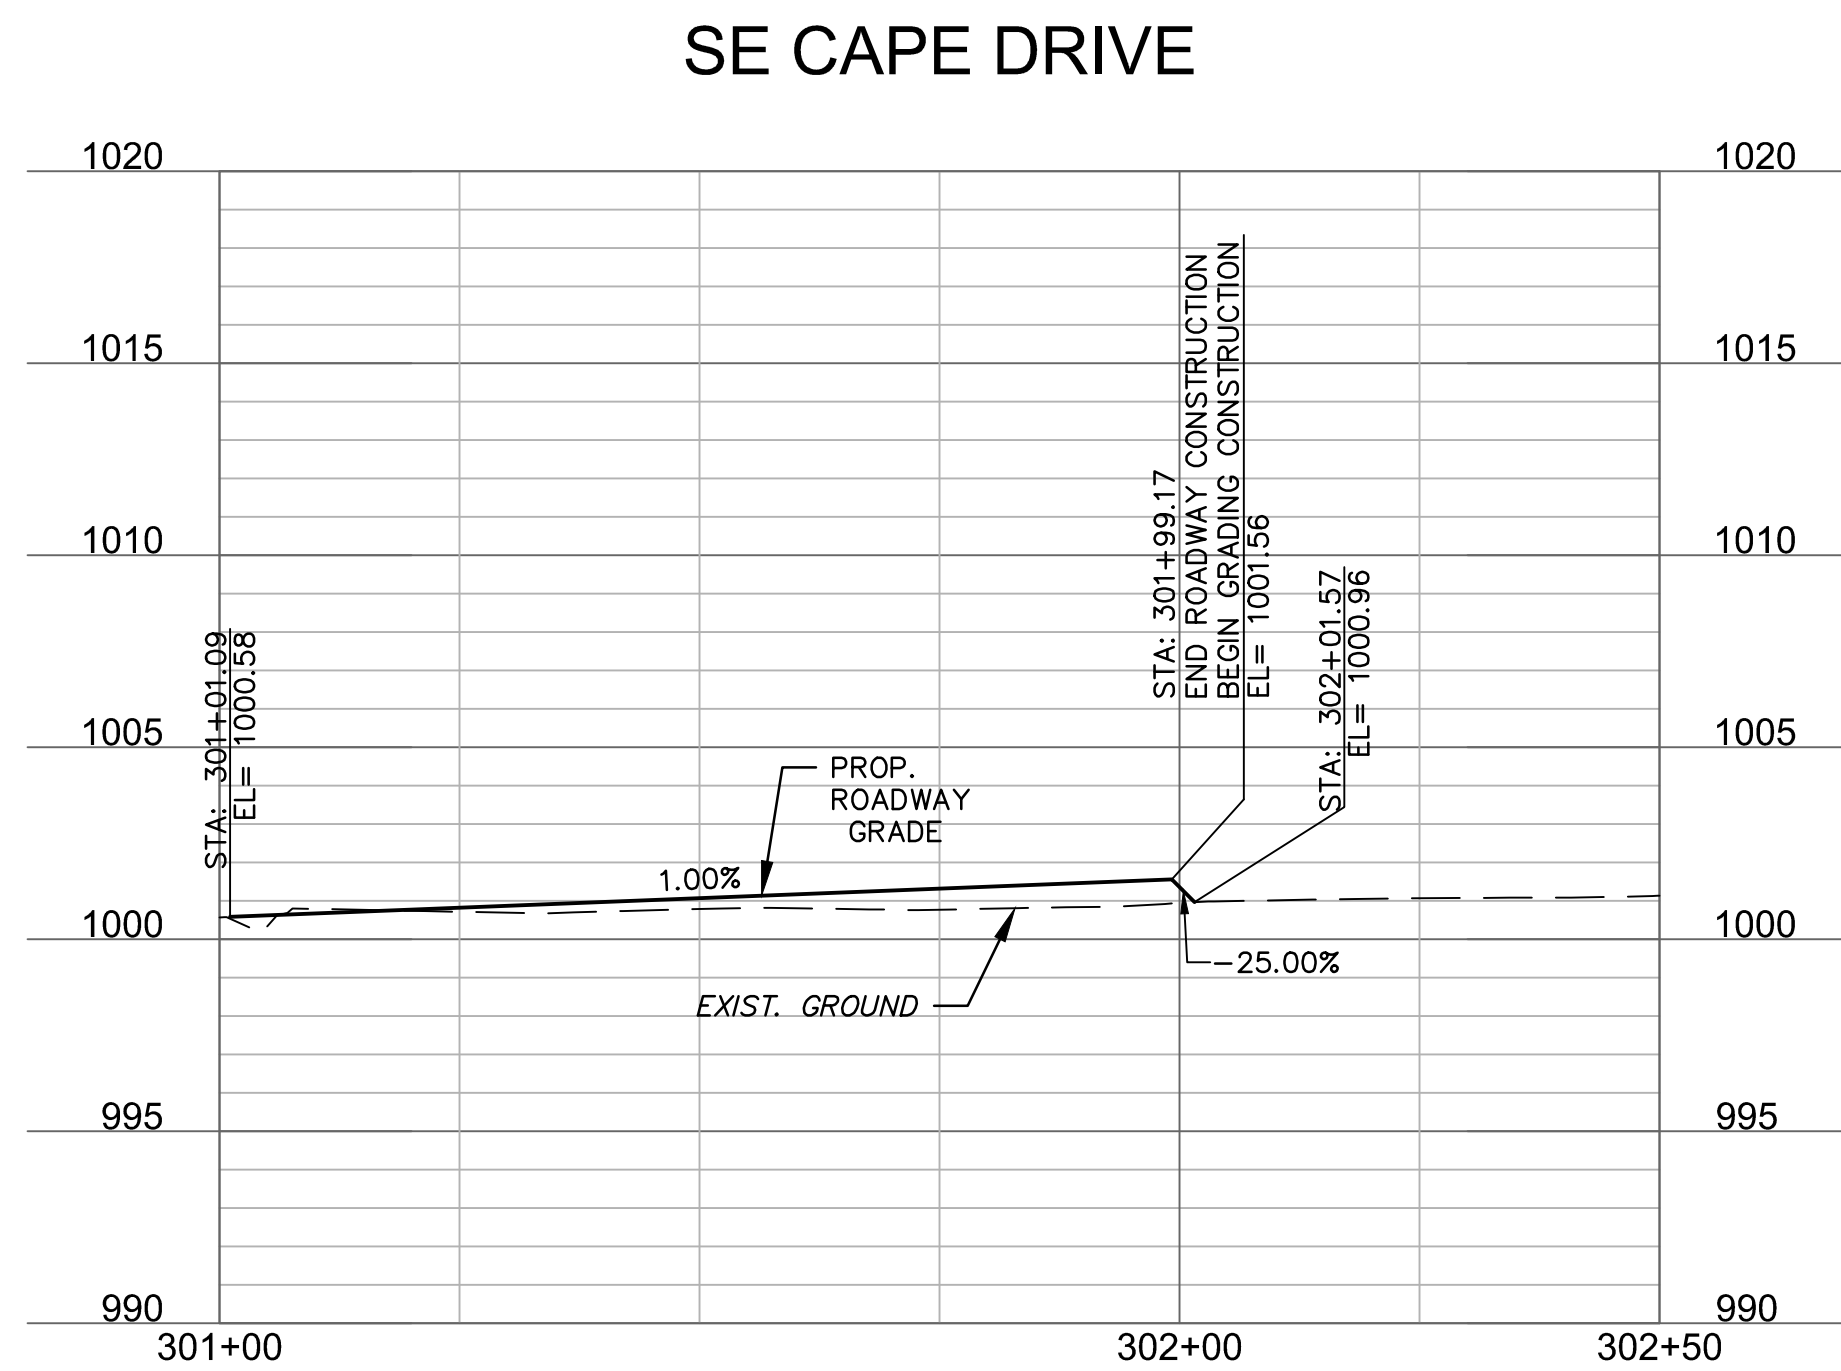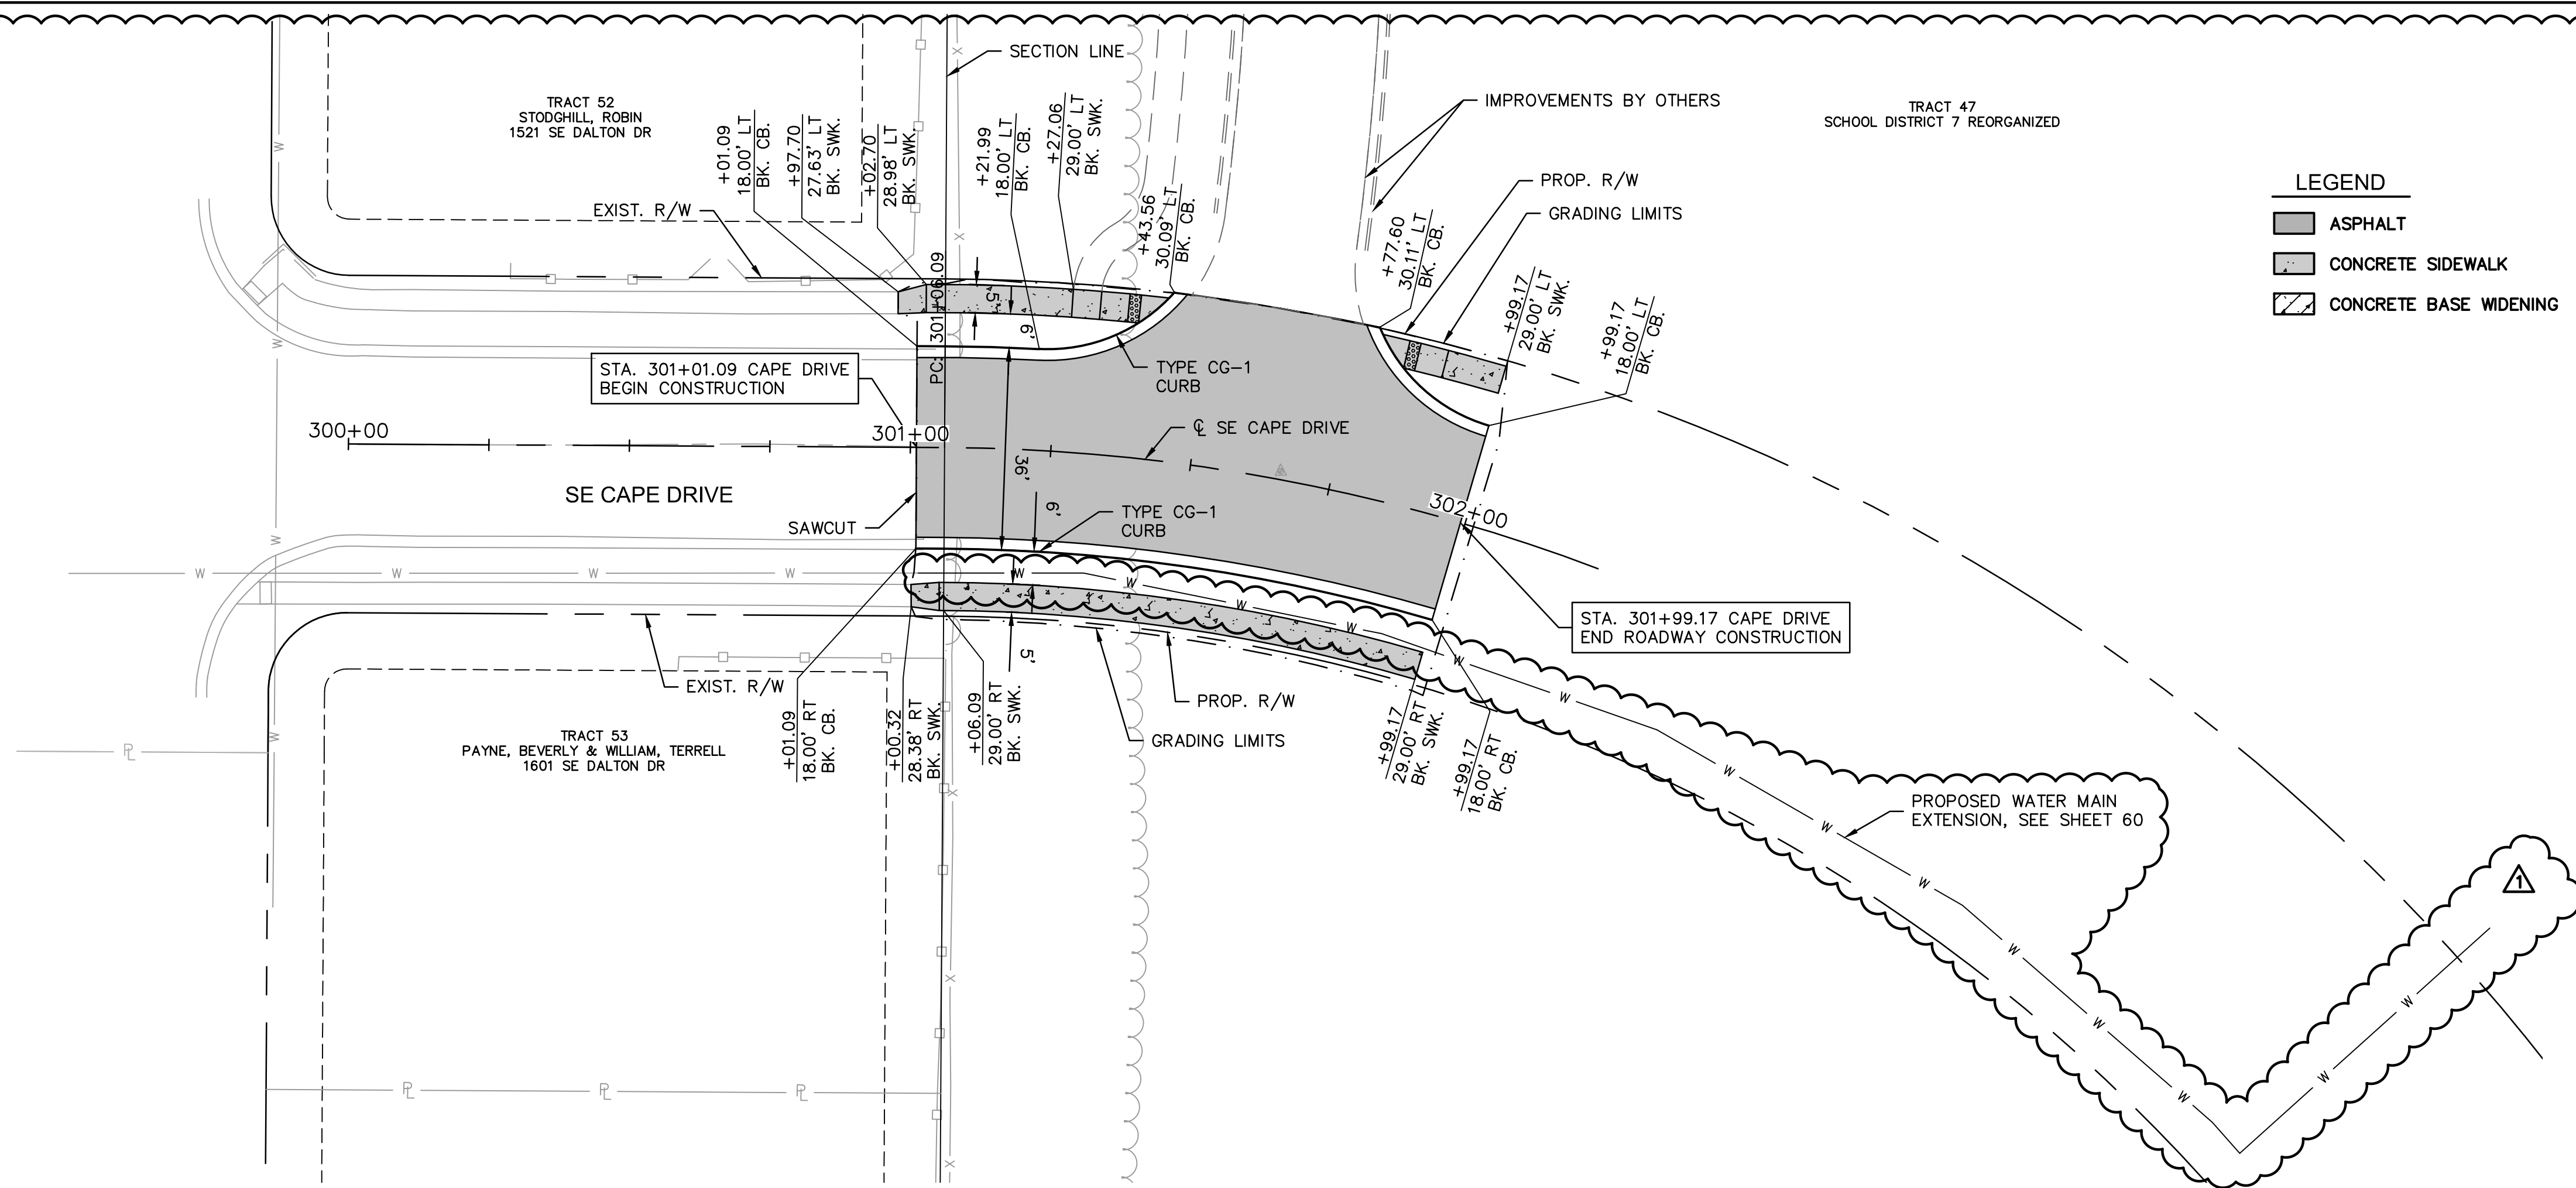

RYAN B. FLEMING
MO. NO. PE-2002003161

[illegible]



PLAN & PROFILE SE CAPE DRIVE


LEE'S SUMMIT MIDDLE SCHOOL #4
BAILEY ROAD PUBLIC IMPROVEMENTS

LEE'S SUMMIT, MISSOURI


2021

C.O.A. NO.: 00159;
DRAWN BY: MLV
CHECKED BY: RPH
APPROVED BY: RB
QA/QC BY: RB
PROJECT NO.: 020-010;
DWG NO.: T_RPP09_020010;
DATE: 2021-02-0

 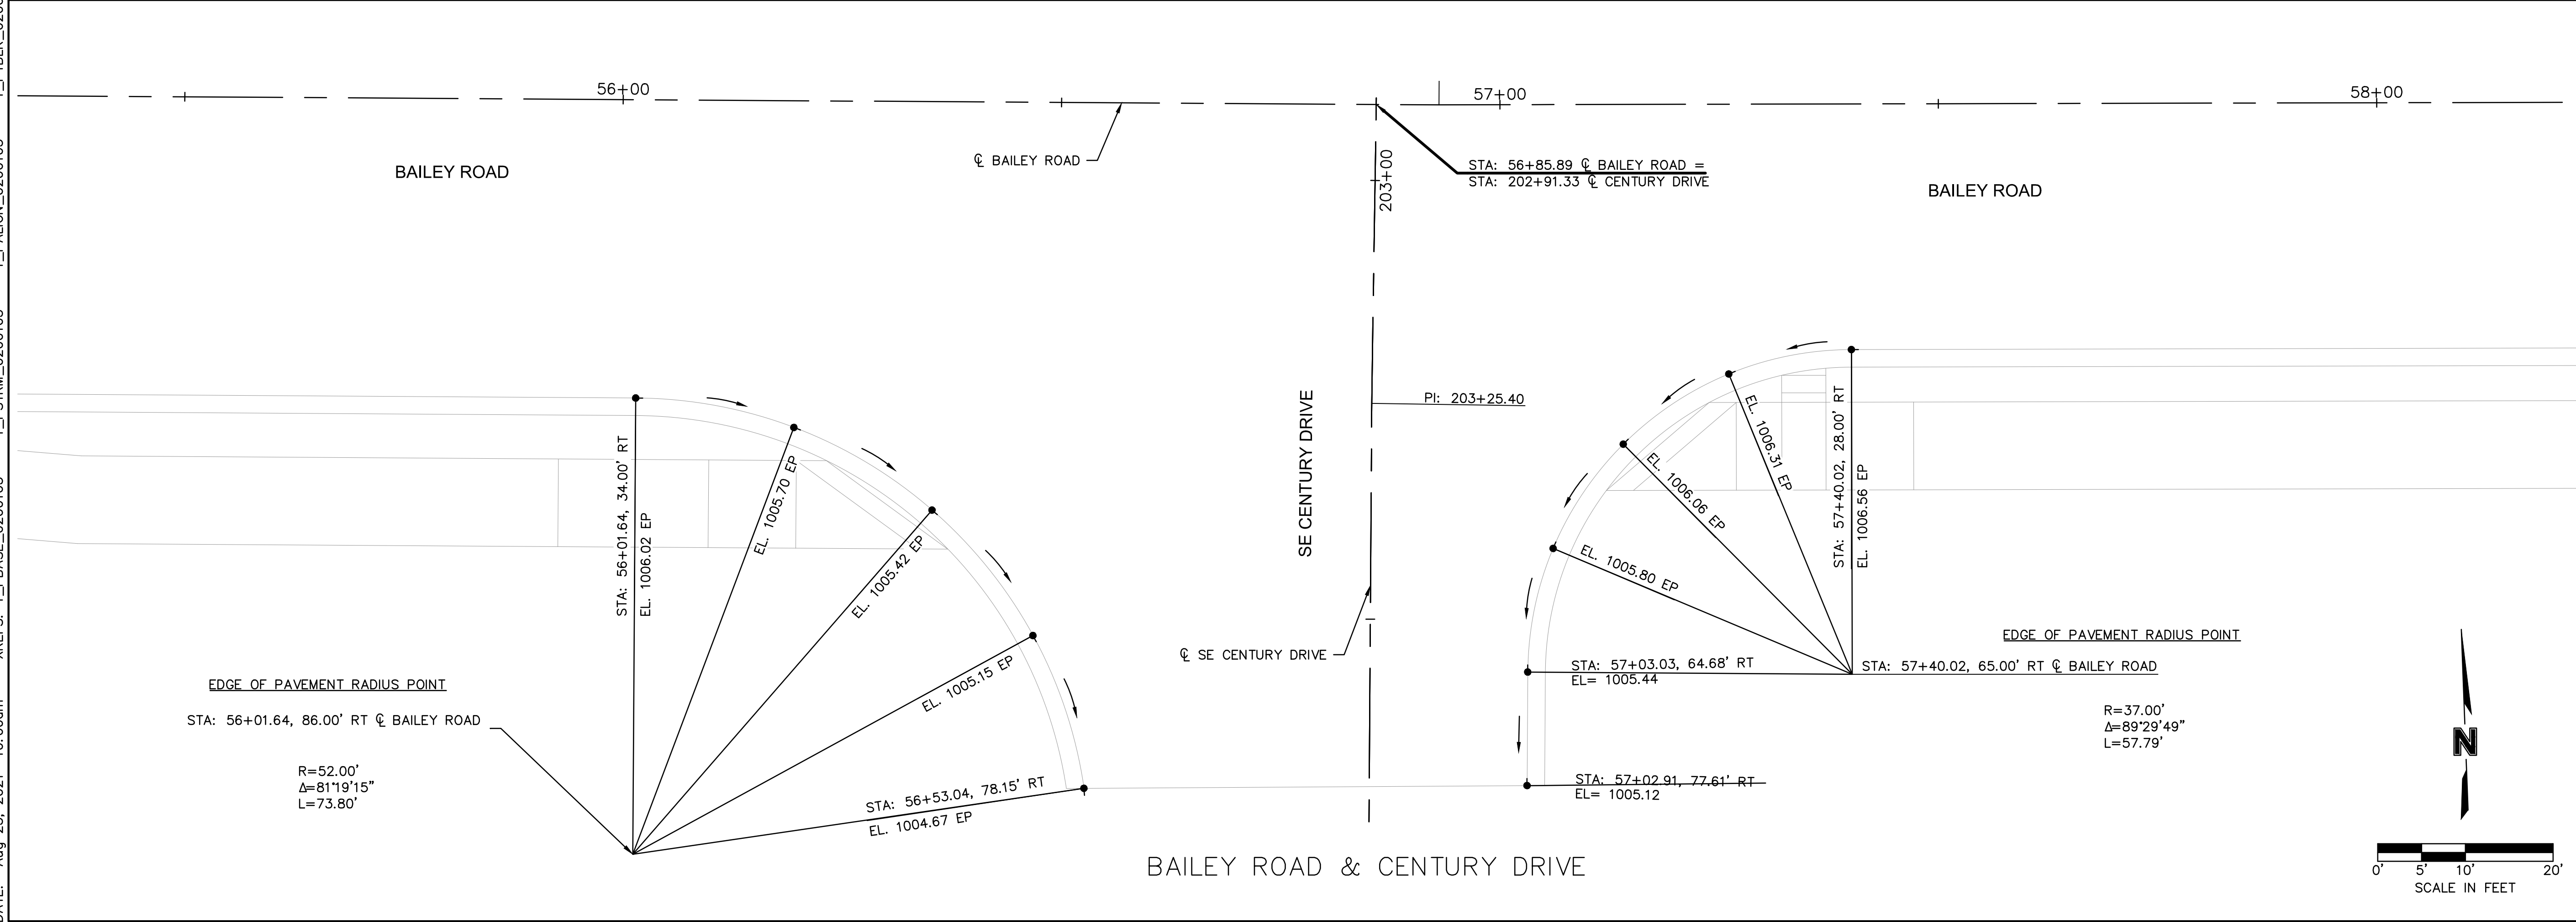


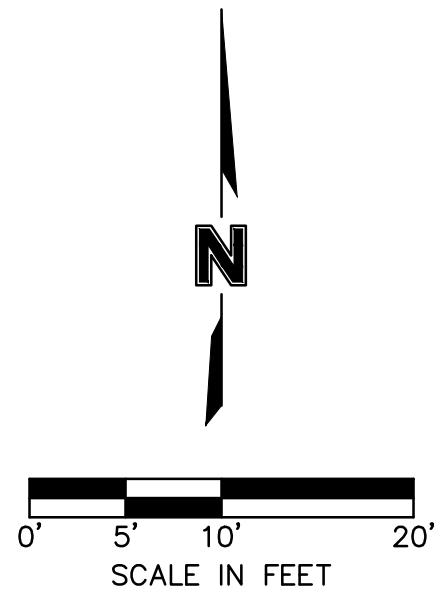

DWG: F:\2020\0001-0500\020-0103\40-Design\AutoCAD\Final Plans\Sheets\RD\Lee Summit Plan Set - (Century and Middle School Drives)\INTERSECTION LAYOUTS\T_INT01_0200103.dwg
DATE: Aug 25, 2021 10:00am XREFS: T_PBASE_0200103 T_PSTRM_0200103 T_PAUGN_0200103 T_PTBLK_0200103 T_PSURE_0200103
USER: rhaller

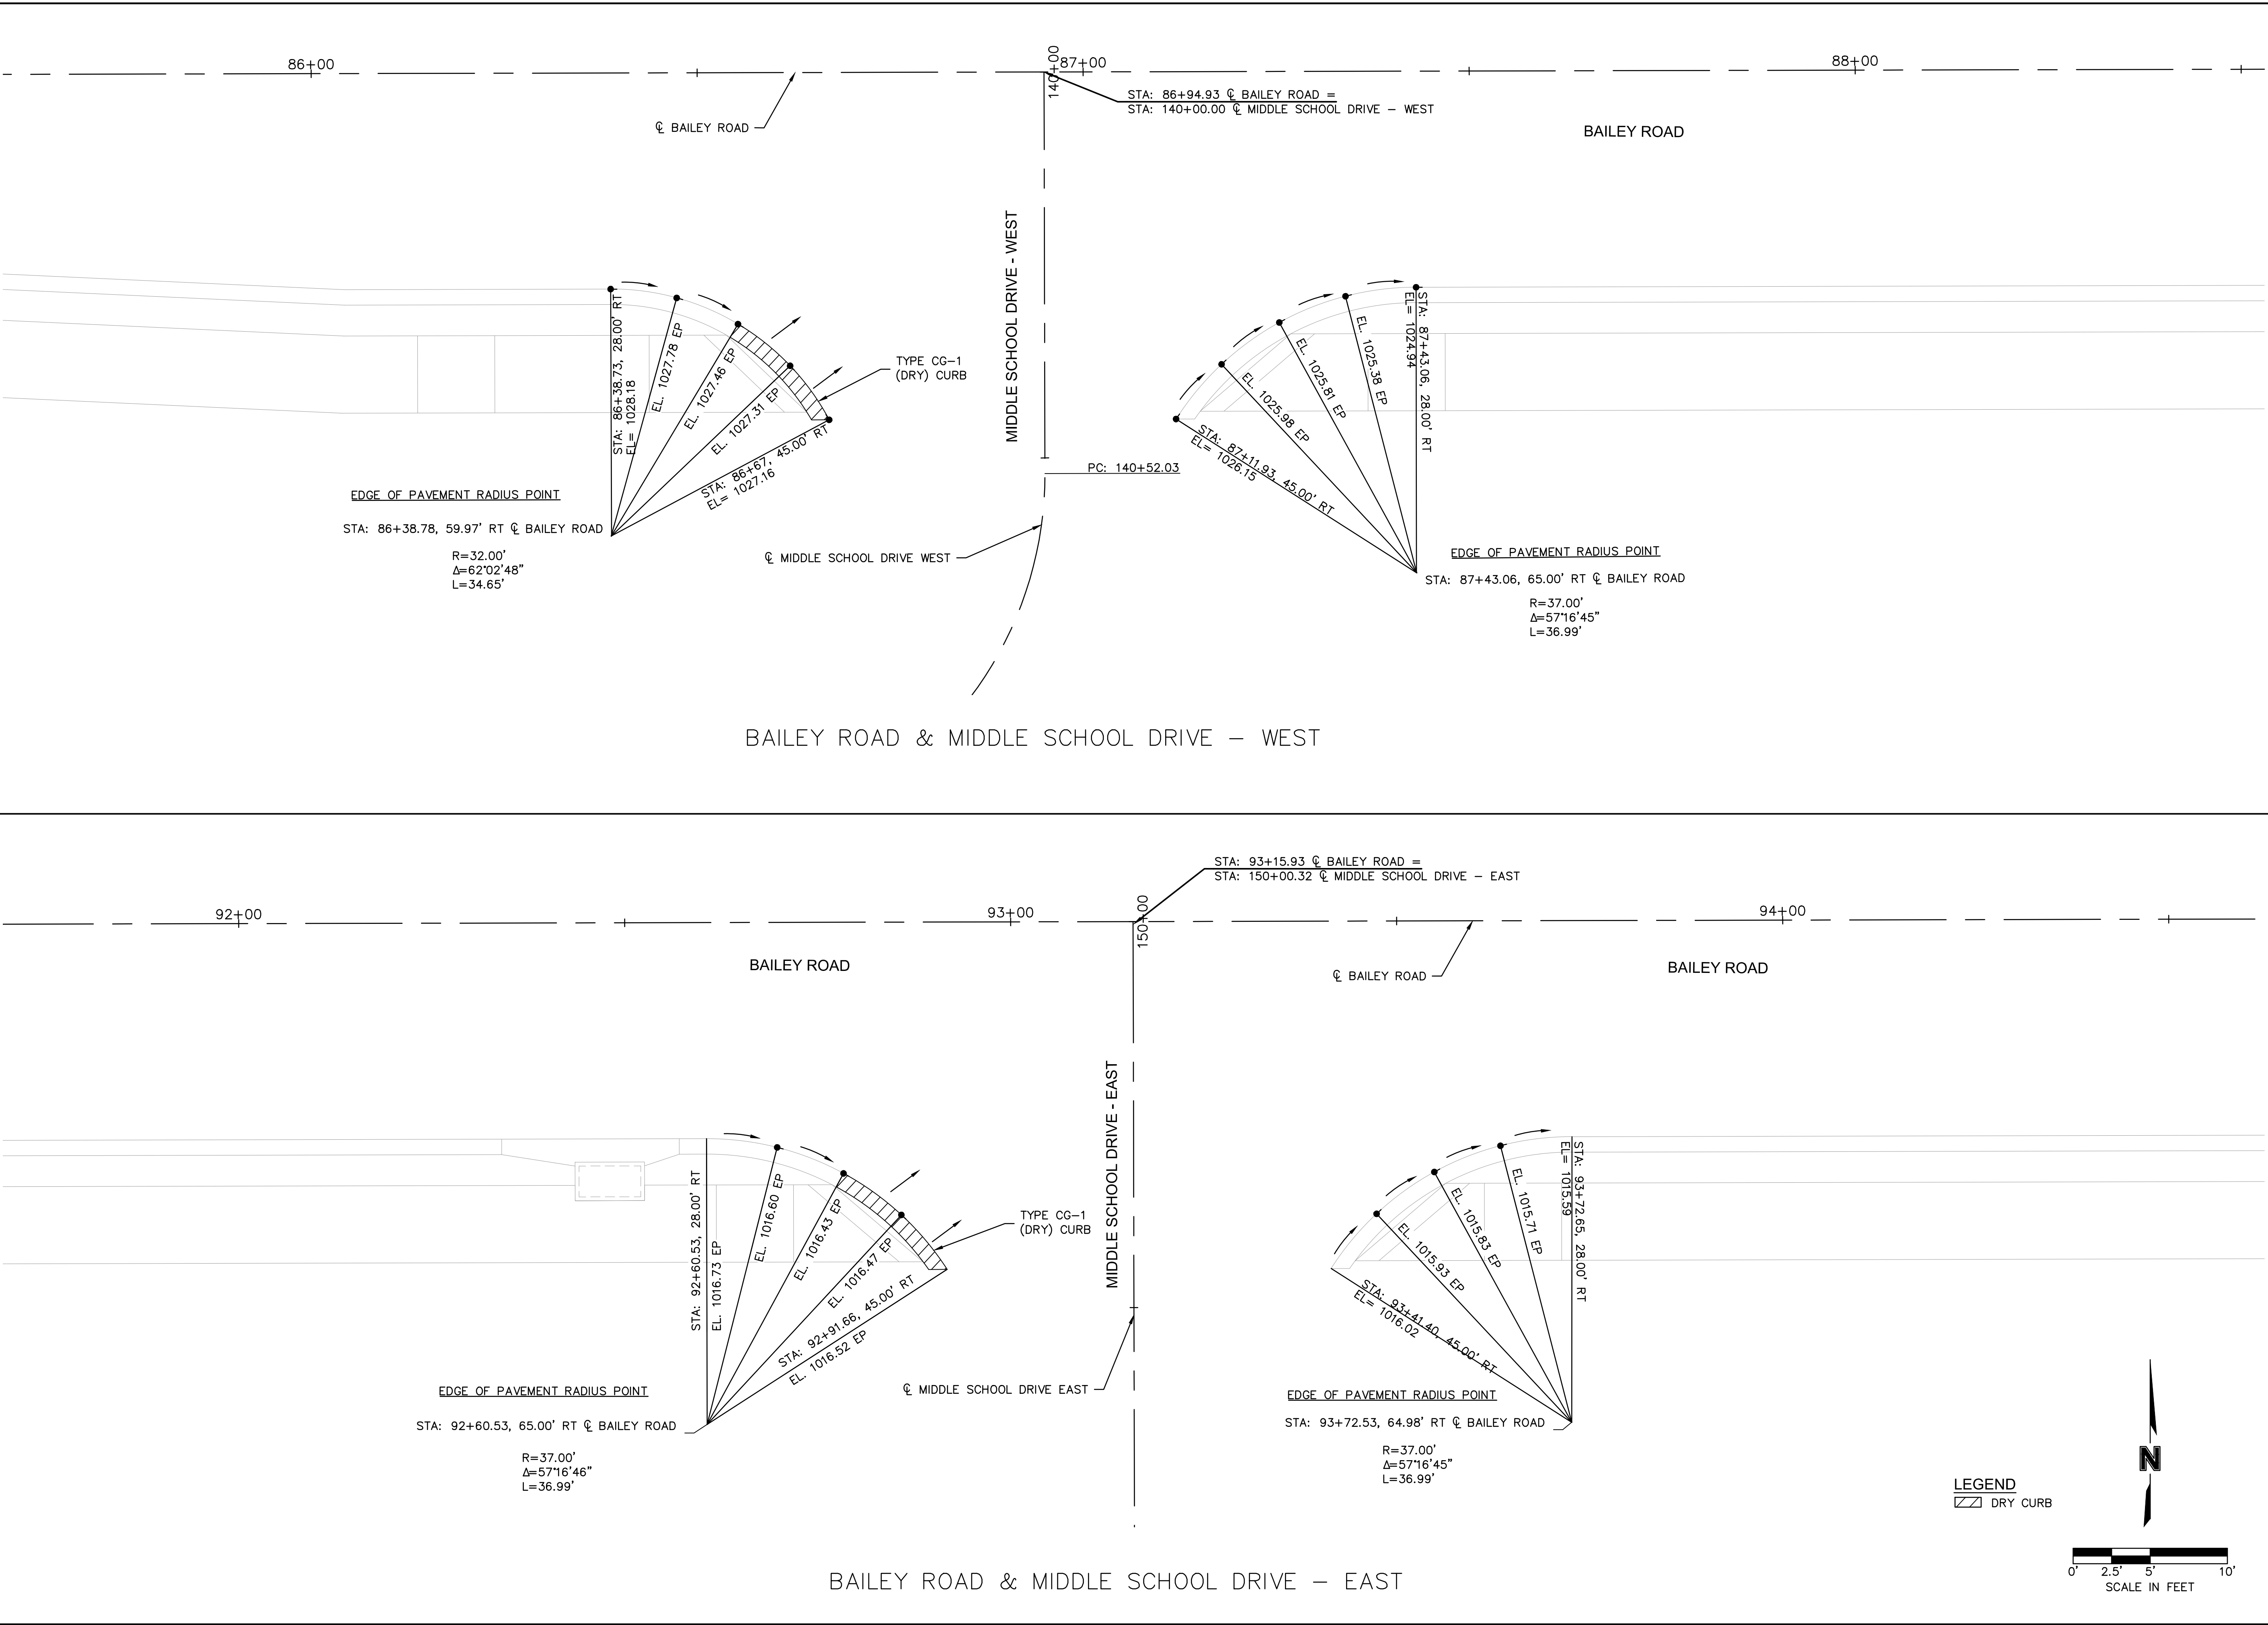

LEGEND
[Symbol] DRY CURB

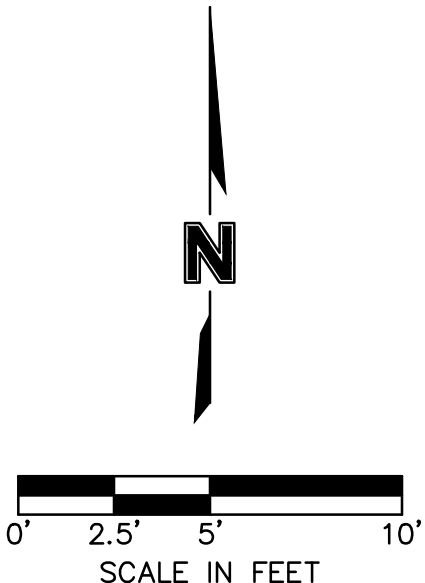

olsson

Olsson Engineering - MO State Certificate of Authority #001592
7301 West 133rd Street, Suite 200 TEL 913.381.1170
Overland Park, KS 66213-4750 FAX 913.381.1174 www.olsson.com

RYAN B. FLEMING
MO. NO. PE-2002003161

REV. NO.	DATE	REVISIONS DESCRIPTION	BY

INTERSECTION LAYOUTS

LEE'S SUMMIT MIDDLE SCHOOL #4
BAILEY ROAD PUBLIC IMPROVEMENTS


LEE'S SUMMIT, MISSOURI

2021	REVISIONS

C.O.A. NO.: 001592
DRAWN BY: MLW
CHECKED BY: RPH
APPROVED BY: RBE
QA/QC BY: RBE
PROJECT NO.: 020-0103
DWG NO.: T_INT01_0200103
DATE: 2021-02-01


SHEET
35 OF 101

DWG: F:\2020\0001-0500\020
DATE: Aug 25, 2021 10:00am


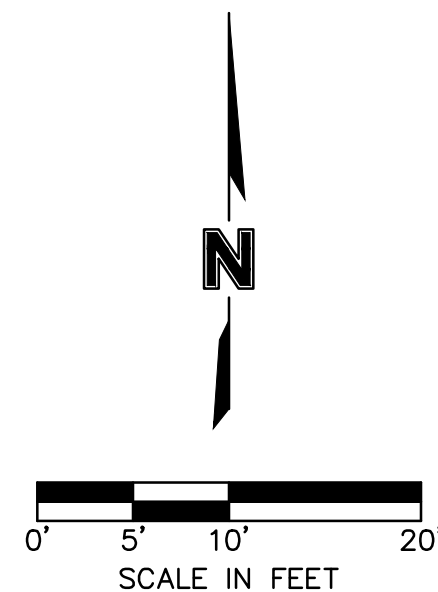



LEE'S SUMMIT, MISSOURI

SHEET
36 OF 101

 

Olsson Engineering - MO State Certificate of Authority #001592
7301 West 133rd Street, Suite 200 TEL 913.381.1170
Overland Park, KS 66213-4750 FAX 913.381.1174

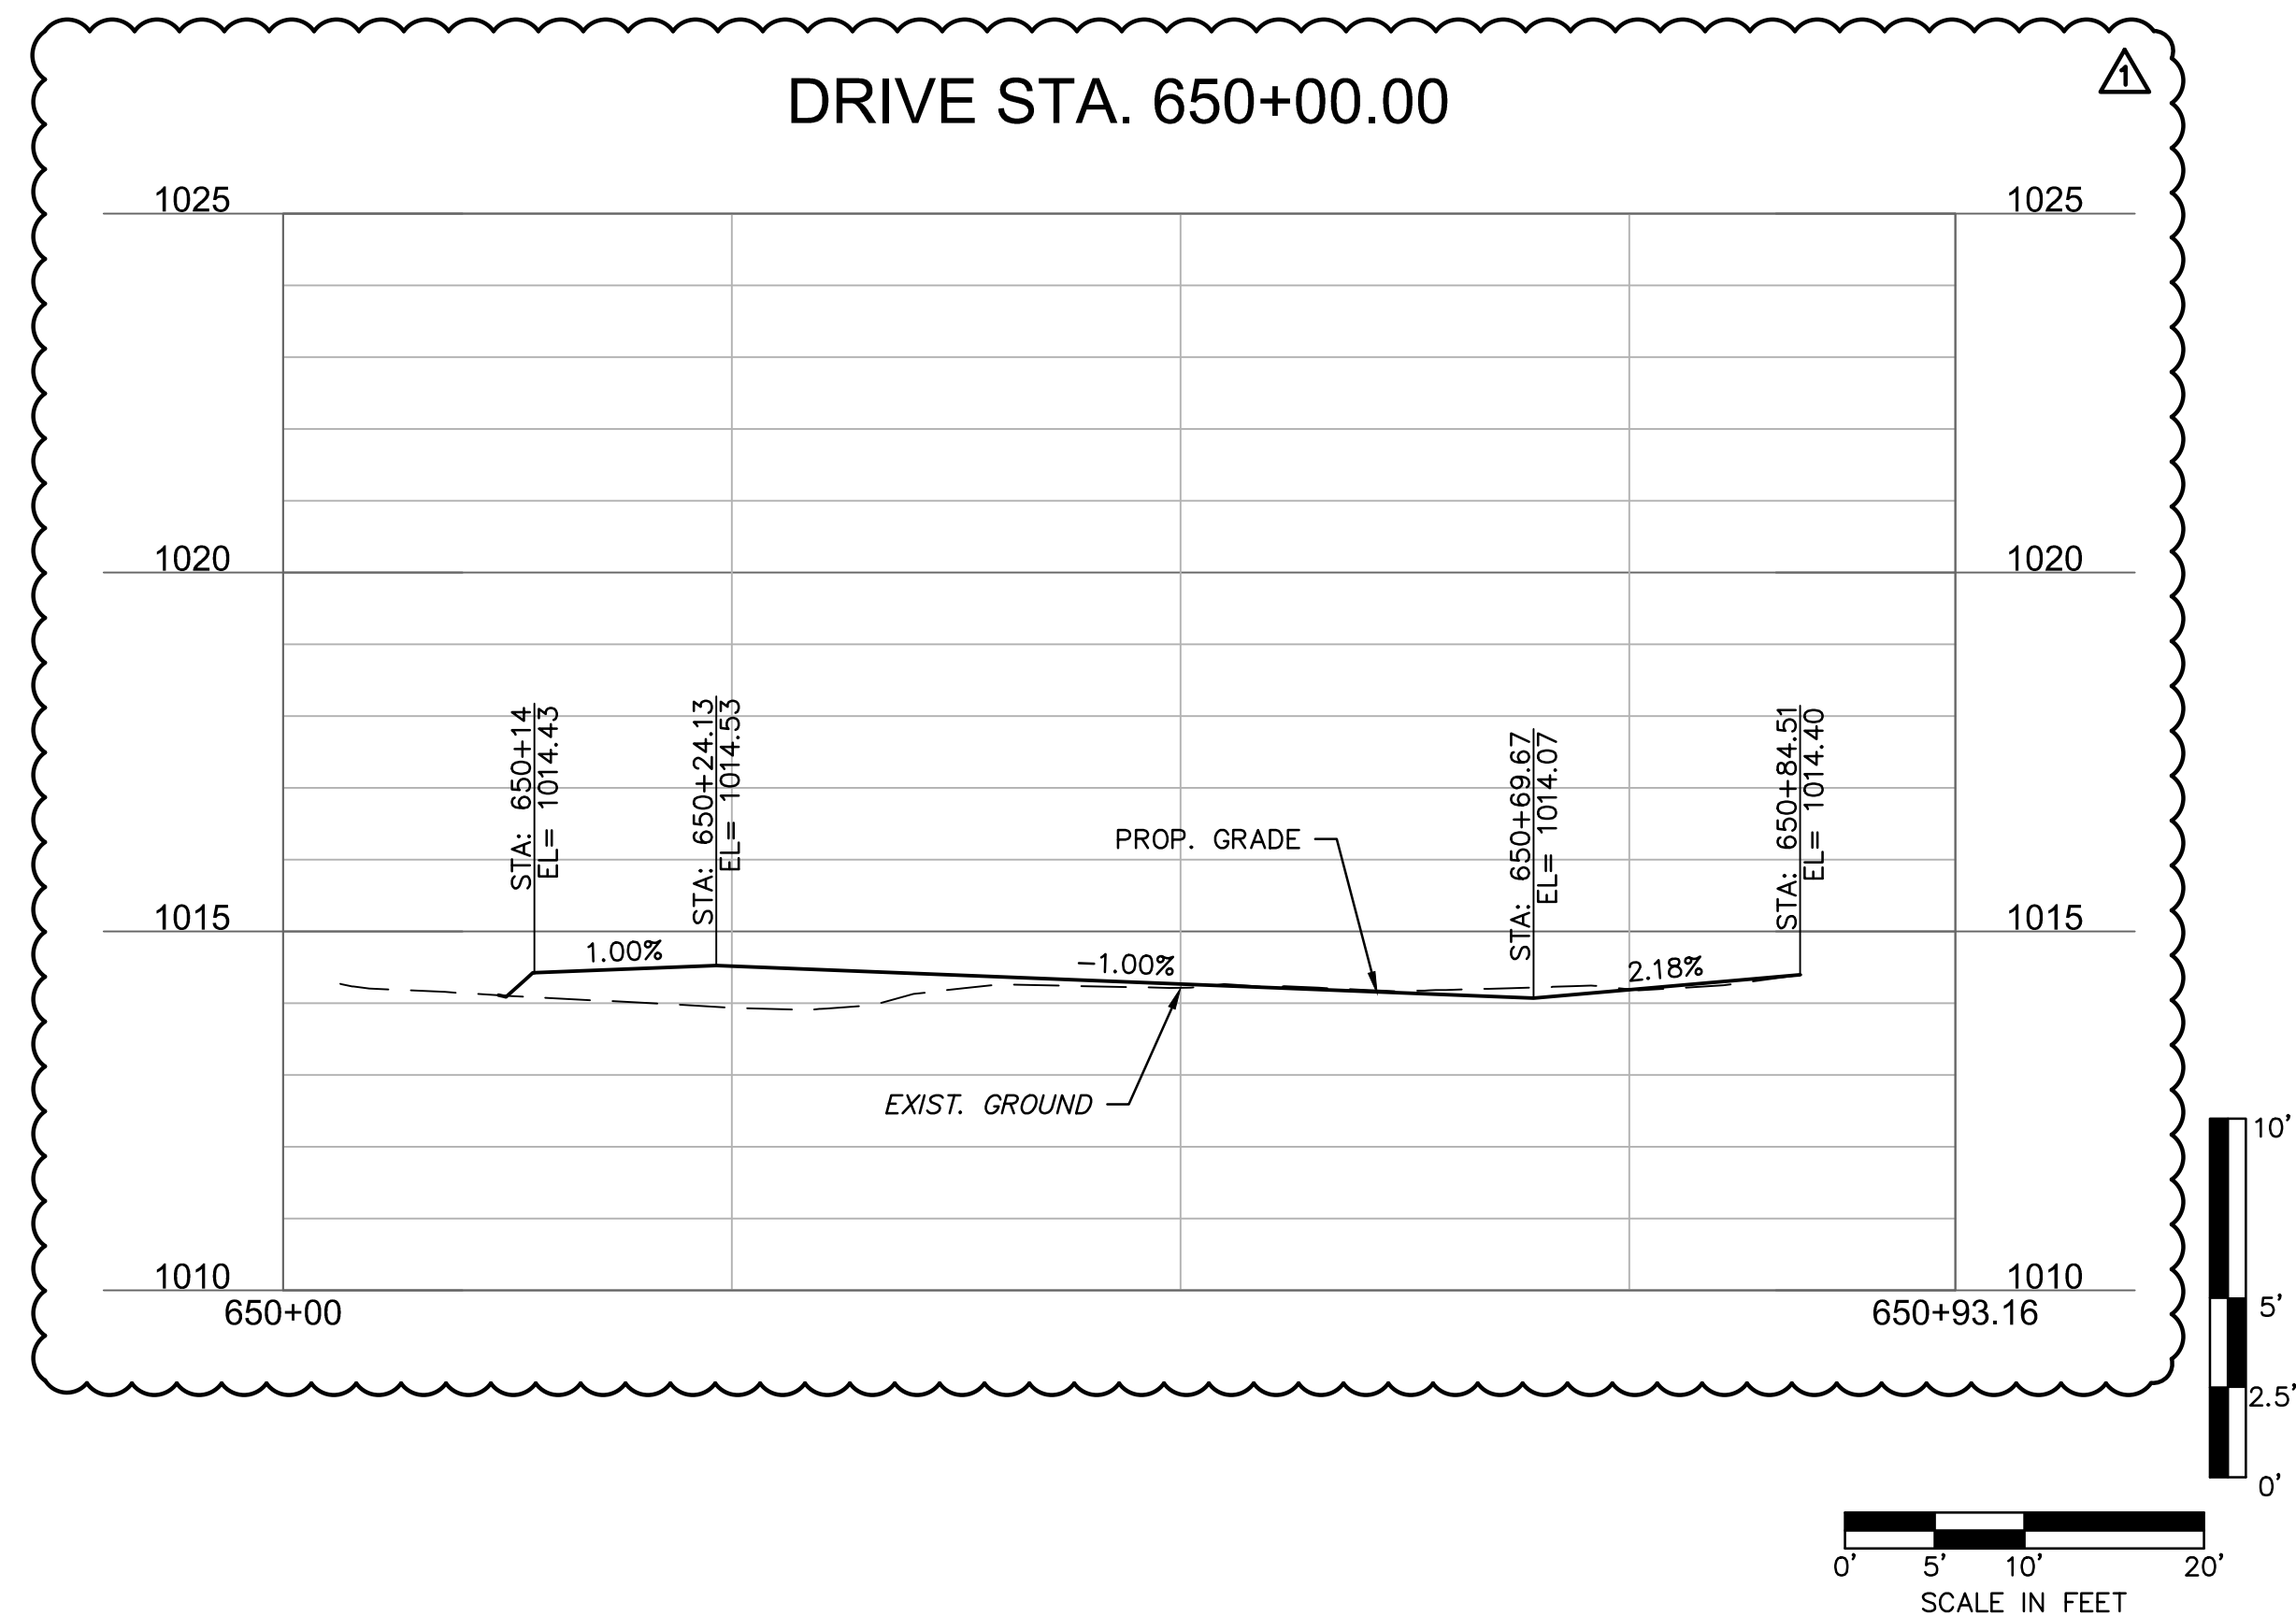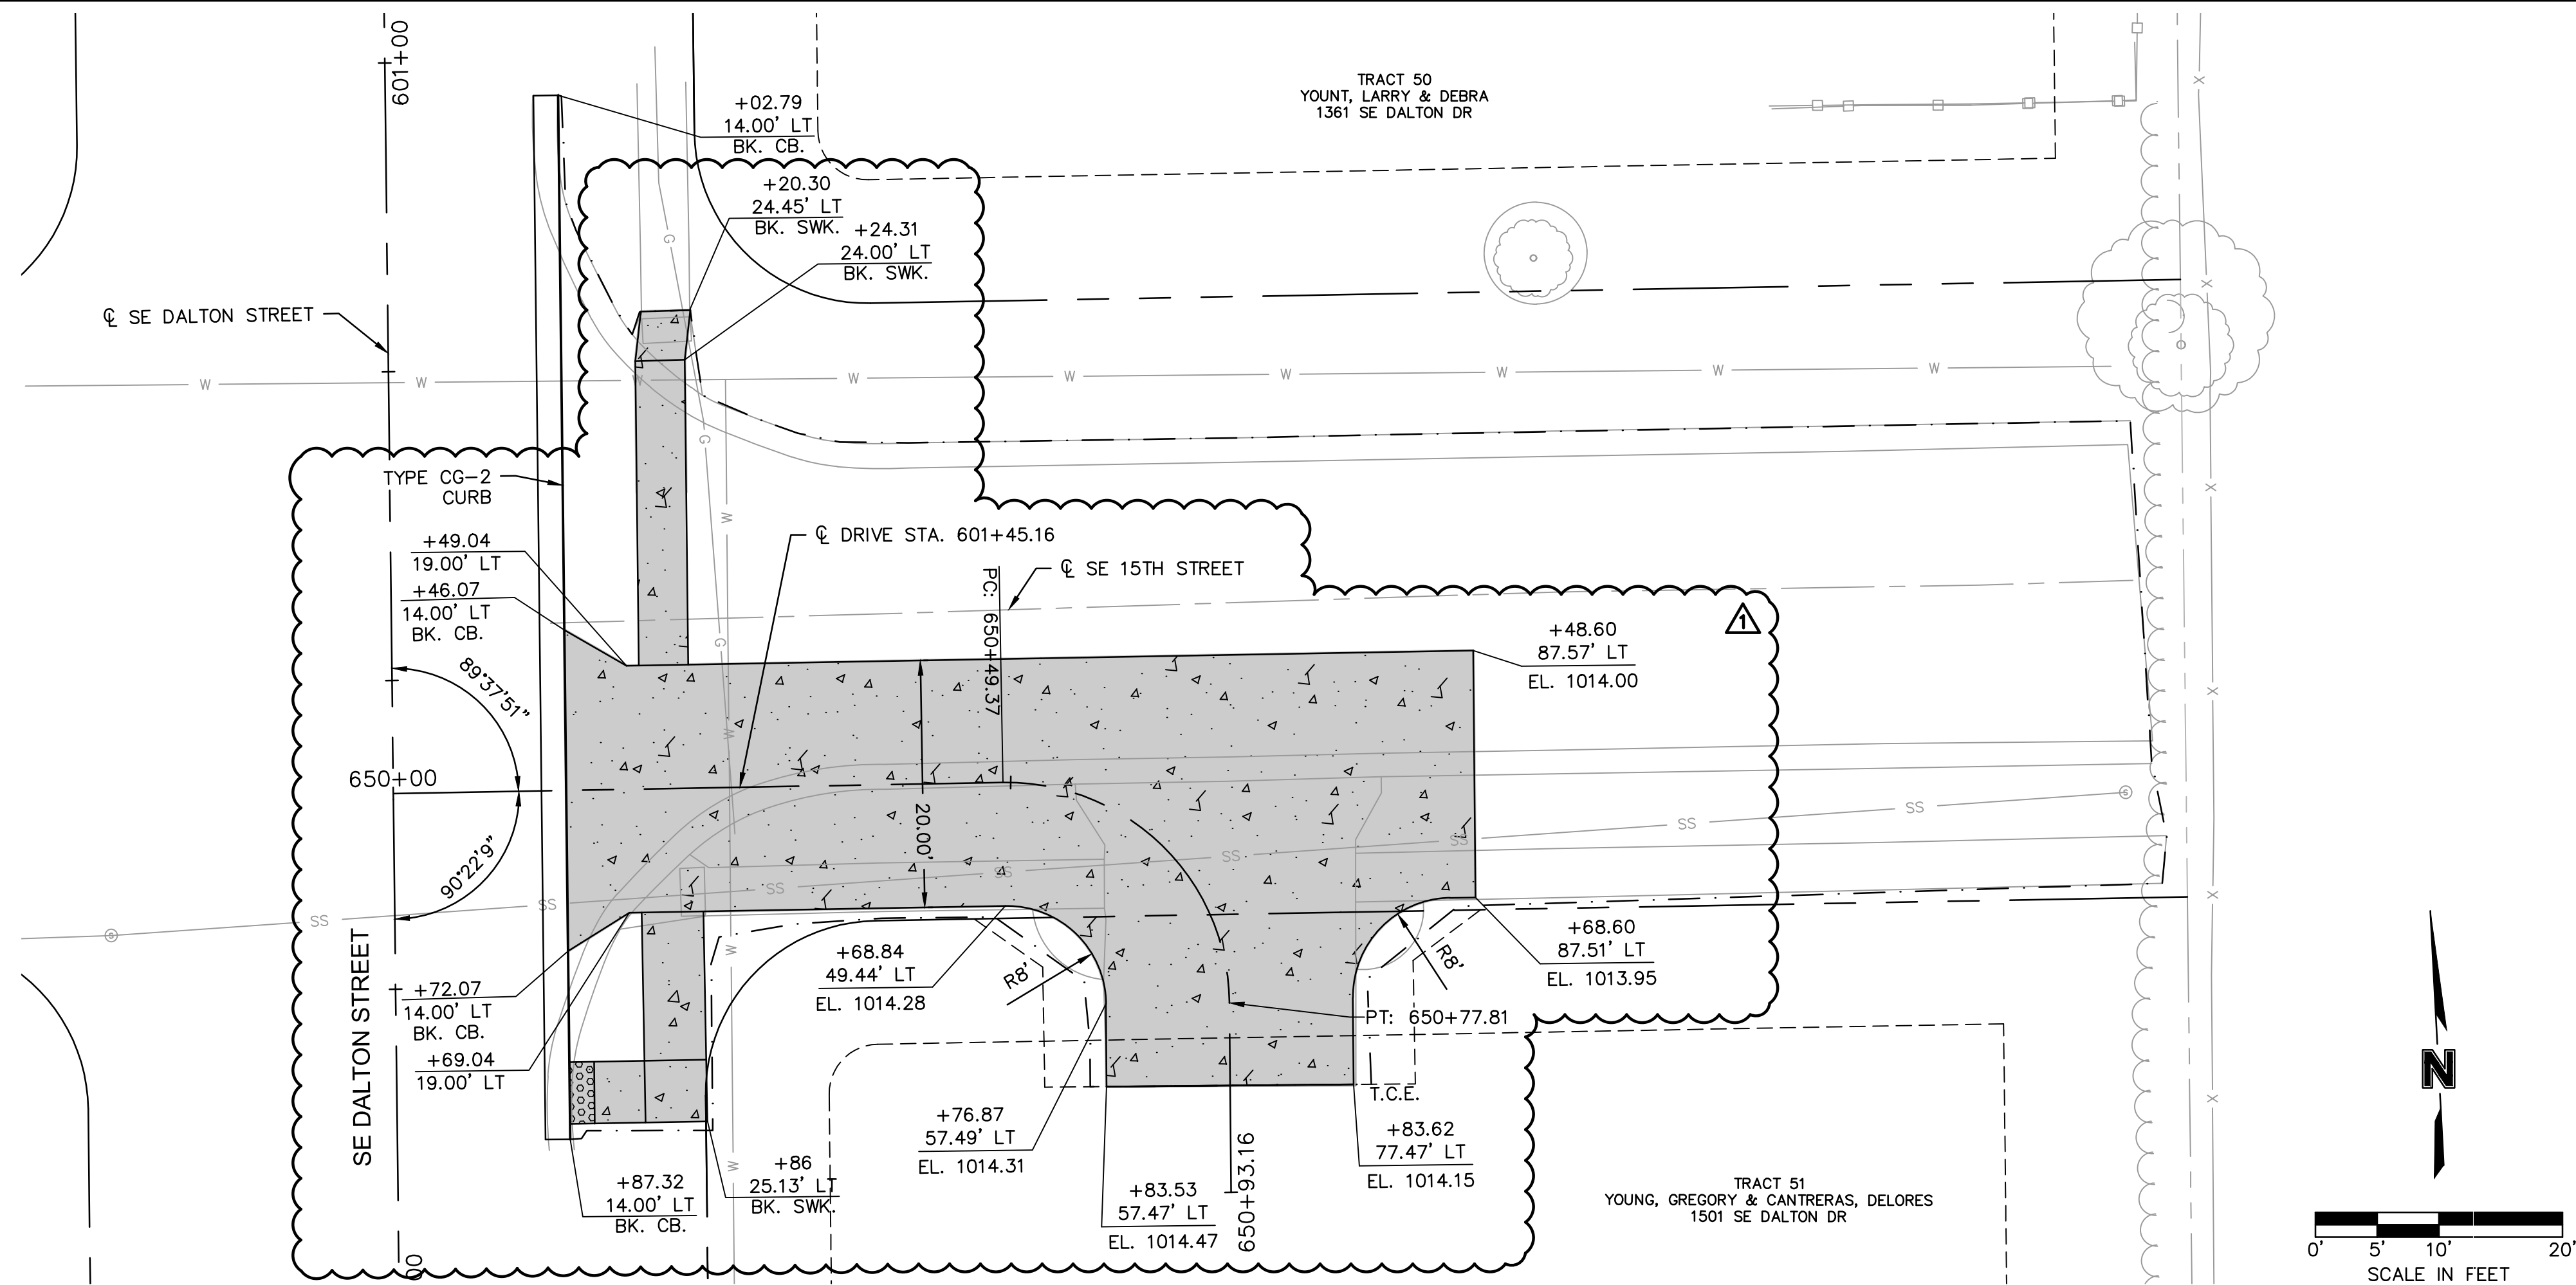

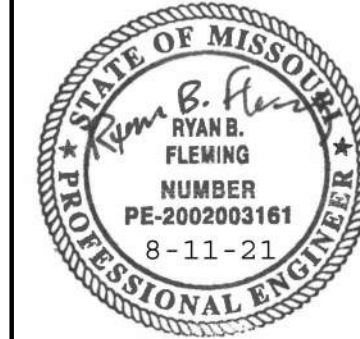

RYAN B. FLEMING
MO. NO. PE-2002003161

REV. NO.	DATE	REVISIONS DESCRIPTION	BY
1	08/25/2021	ASI #29	RPH

SIDEWALK LAYOUTS

LEE'S SUMMIT MIDDLE SCHOOL #4
BAILEY ROAD PUBLIC IMPROVEMENTS

LEE'S SUMMIT, MISSOURI

C.O.A. NO.: 001592
DRAWN BY: MLW
CHECKED BY: RPH
APPROVED BY: RBF
QA/QC BY: RBF
PROJECT NO.: 020-0103
DWG NO.: T_SWK01_0200103_LS
DATE: 2021-02-01

SHEET
39 OF 101

Olsson Engineering - MO State Certificate of Authority #001592
7301 West 133rd Street, Suite 200 TEL 913.381.1170
Overland Park, KS 66213-4750 FAX 913.381.1174 www.olsson.com

DWG: F:\2020\0001-0500\020-
DATE: Aug 25, 2021 10:04am



SE BROADWAY DRIVE

SE BROADWAY DRIVE



BAILEY ROAD



olsio

Olsson Engineering - MO State Certificate of Authority #001592
7301 West 133rd Street, Suite 200 TEL 913.381.1170
Overland Park, KS 66213-4750 FAX 913.381.1174 www.olsson.com



RYAN B. FLEMING
MO. NO. PE-2002003161

REV. NO.	DATE	REVISIONS DESCRIPTION	BY
1	08/25/2021	ASI #29	RPH

SIDEWALK LAYOUTS

LEE'S SUMMIT MIDDLE SCHOOL #4
BAILEY ROAD PUBLIC IMPROVEMENTS

LEE'S SUMMIT, MISSOURI

2021

C.O.A. NO.: 001592
DRAWN BY: MLW
CHECKED BY: RPH
APPROVED BY: RBF
QA/QC BY: RBF
PROJECT NO.: 020-0103
DWG NO.: T SWK01_0200103_LS
DATE: 2021-02-01

SHEET
40 OF 101



STATE OF MISSOURI
 RYAN B. FLEWING
 NUMBER
 PE-2002003161
 8-11-21
 PROFESSIONAL ENGINEER

RYAN B. FLEMING
MO. NO. PE-2002003161






REVISIONS

LEE'S SUMMIT MIDDLE SCHOOL #4
BAILEY ROAD PUBLIC IMPROVEMENTS

LEE'S SUMMIT, MISSOURI

SHEET
41 OF 101

DWG: F:\2020\0001-0500\020-0103\40-Design\AutoCAD\Final Plans\Sheets\RD\Lee Summit Plan Set - (Century and Middle School Drives)\SIDEWALK RAMP LAYOUTS\I_SWK01_0200103_LS.dwg
DATE: Aug 25, 2021 10:05am XREFS: T_PBASE_0200103 T_PSTRM_0200103 T_PTLBK_0200103 T_PPAAT_0200103
USER: rhaller

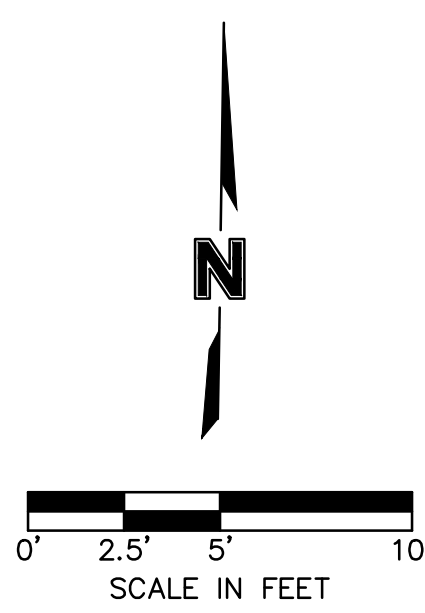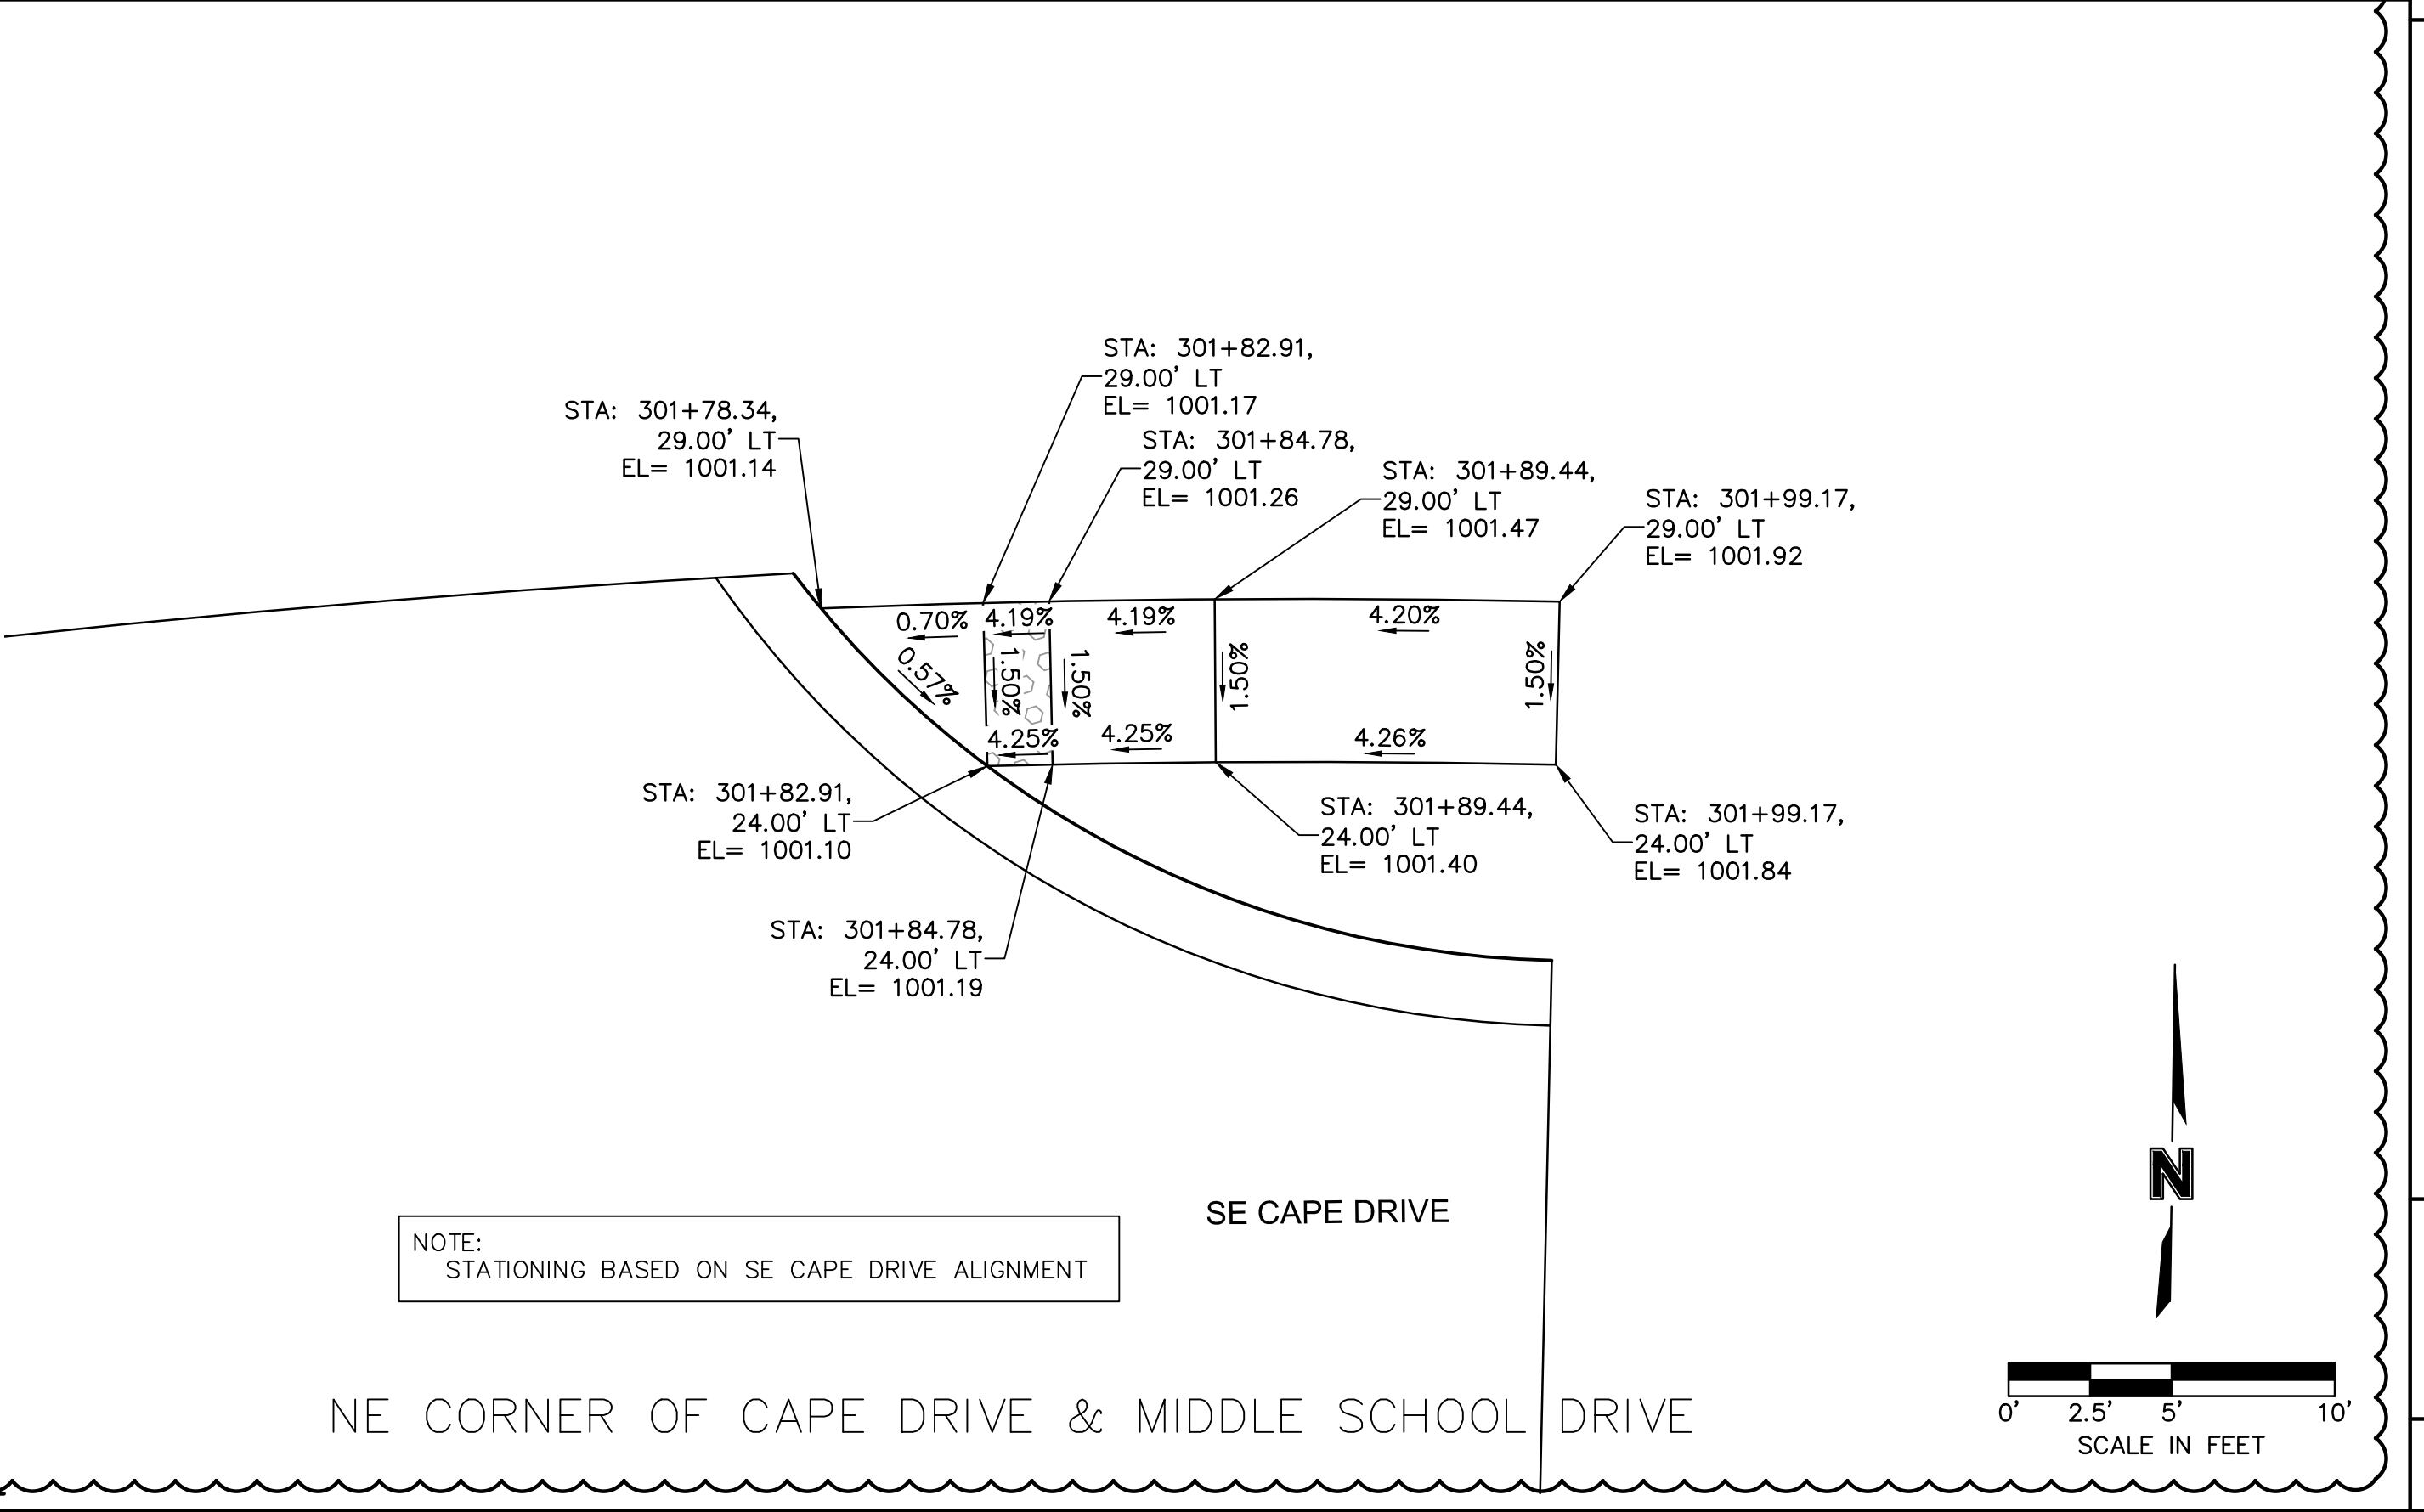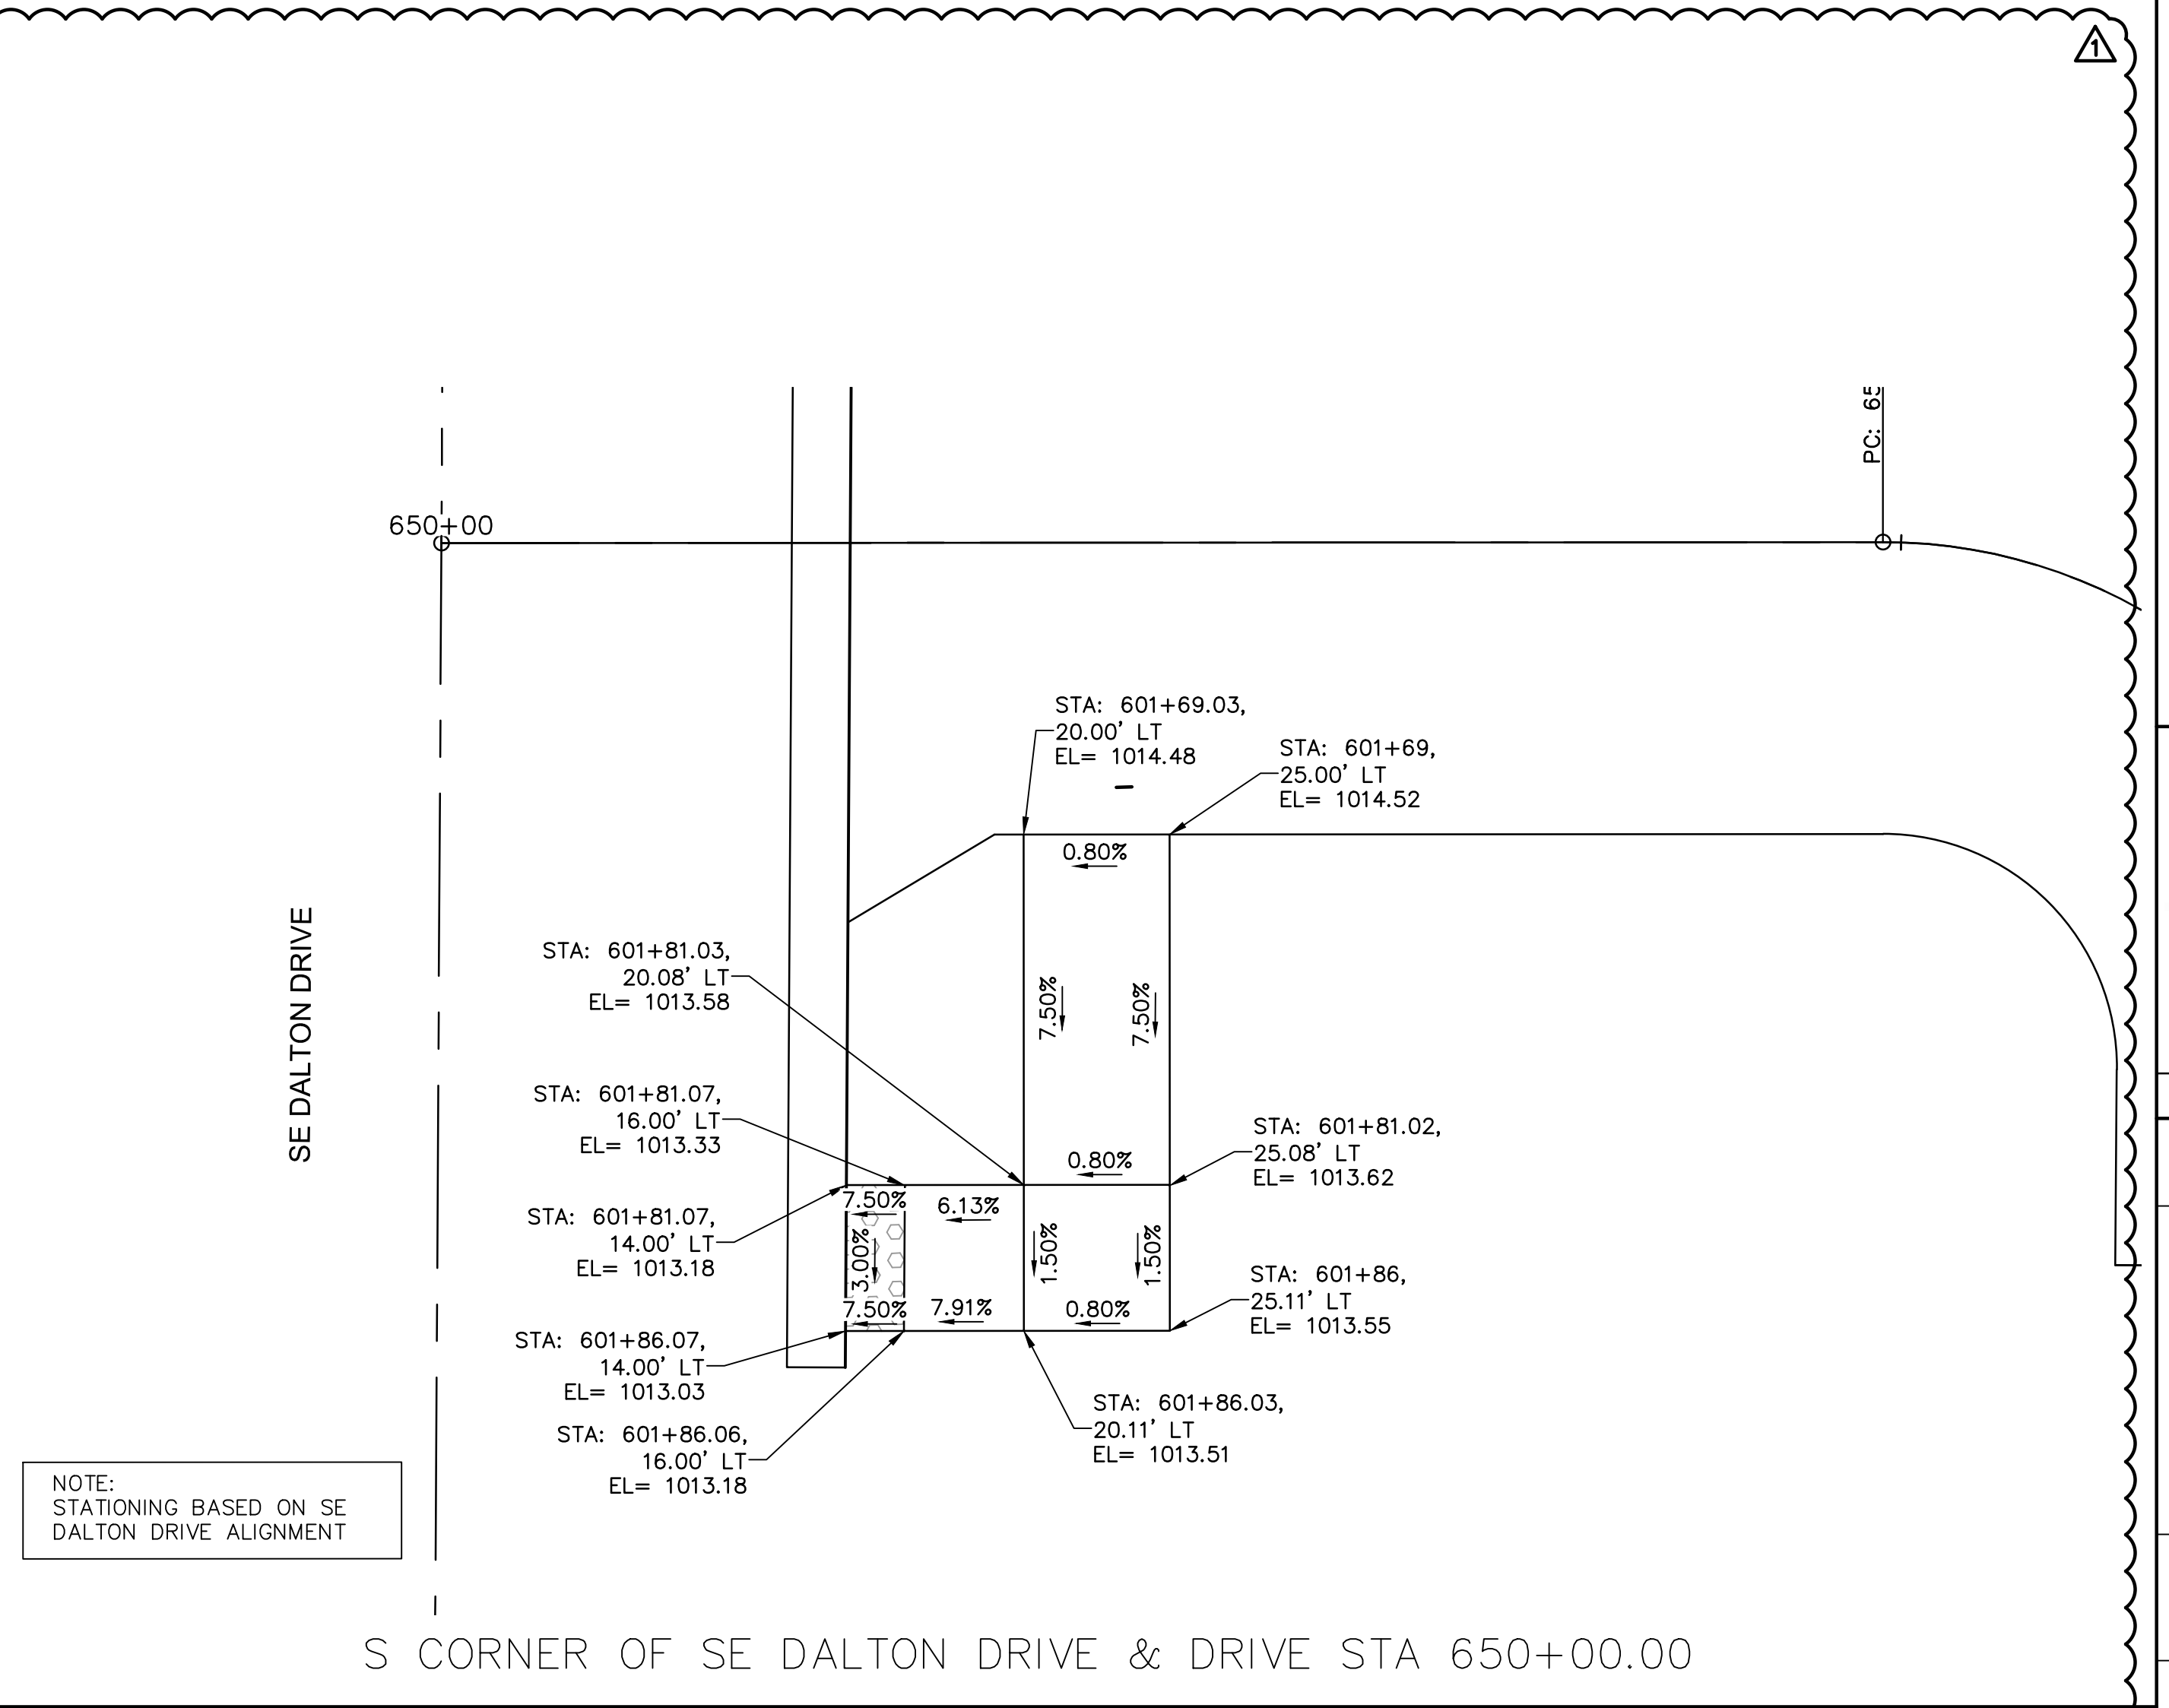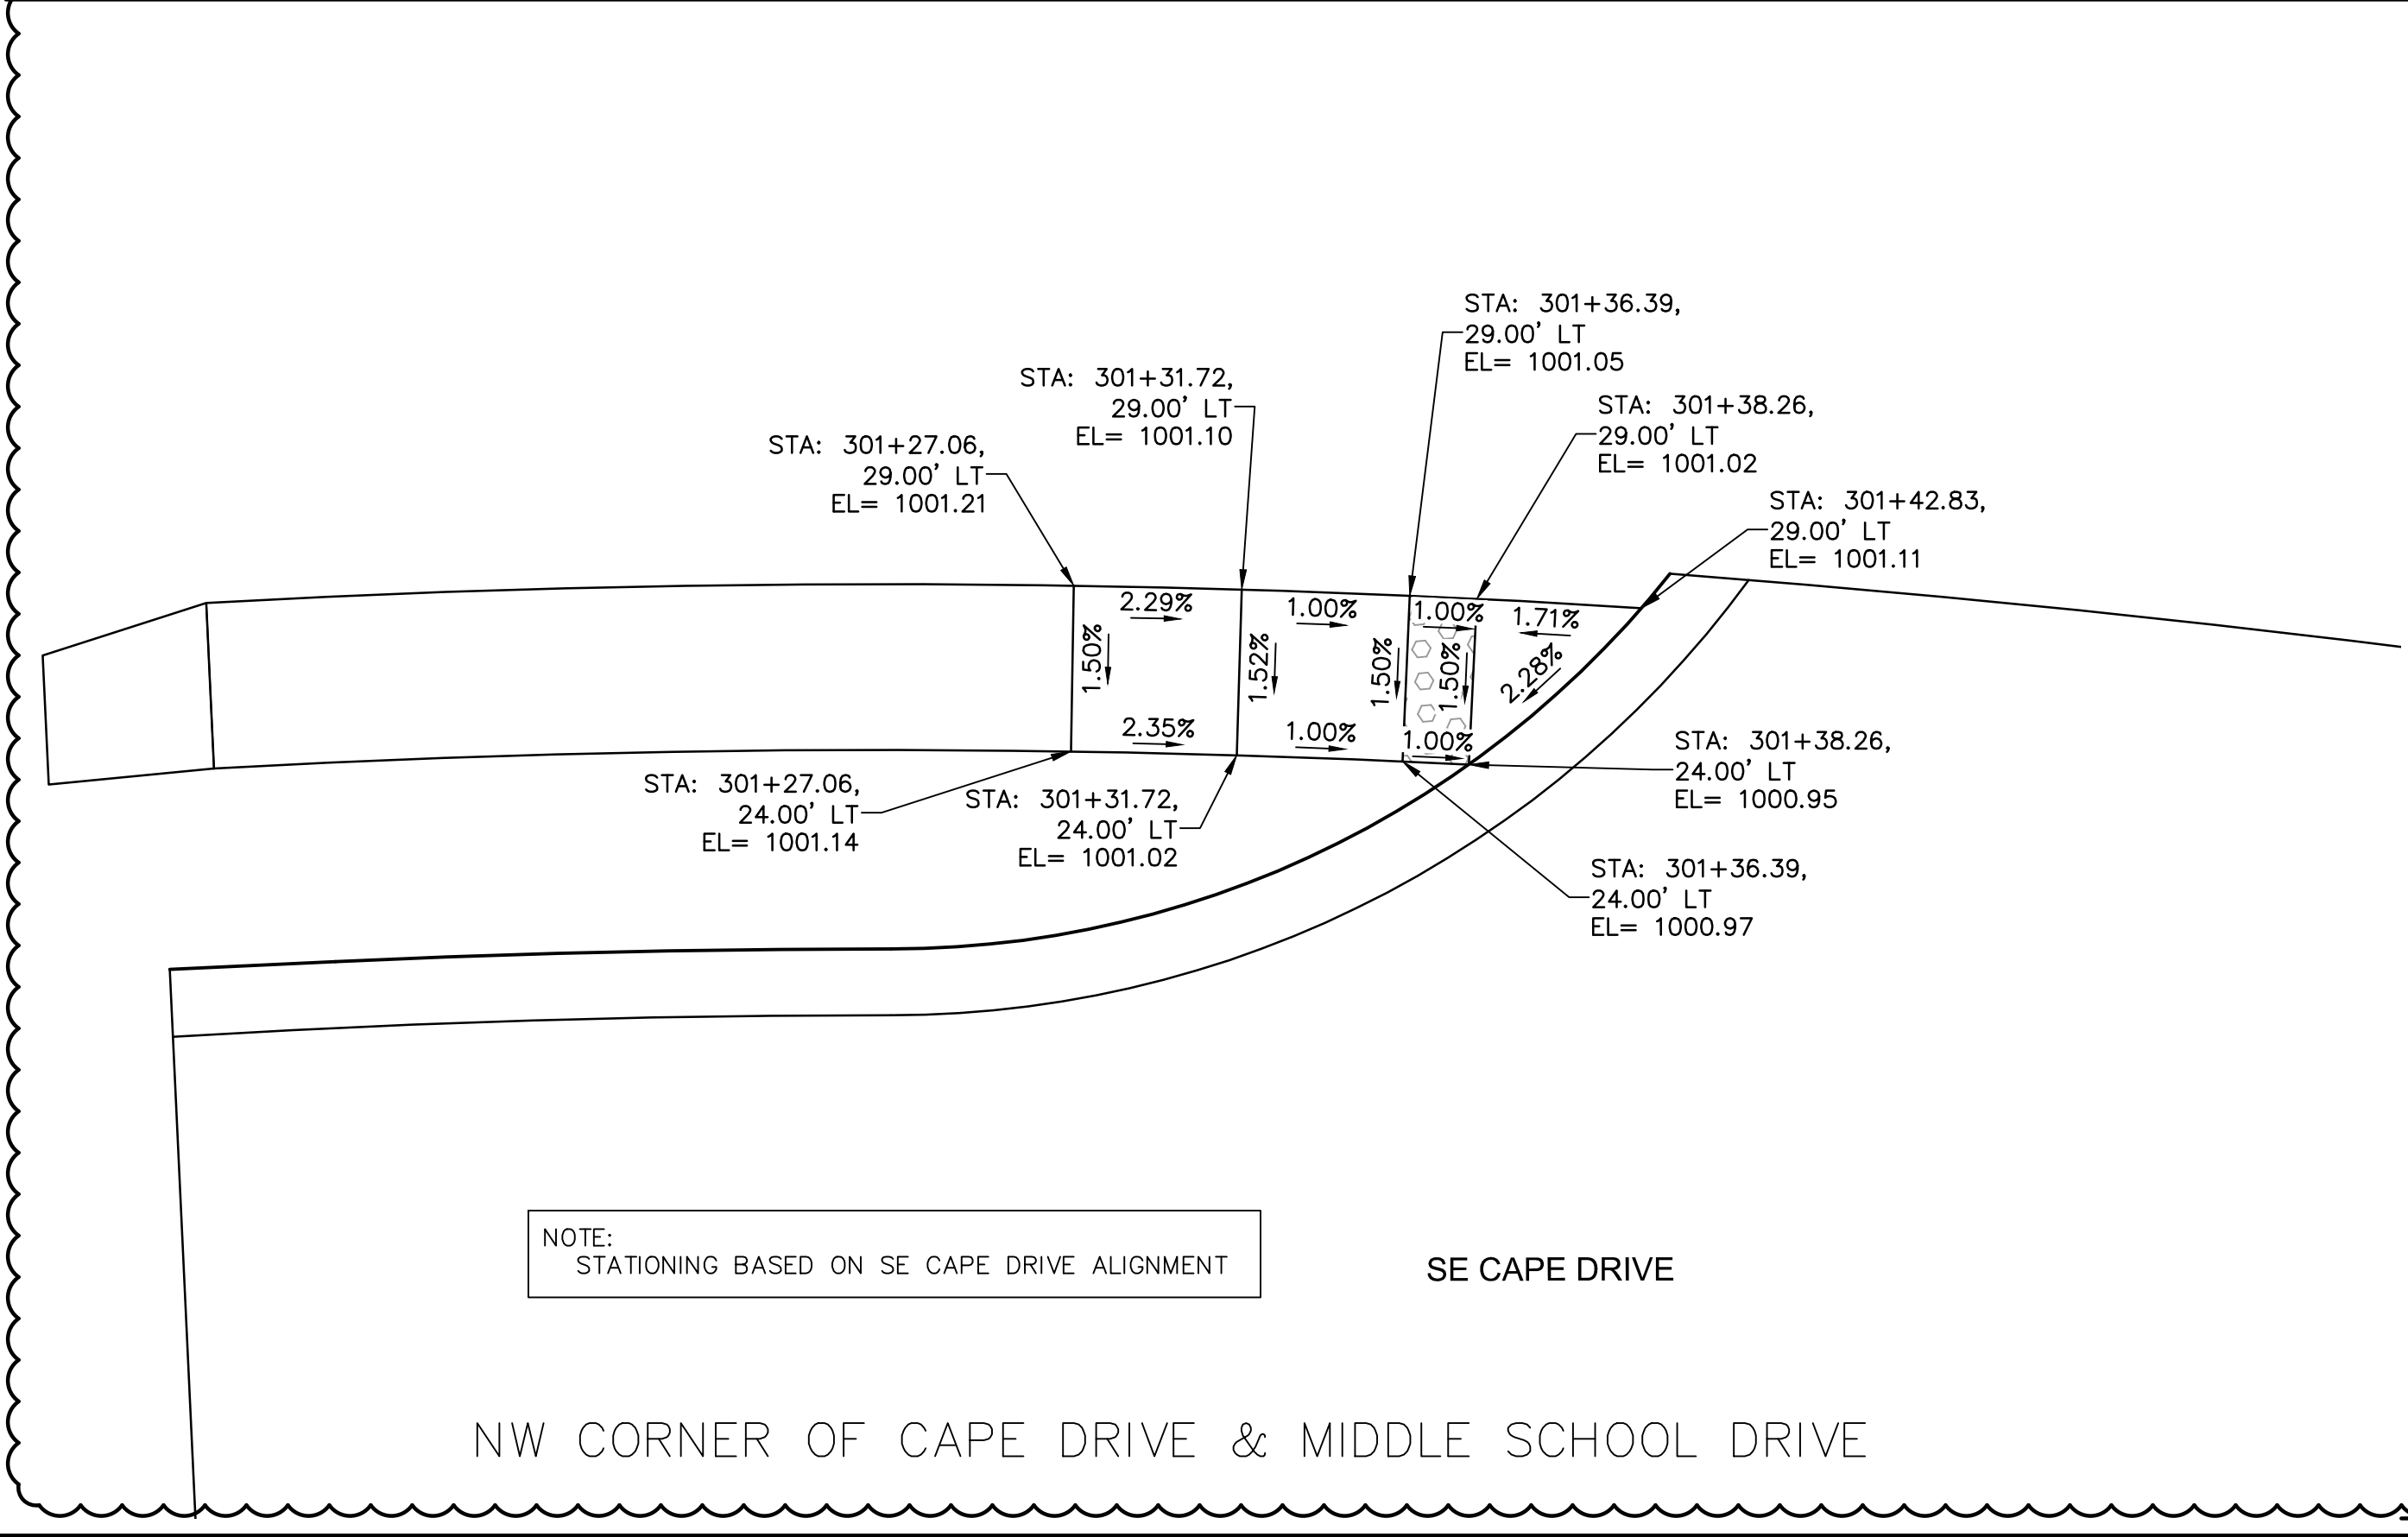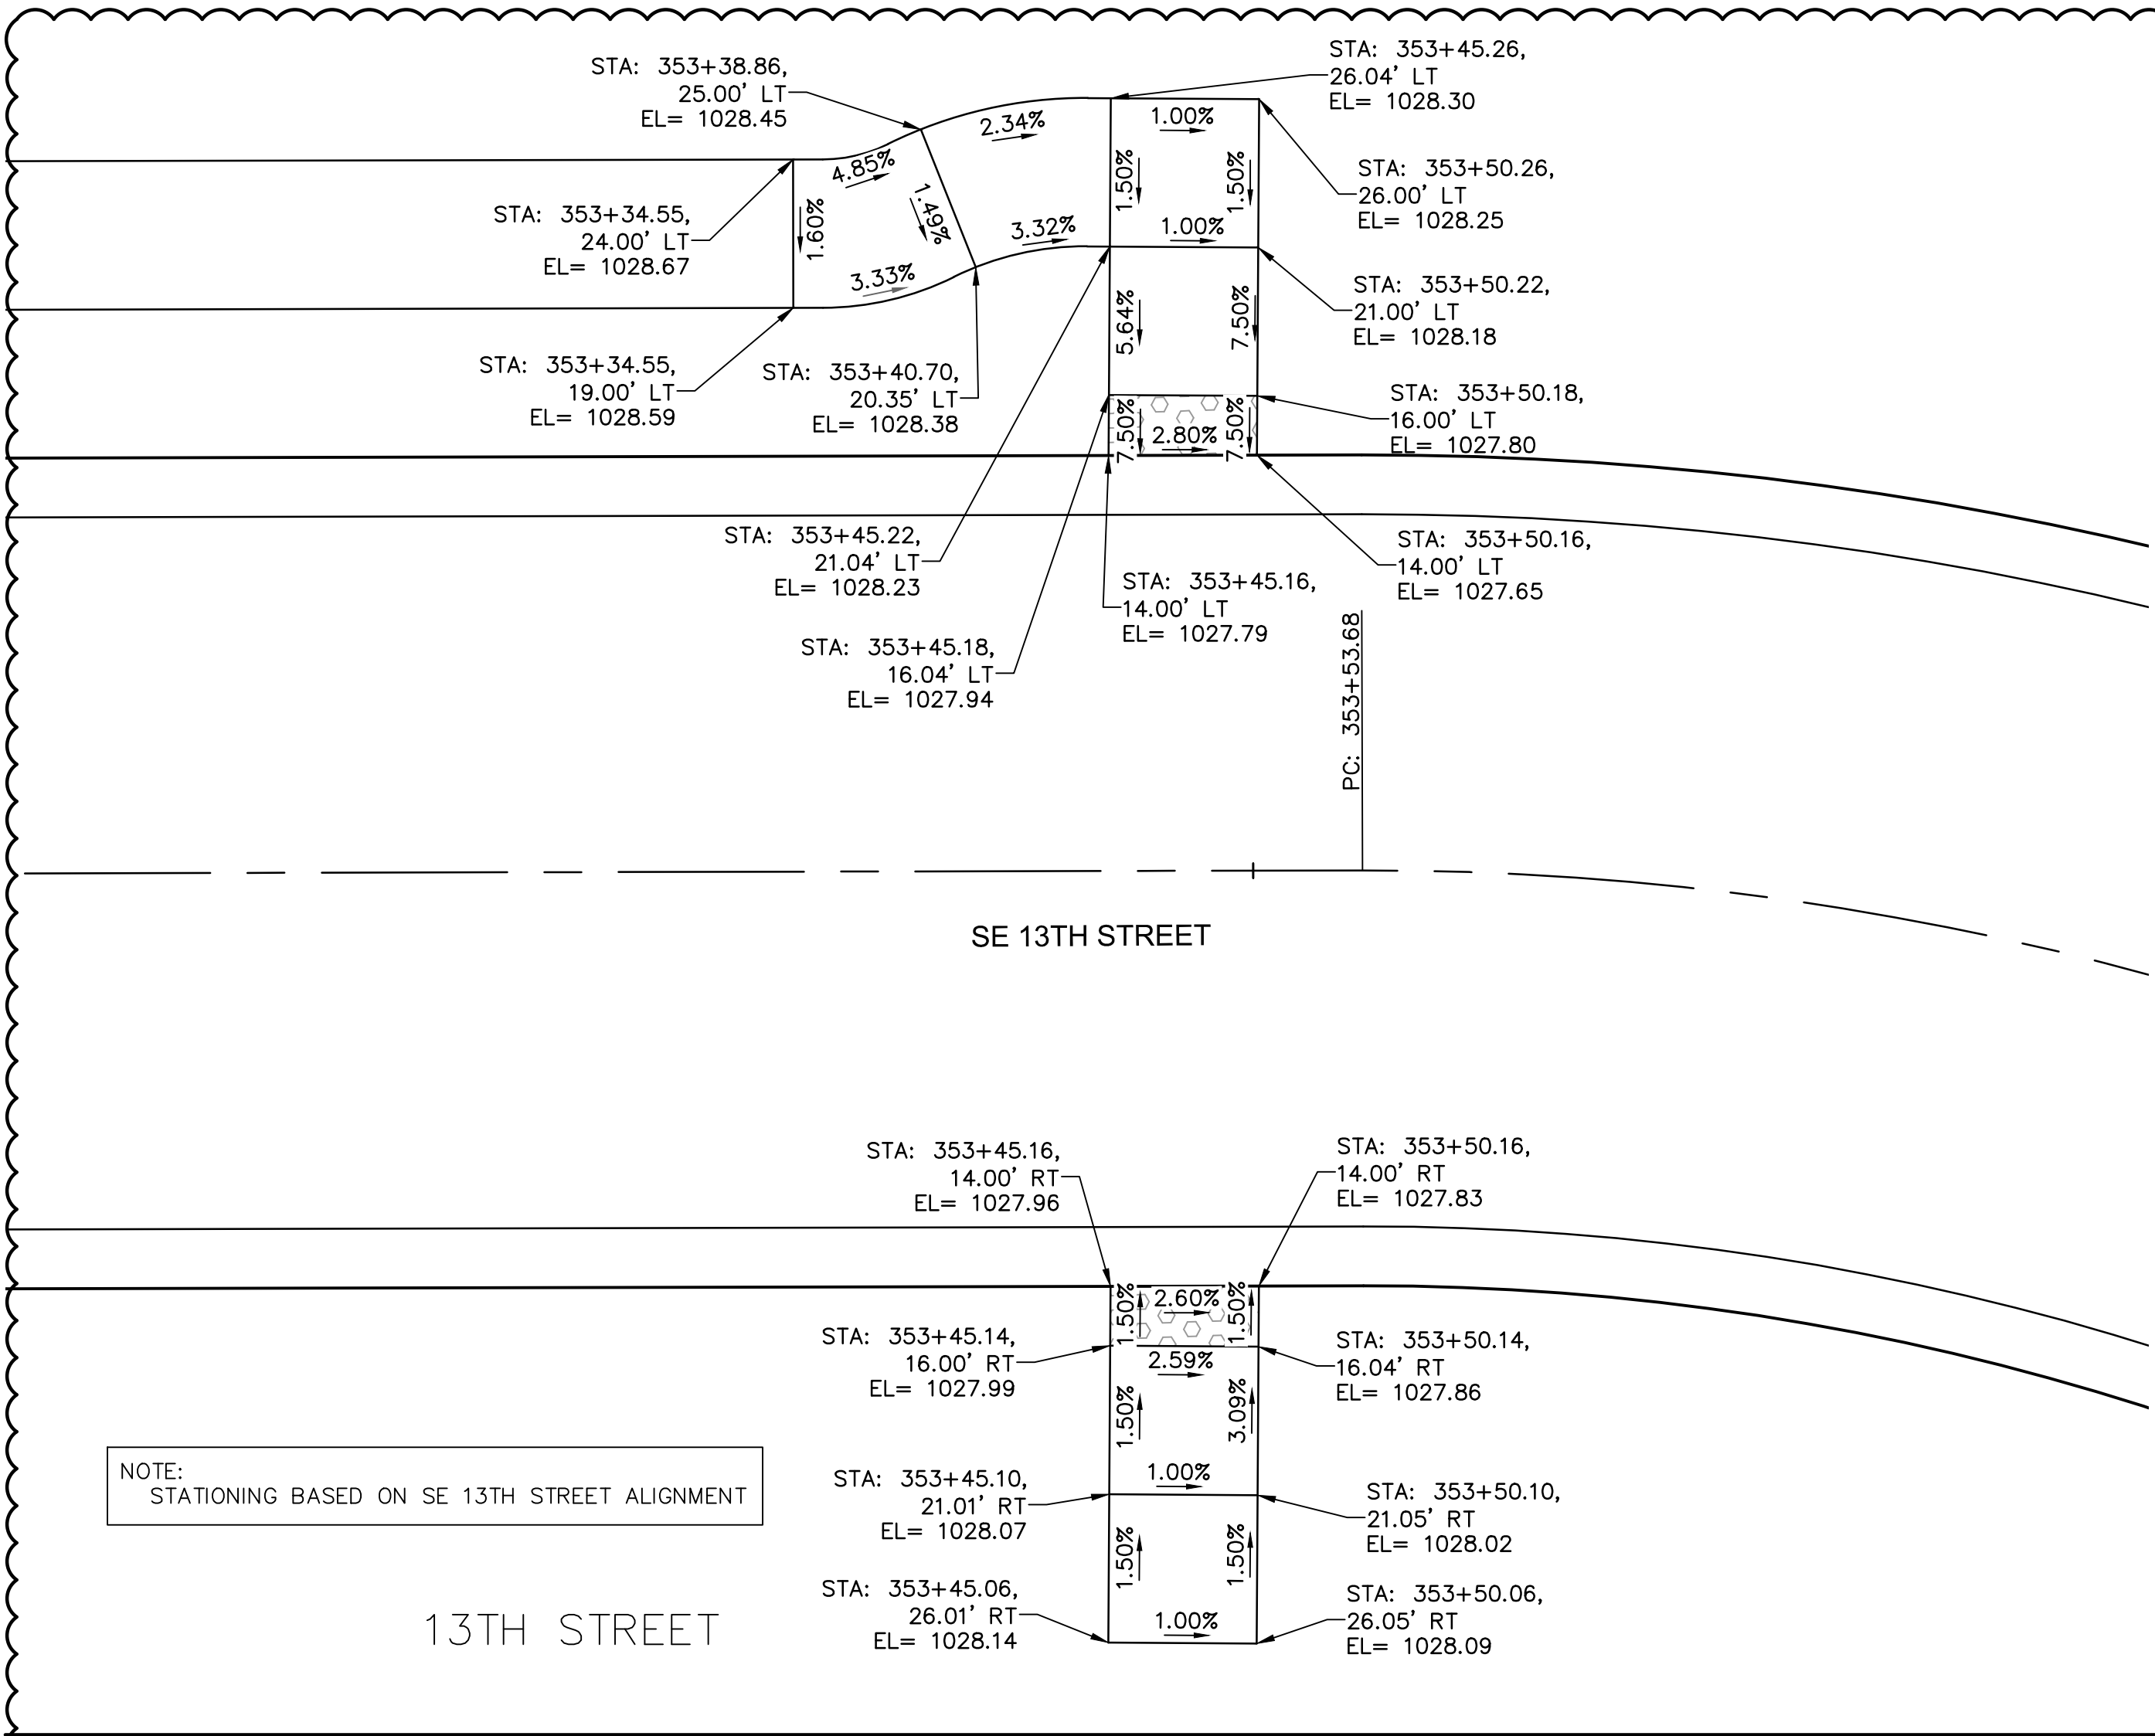

Olsson Engineering - MO State Certificate of Authority #001592
7301 West 133rd Street, Suite 200
Overland Park, KS 66213-4750
TEL 913.381.1170
FAX 913.381.1174
www.olson.com

RYAN B. FLEMING
MO. NO. PE-2002003161

REV.	NO.	DATE	DESCRIPTION	BY
1	08/25/2021	ASI #29		RPL

SIDEWALK LAYOUTS

LEE'S SUMMIT MIDDLE SCHOOL #4
BAILEY ROAD PUBLIC IMPROVEMENTS


LEE'S SUMMIT, MISSOURI

C.O.A. NO.: 001592
DRAWN BY: MLW
CHECKED BY: RPH
APPROVED BY: RBE
QA/QC BY: RBE
PROJECT NO.: 020-0103
DWG NO.: I_SWK01_0200103_LS
DATE: 2021-02-01


SHEET
42 OF 101

DWG: F:\2020\0001-0500\020-0103\40-Design\AutoCAD\Final Plans\ROBR\Lee Summit Plan Set - (Century and Middle School Drives)\STORM SEWER\T_STRM01_0203004.dwg
DATE: Aug 25, 2021 10:05am XREFS: T_PSTRM_PROF_0200103
USER: rhaller


STORM LINE A

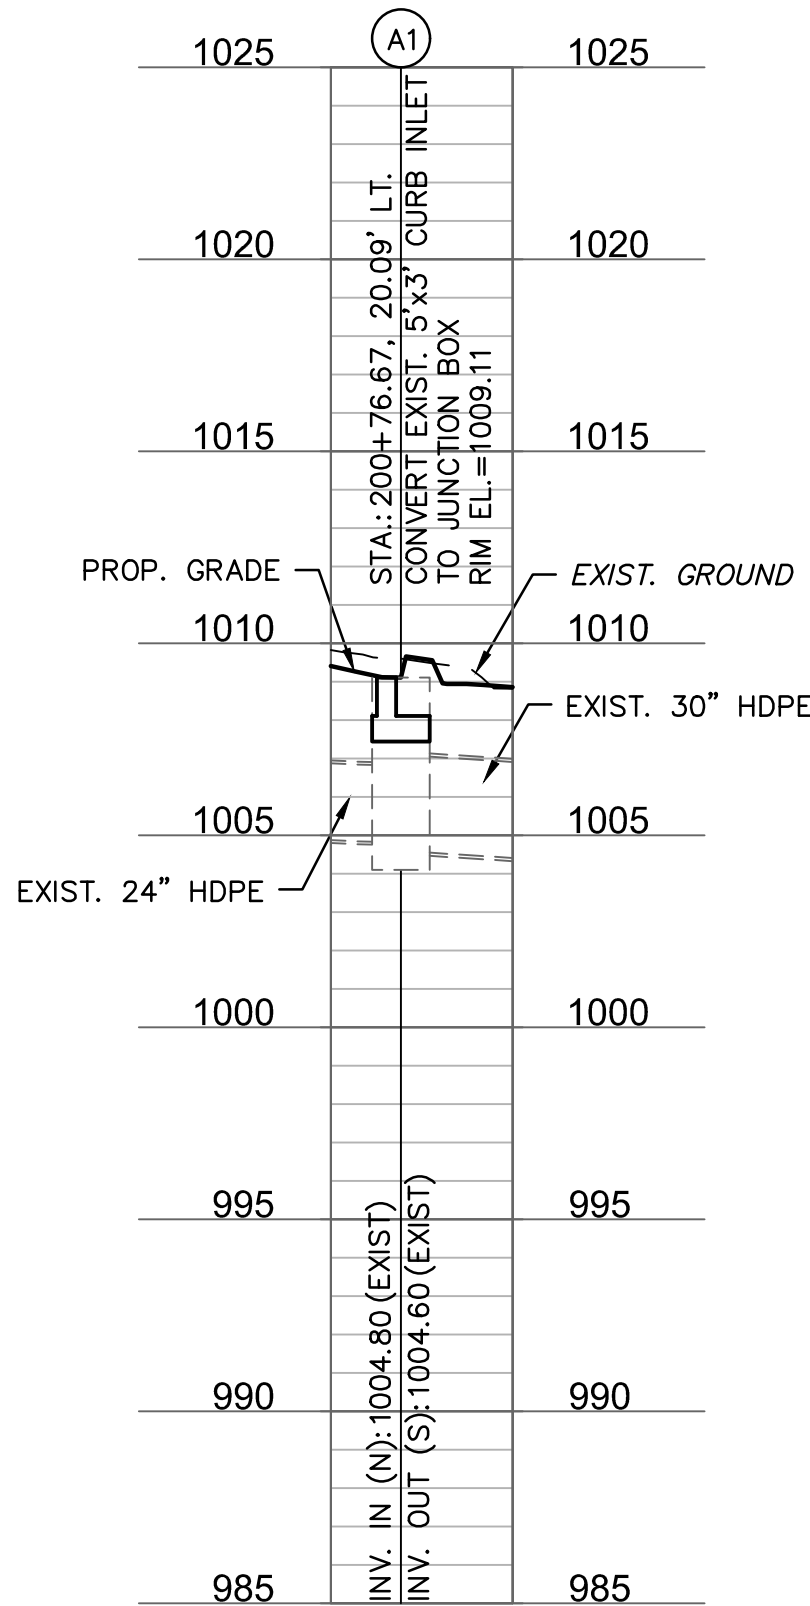


STORM LINE A

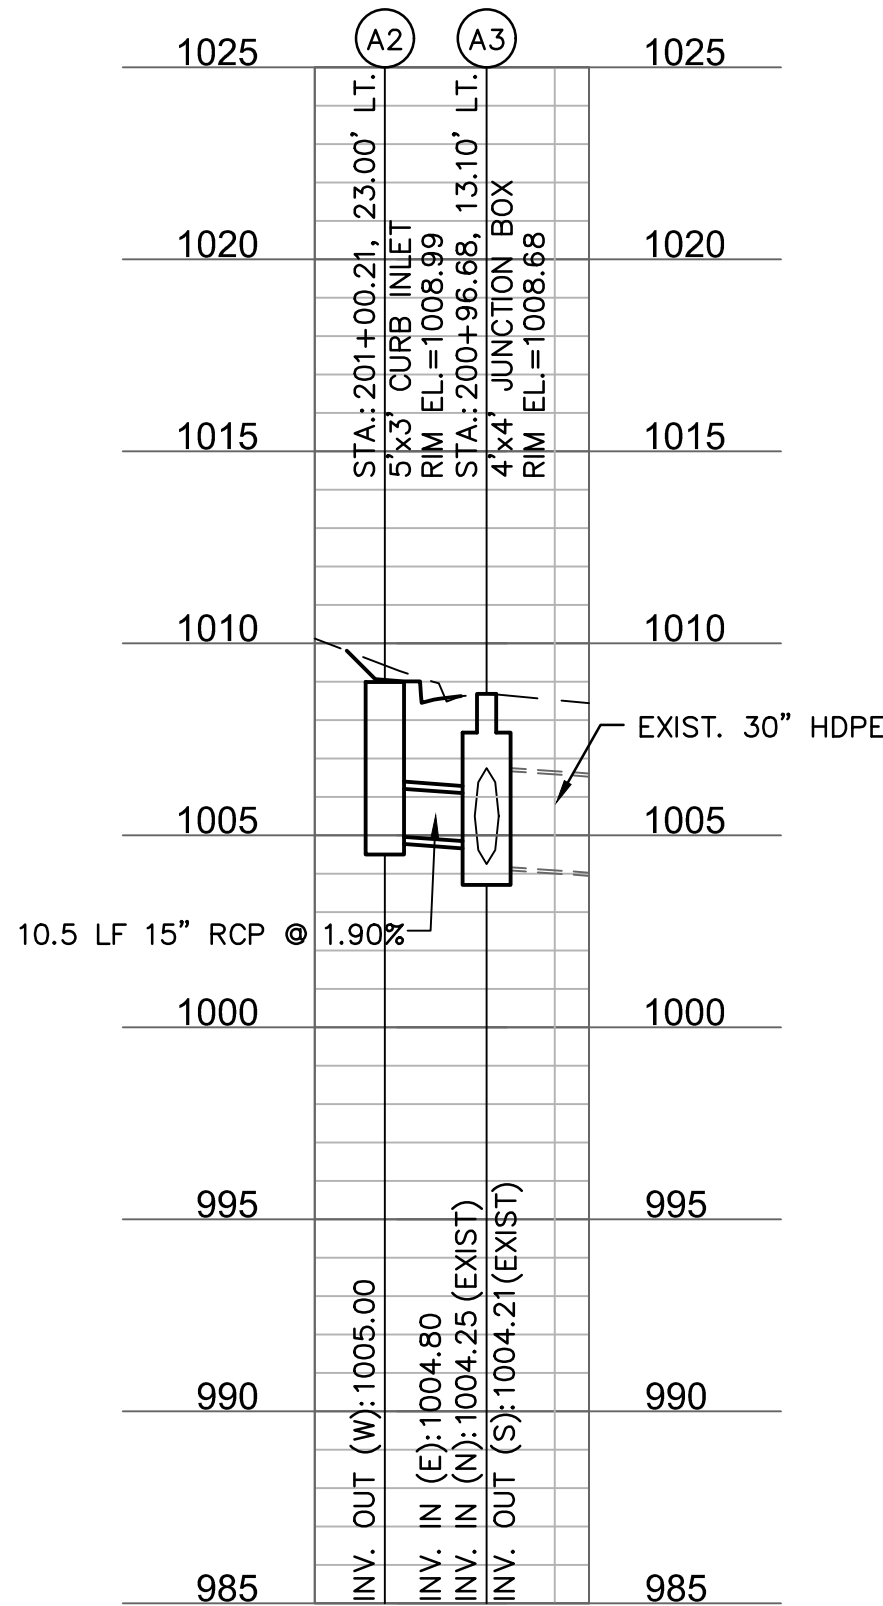


STORM LINE B

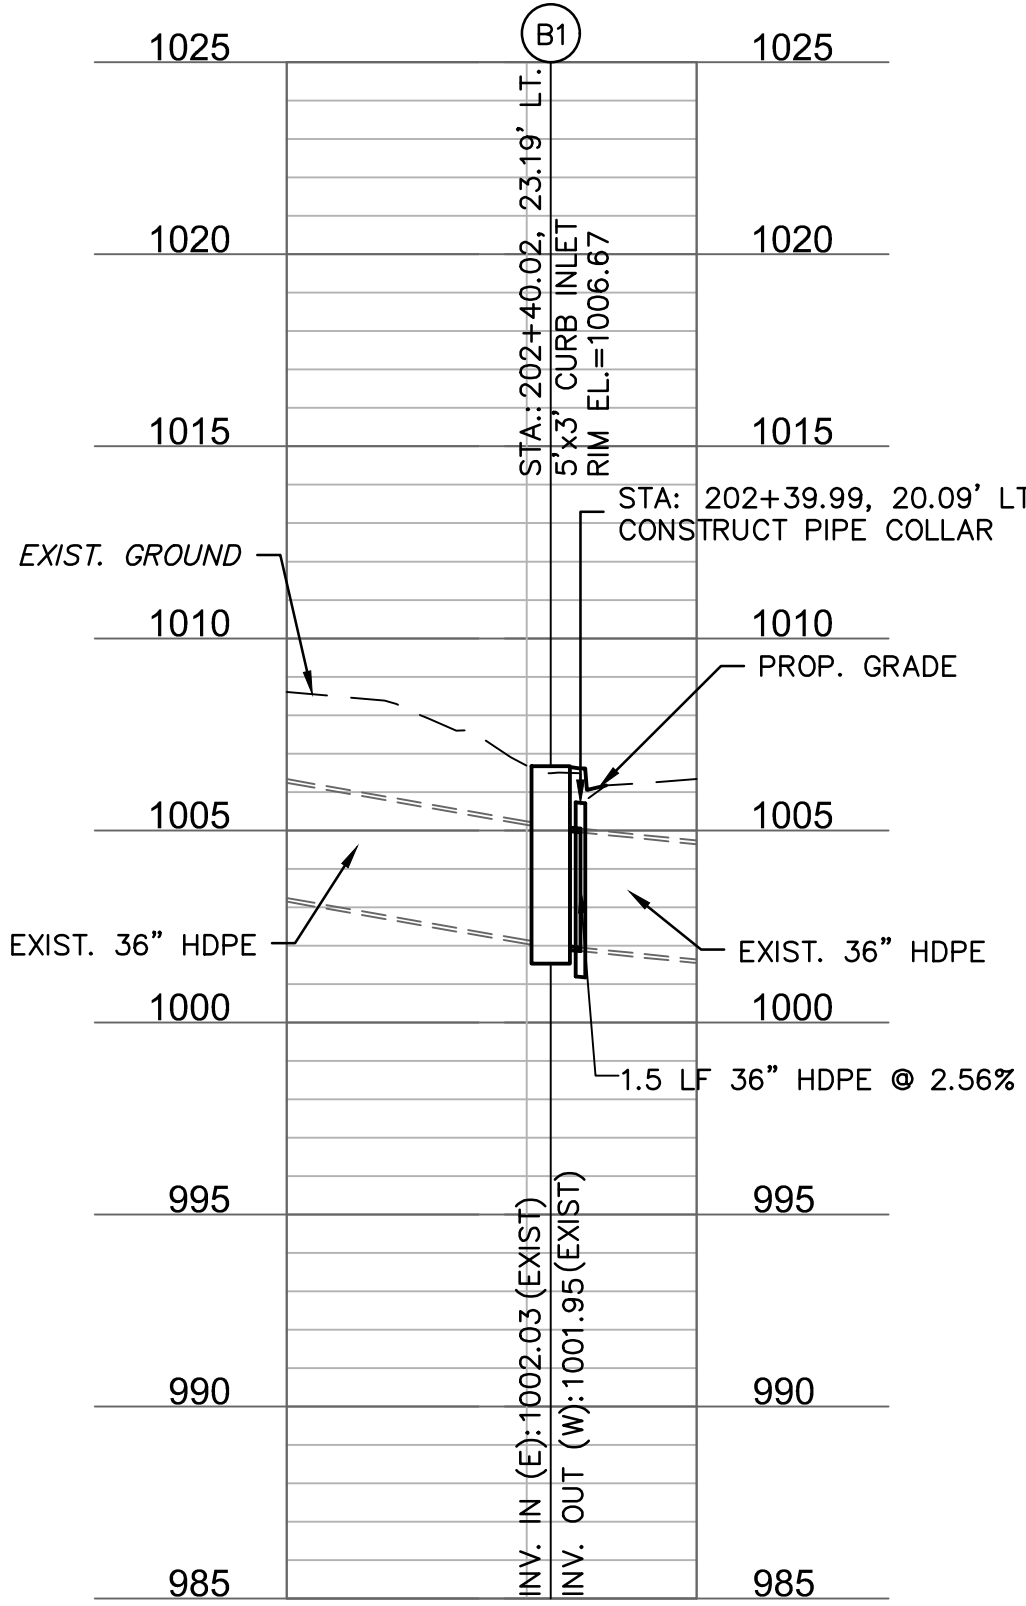



STORM LINE D

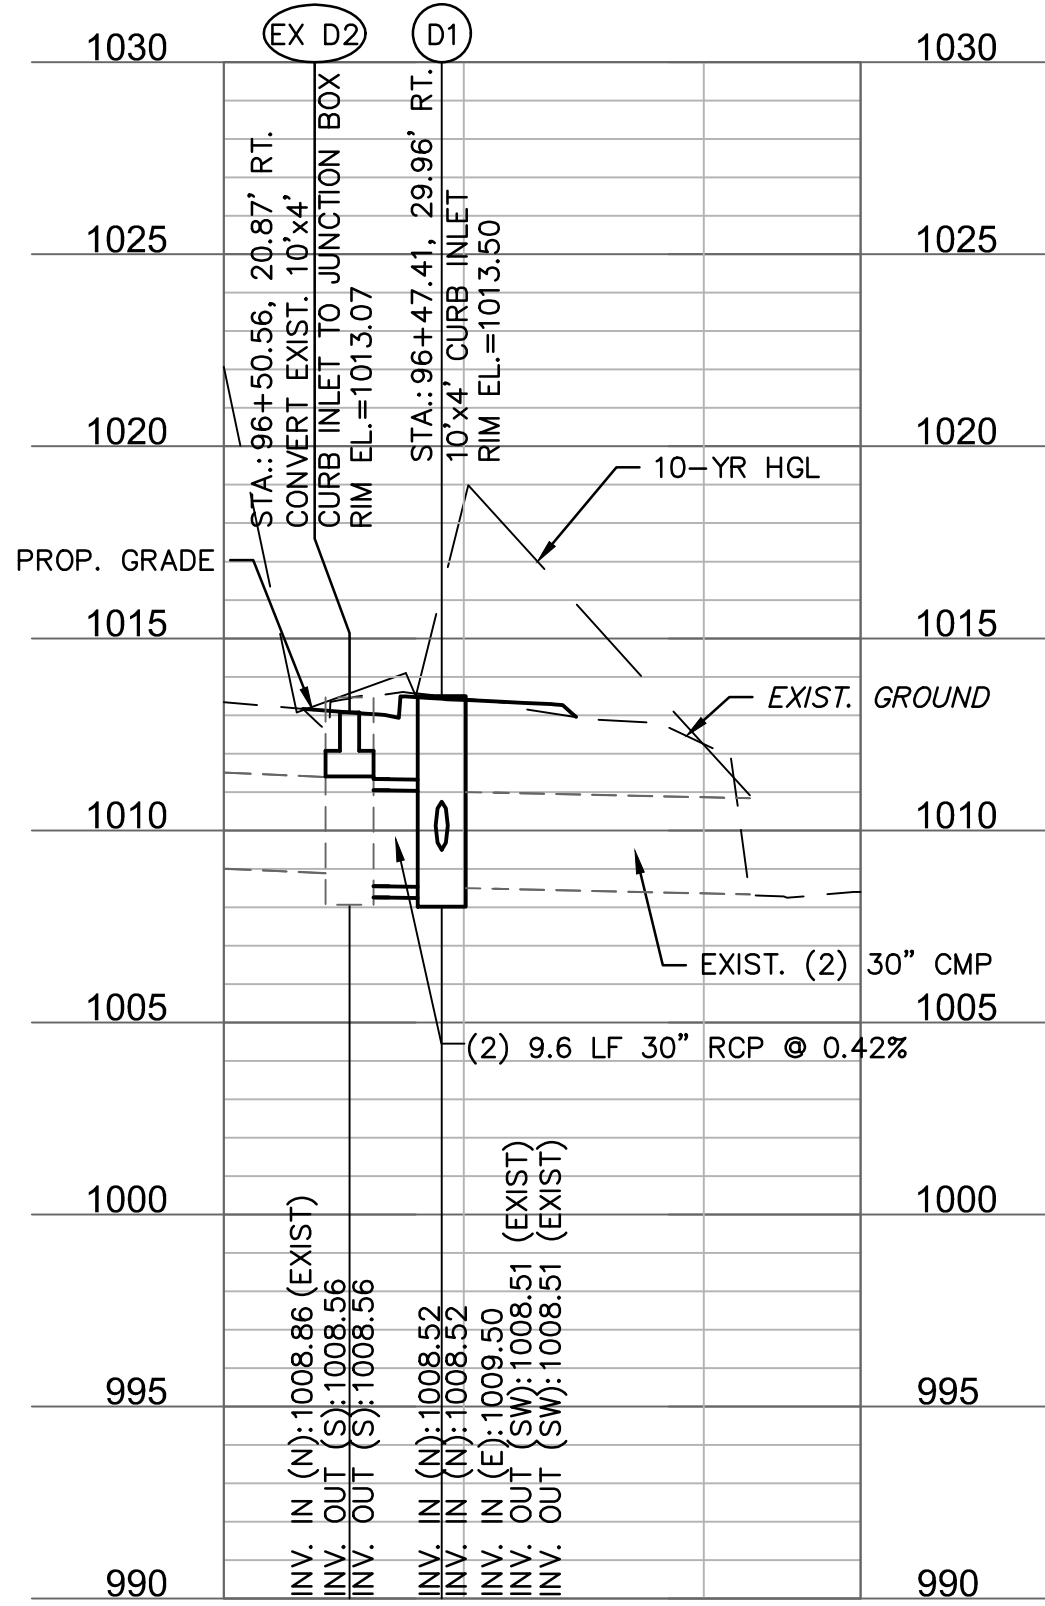

STORM LINE E

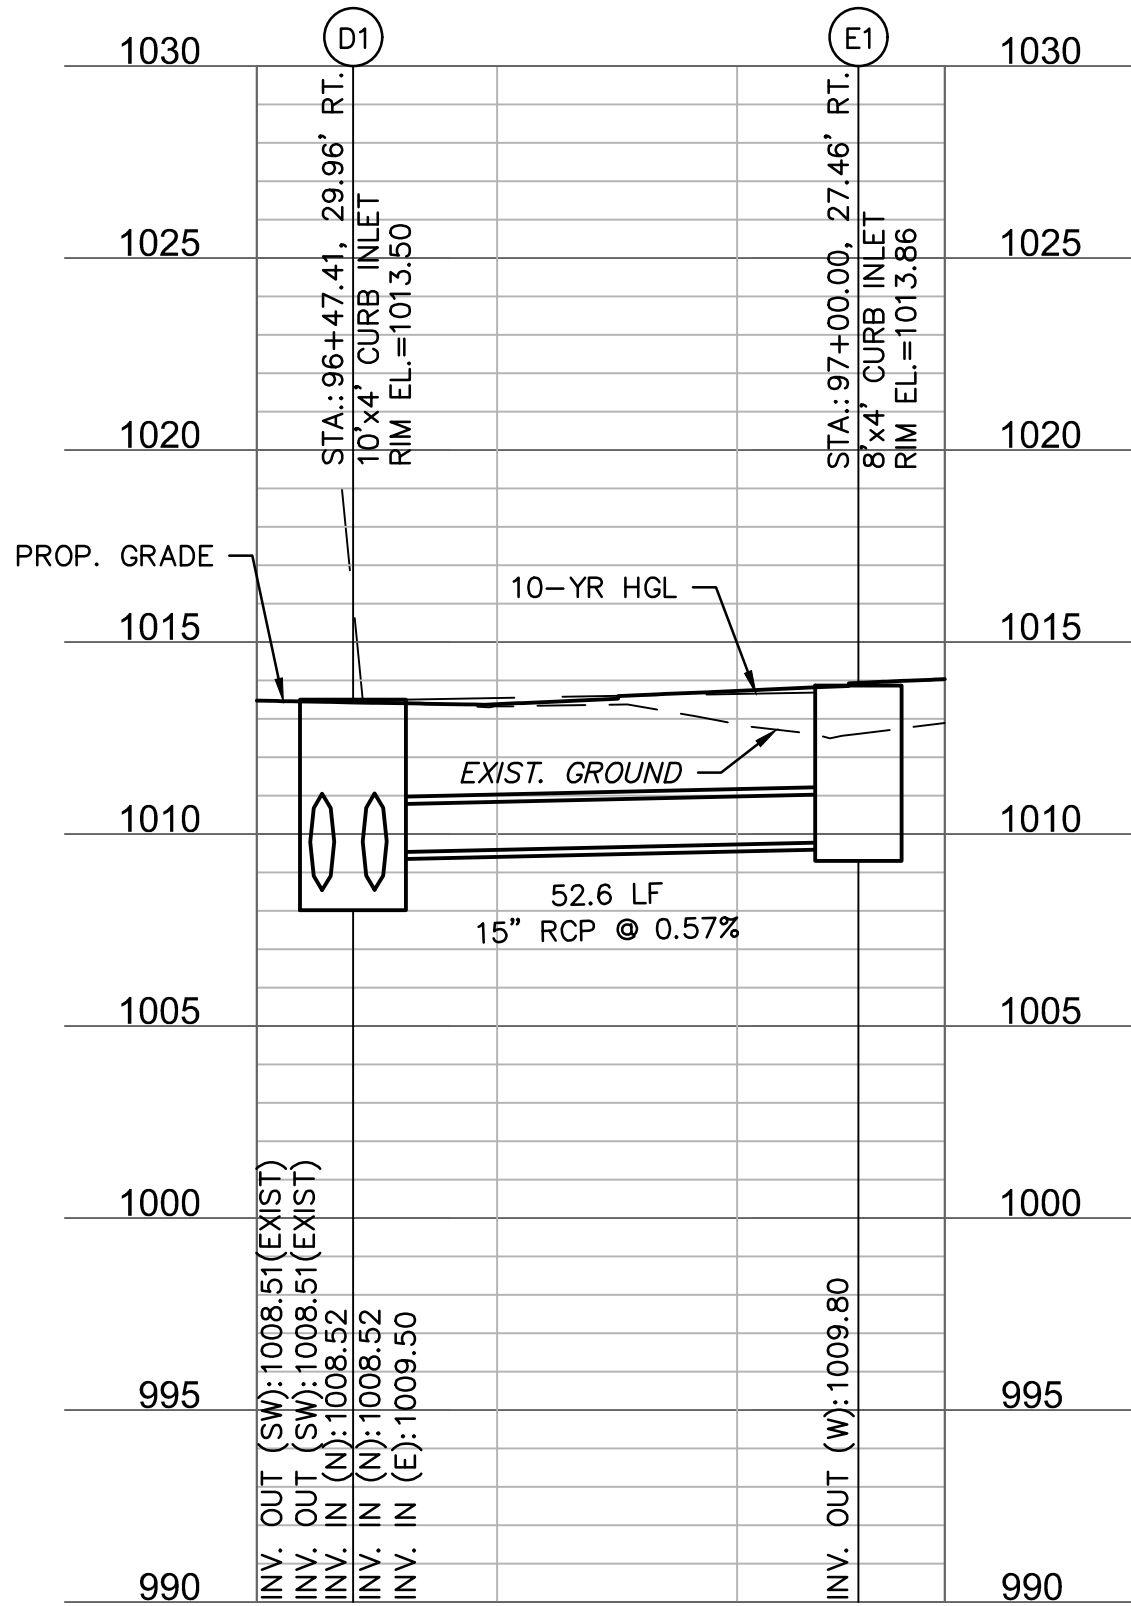


STORM LINE C

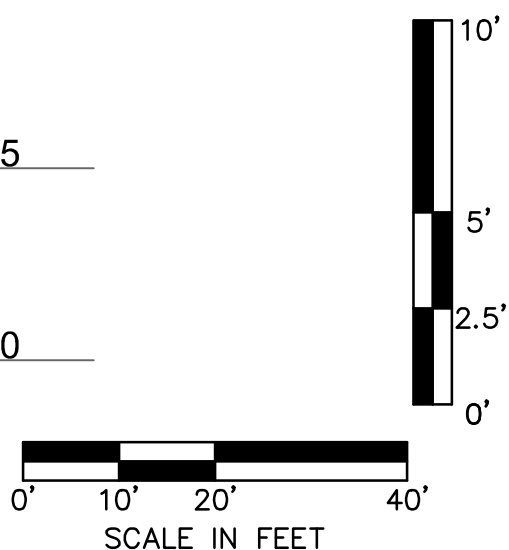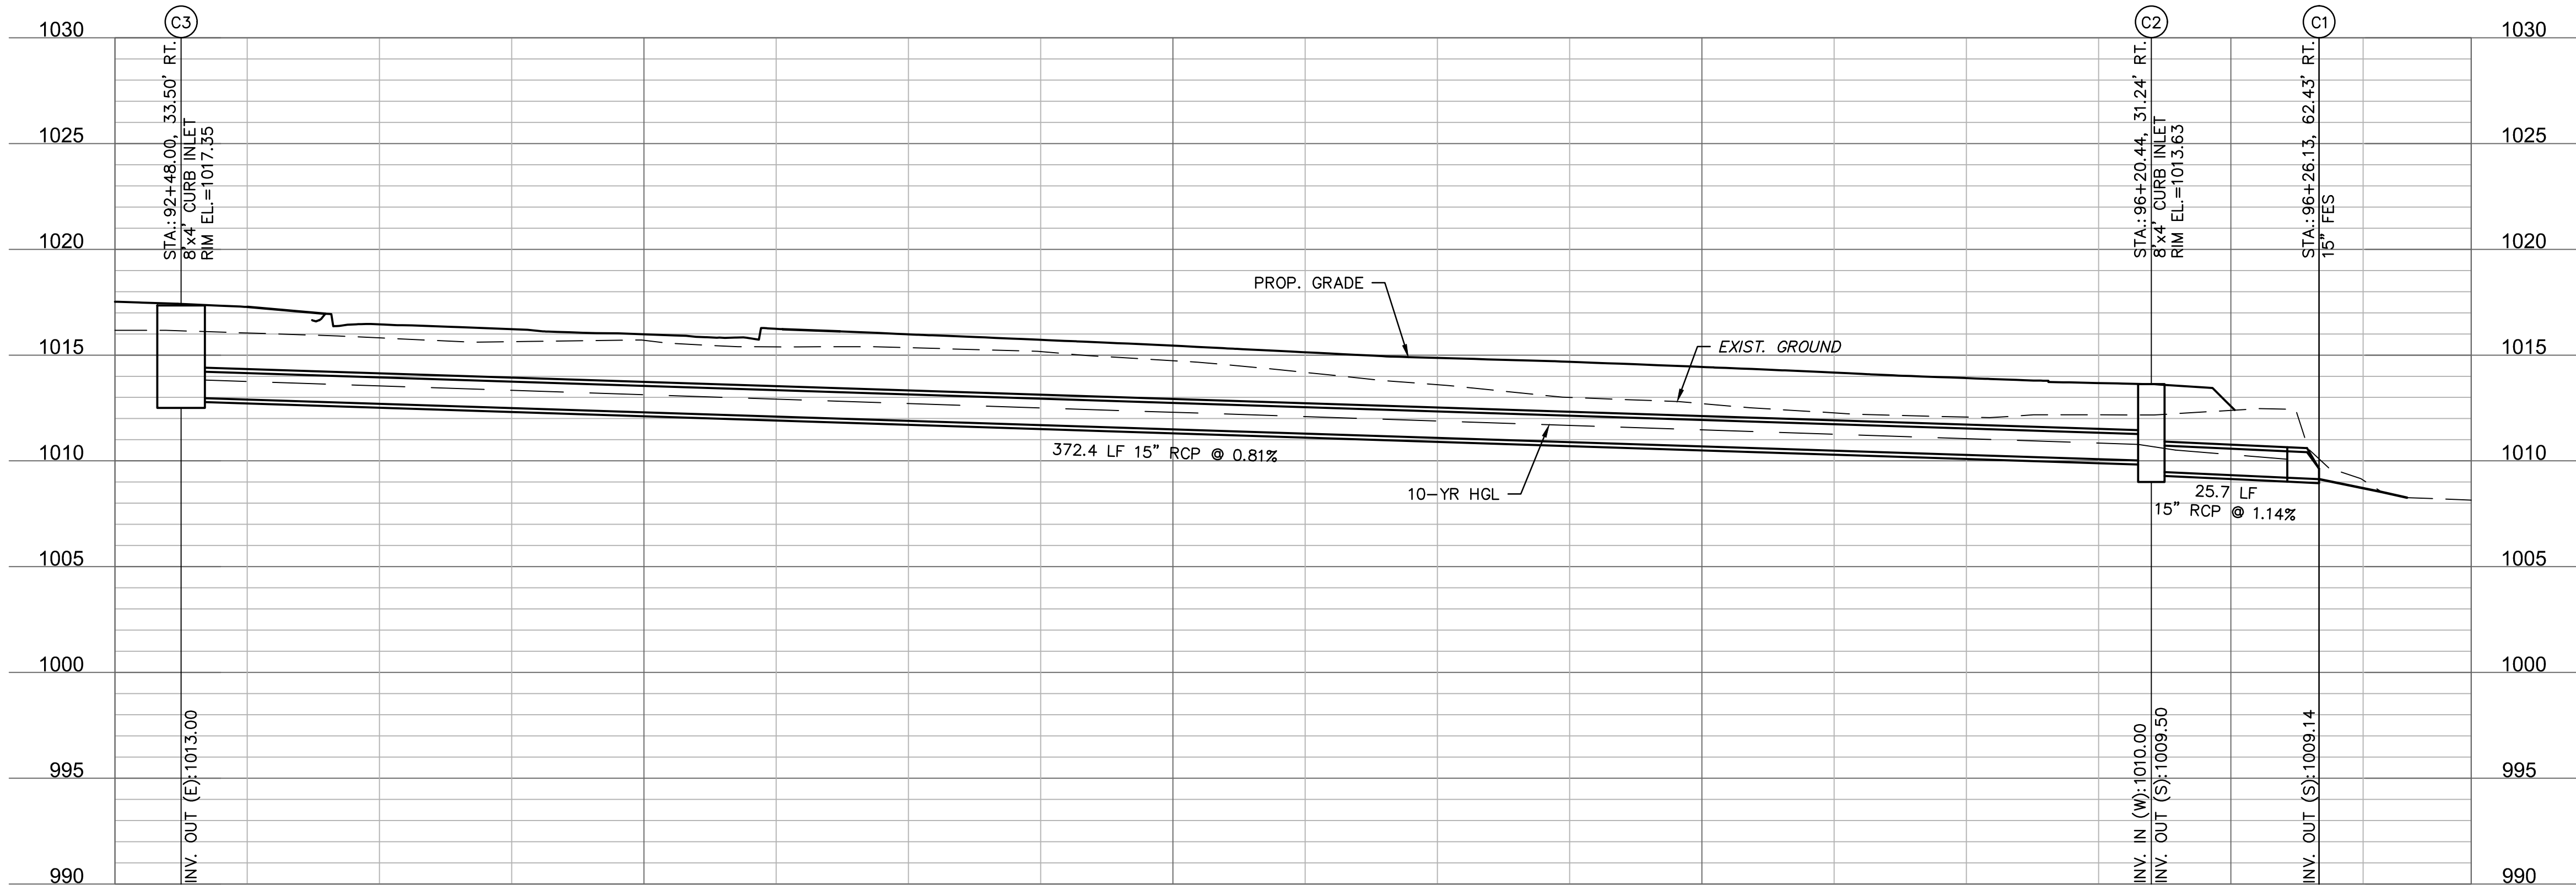

olsson

Olsson Engineering - MO State Certificate of Authority #001592
7301 West 133rd Street, Suite 200 TEL 913.381.1170
Overland Park, KS 66213-4750 FAX 913.381.1174 www.olson.com

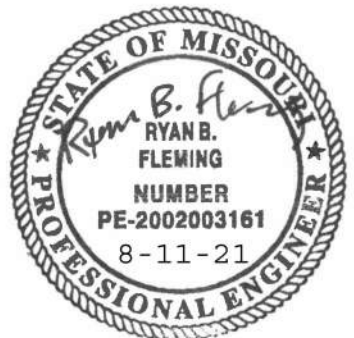


RYAN B. FLEMING
MO. NO. PE-2002003161

REV. NO.	DATE	REVISIONS DESCRIPTION	BY
1	08/25/2021	ASI #29	RPH


STORM SEWER PROFILES	2021
LEE'S SUMMIT MIDDLE SCHOOL #4 BAILEY ROAD PUBLIC IMPROVEMENTS	
LEE'S SUMMIT, MISSOURI	

C.O.A. NO.: 001592
DRAWN BY: MLW
CHECKED BY: RPH
APPROVED BY: RBE
QA/QC BY: RBE
PROJECT NO.: 020-0103
DWG NO.: T_STRM01_0203004
DATE: 2021-02-01

USER: rholler
DATE: Aug 25, 2021 10:06am
XREFS: T_PBASE_0200103 T_PDRN_0200103 V_TOPO_00103 T_PTBLK_0200103 C_PBASE_0200103 T_PSTRM_0200103
F:\2020\0001-0500\020-0103\40-Design\AutoCAD\Final Plans\Sheets\RDBR\Lee Summit Plan Set - (Century and Middle School Drives)\STORM DRAINAGE & CALCULATIONS\T_DRN01_0200103.dwg

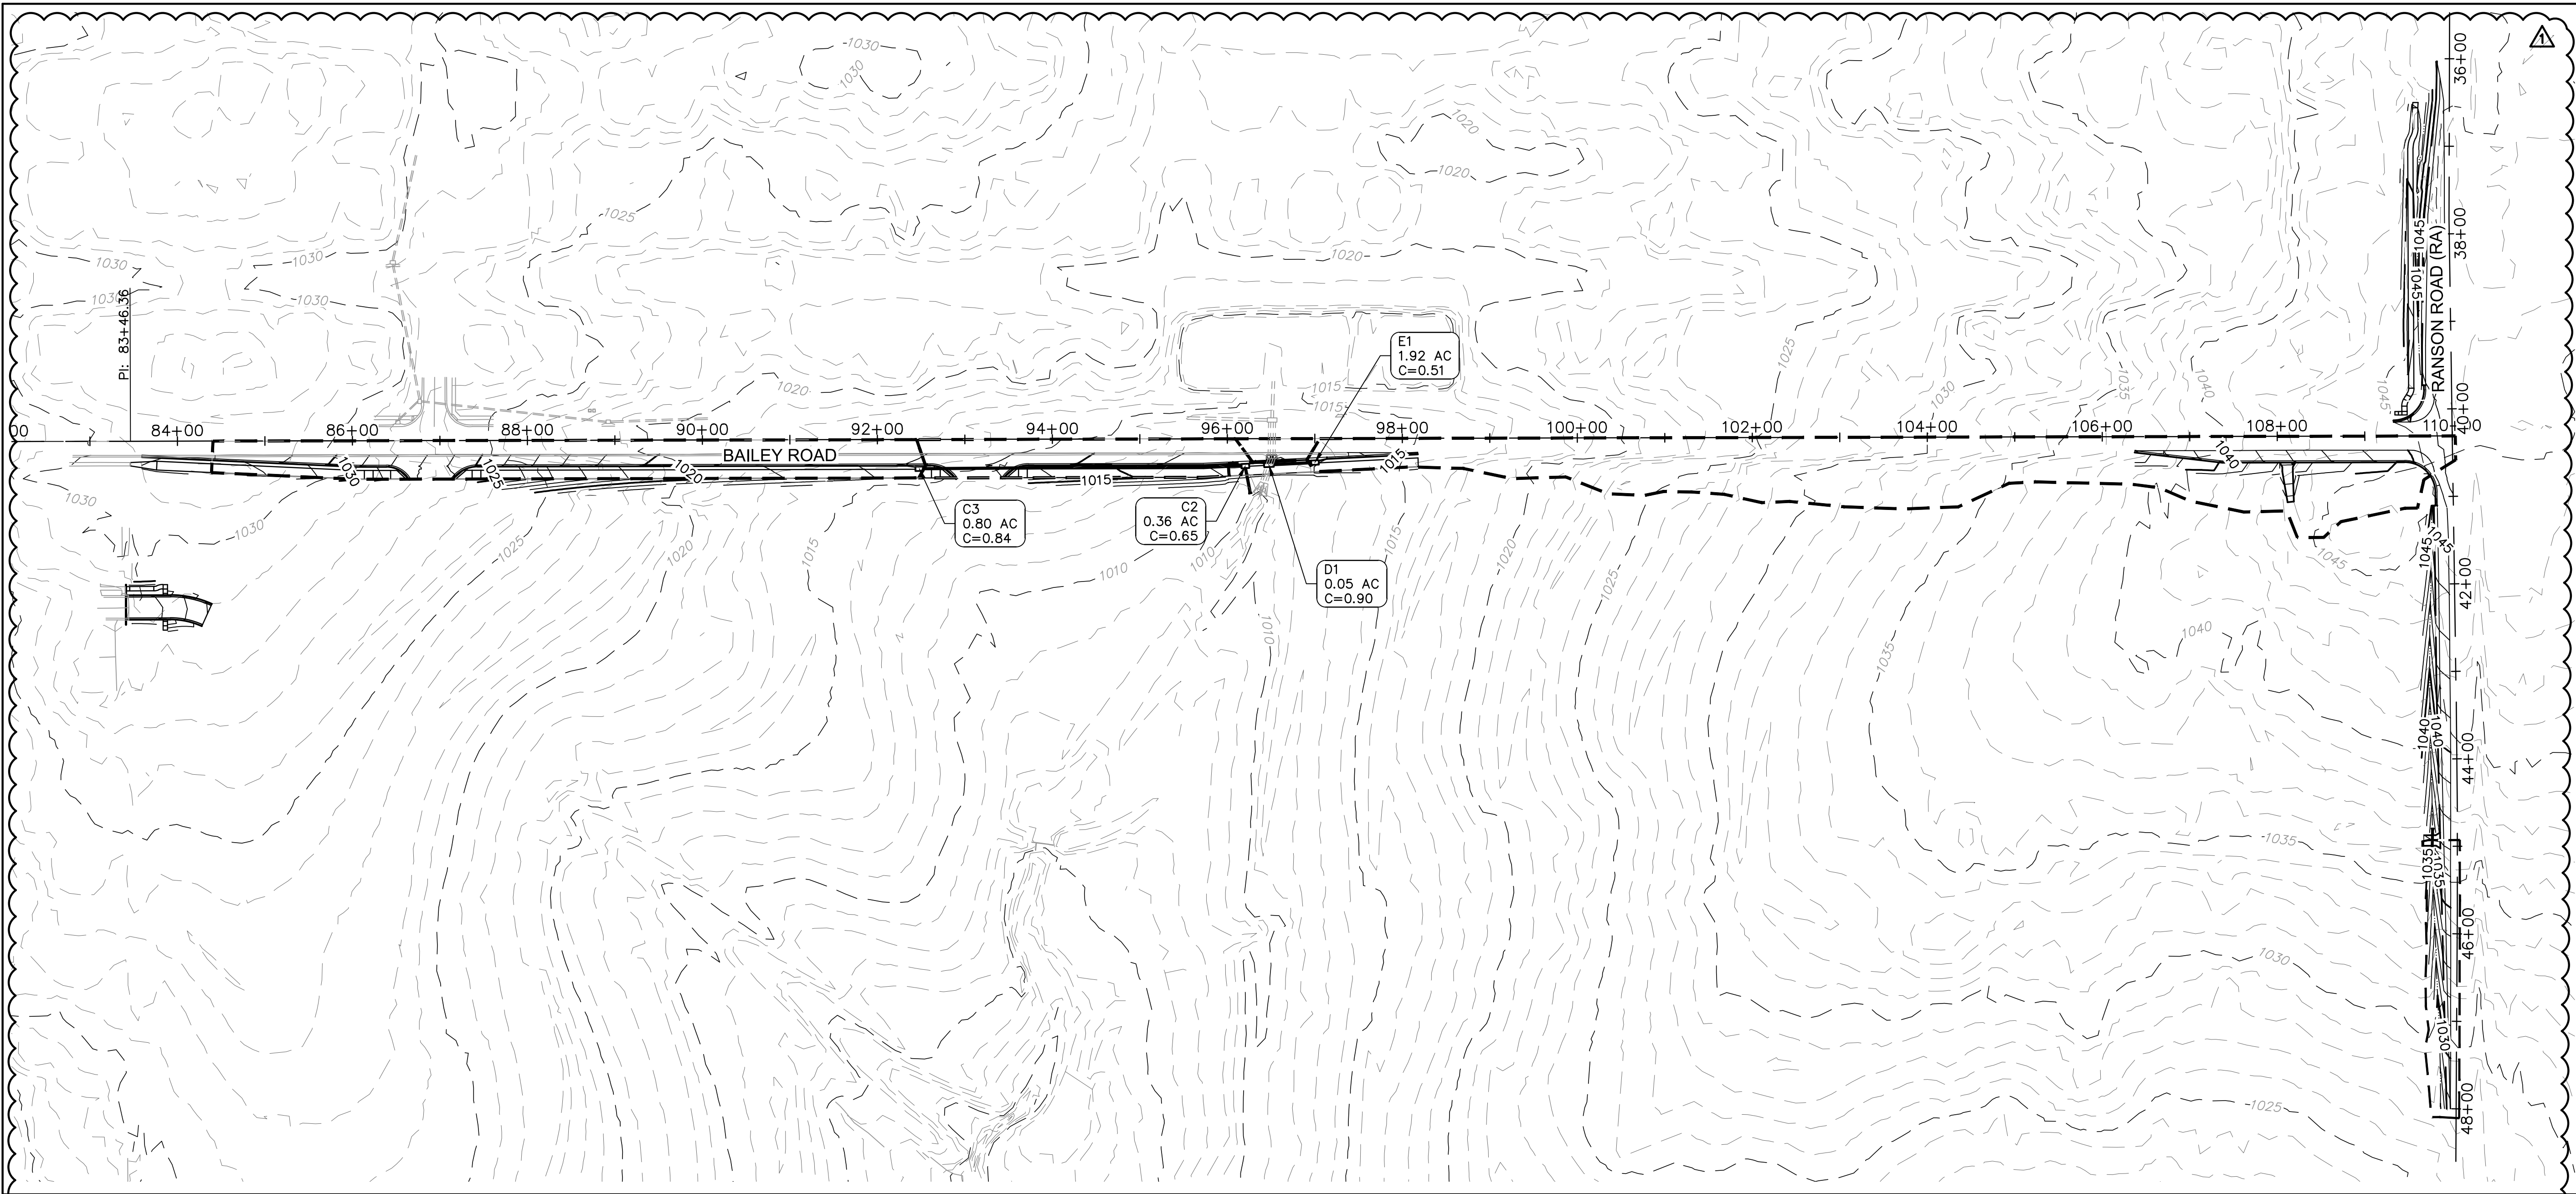

10 YEAR STORM SEWER STRUCTURES																			
Label	Inlet	Inlet Location	Elevation (Rim) (ft)	Elevation (Invert) (ft)	Inlet C	Inlet Drainage Area (acres)	Total Inlet Tc (min)	Local Intensity (in/h)	System Intensity (in/h)	System Rational Flow (cfs)	Curb Opening Length (ft)	Flow (Captured) (cfs)	Flow (Total Bypassed) (cfs)	Capture Efficiency (Calculated) (%)	Bypass Target	Longitudinal Slope (Inlet) (%)	Road Cross Slope (%)	Spread / Top Width (ft)	Depth (Gutter) (in)
C2	Standard Curb Inlet	On Grade	1,013.63	1,009.50	0.65	0.36	5.00	7.35	7.00	6.27	6.00	2.45	0.13	95.00	D1	0.51	2.00	10.80	2.60
C3	Standard Curb Inlet	On Grade	1,017.35	1,013.00	0.84	0.80	5.00	7.35	7.35	4.13	8.00	4.13	0.85	83.00	C2	1.09	2.00	12.00	2.90
D1	Standard Curb Inlet	In Sag	1,013.50	1,008.51	0.90	0.05	5.00	7.35	5.17	210.55	8.00	3.19	0.00	100.00	N/A	N/A	2.00	11.00	3.20
E1	Standard Curb Inlet	On Grade	1,013.86	1,009.80	0.51	1.92	9.80	6.12	6.12	3.82	8.00	3.82	2.27	62.70	D1	1.15	2.00	12.60	3.50

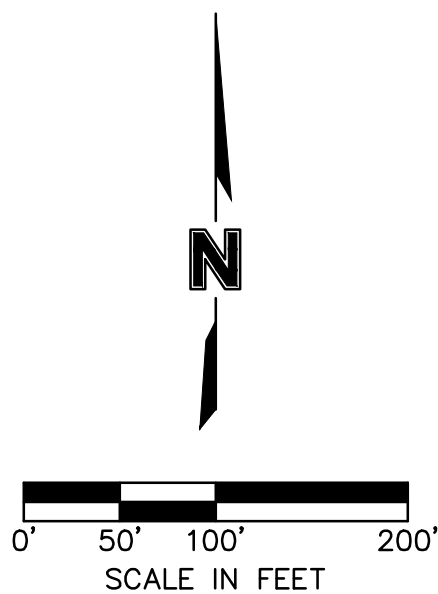

DRAINAGE MAP & STORM SEWER CALCULATIONS

LEE'S SUMMIT MIDDLE SCHOOL #4
BAILEY ROAD PUBLIC IMPROVEMENTS

LEE'S SUMMIT, MISSOURI

2021




RYAN B. FLEMING
MO. NO. PE-2002003161

[illegible]

olson

Olsson Engineering - MO State Certificate of Authority #001592
7301 West 133rd Street, Suite 200 TEL 913.381.1170
Overland Park, KS 66213-4750 FAX 913.381.1174 www.olsson.com

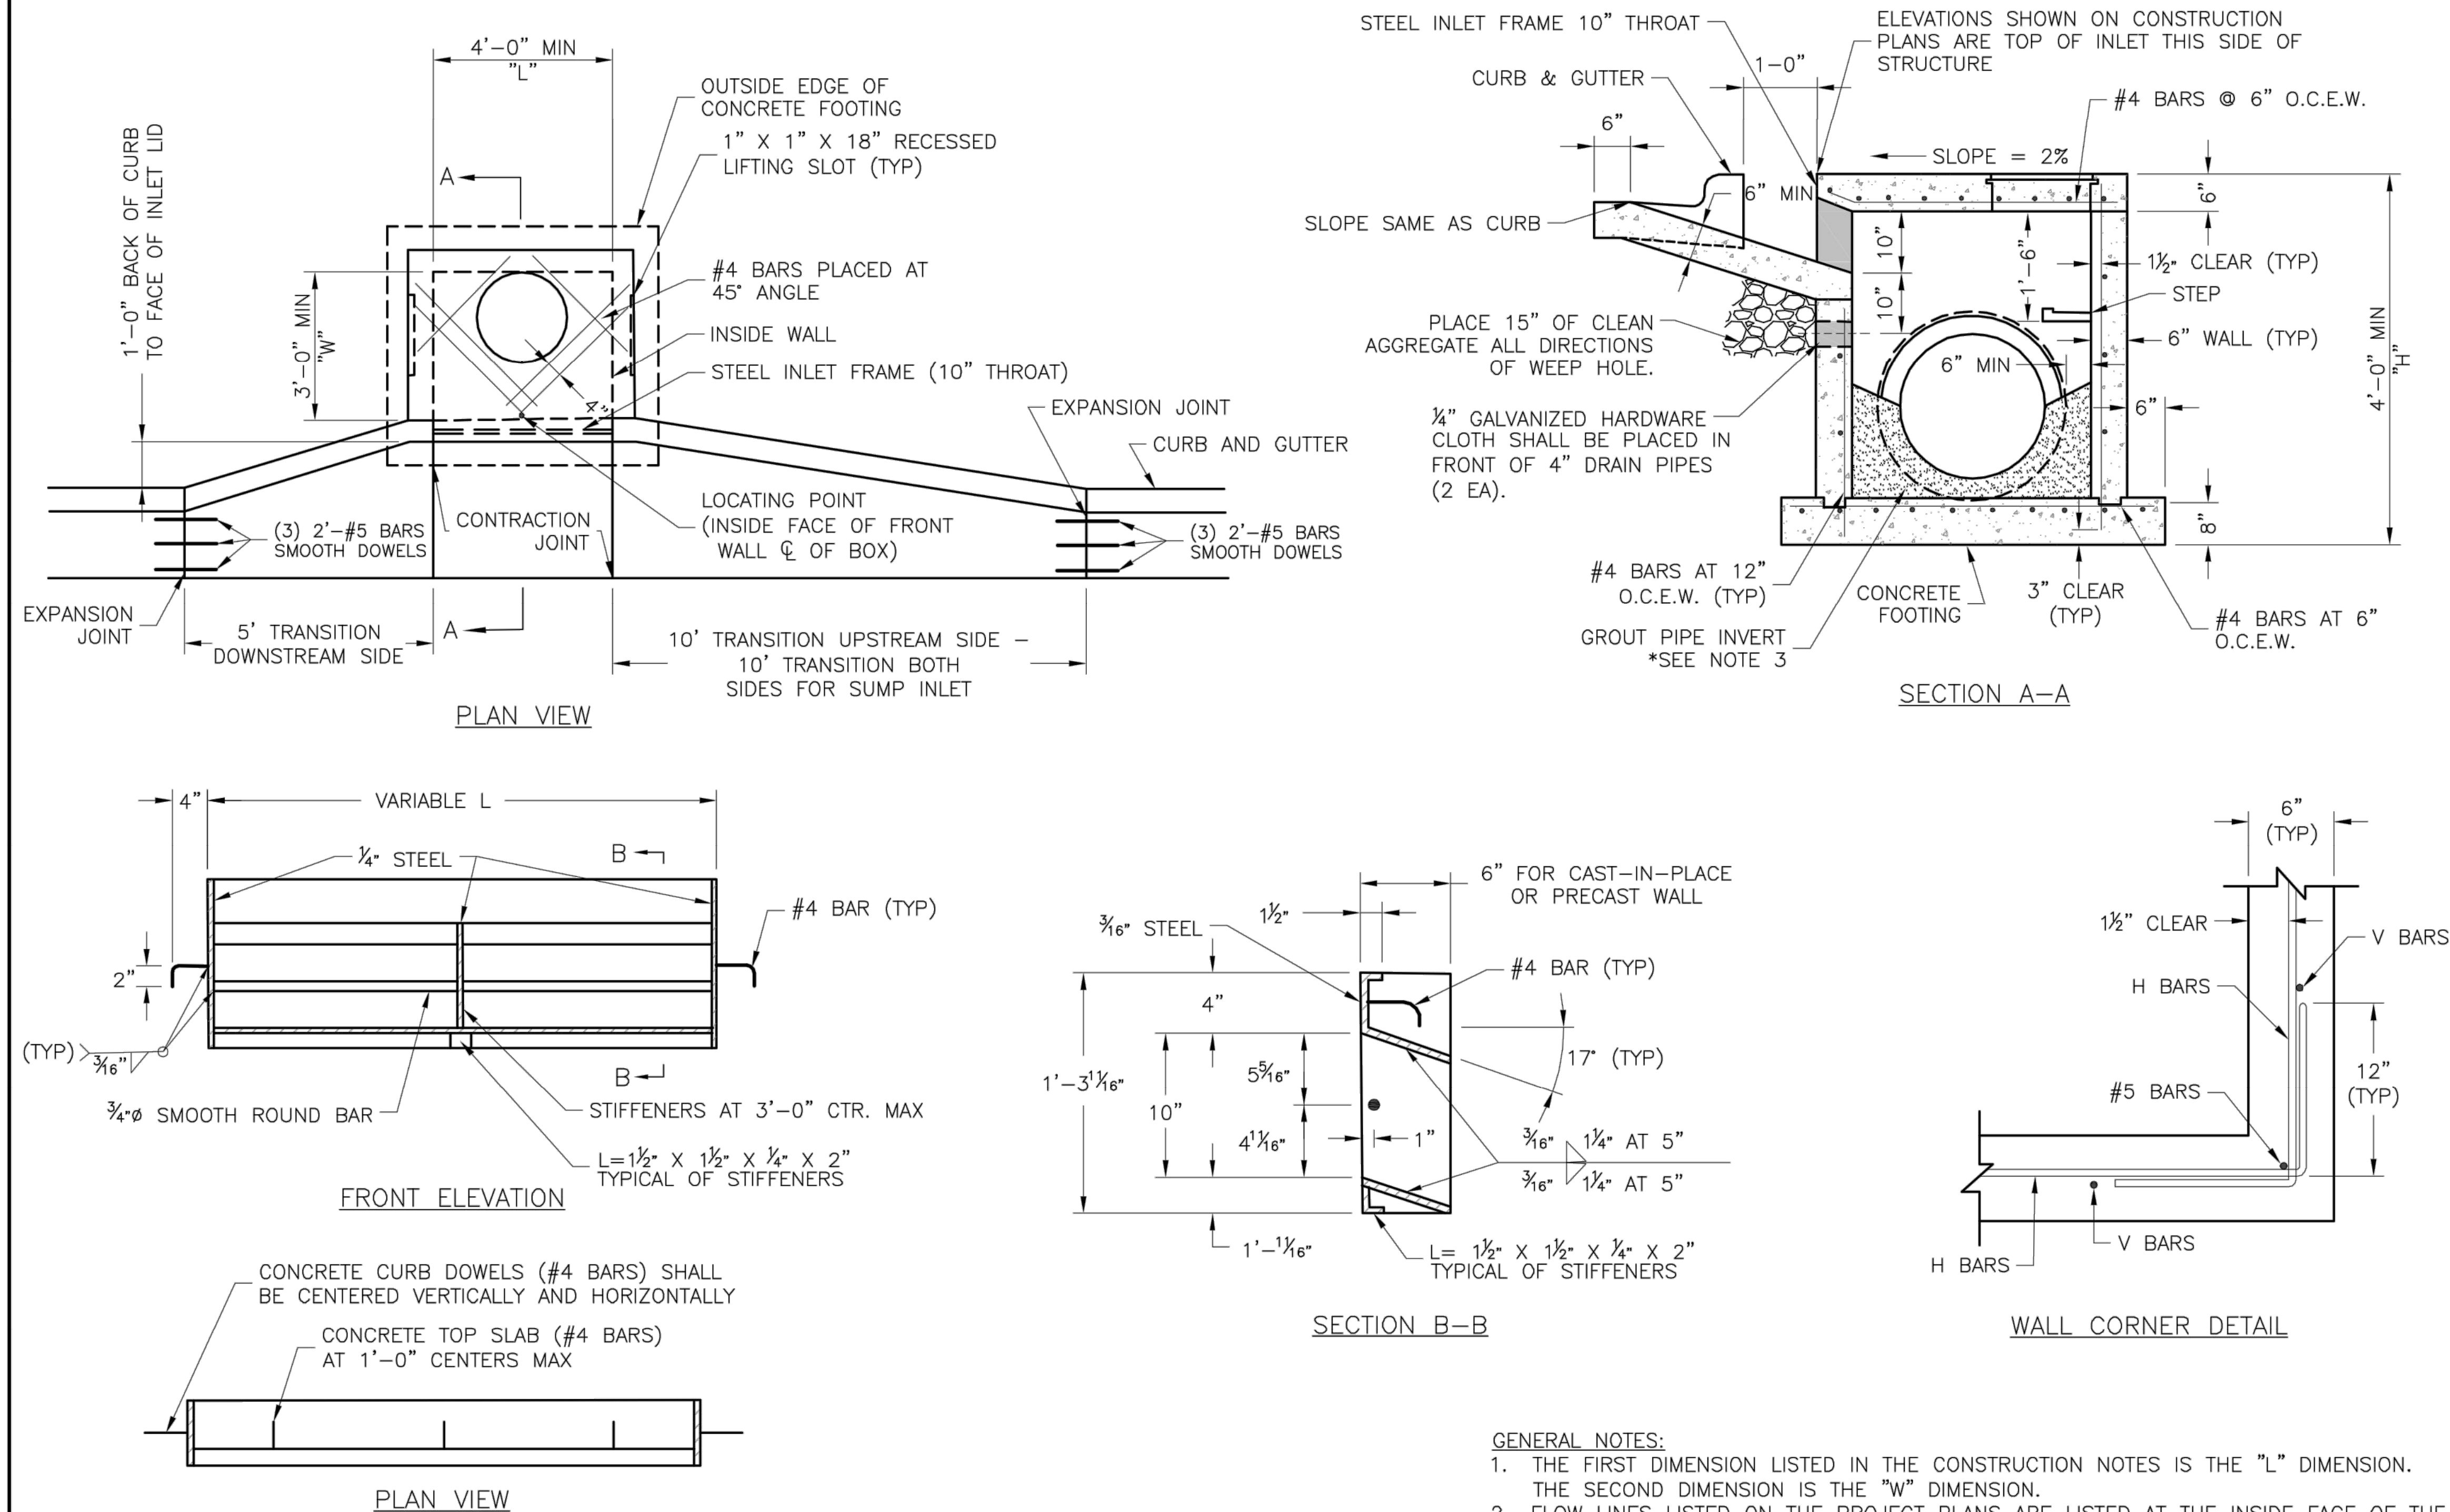

- GENERAL NOTES:
1. THE FIRST DIMENSION LISTED IN THE CONSTRUCTION NOTES IS THE "L" DIMENSION. THE SECOND DIMENSION IS THE "W" DIMENSION.
 2. FLOW LINES LISTED ON THE PROJECT PLANS ARE LISTED AT THE INSIDE FACE OF THE WALL.
 3. FLOOR OF INLET GROUTED AND SHAPED TO MATCH PIPE INVERT TO PROVIDE SMOOTH FLOW.
 4. LOCATE MH RING AND COVER ON BLANK WALL IF POSSIBLE.
 5. STEPS SHALL BE SPACED AT 1'-4" O.C. VERTICALLY ON BLANK WALL IF POSSIBLE.
 6. BEVEL ALL EXPOSED EDGES WITH $\frac{3}{4}$ " CHAMFER OR $\frac{1}{2}$ " TOOLED EDGE.
 7. ON-GRADE INLETS SHALL CONFORM TO THE STREET GRADE AND SUMP INLETS SHALL BE LEVEL.
 8. PRECAST LIDS SHALL BE PINNED, SEALED WITH NON-SHRINKABLE GROUT AND REMOVABLE FOR FUTURE MAINTENANCE.
 9. LIFTING RINGS SHALL BE REMOVED AND SEALED WITH NON-SHRINKABLE GROUT
 10. FOR RING AND COVER SEE THE STORMWATER APPROVED PRODUCT LIST.

STM-1

LS **LEE'S SUMMIT**
MISSOURI

PUBLIC WORKS ENGINEERING DIVISION | 220 SE GREEN STREET | LEE'S SUMMIT, MO 64063

Project: STANDARD DETAILS
CITY OF LEE'S SUMMIT, MO
LEE'S SUMMIT, JACKSON COUNTY, MO
Sheet Name: CURB INLET DETAIL

[illegible]

REVISIONS


STORM SEWER DETAILS

LEE'S SUMMIT MIDDLE SCHOOL #4
BAILEY ROAD PUBLIC IMPROVEMENTS


LEE'S SUMMIT, MISSOURI

C.O.A. NO.: 001592
DRAWN BY: MLW
CHECKED BY: RPH
APPROVED BY: RBF
QA/QC BY: RBF
PROJECT NO.: 020-0103
DWG NO.: STRMDTL01_0200103
DATE: 2021-02-01


SHEET
45 OF 101

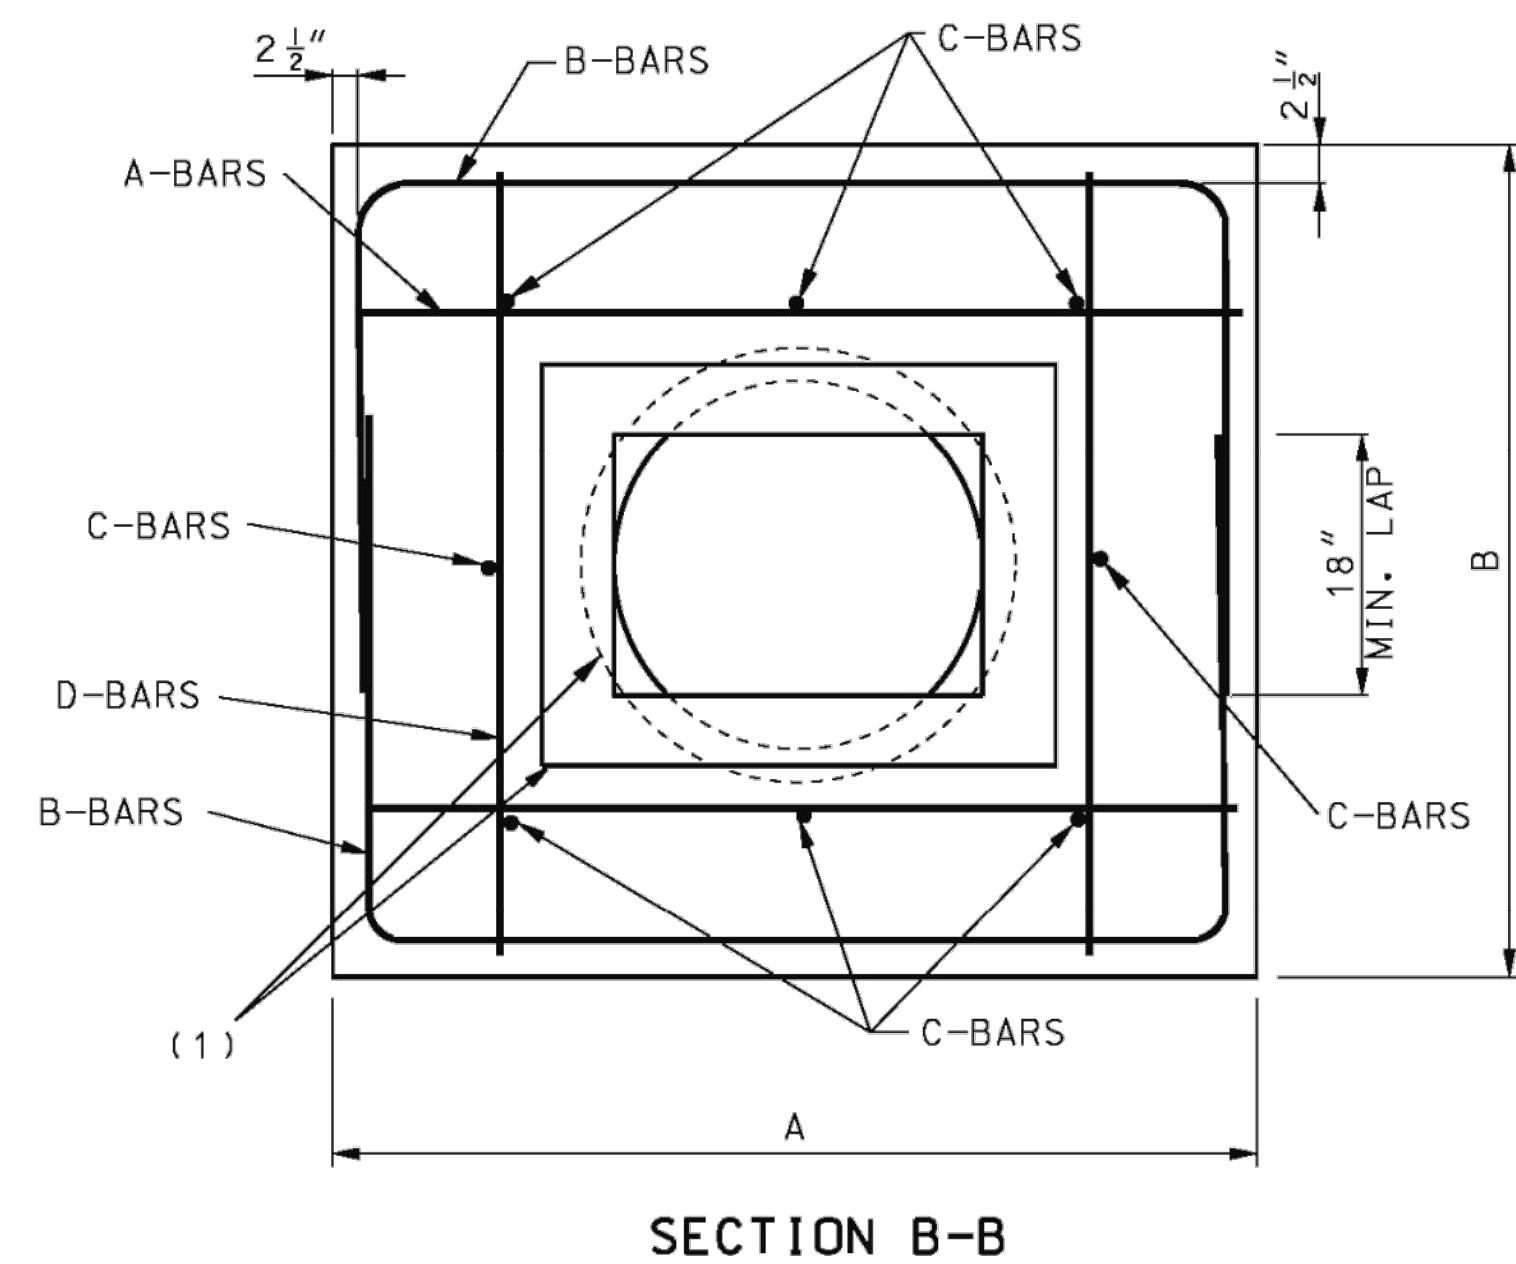


SECTION B-B

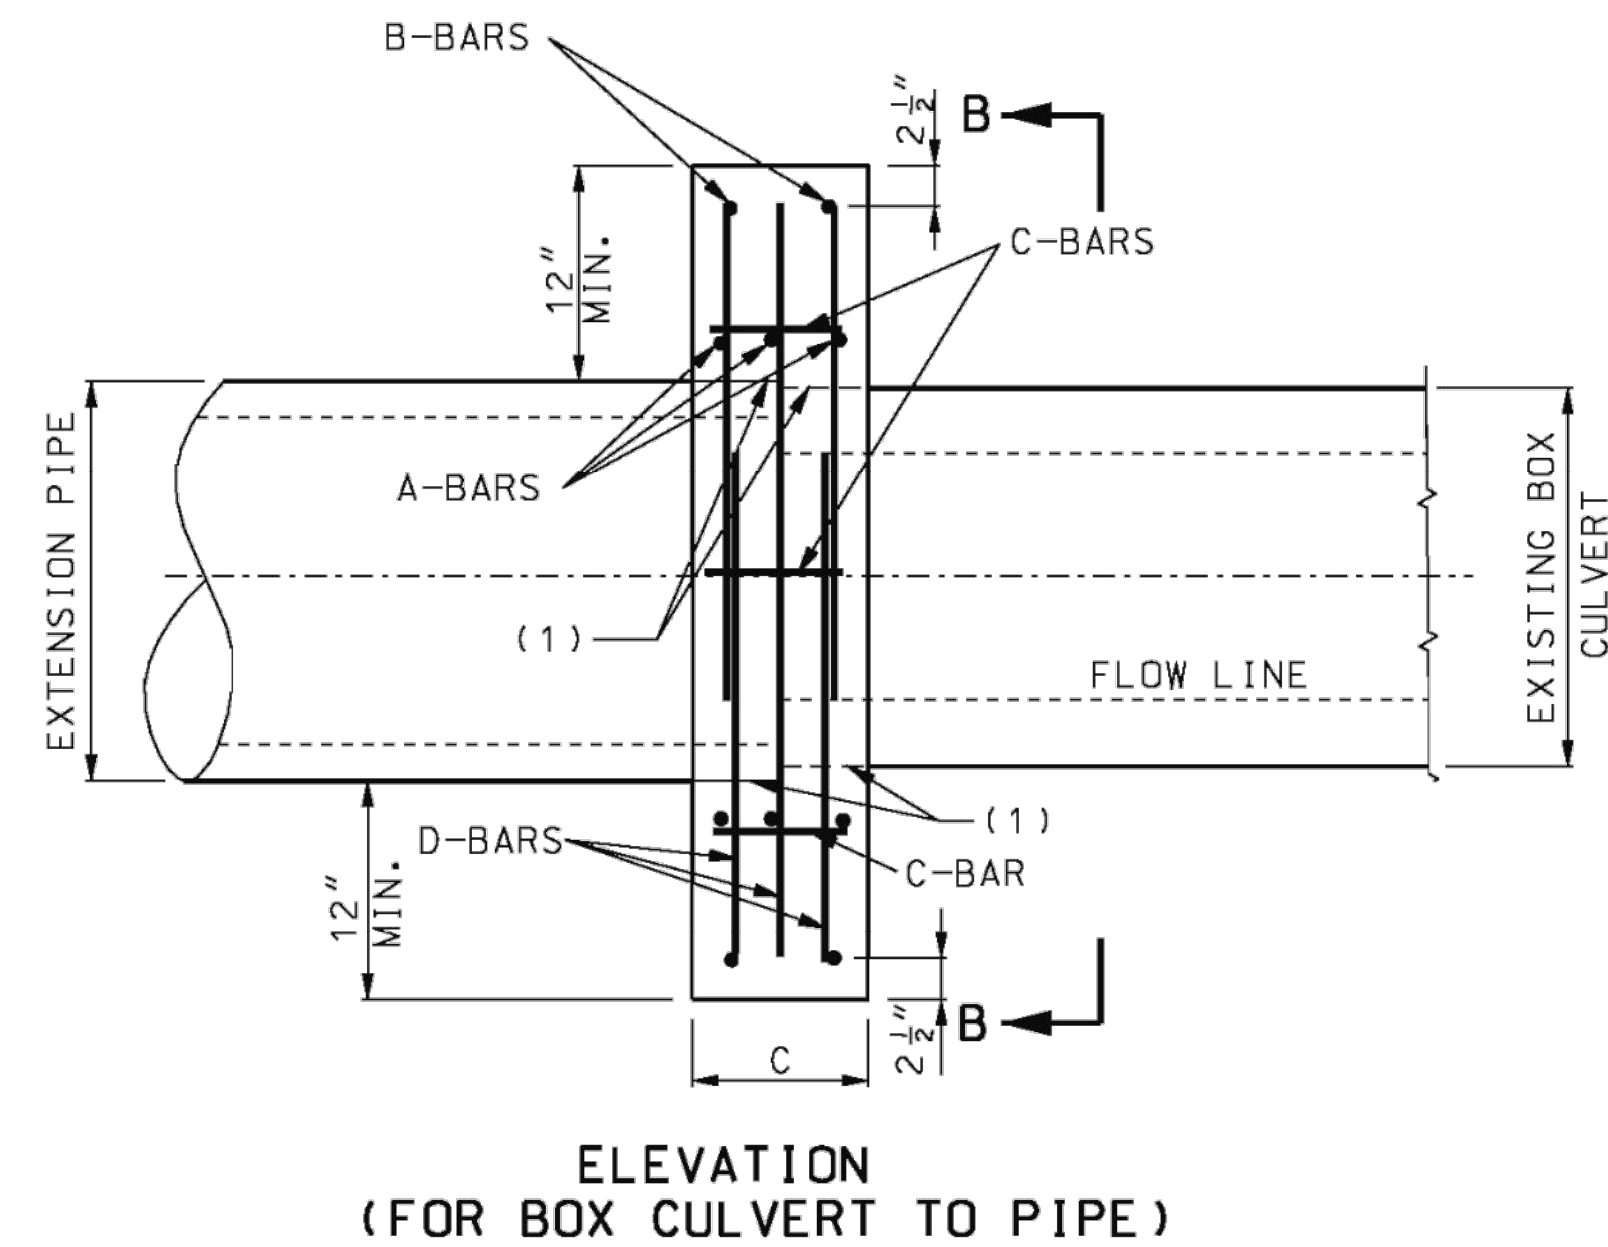


ELEVATION
(FOR BOX CULVERT TO PIPE)

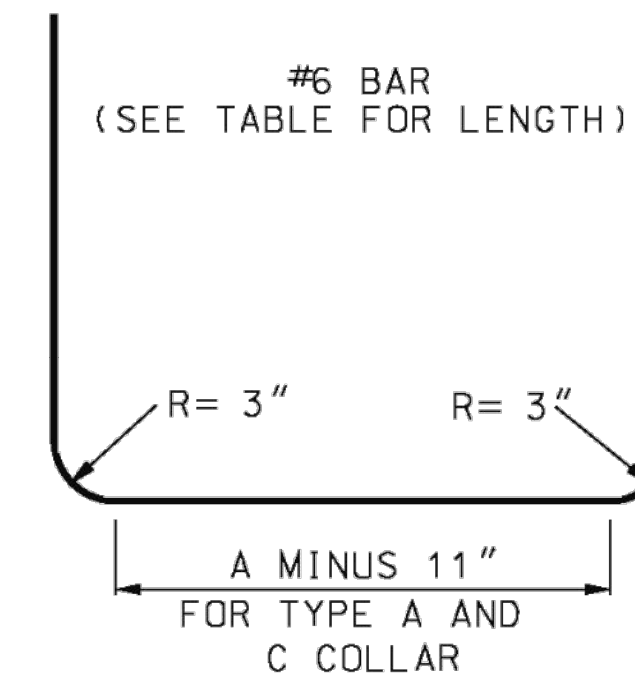

BENDING DIAGRAM FOR B-BARS

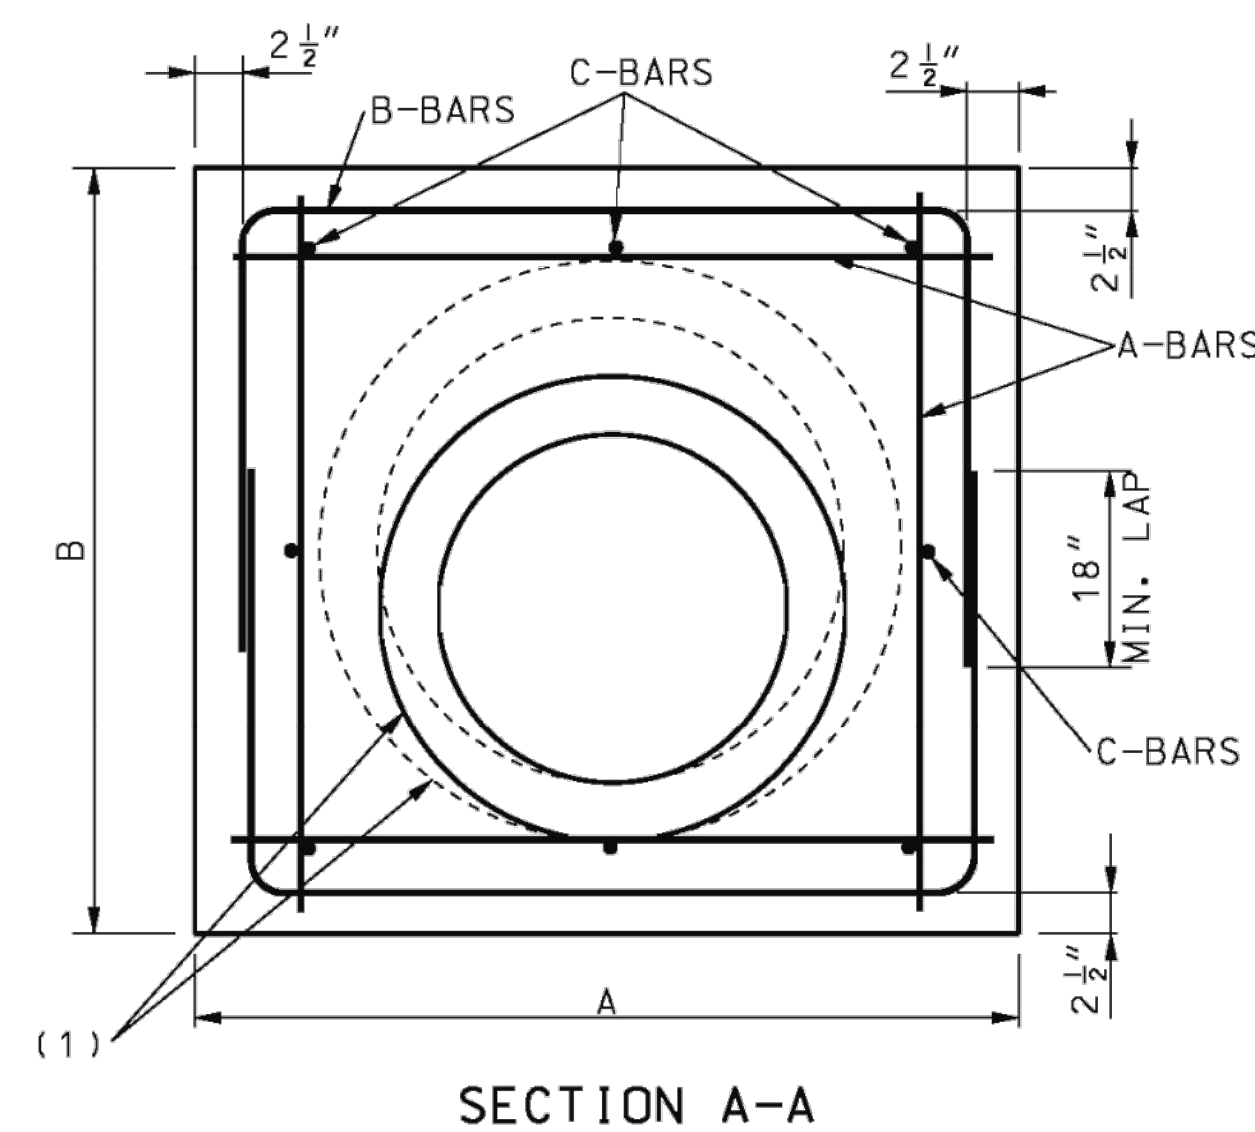


SECTION A-A

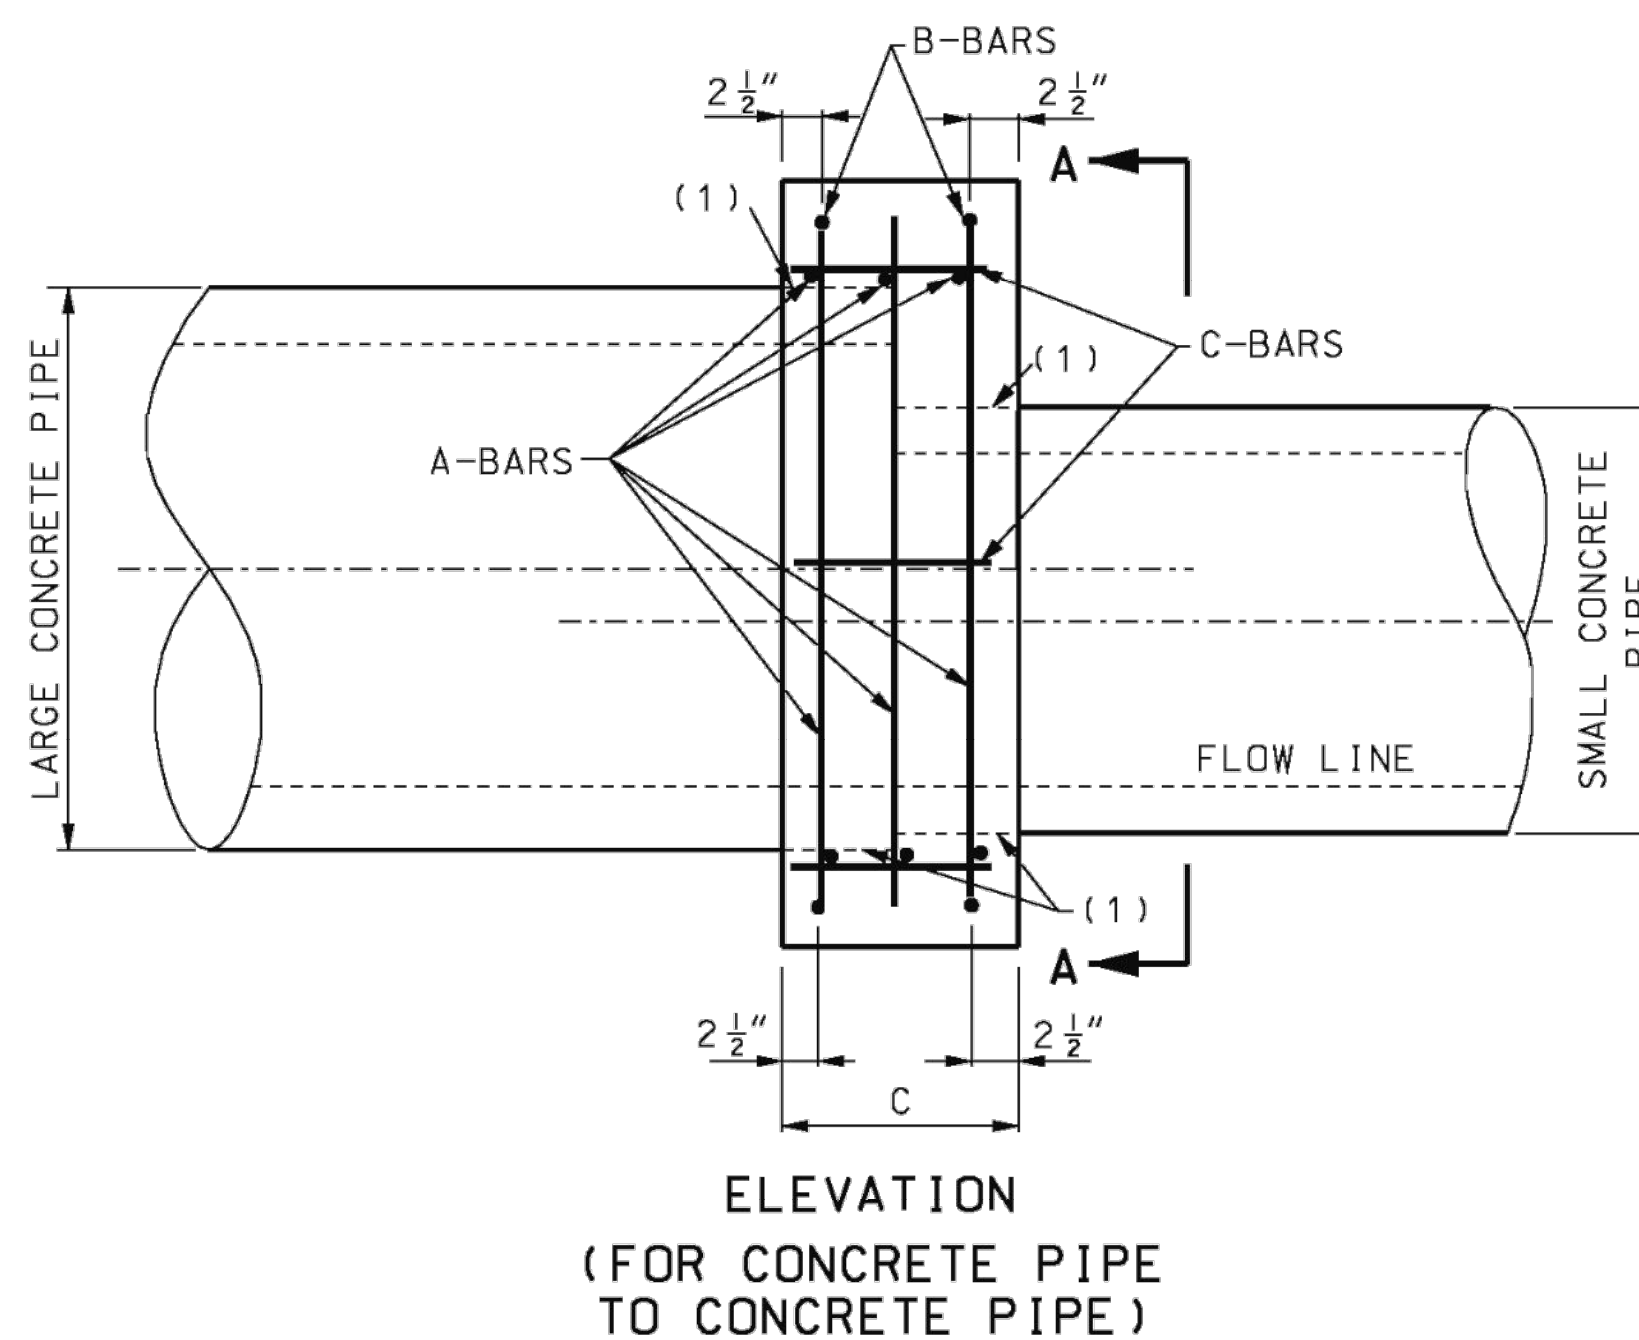

ELEVATION
(FOR CONCRETE PIPE
TO CONCRETE PIPE)

(1) ONE LAYER COMMERCIALLY AVAILABLE
55-POUND ROLL ROOFING.

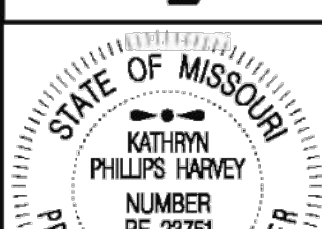	MISSOURI HIGHWAYS AND TRANSPORTATION COMMISSION 105 WEST CAPITOL JEFFERSON CITY, MO 65102 1-888-ASK-MODOT (1-888-275-6636)		
	PIPE COLLARS		
THIS SHEET HAS BEEN SIGNED, SEALED AND DATED ELECTRONICALLY.	DATE EFFECTIVE: <u>10/01/2000</u> DATE PREPARED: <u>8/21/2009</u>	604.40F	SHEET NO. 1 OF 2

[illegible]

REVISIONS

STORM SEWER DETAILS


LEE'S SUMMIT MIDDLE SCHOOL #4
BAILEY ROAD PUBLIC IMPROVEMENTS

LEE'S SUMMIT, MISSOURI


2021

C.O.A. NO.:	001592
DRAWN BY:	MLW
CHECKED BY:	RPH
APPROVED BY:	RBF
QA/QC BY:	RBF
PROJECT NO.:	020-0103
DWG NO.:	STRMDTL01_0200103
DATE:	2021-02-01

TABLE OF DIMENSIONS								
SIZE OF PIPE		DIMENSIONS		LENGTH OF BARS			QUANTITIES	
LARGE (IN.)	SMALL (IN.)	A & B (FT.-IN.)	C (FT.-IN.)	A (#5) 12 REQUIRED (FT.-IN.)	B (#6) 4 REQUIRED (FT.-IN.)	C (#4) 8 REQUIRED (FT.-IN.)	CONCRETE (CU. YD.)	STEEL (LBS.)
12	12	2-8	1-0	2-5	5-10	0-9	0.21	70
15	12 15	3-0	1-0	2-9	6-6	0-9	0.27 0.25	77
18	12 15 18	3-3	1-0	3-0	7-0	0-9	0.33 0.32 0.30	84
21	12 15 18	3-6	1-0	3-3	7-6	0-9	0.36 0.34 0.33	90
24	15 18 24	3-10	1-0	3-6	8-2	0-9	0.44 0.40 0.36	97
30	18 24 30	4-5	1-4	4-2	9-4	1-0	0.71 0.66 0.60	114
36	24 30 36	5-0	1-4	4-9	10-6	1-0	0.88 0.79 0.76	128
42	30 36 42	5-7	1-4	5-4	11-8	1-0	1.05 0.98 0.89	142
48	36 42 48	6-2	1-4	6-0	12-10	1-0	1.22 1.13 1.03	158
54	42 48 54	7-1	1-8	6-9	14-8	1-6	2.02 1.90 1.76	181
60	48 54 60	7-8	1-8	7-5	15-10	1-6	2.27 2.13 1.97	196
66	54 60 66	8-3	2-0	8-0	17-0	1-9	3.04 2.85 2.65	210
72	60 66 72	8-10	2-0	7-7	18-2	1-9	3.36 3.16 2.93	225

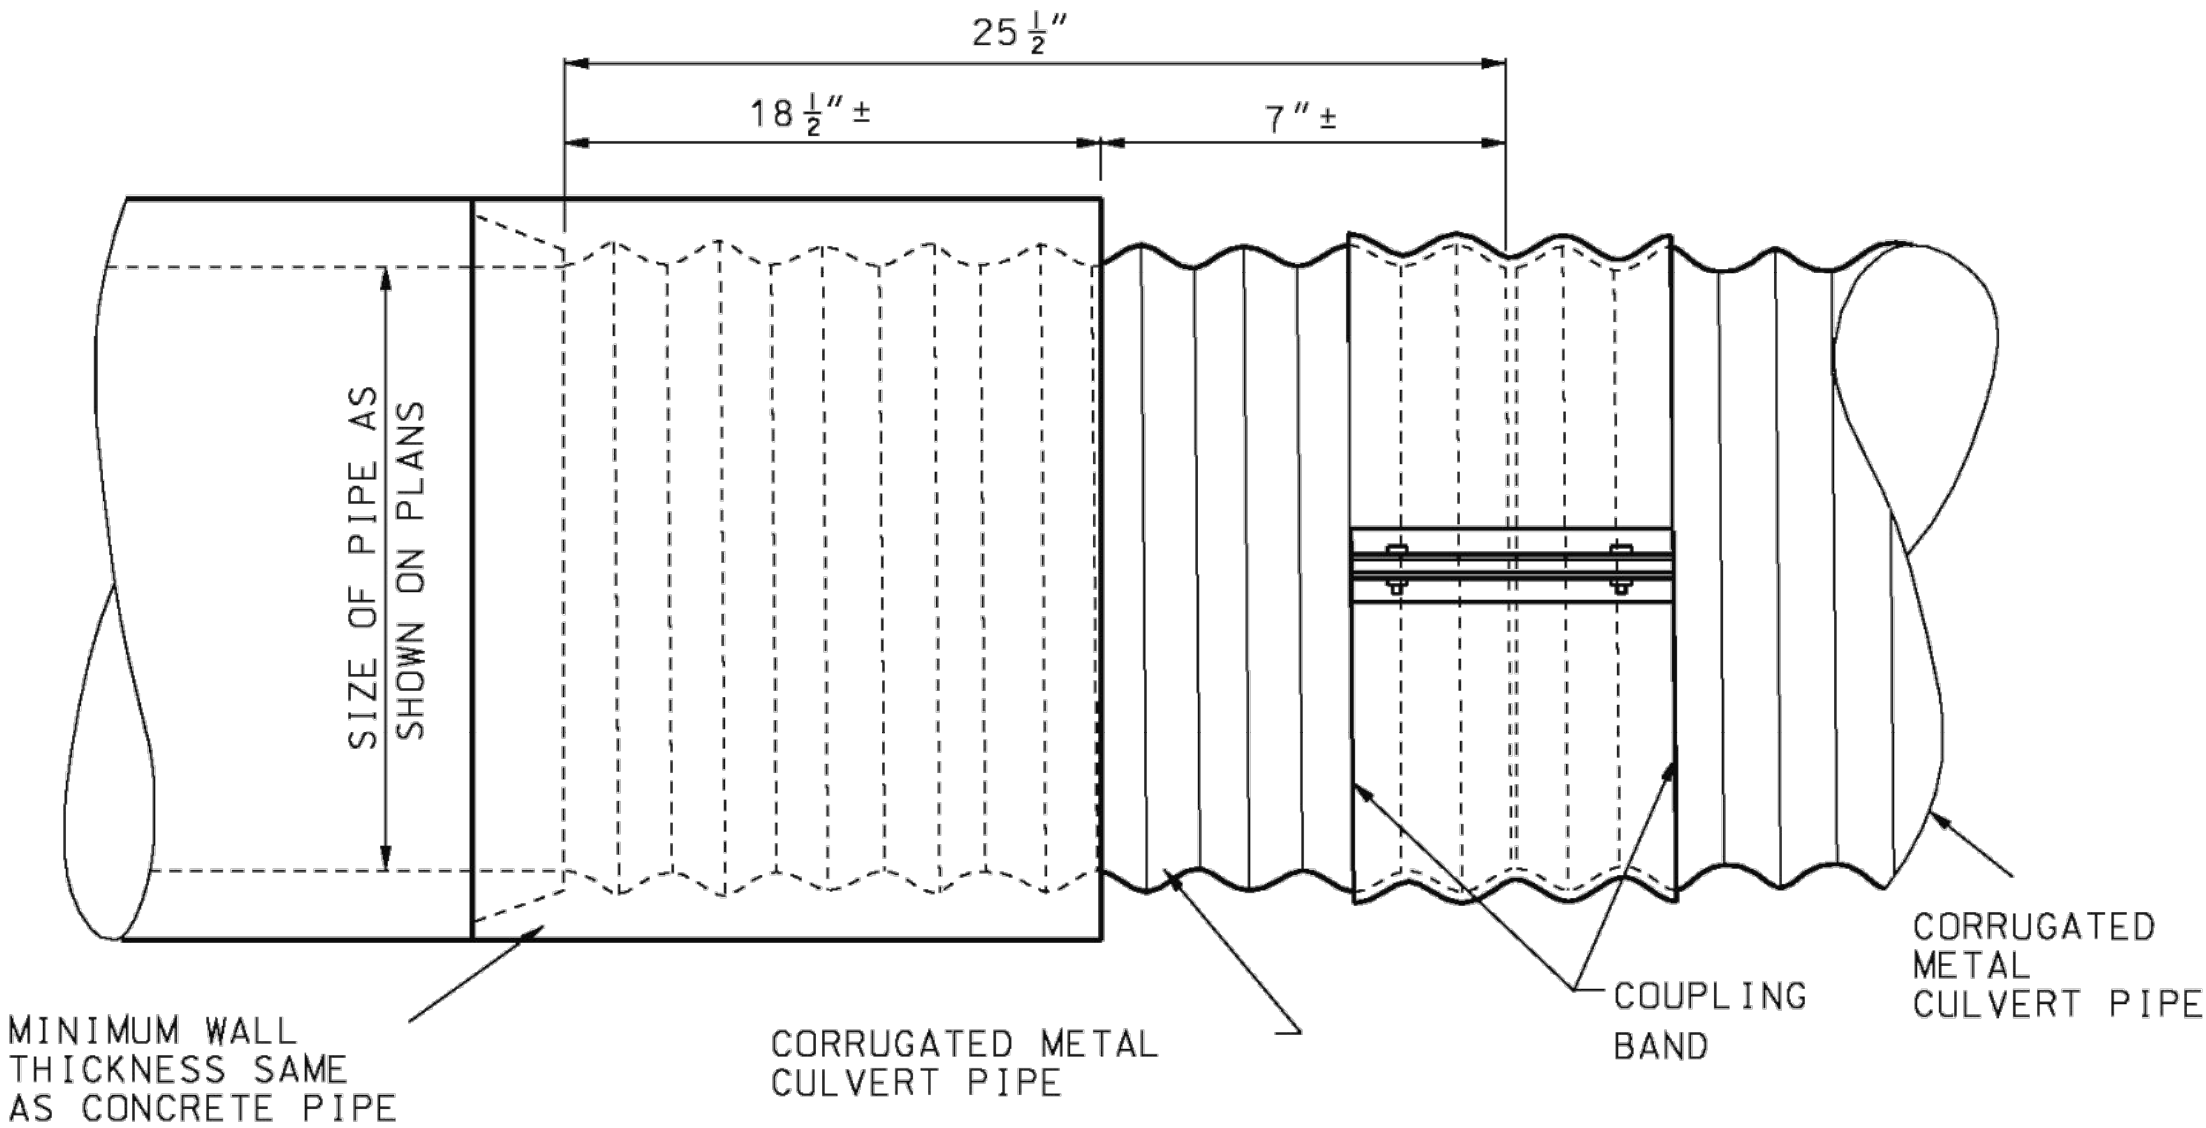

TYPE B COLLAR
(FOR CONCRETE PIPE TO
CORRUGATED METAL PIPE)

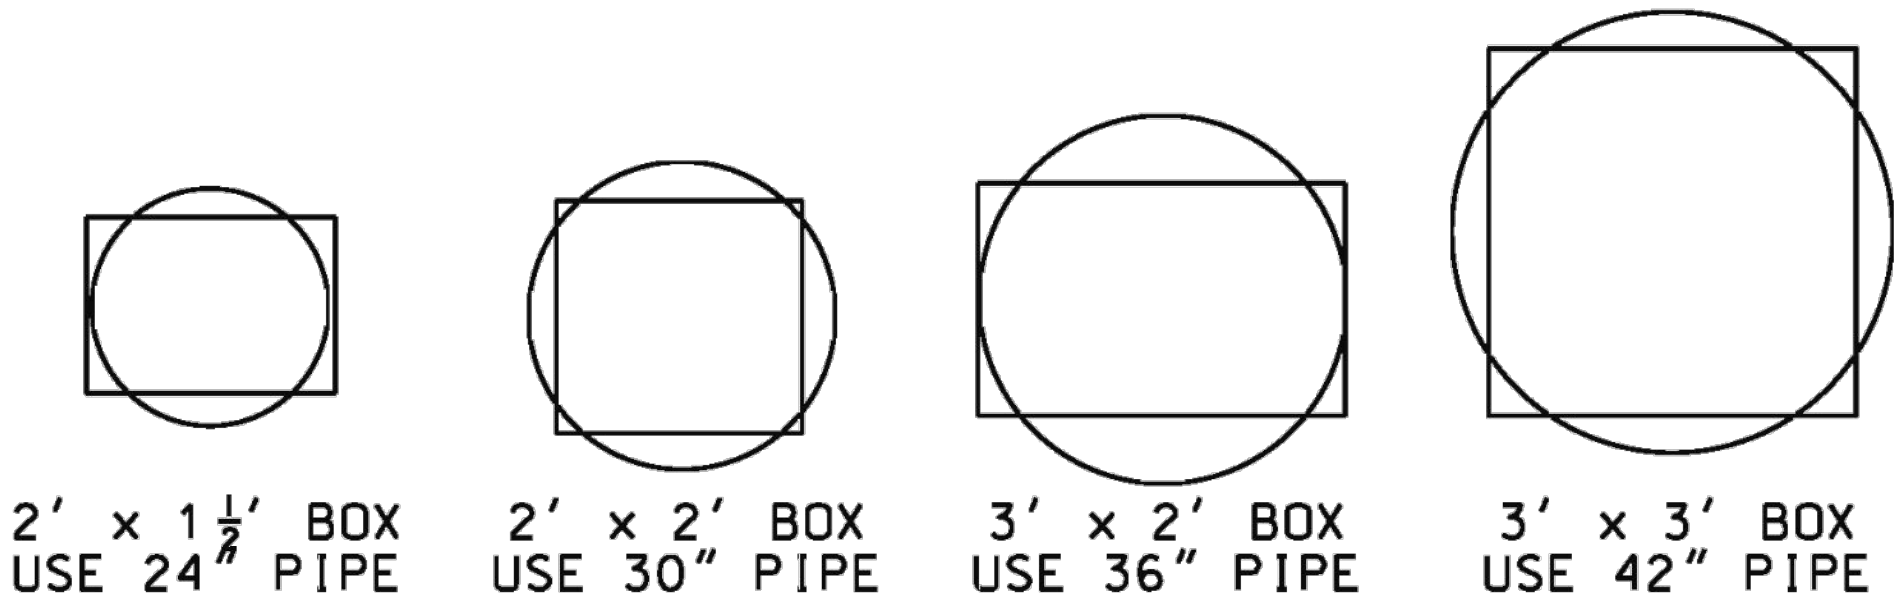

PIPE PLACEMENT

TABLE OF DIMENSIONS										
BOX SIZE (FT.)	PIPE SIZE (IN.)	DIMENSIONS			LENGTH OF BARS				QUANTITIES	
		A (FT.-IN.)	B (FT.-IN.)	C (FT.-IN.)	A (#5) 6 REQUIRED (FT.-IN.)	B (#6) 4 REQUIRED (FT.-IN.)	C (#4) 8 REQUIRED (FT.-IN.)	D (#5) 6 REQUIRED (FT.-IN.)	CONCRETE (CU.YD.)	STEEL (LBS.)
2 x 1 1/2	24	5-1	4-9	1-0	4-10	10-4	0-9	4-6	0.65	124
2 x 2	30	5-3	5-3	1-4	5-0	11-0	1-0	5-0	0.93	134
3 x 2	36	6-1	5-10	1-4	5-10	12-5	1-0	5-7	1.16	151
3 x 3	42	6-5	6-5	1-4	6-0	13-4	1-0	6-0	1.29	162

IF A SEAL IS PRESENT ON THIS SHEET IT HAS BEEN ELECTRONICALLY SEALED AND DATED.



MISSOURI HIGHWAYS AND TRANSPORTATION
COMMISSION
105 WEST CAPITOL
JEFFERSON CITY, MO 65102
1-888-ASK-MODOT (1-888-275-6636)



KATHRYN
PHILLIPS HARVEY
NUMBER
PE-23761
PROFESSIONAL ENGINEER


THIS SHEET HAS BEEN
SIGNED, SEALED AND DATED
ELECTRONICALLY.

DATE EFFECTIVE: 10/01/2000
DATE PREPARED: 8/21/2009


604.40F

SHEET NO.
2 OF 2

PIPE COLLARS

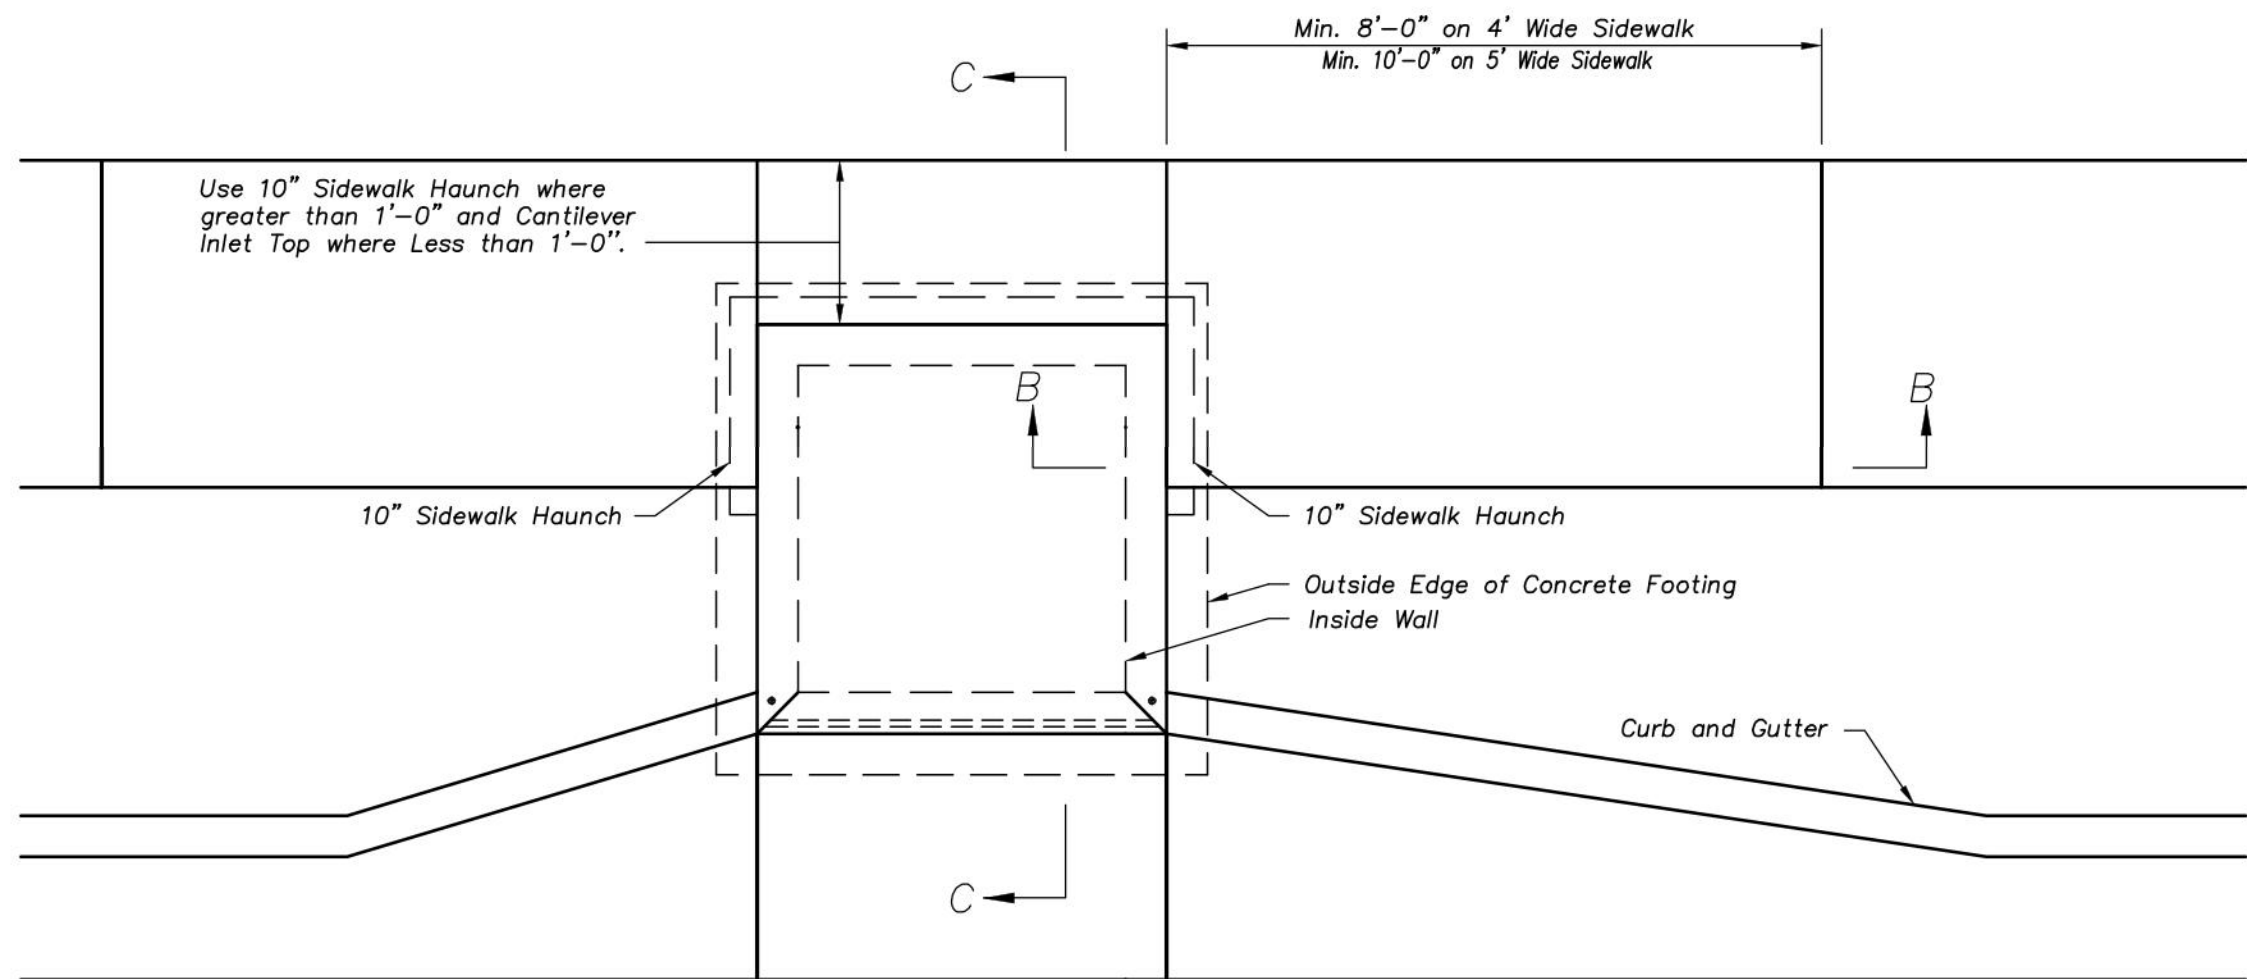


Plan
Not to Scale

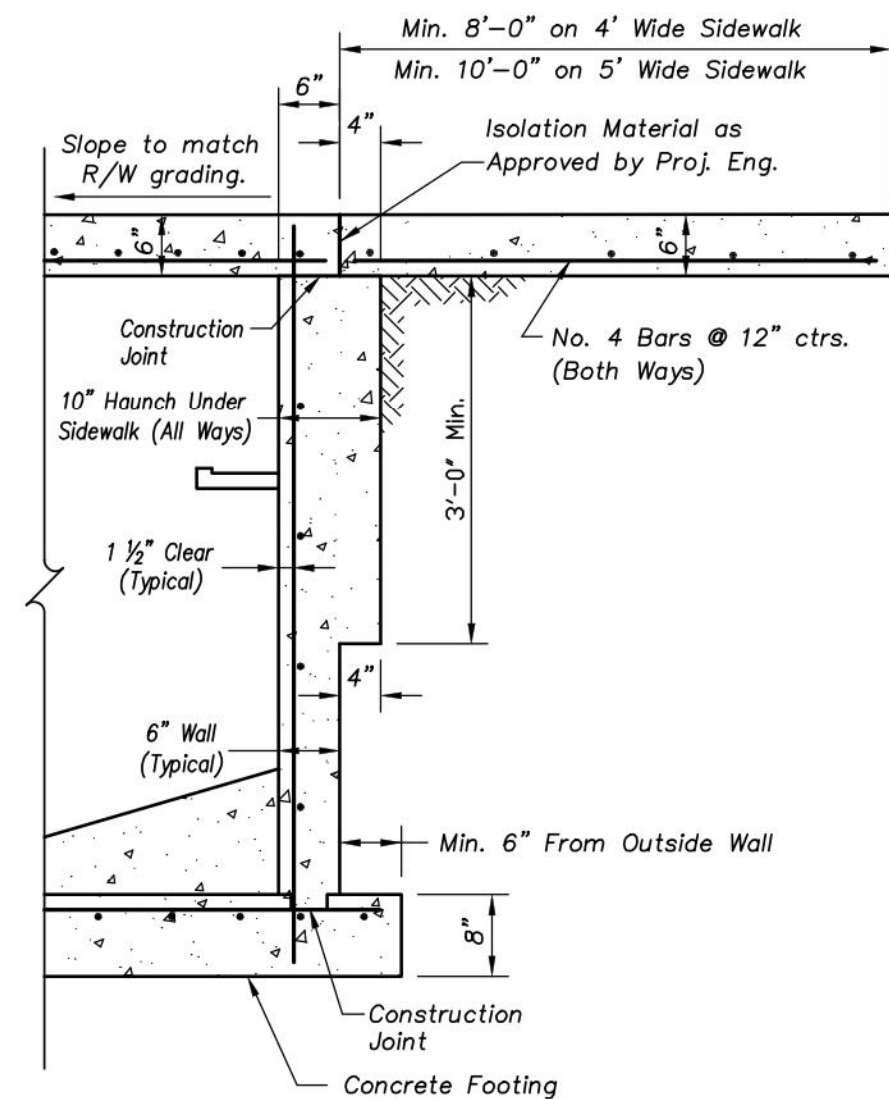

Section B-B
With Sidewalk Haunch


NOTE: Sidewalk Haunch is Subsidiary to the Curb Inlet Construction.

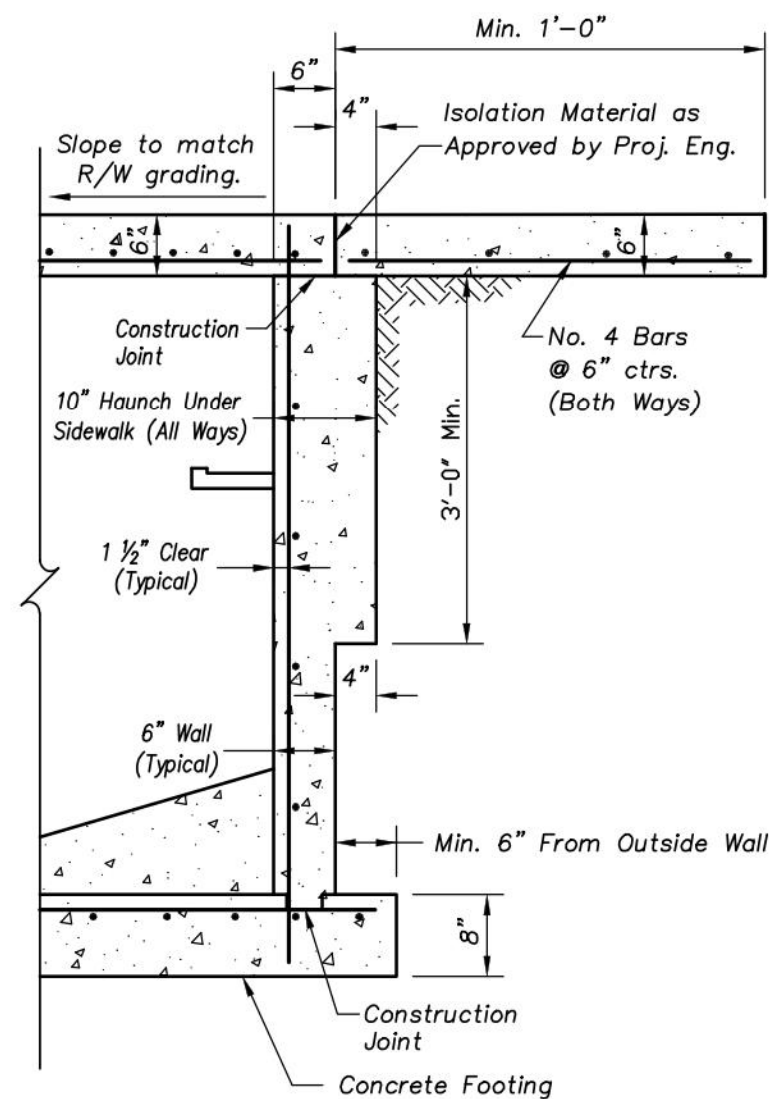

Section C-C

With Sidewalk Haunch Where Sidewalk
Width > 1' Along Back of Inlet

NOTE: Sidewalk Haunch is Subsidiary to the Curb Inlet Construction.

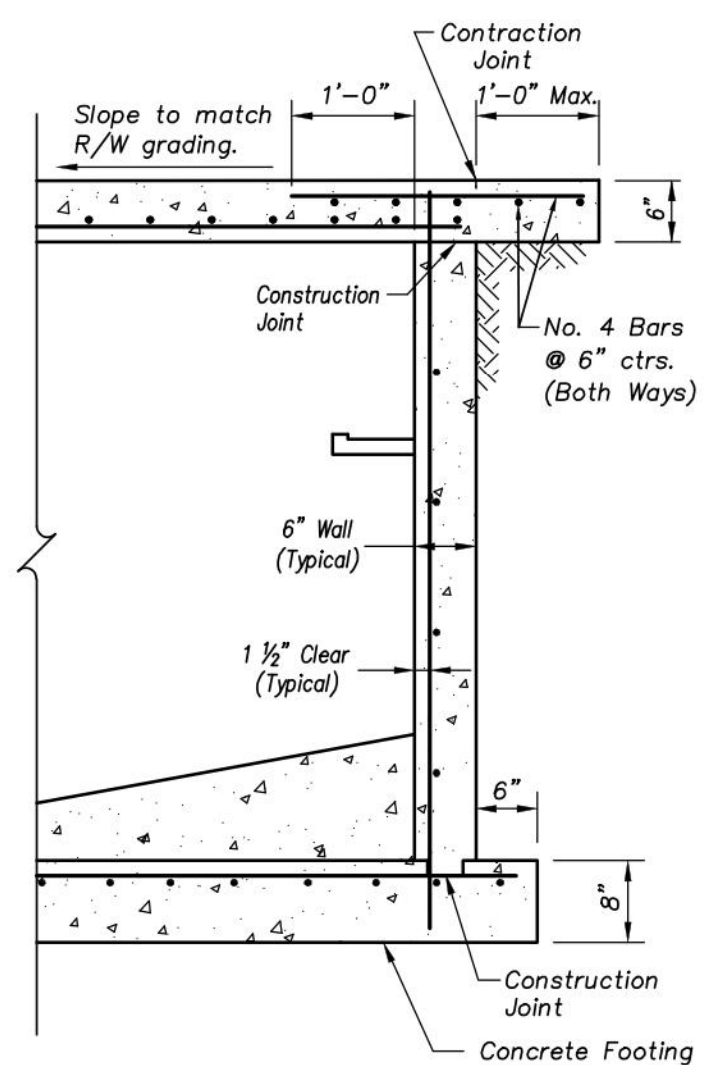


Section C-C

*With Cantilever Inlet Top Where Sidewalk
Width < 1' Along Back of Inlet*

NOTE: Sidewalk Haunch is Subsidiary to the Curb Inlet Construction.


CURB INLET WITH ADJOINING SIDEWALK

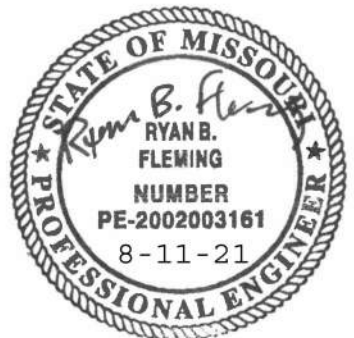


RYAN B. FLEMING
MO. NO. PE-2002003161

[illegible]

STORM SEWER DETAILS	
LEE'S SUMMIT MIDDLE SCHOOL #4 BAILEY ROAD PUBLIC IMPROVEMENTS	
LEE'S SUMMIT, MISSOURI	2021

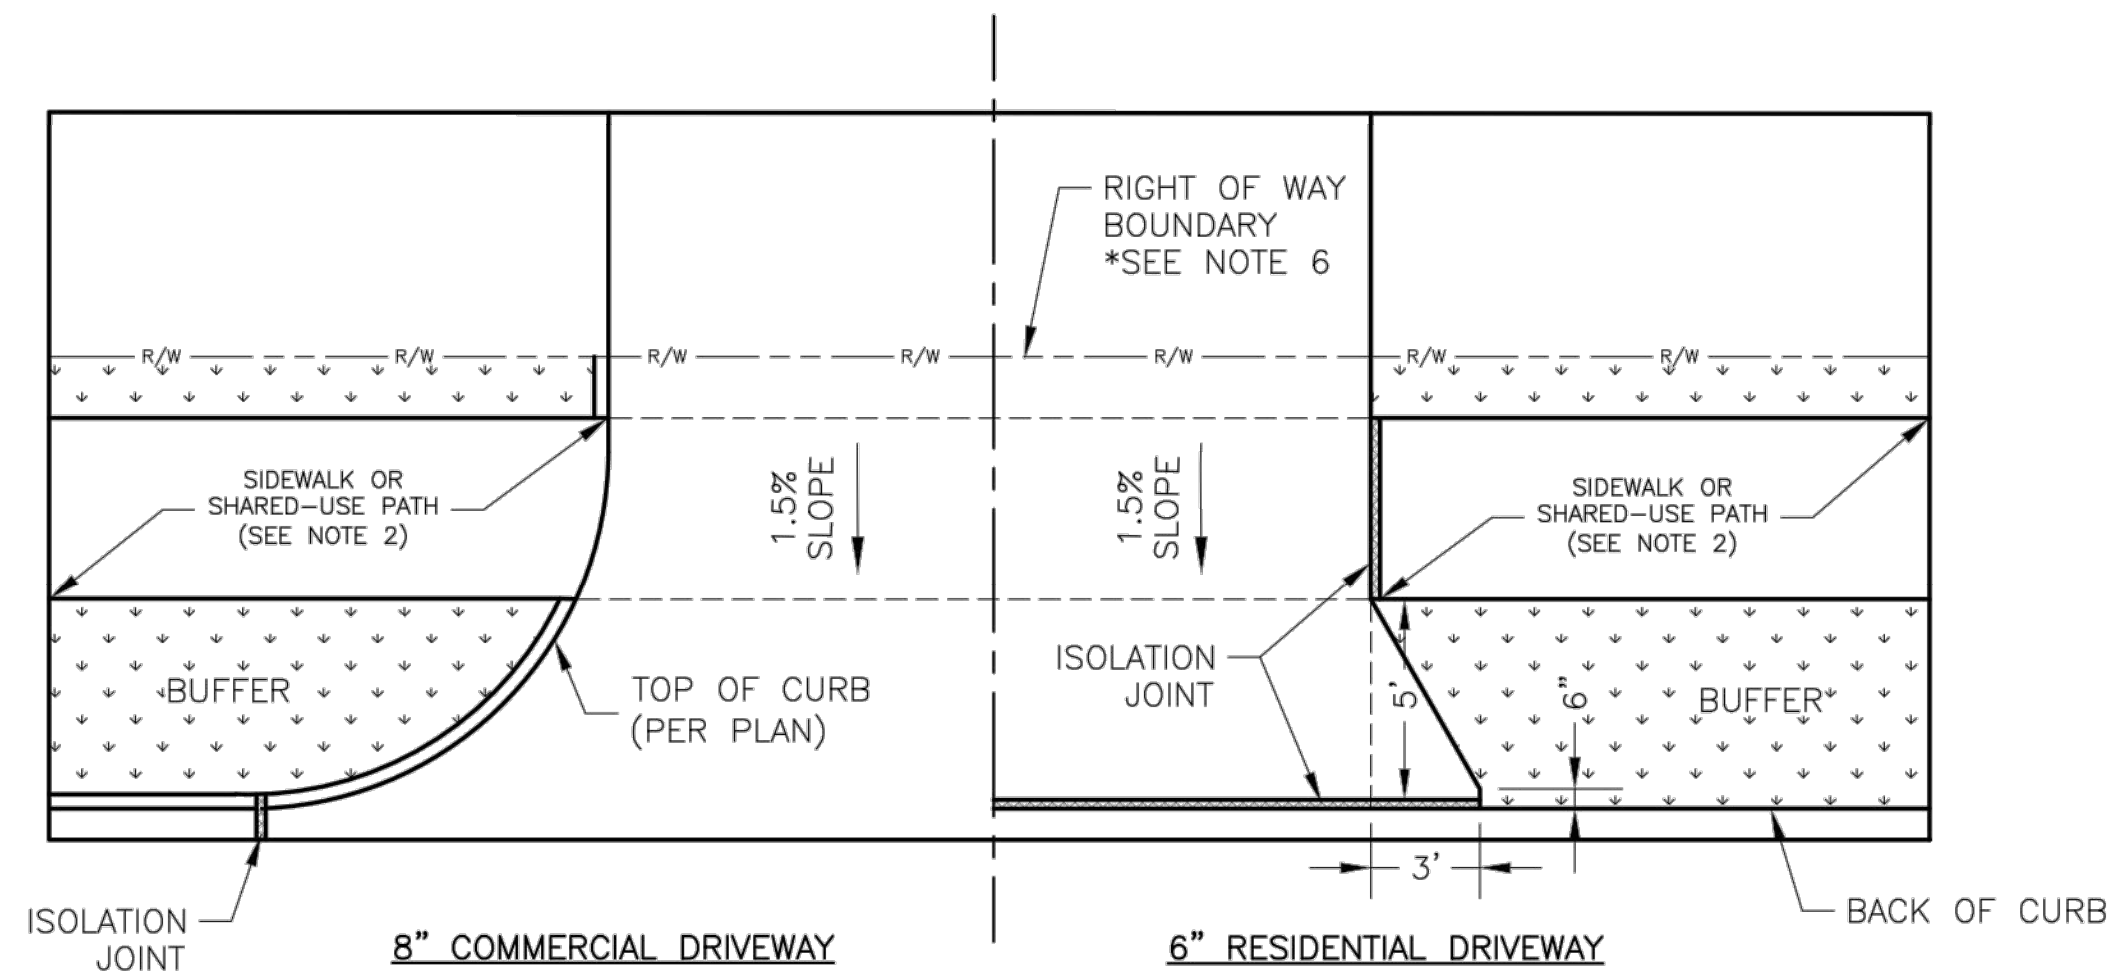


DRIVEWAY WITH BUFFER
NOT TO SCALE

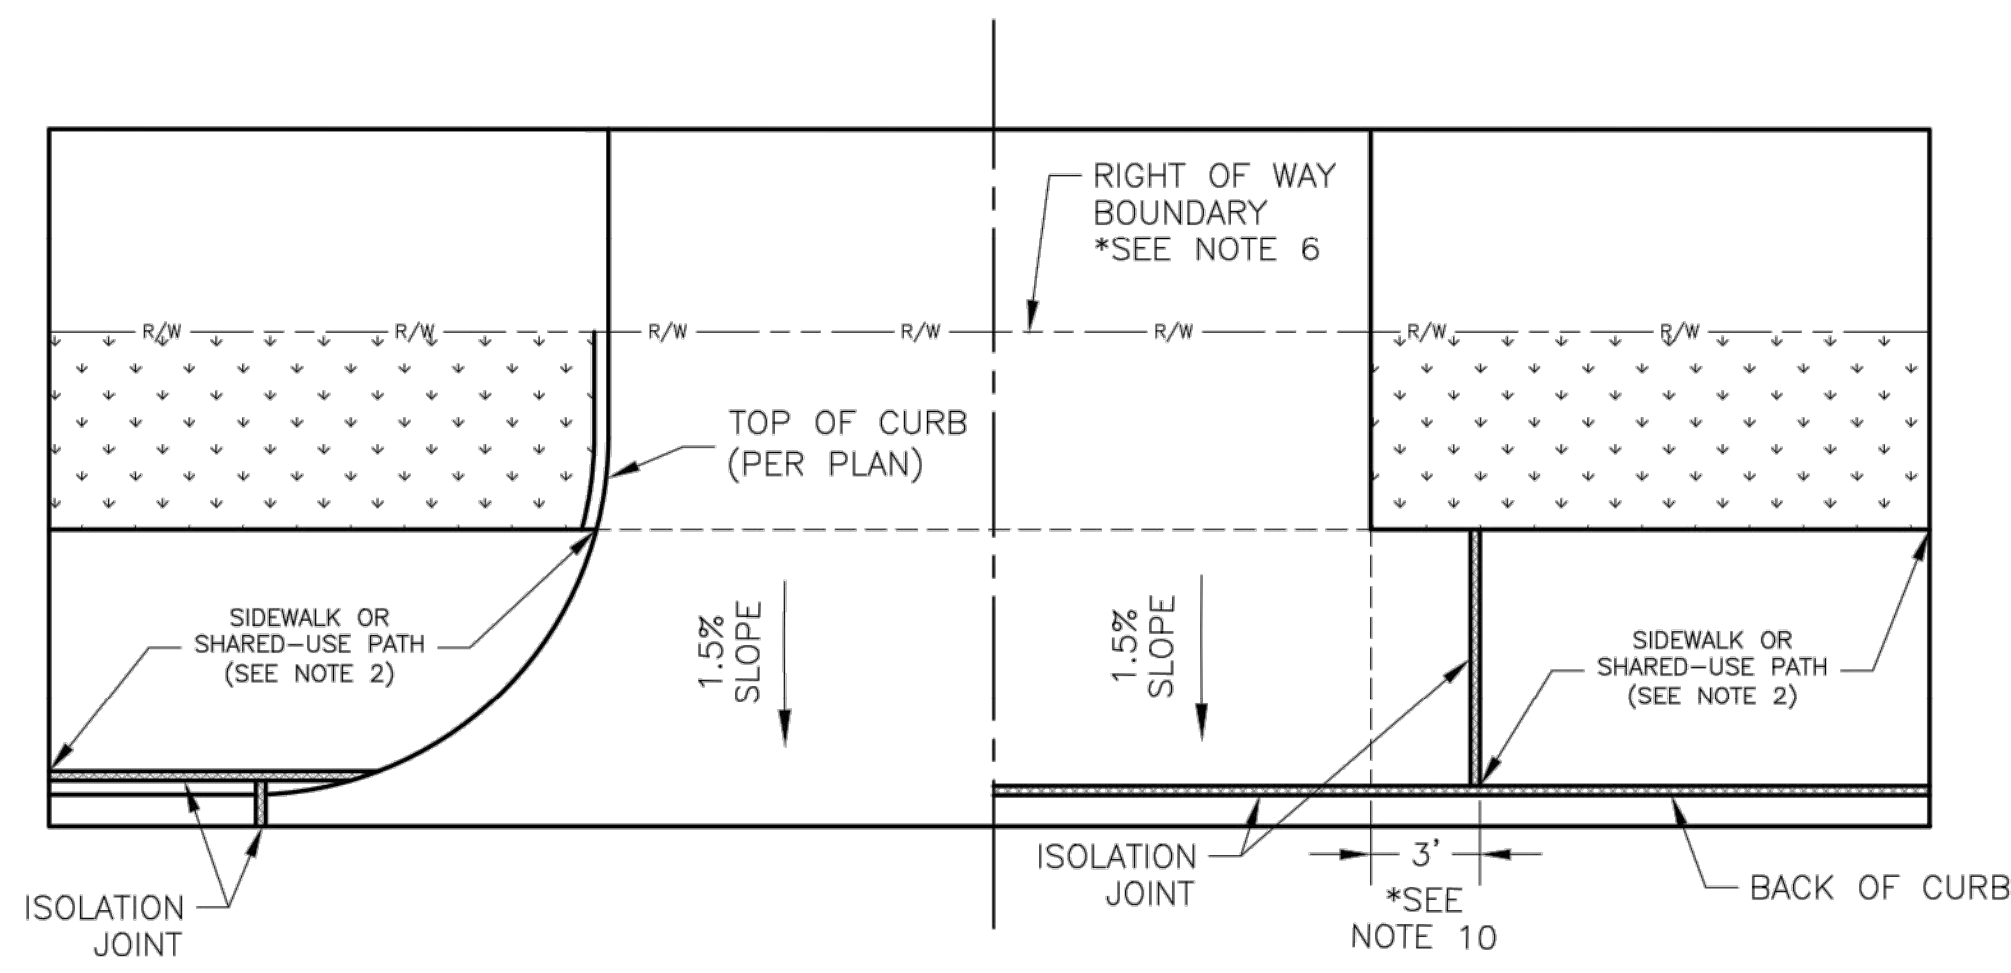


DRIVEWAY WITHOUT BUFFER
NOT TO SCALE

GENERAL NOTES


1. SUBGRADE SHALL BE STABLE, COMPACTED EARTH AND SHALL BE OVERLAYED WITH 4" COMPACTED DENSE GRADED AGGREGATE BASE.
2. ALL DRIVE APPROACHES SHALL MEET CURRENT PUBLIC RIGHT OF WAY ACCESSIBILITY GUIDELINES (PROWAG) FOR SLOPE REQUIREMENTS WHEN SIDEWALK IS REQUIRED (SEE ADA RAMP RETROFIT DETAIL GEN-3B, SIDEWALK/SHARED USE PATH RAMP AT DRIVEWAY DETAIL).
3. JOINT AT BACK OF CURB LINE SHALL BE AN ISOLATION JOINT FOR RESIDENTIAL DRIVEWAYS.
4. KCMMB 4K CONCRETE MIX IS REQUIRED FOR ALL CURBS.
5. COMMERCIAL DRIVEWAYS, IN THE PUBLIC RIGHT OF WAY, SHALL BE KCMMB 4K CONCRETE MIX.
6. RESIDENTIAL DRIVEWAYS, IN THE PUBLIC RIGHT OF WAY, KCMMB 4K CONCRETE MIX IS RECOMMENDED. OTHER CONCRETE MIXES NEEDS TO BE APPROVED BY CITY INSPECTOR.
7. A JOINT MUST BE INSTALLED AT THE RIGHT OF WAY BOUNDARY FOR PROPERTY DELINEATION.
8. WHITE CURING COMPOUND MUST BE APPLIED UNIFORMLY TO THE CONCRETE SURFACE IMMEDIATELY AFTER FINAL FINISHING.
9. ¾" FROM TOP OF CURB TO FLOWLINE AT DRIVEWAY (TYPE CG-1 CURB ONLY). MUST MAINTAIN ORIGINAL FLOWLINE OF CURB.
10. SIDEWALK ADJOINING CURB SHALL BE 6" THICK, EXTENDING 3' FROM THE DRIVEWAY.
11. THE MAXIMUM WIDTH OF A RESIDENTIAL DRIVEWAY IS 36 FEET WITHIN THE RIGHT OF WAY.

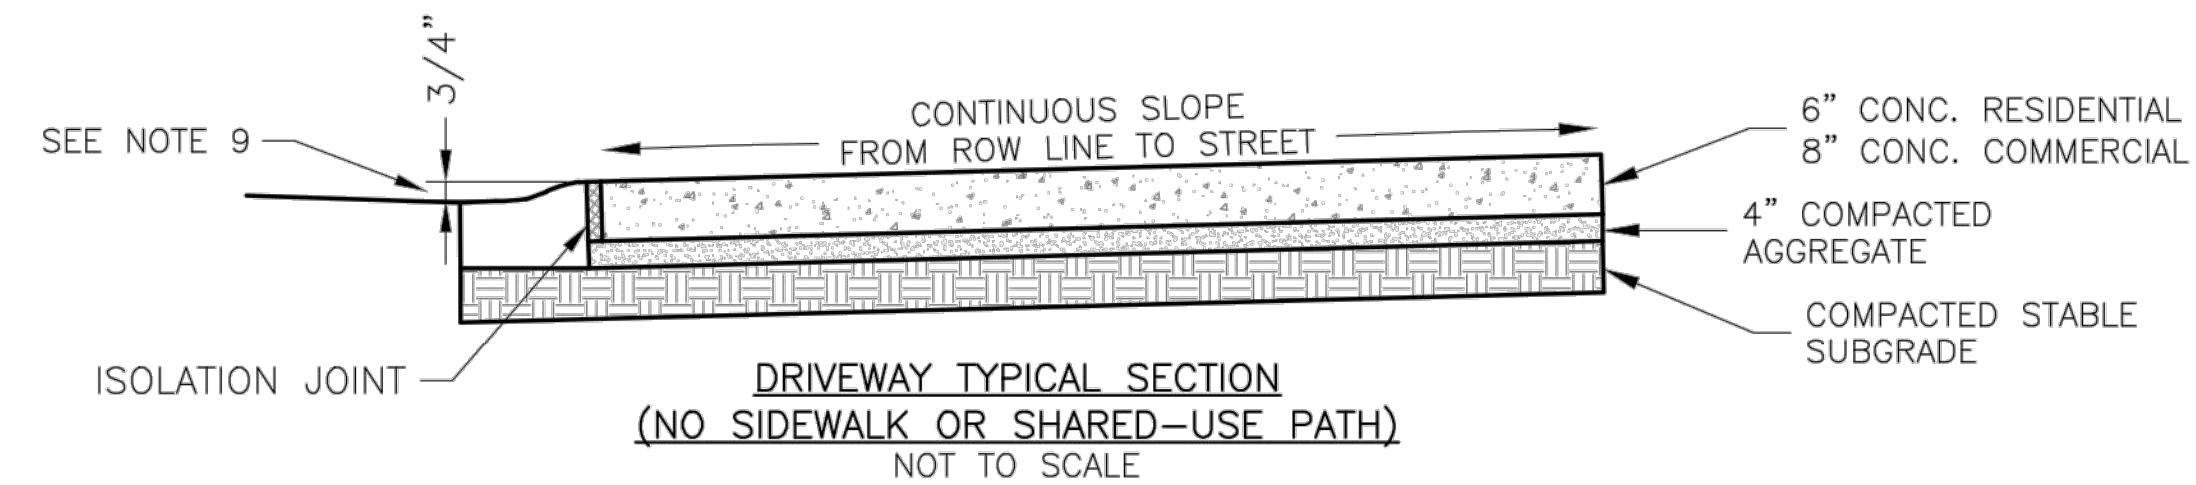

DRIVEWAY TYPICAL SECTION
(NO SIDEWALK OR SHARED-USE PATH)
NOT TO SCALE

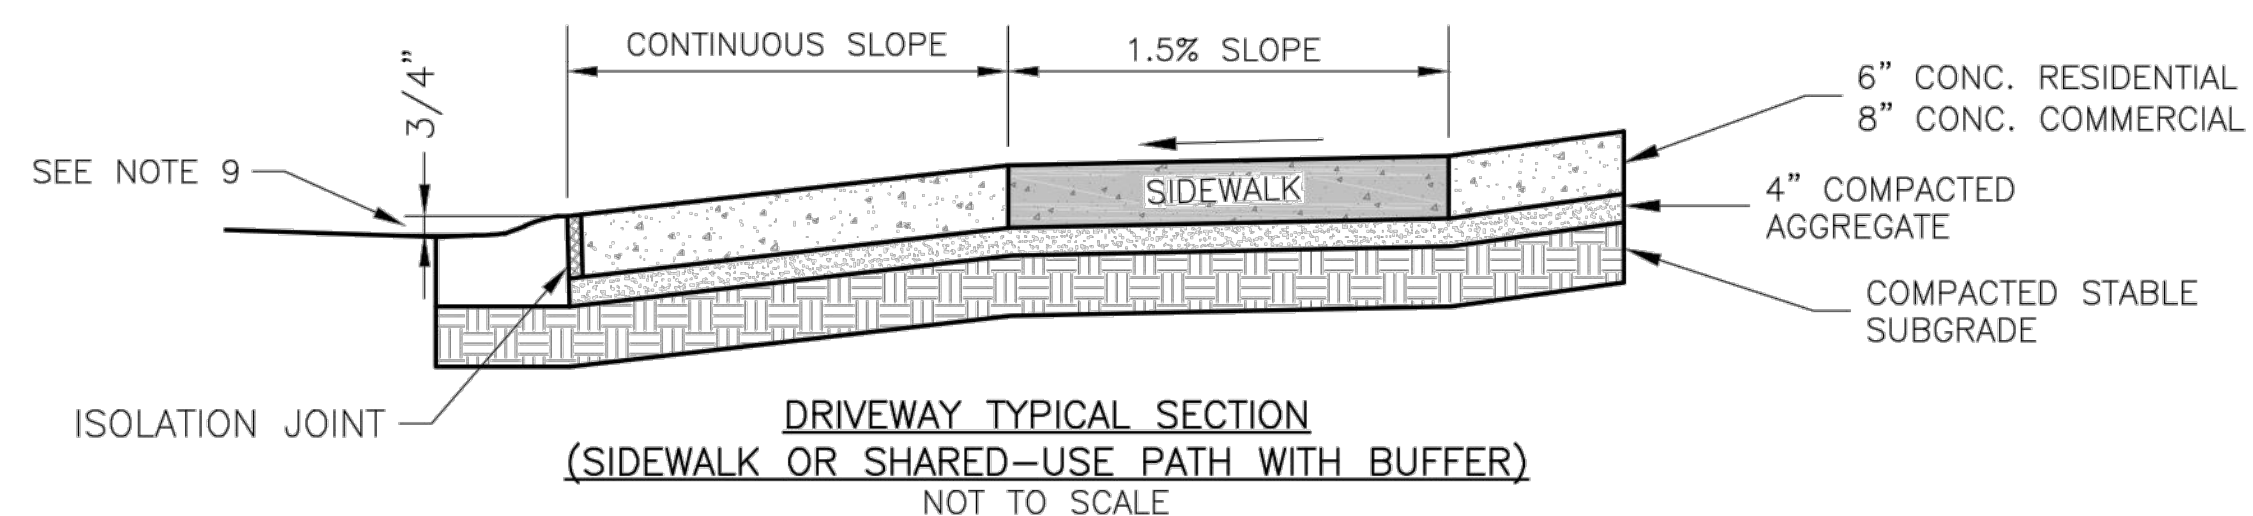

DRIVEWAY TYPICAL SECTION
(SIDEWALK OR SHARED-USE PATH WITH BUFFER)
NOT TO SCALE

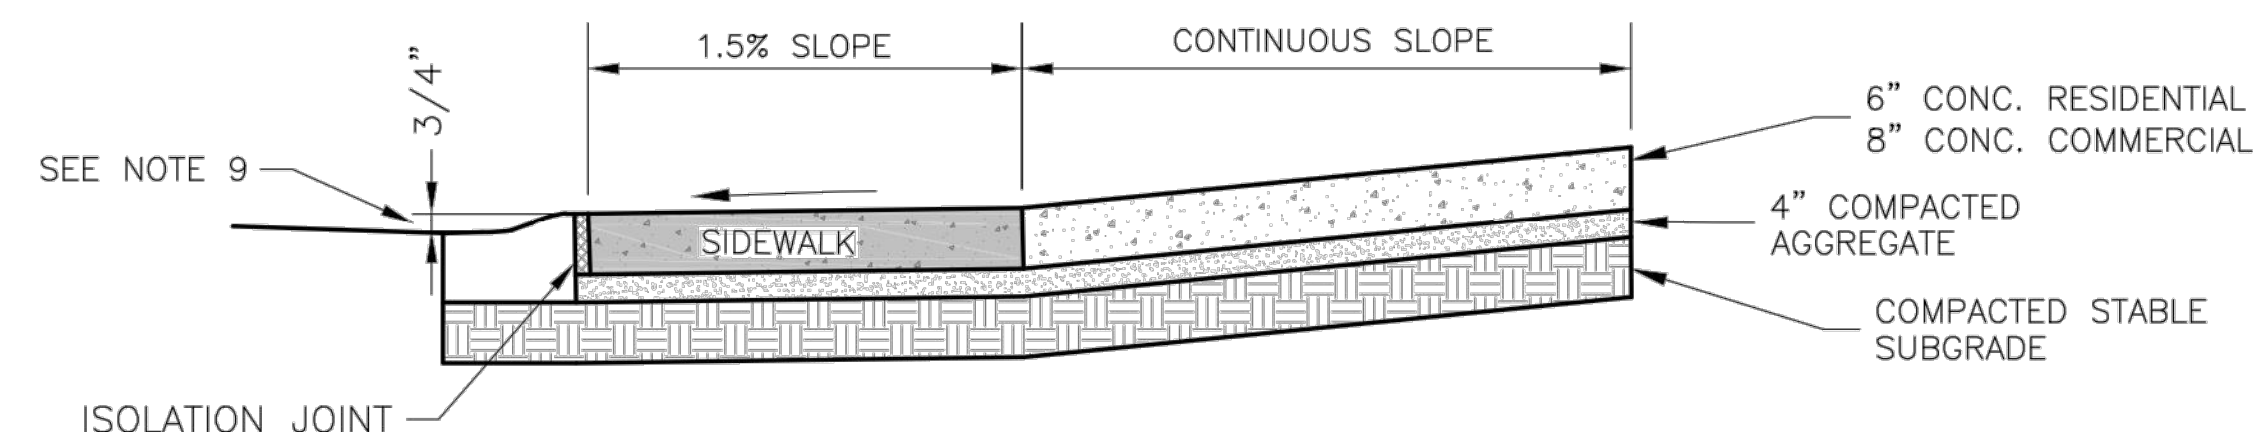

DRIVEWAY TYPICAL SECTION
(SIDEWALK OR SHARED-USE PATH WITHOUT BUFFER)
NOT TO SCALE

LS
LEE'S SUMMIT
MISSOURI

PUBLIC WORKS ENGINEERING DIVISION | 220 SE GREEN STREET | LEE'S SUMMIT, MO 64063

Standard Details
City of Lee's Summit, MO
Lee's Summit, Jackson County, MO

DRIVEWAY DETAIL

Drawn By: MJF
Checked By: DL
Date: 04/17
Printed: 2/18/2017

GEN-1

STATE OF MISSOURI
 RYAN B. FLEMING
 NUMBER
 PE-2002003161
 8-11-21
 PROFESSIONAL ENGINEER

RYAN B. FLEMING
MO. NO. PE-2002003161


[illegible]

STANDARD DETAILS


LEE'S SUMMIT MIDDLE SCHOOL #4
BAILEY ROAD PUBLIC IMPROVEMENTS

LEE'S SUMMIT, MISSOURI


C.O.A. NO.: 001592
DRAWN BY: MLW
CHECKED BY: RPH
APPROVED BY: RBF
QA/QC BY: RBF
PROJECT NO.: 020-0103
DWG NO.: T_DTL01_0200103
DATE: 2021-02-01

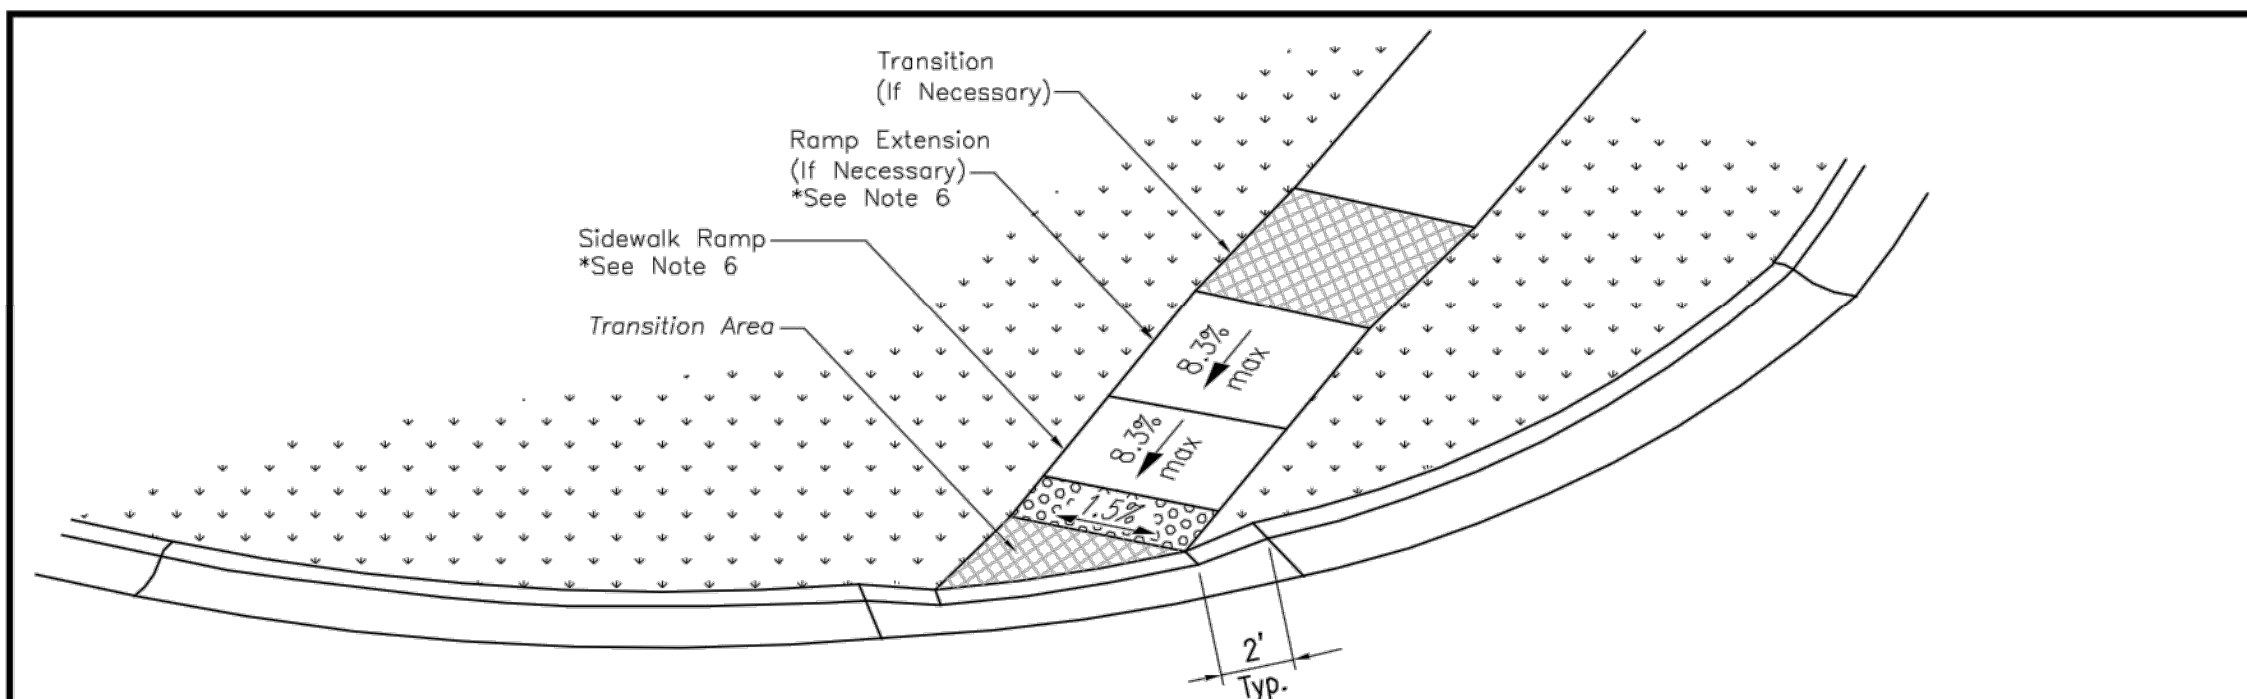


3-D VIEW TYPE A
SIDEWALK/SHARED-USE RAMP

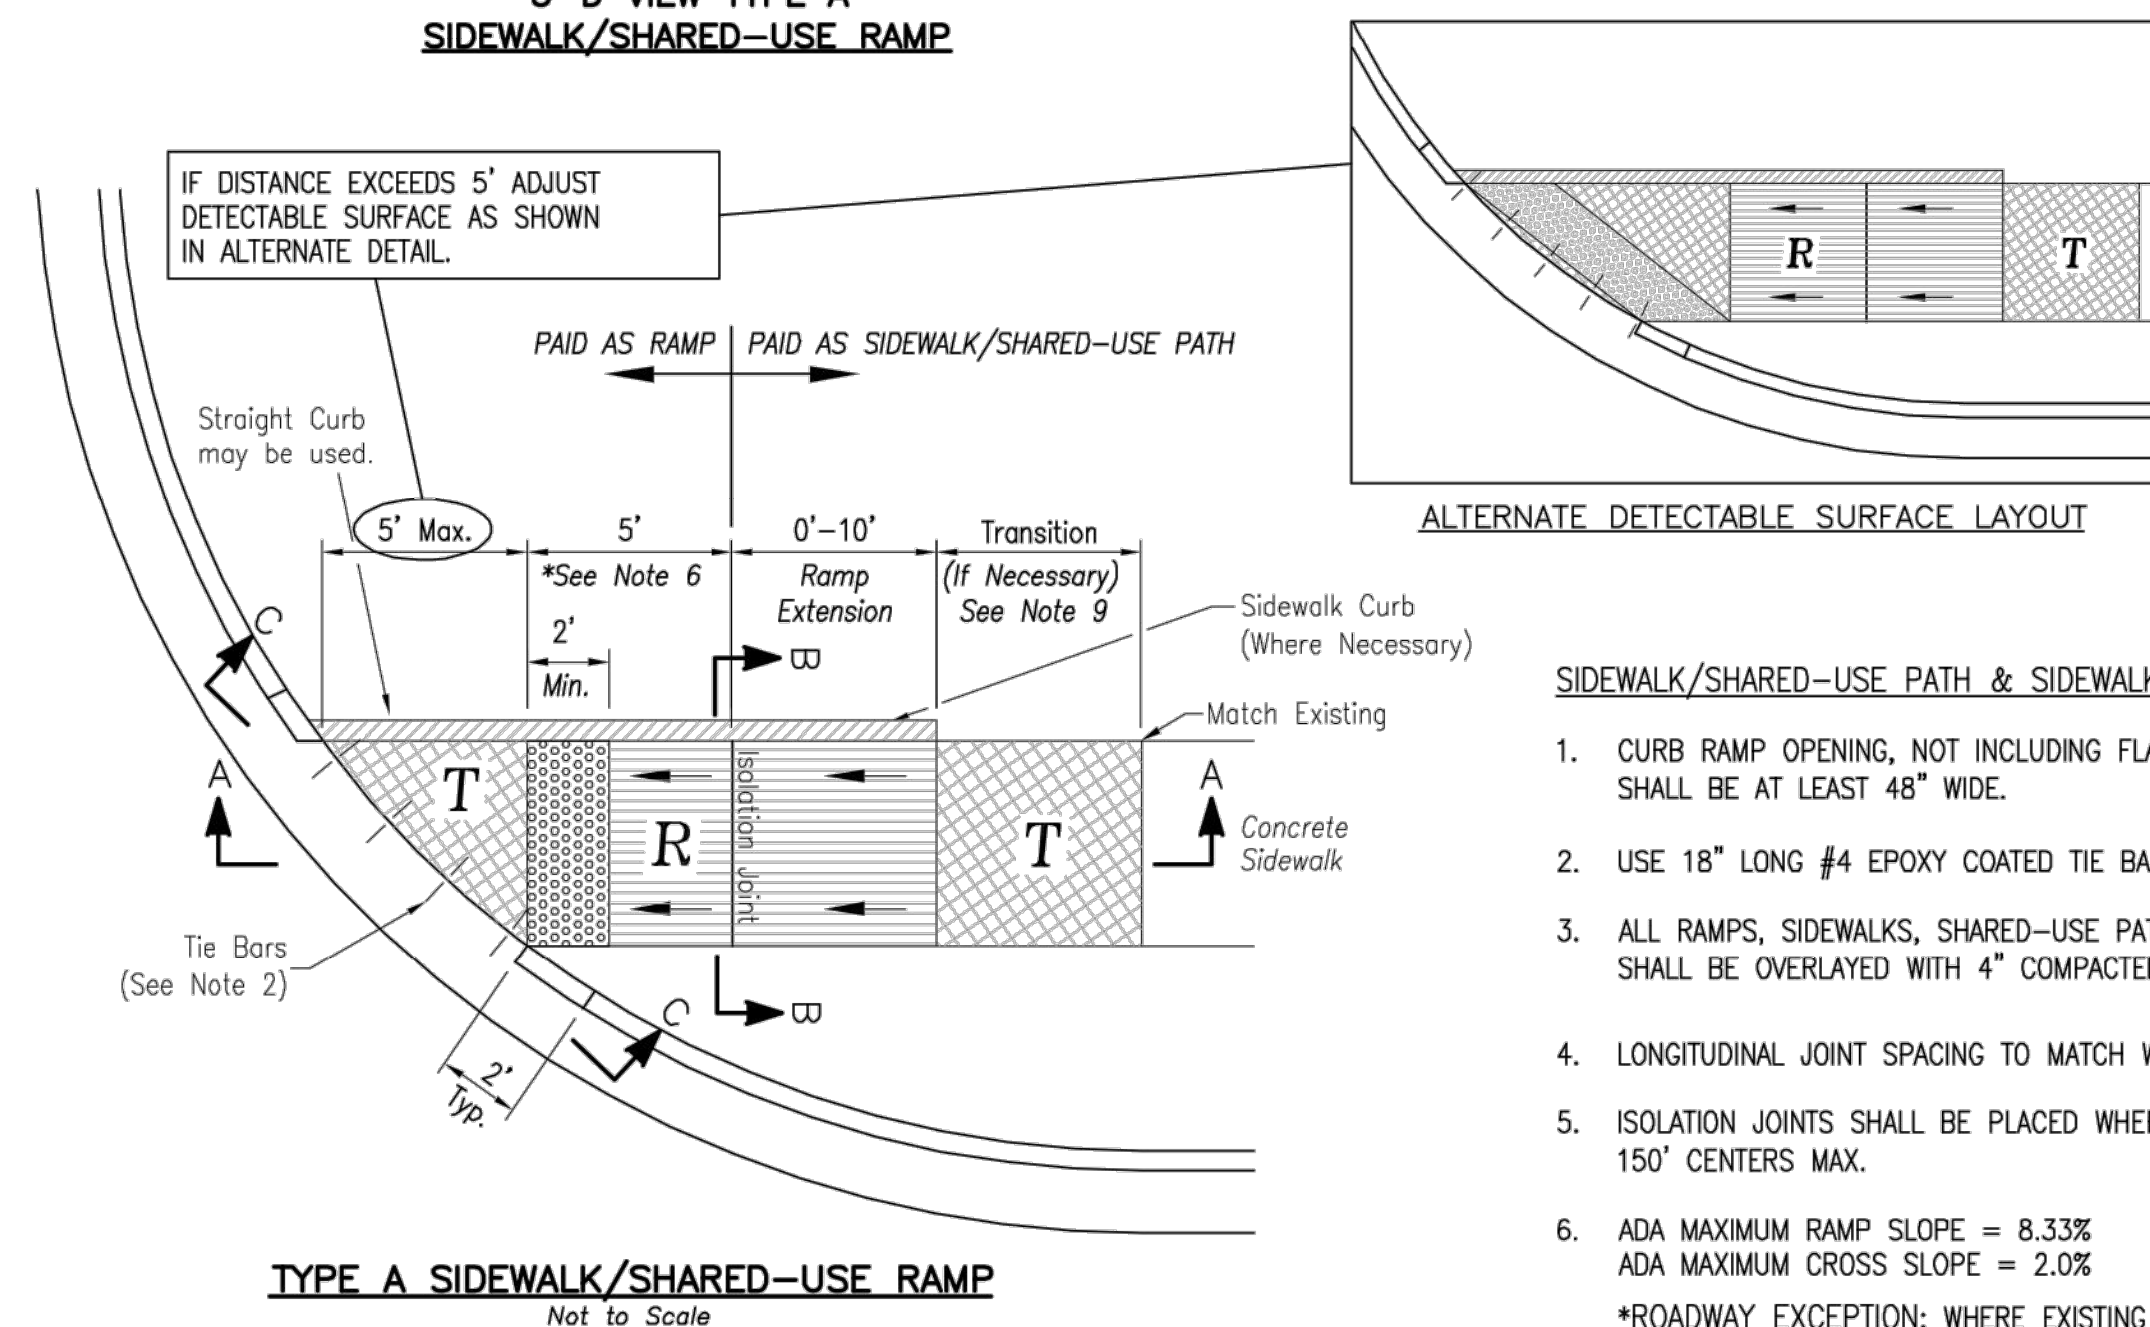



TYPE A SIDEWALK/SHARED-USE RAMP
Not to Scale

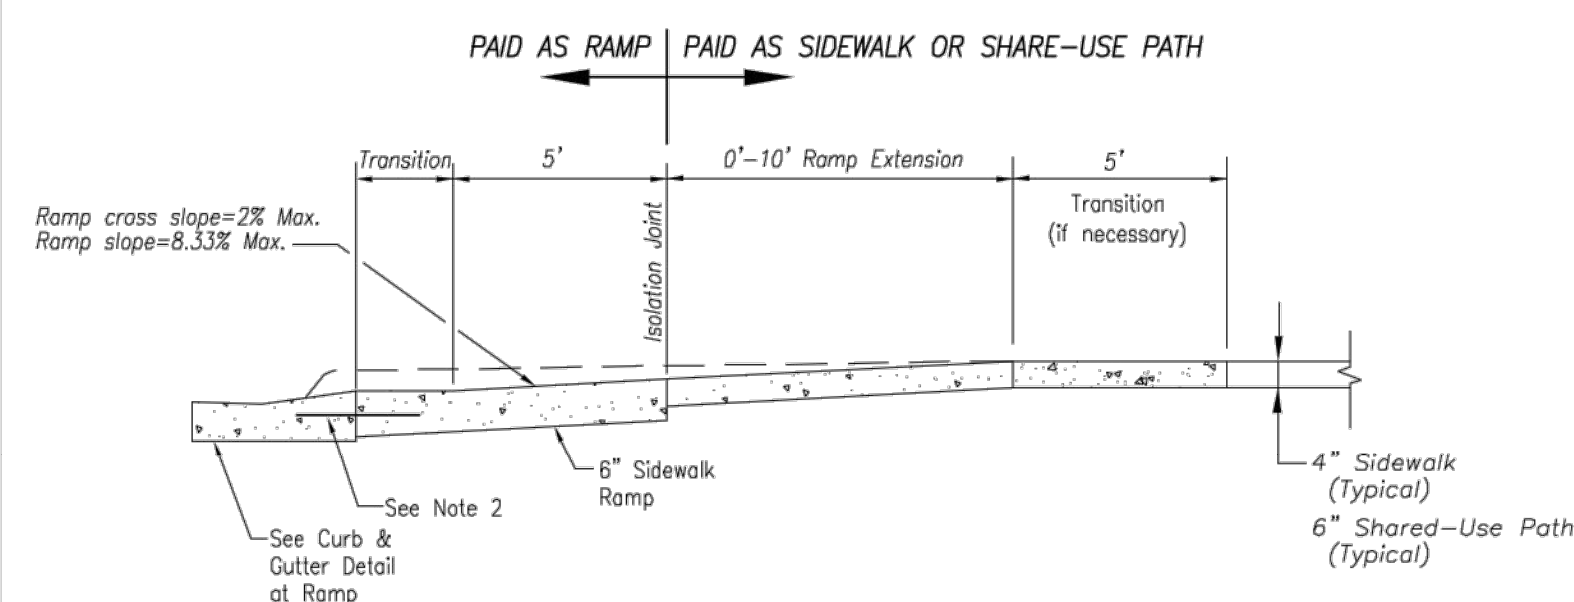


SECTION A-A

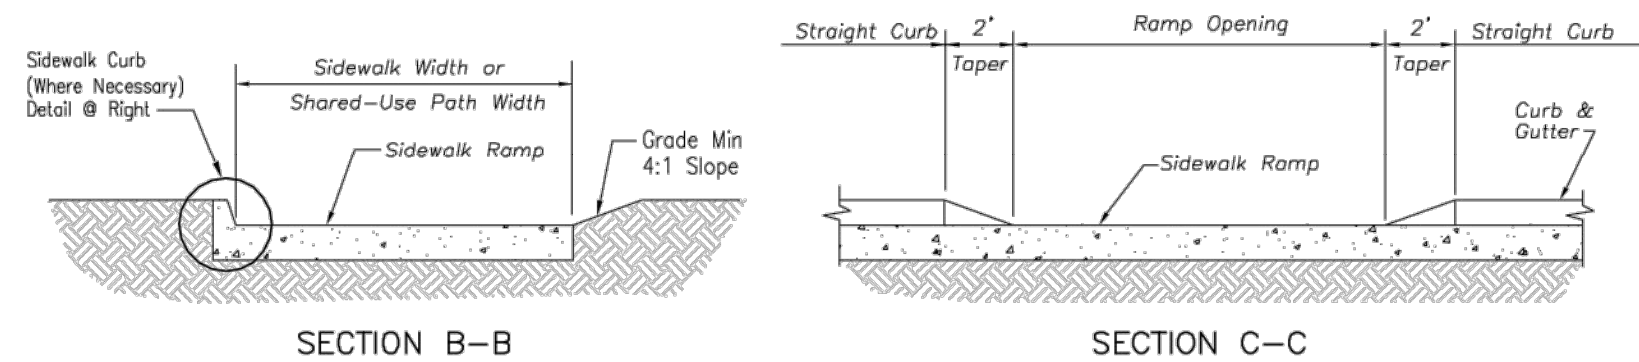

TYPE A & B SIDEWALK RAMP
Not to Scale

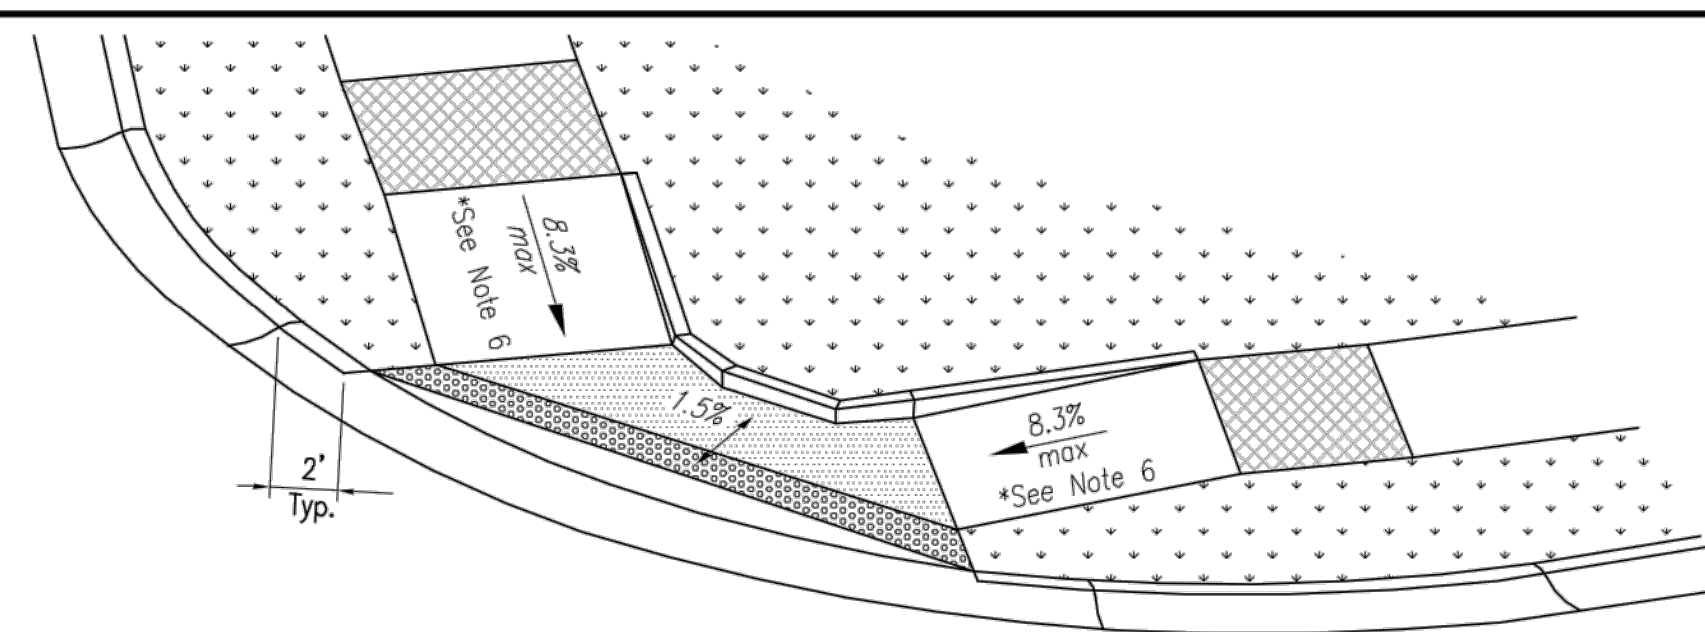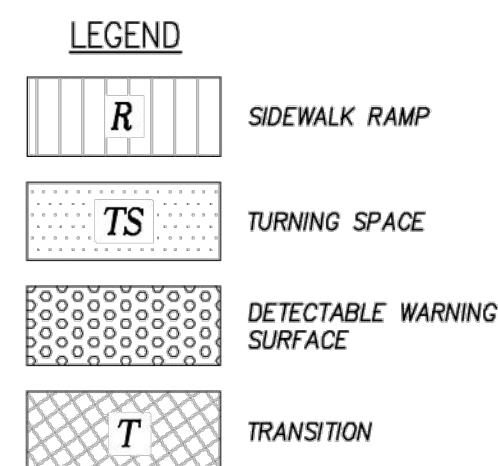

3-D VIEW TYPE B
SIDEWALK/SHARED-USE RAMP

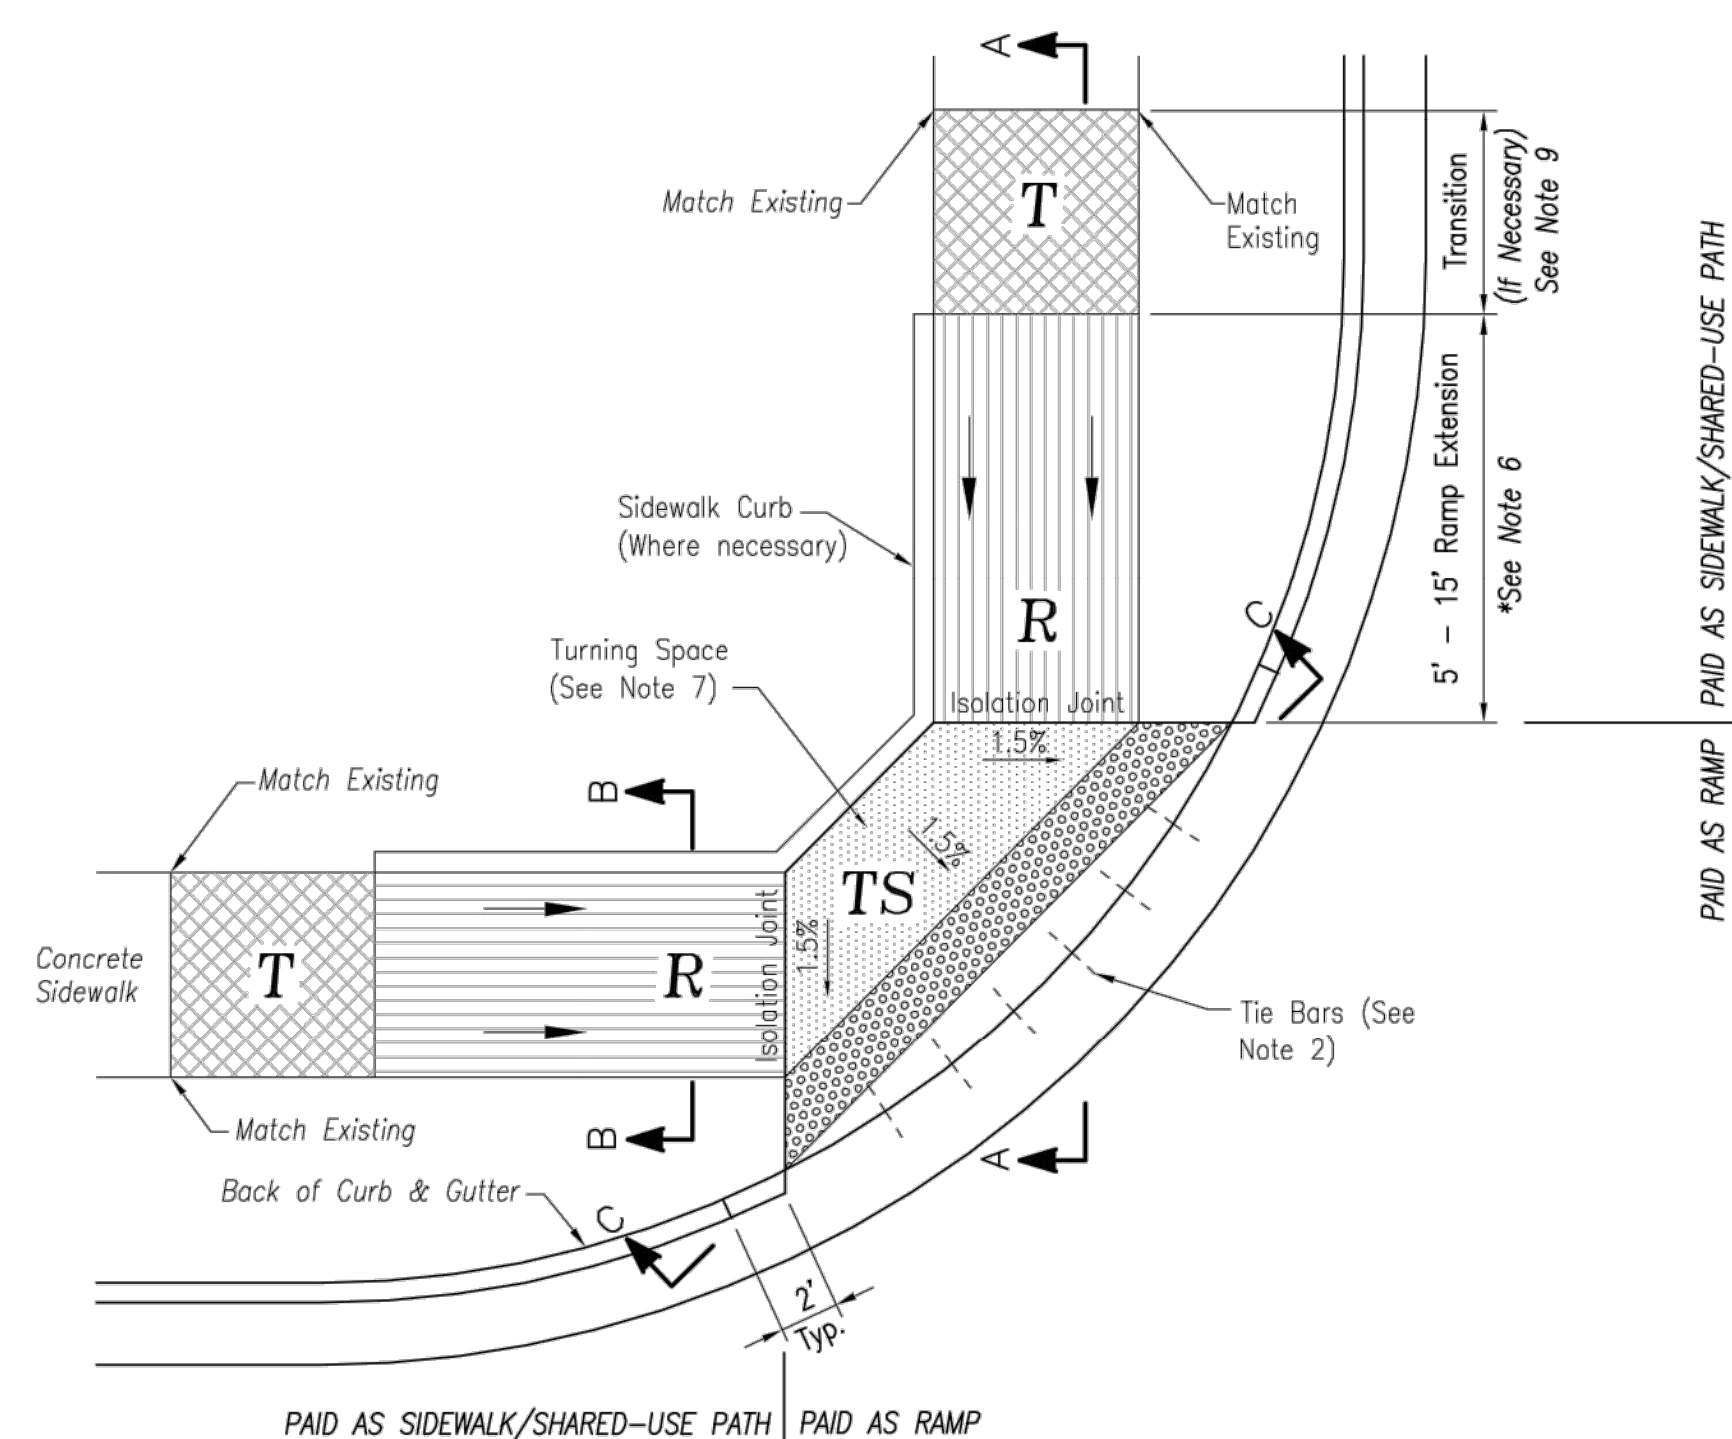


TYPE B SIDEWALK/SHARED-USE RAMP
Not to Scale


SIDEWALK/SHARED-USE PATH & SIDEWALK/SHARED-USE RAMP NOTES:

1. CURB RAMP OPENING, NOT INCLUDING FLARES, SHALL MATCH EXISTING SIDEWALK WIDTH AND OPENING SHALL BE AT LEAST 48" WIDE.
2. USE 18" LONG #4 EPOXY COATED TIE BARS @ 24" O.C. EMBED TIE BARS 9" IN EACH DIRECTION.
3. ALL RAMPS, SIDEWALKS, SHARED—USE PATHS SUBGRADE MUST BE OF STABLE, COMPACTED EARTH AND SHALL BE OVERLAYED WITH 4" COMPACTED DENSE GRADED AGGREGATE BASE.
4. LONGITUDINAL JOINT SPACING TO MATCH WIDTH OF SIDEWALK.
5. ISOLATION JOINTS SHALL BE PLACED WHERE WALK ABUTS DRIVEWAYS AND SIMILAR STRUCTURES, AND 150" CENTERS MAX.
6. ADA MAXIMUM RAMP SLOPE = 8.33%
ADA MAXIMUM CROSS SLOPE = 2.0%


*ROADWAY EXCEPTION: WHERE EXISTING ROAD PROFILE GRADE DOES NOT ALLOW RAMP TO MEET RAMP SLOPE REQUIREMENT OF 8.33% OR LESS, THE RAMP SHALL BE EXTENDED TO A LENGTH OF 15 FEET TO MATCH EXISTING SIDEWALK. CROSS SLOPE OF RAMP SHALL BE 1.5%, $\pm 0.5\%$.
7. TURNING SPACES SHALL BE 1.5%, $\pm 0.5\%$, SLOPE IN ANY DIRECTION. TURNING SPACES SHALL HAVE A MINIMUM 4'x4' TURNING AREA. TURNING SPACES, WITH A SIDEWALK CURB, SHALL HAVE A 5' TURNING AREA PERPENDICULAR TO THE SIDEWALK CURB.
8. FOR RETROFIT WORK, SLOPES TO BE DETERMINED IN FIELD BY CONTRACTOR AND APPROVED BY CITY INSPECTOR
9. RAMP EXTENSION AREA SHALL NOT BE USED AS TRANSITION TO EXISTING SIDEWALK. ANY TRANSITIONS REQUIRED TO MATCH RAMPS TO EXISTING SIDEWALK SHALL REQUIRE REMOVAL AND REPLACEMENT OF ADDITIONAL SIDEWALK BEYOND THE RAMP AREA. SIDEWALK TRANSITION LENGTH SHALL BE EQUAL TO OR GREATER THAN THE WIDTH OF THE EXISTING SIDEWALK. RAMP EXTENSIONS SHALL BE A CONTINUOUS SLOPE.
10. ALL SIDEWALK AND RAMP CONSTRUCTION SHALL MEET CURRENT PUBLIC RIGHT OF WAY ACCESSIBILITY GUIDELINES (PROWAG).

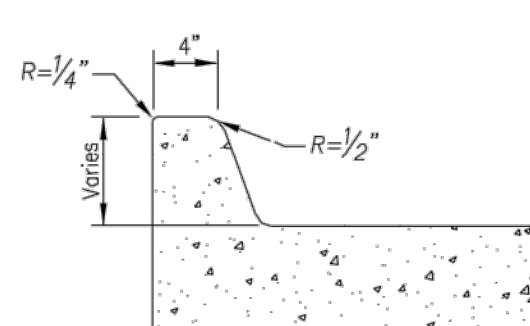


SIDEWALK CURB DETAIL
Not to Scale

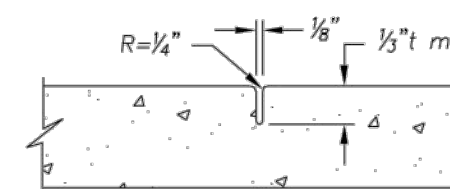

CONTRACTION JOINT

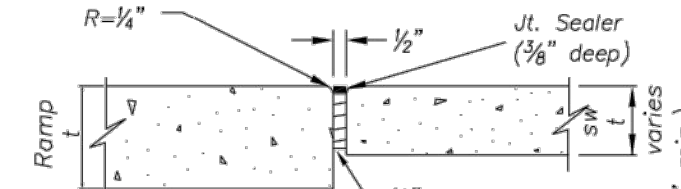

ISOLATION JOINT

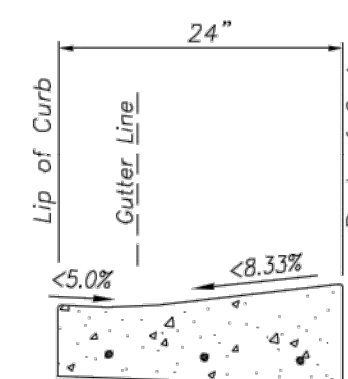

CURB & GUTTER DETAIL AT RAMP
Not to Scale

LS
LEE'S SUMMIT
MISSOURI

PUBLIC WORKS ENGINEERING DIVISION | 220 SE GREEN STREET | LEE'S SUMMIT, MO 64063

Project: STANDARD DETAILS
CITY OF LEE'S SUMMIT, MO
LEE'S SUMMIT, JACKSON COUNTY, MO
Sheet Name: ADA RAMP RETROFIT DETAIL

Sheet Name:

ADA RAMP RETROFIT DETAIL

Drawn By: M
Checked By:
Date: 04/17
Proj. #:

GEN-3A

STANDARD DETAILS

LEE'S SUMMIT MIDDLE SCHOOL #4
BAILEY ROAD PUBLIC IMPROVEMENTS
T, MISSOURI

LEE'S SUMMIT, MISSOURI

C.O.A. NO.: 001592
DRAWN BY: MLW
CHECKED BY: RPH
APPROVED BY: RBF
QA/QC BY: RBF
PROJECT NO.: 020-0103
DWG NO.: T_DTL01_0200103
DATE: 2021-02-01

SHEET
50 OF 101



RYAN B. FLEMING
MO. NO. PF-200200316


[illegible]

REVISIONS


2021

olsson


Olsson Engineering - MO State Certificate of Authority #001592
301 West 133rd Street, Suite 200 TEL 913.381.1170
Overland Park, KS 66213-4750 FAX 913.381.1174 www.olsson.com

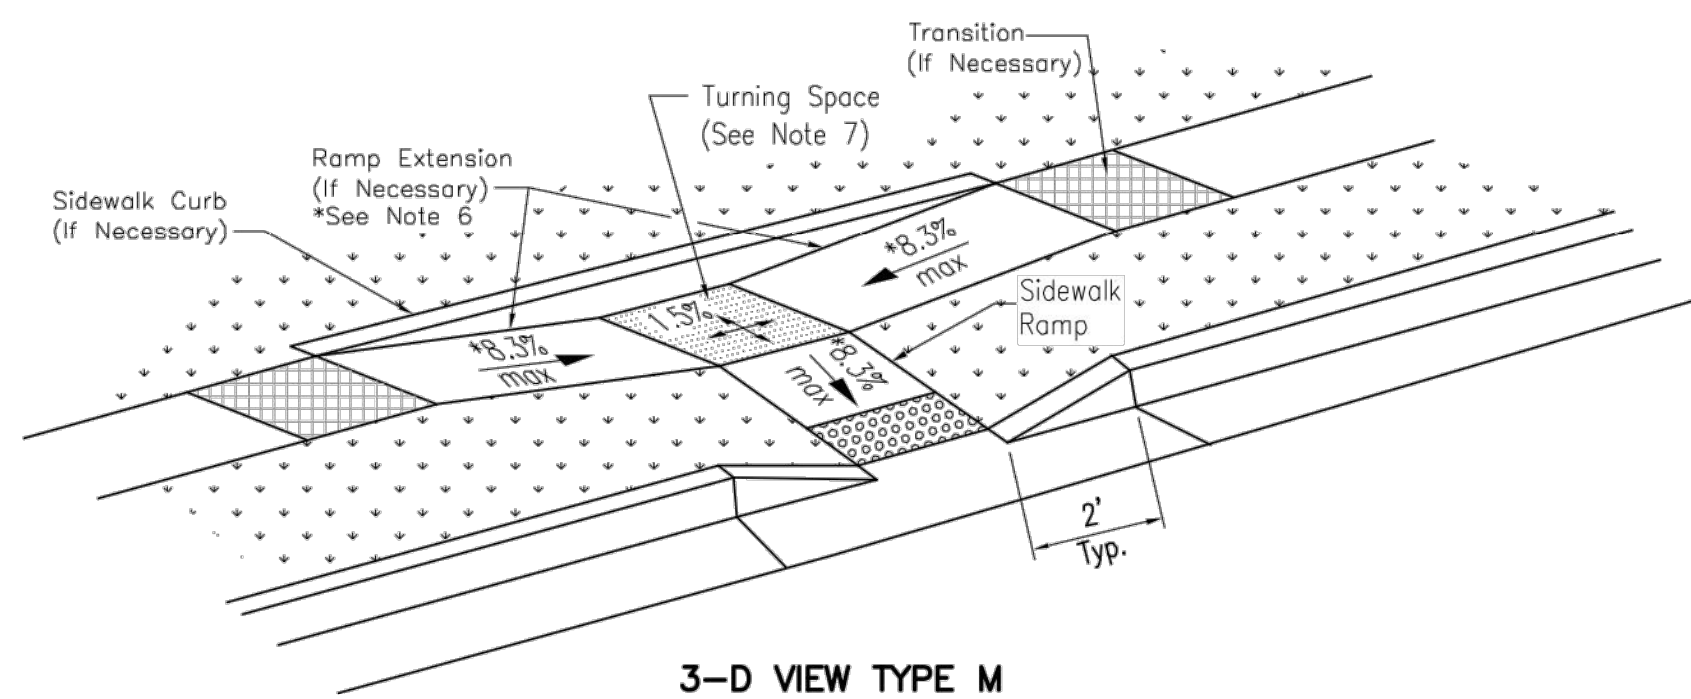


3-D VIEW TYPE M
SIDEWALK/SHARED-USE RAMP

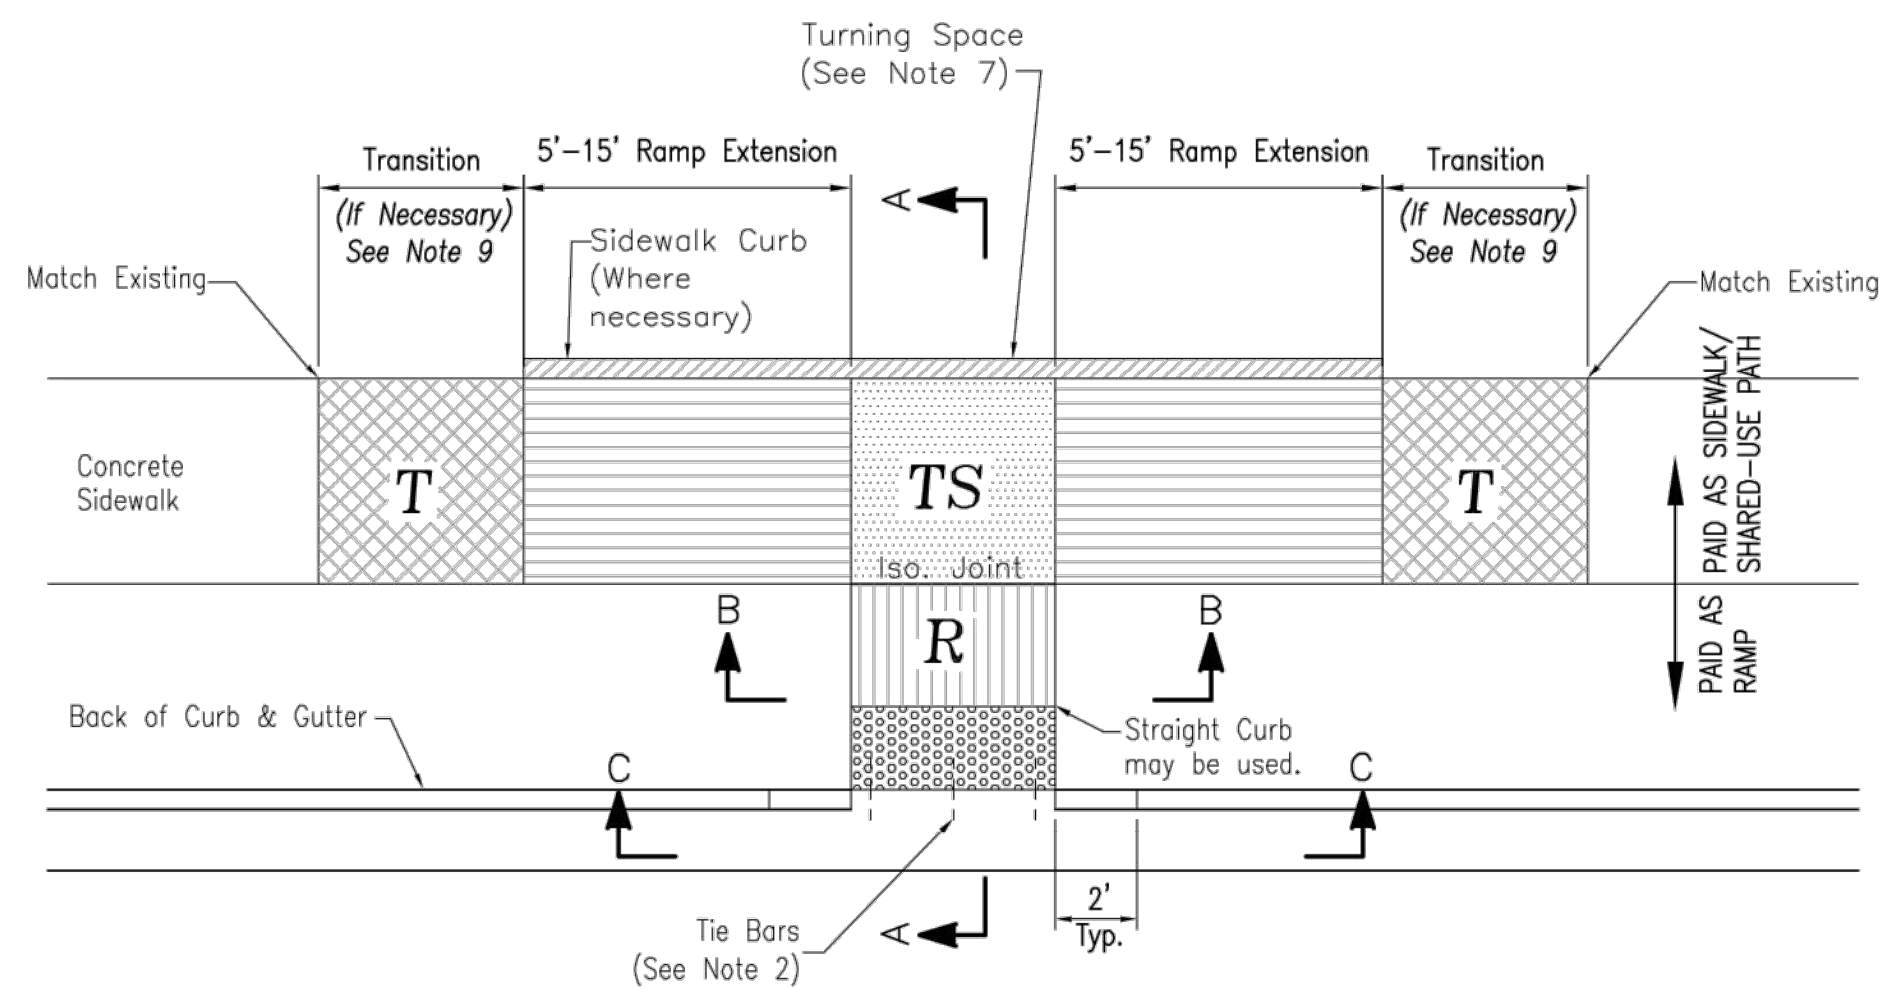


TYPE M SIDEWALK/SHARED-USE RAMP
Not to Scale

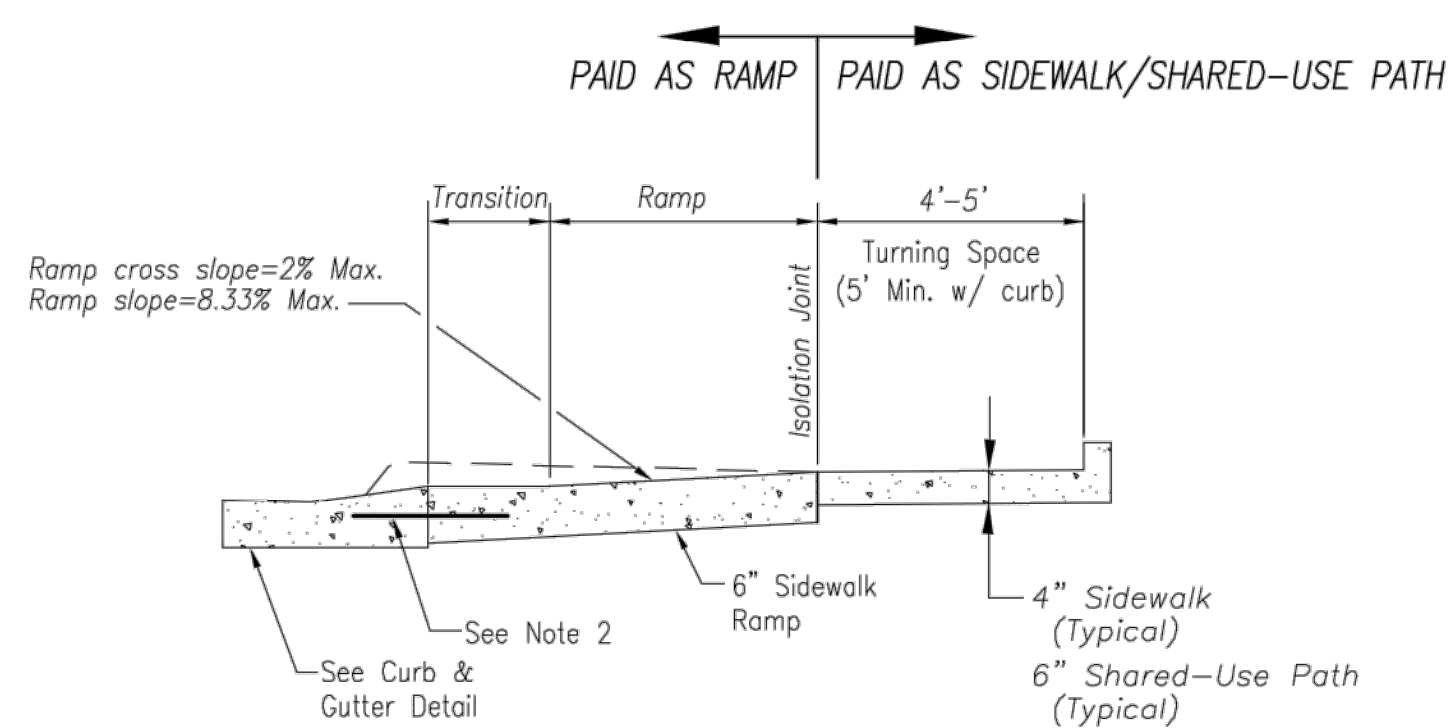

SECTION A-A

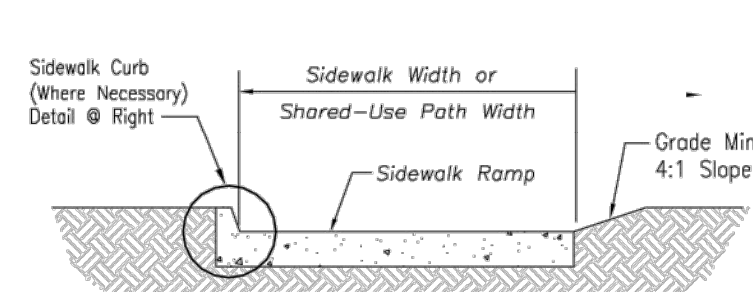


SECTION B-B

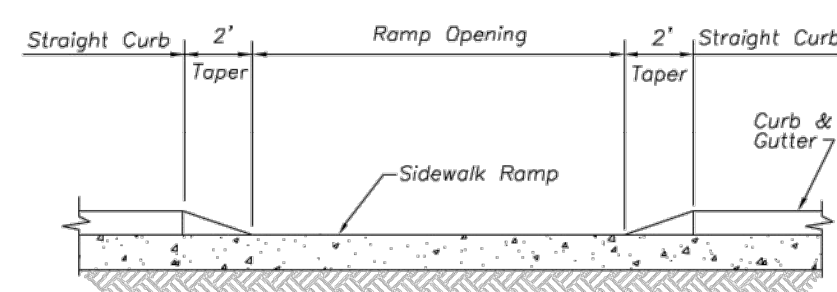


SECTION C-C

TYPE M SIDEWALK RAMP

Not to Scale

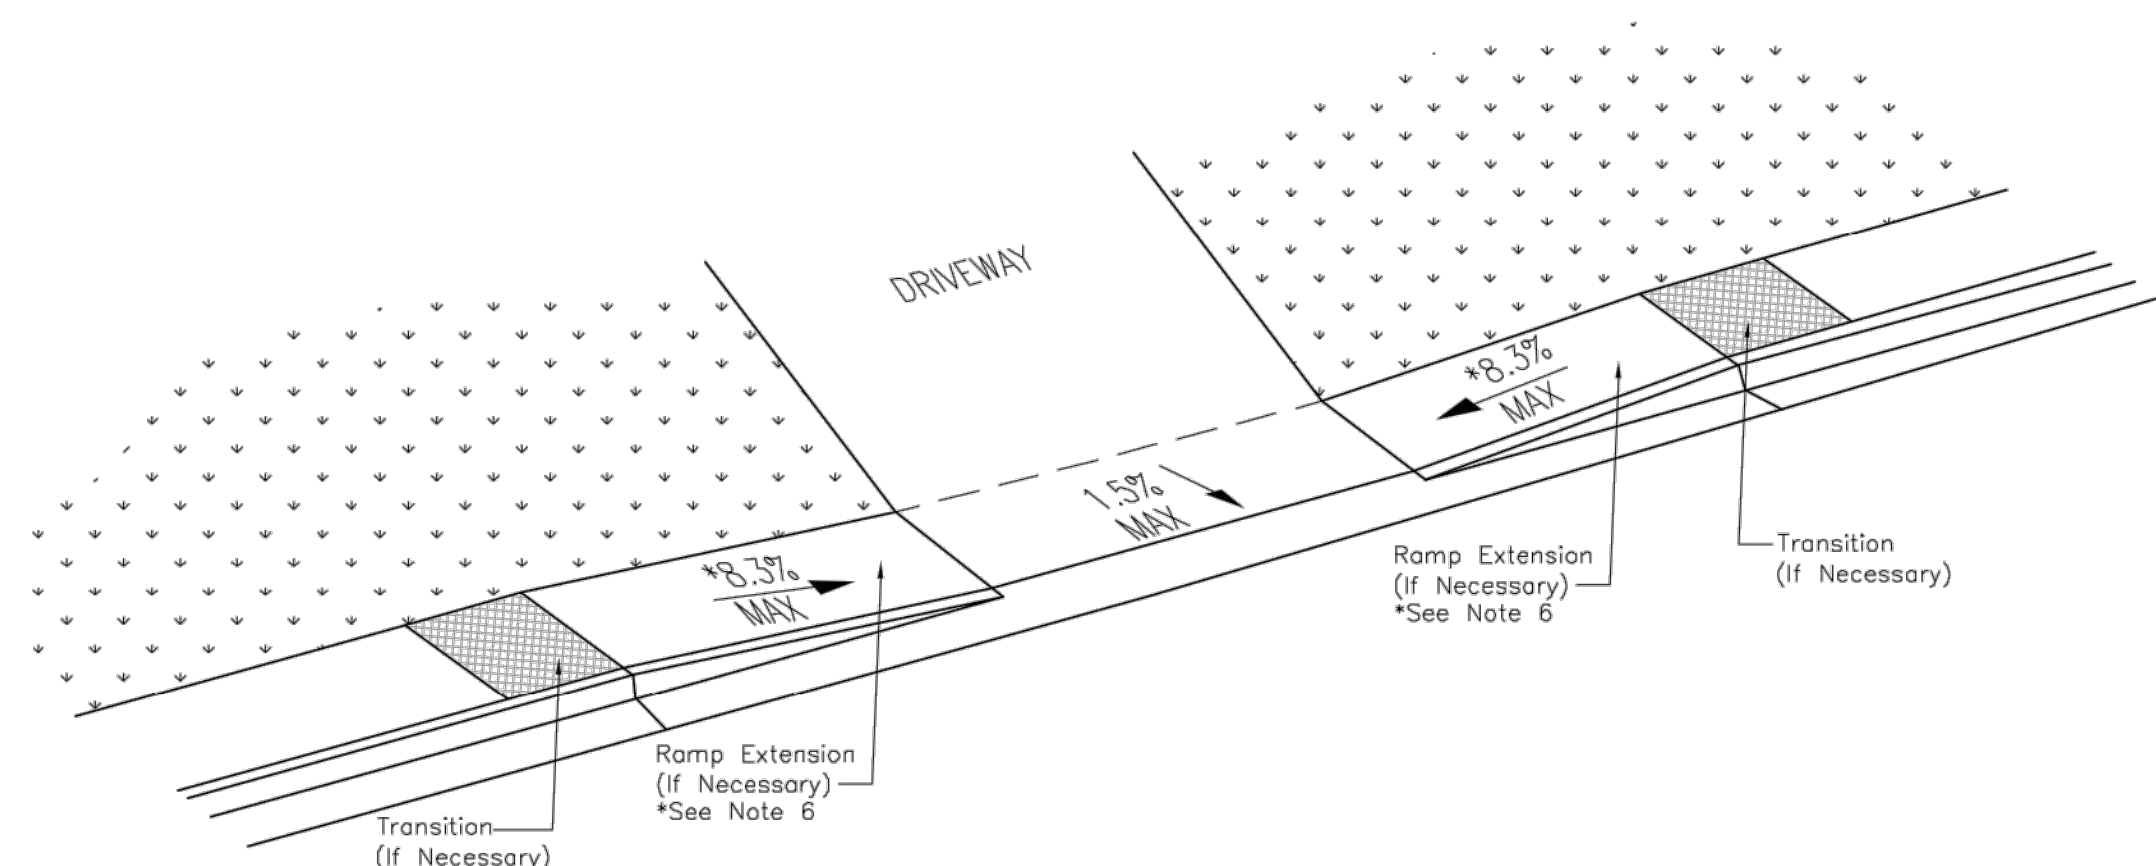

3-D VIEW SIDEWALK/SHARED-USE RAMP
AT DRIVEWAY

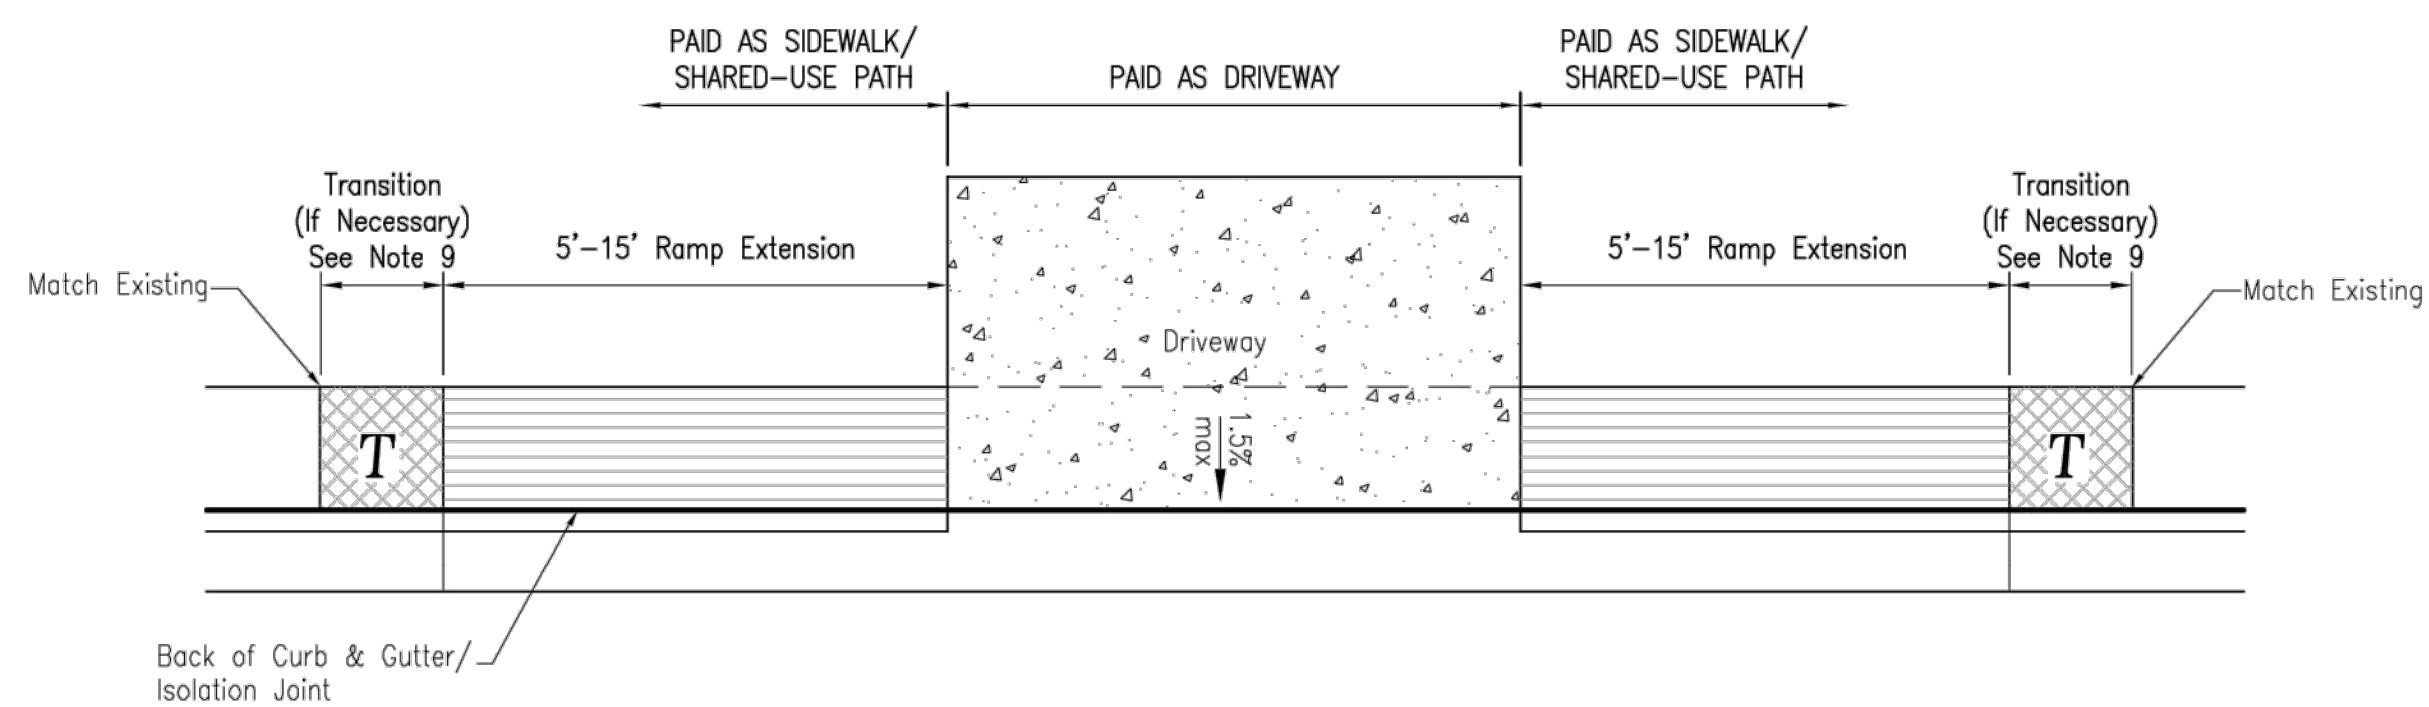


SIDEWALK/SHARED USE RAMP
AT DRIVEWAY WITH ADJOINING CURB

SIDEWALK/SHARED-USE PATH & SIDEWALK/SHARED-USE RAMP NOTES:


1. CURB RAMP OPENING, NOT INCLUDING FLARES, SHALL MATCH EXISTING SIDEWALK WIDTH AND OPENING SHALL BE AT LEAST 48" WIDE.
2. USE 18" LONG #4 EPOXY COATED TIE BARS @ 24" O.C. EMBED TIE BARS 9" IN EACH DIRECTION.
3. ALL RAMPS, SIDEWALKS, SHARED-USE PATHS SUBGRADE MUST BE OF STABLE, COMPACTED EARTH AND SHALL BE OVERLAYED WITH 4" COMPACTED DENSE GRADED AGGREGATE BASE.
4. LONGITUDINAL JOINT SPACING TO MATCH WIDTH OF SIDEWALK.
5. ISOLATION JOINTS SHALL BE PLACED WHERE WALK ABUTS DRIVEWAYS AND SIMILAR STRUCTURES, AND 150' CENTERS MAX.
6. ADA MAXIMUM RAMP SLOPE = 8.33%
ADA MAXIMUM CROSS SLOPE = 2.0%

*ROADWAY EXCEPTION: WHERE EXISTING ROAD PROFILE GRADE DOES NOT ALLOW RAMP TO MEET RAMP SLOPE REQUIREMENT OF 8.33% OR LESS, THE RAMP SHALL BE EXTENDED TO A LENGTH OF 15 FEET TO MATCH EXISTING SIDEWALK. CROSS SLOPE OF RAMP SHALL BE 1.5%, $\pm 0.5\%$.
7. TURNING SPACES SHALL BE 1.5%, $\pm 0.5\%$, SLOPE IN ANY DIRECTION. TURNING SPACES SHALL HAVE A MINIMUM 4'x4' TURNING AREA. TURNING SPACES, WITH A SIDEWALK CURB, SHALL HAVE A 5' TURNING AREA PERPENDICULAR TO THE SIDEWALK CURB.
8. FOR RETROFIT WORK, SLOPES TO BE DETERMINED IN FIELD BY CONTRACTOR AND APPROVED BY CITY INSPECTOR
9. RAMP EXTENSION AREA SHALL NOT BE USED AS TRANSITION TO EXISTING SIDEWALK. ANY TRANSITIONS REQUIRED TO MATCH RAMPS TO EXISTING SIDEWALK SHALL REQUIRE REMOVAL AND REPLACEMENT OF ADDITIONAL SIDEWALK BEYOND THE RAMP AREA. SIDEWALK TRANSITION LENGTH SHALL BE EQUAL TO OR GREATER THAN THE WIDTH OF THE EXISTING SIDEWALK. RAMP EXTENSIONS SHALL BE A CONTINUOUS SLOPE.
10. ALL SIDEWALK AND RAMP CONSTRUCTION SHALL MEET CURRENT PUBLIC RIGHT OF WAY ACCESSIBILITY GUIDELINES (PROWAG).

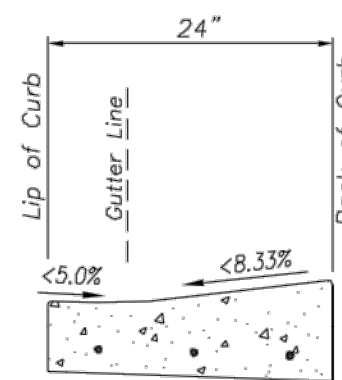

CURB & GUTTER DETAIL AT RAMP

Not to Scale

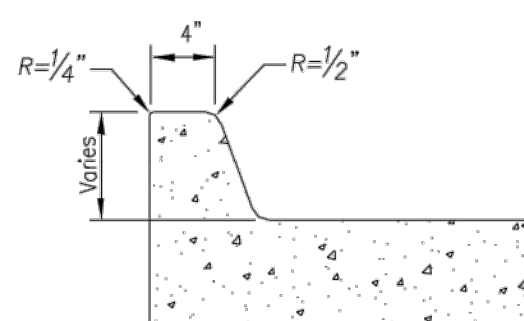


SIDEWALK CURB DETAIL

Not to Scale



LEGEND

	SIDEWALK RAMP
	TURNING SPACE
	DETECTABLE WARNING SURFACE
	TRANSITION

DWG: F:\2020\0001-0500\020-0103\40-Design\AutoCAD\Final Plans\ROBR\Lee Summit Plan Set - (Century and Middle School Drives)\EROSION CONTROL PLANS\T_ERC01_0200103.dwg
DATE: Aug 25, 2021 10:07am
XREFS: T_PTBK_0200103 V_XBOU-2_00103 V_TOPO-2_00103 T_PPATL_0200103 T_PSTRM_0200103
USER: rholler

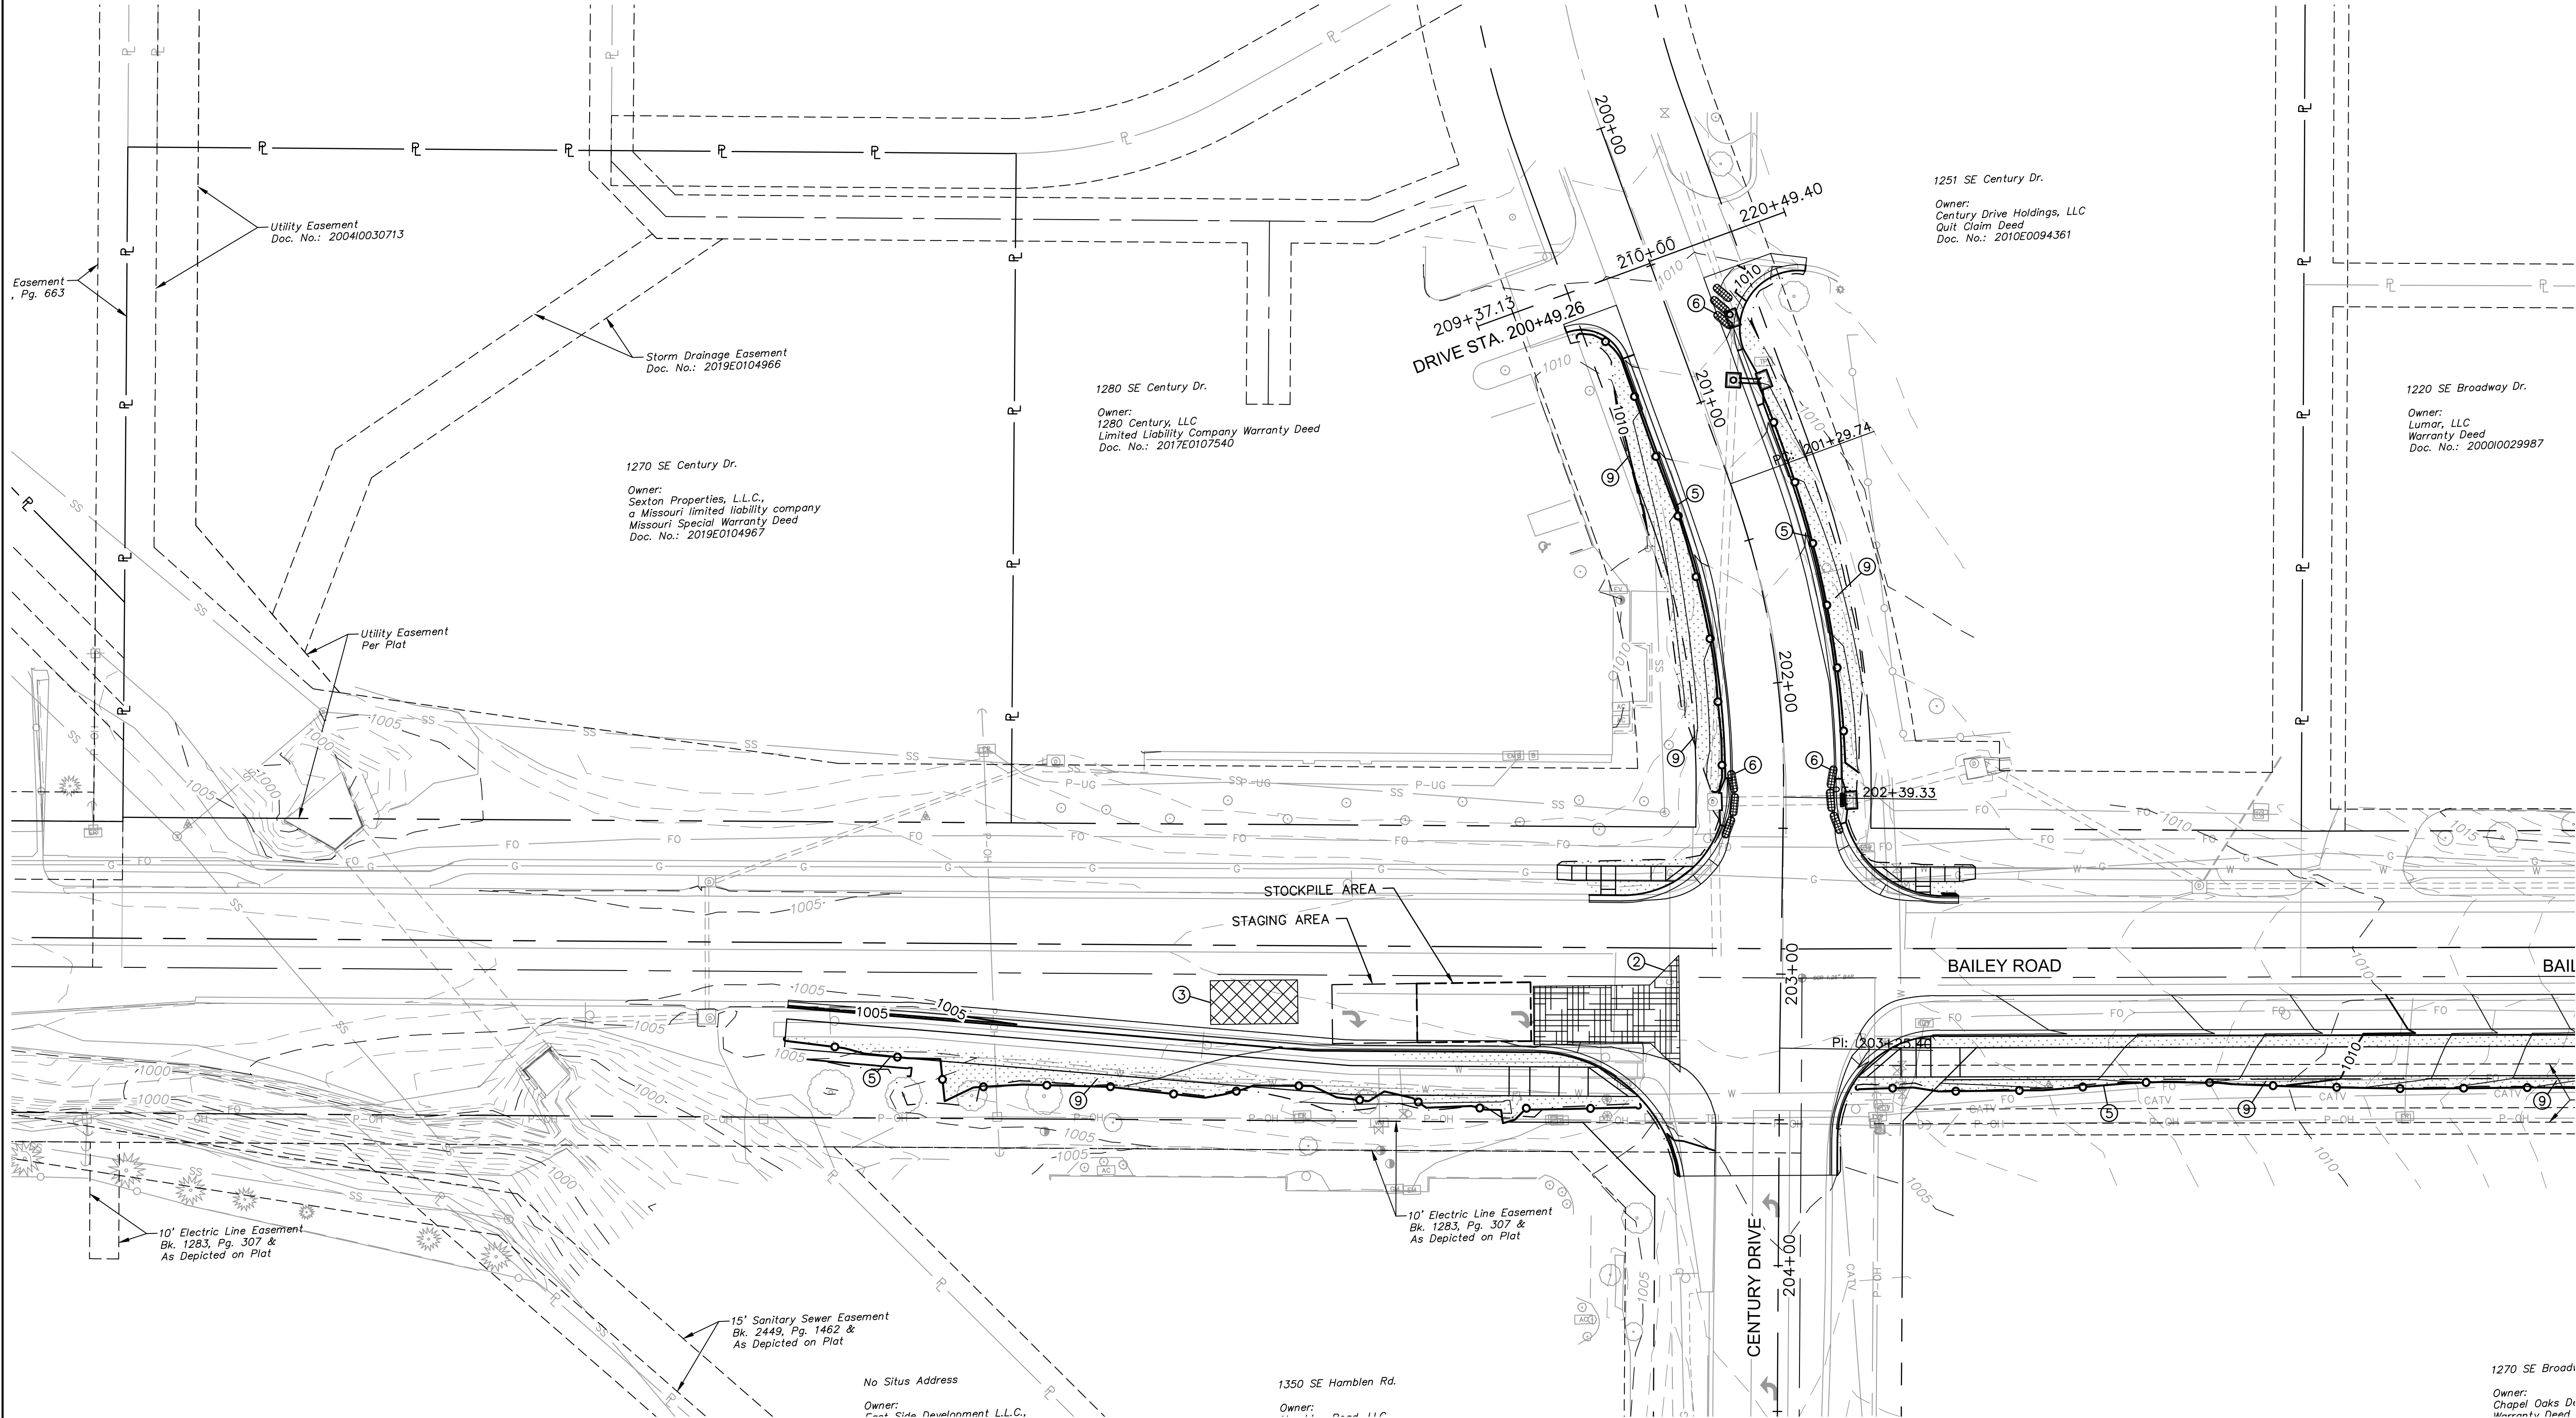

EROSION AND SEDIMENT CONTROL STAGING CHART				
PROJECT STAGE	EROSION CONTROL PLAN BMP REFERENCE NO.	BMP DESCRIPTION	REMOVE AFTER STAGE	NOTES:
I - STORM SEWER INSTALLATION PRIOR TO ROADWAY GRADING	1	STAGING AREA	III	
	2	TEMPORARY CONSTRUCTION ENTRANCE	III	
	3	CONCRETE WASHOUT	III	
	4	TEMP. ROCK DITCH CHECK AND/OR BIO LOGS	IV	INSTALL BEFORE STORM SEWER INSTALLATION
	5	SILT FENCE/OR BIODEGRADABLE LOGS (9")	IV	
	6	CURB INLET PROTECTION	III	PER CURB INLET DETAIL
II - ROADWAY GRADING & SWALE GRADING	7	TEMP. ROCK DITCH CHECK AND/OR BIO LOGS	IV	PER DETAIL SHEET XX
III - PAVING	8	CURB INLET/AREA INLET PROTECTION	IV	GRAVEL FILTER BAGS
IV - STABILIZE SITE	9	SOD	N/A	

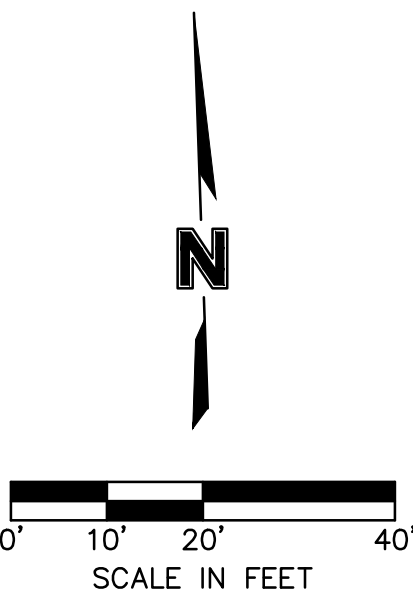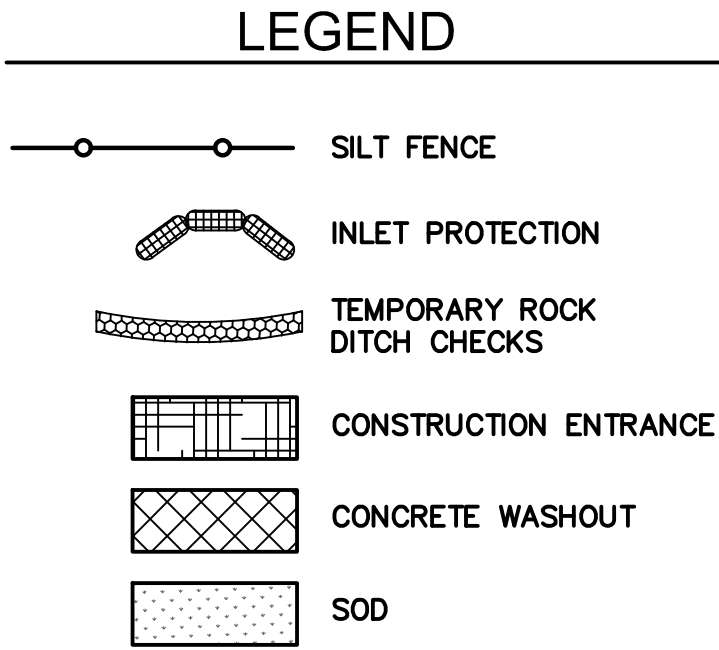

Olsson Engineering - MO State Certificate of Authority #001592
7301 West 133rd Street, Suite 200
Overland Park, KS 66213-4750
TEL 913.381.1170
FAX 913.381.1174
www.olson.com

RYAN B. FLEMING
MO. NO. PE-2002003161

EROSION CONTROL PLAN

LEE'S SUMMIT MIDDLE SCHOOL #4
BAILEY ROAD PUBLIC IMPROVEMENTS

LEE'S SUMMIT, MISSOURI

BY

REVISIONS DESCRIPTION

DATE

REV. NO.


2021

REVISIONS

C.O.A. NO.: 001592
DRAWN BY: MLW
CHECKED BY: RPH
APPROVED BY: RBE
QA/QC BY: RBE
PROJECT NO.: 020-0103
DWG NO.: T_ERC01_0200103
DATE: 2021-02-01

SHEET
53 OF 101

DWG: F:\2020\0001-0500\020-0103\40-Design\AutoCAD\Final Plans\Sheets\ROBR\Lee Summit Plan Set - (Century and Middle School Drives)\EROSION CONTROL PLANS\T_ERC01_0200103.dwg
DATE: Aug 25, 2021 10:07am XREFS: T_PTBK_0200103 V_XBOU-2_00103 T_PATT_0200103 V_TOPO-2_00103 T_PSTRM_0200103 USER: rholler

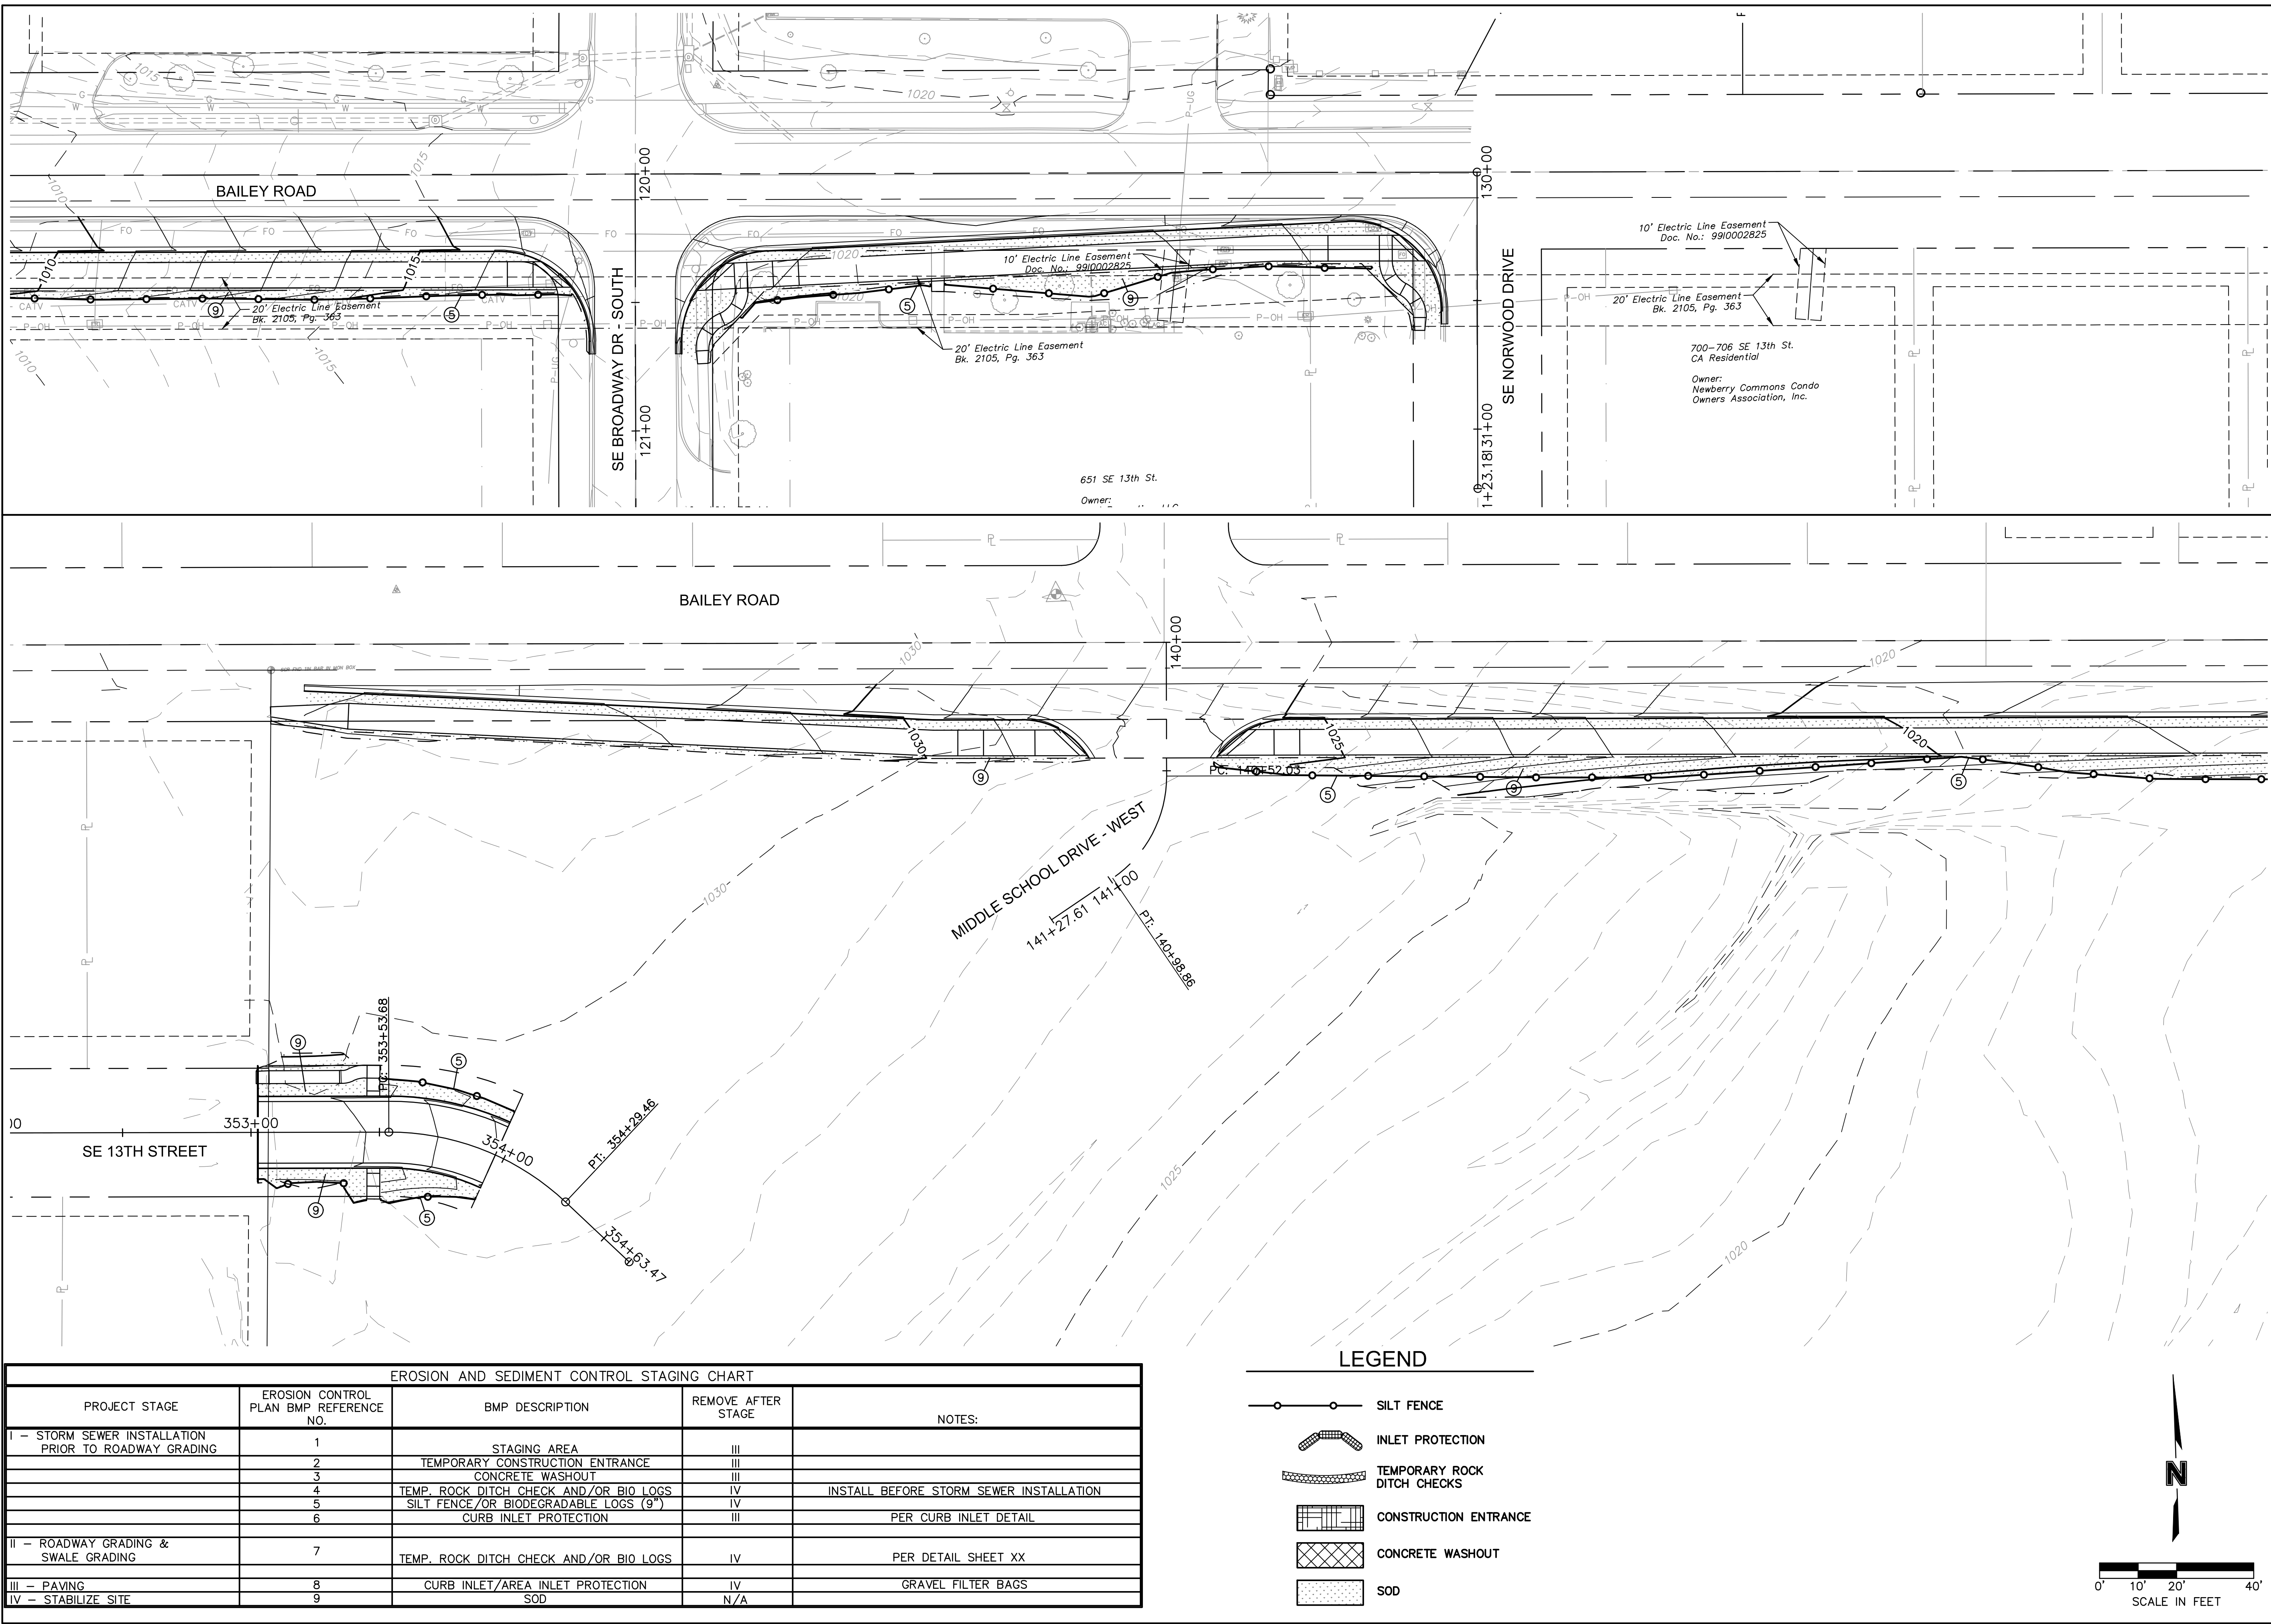

olsson

Olsson Engineering - MO State Certificate of Authority #001592
7301 West 133rd Street, Suite 200
Overland Park, KS 66213-4750
TEL 913.381.1170
FAX 913.381.1174
www.olson.com

STATE OF MISSOURI
RYAN B. FLEMING
PROFESSIONAL ENGINEER
NUMBER
PE-2002003161
8-11-21

RYAN B. FLEMING
MO. NO. PE-2002003161

EROSION CONTROL PLAN

LEE'S SUMMIT MIDDLE SCHOOL #4
BAILEY ROAD PUBLIC IMPROVEMENTS

LEE'S SUMMIT, MISSOURI


2021

REVISIONS

C.O.A. NO.: 001592
DRAWN BY: MLW
CHECKED BY: RPH
APPROVED BY: RBE
QA/QC BY: RBE
PROJECT NO.: 020-0103
DWG NO.: T_ERC01_0200103
DATE: 2021-02-01

SHEET
54 OF 101

DWG: F:\2020\0001-0500\020-0103\40-Design\AutoCAD\Final Plans\Sheets\RDBR\Lee Summit Plan Set - (Century and Middle School Drives)\EROSION CONTROL PLANS\T_ERC01_0200103.dwg
DATE: Aug 25, 2021 10:08am XREFS: T_PBASE_0200103 T_PTBLK_0200103 V_XB01-2_00103 V_XTOP0-2_00103 V_TPO0_00103 T_PPATT_0200103 USER: rhaller

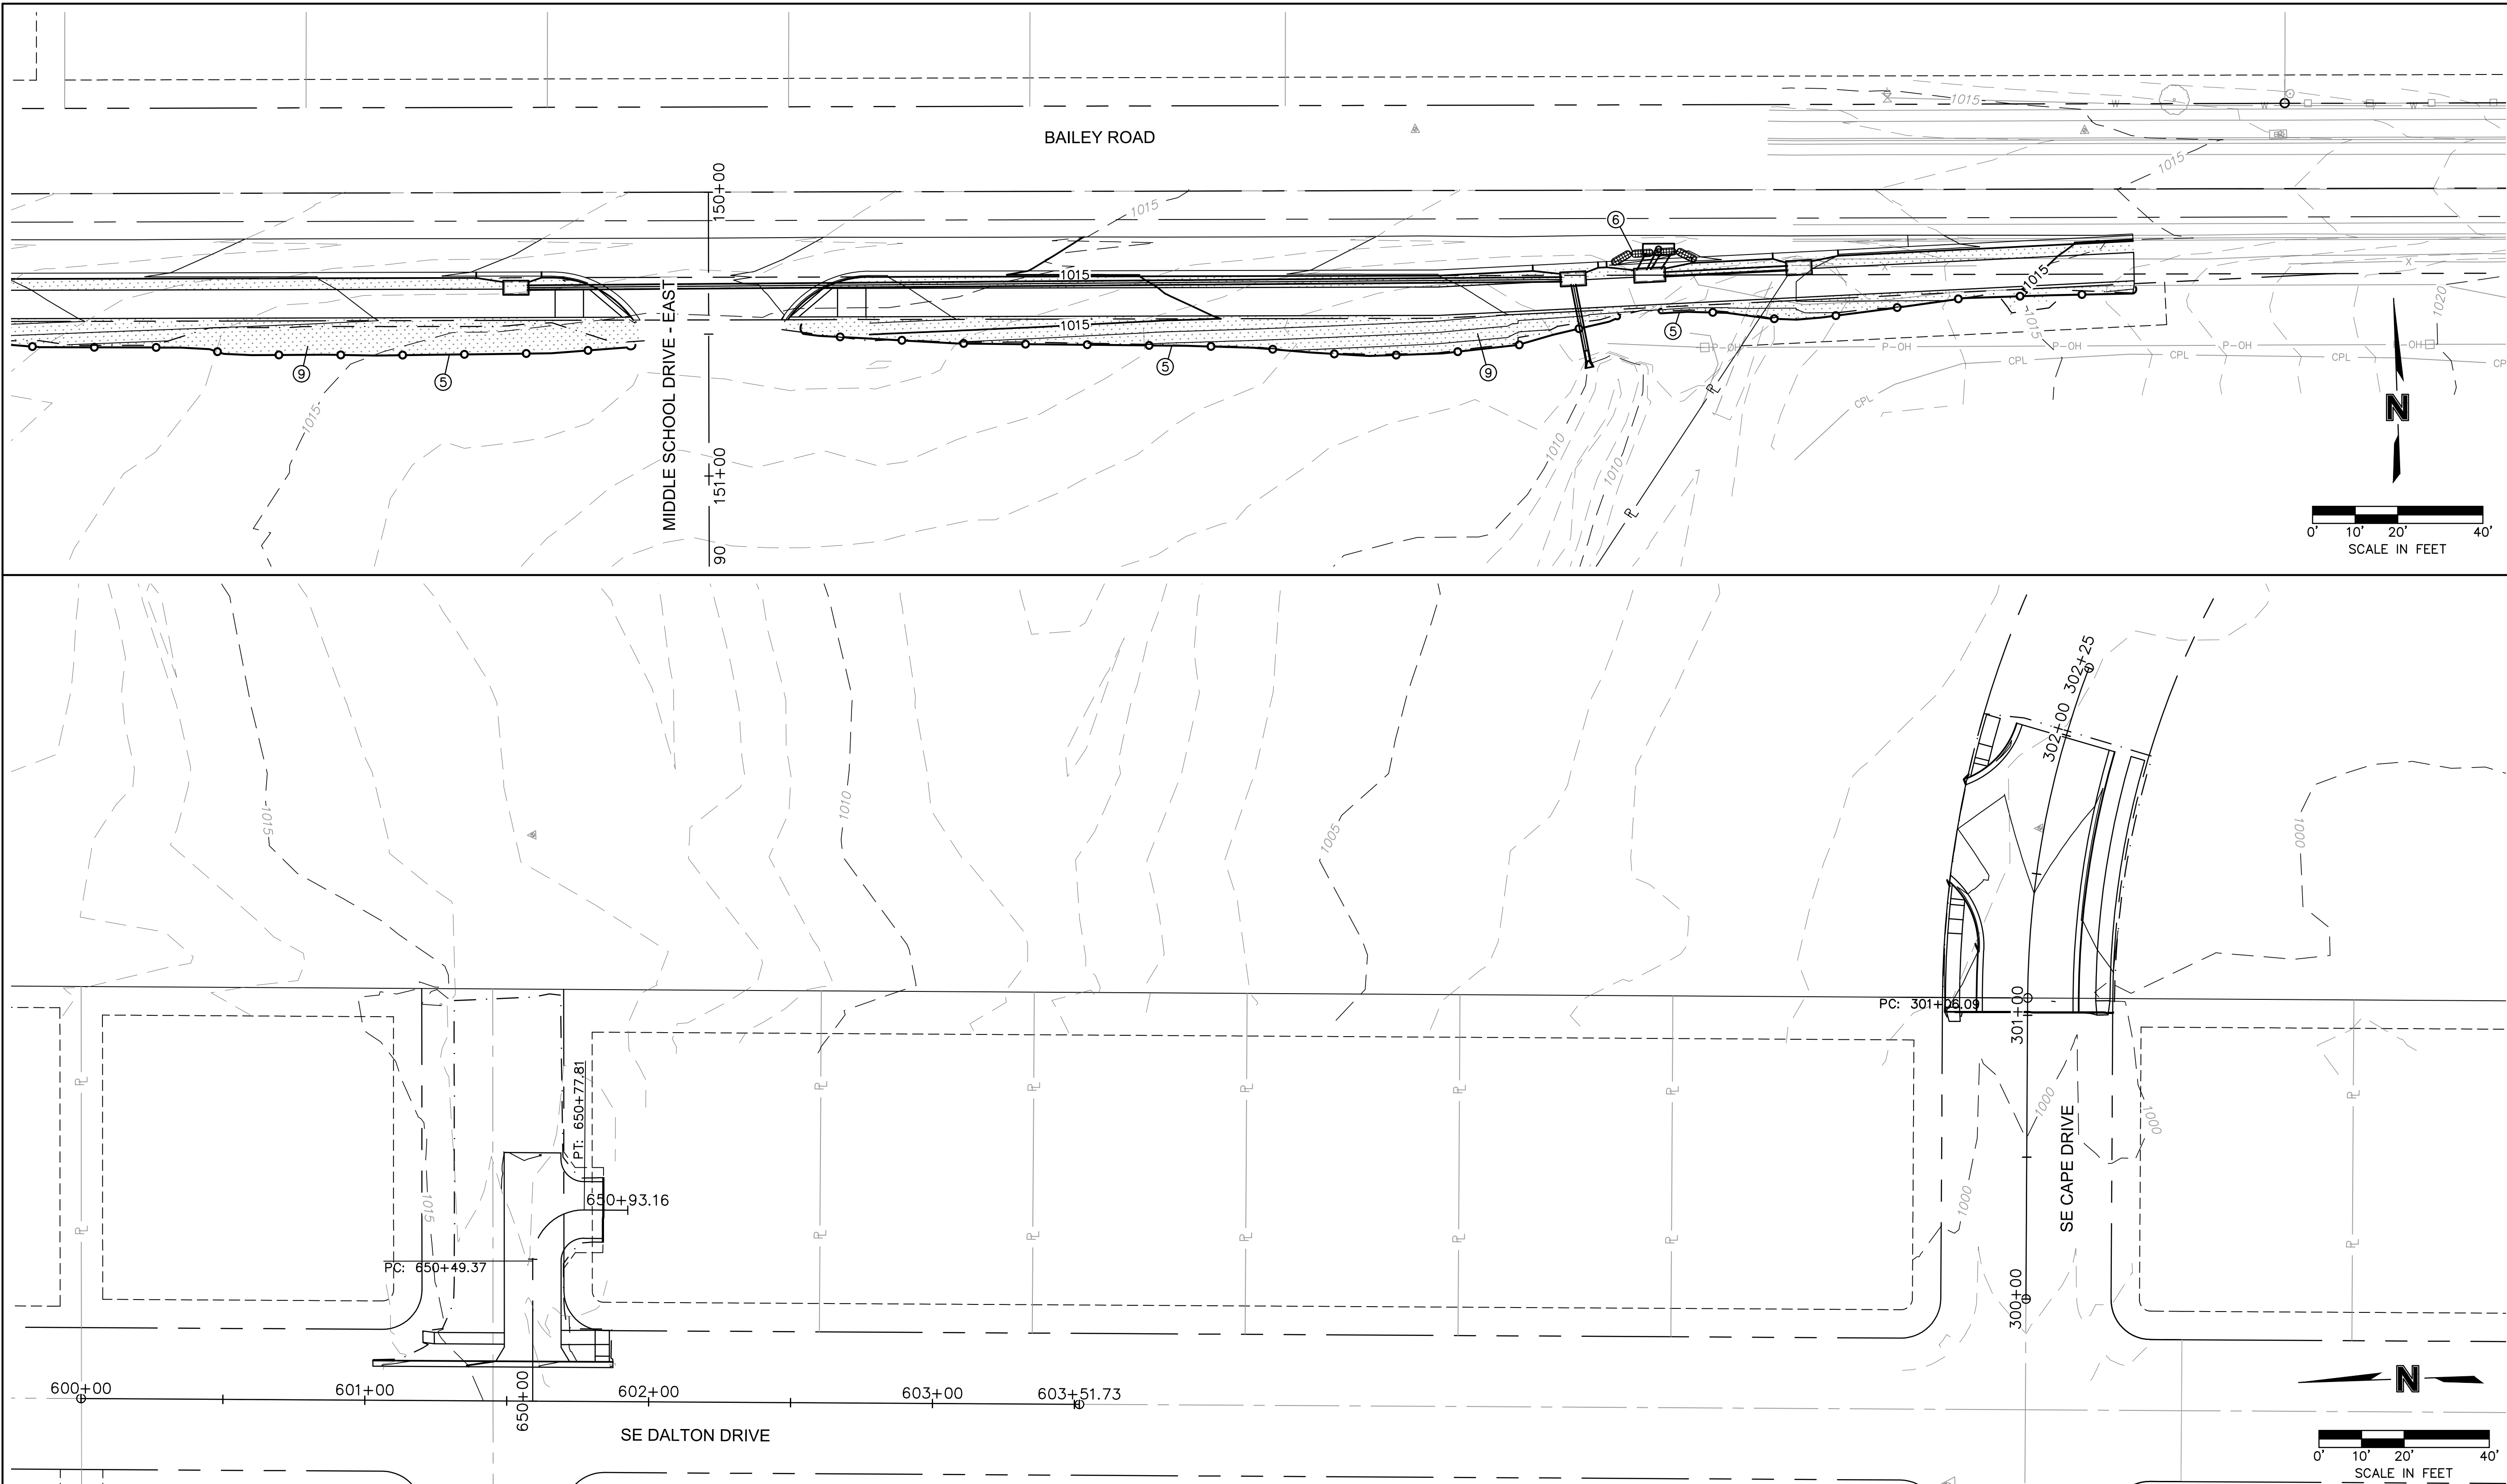


EROSION AND SEDIMENT CONTROL STAGING CHART				
PROJECT STAGE	EROSION CONTROL PLAN BMP REFERENCE NO.	BMP DESCRIPTION	REMOVE AFTER STAGE	NOTES:
I – STORM SEWER INSTALLATION PRIOR TO ROADWAY GRADING	1	STAGING AREA	III	
	2	TEMPORARY CONSTRUCTION ENTRANCE	III	
	3	CONCRETE WASHOUT	III	
	4	TEMP. ROCK DITCH CHECK AND/OR BIO LOGS	IV	INSTALL BEFORE STORM SEWER INSTALLATION
	5	SILT FENCE/OR BIODEGRADABLE LOGS (9")	IV	
	6	CURB INLET PROTECTION	III	PER CURB INLET DETAIL
II – ROADWAY GRADING & SWALE GRADING	7	TEMP. ROCK DITCH CHECK AND/OR BIO LOGS	IV	PER DETAIL SHEET XX
III – PAVING	8	CURB INLET/AREA INLET PROTECTION	IV	GRAVEL FILTER BAGS
IV – STABILIZE SITE	9	SOD	N/A	

LEGEND


	SILT FENCE
	INLET PROTECTION
	TEMPORARY ROCK DITCH CHECKS
	CONSTRUCTION ENTRANCE
	CONCRETE WASHOUT
	SOD

olsson Olsson Engineering - MO State Certificate of Authority #001592 7301 West 133rd Street, Suite 200 TEL 913.381.1170 Overland Park, KS 66213-1750 FAX 913.381.1174 www.olsson.com																													
																													
RYAN B. FLEMING MO. NO. PE-2002003161																													
EROSION CONTROL PLAN LEE'S SUMMIT MIDDLE SCHOOL #4 BAILEY ROAD PUBLIC IMPROVEMENTS LEE'S SUMMIT, MISSOURI	REVISIONS																												
	<table border="1" style="width: 100%; border-collapse: collapse;"> <thead> <tr> <th style="width: 10%;">REV. NO.</th> <th style="width: 10%;">DATE</th> <th style="width: 80%;">REVISIONS DESCRIPTION</th> <th style="width: 10%;">BY</th> </tr> </thead> <tbody> <tr><td> </td><td> </td><td> </td><td> </td></tr> <tr><td> </td><td> </td><td> </td><td> </td></tr> <tr><td> </td><td> </td><td> </td><td> </td></tr> <tr><td> </td><td> </td><td> </td><td> </td></tr> <tr><td> </td><td> </td><td> </td><td> </td></tr> <tr><td> </td><td> </td><td> </td><td> </td></tr> </tbody> </table>	REV. NO.	DATE	REVISIONS DESCRIPTION	BY																								
	REV. NO.	DATE	REVISIONS DESCRIPTION	BY																									
<table border="1" style="width: 100%; border-collapse: collapse;"> <tr> <td style="width: 50%;">LEE'S SUMMIT, MISSOURI</td> <td style="width: 50%; text-align: center;">2021</td> </tr> </table>	LEE'S SUMMIT, MISSOURI	2021																											
LEE'S SUMMIT, MISSOURI	2021																												
<table border="1" style="width: 100%; border-collapse: collapse;"> <tr> <td style="width: 50%;">C.O.A. NO.: 001592</td> <td style="width: 50%;"></td> </tr> <tr> <td>DRAWN BY: MLW</td> <td></td> </tr> <tr> <td>CHECKED BY: RPH</td> <td></td> </tr> <tr> <td>APPROVED BY: RBE</td> <td></td> </tr> <tr> <td>QA/QC BY: RBE</td> <td></td> </tr> <tr> <td>PROJECT NO.: 020-0103</td> <td></td> </tr> <tr> <td>DWG NO.: T ERO01_0200103</td> <td></td> </tr> <tr> <td>DATE: 2021-02-01</td> <td></td> </tr> </table>		C.O.A. NO.: 001592		DRAWN BY: MLW		CHECKED BY: RPH		APPROVED BY: RBE		QA/QC BY: RBE		PROJECT NO.: 020-0103		DWG NO.: T ERO01_0200103		DATE: 2021-02-01													
C.O.A. NO.: 001592																													
DRAWN BY: MLW																													
CHECKED BY: RPH																													
APPROVED BY: RBE																													
QA/QC BY: RBE																													
PROJECT NO.: 020-0103																													
DWG NO.: T ERO01_0200103																													
DATE: 2021-02-01																													
SHEET 55 OF 101																													


This document was created by an application that isn't licensed to use [novaPDF](#).
Purchase a license to generate PDF files without this notice.

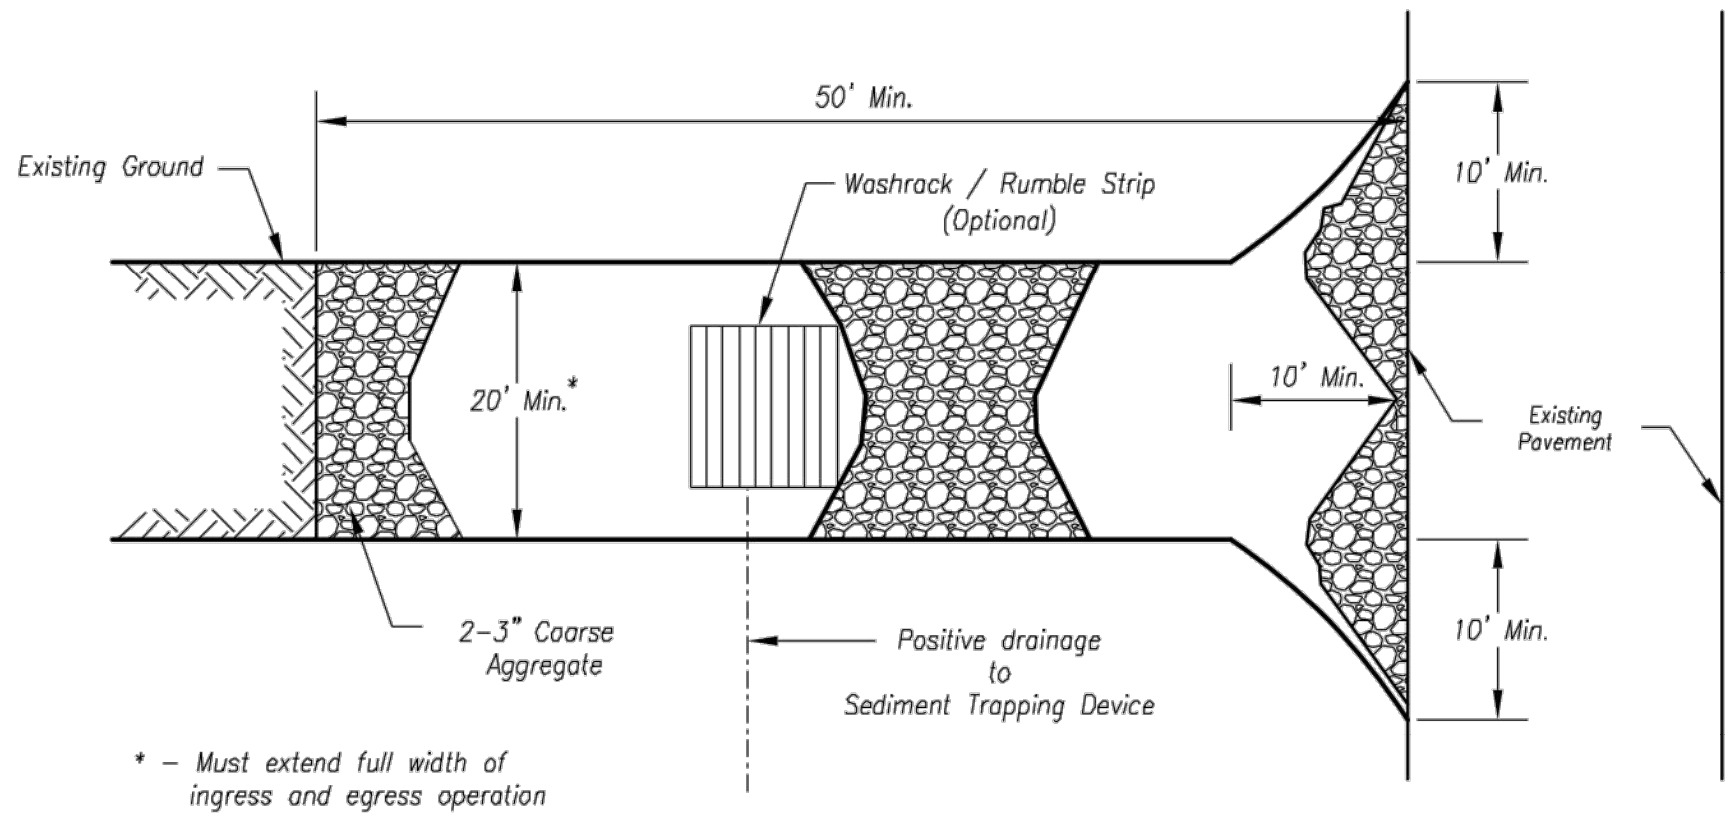

Plan View
Not to Scale

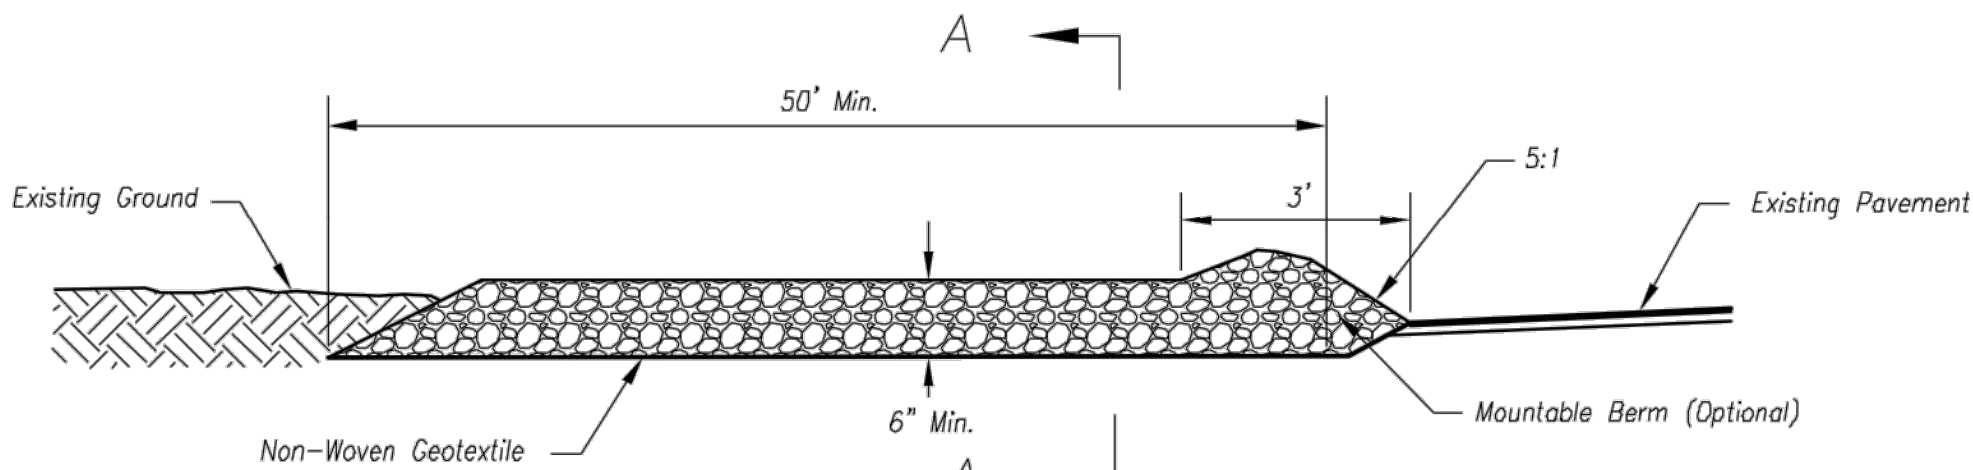

Side Elevation
Not to Scale

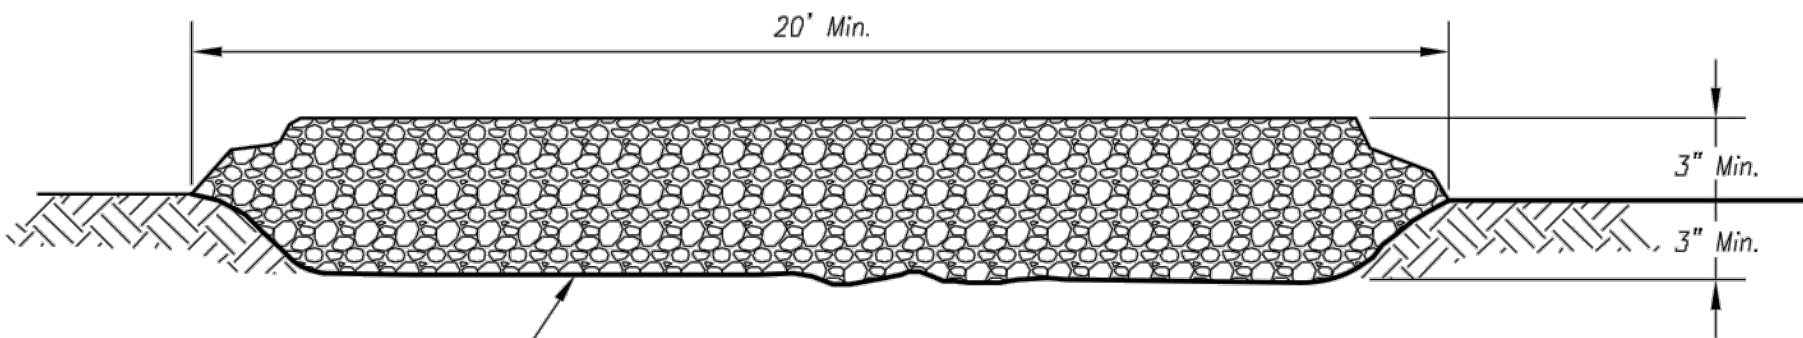

Section A-A
Not to Scale

Notes for Construction Entrance:

1. Avoid locating on steep slopes, at curves on public roads, or downhill of disturbed area.
2. Remove all vegetation and other unsuitable material from the foundation area, grade, and crown for positive drainage.
3. If slope towards the public road exceeds 2%, construct a 6- to 8-inch high ridge with 3H:1V side slopes across the foundation approximately 15 feet from the edge of the public road to divert runoff from it.
4. Install pipe under the entrance if needed to maintain drainage ditches along public roads.
5. Place stone to dimensions and grade as shown on plans. Leave surface sloped for drainage.
6. Divert all surface runoff and drainage from the entrance to a sediment control device.
7. If conditions warrant, place geotextile fabric on the graded foundation to improve stability.

Maintenance for Construction Entrance:

1. Reshape entrance as needed to maintain function and integrity of installation. Top dress with clean aggregate as needed.


CONSTRUCTION ENTRANCE

Notes for Concrete Washout:

1. Concrete washout areas shall be installed prior to any concrete placement on site.
2. Concrete washout area shall include a flat subsurface pit sized relative to the amount of concrete to be placed on site. The slopes leading out of the subsurface pit shall be 3:1. The vehicle tracking pad shall be sloped towards the concrete washout area.
3. Vehicle tracking control is required at the access point to all concrete washout areas.
4. Signs shall be placed at the construction site entrance, washout area and elsewhere as necessary to clearly indicate the location(s) of the concrete washout area(s) to operators of concrete truck and pump rigs.
5. A one-piece impervious liner may be required along the bottom and sides of the subsurface pit in sandy or gravelly soils.

Maintenance for Concrete Washout:

1. Concrete washout materials shall be removed once the materials have filled the washout to approximately 75% full.
2. Concrete washout areas shall be enlarged as necessary to maintain capacity for wasted concrete.
3. Concrete washout water, wasted pieces of concrete and all other debris in the subsurface pit shall be transported from the job site in a water-tight container and disposed of properly.
4. Concrete washout areas shall remain in place until all concrete for the project is placed.
5. When concrete washout areas are removed, excavations shall be filled with suitable compacted backfill and topsoil, any disturbed areas associated with the installation, maintenance, and/or removal of the concrete washout areas shall be stabilized.

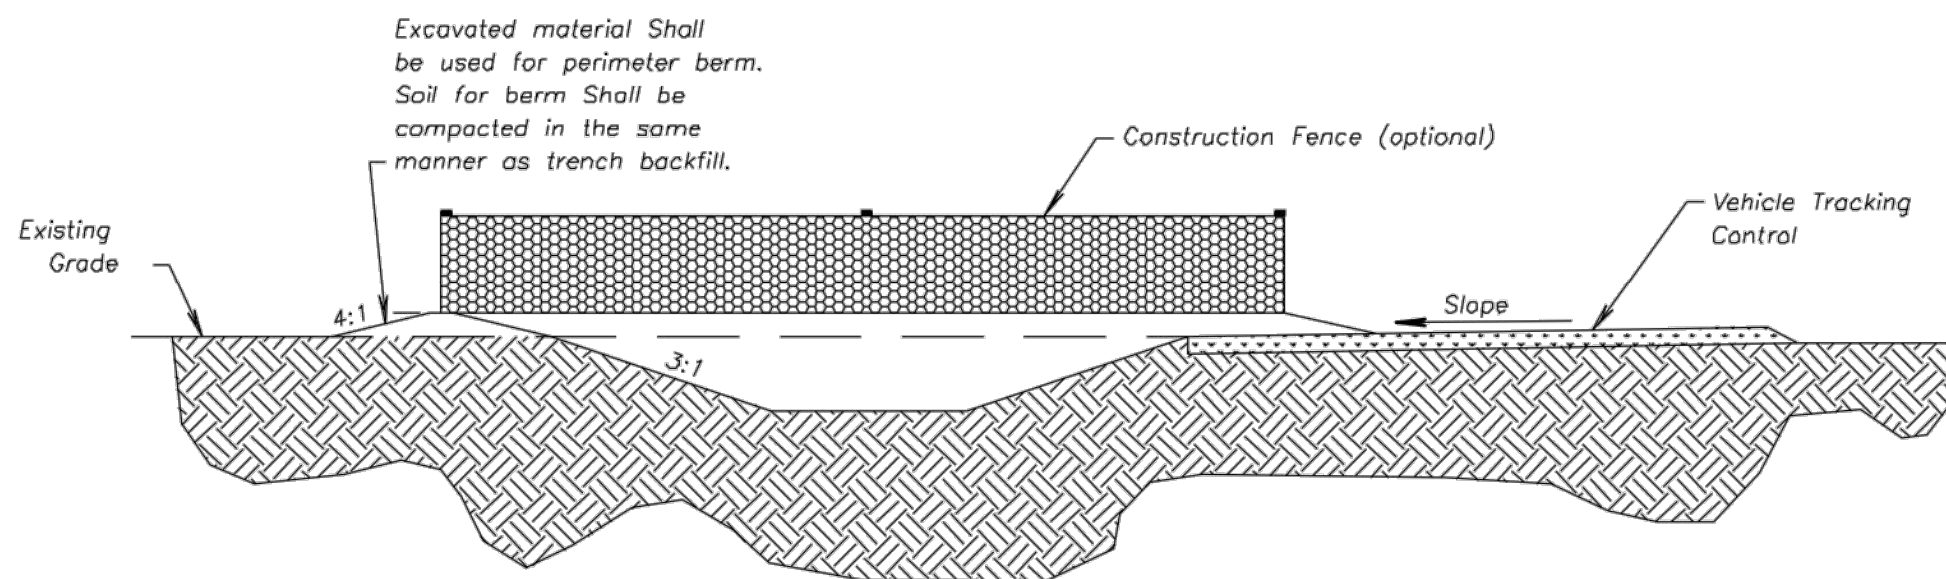


CONCRETE WASHOUT

AMERICAN PUBLIC WORKS ASSOCIATION	
	KANSAS CITY METRO CHAPTER
CONSTRUCTION ENTRANCE AND CONCRETE WASHOUT	STANDARD DRAWING NUMBER ESC-01 ADOPTED: 10/24/2016

Construction Entrance modified from 2015 Overland Park Standard Details for Erosion and Sediment Control; Concrete Washout modified from 2009 City of Great Bend Standard Drawings.

olsson

Olsson Engineering - MO State Certificate of Authority #001592
7301 West 133rd Street, Suite 200 TEL 913.381.1170
Overland Park, KS 66213-4750 FAX 913.381.1174 www.olsson.com

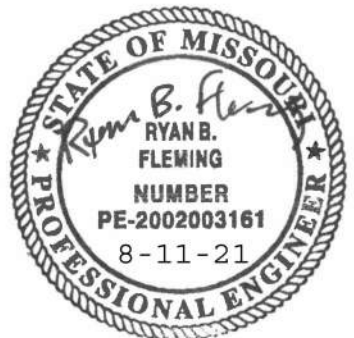

RYAN B. FLEMING
MO. NO. PE-2002003161


REV. NO.	DATE	REVISIONS DESCRIPTION	BY

REVISIONS


EROSION CONTROL DETAILS	LEE'S SUMMIT MIDDLE SCHOOL #4 BAILEY ROAD PUBLIC IMPROVEMENTS	2021
LEE'S SUMMIT, MISSOURI		

C.O.A. NO.: 001592
DRAWN BY: MLW
CHECKED BY: RPH
APPROVED BY: RBE
QA/QC BY: RBE
PROJECT NO.: 020-0103
DWG NO.: T_ERCDTL01_0203004
DATE: 2021-02-01

This document was created by an application that isn't licensed to use [novaPDF](#). Purchase a license to generate PDF files without this notice.

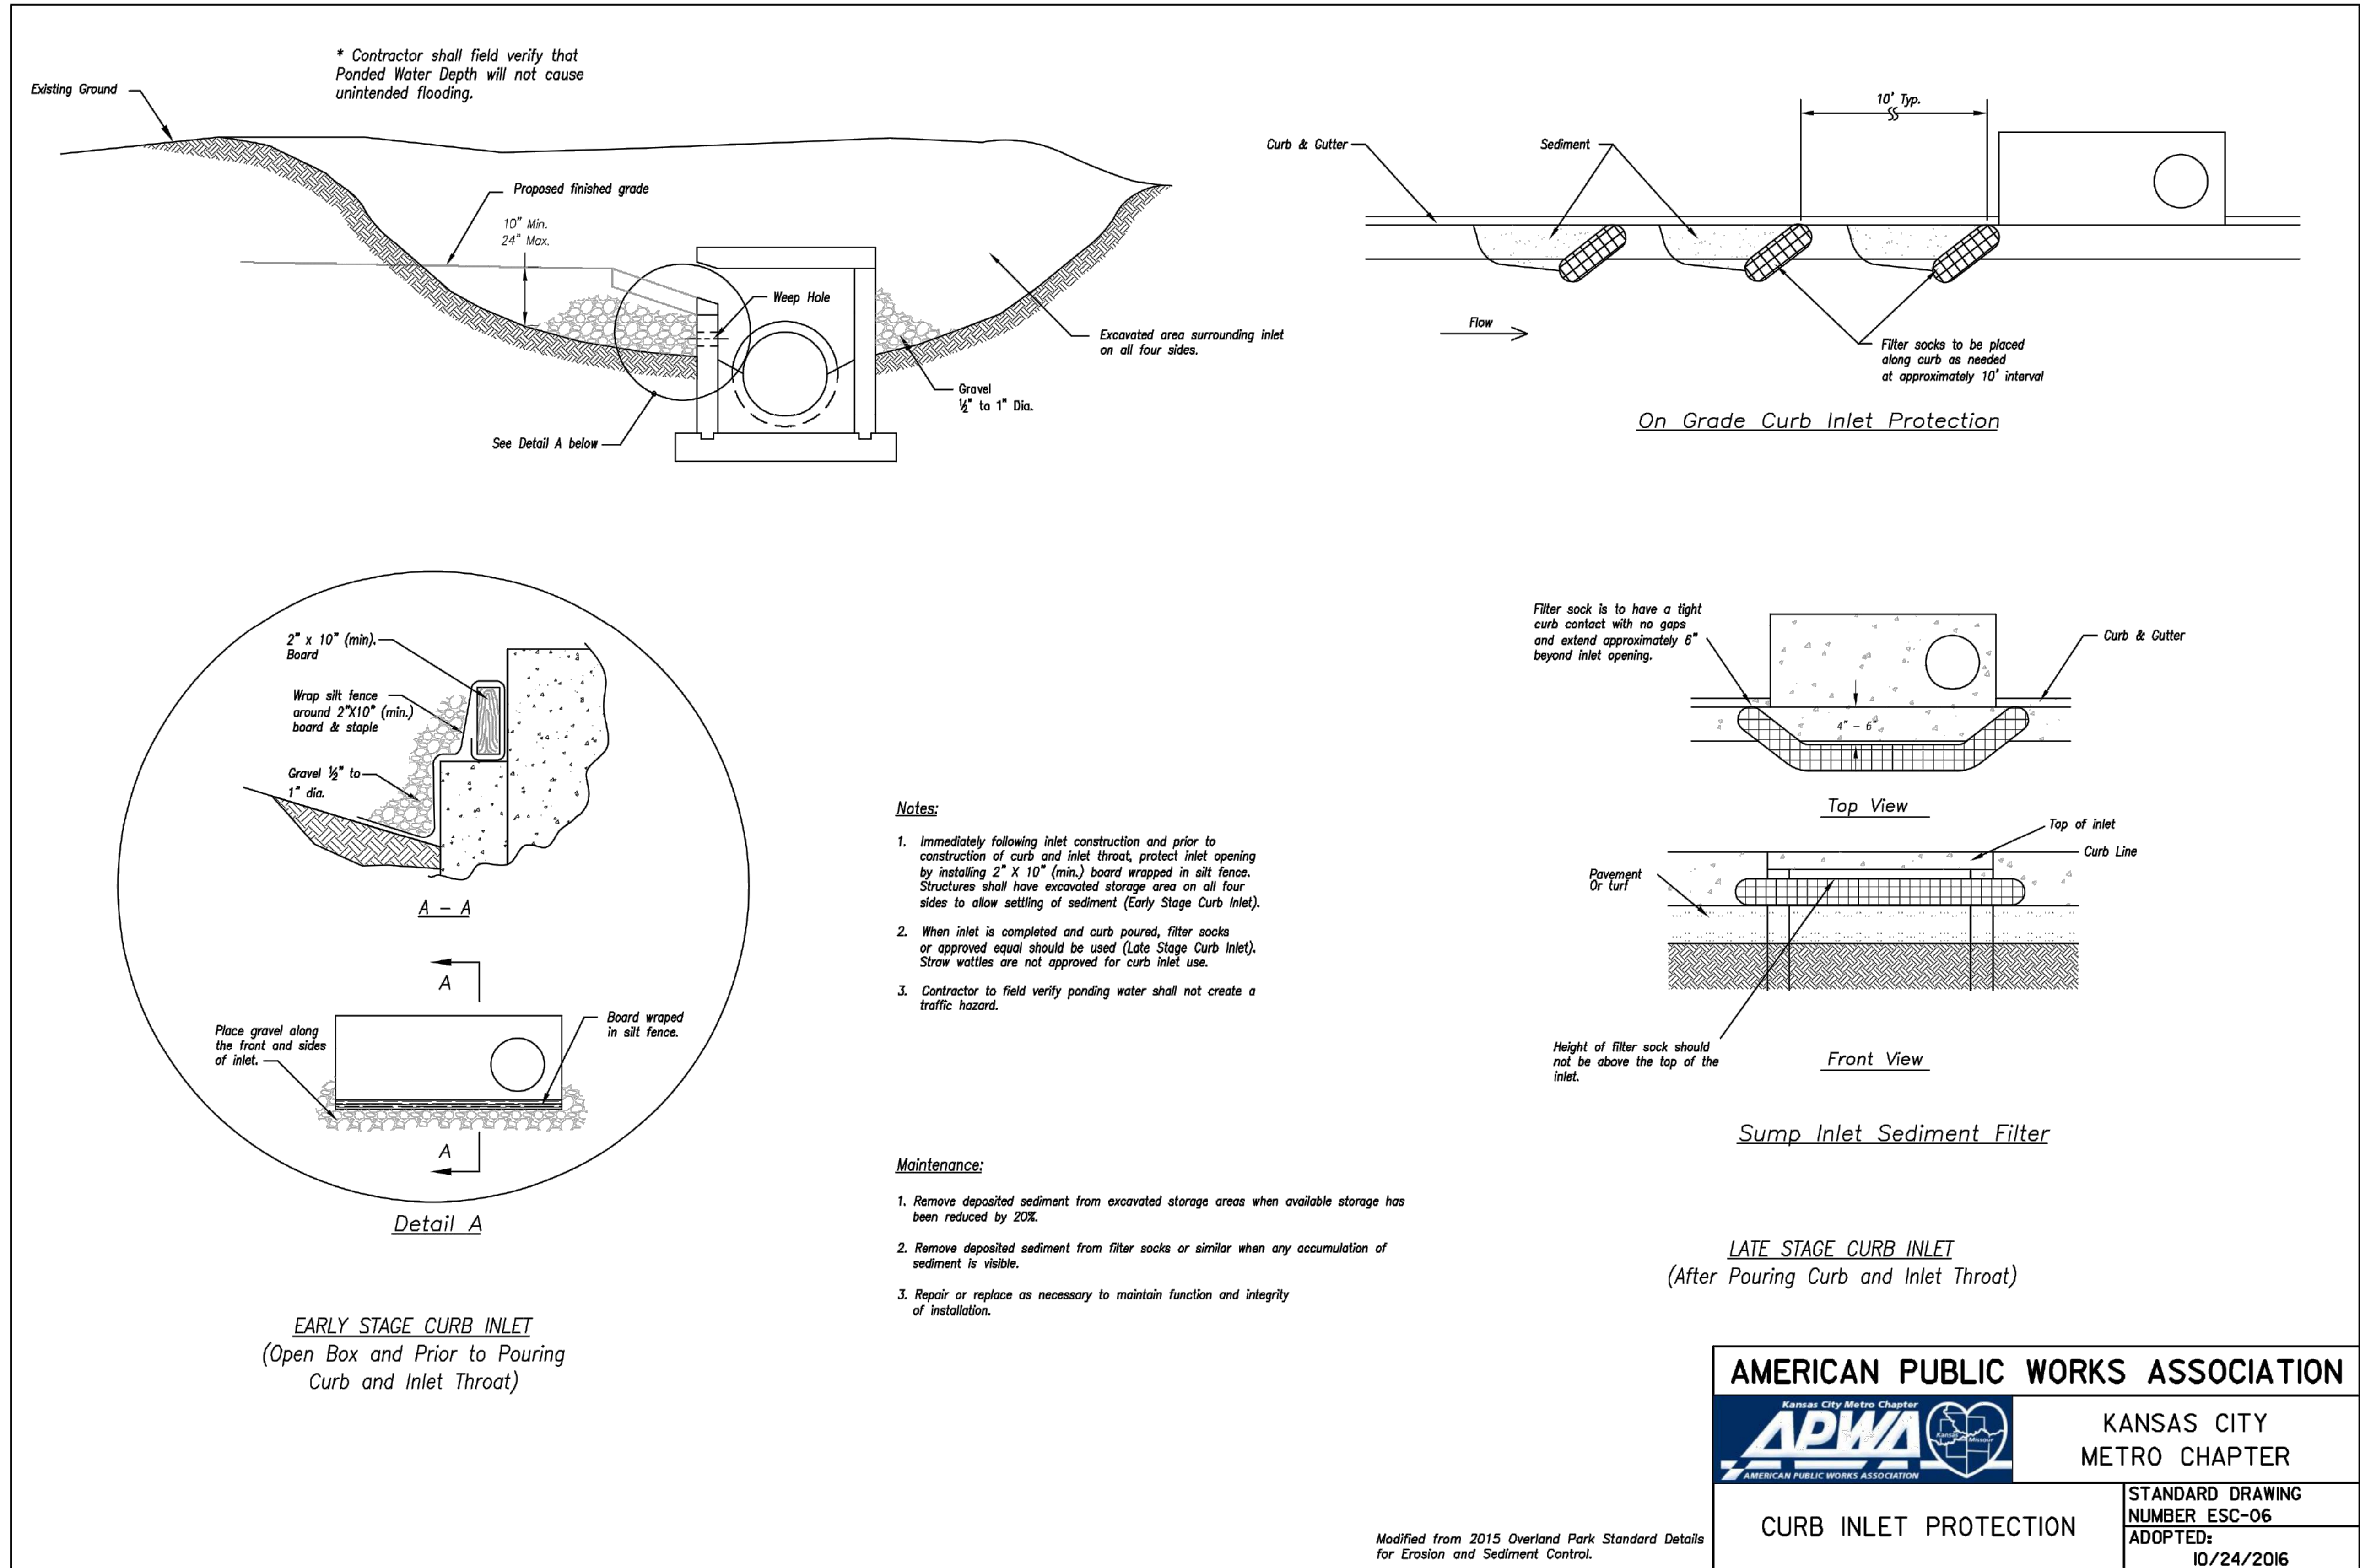


This document was created by an application that isn't licensed to use [novaPDF](#).
Purchase a license to generate PDF files without this notice.

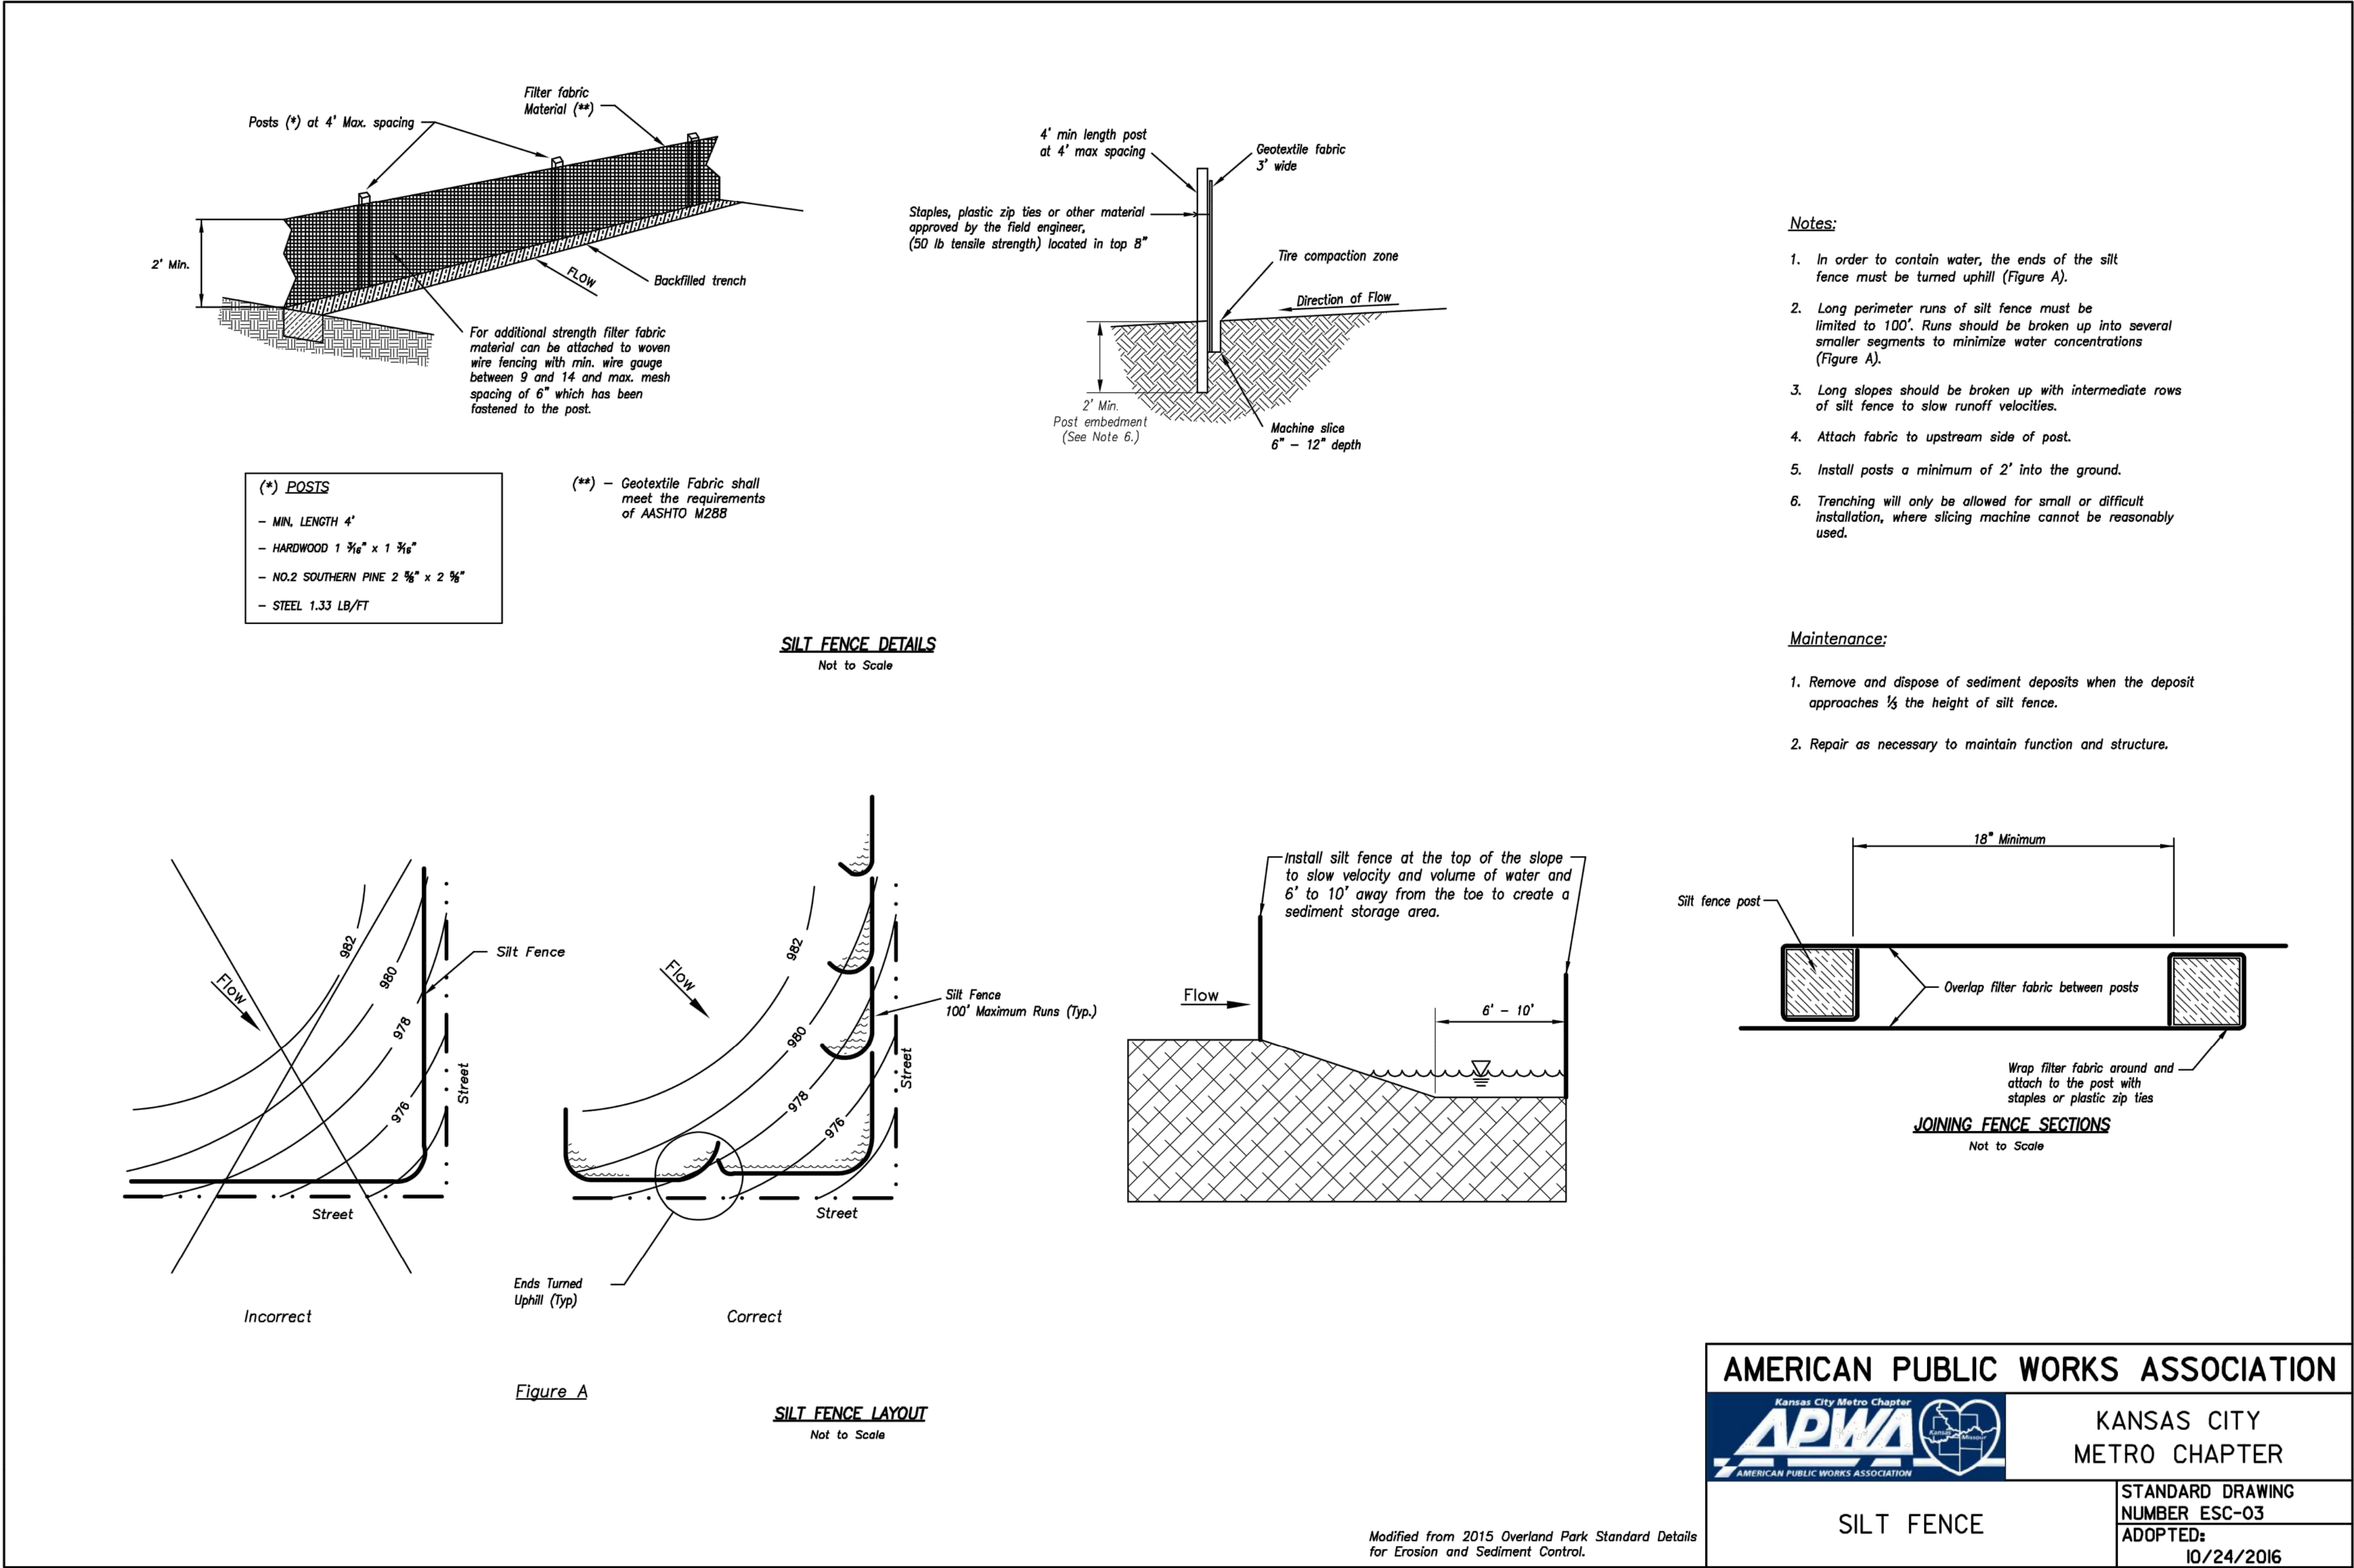

olsson

Olsson Engineering - MO State Certificate of Authority #001592
7301 West 133rd Street, Suite 200 TEL 913.381.1170
Overland Park, KS 66213-4750 FAX 913.381.1174 www.olson.com

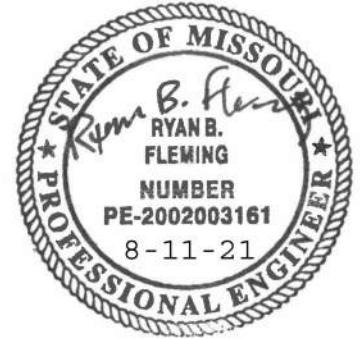

RYAN B. FLEMING
MO. NO. PE-2002003161


REV. NO.	DATE	REVISIONS DESCRIPTION	BY

REVISIONS

EROSION CONTROL DETAILS	LEE'S SUMMIT MIDDLE SCHOOL #4 BAILEY ROAD PUBLIC IMPROVEMENTS	2021
-------------------------	--	------

C.O.A. NO.: 001592
DRAWN BY: MLW
CHECKED BY: RPH
APPROVED BY: RBE
QA/QC BY: RBE
PROJECT NO.: 020-0103
DWG NO.: T_ERCDTL01_0203004
DATE: 2021-02-01

REQUIRED CONCRETE BEARING AREA (SQUARE FEET - SF)					
NOM. DIA. (INCHES)	180 TEE, PLUG	90 BEND	45 BEND	22.5 BEND	11.25 BEND
6	4.7	6.7	4.0	4.0	4.0
8	8.4	11.8	6.4	4.0	4.0
10	13.1	18.5	10.0	5.1	4.0
12	18.8	26.7	14.4	7.4	4.0
14	25.7	36.3	19.6	10.0	5.0
16	33.5	47.4	25.8	13.1	6.6
18	42.4	REST. JT.	32.5	16.5	8.3
20	REST. JT.	REST. JT.	40.1	20.4	10.3
24	REST. JT.	REST. JT.	REST. JT.	29.4	14.8

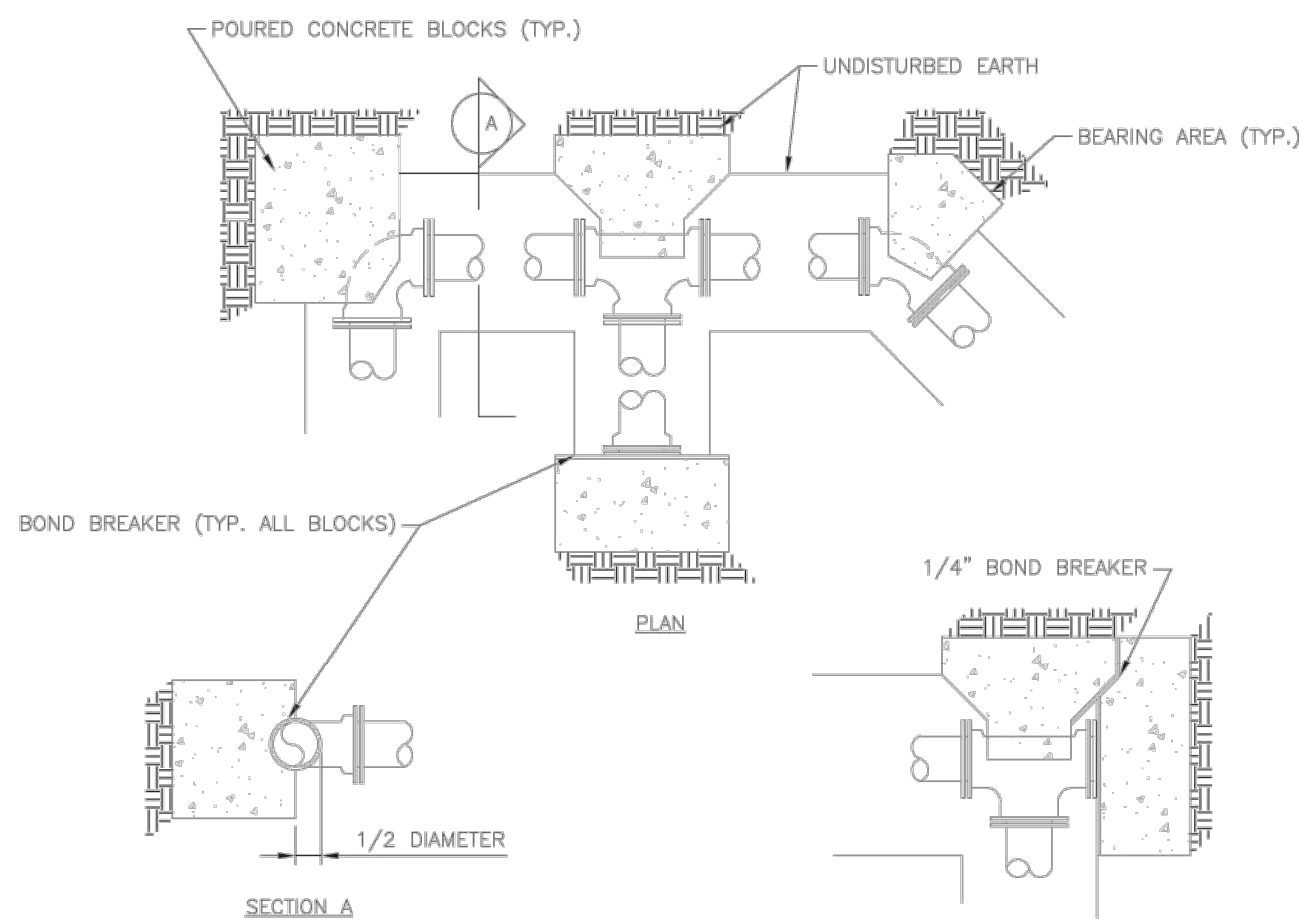


NOTES:

1. ALL BENDS WITHOUT RESTRAINED JOINTS SHALL HAVE CONCRETE THRUST BLOCKS INSTALLED FOR RESTRAINT.
2. GALL LUGS MAY BE USED ONLY IN CONJUNCTION WITH CONCRETE THRUST BLOCKING.
3. BEARING AREA MUST BE AGAINST UNDISTURBED SOIL.
4. DO NOT COVER JOINTS OR BOLTS (WHERE APPLICABLE) WITH CONCRETE.

	LEE'S SUMMIT MISSOURI PUBLIC WORKS ENGINEERING DIVISION 220 SE GREEN STREET LEE'S SUMMIT, MO 64063	Date: 01/2016 Drawn By: JN Checked By: DL
	HORIZONTAL THRUST BLOCK	WAT-1


REQUIRED CONCRETE VOLUME (CUBIC FEET - CF)					
NOM. DIA. (INCHES)	180 TEE, PLUG	90 BEND	45 BEND	22.5 BEND	11.25 BEND
6	50.5	71.4	38.6	19.7	9.9
8	89.8	126.9	68.7	35.0	17.6
10	140.2	198.3	107.3	54.7	27.5
12	REST. JT.	REST. JT.	154.6	79.8	40.0
14	REST. JT.	REST. JT.	210.4	107.3	53.9
16	REST. JT.	REST. JT.	REST. JT.	140.1	70.4
18	REST. JT.	REST. JT.	REST. JT.	177.3	89.0
20	REST. JT.	REST. JT.	REST. JT.	REST. JT.	119.1
24	REST. JT.	REST. JT.	REST. JT.	REST. JT.	158.4

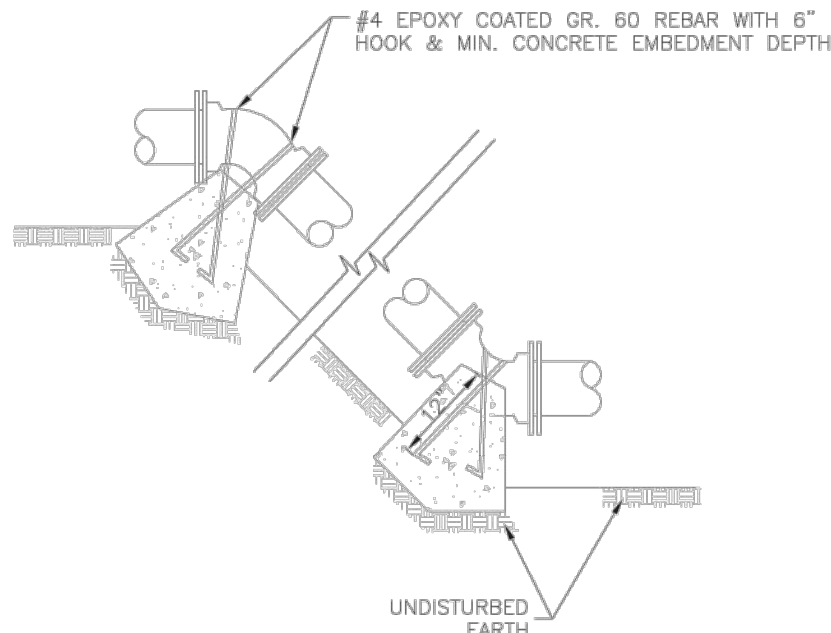

NOTES:

1. ALL BENDS WITHOUT RESTRAINED JOINTS SHALL HAVE CONCRETE THRUST BLOCKS INSTALLED FOR RESTRAINT.
2. MEGA LUGS MAY BE USED ONLY IN CONJUNCTION WITH CONCRETE THRUST BLOCKING.
3. BEARING MUST BE AGAINST UNDISTURBED SOIL.
4. DO NOT COVER JOINTS OR BOLTS (WHERE APPLICABLE) WITH CONCRETE.


	LEE'S SUMMIT MISSOURI PUBLIC WORKS ENGINEERING DIVISION 220 SE GREEN STREET LEE'S SUMMIT, MO 64063		Date: WAT-2 Drawn By: JN Checked By: DL
	VERTICAL THRUST BLOCK		WAT-2
	Empty space for drawing content		

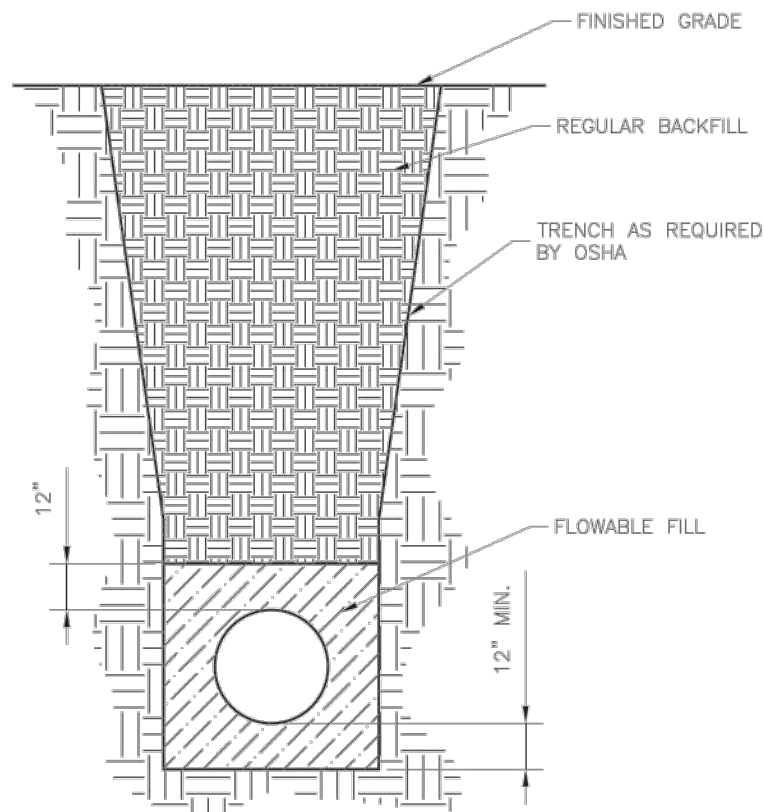

NOTES:

1. FLOWABLE FILL SHALL MEET THE REQUIREMENTS OF THE CITY OF LEE'S SUMMIT DESIGN AND CONSTRUCTION MANUAL.
2. REGULAR BACKFILL ABOVE THE TRENCH CHECK SHALL BE FREE OF DEBRIS, ORGANIC MATTER AND STONES > 6" IN ANY DIMENSION.
3. TOP OF FLOWABLE BACKFILL SHALL EXTEND 12" ABOVE THE TOP OF THE PIPE.
4. LENGTH OF TRENCH CHECK SHALL BE A MINIMUM OF 12".


	LEE'S SUMMIT MISSOURI PUBLIC WORKS ENGINEERING DIVISION 2201 SE GREEN STREET LEE'S SUMMIT, MO 64063	Date: 01/2016 Drawn By: JN Checked By: DL
	WATER TRENCH CHECK DETAIL	WAT-6

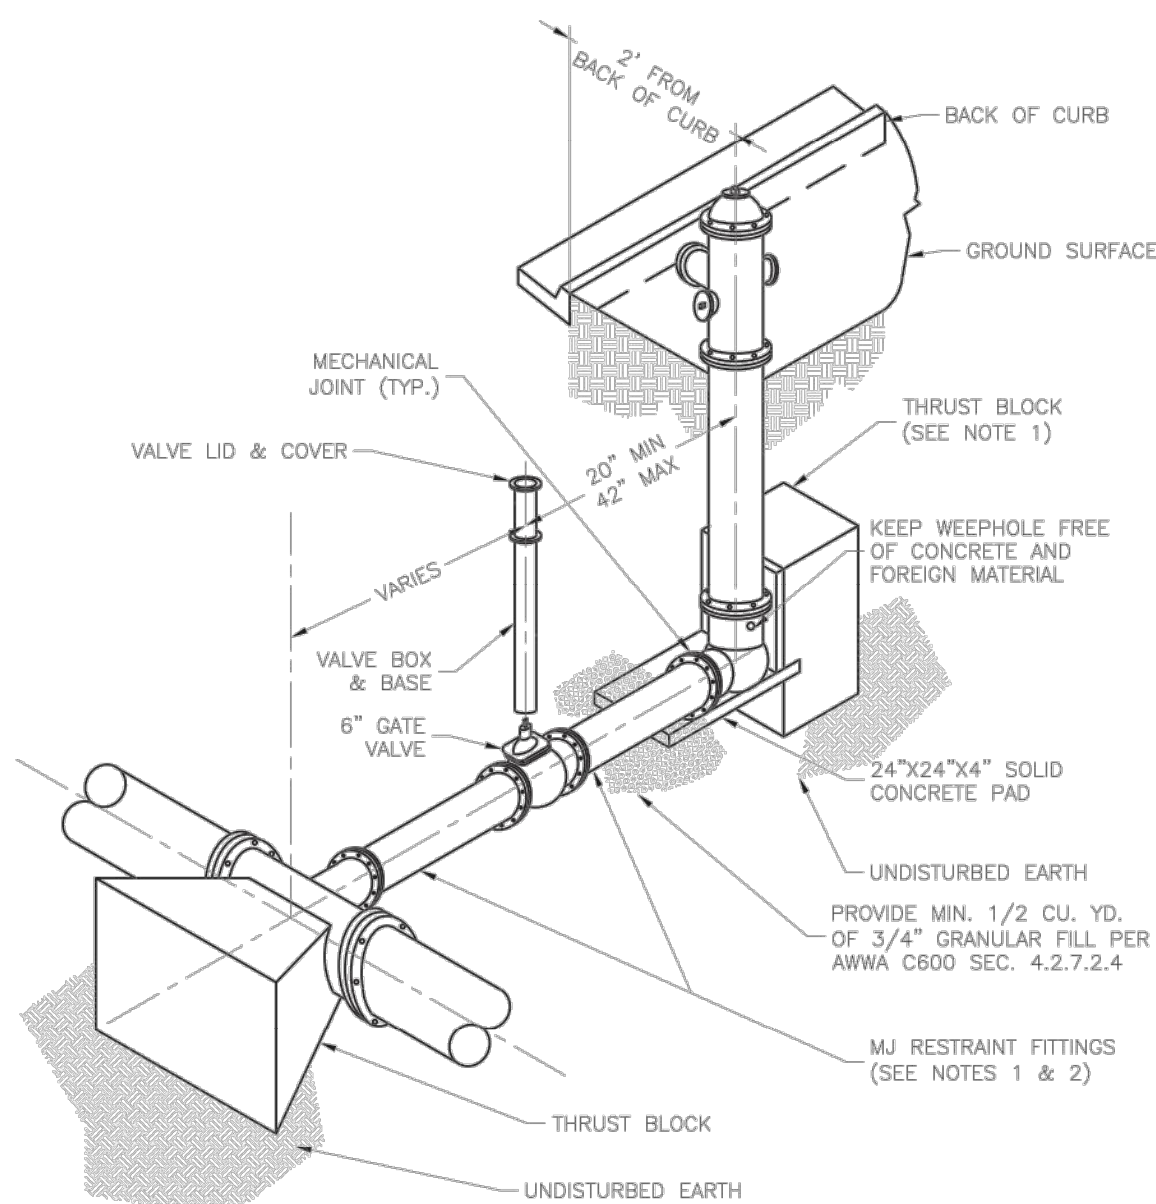

NOTES:

1. WHEN RETAINER GLANDS ARE USED IN LIEU OF MECHANICAL JOINT (MJ) RESTRAINT FITTINGS, HORIZONTAL THRUST BOLTS ARE REQUIRED.
2. GATE VALVE MAY BE BOLTED DIRECTLY TO MJ RESTRAINT TEE.
3. SEE APPLICABLE PRODUCTS LIST FOR WATER TIGHT FITTINGS FOR HYDRANT, VALVES, VALVE BOX LID, AND COVER.
4. BOTTOM OF HYDRANT FLANGE SHALL BE 2" TO 6" ABOVE FINISHED GRADE.
5. FOR STREETS WITHOUT CURBS FIRE HYDRANT SHALL BE PLACED WITHIN 1 FOOT OF THE R/W LINE, BUT NOT MORE THAN 10' FROM EDGE OF PAVEMENT. FIRE HYDRANT SHALL NOT BE PLACED IN BOTTOM OF DITCH.
6. HYDRANT SHALL BE ROTATED AS DIRECTED BY INSPECTOR.

	LEE'S SUMMIT MISSOURI PUBLIC WORKS ENGINEERING DIVISION 220 SE GREEN STREET LEE'S SUMMIT, MO 64063		Date: 01/2016 Drawn By: JN Checked By: DL
	HYDRANT - STRAIGHT SET		WAT-7

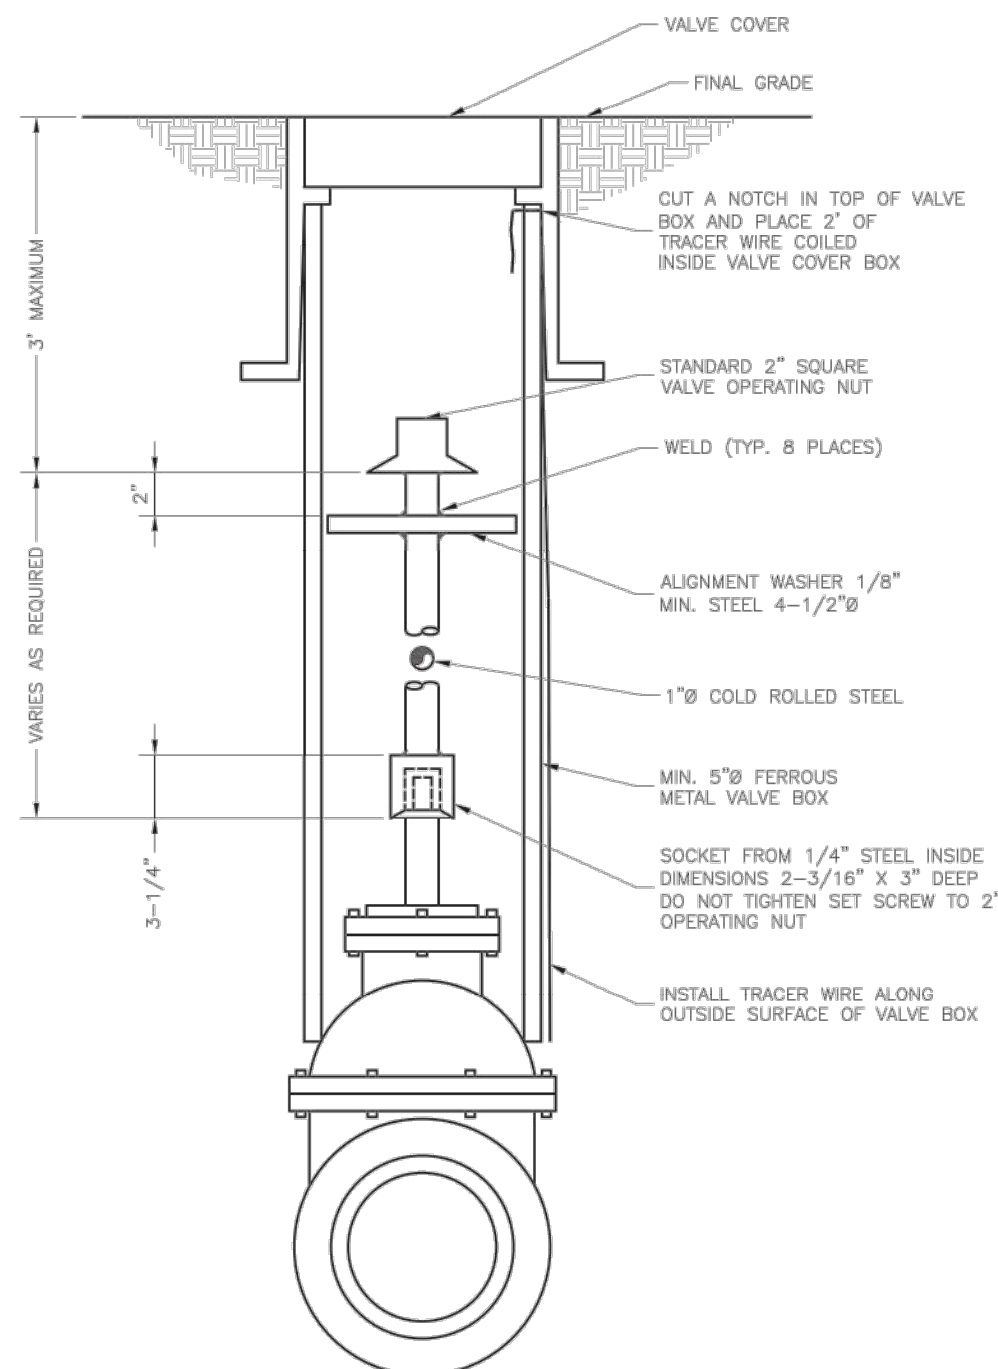

	LEE'S SUMMIT MISSOURI PUBLIC WORKS ENGINEERING DIVISION 220 SE GREEN STREET LEE'S SUMMIT, MO 64063	Date: 01/20/16 Drawn By: JN Checked By: DL
	VALVE STEM EXTENSION AND VALVE BOX	WAT-9

 Olsson Engineering - MO State Certificate of Authority #001592 7301 West 133rd Street, Suite 200 TEL 913.381.1170 Overland Park, KS 66213-4750 FAX 913.381.1174 www.olsson.com					
					
TERRY M. PARSONS MO. NO. PE-2018010505					
REV. NO.	DATE	REVISIONS DESCRIPTION	BY		
				REVISIONS	
PUBLIC WATER MAIN EXTENSION (CAPE DRIVE) STANDARD DETAILS					
LEE'S SUMMIT MIDDLE SCHOOL #4 BAILEY ROAD PUBLIC IMPROVEMENTS					
LEE'S SUMMIT, MISSOURI				2021	
C.O.A. NO.: 001592					
DRAWN BY: RPH					
CHECKED BY: RBF					
QA/QC BY: TMP					
PROJECT NO.: 020-0103					
DWG NO.: C_UTL06_0200103					
DATE: 2021-02-01					
SHEET					
61 OF 101					

GENERAL NOTES:

1. The contractor shall have one (1) signed copy of the plans (approved by the City of Lee's Summit) and one (1) copy of the appropriate Design and Construction Standards and Specification at the job site at all times.

2. Construction of the improvements shown or implied by this set of drawings shall not be initiated or any part thereof undertaken until the Director of Public works or his agent is notified of such intent, and all required and properly executed bonds and contract agreements are received and approved by the City.

3. The Construction covered by these plans shall conform to all applicable standards and specifications of the Public Works Department of the City of Lee's Summit, Missouri, in current use. Specifically, but not exclusive to: Traffic Signal Specification: Section 2900.
Traffic Signal Standard Drawings: TS-1 through TS-10.

4. All workmanship and materials shall be subject to the inspection and approval of the Public Works Department of the City of Lee's Summit, Missouri.

5. Right-Of-Way limits should be cross checked by the Contractor and approved by the field inspector before undertaking any excavations at the site.

6. The contractor shall stake the location of all pole bases, pull boxes, and controller cabinet base, then provide the City one week notice prior to the start of construction, and subsequent construction activities, for inspection and approval. The contractor shall provide a work schedule, contact names, and phone numbers.

7. All locations indicated in drawings, including conduit runs are subject to adjustment to clear obstructions and to meet site conditions, if any, by the City.

8. Existence and location of any underground or overhead facilities shown on these drawings or reference to any soil conditions, if made, are approximate only. It is the Contractor's responsibility to verify all site conditions and to locate all utilities, including depth, before starting construction so that any adjustments to design can be made prior to pole ordering or fabrication. In addition, the Contractor shall avoid disruption of services provided by the utilities and shall insure that proper clearances (overhead and underground) are maintained for the duration of construction. The Contractor shall be fully responsible for any and all damages caused by failure to exactly locate and preserve all utilities.

9. The contractor shall coordinate with the City Traffic Engineer for any necessary changes to the traffic signals resulting from existing utilities or other construction issues.

10. Any equipment damaged during construction shall be replaced at the Contractor's expense.

11. Signal equipment shall not form an obstruction to the movement of pedestrian and wheelchair traffic and shall be ADA accessible. Where sidewalks are present, a minimum clear width of 48 inches shall be available for pedestrian and wheelchair movement. Pull boxes shall not be installed on wheelchair ramps.

12. Conduits to be placed outside of paved areas shall be trenched in place. If the project includes roadway improvements, the conduit shall be trenched after the roadway rough grade is established and prior to any final roadway paving, curb & gutter, median or sidewalk sections are placed. All compaction and backfill shall meet City of Lee's Summit requirements. At the option of the contractor, conduits may be bored outside paved areas, but there will be no adjustment to the unit prices for conduit installation and any change in cost would be the contractor's responsibility. Any conduit bore outside paved areas shall be done after roadway improvements are complete. Conduits to be placed within the limits of pavement shall be bored unless otherwise authorized by the City Traffic Engineer. If the project includes roadway improvements, the conduit shall be bored prior to any final roadway paving. Potholing for utilities on road bores after final paving will not be allowed.

13. The traffic signal controller, cabinet and related equipment, as specified for this project, shall be delivered to the City for testing prior to installation. All signal timings will be provided by the City Traffic Engineer. The Contractor shall coordinate material delivery and pick-up with the Public Works Operations Department (969-1870) at least 48 hours prior to transportation. A minimum of 2 weeks shall be permitted for testing between delivery and pick-up. The Contractor assumes all damage liability and should inspect all materials before and after transportation of equipment.

14. The Contractor shall coordinate all electrical power requirements and connection activities with the Utility Company, including location of the meter, cirlcruy and connection requirements, and powering up the complete system. The Contractor shall order the meter and pay electrical bills until Final Acceptance, at which time the Contractor shall coordinate with the City for transferring the electrical billing services to the City.


15. All disturbed surfaces shall be made good to match existing at the Contractor expense.

16. Contractor shall maintain at all times access for Emergency Vehicles and residents along the entire project



17. Substantial completion of the traffic signals shall be defined as all components of the traffic signal operated fully and satisfactorily with red, yellow, and green cycles. Substantial completion shall allow for testing of the signals, including a flash period, prior to signals operating with cycles. Substantial completion shall also include the completion of all interconnect, sidewalk, curb ramp and removal work.

18. Final acceptance of traffic signals shall be defined as final written approval and acceptance by the City, including completion or correction of all punch list items and the traffic signals fully operational for a time period of fifteen (15) days, without any problem, as noted in the specifications. As-built plans shall be submitted prior to final acceptance by the City.

STREET NAME SIGN DETAIL

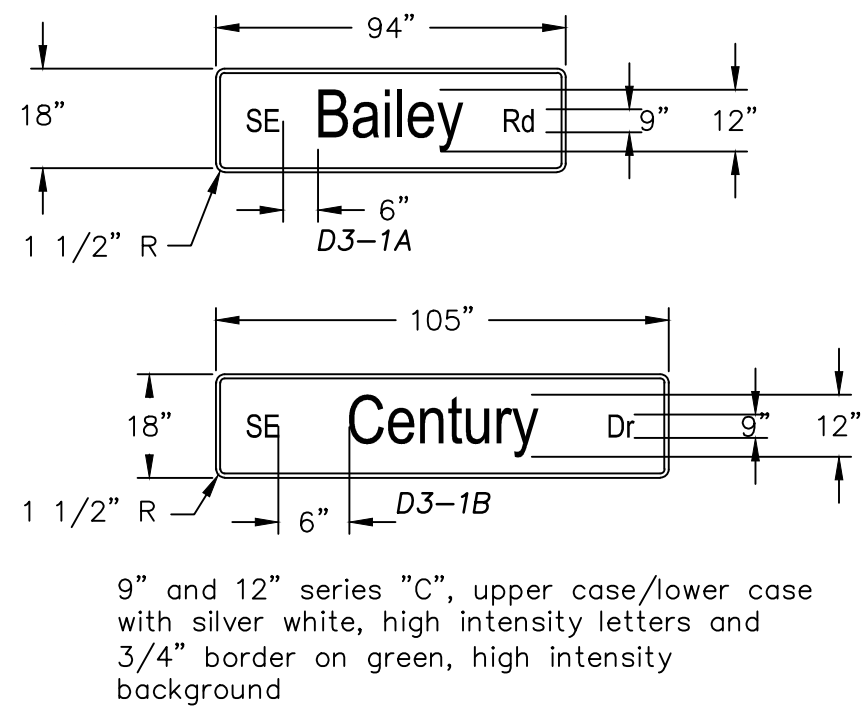

LEGEND

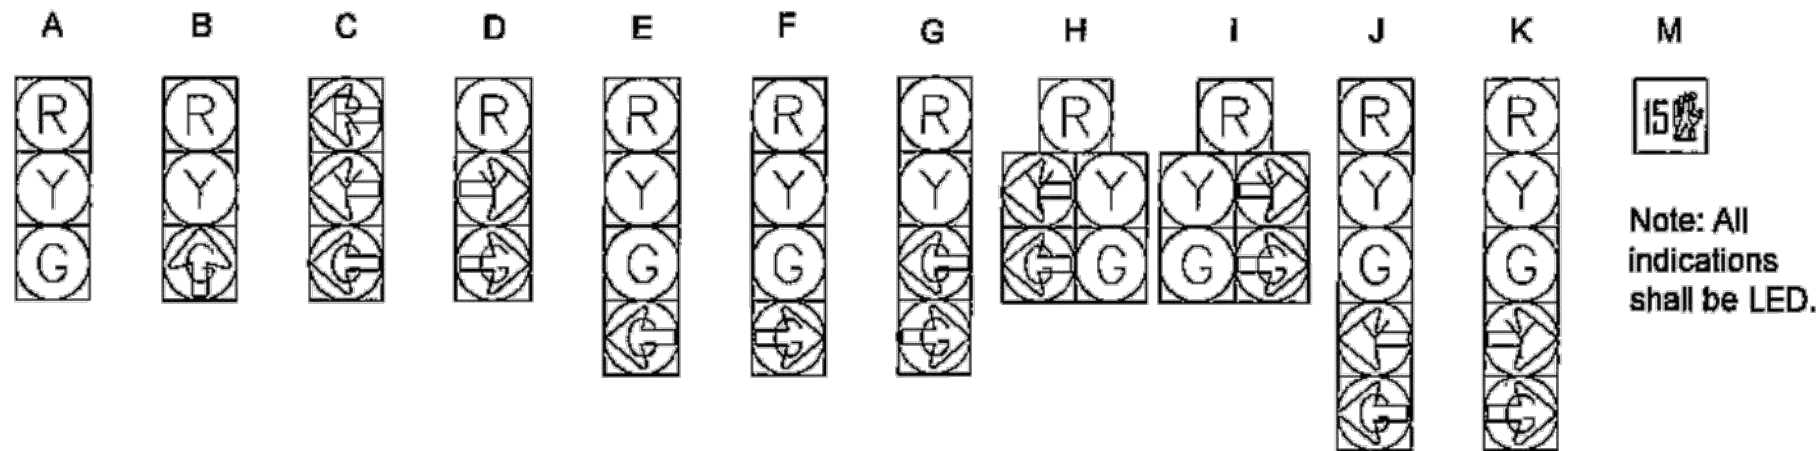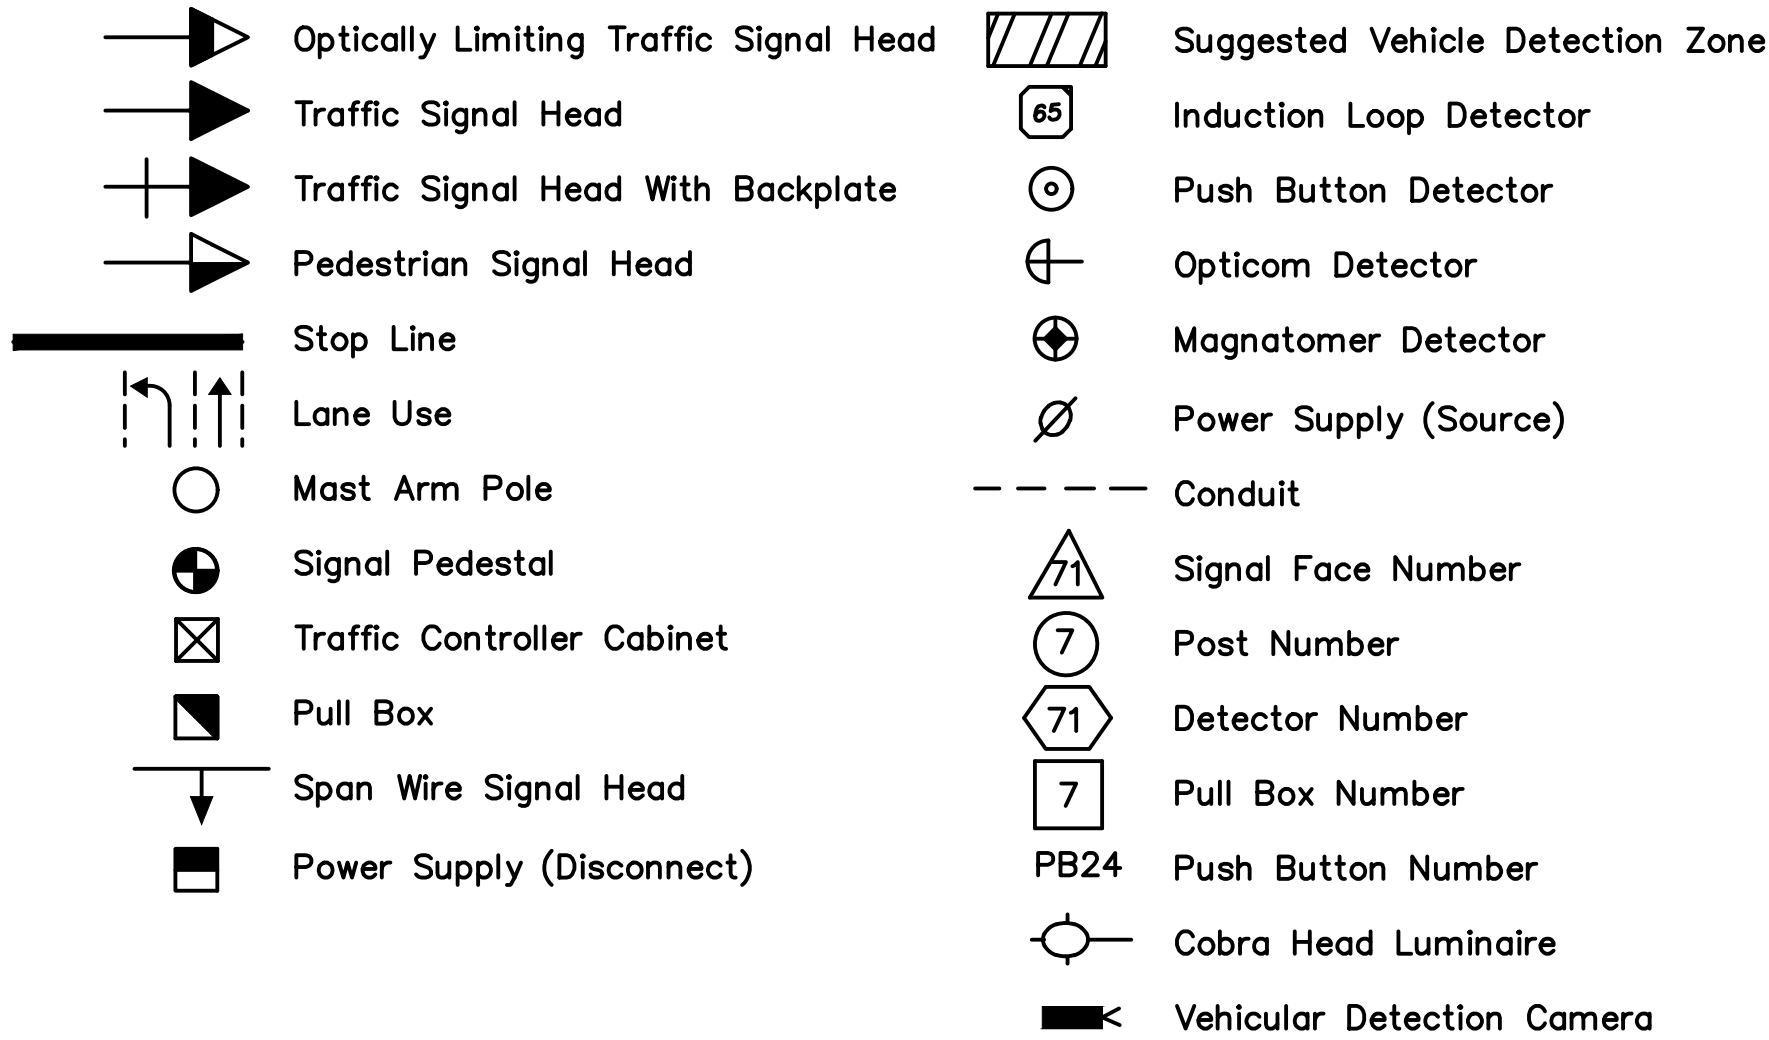

TYPICAL REGULATORY SIGN DETAIL



SIGN R10-12
24" X 30"




SIGN R10-3E
9" X 15"



Note: Sign R10-3E shall be provided for each push button.

TRAFFIC SIGNAL PLAN GENERAL NOTES & LEGEND		REV. NO.	DATE	REVISIONS DESCRIPTION	BY
LEE'S SUMMIT MIDDLE SCHOOL #4 PUBLIC ROAD IMPROVEMENTS					
LEE'S SUMMIT, MISSOURI		2021	REVISIONS		

WIRING DIAGRAM

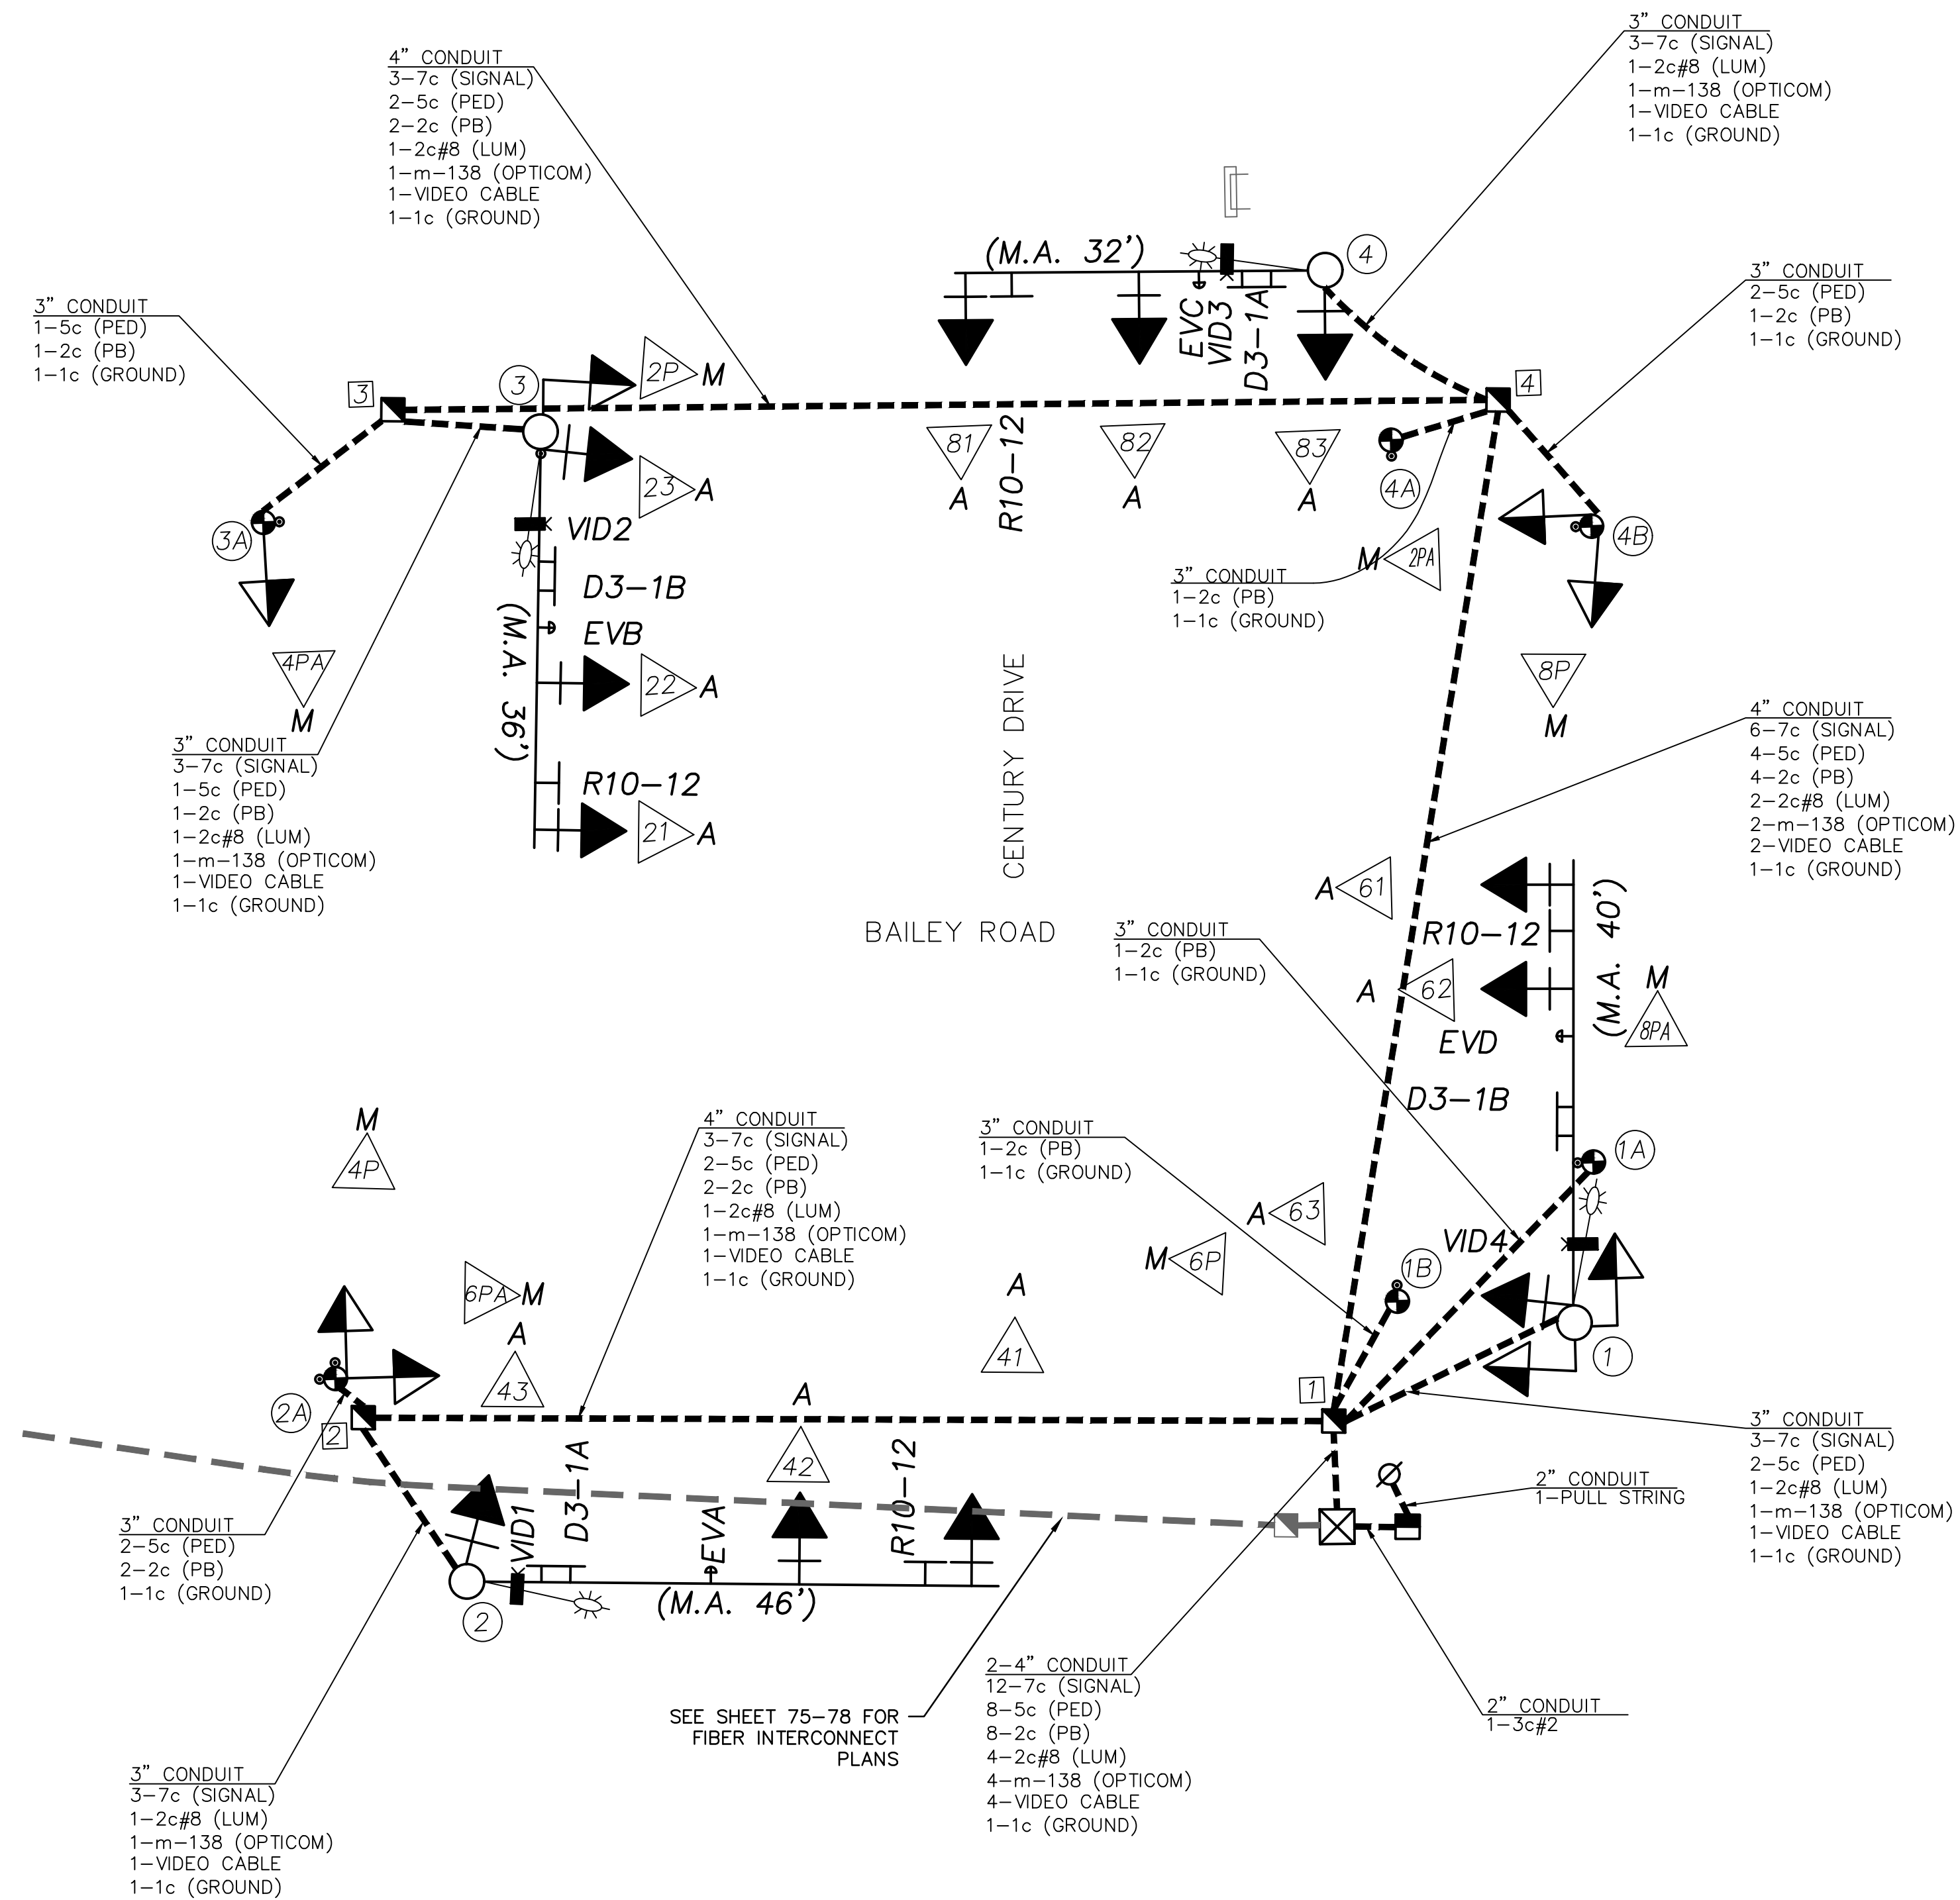

SEQUENCE

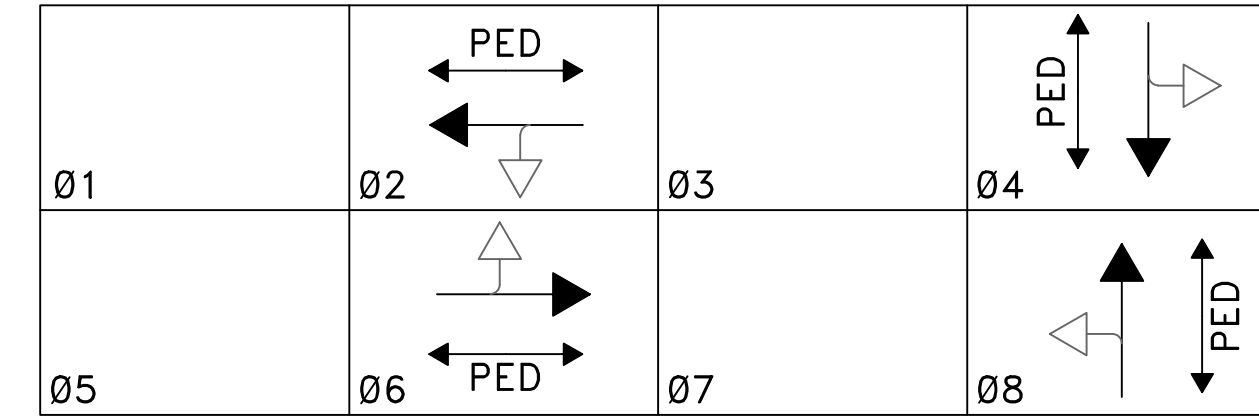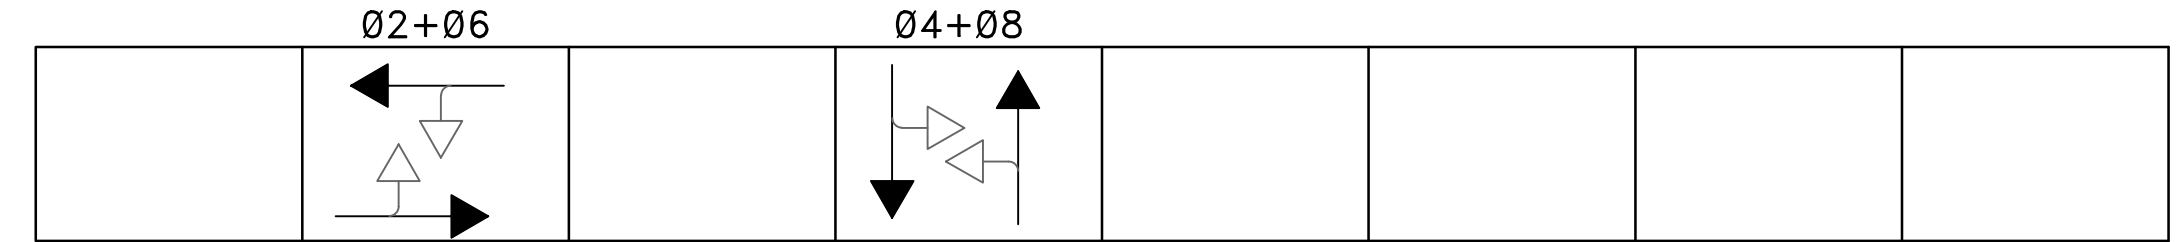

PHASE DIAGRAM

OUTPUT FILE ASSIGNMENTS

FR1	Ø1	Ø2	PED Ø2	Ø3	Ø4	PED Ø4	MONITOR
FR2							
FR3	Ø5	Ø6	PED Ø6	Ø7	Ø8	PED Ø8	
FR4							

1	2	3	4	5	6	7	8	9	10	11	12	13	14
											PED Ø2	PED Ø4	FLH
			VIDEO DETECTION								PED Ø6	PED Ø8	STOP TIME


FLASHING	OPERATIONS
EMERGENCY	SCHEDULED
FY-No $\emptyset$'s	FY-No $\emptyset$'s
FR-All $\emptyset$'s	FR-All $\emptyset$'s

POWER SUPPLY

POWER SUPPLY				
LOCATION	Power Supply Type	CIRCUIT BREAKER TRIP RATINGS		
		SERVICE DISCONNECT (2-POLE)	TRAFFIC SIGNAL (1-POLE)	LIGHTING (2-POLE)
SE CORNER	2-Circuit	40 AMP	40 AMP	15 AMP

Wiring and Phasing General Notes

1. All signals heads shall each be served by one 7c#14 cable extending from the head back to the controller. No cable splices are allowed, including at the base of the pole and inside pull boxes. Mast arm heads shall not be jumpered, so that additional 7c can be used for left-turn signal head if needed in the future.
2. A continuous 1c#6 AWG bare solid copper ground wire shall be provided in addition to ground rods. All grounding and ground rods shall be tied together using 1c#6 AWG bare solid copper wire to bond the system.






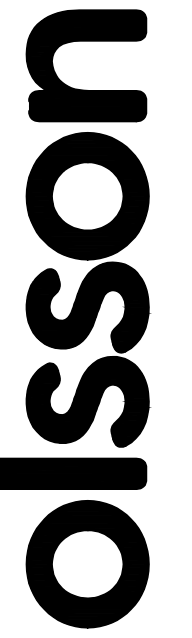
[illegible]

WIRING DIAGRAM
BAILEY ROAD & CENTURY DRIVE
EE'S SUMMIT MIDDLE SCHOOL #4
PUBLIC ROAD IMPROVEMENTS



LEE'S SUMMIT, MISSOURI

2021

O.A. NO.: 001592
DRAWN BY: JRC
CHECKED BY: JAB
APPROVED BY: SLJ
QA/QC BY: THF
PROJECT NO.: 020-0103
WG NO.: F TRS 0200103
DATE: 8/25/2021

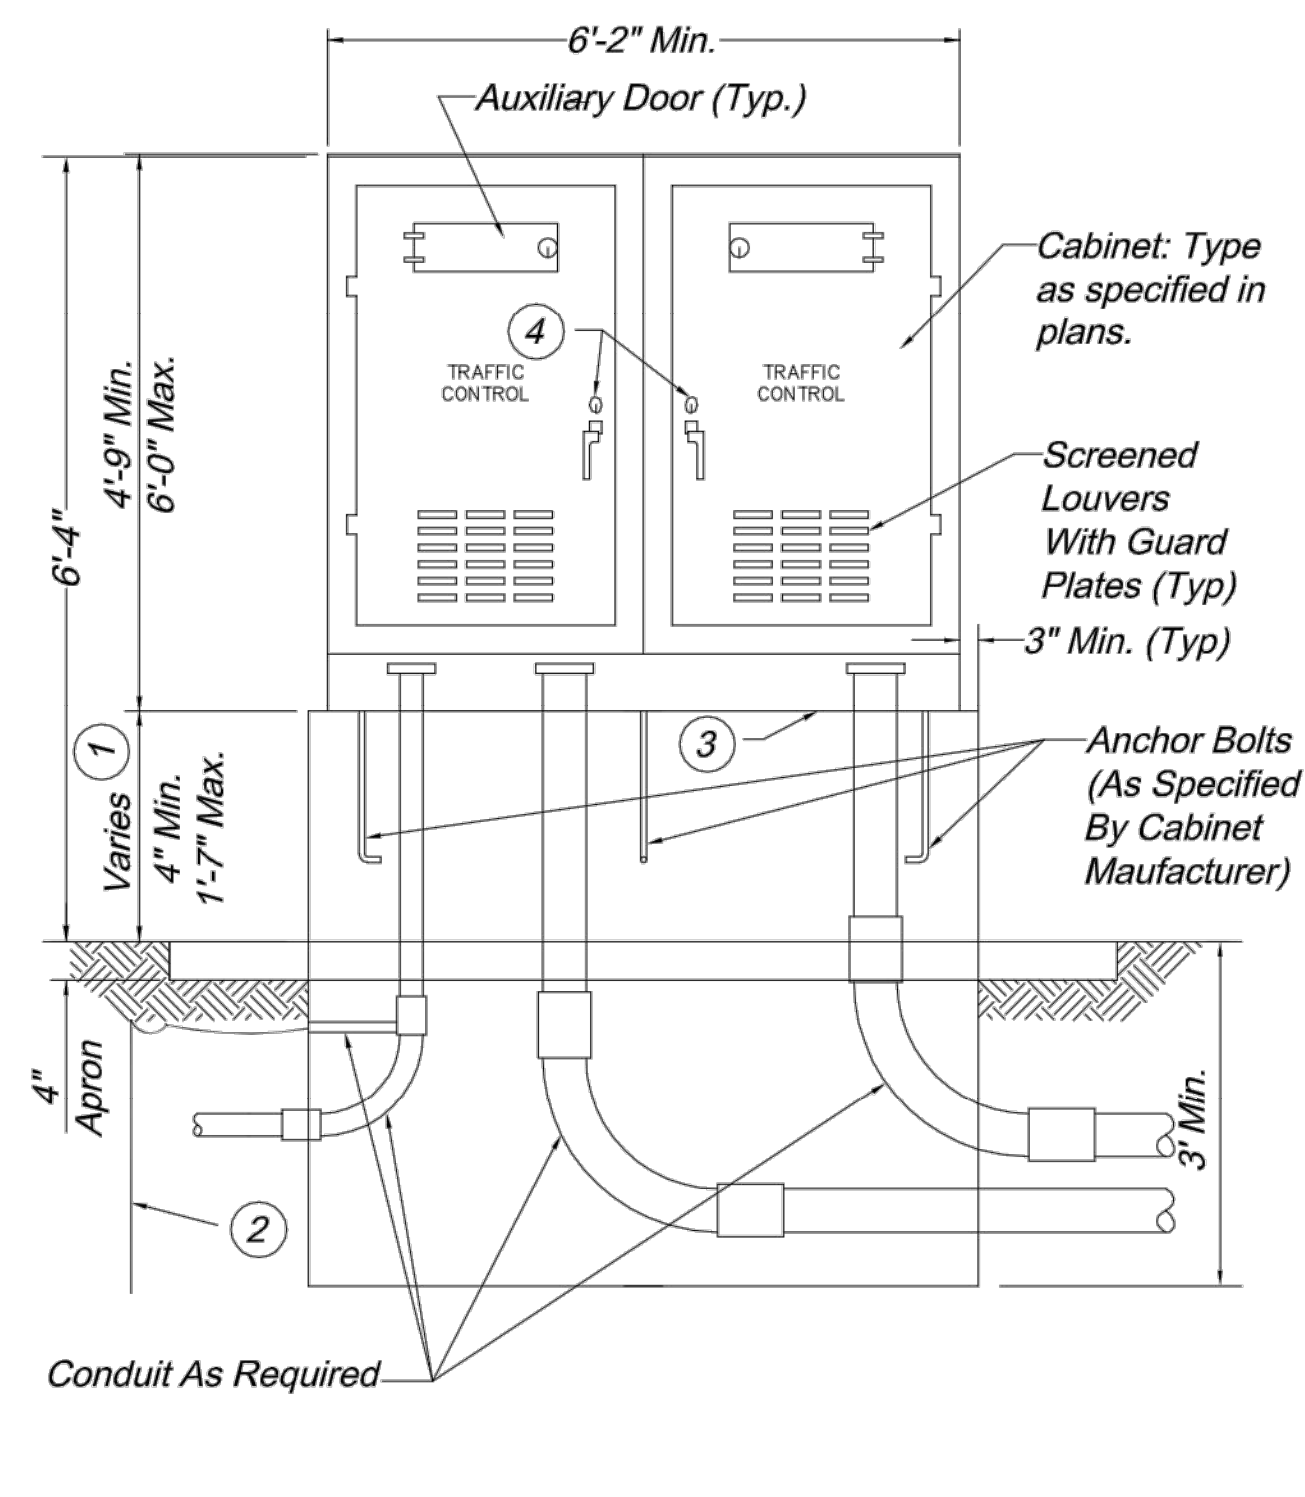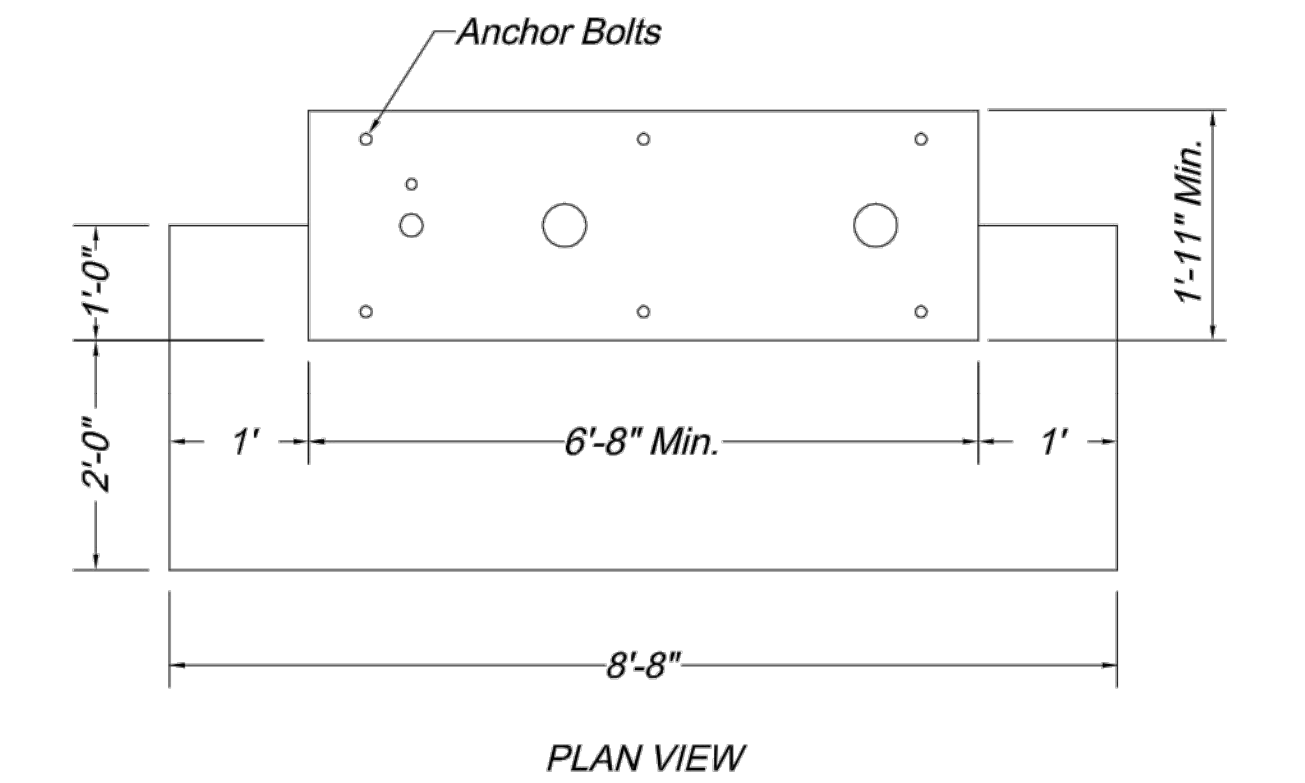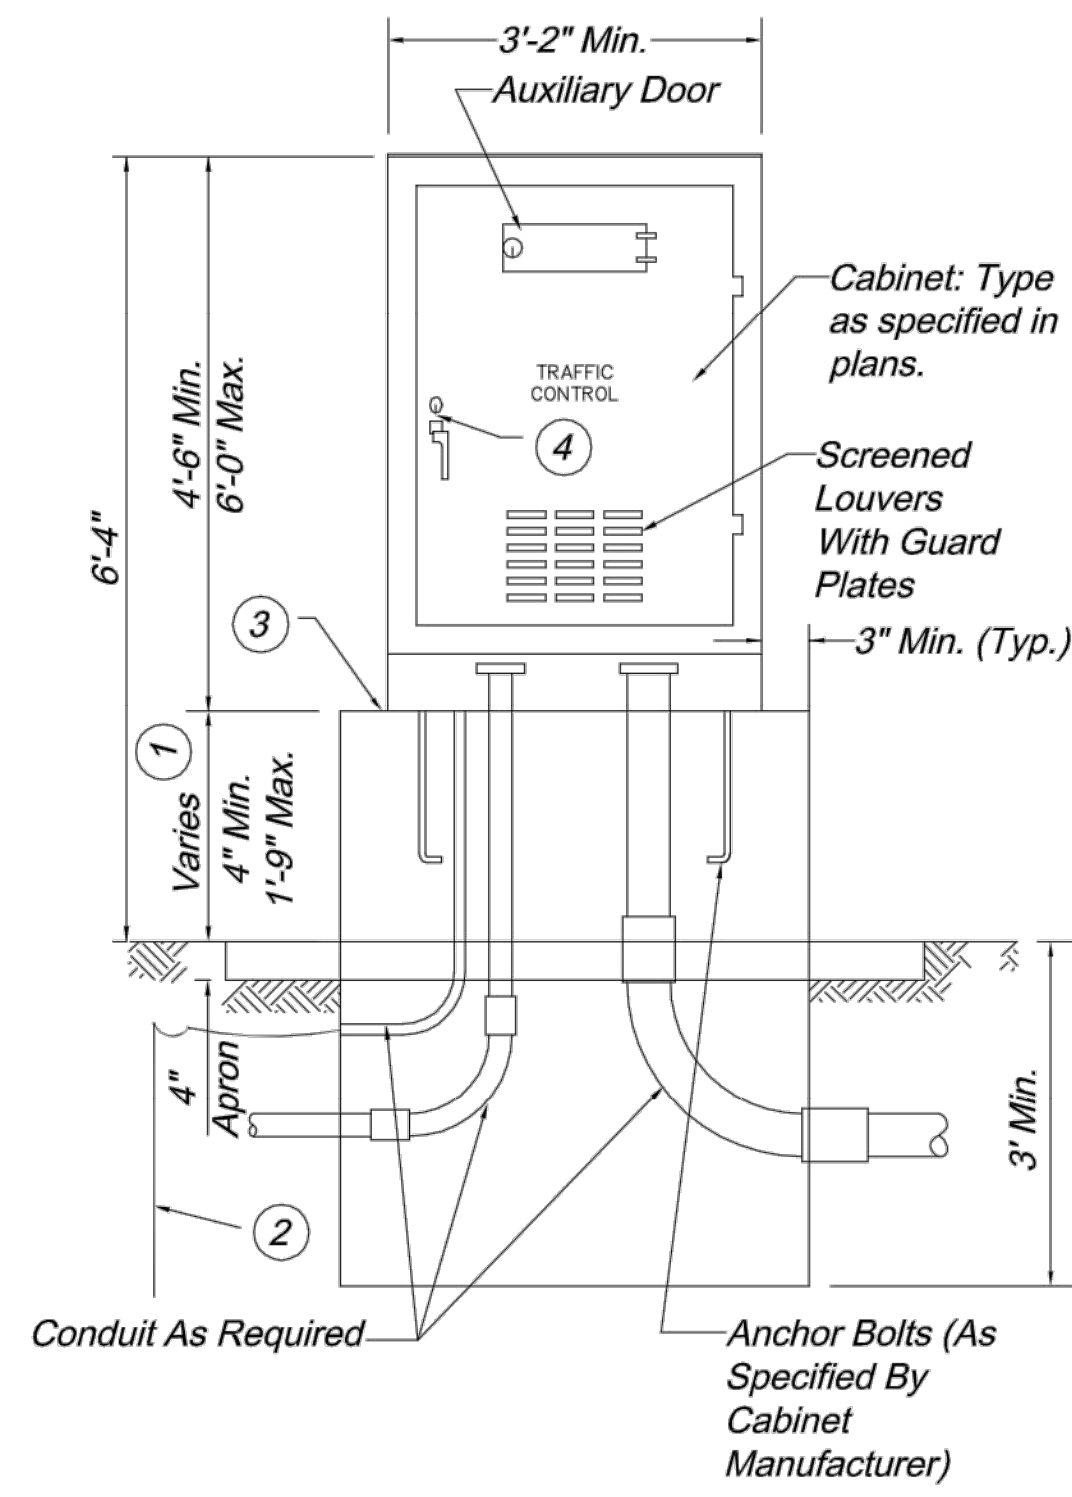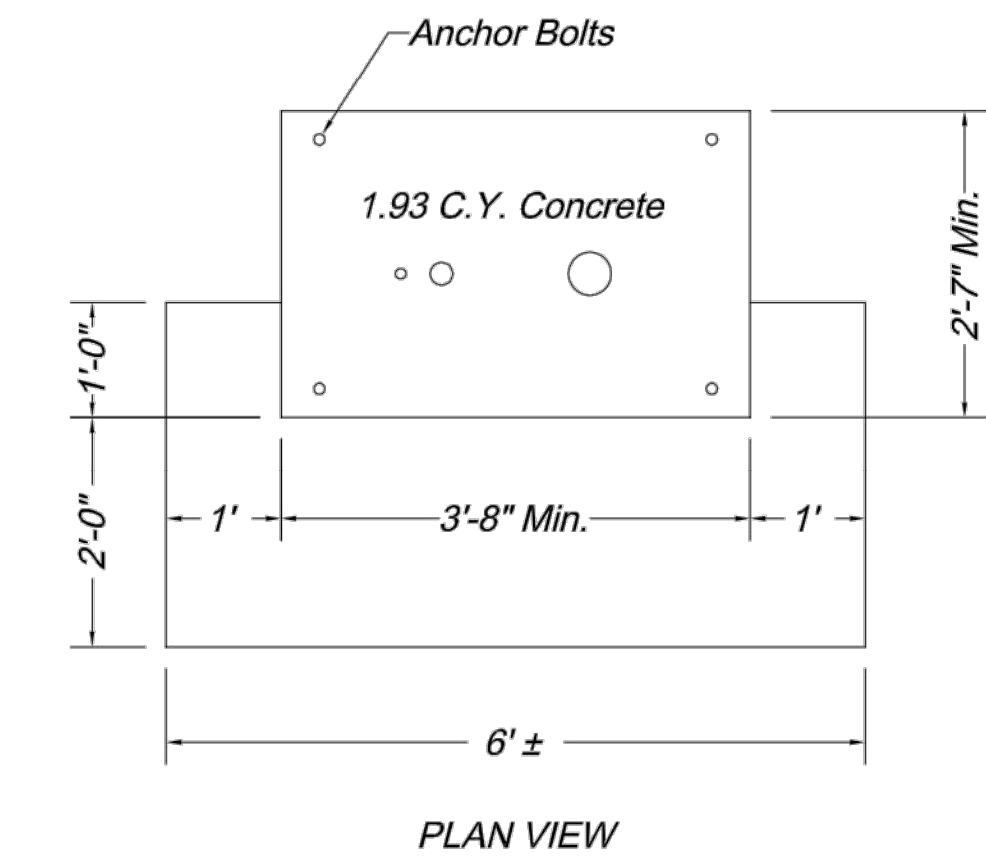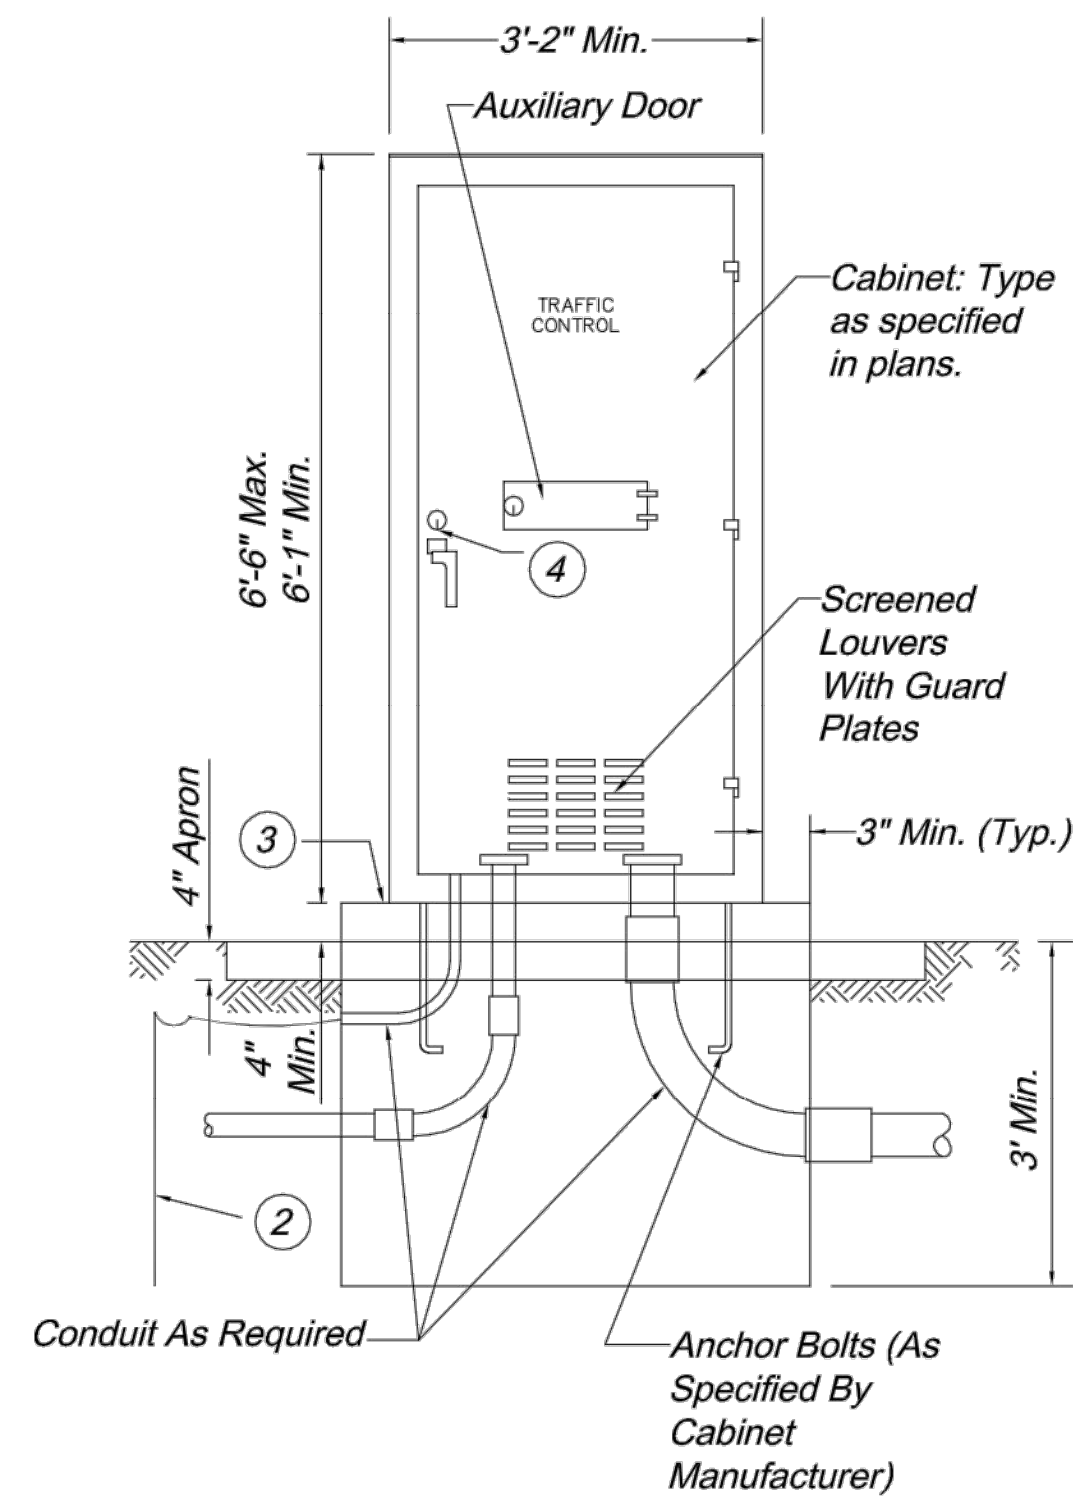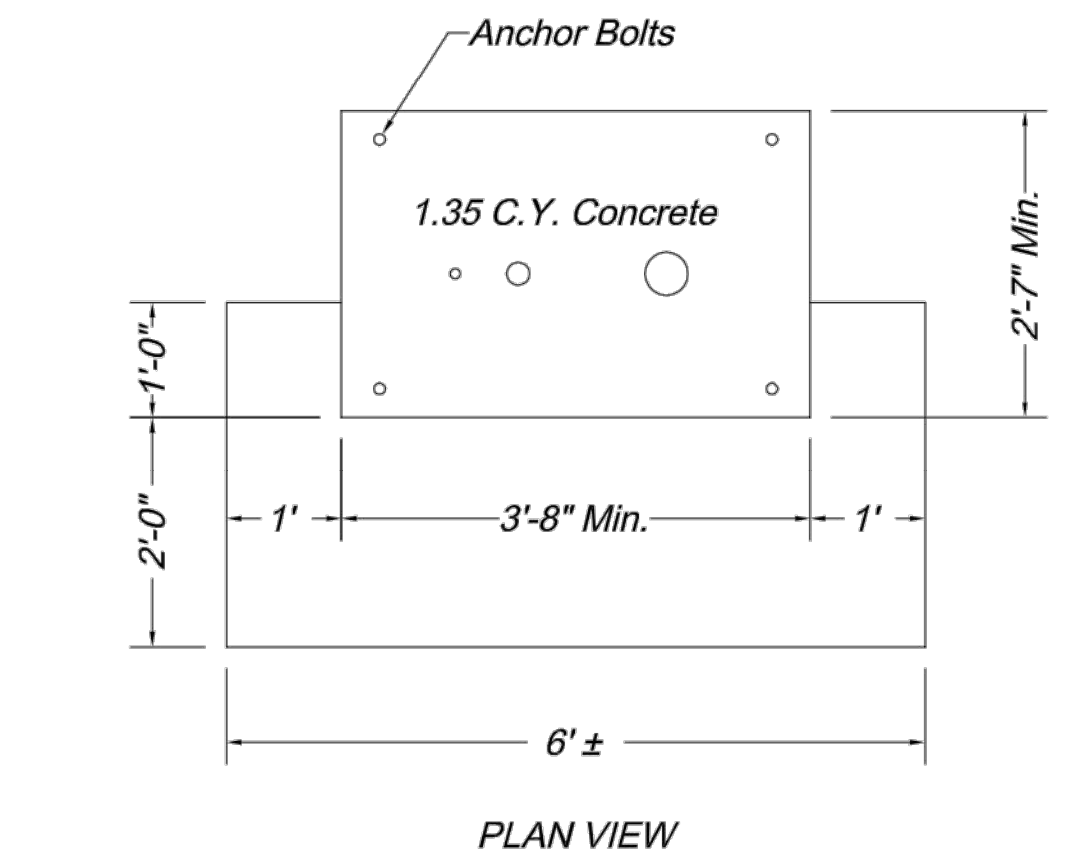

CONTROLLER CABINETS AND BASE TYPES

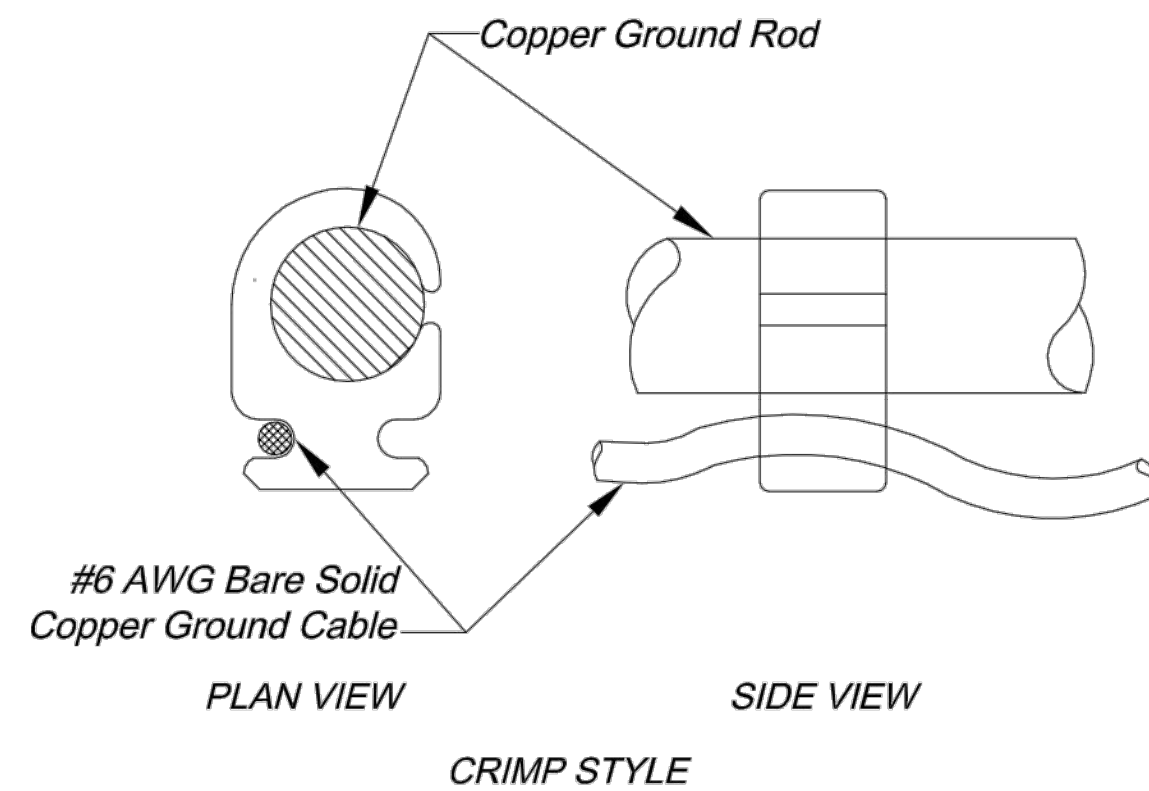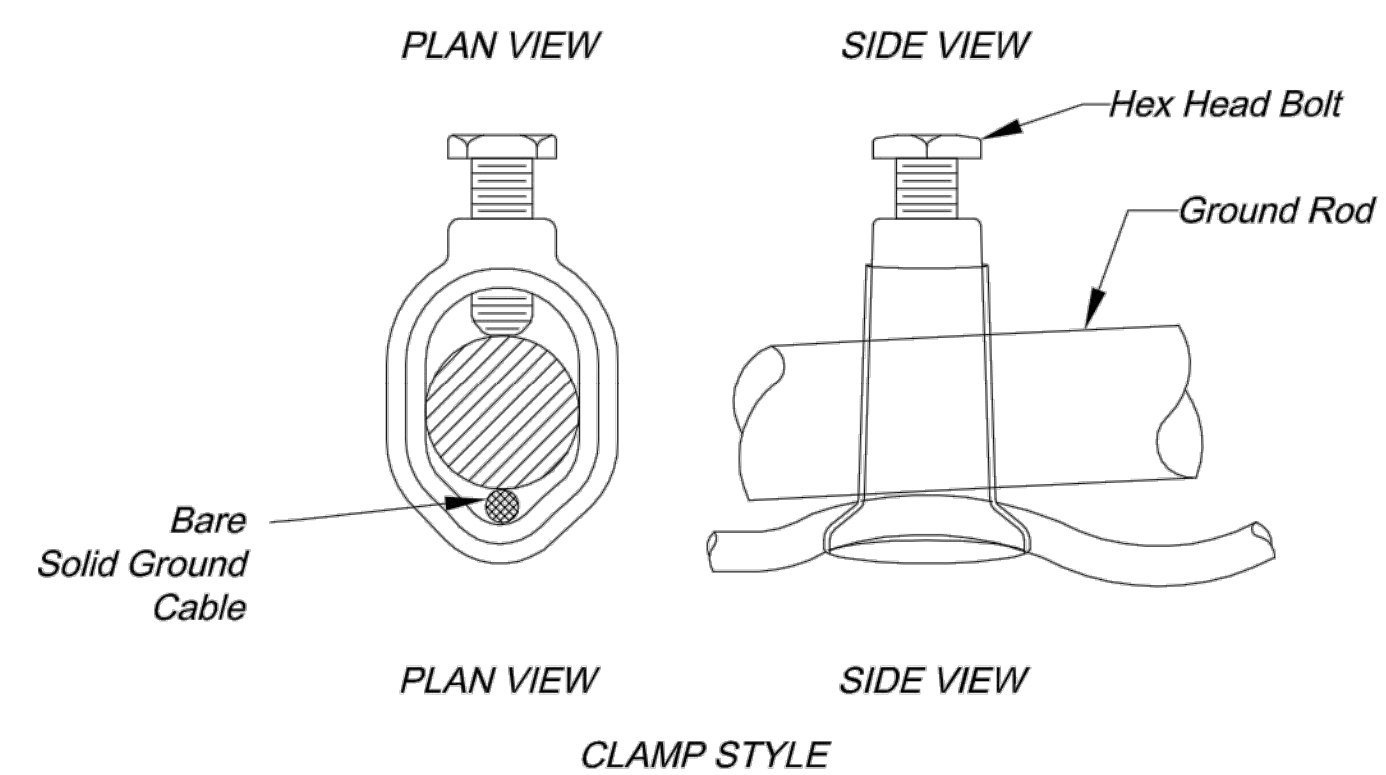

GROUND ROD CLAMP CONNECTION DETAIL




Ground rod clamp shall be subsidiary to ground rod.

General Notes:

Traffic signal controller cabinet shall be oriented with the back of the controller cabinet facing the intersection, such that when the door is open the signal head indications can be viewed while looking inside the cabinet.

- ① Dimension varies according to cabinet height.
- ② Ground rod, 3/4" dia. x 8' min. If subsurface conditions exist which prohibit the placement of the ground rod in a vertical position, the rod may be driven at an oblique angle not to exceed 45 degrees from vertical or buried in a trench at least 30 in. deep. Connection to ground rod shall be clamp type as detailed.
- ③ Lifetime silicone caulk between cabinet and base.
- ④ #2 corbin lock.



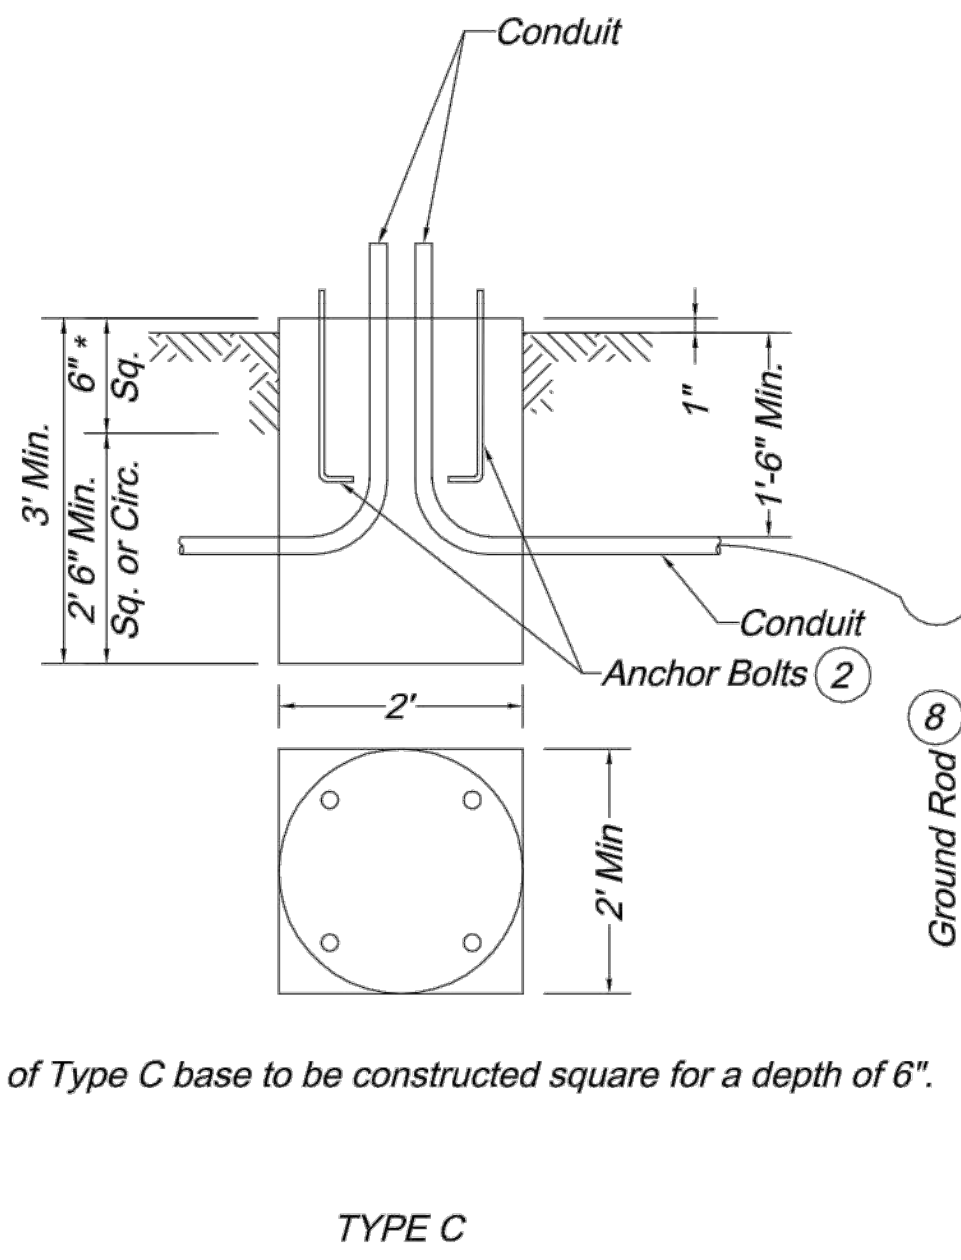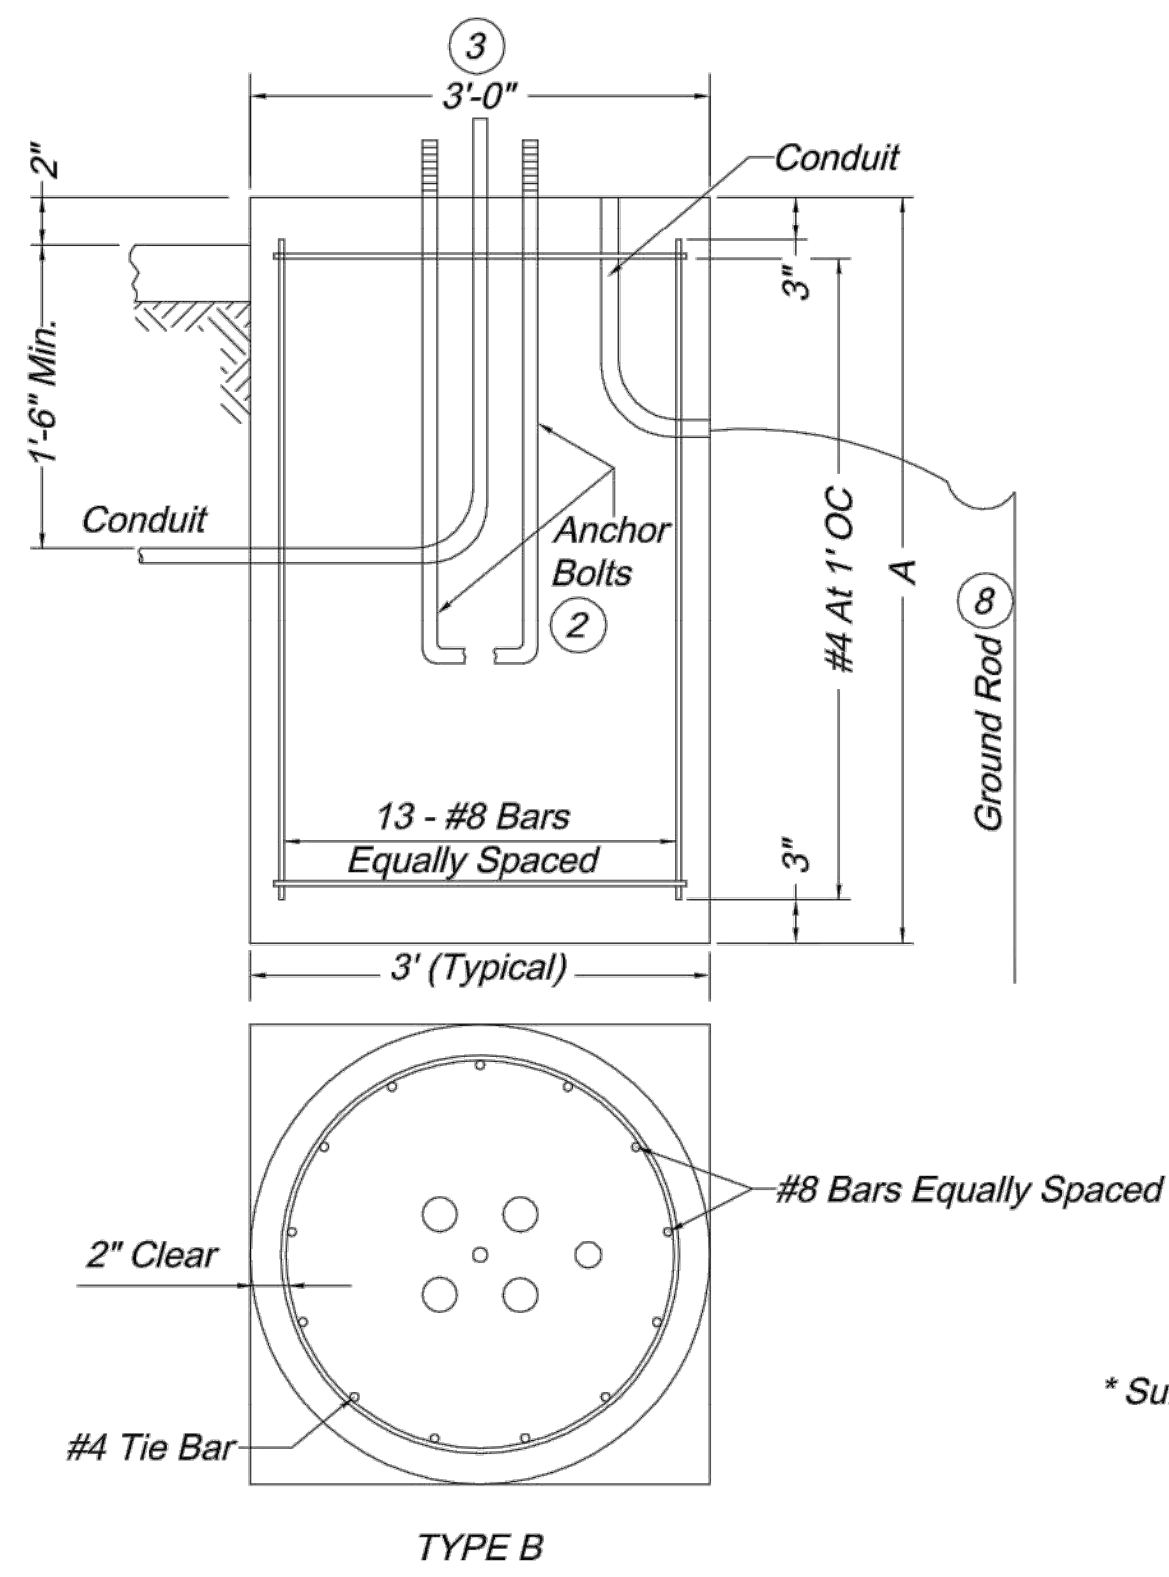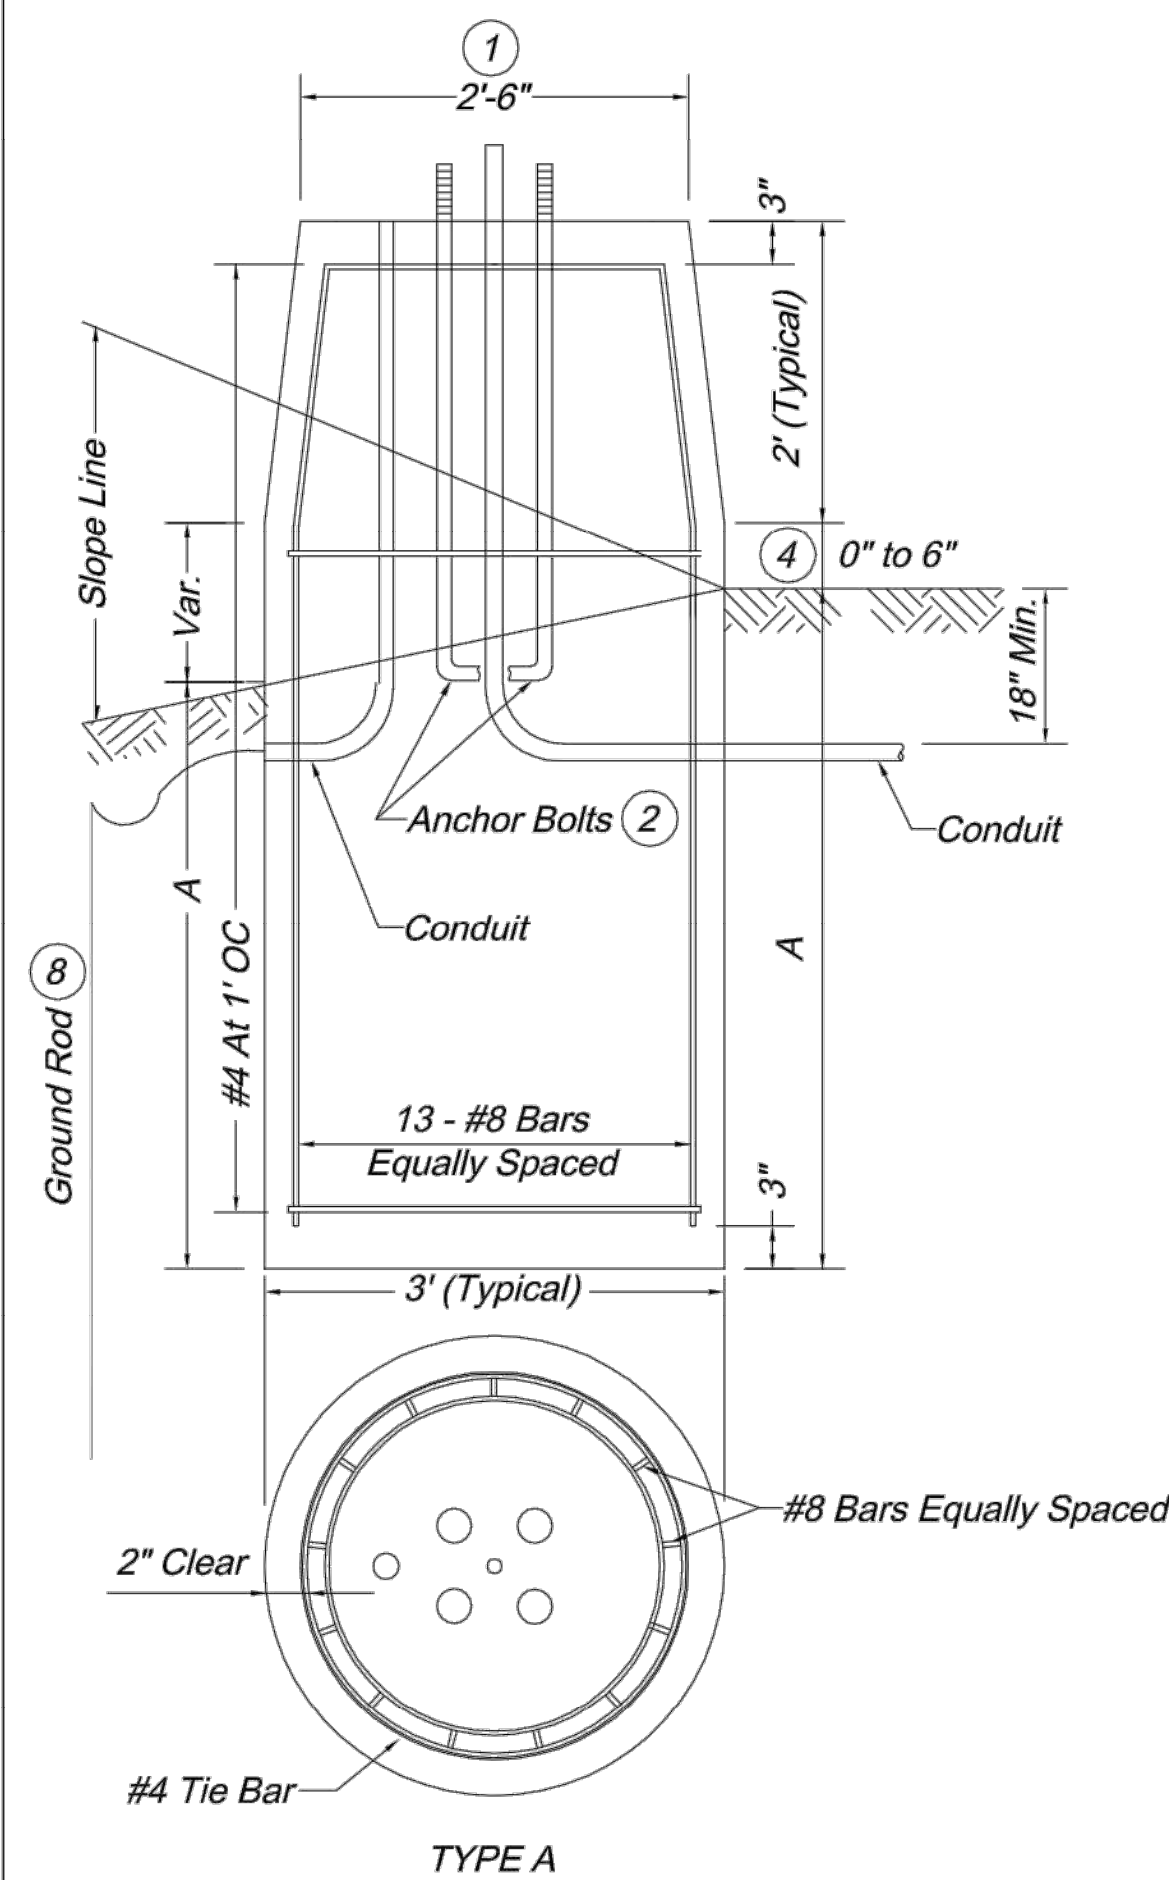

POST BASES

POST BASES		
Post Type	Arm Length (Ft.)	Base Type
B, BL, C & CL	8 - 14	A-8 or B-8
B, BL, C & CL	15 - 34	A-10 or B-10
B, BL, C & CL	35 - 54	A-13 or B-13

Arm length determined by length of longest arm for Type B & BL signal posts.

Base Type A or B determined by location of post base.

Special Design Requirements:

Signal structures which will exceed the dimension limits shown on Standard Drawing TS-5 shall have its Post Base designed by a professional engineer and approved by the City Engineer (or designee). A set of drawings including specifications and design computations shall be submitted for record and reference. The submitted drawings and calculations shall be signed and sealed by a professional engineer in accordance with the laws relating to architects and professional engineers (Chapter 327, RSMO) and shall include a title block or summary sheet which lists and certifies that the foundation will meet the design criteria.



STEEL & CONCRETE REQUIREMENTS FOR POST BASES				
Bases	#8 Steel Bar		Conc. C.Y.	
Type	A (10)	Length	Weight Lbs (11)	
A-8	8'-0"	9'-6"	399	2.53
A-10	10'-0"	11'-6"	481	3.06
A-13	13'-0"	14'-6"	604	3.84
B-8	8'-0"	7'-6"	317	2.09
B-10	10'-0"	9'-6"	400	2.62
B-13	13'-0"	12'-6"	523	3.40
C*				0.44

(10) Soil depth, no rock
(11) Include #4 tie bar


* Surface of Type C base to be constructed square for a minimal depth of 6".

BASE EMBEDMENT IN SOLID ROCK			
Solid Rock Encounter Point	Required Embedment For Base Type		
	A-8 B-8	A-10 B-10	A-13 B-13
At Surface	4'-6"	4'-9"	5'-9"
At One-Fourth Normal Depth	3'-6"	4'-0"	5'-0"
At One-Half Normal Depth	3'-0"	3'-3"	3'-3"
At Three-Fourths Normal Depth	1'-3"	1'-3"	1'-0"

- Required embedment depths can be interpolated between encounter points for other solid rock encounter depths.
- Normal lengths for anchor bolts and reinforcing steel will be required.
- Core drill holes for anchor bolts and reinforcing steel in solid rock shall be provided. Core drill holes shall be twice the diameter of the anchor bolt and reinforcing steel diameter and to within 3 inches of the normal base depth.
- If soil, shale, gravel, fractured rock, or voids are encountered during core drilling, the rock shall be removed to the point of encounter.
- Anchor bolts and reinforcing steel shall be grouted in the core drill holes with non-shrink grout having a minimum strength of 9,000 pounds in 24 hours.
- Straight anchor bolts of the length shown in the anchor bolt table under the column "bolt length" are adequate for use in grouted core drilled holes. No heat induced alteration or bending of anchor bolts will be permitted.

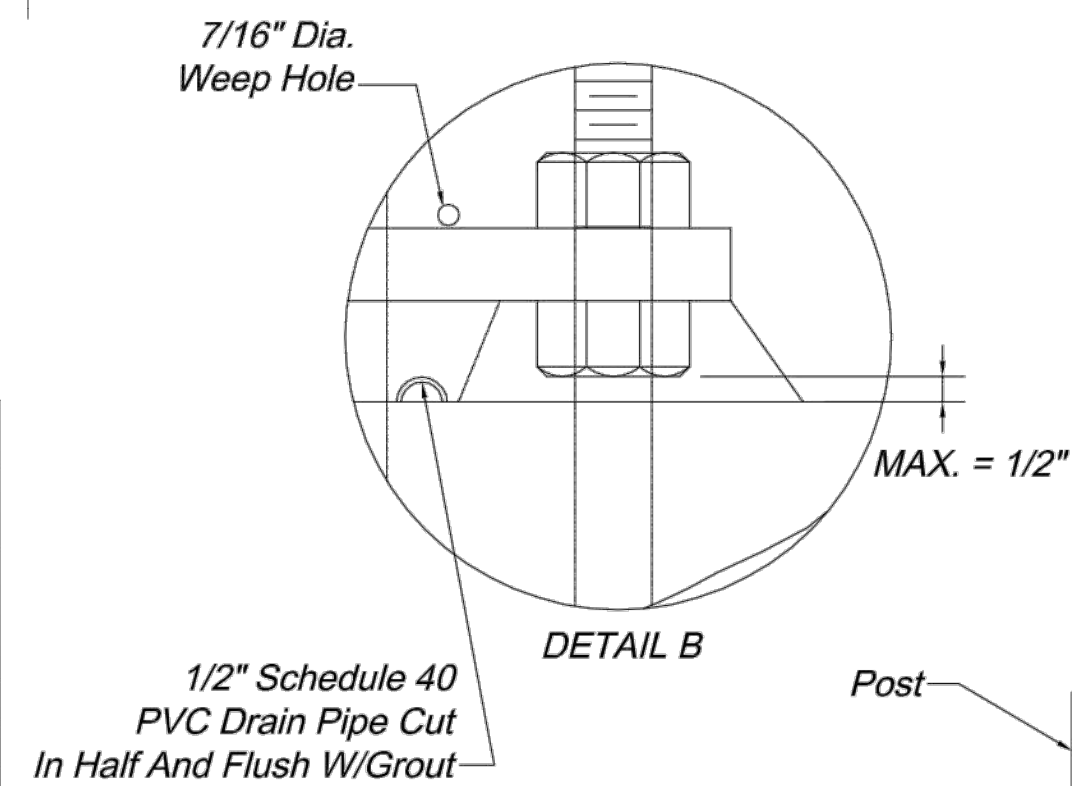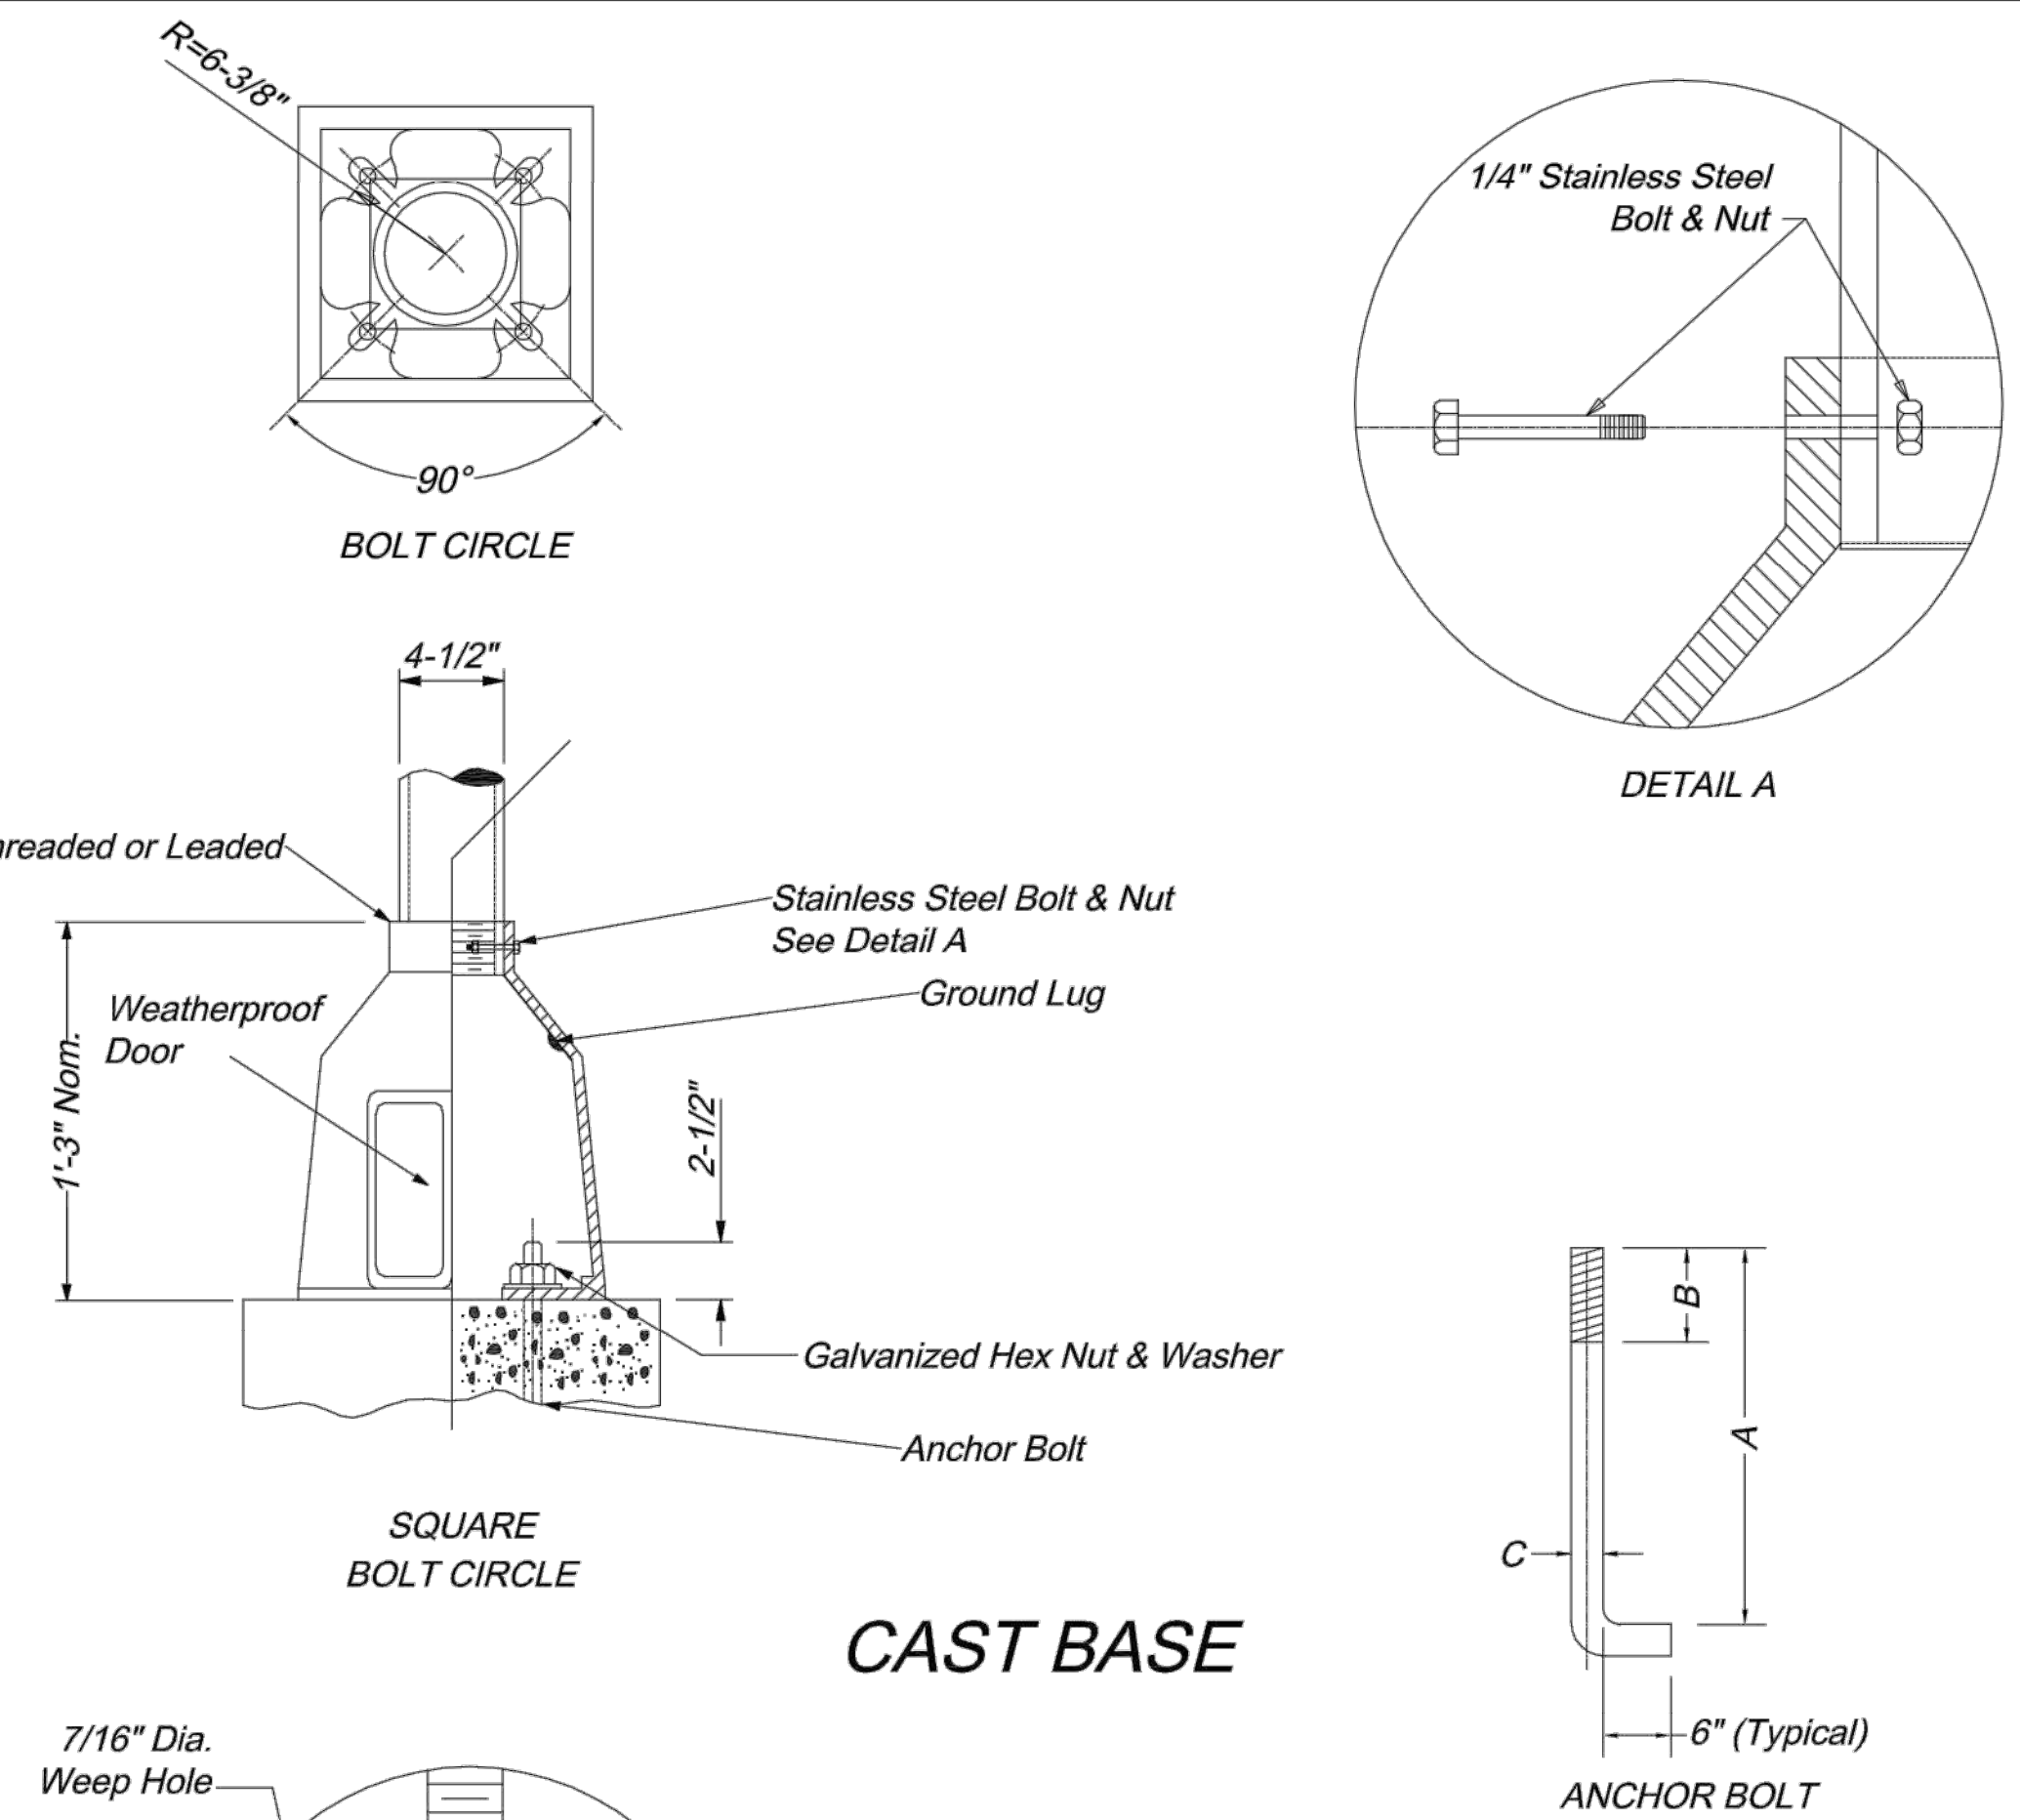

STEEL PLATE AND ANCHOR BASE

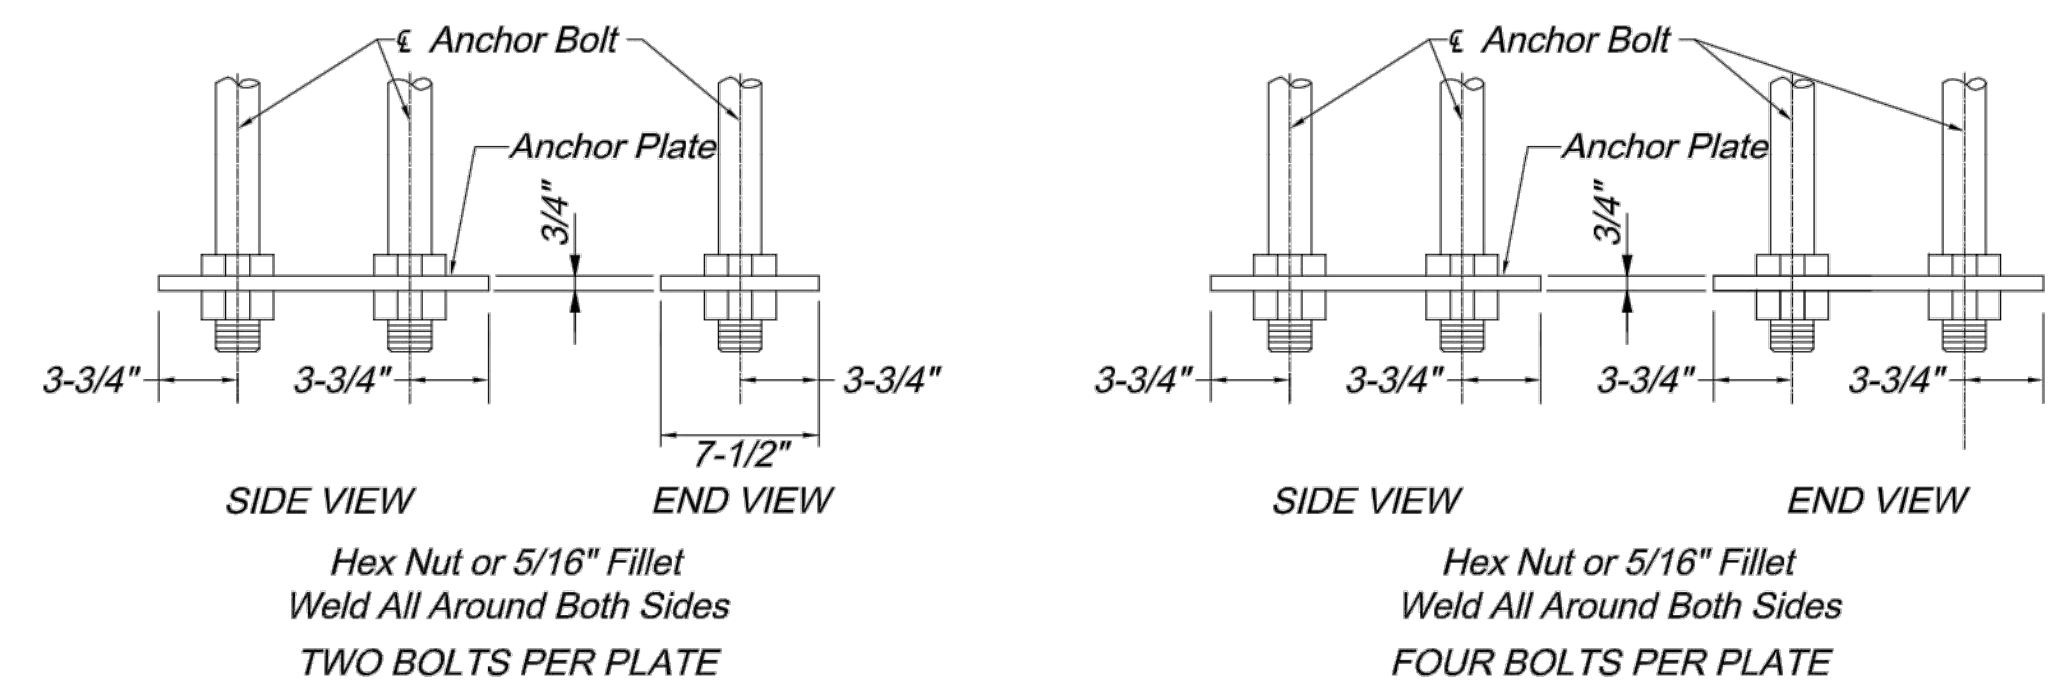

OPTIONAL STEEL PLATE FOR ANCHOR BOLTS

Bolt Length Inches	Vert Ht. A Inches	Thread Len. B Inches	Dia. C Inches
19	17	1.50	0.625
57	51	7.00	1.250
79	73	7.50	1.500
94	88	8.00	1.750
121	115	8.50	2.000
120	114	9.00	2.250
146	140	9.50	2.500

Note:
All Anchor Bolts Shall Be Fully Galvanized.

- If bolt circle is 22 inches or greater, use Type B base. If Type B base is used anywhere, all Type B, BL, C, and CL posts shall have Type B base. Base plate shall stay within the top of the post base diameter.
- Anchor bolt dimensions are shown on the manufacturer's approved drawings.
- Maximum bolt circle diameter is 26". Base plate shall stay within the top of the post base diameter.
- 0" to 6" variation in base height is for obtaining 16'-0" clearance. 0.13" C.Y. concrete and 3 lbs. reinforcing steel per 6".
- Posts shall be furnished with individual nut covers.

- Expansive grout shall be used between the post base plate and concrete base.
- Plate and bolt sizes shall be shown on fabricators shop drawings and shall be subject to approval.
- 3/4" x 8' minimum ground rod. If subsurface conditions exist which prohibit the placement of the ground rod in vertical position, the rod may be driven at an oblique angle not to exceed 45 degrees from vertical or buried in a trench at least 30 in. deep. Connection to ground rod shall be clamp type as detailed on standard drawing TS-2.




CITY OF LEE'S SUMMIT
PUBLIC WORKS DEPARTMENT
ENGINEERING DIVISION
220 SE GREEN STREET
LEE'S SUMMIT, MISSOURI 64063
PHONE: (816) 969-1800 FAX: (816) 969-1809


POST BASE DETAILS

STANDARD DRAWING TS-3

Drawn By: AS
Checked By: MP
Date: 09/25/2009
Project#

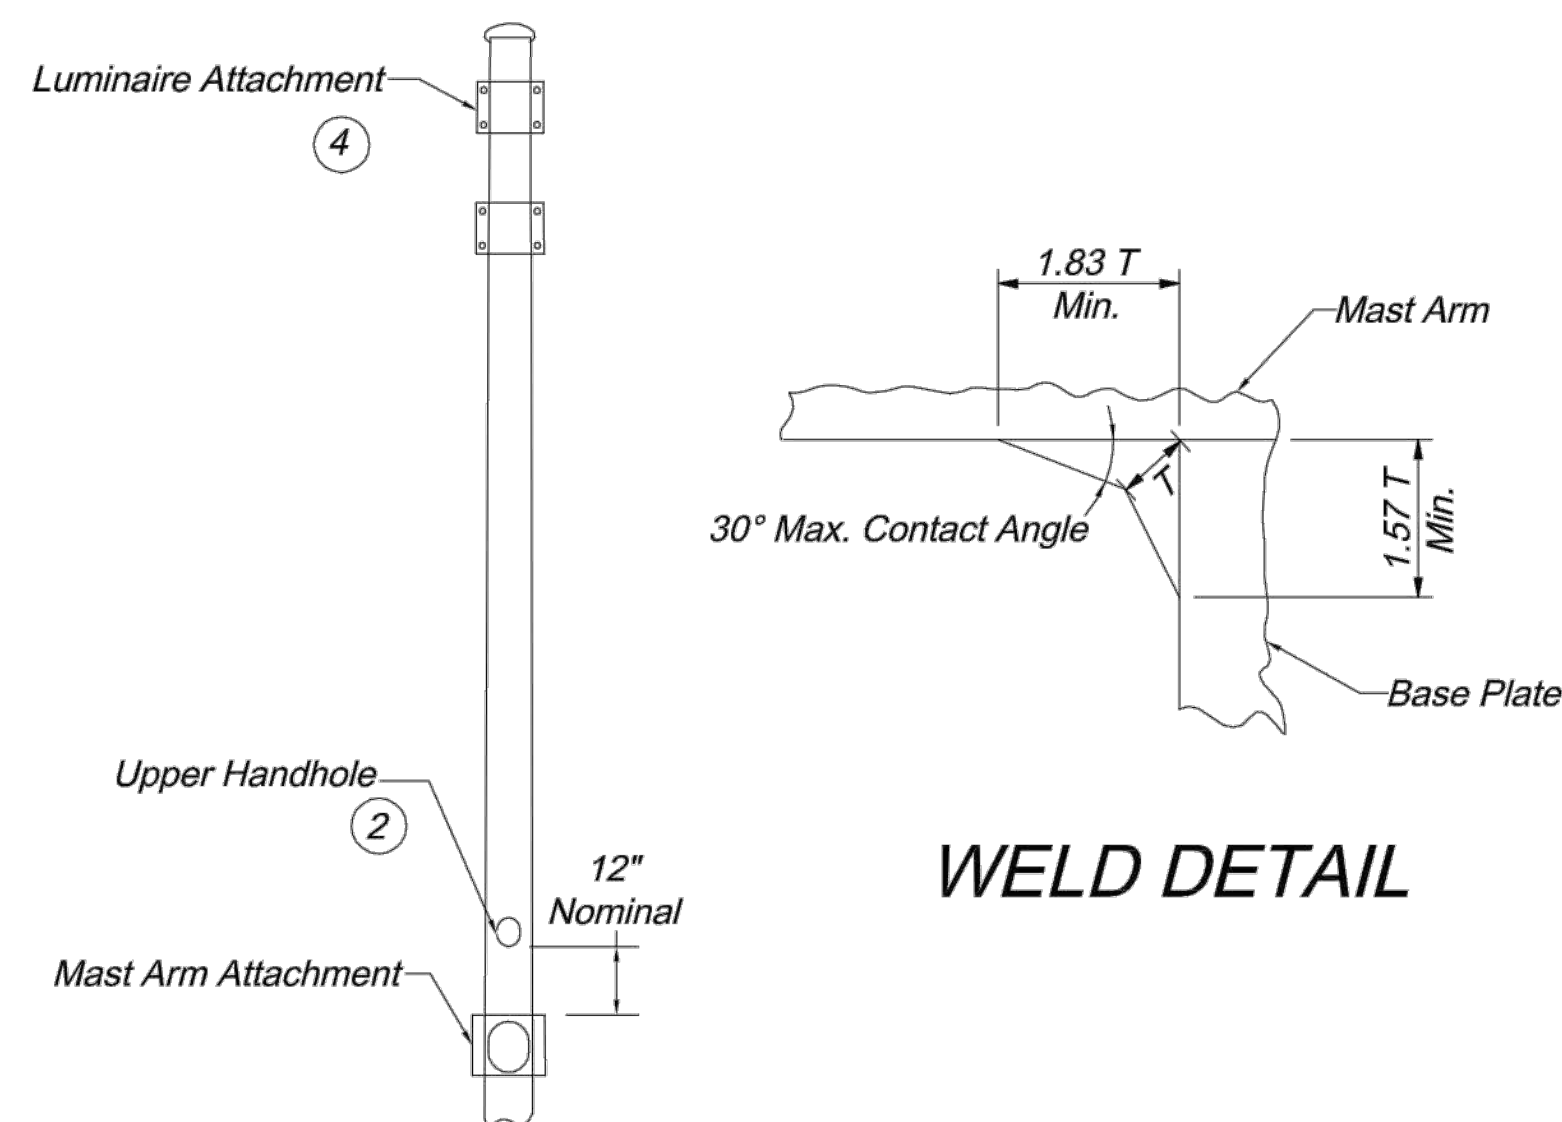

WELD DETAIL

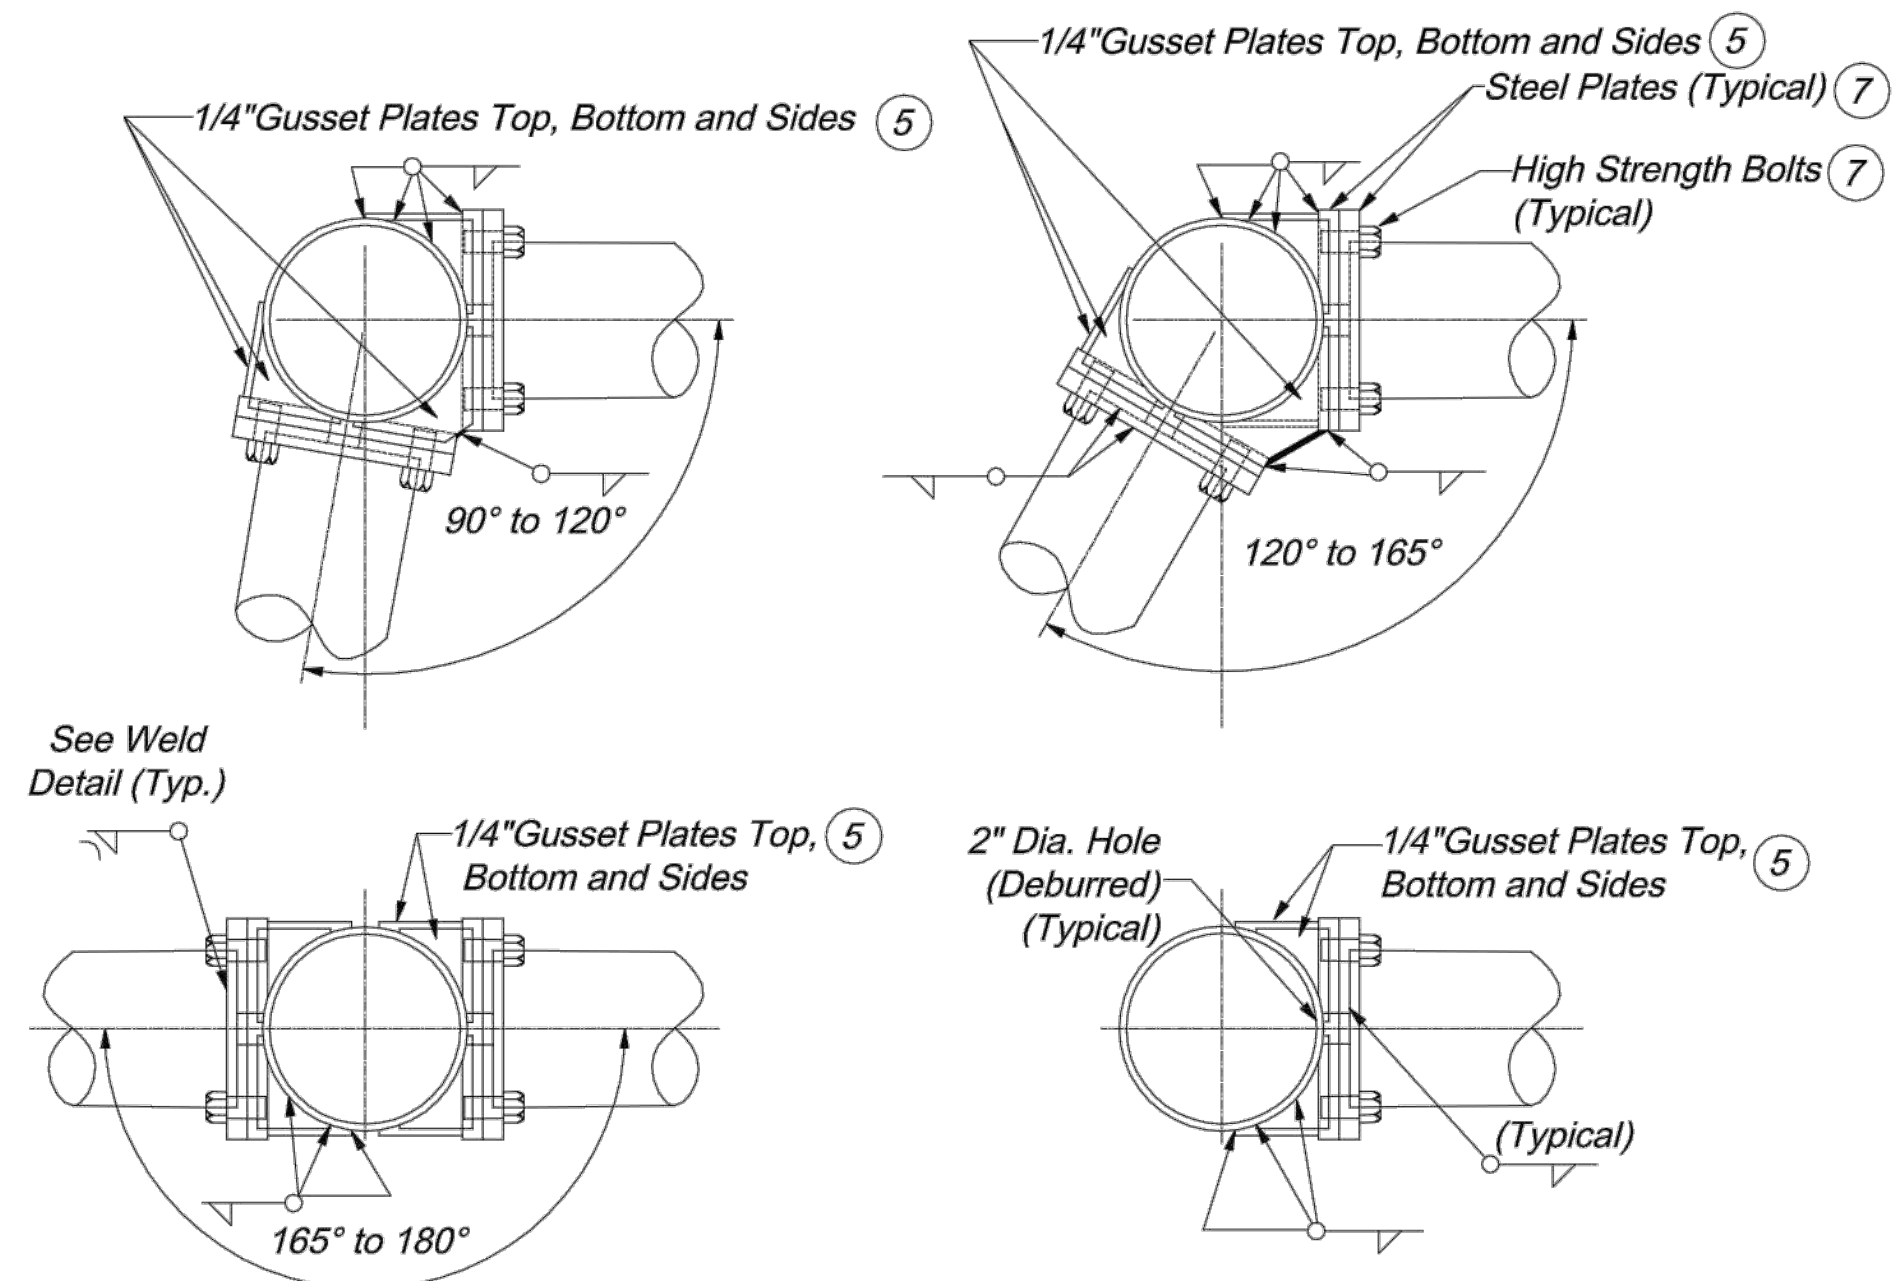


ID Tag Note:



Tag shall be aluminum or stainless steel and attached to pole or mast arm using two rivets or stainless steel drive screws. ID tag holes shall be drilled prior to galvanizing.

TYPE BL AND CL POSTS


ARM ATTACHMENTS

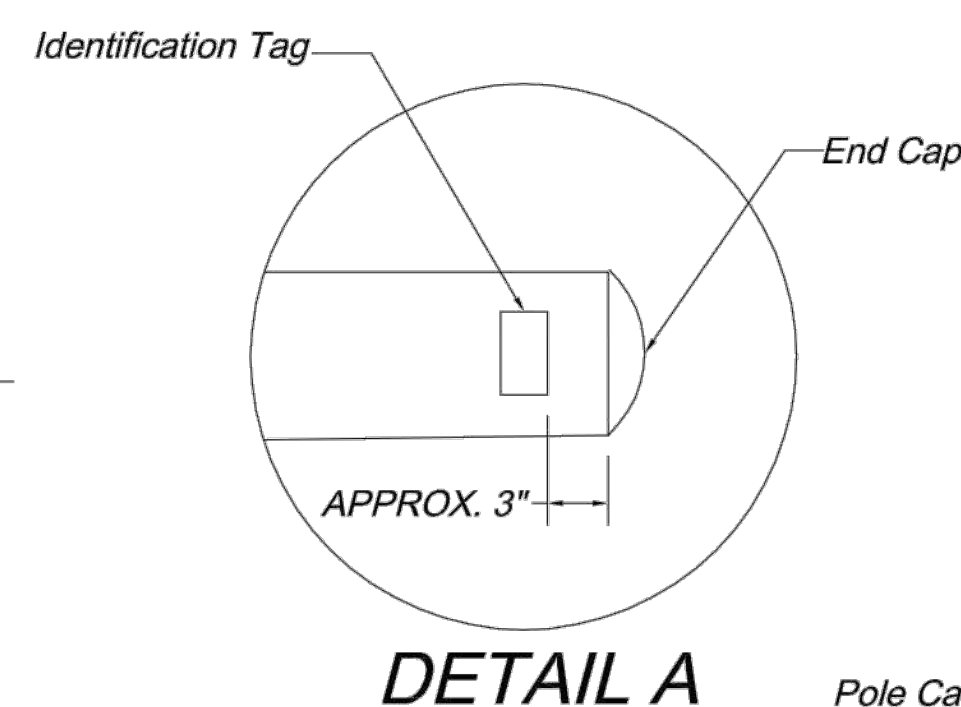

DETAIL A

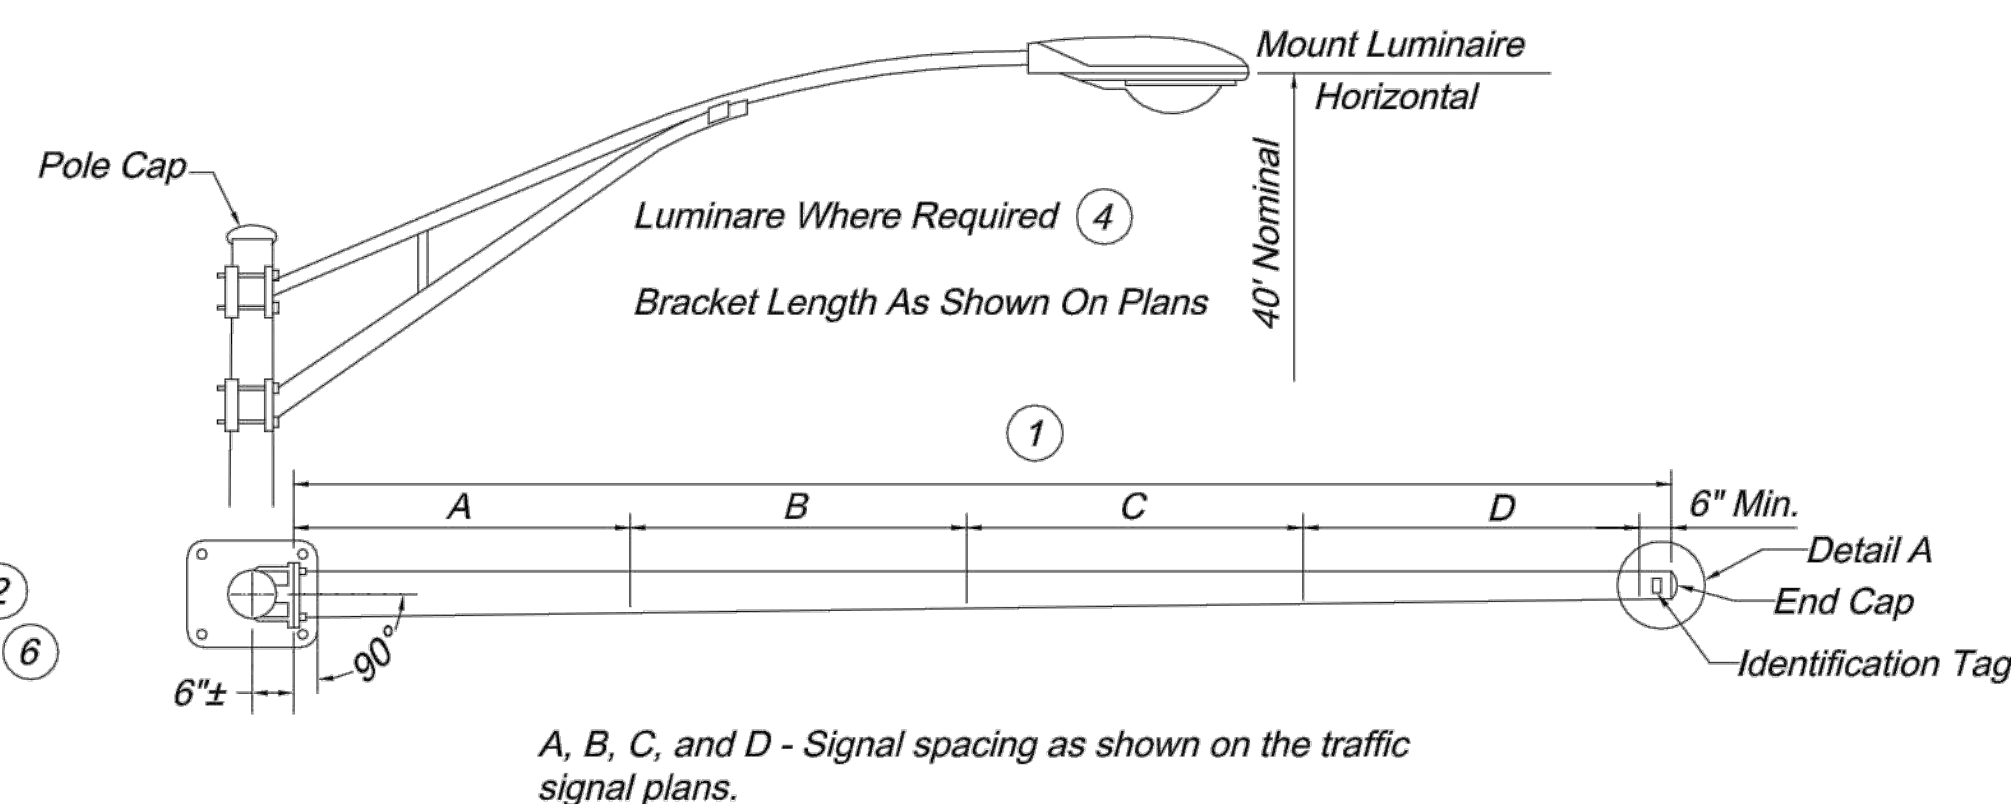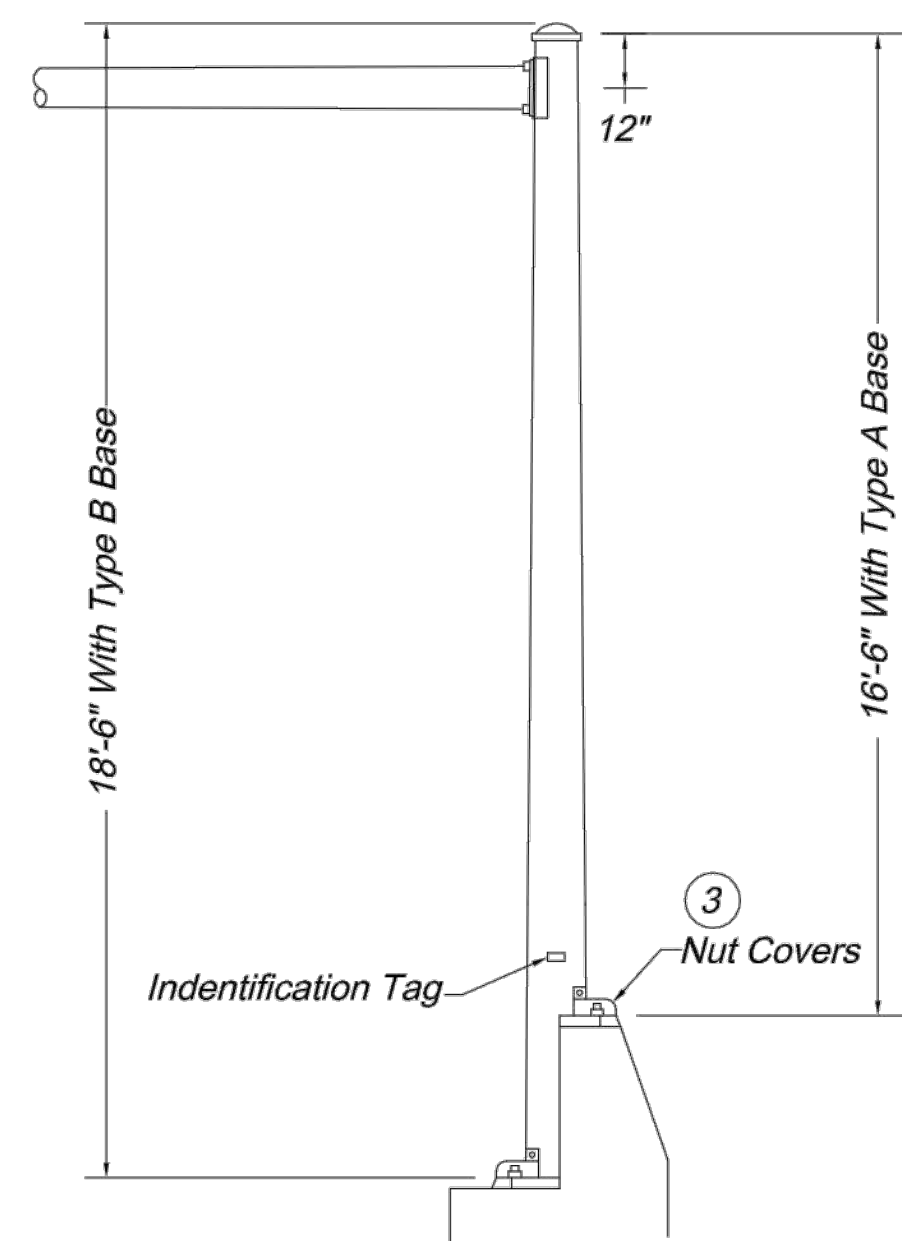

TYPE C AND TYPE CL (WITH LUMINAIRE)

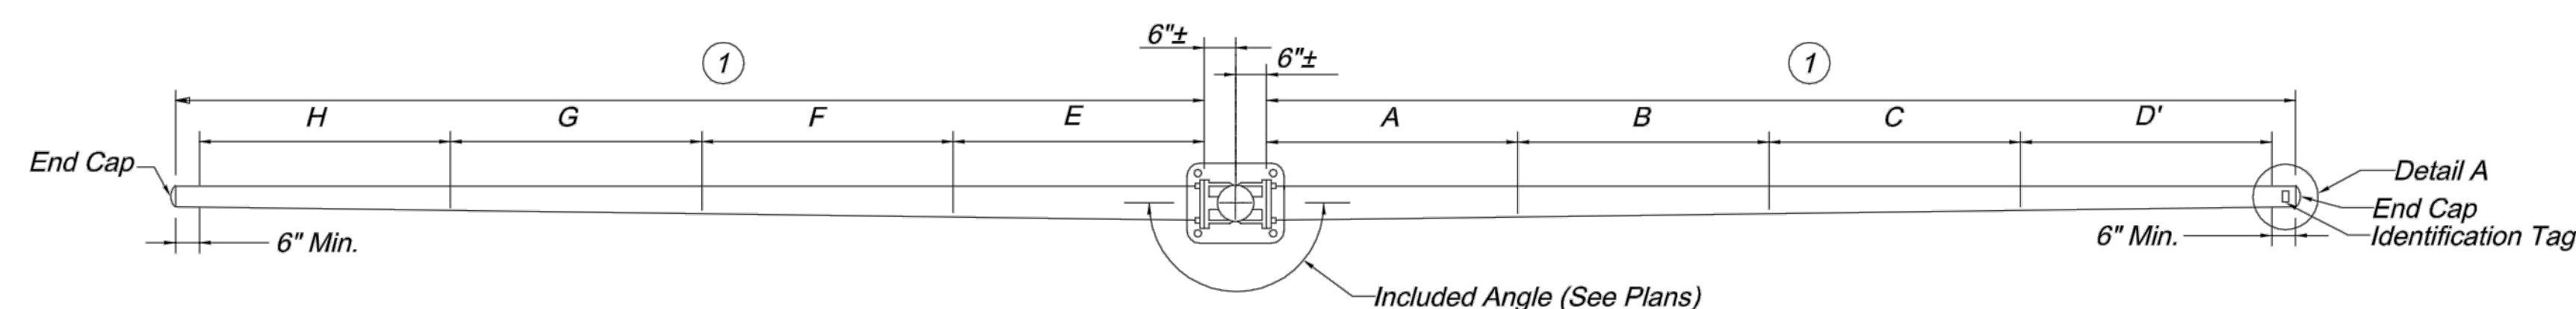

E, F, G, and H - Signal spacing as shown on the traffic signal plans.

A, B, C, and D - Signal spacing as shown on the traffic signal plans.

TYPE B AND TYPE BL (WITH LUMINAIRE)

- Arm Lengths shall not exceed 54 feet. See traffic signal plans for dimensions.
- Handholes shall be approximately 4" x 6-1/2". Handhole frame shall be reinforced so that the pole strength is not reduced.
- Posts shall be furnished with individual nut covers.
- See street lighting standard details for typical bracket arm mounting for Type BL and Type CL posts.
- Any openings between top and side gusset plates shall be sealed with lifetime caulk at time of installation.
- Post shall be grounded from ground lug in post with #6 AWG bare copper wire to conduit system. Ground lug shall be 90° or 180° from the handhole.
- Plate and bolt sizes shall be shown on fabricators shop drawings and shall be subject to approval.

General Notes:

Arms shall be raked up 0.25" per foot minimum. Arms shall be provided with a permanent marking indicating proper orientation for installation.

To determine left or right on Type B or C signal post, viewing position shall be from the center of the intersection being controlled and facing the signal involved.







CITY OF LEE'S SUMMIT
PUBLIC WORKS DEPARTMENT
ENGINEERING DIVISION
220 SE GREEN STREET
LEE'S SUMMIT, MISSOURI 64063
PHONE: (816) 969-1800 FAX: (816) 969-1809




TUBULAR STEEL POST
DETAILS

STANDARD DRAWING TS-4

Drawn By: AS
Checked By: MP
Date: 09/25/2009
Project#

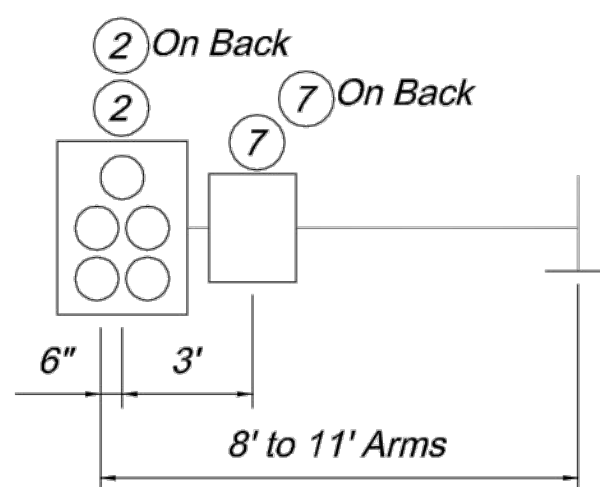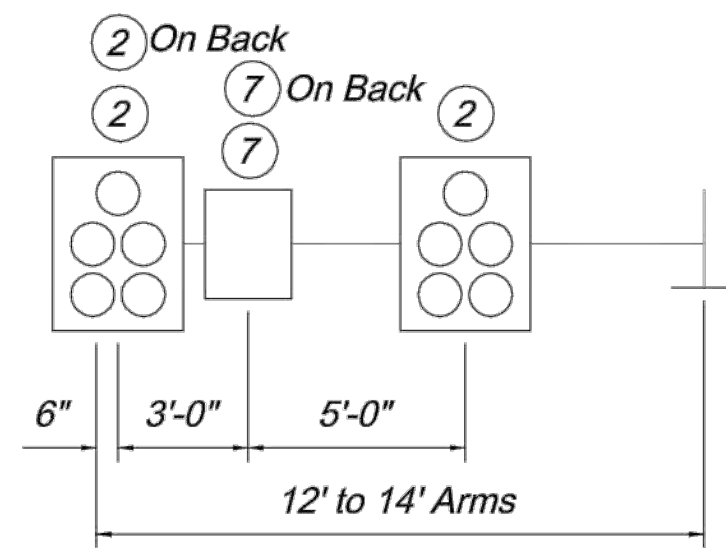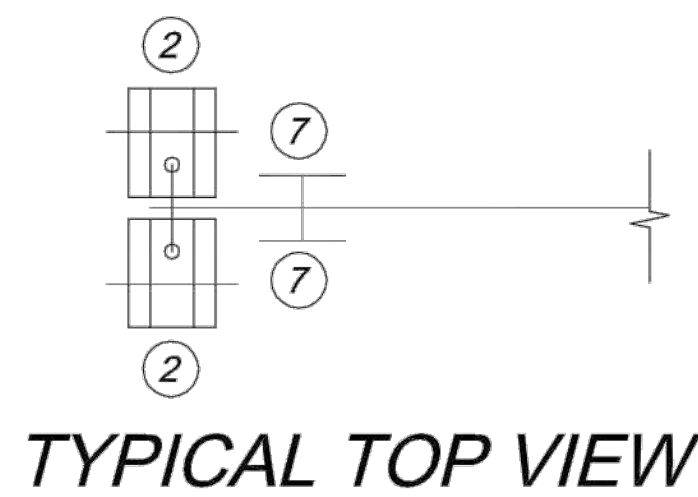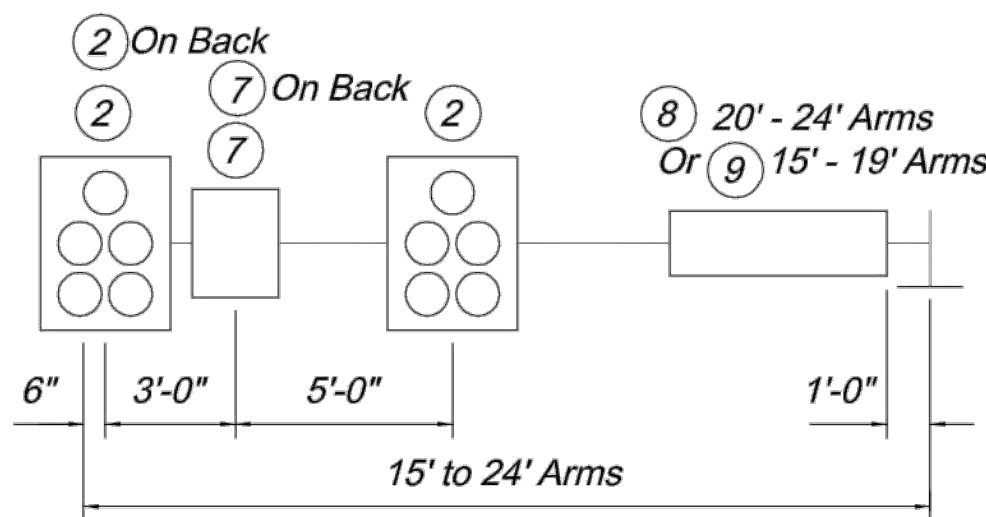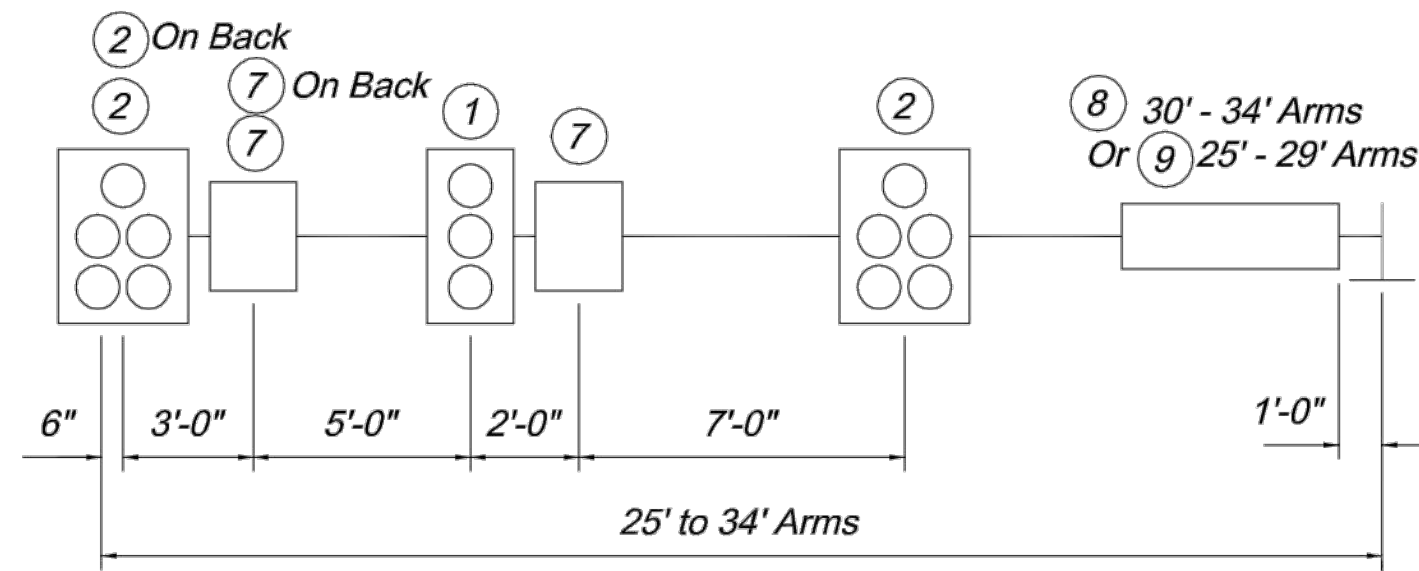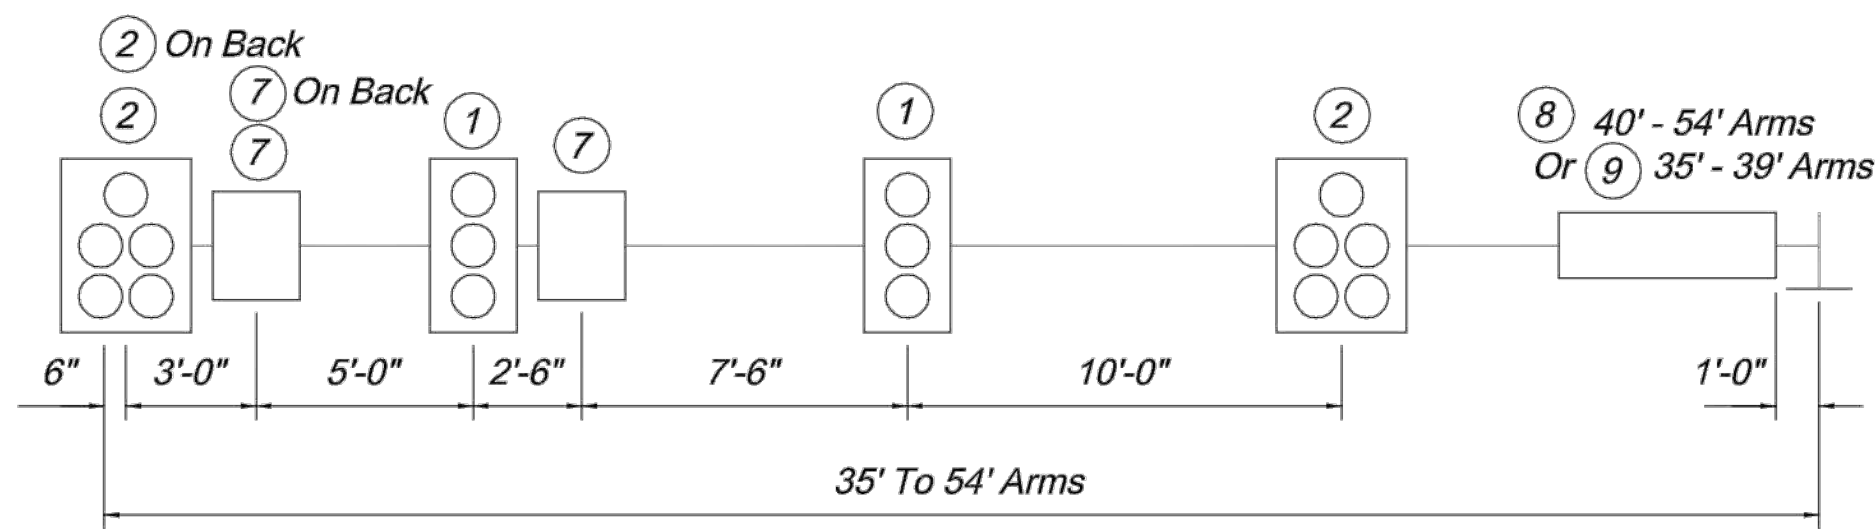


MAST ARM LOADING

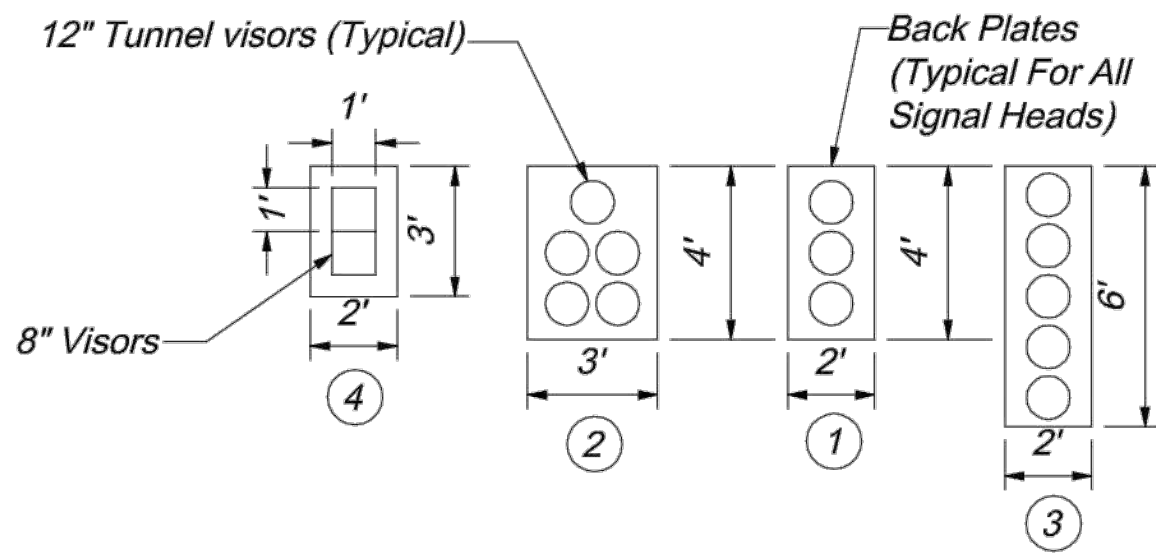

Item No.	Description	Weight (Lbs.)*	Proj. Area (Sq. Ft.)	Surface Area (Sq. Ft.)
①	3-Section OL Head	60.0	8.0	32.5
②	5-Section OL Head	100.0	12.0	47.5
③	Vert. 5-Section OL Head	100.0	12.0	50.5
④	2-Section OL Head	40.0	6.0	23.0
⑤	150 Watt Luminaire	30.0	1.0	3.5
⑥	9" X 18" Sign	2.0	1.1	N/A
⑦	24" X 30" Sign	27.0	5.0	N/A
⑧	120" X 18" Sign	25.0	15.0	N/A
⑨	96" X 16" Sign 96" X 18" Sign 96" X 28" Sign	18.0 20.0 31.0	10.7 12.0 18.7	N/A N/A N/A

OL - Optically Limited
* Mounting Hardware Included

SECTION A-A

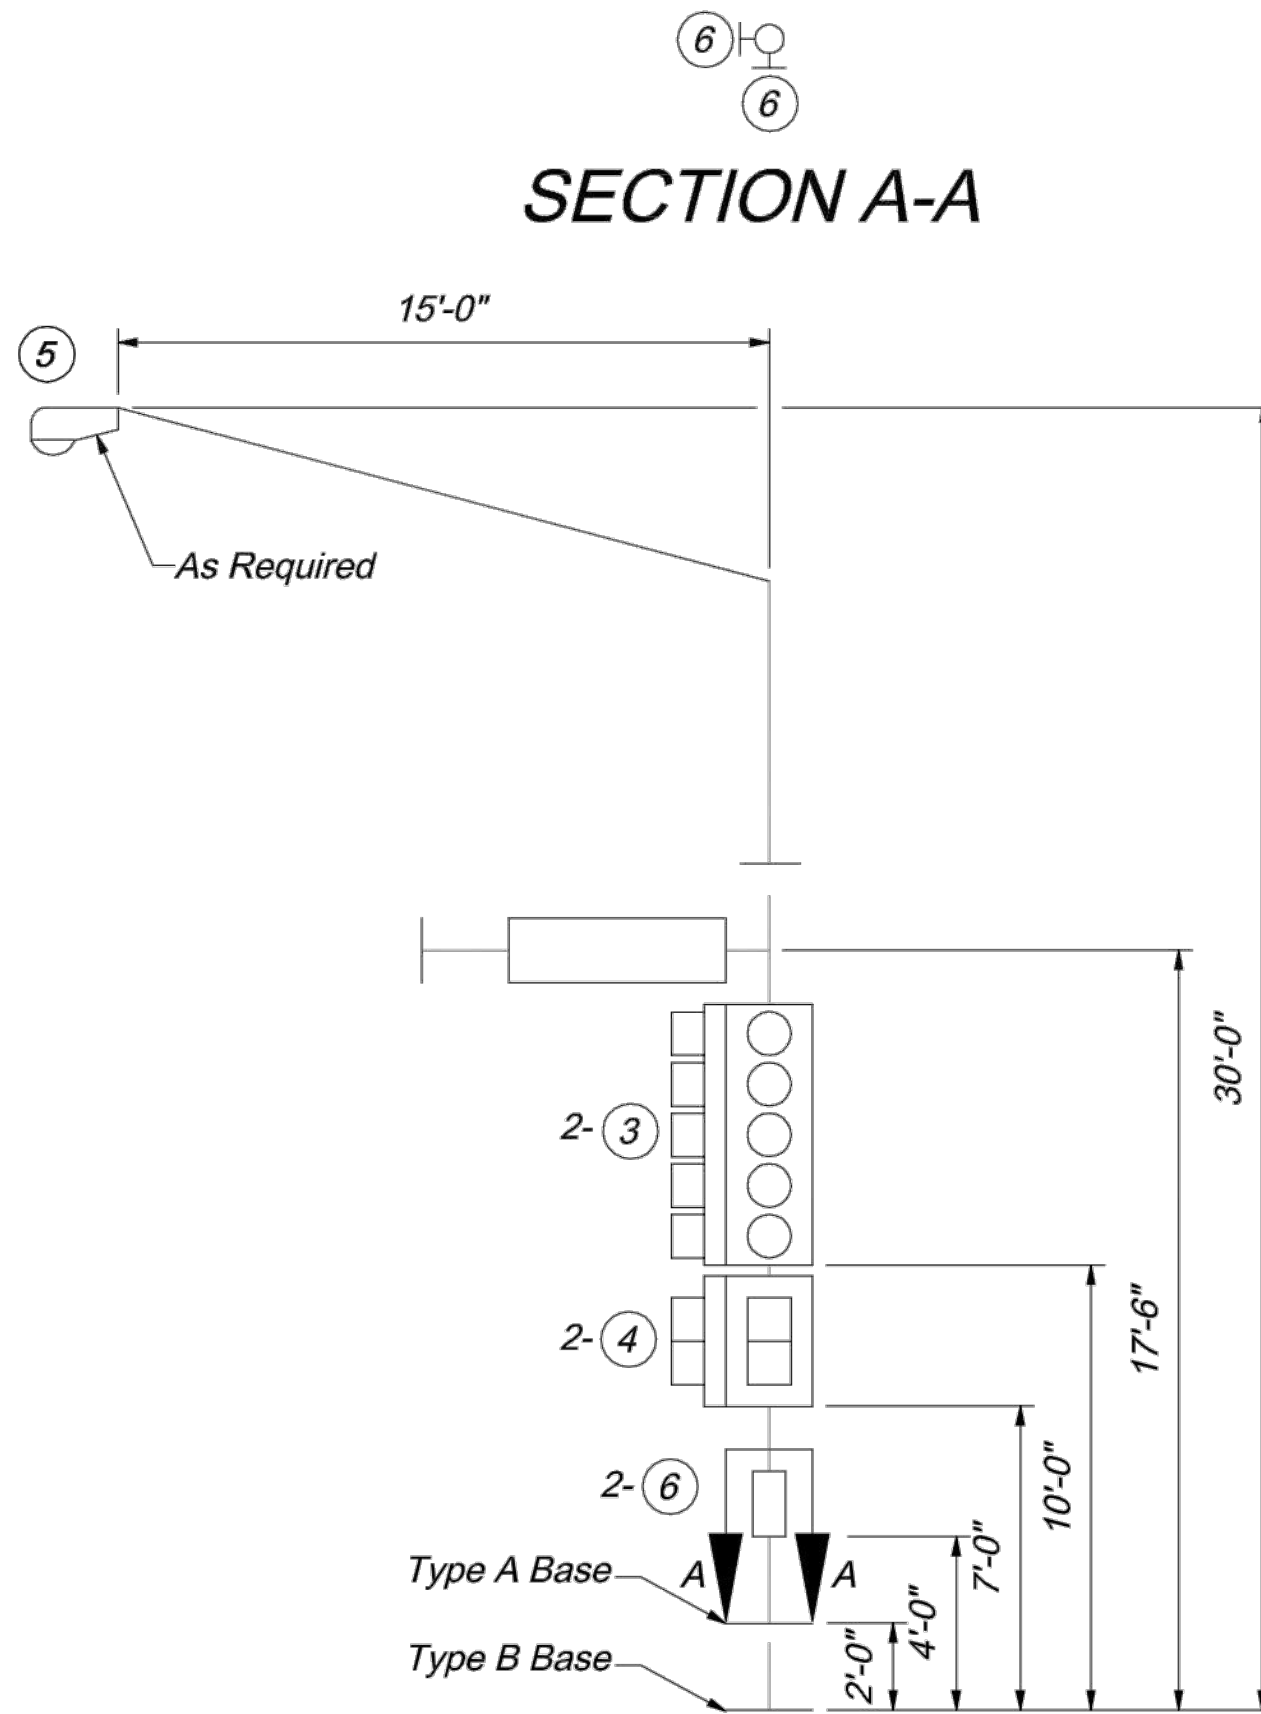

TYPICAL POST LOADING

Structural Design Requirements:

Structural supports shall be designed and fabricated to withstand their own loading and the attachment loading shown on this drawing or on the plans, whichever is greater. Structural members include posts, mast arms and luminaires bracket arms, as required.

Design of the structural supports shall be based on AASHTO Standard Specifications for Structural Supports for Highway Signs, Luminaires and Traffic Signals, 1994 or latest revision with these exceptions.

Minimum Design Wind Speed of 90 MPH at 30 Feet Above Ground.
Group Loading:

Loads	Percent of Allowable Stress*
Group I - DL	100
Group II - DL + W	133
Group III - DL + Ice + 0.5(W**)	133

*No load reduction factors shall be applied in conjunction with these increased allowable stresses.

** W to be computed on the basis of the wind pressure formula. 25 PSF (1197 Pa) minimum for W for Group III.

Signal structures which will exceed the dimension limits shown shall be designed by a professional engineer*** based on AASHTO Standard Specifications for Structural Supports for Highway Signs, Luminaires and Traffic Signals, 2001, 4th Edition, including any interim with the criteria noted below:

- Minimum Basic Wind Speed 90 MPH at 30 Feet Above Ground
- Fatigue Category I
- 50 Year Design Life.
- Shall not be specifically designed for truck induced wind gusts.
- Shall be specifically designed to resist periodic galloping forces.


***A set of shop drawings including weld procedure specifications and design computations shall be submitted for record and reference. The submitted drawings and calculations shall be signed and sealed by a professional engineer in accordance with the laws relating to architects and professional engineers (Chapter 327, RSMO) and shall include a title block or summary sheet which lists and certifies that the product meets all of the specified design criteria.

For Type B and BL posts. Ice and dead loading shall be based on the combined effect of design loading on each arm. Wind loading is applied as described in section 1.2.5(b) of the AASHTO Standard Specifications for Structural Supports, 1994 or latest version.


General Notes:

Attachment locations are for structural design purposes only. Actual locations are shown on the plans.


MINIMUM DESIGN LOADING FOR POST AND MAST ARM ATTACHMENTS

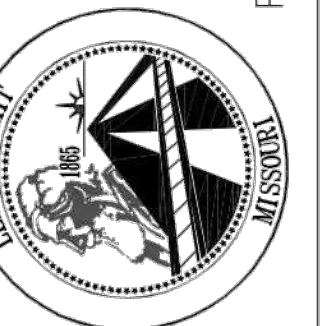





SINGLE CONCRETE PULL BOX

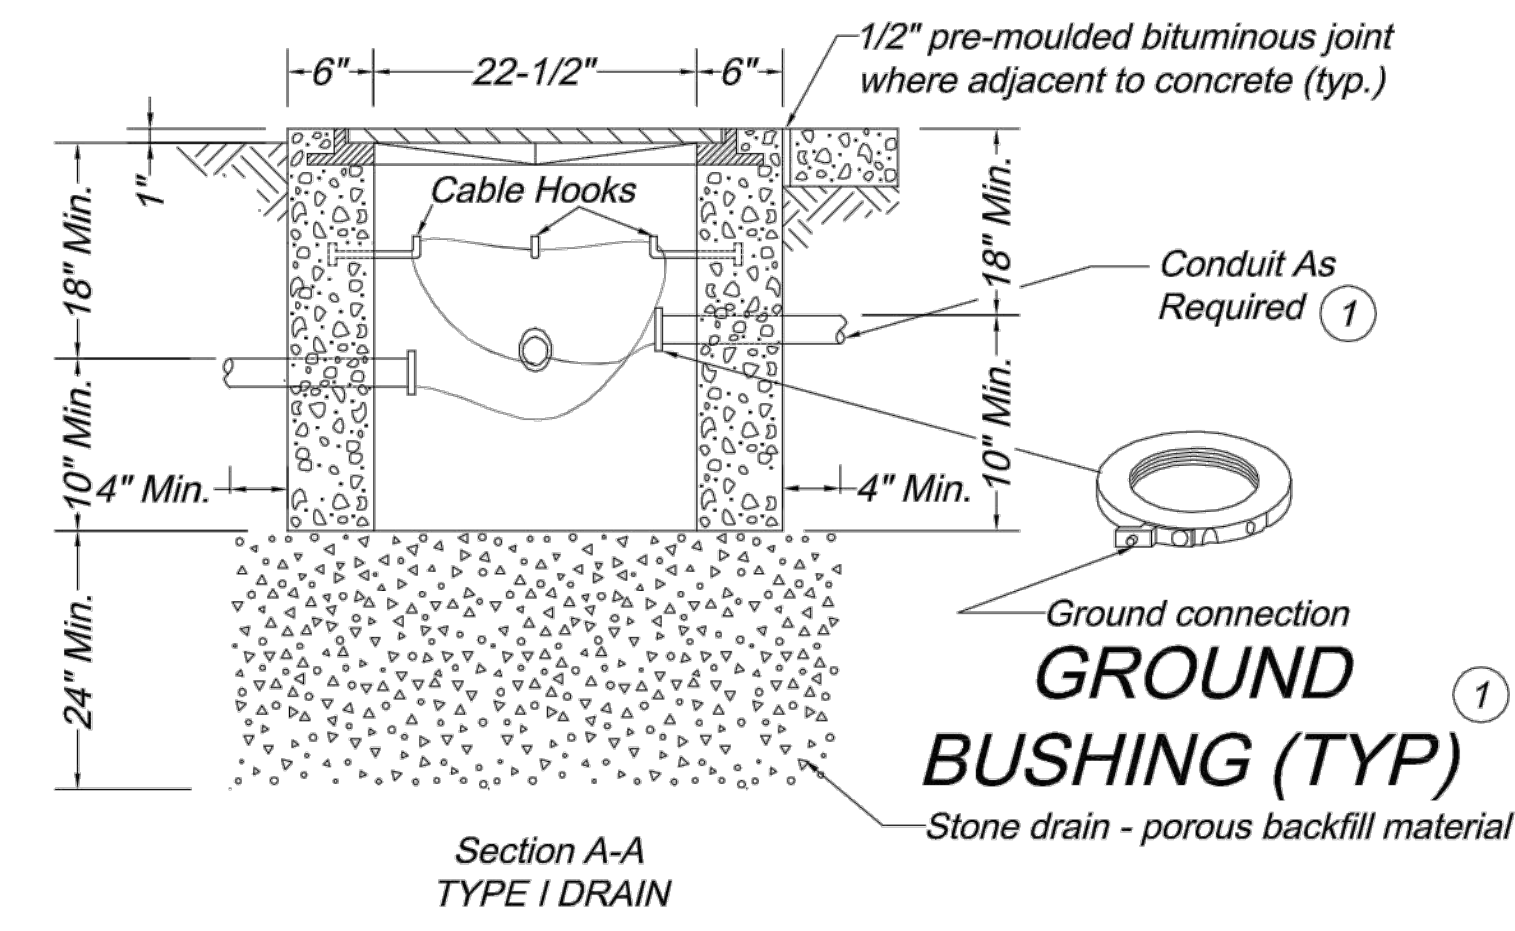

DOUBLE CONCRETE PULL BOX

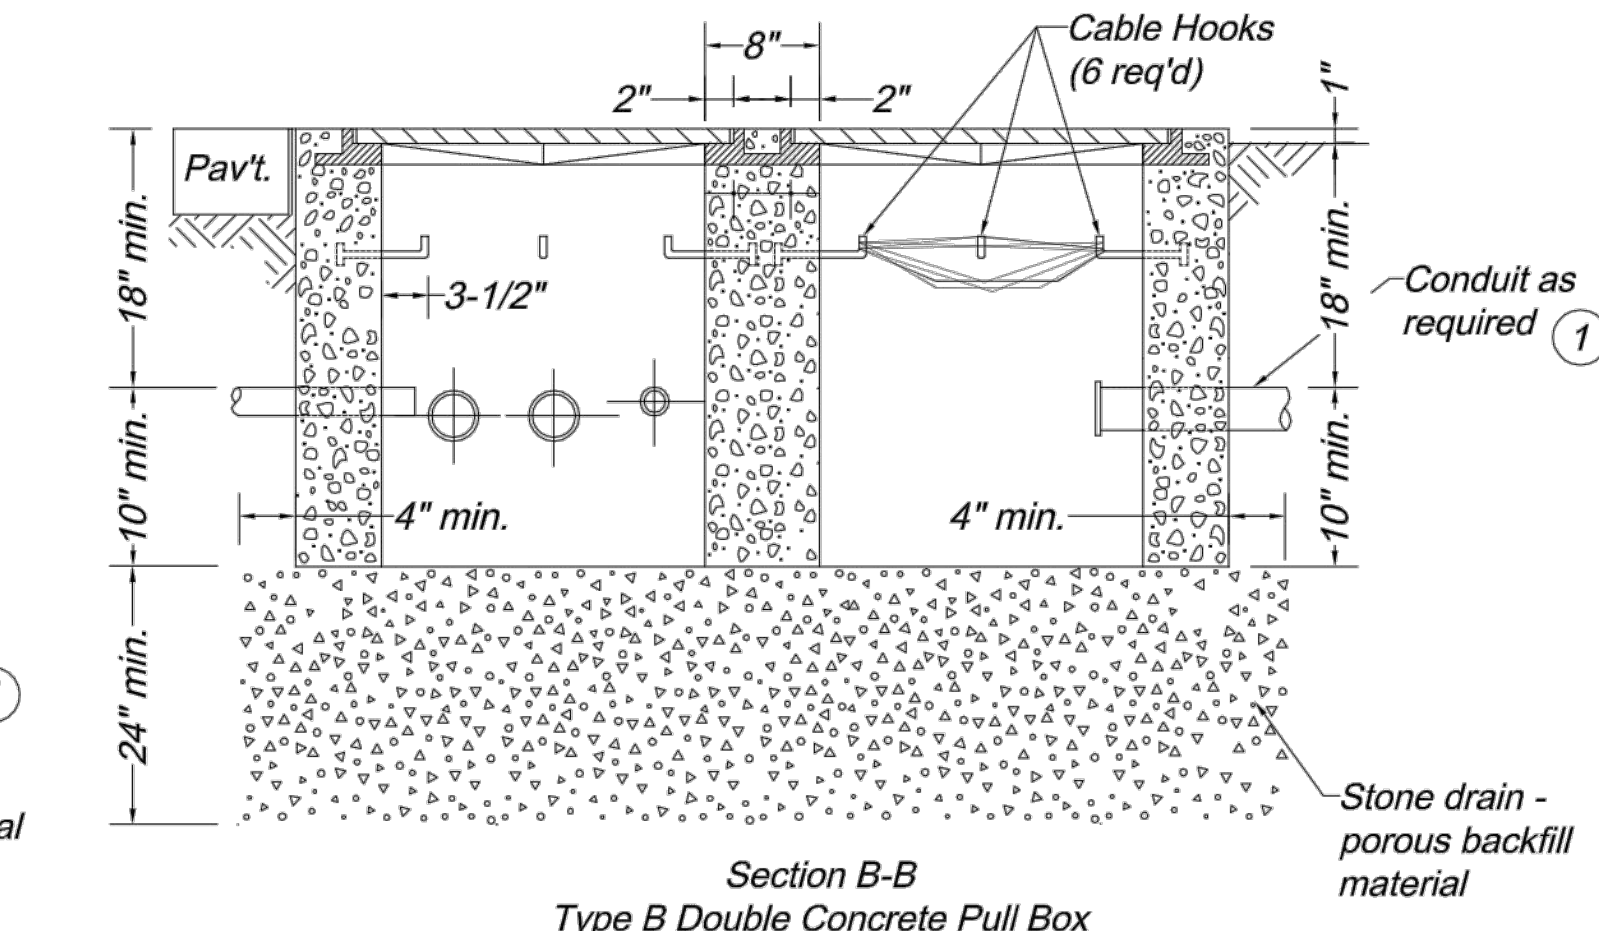

PREFORMED PULL BOX

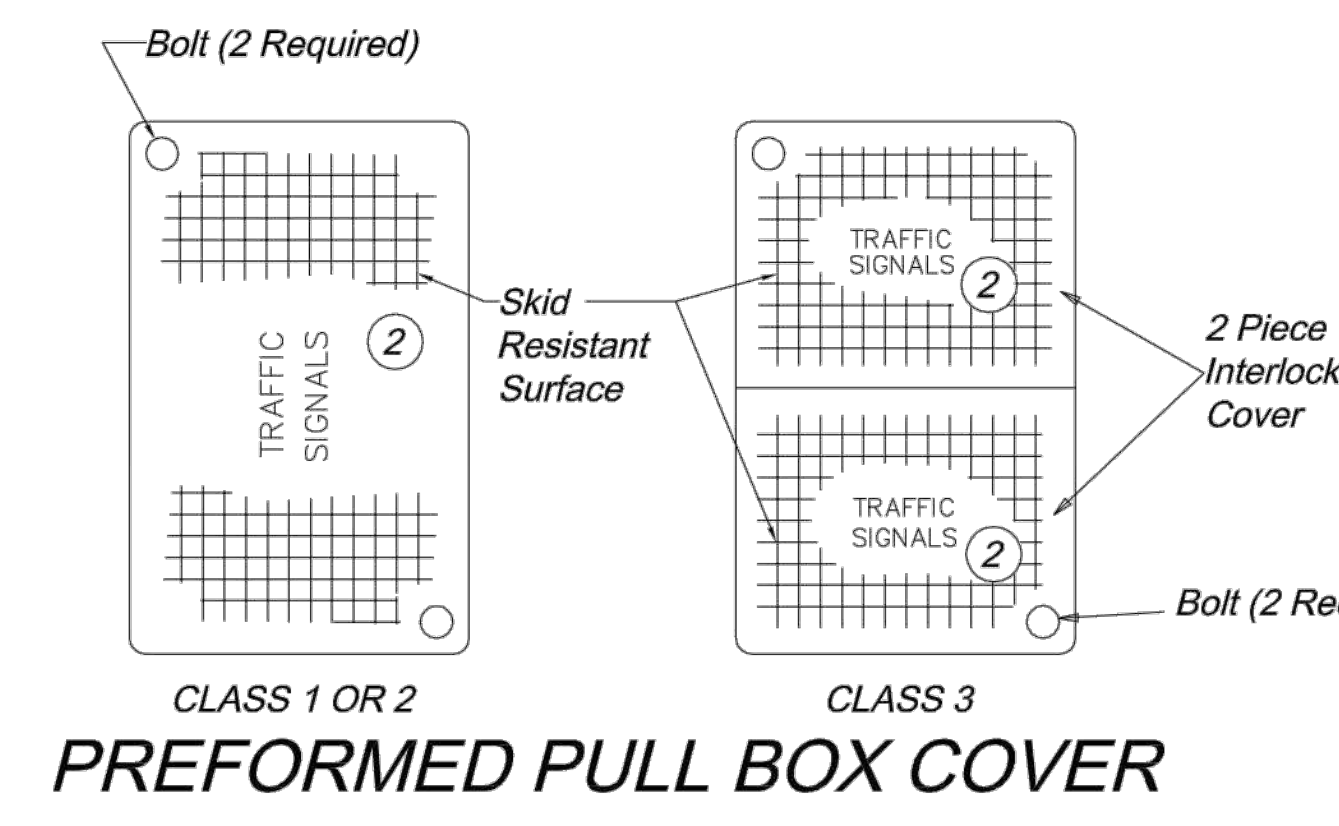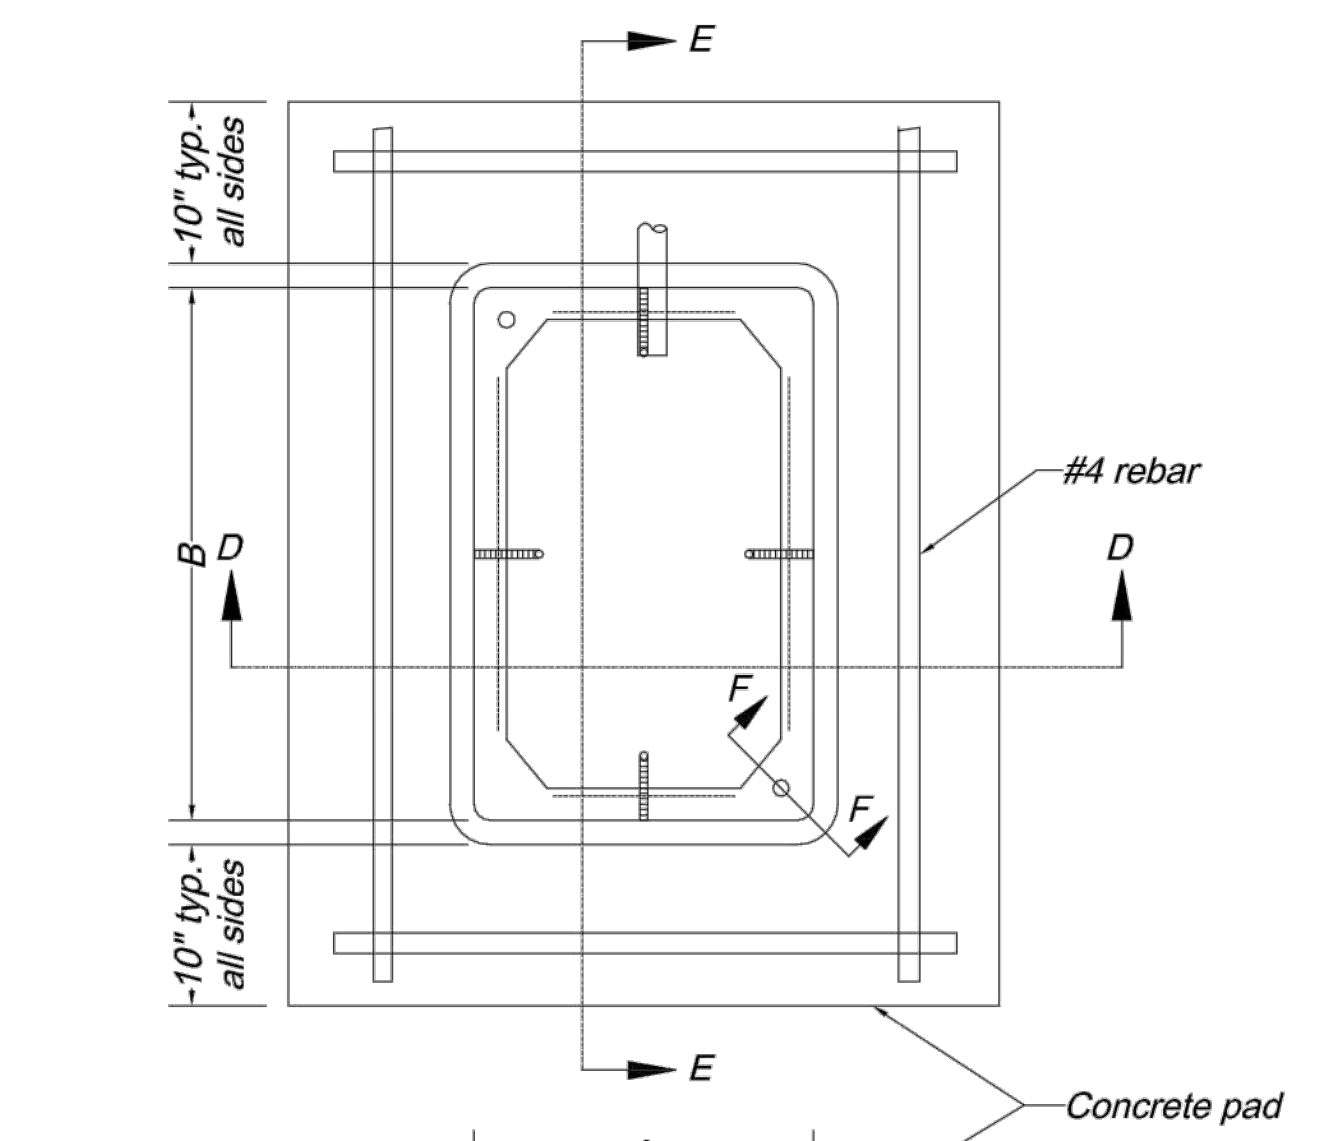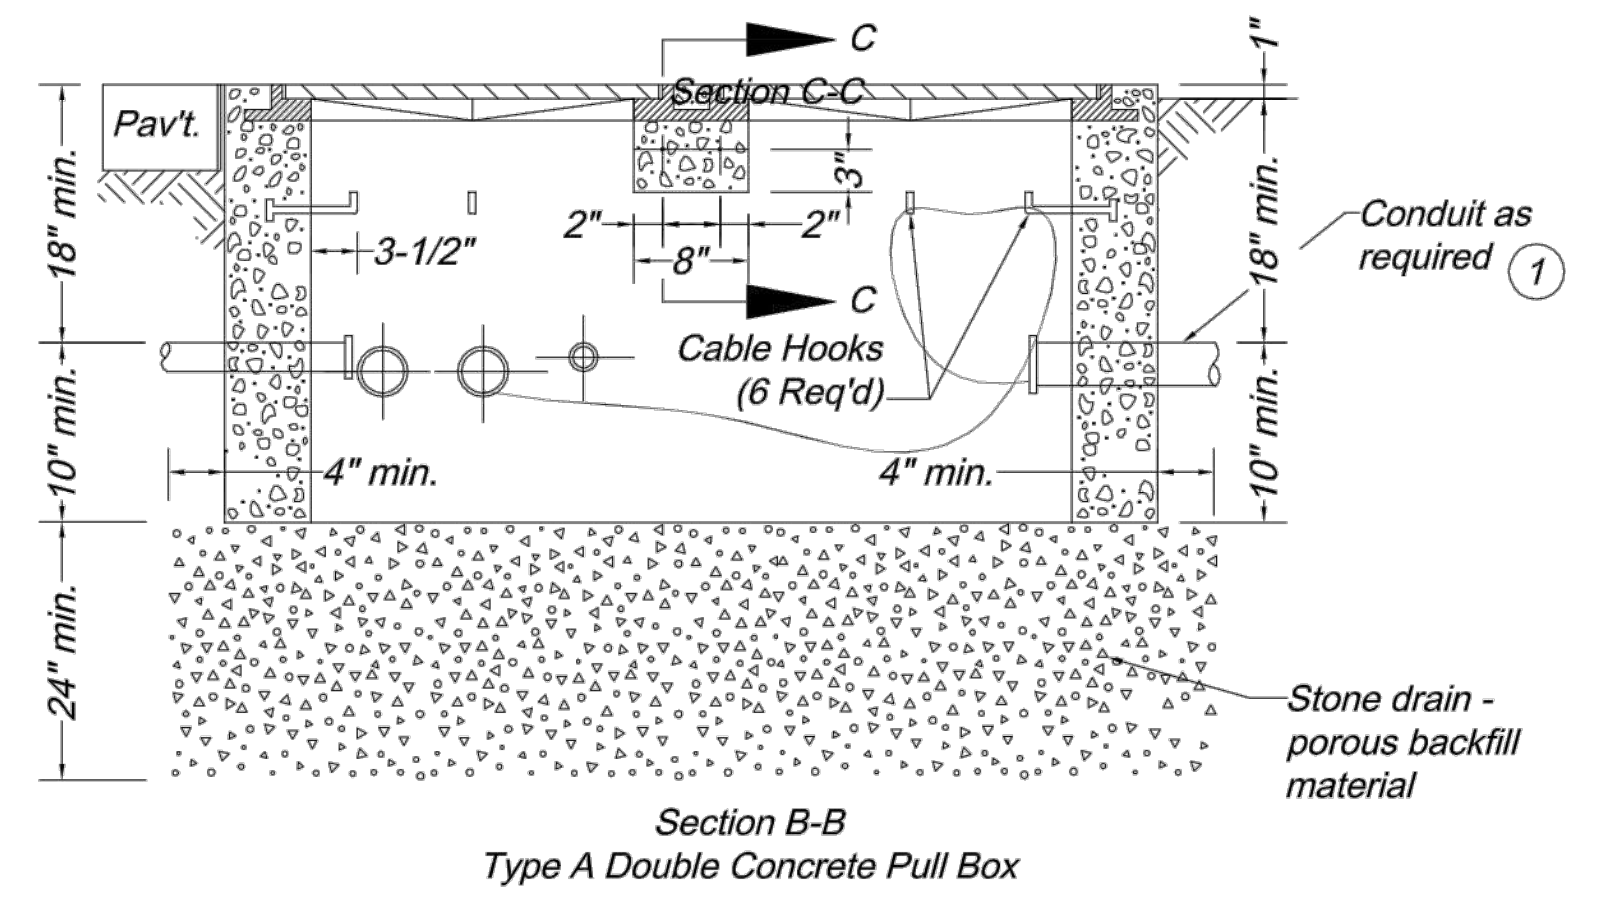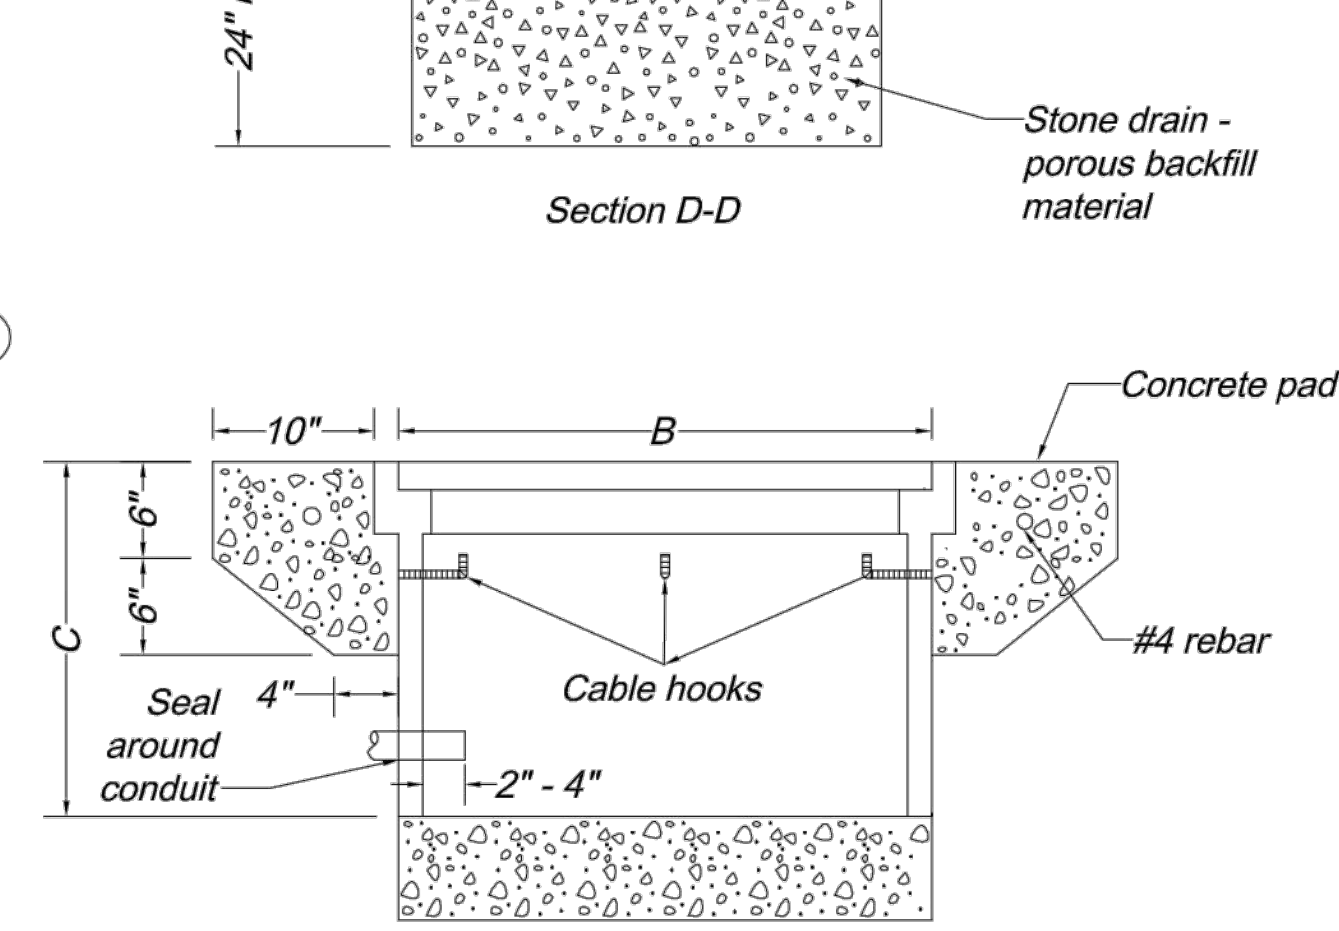

General Notes:

All dimensions shown are nominal.

Bolt cleanout detail shall be approved by the City Traffic Engineer.

All concrete shall be 3,000 PSI minimum, and shall be subsidiary to the pull box.

Pavement and subgrade shall be as shown on plans.

Stone drain material shall be 1/2" - 3/4" clean rock.

Lift opening required on all covers.

Preformed box walls may be either flared or vertical.


If an extension is used with a preformed box, the lip of the extension may be interior or exterior. The extension shall be compatible and from the same manufacturer.

If preformed pull boxes are specified, the contractor may use the standard concrete pull box in lieu of the Class 1 or 2 preformed pull box or the double concrete pull box, Type A, in lieu of the Class 3 preformed pull boxes.


- 1 All metal conduits shall be electrically bonded by a ground bushing and #6 AWG bare copper wire. For PVC, all ground wires shall be connected.
- 2 Signal pull boxes shall be embossed "Traffic Signals."
- 3 Pull box frames and covers shall be cast iron and the following minimum dimensions:

Frame Size:	29" x 29"
Opening Size:	22 1/2" x 22 1/2"
Frame Height:	4-1/4"
Frame Weight:	120 lbs.
Cover Size:	22-5/8" x 22-5/8"
Cover Thickness:	3/4"
Cover Weight:	140 lbs.

TYPICAL BOLT CLEANOUT

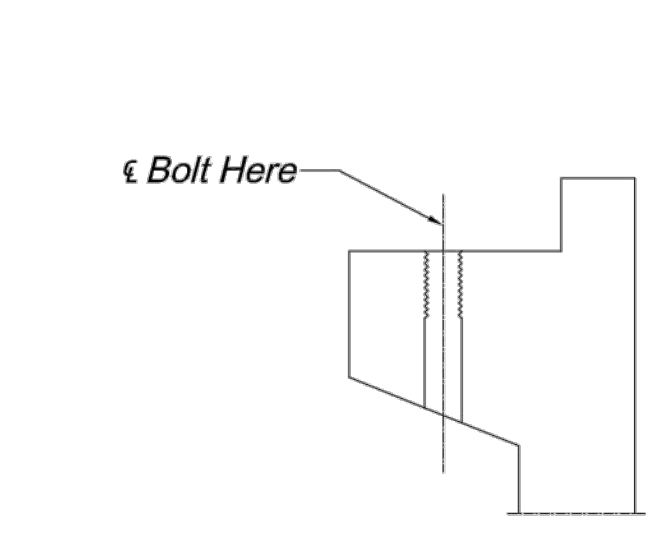

Number of Entering Conductors	Class	Preformed Pull Box Minimum Dimensions		
		A	B	C
< 23	1	17"	30"	20"
23 - 68	2	24"	36"	24"
> 68	3	30"	48"	24"

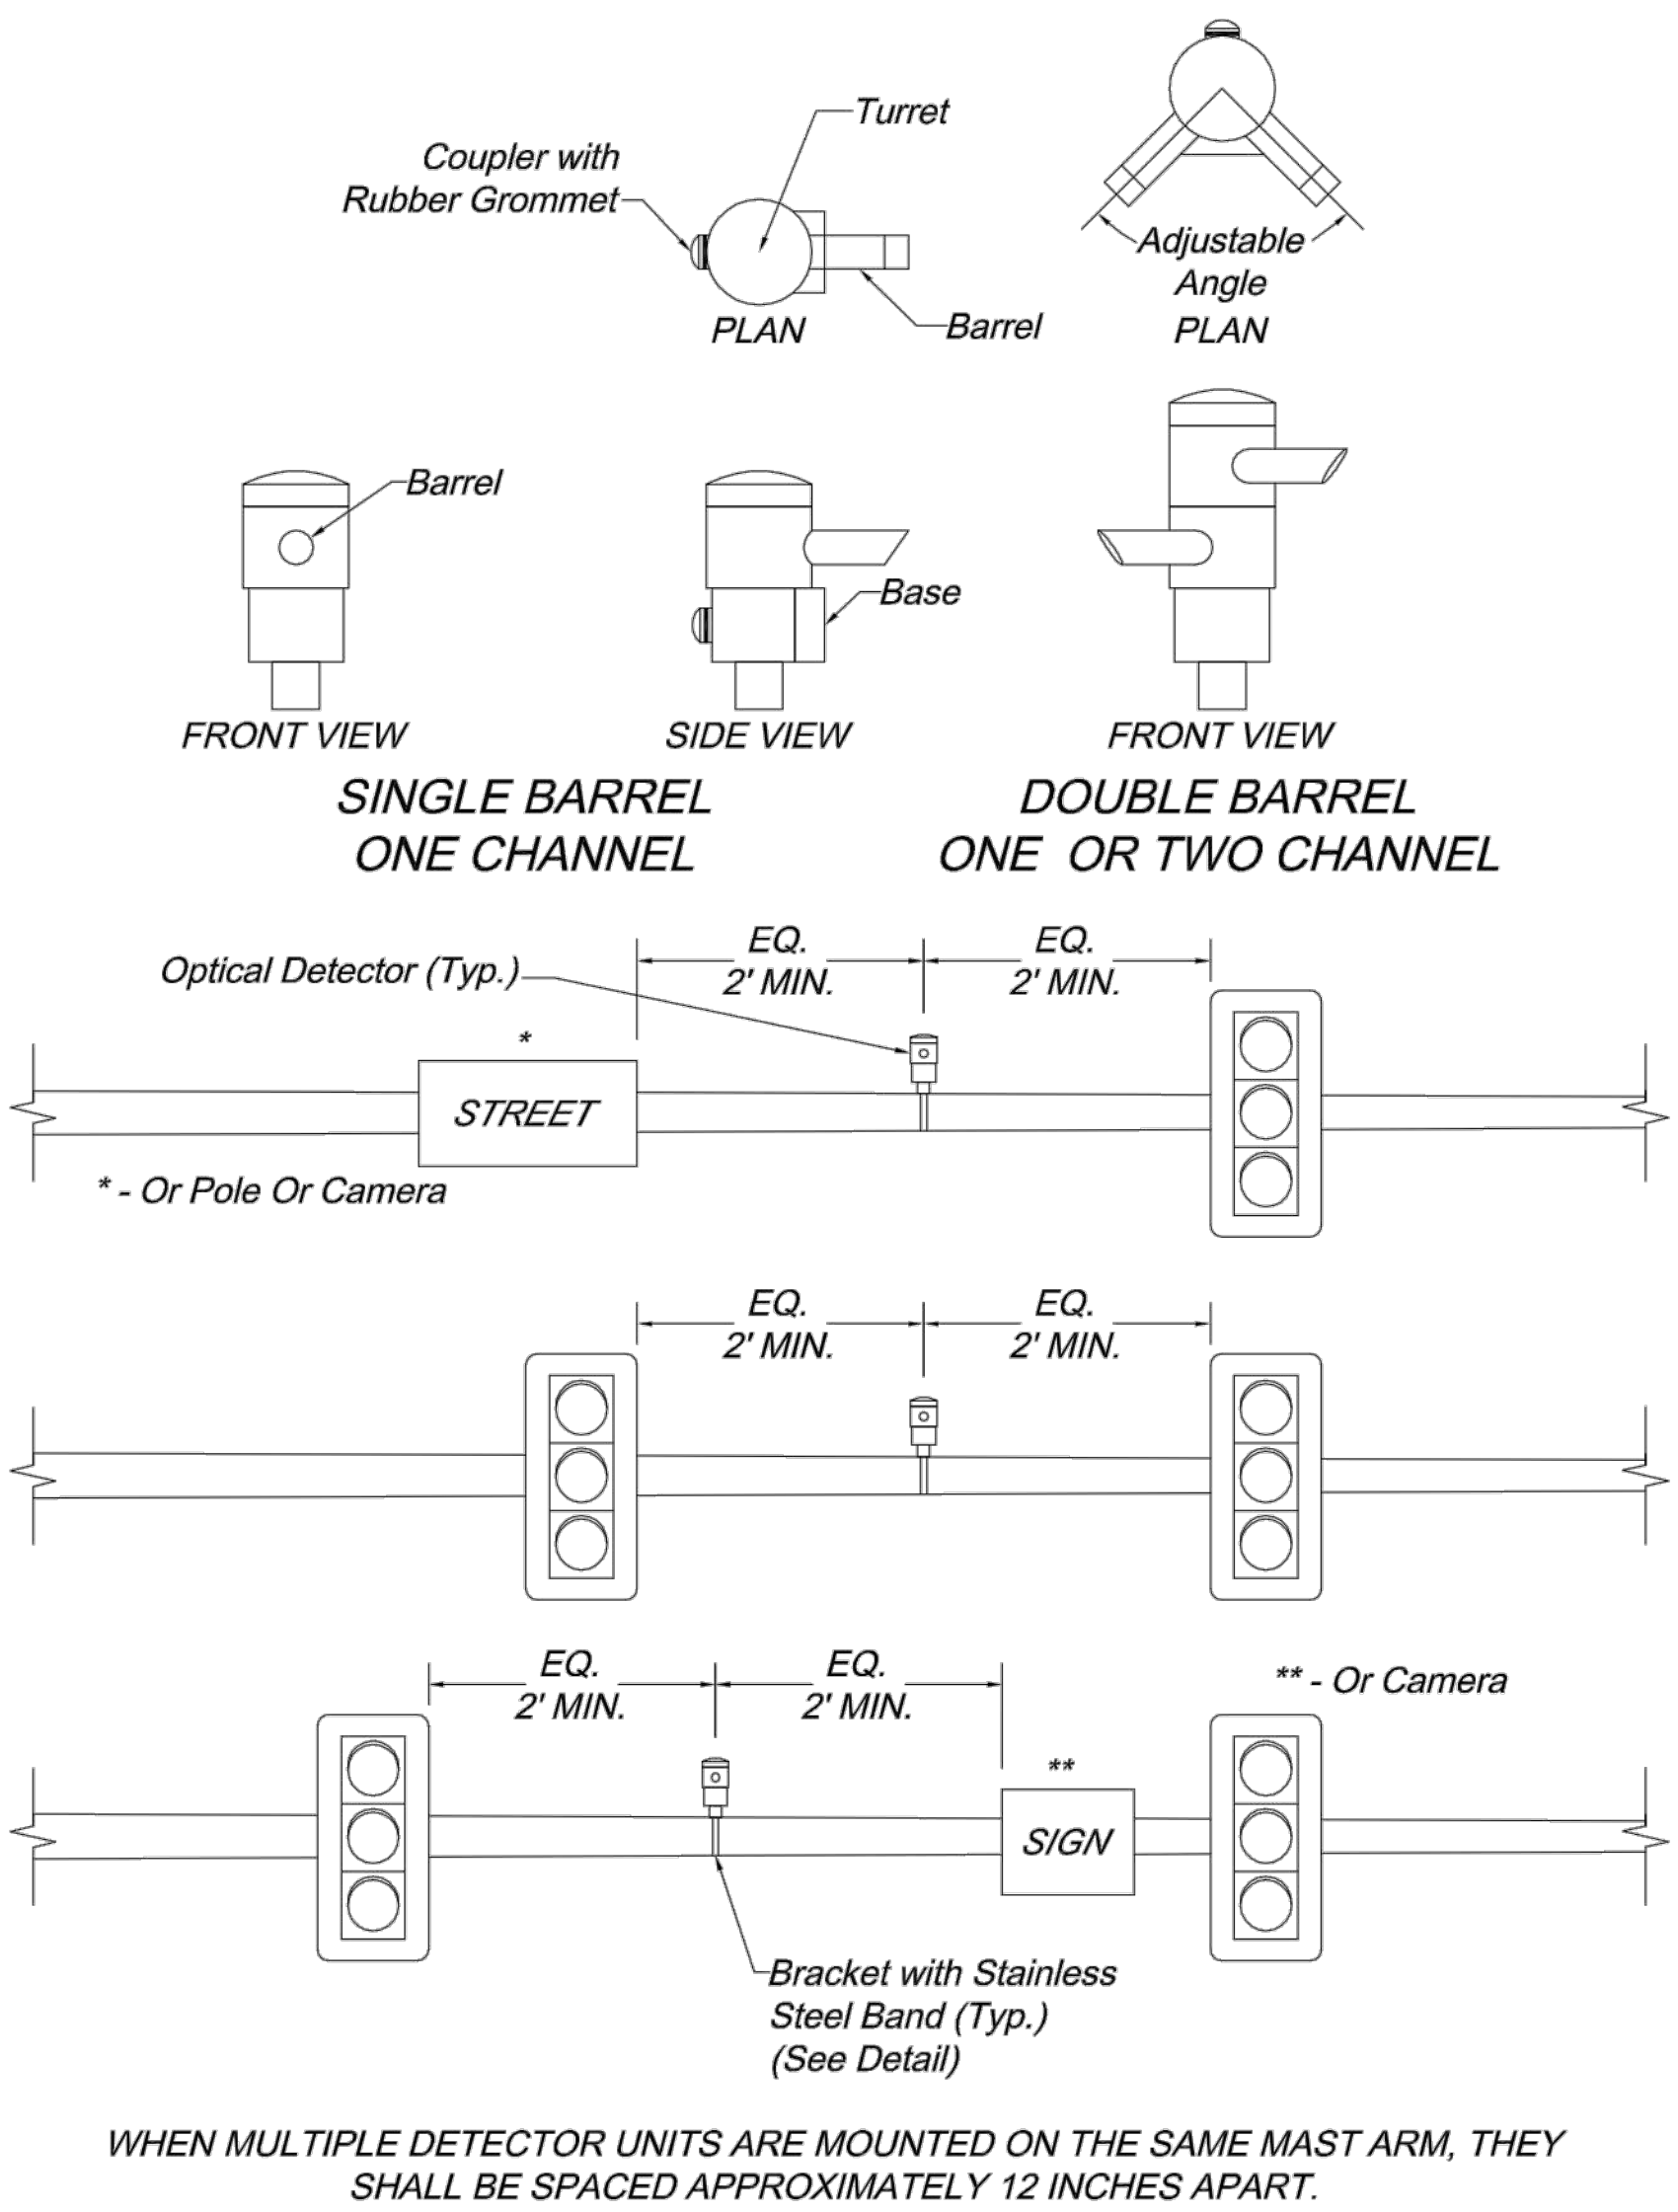

Emergency Vehicle Detection Notes:

1. The detector cable shall be continuous from the optical detector to the traffic signal controller. No splices shall be allowed.
2. The contractor shall label the optical detector cable in all pull boxes by channels as indicated on the plans. This shall be accomplished with aluminum tags attached to the cable with aluminum wire. No direct payment shall be made for this work.
3. Opticom shall be mounted inside the controller cabinet. Unless otherwise indicated on the plans, the placement of the optical detectors shall be centered between the signal heads and/or signal head and sign located on the mast arms. Further information on optical detector placement is shown in the details. The final placement of the optical detector may be adjusted for line of sight requirements.
4. The equipment manufacturer shall be responsible for providing onsite technical assistance to the contractor in final placement of the optical detectors, as well as in all the aspects of the system installation.
5. Preemption sequences and timings shall be developed by the equipment supplier. Timings shall be marked up on the timing sheets from the specific model of controller at each intersection and submitted for review by the City prior to implementation by the supplier. Pre-emption sequences shall use an all red interval or other methods to prevent the occurrence of "Yellow Traps" at intersections with protected/permitted left-turn phasing.
6. Preempts are to be assigned as follows unless otherwise indicated in the plans:

Direction	Preempt No.	Channel
Northbound	1	A
Southbound	2	B
Eastbound	3	C
Westbound	4	D


7. The Contractor shall install the equipment consistent with the equipment manufacturer's recommended installation procedures and interface diagrams in a neat and workmanlike manner. Emergency Vehicle Detection System shall be provided and installed by the contractor and shall consist of all detectors, processors, mounting brackets, etc for a fully operational system.

OPTICAL DETECTOR

Video Detection Notes:

1. The video detection system shall consist of video camera(s), video detection processor (VDP), cables, brackets, and all other materials necessary for a fully functional system.
2. The video detection system shall include software that detects vehicles in multiple lanes of each direction using only one video camera. Detection Zones (DZ) shall be defined using only a video menu and a pointing device to define and place zones on a video image. Up to 24 DZ per camera shall be available.
3. The actual number and location of DZ shall be determined in the field by the City Traffic Engineer. The City reserves the right to have additional zones programmed or modify those shown based on the field programming period completed prior to turning on the signal.
4. Video cameras are to be mounted as shown on the traffic signal plans. If the camera is mounted on a Type BL or CL pole, the camera shall be mounted directly to the luminaire bracket arm. If the camera is mounted on a Type B or C pole, the camera shall be mounted on the mast arm using a 6-foot riser.
5. Video camera placement, adjustment, setup and initial programming shall be at the direction of the manufacturers representative. The manufacturers representative shall assist with identifying optical camera locations, system setup, programming, and turn-on.


VIDEO DETECTION

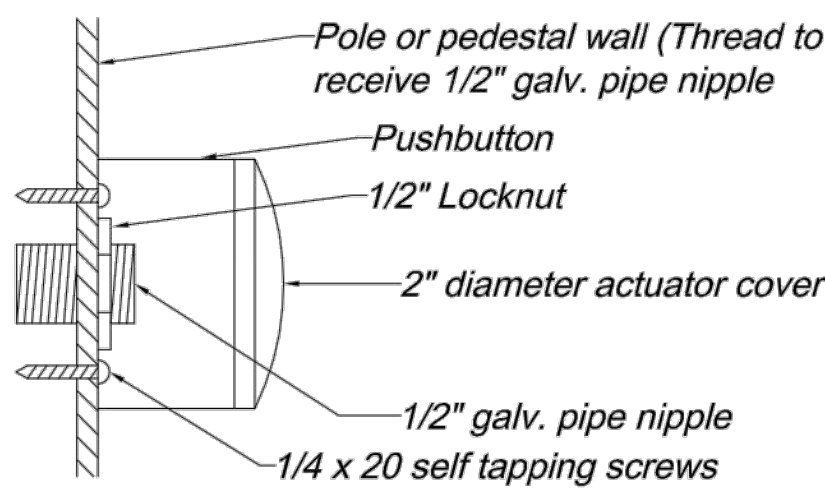

Push Button Notes:

1. Push buttons shall include 2 mounting brackets each and be of the type as noted in the plans.
2. Push buttons shall be ADA approved and weatherproof, mounted in accordance with standard drawing TS-1.


PUSH BUTTON MOUNT DETAIL

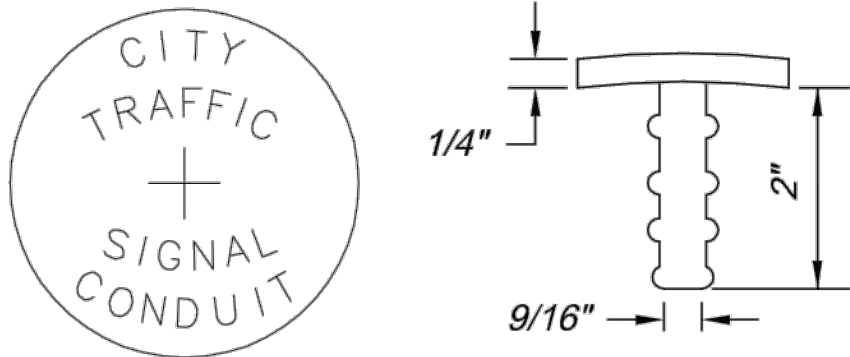

CONDUIT MARKER

Conduit Marker Notes:

1. Wherever a conduit passes beneath a curbed street, aluminum conduit markers shall be installed in the curb immediately over the conduit location. Conduit markers shall be furnished by the contractor as detailed and shall be installed in the top of the curb by drilling the curb and epoxying the conduit marker in place. Conduit markers shall be flush with the curb. Conduit markers shall be subsidiary to conduit.

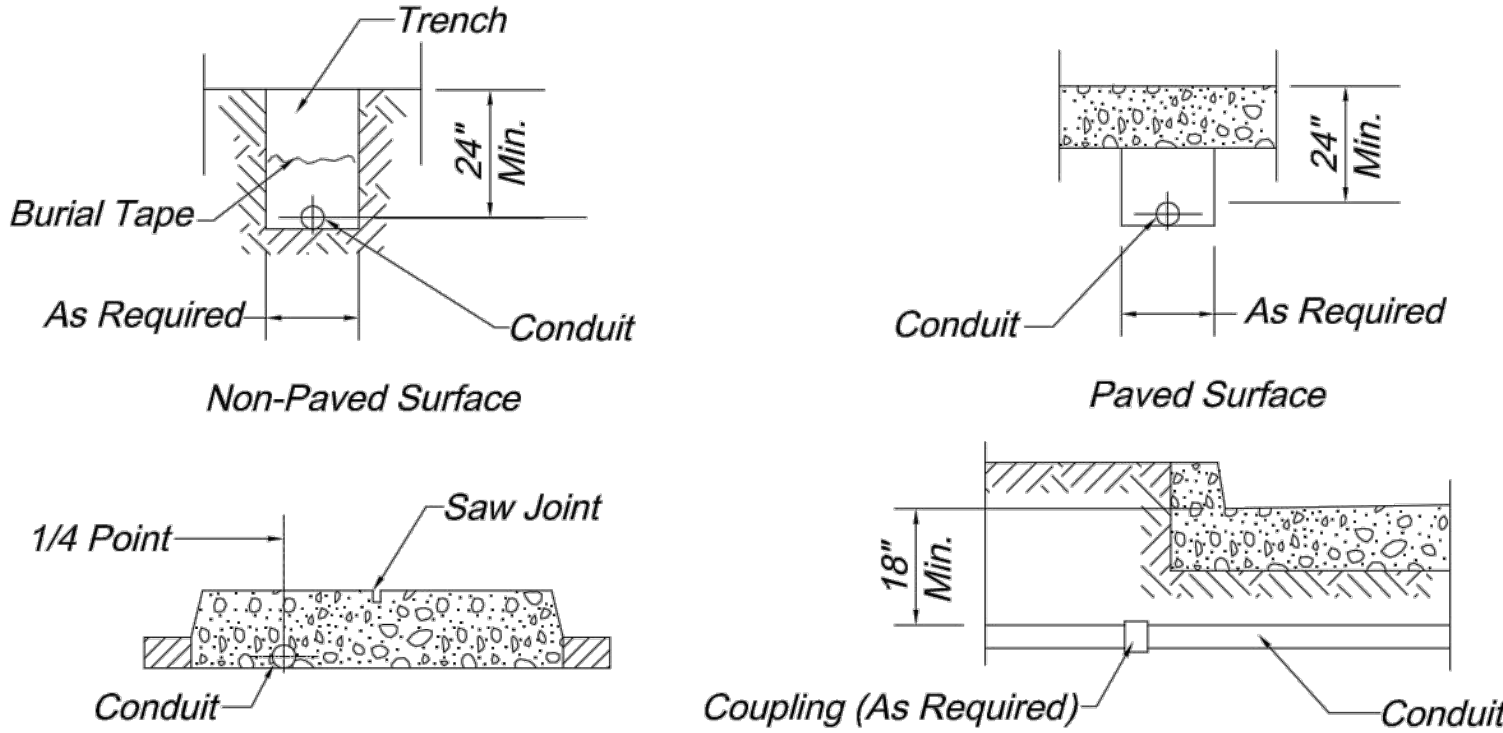


In Proposed Concrete Median On Existing Pavement

0.5% Minimum Slope

Conduit Location Notes:

1. Conduit shall be installed to drain, and if metallic all ends shall be threaded and capped.
2. The Contractor shall notify the City of Lee's Summit, Department of Public Works Traffic Division at (816) 969-1807 for inspection of the conduit installation. At least 24 hours notice shall be provided. The conduit shall not be covered unless inspected and approved by the Engineer or his authorized representative, so as to ensure proper depth, correct conduit material and proper conduit end treatment as described above.



CONDUIT LOCATIONS

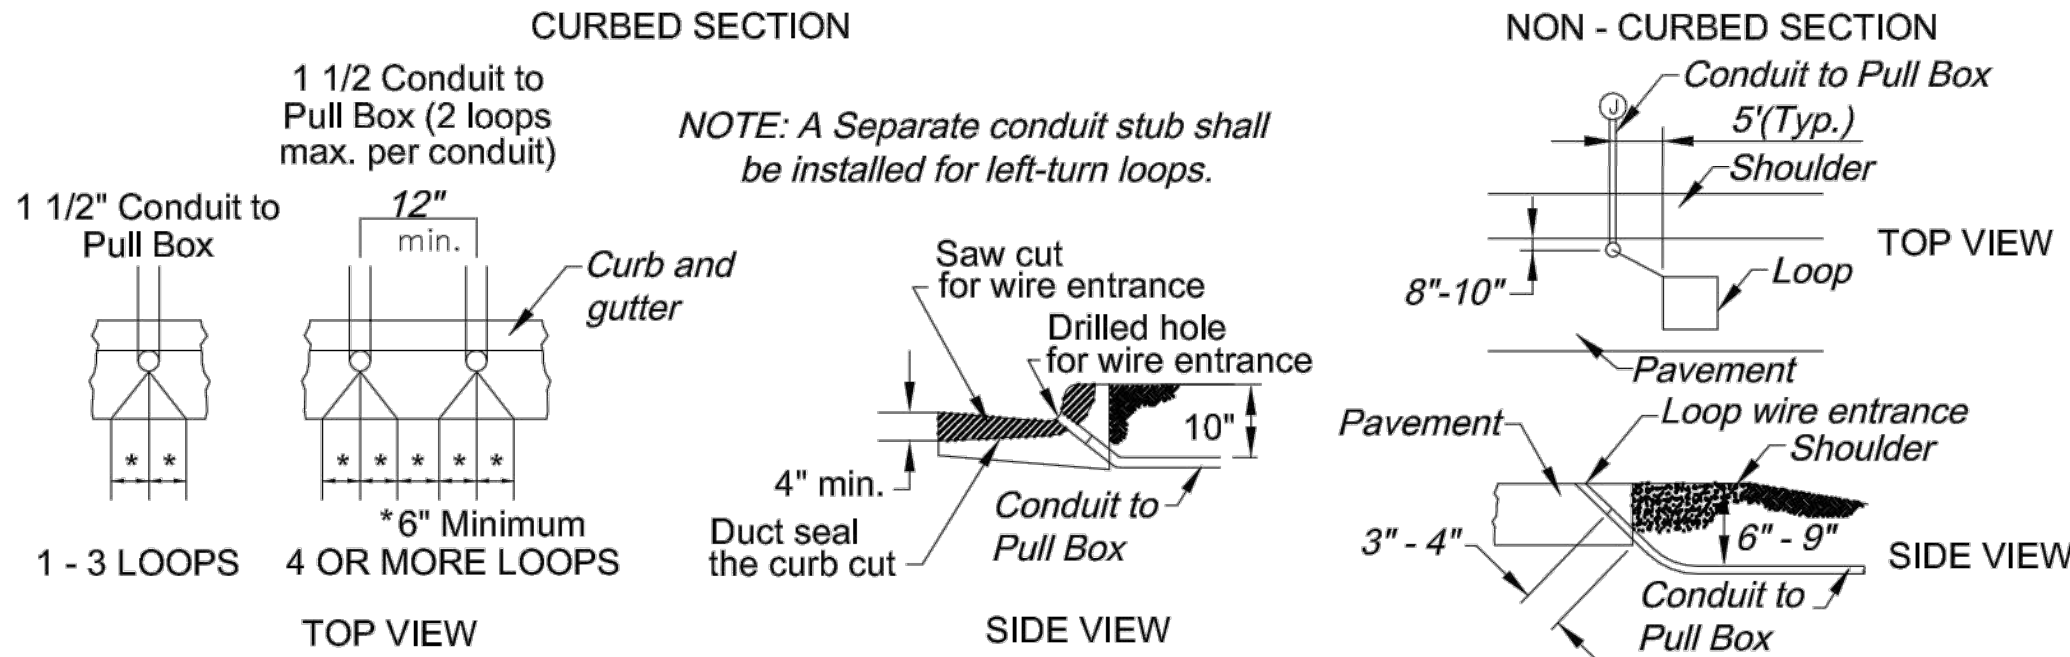

Loop Wire Entrance Notes:

1. Saw cut in the curb and gutter section and conduit entrance to be sealed with a pliable, non-hardening duct sealant prior to application of loop sealant. No loop sealant shall be applied in the curb and gutter section or at conduit entrance.
2. Grout around conduit inserted into curb or pavement section.
3. Each loop shall have a separate lead-in-saw cut to the loop wire entrance in the curb or at the edge of pavement.



LOOP WIRE ENTRANCE DETAIL

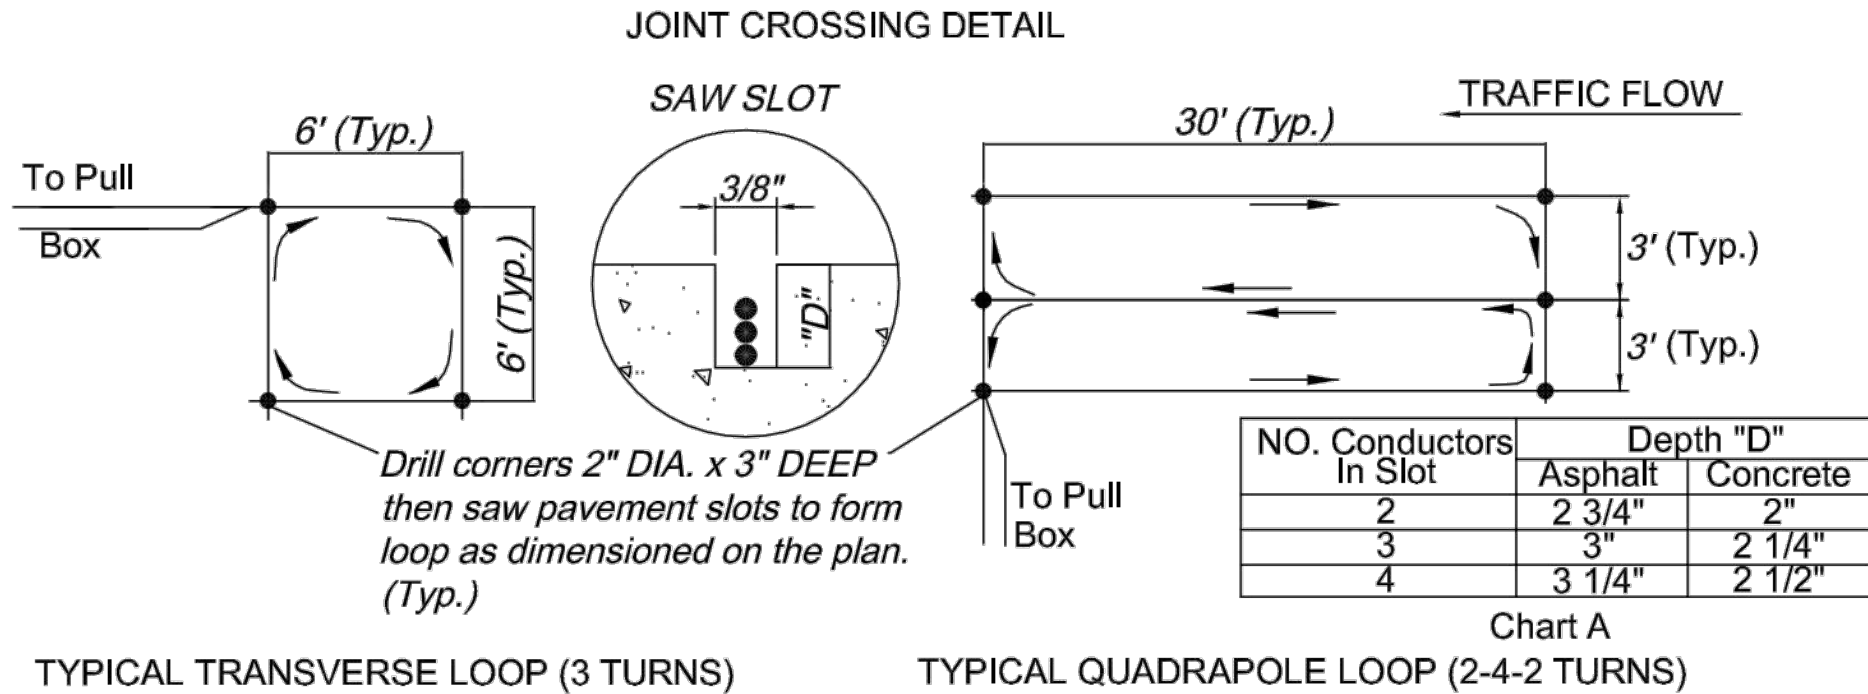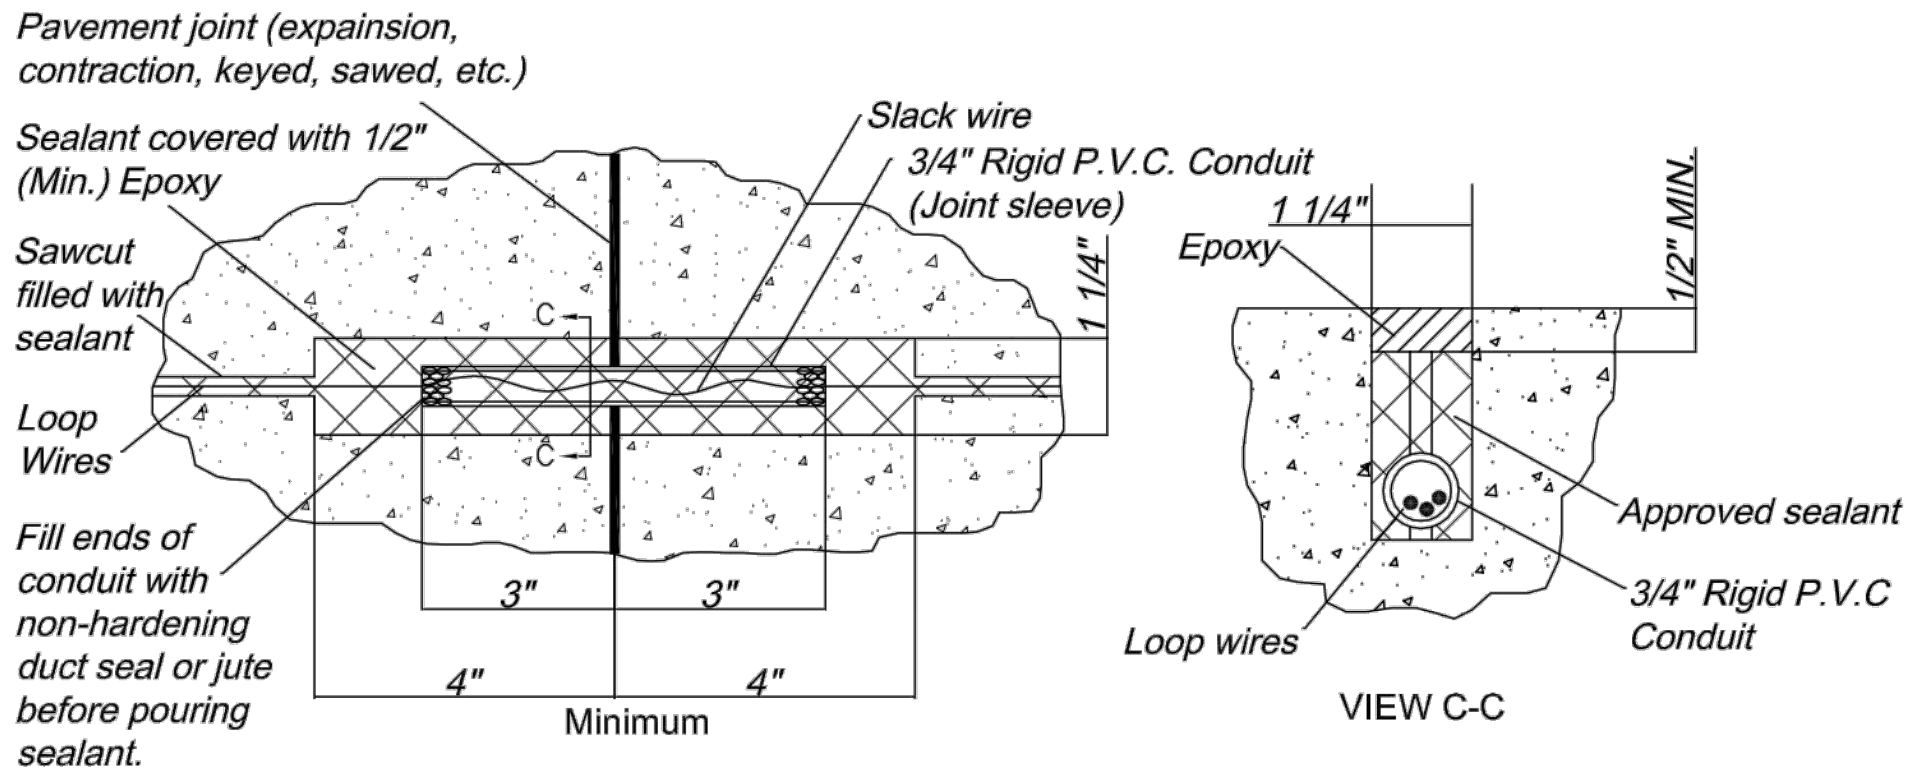





Loop Detection Notes:

1. Quadrapole loop to be one continuous wire placed in two turns. All loops to be wound in same direction, with start and end clearly marked at pull box.
2. Transverse loop to be one continuous wire placed in three turns. All loops to be wound in same direction, with start and end clearly marked at pull box.
3. Slot in pavement for loops to be cut 3/8" wide at minimum depth "D" as indicated in Chart A. Slot in pavement for lead shall be 1/2" wide at minimum depth "D". Fill slots with an approved asphalt sealer (asphalt pavement) or an approved elastic epoxy sealant (concrete pavement) to within 1/8" of pavement surface.
4. Other than soldered type splice or splice made with wire nuts at their junction, feeder cable and loop wire shall be of continuous run with no splices. All connections to be watertight with approved splice kits. Watertight connections shall extend to and encompass each outer jacket of the detector feeder and loop wire cables.
5. All leads for individual loops to be kept separate and loop wire between the loop and the feeder cable connection shall be twisted three turns per foot.
6. All loops shall be wet cut with equipment approved by the City Traffic Engineer.
7. Where loops are to be installed on projects involving either asphalt pavement construction or milling and overlay of an existing asphalt pavement, loops shall be installed in the base course prior to placement of the asphalt surface course.
8. If existing loops are to be abandoned and new loop installed, abandoned loop wires shall be removed or cut completely through along all slots parallel to vehicle flow.
9. Loops shall be #14 AWG stranded wire in pvc duct made up of 2 non-twisted turns in single slot or as recommended by manufacturer of the detector amplifier. Loop shall be placed in sawed slots in a figure eight manner with device which will not damage the wire insulation. Lead-in cable shall be 2-1c #14 AWG twisted.


LOOP DETECTION

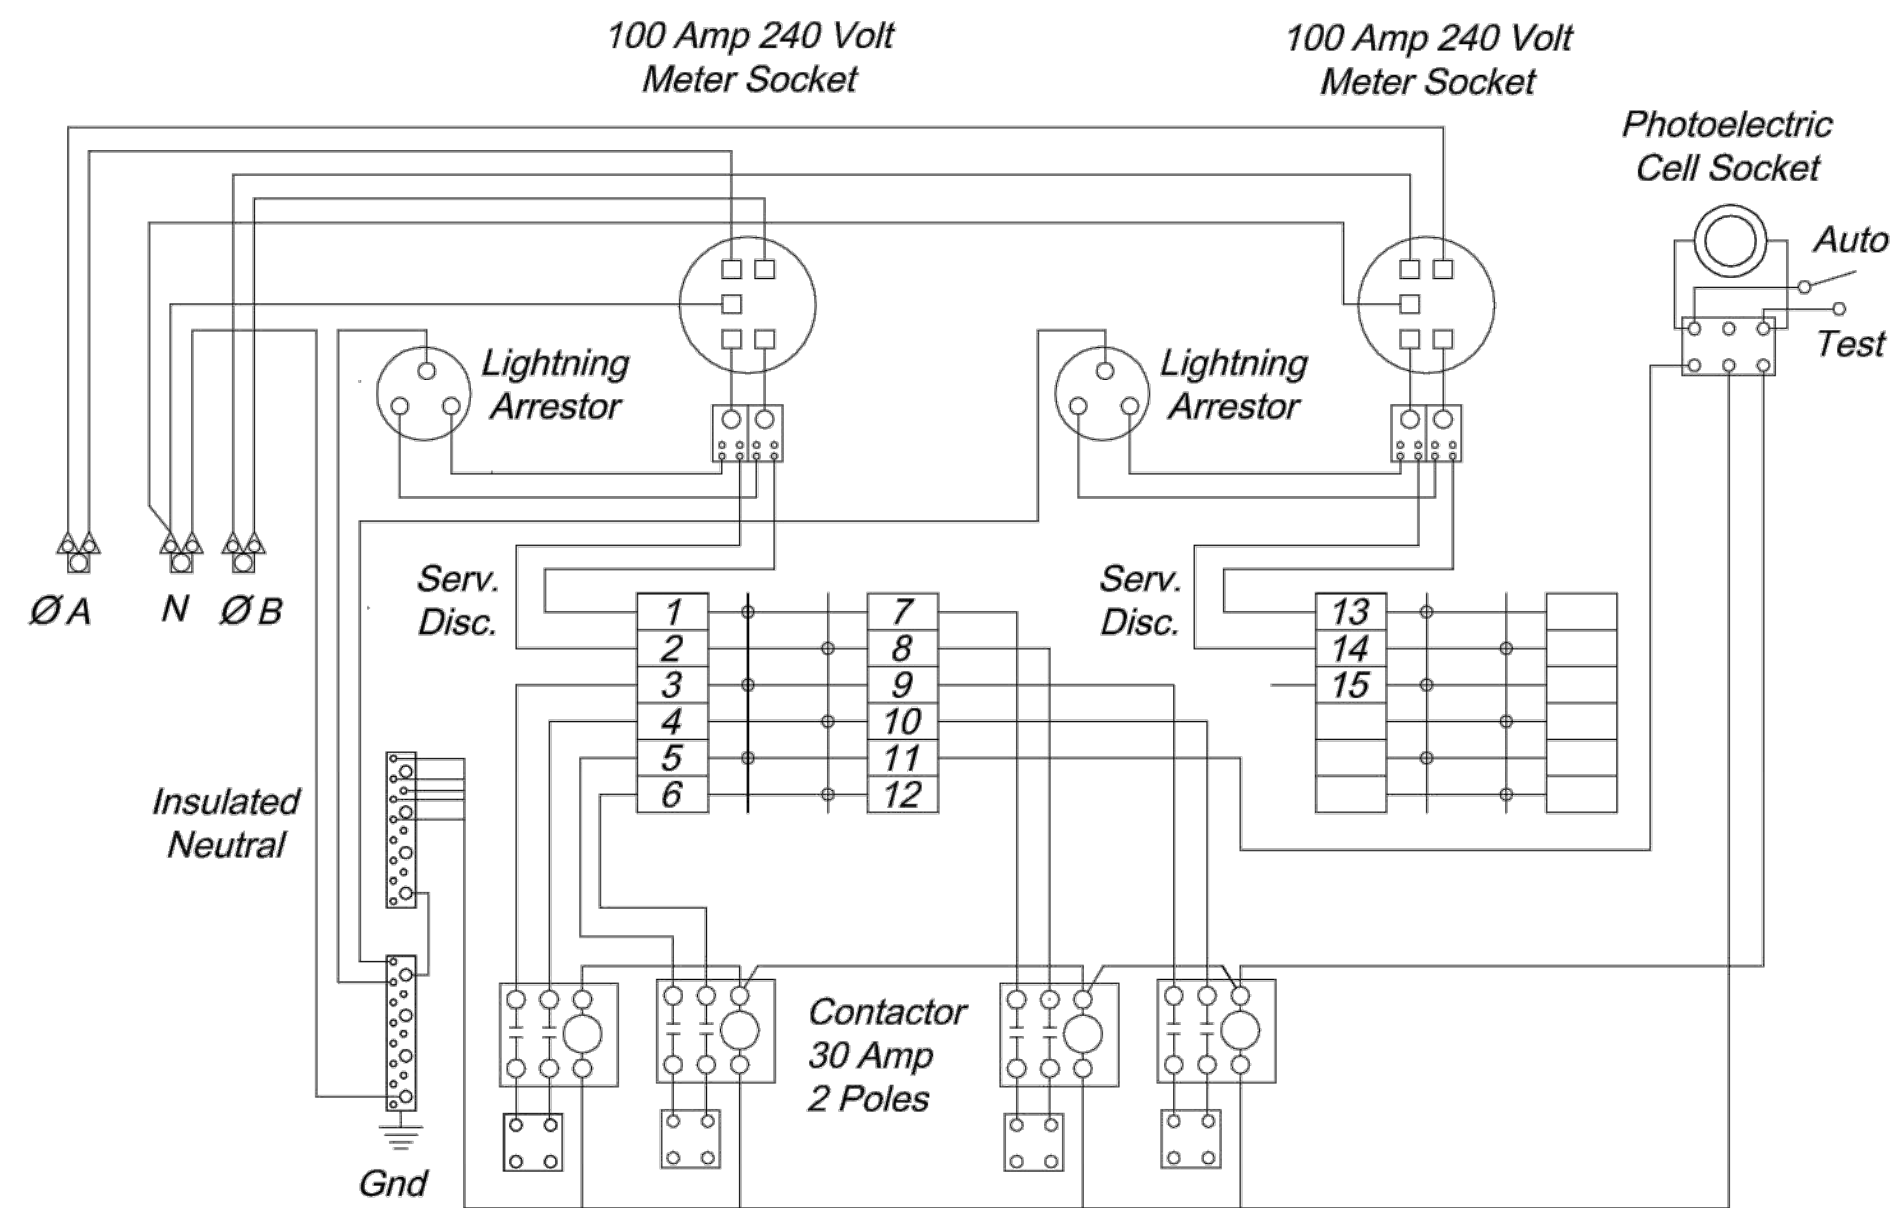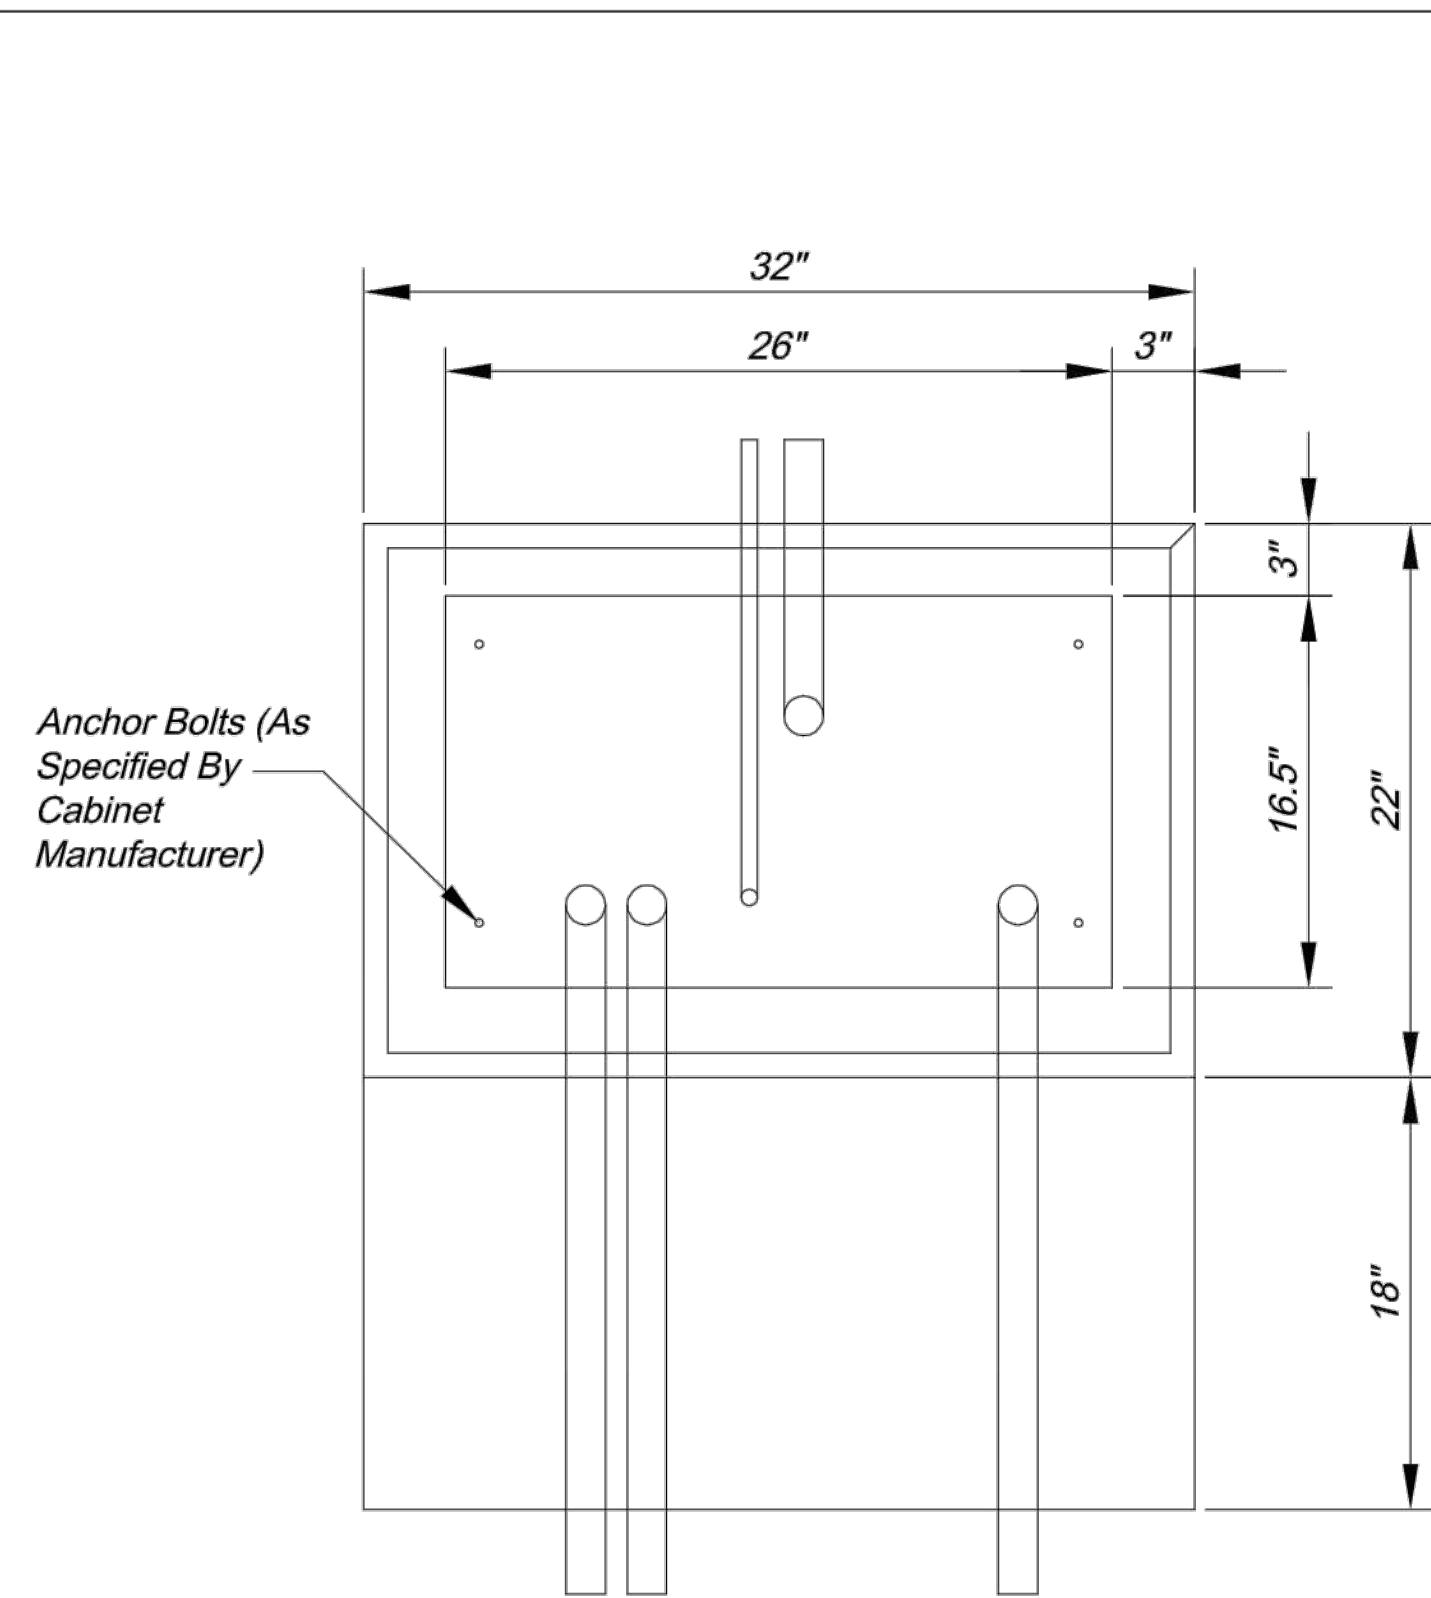


- NOTES:
1. Photoelectric cell should be oriented to the north or east.
 2. Seal around joint between cabinet and base with lifetime silicone caulk.
 3. All exposed edges of the base should have a 1" chamfer
 4. If base is adjacent to a traffic signal controller, raised portion of base (above finished grade) should be constructed to the same height as the signal controller base.
 5. The street address with the power supply number below it should be labeled on the upper portion of the cabinet facing the street. The City will supply stickers for the Contractor to install.

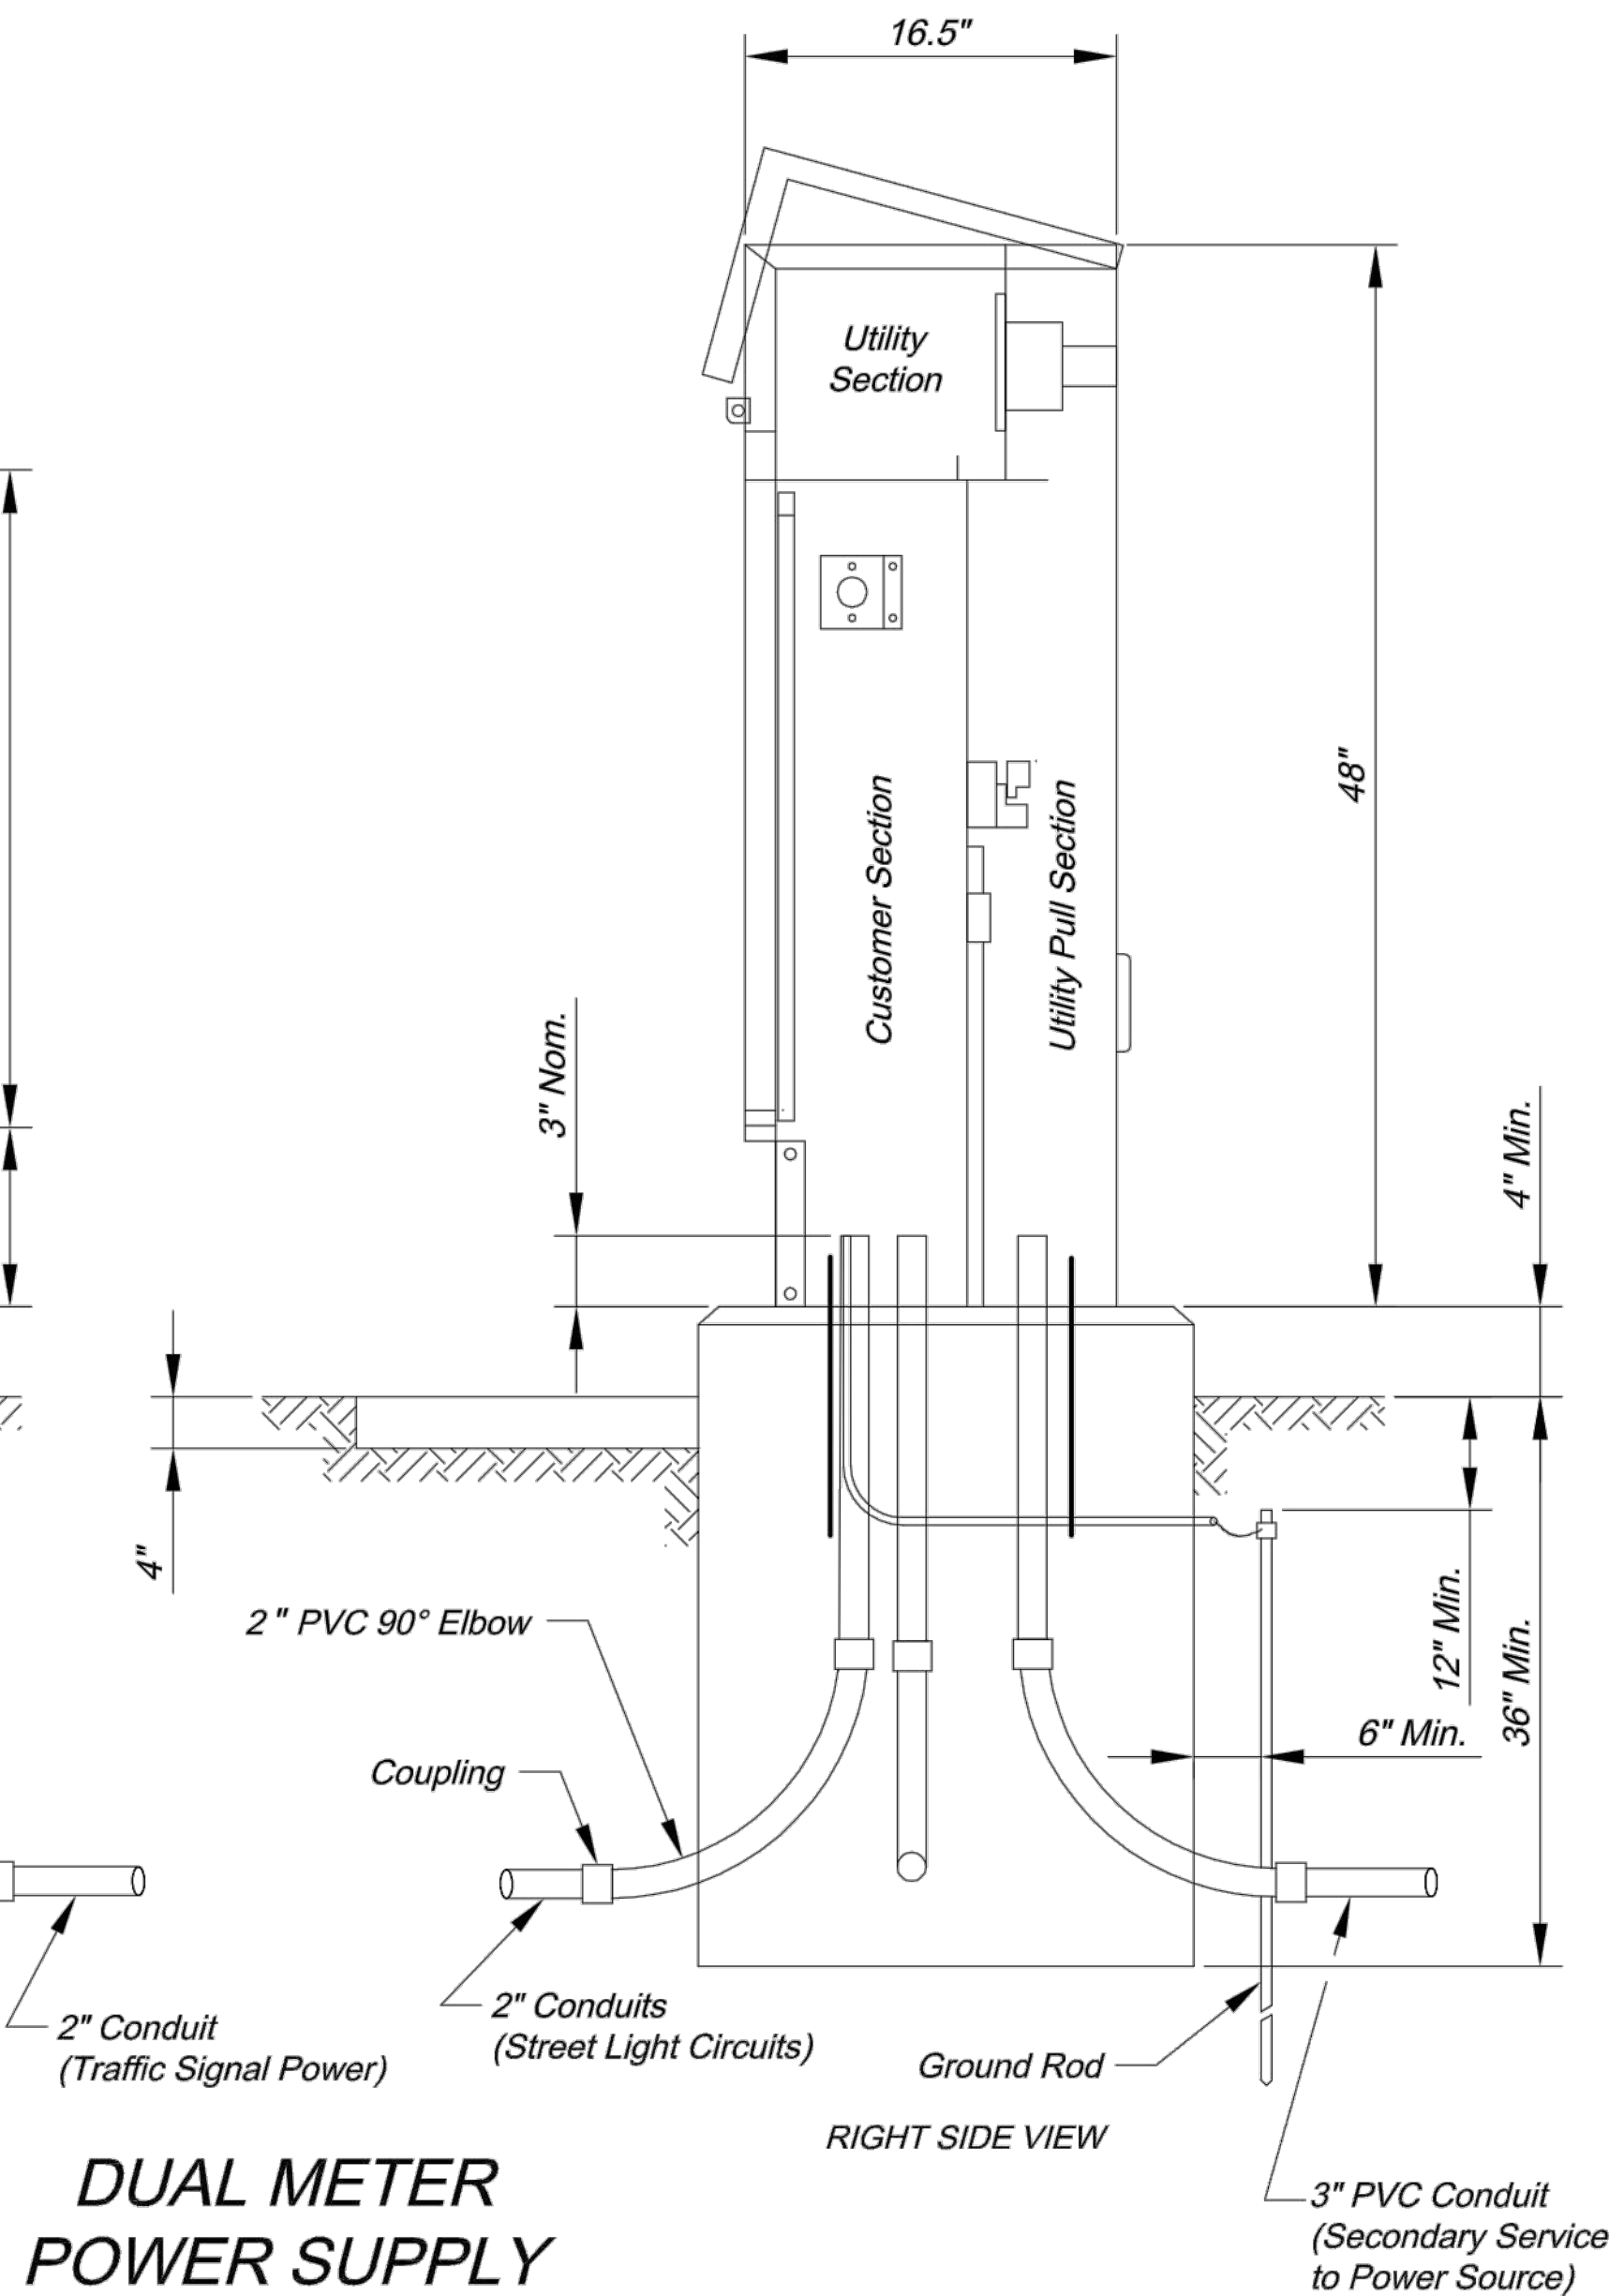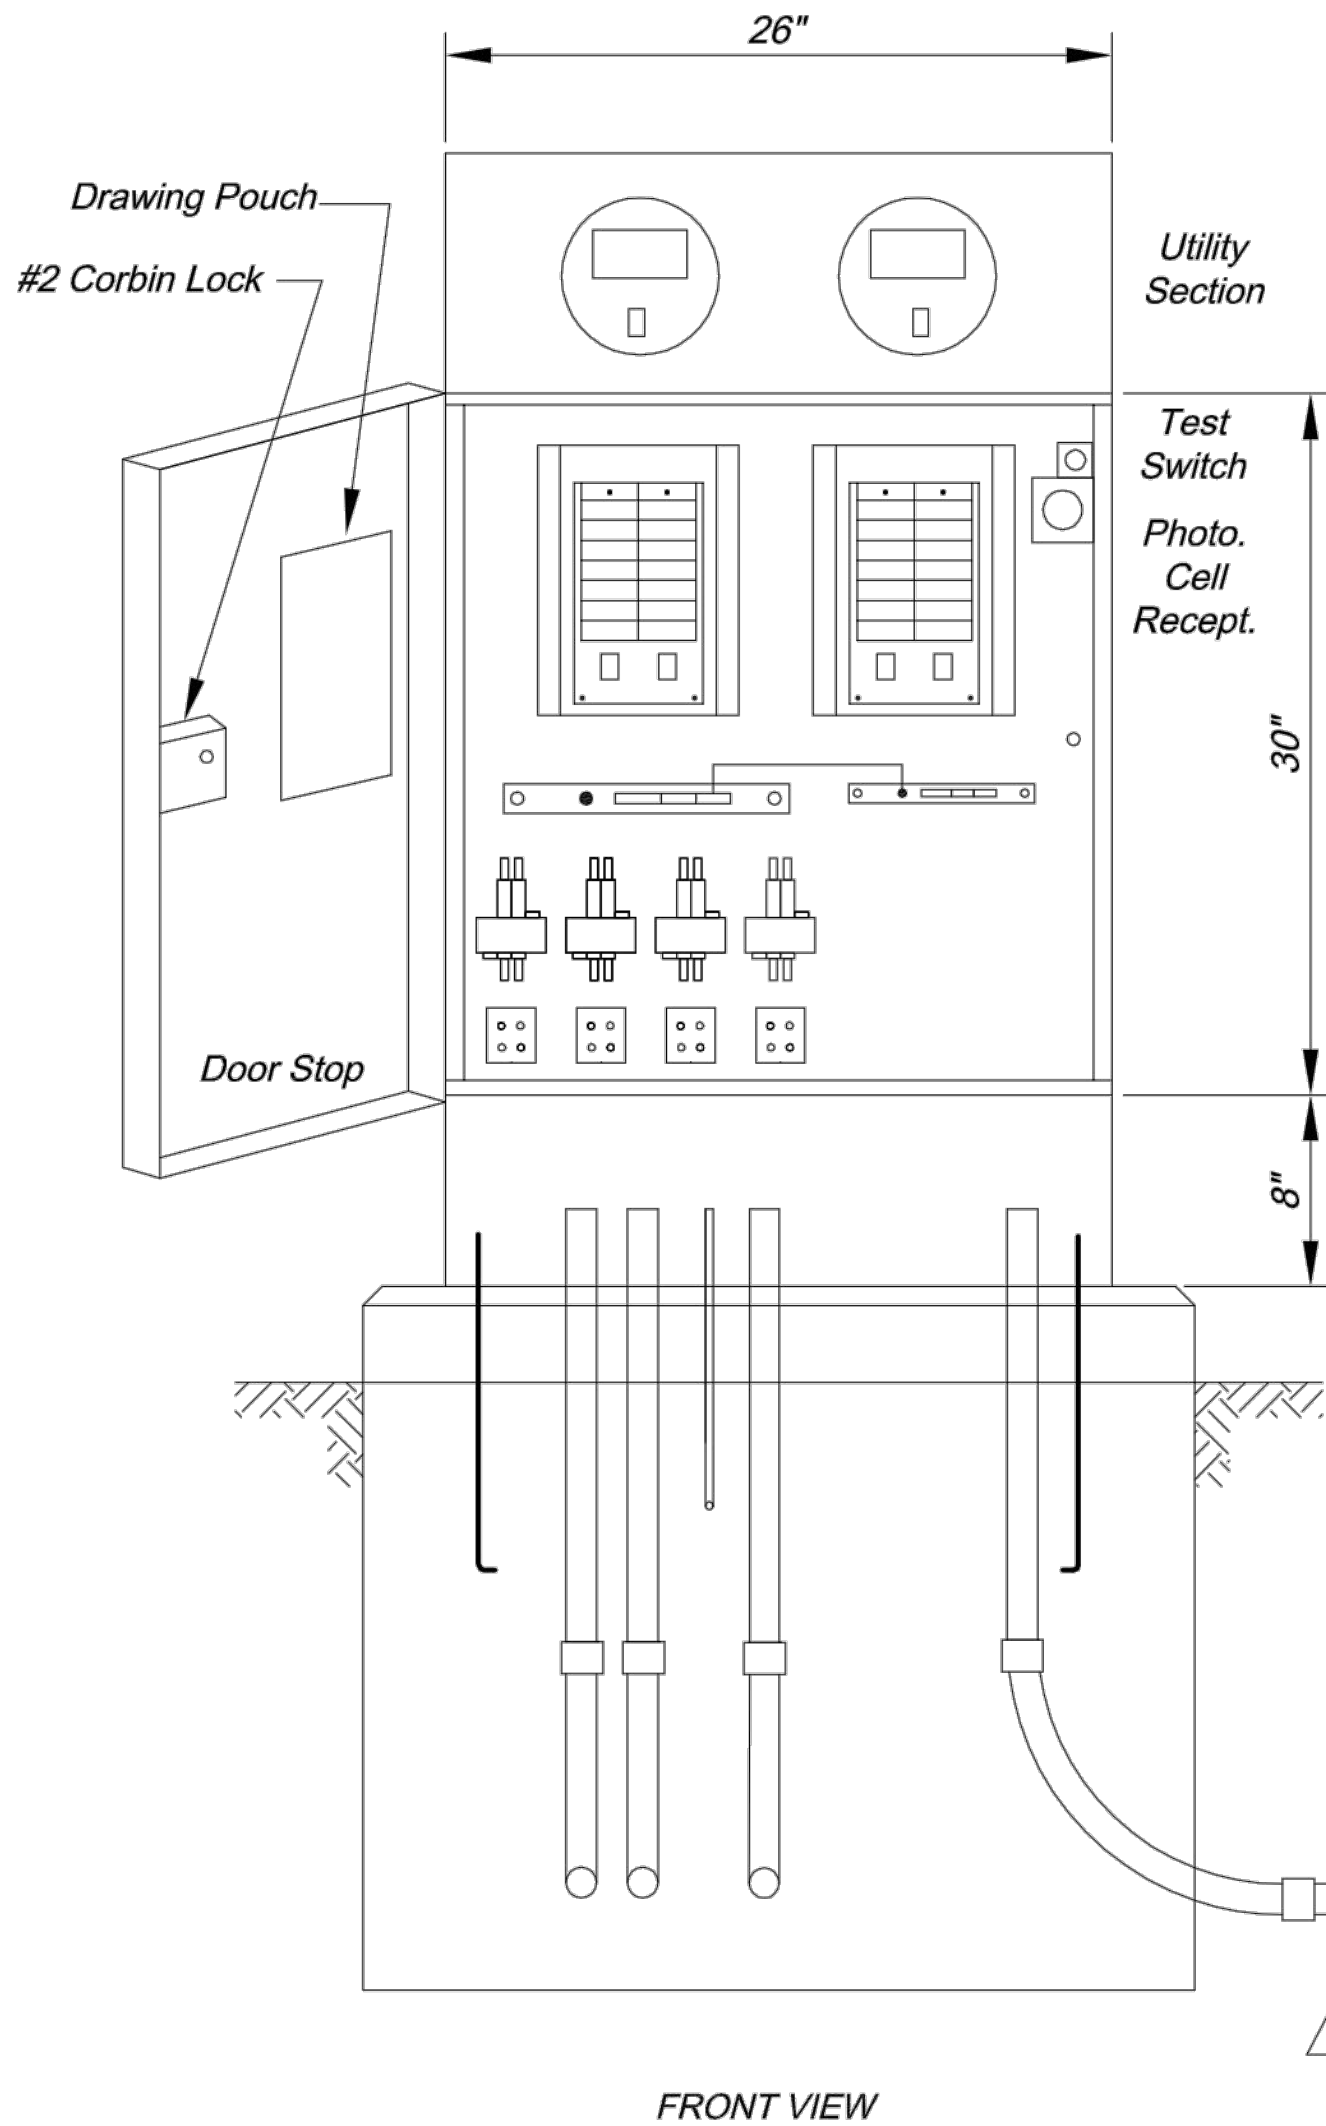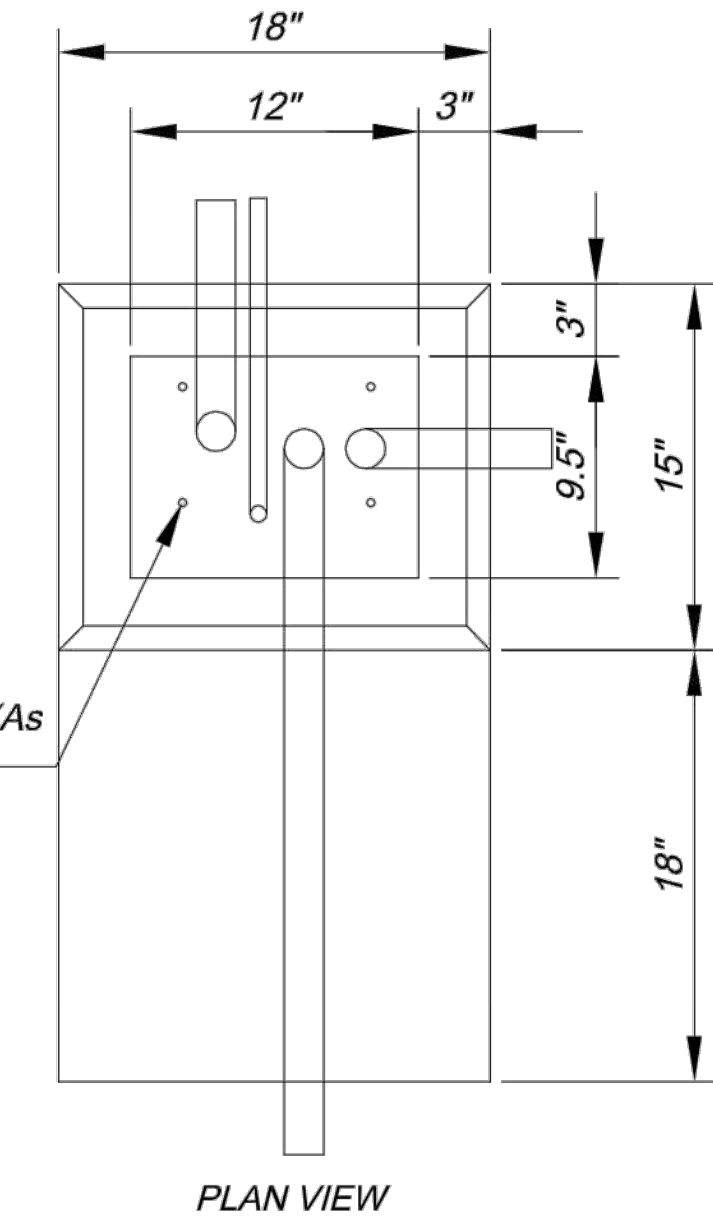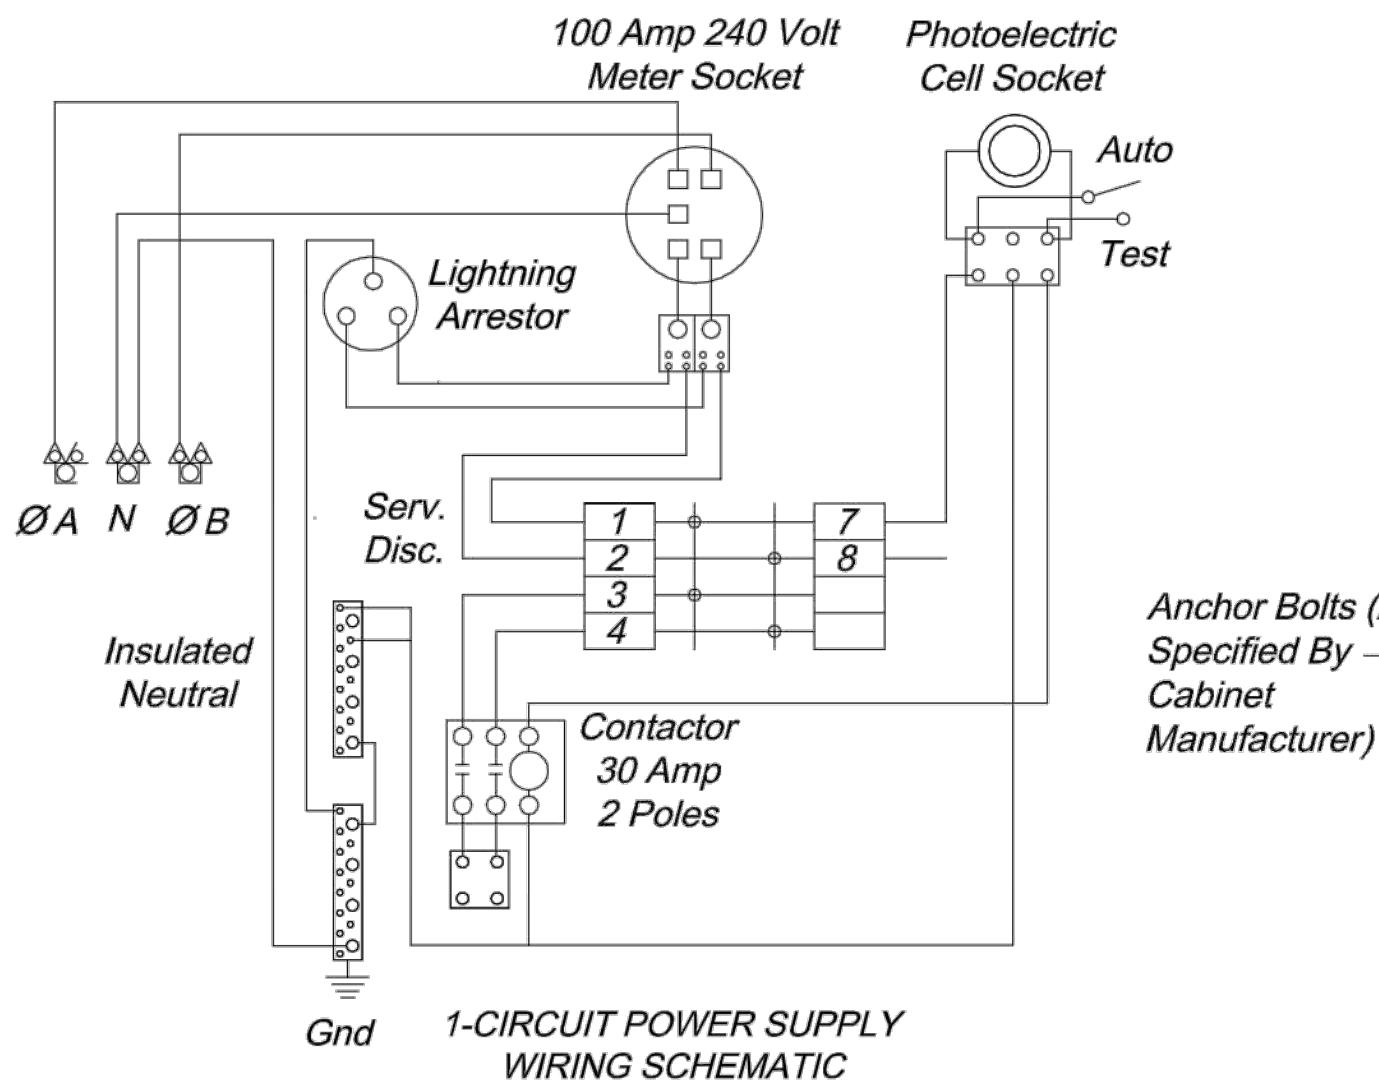


FUSED CONTACTORS ARE NOT PERMITTED

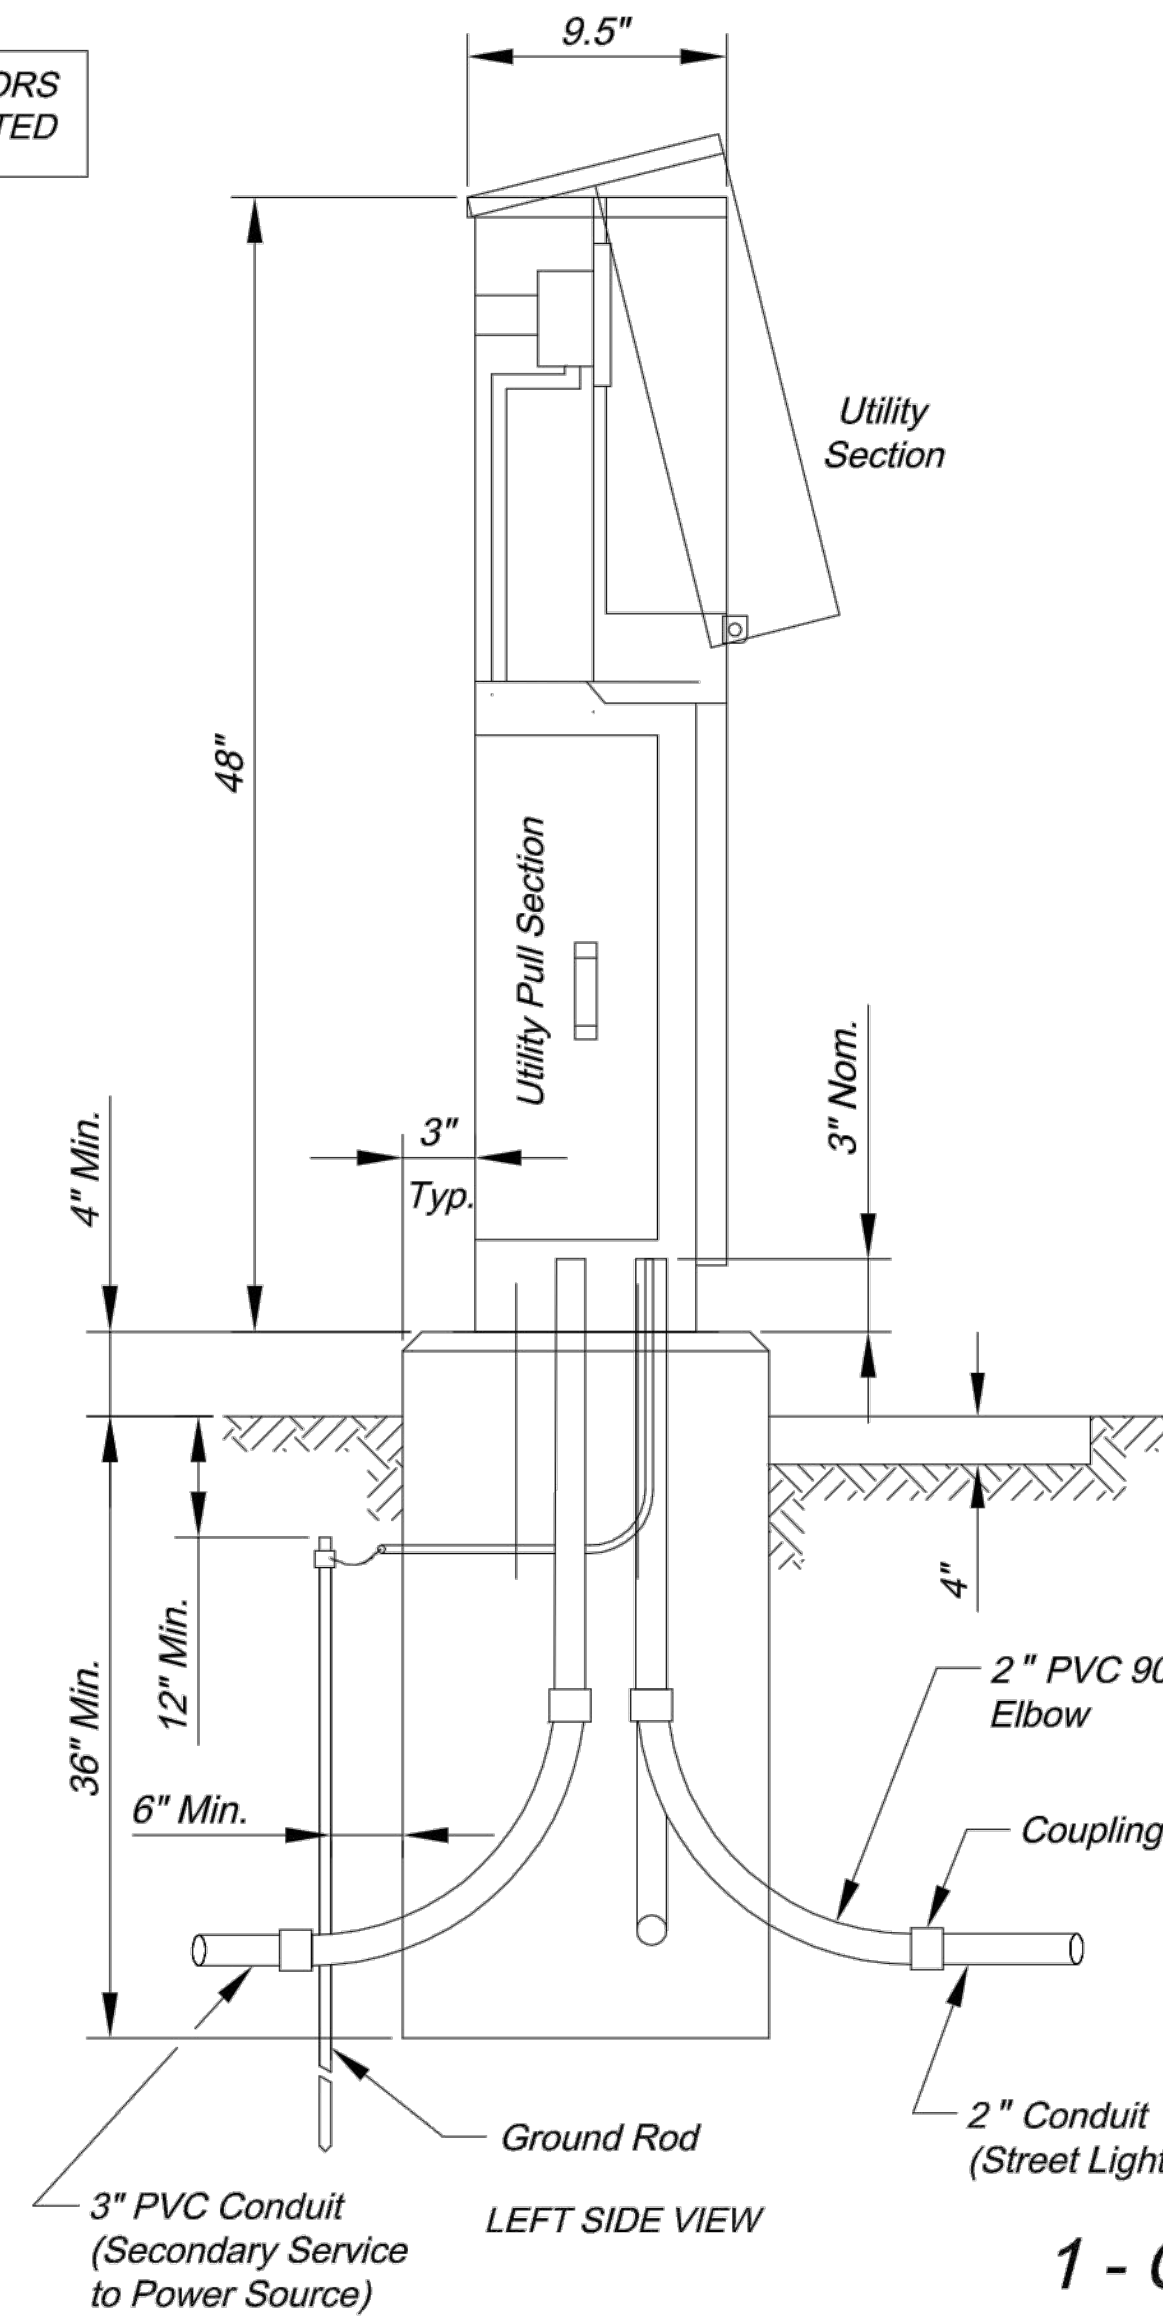


1 - CIRCUIT POWER SUPPLY

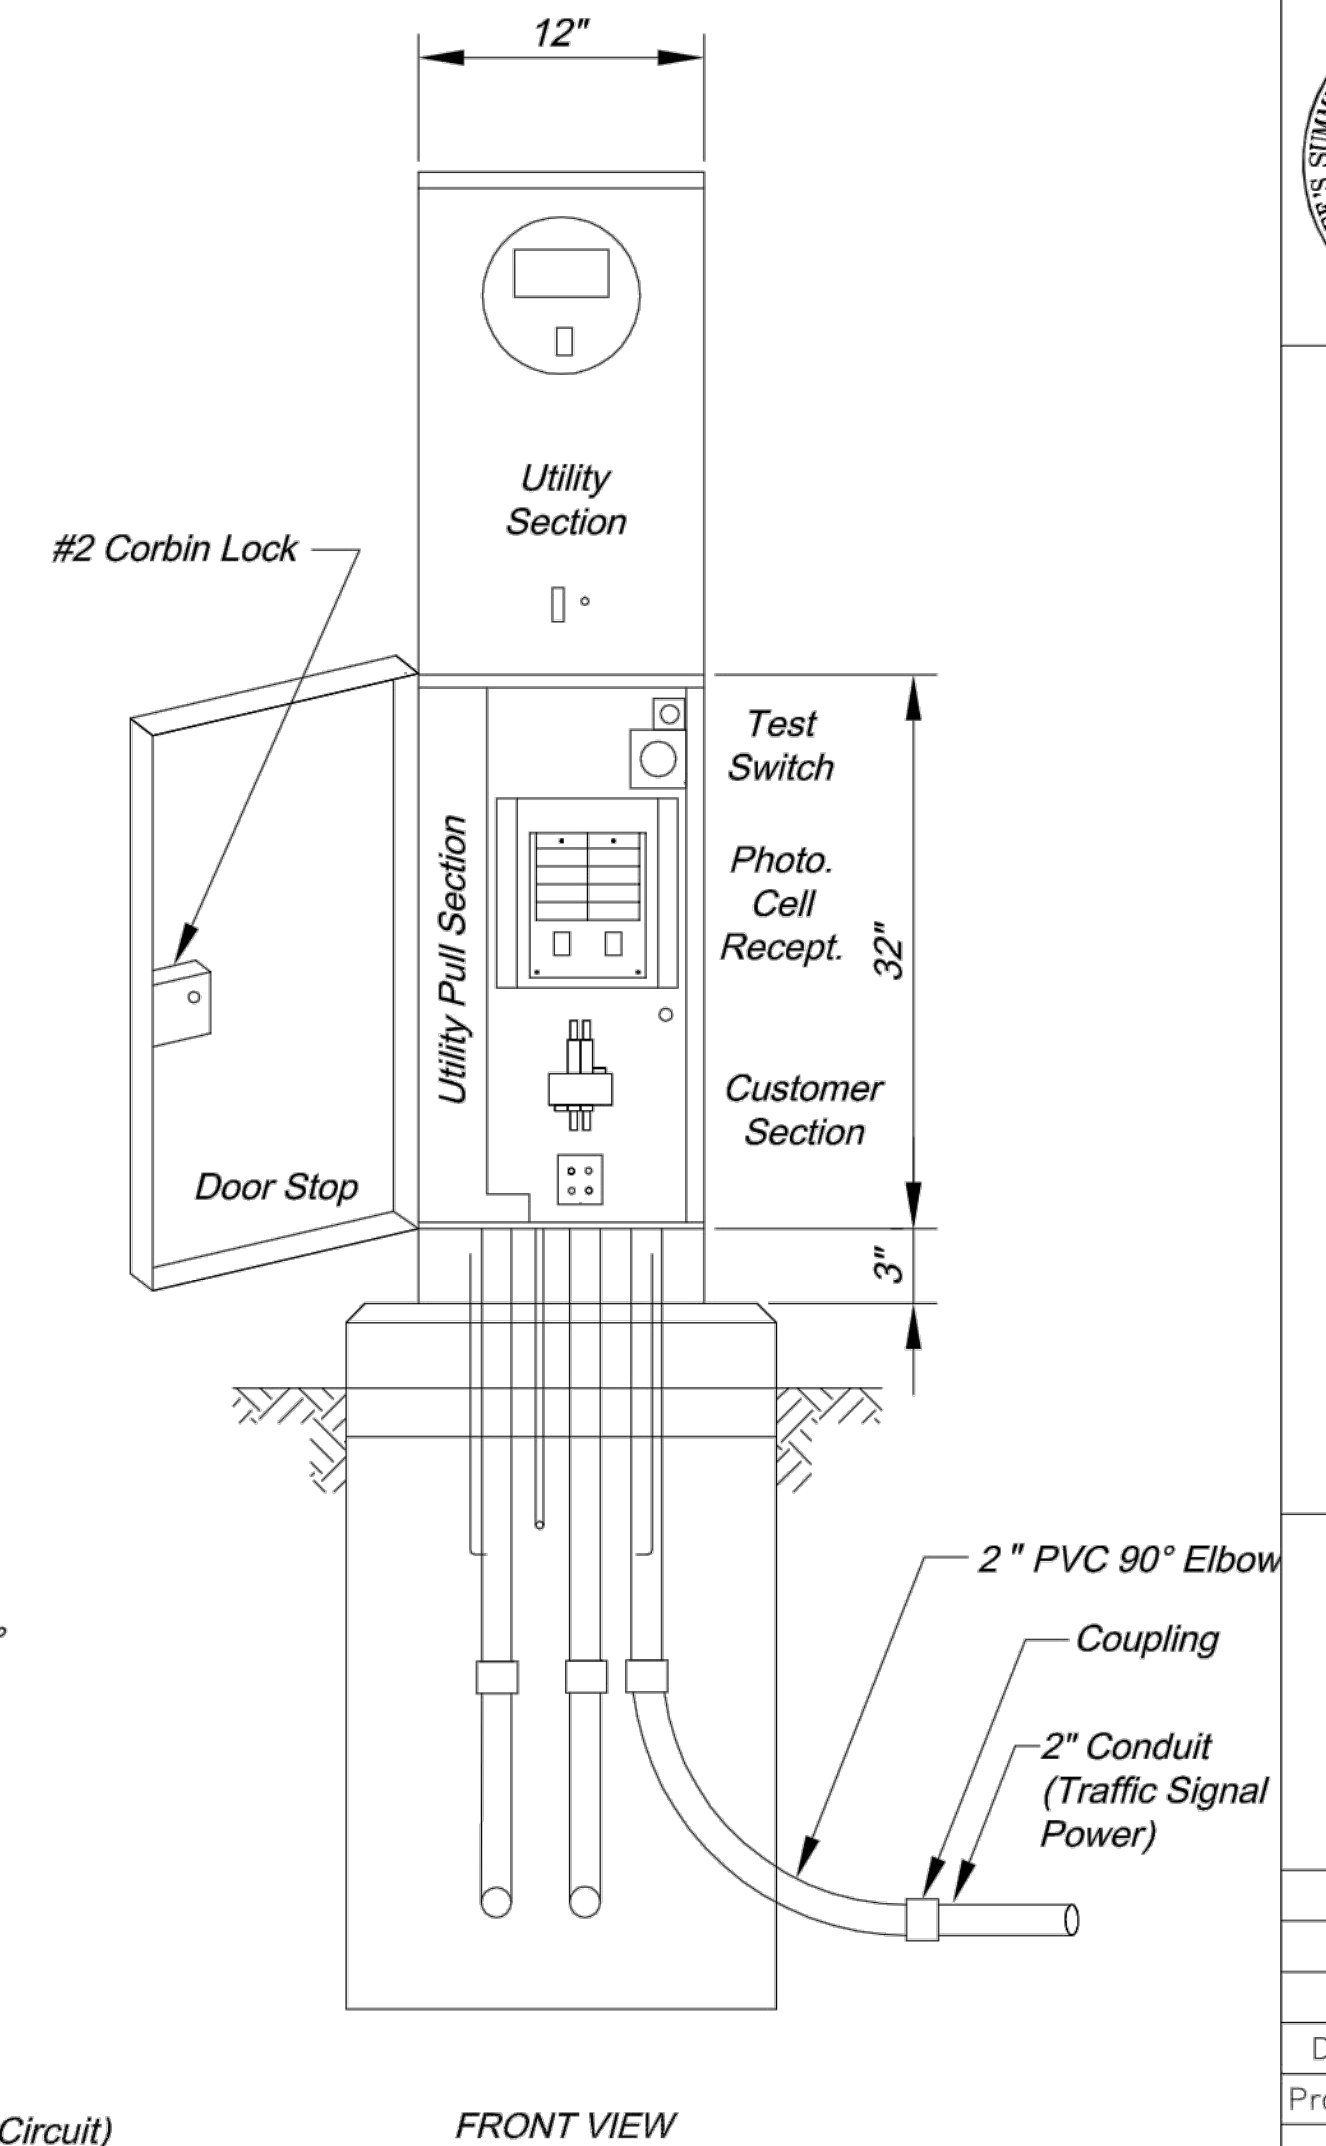

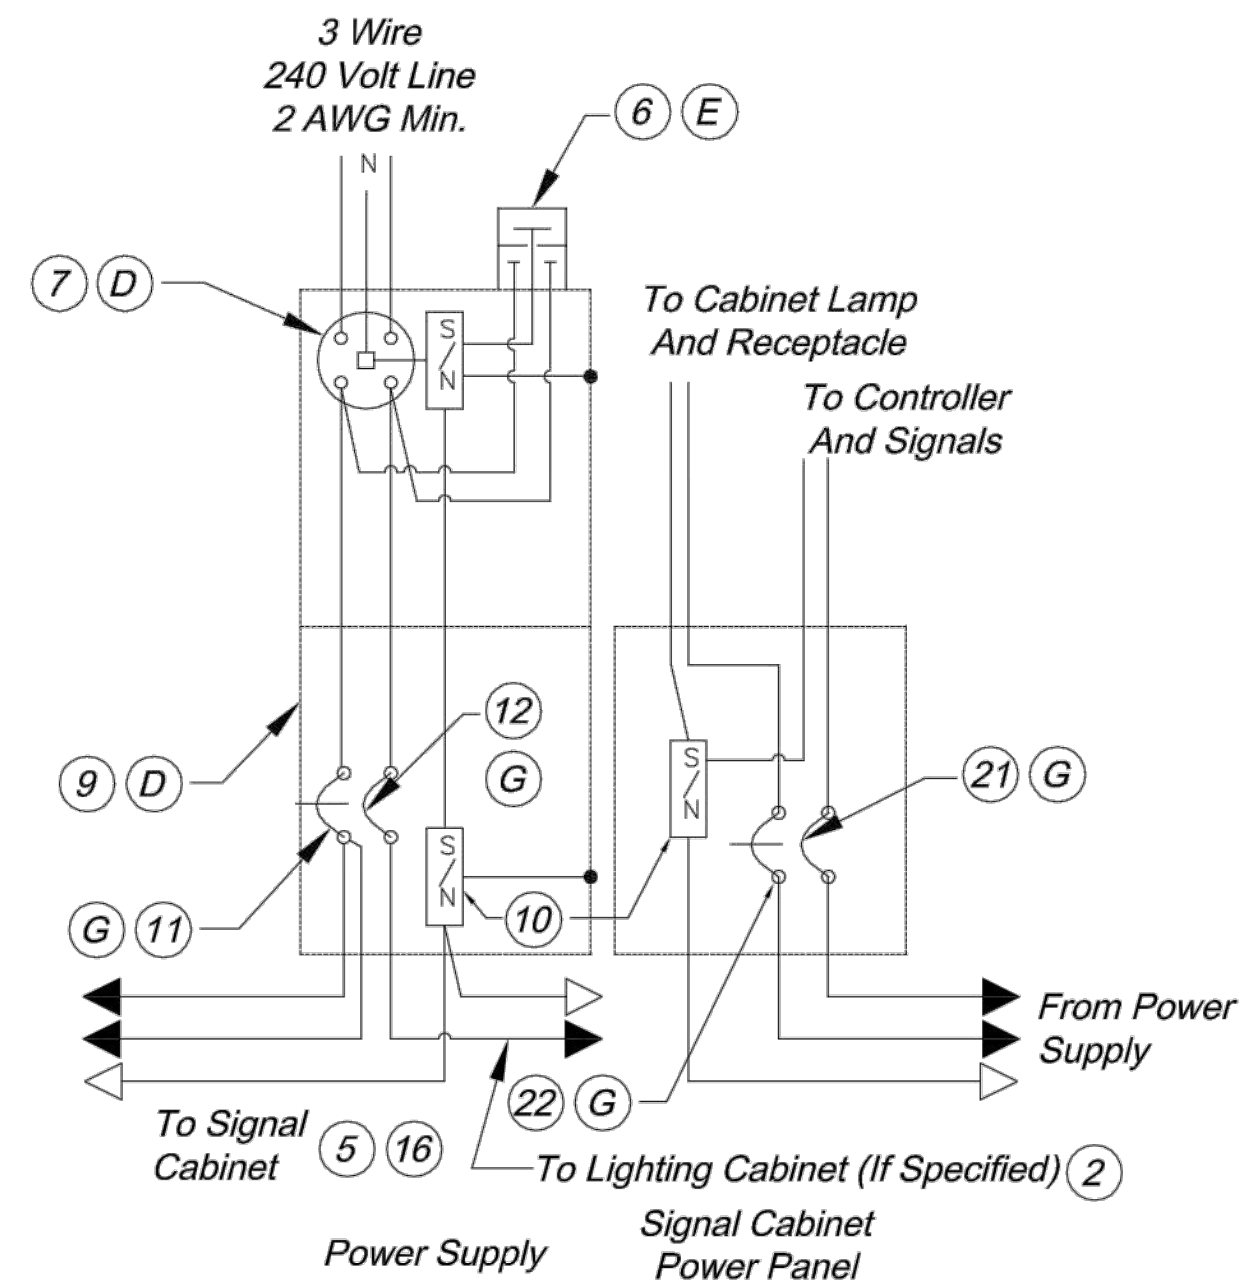



OVERHEAD SERVICE POWER SUPPLY
WIRING SCHEMATIC
SIGNALS AND/OR LIGHTING

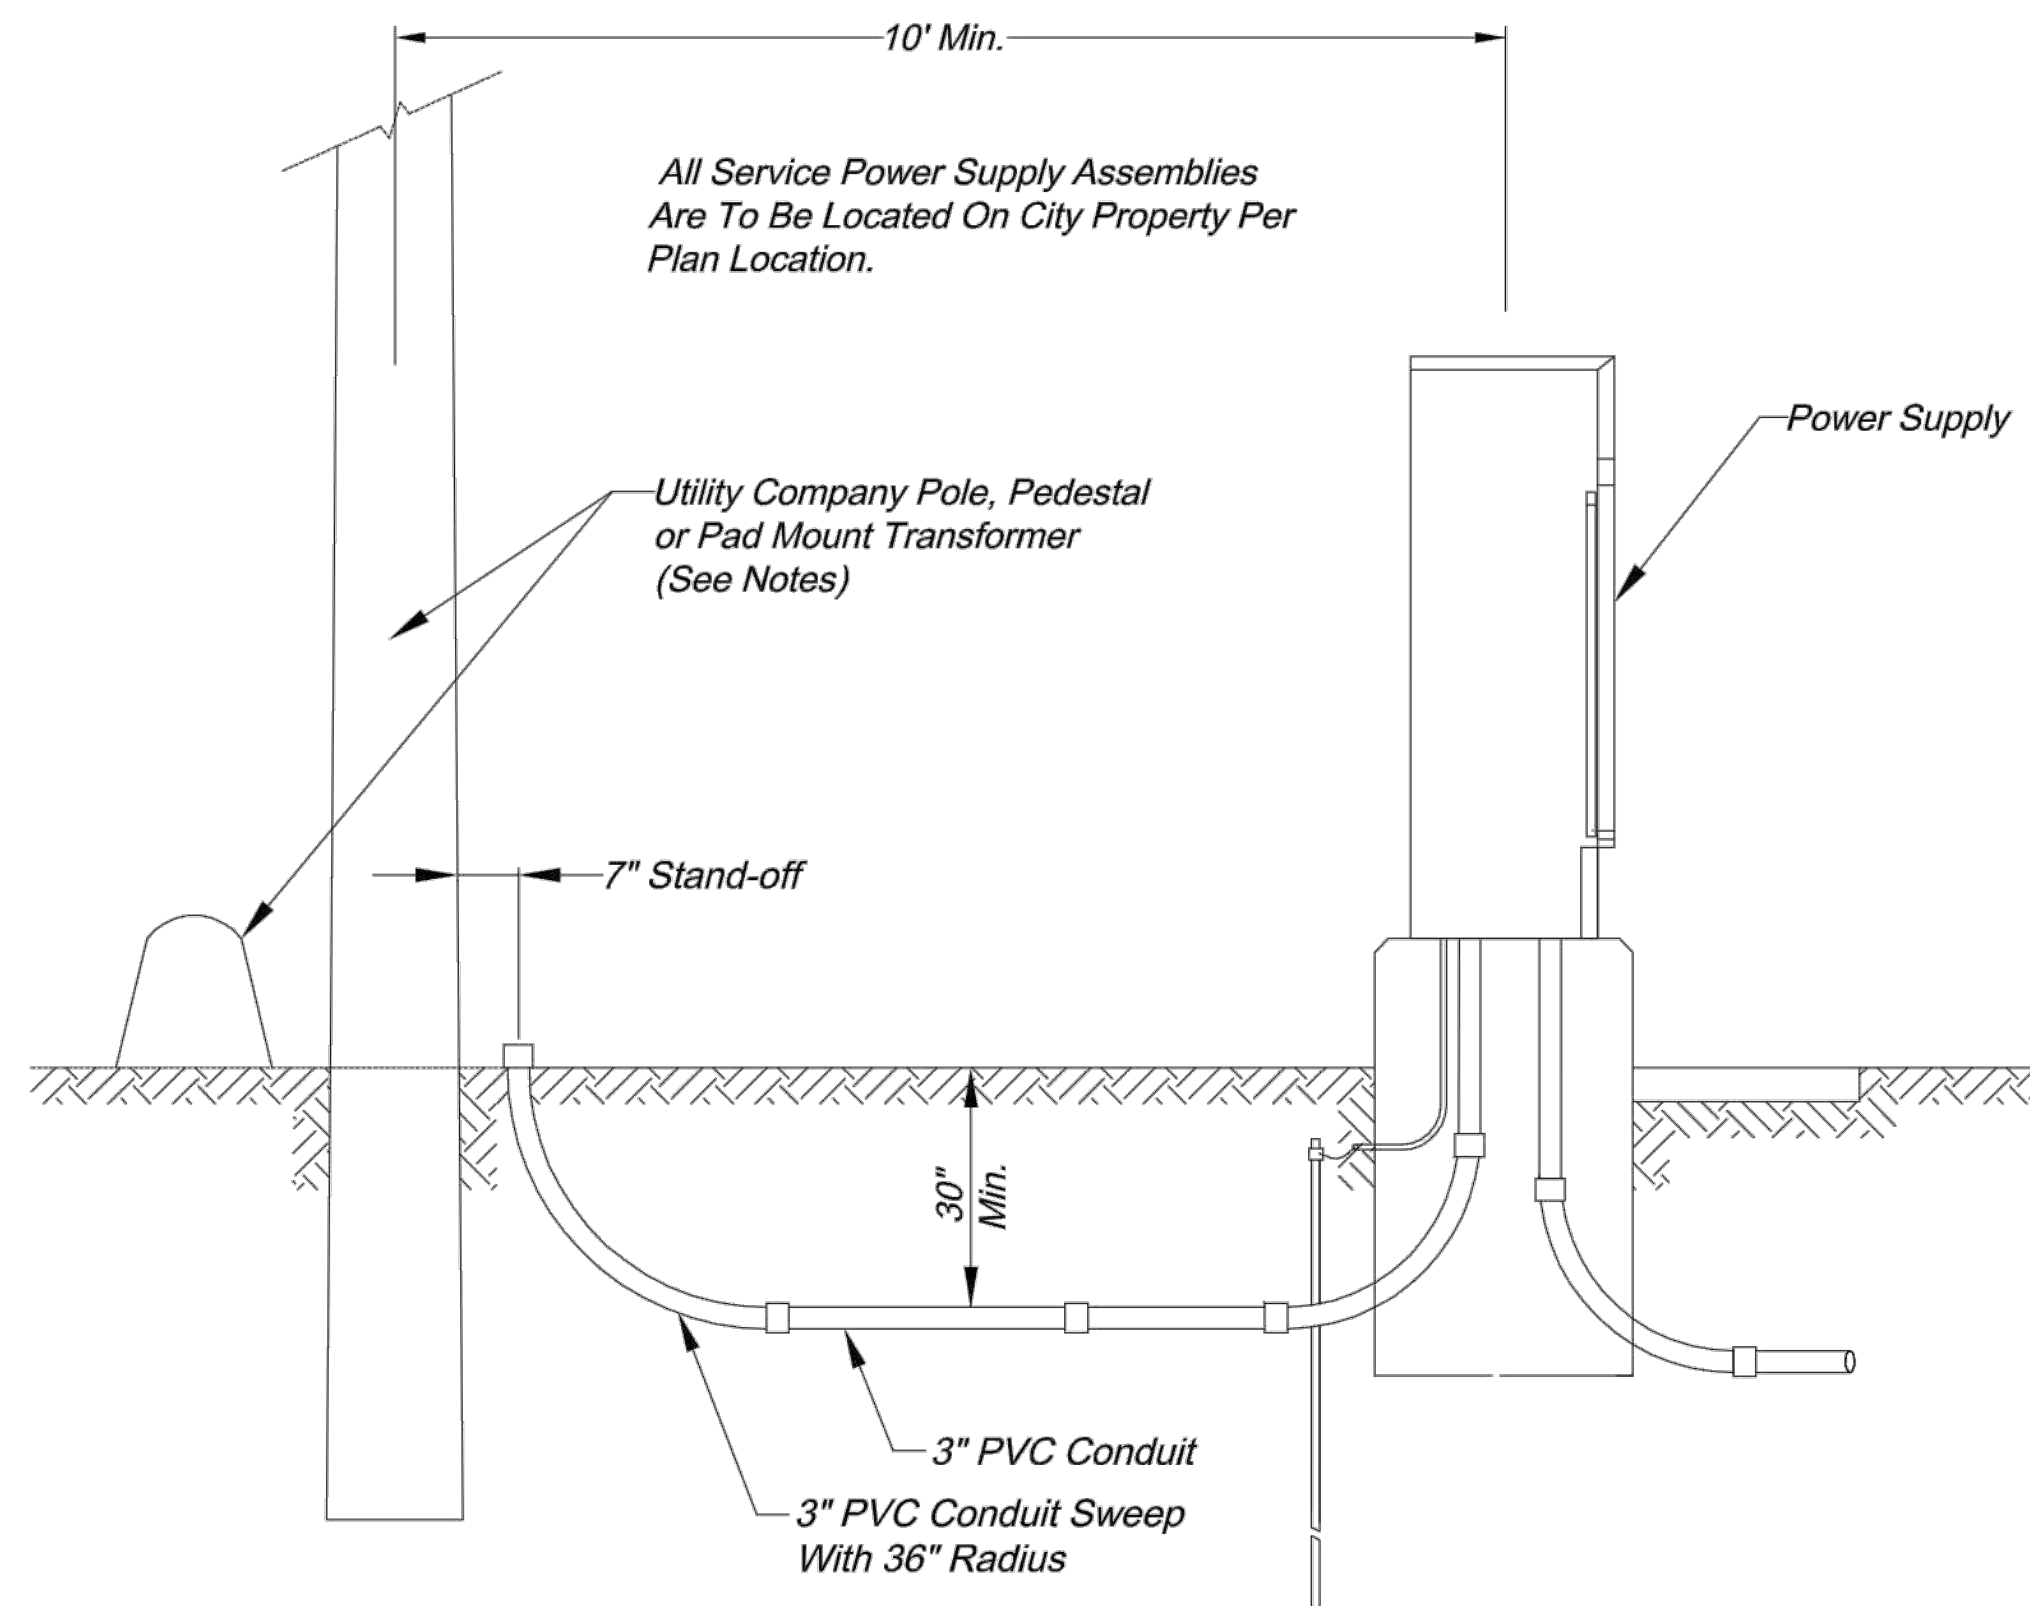

SECONDARY SERVICE CONNECTION DETAILS

NOTES:

- Contractor shall install a conduit stub 24" to 6" above ground at utility poles. Conduit shall be stubbed to the side of the pole that will allow a direct run up the pole to the transformer without crossing other utility lines or cables. The end of the conduit shall be capped.
- Contractor shall install conduit in a trench to within 24" of pedestals or pad mount transformers and leave a 36" x 36" x 36" access hole in the ground. Contractor shall keep open trench covered and promptly backfill access hole when service is completed.

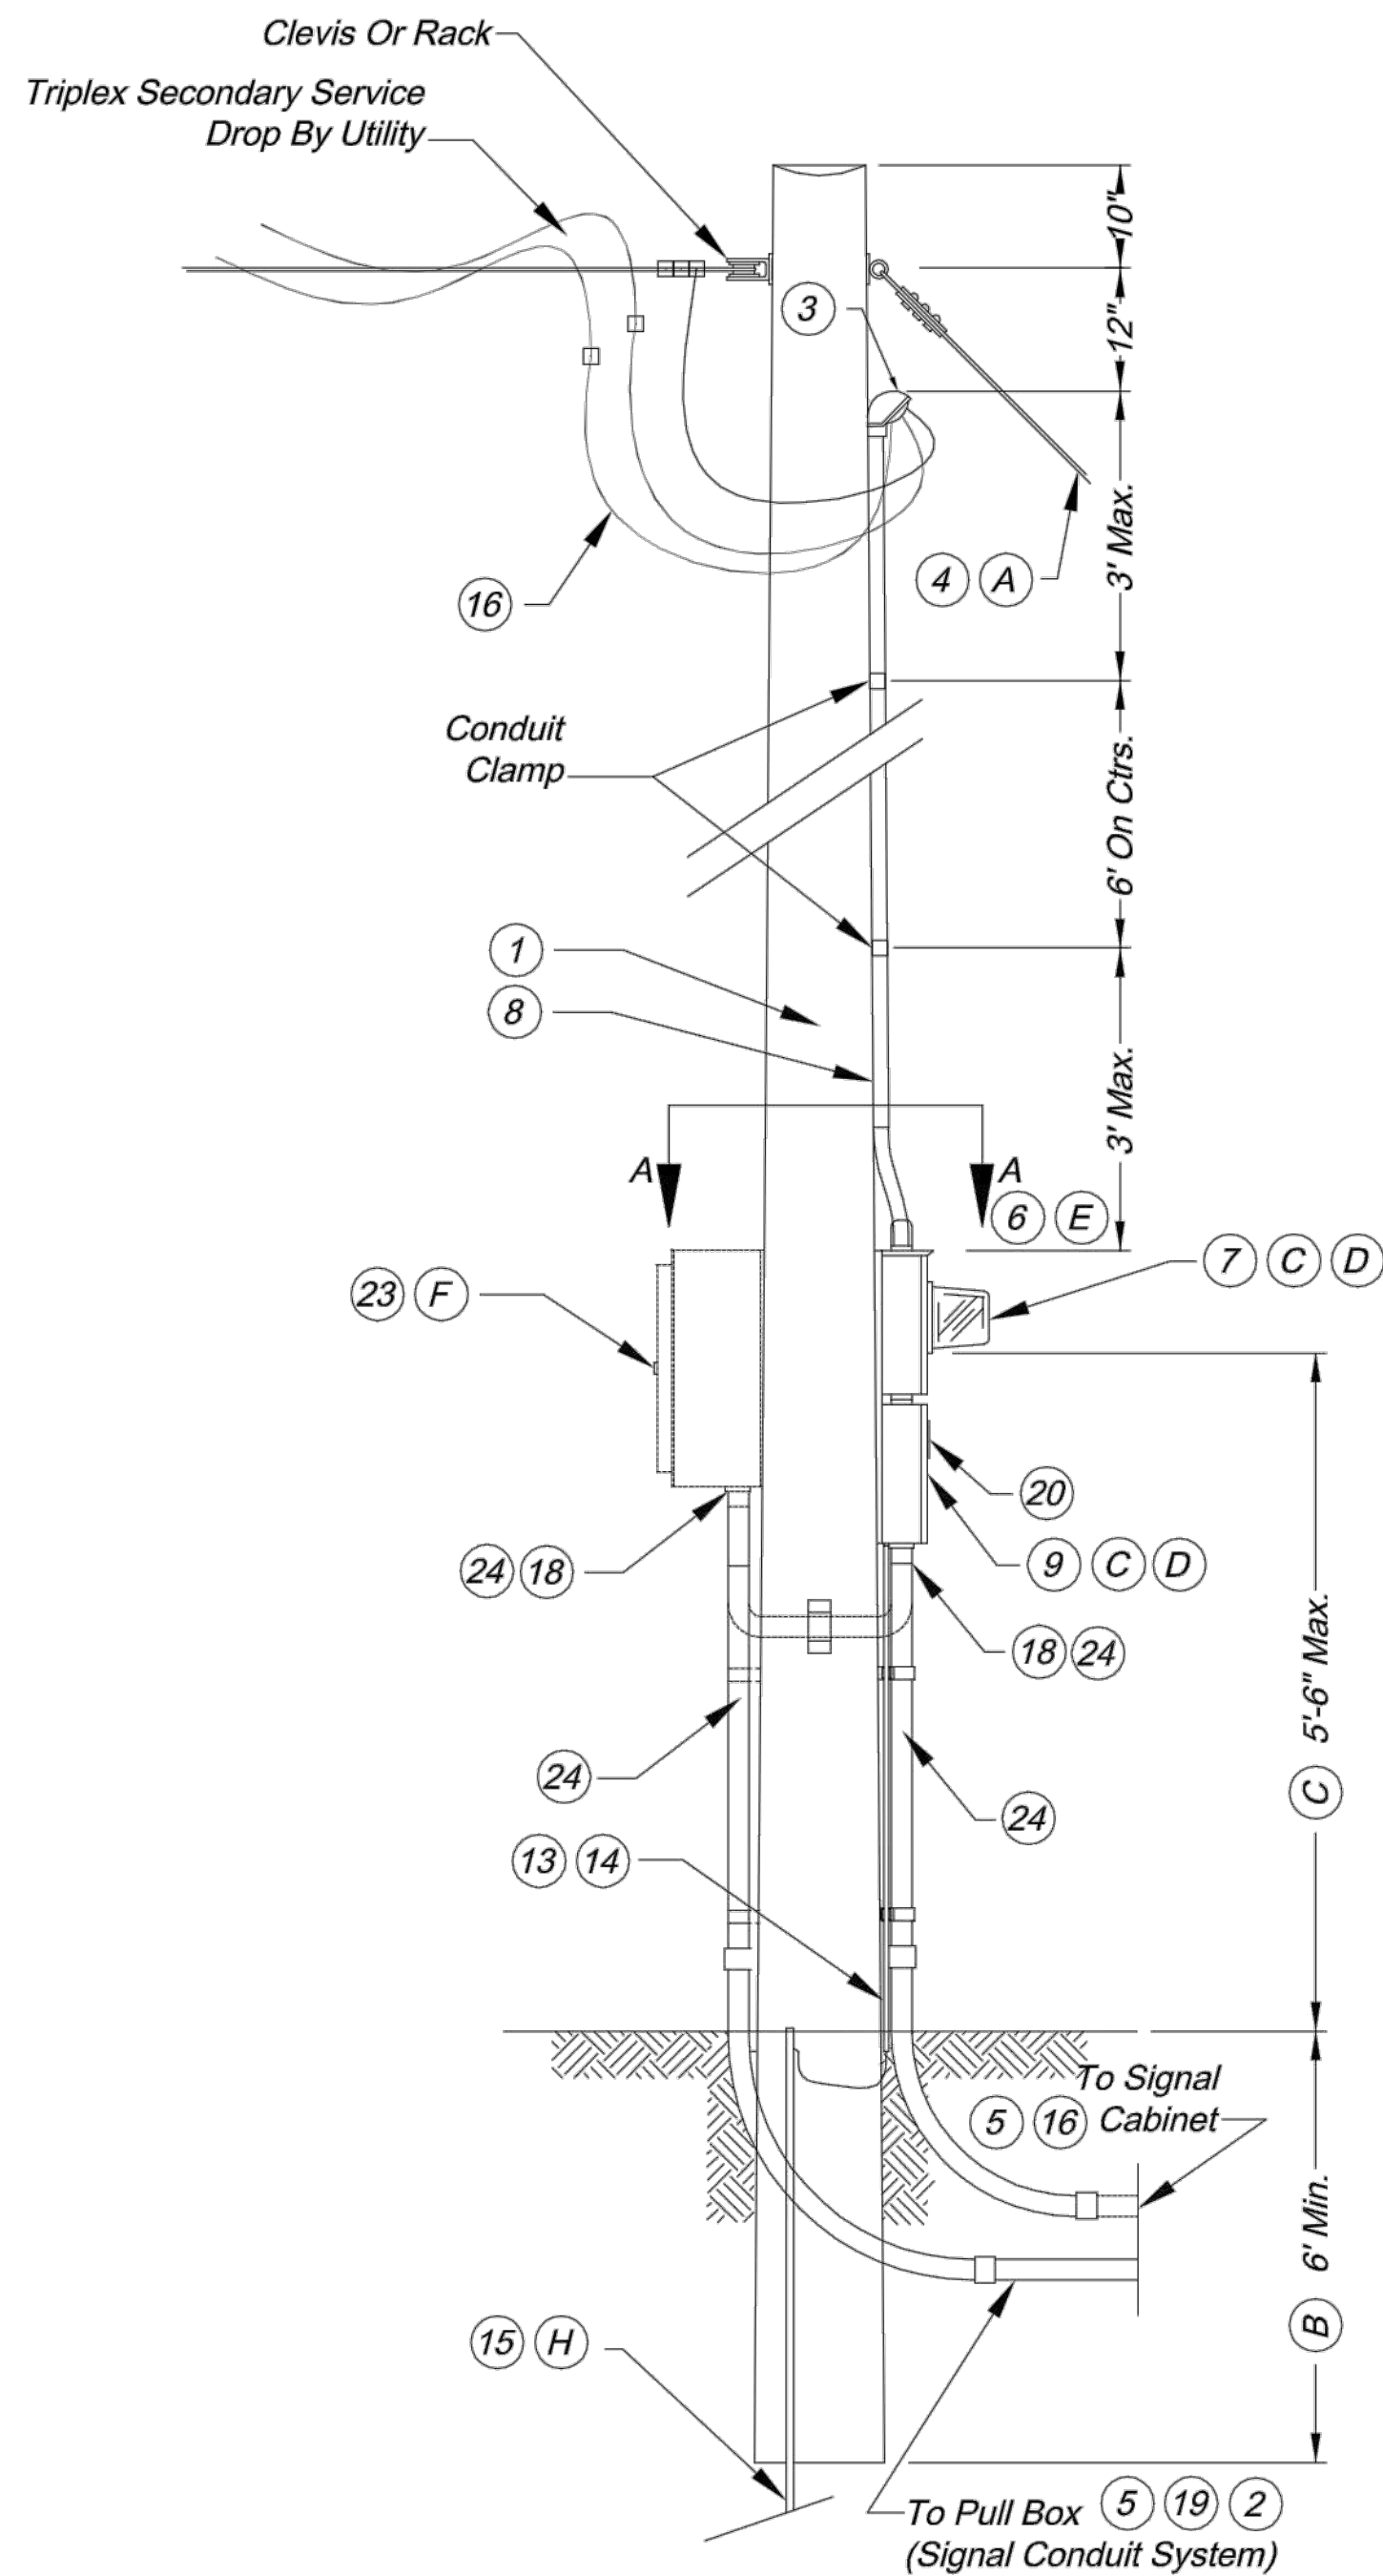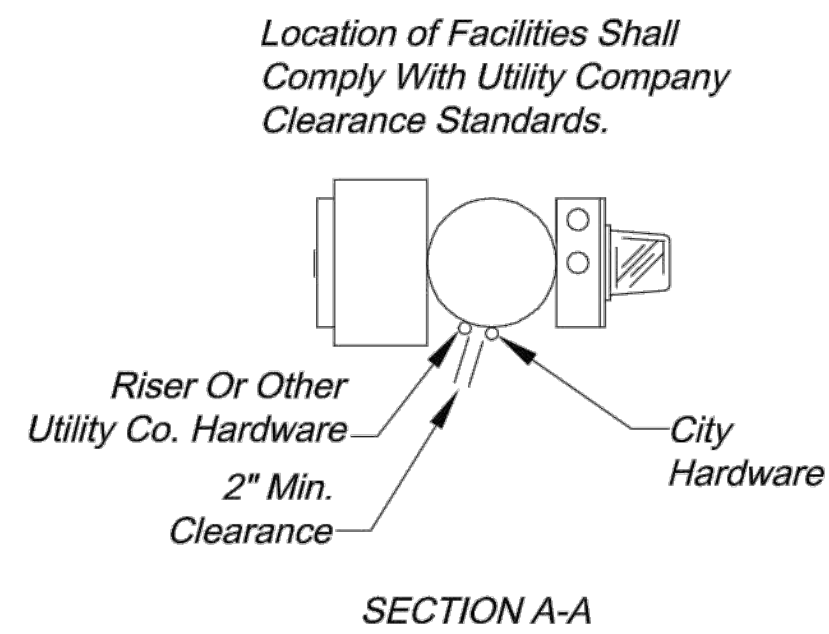

OVERHEAD SERVICE POWER SUPPLY TEMPORARY SIGNAL ONLY

LIST OF MATERIALS	
Item	Description
1	Service pole 30' min., Class IV wood, Contractor provided, City owned. *
2	#8 AWG Min. Cable, 600 volt *
3	Service entrance head
4	Guy cable, as required
5	2" min. rigid conduit with preformed elbows
6	Lightning arrester, Valve type, 2 pole, 650 volt
7	240 volt Meter socket, 100 amp for signals
8	2" min. rigid conduit
9	Service disconnect box, Locking, Raintight, NEMA 4
10	Insulated, Groundable neutral, 200 amp minimum
11	Signal breaker, Single pole, 40 amp min., Type A or B
12	Lighting breaker, Single pole, 40 amp, Type A or B
13	Metal conduit, 1/2"
14	Ground wire, #2 AWG min.
15	Ground rod, 3/4" x 8' min.
16	#2 AWG min. cable, 600 volt
17	Reserved
18	Threaded conduit hub with sealing washers
19	Lighting cables *
20	Weatherproof adhesive label (signals) vinyl raised lettering
21	Type B controller and signal breaker, as specified.
22	Type B auxiliary breaker, 15 amp
23	Lighting control cabinet
24	2" Steel Conduit (minimum)
* See plans	

Notes

- (A) Service pole shall be guyed when span of overhead wire exceeds 50'.
- (B) Increase 1 foot for each 5 feet above 50 feet.
- (C) Service disconnect boxes and meter boxes shall be aluminum or stainless steel. All hardware, hinges, catches, etc. shall be stainless steel. Meter socket and other equipment shall be U.L. approved, and conform to the requirements of the utility company providing power.
- (D) Schematic diagram shall be mounted on inside of door.
- (E) Utility company shall decide if lightning arresters are to be connected on the load or line side of the meter. The utility company shall also decide if the lightning arrester is terminated in the meter or disconnect cabinet. If terminated in the disconnect cabinet, it shall be installed on the connect cabinet.
- (F) If lighting is specified, install lighting control on power supply.
- (G) Breakers shall conform to the standard specifications.
- (H) If subsurface conditions exist which prohibit the placement of the ground rod in vertical position, the rod may be driven at an oblique angle not to exceed 45 degrees from vertical or buried in a trench at least 30 in. deep. Connection to ground rod shall be clamp type as detailed on standard drawing TS-2.

General Notes:

For cable types and installation. See standard specifications.

The type power supply assembly is shown on the plans or is designated on the contract.

The utility company shall be notified 30 days prior to date service will be required.

All openings in any utility enclosure, service box, or meter shall be covered and sealed with lifetime silicone caulk.

Contractor to provide sufficient number of ground rod(s) as required for maximum of 25 Ohms resistance to ground.

All materials required excluding reference items as shown on drawing shall be included in price bid for power supply assembly.

CITY OF LEE'S SUMMIT
PUBLIC WORKS DEPARTMENT
ENGINEERING DIVISION
220 SE GREEN STREET
LEE'S SUMMIT, MISSOURI 64063
PHONE: (816) 969-1800 FAX: (816) 969-1809



POWER SUPPLY ASSEMBLY
240/120 VOLT SERVICE

STANDARD DRAWING TS-9

Drawn By: AS


Checked By: MP

Date: 09/25/2009

Project#

DWG: F:\2020\0001-0500\020-0103\40-Design\AutoCAD\Final Plans\Sheets\TFC\FIBER PLAN\LEE'S SUMMIT SET\FBR_0200103.dwg
DATE: Aug 25, 2021 10:12am XREFS: T_PBASE_0200103 T_PSTRM_0200103 F_PBASE_0200103 F_PTOPO-2_00103



USER: rhaller
V_XBOU-2_00103 F_PBLK_0200103

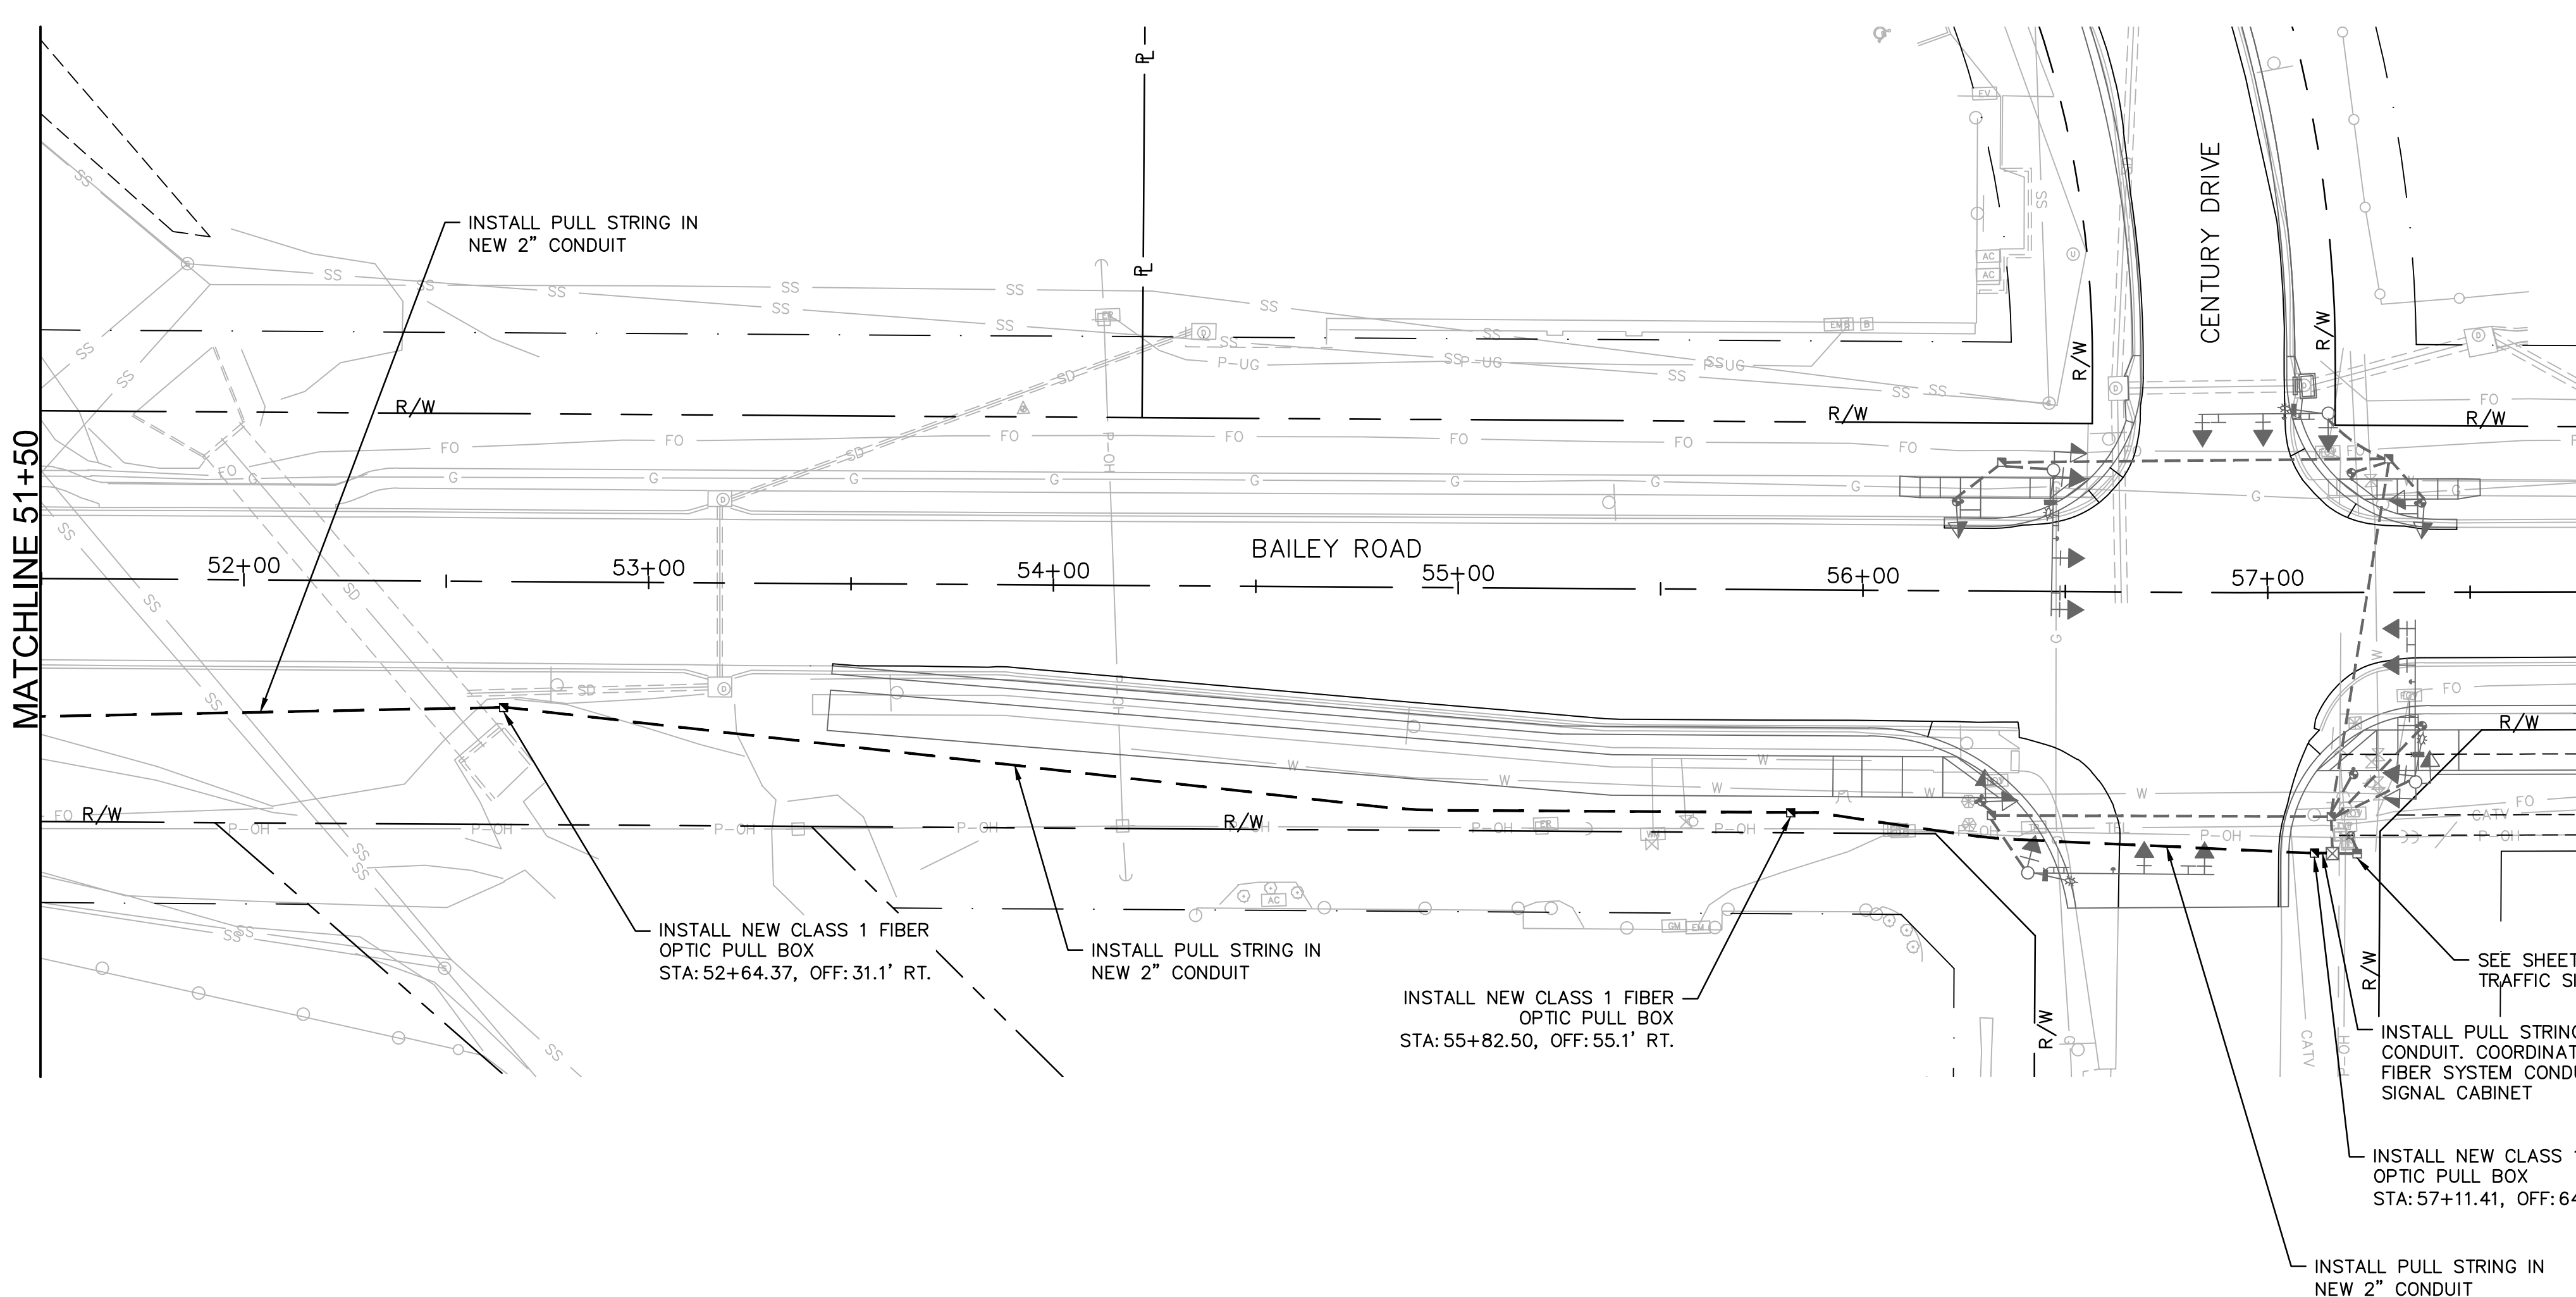

QUANTITIES			
ITEM	ITEM DESCRIPTION	UNITS	QUANTITY
1.	2" CONDUIT WITH LOCATE CABLE AND PULL STRING	L.F.	1,406
2.	CLASS 1 FIBER OPTIC PULL BOX	EA.	5
3.	FIBER INTERFACE PANEL WITH 250' PIGTAIL	EA.	2
4.	ETHERNET SWITCH, TRANSITION WITH SEPARATE POWER SOURCE*	EA.	2
5.	SINGLE MODE PATCH CABLES	EA.	8

*EACH ETHERNET SWITCH SHALL INCLUDE:
ONE (1) CONTROL MP-1204-XT
ONE (1) MEAN WELL 240 DIN RAIL POWER SUPPLY
TWO (2) CONTROL 1200060 SFP MODULE

- GENERAL NOTES:
1. A 1c#10 AWG THHN/THWN STRANDED COPPER LOCATING CABLE (RED) AND PULL STRING SHALL BE INSTALLED IN ALL CONDUITS AND IS CONSIDERED SUBSIDIARY TO THE CONDUIT BID ITEM.
 2. CONTRACTOR TO INSTALL CONDUIT, PULL BOXES, PULL STRING, TRACER WIRE, AND CONNECTIONS TO INSIDE THE CABINET. ONCE COMPLETE CONTACT TIM SCHARFF AT CITY OF LEE'S SUMMIT IT DEPARTMENT 816-969-1234 TO COORDINATE INSTALLATION OF FIBER OPTIC CABLE.
 3. FIBER OPTIC CONDUIT AND PULL BOX LOCATIONS MAY BE FIELD ADJUSTED (AS APPROVED BY THE ENGINEER) TO MAINTAIN ADEQUATE HORIZONTAL AND VERTICAL CLEARANCE FROM UNDERGROUND UTILITIES.

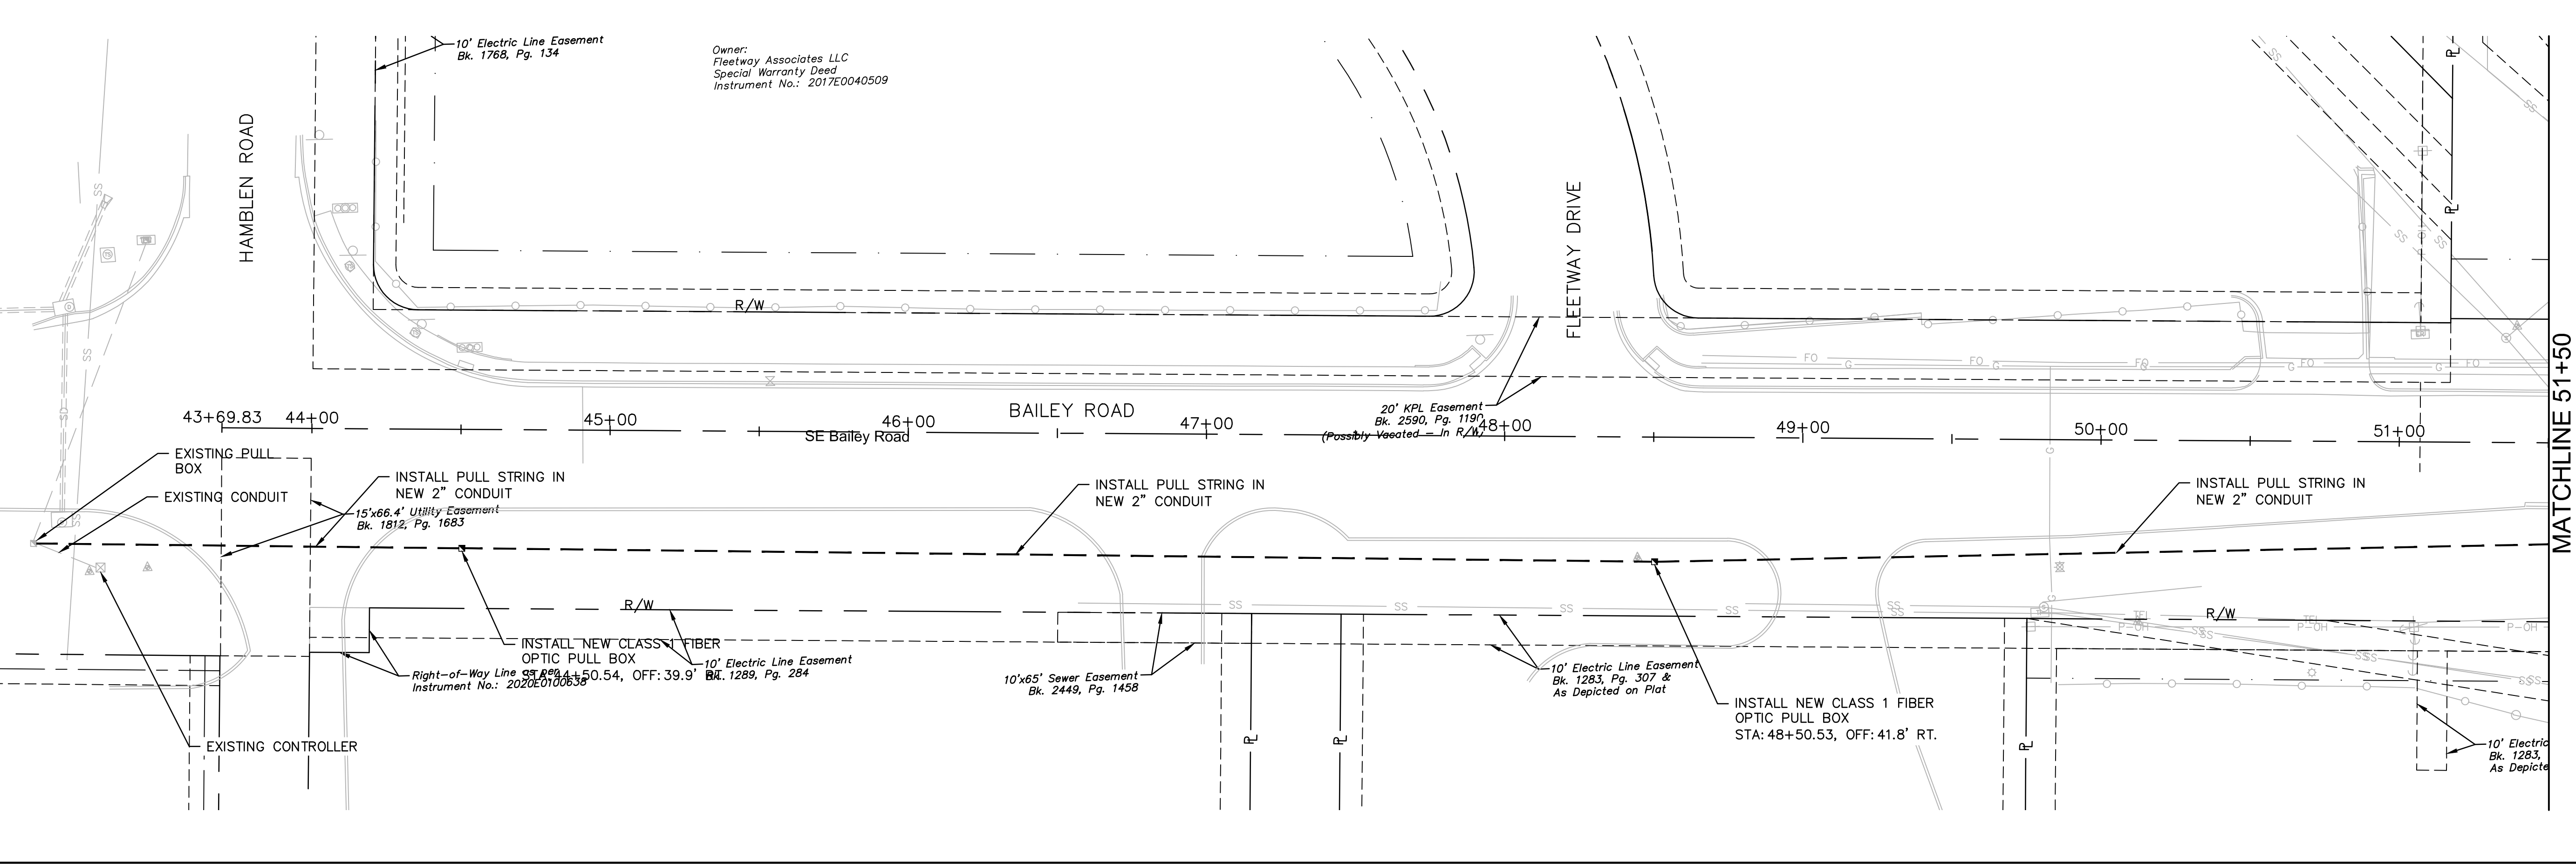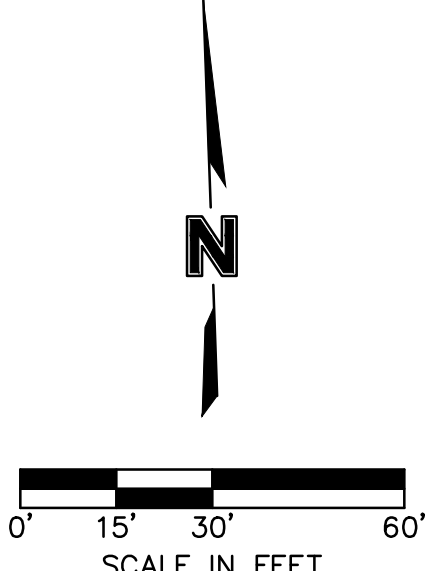

olsson

Olsson Engineering - MO State Certificate of Authority #001592
7301 West 133rd Street, Suite 200 TEL 913.381.1170
Overland Park, KS 66213-4750 FAX 913.381.1174 www.olson.com

STATE OF MISSOURI
SHANNON
JEFFRIES
NUMBER
PE 2008000000
05.18.1821

BY
JAB

REVISIONS DESCRIPTION
DATE
REV. NO. 1 08/25/2021 ASI #29

REVISIONS
2021

FIBER INTERCONNECT
BAILEY ROAD

LEE'S SUMMIT MIDDLE SCHOOL #4
PUBLIC ROAD IMPROVEMENTS

LEE'S SUMMIT, MISSOURI

C.O.A. NO.: 001592
DRAWN BY: JRC
CHECKED BY: JAB
APPROVED BY: SLJ
QA/QC BY: THE
PROJECT NO.: 020-0103
DWG NO.: FBR 0200103
DATE: 8/25/2021

SHEET
75 OF 101

DWG: F:\2020\0001-0500\020-0103\40-Design\AutoCAD\Final Plans\Sheets\TFTC\FIBER PLAN\LEE'S SUMMIT SET\F_FBR_0200103.dwg
DATE: Aug 25, 2021 10:12am XREFS: T_PBASE_0200103 T_PSTRM_0200103 F_PBASE_0200103 F_XTOPO-2_00103 USER: rholler V_XB0U-2_00103 F_PTBILK_0200103

USER: rhaller
XBOU-2_001

USER: rhaller
V_XBOU-2_00103





F_FBR_0200103.dwg
V_XTOPO-2_00103

ns\Sheets\TFTC\FIE
T_PSTRM_0200103

DWG: F:\2020\0001-0500\020
DATE: Aug 25, 2021 10:12am

DWG:
DATE:

DWG:
DATE:

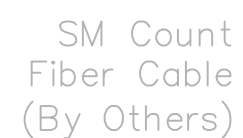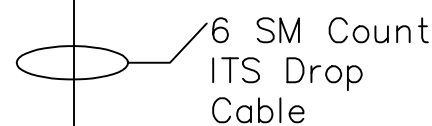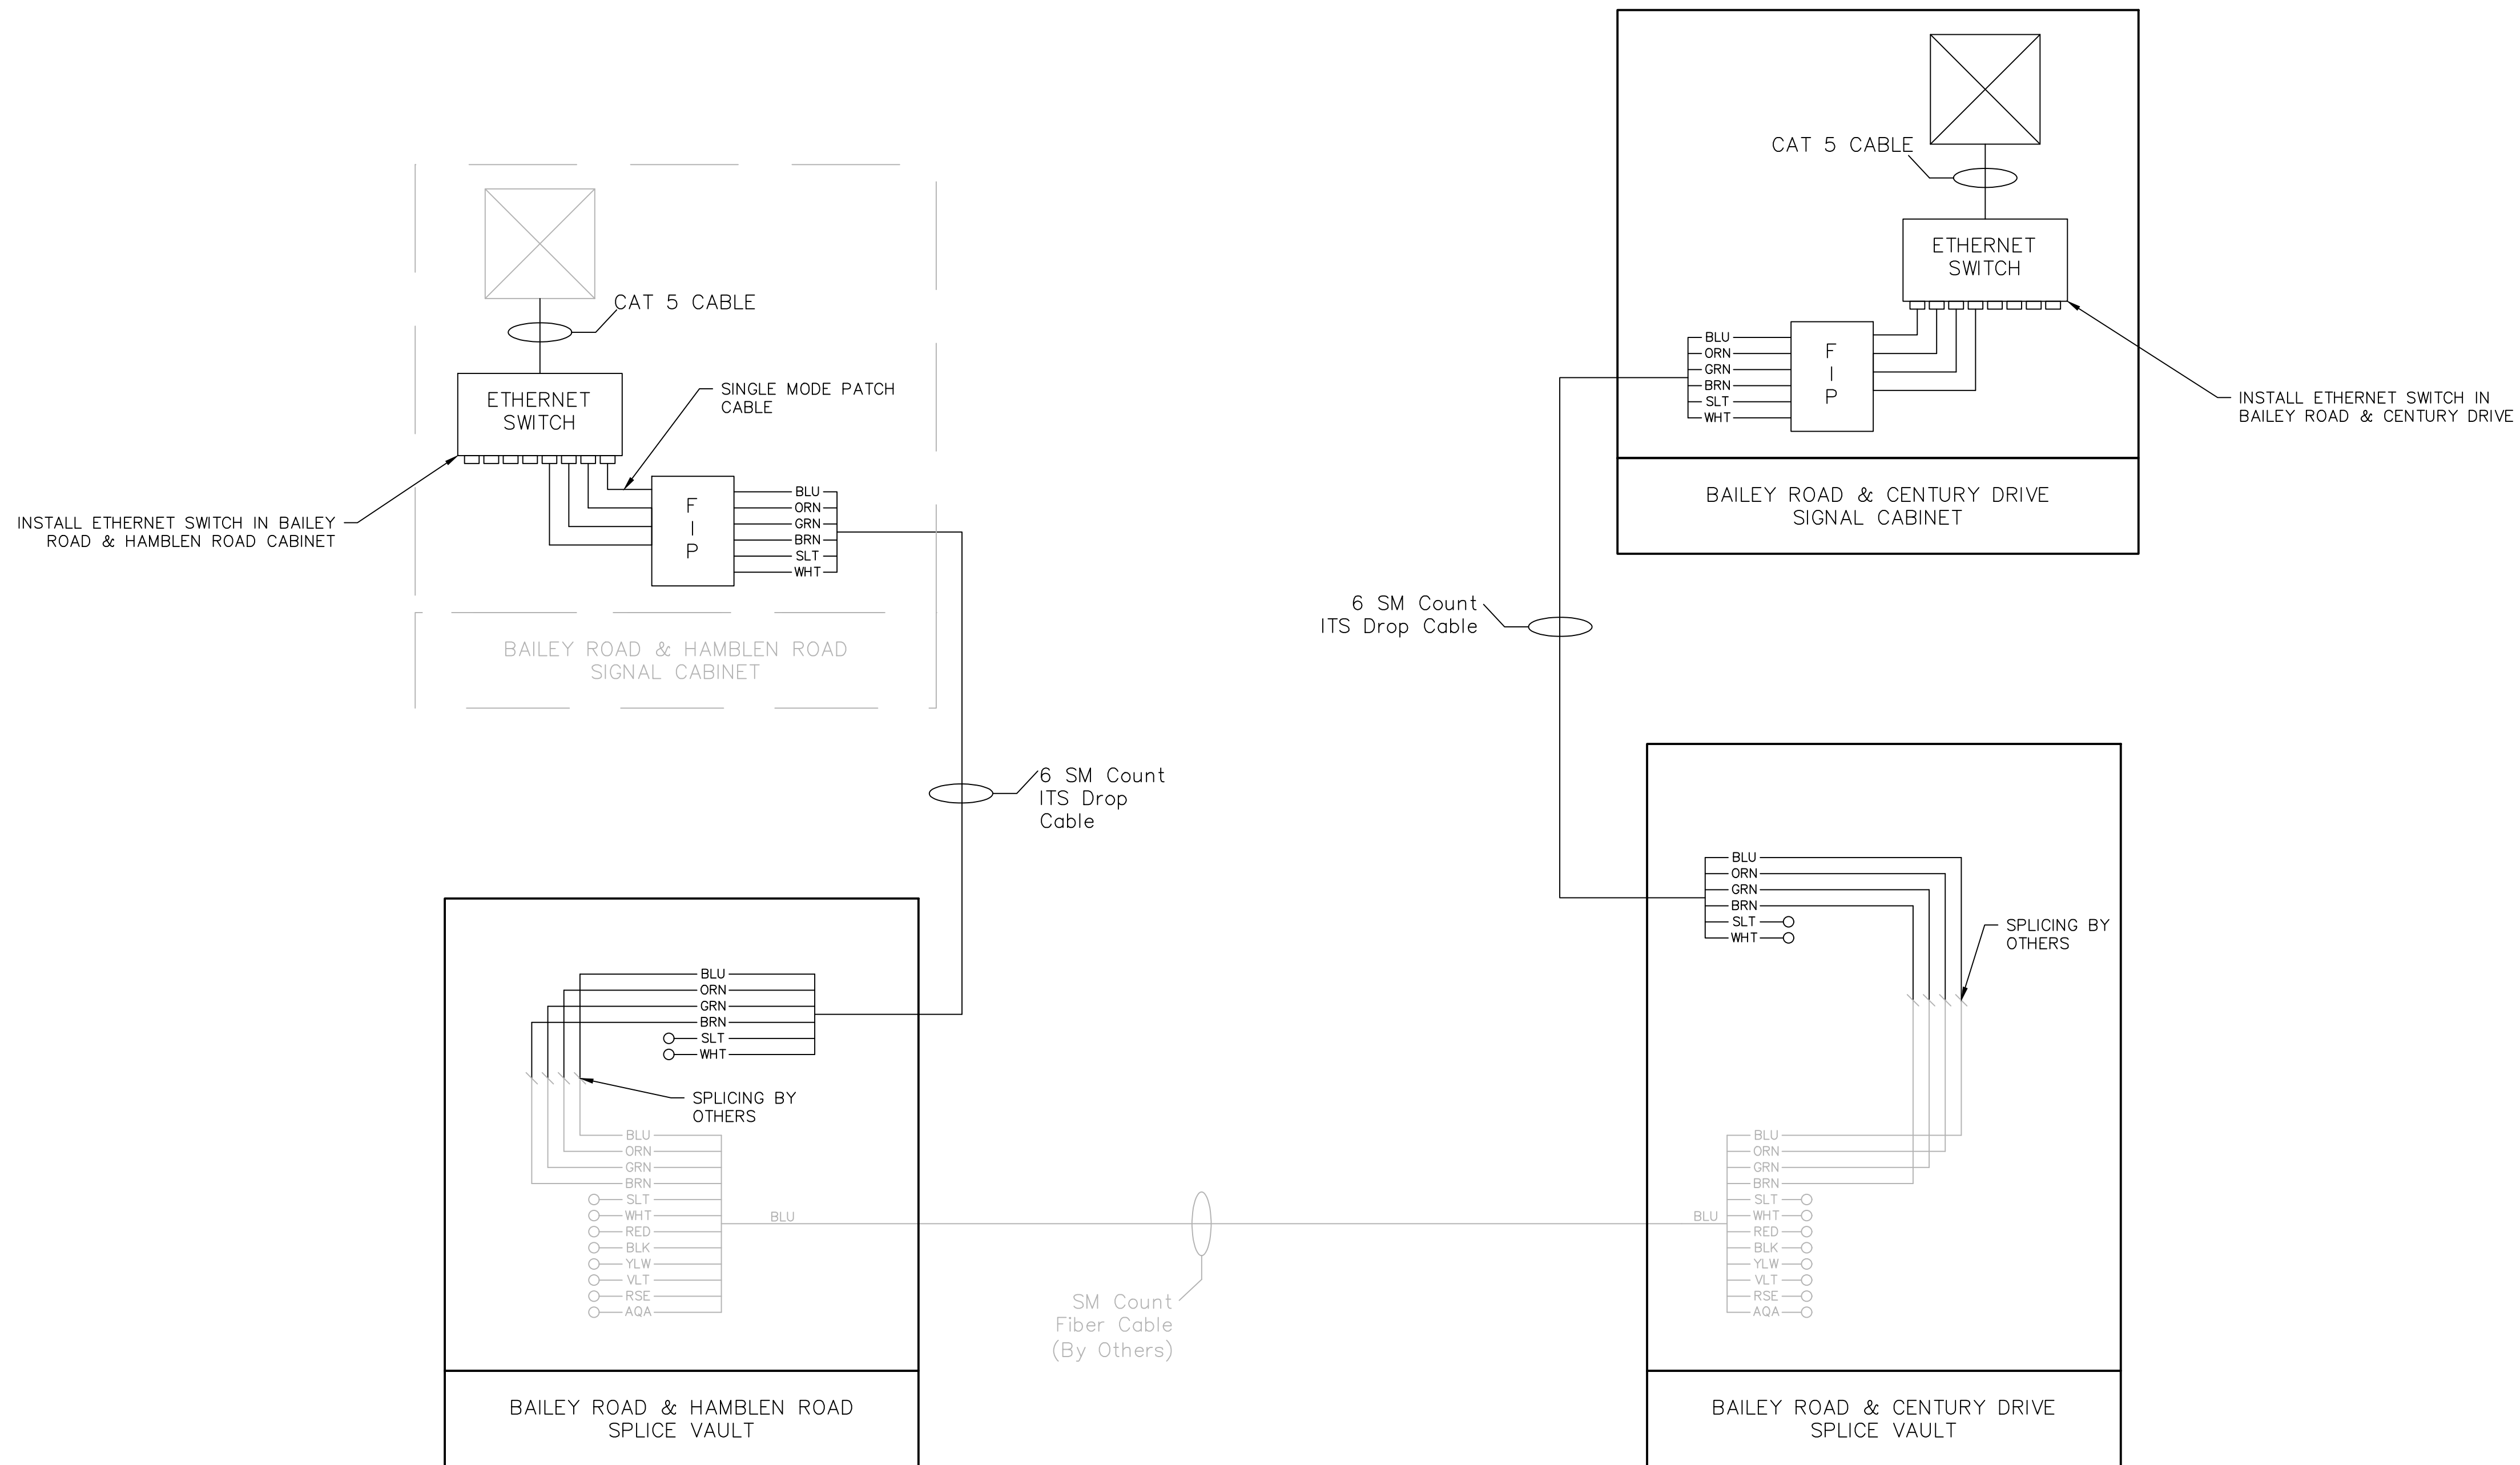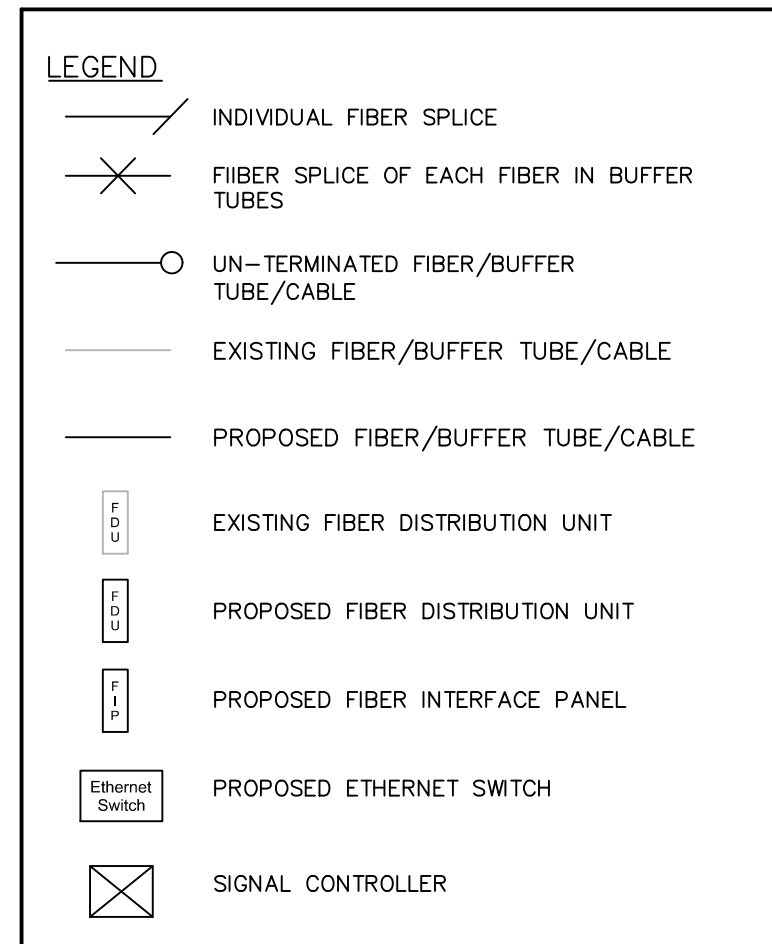

olson

Olsson Engineering - MO State Certificate of Authority #001592
77301 West 133rd Street, Suite 200 TEL 913.381.1170
Overland Park, KS 66213-4750 FAX 913.381.1174 www.olsson.com

[illegible]


SPICE DIAGRAM BAILEY ROAD	
LEE'S SUMMIT MIDDLE SCHOOL #4 PUBLIC ROAD IMPROVEMENTS	
LEE'S SUMMIT, MISSOURI	2021

C.O.A. NO.:	001592
DRAWN BY:	JRC
CHECKED BY:	JAB
APPROVED BY:	SLJ
QA/QC BY:	THF
PROJECT NO.:	020-0103
DWG NO.:	F PER 0200103
DATE:	8/25/2021
SHEET 76 OF 101	

DWG: F:\2020\0001-0500\020-0103\40-Design\AutoCAD\Final Plans\Sheets\TFC\FIBER PLAN\LEE'S SUMMIT SET\FBR_0200103.dwg
DATE: Aug 25, 2021 10:12am
USER: rhalter
V_XB0U-2_00103
F_PTBK_0200103
F_PSTRM_0200103
F_PBASE_0200103
XREFS: T_PBASE_0200103

Fiber Optic General Notes

- All material shall be from The City of Lee's Summit pre-approved materials list available at City Hall.
- All traffic control in conjunction with the fiber optic construction shall be in conformance with the Manual on Uniform Traffic Control Devices and the Overland Park Traffic Control Handbook for Street Maintenance and Construction Operations, latest revisions.
- The Contractor shall stake the locations for all service boxes to be installed. The stations and offsets provided are to the center of the fiber optic equipment. The contractor shall provide elevations. If obstructions are encountered during installation, the contractor will re-stake those locations affected by the obstruction. The city fiber optic inspector shall inspect the staking prior to any excavation/construction.
- The locations of existing underground utilities, if shown, are an approximate only and have not been independently verified. The Contractor shall be responsible for contacting all utility companies for locations of all underground lines prior to excavation and be fully responsible for any and all damages, which might occur as a result of the Contractor's failure to exactly locate and preserve any and all underground utilities.
- The contractor shall call 1-800-DIG-RITE to obtain locates for street lighting, traffic signals, and fiber optic conduits/cables.
- All cables in service boxes and poles shall be identified with color-coded tape as follows:
North Cable: Tape Color Code Blue
East Cable: Tape Color Code Yellow.
South Cable: Tape Color Code Purple
West Cable: Tape Color Code Red
- Rock and shale may be encountered and thus the bid items shall reflect the extra work necessary to accomplish the installation. No additional payments ("extras") will be made for excavation of rock or shale and suitable backfill materials. All conduit trenches within rock/shale shall be backfilled with suitable material and properly compacted in accordance with the specifications.
- Conduit shall be bored (by approved methods) in those areas outside of the street improvement limits. Multiple conduits cannot be pulled back through the same bore unless otherwise approved.
- Continuous HDPE (orange) conduit (sized per plan) shall be installed between all service boxes prior to paving within the limits of the street improvements. Conduit splices between appurtenances shall not be allowed unless fusion couplings or other fusion methods are used.
- The conduit placement shall be coordinated with the paving operation, when applicable. Conduit installation and conduit connections shall be inspected and approved by the City inspector. The contractor shall pay any and all extra costs of installing conduits by alternate construction methods after pavement has been placed or for any damages to pavement that may occur during conduit installation. All trenches for conduit under proposed paved surfaces (drives, streets and sidewalks) shall be backfilled with flowable fill unless otherwise directed, to below the proposed pavement surface.
- The conduit shall be installed under underdrain pipe crossings and under the underdrain blankets. Refer to the street plans for underdrain pipe and blanket locations and appropriate details, if applicable.
- All fiber optic fusion splices shall be made at an existing service box made in the presence of the inspector for approval.
- The contractor shall take all precautions necessary to minimize the downtime of the existing systems to be modified. Any existing fiber optic system shall be maintained during construction as long as possible until the new system is installed and operating.
- Damage to any existing fiber optic equipment due to construction shall be the responsibility of the contractor. The equipment shall be replaced or repaired (as directed by the City) with materials equal or better than the existing material.
- All existing fiber optic equipment is to be used in place (U.I.P.) unless otherwise noted in the plans.
- The contractor shall notify the City of Lee's Summit, MO, Department of Public Works (816) 969-1800 of the exact construction schedule so that inspection of the installation can be made.
- The contractor shall be responsible for any damage to existing underground sprinkler systems during construction. All affected pipes or fittings shall be restored to original condition and location with new materials similar to existing. All restoration work shall be acceptable to the engineer and property owner.
- All unpaved areas disturbed or damaged during construction shall be restored to the original condition. Unless otherwise directed, grassy areas shall be re-sodded.
- Contractor shall use a polymer lubricating agent to facilitate conduit bores under paved streets. Failure to do so will result in a denial to retrieve bore head, in the case of loss, under any paved street by excavation methods.
- A 1c#10 AWG THHN/THWN stranded copper locating cable (red) shall be installed in all conduits.
- The ends of all conduit in service boxes shall be plugged with duct seal or spray foam.
- All fusion splices shall be performed by the City of Lee's Summit.

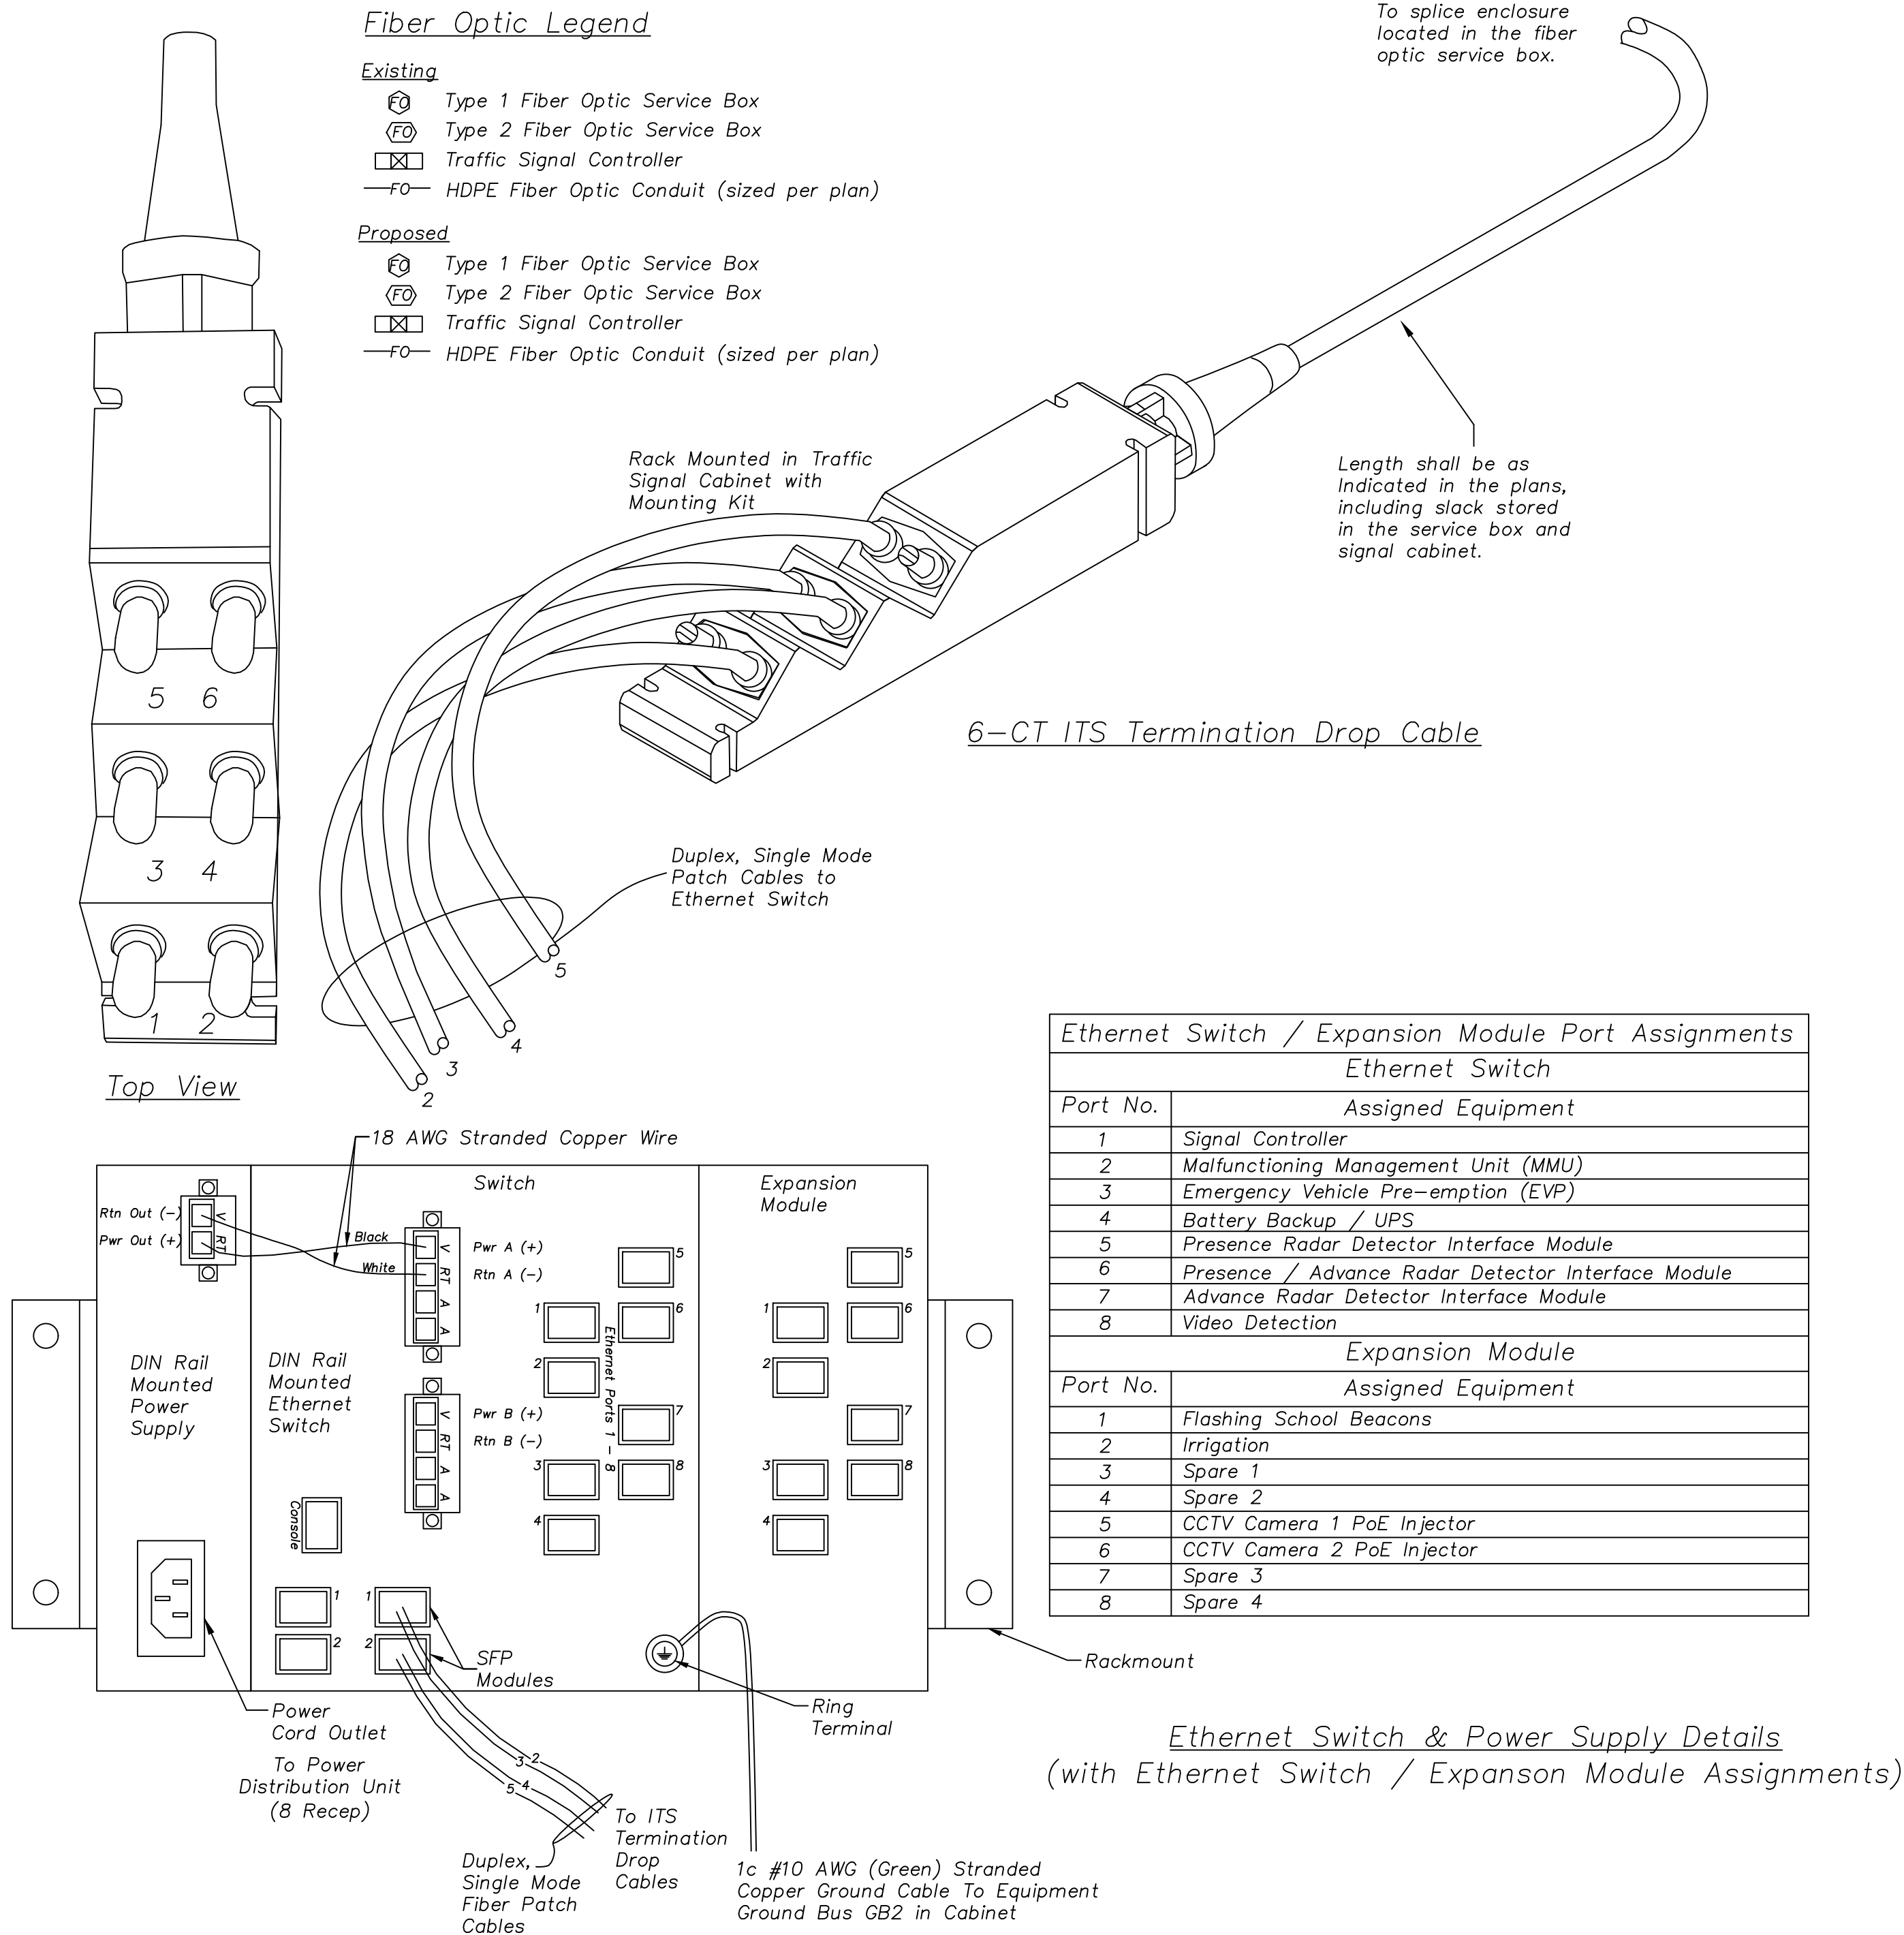

olsson

Olsson Engineering - MO State Certificate of Authority #001592
7301 West 133rd Street, Suite 200
Overland Park, KS 66213-4750
TEL 913.381.1170
FAX 913.381.1174
www.olsson.com

STATE OF MISSOURI
SHANNON C. JEFFRIES
NUMBER PE-900800000
05-18-1521
PROFESSIONAL ENGINEER

BY

REV. NO.

DATE

REVISIONS DESCRIPTION

FIBER DETAILS
BAILEY ROAD

LEE'S SUMMIT MIDDLE SCHOOL #4
PUBLIC ROAD IMPROVEMENTS

LEE'S SUMMIT, MISSOURI

2021


REVISIONS

C.O.A. NO.: 001592
DRAWN BY: JRC
CHECKED BY: JAB
APPROVED BY: SLJ
QA/QC BY: THE
PROJECT NO.: 020-0103
DWG NO.: FBR_0200103
DATE: 8/25/2021

SHEET
77 OF 101

1. Conduit under all roadway surfaces shall be placed a minimum of 4'-0" below the bottom of pavement and shall extend to a junction box or service box. Refer to The City of Lee's Summit Horizontal Directional Drilling Guidelines Handbook, latest edition for further requirements for conduit installation under roadway surfaces. The conduit shall be installed to drain. All ends shall be capped if not used. An aluminum marker shall be placed in the top of the curb directly over the conduit. Aluminum markers will be furnished by The City of Lee's Summit.
2. The contractor shall notify the City of Lee's Summit, Department of Public Works Traffic Services Division, ???-????, for inspection of the conduit installation by the streetlighting inspector. at least 24 hours notice shall be provided. The conduit shall not be covered so as to ensure proper depth, correct conduit material, and proper conduit end treatment as described above.

Diagram illustrating the curb and gutter cross-section. The curb is shown with an aluminum marker in the top of the curb. The gutter is shown with a minimum height of 4'-0" Min.

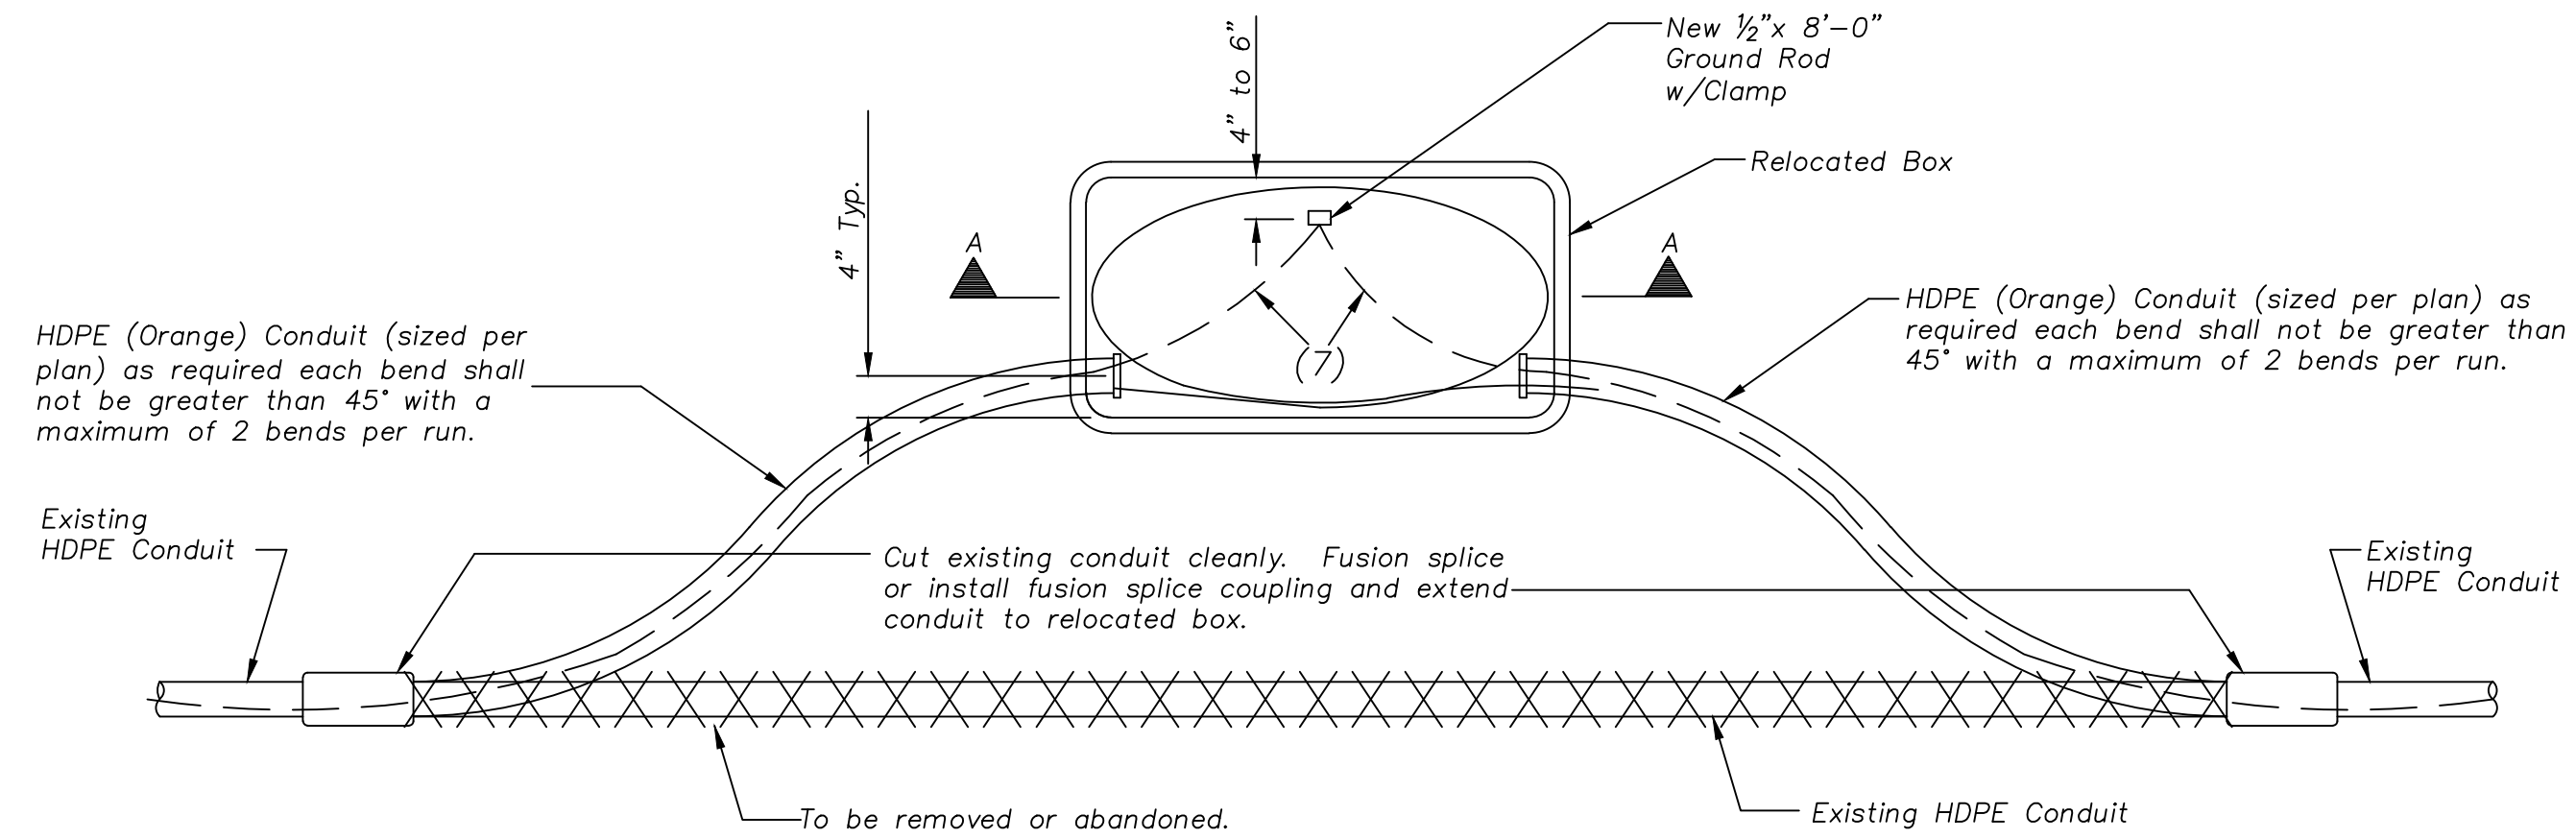

Finished Grade

38" - 50"

24" - 36"

Backfill (See Notes 1 & 2)

HDPE Streetlighting or Traffic Signal Conduit (Sized Per Plan)

12"

3"

HDPE Fiber Optic Conduit (sized per plan)

12" max.

Diagram illustrating the cross-section of a trench installation. The trench is filled with **Backfill** (See Notes 1 & 2). The trench width is specified as **12" max.** and **12" min.**. The trench depth is specified as **36" min.** and **48" max.**. The trench is lined with **HDPE Fiber Optic Conduit (Sized Per Plan)**. The top of the trench is at **Finished Grade**. A **3"** dimension is shown for the depth of the conduit below the backfill.

Notes:

1. All trenches for conduit under proposed paved surfaces shall be backfilled with flowable fill.
2. Backfill in unpaved areas shall be earth or AB-3 and free of rubble and rock. Conduits shall be pitched to drain.
3. If multiple conduits are installed, they shall have a minimum of 12" horizontal or vertical separation between them.

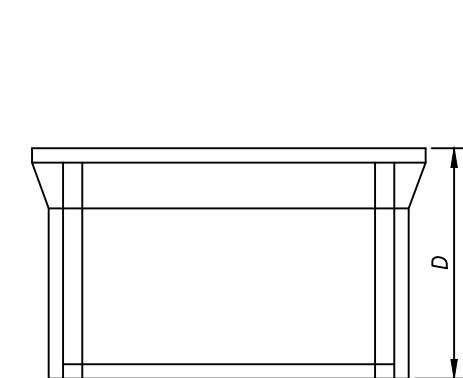


Diagram illustrating a pull test setup for a rectangular panel. The panel is shown in perspective. A "Skid resistant surface" is indicated on the left edge. A "Pull" force is applied to the right edge. Dimensions A, B, and C are labeled. A small rectangular object is placed on the panel surface.

Diagram illustrating a rectangular container with rounded corners. A vertical rod with a handle is positioned on the right side, and a horizontal rod with a handle is positioned on the left side. A curved line inside the container is labeled (7). A dimension line indicates a width of 4" to 6".

Curb & Gutter

48"

36" to 48"

12"

3" min

18" min. Clean Crushed Rock as Approved by the Engineer

(7)

1/2" x 8'-0" Ground Rod w/Clamp

Allowable

Desirable

Section A-A

Initial Box Installation Detail

HDPE conduit sized as required

Approved HDPE to PVC coupling

Initial Box Installation Detail

Box Type	Approximate Dimensions (inches)					
	A	B	C	D	E	F
Type 1 Fiber	35 5/8	24	3	24	22 1/4	33 7/8
Type 2 Fiber (8)	47 5/8	30 1/8	3	24	28 1/8	45 5/8

Plan View

2 $\frac{3}{32}$ " Max

27/64"

Side View

Hex Head Bolt

$\frac{1}{2}$ "x8'-0" copper ground rod

1c#10 AWG stranded ground cable

7/8"

Ground Rod Clamp Connection Detail

Notes:

1. Boxes shall be stackable for extra depth.
2. The FO' service box and cover shall be rated for no less than 22,500 lbs test load (Tier 15) load per ANSI/SCIE-77.
3. Service box material to be an aggregate consisting of sand and gravel bound together with a polymer and reinforced with continuous woven glass strands. The material must have have the following mechanical properties:
Compressive Strength — 11,000 psi ASTM C-109/D3410
Tensile Strength — 1,700 psi ASTM C-496/D638/D2343
Flexural Strength — 7,500 psi ASTM C-580/D790
4. A 1/2" x 8'-0" ground rod shall be installed in each service box.
5. The conduit shall enter and exit the service box between 36" and 48" and shall be 4" centered off the edge of the service box wall. The fiber cable shall at no time have less than an 8" radius bend.
6. 18" min. layer of 1/2" clean crushed rock shall be constructed below the service box for drainage purposes.
7. 1c#10 AWG THHN/THWN (red) stranded copper locating cable.
8. The type 2 fiber box shall have a two-piece overlapping cover.

Olsson Engineering - MO State Certificate of Authority #001592
7301 West 133rd Street, Suite 200 TEL 913.381.1170
Overland Park, KS 66213-4750 FAX 913.381.1174 www.olsson.com



2021

LEE'S SUMMIT MIDDLE SCHOOL #4 PUBLIC ROAD IMPROVEMENTS


LEE'S SUMMIT, MISSOURI

C.O.A. NO.: 001592
DRAWN BY: JRC
CHECKED BY: JAB
APPROVED BY: SLJ
QA/QC BY: THF
PROJECT NO.: 020-0103
DWG NO.: FBR 0200103
DATE: 8/25/2021

SHEET
78 OF 101

F:\2020\0001-0500\020-0103\40-Design\AutoCAD\Final Plans\Sheets\TFTC\FIBER PLAN\LEE'S SUMMIT SET\F_FBR_0200103.dwg
XREFS: T_PBASE_0200103 T_PSTRM_0200103 F_PBASE_0200103 V_XTOPO-2_00103 V_XBOU-2_00103
DATE: Aug 25, 2021 10:12am USER: rholler F_PTBK_0200103

DWG: \\lfe-oma-fst\krc_projects\2020\0001-0500\020-0103\40-Design\AutoCAD\Final Plans\Sheets\TFTC\PAVEMENT MARKING & SIGNING PLAN\LEE'S SUMMIT SET\F_SAS_0200103.dwg USER: rhaller
DATE: Aug 25, 2021 10:13am XREFS: T_PSTRM_0200103 F_PBASE_0200103 V_XBOU-2_00103 V_XBOU-2_00103 F_SAS-BASE_0200103 T_PBASE_0200103 C_PBASE_0200103

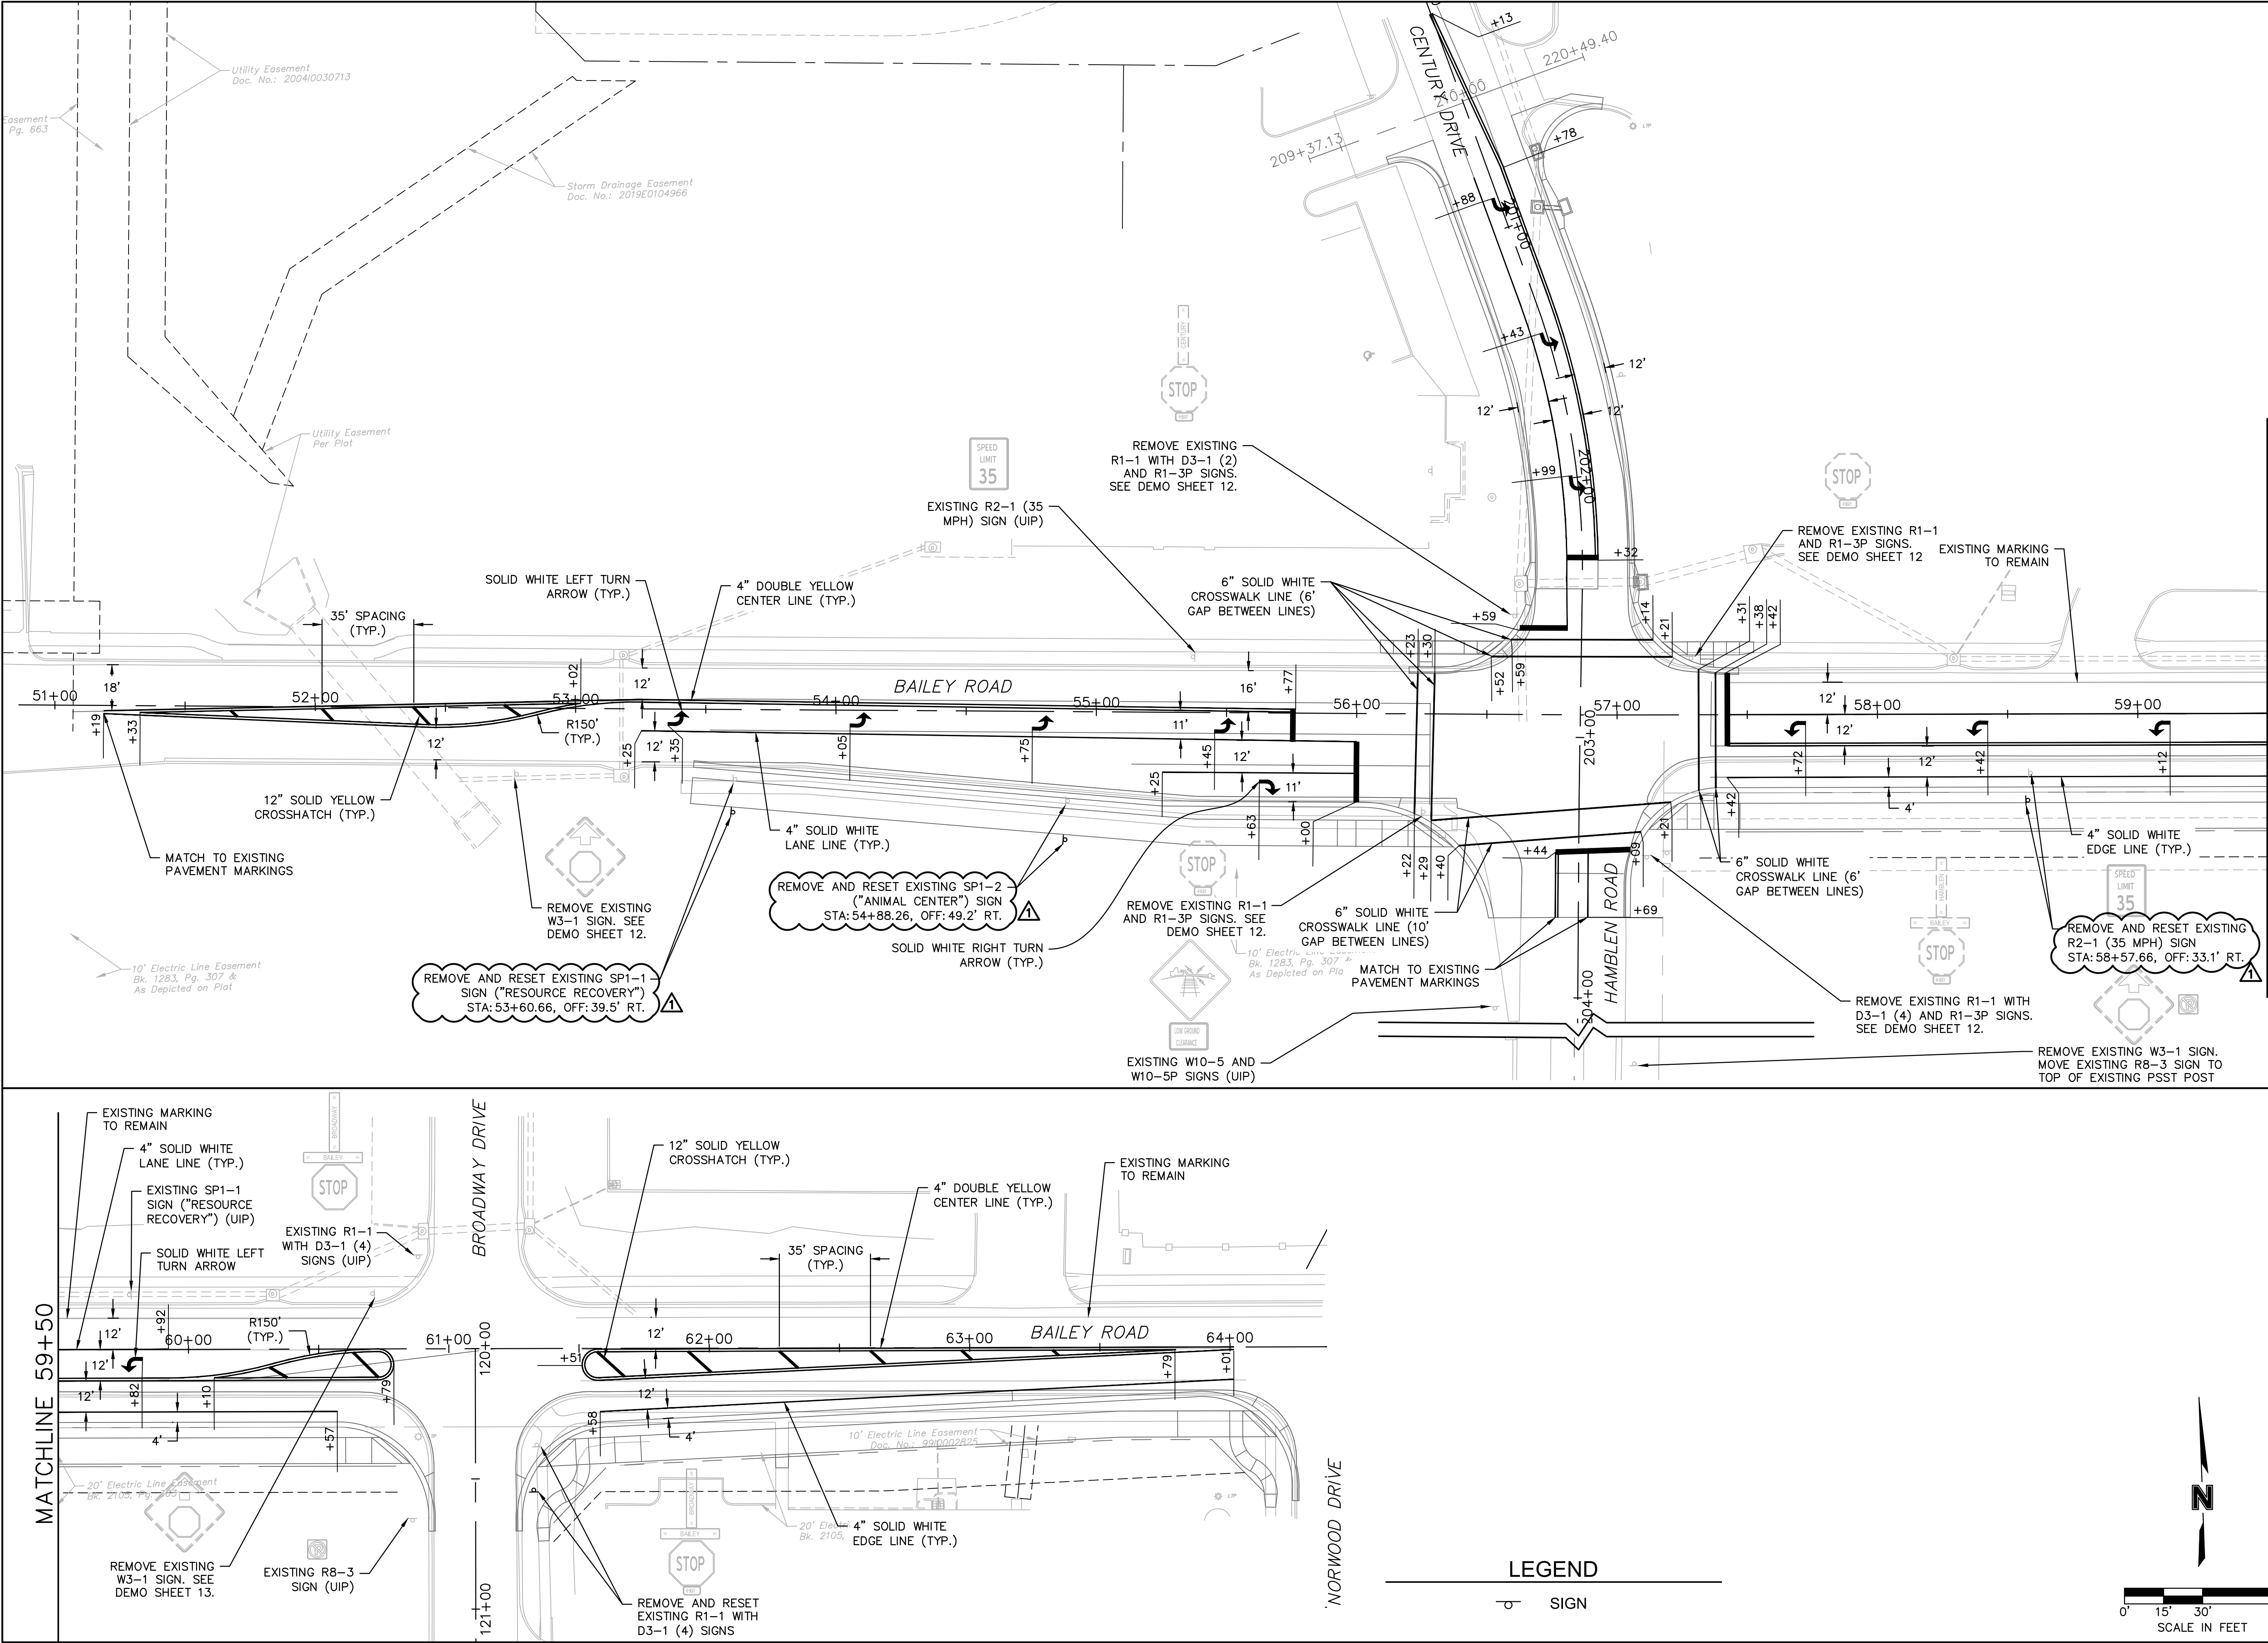

MATCHLINE 59+50

PAVEMENT MARKING AND SIGNING PLAN
BAILEY ROAD

LEE'S SUMMIT MIDDLE SCHOOL #4
PUBLIC ROAD IMPROVEMENTS

LEE'S SUMMIT, MISSOURI

REV. NO.	DATE	REVISIONS DESCRIPTION	BY
1	08/25/2021	ASI #29	JAB

REVISIONS





olsson

Olsson Engineering - MO State Certificate of Authority #001592
7301 West 133rd Street, Suite 200 TEL 913.381.1170
Overland Park, KS 66213-4750 FAX 913.381.1174 www.olson.com

C.O.A. NO.: 001592
DRAWN BY: JRC
CHECKED BY: JAB
QA/QC BY: THE
PROJECT NO.: 020-0103
DWG NO.: F_SAS_0200103
DATE: 8/25/2021

SHEET
79 OF 101

DWG: \\lte-oma-fst\kc_projects\2020\0001-0500\020-0103\40-Design\AutoCAD\Final Plans\Sheets\TFTC\PAVEMENT MARKING & SIGNING PLAN\LEE'S SUMMIT SET\F_SAS_0200103.dwg
DATE: Aug 25, 2021 10:14am XREFS: T_PSTRM_0200103 F_PBASE_0200103 F_PBLK_0200103 V_XBOU-2_00103 V_XTOPO-2_00103 V_TOPO_00103 V_XBOU-2_00103 V_XTOPO-2_00103 F_SAS-BASE_0200103 T_PBASE_0200103 C_PBASE_0200103 USER: rhalter

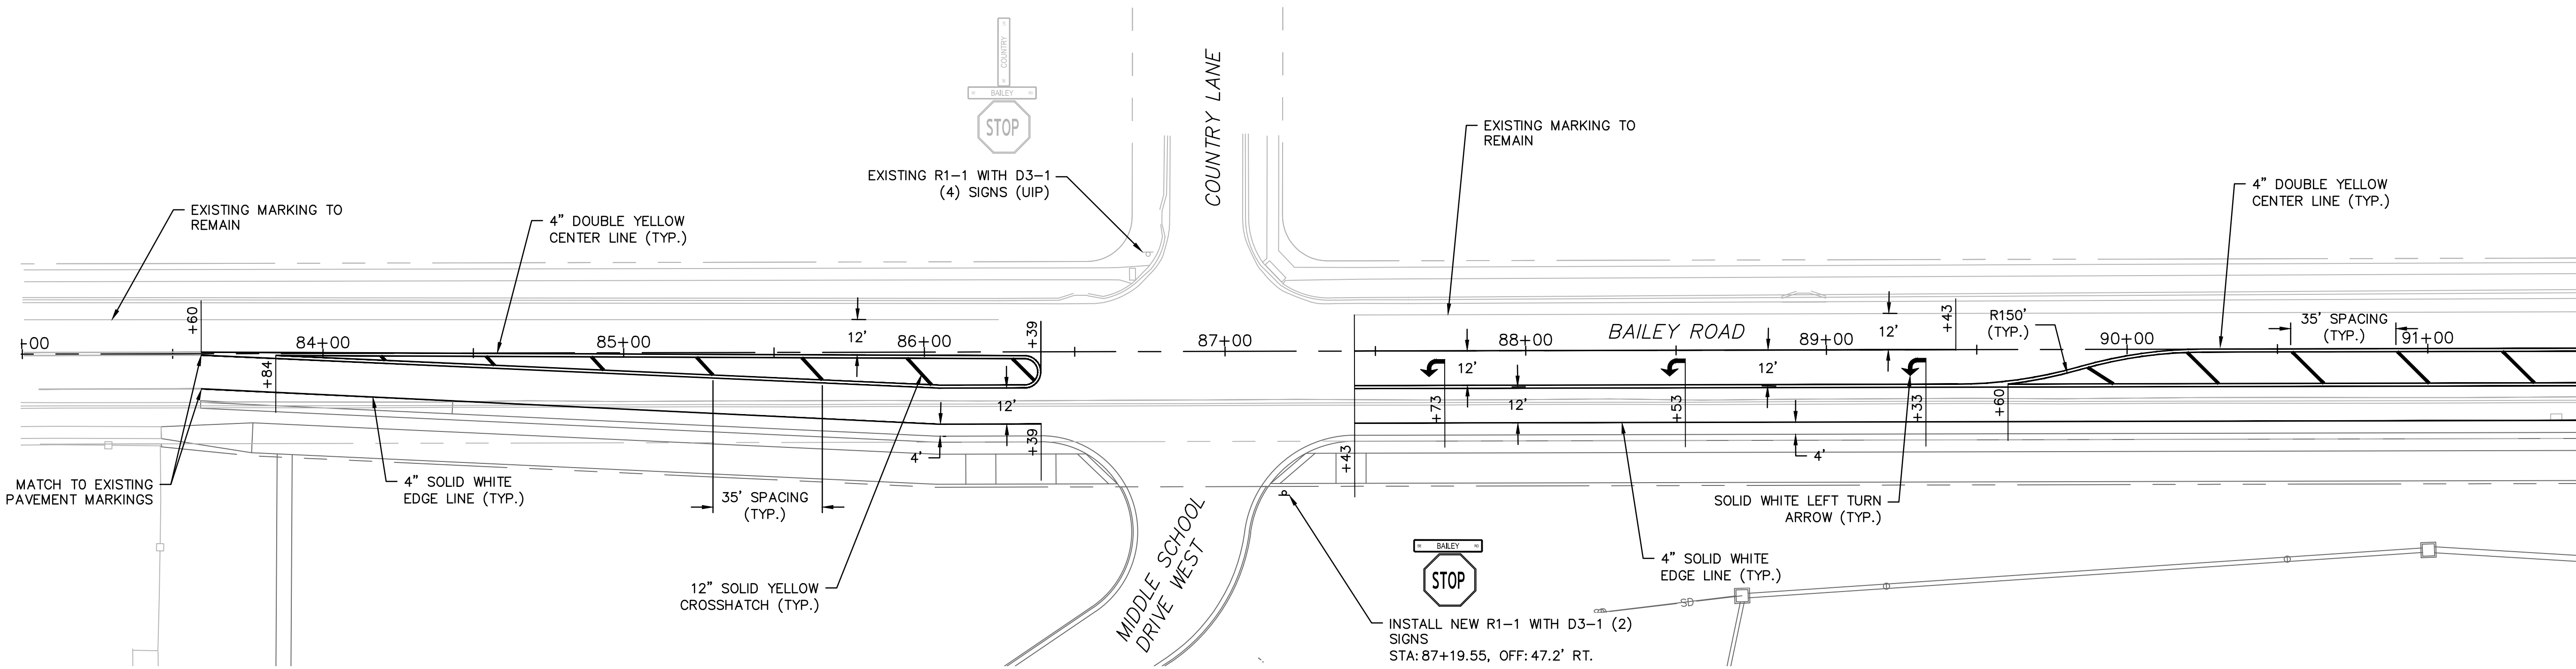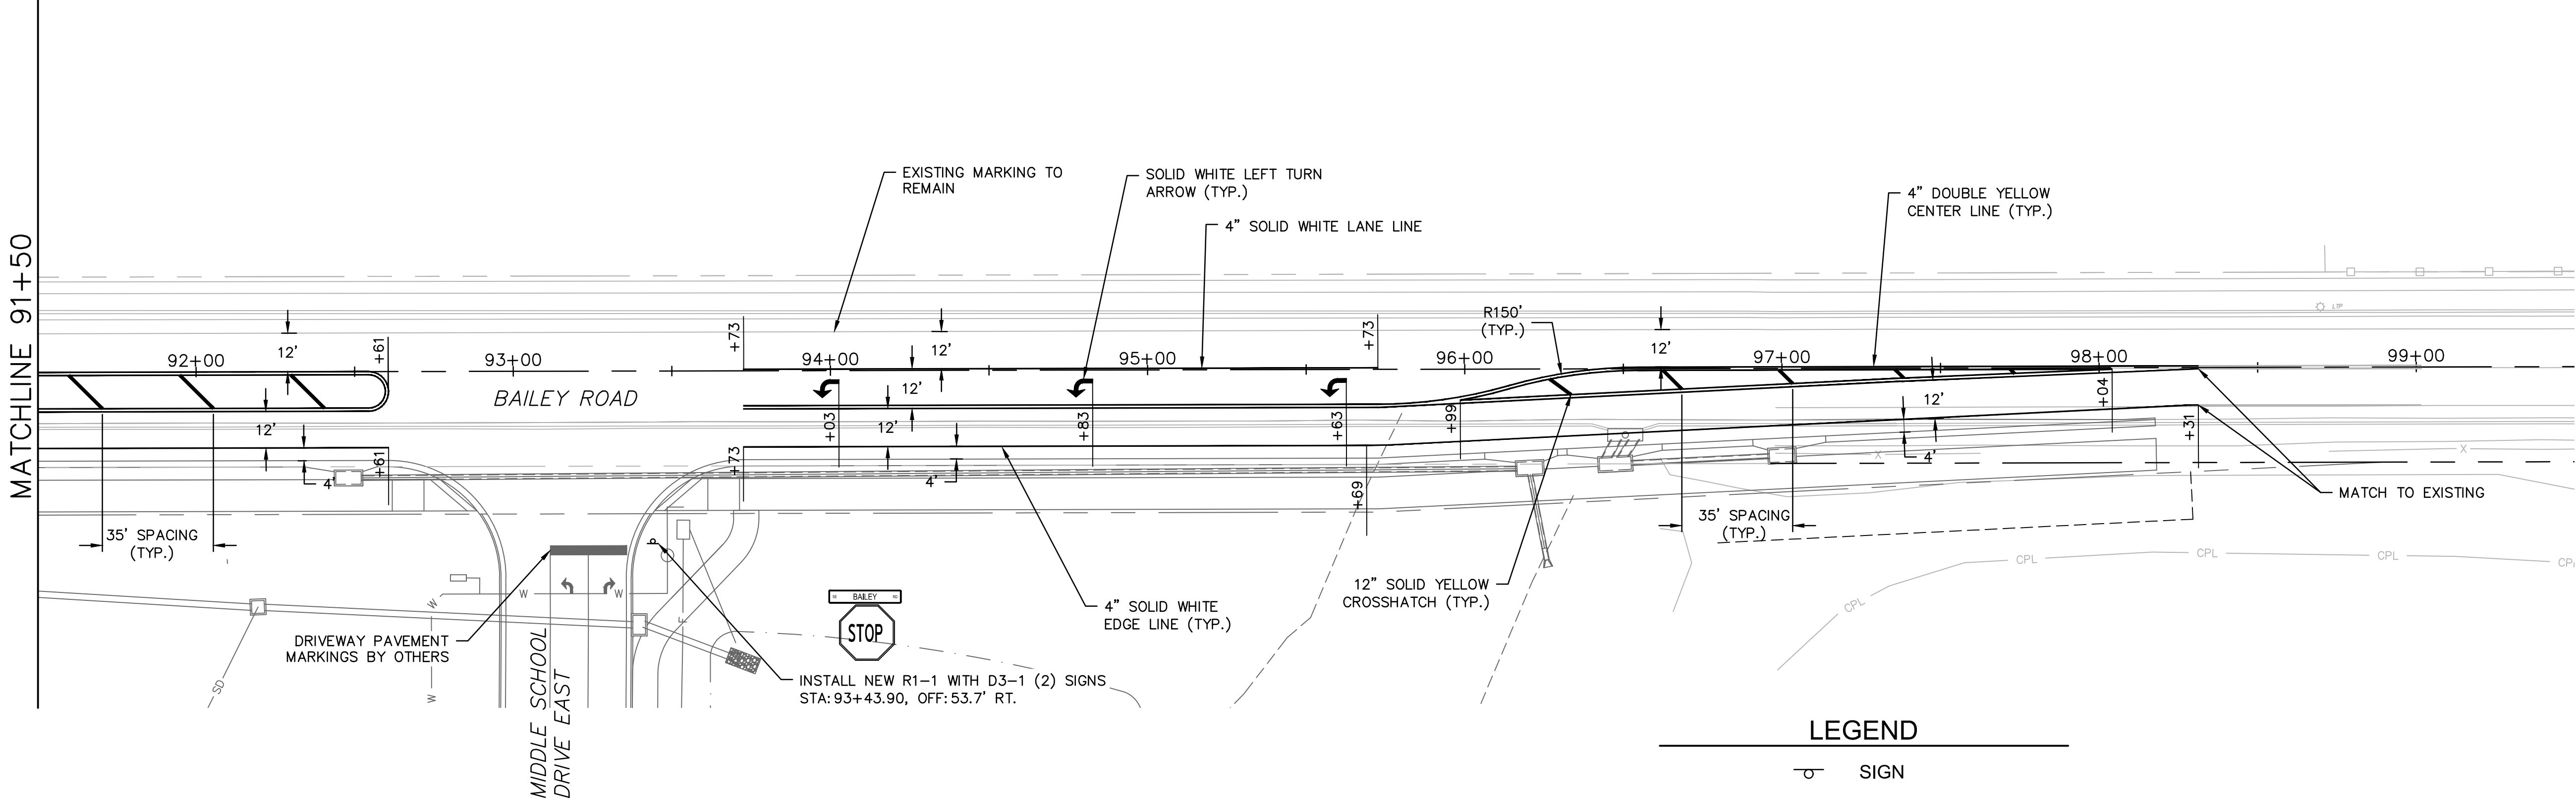

PAVEMENT MARKING AND SIGNING PLAN
BAILEY ROAD

LEE'S SUMMIT MIDDLE SCHOOL #4
PUBLIC ROAD IMPROVEMENTS

LEE'S SUMMIT, MISSOURI

2021

C.O.A. NO.: 001592
DRAWN BY: JRC
CHECKED BY: JAB
APPROVED BY: SLJ
QA/QC BY: THE
PROJECT NO.: 020-0103
DWG NO.: F_SAS_0200103
DATE: 8/25/2021

SHEET
80 OF 101



REV. NO.	DATE	REVISIONS DESCRIPTION	BY

REVISIONS

olsson

Olsson Engineering - MO State Certificate of Authority #001592
7301 West 133rd Street, Suite 200 TEL 913.381.1170
Overland Park, KS 66213-4760 FAX 913.381.1174 www.olson.com

DWG: F:\2020\0001-0500\020-0103\40-Design\AutoCAD\Final Plans\Sheets\TFC\PAVEMENT MARKING & SIGNING PLAN\LEE'S SUMMIT SET\F_SAS_0200103.dwg
DATE: Aug 25, 2021 10:17am XREFS: T_PSTRM_0200103 F_PBASE_0200103 V_PBLK_0200103 F_PBASE_0200103 V_XBOU-2_00103 V_XBOU-2_00103 F_SAS-BASE_0200103 T_PBASE_0200103 C_PBASE_0200103 USER: rhaller V_XBOU-2_00103 V_XTOPO-2_00103

PAVEMENT MARKING SUMMARY												
STATION TO STATION		LOCATION	4" SOLID WHITE LANE LINE (LF)	4" BROKEN WHITE LANE LINE (LF)	8" DASHED WHITE EXTENSION LINE (LF)	4" SOLID YELLOW LINE (LF)	4" BROKEN YELLOW LANE LINE (LF)	12" YELLOW CROSSHATCH LINE (LF)	24" WHITE STOP LINE (LF)	6" WHITE CROSSWALK LINE (LF)	WHITE TURN ARROW (EA)	
											RT	LT
51+19	51+33	BAILEY ROAD				28						
51+33	53+02	BAILEY ROAD				678		26				
53+02	55+77	BAILEY ROAD				550						
53+25	56+00	BAILEY ROAD	275									4
55+25	56+00	BAILEY ROAD	75								1	
55+77	55+77	BAILEY ROAD							12			
56+00	56+00	BAILEY ROAD							23			
56+22	56+23	BAILEY ROAD								54		
56+29	56+30	BAILEY ROAD								56		
56+29	57+21	BAILEY ROAD								92		
56+40	57+09	BAILEY ROAD								70		
56+52	57+21	BAILEY ROAD								70		
56+59	57+14	BAILEY ROAD								55		
200+13	202+32	CENTURY DRIVE				442						
200+78	202+59	CENTURY DRIVE	179									3
202+32	202+32	CENTURY DRIVE							12			
202+59	202+59	CENTURY DRIVE							18			
203+44	203+44	CENTURY DRIVE							29			
203+44	203+69	CENTURY DRIVE	25									
203+44	203+69	CENTURY DRIVE				50						
57+31	57+31	BAILEY ROAD								47		
57+38	57+38	BAILEY ROAD								44		
57+42	57+42	BAILEY ROAD							28			
57+42	59+92	BAILEY ROAD	250									4
57+42	60+10	BAILEY ROAD				534						
57+42	60+57	BAILEY ROAD	315									
60+10	60+79	BAILEY ROAD				288		22				
61+51	63+79	BAILEY ROAD				926		51				
61+58	64+01	BAILEY ROAD	243									
63+79	64+01	BAILEY ROAD				44						
83+60	83+84	BAILEY ROAD				48						
83+60	86+39	BAILEY ROAD	280									
83+84	86+39	BAILEY ROAD				1030		53				
87+43	89+43	BAILEY ROAD	200									3
87+43	89+60	BAILEY ROAD				434						
87+43	92+61	BAILEY ROAD	518									
89+60	92+61	BAILEY ROAD				1218		115				
93+73	95+73	BAILEY ROAD	200									3
93+73	95+99	BAILEY ROAD				452						
93+73	98+31	BAILEY ROAD	459									
95+99	98+04	BAILEY ROAD				824		28				
98+04	98+31	BAILEY ROAD				54						
TOTALS			3019	0	0	7600	0	295	122	488	1	17



olsson

Olsson Engineering - MO State Certificate of Authority #001592
7301 West 133rd Street, Suite 200
Overland Park, KS 66213-4750
TEL 913.381.1170
FAX 913.381.1174
www.olsson.com

BY: JAB

PAVEMENT MARKING AND SIGNING PLAN
BAILEY ROAD

LEE'S SUMMIT MIDDLE SCHOOL #4
PUBLIC ROAD IMPROVEMENTS

LEE'S SUMMIT, MISSOURI

REV. NO. 1

DATE 08/25/2021

REVISIONS DESCRIPTION

ASI #29

REVISIONS

C.O.A. NO. 001592

DRAWN BY: JRC

CHECKED BY: JAB

APPROVED BY: SLJ


QA/QC BY: THE

PROJECT NO.: 020-0103


DWG NO.: F_SAS_0200103

DATE: 8/25/2021

SHEET 82 OF 101

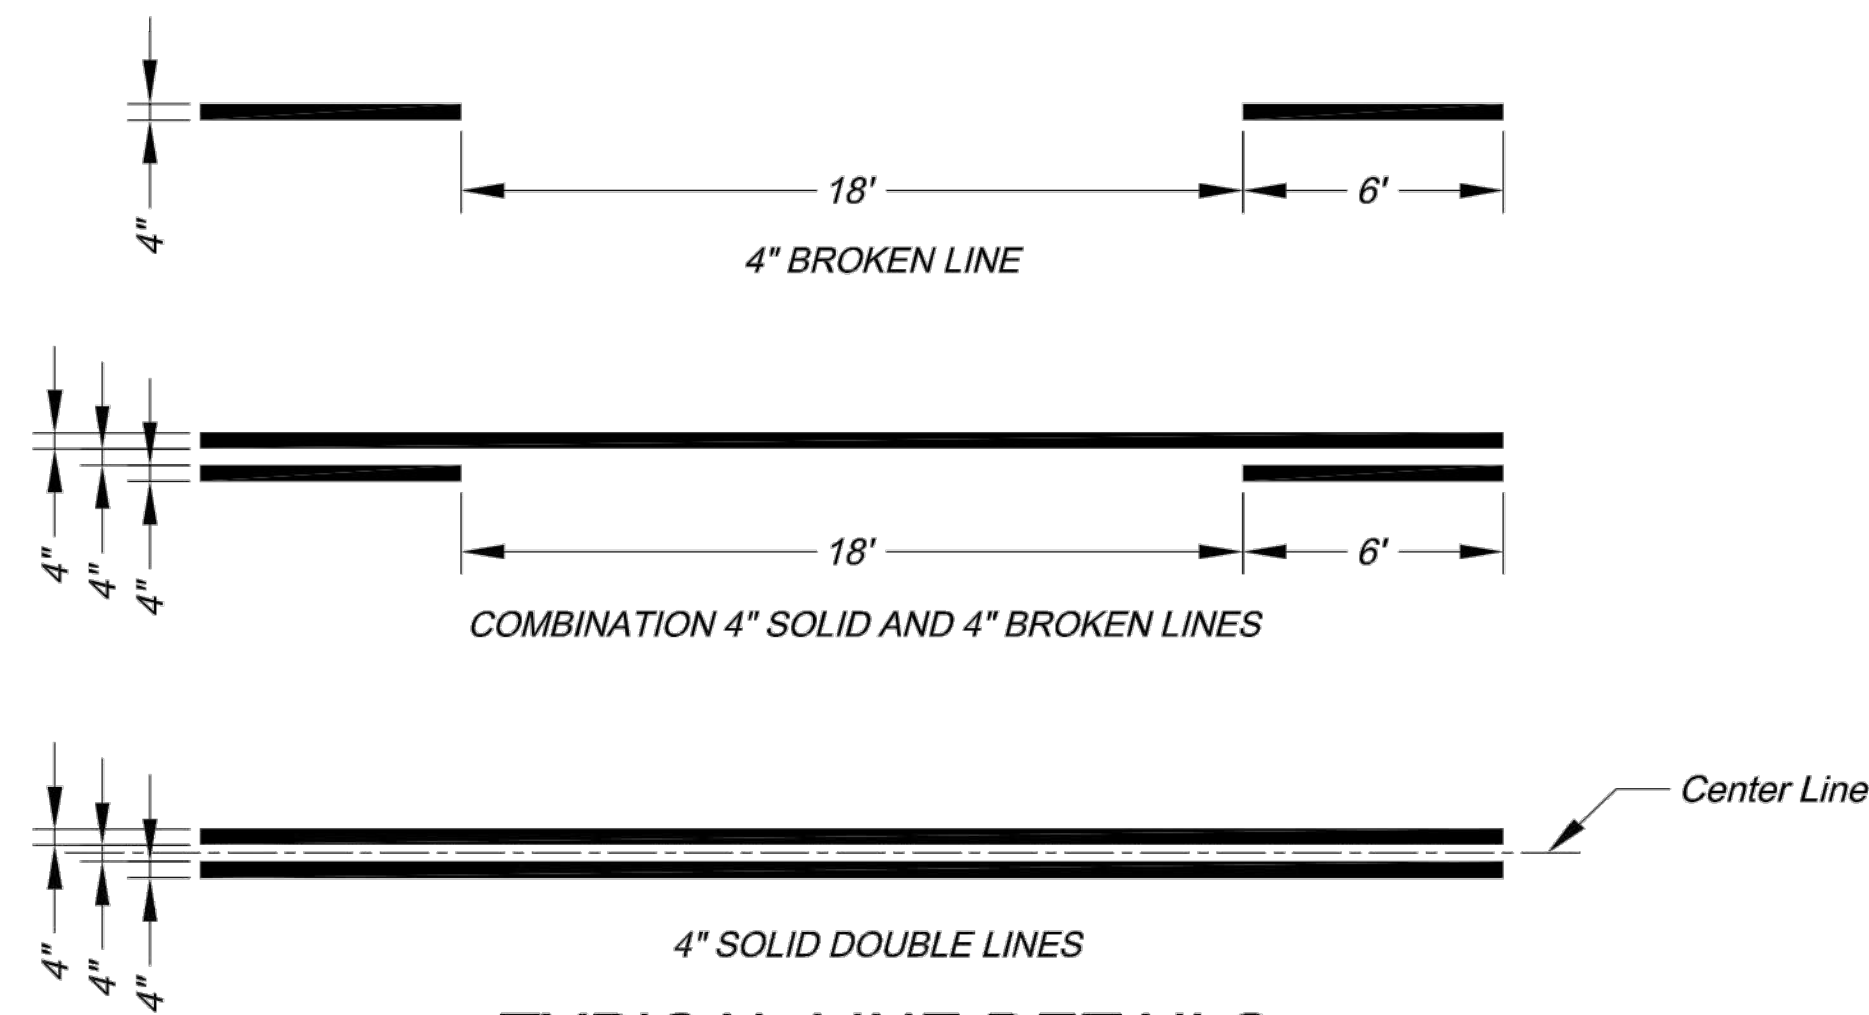


- NOTES:
1. All edge line, center line, and lane line pavement markings shall be 4" wide unless otherwise noted.
 2. Edge lines shall be continuous solid white or yellow lines. Right side edge lines shall be solid white. Median or left side edge lines on divided roadways are to be solid yellow. Edge lines and center lines shall be continuous across driveways.

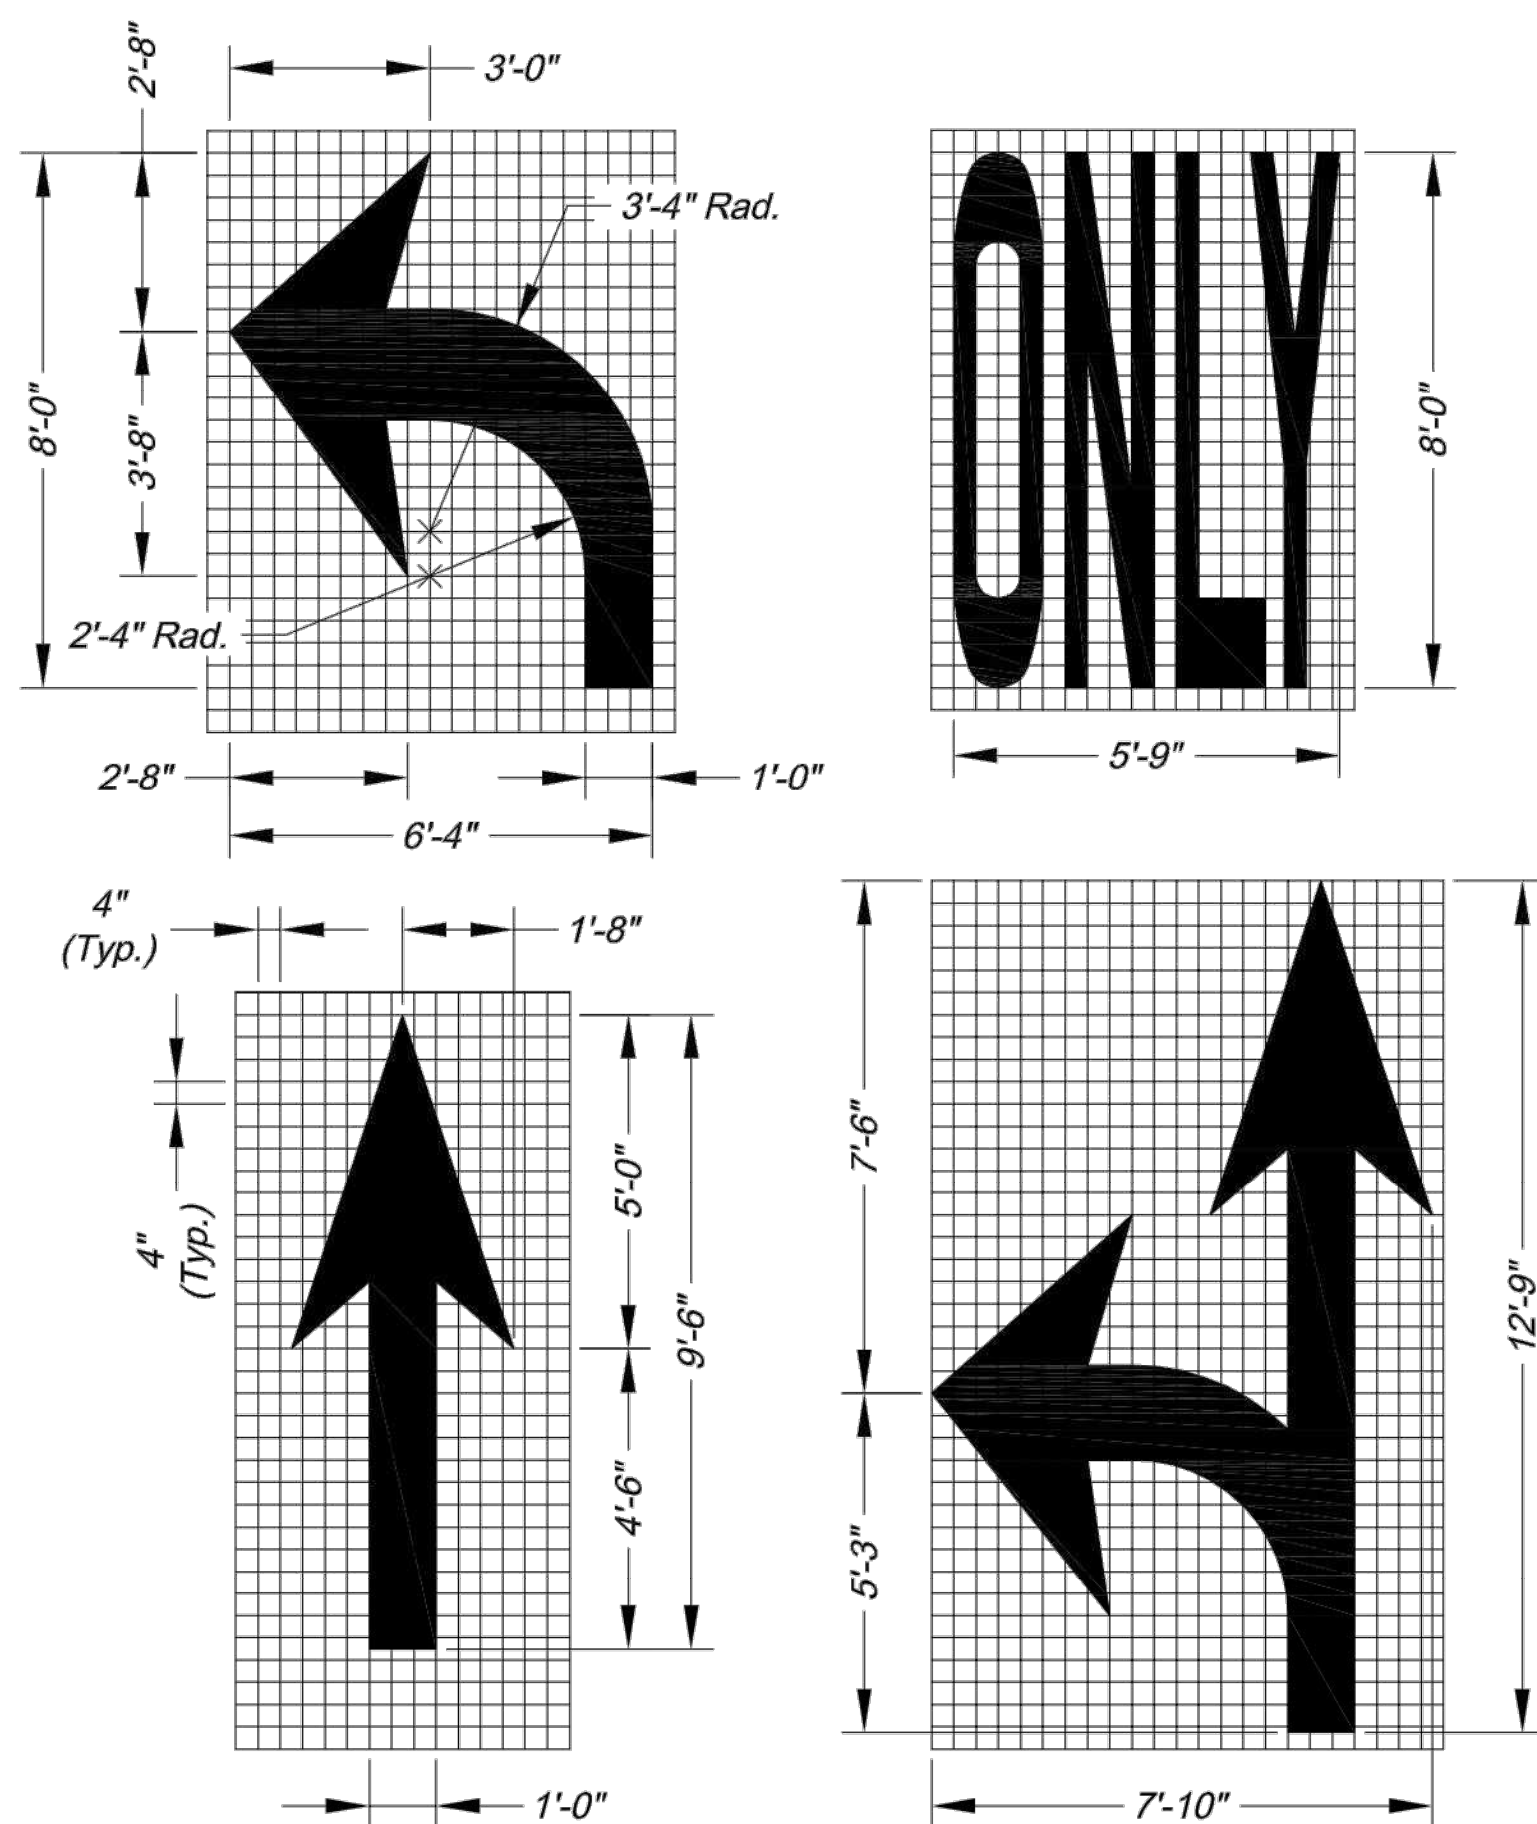


ARROW AND SYMBOL DETAILS

- NOTES:
1. All arrow and symbol markings shall be white, and shall be centered in their respective traffic lanes.
 2. Right-turn and combination right-turn/straight arrows are reverse of arrows shown.

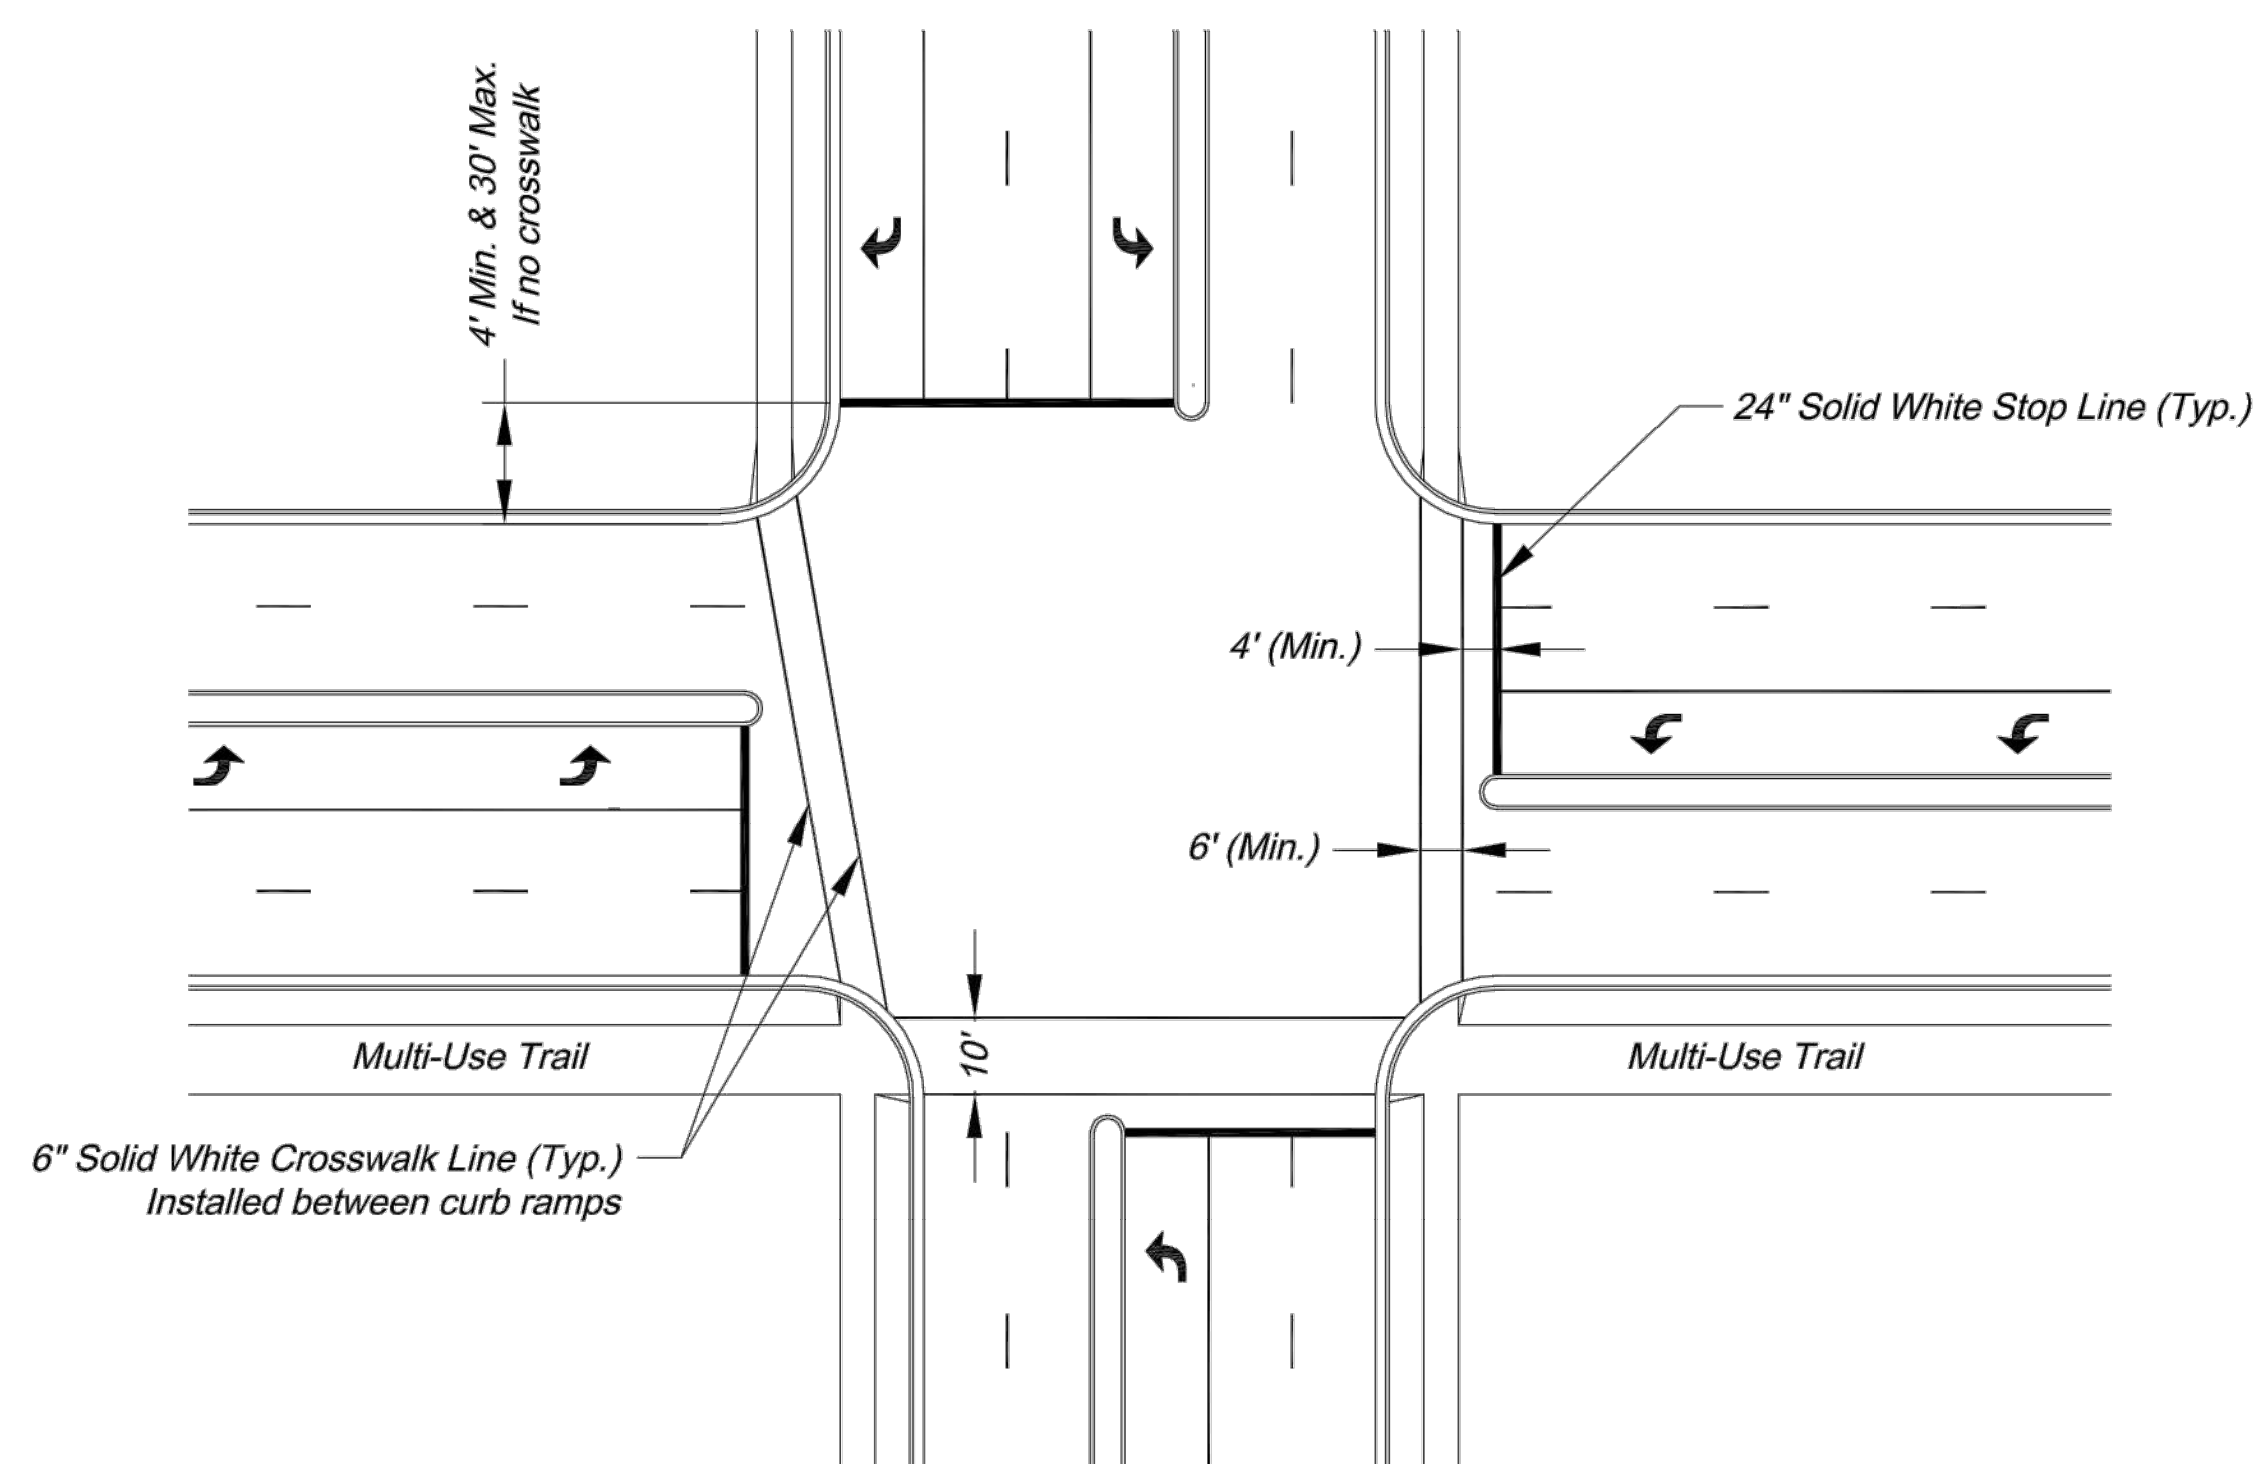


TYPICAL INTERSECTION MARKINGS


- NOTES:
1. Transverse crosswalk lines shall be installed such that the distance between lines is at least 6 or 10 feet.
 2. Stop lines are required at signalized intersections, on multi-lane stop controlled approaches, or in front of crosswalks at controlled intersections.

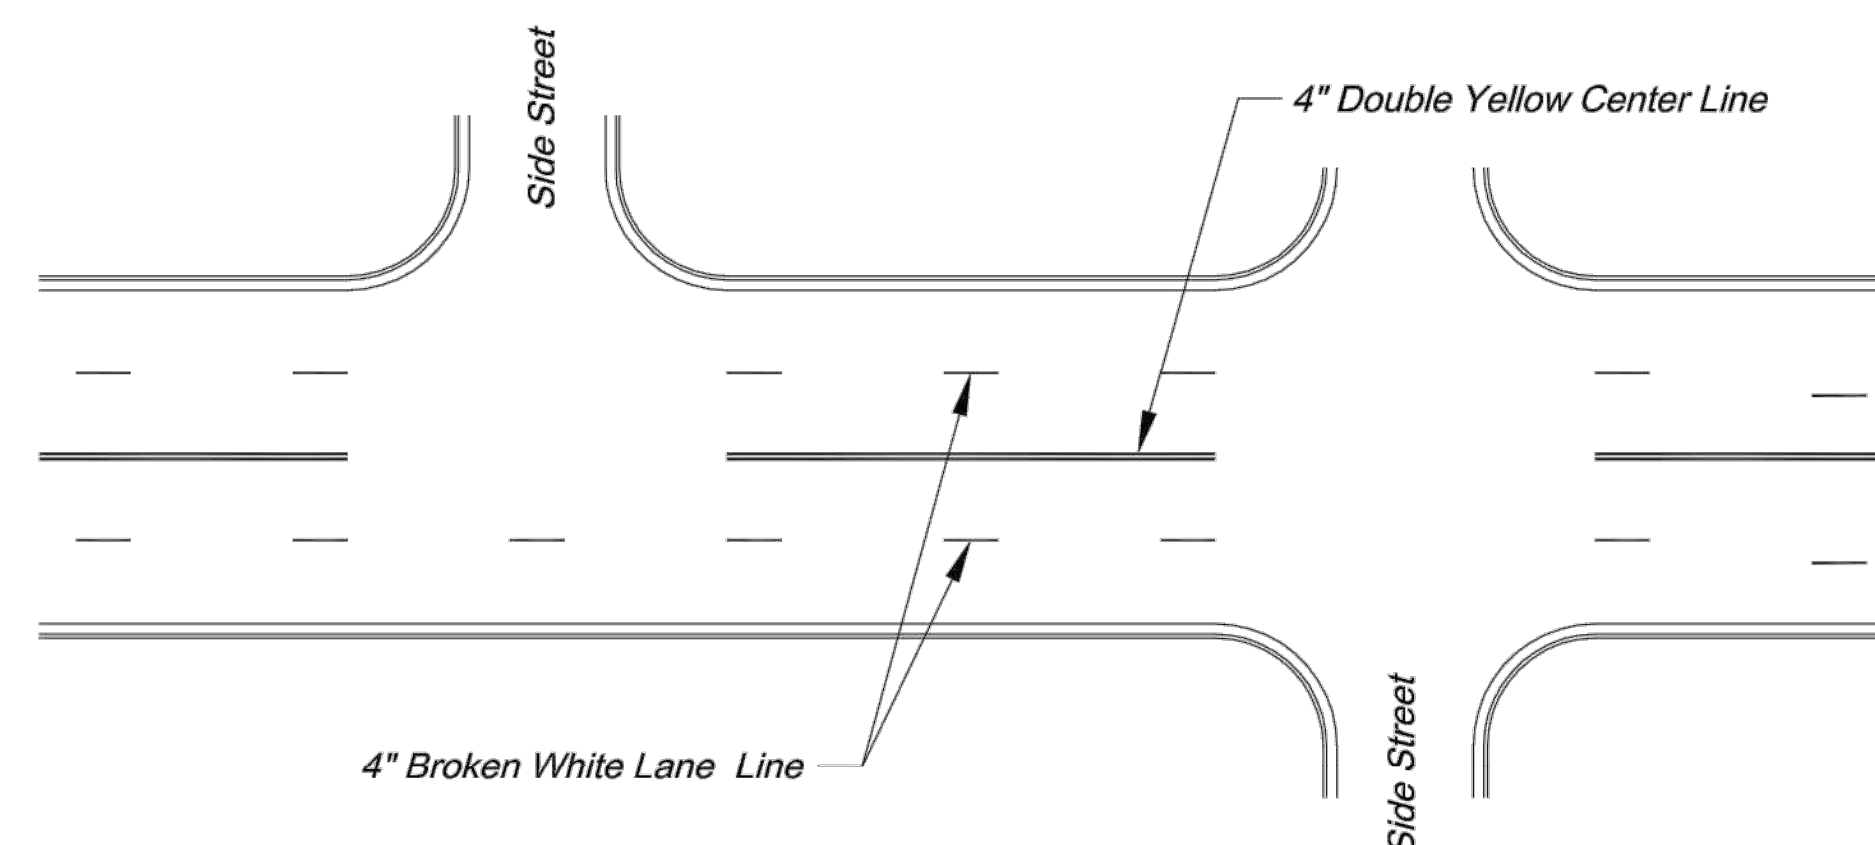

TYPICAL MARKINGS FOR FOUR-LANE UNDIVIDED ROADWAY

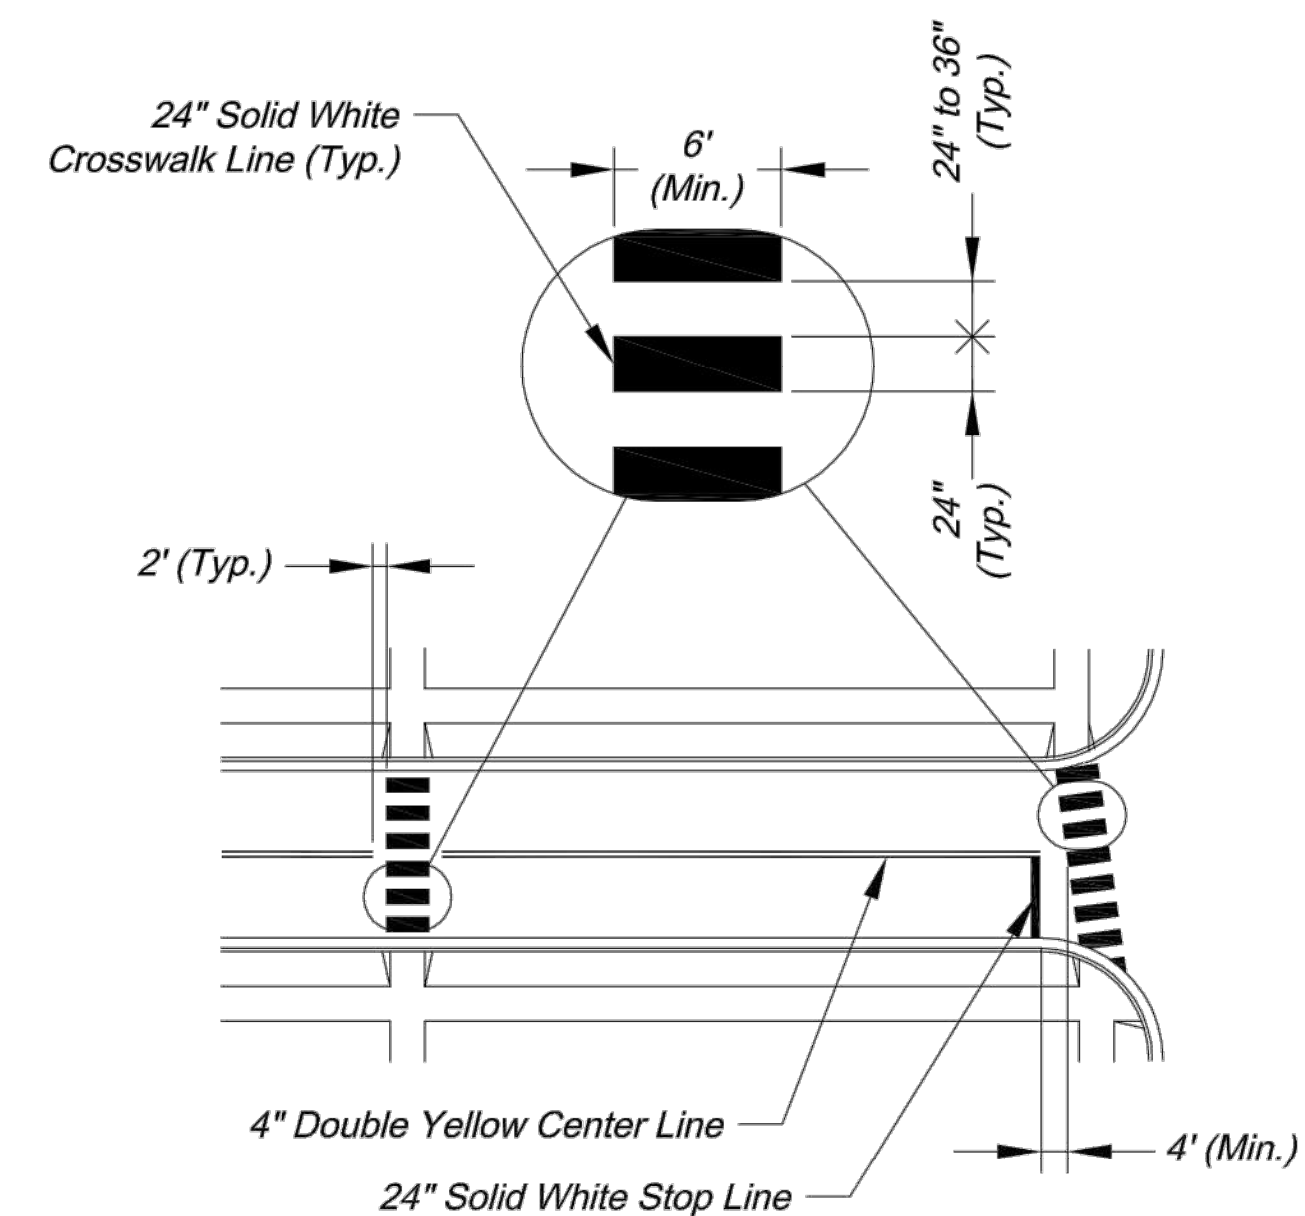


TYPICAL MIDBLOCK OR SCHOOL CROSS WALK

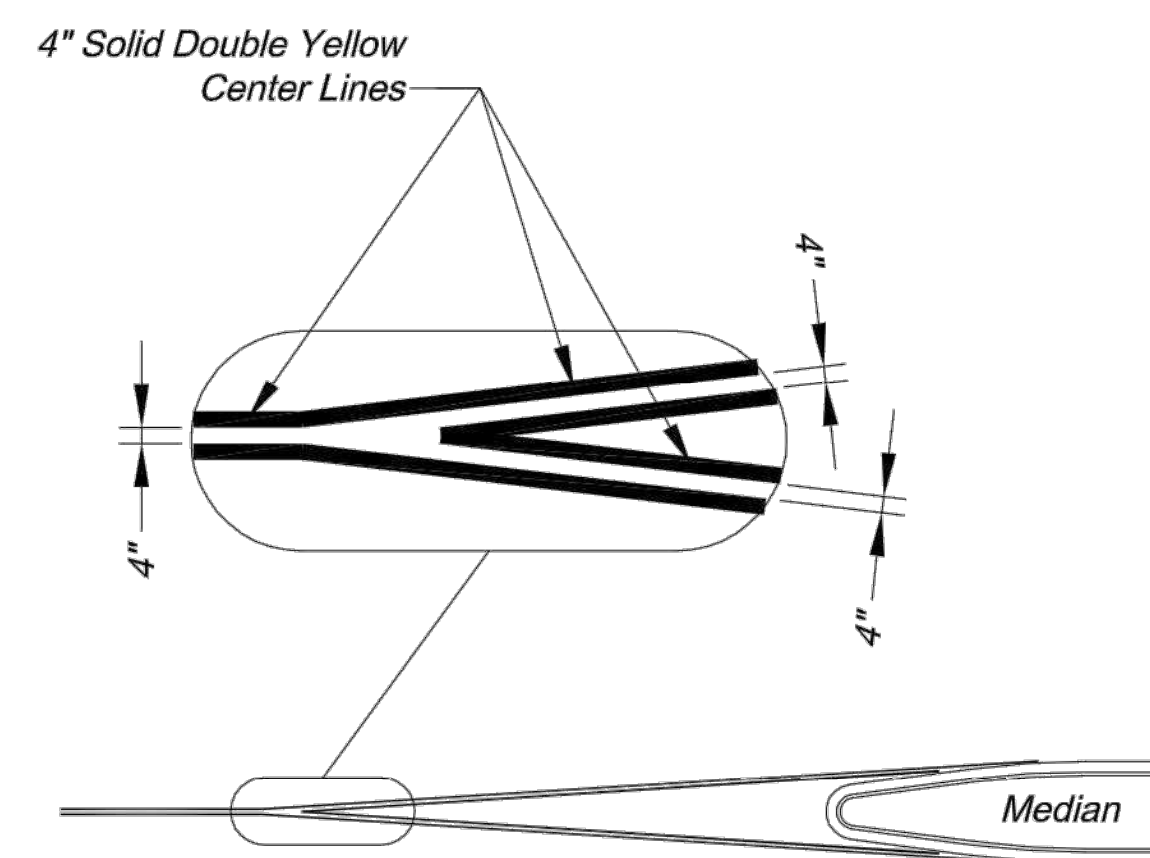

TYPICAL MEDIAN NOSE CENTER LINE DETAIL


- PAVEMENT MARKING GENERAL NOTES:
1. All pavement markings shall be in accordance with the latest edition of the *Manual on Uniform Traffic Control Devices (MUTCD)*.
 2. All words and symbols shall conform to the latest edition of *Standard Alphabets for Highway Signs and Pavement Markings* printed by the U.S. Department of Transportation, Federal Highway Administration.
 3. Pavement markings, either temporary or permanent are required at all times if the roadway is open to traffic.
 4. All pavement markings that conflict with the desired markings shall be completely removed. Removals shall not leave the road surface scarred with an image that misleads traffic. Any excess damage or scarring of pavement shall be repaired at the Contractor's expense.
 5. The proposed permanent markings shall be laid out by the Contractor in advance of the marking installation. Markings shall not be applied until the layout has been approved by the City Traffic Engineer.
 6. Center lines shall be marked on all undivided arterial streets, and any other undivided street with more than two lanes and/or a speed limit of 30 mph or more.
 7. Edge lines shall be marked on all non-curbed streets.

CITY OF LEE'S SUMMIT
PUBLIC WORKS DEPARTMENT
ENGINEERING DIVISION
220 SE GREEN STREET
LEE'S SUMMIT, MISSOURI 64063
PHONE: (816) 969-1800 FAX: (816) 969-1809

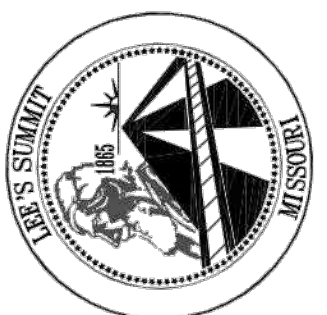


Project:
ROADWAY MARKING DETAILS
Sheet Name: STANDARD DRAWING PM-1

Drawn By: AS
Checked By: JW
Date: 09/09/2009
Project#

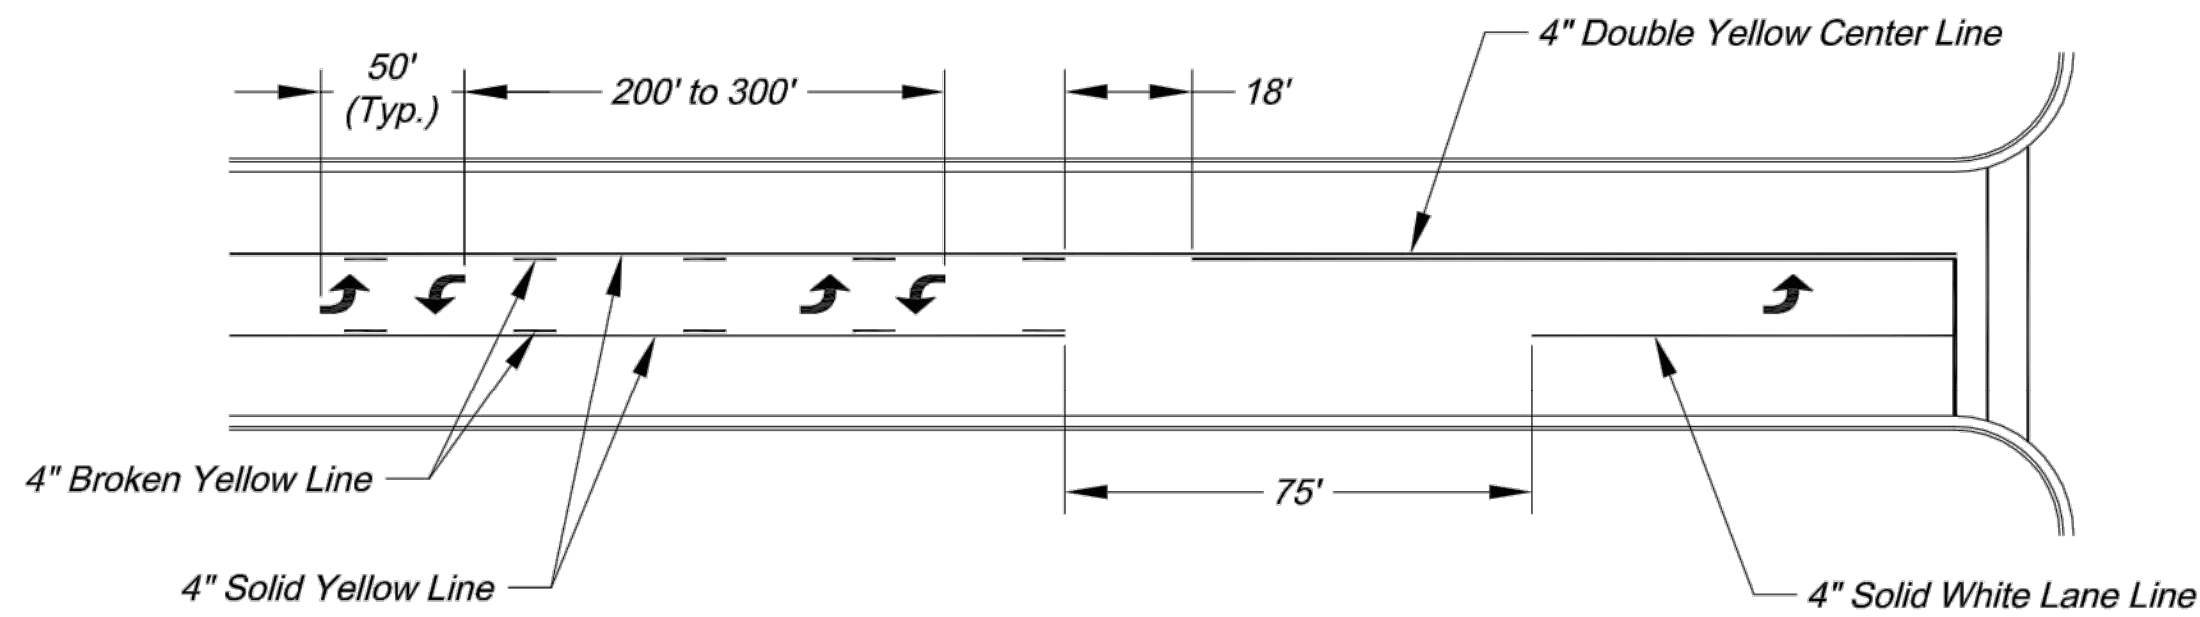


TYPICAL MARKINGS FOR TWO-WAY LEFT-TURN LANE

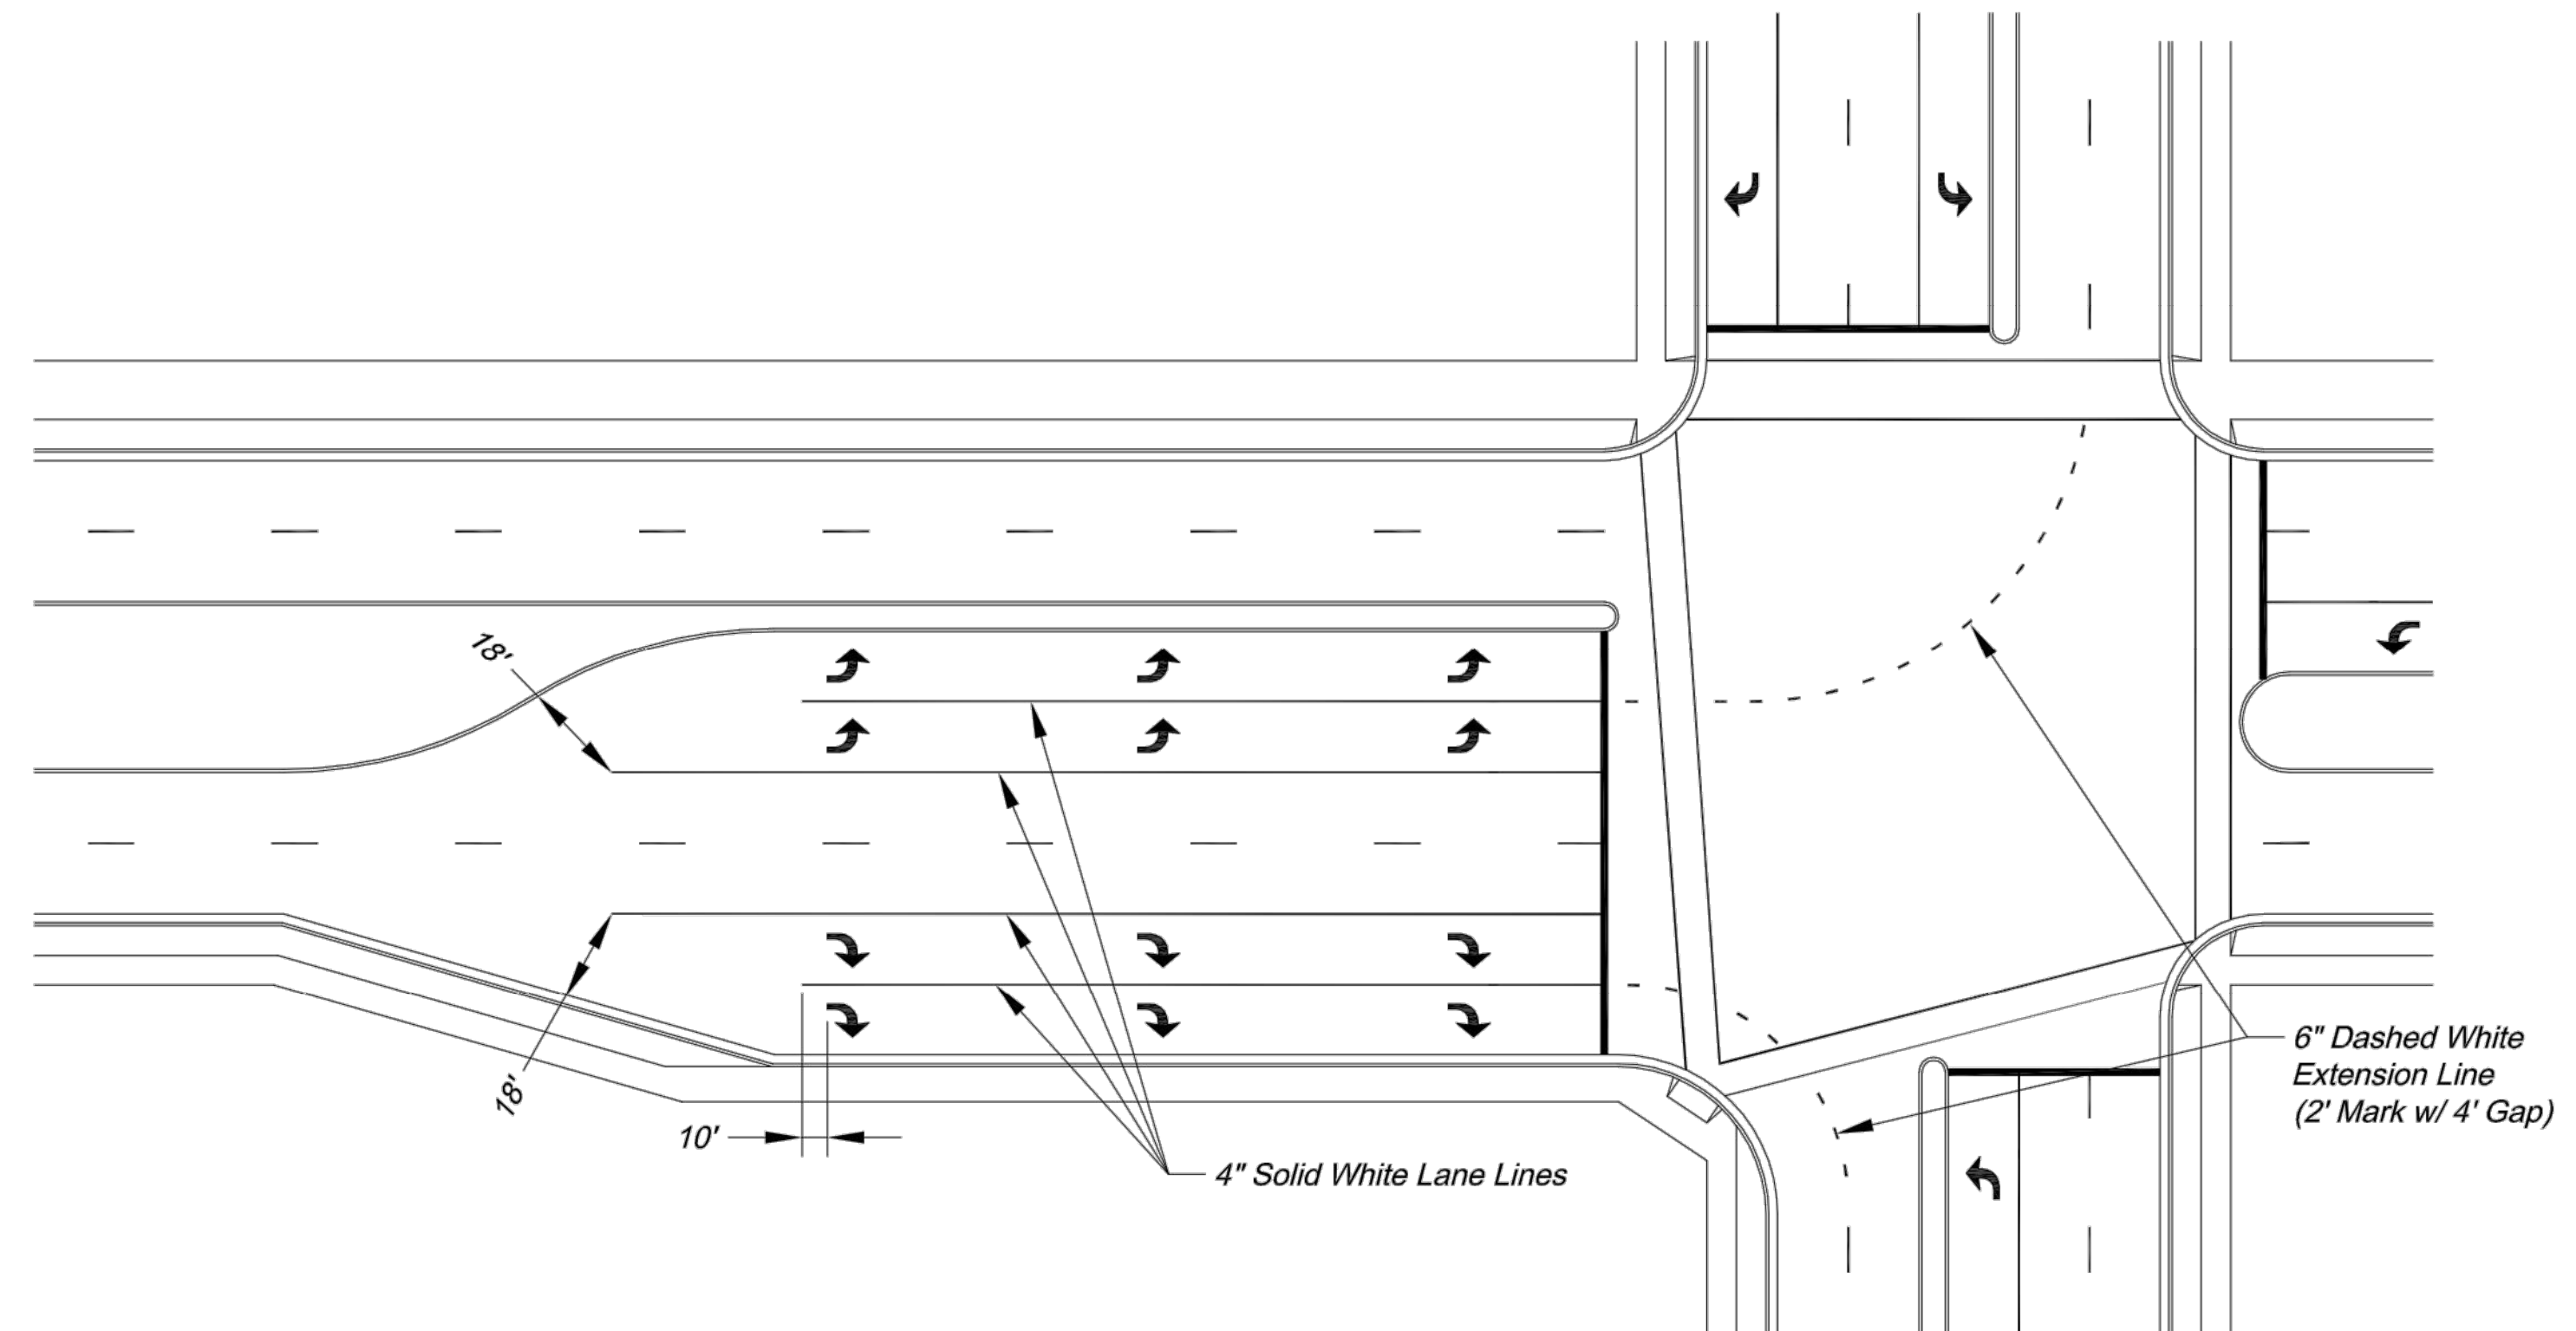


TYPICAL DUAL TURN LANE MARKINGS

NOTE:
1. Dashed extension lines shall not extend through crosswalks.

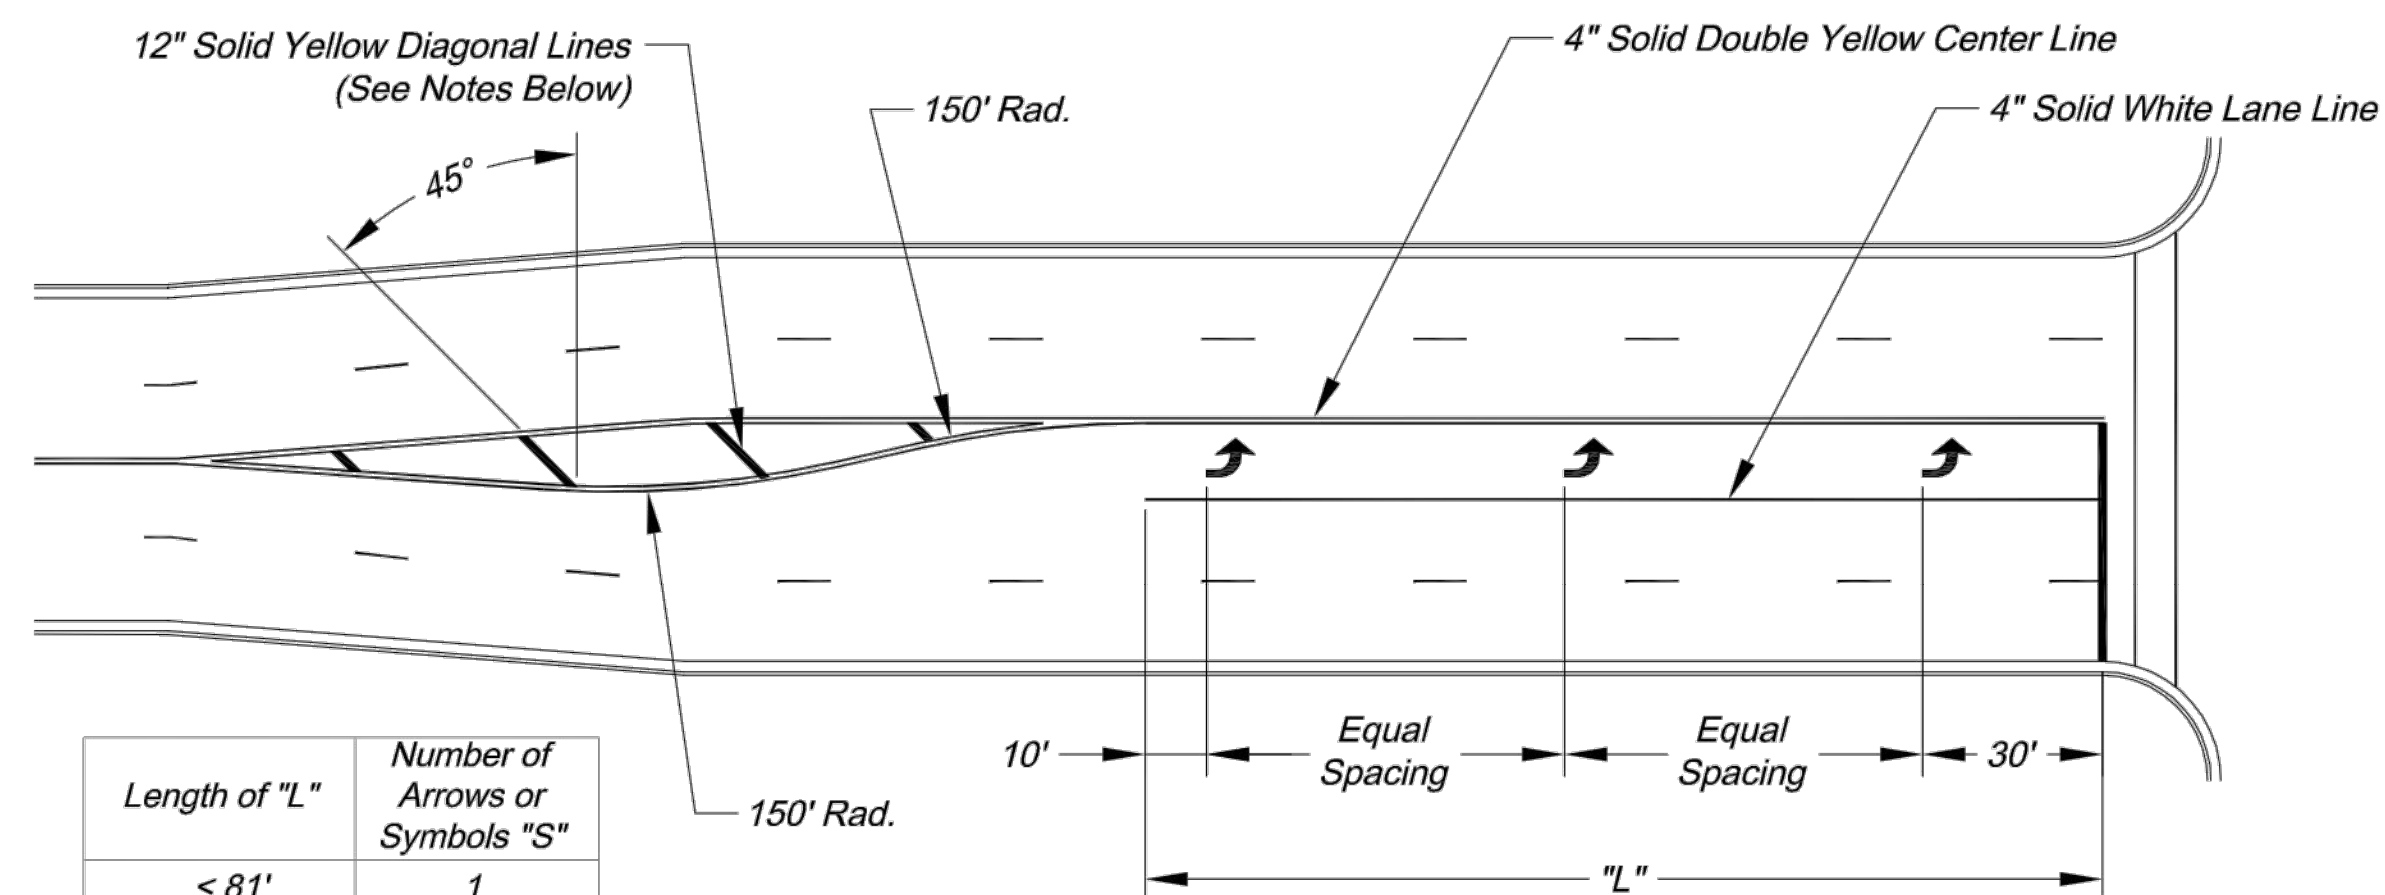


TYPICAL TURN LANE MARKINGS

NOTES:
1. Diagonal lines are required between centerlines if the width of the area between the center lines is greater than 12' and/or the length of the area between center lines is greater than 250'.
2. Diagonal lines should be spaced at 5' increments, equal to the posted speed limit.
3. Equal Spacing is calculated as $(L - 40) / (S - 1)$.
4. When a through lane of traffic terminates as a mandatory turn lane, Arrow and "ONLY" symbols should be marked in the turn lane, in alternating order. The first and last symbols should be Arrows.

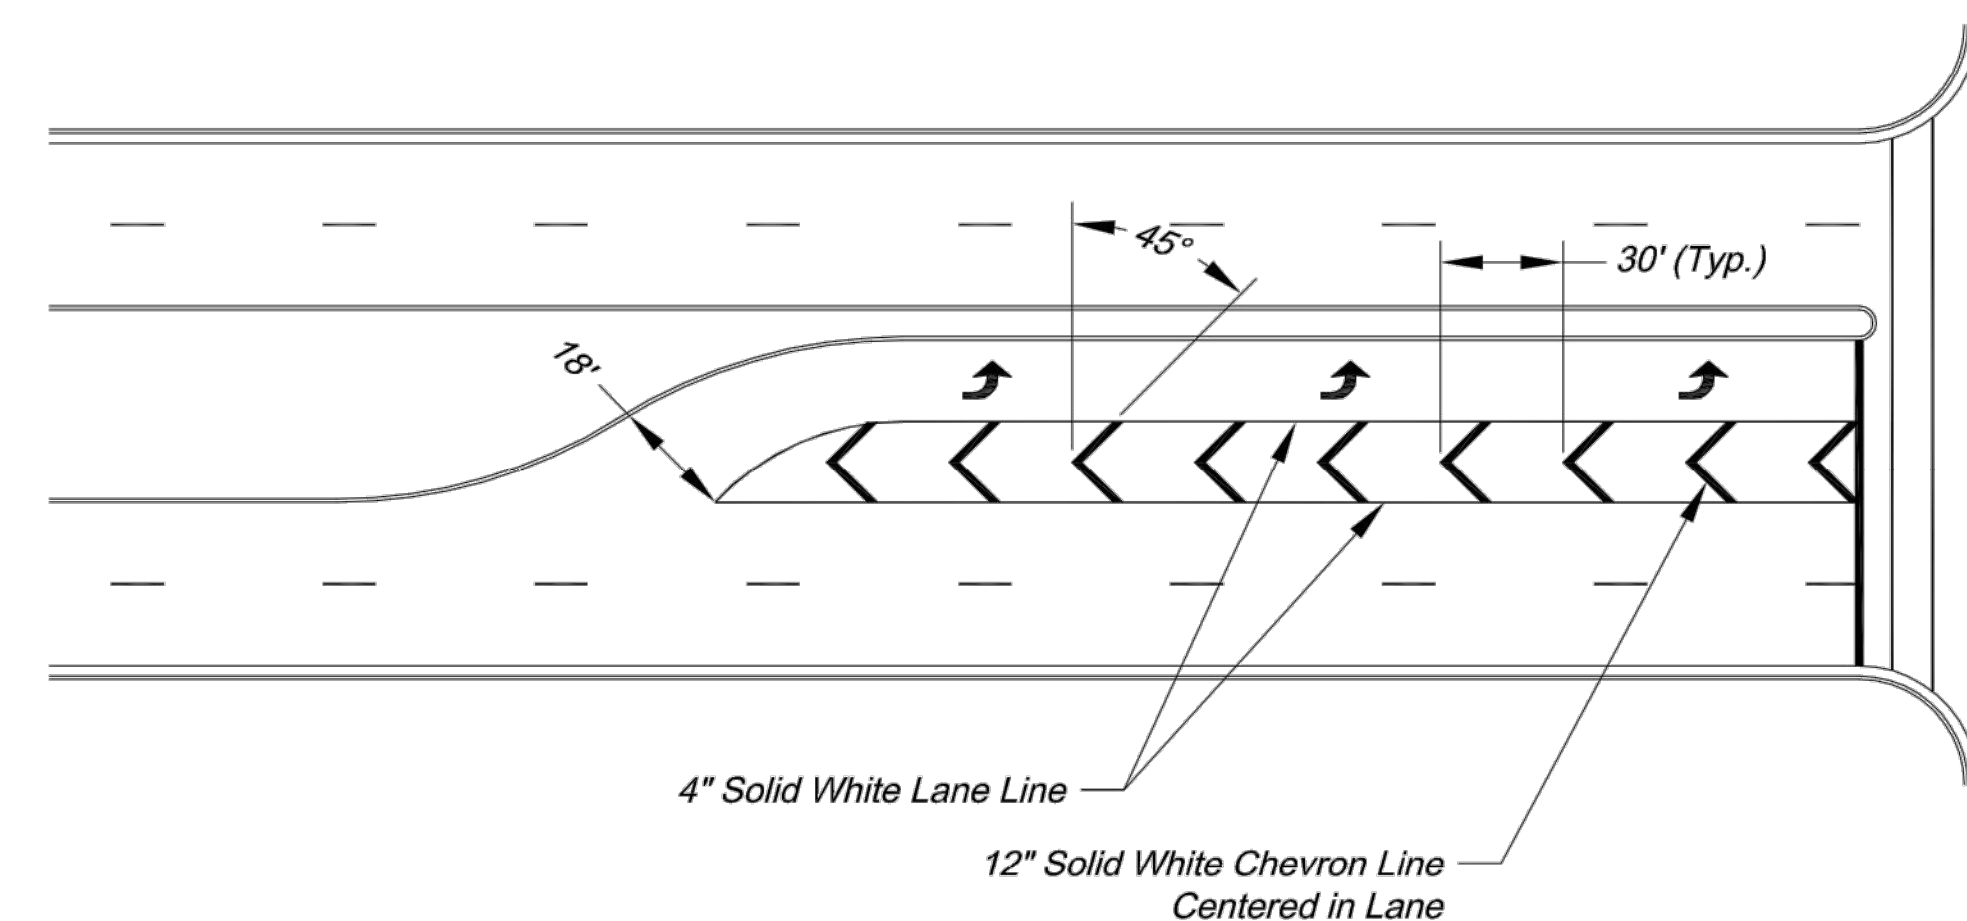

TYPICAL STRIPED OUT TURN LANE MARKINGS

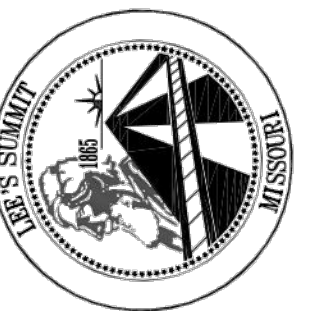


CITY OF LEE'S SUMMIT
PUBLIC WORKS DEPARTMENT
ENGINEERING DIVISION
220 SE GREEN STREET
LEE'S SUMMIT, MISSOURI 64063
PHONE: (816) 969-1800 FAX: (816) 969-1809

INTERSECTION MARKING DETAILS


STANDARD DRAWING PM-2

Drawn By: AS
Checked By: JW
Date: 09/09/2009
Project#


2 OF 2

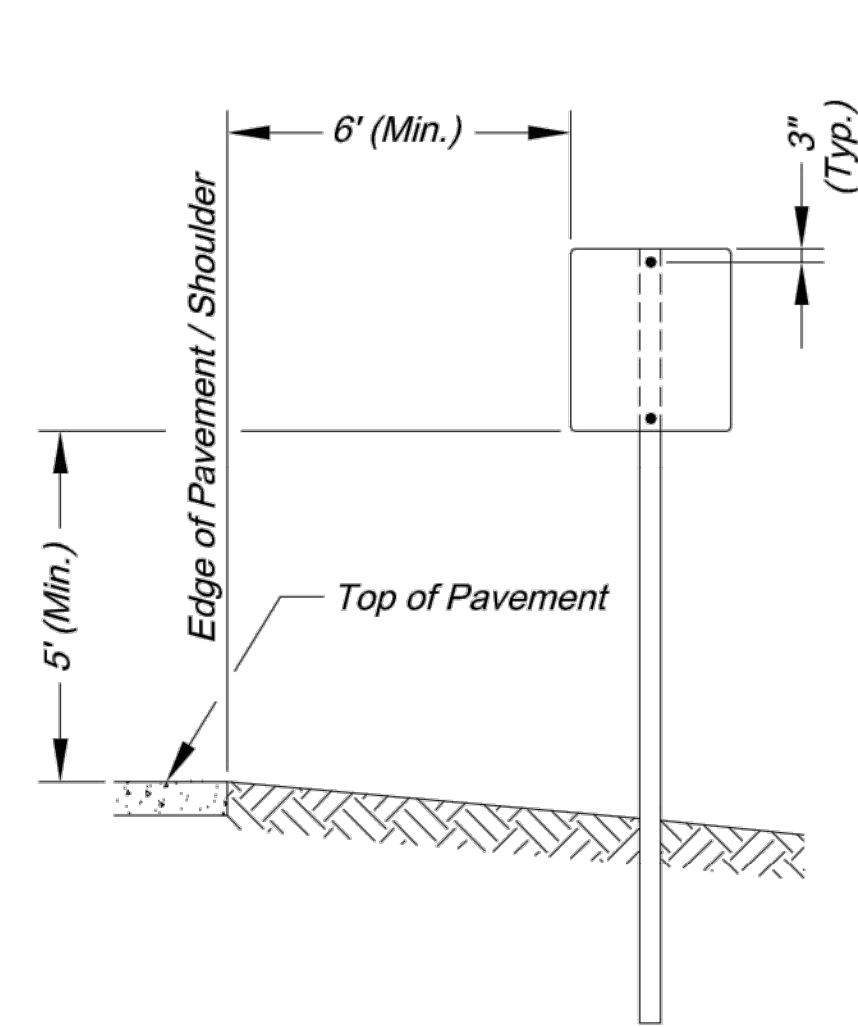


SIGN INSTALLATION FOR
NON-CURBED STREET

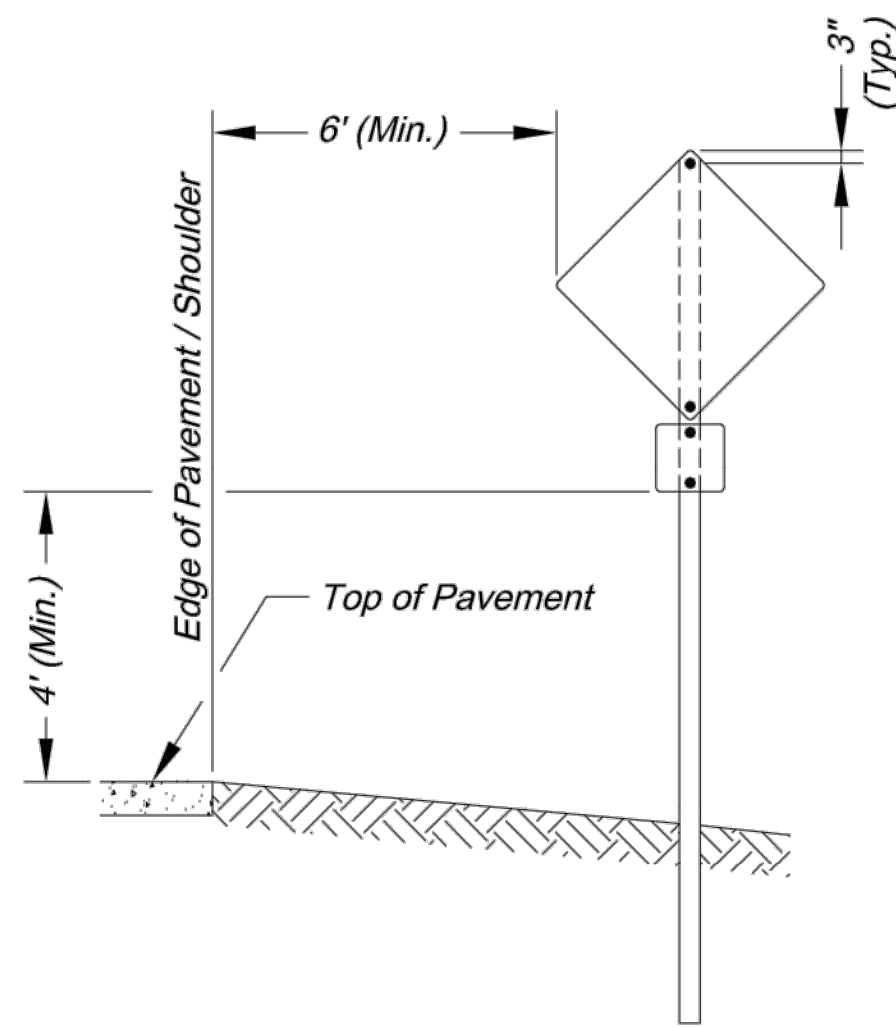


SIGN INSTALLATION WITH
AUXILARY SIGN FOR
NON-CURBED STREET

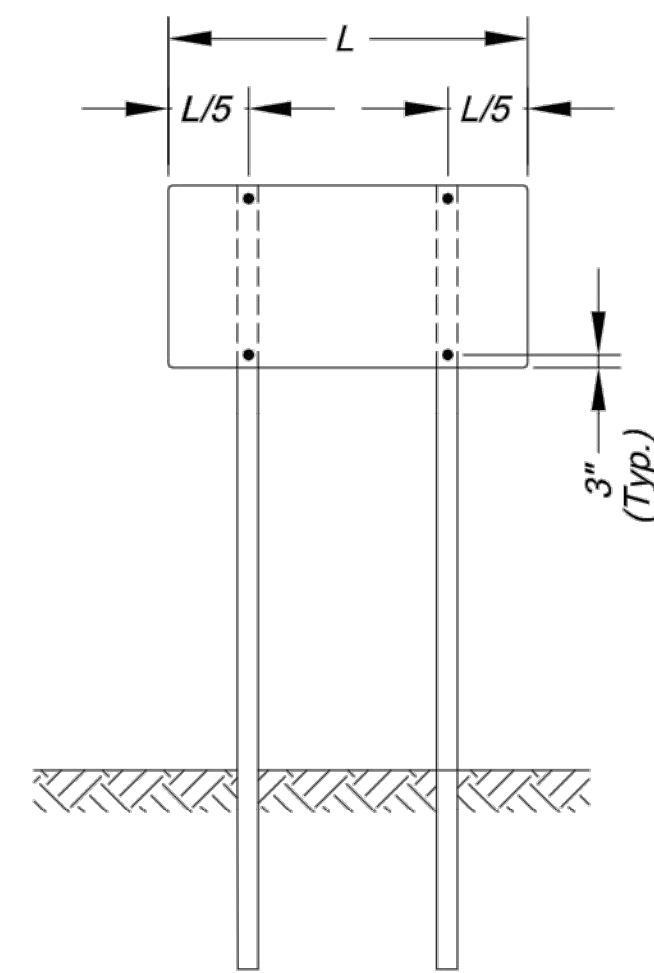


SIGN INSTALLATION WITH
TWO SIGN POSTS

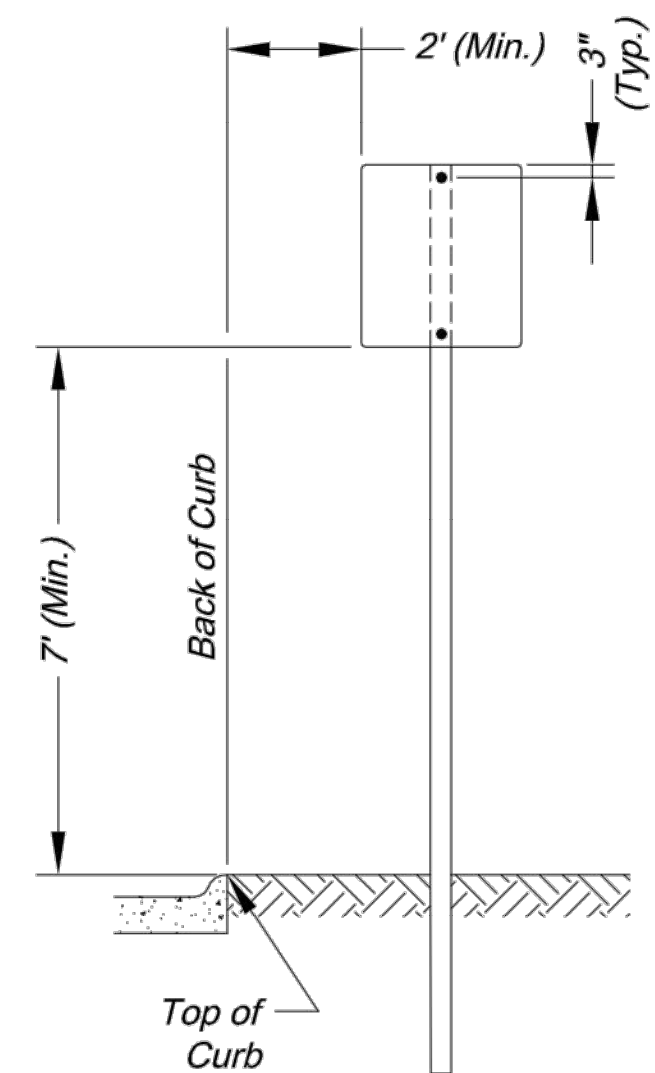

SIGN INSTALLATION FOR
CURBED STREET

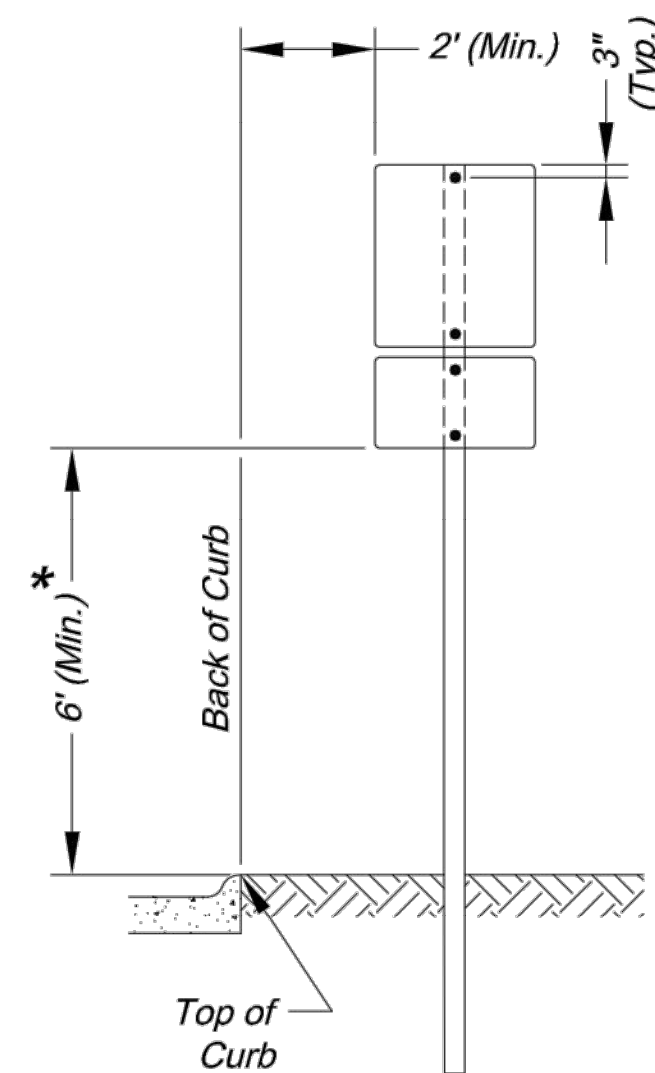

SIGN INSTALLATION WITH
AUXILARY SIGN FOR
CURBED STREET

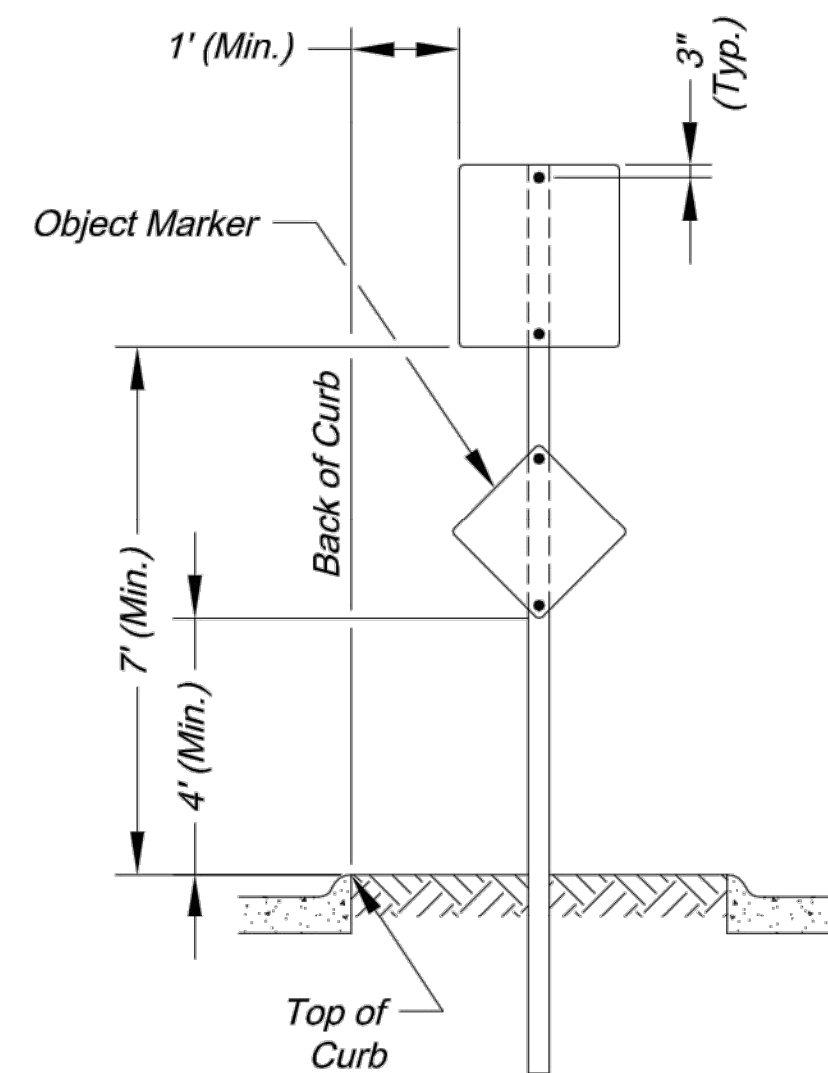


SIGN INSTALLATION FOR
RAISED MEDIANS

SIGN MOUNTING DETAILS


* The height to the bottom of a sign when it is located in a pedestrian walkway or extends into a walkway shall be a minimum of 80 inches above the walkway.

NOTE:

- Generally, the sign mounting height should not be more than 1' greater than the minimum mounting height.

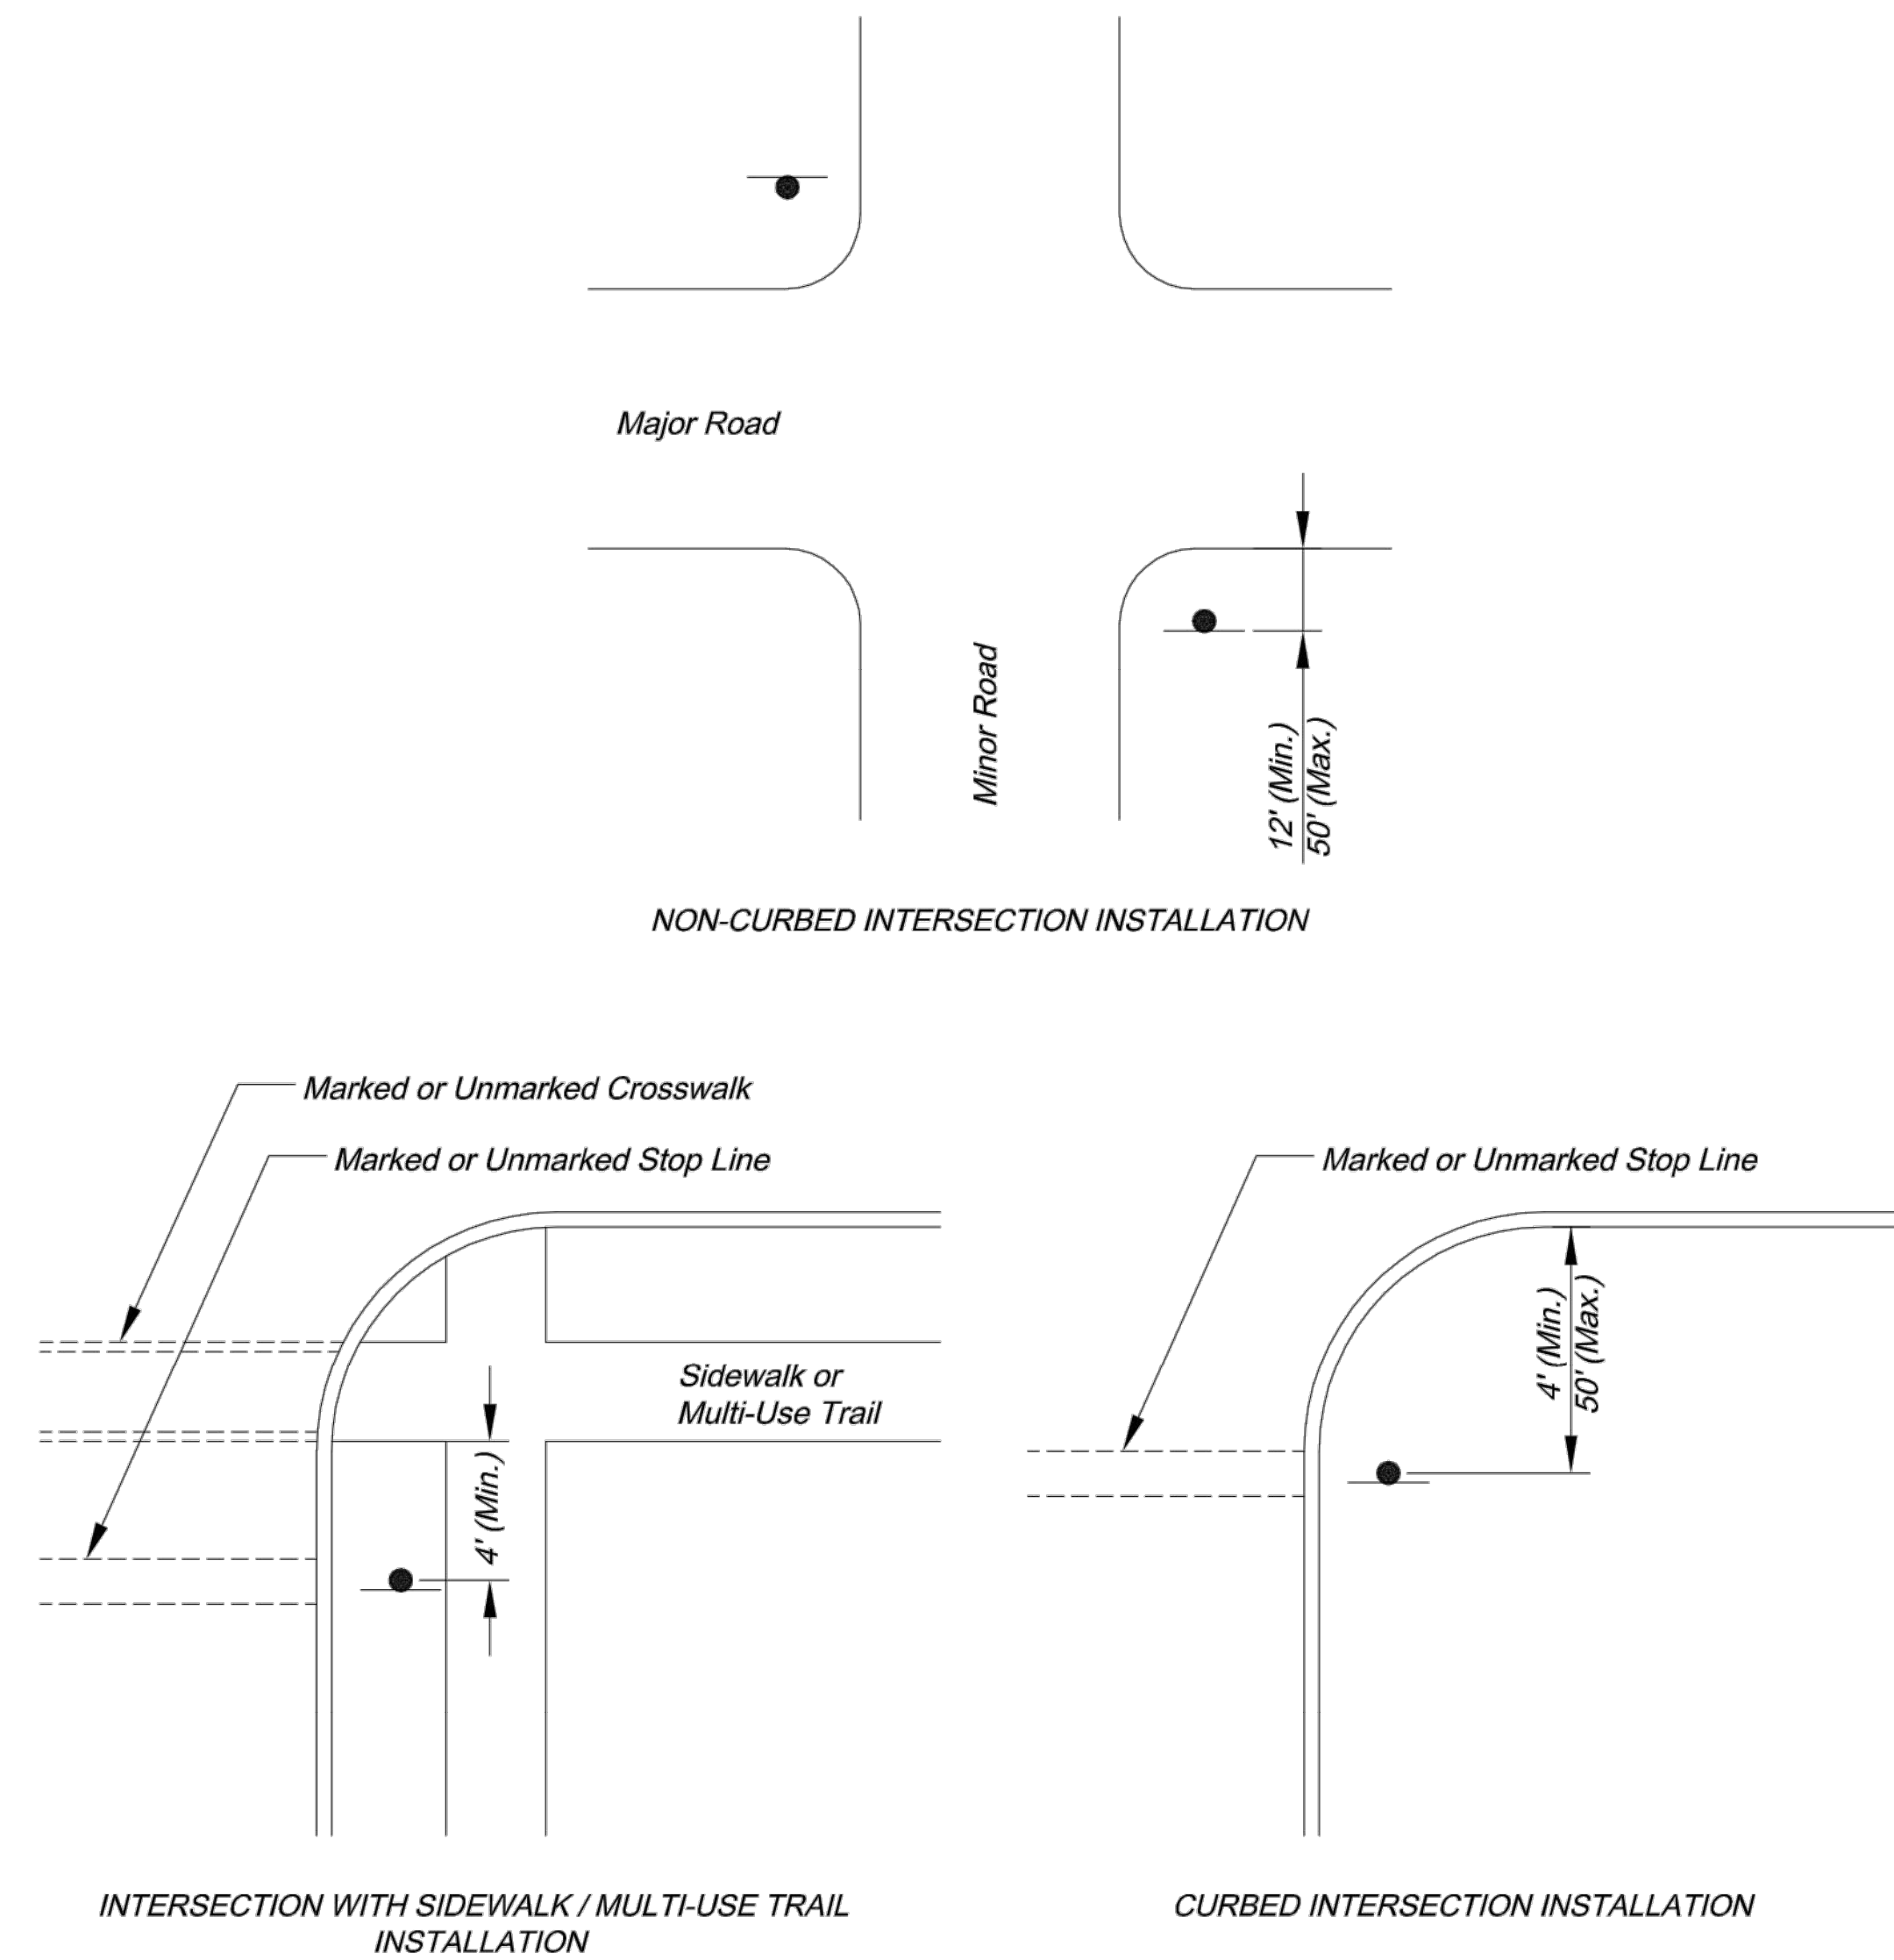

CONTROL SIGN LOCATION

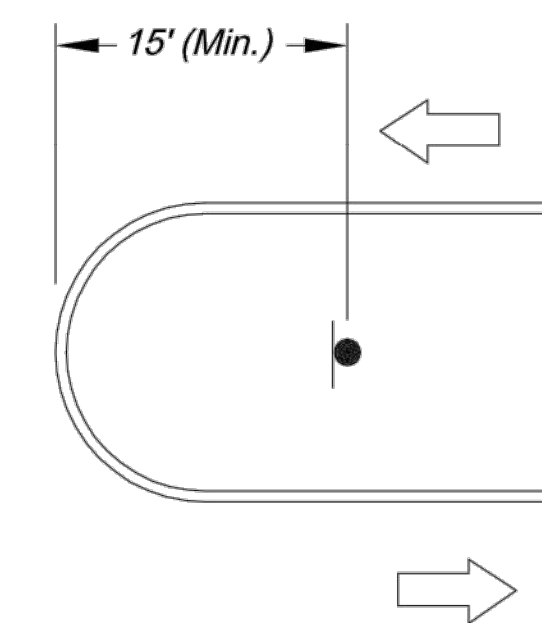

TYPICAL MEDIAN SIGN LOCATION

MEDIAN SIGN LOCATION

NOTES:

- A 4" P.V.C. sleeve shall be installed in new concrete medians at each location where a sign is to be installed.
- For existing concrete medians, a 4" hole shall be cored into the concrete.



CITY OF LEE'S SUMMIT
PUBLIC WORKS DEPARTMENT
ENGINEERING DIVISION
220 SE GREEN STREET
LEE'S SUMMIT, MISSOURI 64063
PHONE: (816) 969-1800 FAX: (816) 969-1809

Project:

SIGN MOUNTING DETAILS

Sheet Name:

STANDARD DRAWING SN-1

Drawn By: AS

Checked By: JW

Date: 08/26/2009

Project#

1 OF 3

85



5/16" Stainless Steel Hex Head Bolt
With 5/16" Flat Washer

5/16" Flat Plastic Washer

Stainless Steel Bracket

3/4" x 0.030" Stainless
Steel Strap Material

STRAP AND BRACKET
INSTALLATION

3/4" Stainless Steel
Strap Seal

Bend Down

ENDS OF STRAP CLAMPED IN SEAL

STRAP TYPE SIGN SUPPORT DETAILS

The image contains three technical drawings of sign post mounting hardware:

- SECTION A-A:** A side view of a sign post mounting. It shows a sign post with a sign attached. The mounting hardware includes a 2 1/2" x 5/16" Stainless Steel Hex Head Bolt, a 5/16" Flat Washer, a 5/16" Flat Plastic Washer, a 5/16" Flat Washer, a 5/16" Hex Head Jam Nut, and a Sign Post.
- CORNER BOLT:** A detail view of a corner bolt. It shows a 1 5/16" long bolt with a 1 1/16" diameter hole.
- SECTION B-B:** A side view of a sign post mounting. It shows a sign post with a sign attached. The mounting hardware includes an Anchor Sleeve, a Post Anchor, a 5/16" Flat Washer, a 5/16" Stainless Steel Corner Bolt, a 5/16" Flat Washer, a 5/16" Hex Head Jam Nut, and a Sign Post.

SQUARE STEEL POST DETAILS


86

STANDARD ABBREVIATION LISTS



Named Streets		Numbered Streets	
Avenue	AVE	First	ST
Boulevard	BLVD	Second	ND
Circle	CIR	Third	RD
Creek	CR	Fourth to Tenth	TH
Court	CT		
Crossing	XING		
Drive	DR		
Highway	HWY		
Lane	LN		
Parkway	PKWY		
Place	PL		
Road	RD		
Street	ST		
Terrace	TER		
Trail	TRL		
Way	WAY		

STREET NAME SIGN QUANTITIES

Sign Designation	Sign Size	Sign Area (Sq. Ft.)	Number	Quantity (Sq. Ft.)
D3-1 (BAILEY RD)	9" x 42"	2.63	4	10.50
D3-1 (BROADWAY CIR)	9" x 48"	3.00	0	0.00
D3-1 (13TH ST)	9" x 36"	2.25	2	4.50
D3-1 (CAPE DR)	9" x 36"	2.25	2	4.50

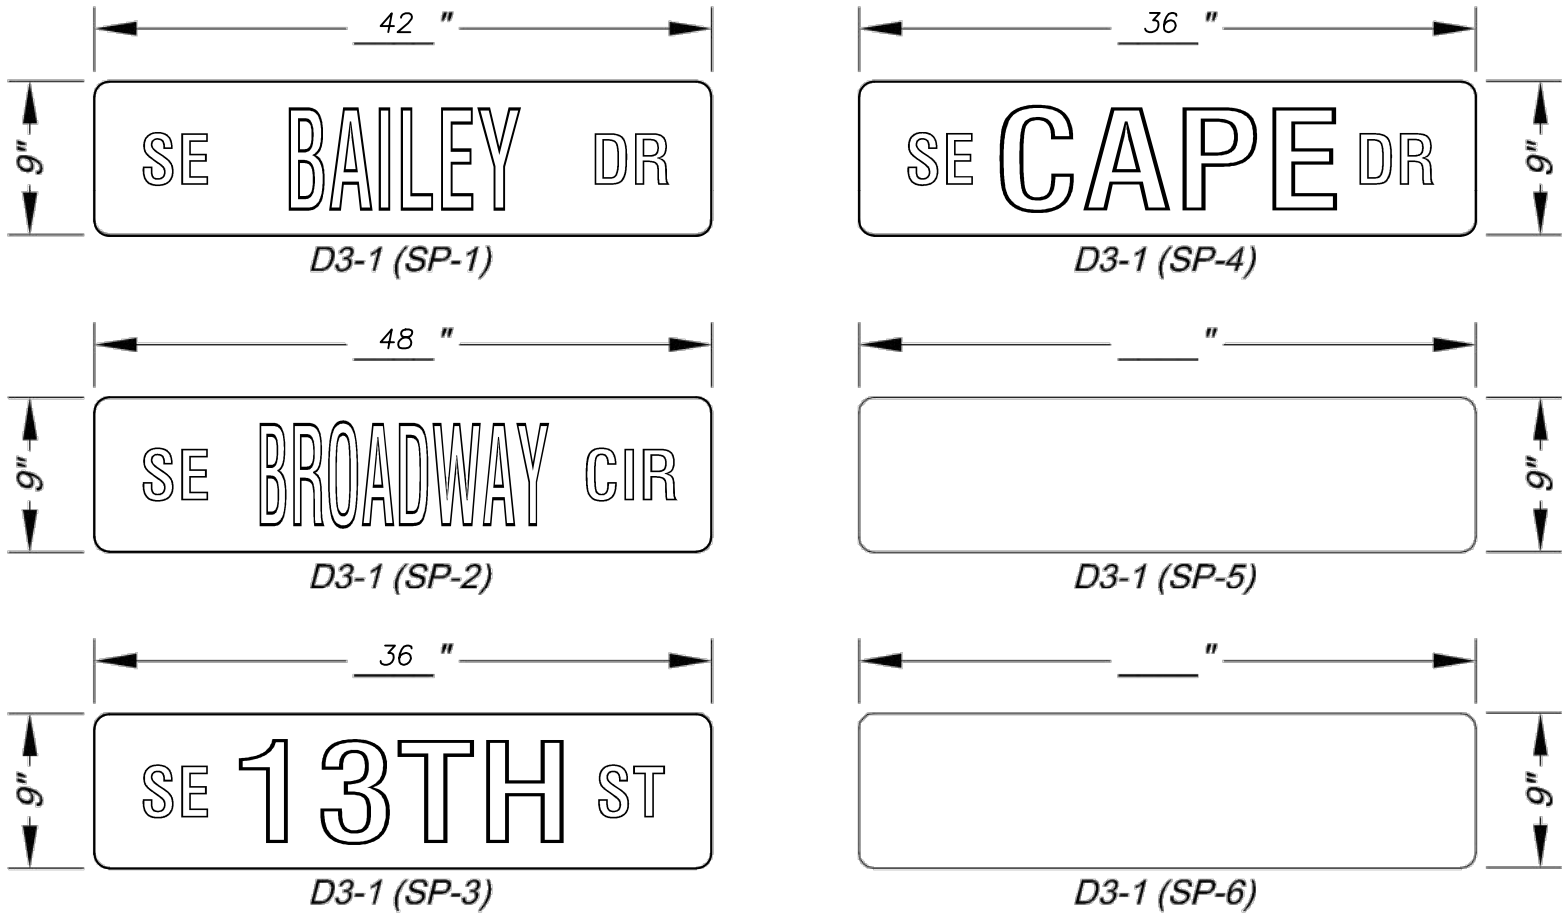


UPDATED QUANTITY TABLE 08/25/2021

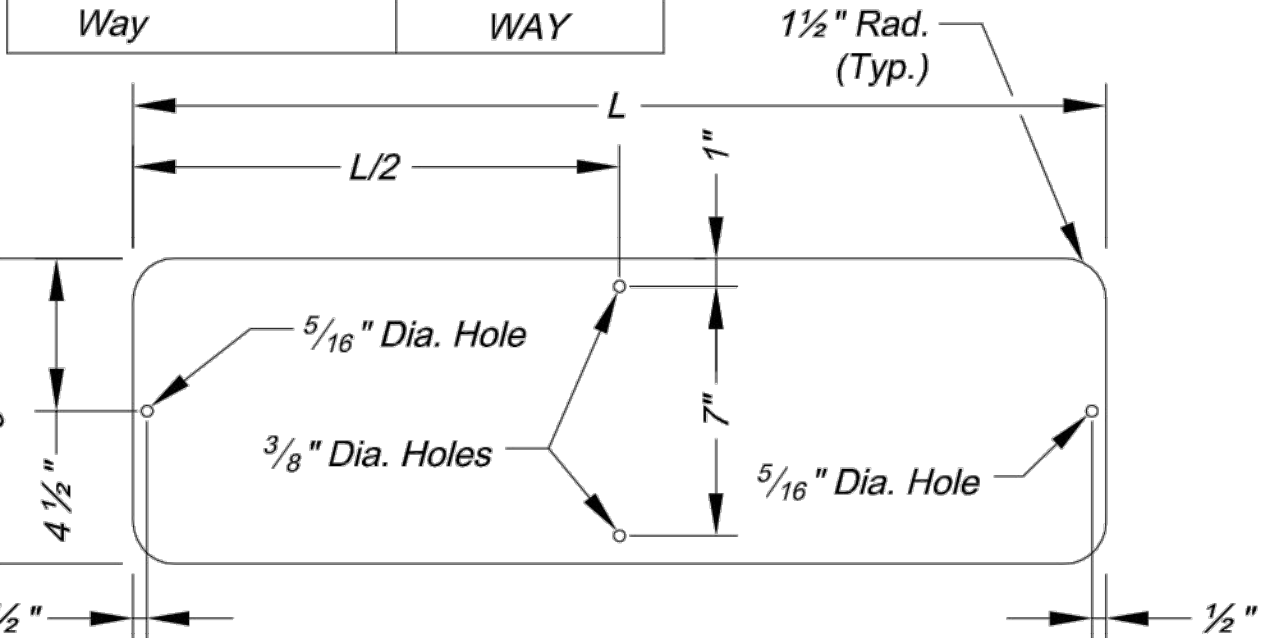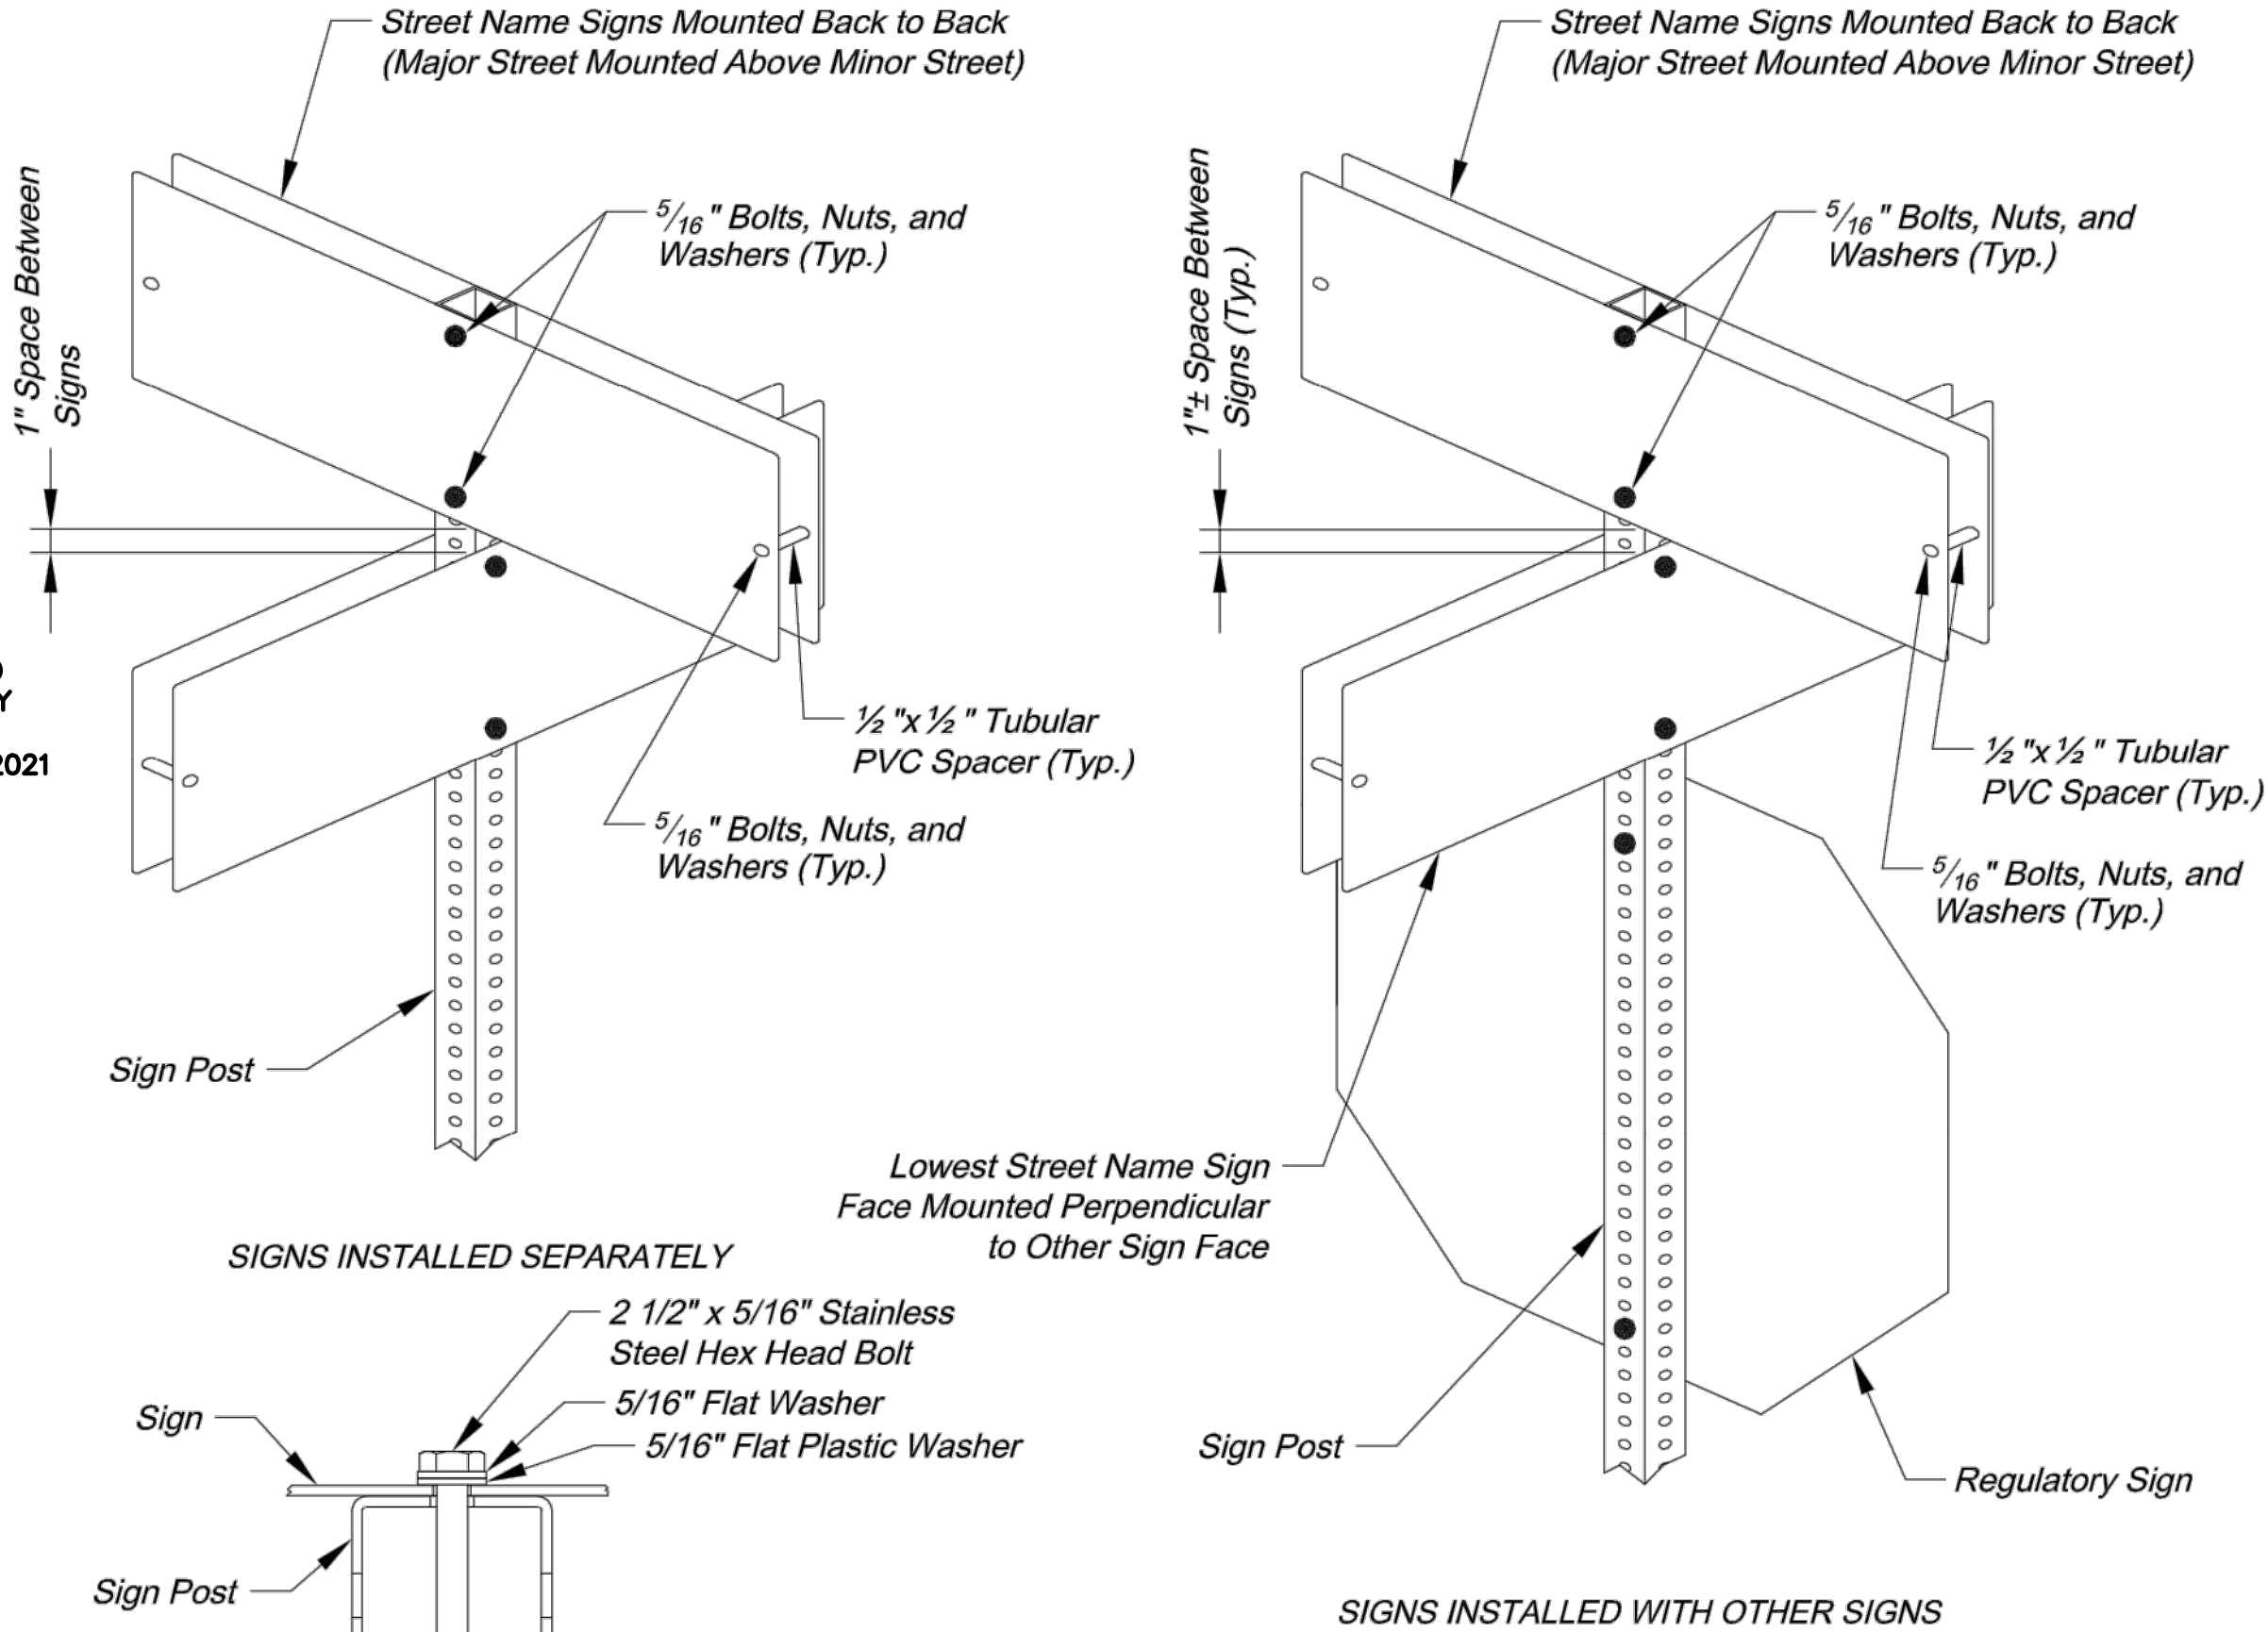

STREET NAME SIGN BLANK DETAILS


For Mounting on Square Steel Posts

PROJECT SIGN DETAILS

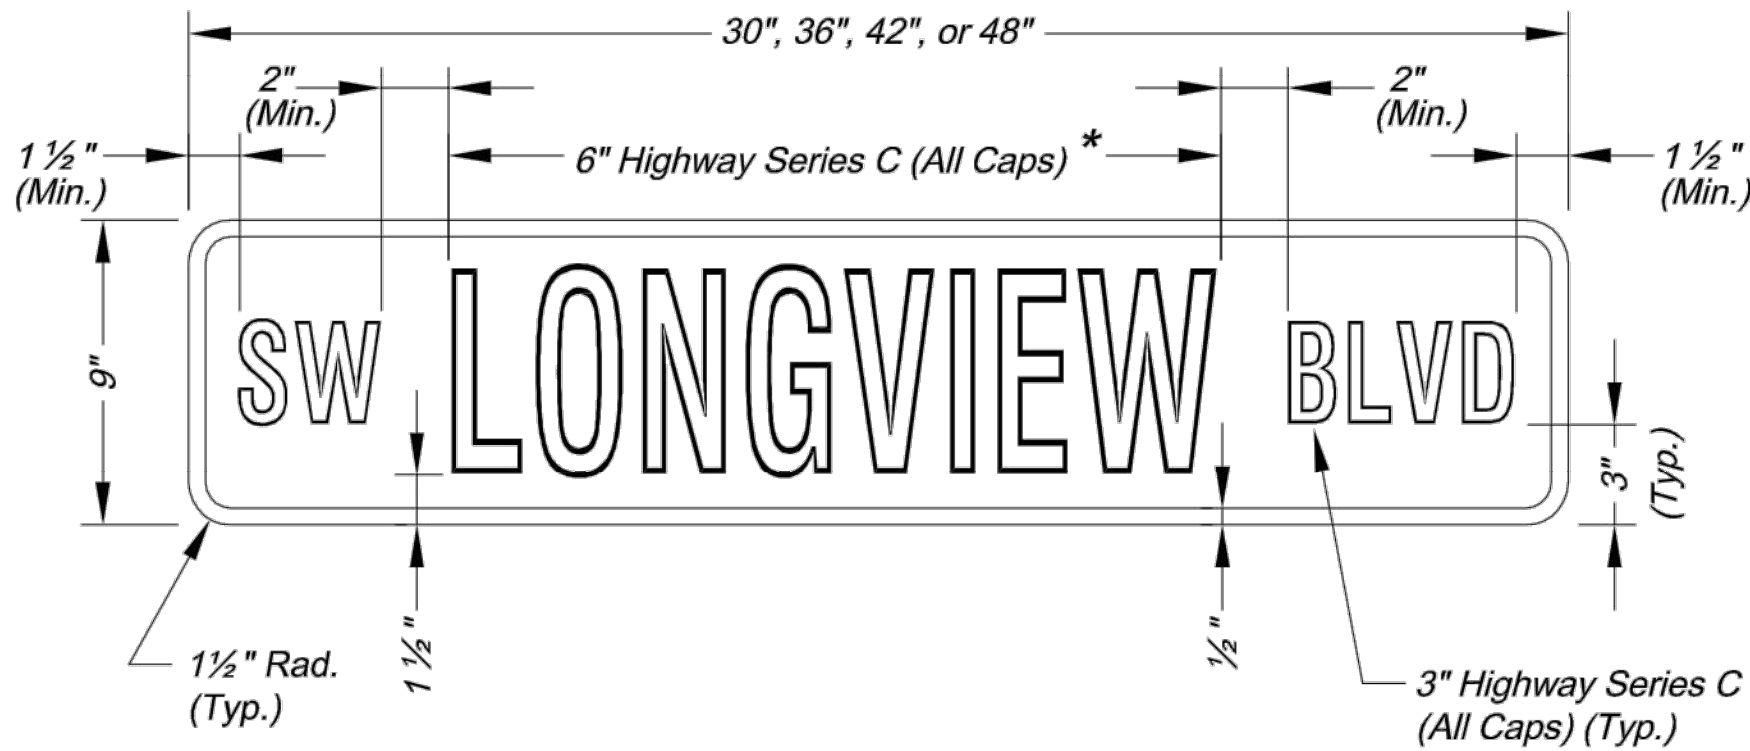


NAMED STREET NAME SIGN DETAIL


* Use Highway Series B (All Caps) in lieu of series C if necessary to fit text on a 36" sign blank.

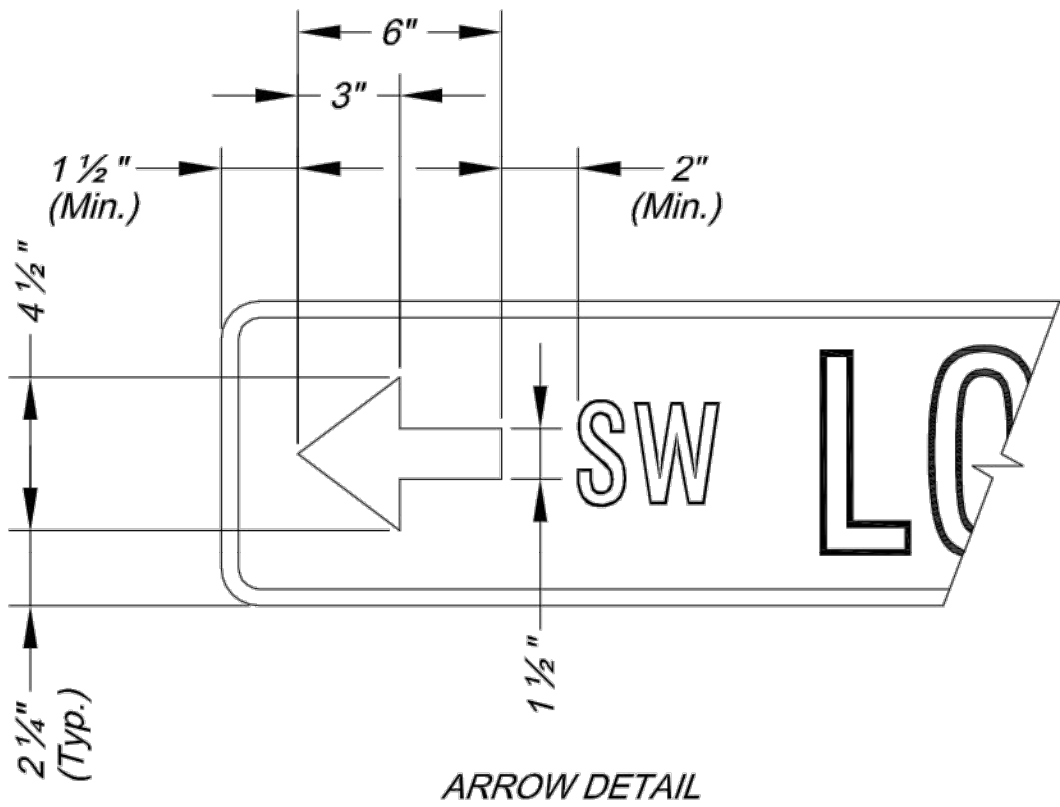

ARROW DETAIL

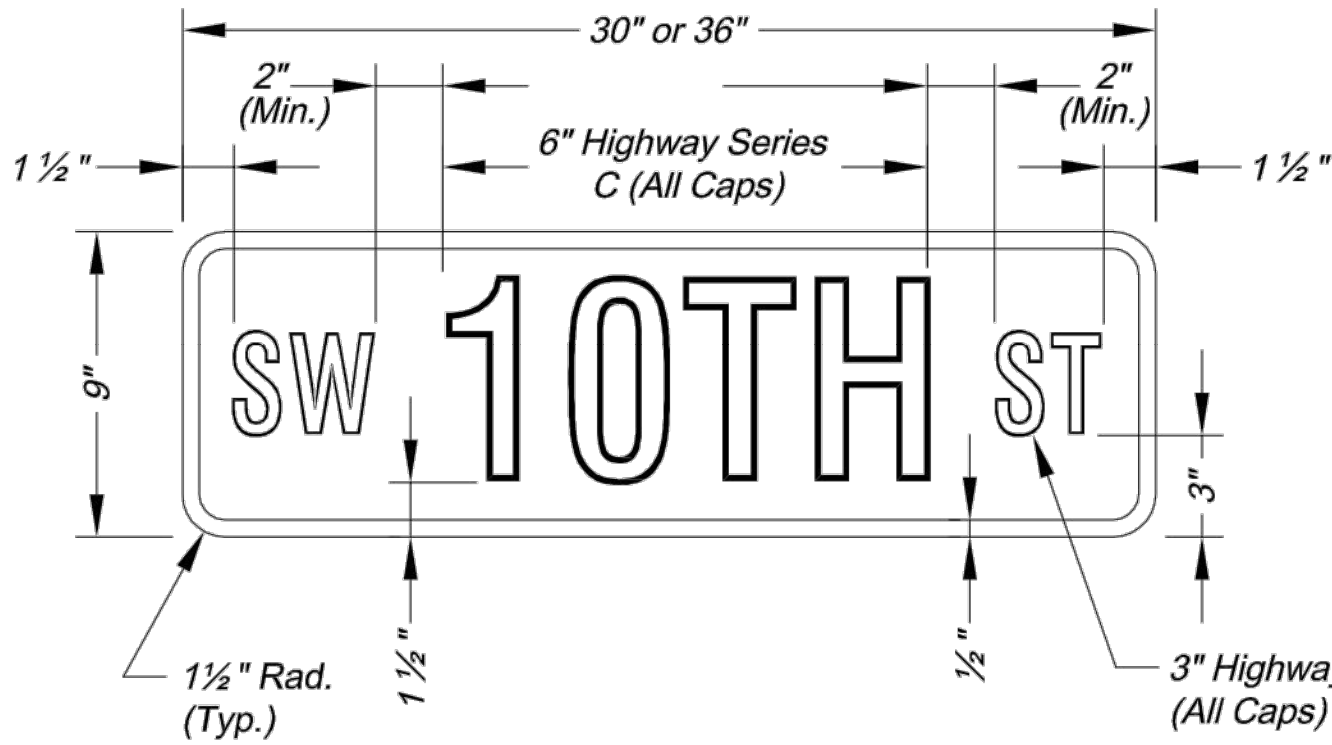


NUMBERED STREET NAME SIGN DETAIL

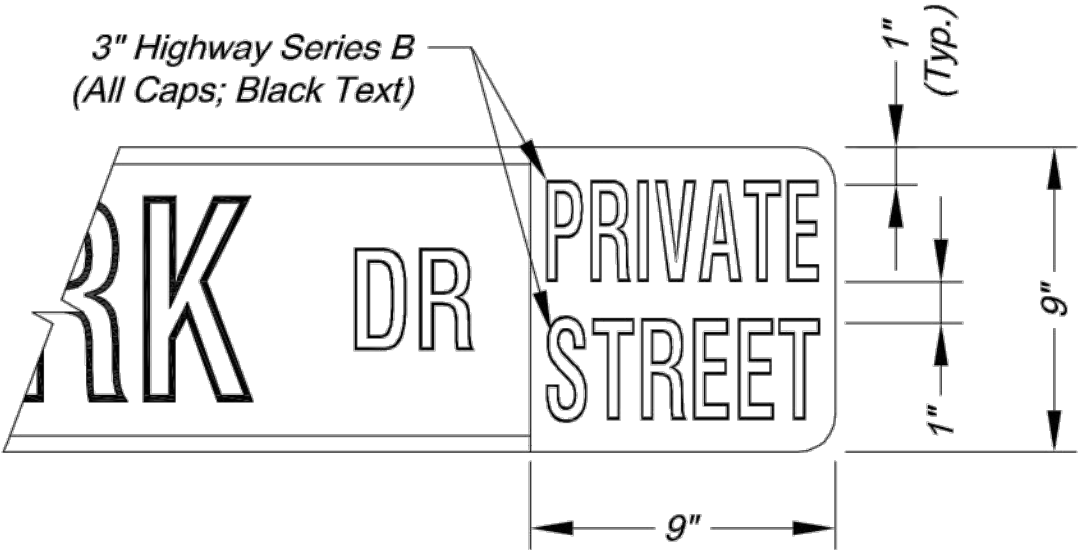


PRIVATE STREET TAG DETAIL

- NOTES:
- For all street name signs, the legend shall be white and the background shall be green.
 - Arrows shall be added to street name signs where the name of a street changes at an intersection. Street name signs with arrows are to be installed on each side of the intersection to indicate the change in names. Arrows shall be white.
 - The "PRIVATE STREET" tag should be added to the end of street name signs to indicate where a street that is outside the right-of-way intersects a public street. The background for the "PRIVATE STREET" tag shall be yellow.

SQUARE STEEL POST MOUNTING DETAILS

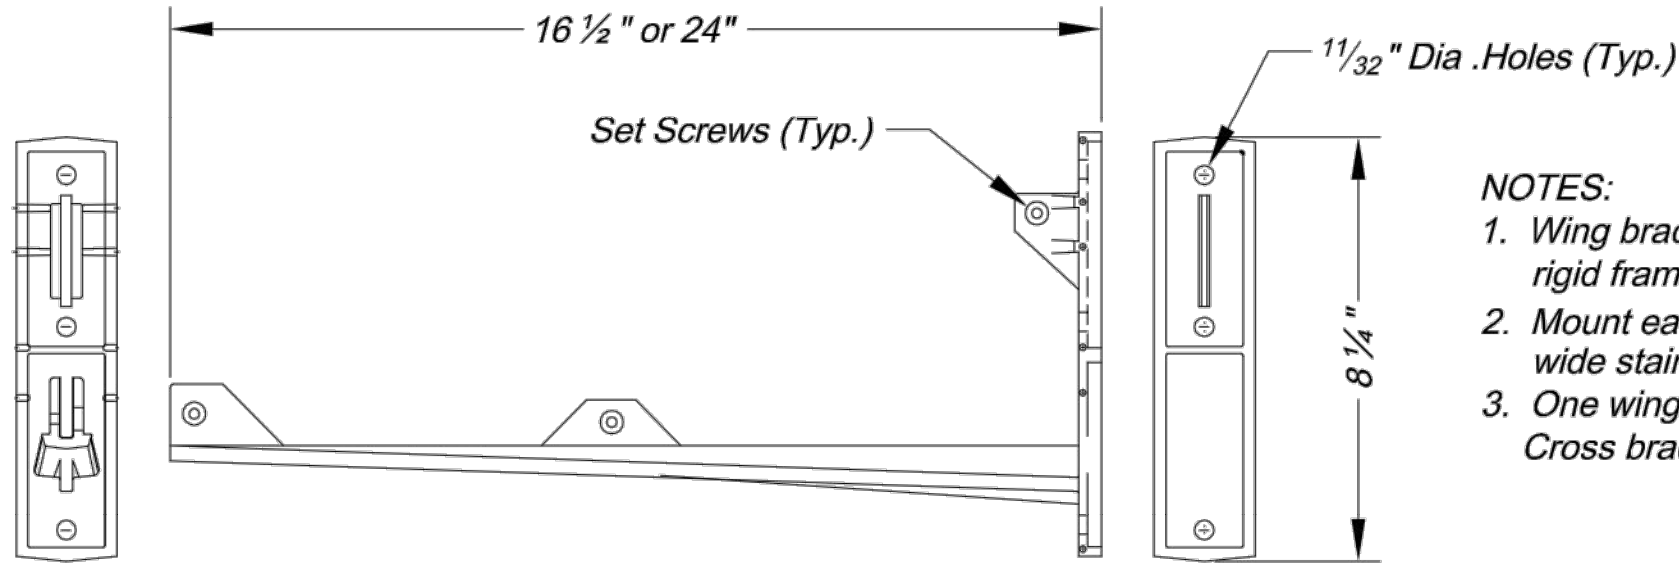

- NOTES:
- Wing bracket shall be an L-shaped cantilever of T-beam rigid frame 380-3 aluminum alloy construction.
 - Mount each wing bracket to metal pole using two 3/4" wide stainless steel straps.
 - One wing bracket shall be installed per each sign. Cross brackets are not allowed.

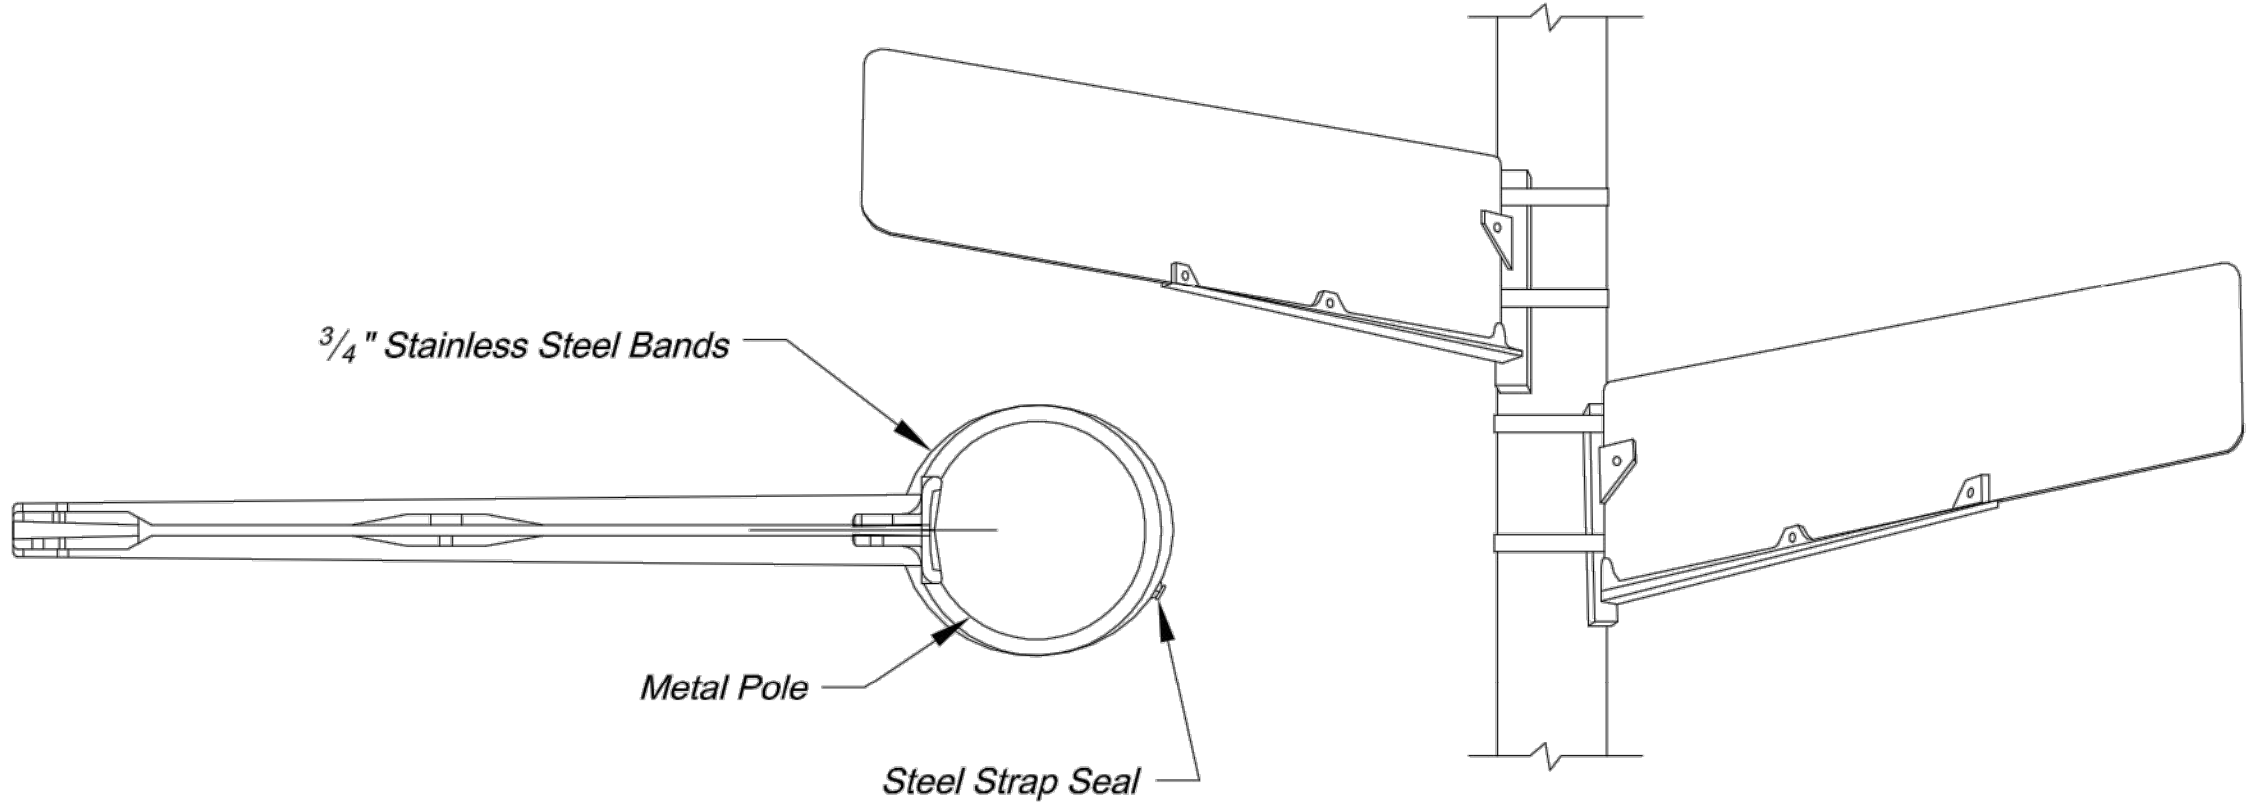

WING BRACKET MOUNTING DETAILS

CITY OF LEE'S SUMMIT
PUBLIC WORKS DEPARTMENT
ENGINEERING DIVISION
220 SE GREEN STREET
LEE'S SUMMIT, MISSOURI 64063
PHONE: (816) 969-1800 FAX: (816) 969-1809




STREET NAME SIGN DETAILS
STANDARD DRAWING SN-3


Project:
Drawn By: AS
Checked By: JW
Date: 08/26/2009
Project#

SYMBOL LEGEND

- Work Area
- Channelizer
- Sign
- Arrow Panel
- Barricade
- Flagger
- Direction of Travel

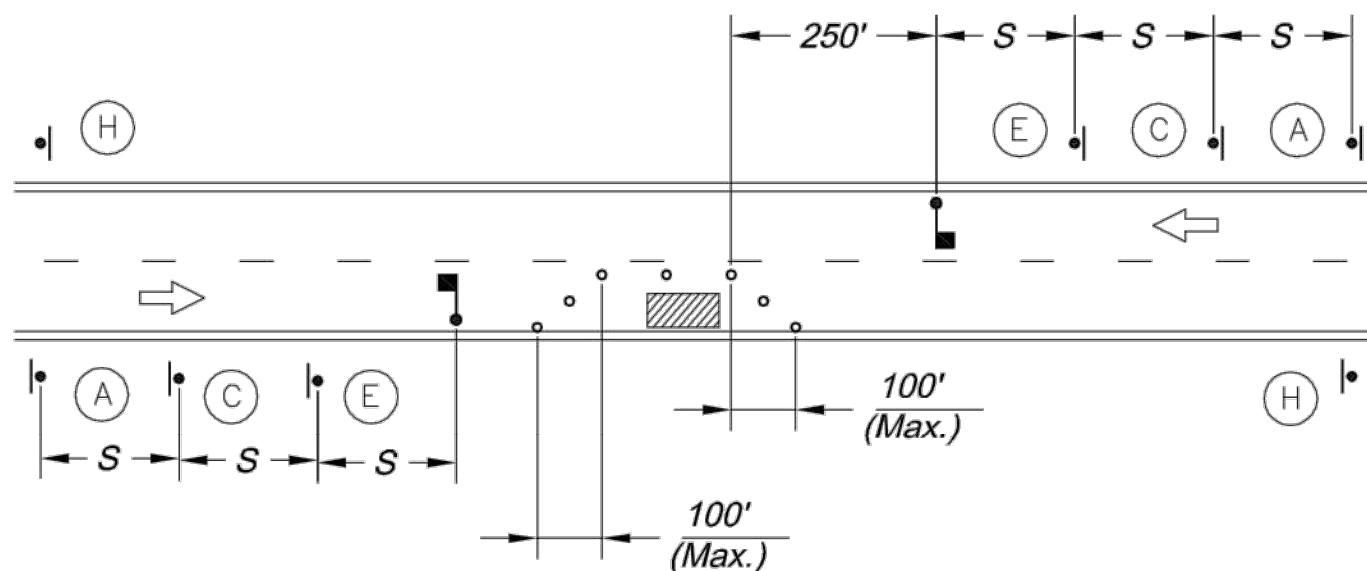


LANE CLOSURE - TWO LANE STREET

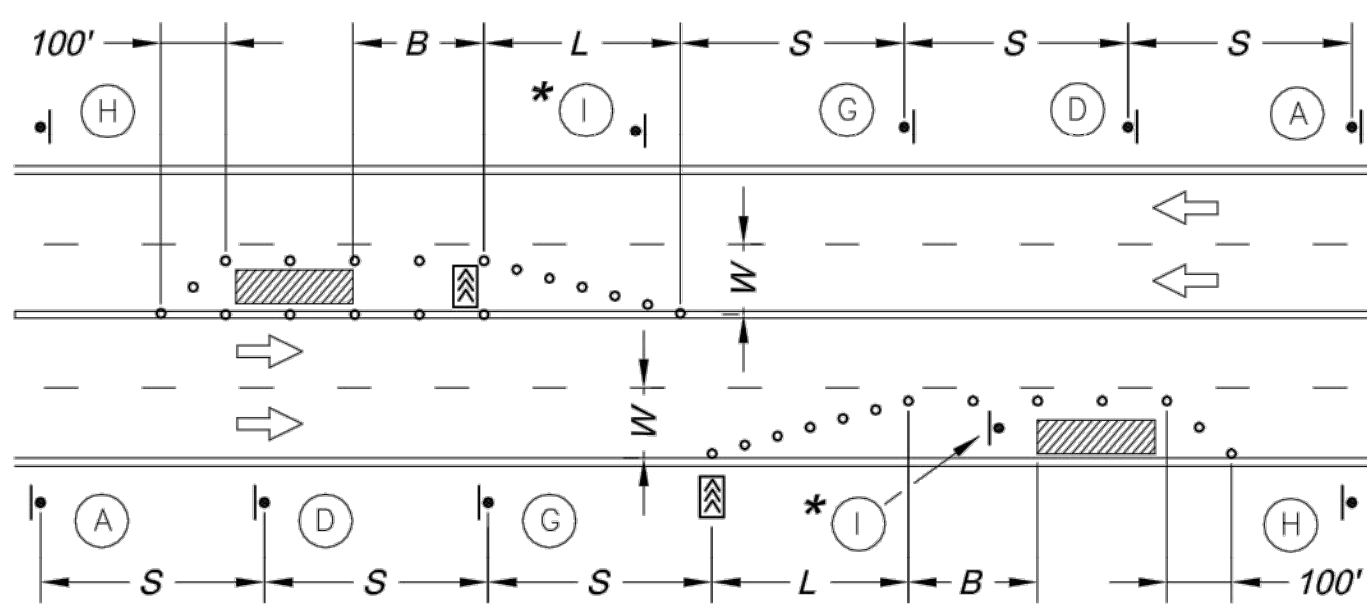

LANE CLOSURE - FOUR LANE STREET

* Install Signs Every 200 Feet Throughout the Closed Lane or As Needed

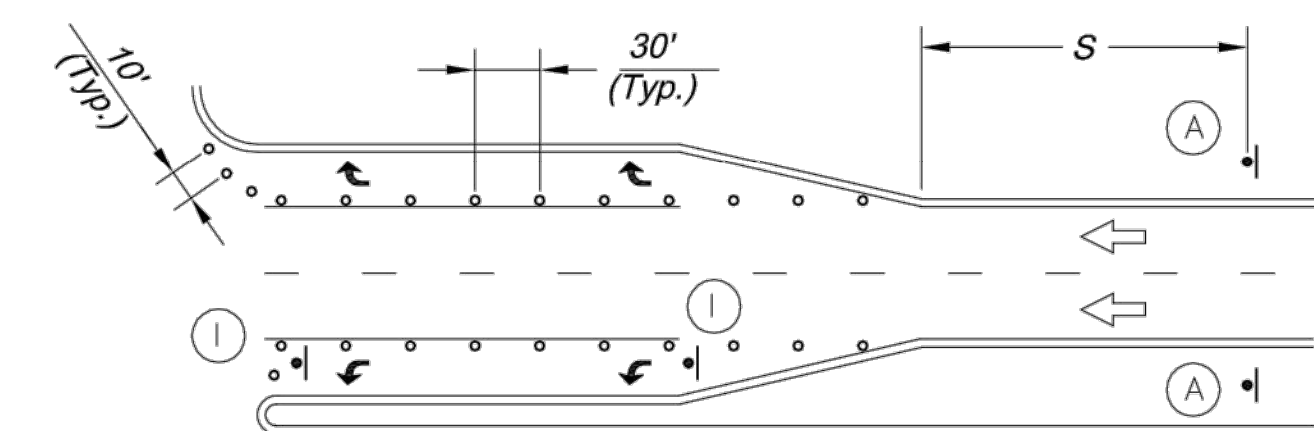

TURN LANE CLOSURE


Sign Spacing "S"	
Speed Limit (mph)	Spacing (Feet)
25	100
30 - 35	250
≥ 40	350

Taper Dimensions (Feet)				
Speed Limit (mph)	Minimum Taper Length "L", per Lane Width "W"			Minimum Number of Channelizers
	10	11	12	
25	105	115	125	6
30	150	165	180	7
35	205	225	245	8
40	270	295	320	9
45	450	495	540	13


Guidelines for Length of Longitudinal Buffer Space "B"	
Speed Limit (mph)	Length (Feet)
25	35
30	55
35	85
40	120
45	170

Maximum Channelizer Spacing		
Speed Limit (mph)	Within Taper (Feet)	Outside Taper (Feet)
25	25	50
30	30	60
35	35	70
40	40	80
45	45	90

SIGN LEGEND

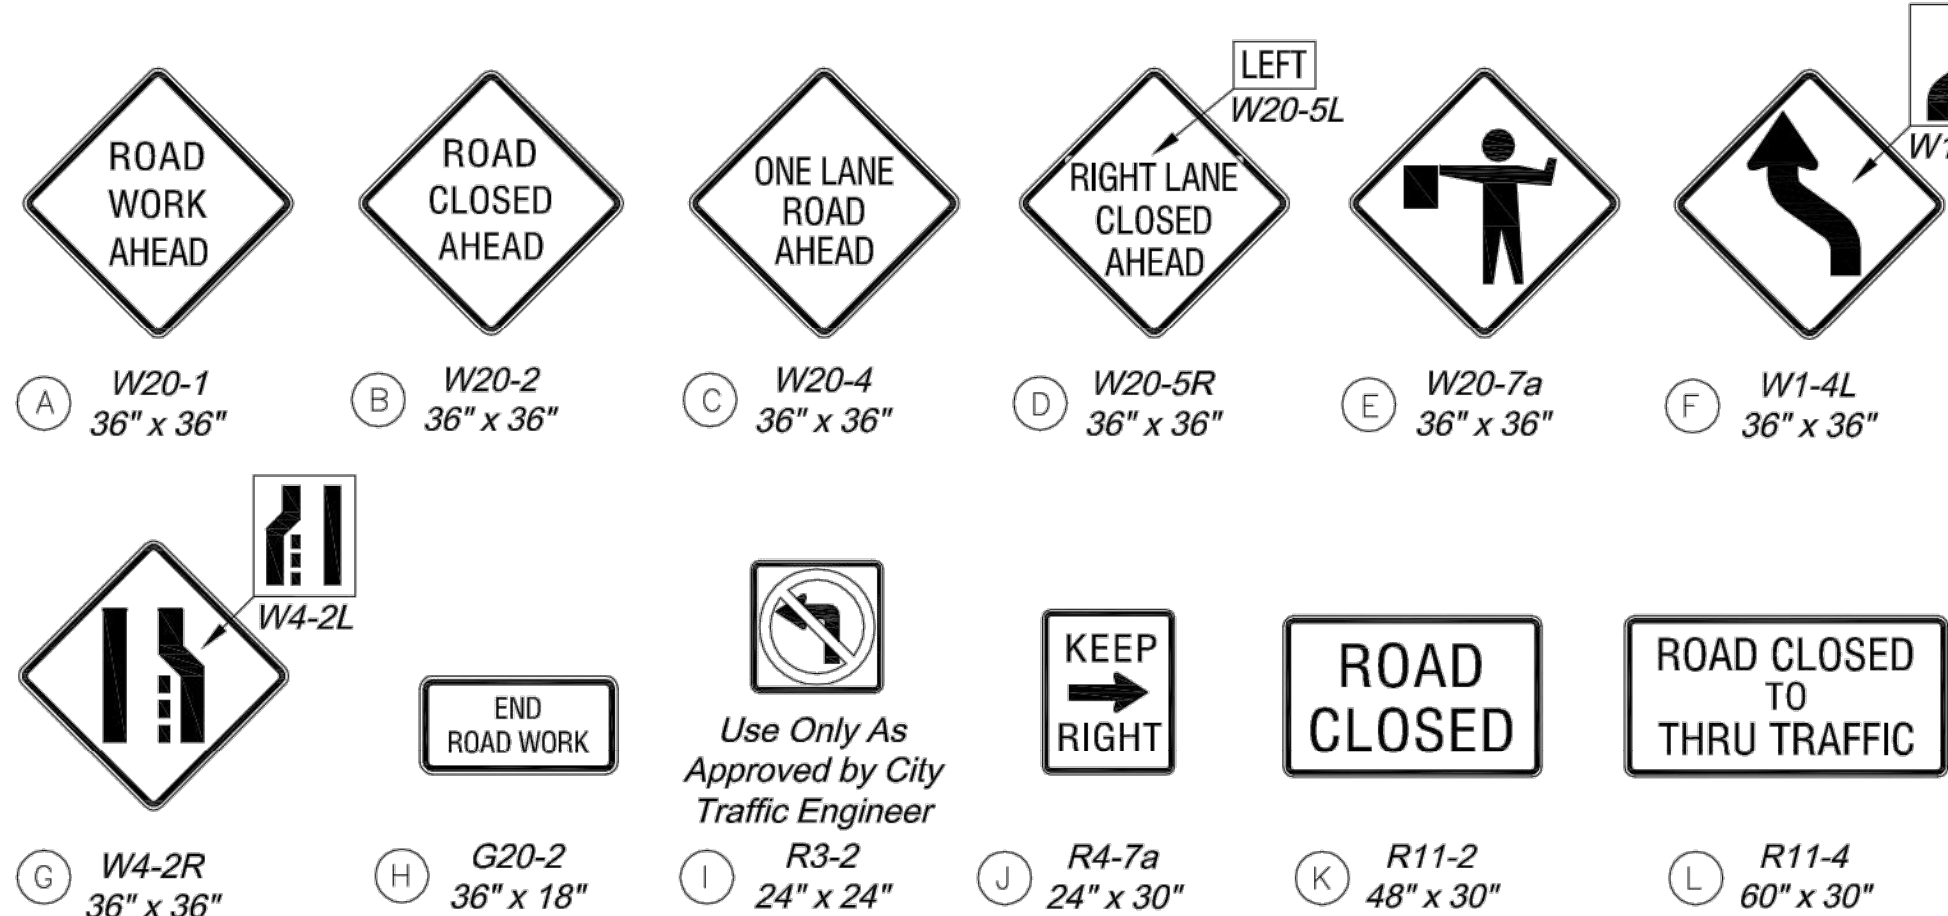


TYPICAL SIGNING FOR WORK ADJACENT TO THE STREET

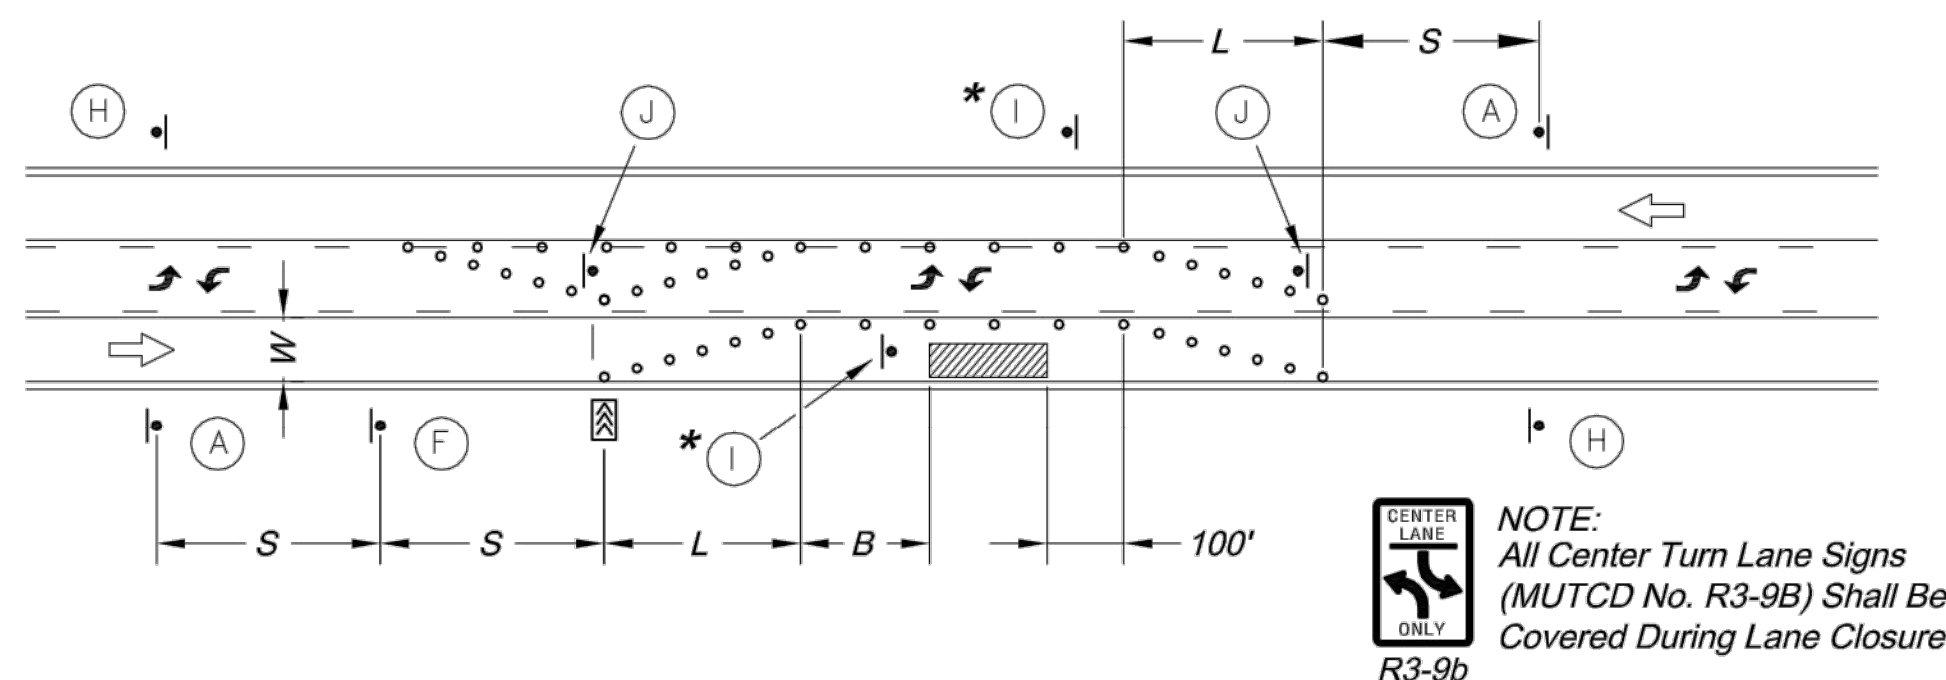

LANE CLOSURE - THREE LANE STREET


* Install Signs Every 200 Feet Throughout the Closed Lane or As Needed

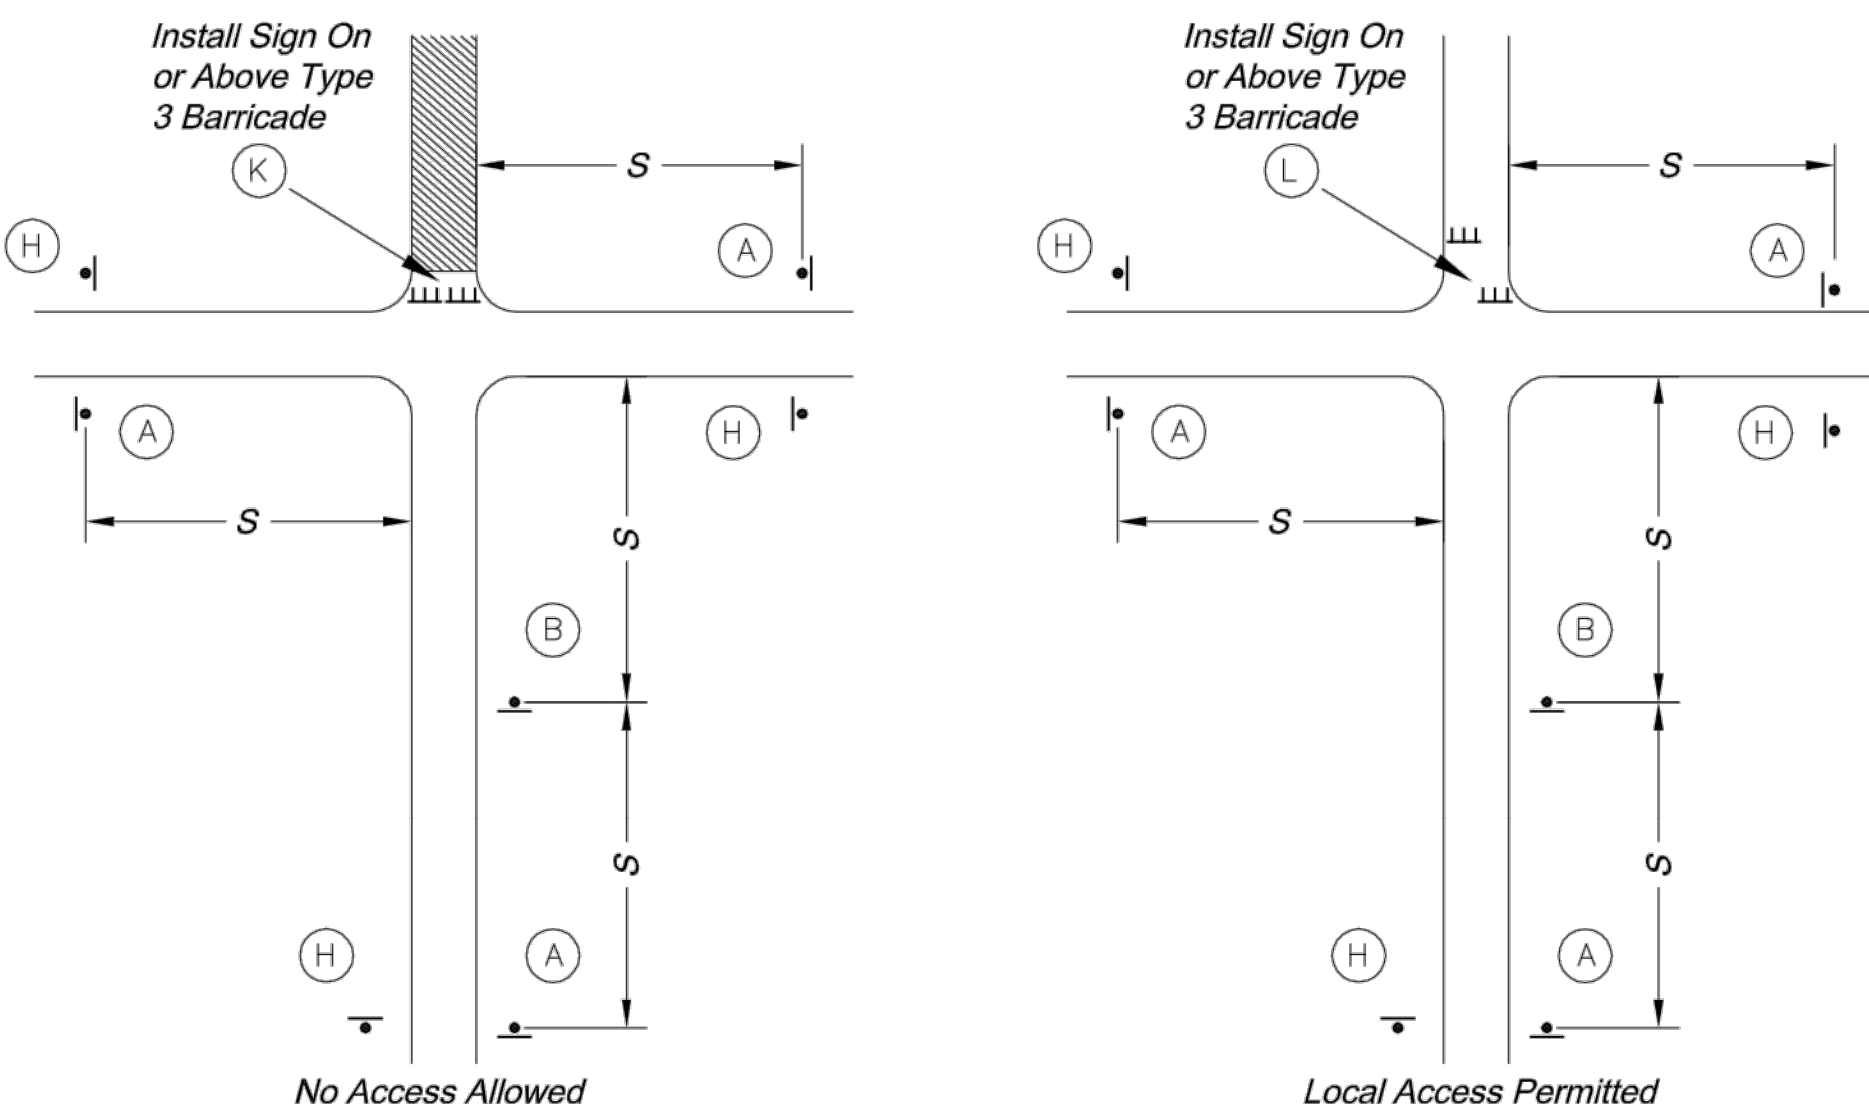

TYPICAL STREET CLOSURE


GENERAL NOTES:

- All signs, barricades, channelizers, markings and other traffic control devices shall conform to the latest edition of the *Manual on Uniform Traffic Control Devices (MUTCD)*.
- All traffic control devices shall be standard in size, shape, color, and message, in good condition, and retro-reflectORIZED. All signs shall be securely mounted with height and lateral location as described in the MUTCD.
- Warning lights shall be used on barricades in place at night and on warning signs which alert drivers about a change in alignment, traffic control, lane closure, or road closure.
- Flaggers shall be used where indicated on the plans, where construction vehicles interact with normal traffic, or where construction activities impose a restriction on traffic, as directed by the City Traffic Engineer. Where flaggers are used, advance signing shall be erected as shown in the details or as specified in the MUTCD. Flaggers shall meet the requirements in the MUTCD in regard to character, training, attire, and behavior.
- Trim-lines are the City's preferred channelizing device. Cones may not be used at nighttime.
- Traffic control devices not in use or not applicable shall be either covered or removed from the work area.
- The Contractor shall use barricades, street plates, or fencing as needed to effectively shield pedestrian and vehicular traffic from exposed objects, excavations, and construction activities.
- Access shall be maintained to all driveways and side streets unless noted otherwise on the plans.
- No street shall be closed without the approval of the City Traffic Engineer. The Contractor shall notify the City Traffic Engineer at least 7 days in advance of any street closure. If a detour route around the closure is to be provided, all detour signing shall be as shown on a plan approved by the City Traffic Engineer.
- Construction vehicles parked along streets shall be located within the work area (traffic control) or where otherwise normally permitted. Construction materials, including traffic control and vehicles shall not restrict sight distance for vehicles exiting at streets or drives.
- Construction materials shall be kept off of sidewalks, consolidated in one location within City right-of-way, and removed daily unless otherwise approved by the Inspector. Dirt, mud, and other construction debris on streets and sidewalks shall be removed immediately.
- The Contractor shall not perform any work that will restrict vehicular traffic in any way between the hours of 7:00 a.m. and 9:00 a.m. or 4:00 p.m. and 6:00 p.m. Monday through Friday unless otherwise indicated in the specifications.
- All travel lanes should be at least 11 feet wide unless otherwise authorized by the City Traffic Engineer. A "Narrow Lanes" sign shall be installed in advance of a lane width reduction to less than 11 feet.
- All edge drop-offs of more than 2 inches and less than 4 inches should be protected by a wedge or barrier and all edge drop-offs greater than 4 inches shall have edge protection (see Traffic Control Specifications for edge treatment requirements).
- The "Workers" symbolic sign (MUTCD No. W21-1a) may be used instead of the "Road Work Ahead" sign for work with a duration of 12 hours or less. The "End Road Work" sign is not required to be installed after the "Workers" sign.
- No traffic signal shall be altered or modified in any way without a plan approved by the City Traffic Engineer.
- The Contractor shall be responsible for maintaining all traffic control devices on an around-the-clock basis, whether or not work is actively being pursued and any deficiencies noted shall be corrected immediately.
- The traffic control requirements shown on these plans are minimum requirements only and do not attempt to address in depth the variety of situations that may occur once construction has started. In no way do the requirements shown on these plans relieve the Contractor of his responsibility for selecting the proper traffic control devices and implementation procedures that will assure the safety of drivers, pedestrians, and workers at all times.
- Should the contractor fail to enforce the traffic control plan or fail to clean, replace or otherwise maintain the traffic control devices when directed to do so by the City Traffic Engineer or representative, the City may take one or more of the following actions:
 - Employ another agency to correct deficiencies in traffic control devices and deduct the cost from the Contractor's pay estimate,
 - Stop the work until deficiencies are corrected,
 - Suspend all pay estimates until deficiencies are corrected, or
 - Place the Contractor in default.

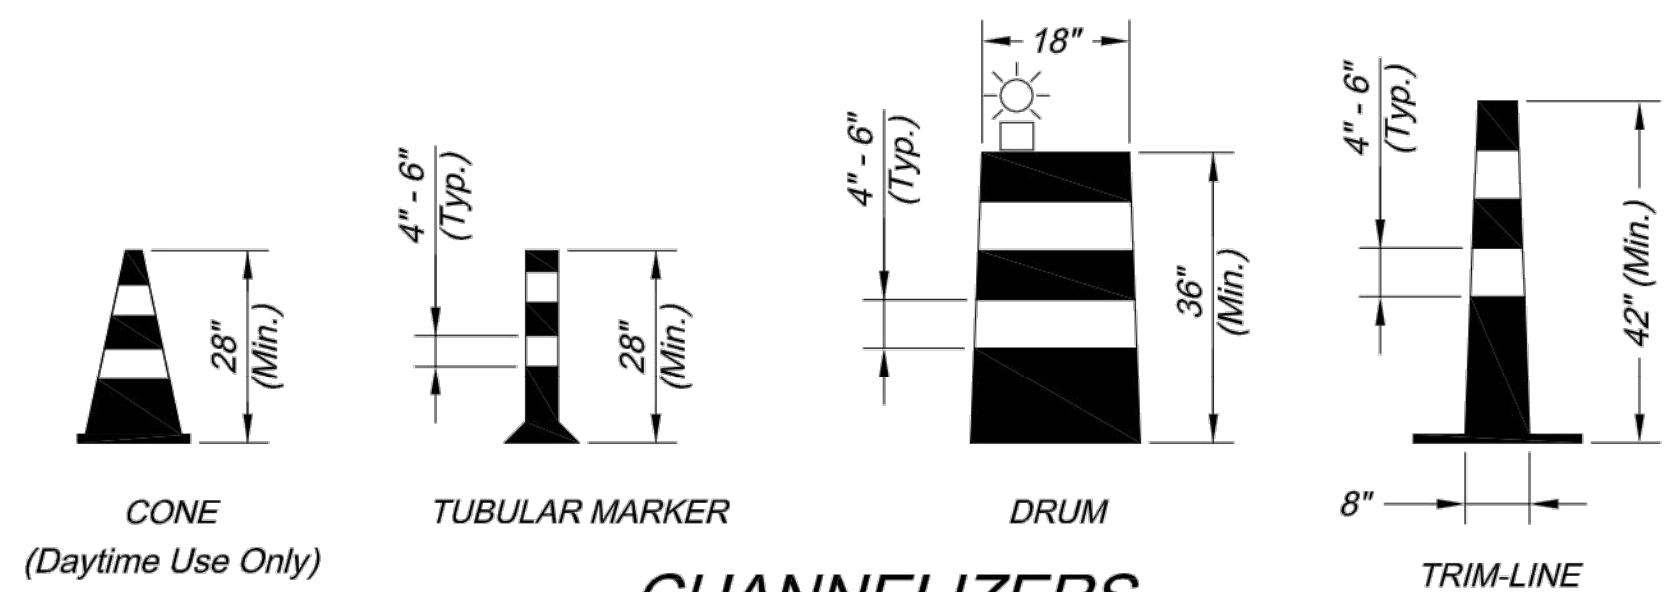

CHANNELIZERS

NOTE: White Bands On Barricades and Channelizers Shall Be Made From High Intensity Sheeting Material.

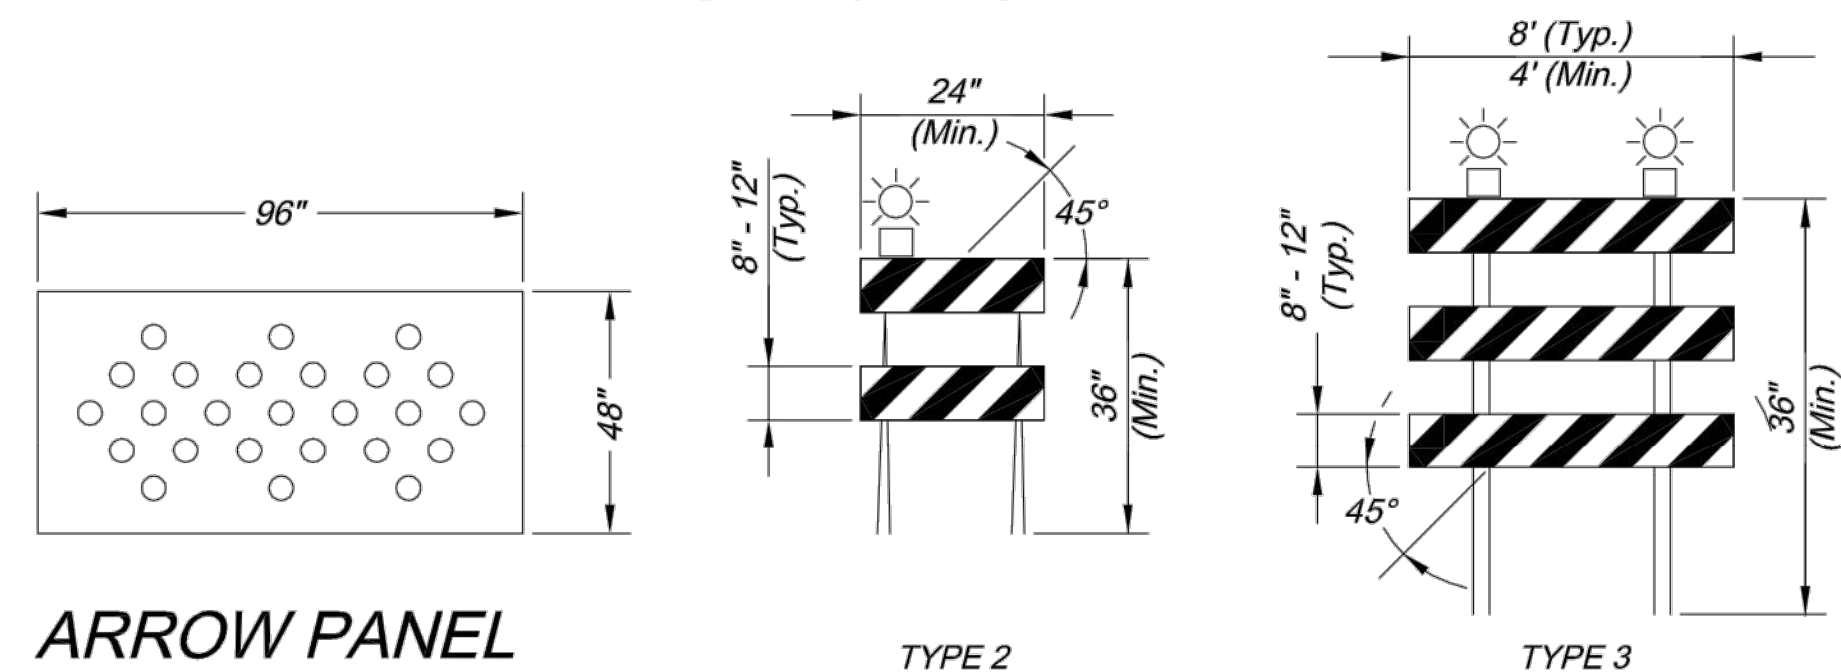

BARRICADES



CITY OF LEE'S SUMMIT
PUBLIC WORKS DEPARTMENT
ENGINEERING DIVISION
220 SE GREEN STREET
LEE'S SUMMIT, MISSOURI 64063
PHONE: (816) 969-1800 FAX: (816) 969-1809



BAILEY ROAD
TRAFFIC CONTROL DETAILS
STANDARD DRAWING TC-1

Project:
Drawn By: JJW
Checked By: MP
Date: 12-10-2008
Project No.: X

DWG: F:\2020\0001-0500\020-0103\40-Design\AutoCAD\Final Plans\Sheets\RDBR\Lee Summit Plan Set - (Century and Middle School Drives)\CROSS SECTIONS\T_XSC01_0200103.dwg
DATE: Aug 25, 2021 10:18am XREFS: T_PBASE_0200103 T_PTBK_0200103

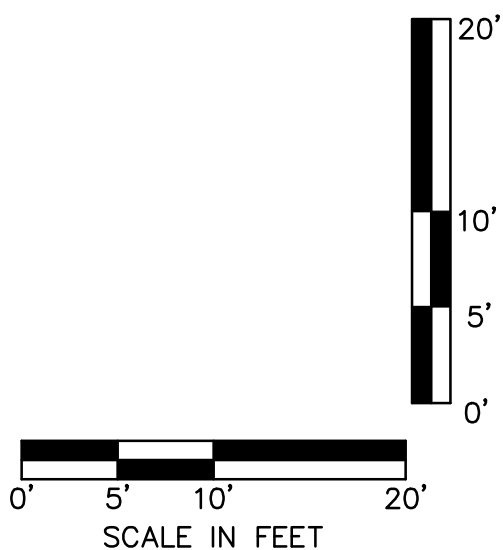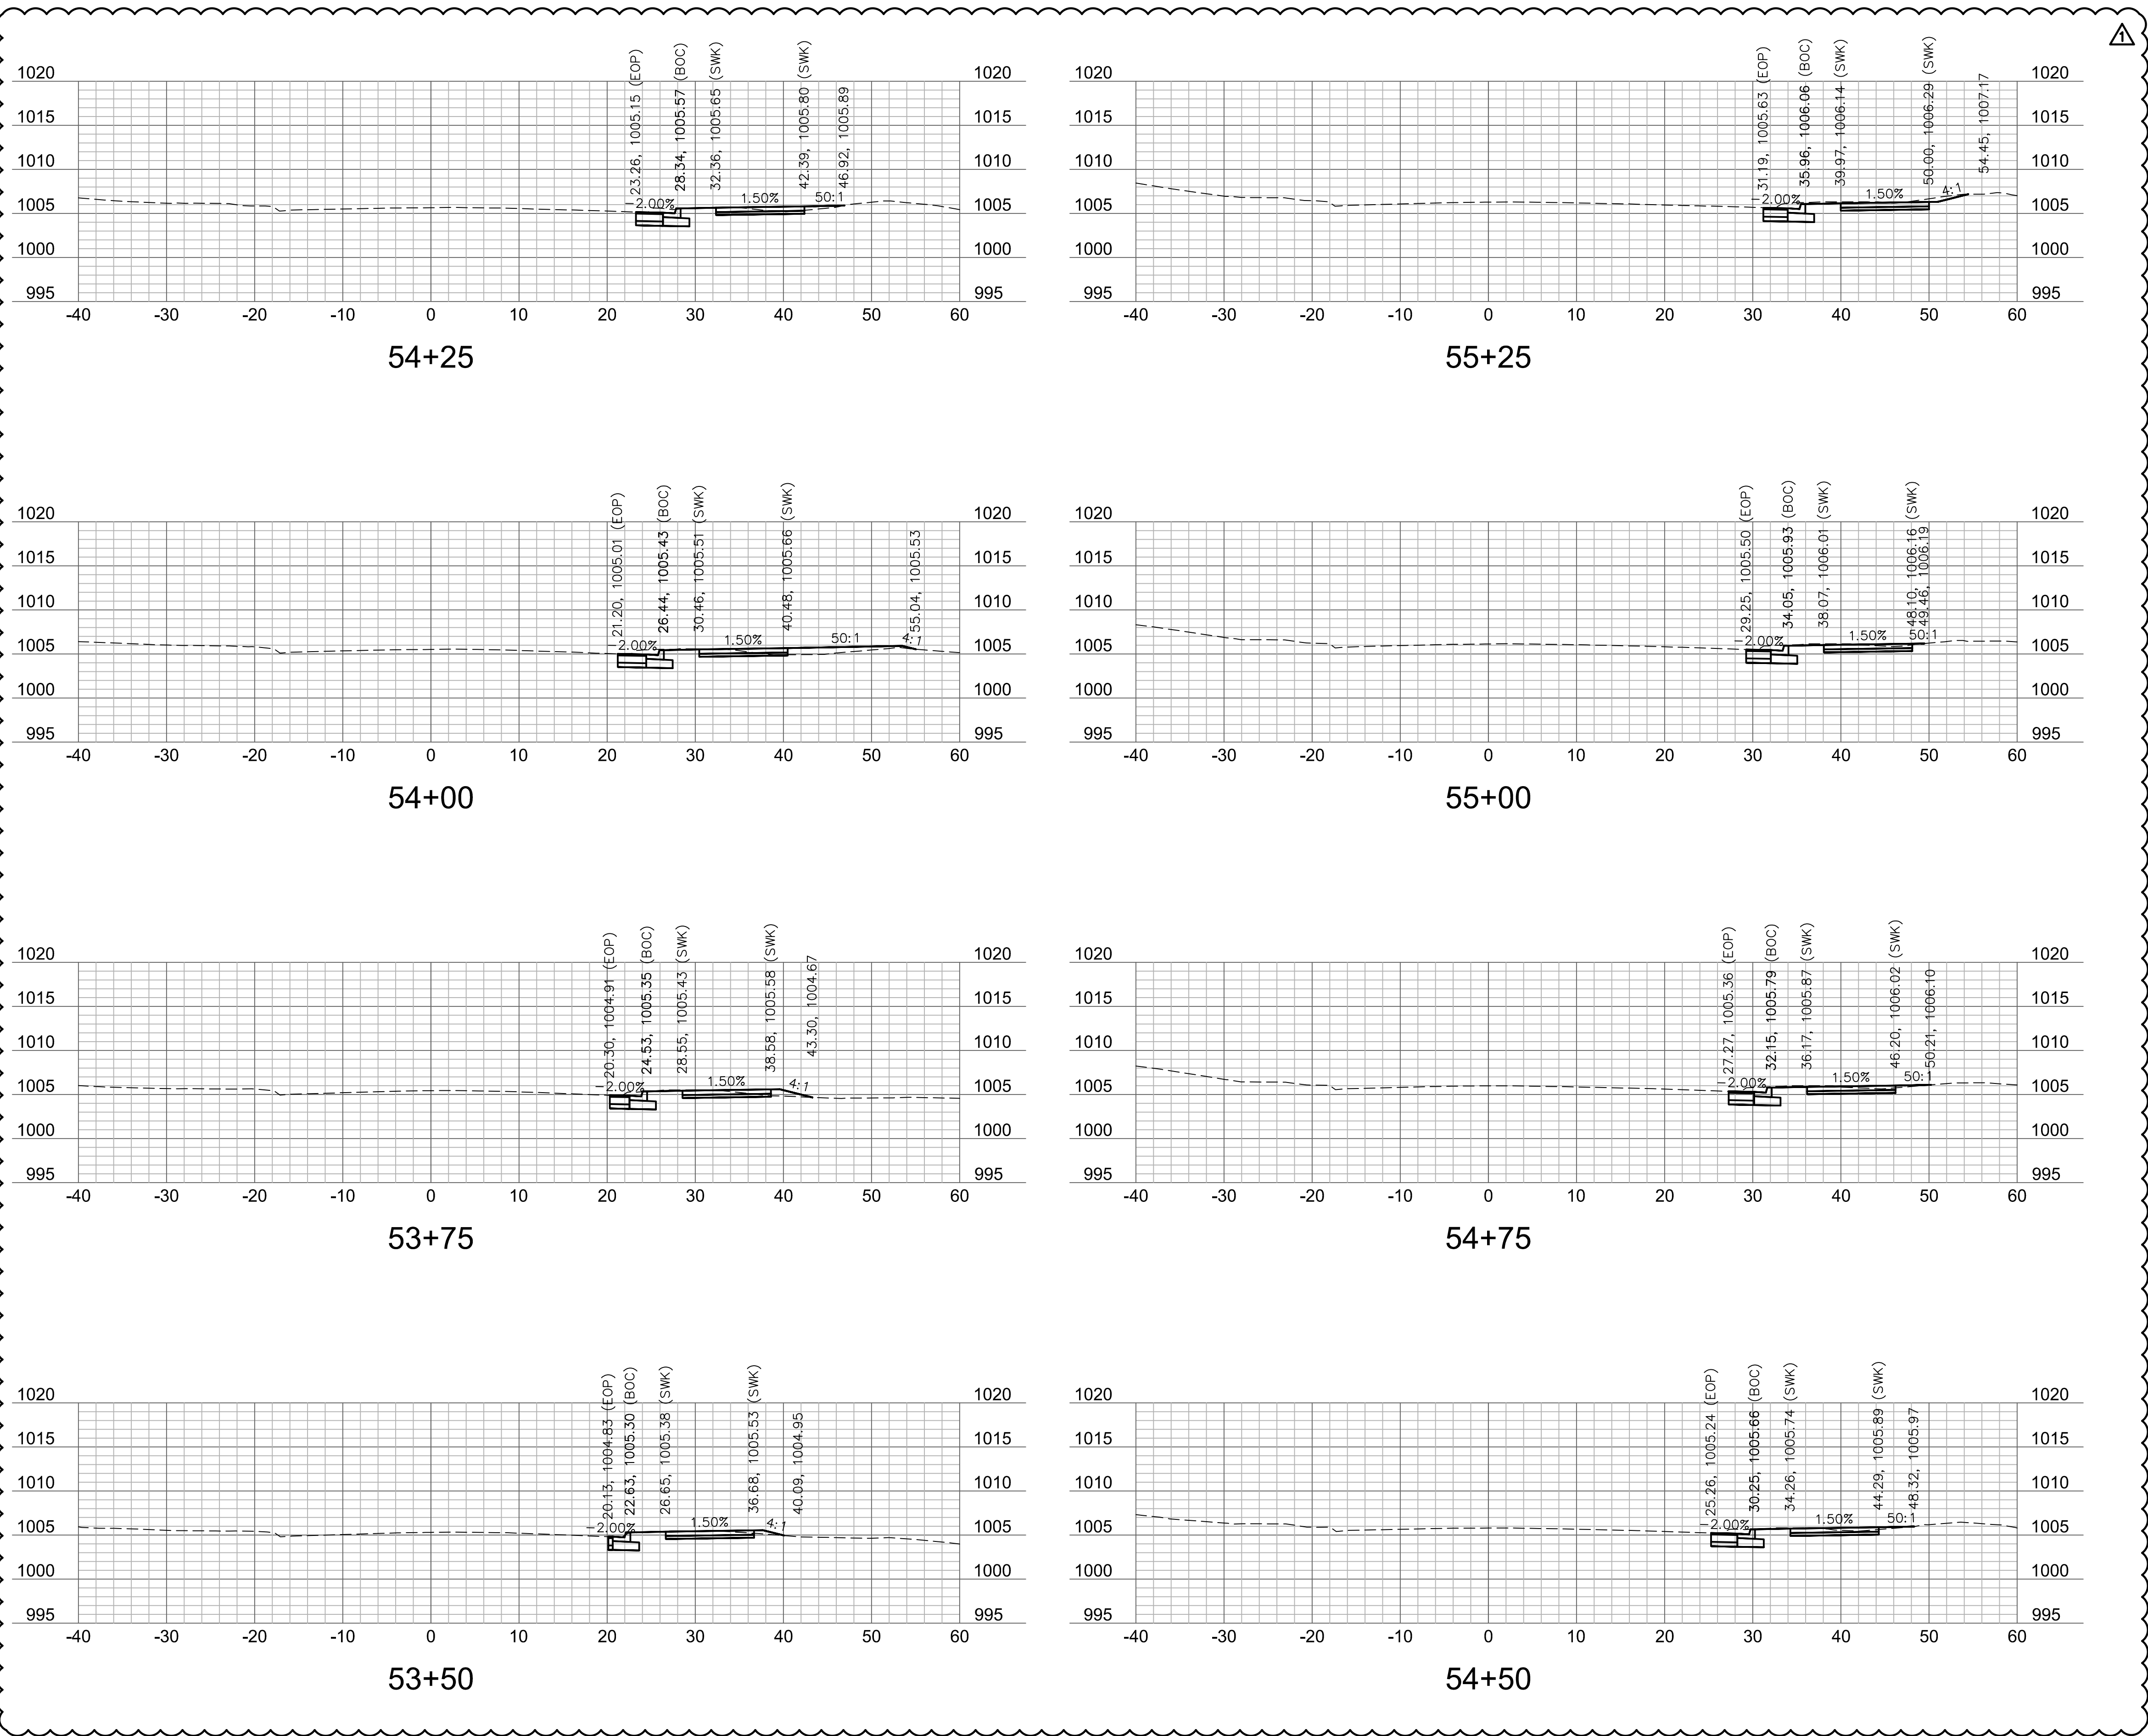


RYAN B. FLEMING
MO. NO. PE-2002003161

[illegible]

REVISIONS


BAILEY ROAD CROSS SECTIONS	
LEE'S SUMMIT MIDDLE SCHOOL #4 BAILEY ROAD PUBLIC IMPROVEMENTS	
LEE'S SUMMIT, MISSOURI	2021

C.O.A. NO.: 001592
DRAWN BY: MLW
CHECKED BY: RPH
APPROVED BY: RBF
QA/QC BY: RBF
PROJECT NO.: 020-0103
DWG NO.: T_XSC01_0200103
DATE: 2021-02-01

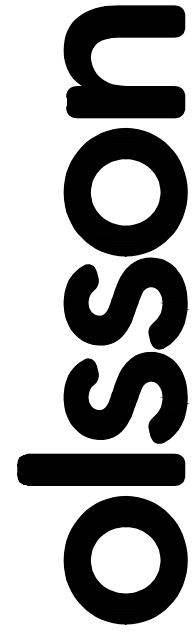








Olsson Engineering - MO State Certificate of Authority #001592
7301 West 133rd Street, Suite 200 TEL 913.381.1170
Overland Park, KS 66213-4750 FAX 913.381.1174 www.olsson.com

DWG: F:\2020\0001-0500\020
DATE: Aug 25, 2021 10:18am

 

SHEET
91 OF 101

3\40-Design\AutoCAD\Final Plans\Sheets\RDBR\Lee Summit Plan Set - (Century and Middle School Drives)\CROSS SECTIONS\T_XSC01_0200103.dwg
XREFS: T_PBASE_0200103 T_PTBLK_0200103

 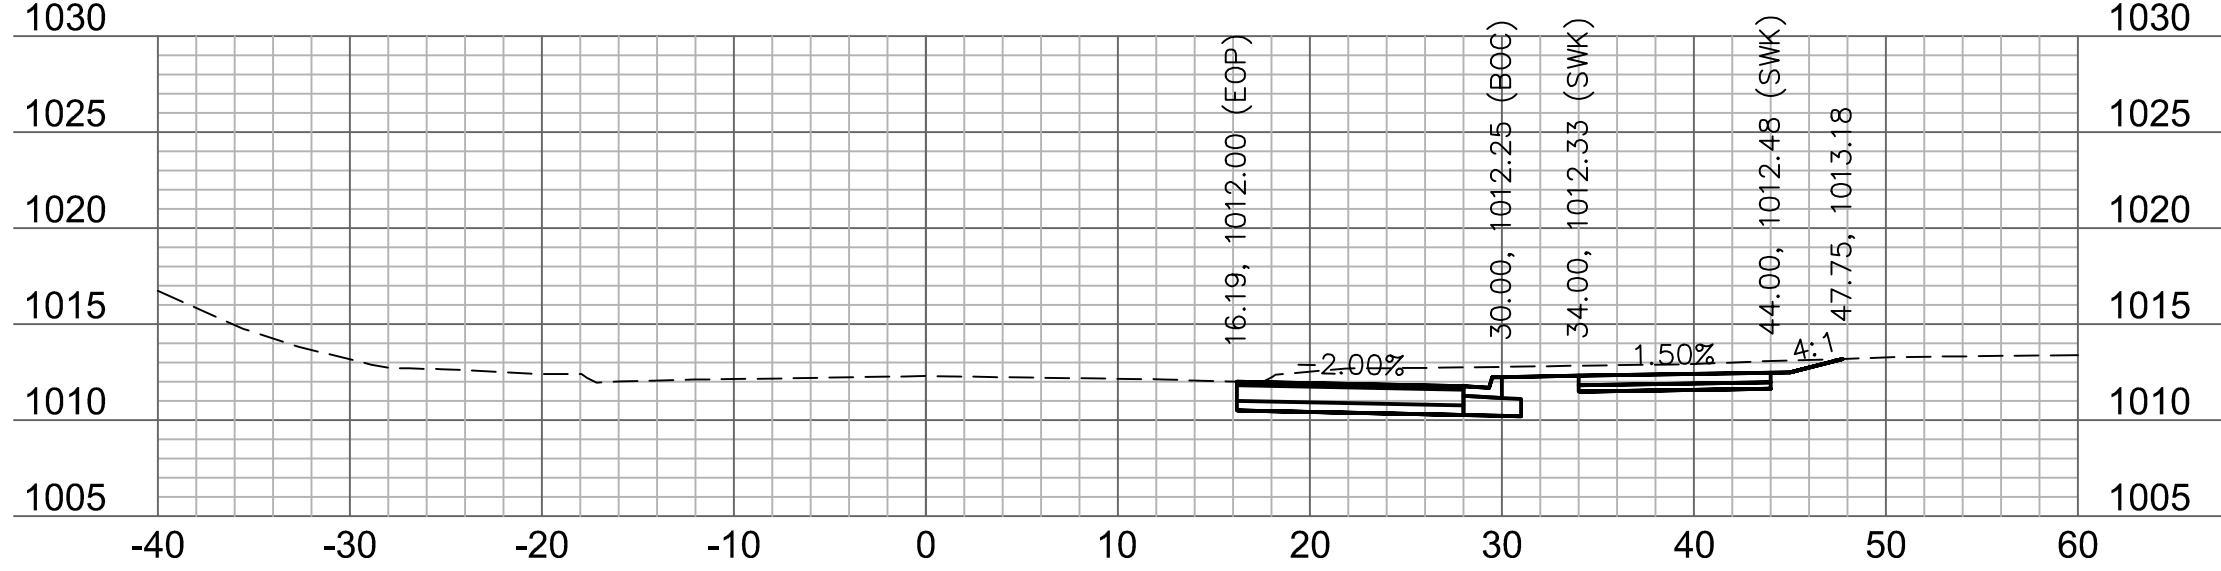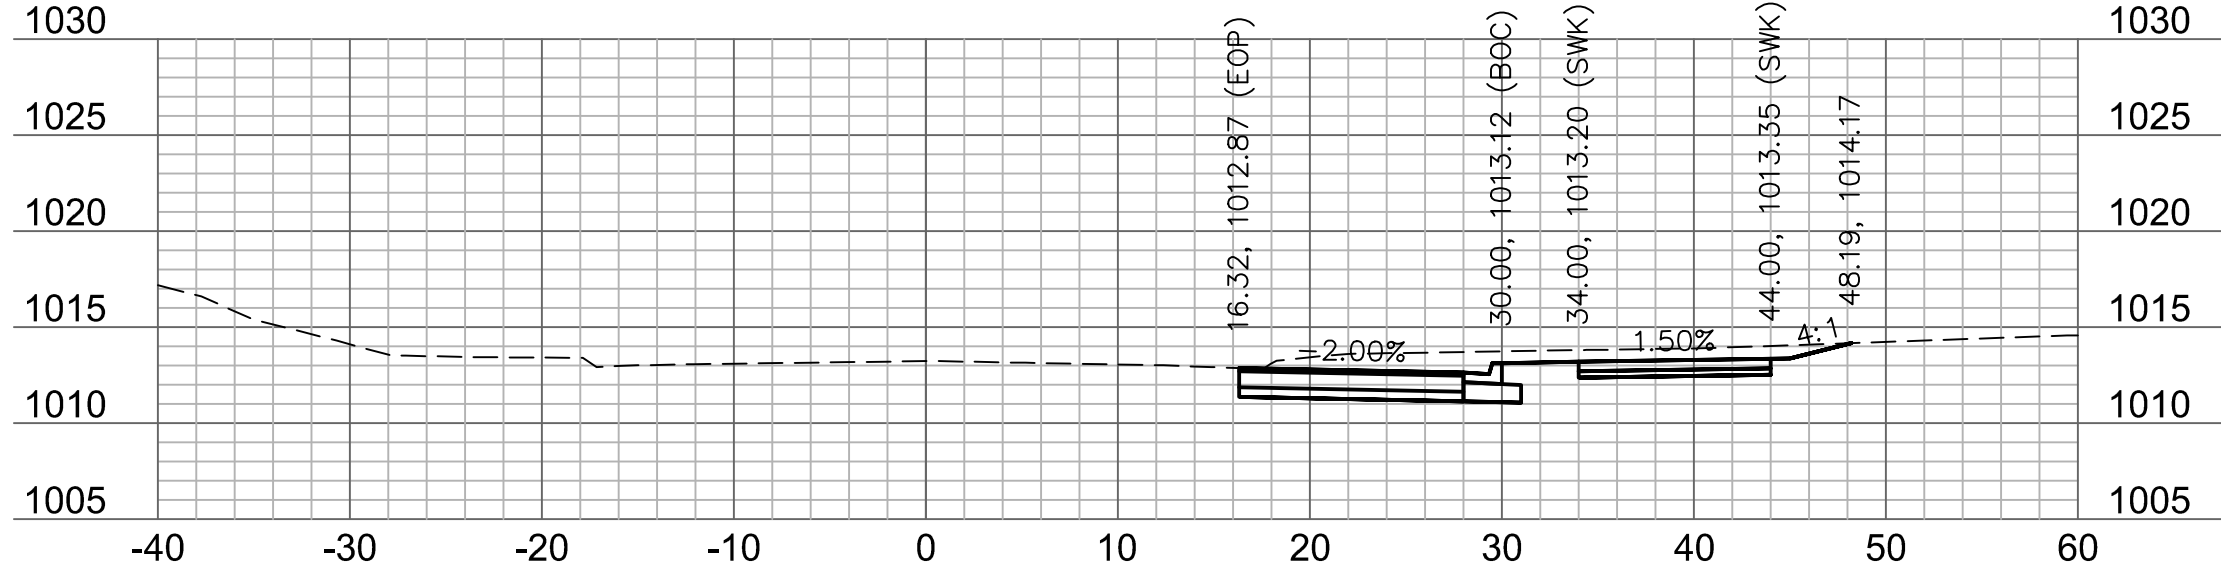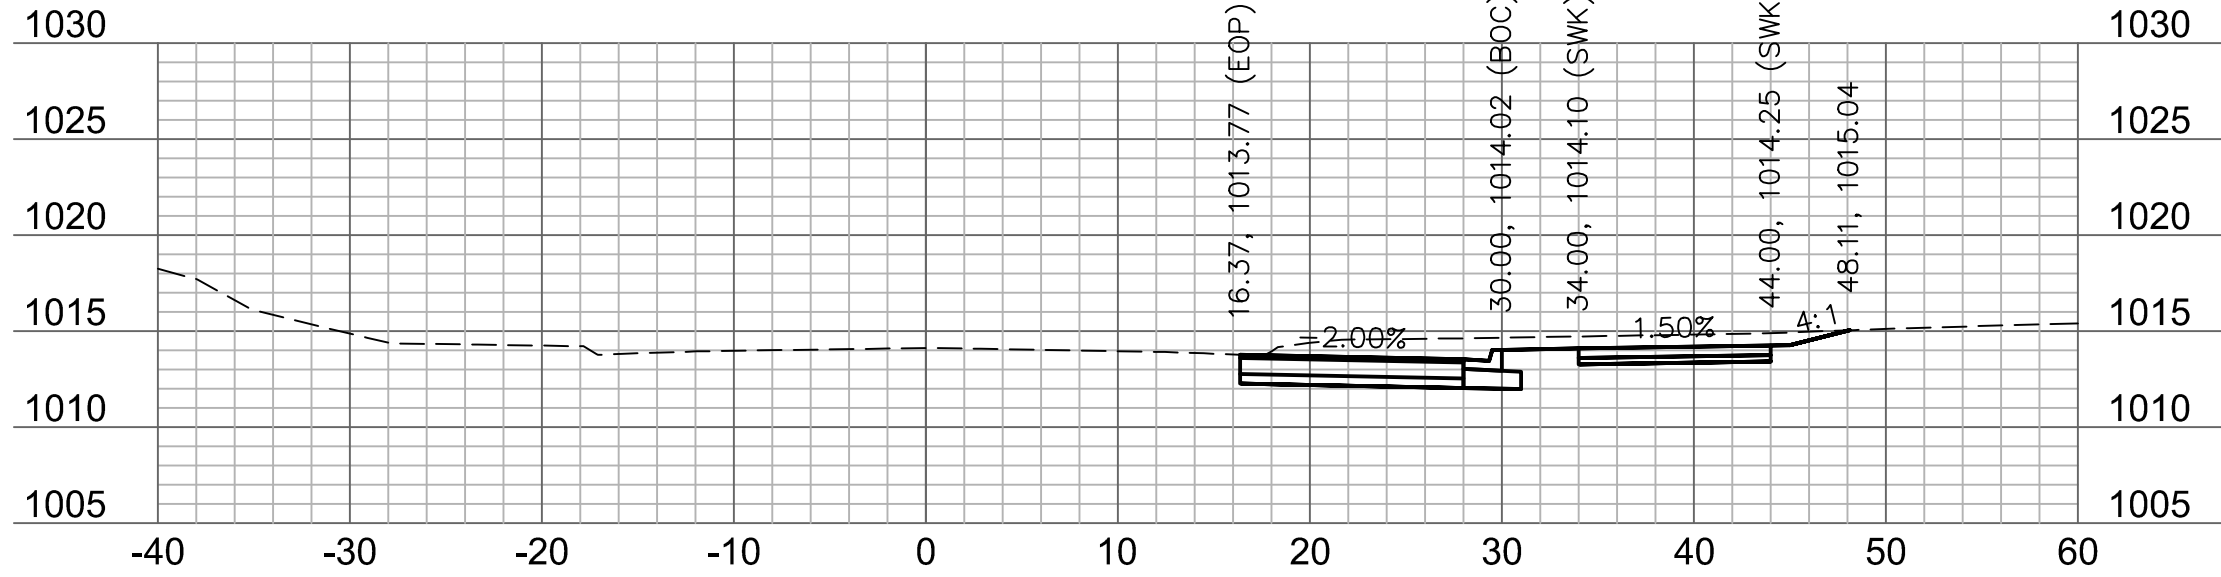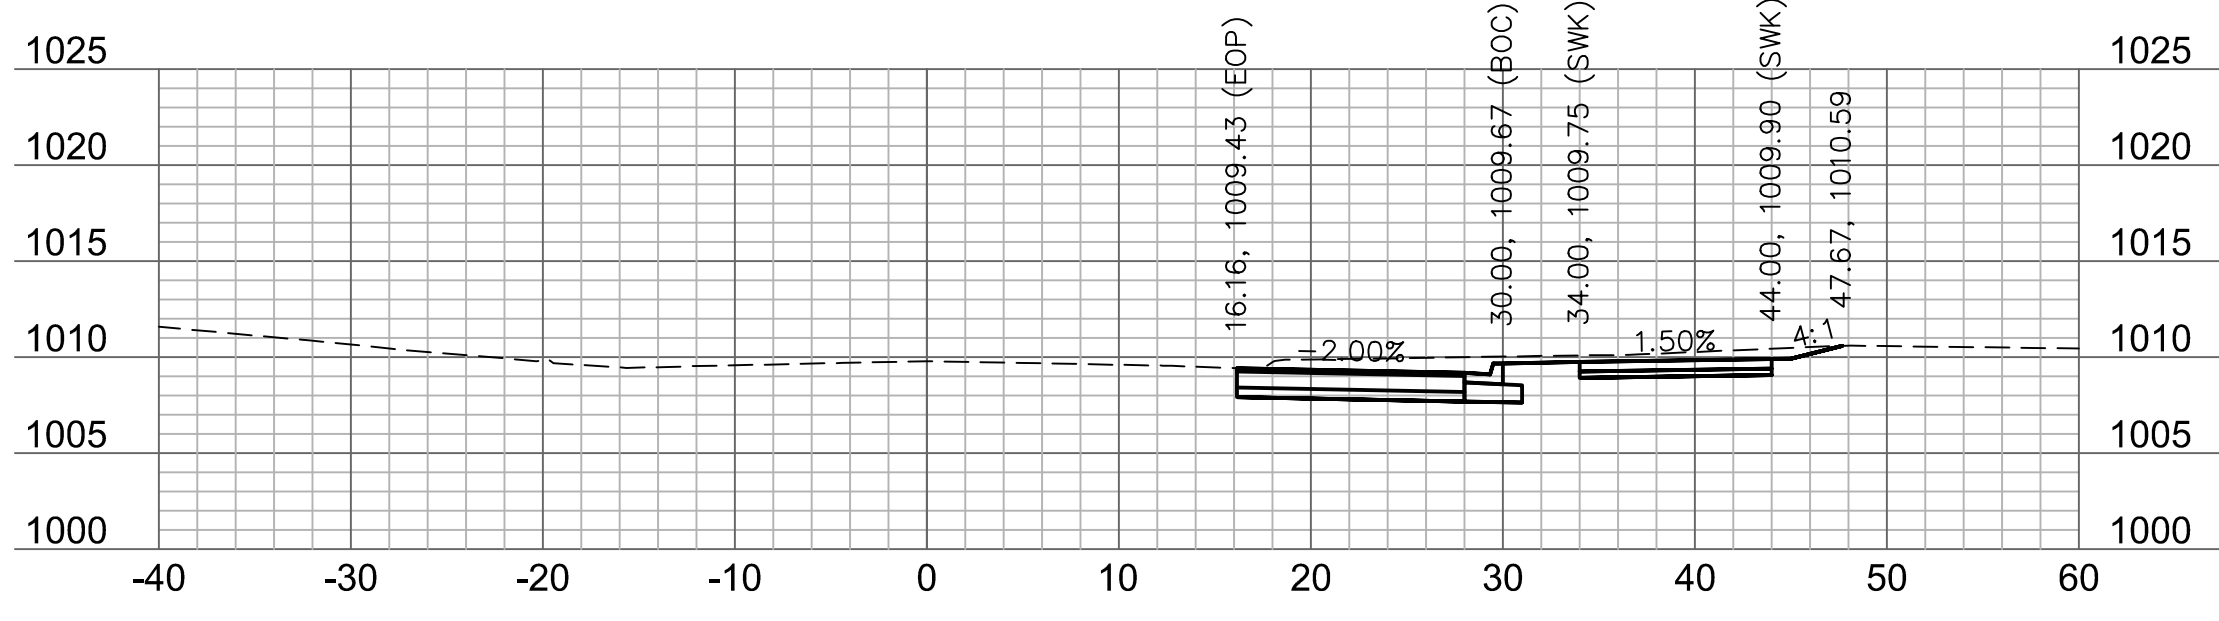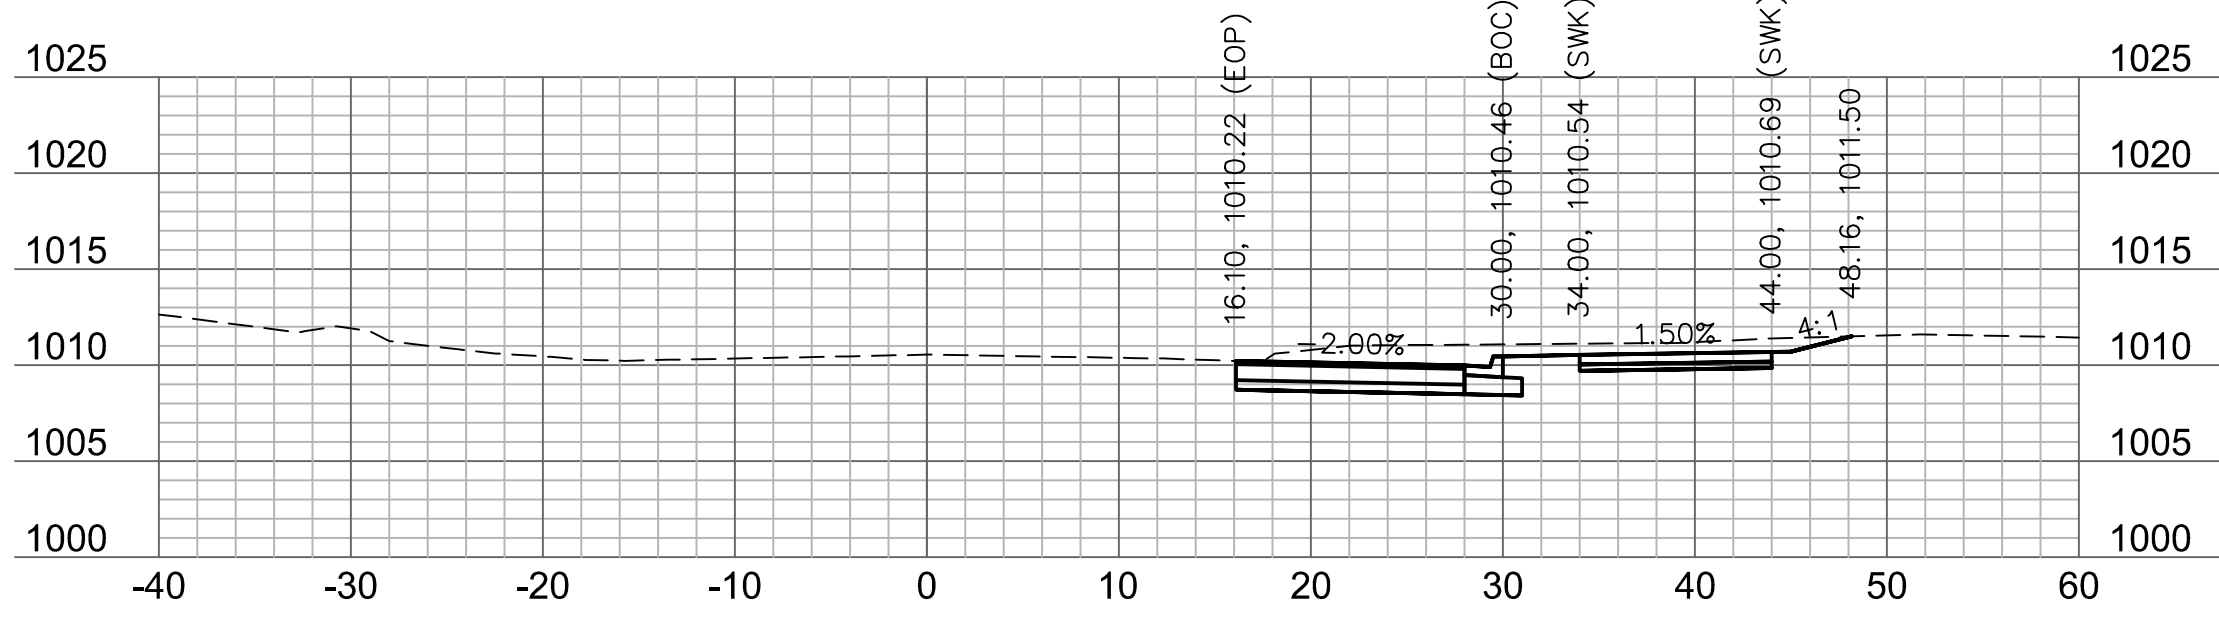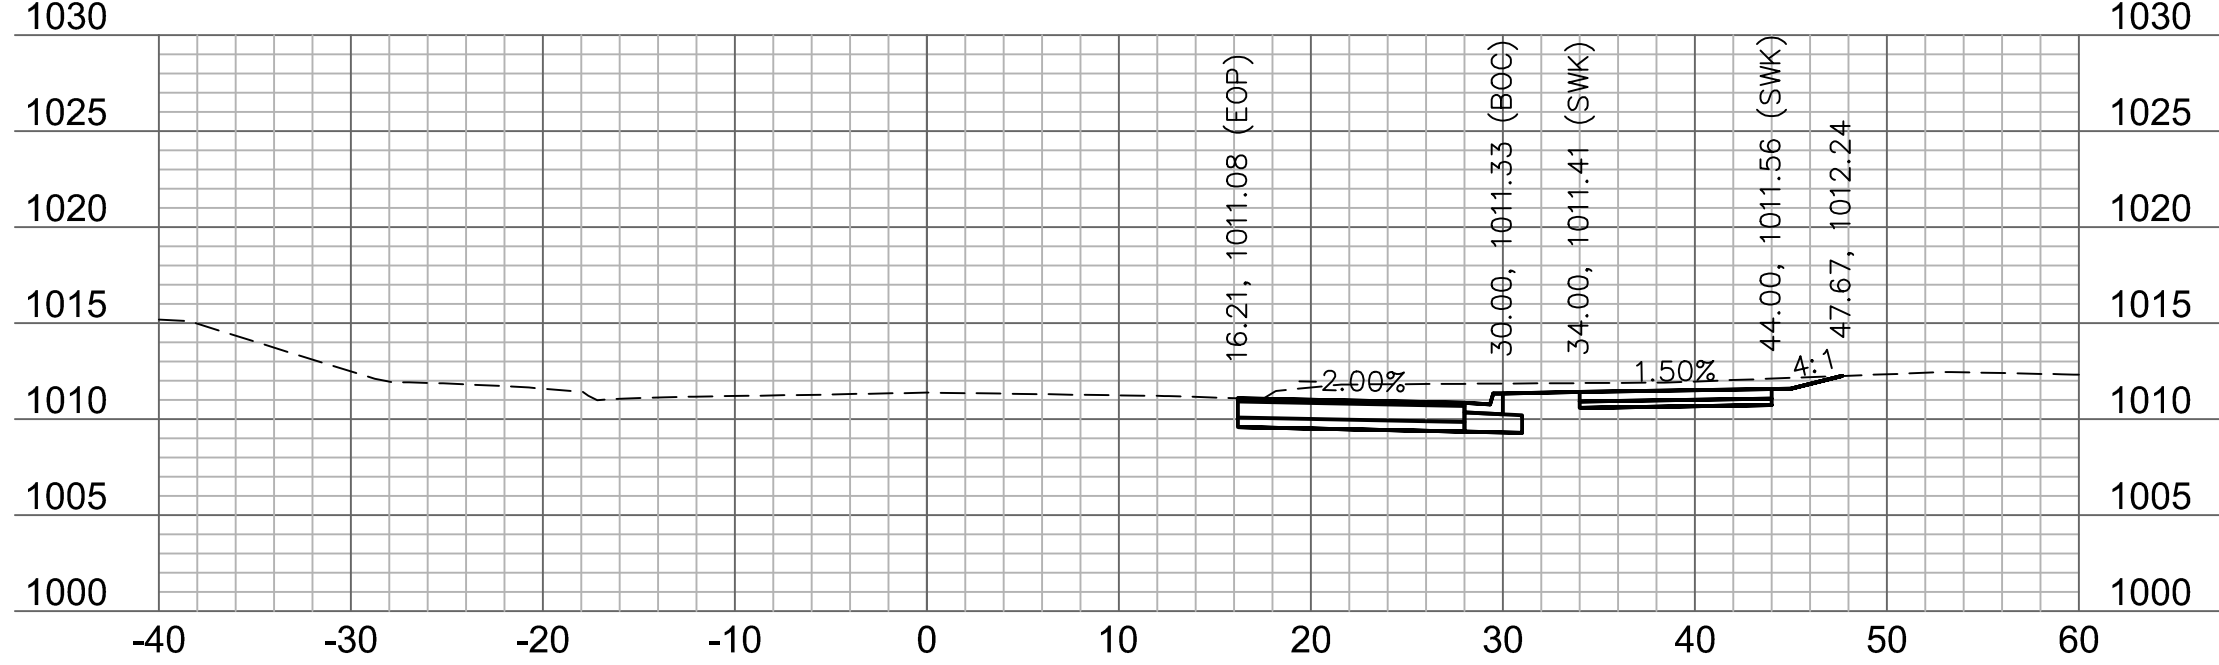

NG
003161

REVISIONS

CROSS SECTIONS











LEE'S SUMMIT MIDDLE SCHOOL #4
BAILEY ROAD PUBLIC IMPROVEMENTS

2021

001592
MLW
RPH
RBF
RBF
020-0103
0200103
021-02-01

SHEET
92 OF 101

DWG: F:\2020\0001-0500\020-0103\40-Design\AutoCAD\Final Plans\Sheets\RDBR\Lee Summit Plan Set - (Century and Middle School Drives)\CROSS SECTIONS\T_XSC01_0200103.dwg
DATE: Aug 25, 2021 10:18am XREFS: T_PBASE_0200103 T_PTBK_0200103

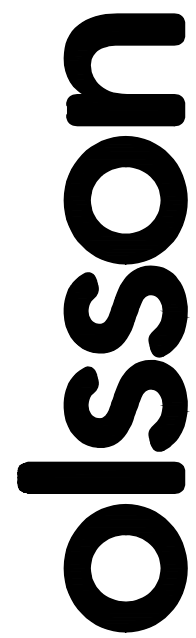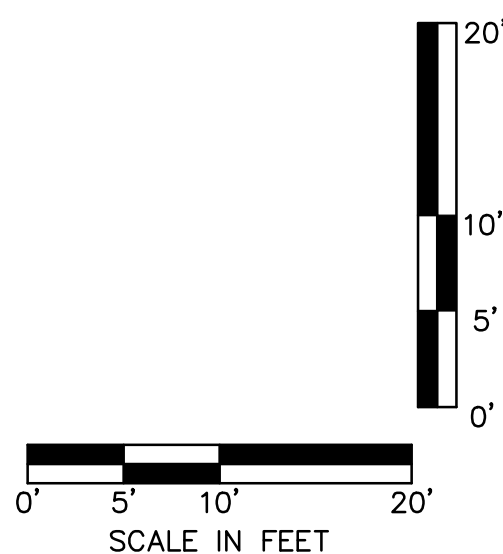        

Olsson Engineering - MO State Certificate of Authority #001592
7301 West 133rd Street, Suite 200 TEL 913.381.1170
Overland Park, KS 66213-4750 FAX 913.381.1174 www.olsson.com




RYAN B. FLEMING
MO. NO. PE-2002003161

[illegible]

BAILEY ROAD CROSS SECTIONS	
LEE'S SUMMIT MIDDLE SCHOOL #4 BAILEY ROAD PUBLIC IMPROVEMENTS	
LEE'S SUMMIT, MISSOURI	2021


C.O.A. NO.: 001592
DRAWN BY: MLW
CHECKED BY: RPH
APPROVED BY: RBF
QA/QC BY: RBF
PROJECT NO.: 020-0103
DWG NO.: T_XSC01_0200103
DATE: 2021-02-01

DWG: F:\2020\0001-0500\020-0103\40-Design\AutoCAD\Final Plans\Sheets\ROBR\Lee Summit Plan Set - (Century and Middle School Drives)\CROSS SECTIONS\T_XSC01_0200103.dwg
DATE: Aug 25, 2021 10:19am XREFS: T_PBASE_0200103 T_PBLK_0200103

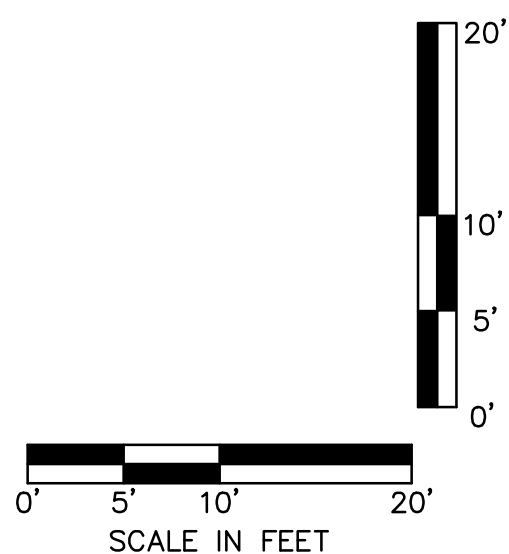

olson

Olsson Engineering - MO State Certificate of Authority #001592
7301 West 133rd Street, Suite 200 TEL 913.381.1170
Overland Park, KS 66213-4750 FAX 913.381.1174 www.olsson.com

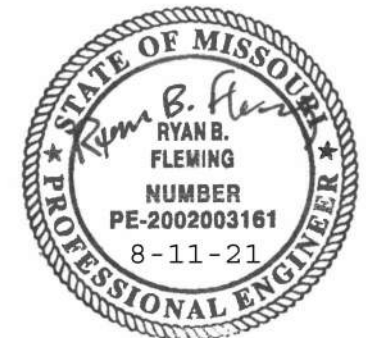

RYAN B. FLEMING
MO. NO. PE-2002003161




[illegible]

BAILEY ROAD CROSS SECTIONS	
LEE'S SUMMIT MIDDLE SCHOOL #4 BAILEY ROAD PUBLIC IMPROVEMENTS	
LEE'S SUMMIT, MISSOURI!	2021




C.O.A. NO.: 001592
DRAWN BY: MLW
CHECKED BY: RPH
APPROVED BY: RBF
QA/QC BY: RBF
PROJECT NO.: 020-0103
DWG NO.: T_XSC01_0200103
DATE: 2021-02-01

SHEET
94 OF 101


DWG: F:\2020\0001-0500\020-0103\40-Design\AutoCAD\Final Plans\Sheets\ROBR\Lee Summit Plan Set - (Century and Middle School Drives)\CROSS SECTIONS\T_XSC01_0200103.dwg
DATE: Aug 25, 2021 10:19am XREFS: T_PBASE_0200103 T_PBLK_0200103

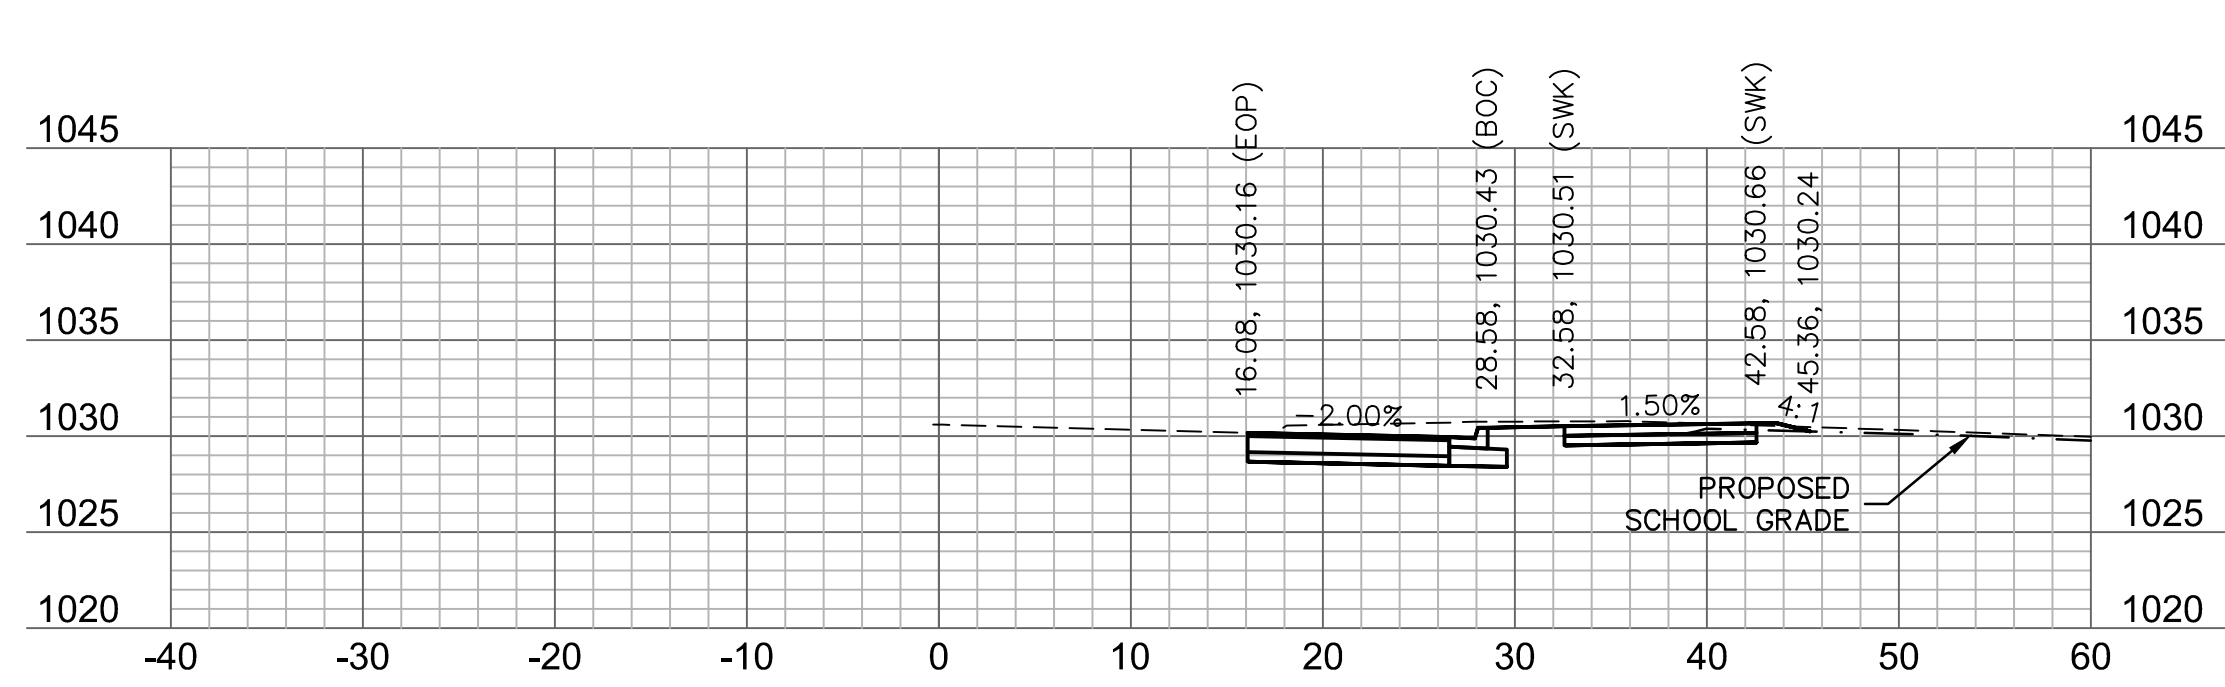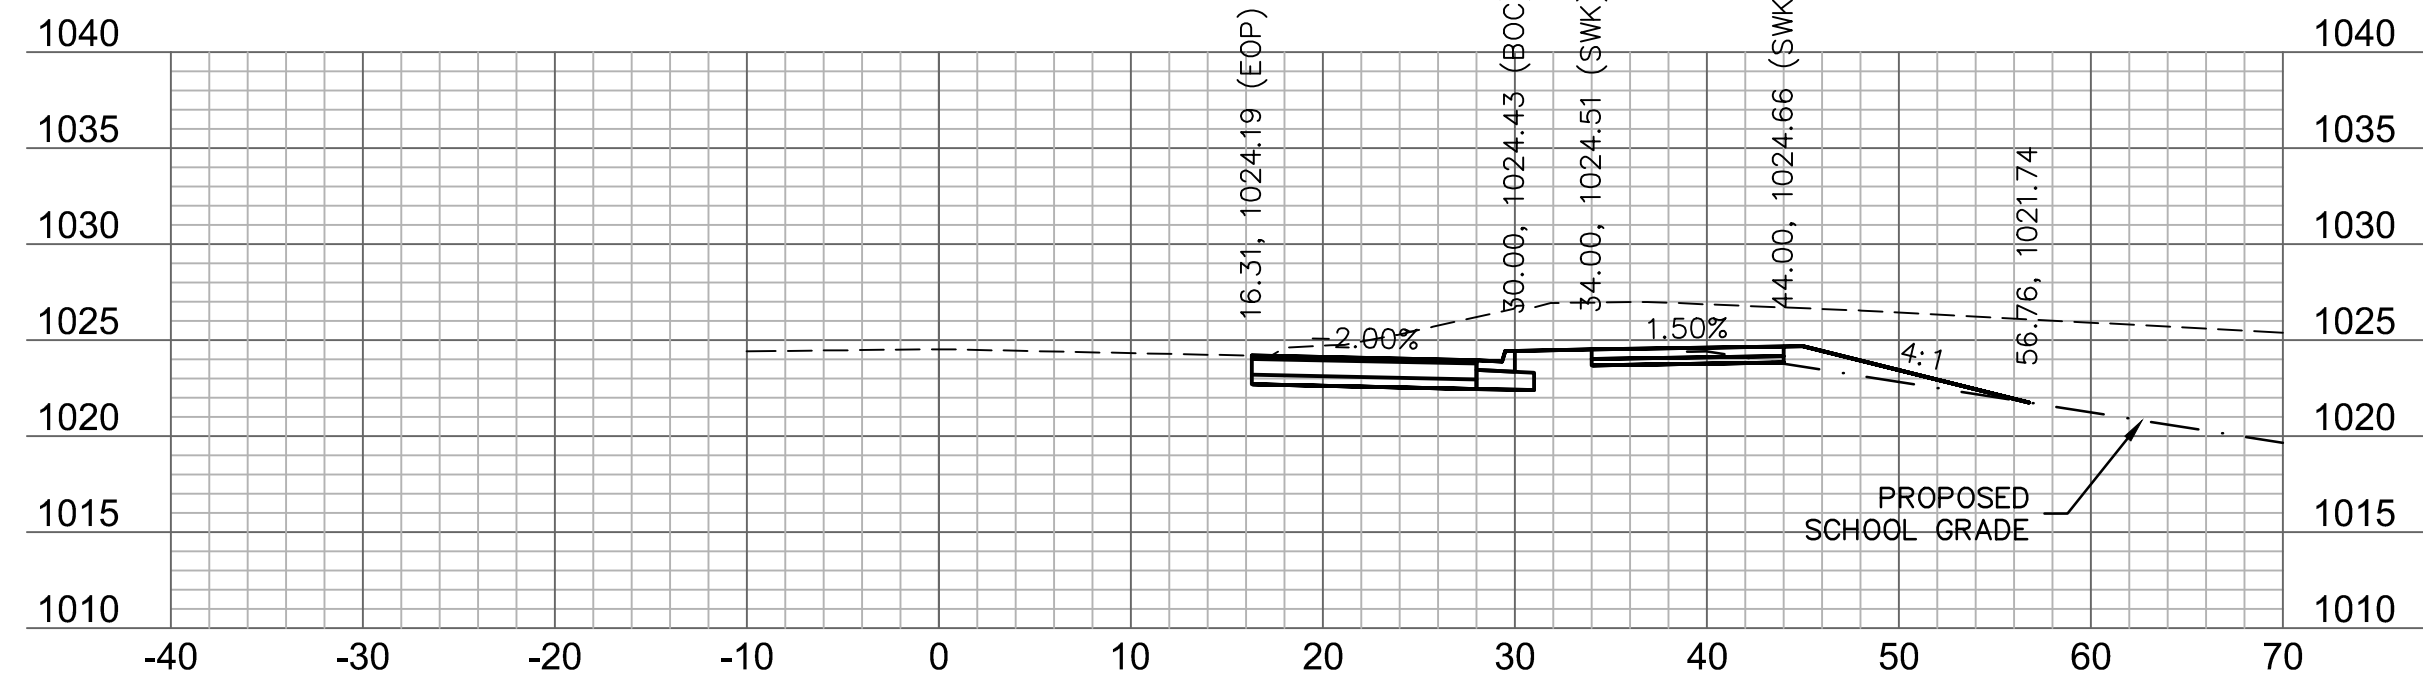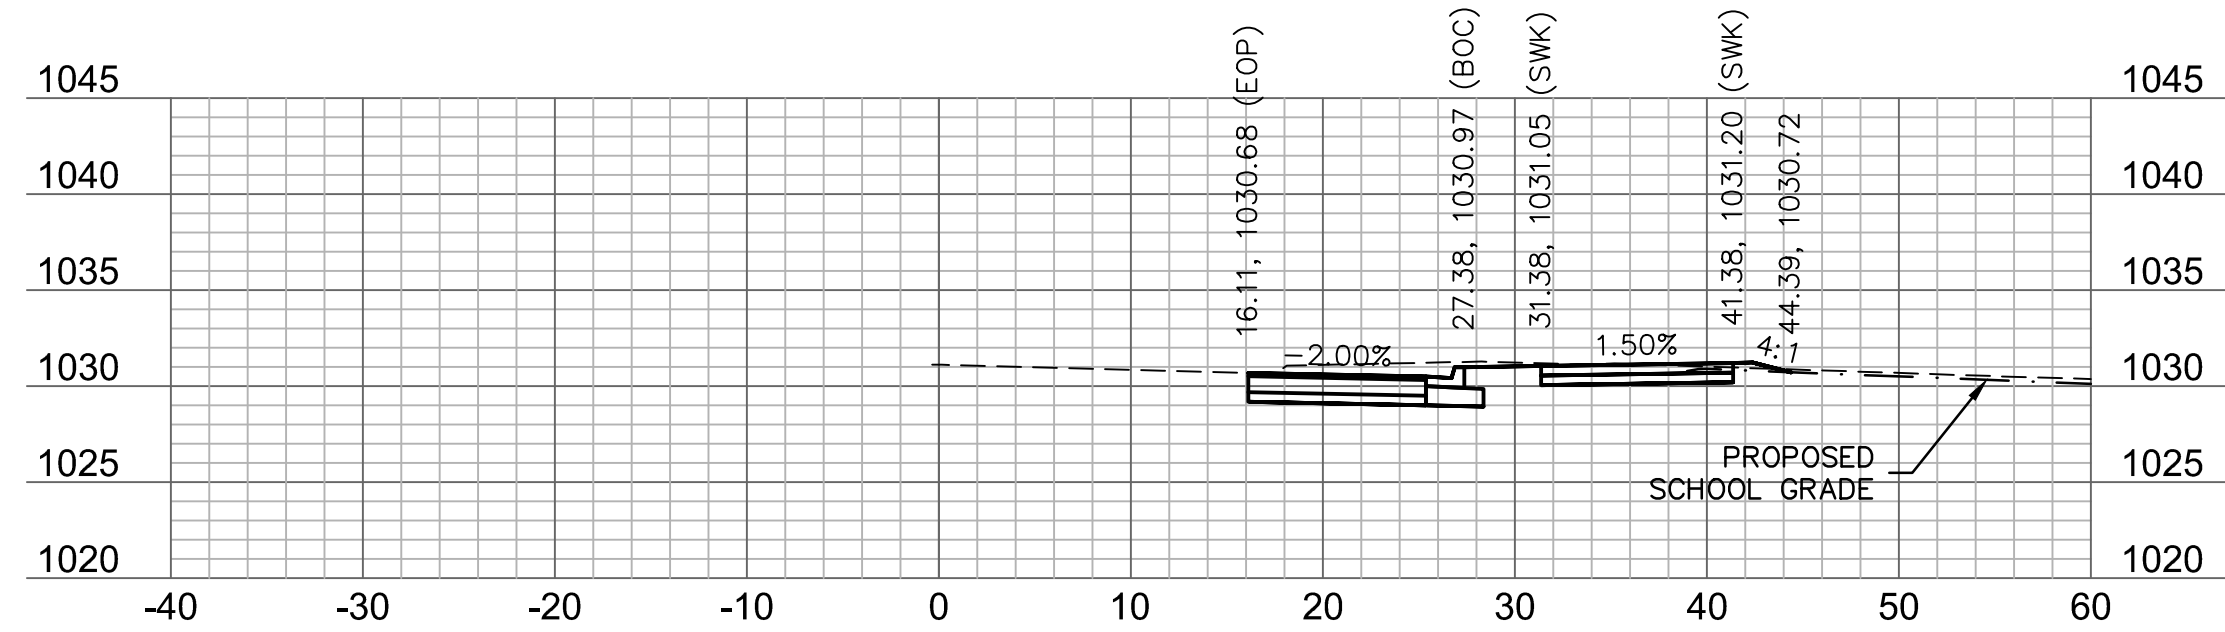 $85+75$  $87+75$ 


85+50

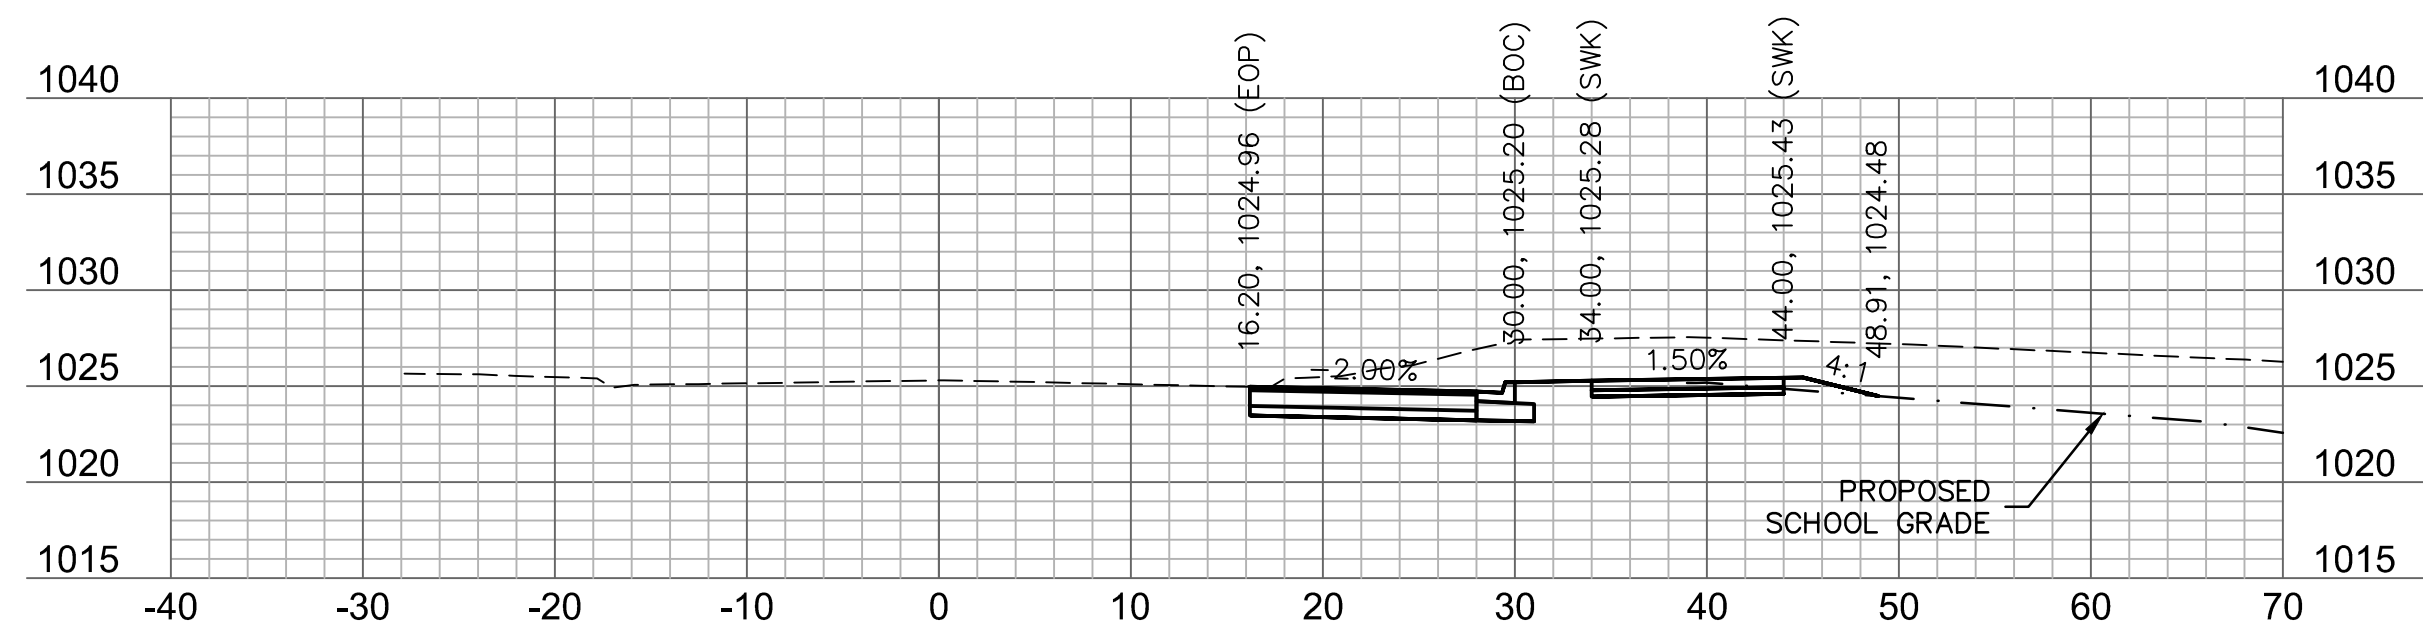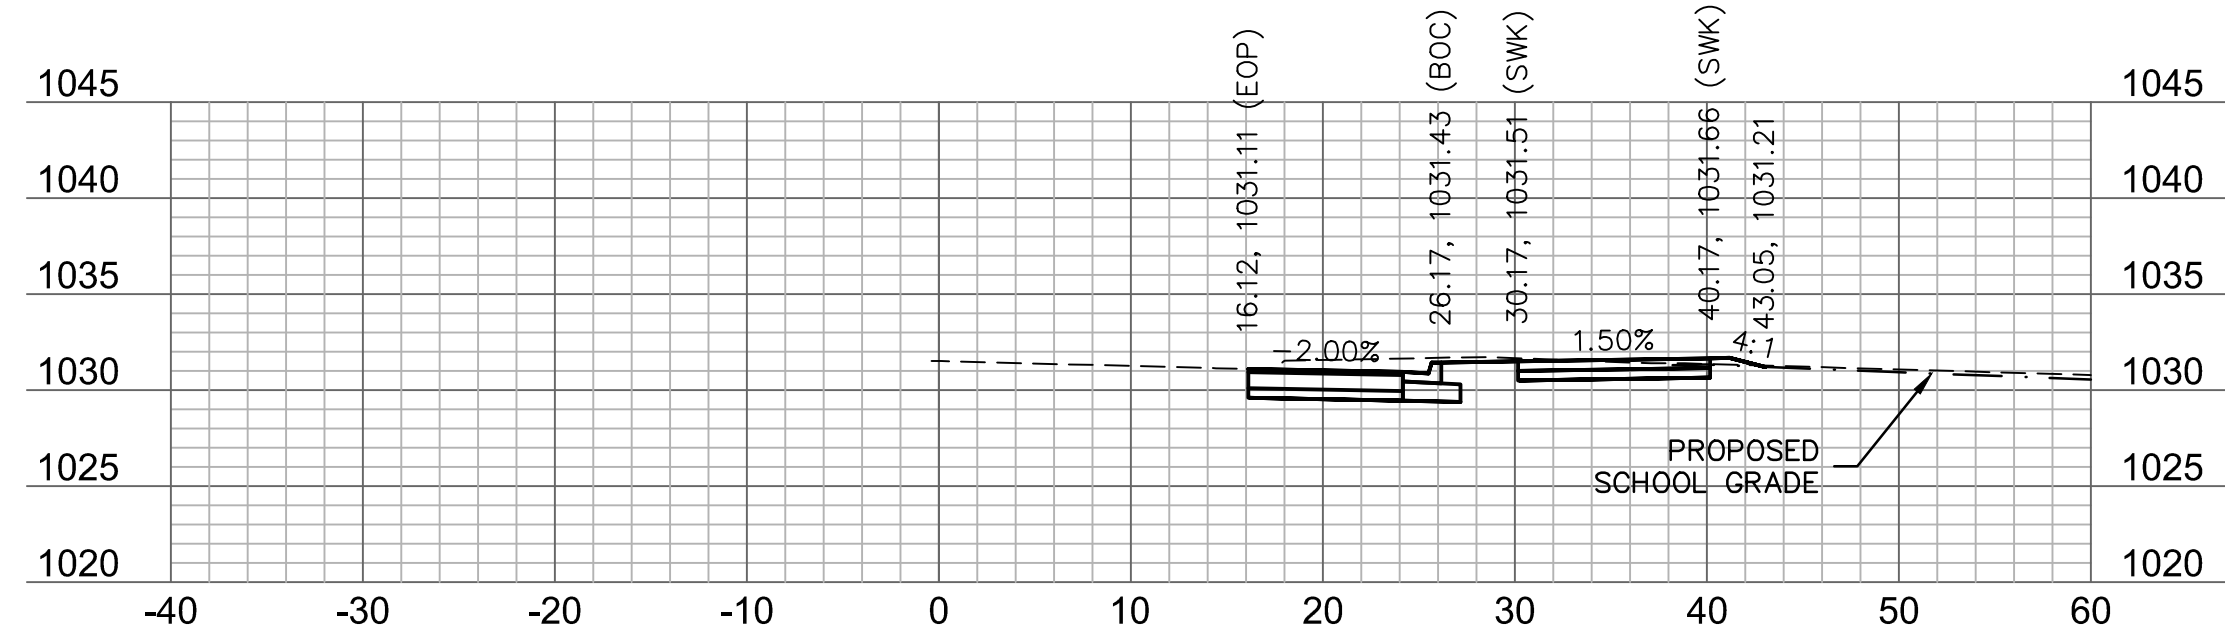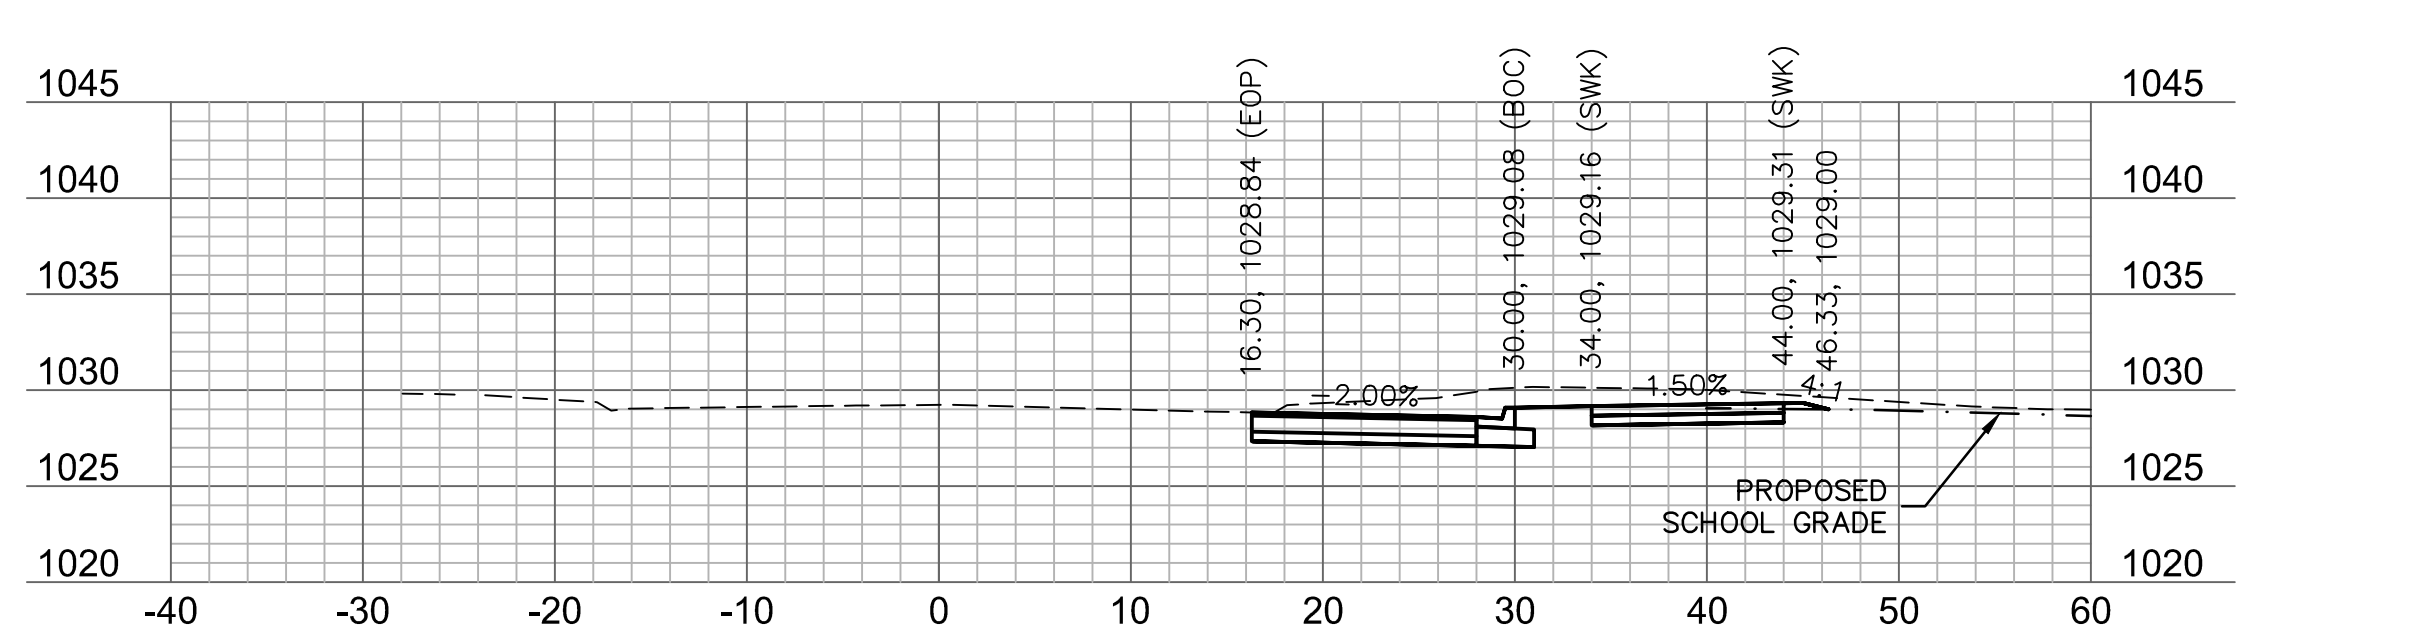 $87+50$  $85+25$ 



86+25

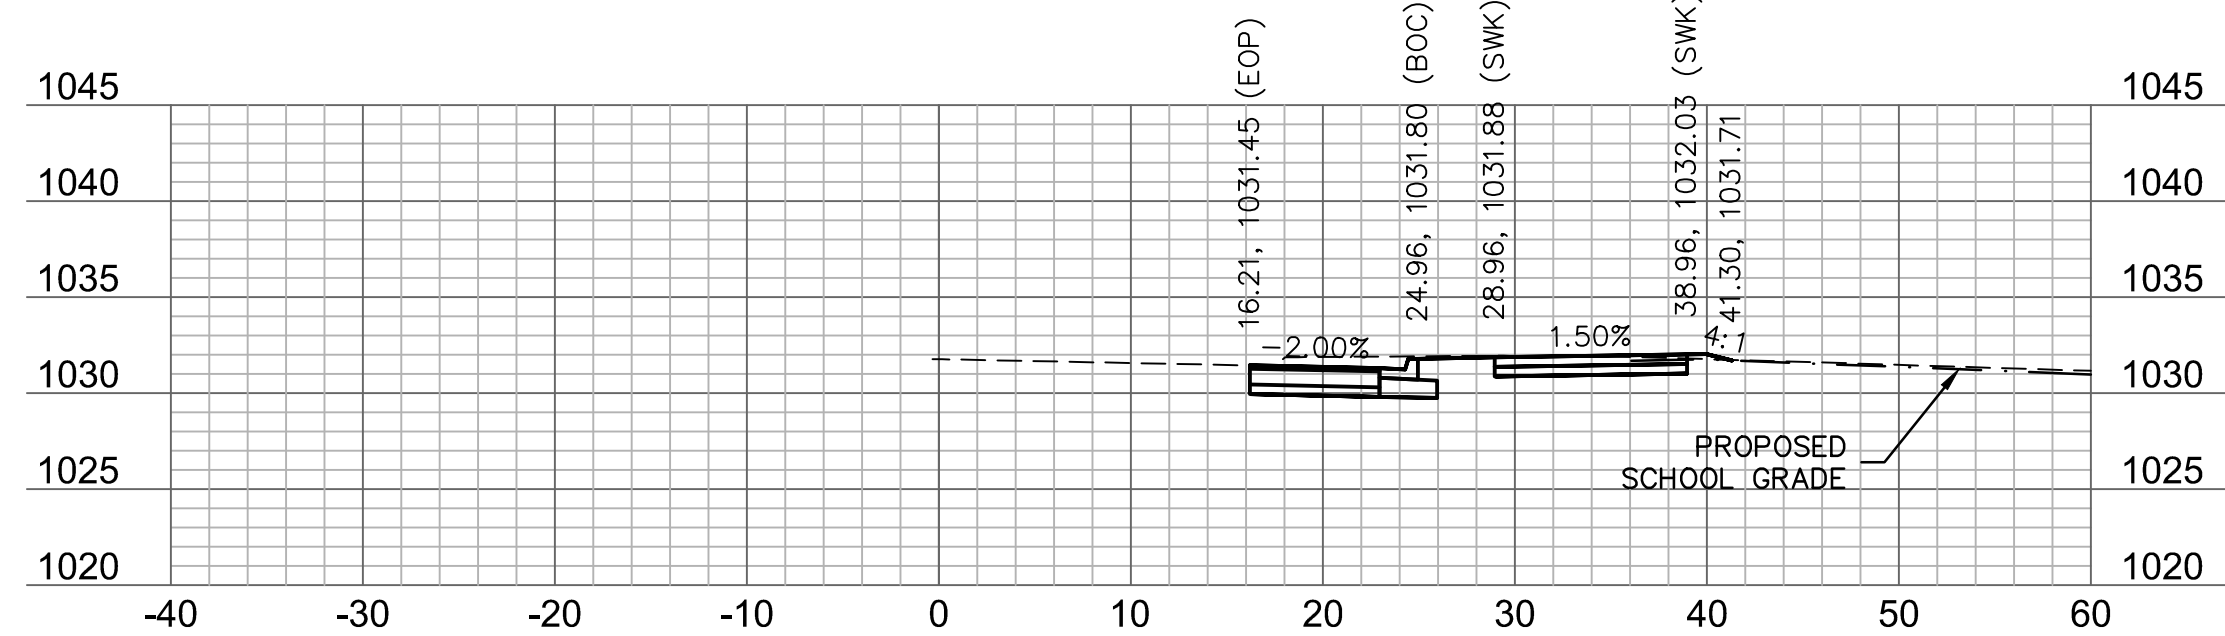


85+00

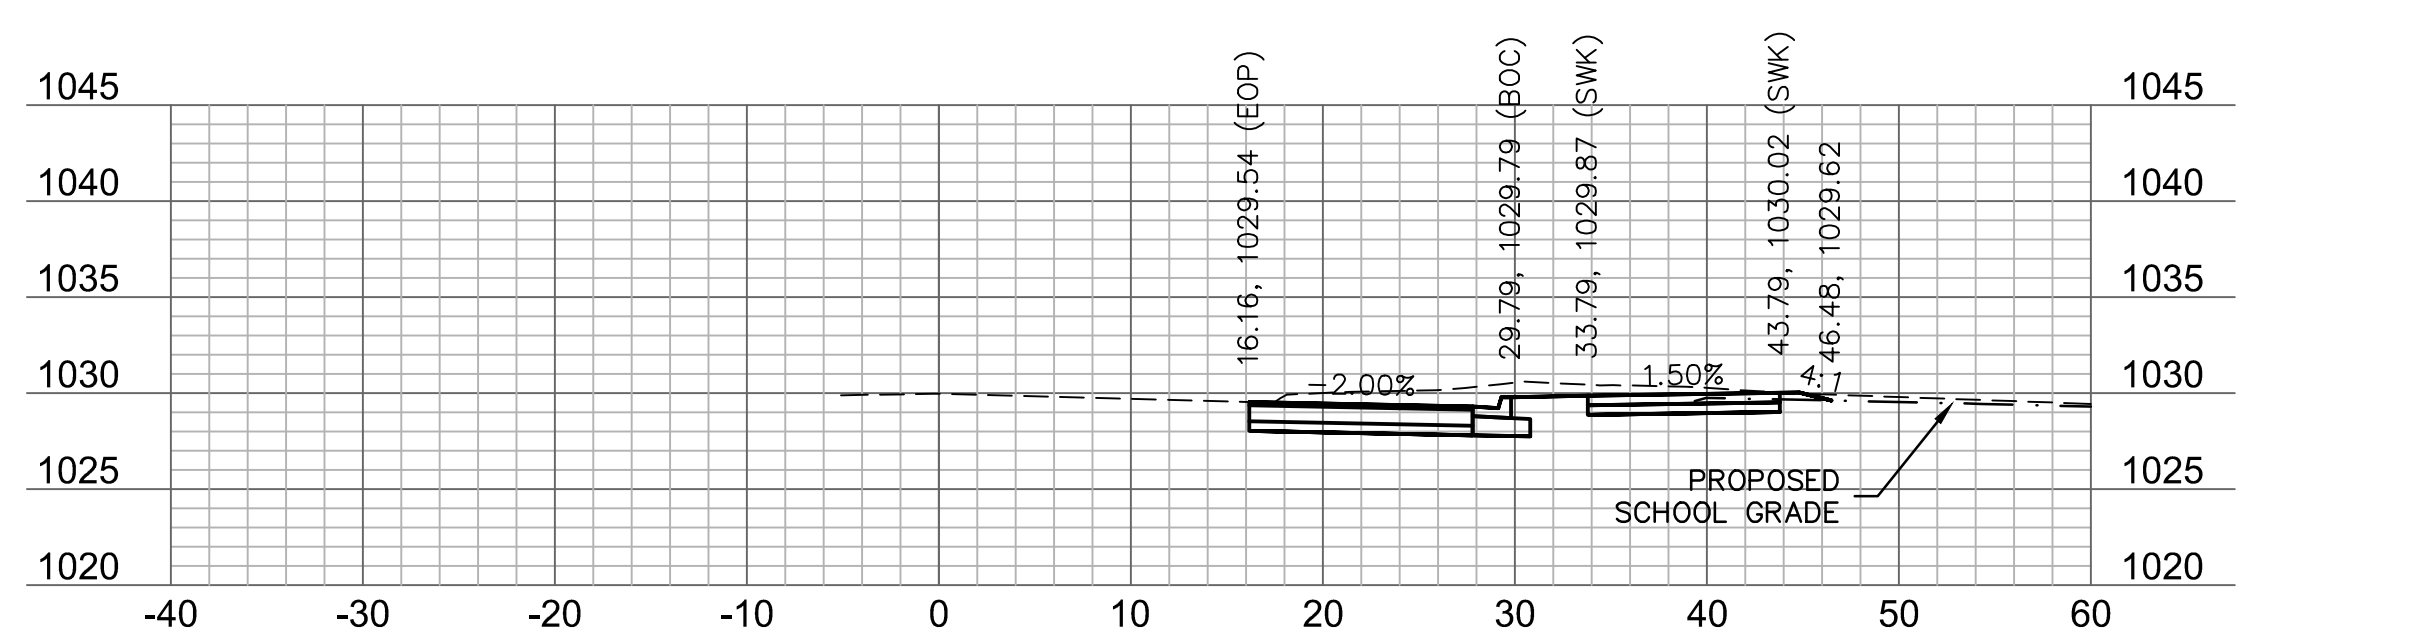

86+00

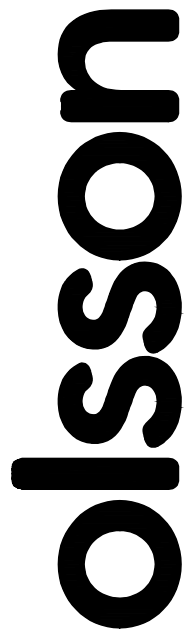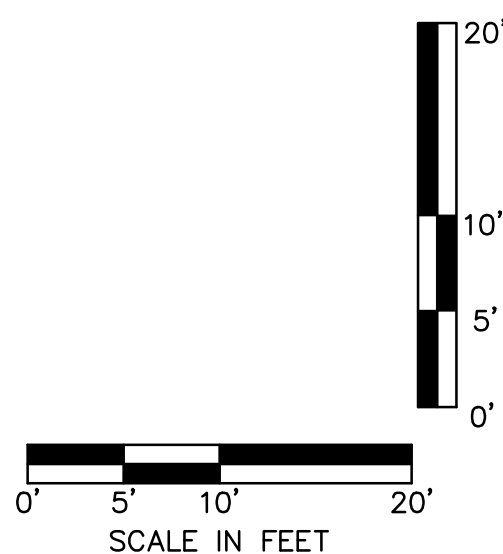

Olsson Engineering - MO State Certificate of Authority #001592
7301 West 133rd Street, Suite 200 TEL 913.381.1170
Overland Park, KS 66213-4750 FAX 913.381.1174 www.olsson.com

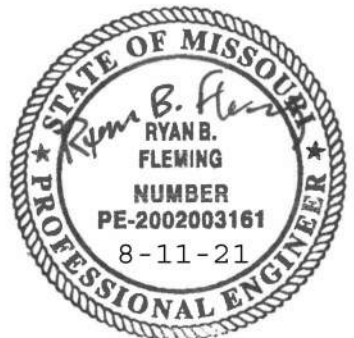








RYAN B. FLEMING
MO. NO. PE-2002003161

[illegible]

BAILEY ROAD CROSS SECTIONS	
LEE'S SUMMIT MIDDLE SCHOOL #4 BAILEY ROAD PUBLIC IMPROVEMENTS	
LEE'S SUMMIT, MISSOURI!	2021

C.O.A. NO.: 001592
DRAWN BY: MLW
CHECKED BY: RPH
APPROVED BY: RBF
QA/QC BY: RBF
PROJECT NO.: 020-0103
DWG NO.: T_XSC01_0200103
DATE: 2021-02-01

DWG: F:\2020\0001-0500\020-0103\40-Design\AutoCAD\Final Plans\Sheets\RDBR\Lee Summit Plan Set - (Century and Middle School Drives)\CROSS SECTIONS\T_XSC01_0200103.dwg
DATE: Aug 25, 2021 10:19am XREFS: T_PBASE_0200103 T_PTBK_0200103 USER: rthaler

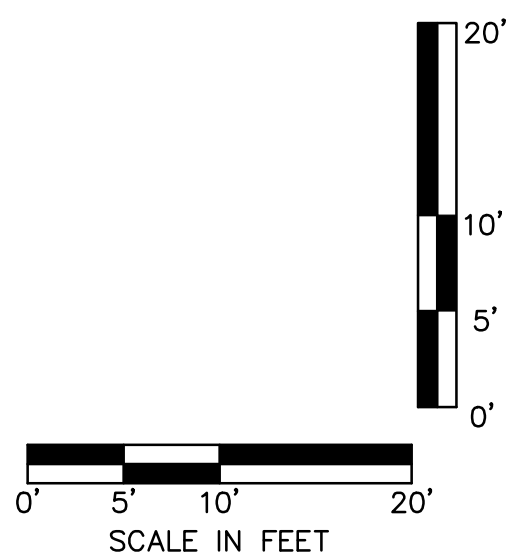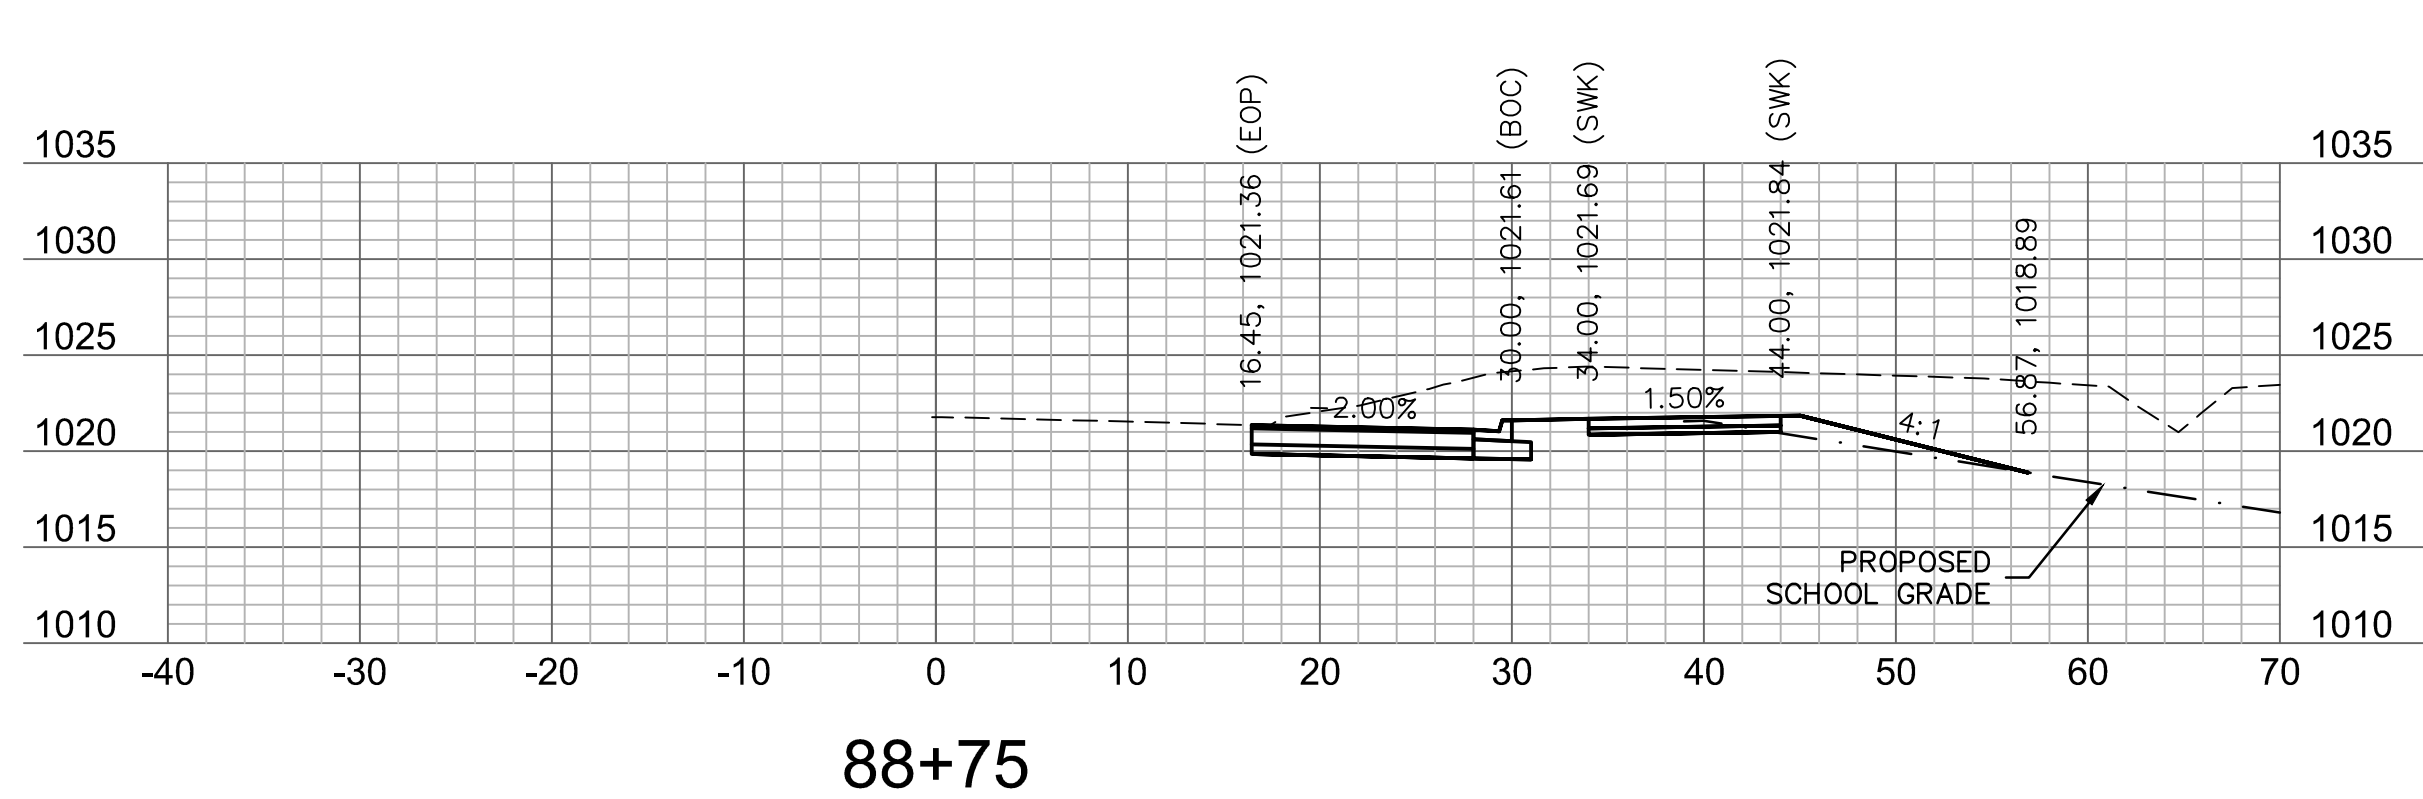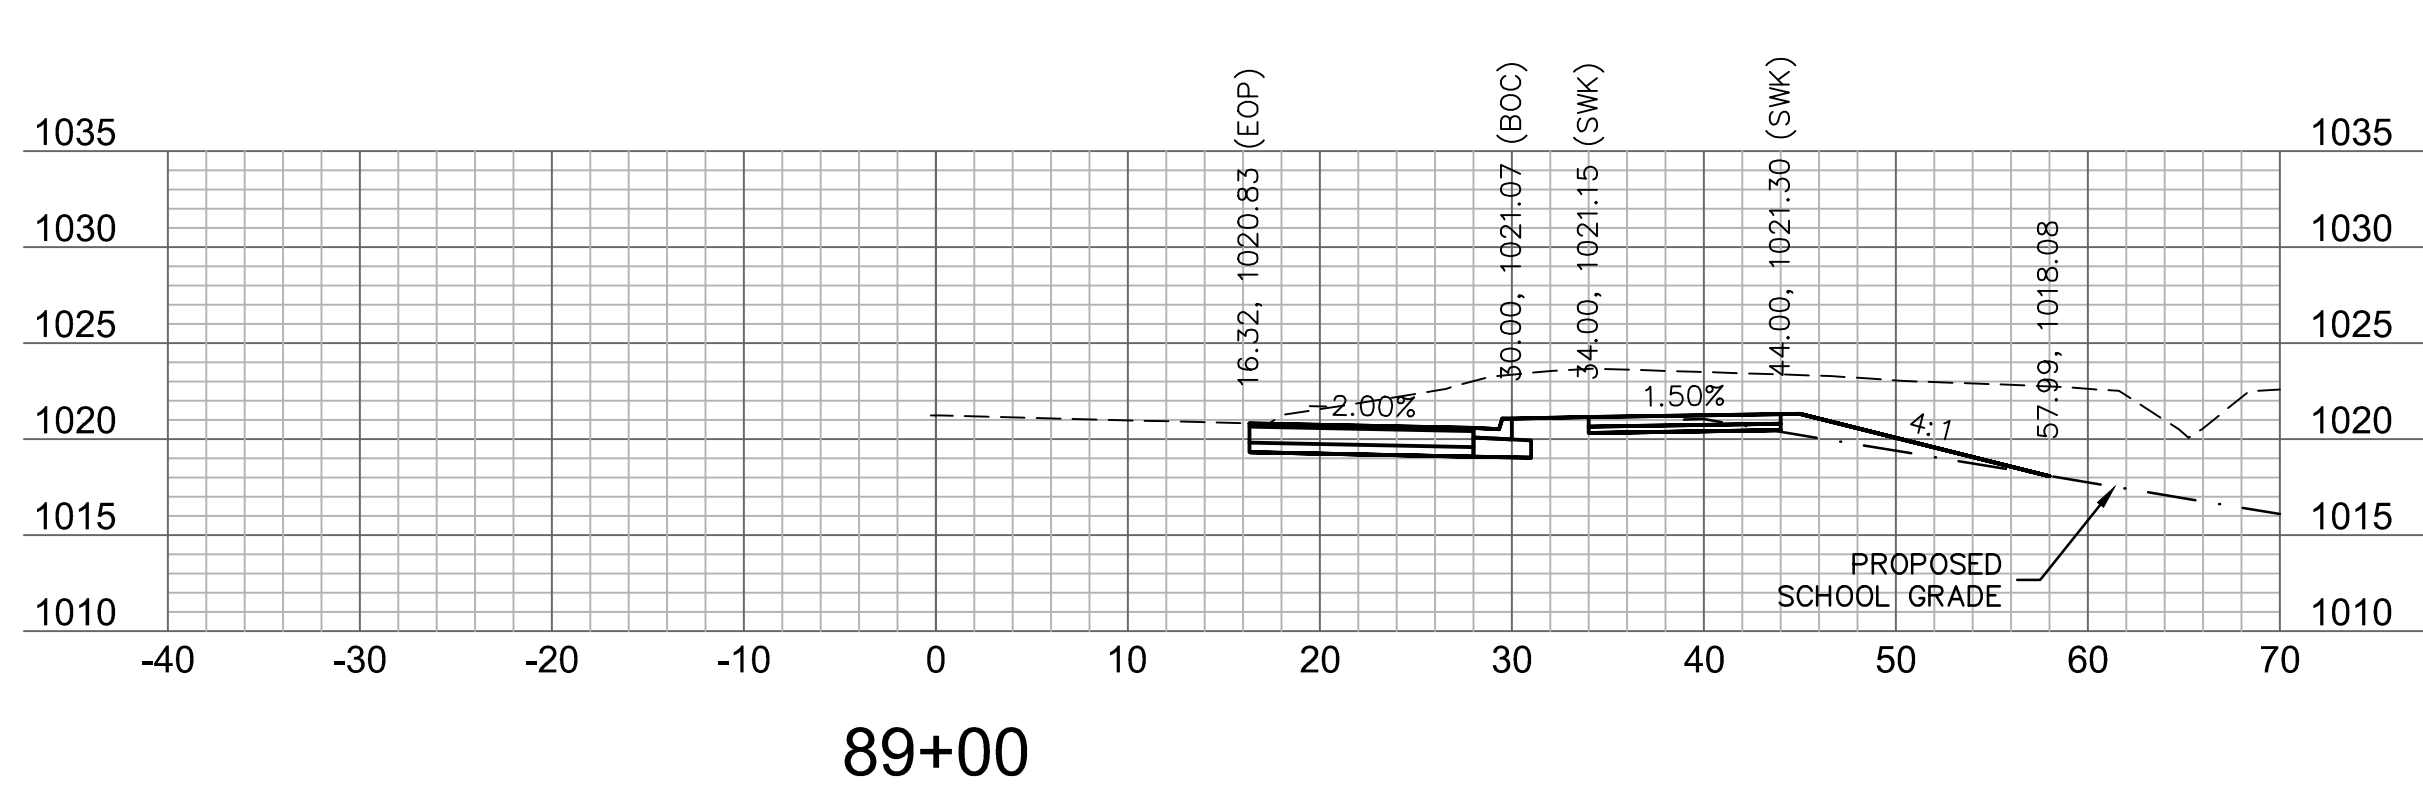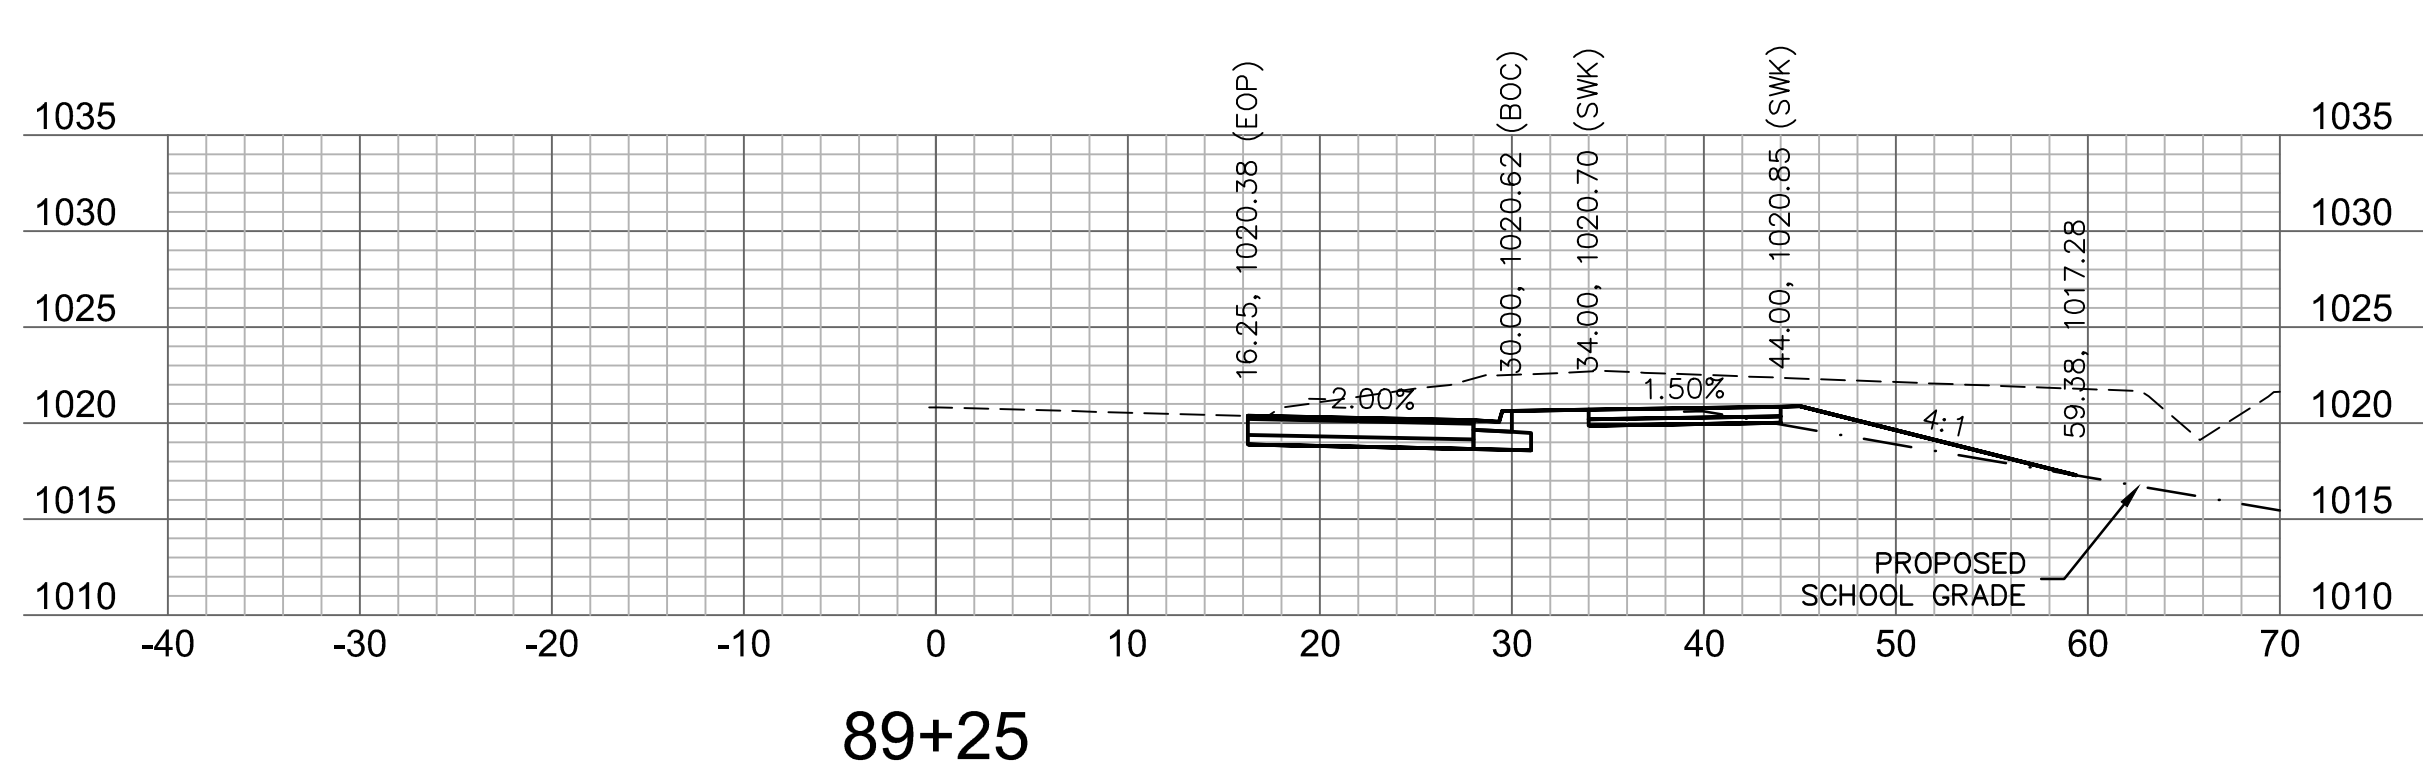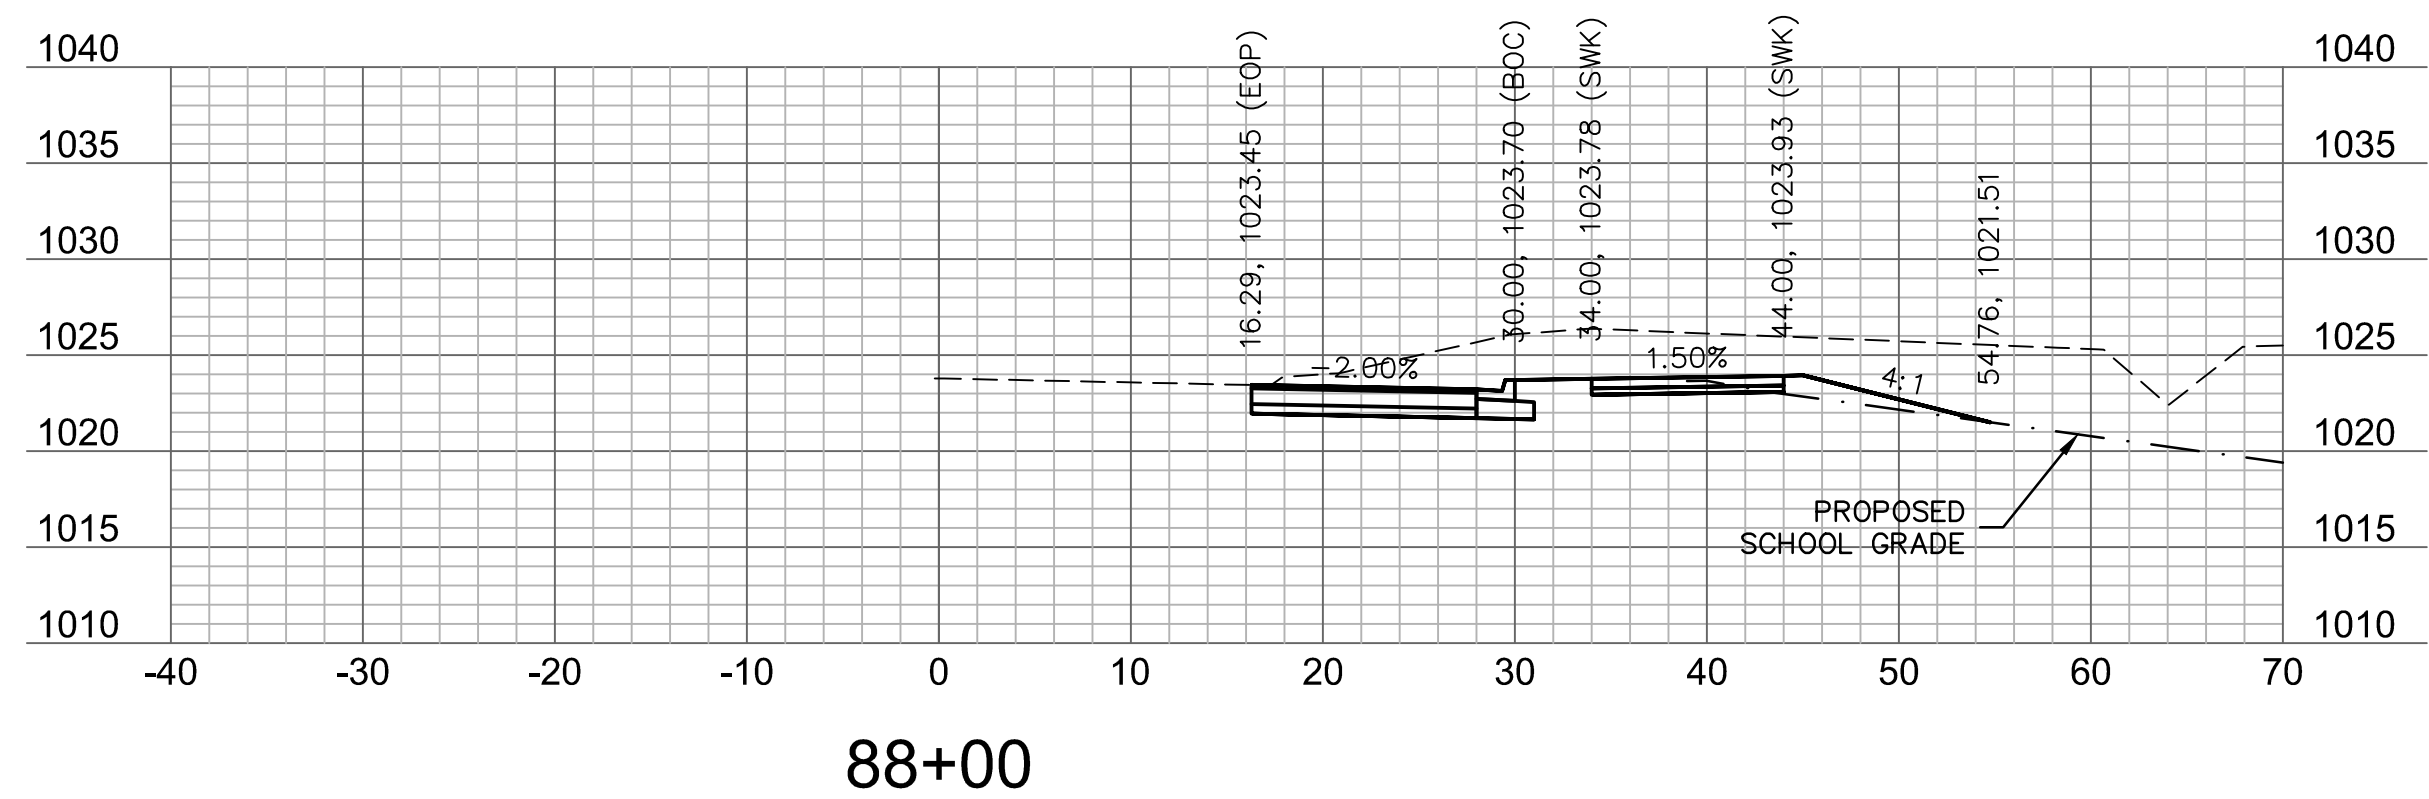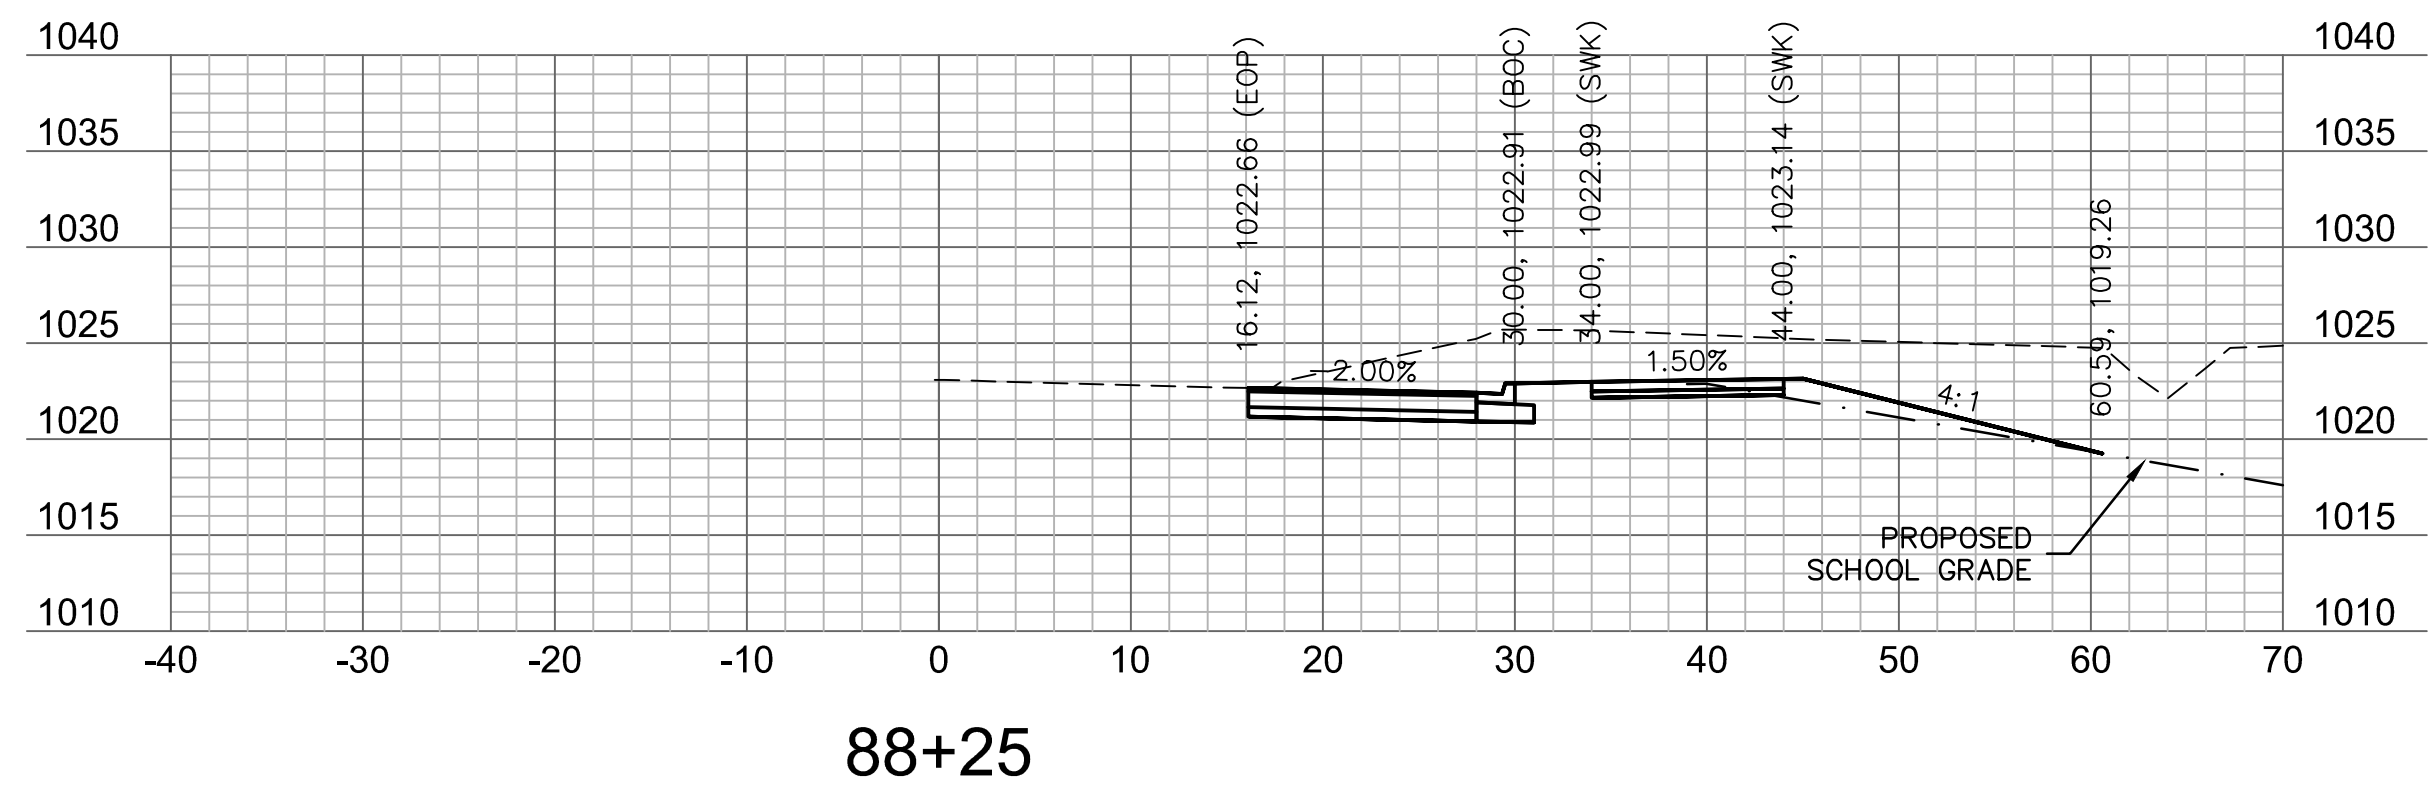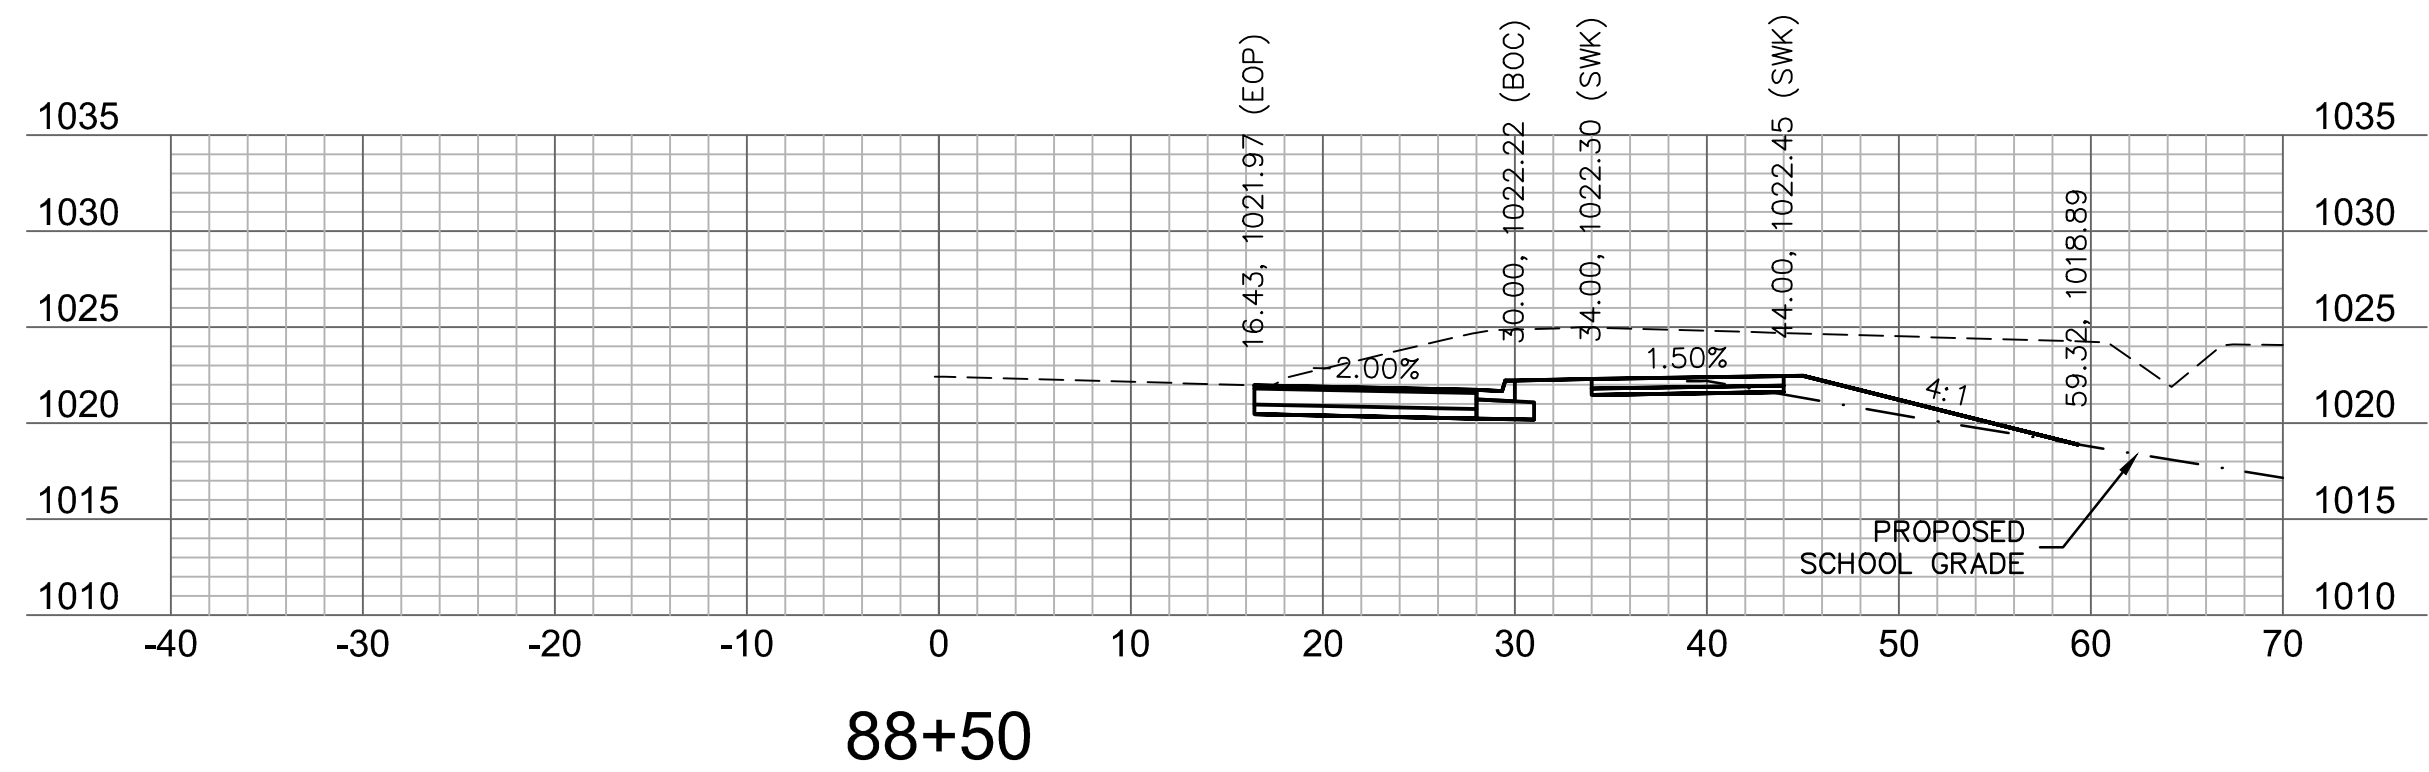

olson

Olsson Engineering - MO State Certificate of Authority #001592
77301 West 133rd Street, Suite 200 TEL 913.381.1170
Overland Park, KS 66213-4750 FAX 913.381.1174 www.olsson.com



RYAN B. FLEMING
MO. NO. PE-2002003161

[illegible]

BAILEY ROAD
CROSS SECTIONS


LEE'S SUMMIT MIDDLE SCHOOL #4
BAILEY ROAD PUBLIC IMPROVEMENTS

T, MISSOURI


C.O.A. NO.: 001592
DRAWN BY: MLW
CHECKED BY: RPH
APPROVED BY: RBF
QA/QC BY: RBF
PROJECT NO.: 020-0103
DWG NO.: T_XSC01_0200103
DATE: 2021-02-01

SHEET
96 OF 101


3\40-Design\AutoCAD\Final Plans\Sheets\RDBR\Lee Summit Plan Set - (Century and Middle School Drives)\CROSS SECTIONS\T_XSC01_0200103.dwg
XREFS: T_PBASE_0200103 T_PTBLK_0200103

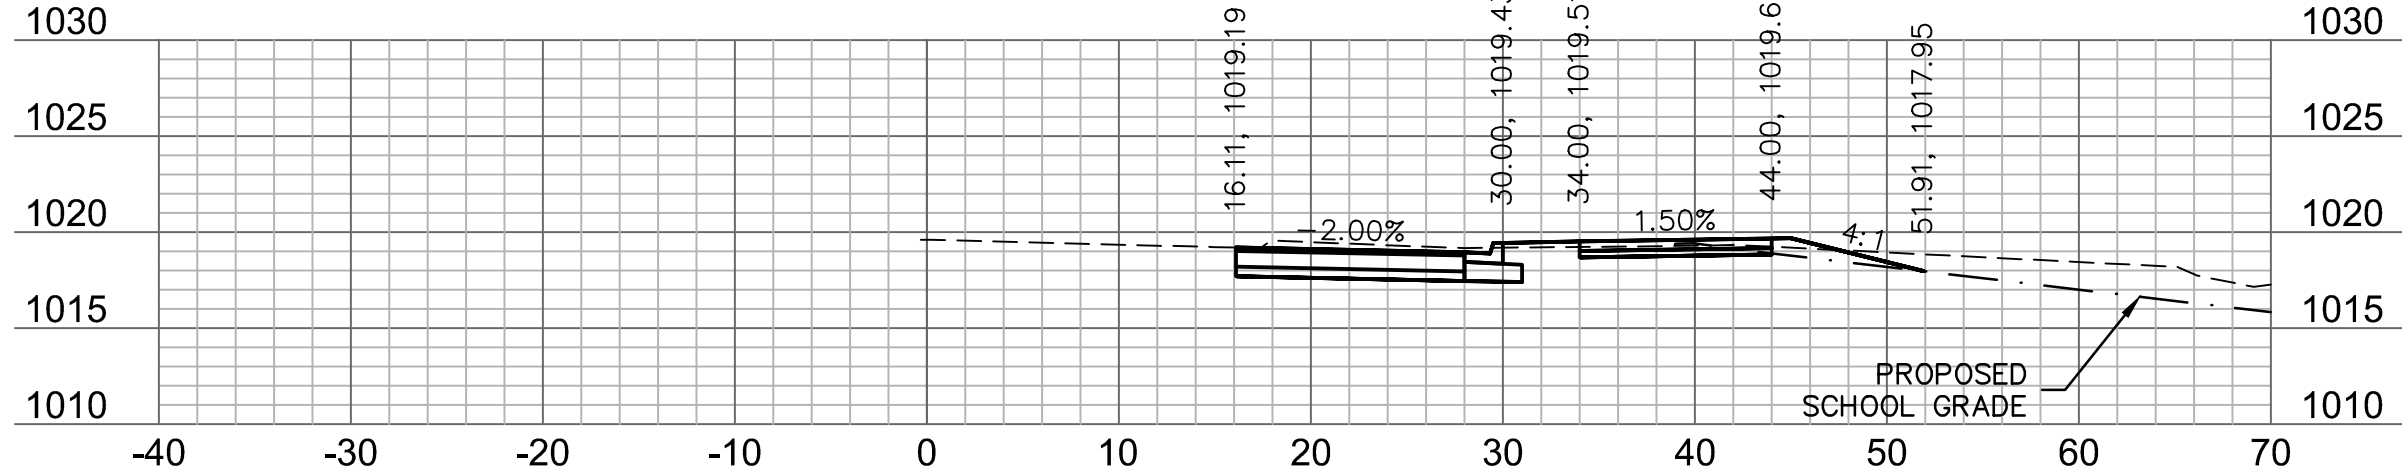


90+25

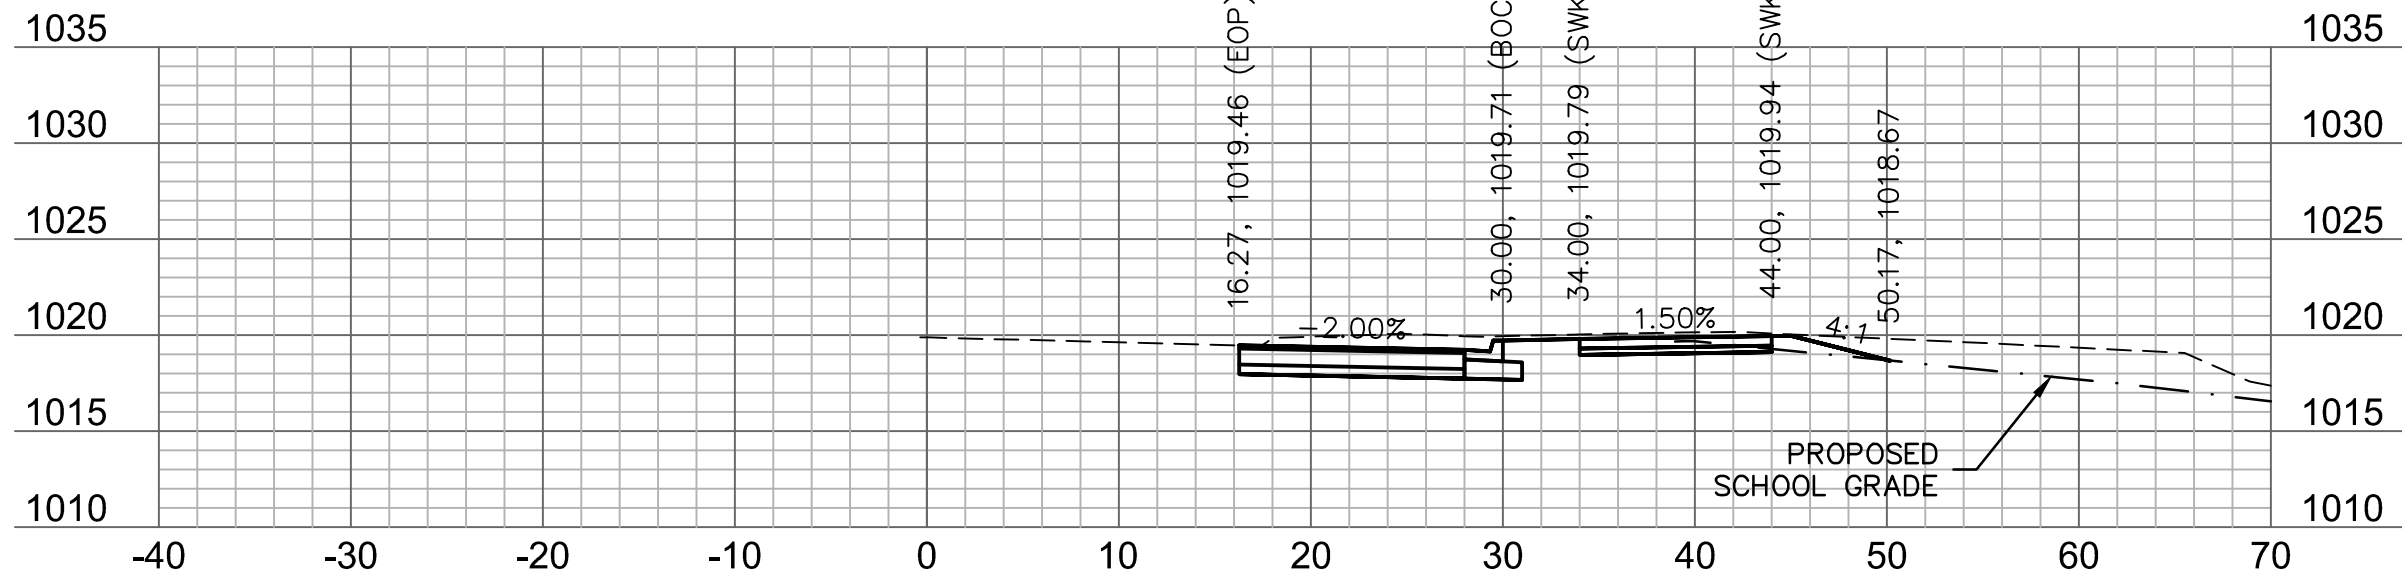


90+00

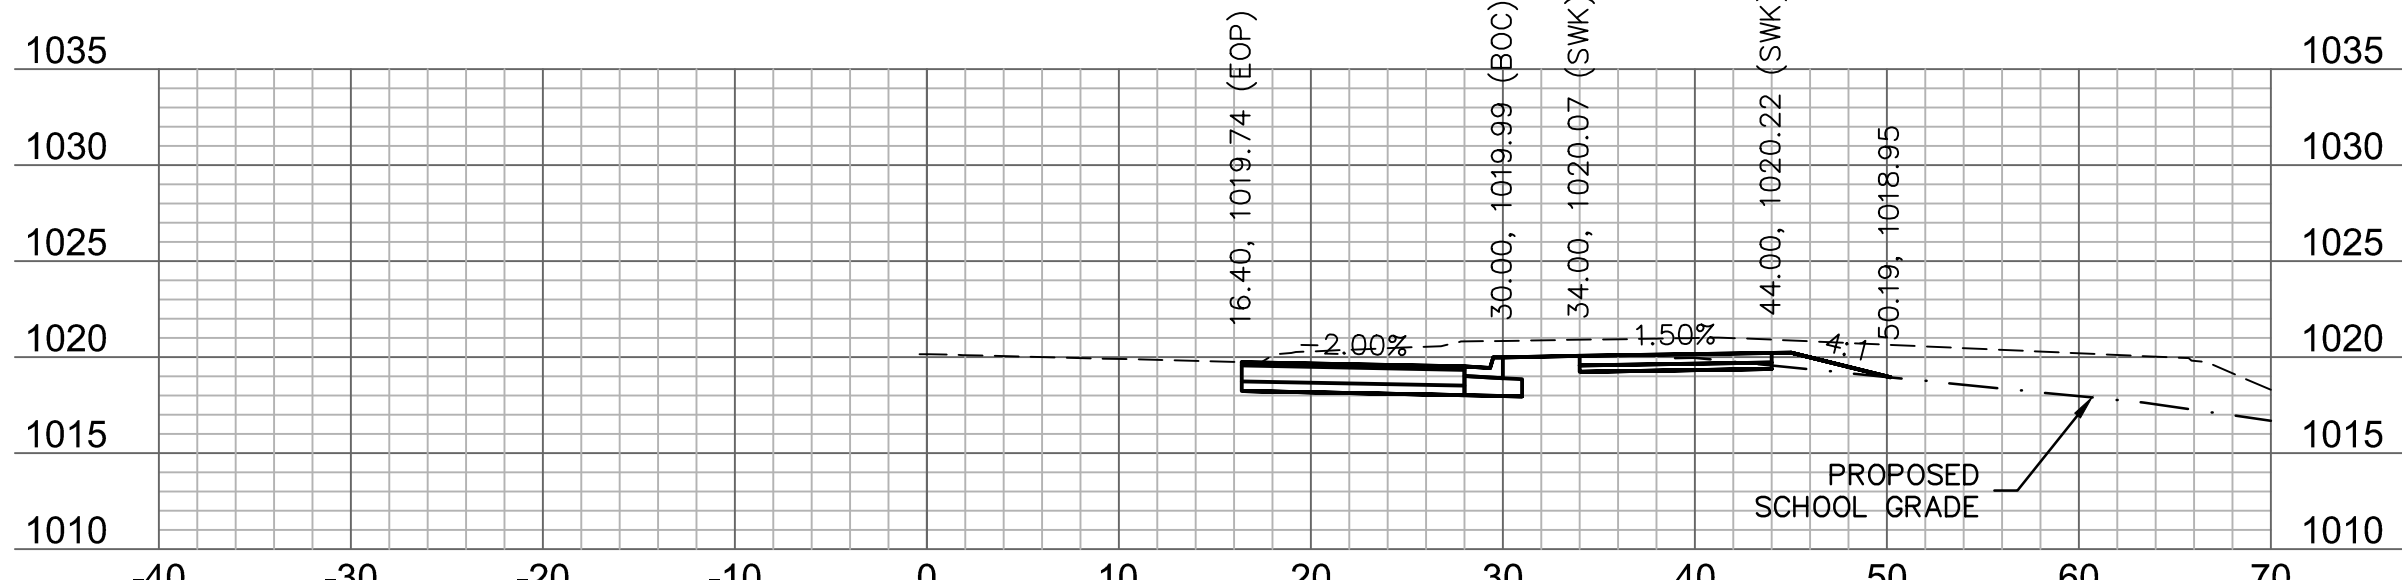


89+75

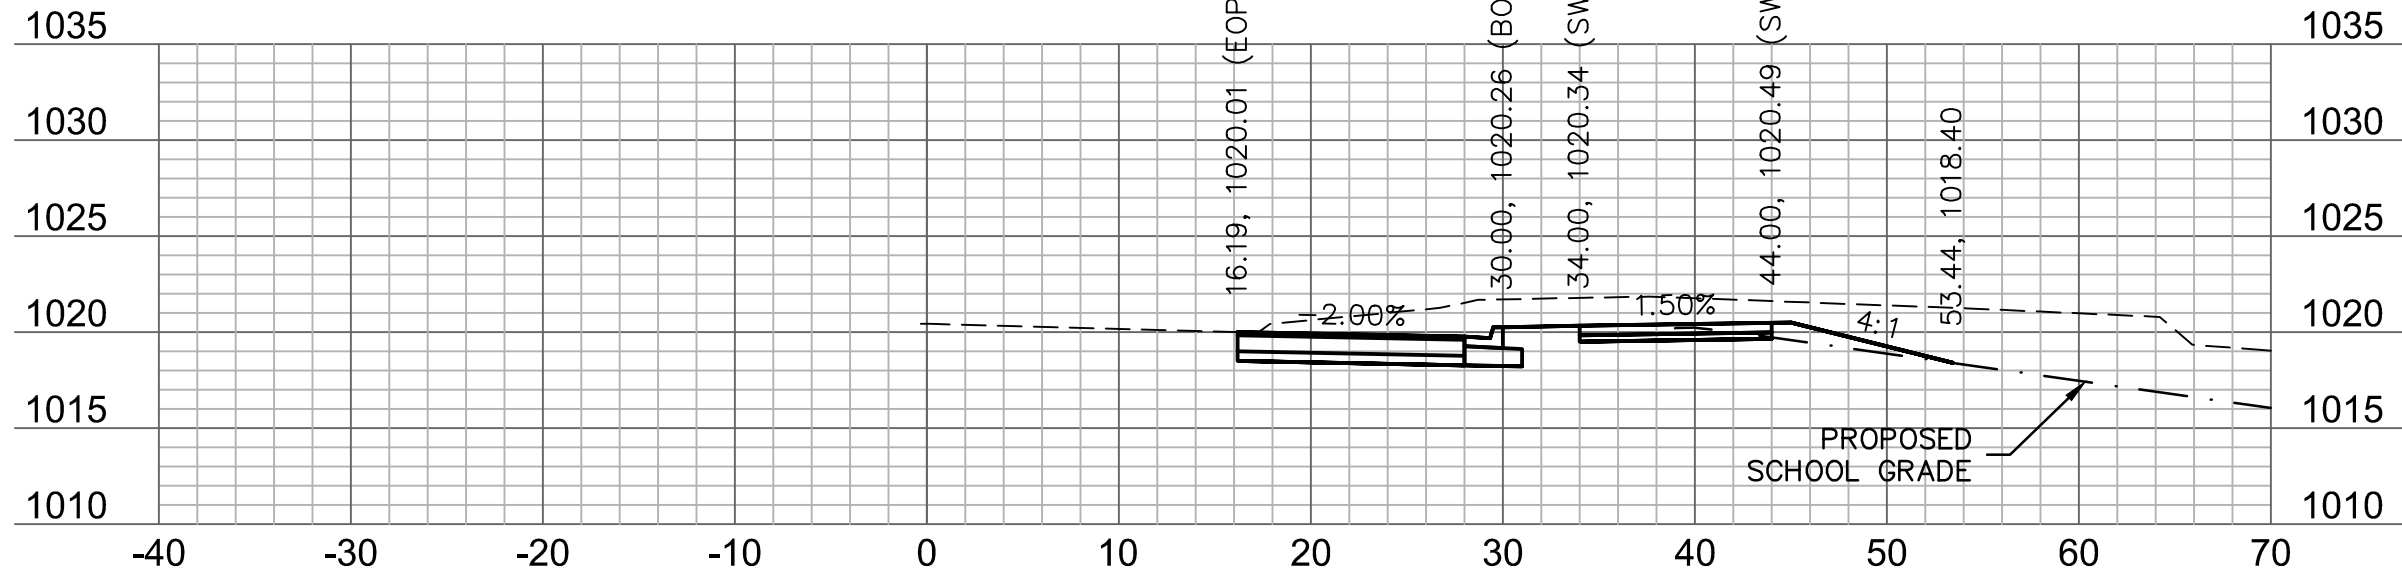


89+50

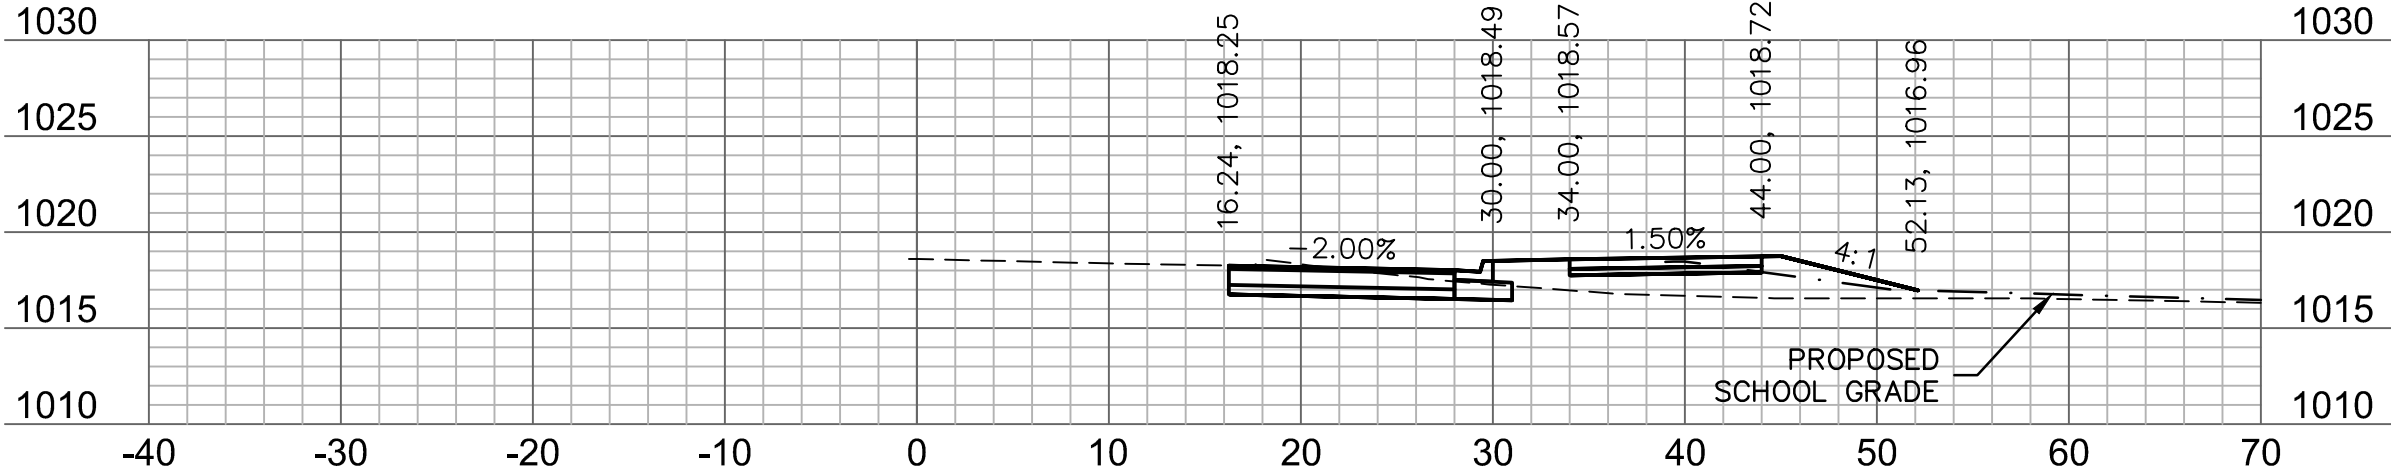


91+25

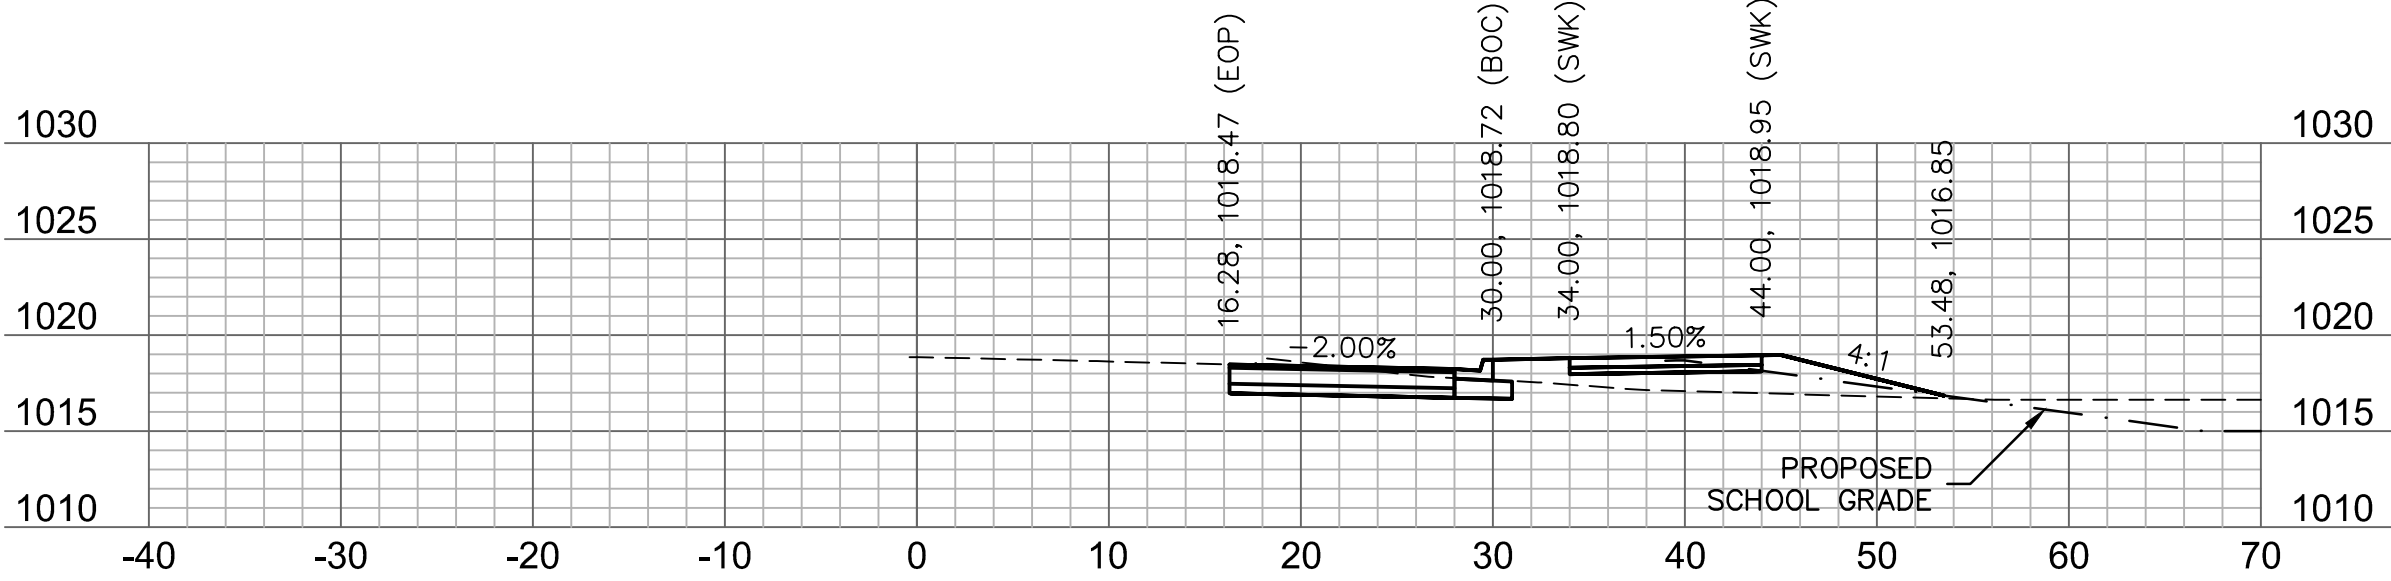

91+00

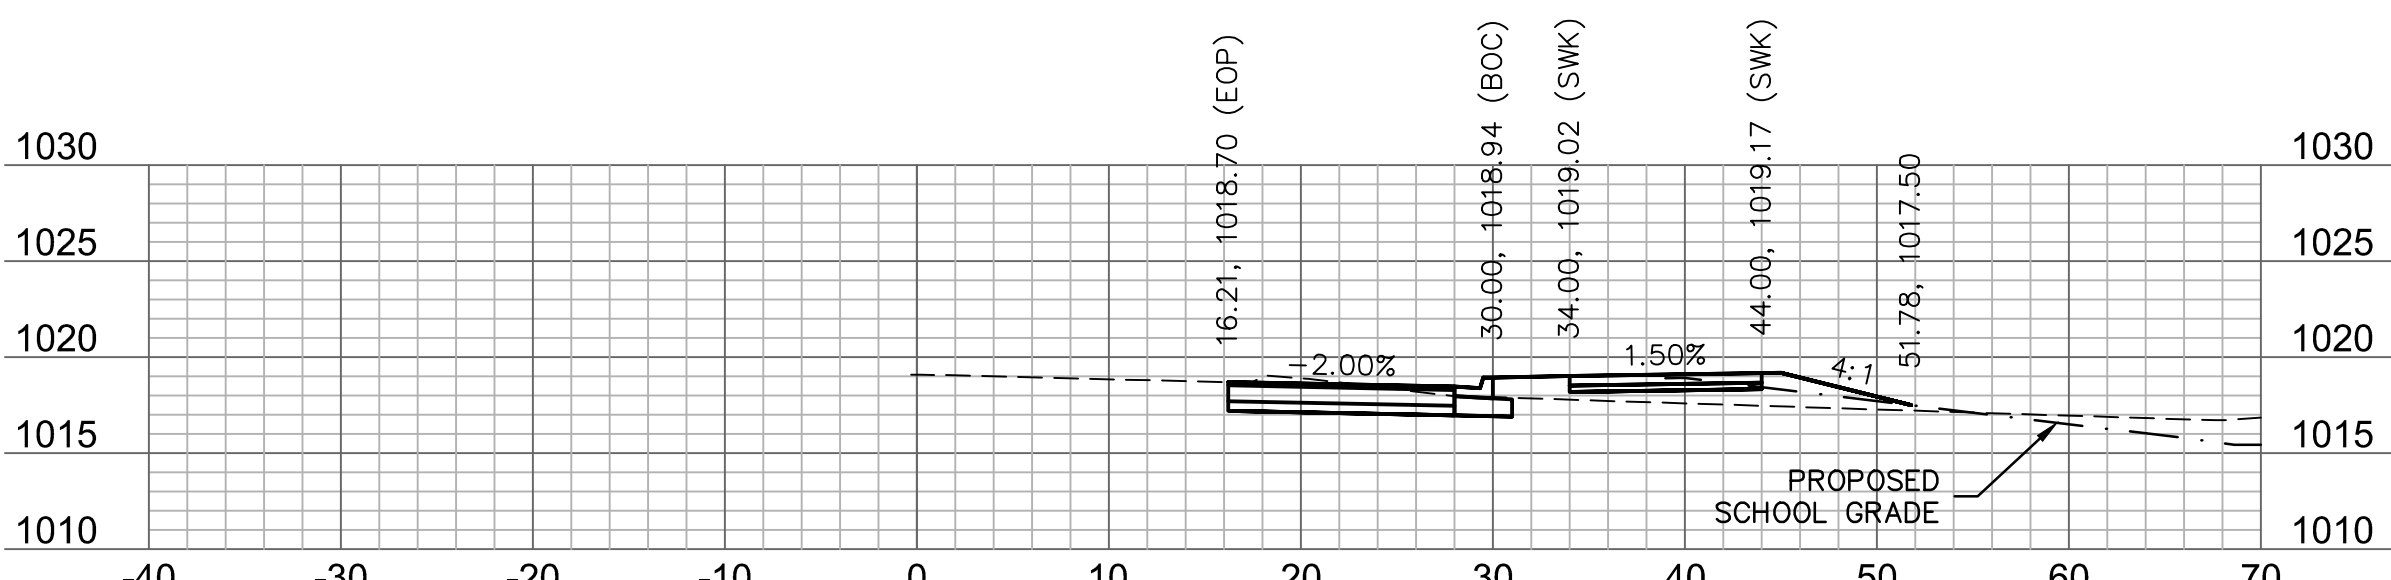

90+75

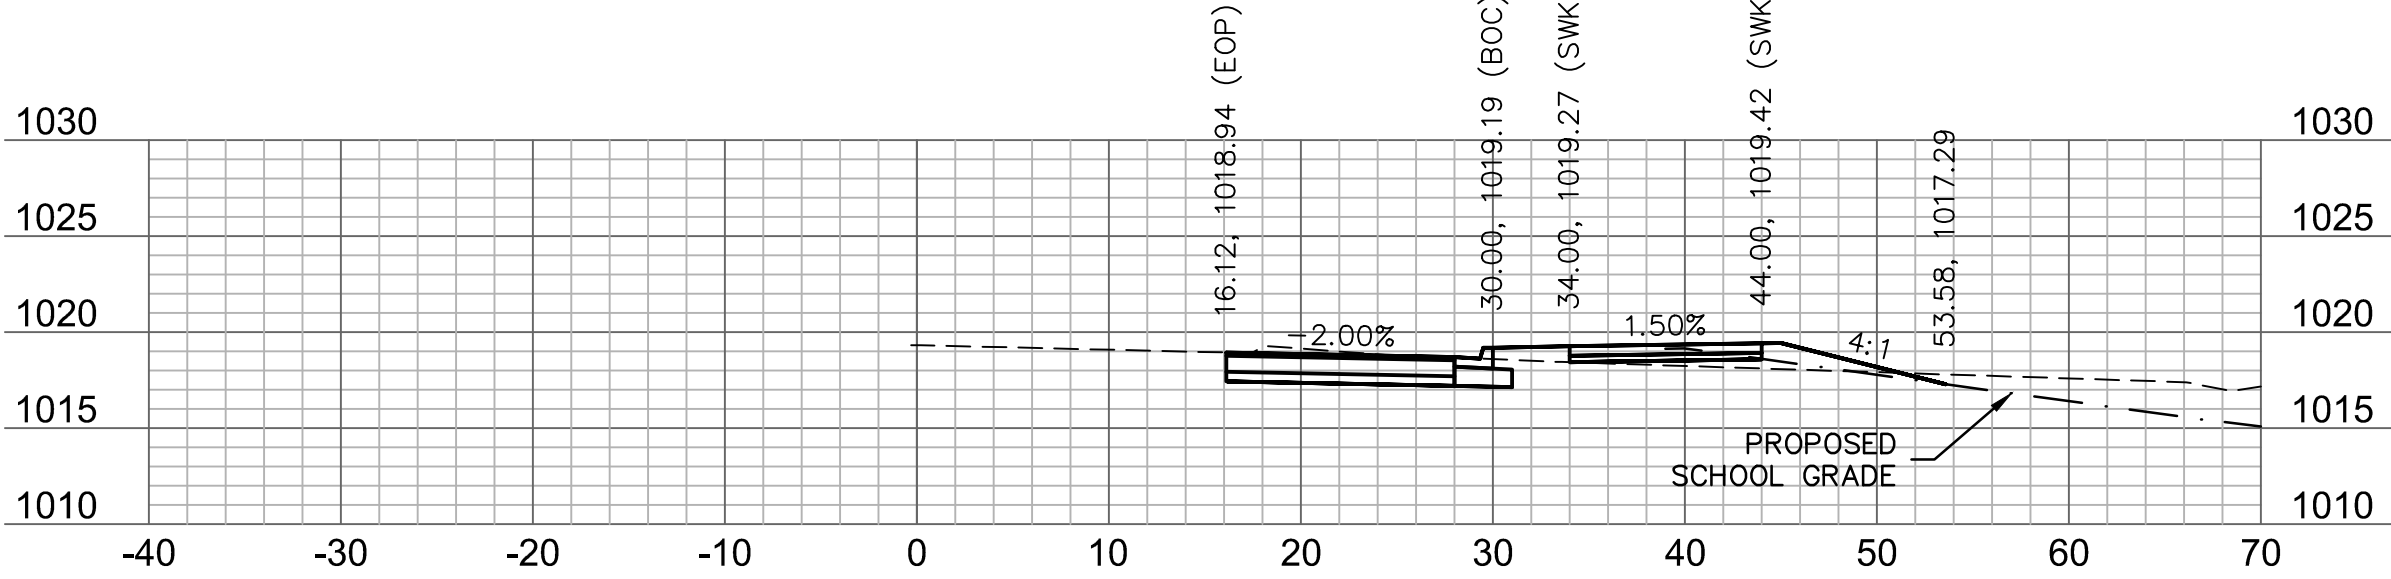

90+50



Olsson Engineering - MO State Certificate of Authority #001592
77301 West 133rd Street, Suite 200 TEL 913.381.1170
Overland Park, KS 66213-4750 FAX 913.381.1174



RYAN B. FLEMING
MO. NO. PE-2002003161

[illegible]

BAILEY ROAD
CROSS SECTIONS


LEE'S SUMMIT MIDDLE SCHOOL #4

LEE'S SUMMIT, MISSOURI


C.O.A. NO.: 0015
DRAWN BY: ML
CHECKED BY: RF
APPROVED BY: RF
QA/QC BY: RF
PROJECT NO.: 020-01
DWG NO.: T_XSC01_02001
DATE: 2021-02

SHEET
97 OF 101


DWG: F:\2020\0001-0500\020
DATE: Aug 25, 2021 10:19am

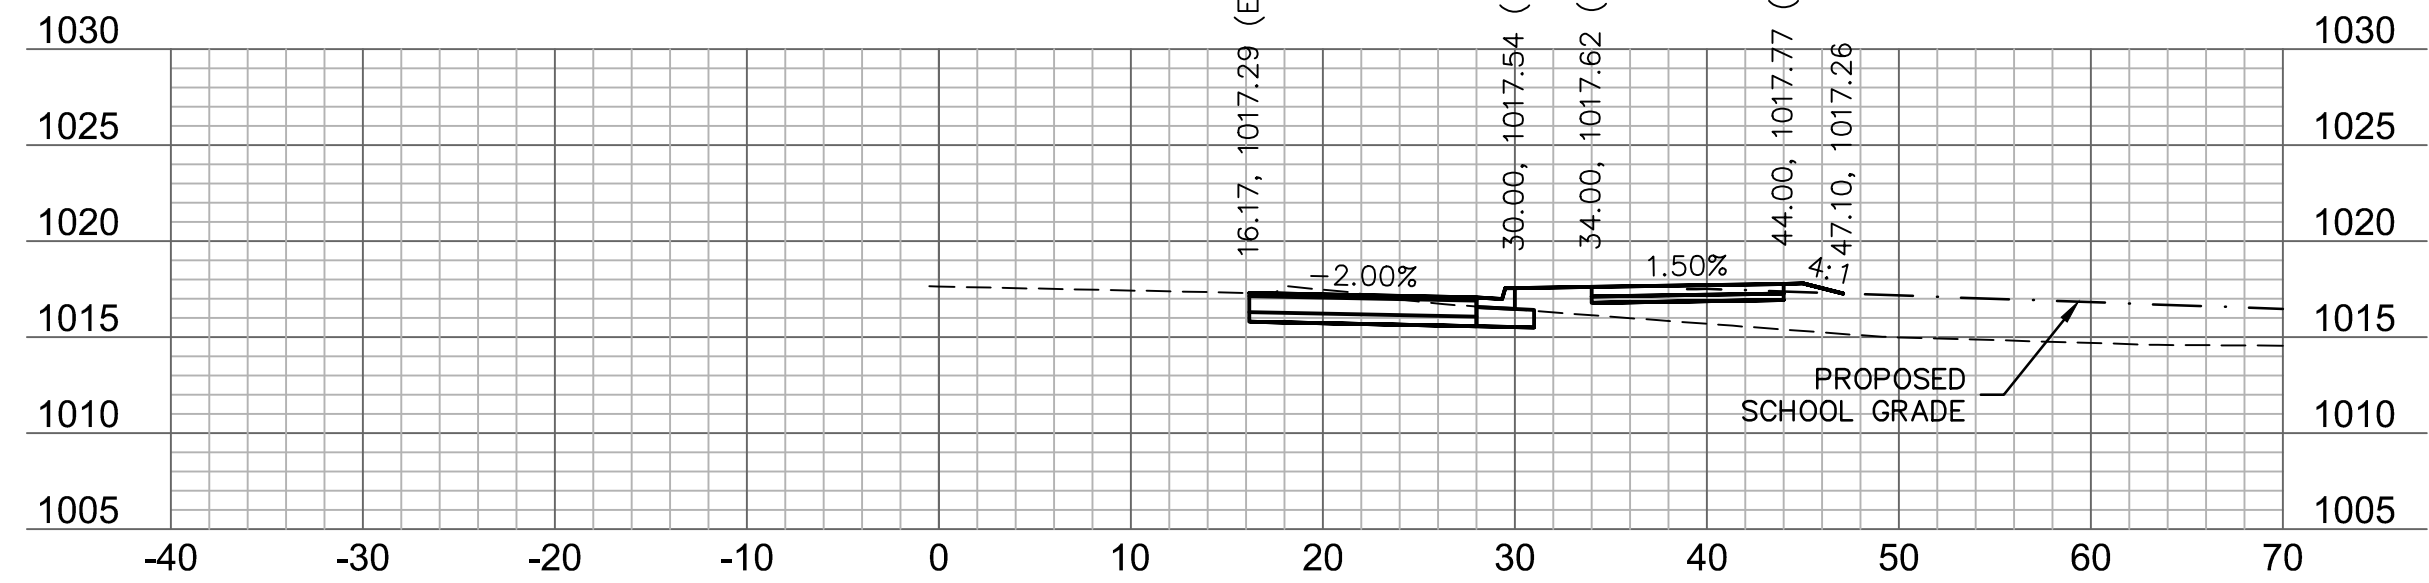


92+25

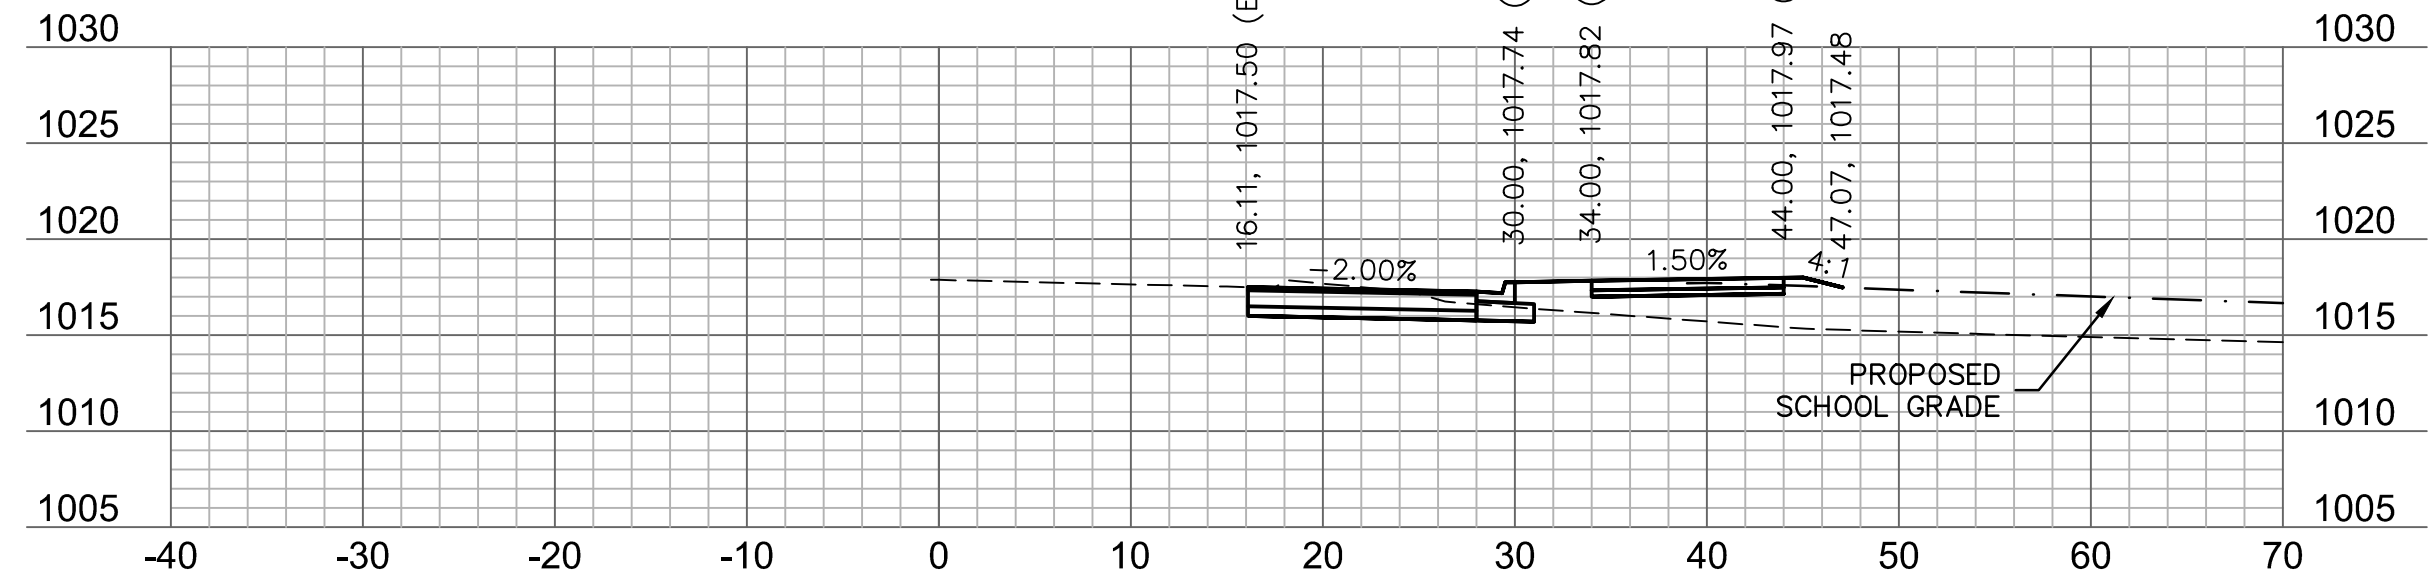


92+00

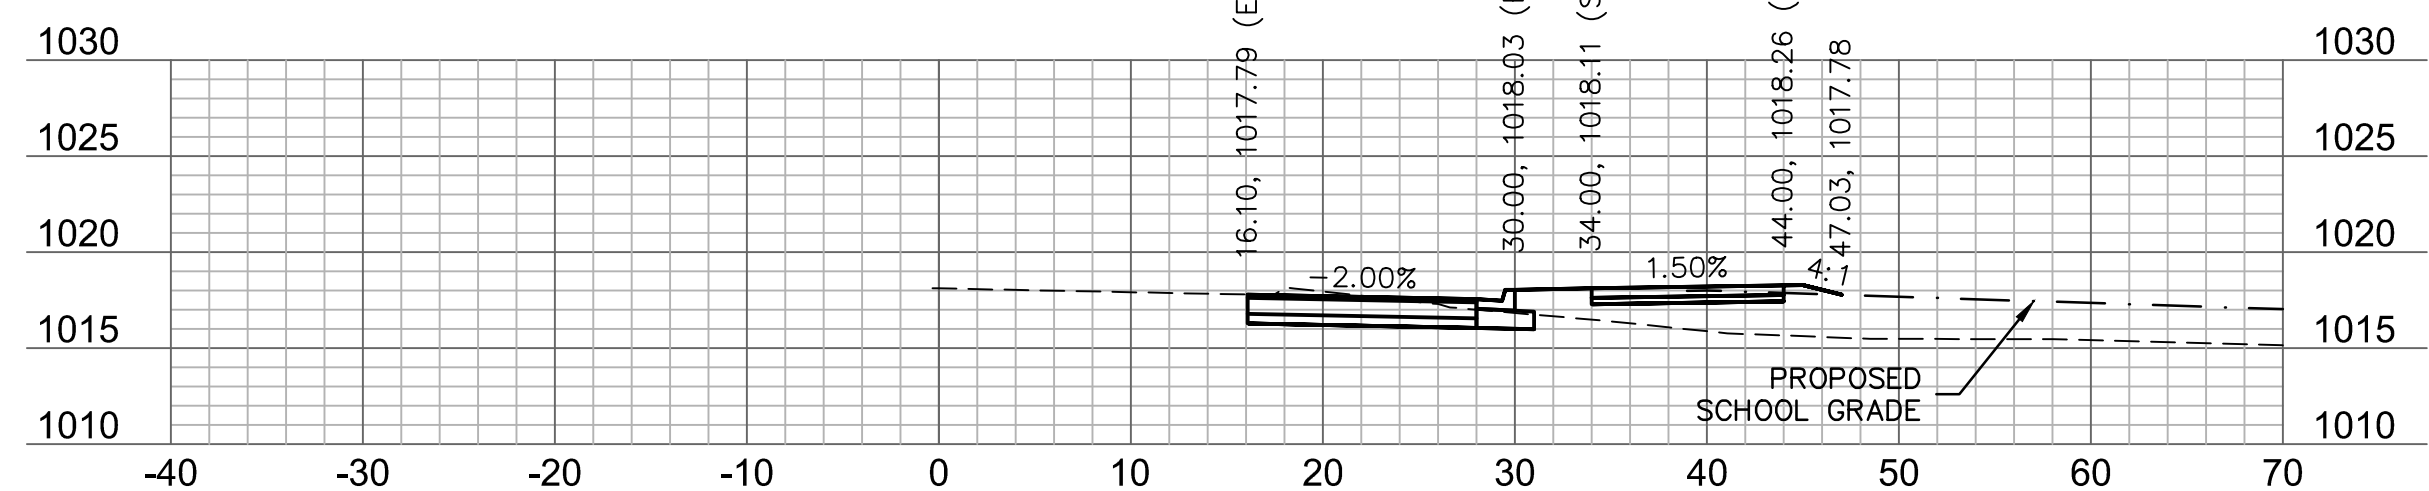


91+75

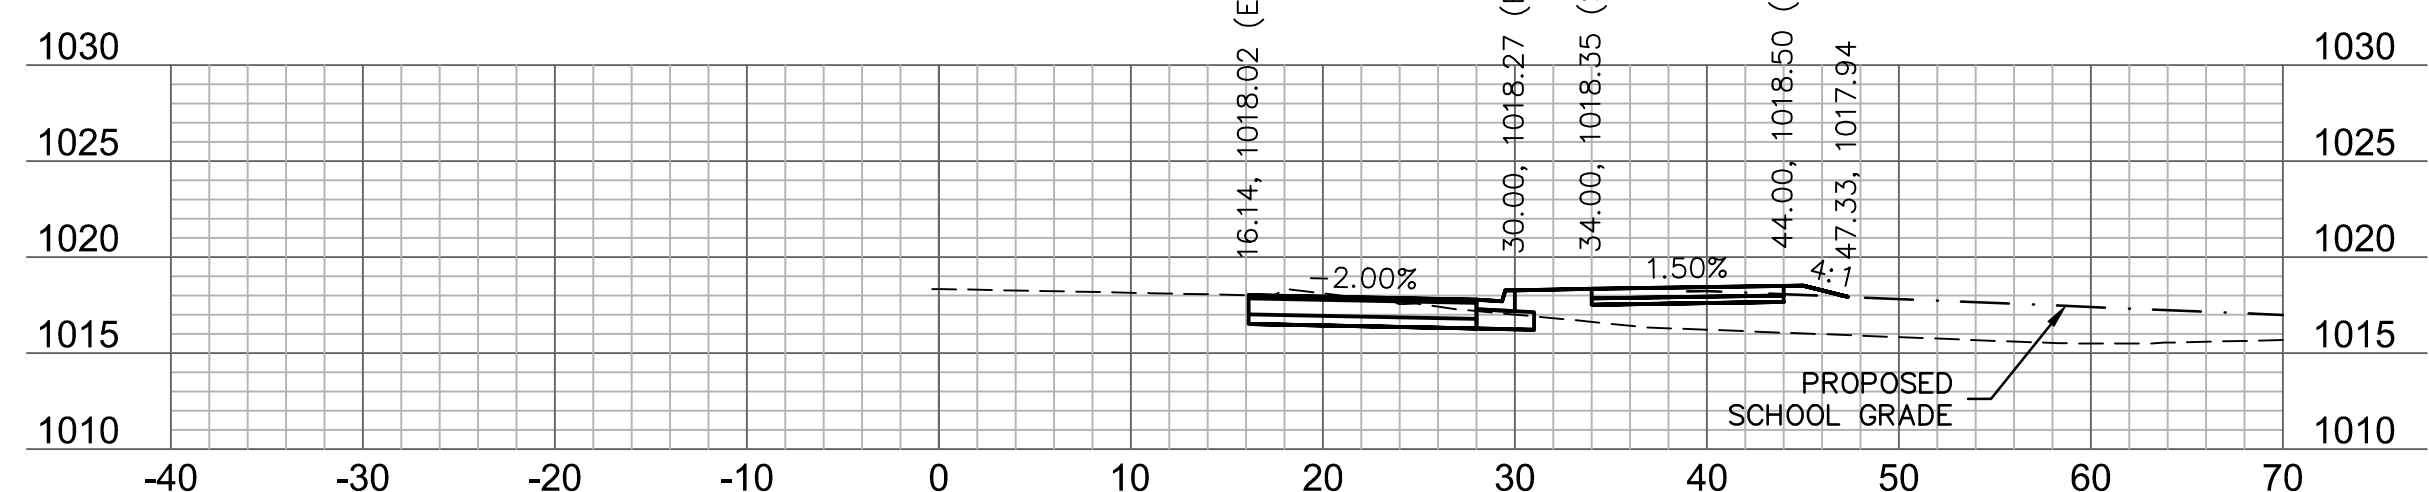


91+50

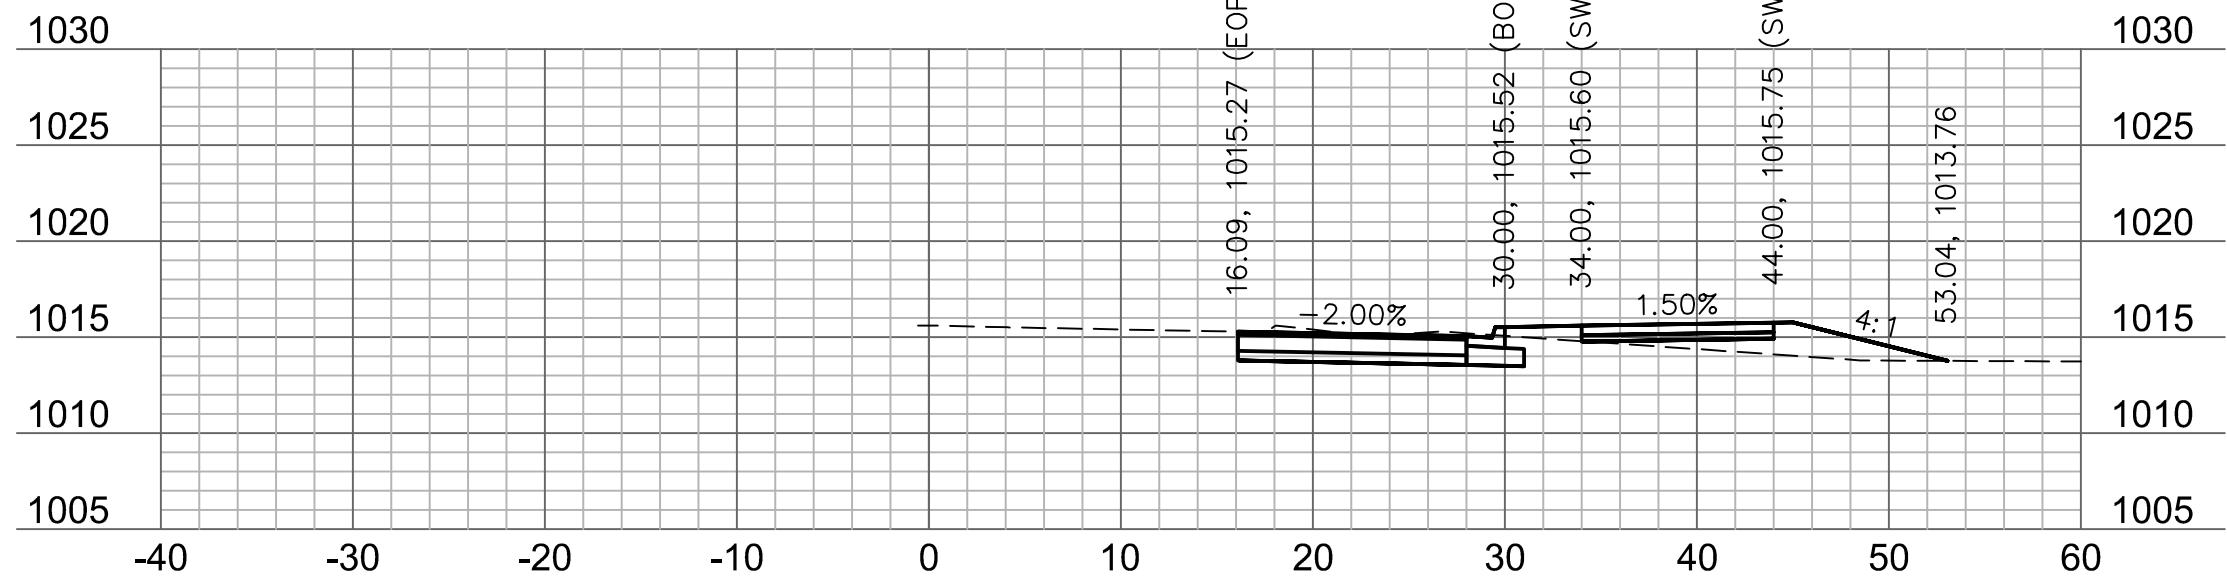


94+25

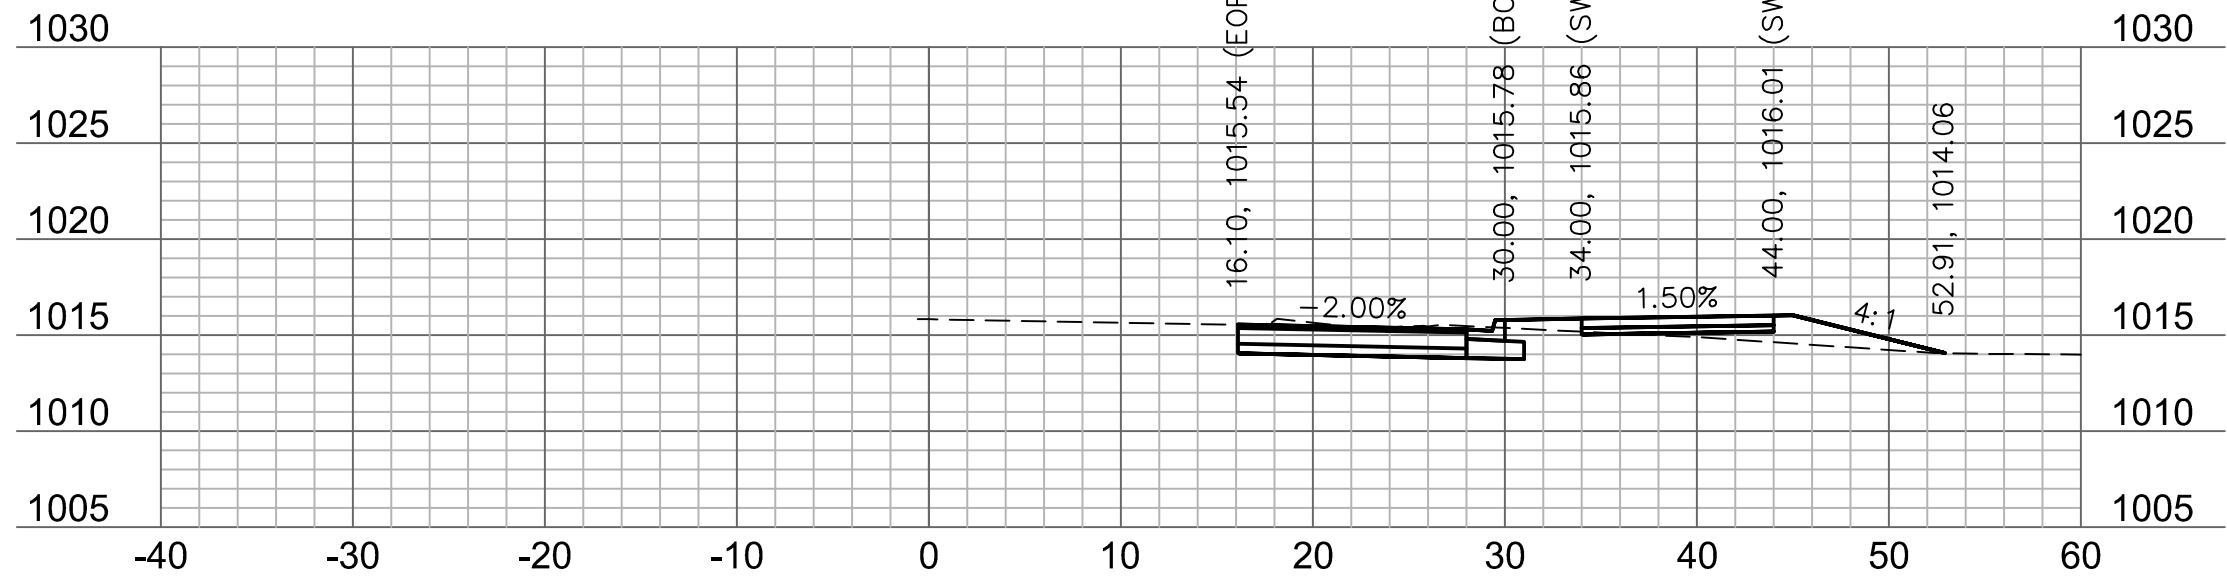



94+00

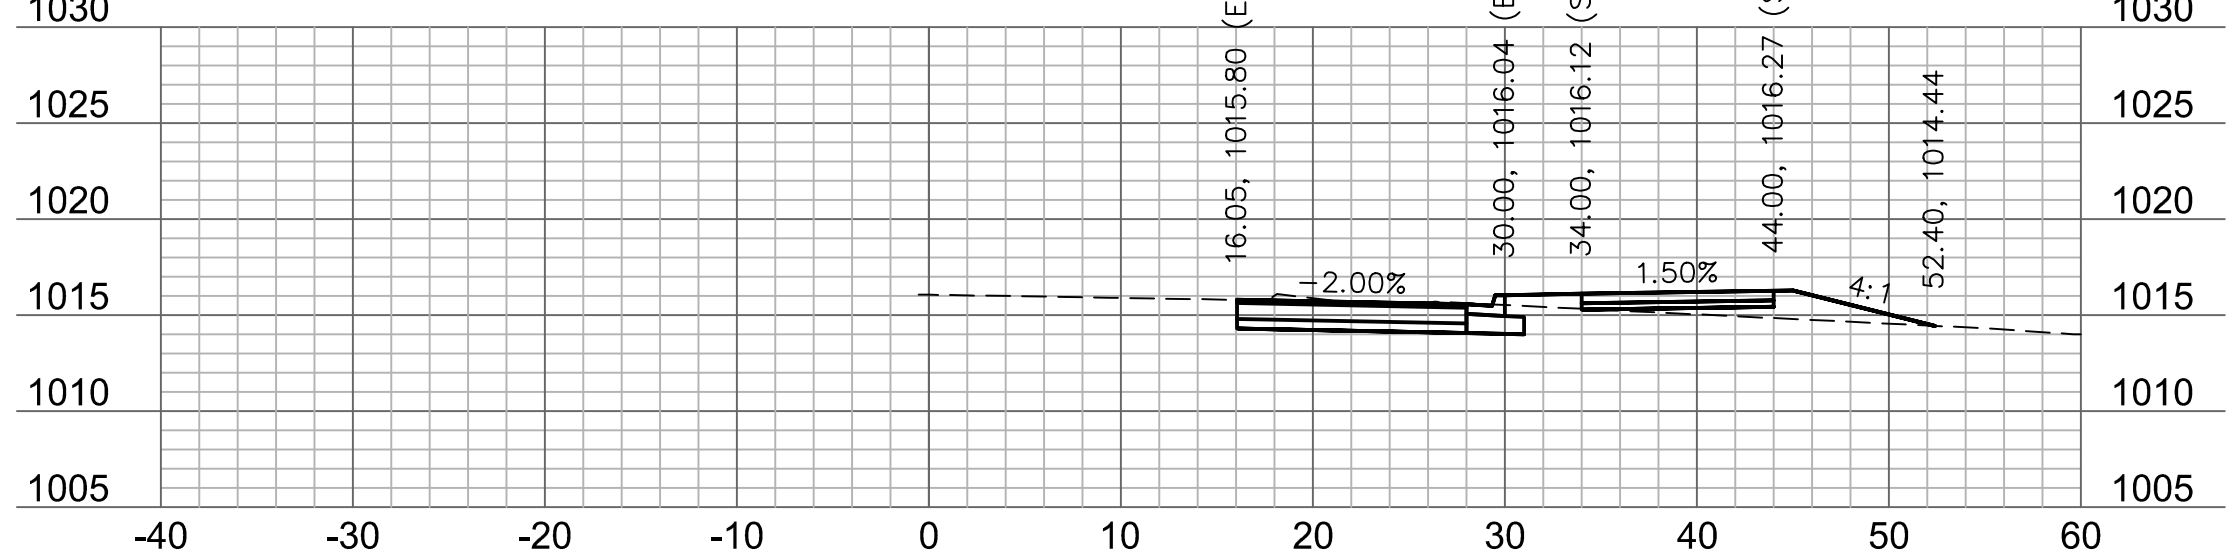


93+75

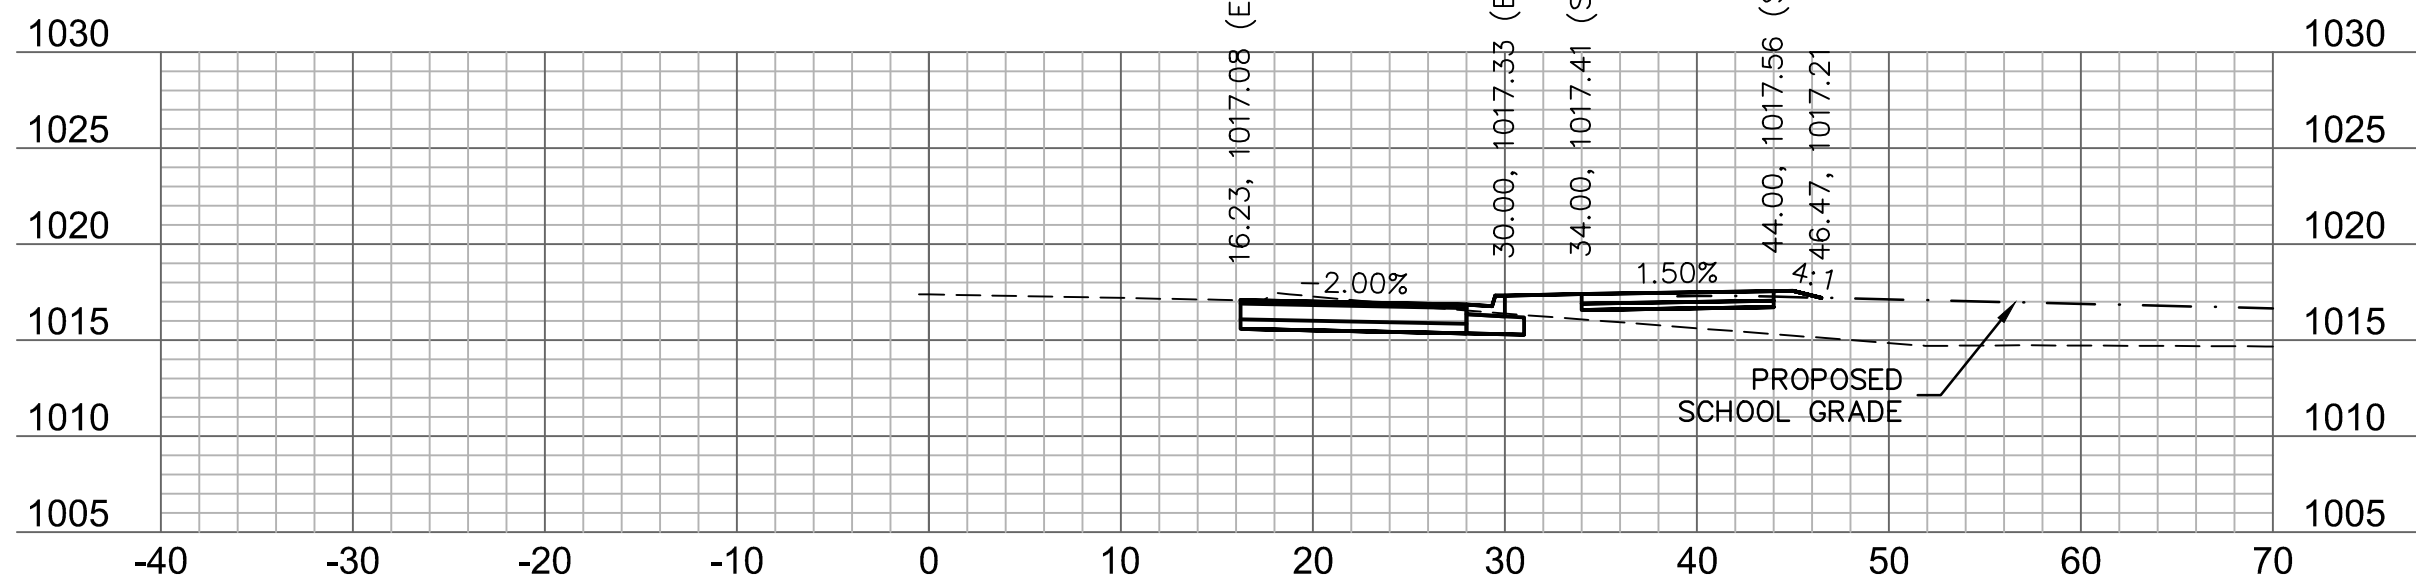

92+50

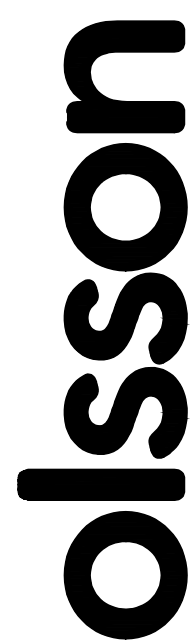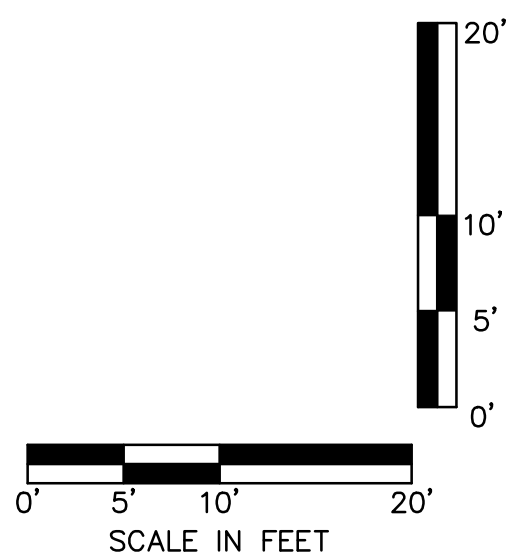

Olsson Engineering - MO State Certificate of Authority #001592
73301 West 133rd Street, Suite 200 TEL 913.381.1170
Overland Park, KS 66213-4750 FAX 913.381.1174 www

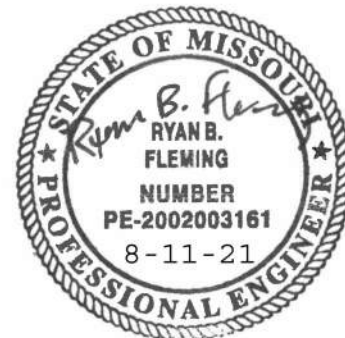

RYAN B. FLEMING
MO. NO. PE-2002003161


[illegible]

BAILEY ROAD CROSS SECTIONS	
LEE'S SUMMIT MIDDLE SCHOOL #4 BAILEY ROAD PUBLIC IMPROVEMENTS	
LEE'S SUMMIT, MISSOURI	2021


C.O.A. NO.: 001592
DRAWN BY: MLW
CHECKED BY: RPH
APPROVED BY: RBF
QA/QC BY: RBF
PROJECT NO.: 020-0103
DWG NO.: T_XSC01_0200103
DATE: 2021-02-01

SHEET
98 OF 101


DWG: F:\2020\0001-0500\020-0103\40-Design\AutoCAD\Final Plans\Sheets\RDBR\Lee Summit Plan Set - (Century and Middle School Drives)\CROSS SECTIONS\T_XSC01_0200103.dwg
DATE: Aug 25, 2021 10:19am XREFS: T_PBASE_0200103 T_PTBK_0200103

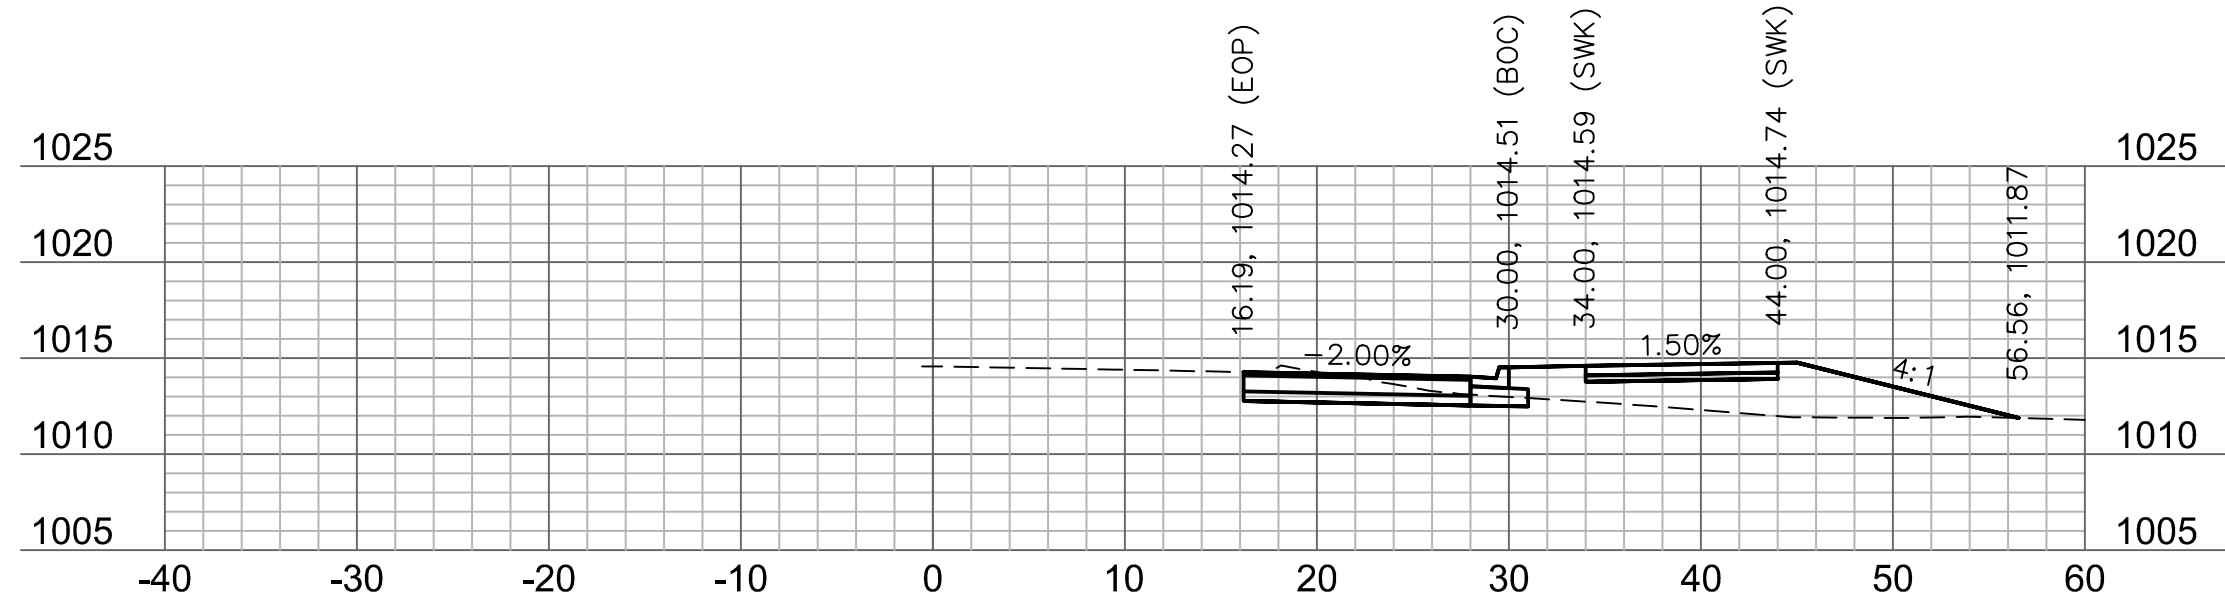


95+25

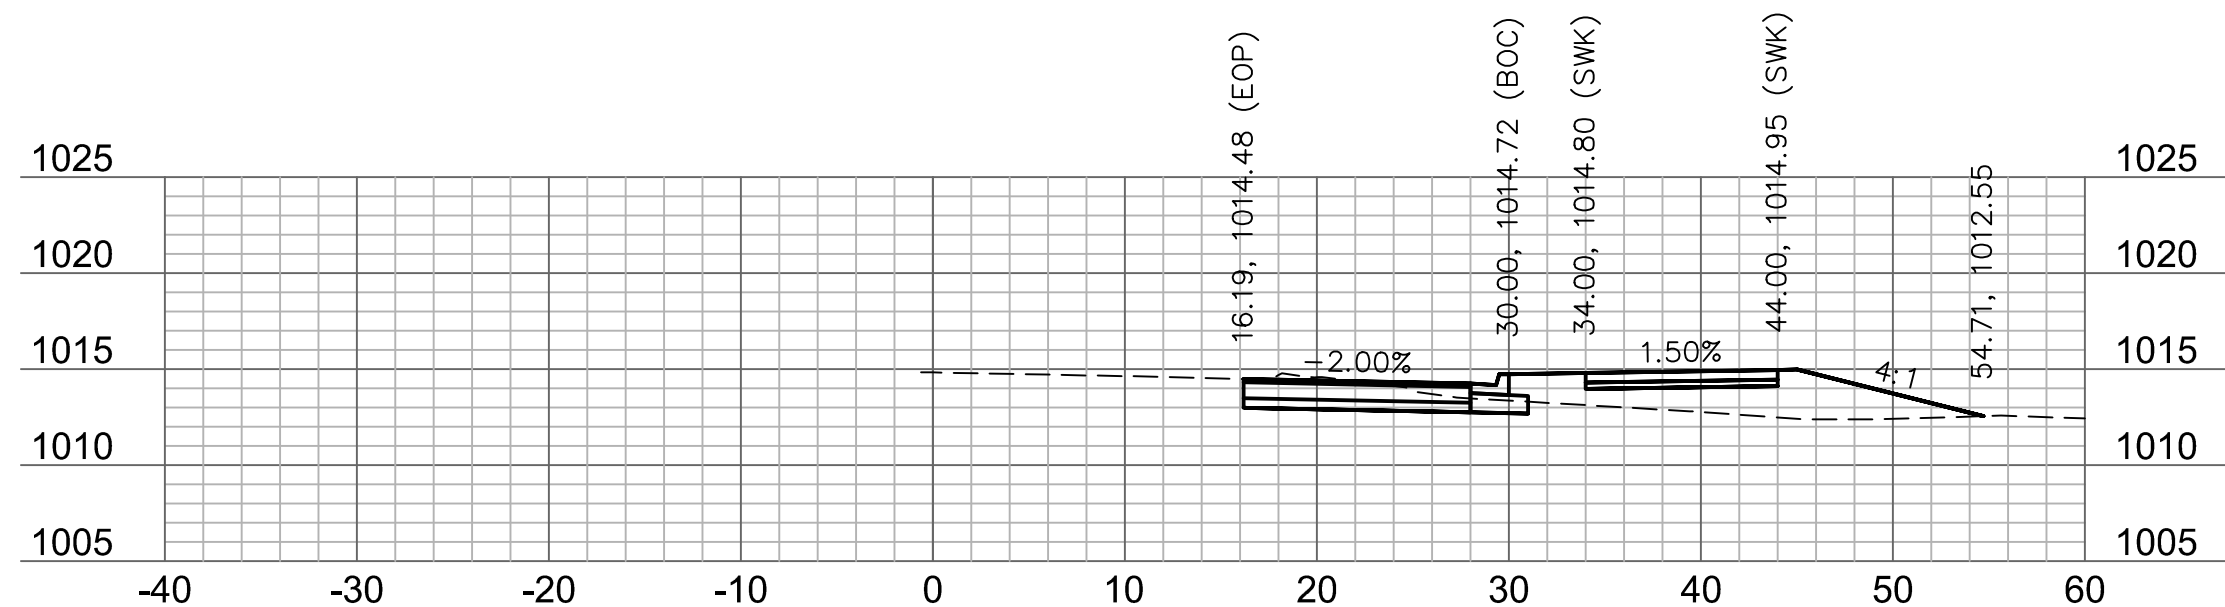


95+00

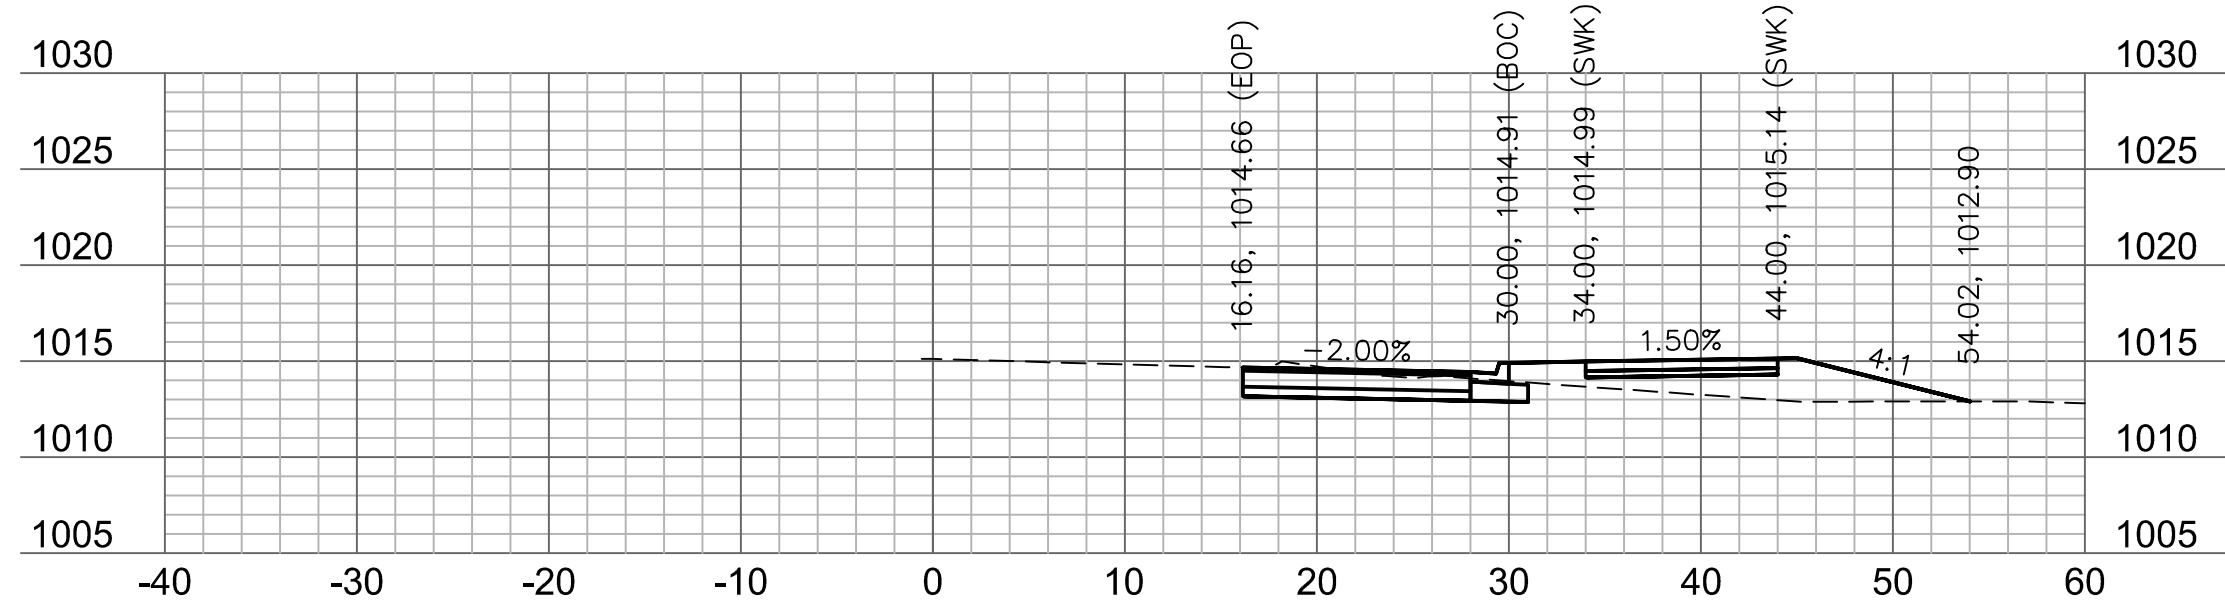


94+75

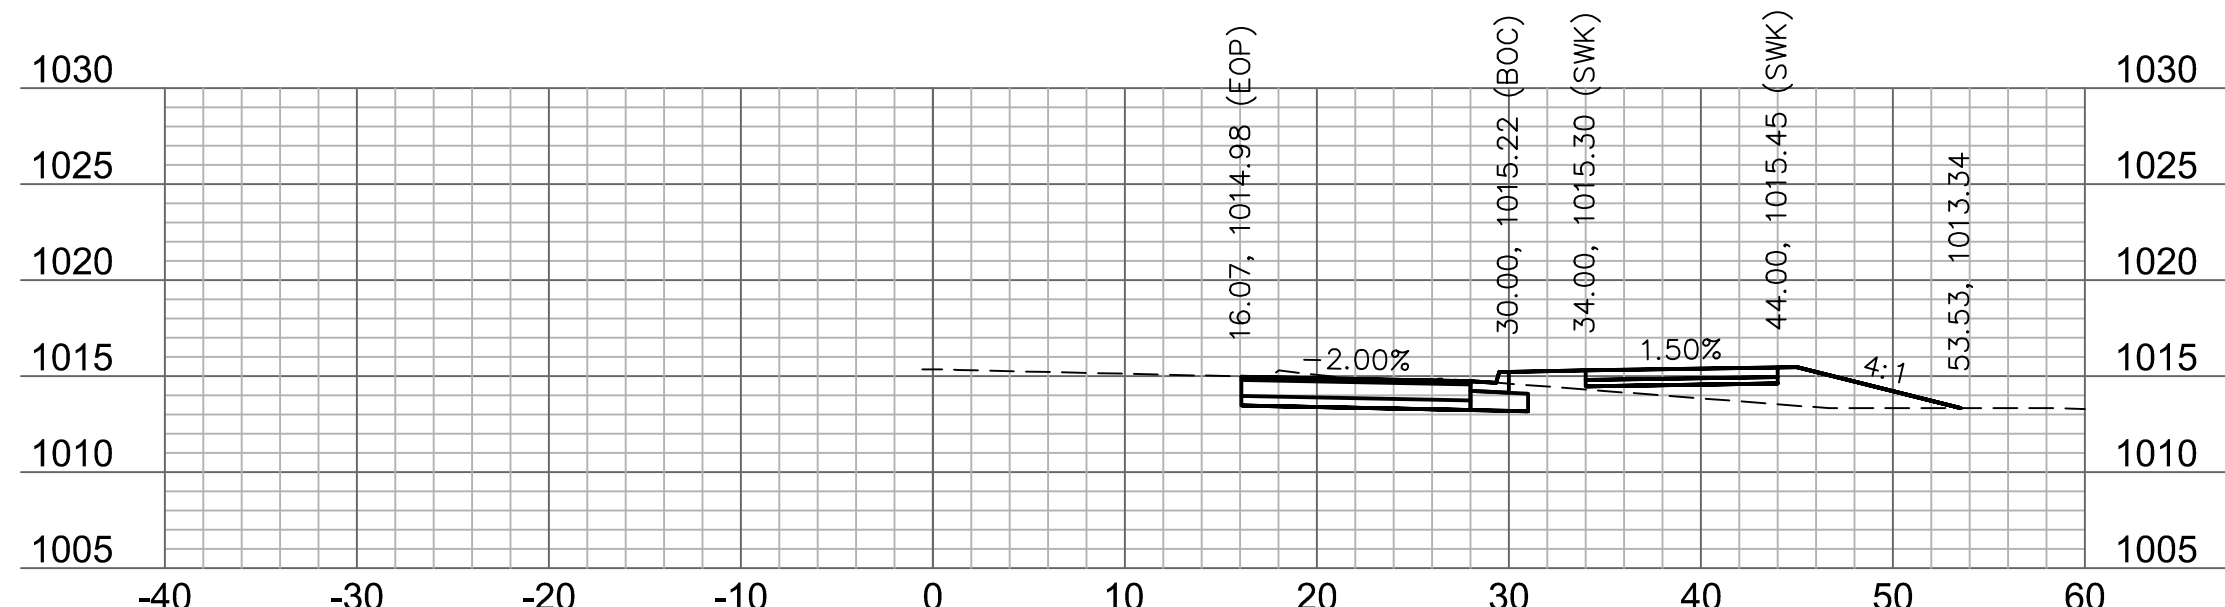


94+50

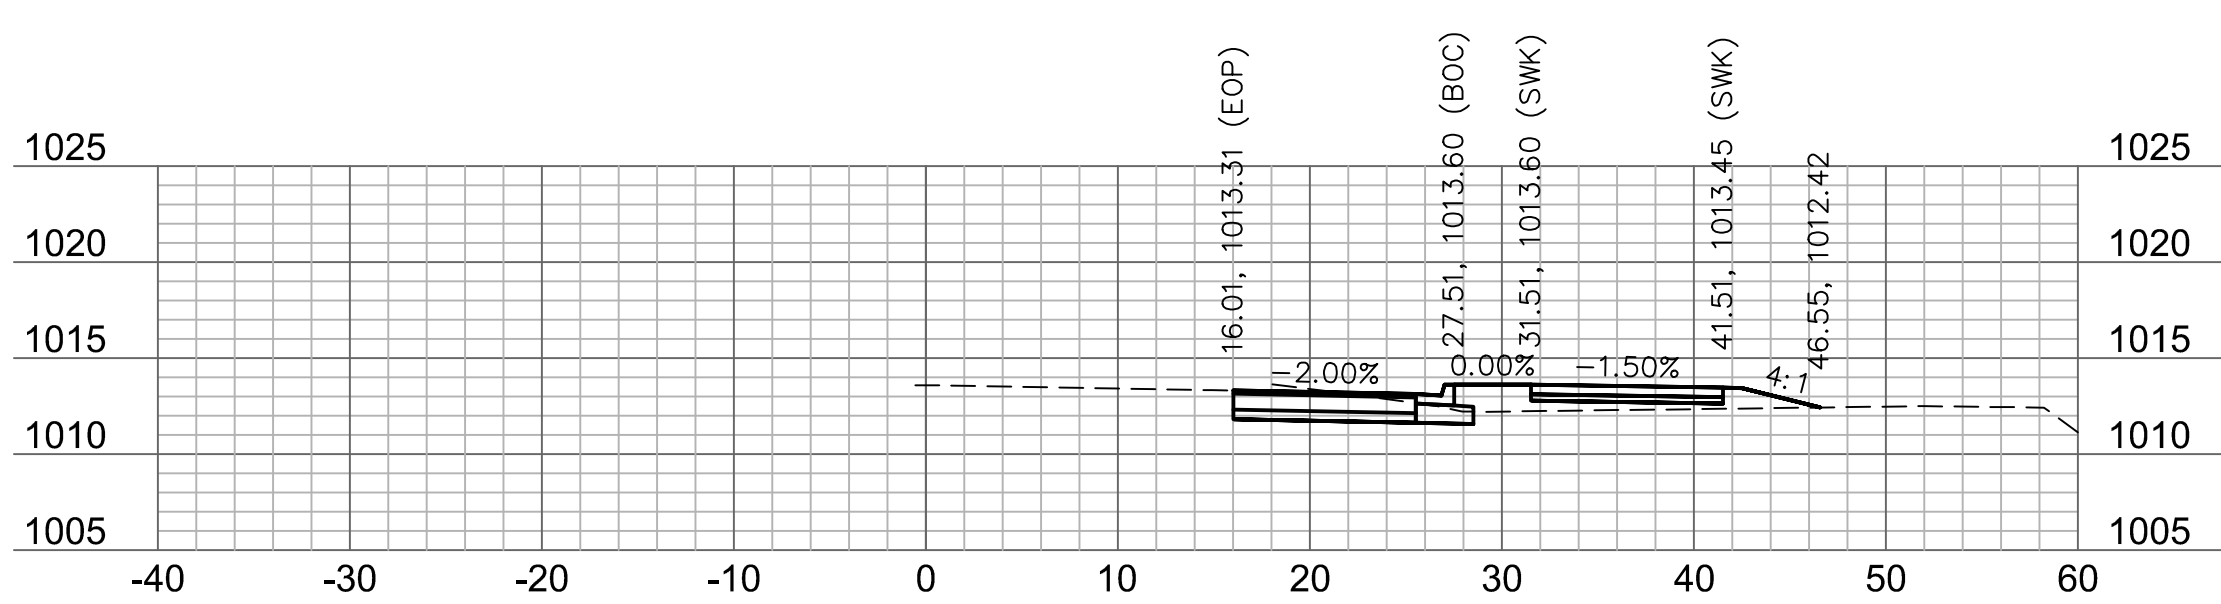


96+25

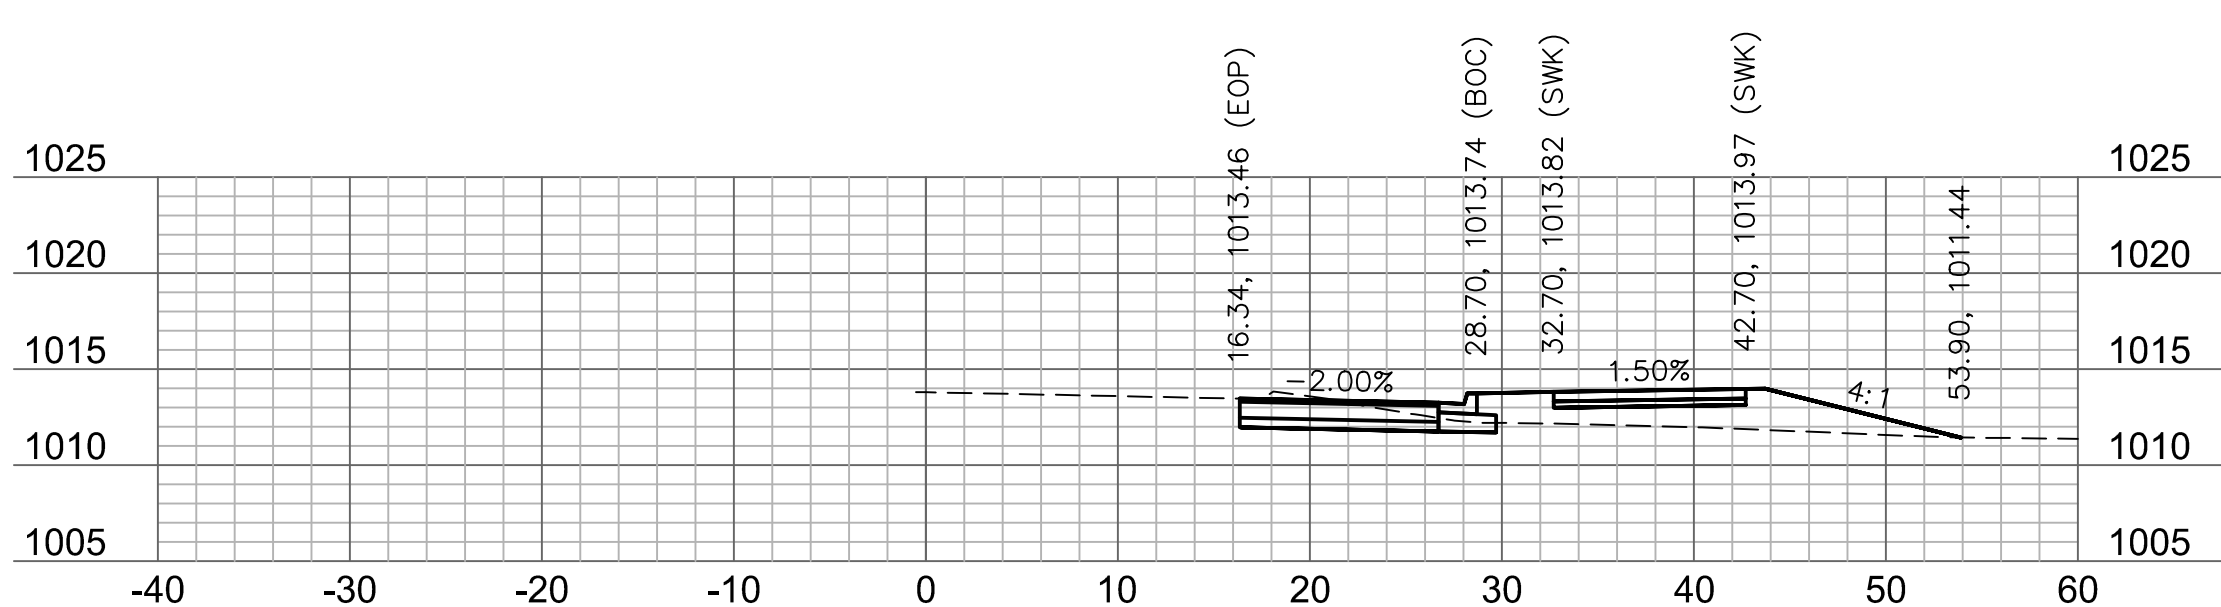


96+00

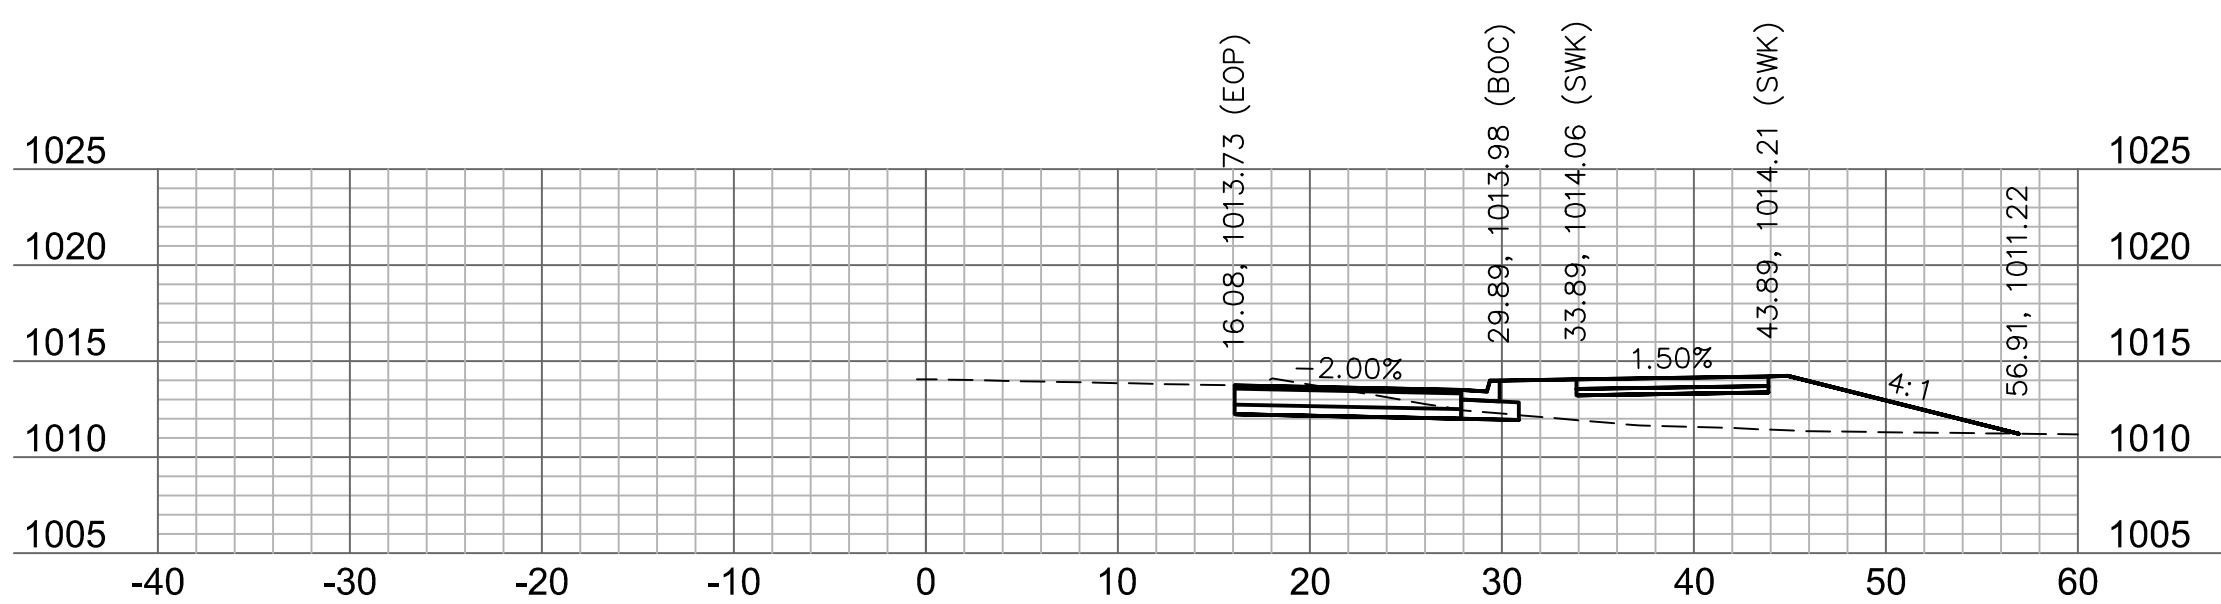

95+75

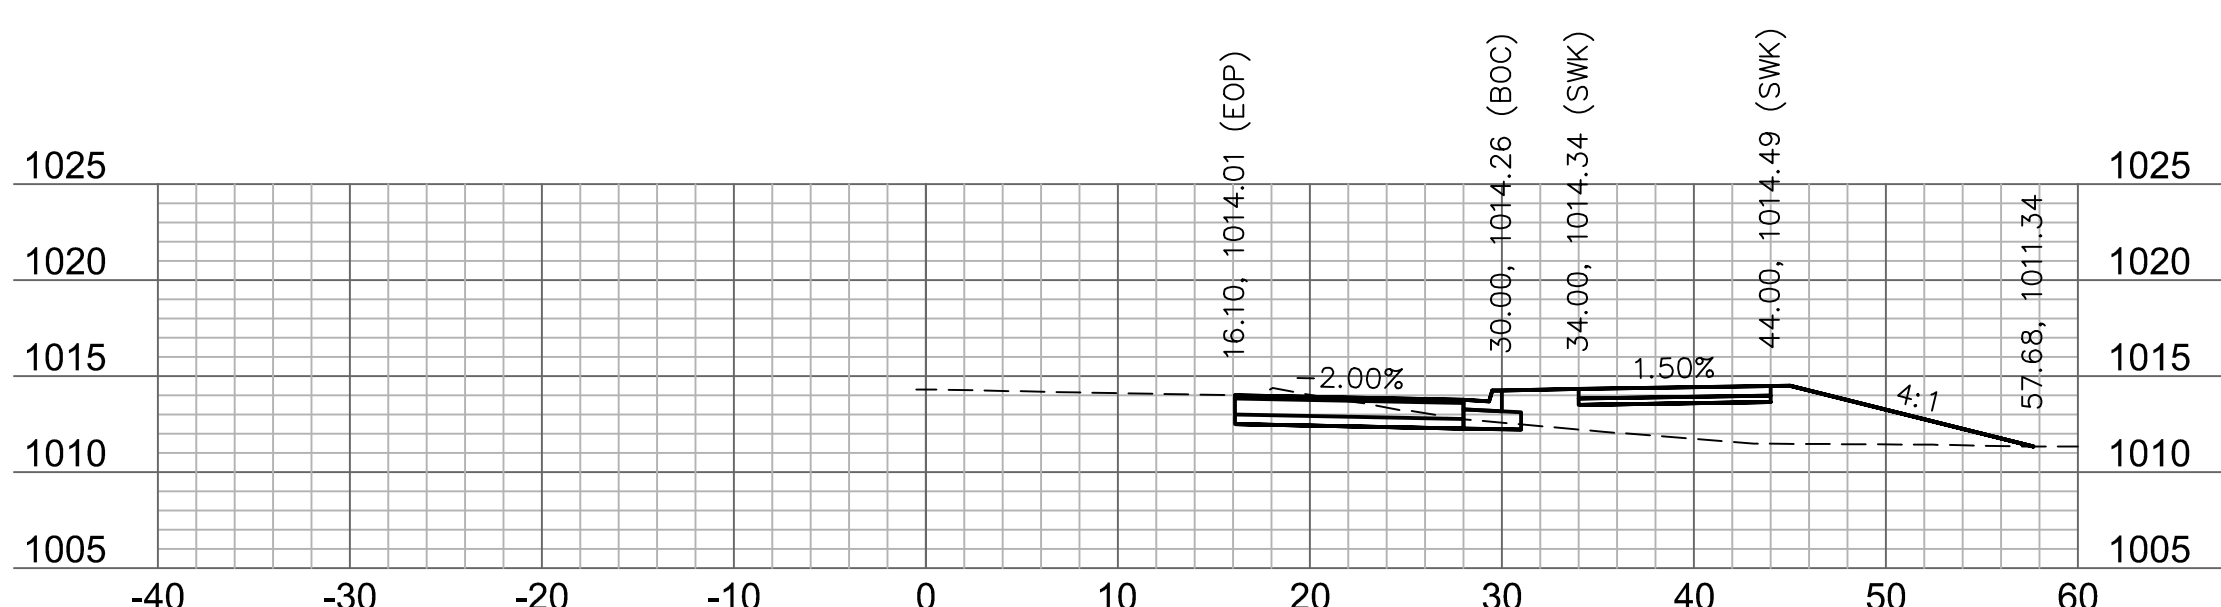


95+50

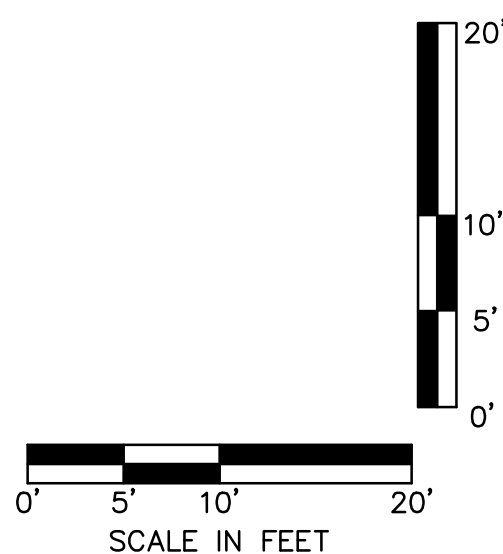

olson

Olsson Engineering - MO State Certificate of Authority #001592
37301 West 133rd Street, Suite 200 TEL 913.381.1170
Overland Park, KS 66213-4750 FAX 913.381.1174 www.olsson.com

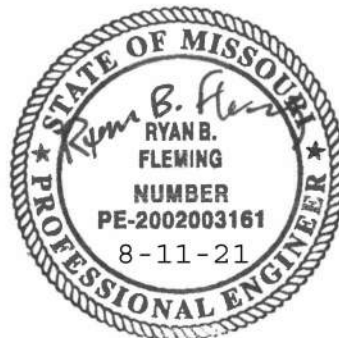

RYAN B. FLEMING
MO. NO. PE-2002003161

[illegible]

BAILEY ROAD
CROSS SECTIONS

LEE'S SUMMIT MIDDLE SCHOOL #4
BAILEY ROAD PUBLIC IMPROVEMENTS


LEE'S SUMMIT, MISSOURI

2021


C.O.A. NO.: 001592
DRAWN BY: MLW
CHECKED BY: RPH
APPROVED BY: RBF
QA/QC BY: RBF
PROJECT NO.: 020-0103
DWG NO.: T_XSC01_0200103
DATE: 2021-02-01

SHEET
99 OF 101


3\40-Design\AutoCAD\Final Plans\Sheets\RDBR\Lee Summit Plan Set - (Century and Middle School Drives)\CROSS SECTIONS\T_XSC01_0200103.dwg
XREFS: T_PBASE_0200103 T_PTBLK_0200103

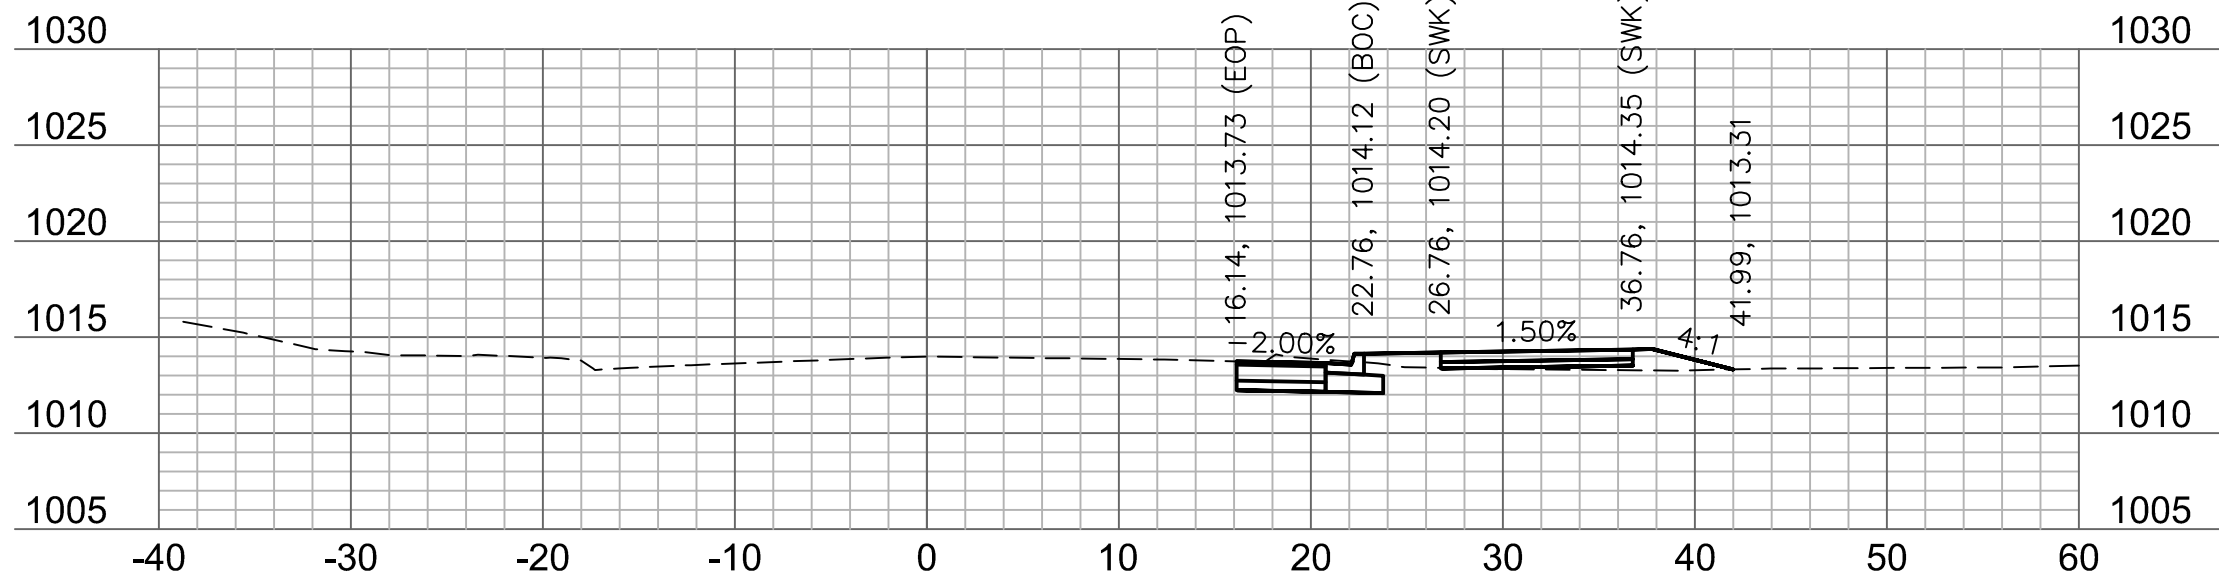


97+25

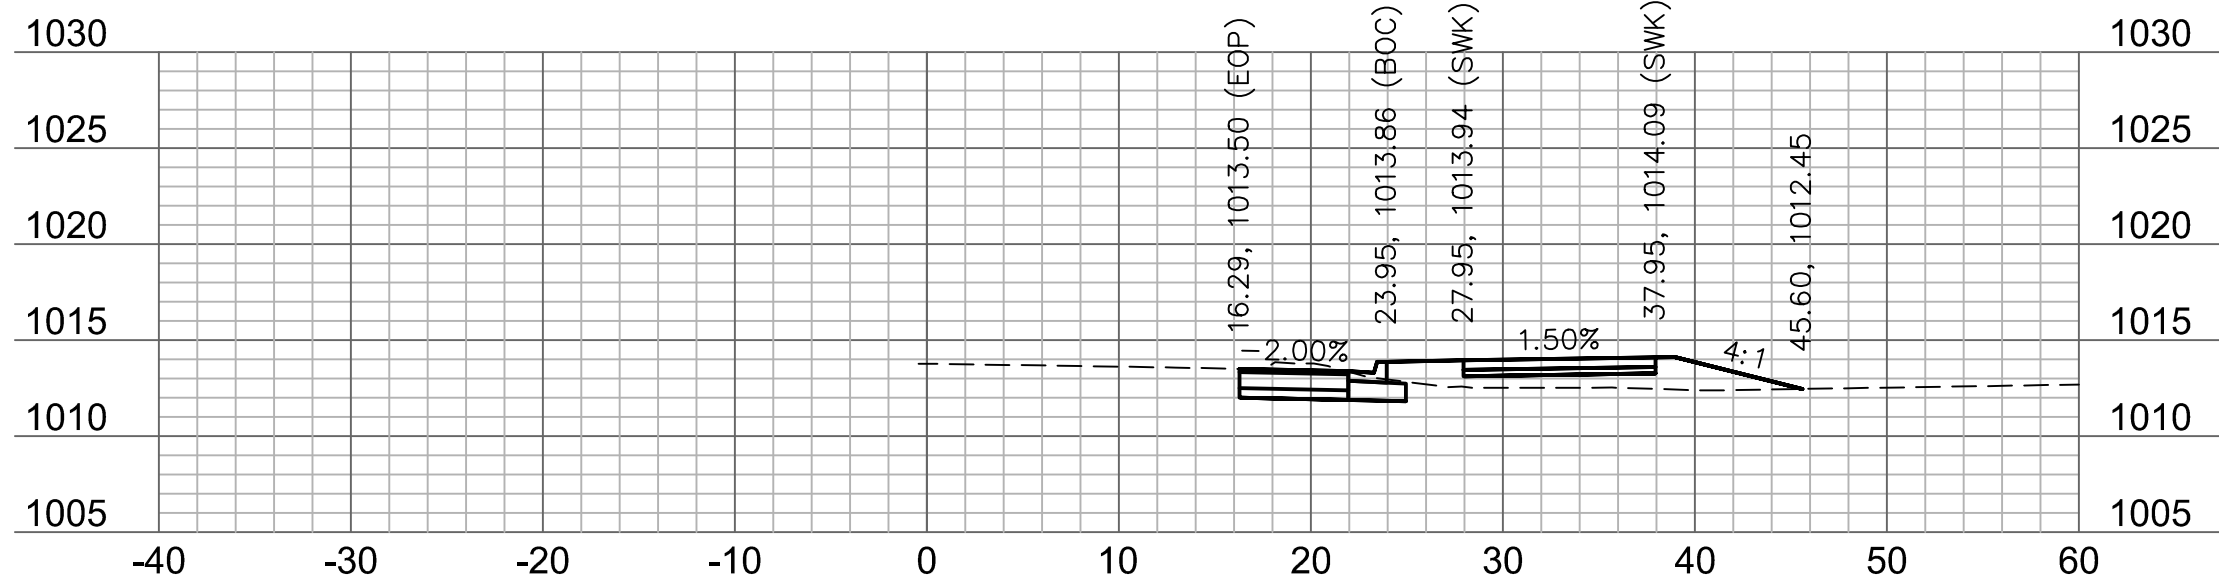


97+00

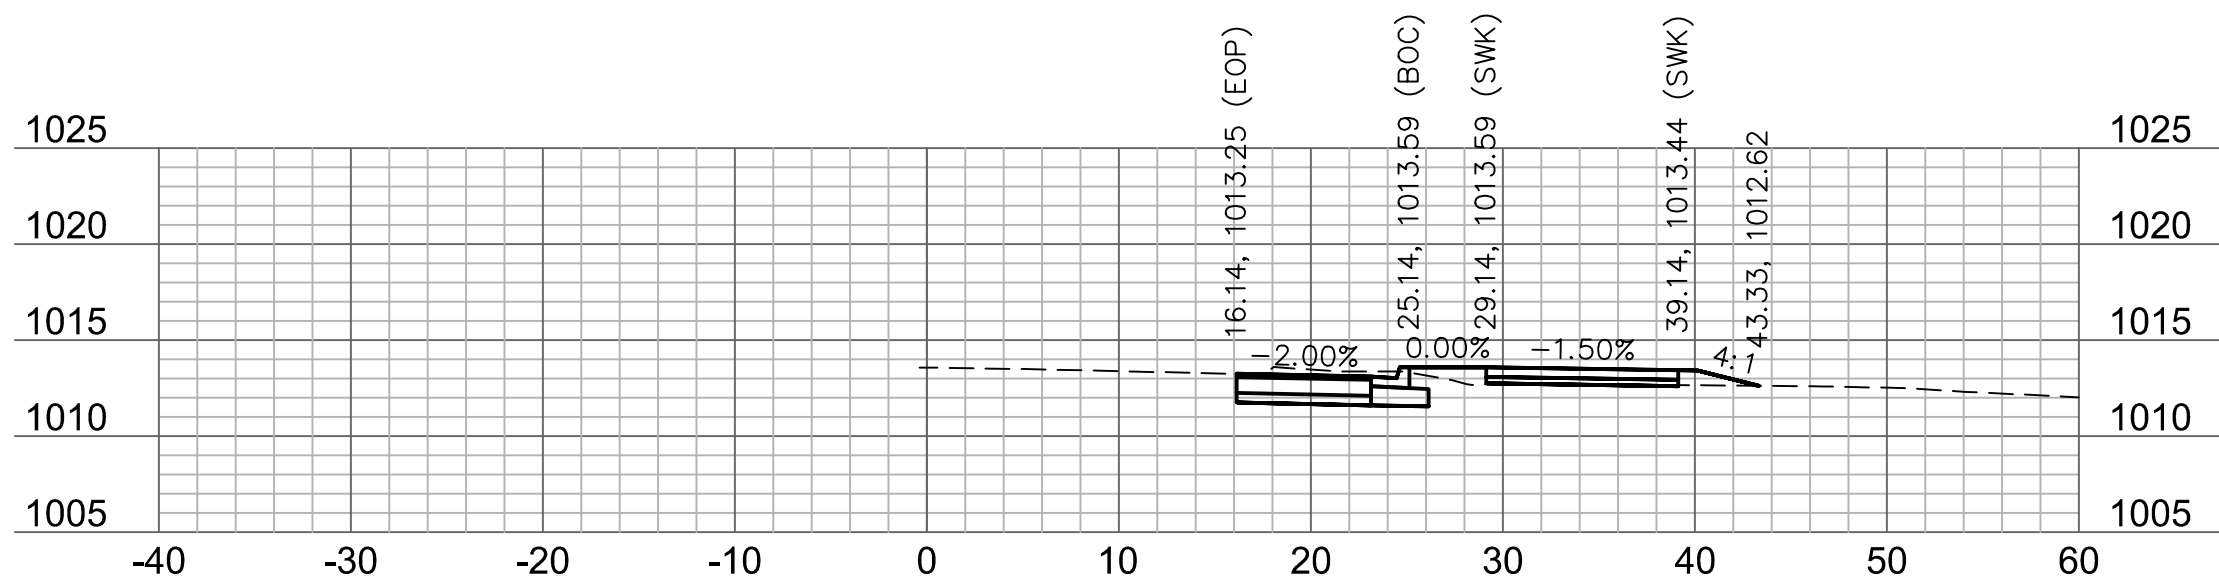


96+75

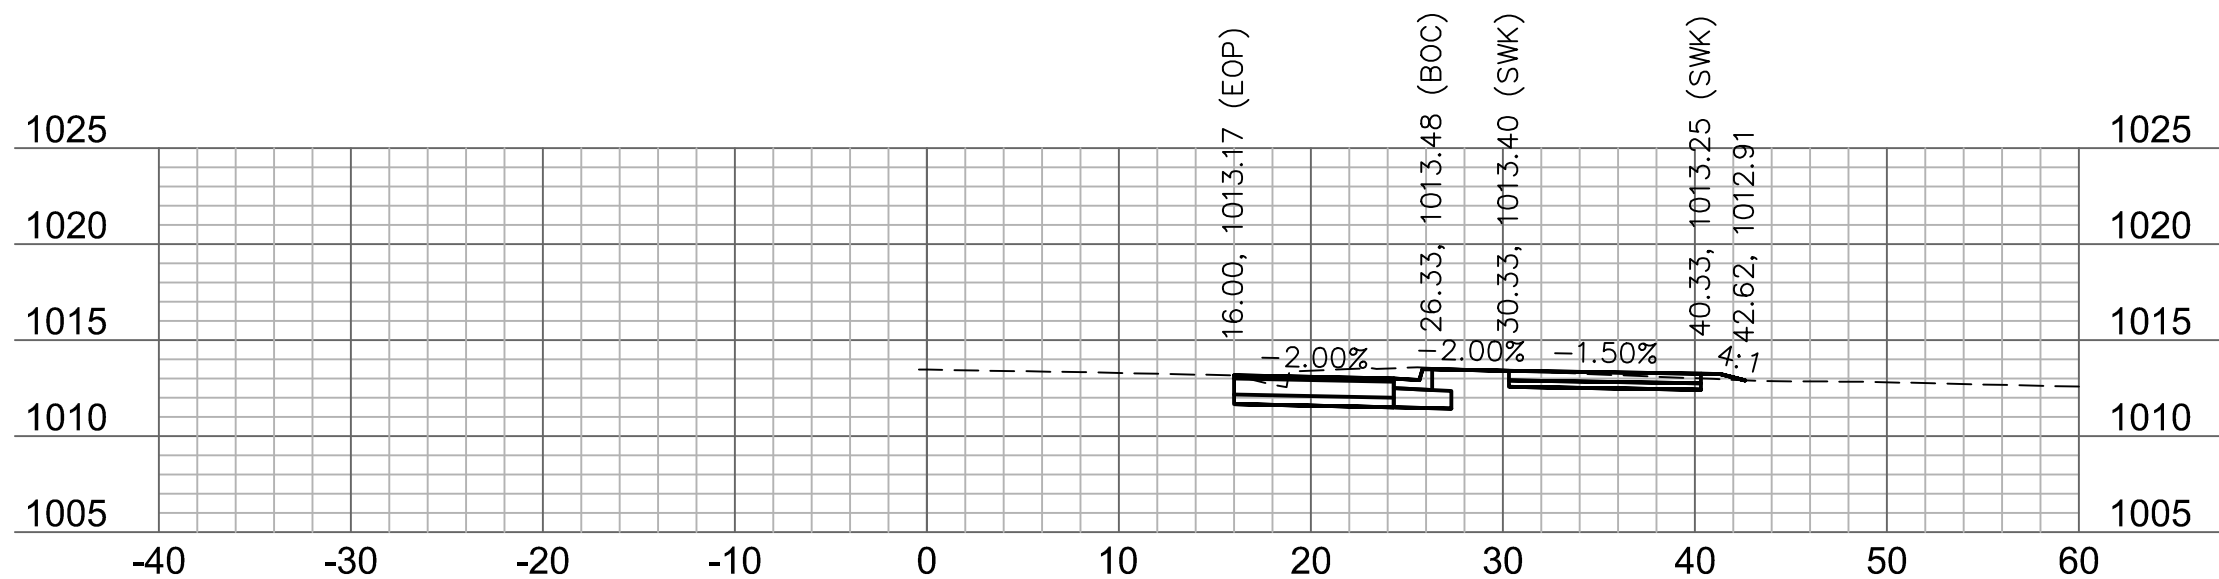


96+50

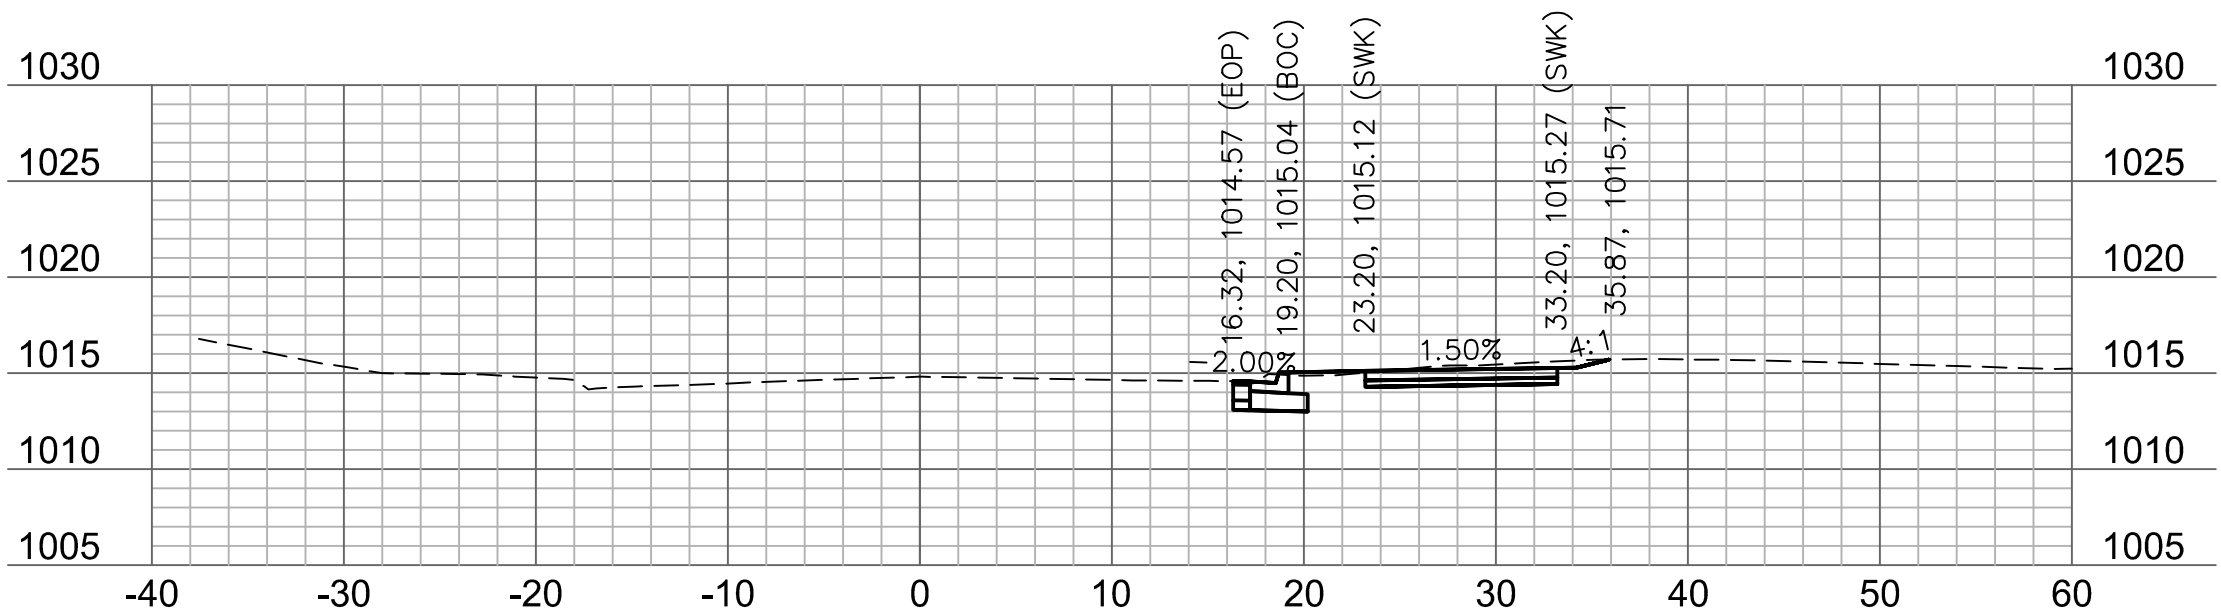



98+00

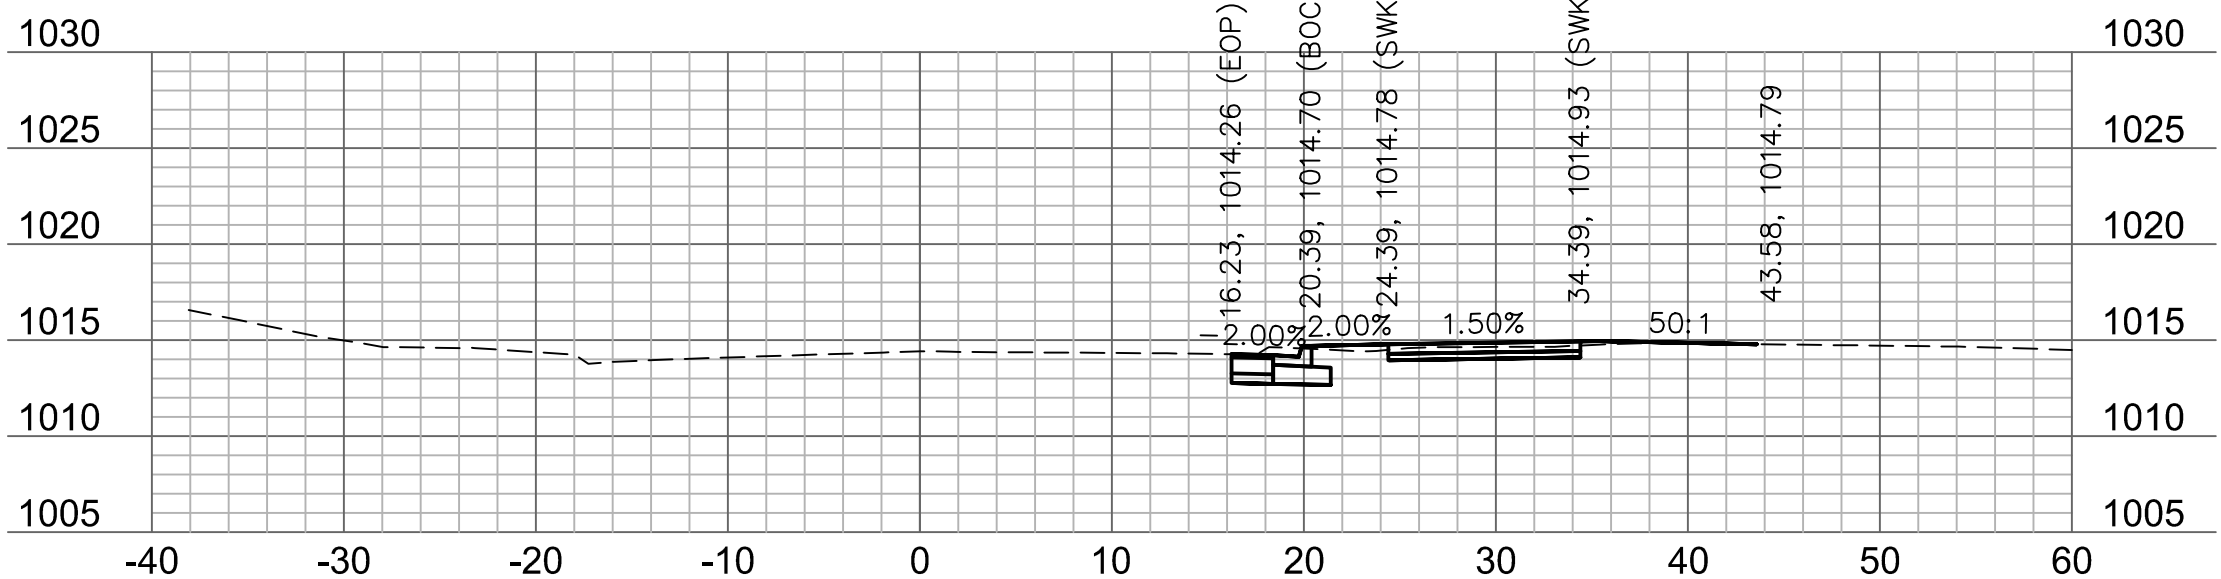

97+75

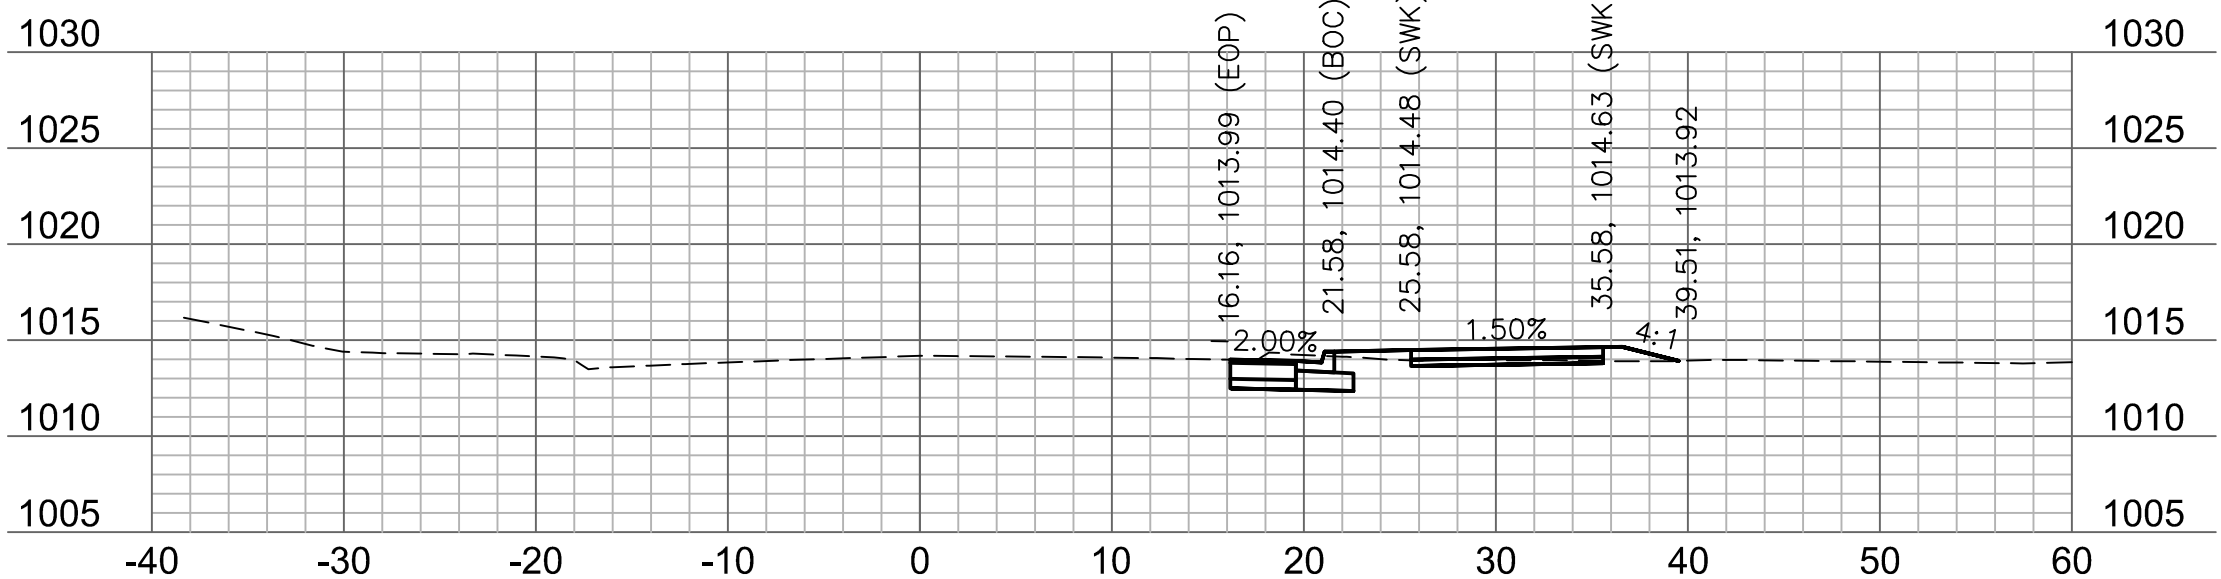

97+50

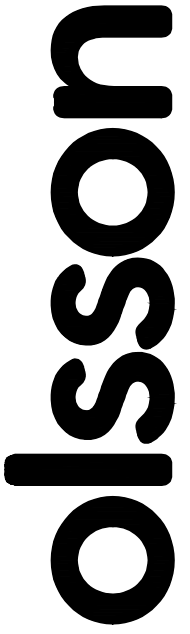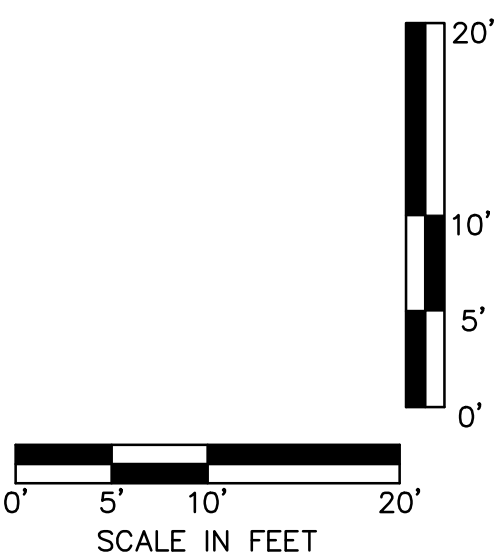

Olsson Engineering - MO State Certificate of Authority #001592
7301 West 133rd Street, Suite 200 TEL 913.381.1170
Overland Park, KS 66213-4750 FAX 913.381.1174 www.olsson.com



RYAN B. FLEMING
MO. NO. PE-2002003161









[illegible]

BAILEY ROAD CROSS SECTIONS	
LEE'S SUMMIT MIDDLE SCHOOL #4 BAILEY ROAD PUBLIC IMPROVEMENTS	
LEE'S SUMMIT, MISSOURI	2021


C.O.A. NO.: 001592
DRAWN BY: MLW
CHECKED BY: RPH
APPROVED BY: RBF
QA/QC BY: RBF
PROJECT NO.: 020-0103
DWG NO.: T_XSC01_0200103
DATE: 2021-02-01

SHEET
100 OF 101

DWG: F:\2020\0001-0500\020-0103\40-Design\AutoCAD\Final Plans\Sheets\RDBR\Lee Summit Plan Set - (Century and Middle School Drives)\CROSS SECTIONS\T_XSC01_0200103.dwg
DATE: Aug 25, 2021 10:19am XREFS: T_PBASE_0200103 T_PTBK_0200103

        

Olsson Engineering - MO State Certificate of Authority #001592
73301 West 133rd Street, Suite 200 TEL 913.381.1170
Overland Park, KS 66213-4750 FAX 913.381.1174 www.olsson.com

 

REVISIONS

LEE'S SUMMIT MISSOURI

C.O.A. NO.: 001592
DRAWN BY: MLW
CHECKED BY: RPH
APPROVED BY: RBF
QA/QC BY: RBF
PROJECT NO.: 020-0103
DWG NO.: T_XSC01_0200103
DATE: 2021-02-01

SHEET
101 OF 101