

EXTERIOR MATERIAL LEGEND

	EIFS-1	EIFS	MFR, DRYVIT, COLOR: MOONLIGHT, TEXTURE: SAND PEBBLE
	FCS-1	FIBER CEMENT SIDING	MFR, JAMES HARDIE, SIZE: 5" COLOR: AGED PEWTER
	FCS-2	FIBER CEMENT SIDING	MFR, JAMES HARDIE, SIZE: 5" COLOR: IRON GRAY
	BR-1	THIN BRICK	MFR, ENDICOTT, COLOR: LIGHT SANDSTONE, SIZE: MODULAR THIN BRICK TEXTURE: SMOOTH
	BR-2	THIN BRICK	MFR, ENDICOTT, COLOR: DARK IRONSPOT, SIZE: MODULAR THIN BRICK TEXTURE: SMOOTH
	ST-1	CAST STONE	MFR, ELDORADO STONE, SERIES: LEDGECUT33, COLOR: BIRCH
	SF	STOREFRONT	COLOR: BLACK

KEYED NOTES

1. MASONRY VENEER CONTROL JOINT
2. EIFS REVEAL
3. EIFS / FIBER CEMENT SIDING EXPANSION JOINT AT EACH FLOOR LEVEL, COORDINATE WITH MANUF. DETAILS AND REQUIREMENTS.
4. VINYL WINDOW SYSTEM (BLACK).
5. PREFINISHED GUARDRAIL (BLACK).
6. PRE-FINISHED SHEET METAL COPING. COLOR TO MATCH ADJACENT MATERIAL (EIFS OR FIBER CEMENT SIDING).
7. 3 1/2" WIDE HARDIE TRIM, TO MATCH ADJACENT FIBER CEMENT SIDING.
8. PREFINISHED GUTTER, SCUPPER AND/OR DOWNSPOUT COLOR TO MATCH EIFS-1
9. UNIT PATIO LIGHT RE: UNIT LIGHTING SCHEDULE ON UNIT SHEETS
10. EXTERIOR SCONCE RE: LIGHTING SCHEDULE

ARCHITECT	STRUCTURAL ENGINEER	CIVIL ENGINEER	GENERAL CONTRACTOR	MECHANICAL ENGINEER	PLUMBING ENGINEER	ELECTRICAL ENGINEER
TRJ ARCHITECTS	BOB D CAMPBELL & COMPANY	SM ENGINEERING	GENERAL CONTRACTOR	LATIMER SOMMERS & ASSOCIATES	LATIMER SOMMERS & ASSOCIATES	LATIMER SOMMERS & ASSOCIATES



Vanguard Villas

Lee's Summit, Missouri



TRJ Architects
8812 Manchester Road
St. Louis, Missouri 63119
© Copyright 2018
T: 314-395-9750
F: 314-395-9751
www.trjarchitects.com

DATE: 9.2.2021

REVISIONS


2	ADDENDUM 1	11.12.2021
---	------------	------------

DWG BY Author


TRJ PROJECT NO. 20-078

SHEET NO. A204


GROUP 4 EXTERIOR ELEVATIONS

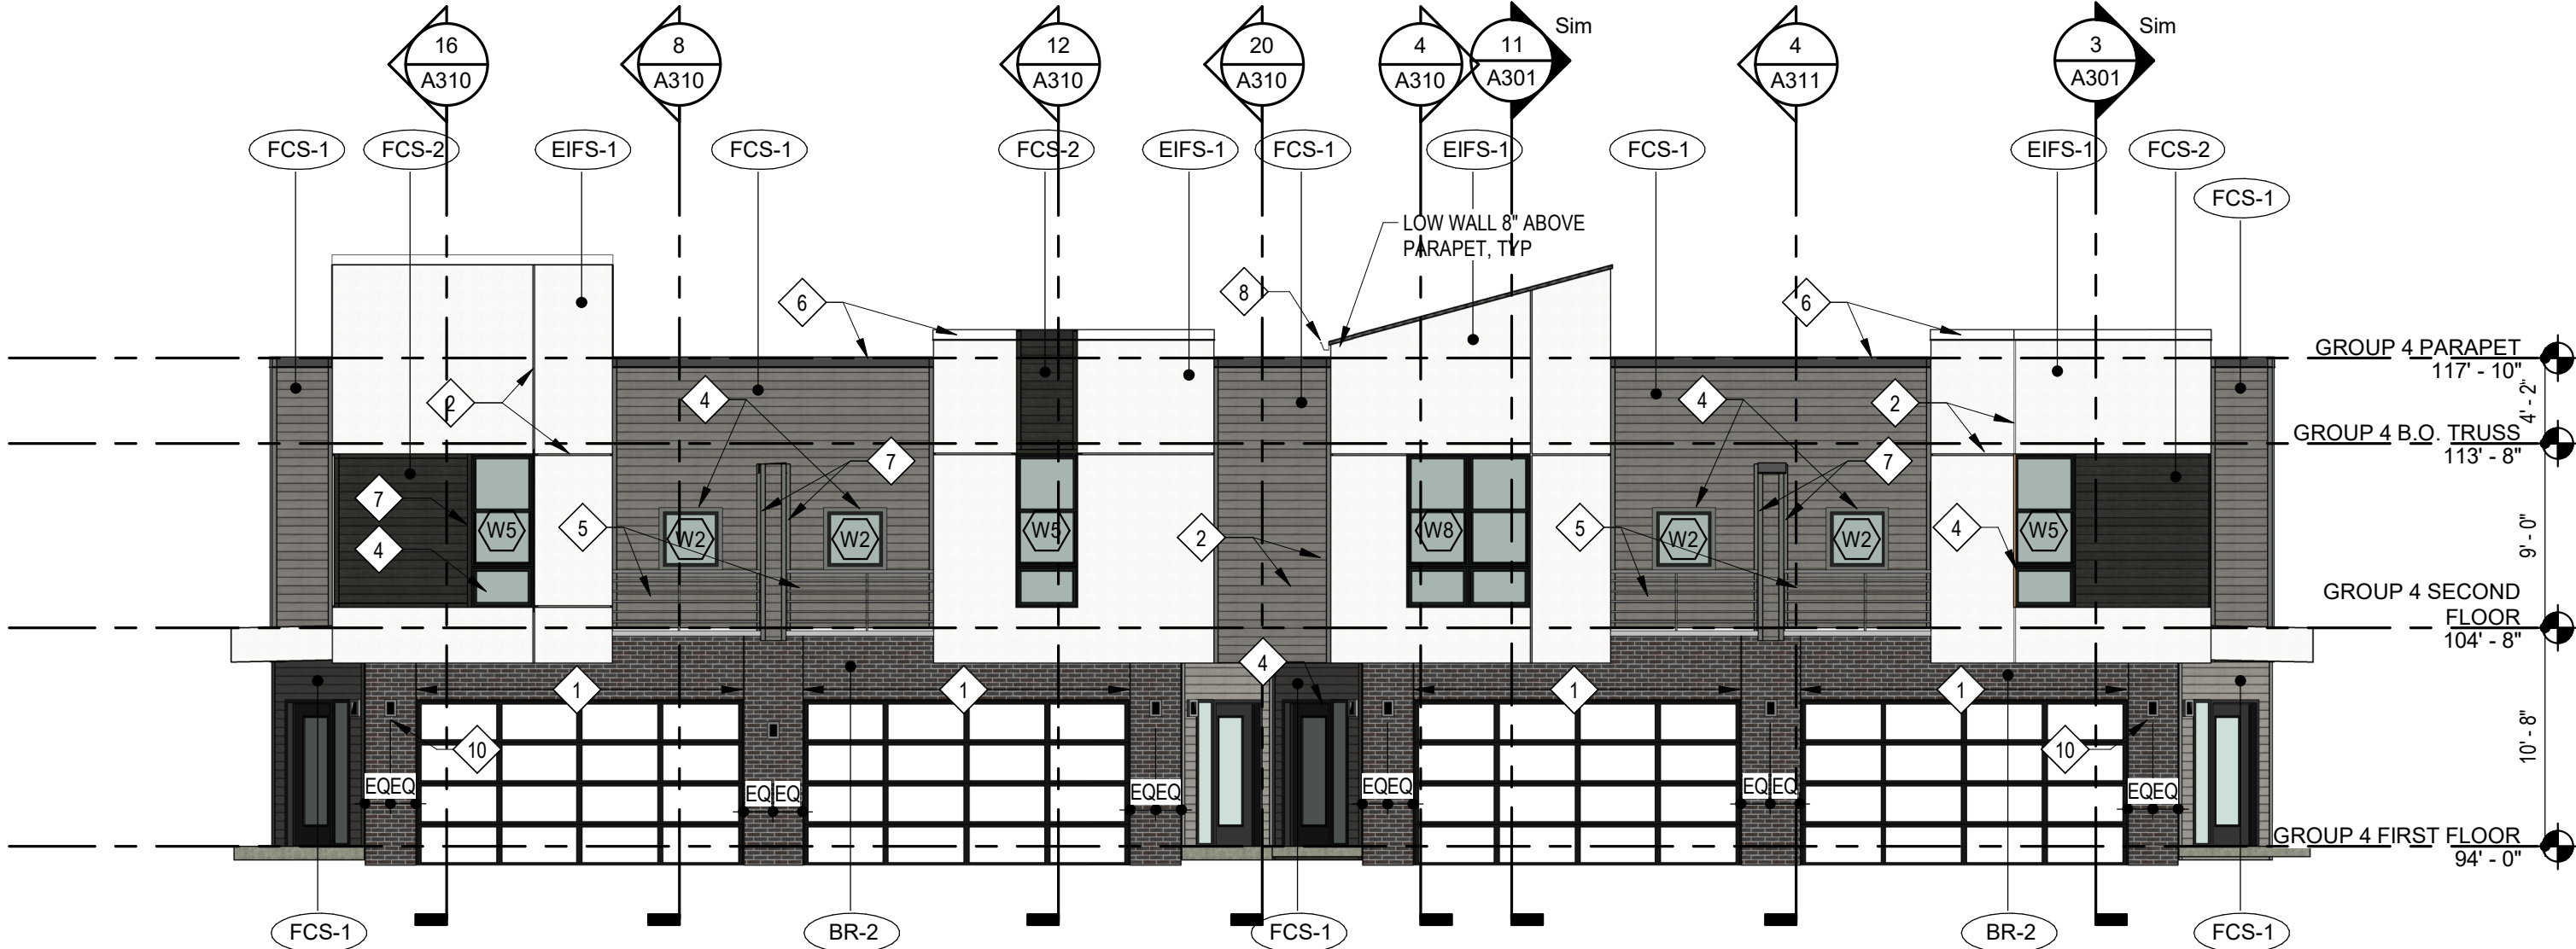


3 GROUP 4 WEST ELEVATION
SCALE: 1/8" = 1'-0"

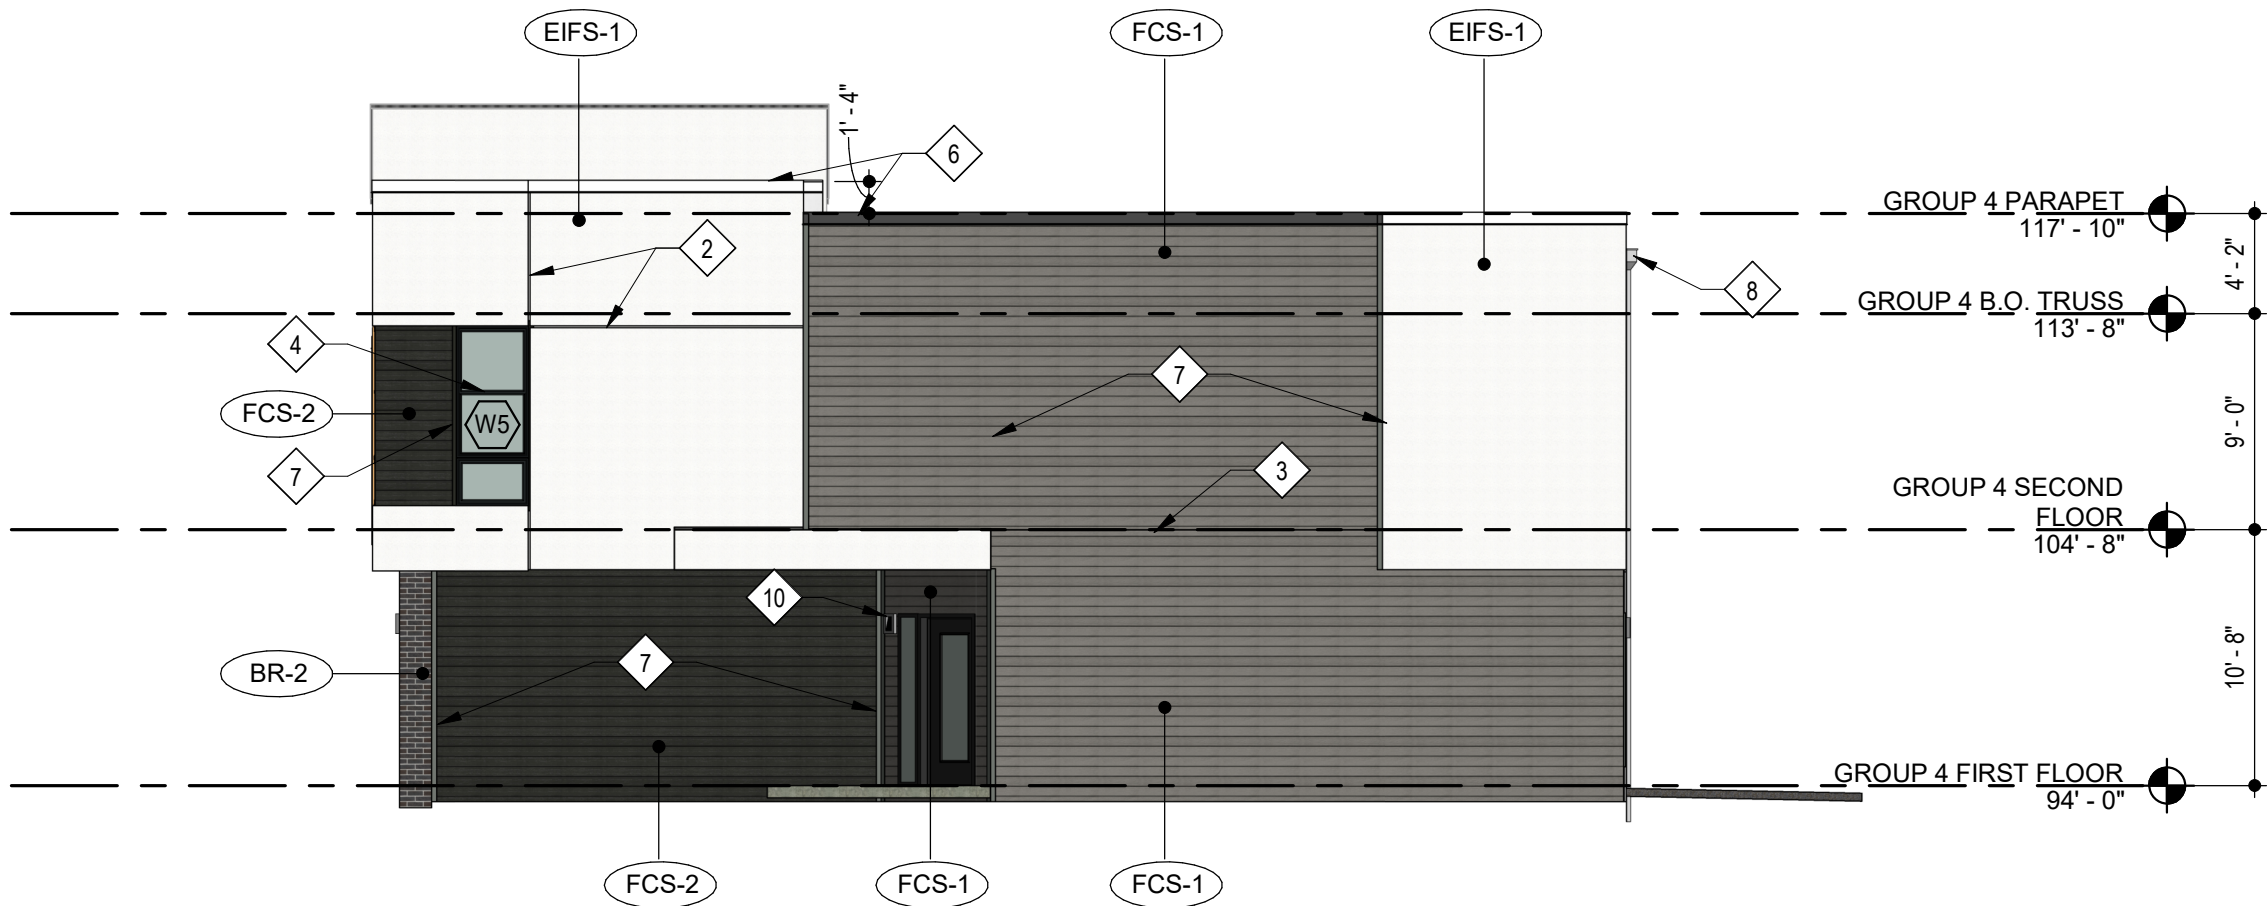

15 GROUP 4 SOUTH ELEVATION
SCALE: 1/8" = 1'-0"

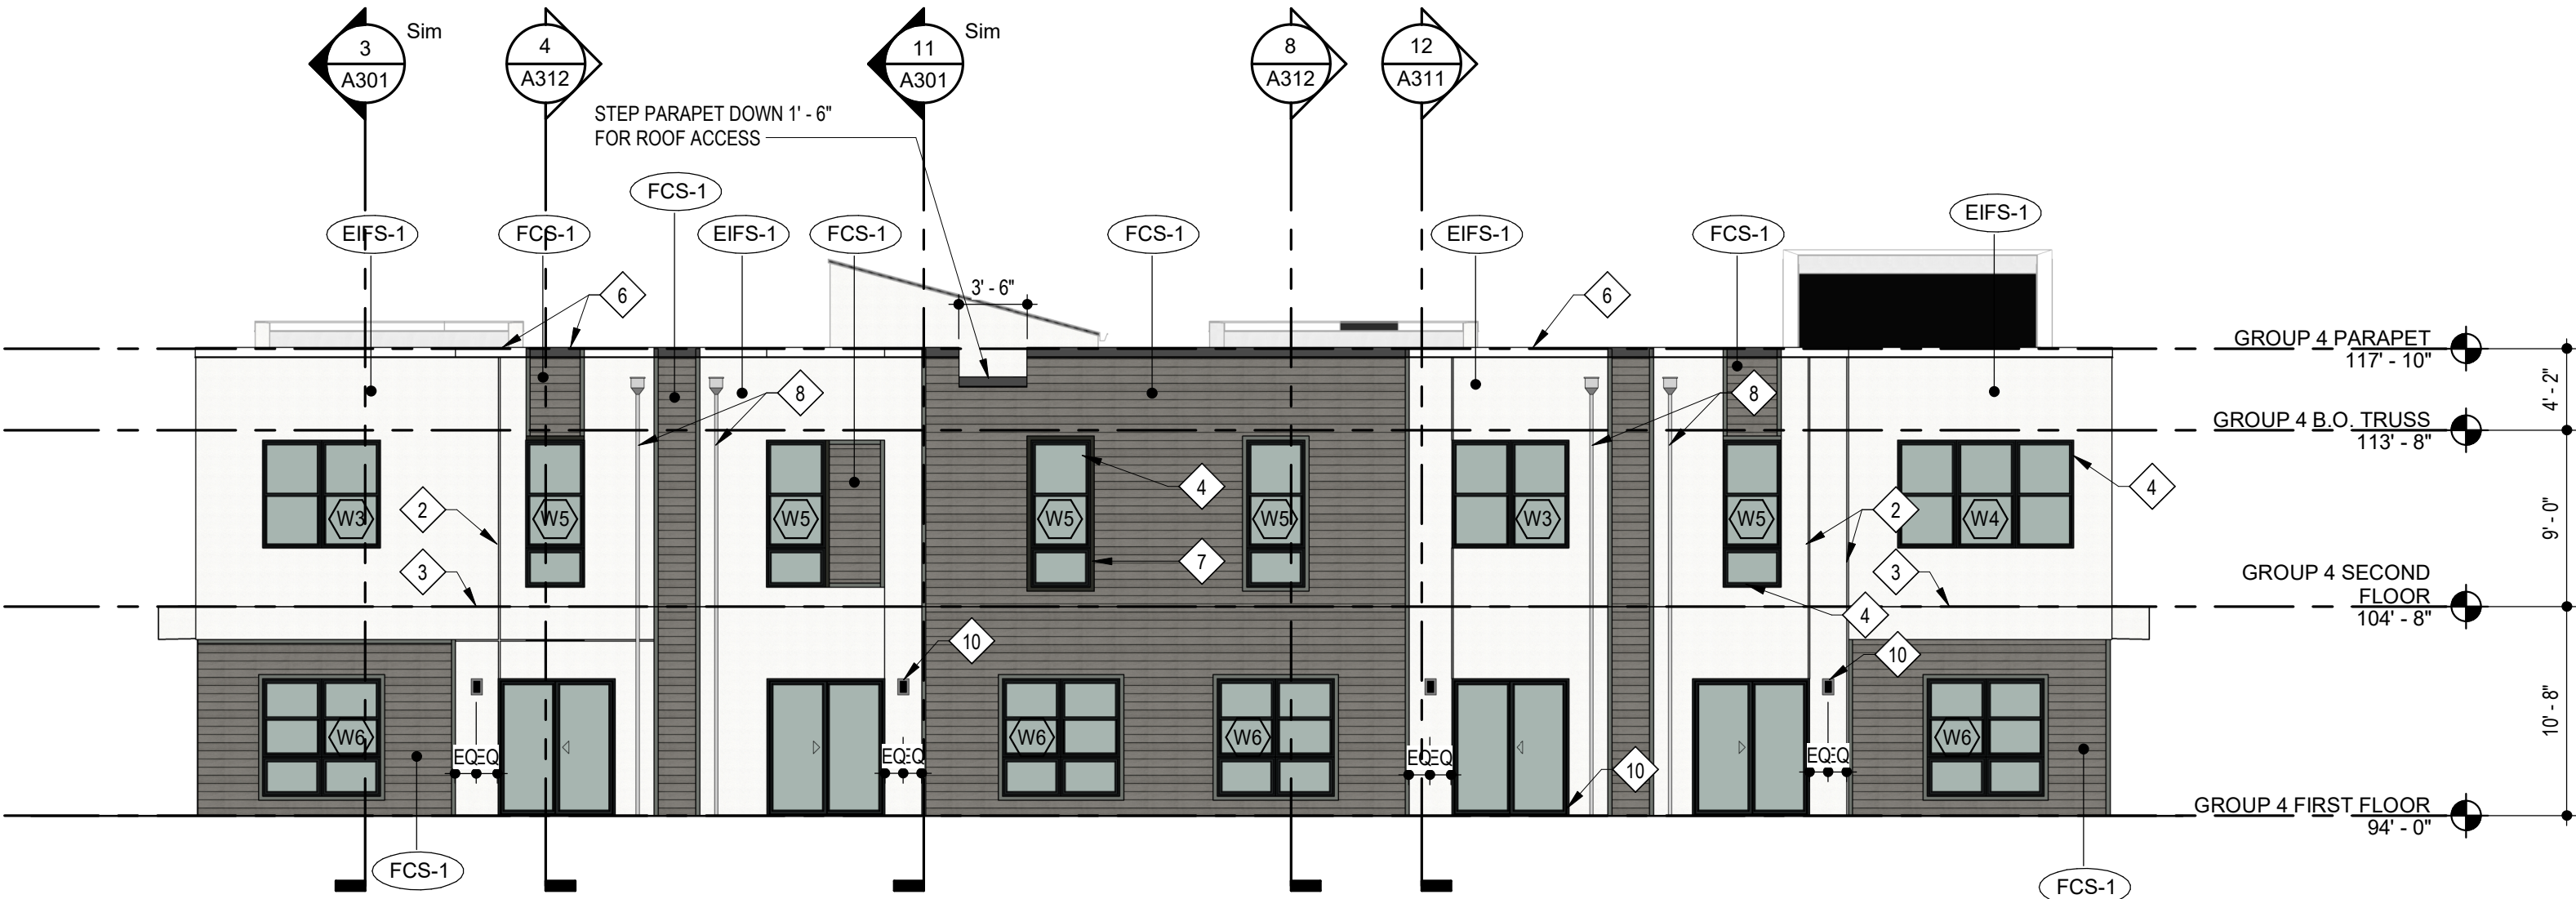

4 GROUP 4 EAST ELEVATION
SCALE: 1/8" = 1'-0"

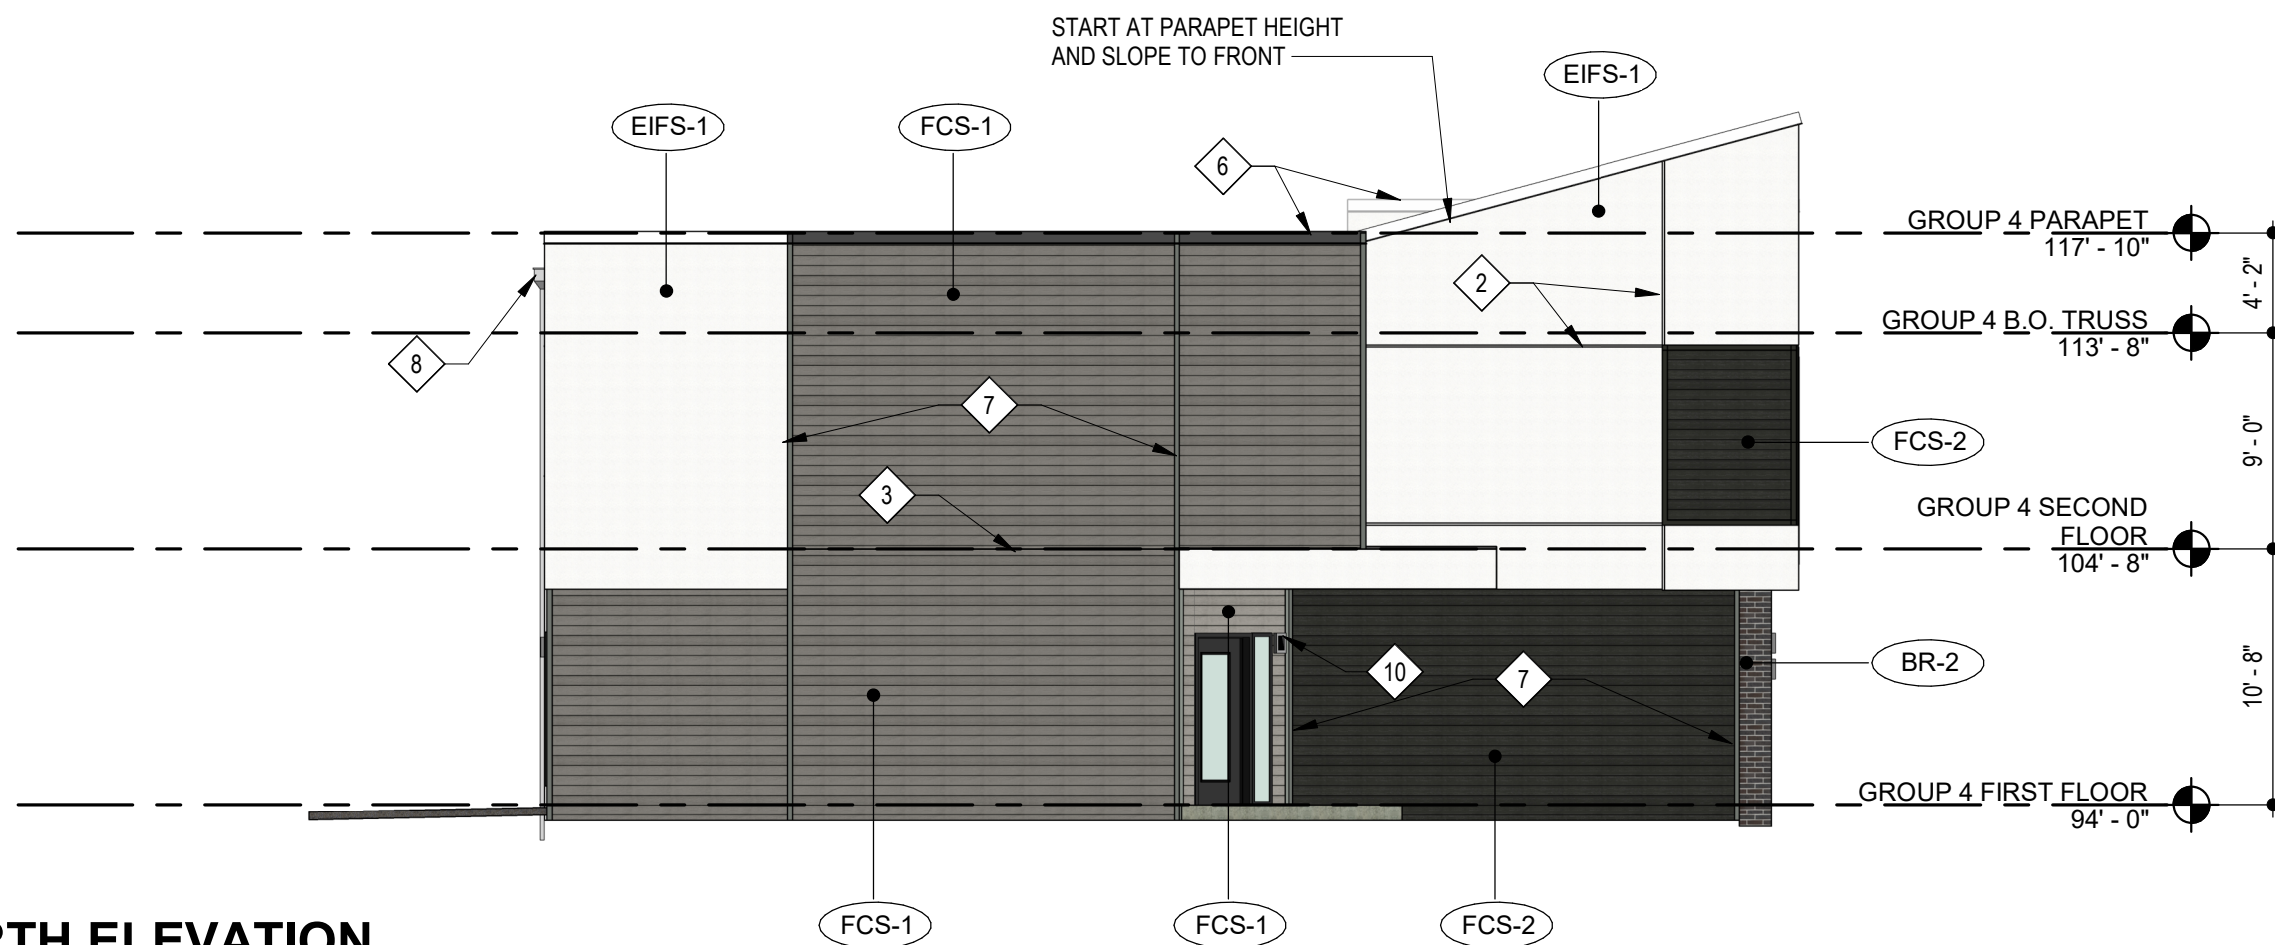

16 GROUP 4 NORTH ELEVATION
SCALE: 1/8" = 1'-0"

EXTERIOR MATERIAL LEGEND

	EIFS-1	EIFS	MFR: DRYVIT, COLOR: MOONLIGHT, TEXTURE: SAND PEBBLE
	FCS-1	FIBER CEMENT SIDING	MFR: JAMES HARDIE, SIZE: 5" COLOR: AGED PEWTER
	FCS-2	FIBER CEMENT SIDING	MFR: JAMES HARDIE, SIZE: 5" COLOR: IRON GRAY
	BR-1	THIN BRICK	MFR: ENDICOTT, COLOR: LIGHT SANDSTONE, SIZE: MODULAR THIN BRICK TEXTURE: SMOOTH
	BR-2	THIN BRICK	MFR: ENDICOTT, COLOR: DARK IRONSPOT, SIZE: MODULAR THIN BRICK TEXTURE: SMOOTH
	ST-1	CAST STONE	MFR: EL DORADO STONE, SERIES: LEDGECUT33, COLOR: BIRCH
	SF	STOREFRONT	COLOR: BLACK

KEYED NOTES


1. MASONRY VENEER CONTROL JOINT
2. EIFS REVEAL.
3. EIFS / FIBER CEMENT SIDING EXPANSION JOINT AT EACH FLOOR LEVEL. COORDINATE WITH MANUF. DETAILS AND REQUIREMENTS.
4. VINYL WINDOW SYSTEM (BLACK).
5. PREFINISHED GUARDRAIL (BLACK).
6. PRE-FINISHED SHEET METAL COPING. COLOR TO MATCH ADJACENT MATERIAL (EIFS OR FIBER CEMENT SIDING).
7. 3 1/2" WIDE HARDIE TRIM, TO MATCH ADJACENT FIBER CEMENT SIDING.
8. PREFINISHED GUTTER, SCUPPER AND/OR DOWNSPOUT COLOR TO MATCH EIFS-1
9. UNIT PATIO LIGHT RE: UNIT LIGHTING SCHEDULE ON UNIT SHEETS
10. EXTERIOR SCONCE RE: LIGHTING SCHEDULE




TR,I ARCHITECTS	ARCHITECT
BOB D CAMPBELL & COMPANY	STRUCTURAL ENGINEER
SM ENGINEERING	CIVIL ENGINEER
GENERAL CONTRACTOR	GENERAL CONTRACTOR
LATIMER SOMMERS & ASSOCIATES	MECHANICAL ENGINEER
LATIMER SOMMERS & ASSOCIATES	PLUMBING ENGINEER
LATIMER SOMMERS & ASSOCIATES	ELECTRICAL ENGINEER



Vanguard Villas

Lee's Summit, Missouri

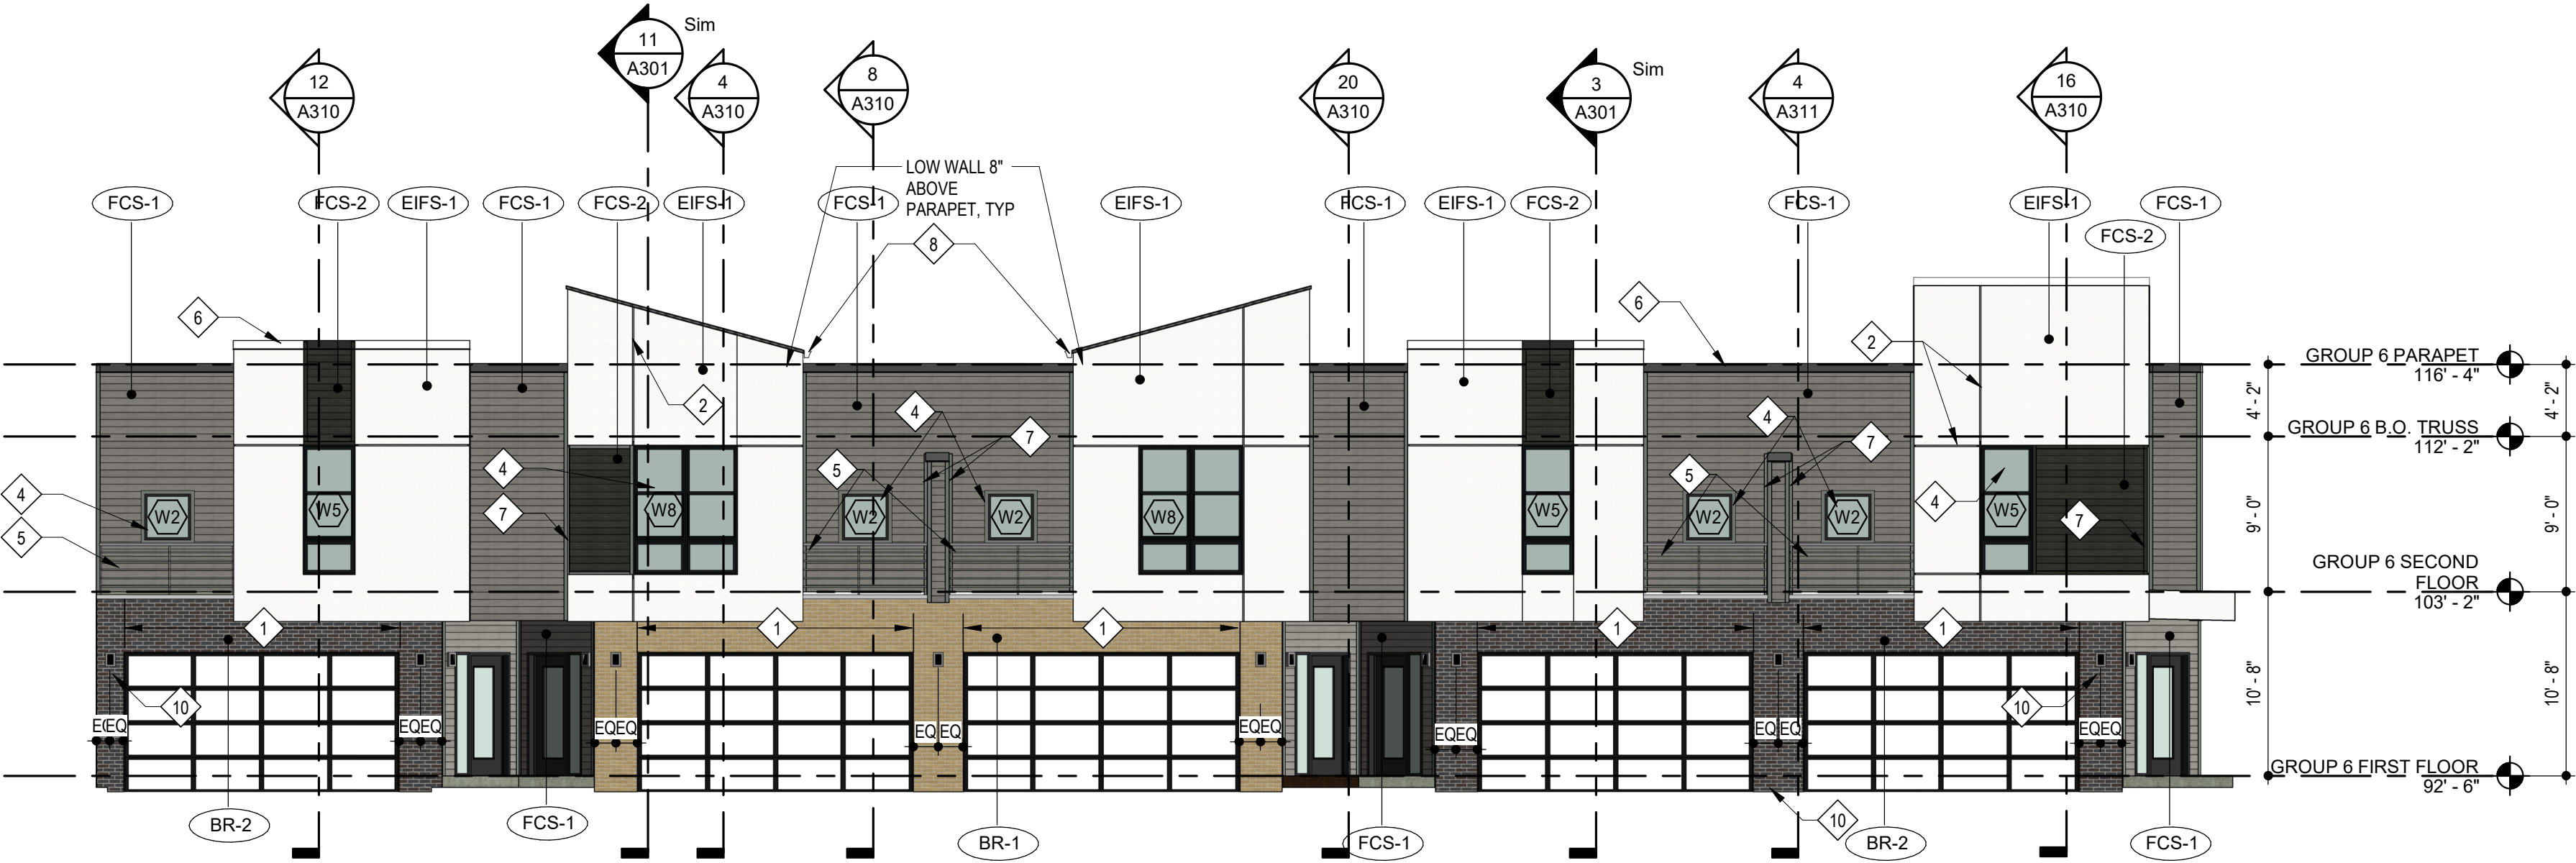

   	EIFS	<u>MFR.</u> DRYVIT, <u>COLOR.</u> MOONLIGHT, <u>TEXTURE.</u> SAND PEBBLE
	FIBER CEMENT SIDING	<u>MFR.</u> JAMES HARDIE, <u>SIZE.</u> 5" COLOR: AGED PEWTER
	FIBER CEMENT SIDING	<u>MFR.</u> JAMES HARDIE, <u>SIZE.</u> 5" COLOR: IRON GRAY
	THIN BRICK	<u>MFR.</u> ENDICOTT, <u>COLOR.</u> LIGHT SANDSTONE, <u>SIZE.</u> MODULAR THIN BRICK <u>TEXTURE.</u> SMOOTH
	THIN BRICK	<u>MFR.</u> ENDICOTT, <u>COLOR.</u> DARK IRONSPOT, <u>SIZE.</u> MODULAR THIN BRICK <u>TEXTURE.</u> SMOOTH
	CAST STONE	<u>MFR.</u> ELDERADO STONE, <u>SERIES.</u> LEDGECUT33, <u>COLOR.</u> BIRCH
	STOREFRONT	<u>COLOR.</u> BLACK

1. MASONRY VENEER CONTROL JOINT
2. EIFS REVEAL.
3. EIFS / FIBER CEMENT SIDING EXPANSION JOINT AT EACH FLOOR LEVEL, COORDINATE WITH MANUF. DETAILS AND REQUIREMENTS.
4. VINYL WINDOW SYSTEM (BLACK).
5. PREFINISHED GUARDRAIL (BLACK).
6. PRE-FINISHED SHEET METAL COPING. COLOR TO MATCH ADJACENT MATERIAL (EIFS OR FIBER CEMENT SIDING).
7. 3 1/2" WIDE HARDIE TRIM, TO MATCH ADJACENT FIBER CEMENT SIDING.
8. PREFINISHED GUTTER, SCUPPER AND/OR DOWNSPOUT COLOR TO MATCH EIFS-1
9. UNIT PATIO LIGHT RE: UNIT LIGHTING SCHEDULE ON UNIT SHEETS
10. EXTERIOR SCONCE RE: LIGHTING SCHEDULE



EXTERIOR MATERIAL LEGEND

	EIFS-1	EIFS	MFR: DRYVIT, COLOR: MOONLIGHT, TEXTURE: SAND PEBBLE
	FCS-1	FIBER CEMENT SIDING	MFR: JAMES HARDIE, SIZE: 5' COLOR: AGED PEWTER
	FCS-2	FIBER CEMENT SIDING	MFR: JAMES HARDIE, SIZE: 5' COLOR: IRON GRAY
	BR-1	THIN BRICK	MFR: ENDICOTT, COLOR: LIGHT SANDSTONE, SIZE: MODULAR THIN BRICK TEXTURE: SMOOTH
	BR-2	THIN BRICK	MFR: ENDICOTT, COLOR: DARK IRONSPOT, SIZE: MODULAR THIN BRICK TEXTURE: SMOOTH
	ST-1	CAST STONE	MFR: ELDORADO STONE, SERIES: LEDGECUT33, COLOR: BIRCH
	SF	STOREFRONT	COLOR: BLACK

KEYED NOTES

- MASONRY VENEER CONTROL JOINT
- EIFS REVEAL
- EIFS / FIBER CEMENT SIDING EXPANSION JOINT AT EACH FLOOR LEVEL, COORDINATE WITH MANUF. DETAILS AND REQUIREMENTS
- VINYL WINDOW SYSTEM (BLACK)
- PREFINISHED GUARDRAIL (BLACK)
- PRE-FINISHED SHEET METAL COPING, COLOR TO MATCH ADJACENT MATERIAL (EIFS OR FIBER CEMENT SIDING)
- 3 1/2" WIDE HARDIE TRIM, TO MATCH ADJACENT FIBER CEMENT SIDING
- PREFINISHED GUTTER, SCUPPER AND/OR DOWNSPOUT COLOR TO MATCH EIFS-1
- UNIT PATIO LIGHT RE: UNIT LIGHTING SCHEDULE ON UNIT SHEETS
- EXTERIOR SCENCE RE: LIGHTING SCHEDULE

ARCHITECT	STRUCTURAL ENGINEER	CIVIL ENGINEER	GENERAL CONTRACTOR	MECHANICAL ENGINEER	PLUMBING ENGINEER	ELECTRICAL ENGINEER
TR,i ARCHITECTS	BOB D CAMPBELL & COMPANY	SM ENGINEERING	GENERAL CONTRACTOR	LATIMER SOMMERS & ASSOCIATES	LATIMER SOMMERS & ASSOCIATES	LATIMER SOMMERS & ASSOCIATES



Vanguard Villas

Lee's Summit, Missouri



TR,i Architects
6812 Manchester Road
St. Louis, Missouri 63119
© Copyright 2018
T: 314-395-9750
F: 314-395-9751
www.triarchitects.com

DATE: 9.2.2021

REVISIONS

2	ADDENDUM 1	11.12.2021
---	------------	------------


DWG BY Author

TR,i PROJECT NO. 20-078


SHEET NO.

A208


GROUP 8 EXTERIOR ELEVATIONS

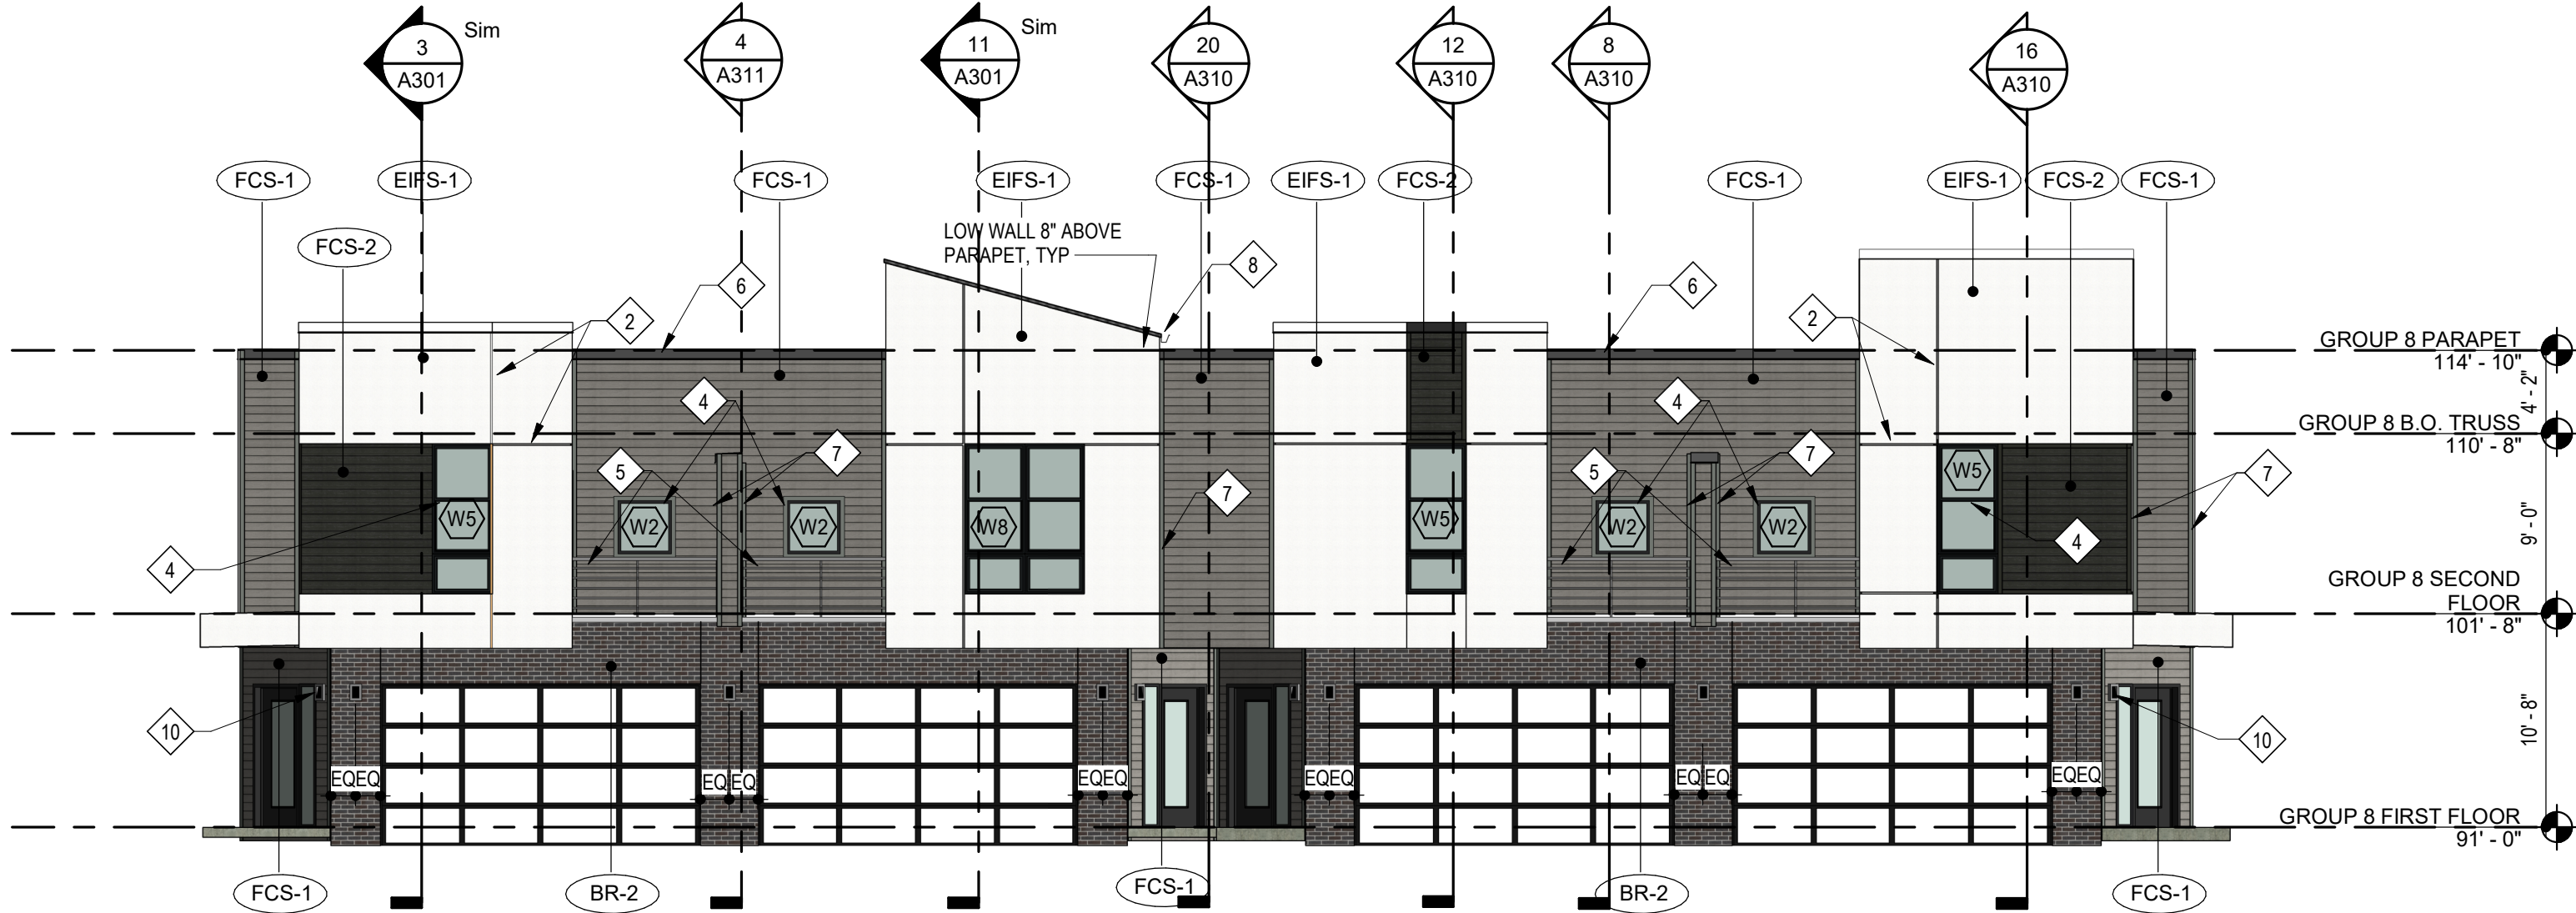


3 GROUP 8 EAST ELEVATION
SCALE: 1/8" = 1'-0"

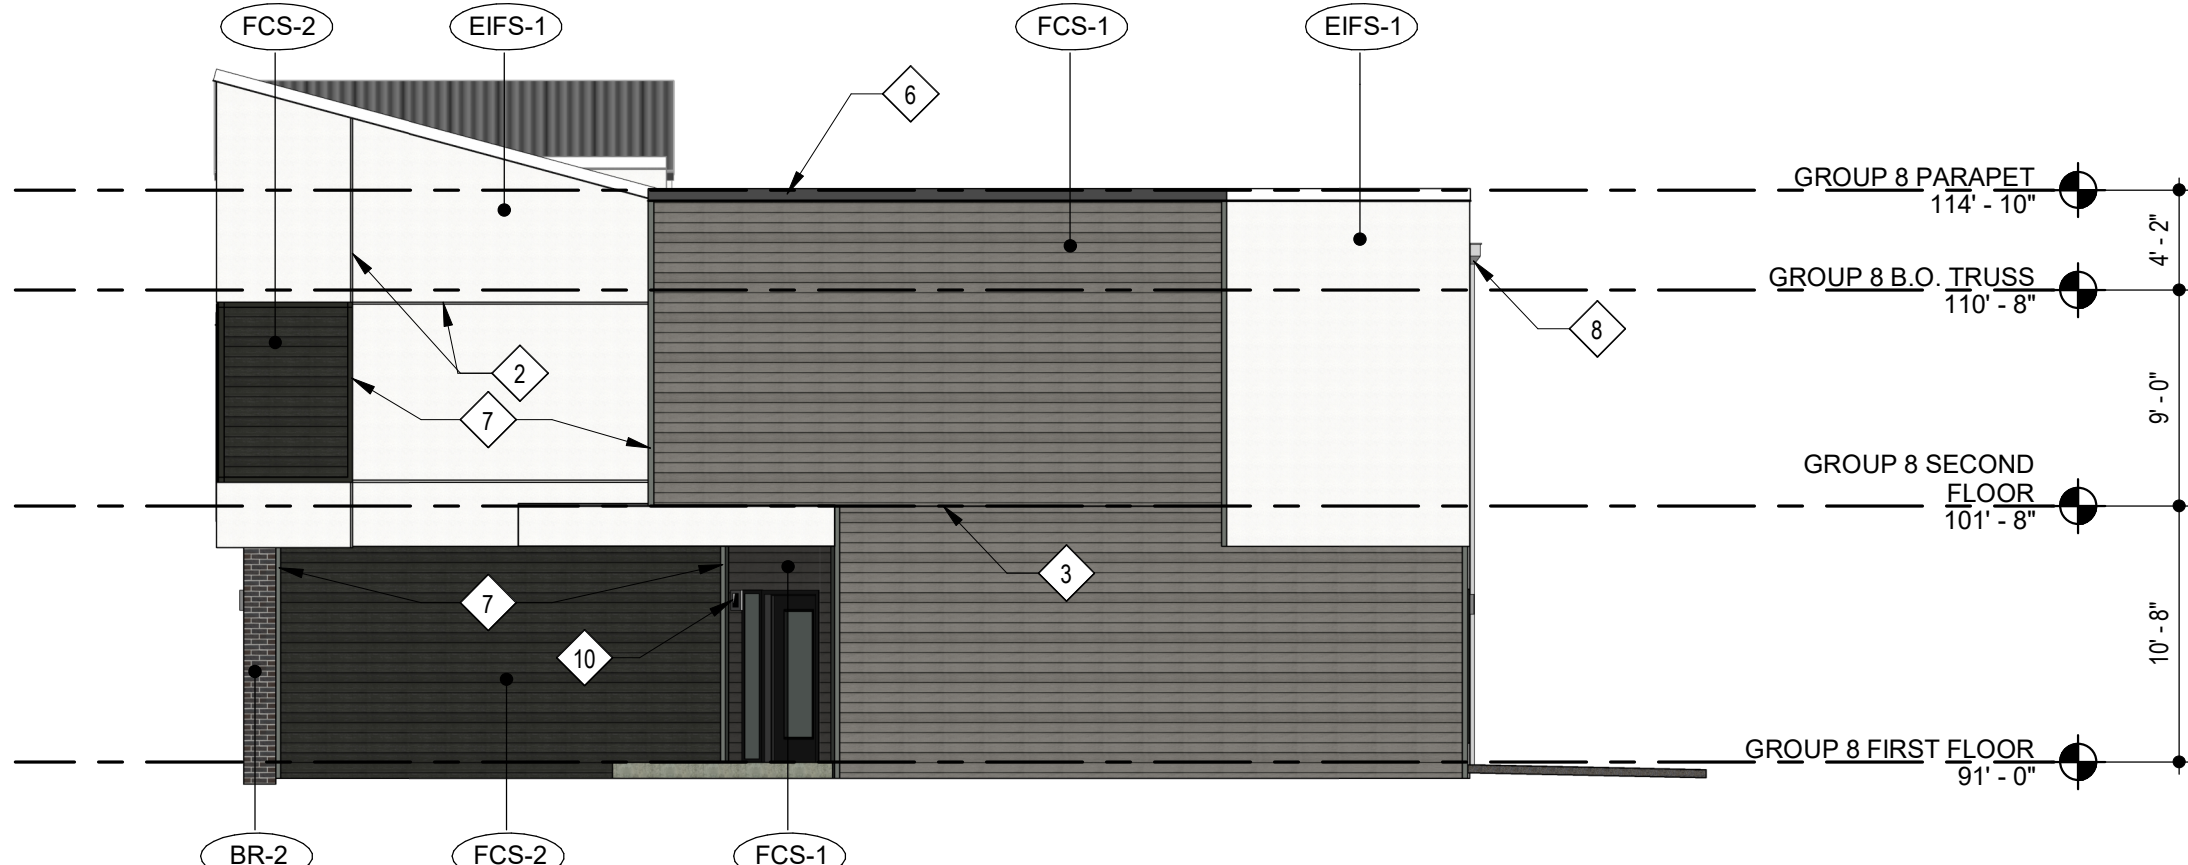

15 GROUP 8 NORTH ELEVATION
SCALE: 1/8" = 1'-0"



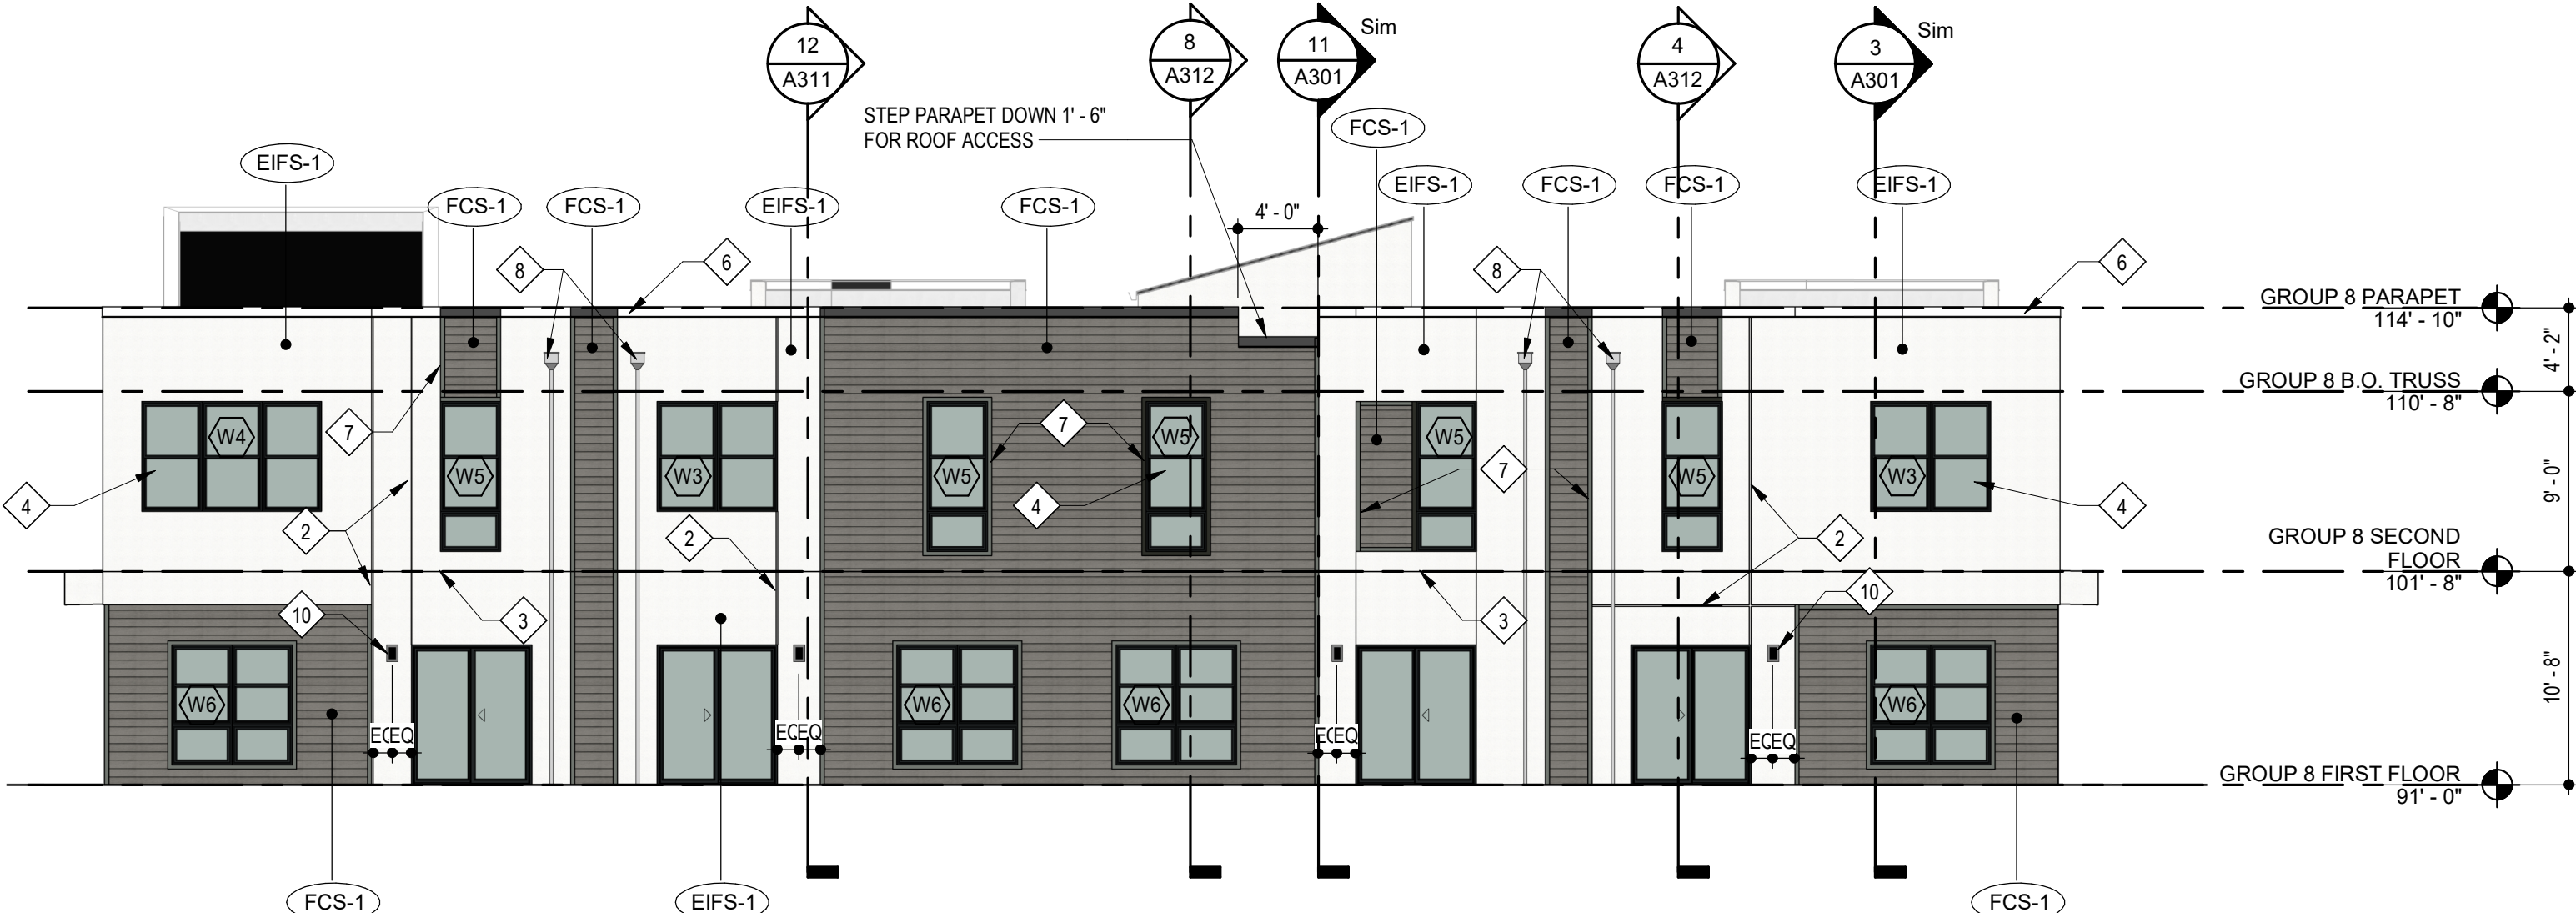


4 GROUP 8 WEST ELEVATION
SCALE: 1/8" = 1'-0"

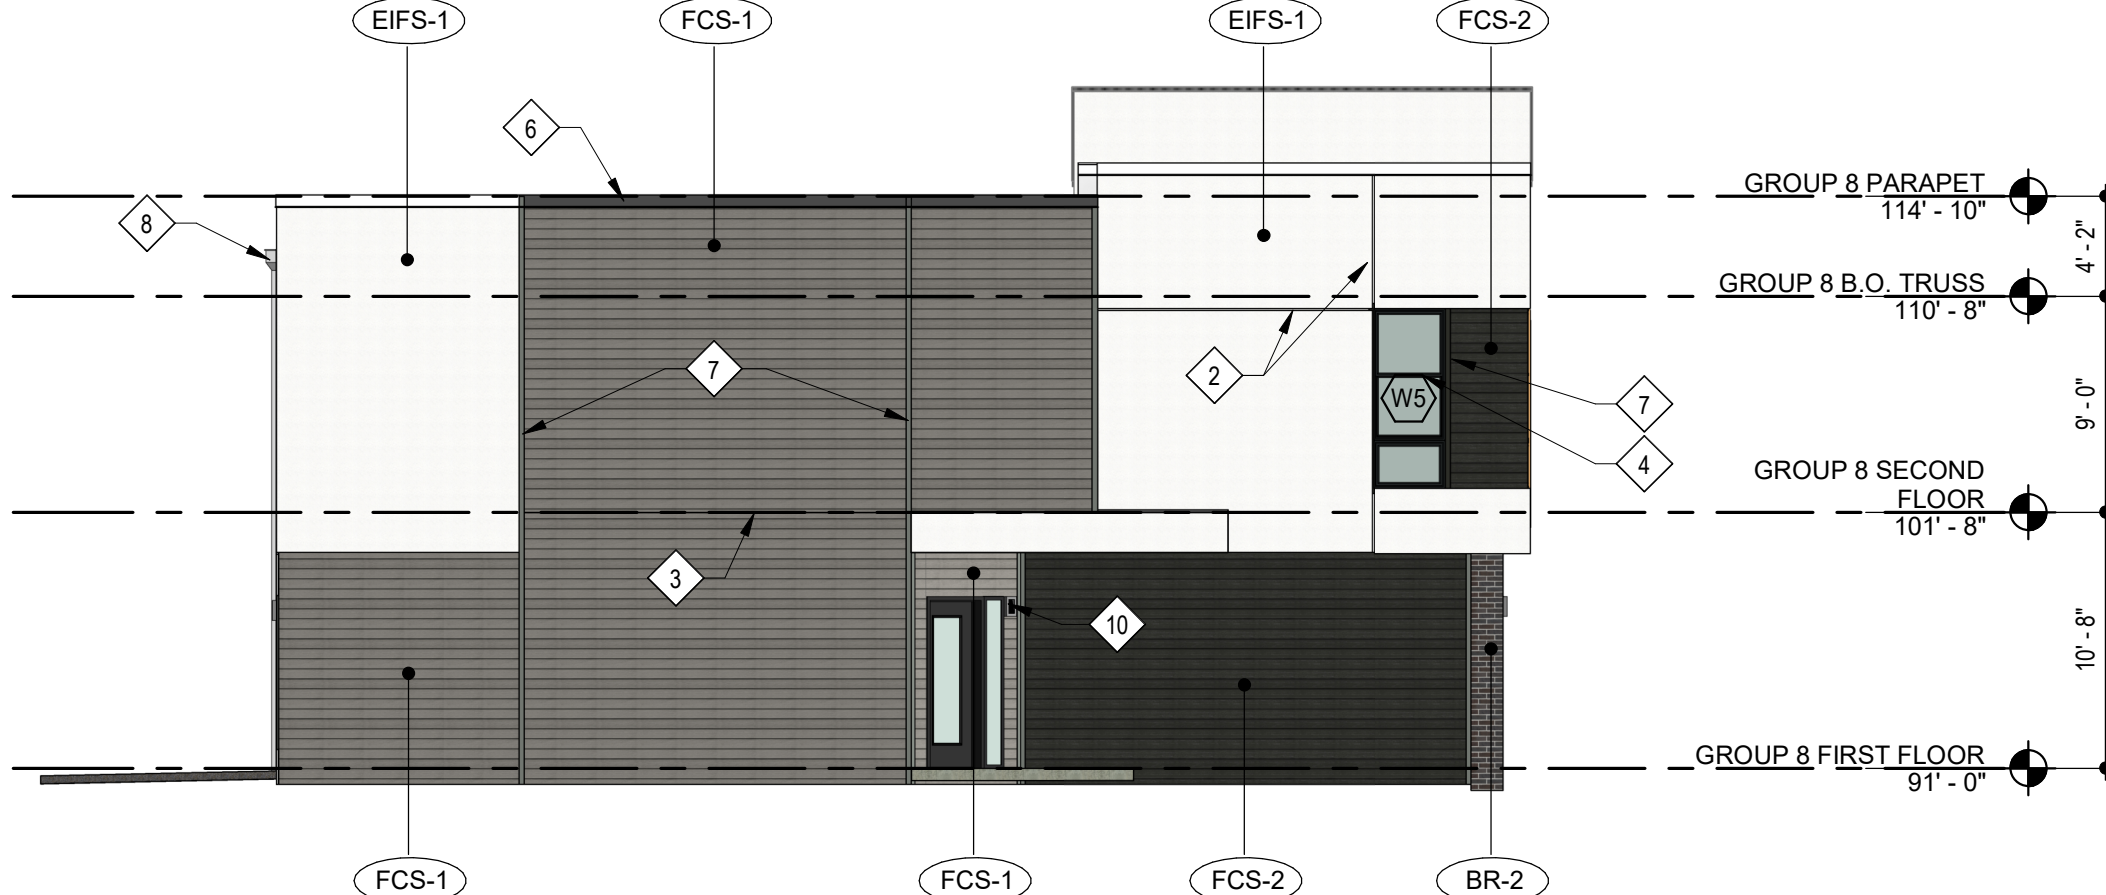

16 GROUP 8 SOUTH ELEVATION
SCALE: 1/8" = 1'-0"

EXTERIOR MATERIAL LEGEND

   	EIFS	MFR, DRYVIT, COLOR, MOONLIGHT, TEXTURE, SAND PEBBLE
	FIBER CEMENT SIDING	MFR, JAMES HARDIE, SIZE, 5" COLOR, AGED PEWTER
	FIBER CEMENT SIDING	MFR, JAMES HARDIE, SIZE, 5" COLOR, IRON GRAY
	THIN BRICK	MFR, ENDICOTT, COLOR, LIGHT SANDSTONE, SIZE, MODULAR THIN BRICK TEXTURE, SMOOTH
	THIN BRICK	MFR, ENDICOTT, COLOR, DARK IRONSPOT, SIZE, MODULAR THIN BRICK TEXTURE, SMOOTH
	CAST STONE	MFR, ELDERADO STONE, SERIES, LEDGECUT33, COLOR, BIRCH
	STOREFRONT	COLOR, BLACK

TR,i ARCHITECTS	ARCHITECT
BOB D CAMPBELL & COMPANY	STRUCTURAL ENGINEER
SM ENGINEERING	CIVIL ENGINEER
GENERAL CONTRACTOR	GENERAL CONTRACTOR
LATIMER SOMMERS & ASSOCIATES	MECHANICAL ENGINEER
LATIMER SOMMERS & ASSOCIATES	PLUMBING ENGINEER
LATIMER SOMMERS & ASSOCIATES	ELECTRICAL ENGINEER



Vanguard Villas

Lee's Summit, Missouri



TR,i Architects
8872 Manchester Road
St. Louis, Missouri 63119
© Copyright, 2018
www.triarchitects.com
T: 314-395-9750
F: 314-395-9751

DATE: 9.2.2021

REVISIONS


2	ADDENDUM 1	11.12.2021
---	------------	------------

DWG BY MKSS


TR,i PROJECT NO. 20-078

SHEET NO.


A209
GROUP 9 OVERALL EXTERIOR ELEVATIONS

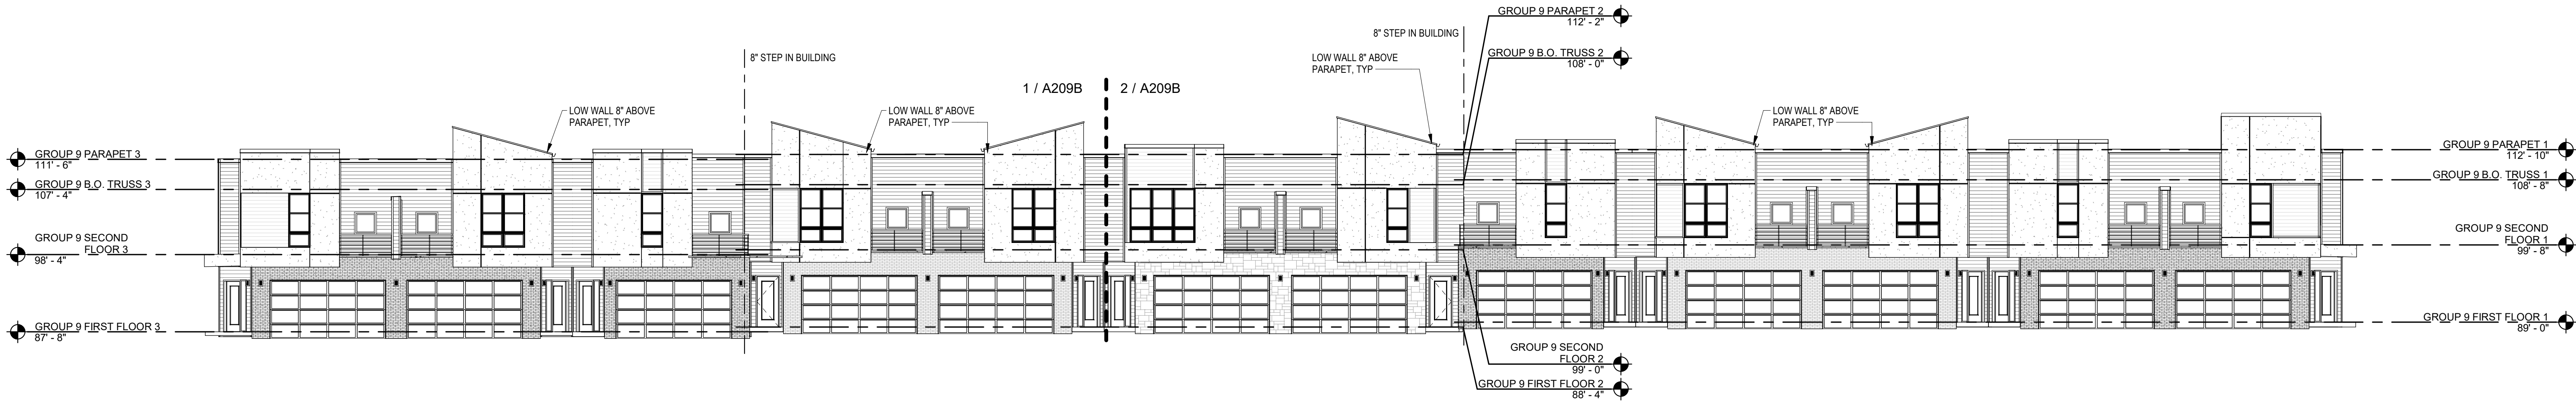

3 GROUP 9 WEST ELEVATION
SCALE: 3/32" = 1'-0"

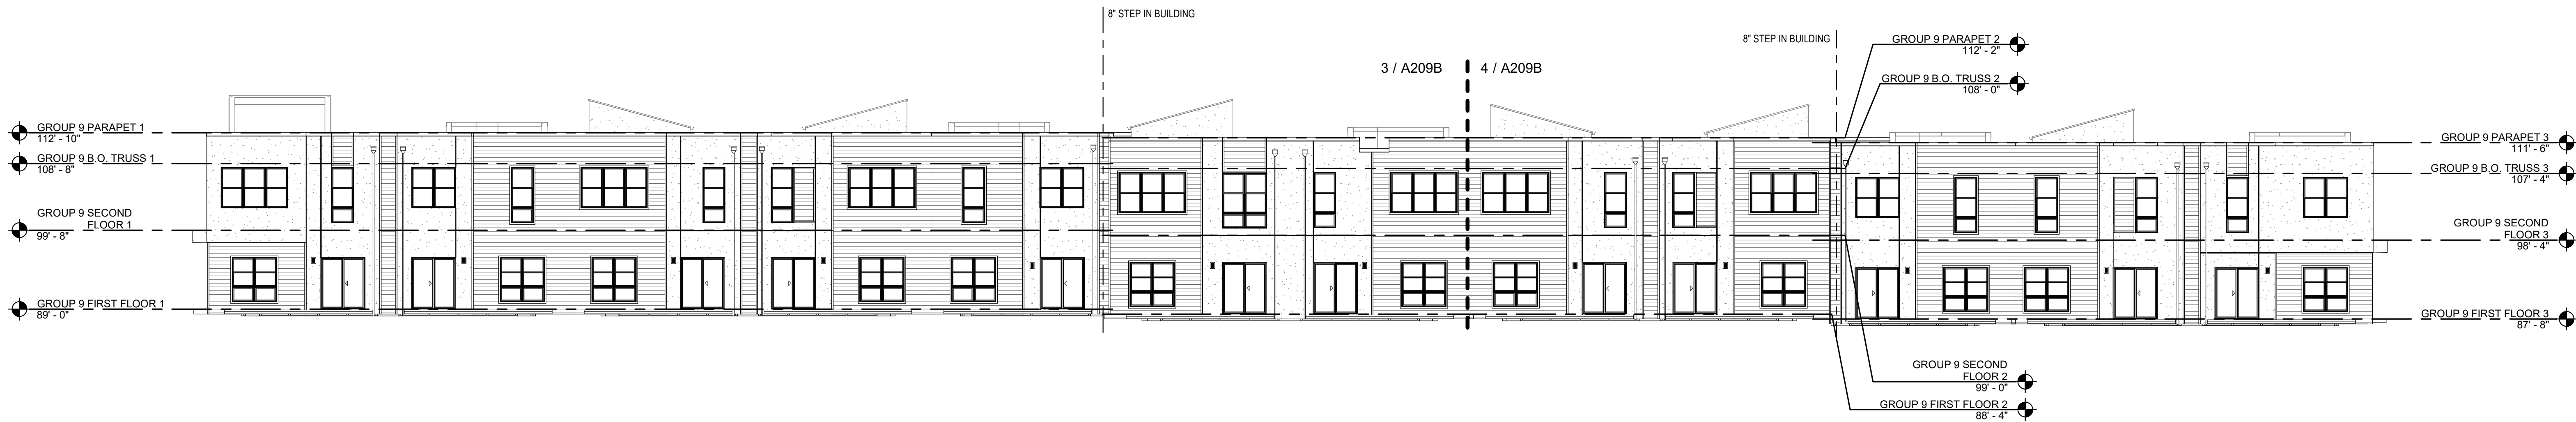





4 GROUP 9 EAST ELEVATION
SCALE: 3/32" = 1'-0"

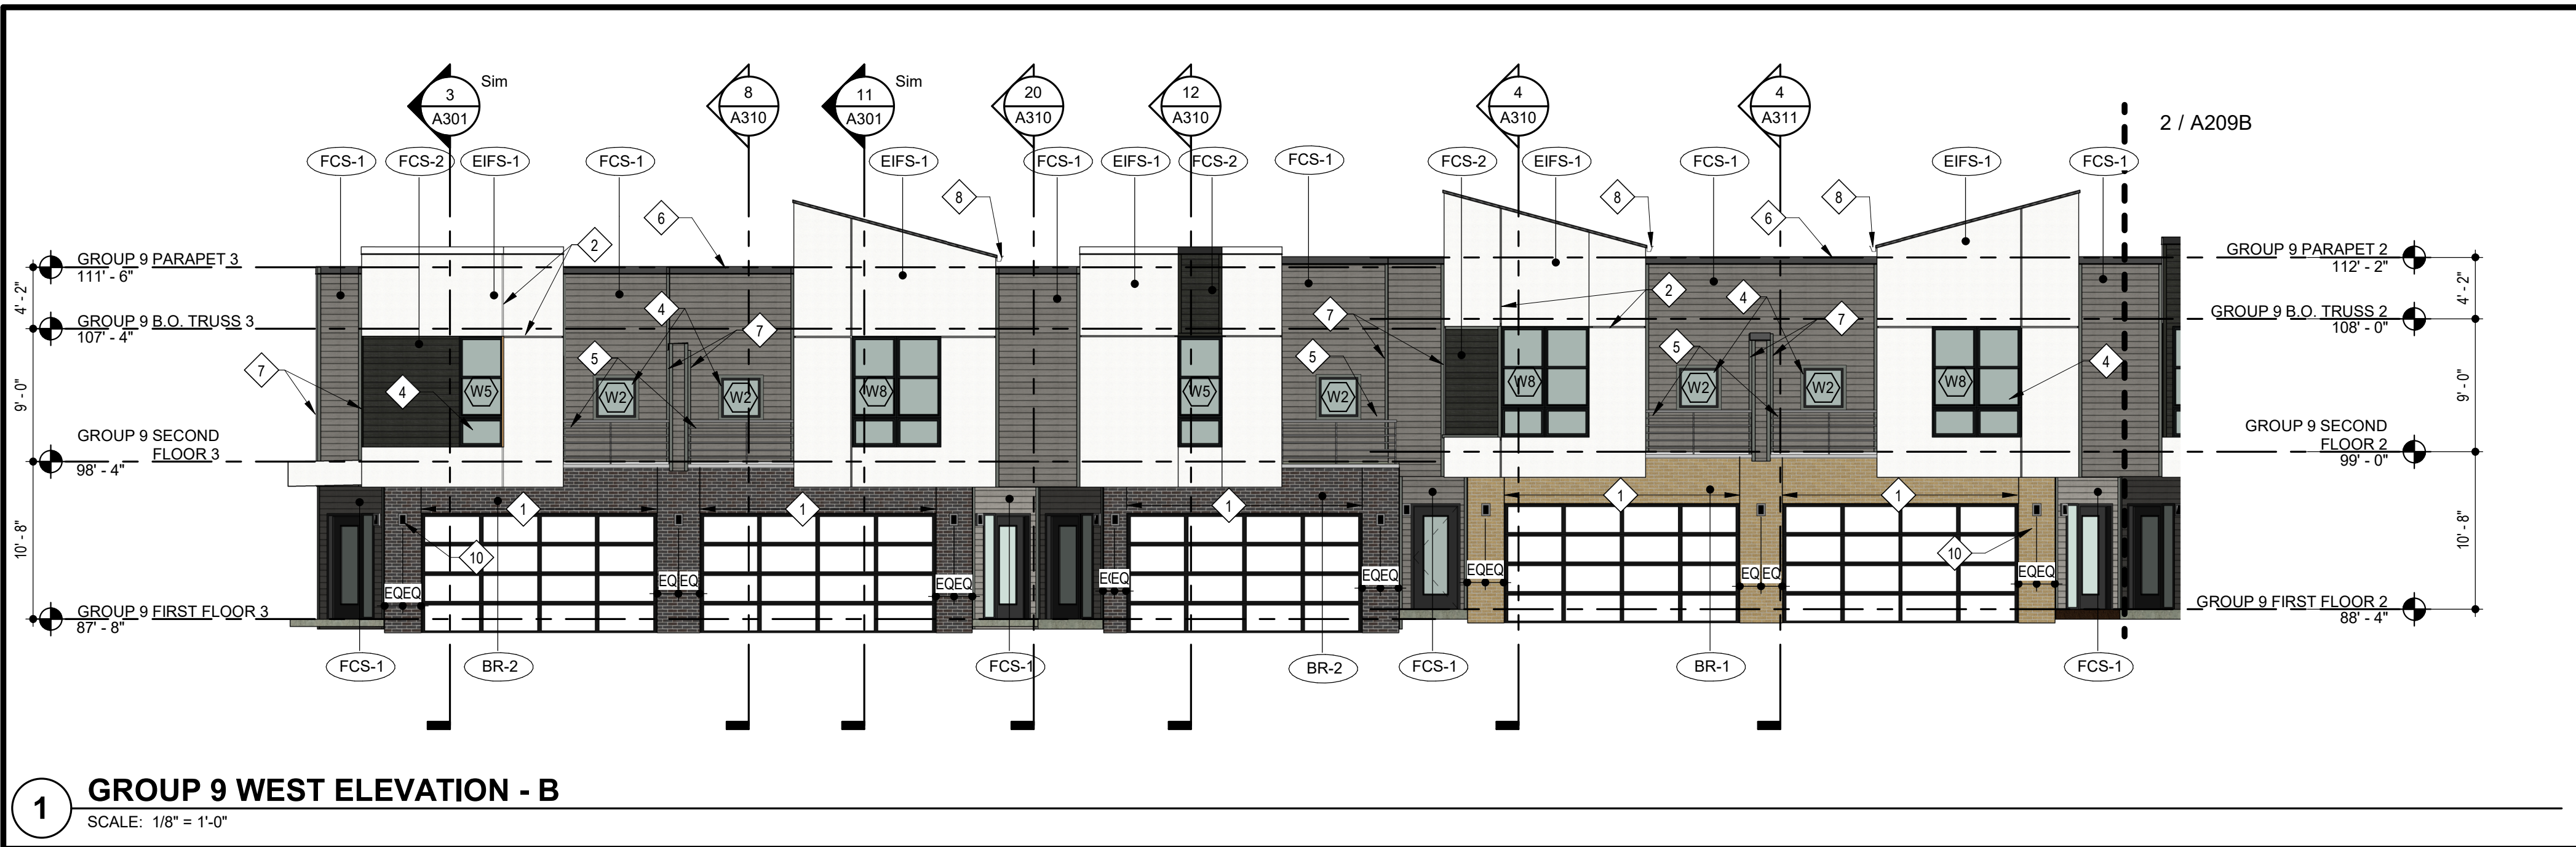

- ### KEYED NOTES
1. MASONRY VENEER CONTROL JOINT
 2. EIFS REVEAL
 3. EIFS / FIBER CEMENT SIDING EXPANSION JOINT AT EACH FLOOR LEVEL, COORDINATE WITH MANUF. DETAILS AND REQUIREMENTS.
 4. VINYL WINDOW SYSTEM (BLACK).
 5. PREFINISHED GUARDRAIL (BLACK).
 6. PRE-FINISHED SHEET METAL COPING. COLOR TO MATCH ADJACENT MATERIAL (EIFS OR FIBER CEMENT SIDING).
 7. 3 1/2" WIDE HARDIE TRIM, TO MATCH ADJACENT FIBER CEMENT SIDING.
 8. PREFINISHED GUTTER, SCUPPER AND/OR DOWNSPOUT COLOR TO MATCH EIFS-1
 9. UNIT PATIO LIGHT RE: UNIT LIGHTING SCHEDULE ON UNIT SHEETS
 10. EXTERIOR SCONCE RE: LIGHTING SCHEDULE

EXTERIOR MATERIAL LEGEND

(EIFS-1)	EIFS	MFR, DRYVIT. COLOR, MOONLIGHT. TEXTURE, SAND PEBBLE
(FCS-1)	FIBER CEMENT SIDING	MFR, JAMES HARDIE. SIZE, 5" COLOR, AGED PEWTER
(FCS-2)	FIBER CEMENT SIDING	MFR, JAMES HARDIE. SIZE, 5" COLOR, IRON GRAY
(BR-1)	THIN BRICK	MFR, ENDICOTT. COLOR, LIGHT SANDSTONE. SIZE, MODULAR THIN BRICK TEXTURE, SMOOTH
(BR-2)	THIN BRICK	MFR, ENDICOTT. COLOR, DARK IRONSPOT. SIZE, MODULAR THIN BRICK TEXTURE, SMOOTH
(ST-1)	CAST STONE	MFR, ELDERADO STONE. SERIES, LEDGECUT33. COLOR, BIRCH
(SF)	STOREFRONT	COLOR, BLACK

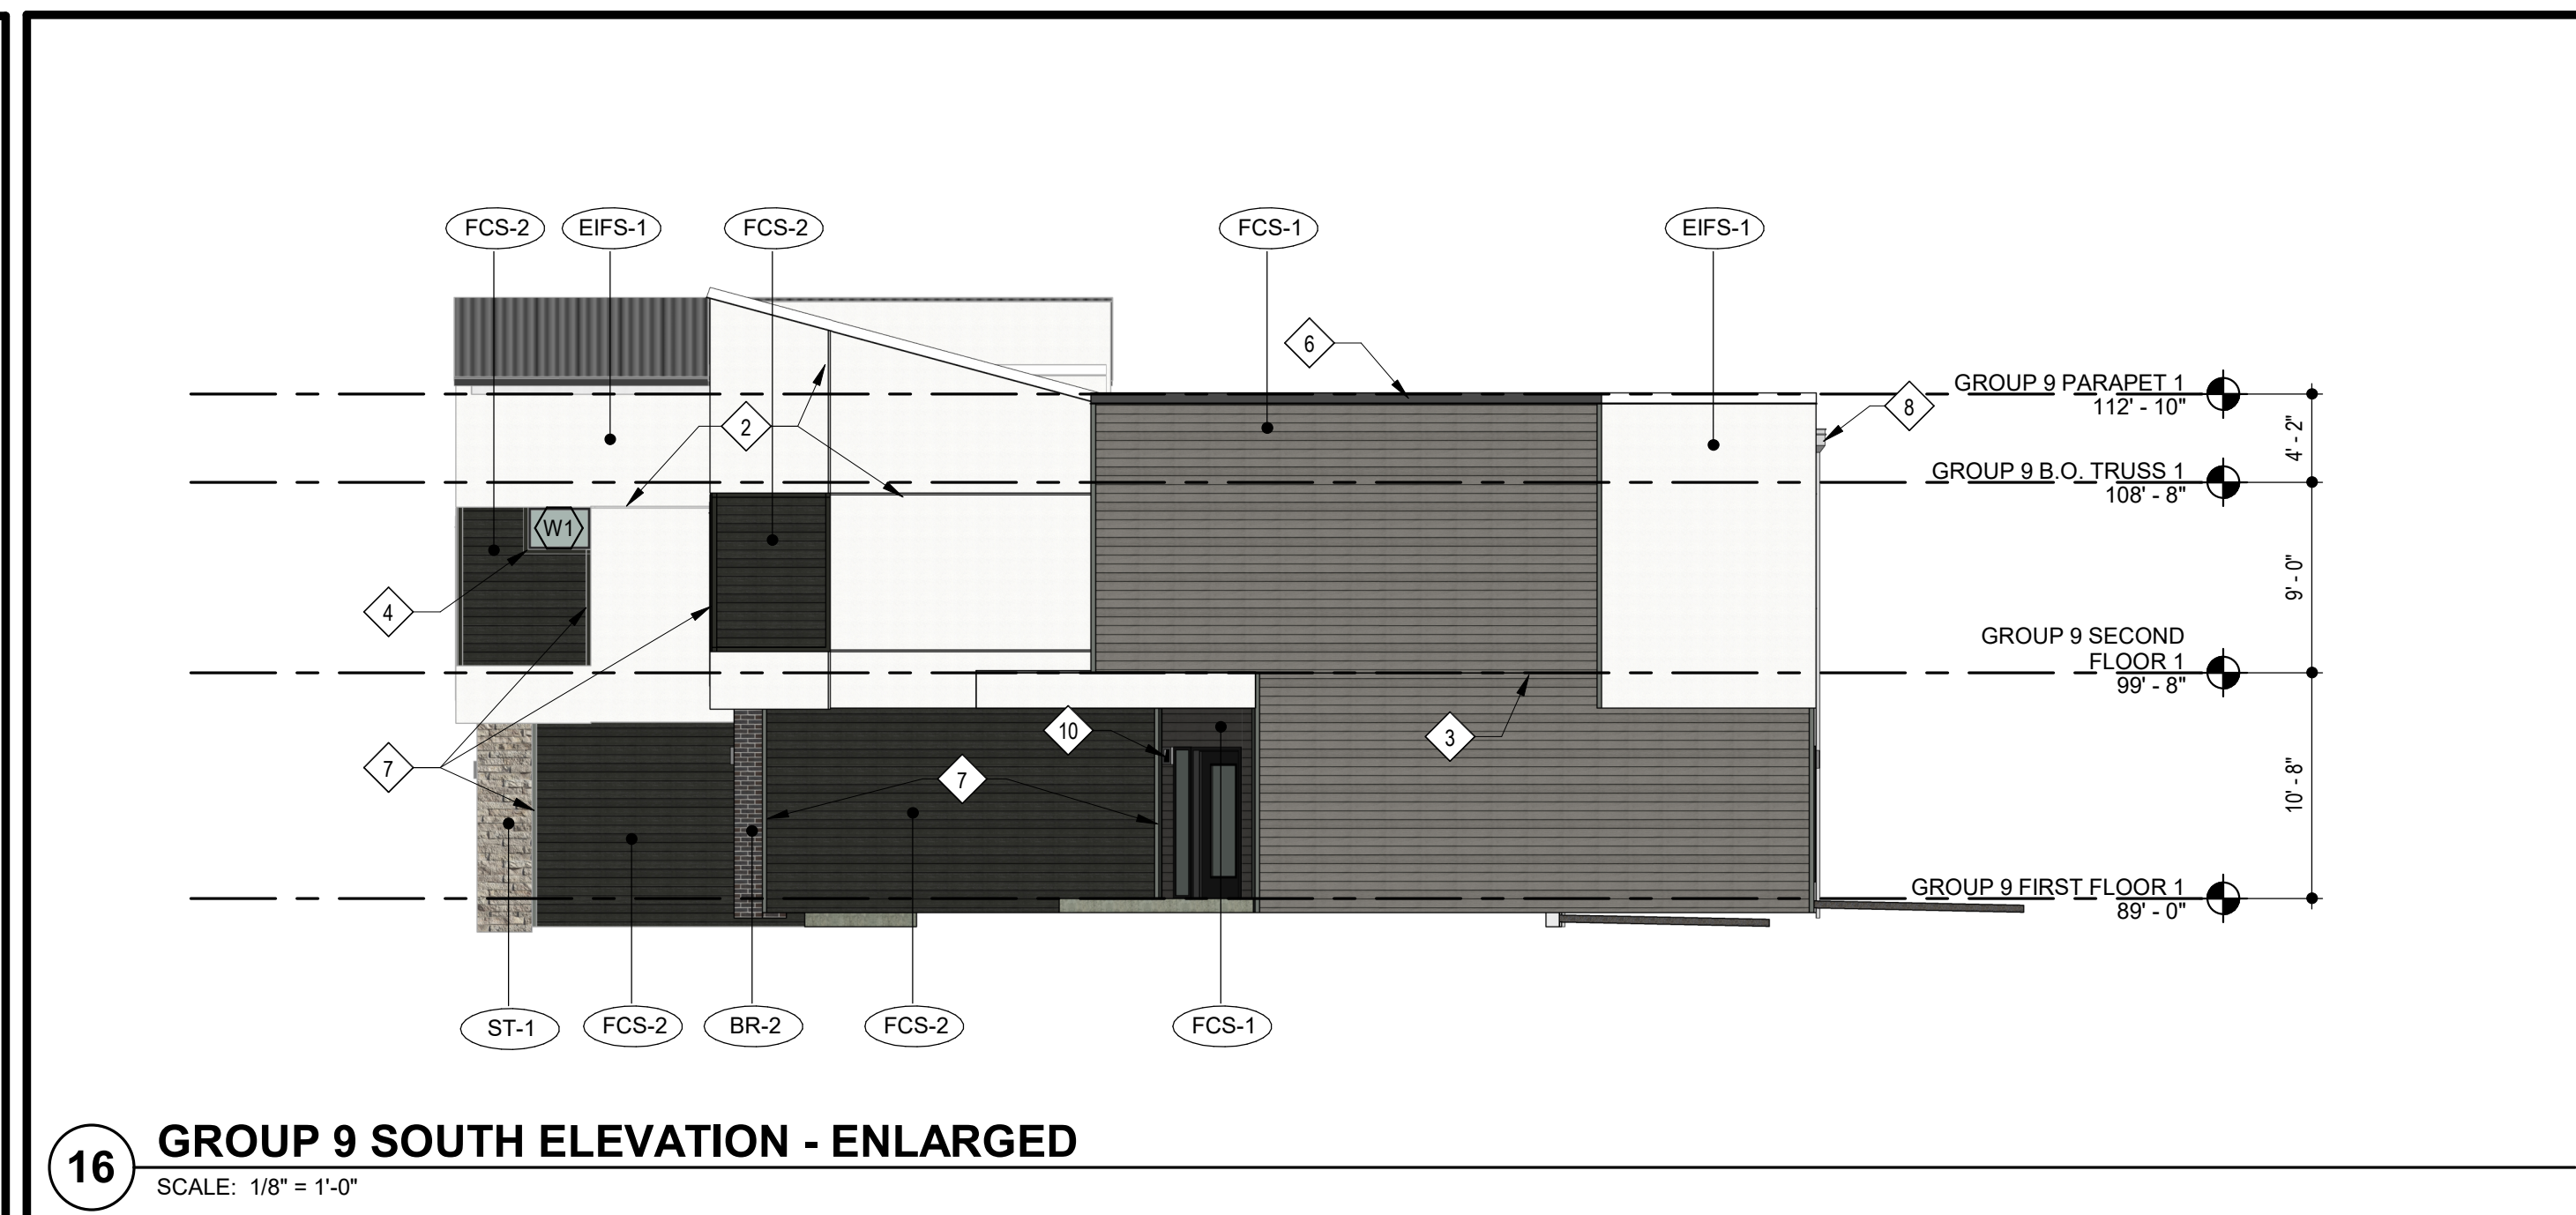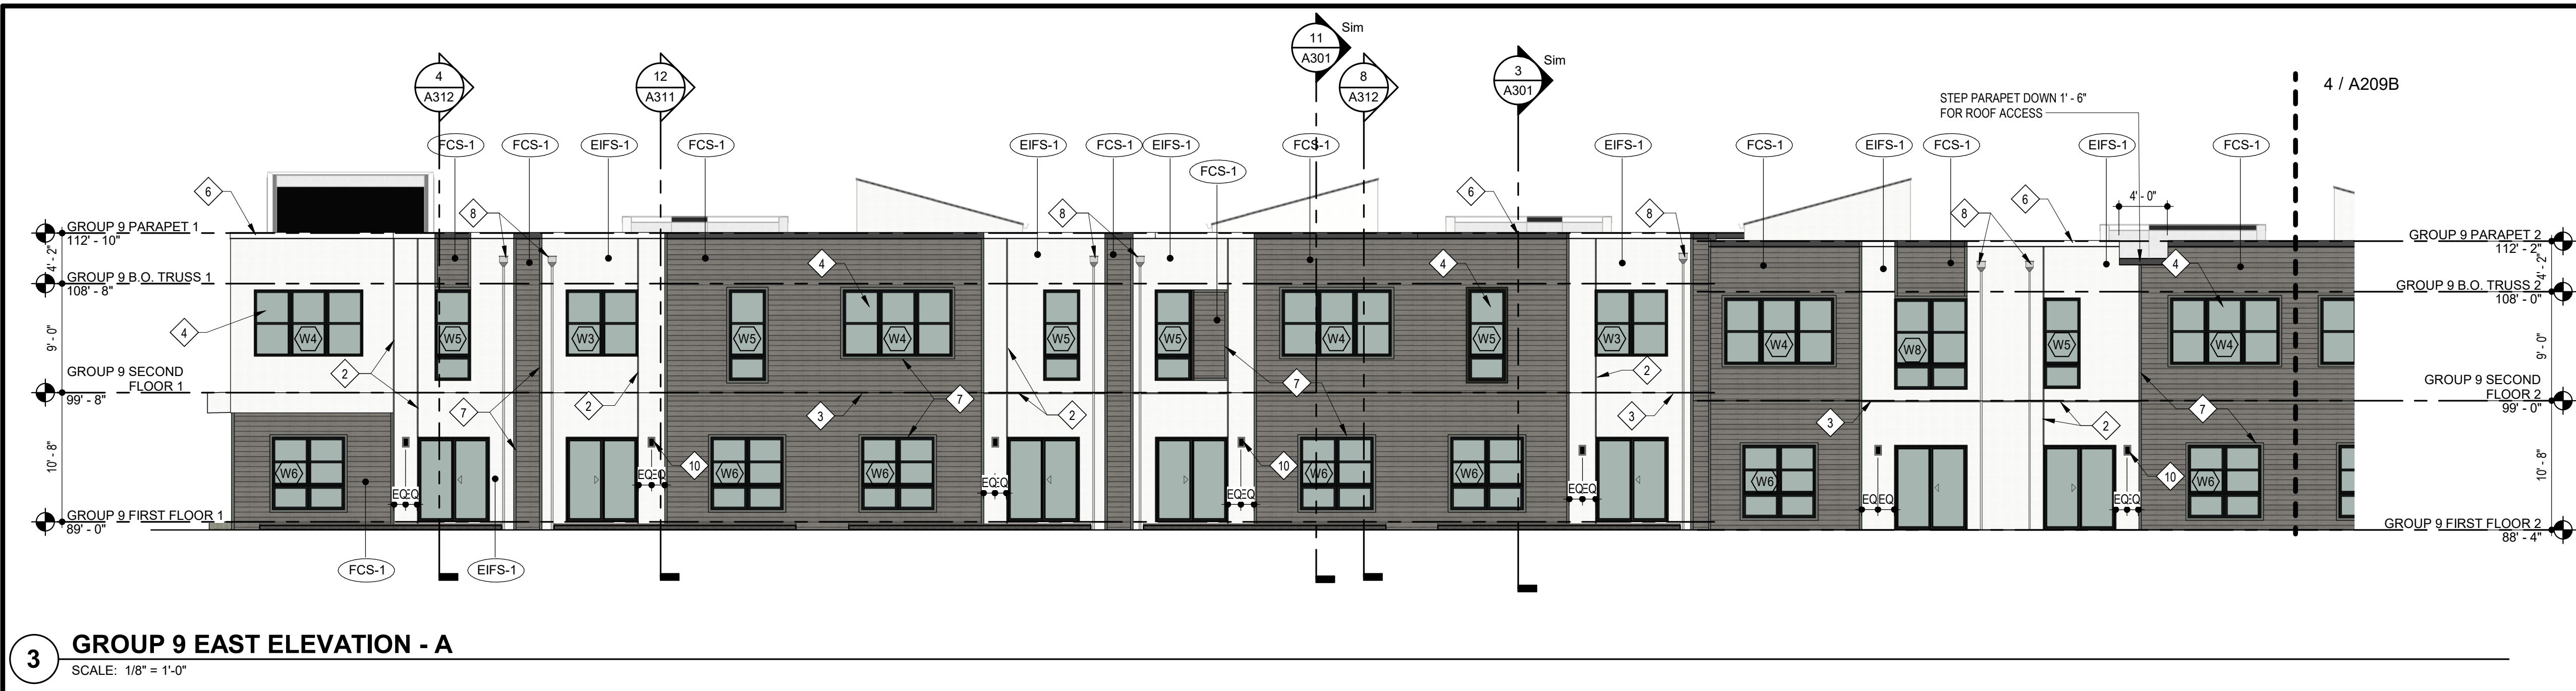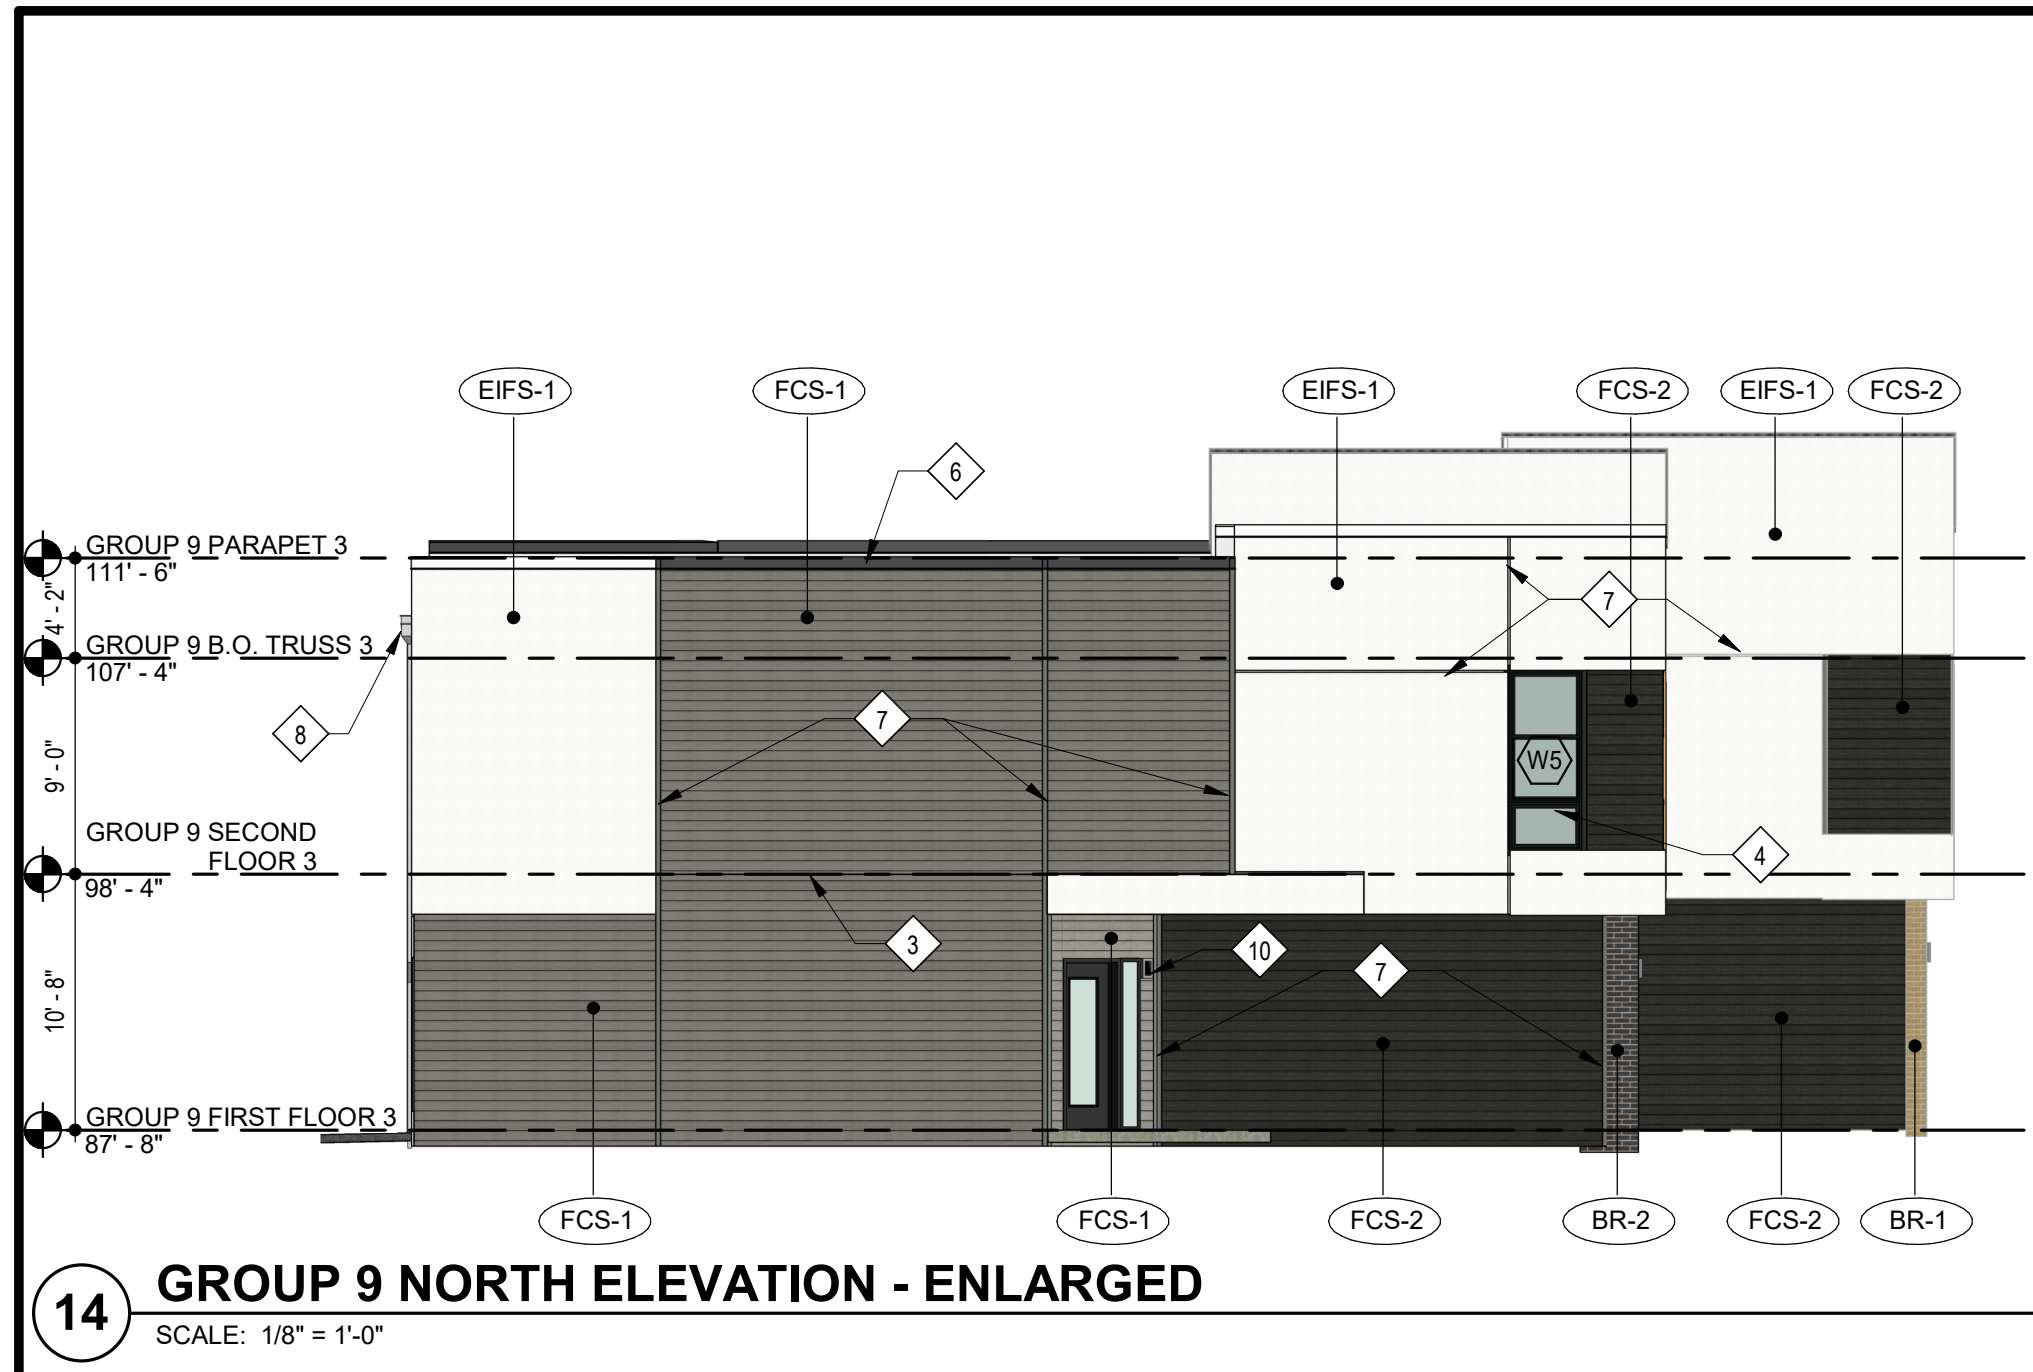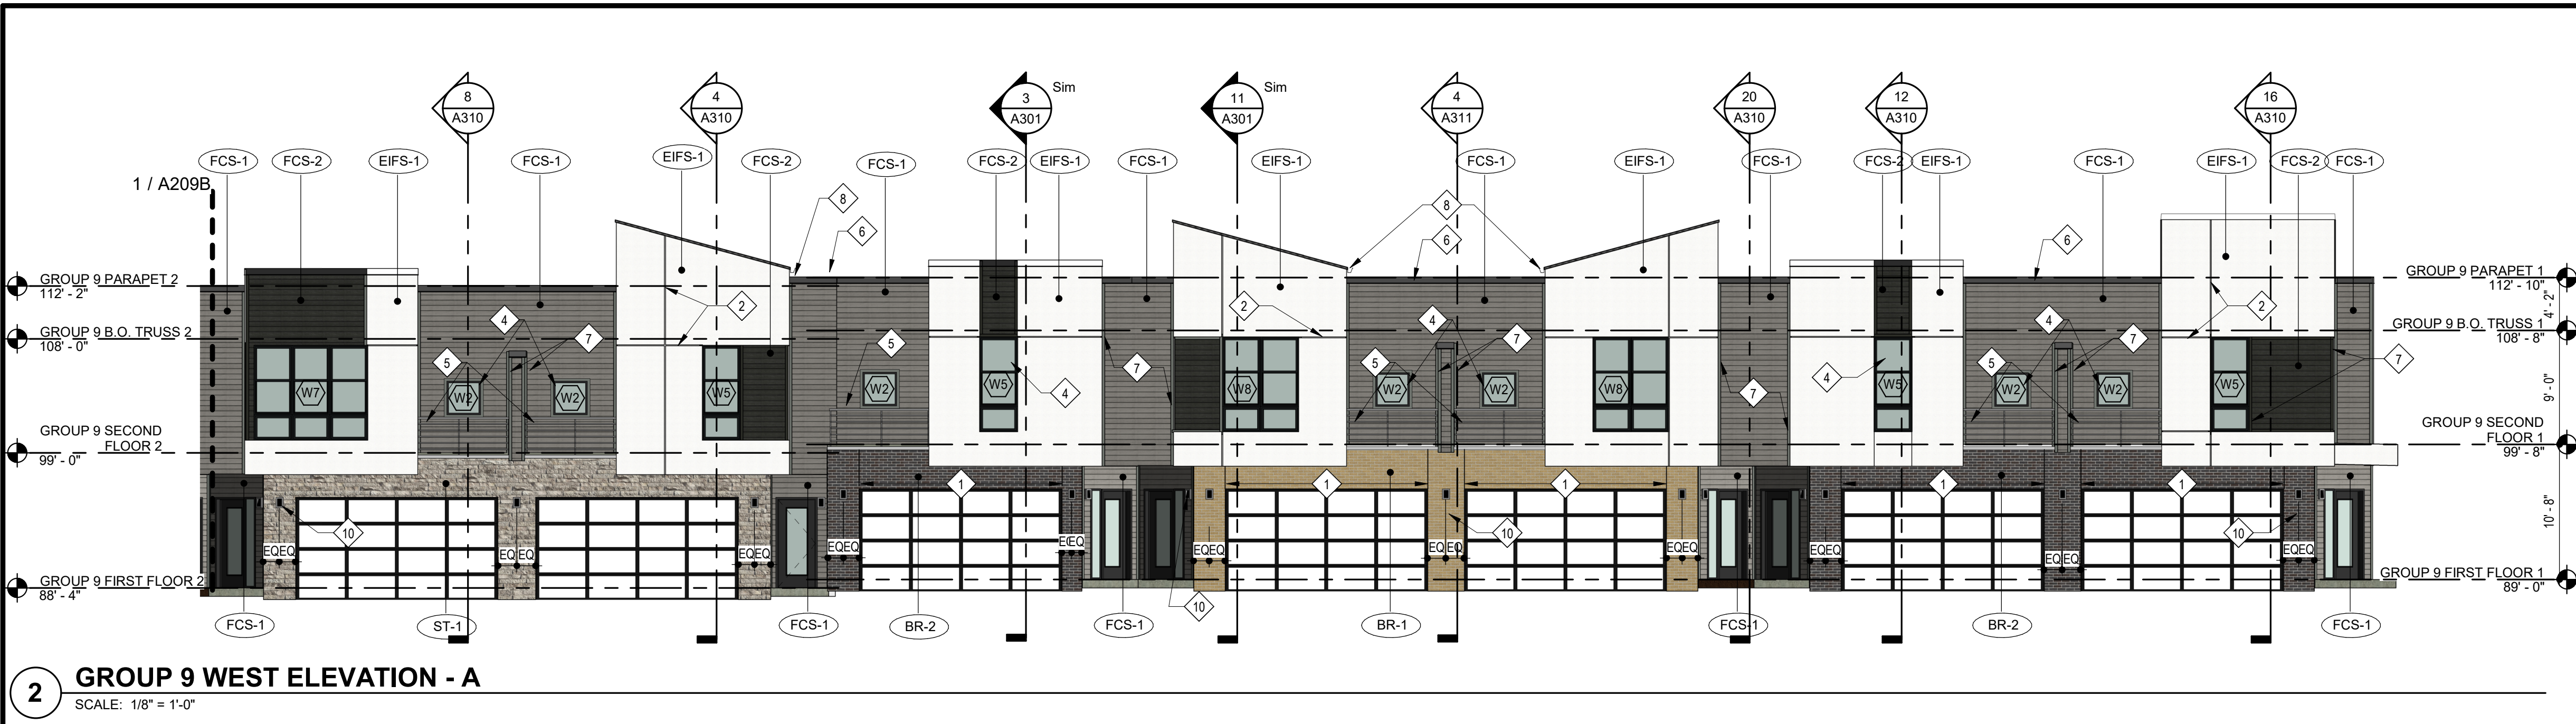

ARCHITECT
TRJ ARCHITECTS
BOB D CAMPBELL & COMPANY

STRUCTURAL ENGINEER
CIVIL ENGINEER
GENERAL CONTRACTOR
MECHANICAL ENGINEER
PLUMBING ENGINEER
ELECTRICAL ENGINEER

GENERAL CONTRACTOR
LATIMER SOMMERS & ASSOCIATES
LATIMER SOMMERS & ASSOCIATES
LATIMER SOMMERS & ASSOCIATES

PROJECT
Lee's Summit, Missouri

DATE
9.2.2021

REVISIONS

2	ADDENDUM 1	11.12.2021
---	------------	------------

DWG BY MKSS
TRJ PROJECT NO. 20-078
SHEET NO. A209B
GROUP 9 ENLARGED ELEVATIONS

Vanguard Villas
Lee's Summit, Missouri

TRJ ARCHITECTS
TRJ Architects
6812 Manchester Road
St. Louis, Missouri 63119
© Copyright 2018
www.trjarchitects.com

T: 314-365-9750
F: 314-365-0751
www.trjarchitects.com

DATE: 9.2.2021

REVISIONS

2	ADDENDUM 1	11.12.2021
---	------------	------------

DWG BY MKSS
TRJ PROJECT NO. 20-078
SHEET NO. A209B
GROUP 9 ENLARGED ELEVATIONS