


1 2 3 4 5

D

C

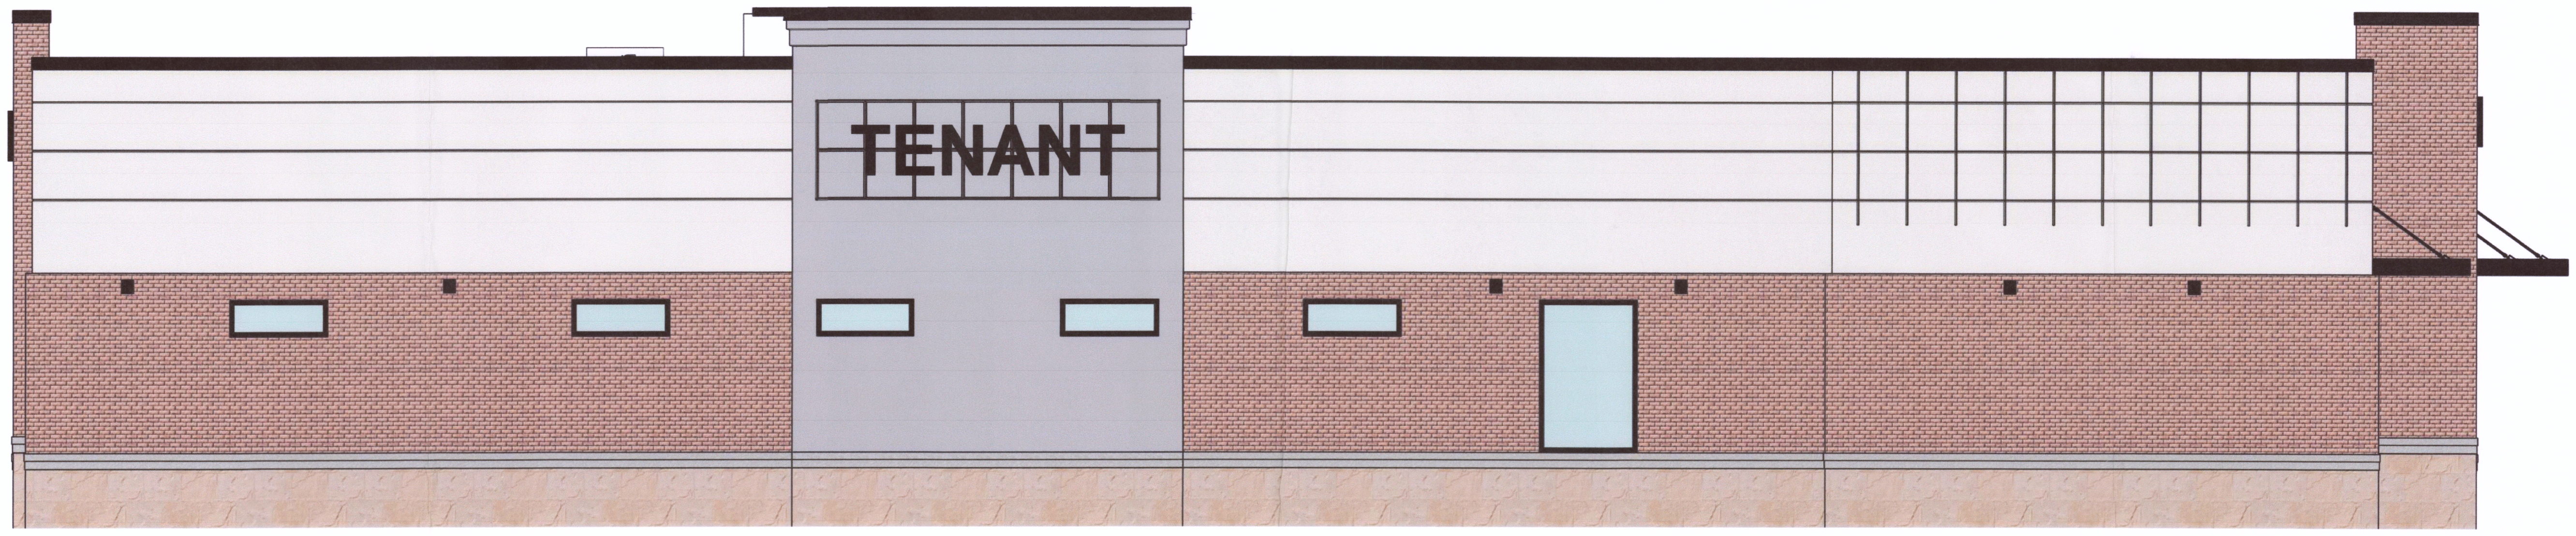

1 SIDE ELEVATION (LEFT)
SCALE: 1/4" = 1'-0"

B



2 SIDE ELEVATION (RIGHT)
SCALE: 1/4" = 1'-0"

A

1 2 3 4 5



schwerdt design group
architecture | interiors | planning

2231 sw warren rd suite 303
topeka, kansas 66614-4275
phone: 785.273.7540

SCHWERDT DESIGN GROUP, INC.
MISSOURI STATE CERTIFICATE
OF AUTHORITY #000353876

GREGORY E. SCHWERDT, ARCHITECT
MO #A-6437
STRUCTURAL CONSULTANT:
BSE STRUCTURAL
MISSOURI STATE CERTIFICATE
OF AUTHORITY #2014008208
MEP CONSULTANT:
PKM ENGINEERS
MISSOURI STATE CERTIFICATE
OF AUTHORITY #E-2002020886

**STREETS OF WEST PRYOR
OUTPARCEL BUILDING EXAMPLE 2**
LEE'S SUMMIT, MO

SUBMISSION DATES
JUNE 22, 2018

SHEET TITLE
EXTERIOR ELEVATIONS
CONTINUED


PROJECT NUMBER
000000

SHEET NUMBER
A-202

FILEPATH: C:\Users\Beth\Documents\171026 Spira Care Medical Clinic - Lee's Summit_Beth.rvt
DATE: 9/27/2018 1:22:47 PM
DRAWN BY: Author

1 MATERIAL SELECTIONS


SCALE: 12" = 1'-0"

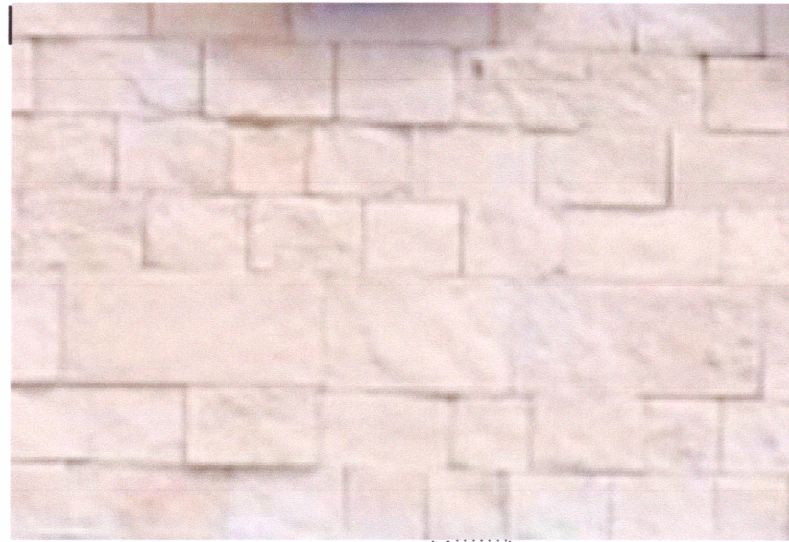


STONE SIMILAR TO "CONTAINER STORE"
IN OVERLAND PARK, KS




LIMESTONE CAP

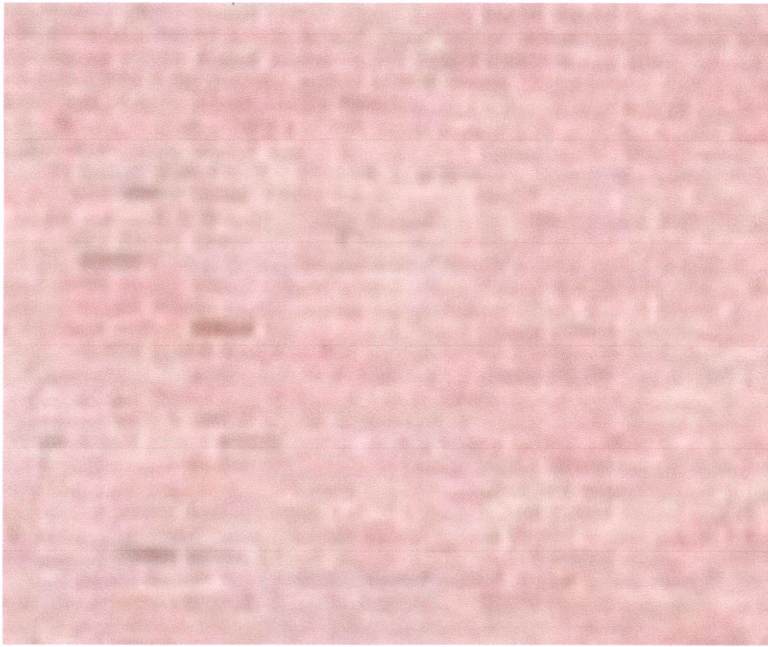

EXTERIOR BRICK SIMILAR TO "EXPRESS" STOREFRONT
IN LEAWOOD, KS

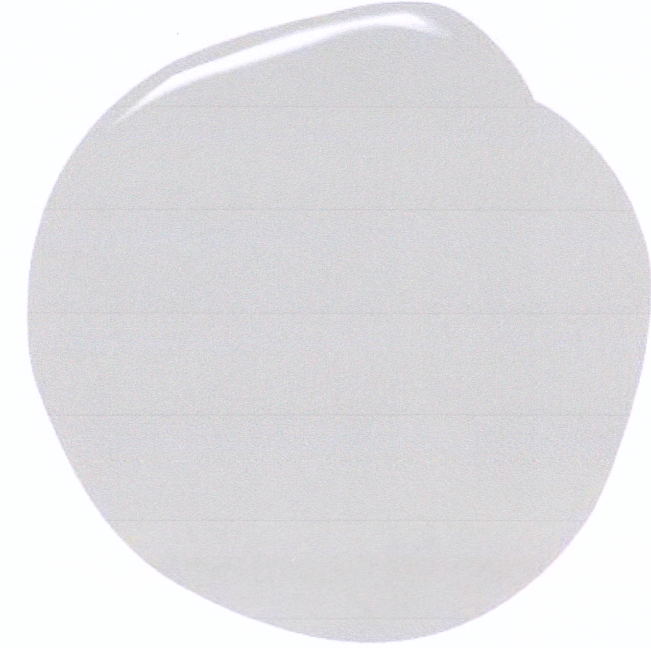

BEN MOORE
HC 169
COVENTRY GRAY

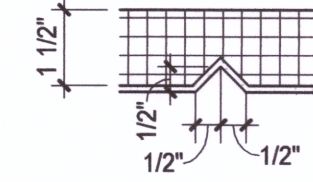


C3 RUSTICATION JT

SCALE: 3" = 1'-0"


C4 FRONT ELEVATION

SCALE: 1/4" = 1'-0"

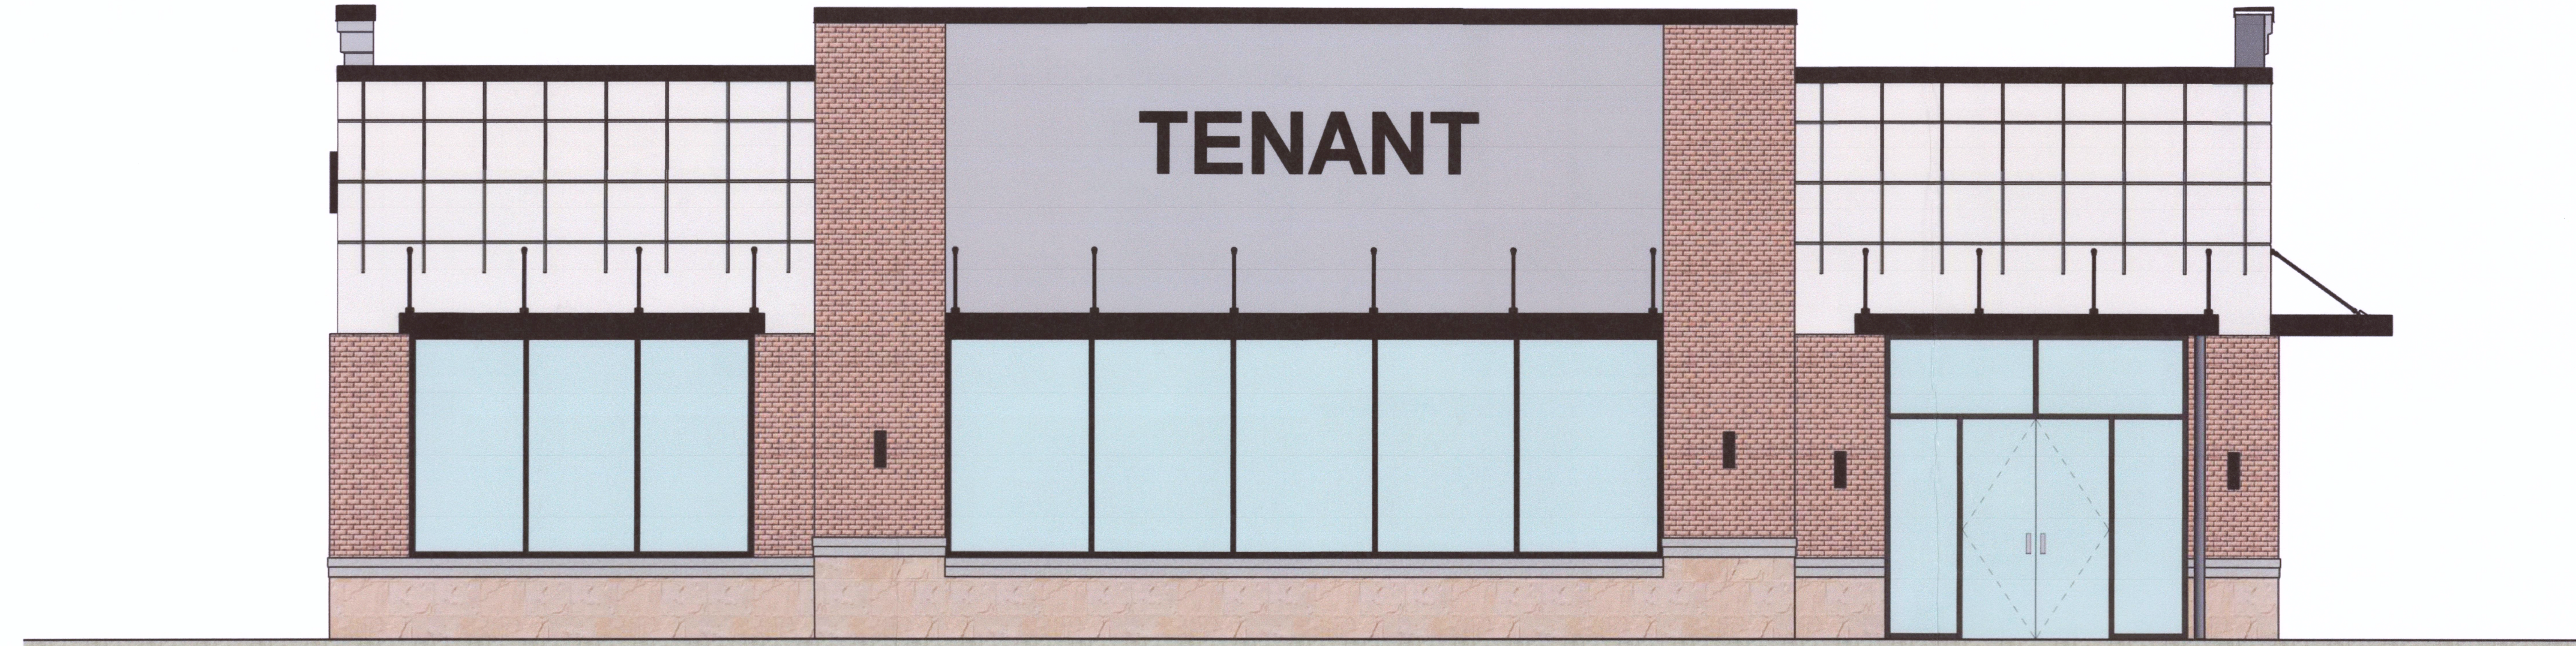

D4 REAR ELEVATION

SCALE: 1/4" = 1'-0"

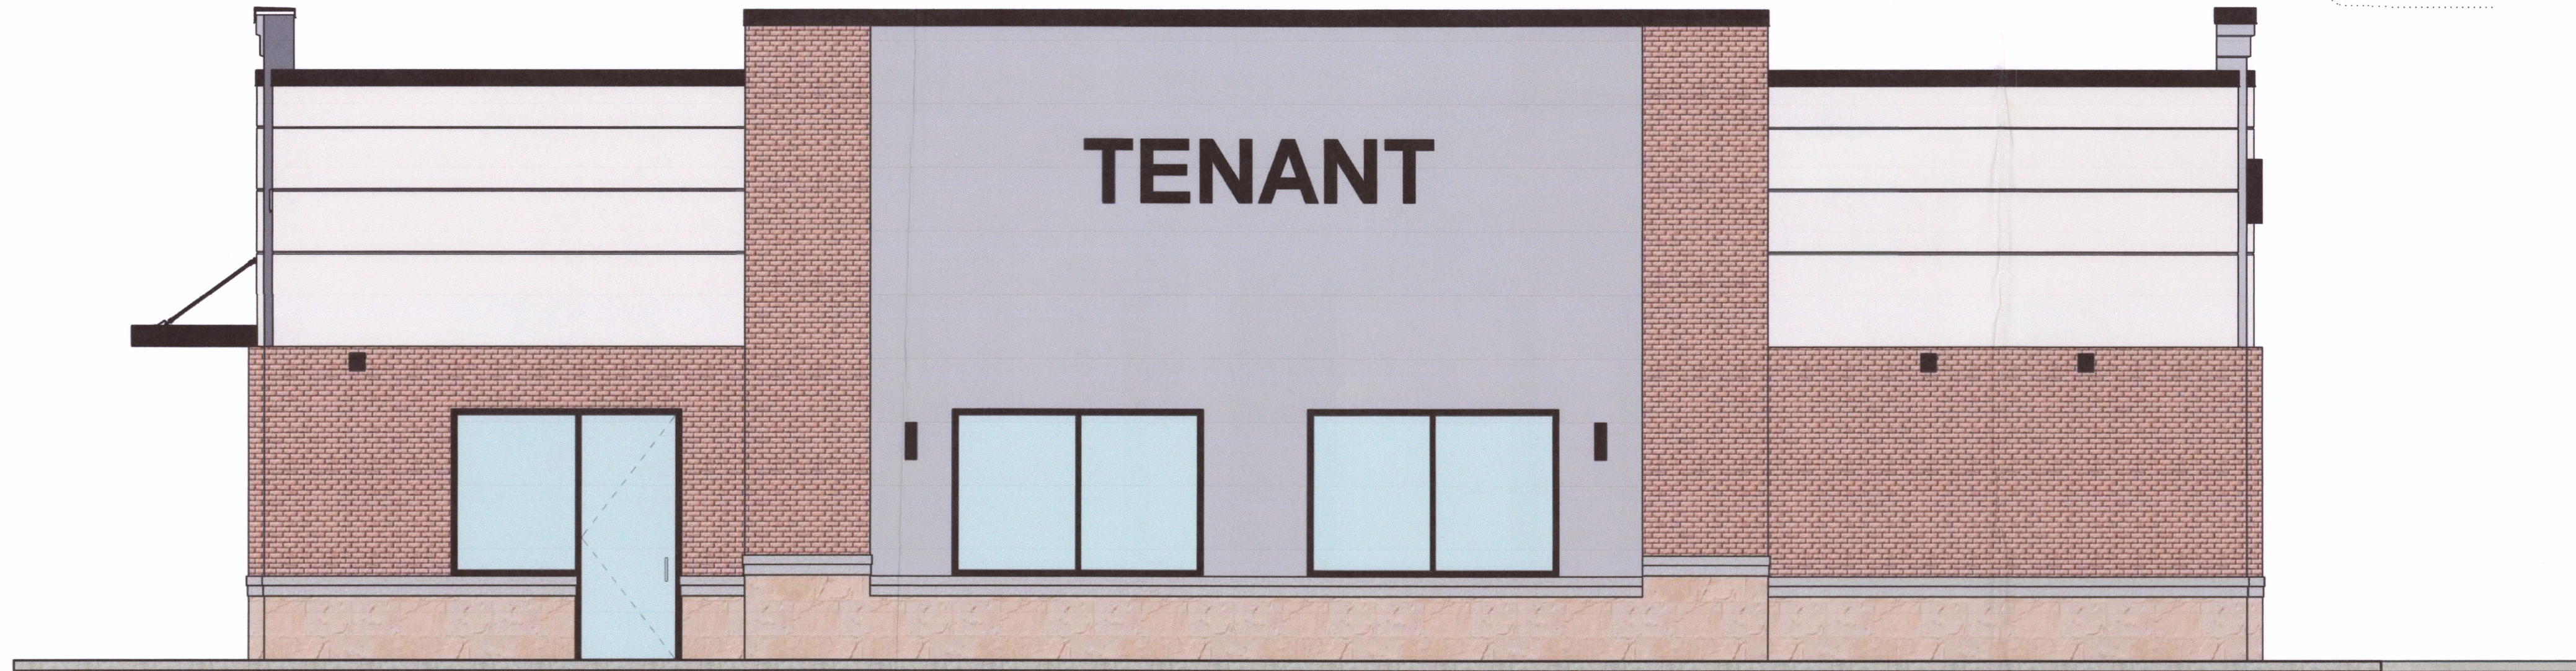

schwerdt design group
architecture | interiors | planning
2231 sw wannamaker rd suite 303
topeka, kansas 66614-4275
phone: 785.273.7540
SCHWERDT DESIGN GROUP, INC.
MISSOURI STATE CERTIFICATE
OF AUTHORITY #P00353876

GREGORY E. SCHWERDT, ARCHITECT
MO #A-6437
STRUCTURAL CONSULTANT:
BSE STRUCTURAL
MISSOURI STATE CERTIFICATE
OF AUTHORITY #2014008208
MEP CONSULTANT:
PKMS ENGINEERS
MISSOURI STATE CERTIFICATE
OF AUTHORITY #E-2002020886

**STREETS OF WEST PRYOR
OUTPARCEL BUILDING EXAMPLE 2**
LEE'S SUMMIT, MO

SUBMISSION DATES
JUNE 22, 2018
ADD 2 JULY 12, 2018

SHEET TITLE
EXTERIOR ELEVATIONS

PROJECT NUMBER
000000

SHEET NUMBER
A-201