


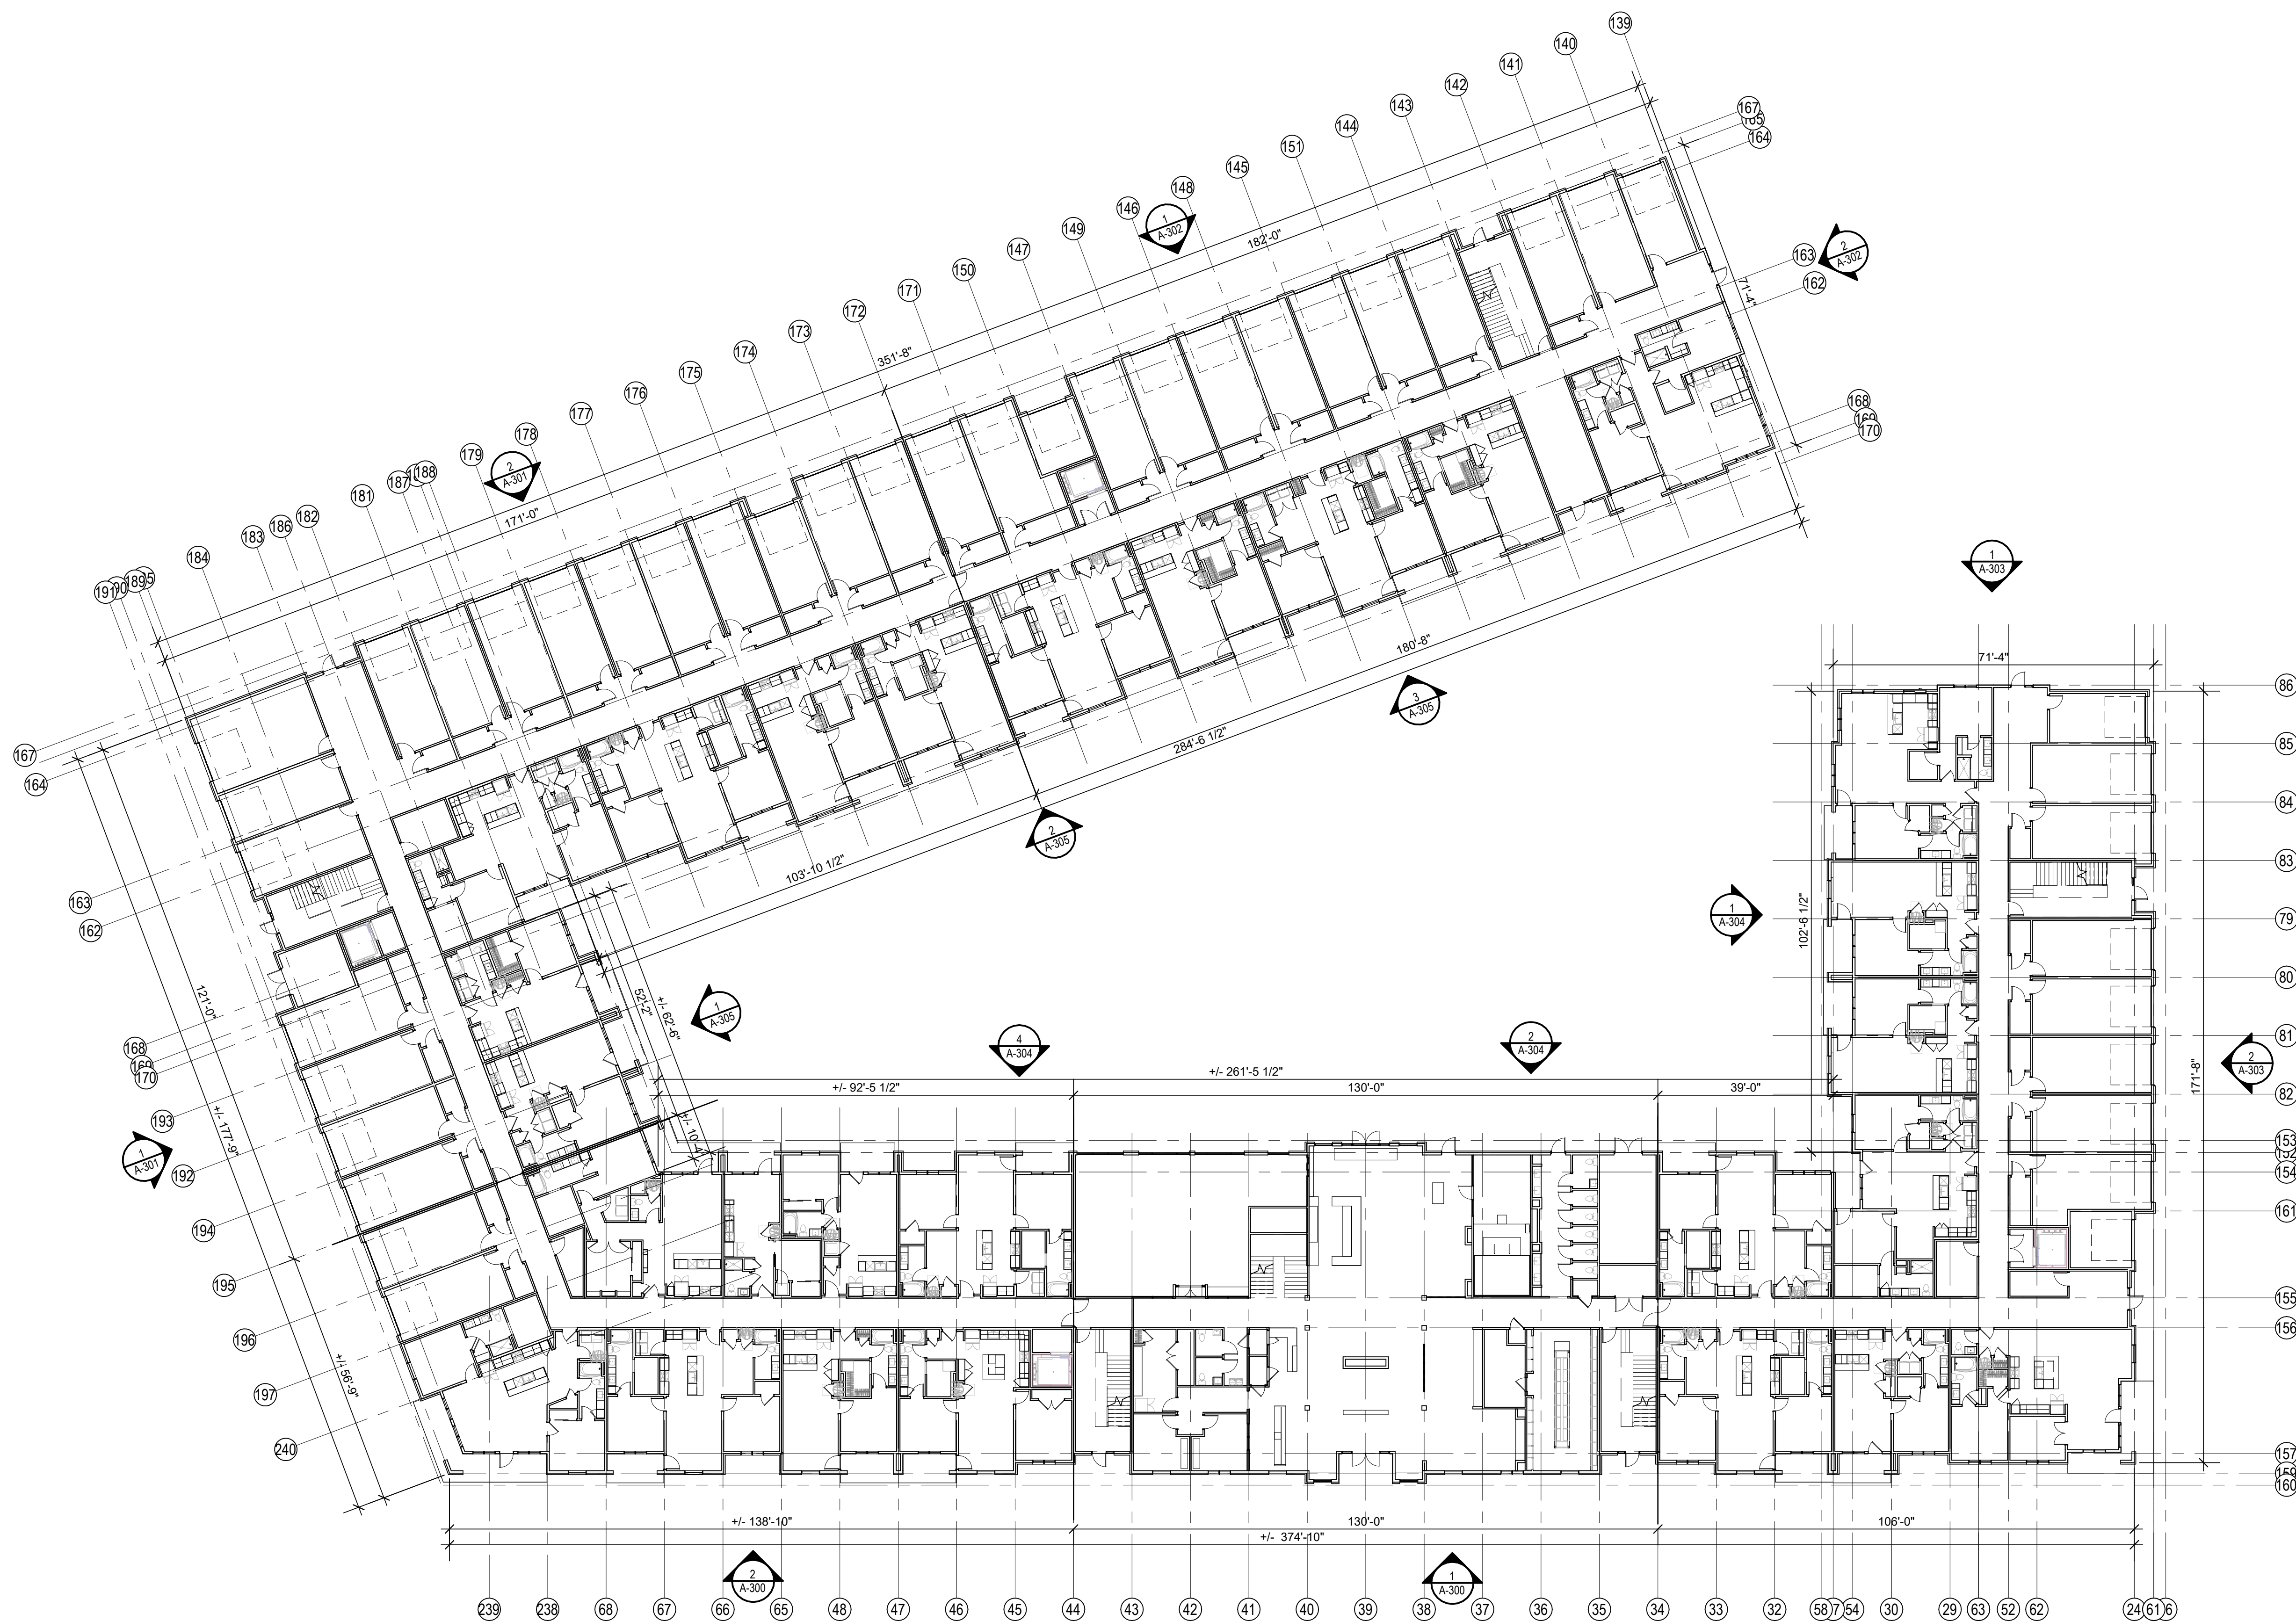

1 BUILDING 1 - OVERALL 1ST FLOOR PLAN
1" = 20'-0"



A NEW RESIDENTIAL COMMUNITY AT:
TRILOGY
NW WARD RD. | LEE'S SUMMIT, MO




DRAWING RELEASE LOG

- 08.26.2022 - PLAN REVIEW
- 12.16.2022 - PROGRESS SET


△ REVISIONS

JOB NO. **705922** DATE **12.21.2022**
 DRAWN BY **TSC/SIW**
 12/21/2022
FDP
 SHEET NAME
BLDG. 1 - OVERALL FIRST
FLOOR PLAN
 SHEET NO.

A-200

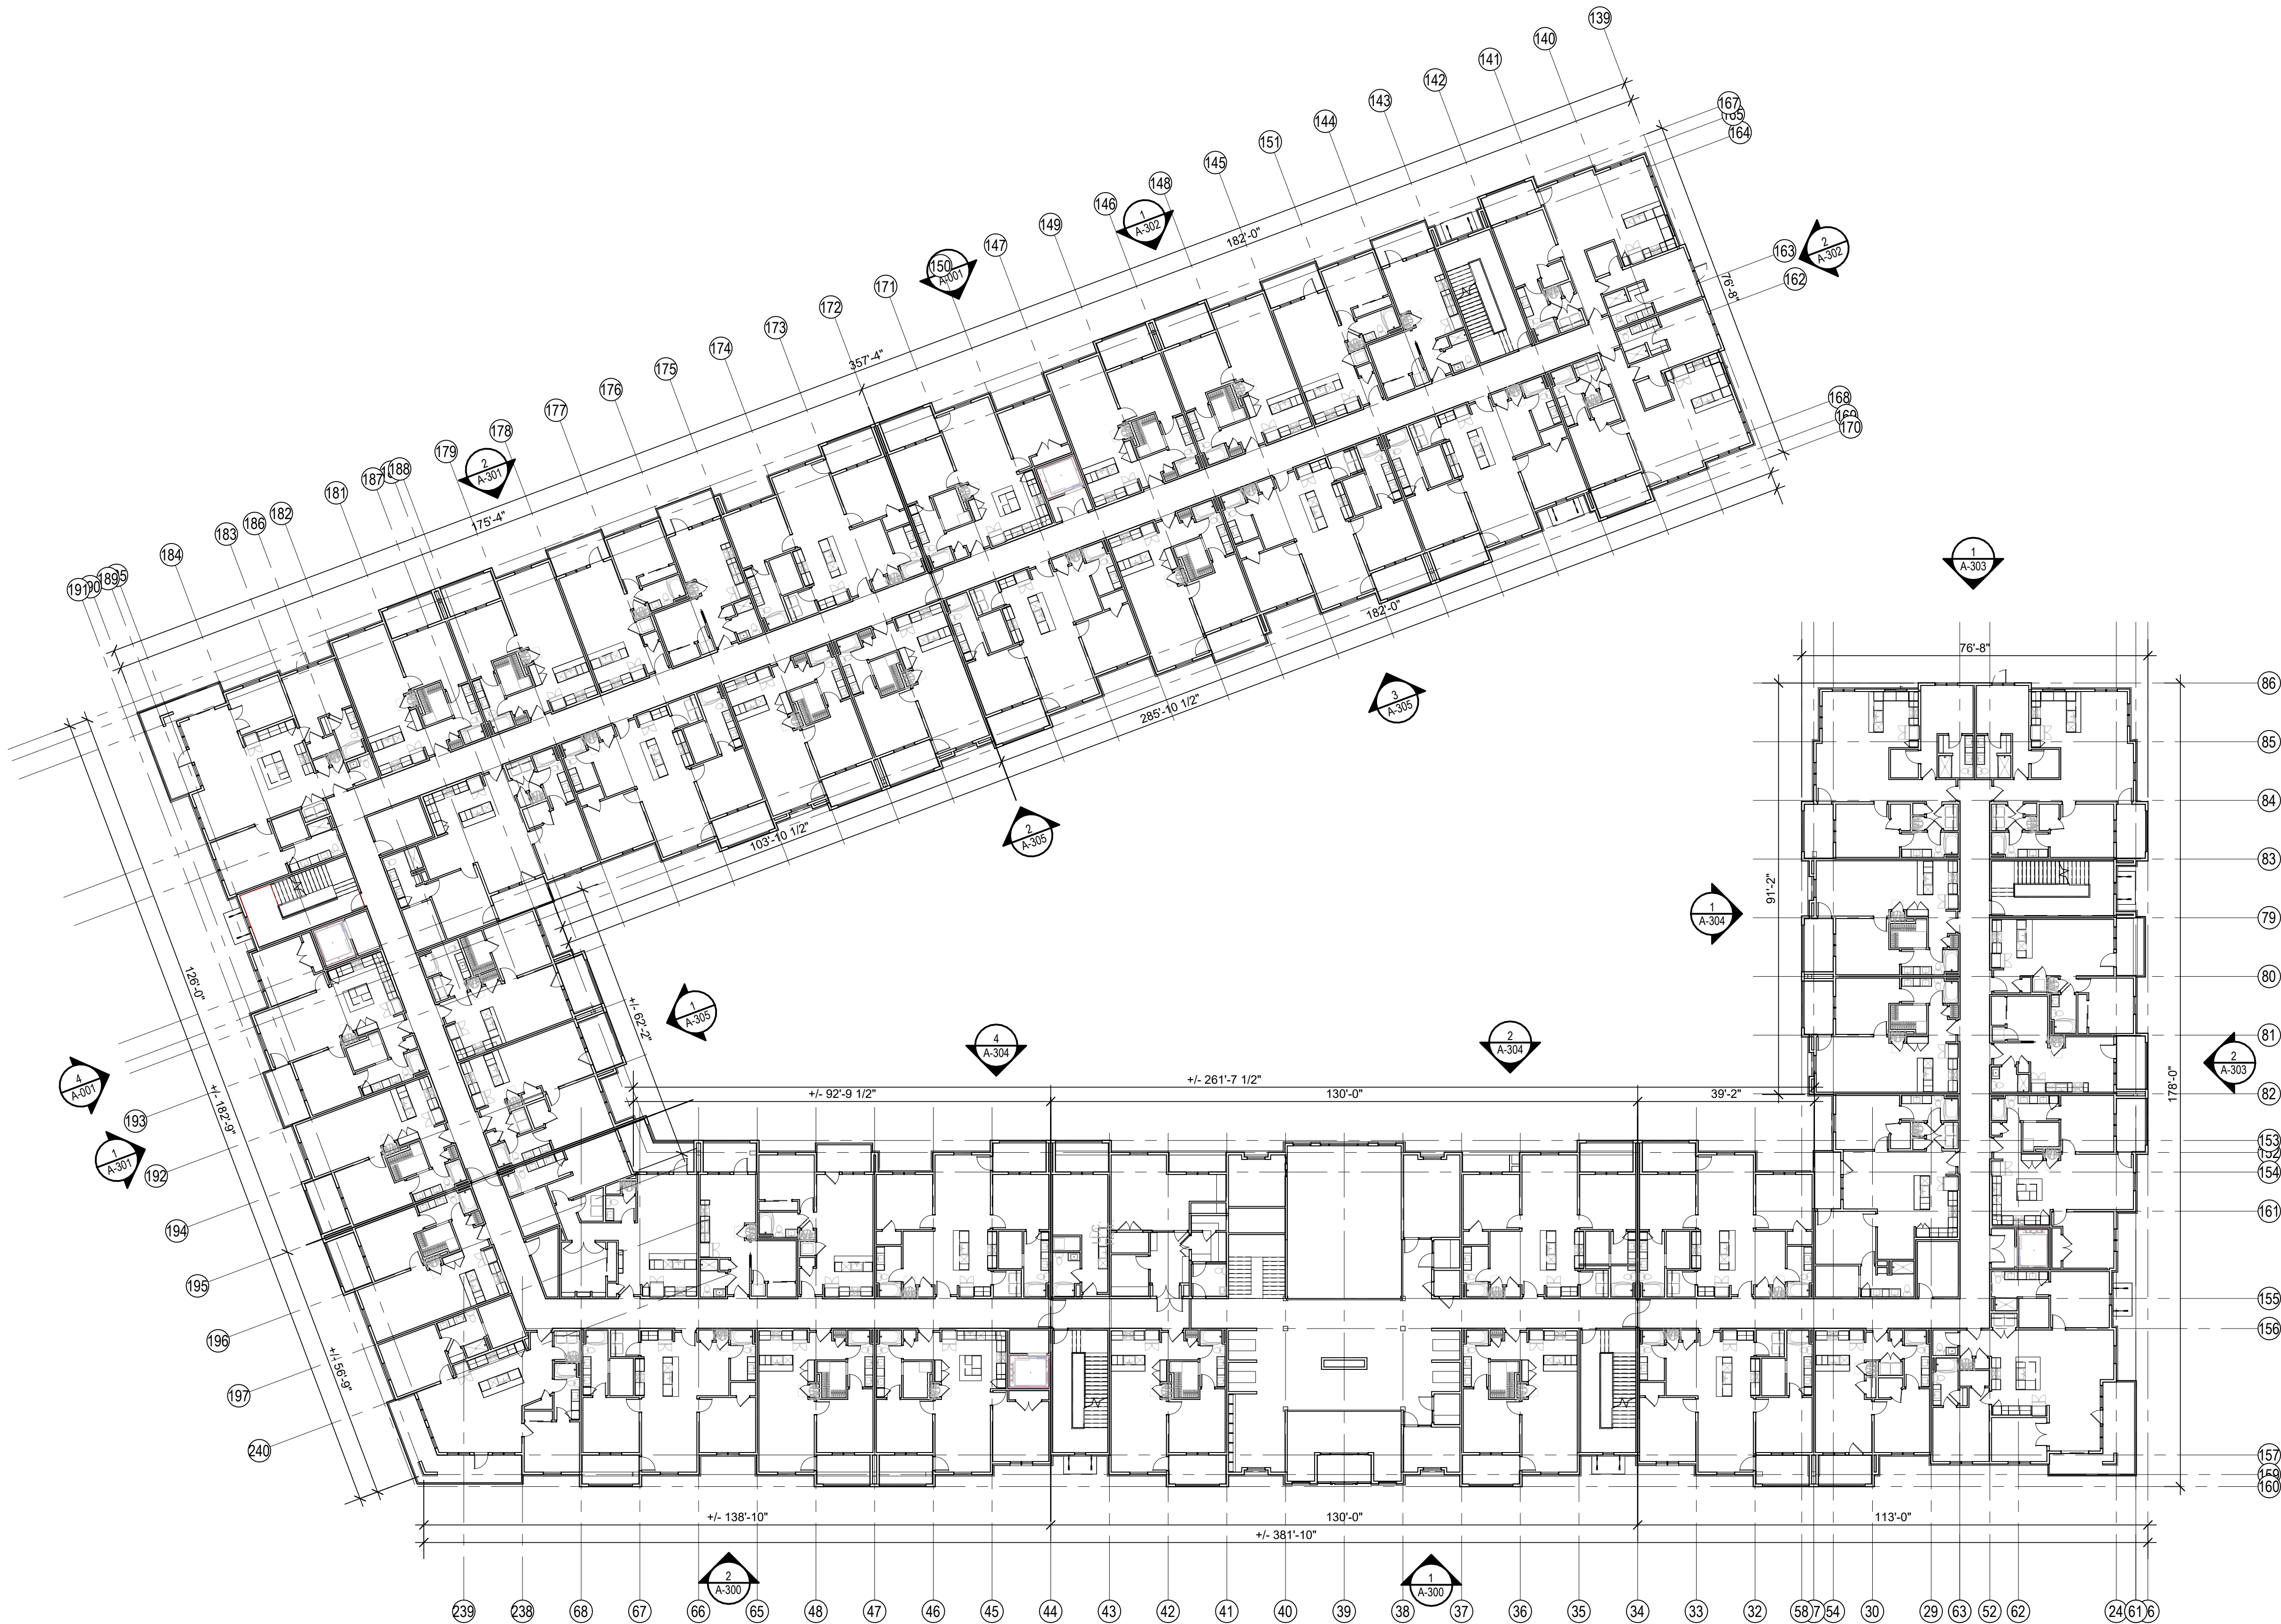

1 BUILDING 1 - OVERALL 2ND FLOOR PLAN
1" = 20'-0"

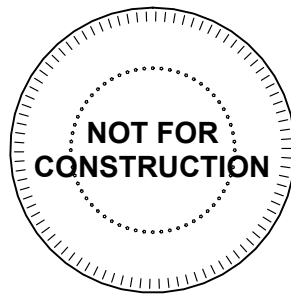

A NEW RESIDENTIAL COMMUNITY AT:
TRILOGY
NW WARD RD. | LEE'S SUMMIT, MO


DRAWING RELEASE LOG	
08.26.2022	PLAN REVIEW
12.16.2022	PROGRESS SET


REVISIONS

JOB NO.
705922
DRAWN BY
TSC/SIW
12/21/2022
FDP
SHEET NAME
BLDG. 1 - OVERALL
SECOND FLOOR PLAN
SHEET NO.


A-201

DATE
12.21.2022

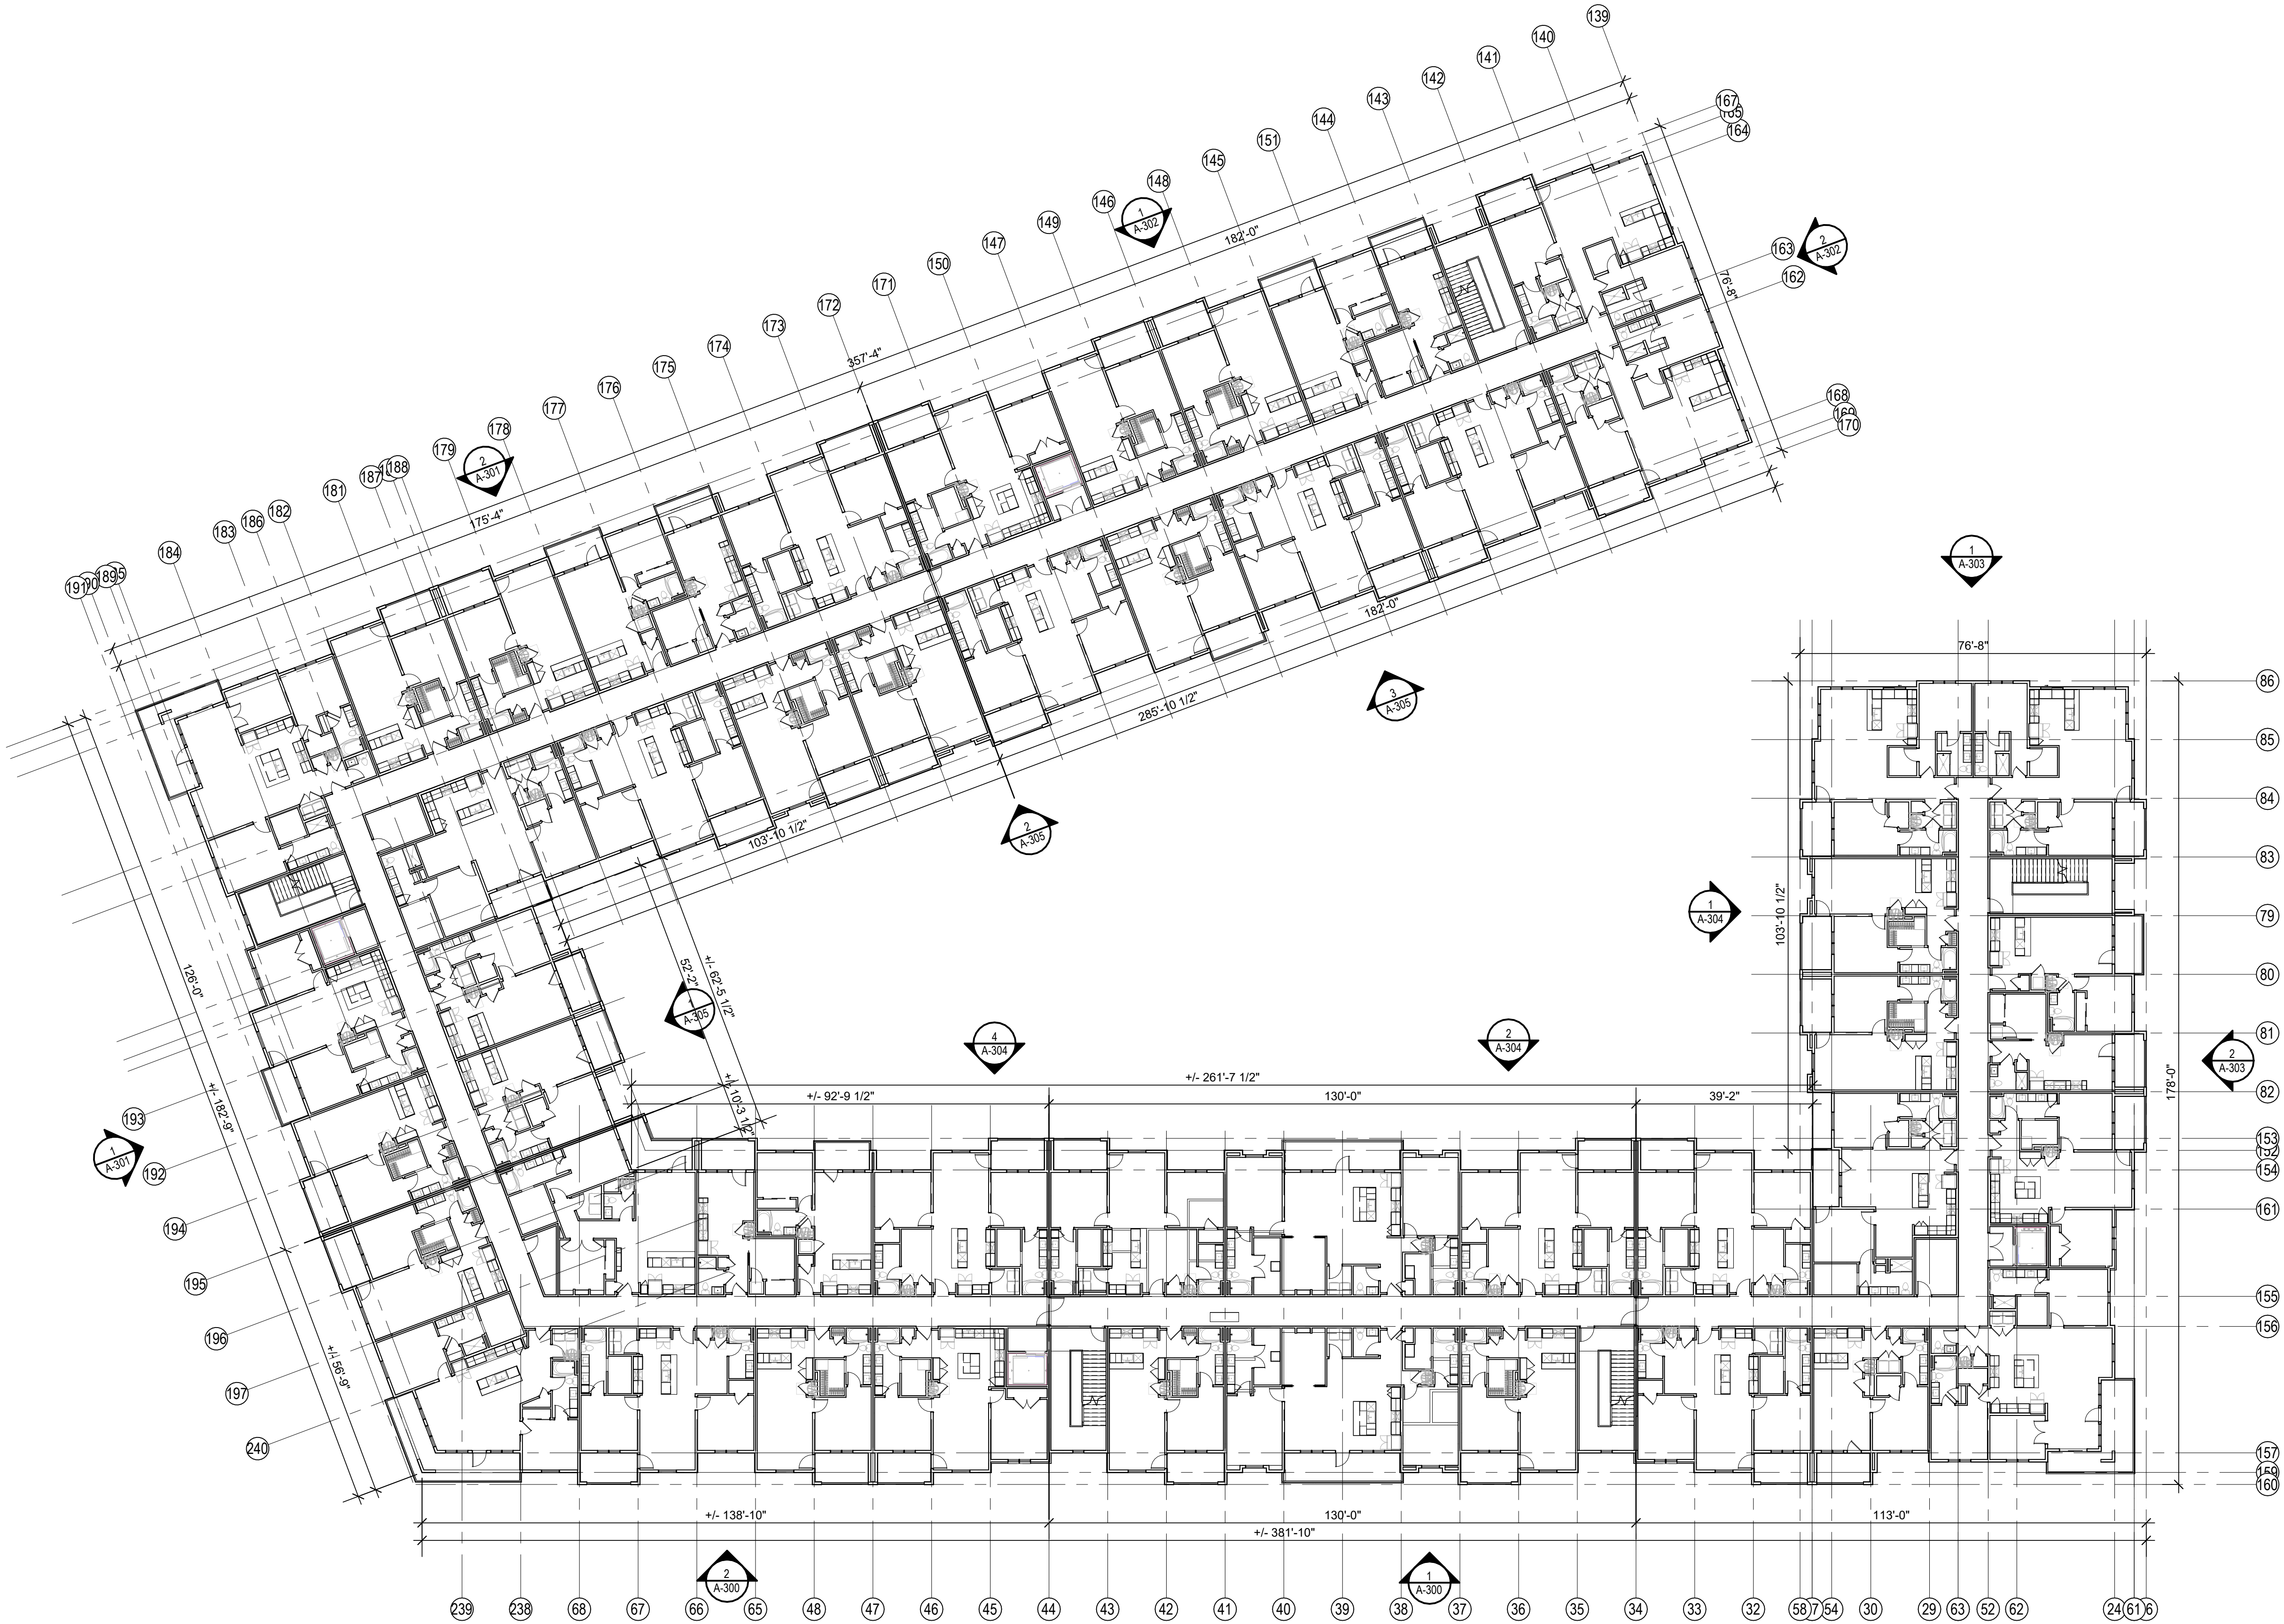

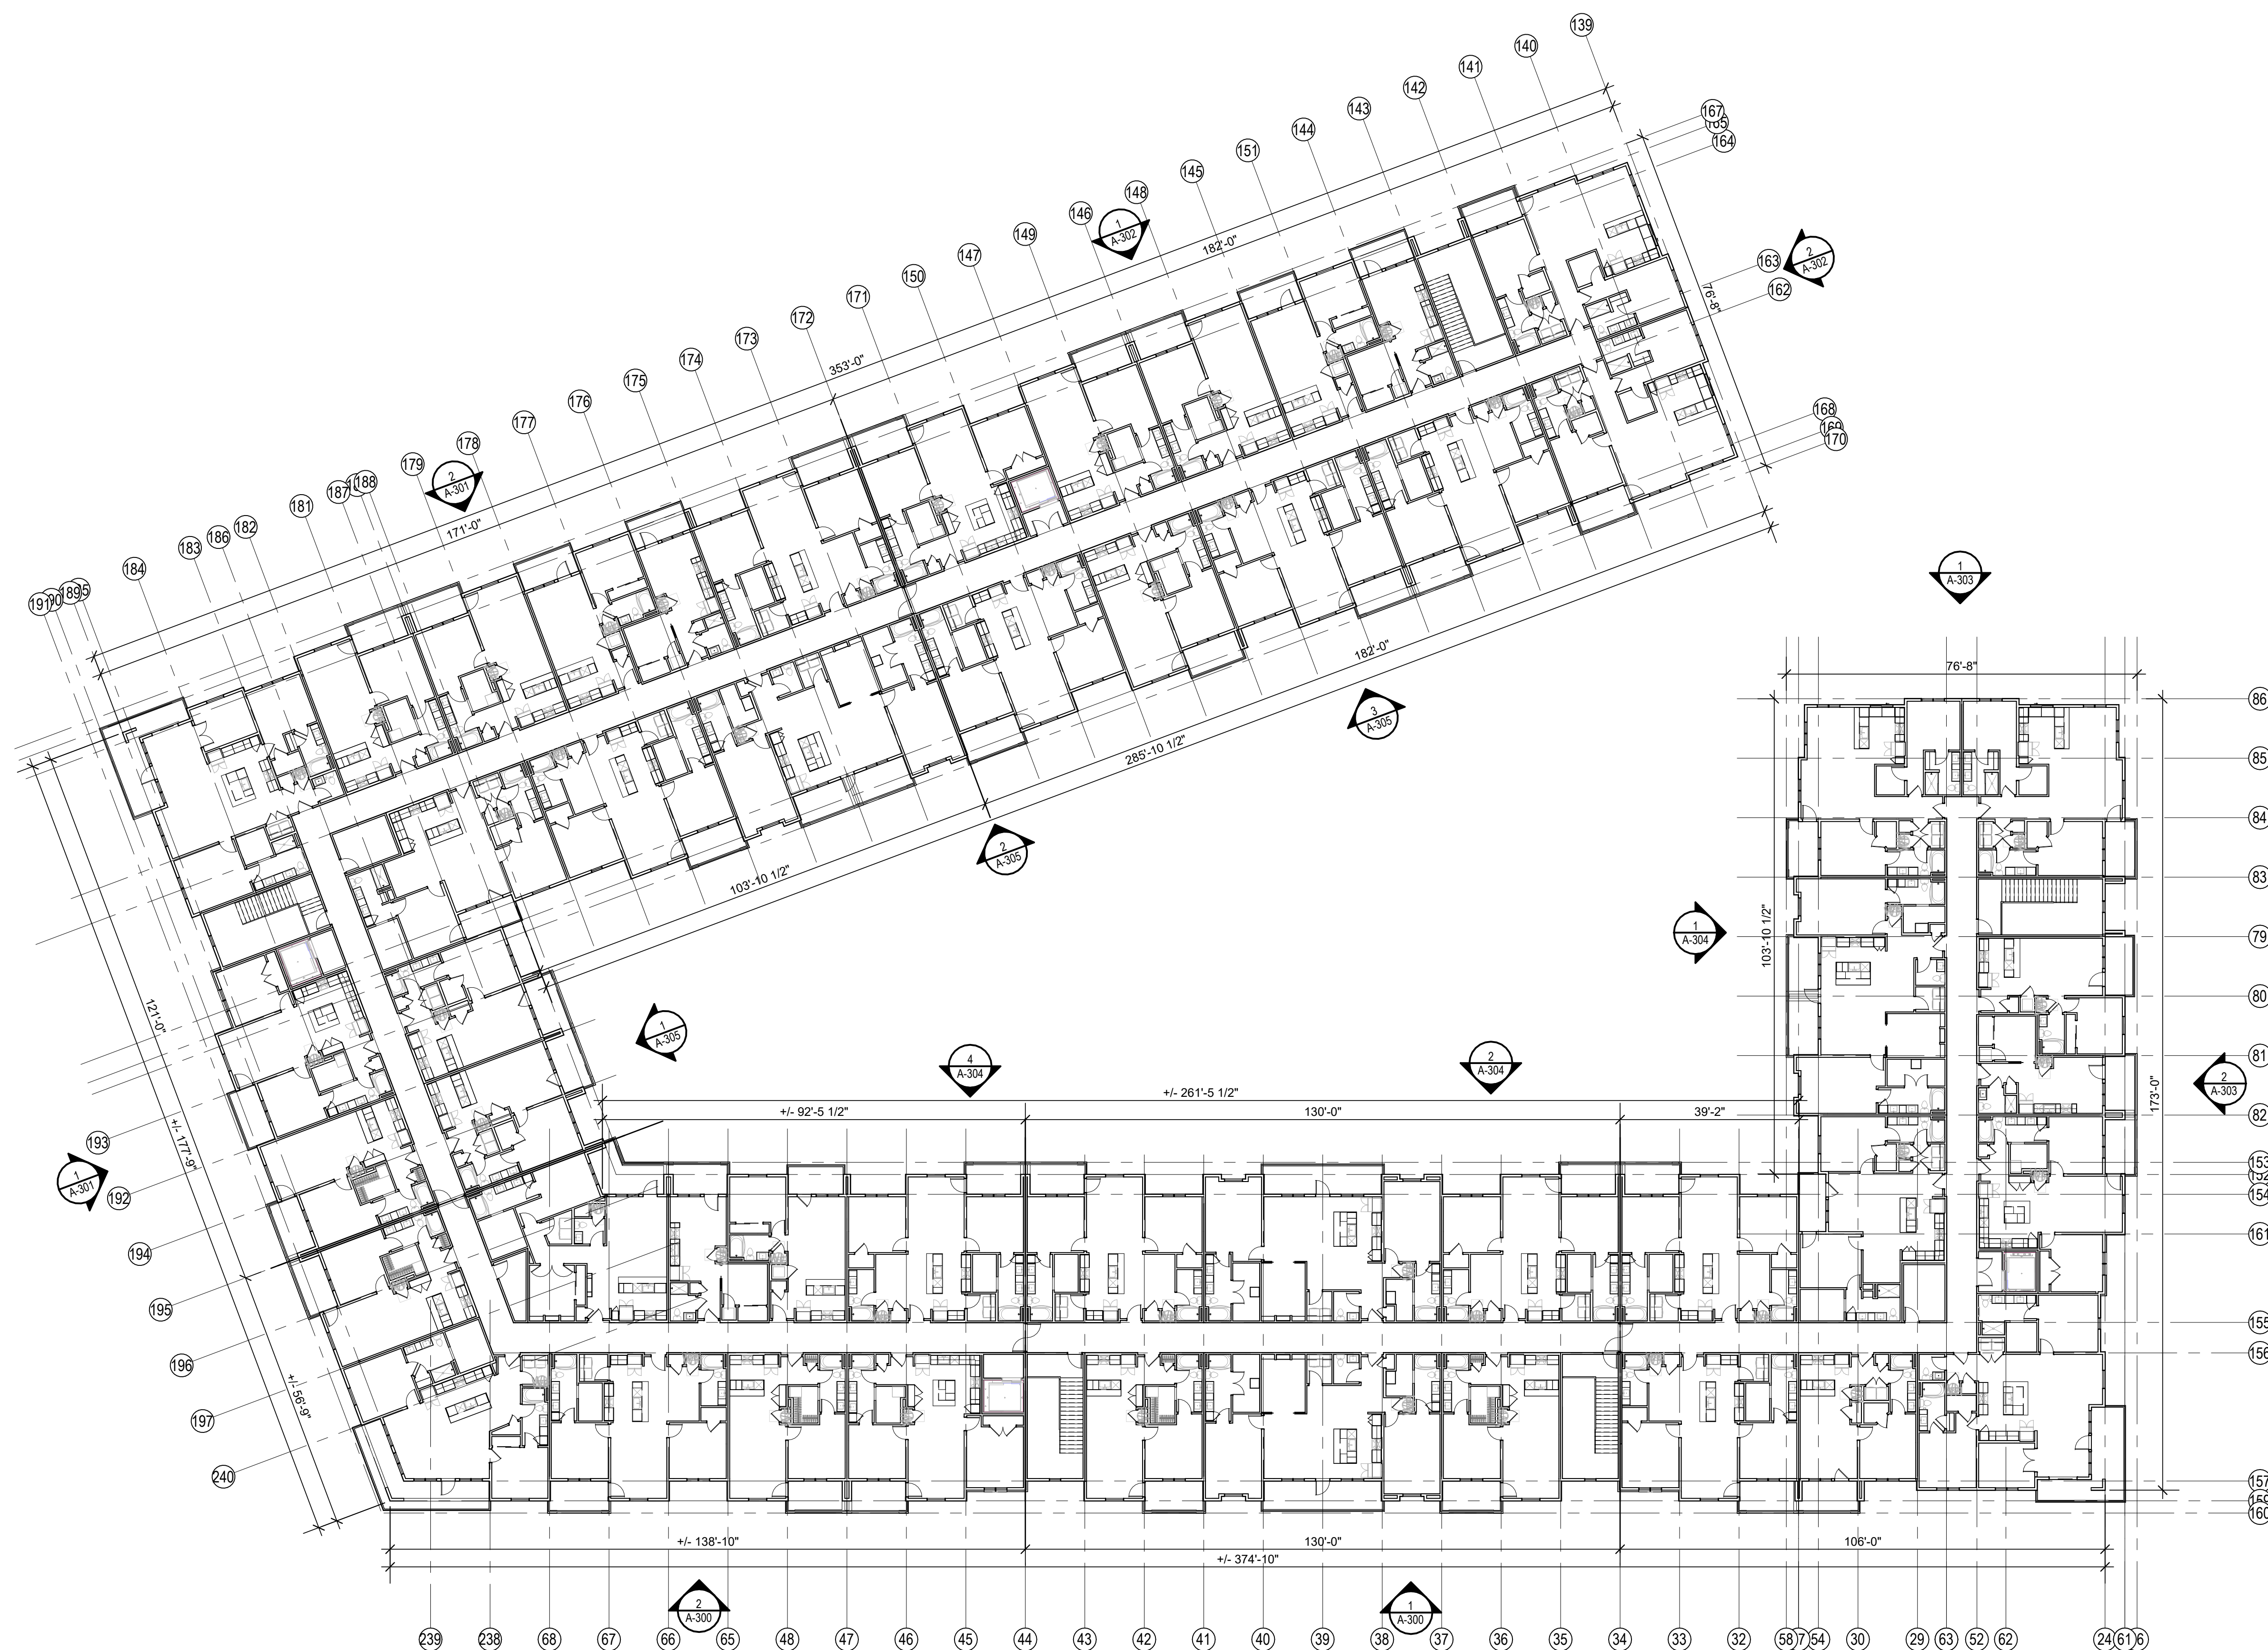

1 BUILDING 1 - OVERALL 4TH FLOOR PLAN
1" = 20'-0"

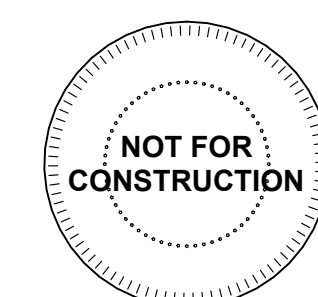

A NEW RESIDENTIAL COMMUNITY AT:

TRILOGY

NW WARD RD. | LEE'S SUMMIT, MO




DRAWING RELEASE LOG

- 08.26.2022 - PLAN REVIEW
- 12.16.2022 - PROGRESS SET


△ REVISIONS

JOB NO. **705922** DATE **12.21.2022**
DRAWN BY **TSC/SIW**
12/21/2022
FDP
SHEET NAME
BLDG. 1 - OVERALL
FOURTH FLOOR PLAN
SHEET NO.

A-203

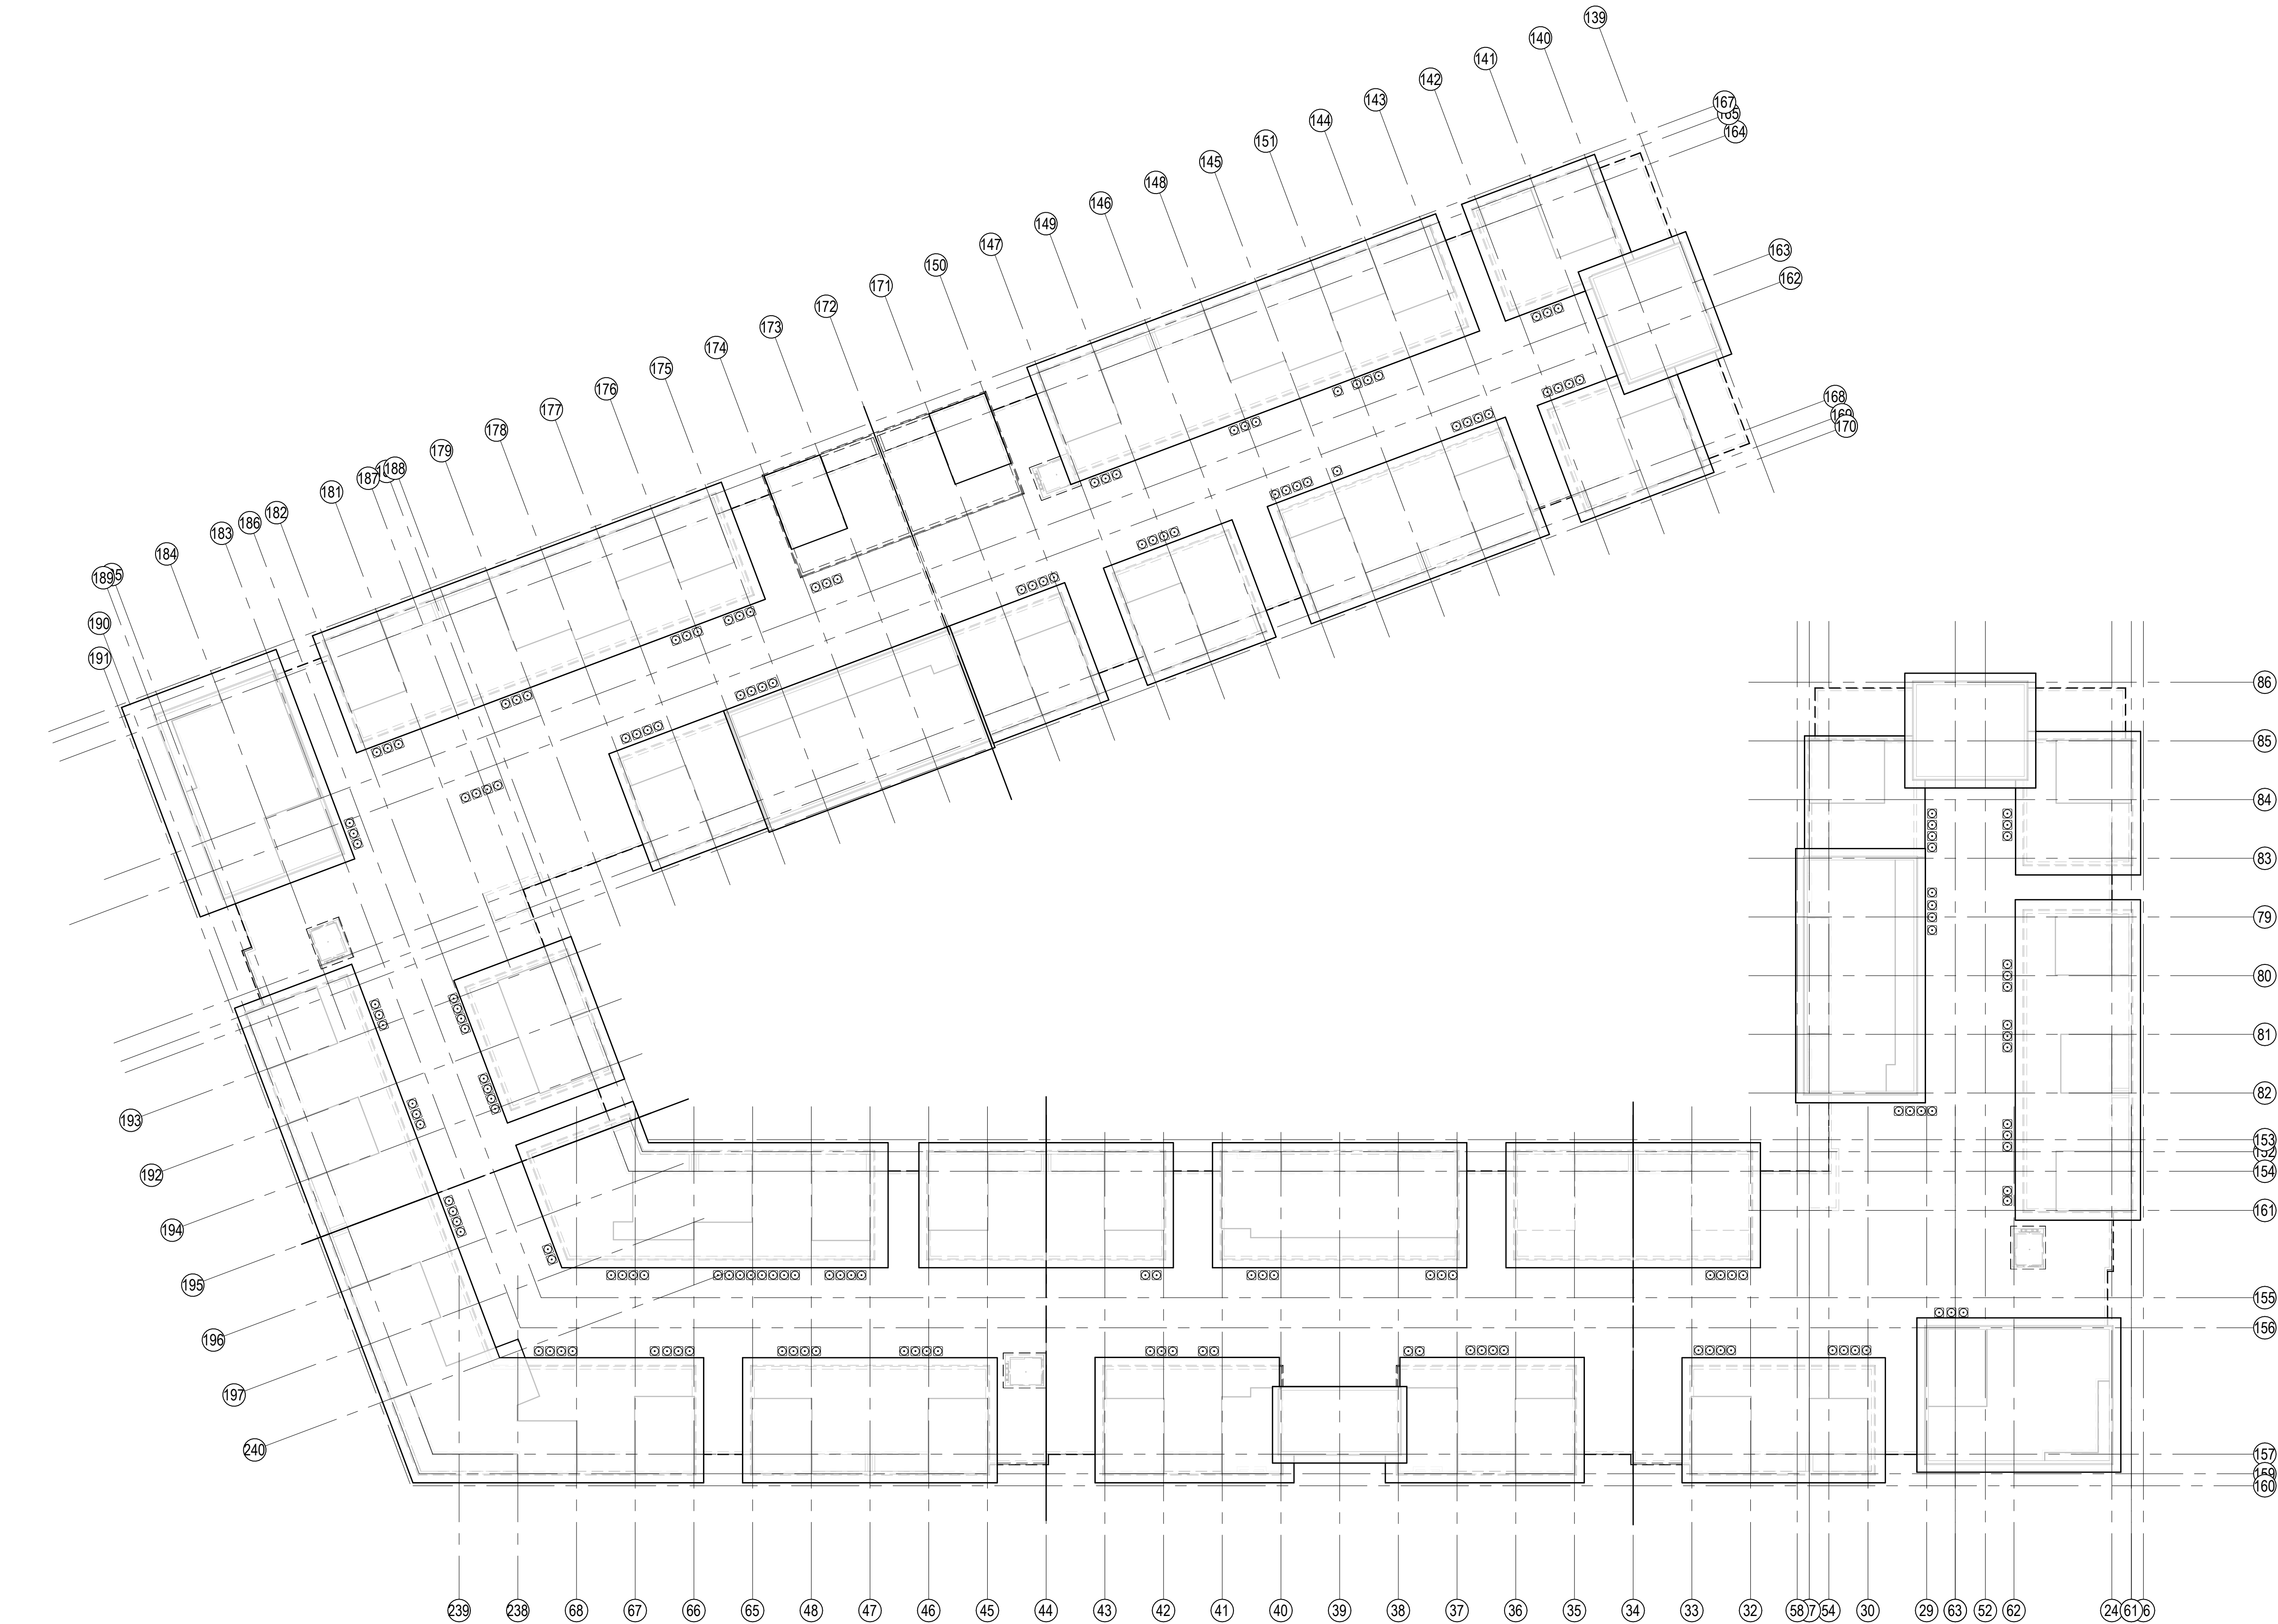

1 BUILDING 1 - OVERALL ROOF PLAN
1" = 20'-0"

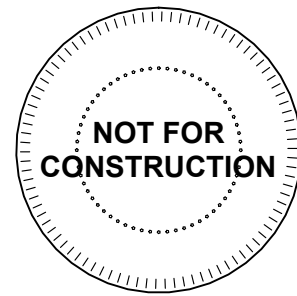

A NEW RESIDENTIAL COMMUNITY AT:
TRILOGY
NW WARD RD. | LEE'S SUMMIT, MO

DRAWING RELEASE LOG	
• 08.26.2022 - PLAN REVIEW	
• 12.16.2022 - PROGRESS SET	


△ REVISIONS

JOB NO.
705922
DRAWN BY
TSC/SIW
12/21/2022
FDP
SHEET NAME
BLDG. 1 - OVERALL ROOF PLAN
SHEET NO.


DATE
12.21.2022

A-204

2 BUILDING 2 - OVERALL 1ST FLOOR PLAN
1" = 20'-0"

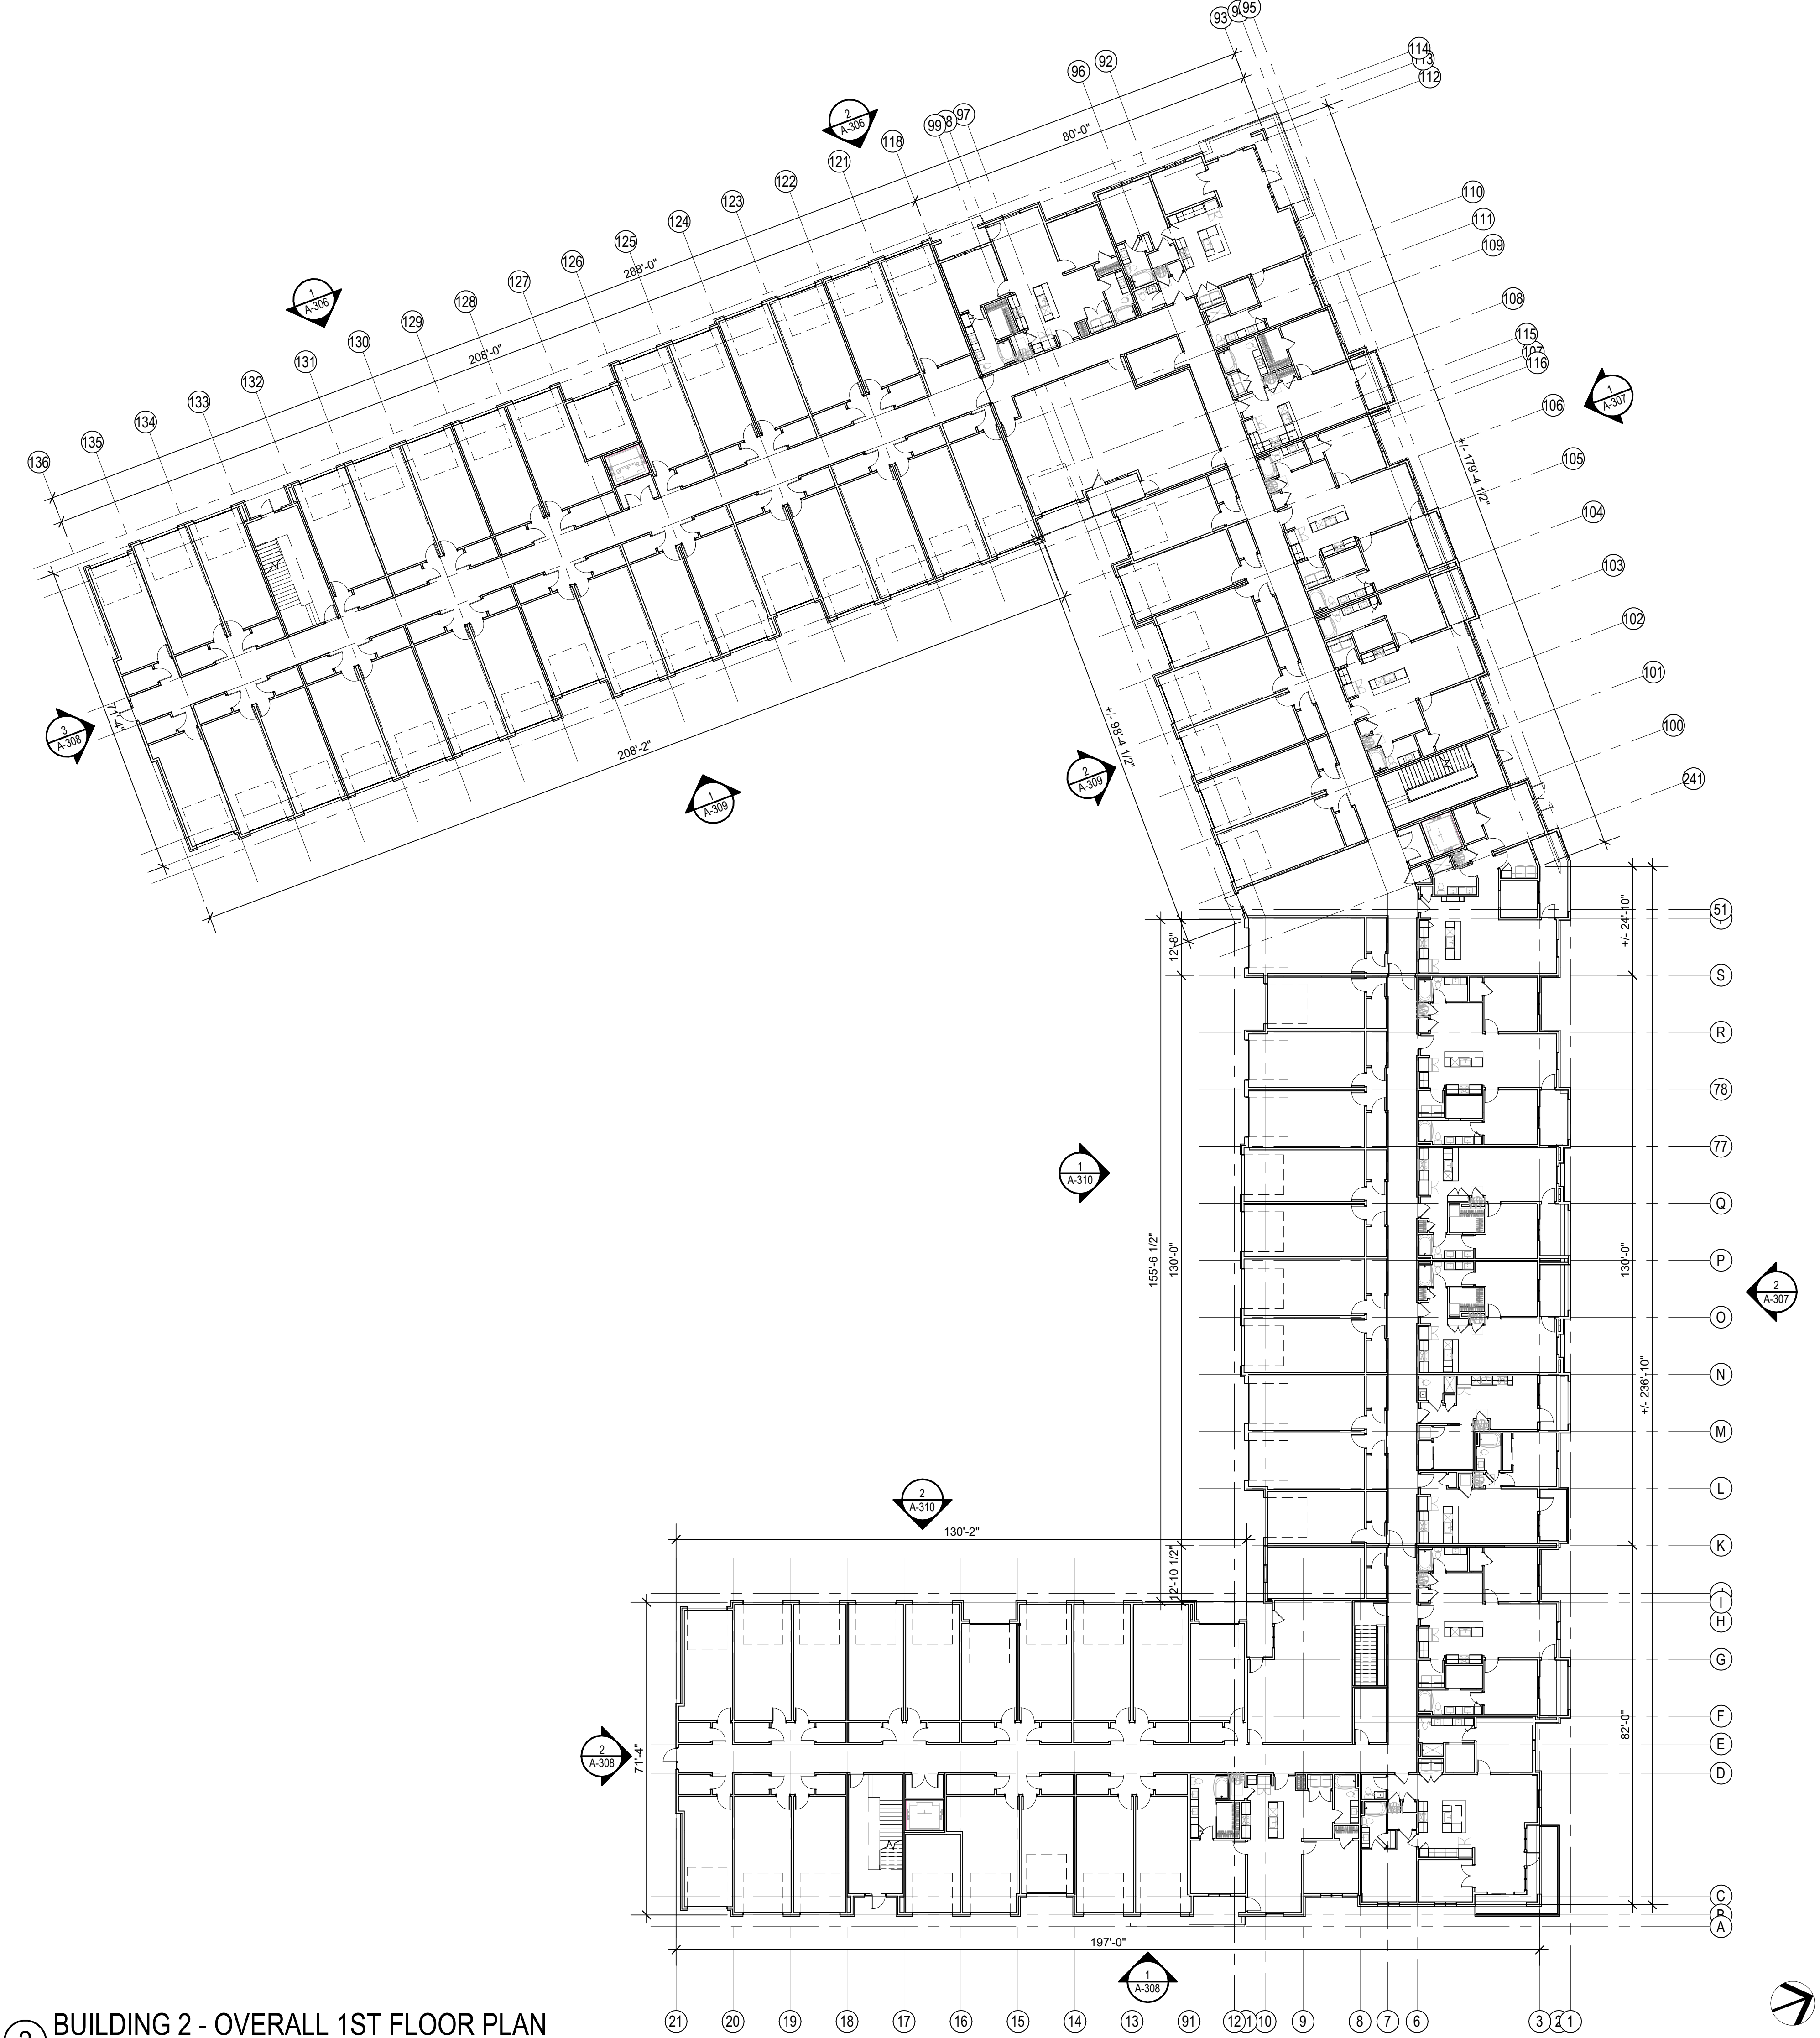

1 BUILDING 2 - OVERALL BASEMENT FLOOR PLAN
1" = 20'-0"

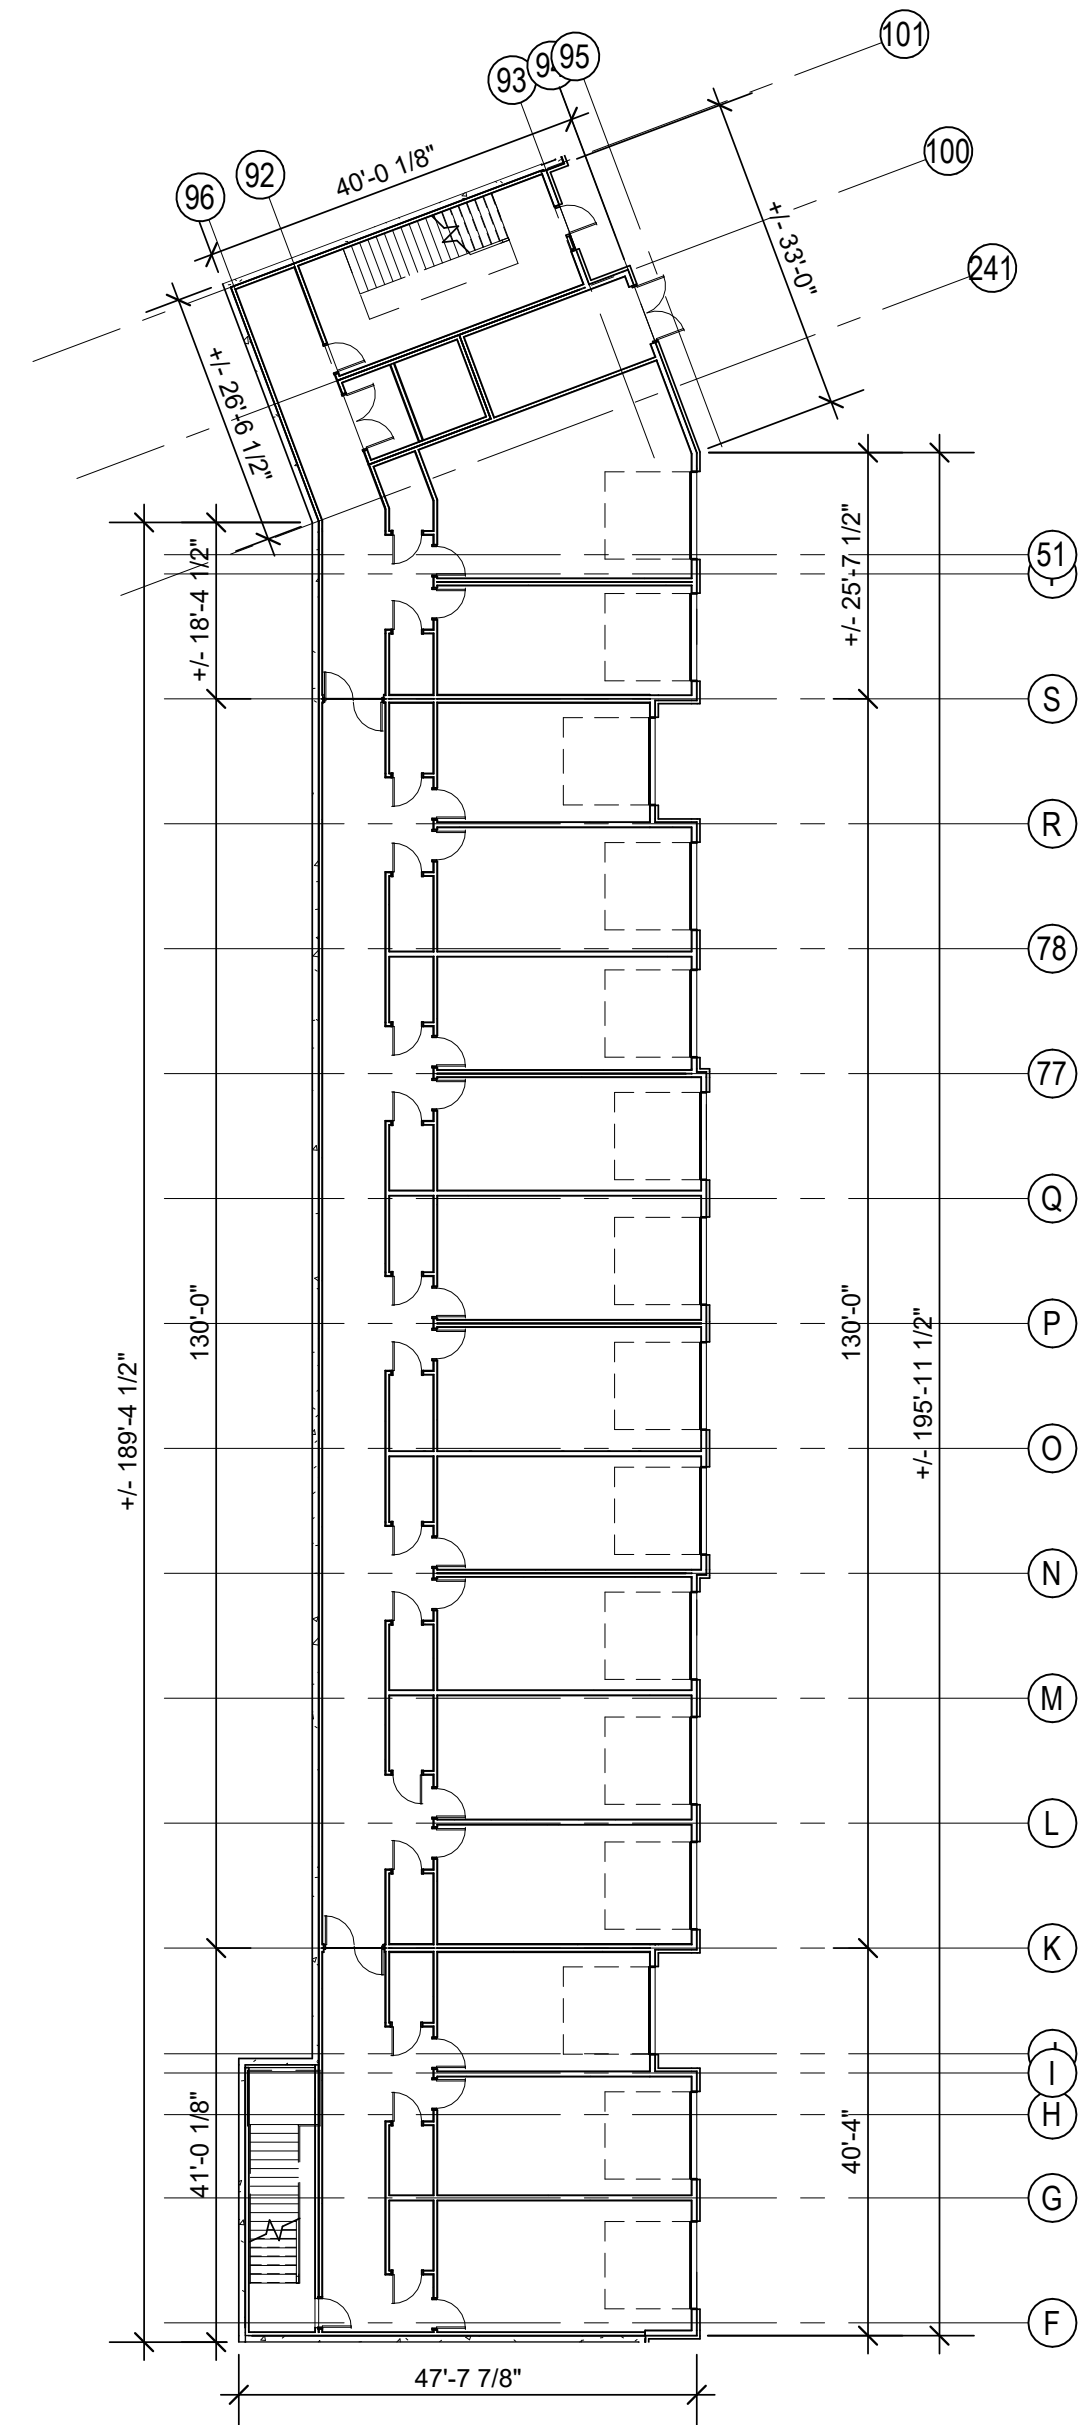

A NEW RESIDENTIAL COMMUNITY AT:
TRILOGY
NW WARD RD. | LEE'S SUMMIT, MO


DRAWING RELEASE LOG
• 08.26.2022 - PLAN REVIEW
• 12.16.2022 - PROGRESS SET

△ REVISIONS

JOB NO.
705922
DRAWN BY
TSC/SIW
12/21/2022
FDP
SHEET NAME
**BLDG. 2 - OVERALL FIRST
FLOOR PLAN**
SHEET NO.


DATE
12.21.2022

A-205

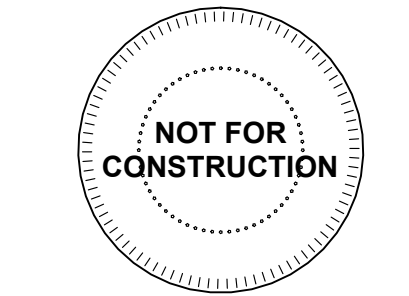

NSPJ
ARCHITECTS^{PC}
3515 W. 75TH ST., SUITE 201
PRAIRIE VILLAGE, KS 66208

ARCHITECTURE
LANDSCAPE
ARCHITECTURE
ENERGY SERVICES
P. 913.831.1415
F. 913.831.1563
NSPJARCH.COM
© COPYRIGHT 2022

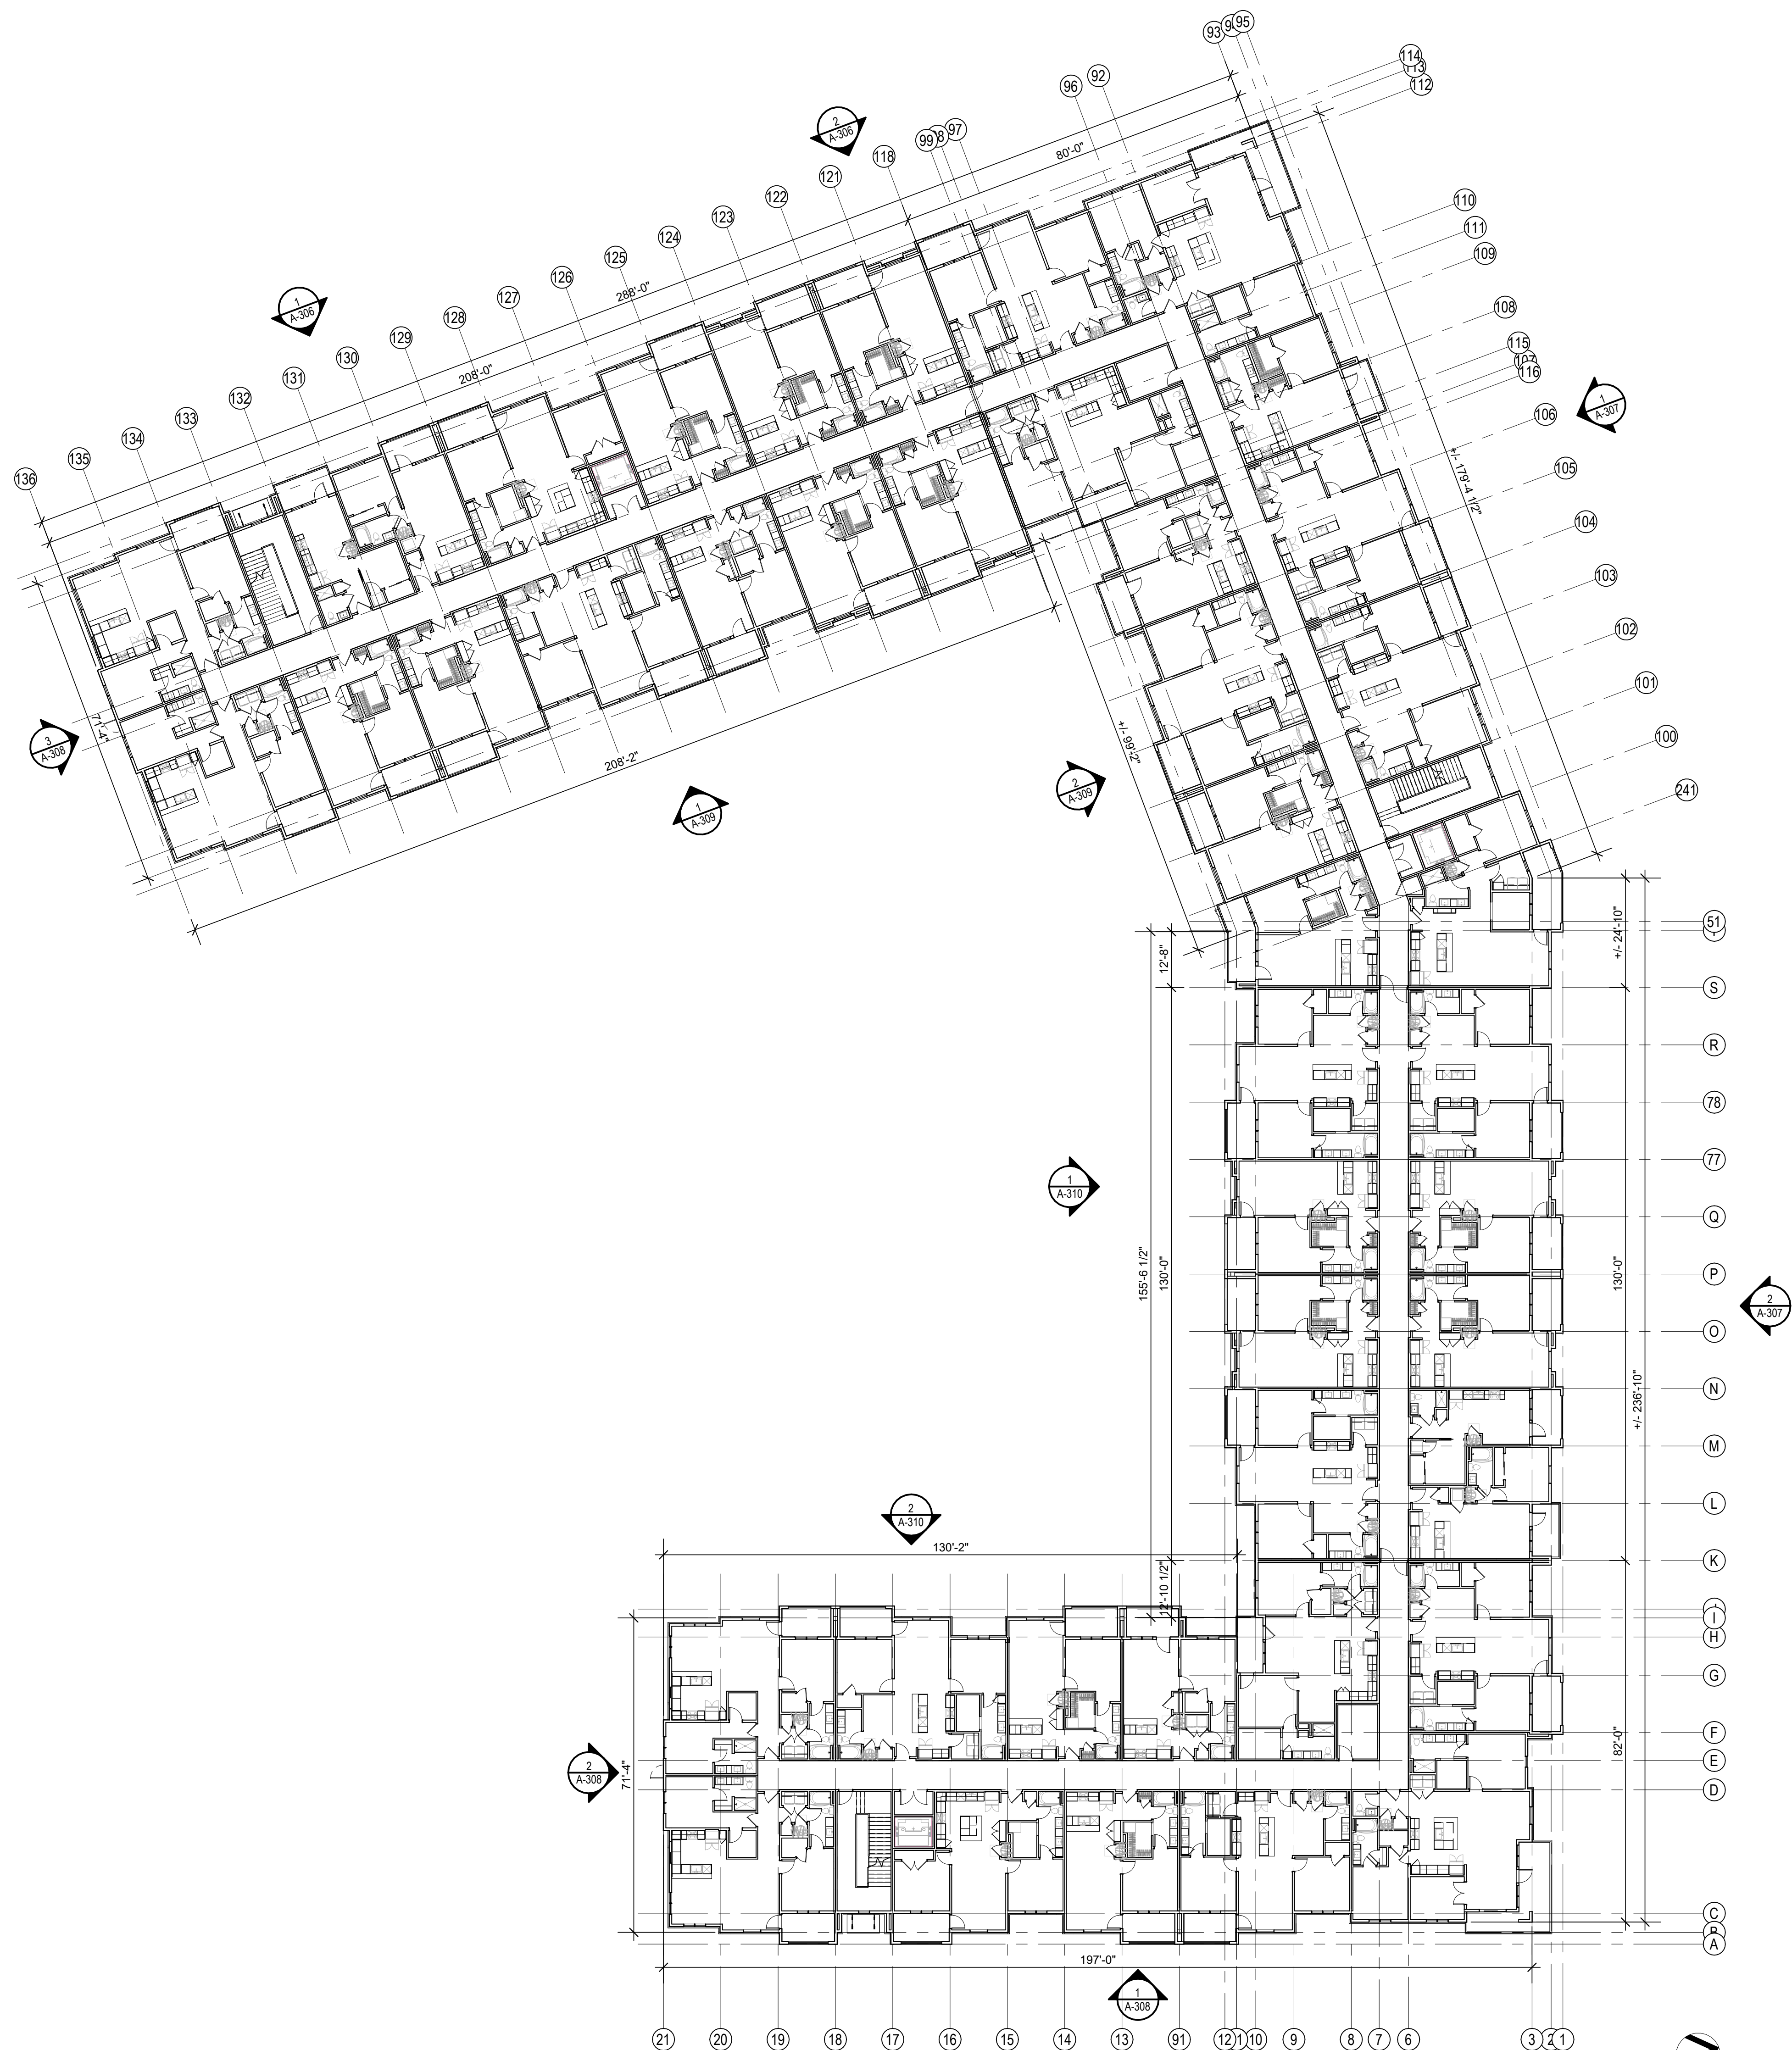


1 BUILDING 2 - OVERALL 2ND FLOOR PLAN
1" = 20'-0"



ARCHITECTURE
LANDSCAPE
ARCHITECTURE
ENERGY SERVICES

רשז

ARCHITECTS^{PA}
3515 W. 75TH ST., SUITE 201
PRAIRIE VILLAGE, KS 66208

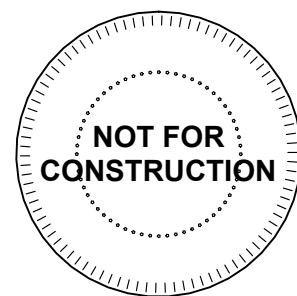

A NEW RESIDENTIAL COMMUNITY AT:

TRILOGY

NW WARD RD. | LEE'S SUMMIT, MO



DRAWING RELEASE LOG


- 08.26.2022 - PLAN REVIEW
- 12.16.2022 - PROGRESS SET

△ REVISIONS

JOB NO. **705922** DATE **12.21.2022**
 DRAWN BY **TSC/SIW**
 12/21/2022
FDP
 SHEET NAME
BLDG. 2 - OVERALL
SECOND FLOOR PLAN
 SHEET NO.


A-206

1 BUILDING 2 - OVERALL 3RD FLOOR PLAN
1" = 20'-0"

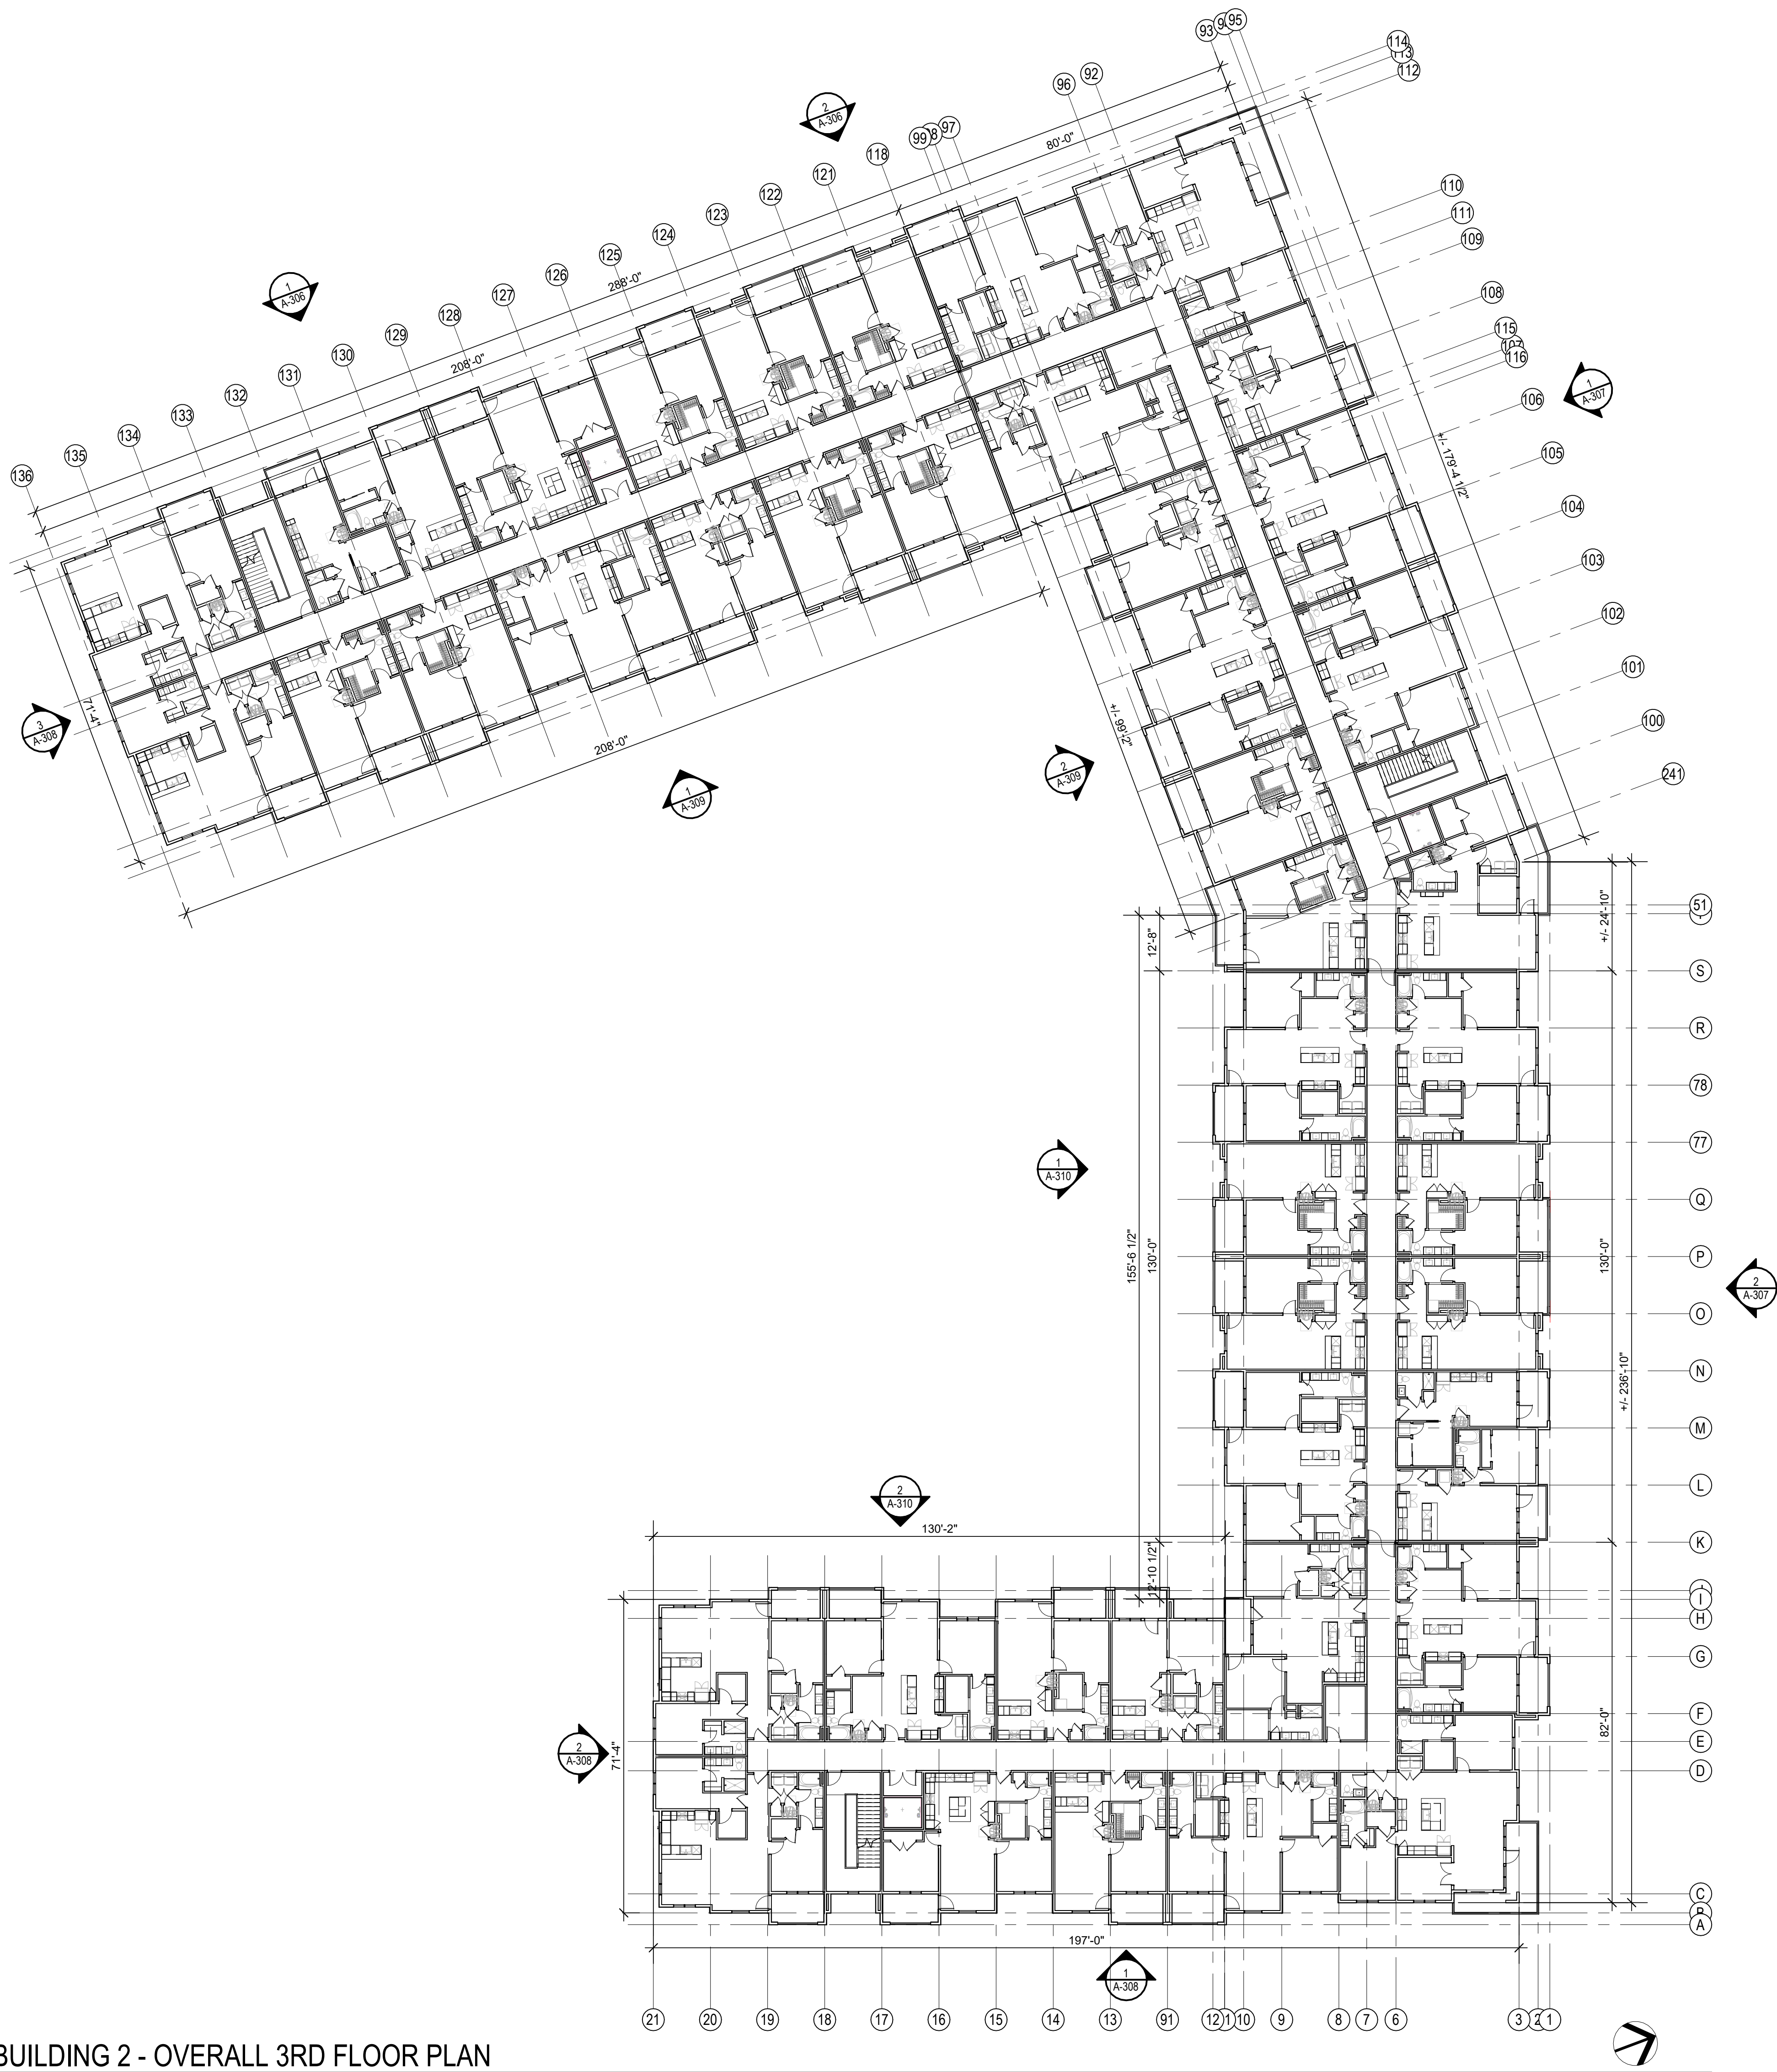

ARCHITECTURE
LANDSCAPE
ARCHITECTURE
ENERGY SERVICES

NSPJ
ARCHITECTS
3515 W. 75TH ST., SUITE 201
PRAIRIE VILLAGE, KS 66208
P. 913.831.1415
F. 913.831.1563
NSPARCH.COM
© COPYRIGHT 2022

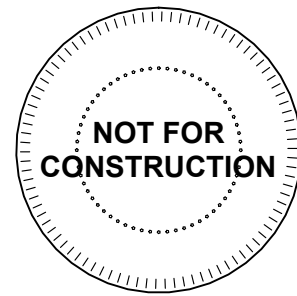

A NEW RESIDENTIAL COMMUNITY AT:
TRILOGY
NW WARD RD. | LEE'S SUMMIT, MO

DRAWING RELEASE LOG
• 08.26.2022 - PLAN REVIEW
• 12.16.2022 - PROGRESS SET

△ REVISIONS

JOB NO. **705922** DATE **12.21.2022**
DRAWN BY **TSC/SIW**
12/21/2022
SHEET NAME
BLDG. 2 - OVERALL THIRD FLOOR PLAN
SHEET NO.

A-207




1 BUILDING 2 - OVERALL 4TH FLOOR PLAN
1" = 20'-0"

ARCHITECTURE
LANDSCAPE
ARCHITECTURE
ENERGY SERVICES

P. 913.831.1415
F. 913.831.1563
NSPARCH.COM
© COPYRIGHT 2022

NSPJ

ARCHITECTS
3515 W. 75TH ST., SUITE 201
PRAIRIE VILLAGE, KS 66208

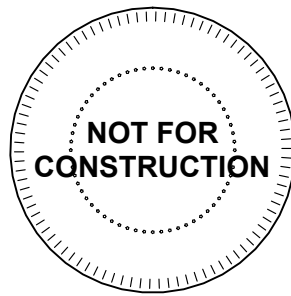

A NEW RESIDENTIAL COMMUNITY AT:

TRILOGY

NW WARD RD. | LEE'S SUMMIT, MO





DRAWING RELEASE LOG
• 08.26.2022 - PLAN REVIEW
• 12.16.2022 - PROGRESS SET

△ REVISIONS

JOB NO. **705922** DATE **12.21.2022**
DRAWN BY **TSC/SIW**
12/21/2022
SHEET NAME
BLDG. 2 - OVERALL
FOURTH FLOOR PLAN
SHEET NO.

A-208

1 BUILDING 2 - OVERALL ROOF PLAN
1" = 20'-0"

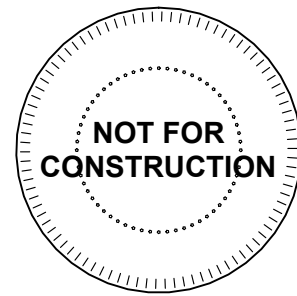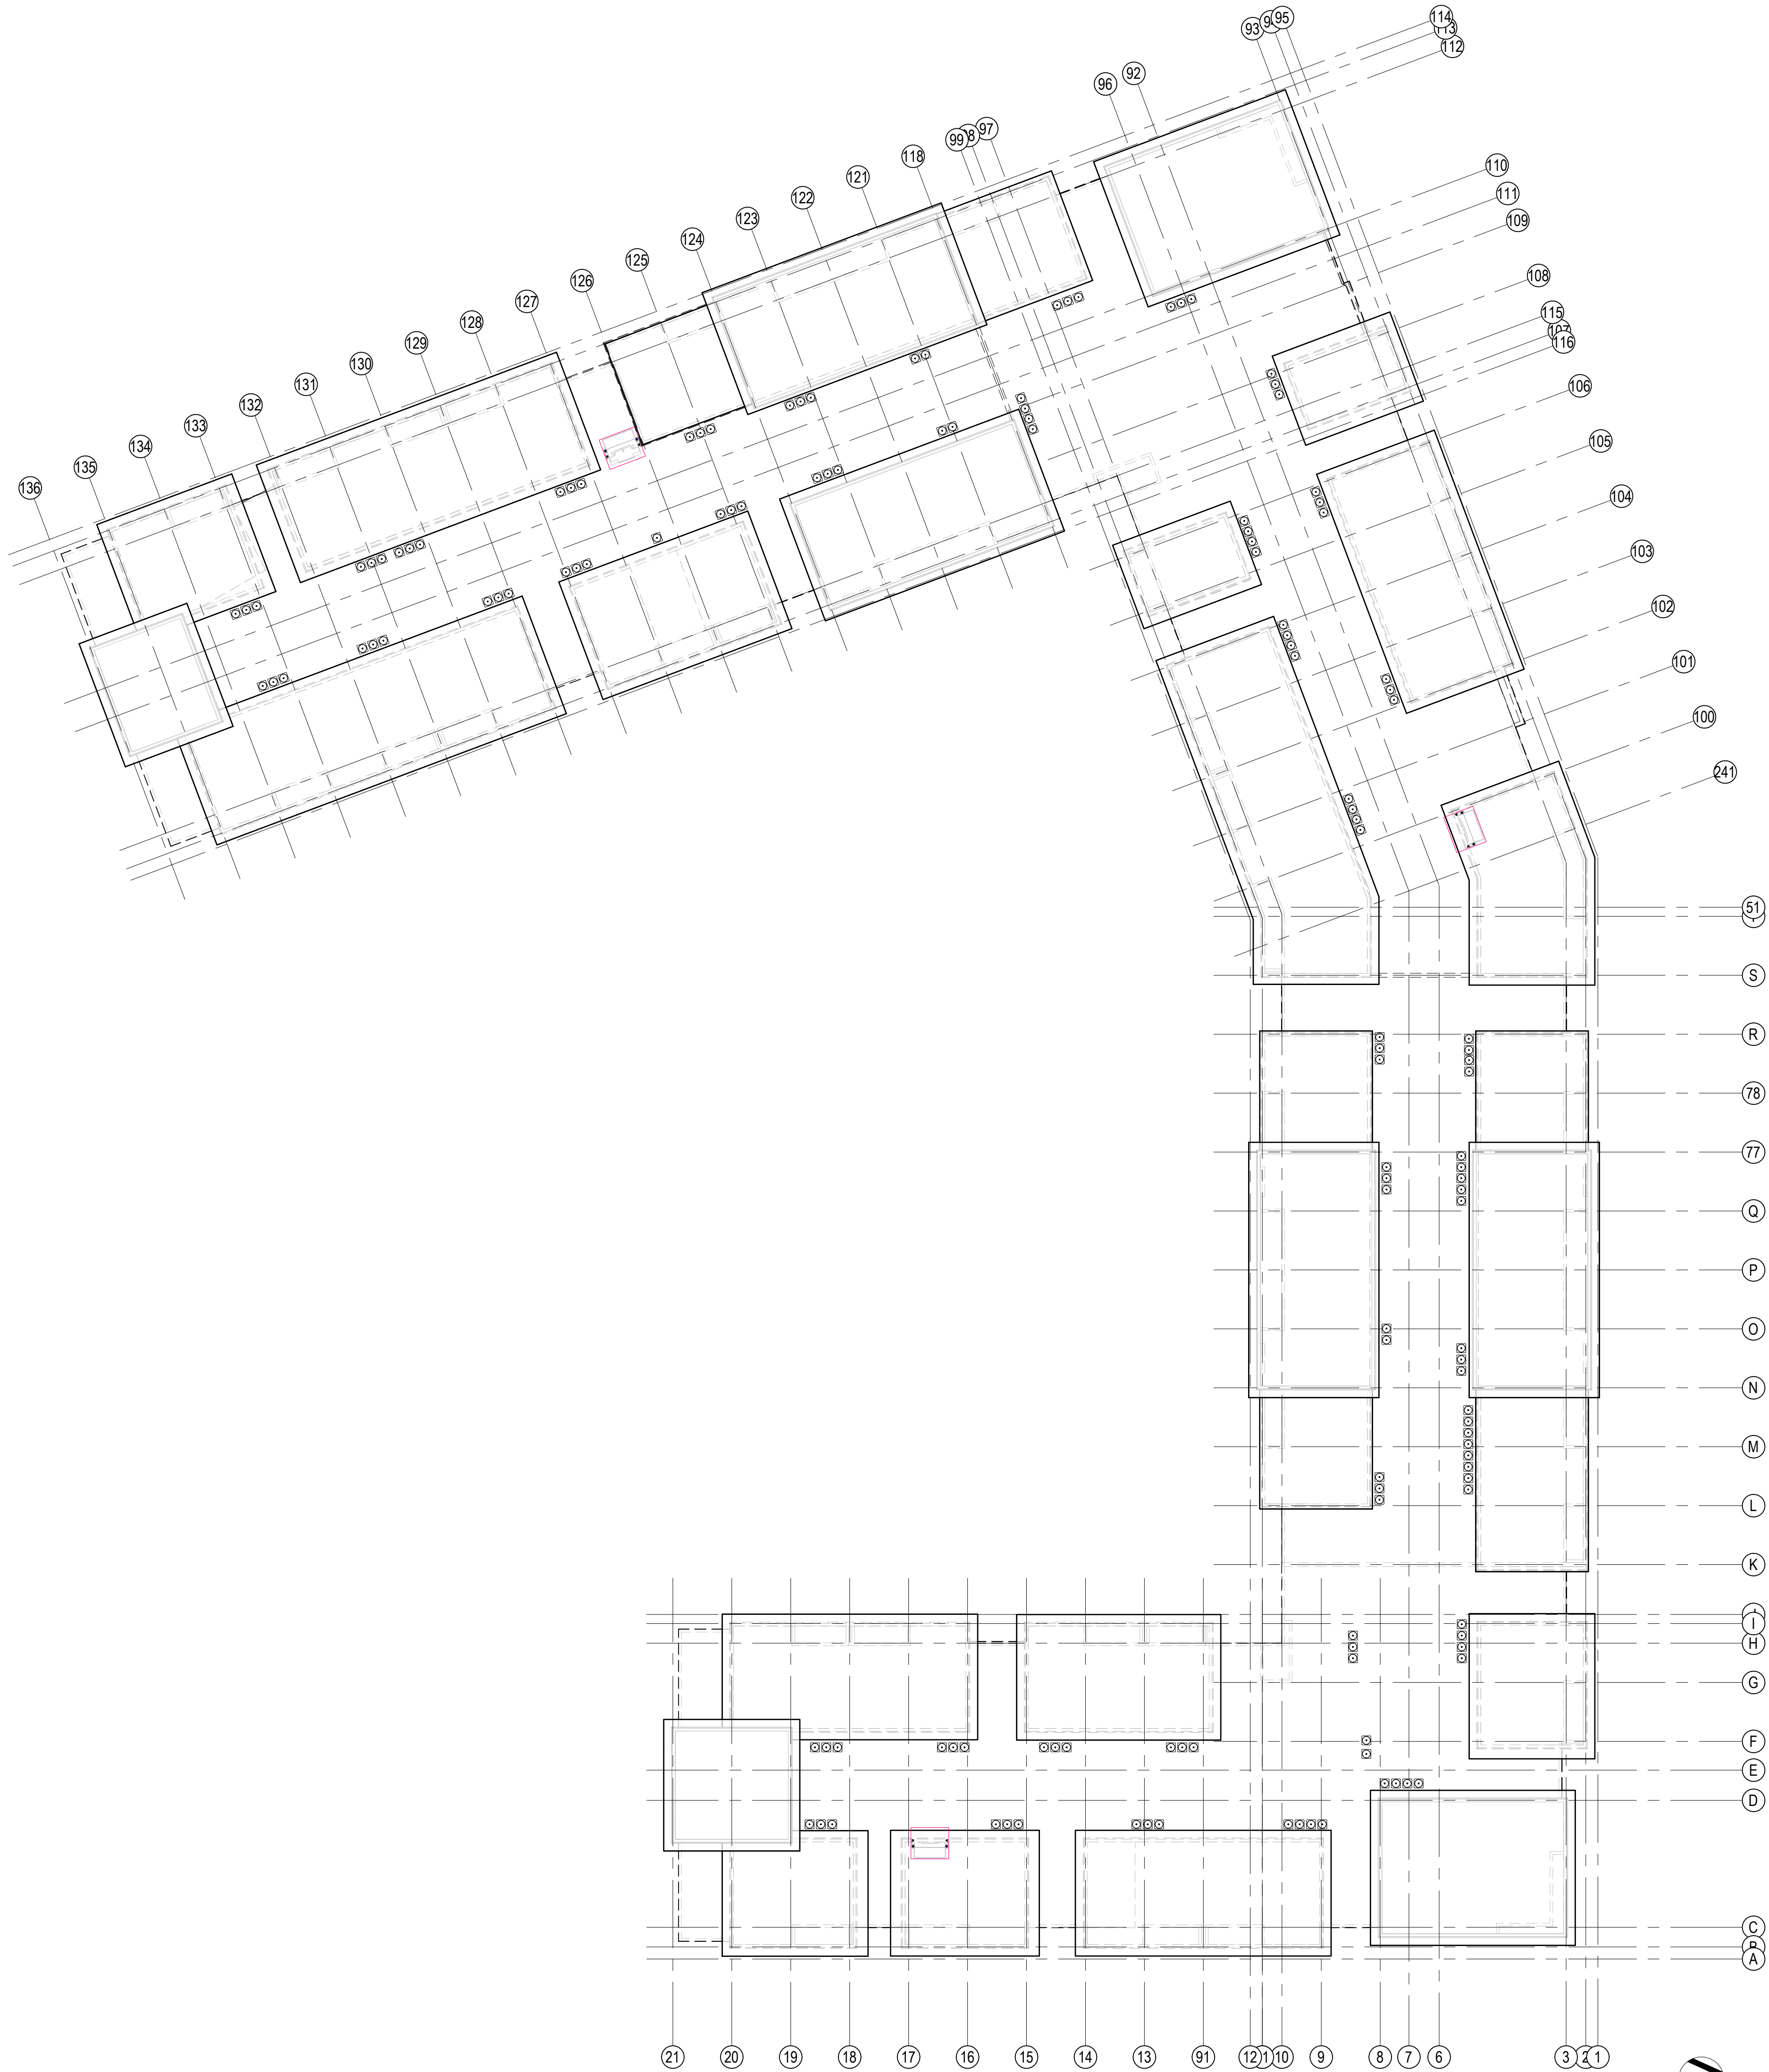

A NEW RESIDENTIAL COMMUNITY AT:
TRILOGY
NW WARD RD. | LEE'S SUMMIT, MO

DRAWING RELEASE LOG	
• 08.26.2022 - PLAN REVIEW	
• 12.16.2022 - PROGRESS SET	

△ REVISIONS

JOB NO.
705922

DATE
12.21.2022

DRAWN BY
TSC/SIW

12/21/2022

FDP

SHEET NAME
BLDG. 2 - OVERALL ROOF PLAN


SHEET NO.

A-209



2 BUILDING 1 - EAST ELEVATION - SOUTH
1/8" = 1'-0"

- EXTERIOR MATERIAL LEGEND**
- 1 CHARCOAL COLORED BRICK
 - 2 CEMENTITIOUS LAP SIDING PAINTED BLACK
 - 3 CEMENTITIOUS LAP SIDING PAINTED BROWN
 - 4 CEMENTITIOUS LAP SIDING PAINTED WHITE
 - 5 STUCCO PAINTED BLACK
 - 6 STUCCO PAINTED WHITE
 - 7 NICHHA - VINTAGE WOOD
- ROOFTOP MECHANICAL EQUIPMENT TO BE SCREEN BY RAISED ROOF ELEMENTS
• REFER TO ELEVATIONS FOR EXTENT OF ROOF LINE

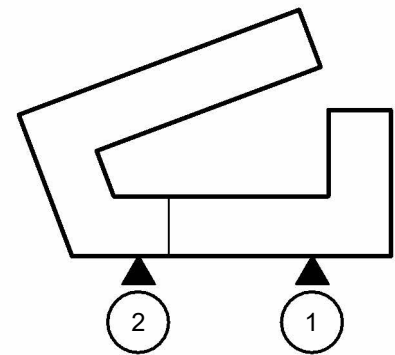


BLDG. 1 - KEY PLAN

ARCHITECTURE
LANDSCAPE
ARCHITECTURE
ENERGY SERVICES

NSPJ

ARCHITECTS PC
3515 W. 75TH ST., SUITE 201
PRAIRIE VILLAGE, KS 66208

P. 913.831.1415
F. 913.831.1563
NSPARCH.COM
© COPYRIGHT 2022

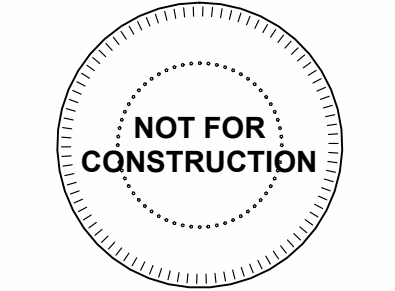

1 BUILDING 1 - EAST ELEVATION - NORTH
1/8" = 1'-0"

A NEW RESIDENTIAL COMMUNITY AT:

TRILOGY

NW WARD RD. | LEE'S SUMMIT, MO

DRAWING RELEASE LOG
• 08.26.2022 - PLAN REVIEW
• 12.16.2022 - PROGRESS SET

JOB NO.
705922

DATE
12.21.2022

DRAWN BY
TSC/SIW

12/21/2022

SHEET NAME
BLDG. 1 - ELEVATIONS

SHEET NO.
A-300



2 BUILDING 1 - WEST ELEVATION - SOUTH
1/8" = 1'-0"




1 BUILDING 1 - SOUTH ELEVATION
1/8" = 1'-0"

- EXTERIOR MATERIAL LEGEND**
- 1 CHARCOAL COLORED BRICK
 - 2 CEMENTITIOUS LAP SIDING PAINTED BLACK
 - 3 CEMENTITIOUS LAP SIDING PAINTED BROWN
 - 4 CEMENTITIOUS LAP SIDING PAINTED WHITE
 - 5 STUCCO PAINTED BLACK
 - 6 STUCCO PAINTED WHITE
 - 7 NICHIA - VINTAGE WOOD

• ROOFTOP MECHANICAL EQUIPMENT TO BE SCREEN BY RAISED ROOF ELEMENTS
• REFER TO ELEVATIONS FOR EXTENT OF ROOF LINE

ARCHITECTURE
LANDSCAPE
ARCHITECTURE
ENERGY SERVICES
P. 913.831.1415
F. 913.831.1563
NSPARCH.COM
© COPYRIGHT 2022

NSPJ
ARCHITECTS^{PC}
3515 W. 75TH ST., SUITE 201
PRAIRIE VILLAGE, KS 66208

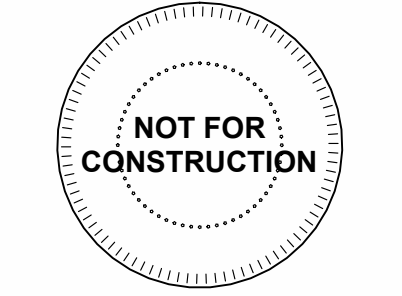


A NEW RESIDENTIAL COMMUNITY AT:
TRILOGY
NW WARD RD. | LEE'S SUMMIT, MO

DRAWING RELEASE LOG
• 08.26.2022 - PLAN REVIEW
• 12.16.2022 - PROGRESS SET

△ REVISIONS

JOB NO.
705922
DRAWN BY
TSC/SIW
12/21/2022
FDP
SHEET NAME
BLDG. 1 - ELEVATIONS

SHEET NO.
A-301

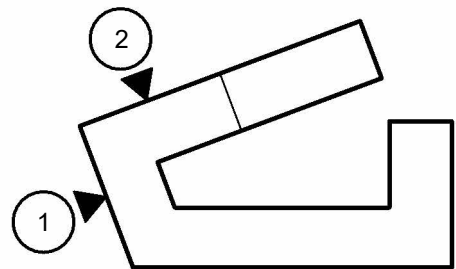

BLDG. 1 - KEY PLAN



2 BUILDING 1 - NORTH ELEVATION
1/8" = 1'-0"



1 BUILDING 1 - WEST ELEVATION - NORTH
1/8" = 1'-0"


EXTERIOR MATERIAL LEGEND

- 1 CHARCOAL COLORED BRICK
- 2 CEMENTITIOUS LAP SIDING PAINTED BLACK
- 3 CEMENTITIOUS LAP SIDING PAINTED BROWN
- 4 CEMENTITIOUS LAP SIDING PAINTED WHITE
- 5 STUCCO PAINTED BLACK
- 6 STUCCO PAINTED WHITE
- 7 NICHHA - VINTAGE WOOD

- ROOFTOP MECHANICAL EQUIPMENT TO BE SCREEN BY RAISED ROOF ELEMENTS
- REFER TO ELEVATIONS FOR EXTENT OF ROOF LINE

ARCHITECTURE
LANDSCAPE
ARCHITECTURE
ENERGY SERVICES

NSPJ
ARCHITECTS
3515 W. 75TH ST., SUITE 201
PRAIRIE VILLAGE, KS 66208
P. 913.831.1415
F. 913.831.1563
NSPARCH.COM
© COPYRIGHT 2022

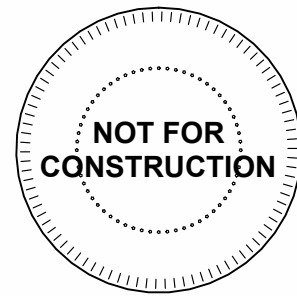

A NEW RESIDENTIAL COMMUNITY AT:
TRILOGY
NW WARD RD. | LEE'S SUMMIT, MO

DRAWING RELEASE LOG
• 08.26.2022 - PLAN REVIEW
• 12.16.2022 - PROGRESS SET

REVISIONS

JOB NO.
705922
DRAWN BY
TSC/SIW
12/21/2022
FDP
SHEET NAME
BLDG. 1 - ELEVATIONS

DATE
12.21.2022

SHEET NO.

A-302



2 BUILDING 1 - NORTH ELEVATION
1/8" = 1'-0"



1 BUILDING 1 - WEST ELEVATION
1/8" = 1'-0"

- EXTERIOR MATERIAL LEGEND**
- 1 CHARCOAL COLORED BRICK
 - 2 CEMENTITIOUS LAP SIDING PAINTED BLACK
 - 3 CEMENTITIOUS LAP SIDING PAINTED BROWN
 - 4 CEMENTITIOUS LAP SIDING PAINTED WHITE
 - 5 STUCCO PAINTED BLACK
 - 6 STUCCO PAINTED WHITE
 - 7 NICHHA - VINTAGE WOOD


• ROOFTOP MECHANICAL EQUIPMENT TO BE SCREEN BY RAISED ROOF ELEMENTS
• REFER TO ELEVATIONS FOR EXTENT OF ROOF LINE

ARCHITECTURE
LANDSCAPE
ARCHITECTURE
ENERGY SERVICES

NSPJ

ARCHITECTS^{PC}
3515 W. 75TH ST., SUITE 201
PRAIRIE VILLAGE, KS 66208

P. 913.831.1415
F. 913.831.1563
NSPARCH.COM
© COPYRIGHT 2022

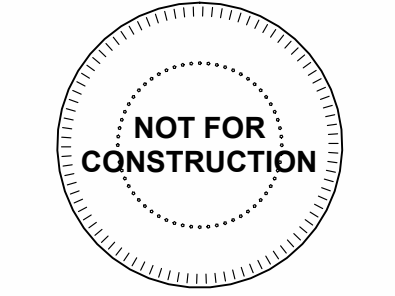

A NEW RESIDENTIAL COMMUNITY AT:


TRILOGY

NW WARD RD. | LEE'S SUMMIT, MO

DRAWING RELEASE LOG

- 08.26.2022 - PLAN REVIEW
- 12.16.2022 - PROGRESS SET

△ REVISIONS

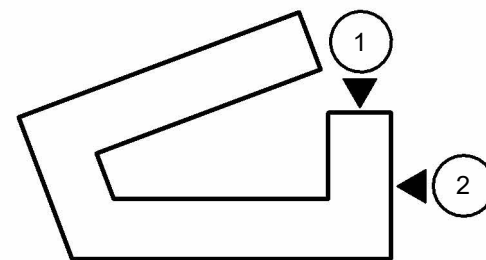

BLDG. 1 - KEY PLAN

JOB NO.
705922

DRAWN BY
TSC/SIW

12/21/2022

FDP

SHEET NAME
BLDG. 1 - ELEVATIONS

SHEET NO.

A-303



EXTERIOR MATERIAL LEGEND

1

CHARCOAL COLORED BRICK

2

CEMENTITIOUS LAP SIDING PAINTED BLACK

3

CEMENTITIOUS LAP SIDING PAINTED BROWN

4

CEMENTITIOUS LAP SIDING PAINTED WHITE

5

STUCCO PAINTED BLACK

6

STUCCO PAINTED WHITE

7

NICHIHA - VINTAGE WOOD

•

ROOFTOP MECHANICAL EQUIPMENT TO BE SCREEN BY RAISED ROOF ELEMENTS

•

REFER TO ELEVATIONS FOR EXTENT OF ROOF LINE

ARCHITECTURE
LANDSCAPE
ARCHITECTURE
ENERGY SERVICES

ARCHITECTS^{PC}

3515 W. 75TH ST., SUITE 201
PRAIRIE VILLAGE, KS 66208


P. 913.831.1415
F. 913.831.1563
NSPARCH.COM
© COPYRIGHT 2022

NOT FOR
CONSTRUCTION

4

BLDG. 1 - COURTYARD EAST - SOUTH

1/8" = 1'-0"

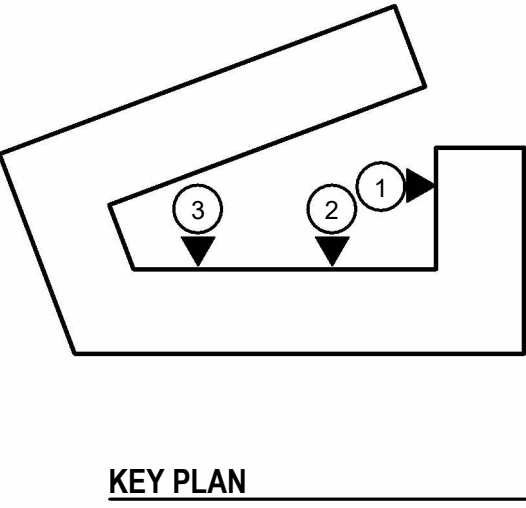

1

BLDG. 1 - COURTYARD NORTH

1/8" = 1'-0"



2

BLDG. 1 - COURTYARD EAST-NORTH

1/8" = 1'-0"

A NEW RESIDENTIAL COMMUNITY AT:

TRIOLOGY

NW WARD RD. | LEE'S SUMMIT, MO

DRAWING RELEASE LOG

08.26.2022 - PLAN REVIEW

12.16.2022 - PROGRESS SET

REVISIONS

JOB NO.
705922

DRAWN BY
TSC/SIW

12/21/2022

FDP

SHEET NAME
BLDG. 1 - COURTYARD
ELEVATIONS

SHEET NO.

A-304

DATE
12.21.2022



EXTERIOR MATERIAL LEGEND

1

CHARCOAL COLORED BRICK

2

CEMENTITIOUS LAP SIDING PAINTED BLACK

3

CEMENTITIOUS LAP SIDING PAINTED BROWN

4

CEMENTITIOUS LAP SIDING PAINTED WHITE

5

STUCCO PAINTED BLACK

6


STUCCO PAINTED WHITE

7


NICHIHA - VINTAGE WOOD

• ROOFTOP MECHANICAL EQUIPMENT TO BE SCREEN BY RAISED ROOF ELEMENTS

• REFER TO ELEVATIONS FOR EXTENT OF ROOF LINE

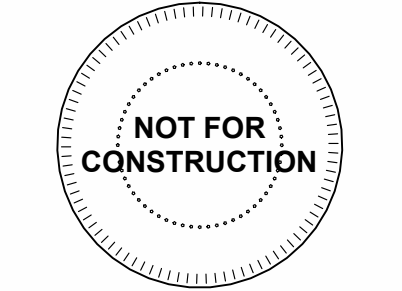

3 BLDG. 1 - COURTYARD WEST - NORTH
1/8" = 1'-0"

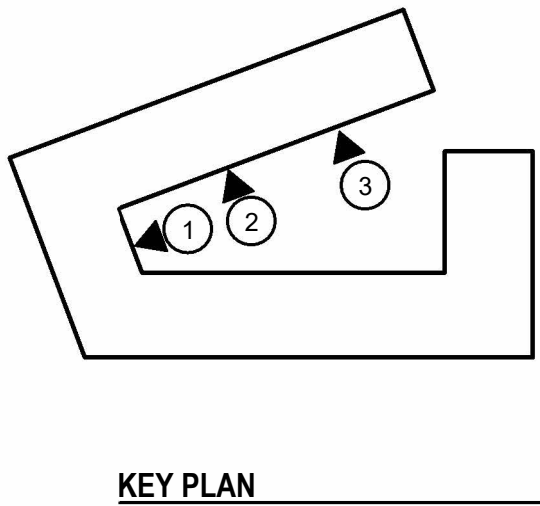

1 BLDG. 1 - COURTYARD SOUTH
1/8" = 1'-0"



2 BLDG. 1 - COURTYARD WEST - SOUTH
1/8" = 1'-0"



2 BUILDING 2 - WEST ELEVATION - NORTH
1/8" = 1'-0"



1 BUILDING 2 - WEST ELEVATION - SOUTH
1/8" = 1'-0"

EXTERIOR MATERIAL LEGEND

1

CHARCOAL COLORED BRICK

2

CEMENTITIOUS LAP SIDING PAINTED BLACK

3

CEMENTITIOUS LAP SIDING PAINTED BROWN

4

CEMENTITIOUS LAP SIDING PAINTED WHITE

5

STUCCO PAINTED BLACK

6

STUCCO PAINTED WHITE

7

NICHIHA - VINTAGE WOOD

•

ROOFTOP MECHANICAL EQUIPMENT TO BE SCREEN BY RAISED ROOF ELEMENTS


•

REFER TO ELEVATIONS FOR EXTENT OF ROOF LINE

ARCHITECTURE
LANDSCAPE
ARCHITECTURE
ENERGY SERVICES

ARCHITECTS
3515 W. 75TH ST., SUITE 201
PRAIRIE VILLAGE, KS 66208

P. 913.831.1415
F. 913.831.1563
NSPARCH.COM
© COPYRIGHT 2022

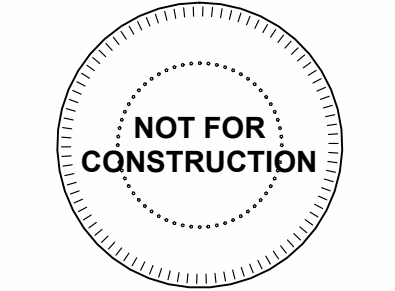

A NEW RESIDENTIAL COMMUNITY AT:

TRIOLOGY


NW WARD RD. | LEE'S SUMMIT, MO

DRAWING RELEASE LOG

• 08.26.2022 - PLAN REVIEW

• 12.16.2022 - PROGRESS SET

REVISIONS

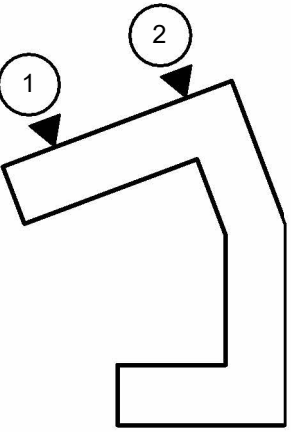

JOB NO.
705922

DRAWN BY
TSC/SIW

12/21/2022

FDP

SHEET NAME
BLDG. 2 - ELEVATIONS

SHEET NO.

A-306

BLDG. 2 - KEY PLAN



2 BUILDING 2 - NORTH ELEVATION - EAST
1/8" = 1'-0"




1 BUILDING 2 - NORTH ELEVATION - WEST
1/8" = 1'-0"

EXTERIOR MATERIAL LEGEND


- 1 CHARCOAL COLORED BRICK
- 2 CEMENTITIOUS LAP SIDING PAINTED BLACK
- 3 CEMENTITIOUS LAP SIDING PAINTED BROWN
- 4 CEMENTITIOUS LAP SIDING PAINTED WHITE
- 5 STUCCO PAINTED BLACK
- 6 STUCCO PAINTED WHITE
- 7 NICHIA - VINTAGE WOOD

- ROOFTOP MECHANICAL EQUIPMENT TO BE SCREEN BY RAISED ROOF ELEMENTS
- REFER TO ELEVATIONS FOR EXTENT OF ROOF LINE

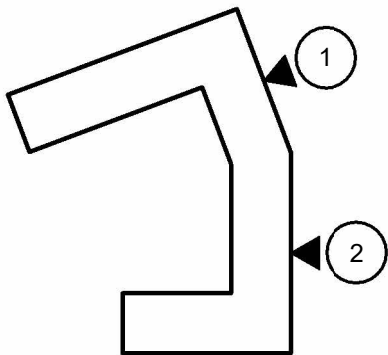

BLDG. 2 - KEY PLAN

ARCHITECTURE
LANDSCAPE
ARCHITECTURE
ENERGY SERVICES
P. 913.831.1415
F. 913.831.1563
NSPARCH.COM
© COPYRIGHT 2022

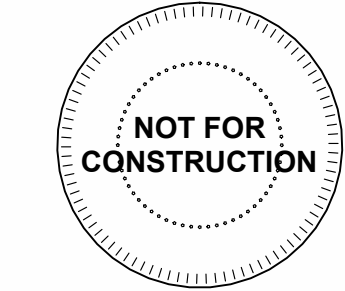

A NEW RESIDENTIAL COMMUNITY AT:
TRILOGY
NW WARD RD. | LEE'S SUMMIT, MO

DRAWING RELEASE LOG
08.26.2022 - PLAN REVIEW
12.16.2022 - PROGRESS SET

REVISIONS

JOB NO.
705922
DRAWN BY
TSC/SIW
12/21/2022
FDP
SHEET NAME
BLDG. 2 - ELEVATIONS

SHEET NO.
A-307



2 BUILDING 2 - SOUTH - EAST
1/8" = 1'-0"



3 BUILDING 2 - SOUTH - WEST
1/8" = 1'-0"



1 BUILDING 2 - EAST ELEVATION
1/8" = 1'-0"

EXTERIOR MATERIAL LEGEND

- 1 CHARCOAL COLORED BRICK
- 2 CEMENTITIOUS LAP SIDING PAINTED BLACK
- 3 CEMENTITIOUS LAP SIDING PAINTED BROWN
- 4 CEMENTITIOUS LAP SIDING PAINTED WHITE
- 5 STUCCO PAINTED BLACK
- 6 STUCCO PAINTED WHITE
- 7 NICHHA - VINTAGE WOOD


• ROOFTOP MECHANICAL EQUIPMENT TO BE SCREEN BY RAISED ROOF ELEMENTS
• REFER TO ELEVATIONS FOR EXTENT OF ROOF LINE

ARCHITECTURE
LANDSCAPE
ARCHITECTURE
ENERGY SERVICES

NSPJ

ARCHITECTS^{PC}
3515 W. 75TH ST., SUITE 201
PRAIRIE VILLAGE, KS 66208
P. 913.831.1415
F. 913.831.1563
NSPJARCH.COM
© COPYRIGHT 2022



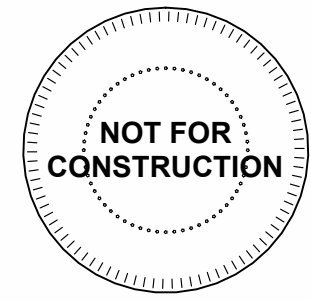

A NEW RESIDENTIAL COMMUNITY AT:

TRILOGY

NW WARD RD. | LEE'S SUMMIT, MO



08.26.2022 - PLAN REVIEW
12.16.2022 - PROGRESS SET

△ REVISIONS

JOB NO.
705922

DATE
12.21.2022

DRAWN BY
TSC/SIW


12/21/2022

FDP

SHEET NAME
BLDG. 2 - ELEVATIONS

SHEET NO.

A-308

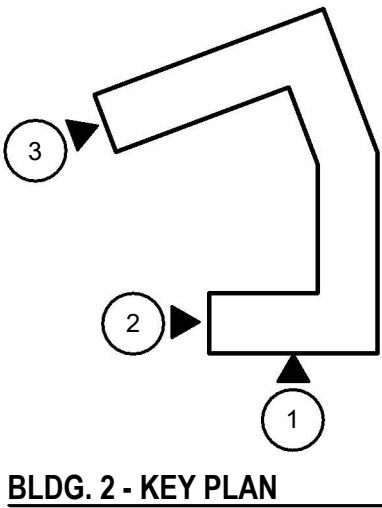




2 BLDG. 2 - COURTYARD NORTHWEST
1/8" = 1'-0"

- EXTERIOR MATERIAL LEGEND
- 1 CHARCOAL COLORED BRICK
 - 2 CEMENTITIOUS LAP SIDING PAINTED BLACK
 - 3 CEMENTITIOUS LAP SIDING PAINTED BROWN
 - 4 CEMENTITIOUS LAP SIDING PAINTED WHITE
 - 5 STUCCO PAINTED BLACK
 - 6 STUCCO PAINTED WHITE
 - 7 NICHHA - VINTAGE WOOD

• ROOFTOP MECHANICAL EQUIPMENT TO BE SCREEN BY RAISED ROOF ELEMENTS
• REFER TO ELEVATIONS FOR EXTENT OF ROOF LINE

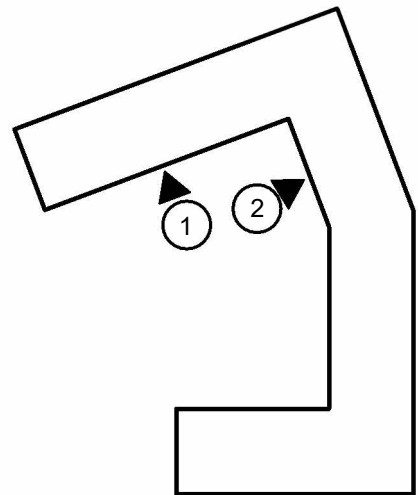


KEY PLAN



1 BUILDING 2 - COURTYARD WEST
1/8" = 1'-0"

ARCHITECTURE
LANDSCAPE
ARCHITECTURE
ENERGY SERVICES
P. 913.831.1415
F. 913.831.1563
NSPARCH.COM
© COPYRIGHT 2022

NSPJ
ARCHITECTS
3515 W. 75TH ST., SUITE 201
PRAIRIE VILLAGE, KS 66208

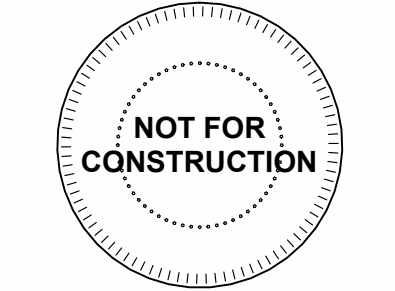

A NEW RESIDENTIAL COMMUNITY AT:
TRILOGY
NW WARD RD. | LEE'S SUMMIT, MO

DRAWING RELEASE LOG
• 08.26.2022 - PLAN REVIEW
• 12.16.2022 - PROGRESS SET

REVISIONS

JOB NO.
705922
DRAWN BY
TSC/SIW
12/21/2022
FDP
SHEET NAME
BLDG. 2 - COURTYARD
ELEVATIONS
SHEET NO.

DATE
12.21.2022

A-309




2 BLDG. 2 - COURTYARD EAST
1/8" = 1'-0"



1 BLDG. 2 - COURTYARD NORTH
1/8" = 1'-0"

- EXTERIOR MATERIAL LEGEND**
- 1 CHARCOAL COLORED BRICK
 - 2 CEMENTITIOUS LAP SIDING PAINTED BLACK
 - 3 CEMENTITIOUS LAP SIDING PAINTED BROWN
 - 4 CEMENTITIOUS LAP SIDING PAINTED WHITE
 - 5 STUCCO PAINTED BLACK
 - 6 STUCCO PAINTED WHITE
 - 7 NICHIBA - VINTAGE WOOD

- ROOFTOP MECHANICAL EQUIPMENT TO BE SCREEN BY RAISED ROOF ELEMENTS
- REFER TO ELEVATIONS FOR EXTENT OF ROOF LINE

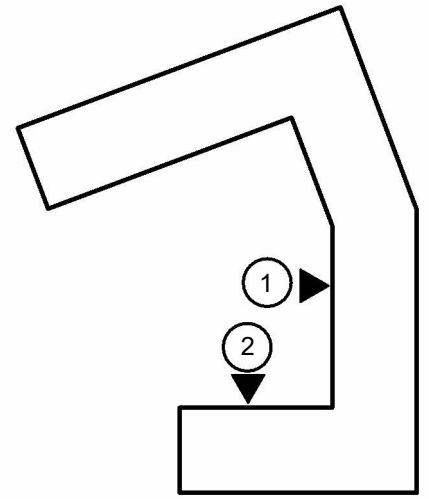

KEY PLAN