

SUMMIT SQUARE III
APARTMENTS
FINAL DEVELOPMENT PLANS

IN LEE'S SUMMIT, JACKSON COUNTY, MO



LOCATION MAP
SCALE 1:1500

PROJECT TEAM:

OWNER
NORTHPOINT DEVELOPMENT
3313 N OAK TRAFFICWAY
KANSAS CITY, MO 64116

DEVELOPER
NORTHPOINT DEVELOPMENT
3313 N OAK TRAFFICWAY
KANSAS CITY, MO 64116
CONTACT: BRIAN BENJAMIN
PHONE: 816.888.7380
EMAIL: BBENJAMIN@NORTHPOINTKC.COM

ENGINEER
SITEPOINT, LLC
3313 N OAK TRAFFICWAY
KANSAS CITY, MO 64116
CONTACT: NEIL W. HAAS, P.E.
PHONE: 913.653.9109
EMAIL: NHAAS@NORTHPOINTKC.COM

SURVEYOR
ANDERSON ENGINEERING, INC.
4240 PHILIPS FARM ROAD, SUITE 101
COLUMBIA, MO 65201
CONTACT: JOHN HUSS, P.E.
PHONE: 573.397.5476

ARCHITECT
NSPJ ARCHITECTS
3515 W. 75TH STREET, SUIT 201
PRAIRIE VILLAGE, KS 66208
CONTACT: TIM BALDRIDGE
PHONE: 913.8311415

UTILITY CONTACT LIST:

PUBLIC WORKS
CITY OF LEE'S SUMMIT
PHONE: 816.969.1800

ELECTRIC
EVERGY
PHONE: 888.471.52.75

DOMESTIC GAS
SPIRE
PHONE: 816.756.5252

WATER SERVICE
CITY OF LEE'S SUMMIT
PHONE: 816.969.1900



SCALE 1:300

PROPERTY DESCRIPTION:

AN 11.830 ACRE PORTION OF LOT 10, SUMMIT FAIR, SECOND PLAT, LOTS 8, 10-14 AND TRACT C, A SUBDIVISION IN LEE'S SUMMIT, JACKSON COUNTY, MISSOURI, BEING MORE PARTICULARLY DESCRIBED AS FOLLOWS:

BEGINNING AT A POINT ON THE WEST LINE OF SAID LOT 10 BEING NORTH 3° 08' 10" EAST, A DISTANCE OF 457.59 FEET FROM A ½" IRON BAR FOUND AT THE SOUTHEAST CORNER THEREOF;

THENCE NORTH 3° 08' 10" EAST, A DISTANCE OF 1025.00 FEET ALONG SAID WEST LINE;

THENCE, DEPARTING SAID LINE AT RIGHT ANGLES, SOUTH 86° 51' 50" EAST, A DISTANCE OF 587.85 FEET TO THE EAST LINE OF SAID LOT 10;

THENCE SOUTHERLY ALONG THE EAST LINE OF LOT 10, ON A CURVE TO THE RIGHT 848.89 FEET, SAID CURVE HAVING A RADIUS OF 1514.91 FEET, CENTRAL ANGLE OF 32° 06' 23" AND A CHORD BEARING SOUTH 15° 21' 15" WEST FOR 837.83 FEET;

THENCE SOUTH 31° 24' 27" WEST ALONG THE EAST LINE OF LOT 10, A DISTANCE OF 132.80 FEET TO A POINT OF CURVATURE;

THENCE SOUTHERLY ALONG THE EAST LINE OF LOT 10, ON A CURVE TO THE LEFT 98.13 FEET, SAID CURVE HAVING A RADIUS OF 760.00 FEET, CENTRAL ANGLE OF 7° 23' 53" AND A CHORD BEARING SOUTH 27° 42' 30" WEST FOR 99.06 FEET;

THENCE, DEPARTING SAID EAST LINE, NORTH 86° 51' 50" WEST, A DISTANCE OF 306.85 FEET TO THE POINT OF BEGINNING.

NOTE: ALL BEARINGS HEREIN ARE BASED ON MISSOURI STATE PLANE GRID NORTH, WEST ZONE, NAD 83 (NSRS 2011) AS OBSERVED BY TOBIN ROBERTS, MORLS 2001015269 IN JANUARY OF 2022 AT WHICH POINT 5/8" IRON BARS WITH ID CAPS WERE SET AT ALL CORNERS.


Sheet List Table	
Sheet Number	Sheet Title
C-0001	COVER SHEET
C-0010	GENERAL NOTES
C-0100	EXISTING CONDITIONS PLAN
C-0200	SITE PLAN
C-0210	DIMENSION PLAN
C-0211	DIMENSION PLAN
C-0212	DIMENSION PLAN
C-0300	EROSION CONTROL PLAN - PHASE 1
C-0310	EROSION CONTROL PLAN - PHASE 2
C-0320	EROSION CONTROL PLAN - PHASE 3
C-0400	GRADING PLAN
C-0500	STORM SEWER GENERAL LAYOUT
C-0501	STORM SEWER GENERAL LAYOUT
C-0510	STORM SEWER PLAN AND PROFILE
C-0511	STORM SEWER PLAN AND PROFILE
C-0512	STORM SEWER PLAN AND PROFILE
C-0513	STORM SEWER PLAN AND PROFILE
C-0530	DRAINAGE PLAN
C-0540	DRAINAGE TABLES
C-0601	SANITARY SEWER PLAN & PROFILE
C-0700	WATER MAIN PLAN & PROFILE
C-0701	WATER MAIN PLAN & PROFILE
C-0702	WATER MAIN PLAN & PROFILE
C-0900	UTILITY PLAN
C-2000	DETAIL SHEET
C-2001	DETAIL SHEET
C-2002	DETAIL SHEET
C-2003	DETAIL SHEET
C-2004	DETAIL SHEET
C-2005	DETAIL SHEET
L-0100	LANDSCAPE PLAN - OVERVIEW
L-0200	LANDSCAPE PLAN - OVERVIEW
L-0300	LANDSCAPE PLAN
L-0301	LANDSCAPE PLAN
L-0302	LANDSCAPE PLAN
L-0303	LANDSCAPE PLAN
L-0400	DETAIL SHEET



REVISIONS/APPROVALS:	
NO.	DATE
1	2022.12.21
2	2023.01.30
3	2023.02.10
4	2023.02.10
332	20

S:\01 PROJECTS\MULTI-FAMILY\024 SUMMIT SQUARE 3VDP AND PUBLIC IMPROVEMENTS\PLANS\FINAL DEVELOPMENT PLANS\C-0010 GENERAL NOTES.DWG	DISCLAIMER: 1. THE DESIGNS REPRESENTED IN THESE PLANS ARE IN ACCORDANCE WITH ESTABLISHED PRACTICES OF CIVIL ENGINEERING FOR THE DESIGN FUNCTIONS AND USES INTENDED BY THE OWNER AT THIS TIME. HOWEVER, NEITHER THE ENGINEER NOR ITS PERSONNEL CAN OR DO WARRANT THESE DESIGNS OR PLANS AS CONSTRUCTED EXCEPT IN THE SPECIFIC CASES WHERE THE ENGINEER INSPECTS AND CONTROLS THE PHYSICAL CONSTRUCTION ON A CONTEMPORARY BASIS AT THE SITE. GENERAL NOTES: 1. CONTRACTOR SHALL BE RESPONSIBLE FOR LOCATING ALL UTILITIES, WHETHER PUBLIC OR PRIVATE, PRIOR TO EXCAVATION. CONTRACTOR SHALL NOTIFY THE ENGINEER OF ANY DISCREPANCY BETWEEN LOCATED UTILITIES AND UTILITIES SHOWN ON THE PLANS. THE OWNER, DEVELOPER, CIVIL ENGINEER, AND GOVERNMENT ENTITIES SHALL NOT BE HELD RESPONSIBLE FOR ACCURACY OR COMPLETENESS OF ANY SUCH INFORMATION. CONTRACTOR SHALL HAVE FULL RESPONSIBILITY FOR CHECKING ALL SUCH INFORMATION, LOCATING ALL UNDERGROUND FACILITIES, COORDINATING WITH THE FACILITY OWNERS, AND ANY DAMAGE THERETO RESULTING FROM THE WORK. THIS SHALL BE CONSIDERED A SUBSIDIARY ITEM OF THE WORK, THE COST OF WHICH SHALL BE INCLUDED IN THE CONTRACTOR'S BID FOR THE WORK. 2. ALL MATERIALS AND CONSTRUCTION SHALL CONFORM TO THE DETAILS AND SPECIFICATIONS SHOWN OR REFERENCED IN THESE PLANS. FOR WORK WITHIN CITY, COUNTY OR STATE RIGHT OF WAY, THE RESPECTIVE CITY, COUNTY OR STATE DEPARTMENT OF TRANSPORTATION (DOT) STANDARD DETAILS AND SPECIFICATIONS SHALL TAKE PRECEDENCE. 3. CONTRACTOR SHALL NOTIFY ANY AFFECTED OWNERS (UTILITY COMPANIES OR AGENCIES) IN WRITING AT LEAST 48 HOURS PRIOR TO CONSTRUCTION. NOTIFY MO ONE CALL OR DIG SAFE SERVICE TO LOCATE EXISTING UTILITIES PRIOR TO ANY CONSTRUCTION ACTIVITIES. 4. CONTRACTOR SHALL VERIFY AND ACCEPT ALL TOPOGRAPHY, SURVEY MONUMENTS, CONTROL POINTS, AND BENCHMARKS SHOWN HEREIN. CONTRACTOR SHALL NOTIFY THE ENGINEER IF ANY DISCREPANCIES ARE FOUND PRIOR TO ANY CONSTRUCTION ACTIVITIES. 5. DIMENSIONS AND COORDINATES ARE PROVIDED TO INDICATE THE DESIGN INTENT OF THE ENGINEER. CONTRACTOR SHALL IMMEDIATELY NOTIFY THE ENGINEER OF ANY INCONSISTENCIES OR DISCREPANCIES FOUND DURING CONSTRUCTION. CONTRACTOR SHALL VERIFY ALL DIMENSIONS AND COORDINATES PRIOR TO THE COMMENCEMENT OF CONSTRUCTION. 6. ALL CONSTRUCTION SHALL CONFORM TO LOCAL DESIGN AND CONSTRUCTION MANUALS APPLICABLE TO PRIVATE DEVELOPMENTS. WHERE DISCREPANCIES BETWEEN THESE PLANS AND LOCAL DESIGN AND CONSTRUCTION MANUALS EXIST THE LOCAL DESIGN AND CONSTRUCTION MANUALS SHALL GOVERN. 7. CONTRACTOR WILL BE RESPONSIBLE FOR SECURING ALL BONDS, INSURANCE, AND PERMITS REQUIRED BY THE CONTRACT DOCUMENTS, ALL GOVERNING AGENCIES HAVING JURISDICTION OVER THE WORK PROPOSED BY THESE DOCUMENTS, THE OWNER, AND THE DEVELOPER. THE COST FOR ALL BONDS AND INSURANCE SHALL BE INCLUDED IN THE CONTRACTOR'S BID FOR THE WORK. 8. CONTRACTOR SHALL BE RESPONSIBLE FOR REMOVING AND DISPOSING OF ALL WASTE FROM THE PROPOSED PROJECT SITE. WASTE INCLUDES ALL DEMOLITION DEBRIS, UNSUITABLE FILL MATERIALS, TRASH, OR OTHERWISE USELESS OR DEFECTIVE MATERIALS THAT CONFLICT WITH THE PROPOSED IMPROVEMENTS. WASTE SHALL BE DISPOSED OF IN ACCORDANCE WITH ALL APPLICABLE JURISDICTIONAL AUTHORITY REQUIREMENTS. 9. CONTRACTOR SHALL PERFORM A FINAL CLEAN-UP OF ALL WORK IN THESE DOCUMENTS PRIOR TO ACCEPTANCE BY THE OWNER OR DEVELOPER. THE SITE SHALL BE CLEAN AND ORDERLY TO THE SATISFACTION OF THE OWNER OR DEVELOPER. 10. BUILDING INFORMATION, INCLUDING BUT NOT LIMITED TO BUILDING DIMENSIONS, DOOR LOCATIONS, DOCK LOCATIONS, RAMP LOCATIONS, DOWNSPOUTS LOCATIONS, AND UTILITY CONNECTIONS, IS SHOWN FOR REFERENCE ONLY. CONTRACTOR SHALL REFER TO ARCHITECTURAL, MEP, AND OTHER BUILDING SPECIFIC PLANS FOR SUCH INFORMATION. CONTRACTOR SHALL VERIFY THAT THERE ARE NO DISCREPANCIES BETWEEN THOSE PLANS AND THESE PLANS PRIOR TO CONSTRUCTION. 11. THERE MAY BE OTHER PROJECTS UNDER CONSTRUCTION, OR SCHEDULED TO SOON BEGIN CONSTRUCTION, IN THE IMMEDIATE VICINITY OF THIS PROJECT. CONTRACTOR SHALL COORDINATE THEIR PROPOSED CONSTRUCTION ACTIVITIES WITH THOSE OF THE OTHER CONTRACTORS. 12. BY USE OF THE DOCUMENTS, THE CONTRACTOR HEREBY ACCEPTS TO HOLD THE OWNER, DEVELOPER, AND ENGINEER HARMLESS FOR ANY AND ALL INJURIES, CLAIMS, LOSSES OR DAMAGES RELATED TO THE PROJECT. 13. ALL PAVEMENT SECTIONS IN THE PLANS ARE AT THE RECOMMENDATION OF THE GEOTECHNICAL ENGINEER. THE OWNER, DEVELOPER, AND CONTRACTOR SHALL HOLD THE CIVIL ENGINEER HARMLESS FOR ANY PAVEMENT SECTION DEFICIENCIES. 14. ALL QUANTITIES LISTED IN THESE PLANS ARE PROVIDED FOR REFERENCE ONLY. 15. CONTRACTOR SHALL VERIFY ALL QUANTITIES. IF THE CONTRACTOR USES QUANTITIES IN THESE PLANS, THE CONTRACTOR ACCEPTS THEM AS THEIR OWN AND AGREES TO HOLD THE CIVIL ENGINEER, OWNER, AND DEVELOPER HARMLESS FOR ANY ERRORS OR OMISSIONS IN THE QUANTITIES. 16. CONTRACTOR IS RESPONSIBLE FOR RESTORATION OF THE RIGHT OF WAY AND REPLACEMENT OF CURB, DRIVEWAYS, IRRIGATION SYSTEMS, SIDEWALKS, TRAFFIC SIGNALS, AND ANY OTHER IMPROVEMENTS WITHIN THE RIGHT OF WAY WHICH ARE DAMAGED DURING CONSTRUCTION. CONTRACTOR IS RESPONSIBLE FOR DOCUMENTING ANY IMPROVEMENTS WITHIN THE RIGHT OF WAY THAT ARE NOT CONSTRUCTED TO THE REGULATORY AUTHORITY'S SPECIFICATIONS PRIOR TO ANY CONSTRUCTION ACTIVITIES. 17. CONTRACTOR SHALL PROTECT ALL PROPERTY CORNERS AND SURVEY MONUMENTS. IF ANY ARE DISTURBED OR DAMAGED THEY SHALL BE RESET BY A PROFESSIONAL SURVEYOR LICENSED IN THE STATE OF MO AT THE CONTRACTOR'S EXPENSE. CONTRACTOR SHALL HOLD THE OWNER, DEVELOPER, GOVERNMENT AND CIVIL ENGINEER HARMLESS FOR THIS EXPENSE OR ANY EXPENSE RESULTING FROM DISTURBING A PROPERTY CORNER OR SURVEY MONUMENT. 18. PRIOR TO ORDERING PRECAST STRUCTURES, SHOP DRAWINGS SHALL BE SUBMITTED TO THE ENGINEER FOR APPROVAL. 19. CONTRACTOR SHALL REPAIR ALL INFRASTRUCTURE TO REMAIN AND AREAS TO REMAIN UNDISTURBED THAT ARE DAMAGED BY CONSTRUCTION ACTIVITIES. CONTRACTOR REPAIR SHALL BE BETTER OR EQUAL TO THE PRECONSTRUCTION CONDITION. 20. CONTRACTOR SHALL MAINTAIN ONE SET OF AS-BUILT DRAWINGS ON SITE AND DISTRIBUTE THOSE DRAWINGS TO THE ENGINEER UPON COMPLETION. 21. CONTRACTOR SHALL COORDINATE WITH THE OWNER AND/OR DEVELOPER'S TESTING AGENCY FOR TESTING AND SPECIAL INSPECTIONS. COORDINATION WILL INCLUDE SCHEDULING, OBTAINING SAMPLES, AND NOTIFYING THE TESTING AGENCY. ANY RETESTING OR REINSPECTION AS A RESULT OF NONCOMPLIANCE WILL BE AT THE EXPENSE OF THE CONTRACTOR. 22. CONTRACTOR IS RESPONSIBLE FOR CONSTRUCTION STAKING. 23. CONTRACTOR SHALL PROTECT ALL TREES TO REMAIN. CONTRACTOR SHALL NOT OPERATE EQUIPMENT OR STORE MATERIALS UNDER THE DRIPLINES OF TREES TO REMAIN. 24. ALL PAINT ON ASPHALT OR CONCRETE PAVEMENT SHALL BE FAST DRY TRAFFIC MARKING PAINT. CONTRACTOR SHALL APPLY 2 COATS. 25. IF LIVESTOCK OR OTHER DOMESTICATED ANIMALS ARE PRESENT ON SITE, CONTRACTOR SHALL COORDINATE WITH THE OWNER AND DEVELOPER TO PROVIDE TEMPORARY FENCING TO PROTECT THE ANIMALS. 26. CONTRACTOR IS RESPONSIBLE FOR PERFORMING ALL WORK IN COMPLIANCE WITH OSHA REGULATIONS. 27. CONTRACTOR SHALL SUPPLY THE OWNER/DEVELOPER WITH A LIST OF ALL SUBCONTRACTORS PRIOR TO COMMENCEMENT OF ANY CONSTRUCTION. DEMOLITION NOTES: 1. CONTRACTOR IS RESPONSIBLE FOR PROVIDING ADEQUATE PROTECTION FOR ANY EXISTING UTILITIES THAT ARE TO REMAIN. 2. FOR ANY UTILITIES REMOVED, CONTRACTOR SHALL PROVIDE TEMPORARY SERVICE TO THE SATISFACTION OF THE OWNER OR DEVELOPER. 3. FOR ANY UTILITIES REMOVED, CONTRACTOR SHALL LEAVE A GOOD CONNECTION POINT AND MARK THE TERMINATION POINT WITH A 4" METAL STAKE PAINTED WITH THE UTILITY'S CORRESPONDING APWA UNIFIED COLOR CODE FOR UNDERGROUND UTILITIES. 4. CONTRACTOR IS RESPONSIBLE FOR PRESERVING ANY IRRIGATION SYSTEMS NOT INDICATED TO BE REMOVED IN THE DEMOLITION PLANS. 5. CONTRACTOR SHALL PROVIDE CONTINUOUS ACCESS FOR THE SURROUNDING PROPERTIES AT ALL TIMES. 6. ANY EXCAVATION CONDUCTED AS PART OF DEMOLITION SHALL BE BACKFILLED WITH SUITABLE MATERIAL IN ACCORDANCE WITH THE GEOTECHNICAL ENGINEER'S REPORT. 7. ANY FENCES REMOVED TO FACILITATE CONSTRUCTION SHALL BE REPLACED AT THE EXISTING LOCATION OR THE PROPOSED LOCATION AS DIRECTED BY THE ENGINEER. ALL REPLACED FENCE SHALL BE OF THE SAME MATERIAL AND OF EQUAL OR GREATER CONDITION THAN PRIOR TO CONSTRUCTION. SITE PLAN NOTES: 1. PARKING STRIPES SHALL BE 4-INCH WHITE PAINT. 2. HANDICAP STALL MARKINGS AND SIGNAGE SHALL BE CONSTRUCTED AT LOCATIONS SHOWN ON THE PLANS. 3. ALL PAVING DIMENSIONS ARE THE BACK OF CURB, WHERE THE CURB IN PROPOSED DIMENSIONS ARE MEASURED FROM THE EDGE OF PAVEMENT. 4. ALL DIMENSIONS SHOWN TO BUILDING ARE TO FACE OF BUILDING. REFER TO ARCHITECTURAL PLANS FOR BUILDING DIMENSIONS. 5. ALL STRIPING SHALL BE INCLUDED IN PAVING CONTRACTOR'S SCOPE OF WORK. 6. TRAFFIC CONTROL SIGNAGE SHALL BE FABRICATED AND INSTALLED PER THE NATIONAL MANUAL ON UNIFORM TRAFFIC CONTROL DEVICES (MUTCD). 7. CURB RETURN RADII ARE 4' UNLESS OTHERWISE NOTED. EROSION CONTROL NOTES: 1. ALL CONSTRUCTION ACTIVITIES DISTURBING ONE ACRE OR MORE MUST OBTAIN STORM WATER DISCHARGE AUTHORIZATION FROM THE MISSOURI DEPARTMENT OF NATURAL RESOURCES (MDNR). THE PRIMARY CONSTRUCTION SITE OPERATOR(S) MUST PREPARE AND IMPLEMENT A STORMWATER POLLUTION PREVENTION PLAN (SWPPP) THROUGHOUT CONSTRUCTION WHICH INCLUDES THE EROSION CONTROL PLAN AND OTHER BEST MANAGEMENT PRACTICES (BMPs) SPECIFIED IN THESE PLANS. 2. LARGE CONSTRUCTION ACTIVITIES DISTURBING 5 ACRES OR MORE SHALL SUBMIT NOTICE OF INTENT (NOI) TO MDNR AND POST THE NOI ON SITE AT LEAST SEVEN (7) DAYS PRIOR TO BEGINNING CONSTRUCTION. POSTED NOTICES SHALL BE MAINTAINED THROUGHOUT CONSTRUCTION. 3. CONTRACTOR SHALL REVISE THE SWPPP WHENEVER CHANGING SITE CONDITIONS OR A CHANGE IN DESIGN, CONSTRUCTION, OPERATION, OR MAINTENANCE HAS SIGNIFICANT EFFECT ON THE DISCHARGE OF POLLUTANTS NOT PREVIOUSLY ADDRESSED; OR WHEN RESULTS OF INSPECTIONS BY SITE OPERATORS OR AUTHORITIES HAVING JURISDICTION INDICATE THE SWPPP IS PROVING INEFFECTIVE IN ELIMINATING OR SIGNIFICANTLY MINIMIZING POLLUTANTS IN DISCHARGES FROM THE SITE. 4. A SWPPP MUST BE WRITTEN BY A LICENSED PROFESSIONAL ENGINEER IN THE STATE OF MO OR CERTIFIED PROFESSIONAL IN EROSION & SEDIMENT CONTROL (CPESC) CERTIFICATION. 5. ONLY AN INDIVIDUAL WITH THE CERTIFICATION OR LICENSURE REQUIRED BY THE LOCAL JURISDICTION MAY COMPLETE A STORM WATER EROSION CONTROL INSPECTION 6. CONTRACTOR TO IMPLEMENT EROSION CONTROL MEASURES ACCORDING TO THE SWPPP. 7. CONTRACTOR TO KEEP A COPY OF THE SWPPP AND A COPY OF THESE PLANS ON SITE AT ALL TIMES TO COMPLY WITH THE NATIONAL POLLUTANT DISCHARGE ELIMINATION SYSTEM (NPDES) GENERAL PERMIT. 8. CONTRACTOR SHALL INCLUDE ALL REQUIRED INSPECTIONS, MONITORING, AND RECORDINGS OF SWPPP MANAGEMENT. 9. CONTRACTOR SHALL MAINTAIN EROSION CONTROL MEASURES TO THE SATISFACTION OF THE OWNER, DEVELOPER, ENGINEER, AND AUTHORITY HAVING JURISDICTION. CONTRACTOR SHALL INSPECT ALL EROSION CONTROL DEVICES IMMEDIATELY AFTER EACH HEAVY RAINSTORM AND AT LEAST DAILY DURING PROLONGED RAINFALL. 10. PRIOR TO COMMENCING SITE CLEARING, CONTRACTOR SHALL IMPLEMENT ALL PHASE 1 EROSION CONTROL MEASURES. 11. SITE SHALL BE CLEARED TO REMOVE ANY ORGANIC MATERIAL, EXISTING VEGETATION, AND GROWTH SUCH AS SHRUBS, STUMPS, BUSHES, UNDERBRUSH AND TREES UNLESS NOTED TO REMAIN. ALL SUCH MATERIALS ARE TO BE REMOVED FROM THE SITE OR BURNED ONLY AS PERMITTED BY THE LOCAL AUTHORITIES HAVING JURISDICTION. 12. DISTURBED AREAS WHERE CONSTRUCTION ACTIVITIES HAVE CEASED FOR 14 OR MORE DAYS SHALL BE TEMPORARILY SEEDED AND WATERED UNLESS CONSTRUCTION ACTIVITIES WILL RESUME WITHIN 21 DAYS IN THE AREA. 13. CONTRACTOR SHALL BE RESPONSIBLE FOR THE CONTROL OF EROSION AND SILTATION DURING ALL PHASES OF CONSTRUCTION. 14. CONTRACTOR IS RESPONSIBLE FOR PROVIDING ANY ADDITIONAL EROSION CONTROL MEASURES REQUIRED TO COMPLY WITH THE SWPPP OR MDNR STORM WATER POLLUTION REGULATIONS, AT HIS EXPENSE. 15. CONTRACTOR SHALL NOT REMOVE EROSION CONTROL MEASURES UNTIL ACCEPTABLE VEGETATION IS ESTABLISHED AS DEFINED BY THE GENERAL PERMIT. 16. CONTRACTOR SHALL WATER THE SEEDED AND SODDED AREAS UNTIL 95% OF VEGETATION IS ESTABLISHED. 17. IRRIGATION SYSTEMS MUST BE INSTALLED AND REPAIRED BY A LICENSED IRRIGATION CONTRACTOR. CONTRACTOR SHALL INSTALL ANY REQUIRED IRRIGATION SYSTEMS PRIOR TO SODDING OR HYDROSEEDING. 18. CONTRACTOR SHALL FILE NOTICE OF TERMINATION WITHIN 30 DAYS OF FINAL STABILIZATION. NOTICE CANNOT BE FILED UNTIL LOCAL JURISDICTION APPROVAL IS GRANTED. 19. THE INTENT OF THIS EROSION CONTROL PLAN IS TO ASSIST THE CONTRACTOR IN HIS RESPONSIBILITY TO PROVIDE ALL MATERIALS, TOOLS, EQUIPMENT AND LABOR NECESSARY TO CONTROL EROSION, SILTATION AND DISCHARGES OF SOIL MATERIAL INTO DOWNSTREAM SYSTEMS OR RECEIVING CHANNELS. IF ANY METHOD OF CONTROL FAILS, THE CONTRACTOR SHALL NOTIFY THE OWNER OR ENGINEER IMMEDIATELY, SO THE OWNER OR HIS AGENT CAN REVIEW THE CONTRACTOR'S PROPOSED METHOD OF REPAIR. 20. THIS PLAN INDICATES THE CRITICAL AREA(S) OF CONCERN AND THESE AREA(S) WILL BE CONTROLLED AT A MINIMUM. THE CONTROL MAY CONSIST OF TEMPORARY CONTROL MEASURES AS SHOWN ON THE PLANS OR ORDERED BY THE OWNER/DEVELOPER DURING THE LIFE OF THE CONTRACT TO CONTROL EROSION OR WATER POLLUTION. 21. THE OWNER OR DEVELOPER HAS THE AUTHORITY TO LIMIT THE SURFACE AREA OF ERODIBLE EARTH MATERIAL EXPOSED BY THE CONSTRUCTION OPERATION AND TO DIRECT THE CONTRACTOR TO PROVIDE CONSTRUCTION OPERATIONS AND TO DIRECT THE CONTRACTOR TO PROVIDE IMMEDIATE PERMANENT OR TEMPORARY POLLUTION CONTROL MEASURE TO PREVENT CONTAMINATION OF ADJACENT WATERS OR CONVEYANCES. EARTHWORK AND GRADING NOTES: 1. ALL SITE PREPARATION, GRADING, EXCAVATION AND EMBANKMENT SHALL CONFORM TO THE GEOTECHNICAL ENGINEER'S REPORT AND RECOMMENDATIONS. 2. ALL GRADED AREAS SHOULD BE STRIPPED OF TOPSOIL, VEGETATION, ROOTS, STUMPS, DEBRIS, AND OTHER ORGANIC MATERIALS. 3. CONTRACTOR IS RESPONSIBLE FOR DEWATERING AND IT SHALL BE PERFORMED AT HIS EXPENSE. 4. MEDIANS, LANDSCAPE AREAS, AND CURB ISLANDS SHOULD BE GRADED TO DRAIN WATER OVER THE CURB OR ADJACENT PAVEMENT TO PREVENT PONDING UNLESS NOTED OTHERWISE. 5. CONTRACTOR SHALL PROVIDE THE ENGINEER WITH THEIR ESTIMATE OF EARTHWORK QUANTITIES PRIOR TO THE START OF CONSTRUCTION SO THAT ANY NECESSARY SITE MODIFICATION CAN BE ADDRESSED PRIOR TO CONSTRUCTION. 6. CONTRACTOR SHALL INCLUDE ALL ROCK EXCAVATION QUANTITIES WHERE NECESSARY TO MEET DESIGN GRADE. CONTRACTOR TO SPECIFY METHOD FOR SUCH EXCAVATION. 7. SUBGRADE SOIL SHALL BE PREPARED IN ACCORDANCE WITH THE GEOTECHNICAL ENGINEER'S RECOMMENDATIONS. 8. CONTRACTOR SHALL GRADE LANDSCAPED AREAS TO PROVIDE POSITIVE DRAINAGE AWAY FROM BUILDINGS. HOLD DOWN SUBGRADE AS NEEDED FOR TOPSOIL AND MULCH PLACEMENT. 9. SPOT ELEVATIONS SHOWN HEREIN SHALL GOVERN OVER CONTOURS. 10. STOCKPILE AND HAUL ROAD LOCATIONS SHALL BE APPROVED BY THE ENGINEER, AUTHORITY HAVING JURISDICTION, AND OWNER. 11. CONTRACTOR SHALL BACKFILL ALL CURBS WITHIN 72 HOURS OF PLACEMENT. 12. ALL AREAS TO BE STABILIZED WITH VEGETATION OR MULCH SHALL HAVE A MINIMUM OF SIX (6) INCHES OF TOPSOIL, UNLESS OTHERWISE SPECIFIED ON THE LANDSCAPING PLAN. 13. PRIOR TO FINAL ACCEPTANCE OF THE PROJECT, ALL SLOPES AND AREAS DISTURBED BY CONSTRUCTION SHALL BE GRADED SMOOTH, TOPSOIL APPLIED, AND VEGETATION ESTABLISHED AS REQUIRED BY THE LOCAL JURISDICTION AND OWNER. PAVING NOTES: 1. CONTRACTOR SHALL MATCH EXISTING ELEVATIONS AT PAVEMENT CONNECTIONS, PROVIDE POSITIVE DRAINAGE TO PREVENT PONDING, AND PROVIDE A SMOOTH TRANSITION BETWEEN EXISTING AND PROPOSED IMPROVEMENTS. 2. CONTRACTOR SHALL PROVIDE A FULL DEPTH SAW-CUT AND SMOOTH TRANSITION AT CONNECTION TO EXISTING PAVEMENT AND CURB. 3. CONTRACTOR SHALL NOT DAMAGE OR DISTURB EXISTING REINFORCING STEEL FOR SITE WORK. ALL REINFORCING SHALL BE INSTALLED WITH CHAIRS PER THE PLANS AND SPECIFICATIONS. 4. SUBGRADE SHALL BE MAINTAINED TO WITHIN THE SPECIFIED REQUIREMENTS OF MOISTURE AND DENSITY UNTIL PAVING IS PLACED. PRIOR TO PLACING PAVEMENT, THE CONTRACTOR SHALL RE-TEST THE AREAS SELECTED BY THE CONSTRUCTION MATERIALS TESTING LAB PERSONNEL AT THE CONTRACTOR'S EXPENSE IF THE SUBGRADE HAS BEEN PLACED AND ACCEPTED FOR LONGER THAN TEN DAYS AND NO PAVEMENT HAS BEEN PLACED. 5. PAVING CONTRACTOR TO VERIFY AND COORDINATE THE INSTALLATION OF ALL SLEEVES AND CONDUIT UNDER PAVEMENT FOR THE IRRIGATION SYSTEM, IRRIGATION CONTROLS, ELECTRICAL, SITE LIGHTING AND SIGNAGE, COMMUNICATION, AND LOW VOLTAGE WIRING PRIOR TO THE PLACEMENT OF PAVEMENT. ALL CONDUIT SHALL BE INSTALLED ACCORDING TO THE STANDARDS AND SPECIFICATION OF THE UTILITY AND/OR SHALL BE 4" SCHEDULE 40 PVC UNLESS OTHERWISE NOTED. 6. CONTRACTOR SHALL AVOID CONSTRUCTING NON-SQUARE SHAPED PANELS, PANELS WITH SHARP ANGLES, AND PANELS WITH LENGTH TO WIDTH RATIOS GREATER THAN 3:1. 7. ALL JOINTS ARE TO CONTINUE THROUGH THE CURB. 8. ALL EXPANSION JOINTS SHALL CONFORM TO THE STANDARDS AND SPECIFICATION OF THE LOCAL JURISDICTION. IF LOCAL STANDARDS ARE NOT AVAILABLE THEY SHALL CONFORM TO MO DOT STANDARDS. ADA NOTES: 1. ALL ACCESSIBLE ROUTE CONSTRUCTION SHALL CONFORM TO THE LATEST VERSION OF THE AMERICANS WITH DISABILITIES ACT (ADA) STANDARDS FOR ACCESSIBLE DESIGN PUBLISHED BY THE DEPARTMENT OF JUSTICE (DOJ) AND THE PROPOSED ACCESSIBILITY GUIDELINES FOR PEDESTRIAN FACILITIES IN THE PUBLIC RIGHT OF WAY PUBLISHED BY THE UNITED STATES ACCESSIBILITY BOARD. 2. OTHER THAN RAMPS AND RAMP RUNS, WALKING SURFACES MUST HAVE A RUNNING SLOPE NOT STEEPER THAN 1:20 (V:H). 3. THE CROSS SLOPE OF WALKING SURFACES SHALL NOT BE STEEPER THAN 2%. 4. THE MINIMUM WIDTH FOR A LINEAR SEGMENT OF ACCESSIBLE ROUTE SHALL BE 36 INCHES. 5. WHERE THE ACCESSIBLE ROUTE MAKES A 180 DEGREE TURN AROUND AN ELEMENT WHICH IS LESS THAN 48 INCHES WIDE, CLEAR WIDTH SHALL BE 42 INCHES MINIMUM APPROACHING THE TURN, 48 INCHES MINIMUM AT THE TURN AND 42 INCHES LEAVING THE TURN. 6. AN ACCESSIBLE ROUTE WITH A CLEAR WIDTH LESS THAN 60 INCHES SHALL PROVIDE PASSING SPACES AT INTERVALS OF 200 FEET MAXIMUM. PASSING SPACES SHALL BE 60 INCH BY 60 INCH MINIMUM. 7. RAMP RUNS SHALL HAVE A RUNNING SLOPE NOT STEEPER THAN 1:12 (V:H). 8. RAMP RUNS WITH A RISE GREATER THAN 6 INCHES SHALL HAVE HANDRAILS. 9. RAMP LANDINGS WITH A MAXIMUM SLOPE OF 1:48 (V:H) SHALL BE PROVIDED BEFORE AND AFTER RAMP RUNS. 10. THE MAXIMUM RISE OF A RAMP RUN SHALL BE 30 INCHES. 11. THE MAXIMUM COUNTER SLOPE BETWEEN PAVEMENT AND THE CURB AT A CURB RAMP SHALL BE 1:20. 12. CURB RAMP LANDINGS WITH A MAXIMUM SLOPE OF 1:48 SHALL BE PROVIDED AT THE TOP OF CURB RAMPS WITH A CLEAR WIDTH OF 60 INCHES. 13. DETECTABLE WARNING SURFACES COMPLYING WITH THE LATEST ADA STANDARDS SHALL BE PROVIDED AT PEDESTRIAN STREET CROSSINGS AND REFUGE ISLANDS. 14. PASSENGER LOADING ZONES SHALL BE PROVIDED ADJACENT TO ANY ADA ACCESSIBLE STALL AND HAVE A 2% MAXIMUM SLOPE IN ALL DIRECTIONS. 15. CONTRACTOR IS RESPONSIBLE FOR VERIFYING ALL SIDEWALKS, RAMPS, ACCESSIBLE PATHS, AND ACCESSIBLE PARKING AREAS COMPLY WITH THE ADA. UTILITY NOTES: 1. CONTRACTOR SHALL INSTALL UTILITIES TO AVOID CONFLICTS WITH OTHER UTILITIES AND STRUCTURES. PRIOR TO INSTALLATION OF ANY PROPOSED UTILITY, CONTRACTOR SHALL EXCAVATE, VERIFY AND CALCULATE ALL CROSSINGS WITH EXISTING UTILITIES AND STRUCTURES. THE ENGINEER WILL BE HELD HARMLESS IN THE EVENT THE ENGINEER IS NOT NOTIFIED OF CONFLICTS WITH EXISTING UTILITIES. 2. CONTRACTOR SHALL PLACE 3/4" WASHED ROCK TO 6" BELOW AND 6" ABOVE THE UTILITY LINE IF GROUNDWATER IS ENCOUNTERED DURING INSTALLATION. 3. CONTRACTOR SHALL COORDINATE WITH AND ADHERE TO THE REQUIREMENTS OF OWNERS AND AUTHORITIES HAVING JURISDICTION WHEN MAKING CONNECTIONS TO EXISTING UTILITIES. 4. CONTRACTOR SHALL ADJUST ALL HYDRANTS, VALVE BOXES, CLEAN OUTS AND MANHOLE RIMS TO FINAL GRADE. 5. CONTRACTOR SHALL COORDINATE THE FINAL LOCATION OF ELECTRIC, TELEPHONE, AND GAS SERVICE WITH EACH RESPECTIVE UTILITY COMPANY, AND SHALL INCLUDE ALL ASSOCIATED COSTS IN THE BID. 6. CONTRACTOR SHALL REMOVE OR RELOCATE ONSITE UTILITY POLES AS REQUIRED TO COMPLETE THE WORK. CONTRACTOR SHALL ALSO PROVIDE TEMPORARY SERVICE IF REMOVAL WILL IMPACT SERVICE. 7. CONTRACTOR SHALL EXERCISE EXTREME CAUTION WHEN WORKING ADJACENT TO EXISTING UTILITIES. 8. IN THE EVENT EXISTING UTILITIES TO REMAIN ARE DAMAGED, CONTRACTOR SHALL IMMEDIATELY NOTIFY THE OWNER OF THE RESPECTIVE UTILITY. IF THERE IS AN IMMEDIATE THREAT OF DANGER TO THE GENERAL PUBLIC, CONTRACTOR SHALL IMMEDIATELY NOTIFY LOCAL EMERGENCY PERSONNEL. CONTRACTOR IS RESPONSIBLE FOR REPLACING OR REPAIRING ANY DAMAGE. 9. CONTRACTOR SHALL ACHIEVE COMPACTION TO 95% STANDARD PROCTOR IN AREAS EXCAVATED AT THE BUILDING FOR UTILITY CONNECTION. 10. UTILITIES SHOULD BE INSTALLED AS SHOWN ON THE PLANS. HOWEVER, FIELD ADJUSTMENTS APPROVED BY THE ENGINEER MAY BE MADE TO PROTECT TREES, STRUCTURES, EXISTING INFRASTRUCTURE, OR TO ACCOMMODATE OTHER ENVIRONMENT OR ECONOMIC CONSTRAINTS ENCOUNTERED DURING CONSTRUCTION. 11. CONTRACTOR SHALL MAKE APPLICATION WITH THE APPROPRIATE UTILITY COMPANIES FOR ALL NECESSARY METERS. STORM SEWER NOTES: 1. CONTRACTOR SHALL INSTALL STORM SEWER LINES TO AVOID CONFLICTS WITH OTHER UTILITIES AND STRUCTURES. PRIOR TO INSTALLATION, CONTRACTOR SHALL EXCAVATE, VERIFY AND CALCULATE ALL CROSSINGS WITH EXISTING UTILITIES AND STRUCTURES. THE ENGINEER WILL BE HELD HARMLESS IN THE EVENT THE ENGINEER IS NOT NOTIFIED OF CONFLICTS WITH EXISTING UTILITIES. 2. CONTRACTOR SHALL MAINTAIN MINIMUM SEPARATION REQUIREMENTS FROM OTHER UTILITIES AS REQUIRED AUTHORITIES HAVING JURISDICTION. IF THERE ARE MULTIPLE SEPARATION REQUIREMENTS THE MOST STRINGENT SHALL GOVERN. 3. ALL PIPES SHALL BE GROUDED AT THE CONNECTION TO THE STORM SEWER STRUCTURE. CONNECTIONS SHALL BE WATERTIGHT. 4. ALL STRUCTURE COORDINATES ARE THE CENTER OF THE STRUCTURE 5. PIPE LENGTHS PROVIDED ON PLANS ARE FROM CENTER OF STRUCTURE TO CENTER OF STRUCTURE. 6. ALL PIPES SHALL BE INSTALLED ACCORDING TO THE MANUFACTURER'S SPECIFICATIONS. 7. HDPE PIPE SHALL CONFORM TO AASHTO M254, TYPE S, OR AASHTO M252, TYPE S, AS APPLICABLE TO THE RESPECTIVE PIPE'S SIZE. 8. RCP SHALL BE MANUFACTURED IN ACCORDANCE WITH THE PROVISIONS OF ASTM C-76. 9. RCP CLASS, WALL THICKNESS, AND BEDDING MATERIAL SHALL BE SELECTED IN ACCORDANCE WITH ASCE 15-17 AND ADEQUATE FOR AASHTO HS25 LOADING. 10. ALL STORM SEWER MANHOLE COVERS IN PAVED AREAS SHALL BE RATED FOR HS25 LOADING AND FLUSH WITH THE PAVEMENT. 11. CONTRACTOR SHALL ADJUST ALL STRUCTURE LIDS SO THEY ARE FLUSH WITH THE PAVEMENT OR 6" ABOVE FINISHED GRADE. 12. CONTRACTOR SHALL FILL AND COMPACT TO A MINIMUM OF 18" ABOVE THE TOP OF PIPE BEFORE TRENCHING FOR INSTALLATION OF STORM SEWERS. 13. PUBLIC STORM SEWER SHALL BE PER THE STANDARDS AND SPECIFICATIONS OF THE LOCAL GOVERNING AGENCY. SANITARY SEWER NOTES: 1. CONTRACTOR SHALL INSTALL SANITARY SEWER LINES TO AVOID CONFLICTS WITH OTHER UTILITIES AND STRUCTURES. PRIOR TO INSTALLATION, CONTRACTOR SHALL EXCAVATE, VERIFY AND CALCULATE ALL CROSSINGS WITH EXISTING UTILITIES AND STRUCTURES. THE ENGINEER WILL BE HELD HARMLESS IN THE EVENT THE ENGINEER IS NOT NOTIFIED OF CONFLICTS WITH EXISTING UTILITIES. 2. CONTRACTOR SHALL MAINTAIN MINIMUM SEPARATION REQUIREMENTS FROM OTHER UTILITIES AS REQUIRED AUTHORITIES HAVING JURISDICTION. IF THERE ARE MULTIPLE SEPARATION REQUIREMENTS THE MOST STRINGENT SHALL GOVERN. 3. CONTRACTOR IS RESPONSIBLE FOR PERFORMING ANY TESTING AS REQUIRED BY THE AUTHORITY HAVING JURISDICTION. THIS TESTING SHALL BE DONE AT NO ADDITIONAL COST TO THE OWNER. 4. PRIVATE SANITARY SEWER SHALL BE SDR-35 PVC AND SDR-26 WHERE DEPTHS EXCEED 12'. ALL SANITARY SEWER PIPE FITTING SHALL CONFORM TO ASTM D3034. 5. TRENCH BACKFILL COMPACTION SHALL BE TESTED AS REQUIRED BY THE GEOTECHNICAL ENGINEER. IF NO RECOMMENDATIONS ARE PROVIDED BY THE GEOTECHNICAL ENGINEER TESTING SHOULD BE CONDUCTED PER EVERY 12 INCH LIFT (LOOSE) AND AT LEAST 1 TEST PER EVERY 100 LF OF SEWER. TESTING SHOULD BE STAGGERED SO TESTING IS NOT DONE OVER TESTING IN A PREVIOUS LIFT. 6. CONTRACTOR SHALL FILL AND COMPACT TO A MINIMUM OF 18" ABOVE THE TOP OF PIPE BEFORE TRENCHING FOR INSTALLATION OF SANITARY SEWERS. 7. PUBLIC SANITARY SEWER SHALL BE PER THE STANDARDS AND SPECIFICATIONS OF THE LOCAL GOVERNING AGENCY. WATER LINE NOTES: 1. CONTRACTOR SHALL COORDINATE WITH THE LOCAL GOVERNING AGENCY FOR CONNECTION TO EXISTING WATER. 2. UNLESS NOTED OTHERWISE, PRIVATE WATER LINES 4" OR LARGER IN DIAMETER SHALL BE C900 DR-19 PVC MINIMUM CLASS 150, WITH NSF SEAL, PRESSURE TESTED AND DISINFECTED IN ACCORDANCE WITH THE NCTCOG STANDARD SPECIFICATIONS. SERVICE LINE CONNECTORS SHALL BE COMPRESSION TYPE WITH STAINLESS STEEL TUBE LINERS. 3. CORPORATION STOPS SHOULD BE TESTED FOR LEAKAGE AND FULL FLOW WHEN SYSTEM IS PRESSURE TESTED. 4. CONTRACTOR SHALL BE REQUIRED FOR DISINFECTION, CHLORINATION, AND FLUSHING REQUIREMENTS. THIS INCLUDES PROVIDING TEMPORARY ISOLATION VALVES, PLUGS, INJECTION PORTS, FLUSHING VALVES, TOOLS, AND EQUIPMENT NECESSARY TO COMPLETE THE TASK. THE CONTRACTOR SHALL CONTACT THE WATER UTILITY 48 HOURS PRIOR TO FLUSHING WATERLINES. 5. ALL WATERLINE FITTINGS SHALL BE DUCTILE IRON MECHANICAL JOINTS. 6. CONTRACTOR SHALL INSTALL HORIZONTAL BLOCCING IN ACCORDANCE WITH APPLICABLE CITY DETAILS, EVEN IF NO BLOCKING IS SHOWN ON THE PLANS. CONCRETE BLOCKING SHALL BE PLACED AT ALL VALVES, BENDS, TEES, AND PLUGS. CONTRACTOR SHALL KEEP BELLS AND FLANGES CLEAN OF CONCRETE. 7. CONTRACTOR SHALL REMOVE ANY BLOCKING OR RESTRAINTS THAT PROHIBIT THE CONTRACTOR FROM PERFORMING THEIR WORK. CONTRACTOR SHALL REPLACE ANY REMOVED BLOCKING OR RESTRAINTS AT HIS EXPENSE IF REQUIRED BY THE AUTHORITY HAVING JURISDICTION. 8. CONTRACTOR SHALL MAINTAIN 42 INCHES OF MINIMUM COVER OVER ALL WATER LINES (INCLUDING FIRE LINES). 9. CONTRACTOR SHALL MAINTAIN ALL DEFLECTION AND JOINT STRESSES WITHIN MANUFACTURER RECOMMENDATIONS. 10. IN THE EVENT OF A CONFLICT WITH A UTILITY, THE CONTRACTOR SHALL ADJUST THE WATERLINE DOWNWARD UNDER THE CONFLICTING UTILITY. 11. ALL VALVES AT THE END OF A LINE SHALL BE PLUGGED AND BLOCKED. 12. PUBLIC WATER LINES SHALL BE PER THE STANDARDS AND SPECIFICATIONS OF THE LOCAL GOVERNING AGENCY. FIRE PROTECTION NOTES: 1. FIRE APPARATUS ACCESS ROADS AND FIRE LANES SHALL BE MARKED WITH RED PAINTED LINES, 6 INCHES IN WIDTH, TO DELINEATE THE BOUNDARY OF THE LANES. 2. THE WORDS "NO PARKING FIRE LANE" SHALL BE PAINTED IN 4 INCH WHITE LETTERS EVERY 25 FEET ON THE BORDER OF THE FIRE LANE OR ON THE FACE OF CURB WHERE AVAILABLE. 3. THE FACE OF THE CURB SHALL BE PAINTED RED WHERE THE CURB IS THE BOUNDARY OF THE FIRE LANE. 4. ALL FIRE PROTECTION WORK MUST BE PERMITTED AND APPROVED BY THE APPLICABLE FIRE MARSHAL HAVING JURISDICTION 5. CONTRACTOR SHALL PRESSURE TEST ALL FIRE PROTECTION LINES TO THE SATISFACTION OF THE OWNER AND THE CITY'S FIRE MARSHAL. 6. ALL FIRE HYDRANTS SHALL BE LOCATED IN ACCORDANCE WITH CURRENTLY PUBLISHED CITY DESIGN STANDARDS. TRAFFIC CONTROL NOTES: 1. CONTRACTOR IS RESPONSIBLE FOR PROVIDING TRAFFIC CONTROL AS REQUIRED BY THE LOCAL GOVERNING AGENCY. 2. CONTRACTOR SHALL PREPARE, FURNISH, MAINTAIN, ALL TRAFFIC CONTROL DEVICES THROUGHOUT CONSTRUCTION. CONTRACTOR SHALL REMOVE TRAFFIC CONTROL DEVICES UPON COMPLETION. 3. CONTRACTOR IS RESPONSIBLE FOR PROVIDING A TRAFFIC CONTROL AND SEQUENCING PLAN AND OBTAINING A TRAFFIC CONTROL PERMIT IF REQUIRED BY THE LOCAL GOVERNING AGENCY. 4. CONTRACTOR SHALL COORDINATE WITH ADJACENT PROPERTY OWNERS AND AUTHORITIES HAVING JURISDICTION FOR ROAD OR DRIVEWAY CLOSURES.	SITEPOINT A Division of NorthPoint Development 3315 N Oak Trafficway Kansas City, MO 64116 816.888.7390 stepoint@northpointks.com	REVIEWED BY: M.G.D	DESIGNED BY: N.W.H	DRAFTED BY: D.A.H	SP PROJECT #: 4024	NEIL W. HAAS, P.E. 2020234072	NO:	DATE: 2022.12.21	REVISIONS/APPROVALS: FDP SUBMITTAL	GENERAL NOTES	SUMMIT SQUARE III APARTMENTS	FINAL DEVELOPMENT PLANS LEE'S SUMMIT, JACKSON COUNTY, MO	Certificate of Authority #MO 2020018354	SHEET #:	C-0010
---	---	---	-----------------------	-----------------------	----------------------	-----------------------	----------------------------------	-----	---------------------	---------------------------------------	---------------	---------------------------------	---	---	----------	--------

S:\01 PROJECTS\MULTI-FAMILY\424 SUMMIT SQUARE 3YDP AND PUBLIC IMPROVEMENTS\PLANS\FINAL DEVELOPMENT PLANS\C-0200 SITE PLAN.DWG

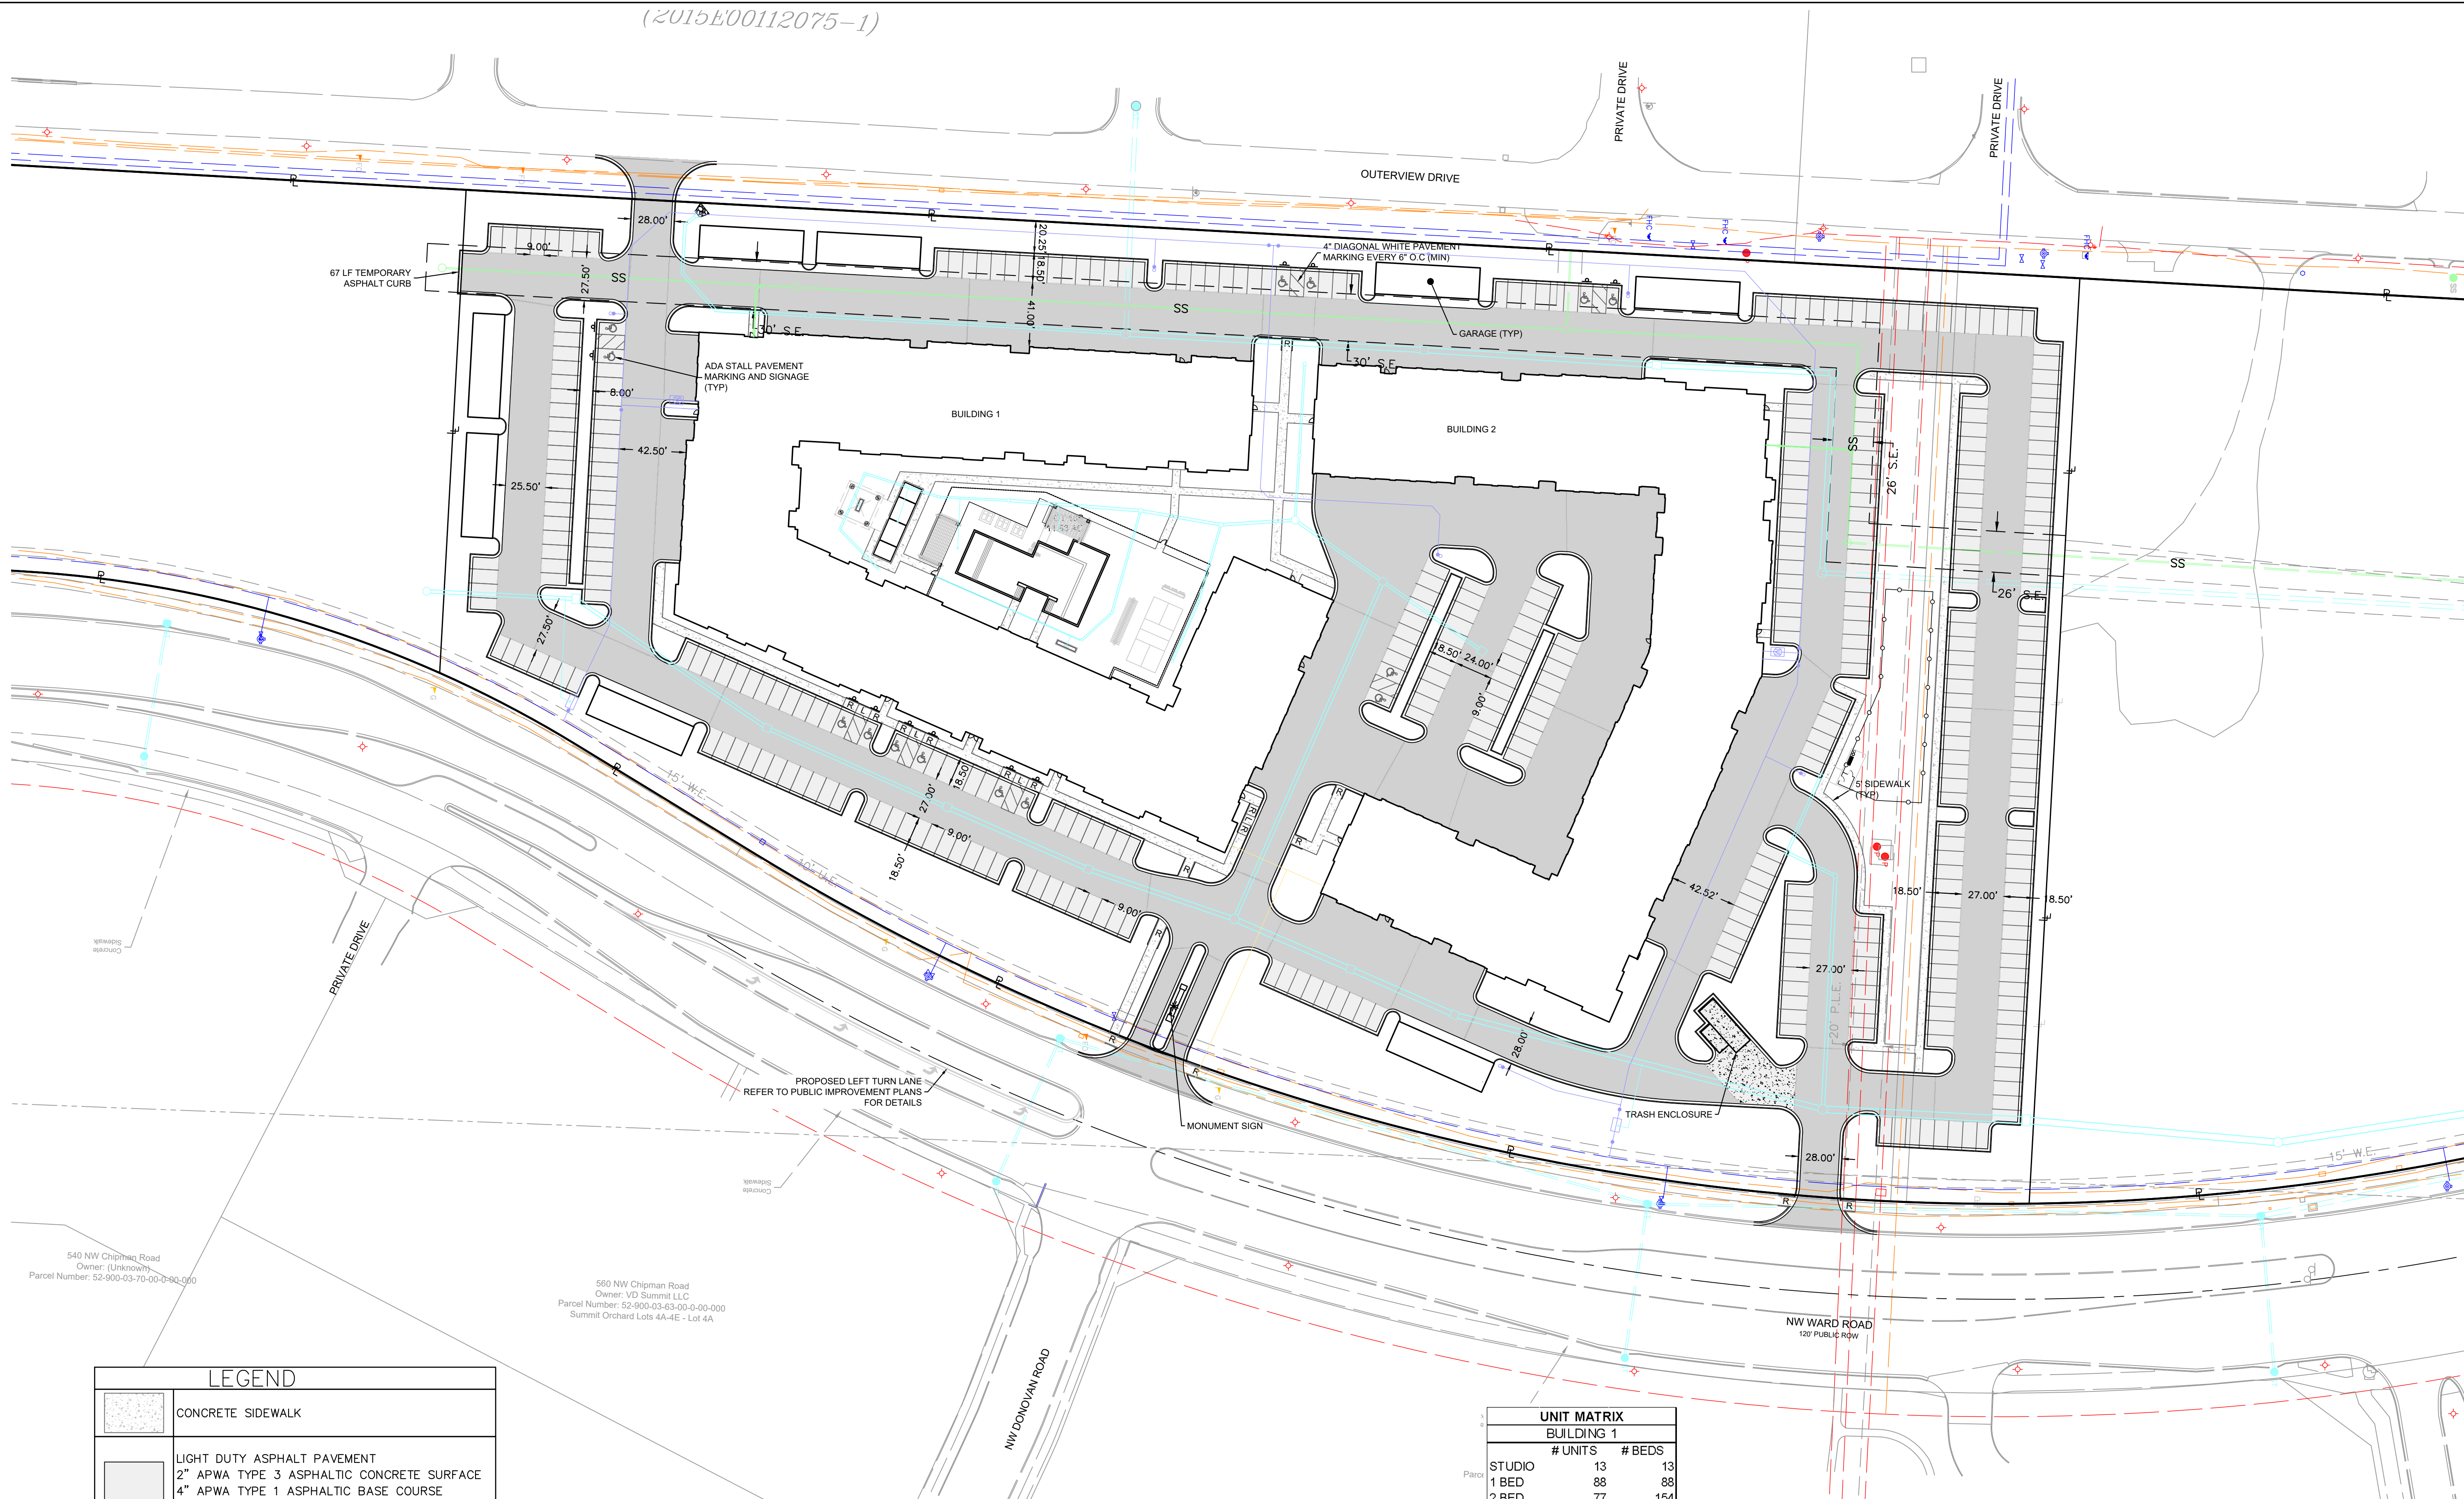


LEGEND	
	CONCRETE SIDEWALK
	LIGHT DUTY ASPHALT PAVEMENT 2" APWA TYPE 3 ASPHALTIC CONCRETE SURFACE 4" APWA TYPE 1 ASPHALTIC BASE COURSE 6" MODOT TYPE 5 AGGREGATE BASE COURSE
	HEAVY DUTY ASPHALT PAVEMENT 2" APWA TYPE 3 ASPHALTIC CONCRETE SURFACE 6" APWA TYPE 1 ASPHALTIC CONCRETE BASE 6" MODOT TYPE 5 AGGREGATE BASE COURSE
	HEAVY DUTY CONCRETE PAVEMENT 8" PORTLAND CEMENT CONCRETE 6" MODOT TYPE 5 AGGREGATE BASE COURSE
	CG-1 CURB & GUTTER (See Detail Sheet)

NOTE: AGGREGATE BASE AND COMPACTED SUBGRADE SHALL EXTEND 1' BEYOND THE BACK OF CURB

SITE DATA						
Lot No.	Total Area	Impervious Coverage	Maximum Building Height	Building Area (All stories)	Floor Area Ratio (FAR) Density	Proposed Building Use
10B	11.83 AC. (515,315 S.F.)	351,720 S.F. (68%)	65', 4 Stories	470,000 S.F. (Building 1, 255,000 S.F. Building 2, 215,000 S.F.)	27 DU/Acre	Multifamily Residential
Parking						
				Requirement	Proposed	
				1.75 per DU	565	579
Lot 10B - PARKING TYPES						
				Garage Spaces	48	
				Surface Stalls	406	
				Under Ground Parking	125	
				Total	579	

UNIT MATRIX		
BUILDING 1		
	# UNITS	# BEDS
STUDIO	13	13
1 BED	88	88
2 BED	77	154
GUEST	1	1
TOTAL	179	256
BUILDING 2		
	# UNITS	# BEDS
STUDIO	7	7
1 BED	69	69
2 BED	69	138
TOTAL	145	214
SITE TOTAL		
	# UNITS	# BEDS
STUDIO	20	20
1 BED	157	157
2 BED	146	292
GUEST	1	1
TOTAL	323	469
GUEST STALLS		

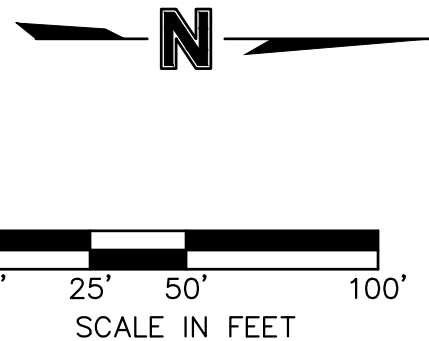


REVIEWED BY:	DATE:	NO.:	REVISIONS/APPROVALS:
M.G.D.	2022.12.21		FDP SUBMITTAL
DESIGNED BY:	2023.01.30		REVISED PER CITY COMMENTS
DRAFTED BY:			
SP PROJECT #:			
NEIL W. HAAS, P.E.			
2020234072			


SITE PLAN
SUMMIT SQUARE III
APARTMENTS
FINAL DEVELOPMENT PLANS
LEE'S SUMMIT, JACKSON COUNTY, MO




A north arrow pointing upwards with the letter 'N' in the center. Below it is a scale bar marked from 0' to 40' in feet, with major ticks every 10' and minor ticks every 2'.

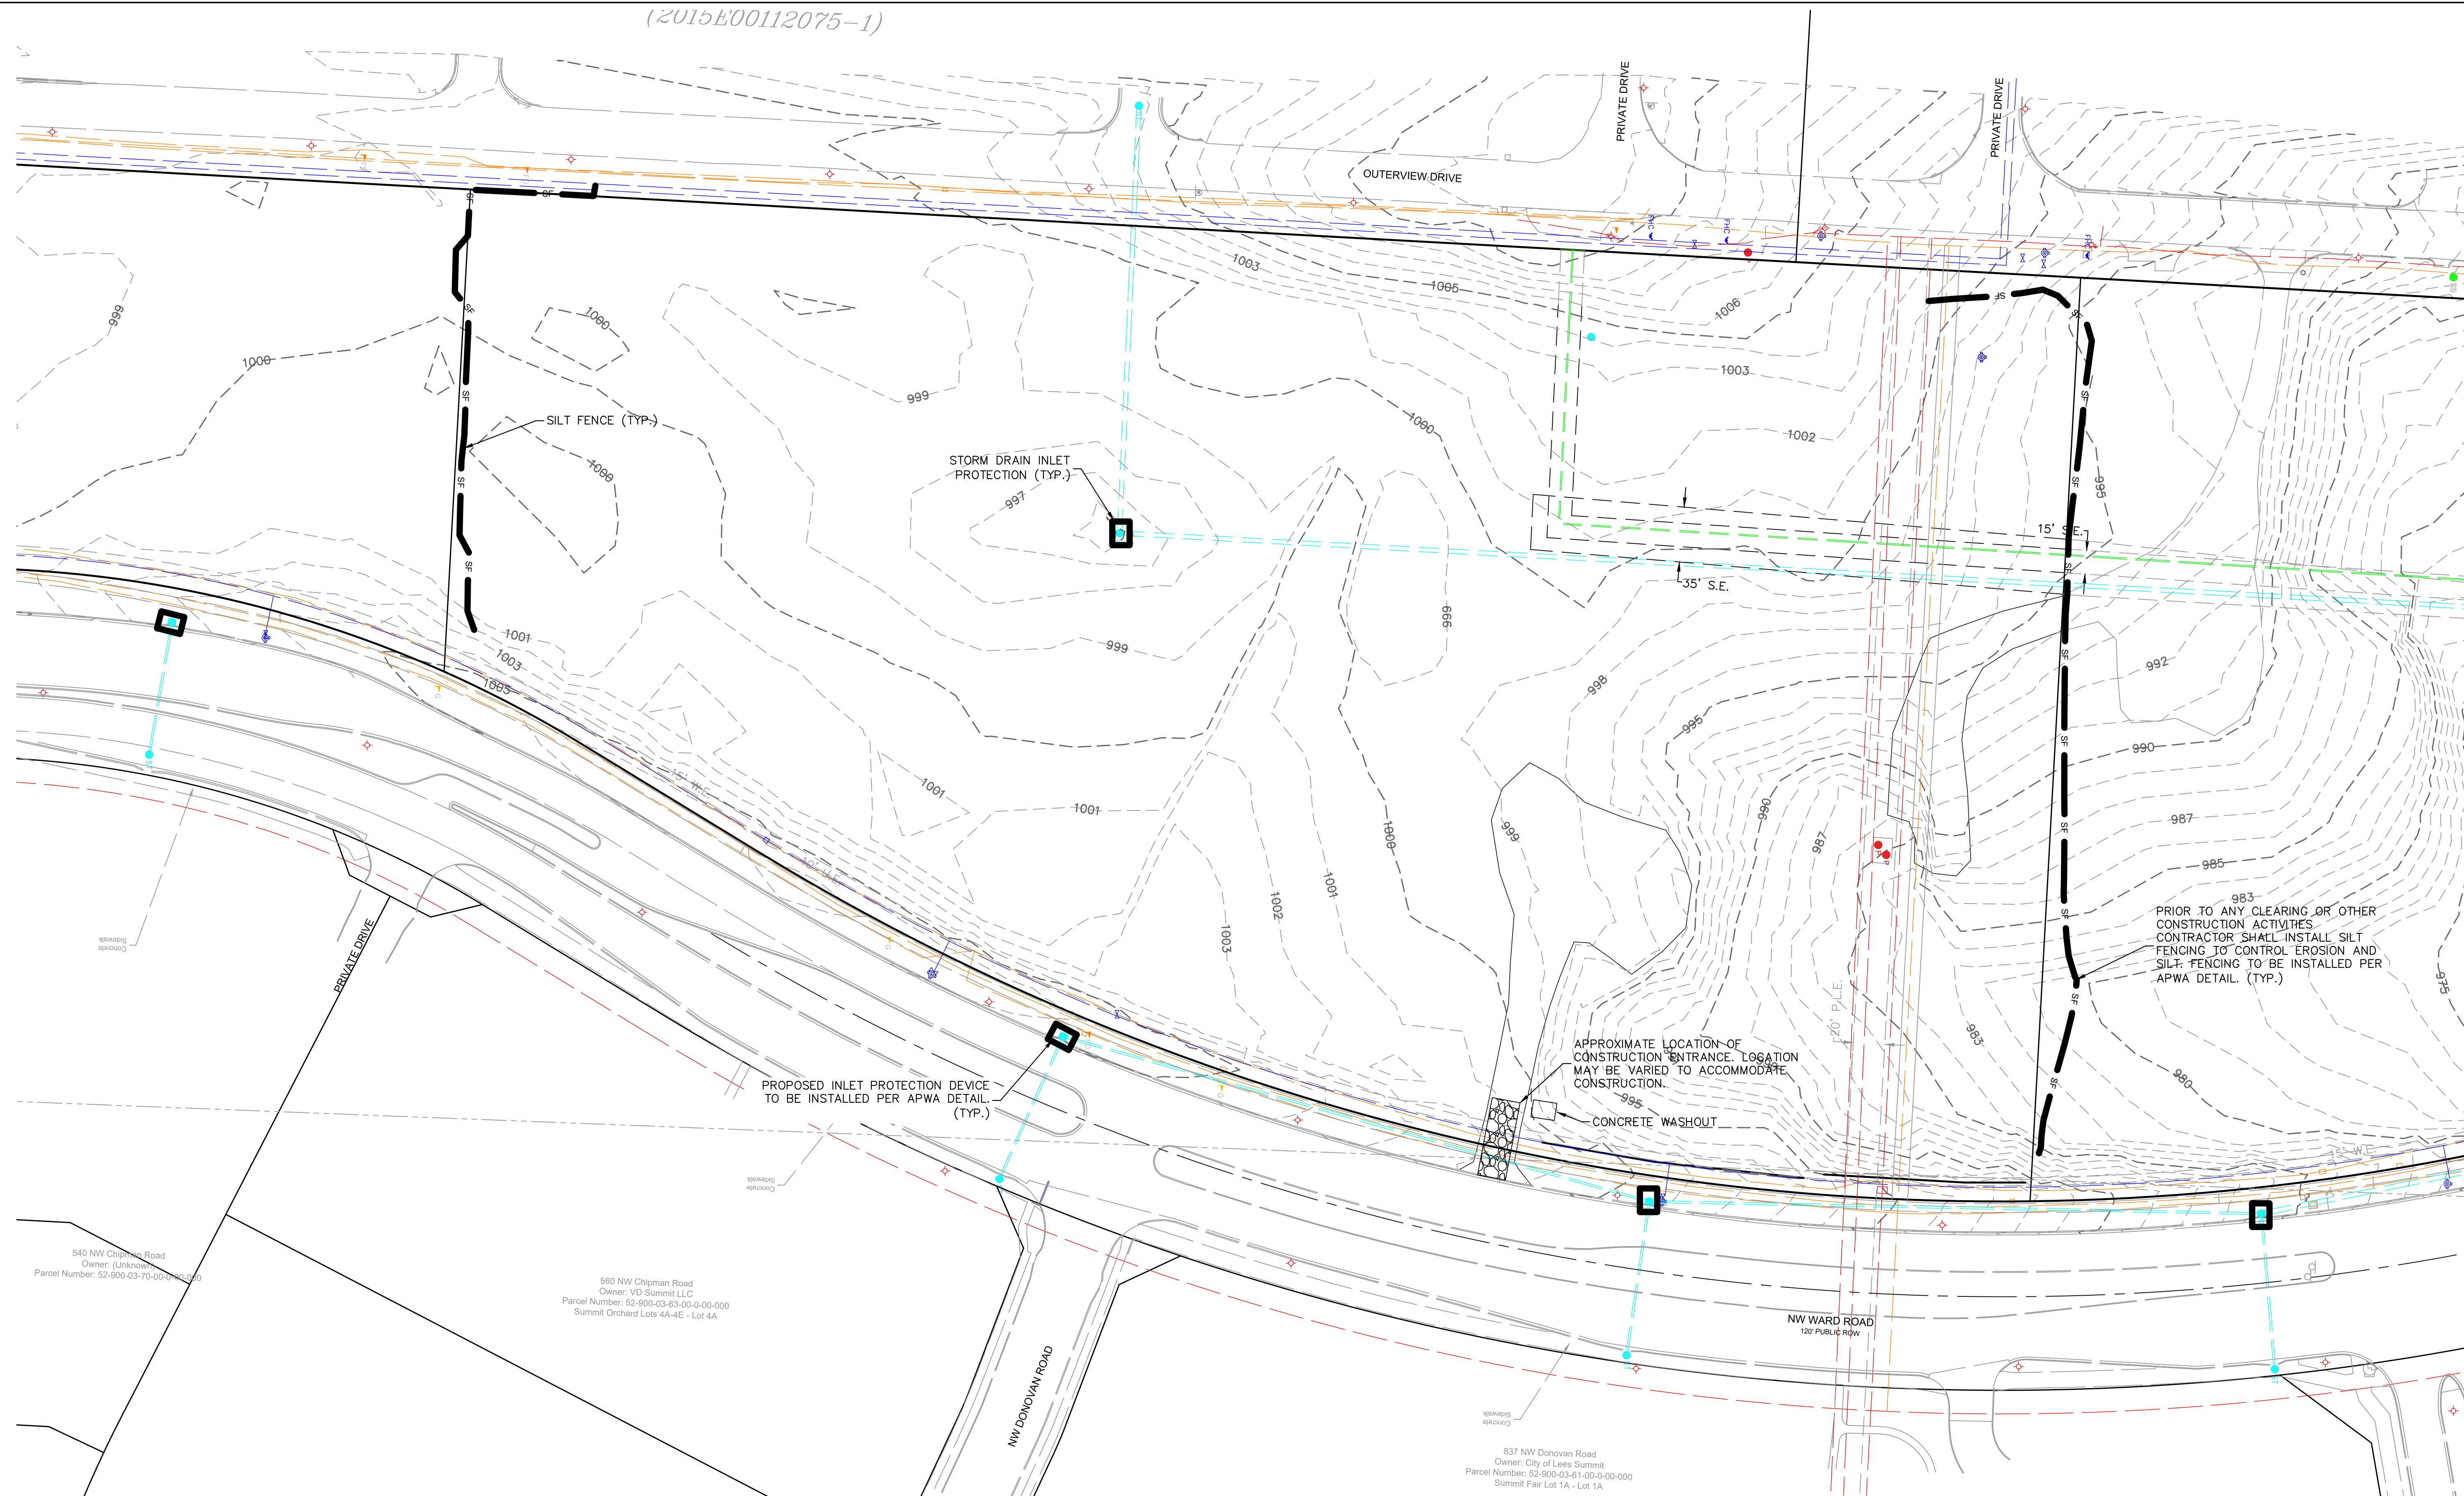


LEGEND	
PHASE 1	
	SILT FENCE
	STORM DRAIN INLET PROTECTION
	TEMPORARY STONE CONSTRUCTION ENTRANCE
	TURF GRASS SEEDING

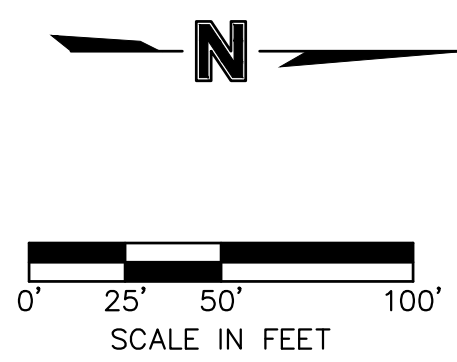

(2015E'00112075-1)

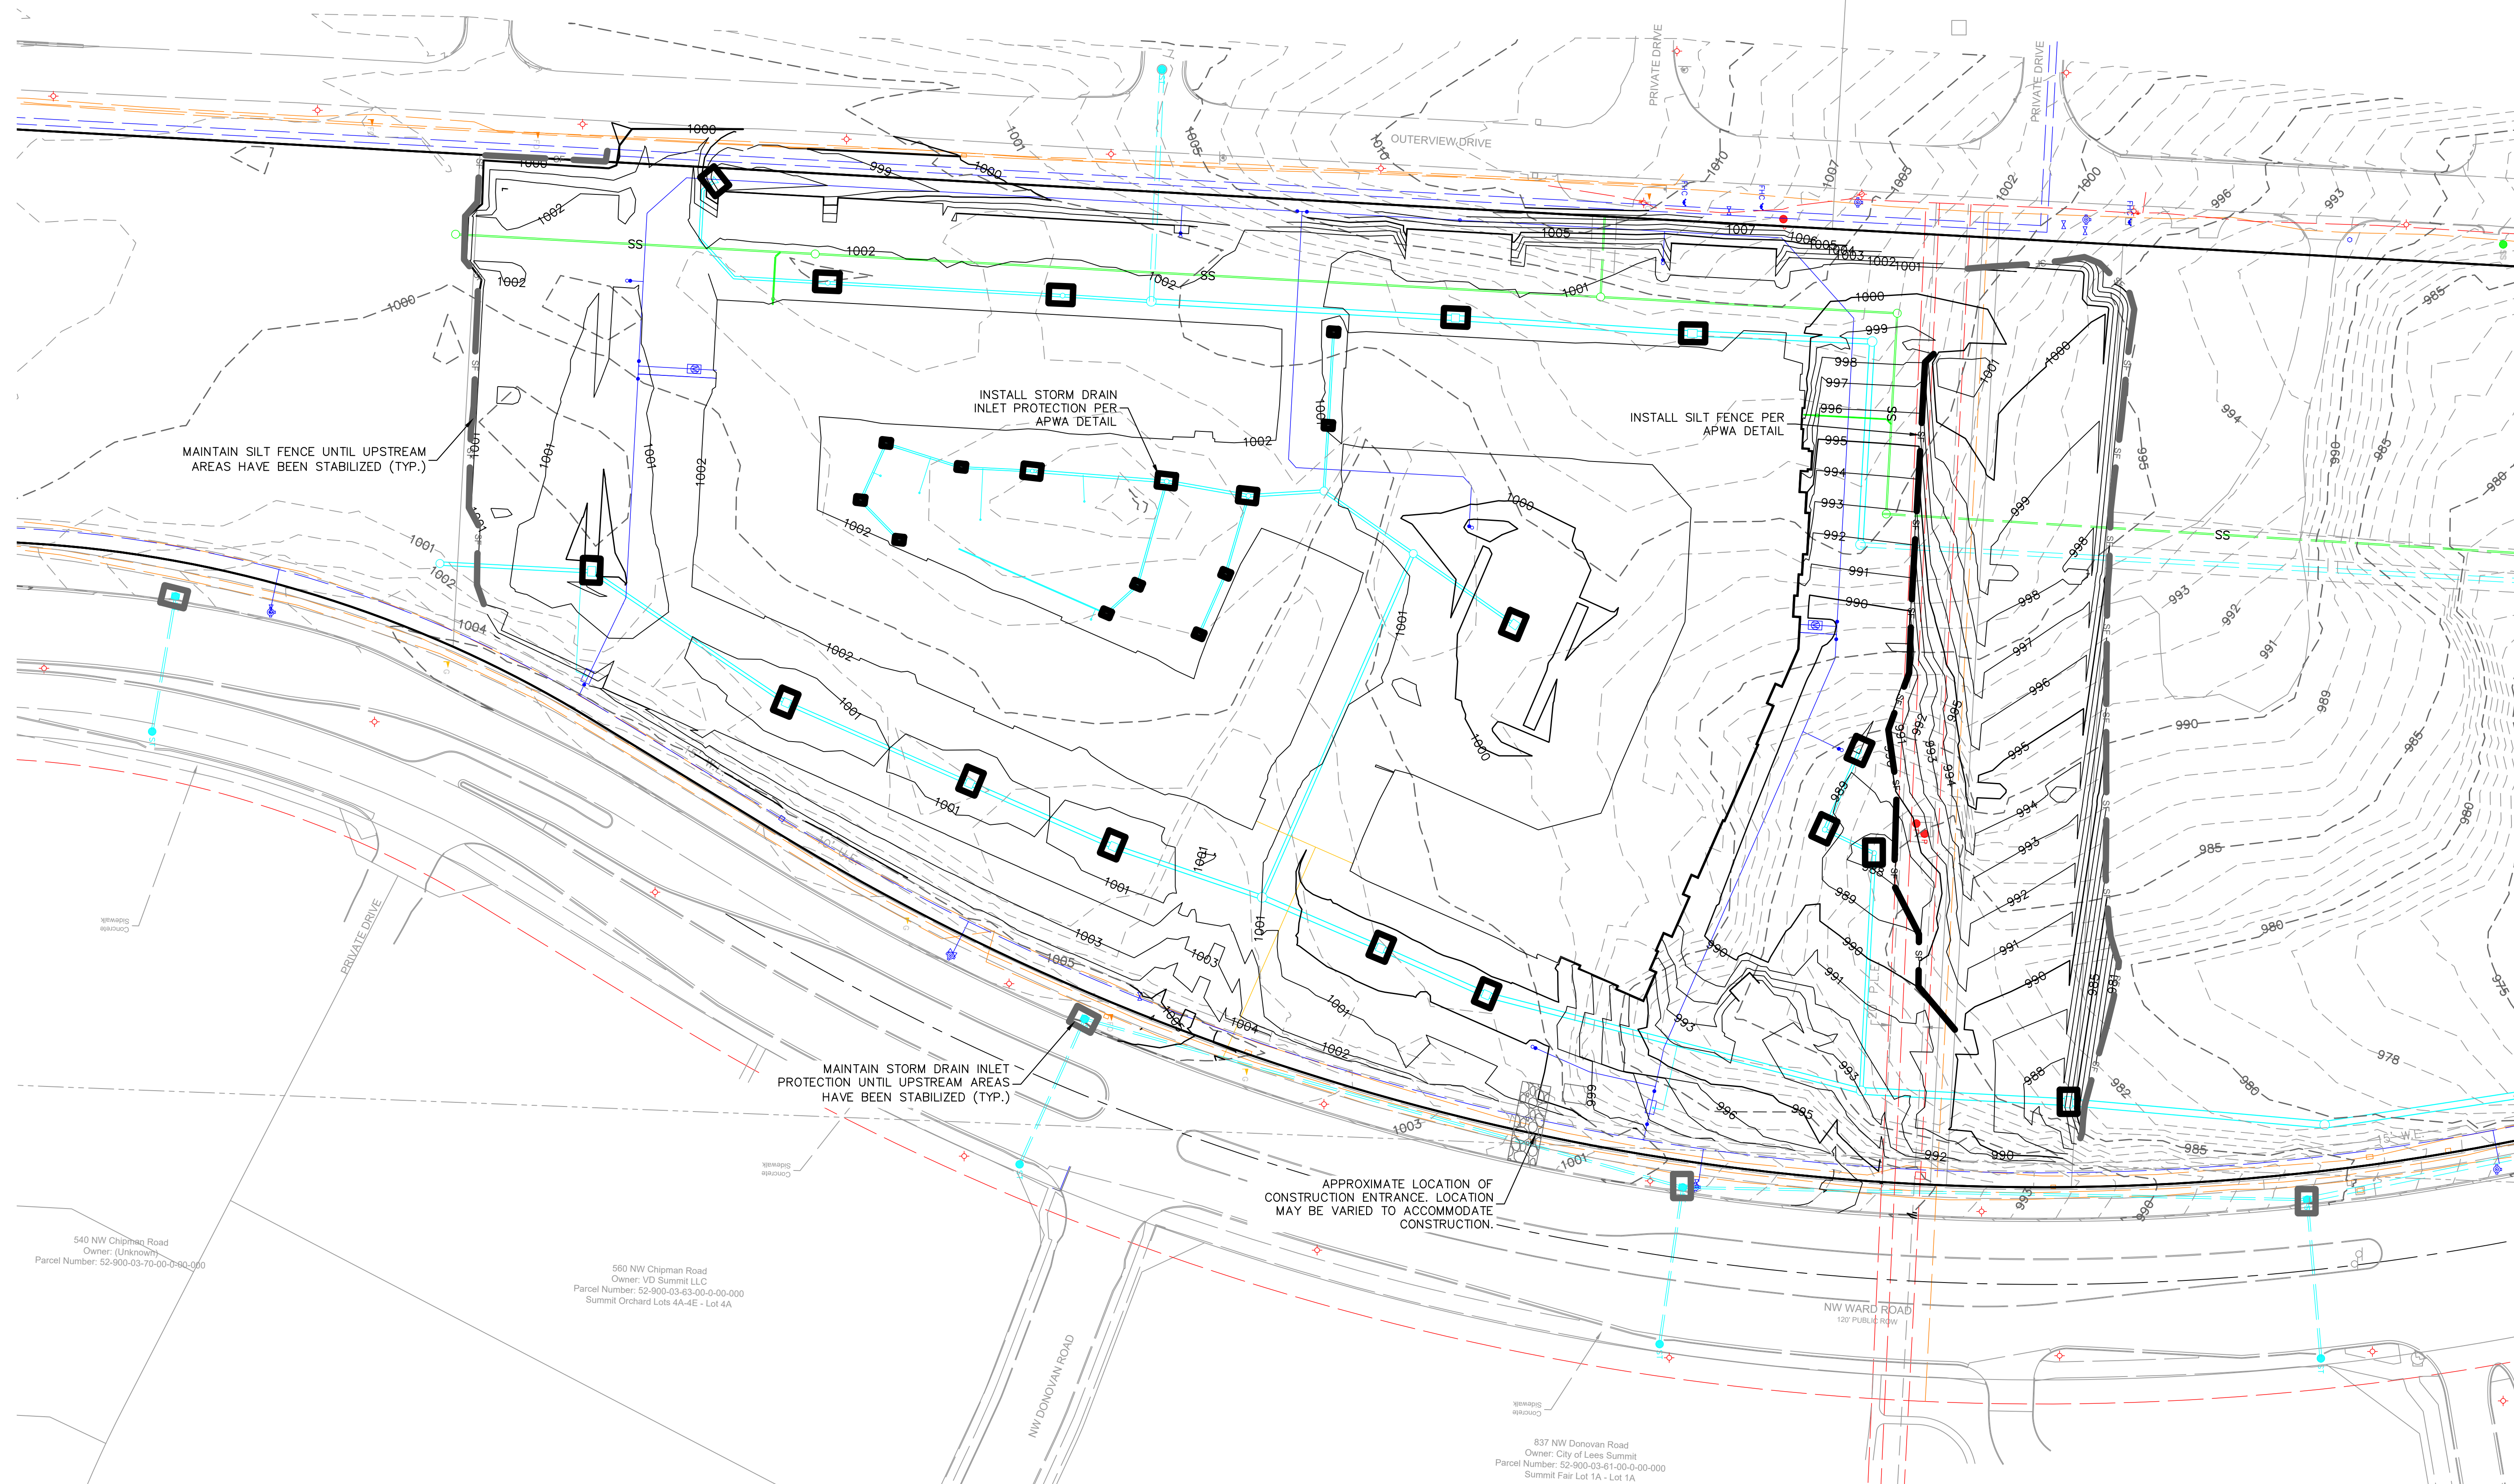

PHASE 1	PHASE 2	
		SILT FENCE
		STORM DRAIN INLET PROTECTION
		TEMPORARY STONE CONSTRUCTION ENTRANCE
		TURF GRASS SEEDING

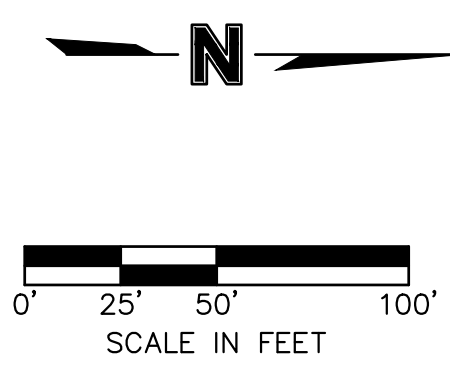

S:\01 PROJECTS\MULTI-FAMILY\4024 SUMMIT SQUARE 3\FDP AND PUBLIC IMPROVEMENTS\PLANS\FINAL DEVELOPMENT PLANS\C-0310 EROSION CONTROL PHASE 2.DWG



SITEPOINT
A Division of NorthPoint Development

3315 N Oak Trafficway
Kansas City, MO 64116
816.888.7380
sitepoint@northpointkc.com

REVIEWED BY:	DATE:	NO.:	REVISIONS/APPROVALS:
M.G.D	2022.12.21		FDP SUBMITTAL
DESIGNED BY:	2023.01.30		REVISED PER CITY COMMENTS
DRAFTED BY:			
D.A.H			
SP PROJECT #:			
4024			
NEIL W. HAAS, P.E.			
20220304072			

EROSION CONTROL PLAN - PHASE 2


SUMMIT SQUARE III
APARTMENTS
FINAL DEVELOPMENT PLANS
LEE'S SUMMIT, JACKSON COUNTY, MO

Certificate of Authority #:MO 2020018354


SHEET #:

C-0310

S:\01 PROJECTS\MULTI-FAMILY\424 SUMMIT SQUARE 3YDP AND PUBLIC IMPROVEMENTS\PLANS\FINAL DEVELOPMENT PLANS\C-0320 EROSION CONTROL PHASE 3.DWG

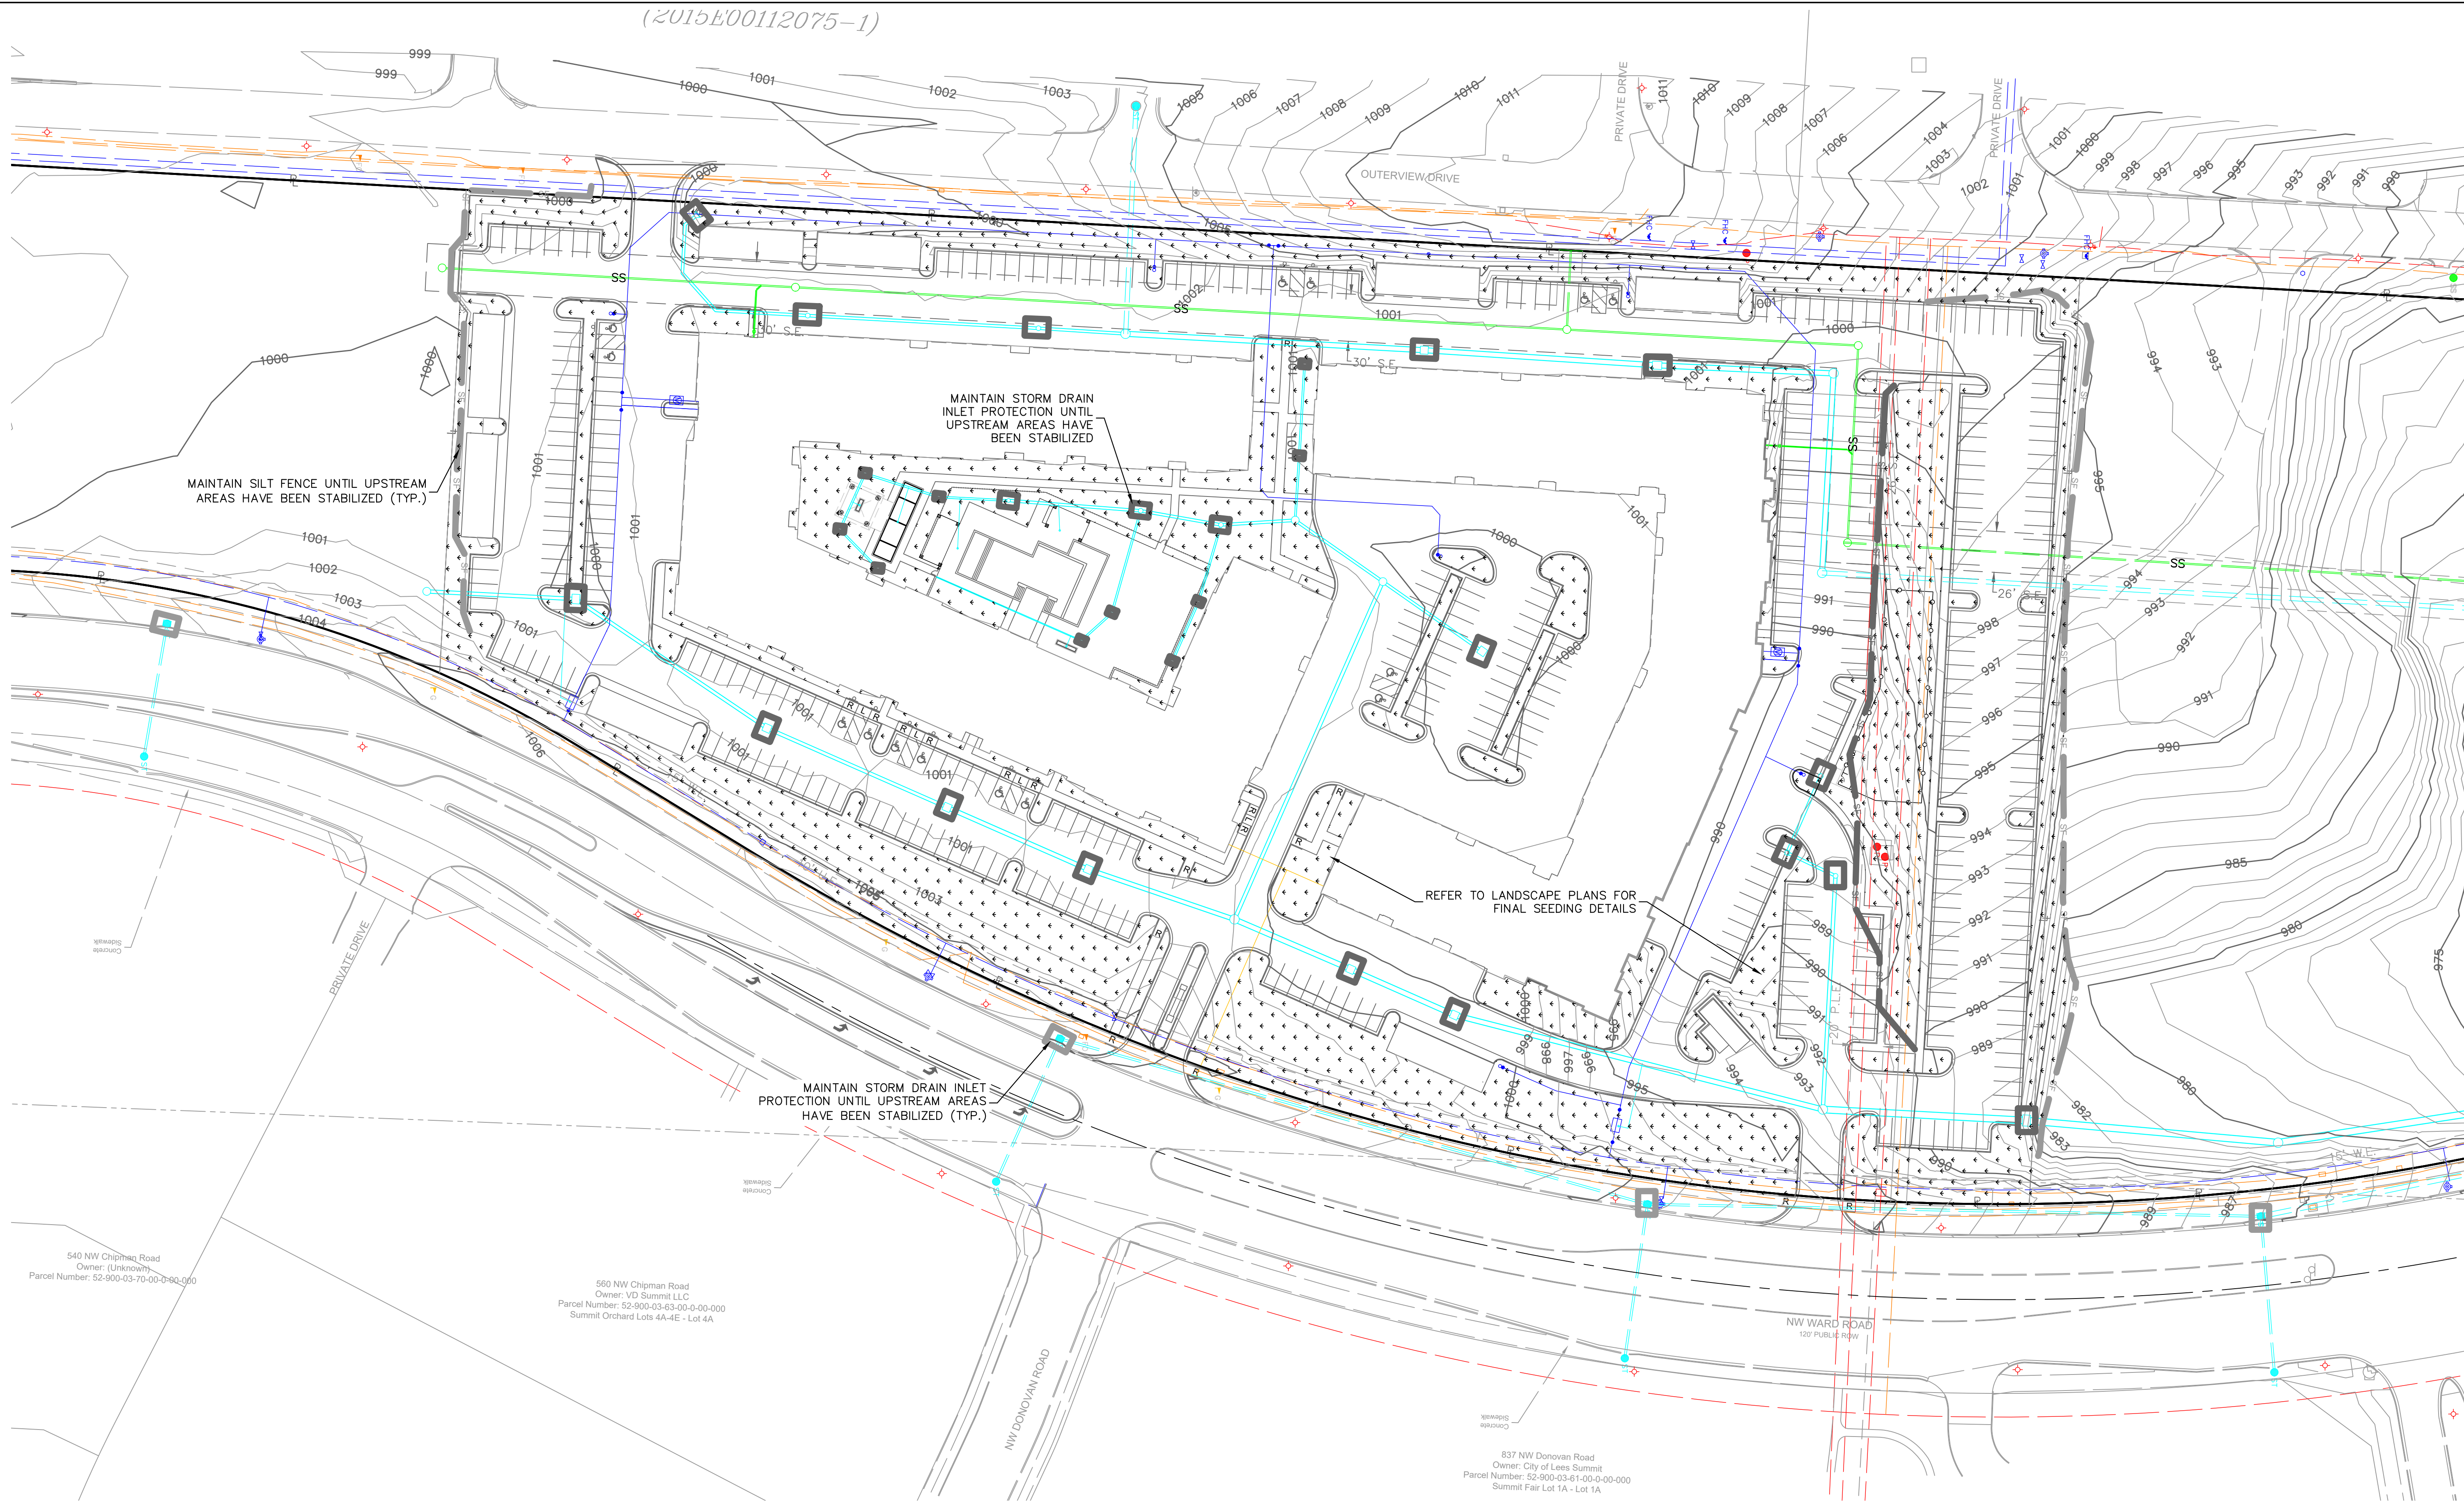

LEGEND		
PHASE 1	PHASE 2	PHASE 3

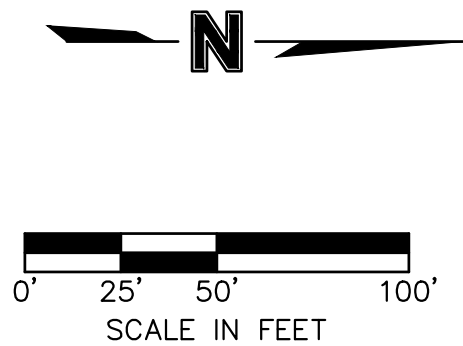

EROSION CONTROL PLAN - PHASE 3

SUMMIT SQUARE III
APARTMENTS

FINAL DEVELOPMENT PLANS
LEE'S SUMMIT, JACKSON COUNTY, MO

SHEET #:

C-0320

Certificate of Authority #MO 2020018354

REVIEWED BY:
M.G.D.

DESIGNED BY:
N.W.H.

DRAFTED BY:
D.A.H.

SP PROJECT #:
4024

NEIL W. HAAS, P.E.
202034072

NO.:
FDP SUBMITTAL

DATE:
2022.12.21

REVISED PER CITY COMMENTS
2023.01.30

REVISIONS/APPROVALS:




A Division of NorthPoint Development

816.888.7380
816.888.7380
sitepoint@northpointks.com


3315 N Oak Trafficway
Kansas City, MO 64116

S:\01 PROJECTS\MULTI-FAMILY\424 SUMMIT SQUARE 3YDP AND PUBLIC IMPROVEMENTS\PLANS\FINAL DEVELOPMENT PLANS\C-0400 GRADING PLANDING

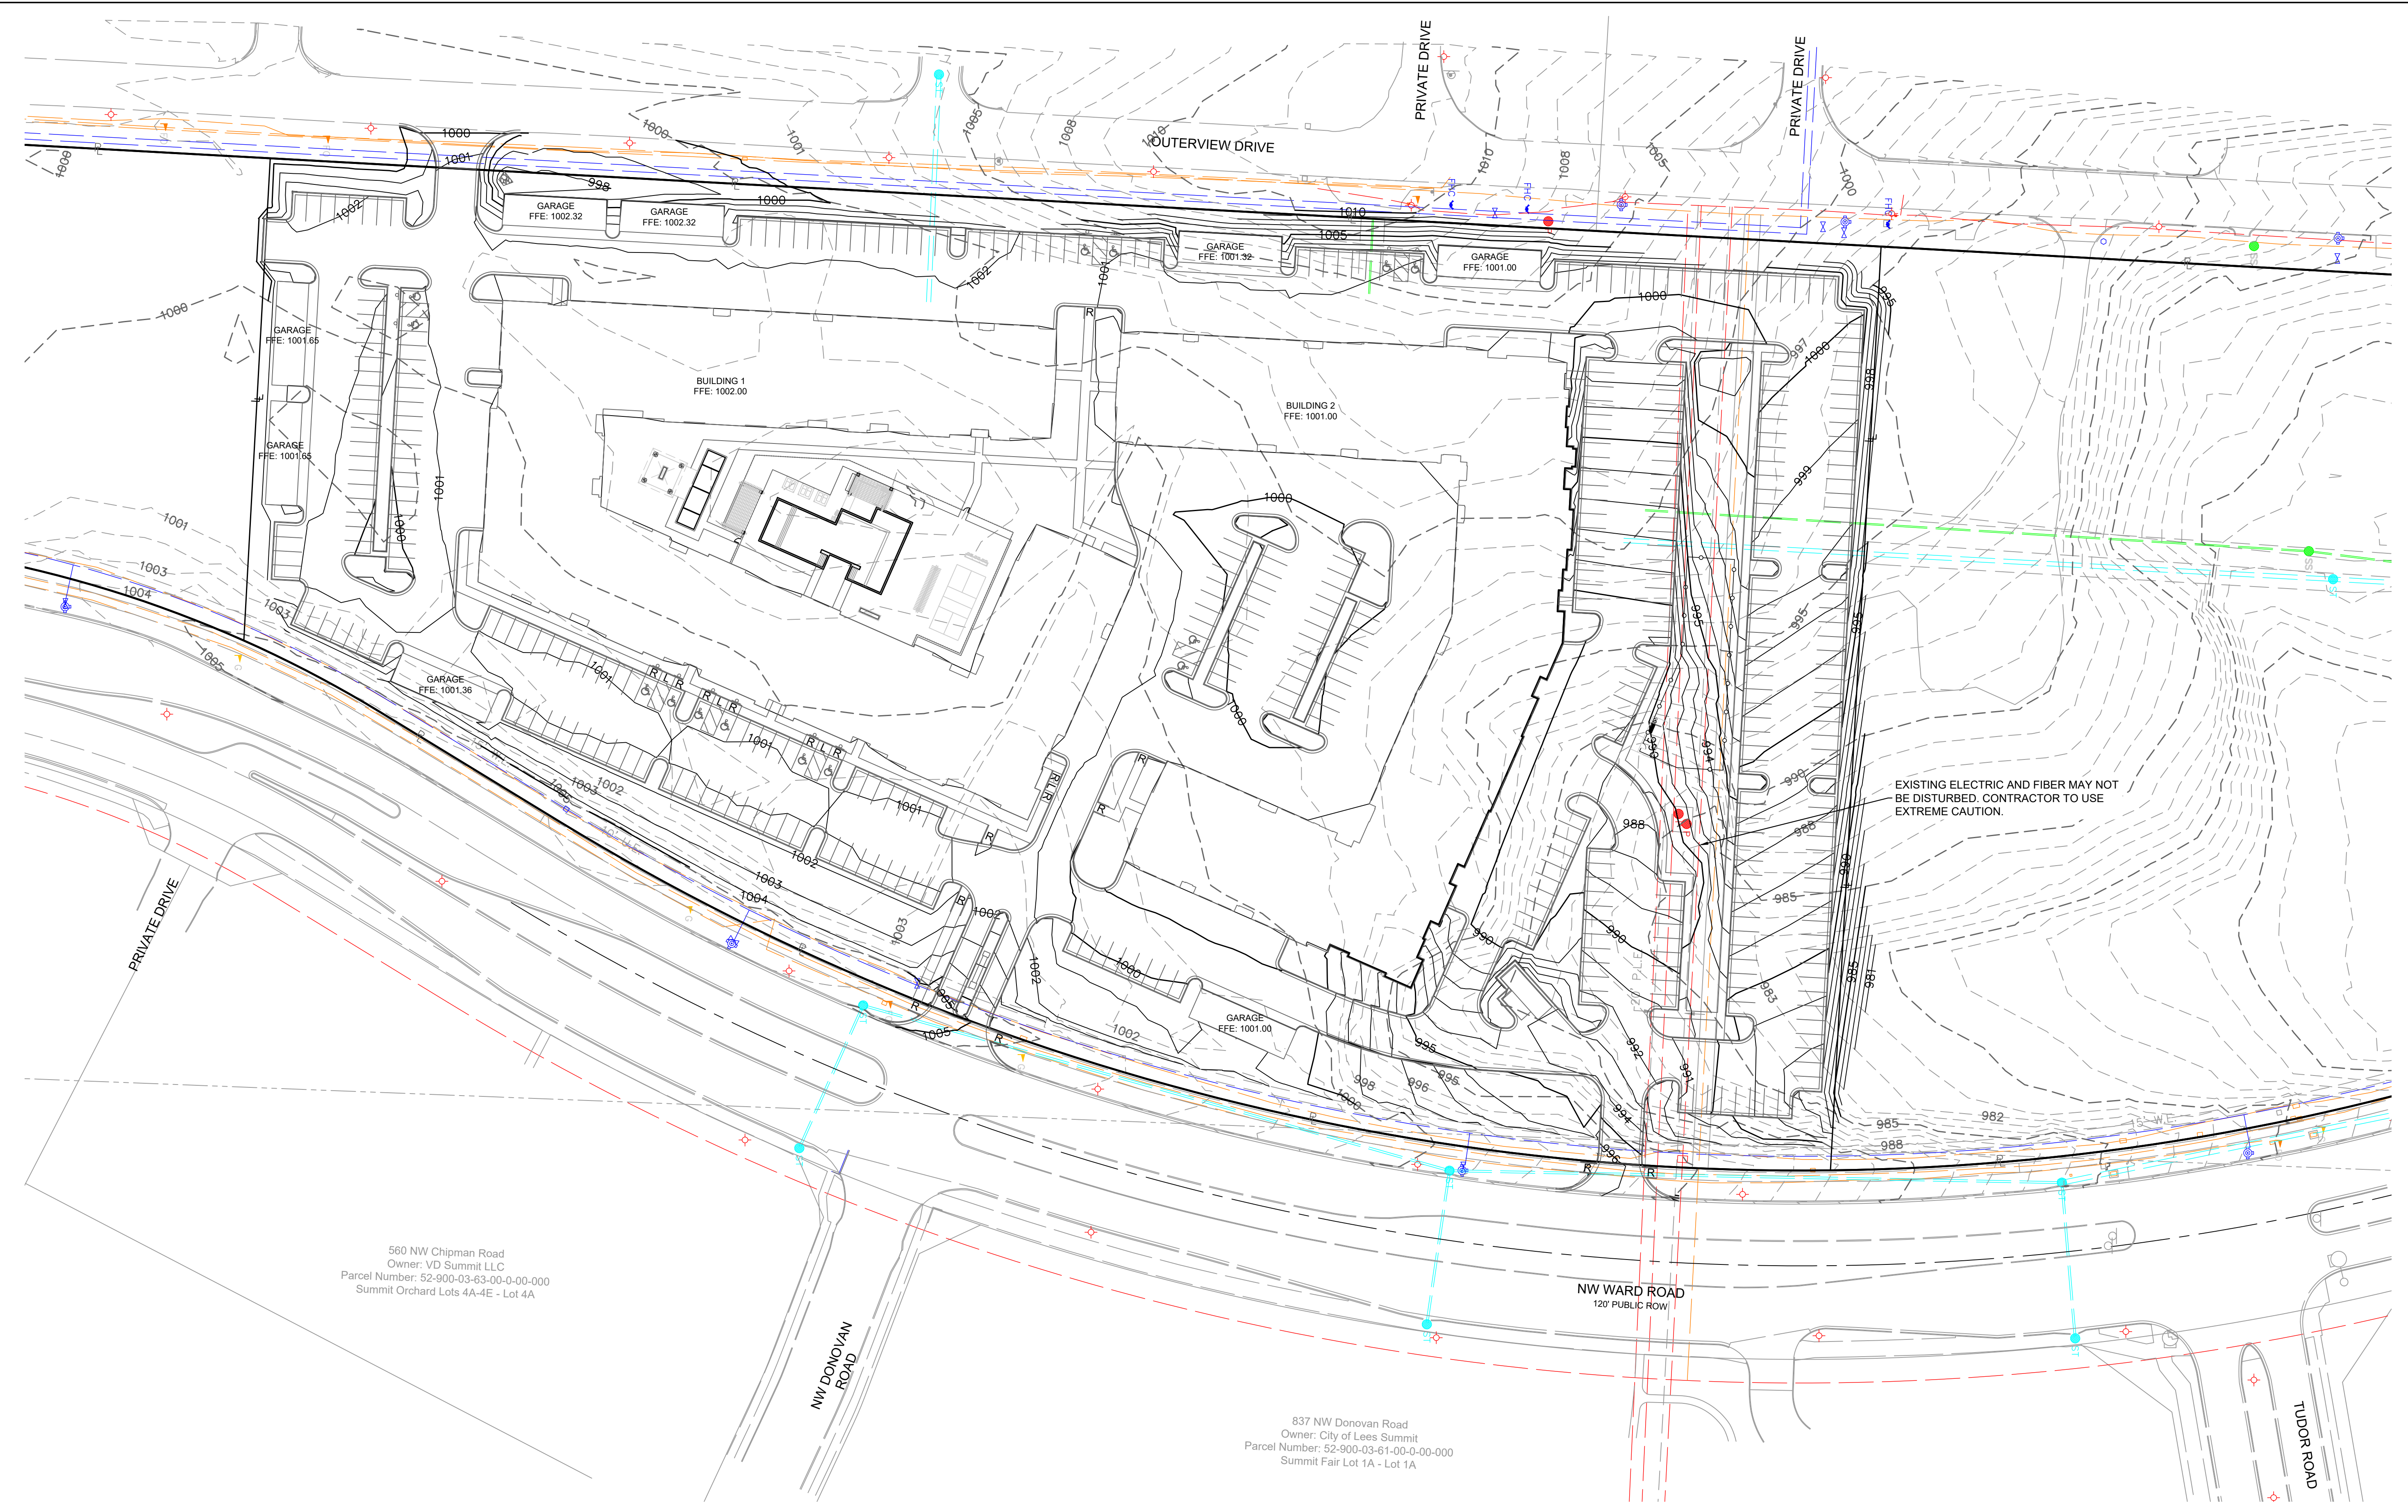

NOTE: AGGREGATE BASE AND SUBGRADE SHALL EXTEND A MINIMUM OF 1' BEYOND THE BACK OF CURB.

LEGEND	
	EXISTING INDEX CONTOURS
	EXISTING INTERMEDIATE CONTOURS
	PROPOSED INDEX CONTOURS
	PROPOSED INTERMEDIATE CONTOURS

 

REVIEWED BY:	DATE:	NO.:	REVISIONS/APPROVALS:
M.G.D.	2022.12.21		FDP SUBMITTAL
DESIGNED BY:			
N.W.H.			
DRAFTED BY:			
D.A.H.			
SP PROJECT #:			
4024			
NEIL W. HAAS, P.E.			
2022034072			


GRADING PLAN
SUMMIT SQUARE III
APARTMENTS
FINAL DEVELOPMENT PLANS
LEE'S SUMMIT, JACKSON COUNTY, MO

Certificate of Authority #MO 2020018354
SHEET #:

C-0400

Lot 27B
MINOR SUBDIVISION - SUMMIT FAIR
LOTS 27A/27B
(2015E00112075-1)

Lot 27A
MINOR SUBDIVISION - SUMMIT
LOTS 27A/27B
(2015E00112075-1)

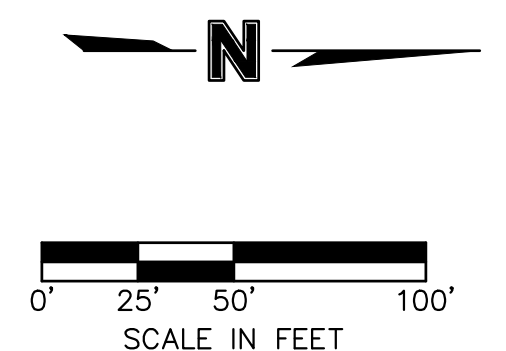

SITEPOINT
A Division of NorthPoint Development

816-888-7380
sitepoint@northpointkc.com

3315 N Oak Trafficway
Kansas City, MO 64116

M.G.D	2022.12.21	FDP SUBMITTAL
DESIGNED BY: N.W.H	2023.01.30	REVISED PER CITY COMMENTS
DRAFTED BY: D.A.H		
SP PROJECT #: 4024		
NEIL W. HAAS, P.E		
20220304072		



STORM SEWER GENERAL LAYOUT

SUMMIT SQUARE III
APARTMENTS
FINAL DEVELOPMENT PLANS
LEE'S SUMMIT, JACKSON COUNTY, MO

SHEET #:

C-0500

S:\01 PROJECTS\MULTI-FAMILY\424 SUMMIT SQUARE 3YDIP AND PUBLIC IMPROVEMENTS\PLANS\FINAL DEVELOPMENT PLANS\C-0501 STORM SEWER GENERAL LAYOUT - POOL DECLING

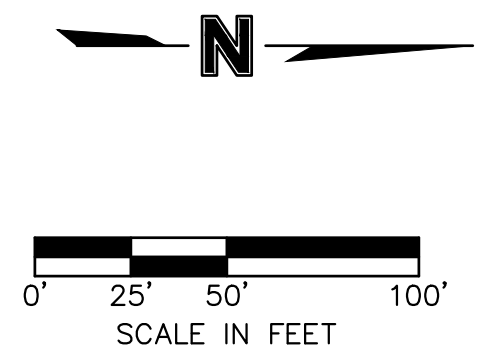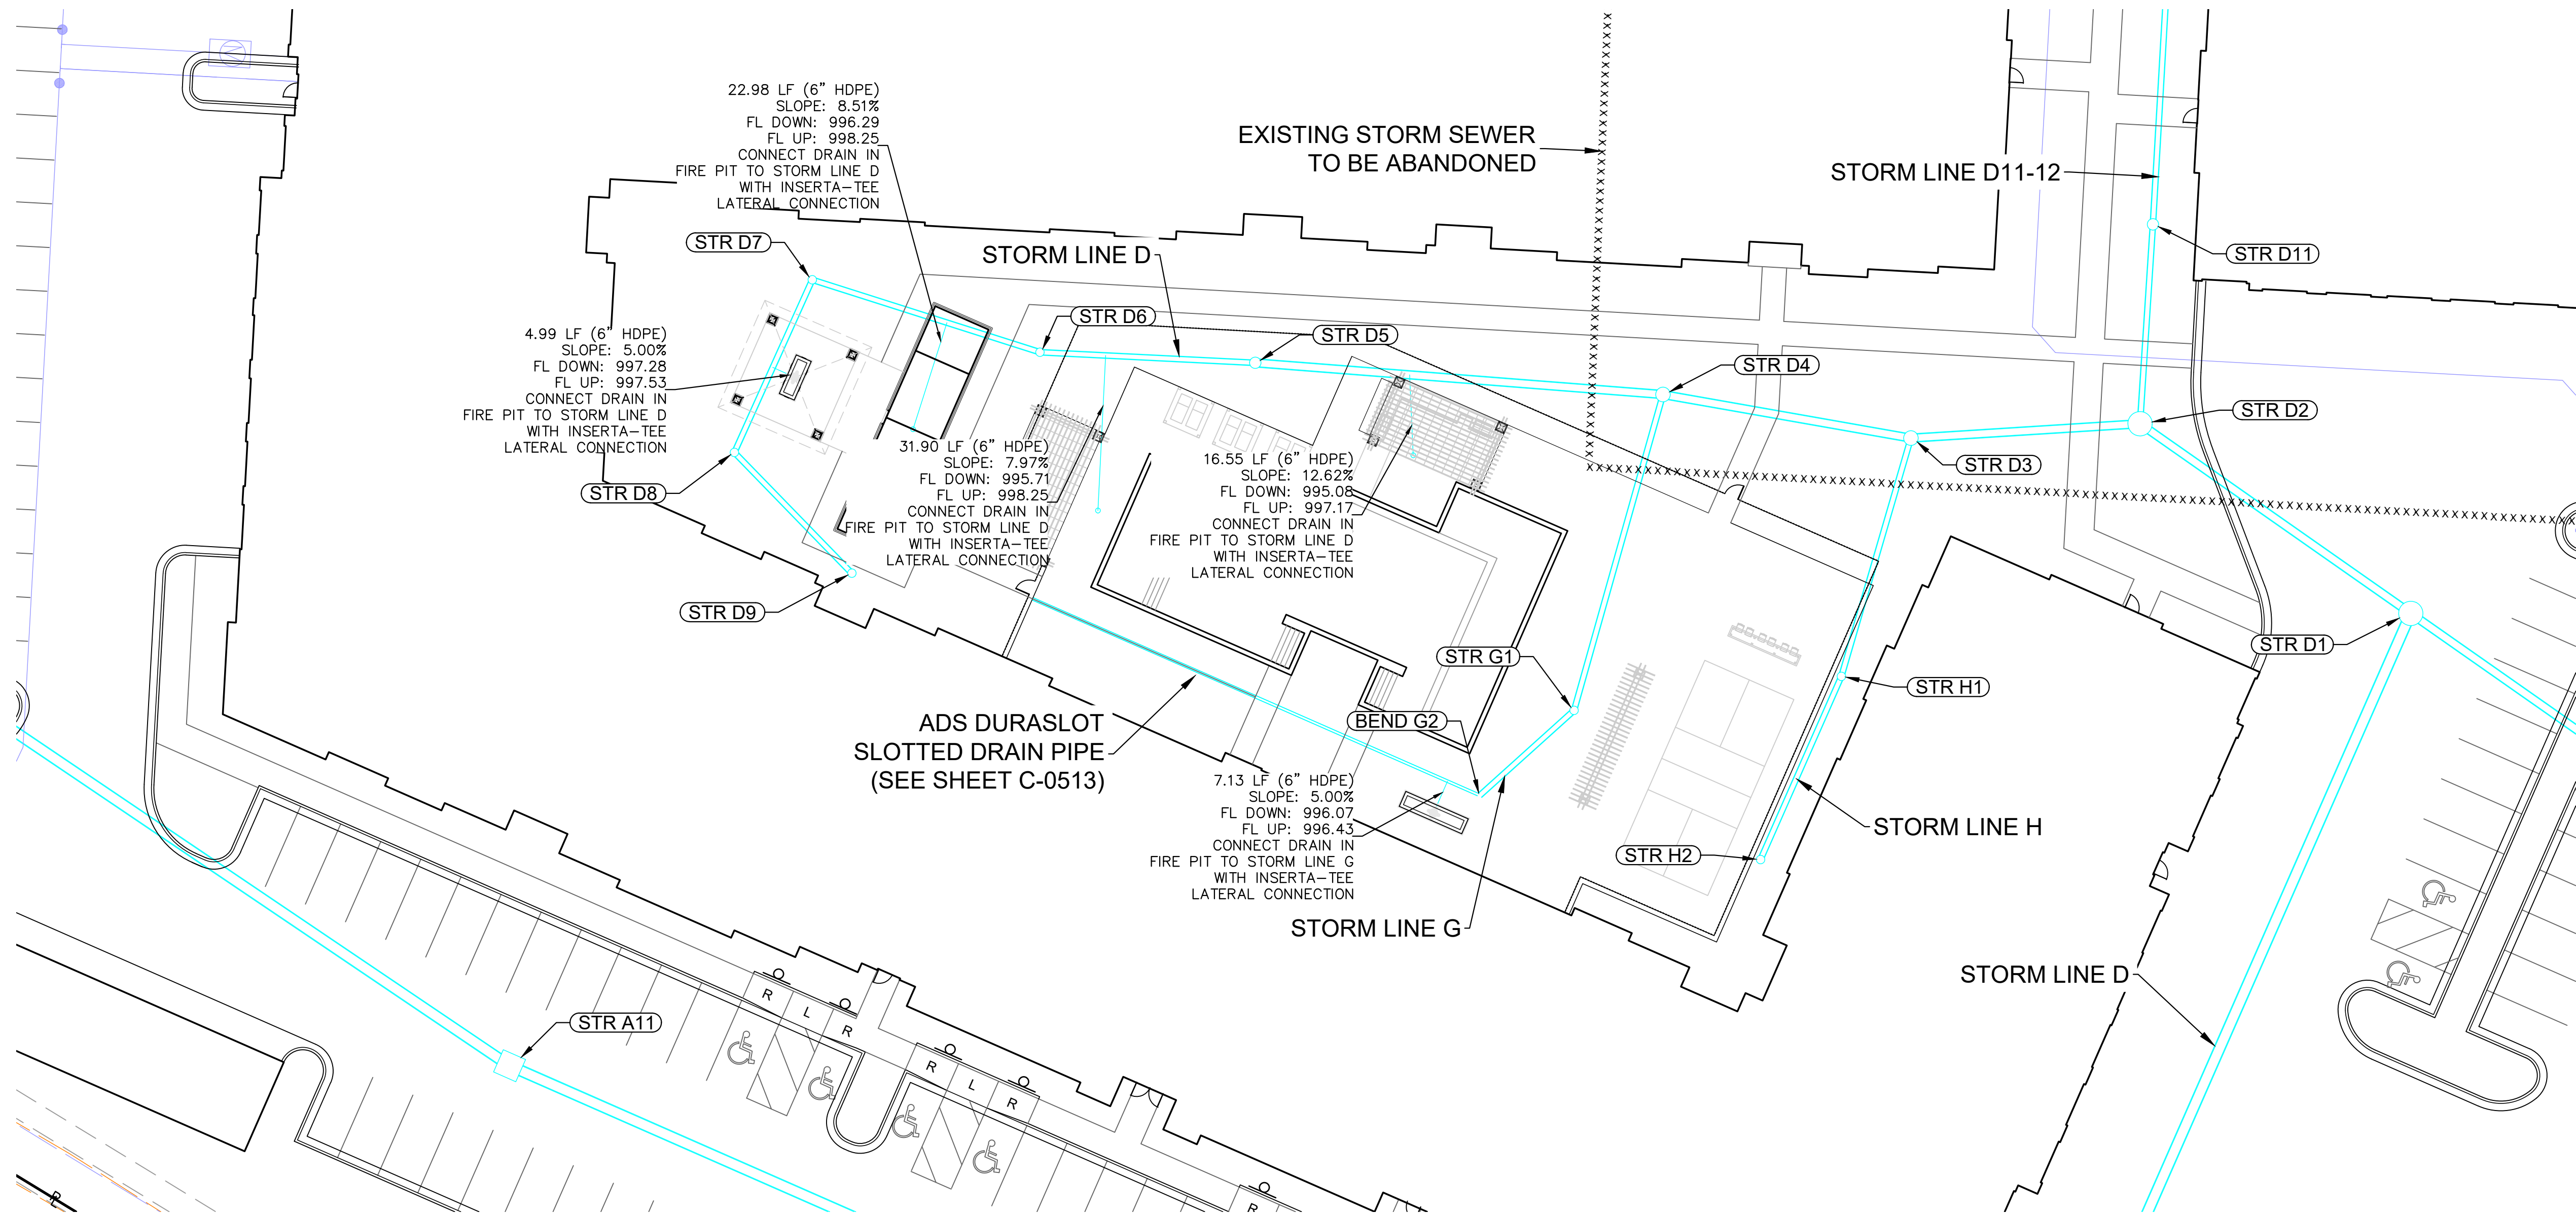

ALL PROPOSED STORM SEWER
IMPROVEMENTS SHOWN IN THESE PLANS
SHALL BE PRIVATELY OWNED AND
MAINTAINED BY THE PROPERTY OWNER,
PER CITY OF LEE'S SUMMIT CODE

STORM SEWER GENERAL LAYOUT

SUMMIT SQUARE III
APARTMENTS



FINAL DEVELOPMENT PLANS

LEE'S SUMMIT, JACKSON COUNTY, MO


Certificate of Authority #MO 2020018354
SHEET #:

C-0501



REVIEWED BY:	DATE:	NO.:	REVISIONS/APPROVALS:
M.G.D.	2022.12.21		FDP SUBMITTAL
DESIGNED BY:			
N.W.H.	2023.01.30		REVISED PER CITY COMMENTS
DRAFTED BY:			
D.A.H.			
SP PROJECT #:			
4024			
NEIL W. HAAS, P.E.			
202034072			

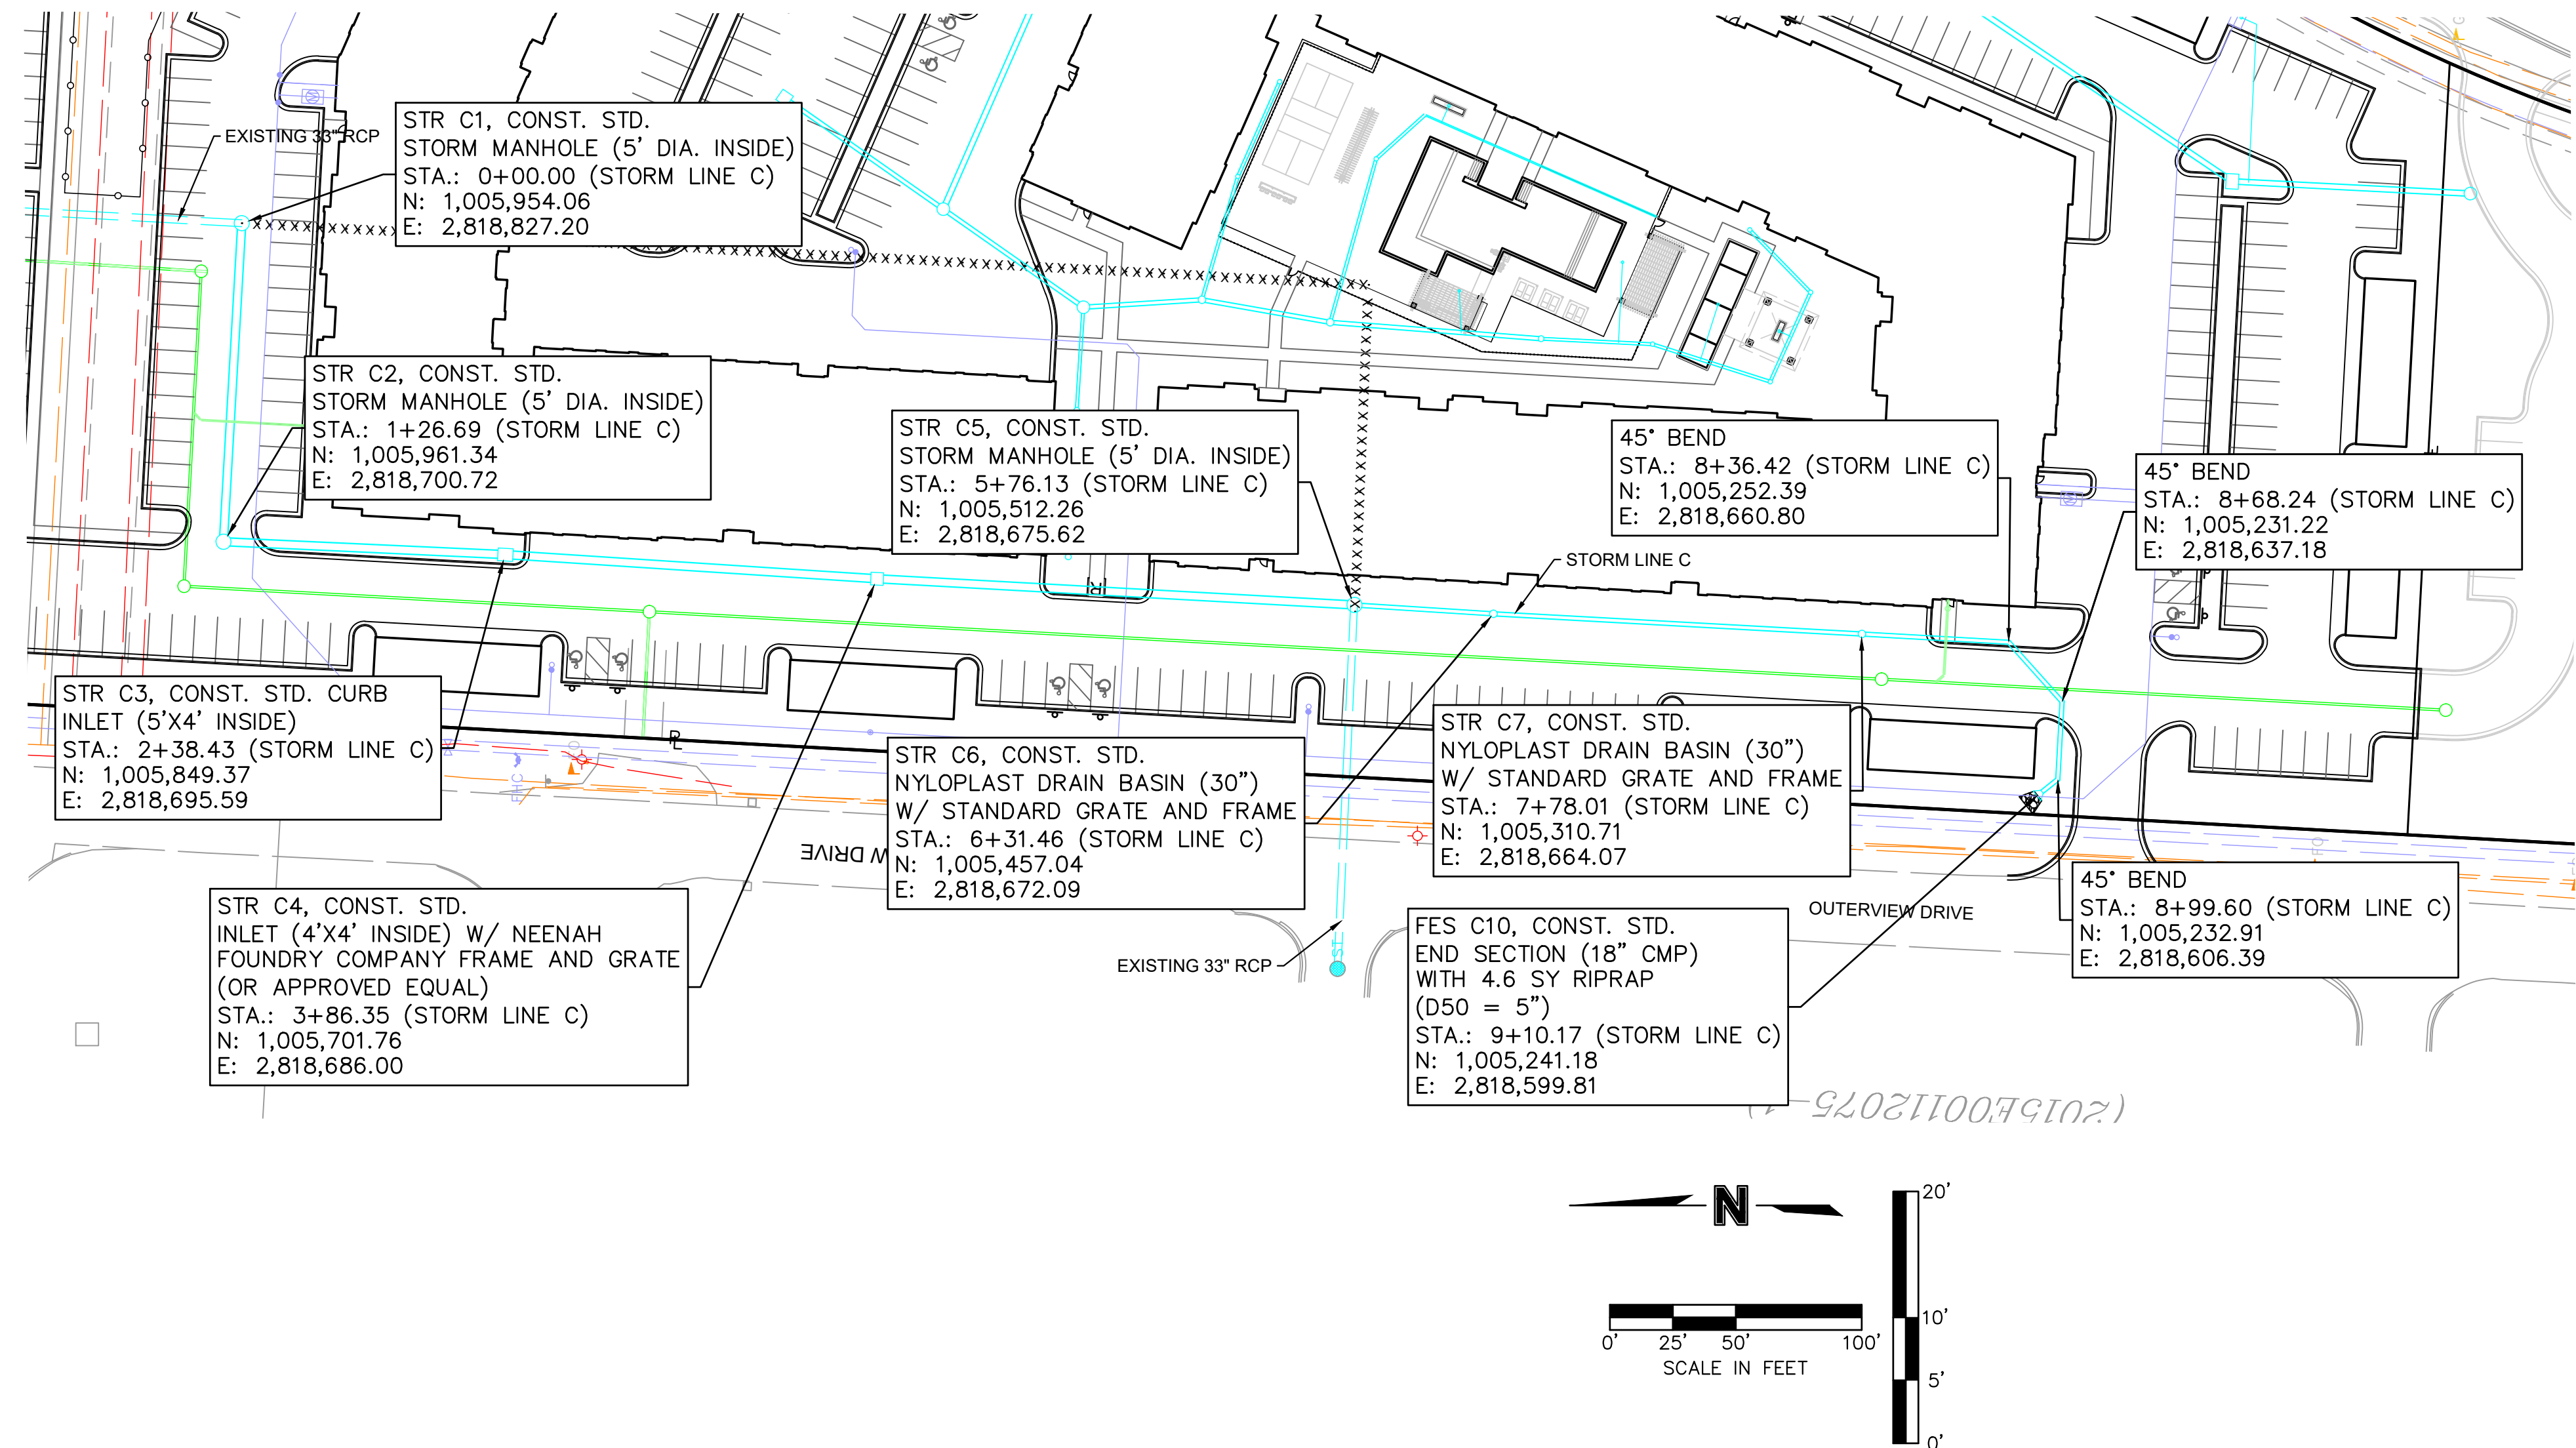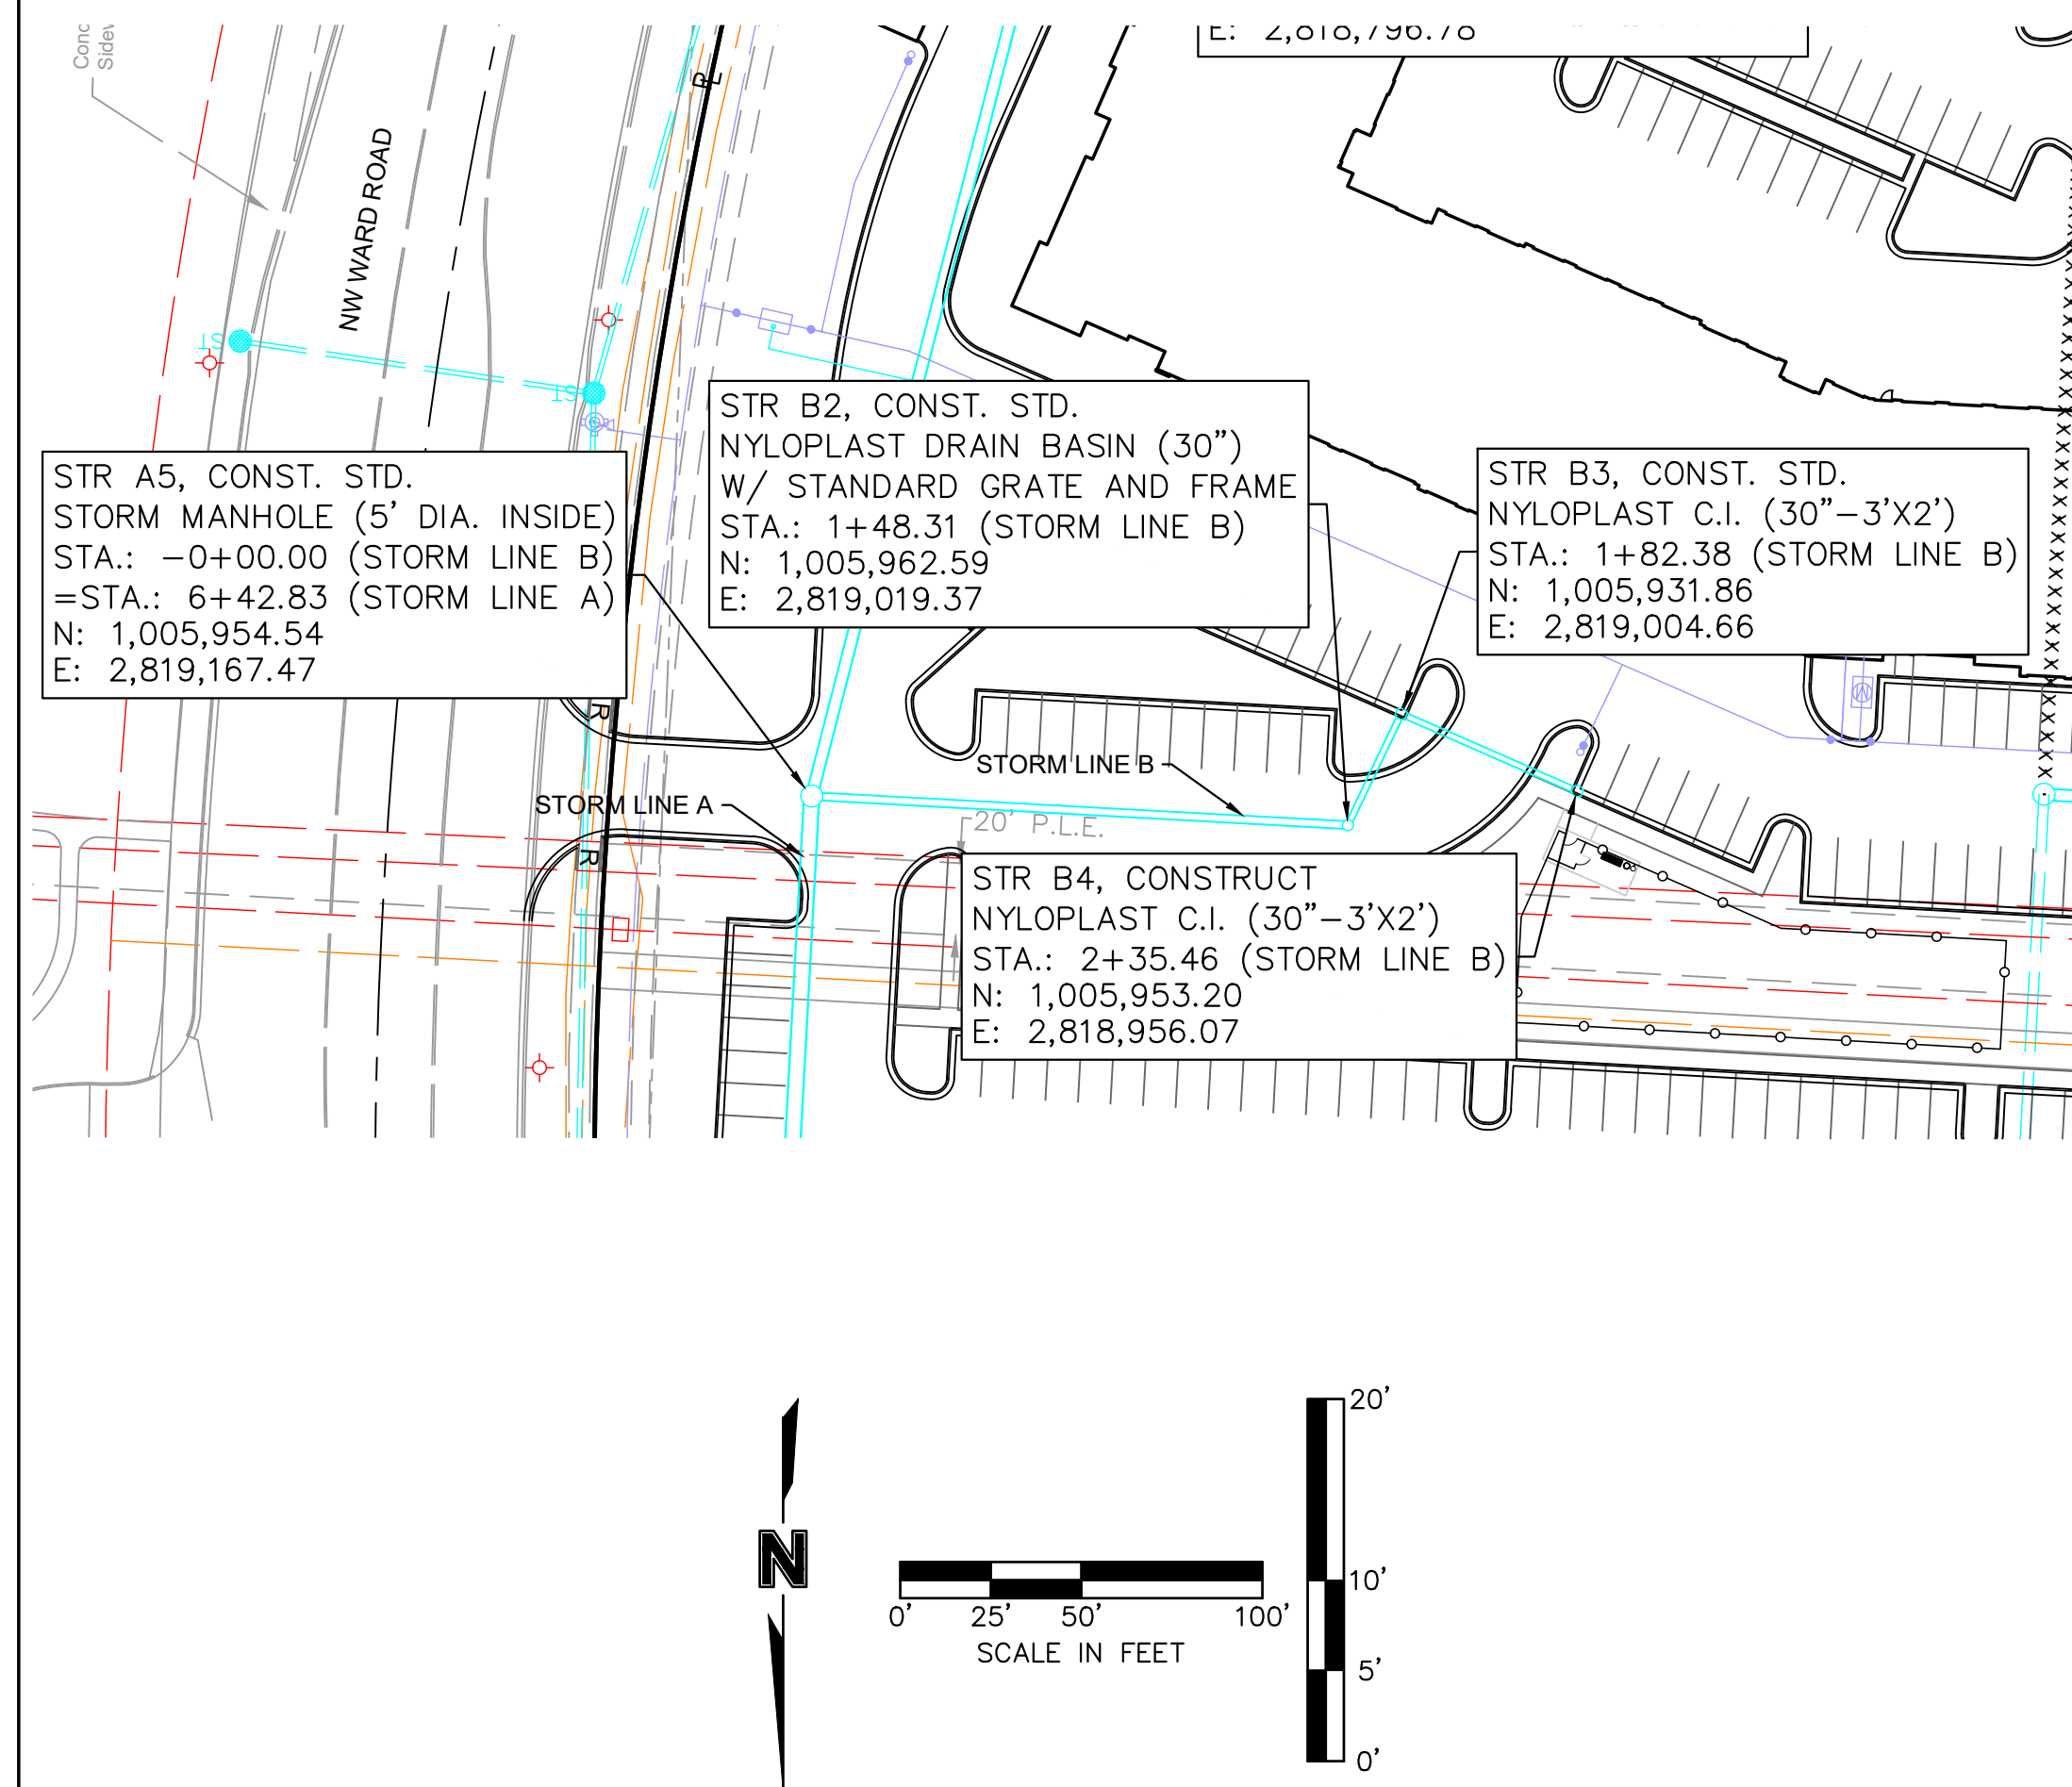








*NOTE: COMPACTED FILL SHALL BE PLACED TO A MINIMUM 18" ABOVE THE TOP OF PIPE PRIOR TO INSTALLATION

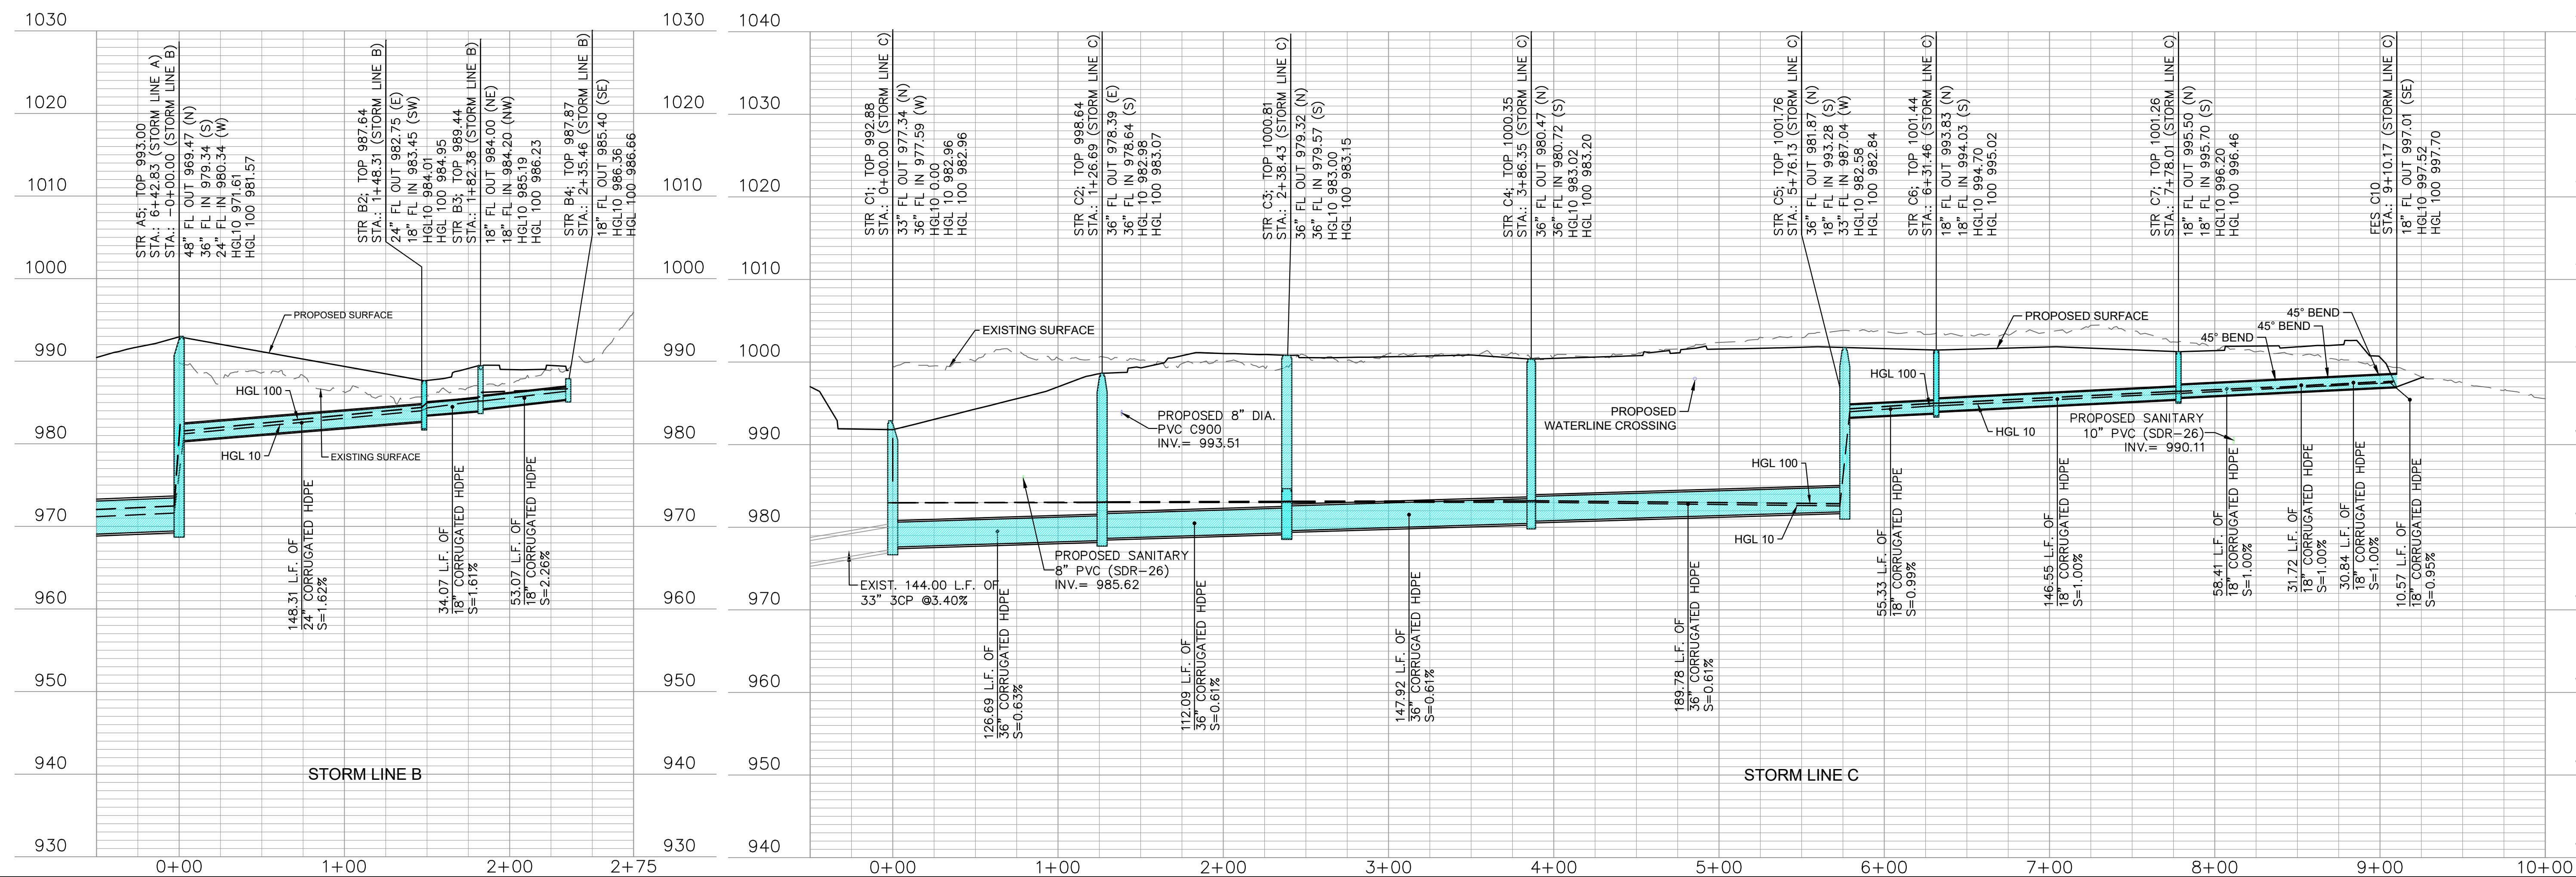

S:\01 PROJECTS\MULTI-FAMILY\4024 SUMMIT SQUARE 3YDPS AND PUBLIC IMPROVEMENTS\PLANS\FINAL DEVELOPMENT PLANS\C-0501 STORM SEWER PLAN & PROFILES.DWG

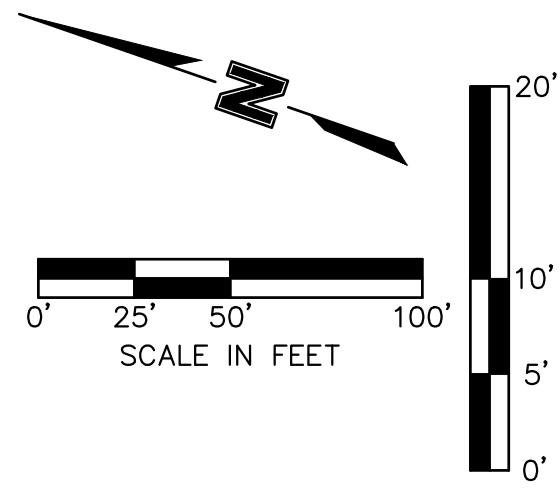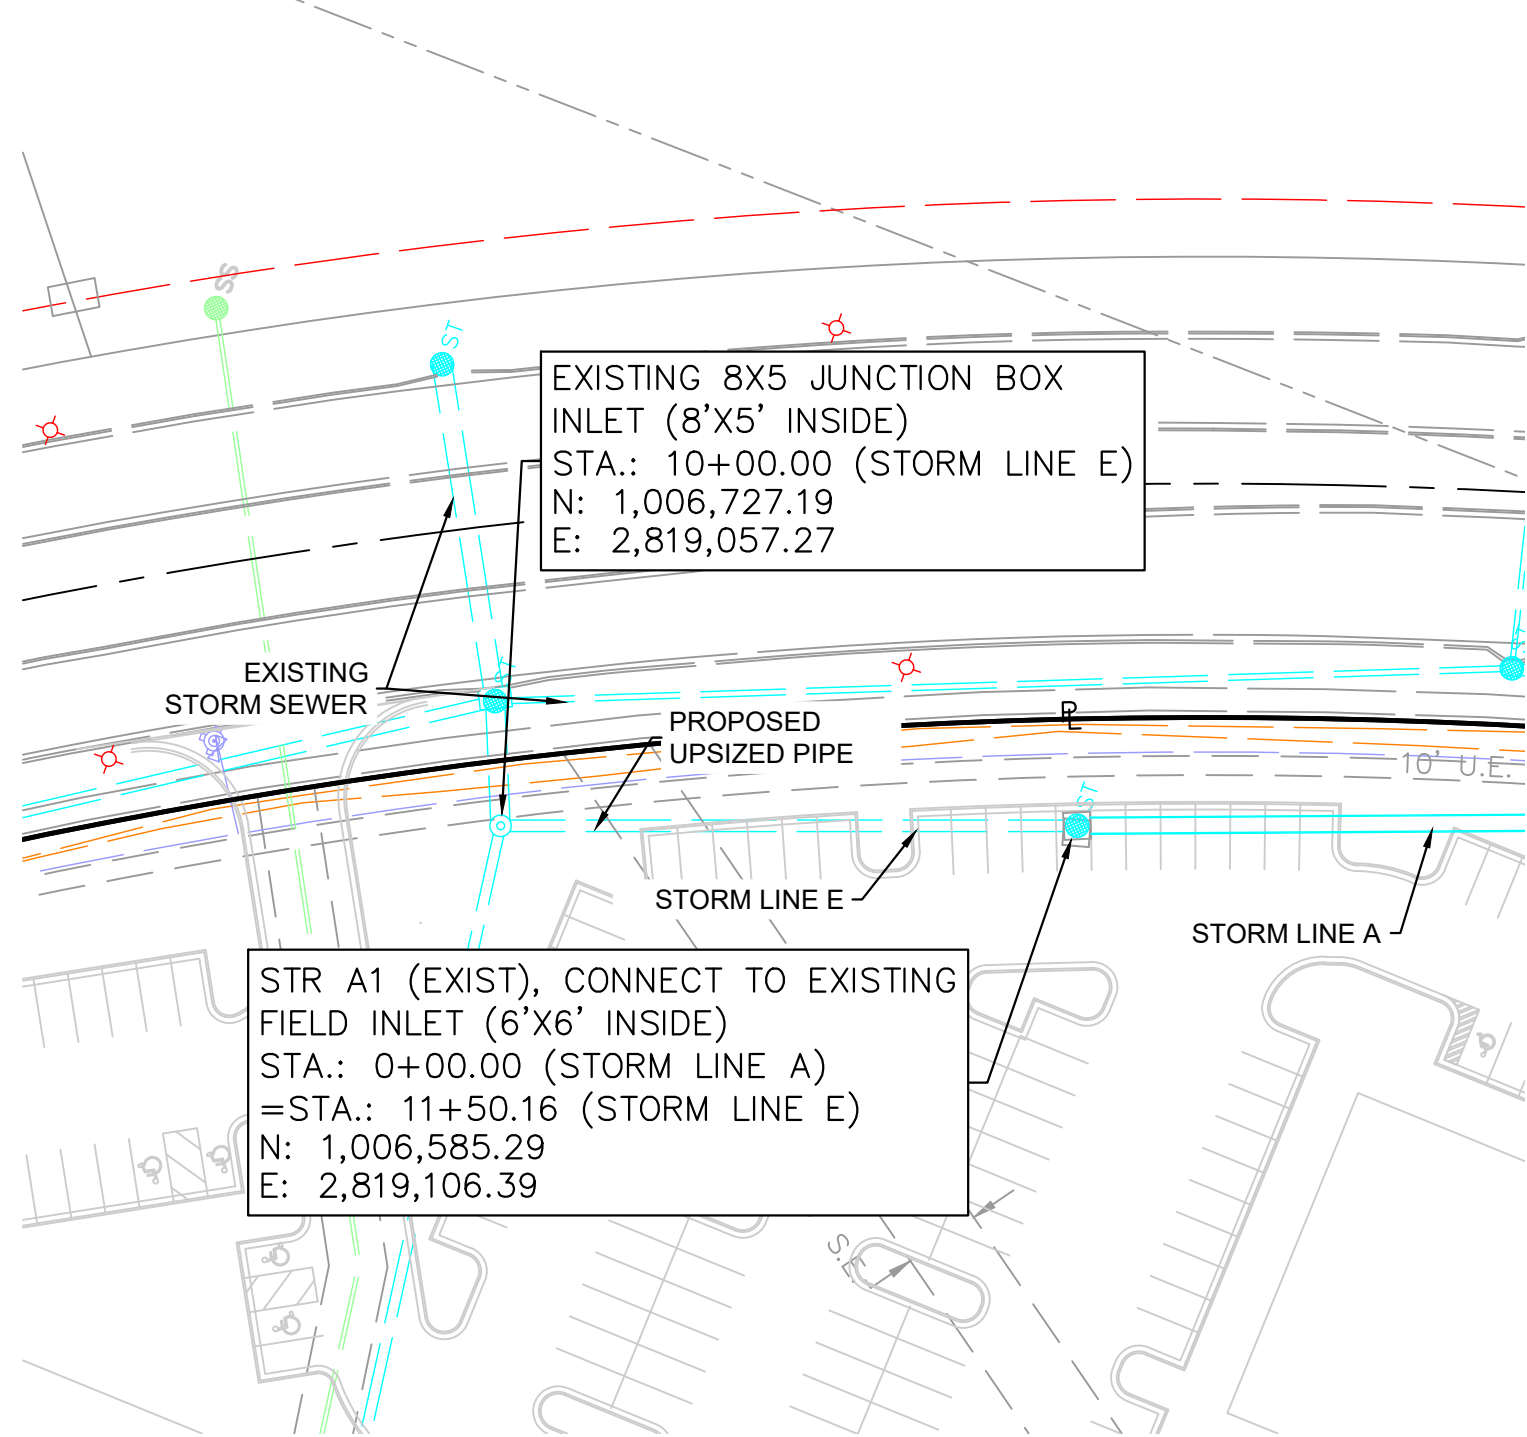

*NOTE: COMPACTED FILL SHALL BE PLACED TO A MINIMUM 18" ABOVE THE TOP OF PIPE PRIOR TO INSTALLATION.

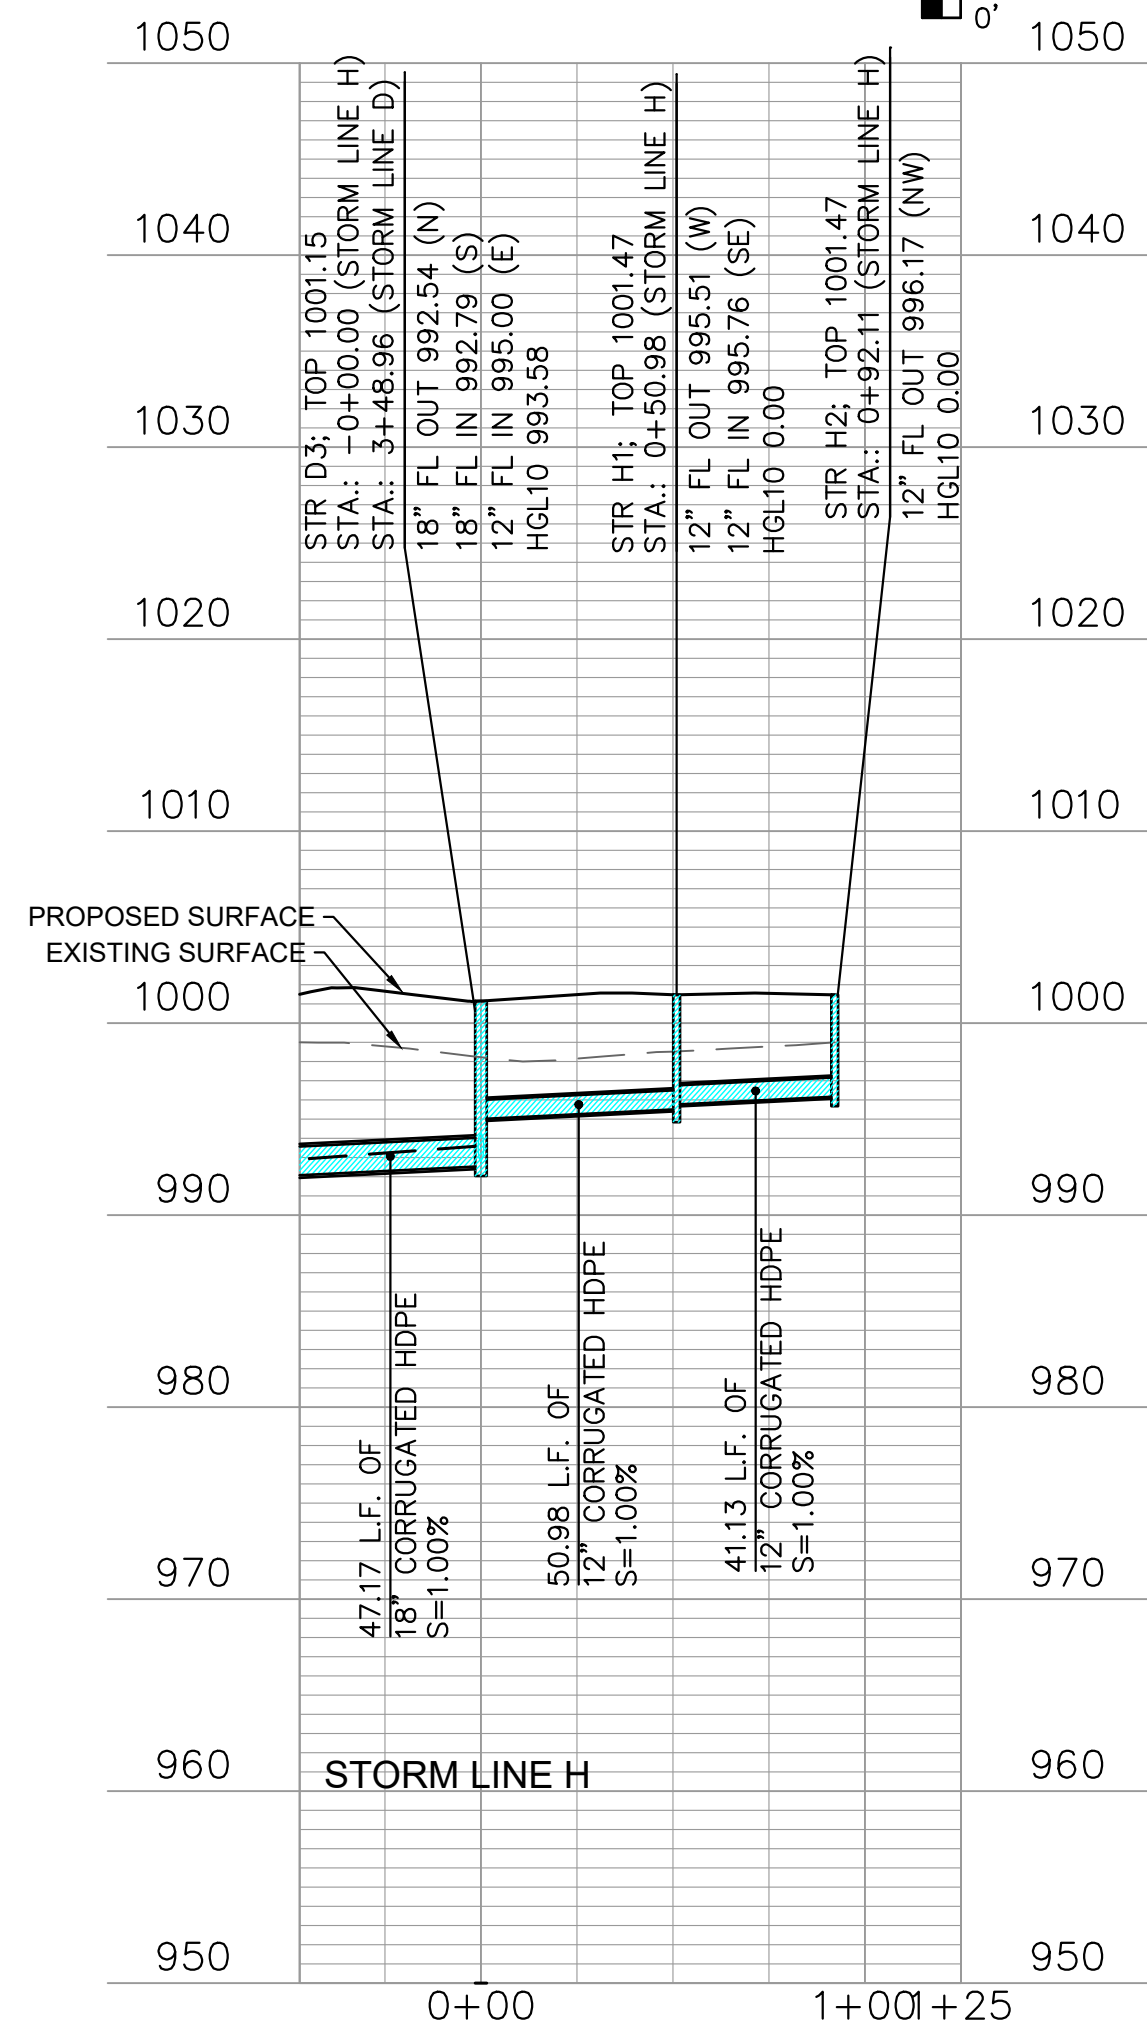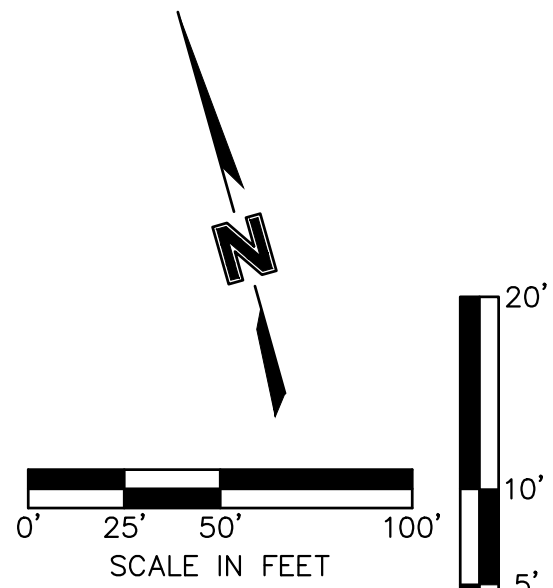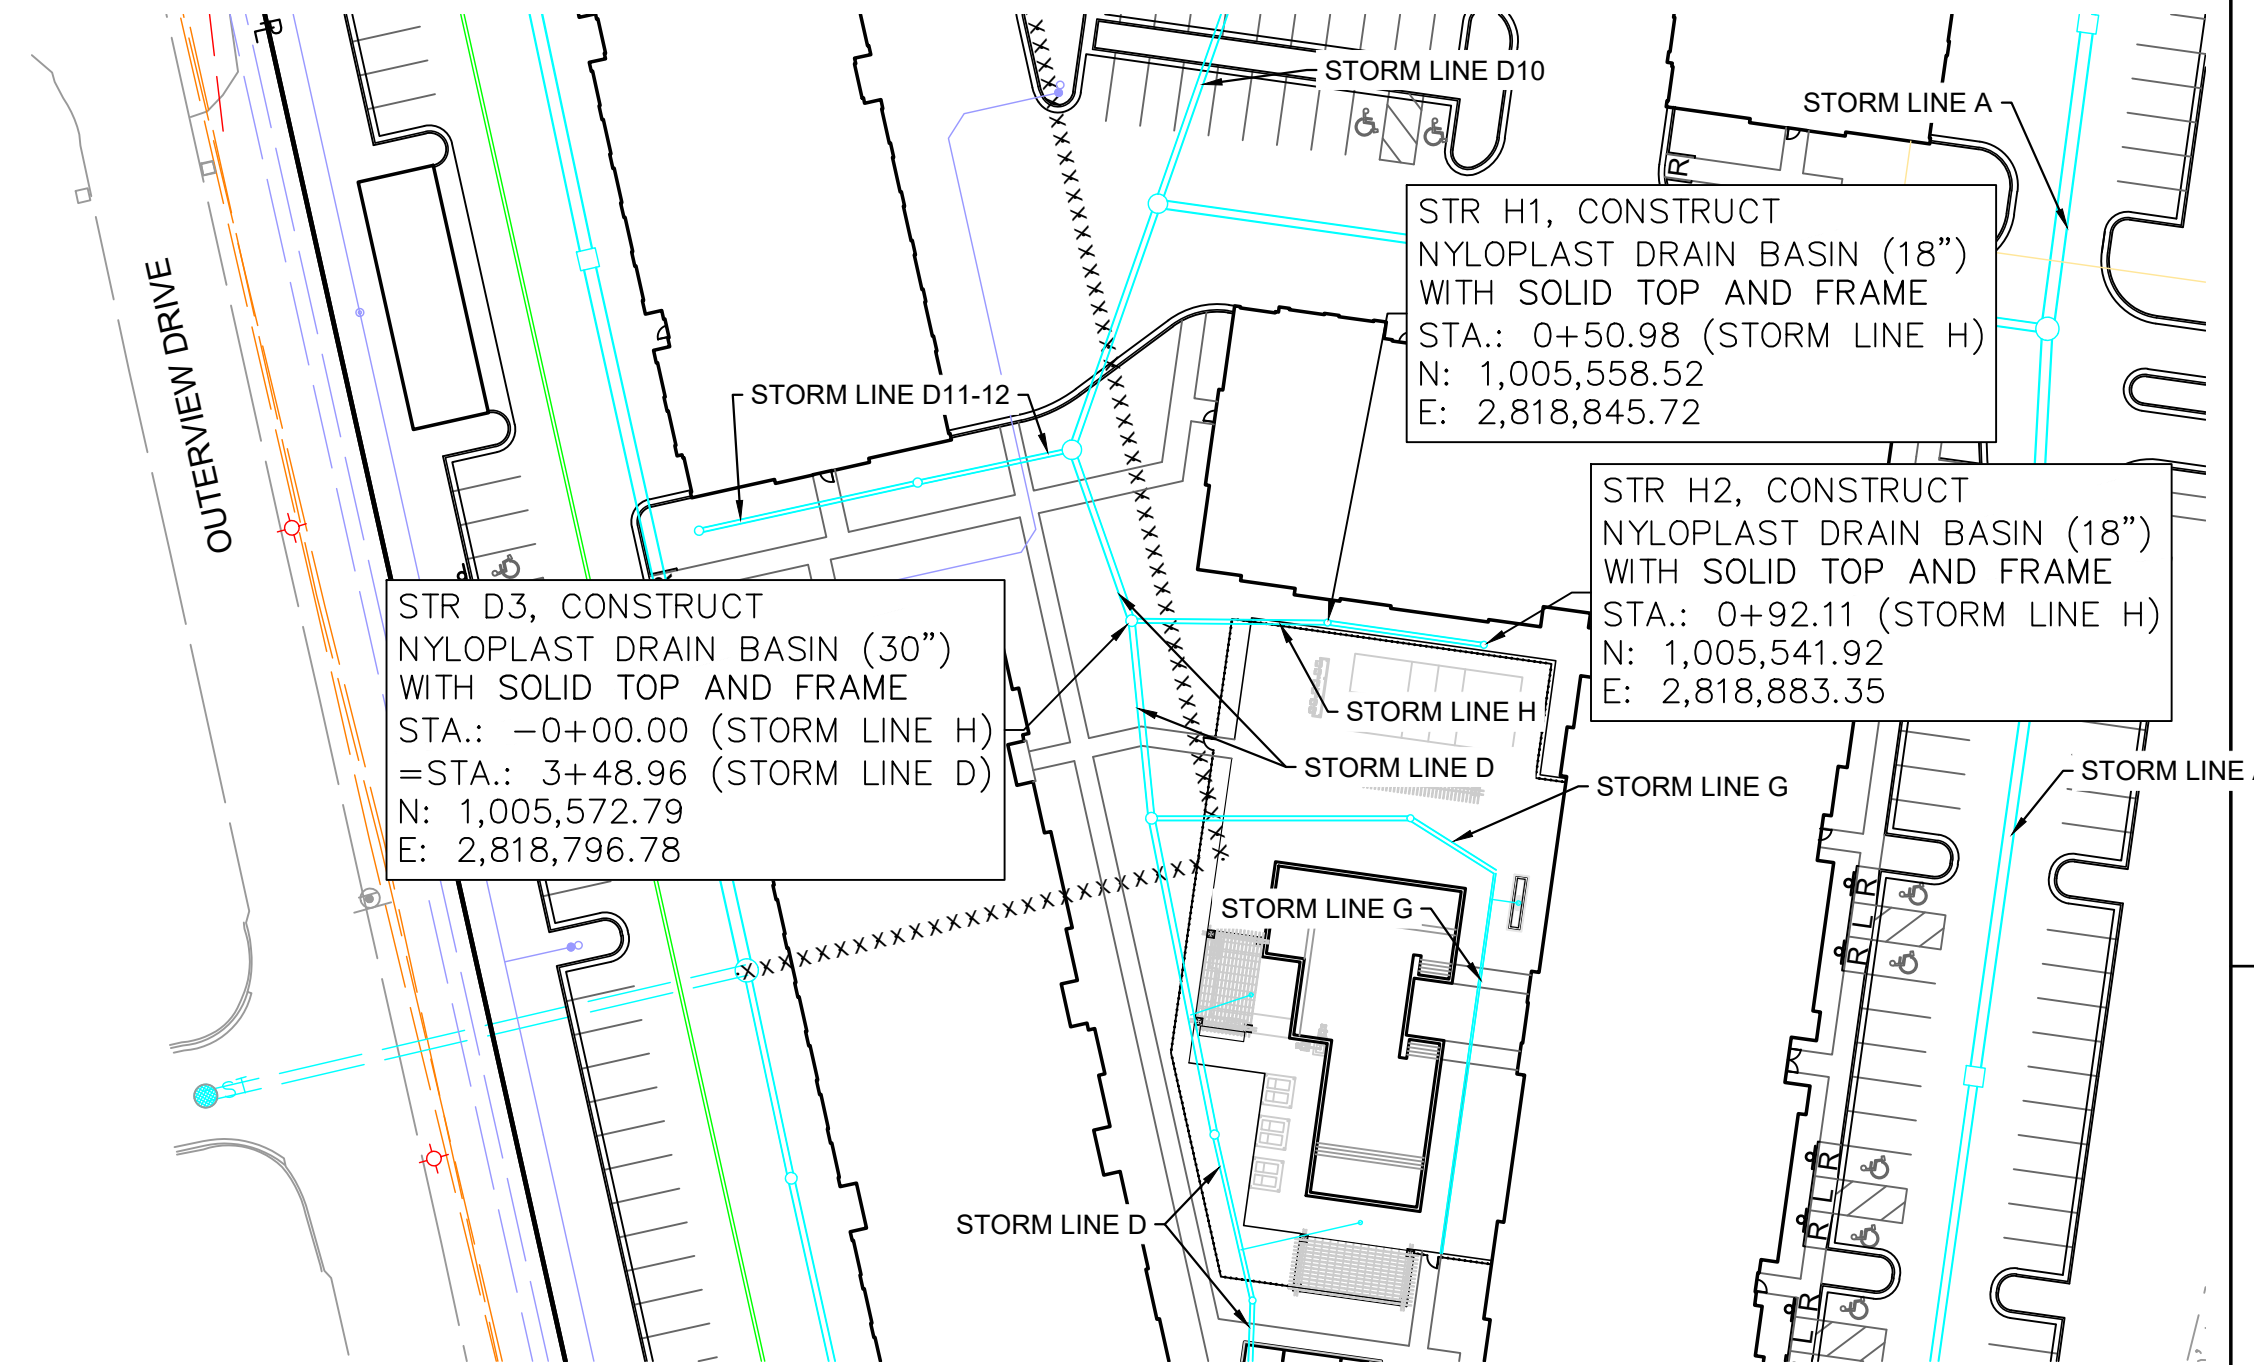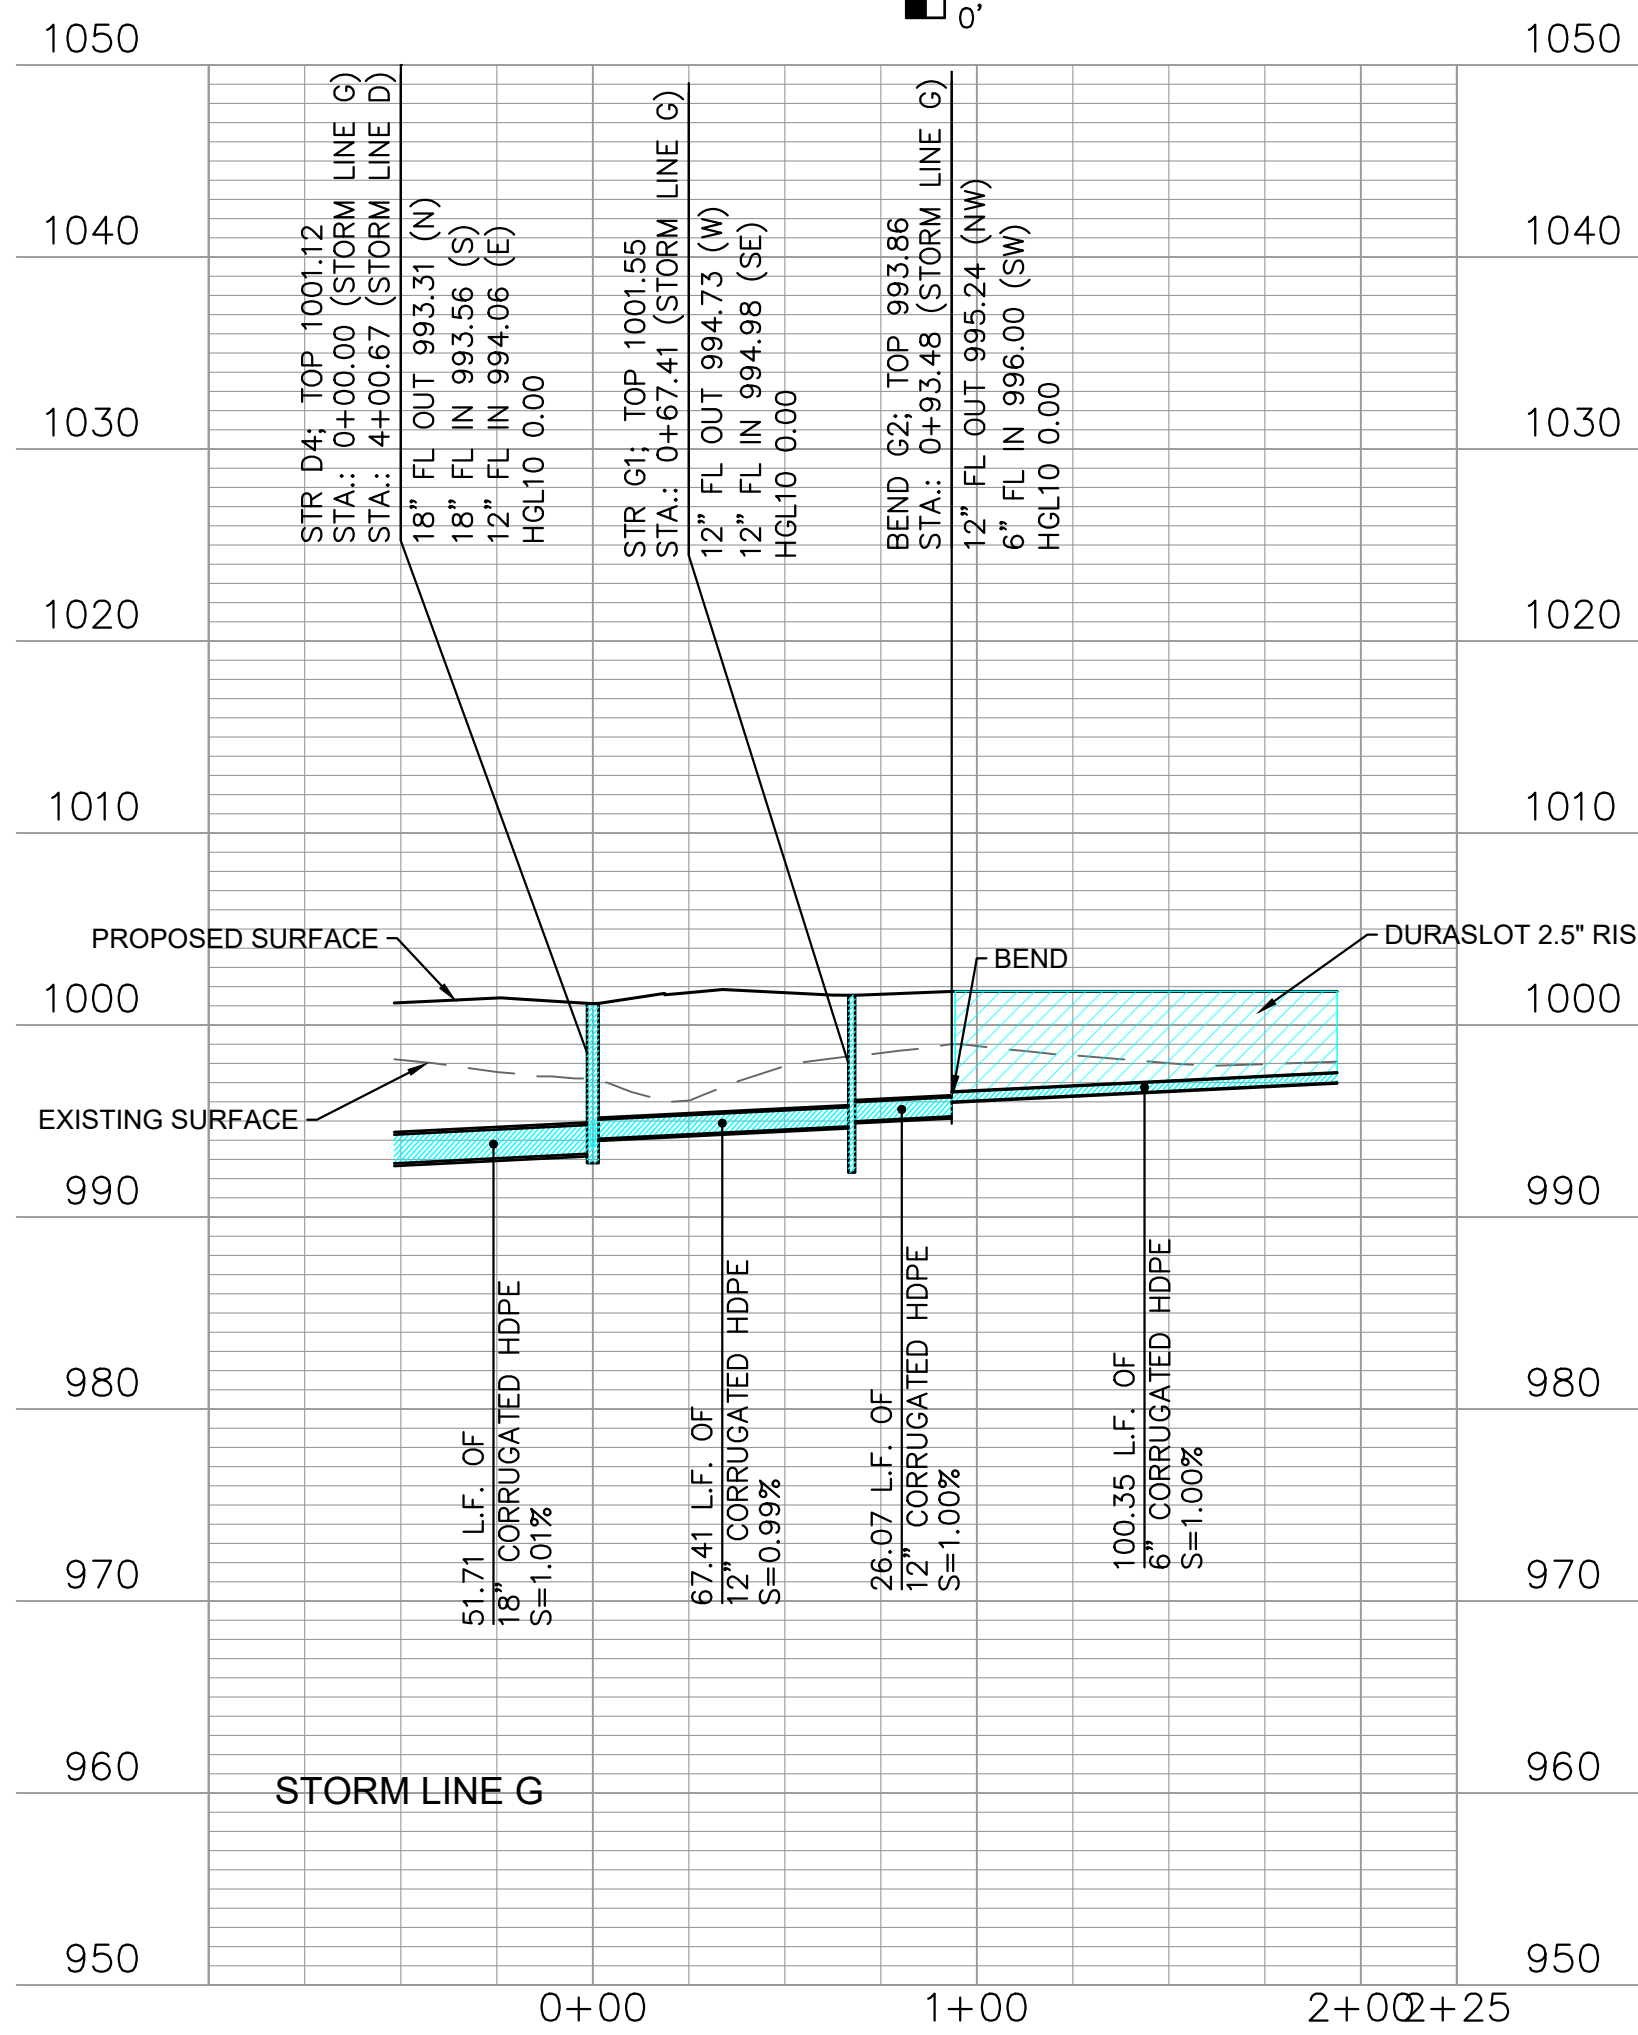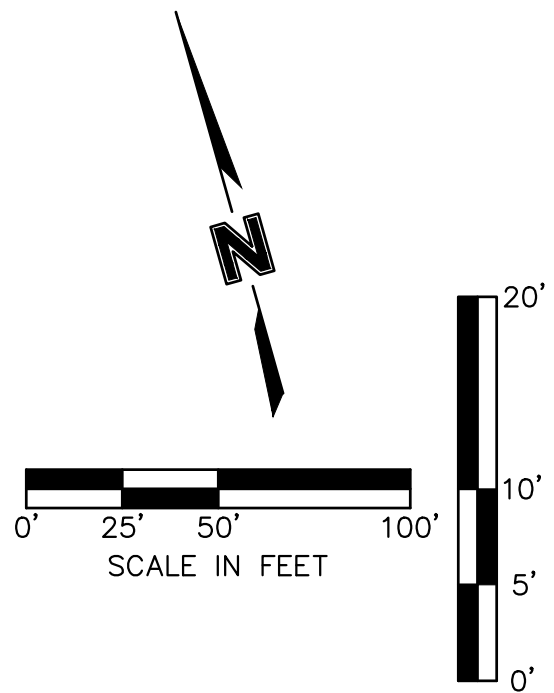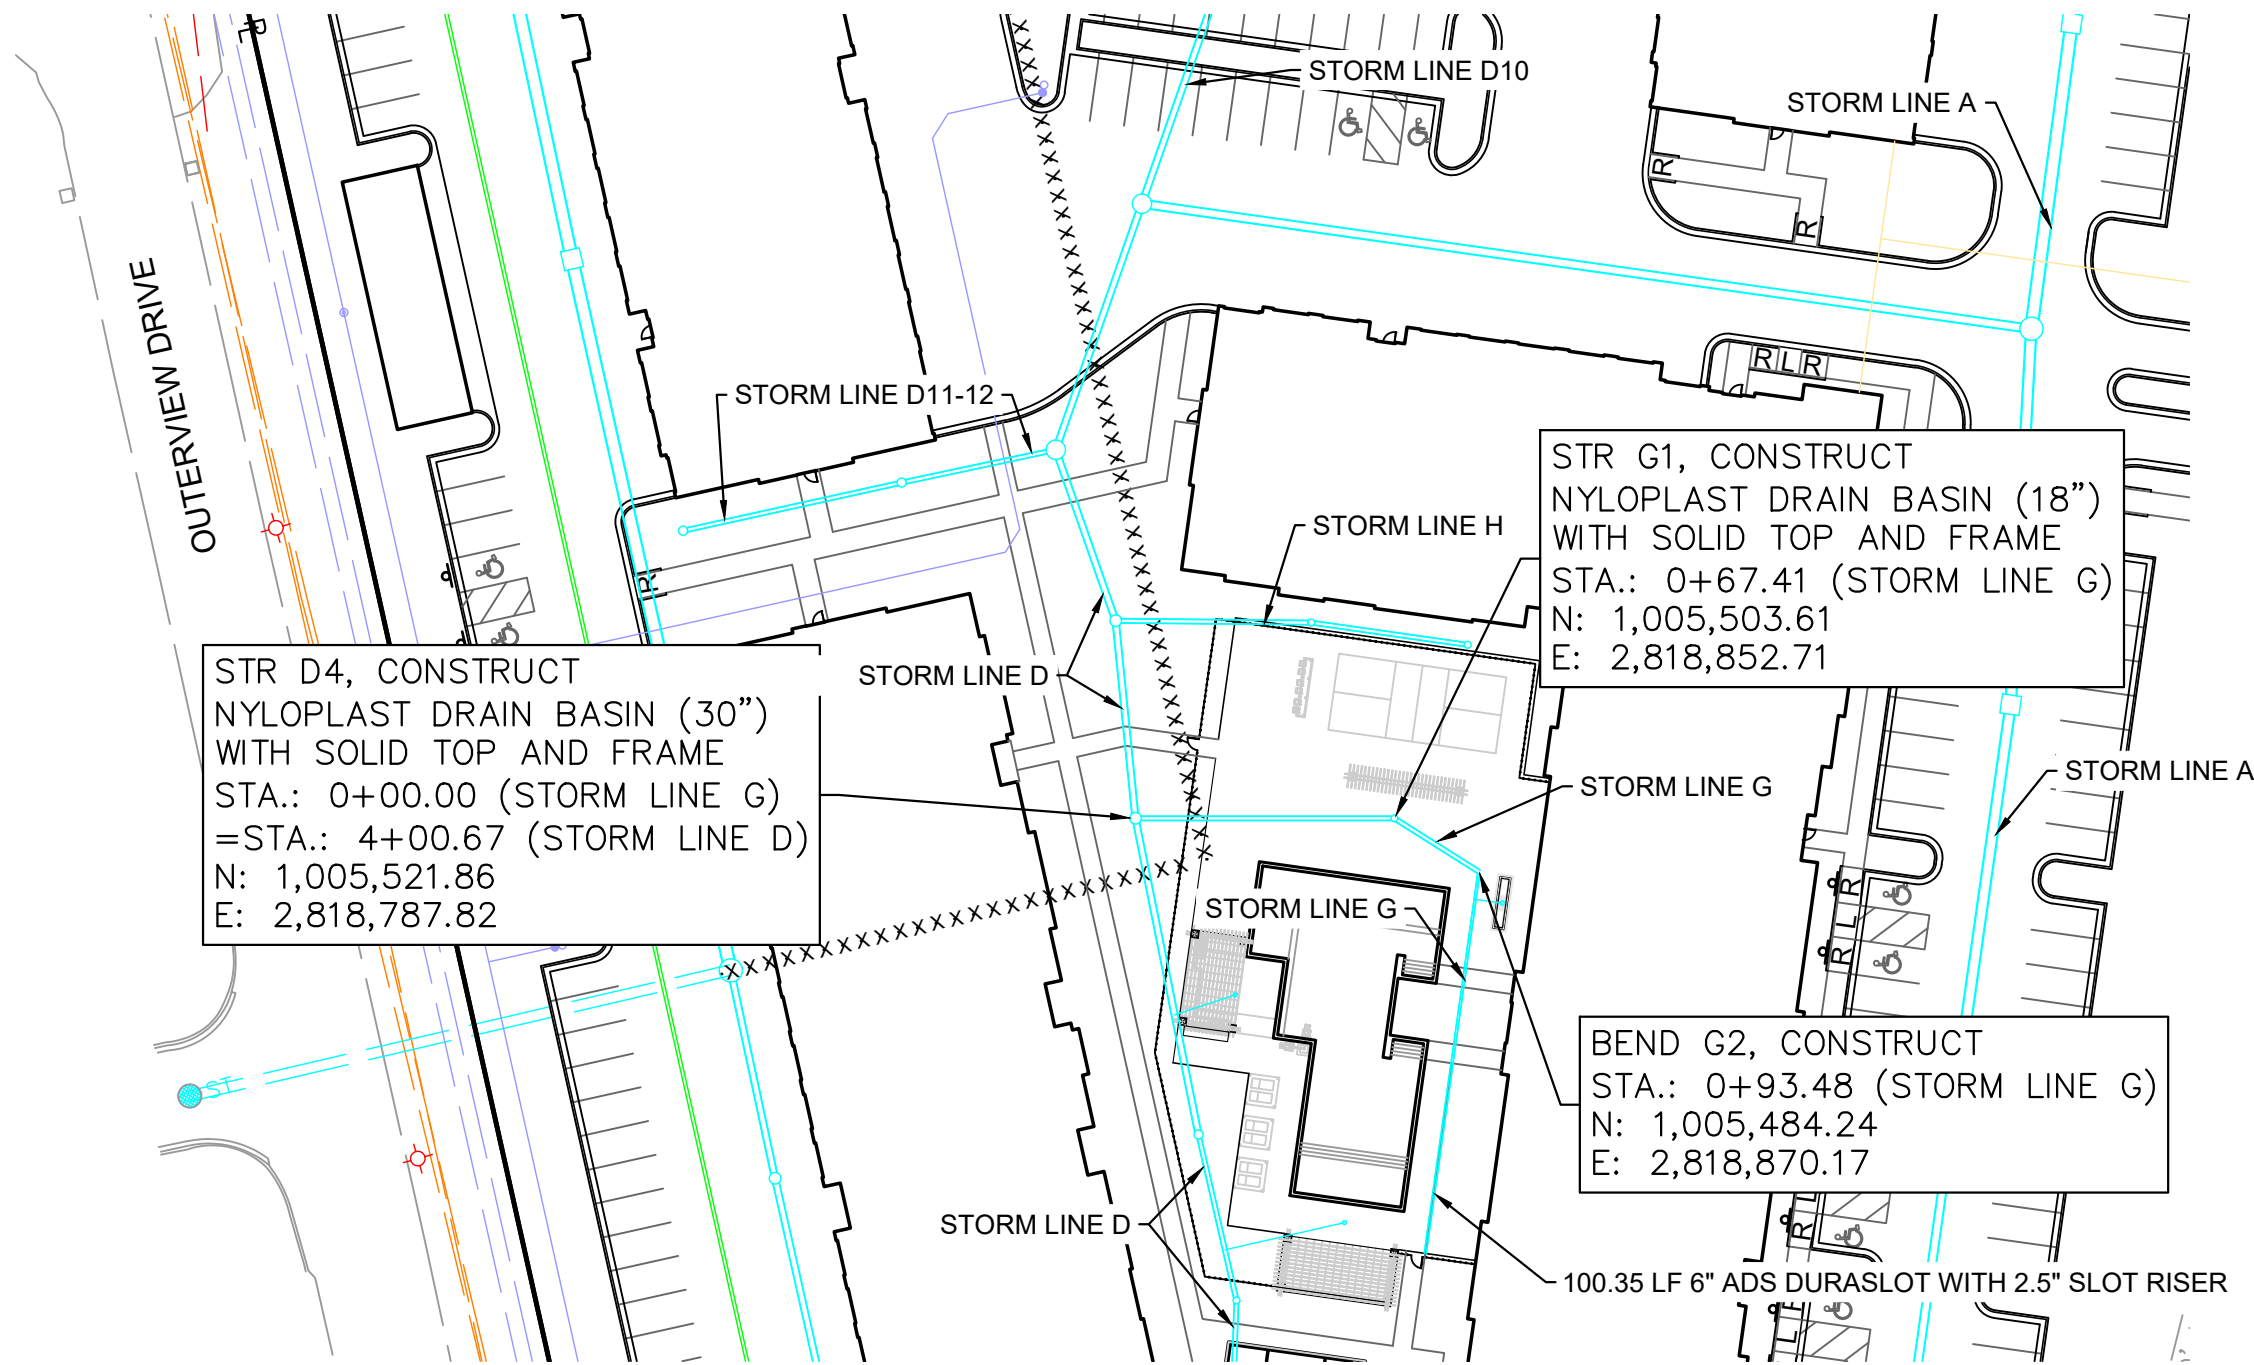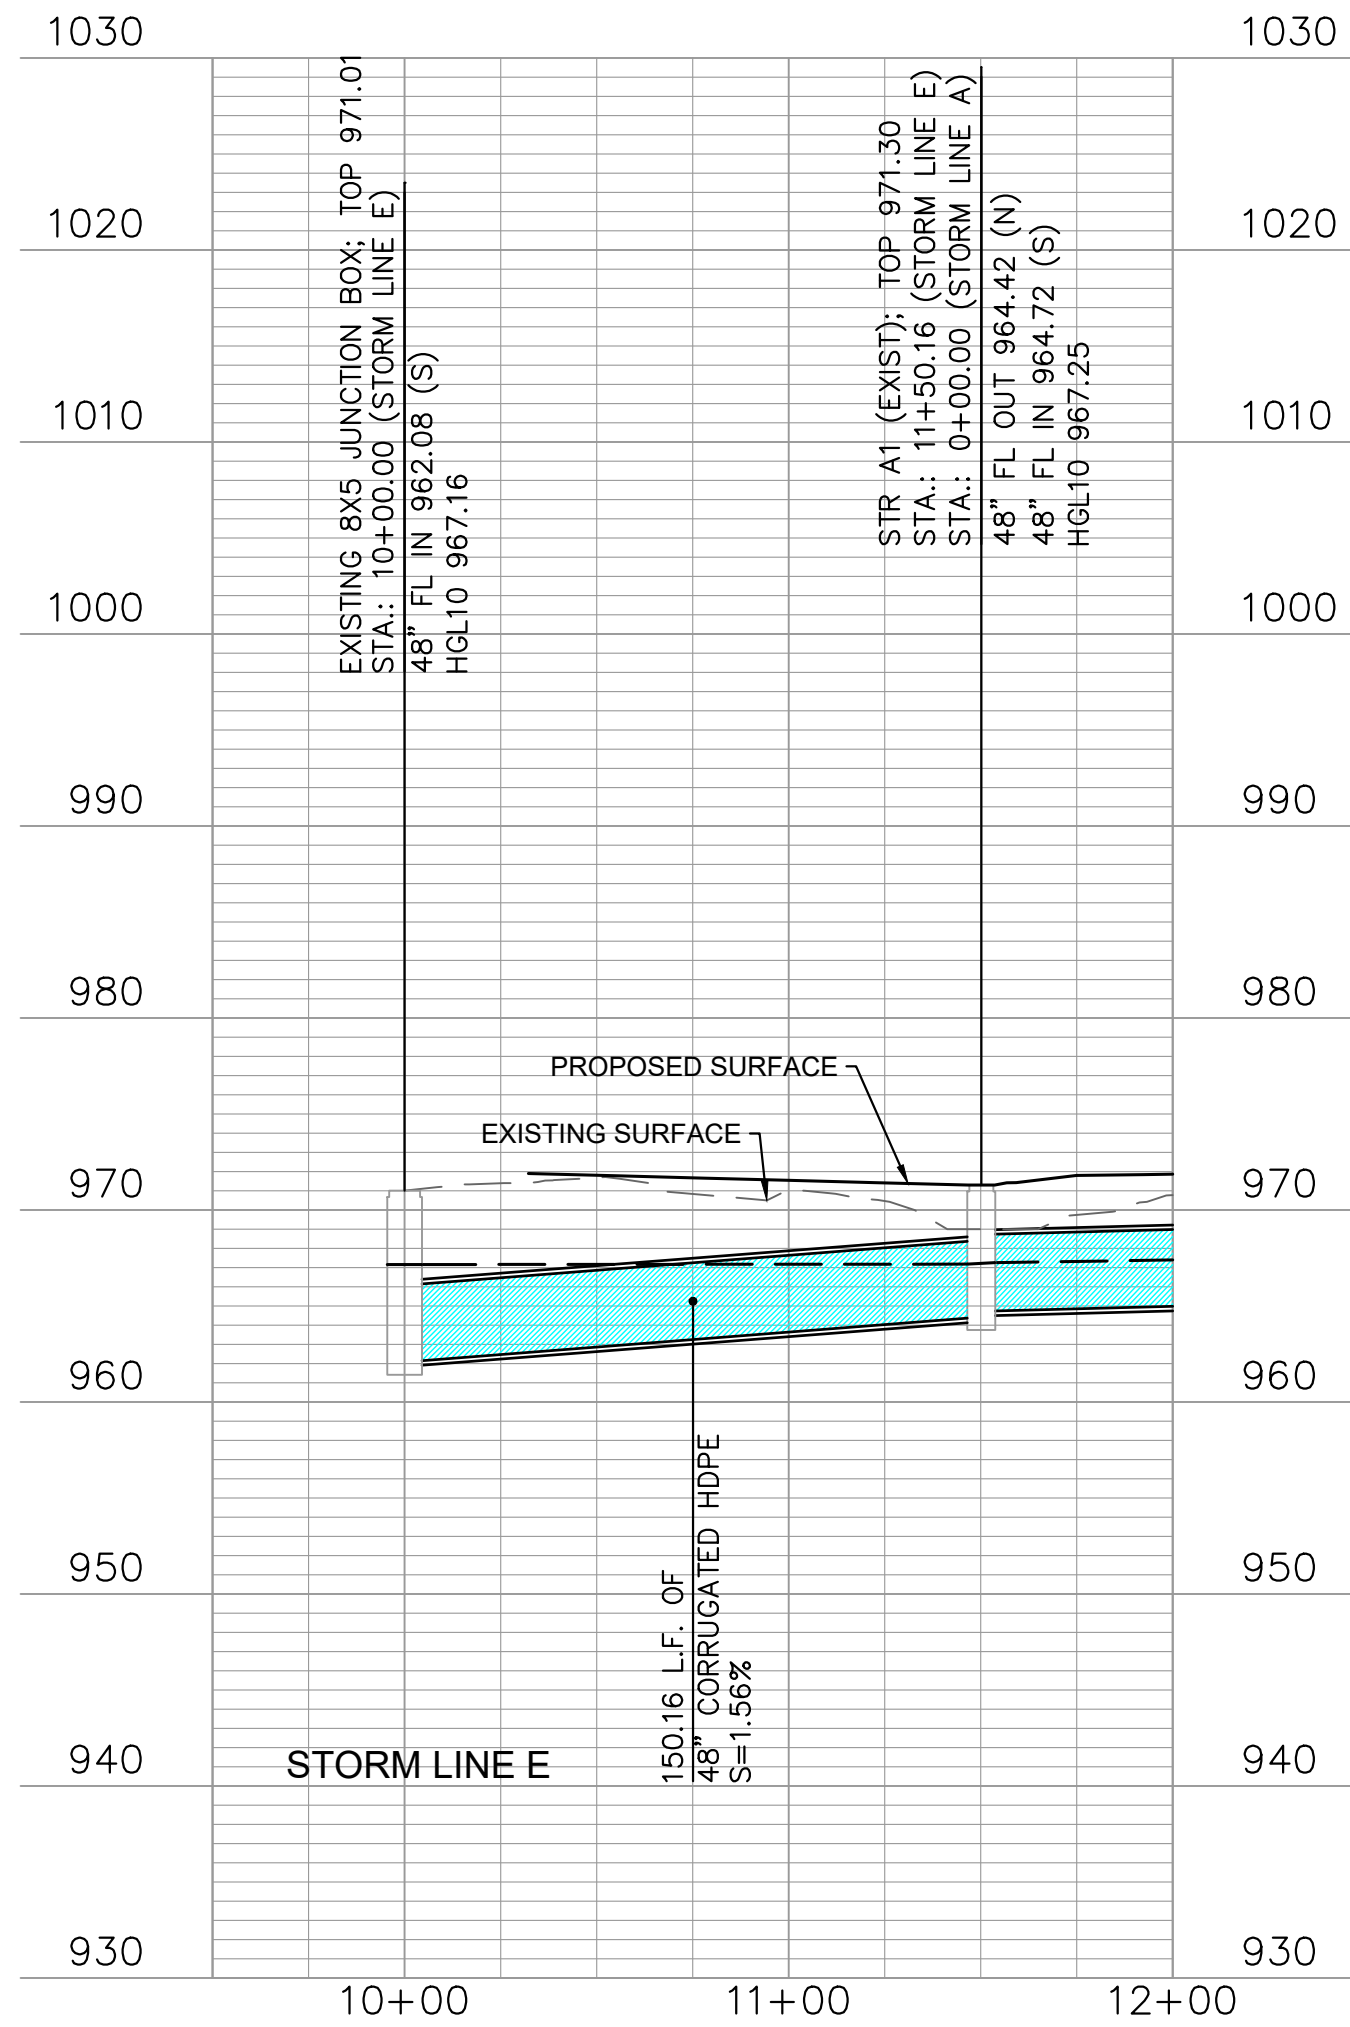

REVIEWED BY:	DATE:	NO.:	REVISIONS/APPROVALS:
M.G.D.	2022.12.21		FDP SUBMITTAL
DESIGNED BY:			
N.W.H.	2023.01.30		REVISED PER CITY COMMENTS
DRAFTED BY:			
D.A.H.	2023.02.10		REVISED PER CITY COMMENTS
SP PROJECT #:			
4024			
NEIL W. HAAS, P.E.			
2020234072			

STORM SEWER PLAN AND PROFILE

SUMMIT SQUARE III
APARTMENTS


FINAL DEVELOPMENT PLANS

LEE'S SUMMIT, JACKSON COUNTY, MO

Certificate of Authority #MO 2020018354

SHEET #:

C-0513

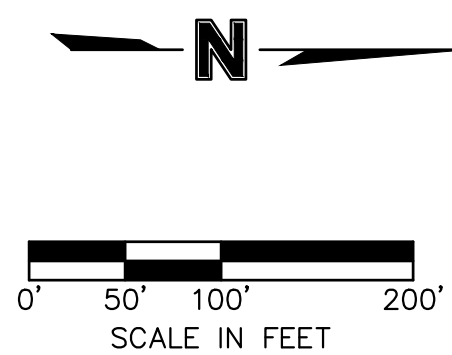

S:\10 PROJECTS\BALT - FARM VEG, SUMMIT SQUARE ST/FP AND PUBLIC IMPROVEMENTS\PLAN\FINAL DEVELOPMENT PLAN\CD-040 DRAINAGE TABLES.DWG

PIPE DESIGN TABLE (10-YEAR)																
Inlet ID	Pipe Length	Upstream Invert	Downstream Invert	Line Slope	Pipe Diameter	Manning's n	Pipe Capacity	Total Flow	Velocity	Junction Loss Coefficient	Upstream Rim Elevation	Upstream HGL	Drainage Area	C-Value	Time of Concentration	i
	(ft)	(ft)	(ft)	(%)	(in)		(cfs)	(cfs)	(ft/s)		(ft)	(ft)	(ac)	(C)	(min)	(in/hr)
STR A1 (EXIST)	150.16	964.42	962.08	1.56	48	0.013	179.32	51.83	5.60	0.15	971.30	967.18	0.00	0.00	5	0.00
STR A2	157.86	965.54	964.72	0.52	48	0.013	103.53	52.82	7.54	0.30	974.18	967.72	0.00	0.00	0	0.00
STR A3	195.46	967.22	965.74	0.76	48	0.012	135.42	54.05	7.60	0.30	980.82	969.43	0.00	0.00	0	0.00
STR A4	160.21	968.23	967.22	0.63	48	0.012	123.57	55.08	7.65	0.15	974.63	970.46	0.98	0.83	5	7.34
STR A5	129.31	969.47	968.43	0.80	48	0.012	139.56	51.12	7.45	0.40	993.00	971.61	0.00	0.00	0	0.00
STR A6	241.15	981.75	979.34	1.00	36	0.012	72.23	41.84	7.90	0.30	999.32	983.86	0.21	0.73	5	7.34
STR A7	71.94	982.67	981.95	1.00	36	0.012	72.28	41.17	7.84	0.15	999.32	984.76	0.68	0.71	5	7.34
STR A8	80.27	983.65	982.87	0.97	36	0.012	71.23	38.49	7.61	0.40	1000.88	985.67	0.00	0.00	0	0.00
STR D1	233.89	990.39	988.05	1.00	24	0.012	24.51	15.28	6.47	0.40	1000.51	991.80	0.00	0.00	0	0.00
STR D2	67.91	991.82	991.14	1.00	18	0.012	11.38	6.68	5.34	0.40	1001.50	992.82	0.00	0.00	0	0.00
STR D3	47.17	992.54	992.07	1.00	18	0.012	11.36	7.26	5.54	0.40	1001.15	993.58	1.30	0.76	5	7.34
STR D11	41.03	995.95	995.00	2.32	12	0.012	5.87	0.34	2.35	0.15	1000.48	996.19	0.00	0.00	5	0.00
STR D12	58.28	996.73	996.15	1.00	12	0.012	3.85	0.37	2.40	0.15	1000.48	996.98	0.13	0.39	5	7.34
STR D10	76.94	994.30	993.55	0.97	18	0.012	11.23	9.98	6.50	0.15	999.00	995.52	1.58	0.86	5	7.34
STR A9	97.99	985.27	984.15	1.14	30	0.012	47.50	26.38	7.19	0.30	1000.25	987.02	0.48	0.66	5	7.34
STR A10	97.75	986.45	985.47	1.00	30	0.012	44.49	24.49	6.96	0.15	1000.25	988.13	0.42	0.69	5	7.34
STR A11	124.75	988.41	987.15	1.01	24	0.012	24.62	22.71	7.99	0.30	1000.25	990.11	0.53	0.75	5	7.34
STR A12	146.37	989.70	988.61	0.74	24	0.012	21.14	20.18	7.44	0.30	1000.26	991.31	1.02	0.82	5	7.34
STR A13	94.63	990.61	989.90	0.75	24	0.012	21.22	14.32	6.28	0.15	1001.32	991.97	2.91	0.67	5	7.34
STR B2	148.31	982.75	980.34	1.62	24	0.012	31.23	12.26	5.90	0.40	987.64	984.01	0.61	0.65	5	7.34
STR B3	34.07	984.00	983.45	1.61	18	0.012	14.45	9.43	6.30	0.40	989.44	985.19	0.71	0.65	5	7.34
STR B4	53.07	985.40	984.20	2.26	18	0.012	17.11	6.14	5.16	0.15	987.80	986.36	1.23	0.68	5	7.34
STR C2	126.69	978.39	977.59	0.63	36	0.012	57.41	8.30	1.17	0.40	998.64	982.98	0.00	0.00	0	0.00
STR C3	112.09	979.32	978.64	0.61	36	0.012	56.28	8.59	1.22	0.15	984.66	983.00	0.49	0.73	5	7.34
STR C4	147.92	980.47	979.57	0.61	36	0.012	56.36	7.11	1.11	0.15	1000.35	983.02	0.64	0.74	5	7.34
STR C5	189.78	981.87	980.72	0.61	36	0.012	56.24	5.08	4.01	0.15	1001.76	982.58	0.00	0.00	0	0.00
STR C6	55.33	993.83	993.28	0.99	18	0.012	11.34	5.13	4.82	0.15	1001.44	994.70	0.32	0.90	5	7.34
STR C7	146.55	995.50	994.03	1.00	18	0.012	11.39	3.41	4.19	0.15	1001.26	996.20	0.29	0.86	5	7.34
45 BEND	58.41	996.29	995.70	1.00	18	0.012	11.38	1.78	3.44	0.40	997.93	996.79	0.00	0.00	0	0.00
45 BEND	31.72	996.60	996.29	1.00	18	0.012	11.38	1.82	3.46	0.40	998.17	997.11	0.00	0.00	0	0.00
45 BEND	30.84	996.91	996.60	1.00	18	0.012	11.38	1.86	3.48	0.40	998.56	997.42	0.00	0.00	0	0.00
FES C10	10.57	997.01	996.91	0.95	18	0.012	11.07	1.87	3.49	0.15	998.57	997.52	0.53	0.48	5	7.34

PIPE DESIGN TABLE (100-YEAR)																
Inlet ID	Pipe Length	Upstream Invert	Downstream Invert	Line Slope	Pipe Diameter	Manning's n	Pipe Capacity	Total Flow	Velocity	Junction Loss Coefficient	Upstream Rim Elevation	Upstream HGL	Drainage Area	C-Value	Time of Concentration	i
	(ft)	(ft)	(ft)	(%)	(in)		(cfs)	(cfs)	(ft/s)		(ft)	(ft)	(ac)	(C)	(min)	(in/hr)
STR A1 (EXIST)	150.16	964.42	962.08	1.56	48.00	0.013	179.32	102.91	9.95	0.15	971.30	967.49	0	0	5	0
STR A2	157.86	965.54	964.72	0.52	48.00	0.013	103.53	104.06	9.40	0.30	974.18	968.83	0	0	0	0
STR A3	195.46	967.22	965.74	0.76	48.00	0.012	135.42	105.47	10.07	0.30	980.82	970.33	0	0	0	0
STR A4	160.21	968.23	967.22	0.63	48.00	0.012	123.57	106.64	10.13	0.15	974.63	971.35	0.98	0.83	5	12.9
STR A5	129.31	969.47	968.43	0.80	48.00	0.012	139.56	98.28	9.72	0.40	993.00	972.47	0	0	0	0
STR A6	241.15	981.75	979.34	1.00	36.00	0.012	72.23	79.70	11.28	0.30	999.32	985.28	0.21	0.73	5	12.9
STR A7	71.94	982.67	981.95	1.00	36.00	0.012	72.28	78.20	11.06	0.15	999.32	986.71	0.68	0.71	5	12.9
STR A8	80.27	983.65	982.87	0.97	36.00	0.012	71.23	72.86	10.31	0.40	1000.88	987.81	0	0	0	0
STR D1	233.89	990.39	988.05	1.00	24.00	0.012	24.51	28.63	9.11	0.40	1000.51	993.24	0	0	0	0
STR D2	67.91	991.82	991.14	1.00	18.00	0.012	11.38	12.47	7.05	0.40	1001.50	994.58	0	0	0	0
STR D3	47.17	992.54	992.07	1.00	18.00	0.012	11.36	12.74	7.21	0.40	1001.15	995.48	1.3	0.76	5	12.9
STR D11	41.03	995.95	995.00	2.32	12.00	0.012	5.87	0.63	2.78	0.15	1000.48	996.28	0	0	5	0
STR D12	58.28	996.73	996.15	1.00	12.00	0.012	3.85	0.65	2.82	0.15	1000.48	997.07	0.13	0.39	5	12.9
STR D10	76.94	994.30	993.55	0.97	18.00	0.012	11.23	17.52	9.92	0.15	999.00	996.88	1.58	0.86	5	12.9
STR A9	97.99	985.27	984.15	1.14	30.00	0.012	47.50	47.50	9.68	0.30	1000.25	989.60	0.48	0.66	5	12.9
STR A10	97.75	986.45	985.47	1.00	30.00	0.012	44.49	43.84	8.93	0.15	1000.25	990.99	0.42	0.69	5	12.9
STR A11	124.75	988.41	987.15	1.01	24.00	0.012	24.62	40.43	12.87	0.30	1000.25	994.57	0.53	0.75	5	12.9
STR A12	146.37	989.70	988.61	0.74	24.00	0.012	21.14	35.67	11.35	0.30	1000.26	998.44	1.02	0.82	5	12.9
STR A13	94.63	990.61	989.90	0.75	24.00	0.012	21.22	25.14	8.00	0.15	1001.32	1000.04	2.91	0.67	5	12.9
STR B2	148.31	982.75	980.34	1.62	24.00	0.012	31.23	21.68	7.76	0.40	987.64	984.41	0.61	0.65	5	12.9
STR B3	34.07	984.00	983.45	1.61	18.00	0.012	14.45	16.65	9.42	0.40	989.44	985.68	0.71	0.65	5	12.9
STR B4	53.07	985.40	984.20	2.26	18.00	0.012	17.11	10.79	6.81	0.15	987.80	986.66	1.23	0.68	5	12.9
STR C2	126.69	978.39	977.59	0.63	36.00	0.012	57.41	17.01	2.41	0.40	998.64	983.03	0	0	0	0
STR C3	112.09	979.32	978.64	0.61	36.00	0.012	56.28	17.38	2.46	0.15	984.66	983.13	0.49	0.73	5	12.9
STR C4	147.92	980.47	979.57	0.61	36.00	0.012	56.36	14.05	2.08	0.15	1000.35	983.19	0.64	0.74	5	12.9
STR C5	189.78	981.87	980.72	0.61	36.00	0.012	56.24	9.49	4.78	0.15	1001.76	982.84	0	0	0	0
STR C6	55.33	993.83	993.28	0.99	18.00	0.012	11.34	9.54	6.34	0.15	1001.44	995.02	0.32	0.9	5	12.9
STR C7	146.55	995.50	994.03	1.00	18.00	0.012	11.39	6.22	5.19	0.15	1001.26	996.46	0.29	0.86	5	12.9
45 BEND	58.41	996.29	995.70	1.00	18.00	0.012	11.38	3.20	4.10	0.40	997.93	996.97	0	0	0	0
46 BEND	31.72	996.60	996.29	1.00	18.00	0.012	11.38	3.24	4.12	0.40	998.17	997.29	0	0	0	0
47 BEND	30.84	996.91	996.60	1.00	18.00	0.012	11.38	3.27	4.13	0.40	998.56	997.60	0	0	0	0
FES C10	10.57	997.01	996.91	0.95	18.00	0.012	11.07	3.28	4.14	0.15	998.57	997.70	0.53	0.48	5	12.9

REVIEWED BY:		DATE:		NO.:		REVISIONS/APPROVALS:	
M.G.D.		2022.12.21		FDP SUBMITTAL			
DESIGNED BY:	N.W.H.	2023.01.30		REVISED PER CITY COMMENTS			
DRAFTED BY:	D.A.H.						
SP PROJECT #:	2024						
NEIL W. HAAS P.E.	20230907Z						

DRAINAGE TABLES

SUMMIT SQUARE III
APARTMENTS

FINAL DEVELOPMENT PLANS


LEE'S SUMMIT, JACKSON COUNTY, MO

Certificate of Authority #MDO 2020018354





SHEET #:

C-0540

S:\01 PROJECTS\MULTI-FAMILY\424 SUMMIT SQUARE 3YDP AND PUBLIC IMPROVEMENTS\PLANS\FINAL DEVELOPMENT PLANS\C-0601 SANITARY SEWER PLAN & PROFILING

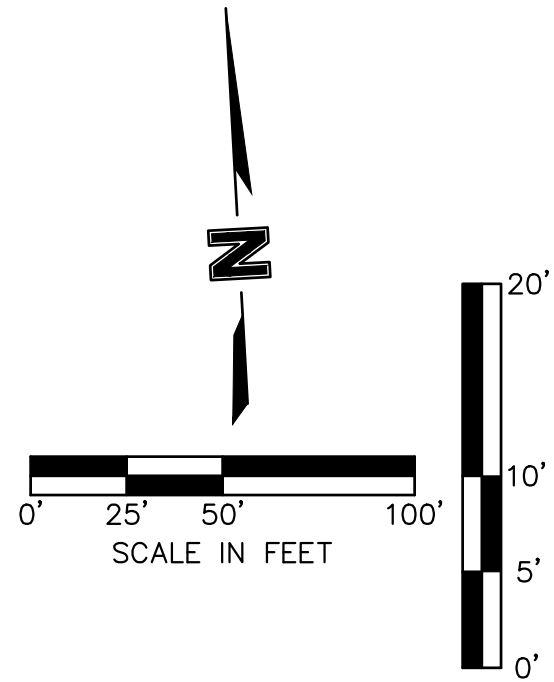

LUIS RIVERA
(2015E00112075-1)

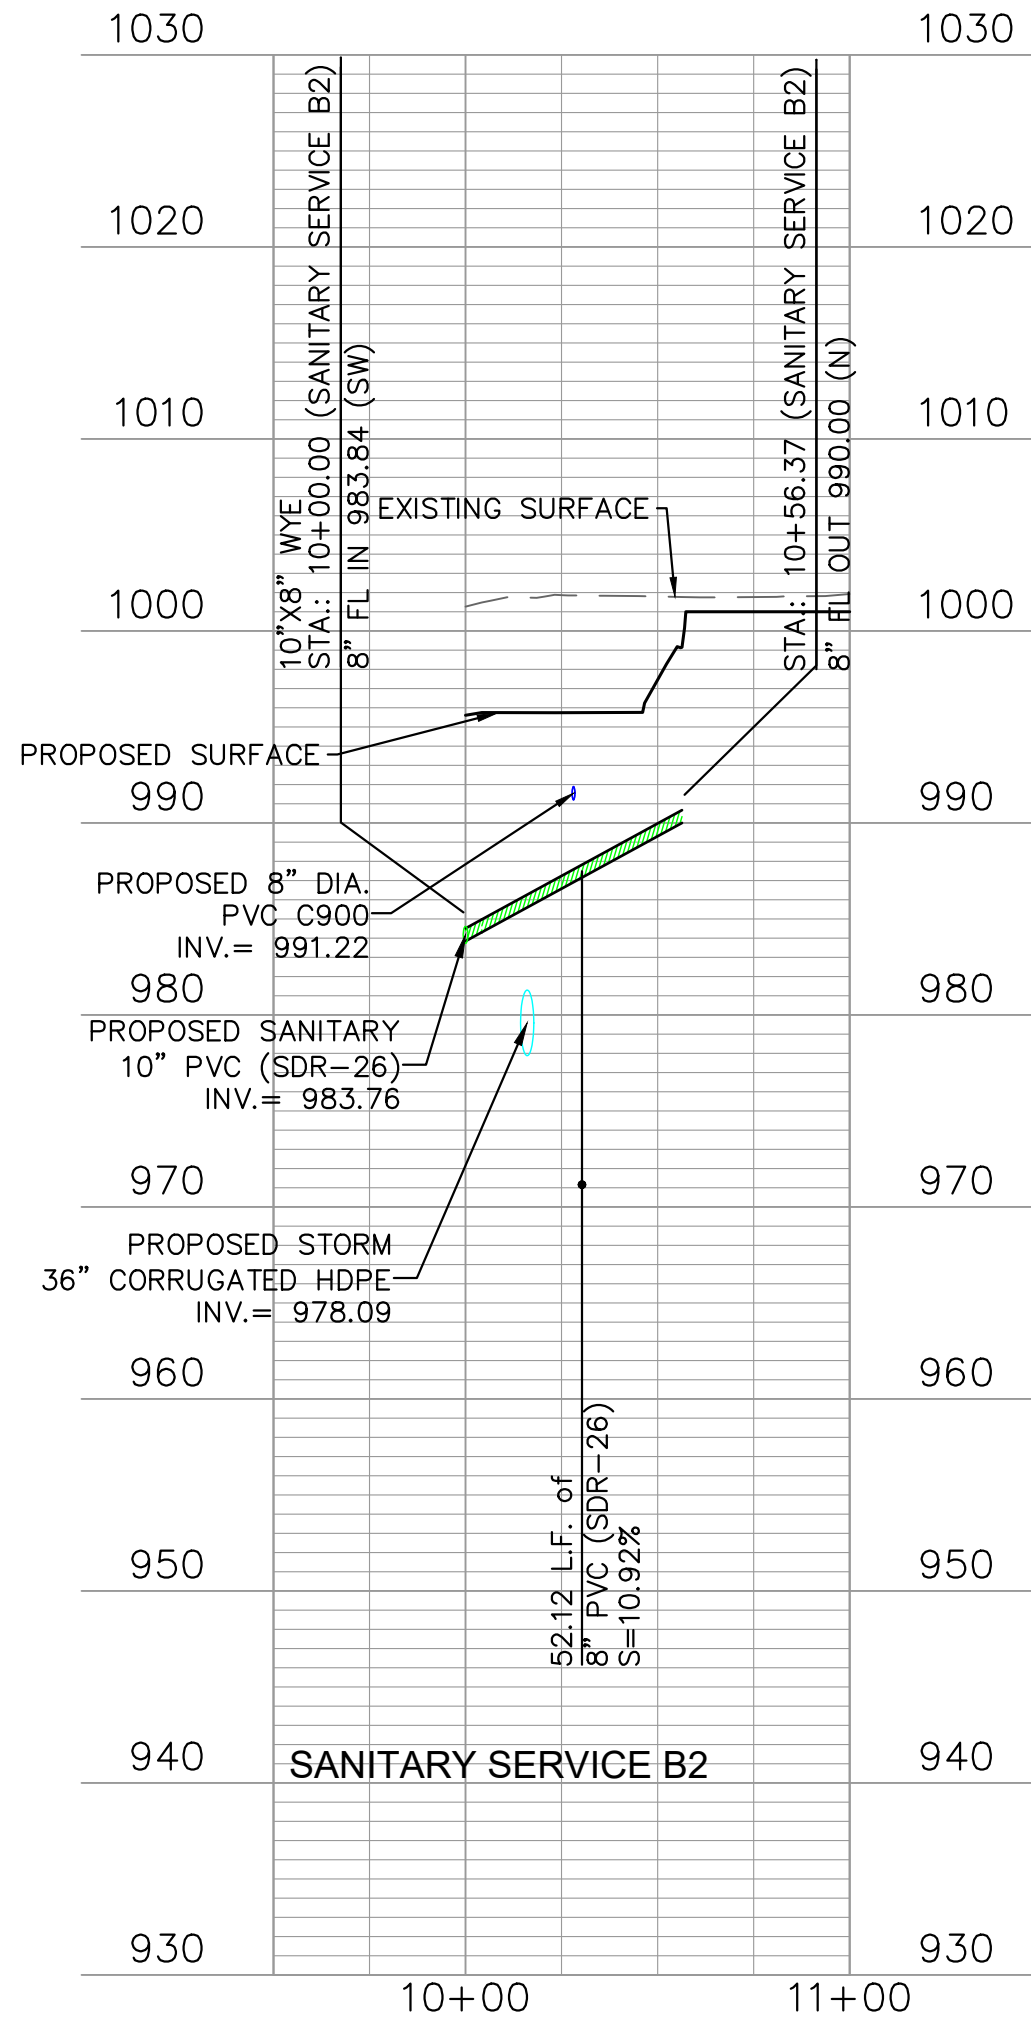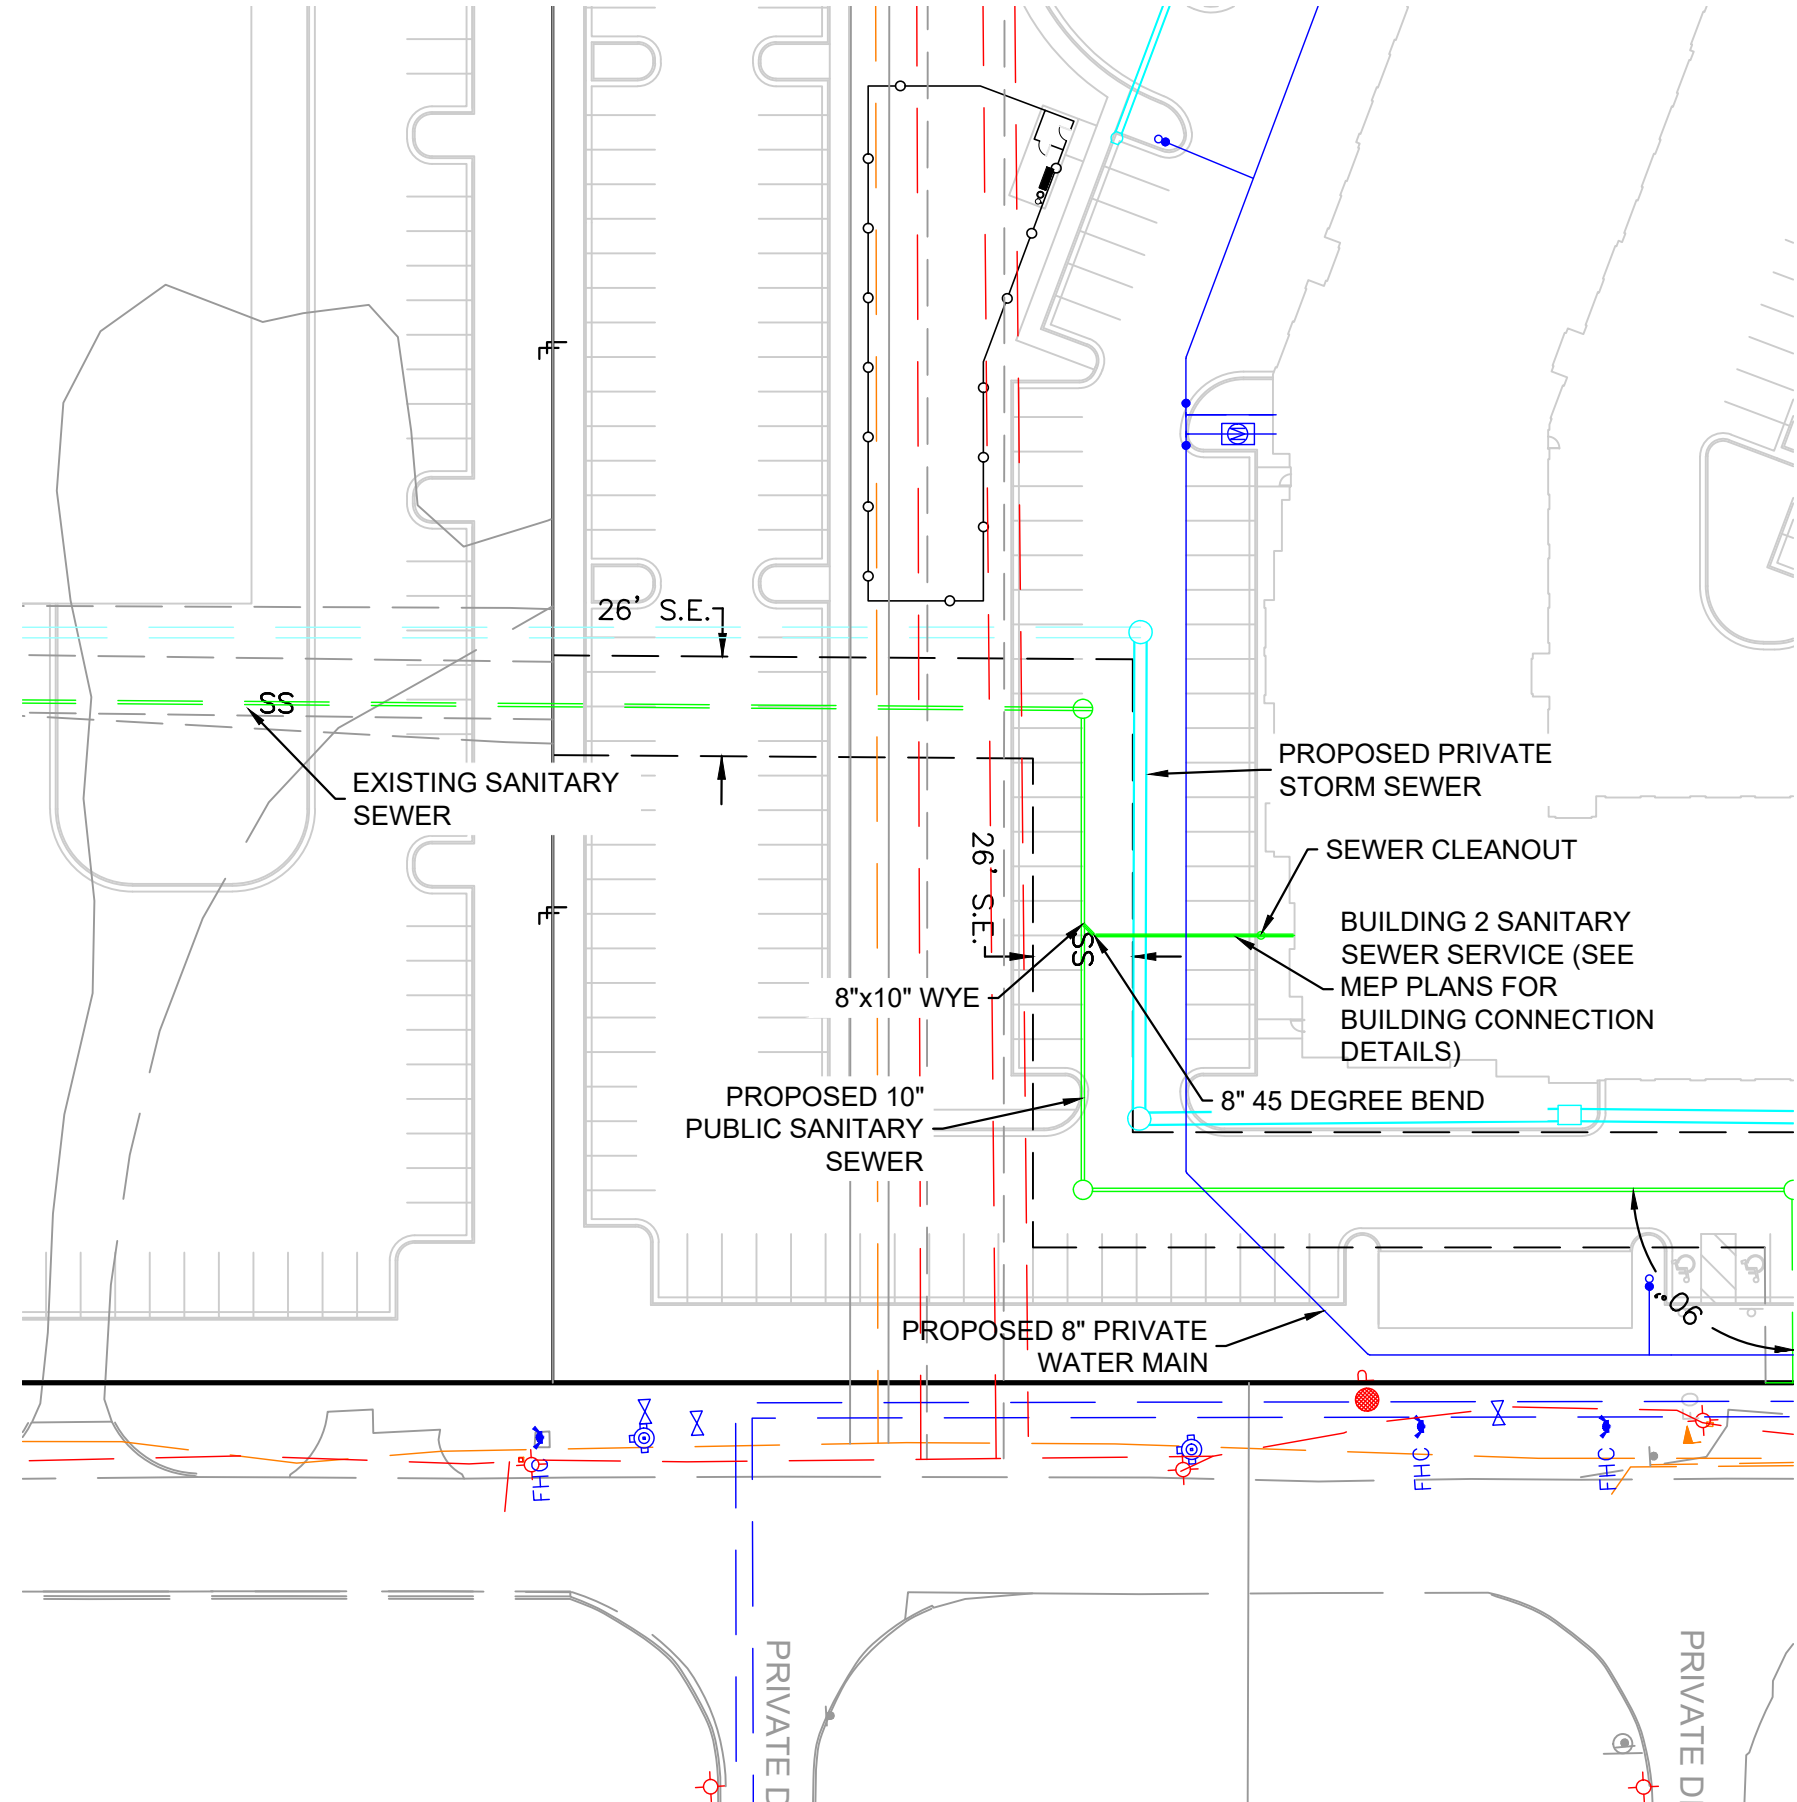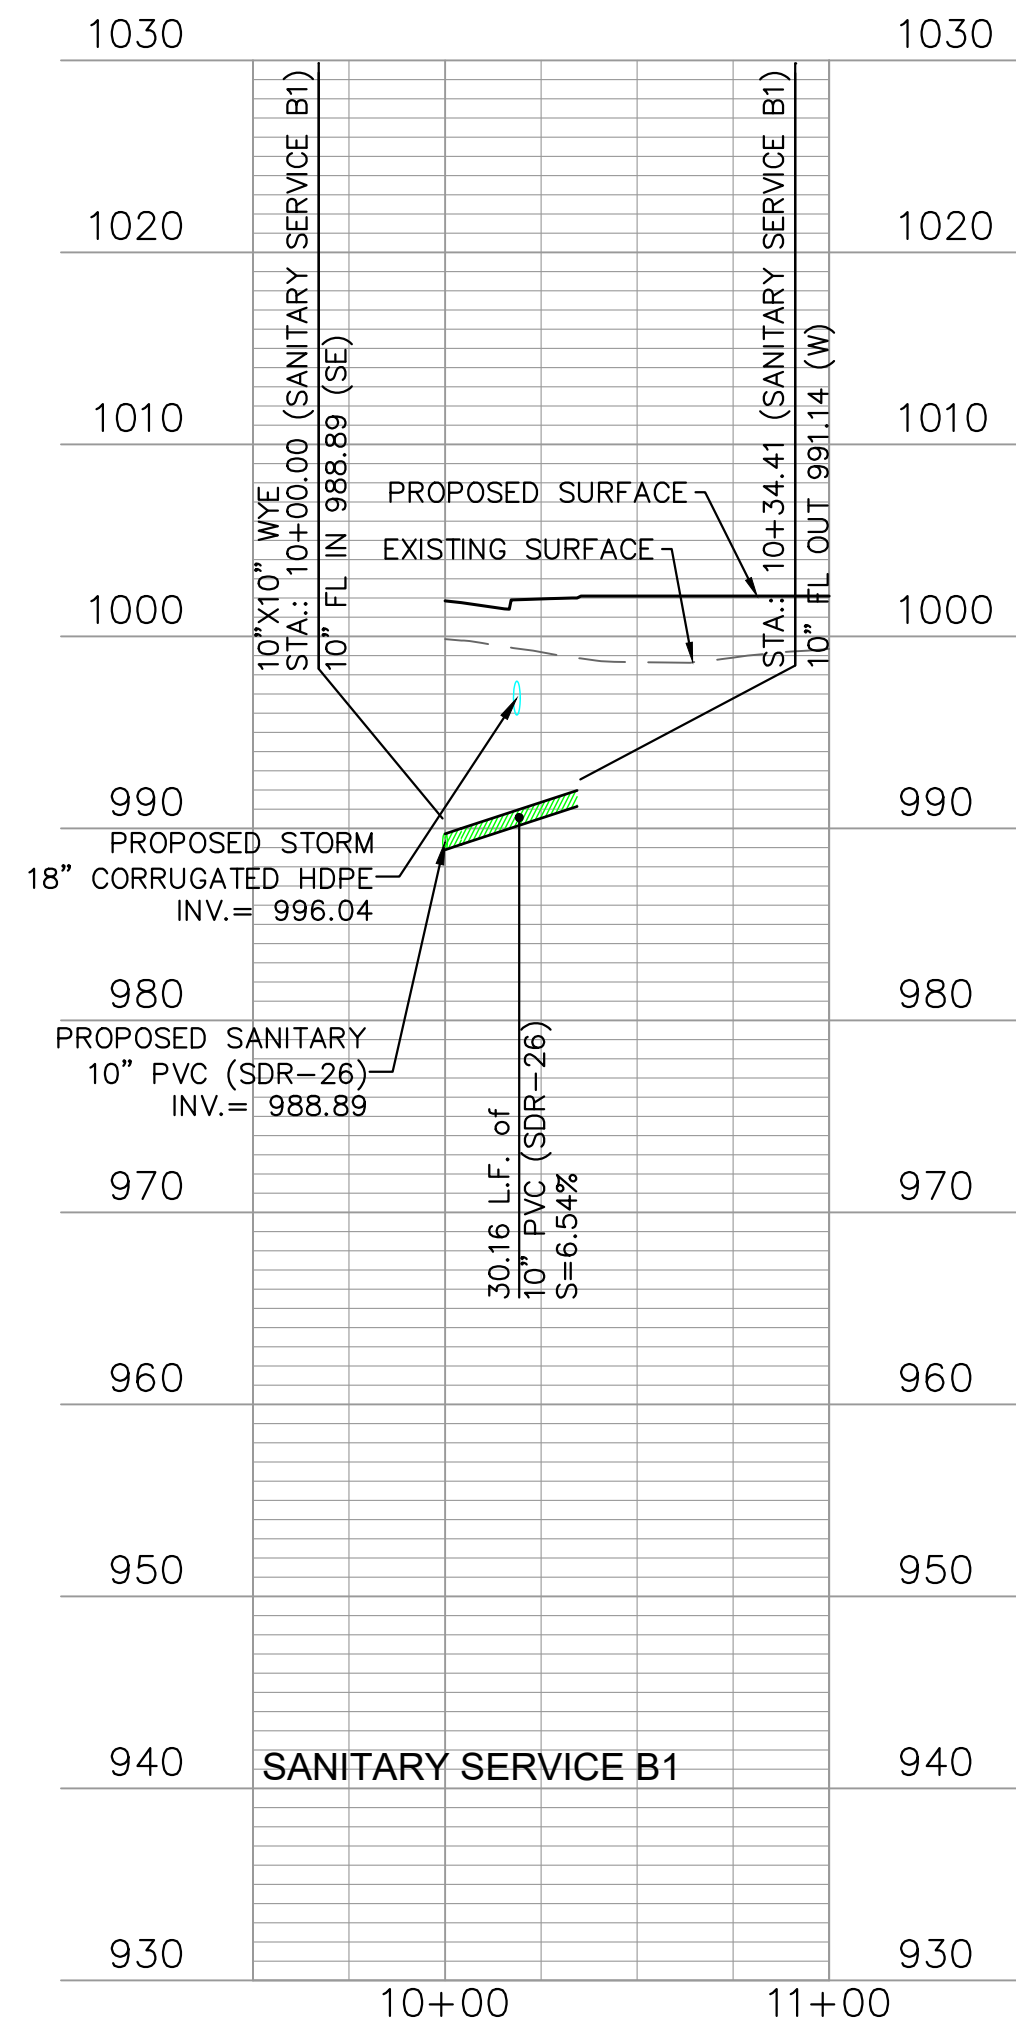
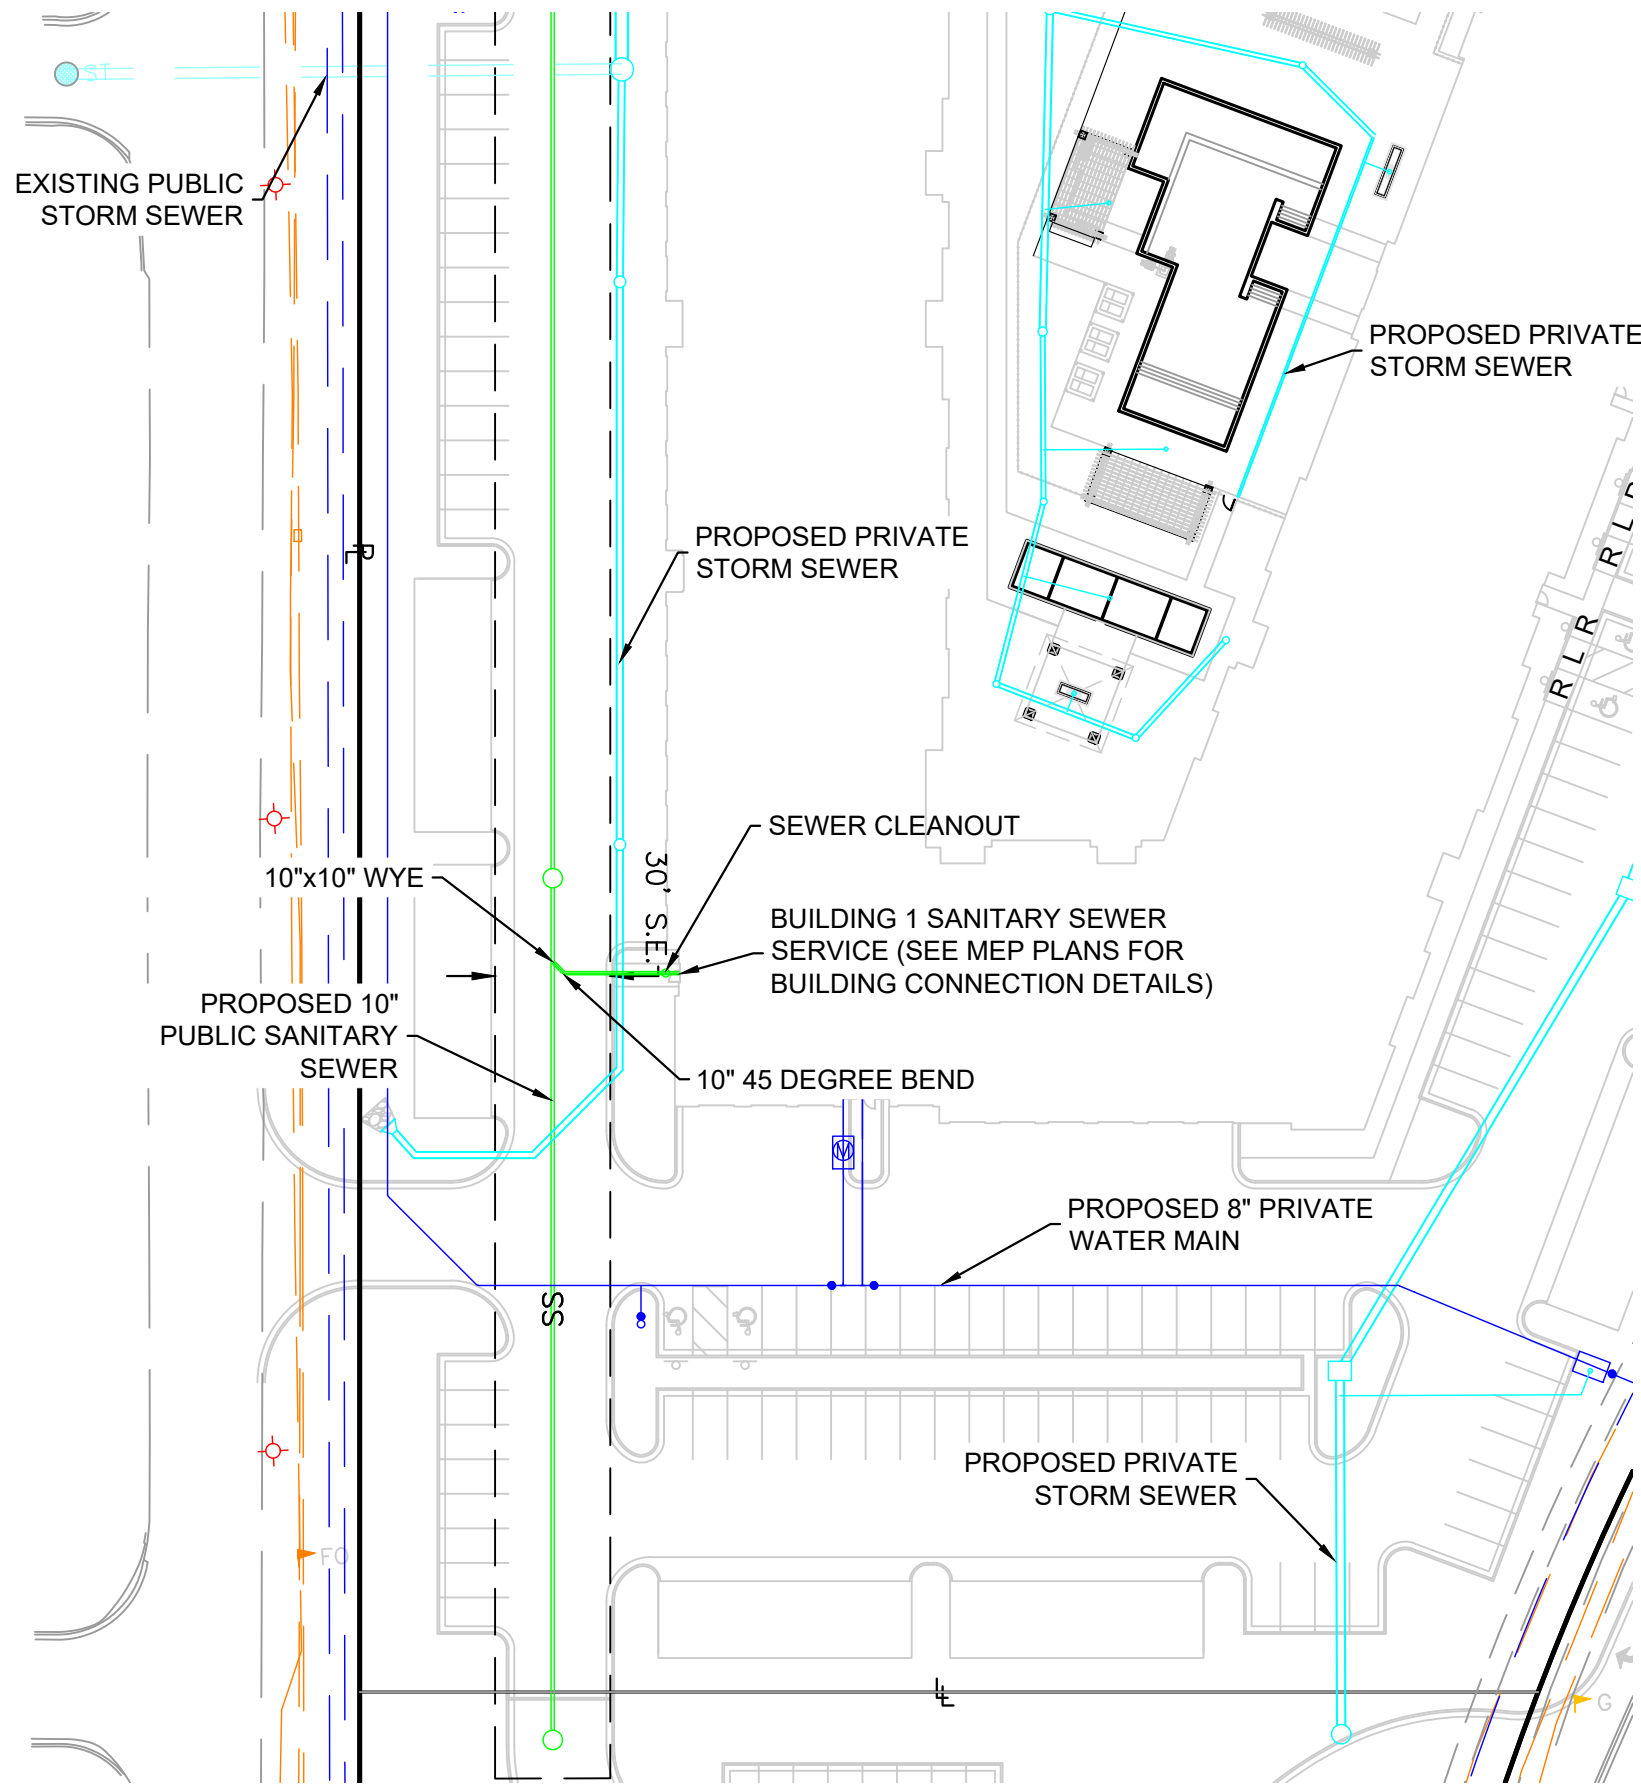


REVIEWED BY:	NO.:	DATE:	REVISIONS/APPROVALS:
M.G.D.		2022.12.21	FDP SUBMITTAL
DESIGNED BY:		2023.01.30	REVISED PER CITY COMMENTS
DRAFTED BY:		2023.02.10	REVISED PER CITY COMMENTS
SP PROJECT #:			
4024			
NEIL W. HAAS, P.E.			
20202034072			

SANITARY SEWER PLAN & PROFILE
SUMMIT SQUARE III
APARTMENTS
FINAL DEVELOPMENT PLANS
LEE'S SUMMIT, JACKSON COUNTY, MO

Certificate of Authority #MO 2020018354
SHEET #:

C-0601

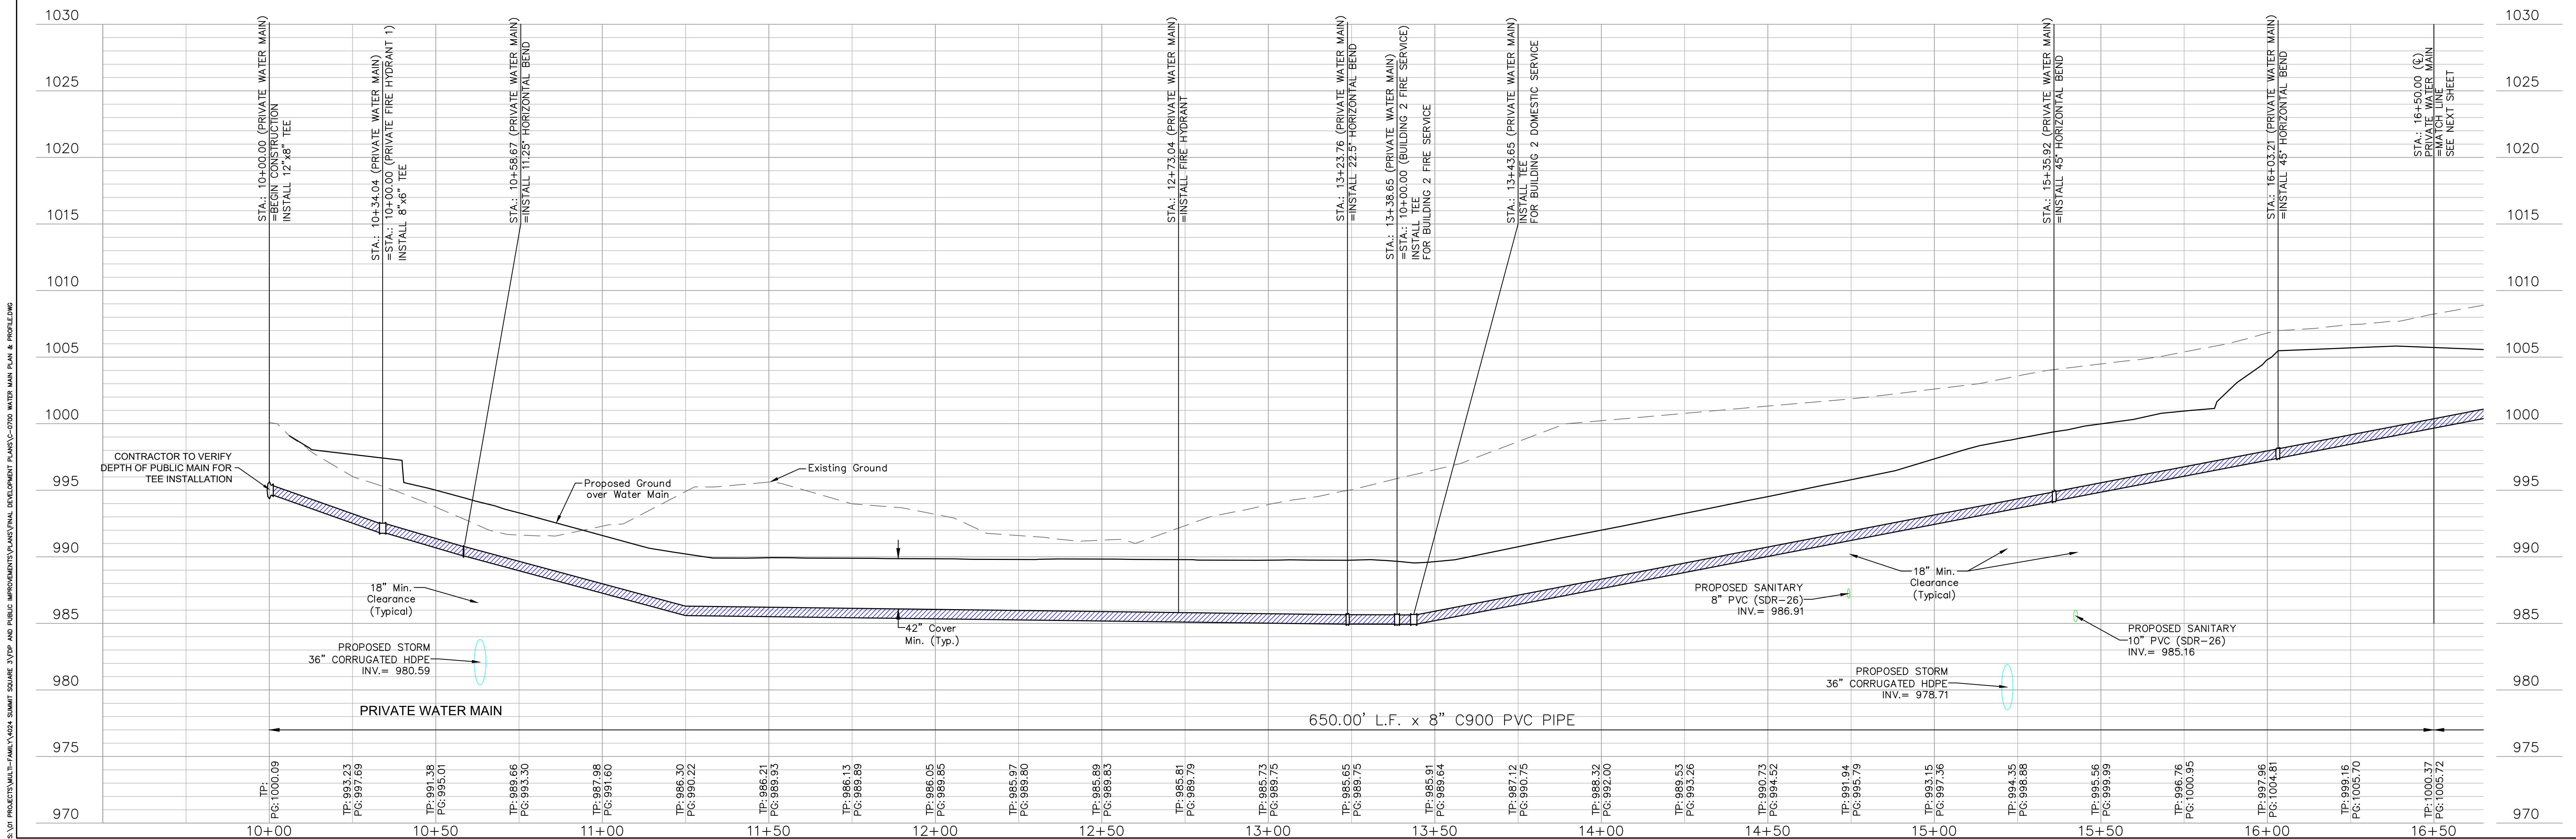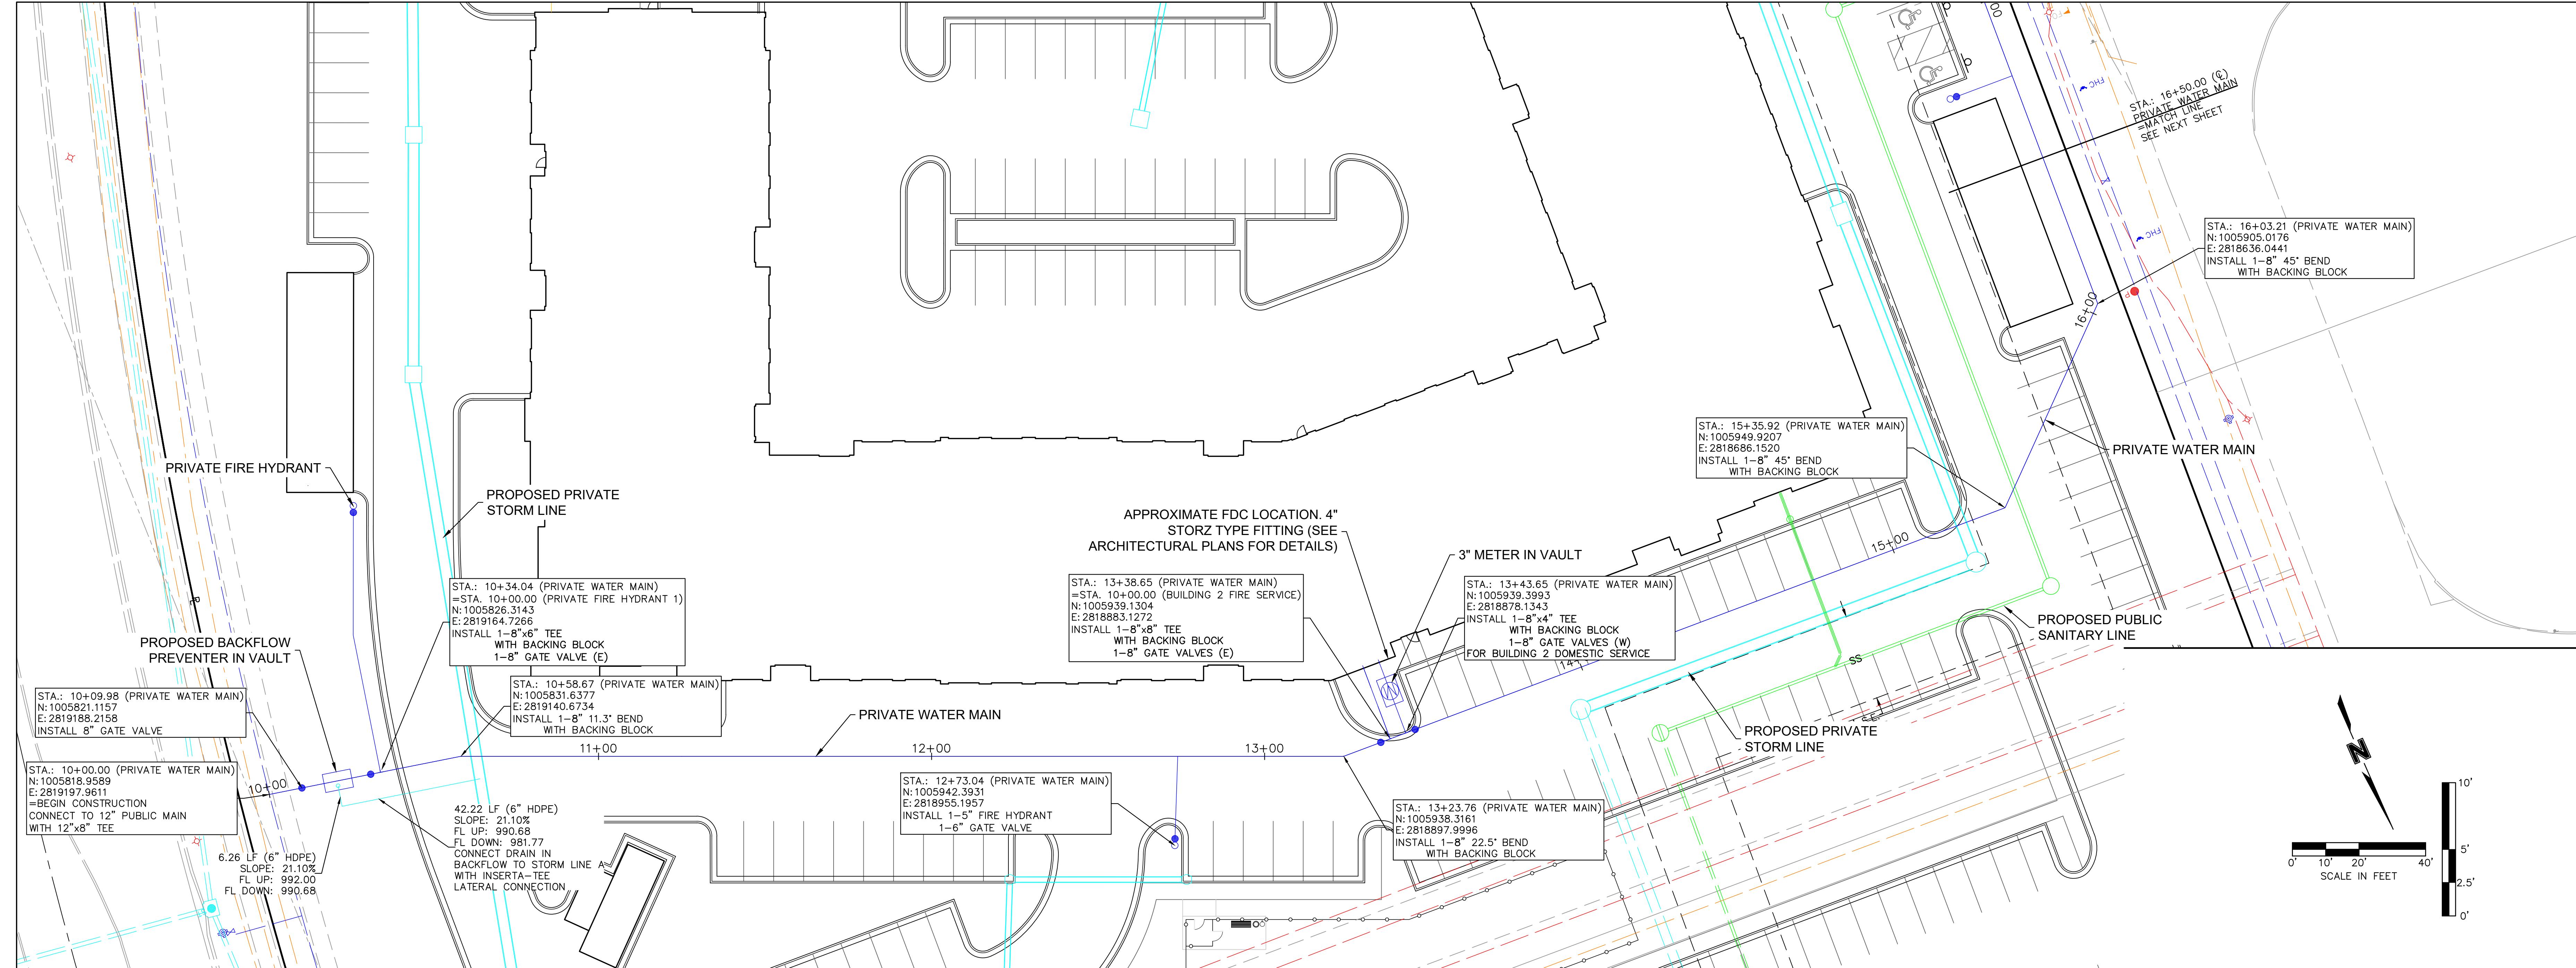


REVISIONS/APPROVALS:			
REVIEWED BY:	DATE:	NO.	
M.G.D	2022.12.21		FDP SUBMITTAL
DESIGNED BY:			
N.W.H	2023.01.30		REVISED PER CITY COMMENTS
DRAFTED BY:			
DATE:	2023.02.10		REVISED PER CITY COMMENTS
SHEET #			
4024			
NEIL W. HAAS P.E.			
202304072			

WATER MAIN PLAN & PROFILE	
SUMMIT SQUARE III APARTMENTS FINAL DEVELOPMENT PLANS LEE'S SUMMIT, JACKSON COUNTY, MO	




SHEET #:

C-0700

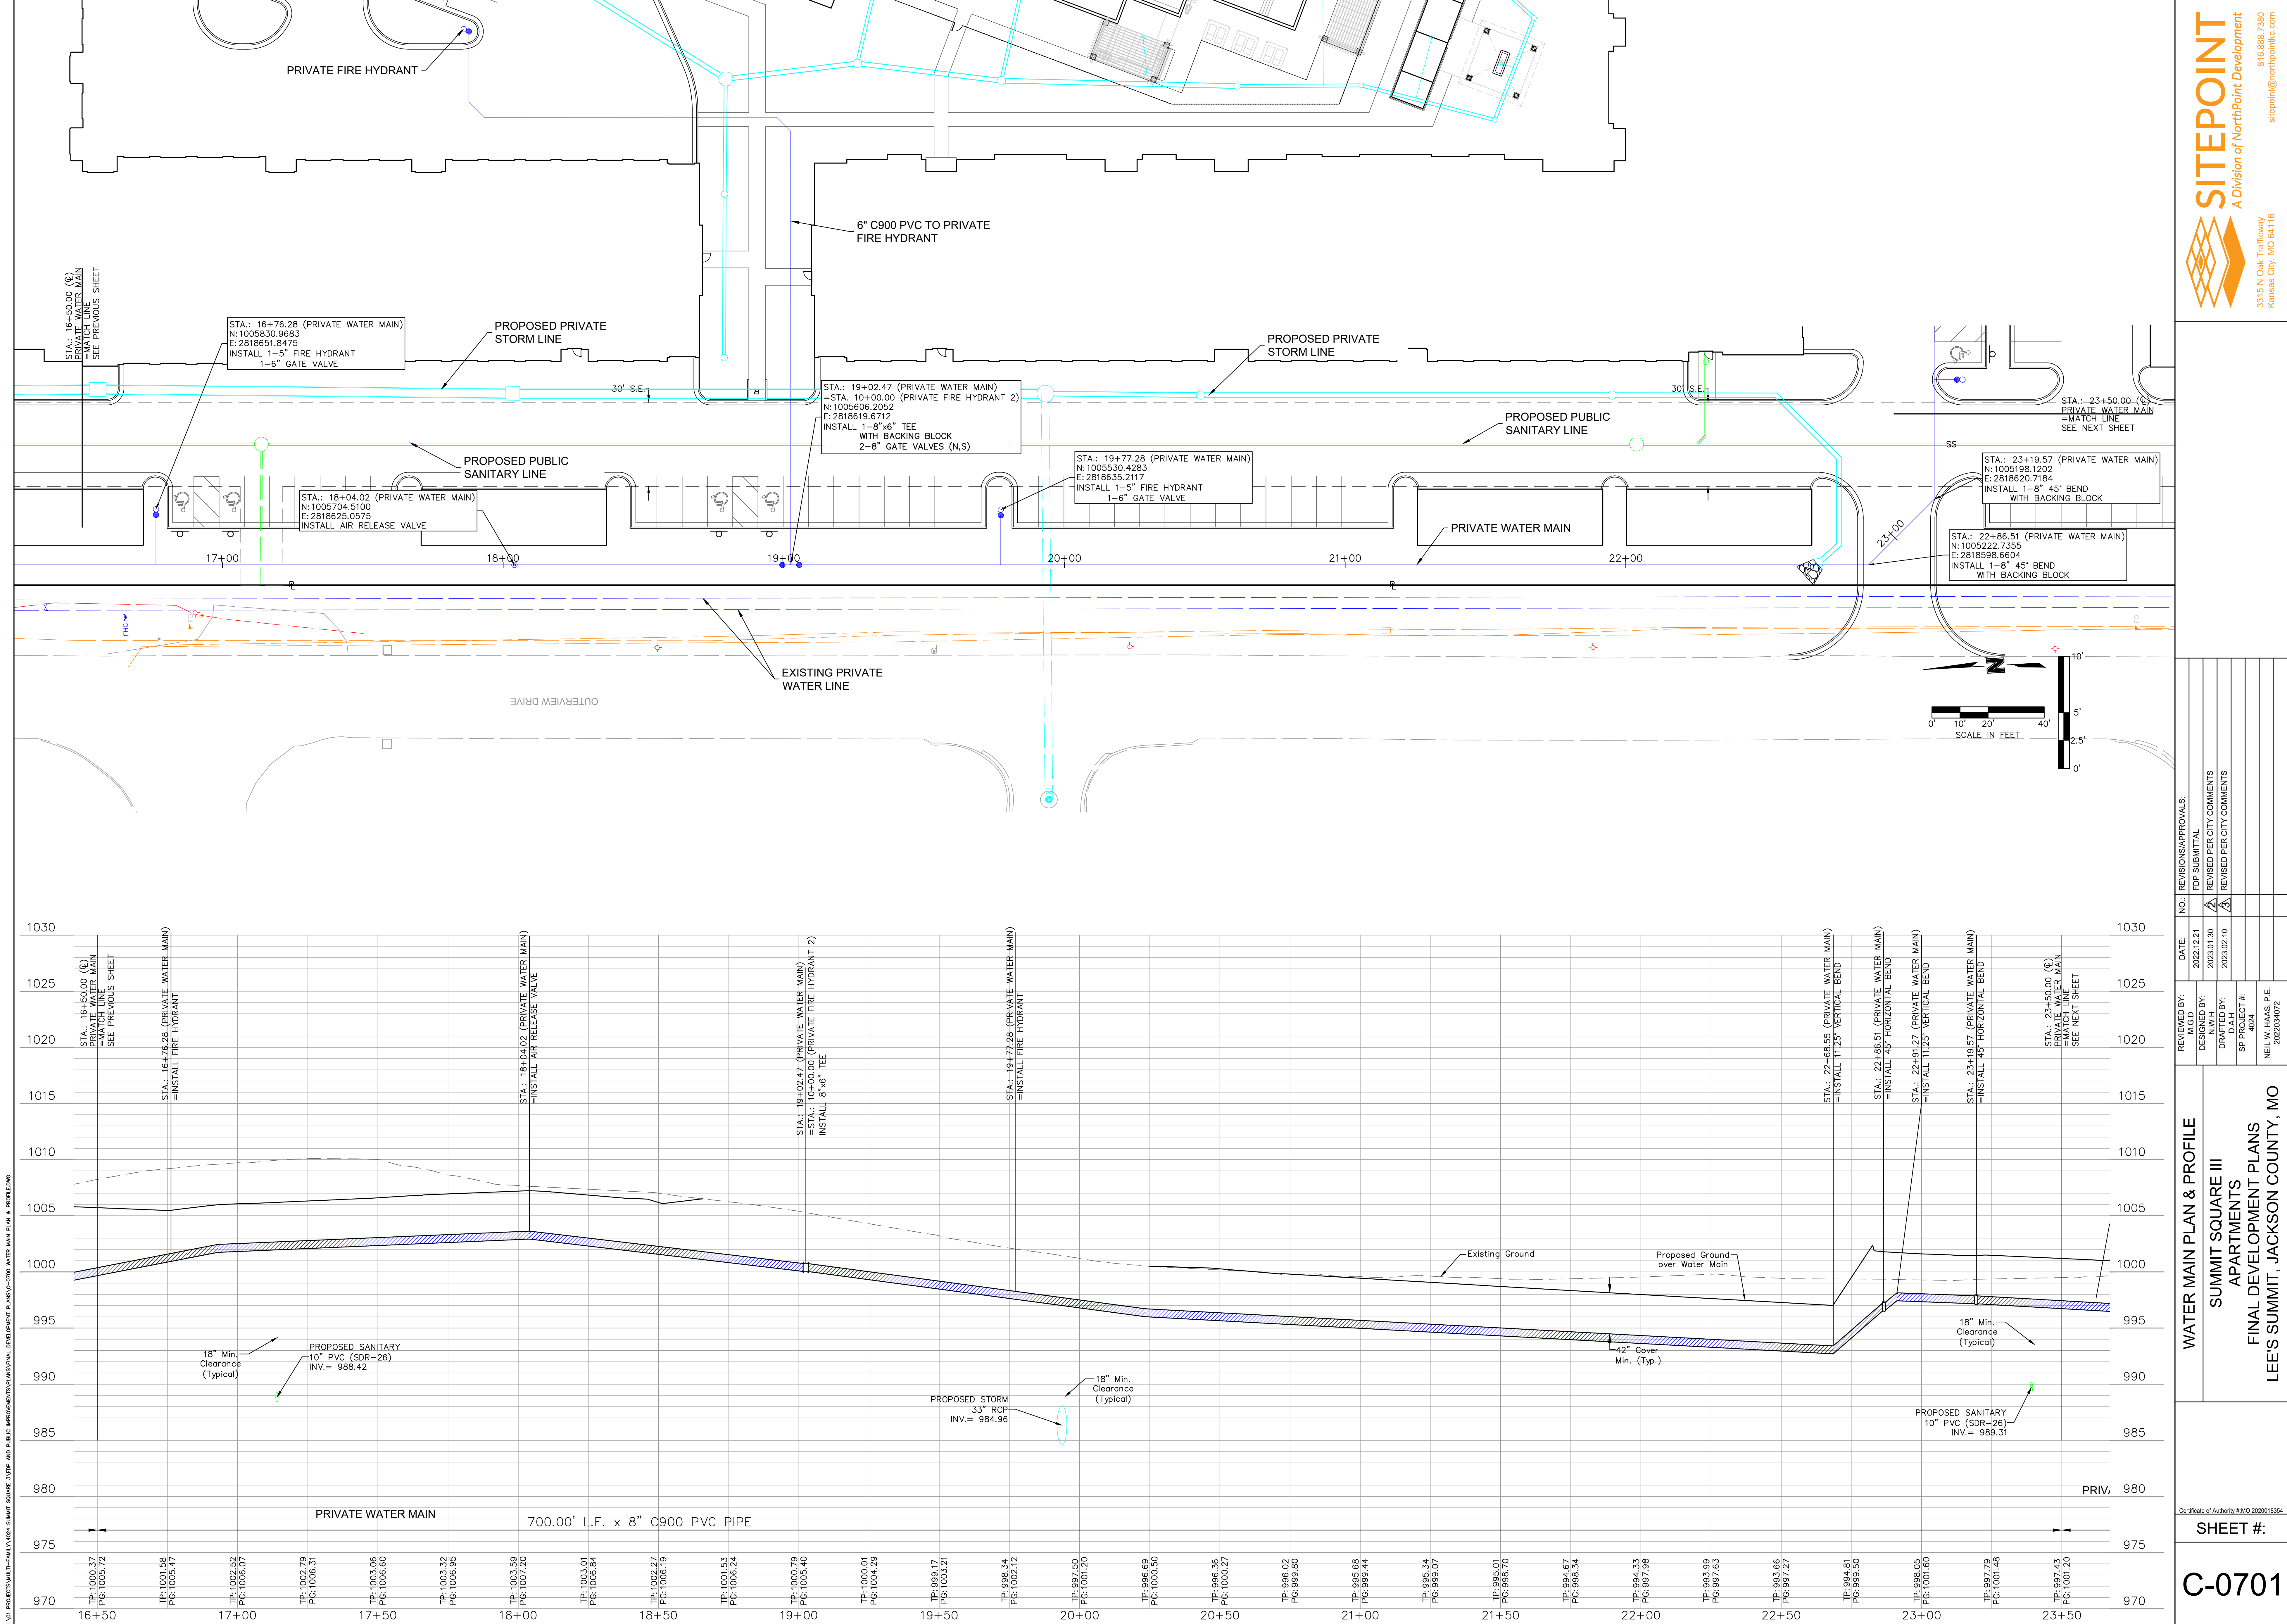


NO.	REVISIONS/APPROVALS:
1	DATE: 2023.12.21 M.G.D. DESIGNED BY: NWJ REVISED PER CITY COMMENTS
2	DATE: 2023.01.30 DRAFTED BY: DAH REVISED PER CITY COMMENTS
3	DATE: 2023.02.10 SP PROJECT #: REVISED PER CITY COMMENTS
4	DATE: 2024 NEIL W. HAAS P.E. REVISED PER CITY COMMENTS

WATER MAIN PLAN & PROFILE
SUMMIT SQUARE III
APARTMENTS
FINAL DEVELOPMENT PLANS
LEE'S SUMMIT, JACKSON COUNTY, MO

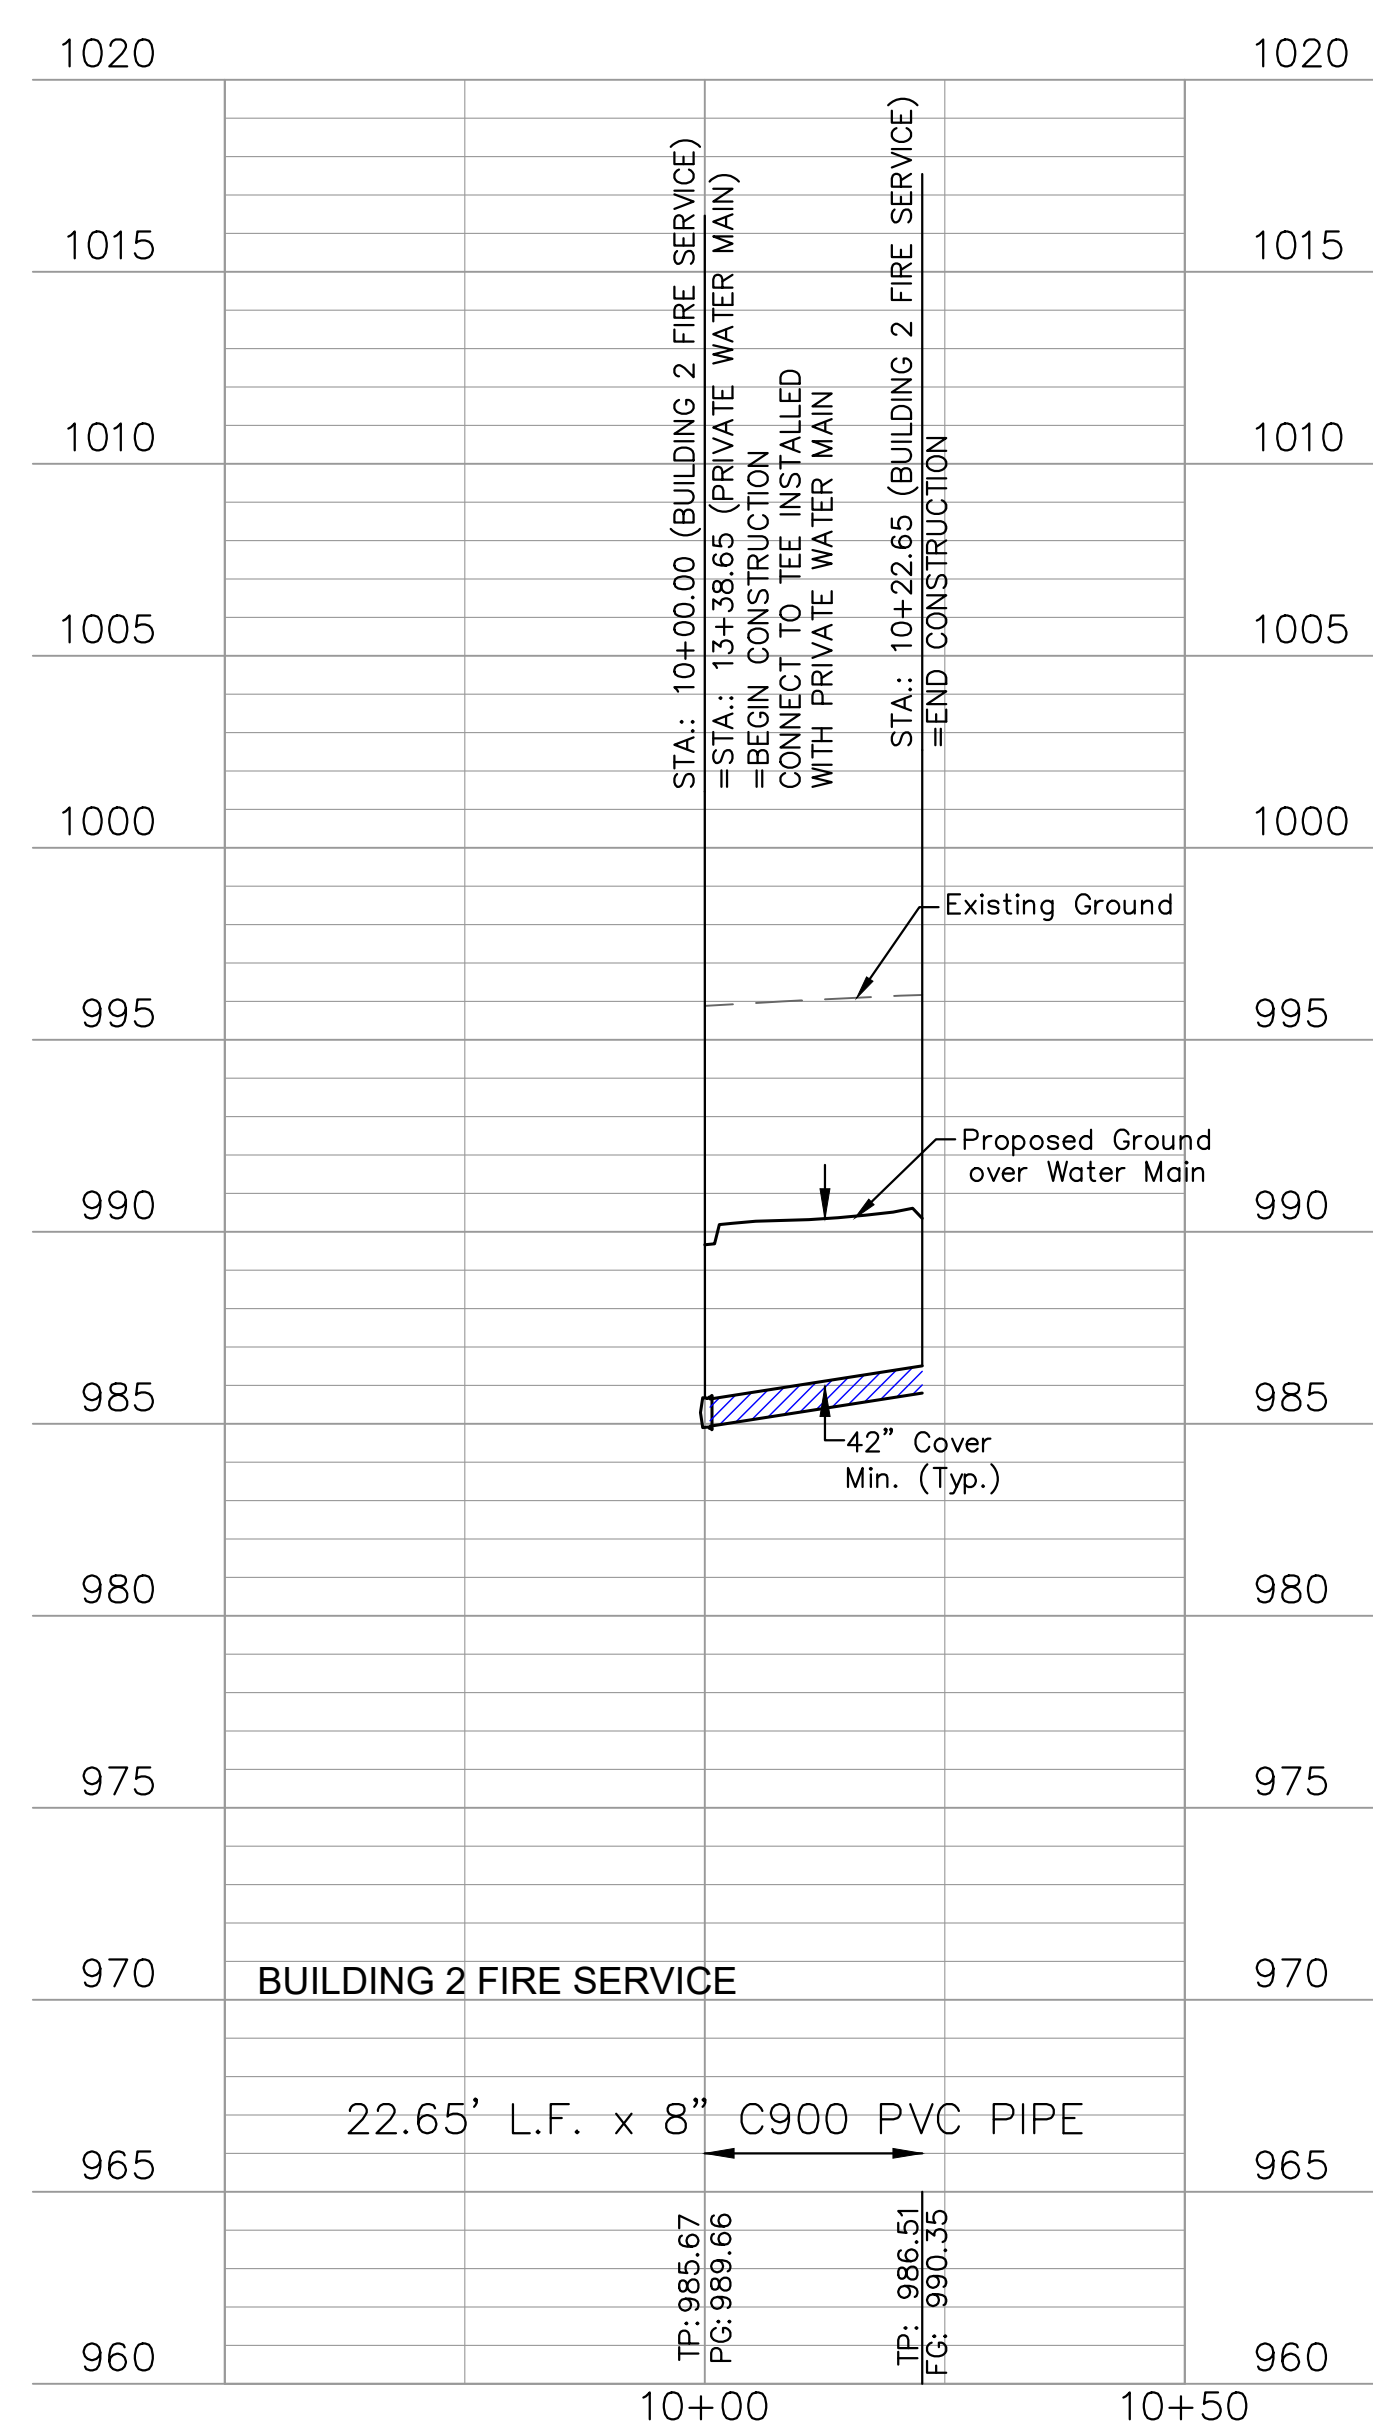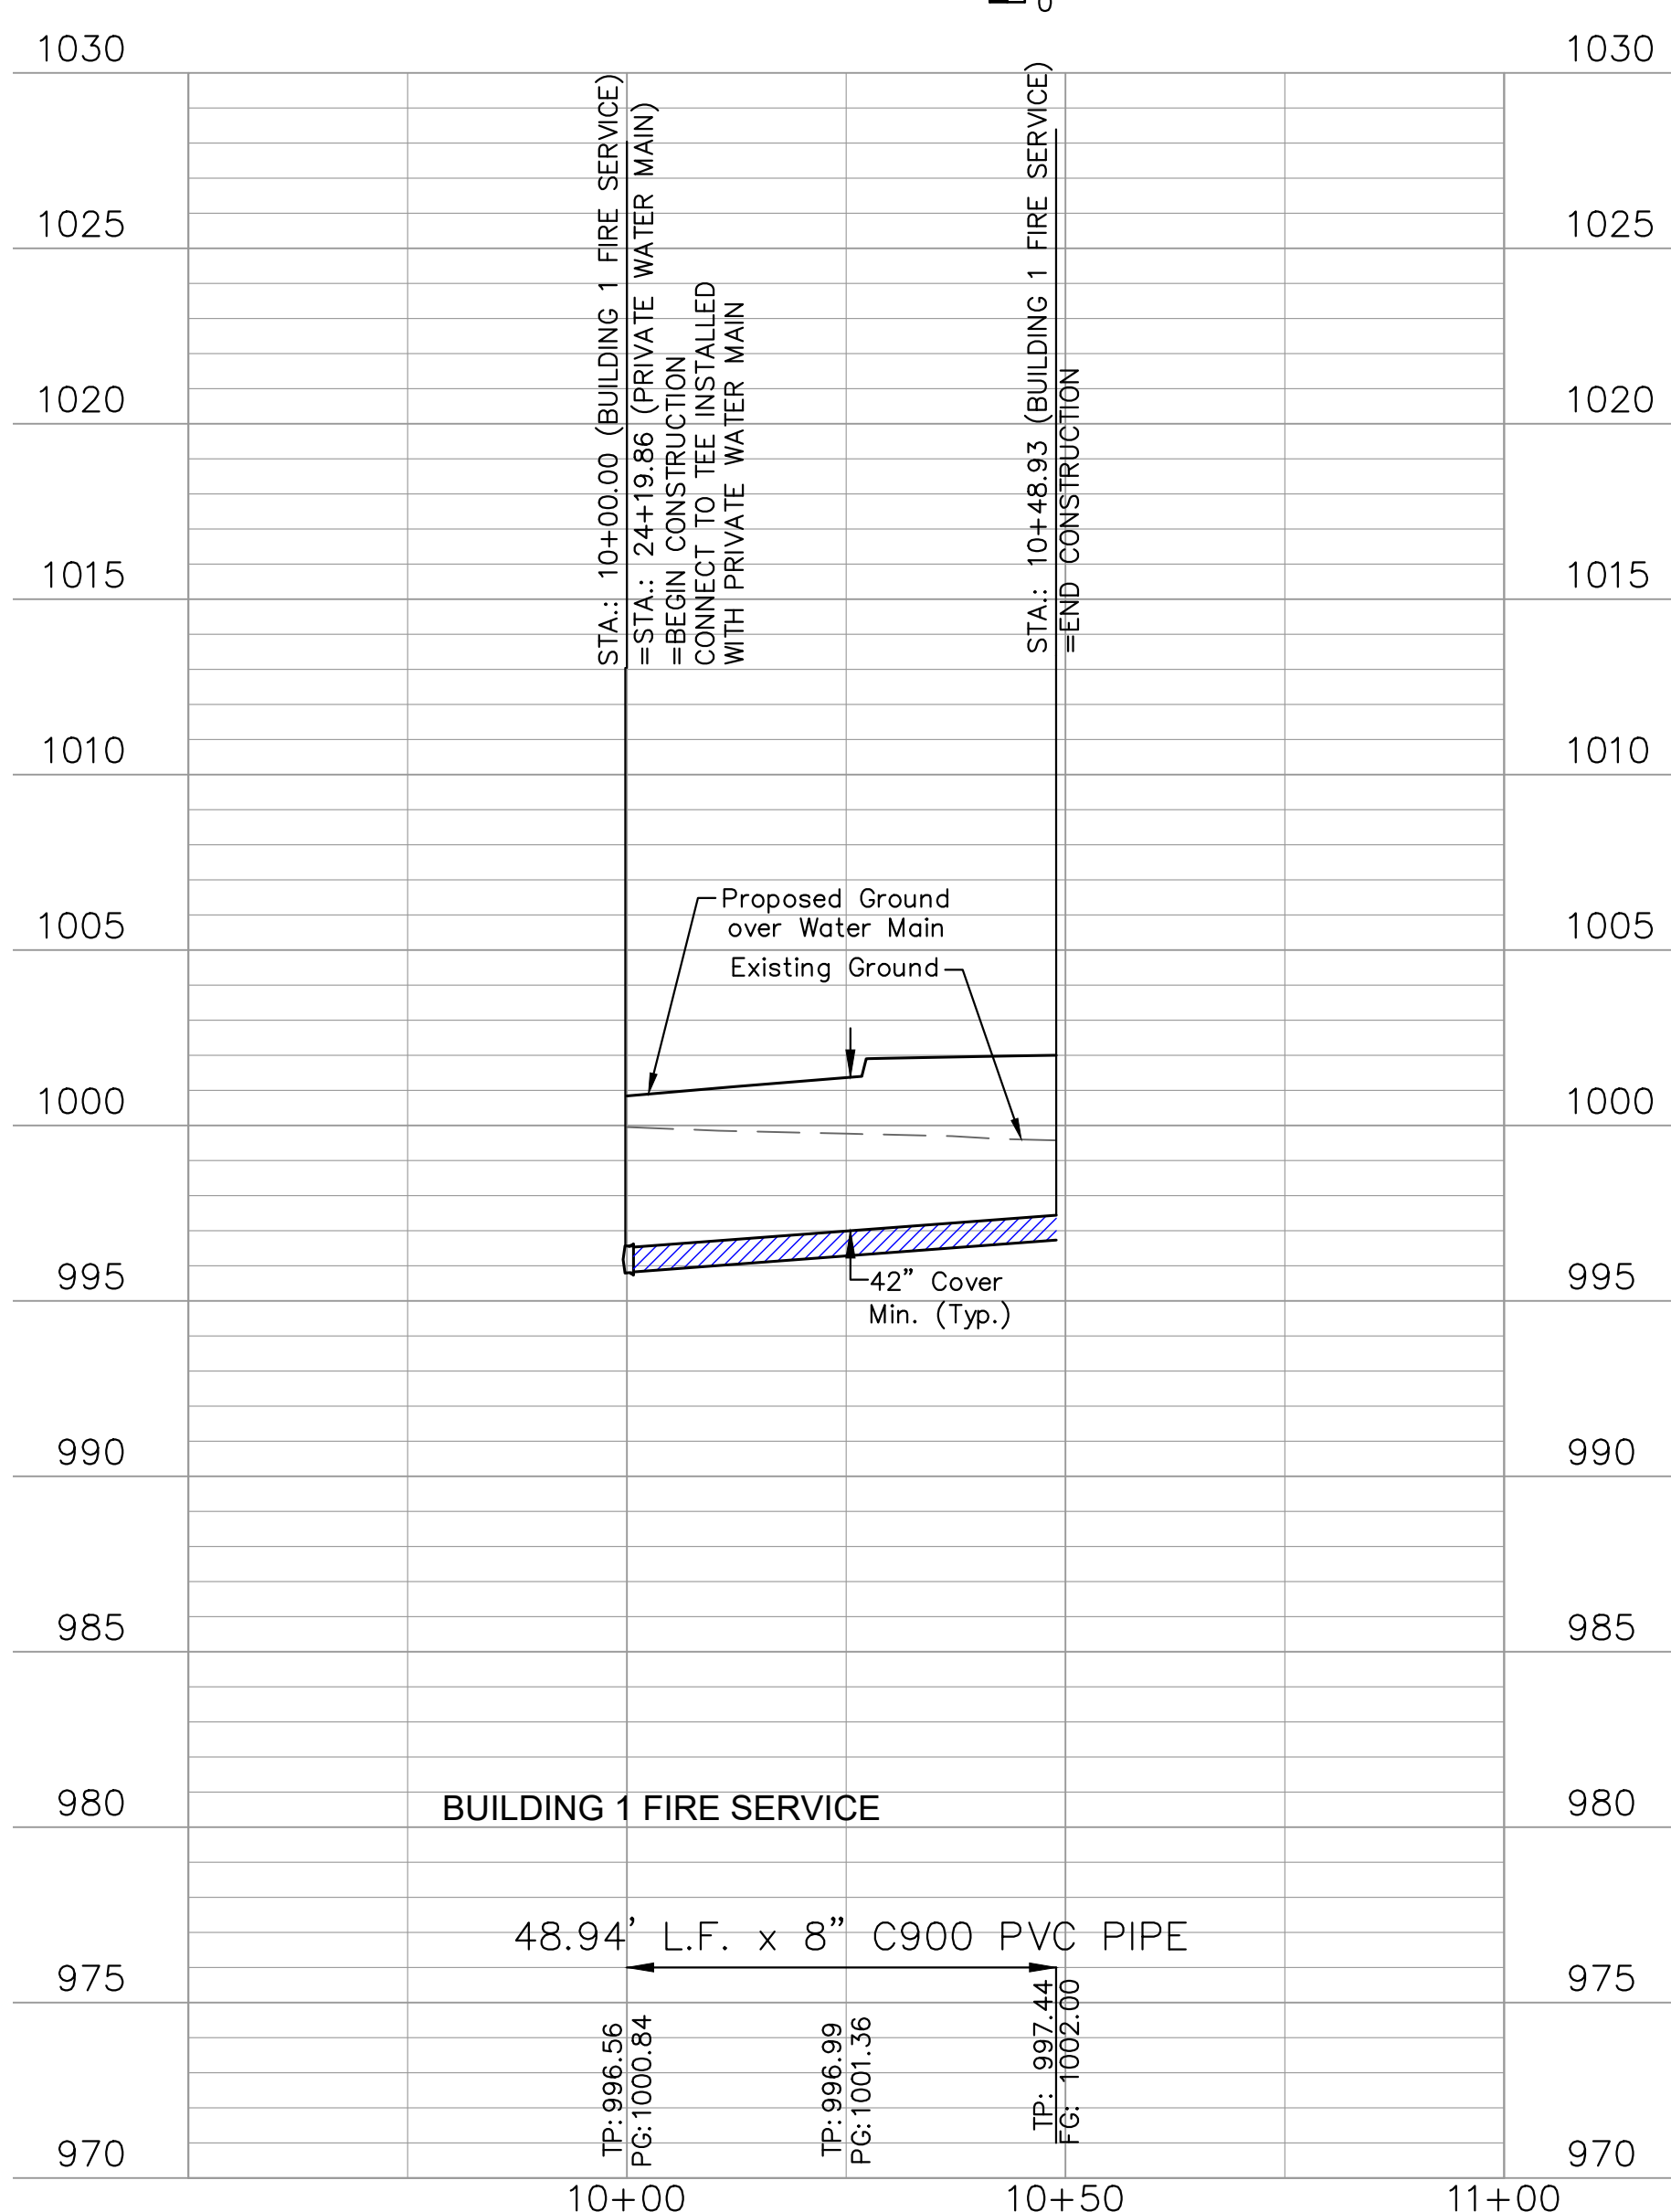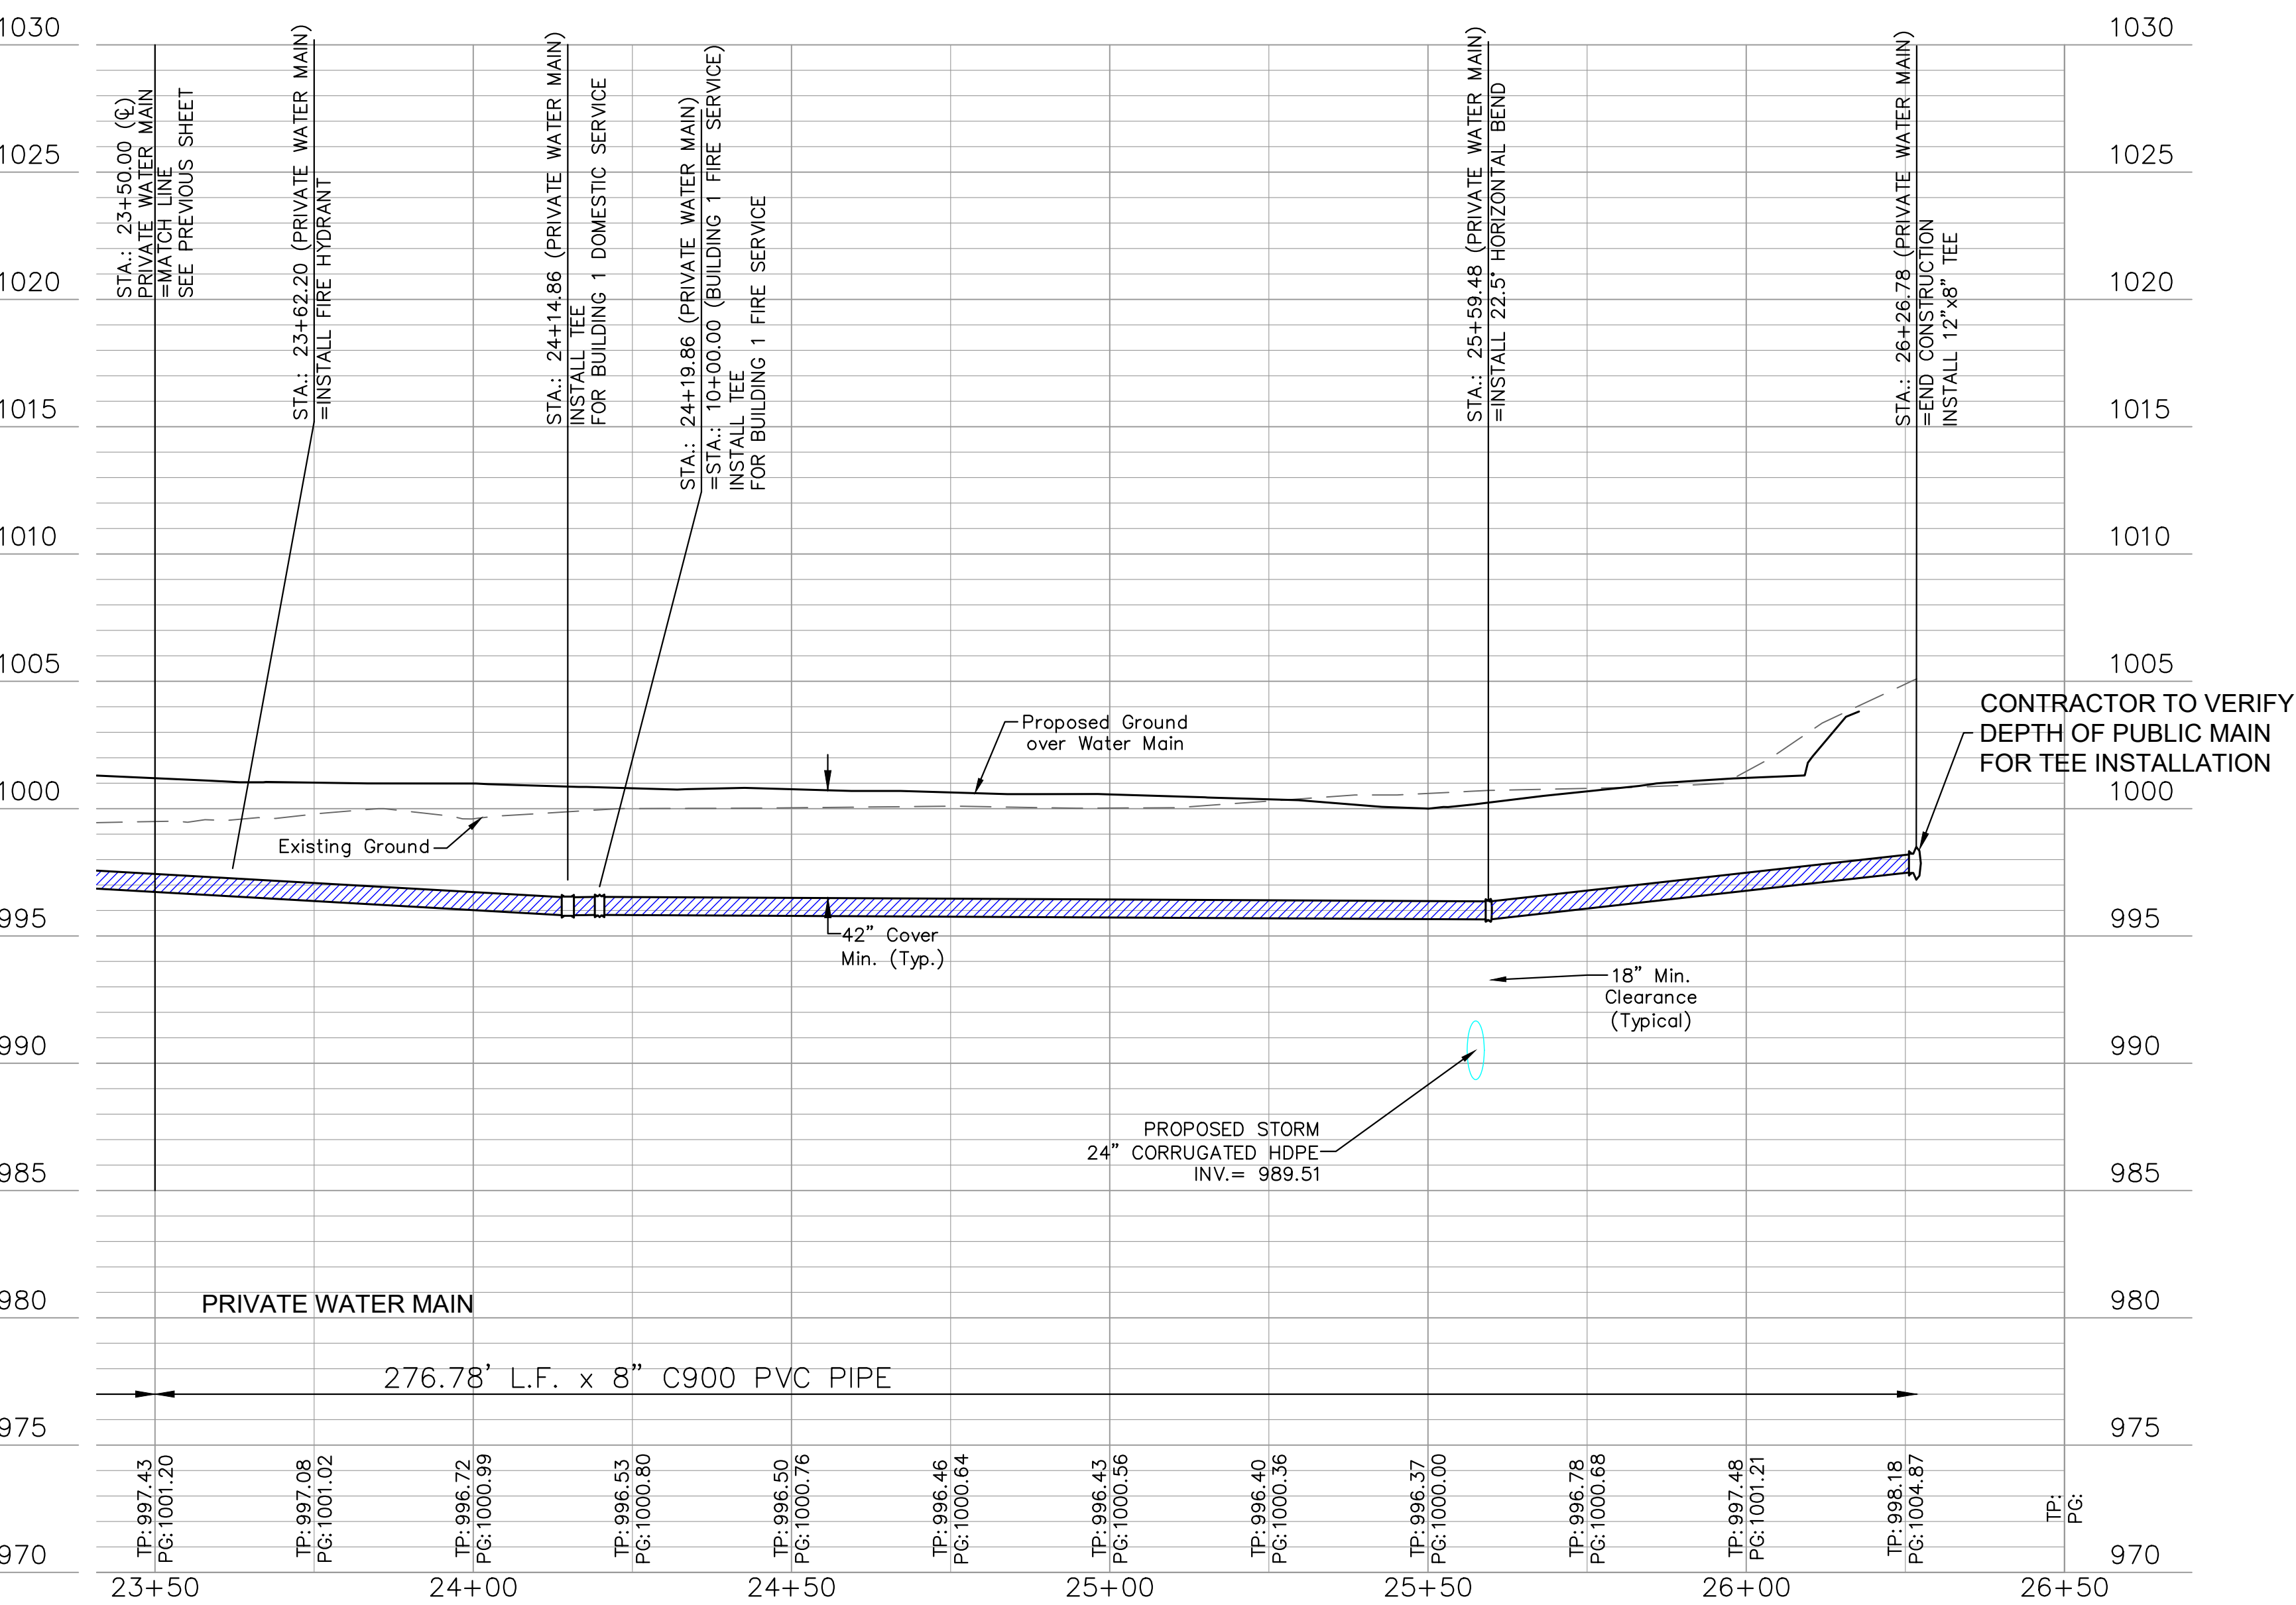

Summit Fair Lots 27A & 27E

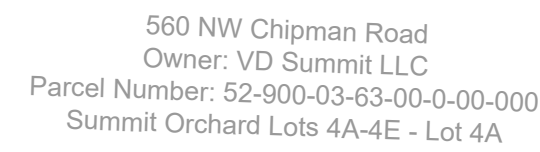


M.G.D	2022.12.21	FDP SUBMITTAL
DESIGNED BY: N.W.H	2023.01.30	REVISED PER CITY COMMENTS
DRAFTED BY: D.A.H		
SP PROJECT #: 4024		
KEIL W. HAAS, P.E.		
202034072		


Certificate of Authority #:MO 2020018354

C-0900


S:\01 PROJECTS\MULTI-FAMILY\024 SUMMIT SQUARE 3VDP AND PUBLIC IMPROVEMENTS\PLANS\FINAL DEVELOPMENT PLANS\C-2000 DETAIL SHEETING

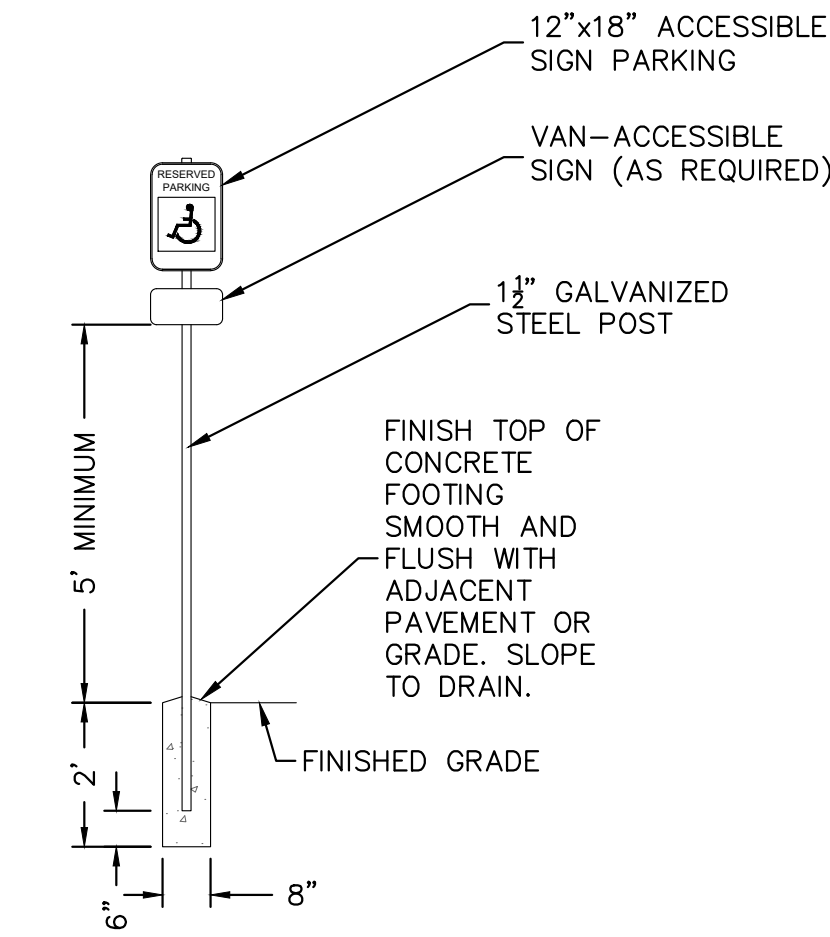


ACCESSIBLE PARKING
SIGN DETAIL
NTS

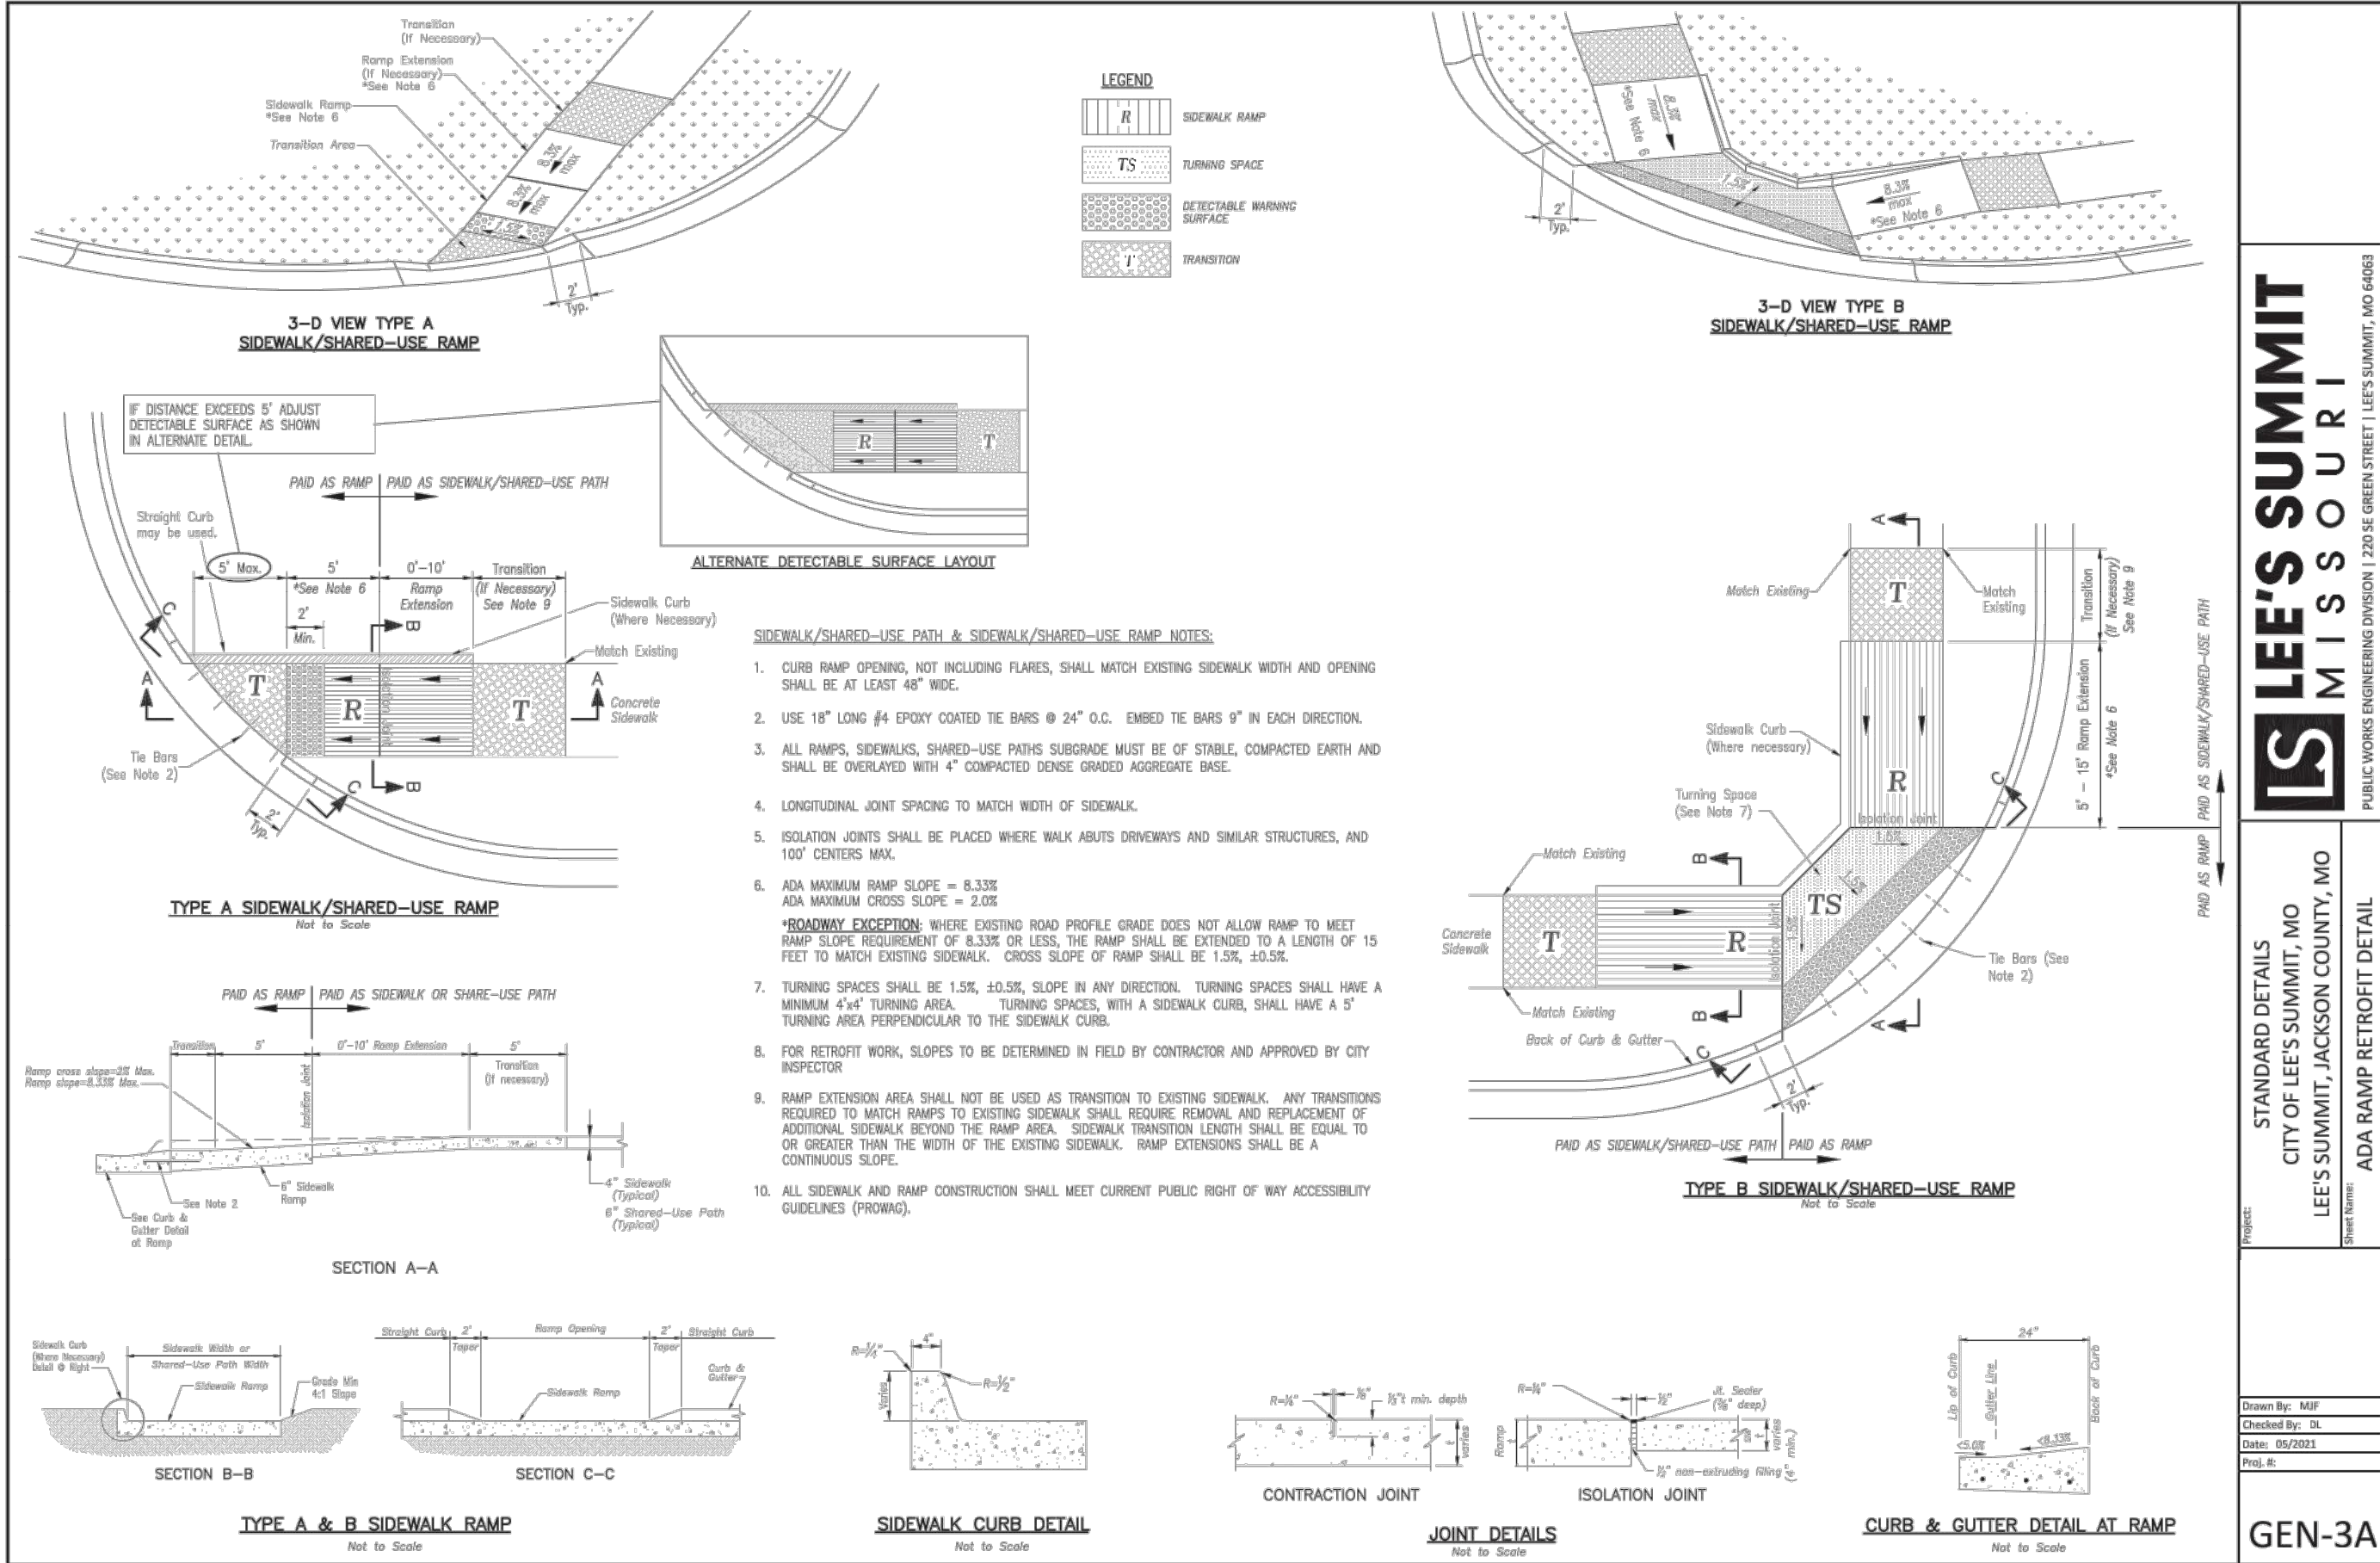

STANDARD DETAILS
CITY OF LEE'S SUMMIT, MO
LEE'S SUMMIT, JACKSON COUNTY, MO
PUBLIC WORKS ENGINEERING DIVISION | 220 S. GREEN STREET | LEE'S SUMMIT, MO 64060
ADA RAMP RETROFIT DETAIL
GEN-3A

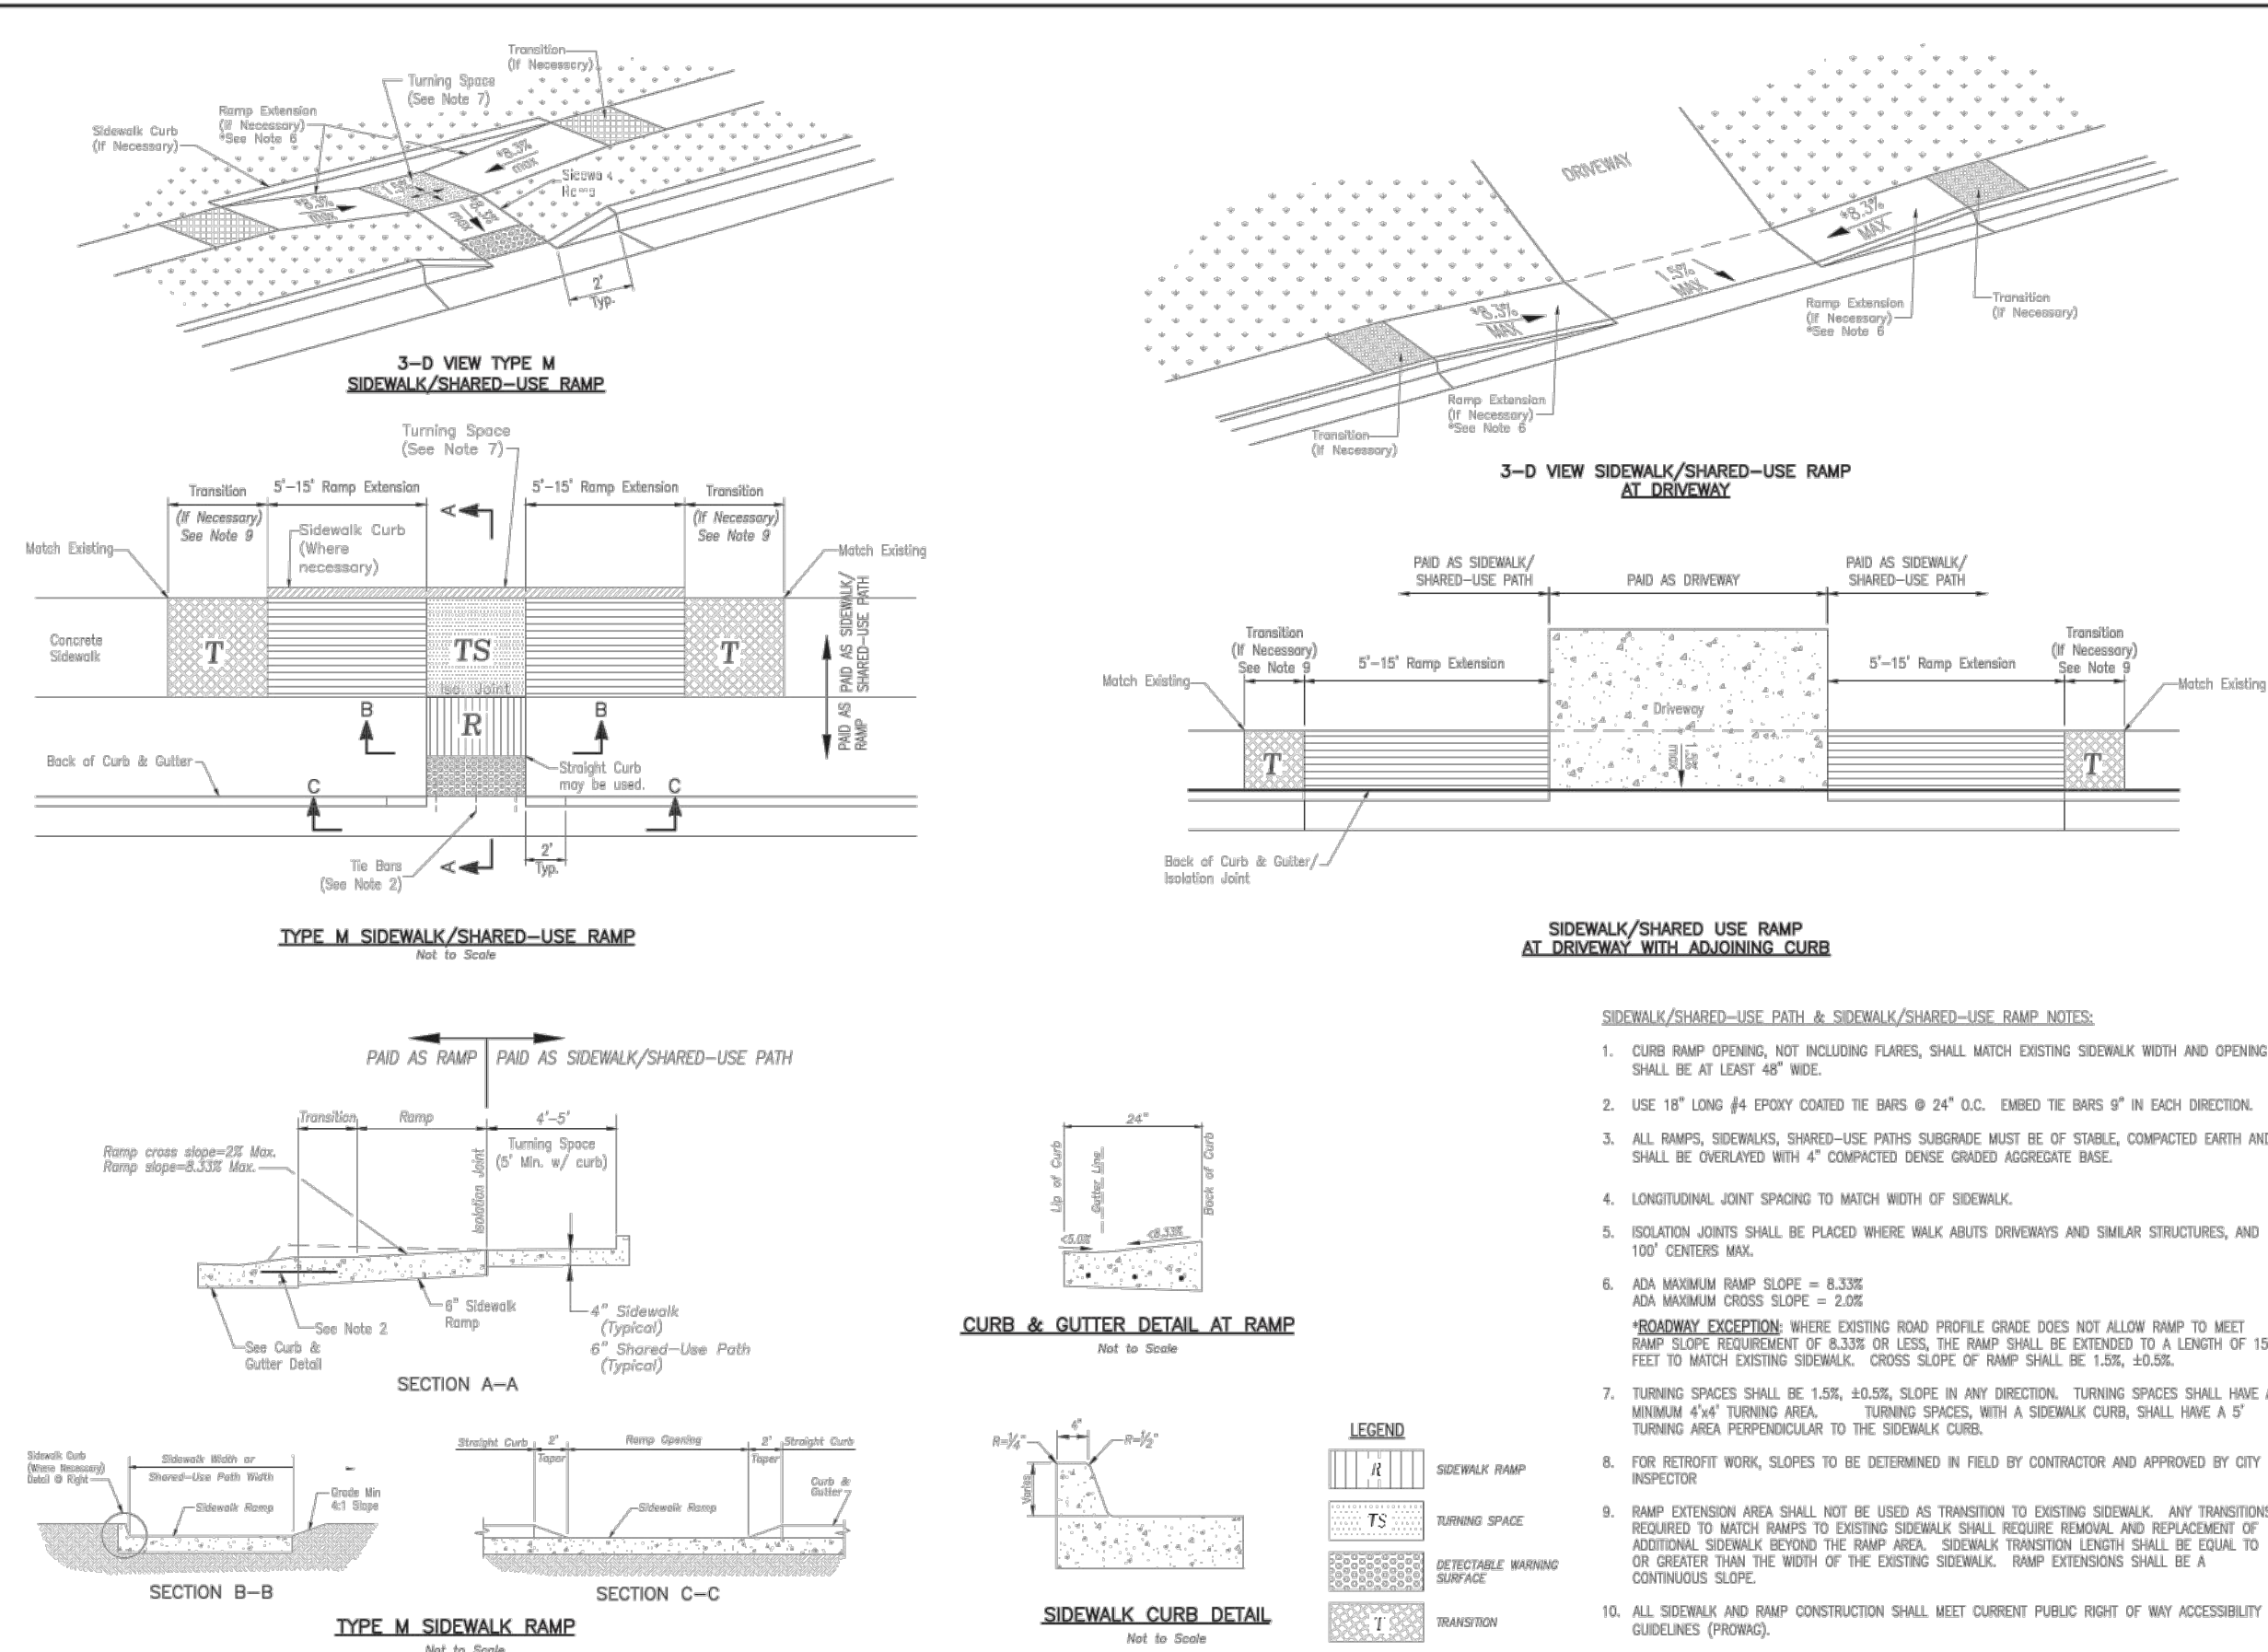

STANDARD DETAILS
CITY OF LEE'S SUMMIT, MO
LEE'S SUMMIT, JACKSON COUNTY, MO
PUBLIC WORKS ENGINEERING DIVISION | 220 S. GREEN STREET | LEE'S SUMMIT, MO 64060
ADA RAMP RETROFIT DETAIL
GEN-3B


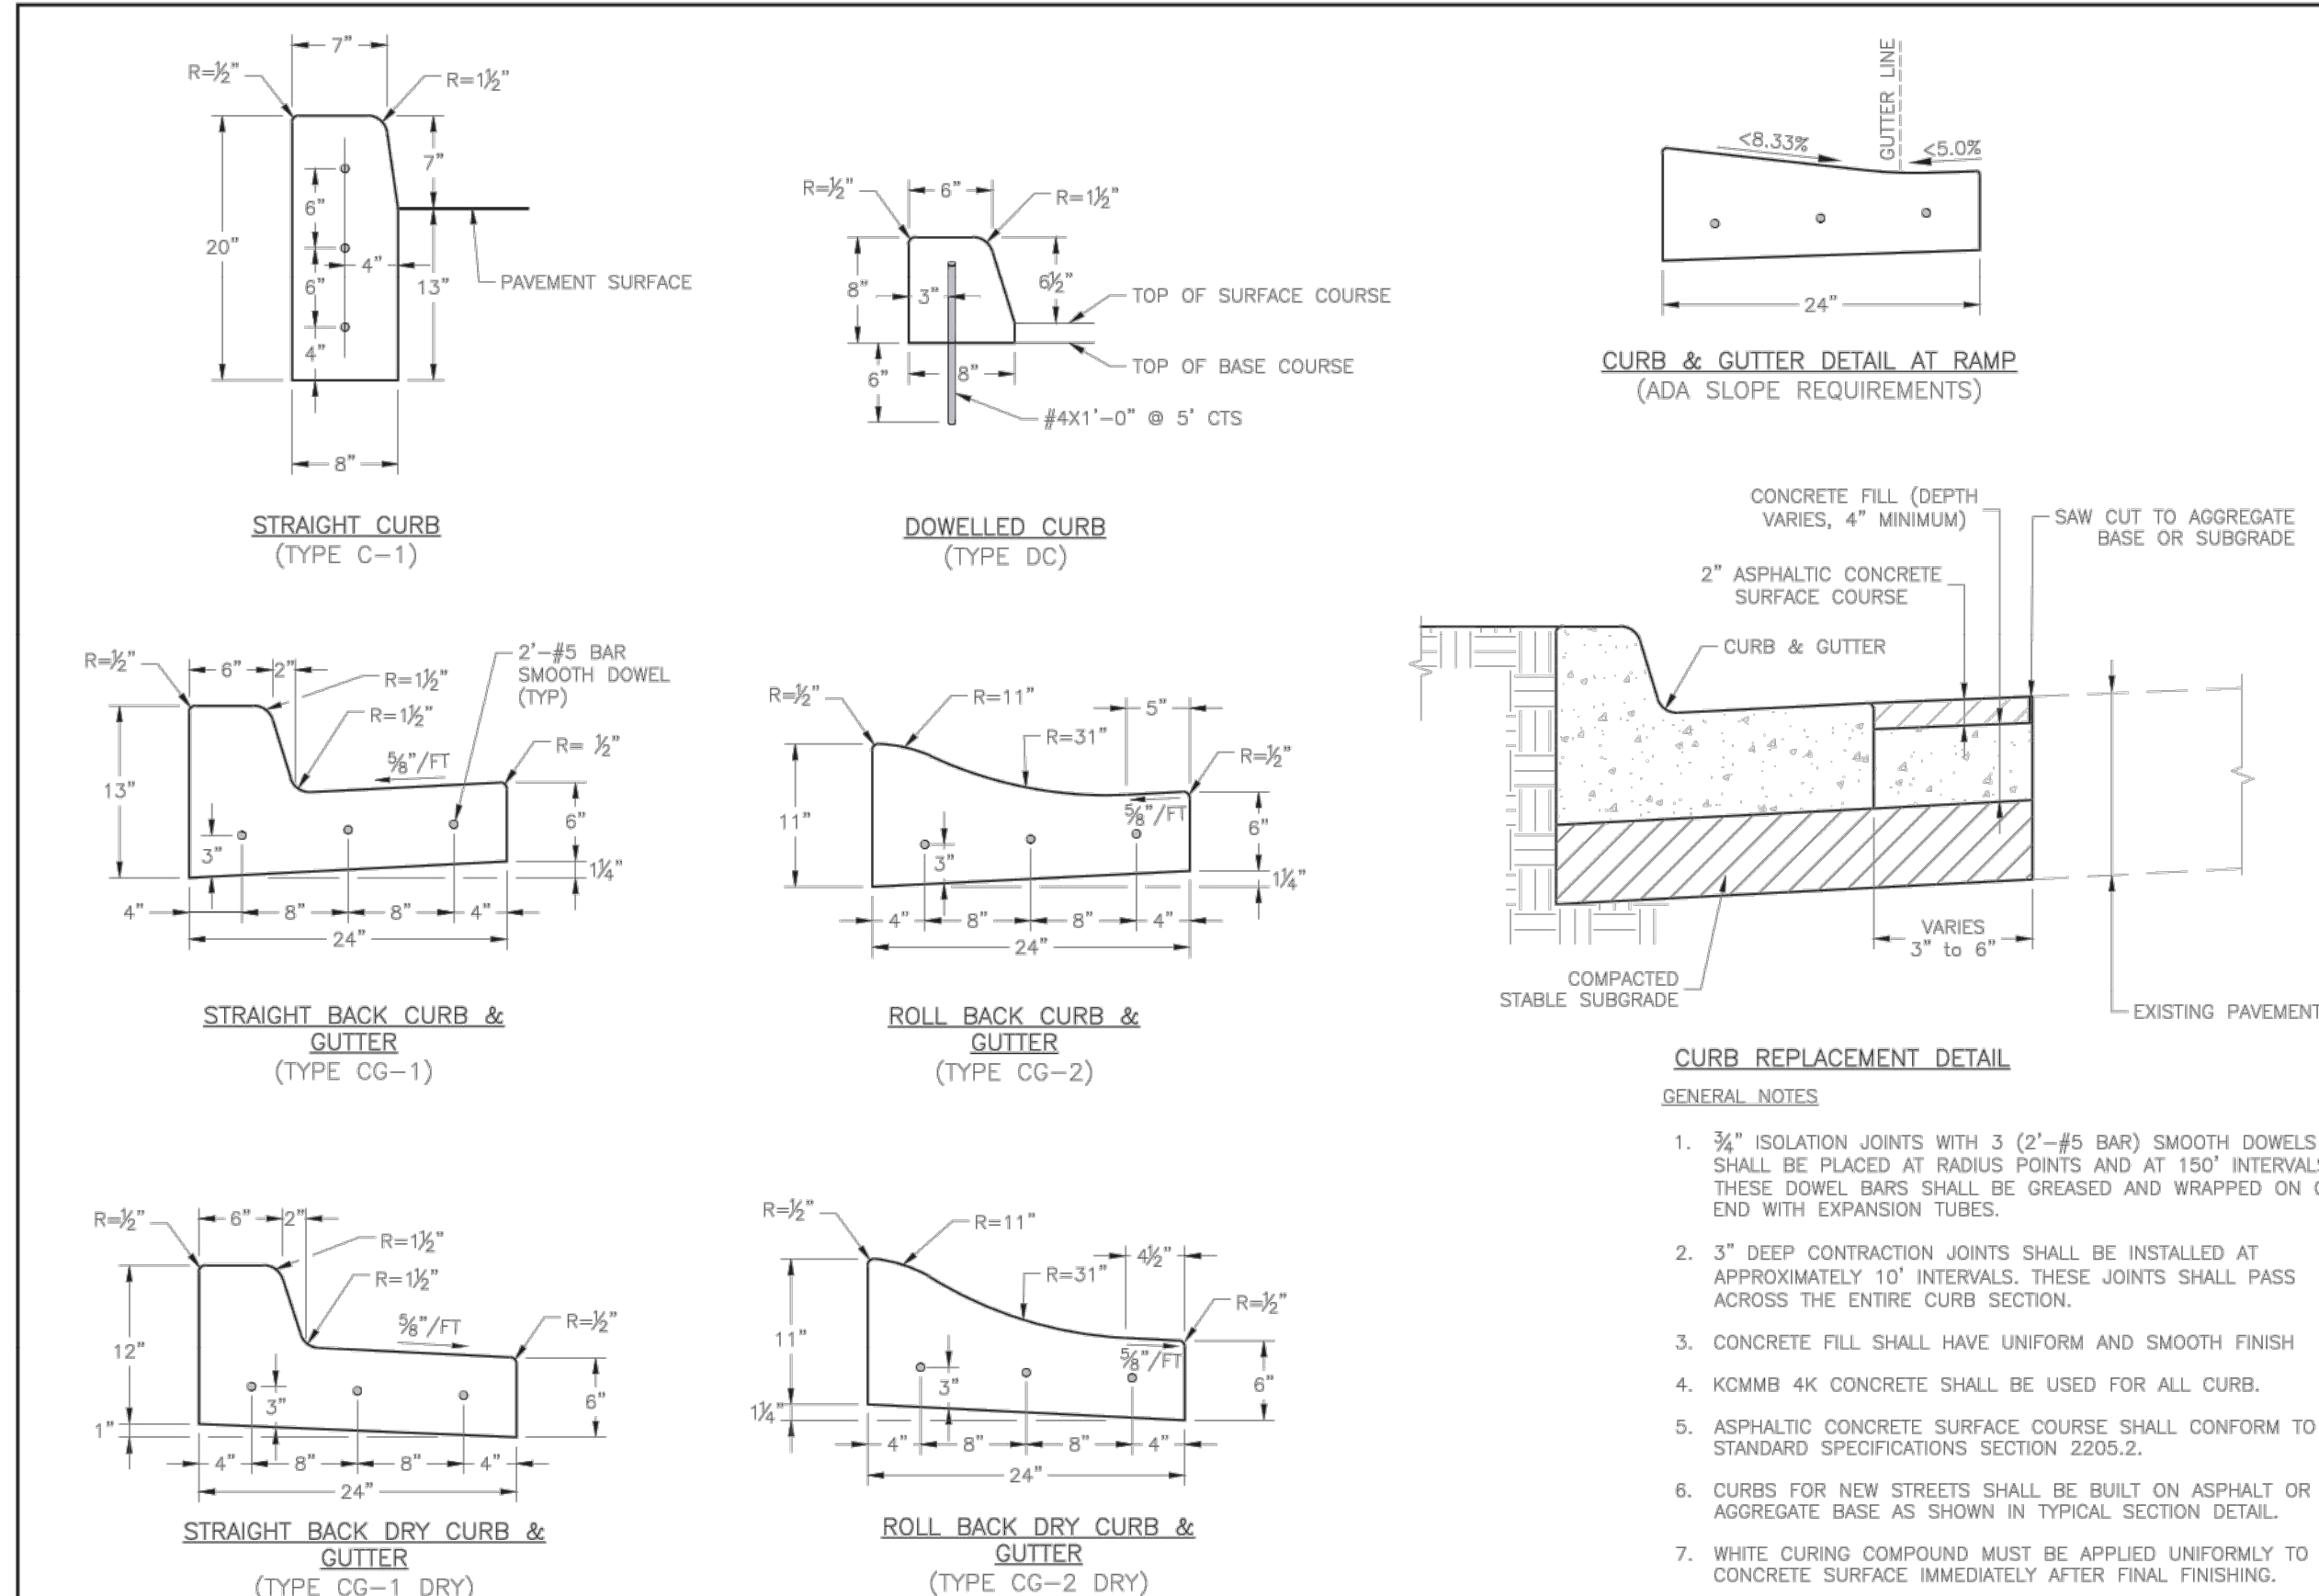



STANDARD DETAILS
CITY OF LEE'S SUMMIT, MO
LEE'S SUMMIT, JACKSON COUNTY, MO
PUBLIC WORKS ENGINEERING DIVISION | 220 S. GREEN STREET | LEE'S SUMMIT, MO 64060
CURB & GUTTER DETAIL
GEN-4

REVIEWED BY:	DATE:	NO.:	REVISIONS/APPROVALS:
M.G.D.	2022.12.21		FDP SUBMITTAL
N.W.H.	2023.01.30		REVISED PER CITY COMMENTS
D.A.H.			
SP PROJECT #:			
4024			
NEIL W. HAAS, P.E.			
2022034072			




DETAIL SHEET
SUMMIT SQUARE III
APARTMENTS
FINAL DEVELOPMENT PLANS
LEE'S SUMMIT, JACKSON COUNTY, MO

Certificate of Authority #MO 2020018354
SHEET #:

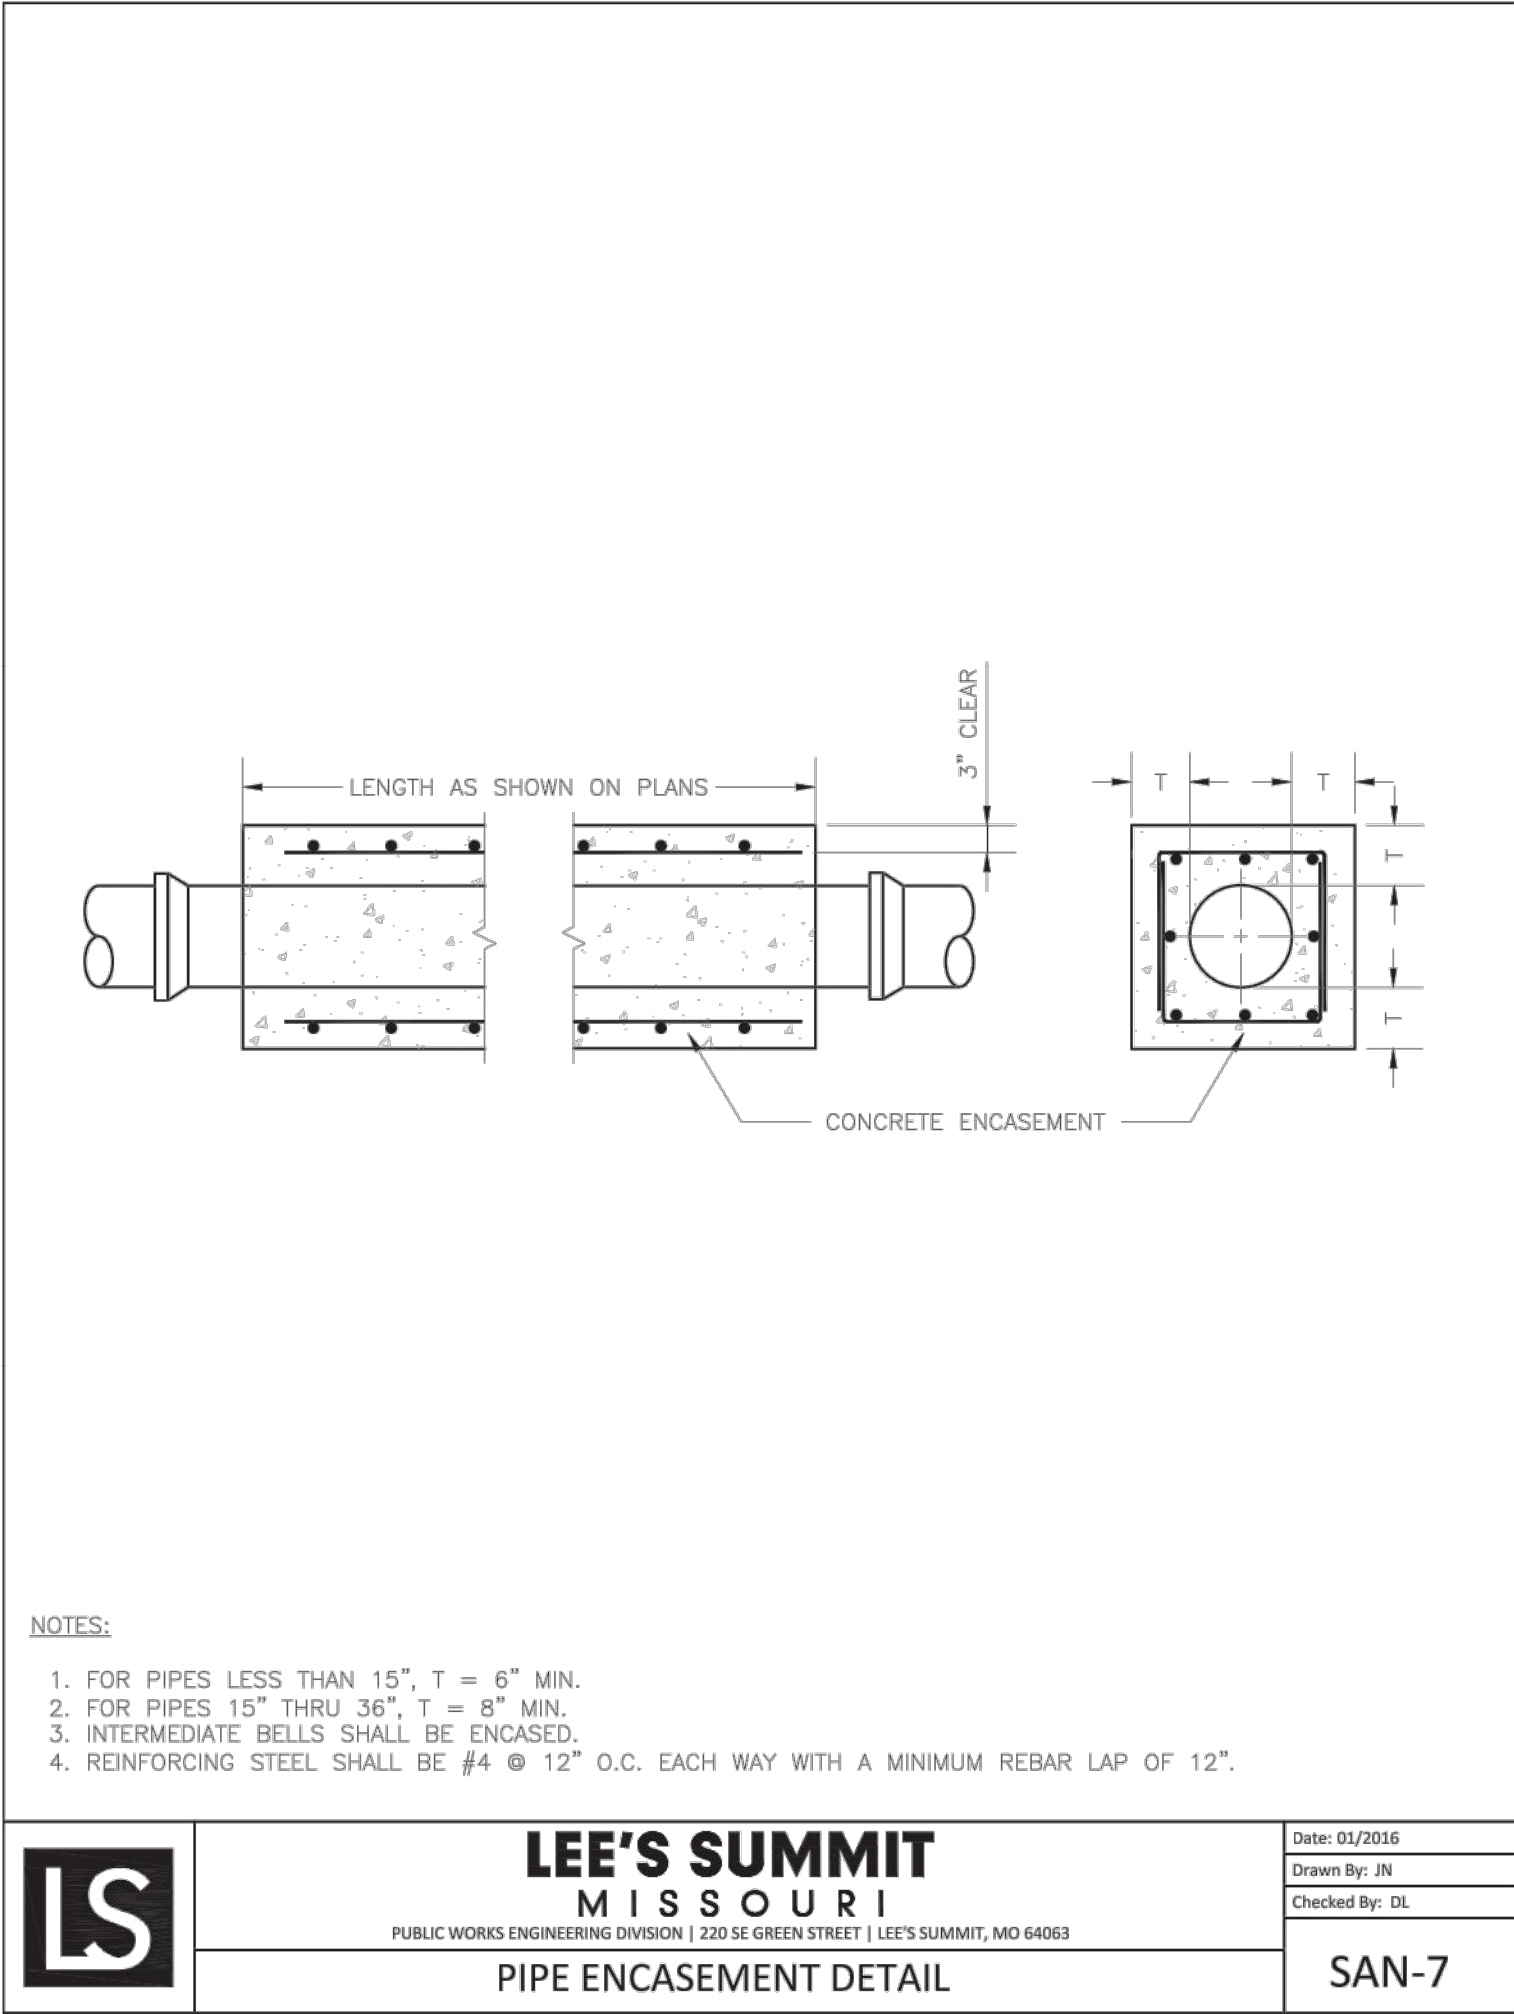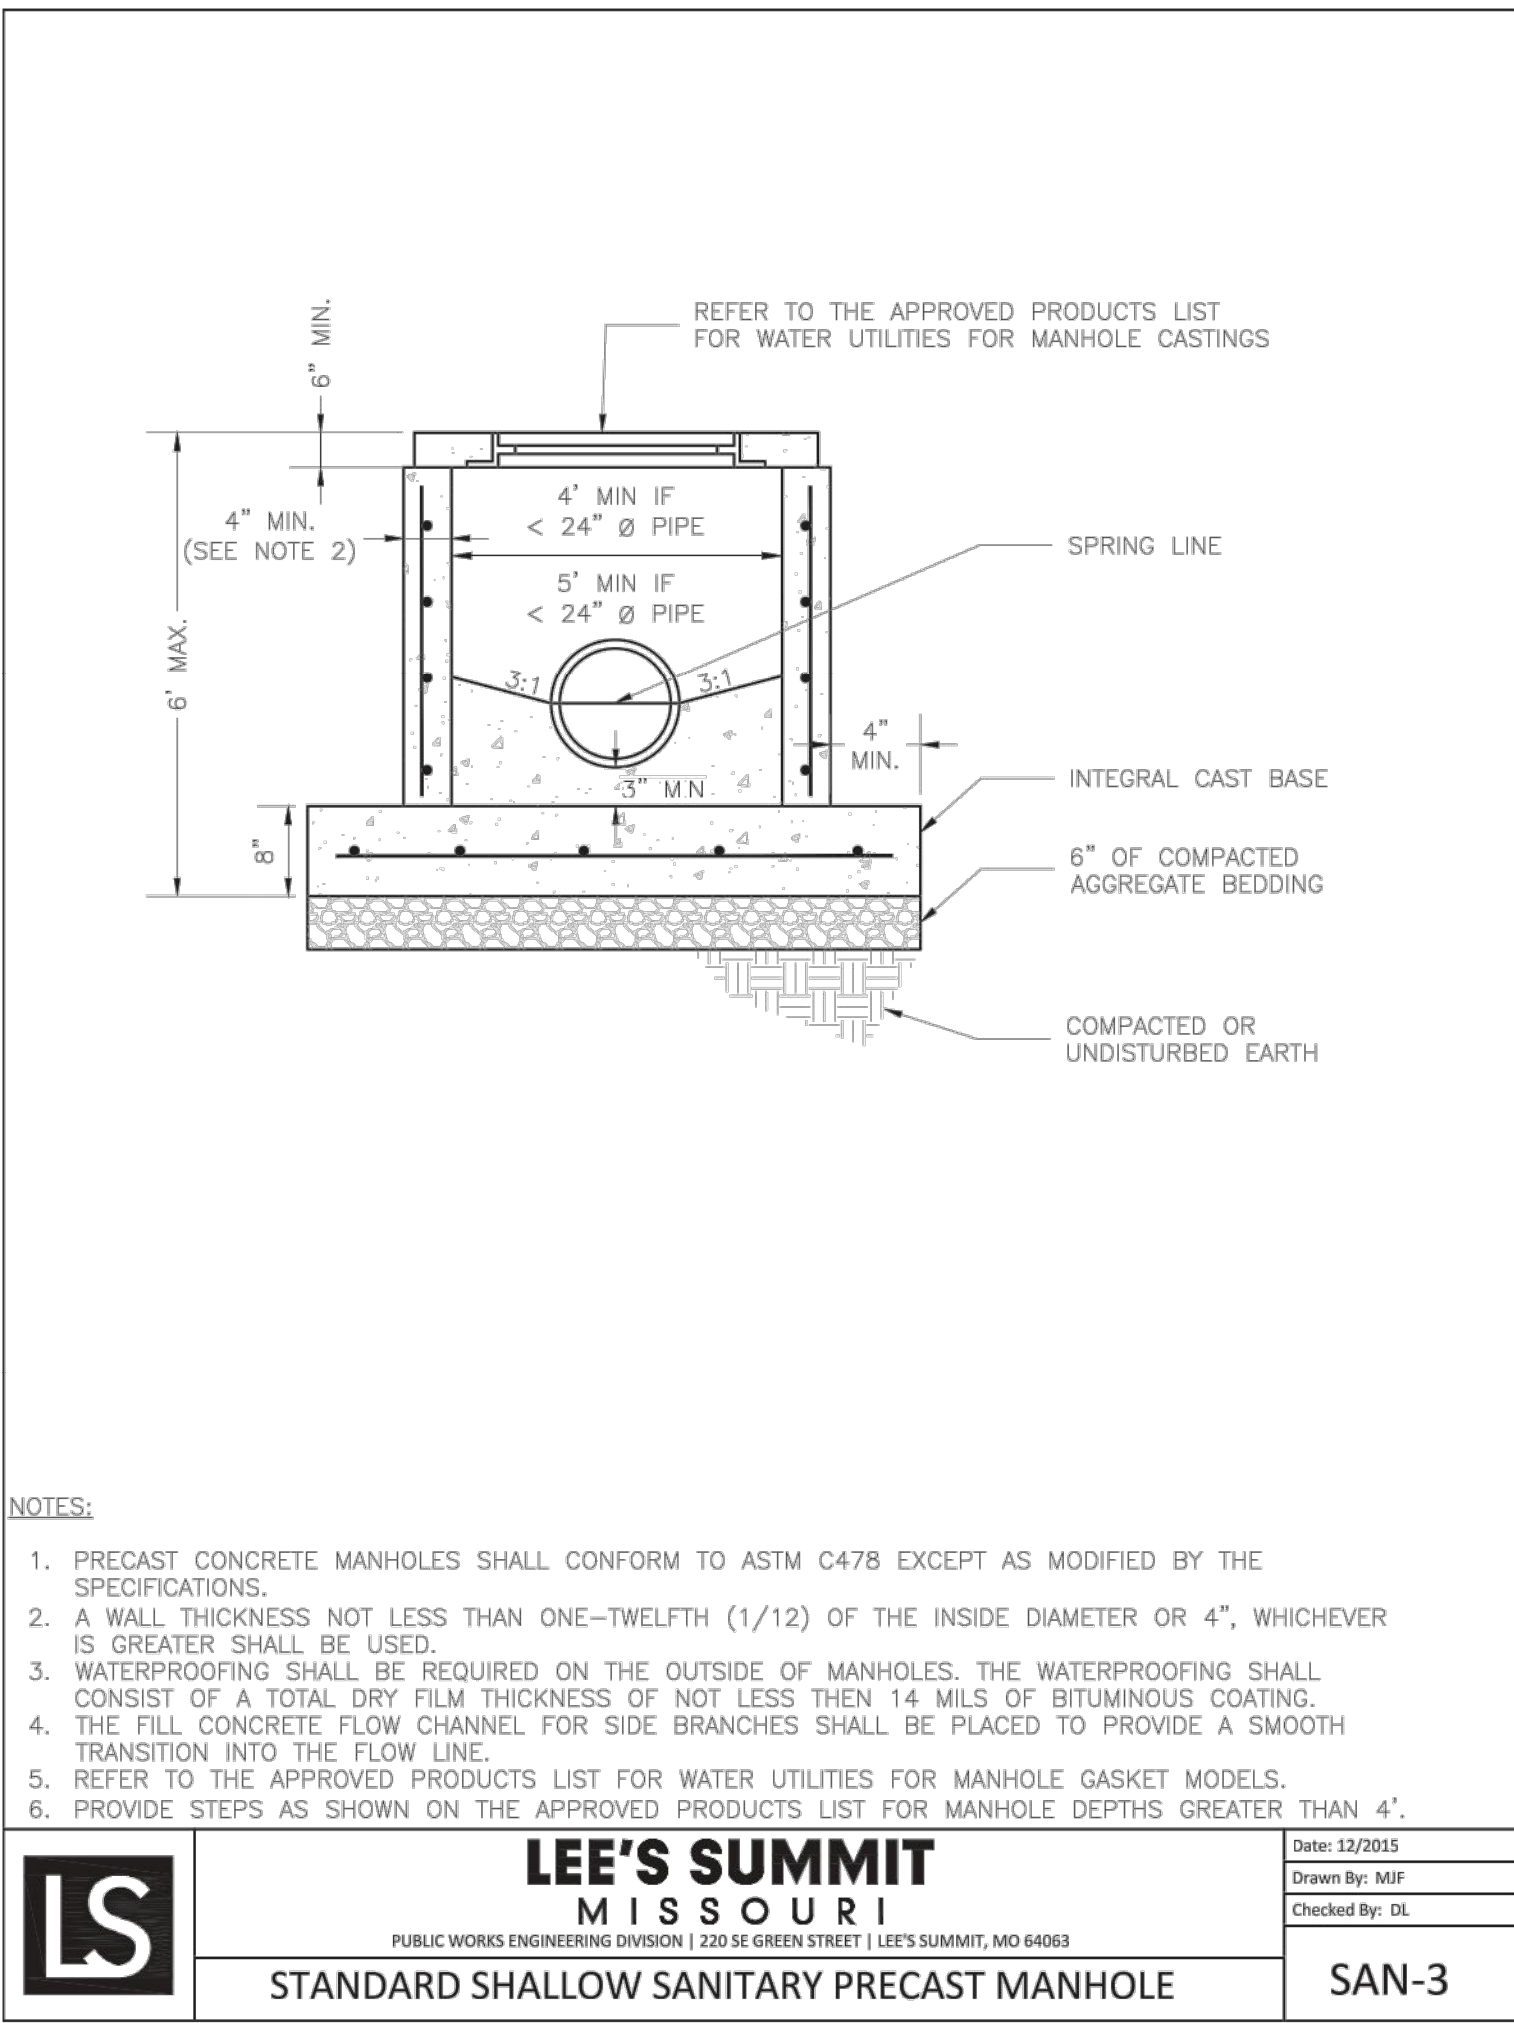


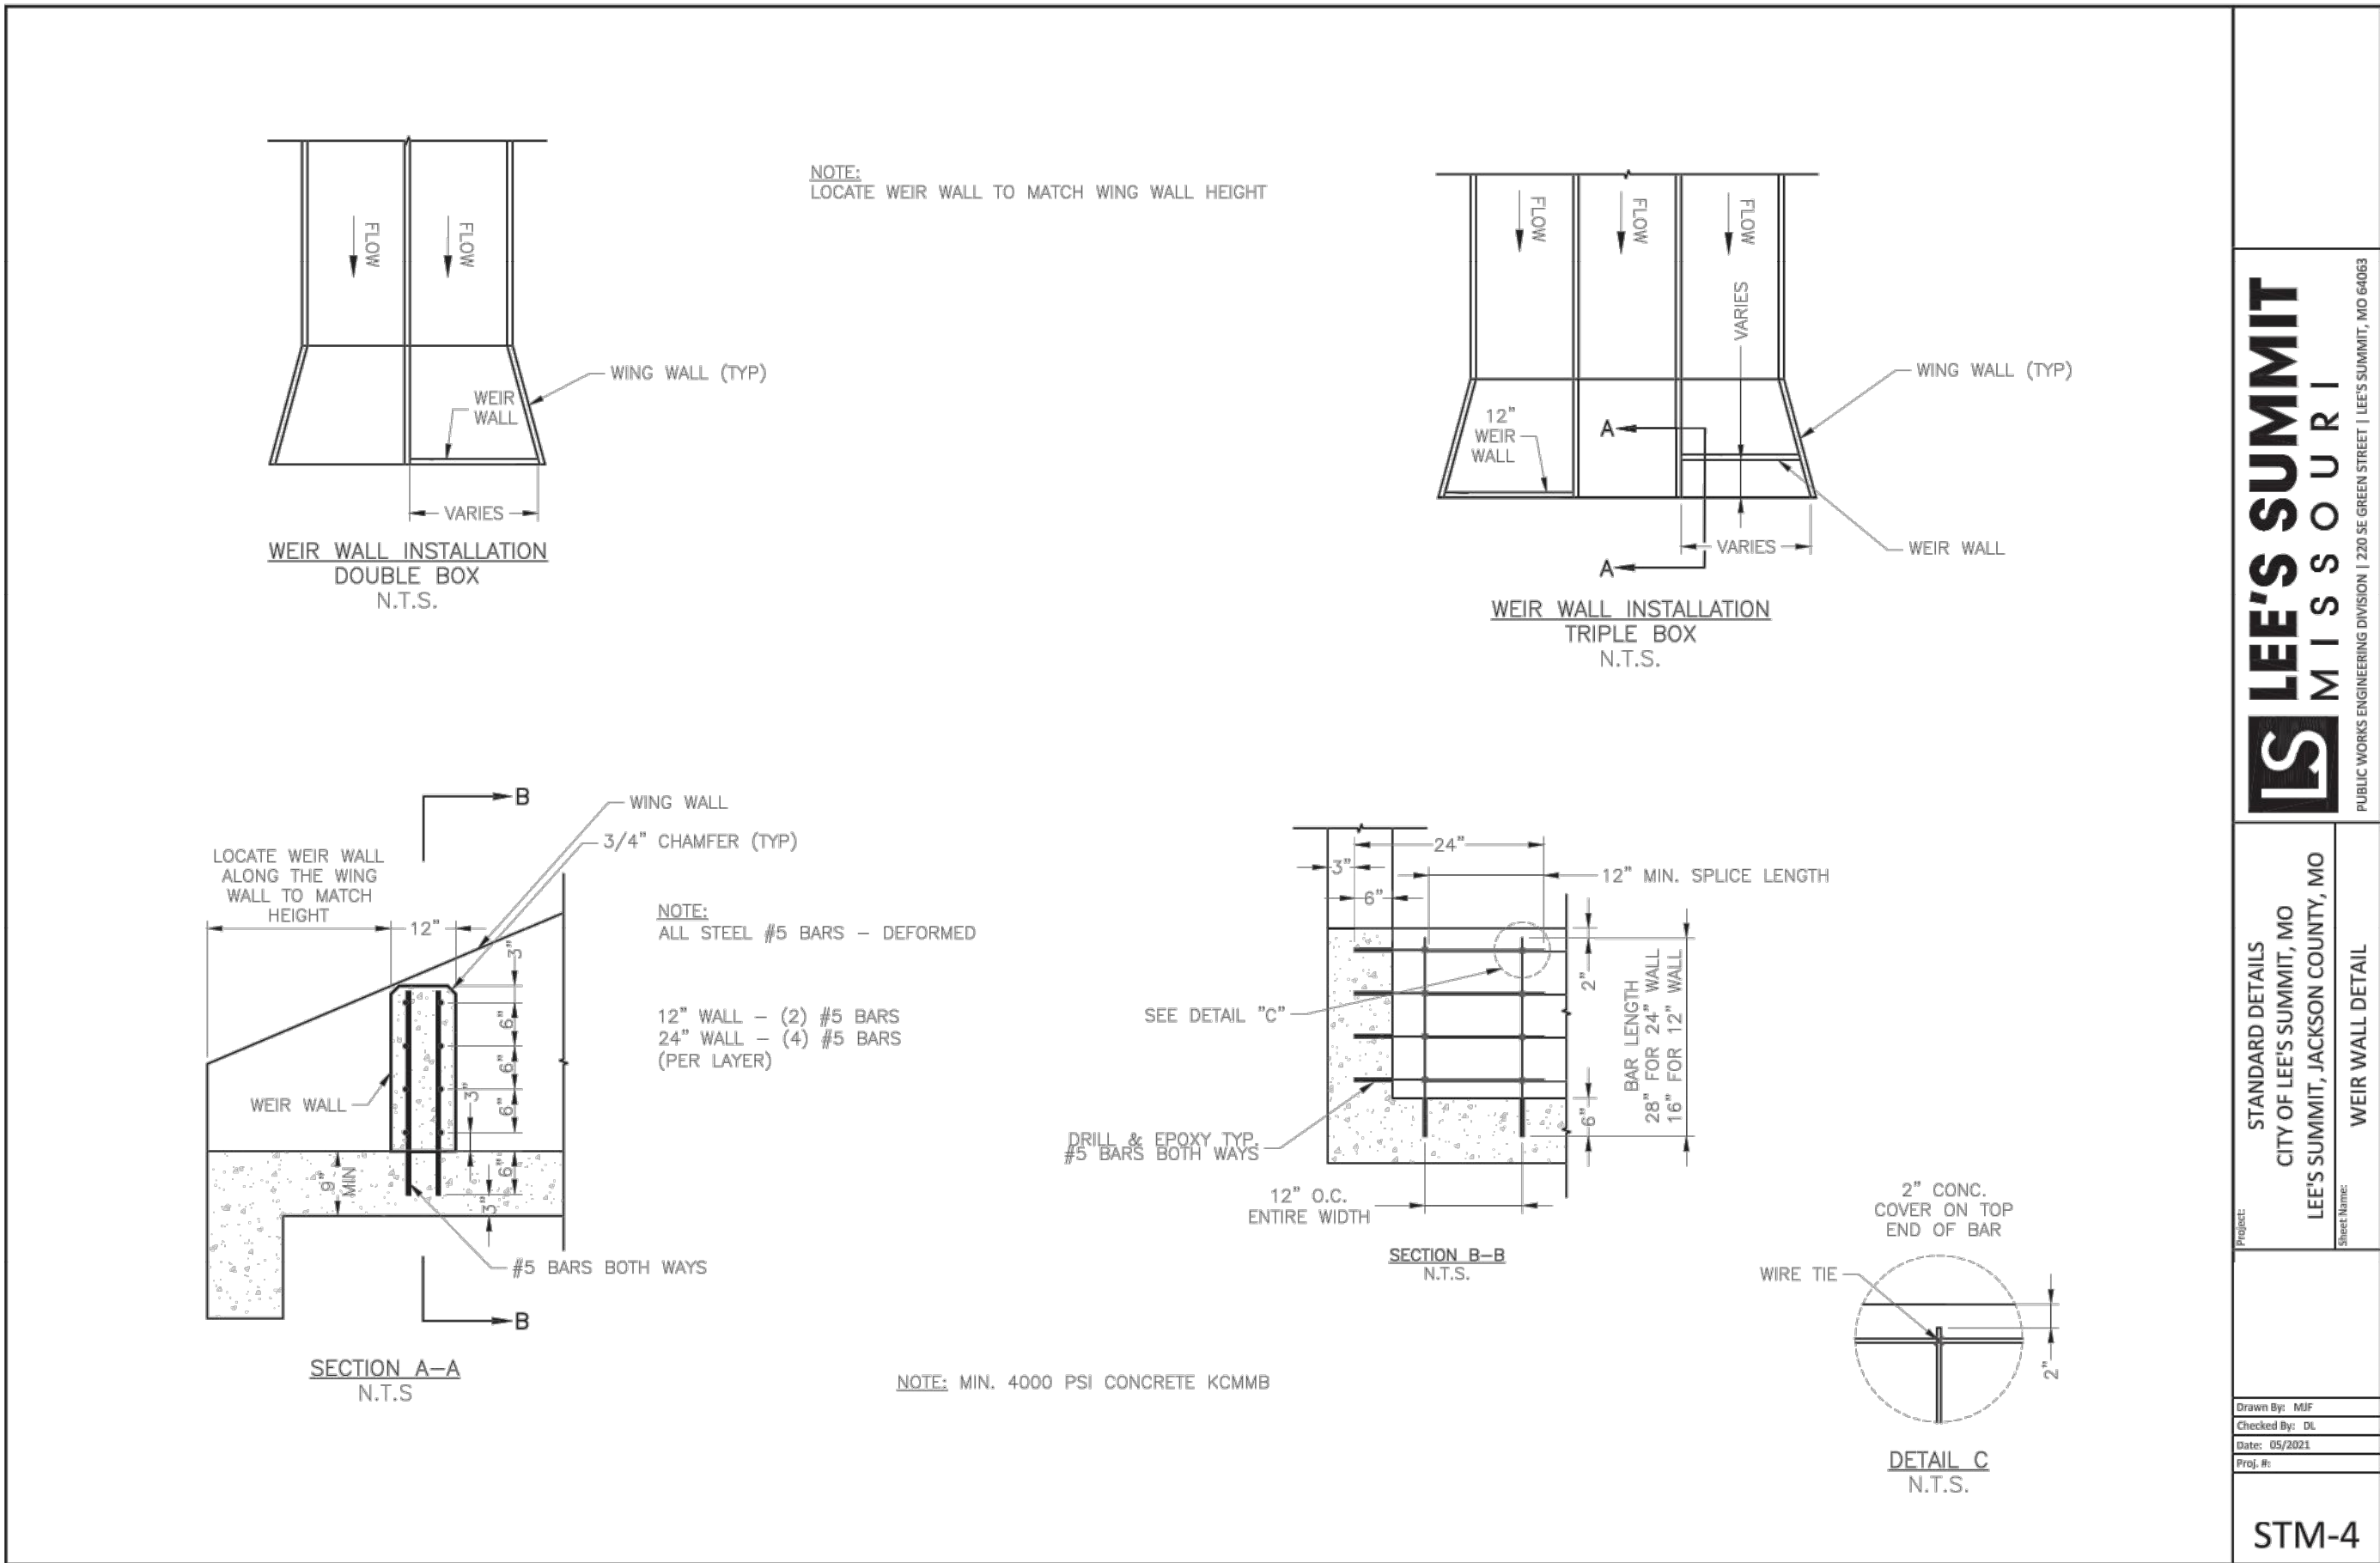

S:\01 PROJECTS\MULTI-FAMILY\024 SUMMIT SQUARE 3YDP AND PUBLIC IMPROVEMENTS\PLANS\FINAL DEVELOPMENT PLANS\C-2003 DETAIL SHEETING

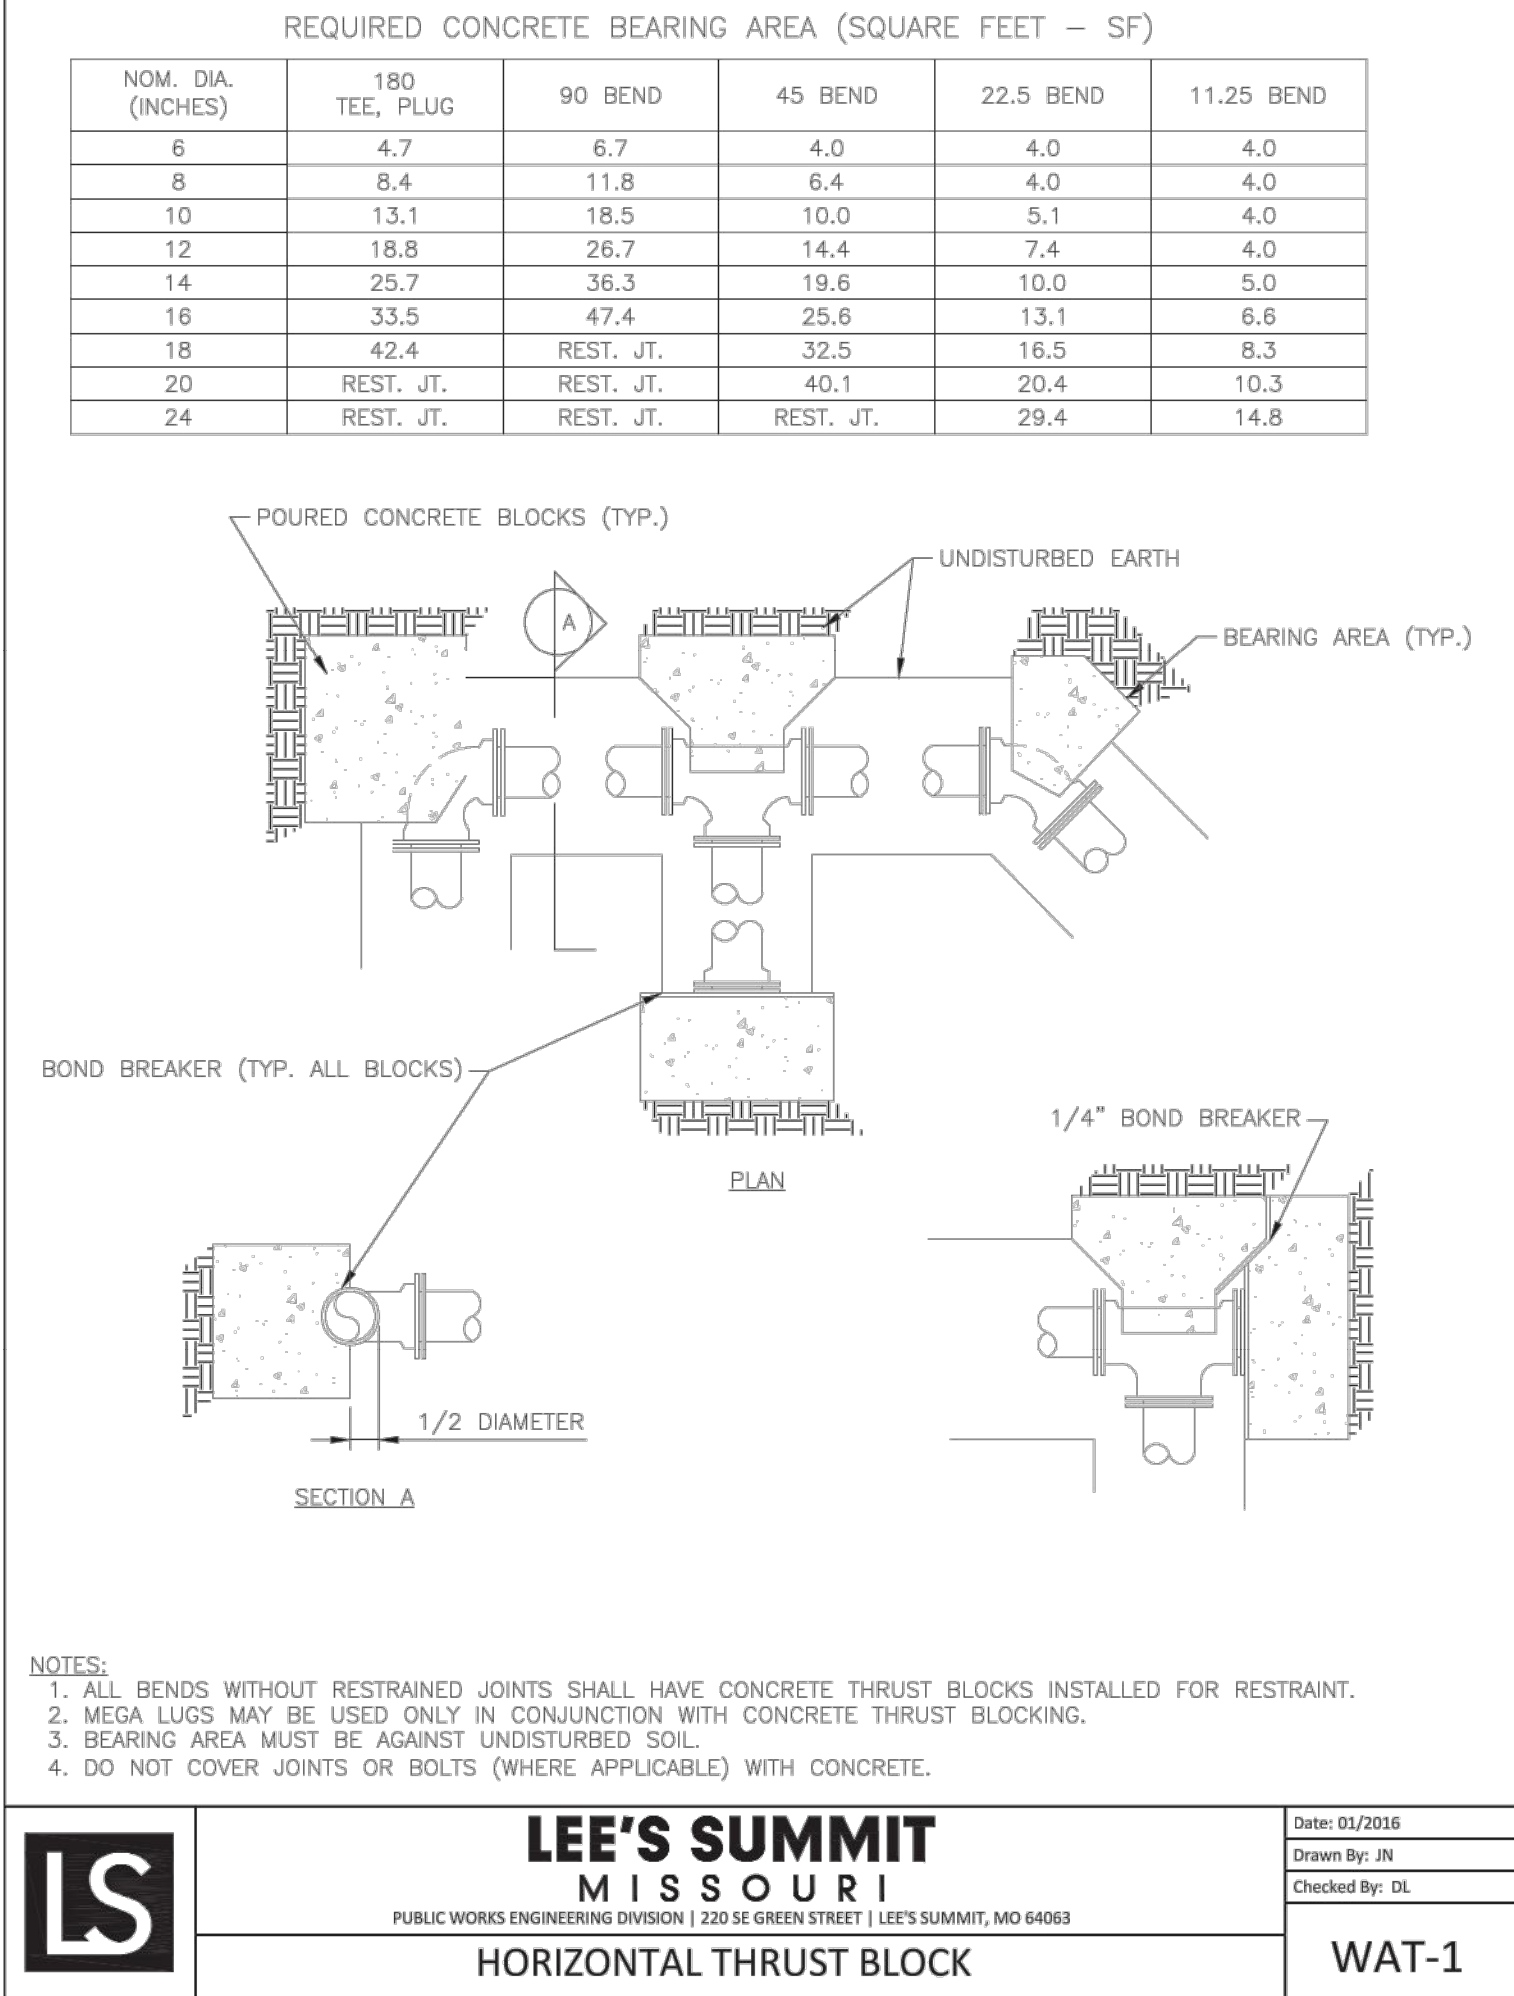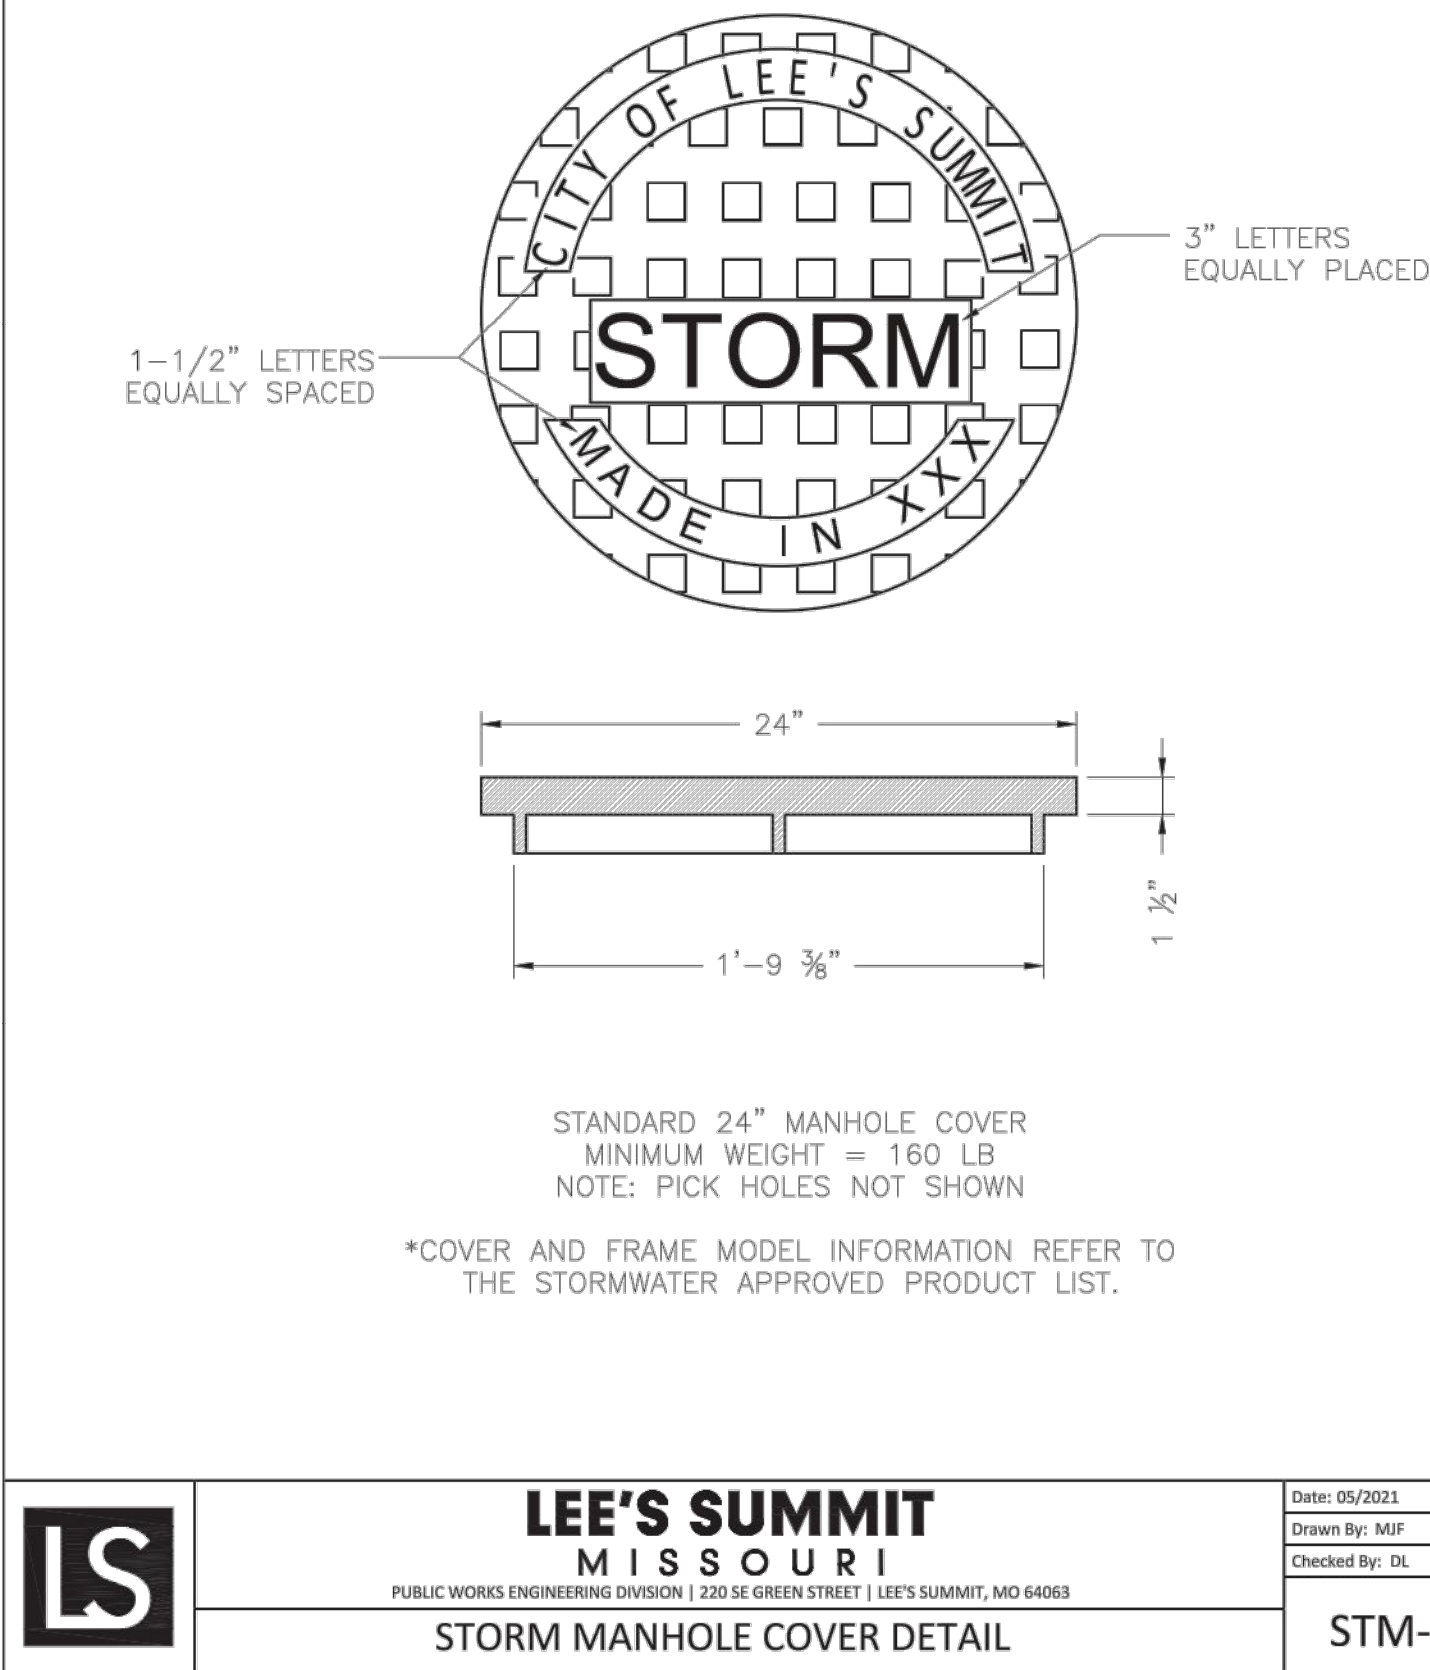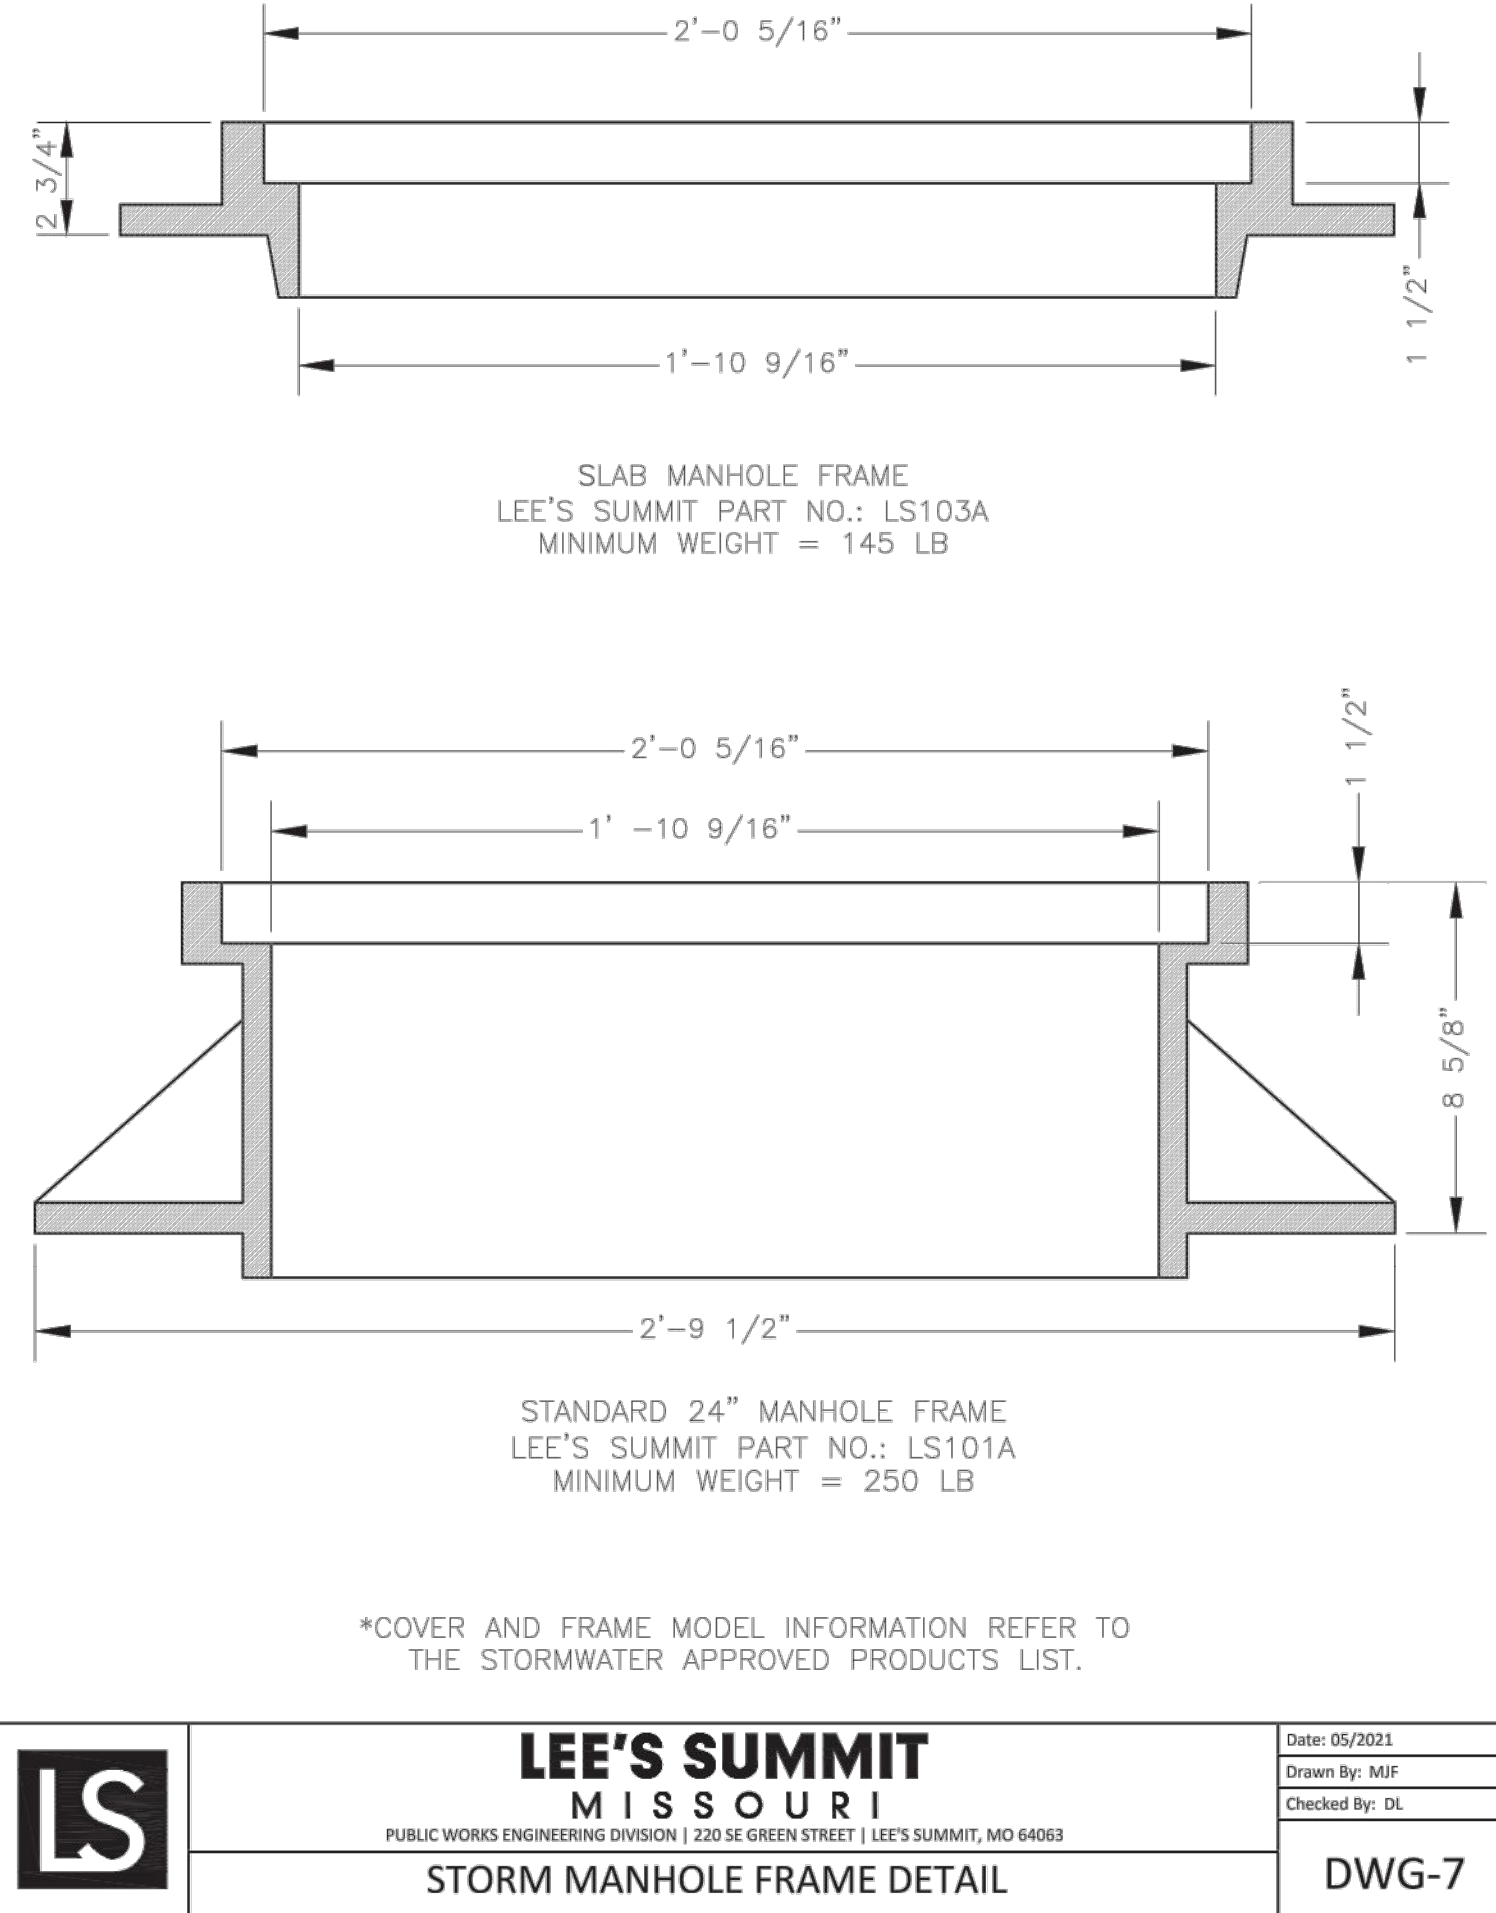


REQUIRED CONCRETE VOLUME (CUBIC FEET - CF)					
NOM. DIA. (INCHES)	180 TEE, PLUG	90 BEND	45 BEND	22.5 BEND	11.25 BEND
6	50.5	71.4	38.6	19.7	9.9
8	89.6	128.9	68.7	35.0	17.6
10	140.2	198.3	107.3	54.7	27.5
12	202.0	REST. JT.	154.6	78.8	39.6
14	REST. JT.	REST. JT.	210.4	107.3	53.9
16	REST. JT.	REST. JT.	REST. JT.	140.1	70.4
18	REST. JT.	REST. JT.	REST. JT.	177.3	89.1
20	REST. JT.	REST. JT.	REST. JT.	REST. JT.	110.0
24	REST. JT.	REST. JT.	REST. JT.	REST. JT.	158.4

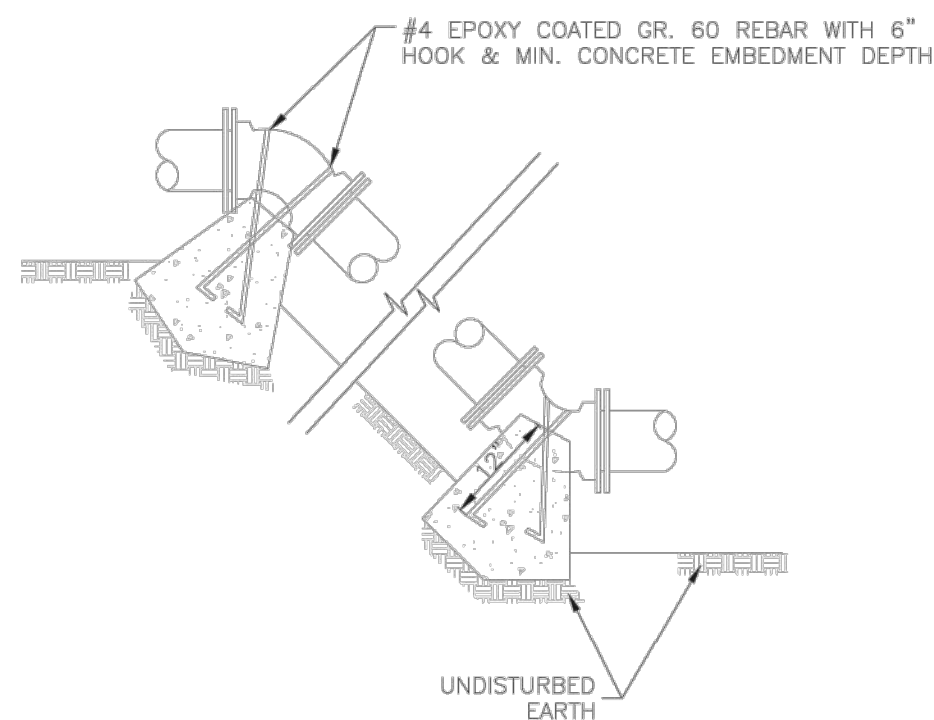


- NOTES:
1. ALL BENDS WITHOUT RESTRAINED JOINTS SHALL HAVE CONCRETE THRUST BLOCKS INSTALLED FOR RESTRAINT.
2. MEGA LUGS MAY BE USED ONLY IN CONJUNCTION WITH CONCRETE THRUST BLOCKING.
3. BEARING MUST BE AGAINST UNDISTURBED SOIL.
4. DO NOT COVER JOINTS OR BOLTS (WHERE APPLICABLE) WITH CONCRETE.

	LEE'S SUMMIT MISSOURI PUBLIC WORKS ENGINEERING DIVISION 220 SE GREEN STREET LEE'S SUMMIT, MO 64063	Date: WAT-2 Drawn By: JN Checked By: DL
	VERTICAL THRUST BLOCK	WAT-2

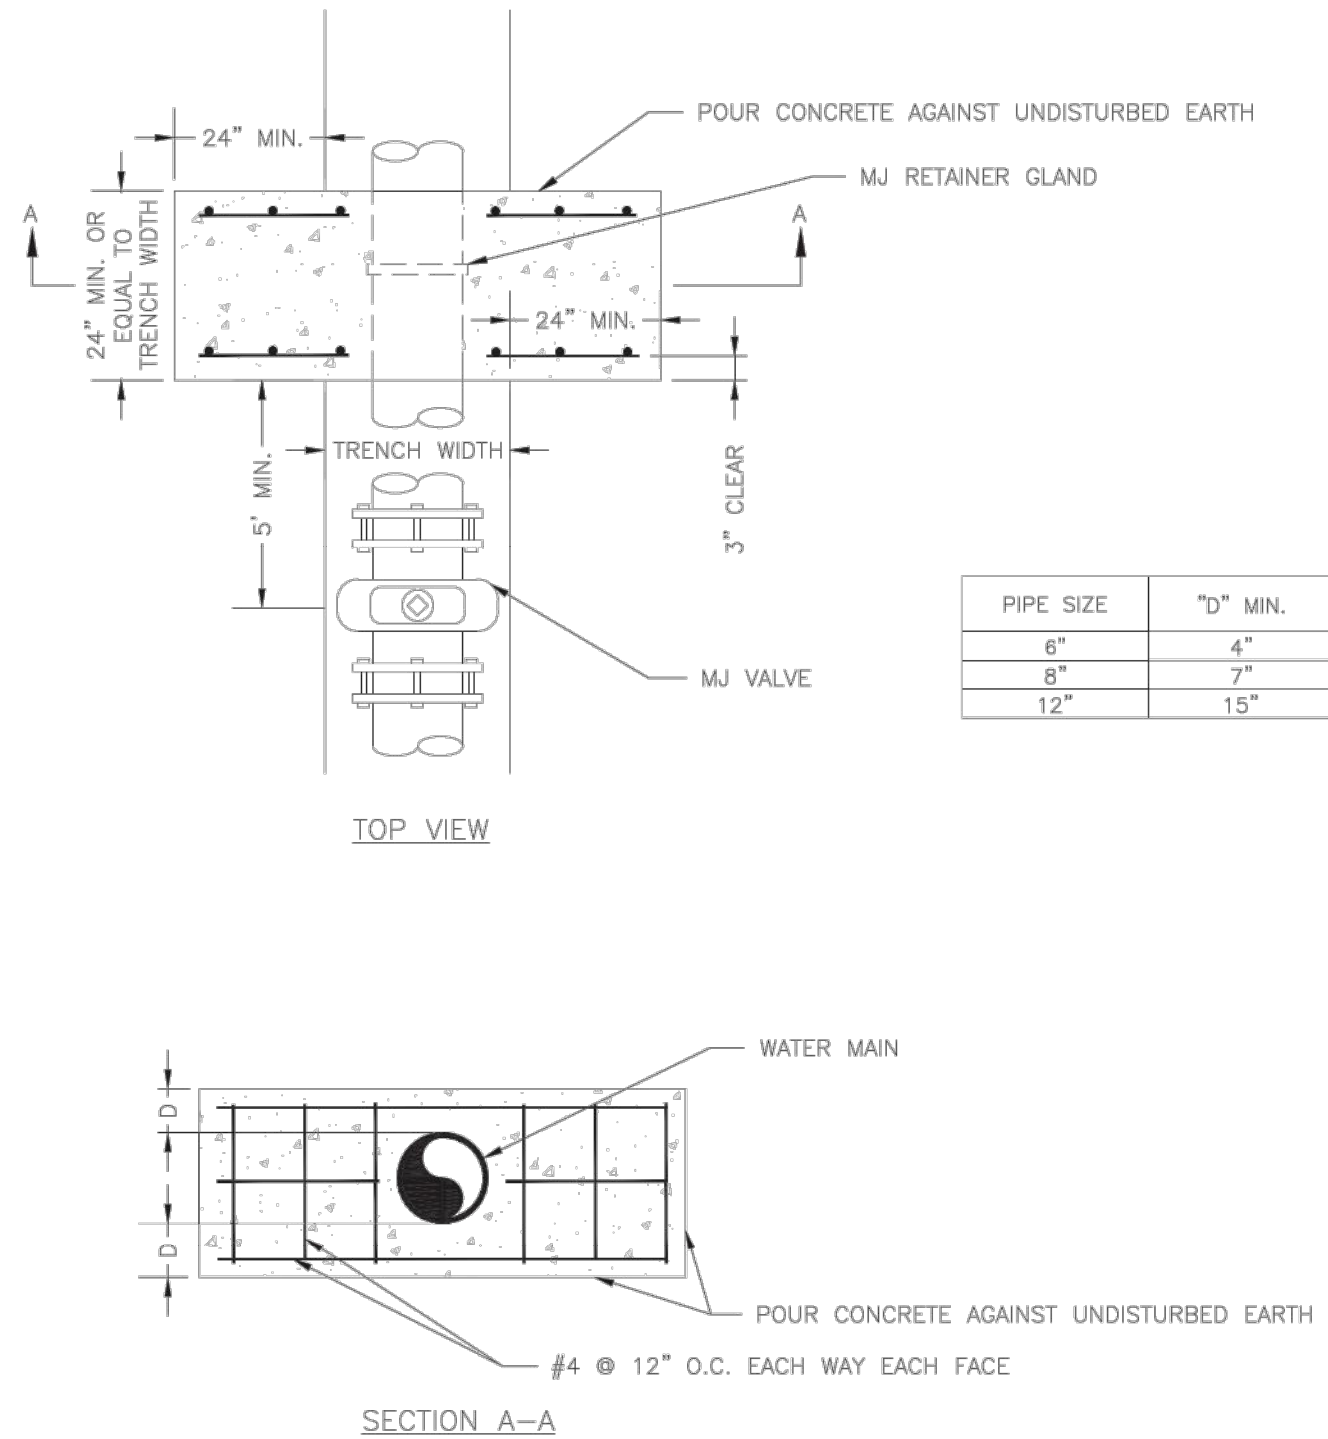

NOTE:
THIS DETAIL NOT TO BE USED FOR PIPE GREATER THAN 12"

	LEE'S SUMMIT MISSOURI PUBLIC WORKS ENGINEERING DIVISION 220 SE GREEN STREET LEE'S SUMMIT, MO 64063	Date: 01/2016 Drawn By: JN Checked By: DL
	STRADDLE BLOCK	WAT-3

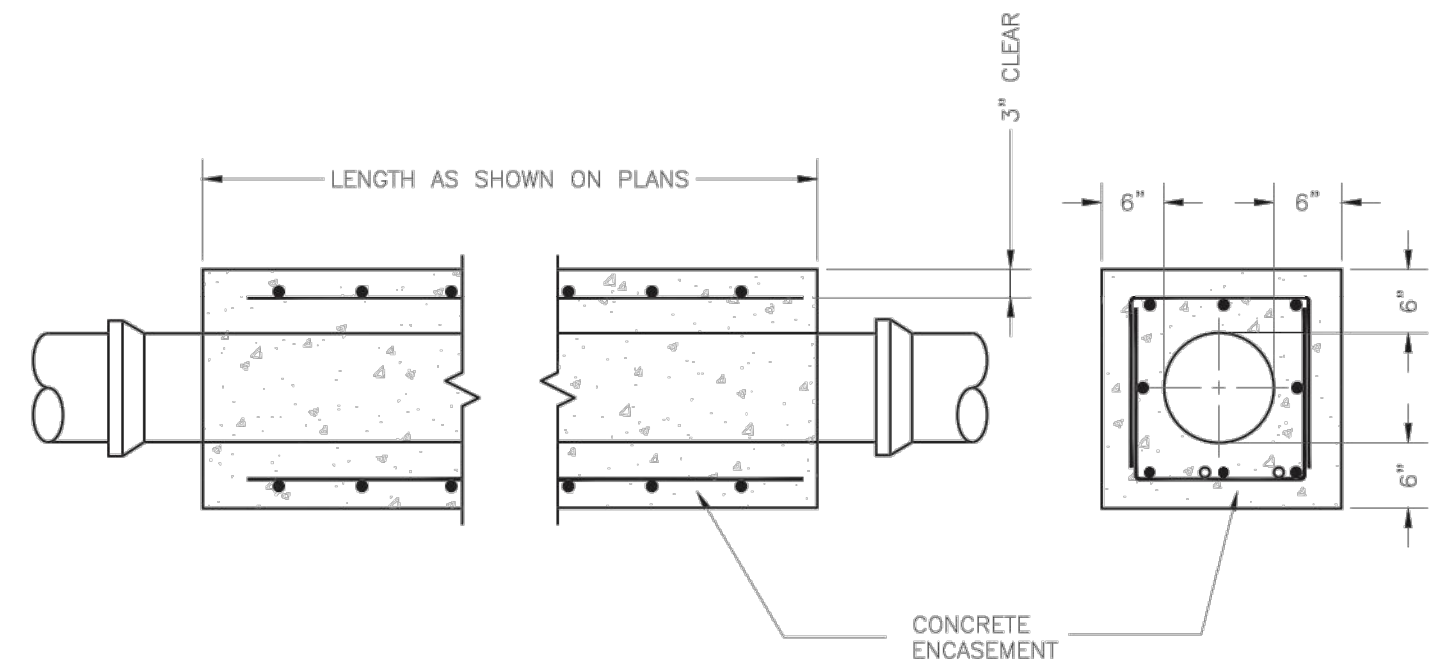


- NOTES:
1. INTERMEDIATE BELLS SHALL BE ENCASED.
2. REINFORCING STEEL SHALL BE #4 @ 12" O.C. EACH WAY WITH A MINIMUM REBAR LAP OF 12".
3. THIS DETAIL IS FOR PIPES 12" AND SMALLER.

	LEE'S SUMMIT MISSOURI PUBLIC WORKS ENGINEERING DIVISION 220 SE GREEN STREET LEE'S SUMMIT, MO 64063	Date: 01/2016 Drawn By: JN Checked By: DL
	WATER PIPE ENCASEMENT	WAT-4

REVISIONS/APPROVALS:	NO.	DATE	REVIEWED BY:	DESIGNED BY:	DRAFTED BY:	SP PROJECT #:	NEIL W. HAAS, P.E.
FDP SUBMITTAL		2022.12.21	M.G.D	N.W.H	D.A.H	4024	202034072
REVISED PER CITY COMMENTS		2023.01.30					

S:\01 PROJECTS\MULTI-FAMILY\024 SUMMIT SQUARE 3YDP AND PUBLIC IMPROVEMENTS\PLANS\FINAL DEVELOPMENT PLANS\C-2004 DETAIL SHEETING

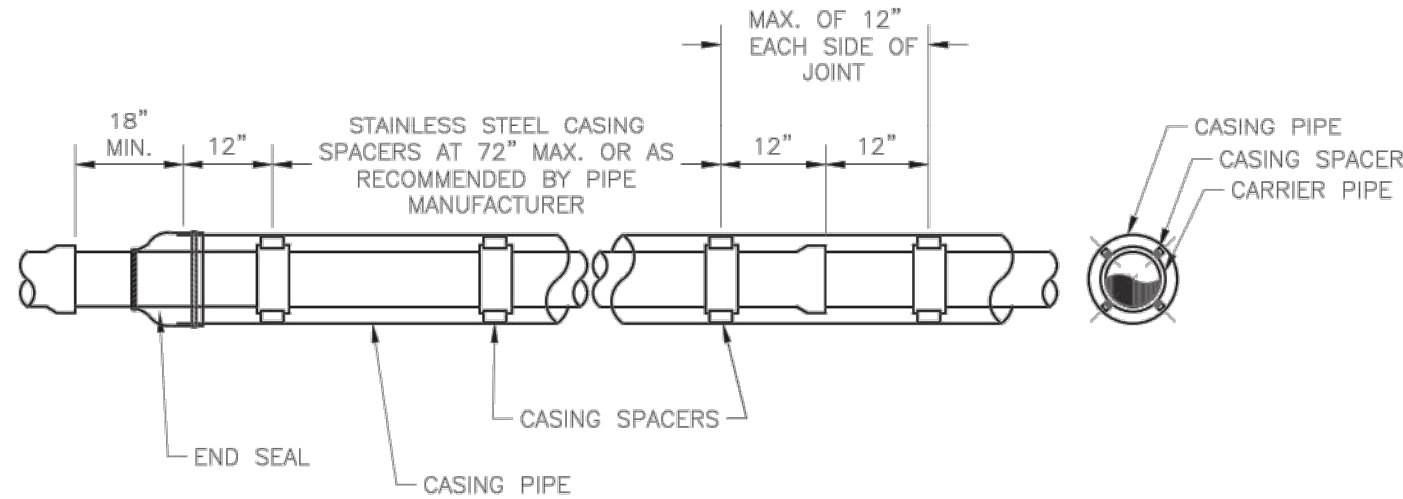


NOTES:
1. REFER TO SPECIFICATION SECTION 3900 FOR ADDITIONAL INFORMATION.
2. LENGTH, DIAMETER, AND WALL THICKNESS TO BE SHOWN ON CONSTRUCTION PLANS.



**LEE'S SUMMIT
MISSOURI**
PUBLIC WORKS ENGINEERING DIVISION | 220 SE GREEN STREET | LEE'S SUMMIT, MO 64063

Date: 01/2016
Drawn By: JN
Checked By: DL

WAT-5

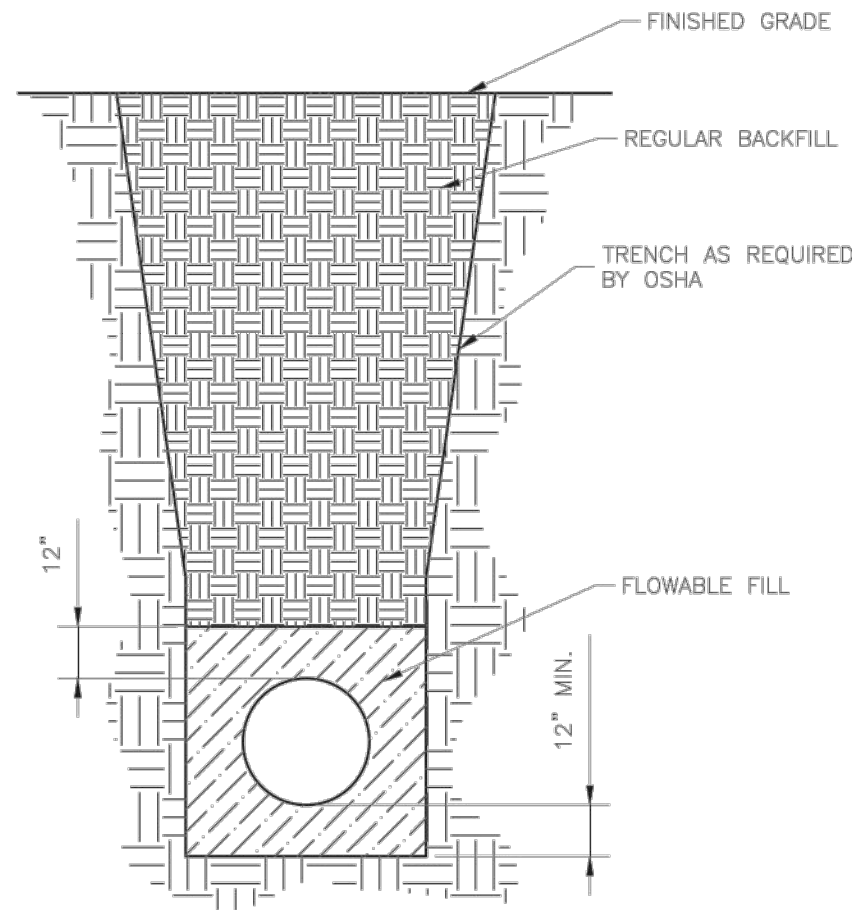


NOTES:
1. FLOWABLE FILL SHALL MEET THE REQUIREMENTS OF THE CITY OF LEE'S SUMMIT DESIGN AND CONSTRUCTION MANUAL.
2. REGULAR BACKFILL ABOVE THE TRENCH CHECK SHALL BE FREE OF DEBRIS, ORGANIC MATTER, AND STONES > 6" IN ANY DIMENSION.
3. TOP OF FLOWABLE BACKFILL SHALL EXTEND 12" ABOVE THE TOP OF THE PIPE.
4. LENGTH OF TRENCH CHECK SHALL BE A MINIMUM OF 12".



**LEE'S SUMMIT
MISSOURI**
PUBLIC WORKS ENGINEERING DIVISION | 220 SE GREEN STREET | LEE'S SUMMIT, MO 64063

Date: 01/2016
Drawn By: JN
Checked By: DL

WAT-6

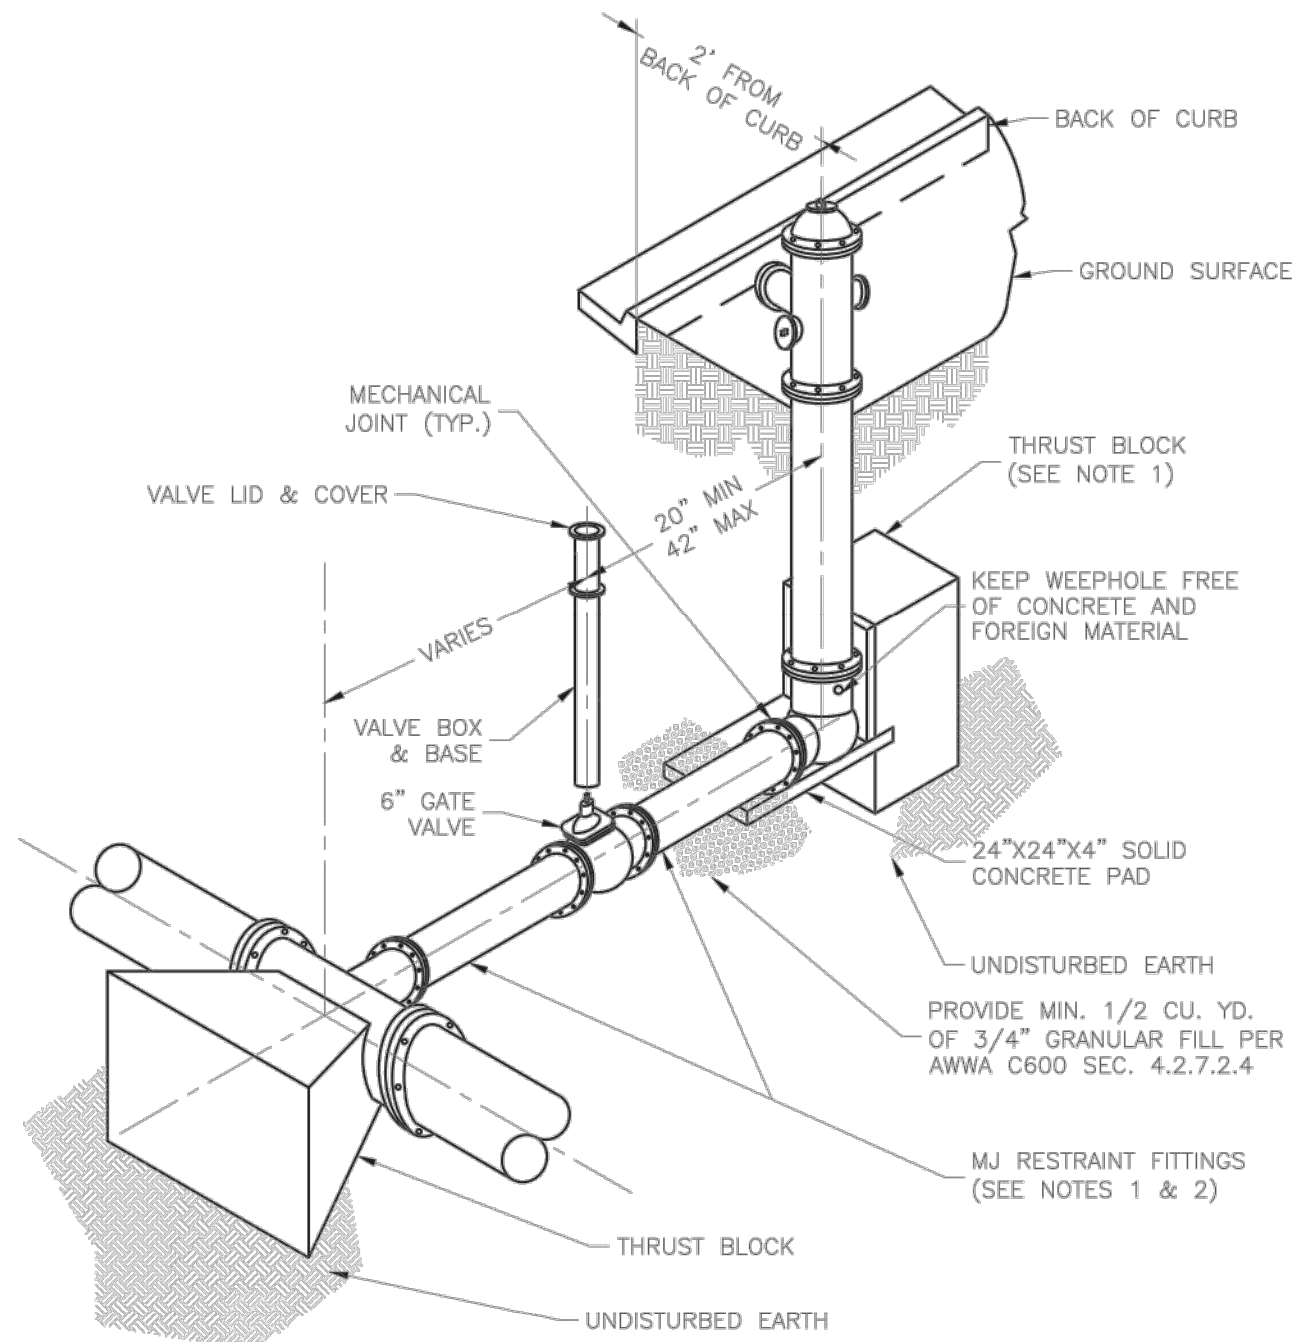


NOTES:
1. WHEN RETAINER GLANDS ARE USED IN LIEU OF MECHANICAL JOINT (MJ) RESTRAINT FITTINGS, HORIZONTAL THRUST BLOCKS ARE REQUIRED.
2. GATE VALVE MAY BE BOLTED DIRECTLY TO MJ RESTRAINT TEE.
3. SEE APPROVED PRODUCTS LIST FOR WATER UTILITIES FOR FIRE HYDRANT, VALVES, VALVE BOX LID, AND COVER.
4. BOTTOM HYDRANT FLANGE SHALL BE 2" TO 6" ABOVE FINISHED GRADE.
5. FOR STREETS WITHOUT CURBS FIRE HYDRANTS SHALL BE PLACED WITHIN 1 FOOT OF THE R/W LINE, BUT NOT MORE THAN 10' FROM EDGE OF PAVEMENT. FIRE HYDRANT SHALL NOT BE PLACED IN BOTTOM OF DITCH.
6. HYDRANT SHALL BE ROTATED AS DIRECTED BY INSPECTOR.



**LEE'S SUMMIT
MISSOURI**
PUBLIC WORKS ENGINEERING DIVISION | 220 SE GREEN STREET | LEE'S SUMMIT, MO 64063

Date: 01/2016
Drawn By: JN
Checked By: DL

WAT-7

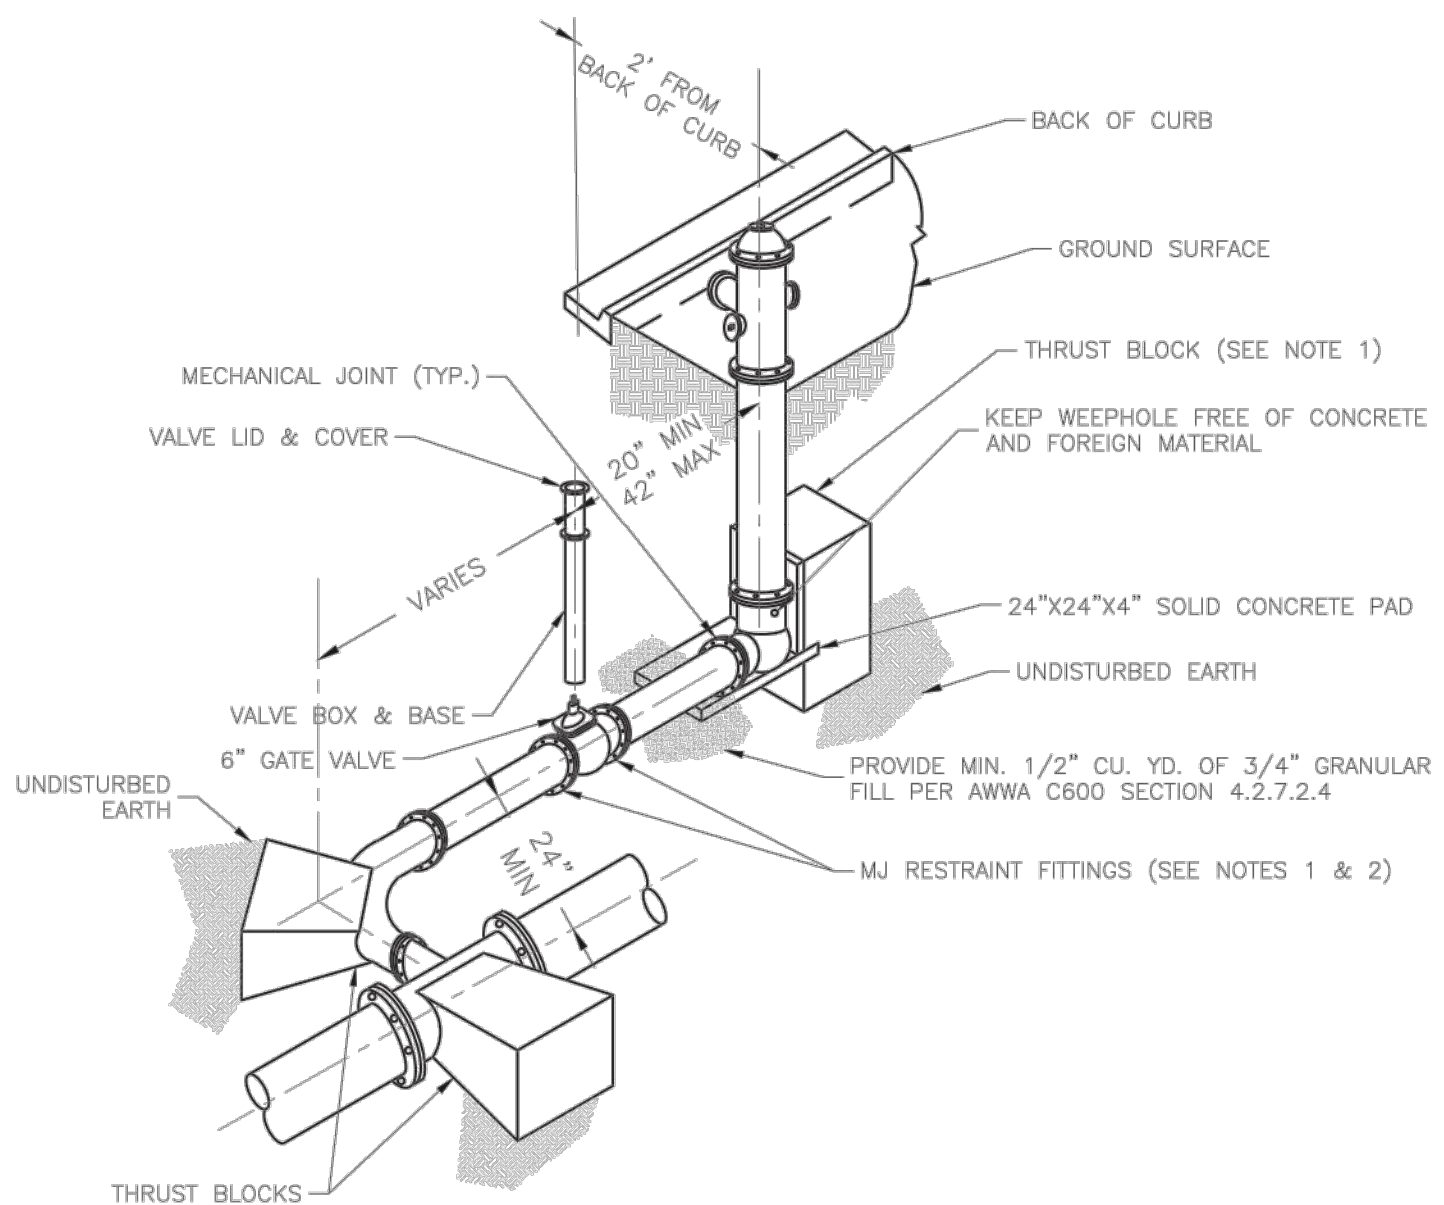


NOTES:
1. WHEN RETAINER GLANDS ARE USED IN LIEU OF MECHANICAL JOINT (MJ) RESTRAINT FITTINGS, HORIZONTAL THRUST BLOCKS ARE REQUIRED.
2. GATE VALVE MAY BE BOLTED DIRECTLY TO MJ RESTRAINT TEE.
3. SEE APPROVED PRODUCTS LIST FOR WATER UTILITIES FOR FIRE HYDRANT, VALVES, VALVE BOX LID, AND COVER.
4. BOTTOM HYDRANT FLANGE SHALL BE 2" TO 6" ABOVE FINISHED GRADE.
5. FOR STREETS WITHOUT CURBS FIRE HYDRANTS SHALL BE PLACED WITHIN 1 FOOT OF THE R/W LINE, BUT NOT MORE THAN 10' FROM EDGE OF PAVEMENT. FIRE HYDRANT SHALL NOT BE PLACED IN BOTTOM OF DITCH.
6. HYDRANT SHALL BE ROTATED AS DIRECTED BY INSPECTOR.



**LEE'S SUMMIT
MISSOURI**
PUBLIC WORKS ENGINEERING DIVISION | 220 SE GREEN STREET | LEE'S SUMMIT, MO 64063

Date: 01/2016
Drawn By: JN
Checked By: DL


WAT-8

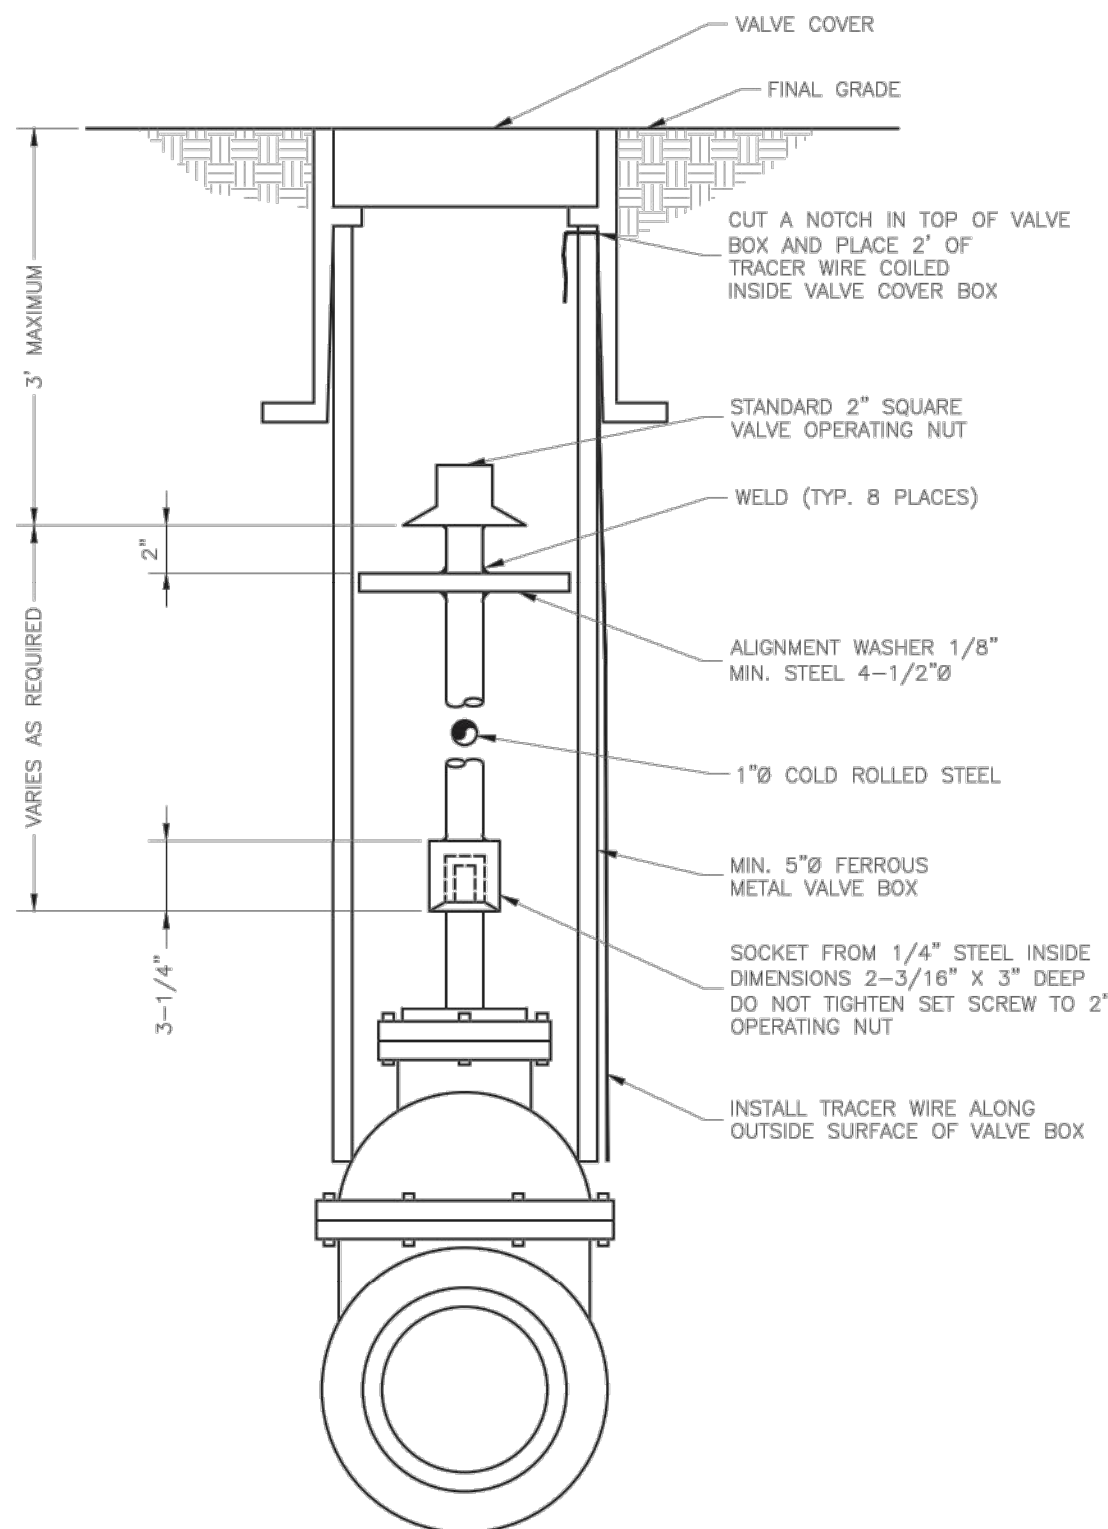

**LEE'S SUMMIT
MISSOURI**
PUBLIC WORKS ENGINEERING DIVISION | 220 SE GREEN STREET | LEE'S SUMMIT, MO 64063

Date: 01/2016
Drawn By: JN
Checked By: DL

WAT-9

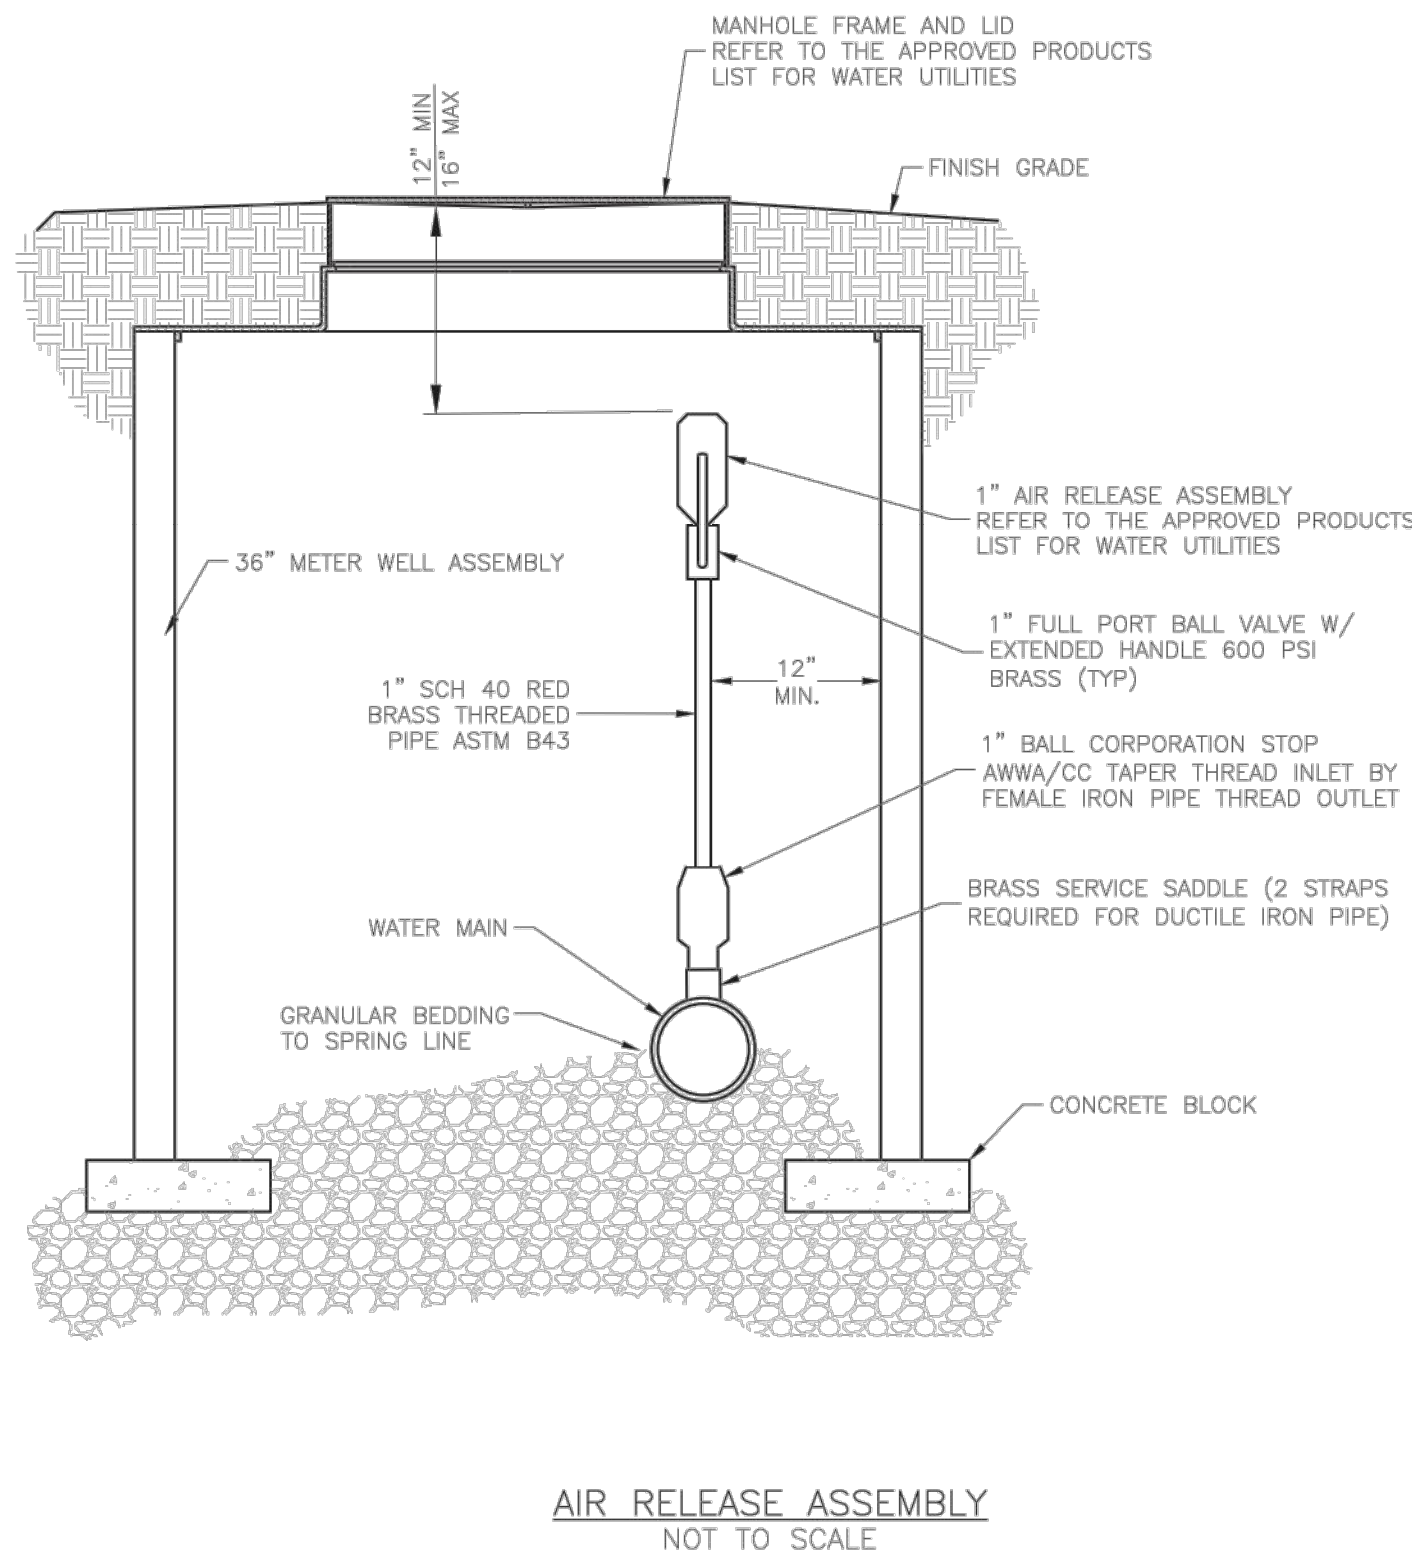

**LEE'S SUMMIT
MISSOURI**
PUBLIC WORKS ENGINEERING DIVISION | 220 SE GREEN STREET | LEE'S SUMMIT, MO 64063

Date: 01/2014
Drawn By: JN
Checked By: DL

WAT-10

REVISIONS/APPROVALS:	NO.:	DATE:	REVIEWED BY:	DESIGNED BY:	DRAFTED BY:	SP PROJECT #:	NEIL W. HAAS, P.E.
FDP SUBMITTAL		2022.12.21	M.G.D.	N.W.H.	D.A.H.	4024	2022034072
REVISED PER CITY COMMENTS		2023.01.30					


S:\01 PROJECTS\MULTI-FAMILY\024 SUMMIT SQUARE 3YDP AND PUBLIC IMPROVEMENTS\PLANS\FINAL DEVELOPMENT PLANS\L-0100 LANDSCAPE PLAN - OVERVIEW.DWG

LANDSCAPE DATA			
	Right of Way Length (Outview Dr)	Right of Way Length (NW Ward Rd)	Open Yard Area
Street Frontage Trees (1 tree per 30 L.F.)	1,025 L.F.	1,079 L.F.	
Required	34	36	
Provided	34	36	
Street Frontage Shrubs (1 shrub per 20 L.F.)	1,025 L.F.	1,079 L.F.	
Required	52	54	
Provided	52	54	
Open Yard Trees (1 tree per 5,000 S.F.)			398,810 S.F.
Required			80
Provided			80

LANDSCAPE DATA			
	Open Yard Area	Parking Area	Parking Lot Screening
Open Yard Shrubs (2 shrubs per 5,000 S.F.)	398,810 S.F.		
Required	160		
Provided	160		
Parking Lot Landscape Islands (5% of entire area)		212,846 S.F.	
Required		10,642 S.F.	
Provided		32,025 S.F.	
Screening Planting (12 shrubs per 40 L.F.)			1,041 L.F.
Required			313
Provided			314

PLANT SCHEDULE TREES



DECIDUOUS TREES	CODE	BOTANICAL / COMMON NAME	SIZE	CONTAINER
	AO	Acer rubrum 'October Glory' / October Glory Red Maple	2" Cal.	B&B
	MS	Malus x 'Spring Snow' / Spring Snow Crabapple	1.5" Cal.	B&B
	QM	Quercus macrocarpa / Burr Oak	2" Cal.	B&B
	QS	Quercus robur 'Fastigiata' TM / Skyrocket English Oak	2" Cal.	B&B
	SI	Syringa reticulata 'Ivory Silk' / Ivory Silk Japanese Tree Lilac	2" Cal.	B&B
	UA	Ulmus parvifolia 'Allee' TM / Allee Lacebark Elm	2" Cal.	B&B
	ZG	Zelkova serrata 'Green Vase' / Green Vase Sawleaf Zelkova	2" Cal.	B&B
EVERGREEN TREES	CODE	BOTANICAL / COMMON NAME	SIZE	CONTAINER
	PA	Picea abies / Norway Spruce	6' Ht.	B&B
	PC	Picea pungens / Colorado Spruce	6' Ht.	B&B

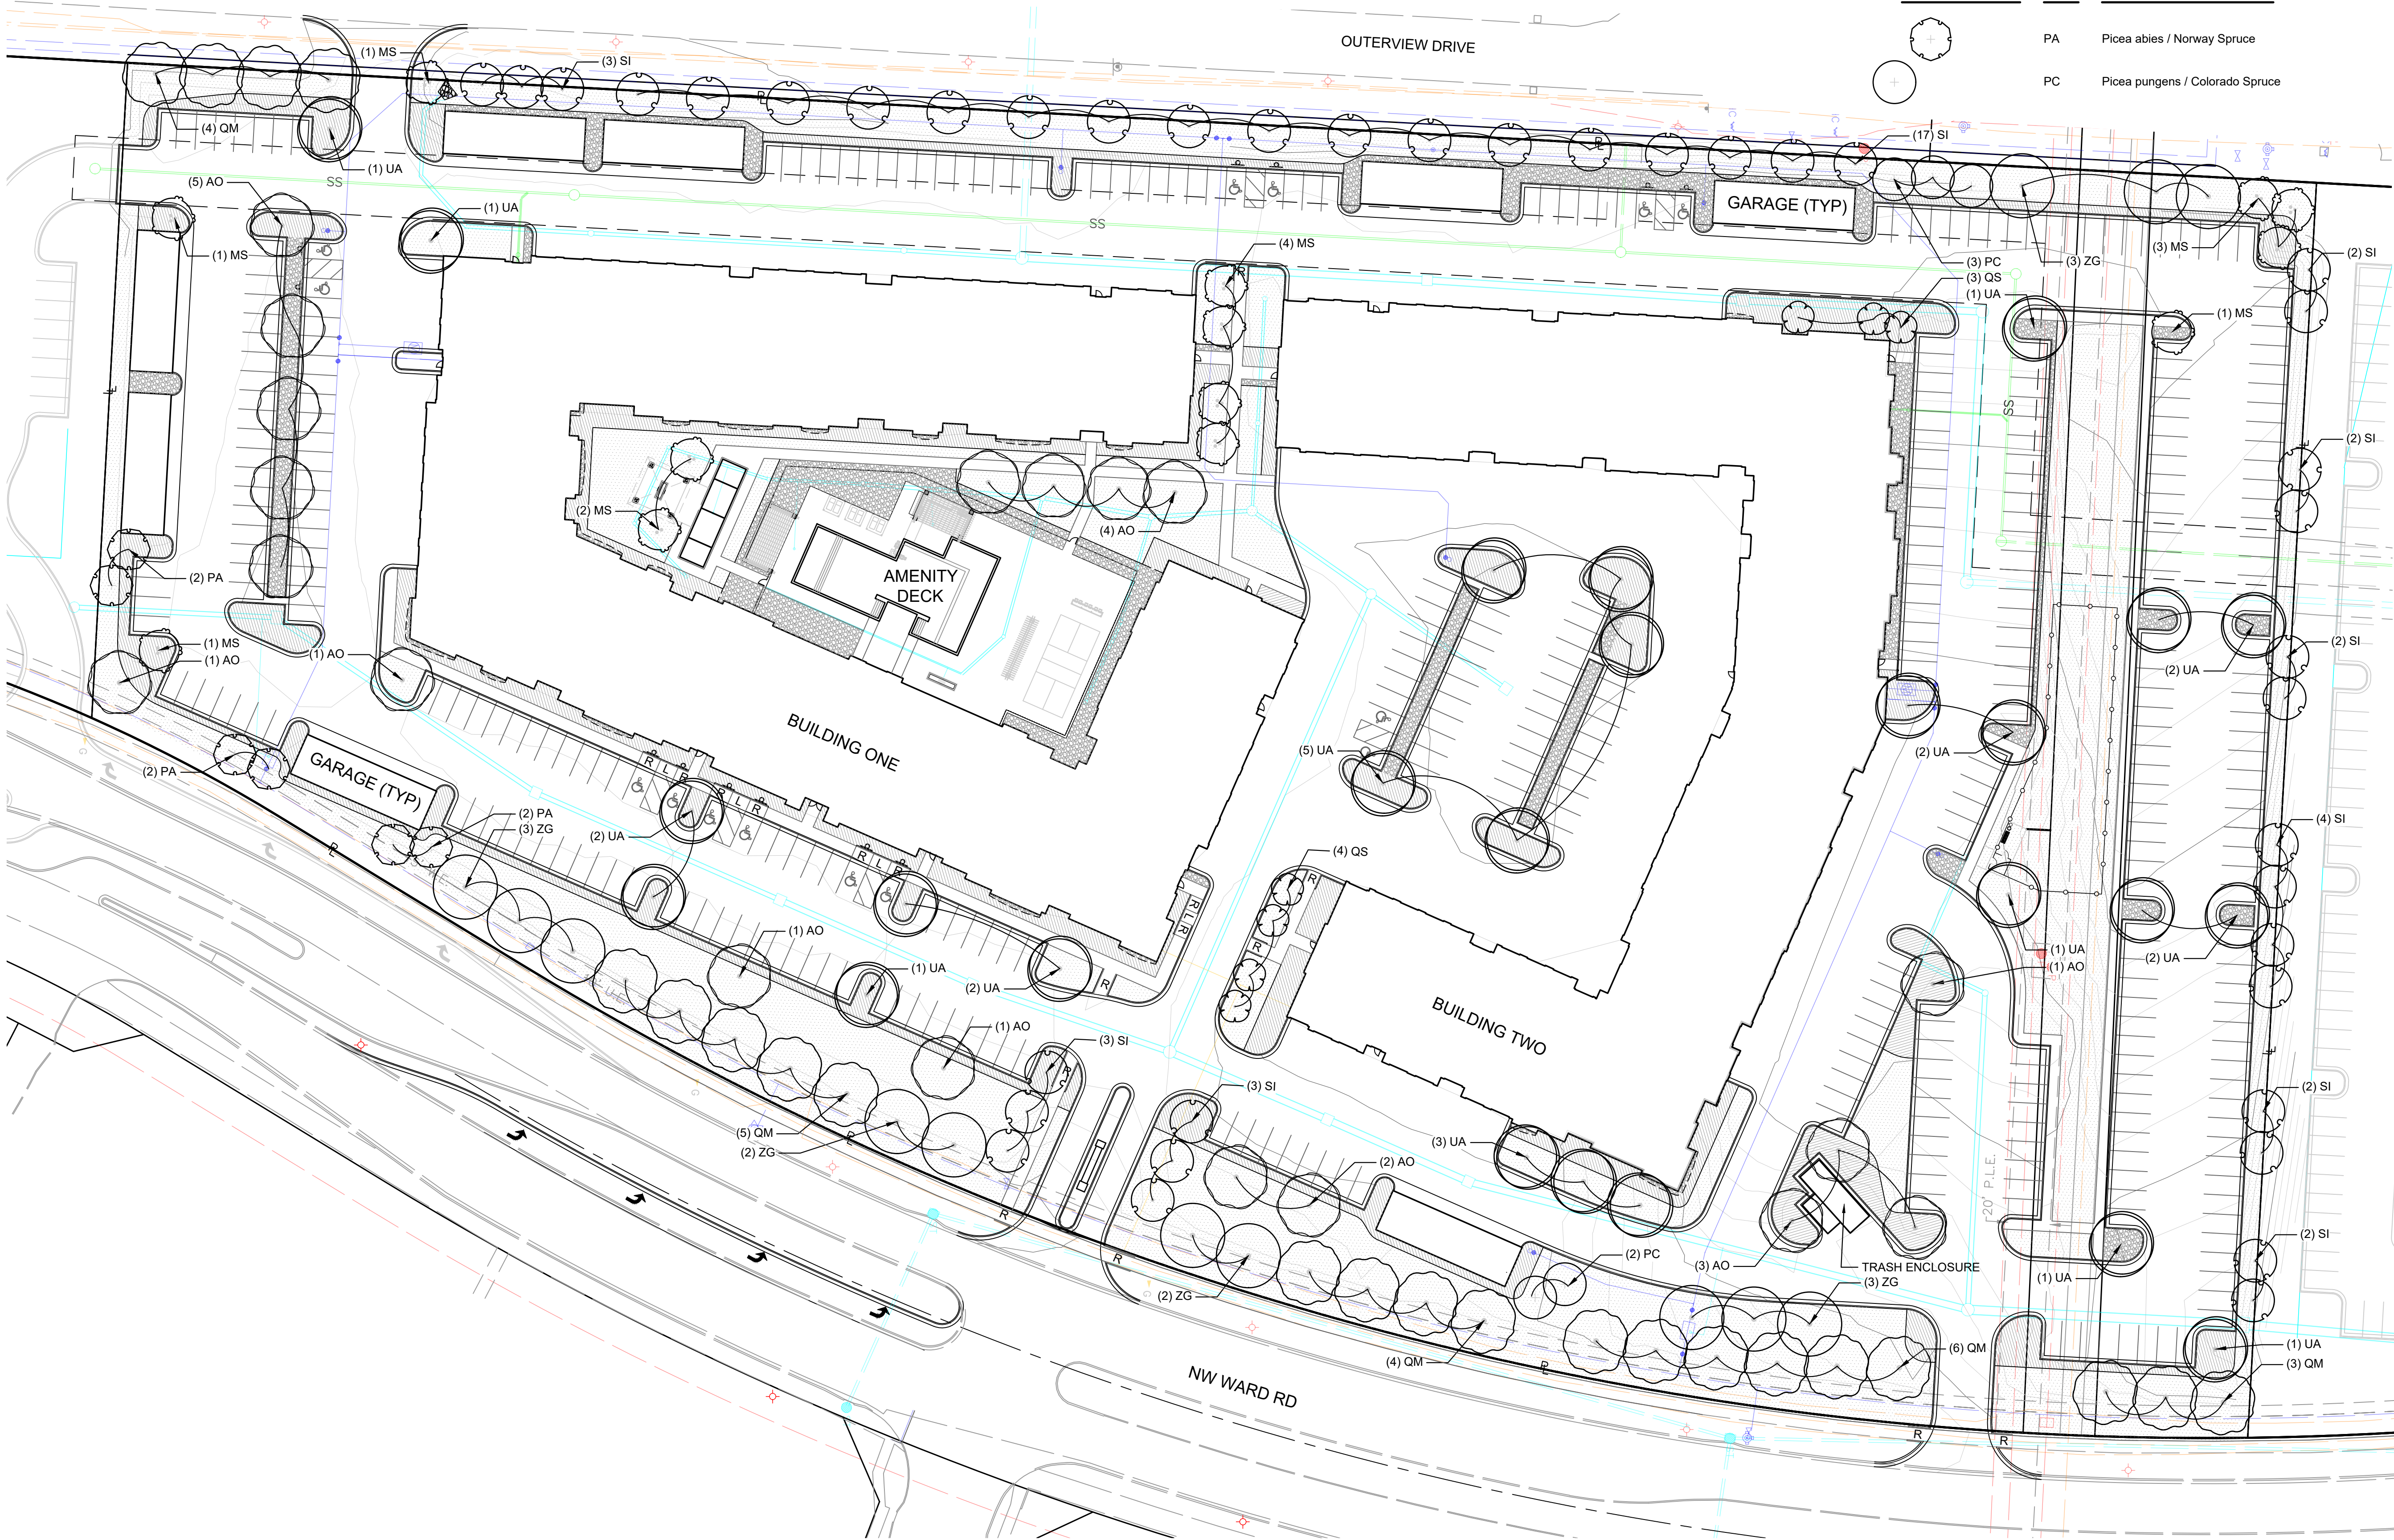

REVISIONS/APPROVALS:	NO.	DATE	DESIGNED BY:	DRAFTED BY:	SP PROJECT #:	NEIL W. HAAS, P.E.
FDP SUBMITTAL		2022.12.21	M.G.D.	N.W.H.	4024	2020234072

LANDSCAPE PLAN - OVERVIEW
SUMMIT SQUARE III
APARTMENTS
FINAL DEVELOPMENT PLANS
LEE'S SUMMIT, JACKSON COUNTY, MO


S:\01 PROJECTS\MULTI-FAMILY\424 SUMMIT SQUARE 3YDP AND PUBLIC IMPROVEMENTS\PLANS\FINAL DEVELOPMENT PLANS\L-0200LANDSCAPE PLAN - OVERVIEW GROUND COVERING

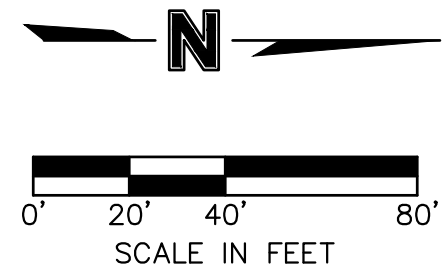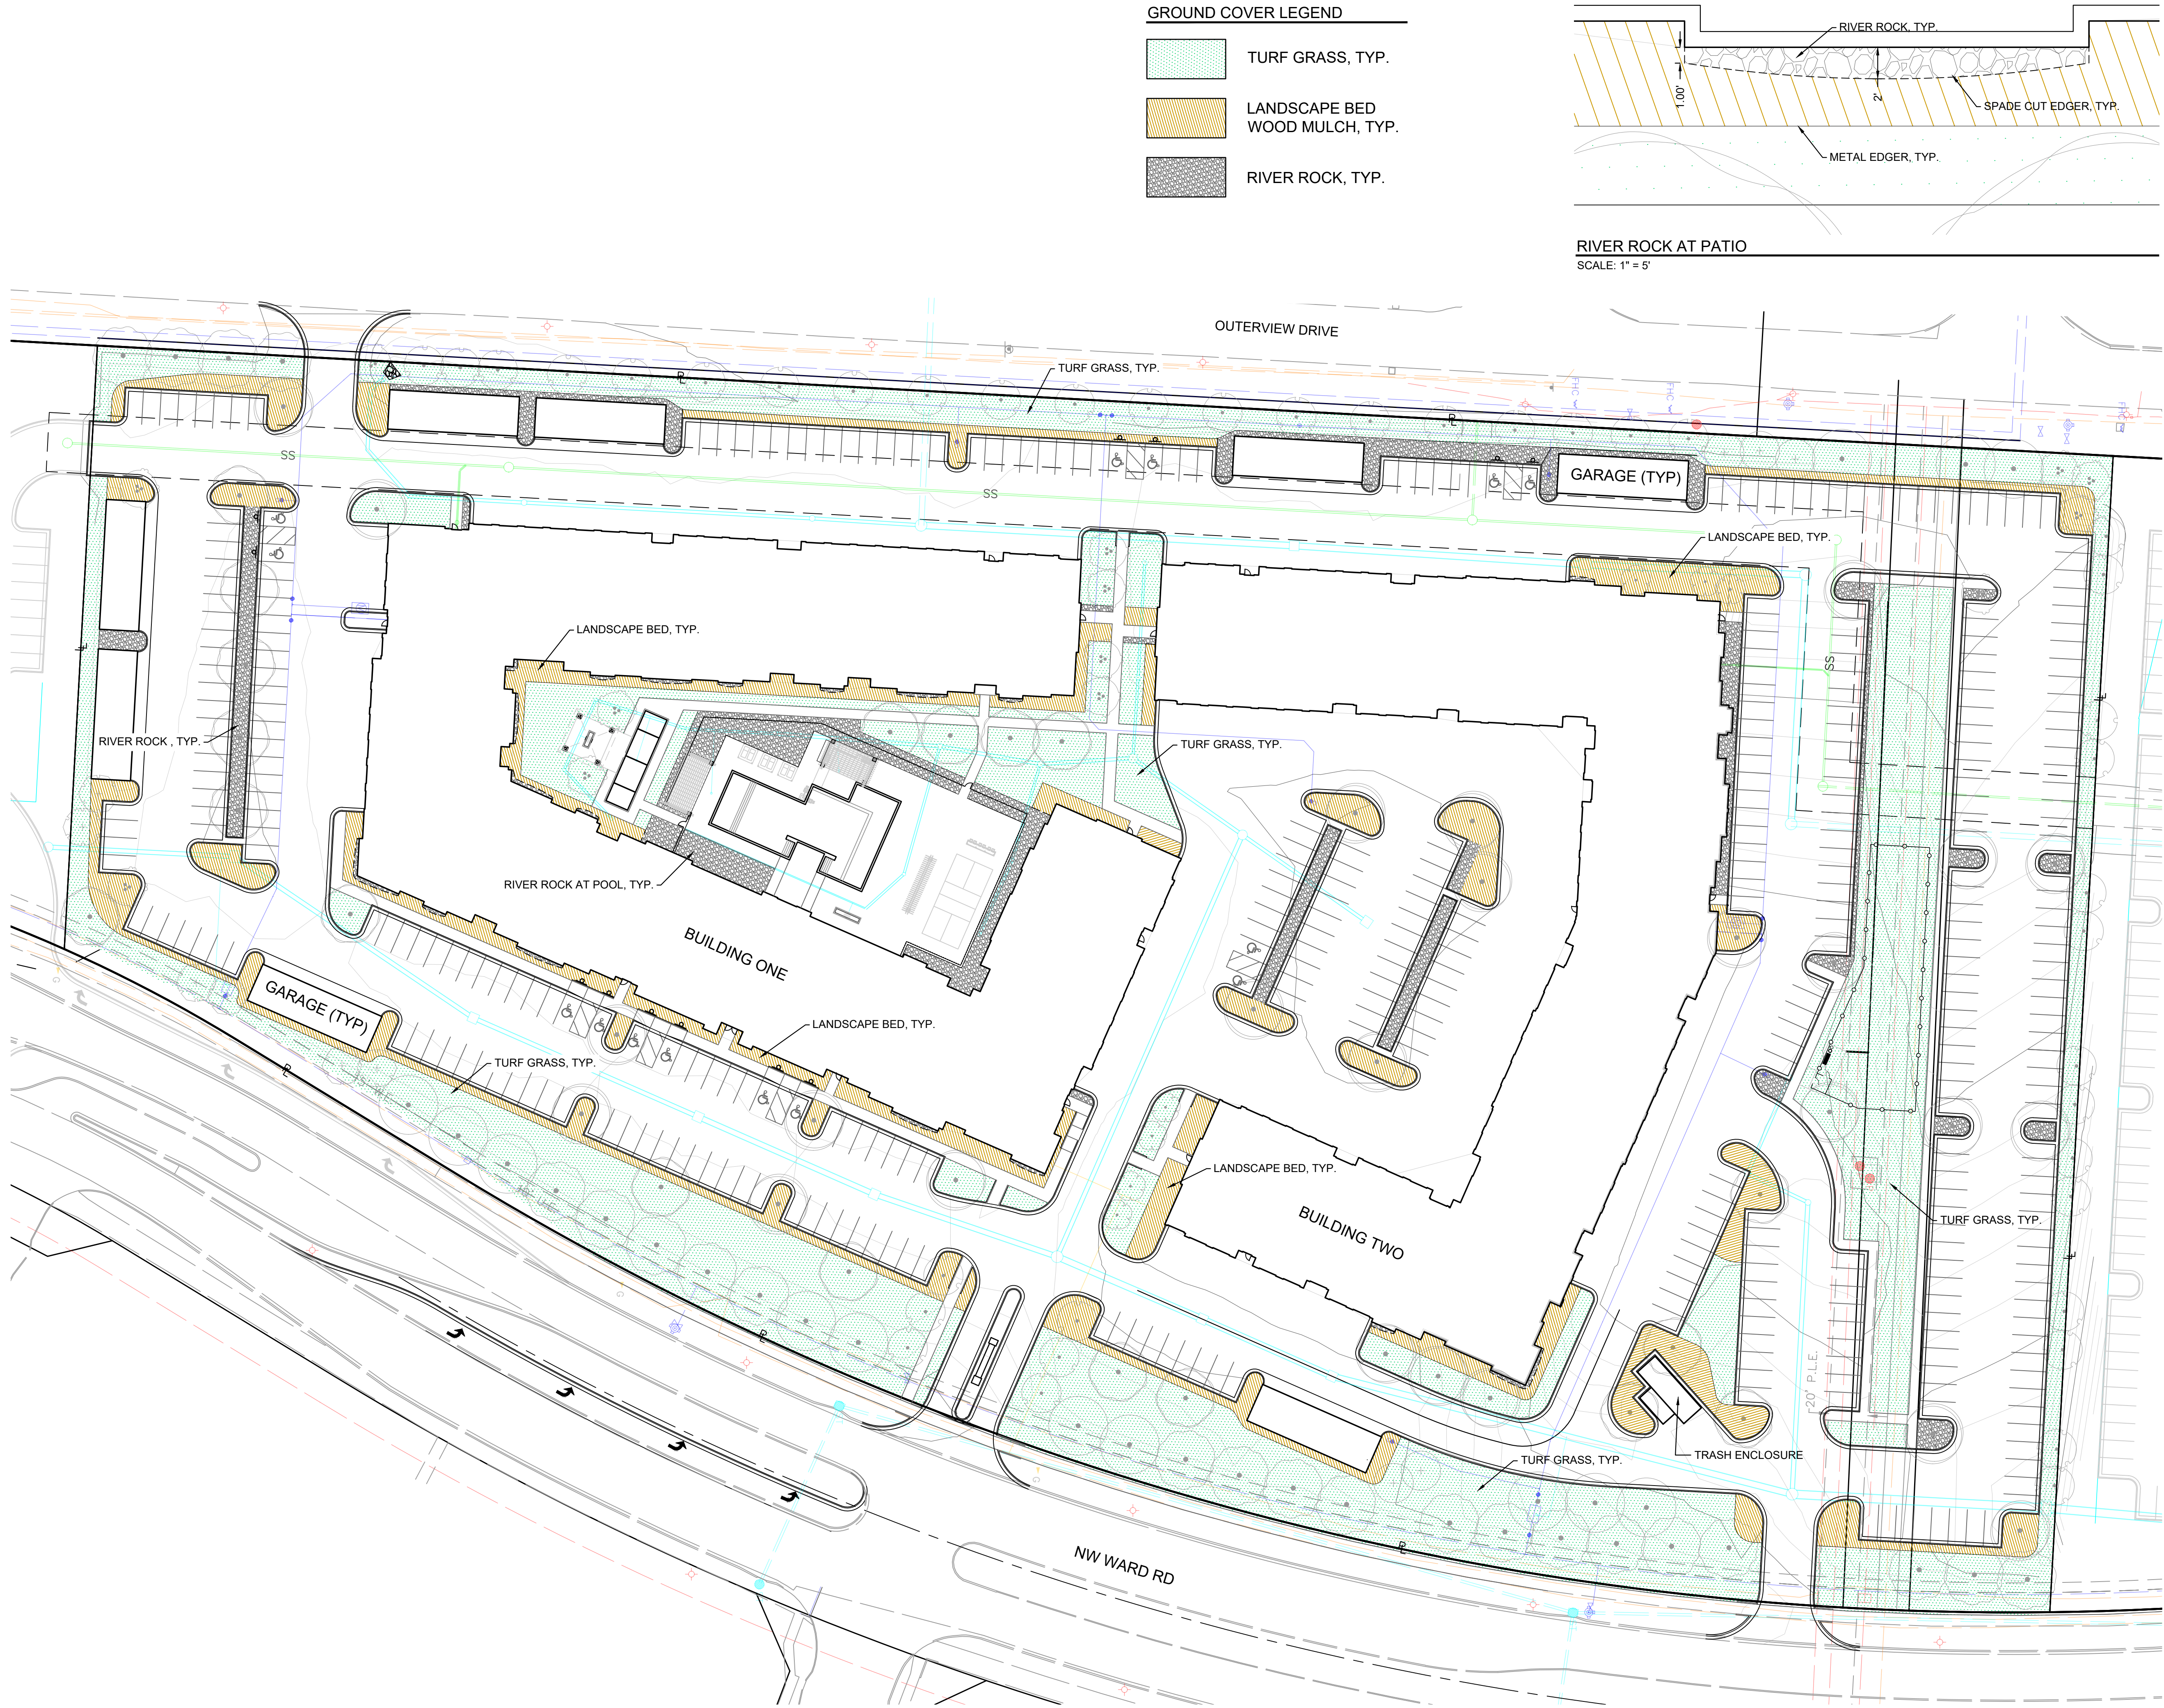


REVIEWED BY:	DATE:	NO.:	REVISIONS/APPROVALS:
M.G.D.	2022.12.21		FDP SUBMITTAL
DESIGNED BY:			
N.W.H.			
DRAFTED BY:			
D.A.H.			
SP PROJECT #:			
4024			
NEIL W. HAAS, P.E.			
202034072			

LANDSCAPE PLAN - OVERVIEW
SUMMIT SQUARE III
APARTMENTS
FINAL DEVELOPMENT PLANS
LEE'S SUMMIT, JACKSON COUNTY, MO


S:\01 PROJECTS\MULTI-FAMILY\424 SUMMIT SQUARE 3YDP AND PUBLIC IMPROVEMENTS\PLANS\FINAL DEVELOPMENT PLANS\L-0300 LANDSCAPE PLAN - DETAILED.DWG

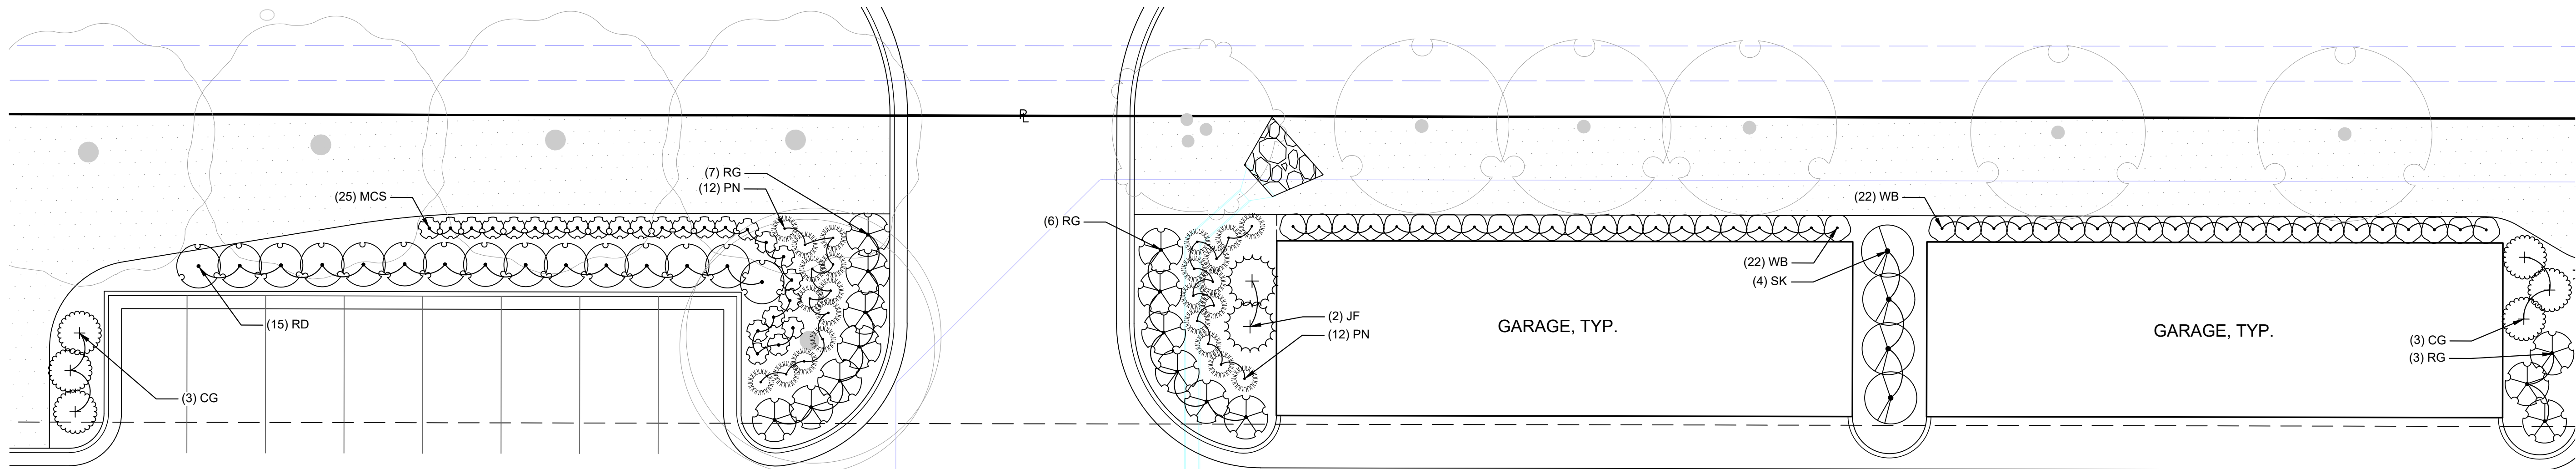



1 PERIMETER LANDSCAPE - OUTERVIEW DRIVE
SCALE: 1" = 10'

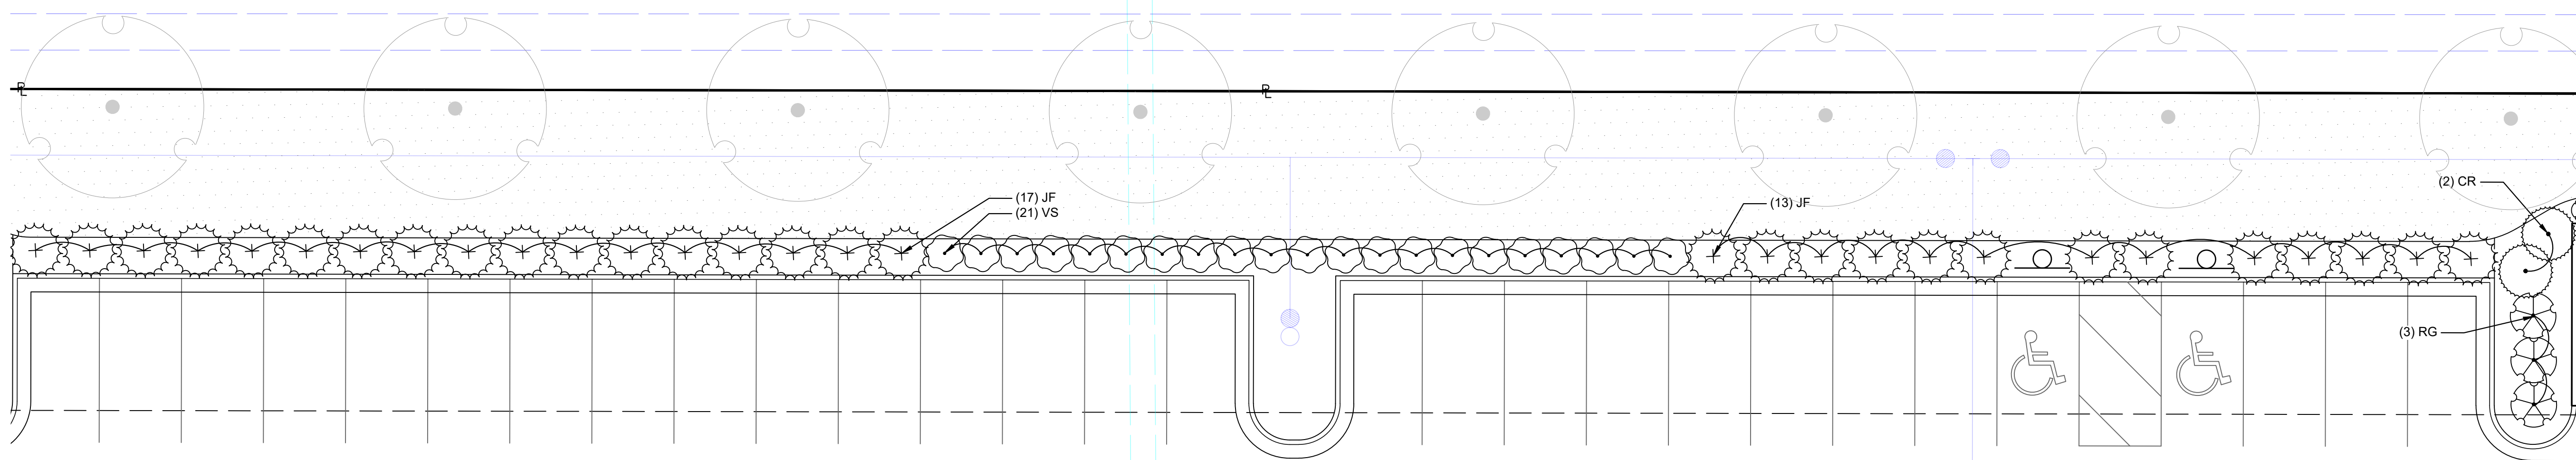

1 PERIMETER LANDSCAPE - OUTERVIEW DRIVE
SCALE: 1" = 10'

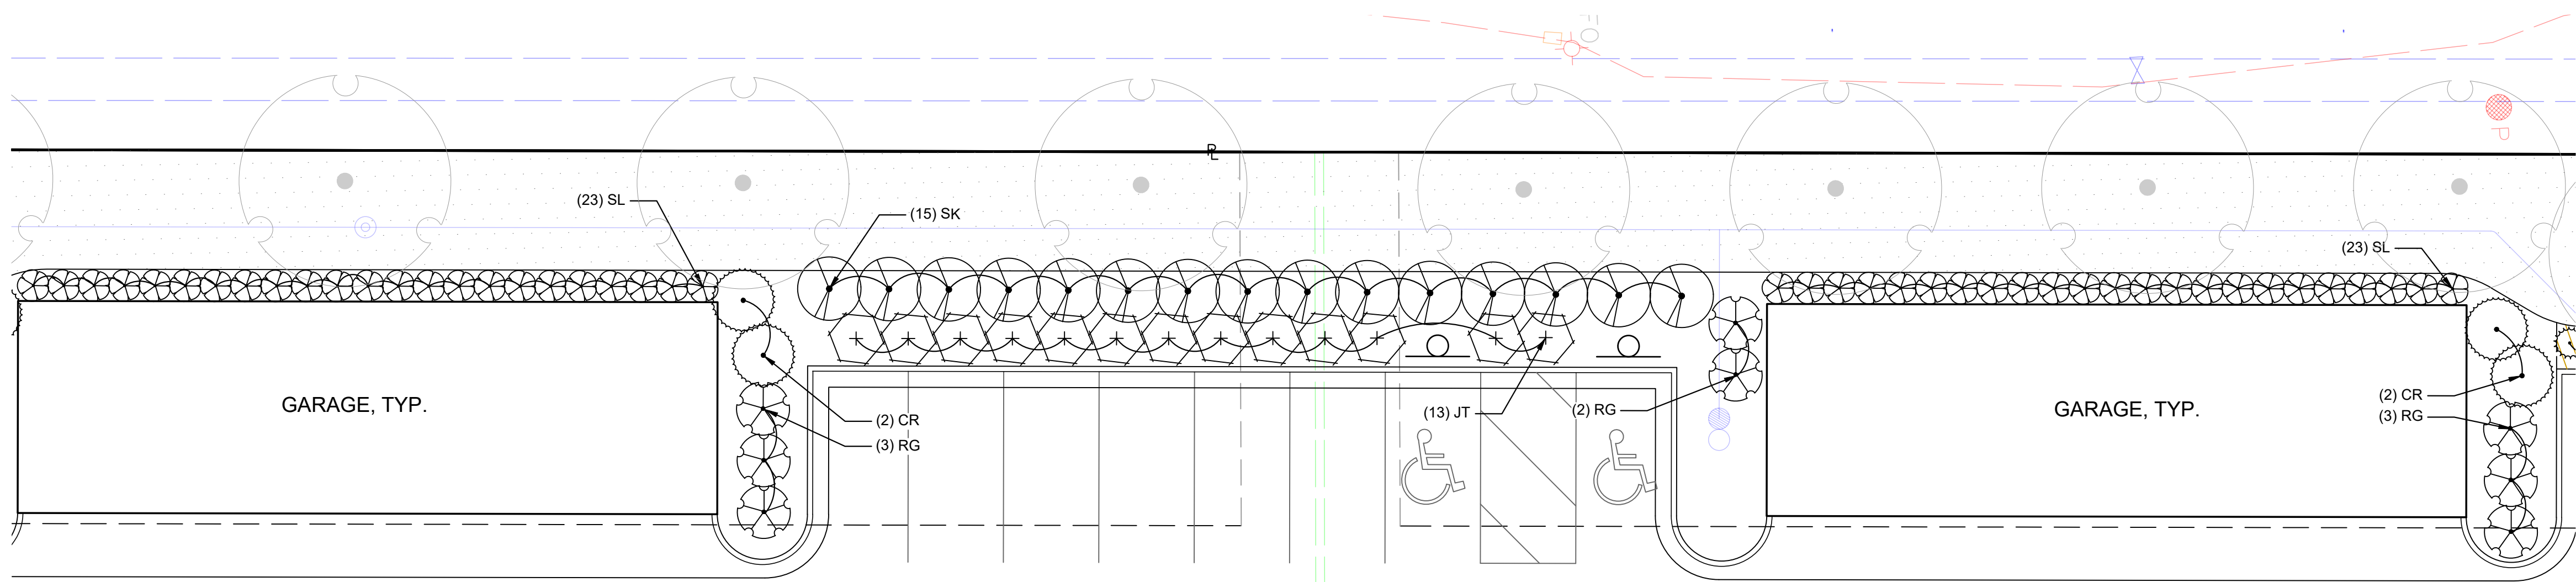


1 PERIMETER LANDSCAPE - OUTERVIEW DRIVE
SCALE: 1" = 10'

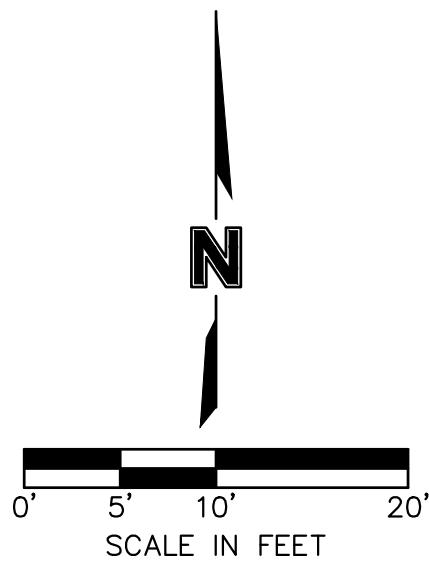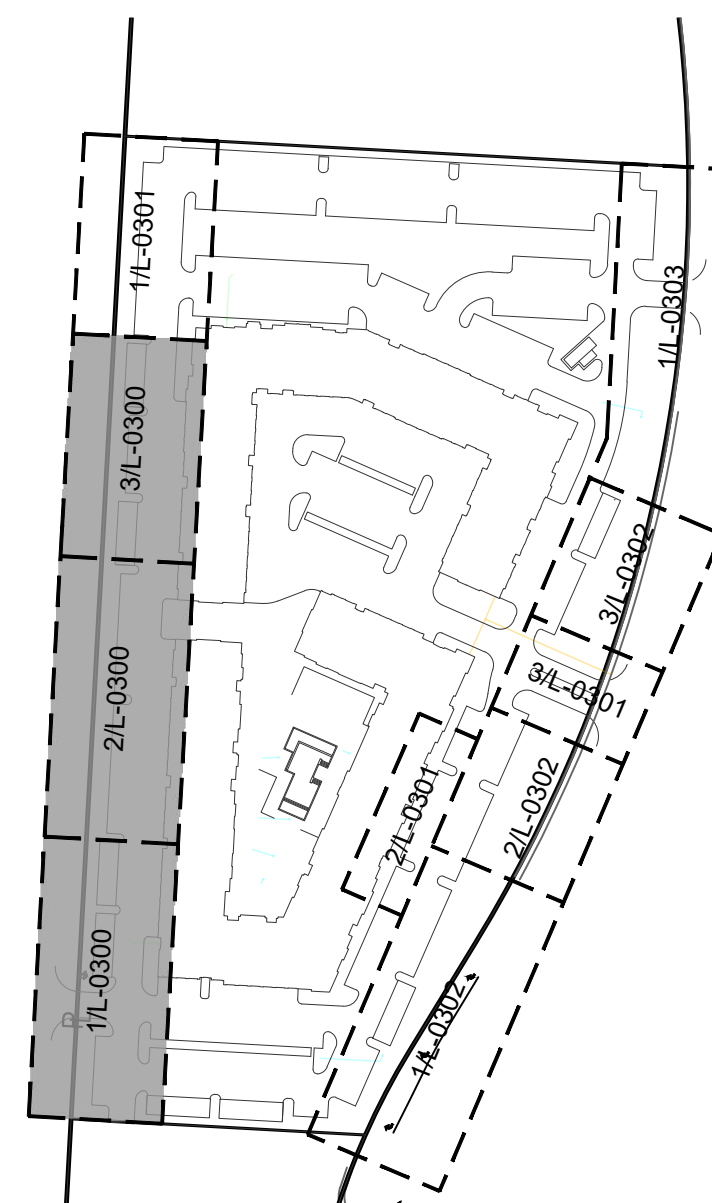


REVIEWED BY:	DATE:	NO.:	REVISIONS/APPROVALS:
M.G.D.	2022.12.21		FDP SUBMITTAL
DESIGNED BY:			
N.W.H.			
DRAFTED BY:			
D.A.H.			
SP PROJECT #:			
4024			
NEIL W. HAAS, P.E.			
202034072			


S:\01 PROJECTS\MULTI-FAMILY\024 SUMMIT SQUARE 3YDP AND PUBLIC IMPROVEMENTS\PLANS\FINAL DEVELOPMENT PLANS\1-0300 LANDSCAPE PLAN - DETAILED.DWG

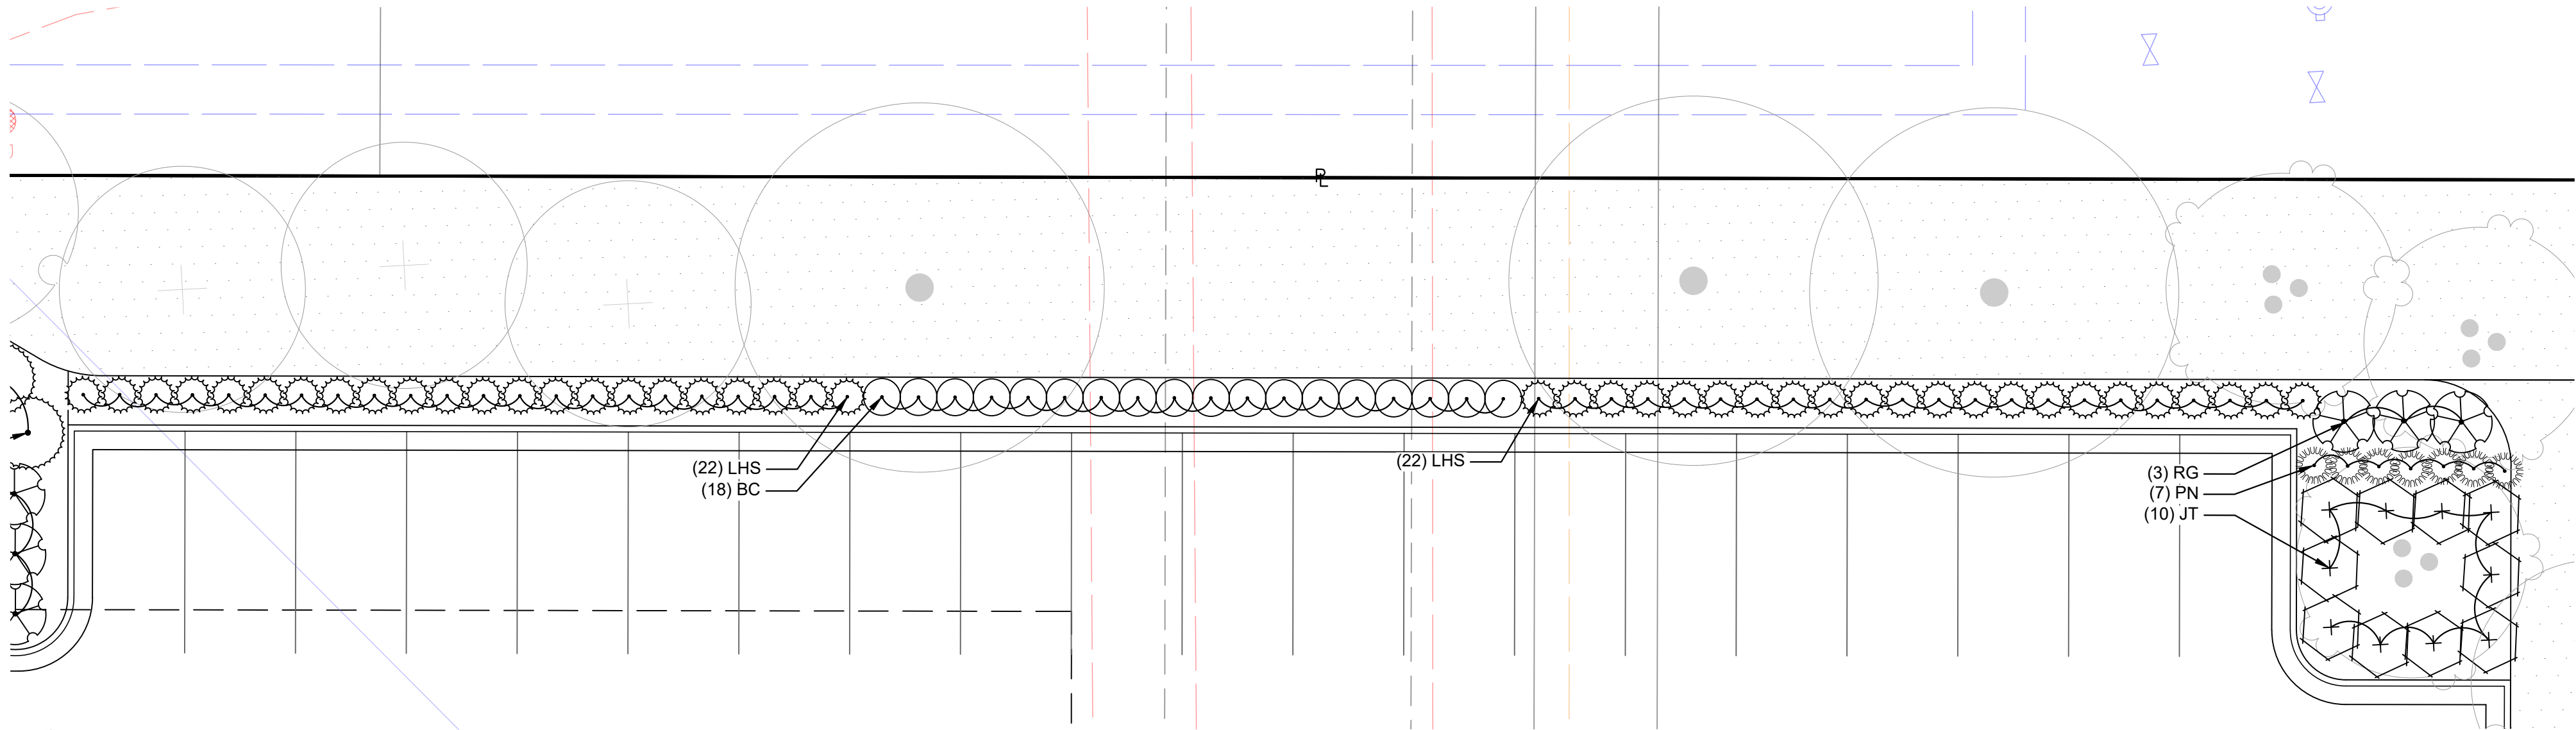


1 PERIMETER LANDSCAPE - OUTERVIEW DRIVE
SCALE: 1" = 10'

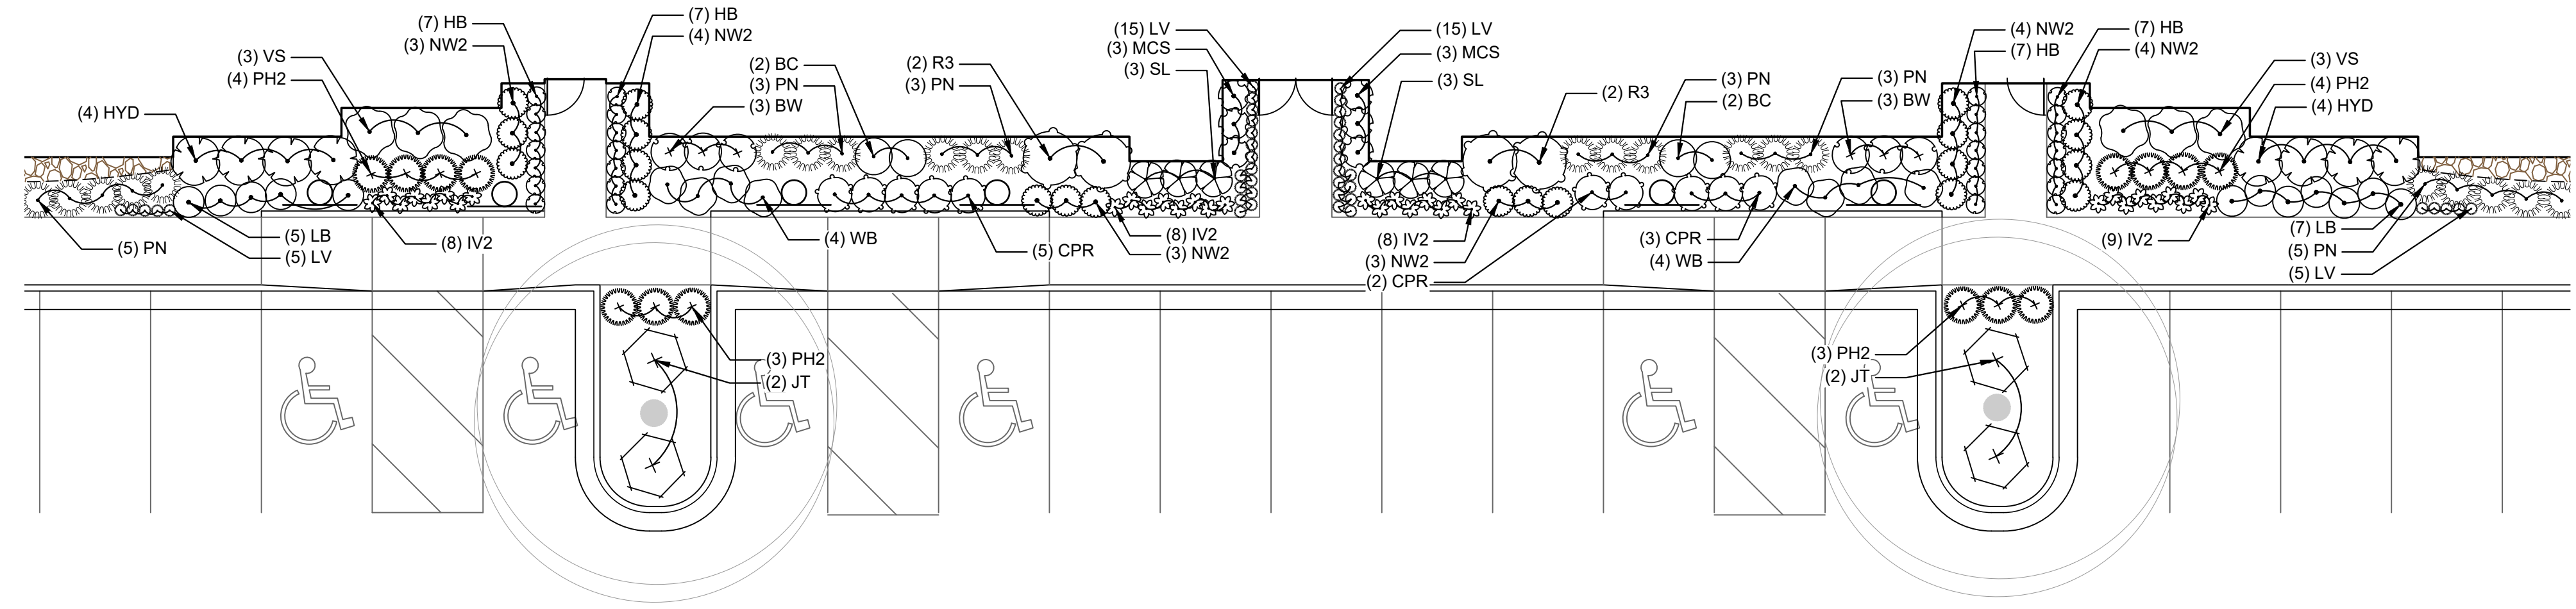


2 CLUBHOUSE ENTRY LANDSCAPE
SCALE: 1" = 10'

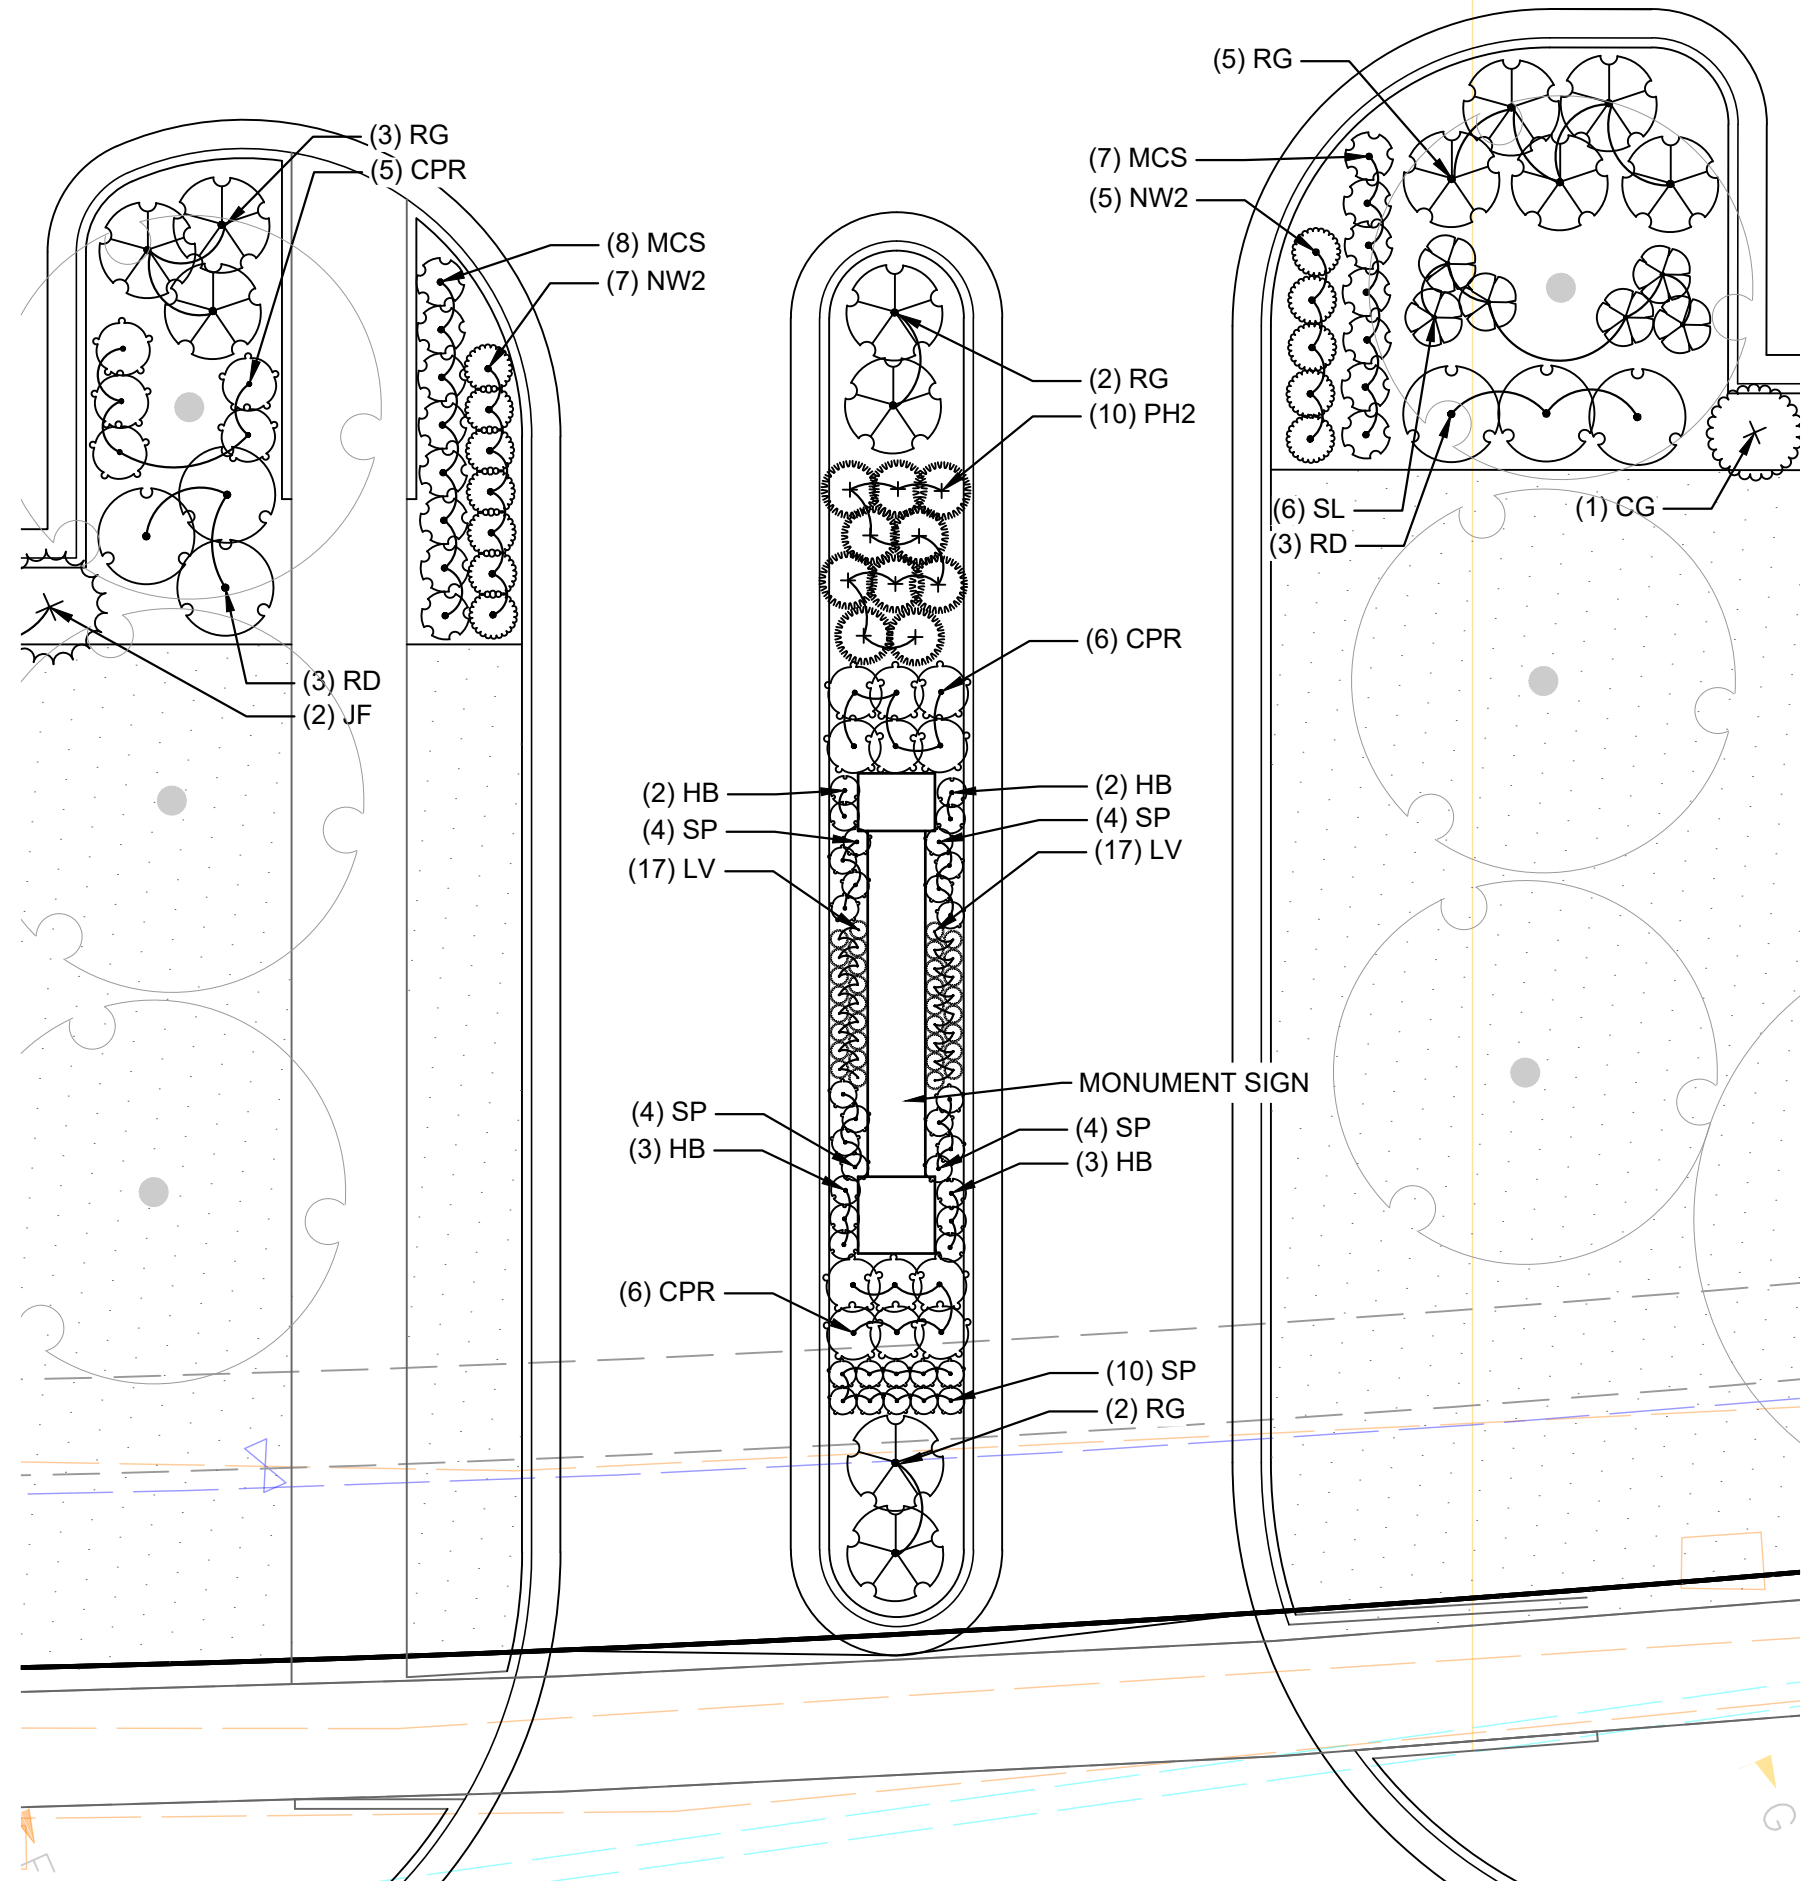

3 WARD ROAD MAIN ENTRY
SCALE: 1" = 10'

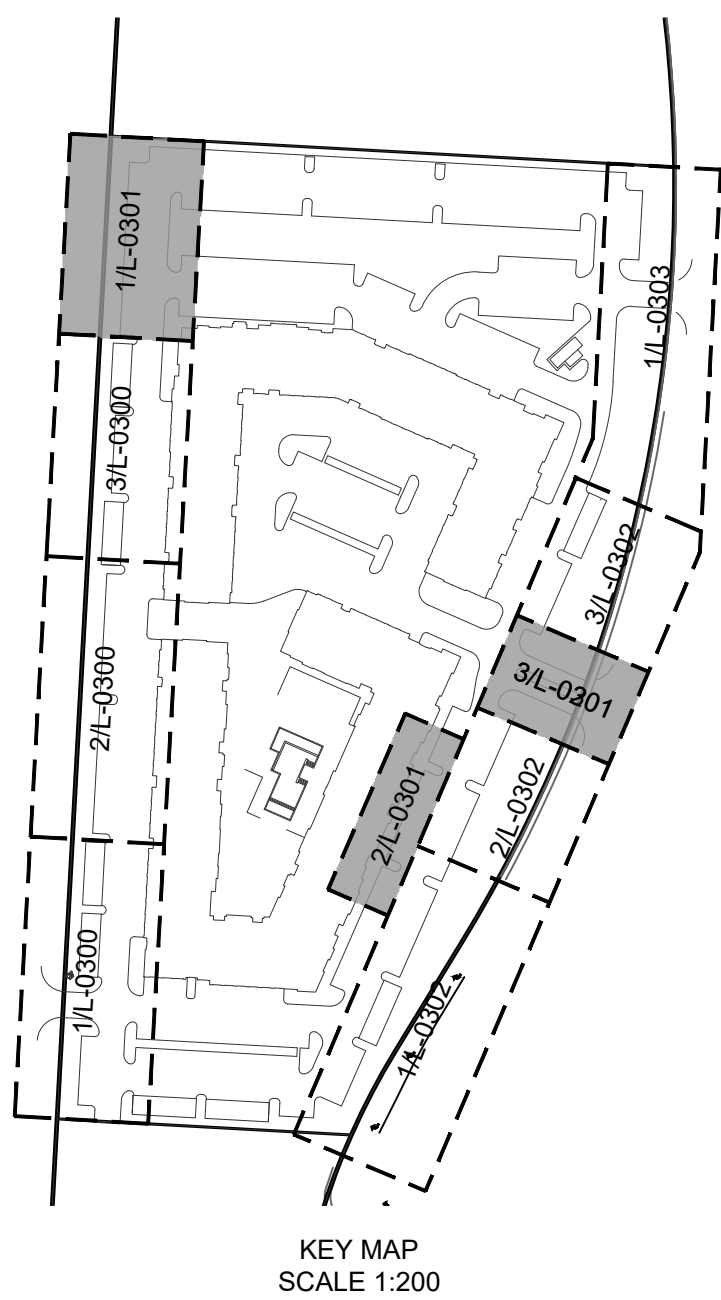


KEY MAP
SCALE 1:200

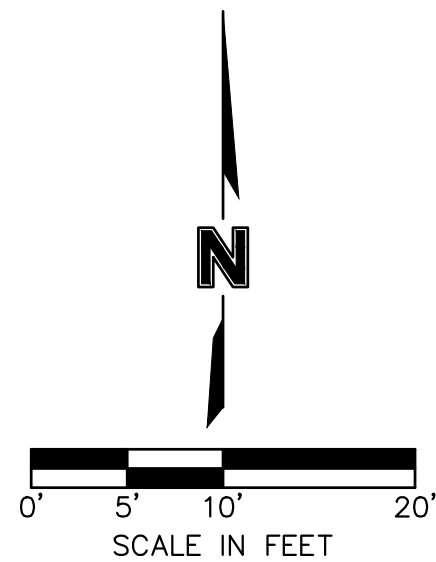


REVIEWED BY:	DATE:	NO.:	REVISIONS/APPROVALS:
M.G.D.	2022.12.21		FDP SUBMITTAL
DESIGNED BY:			
N.W.H.			
DRAFTED BY:			
D.A.H.			
SP PROJECT #:			
4024			
NEIL W. HAAS, P.E.			
2022034072			

LANDSCAPE PLAN
SUMMIT SQUARE III
APARTMENTS
FINAL DEVELOPMENT PLANS
LEE'S SUMMIT, JACKSON COUNTY, MO

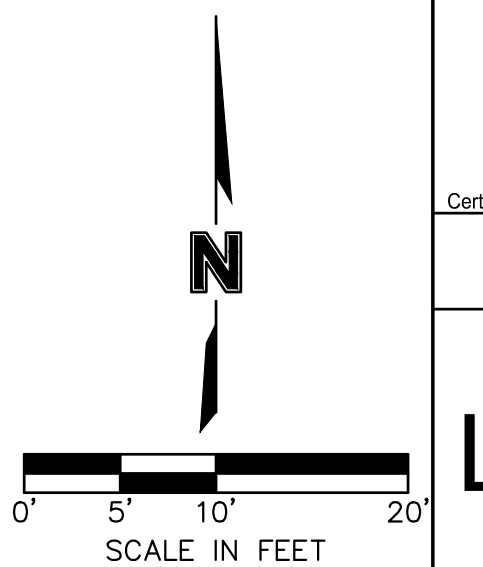


DESIGNED BY: N.W.H	2022.12.21	FDP SUBMITTAL
DRAFTED BY: D.A.H		
SP PROJECT #: 4024		
NEIL W. HAAS, P.E. 20220304072		


S:\01 PROJECTS\MULTI-FAMILY\424 SUMMIT SQUARE 3YDP AND PUBLIC IMPROVEMENTS\PLANS\FINAL DEVELOPMENT PLANS\L-0300 LANDSCAPE PLAN - DETAILED.DWG

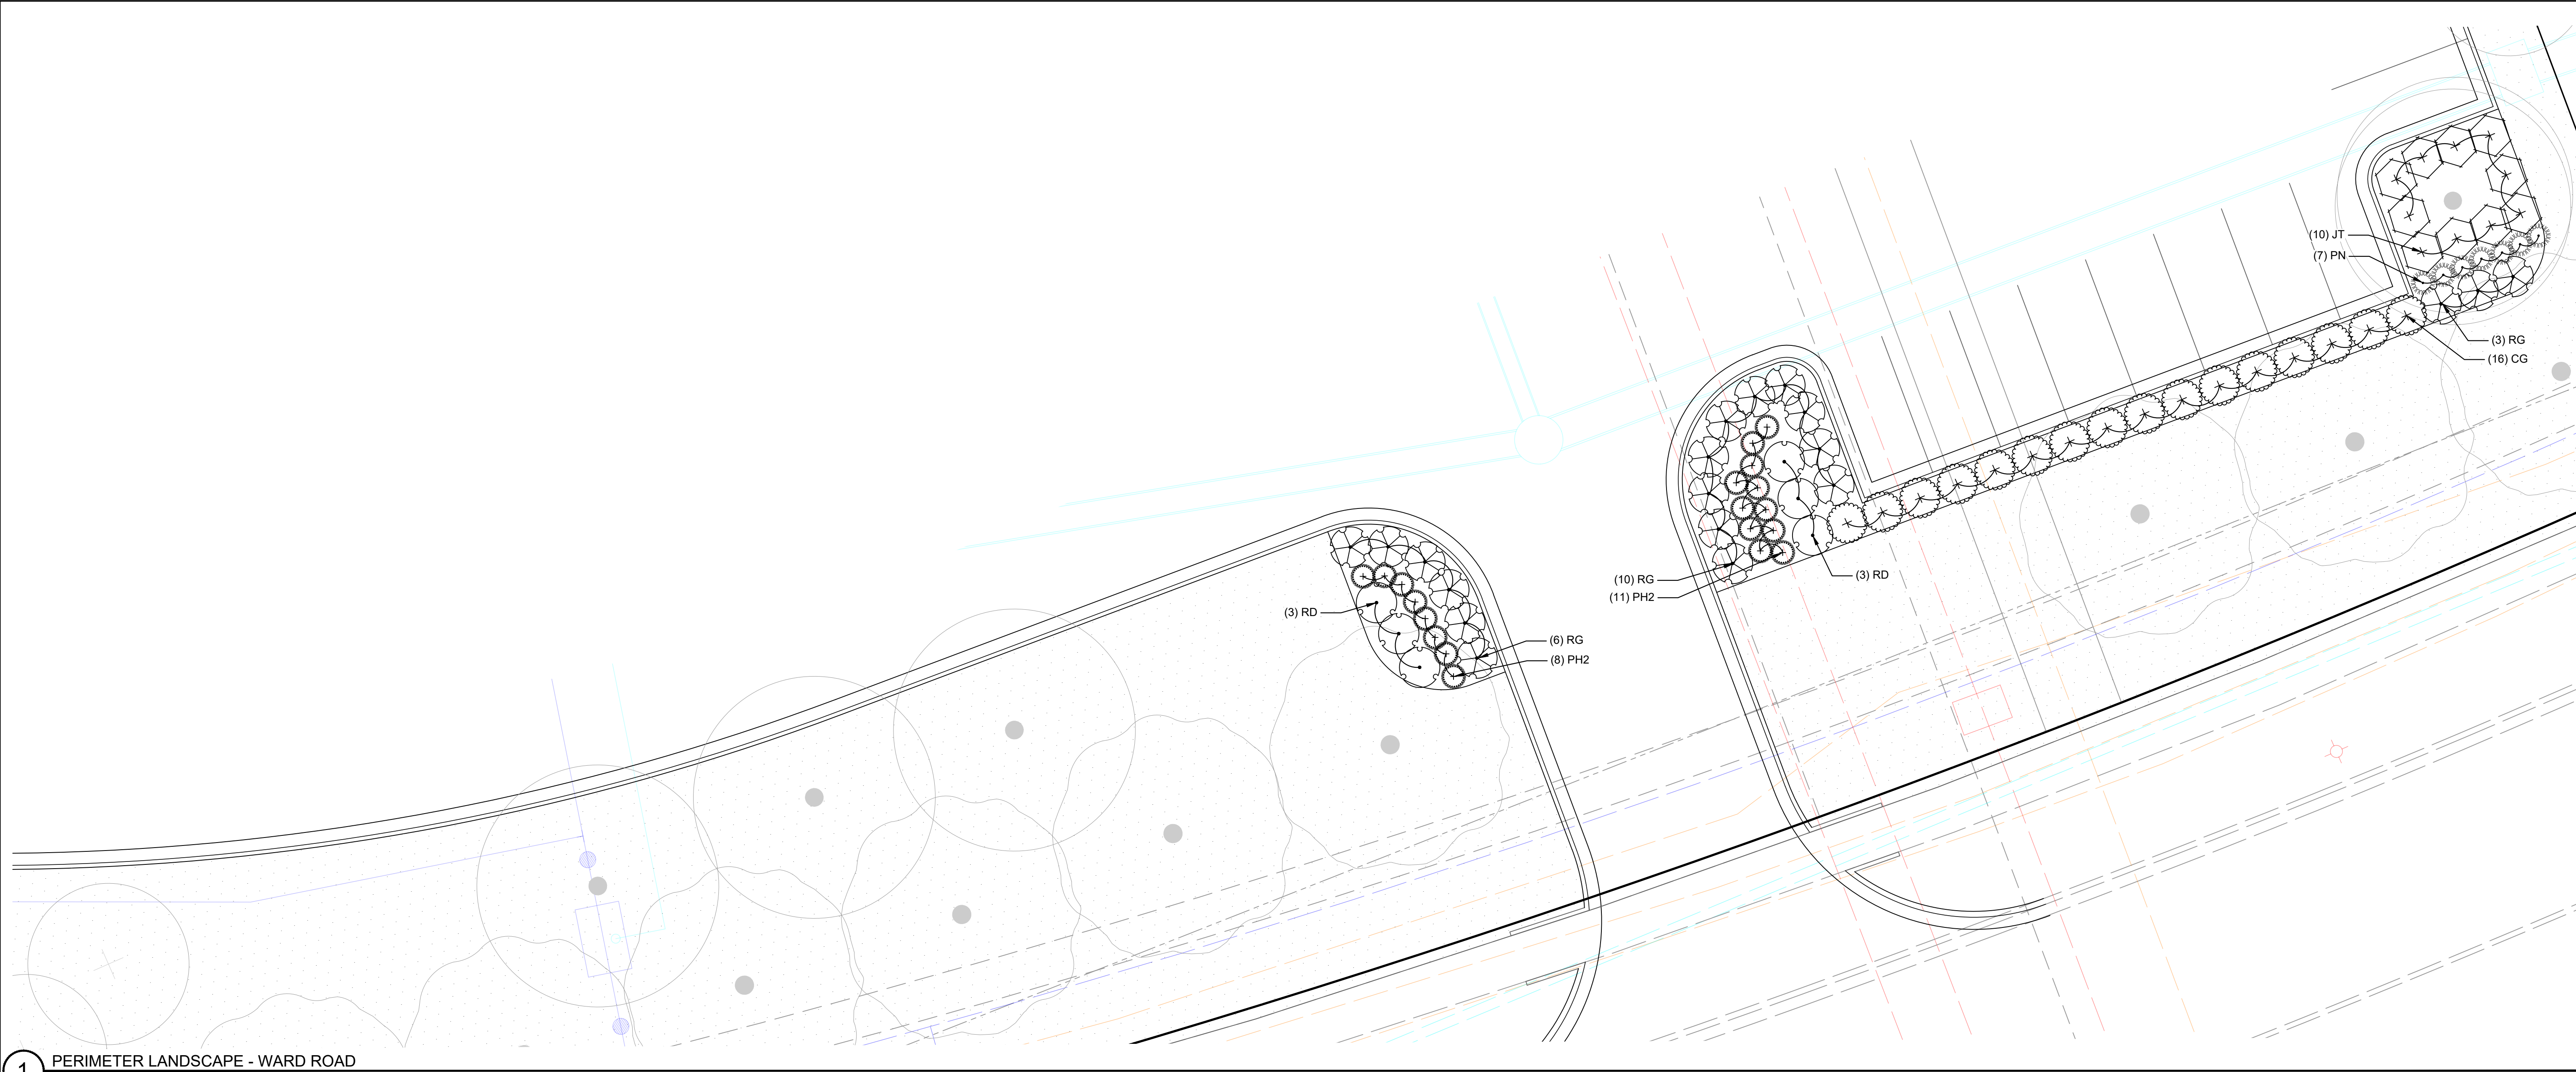

1 PERIMETER LANDSCAPE - WARD ROAD
SCALE: 1" = 10'

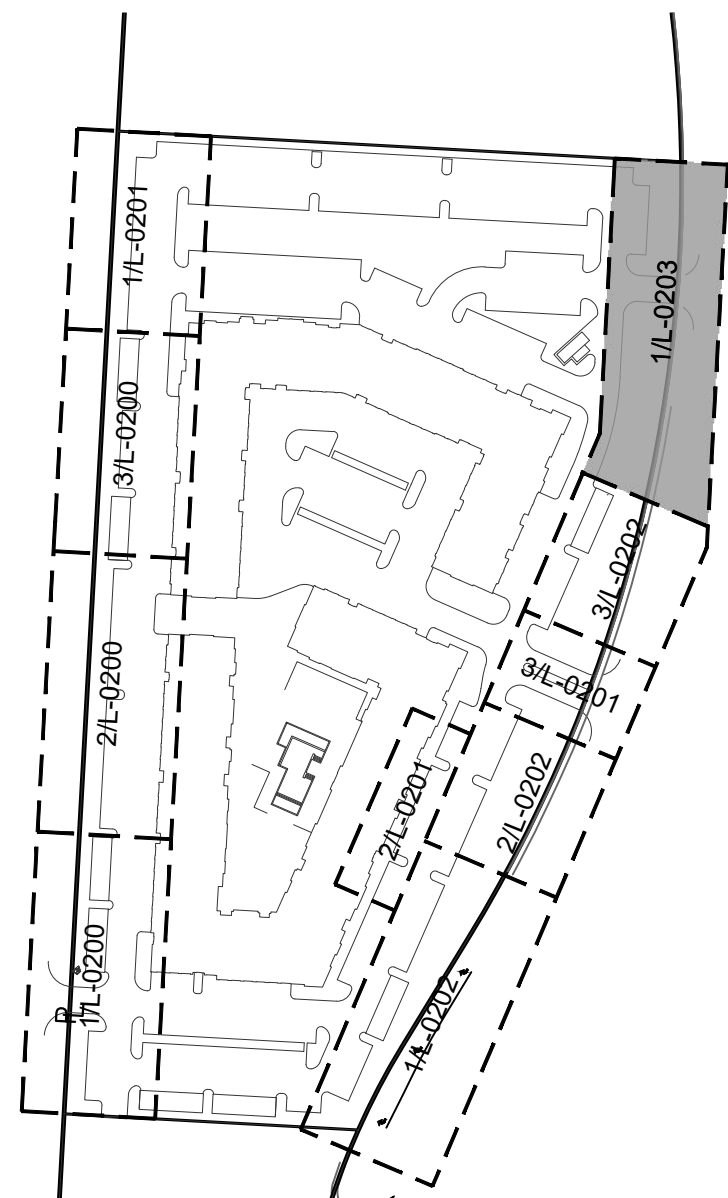
















KEY MAP
SCALE 1:200

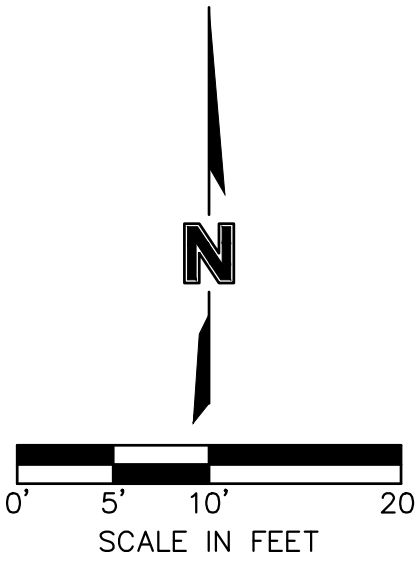

LANDSCAPE PLAN		REVISIONS/APPROVALS:	
SUMMIT SQUARE III		NO.:	DATE:
APARTMENTS			2022.12.21
FINAL DEVELOPMENT PLANS			
LEE'S SUMMIT, JACKSON COUNTY, MO			
Certificate of Authority #MO 2020018354			
SHEET #:			
L-0303			
SITEPOINT		A Division of NorthPoint Development	
3315 N Oak Trafficway		816.888.7380	
Kansas City, MO 64116		sitepoint@northpointkc.com	

S:\01 PROJECTS\BALT - FARMY VILLAGE SUMMIT SQUARE ST/FP AND PUBLIC IMPROVEMENTS PLAN\FINAL DEVELOPMENT PLAN\03-000 DETAIL SHEETS.DWG

PLANT SCHEDULE TREES

               DECIDUOUS TREES	CODE	BOTANICAL / COMMON NAME	SIZE	CONTAINER	QTY
	AO	Acer rubrum 'October Glory' / October Glory Red Maple	2" Cal.	B&B	19
	MS	Malus x 'Spring Snow' / Spring Snow Crabapple	1.5" Cal.	B&B	13
	QM	Quercus macrocarpa / Burr Oak	2" Cal.	B&B	22
	QS	Quercus robur 'Fastigiata' TM / Skyrocket English Oak	2" Cal.	B&B	7
	SI	Syringa reticulata 'Ivory Silk' / Ivory Silk Japanese Tree Lilac	2" Cal.	B&B	40
	UA	Ulmus parvifolia 'Allee' TM / Allee Lacebark Elm	2" Cal.	B&B	25
	ZG	Zelkova serrata 'Green Vase' / Green Vase Sawleaf Zelkova	2" Cal.	B&B	13
EVERGREEN TREES	CODE	BOTANICAL / COMMON NAME	SIZE	CONTAINER	QTY
	PA	Picea abies / Norway Spruce	6' Ht.	B&B	6
	PC	Picea pungens / Colorado Spruce	6' Ht.	B&B	5
SHRUBS	CODE	BOTANICAL / COMMON NAME	SIZE	CONTAINER	QTY
	BC	Berberis thunbergii 'Crimson Pygmy' / Crimson Pygmy Japanese Barberry	5 gal.	Container	50
	CR	Cornus sericea / Red Twig Dogwood	5 gal.	Container	6
	HYD	Hydrangea macrophylla 'Bailmer' / Endless Summer® Hydrangea	2 gal.	Container	38
	LHS	Itea virginica 'Henry's Garnet' / Henry's Garnet Sweetspire	2 gal.	Container	66
	RG	Rhus aromatica 'Gro-Low' / Gro-Low Fragrant Sumac	2 gal.	Container	122
	CPR	Rosa x 'Flower Carpet Appleblossom' / Flower Carpet® Appleblossom Groundcover Rose	2 gal.	Container	45
	R3	Rosa x 'Radiko' TM / Double Knock Out Red Rose	5 gal.	Container	10
	RD	Rosa x 'Radtkopink' TM / Pink Double Knock Out Rose	5 gal.	Container	39
	MCS	Spiraea japonica 'Walburna' / Magic Carpet Japanese Spirea	2 gal.	Container	89
	SL	Spiraea x bumalda 'Little Princess' / Little Princess Spirea	5 gal.	Container	110
	SK	Syringa pubescens patula 'Miss Kim' / Miss Kim Korean Lilac	5 gal.	Container	23
	VC	Viburnum carlesii / Koreanspice Viburnum	5 gal.	Container	12
	VS	Viburnum plicatum tomentosum 'Summer Snowflake' / Summer Snowflake Viburnum	2 gal.	Container	66
	WB	Weigela florida 'Bramwell' / Fine Wine® Weigela	2 gal.	Container	57
EVERGREEN	CODE	BOTANICAL / COMMON NAME	SIZE	CONTAINER	QTY
	BW	Buxus sinica insularis 'Wintergreen' / Wintergreen Korean Boxwood	5 gal.	Container	6
	CG	Chamaecyparis pisifera 'Golden Mop' / Golden Mop Threadleaf Sawara Cypress	5 gal.	Container	60
	JF	Juniperus chinensis 'Sea Green' / Sea Green Juniper	5 gal.	Container	71
	JT	Juniperus sabina 'Tamariscifolia' / Tamarix Juniper	5 gal.	Container	93
GRASSES	CODE	BOTANICAL / COMMON NAME	SIZE	CONTAINER	QTY
	CK	Calamagrostis x acutiflora 'Karl Foerster' / Karl Foerster Feather Reed Grass	3 gal.	Container	21
	LV	Liriope muscari 'Variegata' / Variegated Lilyturf	#1	Pot	116
	PN	Panicum virgatum 'Northwind' / Northwind Switch Grass	1 gal.		141
	PH2	Pennisetum alopecuroides 'Hamel' / Hameln Fountain Grass	3 gal.	Container	89
PERENNIALS	CODE	BOTANICAL / COMMON NAME	SIZE	CONTAINER	QTY
	HB	Hemerocallis x 'Black Eyed Stella' / Black Eyed Stella Daylily	1 gal.		78
	IV2	Iris virginica / Blue Flag Iris	1 gal.		46
	LB	Leucanthemum x superbum 'Becky' / Becky Shasta Daisy	1 gal.		41
	NW2	Nepeta x 'Walker's Low' / Walker's Low Catmint	1 gal.		42
	SP	Salvia nemorosa / Meadow Sage	1 gal.		33

GENERAL NOTES:

- ALL PLANTS MUST BE HEALTHY AND FREE OF PESTS AND DISEASE.
- ALL TREES MUST BE STRAIGHT TRUNKED AND MEET ALL SPECIFICATIONS.
- ALL PLANTS ARE SUBJECT TO APPROVAL OF NORTHPOINT DEVELOPMENT BEFORE, DURING, AND AFTER INSTALLATION.
- ALL PLANTS MUST BE INSTALLED PER DETAILS.
- THE CONTRACTOR SHALL BE RESPONSIBLE FOR LOCATING ALL UTILITIES AND SHALL AVOID DAMAGE TO THEM. UNDERGROUND UTILITIES ARE INDICATED ON PLANS ARE APPROXIMATE LOCATIONS. CONTRACTOR SHALL CALL UTILITY LOCATING SERVICES.
- CONTRACTOR IS RESPONSIBLE FOR REPAIRING ALL DAMAGE TO UTILITIES, STRUCTURES, SITE APPURTENANCES, ETC. WHICH OCCURS AS A RESULT OF THE LANDSCAPE CONSTRUCTION.
- CONTRACTOR IS RESPONSIBLE FOR VERIFYING ALL QUANTITIES INDICATED ON THE PLANS.
- CONTRACTOR IS RESPONSIBLE FOR MAINTAINING ALL PLANTS AND LAWN UNTIL THE WORK IS ACCEPTED BY NORTHPOINT DEVELOPMENT.
- CONTRACTOR SHALL GUARANTEE ALL PLANT MATERIAL FOR A PERIOD OF ONE YEAR FROM THE ACCEPTANCE OF THE LANDSCAPING. CONTRACTOR SHALL REPLACE ALL DEAD AND DYING PLANTS AT THE END OF THE GUARANTEE TIME.
- ALL PLANTS THAT DIES, DEFOLIATES, OR TURNS BROWN PRIOR TO ACCEPTANCE BY NORTHPOINT DEVELOPMENT SHALL BE REPLACED.
- ALL PLANT MATERIAL SHALL CONFORM TO AMERICAN STANDARD FOR NURSERY STOCK.
- MULCH OR RIVER ROCK SHALL BE INSTALLED IN ALL PLANTING BEDS, AROUND TREES, AND SHALL BE 3" THICK AS INDICATED ON THE PLANS AND DETAILS.
- CONTRACTOR SHALL KEEP THE WORKSITE CLEAN AND REMOVE ALL WASTE MATERIALS FOR DISPOSAL PER LOCAL, STATE, AND FEDERAL REGULATIONS.
- CONTRACTOR SHALL SEED ALL DISTURBED AREAS THAT ARE NOT INDICATED ON PLANS.

SODDING NOTES:

- ALL AREAS SPECIFIED AS "SOD" SHALL BE SODDED WITH EITHER STRIPS OR ROLLS OF SOD SPECIES AS INDICATED IN THE PLANT LIST. CONTRACTOR SHALL VERIFY QUANTITIES.
- AREA WHERE SOD IS TO BE INSTALLED SHALL BE FREE OF STONE, STICKS, AND OTHER FOREIGN MATERIALS.
- SURFACE SHALL BE RACKED TO A SMOOTH SURFACE AND BE FREE OF DEPRESSIONS AND MOUNDS.
- LAY SOD WITHIN 24 HOURS OF STRIPPING. DO NOT LAY SOD IF DORMANT OR IF GROUND IS FROZEN. PROTECT SOD FROM BREAKAGE AND DRYING.
- LAY SOD TO FORM A SOLID MASS WITH TIGHTLY FITTED JOINTS. BUTT ENDS AND SIDES OF SOD. STAGGER SOD TO OFFSET JOINTS IN ADJACENT COURSES. AVOID DAMAGE TO SUBGRADE OR SOD DURING INSTALLATION.
- FILL IN ALL GAPS WITH PIECES OF SOD AND REMOVE EXCESS SOD.
- LAY SOD ACROSS ANGLE OF SLOPES EXCEEDING 1:4.
- ANCHOR SOD ON SLOPES EXCEEDING 1:4 WITH WOOD PEGS TO PREVENT SLIPPAGE.
- AFTER SOD HAS BEEN INSTALLED, ROLL AND SATURATE SOD WITH FINE WATER SPRAY WITHIN 2 HOURS OF PLANTING. DURING FIRST WEEK, WATER DAILY OR MORE FREQUENTLY AS NEEDED TO MAINTAIN MOIST SOIL TO A MINIMUM DEPTH OF 1-1/2 INCHES (38 MM) BELOW THE SOD. ROLL SOD TO ENSURE CONTACT WITH SOIL SURFACE.
- TWO WEEKS AFTER SOD INSTALLATION, APPLY FERTILIZER AT RECOMMENDED RATE FOR NEWLY ESTABLISHED LAWNS.
- CONTRACTOR SHALL MAINTAIN TURF UNTIL ACCEPTED BY NORTHPOINT DEVELOPMENT. MAINTENANCE SHALL INCLUDE BUT NOT BE LIMITED TO: WATERING, FERTILIZING, WEEDING, MOWING, TRIMMING, AND ROLLING. CONTRACTOR SHALL REGRADE AND REPLANT AS NECESSARY TO ESTABLISH A SMOOTH SODDED SURFACE, FREE OF ERODED OR BARE AREAS, FREE OF WEEDS AND ACCEPTABLE TO NORTHPOINT DEVELOPMENT.

SEEDING NOTES:


- ALL AREAS SPECIFIED AS "SEED" SHALL BE HYDROSEEDDED WITH SEED SPECIES AS INDICATED ON PLANT LIST. CONTRACTOR SHALL VERIFY QUANTITIES.
- AREA WHERE SEED IS TO BE INSTALLED SHALL BE FREE OF STONE, STICKS, AND OTHER FOREIGN MATERIALS.
- SURFACE SHALL BE RAKED TO A SMOOTH SURFACE AND BE FREE OF DEPRESSIONS AND MOUNDS.
- HYDROSEEDING MIX SHALL CONSIST OF SEED, FERTILIZER, AND FIBER MULCH.
- ALL DISTURBED AREAS SHALL BE HYDROSEEDDED.
- SEEDDED AREAS WILL BE ACCEPTED BY NORTHPOINT DEVELOPMENT WHEN SEED HAS SPROUTED, ESTABLISHED, FREE OF WEEDS AND BARE AREAS.

MULCH NOTES:

- ALL PLANTING AREAS SHALL BE COVERED WITH 3" OF BROWN HARDWOOD MULCH OR 3" OF RIVER ROCK AS INDICATED ON THE PLANS AND DETAILS.
- MULCH SHALL BE FREE OF ROCKS AND OTHER FOREIGN MATERIAL.
- RIVER ROCK SHALL BE 3-5" IN SIZE, ROUNDED EDGES, SMOOTH SURFACE, WASHED AND FREE OF FINES AND OTHER DEBRIS.
- ALL AREAS RECEIVING RIVER ROCK SHALL HAVE VIGORO WEEDBLOCK FILM INSTALLED BETWEEN THE ROCK AND SOIL.
- CONTRACTOR SHALL SUBMIT SAMPLE OF RIVER ROCK TO NORTHPOINT DEVELOPMENT REPRESENTATIVE FOR APPROVAL.

METAL EDGING:

- ALL AREAS RECEIVING RIVER ROCK SHALL BE SEPARATED FROM TURF AREAS WITH METAL EDGING.
- METAL EDGING SHALL BE INSTALLED FREE OF KINKS AND ABRUPT BENDS.
- METAL EDGING SHALL BE SECURED WITH STAKES DRIVEN INTO THE GROUND.

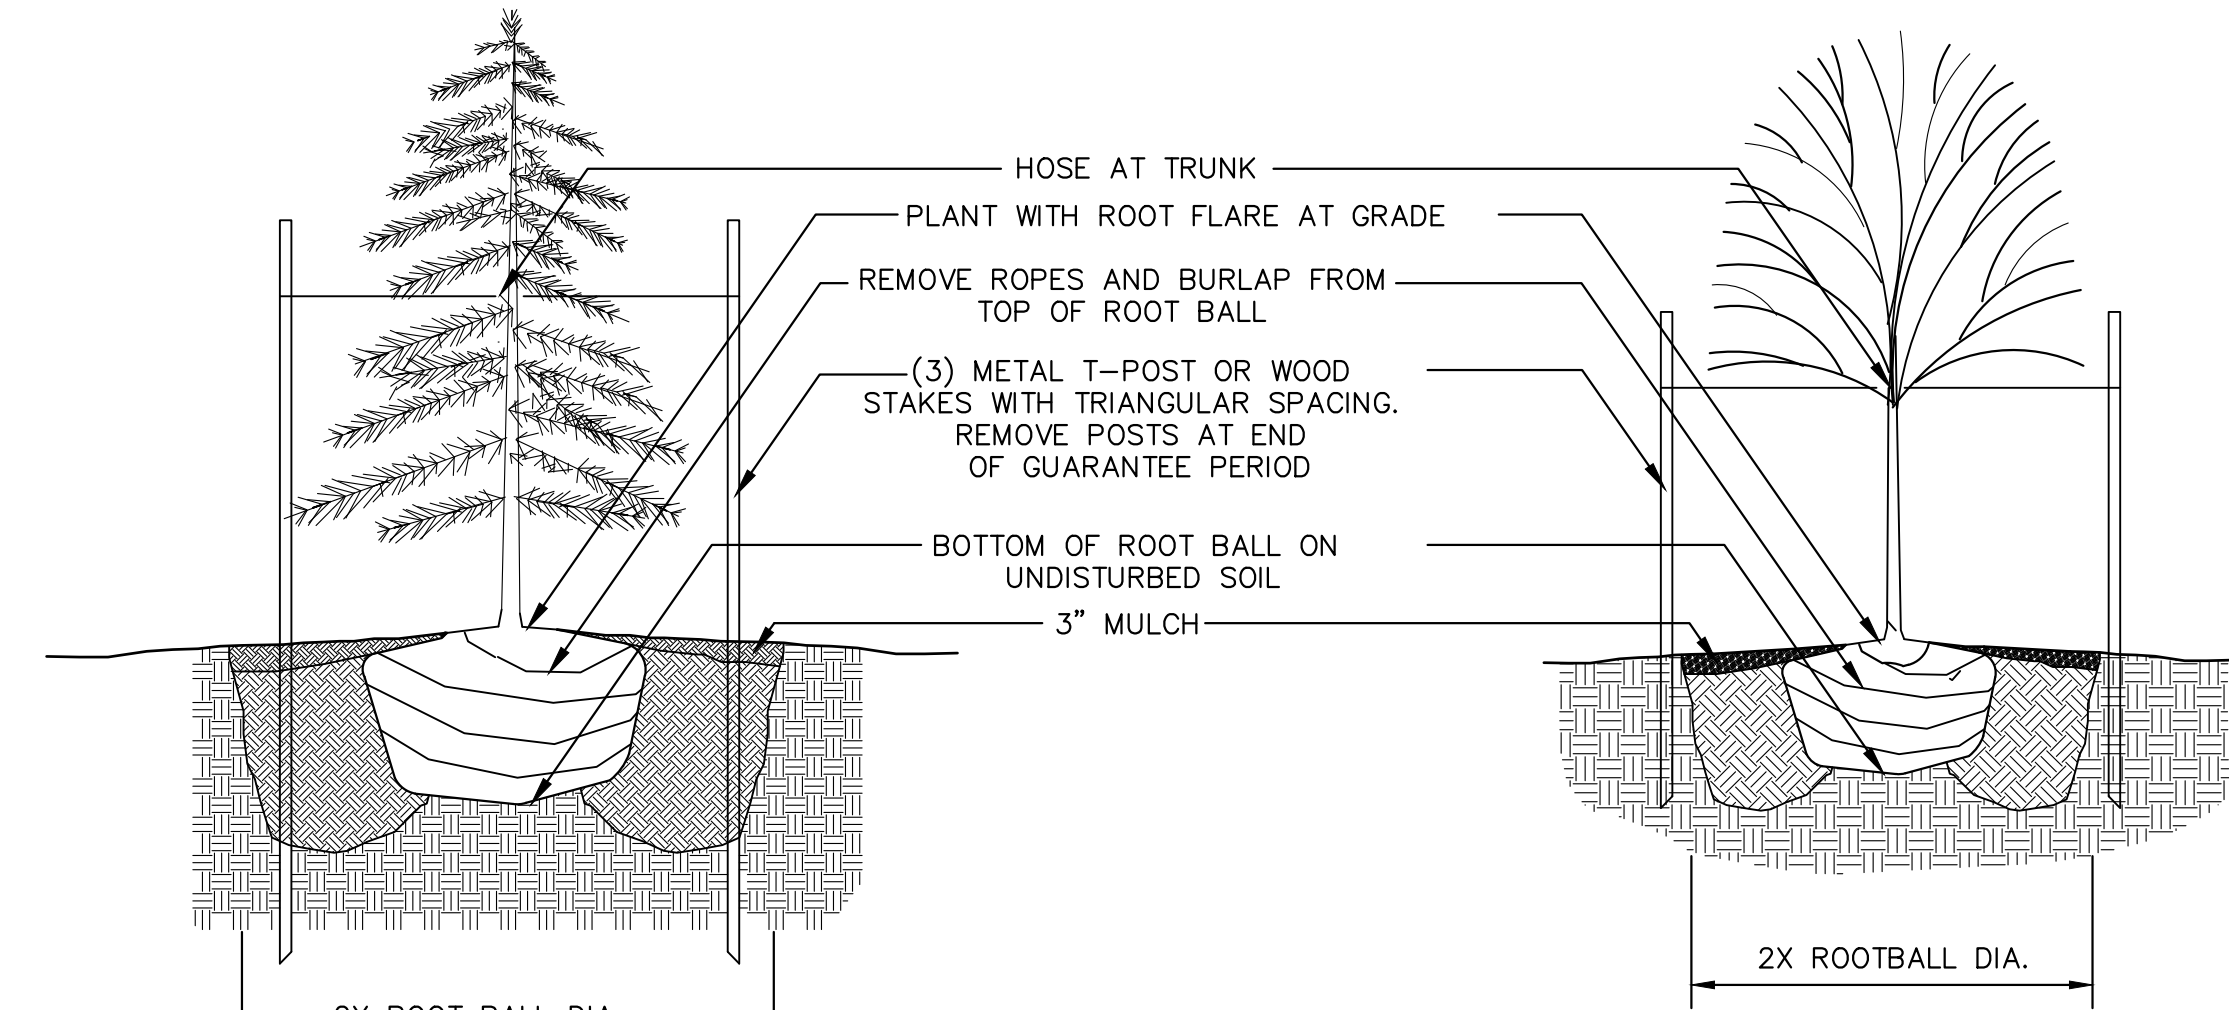

NOTES:

- IN TURF AREA, PROVIDE 6' DIAMETER OF MULCH

Evergreen Tree Planting Detail


not to scale

NOTES:

- IN TURF AREA, PROVIDE 6' DIAMETER OF MULCH


Deciduous Tree Planting Detail

not to scale

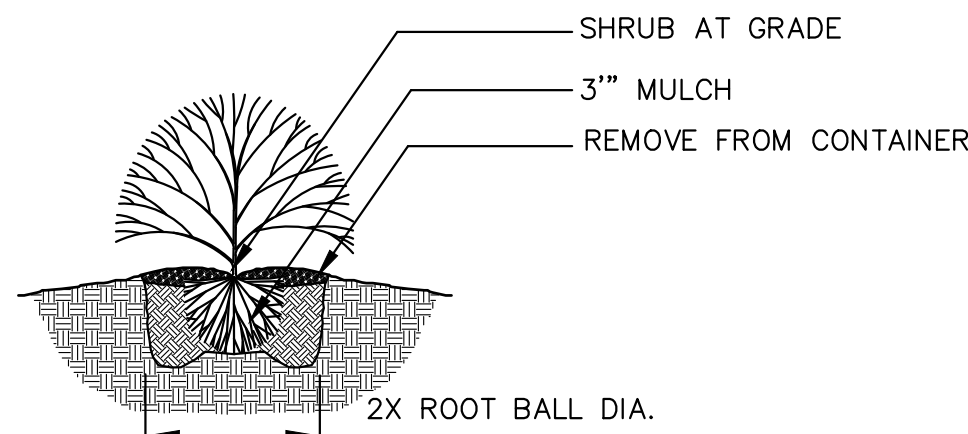

Shrub Planting Detail

not to scale

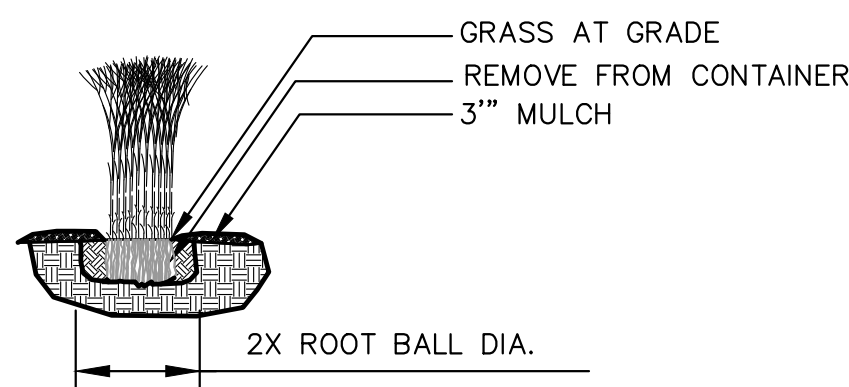

Grass Planting Detail

not to scale

REVIEWED BY:	DATE:	NO.:	REVISIONS/APPROVALS:
M.G.D.	2022.12.21		FDP SUBMITTAL
DESIGNED BY:			
DRAFTED BY:			
SP PROJECT #:			
NEIL W. HAAS P.E.			
20220507Z			



2 BUILDING 1 - EAST ELEVATION - SOUTH
1/8" = 1'-0"



1 BUILDING 1 - EAST ELEVATION - NORTH
1/8" = 1'-0"

EXTERIOR MATERIAL LEGEND

1

CHARCOAL COLORED BRICK

2

CEMENTITIOUS LAP SIDING PAINTED BLACK

3

CEMENTITIOUS LAP SIDING PAINTED BROWN

4

CEMENTITIOUS LAP SIDING PAINTED WHITE

5

STUCCO PAINTED BLACK

6


STUCCO PAINTED WHITE

7

NICHIHA - VINTAGE WOOD

ROOFTOP MECHANICAL EQUIPMENT TO BE SCREEN BY RAISED ROOF ELEMENTS

REFER TO ELEVATIONS FOR EXTENT OF ROOF LINE

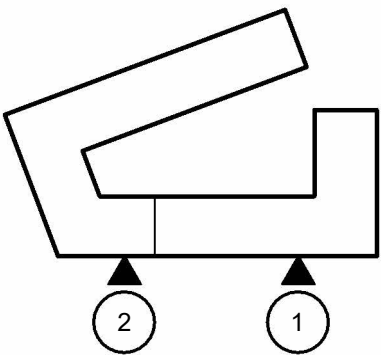

BLDG. 1 - KEY PLAN


ARCHITECTURE
LANDSCAPE
ARCHITECTURE
ENERGY SERVICES

NSPJ

ARCHITECTS PC

3515 W. 75TH ST., SUITE 201
PRAIRIE VILLAGE, KS 66208

P. 913.831.1415
F. 913.831.1563
NSPARCH.COM
© COPYRIGHT 2023

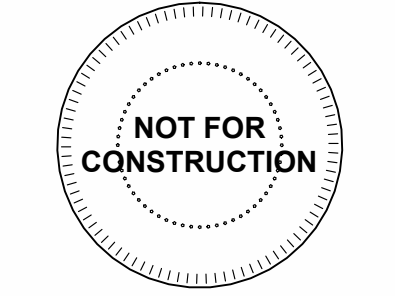

A NEW RESIDENTIAL COMMUNITY AT:

TRILOGY

800 & 810 NW WARD RD. | LEE'S SUMMIT, MO

DRAWING RELEASE LOG	
08.26.2022	PLAN REVIEW
12.16.2022	PROGRESS SET
01.20.2023	PROGRESS SET

REVISIONS

JOB NO.
705922

DATE
01.20.2023

DRAWN BY
TSC/SIW

1/27/2023

FDP RESUBMITTAL

SHEET NAME
BLDG. 1 - ELEVATIONS

SHEET NO.

A-300



2 BUILDING 1 - WEST ELEVATION - SOUTH
1/8" = 1'-0"



1 BUILDING 1 - SOUTH ELEVATION
1/8" = 1'-0"

EXTERIOR MATERIAL LEGEND

1

CHARCOAL COLORED BRICK

2

CEMENTITIOUS LAP SIDING PAINTED BLACK

3

CEMENTITIOUS LAP SIDING PAINTED BROWN

4

CEMENTITIOUS LAP SIDING PAINTED WHITE

5

STUCCO PAINTED BLACK

6

STUCCO PAINTED WHITE

7


NICHIHA - VINTAGE WOOD

• ROOFTOP MECHANICAL EQUIPMENT TO BE SCREEN BY RAISED ROOF ELEMENTS

• REFER TO ELEVATIONS FOR EXTENT OF ROOF LINE

ARCHITECTURE
LANDSCAPE
ARCHITECTURE
ENERGY SERVICES
P. 913.831.1415
F. 913.831.1563
NSPARCH.COM
© COPYRIGHT 2023

NSPJ
ARCHITECTS
3515 W. 75TH ST., SUITE 201
PRAIRIE VILLAGE, KS 66208

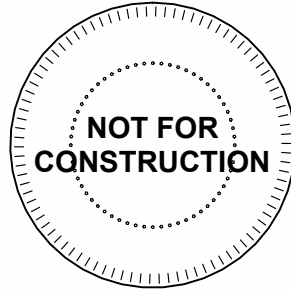


A NEW RESIDENTIAL COMMUNITY AT:
TRILOGY
800 & 810 NW WARD RD. | LEE'S SUMMIT, MO



DRAWING RELEASE LOG
• 08.26.2022 - PLAN REVIEW
• 12.16.2022 - PROGRESS SET
• 01.20.2023 - PROGRESS SET

REVISIONS

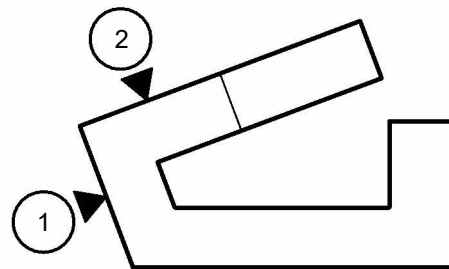

BLDG. 1 - KEY PLAN

JOB NO.
705922
DRAWN BY
TSC/SIW
1/27/2023
SHEET NAME
BLDG. 1 - ELEVATIONS

DATE
01.20.2023

SHEET NO.

A-301



2 BUILDING 1 - NORTH ELEVATION
1/8" = 1'-0"



1 BUILDING 1 - WEST ELEVATION - NORTH
1/8" = 1'-0"

EXTERIOR MATERIAL LEGEND

1

CHARCOAL COLORED BRICK

2

CEMENTITIOUS LAP SIDING PAINTED BLACK

3

CEMENTITIOUS LAP SIDING PAINTED BROWN

4

CEMENTITIOUS LAP SIDING PAINTED WHITE

5

STUCCO PAINTED BLACK

6

STUCCO PAINTED WHITE

7

NICHIHA - VINTAGE WOOD

• ROOFTOP MECHANICAL EQUIPMENT TO BE SCREEN BY RAISED ROOF ELEMENTS

• REFER TO ELEVATIONS FOR EXTENT OF ROOF LINE

ARCHITECTURE
LANDSCAPE
ARCHITECTURE
ENERGY SERVICES

NSPJ

ARCHITECTS PC

3515 W. 75TH ST., SUITE 201
PRAIRIE VILLAGE, KS 66208

NOT FOR
CONSTRUCTION

A NEW RESIDENTIAL COMMUNITY AT:

TRILOGY

800 & 810 NW WARD RD. | LEE'S SUMMIT, MO

DRAWING RELEASE LOG

• 08.26.2022 - PLAN REVIEW

• 12.16.2022 - PROGRESS SET

• 01.20.2023 - PROGRESS SET

REVISIONS

1

2

JOB NO.
705922

DRAWN BY
TSC/SIW

1/27/2023

SHEET NAME
BLDG. 1 - ELEVATIONS

SHEET NO.
A-302

DATE
01.20.2023




2 BUILDING 1 - NORTH ELEVATION
1/8" = 1'-0"



1 BUILDING 1 - WEST ELEVATION
1/8" = 1'-0"

- EXTERIOR MATERIAL LEGEND
- 1 CHARCOAL COLORED BRICK
 - 2 CEMENTITIOUS LAP SIDING PAINTED BLACK
 - 3 CEMENTITIOUS LAP SIDING PAINTED BROWN
 - 4 CEMENTITIOUS LAP SIDING PAINTED WHITE
 - 5 STUCCO PAINTED BLACK
 - 6 STUCCO PAINTED WHITE
 - 7 NICHHA - VINTAGE WOOD

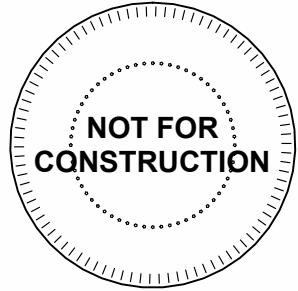

A NEW RESIDENTIAL COMMUNITY AT:


TRILOGY

800 & 810 NW WARD RD. | LEE'S SUMMIT, MO



DRAWING RELEASE LOG
• 08.26.2022 - PLAN REVIEW
• 12.16.2022 - PROGRESS SET
• 01.20.2023 - PROGRESS SET

REVISIONS

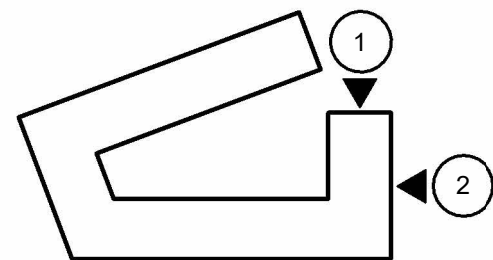

BLDG. 1 - KEY PLAN

JOB NO. 705922 DATE 01.20.2023
DRAWN BY TSC/SIW
1/27/2023
FDP RESUBMITTAL
SHEET NAME BLDG. 1 - ELEVATIONS

SHEET NO.

A-303



4 BLDG. 1 - COURTYARD EAST - SOUTH
1/8" = 1'-0"



- EXTERIOR MATERIAL LEGEND**
- 1 CHARCOAL COLORED BRICK
 - 2 CEMENTITIOUS LAP SIDING PAINTED BLACK
 - 3 CEMENTITIOUS LAP SIDING PAINTED BROWN
 - 4 CEMENTITIOUS LAP SIDING PAINTED WHITE
 - 5 STUCCO PAINTED BLACK
 - 6 STUCCO PAINTED WHITE
 - 7 NICHHA - VINTAGE WOOD
- ROOFTOP MECHANICAL EQUIPMENT TO BE SCREEN BY RAISED ROOF ELEMENTS
• REFER TO ELEVATIONS FOR EXTENT OF ROOF LINE

ARCHITECTURE
LANDSCAPE
ARCHITECTURE
ENERGY SERVICES

NSPJ

ARCHITECTS PC
3515 W. 75TH ST., SUITE 201
PRAIRIE VILLAGE, KS 66208

P. 913.831.1415
F. 913.831.1563
NSPJARCH.COM
© COPYRIGHT 2023

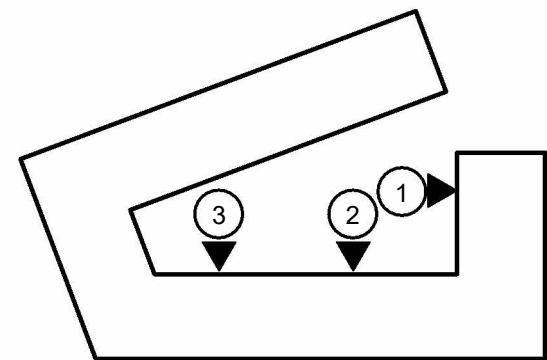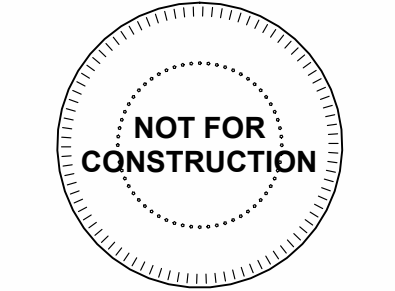

KEY PLAN

A NEW RESIDENTIAL COMMUNITY AT:

TRILOGY

800 & 810 NW WARD RD. | LEE'S SUMMIT, MO

DRAWING RELEASE LOG

- 08.26.2022 - PLAN REVIEW
- 12.16.2022 - PROGRESS SET
- 01.20.2023 - PROGRESS SET

REVISIONS

JOB NO.
705922

DATE
01.20.2023

DRAWN BY
TSC/SIW

1/27/2023

SHEET NAME
BLDG. 1 - COURTYARD ELEVATIONS

SHEET NO.


A-304



2 BLDG. 1 - COURTYARD EAST-NORTH
1/8" = 1'-0"



1 BLDG. 1 - COURTYARD NORTH
1/8" = 1'-0"

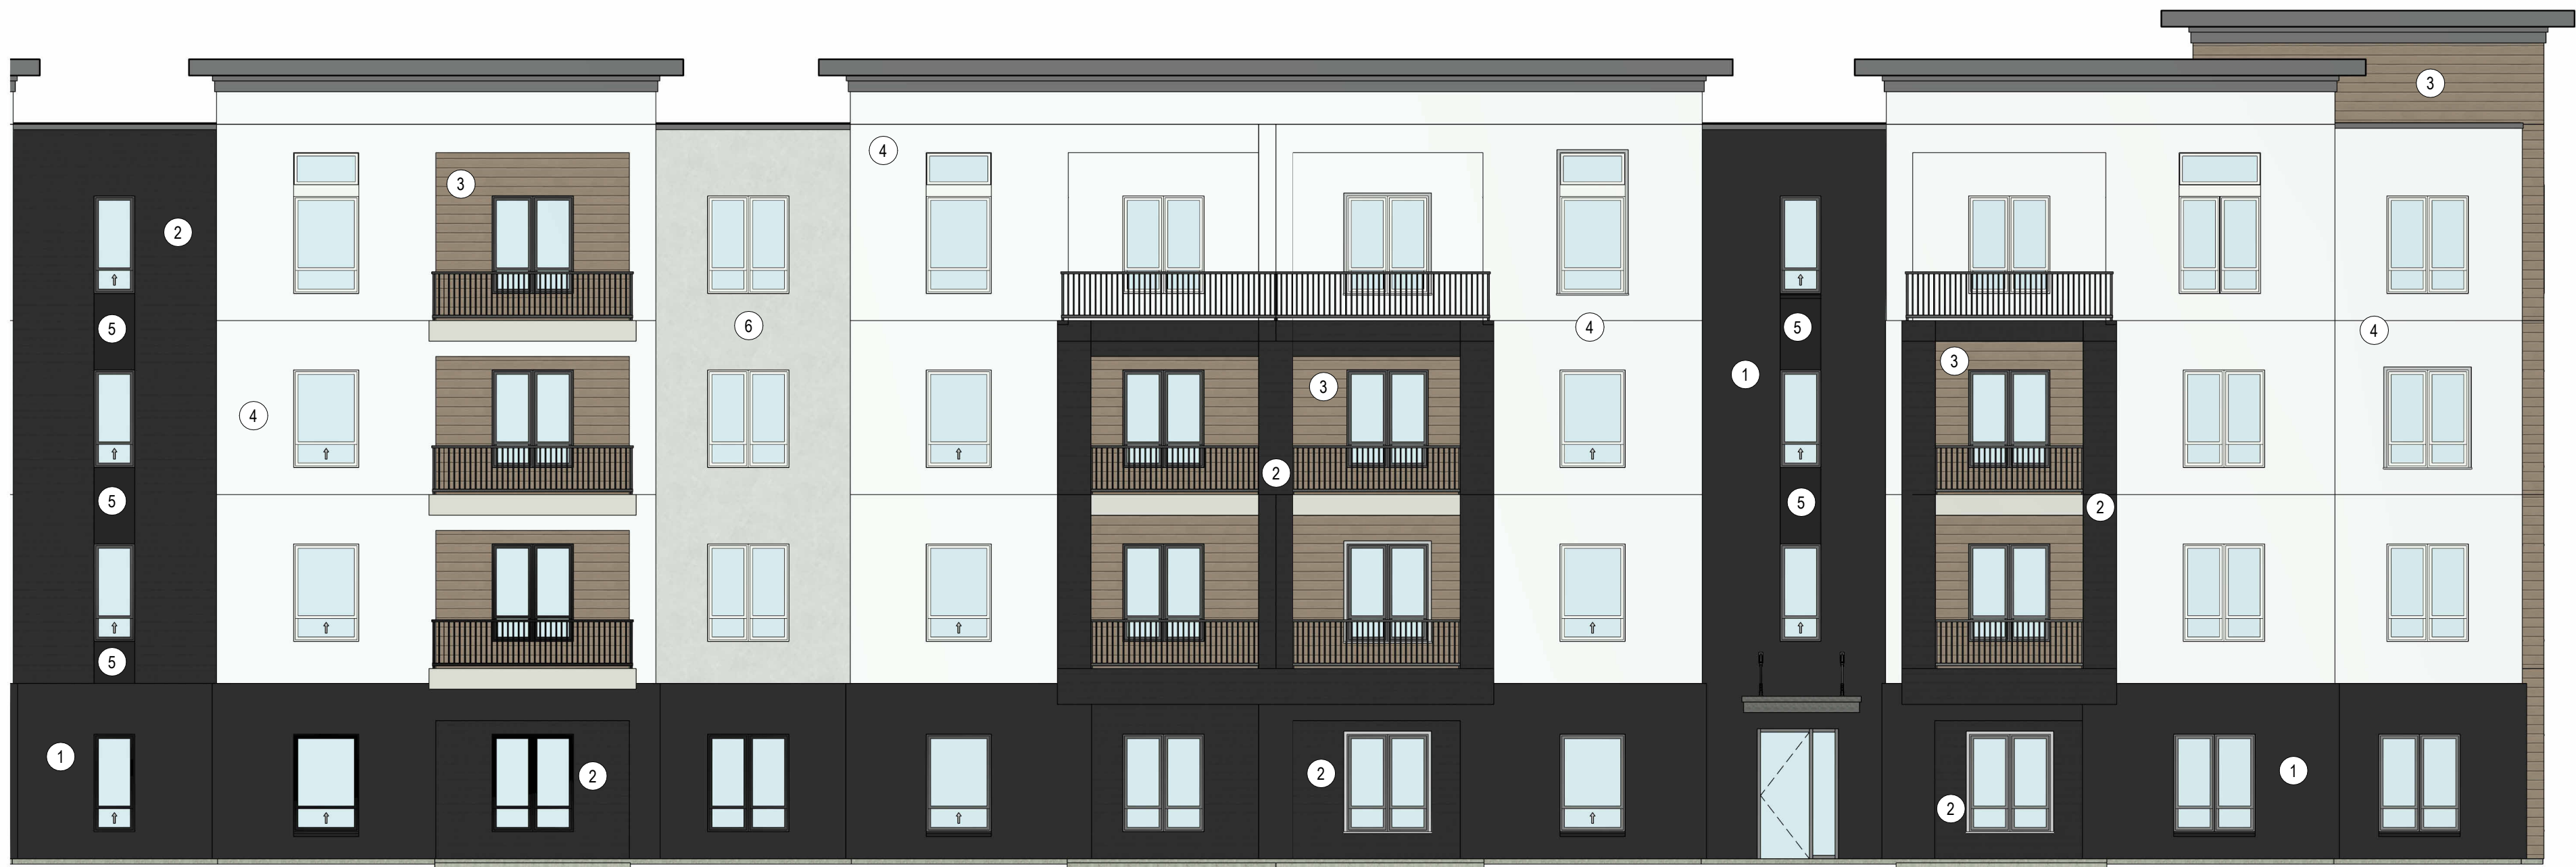

3 BLDG. 1 - COURTYARD WEST - NORTH
1/8" = 1'-0"

EXTERIOR MATERIAL LEGEND

1

CHARCOAL COLORED BRICK

2

CEMENTITIOUS LAP SIDING PAINTED BLACK

3

CEMENTITIOUS LAP SIDING PAINTED BROWN

4

CEMENTITIOUS LAP SIDING PAINTED WHITE

5

STUCCO PAINTED BLACK

6

STUCCO PAINTED WHITE

7



NICHIHA - VINTAGE WOOD

•

ROOFTOP MECHANICAL EQUIPMENT TO BE SCREEN BY RAISED ROOF ELEMENTS

•

REFER TO ELEVATIONS FOR EXTENT OF ROOF LINE

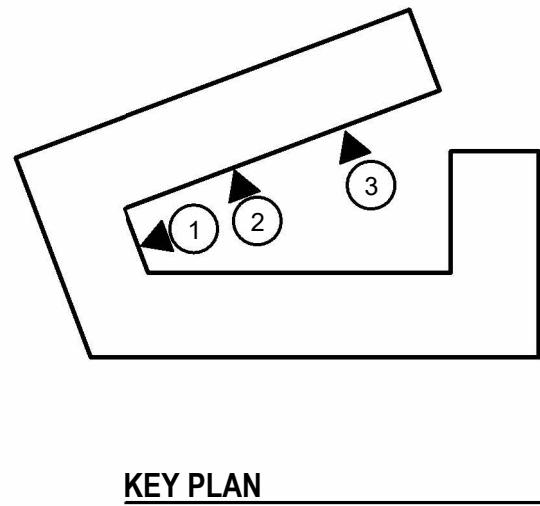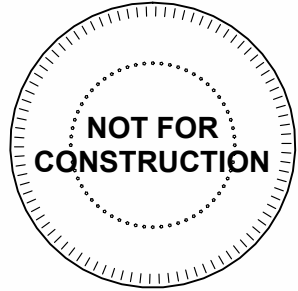

1 BLDG. 1 - COURTYARD SOUTH
1/8" = 1'-0"



2 BLDG. 1 - COURTYARD WEST - SOUTH
1/8" = 1'-0"

DRAWING RELEASE LOG	
08.26.2022	PLAN REVIEW
12.16.2022	PROGRESS SET
01.20.2023	PROGRESS SET

REVISIONS

JOB NO.
705922
DRAWN BY
TSC/SIW
1/27/2023
FDP RESUBMITTAL
SHEET NAME
BLDG. 1 - COURTYARD
ELEVATIONS
SHEET NO.

DATE
01.20.2023

A-305



2 BUILDING 2 - WEST ELEVATION - NORTH
1/8" = 1'-0"



1 BUILDING 2 - WEST ELEVATION - SOUTH
1/8" = 1'-0"

- EXTERIOR MATERIAL LEGEND
- 1 CHARCOAL COLORED BRICK
 - 2 CEMENTITIOUS LAP SIDING PAINTED BLACK
 - 3 CEMENTITIOUS LAP SIDING PAINTED BROWN
 - 4 CEMENTITIOUS LAP SIDING PAINTED WHITE
 - 5 STUCCO PAINTED BLACK
 - 6 STUCCO PAINTED WHITE
 - 7 NICHHA - VINTAGE WOOD


- ROOFTOP MECHANICAL EQUIPMENT TO BE SCREEN BY RAISED ROOF ELEMENTS
- REFER TO ELEVATIONS FOR EXTENT OF ROOF LINE

ARCHITECTURE
LANDSCAPE
ARCHITECTURE
ENERGY SERVICES

NSPJ

ARCHITECTS^{PC}
3515 W. 75TH ST., SUITE 201
PRAIRIE VILLAGE, KS 66208

P. 913.831.1415
F. 913.831.1563
NSPARCH.COM
© COPYRIGHT 2023

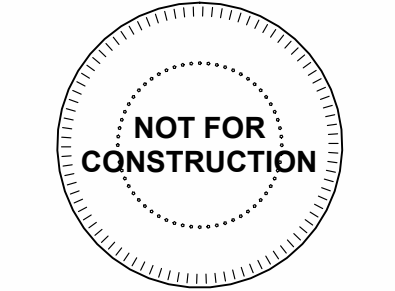


A NEW RESIDENTIAL COMMUNITY AT:

TRILOGY

800 & 810 NW WARD RD. | LEE'S SUMMIT, MO

- DRAWING RELEASE LOG
- 08.26.2022 - PLAN REVIEW
 - 12.16.2022 - PROGRESS SET
 - 01.20.2023 - PROGRESS SET

REVISIONS

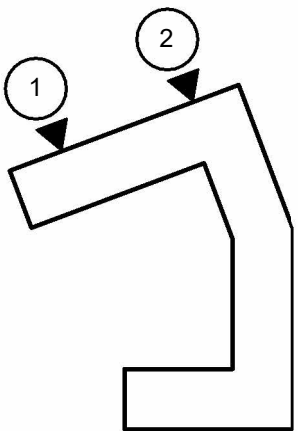

BLDG. 2 - KEY PLAN

JOB NO.
705922

DRAWN BY
TSC/SIW

1/27/2023

SHEET NAME
FDP RESUBMITTAL

BLDG. 2 - ELEVATIONS

SHEET NO.

A-306



2 BUILDING 2 - NORTH ELEVATION - EAST
1/8" = 1'-0"




1 BUILDING 2 - NORTH ELEVATION - WEST
1/8" = 1'-0"

EXTERIOR MATERIAL LEGEND

- 1 CHARCOAL COLORED BRICK
- 2 CEMENTITIOUS LAP SIDING PAINTED BLACK
- 3 CEMENTITIOUS LAP SIDING PAINTED BROWN
- 4 CEMENTITIOUS LAP SIDING PAINTED WHITE
- 5 STUCCO PAINTED BLACK
- 6 STUCCO PAINTED WHITE
- 7 NICHHA - VINTAGE WOOD

- ROOFTOP MECHANICAL EQUIPMENT TO BE SCREEN BY RAISED ROOF ELEMENTS
- REFER TO ELEVATIONS FOR EXTENT OF ROOF LINE

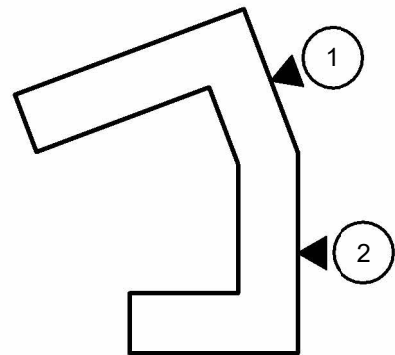

BLDG. 2 - KEY PLAN




2 BUILDING 2 - SOUTH - EAST
1/8" = 1'-0"



3 BUILDING 2 - SOUTH - WEST
1/8" = 1'-0"

- EXTERIOR MATERIAL LEGEND
- 1 CHARCOAL COLORED BRICK
 - 2 CEMENTITIOUS LAP SIDING PAINTED BLACK
 - 3 CEMENTITIOUS LAP SIDING PAINTED BROWN
 - 4 CEMENTITIOUS LAP SIDING PAINTED WHITE
 - 5 STUCCO PAINTED BLACK
 - 6 STUCCO PAINTED WHITE
 - 7 NICHHA - VINTAGE WOOD

- ROOFTOP MECHANICAL EQUIPMENT TO BE SCREEN BY RAISED ROOF ELEMENTS
- REFER TO ELEVATIONS FOR EXTENT OF ROOF LINE

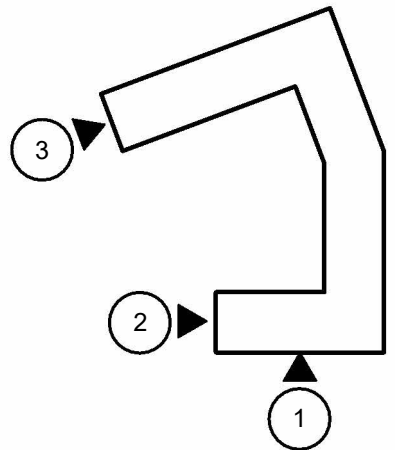


BLDG. 2 - KEY PLAN

ARCHITECTURE
LANDSCAPE
ARCHITECTURE
ENERGY SERVICES

NSPJ

ARCHITECTS^{PC}
3515 W. 75TH ST., SUITE 201
PRAIRIE VILLAGE, KS 66208

P. 913.831.1415
F. 913.831.1563
NSPJARCH.COM
© COPYRIGHT 2023

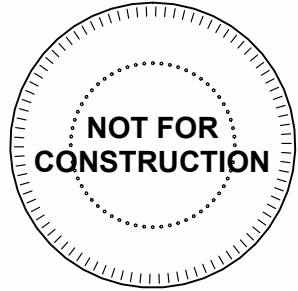

A NEW RESIDENTIAL COMMUNITY AT:

TRILOGY

800 & 810 NW WARD RD. | LEE'S SUMMIT, MO



DRAWING RELEASE LOG

- 08.26.2022 - PLAN REVIEW
- 12.16.2022 - PROGRESS SET
- 01.20.2023 - PROGRESS SET

REVISIONS

JOB NO.
705922

DATE
01.20.2023

DRAWN BY
TSC/SIW

1/27/2023

FDP RESUBMITTAL

SHEET NAME
BLDG. 2 - ELEVATIONS

SHEET NO.


A-308



1 BUILDING 2 - EAST ELEVATION
1/8" = 1'-0"



2 BLDG. 2 - COURTYARD NORTHWEST
1/8" = 1'-0"

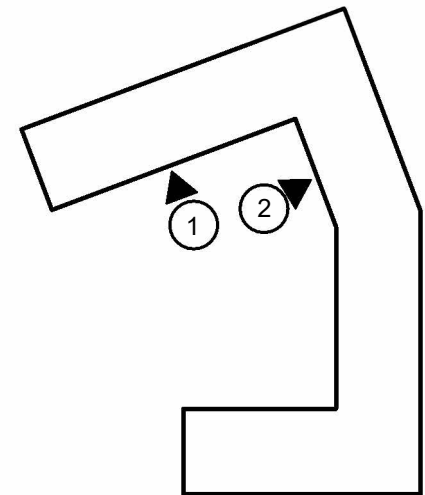


KEY PLAN

- EXTERIOR MATERIAL LEGEND**
- 1 CHARCOAL COLORED BRICK
 - 2 CEMENTITIIOUS LAP SIDING PAINTED BLACK
 - 3 CEMENTITIIOUS LAP SIDING PAINTED BROWN
 - 4 CEMENTITIIOUS LAP SIDING PAINTED WHITE
 - 5 STUCCO PAINTED BLACK
 - 6 STUCCO PAINTED WHITE
 - 7 NICHIIHA - VINTAGE WOOD

- ROOFTOP MECHANICAL EQUIPMENT TO BE SCREEN BY RAISED ROOF ELEMENTS
- REFER TO ELEVATIONS FOR EXTENT OF ROOF LINE

ARCHITECTURE
LANDSCAPE
ARCHITECTURE
ENERGY SERVICES
P. 913.831.1415
F. 913.831.1563
NSPARCH.COM
© COPYRIGHT 2023

NSPJ
ARCHITECTS^{PC}
3515 W. 75TH ST., SUITE 201
PRAIRIE VILLAGE, KS 66208

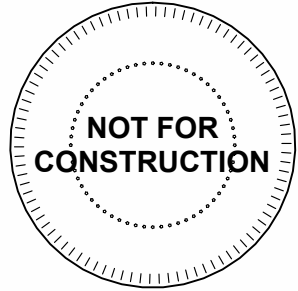

A NEW RESIDENTIAL COMMUNITY AT:

TRILOGY

800 & 810 NW WARD RD. | LEE'S SUMMIT, MO

DRAWING RELEASE LOG
• 08.26.2022 - PLAN REVIEW
• 12.16.2022 - PROGRESS SET
• 01.20.2023 - PROGRESS SET

△ REVISIONS

JOB NO.
705922
DRAWN BY
TSC/SIW
1/27/2023
FDP RESUBMITTAL
SHEET NAME
BLDG. 2 - COURTYARD ELEVATIONS
SHEET NO.

DATE
01.20.2023

A-309



1 BUILDING 2 - COURTYARD WEST
1/8" = 1'-0"



2 BLDG. 2 - COURTYARD EAST
1/8" = 1'-0"



1 BLDG. 2 - COURTYARD NORTH
1/8" = 1'-0"

EXTERIOR MATERIAL LEGEND

1

CHARCOAL COLORED BRICK

2

CEMENTITIOUS LAP SIDING PAINTED BLACK

3

CEMENTITIOUS LAP SIDING PAINTED BROWN

4

CEMENTITIOUS LAP SIDING PAINTED WHITE

5

STUCCO PAINTED BLACK

6

STUCCO PAINTED WHITE

7

NICHIHA - VINTAGE WOOD

• ROOFTOP MECHANICAL EQUIPMENT TO BE SCREEN BY RAISED ROOF ELEMENTS


• REFER TO ELEVATIONS FOR EXTENT OF ROOF LINE

ARCHITECTURE
LANDSCAPE
ARCHITECTURE
ENERGY SERVICES

ARCHITECTS^{PC}

3515 W. 75TH ST., SUITE 201
PRAIRIE VILLAGE, KS 66208

P. 913.831.1415
F. 913.831.1563
NSPARCH.COM
© COPYRIGHT 2023

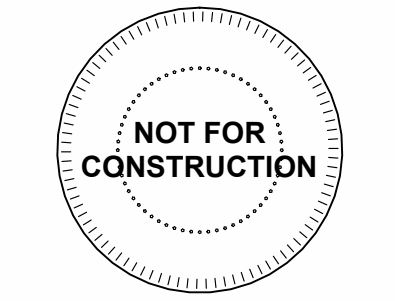


A NEW RESIDENTIAL COMMUNITY AT:

TRILOGY

800 & 810 NW WARD RD. | LEE'S SUMMIT, MO

DRAWING RELEASE LOG	
• 08.26.2022 - PLAN REVIEW	
• 12.16.2022 - PROGRESS SET	
• 01.20.2023 - PROGRESS SET	

△ REVISIONS

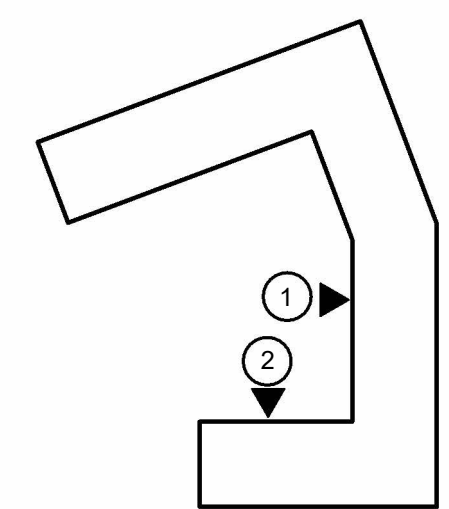

KEY PLAN

JOB NO.
705922

DRAWN BY
TSC/SIW

1/27/2023


SHEET NAME
BLDG. 2 - COURTYARD
ELEVATIONS

SHEET NO.


DATE
01.20.2023

FDP RESUBMITTAL


A-310

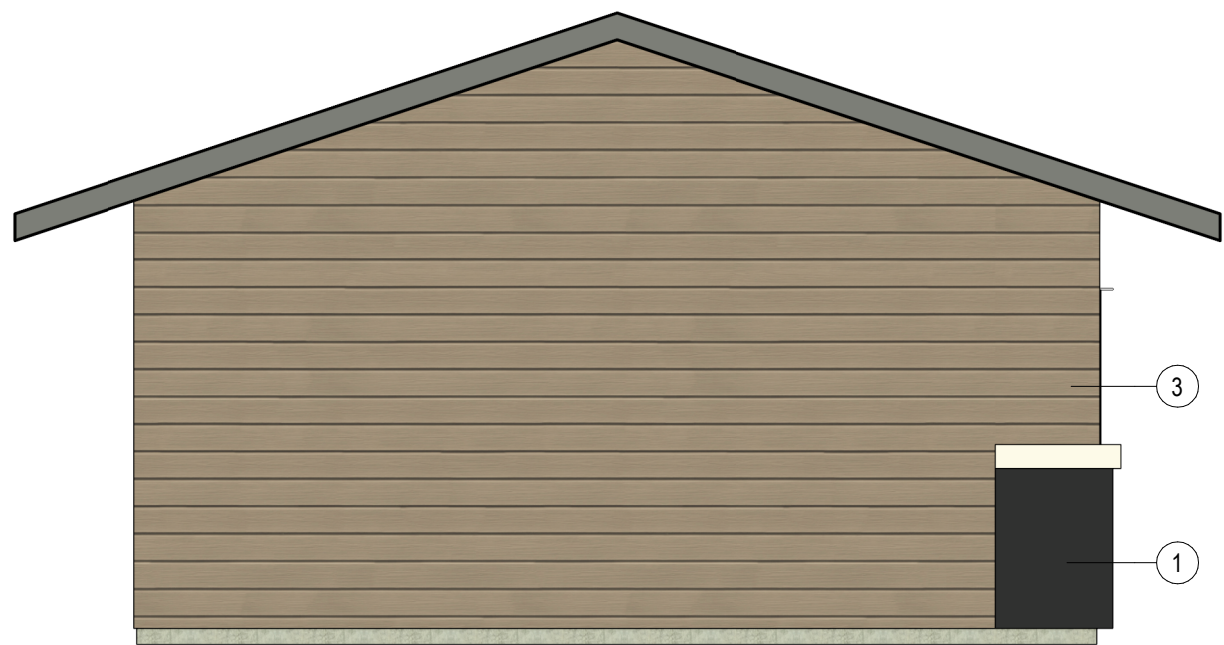


4 DETACHED GARAGE LEFT SIDE
1/4" = 1'-0"

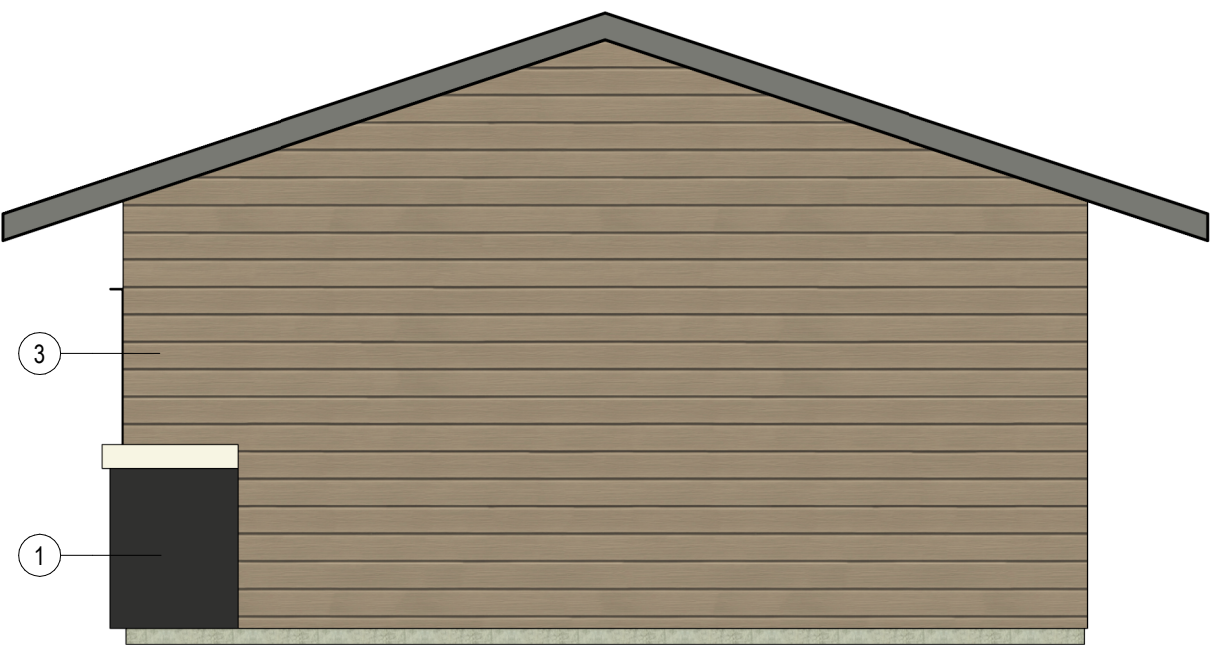


5 DETACHED GARAGE RIGHT SIDE
1/4" = 1'-0"

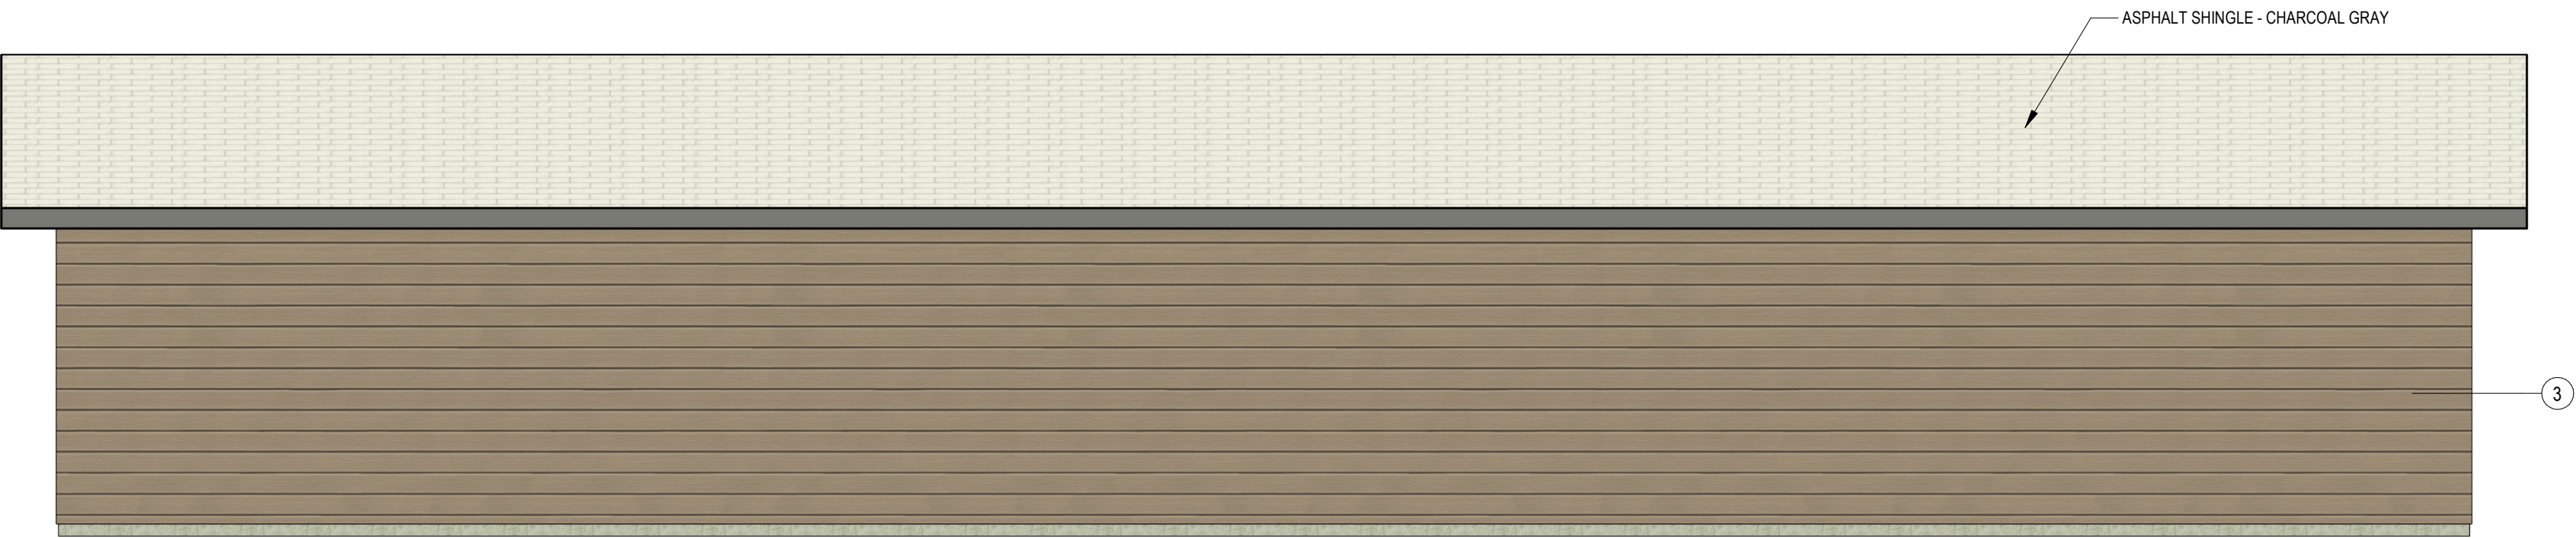

3 DETACHED GARAGE REAR
1/4" = 1'-0"

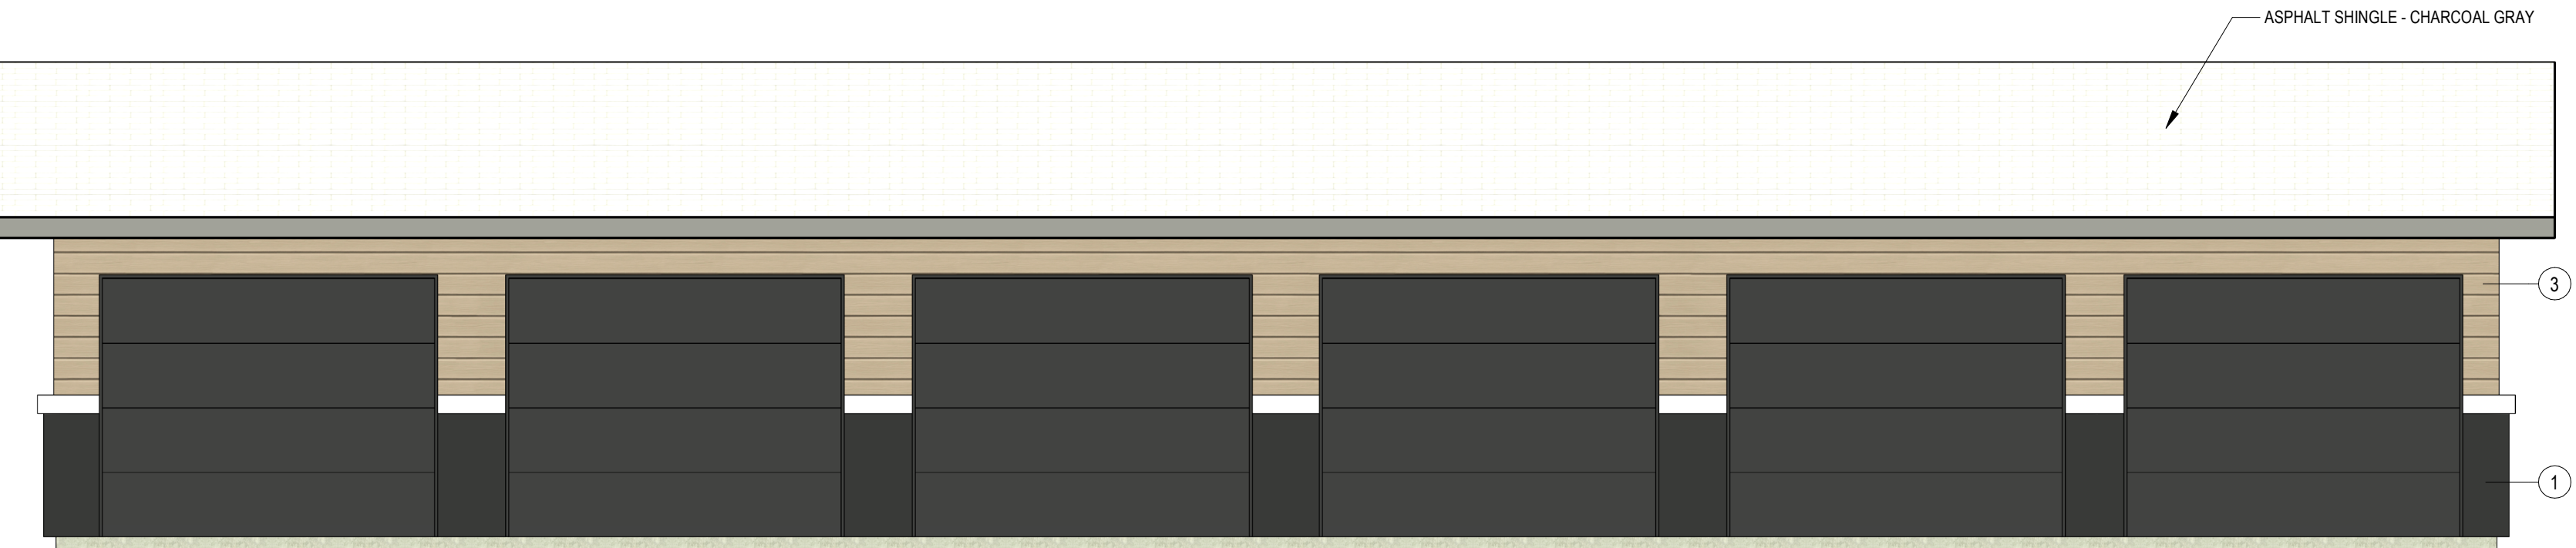

2 DETACHED GARAGE FRONT
1/4" = 1'-0"

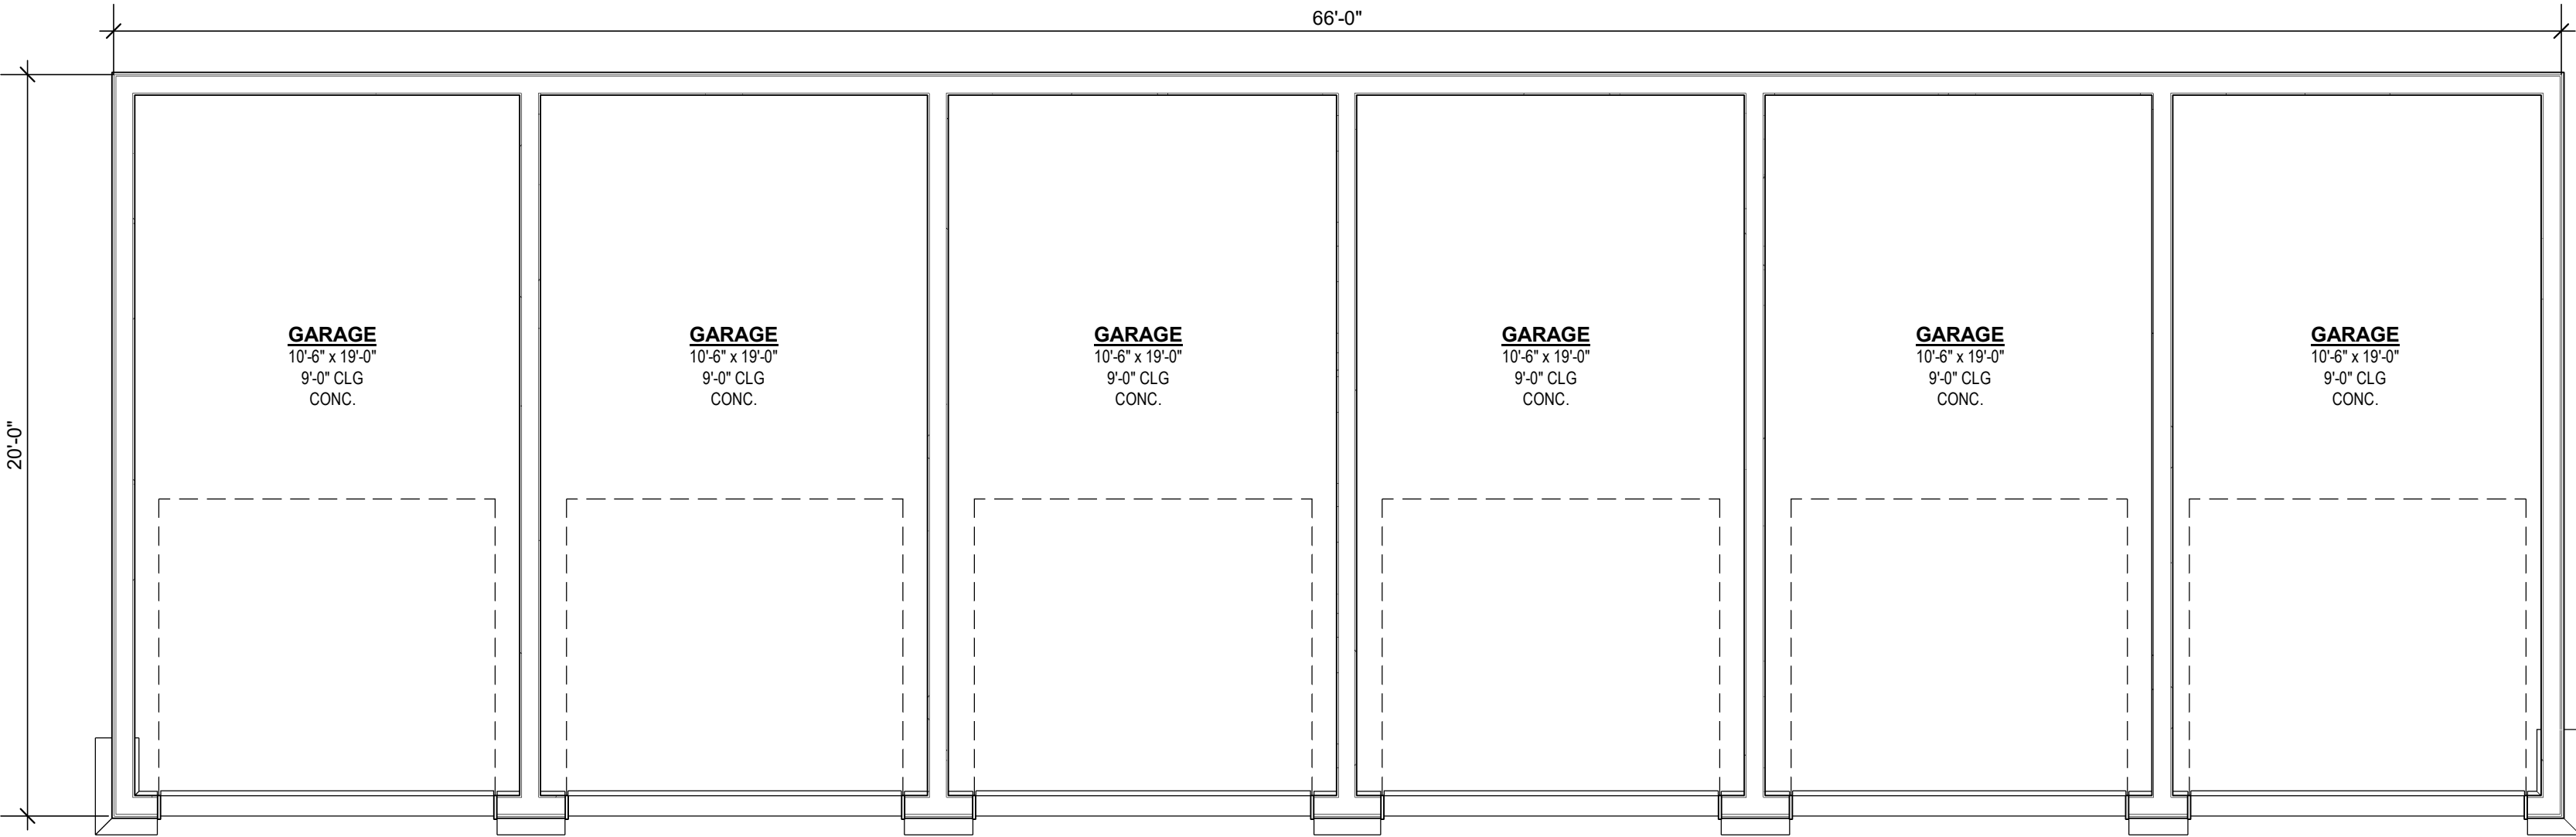


1 GARAGE FLOOR PLAN
1/4" = 1'-0"

EXTERIOR MATERIAL LEGEND

- 1 CHARCOAL COLORED BRICK
- 2 CEMENTITIOUS LAP SIDING PAINTED BLACK
- 3 CEMENTITIOUS LAP SIDING PAINTED BROWN
- 4 CEMENTITIOUS LAP SIDING PAINTED WHITE
- 5 STUCCO PAINTED BLACK
- 6 STUCCO PAINTED WHITE
- 7 NICHIBA - VINTAGE WOOD

ARCHITECTURE
LANDSCAPE
ARCHITECTURE
ENERGY SERVICES
P. 913.831.1415
F. 913.831.1563
NSPIARCH.COM
© COPYRIGHT 2023

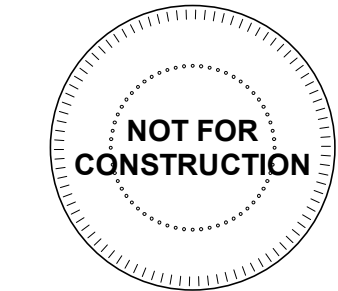


A NEW RESIDENTIAL COMMUNITY AT:
TRILOGY
800 & 810 NW WARD RD. | LEE'S SUMMIT, MO

DRAWING RELEASE LOG
• 08.26.2022 - PLAN REVIEW
• 12.16.2022 - PROGRESS SET
• 01.20.2023 - PROGRESS SET


REVISIONS

JOB NO.
705922
DRAWN BY
TSC/SIW
1/27/2023
FDP RESUBMITTAL
SHEET NAME
DETACHED GARAGES


SHEET NO.
A-800

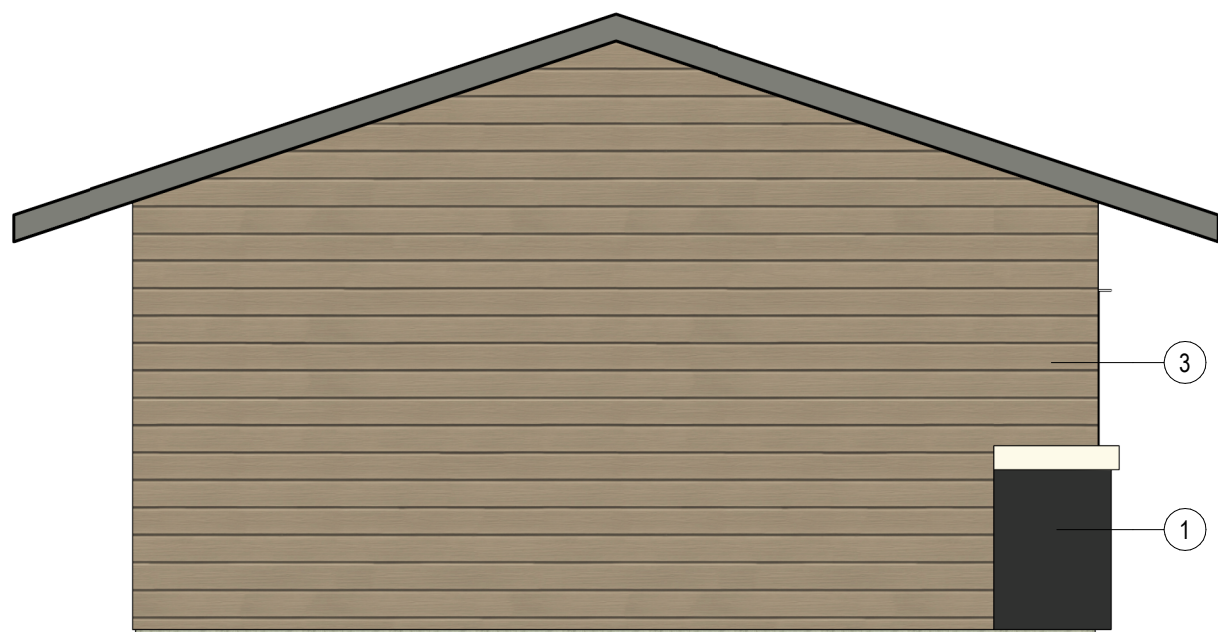


4 DETACHED GARAGE LEFT SIDE
1/4" = 1'-0"

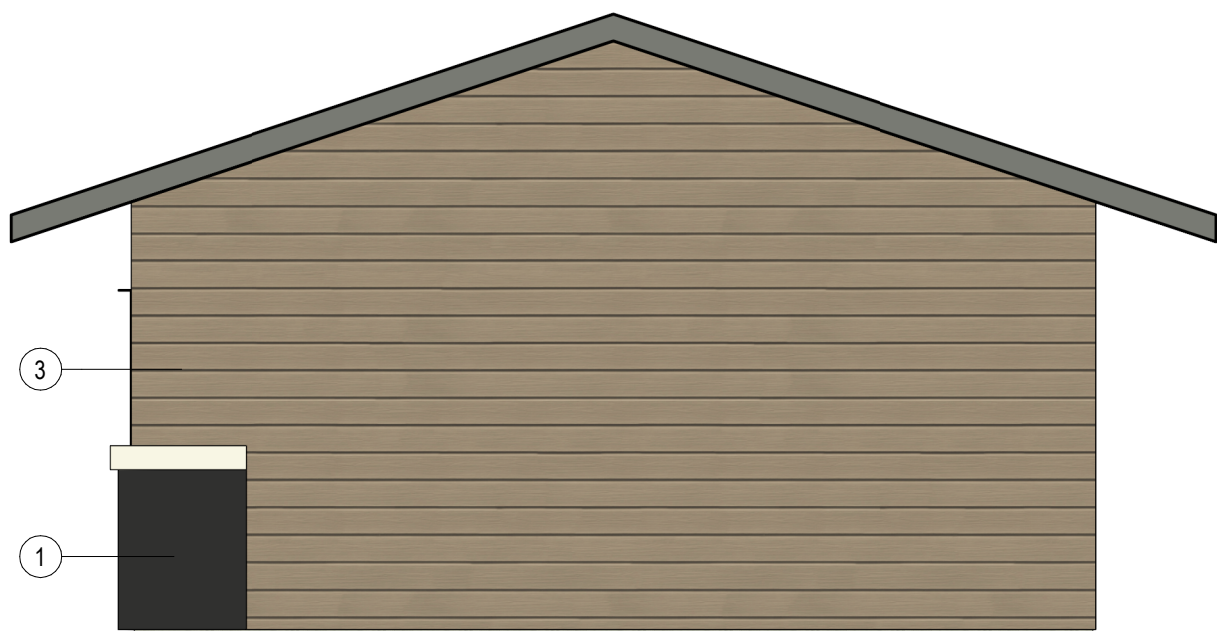


5 DETACHED GARAGE RIGHT SIDE
1/4" = 1'-0"

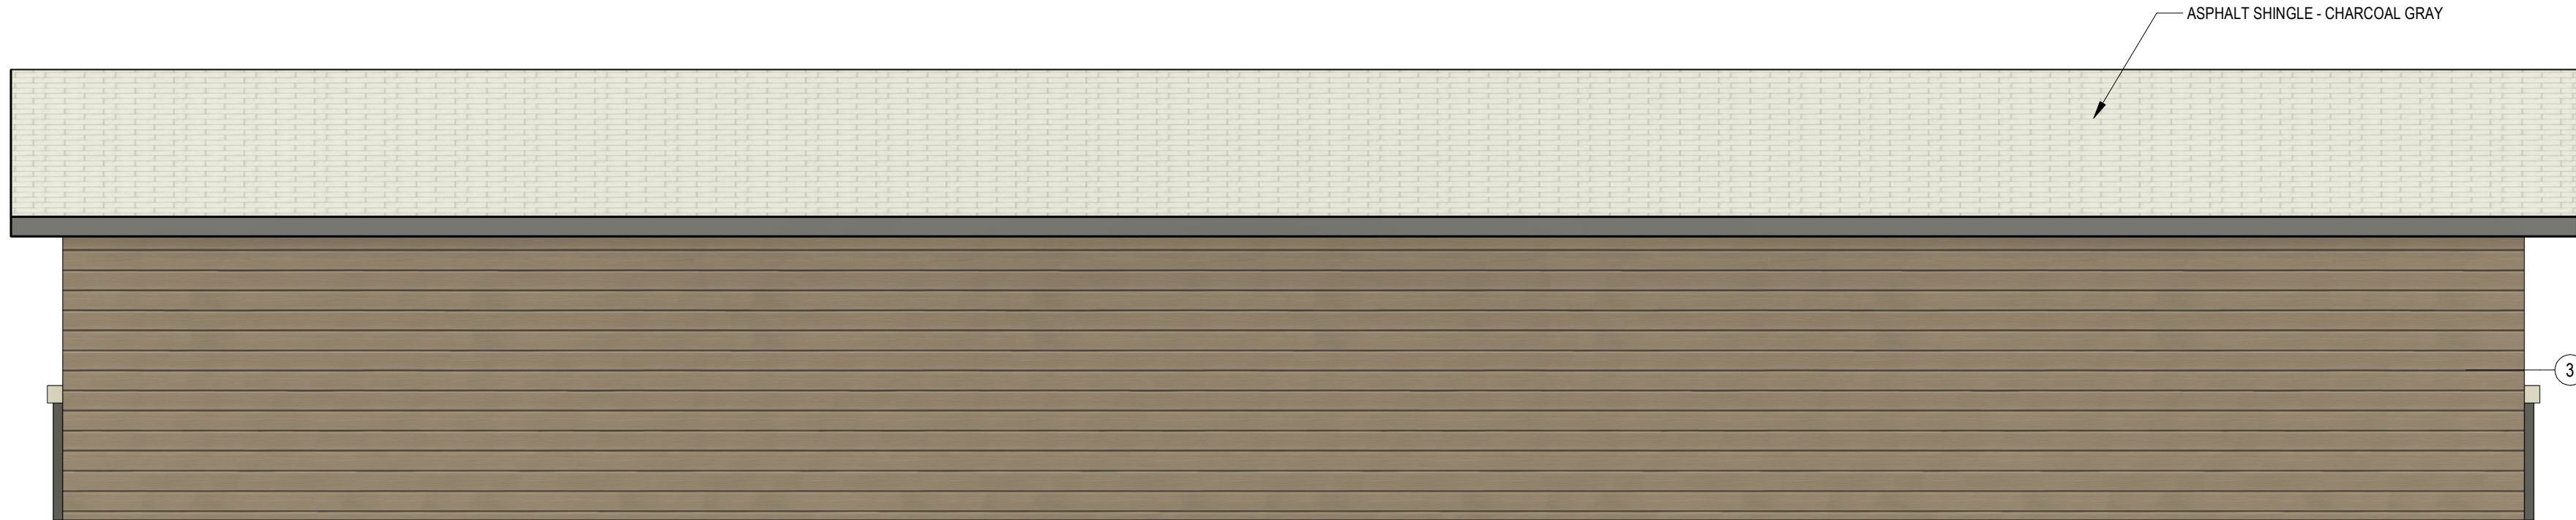

3 DETACHED GARAGE - ACC REAR
1/4" = 1'-0"

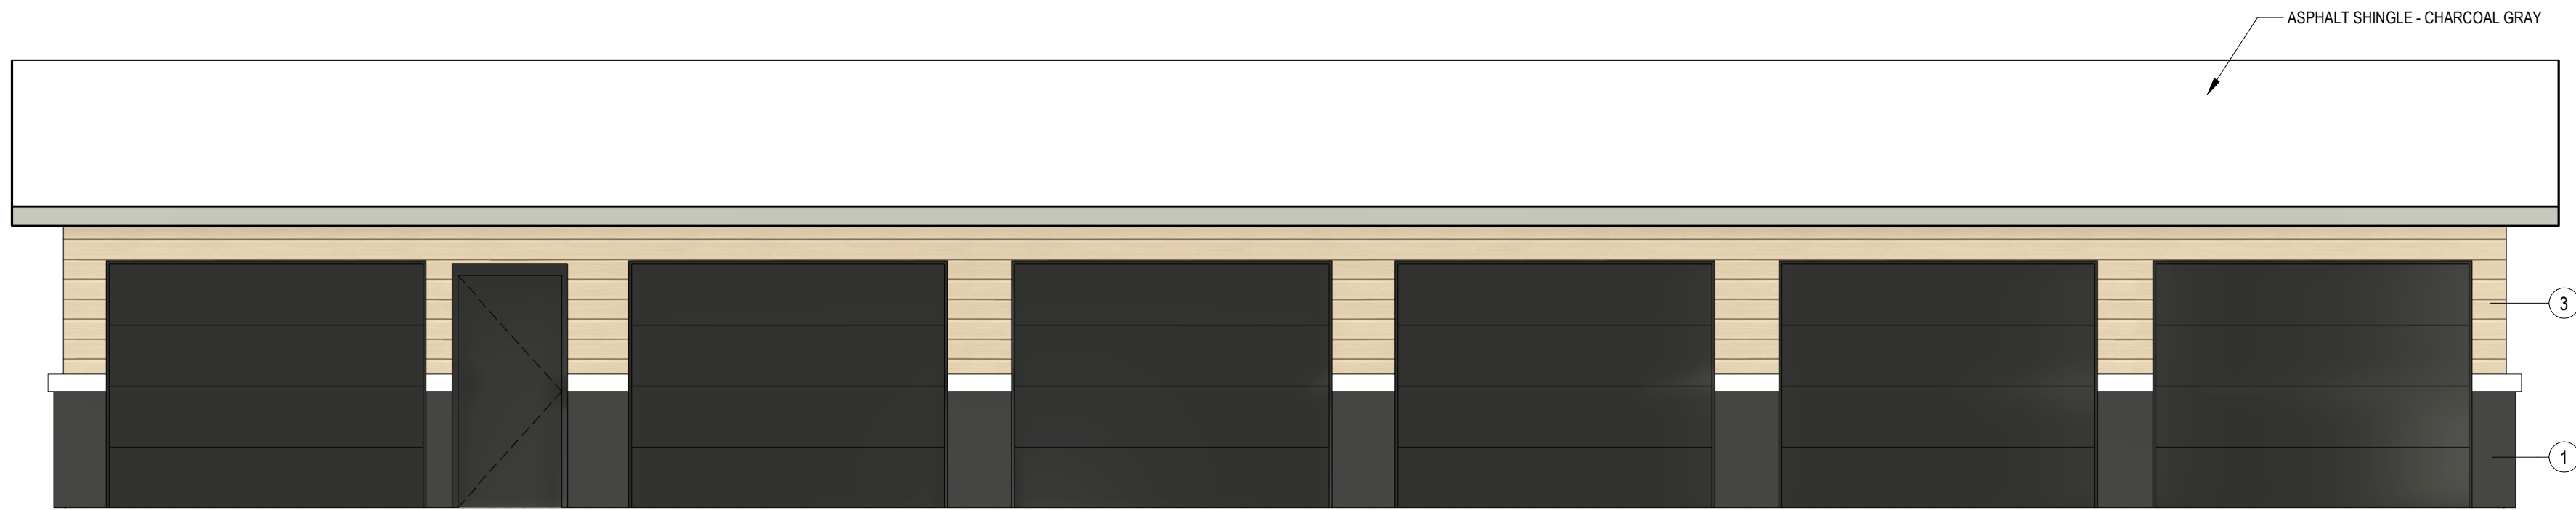

2 DETACHED GARAGE - ACC FRONT
1/4" = 1'-0"

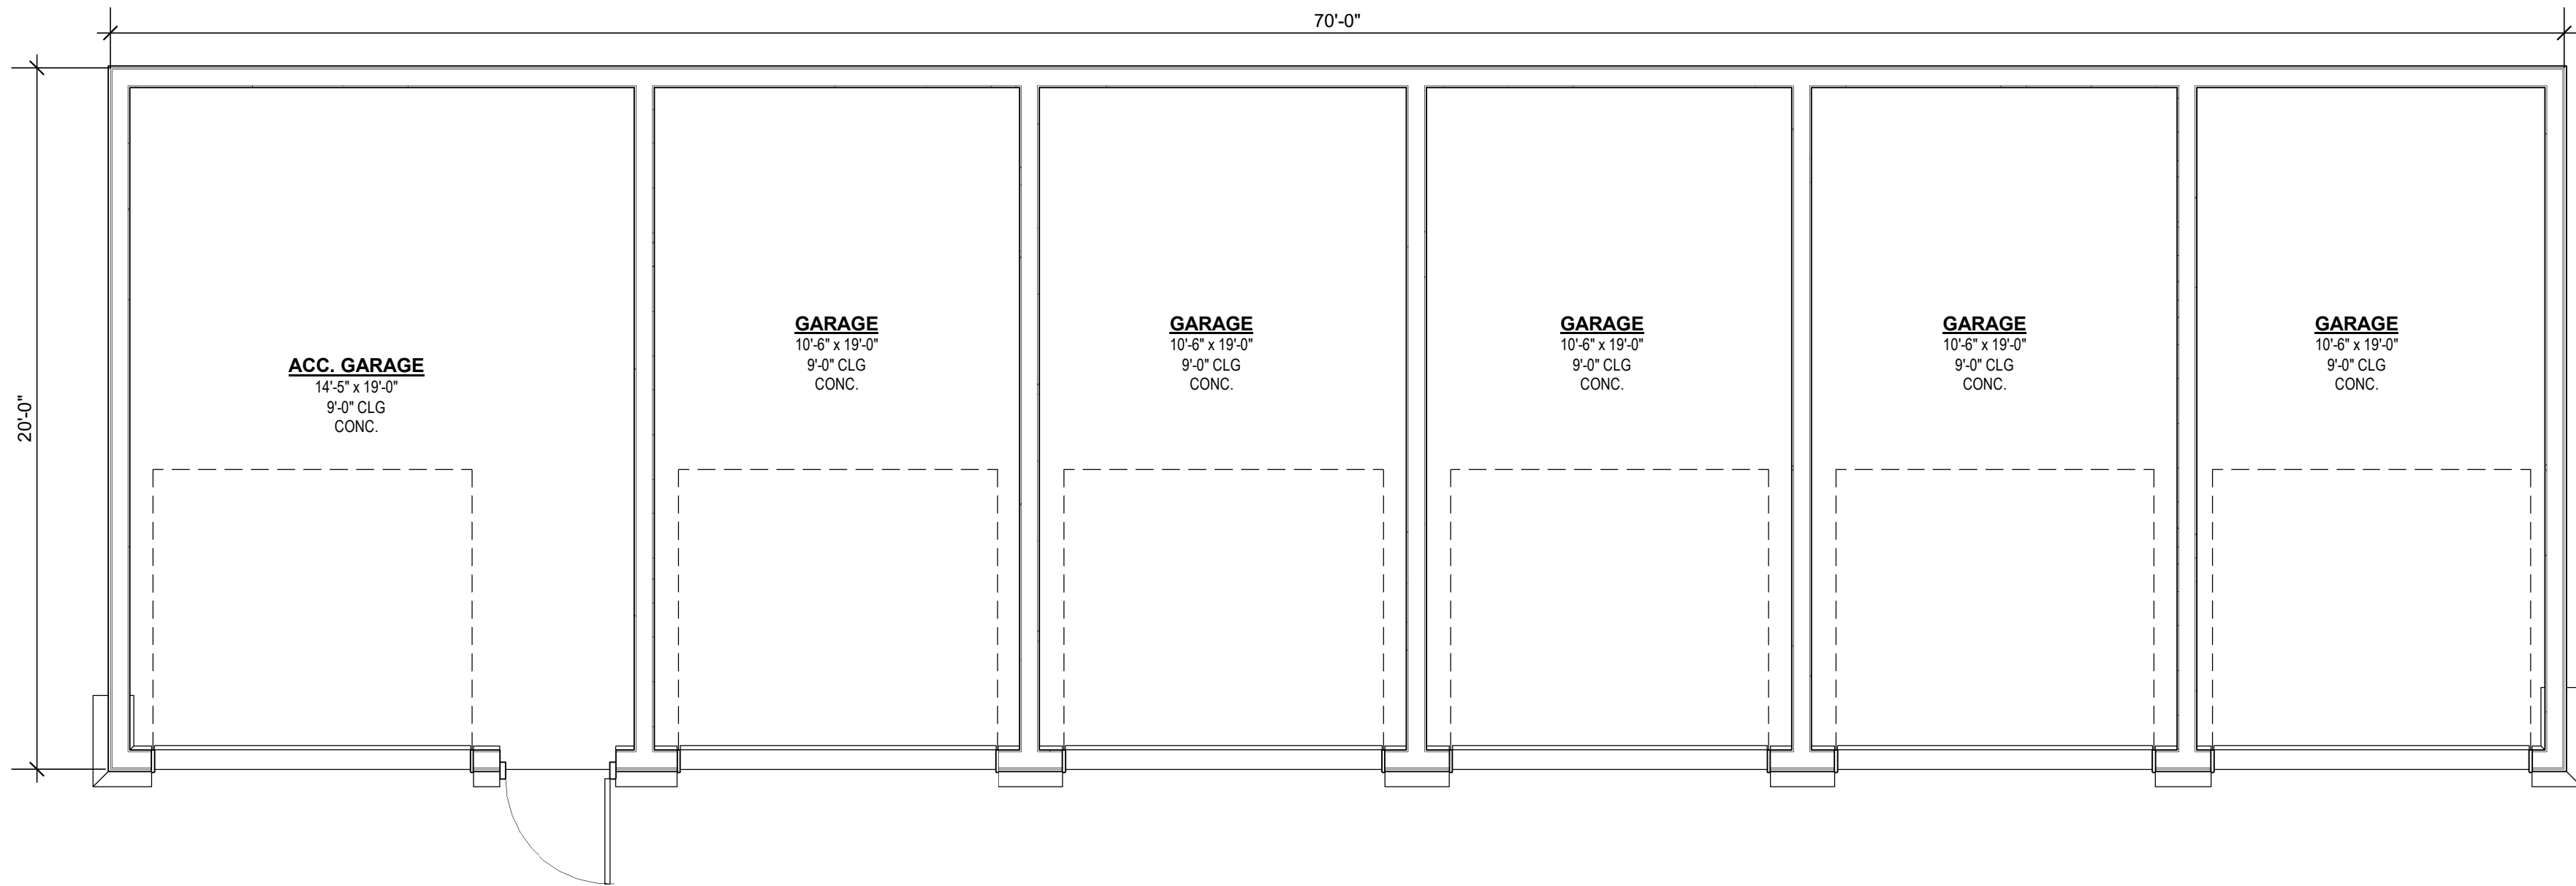


1 ACCESSIBLE GARGE FLOOR PLAN
1/4" = 1'-0"

EXTERIOR MATERIAL LEGEND

- 1 CHARCOAL COLORED BRICK
- 2 CEMENTITIOUS LAP SIDING PAINTED BLACK
- 3 CEMENTITIOUS LAP SIDING PAINTED BROWN
- 4 CEMENTITIOUS LAP SIDING PAINTED WHITE
- 5 STUCCO PAINTED BLACK
- 6 STUCCO PAINTED WHITE
- 7 NICHIIHA - VINTAGE WOOD

ARCHITECTURE
LANDSCAPE
ARCHITECTURE
ENERGY SERVICES
P. 913.831.1415
F. 913.831.1563
NSPIARCH.COM
© COPYRIGHT 2023

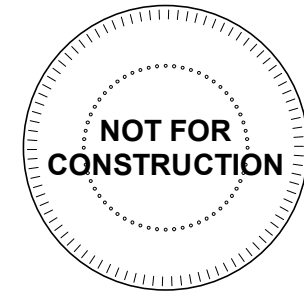

A NEW RESIDENTIAL COMMUNITY AT:

TRILOGY


800 & 810 NW WARD RD. | LEE'S SUMMIT, MO

DRAWING RELEASE LOG
• 08.26.2022 - PLAN REVIEW
• 12.16.2022 - PROGRESS SET
• 01.20.2023 - PROGRESS SET

REVISIONS

JOB NO. 705922 DATE 01.20.2023
DRAWN BY TSC/SIW
1/27/2023
SHEET NAME FDP RESUBMITTAL
DETACHED GARAGES

SHEET NO. A-801

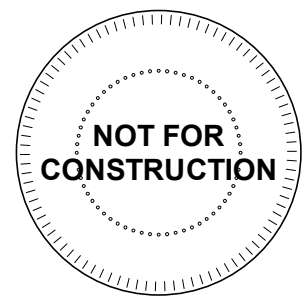

A NEW RESIDENTIAL COMMUNITY AT:

TRILOGY

800 & 810 NW WARD RD. | LEE'S SUMMIT, MO




DRAWING RELEASE LOG
• 08.28.2022 - PLAN REVIEW
• 12.16.2022 - PROGRESS SET
• 01.20.2023 - PROGRESS SET

REVISIONS


JOB NO. 705922
DRAWN BY TSC/SIW
1/27/2023
SHEET NAME FDP RESUBMITTAL
TRASH ENCLOSURE

SHEET NO.


A-802

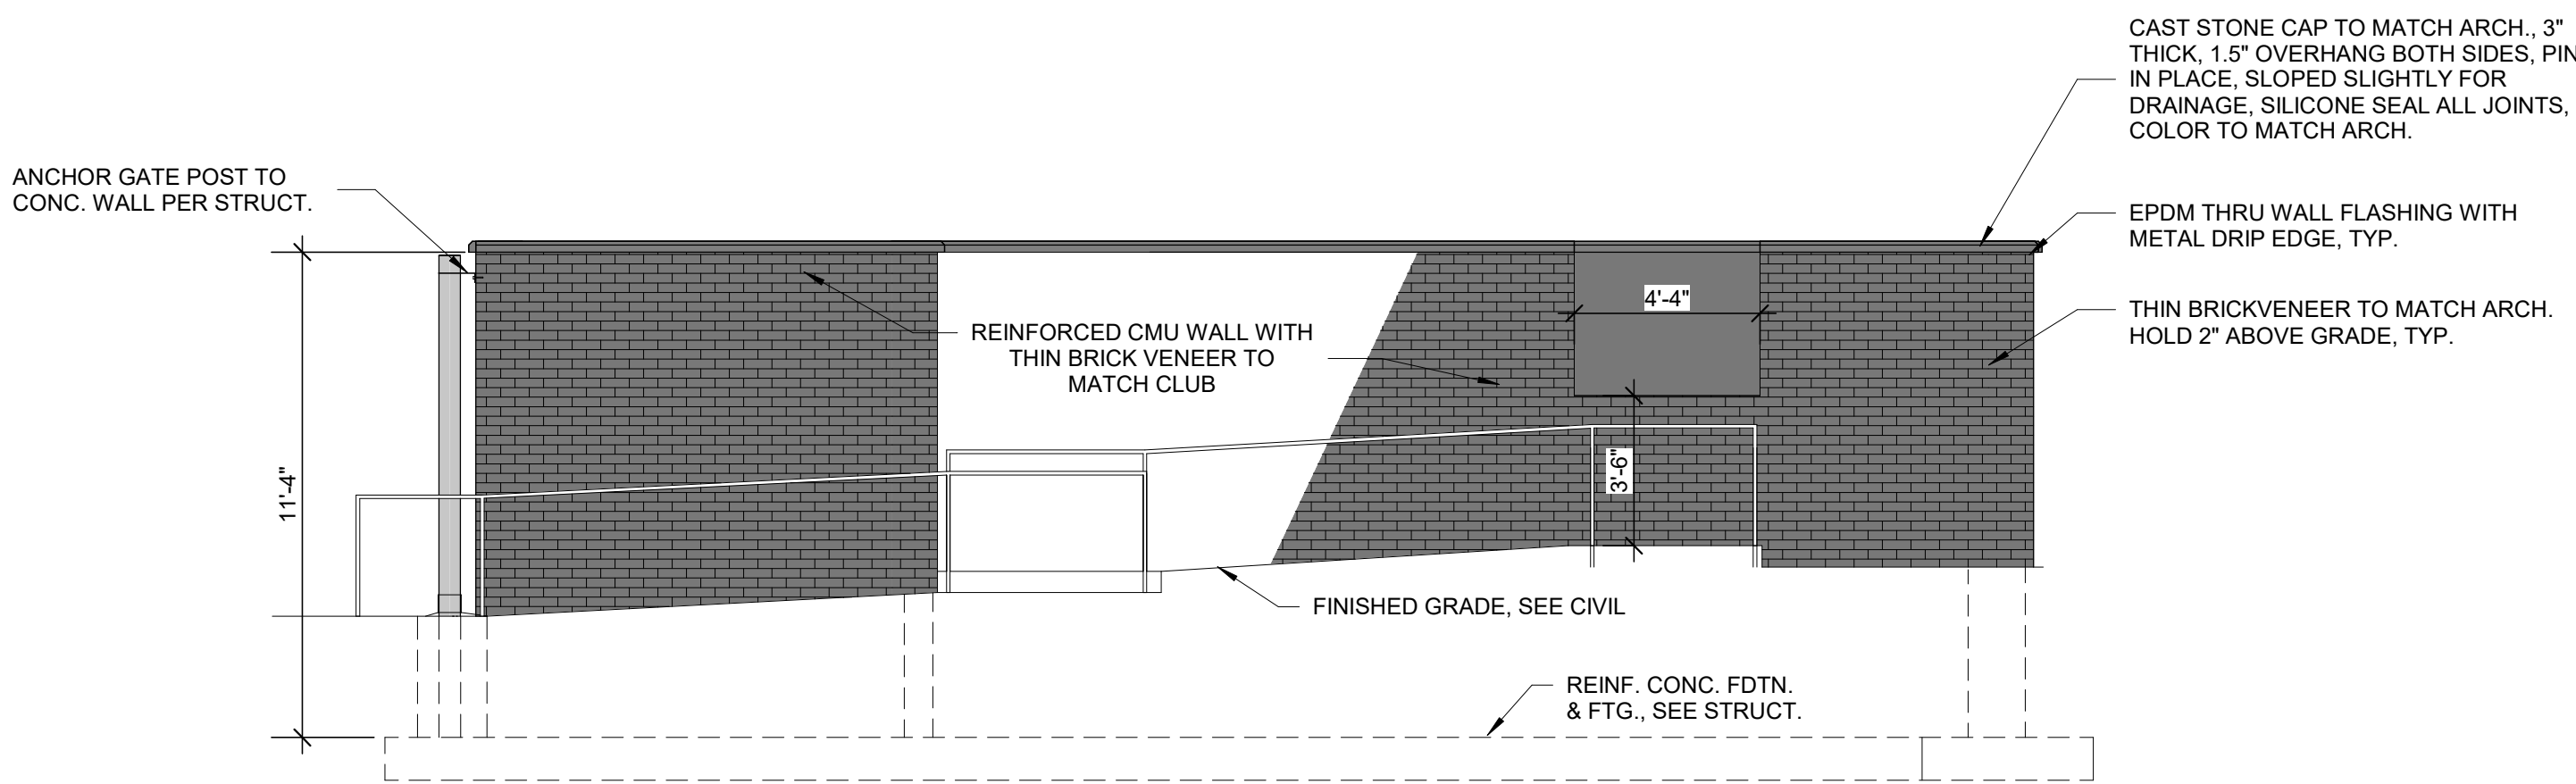


5 RIGHT ELEVATION
1/4" = 1'-0"

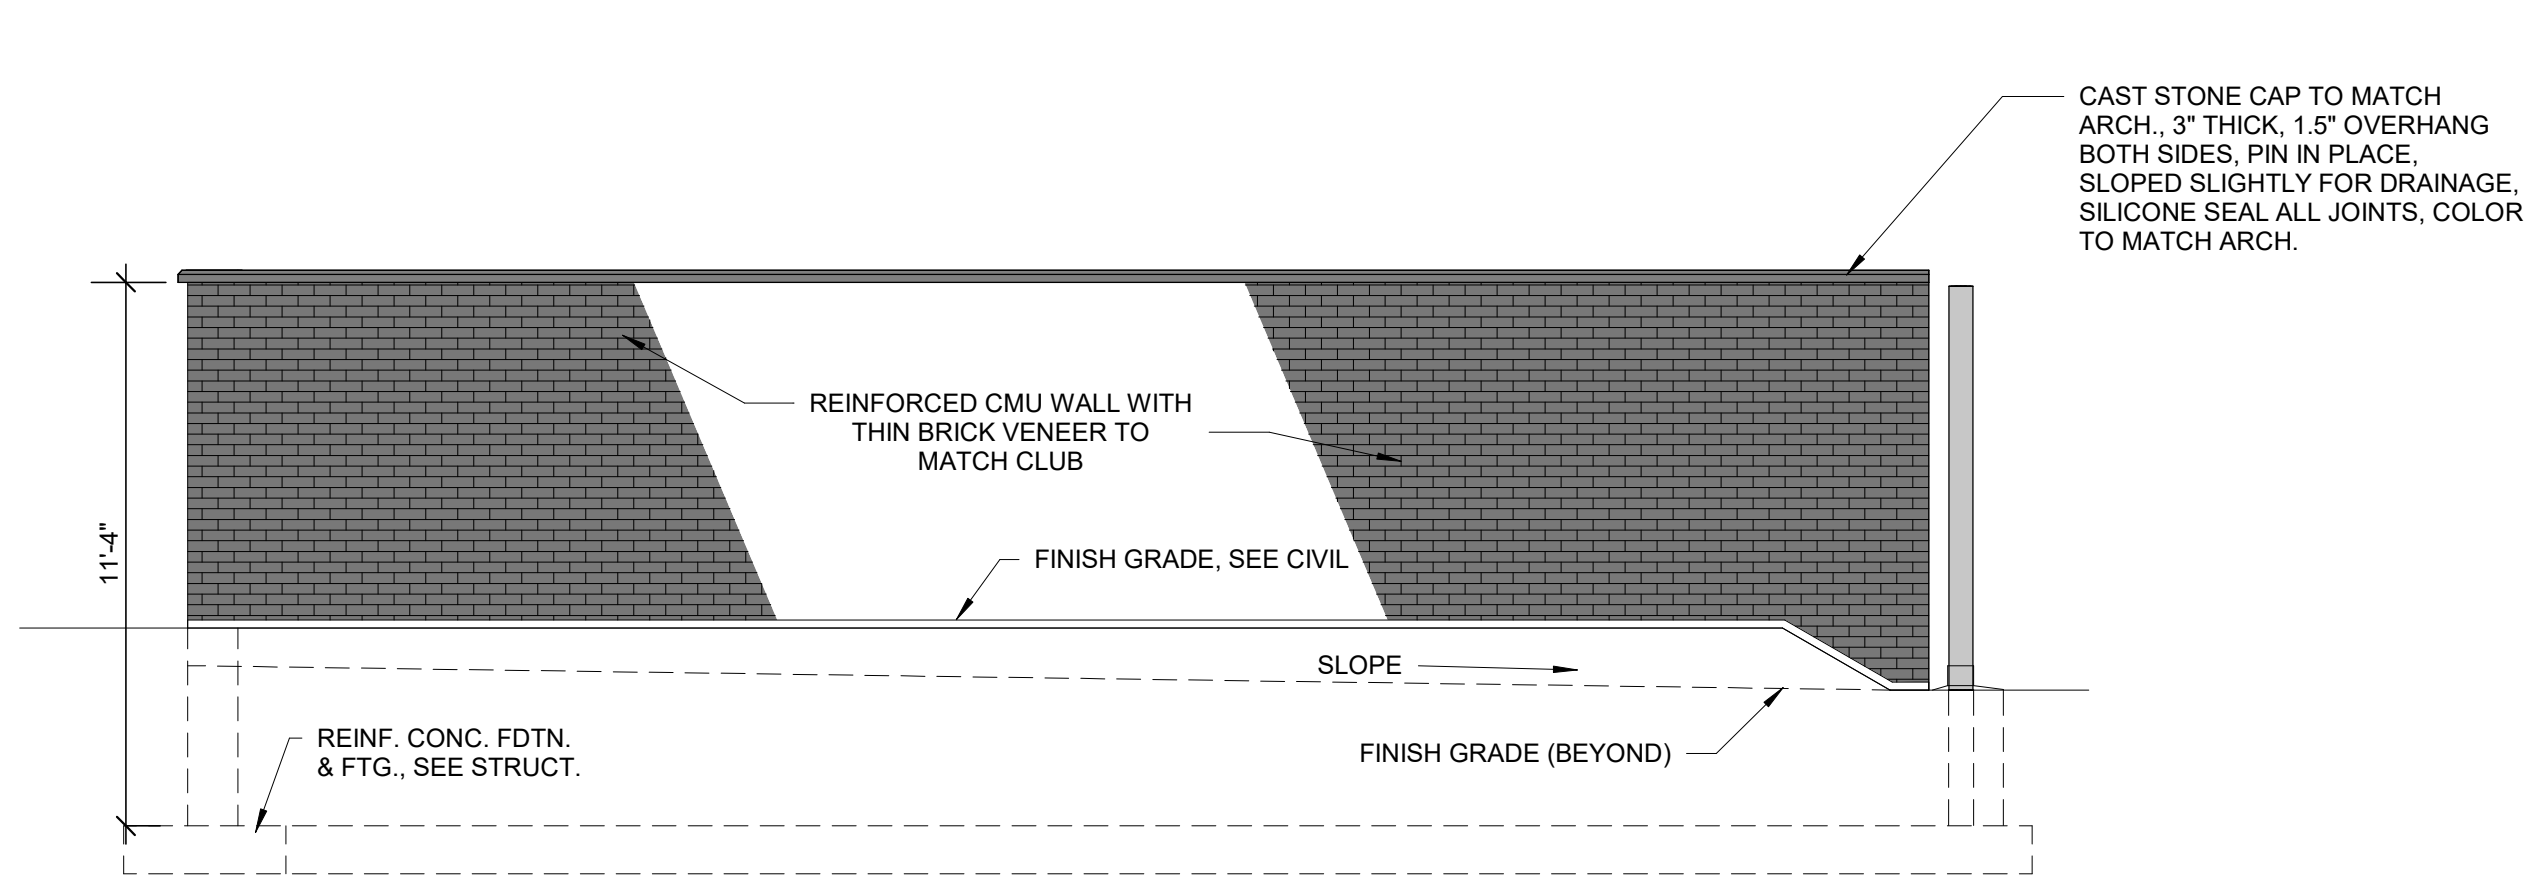


4 LEFT ELEVATION
1/4" = 1'-0"

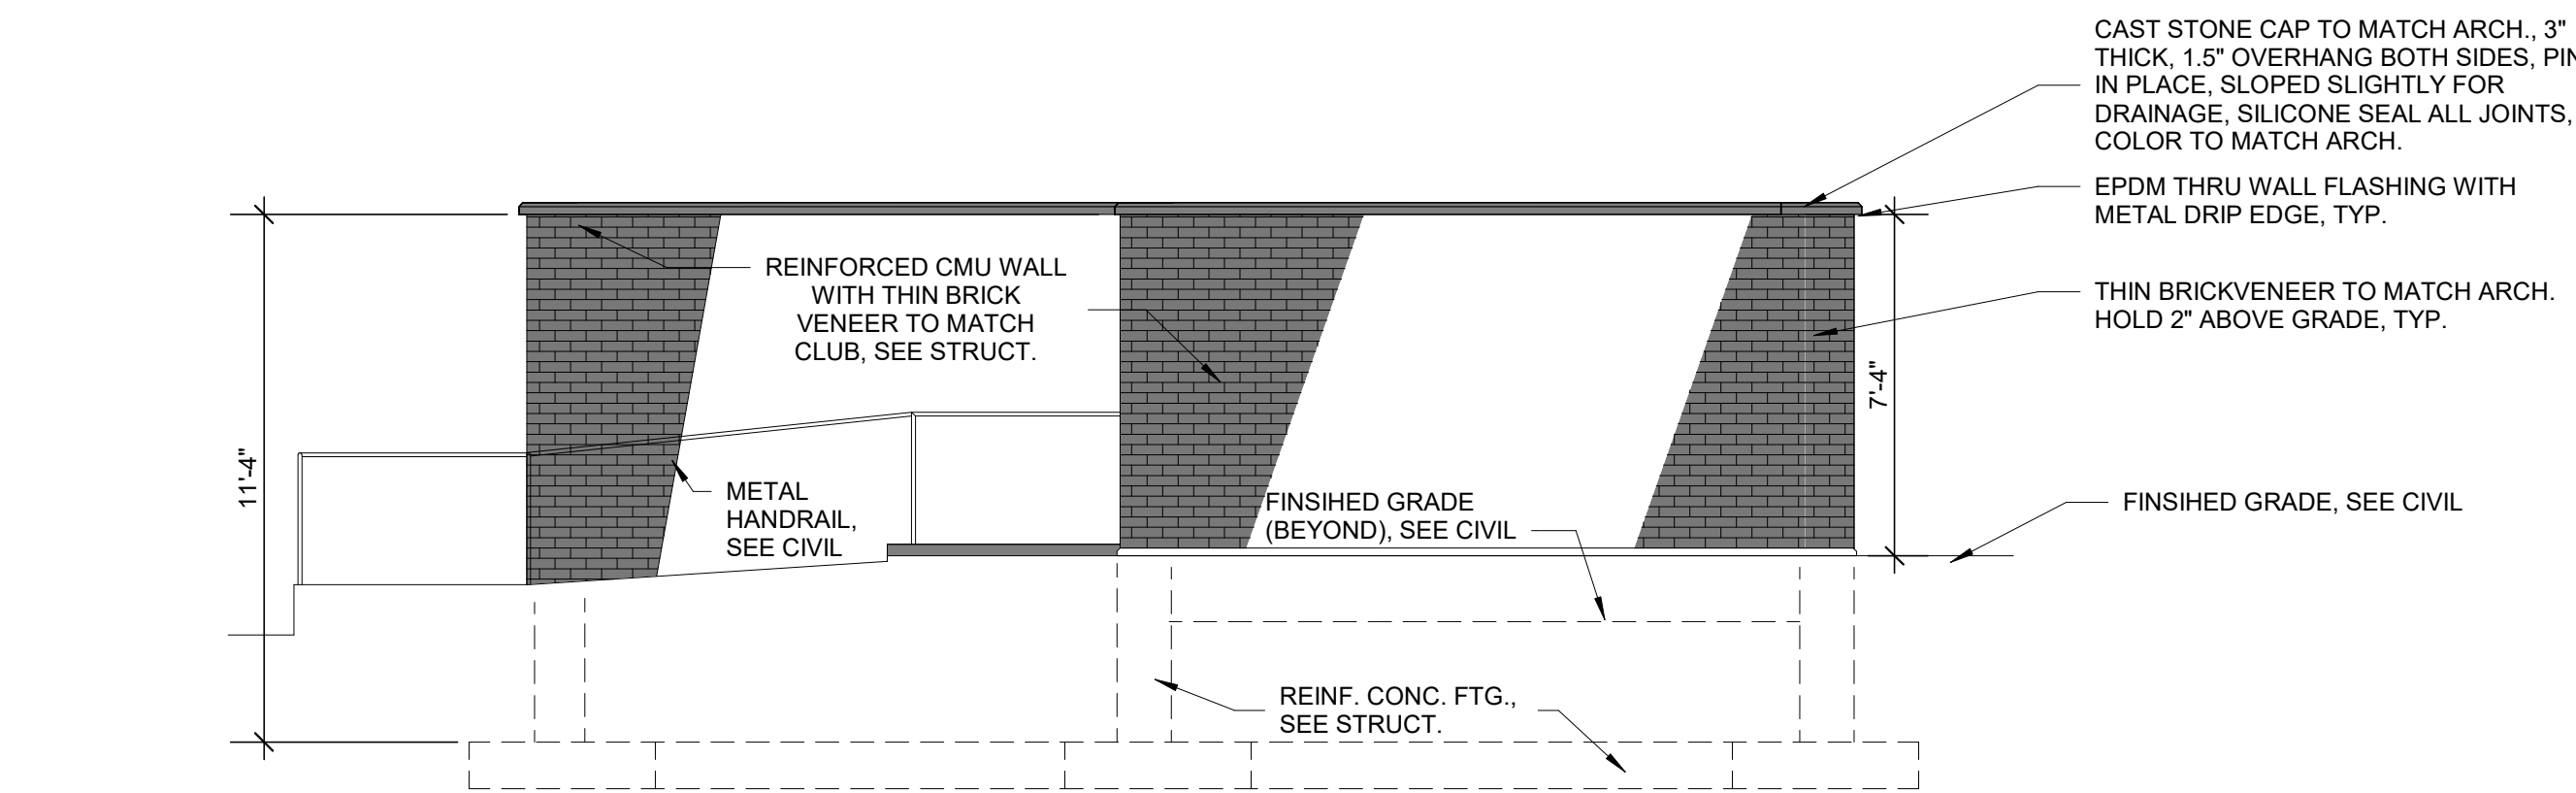

3 BACK ELEVATION
1/4" = 1'-0"

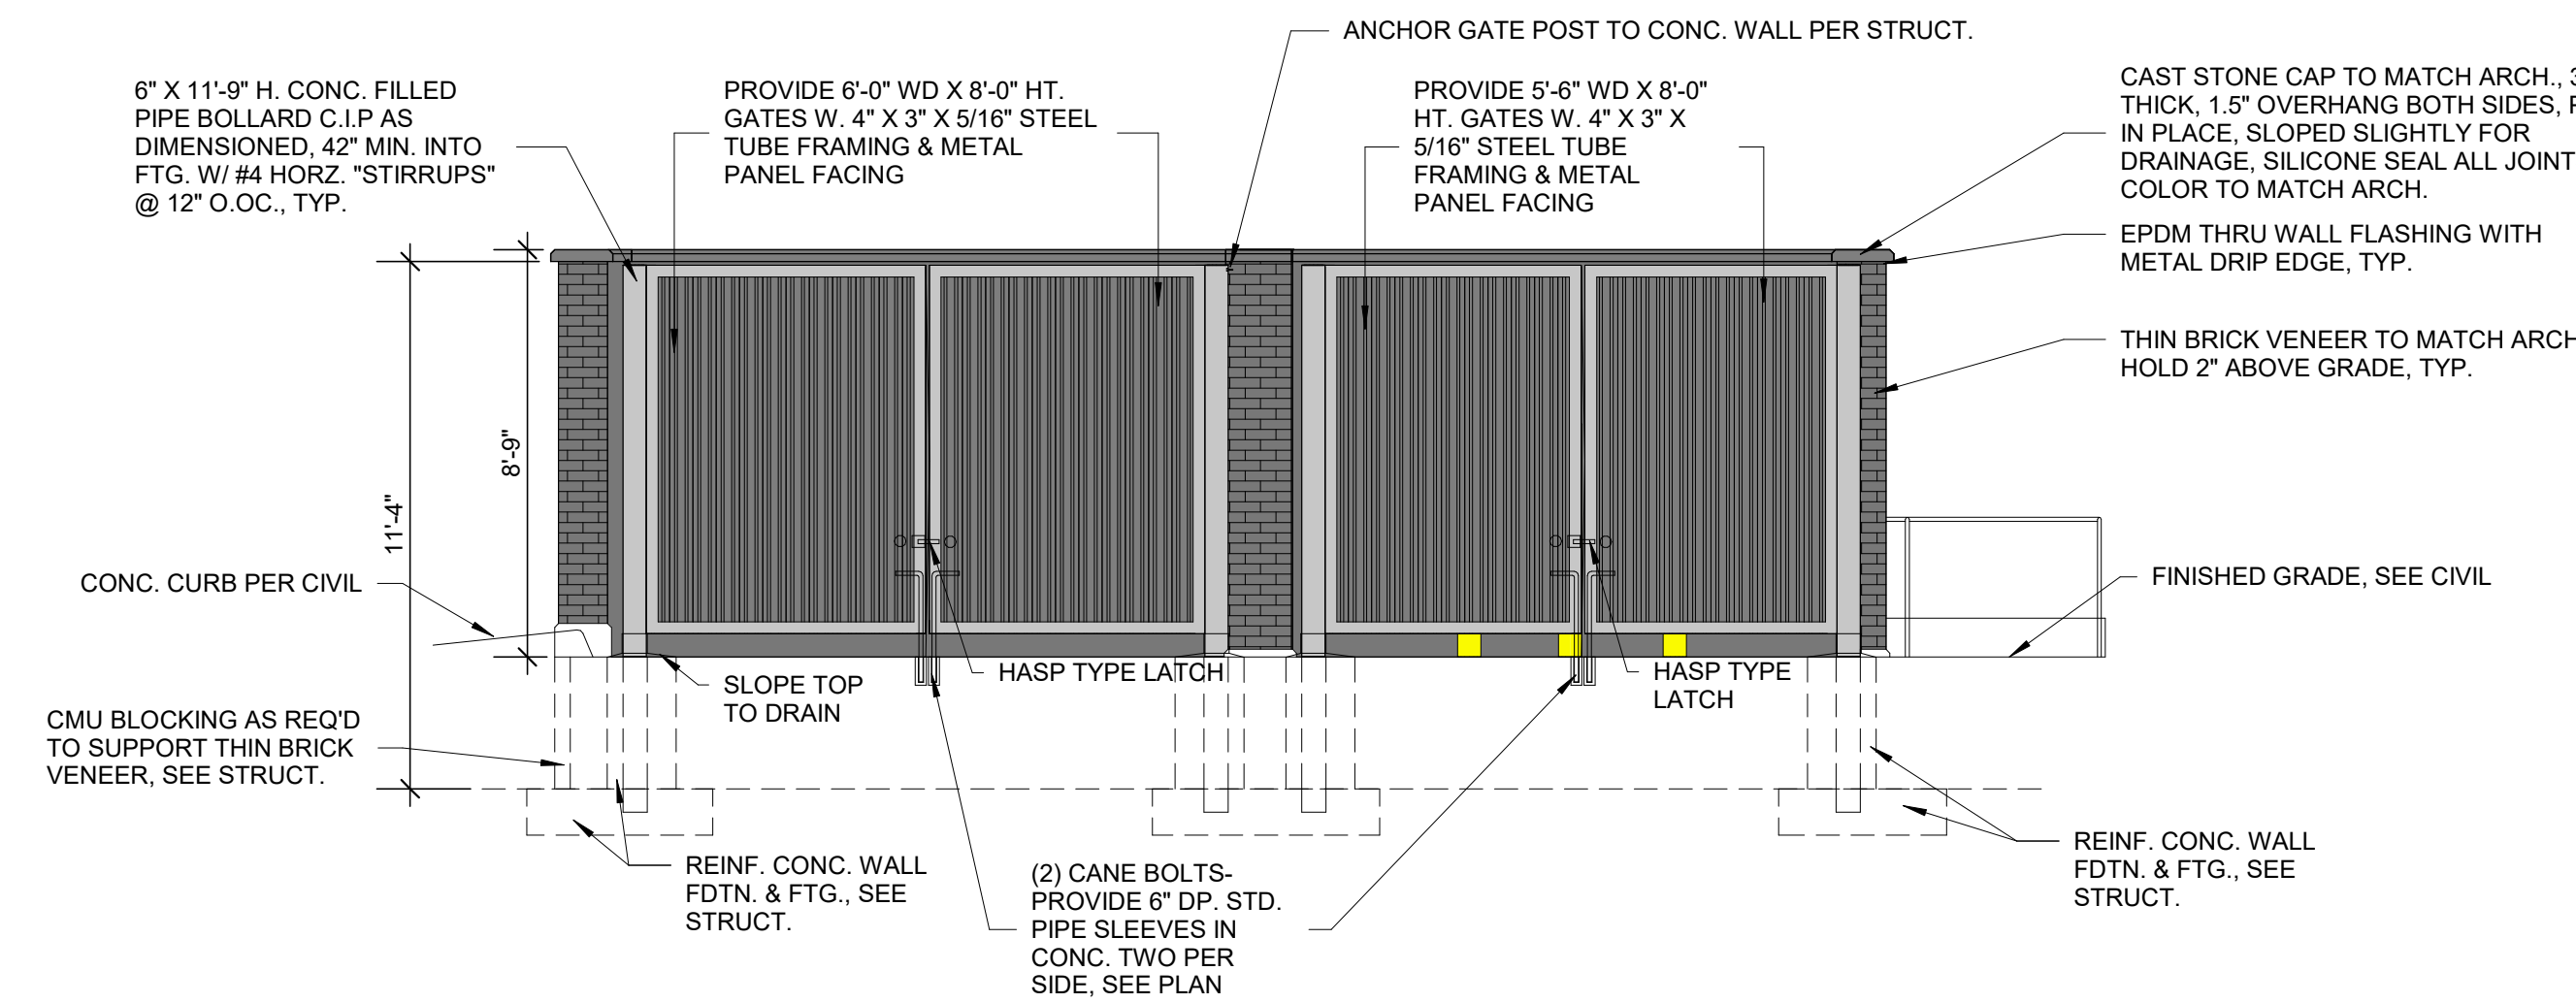

2 FRONT ELEVATION
1/4" = 1'-0"

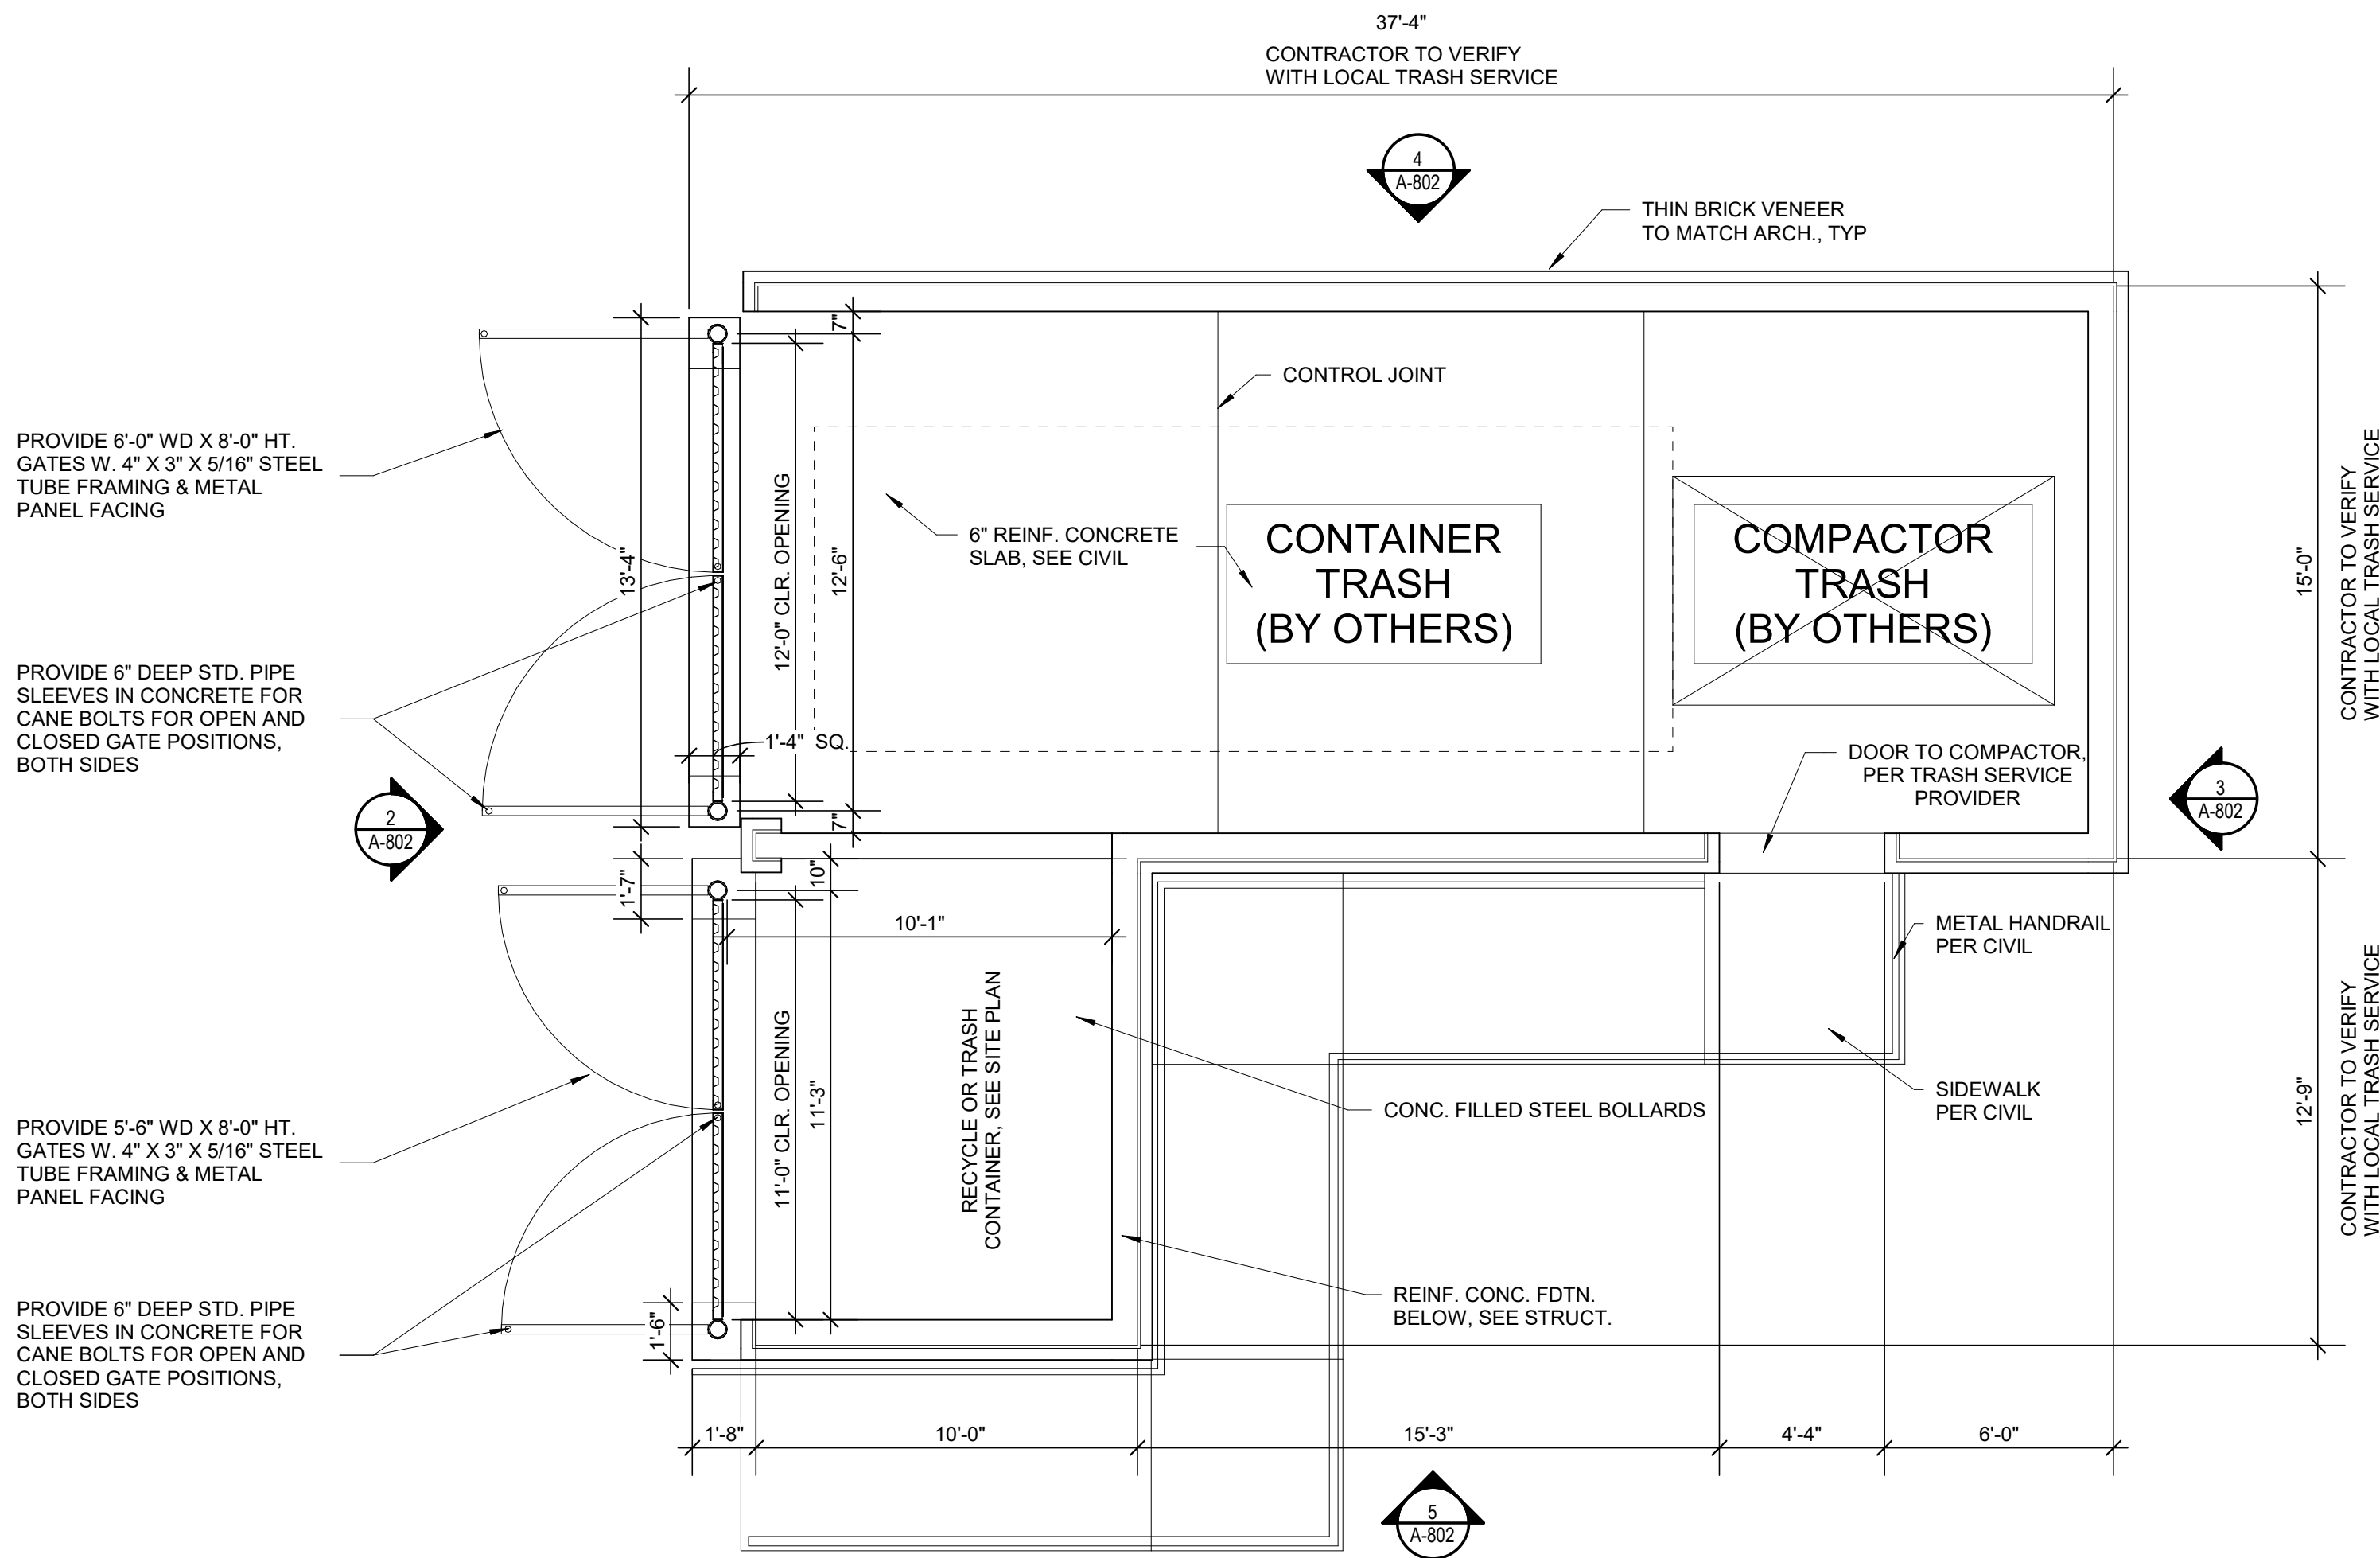


1 TRASH ENCLOSURE FLOOR PLAN
1/4" = 1'-0"

STATISTICS						
Description	Avg	Max	Min	Max/Min	Avg/Min	Avg/Max
Drive Area	2.1 fc	10.2fc	0.2 fc	51.0:1	10.5:1	0.26:1
Property Line	0.1 fc	0.5 fc	0.0 fc	N/A	N/A	N/A

SITE LIGHT FIXTURE SCHEDULE										
MARK	MANUFACTURE	MODEL NUMBER	MOUNTING		FINISH	LAMPS				REMARKS
			RECESS	SURFACE		LED	FLOUR.	HID	CODE	
SL 1	PRESCOLITE	1152-962			X	BLACK	X		8W PAR 30 LED	1
SL 2	HUBBELL	LMC-30LU-3-K-4			X	BLACK	X			1
SL 3	CREE INC.	ARE-EDG-4MB-DA-12-E-UL-BK-525-40K		POLE	BLACK	X				1
SL 4	CREE INC.	ARE-EDG-3MP-DA-06-E-UL-BK-700-40K		POLE	BLACK	X				1
SL 5	CREE INC.	ARE-EDG-3MP-DA-06-E-UL-BK-700-40K		POLE	BLACK	X				1
SL 6	CREE INC.	ARE-EDG-4MB-DA-12-E-UL-BK-525-40K		POLE	BLACK	X				1

- REMARKS:
- 1 MOUNT AT 8'AFG.
 - 2 PROVIDE WITH (1) HEAD.
 - 3 MOUNT ON 20' POLE ROUND STRAIGHT STEEL, 80 MPH RATED.
 - 4 VERIFY EPA RATING OF POLE WITH MANUFACTURER.
 - 5 MOUNT AT 16' AFG

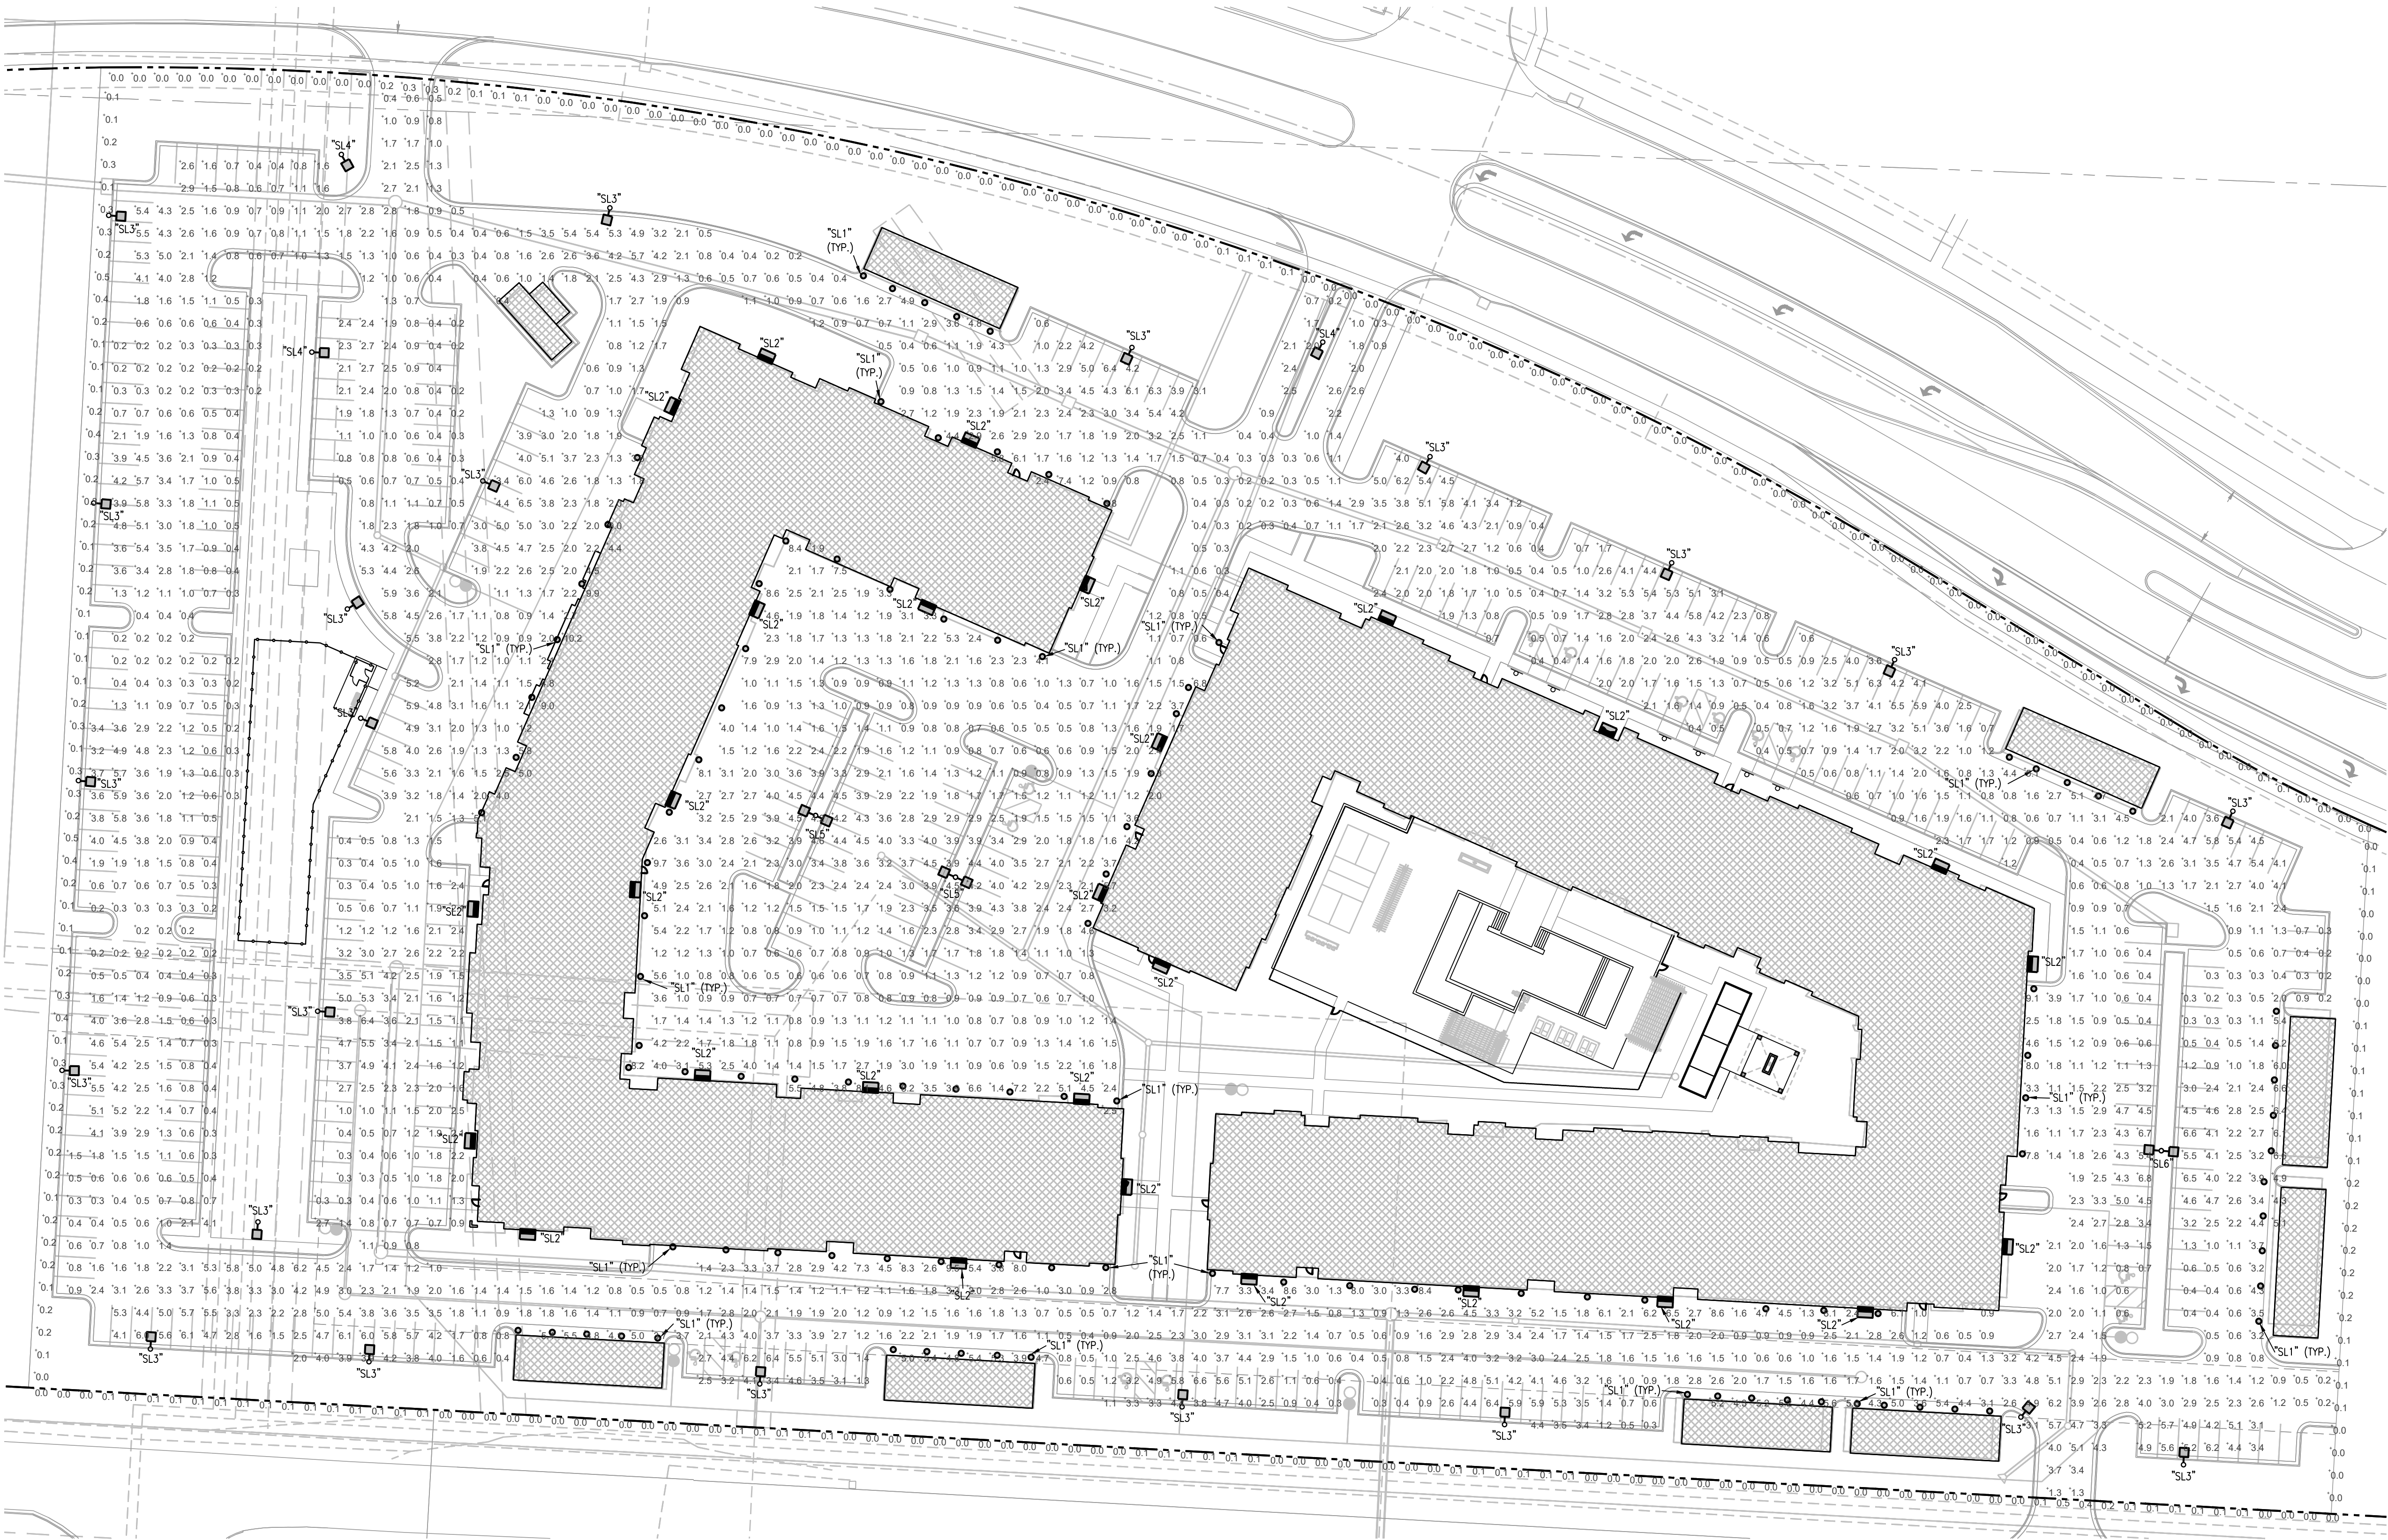

1 SITE PHOTOMETRIC PLAN
1"=40'-0"

LS&A
Latimer Sommers & Associates, P.A.
CONSULTING ENGINEERS
3639 SW Summerfield Drive, Suite A
Topeka, Kansas 66614-3974
6625 College Boulevard, Suite 102
Overland Park, Kansas 66210
Telephone: (785) 233-9252
Email: lsaa@lsaa.com
LSA PROJECT NO. 2204061

SITEPOINT
A Division of NorthPoint Development
3315 N Oak Trafficway
Kansas City, MO 64116
816.888.7380
sitepoint@northpointkc.com

REVISIONS/APPROVALS:		NO.		DATE	
PLAN REVIEW		2022.08.26		2022.08.26	
FDP		2022.12.21		2022.12.21	
FDP SUBMITAL		2023.01.27		2023.01.27	
SP PROJECT #		CAD		2023.01.27	
MELISSA GREGG		P.E.		201100092	

SITE PHOTOMETRIC PLAN
SUMMIT ORCHARDS WEST
PRELIMINARY DEVELOPMENT PLAN
LEE'S SUMMIT, JACKSON COUNTY, MO

STATE OF MISSOURI
Professional Engineer
Richard R. Beardmore
01-27-23
Certificate of Authority # MO 2005000695
SHEET #:

E0.01

