


PUBLIC STREET IMPROVEMENT PLANS FOR
BLUE PARKWAY
SECTION 11 TOWNSHIP 47 N, RANGE 31 W
CITY OF LEE'S SUMMIT
JACKSON COUNTY, MO

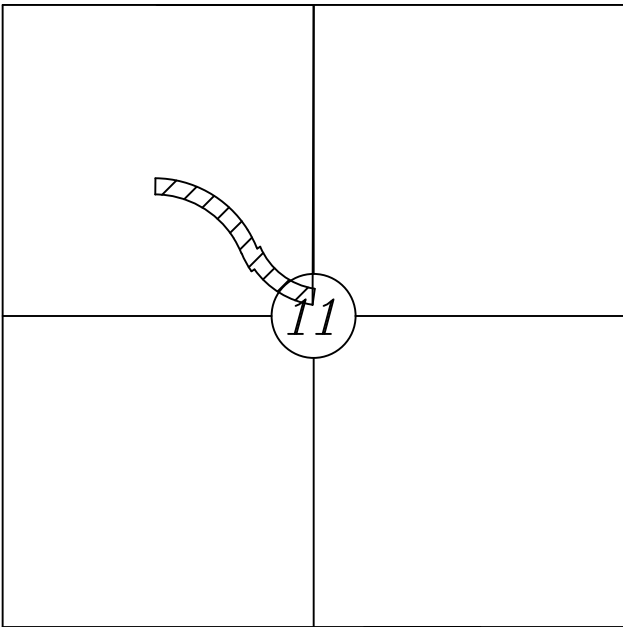

S11 T47N R31W
SECTION MAP
N.T.S.

PROJECT INFORMATION:


LENGTH OF PROJECT: 2715 FT (0.514 MILES)
DESIGN DESIGNATION
POSTED SPEED: 40 MPH
CLASSIFICATION: COMMERCIAL COLLECTOR

LEGEND:

- NEW ASPHALT PAVEMENT
- NEW PORTLAND CEMENT CONCRETE SIDEWALK
- NEW PCC PAVEMENT
- NEW STAMPED PCC PAVEMENT
- CONCRETE SIDEWALK
- NEW TYPE CG-1 CURB & GUTTER
- NEW FLUSH CURB
- NEW CHAIN LINK FENCE
- PROPERTY LINE
- PROPOSED TOPO MAJOR
- PROPOSED TOPO MINOR
- EXISTING TOPO MAJOR
- EXISTING TOPO MINOR
- PROPOSED DRAINAGE AREAS
- EXISTING CABLE TV
- EXISTING ELECTRIC
- EXISTING WATER
- EXISTING STORM SEWER
- EXISTING POWER POLE
- EXISTING GAS METER
- EXISTING WATER METER

ABBREVIATION TABLE:

- TC: TOP OF CURB
- SW: SIDEWALK
- PV: PAVEMENT
- FV: FIELD VERIFY
- ME: MATCH EXISTING
- CI: CURB INLET
- FI: FIELD INLET
- JB: JUNCTION BOX
- MH: MANHOLE
- PC: POINT OF CURVATURE
- PT: POINT OF TANGENCY
- PI: POINT OF INTERSECTION
- BP: BEGIN PAVEMENT
- EP: END PAVEMENT

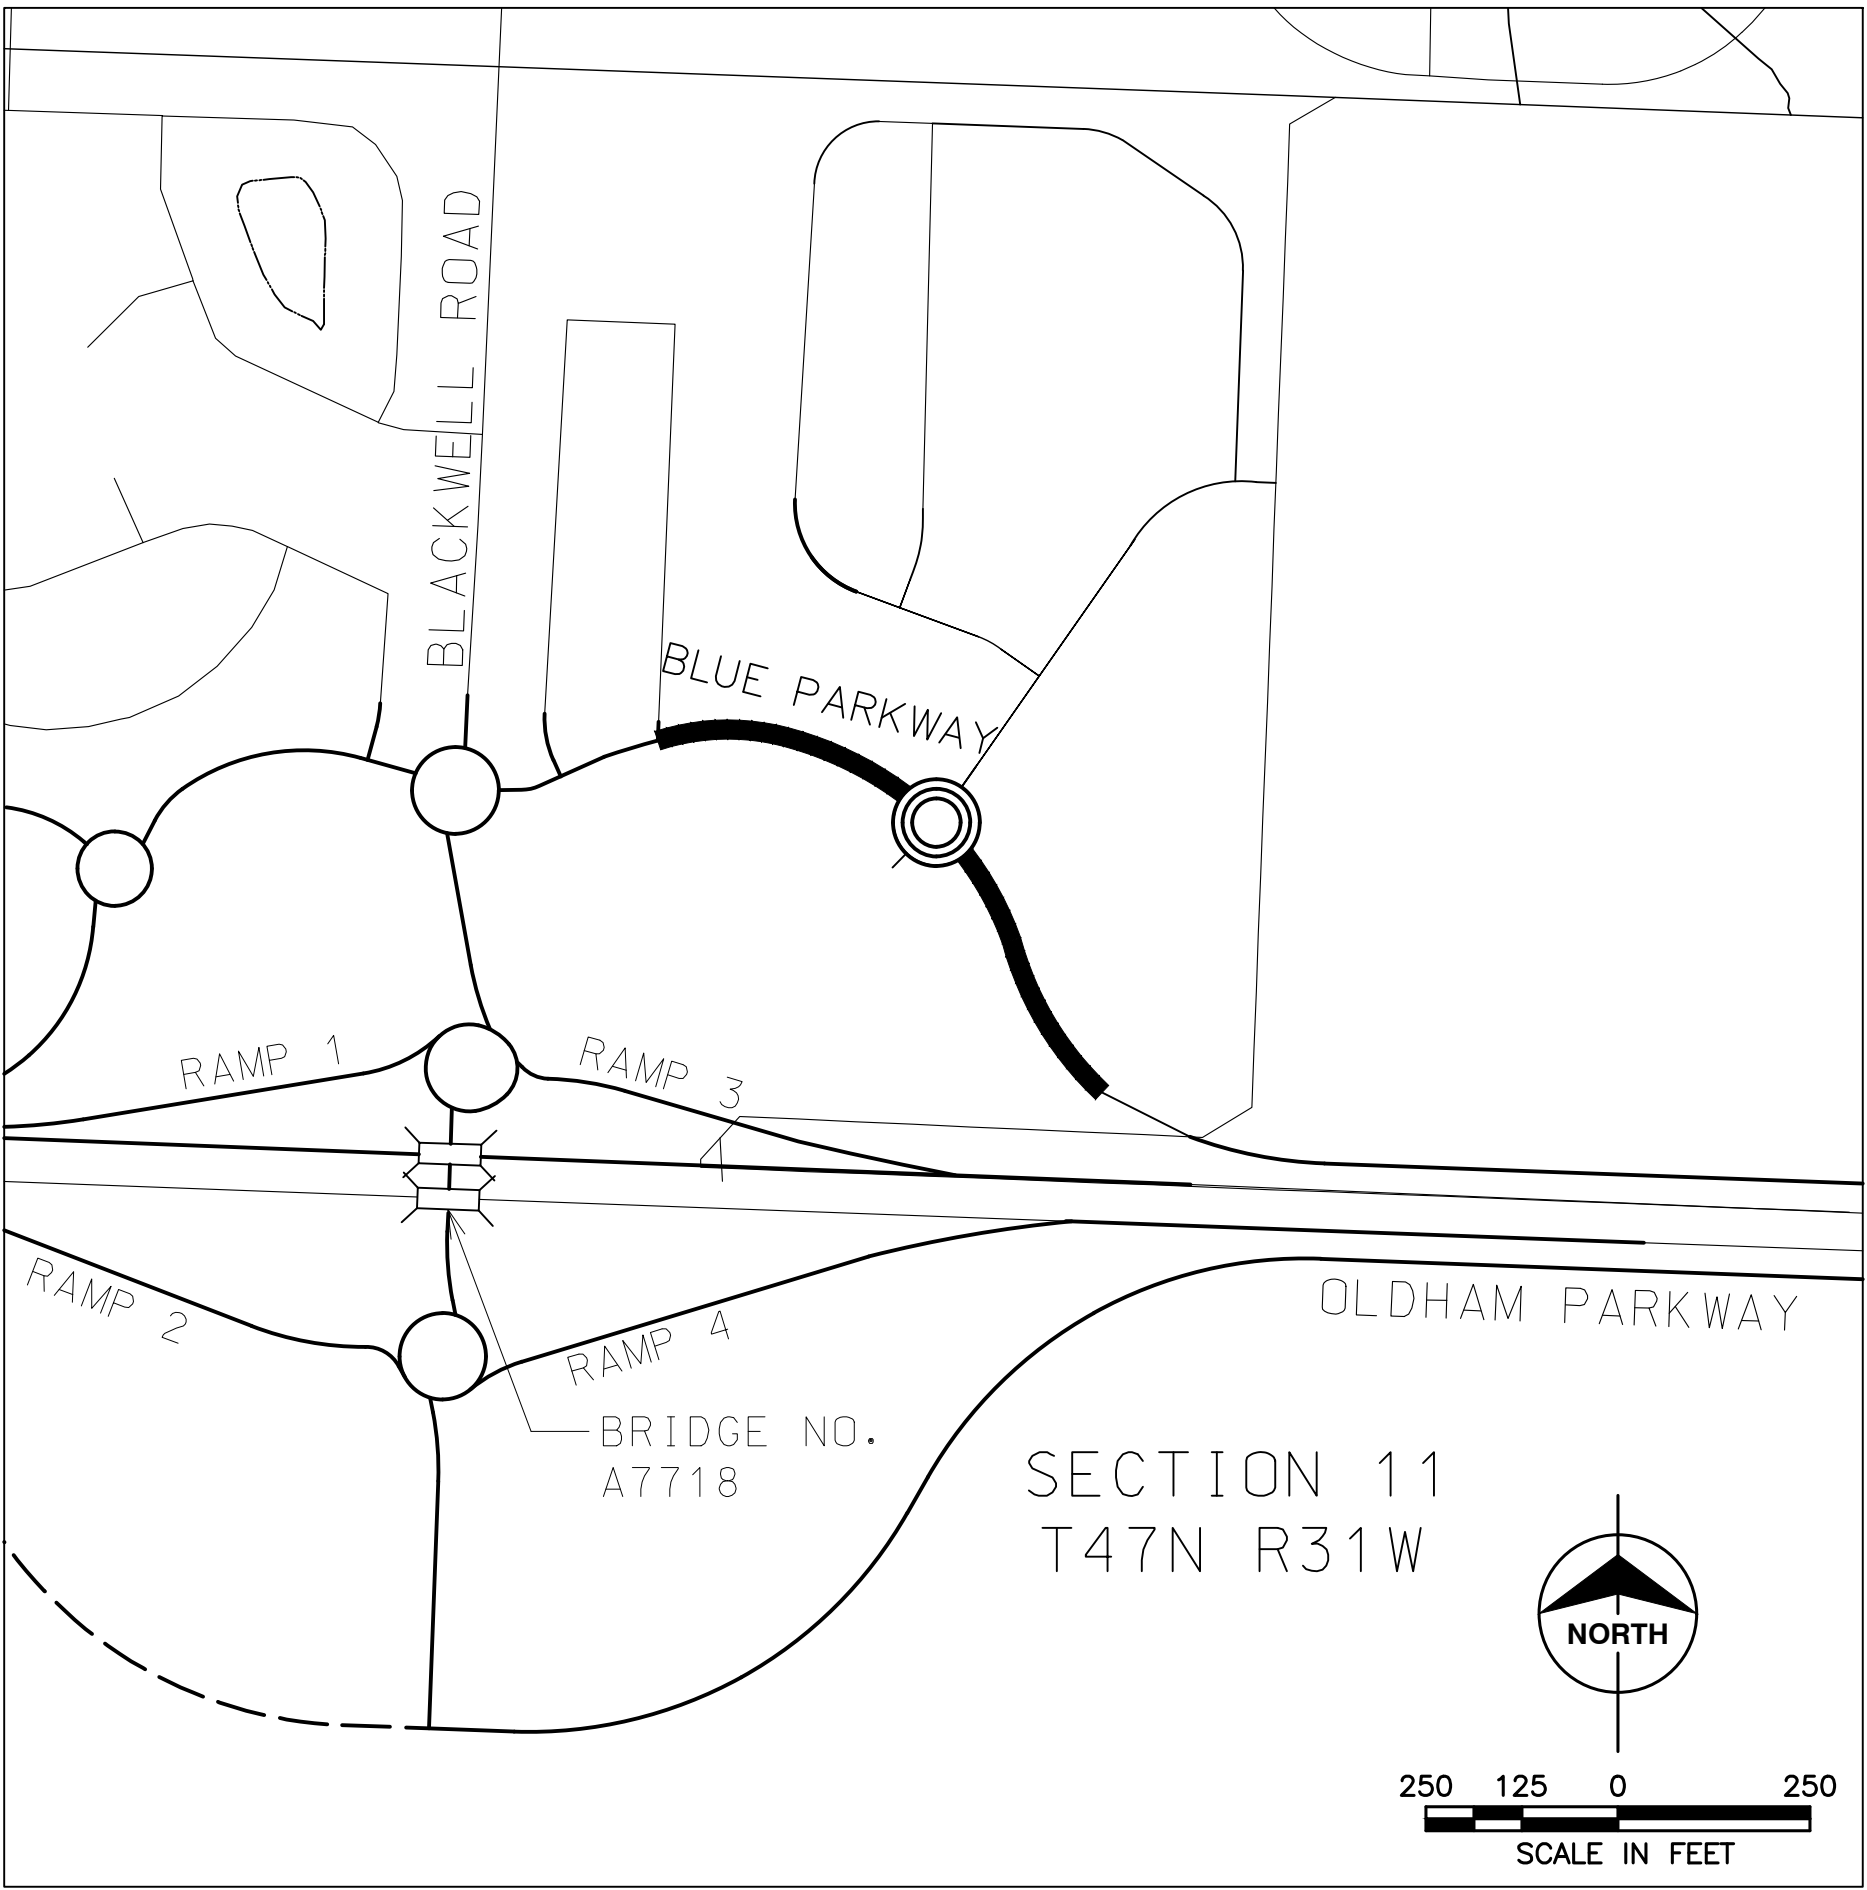

VICINITY MAP

INDEX

SHEET NO.	DESCRIPTION
1	COVER
2	NOTES
3	EXISTING CONDITIONS
4	EXISTING CONDITIONS
5	EXISTING CONDITIONS
6	EXISTING CONDITIONS
7	DEMOLITION PLAN
8	
9	TYPICAL SECTION
10	OVERALL LAYOUT
11	GRADING PLAN
12	EROSION CONTROL PLAN
13	EROSION CONTROL PLAN 2
14	EROSION CONTROL PLAN 2
15	EROSION CONTROL DETAILS
16	STREET PLAN & PROFILE
17	STREET PLAN & PROFILE 2
18	LAYOUT DETAILS 1
19	LAYOUT DETAILS 2
20	LAYOUT DETAILS 3
21	LAYOUT PROFILE
22	GRADING DETAILS
23	GRADING DETAILS 2
24	ROUNDAABOUT GRADING DETAILS
25	ADA CURB RAMP DETAILS
26	STORM SEWER PLAN & PROFILE 1
27	STORM SEWER PLAN & PROFILE 2
28	STORM DRAINAGE MAP
29	STORM DETAILS
30	SIGNAGE PLAN
31	STRIPING PLAN
32	ROUNDAABOUT STRIPING PLAN
33	TRAFFIC CONTROL PLAN
34	TRAFFIC CONTROL PLAN 2
35	TRAFFIC CONTROL DETAILS
36	INTERSECTION SIGHT DISTANCE
37	STREET LIGHTING PLANS
38	STREET LIGHTING DETAILS


ENGINEER'S CERTIFICATION:

I HEREBY CERTIFY THAT THIS PROJECT HAS BEEN DESIGNED AND THESE PLANS PREPARED IN ACCORDANCE WITH THE CURRENT DESIGN CRITERIA OF THE CITY OF LEE'S SUMMIT, MISSOURI AND THE STATE OF MISSOURI. I FURTHER CERTIFY THAT THESE PLANS WERE IN ACCORDANCE TO AASHTO STANDARDS.

TOTAL NUMBER OF SHEETS = 38



Certificate of Authority
Architecture: MO 318 / KS 13
Engineering: MO 4 / KS 241
Land Surveying: MO 123 / KS 36

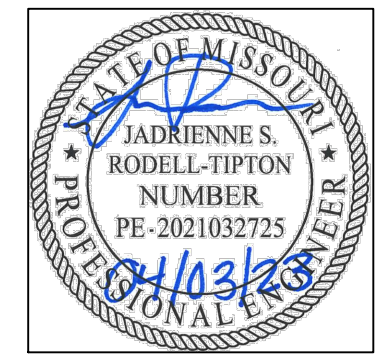

Jadrienne S. Rodell-Tipton, PE
PE-2021032725 (MISSOURI #)

© 2018 Powell CWM, Inc.
This drawing has been prepared by Powell CWM, Inc. This drawing is provided as an instrument of service by Powell CWM and is intended for use on this project only, pursuant to the Architectural Works Copyright Protection Act of 1990, all drawings, specifications, ideas and designs, including the overall form, arrangement and composition of spaces and elements appearing herein constitute the original copyrighted work of Powell CWM, Inc. Any reproduction, use, or disclosure of information contained herein without prior written consent of Powell CWM, Inc. is strictly prohibited.

PREPARED FOR:
GRIFFIN RILEY
PROPERTY GROUP, LLC
21 SE 29th TERRACE,
LEE'S SUMMIT, MO 64082

PUBLIC IMPROVEMENT PLANS
BLUE PARKWAY
LEE'S SUMMIT, JACKSON COUNTY, MO

REVISIONS NO.	DATE / DESCRIPTION
1	
2	
3	
4	
5	
6	

PROJECT #: 22-2087
ISSUE DATE: 03-28-2023

REVIEW

COVER

1

☒ NOT FOR CONSTRUCTION
☐ FOR CONSTRUCTION

UTILITY CONTACTS:

LEE'S SUMMIT PUBLIC WORKS:
SPECTRUM:
EVERGY:
SPIRE:
CENTURYLINK:

UTILITIES

THE INFORMATION CONCERNING LOCATIONS OF UNDERGROUND UTILITIES SHOWN HEREON WHICH ARE NOT VISIBLE FROM THE SURFACE, HAS BEEN TAKEN FROM THE RECORDS AND FIELD LOCATIONS OF THE VARIOUS UTILITY COMPANIES AND HAS NOT BEEN FIELD VERIFIED BY THIS COMPANY. THESE LOCATIONS ARE NOT TO BE CONSTRUED AS ACCURATE OR EXACT.

(816) 969-1800
(888) 406-7063
(816) 220-5213
(816) 969-2200
(816) 320-4795



GENERAL NOTES:

- THE CONSTRUCTION COVERED BY THESE PLANS SHALL CONFORM TO ALL APPLICABLE STANDARDS AND SPECIFICATIONS OF THE PUBLIC WORKS DEPARTMENT OF THE CITY OF LEE'S SUMMIT, MISSOURI, IN CURRENT USAGE AND ALL SUPPLEMENTS THERE TO.
- REFER TO THE CURRENT VERSION OF THE KC METRO CHAPTER AMERICAN PUBLIC WORKS ASSOCIATION, STANDARD SPECIFICATIONS & INSTALLATION FOR THE GUIDING REFERENCE.
- DO NOT SCALE THESE DRAWINGS.
- NO GEOLOGICAL INVESTIGATION WAS PERFORMED ON THIS SITE.
- CONTRACTOR IS RESPONSIBLE FOR ALL PERMITS, BONDS, AND INSURANCE REQUIRED BY THE CITY.
- THE UTILITY LOCATIONS SHOWN ON THESE PLANS ARE TAKEN FROM UTILITY COMPANY RECORDS AND ARE APPROXIMATE ONLY. THEY DO NOT CONSTITUTE ACTUAL FIELD LOCATIONS. THE CONTRACTOR SHALL VERIFY THE LOCATION AND DEPTH OF ALL UTILITIES PRIOR TO CONSTRUCTION.
- CLEARING AND GRUBBING OPERATIONS AND DISPOSAL OF ALL DEBRIS THEREFROM SHALL BE PERFORMED BY THE CONTRACTOR IN STRICT ACCORDANCE WITH ALL STATE AND LOCAL CODES.
- THE DEVELOPER / OWNER SHALL CONTROL EROSION AND SILTATION DURING ALL PHASES OF CONSTRUCTION, AND SHALL KEEP THE STREETS CLEAN OF MUD AND DEBRIS.
- ALL EXCESS MATERIAL SHALL BE REMOVED LEGALLY FROM SITE AND DISPOSED OF OFF SITE.
- TRAFFIC CONTROL AND MAINTENANCE OF TRAFFIC DURING CONSTRUCTION SHALL BE THE RESPONSIBILITY OF THE CONTRACTOR AND SHALL BE IN ACCORDANCE WITH THE REQUIREMENTS OF THE PUBLIC WORKS DEPARTMENT.
- EROSION CONTROL MEASURES SHALL BE PROVIDED AT ALL LOCATIONS WHERE DRAINAGE IS LEAVING THE PROJECT SITE. THE EROSION CONTROL PLAN SHOWS MINIMUM EROSION CONTROL MEASURES TO BE PROVIDED. ADDITIONAL SITE SPECIFIC MEASURES MAY BE NECESSARY AND SHALL BE PROVIDED BY THE DEVELOPER / OWNER, AT THE CONTRACTOR'S EXPENSE.
- ANY EXISTING OR NEW STORM SEWER INLETS IN USE DURING DEMOLITION, GRADING OR CONSTRUCTION SHALL HAVE INLET PROTECTION.
- THE CONTRACTOR SHALL FIELD VERIFY ALL SITE CONDITIONS AND SHALL REPORT ANY DISCREPANCIES BETWEEN ACTUAL AND PLAN SHOWN CONDITIONS TO THE ENGINEER PRIOR TO BEGINNING CONSTRUCTION.
- THE CONTRACTOR SHALL VERIFY ALL DIMENSIONS AND QUANTITIES SHOWN ON THESE PLANS AND SHALL REPORT ANY DISCREPANCIES TO THE ENGINEER PRIOR TO COMMENCING ANY RELATED WORK.
- THE CONTRACTOR SHALL BE SOLELY RESPONSIBLE FOR DETERMINING THE LOCATION OF ALL EXISTING UTILITIES AND UNDERGROUND INSTALLATIONS, INCLUDING SERVICE CONNECTIONS, IN ADVANCE OF EXCAVATION OR TRENCHING, AND PROTECT THE SAME AS REQUIRED TO MAINTAIN GOOD OPERATING CONDITION.
- THE CONTRACTOR SHALL USE HIS OWN INFORMATION AND NOT RELY UPON ANY INFORMATION SHOWN ON THE DRAWINGS CONCERNING EXISTING UNDERGROUND INSTALLATIONS.
- ANY DELAY, ADDITIONAL WORK, OR EXTRA COST TO THE CONTRACTOR CAUSED BY OR RESULTING FROM DAMAGE TO EXISTING UNDERGROUND INSTALLATIONS SHALL NOT CONSTITUTE A CLAIM FOR EXTRA WORK, ADDITIONAL PAYMENT, OR DAMAGES. ALL DAMAGE TO EXISTING UTILITIES INCLUDING SERVICE CONNECTIONS SHALL RE REPAIRED BY AND AT THE EXPENSE OF THE CONTRACTOR.
- THE CONTRACTOR SHALL OBTAIN ALL NECESSARY PERMITS PRIOR TO BEGINNING CONSTRUCTION ACTIVITIES AND OBTAIN ALL NECESSARY INSPECTIONS THROUGHOUT THE CONSTRUCTION ACTIVITIES.
- ALL EXCAVATION SHALL BE UNCLASSIFIED. NO SEPARATE PAYMENT WILL BE MADE FOR ROCK EXCAVATION.
- CONTRACTOR SHALL BE RESPONSIBLE FOR ALL RELOCATIONS, INCLUDING BUT NOT LIMITED TO ALL UTILITIES, STORM DRAINAGE, AND SIGNS AS REQUIRED, ALL WORK SHALL BE IN ACCORDANCE WITH THE GOVERNING AUTHORITIES' SPECIFICATIONS AND SHALL BE APPROVED BY SUCH. ALL COST SHALL BE INCLUDED IN THE CONTRACTOR'S CONTRACT WITH THE OWNER. ADDITIONALLY, ALL EXISTING UTILITY TOPS SHALL BE ADJUSTED TO FINISHED GRADE.
- REMOVAL OF EXISTING PAVING AND/OR BORING AT THE CONTRACTOR'S DISCRETION SHALL BE INCLUDED AS A PART OF ALL UTILITY INSTALLATIONS WHERE APPLICABLE AT THE CONTRACTOR'S EXPENSE AS WELL AS REPLACEMENT/REPAIR OF ALL DISTURBED MATERIALS IN ACCORDANCE WITH LOCAL SPECIFICATIONS AND CODES.
- THE CONTRACTOR SHALL COORDINATE ALL CONSTRUCTION SCHEDULES AND ACTIVITIES WITH THE APPROPRIATE UTILITY OWNER AND ADJACENT PROPERTY OWNERS TO MINIMIZE DISRUPTION TO ADJACENT PROPERTY OWNERS INCLUDING VEHICULAR ACCESS.
- THE CONTRACTOR SHALL COORDINATE ALL UTILITY WORK, INCLUDING DEMOLITION AND REMOVAL, WITH THE APPROPRIATE UTILITY COMPANIES AND SERVICE PROVIDERS PRIOR TO DISCONTINUATION OF SERVICE. UTILITIES NOT NOTED FOR DEMOLITION SHALL REMAIN IN SERVICE AT ALL TIMES.
- THE CONTRACTOR SHALL MAINTAIN EXISTING UTILITY SERVICE TO ALL ADJOINING PROPERTIES UNTIL THE RELOCATED UTILITIES ARE INSPECTED AND APPROVED.
- ALL EXISTING UTILITIES SHALL BE REMOVED BACK TO THE CLOSEST STRUCTURE AND CAPPED AT THAT LOCATION UNLESS OTHERWISE INDICATED IN THESE PLANS.
- REMOVE ALL TREES, GRASS, WEEDS, ROOTS, AND OTHER DEBRIS FROM THE AREA TO BE EXCAVATED, FILLED OR GRADED.
- IF EXCAVATED MATERIAL IS UNSUITABLE FOR COMPACTION, AS DETERMINED BY THE GEOTECHNICAL ENGINEER, THE CONTRACTOR SHALL FURNISH SUITABLE BORROW.
- ALL SLOPES, CUT OR FILL, SHALL BE GRADED TO MAXIMUM FINISH SLOPE OF THREE (3) FEET HORIZONTAL TO ONE (1) FOOT VERTICAL. NO GRADED SLOPE SHALL EXCEED 3:1 WITHOUT SPECIFIC SLOPE PLANTING OR REINFORCEMENT.
- SITE SHALL BE GRADED TO ENSURE DRAINAGE OF WATER FROM ALL SURFACES.
- THE CONTRACTOR IS RESPONSIBLE FOR PROVIDING ALL SURFACE AND GROUNDWATER CONTROL MEASURES.
- GRADES NOT OTHERWISE INDICATED ON THE PLANS SHALL BE UNIFORM LEVELS OR SLOPES BETWEEN POINTS WHERE ELEVATIONS ARE GIVEN. ABRUPT CHANGES IN SLOPES SHALL BE WELL ROUNDED.
- STORM DRAINAGE SYSTEMS WITHIN THE PROJECT AREA ARE TO BE COMPLETELY CLEANED AT THE COMPLETION OF THE PROJECT.
- EXISTING TREES WHERE INDICATED SHALL BE PROTECTED FROM CONSTRUCTION ACTIVITIES. ALL TREE PROTECTION FENCING TO BE INSPECTED DAILY AND ALL GRADING ACTIVITIES TO REMAIN OUTSIDE THE DRIP LINES.
- ALL TREE PROTECTION MEASURES SHALL BE INSTALLED PRIOR TO GRADING.
- ALL SOILS UNDERCUTTING, OVER EXCAVATION, UNDER DRAIN INSTALLATION, AND ROCK FILLS SHALL BE DETERMINED AND DIRECTED BY THE SOILS ENGINEER.
- FILL AREAS TO BE COMPACTED TO 95% STANDARD PROCTOR MINIMUM UNLESS OTHERWISE INDICATED BY GEOTECHNICAL ENGINEER.
- UNLESS OTHERWISE INDICATED, ALL DISTURBED SOIL AREAS TO RECEIVE 6 INCHES OF TOPSOIL AND TO BE SEEDED AND MULCHED.
- THE CONTRACTOR SHALL PERFORM ALL CUTTING, PATCHING, AND REPAIRING AS REQUIRED TO PERFORM ALL OF THE WORK INDICATED ON THE DRAWINGS, AND ALL OTHER WORK THAT MAY BE REQUIRED TO COMPLETE THE JOB.


STREETS & STORM SEWER:

- SPECIFICATIONS, MATERIALS, AND CONSTRUCTION, SHALL BE PER THE REQUIREMENTS OF THE PUBLIC WORKS DEPARTMENT OF THE CITY OF LEE'S SUMMIT AND AS AMENDED BY THE ADOPTION OF CERTAIN PARTS OF THE KANSAS CITY METROPOLITAN CHAPTER APWA FOR STREET AND STORM SEWER SPECIFICATIONS AND STANDARDS.
- HIGH DENSITY PLASTIC PIPE (HDPE) SHALL CONFORM TO A.A.S.H.T.O. M-294.
- REINFORCED CONCRETE PIPE (RCP) SHALL CONFORM TO ASTM DESIGNATION C-76-62T (CLASS III).
- CURB RETURN RADIUS, 15' MINIMUM UNLESS SHOWN OTHERWISE.
- THE TOP 6" OF ROADWAY SUBGRADE SHALL BE UNDERCUT AND COMPACTED TO MINIMUM 95% OF MAXIMUM DENSITY AT OPTIMUM MOISTURE AS DETERMINED BY AASHO T99, METHOD B. CONTRACTOR SHALL PROVIDE FOR MOISTURE-DENSITY AND RELATIVE DENSITY TESTS ON ROADWAY SUBGRADE BY AN ACCEPTED TESTING FIRM. CONTRACTOR SHALL PROVIDE FOR IN-PLACE DENSITY TEST ON COMPACTED SUBGRADE BY AN ACCEPTED TESTING FIRM. IN-PLACE DENSITY TEST SHALL BE CONDUCTED EVERY 50-FEET ALONG THE PROPOSED ROADWAY. CONTRACTOR SHALL PROVIDE TESTING RESULTS TO ENGINEER.
- ALL UTILITY CROSSING SHALL BE BACKFILLED WITH AB3 OR FLOWABLE FILL.
- END SECTIONS FOR CONCRETE PIPE SHALL BE FLARED END SECTIONS OF THE PIPE MANUFACTURER'S STANDARD DESIGN, AND SHALL MEET ALL APPLICAPBLE REQUIREMENTS OF ASTM C 76 FOR CLASS II OR HIGHER CLASSES OF PIPE.
- TOE WALLS: FLARED END SECTIONS FOR CONCRETE AND STEEL PIPE SHALL BE SET ON A CONCRETE TOE WALL CENTERED ON THE END OF THE SECTION. TOE WALLS SHALL BE 8" THICK X 24" DEEP X THE WIDTH OF THE END SECTION.
- END SECTIONS FOR HDPE PIPE SHALL BE HDPE MEETING ASTM D3350 MINIMUM CELL CLASSIFICATION 213320C.


REFERENCE BEARING:

BEARINGS SHOWN HEREON ARE GRID BEARINGS BASED ON THE MISSOURI COORDINATE SYSTEM OF 1983, WEST ZONE AND TIED TO CONTROL MONUMENT "JA-45", 2003 ADJUSTMENT (N: 303273.664 METERS, E: 863885.886 METERS) OF THE MISSOURI GEOGRAPHIC REFERENCE SYSTEM, AS DEVELOPED FROM GPS OBSERVATIONS, A GRID FACTOR OF 0.9998986 WAS USED.


CONTROL POINTS				
GRID FACTOR: 0.9998986				
PROJECT COORDINATES				
	GRID NORTHING	GRID EASTING	GROUND NORTHING	GROUND EASTING
5010	303545.249 METERS	866314.931 METERS	995982.362 US FT	2842523.131 US FT
5014	303650.743 METERS	866159.910 METERS	996328.506 US FT	2842014.483 US FT
5004	303830.372 METERS	865743.054 METERS	996917.900 US FT	2840646.708 US FT
HORIZONTAL REFERENCE: STATE PLANE, WEST ZONE, NAD 1983				

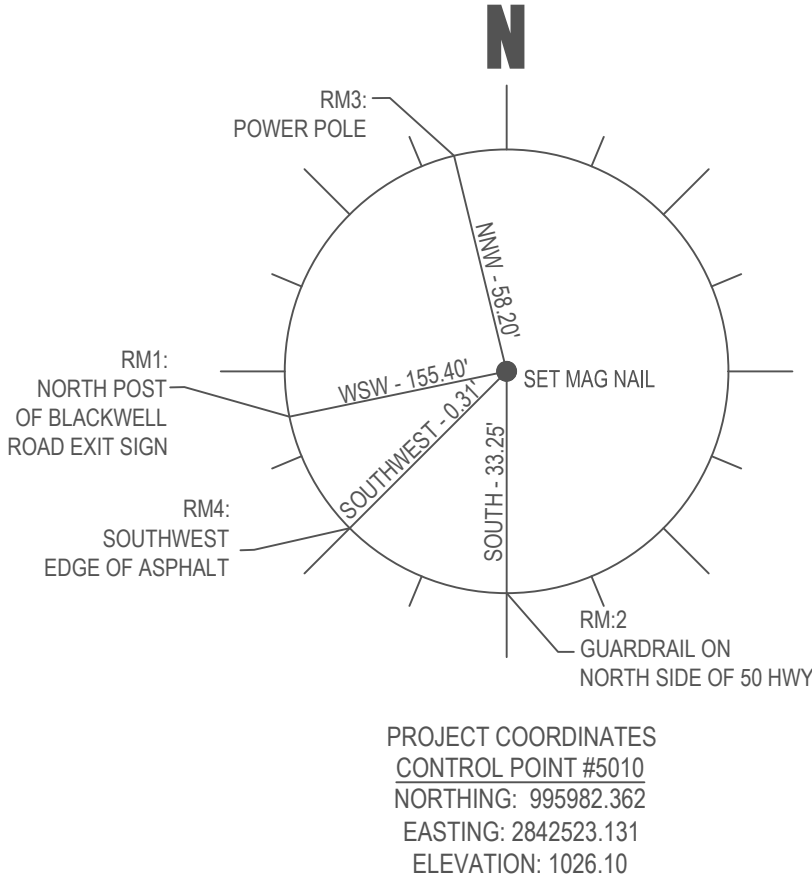


PROJECT COORDINATES
CONTROL POINT #5010
NORTHING: 995982.362
EASTING: 2842523.131
ELEVATION: 1026.10

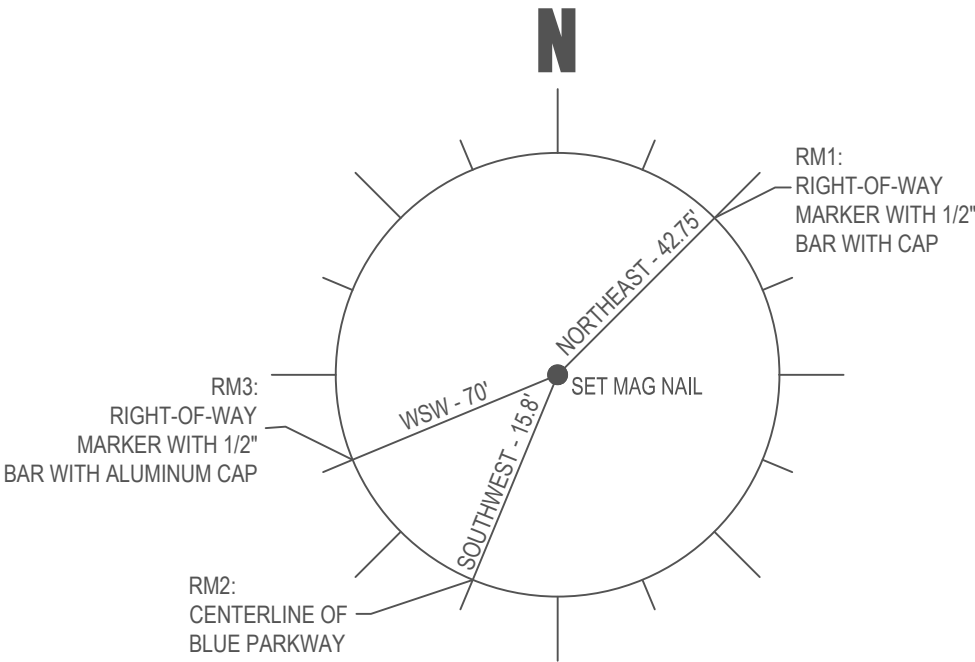

PROJECT COORDINATES
CONTROL POINT #5014
NORTHING: 996328.506
EASTING: 2842014.483
ELEVATION: 1024.13

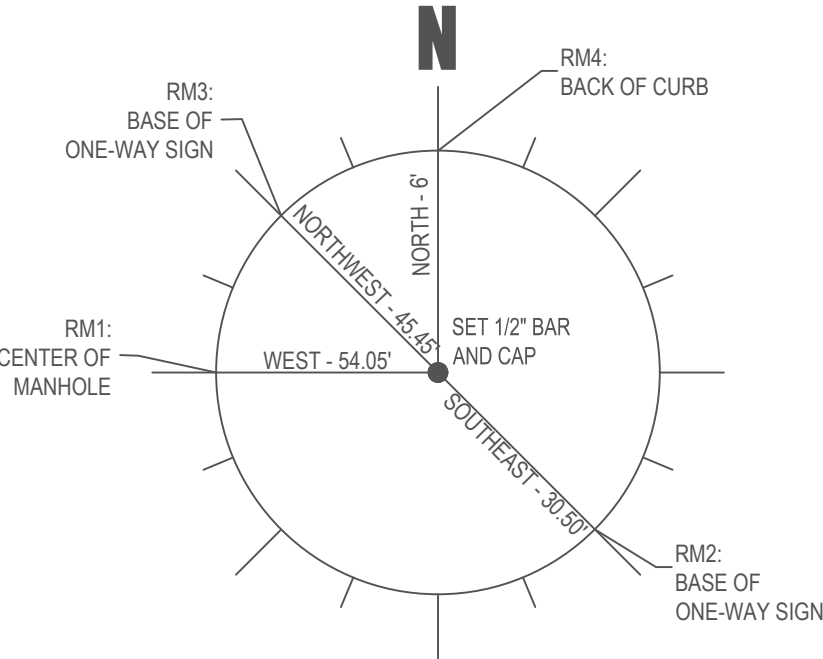

PROJECT COORDINATES
CONTROL POINT #5004
NORTHING: 996917.900
EASTING: 280646.708
ELEVATION: 994.90

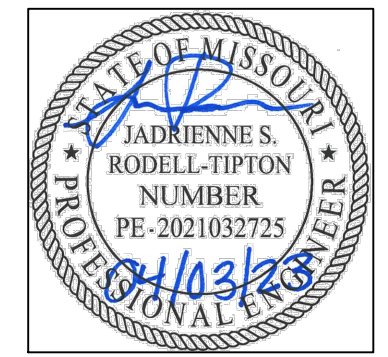



Jadrienne S. Rodell-Tipton, PE
PE-2021032725 (MISSOURI #)

© 2018 Powell CWM, Inc.
This drawing has been prepared by Powell CWM, Inc. This drawing is provided as an instrument of service by Powell CWM and is intended for use on this project only, pursuant to the Architectural Works Copyright Protection Act of 1990, all drawings, specifications, ideas and designs, including the overall form, arrangement and composition of spaces and elements appearing herein constitute the original copyrighted work of Powell CWM, Inc. Any reproduction, use or disclosure of information contained herein without prior written consent of Powell CWM, Inc. is strictly prohibited.

PREPARED FOR:
GRIFFIN RILEY
PROPERTY GROUP, LLC
21 SE 29th TERRACE,
LEE'S SUMMIT, MO 64082

REVISIONS	NO.	DATE / DESCRIPTION
	1	
	2	
	3	
	4	
	5	
	6	

PROJECT #: 22-2087
ISSUE DATE: 03-28-2023

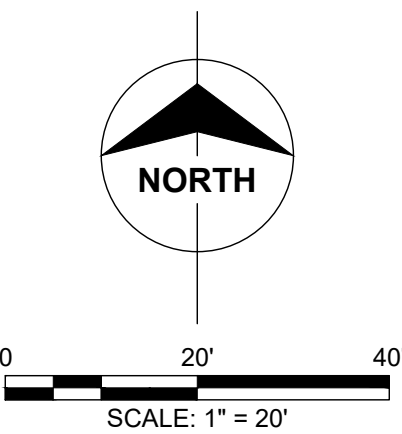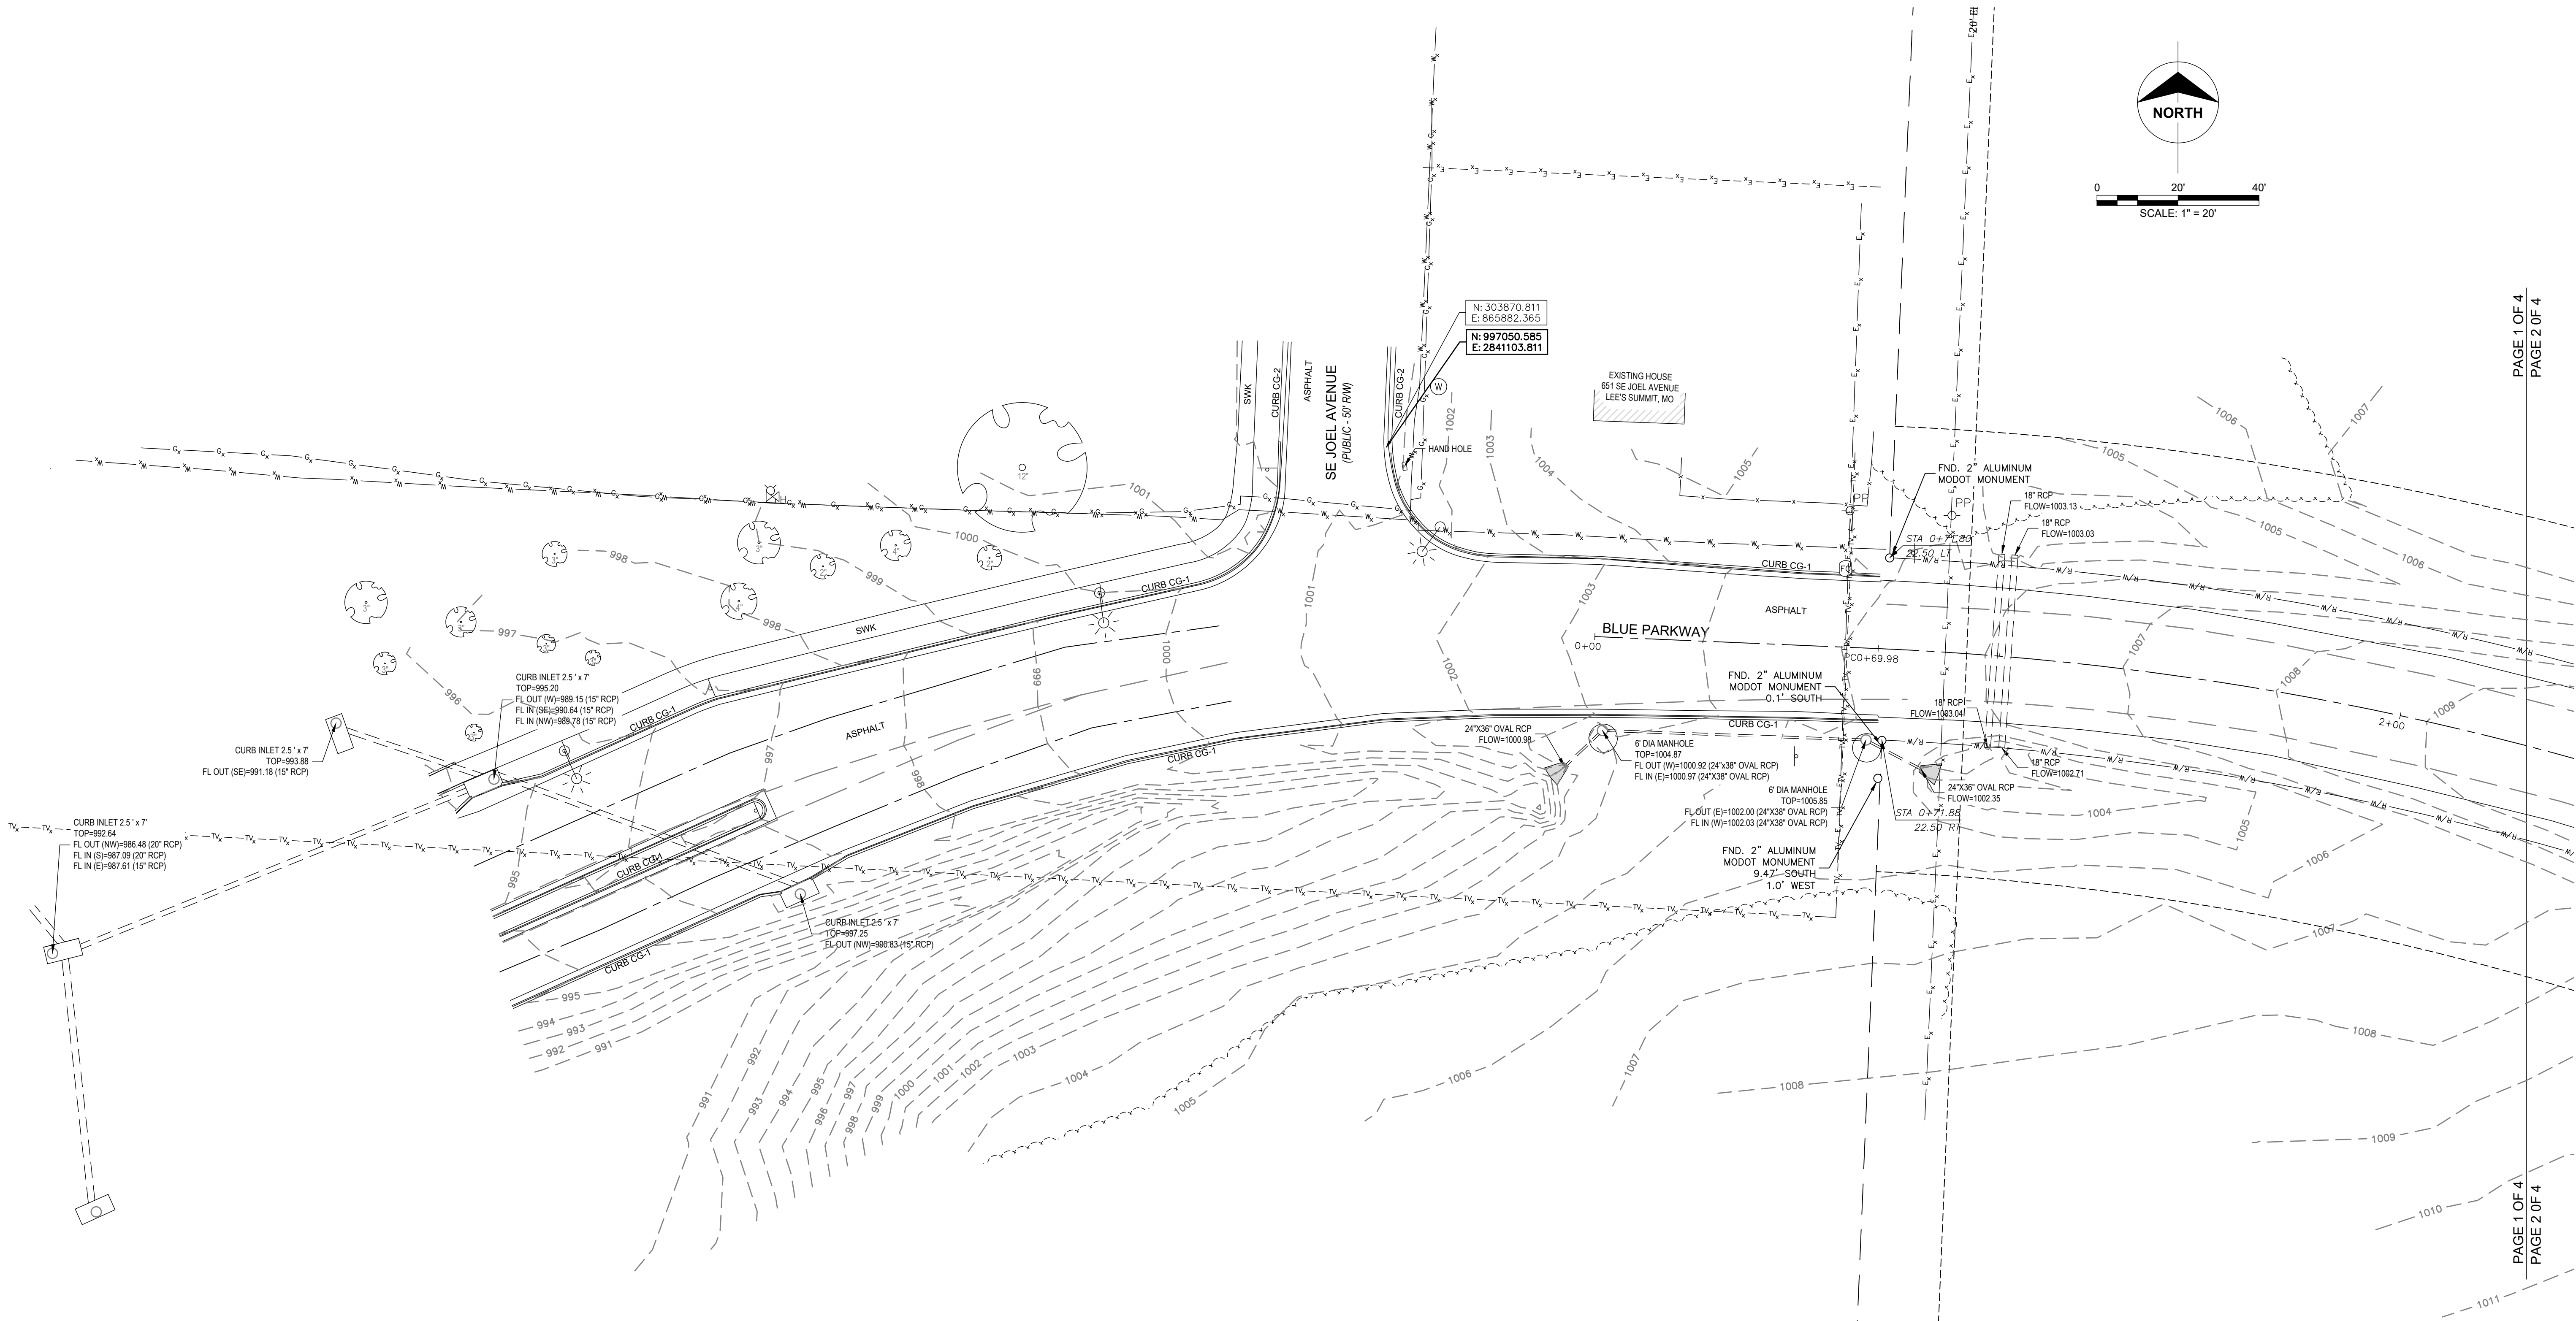

PAGE 1 OF 4
PAGE 2 OF 4

PAGE 1 OF 4
PAGE 2 OF 4




1-800-DIG-RITE

UTILITY LOCATIONS SHOWN ON THIS SURVEY ARE APPROXIMATE AND SHOULD BE VERIFIED IN THE FIELD AT THE TIME OF CONSTRUCTION.

FOR FIELD LOCATIONS OF UNDERGROUND UTILITIES CALL 1.800.344.7483, STATE LAW REQUIRES TWO DAYS ADVANCE NOTICE.

Professional Seal of:
Architecture: MO 210747-13
Engineering: MO 4 / KS 241
Land Surveying: MO 123 / KS 36

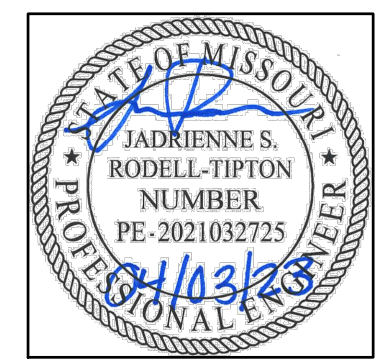

Jadrienne S. Rodell-Tipton, PE
PE-2021032725 (MISSOURI #)

© 2018 Powell CWM, Inc.
This drawing has been prepared by Powell CWM, Inc. This drawing is provided as an instrument of service by Powell CWM and is intended for use on this project only, pursuant to the Architectural Works Copyright Protection Act of 1990. All drawings, specifications, ideas and designs, including the overall form, arrangement and composition of spaces and elements appearing herein constitute the original copyrighted work of Powell CWM, Inc. Any reproduction, use or disclosure of information contained herein without prior written consent of Powell CWM, Inc. is strictly prohibited.

PREPARED FOR:
GRIFFIN RILEY
PROPERTY GROUP, LLC
21 SE 29th TERRACE,
LEE'S SUMMIT, MO 64082

PUBLIC IMPROVEMENT PLANS
BLUE PARKWAY
LEE'S SUMMIT, JACKSON COUNTY, MO

REVISIONS	NO.	DATE / DESCRIPTION
	1	
	2	
	3	
	4	
	5	
	6	

PROJECT #: 22-2087
ISSUE DATE: 03-28-2023


REVIEW

EXISTING
CONDITIONS


WARRANTY DEED
INSTRUMENT NO.
200410119460
ROBBINS TRUST PARTNERS, LLC
2703 MCKINLEY,
GREAT BEND, KS 67530

PER ALTA SURVEY BY OLSSON
PROJECT NO. 021-01907
DATED AUGUST 13, 2021
TRACT 1 OF TITLE REPORT BY
COFFELT LAND TITLE, INC.
FILE NO. 21045401
REVISION 1
COMMITMENT DATE: JULY 16, 2021 AT 8:00 AM

PER JACKSON COUNTY, MISSOURI ONLINE PARCEL VIEWER
ON 2022-08-09
RESIDENCE AT BLACKWELL, LLC
21 SE 29TH TERRACE
LEE'S SUMMIT, MO 64082

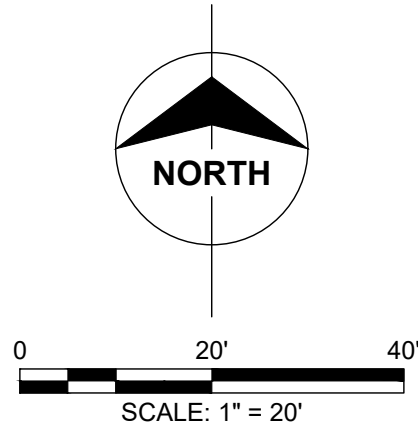

Continued from
Architecture MO 218 / KS 241
Engineering MO 4 / KS 241
Land Surveying MO 123 / KS 36

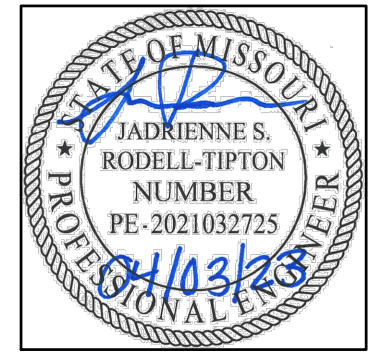

Jadrienne S. Rodell-Tipton, PE
PE-2021032725 (MISSOURI #)

© 2018 Powell CWM, Inc.
This drawing has been prepared by Powell CWM, Inc. This drawing is provided as an instrument of service by Powell CWM and is intended for use on this project only, pursuant to the Architectural Works Copyright Protection Act of 1990. All drawings, specifications, ideas and designs, including the overall form, arrangement and composition of spaces and elements appearing herein constitute the original copyrighted work of Powell CWM, Inc. Any reproduction, use or disclosure of information contained herein without prior written consent of Powell CWM, Inc. is strictly prohibited.

PREPARED FOR:
GRIFFIN RILEY
PROPERTY GROUP, LLC
21 SE 29th TERRACE,
LEE'S SUMMIT, MO 64082

PUBLIC IMPROVEMENT PLANS
BLUE PARKWAY
LEE'S SUMMIT, JACKSON COUNTY, MO

REVISIONS	NO.	DATE/DESCRIPTION
	1	
	2	
	3	
	4	
	5	
	6	

PROJECT #: 22-2087
ISSUE DATE: 03-28-2023

REVIEW

EXISTING
CONDITIONS




1-800-DIG-RITE

UTILITY LOCATIONS SHOWN ON THIS
SURVEY ARE APPROXIMATE AND SHOULD BE
VERIFIED IN THE FIELD AT THE TIME OF
CONSTRUCTION.

FOR FIELD LOCATIONS OF UNDERGROUND
UTILITIES CALL 1.800.344.7483, STATE LAW
REQUIRES TWO DAYS ADVANCE NOTICE.

PAGE 2 OF 4
PAGE 3 OF 4

PAGE 2 OF 4
PAGE 3 OF 4

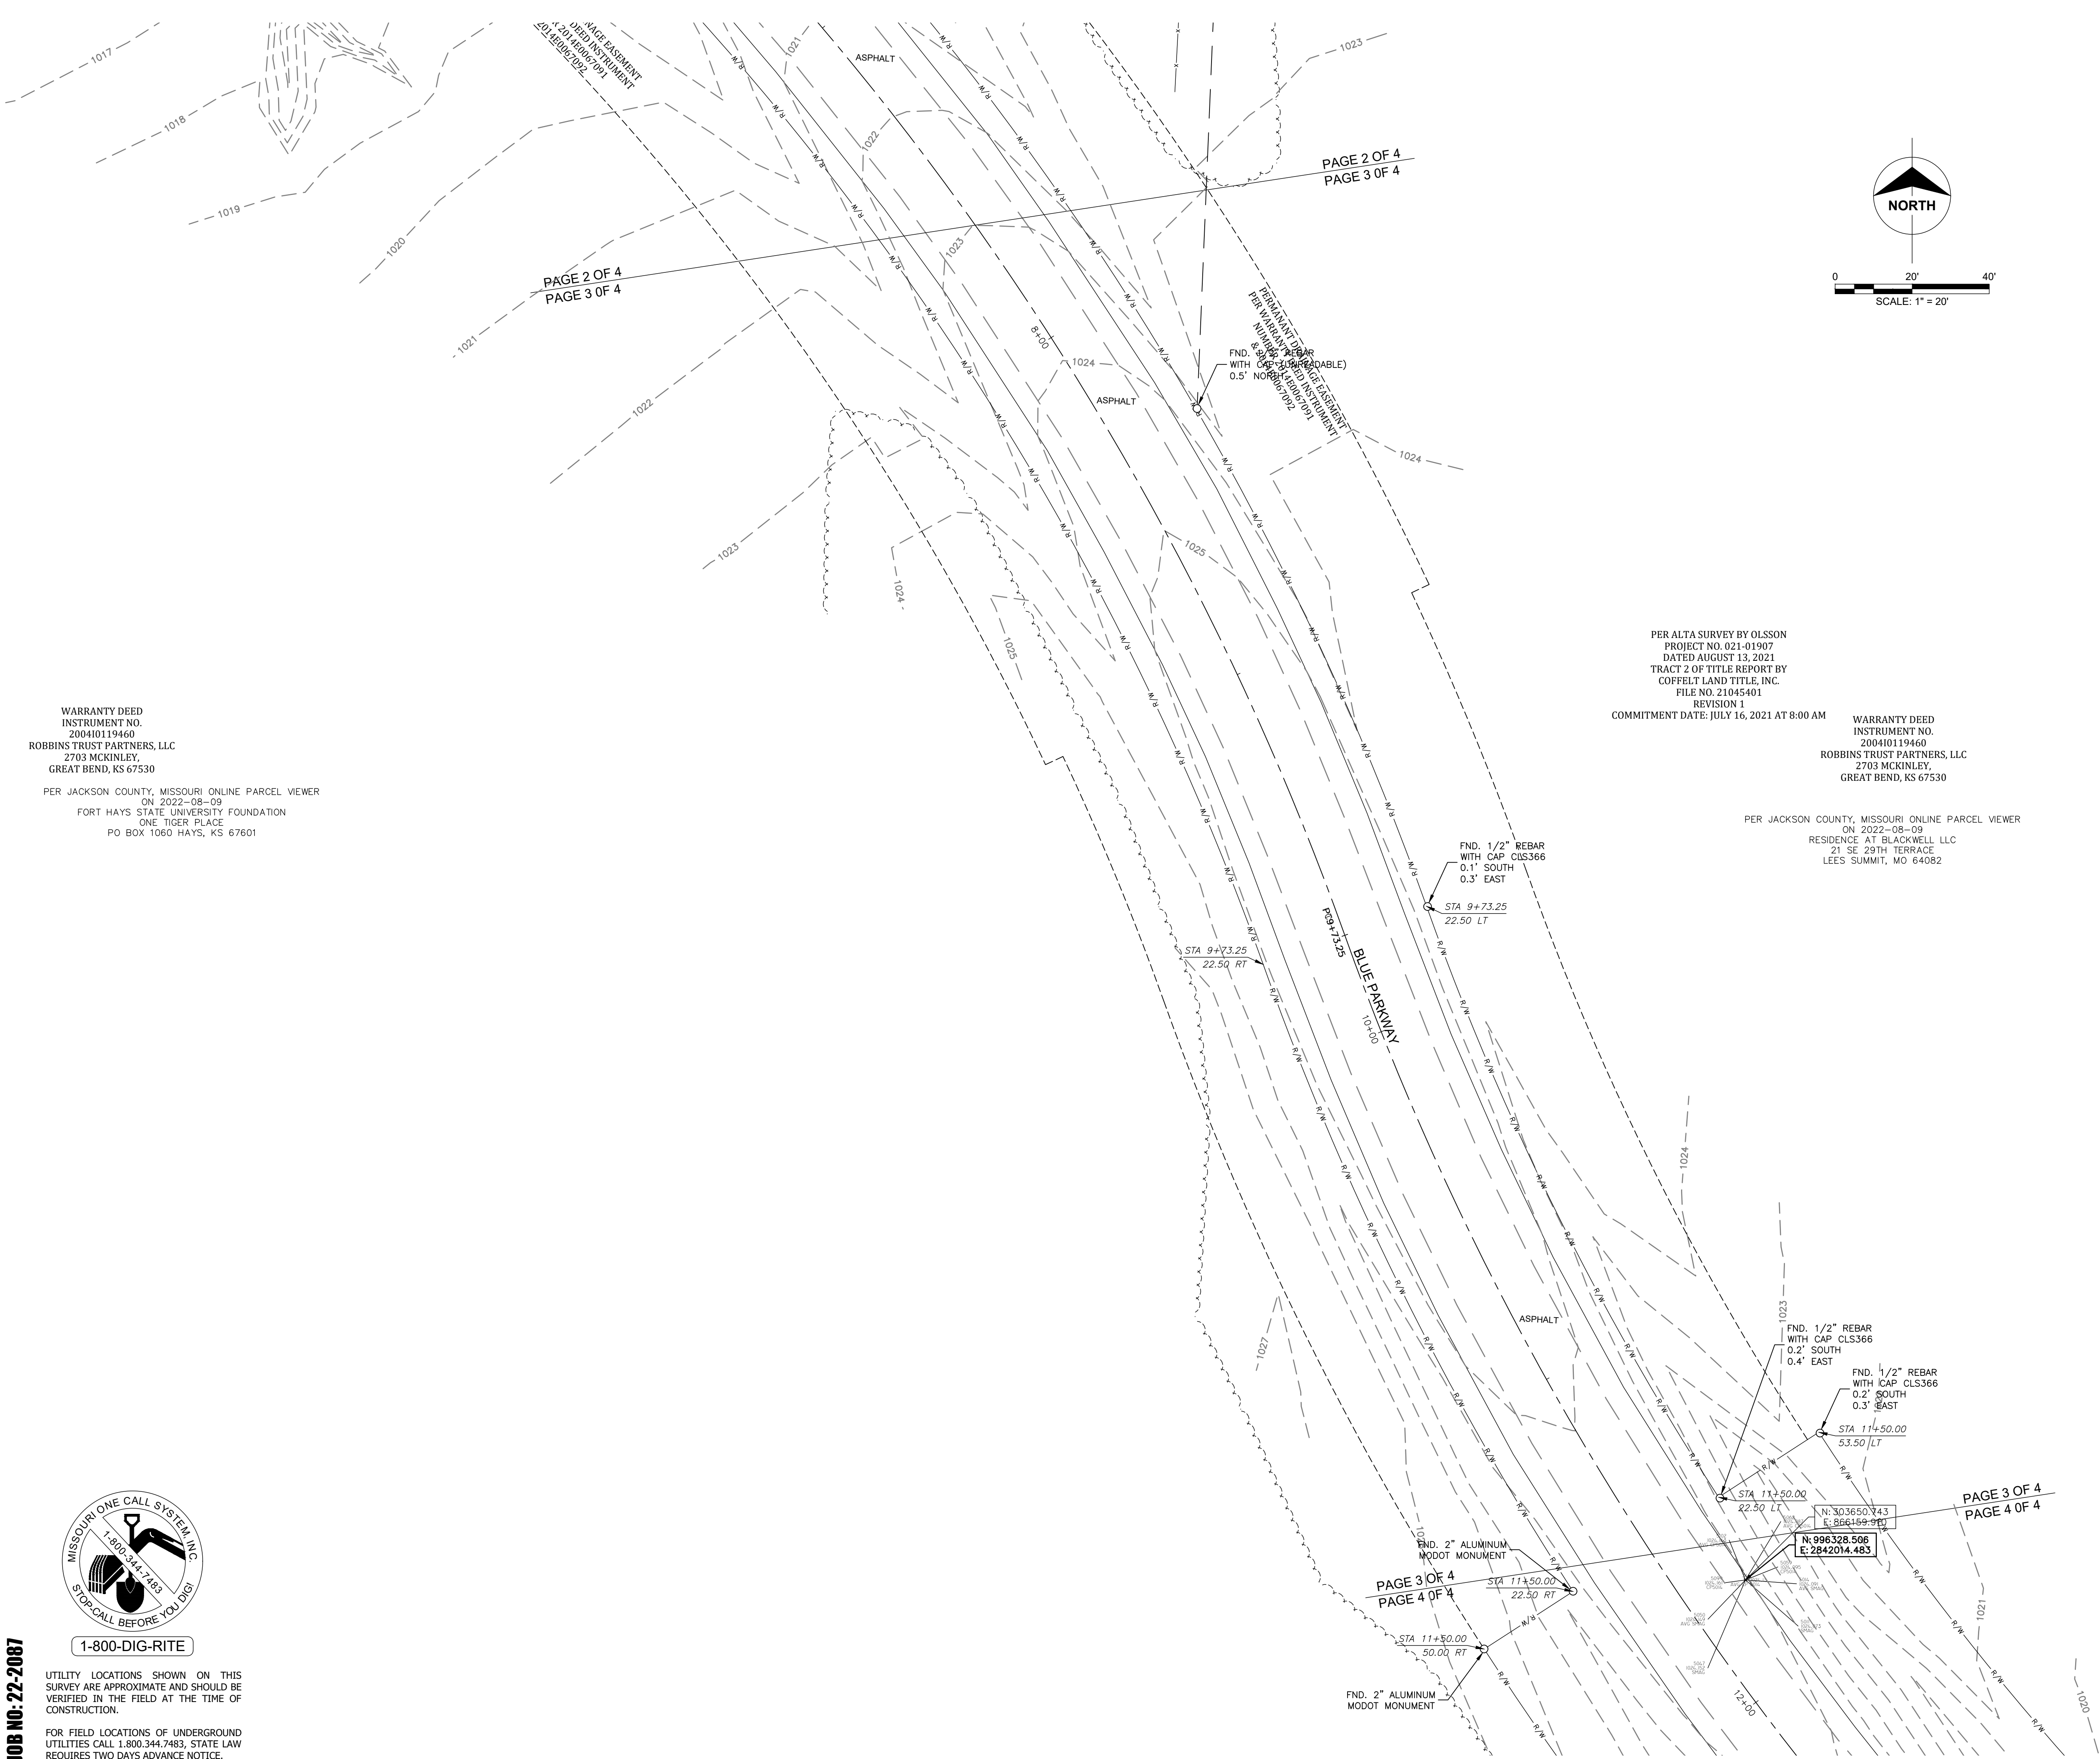

WARRANTY DEED
INSTRUMENT NO.
200410119460
ROBBINS TRUST PARTNERS, LLC
2703 MCKINLEY,
GREAT BEND, KS 67530

PER JACKSON COUNTY, MISSOURI ONLINE PARCEL VIEWER
ON 2022-08-09
FORT HAYS STATE UNIVERSITY FOUNDATION
ONE TIGER PLACE
PO BOX 1060 HAYS, KS 67601

PER ALTA SURVEY BY OLSSON
PROJECT NO. 021-01907
DATED AUGUST 13, 2021
TRACT 2 OF TITLE REPORT BY
COFFELT LAND TITLE, INC.
FILE NO. 21045401
REVISION 1
COMMITMENT DATE: JULY 16, 2021 AT 8:00 AM


WARRANTY DEED
INSTRUMENT NO.
200410119460
ROBBINS TRUST PARTNERS, LLC
2703 MCKINLEY,
GREAT BEND, KS 67530

PER JACKSON COUNTY, MISSOURI ONLINE PARCEL VIEWER
ON 2022-08-09
RESIDENCE AT BLACKWELL LLC
21 SE 29TH TERRACE
LEES SUMMIT, MO 64082




UTILITY LOCATIONS SHOWN ON THIS
SURVEY ARE APPROXIMATE AND SHOULD BE
VERIFIED IN THE FIELD AT THE TIME OF
CONSTRUCTION.

FOR FIELD LOCATIONS OF UNDERGROUND
UTILITIES CALL 1.800.344.7483, STATE LAW
REQUIRES TWO DAYS ADVANCE NOTICE.

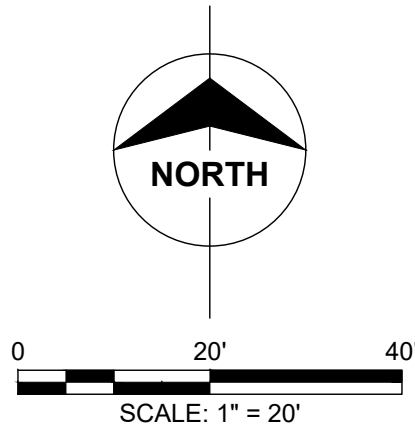

Professional Seal
Architecture: MO 210 / KS 13
Engineering: MO 4 / KS 241
Land Surveying: MO 123 / KS 36

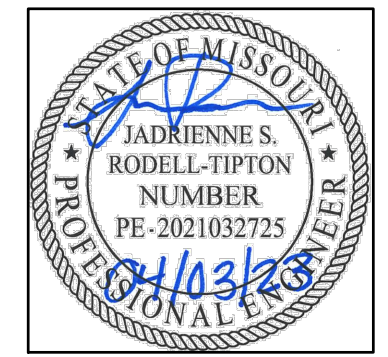

Jadrienne S. Rodell-Tipton, PE
PE-2021032725 (MISSOURI #)


© 2018 Powell CWM, Inc.
This drawing has been prepared by Powell CWM, Inc. This drawing is provided as an instrument of service by Powell CWM and is intended for use on this project only, pursuant to the Architectural Works Copyright Protection Act of 1990, all drawings, specifications, ideas and designs, including the overall form, arrangement and composition of spaces and elements appearing herein constitute the original copyrighted work of Powell CWM, Inc. Any reproduction, use or disclosure of information contained herein without prior written consent of Powell CWM, Inc. is strictly prohibited.

PREPARED FOR:
GRIFFIN RILEY
PROPERTY GROUP, LLC
21 SE 29th TERRACE,
LEE'S SUMMIT, MO 64082

PUBLIC IMPROVEMENT PLANS
BLUE PARKWAY
LEE'S SUMMIT, JACKSON COUNTY, MO

REVISIONS	NO.	DATE/DESCRIPTION
	1	
	2	
	3	
	4	
	5	
	6	

PROJECT #: 22-2087
ISSUE DATE: 03-28-2023

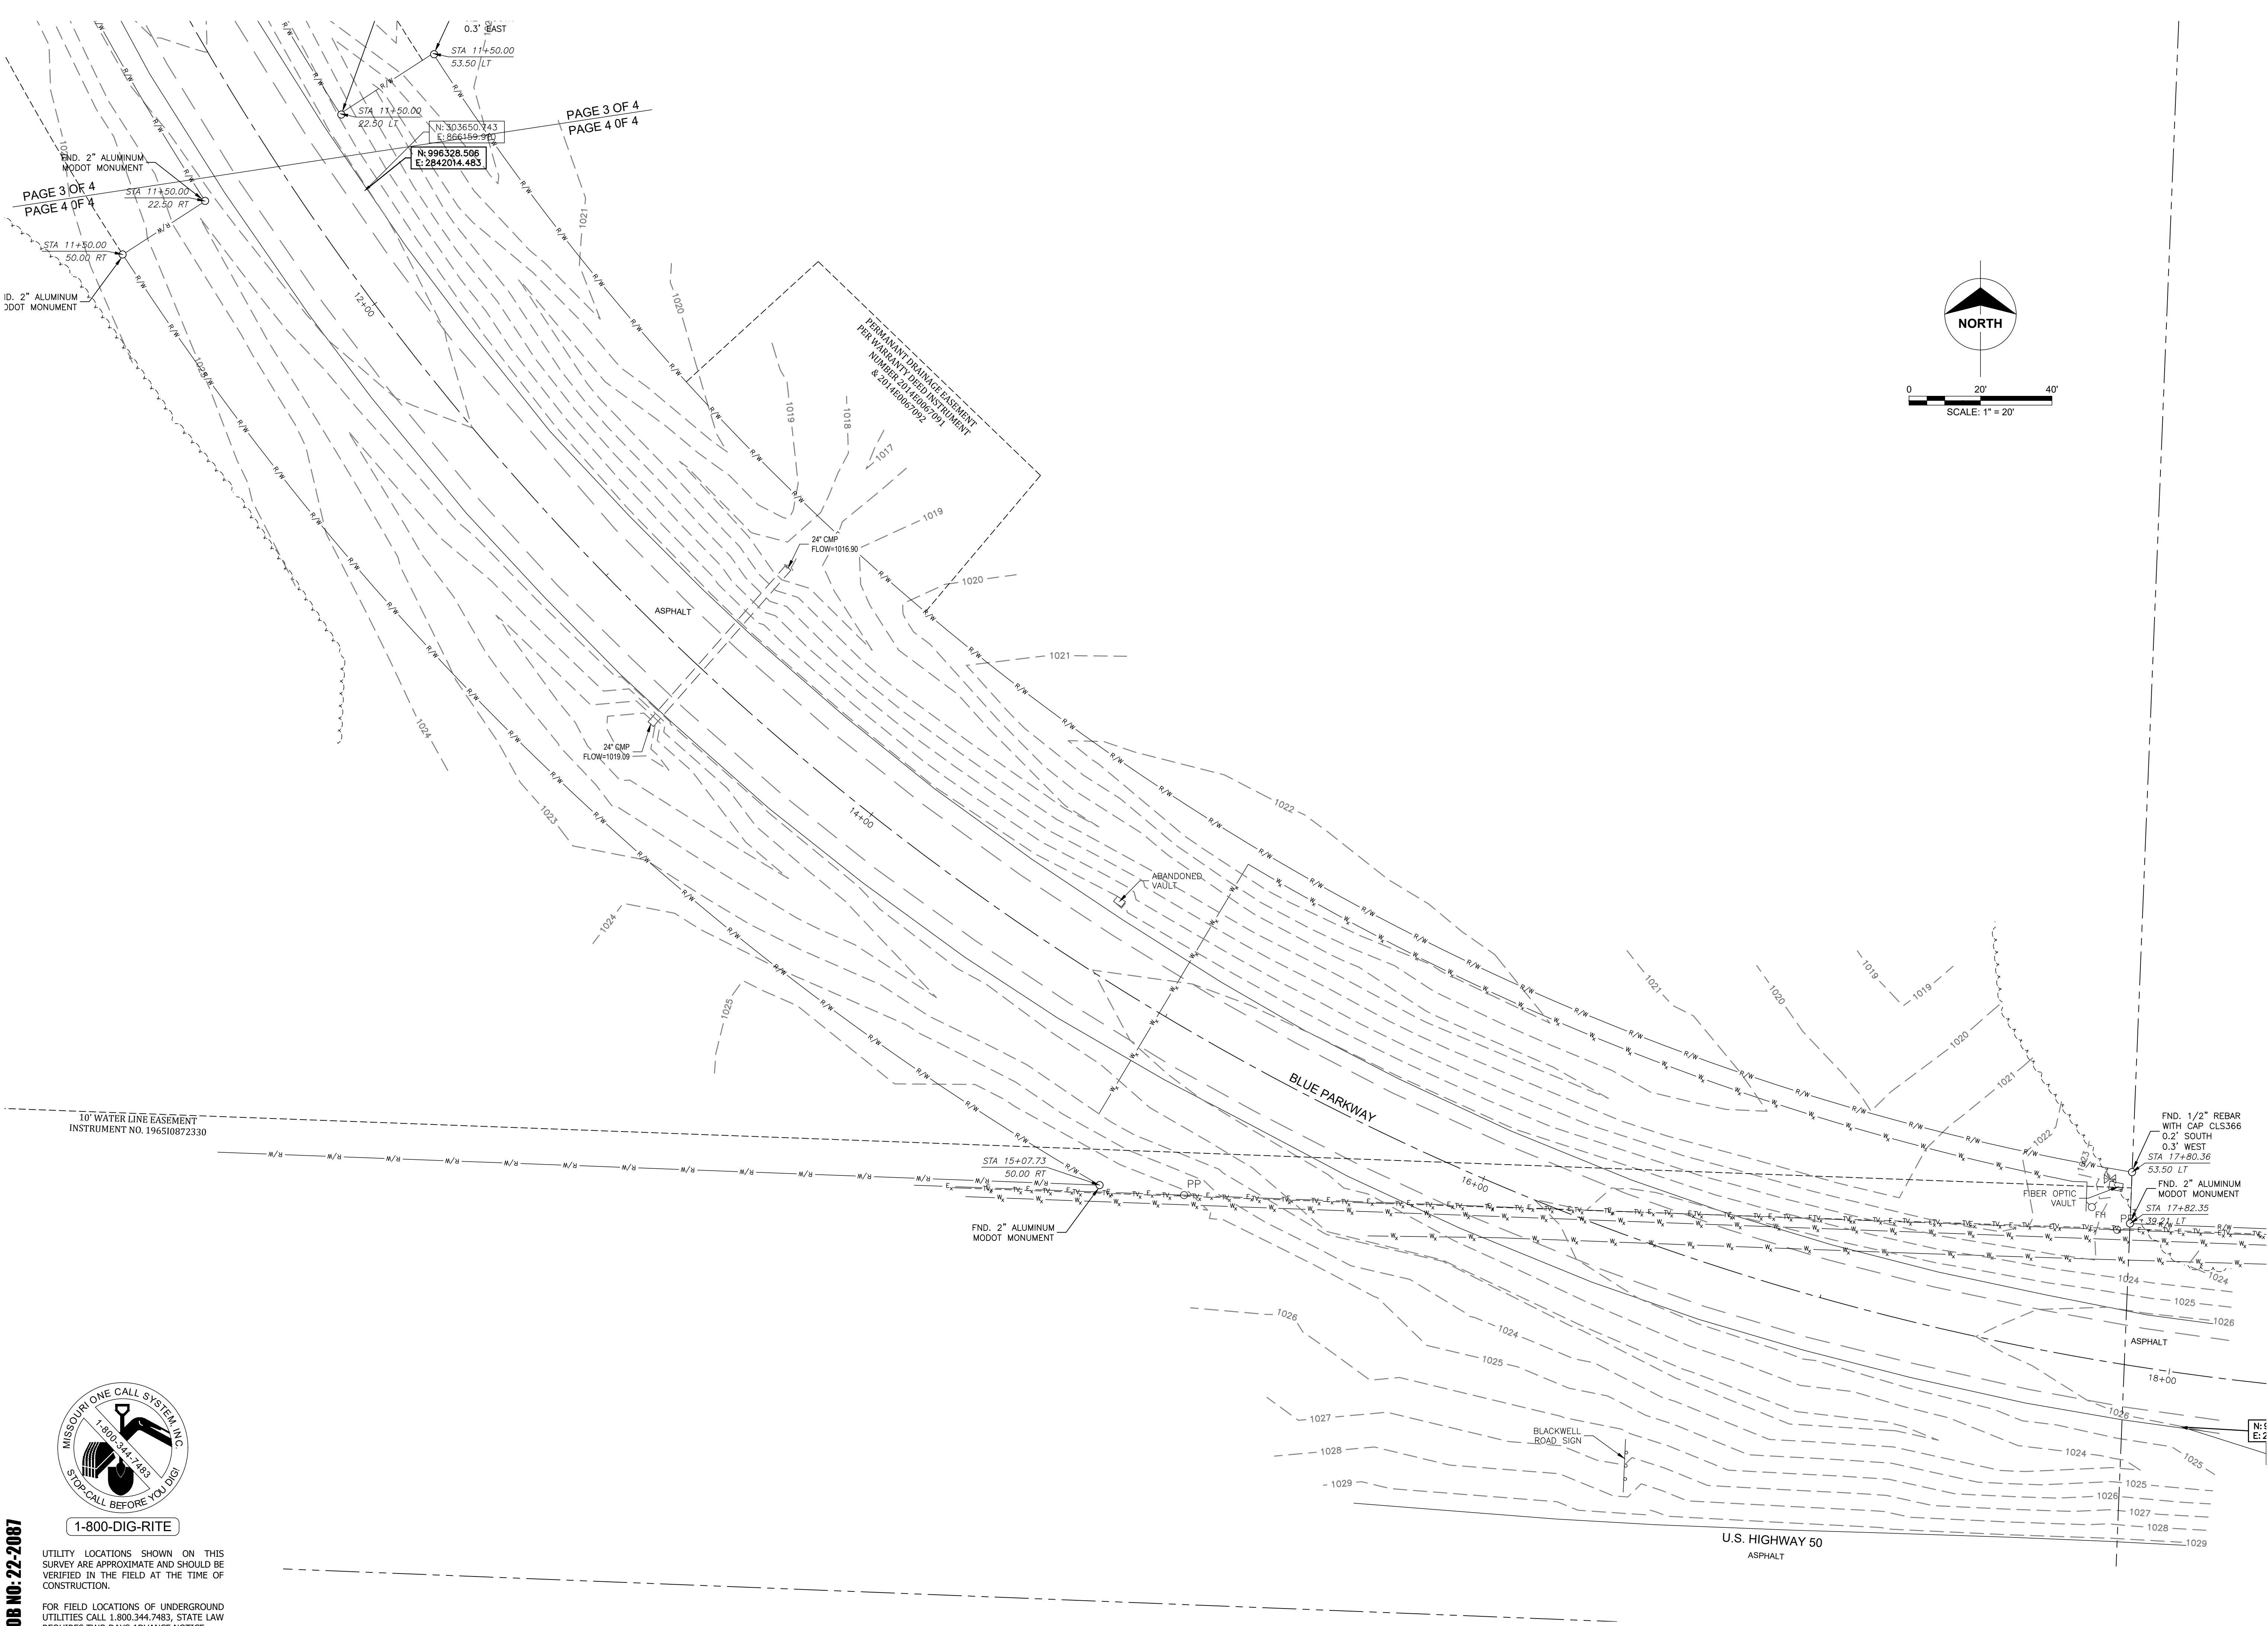

JOB NO: 22-2087




1-800-DIG-RITE

UTILITY LOCATIONS SHOWN ON THIS SURVEY ARE APPROXIMATE AND SHOULD BE VERIFIED IN THE FIELD AT THE TIME OF CONSTRUCTION.

FOR FIELD LOCATIONS OF UNDERGROUND UTILITIES CALL 1.800.344.7483, STATE LAW REQUIRES TWO DAYS ADVANCE NOTICE.

Professional Engineer
Architecture MO 118 / KS 241
Engineering MO 4 / KS 241
Land Surveying MO 123 / KS 36

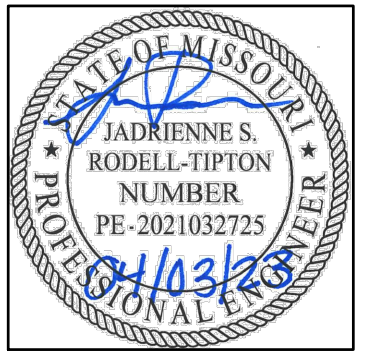

Jadrienne S. Rodell-Tipton, PE
PE-2021032725 (MISSOURI #)

© 2018 Powell CWM, Inc.
This drawing has been prepared by Powell CWM, Inc. This drawing is provided as an instrument of service by Powell CWM and is intended for use on this project only, pursuant to the Architectural Works Copyright Protection Act of 1990, all drawings, specifications, ideas and designs, including the overall form, arrangement and composition of spaces and elements appearing herein constitute the original copyrighted work of Powell CWM, Inc. Any reproduction, use or disclosure of information contained herein without prior written consent of Powell CWM, Inc. is strictly prohibited.

PREPARED FOR:
GRIFFIN RILEY
PROPERTY GROUP, LLC
21 SE 29th TERRACE,
LEE'S SUMMIT, MO 64082


PUBLIC IMPROVEMENT PLANS
BLUE PARKWAY
LEE'S SUMMIT, JACKSON COUNTY, MO

REVISIONS	NO.	DATE/DESCRIPTION
	1	
	2	
	3	
	4	
	5	
	6	

PROJECT #: 22-2087
ISSUE DATE: 03-28-2023

REVIEW

EXISTING
CONDITIONS

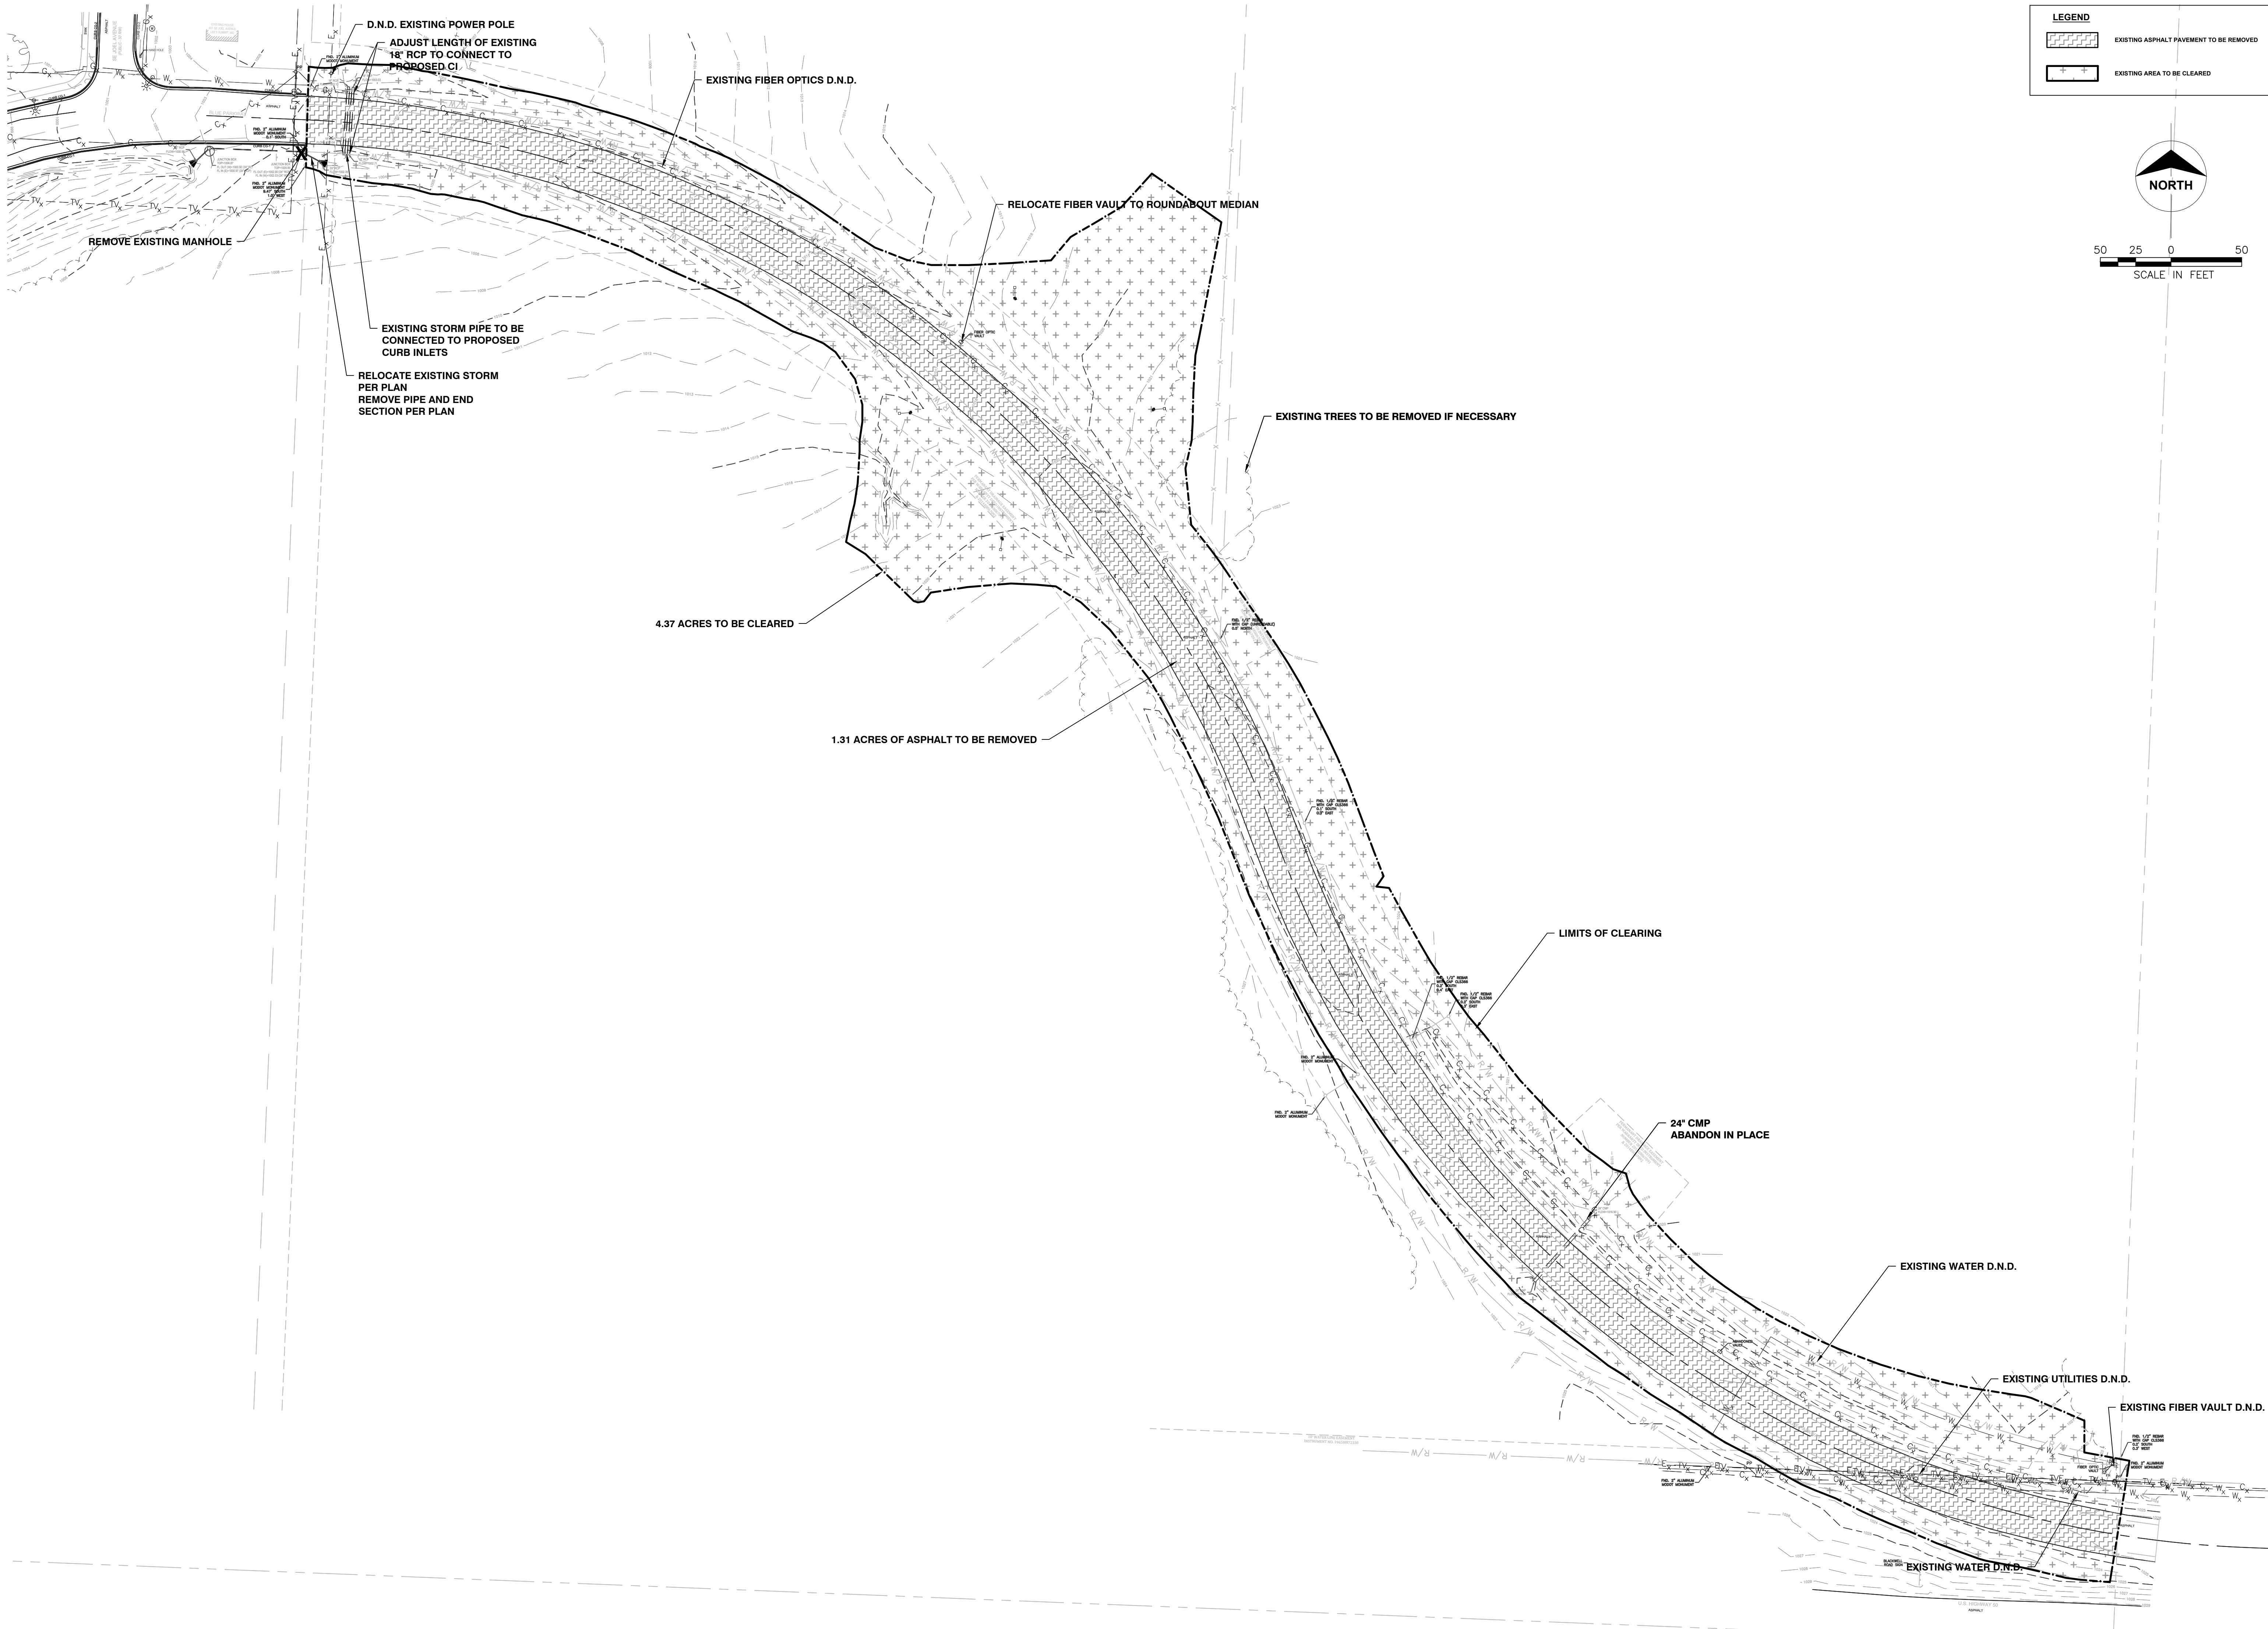

LEGEND

EXISTING ASPHALT PAVEMENT TO BE REMOVED

EXISTING AREA TO BE CLEARED

NORTH

50


25

0

50

SCALE IN FEET

Certificate of Authority
Architecture: MO 318 / KS 13
Engineering: MO 4 / KS 241
Land Surveying: MO 123 / KS 36

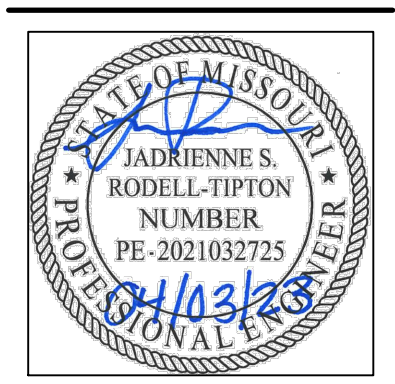

Jadrienne S. Rodell-Tipton, PE
PE-2021032725 (MISSOURI #)

© 2018 Powell CWM, Inc.
This drawing has been prepared by Powell CWM, Inc. This drawing is provided as an instrument of service by Powell CWM and is intended for use on this project only, pursuant to the Architectural Works Copyright Protection Act of 1990, all drawings, specifications, ideas and designs, including the overall form, arrangement and composition of spaces and elements appearing herein constitute the original copyrighted work of Powell CWM, Inc. Any reproduction, use or disclosure of information contained herein without prior written consent of Powell CWM, Inc. is strictly prohibited.

PREPARED FOR:
GRIFFIN RILEY
PROPERTY GROUP, LLC
21 SE 29th TERRACE,
LEE'S SUMMIT, MO 64082


PUBLIC IMPROVEMENT PLANS
BLUE PARKWAY
LEE'S SUMMIT, JACKSON COUNTY, MO

REVISIONS	NO.	DATE / DESCRIPTION
	1	
	2	
	3	
	4	
	5	
	6	


PROJECT #: 22-2087
ISSUE DATE: 03-28-2023

REVIEW


DEMOLITION
PLAN

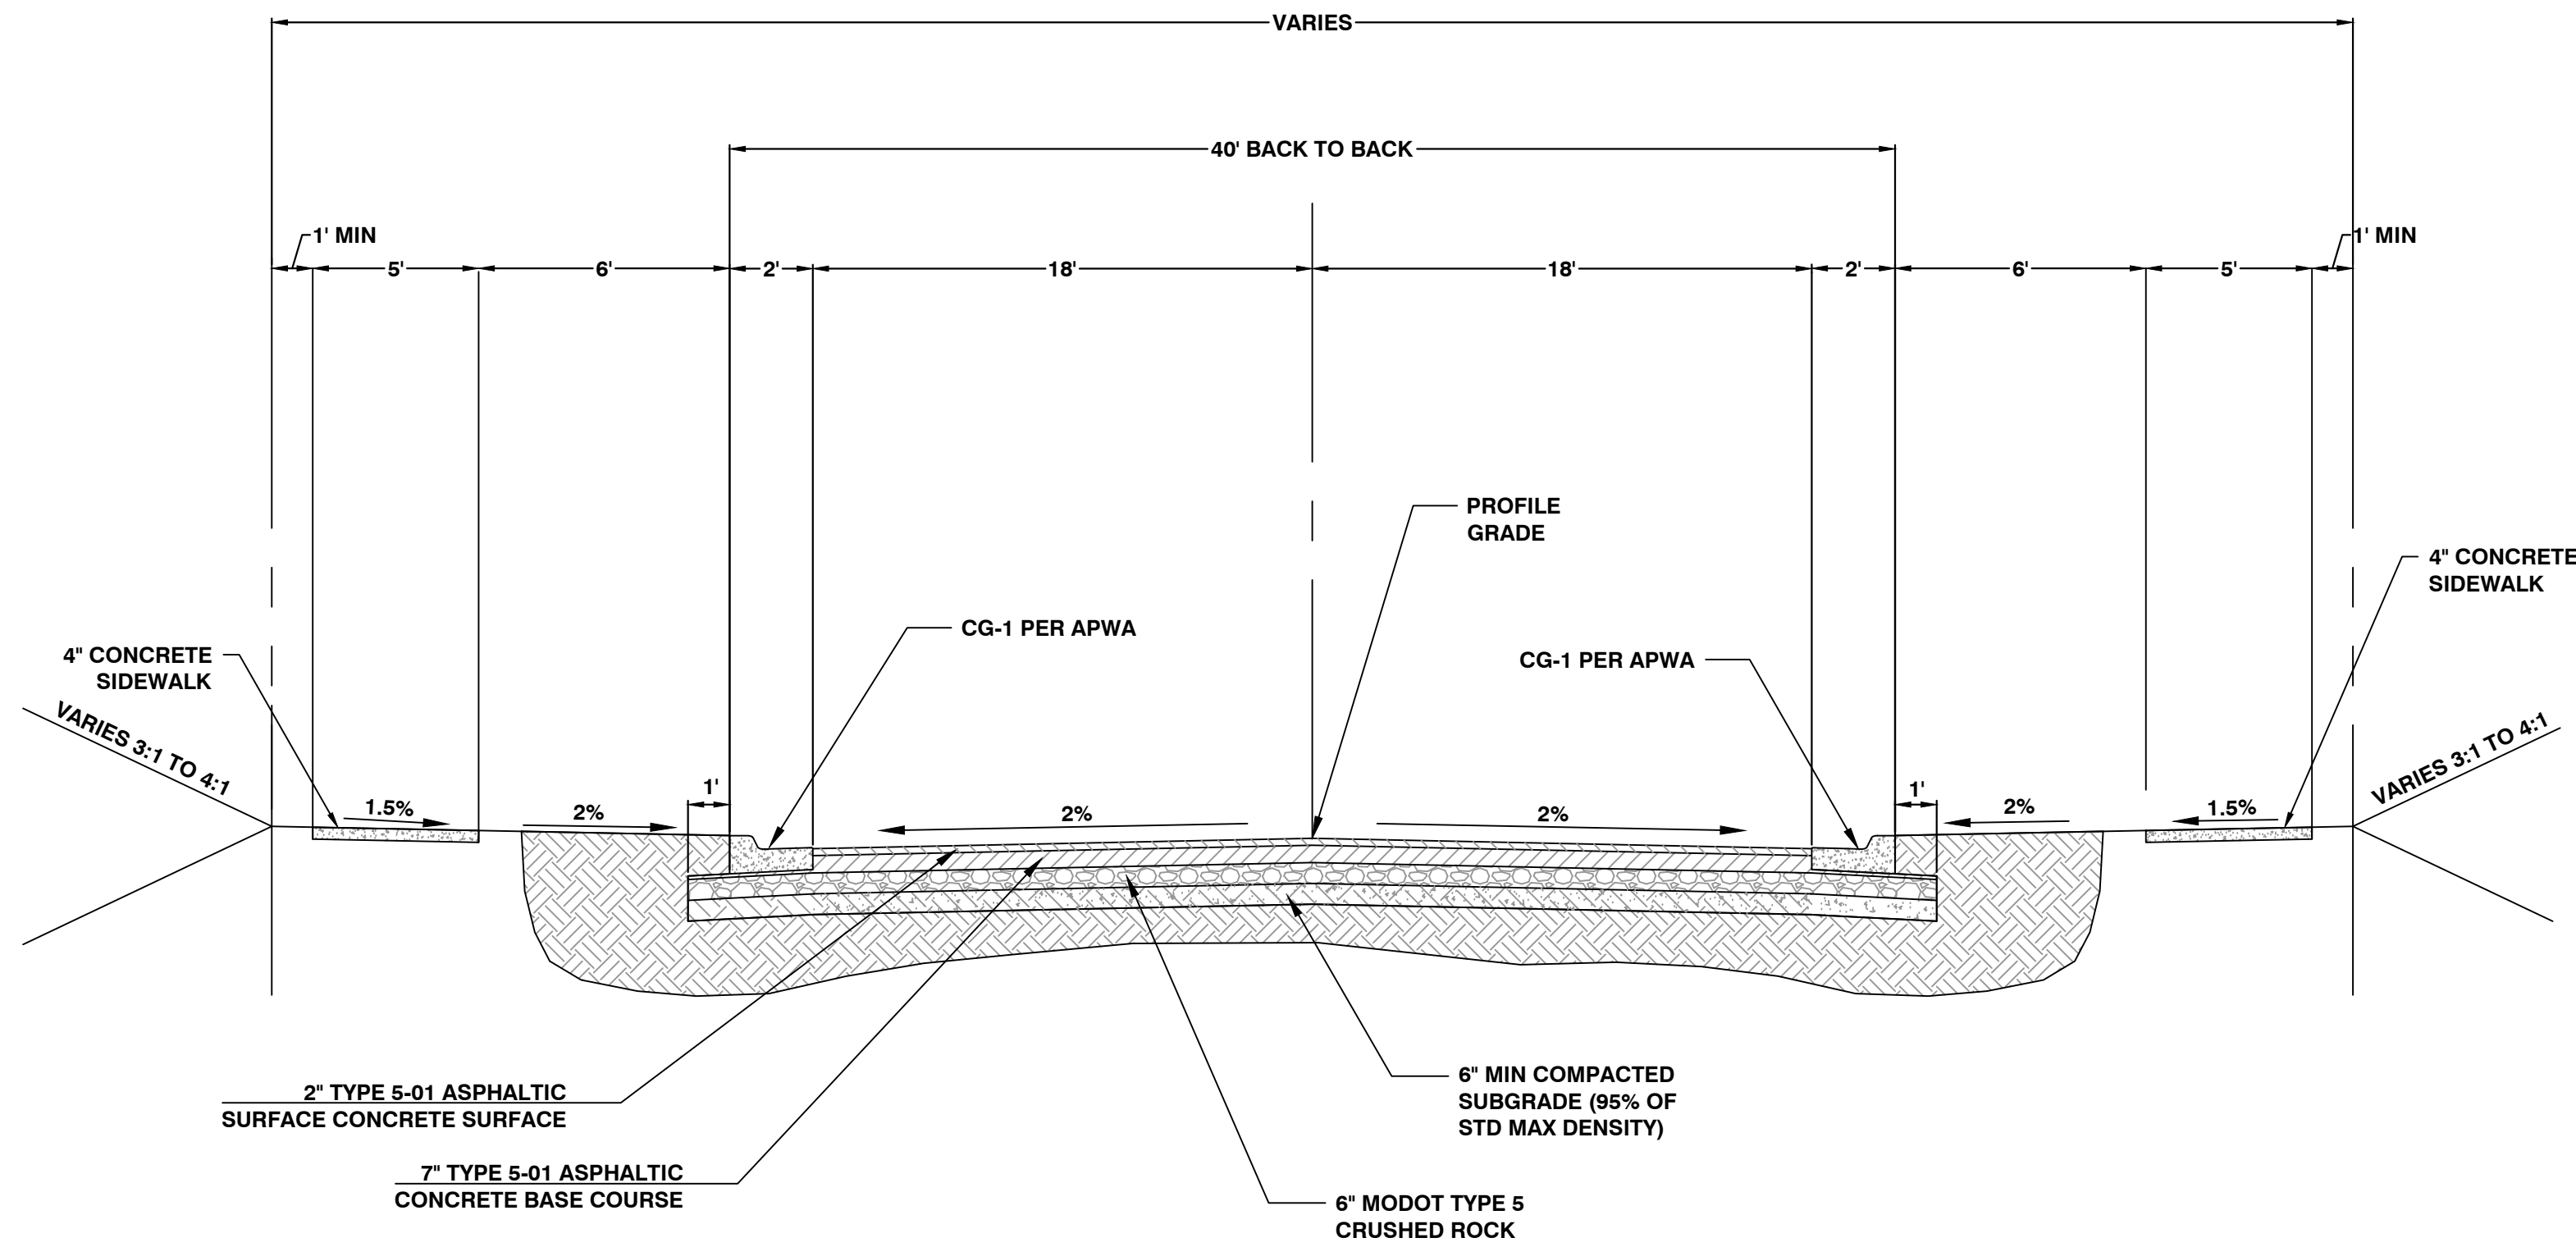


**TYPICAL SECTION
BLUE PARKWAY
STA 10+00 TO STA 12+28.81
NTS**

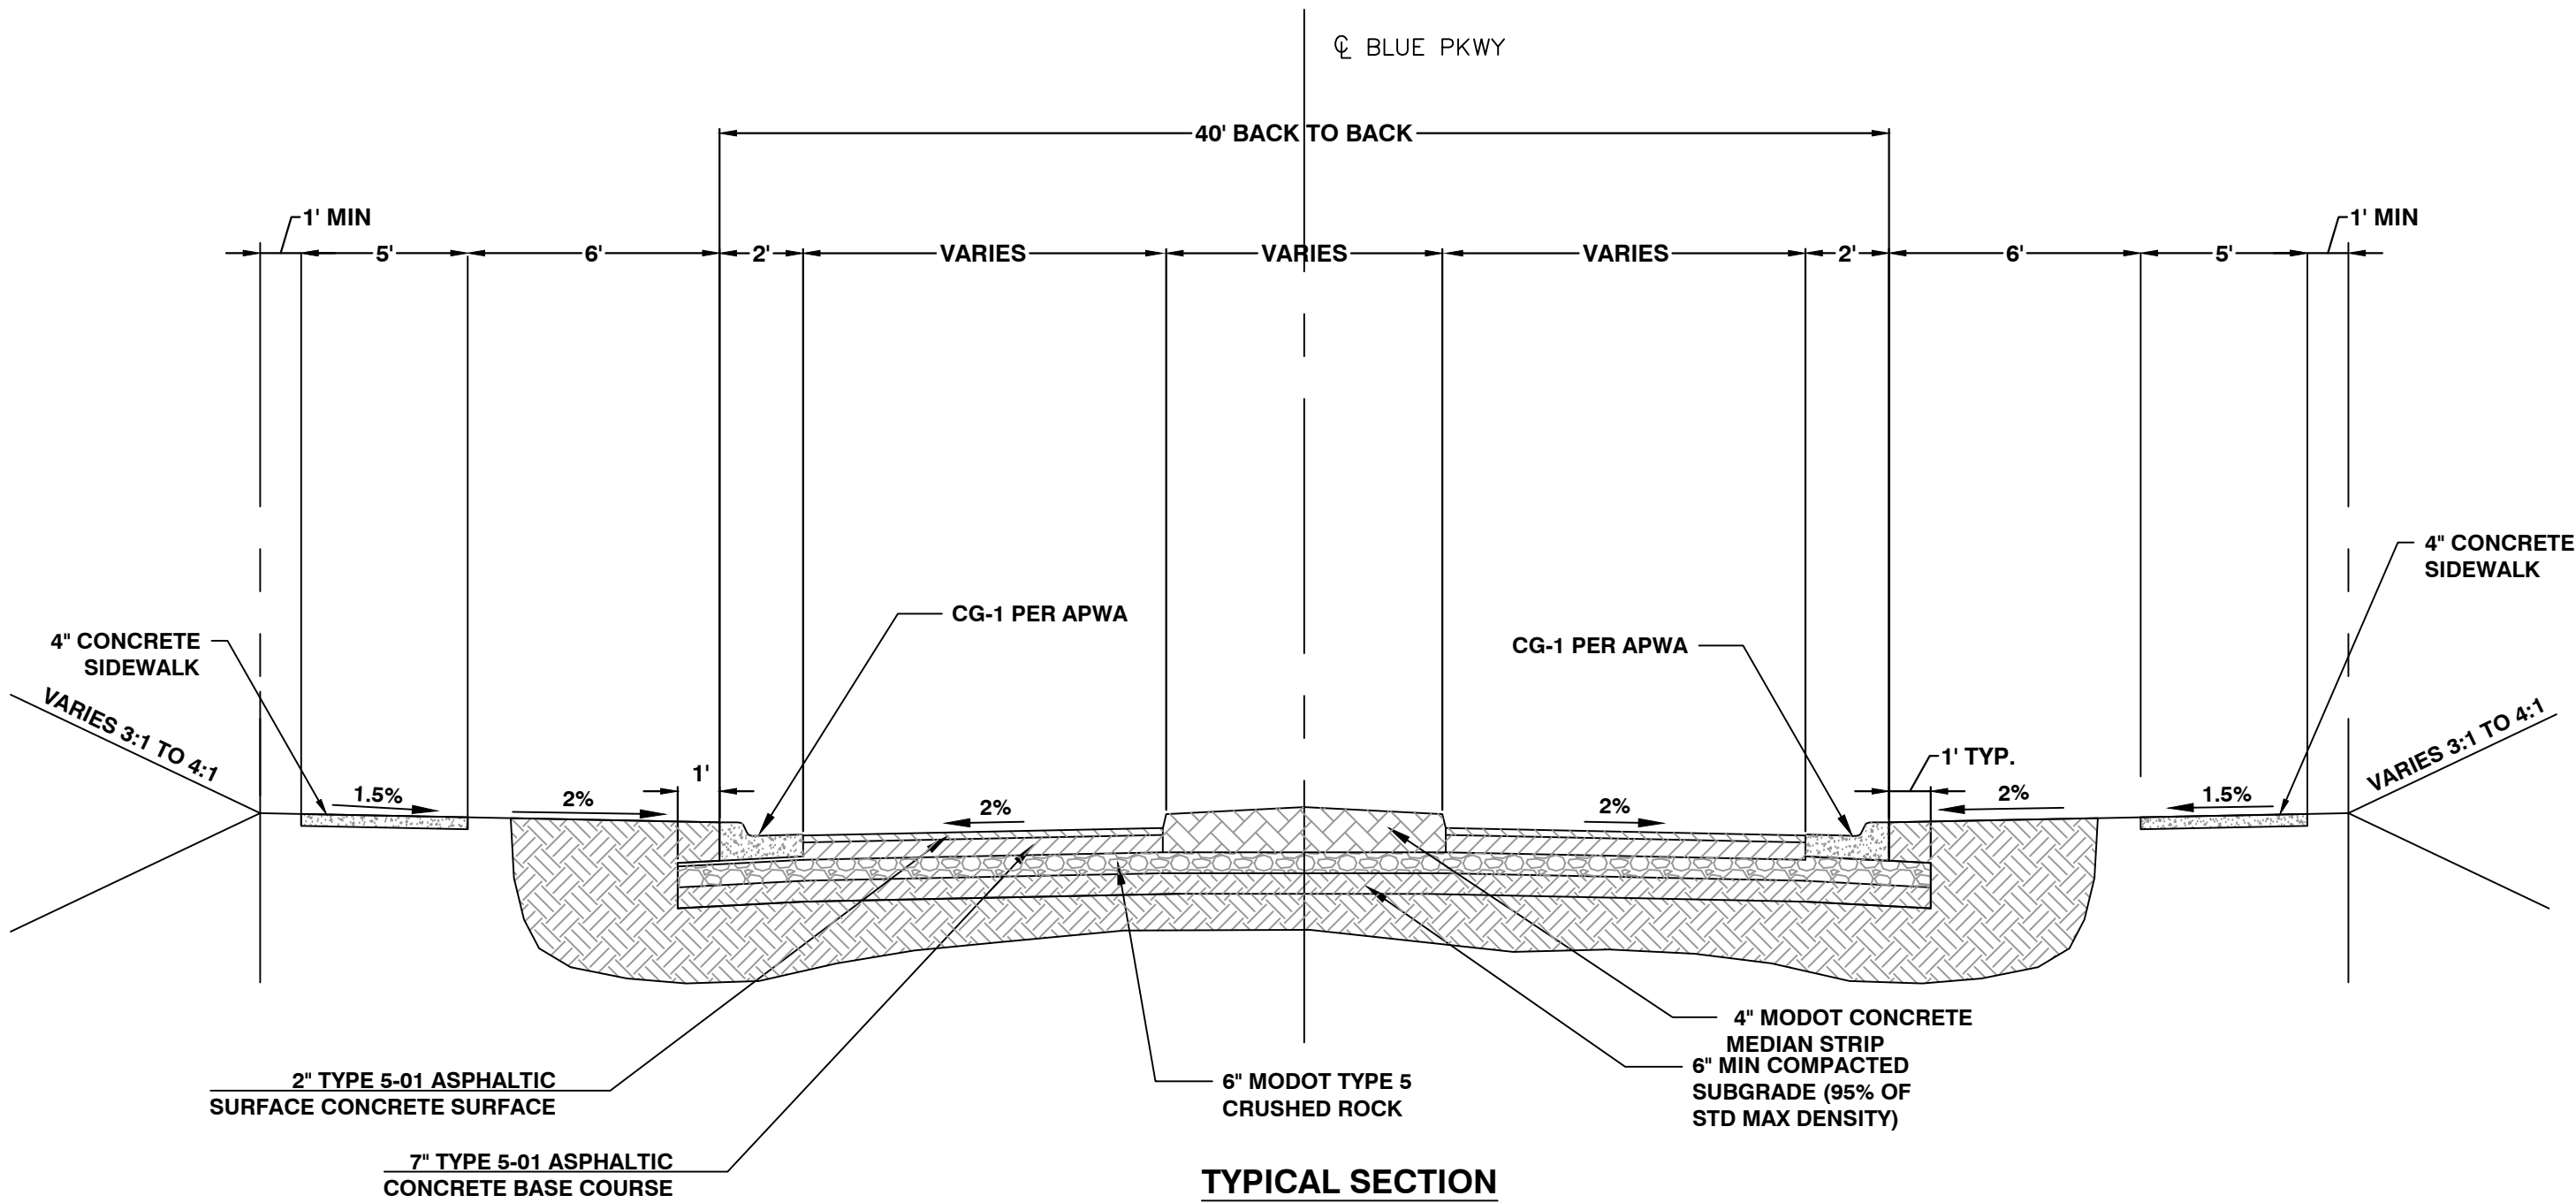

**TYPICAL SECTION
BLUE PARKWAY
STA 12+28.81 TO STA 14+75.38
NTS**


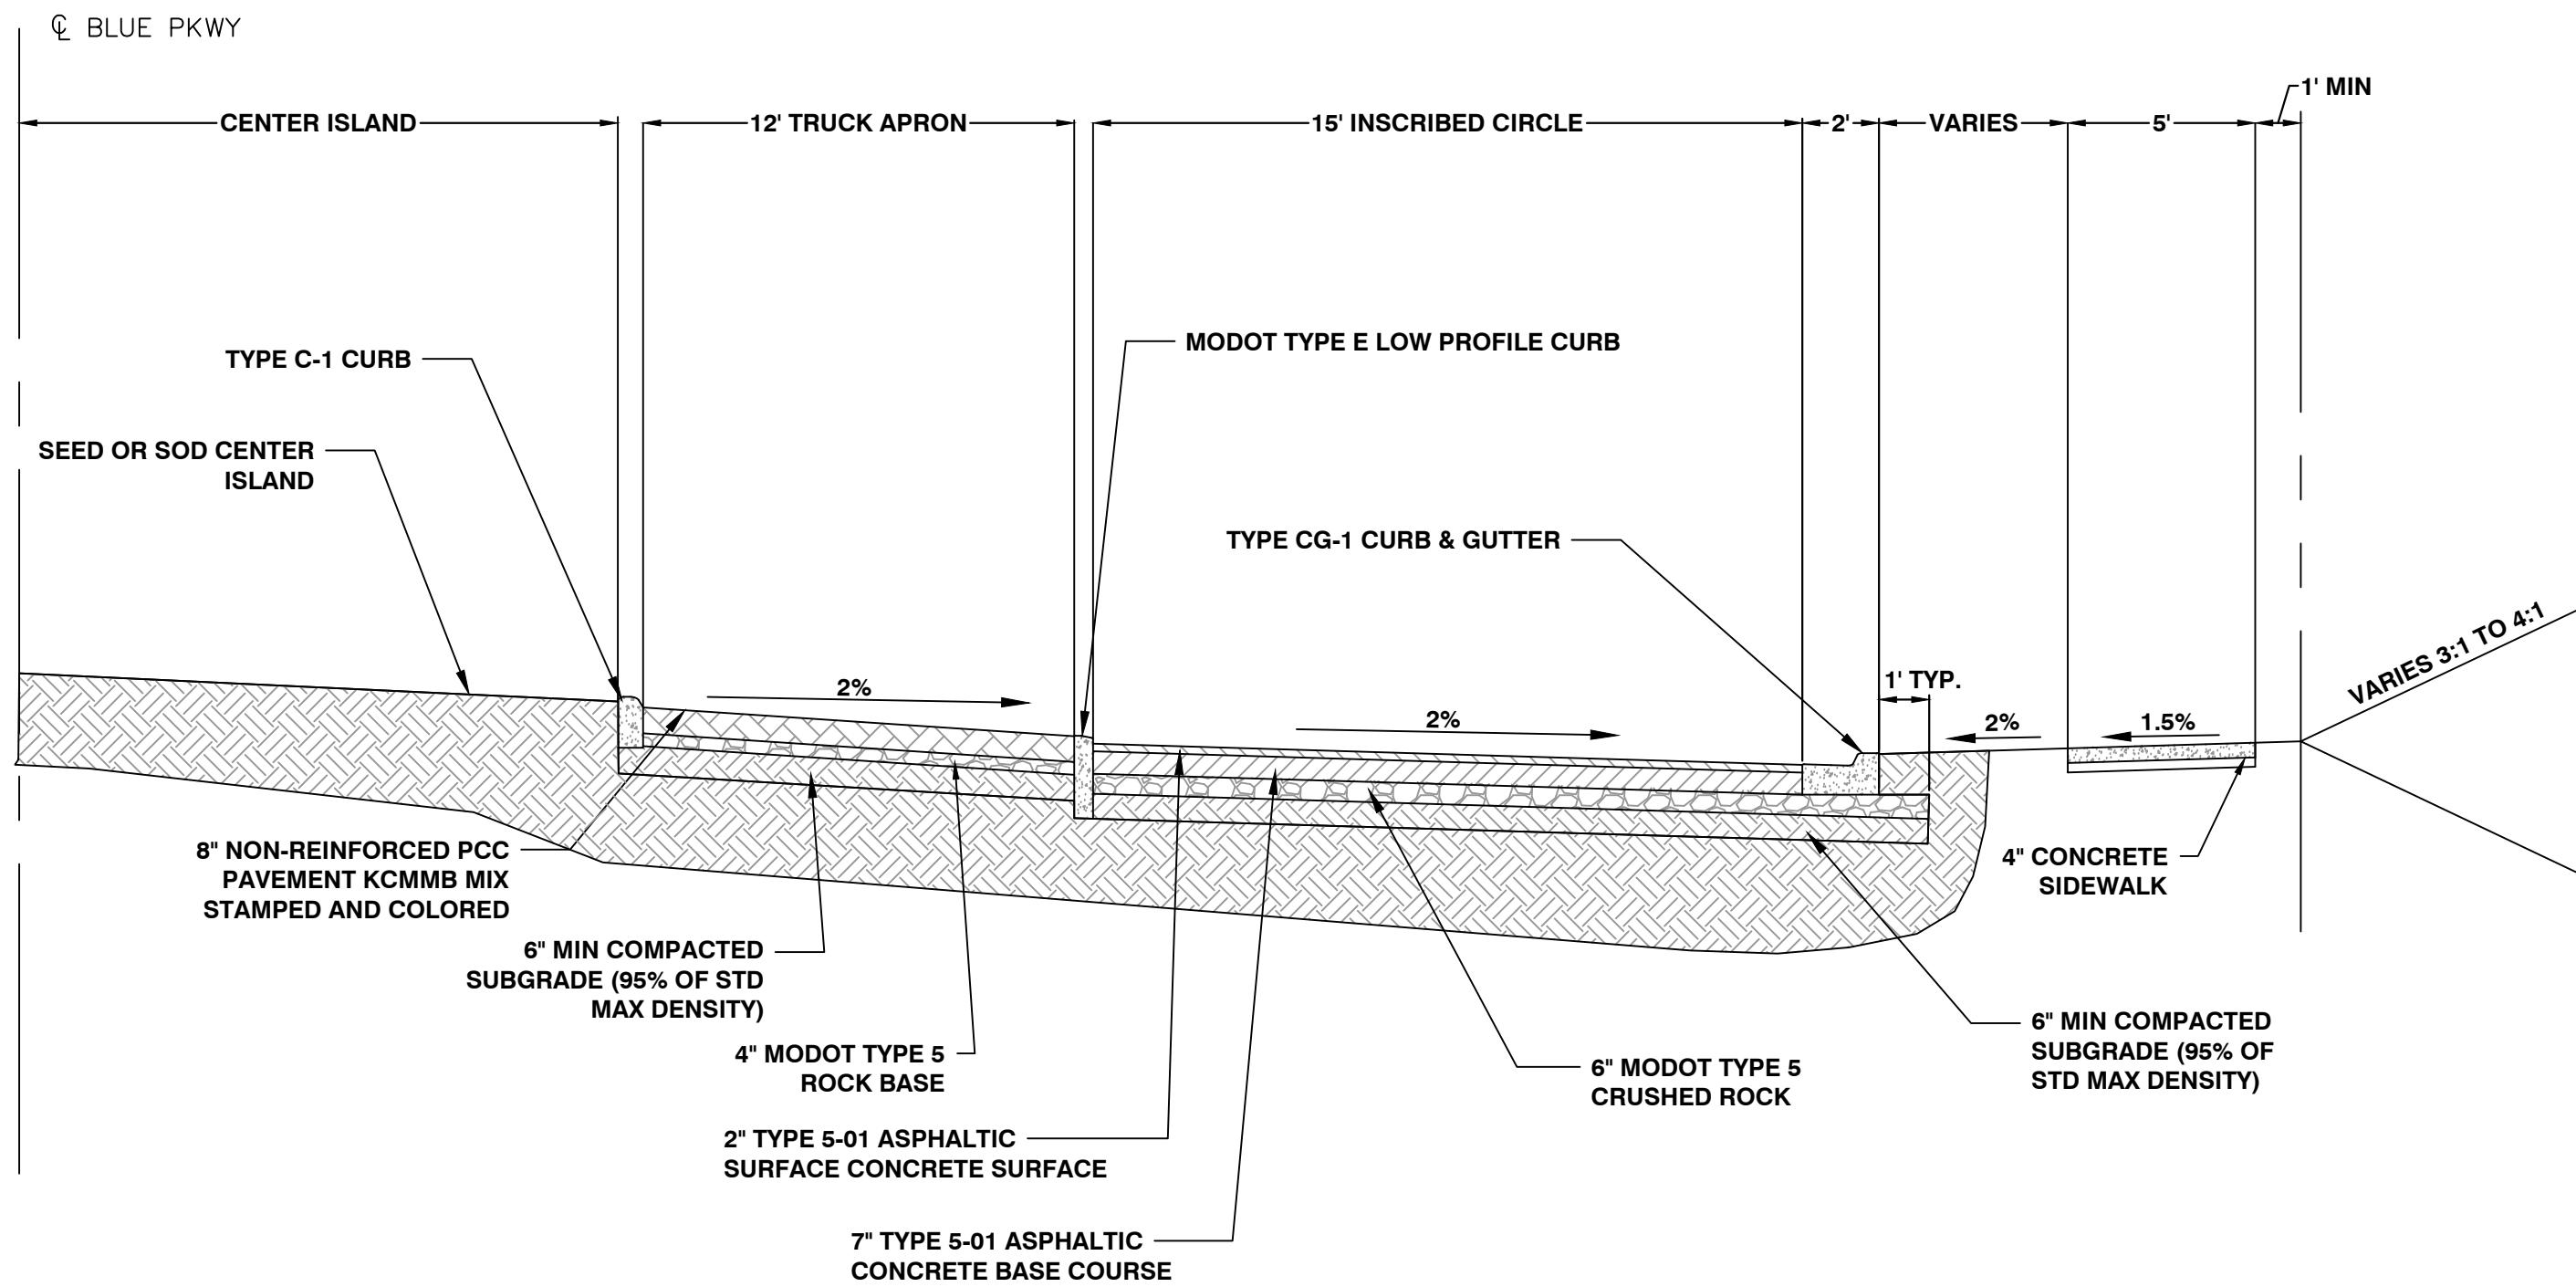




**TYPICAL SECTION
ROUNDBOUT**

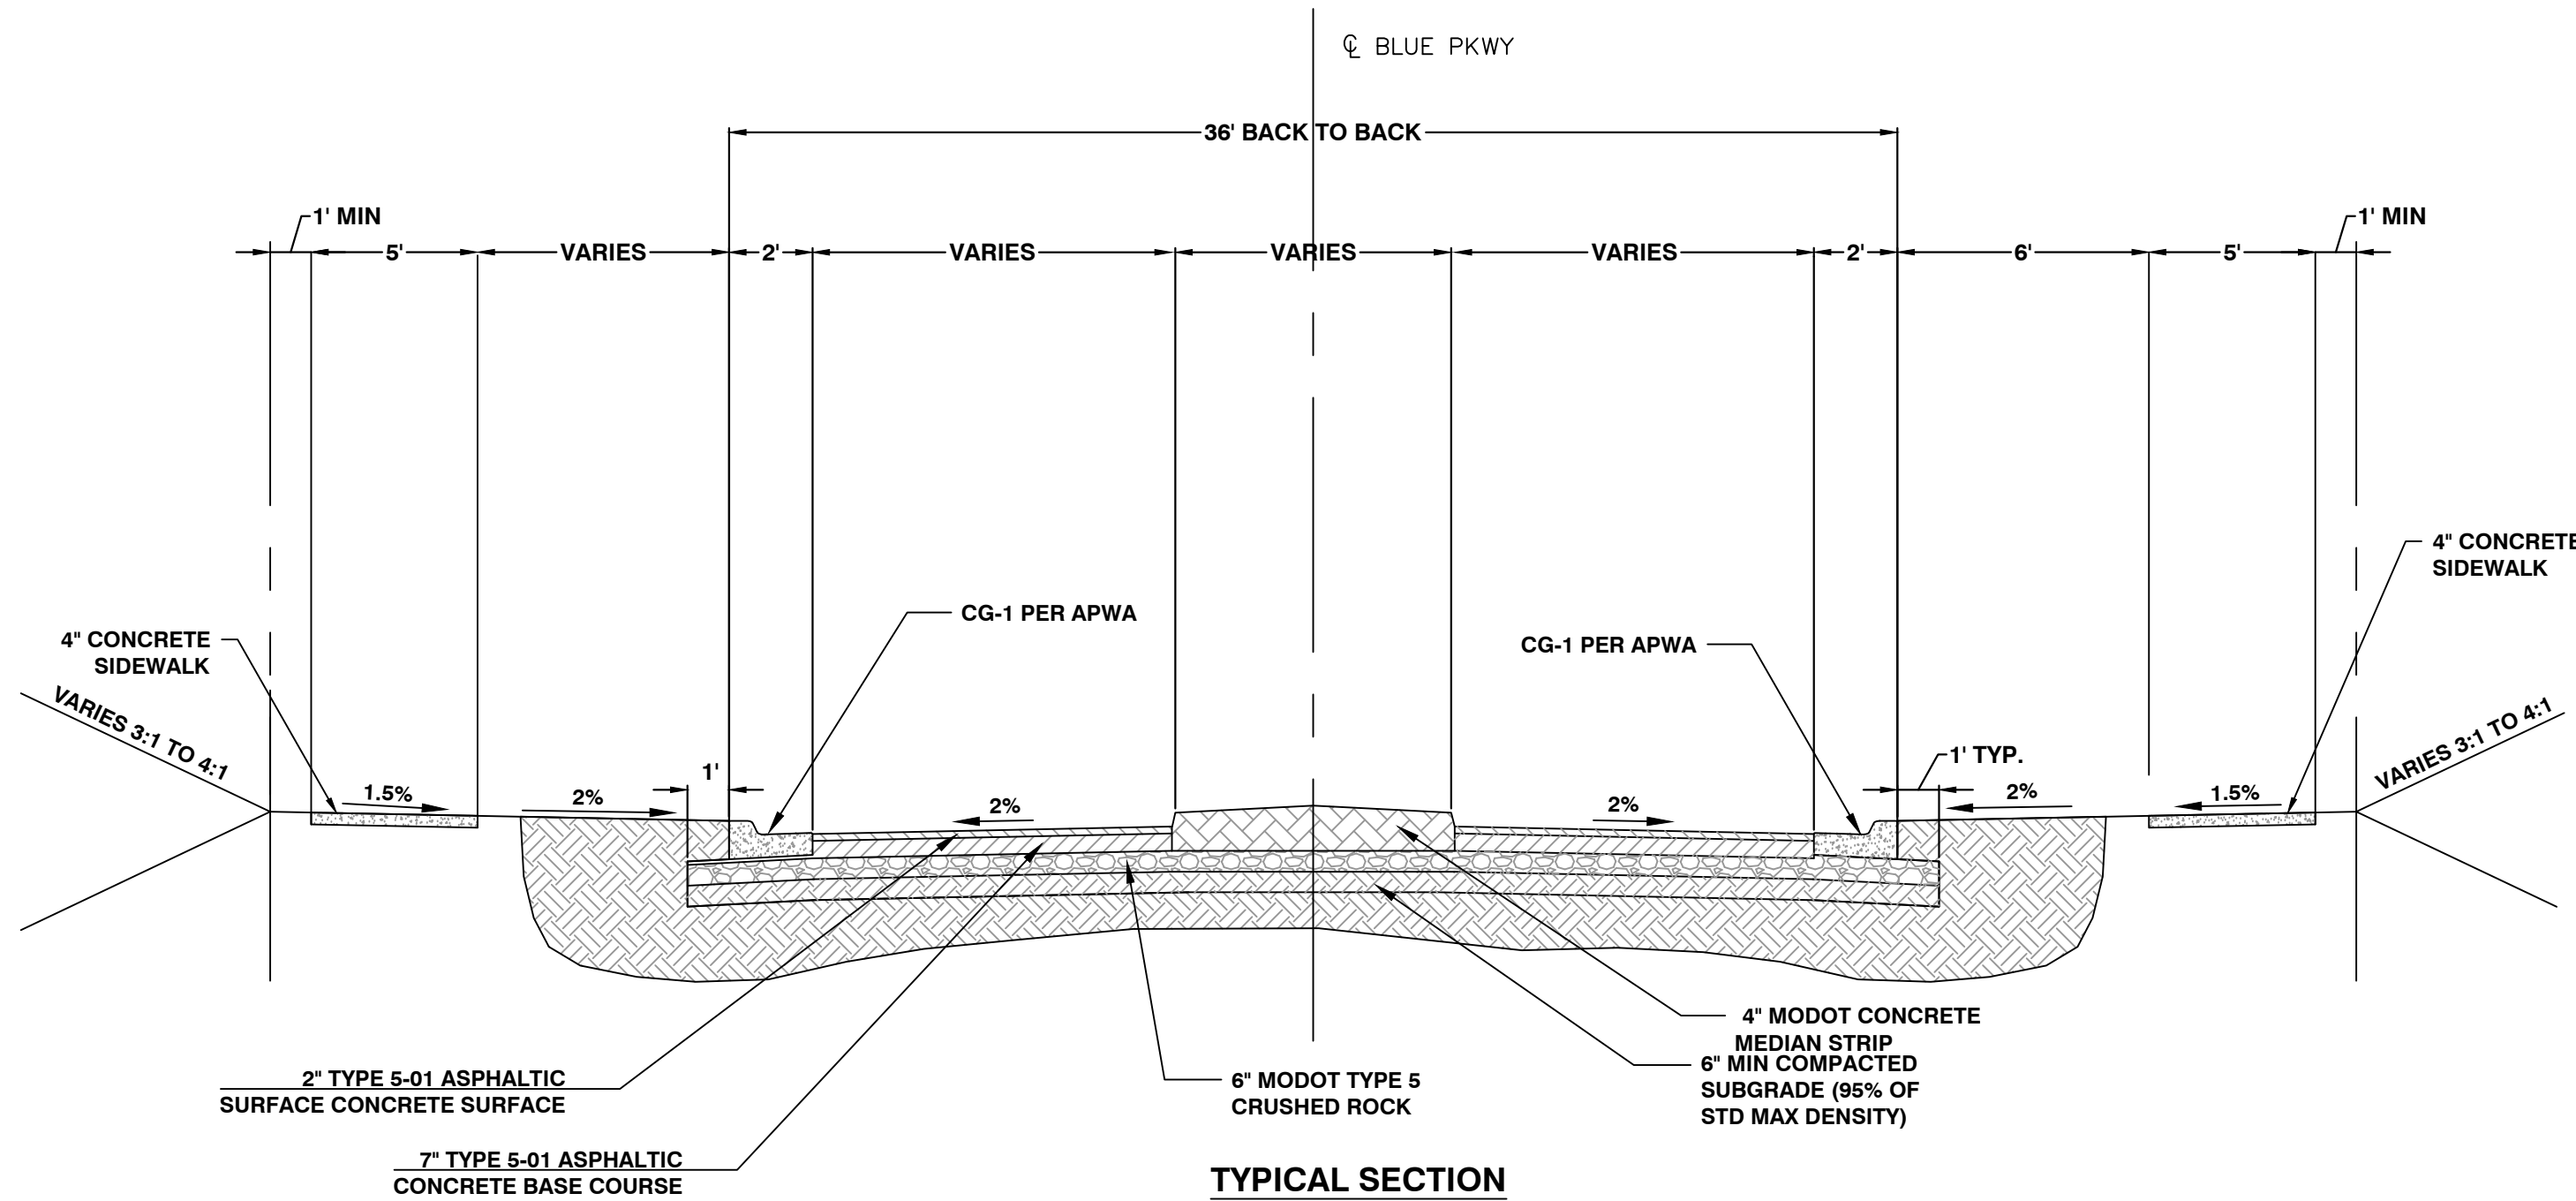

**TYPICAL SECTION
BLUE PARKWAY
STA 16+49.68 TO STA 17+21.41
NTS**

REVISIONS NO.	DATE / DESCRIPTION
1	
2	
3	
4	
5	
6	

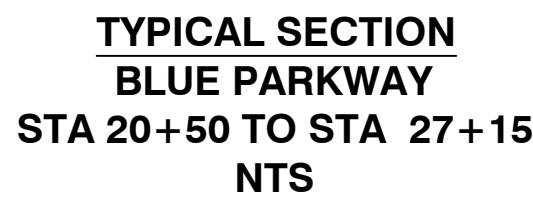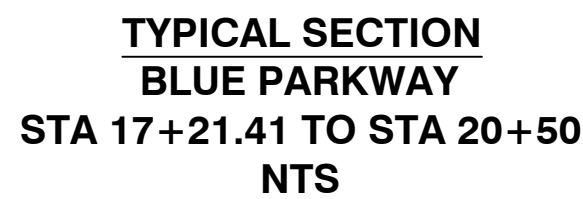2

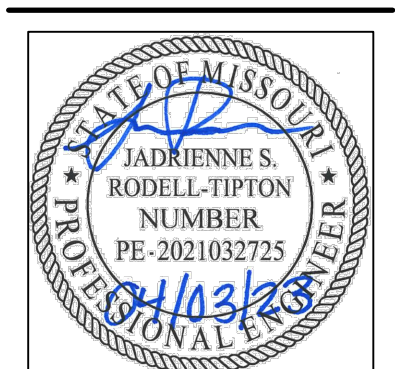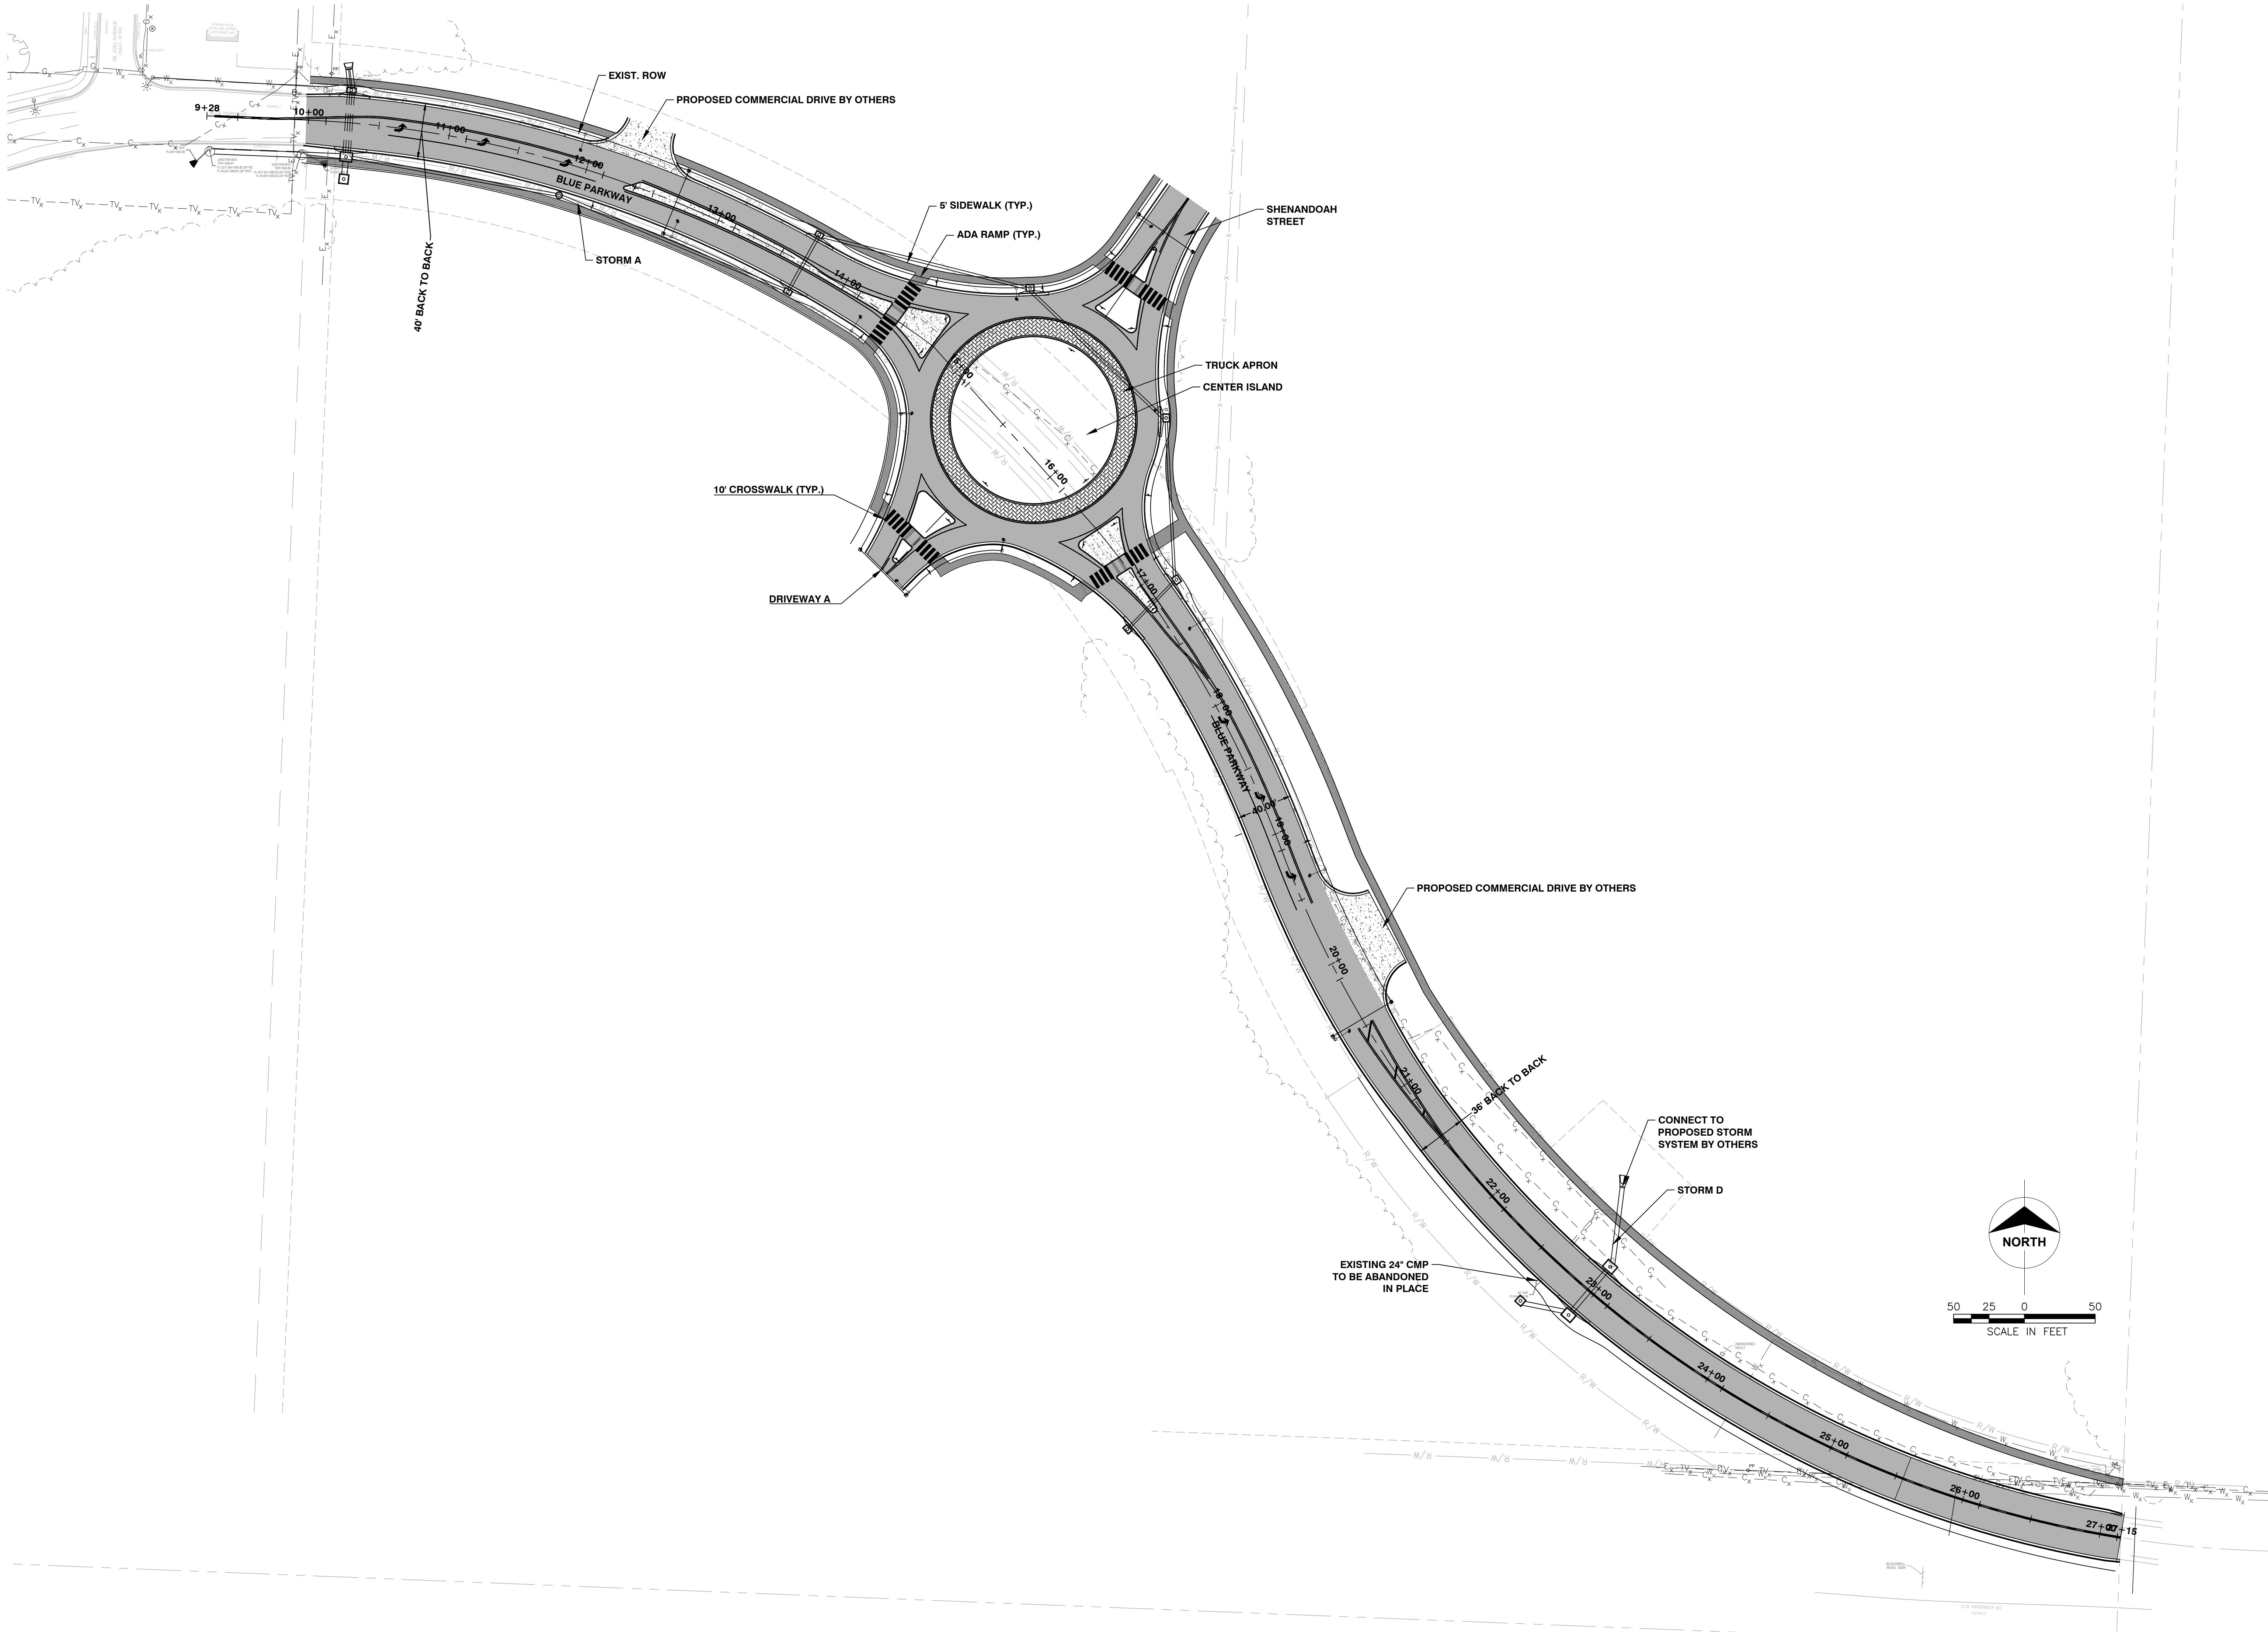

Jadrienne S. Rodell-Tipton, PE
PE-2021032725 (MISSOURI #)

© 2018 Powell CWM, Inc.
This drawing has been prepared by Powell CWM, Inc. This drawing is provided as an instrument of service by Powell CWM and is intended for use on this project only, pursuant to the Architectural Works Copyright Protection Act of 1990, all drawings, specifications, ideas and designs, including the overall form, arrangement and composition of spaces and elements appearing herein constitute the original copyrighted work of Powell CWM, Inc. Any reproduction, use or disclosure of information contained herein without prior written consent of Powell CWM, Inc. is strictly prohibited.

PREPARED FOR:
GRIFFIN RILEY
PROPERTY GROUP, LLC
21 SE 29th TERRACE,
LEE'S SUMMIT, MO 64082


PUBLIC IMPROVEMENT PLANS
BLUE PARKWAY
LEE'S SUMMIT, JACKSON COUNTY, MO

REVISIONS NO.	DATE / DESCRIPTION
1	
2	
3	
4	
5	
6	

PROJECT #: 22-2087
ISSUE DATE: 03-28-2023

REVIEW

OVERALL LAYOUT
PLAN

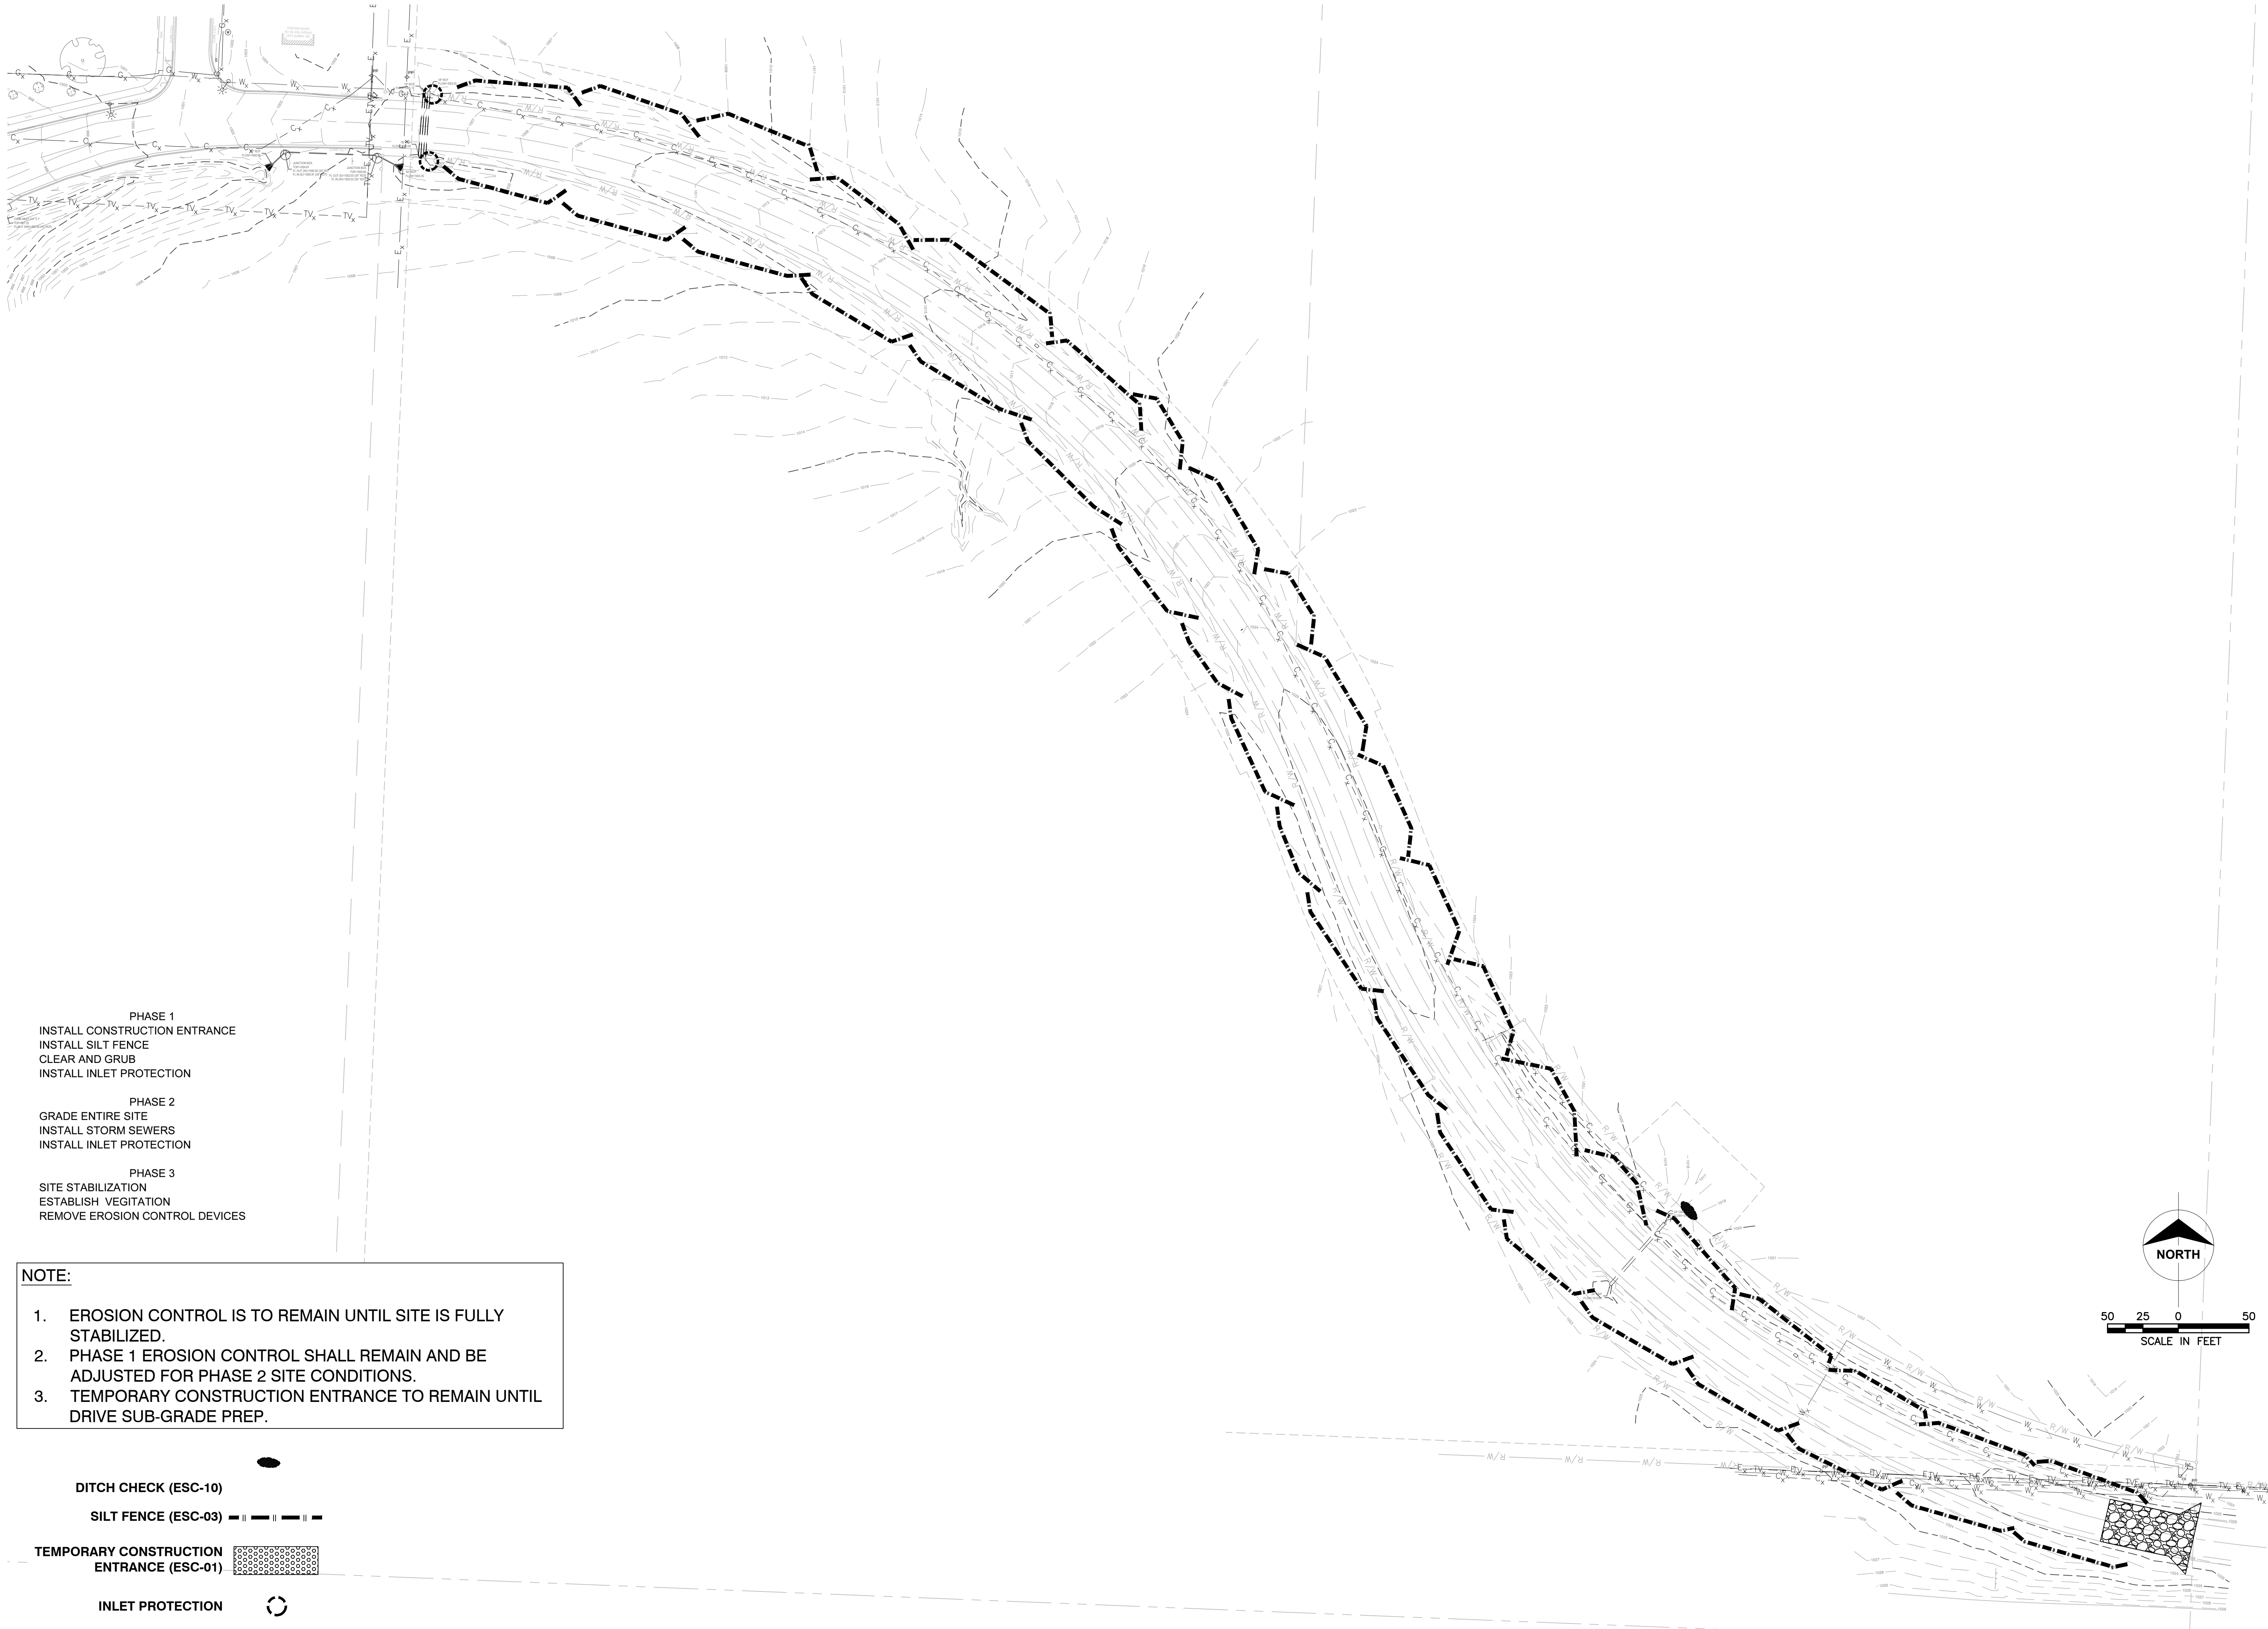

PHASE 1
INSTALL CONSTRUCTION ENTRANCE
INSTALL SILT FENCE
CLEAR AND GRUB
INSTALL INLET PROTECTION

PHASE 2
GRADE ENTIRE SITE
INSTALL STORM SEWERS
INSTALL INLET PROTECTION

PHASE 3
SITE STABILIZATION
ESTABLISH VEGETATION
REMOVE EROSION CONTROL DEVICES

NOTE:

1. EROSION CONTROL IS TO REMAIN UNTIL SITE IS FULLY STABILIZED.
2. PHASE 1 EROSION CONTROL SHALL REMAIN AND BE ADJUSTED FOR PHASE 2 SITE CONDITIONS.
3. TEMPORARY CONSTRUCTION ENTRANCE TO REMAIN UNTIL DRIVE SUB-GRADE PREP.


DITCH CHECK (ESC-10)

SILT FENCE (ESC-03)

TEMPORARY CONSTRUCTION
ENTRANCE (ESC-01)

INLET PROTECTION

Certificates of Authority
Architecture: MO 318 / KS 13
Engineering: MO 4 / KS 241
Land Surveying: MO 123 / KS 36

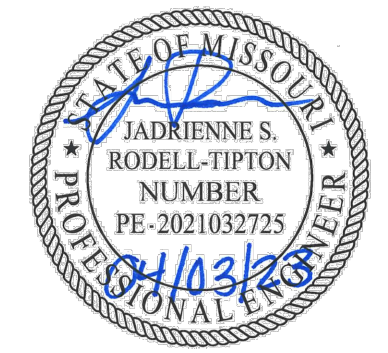

Jadrienne S. Rodell-Tipton, PE
PE-2021032725 (MISSOURI #)

© 2018 Powell CWM, Inc.
This drawing has been prepared by Powell CWM, Inc. This drawing is provided as an instrument of service by Powell CWM and is intended for use on this project only, pursuant to the Architectural Works Copyright Protection Act of 1990, all drawings, specifications, ideas and designs, including the overall form, arrangement and composition of spaces and elements appearing herein constitute the original copyrighted work of Powell CWM, Inc. Any reproduction, use or disclosure of information contained herein without prior written consent of Powell CWM, Inc. is strictly prohibited.

PREPARED FOR:
GRIFFIN RILEY
PROPERTY GROUP, LLC
21 SE 29th TERRACE,
LEE'S SUMMIT, MO 64082


PUBLIC IMPROVEMENT PLANS
BLUE PARKWAY
LEE'S SUMMIT, JACKSON COUNTY, MO

REVISIONS NO.	DATE / DESCRIPTION
1	
2	
3	
4	
5	
6	

PROJECT #: 22-2087
ISSUE DATE: 03-28-2023

REVIEW

EROSION
CONTROL PHASE 1

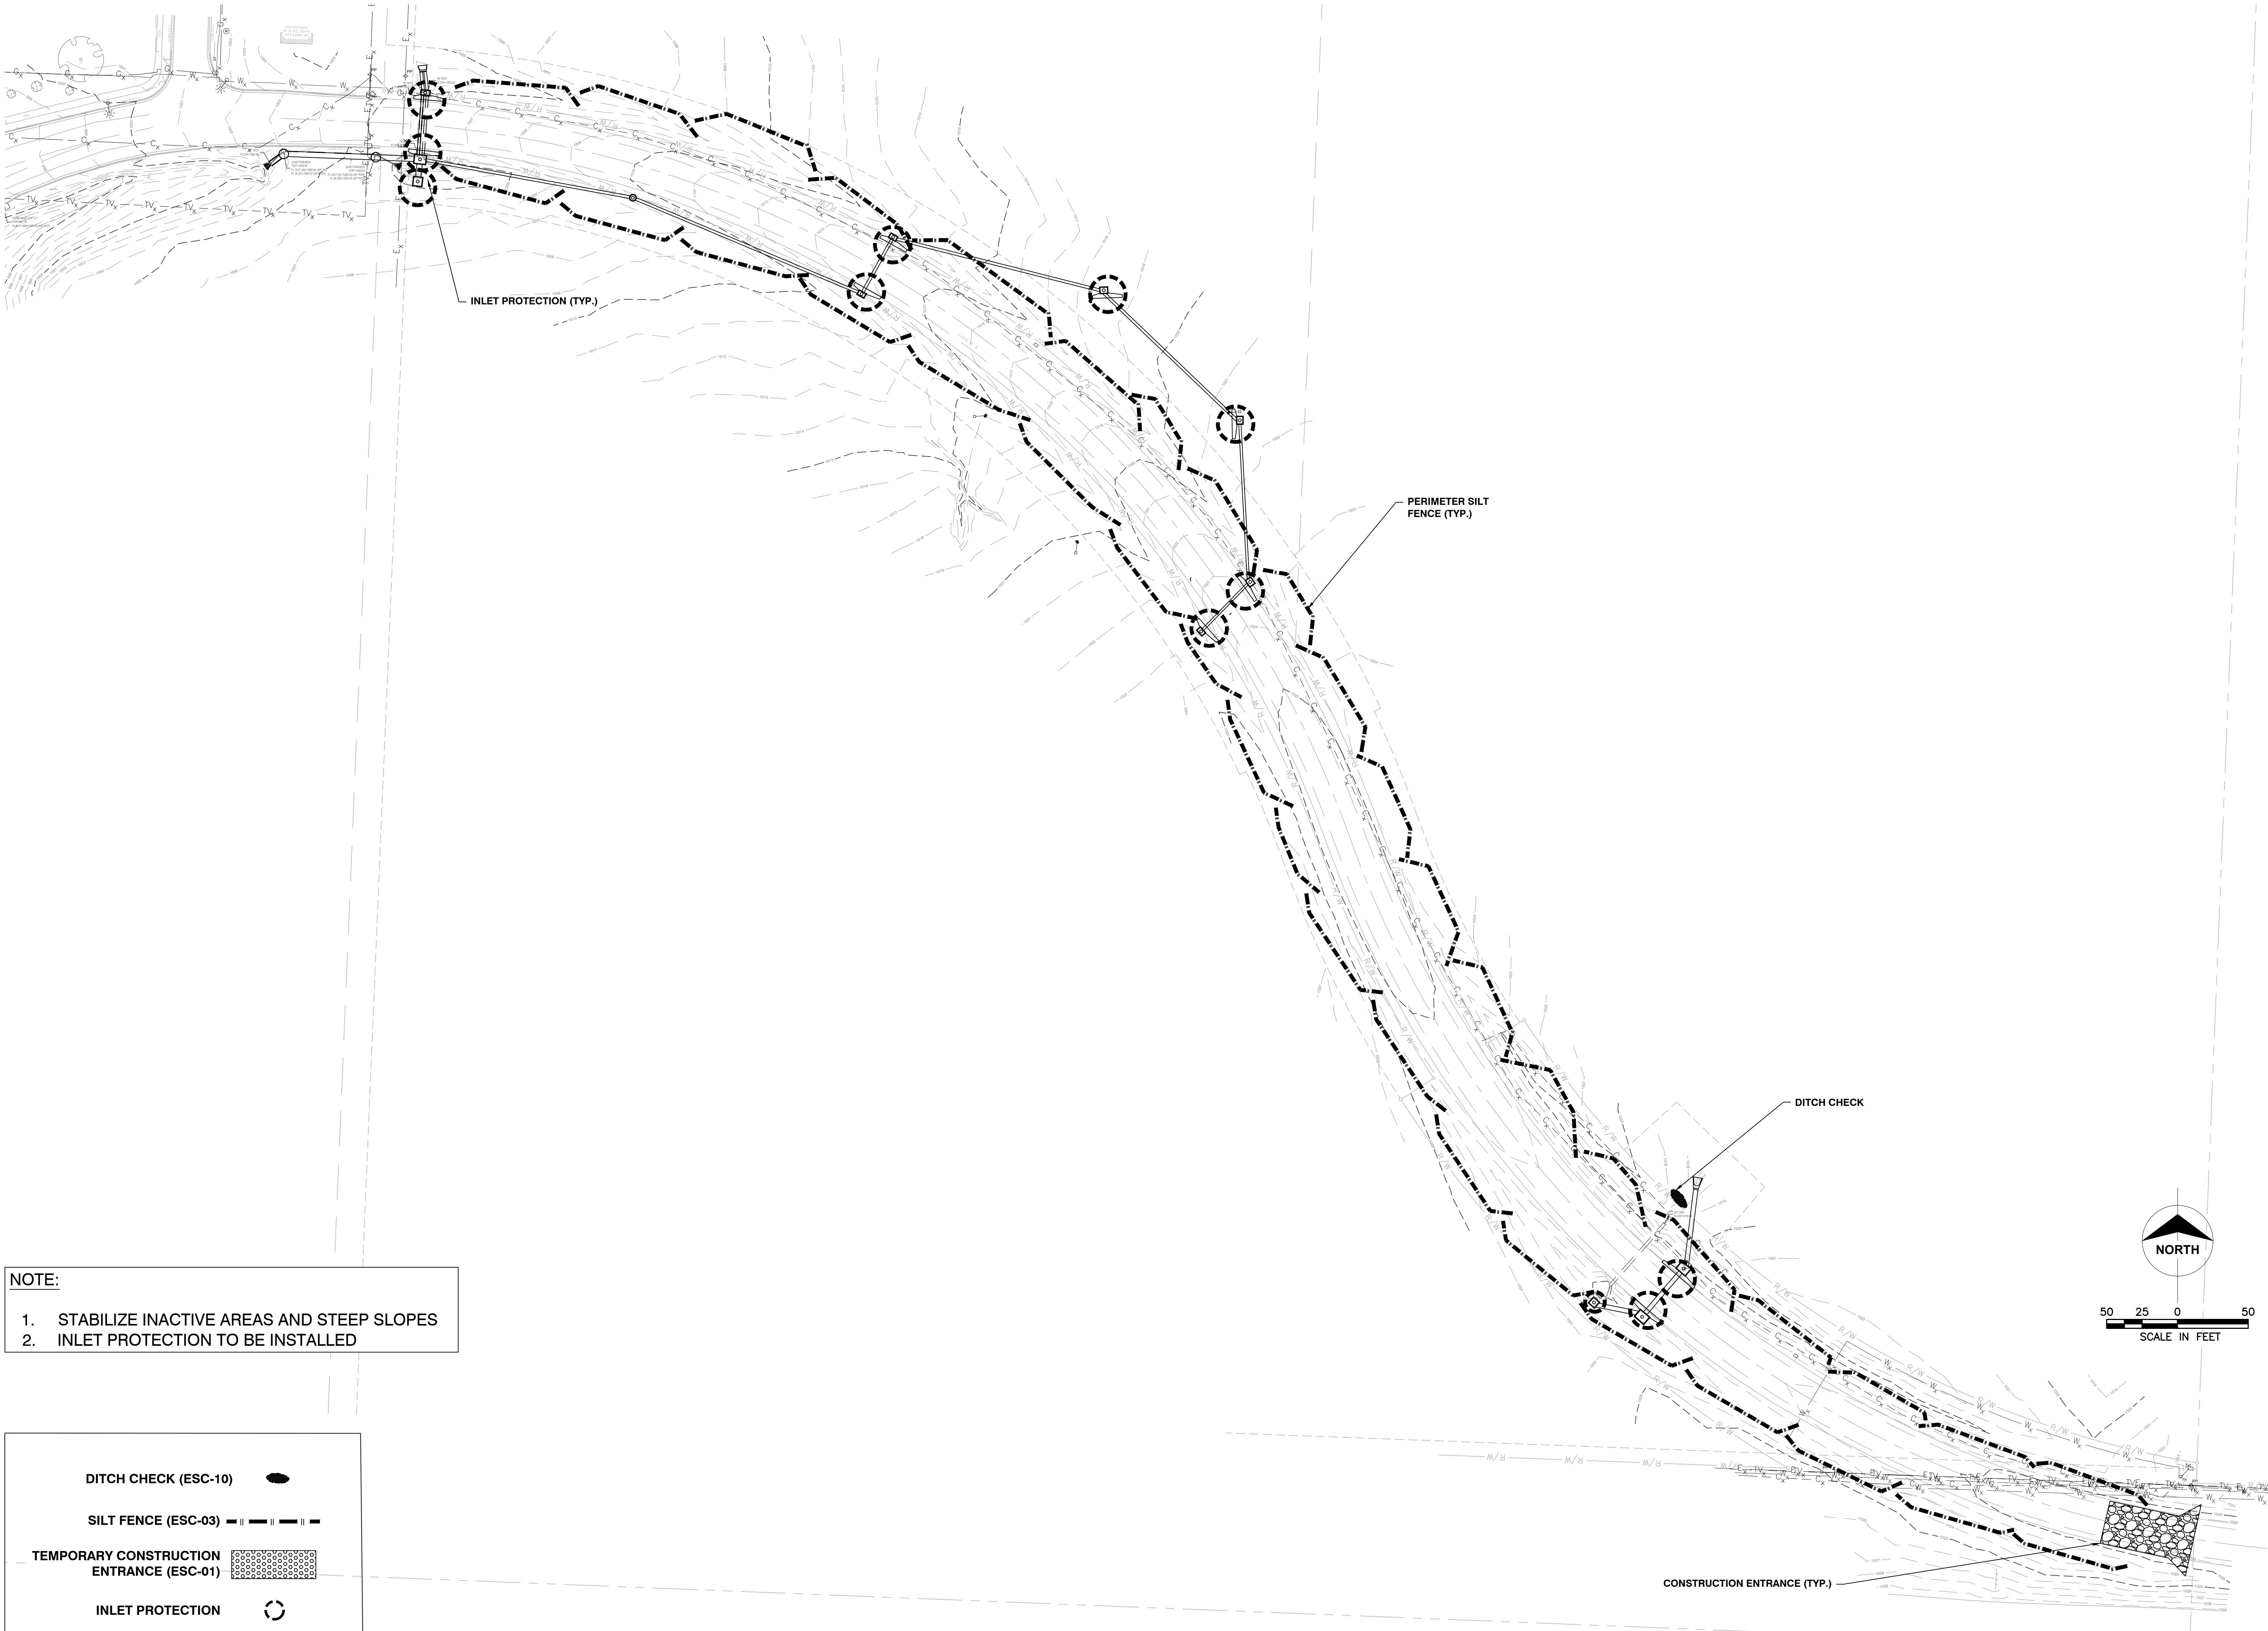



- NOTE:
1. STABILIZE INACTIVE AREAS AND STEEP SLOPES
 2. INLET PROTECTION TO BE INSTALLED

DITCH CHECK (ESC-10)

SILT FENCE (ESC-03)

TEMPORARY CONSTRUCTION
ENTRANCE (ESC-01)

INLET PROTECTION

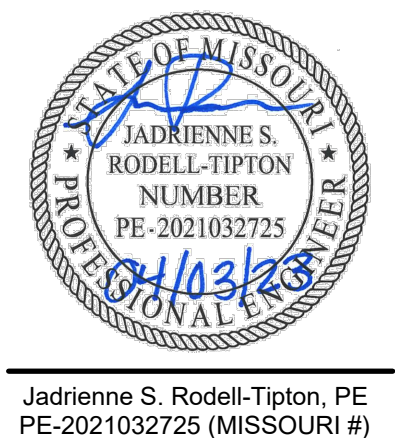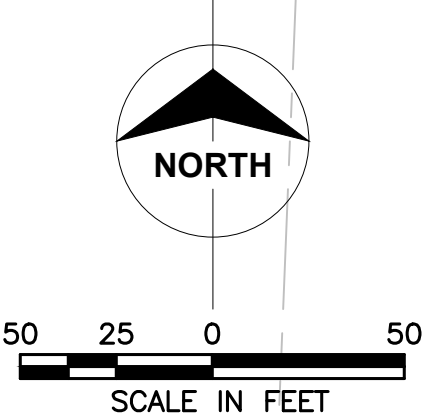

Jadrienne S. Rodell-Tipton, PE
PE-2021032725 (MISSOURI #)

© 2018 Powell CWM, Inc.
This drawing has been prepared by Powell CWM, Inc. This drawing is provided as an instrument of service by Powell CWM and is intended for use on this project only, pursuant to the Architectural Works Copyright Protection Act of 1990, all drawings, specifications, ideas and designs, including the overall form, arrangement and composition of spaces and elements appearing herein constitute the original copyrighted work of Powell CWM, Inc. Any reproduction, use or disclosure of information contained herein without prior written consent of Powell CWM, Inc. is strictly prohibited.

PREPARED FOR:
GRIFFIN RILEY
PROPERTY GROUP, LLC
21 SE 29th TERRACE,
LEE'S SUMMIT, MO 64082

PUBLIC IMPROVEMENT PLANS
BLUE PARKWAY
LEE'S SUMMIT, JACKSON COUNTY, MO


REVISIONS	NO.	DATE / DESCRIPTION
1	2	3
4	5	6

PROJECT #: 22-2087
ISSUE DATE: 03-28-2023


REVIEW


EROSION
CONTROL PHASE 2

13

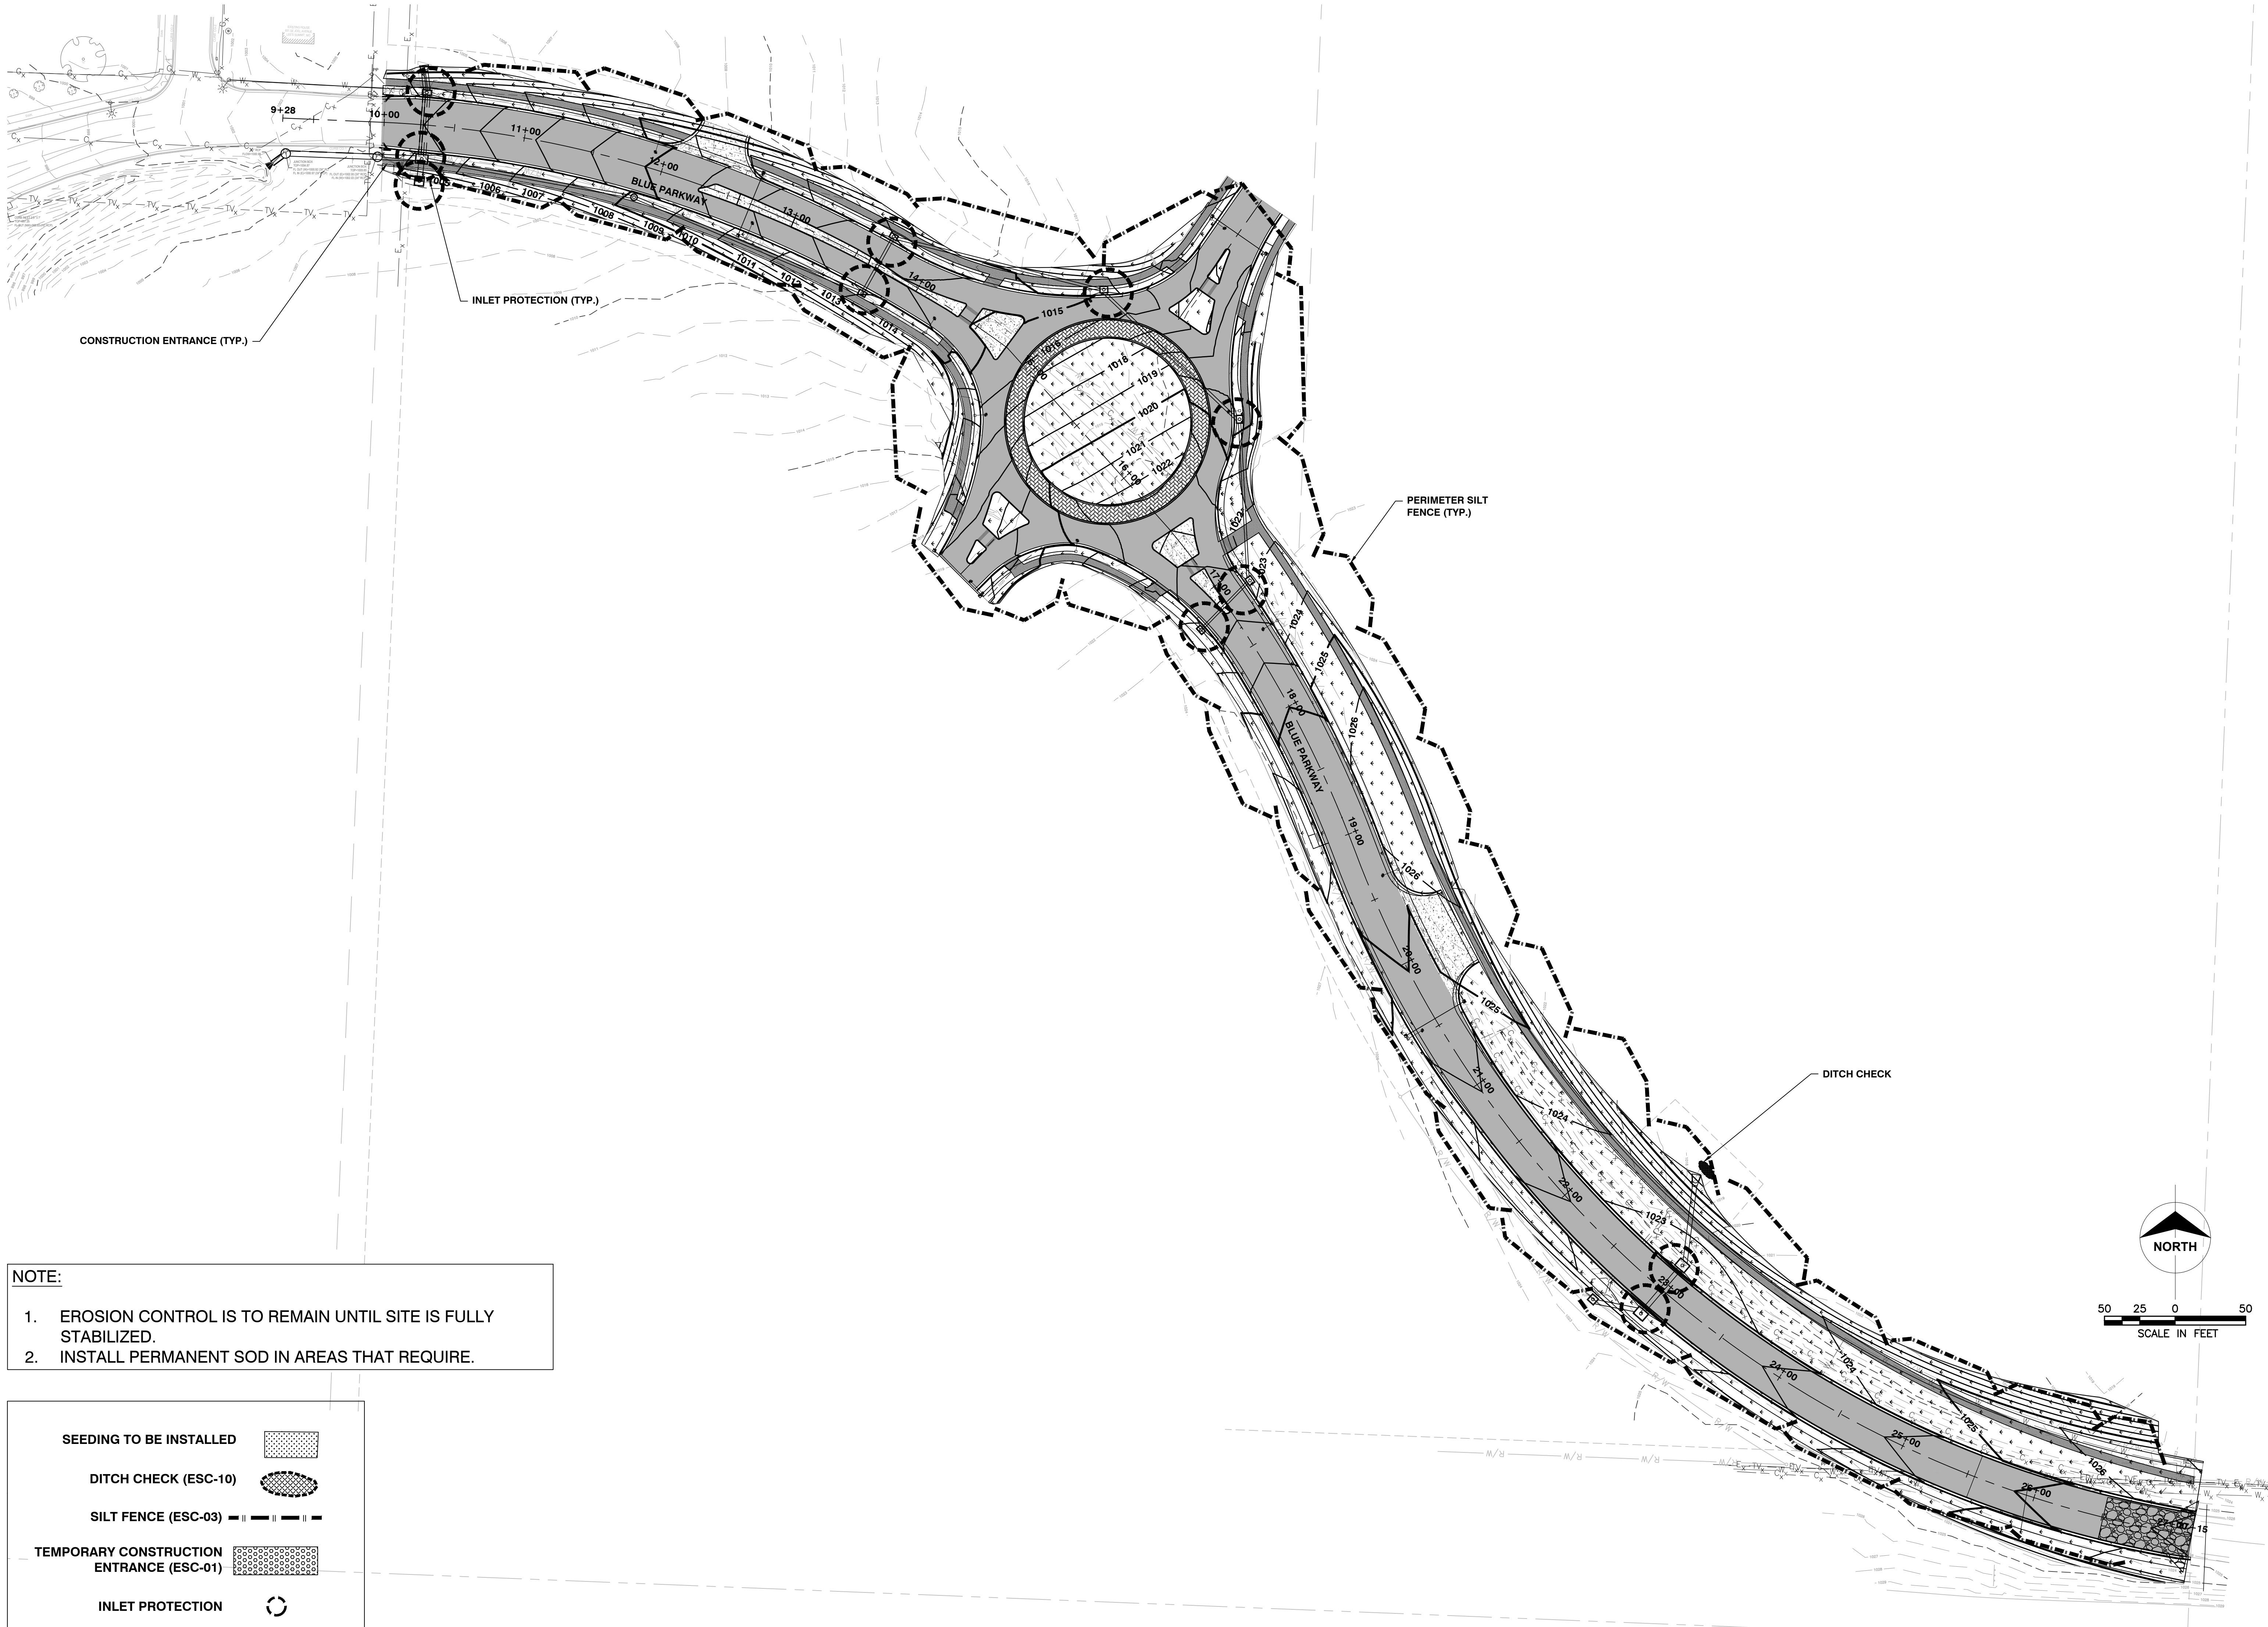


- NOTE:
1. EROSION CONTROL IS TO REMAIN UNTIL SITE IS FULLY STABILIZED.
 2. INSTALL PERMANENT SOD IN AREAS THAT REQUIRE.

 SEEDING TO BE INSTALLED 

 DITCH CHECK (ESC-10) 

SILT FENCE (ESC-03) 

 TEMPORARY CONSTRUCTION ENTRANCE (ESC-01) 

INLET PROTECTION 

STATE OF MISSOURI

JADRIENNE S. RODELL-TIPTON

NUMBER

PE-2021032725

PROFESSIONAL ENGINEER

Jadrienne S. Rodell-Tipton, PE
PE-2021032725 (MISSOURI #)

© 2018 Powell CWM, Inc.

This drawing has been prepared by Powell CWM, Inc. This drawing is provided as an instrument of service by Powell CWM and is intended for use on this project only, pursuant to the Architectural Works Copyright Protection Act of 1990, all drawings, specifications, ideas and designs, including the overall form, arrangement and composition of spaces and elements appearing herein constitute the original copyrighted work of Powell CWM, Inc. Any reproduction, use or disclosure of information contained herein without prior written consent of Powell CWM, Inc. is strictly prohibited.

PREPARED FOR:
GRIFFIN RILEY
PROPERTY GROUP, LLC
21 SE 29th TERRACE,
LEE'S SUMMIT, MO 64082

PUBLIC IMPROVEMENT PLANS
BLUE PARKWAY
LEE'S SUMMIT, JACKSON COUNTY, MO

REVISIONS	NO.	DATE / DESCRIPTION
	1	
	2	
	3	
	4	
	5	
	6	





PROJECT #: 22-2087

ISSUE DATE: 03-28-2023



REVIEW

EROSION CONTROL PHASE 3




14

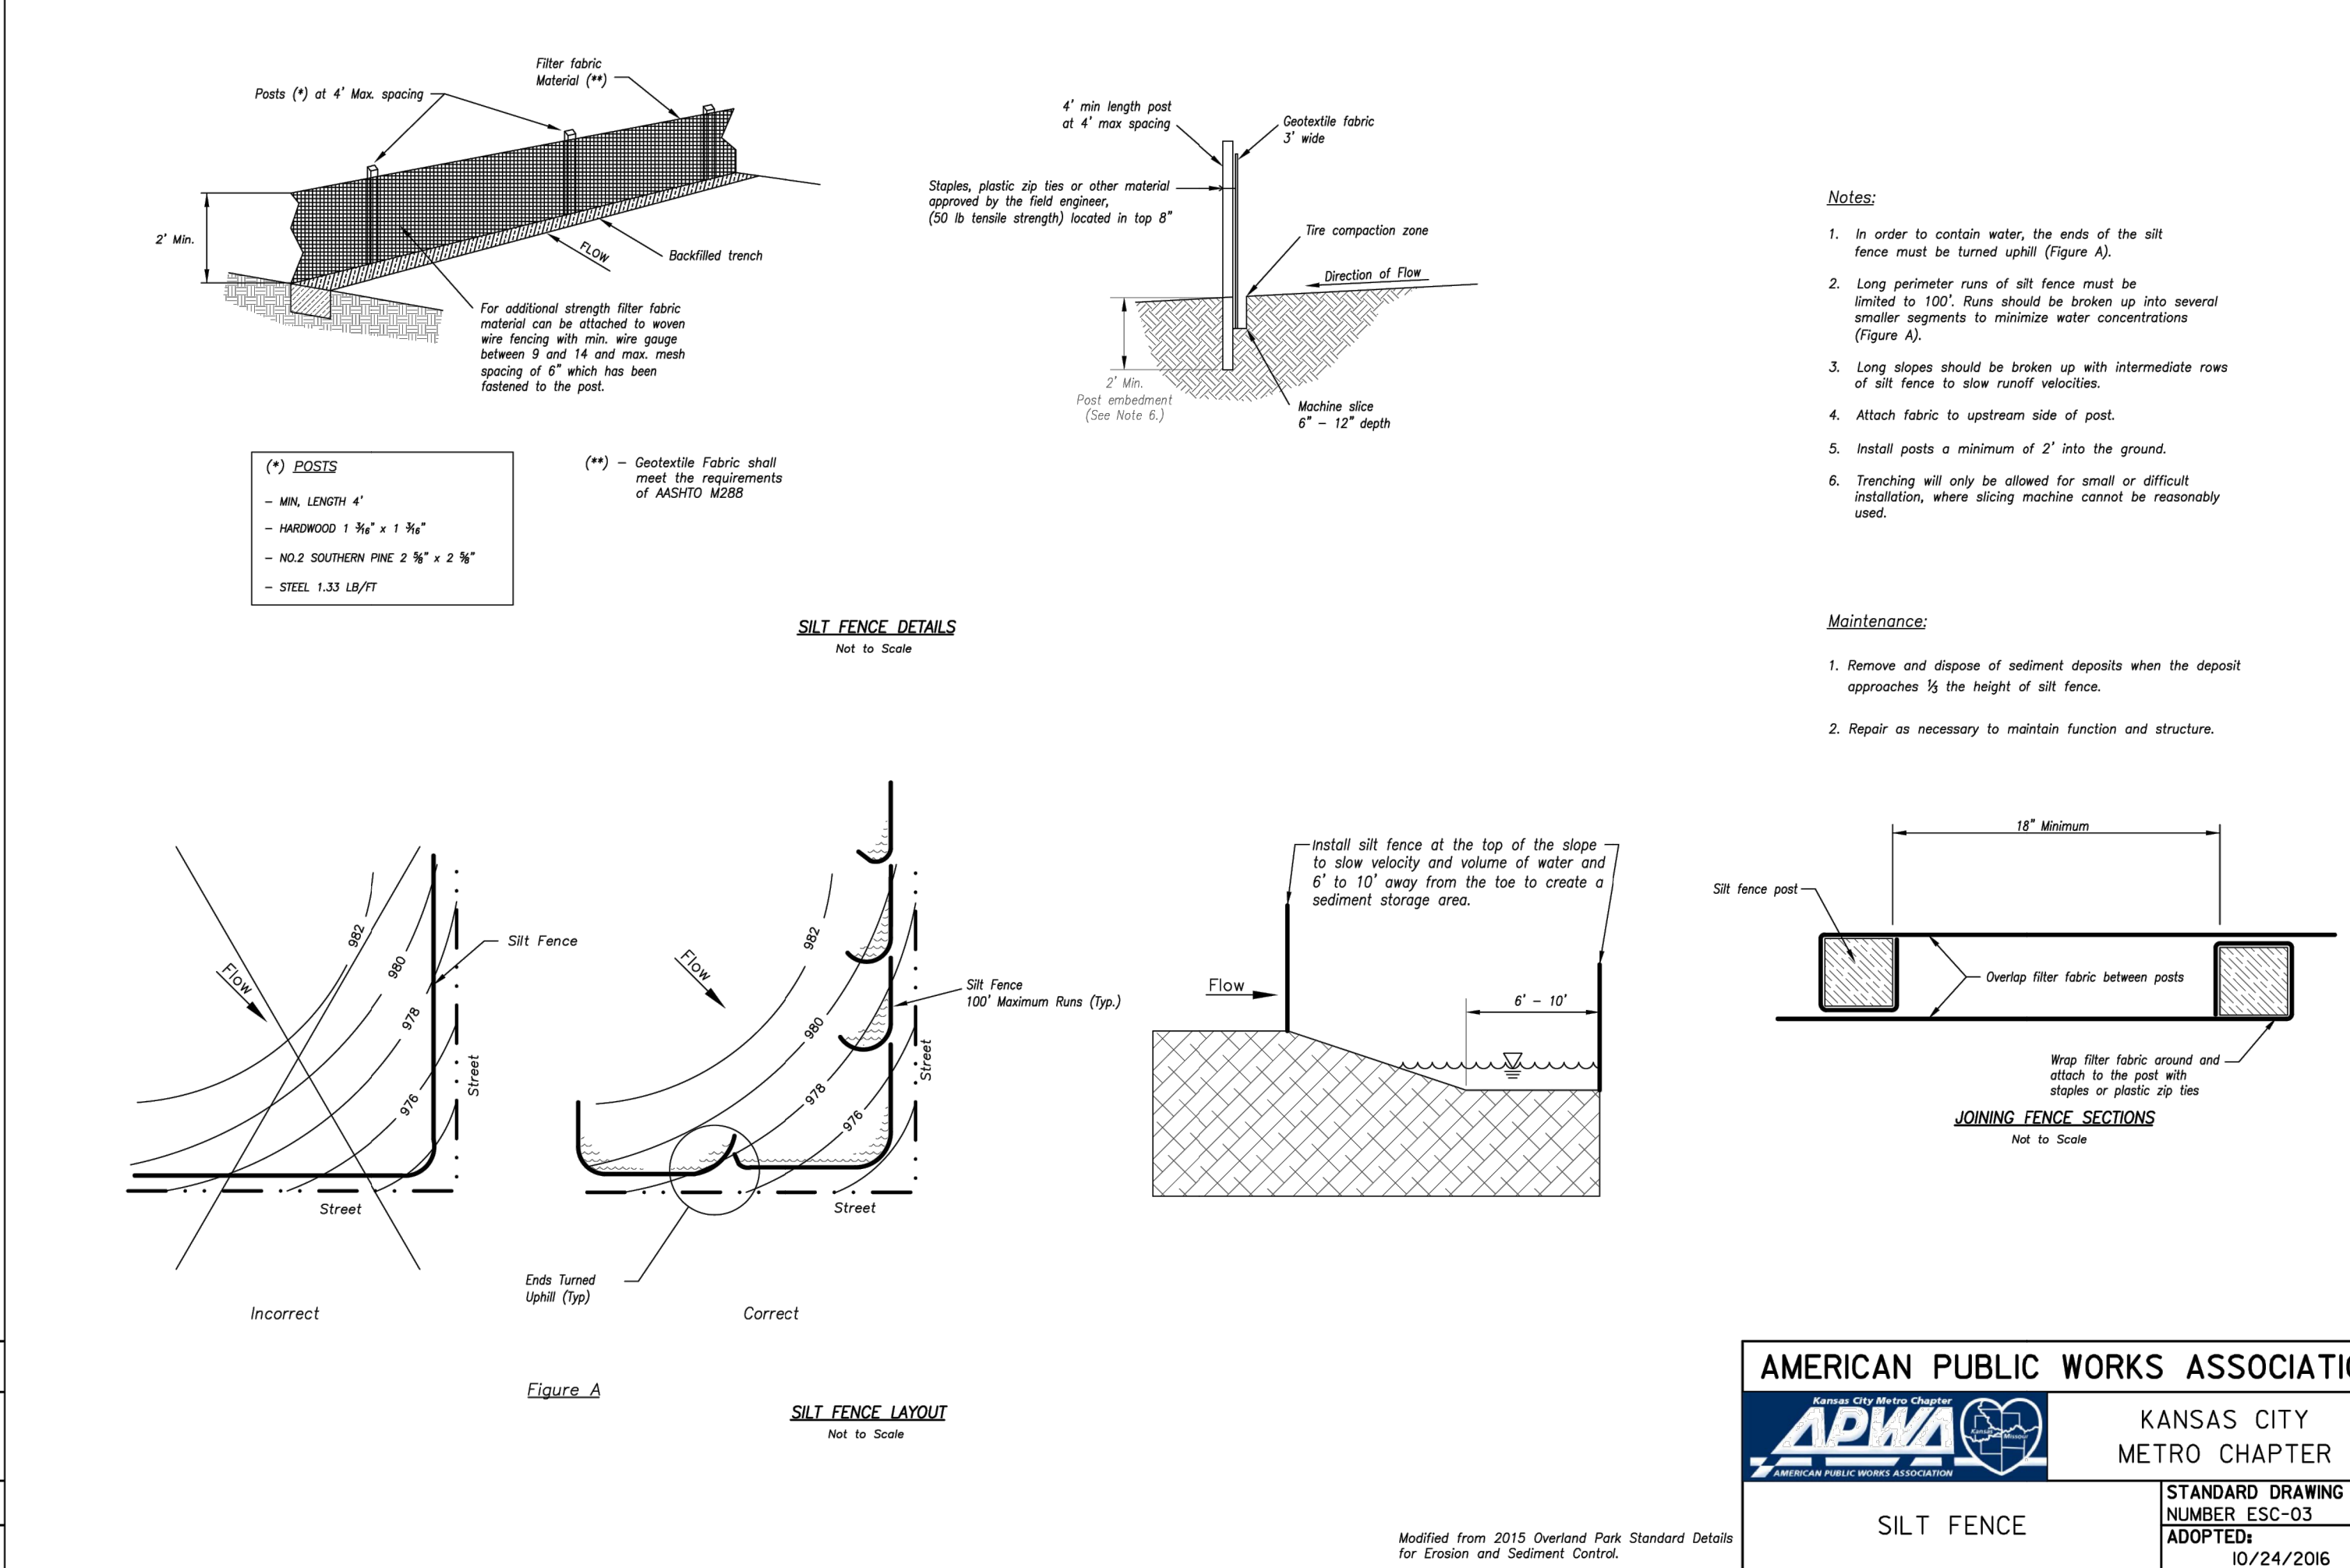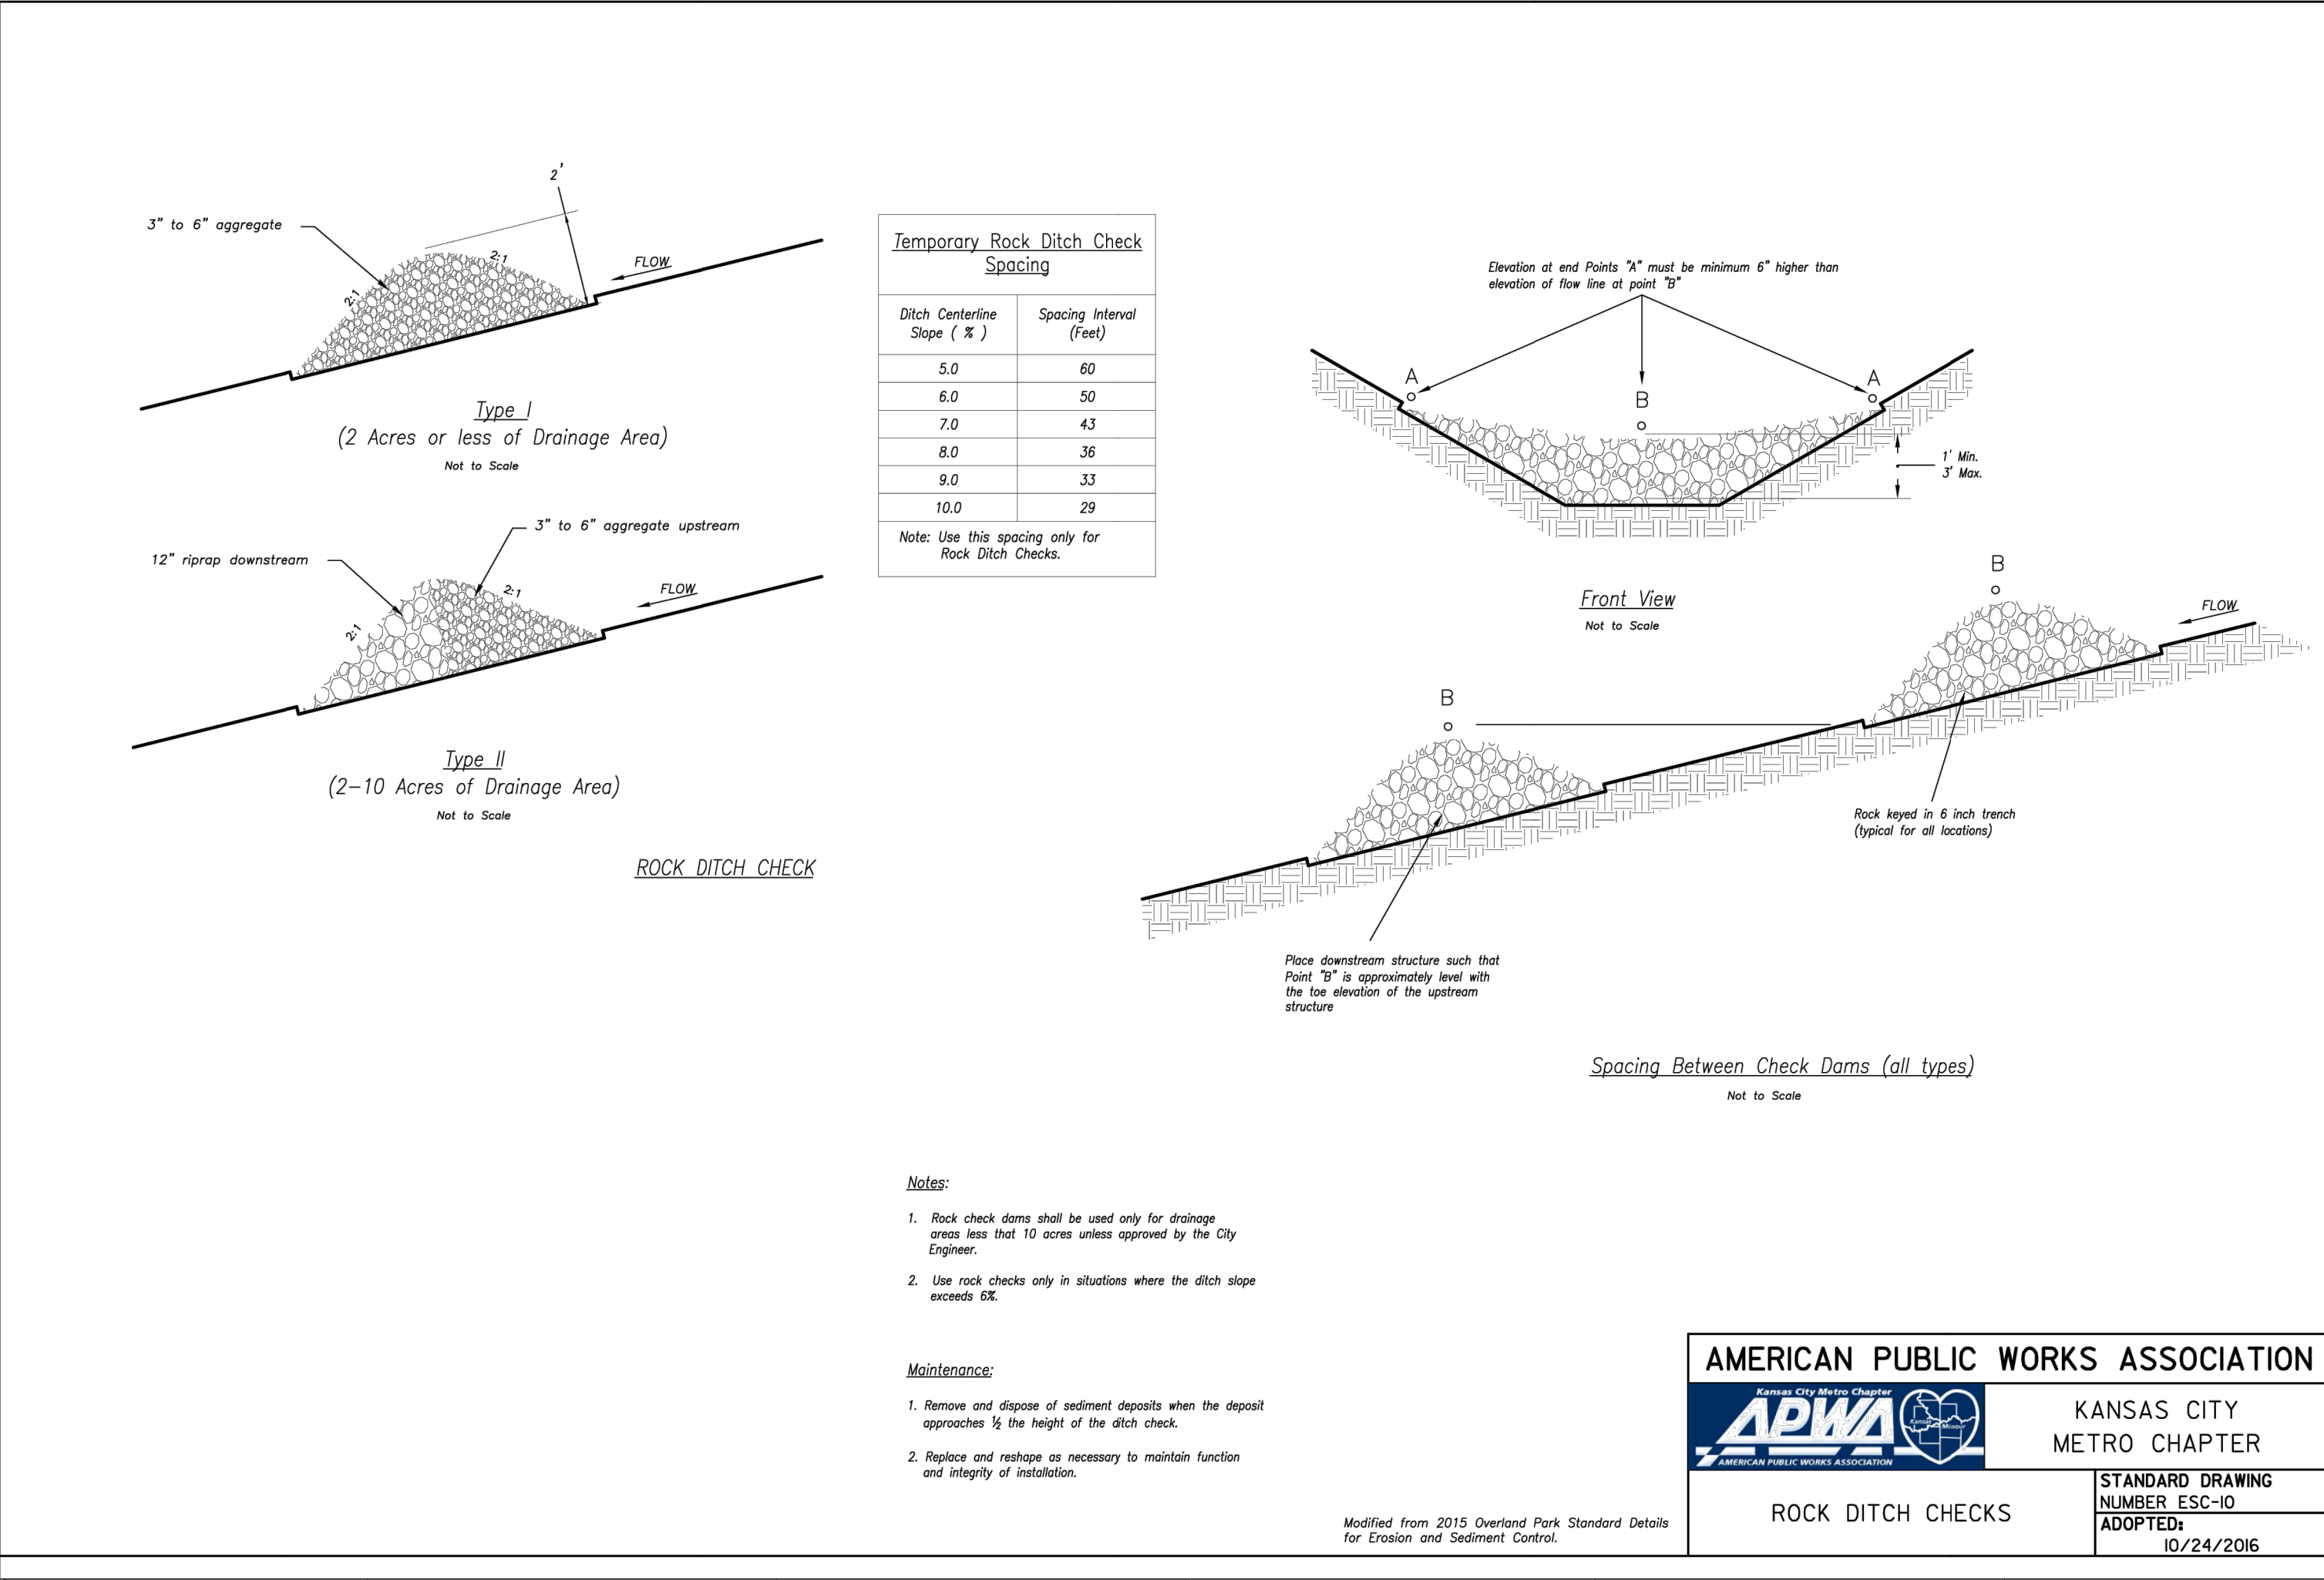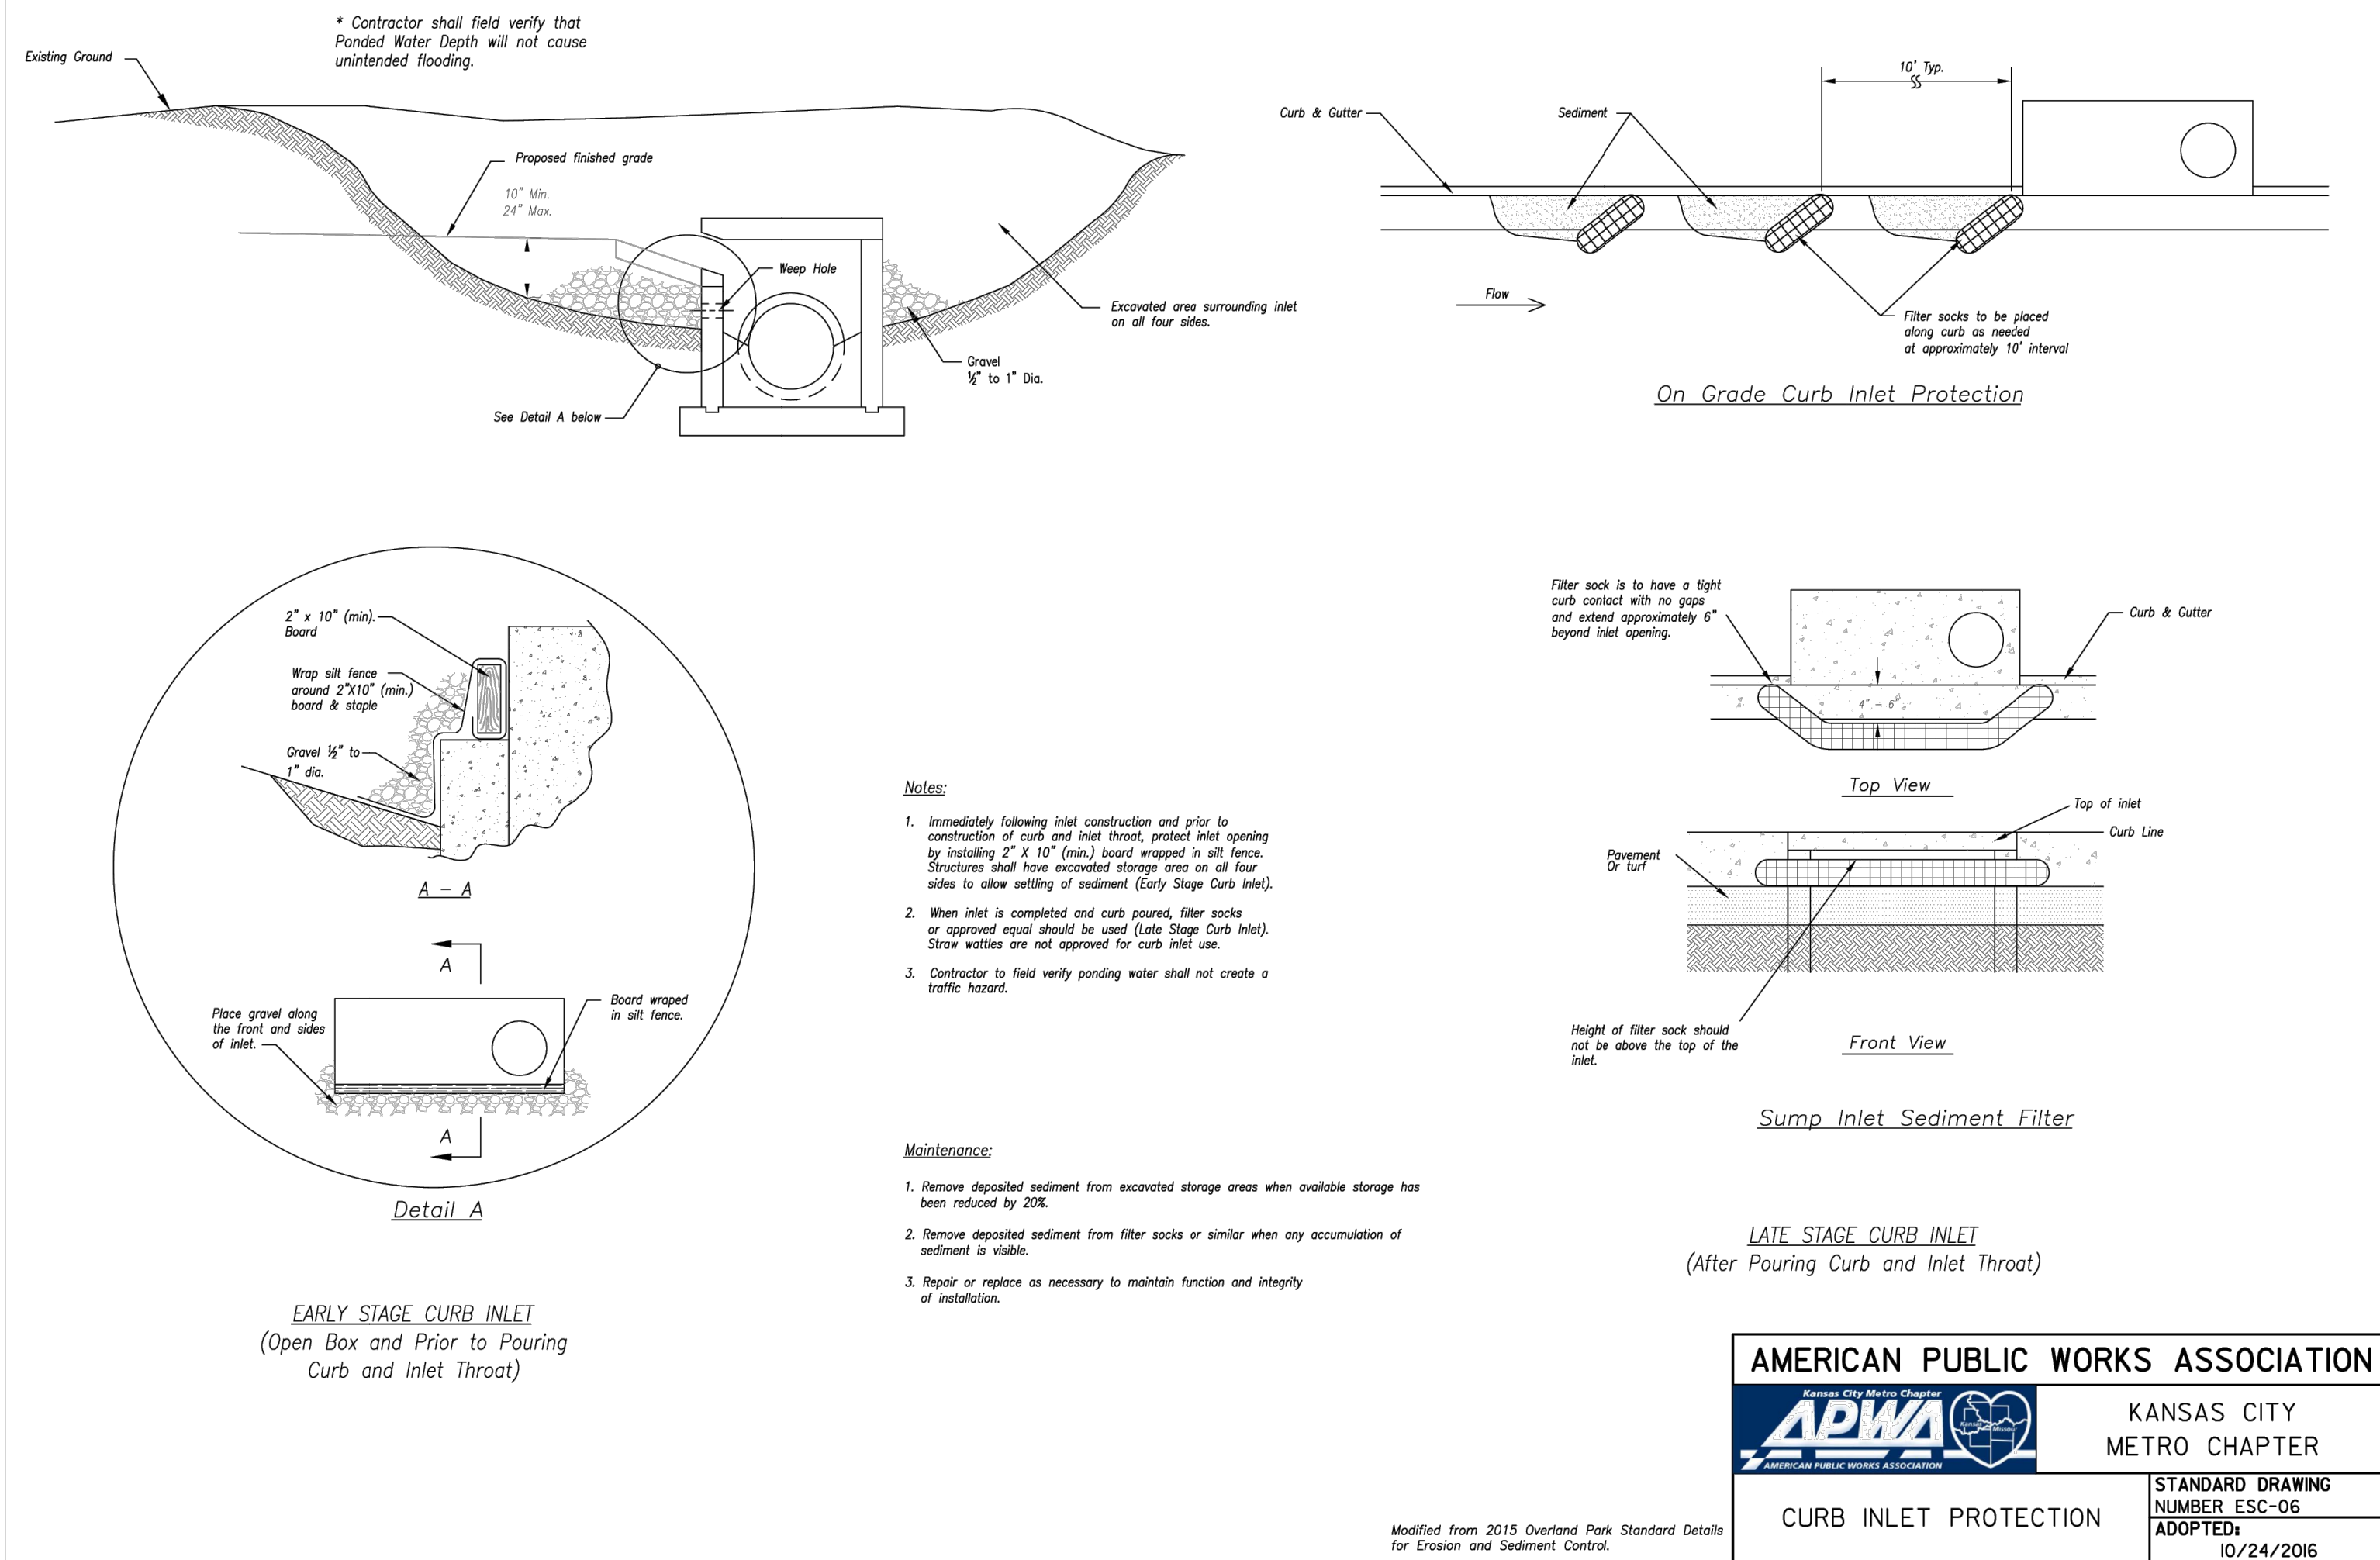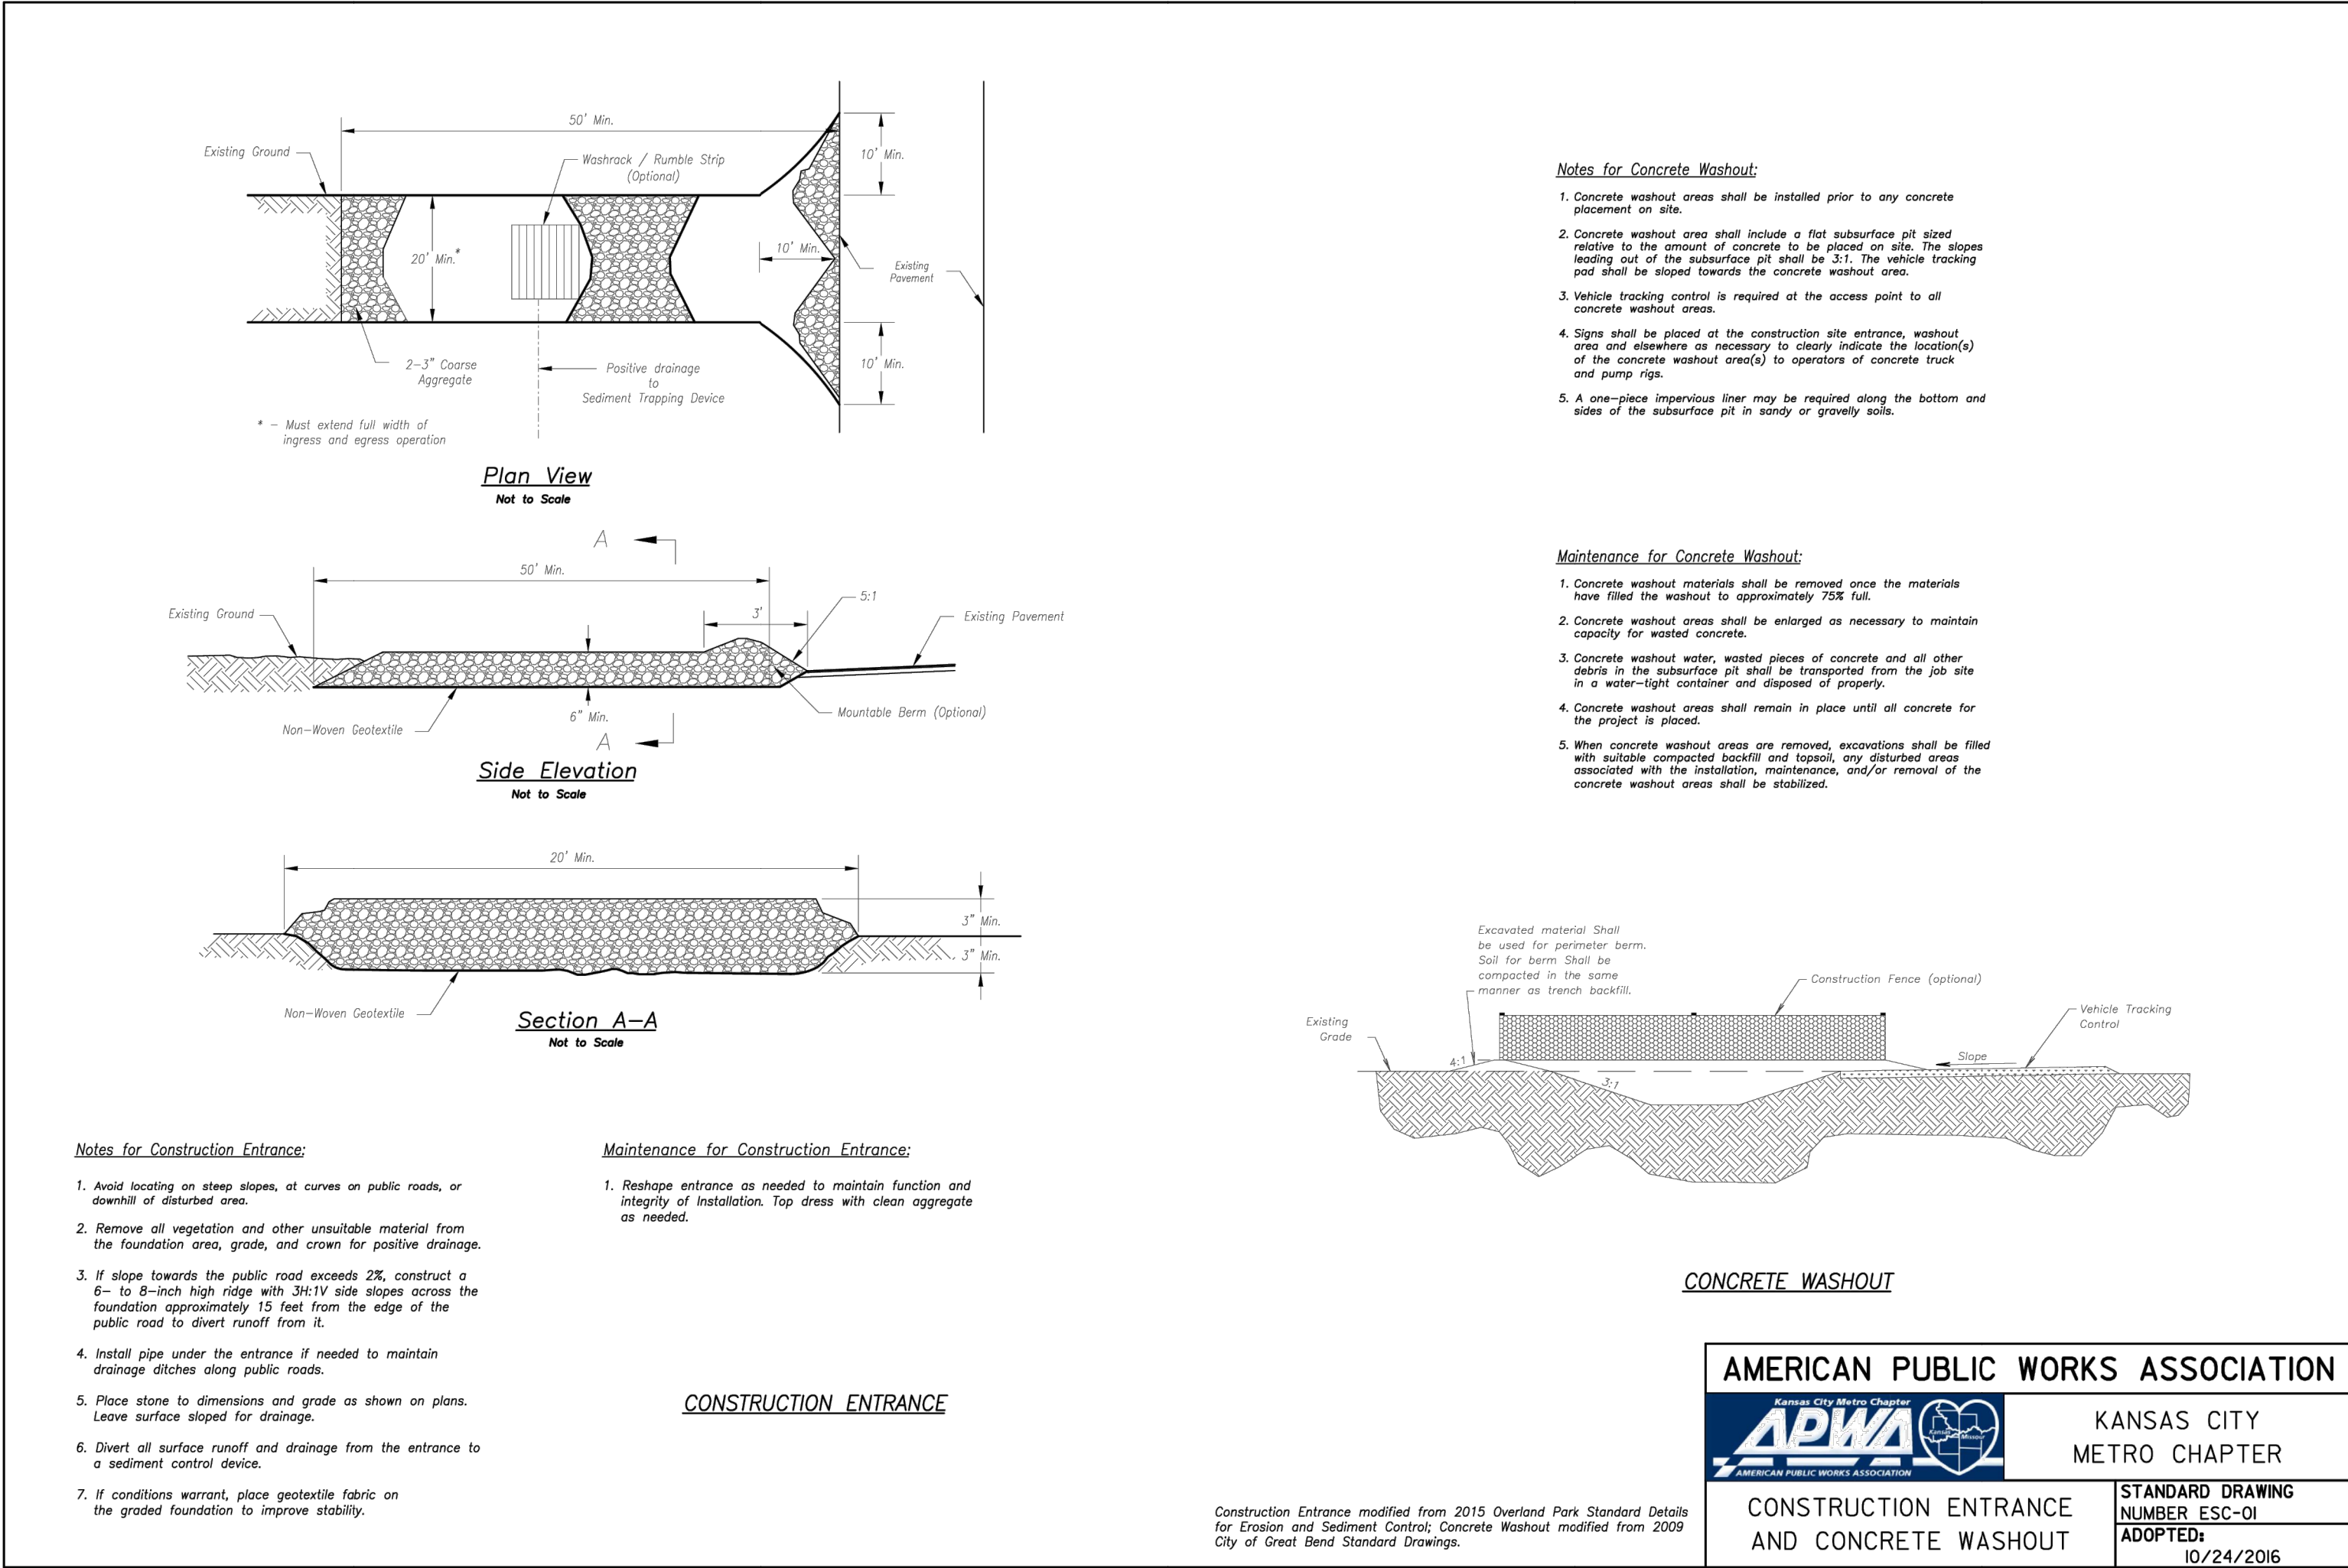

CURVE #3
PI 17+74.91
 Δ 018.13°
T=126.46
L=250.80
N 996615.03
E 2841863.60
R= 792.66

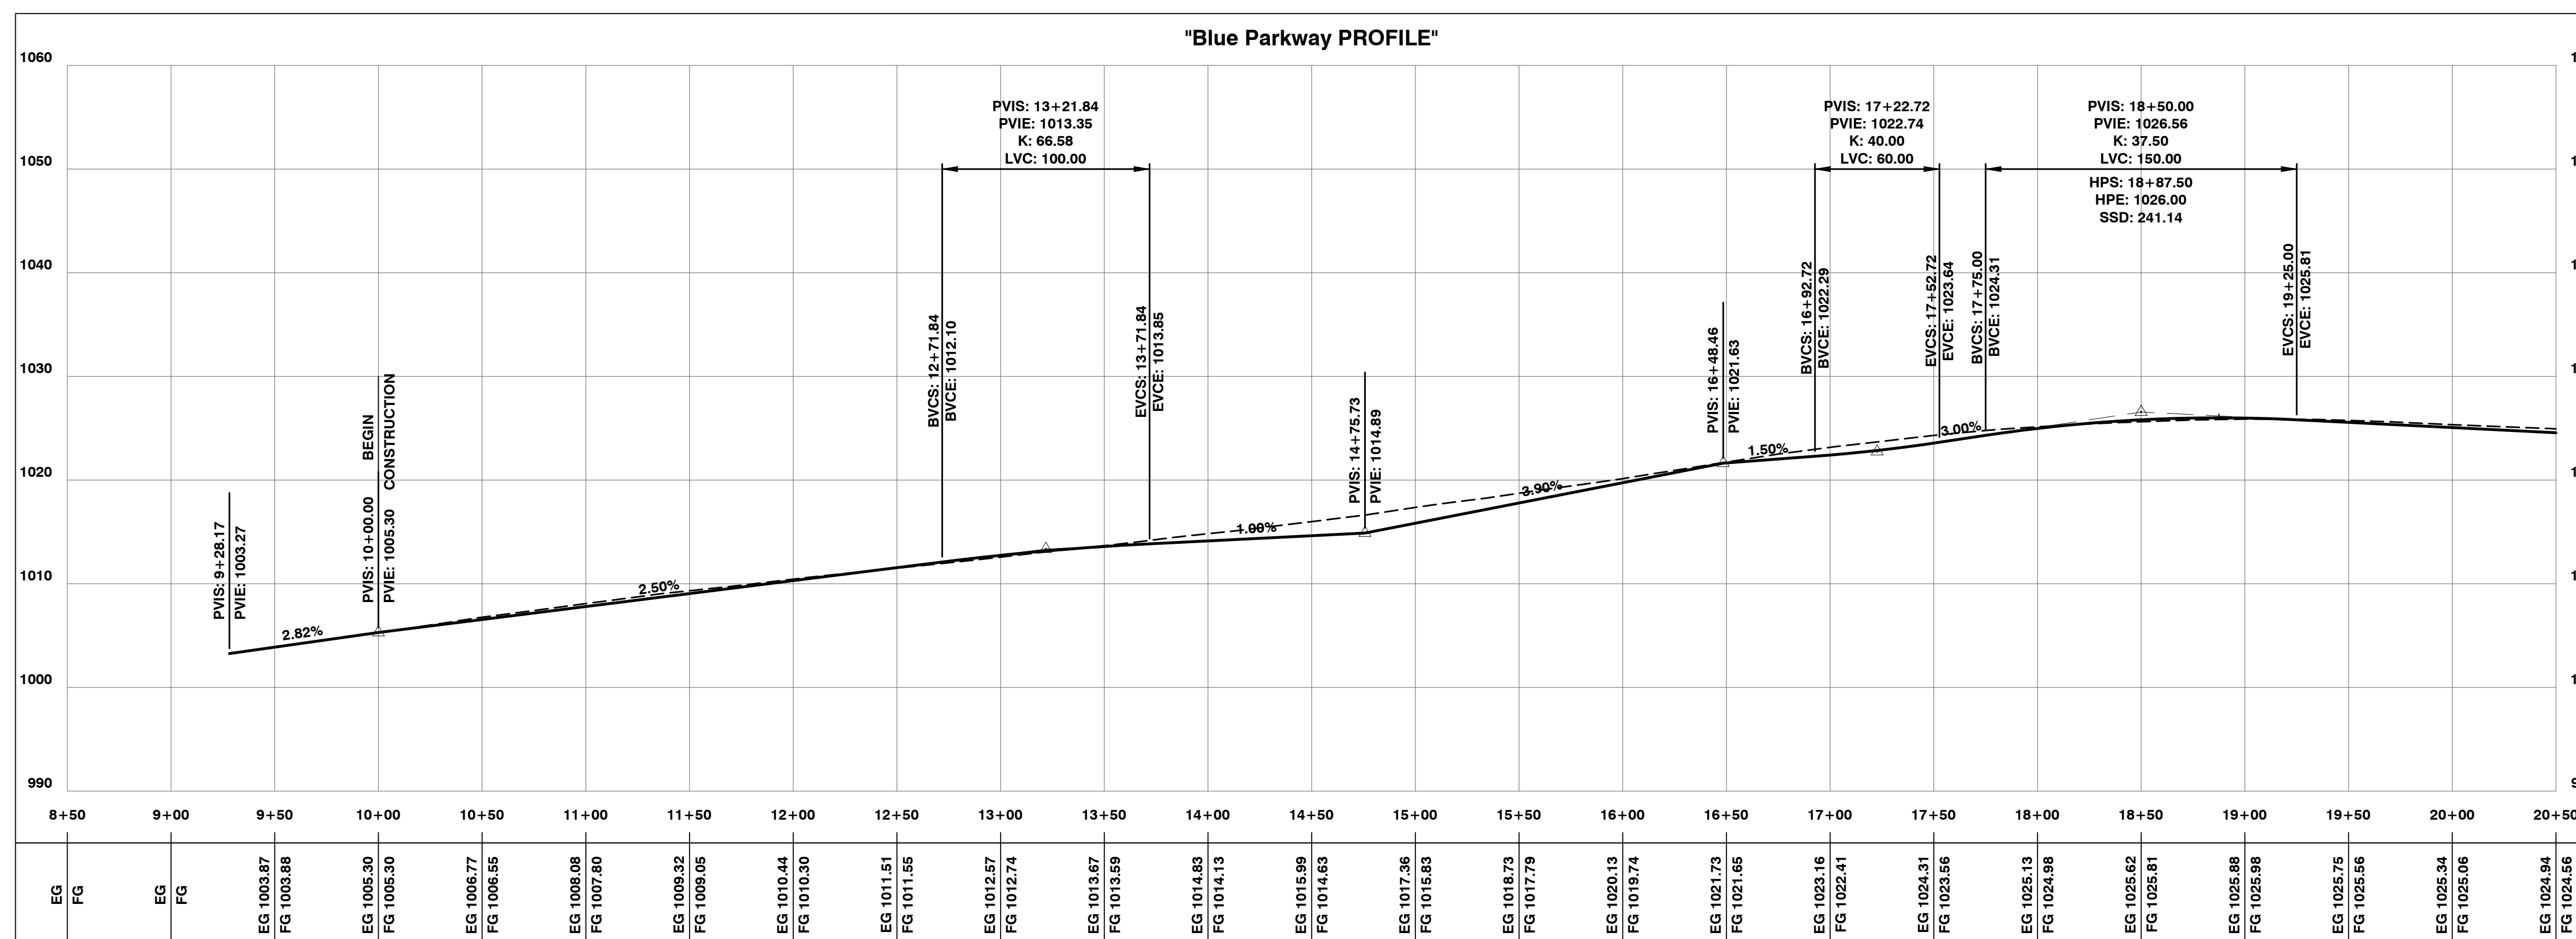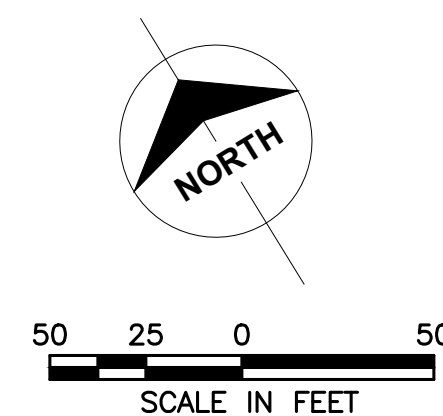

CURVE #4
PI 23+55.45
Δ 060.32°
T=442.74
L=802.16
N 996070.15
E 2842069.93
R= 762.00

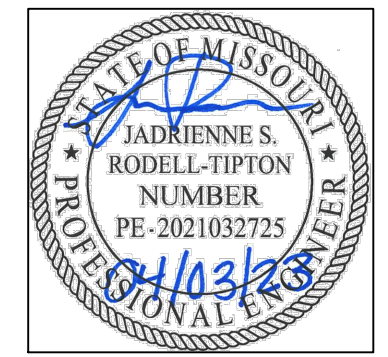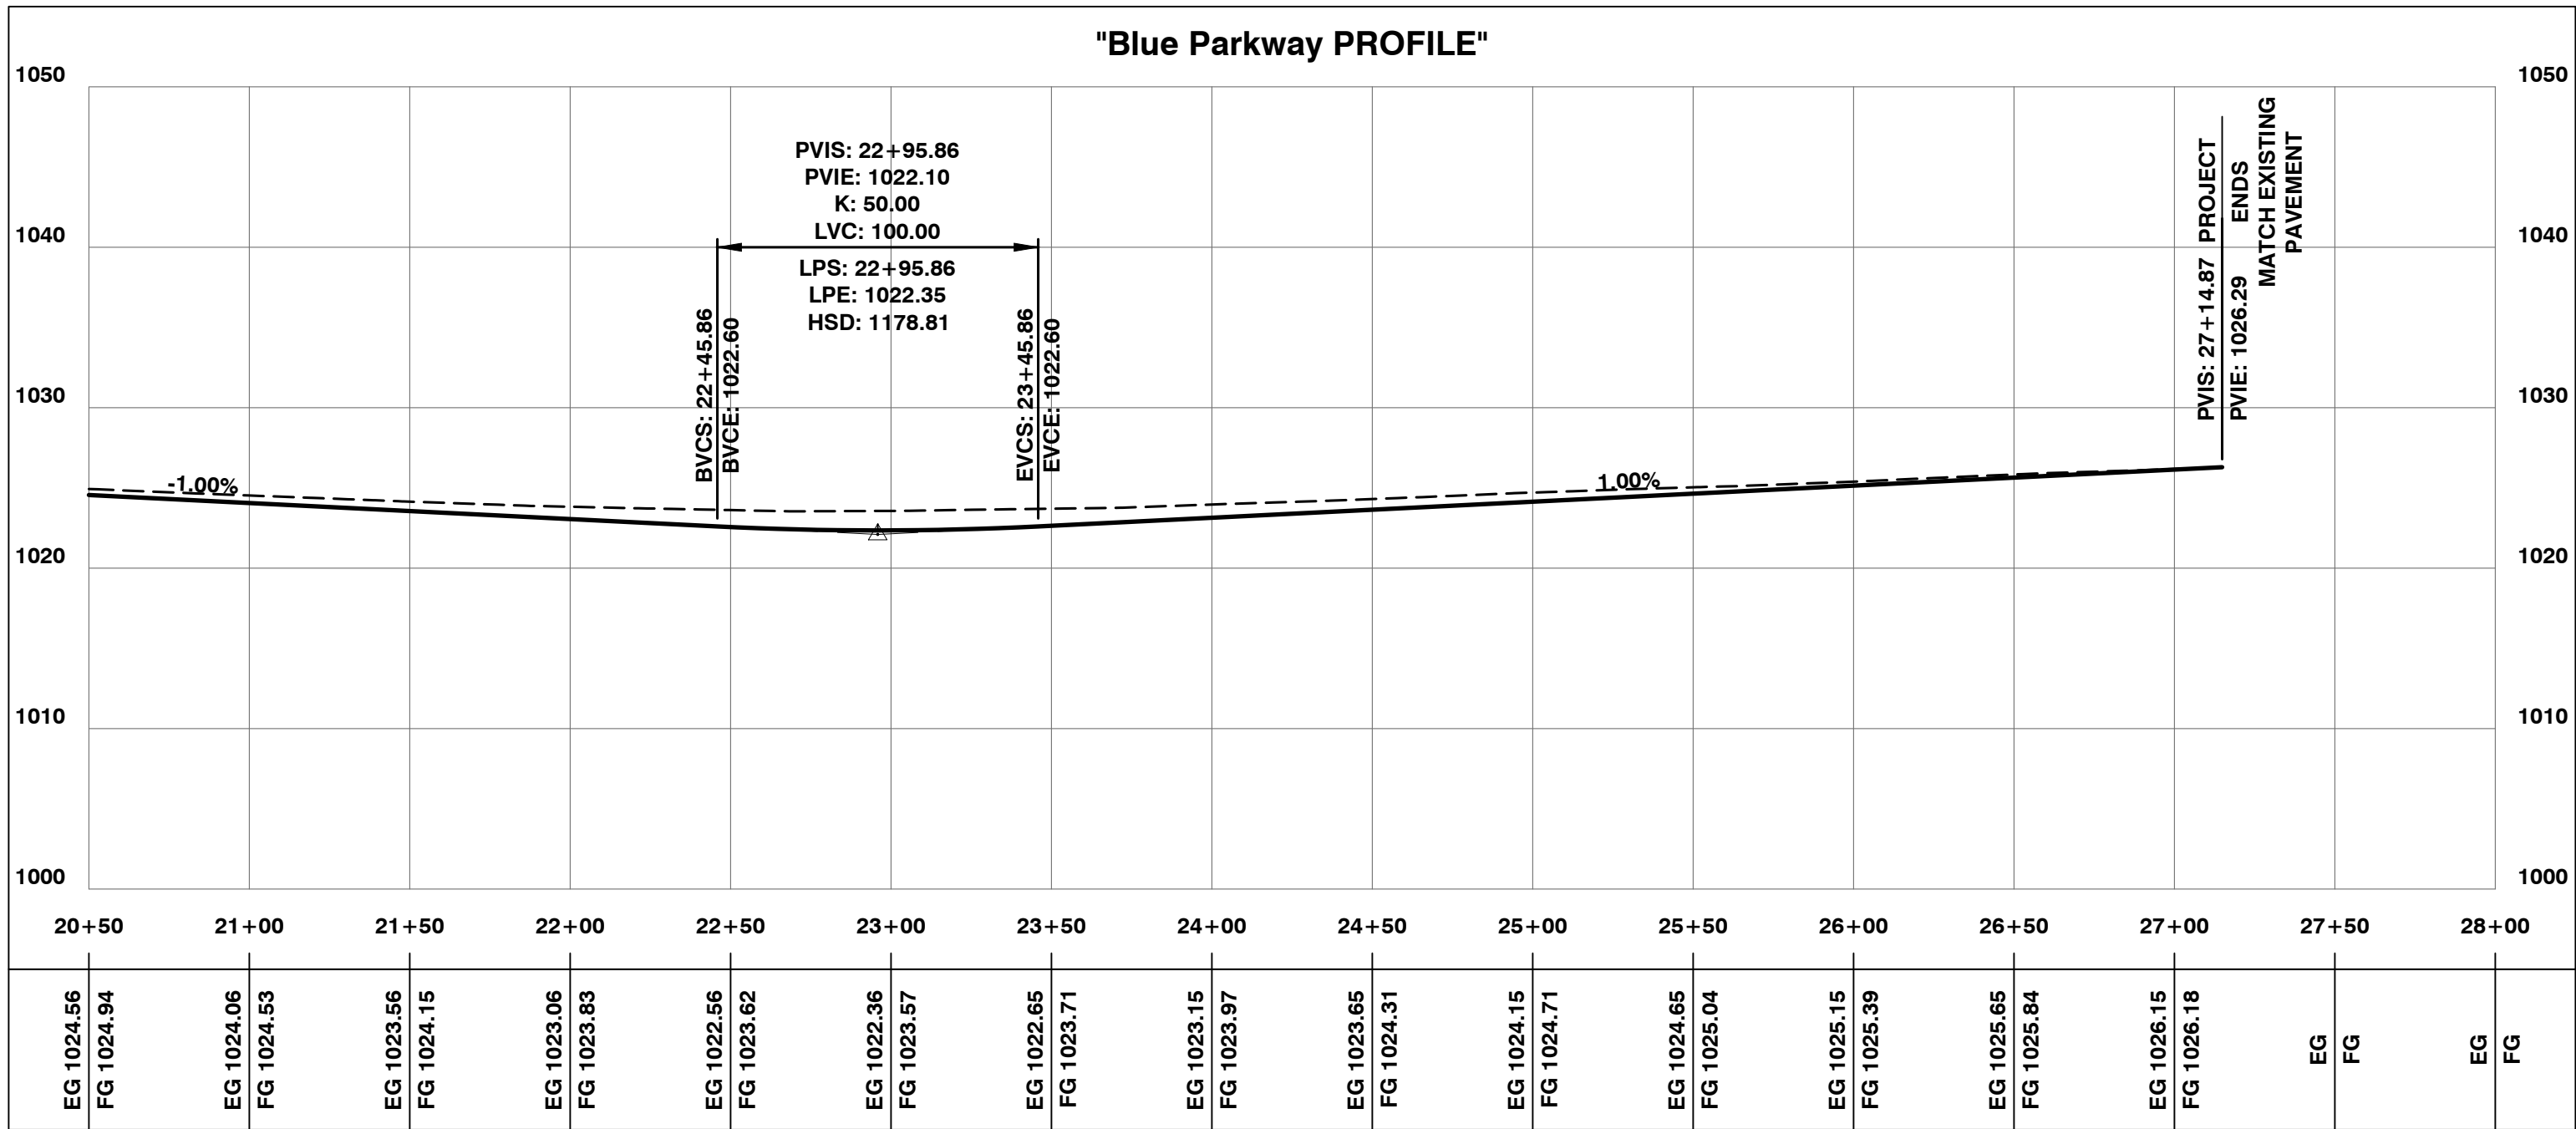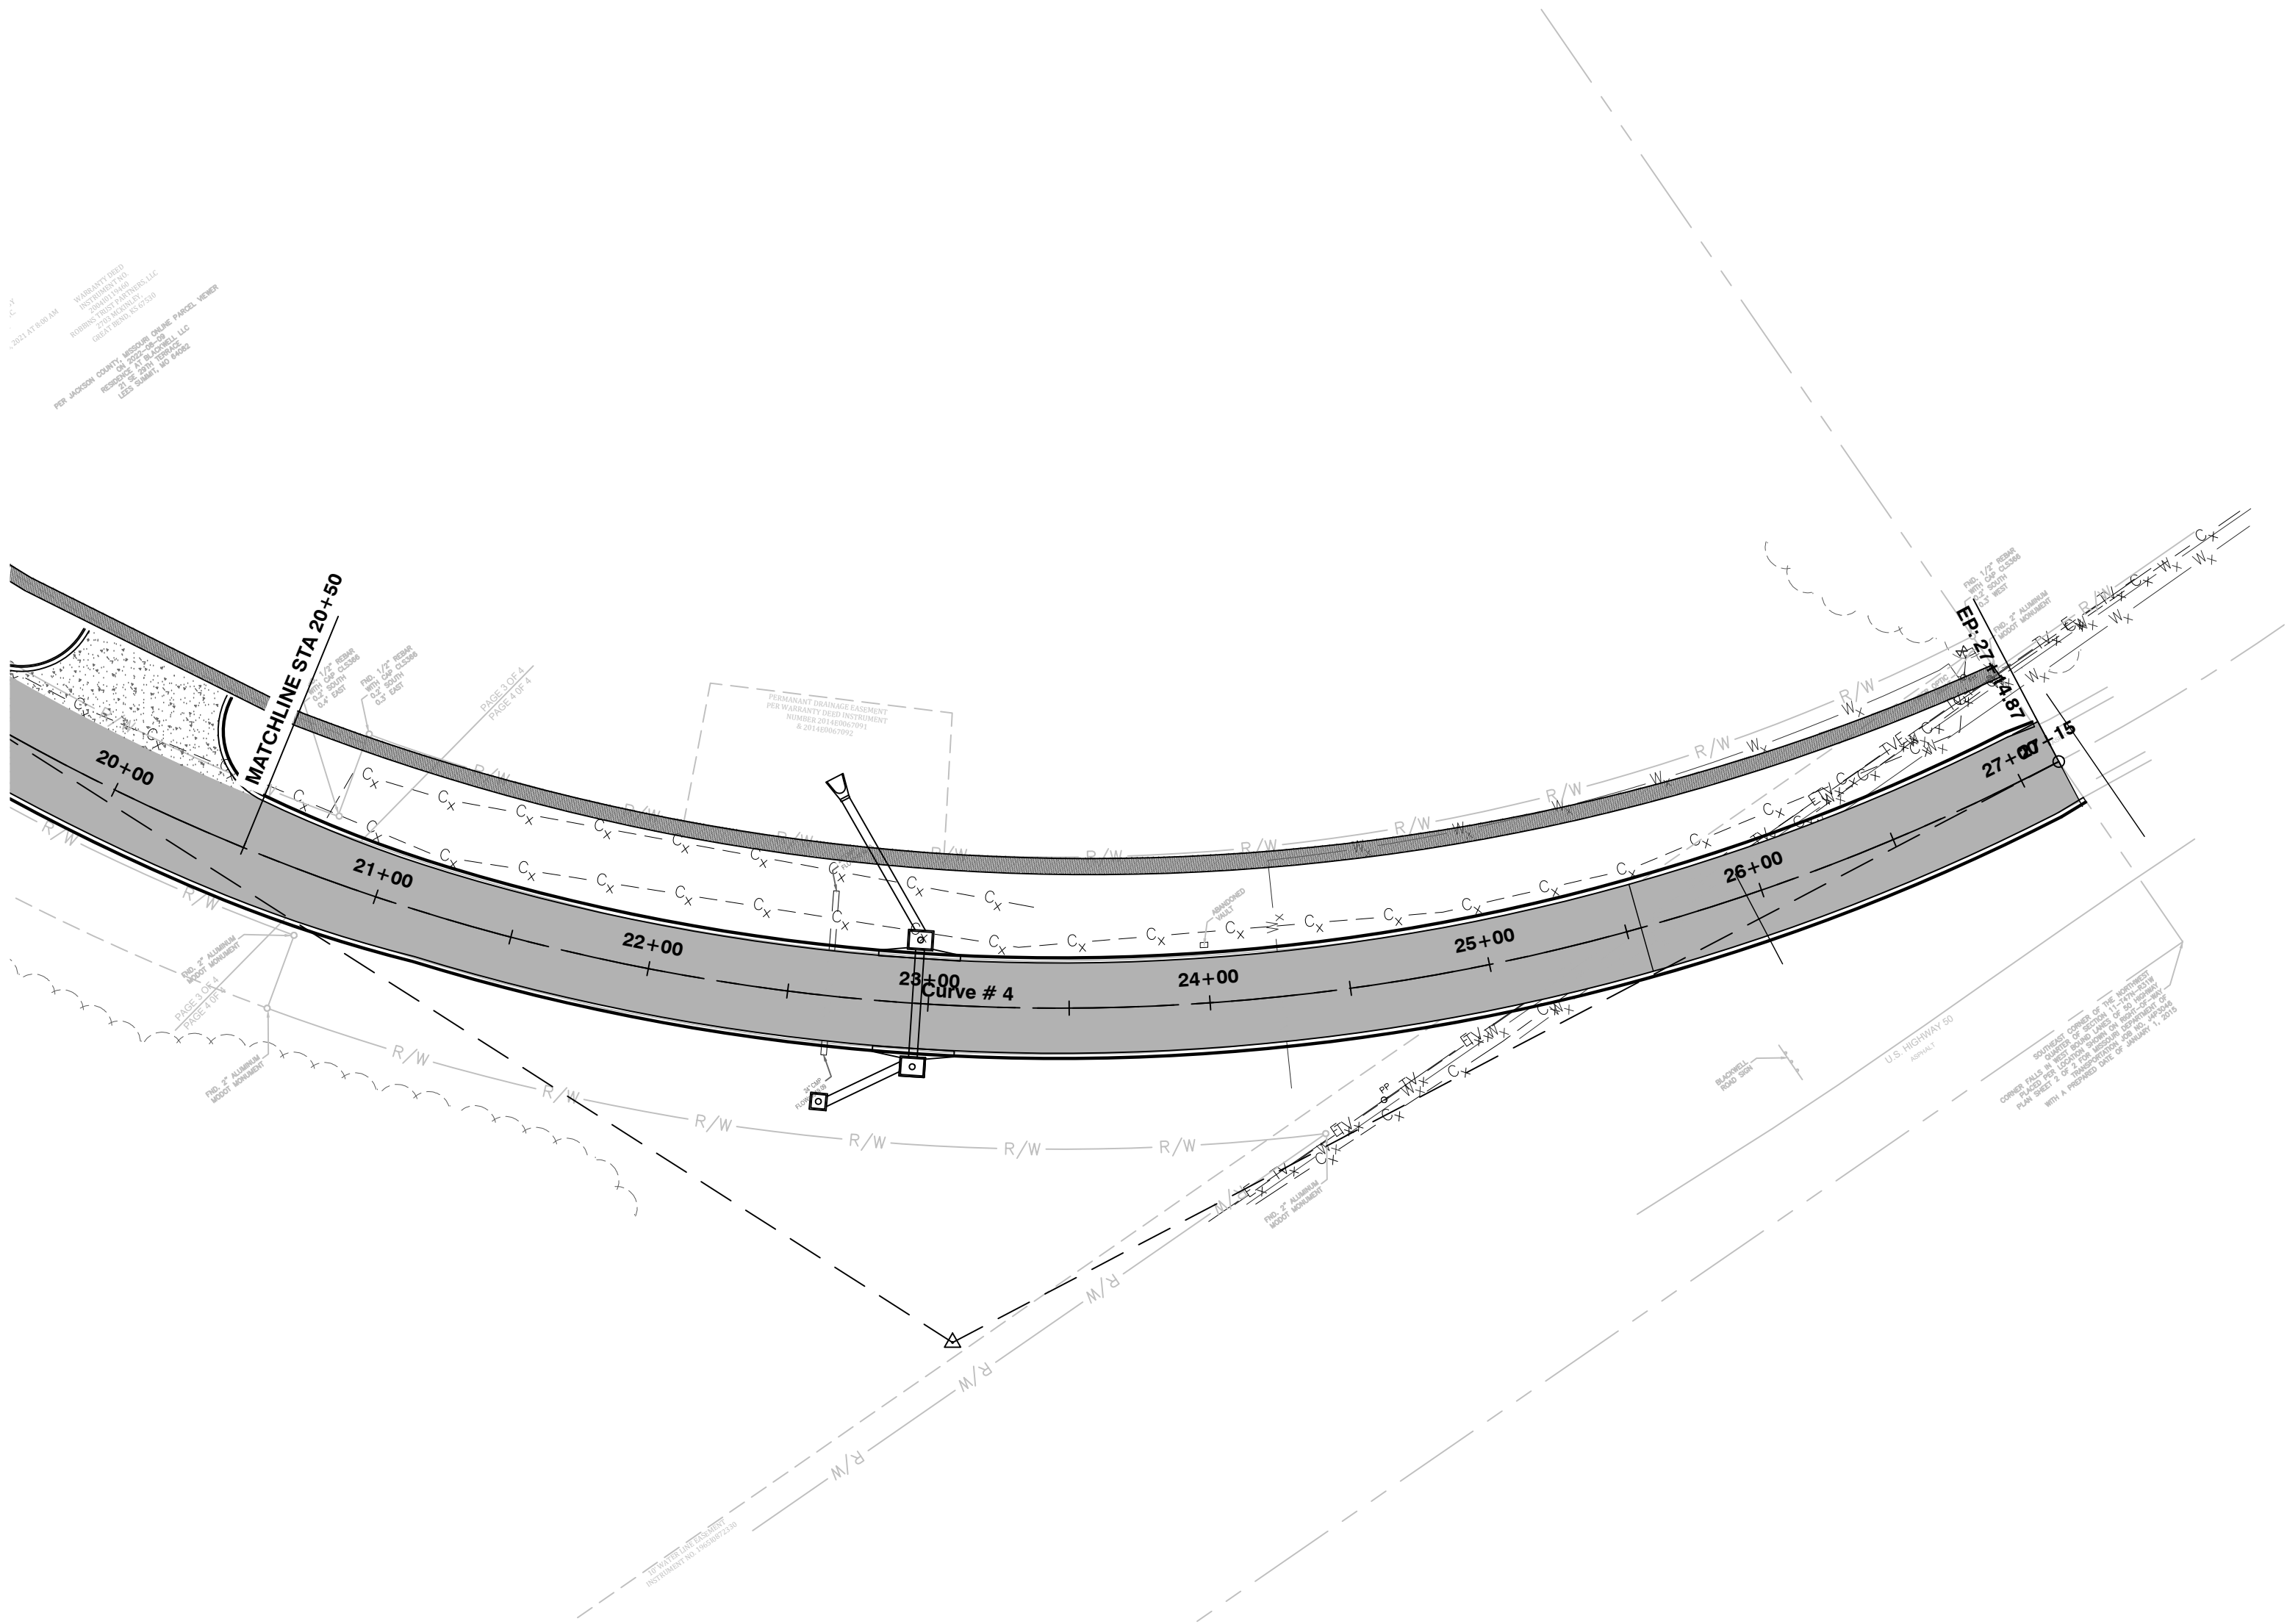

Jadrienne S. Rodell-Tipton, PE
PE-2021032725 (MISSOURI #)

© 2018 Powell CWM, Inc.
This drawing has been prepared by Powell CWM, Inc. This drawing is provided as an instrument of service by Powell CWM and is intended for use on this project only, pursuant to the Architectural Works Copyright Protection Act of 1990, all drawings, specifications, ideas and designs, including the overall form, arrangement and composition of spaces and elements appearing herein constitute the original copyrighted work of Powell CWM, Inc. Any reproduction, use or disclosure of information contained herein without prior written consent of Powell CWM, Inc. is strictly prohibited.

PREPARED FOR:
GRIFFIN RILEY
PROPERTY GROUP, LLC
21 SE 29th TERRACE,
LEE'S SUMMIT, MO 64082


PUBLIC IMPROVEMENT PLANS
BLUE PARKWAY
LEE'S SUMMIT, JACKSON COUNTY, MO

REVISIONS	NO.	DATE / DESCRIPTION
1		
2		
3		
4		
5		
6		


PROJECT #: 22-2087
ISSUE DATE: 03-28-2023

REVIEW

STREET PLAN &
PROFILE 2

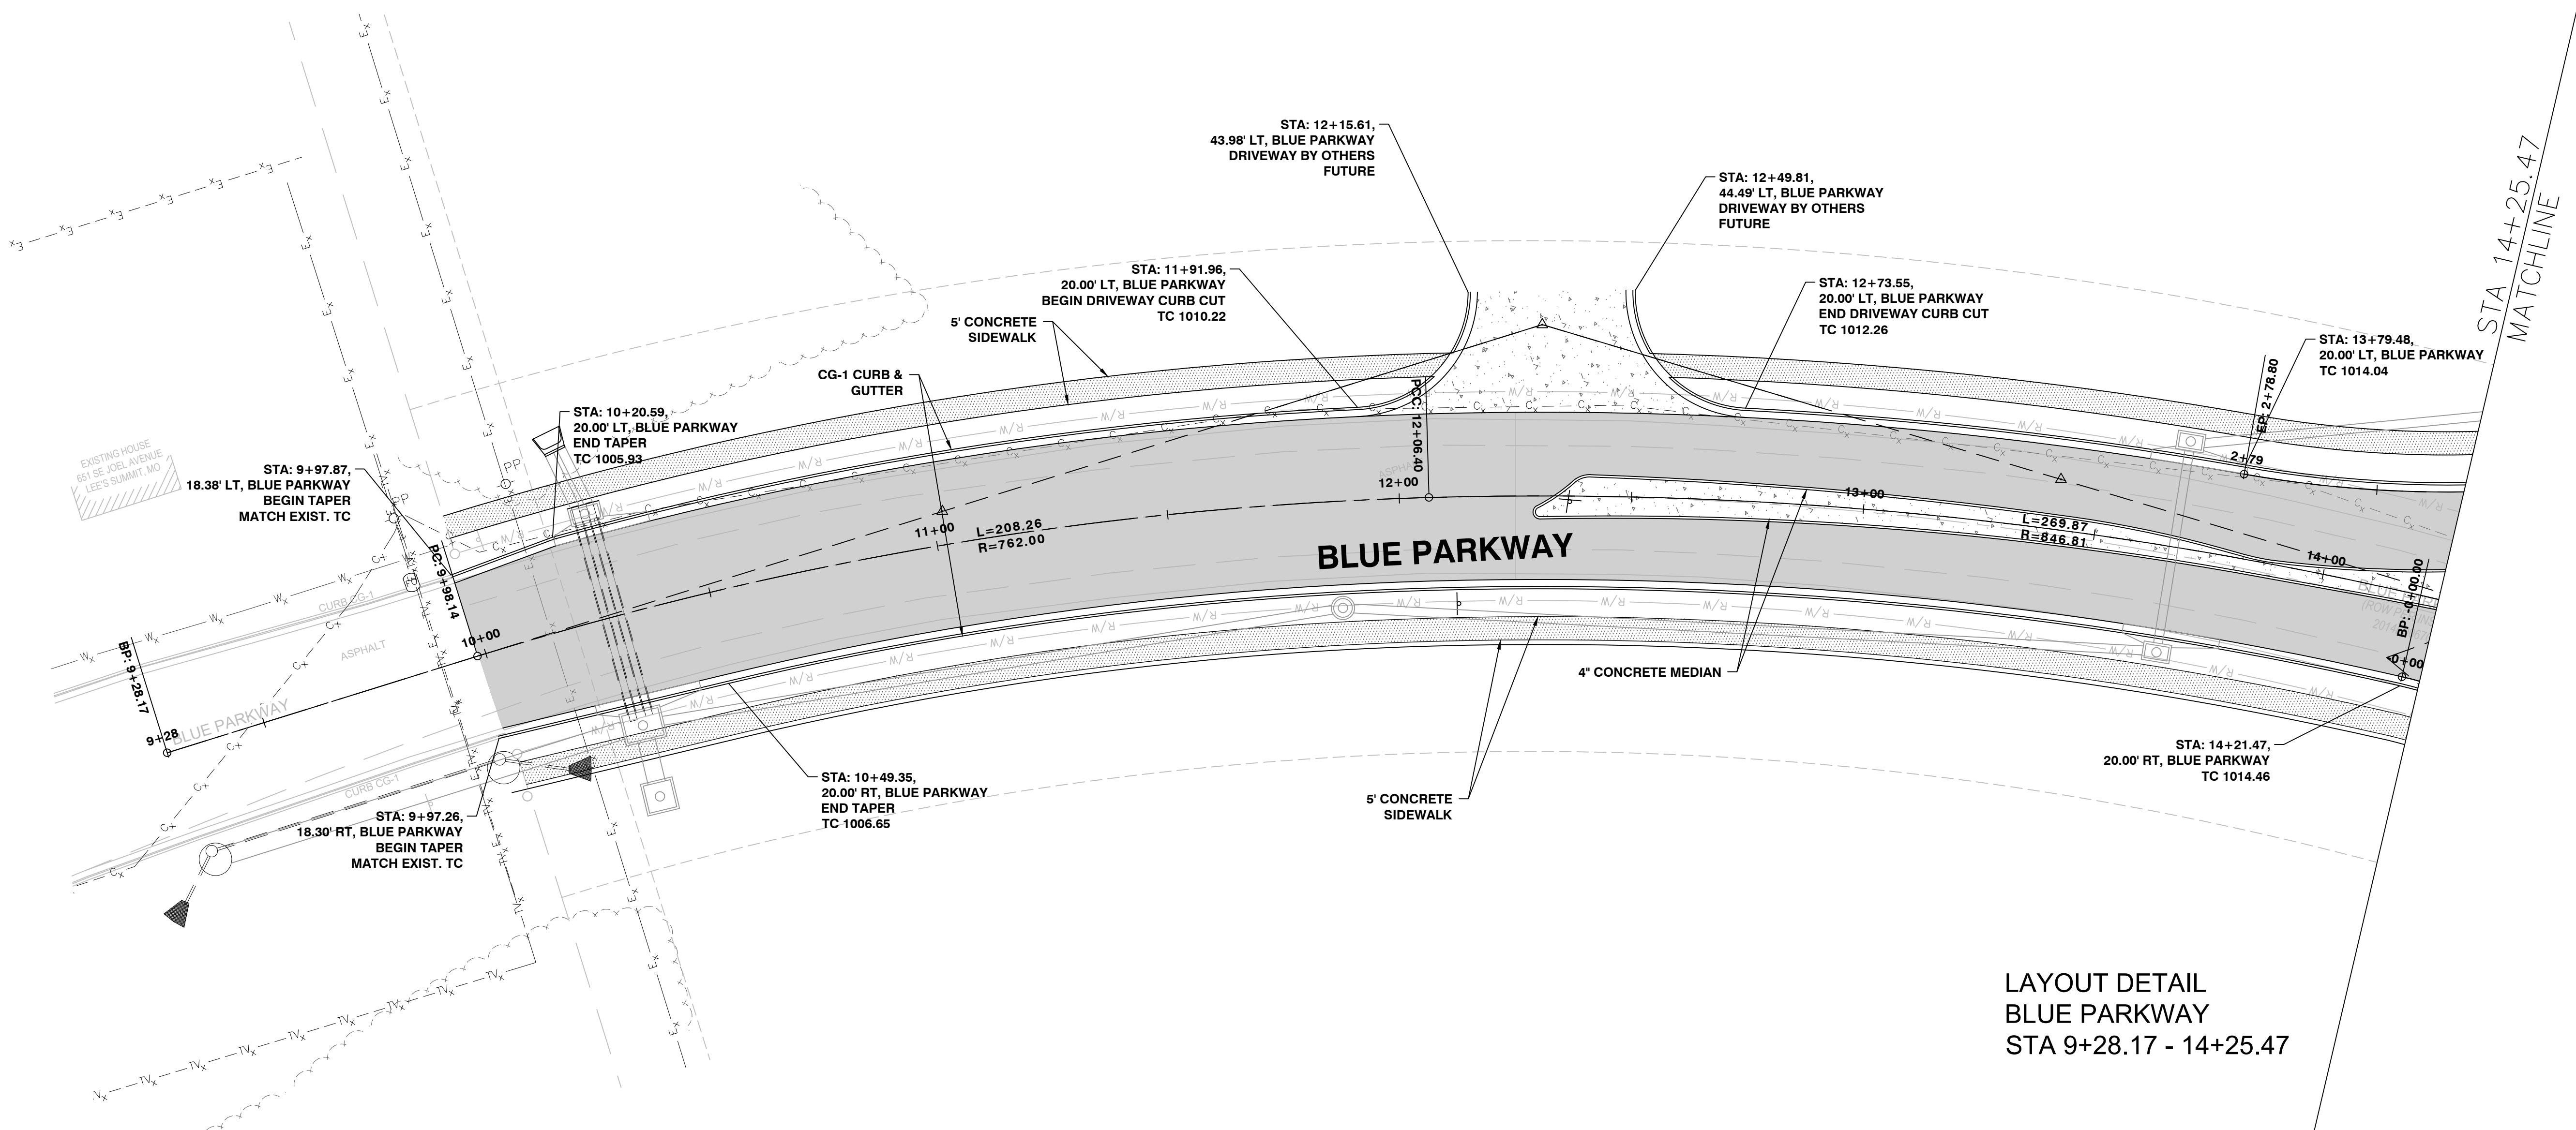

LAYOUT DETAIL
BLUE PARKWAY
STA 9+28.17 - 14+25.47

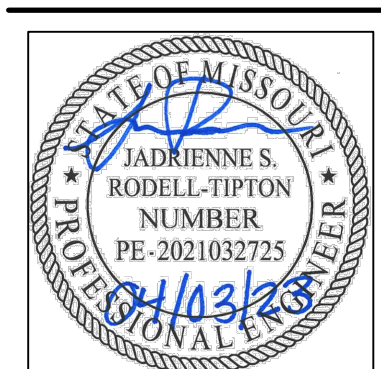

Jadrienne S. Rodell-Tipton, PE
PE-2021032725 (MISSOURI #)

© 2018 Powell CWM, Inc.
This drawing has been prepared by Powell CWM, Inc. This drawing is provided as an instrument of service by Powell CWM and is intended for use on this project only, pursuant to the Architectural Works Copyright Protection Act of 1990, all drawings, specifications, ideas and designs, including the overall form, arrangement and composition of spaces and elements appearing herein constitute the original copyrighted work of Powell CWM, Inc. Any reproduction, use or disclosure of information contained herein without prior written consent of Powell CWM, Inc. is strictly prohibited.

PREPARED FOR:
GRIFFIN RILEY
PROPERTY GROUP, LLC
21 SE 29th TERRACE,
LEE'S SUMMIT, MO 64082

PUBLIC IMPROVEMENT PLANS
BLUE PARKWAY
LEE'S SUMMIT, JACKSON COUNTY, MO


REVISIONS	NO.	DATE / DESCRIPTION
1		
2		
3		
4		
5		
6		

PROJECT #: 22-2087
ISSUE DATE: 03-28-2023

REVIEW

LAYOUT DETAILS


STA 14+25.47
MATCHLINE

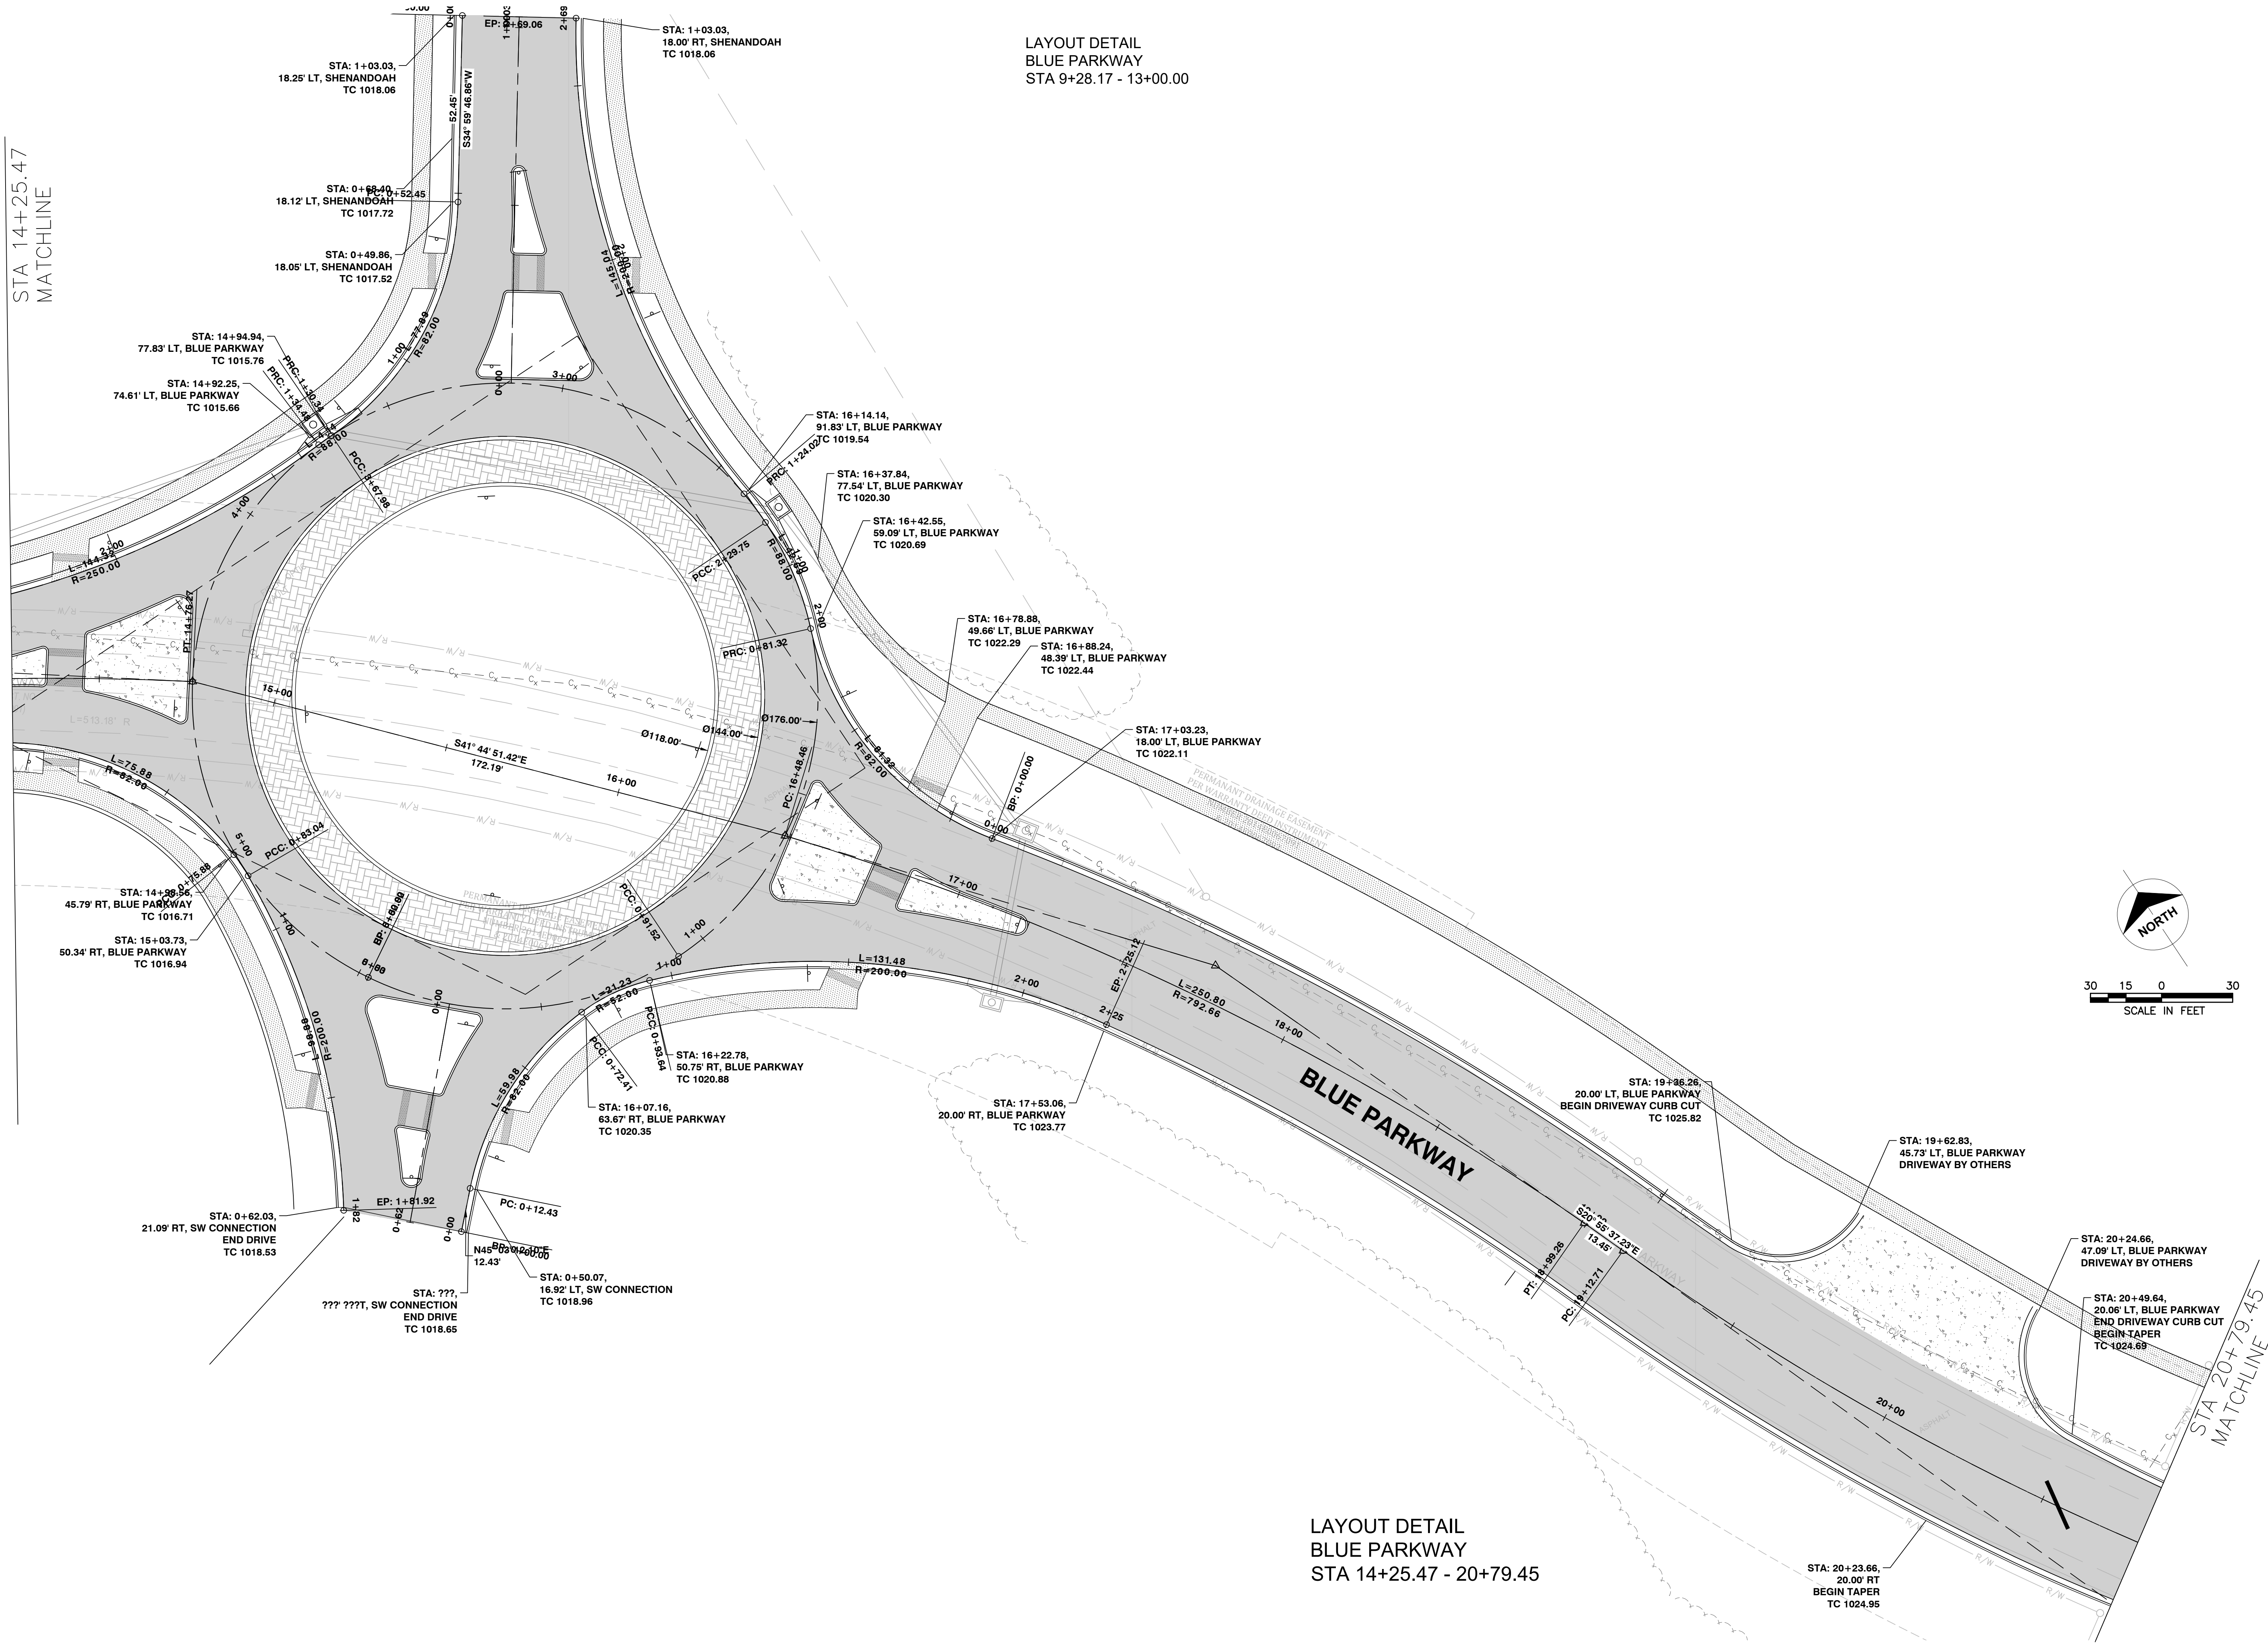

LAYOUT DETAIL
BLUE PARKWAY
STA 9+28.17 - 13+00.00

LAYOUT DETAIL
BLUE PARKWAY
STA 14+25.47 - 20+79.45

Certificate of Authority
Architecture: MO 318 / KS 13
Engineering: MO 4 / KS 241
Land Surveying: MO 123 / KS 36

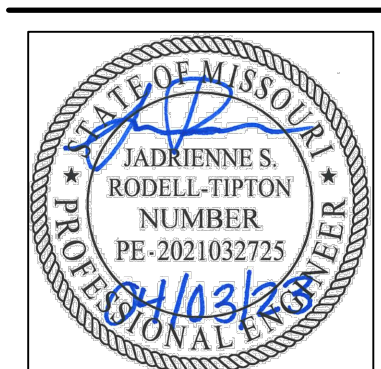

Jadrienne S. Rodell-Tipton, PE
PE-2021032725 (MISSOURI #)

© 2018 Powell CWM, Inc.
This drawing has been prepared by Powell CWM, Inc. This drawing is provided as an instrument of service by Powell CWM and is intended for use on this project only, pursuant to the Architectural Works Copyright Protection Act of 1990, all drawings, specifications, ideas and designs, including the overall form, arrangement and composition of spaces and elements appearing herein constitute the original copyrighted work of Powell CWM, Inc. Any reproduction, use or disclosure of information contained herein without prior written consent of Powell CWM, Inc. is strictly prohibited.

PREPARED FOR:
GRIFFIN RILEY
PROPERTY GROUP, LLC
21 SE 29th TERRACE,
LEE'S SUMMIT, MO 64082


PUBLIC IMPROVEMENT PLANS
BLUE PARKWAY
LEE'S SUMMIT, JACKSON COUNTY, MO

REVISIONS	NO.	DATE / DESCRIPTION
	1	
	2	
	3	
	4	
	5	
	6	


PROJECT #: 22-2087
ISSUE DATE: 03-28-2023

REVIEW

LAYOUT DETAILS 1

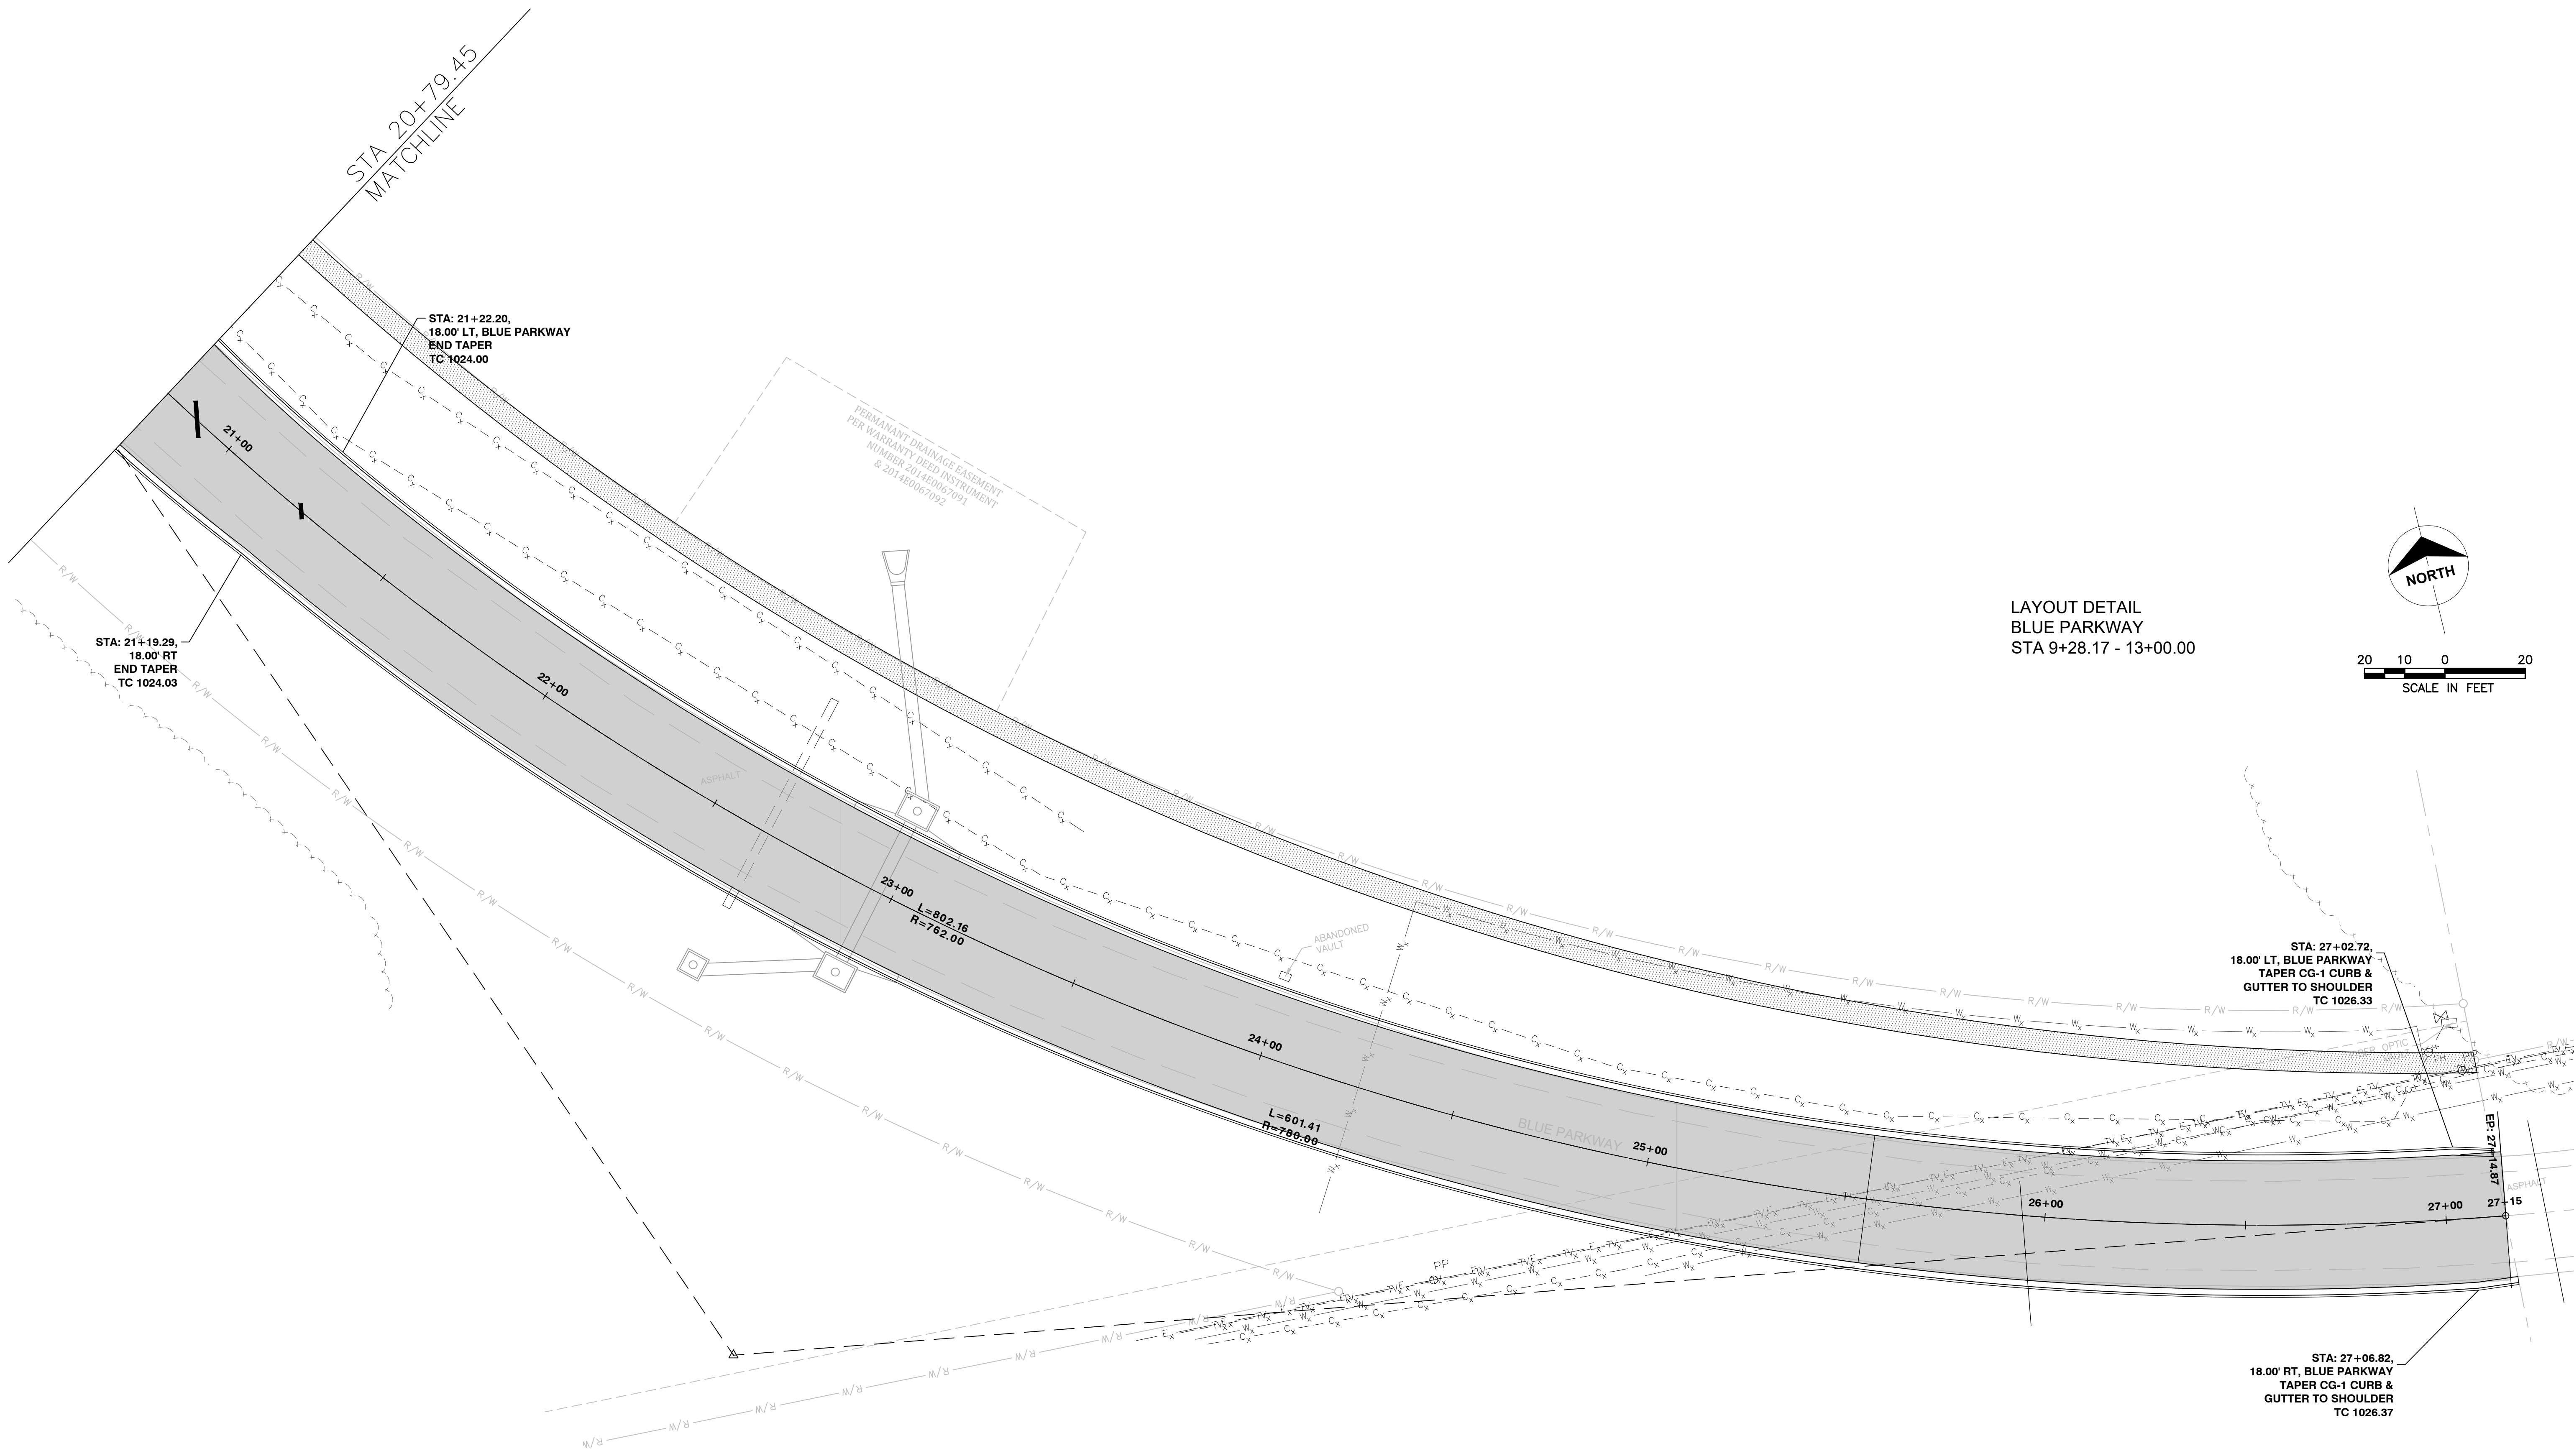

LAYOUT DETAIL
BLUE PARKWAY
STA 9+28.17 - 13+00.00

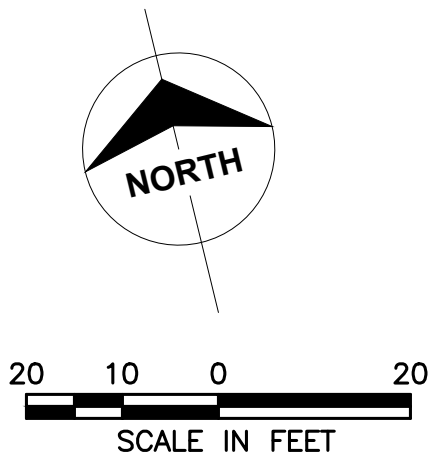

LAYOUT DETAIL
BLUE PARKWAY
STA 14+25.47 - 27+15.00

STATE OF MISSOURI

JADRIENNE S. RODELL-TIPTON

NUMBER

PE-2021032725

PROFESSIONAL ENGINEER

Jadrienne S. Rodell-Tipton, PE
PE-2021032725 (MISSOURI #)

© 2018 Powell CWM, Inc.

This drawing has been prepared by Powell CWM, Inc. This drawing is provided as an instrument of service by Powell CWM and is intended for use on this project only, pursuant to the Architectural Works Copyright Protection Act of 1990, all drawings, specifications, ideas and designs, including the overall form, arrangement and composition of spaces and elements appearing herein constitute the original copyrighted work of Powell CWM, Inc. Any reproduction, use or disclosure of information contained herein without prior written consent of Powell CWM, Inc. is strictly prohibited.

PREPARED FOR:
GRIFFIN RILEY
PROPERTY GROUP, LLC
21 SE 29th TERRACE,
LEE'S SUMMIT, MO 64082

PUBLIC IMPROVEMENT PLANS

BLUE PARKWAY

LEE'S SUMMIT, JACKSON COUNTY, MO

REVISIONS

NO. DATE DESCRIPTION

1

2

3

4

5


6

PROJECT #: 22-2087
ISSUE DATE: 03-28-2023


REVIEW

LAYOUT DETAILS 1


20

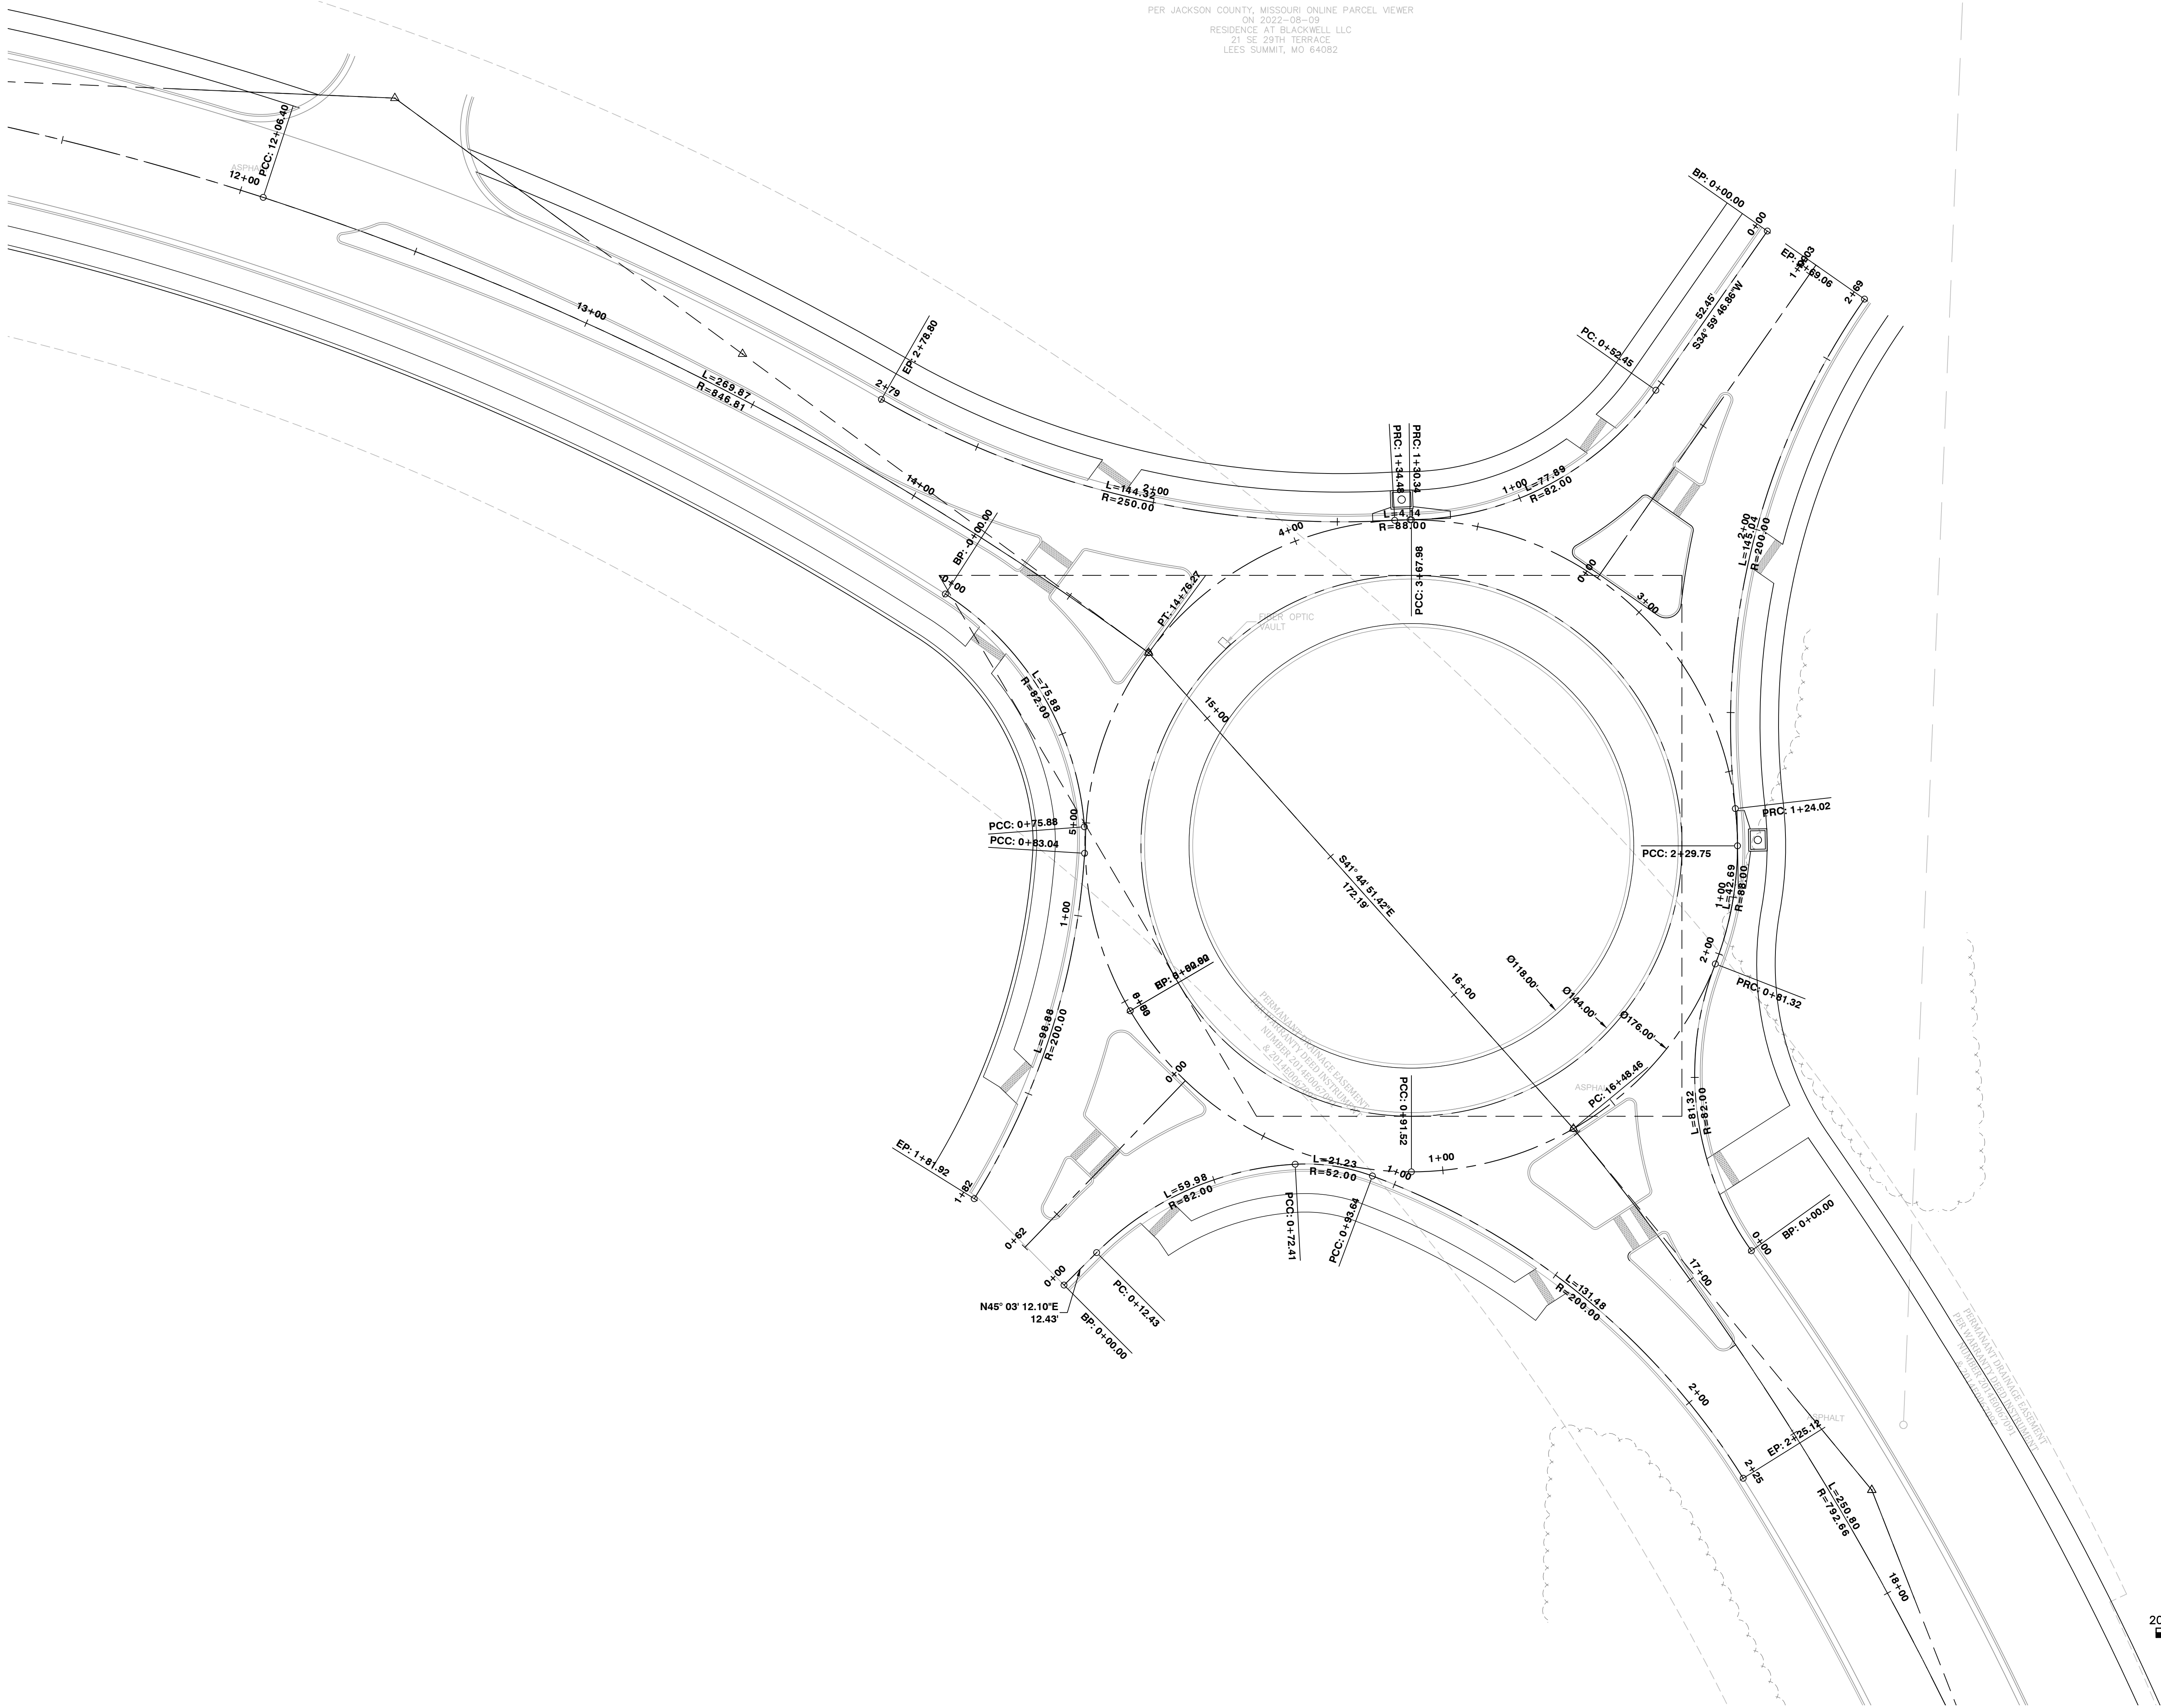

PER JACKSON COUNTY, MISSOURI ONLINE PARCEL VIEWER
ON 2022-08-09
RESIDENCE AT BLACKWELL, LLC
21 SE 29TH TERRACE
LEES SUMMIT, MO 64082

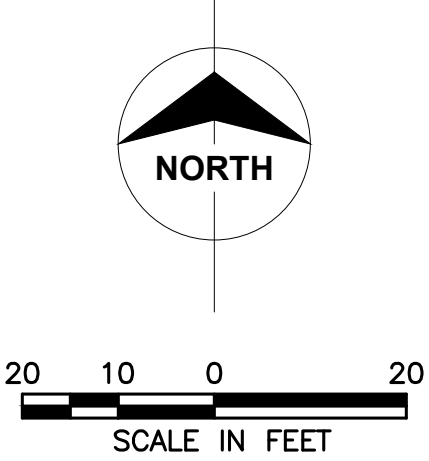

Certificate of Authority
Architecture: MO 318 / KS 241
Engineering: MO 4 / KS 241
Land Surveying: MO 123 / KS 36

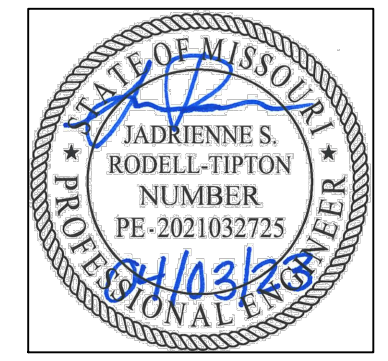

Jadrienne S. Rodell-Tipton, PE
PE-2021032725 (MISSOURI #)

© 2018 Powell CWM, Inc.
This drawing has been prepared by Powell CWM, Inc. This drawing is provided as an instrument of service by Powell CWM and is intended for use on this project only, pursuant to the Architectural Works Copyright Protection Act of 1990, all drawings, specifications, ideas and designs, including the overall form, arrangement and composition of spaces and elements appearing herein constitute the original copyrighted work of Powell CWM, Inc. Any reproduction, use or disclosure of information contained herein without prior written consent of Powell CWM, Inc. is strictly prohibited.

PREPARED FOR:
GRIFFIN RILEY
PROPERTY GROUP, LLC
21 SE 29th TERRACE,
LEE'S SUMMIT, MO 64082

PUBLIC IMPROVEMENT PLANS
BLUE PARKWAY
LEE'S SUMMIT, JACKSON COUNTY, MO









REVISIONS	NO.	DATE / DESCRIPTION
	1	
	2	
	3	
	4	
	5	
	6	

PROJECT #: 22-2087
ISSUE DATE: 03-28-2023

REVIEW

ROUNDABOUT
ALIGNMENTS

PER ALTA
PROJE
DATE
TRACT 2
COPPEL
PL

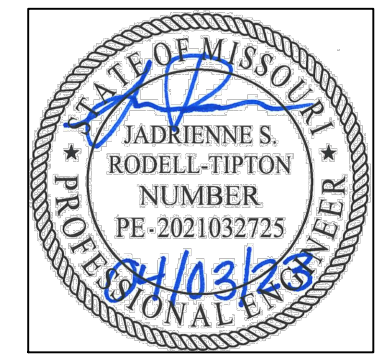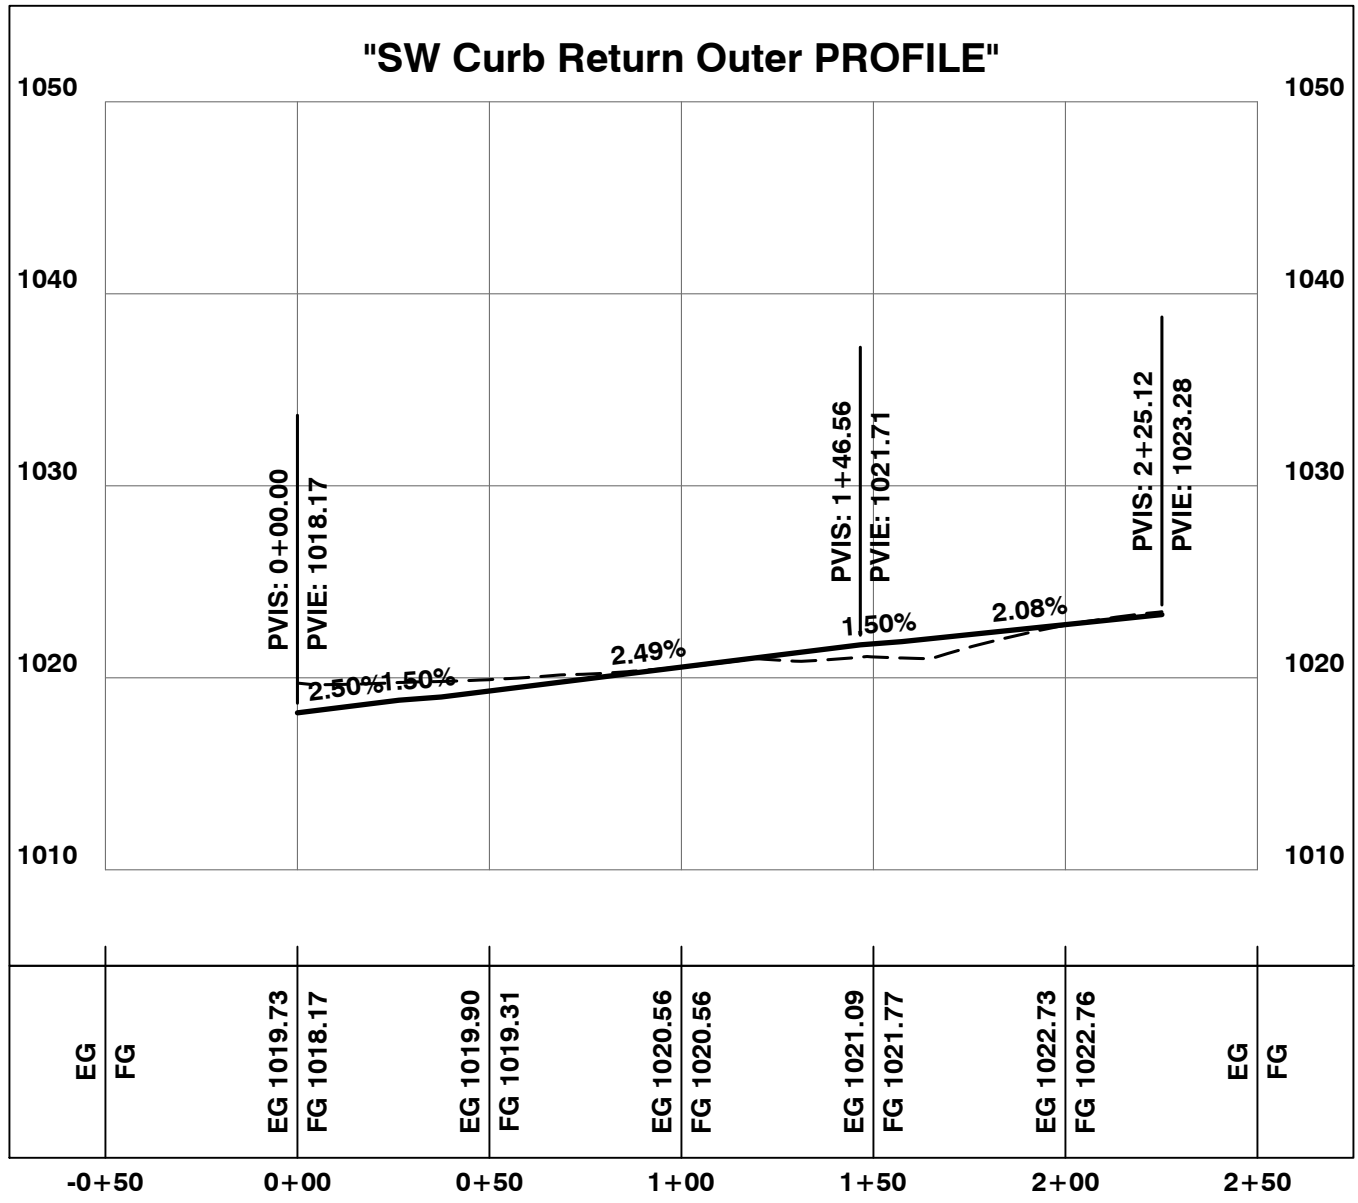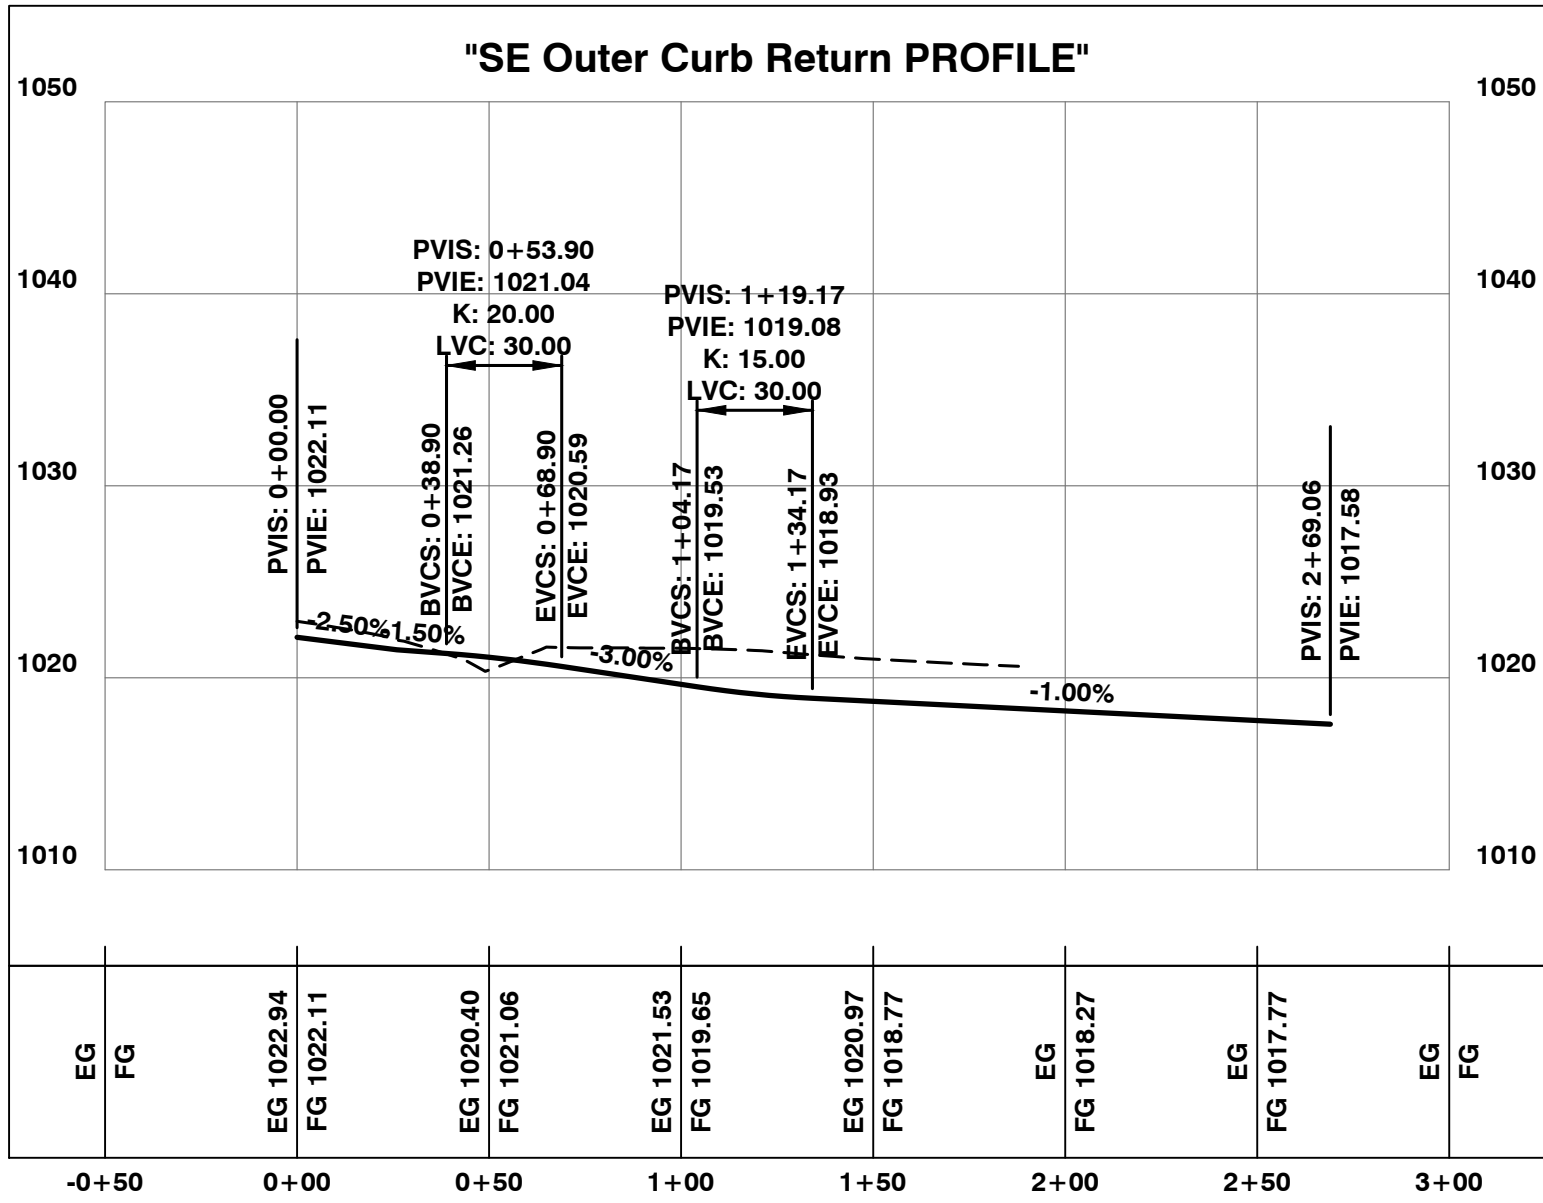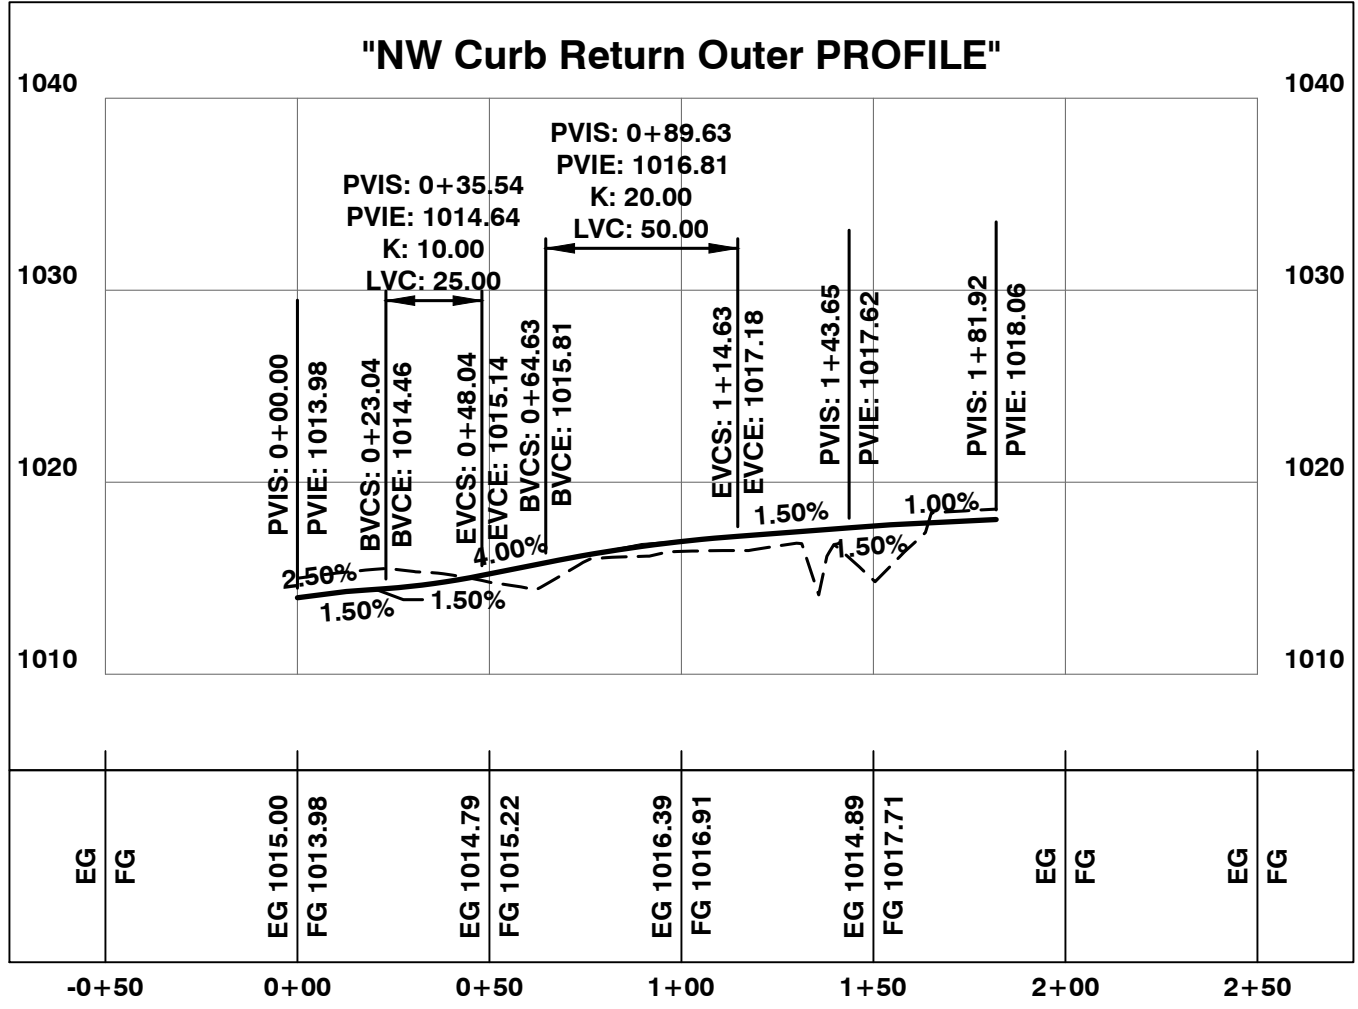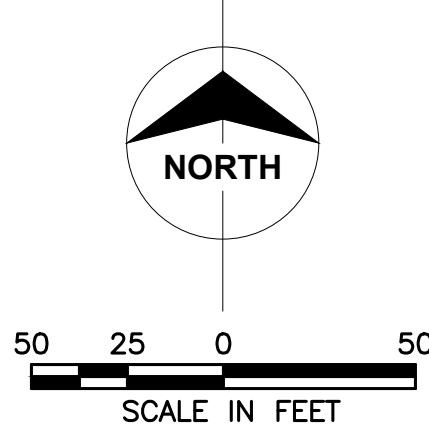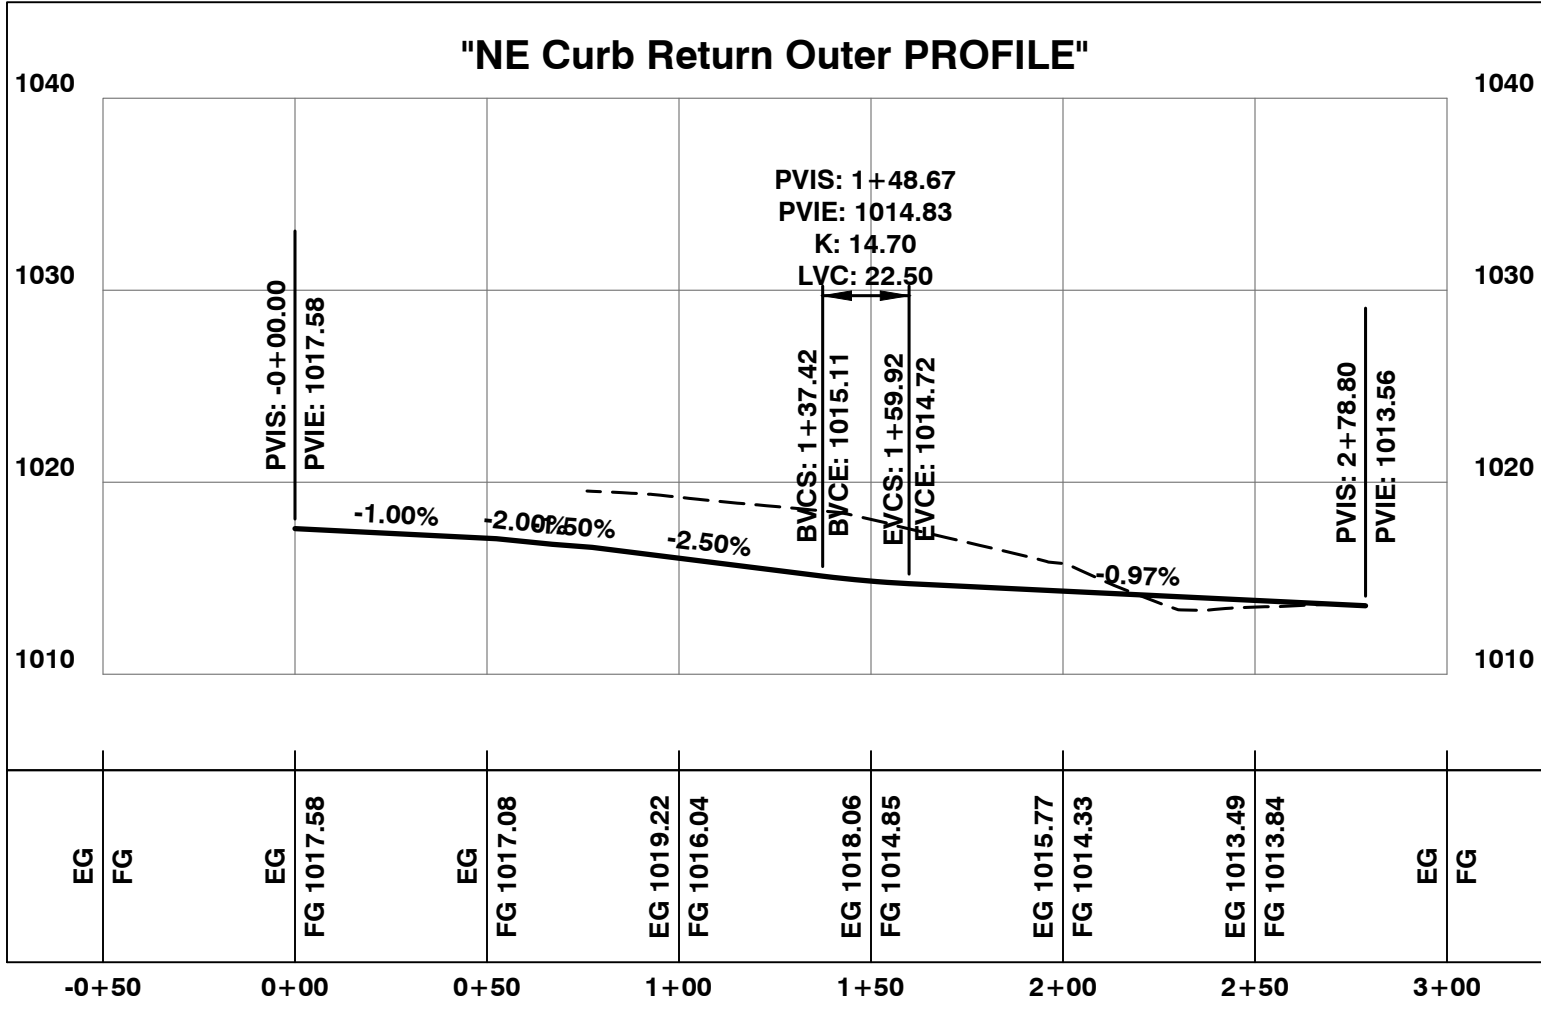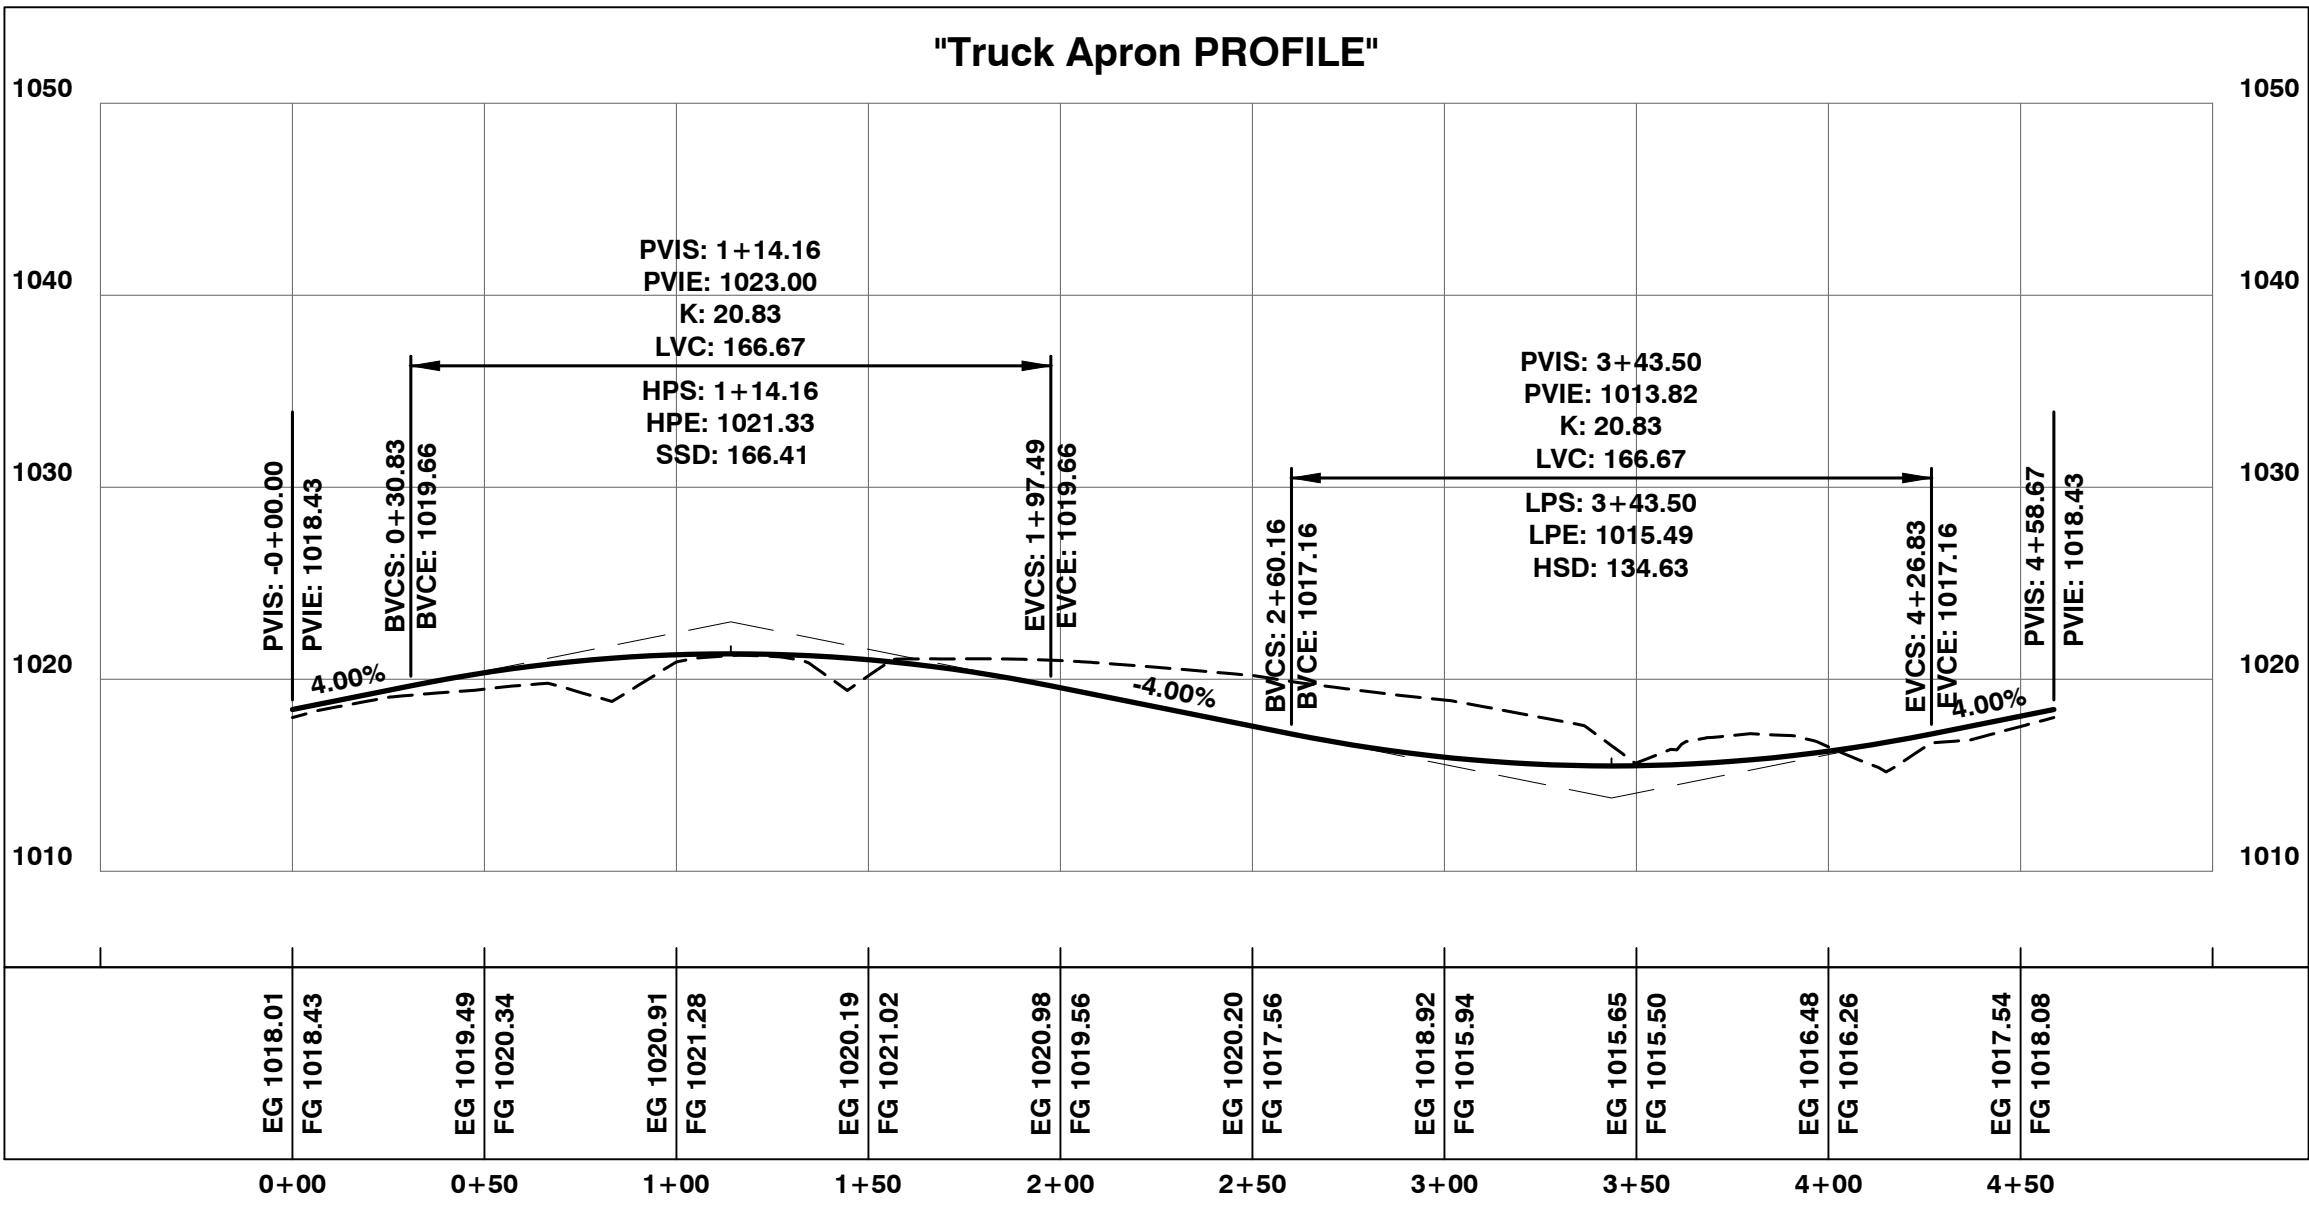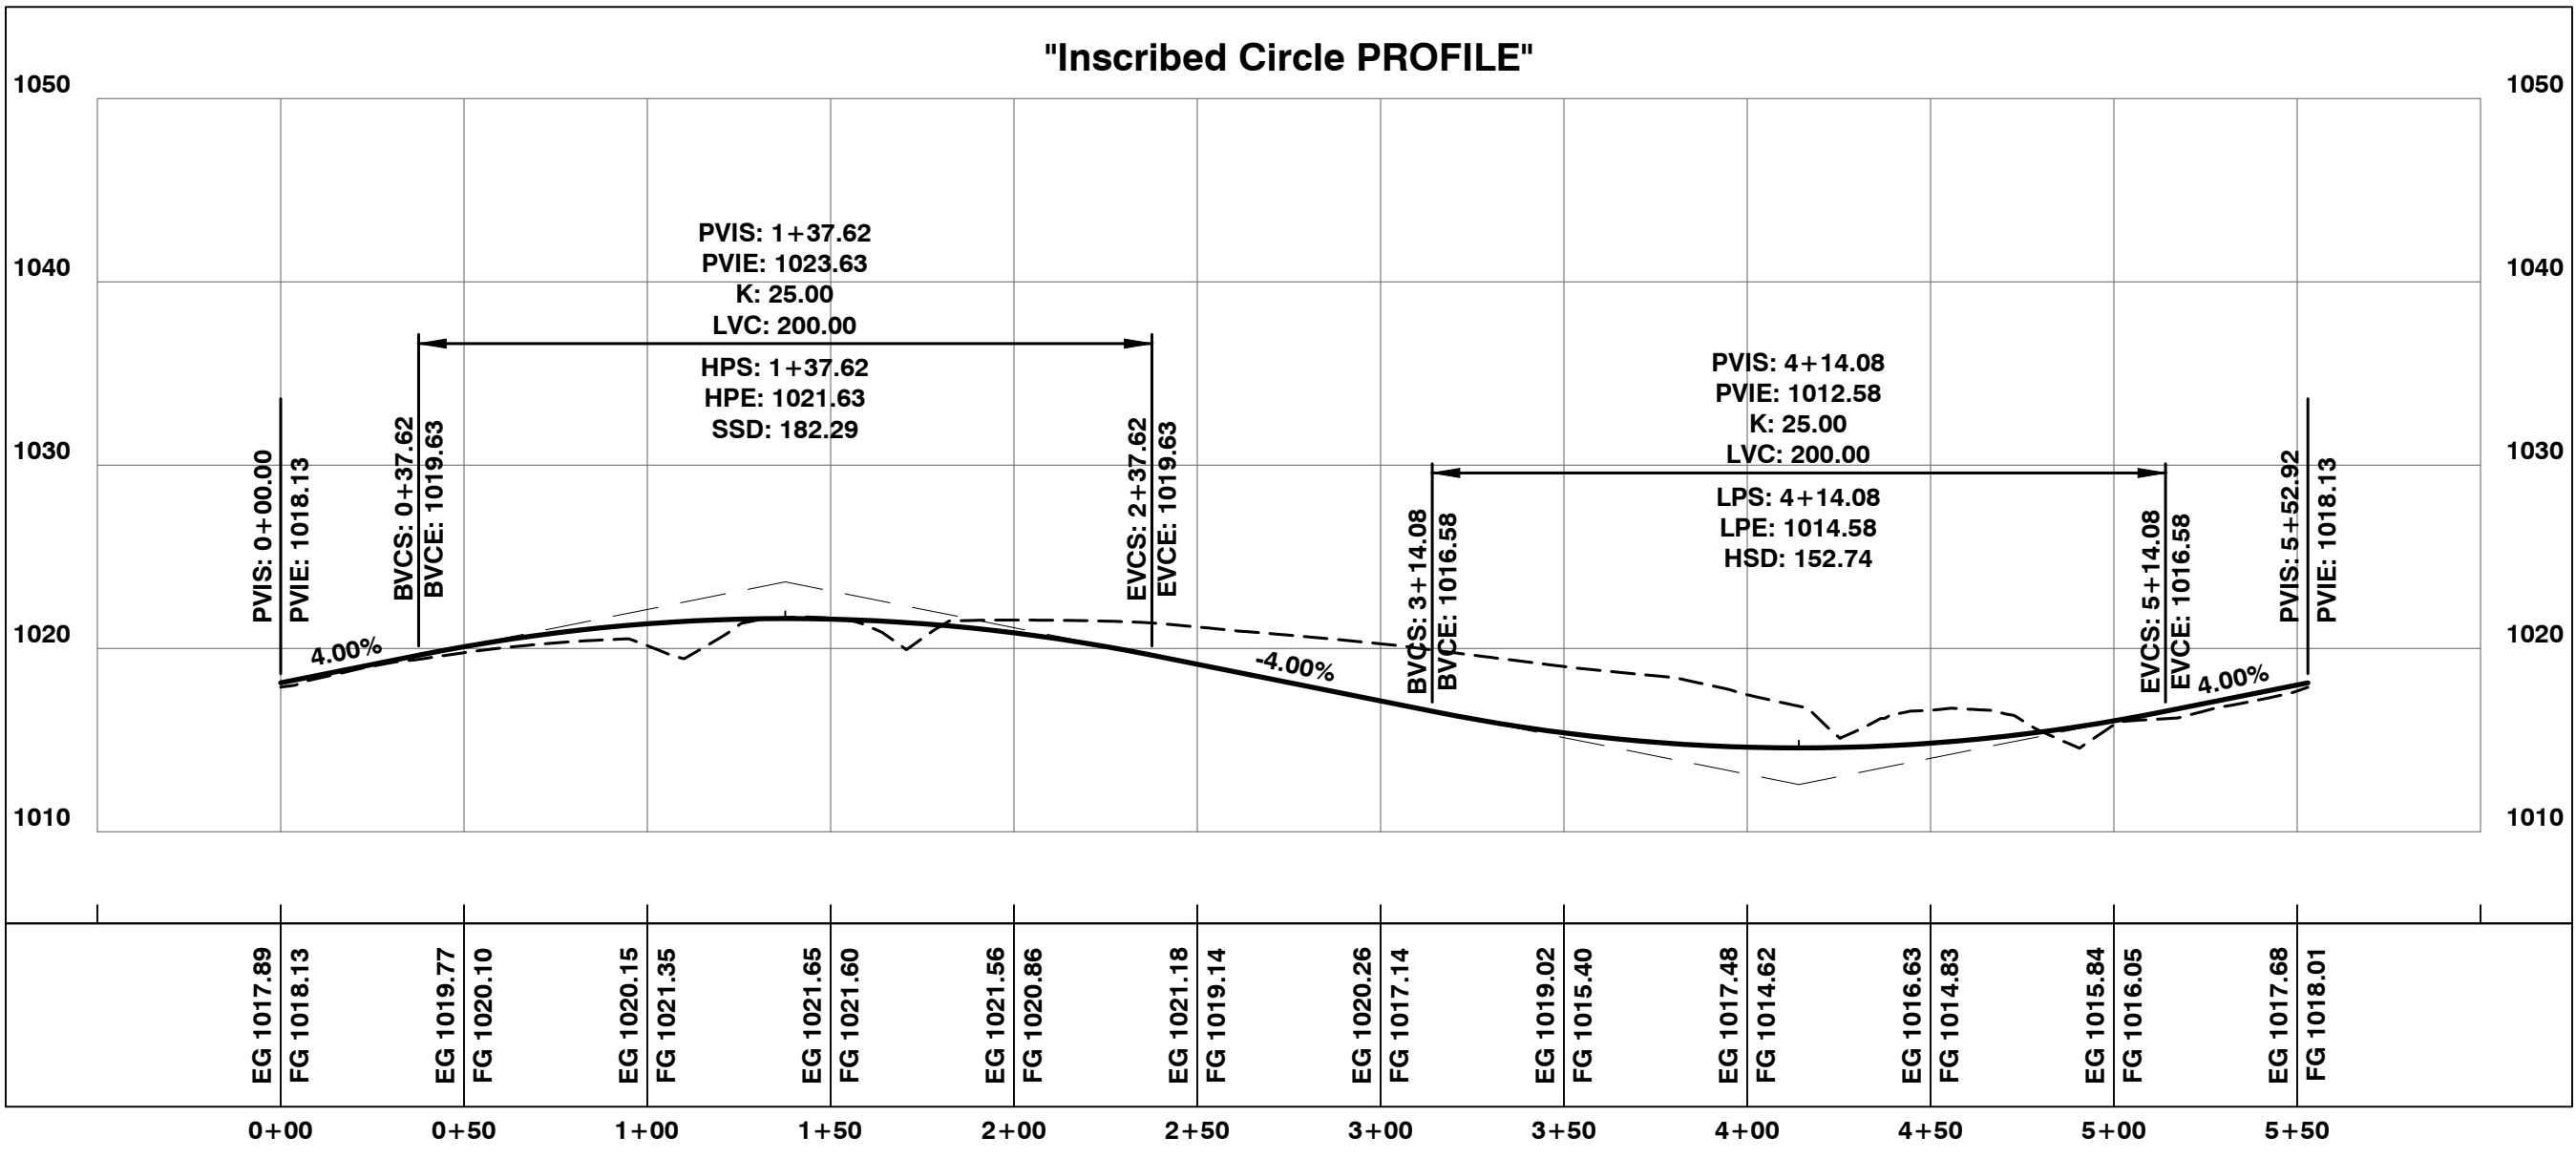

Jadrienne S. Rodell-Tipton, PE
PE-2021032725 (MISSOURI #)

© 2018 Powell CWM, Inc.
This drawing has been prepared by Powell CWM, Inc. This drawing is provided as an instrument of service by Powell CWM and is intended for use on this project only, pursuant to the Architectural Works Copyright Protection Act of 1990, all drawings, specifications, ideas and designs, including the overall form, arrangement and composition of spaces and elements appearing herein constitute the original copyrighted work of Powell CWM, Inc. Any reproduction, use or disclosure of information contained herein without prior written consent of Powell CWM, Inc. is strictly prohibited.

PREPARED FOR:
GRIFFIN RILEY
PROPERTY GROUP, LLC
21 SE 29th TERRACE,
LEE'S SUMMIT, MO 64082



PUBLIC IMPROVEMENT PLANS
BLUE PARKWAY
LEE'S SUMMIT, JACKSON COUNTY, MO

REVISIONS	NO.	DATE / DESCRIPTION
	1	
	2	
	3	
	4	
	5	
	6	

PROJECT #: 22-2087
ISSUE DATE: 03-28-2023

REVIEW

ROUNDABOUT
PROFILES

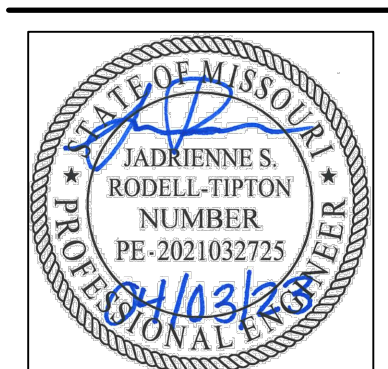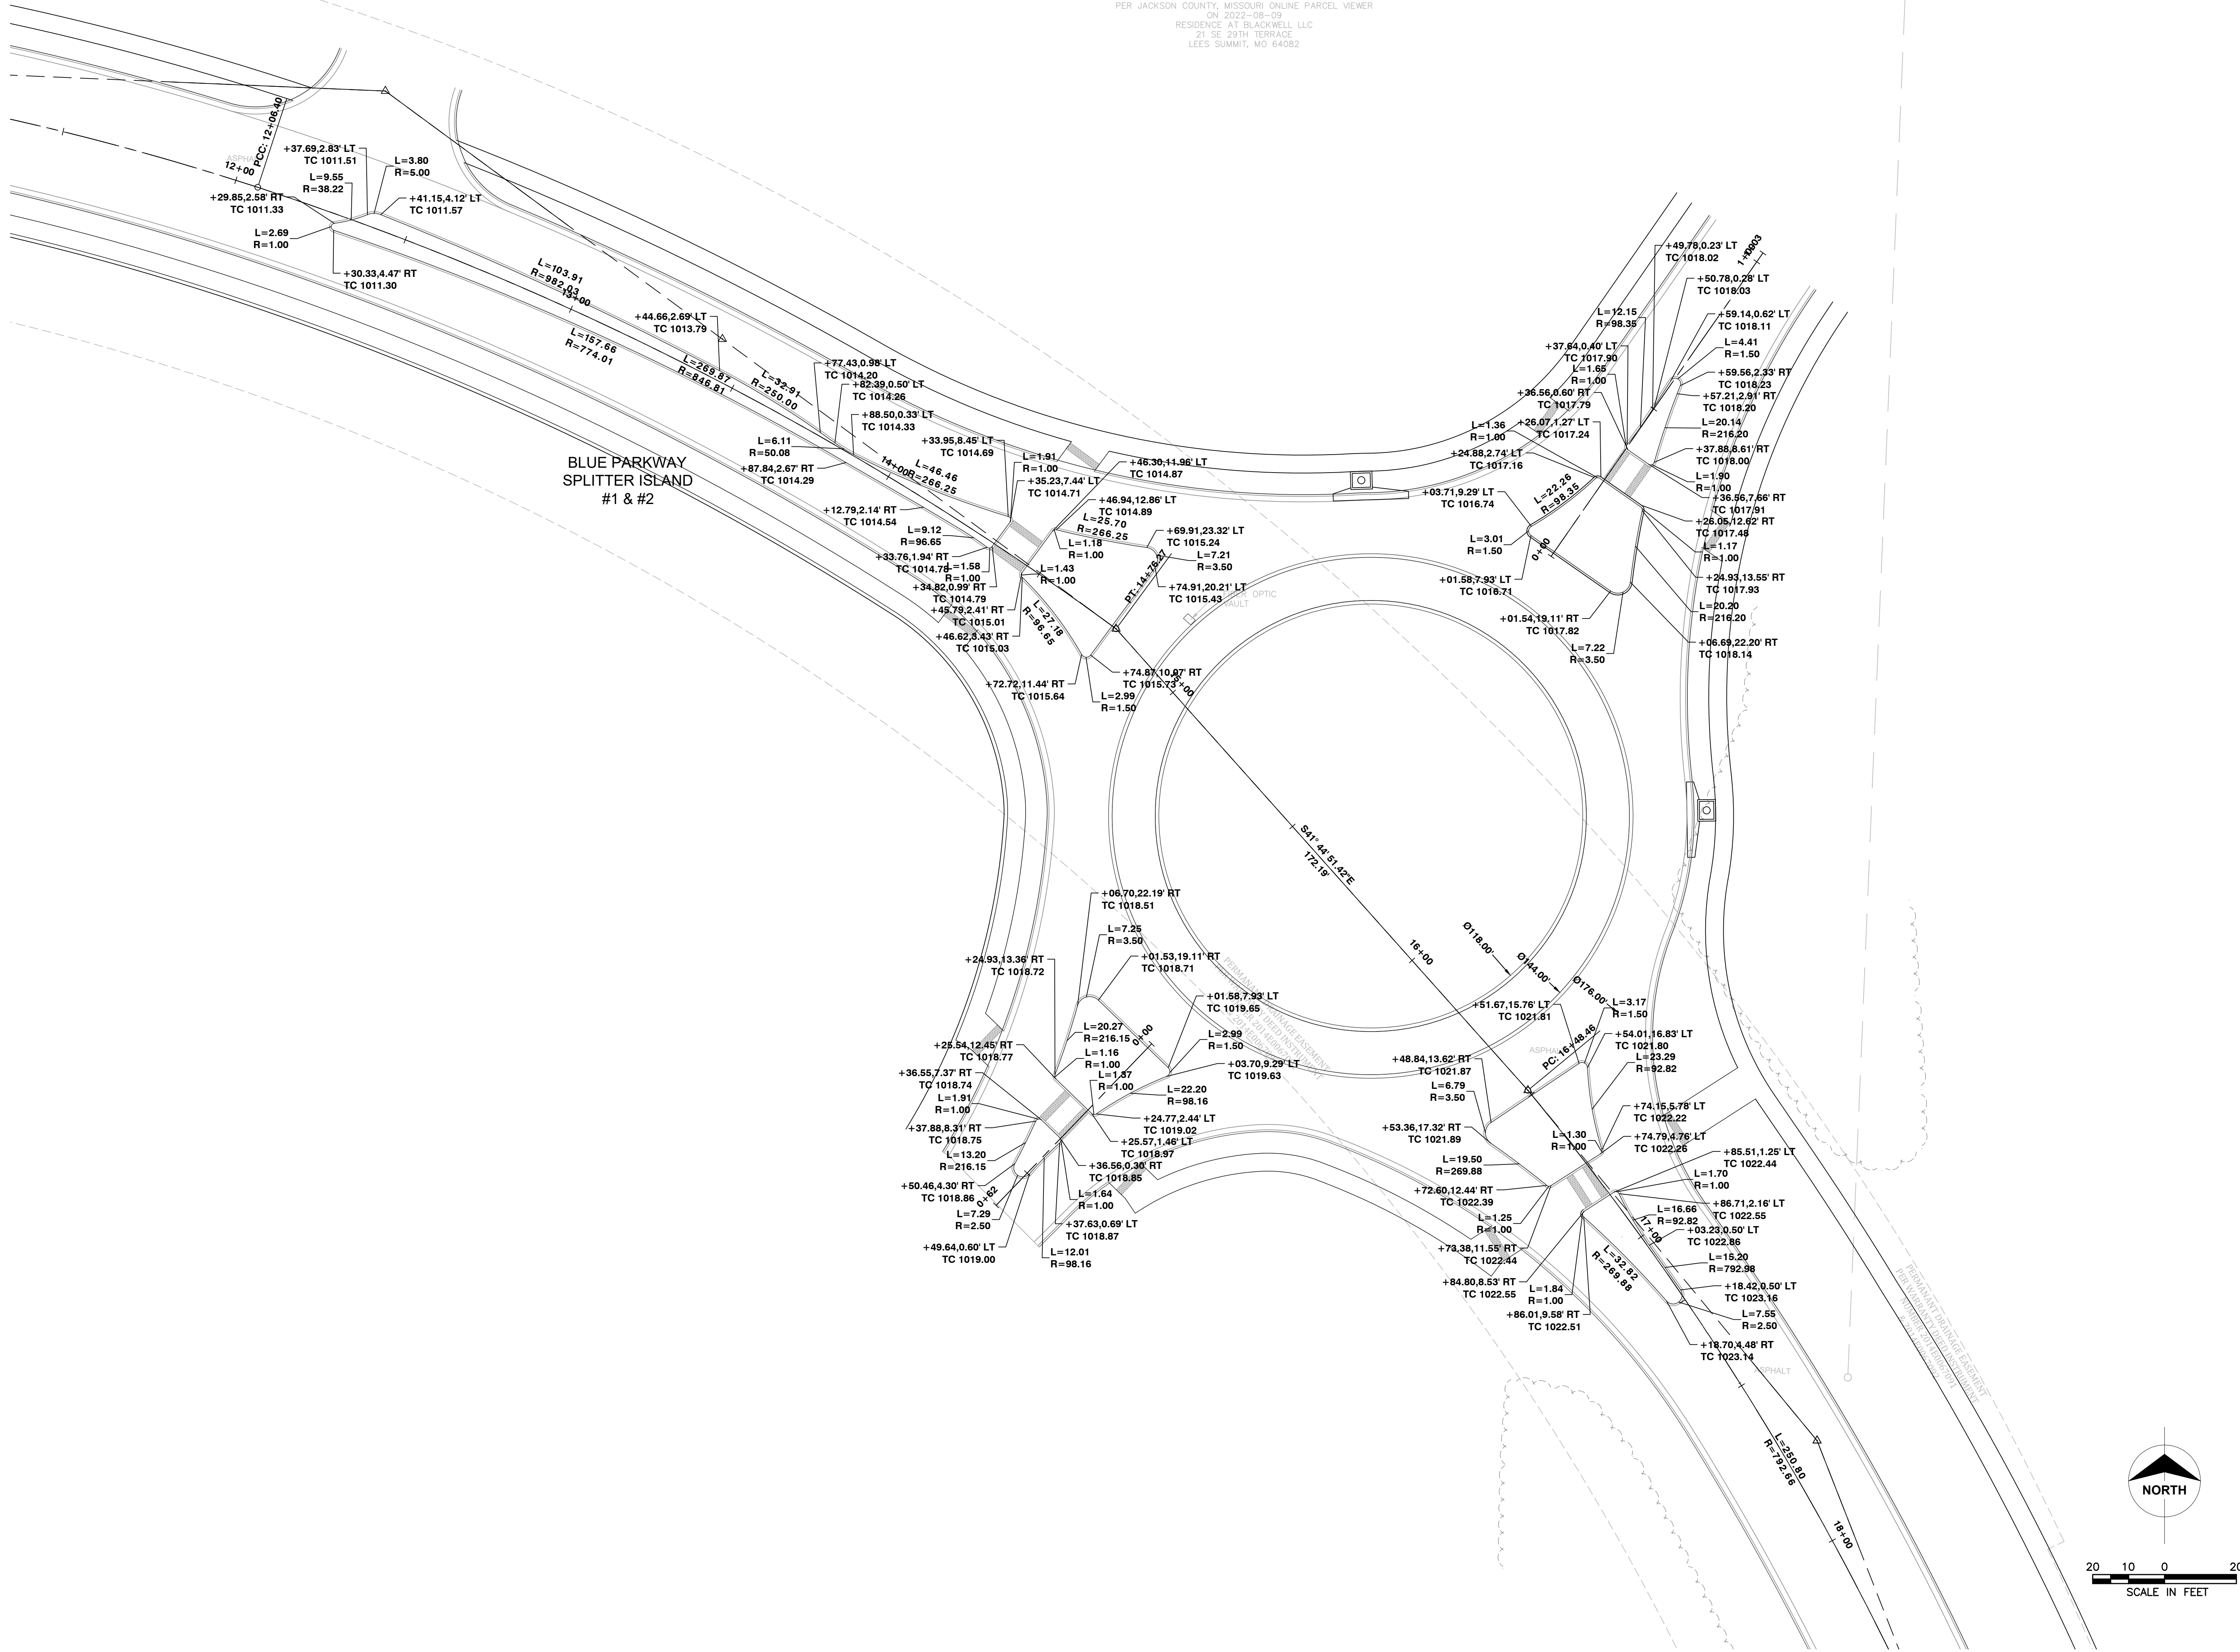

Jadrienne S. Rodell-Tipton, PE
PE-2021032725 (MISSOURI #)

© 2018 Powell CWM, Inc.
This drawing has been prepared by Powell CWM, Inc. This drawing is provided as an instrument of service by Powell CWM and is intended for use on this project only, pursuant to the Architectural Works Copyright Protection Act of 1990, all drawings, specifications, ideas and designs, including the overall form, arrangement and composition of spaces and elements appearing herein constitute the original copyrighted work of Powell CWM, Inc. Any reproduction, use or disclosure of information contained herein without prior written consent of Powell CWM, Inc. is strictly prohibited.

PREPARED FOR:
GRIFFIN RILEY
PROPERTY GROUP, LLC
21 SE 29th TERRACE,
LEE'S SUMMIT, MO 64082


PUBLIC IMPROVEMENT PLANS
BLUE PARKWAY
LEE'S SUMMIT, JACKSON COUNTY, MO

REVISIONS	NO.	DATE / DESCRIPTION
	1	
	2	
	3	
	4	
	5	
	6	


PROJECT #: 22-2087
ISSUE DATE: 03-28-2023

REVIEW


SPLITTER ISLAND
DETAILS

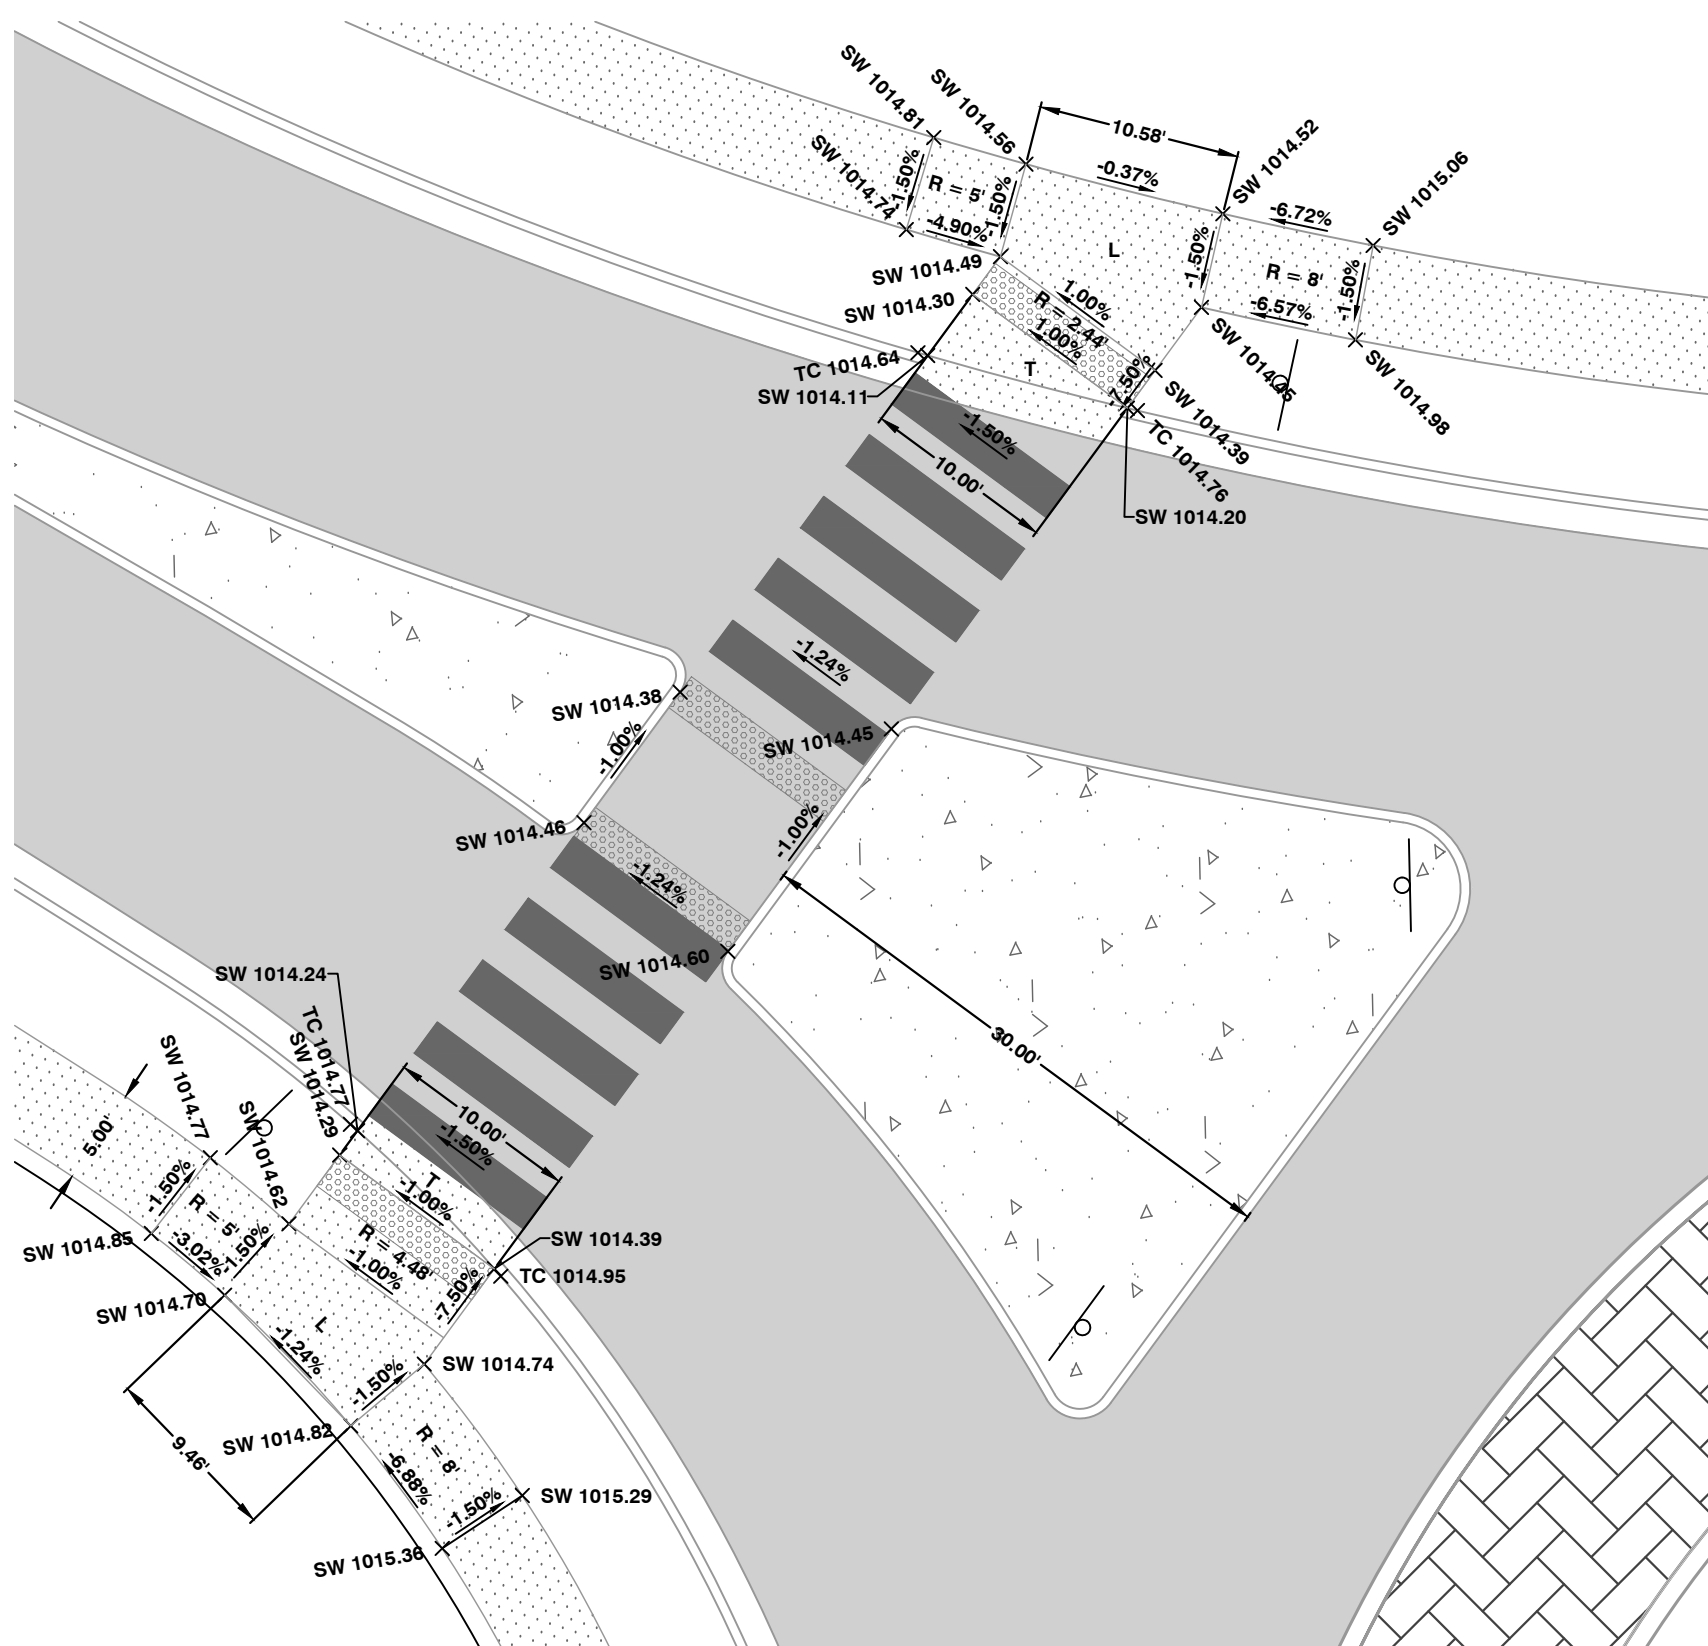


BLUE PARKWAY (NW) CURB RAMP DETAILS

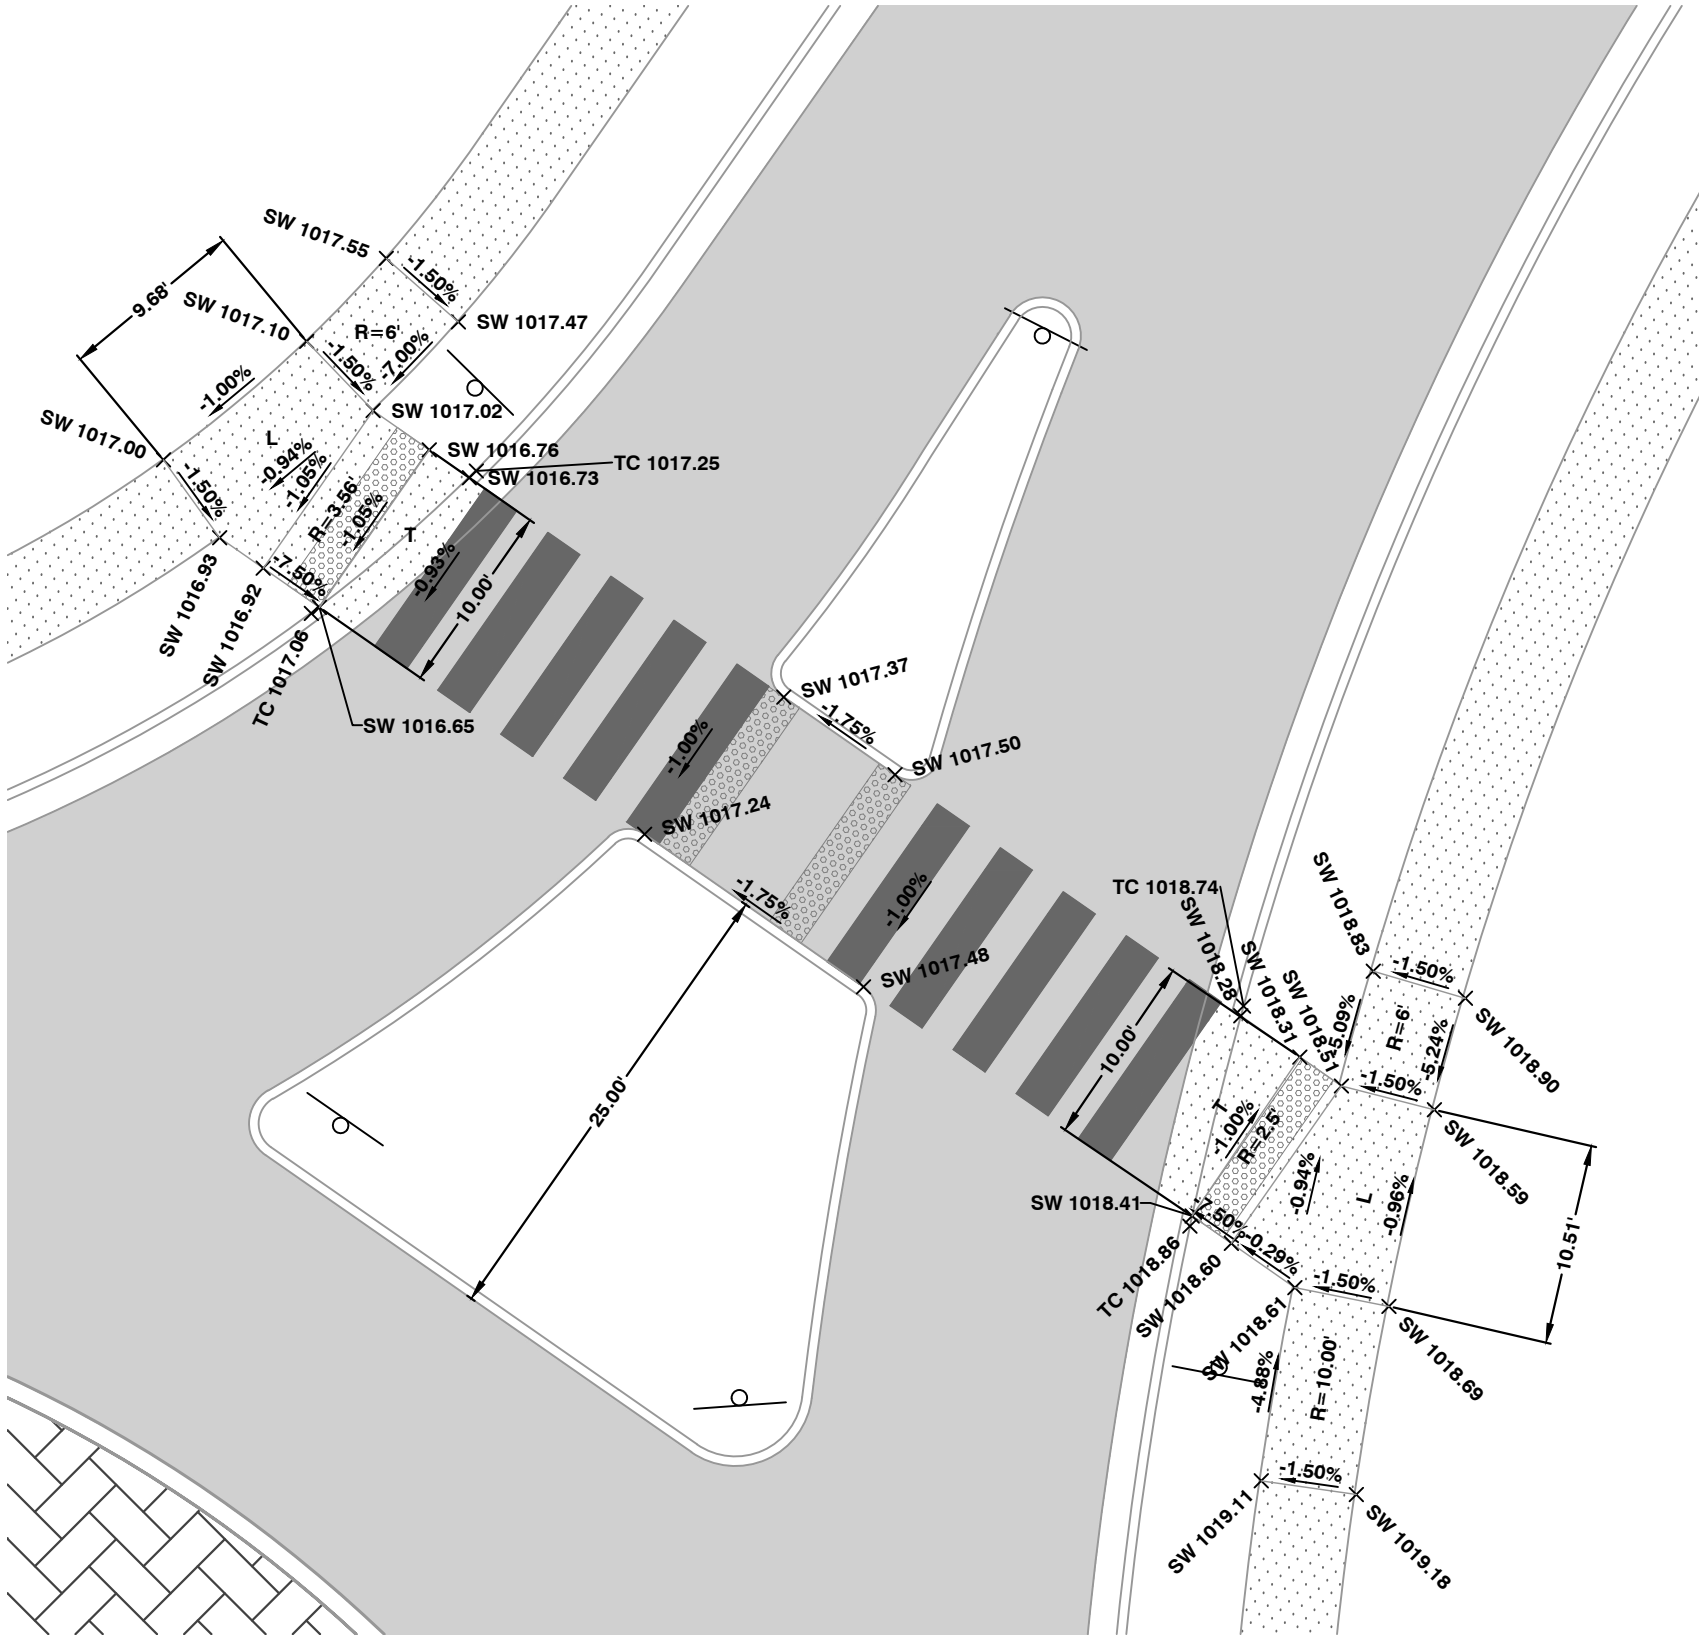



SHENANDOAH CURB RAMP DETAILS

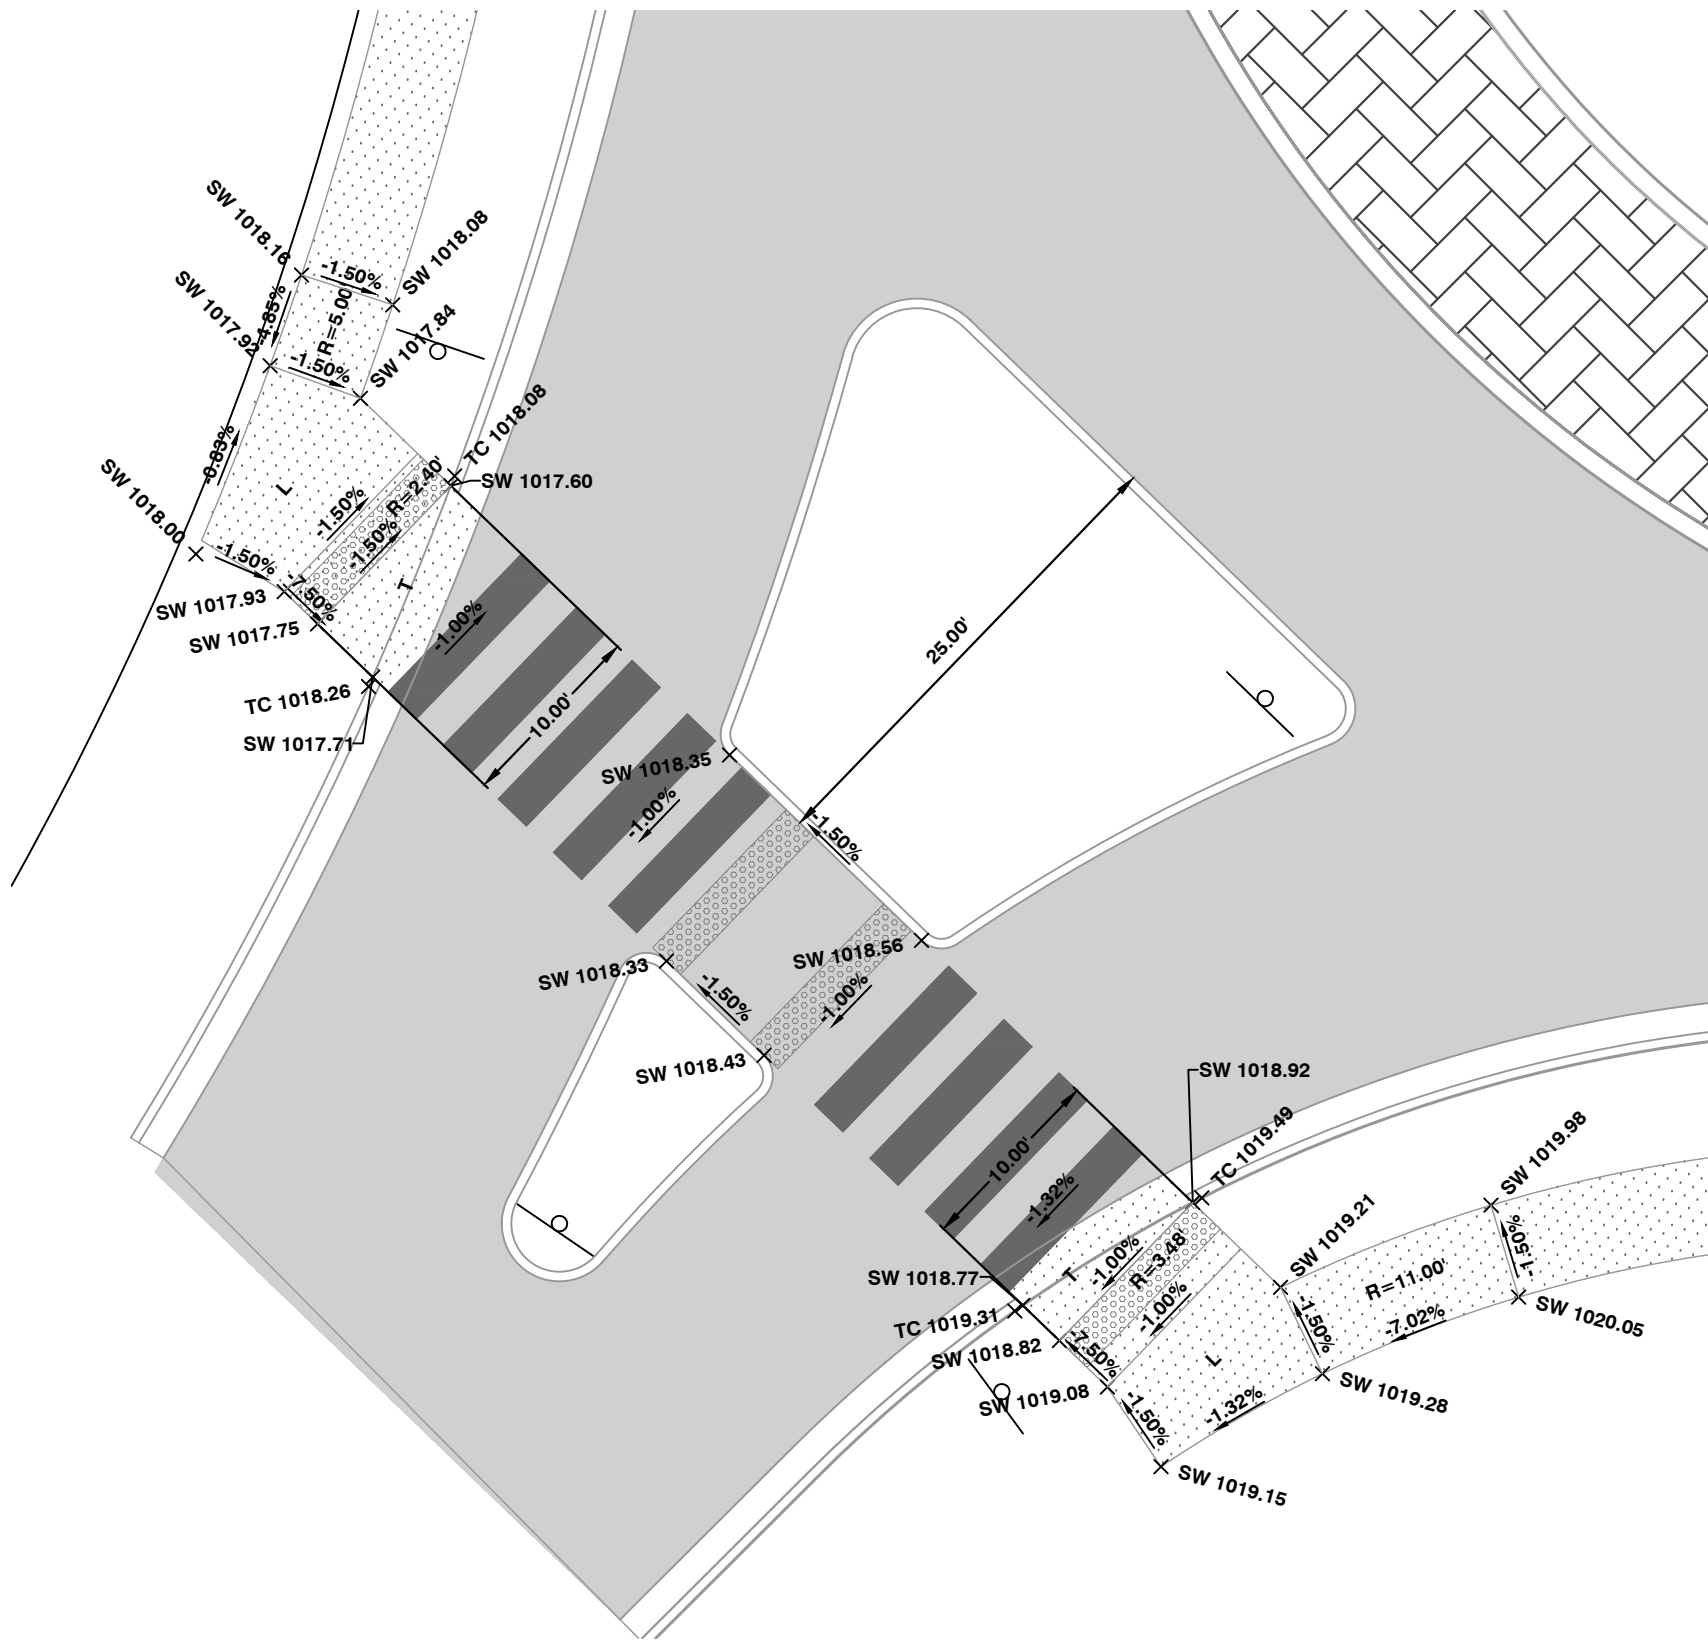

SW ENTRANCE CURB RAMP DETAILS

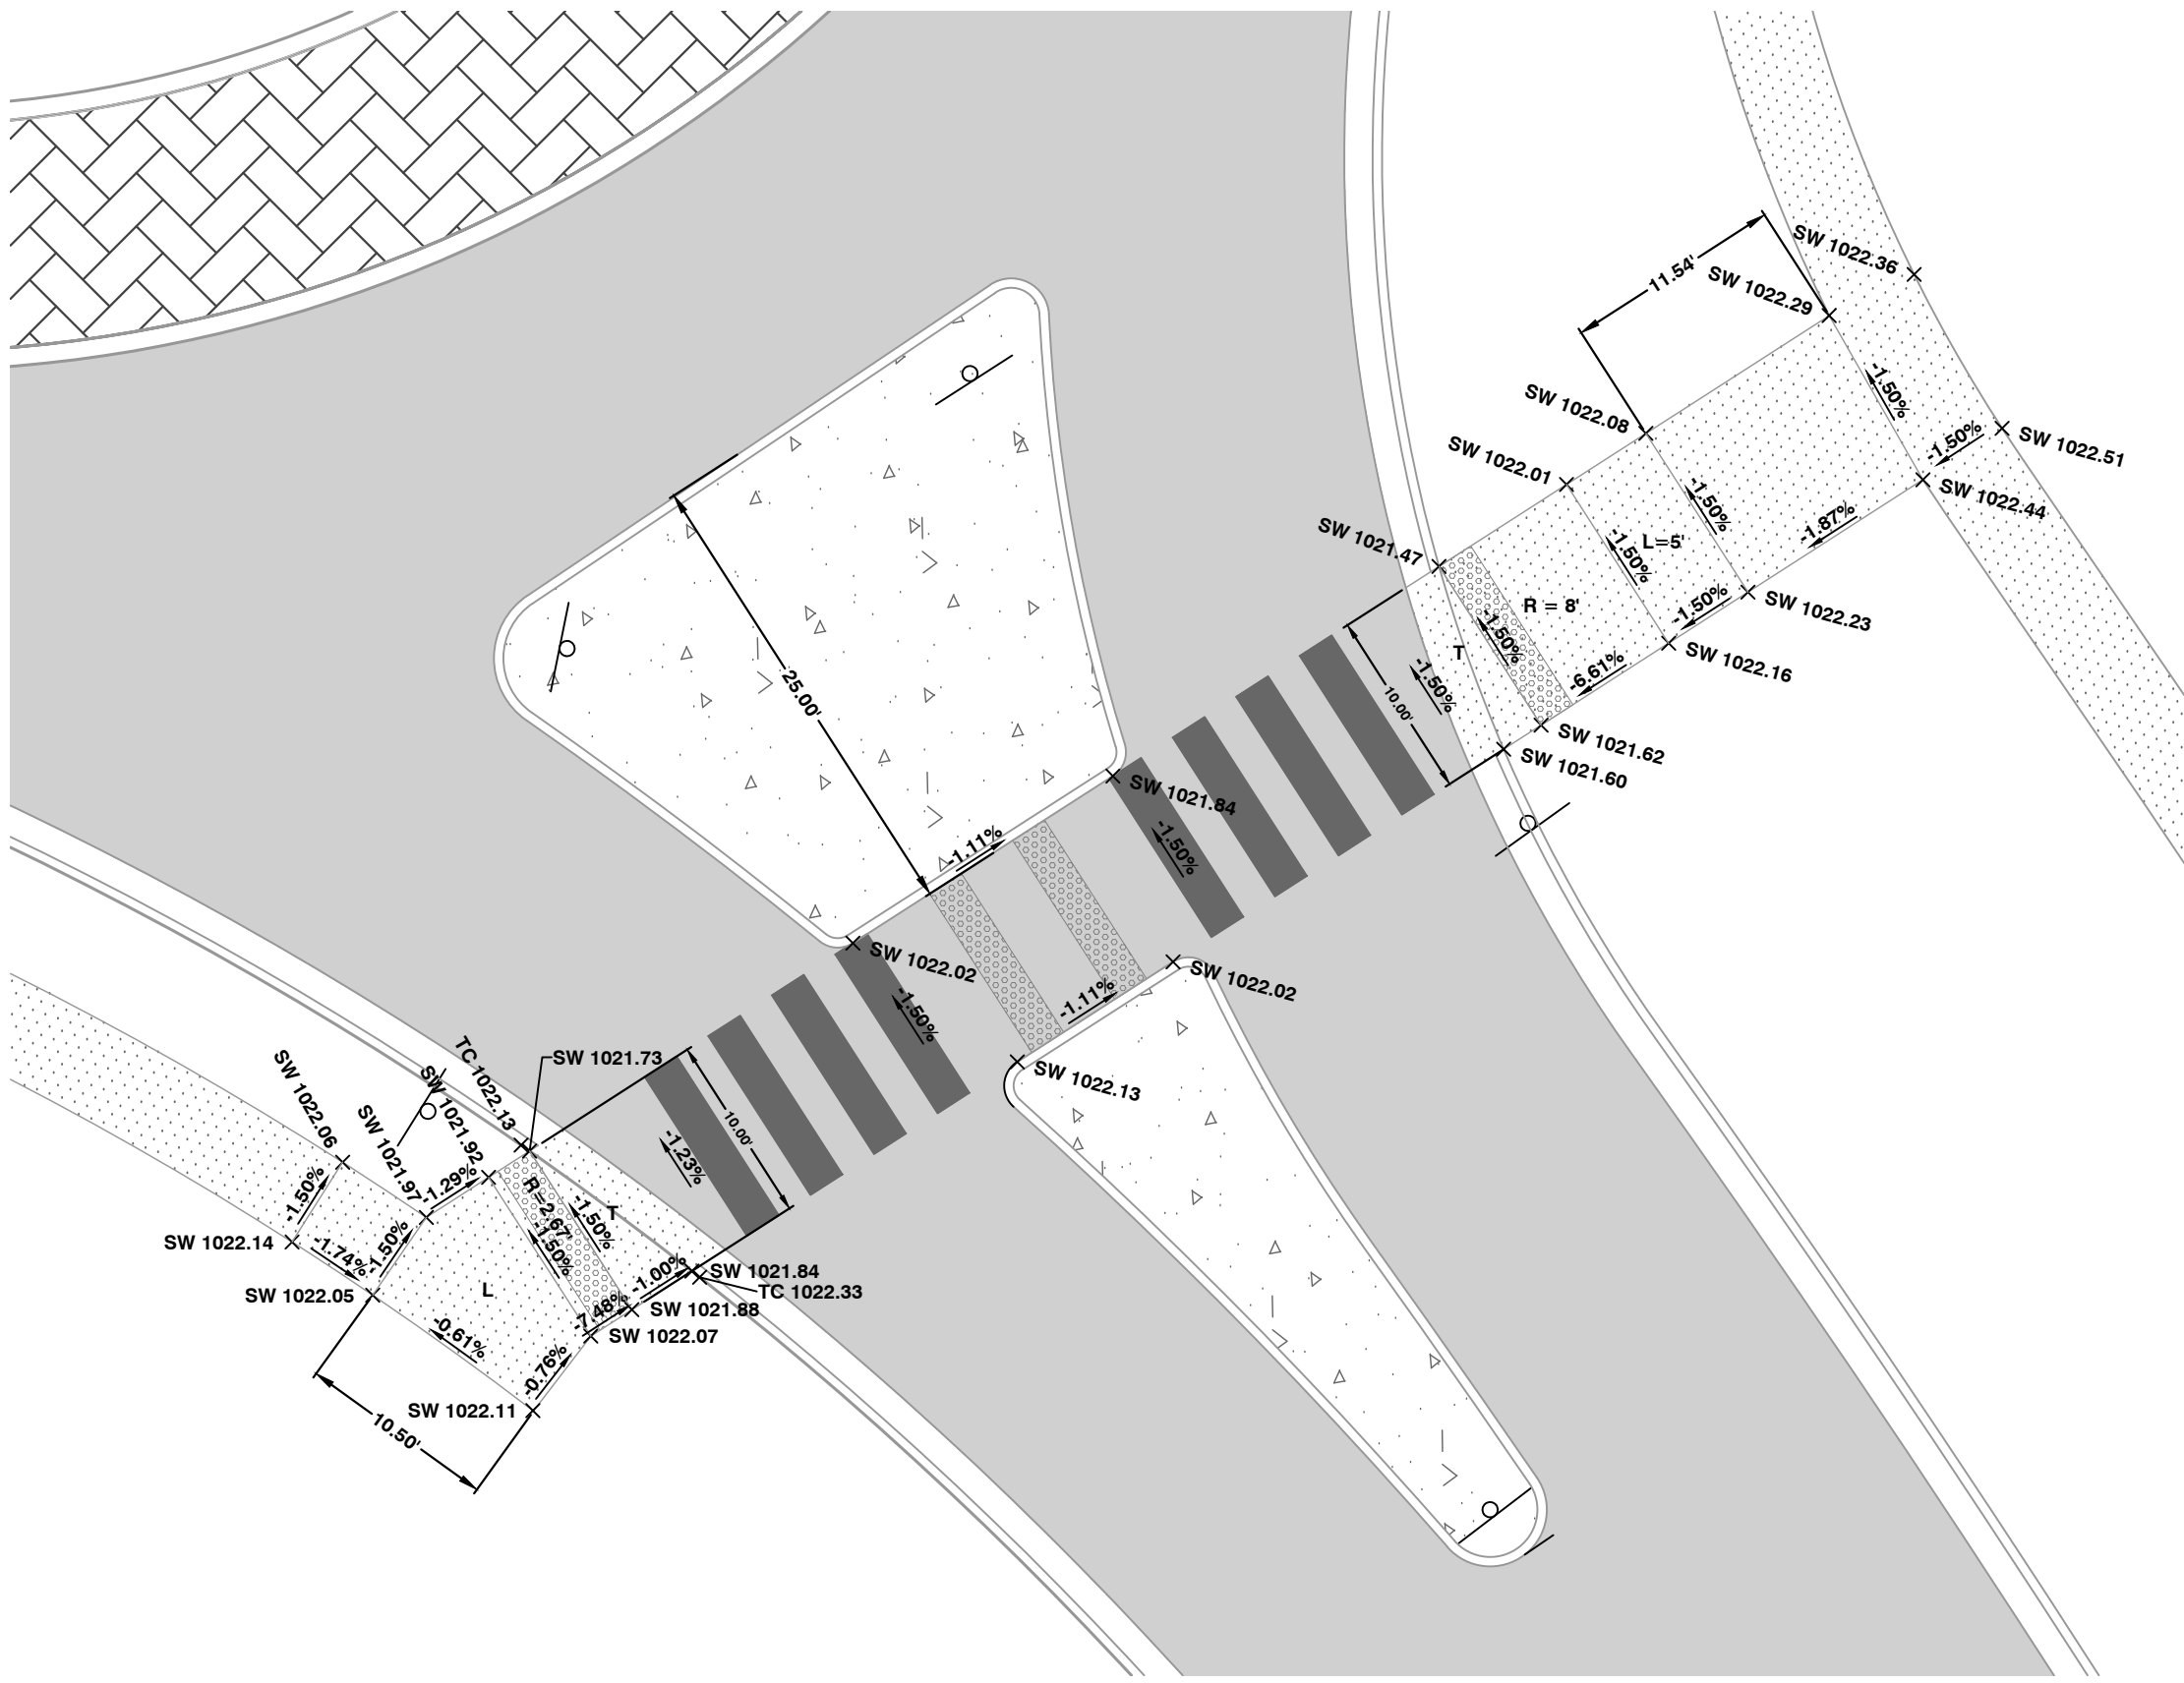

BLUE PARKWAY (SE) CURB RAMP DETAILS

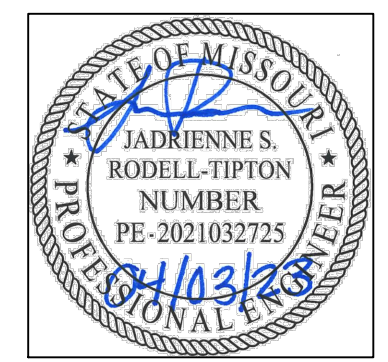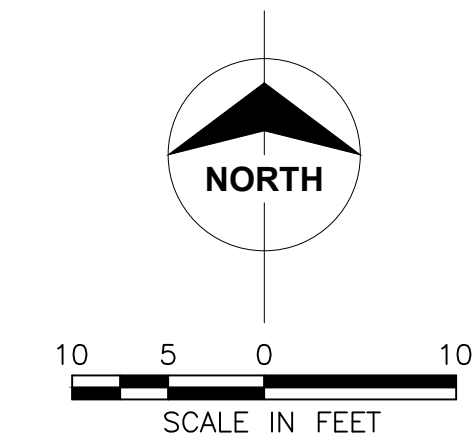

Jadrienne S. Rodell-Tipton, PE
PE-2021032725 (MISSOURI #)

© 2018 Powell CWM, Inc.
This drawing has been prepared by Powell CWM, Inc. This drawing is provided as an instrument of service by Powell CWM and is intended for use on this project only, pursuant to the Architectural Works Copyright Protection Act of 1990, all drawings, specifications, ideas and designs, including the overall form, arrangement and composition of spaces and elements appearing herein constitute the original copyrighted work of Powell CWM, Inc. Any reproduction, use or disclosure of information contained herein without prior written consent of Powell CWM, Inc. is strictly prohibited.

PREPARED FOR:
GRIFFIN RILEY
PROPERTY GROUP, LLC
21 SE 29th TERRACE,
LEE'S SUMMIT, MO 64082





PUBLIC IMPROVEMENT PLANS
BLUE PARKWAY
LEE'S SUMMIT, JACKSON COUNTY, MO

REVISIONS	NO.	DATE / DESCRIPTION
	1	
	2	
	3	
	4	
	5	
	6	

PROJECT #: 22-2087
ISSUE DATE: 03-28-2023

REVIEW

ADA CURB RAMP
DETAILS

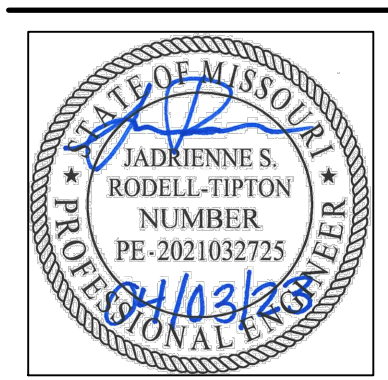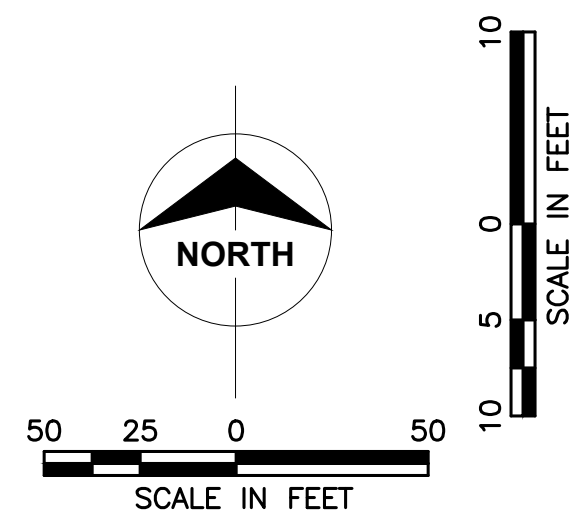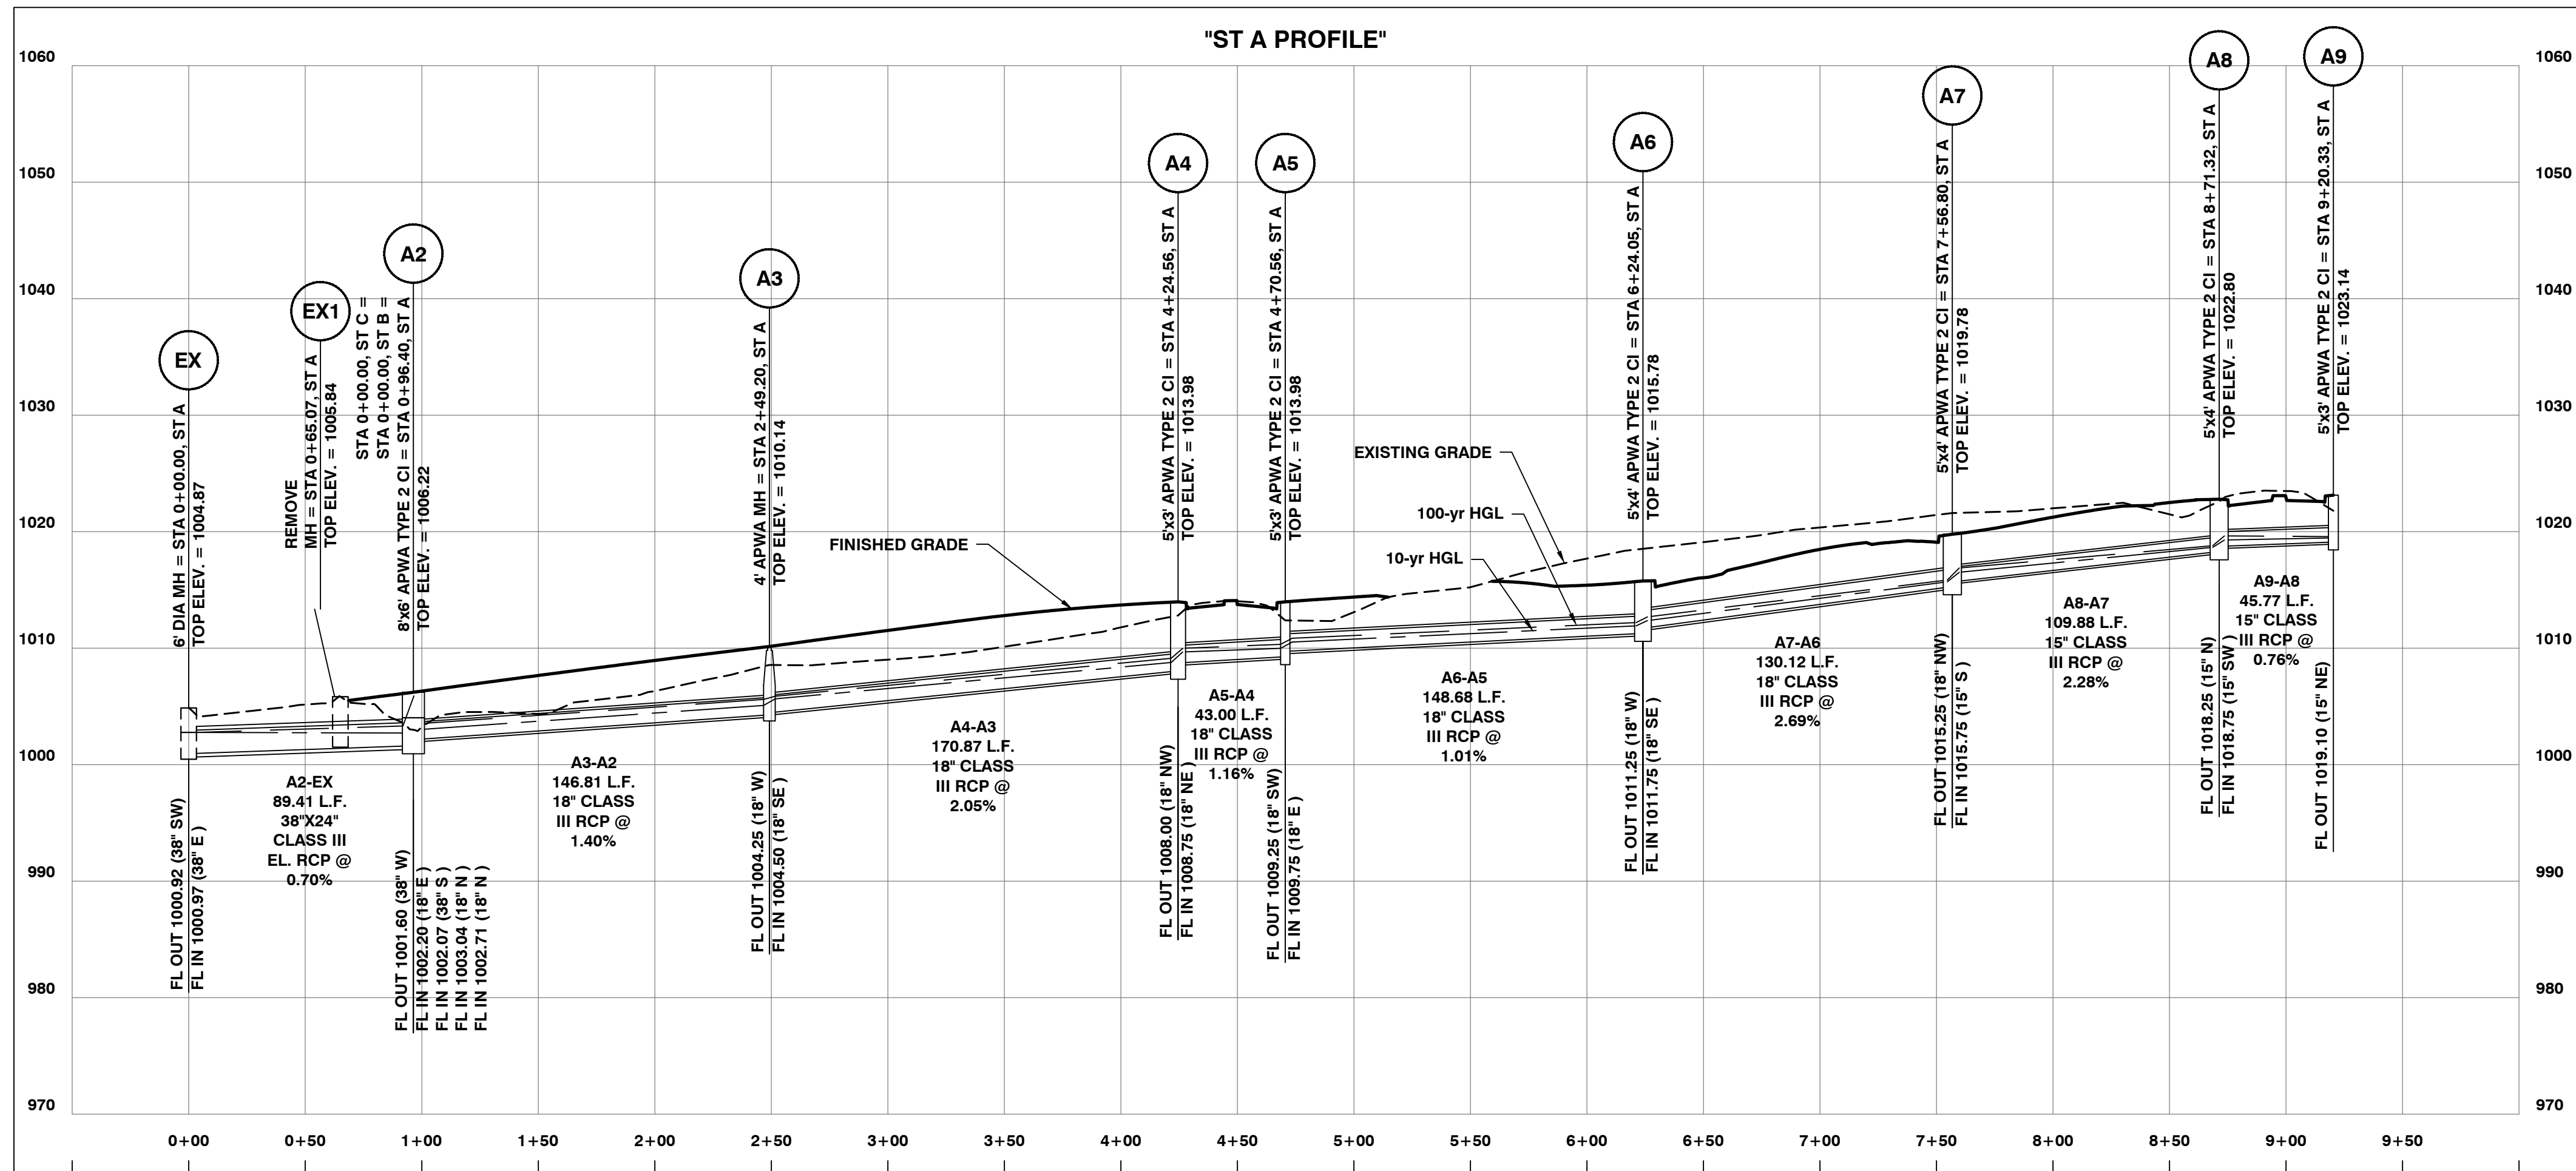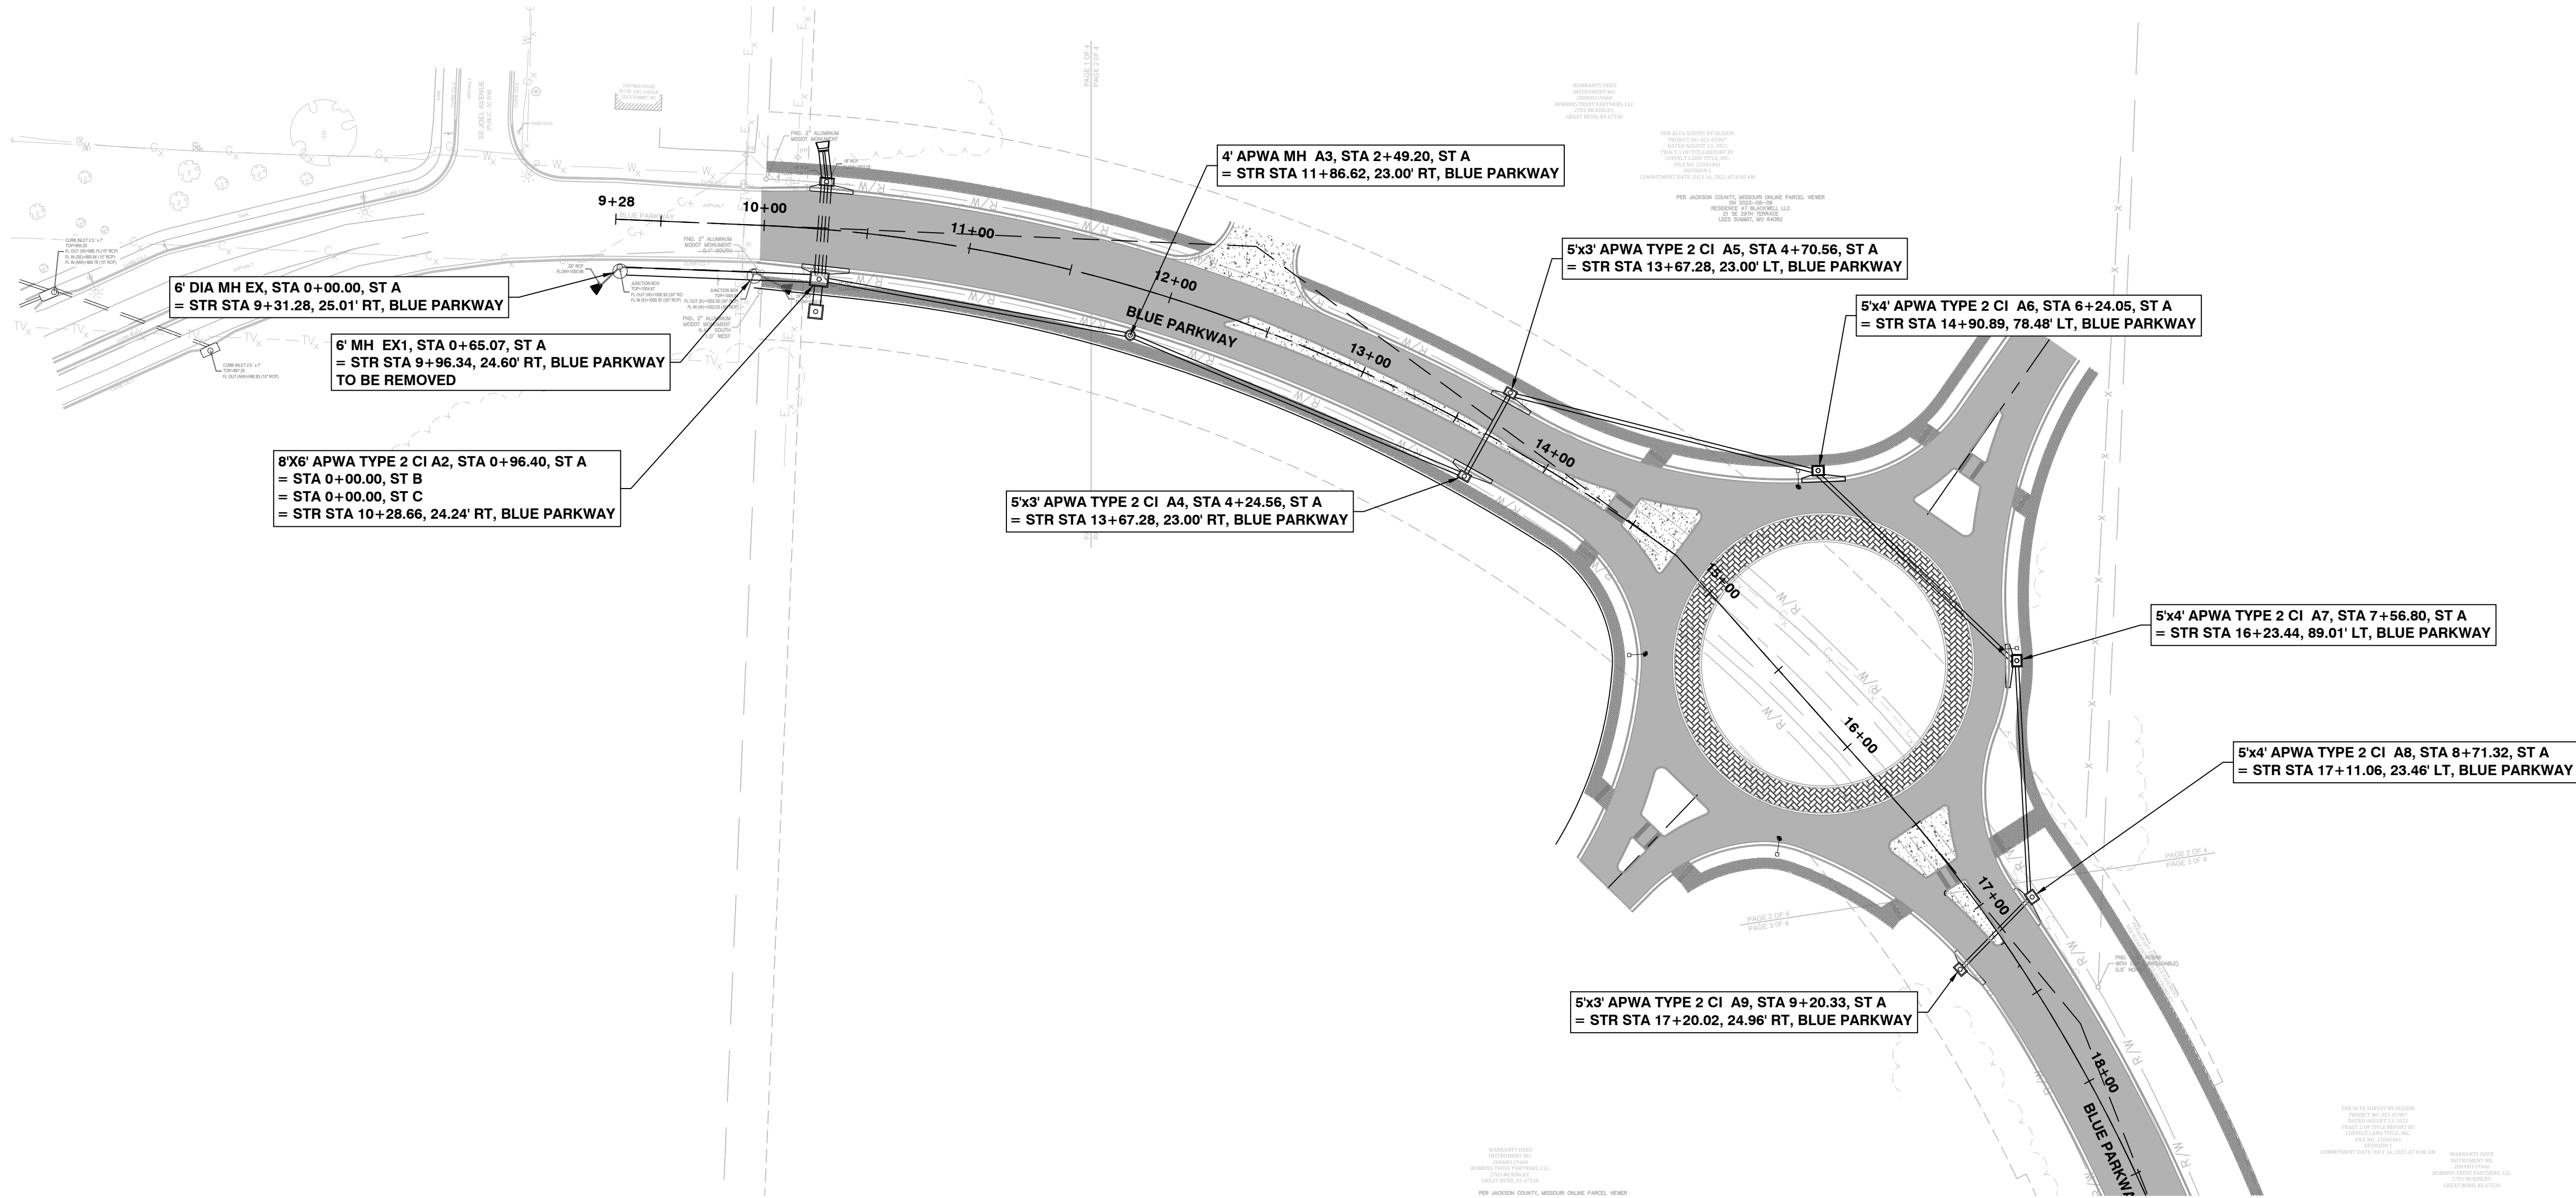

Jadrienne S. Rodell-Tipton, PE
PE-2021032725 (MISSOURI #)

© 2018 Powell CWM, Inc.
This drawing has been prepared by Powell CWM, Inc. This drawing is provided as an instrument of service by Powell CWM and is intended for use on this project only, pursuant to the Architectural Works Copyright Protection Act of 1990, all drawings, specifications, ideas and designs, including the overall form, arrangement and composition of spaces and elements appearing herein constitute the original copyrighted work of Powell CWM, Inc. Any reproduction, use or disclosure of information contained herein without prior written consent of Powell CWM, Inc. is strictly prohibited.

PREPARED FOR:
GRIFFIN RILEY
PROPERTY GROUP, LLC
21 SE 29th TERRACE,
LEE'S SUMMIT, MO 64082








PUBLIC IMPROVEMENT PLANS
BLUE PARKWAY
LEE'S SUMMIT, JACKSON COUNTY, MO

REVISIONS	NO.	DATE / DESCRIPTION
	1	
	2	
	3	
	4	
	5	
	6	

PROJECT #: 22-2087
ISSUE DATE: 03-28-2023

REVIEW

STORM SEWER
PLAN & PROFILE

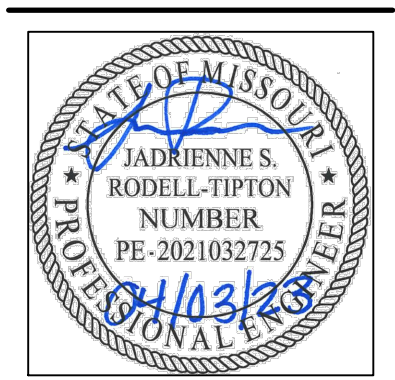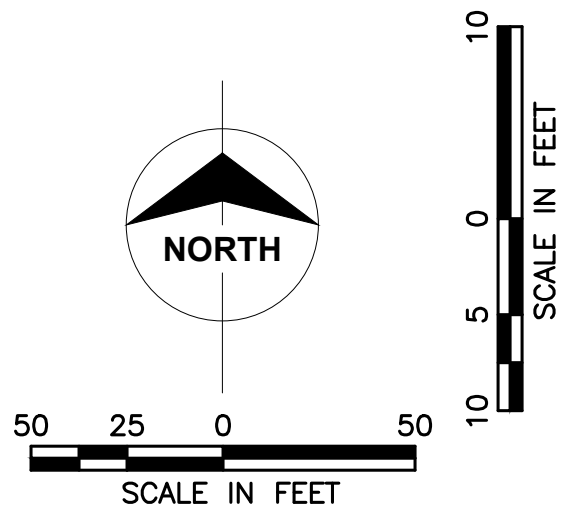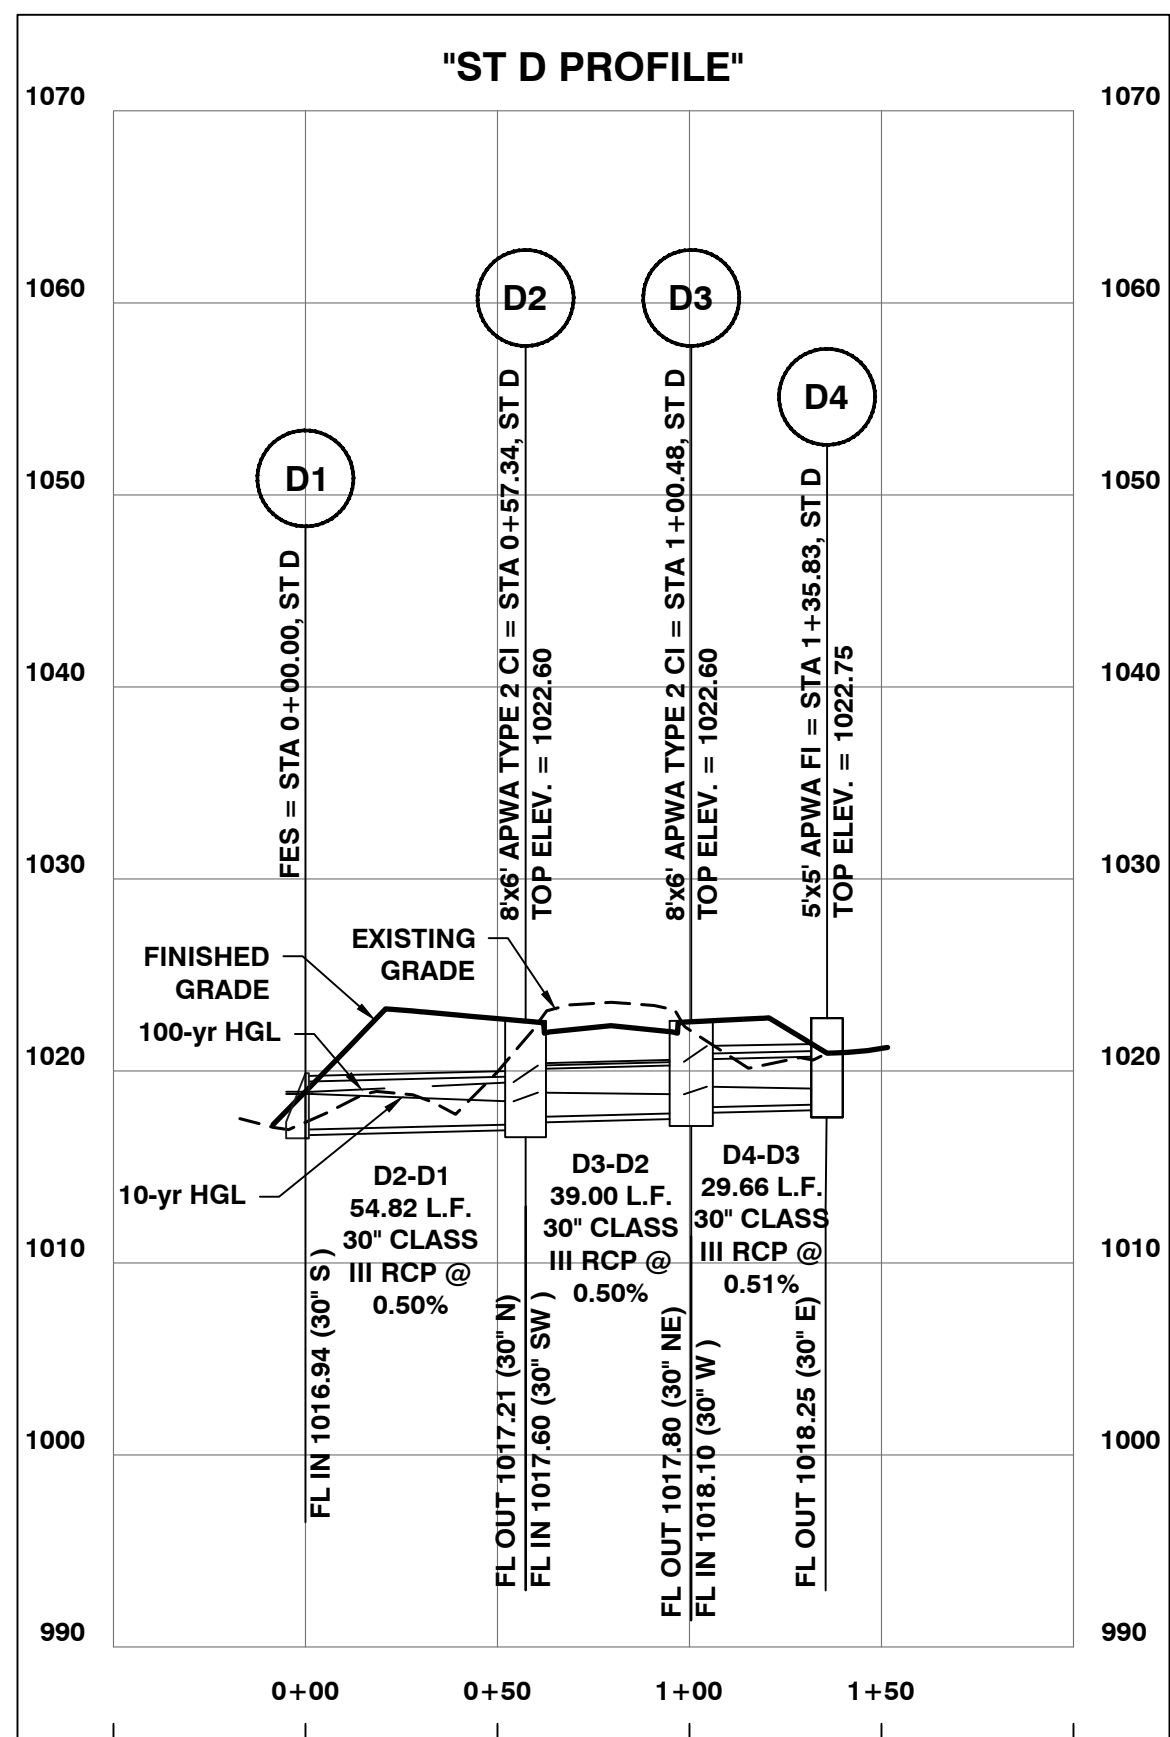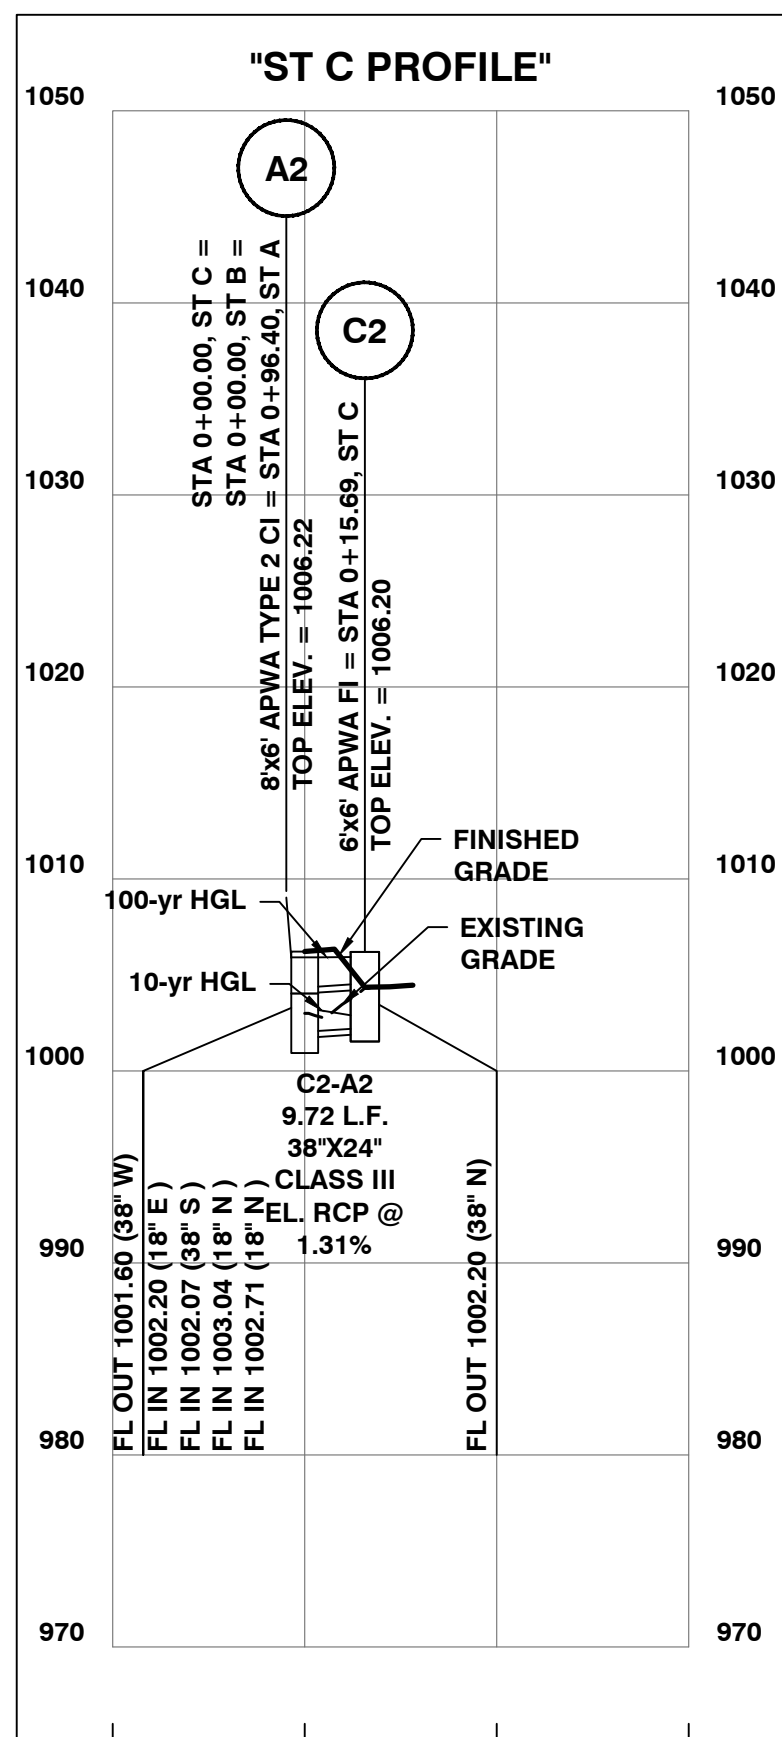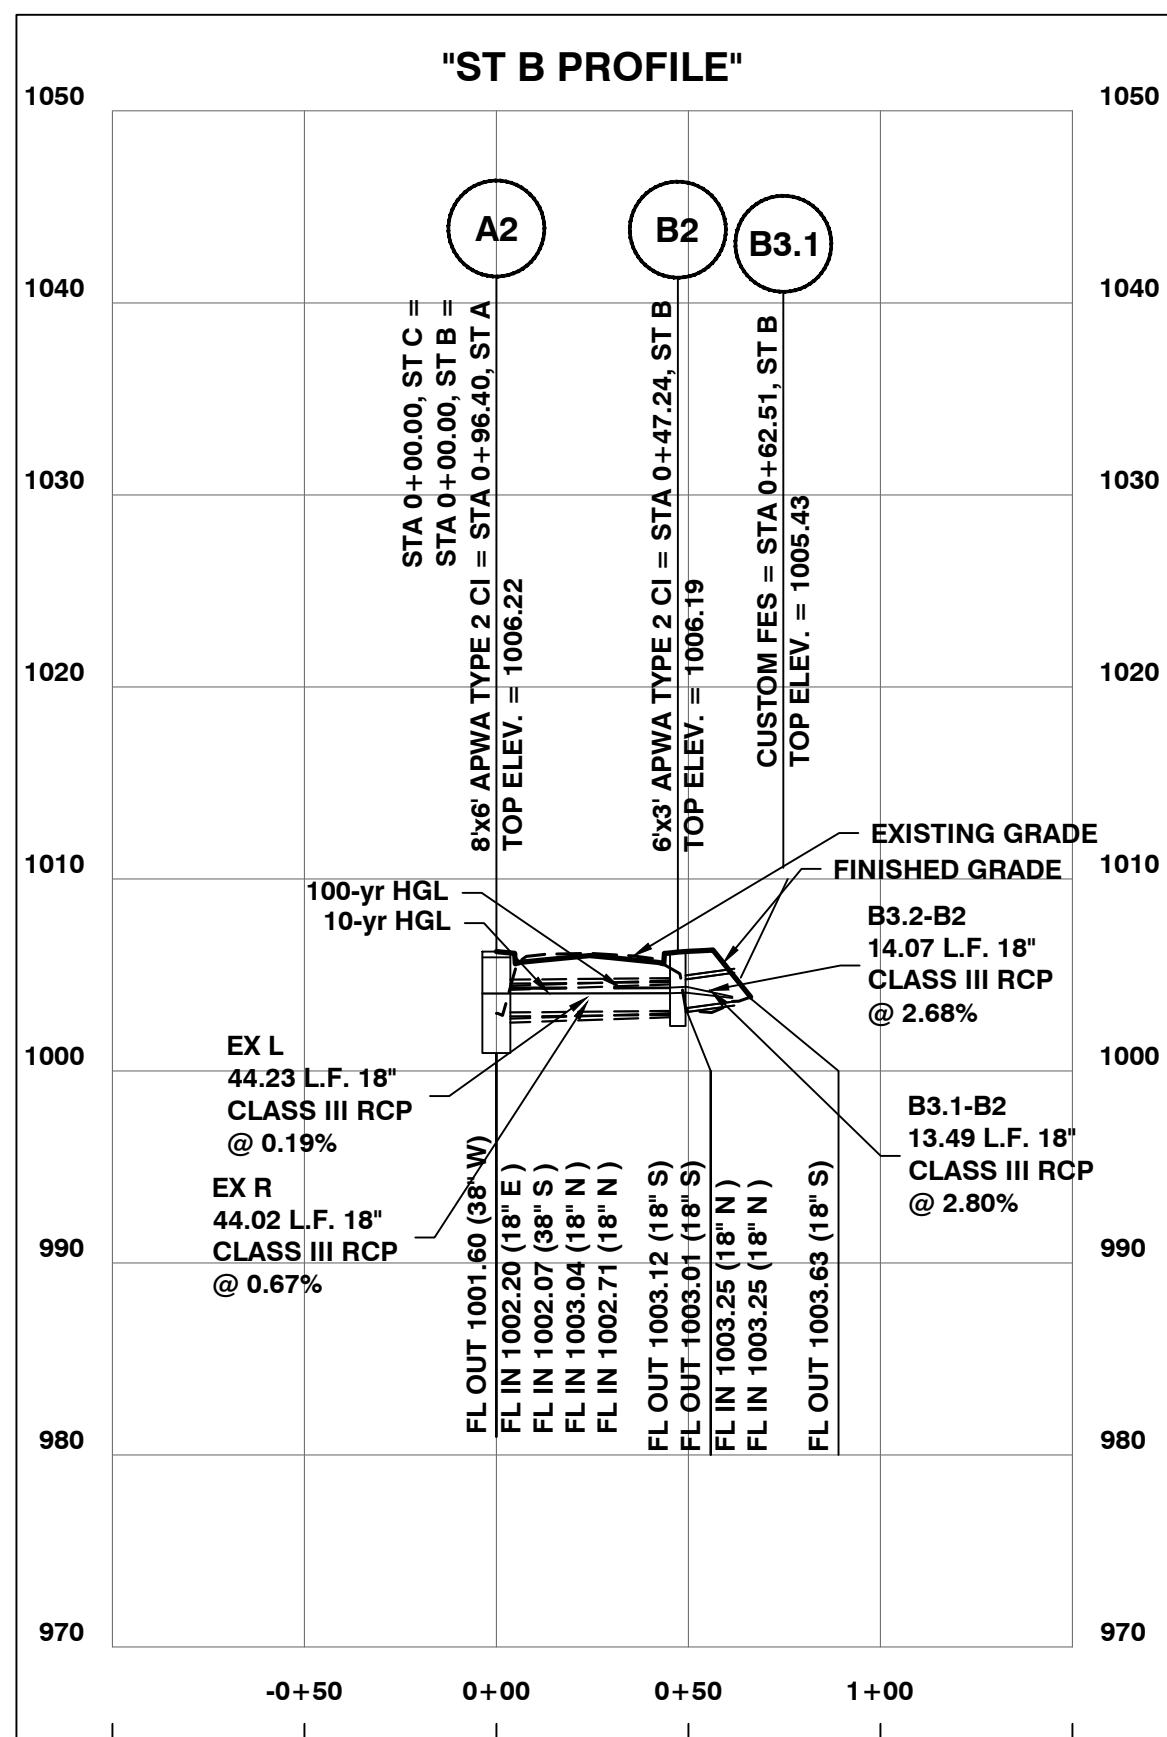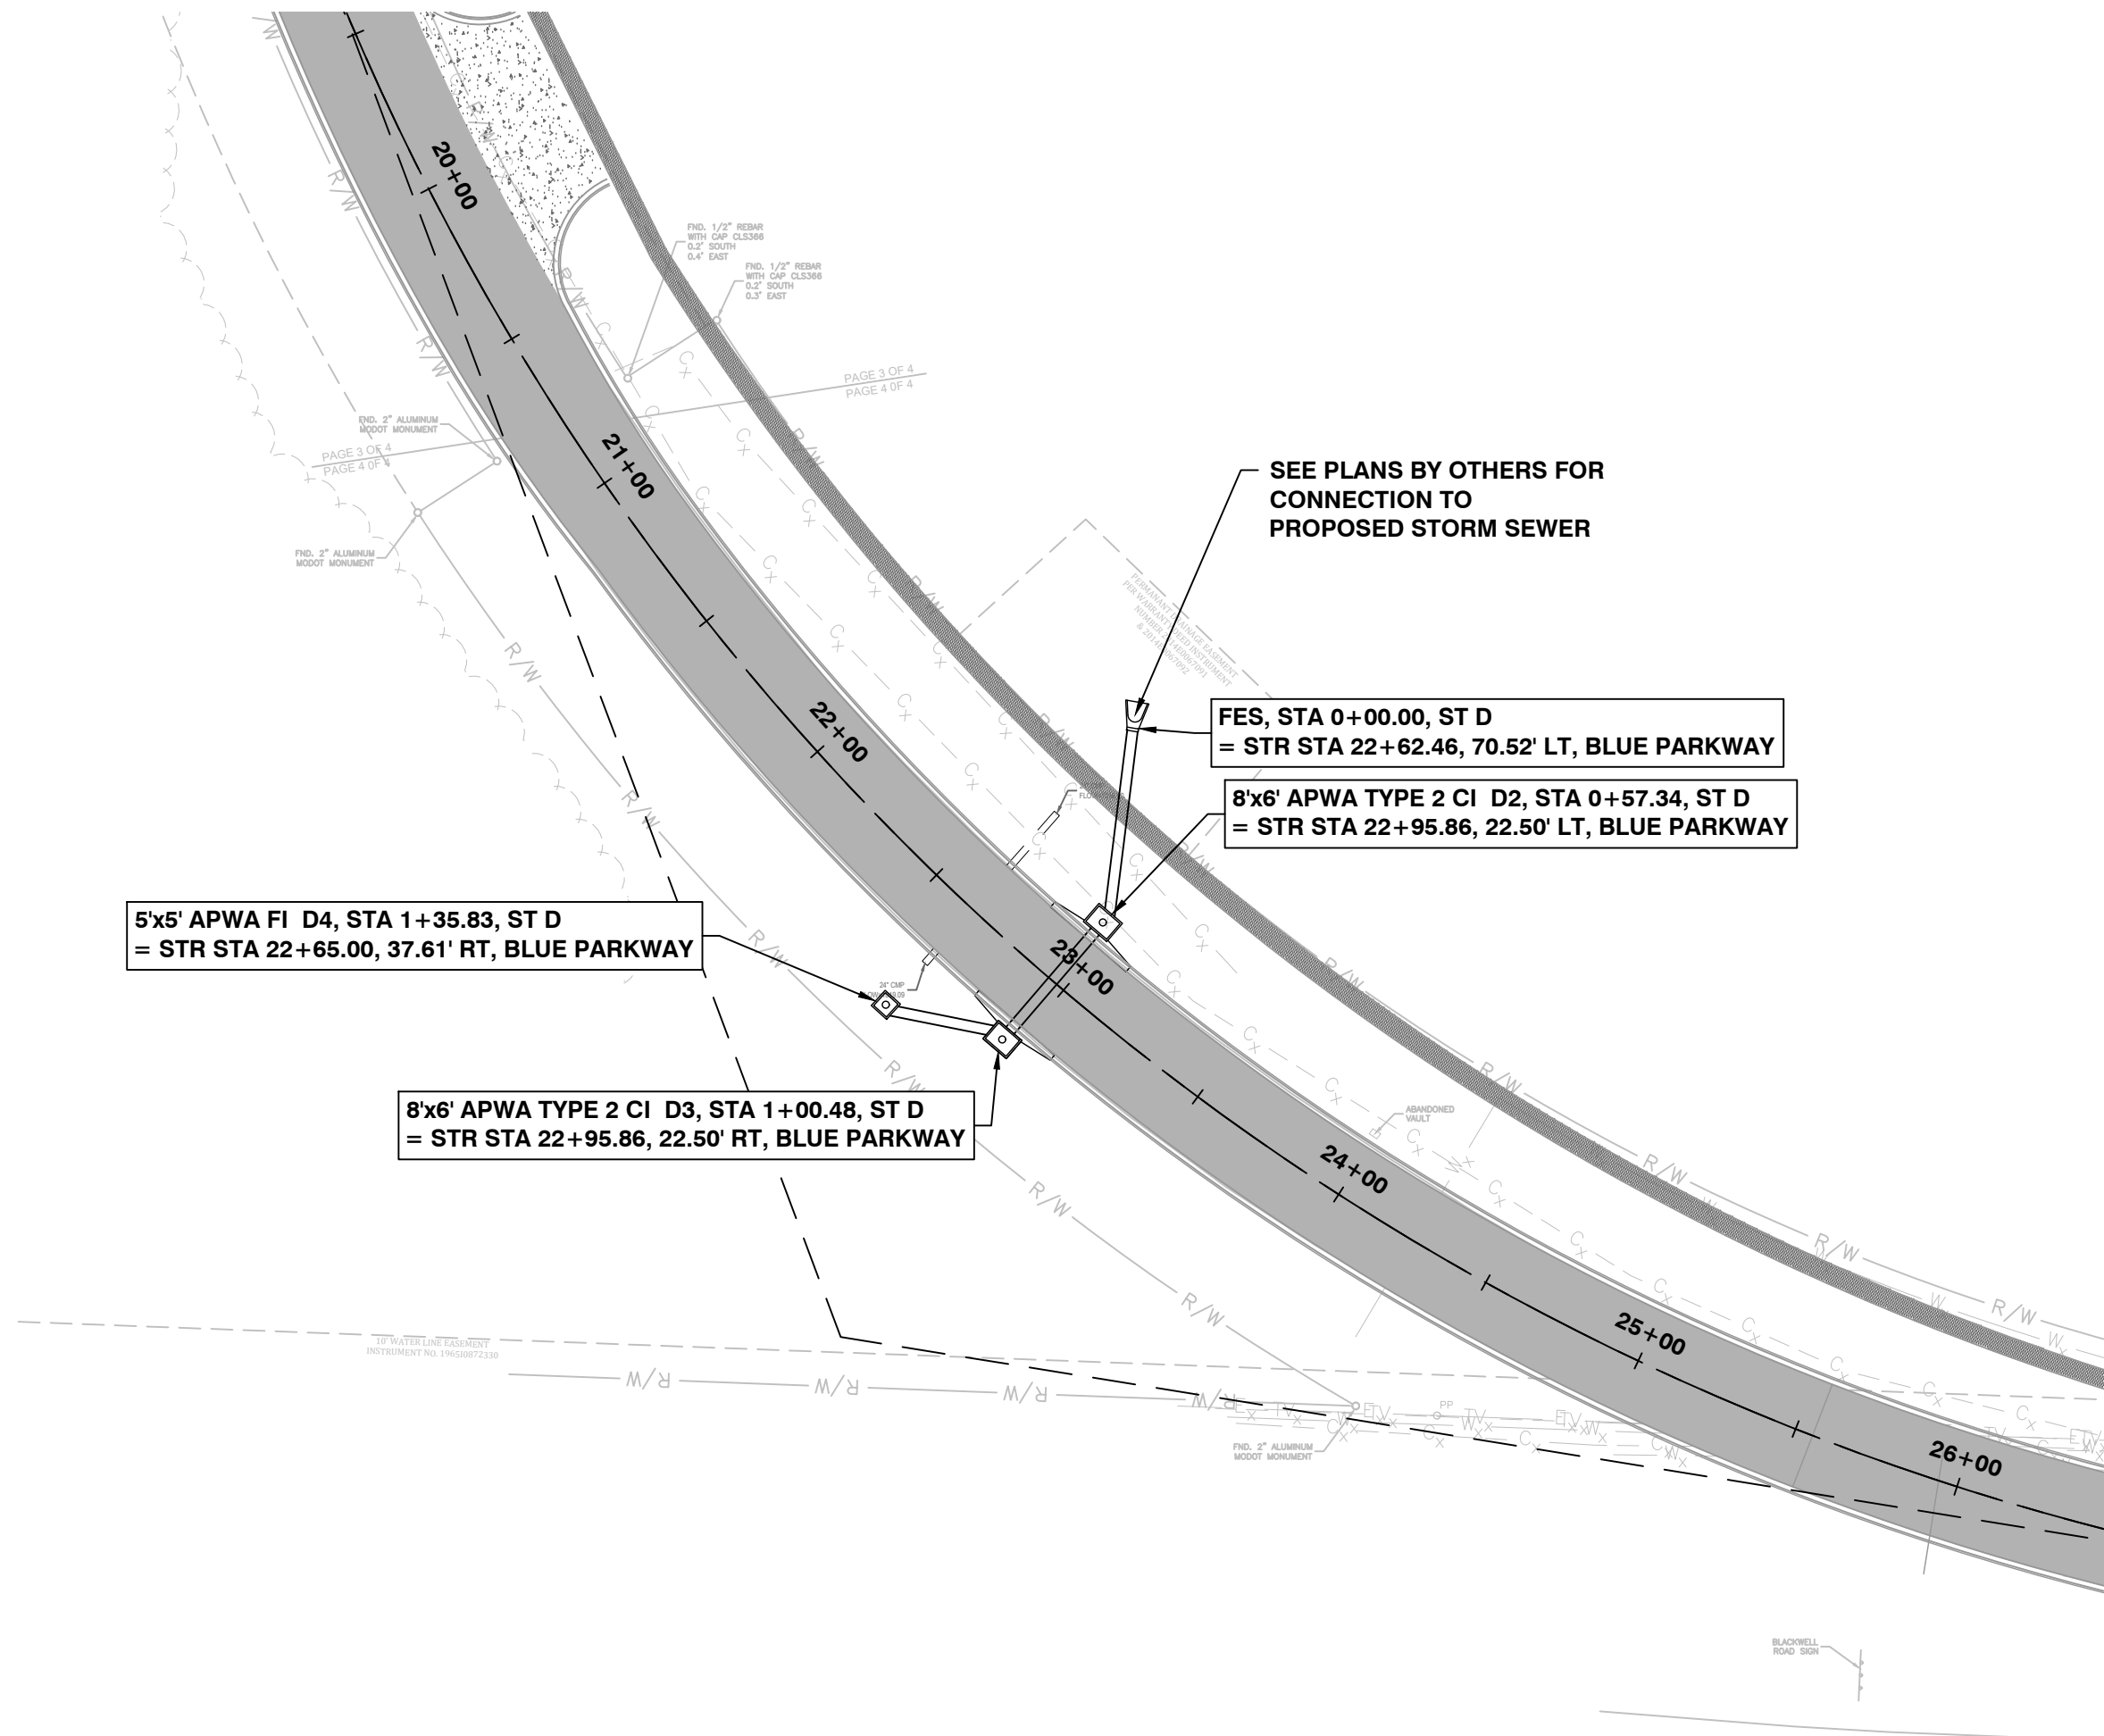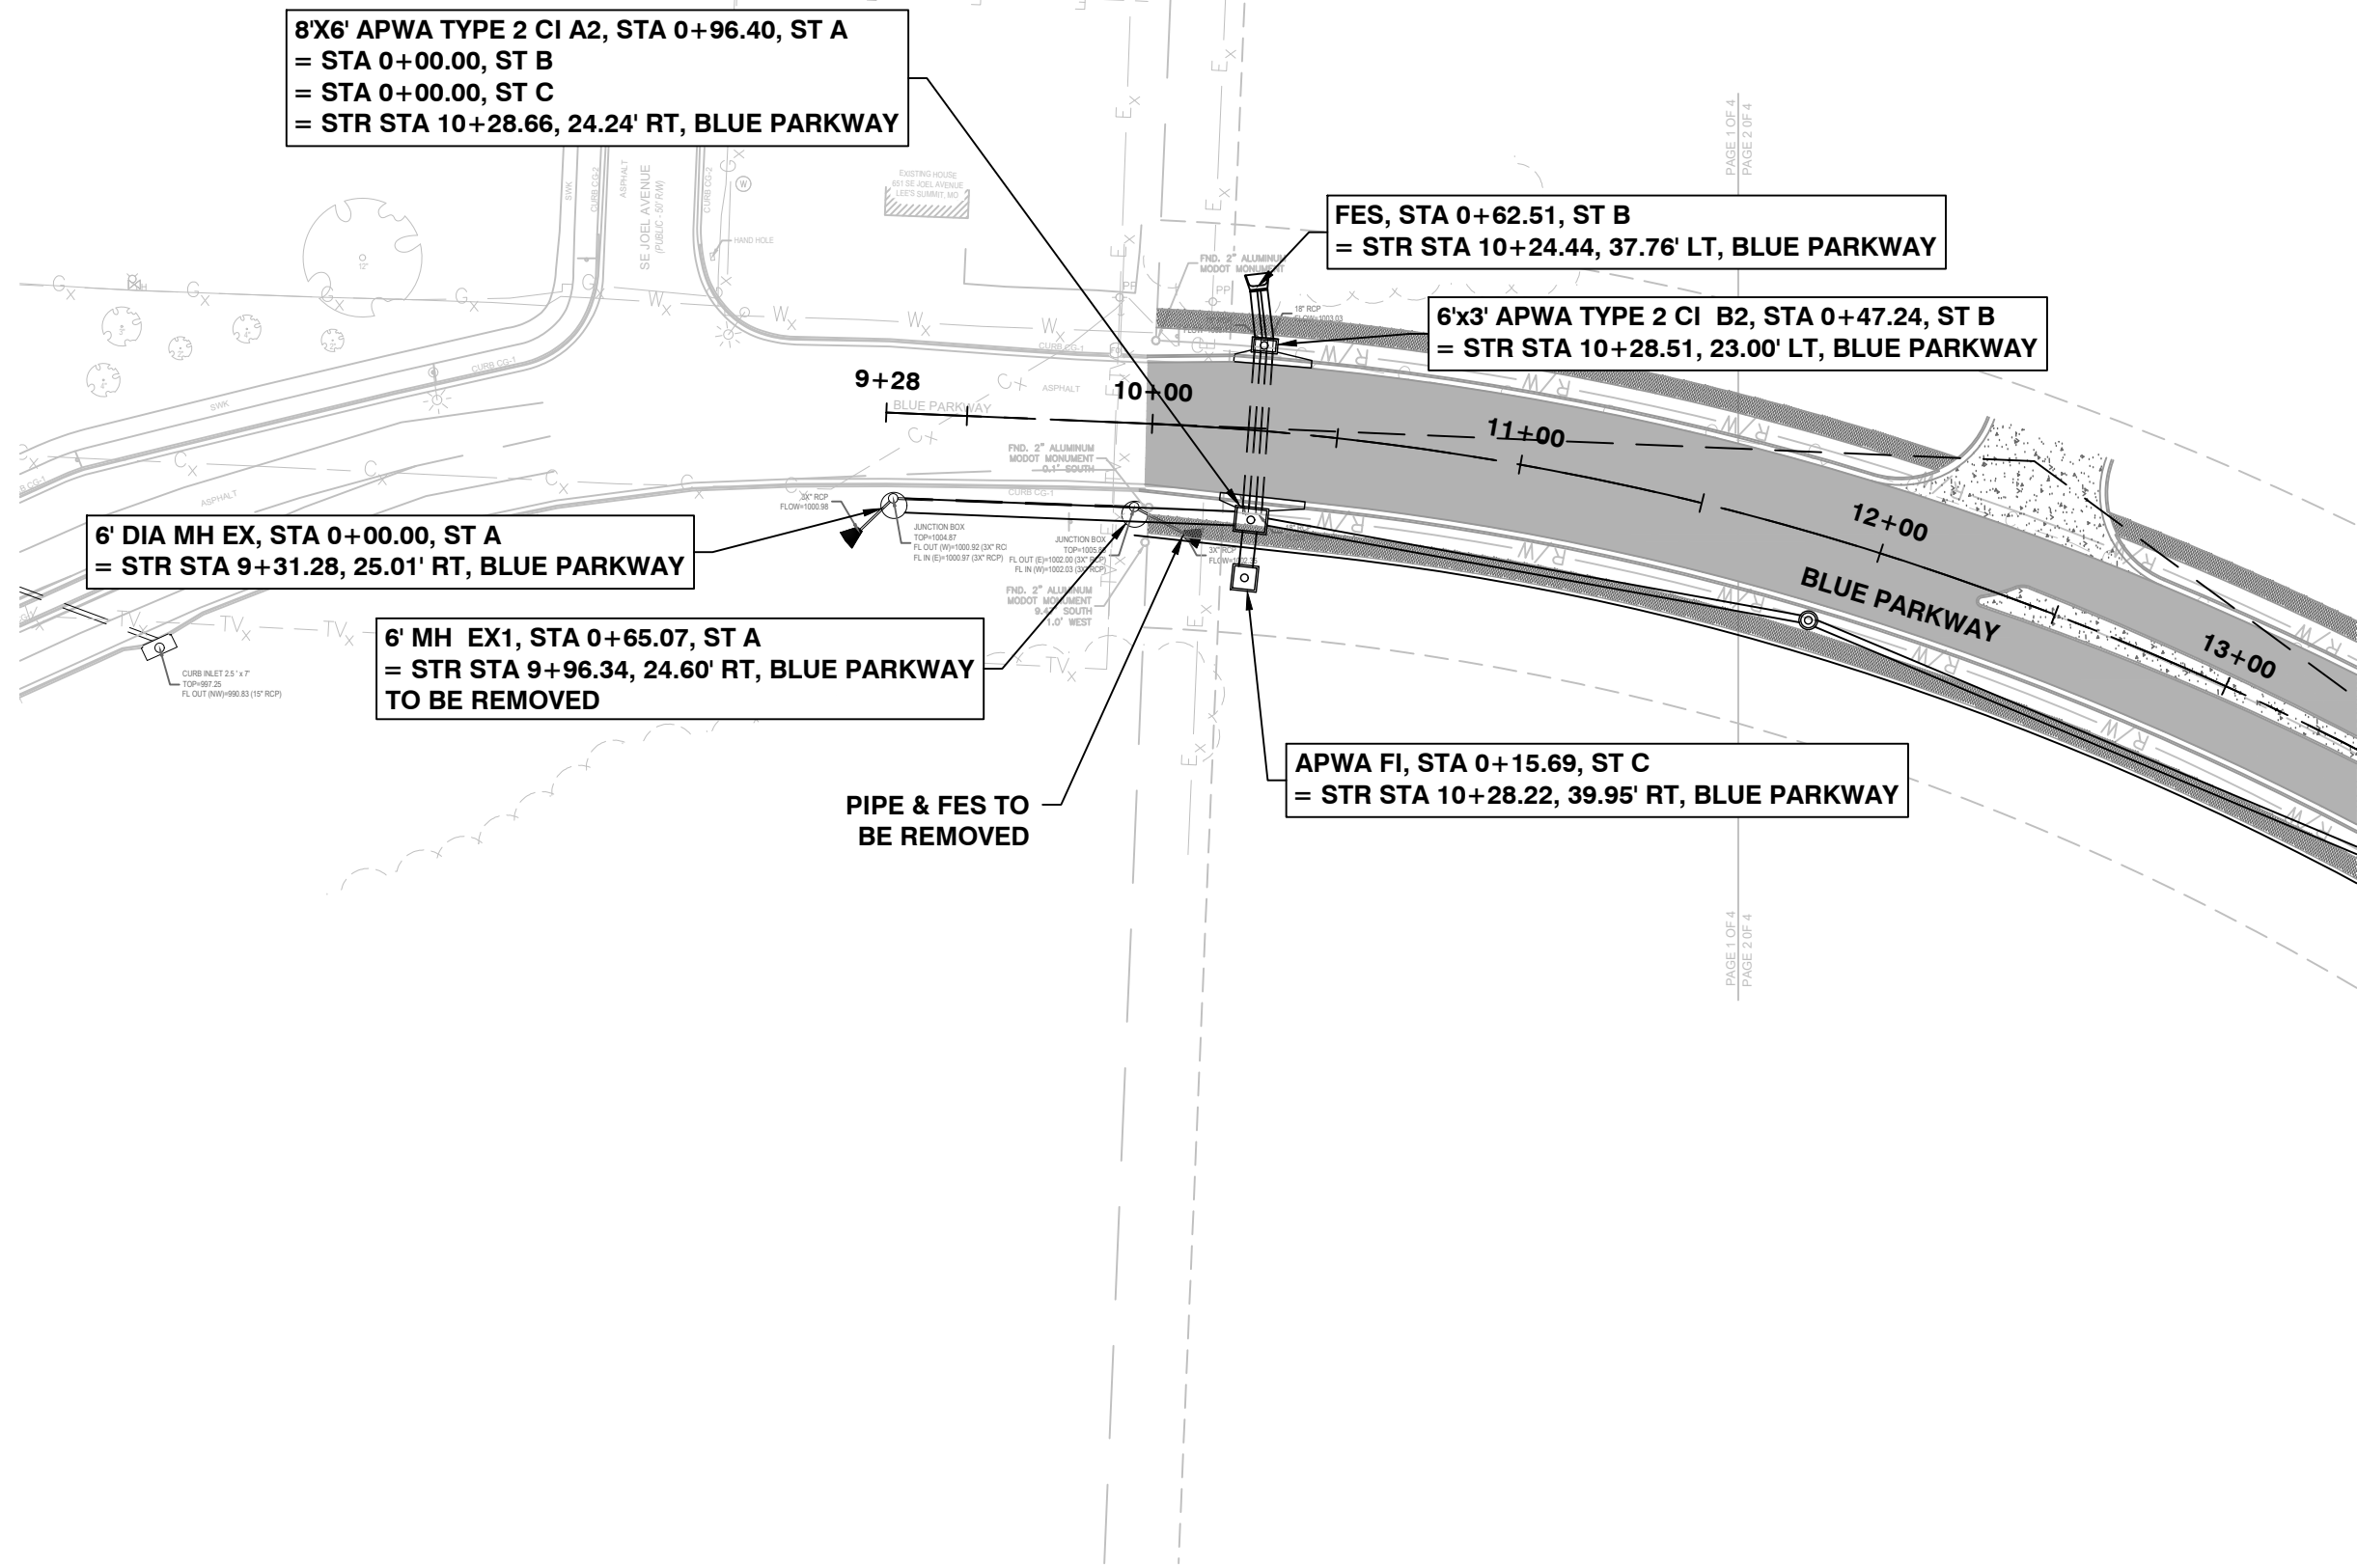

Jadrienne S. Rodell-Tipton, PE
PE-2021032725 (MISSOURI #)

© 2018 Powell CWM, Inc.
This drawing has been prepared by Powell CWM, Inc. This drawing is provided as an instrument of service by Powell CWM and is intended for use on this project only, pursuant to the Architectural Works Copyright Protection Act of 1990, all drawings, specifications, ideas and designs, including the overall form, arrangement and composition of spaces and elements appearing herein constitute the original copyrighted work of Powell CWM, Inc. Any reproduction, use or disclosure of information contained herein without prior written consent of Powell CWM, Inc. is strictly prohibited.

PREPARED FOR:
GRIFFIN RILEY
PROPERTY GROUP, LLC
21 SE 29th TERRACE,
LEE'S SUMMIT, MO 64082


PUBLIC IMPROVEMENT PLANS
BLUE PARKWAY
LEE'S SUMMIT, JACKSON COUNTY, MO

REVISIONS	NO.	DATE / DESCRIPTION
	1	
	2	
	3	
	4	
	5	
	6	


PROJECT #: 22-2087
ISSUE DATE: 03-28-2023

REVIEW

STORM SEWER
PLAN & PROFILE

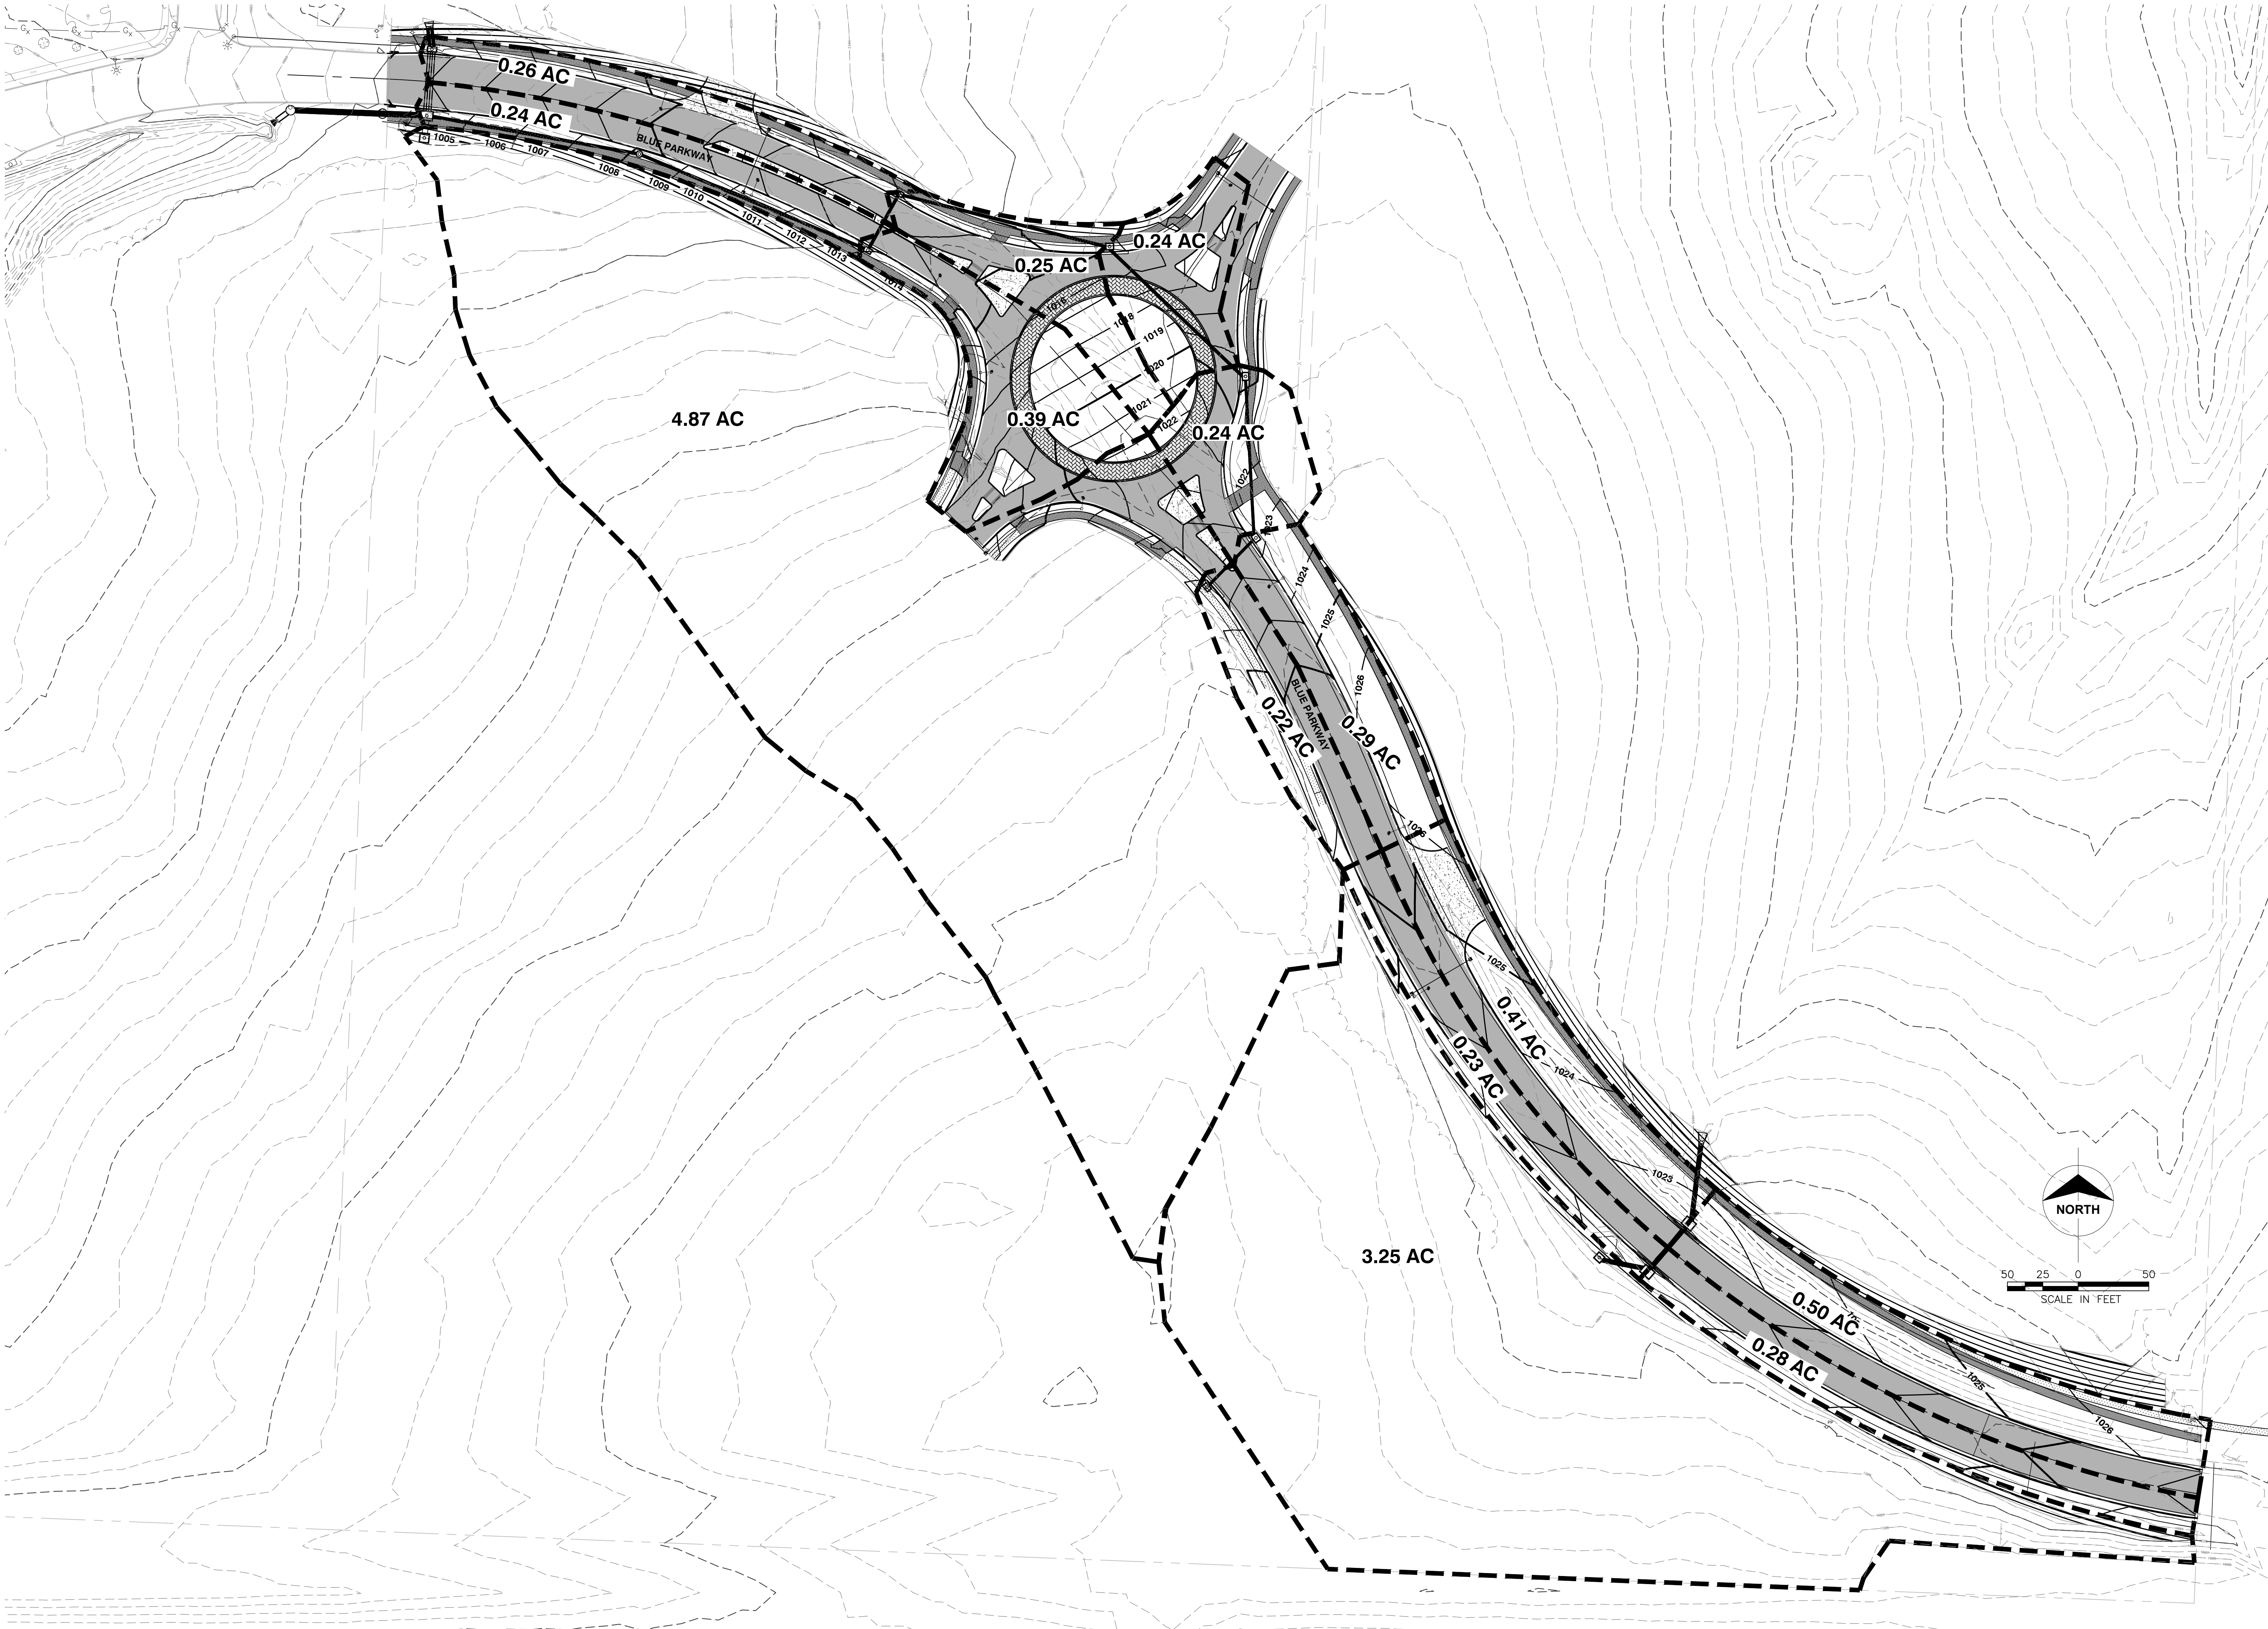

Certificates of Authority
Architecture: MO 318 / KS 13
Engineering: MO 4 / KS 241
Land Surveying: MO 123 / KS 36

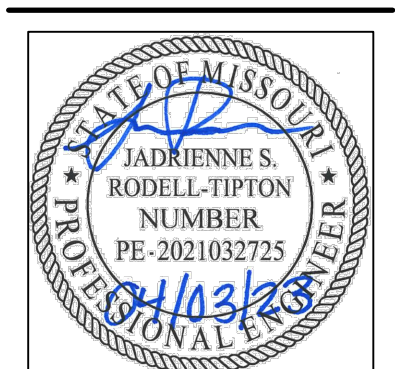

Jadrienne S. Rodell-Tipton, PE
PE-2021032725 (MISSOURI #)

© 2018 Powell CWM, Inc.
This drawing has been prepared by Powell CWM, Inc. This drawing is provided as an instrument of service by Powell CWM and is intended for use on this project only, pursuant to the Architectural Works Copyright Protection Act of 1990, all drawings, specifications, ideas and designs, including the overall form arrangement and composition of spaces and elements appearing herein constitute the original copyrighted work of Powell CWM, Inc. Any reproduction, use or disclosure of information contained herein without prior written consent of Powell CWM, Inc. is strictly prohibited.

PREPARED FOR:
GRIFFIN RILEY
PROPERTY GROUP, LLC
21 SE 29th TERRACE,
LEE'S SUMMIT, MO 64082

PUBLIC IMPROVEMENT PLANS
BLUE PARKWAY
LEE'S SUMMIT, JACKSON COUNTY, MO

REVISIONS	NO.	DATE / DESCRIPTION
	1	
	2	
	3	
	4	
	5	
	6	

PROJECT #: 22-2087
ISSUE DATE: 03-28-2023


REVIEW

STORM DRAINAGE
MAP

Station		Len	Drng Area		Rnoff coeff	Area x C		Tc		Rain (l)	Total flow	Cap full	Vel	Pipe		Invert Elev		HGL Elev		Grnd / Rim Elev		Line ID
Line	To Line		Incr	Total		Incr	Total	Inlet (min)	Syst (min)					Size	Slope	Dn	Up	Dn	Up	Dn	Up	
		(ft)	(ac)	(ac)	(C)			(min)	(min)	(in/hr)	(cfs)	(cfs)	(ft/s)	(in)	(%)	(ft)	(ft)	(ft)	(ft)	(ft)	(ft)	
16	15	29.660	3.25	3.25	0.30	0.98	0.98	6.0	6.0	7.1	6.88	29.17	4.13	30	0.51	1018.10	1018.25	1019.18	1019.08	1022.60	1022.75	D4-D3
15	14	39.000	0.51	3.76	0.66	0.34	1.31	5.0	6.4	7.0	9.36	28.63	4.50	30	0.49	1017.61	1017.80	1018.87	1018.78	1022.60	1022.60	D3-D2
14	End	54.820	0.91	4.67	0.60	0.55	1.86	5.0	6.7	6.9	13.37	28.78	4.58	30	0.49	1016.94	1017.21	1018.80	1018.41	1019.89	1022.60	D2-D1
13	1	9.717	4.87	4.87	0.33	1.61	1.61	5.0	5.0	7.4	11.82	51.40	5.99	24 x 38 e	1.34	1002.07	1002.20	1003.17	1002.89	1006.22	1006.20	C2-C1
12	1	44.020	0.13	0.13	0.81	0.11	0.11	5.0	5.0	7.4	0.77	8.67	2.37		18	0.68	1002.71	1003.01	1003.17	1003.31	1006.22	1006.19
11	9	14.070	0.21	0.21	0.30	0.06	0.06	5.0	5.0	7.4	0.46	17.26	2.34	18	2.70	1003.25	1003.63	1004.07	1003.80	1006.19	1005.43	B3.2-B2
10	9	13.490	0.21	0.21	0.30	0.06	0.06	5.0	5.0	7.4	0.46	17.62	2.37	18	2.82	1003.25	1003.63	1004.07	1003.80	1006.19	1005.43	B3.1-B2
9	1	44.234	0.13	0.55	0.81	0.11	0.23	5.0	5.9	7.1	1.70	4.47	1.42	18	0.18	1003.04	1003.12	1004.03	1004.05	1006.22	1006.19	EX L
8	7	45.772	0.22	0.22	0.62	0.14	0.14	5.0	5.0	7.4	1.00	5.65	2.73	15	0.76	1018.75	1019.10	1019.29	1019.46	1022.80	1023.14	A9-A8
7	6	109.880	0.29	0.51	0.57	0.17	0.30	5.0	5.9	7.1	2.22	9.74	4.61	15	2.28	1015.75	1018.25	1016.52	1018.66	1019.77	1022.80	A8-A7
6	5	130.118	0.24	0.75	0.61	0.15	0.45	5.0	6.9	6.8	3.29	17.22	6.15	18	2.69	1011.75	1015.25	1012.37	1015.70	1015.77	1019.77	A7-A6
5	4	146.680	0.24	0.99	0.60	0.14	0.59	5.0	8.1	6.5	4.35	10.55	5.17	18	1.01	1009.75	1011.25	1010.53	1011.92	1013.98	1015.77	A6-A5
4	3	43.000	0.25	1.24	0.67	0.17	0.76	5.0	9.1	6.3	5.59	11.32	5.63	18	1.16	1008.75	1009.25	1009.68	1009.99	1013.98	1013.98	A5-A4
3	2	170.869	0.39	1.63	0.68	0.27	1.02	5.0	9.3	6.2	7.54	14.48	7.53	18	1.90	1004.75	1008.00	1005.65	1008.77	1010.23	1013.98	A4-A3
2	1	146.810	0.00	1.63	0.75	0.00	1.02	5.0	10.0	6.1	7.54	12.41	7.36	18	1.40	1002.20	1004.25	1003.04	1005.09	1006.22	1010.23	A3-A2
1	End	89.410	0.24	7.42	0.77	0.18	3.15	5.0	10.6	6.0	23.19	37.30	6.29	24 x 38 e	0.70	1000.97	1001.60	1002.77	1002.72	1004.87	1006.22	A2-EX
Project File: 10 yr.stm																Number of lines: 16				Run Date: 3/27/2023		
NOTES:Intensity = 175.00 / (Inlet time + 18.80) ^ 1.00; Return period =Yrs. 10 ; Total flows limited to inlet captured flows ; c = cir e = ellip b = box																						

10—YEAR

Station		Len	Drng Area		Rnoff coeff	Area x C		Tc		Rain (l)	Total flow	Cap full	Vel	Pipe		Invert Elev		HGL Elev		Grnd / Rim Elev		Line ID	
Line	To Line		Incr	Total		Incr	Total	Inlet	Syst					Size	Slope	Dn	Up	Dn	Up	Dn	Up		
			(ft)	(ac)		(ac)	(C)							(min)	(min)	(in/hr)	(cfs)	(cfs)	(ft/s)	(in)	(%)		(ft)
16	15	30.100	3.25	3.25	0.75	2.44	2.44	6.0	6.0	9.9	24.19	28.95	4.93	30	0.50	1018.10	1018.25	1021.30	1021.40	1022.60	1022.75	D4-D3	
15	14	39.000	0.51	3.76	0.83	0.42	2.86	5.0	6.1	9.9	28.56	28.63	5.82	30	0.49	1017.61	1017.80	1020.28	1020.47	1022.60	1022.60	D3-D2	
14	End	54.820	0.91	4.67	0.38	0.35	3.21	5.0	6.2	9.8	32.13	28.78	7.39	30	0.49	1016.94	1017.21	1018.91	1019.41	1019.89	1022.60	D2-D1	
13	1	9.717	4.87	4.87	0.41	2.00	2.00	5.0	5.0	10.3	20.61	51.40	4.14	24 x 38 e	1.34	1002.07	1002.20	1005.91	1005.93	1006.22	1006.20	C2-C1	
12	1	44.020	0.13	0.13	1.00	0.13	0.13	5.0	5.0	10.3	1.34	8.67	0.78	18	0.68	1002.71	1003.01	1004.34	1004.34	1006.22	1006.19	EX R	
11	9	14.629	0.21	0.21	0.38	0.08	0.08	5.0	5.0	10.3	0.82	16.92	2.76	18	2.60	1003.25	1003.63	1004.38	1003.86	1006.19	1005.43	B3.2-B2	
10	9	13.916	0.21	0.21	0.38	0.08	0.08	5.0	5.0	10.3	0.82	17.35	2.80	18	2.73	1003.25	1003.63	1004.38	1003.85	1006.19	1005.43	B3.1-B2	
9	1	44.234	0.13	0.55	1.00	0.13	0.29	5.0	5.5	10.1	2.99	4.47	1.95	18	0.18	1003.04	1003.12	1004.28	1004.31	1006.22	1006.19	EX L	
8	7	45.772	0.22	0.22	0.78	0.17	0.17	5.0	5.0	10.3	1.77	5.65	2.98	15	0.76	1018.75	1019.10	1019.64	1019.58	1022.80	1023.14	A9-A8	
7	6	109.902	0.29	0.51	0.71	0.21	0.38	5.0	5.5	10.1	3.90	9.74	5.41	15	2.27	1015.75	1018.25	1016.89	1018.80	1019.77	1022.80	A8-A7	
6	5	130.118	0.24	0.75	0.76	0.18	0.56	5.0	6.1	9.9	5.78	17.22	6.88	18	2.69	1011.75	1015.25	1012.69	1015.85	1015.77	1019.77	A7-A6	
5	4	148.828	0.24	0.99	0.75	0.18	0.74	5.0	6.8	9.6	7.64	10.54	6.01	18	1.01	1009.75	1011.25	1010.85	1012.20	1013.98	1015.77	A6-A5	
4	3	43.000	0.25	1.24	0.84	0.21	0.95	5.0	7.3	9.4	9.81	11.32	6.75	18	1.16	1008.75	1009.25	1009.99	1010.33	1013.98	1013.98	A5-A4	
3	2	170.869	0.39	1.63	0.85	0.33	1.28	5.0	7.5	9.4	13.23	14.48	9.29	18	1.90	1004.75	1008.00	1005.88	1009.13	1010.23	1013.98	A4-A3	
2	1	146.810	0.00	1.63	0.94	0.00	1.28	5.0	7.9	9.3	13.23	12.41	7.89	18	1.40	1002.20	1004.25	1003.55	1005.60	1006.22	1010.23	A3-A2	
1	End	89.000	0.24	7.42	0.96	0.23	3.93	5.0	8.2	9.1	40.55	37.39	8.44	24 x 38 e	0.71	1000.97	1001.60	1002.77	1003.32	1004.87	1006.22	A2-EX	
Project File: 100 yr.stm																Number of lines: 16				Run Date: 3/27/2023			
NOTES:Intensity = 256.00 / (Inlet time + 19.80) ^ 1.00; Return period =Yrs. 100 ; Total flows limited to inlet captured flows ; c = cir e = ellip b = box																							

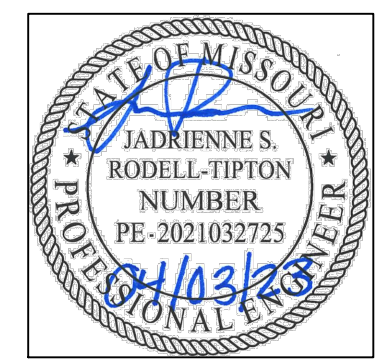

Jadrienne S. Rodell-Tipton, PE
PE-2021032725 (MISSOURI) #

© 2018 Powell CWM, Inc.
This drawing has been prepared by Powell CWM, Inc. This drawing is provided as an instrument of service by Powell CWM and is intended for use on this project only, pursuant to the Architectural Works Copyright Protection Act of 1990, all drawings, specifications, ideas and designs, including the overall form, arrangement and composition of spaces and elements appearing herein constitute the original copyrighted work of Powell CWM, Inc. Any reproduction, use or disclosure of information contained herein without prior written consent of Powell CWM, Inc. is strictly prohibited.

PREPARED FOR:
GRIFFIN RILEY
PROPERTY GROUP, LLC
21 SE 29th TERRACE,
LEE'S SUMMIT, MO 64082

PUBLIC IMPROVEMENT PLANS
BLUE PARKWAY
LEE'S SUMMIT, JACKSON COUNTY, MO


REVISIONS	NO.	DATE / DESCRIPTION
	1	
	2	
	3	
	4	
	5	
	6	

PROJECT #: 22-2087
ISSUE DATE: 03-28-2023

REVIEW

STORM DRAINAGE
DATA



 




PREPARED FOR:
GRIFFIN RILEY
PROPERTY GROUP, LLC
21 SE 29th TERRACE,
LEE'S SUMMIT, MO 64082

REVISED NO. DATE / DESCRIPTION
1
2
3
4
5
5
6

REVIEW

30

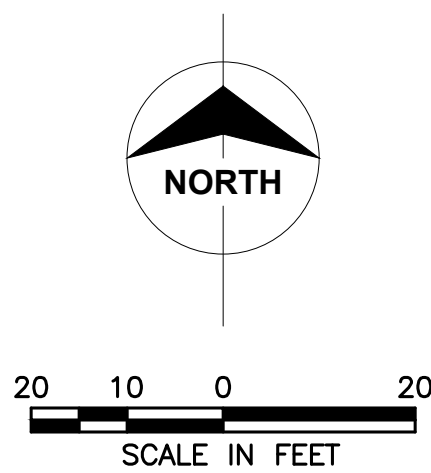

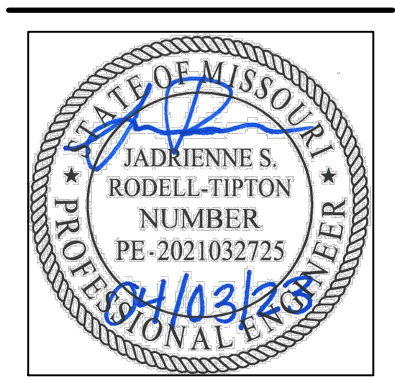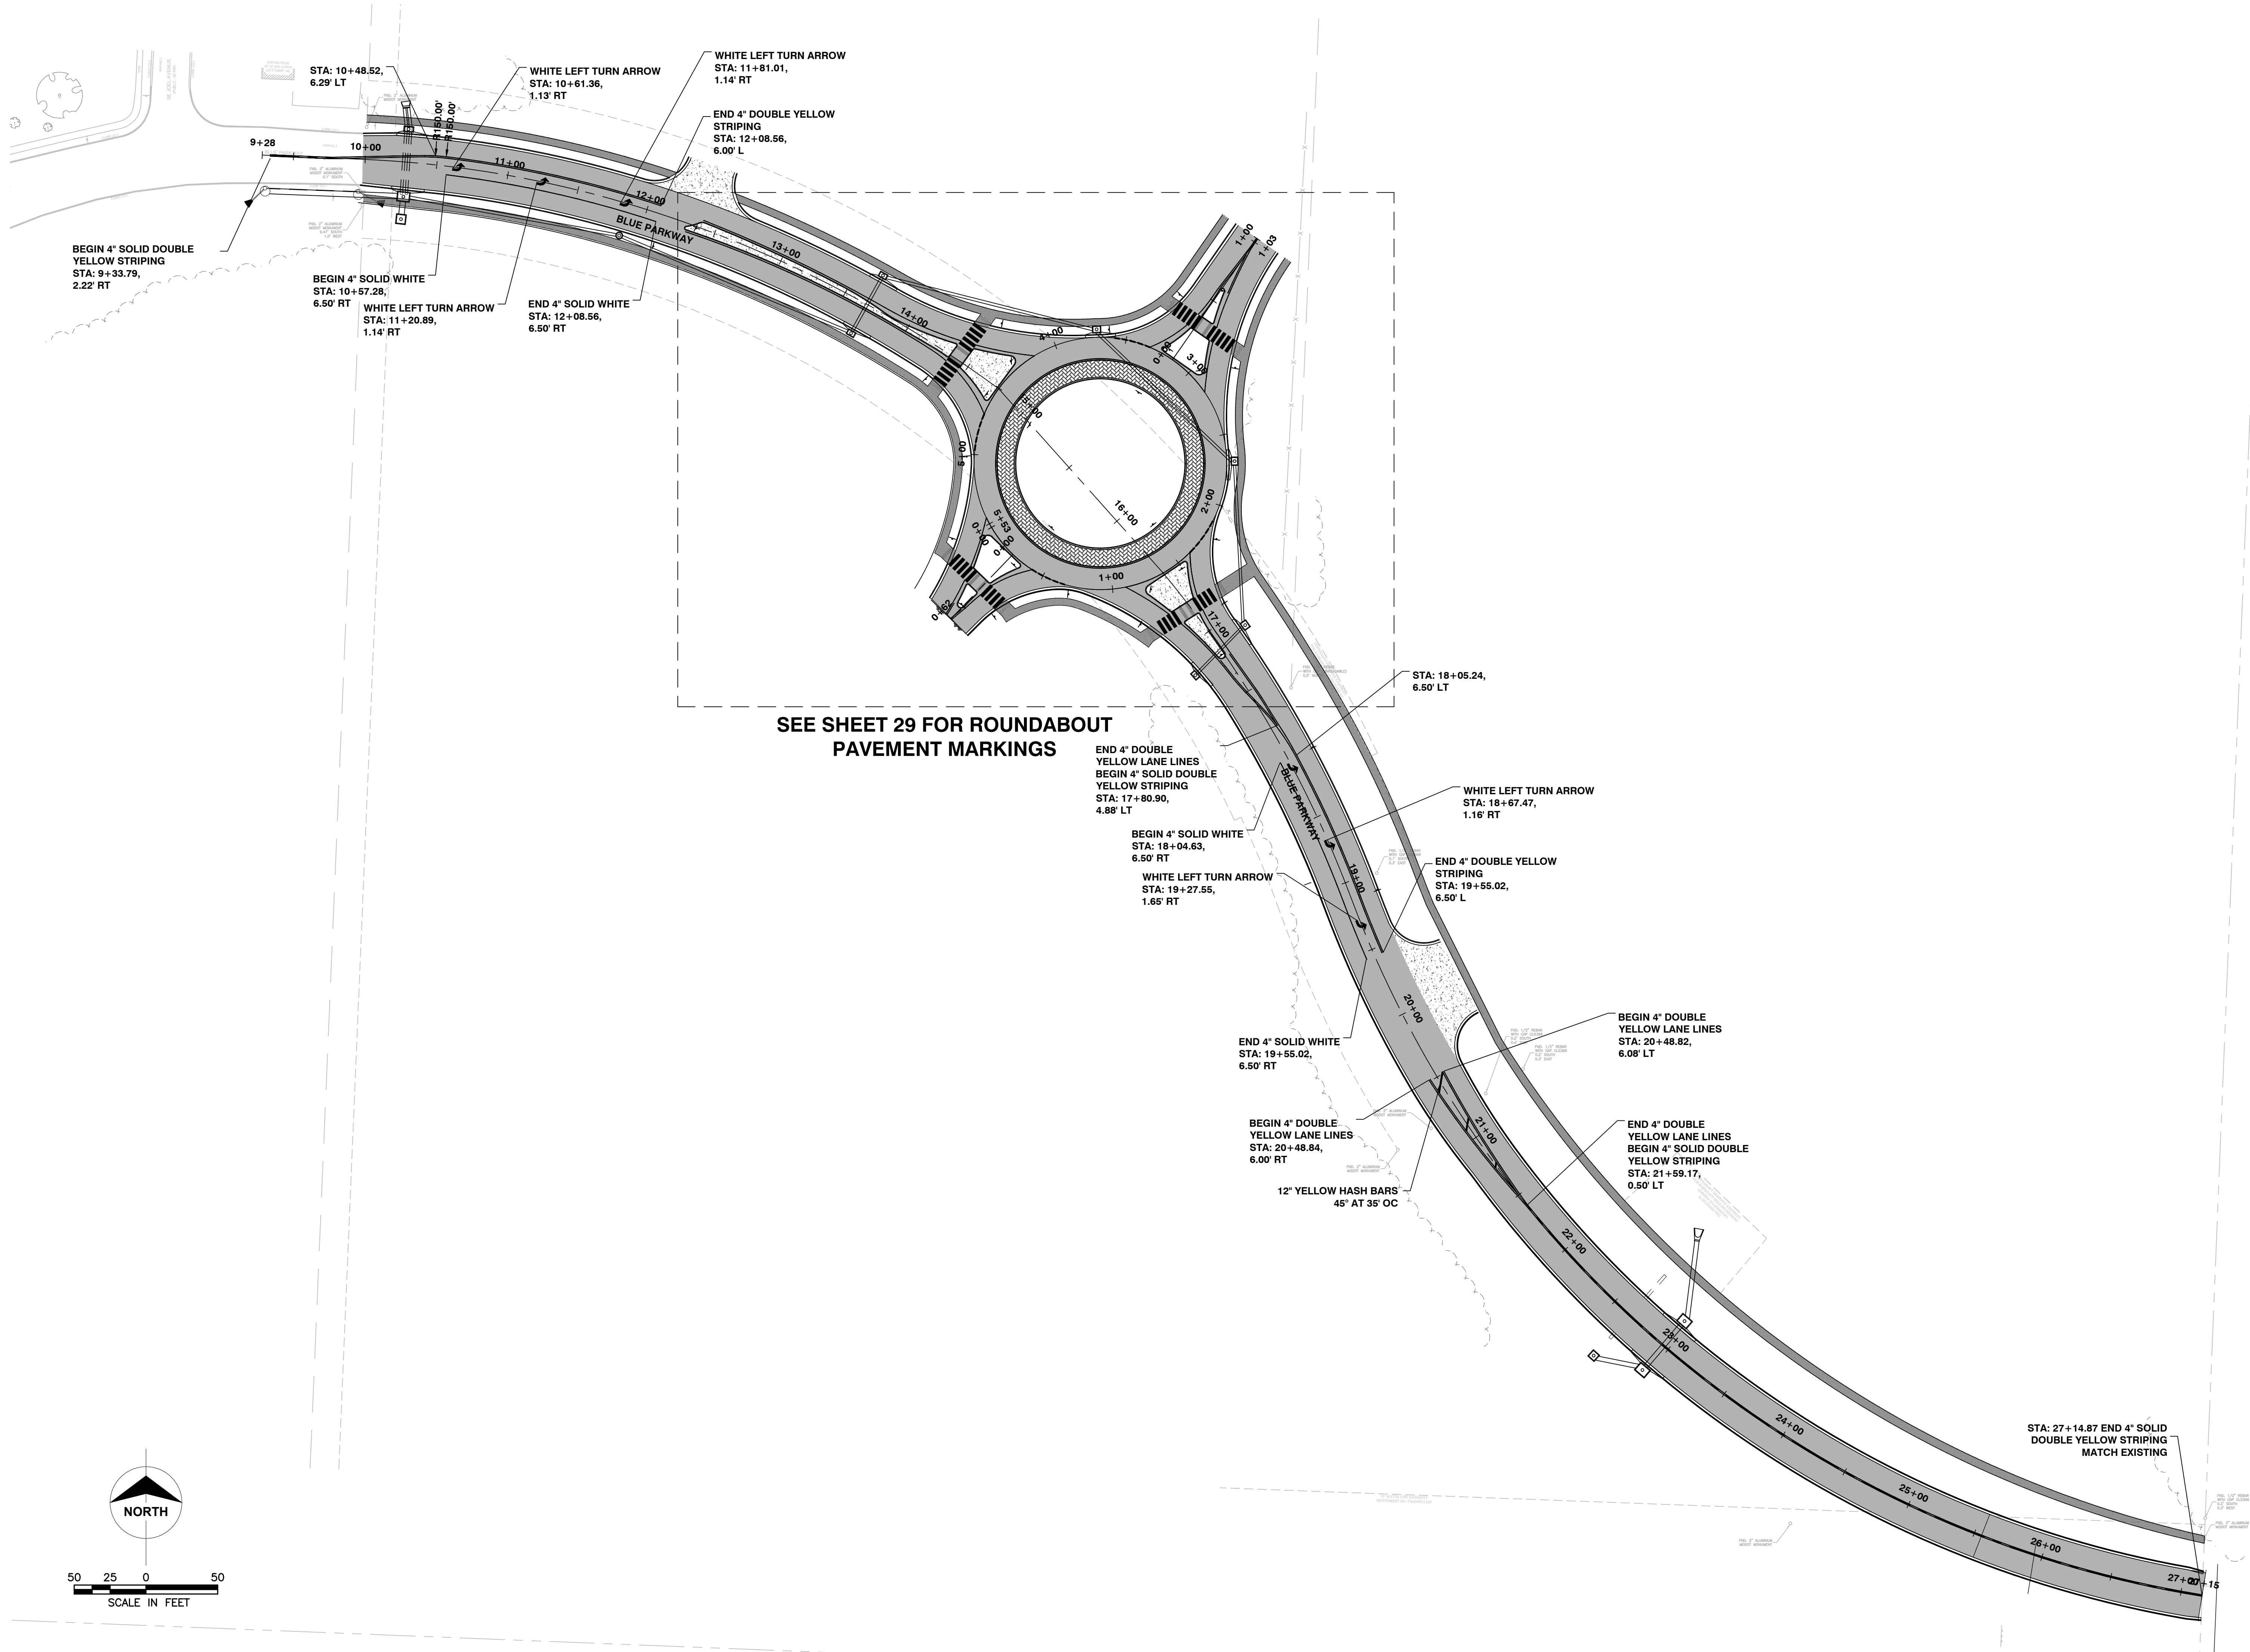

Jadrienne S. Rodell-Tipton, PE
PE-2021032725 (MISSOURI #)

© 2018 Powell CWM, Inc.
This drawing has been prepared by Powell CWM, Inc. This drawing is provided as an instrument of service by Powell CWM and is intended for use on this project only, pursuant to the Architectural Works Copyright Protection Act of 1990, all drawings, specifications, ideas and designs, including the overall form, arrangement and composition of spaces and elements appearing herein constitute the original copyrighted work of Powell CWM, Inc. Any reproduction, use or disclosure of information contained herein without prior written consent of Powell CWM, Inc. is strictly prohibited.

PREPARED FOR:
GRIFFIN RILEY
PROPERTY GROUP, LLC
21 SE 29th TERRACE,
LEE'S SUMMIT, MO 64082



PUBLIC IMPROVEMENT PLANS
BLUE PARKWAY
LEE'S SUMMIT, JACKSON COUNTY, MO

REVISIONS	NO.	DATE / DESCRIPTION
	1	
	2	
	3	
	4	
	5	
	5	
	6	

PROJECT #: 22-2087
ISSUE DATE: 03-28-2023

REVIEW

STRIPING PLAN

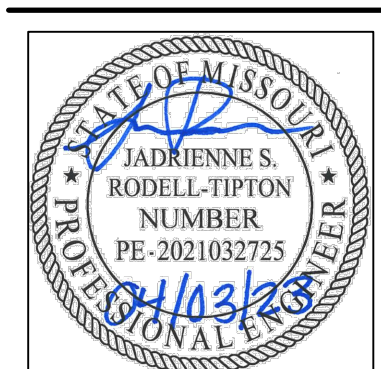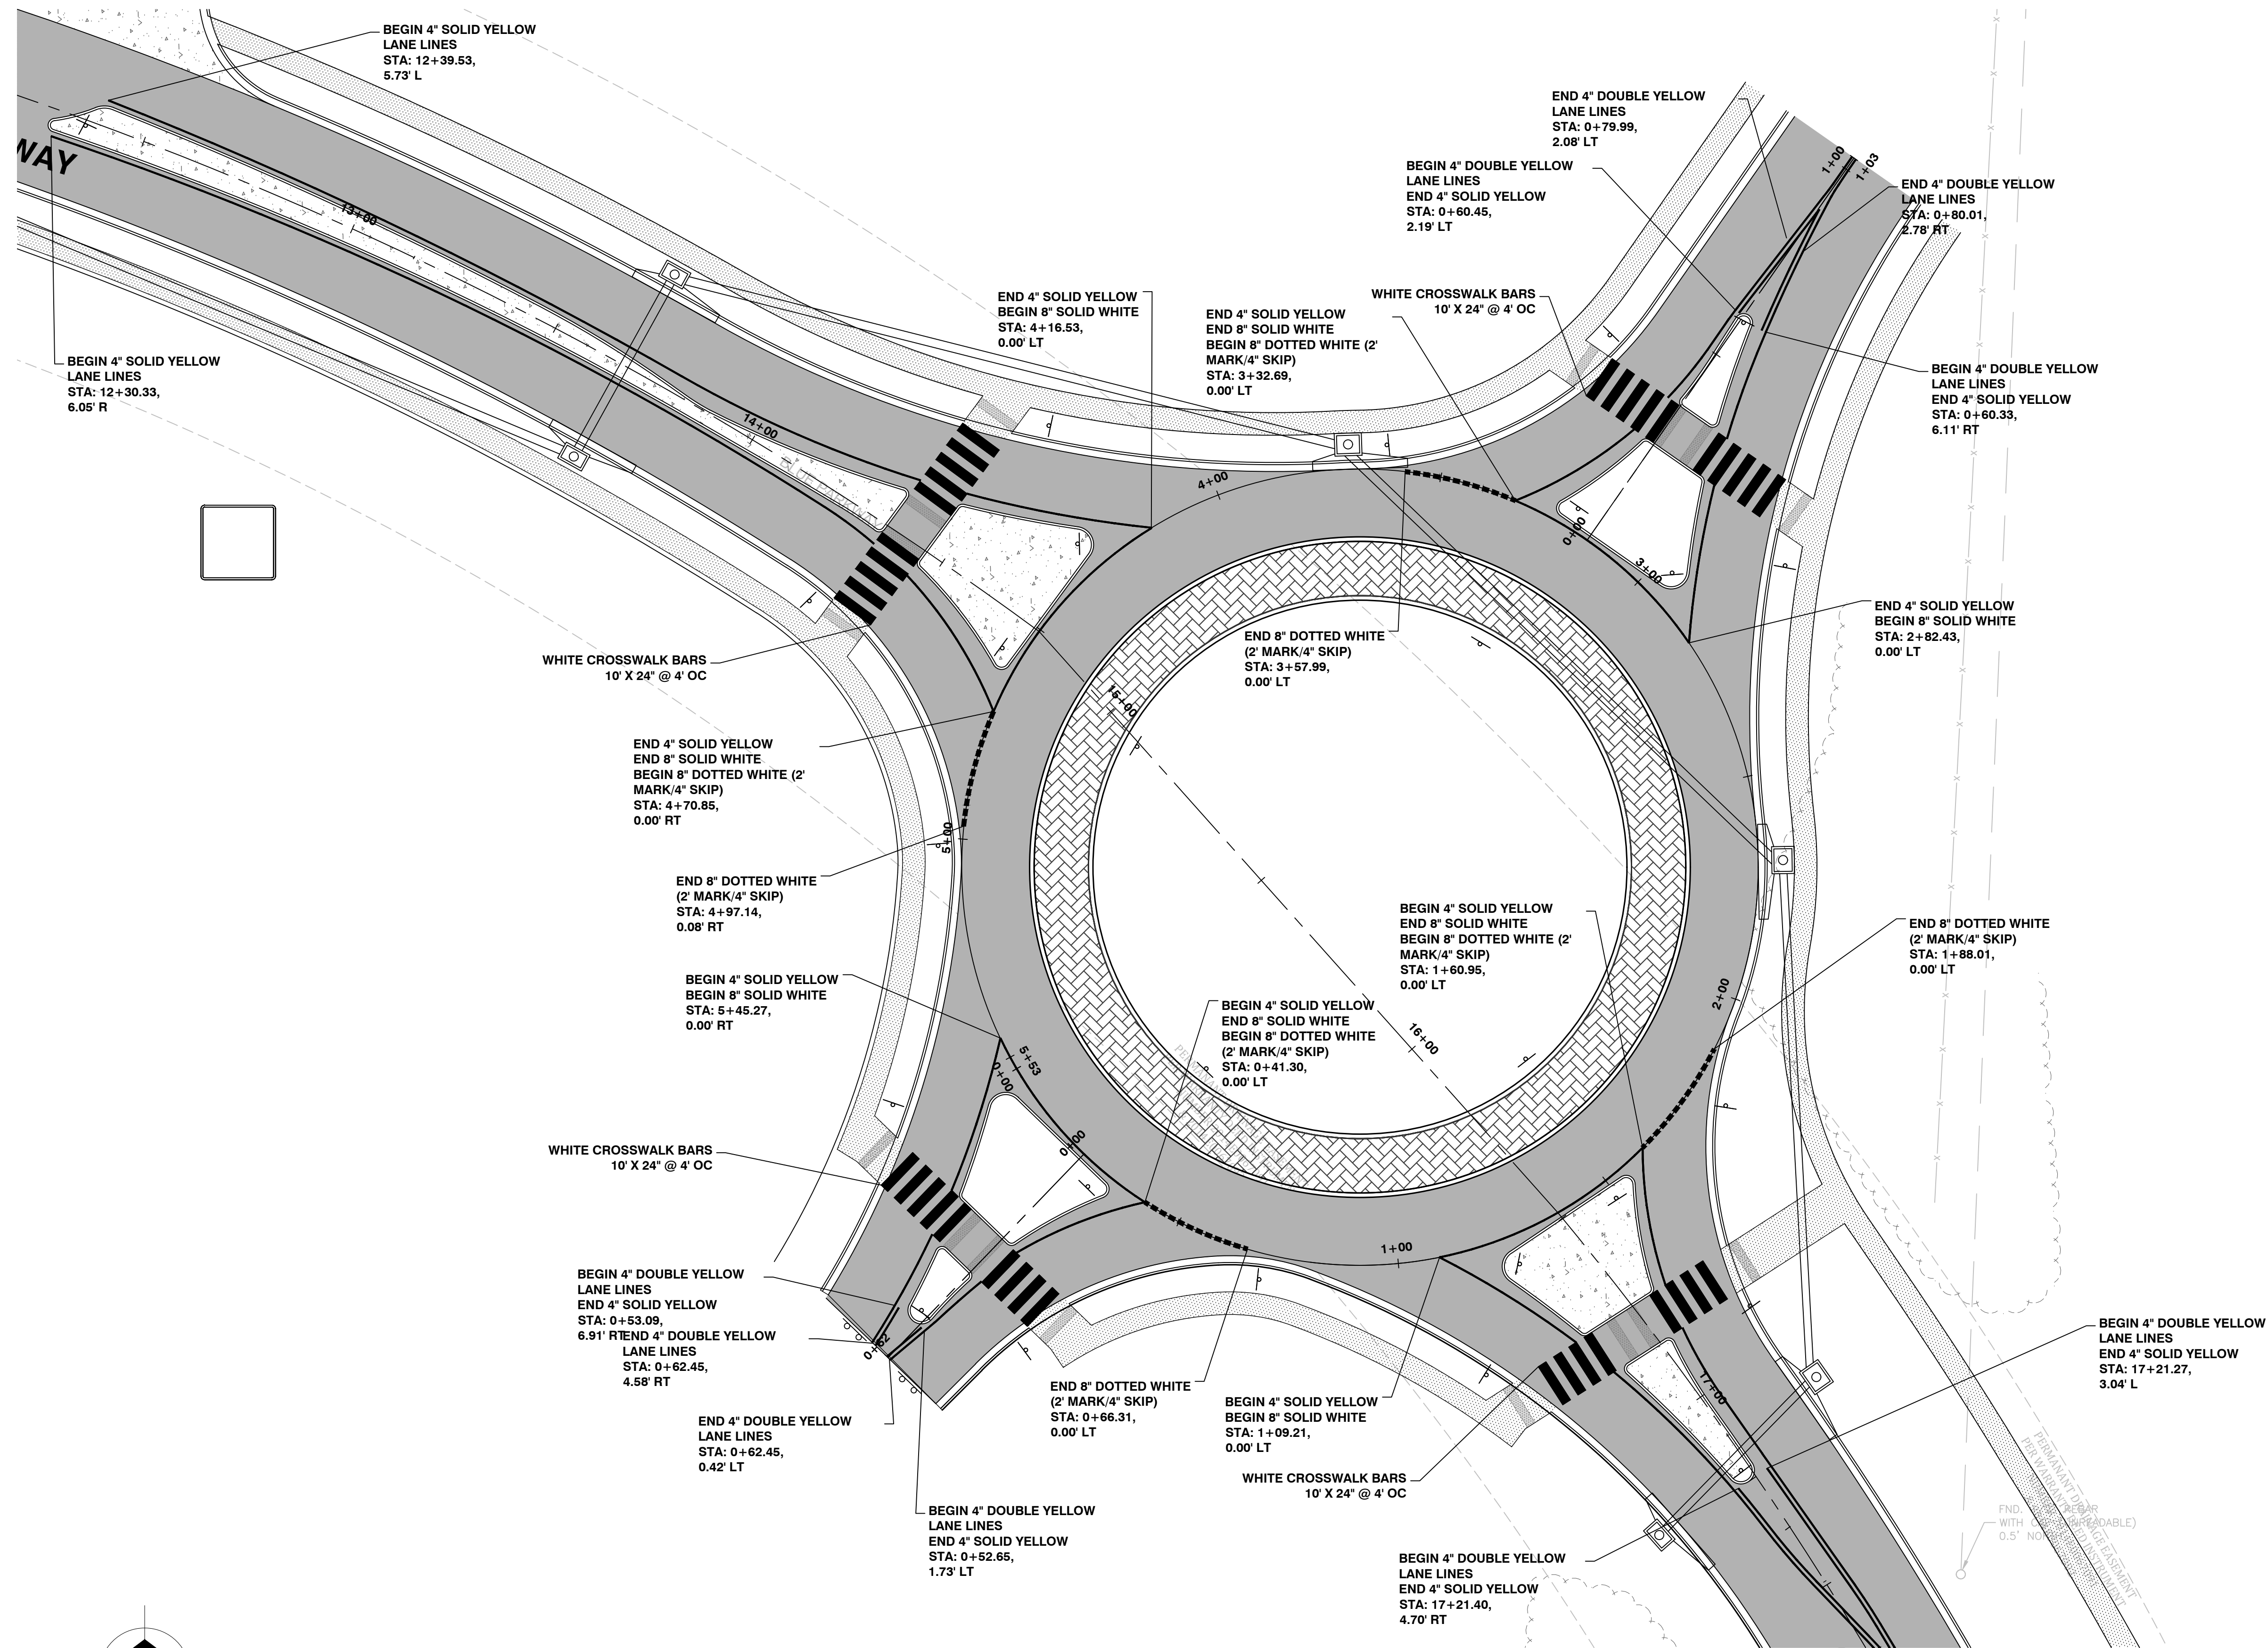

Jadrienne S. Rodell-Tipton, PE
PE-2021032725 (MISSOURI #)

© 2018 Powell CWM, Inc.
This drawing has been prepared by Powell CWM, Inc. This drawing is provided as an instrument of service by Powell CWM and is intended for use on this project only, pursuant to the Architectural Works Copyright Protection Act of 1990, all drawings, specifications, ideas and designs, including the overall form, arrangement and composition of spaces and elements appearing herein constitute the original copyrighted work of Powell CWM, Inc. Any reproduction, use or disclosure of information contained herein without prior written consent of Powell CWM, Inc. is strictly prohibited.

PREPARED FOR:
GRIFFIN RILEY
PROPERTY GROUP, LLC
21 SE 29th TERRACE,
LEE'S SUMMIT, MO 64082



PUBLIC IMPROVEMENT PLANS
BLUE PARKWAY
LEE'S SUMMIT, JACKSON COUNTY, MO

REVISIONS	NO.	DATE/DESCRIPTION
1	2	
2	3	
3	4	
4	5	
5	6	


PROJECT #: 22-2087
ISSUE DATE: 03-28-2023

REVIEW

ROUNDABOUT
STRIPPING PLAN

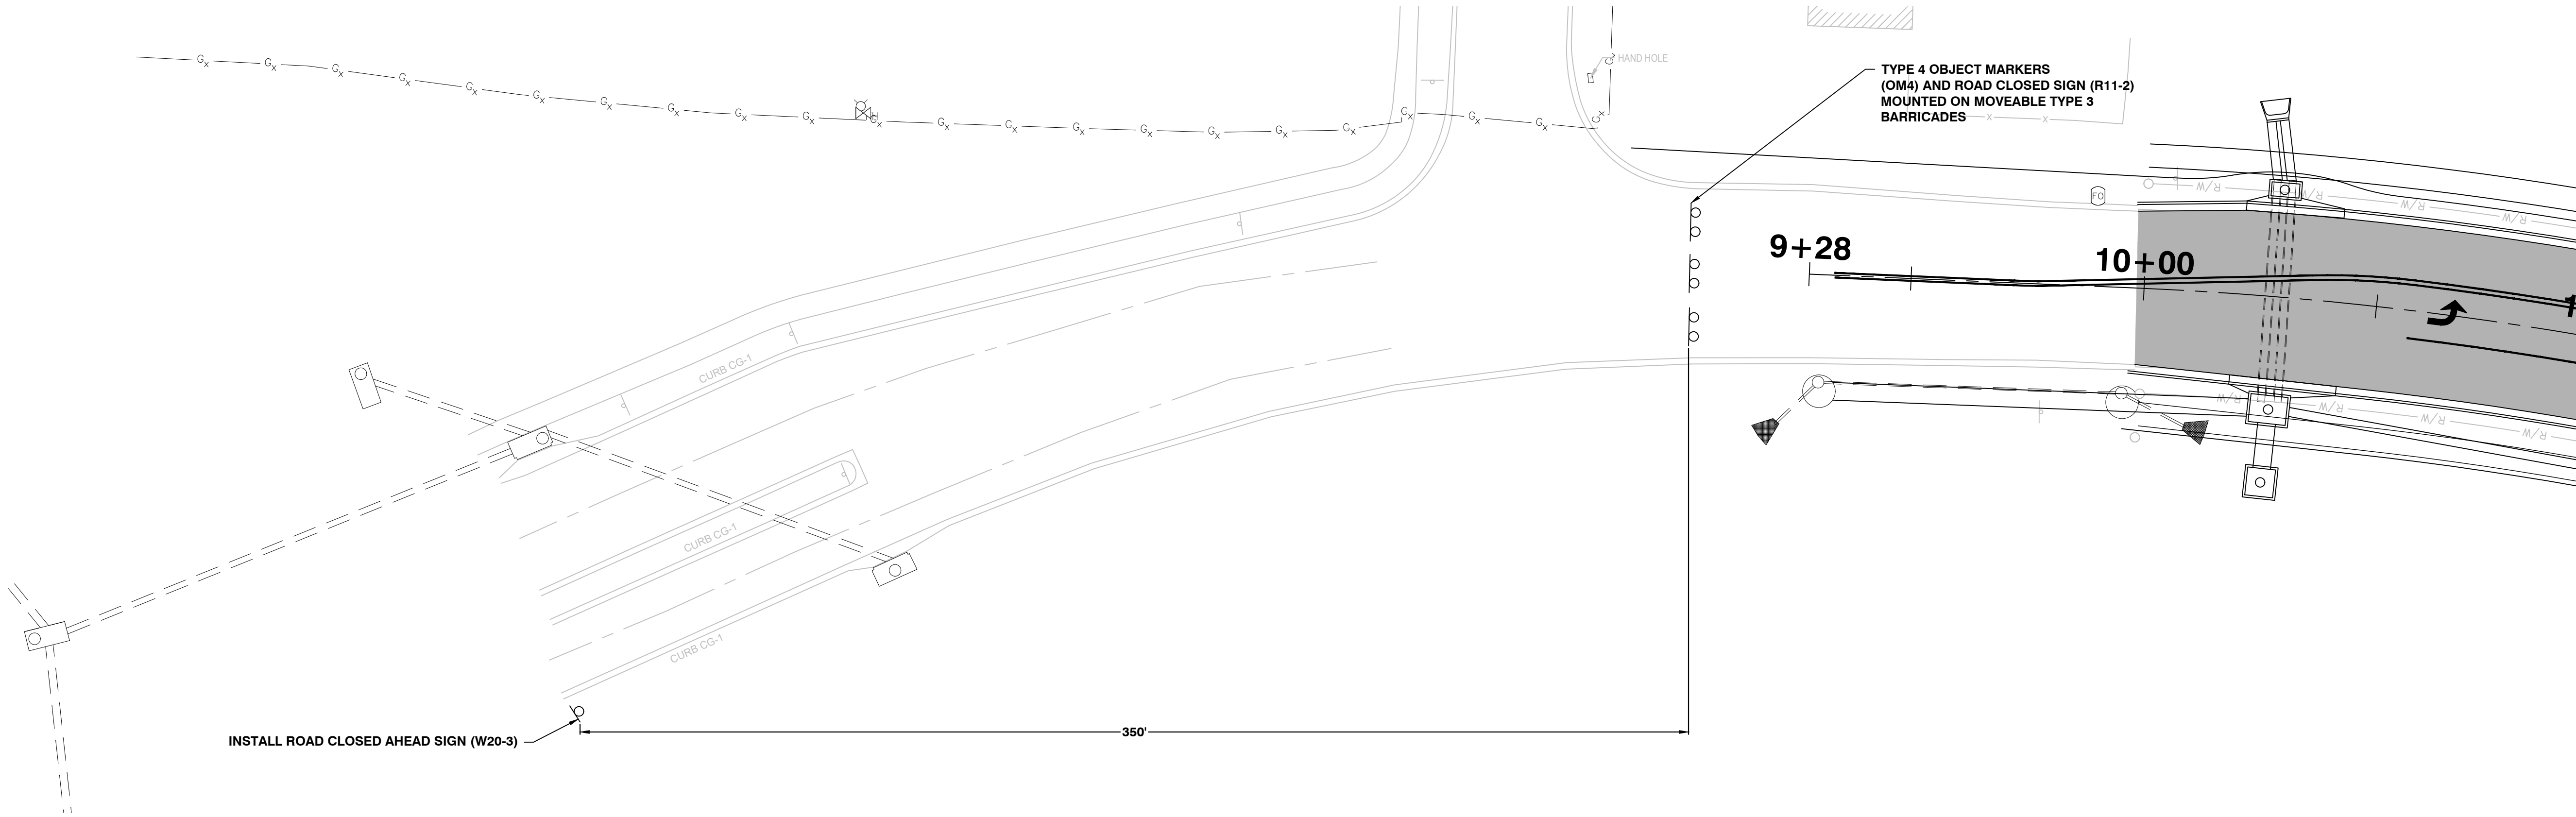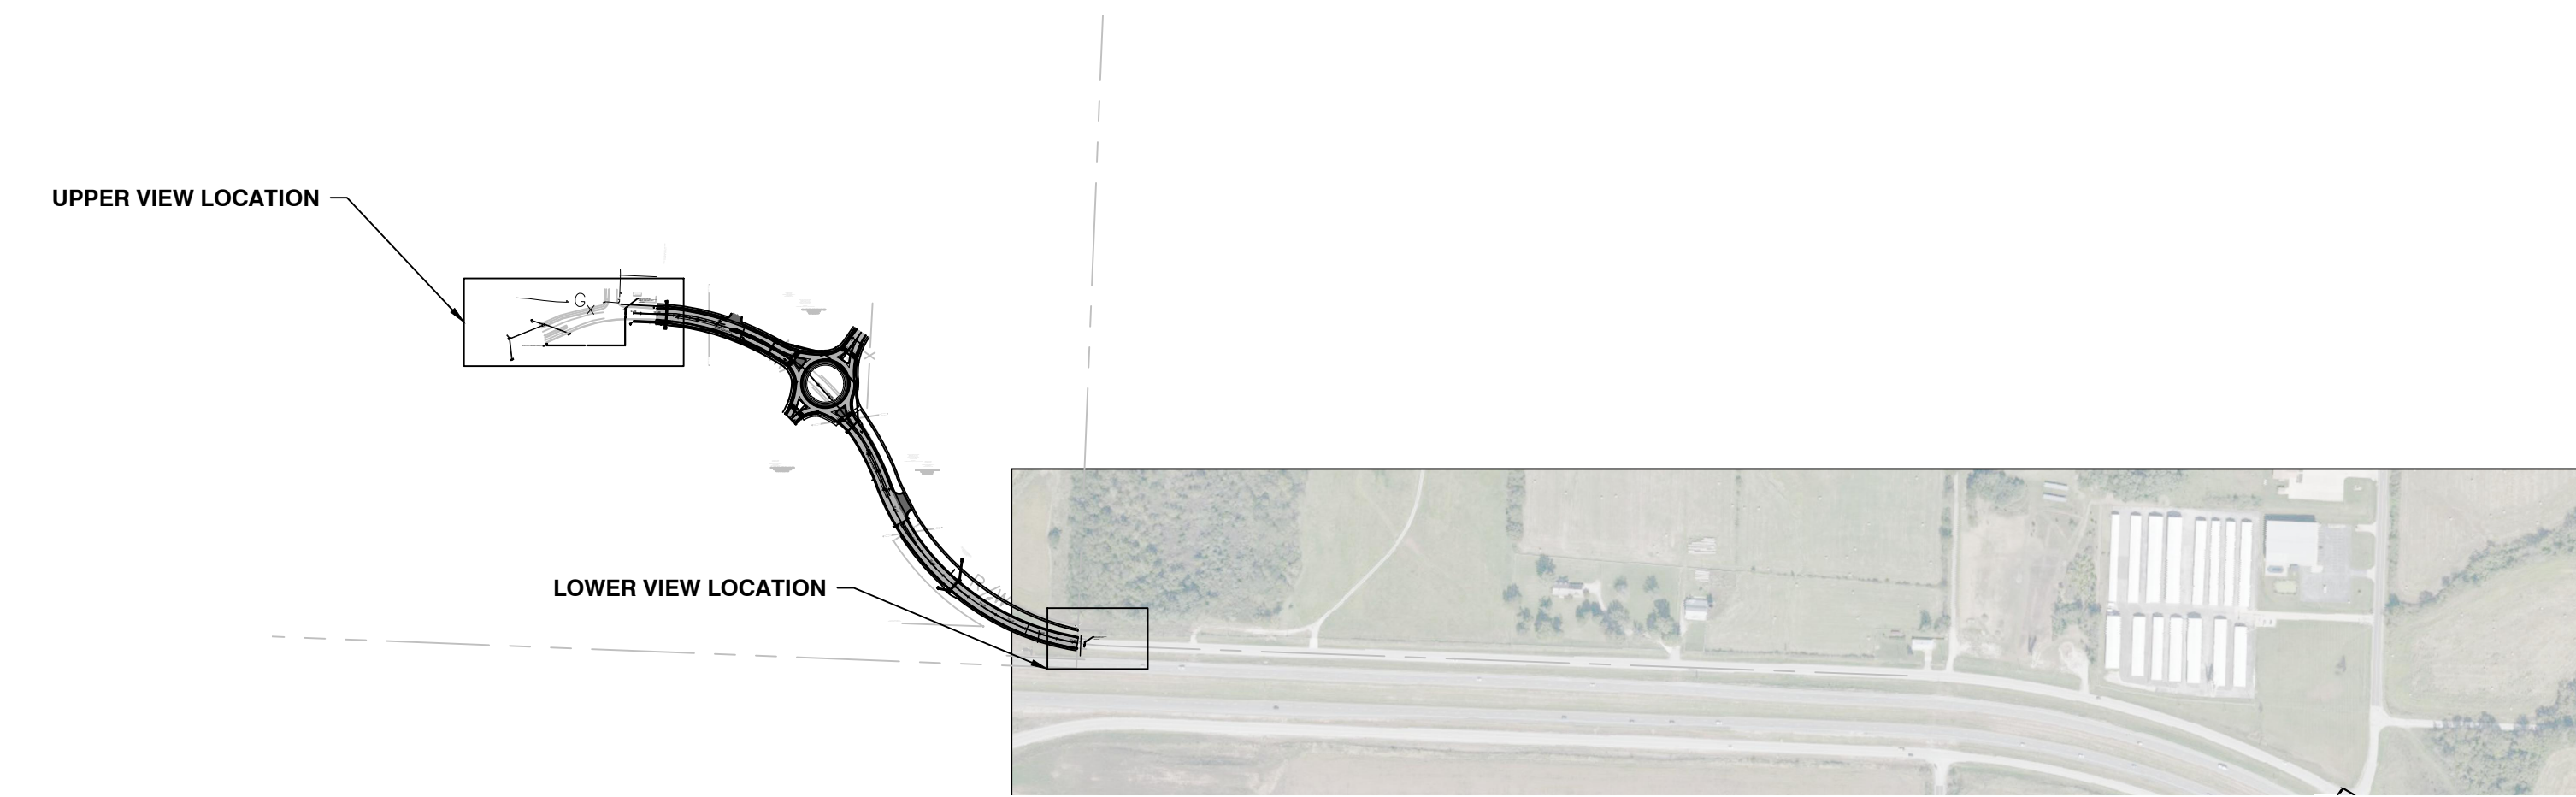

Certificate of Authority
Architecture: MO 318 / KS 13
Engineering: MO 4 / KS 241
Land Surveying: MO 123 / KS 36

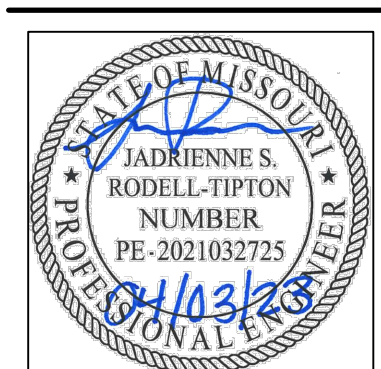

Jadrienne S. Rodell-Tipton, PE
PE-2021032725 (MISSOURI #)

© 2018 Powell CWM, Inc.
This drawing has been prepared by Powell CWM, Inc. This drawing is provided as an instrument of service by Powell CWM and is intended for use on this project only, pursuant to the Architectural Works Copyright Protection Act of 1990, all drawings, specifications, ideas and designs, including the overall form, arrangement and composition of spaces and elements appearing herein constitute the original copyrighted work of Powell CWM, Inc. Any reproduction, use or disclosure of information contained herein without prior written consent of Powell CWM, Inc. is strictly prohibited.

PREPARED FOR:
GRIFFIN RILEY
PROPERTY GROUP, LLC
21 SE 29th TERRACE,
LEE'S SUMMIT, MO 64082


PUBLIC IMPROVEMENT PLANS
BLUE PARKWAY
LEE'S SUMMIT, JACKSON COUNTY, MO

REVISIONS	NO.	DATE / DESCRIPTION
	1	
	2	
	3	
	4	
	5	
	6	

PROJECT #: 22-2087
ISSUE DATE: 03-28-2023

REVIEW

TEMPORARY TRAFFIC
CONTROL PLAN

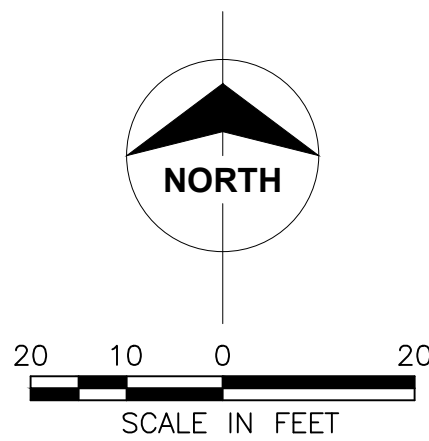


REVISIONS		DESCRIPTION
NO.	DATE	
1		
2		
3		
4		
5		
6		

PROJECT #: 22-2087
ISSUE DATE: 03-28-2023

REVIEW

TRAFFIC CONTROL
PLAN

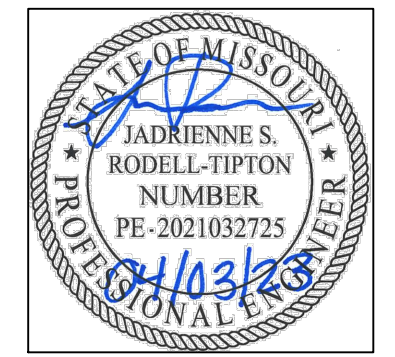


Jadrienne S. Rodell-Tipton, PE
PE-2021032725 (MISSOURI #)

© 2018 Powell CWM, Inc.
This drawing has been prepared by Powell CWM, Inc. This drawing is provided as an instrument of service by Powell CWM and is intended for use on this project only, pursuant to the Architectural Works Copyright Protection Act of 1990, all drawings, specifications, ideas and designs, including the overall form, arrangement and composition of spaces and elements appearing herein constitute the original copyrighted work of Powell CWM, Inc. Any reproduction, use or disclosure of information contained herein without prior written consent of Powell CWM, Inc. is strictly prohibited.

PREPARED FOR:
GRIFFIN RILEY
PROPERTY GROUP, LLC
21 SE 29th TERRACE,
LEE'S SUMMIT, MO 64082


GENERAL NOTES:

- All signs, barricades, drums, markings and other traffic control devices shall conform to the Manual on Uniform Traffic Control Devices (M.U.T.C.D.), most current edition.
- All traffic control devices shall be standard in size, shape, color and message, in good condition, and reflectorized. All signs and barricades in place at night shall be reflectorized with high intensity sheeting. All signs shall be securely mounted with height and lateral location as described in the M.U.T.C.D.
- Warning lights should be used on all channelization devices and warning signs per M.U.T.C.D. Type A Low-Intensity Flashing Warning lights should be mounted on warning signs as well as barricades where used singly to warn users of potentially hazardous areas during nighttime hours. Type B High-Intensity Flashing warning lights should be used during day and nighttime operations to increase awareness of potentially hazardous areas. Type C Steady-Burn lights should be mounted on barricades where used in series to delineate the edge of the travel way.
- Advance Warning Arrow Panels shall be used for all lane closures on multi-lane streets but should not be used in lieu of proper traffic control signs, barricades and channelization devices.
- Flaggers shall be used where indicated on the plans, where construction vehicles interact with normal traffic or where construction activities impose a restriction on traffic, as directed by the Engineer in charge of construction. Where flaggers are used, advance signing shall be erected as shown above or as specified in the M.U.T.C.D. Flaggers shall meet the requirements in the M.U.T.C.D. in regard to character, training, attire and behavior.
- Channelization devices used in the street shall be either drums, cones or Trimini channelizers.
- Traffic control devices not in use or not applicable shall be either covered or removed from the work area.
- The Contractor shall place as many barricades as needed to effectively shield pedestrians and traffic from exposed objects, excavations and construction activities. ADA Pedestrian Barricades shall be installed around all excavations left open during non-construction times or as directed by the Engineer in charge of construction.
- Access shall be maintained to all driveways and side streets unless noted otherwise on the plans.
- Construction materials shall be kept off of sidewalks, consolidated in one location within City Right-Of-Way, and removed daily unless otherwise approved by the Engineer in charge of construction.
- Dirt, mud and other construction debris on streets and sidewalks shall be removed immediately.
- The Contractor shall not perform any work that will restrict traffic in any way between the hours of 7:00 a.m. and 8:30 a.m. or 4:30 p.m. and 6:00 p.m. unless prior approval has been given.
- The Contractor shall be responsible for maintaining all traffic control devices on an around-the-clock basis, whether or not work is actively being pursued and any deficiencies noted shall be corrected immediately.
- The traffic control requirements shown on these plans are minimum requirements only and do not attempt to address in depth the variety of situations that may occur once construction has started. In no way do the requirements shown on these plans relieve the contractor of his responsibility for selecting the proper traffic control devices and implementation procedures that will assure the safety of motorist, pedestrians, and workers at all times. Any additional quantities of traffic control devices necessary to complete the contract or as ordered by the Engineer shall be considered subsidiary to the contract bid price.
- Construction vehicles parked along streets and construction signs shall not restrict sight distance for vehicles exiting at streets or any drives.
- Should the contractor fail to enforce the traffic control plan or fail to clean, replace or otherwise maintain the traffic control devices when directed to do so by the Engineer or representative, the City/Controlling Jurisdiction may take one or more of the following actions:
 - Employ another agency to correct deficiencies in signing or warning devices and deduct the cost from the contractor's pay estimate
 - Suspend all pay Estimates until deficiencies are corrected.
 - Stop the work until deficiencies are corrected.
 - Place the contractor in default.
- The Contractor shall keep roadway closures due to construction activities to a minimum and provide advanced notice to affected users.
- The Contractor shall notify enforcement and emergency agencies before the start of construction to request their cooperation and to provide coordination of services when emergencies arise during the construction at the project site. When the contractor completes this notification with enforcement and emergency agencies, a report shall be furnished to the engineer on the status of incident management.
- The Contractor should, at the request of the Engineer, place reduced speed limit signing and work zone speed limit signing in advance of all active work zone areas. Work zone speed limit reduction shall not be greater than 10 mph throughout construction areas without advanced signing in place. Contractor shall cover or replace all speed limit signs in conflict with the work zone speed limit throughout the construction area.

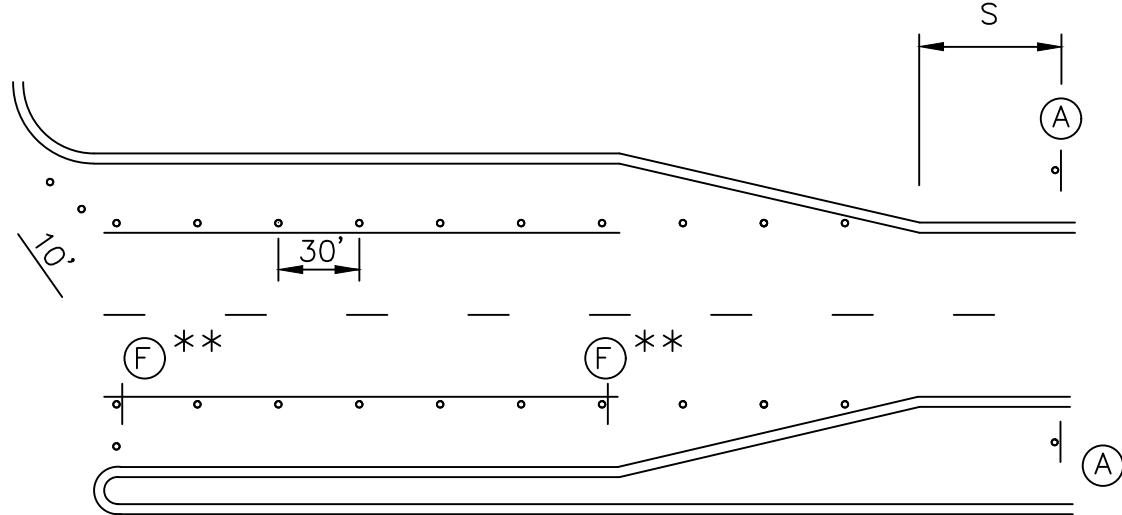


** USE ONLY AS APPROVED BY CITY TRAFFIC ENGINEER

DETAIL 3: TYPICAL RIGHT-TURN LANE AND LEFT-TURN LANE CLOSURES

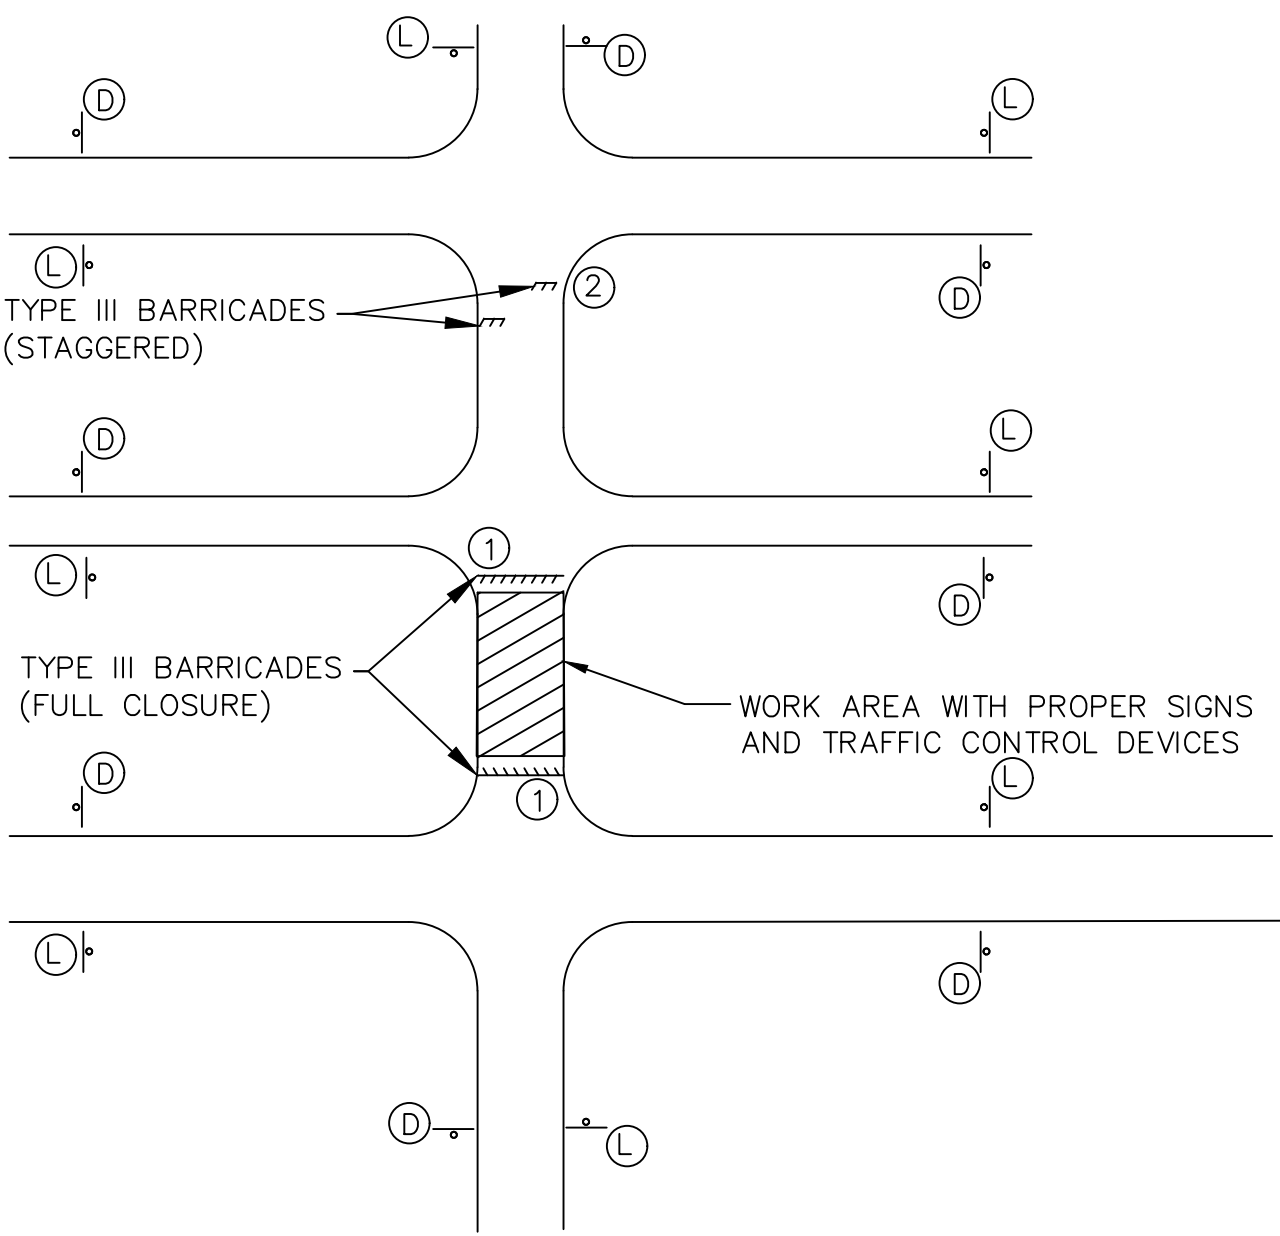

DETAIL 4: TYPICAL SIDE ROAD SIGNING FOR ROAD CLOSURE

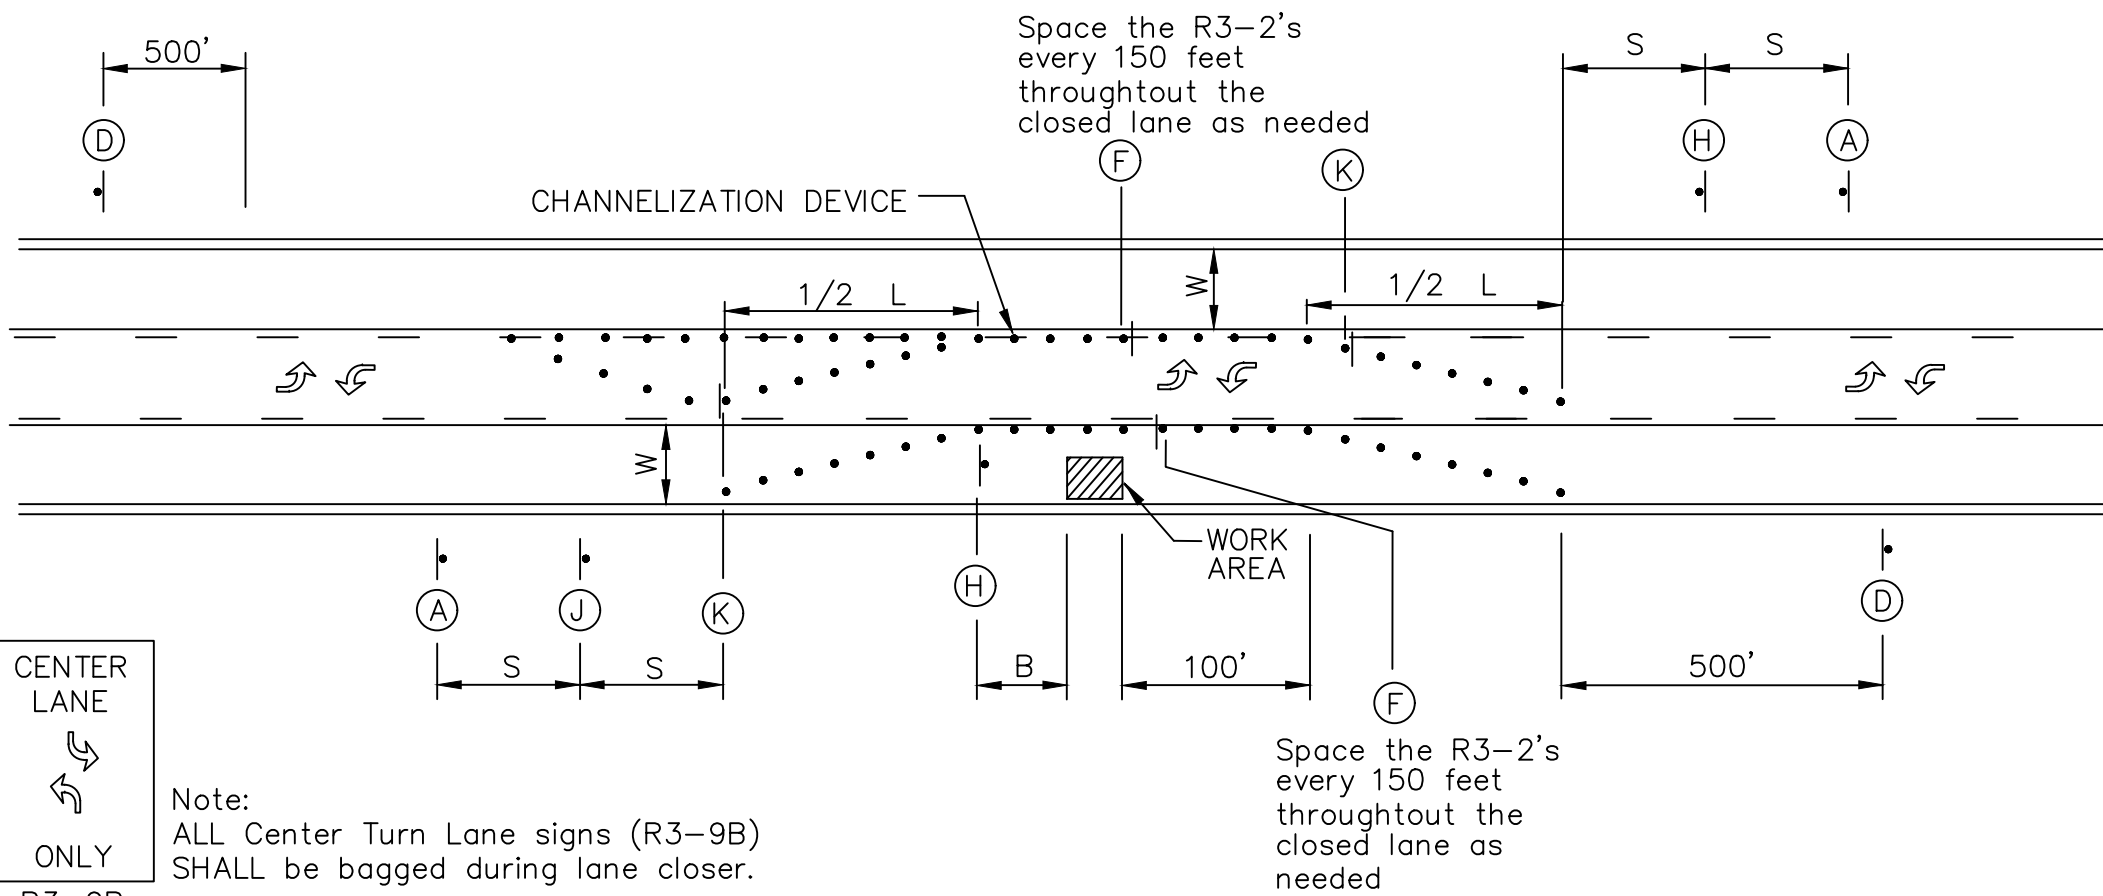

DETAIL 6: TYPICAL LANE CLOSURE - THREE-LANE STREET

Guidelines for length of longitudinal buffer space (B)	
Speed* (mph)	Length (Feet)
20	35
25	55
30	85
35	120
40	170
45	220
50	300




*Posted speed

SIGN SPACING(S)	
Speed Limit M.P.H.	Spacing (Feet)
≤ 30	100
35 - 45	350
≥ 55	500


MAXIMUM CHANNELIZATION SPACING IN FEET *		
Speed Limit M.P.H.	Along Taper	After Taper
20	20	40
25	25	50
30	30	60
35	35	70
40	40	80
45	45	90
50	50	100
55	55	100

* The maximum distance in feet between devices in a taper should not exceed 1.0 times the speed limit in MPH.

TAPER DETAIL				
Speed Limit M.P.H.	Minimum Taper Length (L)			Minimum Number of Channelizing Devices for Taper
	Lane Width (W)			
	10	11	12	
20	70	75	80	5
25	105	115	125	6
30	150	165	180	7
35	205	225	245	8
40	270	295	320	9
45	450	495	540	13
50	500	550	600	13
55	550	605	660	13

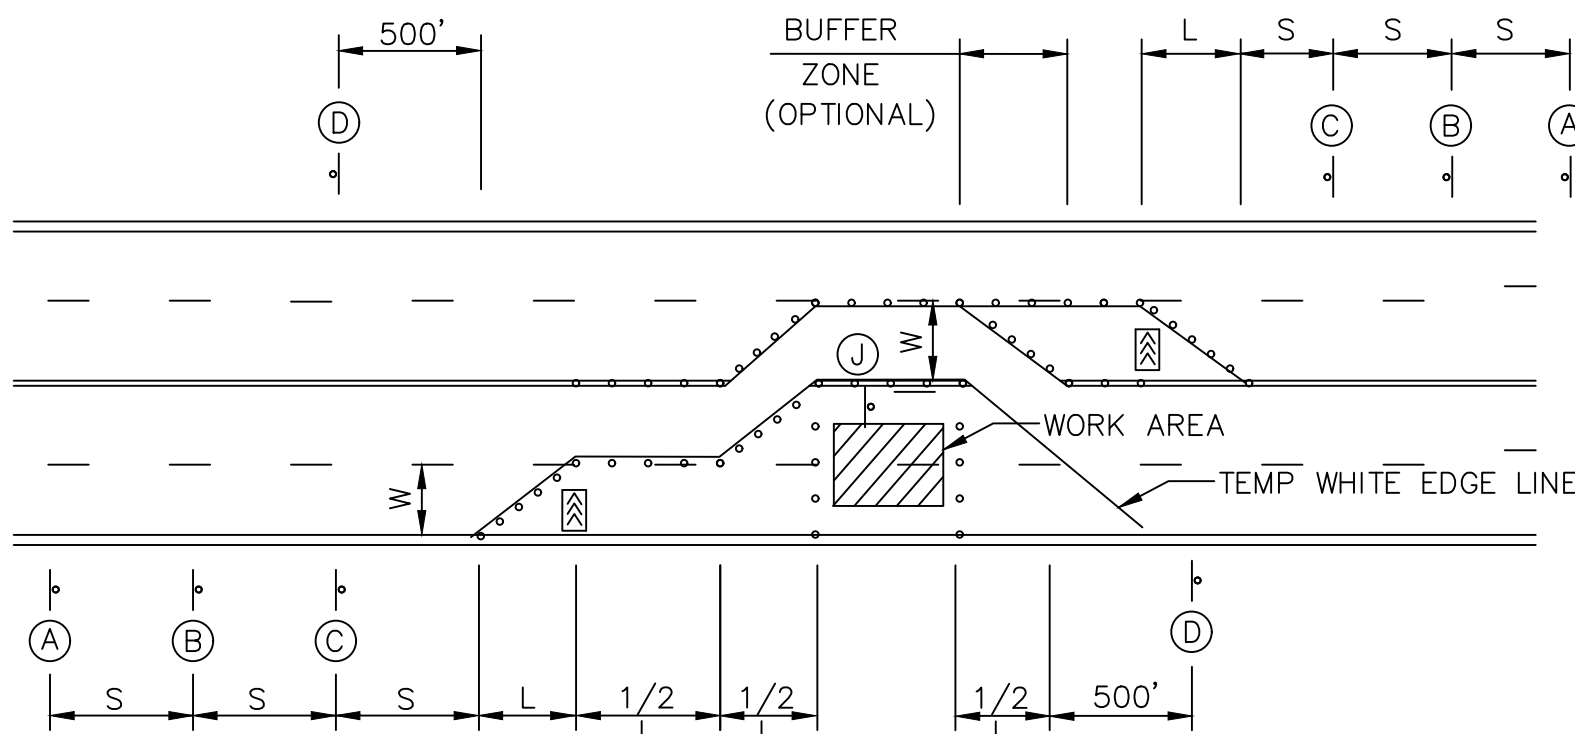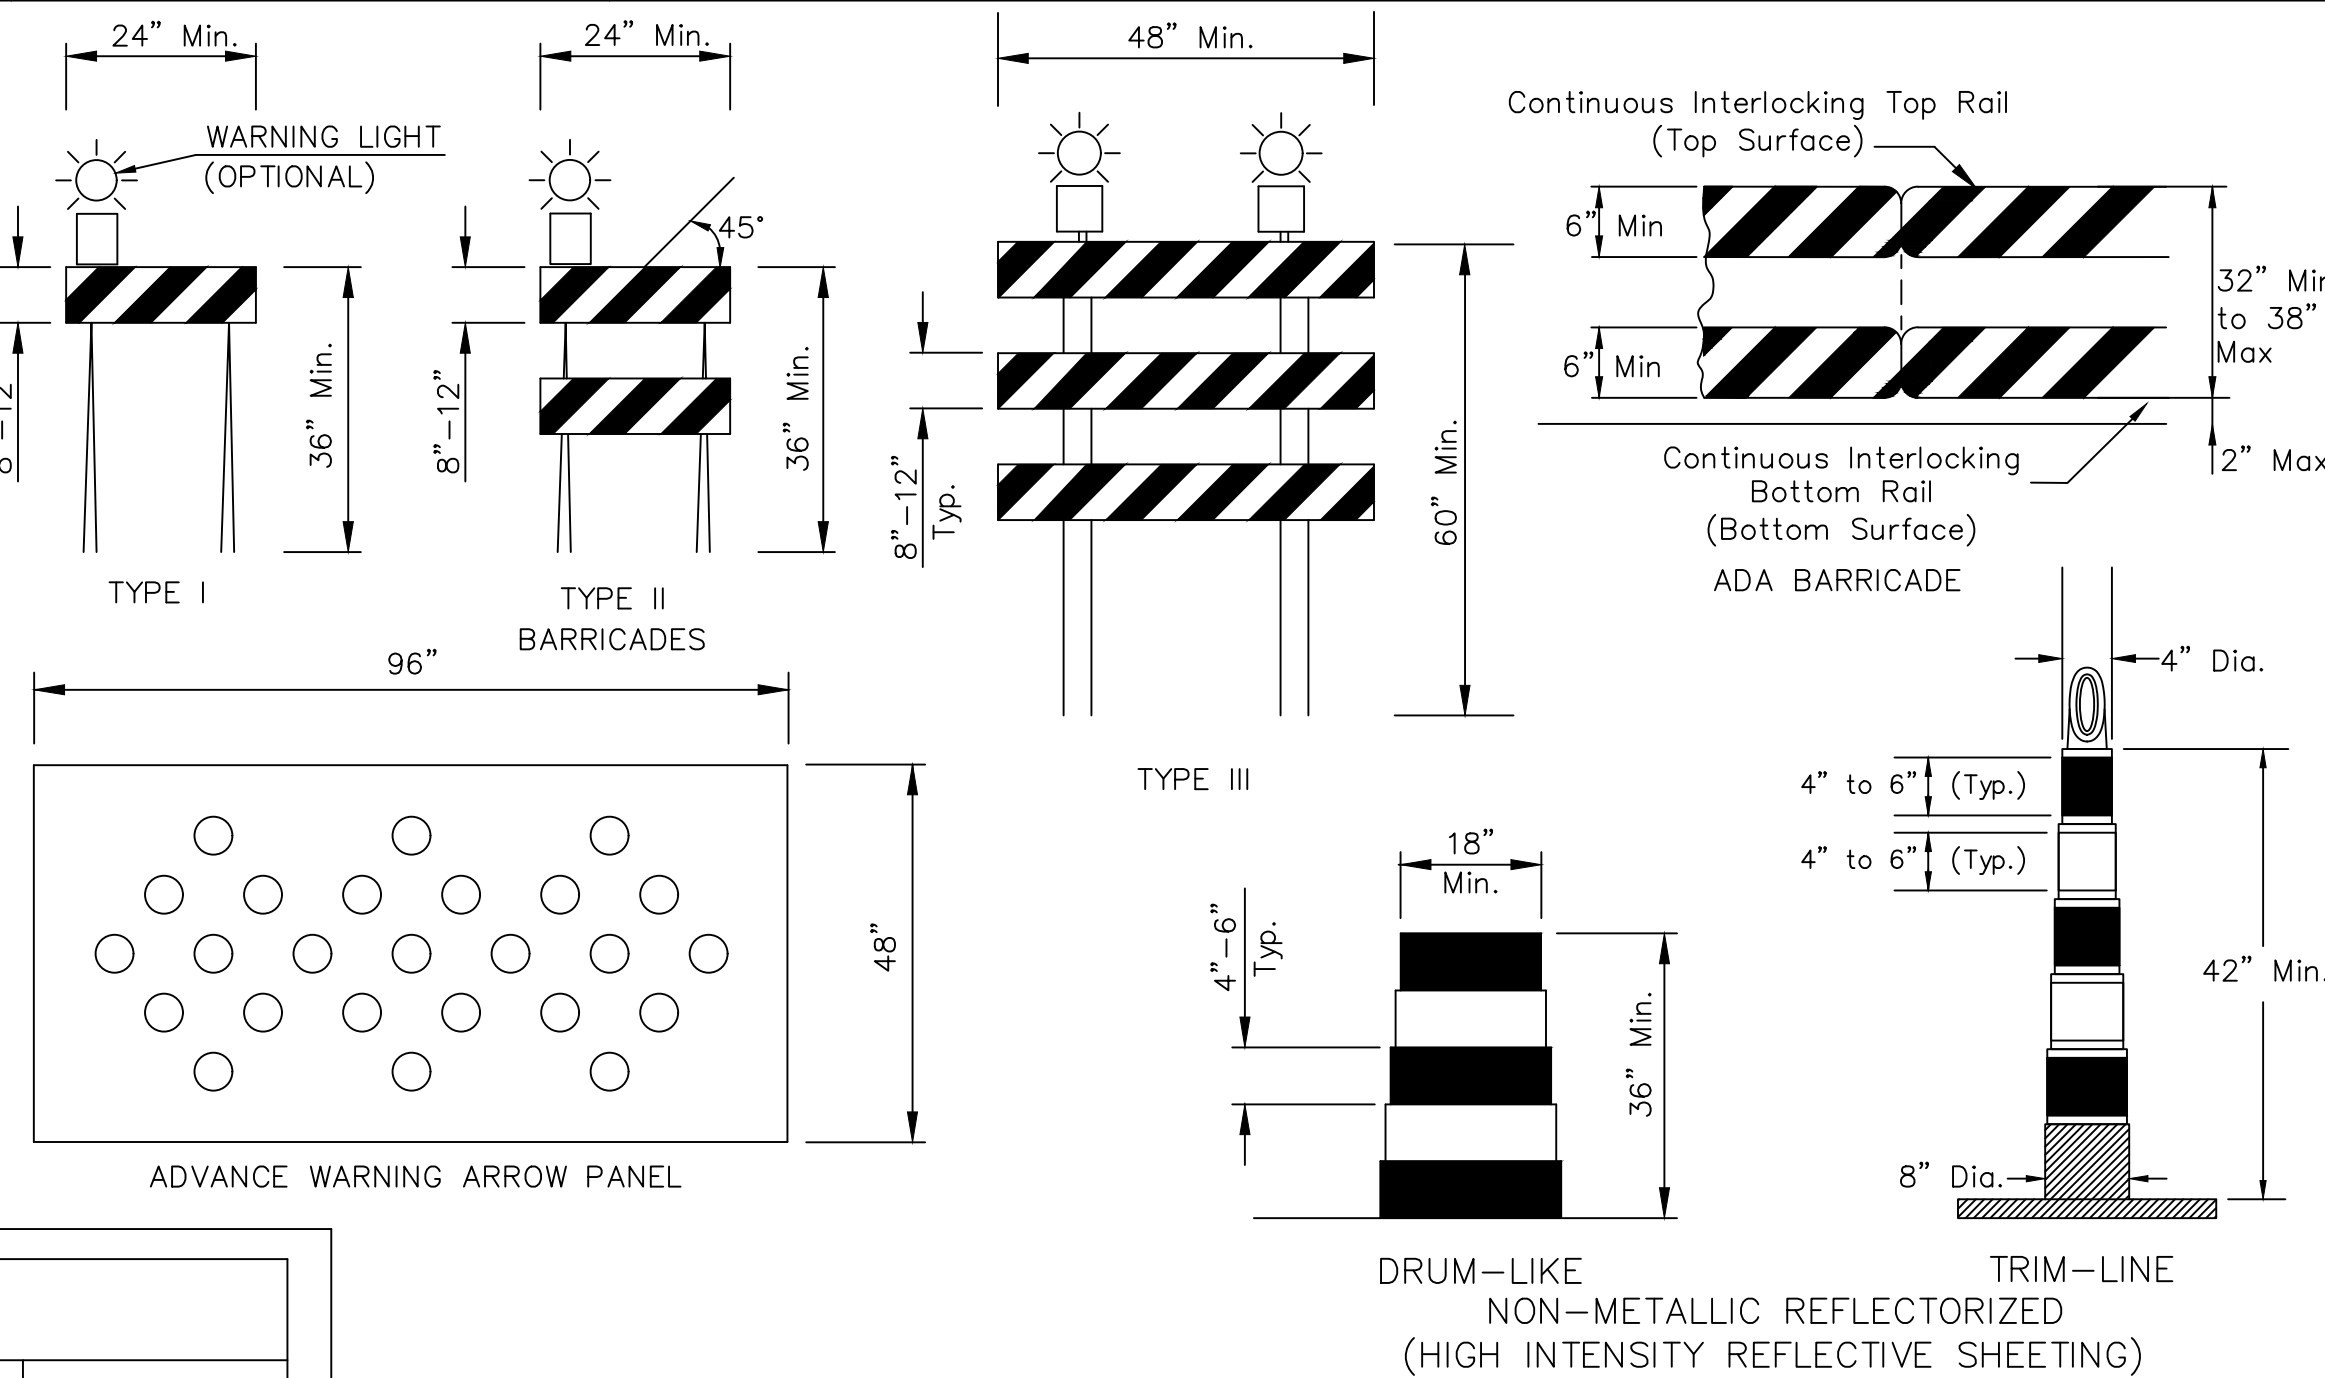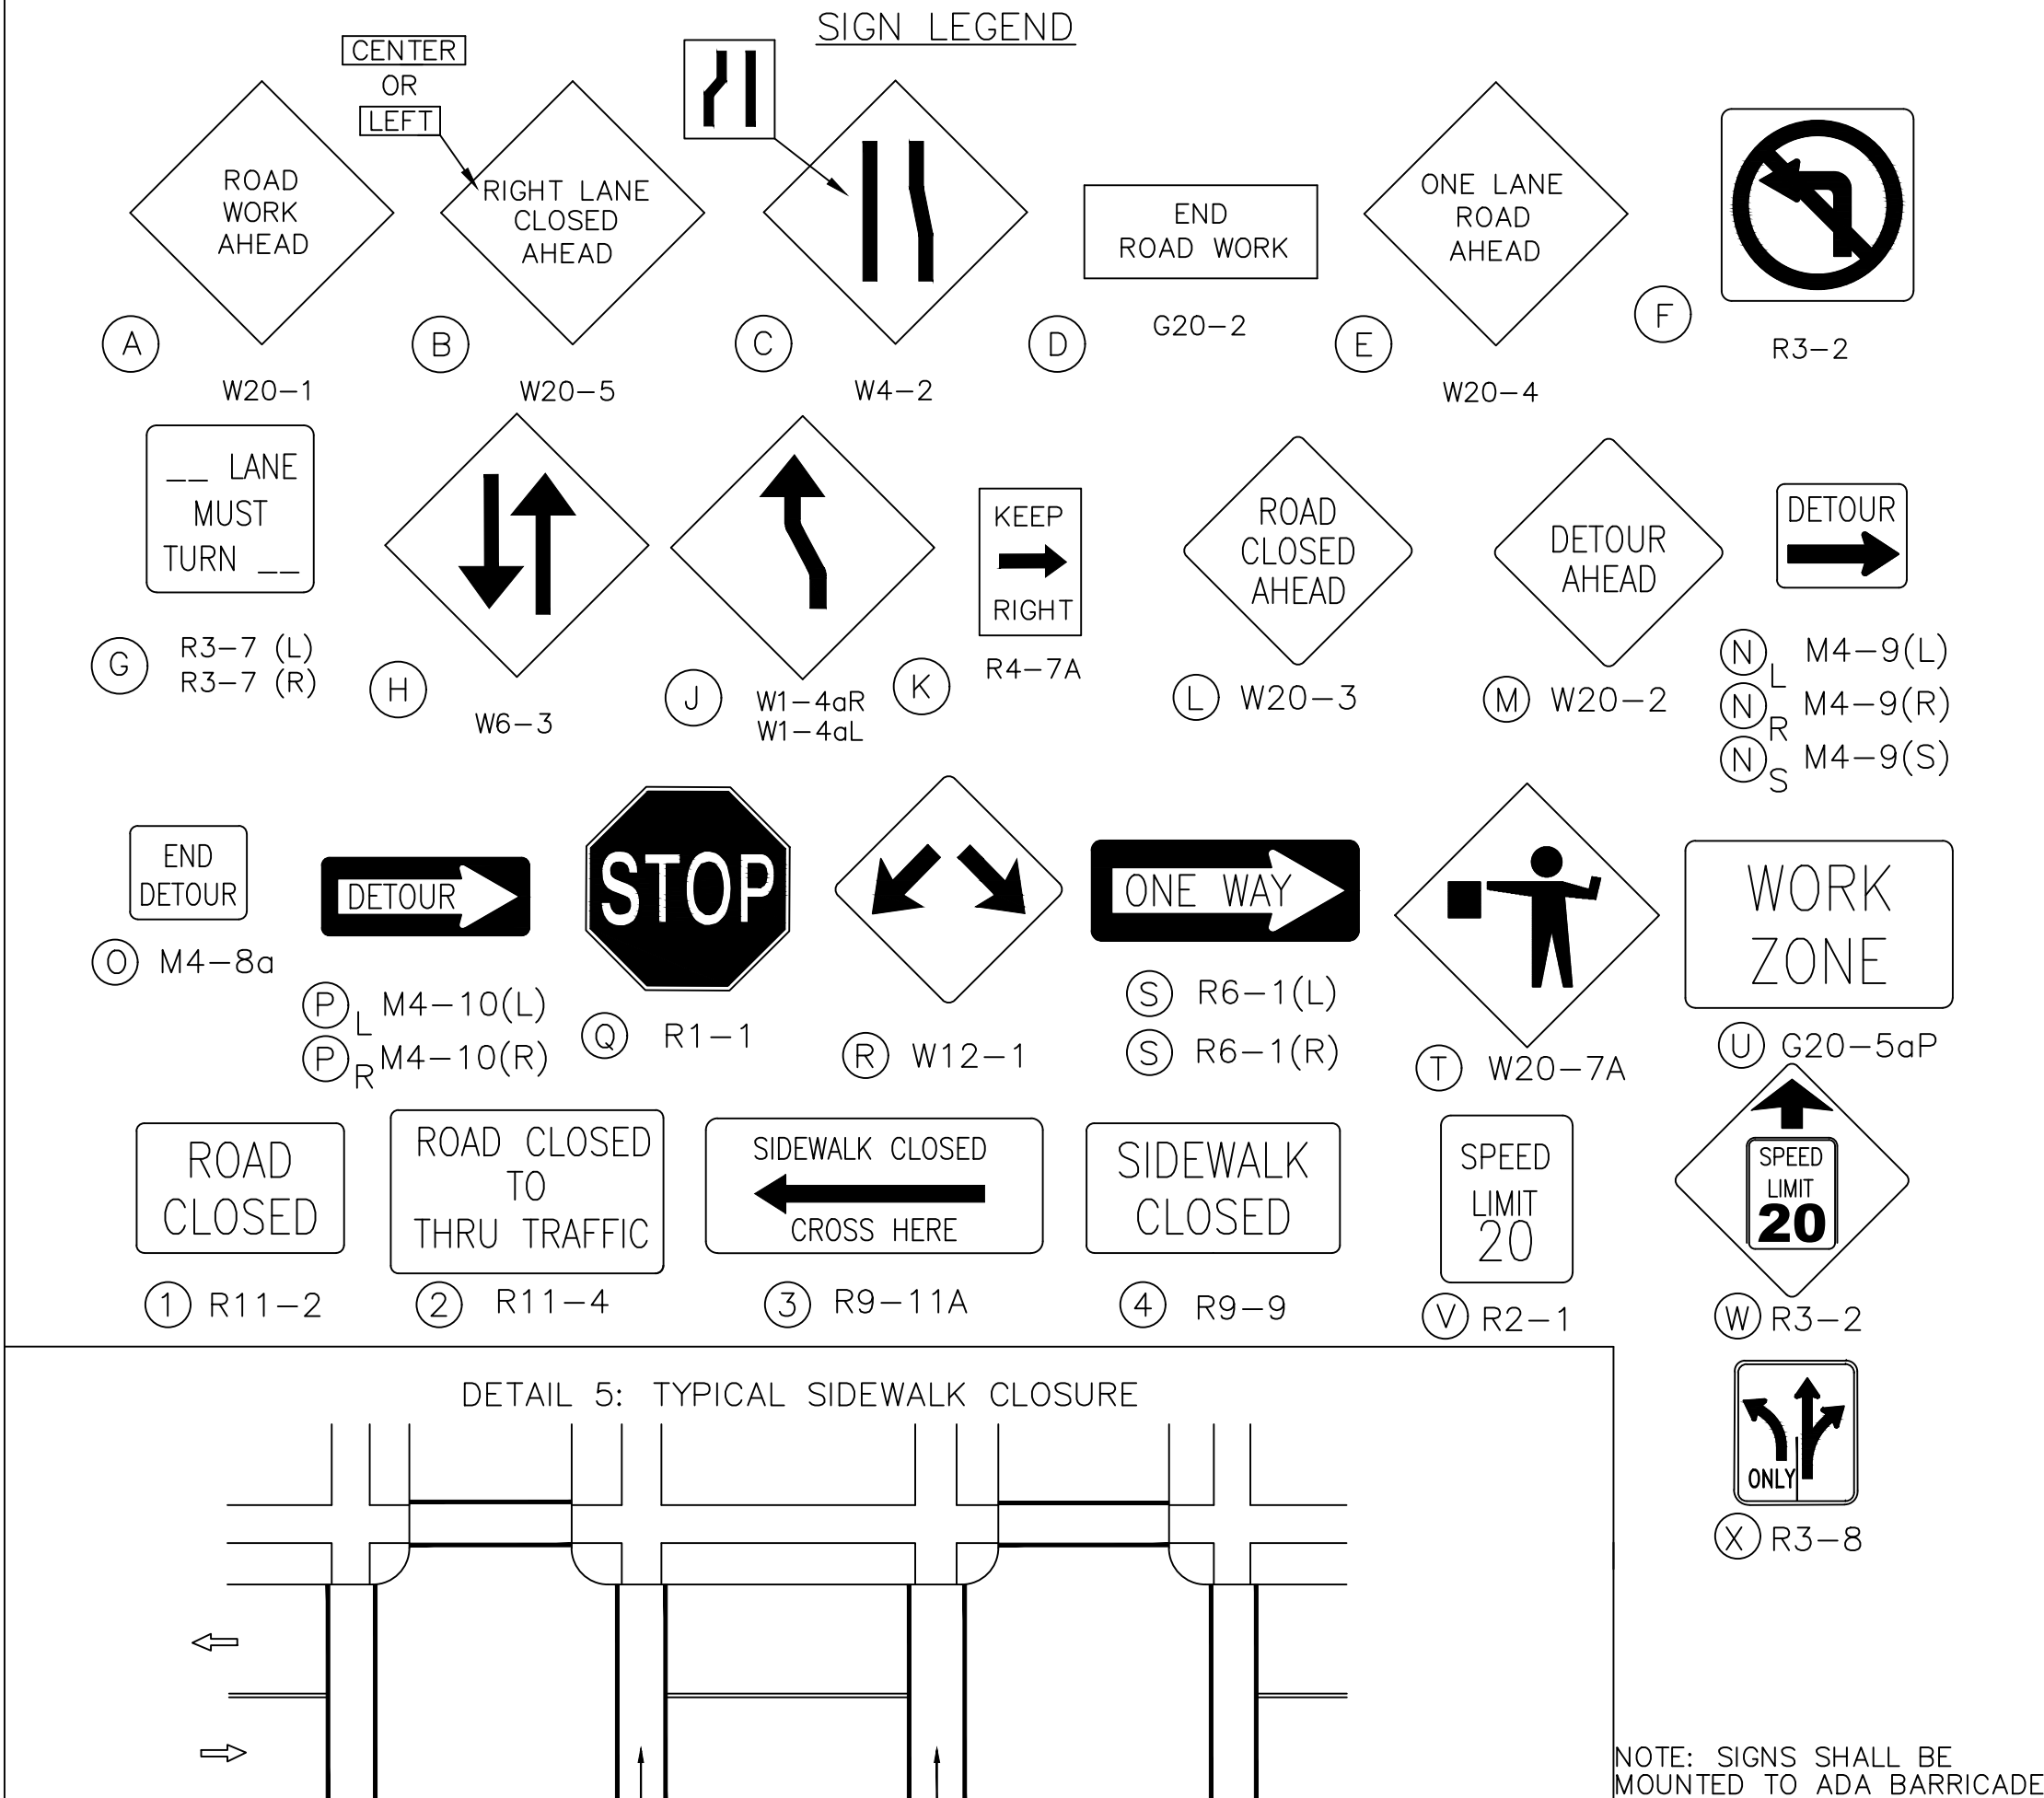

DETAIL 7: TYPICAL LANE CLOSURE - FOUR-LANE STREET

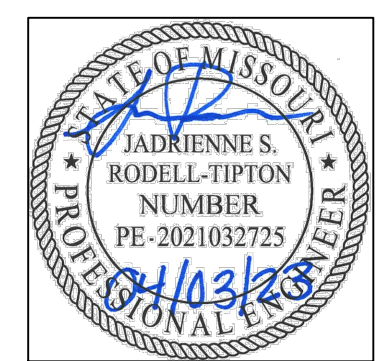





Jadrienne S. Rodell-Tipton, PE
PE-2021032725 (MISSOURI #)

© 2018 Powell CWM, Inc.
This drawing has been prepared by Powell CWM, Inc. This drawing is provided as an instrument of service by Powell CWM and is intended for use on this project only, pursuant to the Architectural Works Copyright Protection Act of 1990, all drawings, specifications, ideas and designs, including the overall form, arrangement and composition of spaces and elements appearing herein constitute the original copyrighted work of Powell CWM, Inc. Any reproduction, use or disclosure of information contained herein without prior written consent of Powell CWM, Inc. is strictly prohibited.


PREPARED FOR:
GRIFFIN RILEY
PROPERTY GROUP, LLC
21 SE 29th TERRACE,
LEE'S SUMMIT, MO 64082

REVISIONS	NO.	DATE/DESCRIPTION
	1	
	2	
	3	
	4	
	5	
	6	

PROJECT #: 22-2087
ISSUE DATE: 03-28-2023

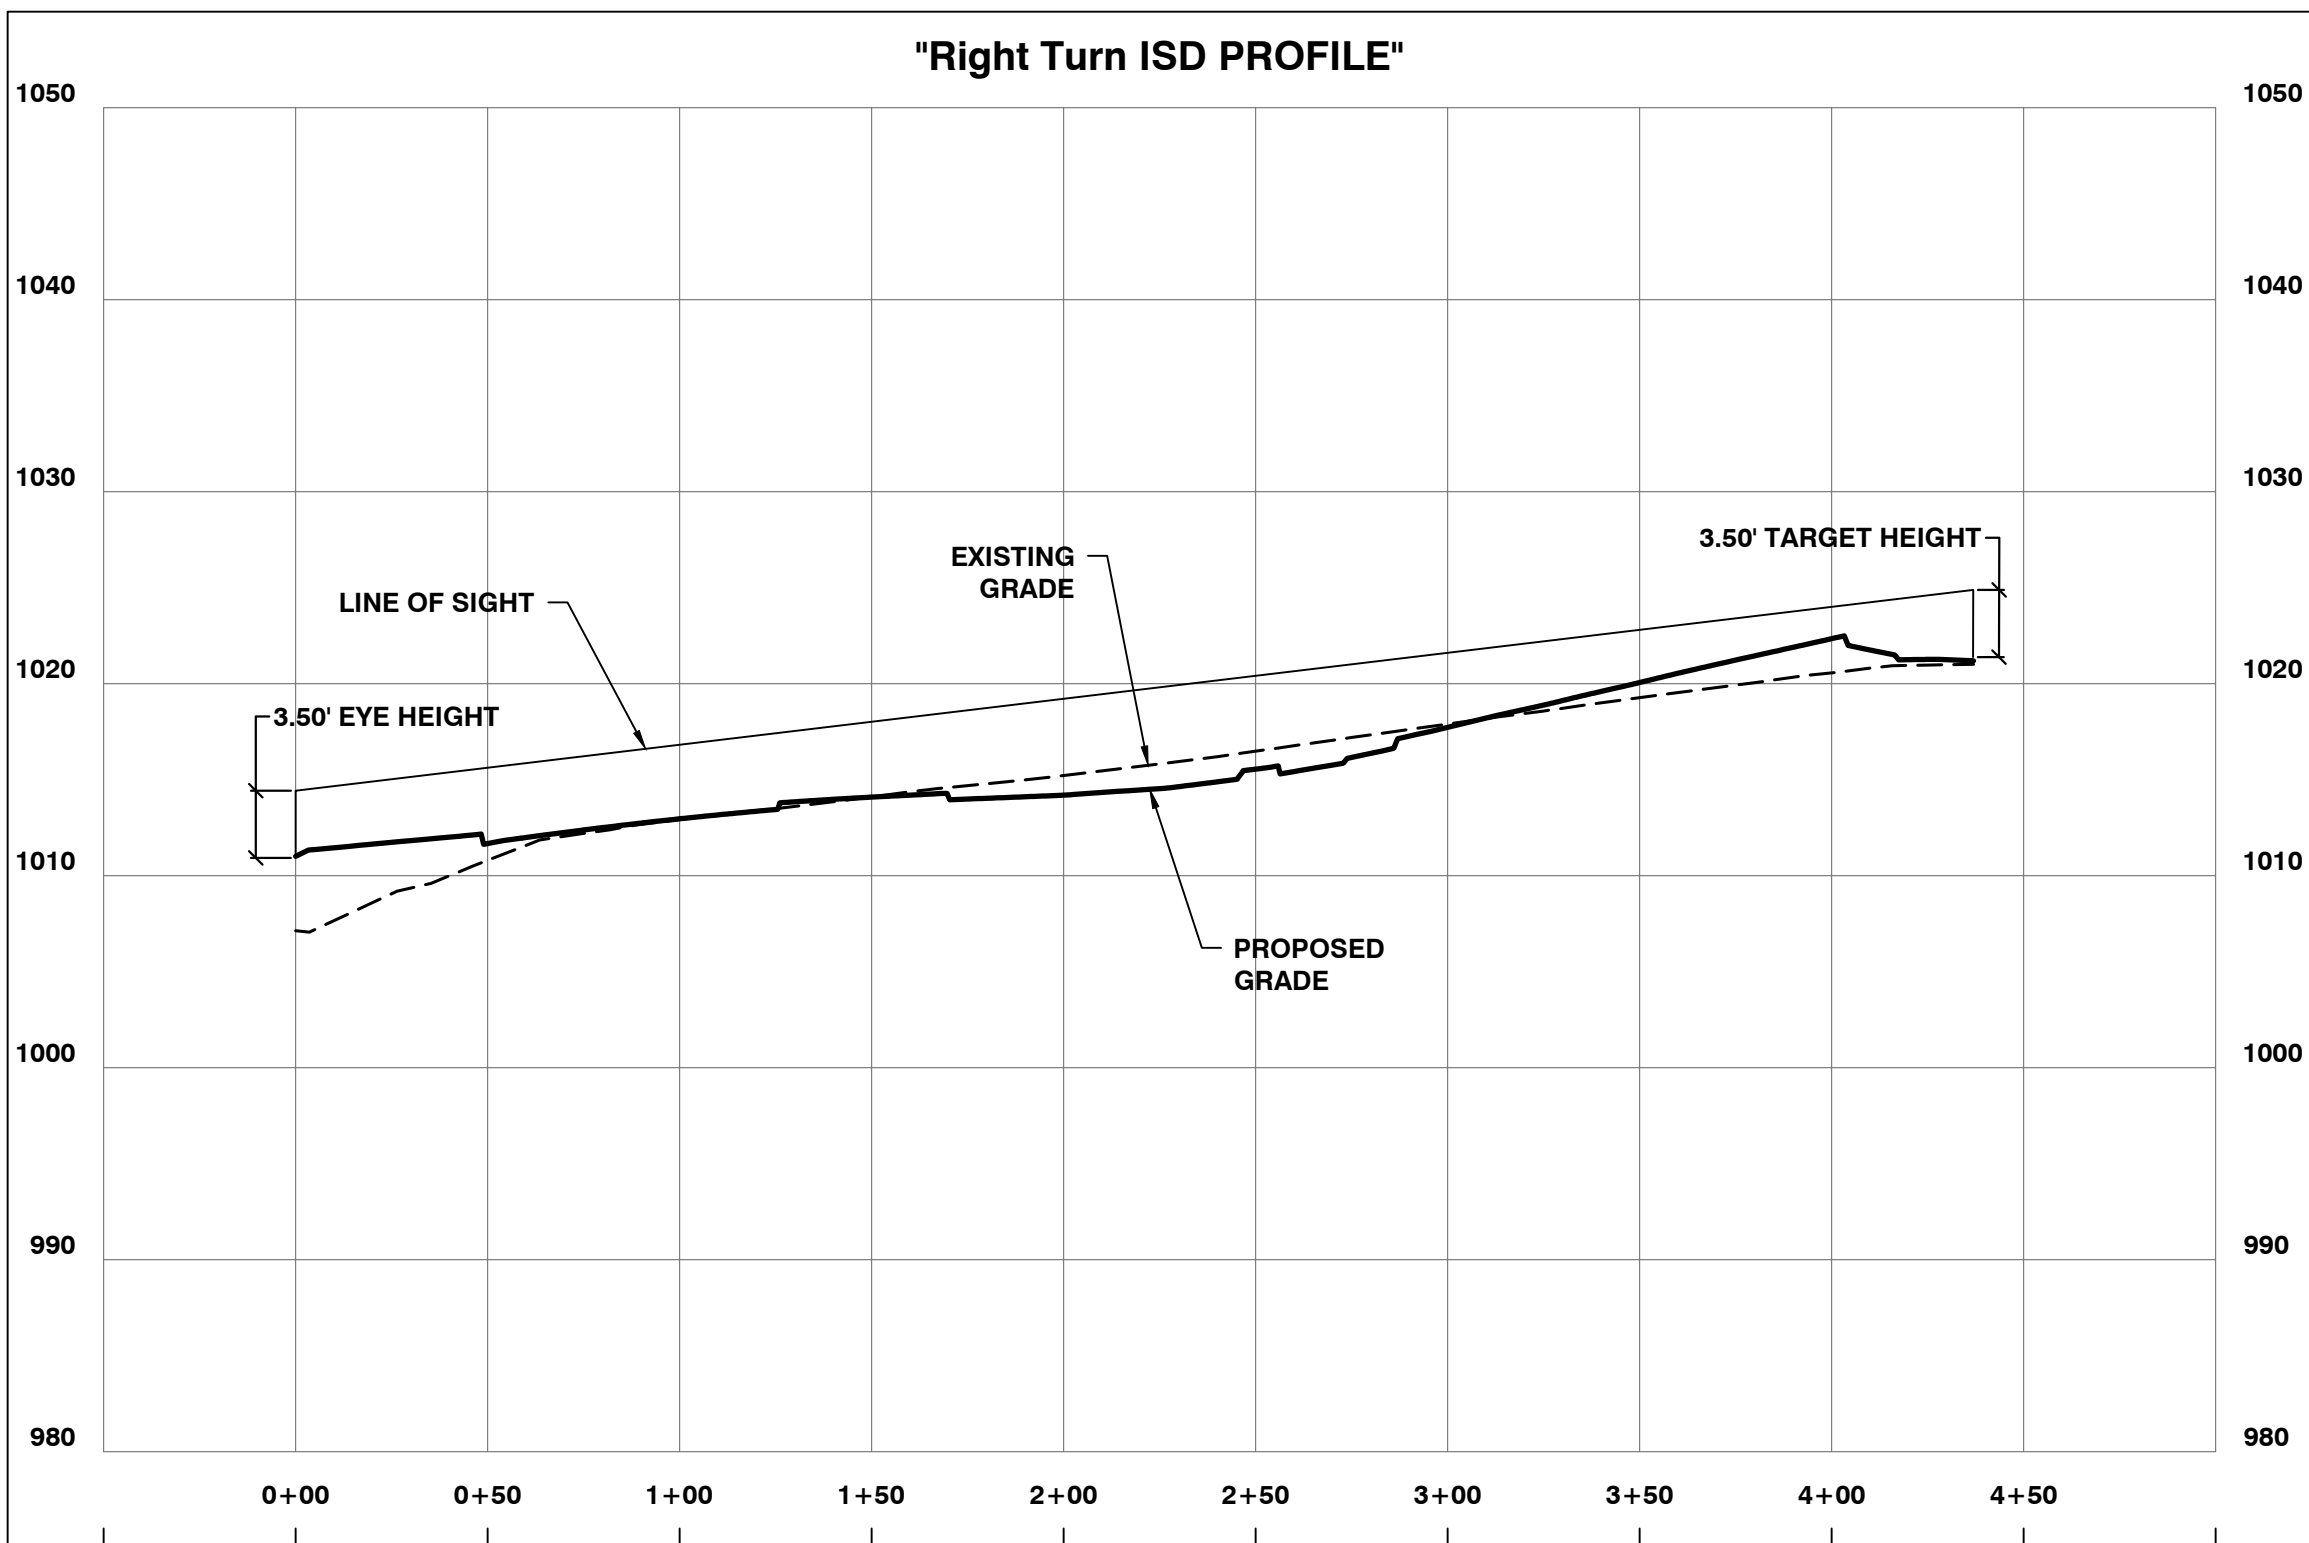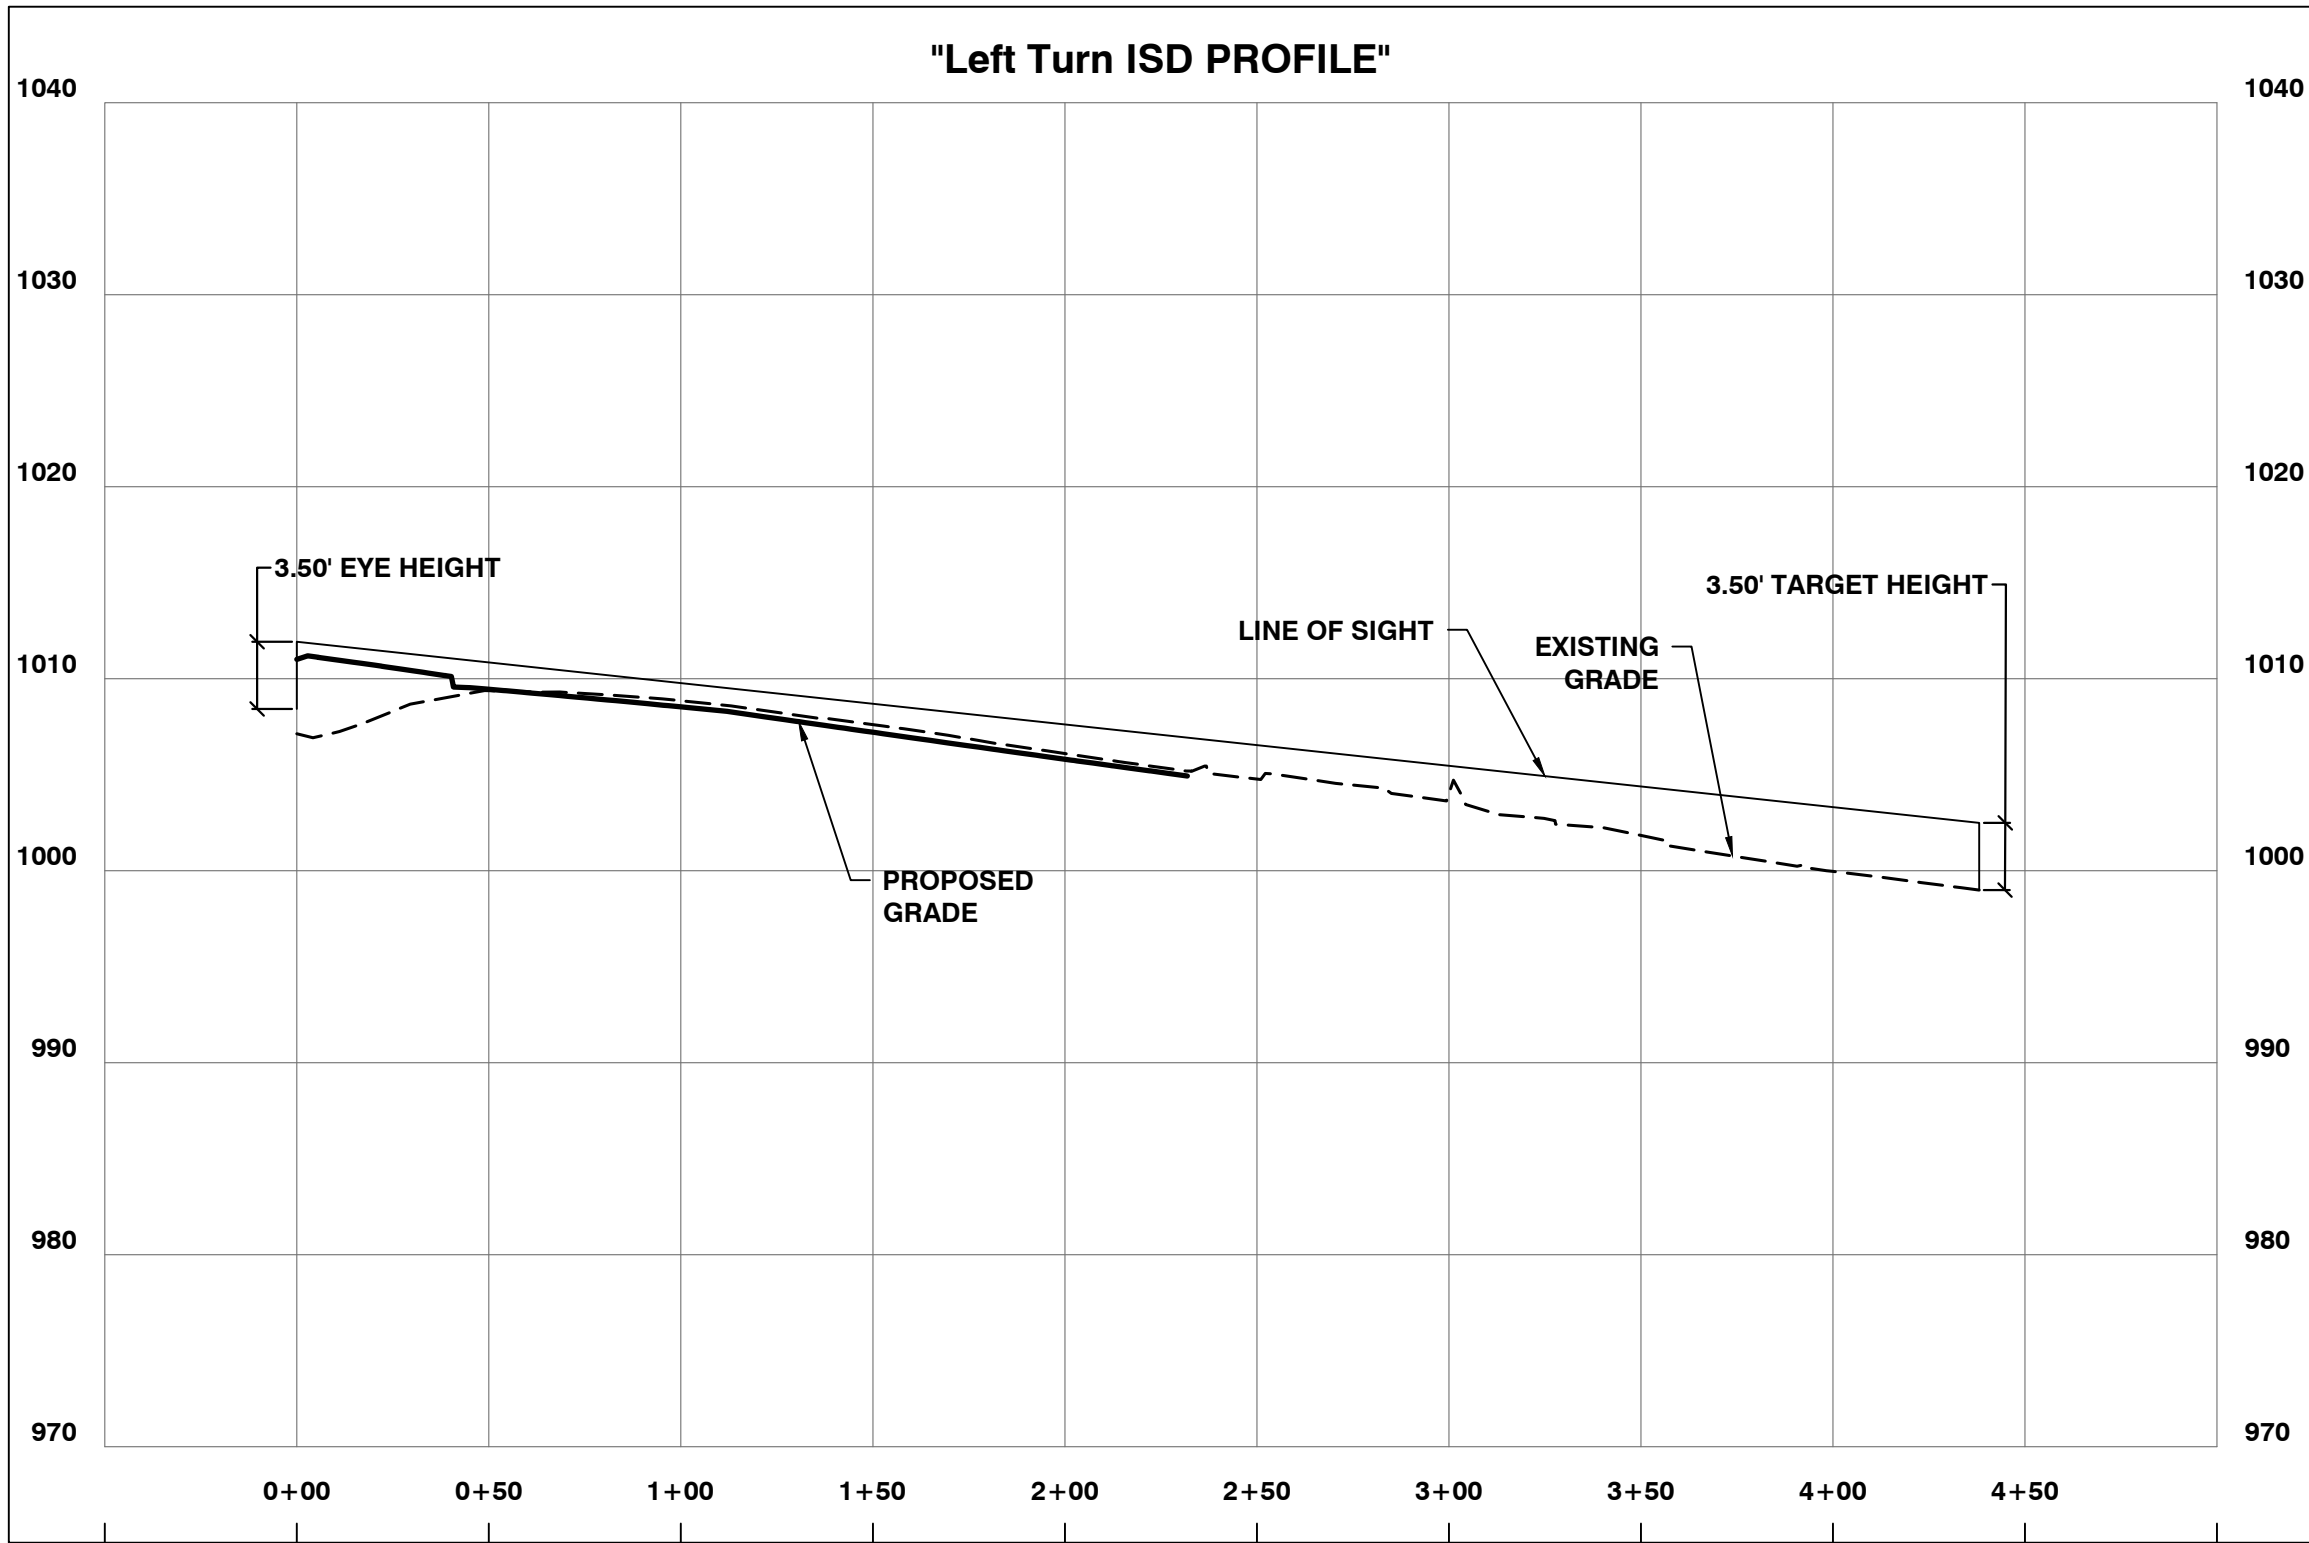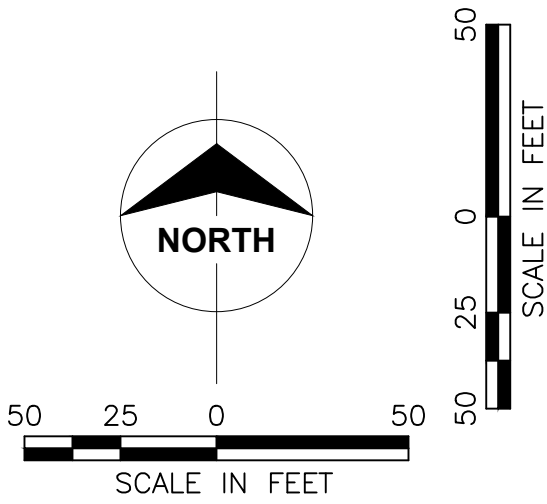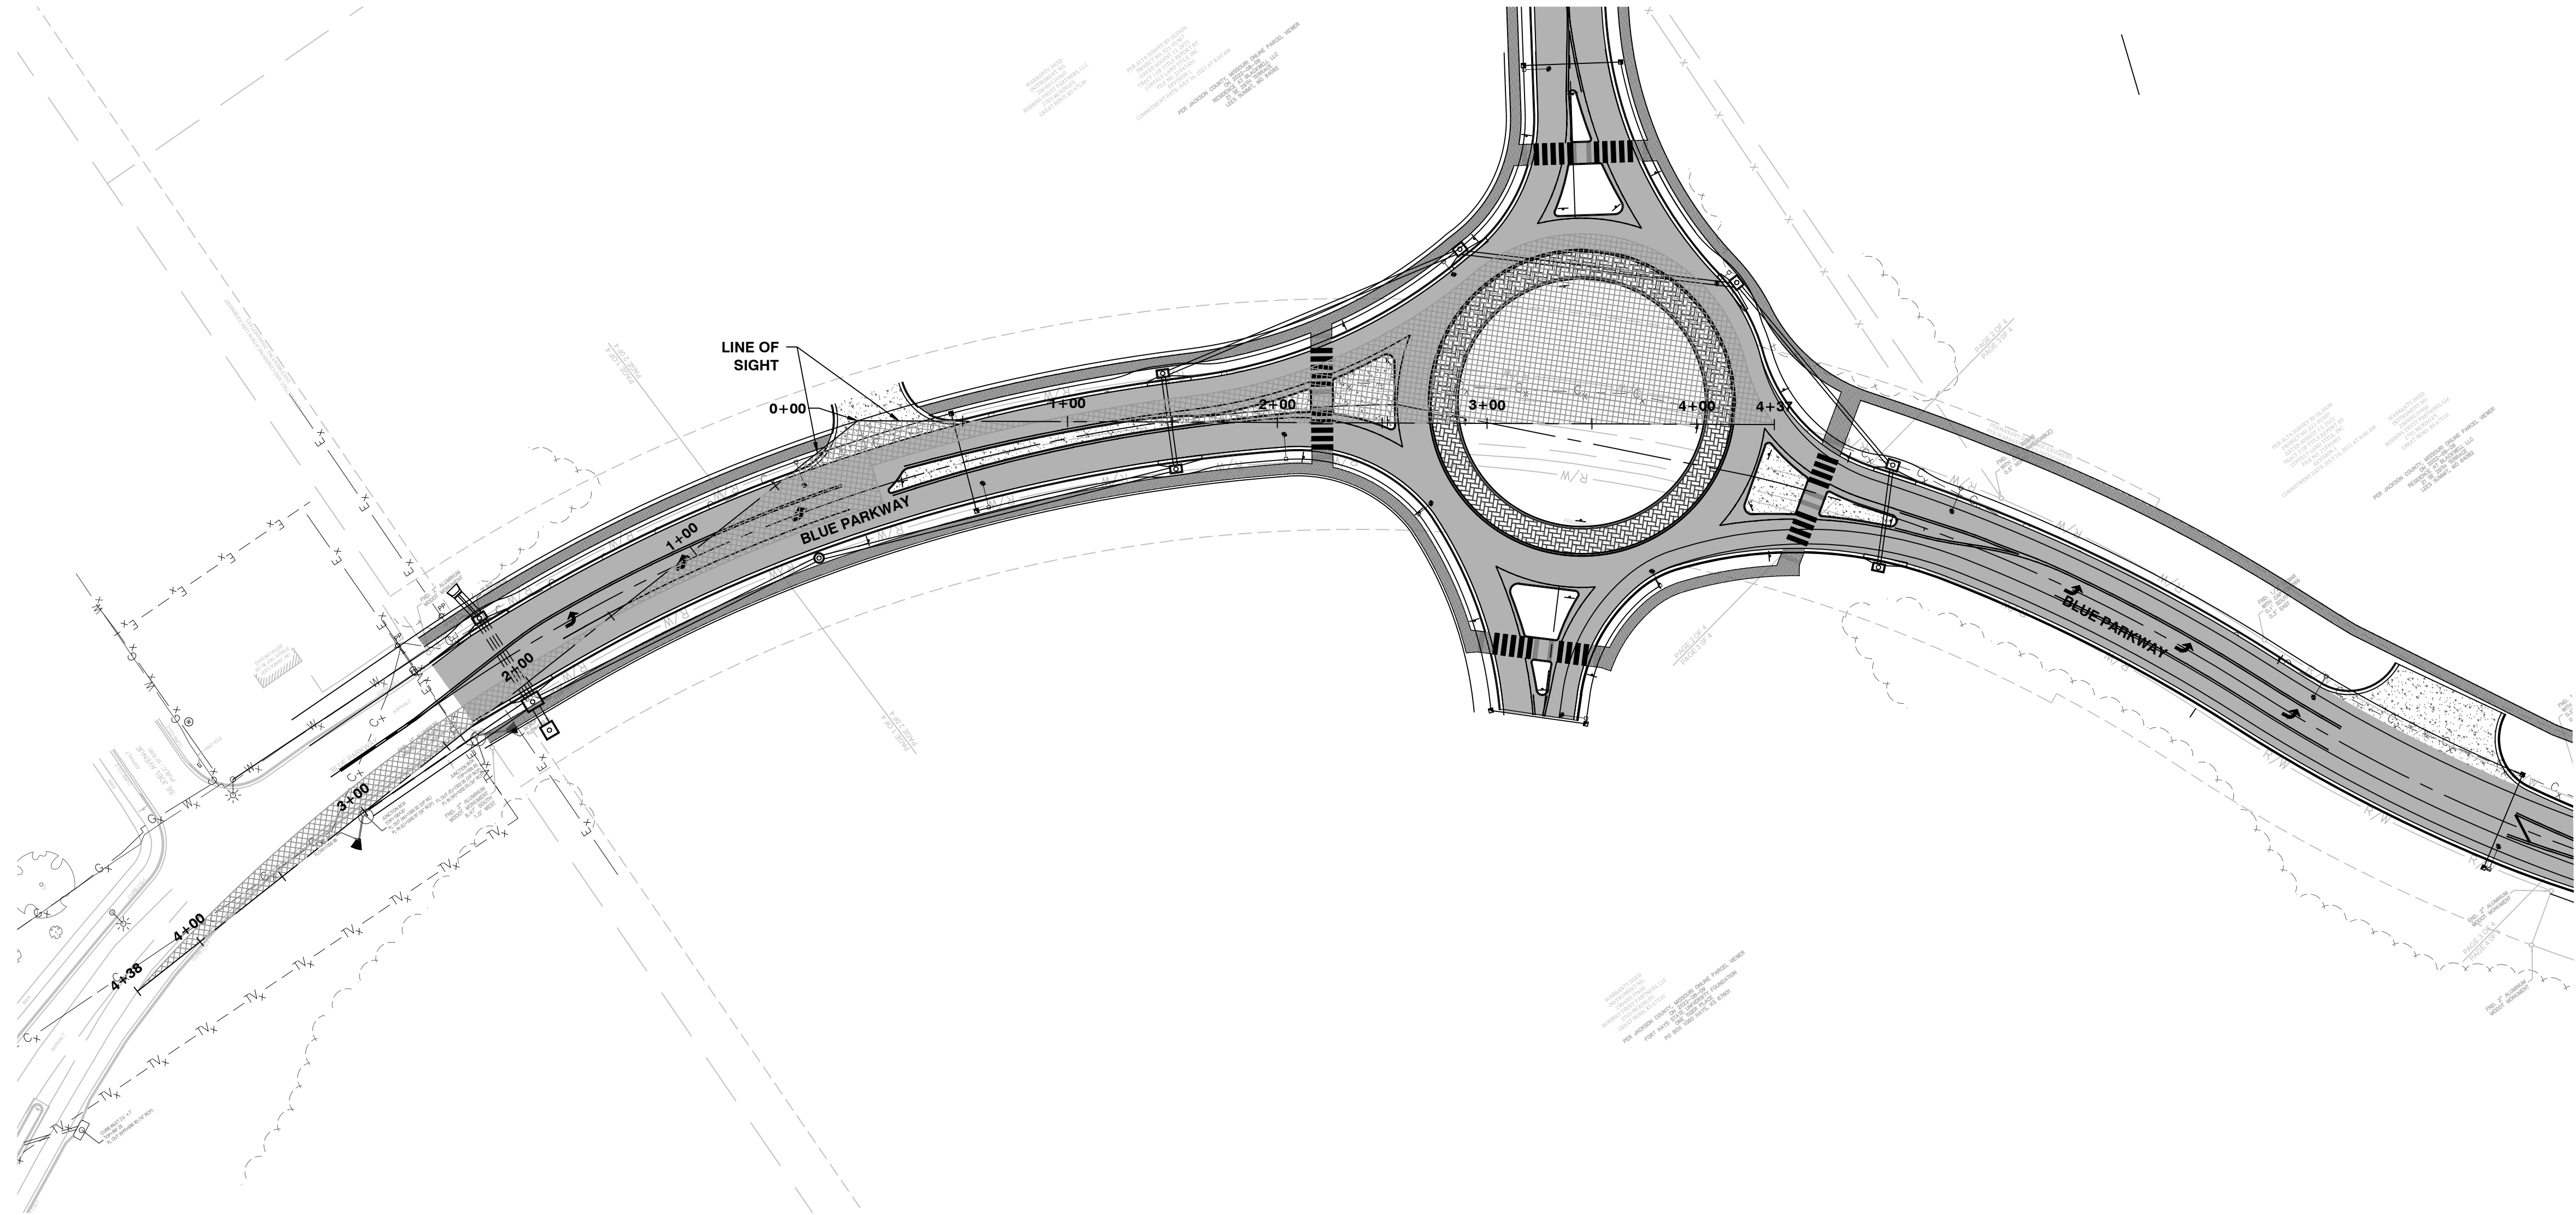

REVISIONS	NO.	DATE / DESCRIPTION
1		
2		
3		
4		
5		
6		

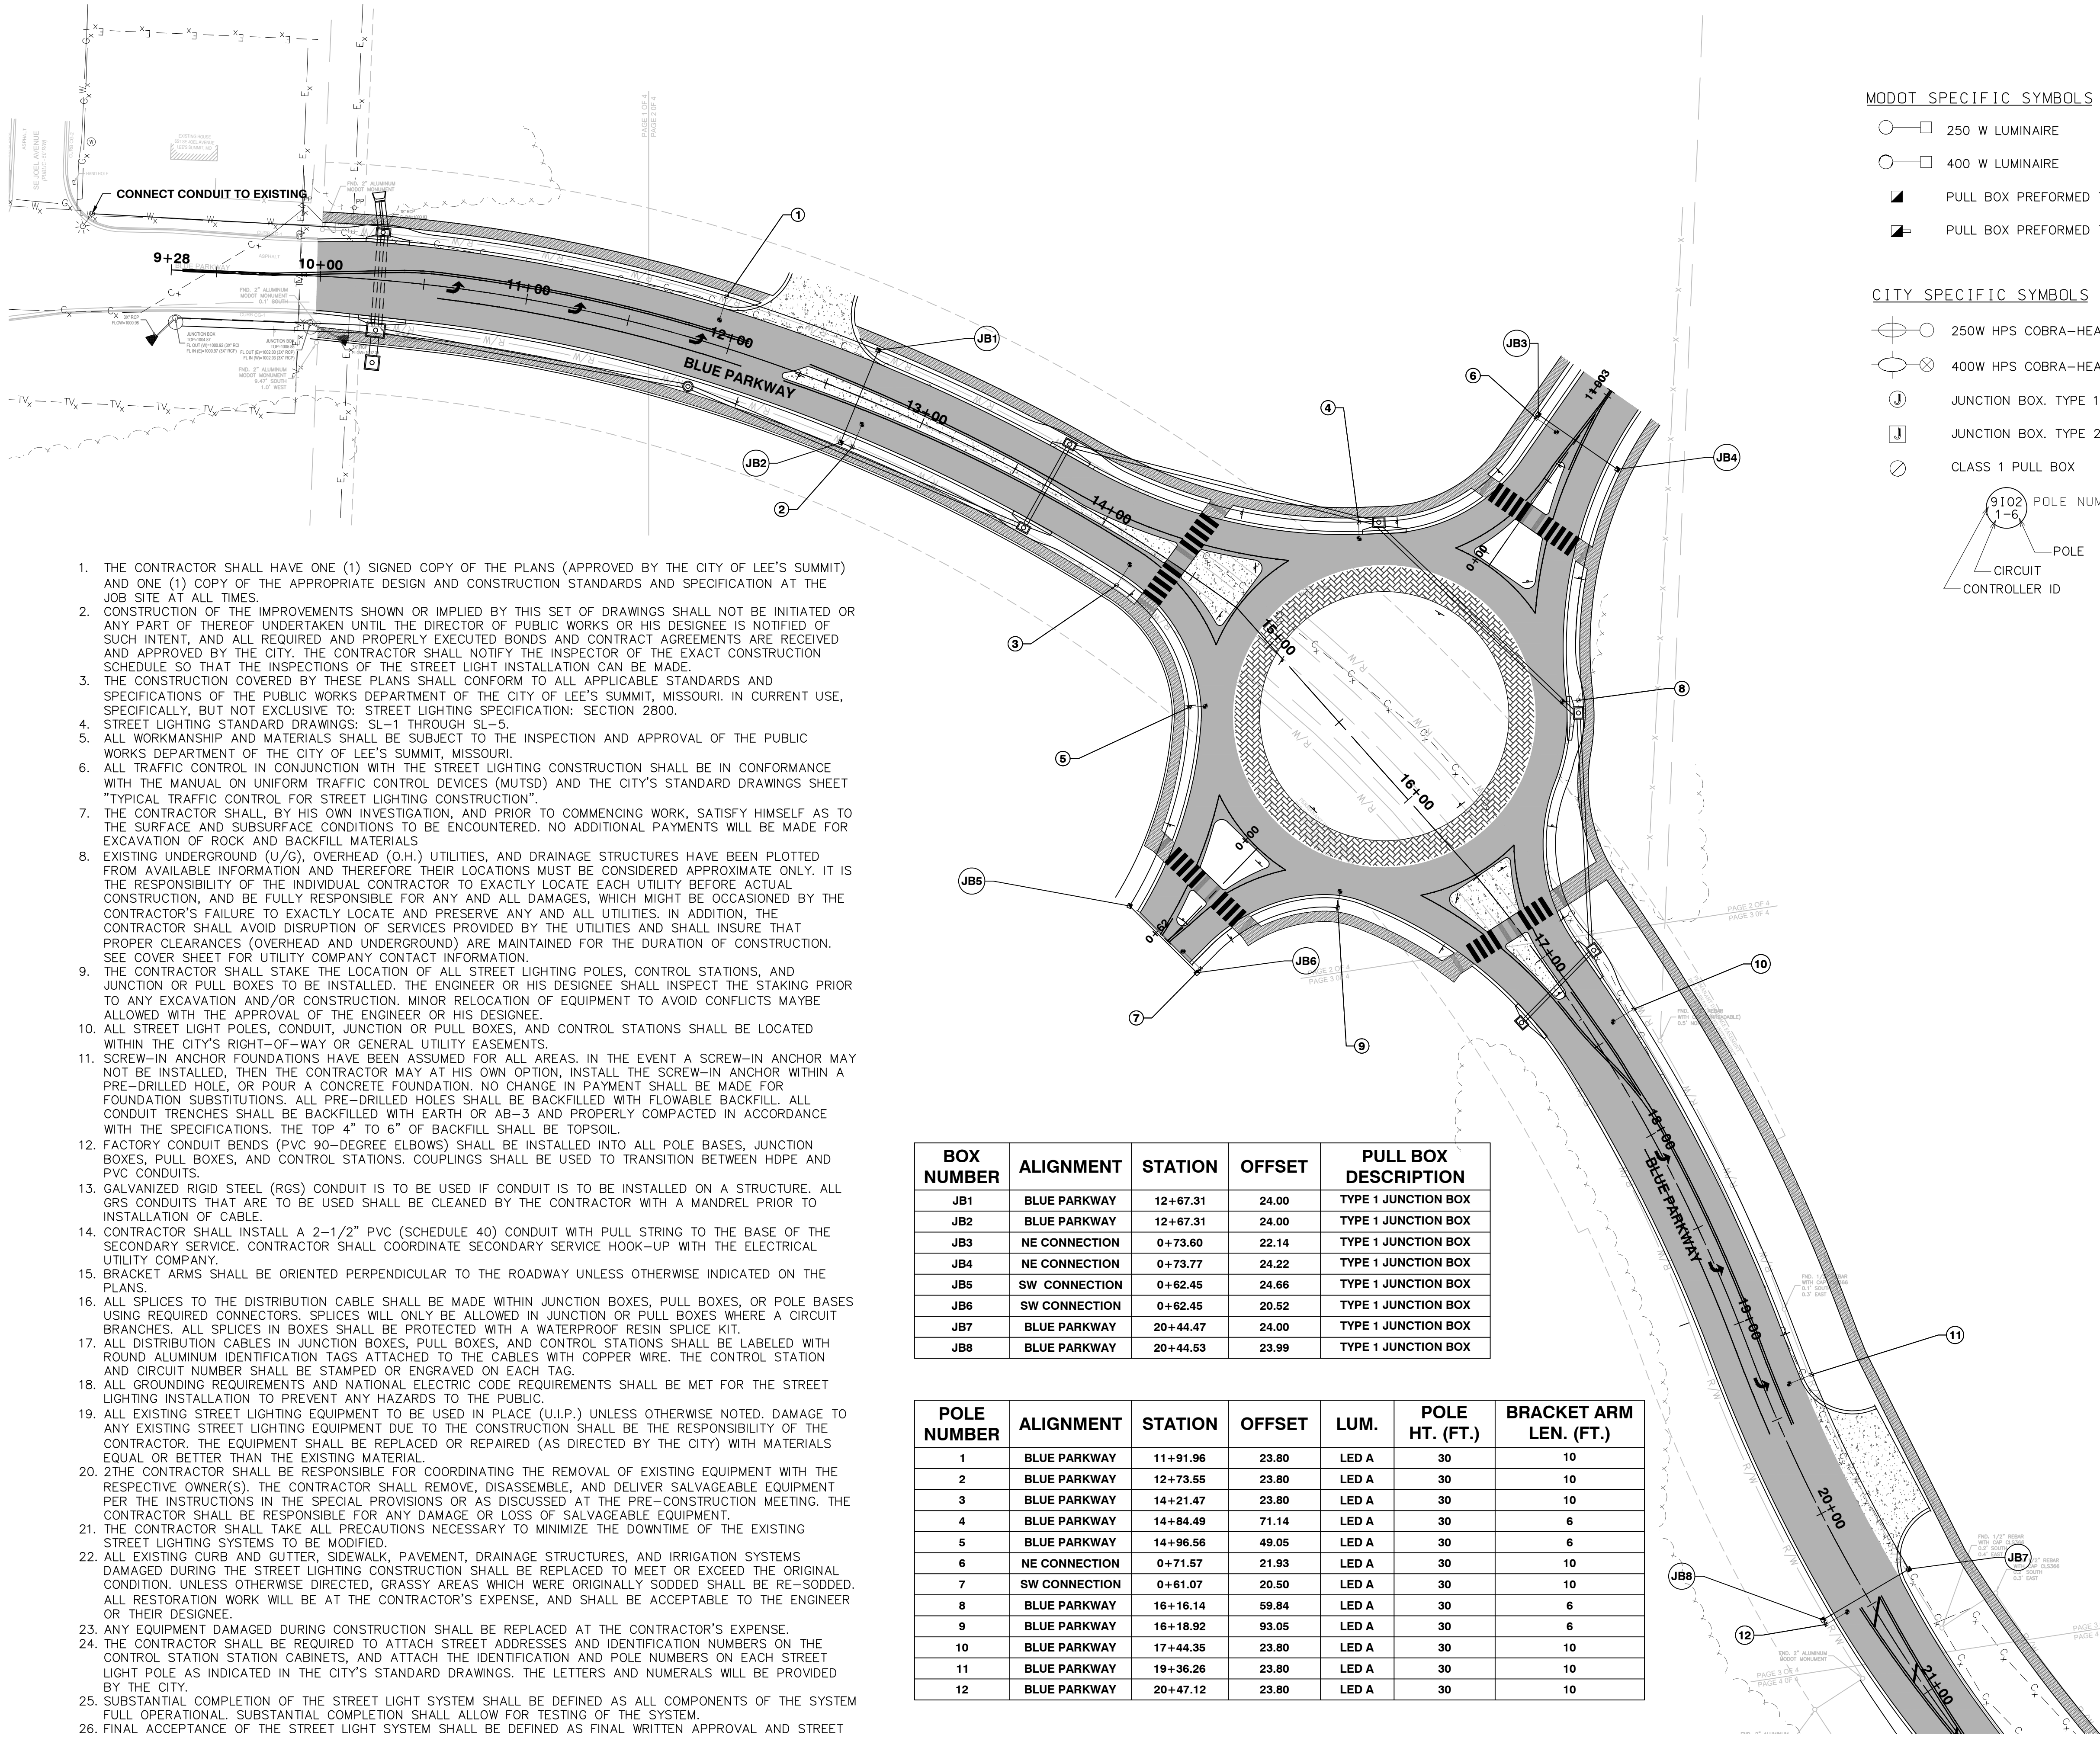

- THE CONTRACTOR SHALL HAVE ONE (1) SIGNED COPY OF THE PLANS (APPROVED BY THE CITY OF LEE'S SUMMIT) AND ONE (1) COPY OF THE APPROPRIATE DESIGN AND CONSTRUCTION STANDARDS AND SPECIFICATION AT THE JOB SITE AT ALL TIMES.
- CONSTRUCTION OF THE IMPROVEMENTS SHOWN OR IMPLIED BY THIS SET OF DRAWINGS SHALL NOT BE INITIATED OR ANY PART OF THEREOF UNDERTAKEN UNTIL THE DIRECTOR OF PUBLIC WORKS OR HIS DESIGNEE IS NOTIFIED OF SUCH INTENT, AND ALL REQUIRED AND PROPERLY EXECUTED BONDS AND CONTRACT AGREEMENTS ARE RECEIVED AND APPROVED BY THE CITY. THE CONTRACTOR SHALL NOTIFY THE INSPECTOR OF THE EXACT CONSTRUCTION SCHEDULE SO THAT THE INSPECTIONS OF THE STREET LIGHT INSTALLATION CAN BE MADE.
- THE CONSTRUCTION COVERED BY THESE PLANS SHALL CONFORM TO ALL APPLICABLE STANDARDS AND SPECIFICATIONS OF THE PUBLIC WORKS DEPARTMENT OF THE CITY OF LEE'S SUMMIT, MISSOURI, IN CURRENT USE, SPECIFICALLY, BUT NOT EXCLUSIVE TO: STREET LIGHTING SPECIFICATION: SECTION 2800.
- STREET LIGHTING STANDARD DRAWINGS: SL-1 THROUGH SL-5.
- ALL WORKMANSHIP AND MATERIALS SHALL BE SUBJECT TO THE INSPECTION AND APPROVAL OF THE PUBLIC WORKS DEPARTMENT OF THE CITY OF LEE'S SUMMIT, MISSOURI.
- ALL TRAFFIC CONTROL IN CONJUNCTION WITH THE STREET LIGHTING CONSTRUCTION SHALL BE IN CONFORMANCE WITH THE MANUAL ON UNIFORM TRAFFIC CONTROL DEVICES (MUTSD) AND THE CITY'S STANDARD DRAWINGS SHEET "TYPICAL TRAFFIC CONTROL FOR STREET LIGHTING CONSTRUCTION".
- THE CONTRACTOR SHALL, BY HIS OWN INVESTIGATION, AND PRIOR TO COMMENCING WORK, SATISFY HIMSELF AS TO THE SURFACE AND SUBSURFACE CONDITIONS TO BE ENCOUNTERED. NO ADDITIONAL PAYMENTS WILL BE MADE FOR EXCAVATION OF ROCK AND BACKFILL MATERIALS.
- EXISTING UNDERGROUND (U/G), OVERHEAD (O.H.) UTILITIES, AND DRAINAGE STRUCTURES HAVE BEEN PLOTTED FROM AVAILABLE INFORMATION AND THEREFORE THEIR LOCATIONS MUST BE CONSIDERED APPROXIMATE ONLY. IT IS THE RESPONSIBILITY OF THE INDIVIDUAL CONTRACTOR TO EXACTLY LOCATE EACH UTILITY BEFORE ACTUAL CONSTRUCTION, AND BE FULLY RESPONSIBLE FOR ANY AND ALL DAMAGES, WHICH MIGHT BE OCCASIONED BY THE CONTRACTOR'S FAILURE TO EXACTLY LOCATE AND PRESERVE ANY AND ALL UTILITIES. IN ADDITION, THE CONTRACTOR SHALL AVOID DISRUPTION OF SERVICES PROVIDED BY THE UTILITIES AND SHALL INSURE THAT PROPER CLEARANCES (OVERHEAD AND UNDERGROUND) ARE MAINTAINED FOR THE DURATION OF CONSTRUCTION. SEE COVER SHEET FOR UTILITY COMPANY CONTACT INFORMATION.
- THE CONTRACTOR SHALL STAKE THE LOCATION OF ALL STREET LIGHTING POLES, CONTROL STATIONS, AND JUNCTION OR PULL BOXES TO BE INSTALLED. THE ENGINEER OR HIS DESIGNEE SHALL INSPECT THE STAKING PRIOR TO ANY EXCAVATION AND/OR CONSTRUCTION. MINOR RELOCATION OF EQUIPMENT TO AVOID CONFLICTS MAYBE ALLOWED WITH THE APPROVAL OF THE ENGINEER OR HIS DESIGNEE.
- ALL STREET LIGHT POLES, CONDUIT, JUNCTION OR PULL BOXES, AND CONTROL STATIONS SHALL BE LOCATED WITHIN THE CITY'S RIGHT-OF-WAY OR GENERAL UTILITY EASEMENTS.
- SCREW-IN ANCHOR FOUNDATIONS HAVE BEEN ASSUMED FOR ALL AREAS. IN THE EVENT A SCREW-IN ANCHOR MAY NOT BE INSTALLED, THEN THE CONTRACTOR MAY AT HIS OWN OPTION, INSTALL THE SCREW-IN ANCHOR WITHIN A PRE-DRILLED HOLE, OR POUR A CONCRETE FOUNDATION. NO CHANGE IN PAYMENT SHALL BE MADE FOR FOUNDATION SUBSTITUTIONS. ALL PRE-DRILLED HOLES SHALL BE BACKFILLED WITH FLOWABLE BACKFILL. ALL CONDUIT TRENCHES SHALL BE BACKFILLED WITH EARTH OR AB-3 AND PROPERLY COMPACTED IN ACCORDANCE WITH THE SPECIFICATIONS. THE TOP 4" TO 6" OF BACKFILL SHALL BE TOPSOIL.
- FACTORY CONDUIT BENDS (PVC 90-DEGREE ELBOWS) SHALL BE INSTALLED INTO ALL POLE BASES, JUNCTION BOXES, PULL BOXES, AND CONTROL STATIONS. COUPLINGS SHALL BE USED TO TRANSITION BETWEEN HDPE AND PVC CONDUITS.
- GALVANIZED RIGID STEEL (GRS) CONDUIT IS TO BE USED IF CONDUIT IS TO BE INSTALLED ON A STRUCTURE. ALL GRS CONDUITS THAT ARE TO BE USED SHALL BE CLEANED BY THE CONTRACTOR WITH A MANDREL PRIOR TO INSTALLATION OF CABLE.
- CONTRACTOR SHALL INSTALL A 2-1/2" PVC (SCHEDULE 40) CONDUIT WITH PULL STRING TO THE BASE OF THE SECONDARY SERVICE. CONTRACTOR SHALL COORDINATE SECONDARY SERVICE HOOK-UP WITH THE ELECTRICAL UTILITY COMPANY.
- BRACKET ARMS SHALL BE ORIENTED PERPENDICULAR TO THE ROADWAY UNLESS OTHERWISE INDICATED ON THE PLANS.
- ALL SPLICES TO THE DISTRIBUTION CABLE SHALL BE MADE WITHIN JUNCTION BOXES, PULL BOXES, OR POLE BASES USING REQUIRED CONNECTORS. SPLICES WILL ONLY BE ALLOWED IN JUNCTION OR PULL BOXES WHERE A CIRCUIT BRANCHES. ALL SPLICES IN BOXES SHALL BE PROTECTED WITH A WATERPROOF RESIN SPLICE KIT.
- ALL DISTRIBUTION CABLES IN JUNCTION BOXES, PULL BOXES, AND CONTROL STATIONS SHALL BE LABELED WITH ROUND ALUMINUM IDENTIFICATION TAGS ATTACHED TO THE CABLES WITH COPPER WIRE. THE CONTROL STATION AND CIRCUIT NUMBER SHALL BE STAMPED OR ENGRAVED ON EACH TAG.
- ALL GROUNDING REQUIREMENTS AND NATIONAL ELECTRIC CODE REQUIREMENTS SHALL BE MET FOR THE STREET LIGHTING INSTALLATION TO PREVENT ANY HAZARDS TO THE PUBLIC.
- ALL EXISTING STREET LIGHTING EQUIPMENT TO BE USED IN PLACE (U.I.P.) UNLESS OTHERWISE NOTED. DAMAGE TO ANY EXISTING STREET LIGHTING EQUIPMENT DUE TO THE CONSTRUCTION SHALL BE THE RESPONSIBILITY OF THE CONTRACTOR. THE EQUIPMENT SHALL BE REPLACED OR REPAIRED (AS DIRECTED BY THE CITY) WITH MATERIALS EQUAL OR BETTER THAN THE EXISTING MATERIAL.
- THE CONTRACTOR SHALL BE RESPONSIBLE FOR COORDINATING THE REMOVAL OF EXISTING EQUIPMENT WITH THE RESPECTIVE OWNER(S). THE CONTRACTOR SHALL REMOVE, DISASSEMBLE, AND DELIVER SALVAGEABLE EQUIPMENT PER THE INSTRUCTIONS IN THE SPECIFICATIONS OR AS DISCUSSED AT THE PRE-CONSTRUCTION MEETING. THE CONTRACTOR SHALL BE RESPONSIBLE FOR ANY DAMAGE OR LOSS OF SALVAGEABLE EQUIPMENT.
- THE CONTRACTOR SHALL TAKE ALL PRECAUTIONS NECESSARY TO MINIMIZE THE DOWNTIME OF THE EXISTING STREET LIGHTING SYSTEMS TO BE MODIFIED.
- ALL EXISTING CURB AND GUTTER, SIDEWALK, PAVEMENT, DRAINAGE STRUCTURES, AND IRRIGATION SYSTEMS DAMAGED DURING THE STREET LIGHTING CONSTRUCTION SHALL BE REPLACED TO MEET OR EXCEED THE ORIGINAL CONDITION. UNLESS OTHERWISE DIRECTED, GRASSY AREAS WHICH WERE ORIGINALLY SODDED SHALL BE RE-SODDED. ALL RESTORATION WORK WILL BE AT THE CONTRACTOR'S EXPENSE, AND SHALL BE ACCEPTABLE TO THE ENGINEER OR THEIR DESIGNEE.
- ANY EQUIPMENT DAMAGED DURING CONSTRUCTION SHALL BE REPLACED AT THE CONTRACTOR'S EXPENSE.
- THE CONTRACTOR SHALL BE REQUIRED TO ATTACH STREET ADDRESSES AND IDENTIFICATION NUMBERS ON THE CONTROL STATION STATION CABINETS, AND ATTACH THE IDENTIFICATION AND POLE NUMBERS ON EACH STREET LIGHT POLE AS INDICATED IN THE CITY'S STANDARD DRAWINGS. THE LETTERS AND NUMERALS WILL BE PROVIDED BY THE CITY.
- SUBSTANTIAL COMPLETION OF THE STREET LIGHT SYSTEM SHALL BE DEFINED AS ALL COMPONENTS OF THE SYSTEM FULL OPERATIONAL. SUBSTANTIAL COMPLETION SHALL ALLOW FOR TESTING OF THE SYSTEM.
- FINAL ACCEPTANCE OF THE STREET LIGHT SYSTEM SHALL BE DEFINED AS FINAL WRITTEN APPROVAL AND STREET LIGHT SYSTEM FULLY OPERATIONAL FOR A TIME PERIOD OF FIFTEEN (15) DAYS, WITHOUT ANY PROBLEM, AS NOTED IN THE SPECIFICATIONS. CONTRACTOR SHALL PROVIDE MARKED UP AS-BUILT PLANS PRIOR TO FINAL ACCEPTANCE BY THE CITY.

BOX NUMBER	ALIGNMENT	STATION	OFFSET	PULL BOX DESCRIPTION
JB1	BLUE PARKWAY	12+67.31	24.00	TYPE 1 JUNCTION BOX
JB2	BLUE PARKWAY	12+67.31	24.00	TYPE 1 JUNCTION BOX
JB3	NE CONNECTION	0+73.60	22.14	TYPE 1 JUNCTION BOX
JB4	NE CONNECTION	0+73.77	24.22	TYPE 1 JUNCTION BOX
JB5	SW CONNECTION	0+62.45	24.66	TYPE 1 JUNCTION BOX
JB6	SW CONNECTION	0+62.45	20.52	TYPE 1 JUNCTION BOX
JB7	BLUE PARKWAY	20+44.47	24.00	TYPE 1 JUNCTION BOX
JB8	BLUE PARKWAY	20+44.53	23.99	TYPE 1 JUNCTION BOX

POLE NUMBER	ALIGNMENT	STATION	OFFSET	LUM.	POLE HT. (FT.)	BRACKET ARM LEN. (FT.)
1	BLUE PARKWAY	11+91.96	23.80	LED A	30	10
2	BLUE PARKWAY	12+73.55	23.80	LED A	30	10
3	BLUE PARKWAY	14+21.47	23.80	LED A	30	10
4	BLUE PARKWAY	14+84.49	71.14	LED A	30	6
5	BLUE PARKWAY	14+96.56	49.05	LED A	30	6
6	NE CONNECTION	0+71.57	21.93	LED A	30	10
7	SW CONNECTION	0+61.07	20.50	LED A	30	10
8	BLUE PARKWAY	16+16.14	59.84	LED A	30	6
9	BLUE PARKWAY	16+18.92	93.05	LED A	30	6
10	BLUE PARKWAY	17+44.35	23.80	LED A	30	10
11	BLUE PARKWAY	19+36.26	23.80	LED A	30	10
12	BLUE PARKWAY	20+47.12	23.80	LED A	30	10

STREET LIGHT LEGEND

MODOT SPECIFIC SYMBOLS


- □ 250 W LUMINAIRE
- □ 400 W LUMINAIRE
- ▣ PULL BOX PREFORMED TYPE 1
- ▣ PULL BOX PREFORMED TYPE 2

CITY SPECIFIC SYMBOLS

- 250W HPS COBRA-HEAD LUMINAIRE W/ 30' POLE
- ⊗ 400W HPS COBRA-HEAD LUMINAIRE W/ 40' POLE
- ⓐ JUNCTION BOX. TYPE 1
- ⓑ JUNCTION BOX. TYPE 2
- CLASS 1 PULL BOX
- 9102 POLE NUMBER
1-6 POLE NUMBER
CIRCUIT CONTROLLER ID

P.S.

- POWER SUPPLY
- CONTROLLER, LIGHTING
- CONTROLLER, LIGHTING (EXISTING)
- WOOD POST
- POWER SOURCE
- JUNCTION BOX
- PULL BOX CONCRETE TYPE 1
- CONDUIT, RIGID (TRENCH)
- CONDUIT, RIGID (MEDIAN)
- CONDUIT, RIGID (EXISTING)
- CONDUIT, RIGID (PUSHED)
- CONDUIT, RIGID (BRIDGE)
- CABLE-CONDUIT (EXISTING)
- CABLE-CONDUIT WITH CIRCUIT NO.
- BOX NUMBER

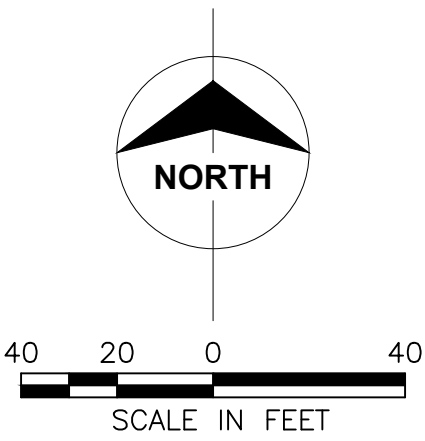

REVISIONS	NO.	DATE / DESCRIPTION
	1	
	2	
	3	
	4	
	5	
	6	

