


FILEPATH: F:\1_P\Projects\SDG\235008 SOWP Lot 13\05_Drawings - Working\Revit\235008 SOWP Lot 13_V23.rvt
DATE: 7/10/2023 6:05:01 PM
DRAWN BY: Author

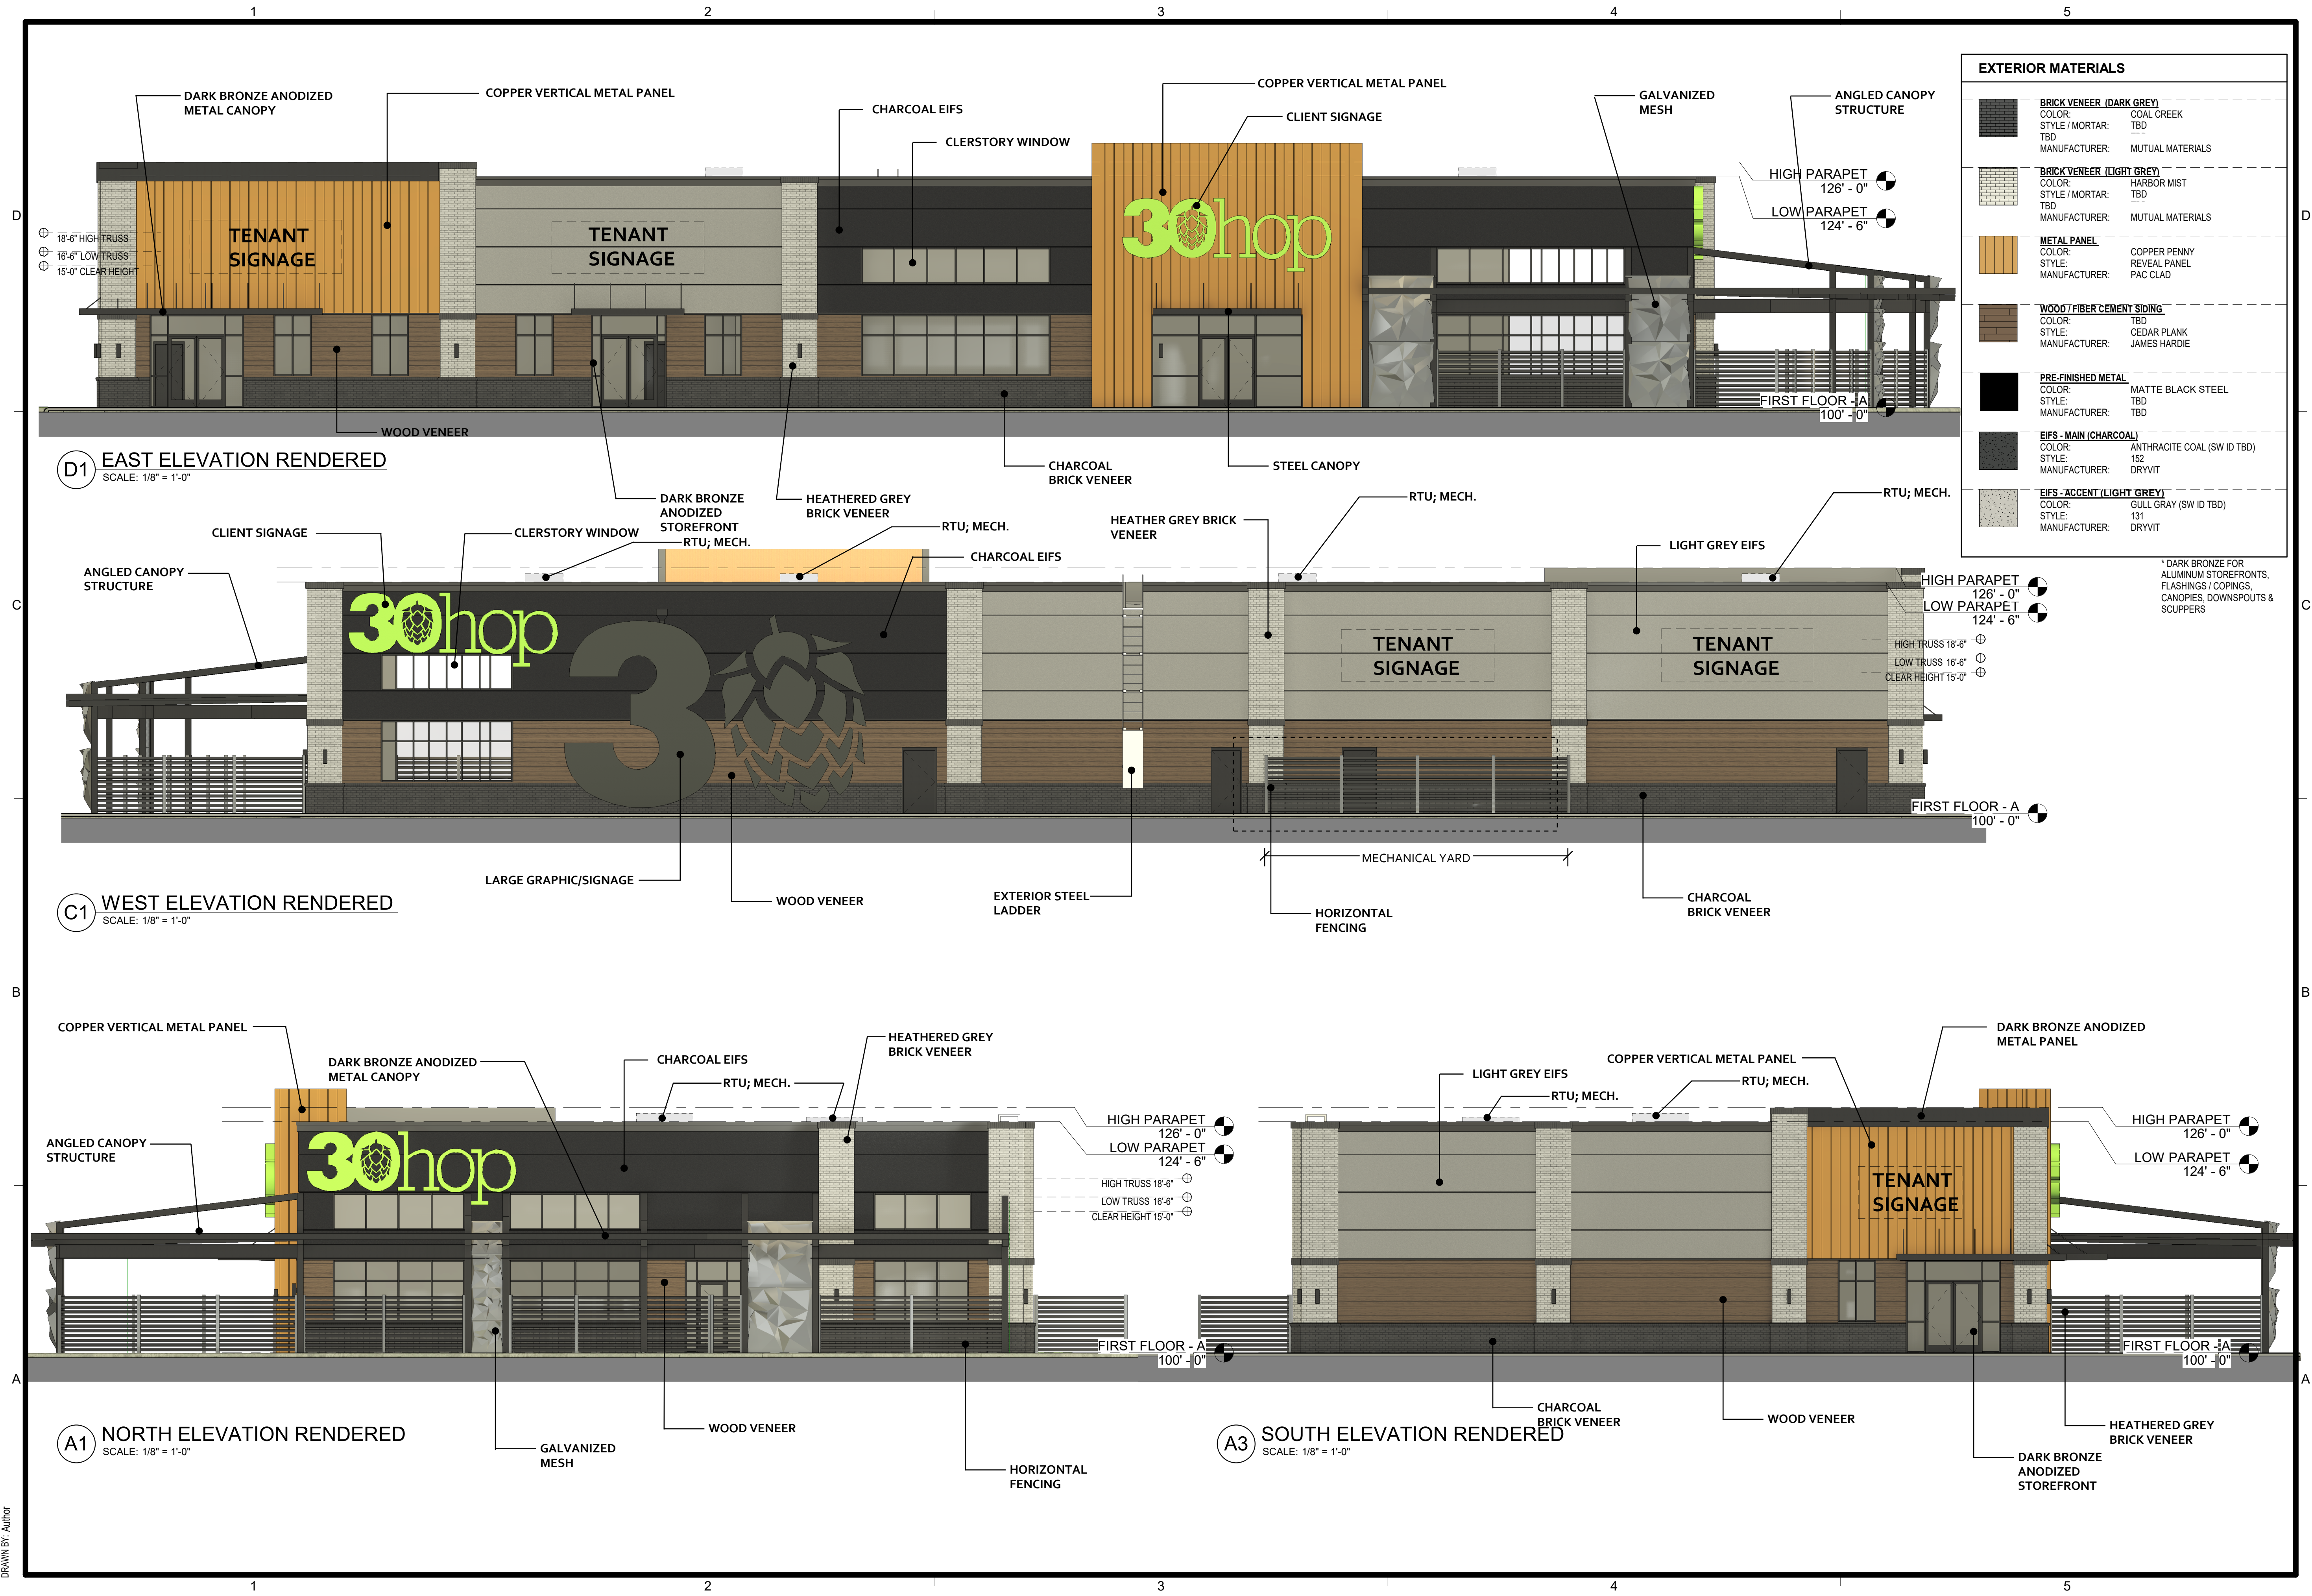

schwerdt design group
architecture | interiors | planning
2231 sw wanamaker rd. suite 303
topeka, kansas 66614-4275
phone: 785.273.7540
fax: 785.273.7579
500 north broadway
oklahoma city, ok 73102
phone: 405.231.3105
fax: 405.231.3115

PROGRESS PRINT

NOT FOR CONSTRUCTION

DATE: 00/00/00

CORE & SHELL BUILDING
STREETS OF WEST PRYOR LOT 13
1020 NW PRYOR ROAD, LEES SUMMIT, MISSOURI

SUBMISSION DATES
PROGRESS PRINT ONLY

SHEET TITLE
EXTERIOR ELEVATIONS
RENDERED

PROJECT NUMBER
235008

SHEET NUMBER
A-901


DRYVIT - GULL GRAY



DRYVIT - ANTHRACITE COAL



PAC CLAD - COPPER PENNY

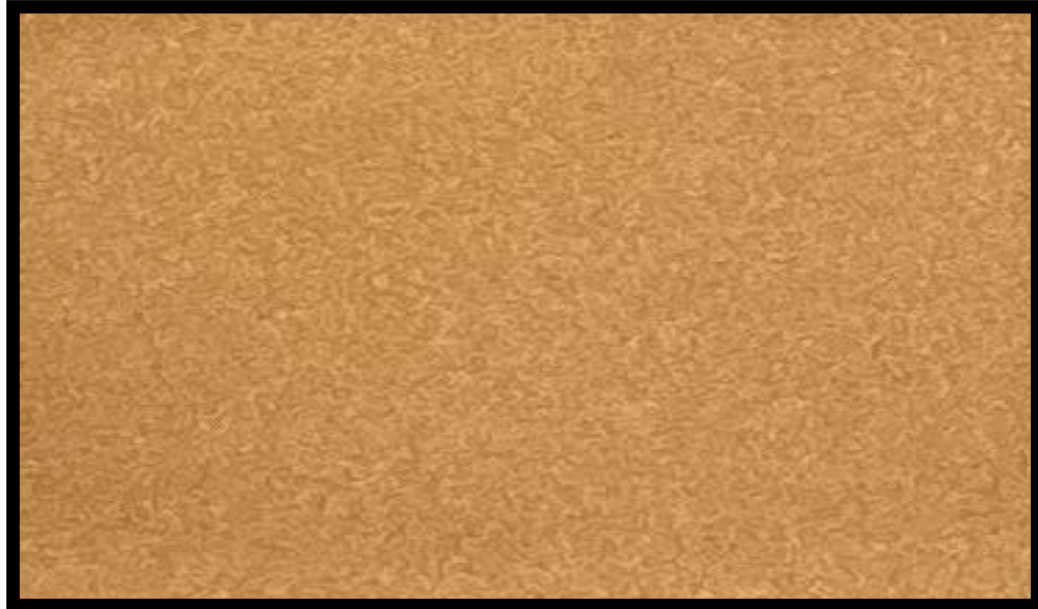

PAC CLAD - MATTE BLACK STEEL



MUTUAL MATERIALS - HARBOR MIST
*GROUT HAS NOT BEEN DETERMINED



MUTUAL MATERIALS - COAL CREEK
*GROUT HAS NOT BEEN DETERMINED



JAMES HARDIE - TIMBER BARK PLANK



GREEN SCREEN - BLACK WIRE MESH

PHOTO MATERIALS BOARD