

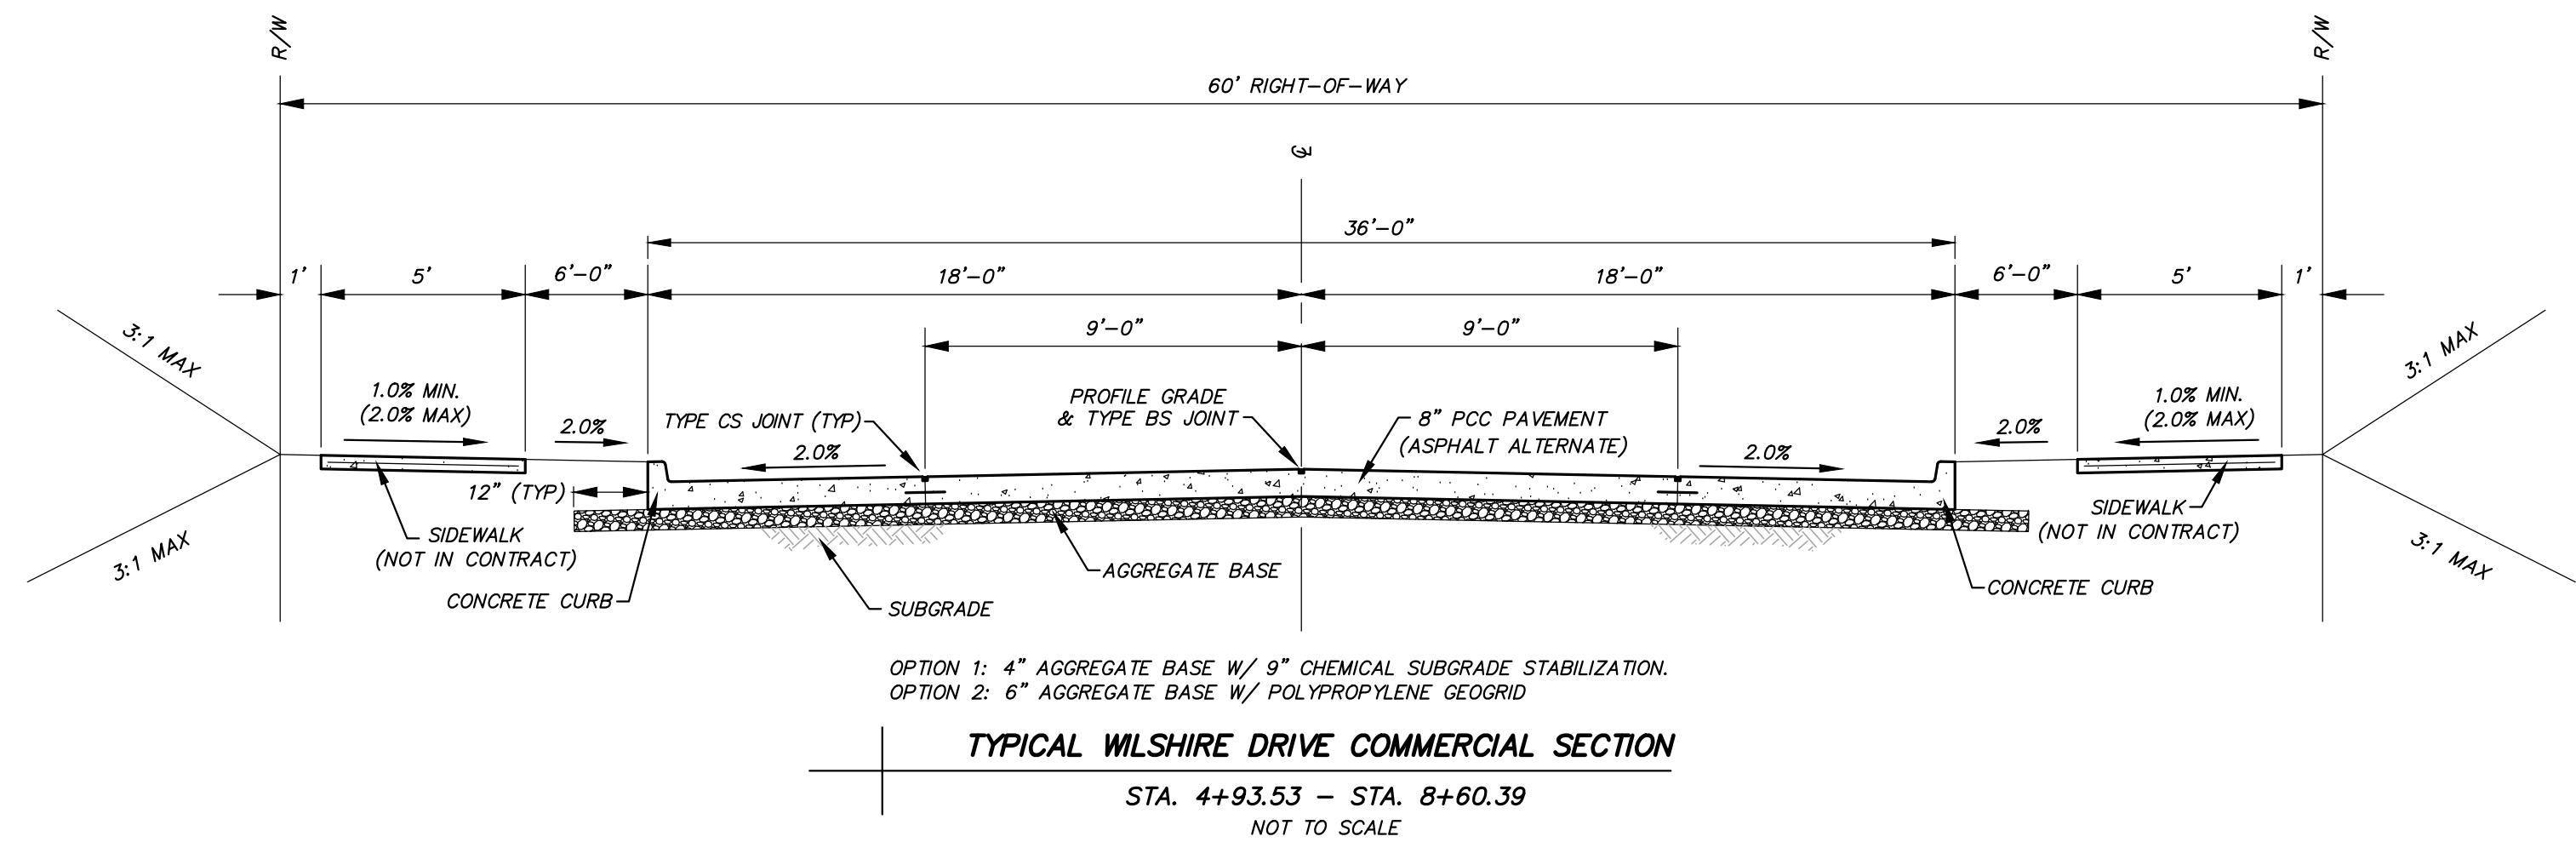
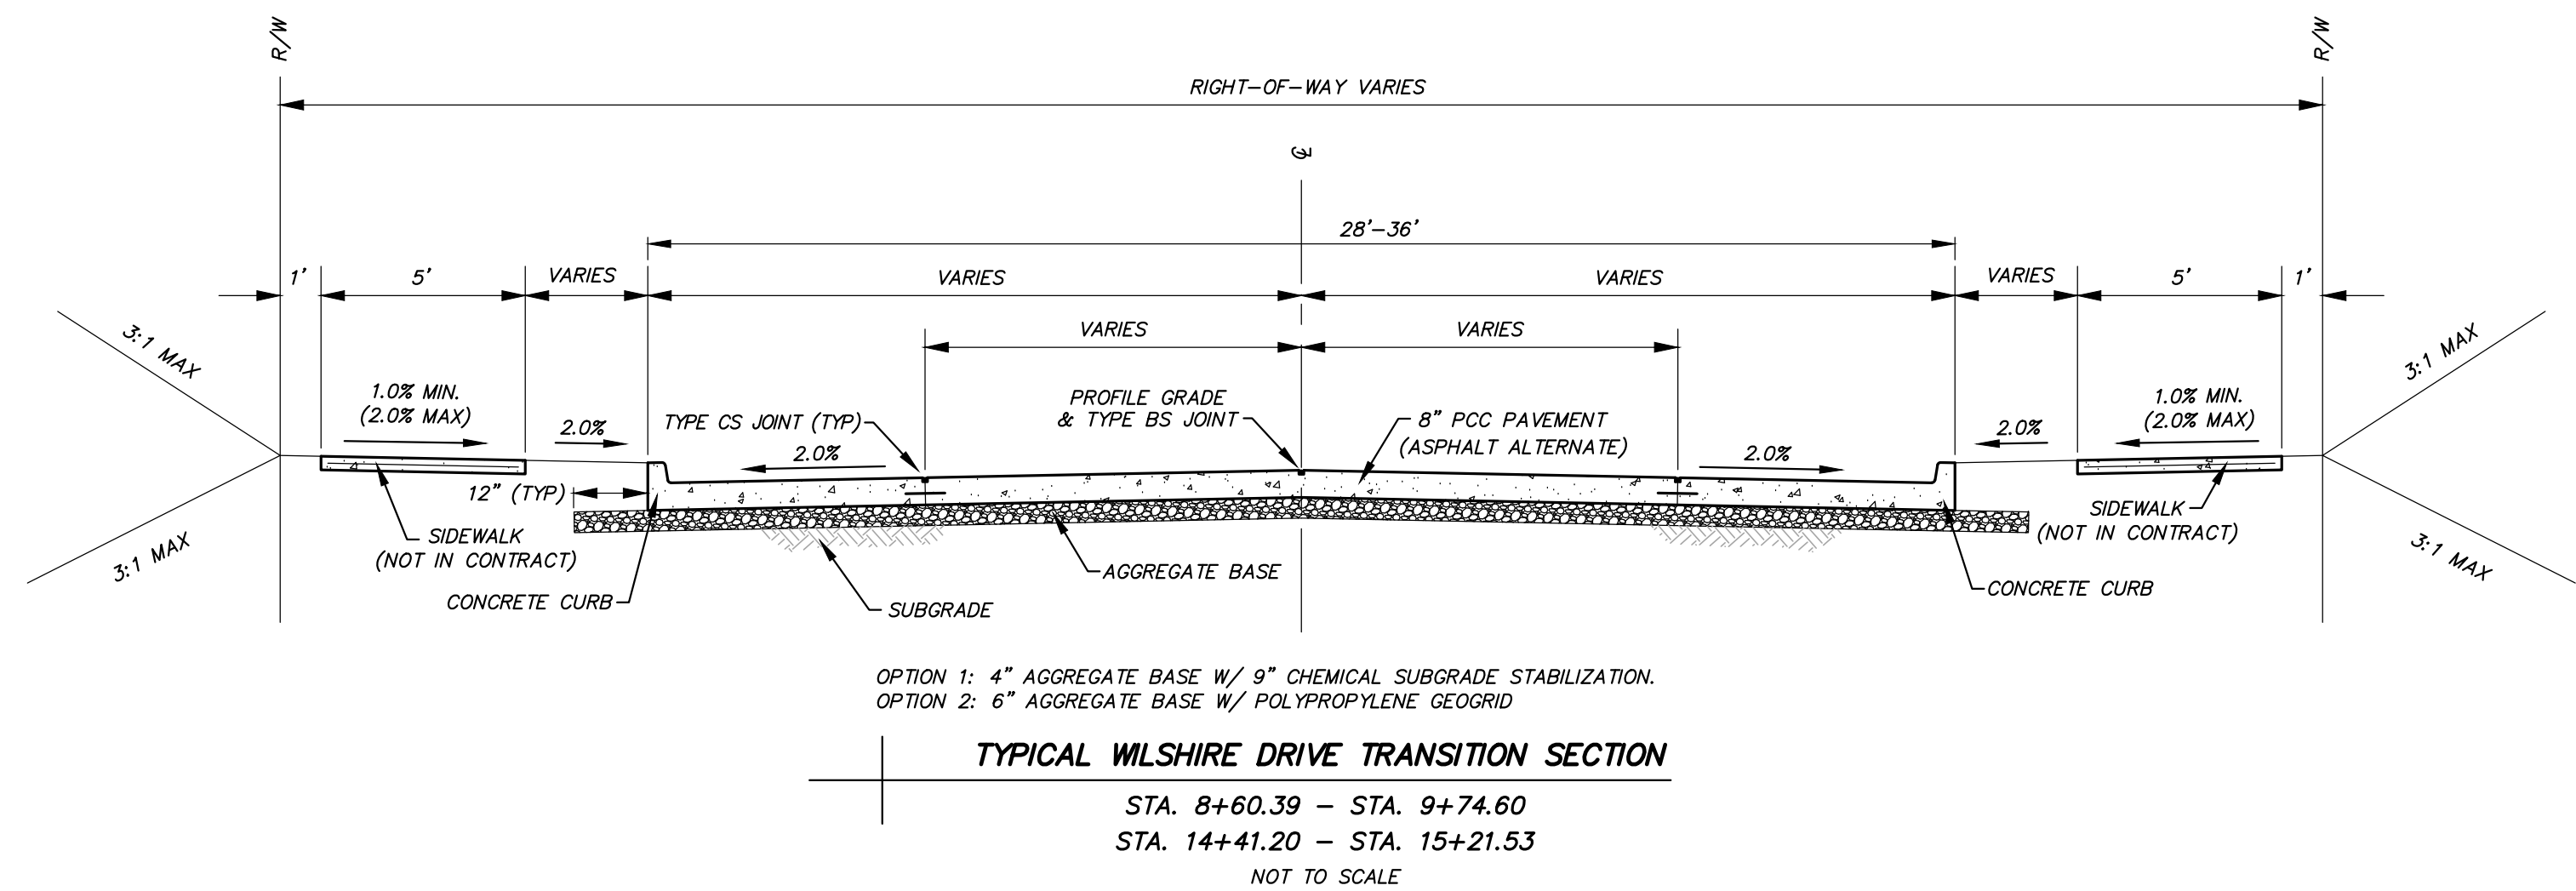
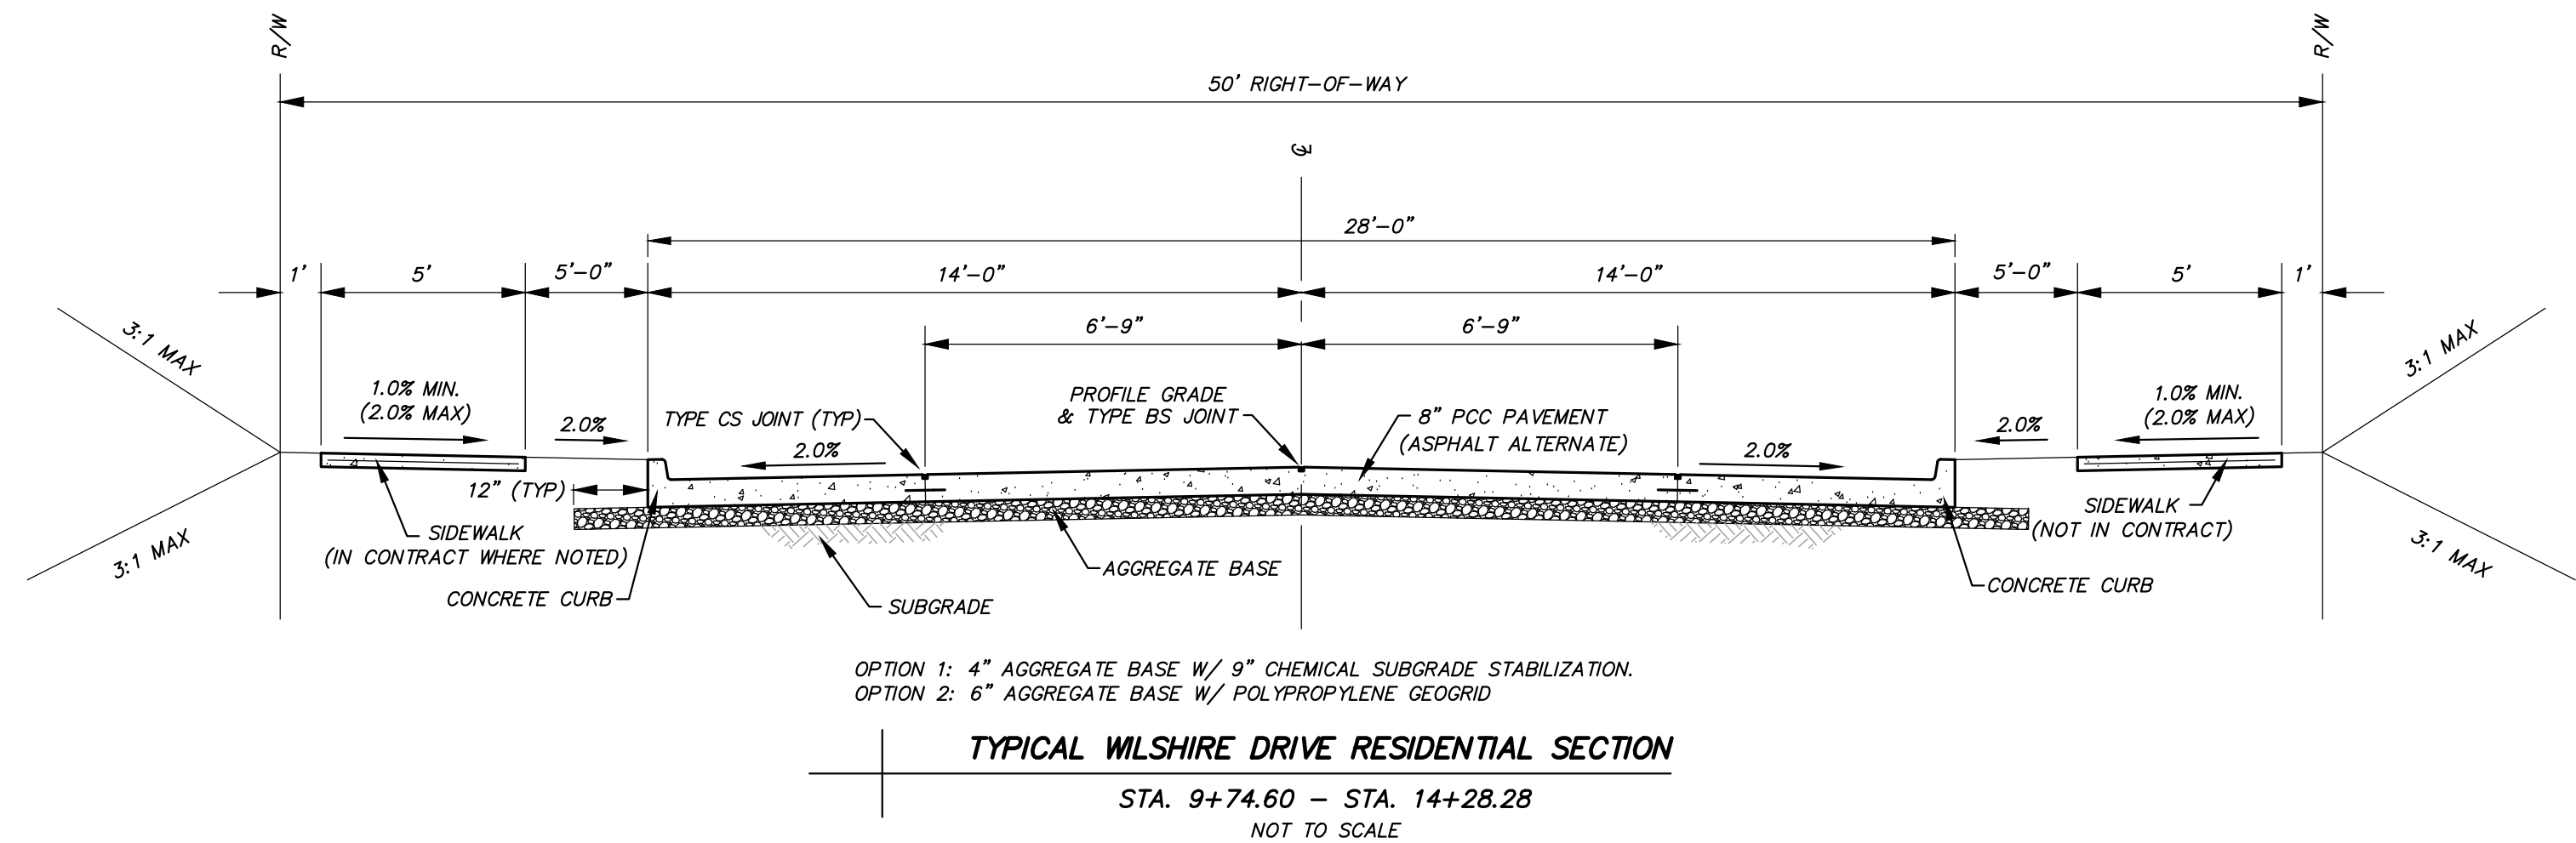


P:\GENERAL PROJECTS\15925E-RES-WILSHIRE-HILLS-3-ENG\CAD\15925 COVER & DETAILS.DWG 10/17/2023

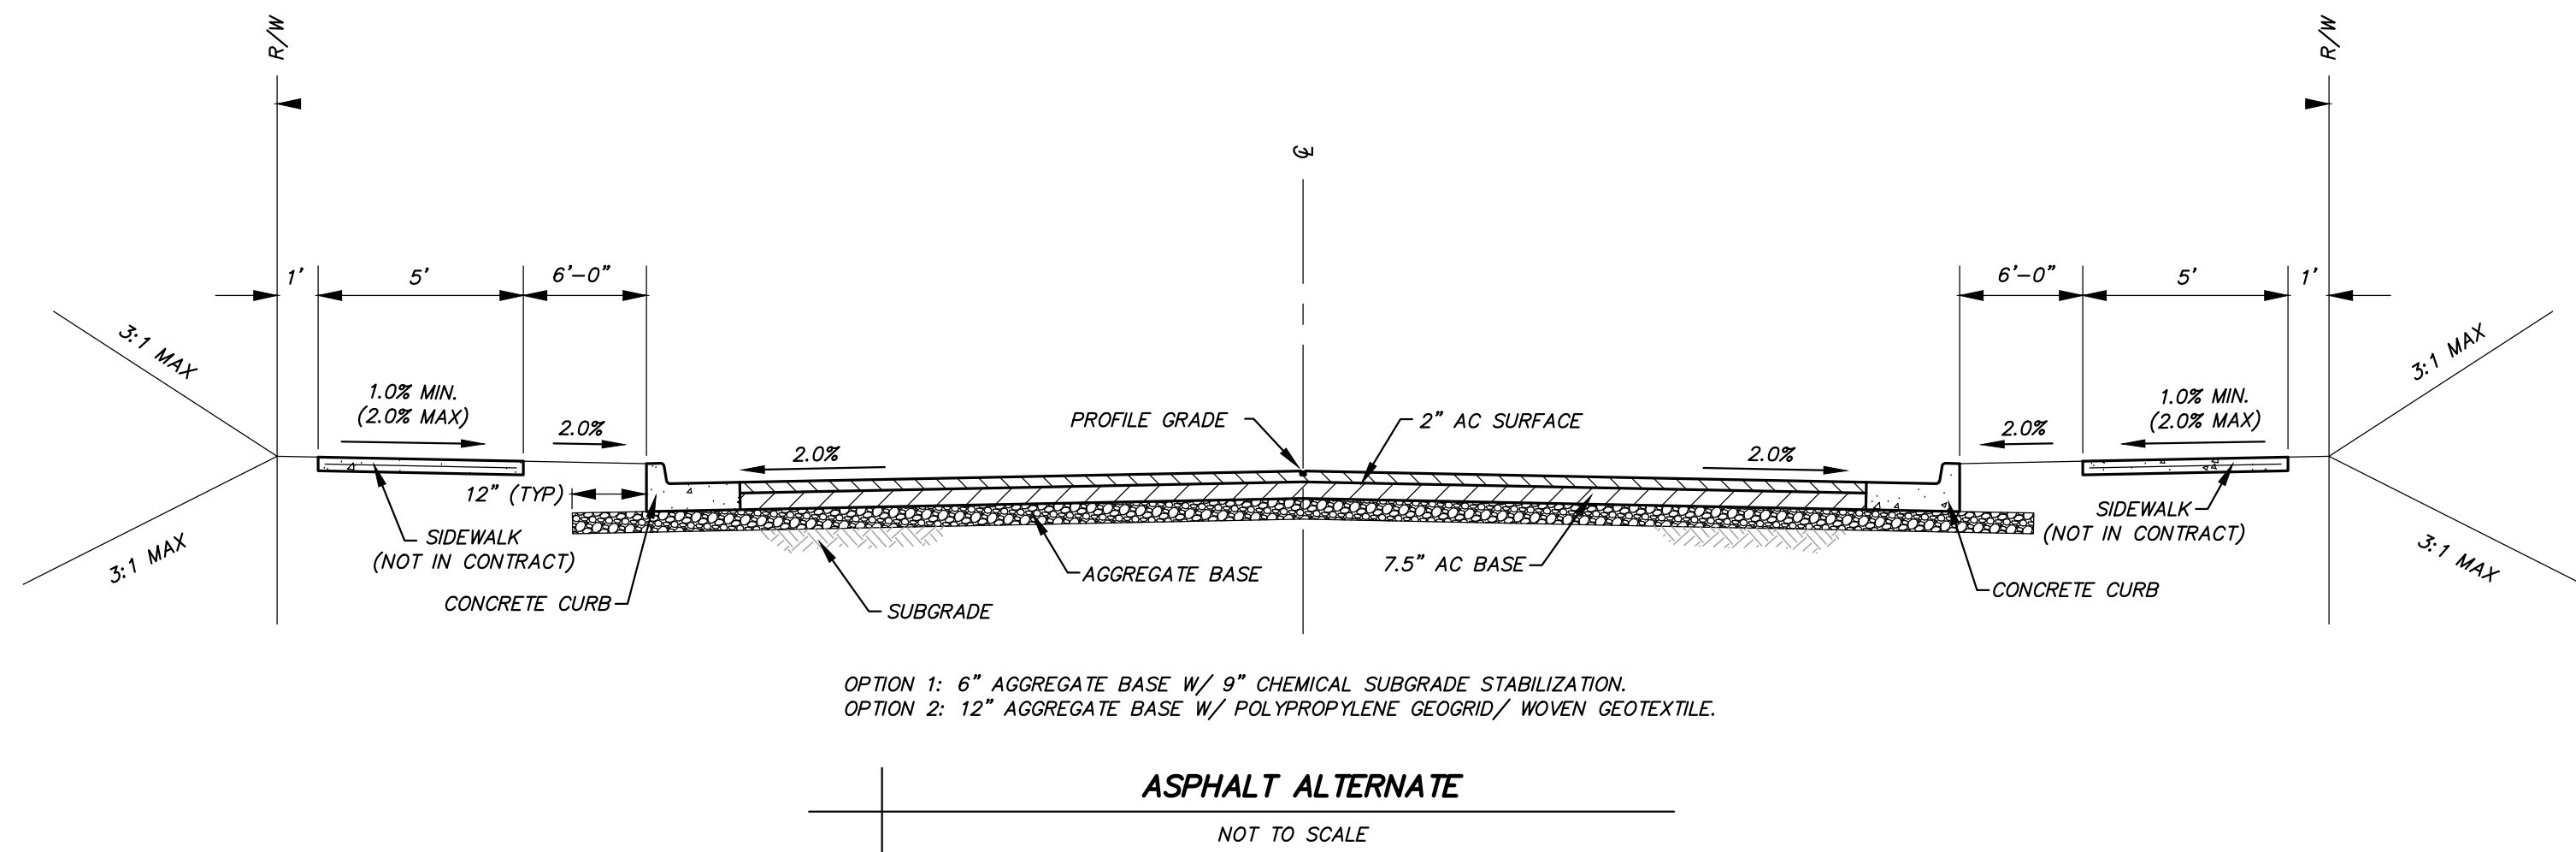

**PUBLIC IMPROVEMENTS FOR
WILSHIRE HILLS - 4TH PLAT**
NE WILSHIRE DRIVE
LEE'S SUMMIT, JACKSON COUNTY, MISSOURI

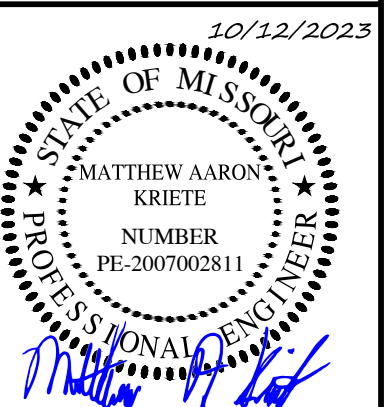

MATTHEW A. KRIETE
PROFESSIONAL ENGINEER
PE-2007002811

IF ORIGINAL SIGNATURE OR DIGITAL
AUTHENTICATION IS NOT PRESENT THIS
MEDIA SHOULD NOT BE CONSIDERED A
CERTIFIED DOCUMENT.

Date
JUNE 27, 2023

Revised
① JULY 26, 2023
② OCTOBER 12, 2023

Design: ST Drawn: MJS




TYPICAL ROAD SECTIONS

Sheet
C2.02


ES&S PROJECT NO. 15925

CONSTRUCTION DOCUMENTS

P:\GENERAL PROJECTS\15925E-KES-WILSHIRE-HILLS-3-ENG\CAD\15925 SITE PLAN.DWG 10/17/2023

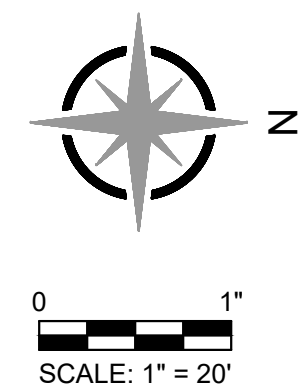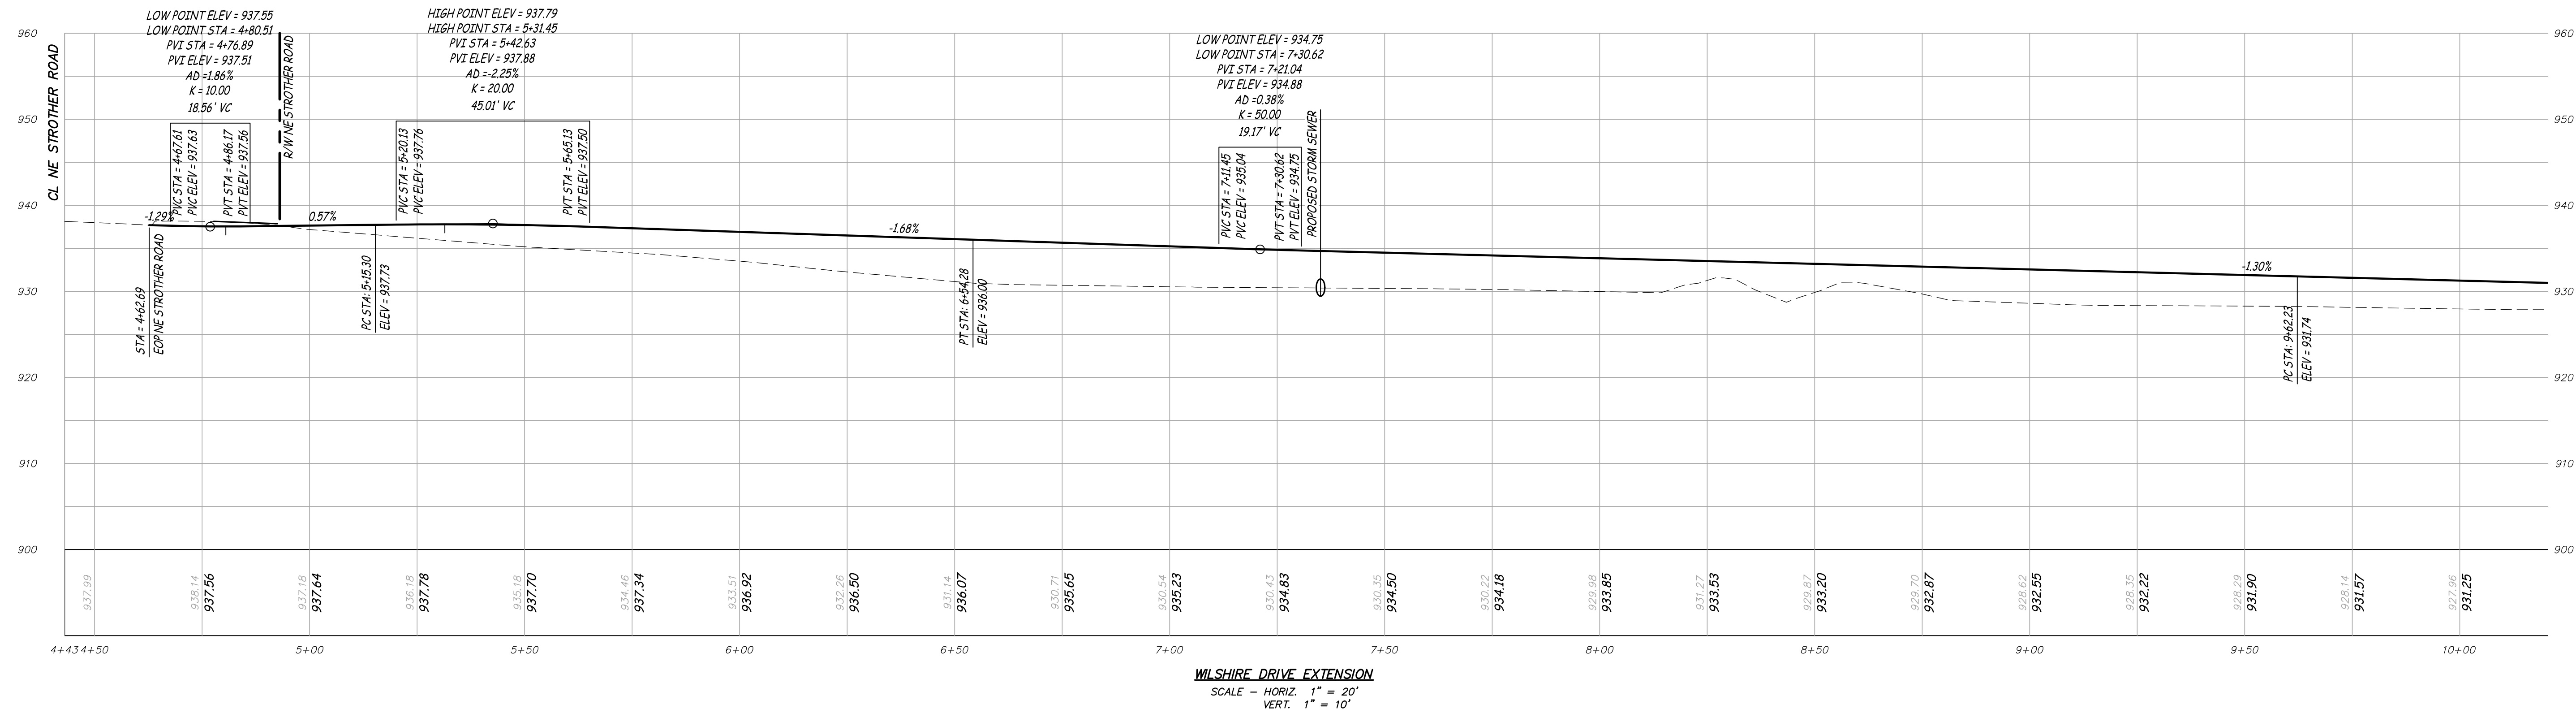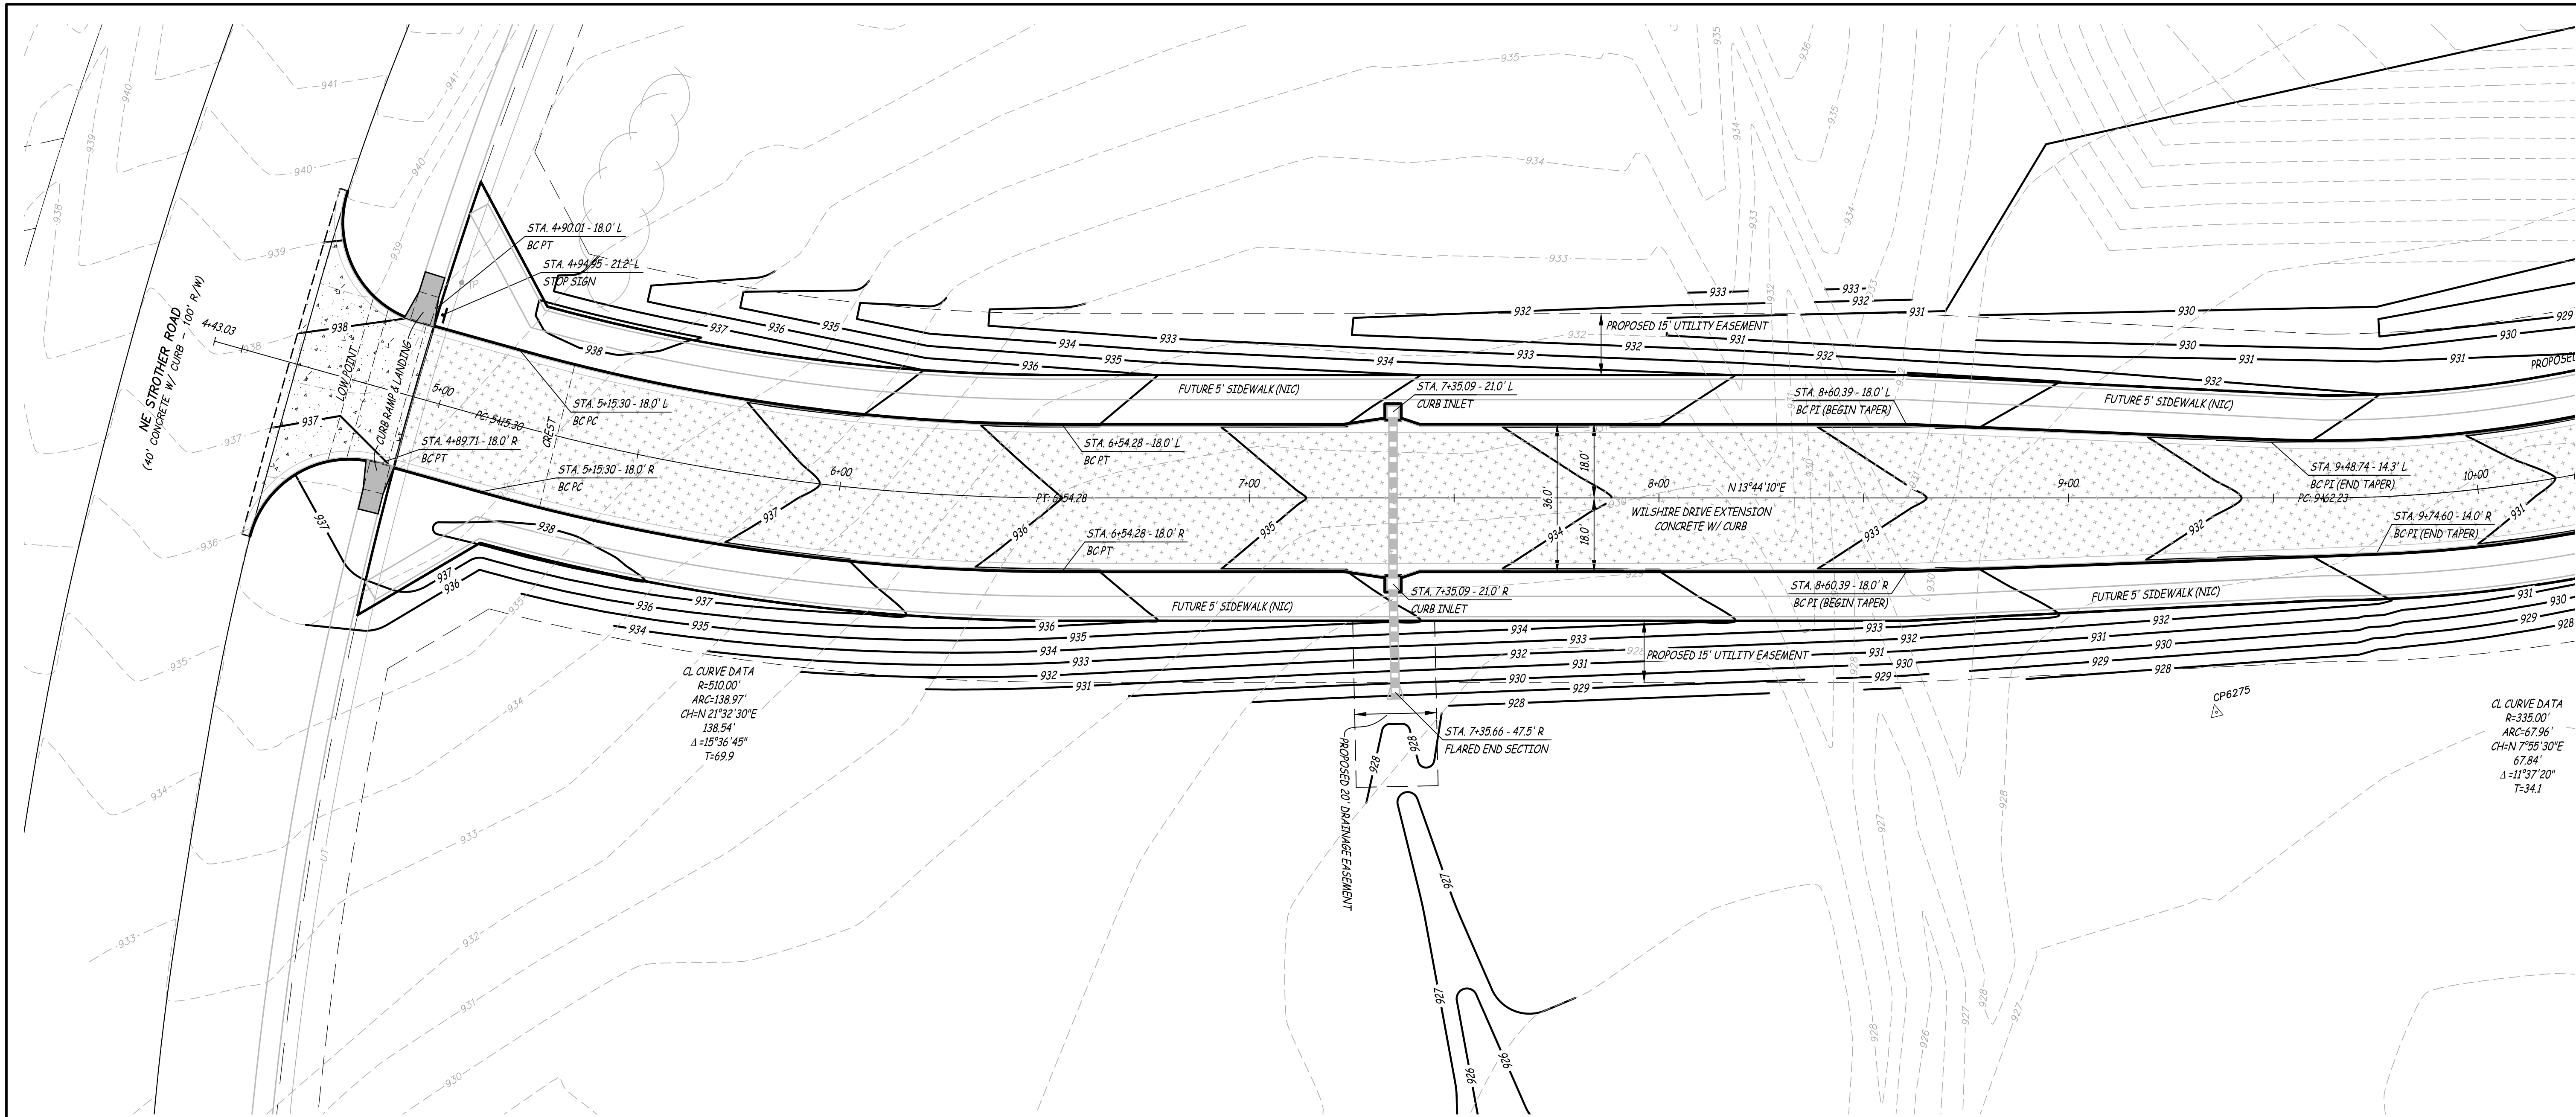

**PUBLIC IMPROVEMENTS FOR
WILSHIRE HILLS PHASE III**
NE WILSHIRE DRIVE
LEE'S SUMMIT, JACKSON COUNTY, MISSOURI

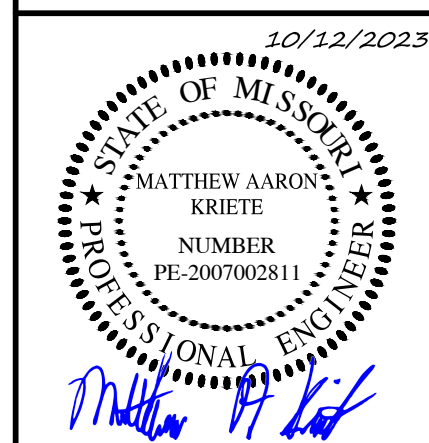

MATTHEW A. KRIETE
PROFESSIONAL ENGINEER
PE-2007002811

IF ORIGINAL SIGNATURE OR DIGITAL
AUTHENTICATION IS NOT PRESENT THIS
MEDIA SHOULD NOT BE CONSIDERED A
CERTIFIED DOCUMENT.

Date
JUNE 27, 2023

Revised
① JULY 26, 2023
② OCTOBER 12, 2023

Design: ST Drawn: MJS

ROAD PLAN & PROFILE

Sheet

C2.03

ES&S PROJECT NO. 15925


CONSTRUCTION DOCUMENTS



Engineering Surveys
& Services

DELIVERING YOUR VISION™


1113 Fay Street, Columbia, MO 65201
931-449-2646
802 El Dorado Drive, Jefferson City, MO 65101
873-636-3303
1775 West Main Street, Sedalia, MO 65301
660-826-8618
www.es-s-inc.com
MO Engineering Corp. # 2004005018

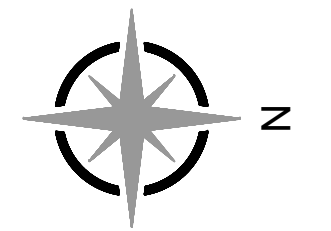

0 1"
SCALE: 1" = 20'

**PUBLIC IMPROVEMENTS FOR
WILSHIRE HILLS PHASE III**
NE WILSHIRE DRIVE
LEE'S SUMMIT, JACKSON COUNTY, MISSOURI

10/12/2023

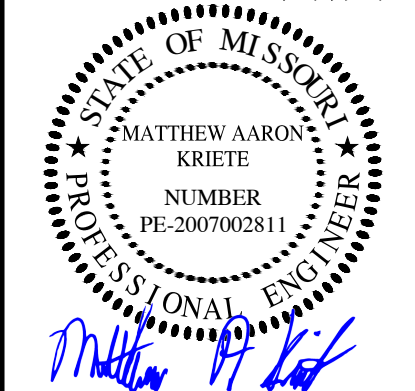

MATTHEW A. KRIETE
PROFESSIONAL ENGINEER
PE-2007002811

IF ORIGINAL SIGNATURE OR DIGITAL
AUTHENTICATION IS NOT PRESENT THIS
MEDIA SHOULD NOT BE CONSIDERED A
CERTIFIED DOCUMENT.

Date
JUNE 27, 2023

Revised
① JULY 26, 2023
② OCTOBER 12, 2023



Design: ST Drawn: MJS

ROAD PLAN & PROFILE

Sheet
C2.04

ES&S PROJECT NO. 15925


CONSTRUCTION DOCUMENTS

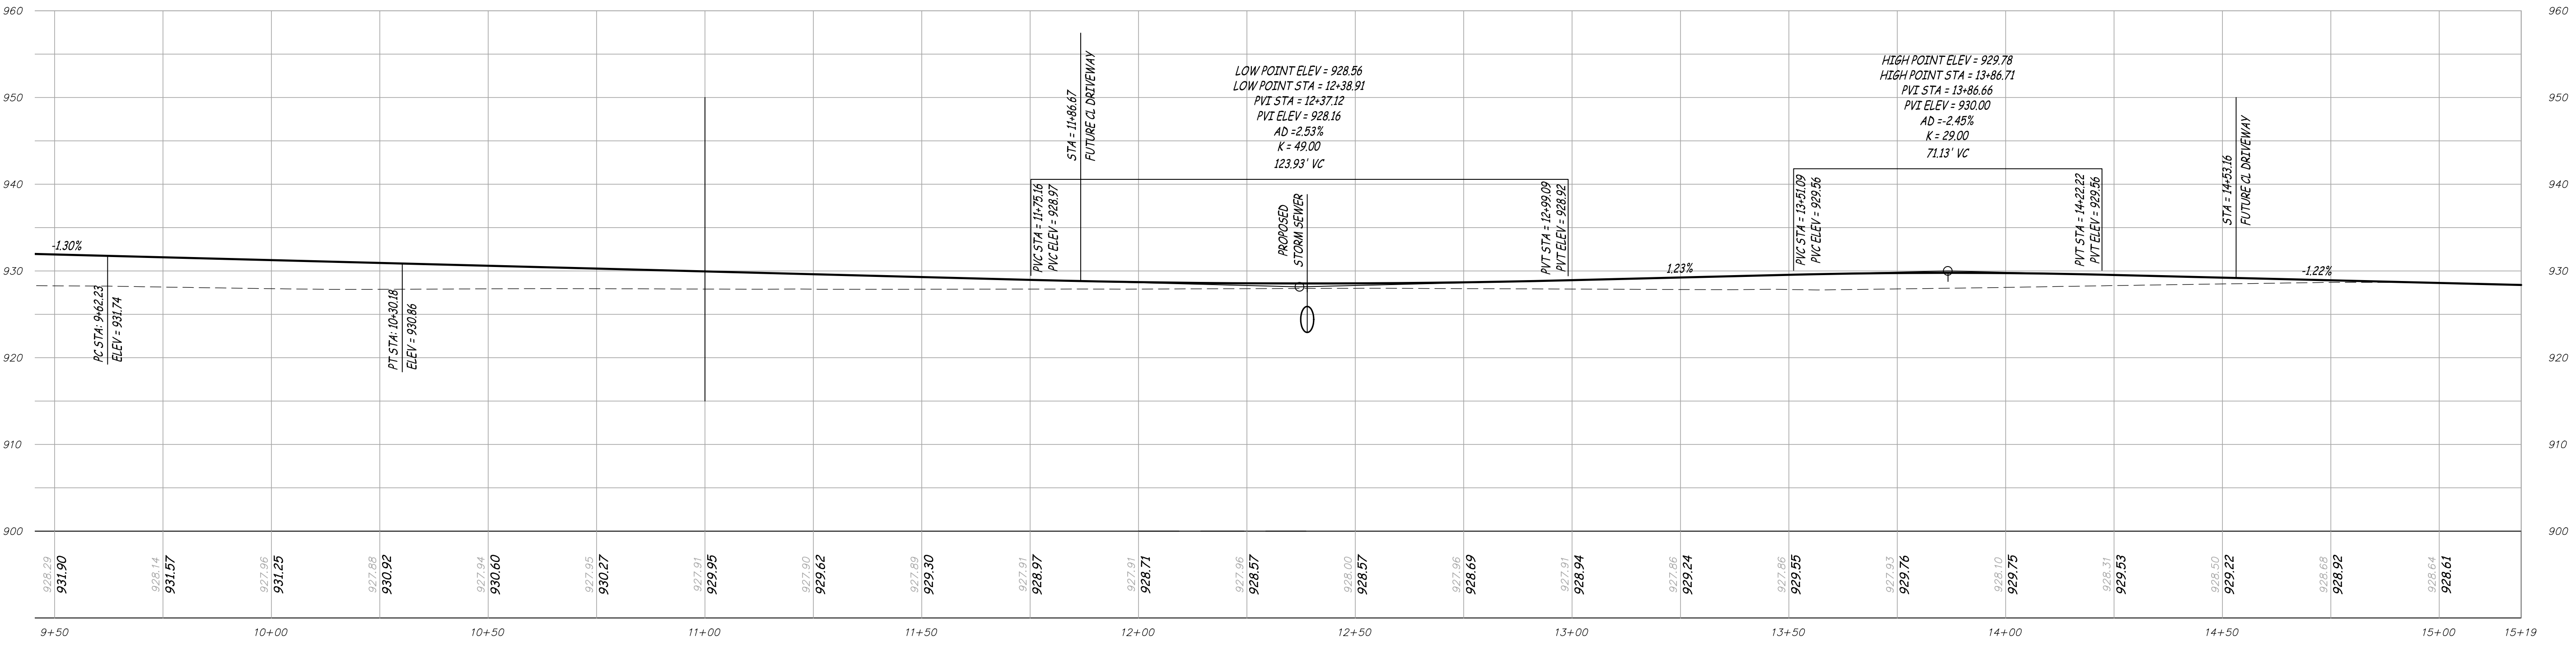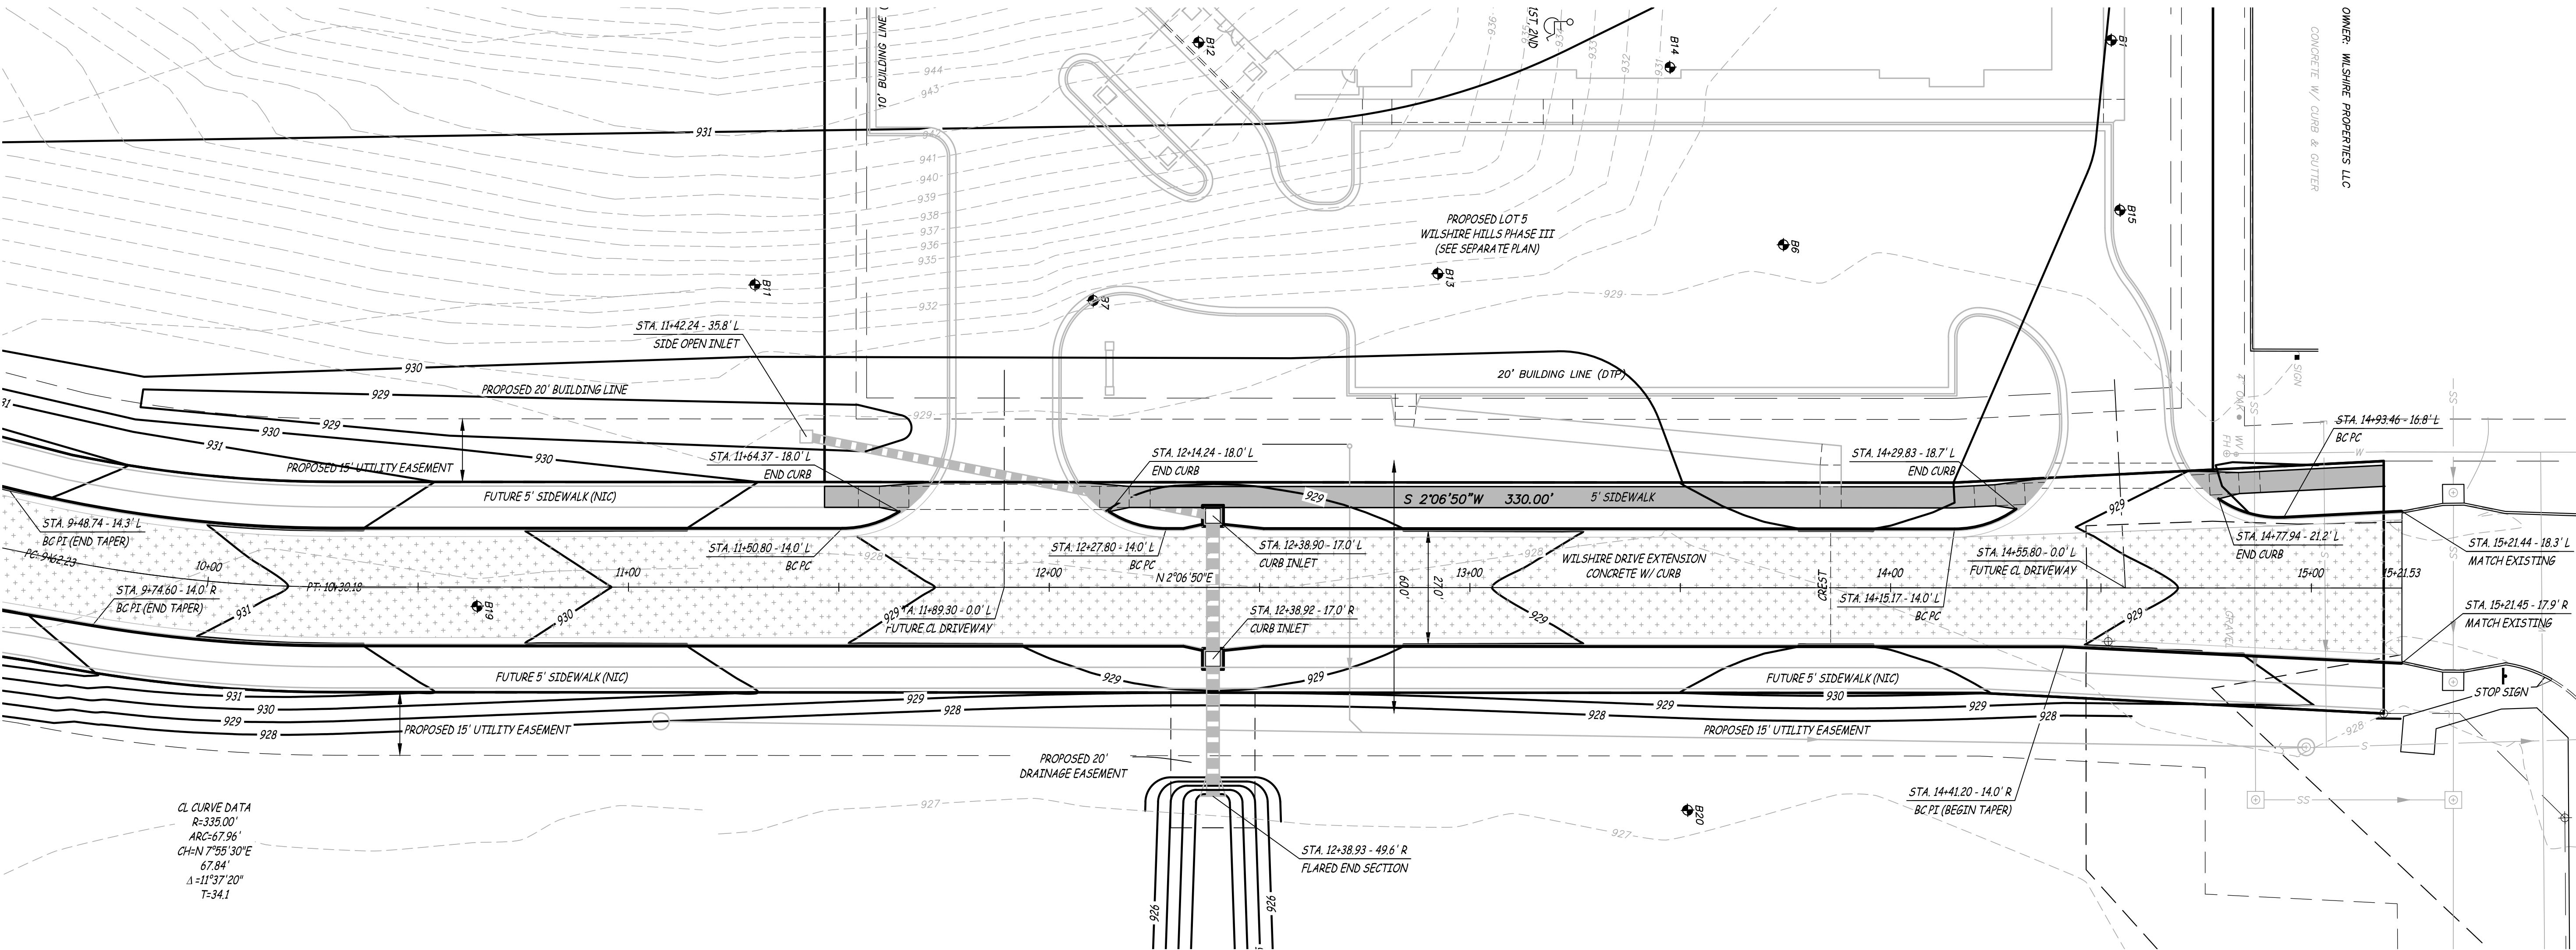


WILSHIRE DRIVE EXTENSION
SCALE - HORIZ. 1" = 20'
VERT. 1" = 10'

P:\GENERAL PROJECTS\15925E-KES-WILSHIRE-HILLS-3-ENG\CAD\15925 SITE PLANDWG 10/17/2023


P:\GENERAL PROJECTS\15925E-ES-WILSHIRE-HILLS-3-ENG\CAD\15925 SITE PLANDWG 10/17/2023

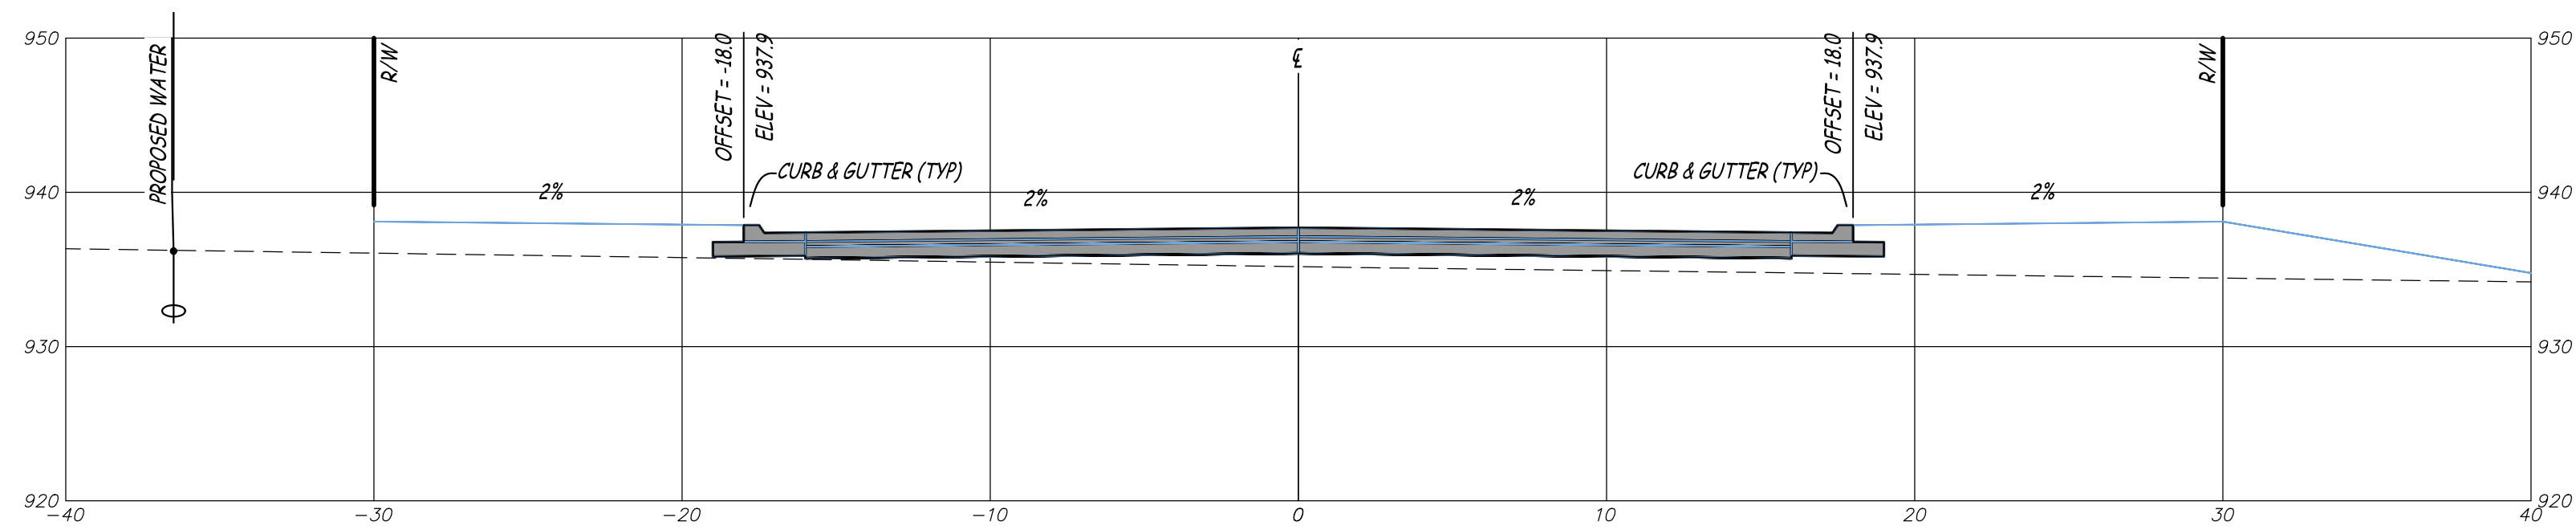


STA. 5+50
SCALE - HORIZ. 1" = 5'
VERT. 1" = 10'

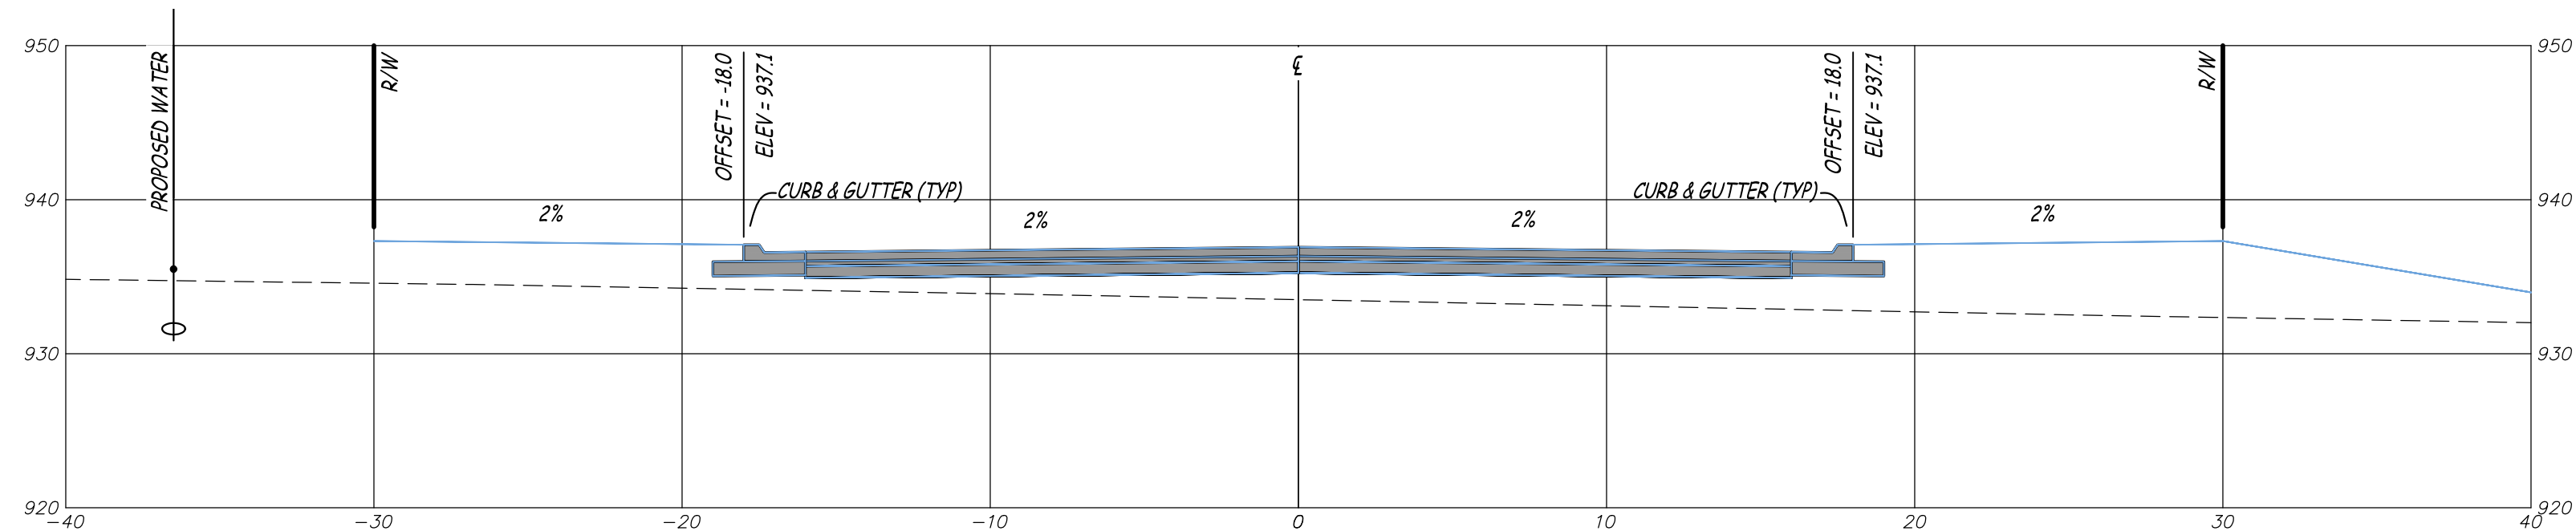


STA. 6+00
SCALE - HORIZ. 1" = 5'
VERT. 1" = 10'

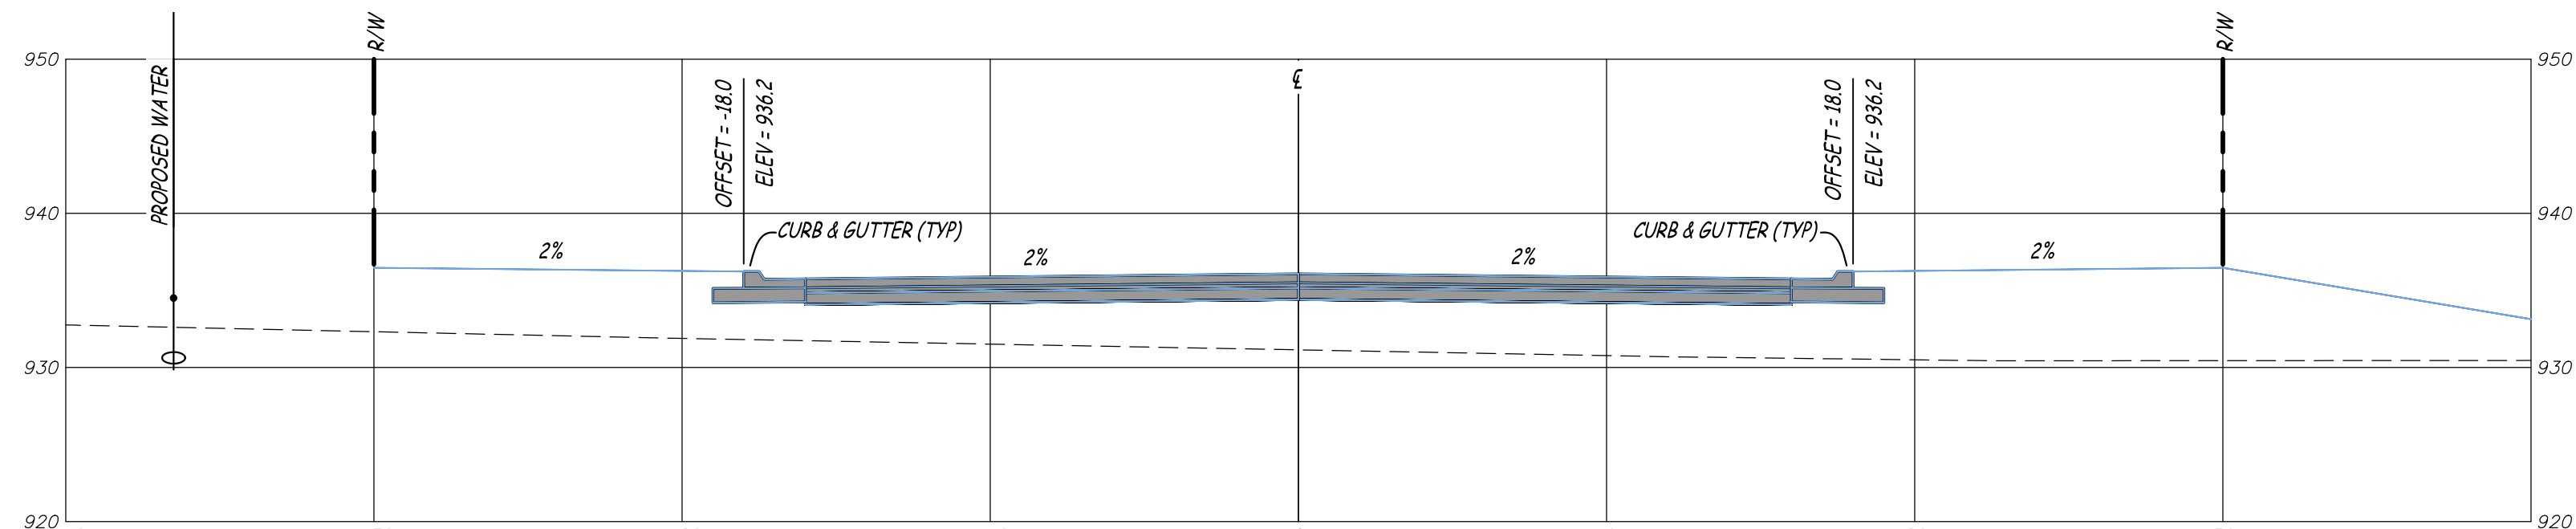


STA. 6+50
SCALE - HORIZ. 1" = 5'
VERT. 1" = 10'

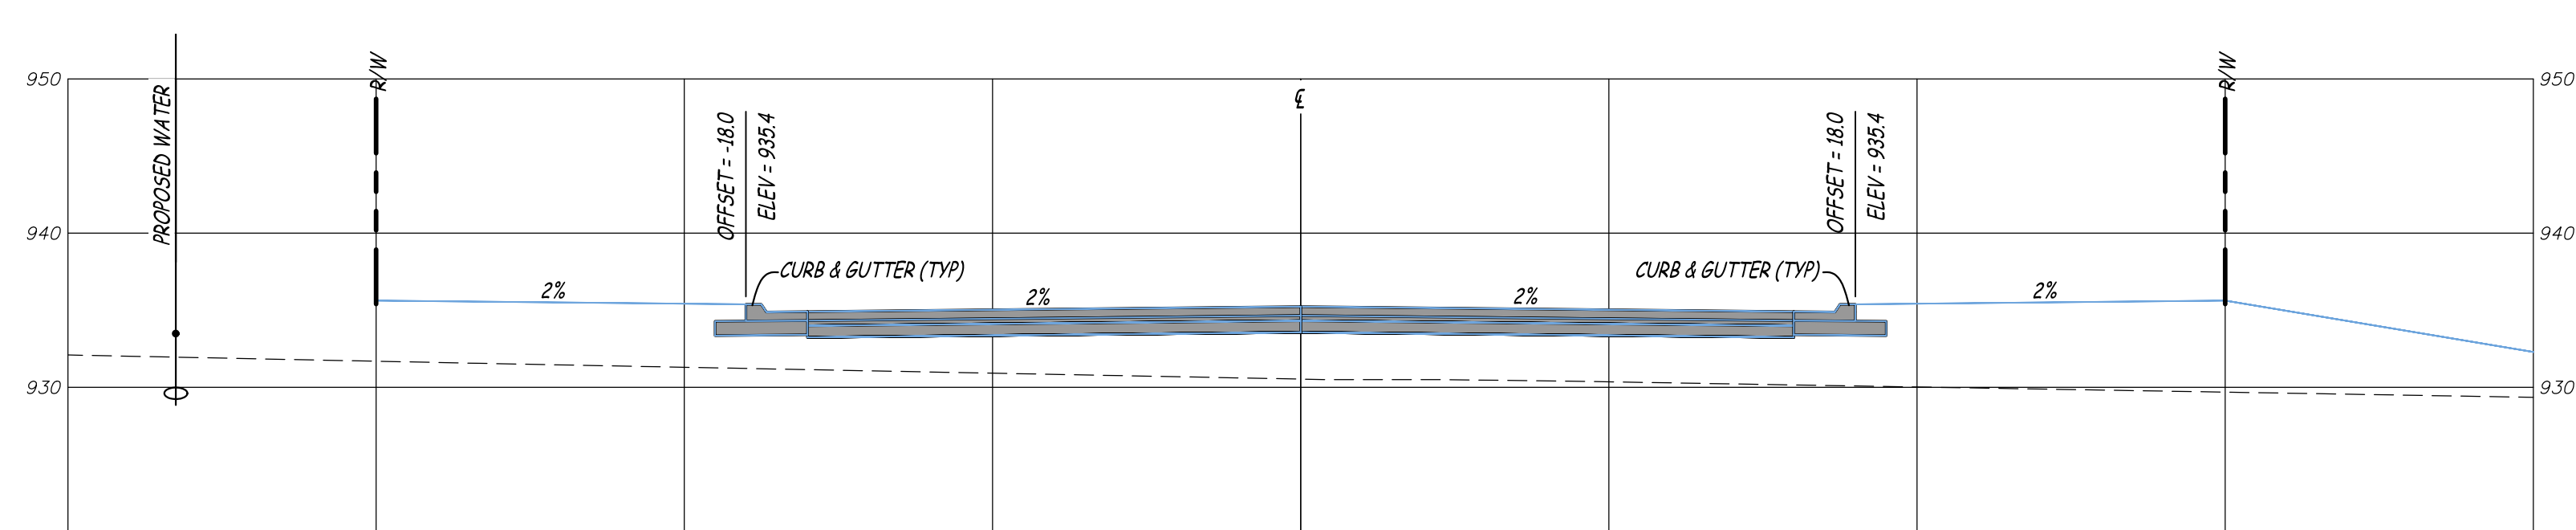

STA. 7+00
SCALE - HORIZ. 1" = 5'
VERT. 1" = 10'

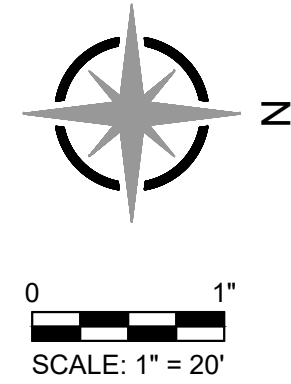

**PUBLIC IMPROVEMENTS FOR
WILSHIRE HILLS PHASE III**
NE WILSHIRE DRIVE
LEE'S SUMMIT, JACKSON COUNTY, MISSOURI

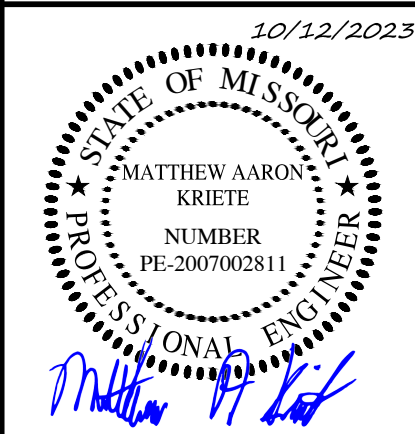

MATTHEW A. KRIETE
PROFESSIONAL ENGINEER
PE-2007002811

IF ORIGINAL SIGNATURE OR DIGITAL
AUTHENTICATION IS NOT PRESENT THIS
MEDIA SHOULD NOT BE CONSIDERED A
CERTIFIED DOCUMENT.

Date
JUNE 27, 2023

Revised
① JULY 26, 2023
② OCTOBER 12, 2023

Design: ST Drawn: MJS


WILSHIRE DRIVE EXTENSION
CROSS SECTIONS

Sheet
C2.05


ES&S PROJECT NO. 15925

CONSTRUCTION DOCUMENTS


P:\GENERAL PROJECTS\15925E-ES-WILSHIRE-HILLS-3-ENG\CAD\15925 SITE PLANDWG 10/17/2023

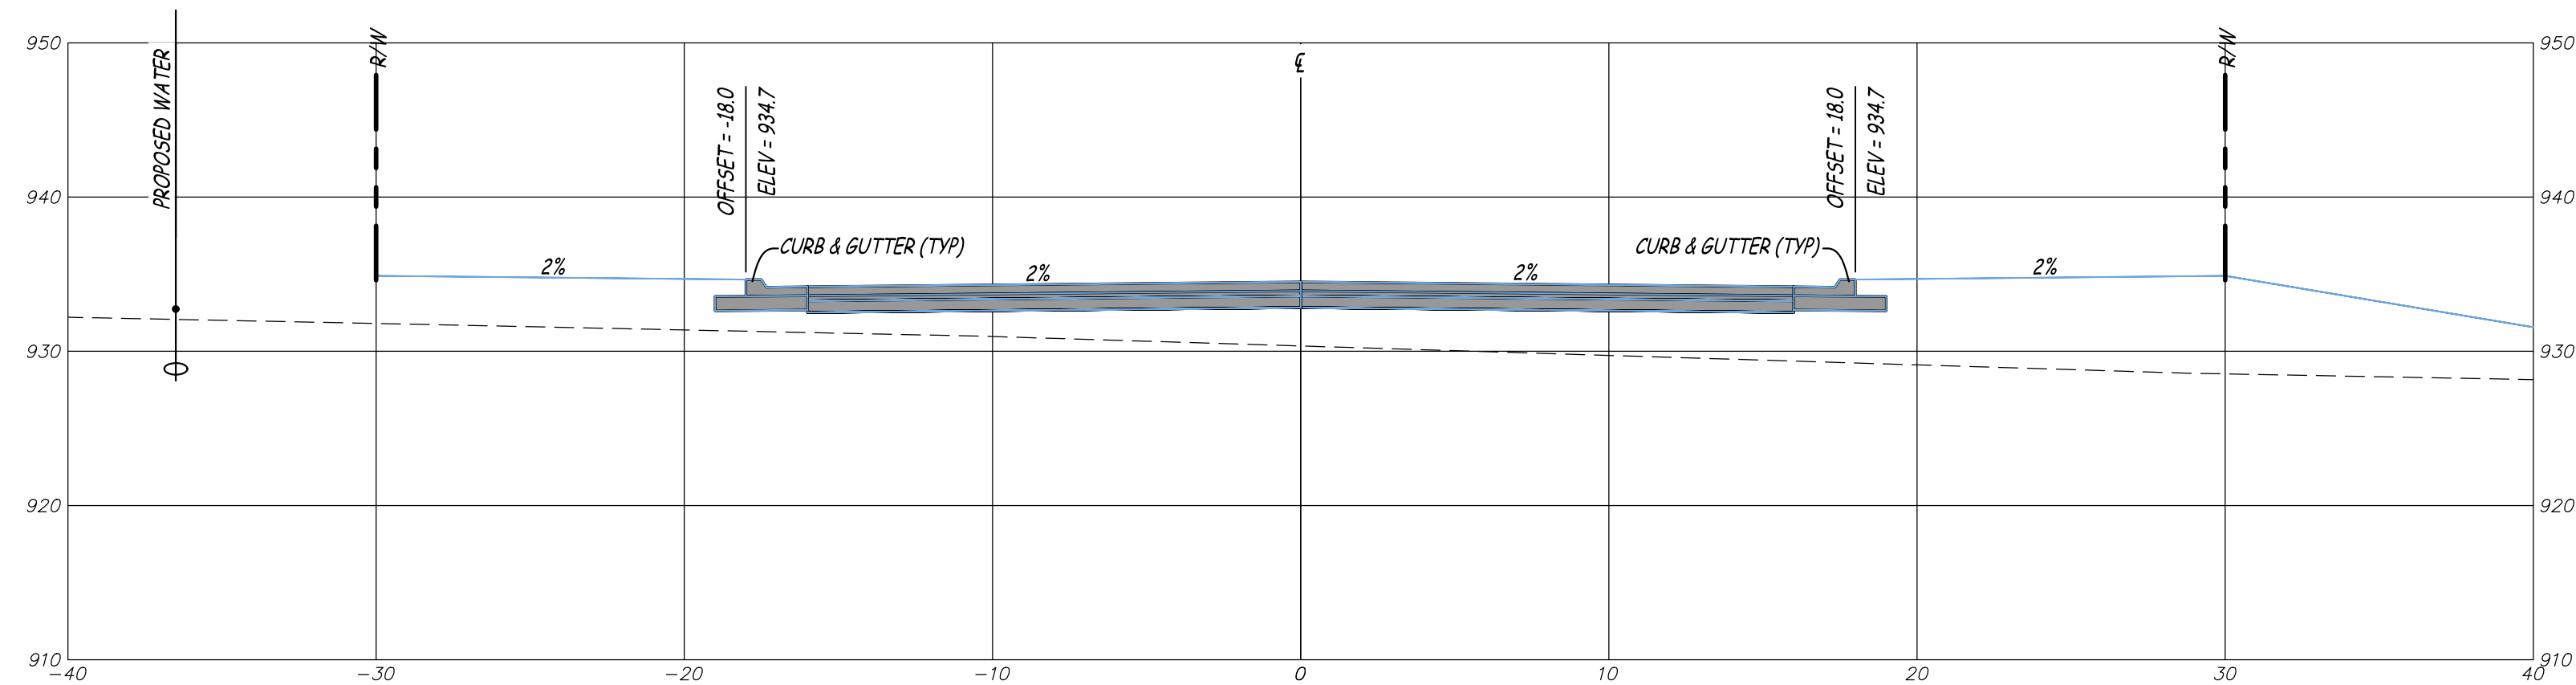


STA. 7+50
SCALE - HORIZ. 1" = 5'
VERT. 1" = 10'

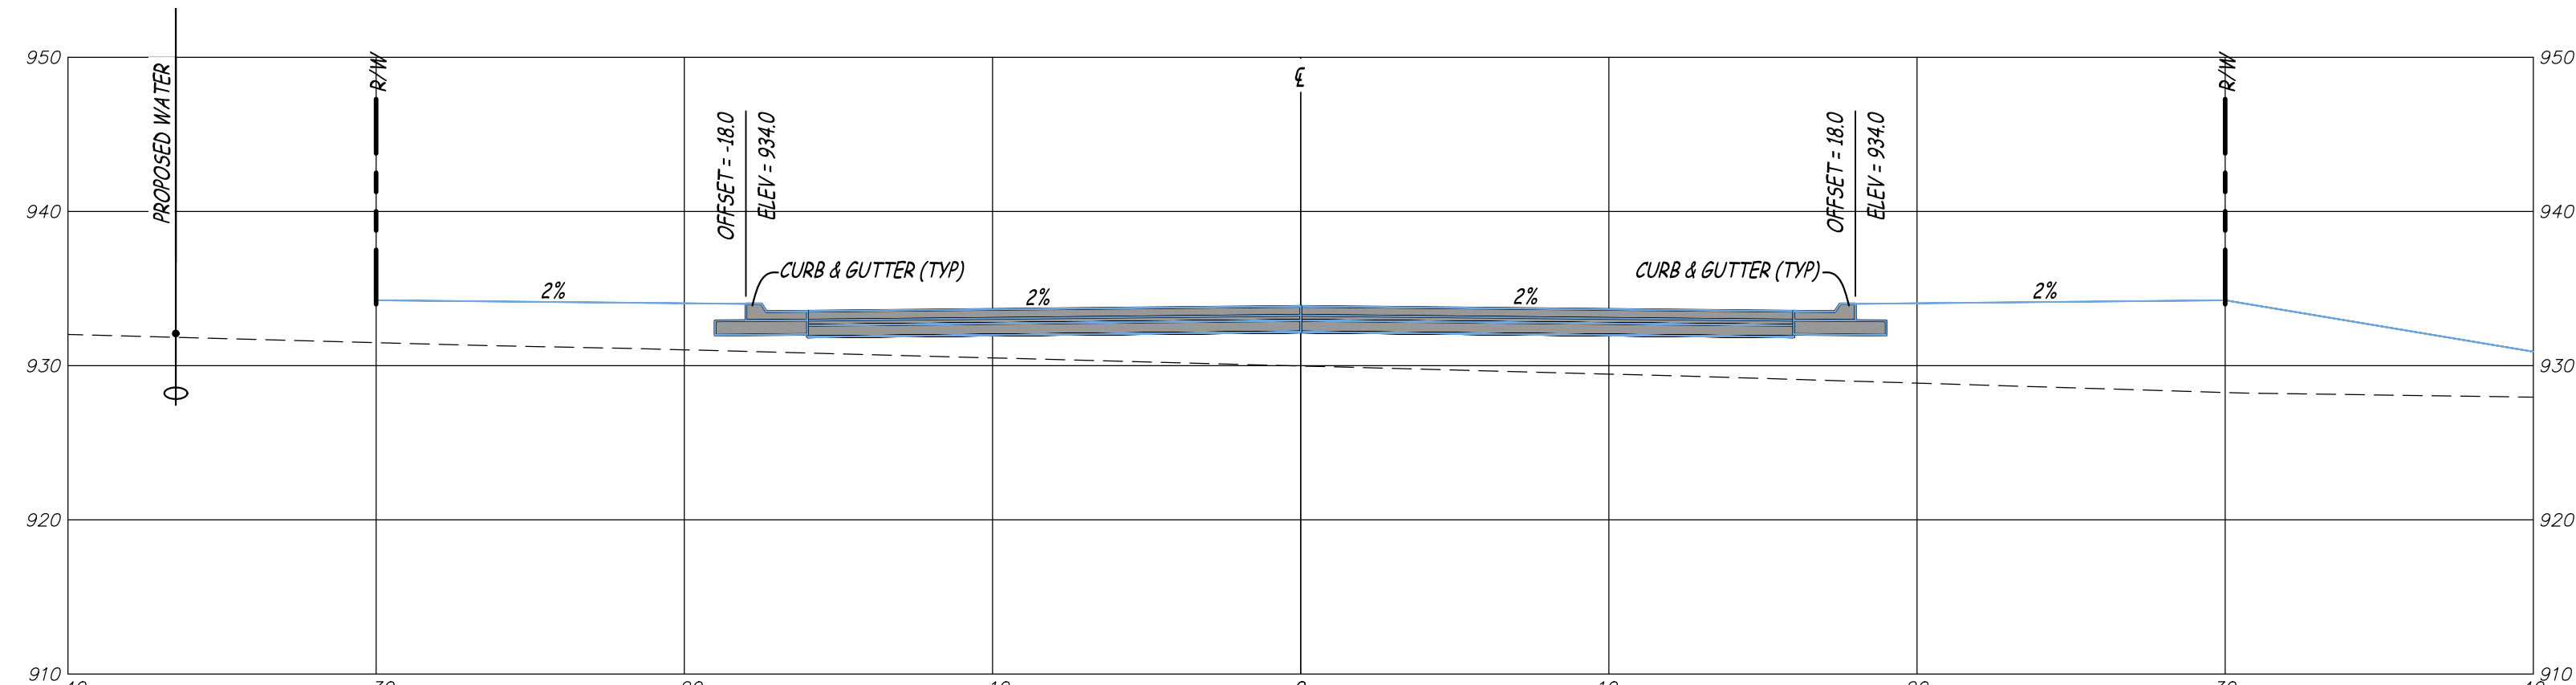


STA. 8+00
SCALE - HORIZ. 1" = 5'
VERT. 1" = 10'

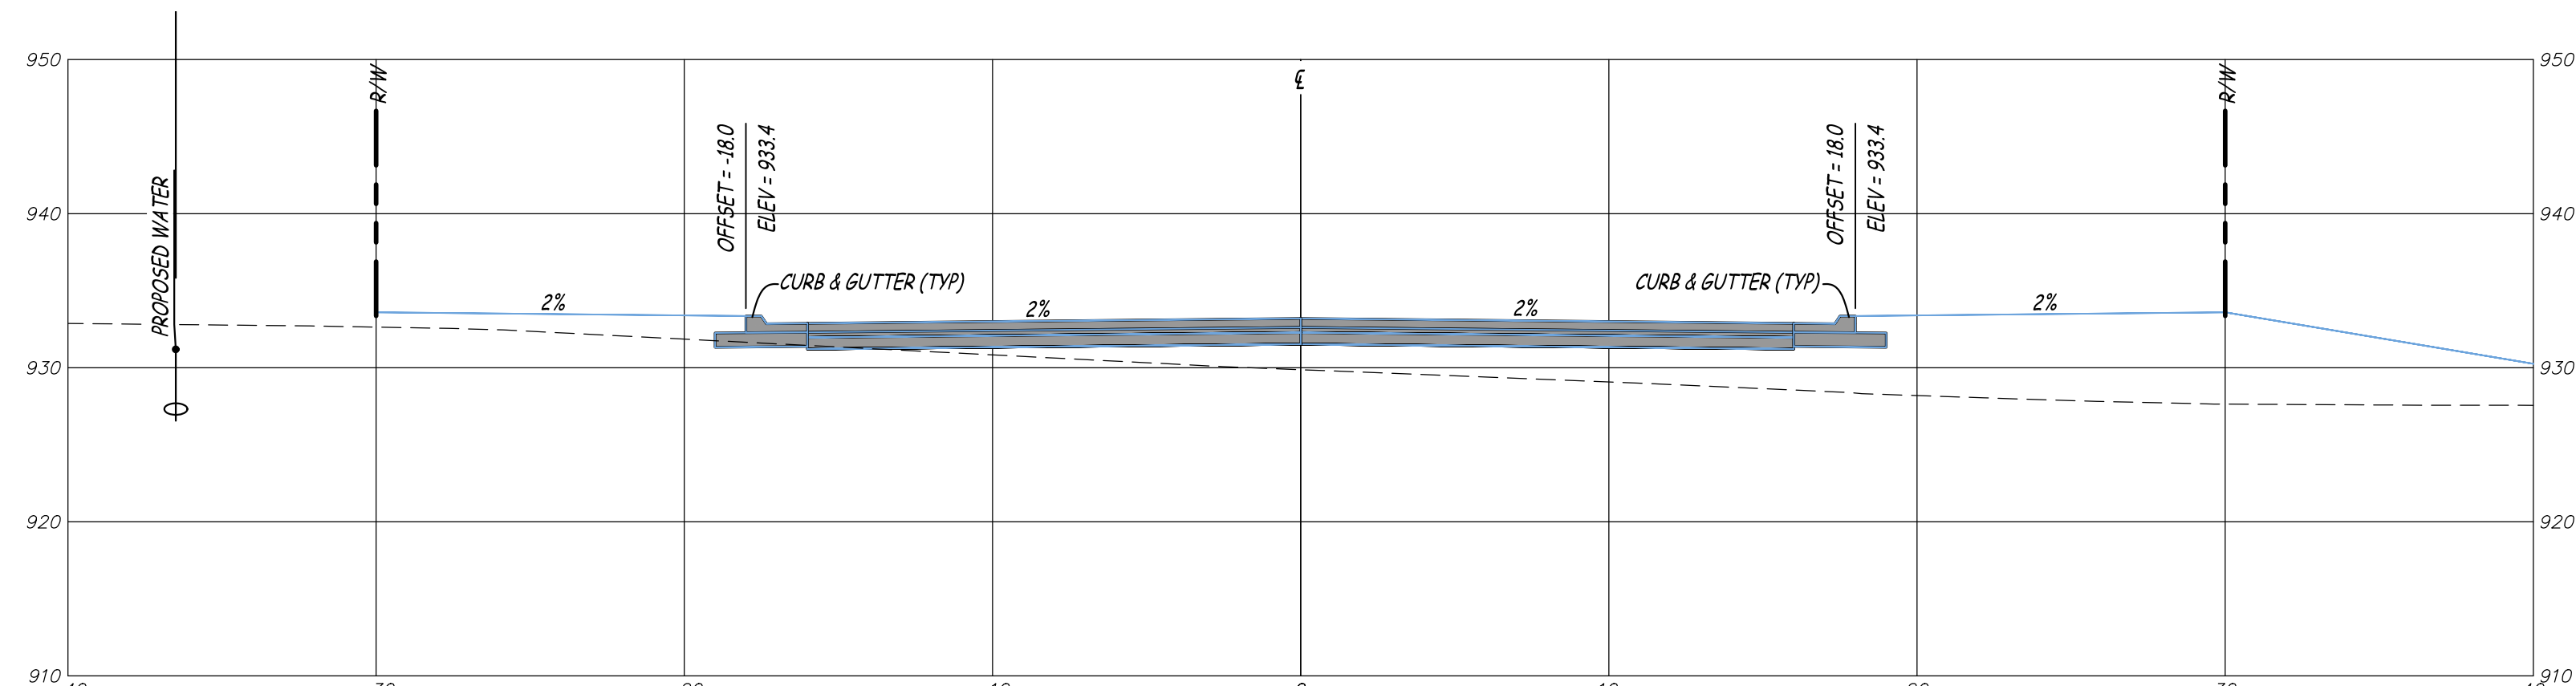


STA. 8+50
SCALE - HORIZ. 1" = 5'
VERT. 1" = 10'

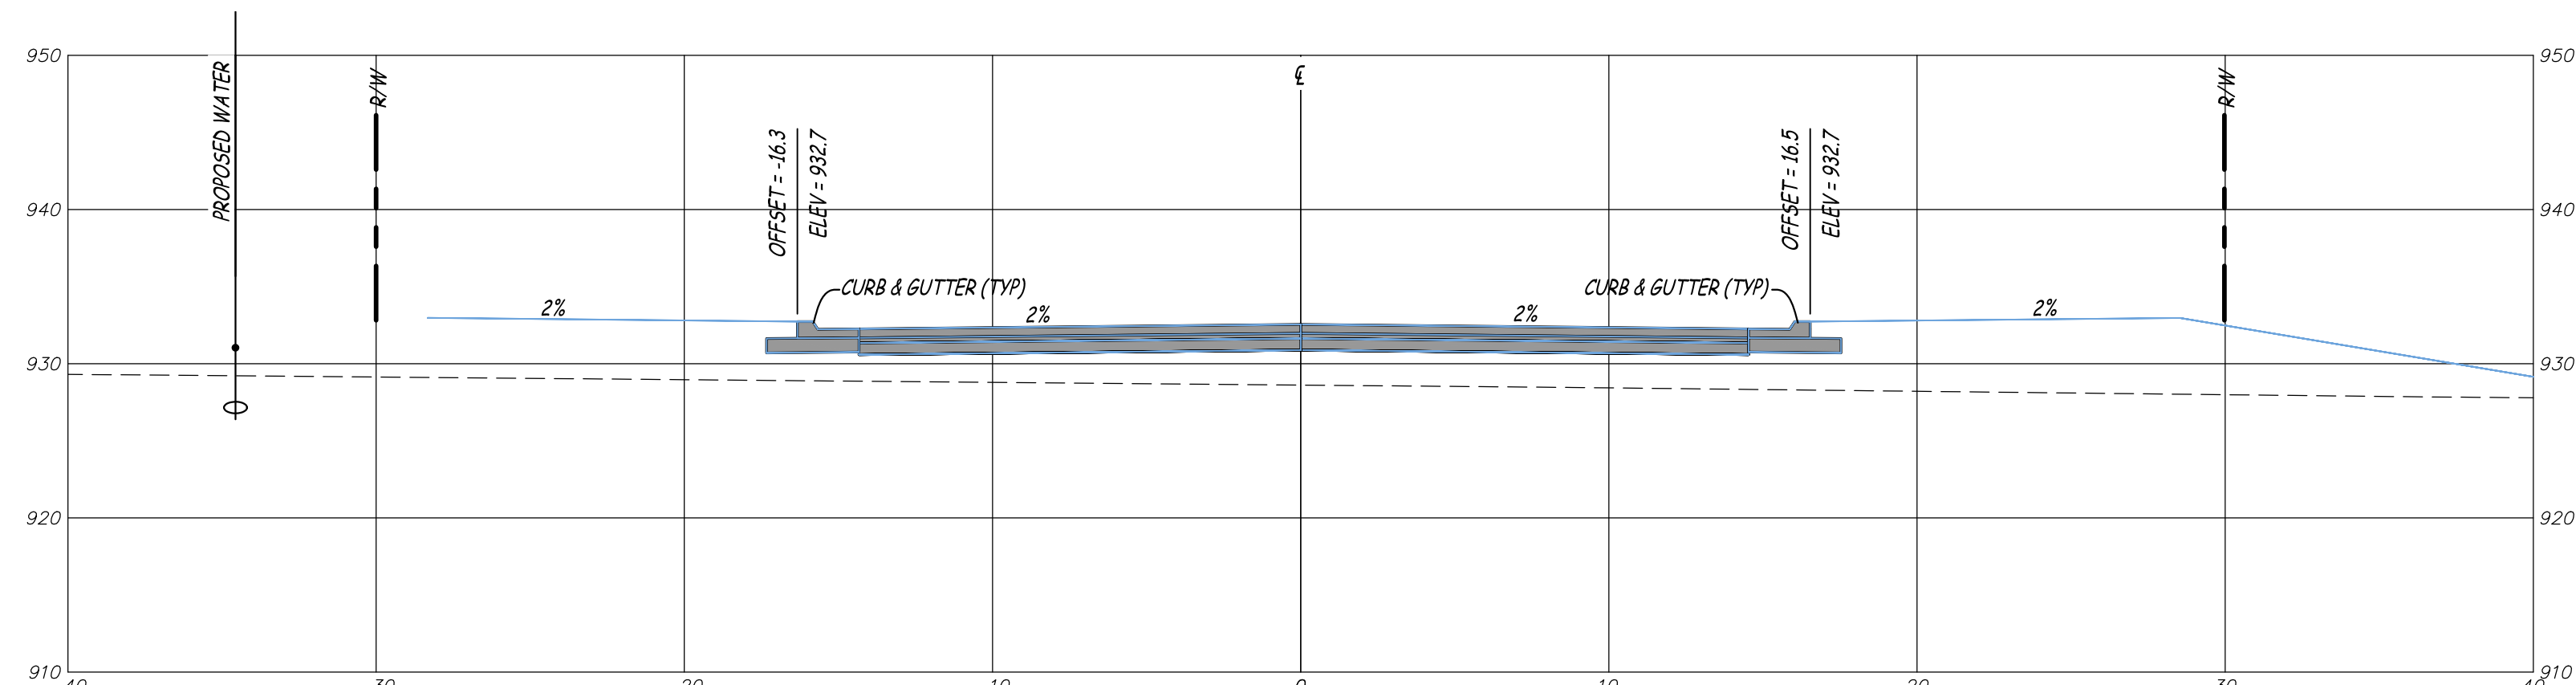

STA. 9+00
SCALE - HORIZ. 1" = 5'
VERT. 1" = 10'

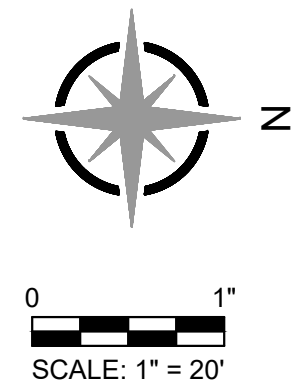

**PUBLIC IMPROVEMENTS FOR
WILSHIRE HILLS PHASE III**
NE WILSHIRE DRIVE
LEE'S SUMMIT, JACKSON COUNTY, MISSOURI

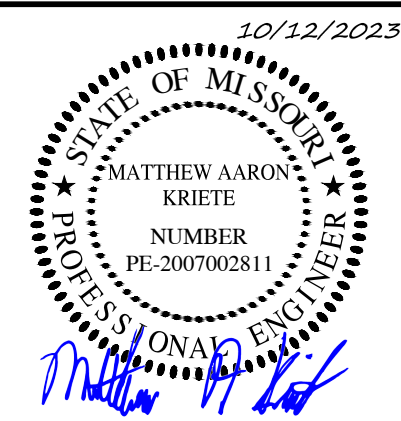

MATTHEW A. KRIETE
PROFESSIONAL ENGINEER
PE-2007002811

IF ORIGINAL SIGNATURE OR DIGITAL
AUTHENTICATION IS NOT PRESENT THIS
MEDIA SHOULD NOT BE CONSIDERED A
CERTIFIED DOCUMENT.

Date
JUNE 27, 2023

Revised
① JULY 26, 2023
② OCTOBER 12, 2023

Design: ST Drawn: MJS






WILSHIRE DRIVE EXTENSION
CROSS SECTIONS

Sheet
C2.06

ES&S PROJECT NO. 15925

CONSTRUCTION DOCUMENTS

P:\GENERAL PROJECTS\15925E-ES-WILSHIRE-HILLS-3-ENG\CAD\15925 SITE PLANDWG 10/17/2023

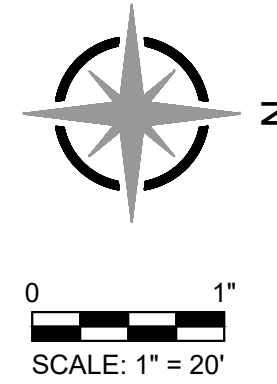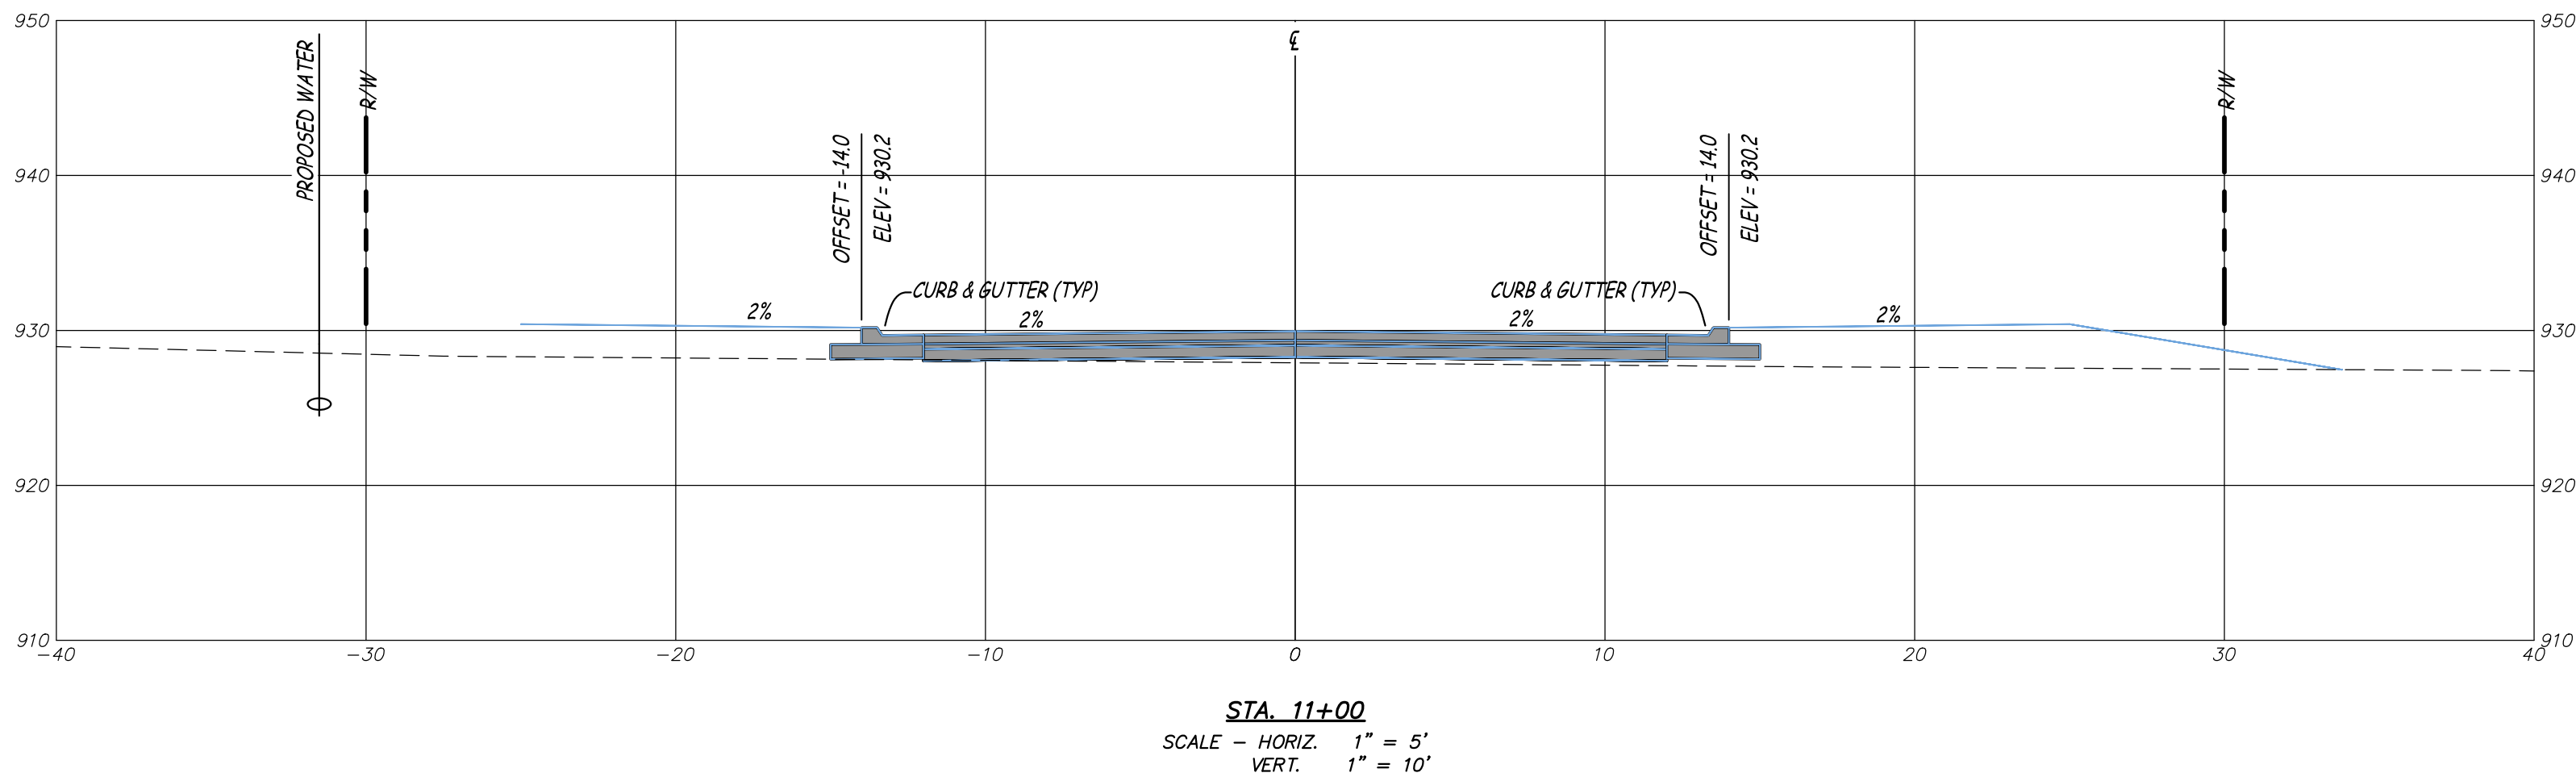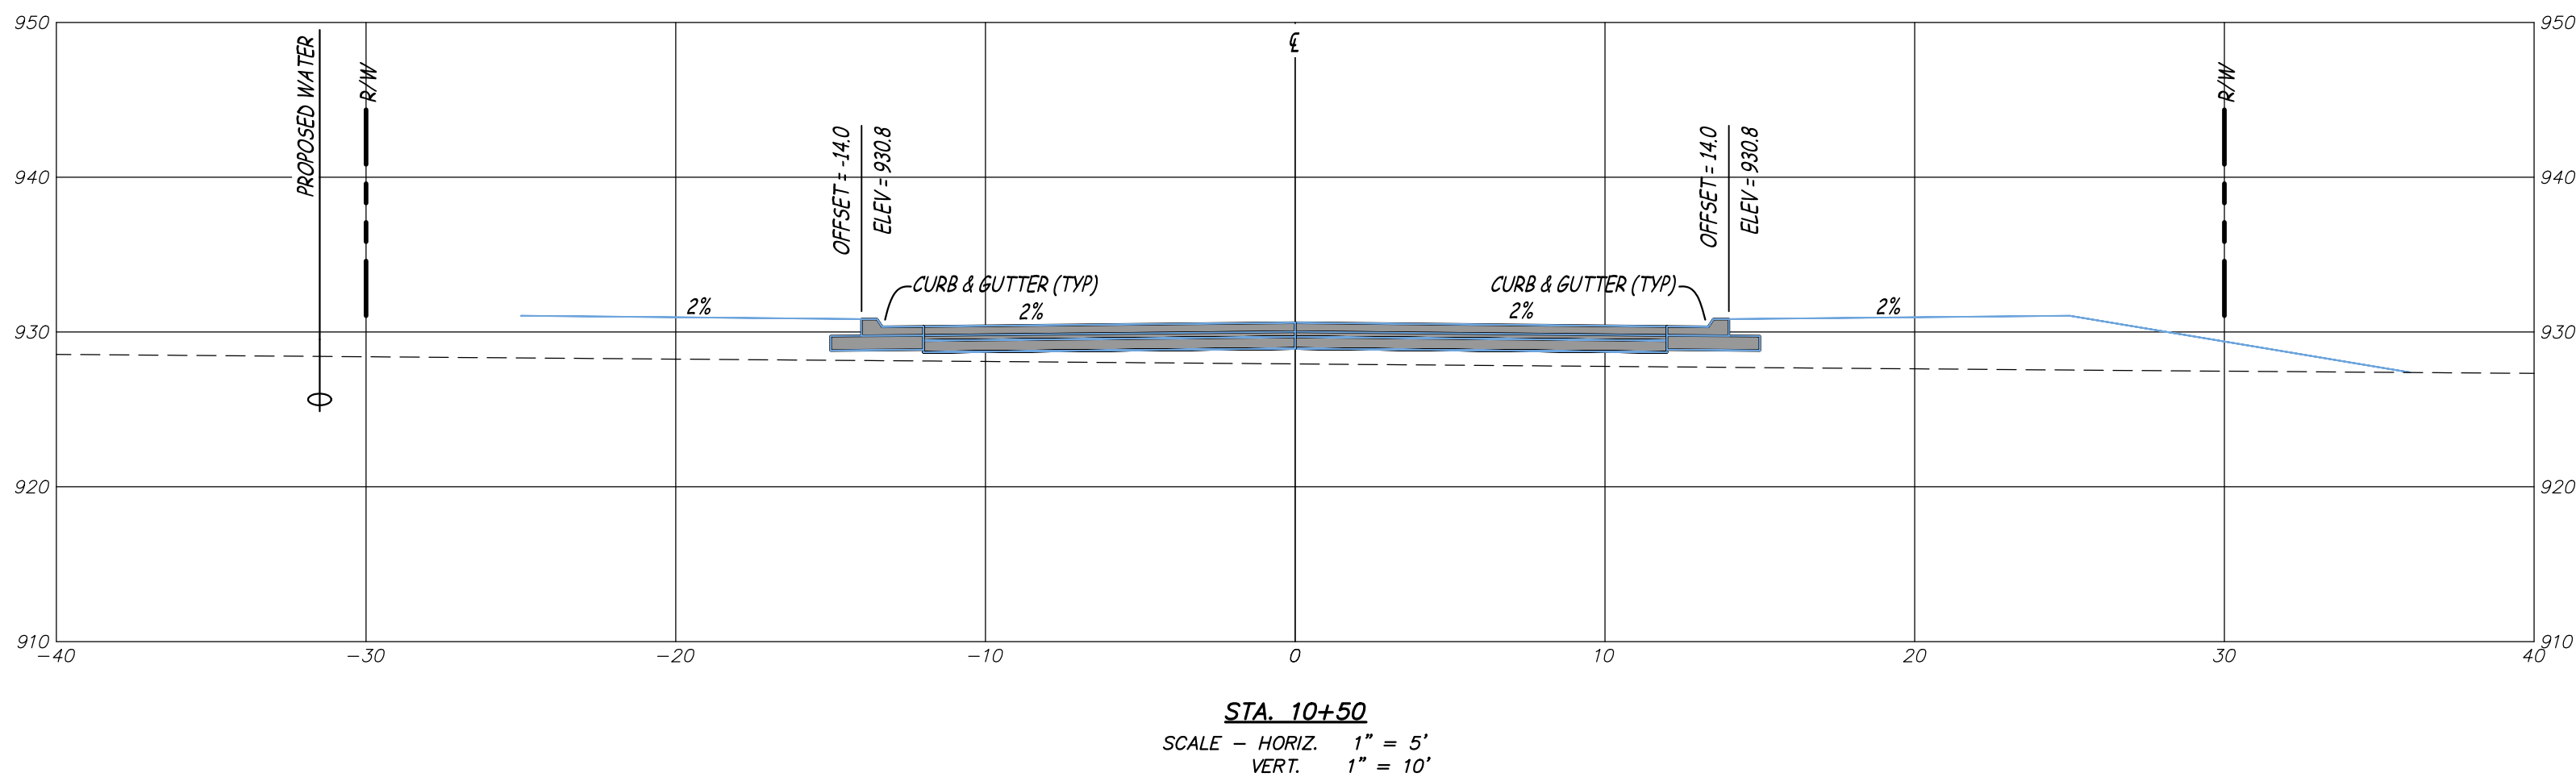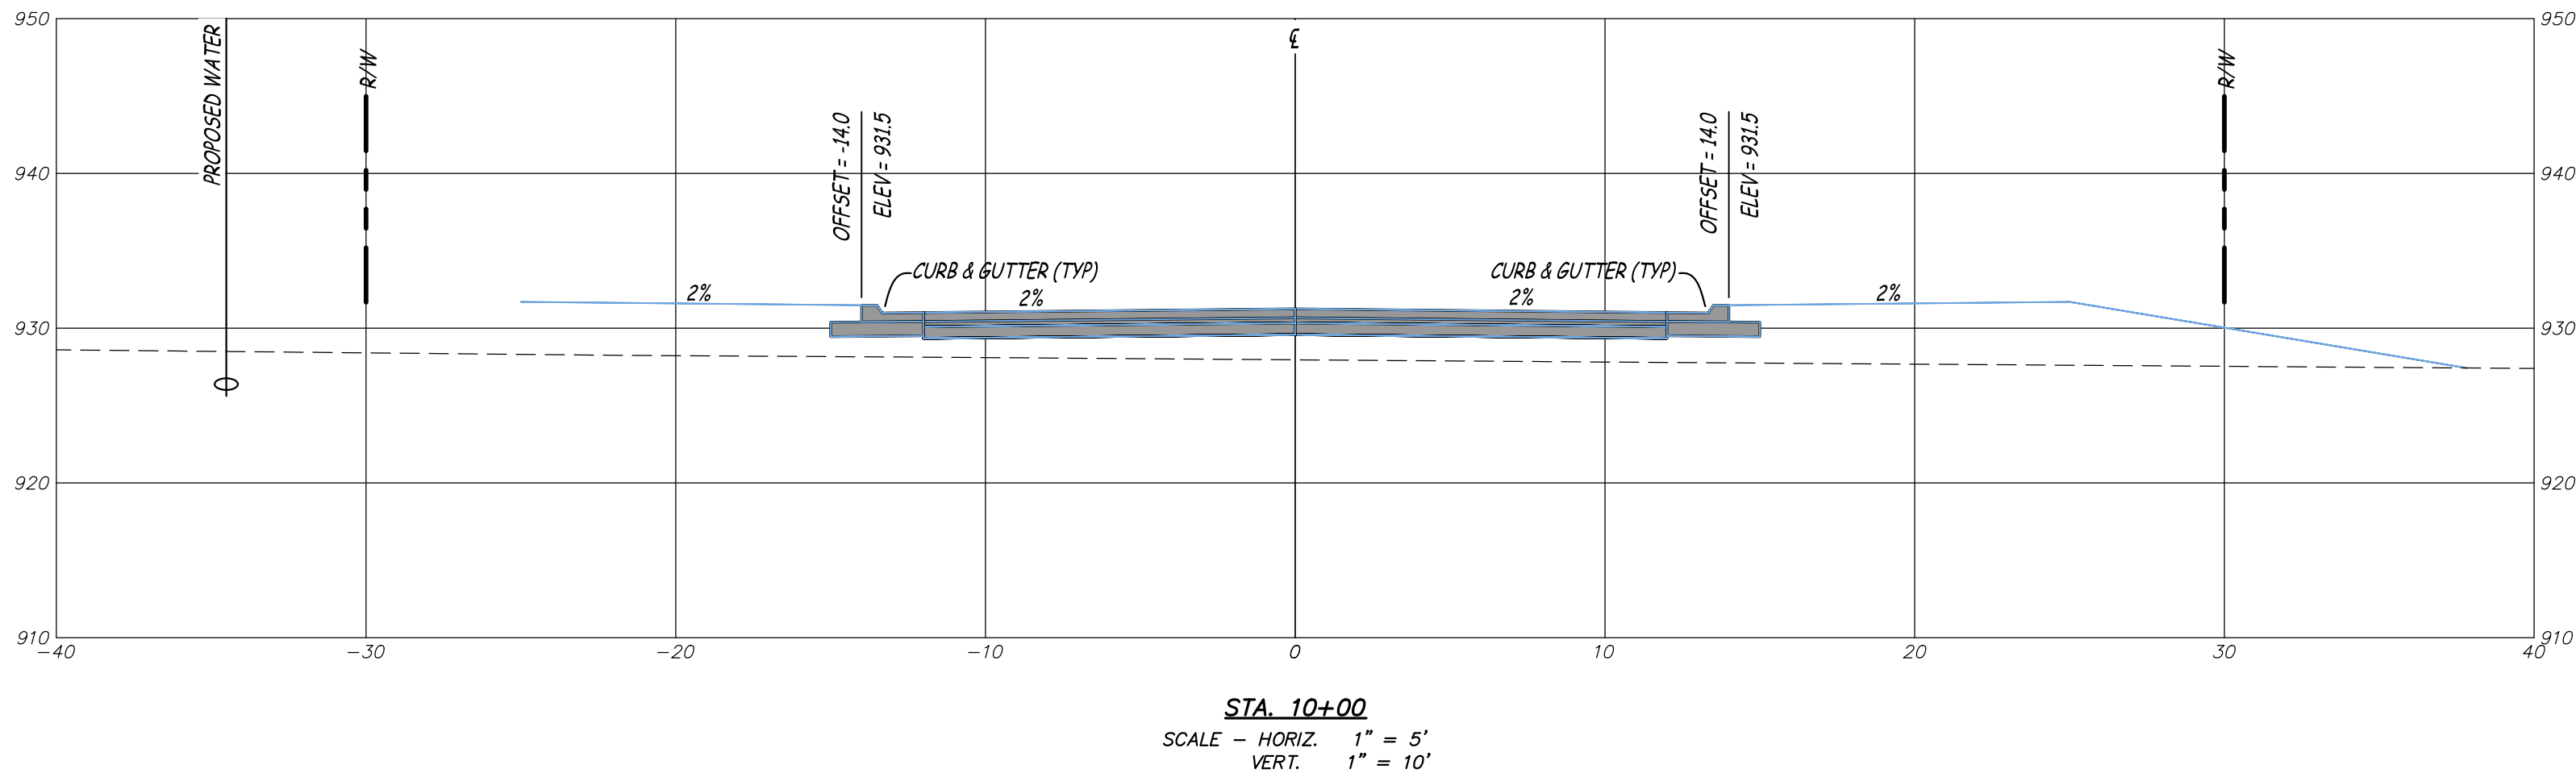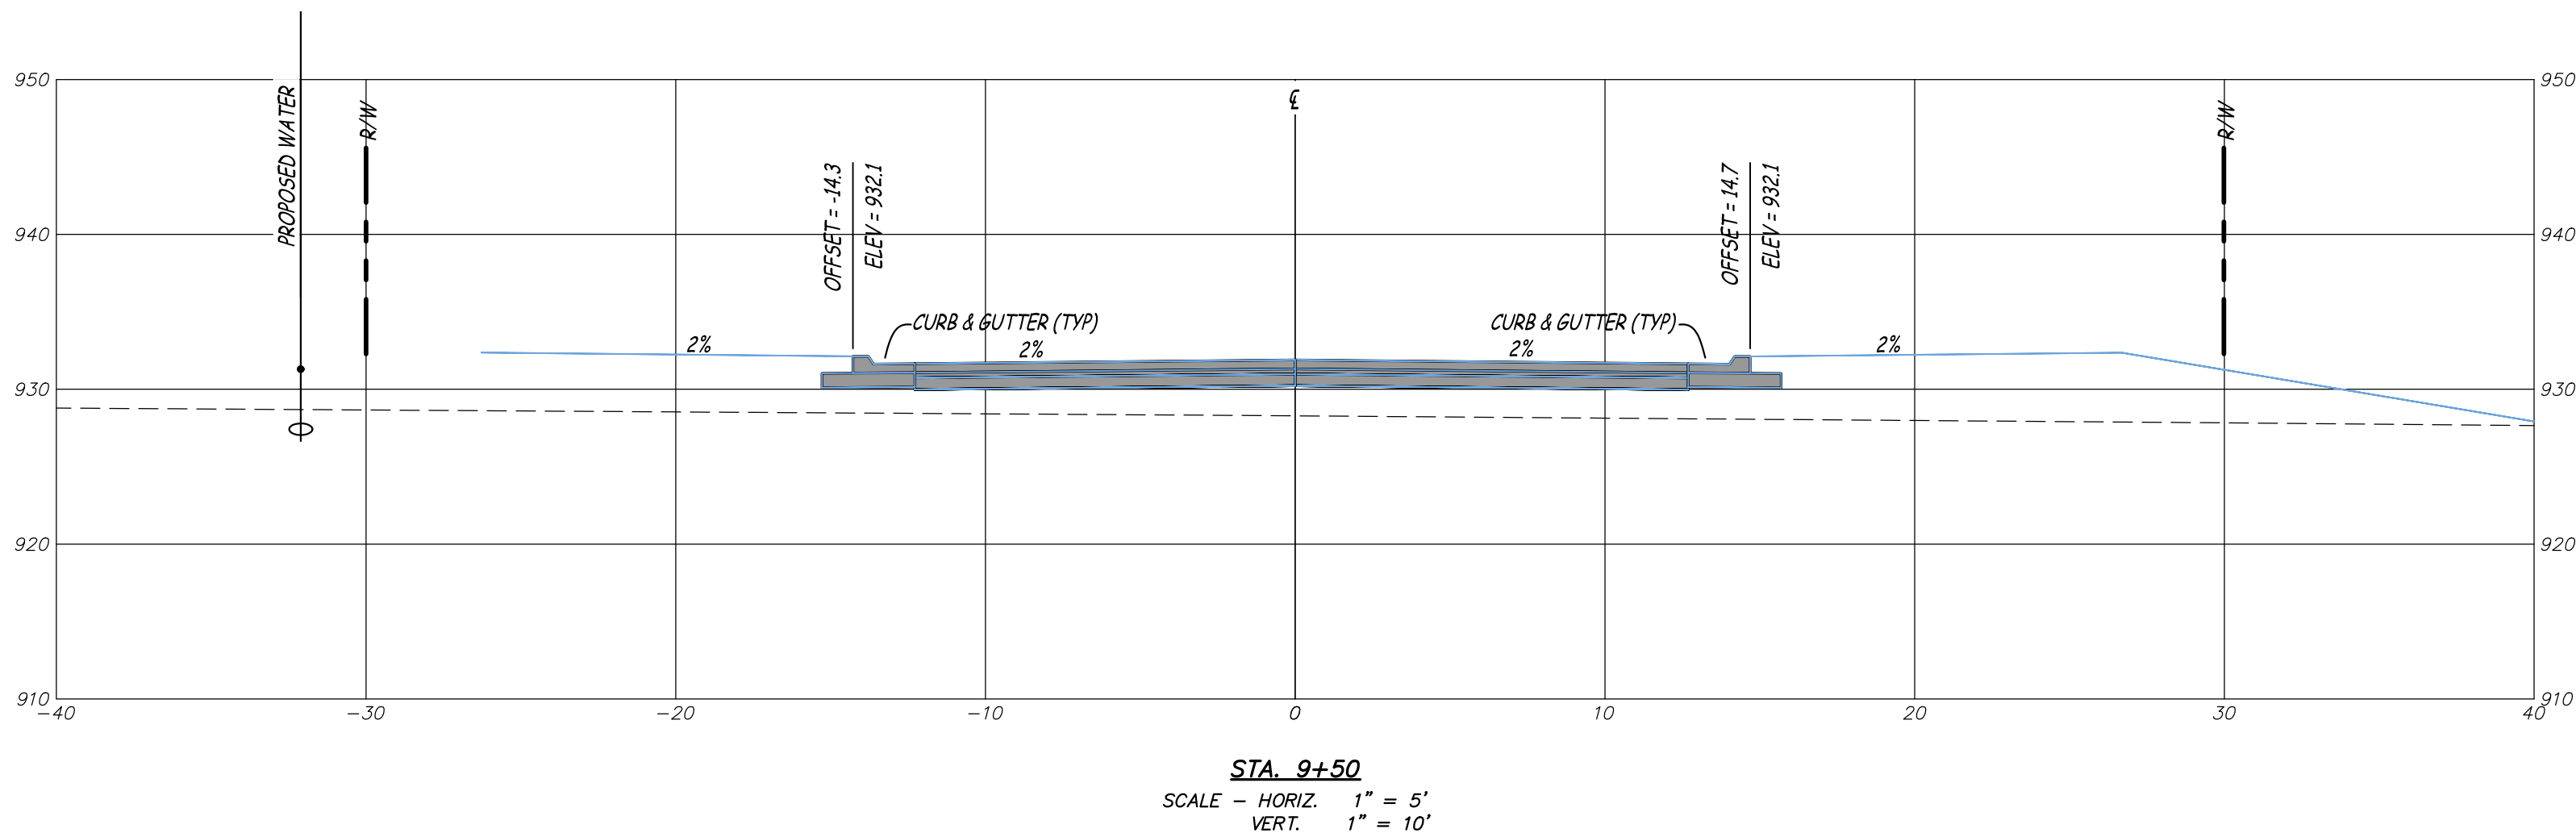

**PUBLIC IMPROVEMENTS FOR
WILSHIRE HILLS PHASE III**
NE WILSHIRE DRIVE
LEE'S SUMMIT, JACKSON COUNTY, MISSOURI



MATTHEW A. KRIETE
PROFESSIONAL ENGINEER
PE-2007002811

IF ORIGINAL SIGNATURE OR DIGITAL
AUTHENTICATION IS NOT PRESENT THIS
MEDIA SHOULD NOT BE CONSIDERED A
CERTIFIED DOCUMENT.

Date
JUNE 27, 2023

Revised
① JULY 26, 2023
② OCTOBER 12, 2023

Design: ST Drawn: MJS



WILSHIRE DRIVE EXTENSION
CROSS SECTIONS

Sheet
C2.07

ES&S PROJECT NO. 15925

CONSTRUCTION DOCUMENTS

P:\GENERAL PROJECTS\15925E-ES-WILSHIRE-HILLS-3-ENG\CAD\15925 SITE PLANDWG 10/17/2023

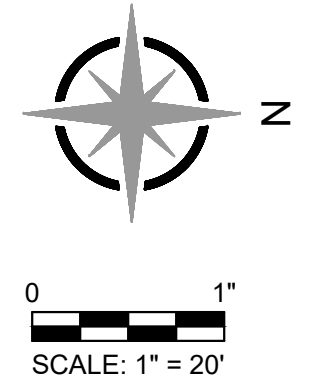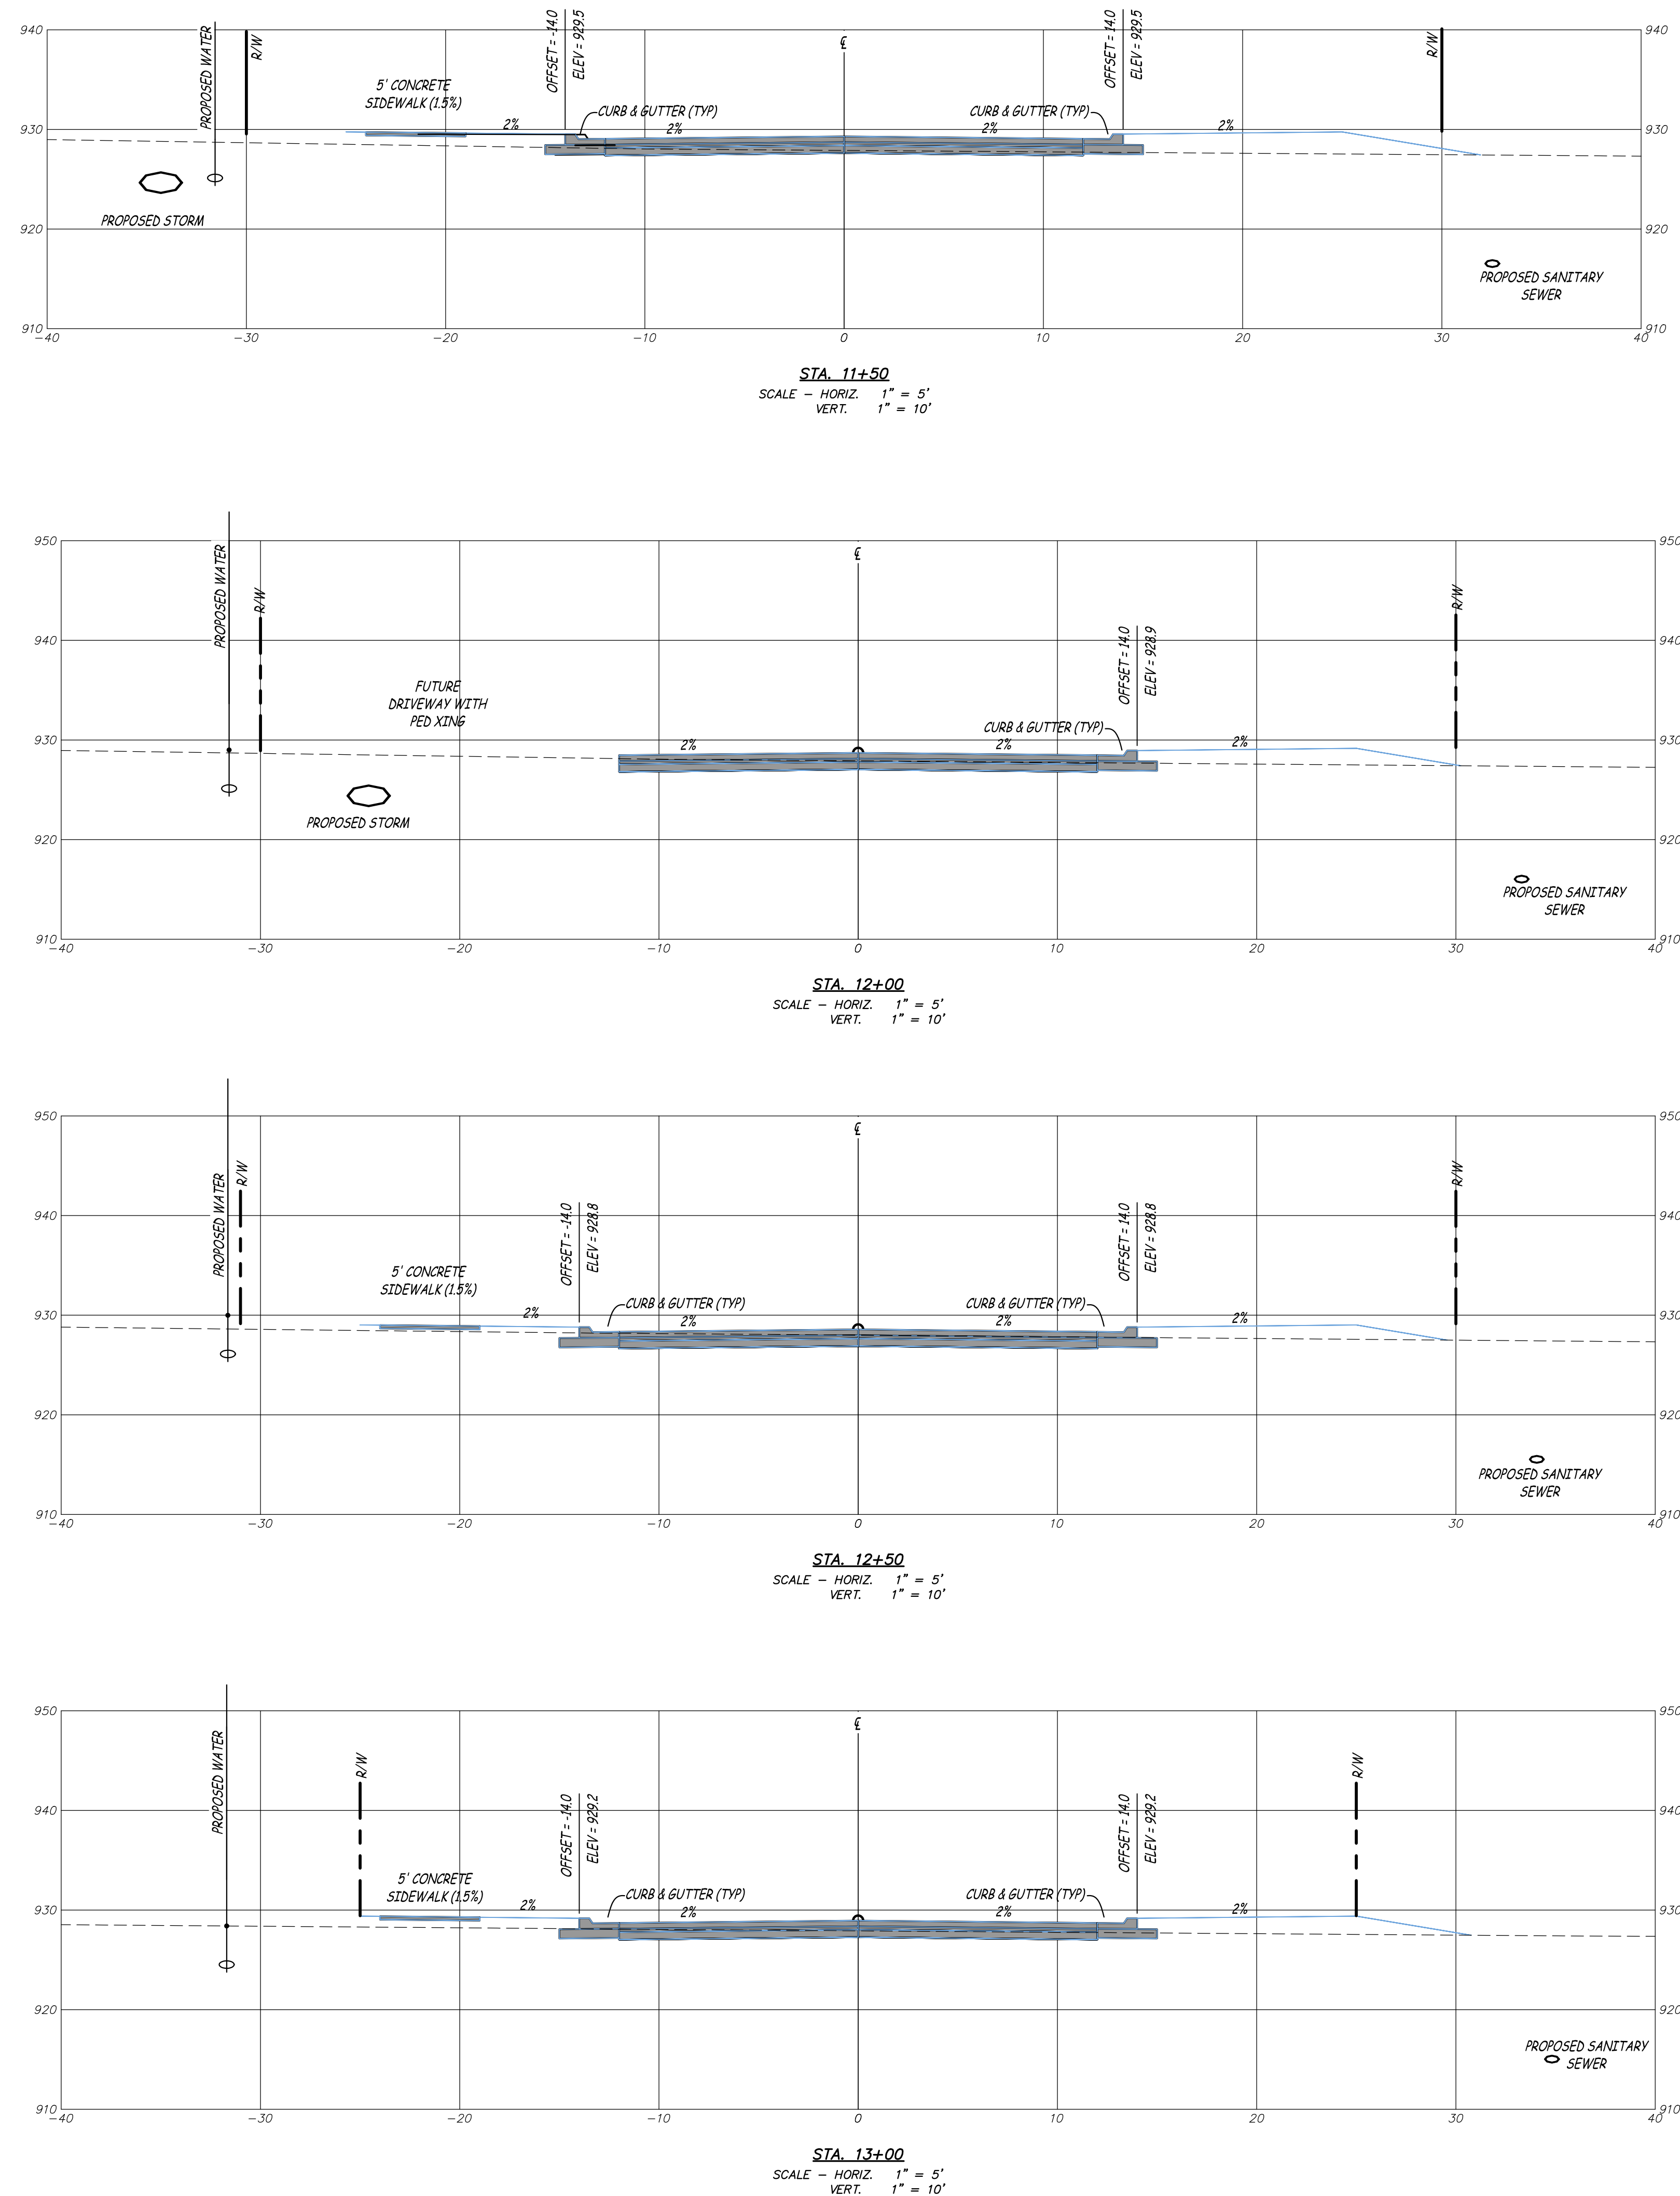

**PUBLIC IMPROVEMENTS FOR
WILSHIRE HILLS PHASE III**
NE WILSHIRE DRIVE
LEE'S SUMMIT, JACKSON COUNTY, MISSOURI



MATTHEW A. KRIETE
PROFESSIONAL ENGINEER
PE-2007002811

IF ORIGINAL SIGNATURE OR DIGITAL
AUTHENTICATION IS NOT PRESENT THIS
MEDIA SHOULD NOT BE CONSIDERED A
CERTIFIED DOCUMENT.

Date
JUNE 27, 2023

Revised
① JULY 26, 2023
② OCTOBER 12, 2023






Design: ST Drawn: MJS
WILSHIRE DRIVE EXTENSION
CROSS SECTIONS

Sheet
C2.08


ES&S PROJECT NO. 15925

CONSTRUCTION DOCUMENTS

P:\GENERAL PROJECTS\15925E-ES-WILSHIRE-HILLS-3-ENG\CAD\15925 SITE PLANDWG 10/17/2023

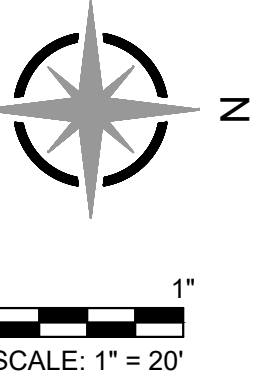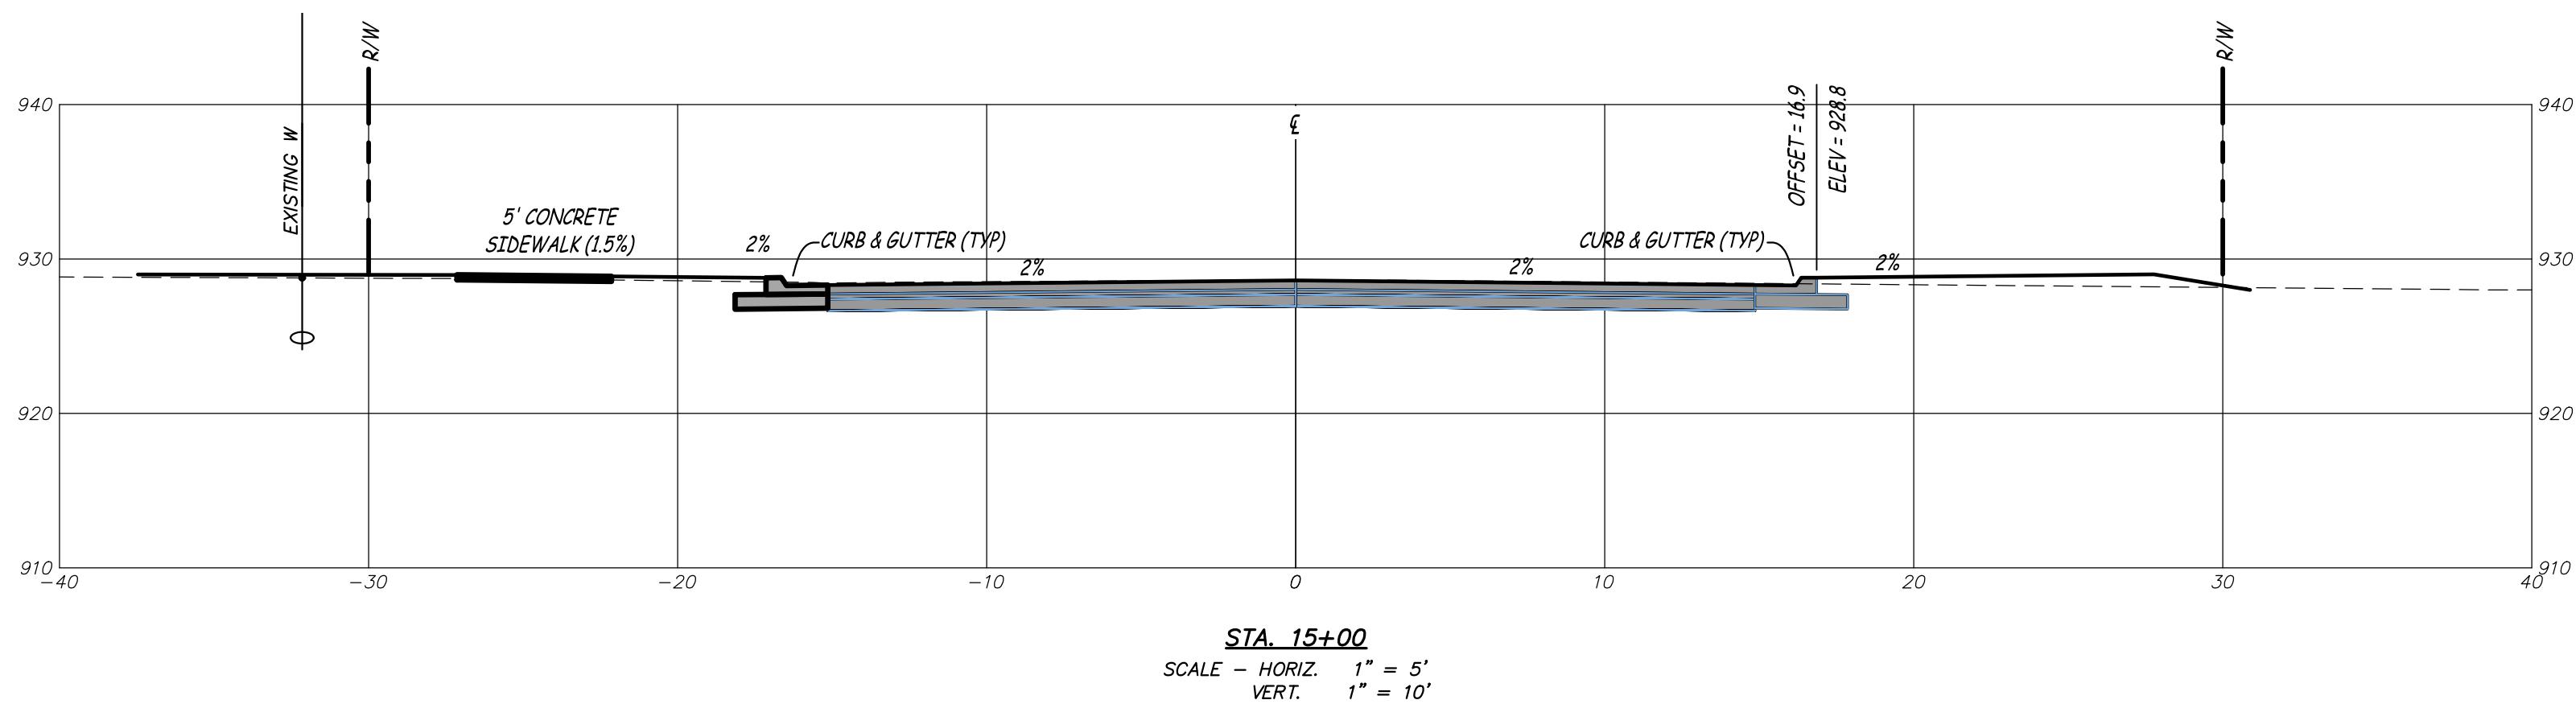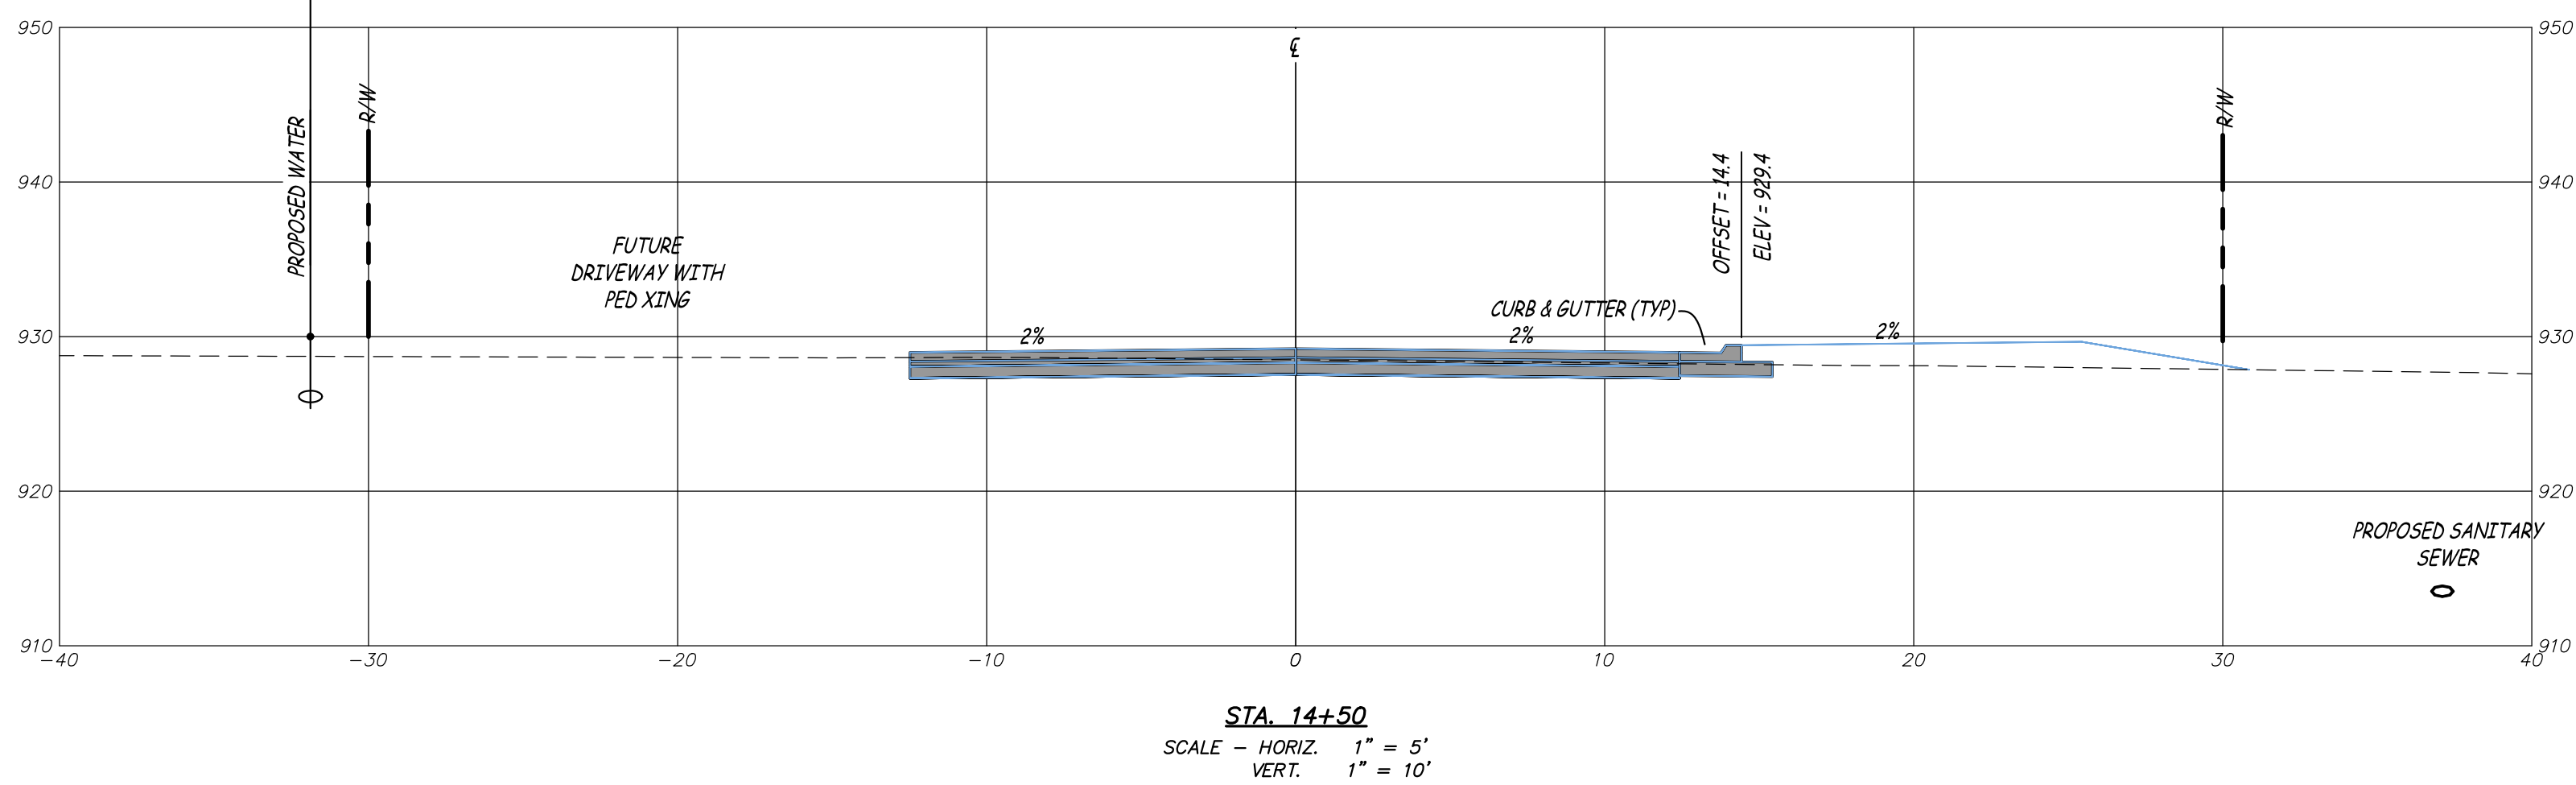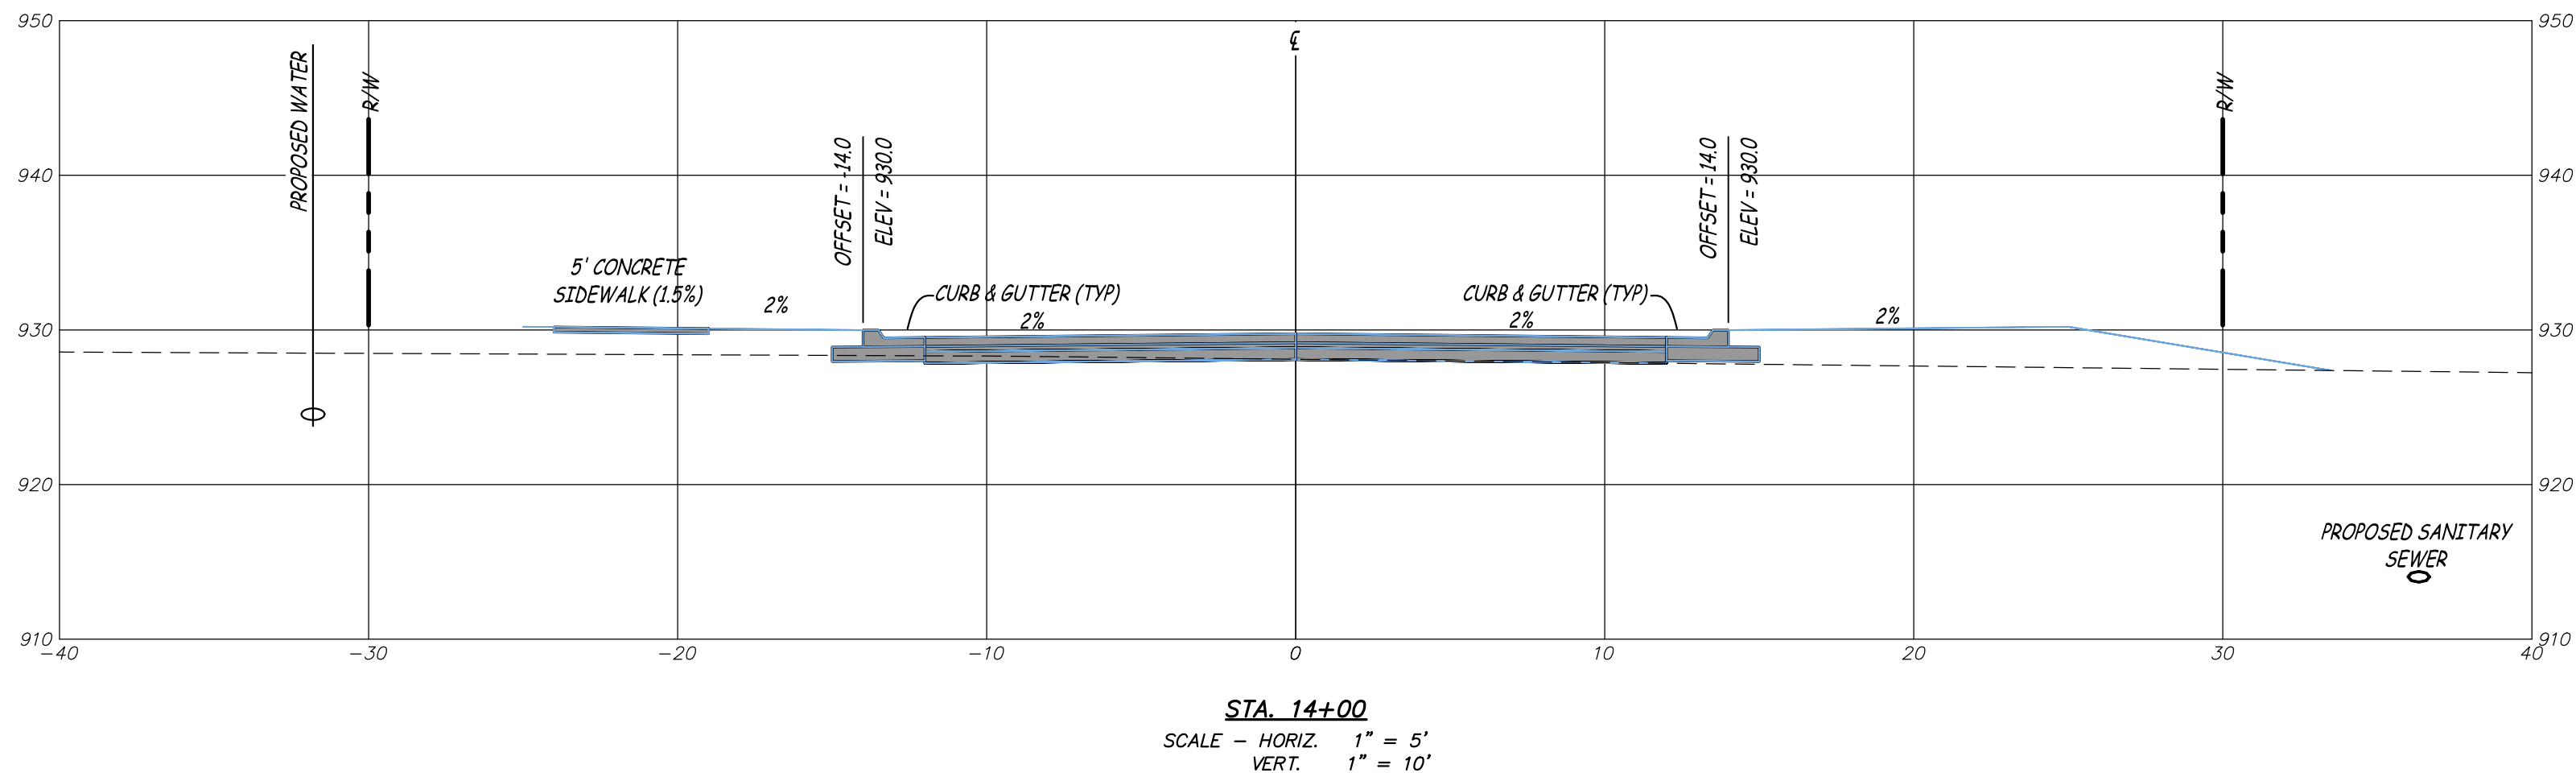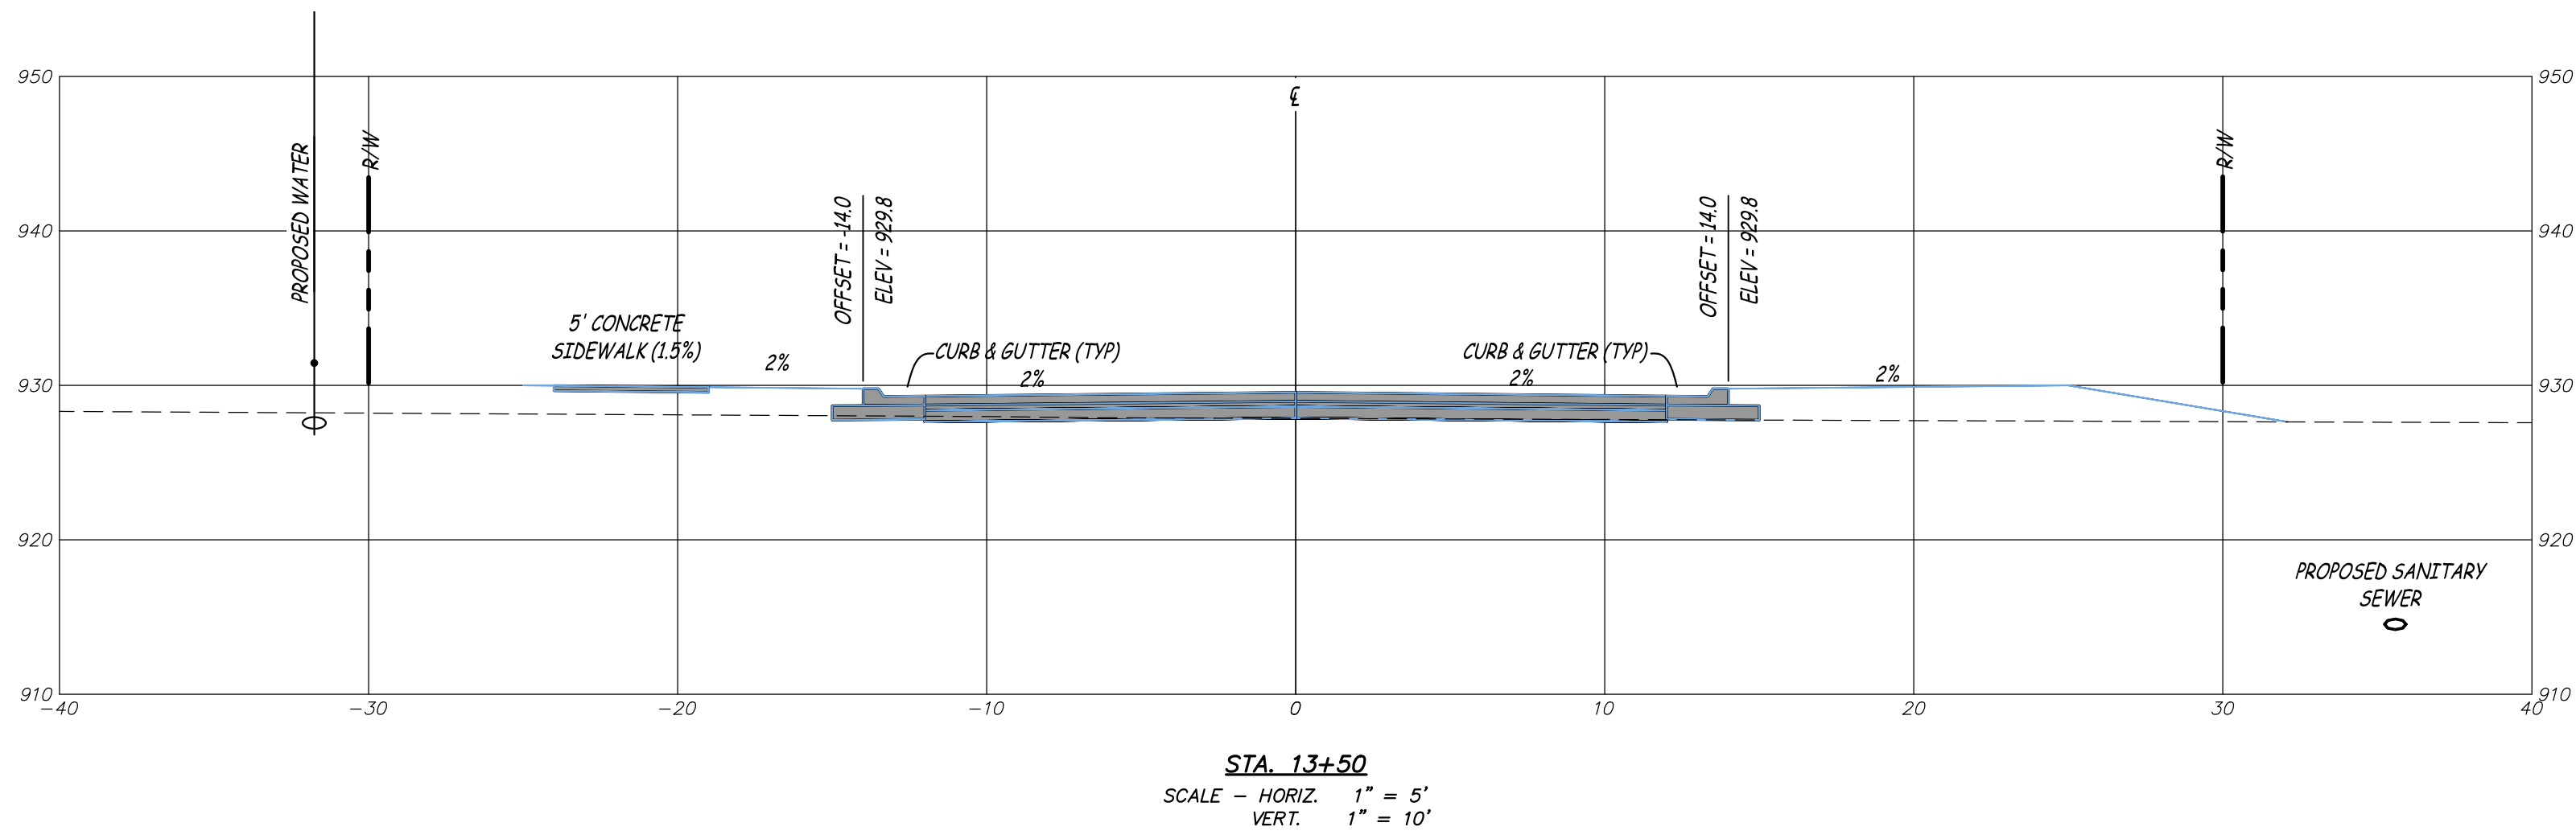

**PUBLIC IMPROVEMENTS FOR
WILSHIRE HILLS PHASE III**
NE WILSHIRE DRIVE
LEE'S SUMMIT, JACKSON COUNTY, MISSOURI

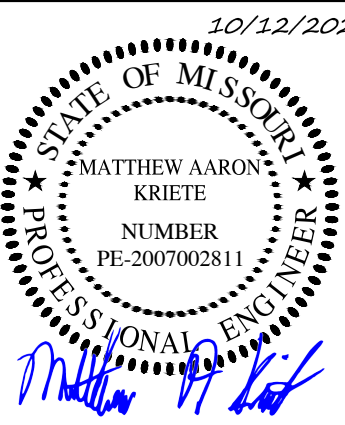

MATTHEW A. KRIETE
PROFESSIONAL ENGINEER
PE-2007002811

IF ORIGINAL SIGNATURE OR DIGITAL
AUTHENTICATION IS NOT PRESENT THIS
MEDIA SHOULD NOT BE CONSIDERED A
CERTIFIED DOCUMENT.

Date
JUNE 27, 2023

Revised
① JULY 26, 2023
② OCTOBER 12, 2023

Design: ST Drawn: MJS

WILSHIRE DRIVE EXTENSION
CROSS SECTIONS



Sheet
C2.09

ES&S PROJECT NO. 15925

CONSTRUCTION DOCUMENTS



LEE'S SUMMIT, JACKSON COUNTY, MISSOURI

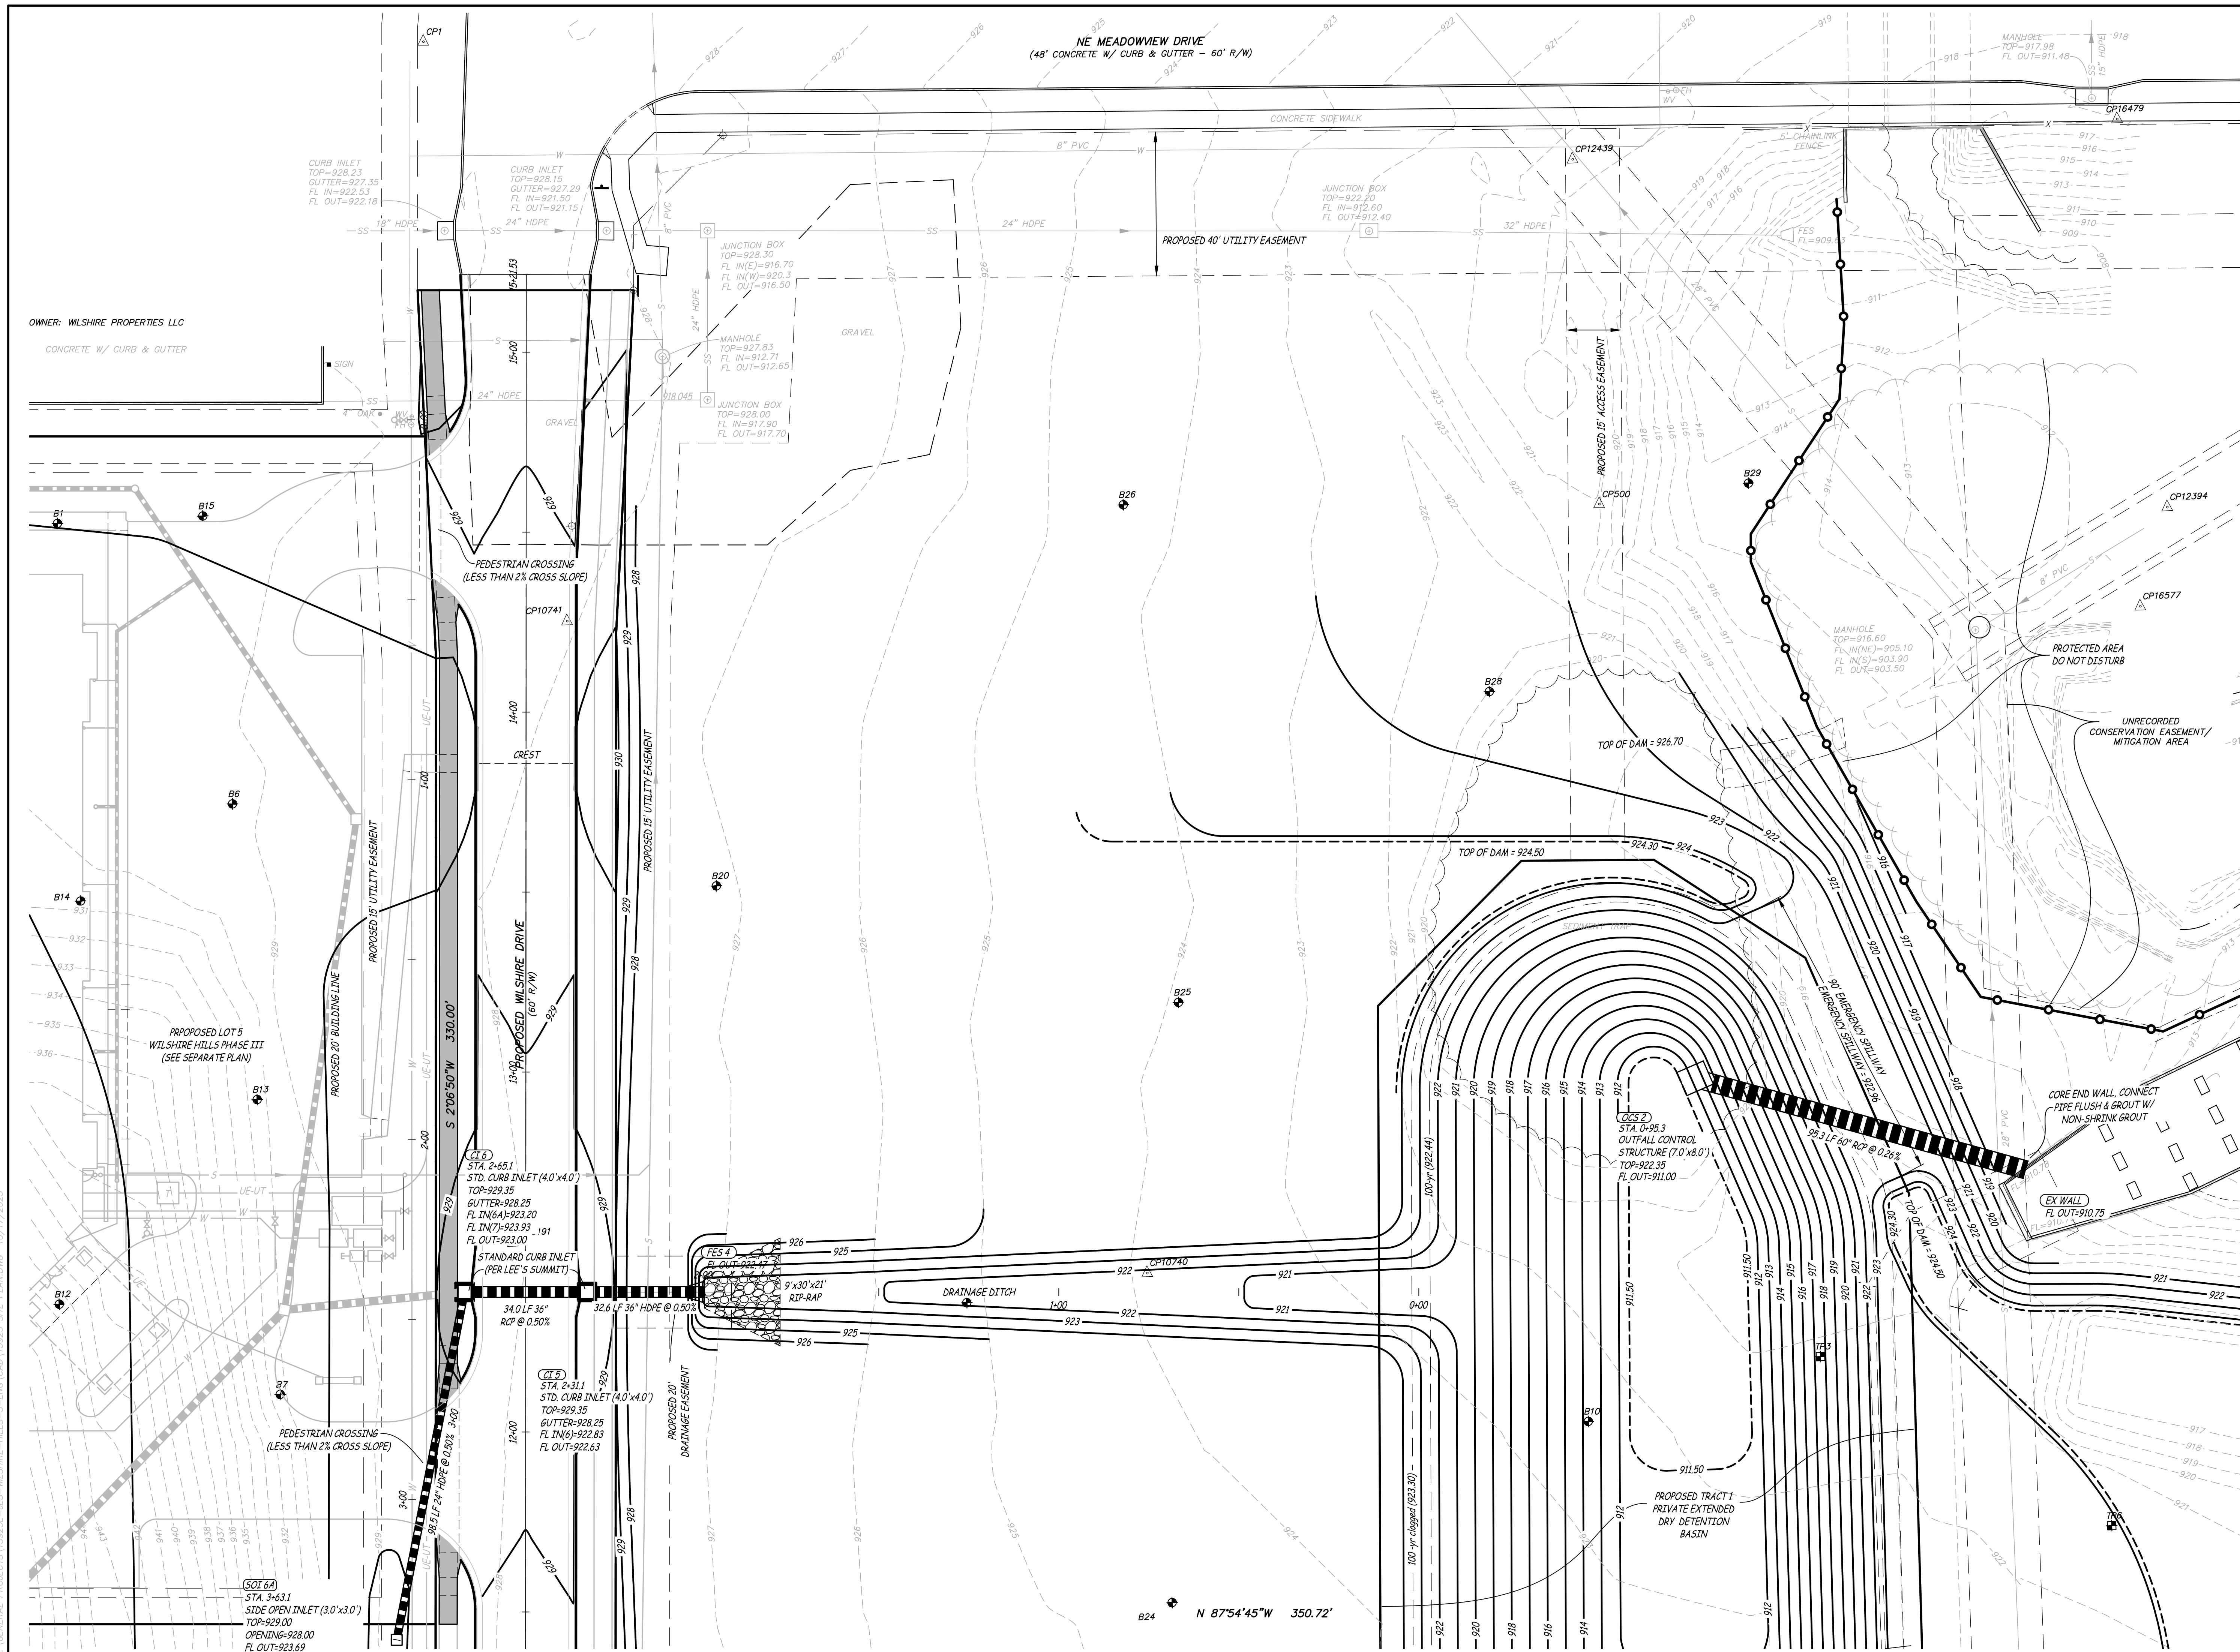 

10/12/2023

MATTHEW AARON
KRIETE
NUMBER
PE-2007002811

Matthew A Kriete

IF ORIGINAL SIGNATURE OR DIGITAL
AUTHENTICATION IS NOT PRESENT THIS
MEDIA SHOULD NOT BE CONSIDERED A
CERTIFIED DOCUMENT.

	Revised
	JULY 26, 2023
	OCTOBER 12, 2023


Design: ST Drawn: MJS

GRADING &
STORM SEWER PLAN



Sheet

C2.11


S&S PROJECT NO. 15925

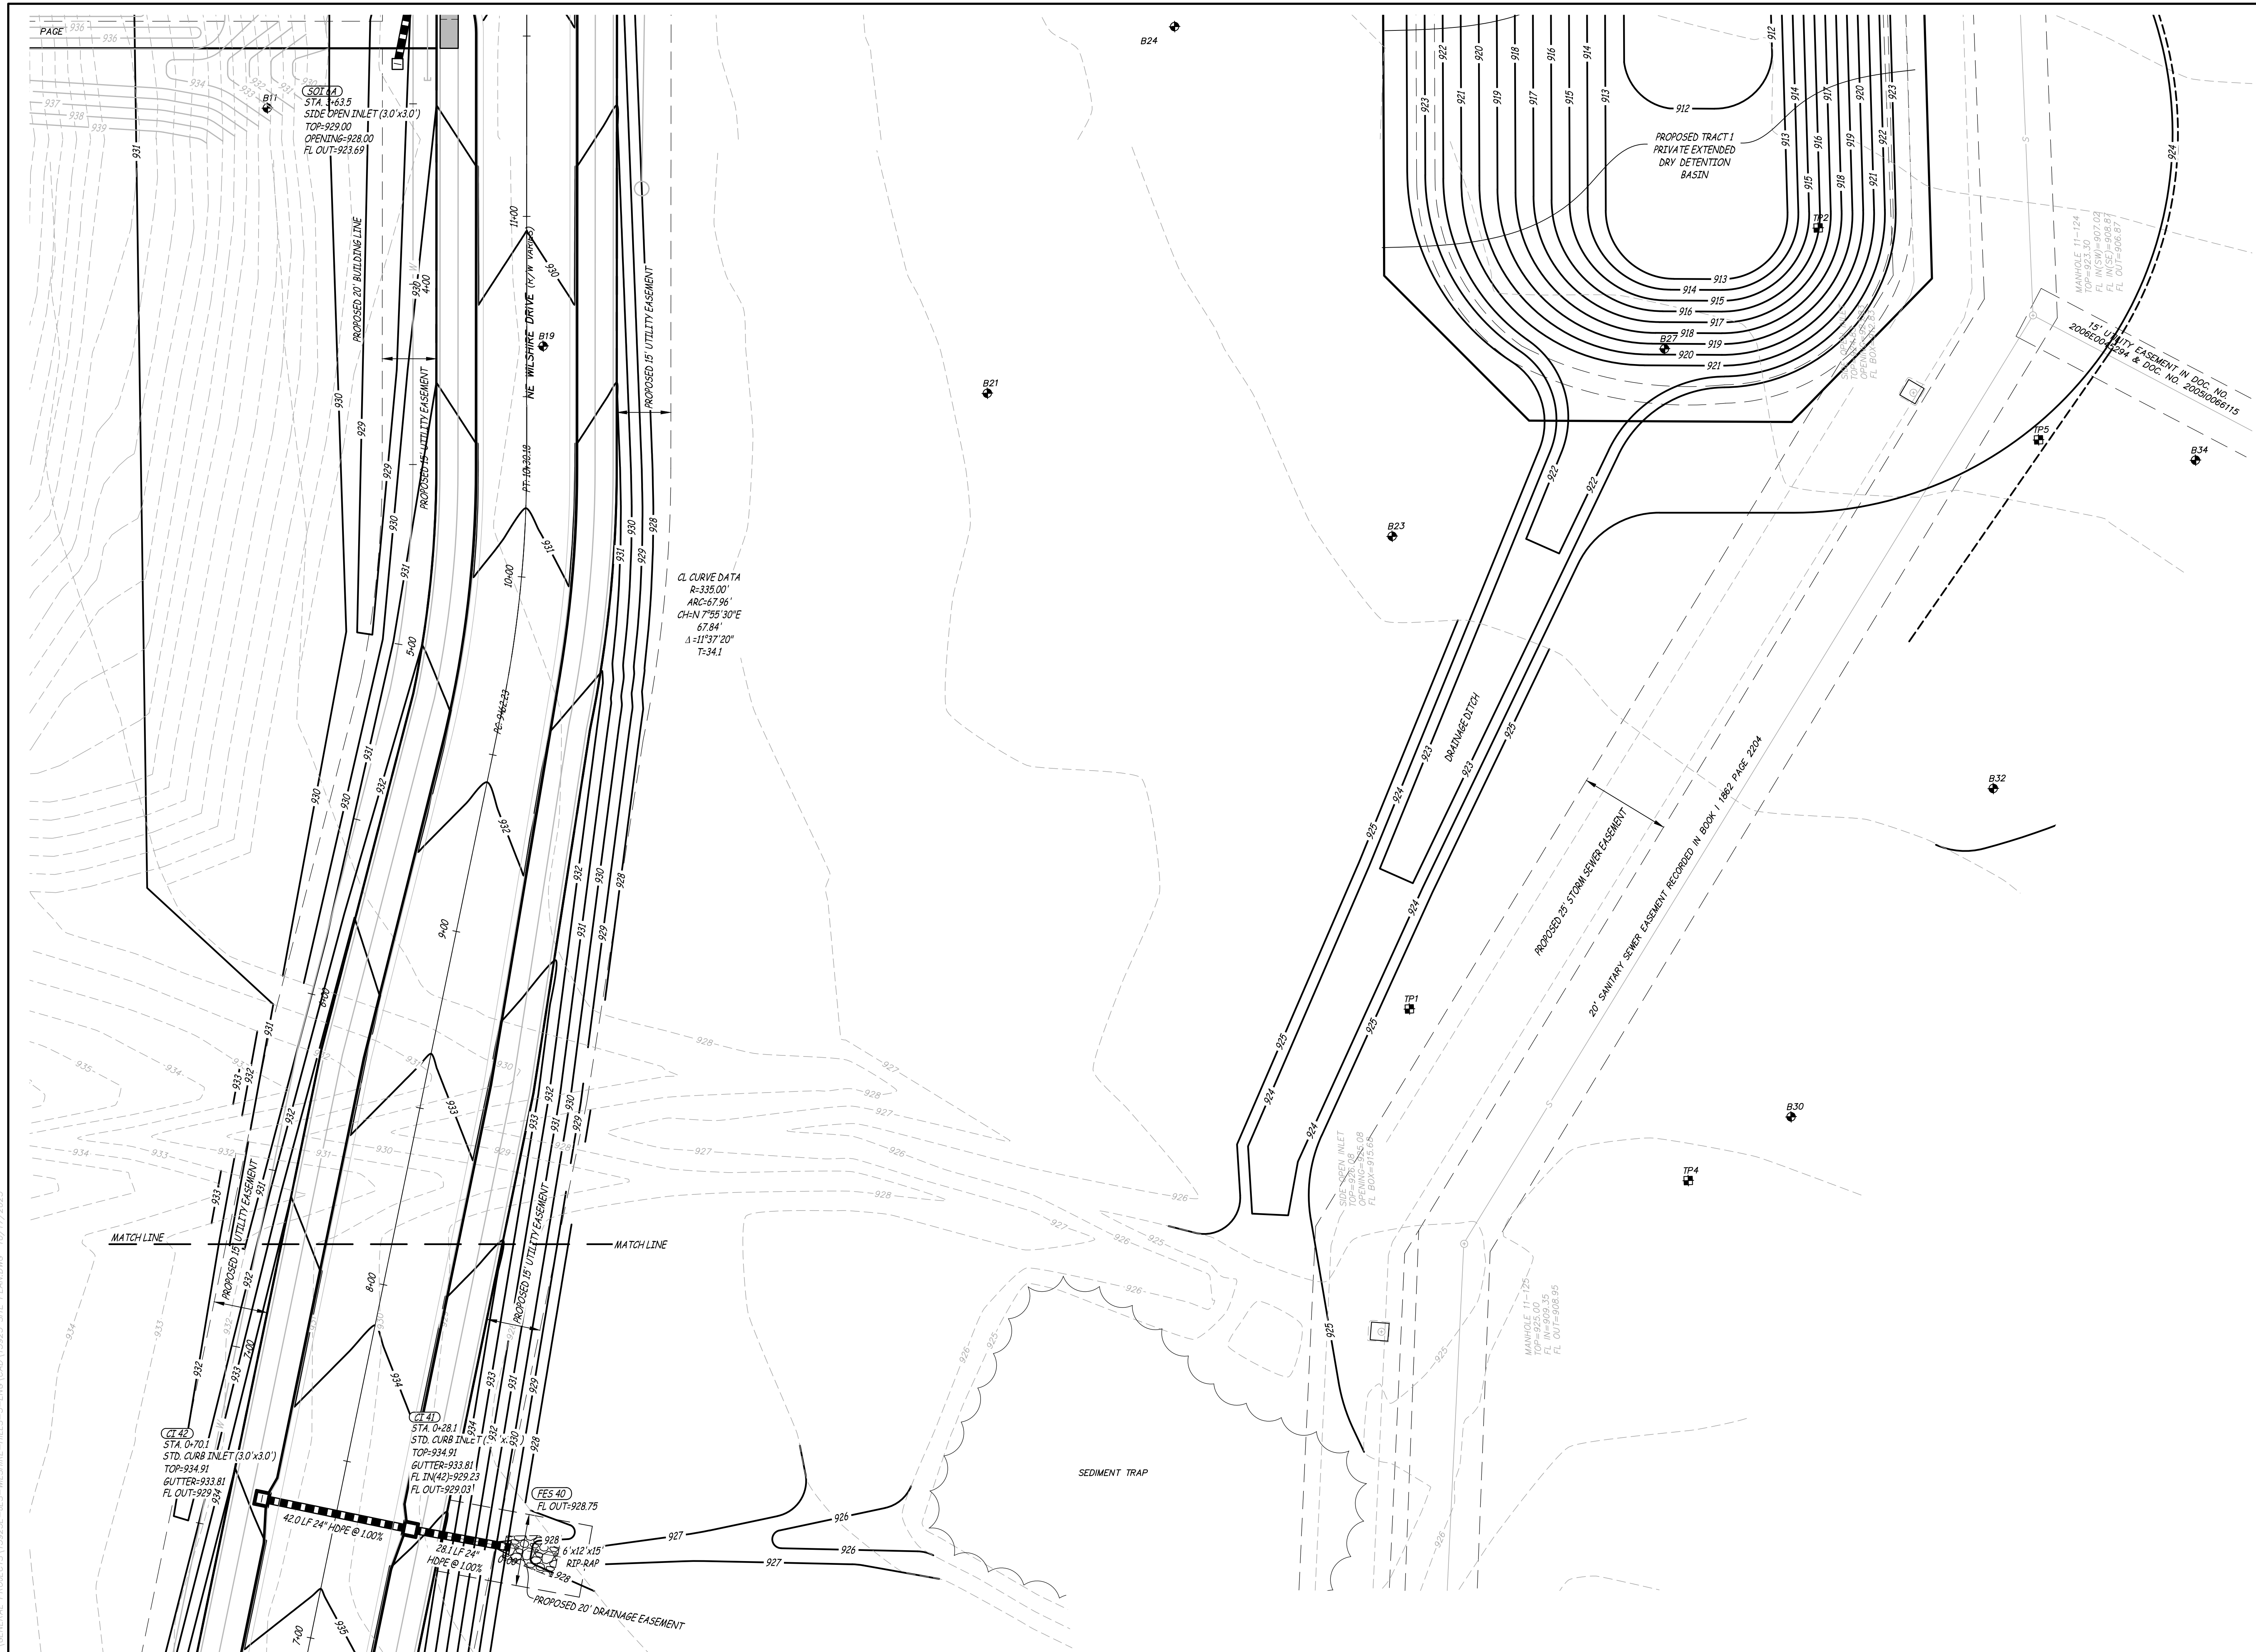

P:\GENERAL PROJECTS\15925E-ES-WILSHIRE-HILLS-3-ENG\CAD\15925 SITE PLAN.DWG 10/17/2023

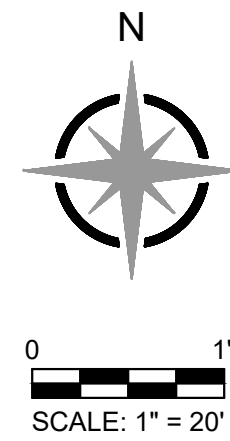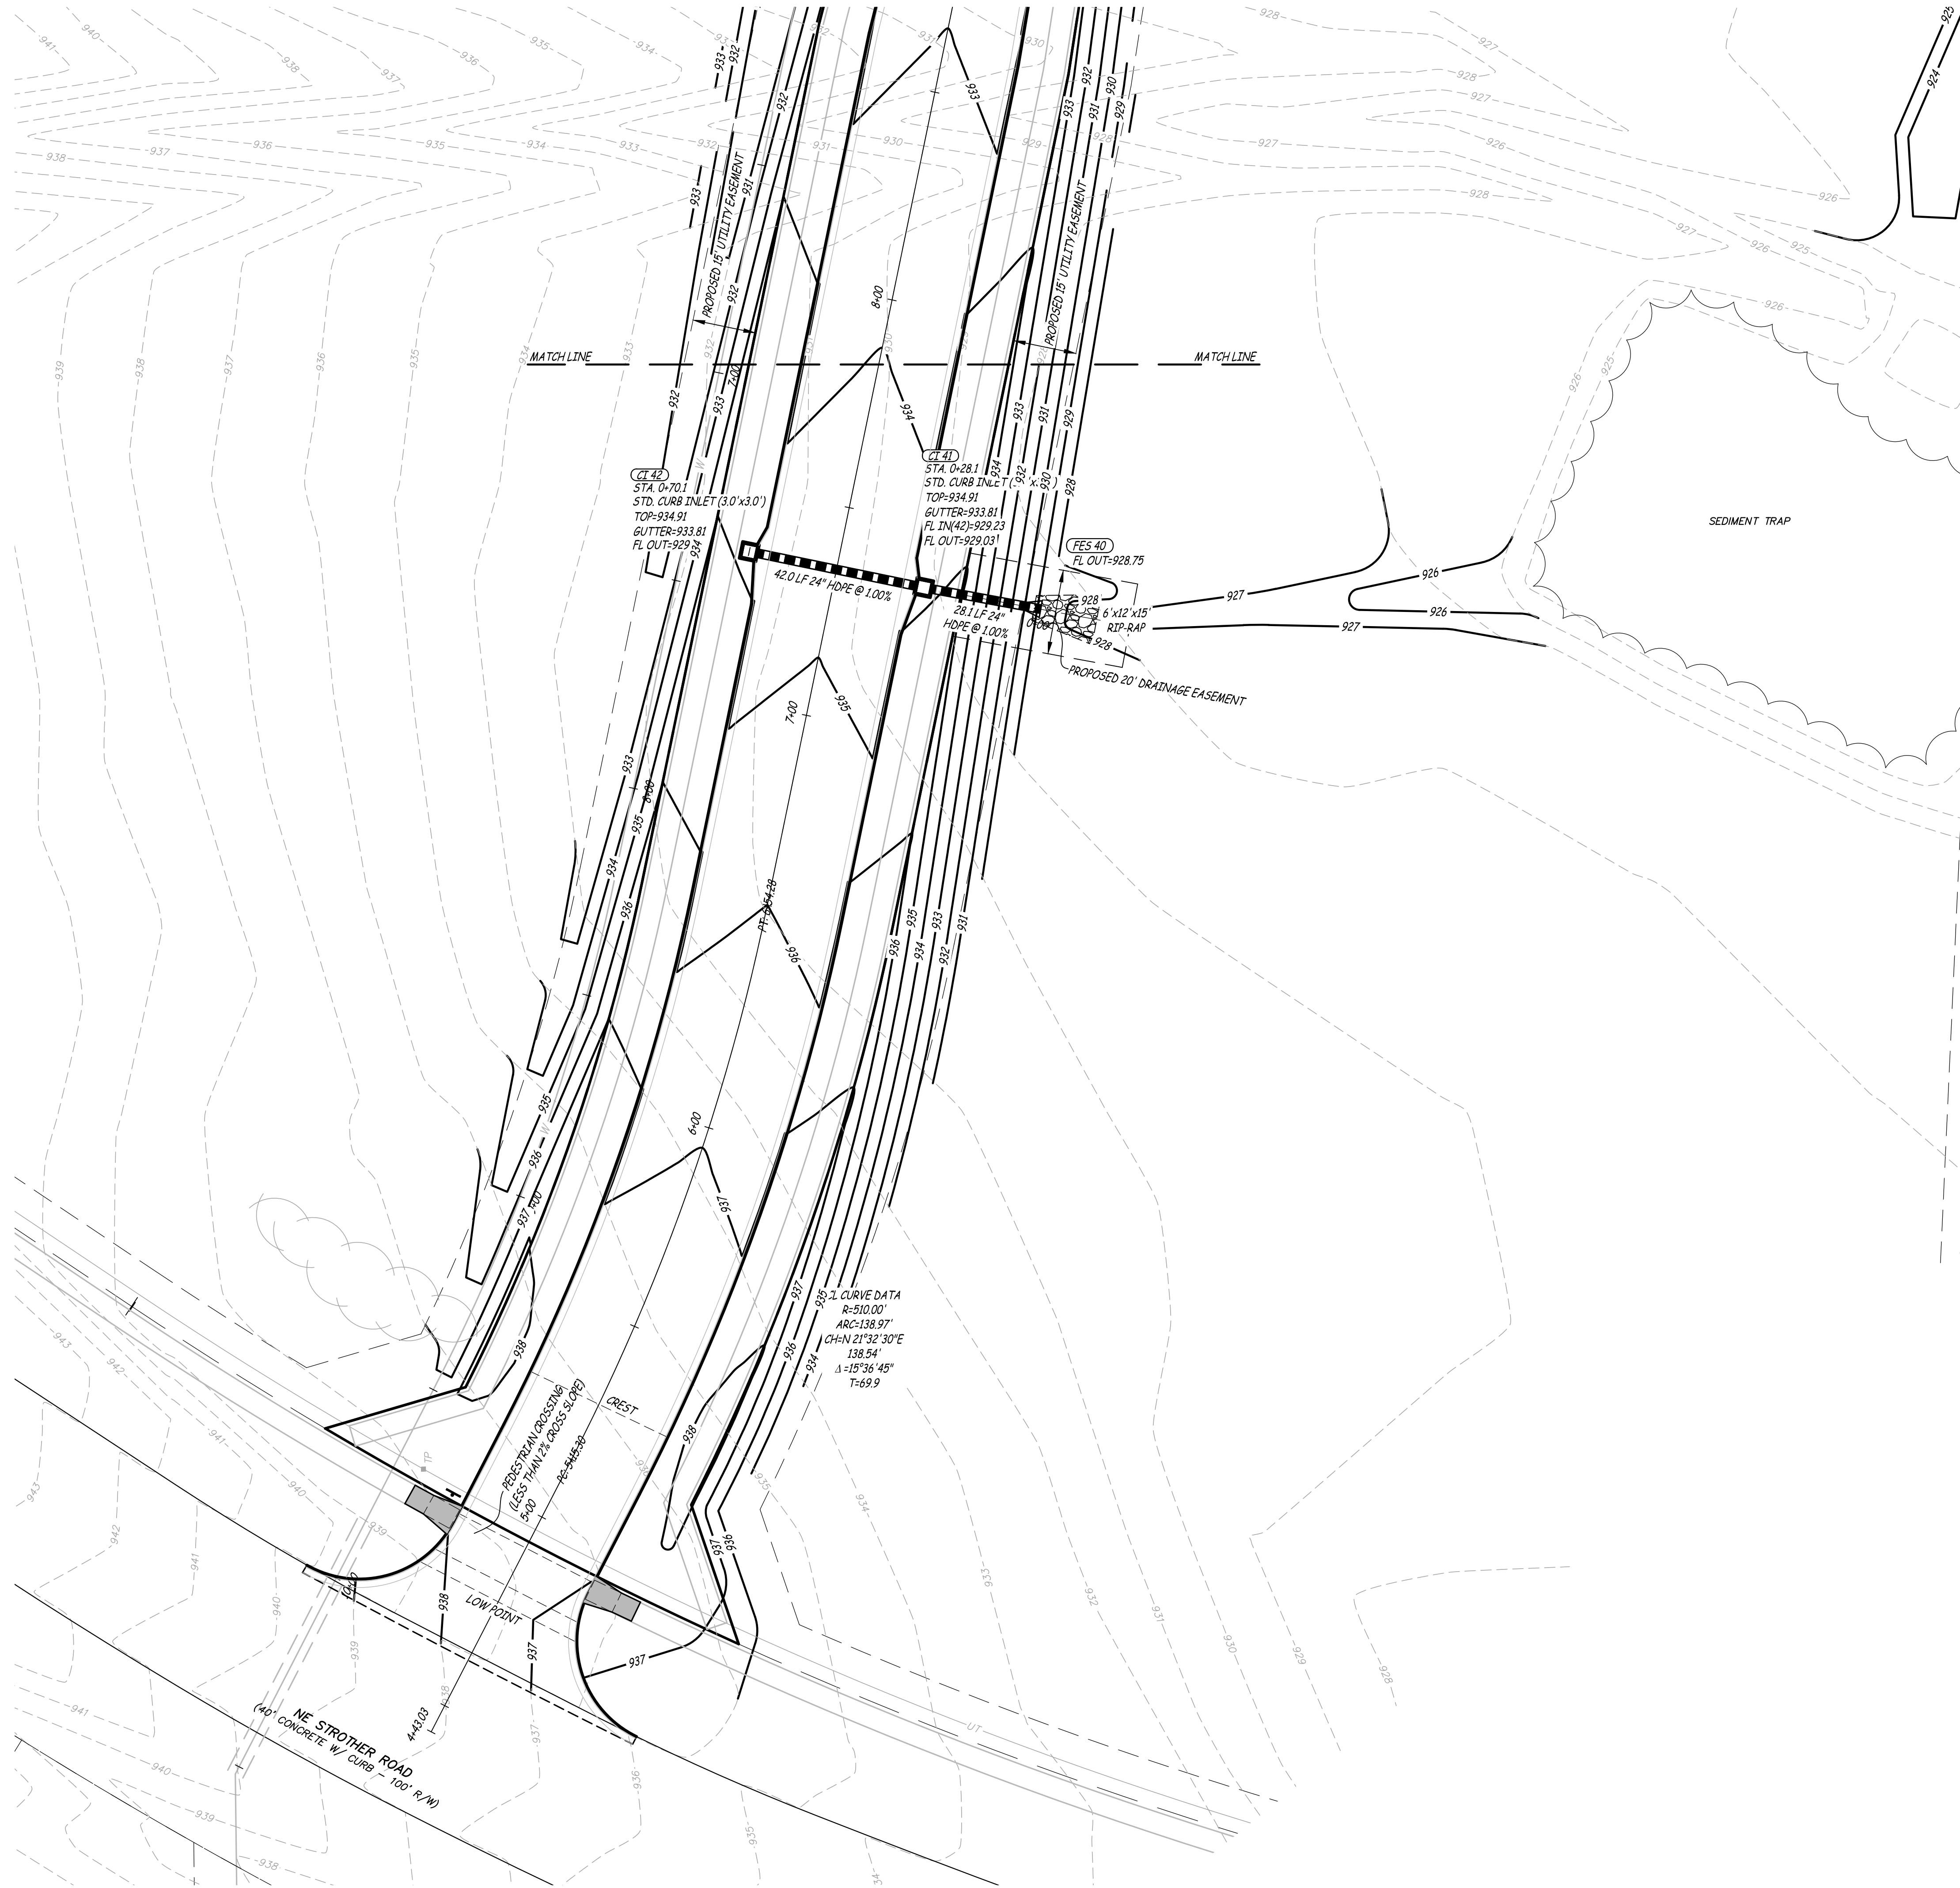

**PUBLIC IMPROVEMENTS FOR
WILSHIRE HILLS PHASE III**
NE WILSHIRE DRIVE
LEE'S SUMMIT, JACKSON COUNTY, MISSOURI

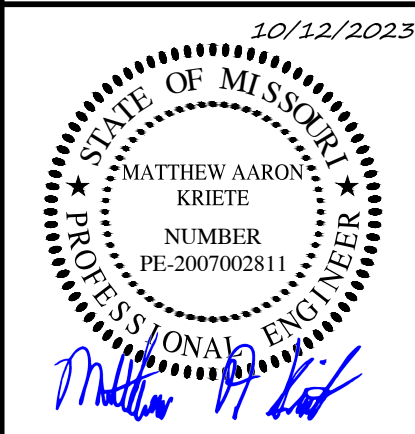

MATTHEW A. KRIETE
PROFESSIONAL ENGINEER
PE-2007002811

IF ORIGINAL SIGNATURE OR DIGITAL
AUTHENTICATION IS NOT PRESENT THIS
MEDIA SHOULD NOT BE CONSIDERED A
CERTIFIED DOCUMENT.

Date
JUNE 27, 2023

Revised
① JULY 26, 2023
② OCTOBER 12, 2023

Design: ST Drawn: MJS

GRADING &
STORM SEWER PLAN

Sheet

C2.13

ES&S PROJECT NO. 15925

CONSTRUCTION DOCUMENTS

P:\GENERAL PROJECTS\15925E-WES-WILSHIRE-HILLS-3-ENG\CAD\15925 SITE PLANDWG 10/17/2023

Storm Sewer Summary Report

Page 1

Line No.	Line ID	Flow rate (cfs)	Line Size (in)	Line shape	Line length (ft)	Invert EL Dn (ft)	Invert EL Up (ft)	Line Slope (%)	HGL Down (ft)	HGL Up (ft)	Minor loss (ft)	HGL Junct (ft)	Dns Line No.	Junction Type
1	EX WALL	16.63	60	Cir	95.300	910.75	911.15	0.420	912.32	912.27	n/a	912.27	End	OpenHeadwall
2	FES 4	33.34	36	Cir	33.145	922.47	922.64	0.513	924.74	924.51	0.40	924.51	End	Curb-Horiz
3	6	32.85	36	Cir	33.000	922.83	923.00	0.515	924.56	924.86	n/a	924.86	2	Curb-Horiz
4	6A	31.80	24	Cir	99.000	923.20	923.69	0.495	925.20*	926.87*	1.59	926.46	3	DropCurb
5	FES 40	1.24	24	Cir	26.463	928.76	929.03	1.020	929.08	929.41	0.07	929.41	End	Curb-Horiz
6	42	0.62	24	Cir	42.000	929.23	929.65	1.000	929.45	929.92	0.09	929.92	5	Curb-Horiz
Project File: Storm Sewers-OFFSITE ONLY- 25 Year Storm.stm									Number of lines: 6			Run Date: 10/4/2023		
NOTES: Return period = 25 Yrs. ; *Surcharged (HGL above crown). ; - Line contains hyd. jump.														




Storm Sewers v2023.00

Storm Sewer Summary Report


Page 1

Line No.	Line ID	Flow rate (cfs)	Line Size (in)	Line shape	Line length (ft)	Invert EL Dn (ft)	Invert EL Up (ft)	Line Slope (%)	HGL Down (ft)	HGL Up (ft)	Minor loss (ft)	HGL Junct (ft)	Dns Line No.	Junction Type
1	EX WALL	42.41	60	Cir	98.333	910.75	911.15	0.407	912.40	912.97	n/a	912.97	End	OpenHeadwall
2	FES 4	40.58	36	Cir	33.145	922.47	922.64	0.513	924.74	924.71	n/a	924.71	End	Curb-Horiz
3	6	40.06	36	Cir	33.000	922.83	923.00	0.515	924.81	925.06	n/a	925.06	2	Curb-Horiz
4	6A	38.88	24	Cir	99.000	923.20	923.69	0.495	925.20*	927.69*	2.38	930.07	3	DropCurb
5	FES 40	1.34	24	Cir	26.463	928.76	929.03	1.020	929.08	929.43	0.07	929.43	End	Curb-Horiz
6	42	0.74	24	Cir	42.000	929.23	929.65	1.000	929.47	929.95	0.10	929.95	5	Curb-Horiz
Project File: Storm Sewers-OFFSITE ONLY- 100 Year Storm.stm									Number of lines: 6			Run Date: 10/4/2023		
NOTES: Return period = 100 Yrs. ; *Surcharged (HGL above crown).														

Storm Sewers v2023.00

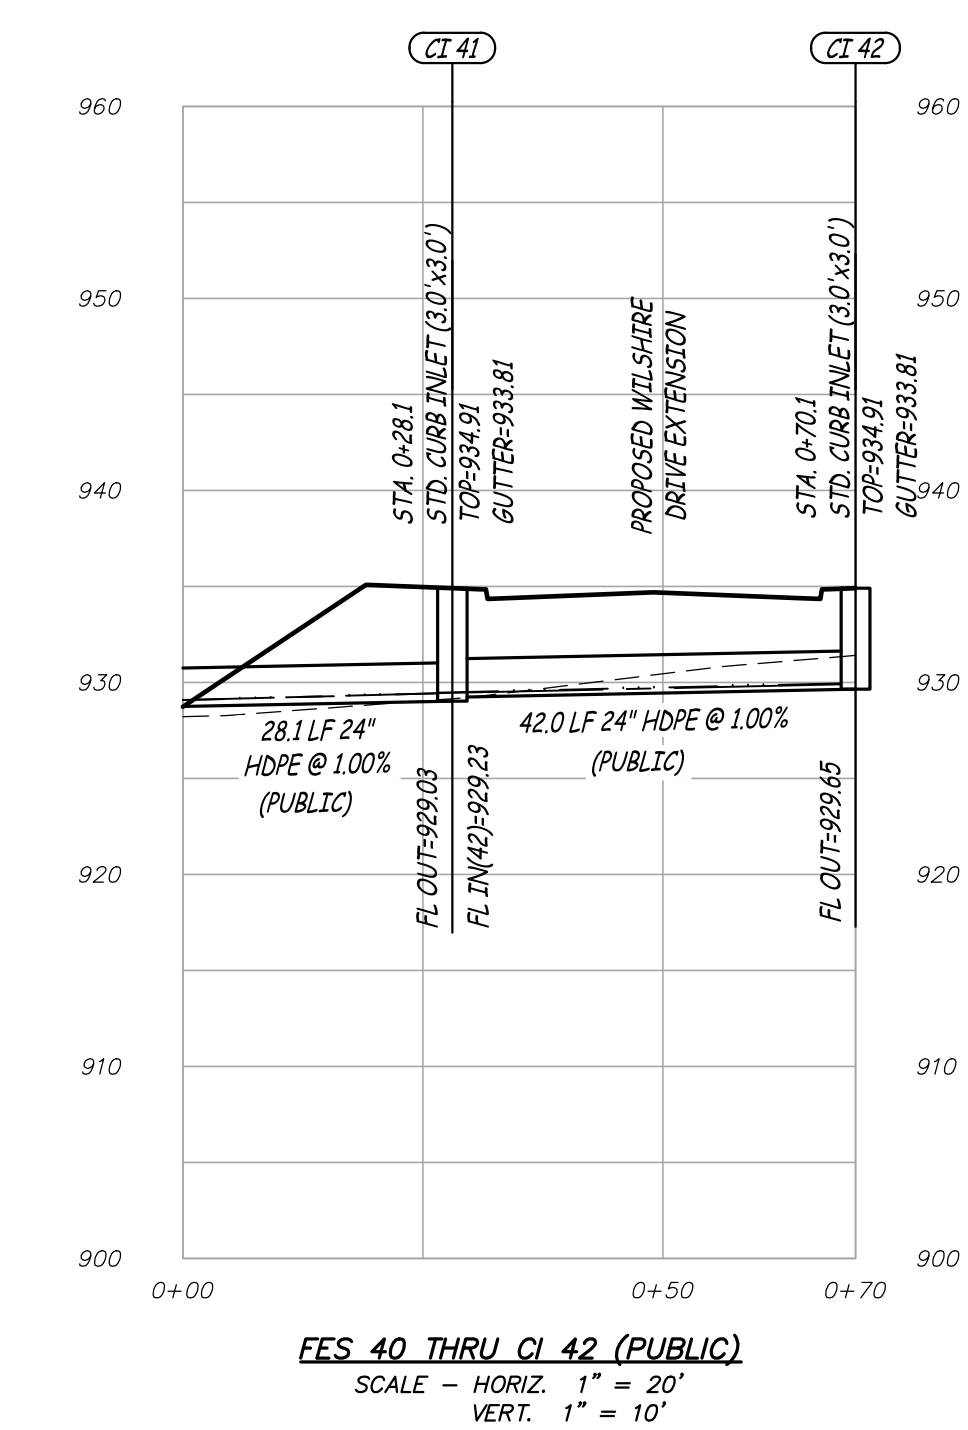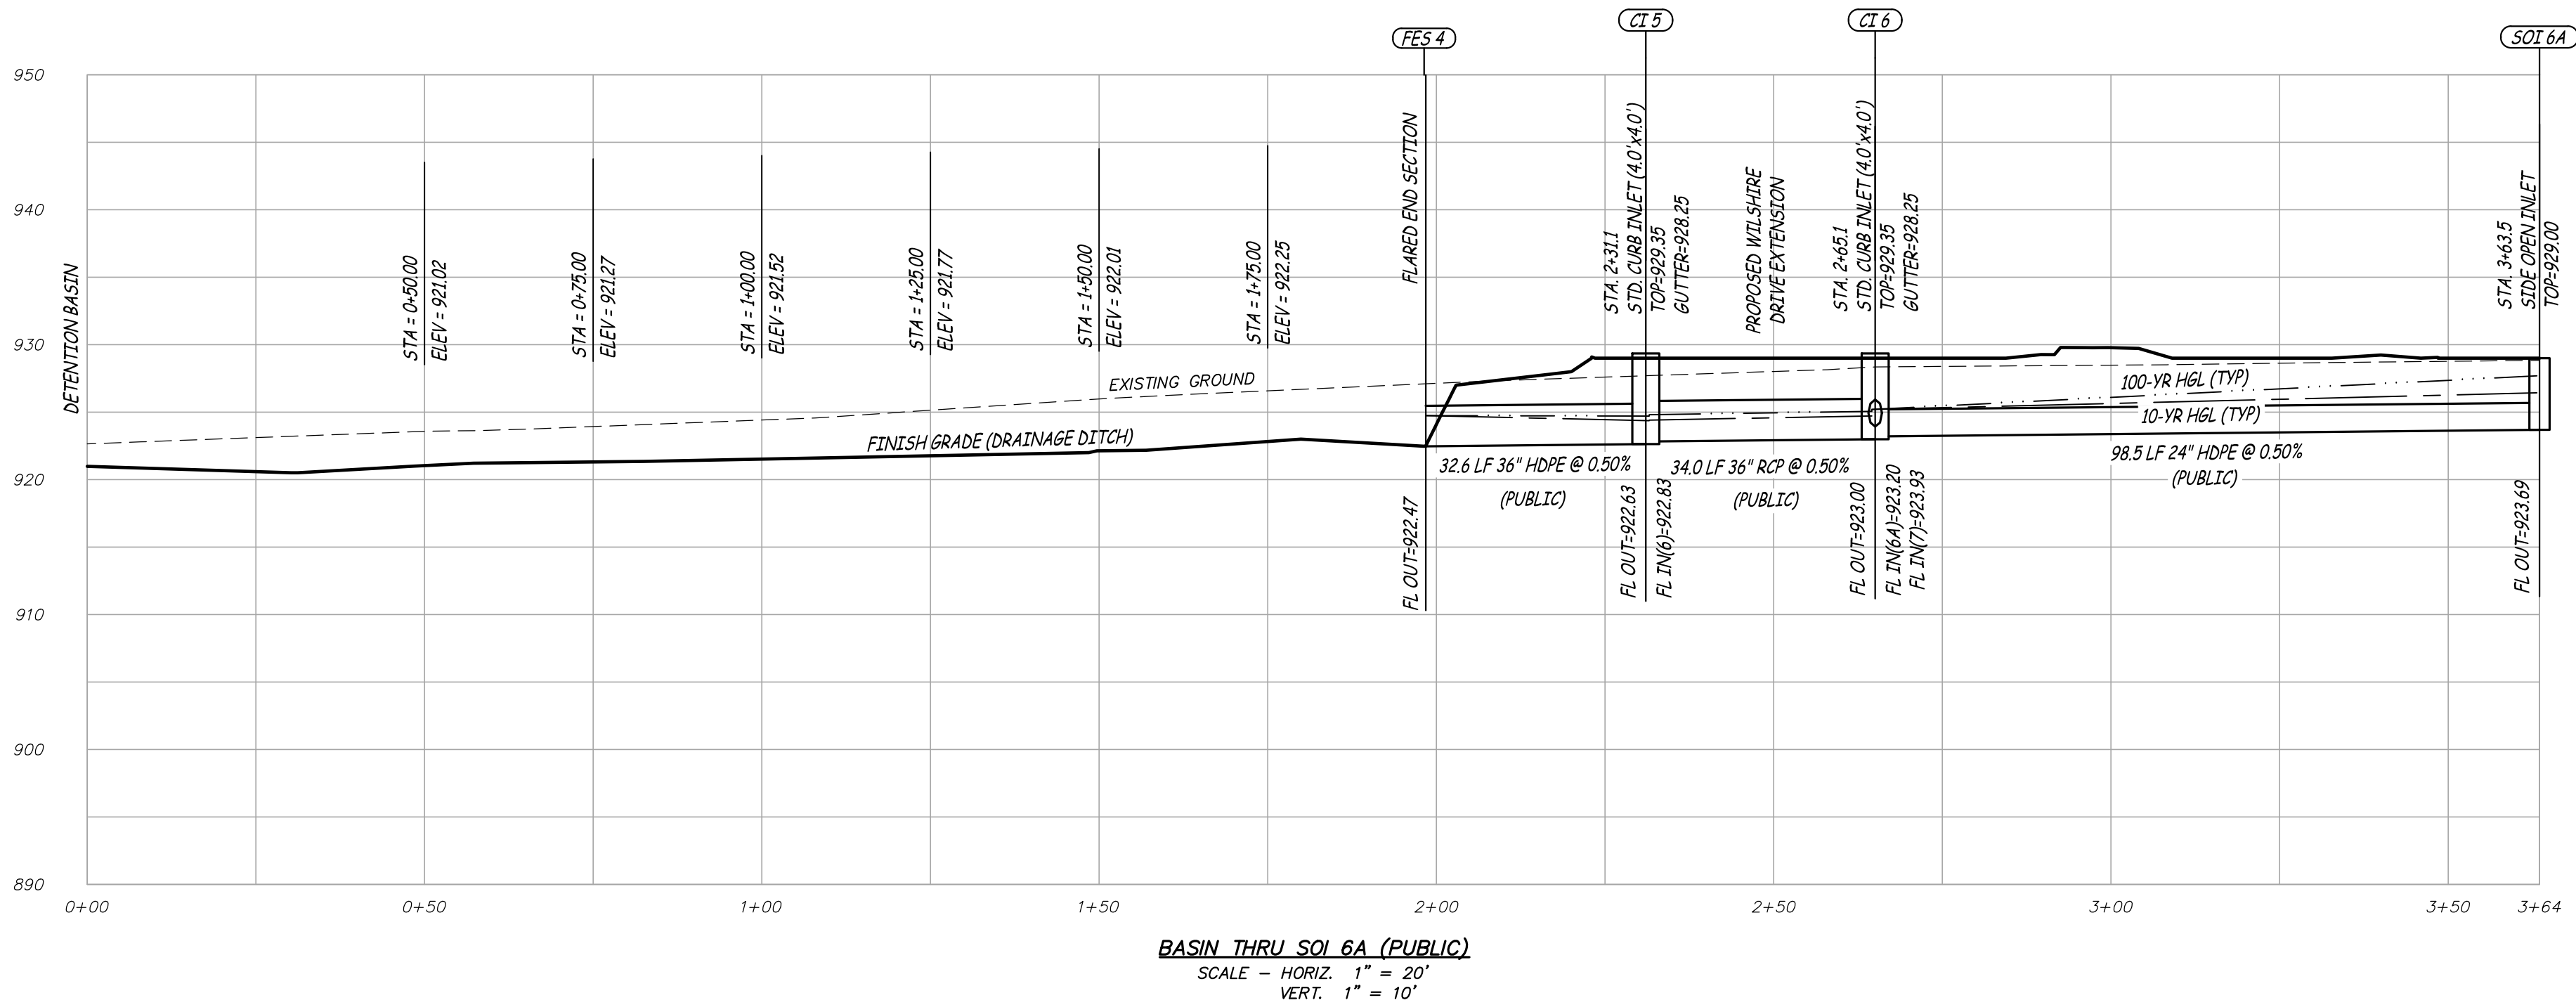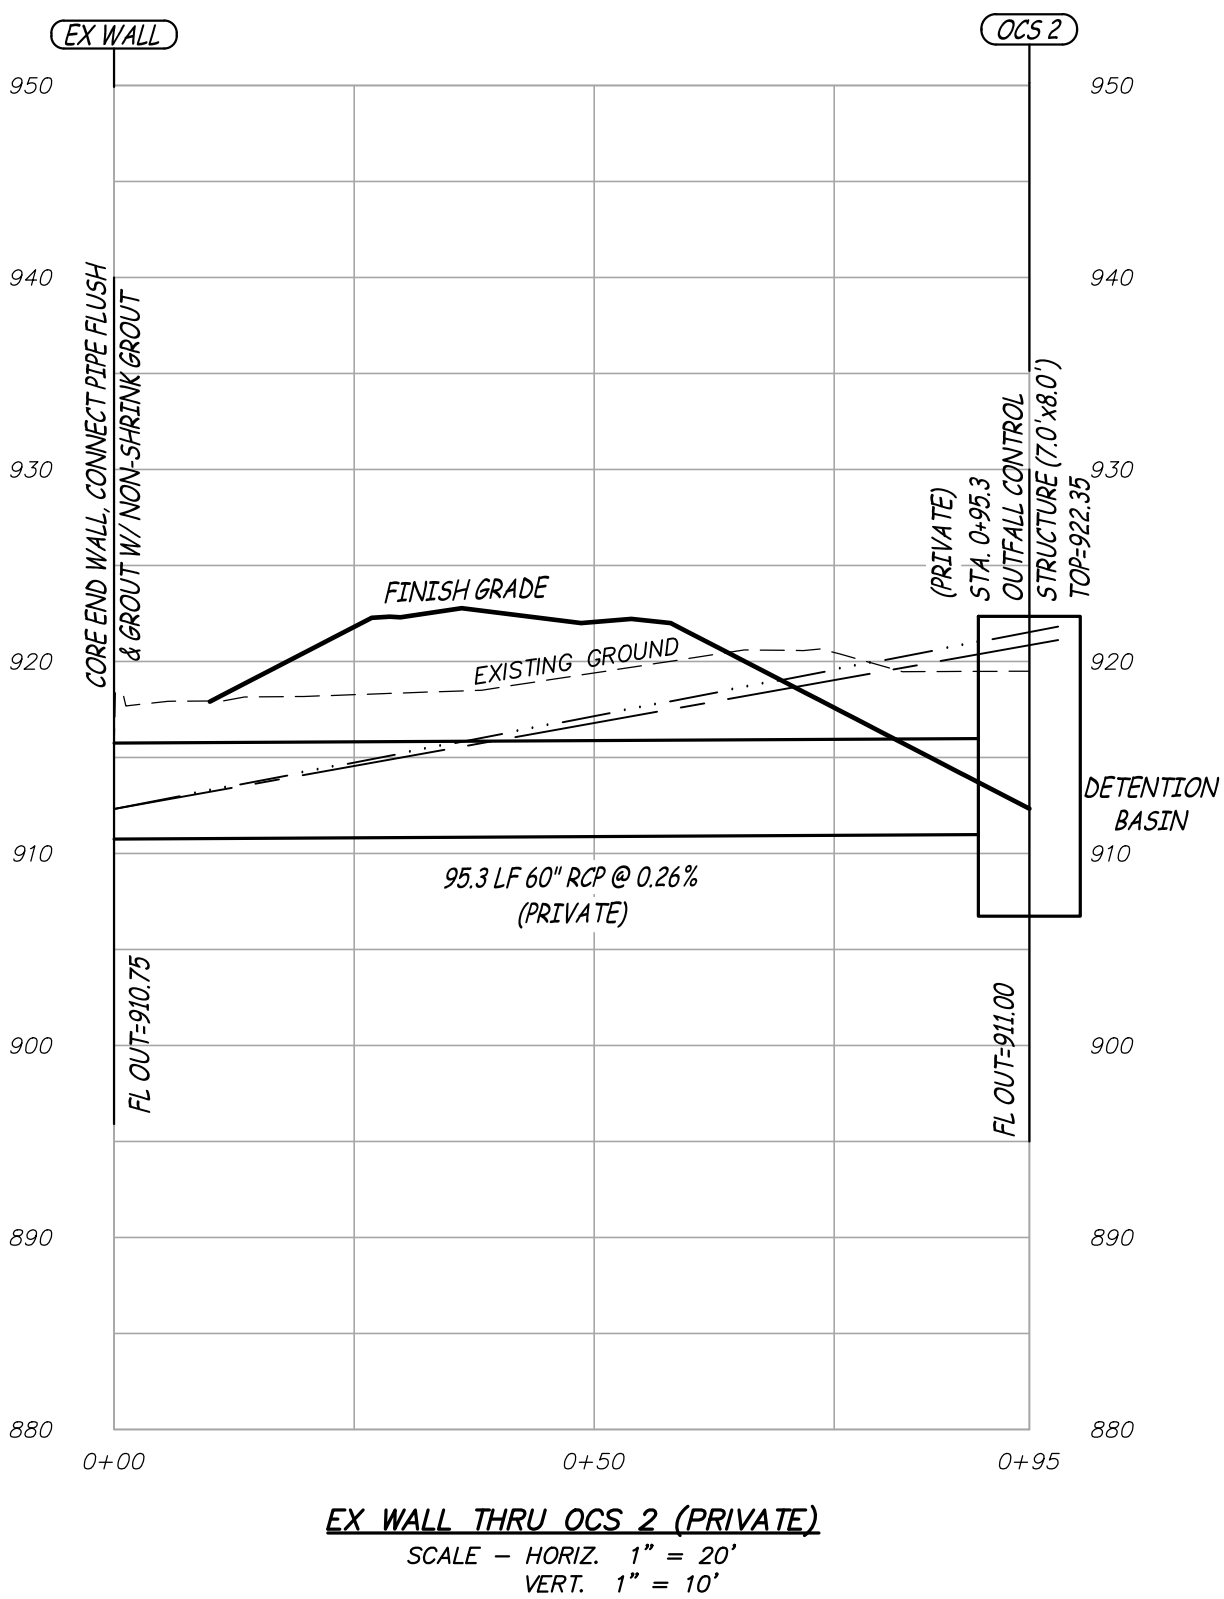

**PUBLIC IMPROVEMENTS FOR
WILSHIRE HILLS PHASE III**
NE WILSHIRE DRIVE
LEE'S SUMMIT, JACKSON COUNTY, MISSOURI

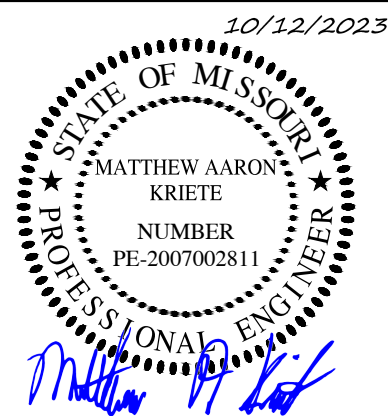

MATTHEW A. KRIETE
PROFESSIONAL ENGINEER
PE-2007002811

IF ORIGINAL SIGNATURE OR DIGITAL
AUTHENTICATION IS NOT PRESENT THIS
MEDIA SHOULD NOT BE CONSIDERED A
CERTIFIED DOCUMENT.

Date
JUNE 27, 2023

Revised
1 JULY 26, 2023
2 OCTOBER 12, 2023

Design: ST Drawn: MJS





STORM SEWER PROFILES

Sheet
C2.13

ES&S PROJECT NO. 15925

CONSTRUCTION DOCUMENTS

P:\GENERAL PROJECTS\15925E-KES-WILSHIRE-HILLS-3-ENVD\15925 COVER & DETAILS.DWG 10/17/2023

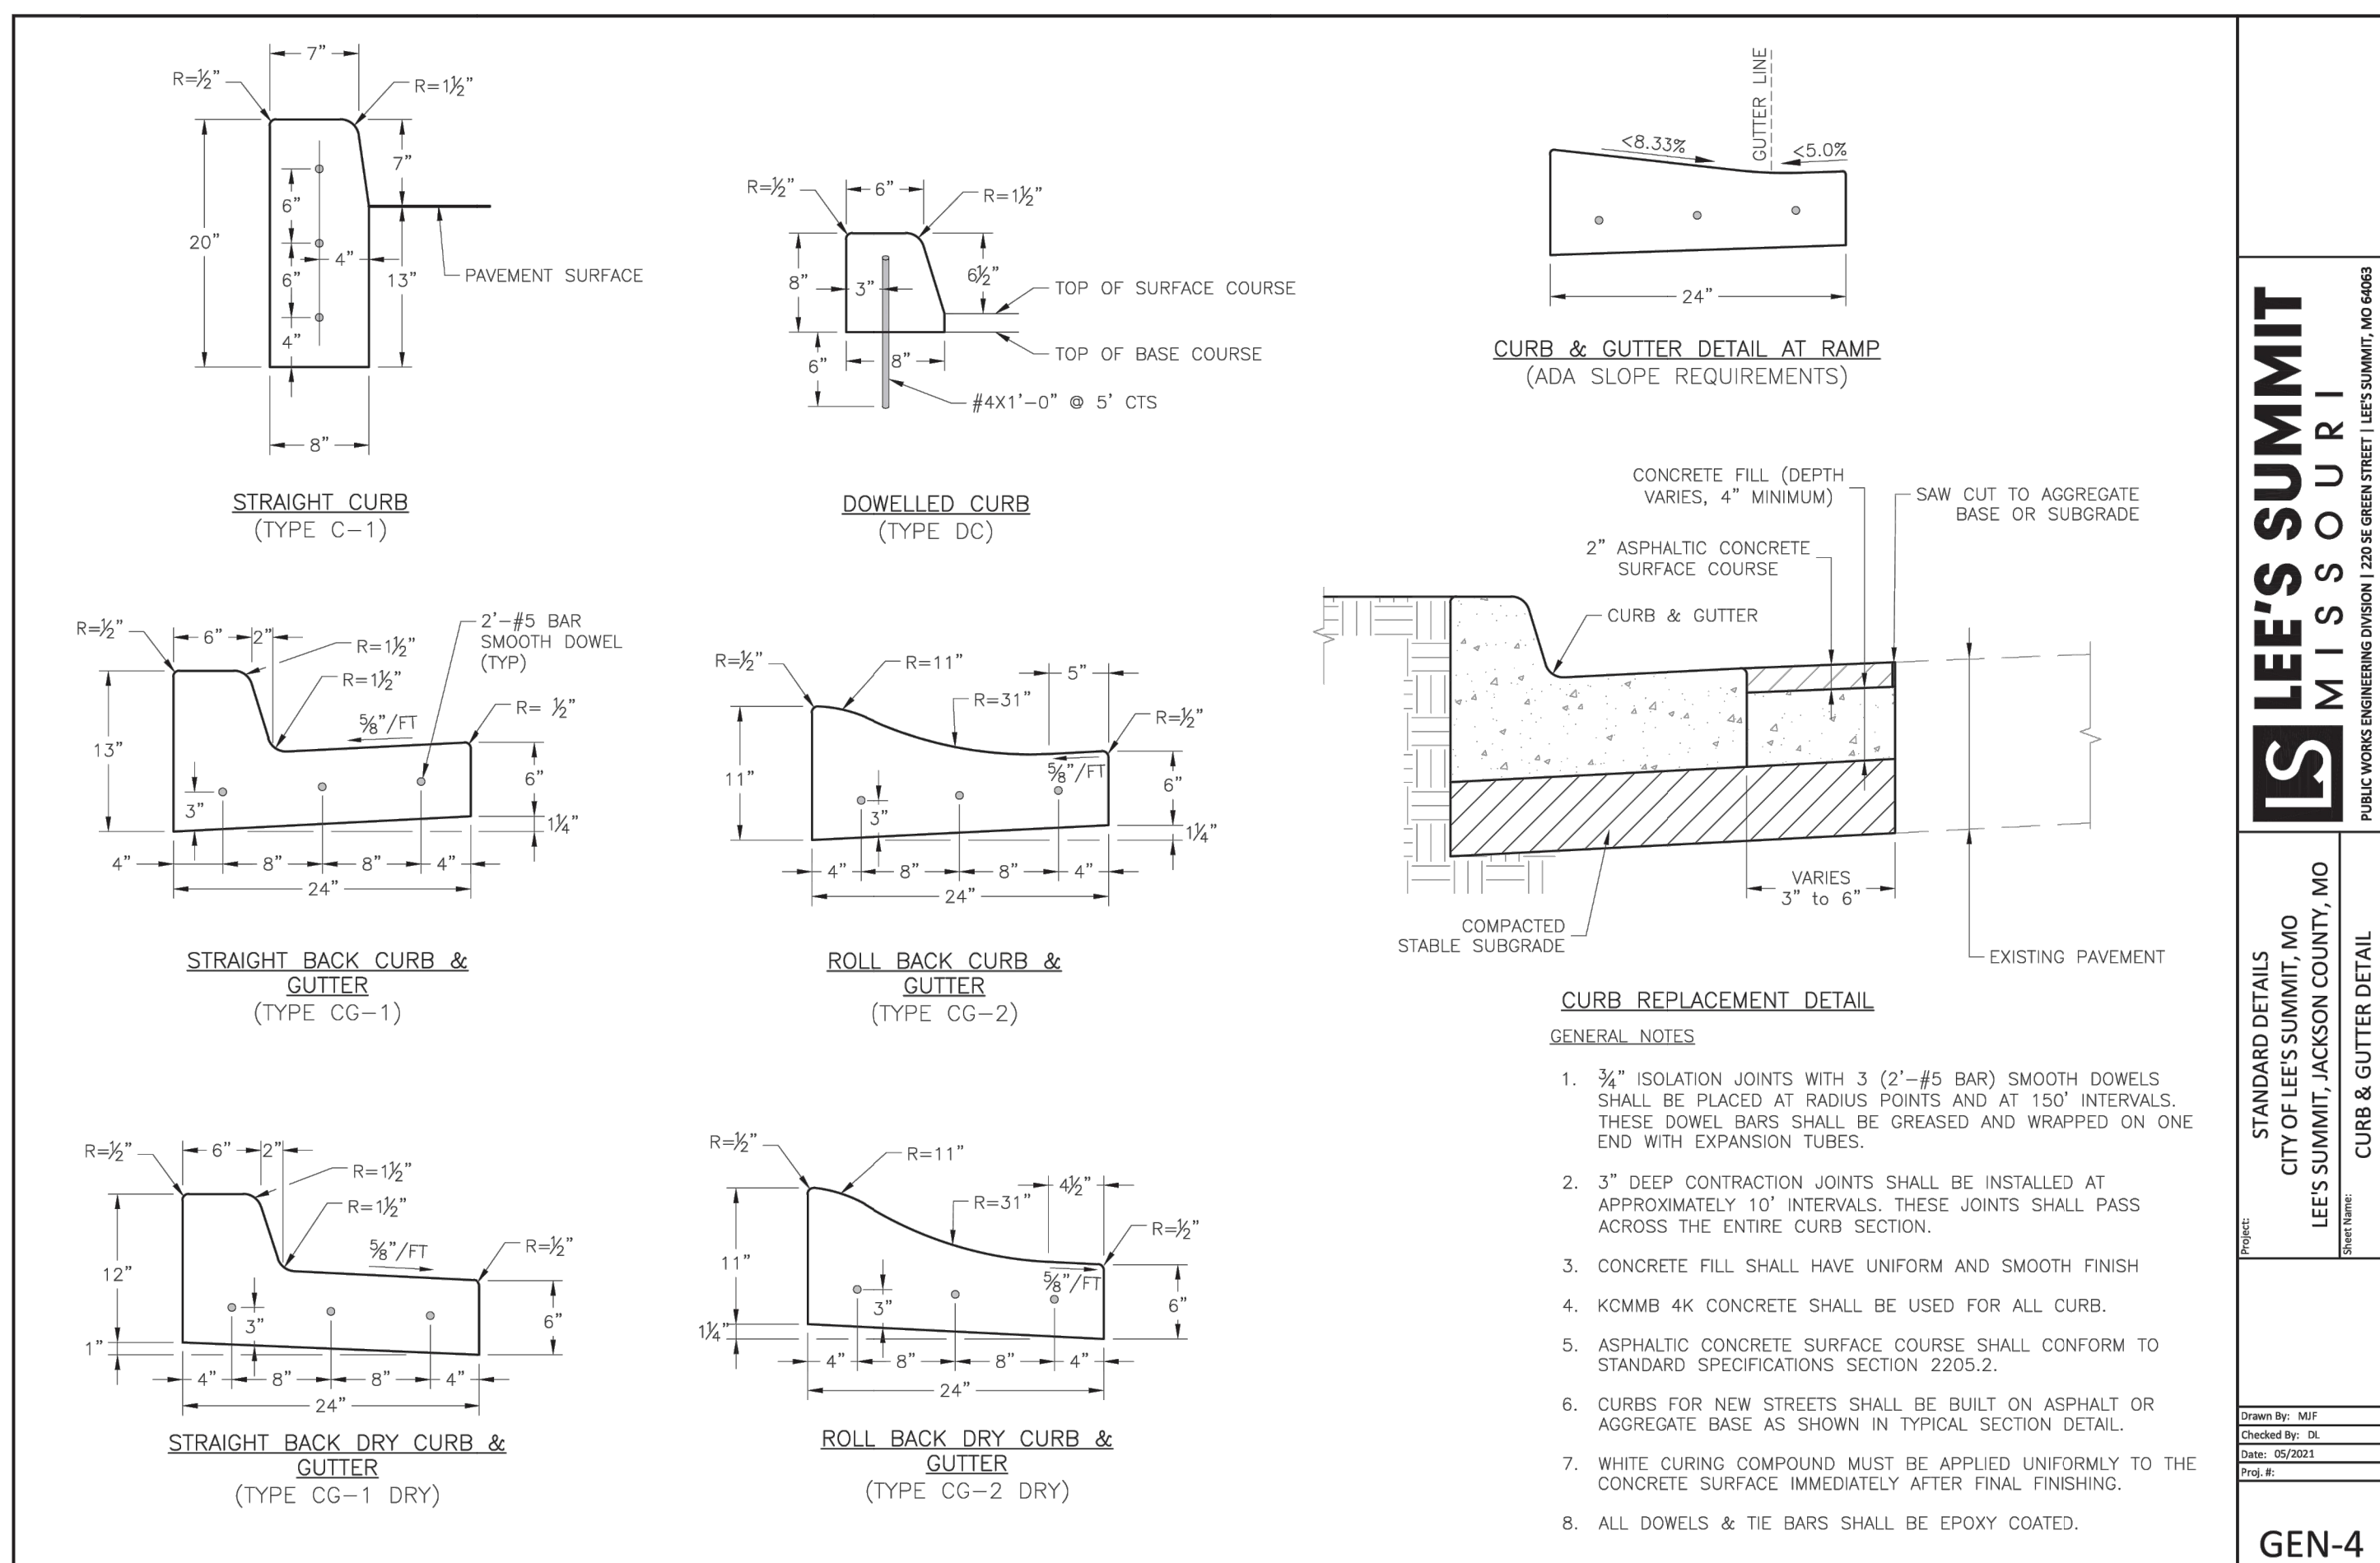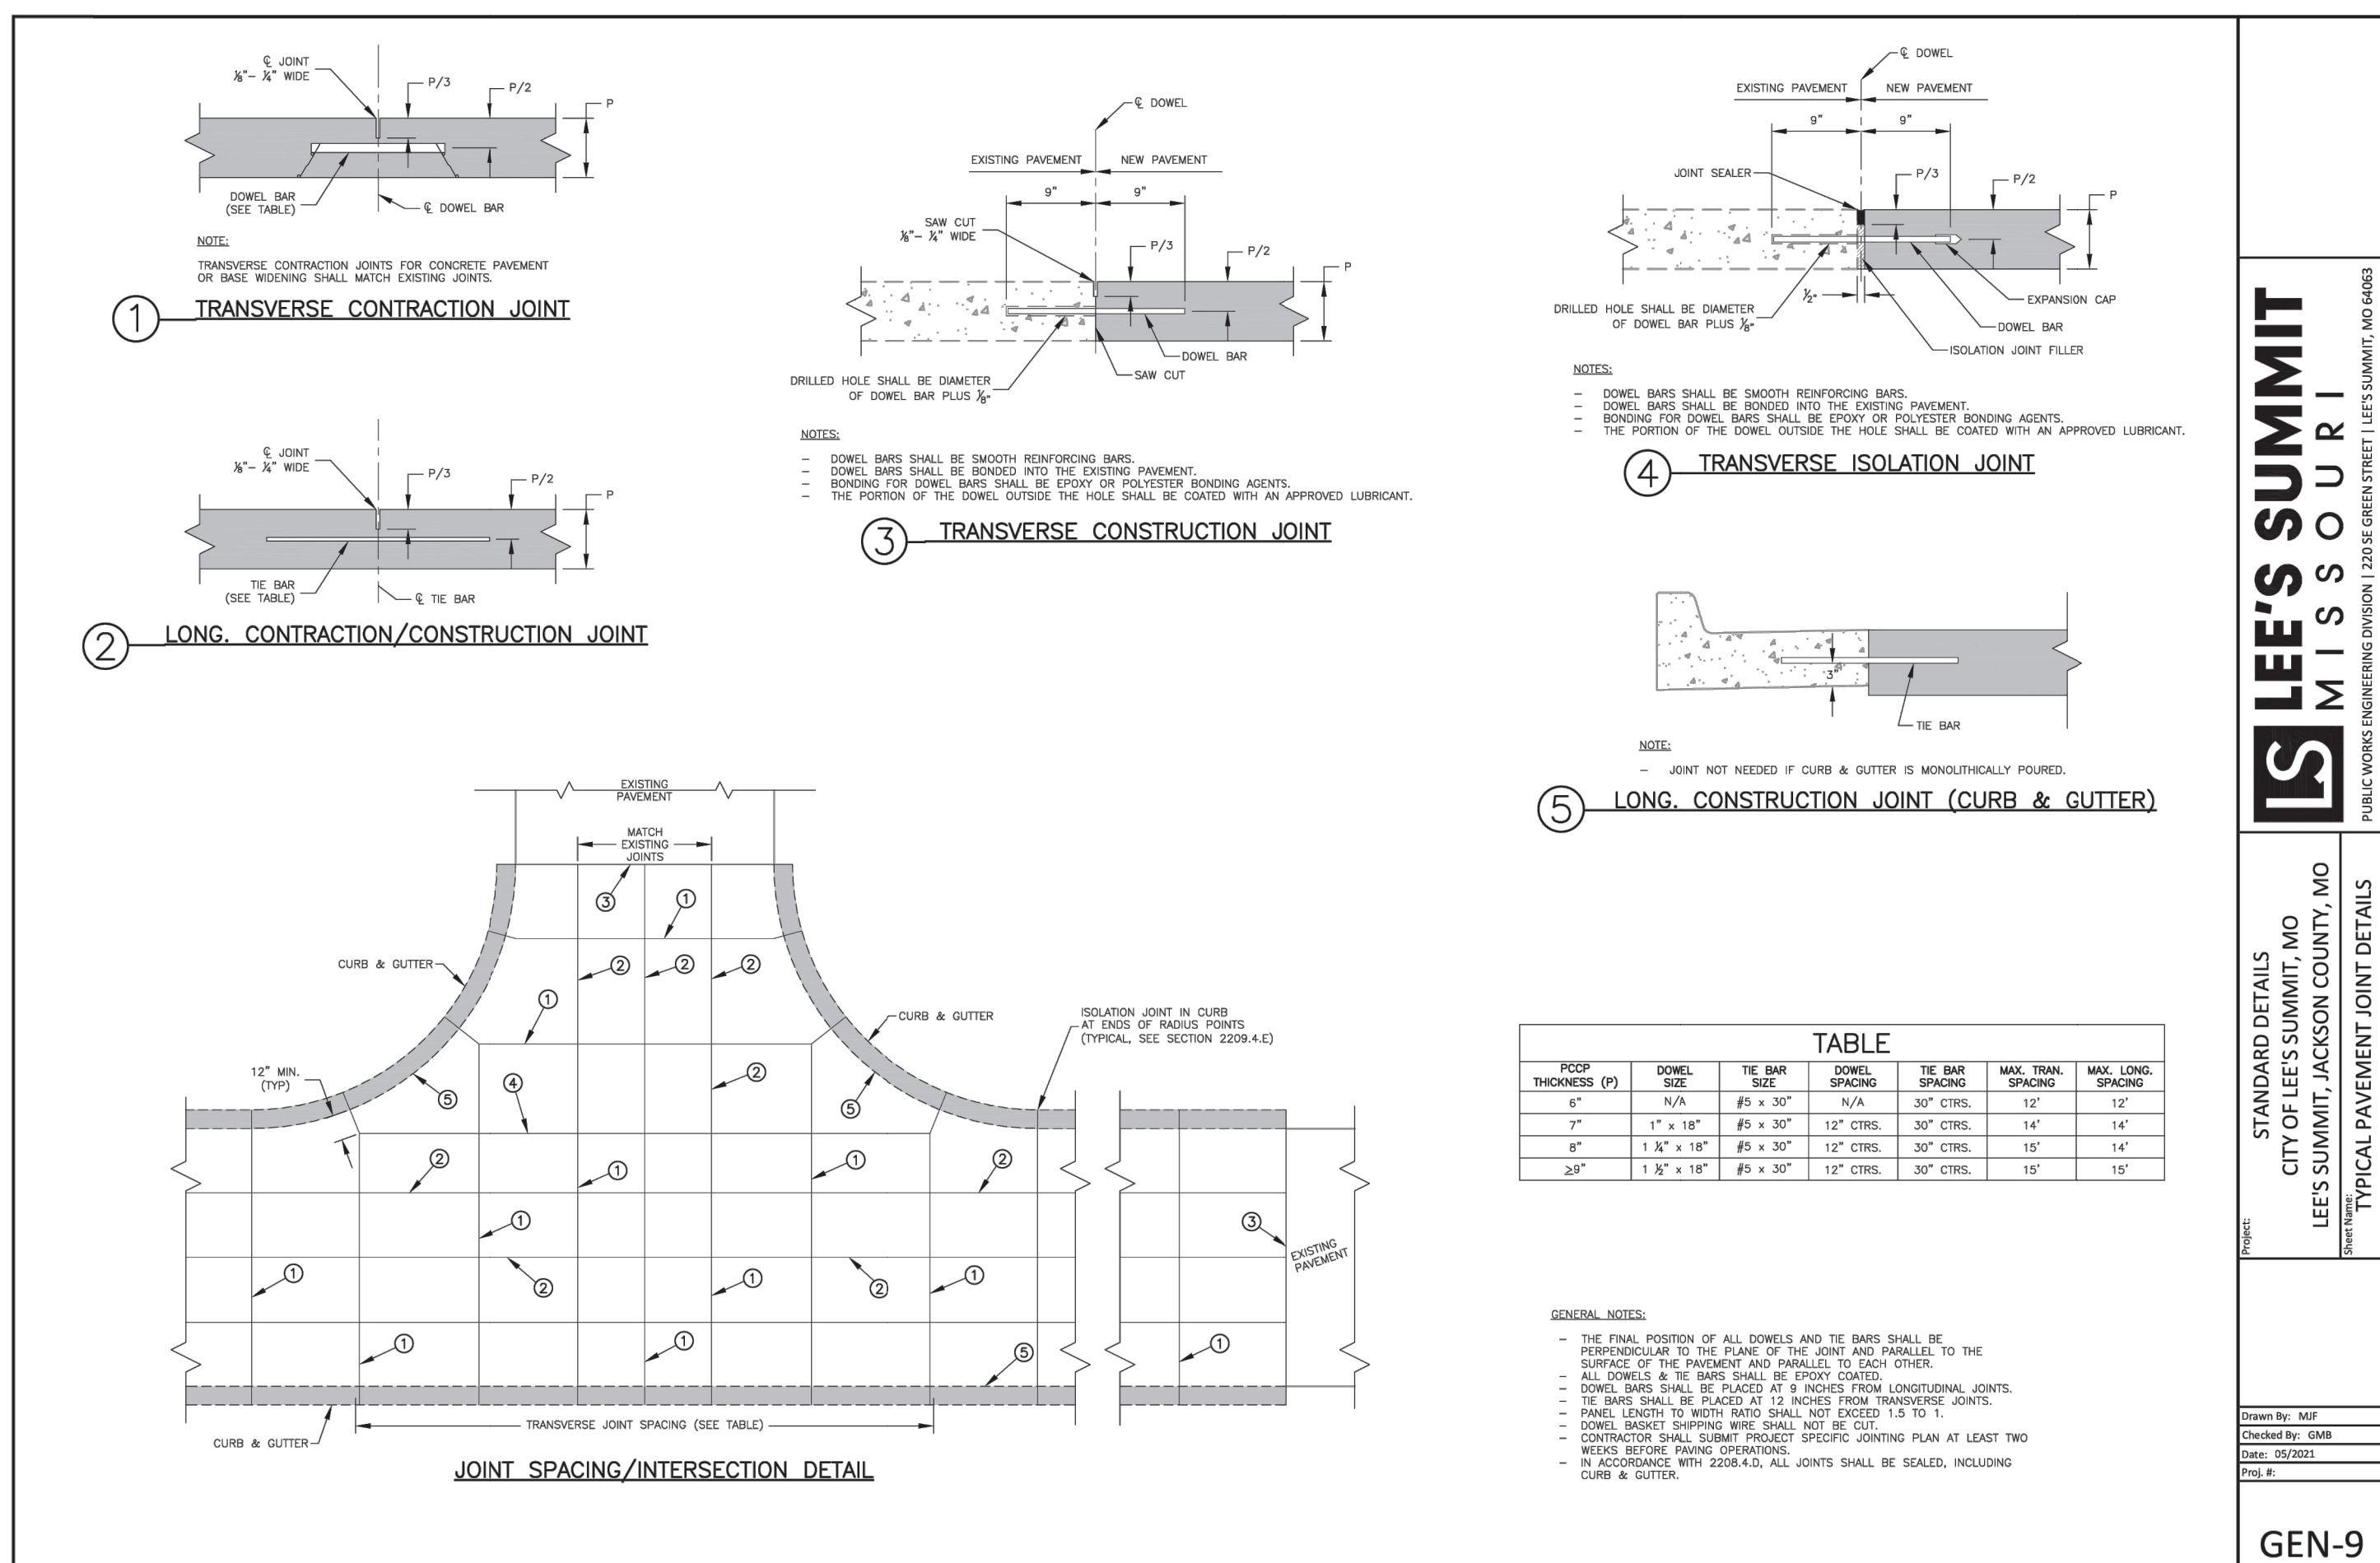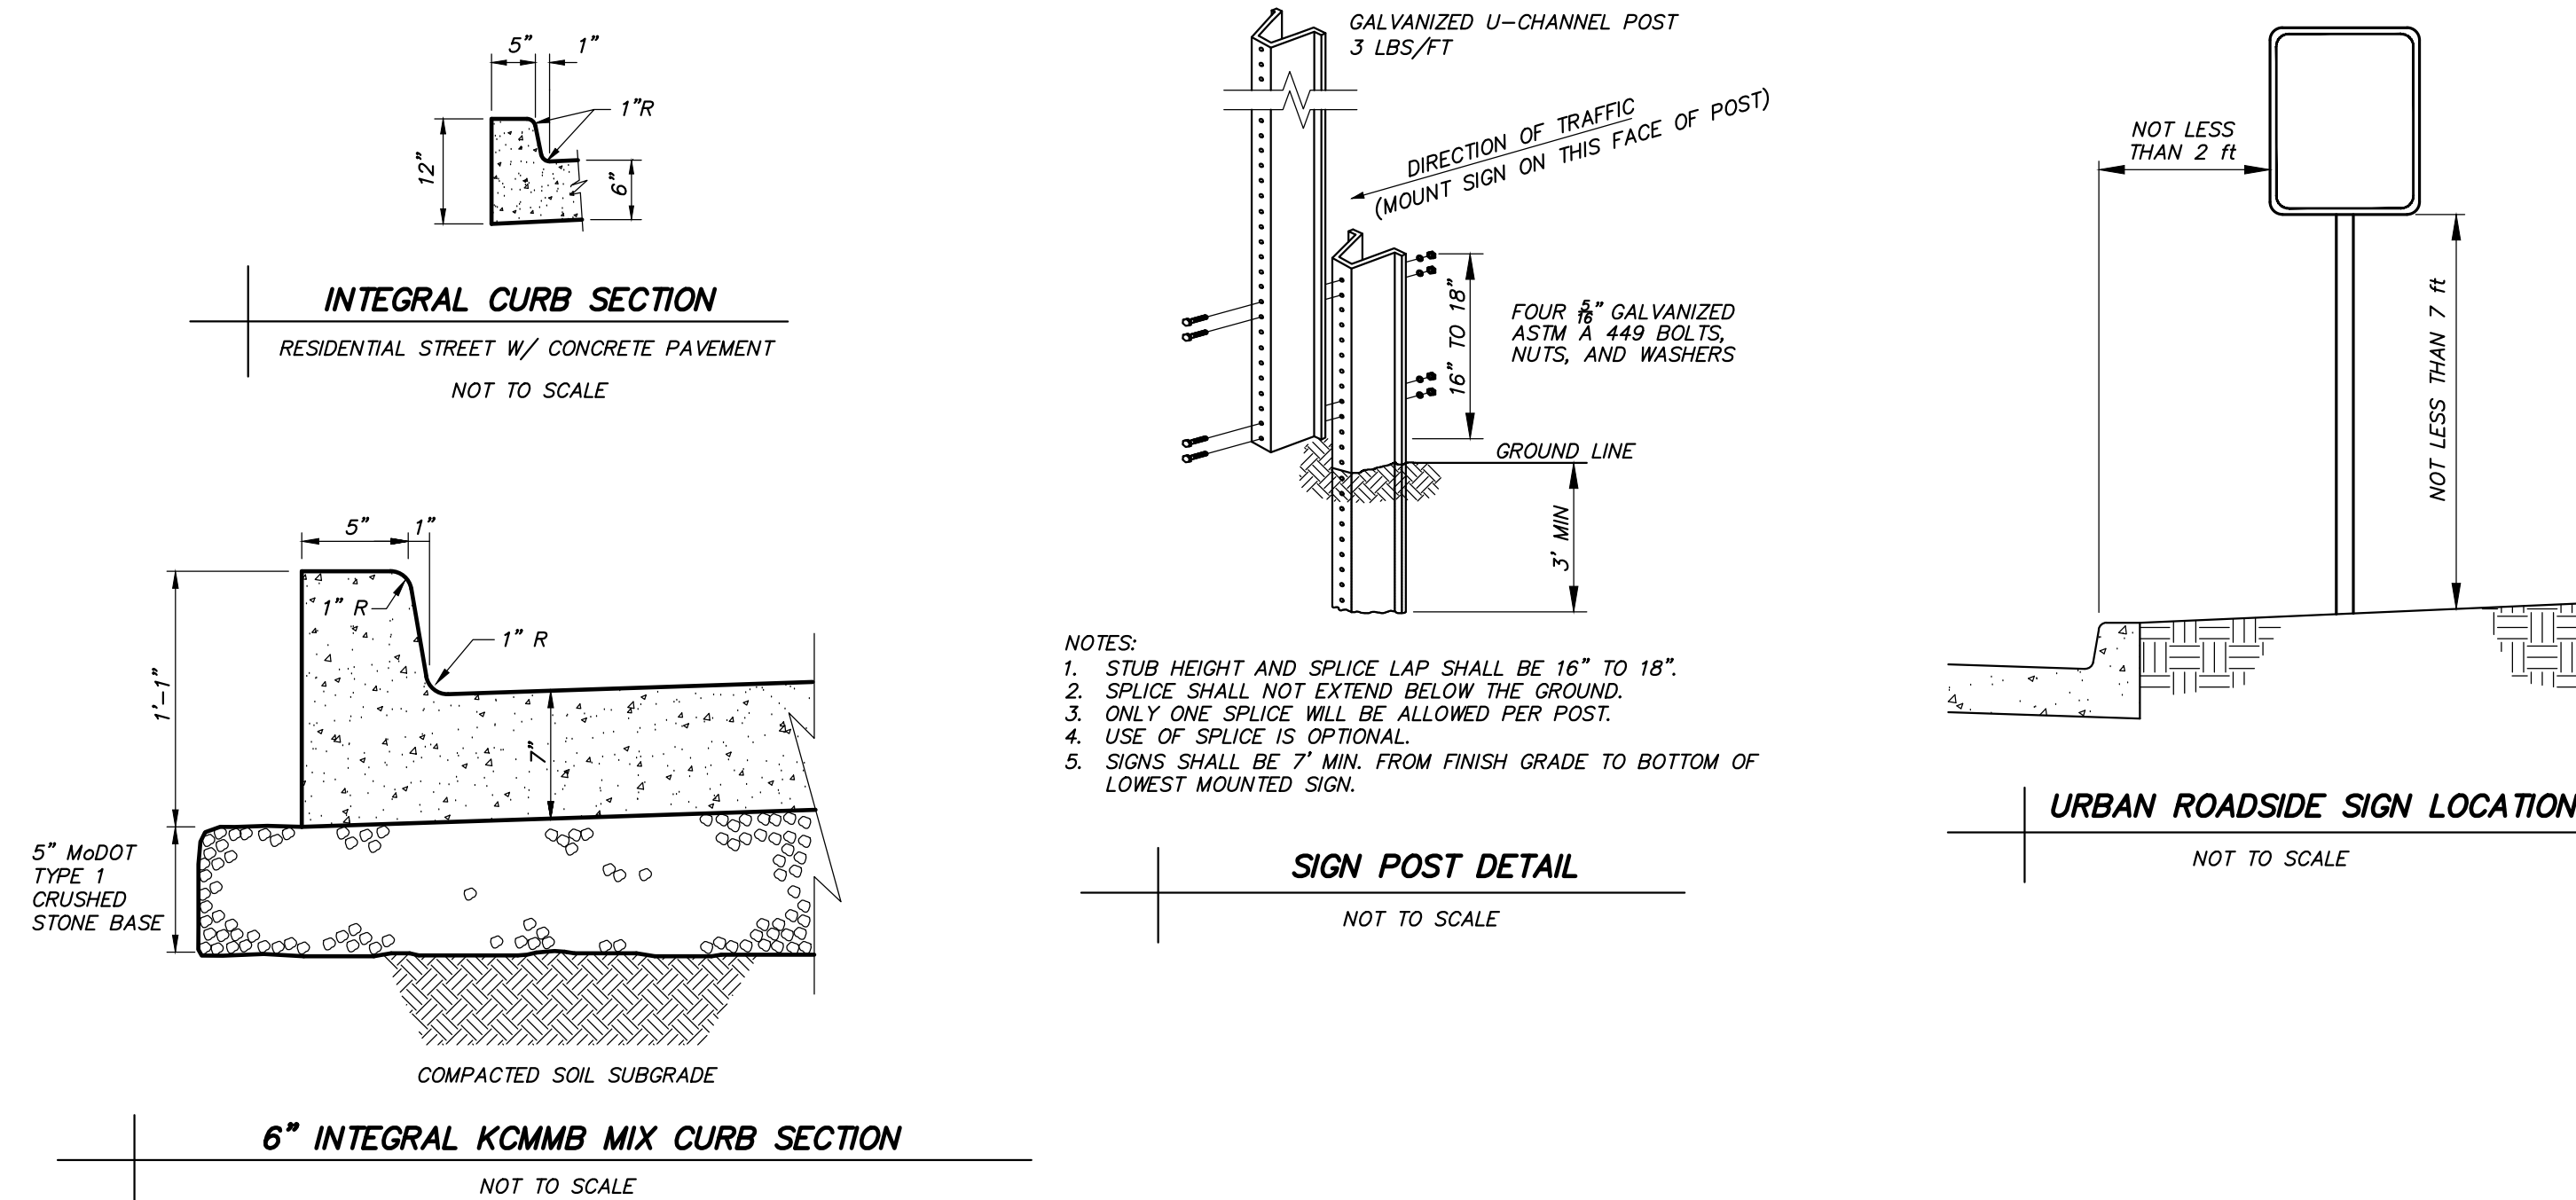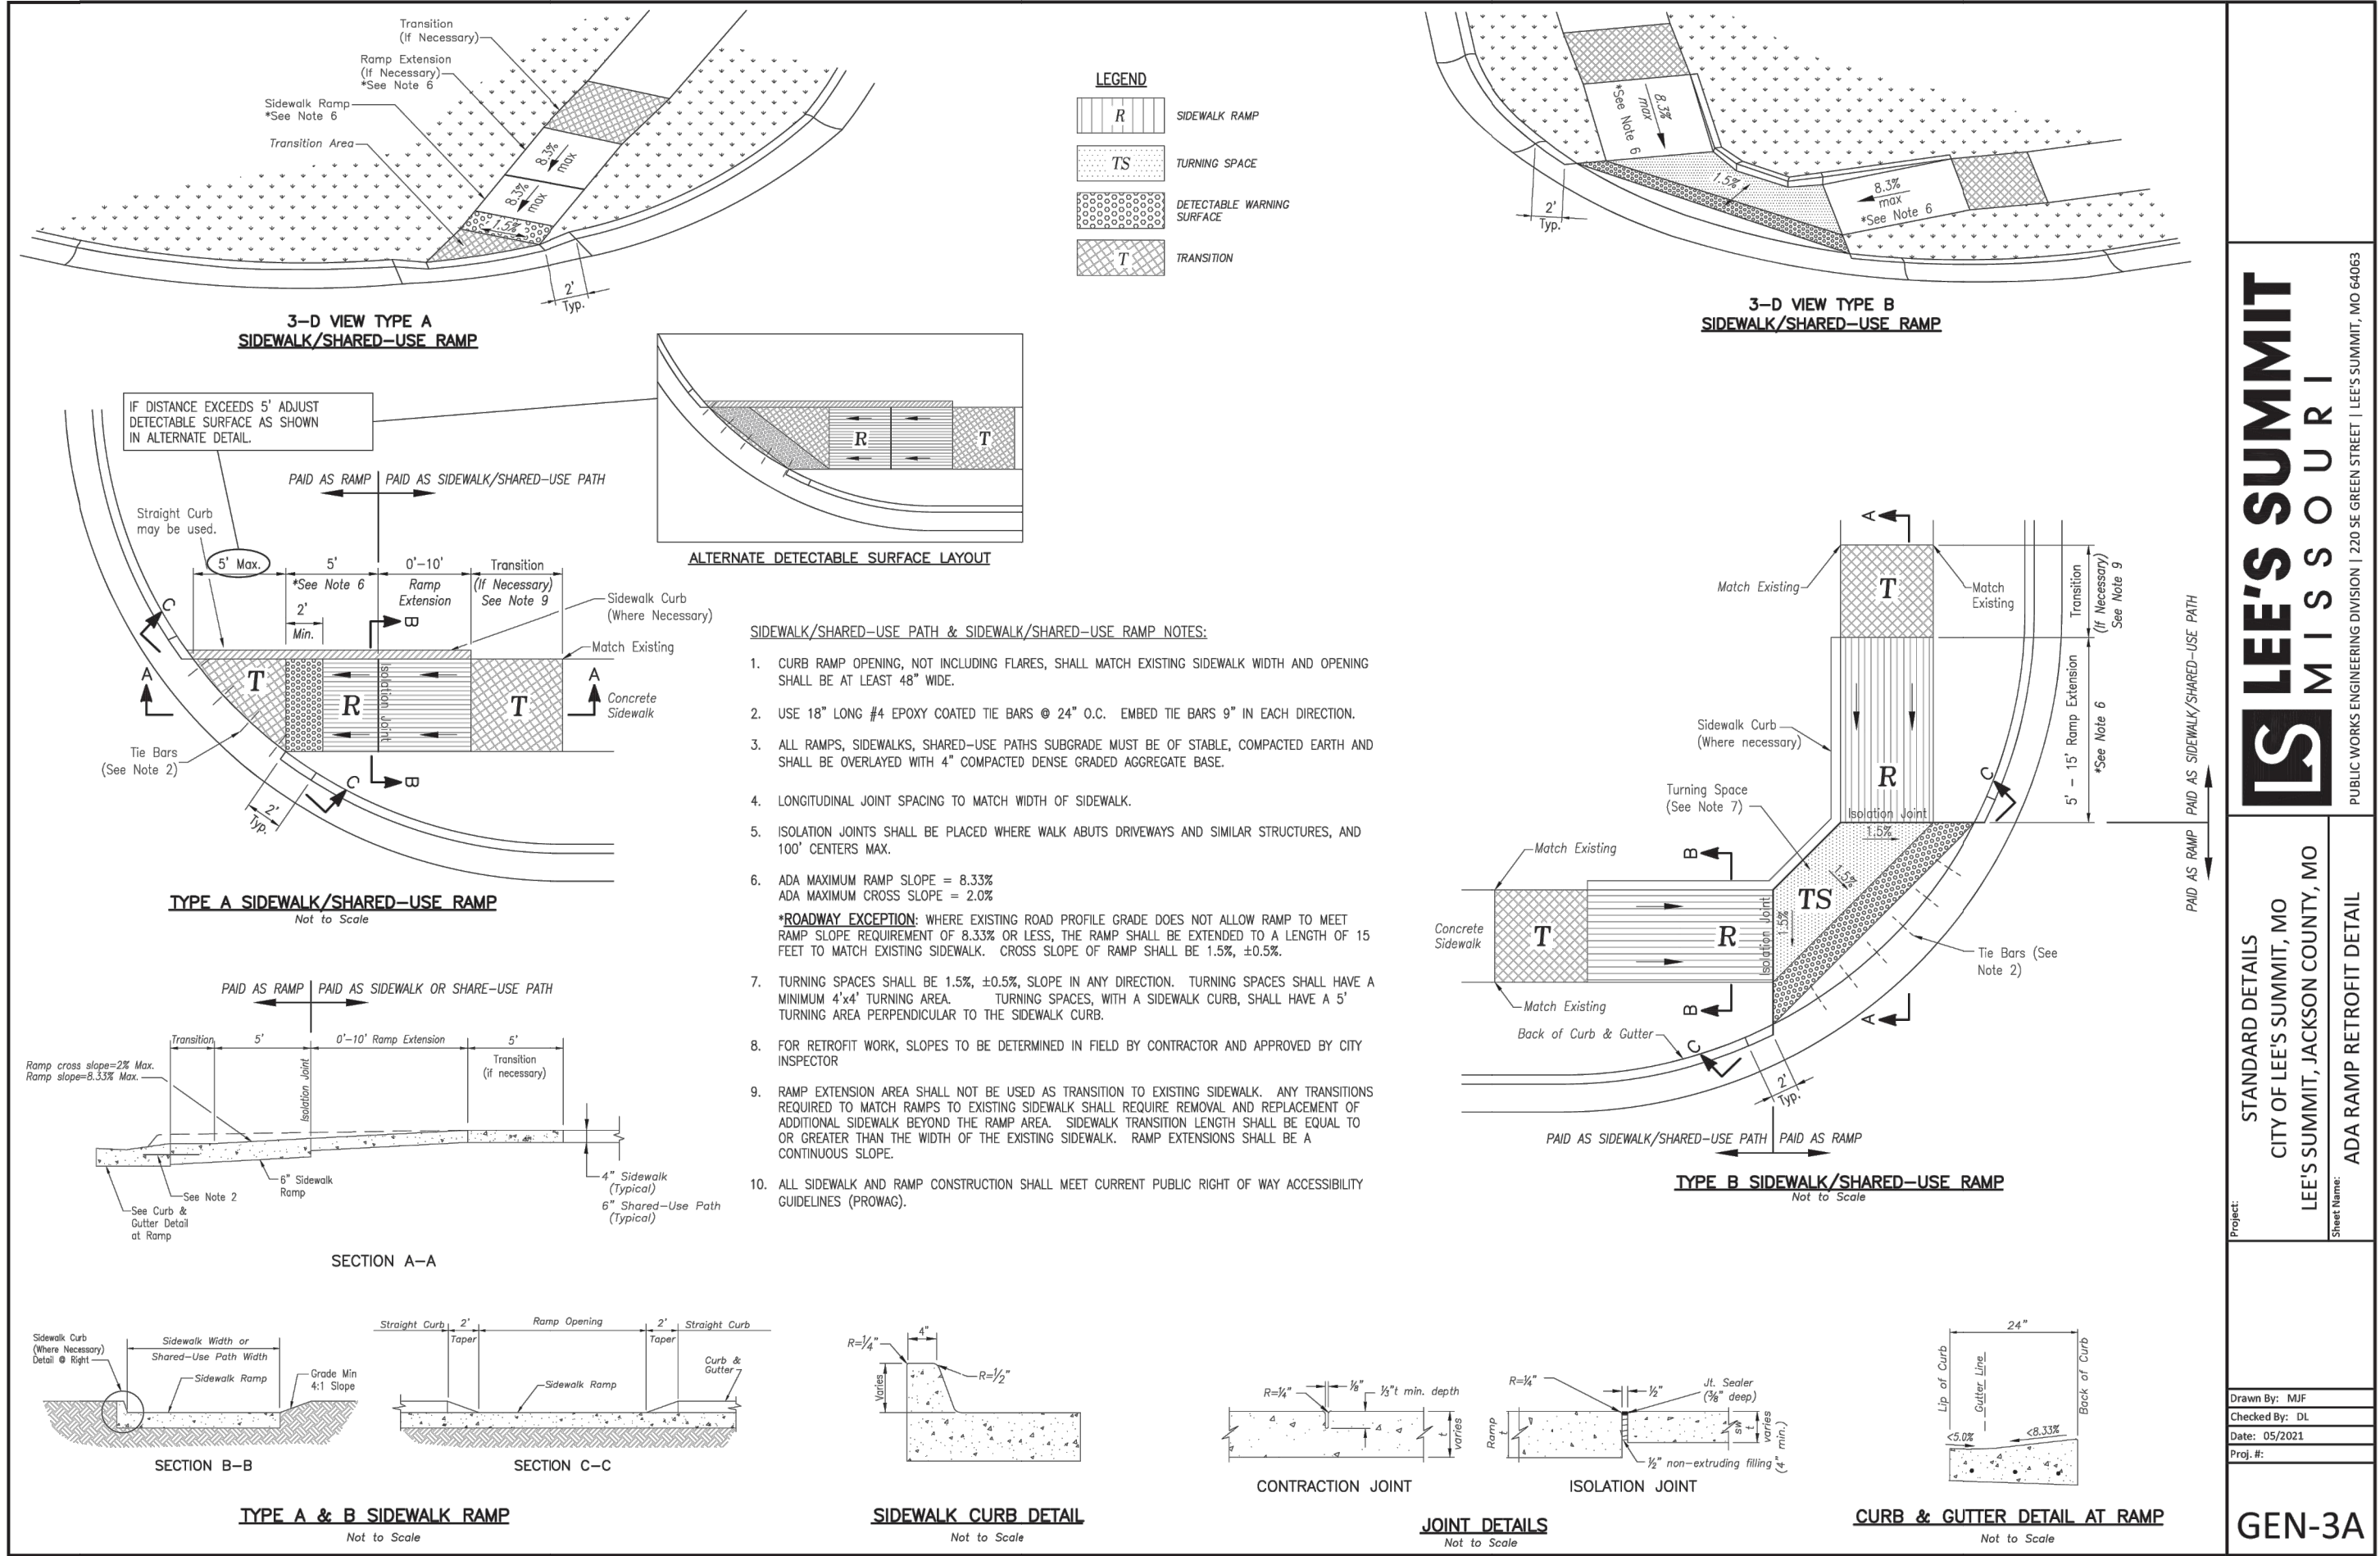

CONSTRUCTION DOCUMENTS

Engineering Surveys & Services
DELIVERING YOUR VISION™

1113 Fay Street, Columbia, MO 65201
973-449-2646
802 El Dorado Drive, Jefferson City, MO 65101
873-636-3303
1775 West Main Street, Sedalia, MO 65301
660-826-8618
www.ess-inc.com
MO Engineering Corp. # 204005018

PUBLIC IMPROVEMENTS FOR WILSHIRE HILLS - 4TH PLAT
NE WILSHIRE DRIVE
LEE'S SUMMIT, JACKSON COUNTY, MISSOURI

STATE OF MISSOURI
PROFESSIONAL ENGINEER
MATTHEW A. KRIETE
NUMBER PE-2007002811
10/12/2023

LEE'S SUMMIT MISSOURI
PUBLIC WORKS ENGINEERING DIVISION | 220 SE GREEN STREET | LEE'S SUMMIT, MO 64083

STANDARD DETAILS
CITY OF LEE'S SUMMIT, MO
LEE'S SUMMIT, JACKSON COUNTY, MO
CURB & GUTTER DETAIL

GEN-4

STANDARD DETAILS
CITY OF LEE'S SUMMIT, MO
LEE'S SUMMIT, JACKSON COUNTY, MO
TYPICAL PAVEMENT JOINT DETAILS

GEN-9

STANDARD DETAILS
CITY OF LEE'S SUMMIT, MO
LEE'S SUMMIT, JACKSON COUNTY, MO
ADA RAMP RETROFIT DETAIL

GEN-3A

Design: ST **Drawn:** MJS



ROAD DETAILS

Sheet

C2.14


ES&S PROJECT NO. 15925

P:\GENERAL PROJECTS\15925E-ES-WILSHIRE-HILLS-3-ENG\CAD\15925 COVER & DETAILS.DWG 10/17/2023

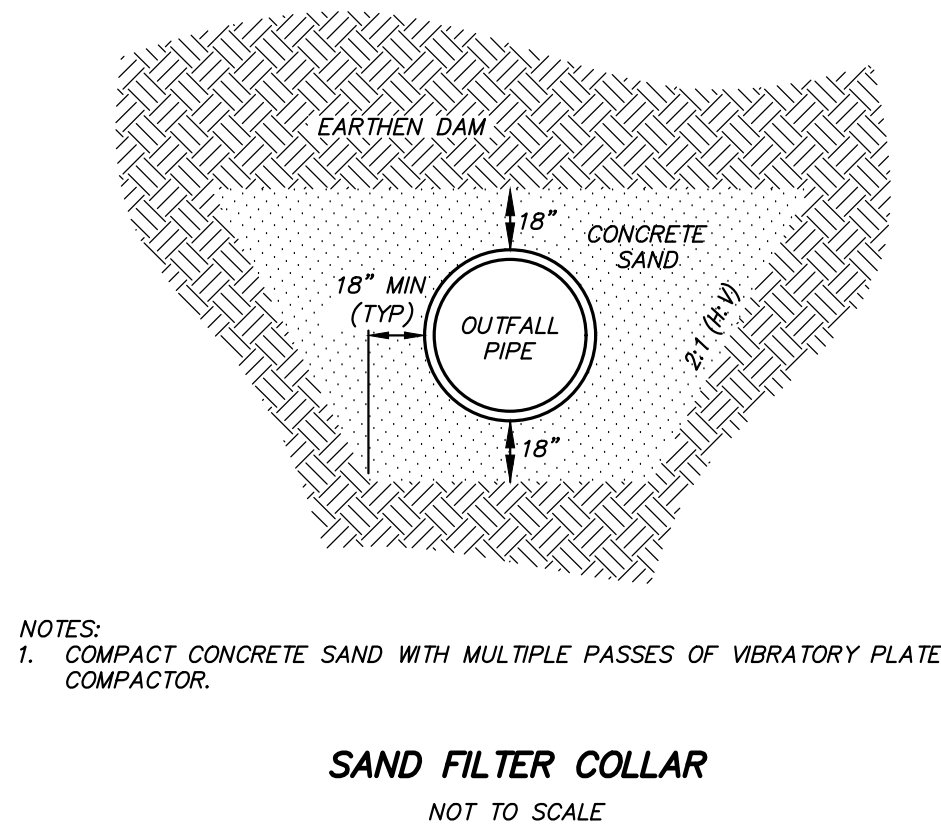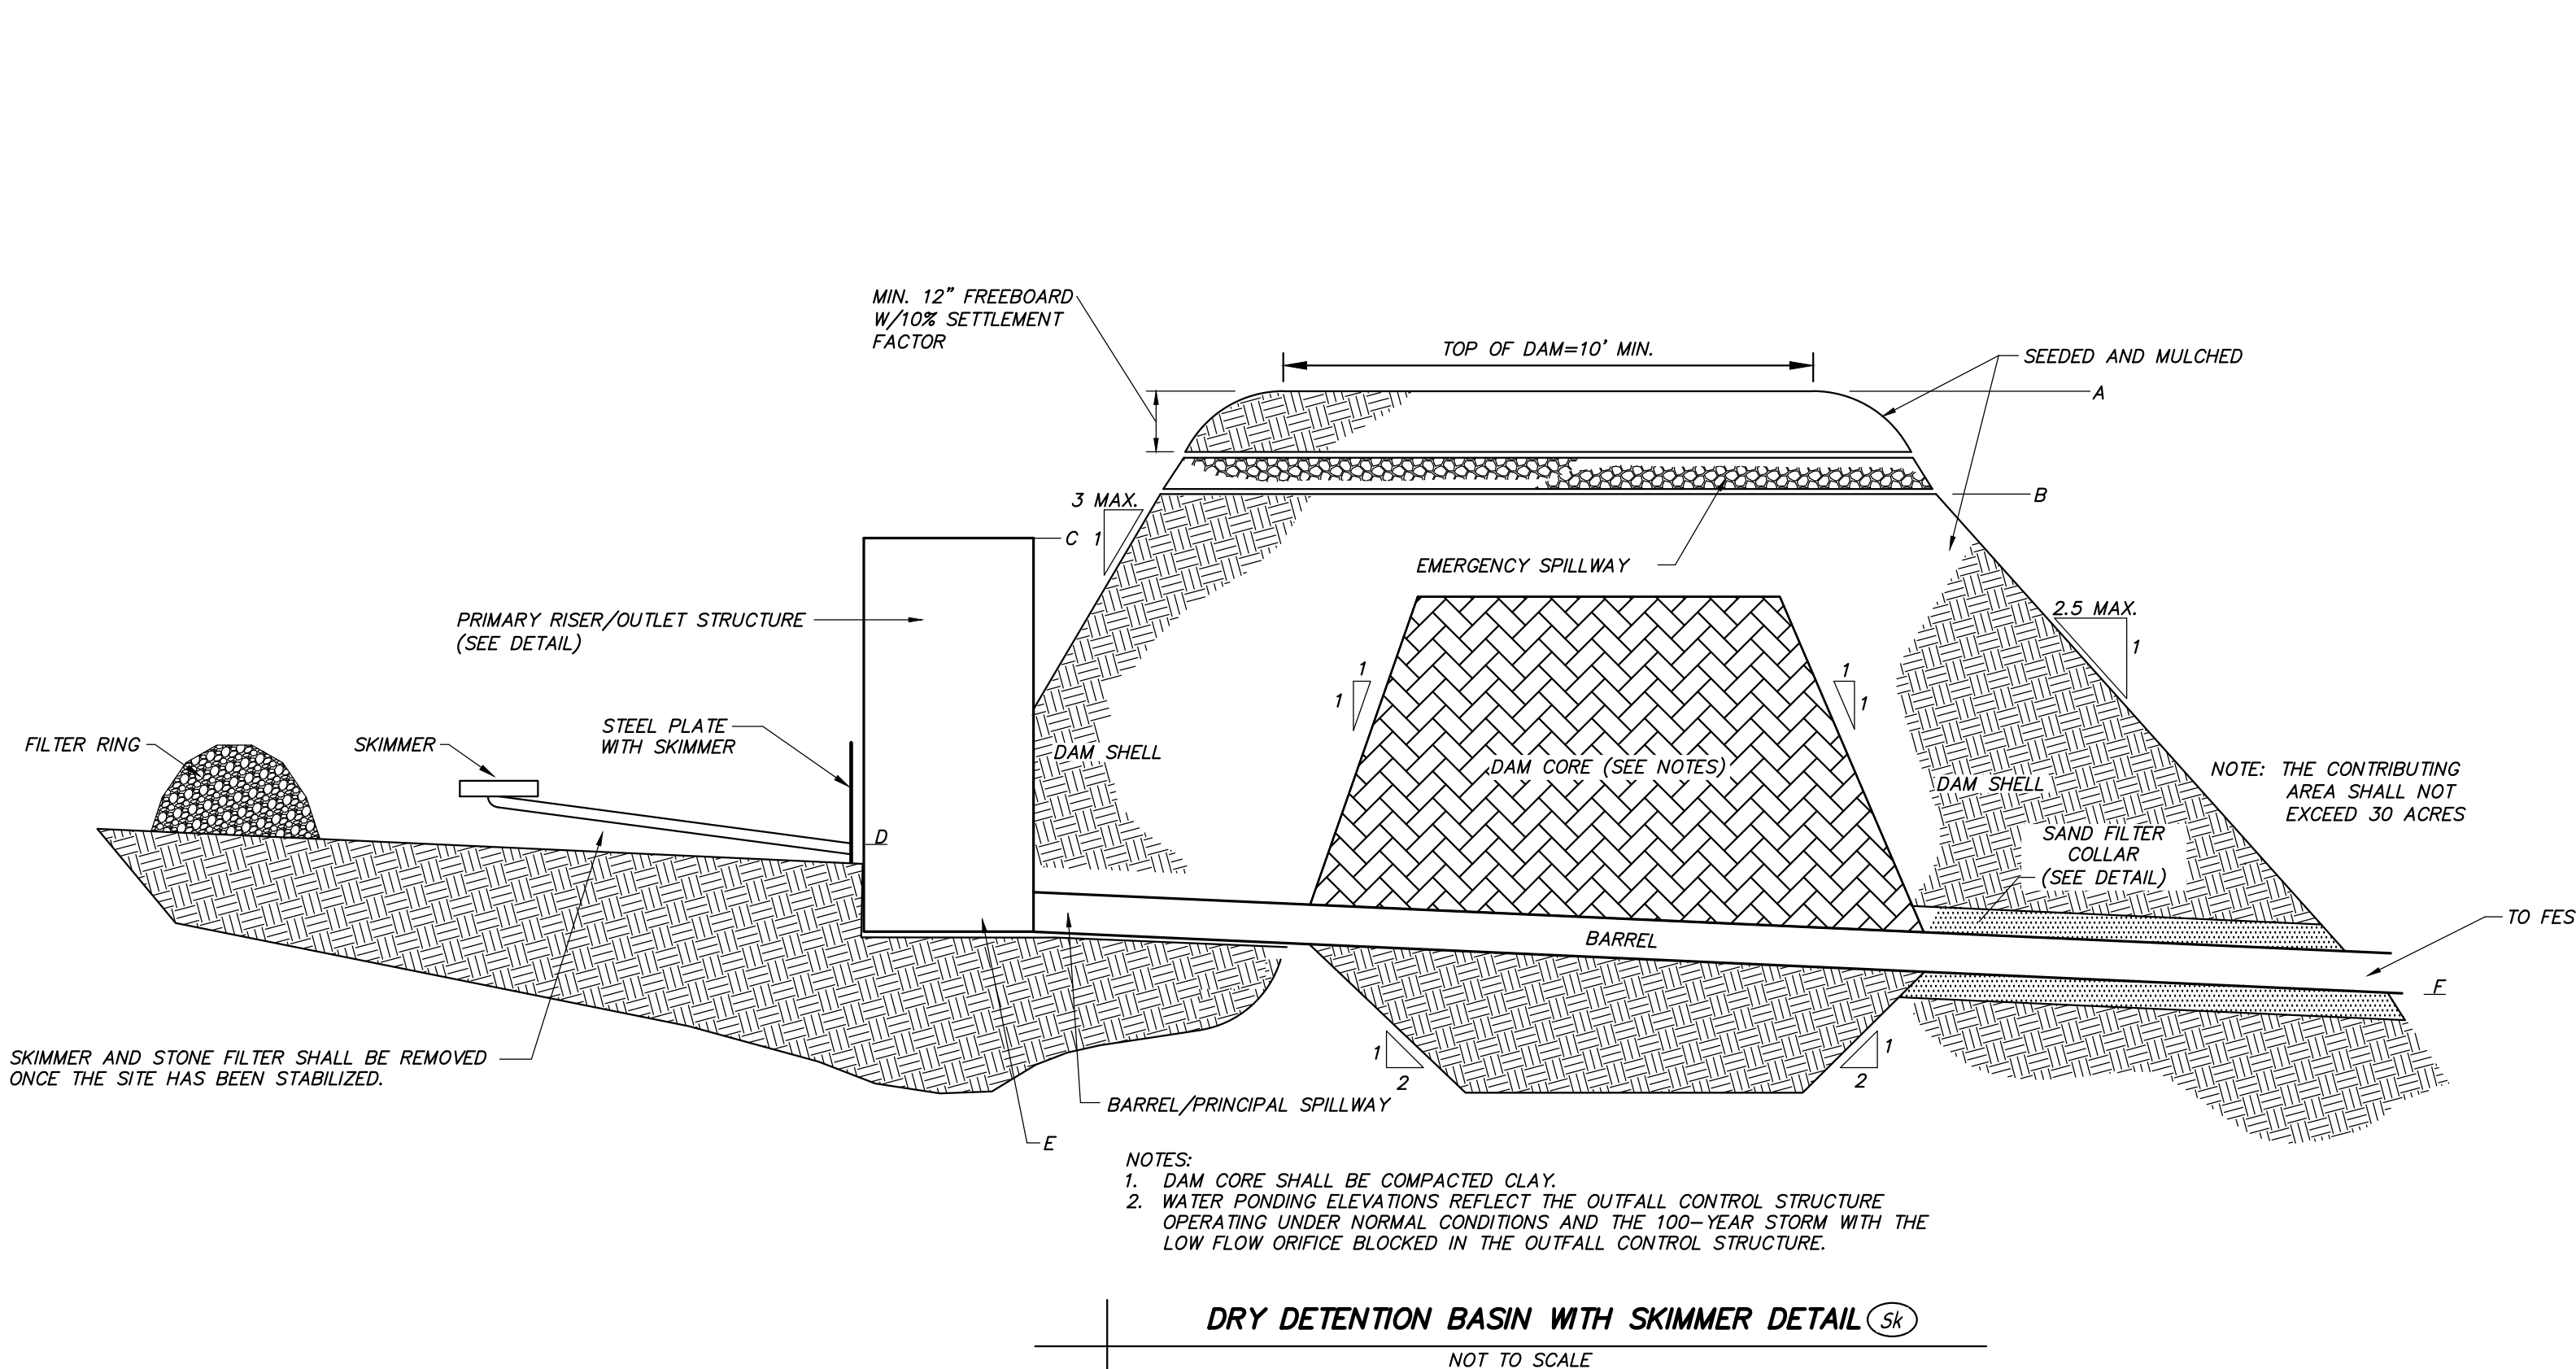


SEDIMENT BASIN	REQUIRED STORM WATER STORAGE (cy)	DISTURBED AREA (ac)	REQUIRED SEDIMENT STORAGE (cy)	TOTAL REQUIRED STORAGE (cy)	AVAILABLE STORAGE (cy)	CLEANOUT VOLUME (cy)	CLEANOUT ELEVATION	TOTAL DRAINAGE AREA (ac)	TOP OF DAM (A)	EMERGENCY SPILLWAY CREST (B)	SKIMMER FLOWLINE (D)	FL @ OUTLET STRUCTURE (E)	FL @ TOE OF DAM (F)	BARREL	EMERGENCY SPILLWAY WIDTH	EMERGENCY SPILLWAY SIDE SLOPES	PRINCIPAL SPILLWAY RISER	PRINCIPAL SPILLWAY VELOCITY	EMERGENCY SPILLWAY VELOCITY
1	2,137	6.54	439	2,575	8,740	144	911.75	19.0	924.3	922.95	911.15	911.00	910.75	60" RCP @ 0.25%	90 FEET	3:1	(SEE DETAILS)	6.86 FPS	1.48 FPS


NOTE: ANY MECHANICAL DEWATERING OF THE BASIN SHALL BE PUMPED THROUGH A DIRTBAG® OR APPROVED EQUAL

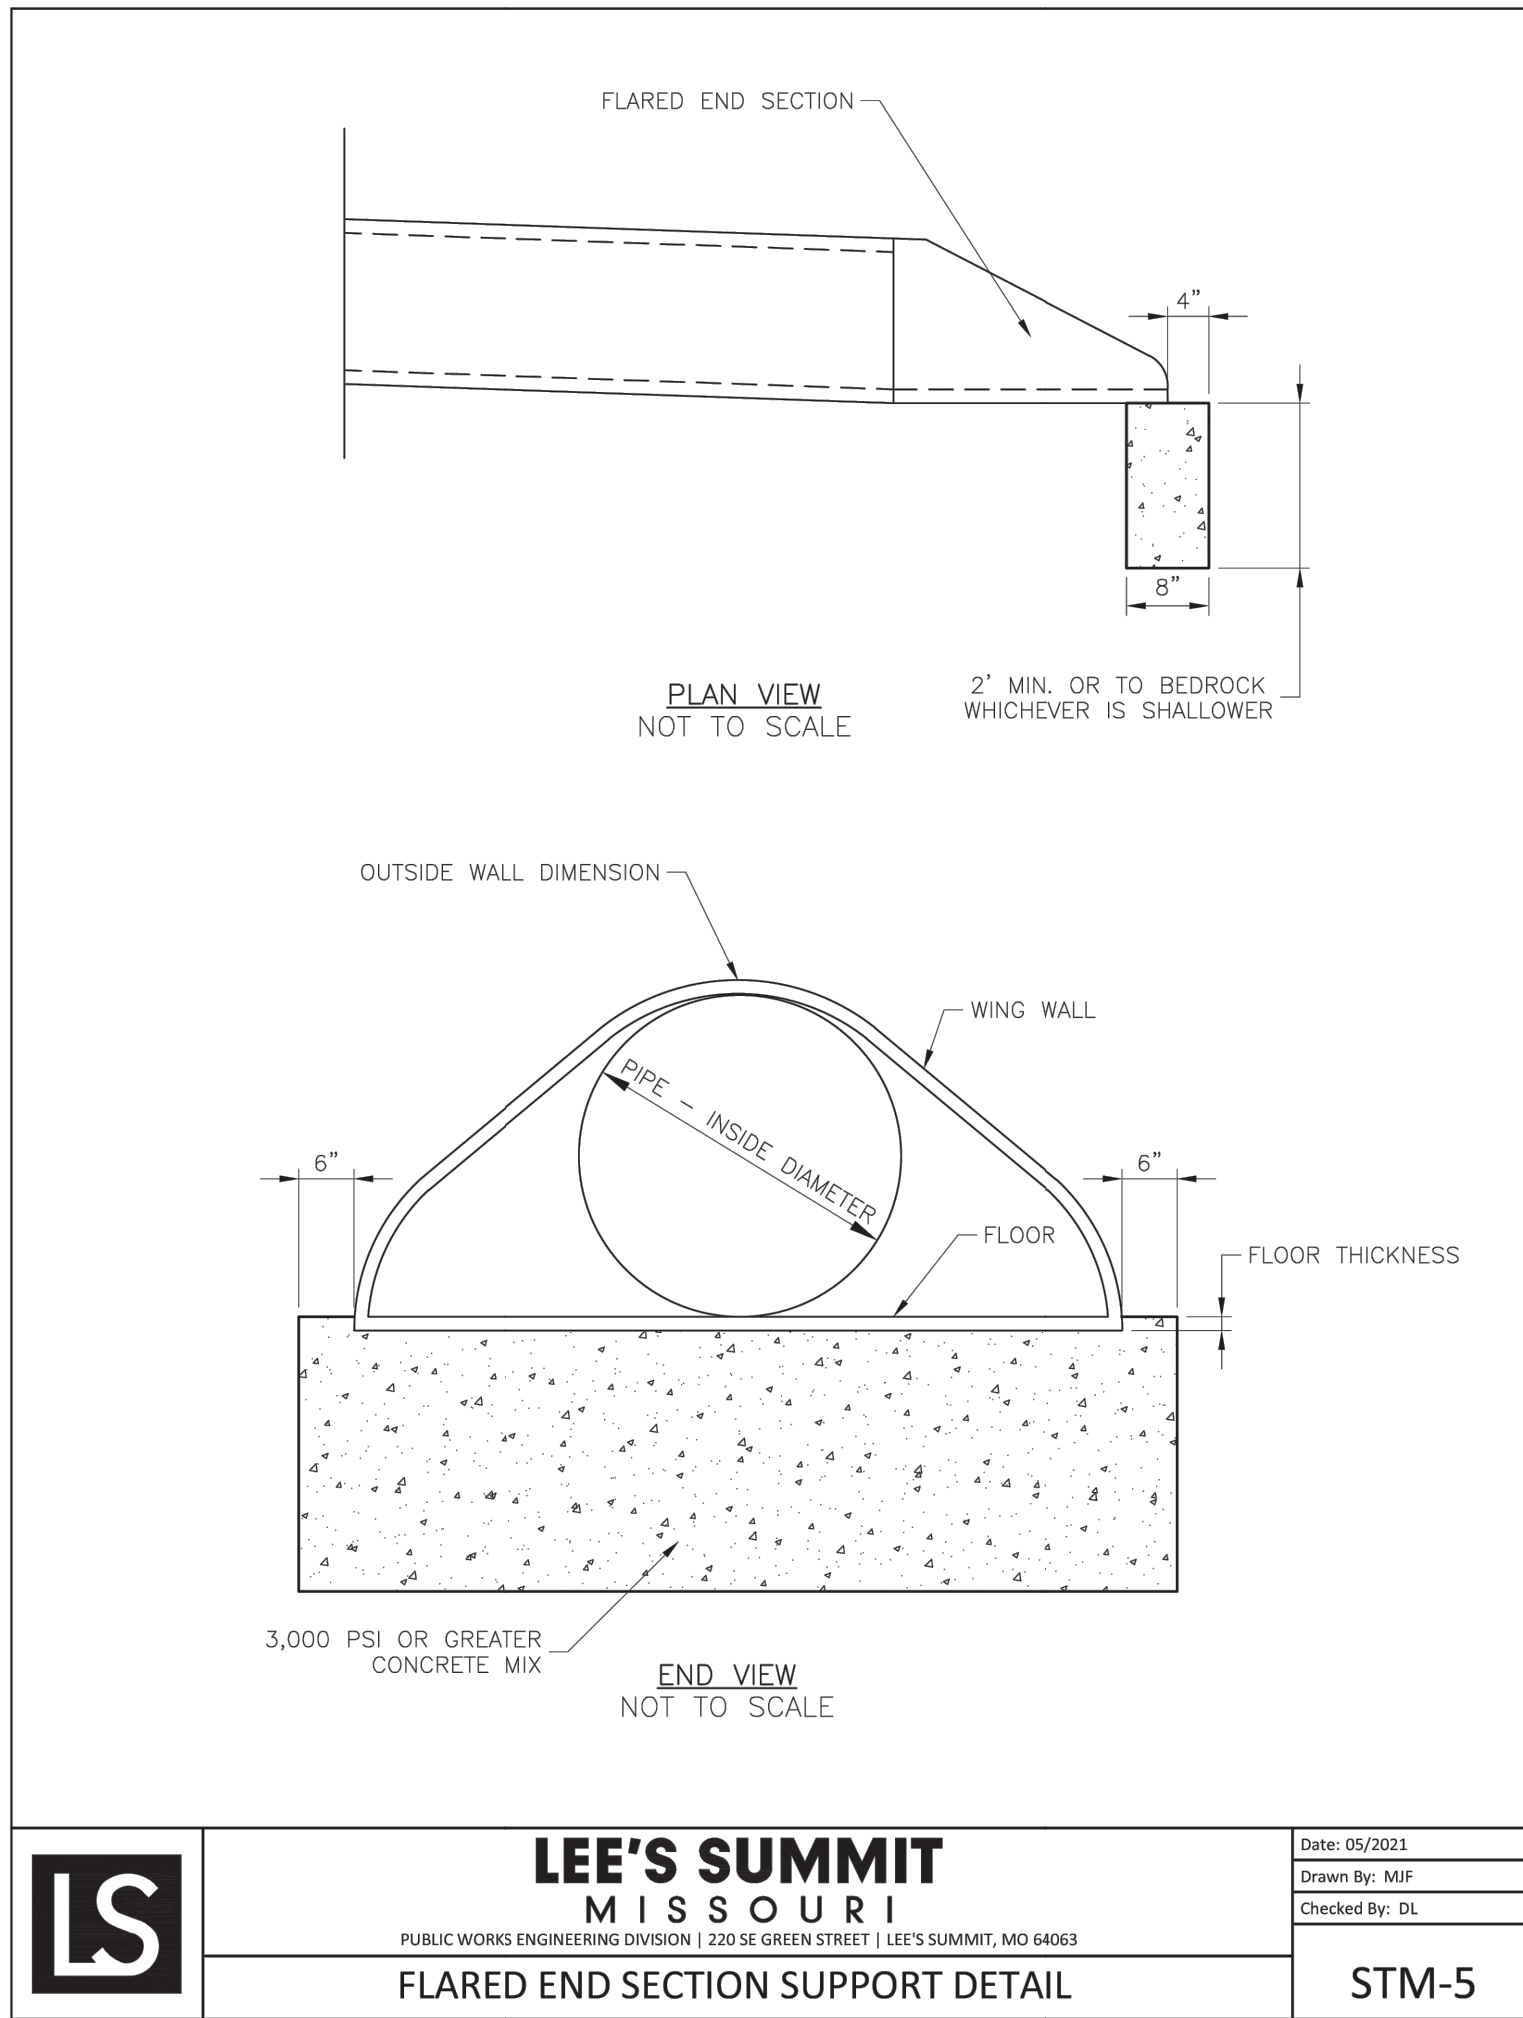

LS	LEE'S SUMMIT MISSOURI PUBLIC WORKS ENGINEERING DIVISION 220 SE GREEN STREET LEE'S SUMMIT, MO 64063 FLARED END SECTION SUPPORT DETAIL	Date: 05/2021
		Drawn By: MJF
		Checked By: DL
		STM-5

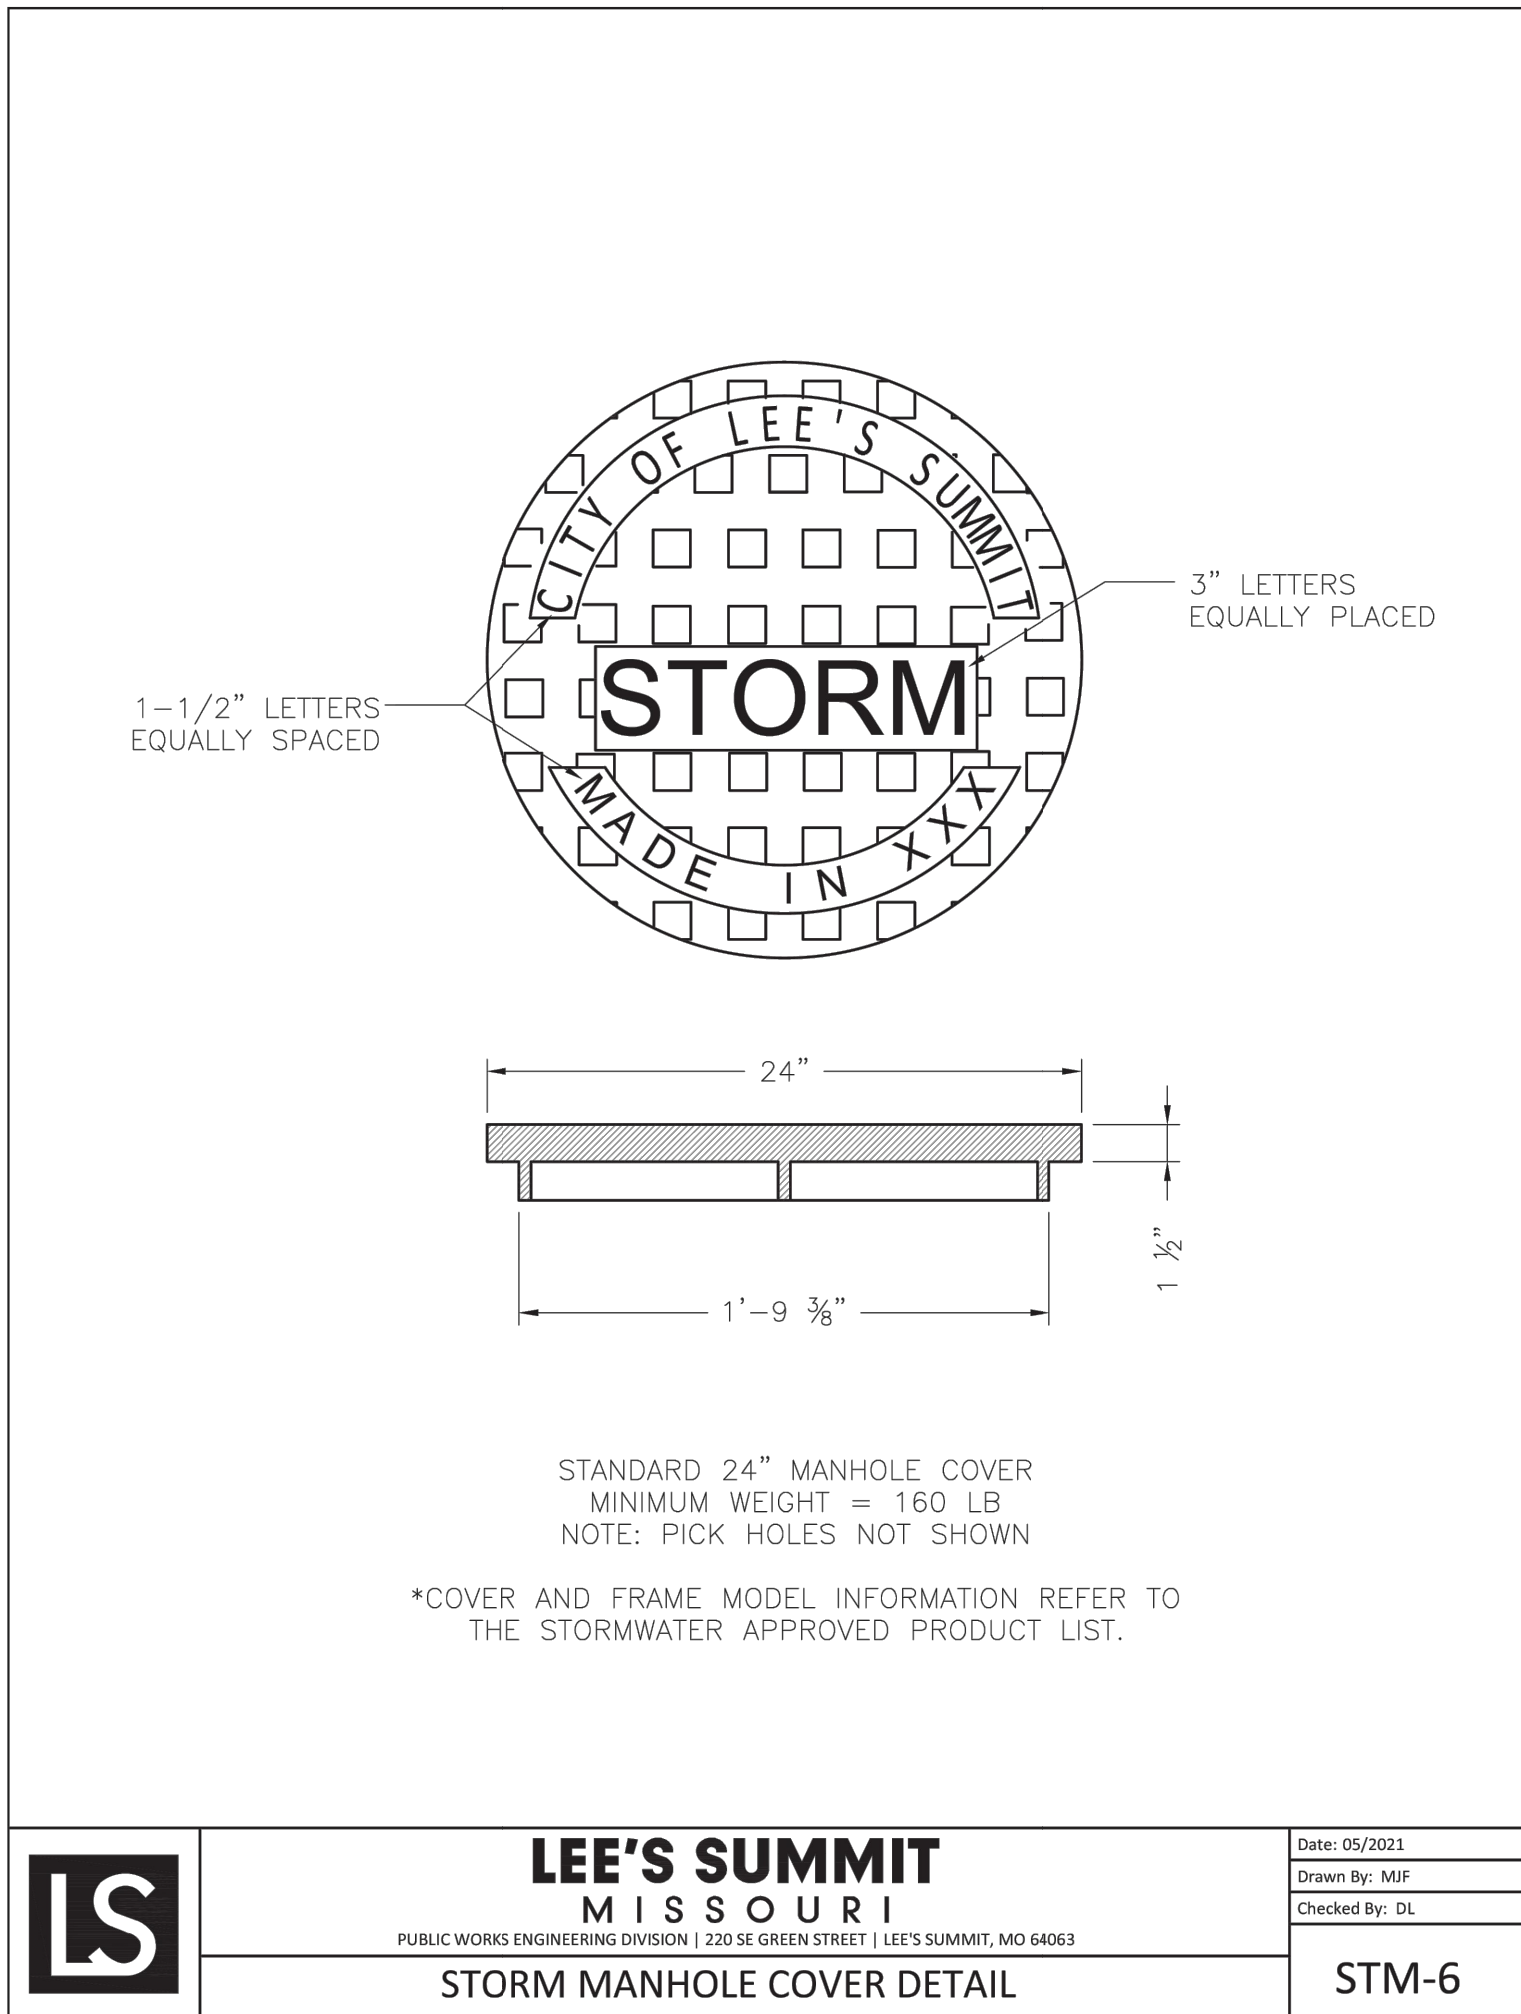


LS	LEE'S SUMMIT MISSOURI PUBLIC WORKS ENGINEERING DIVISION 220 SE GREEN STREET LEE'S SUMMIT, MO 64063 STORM MANHOLE COVER DETAIL	Date: 05/2021
		Drawn By: MJF
		Checked By: DL
		STM-6

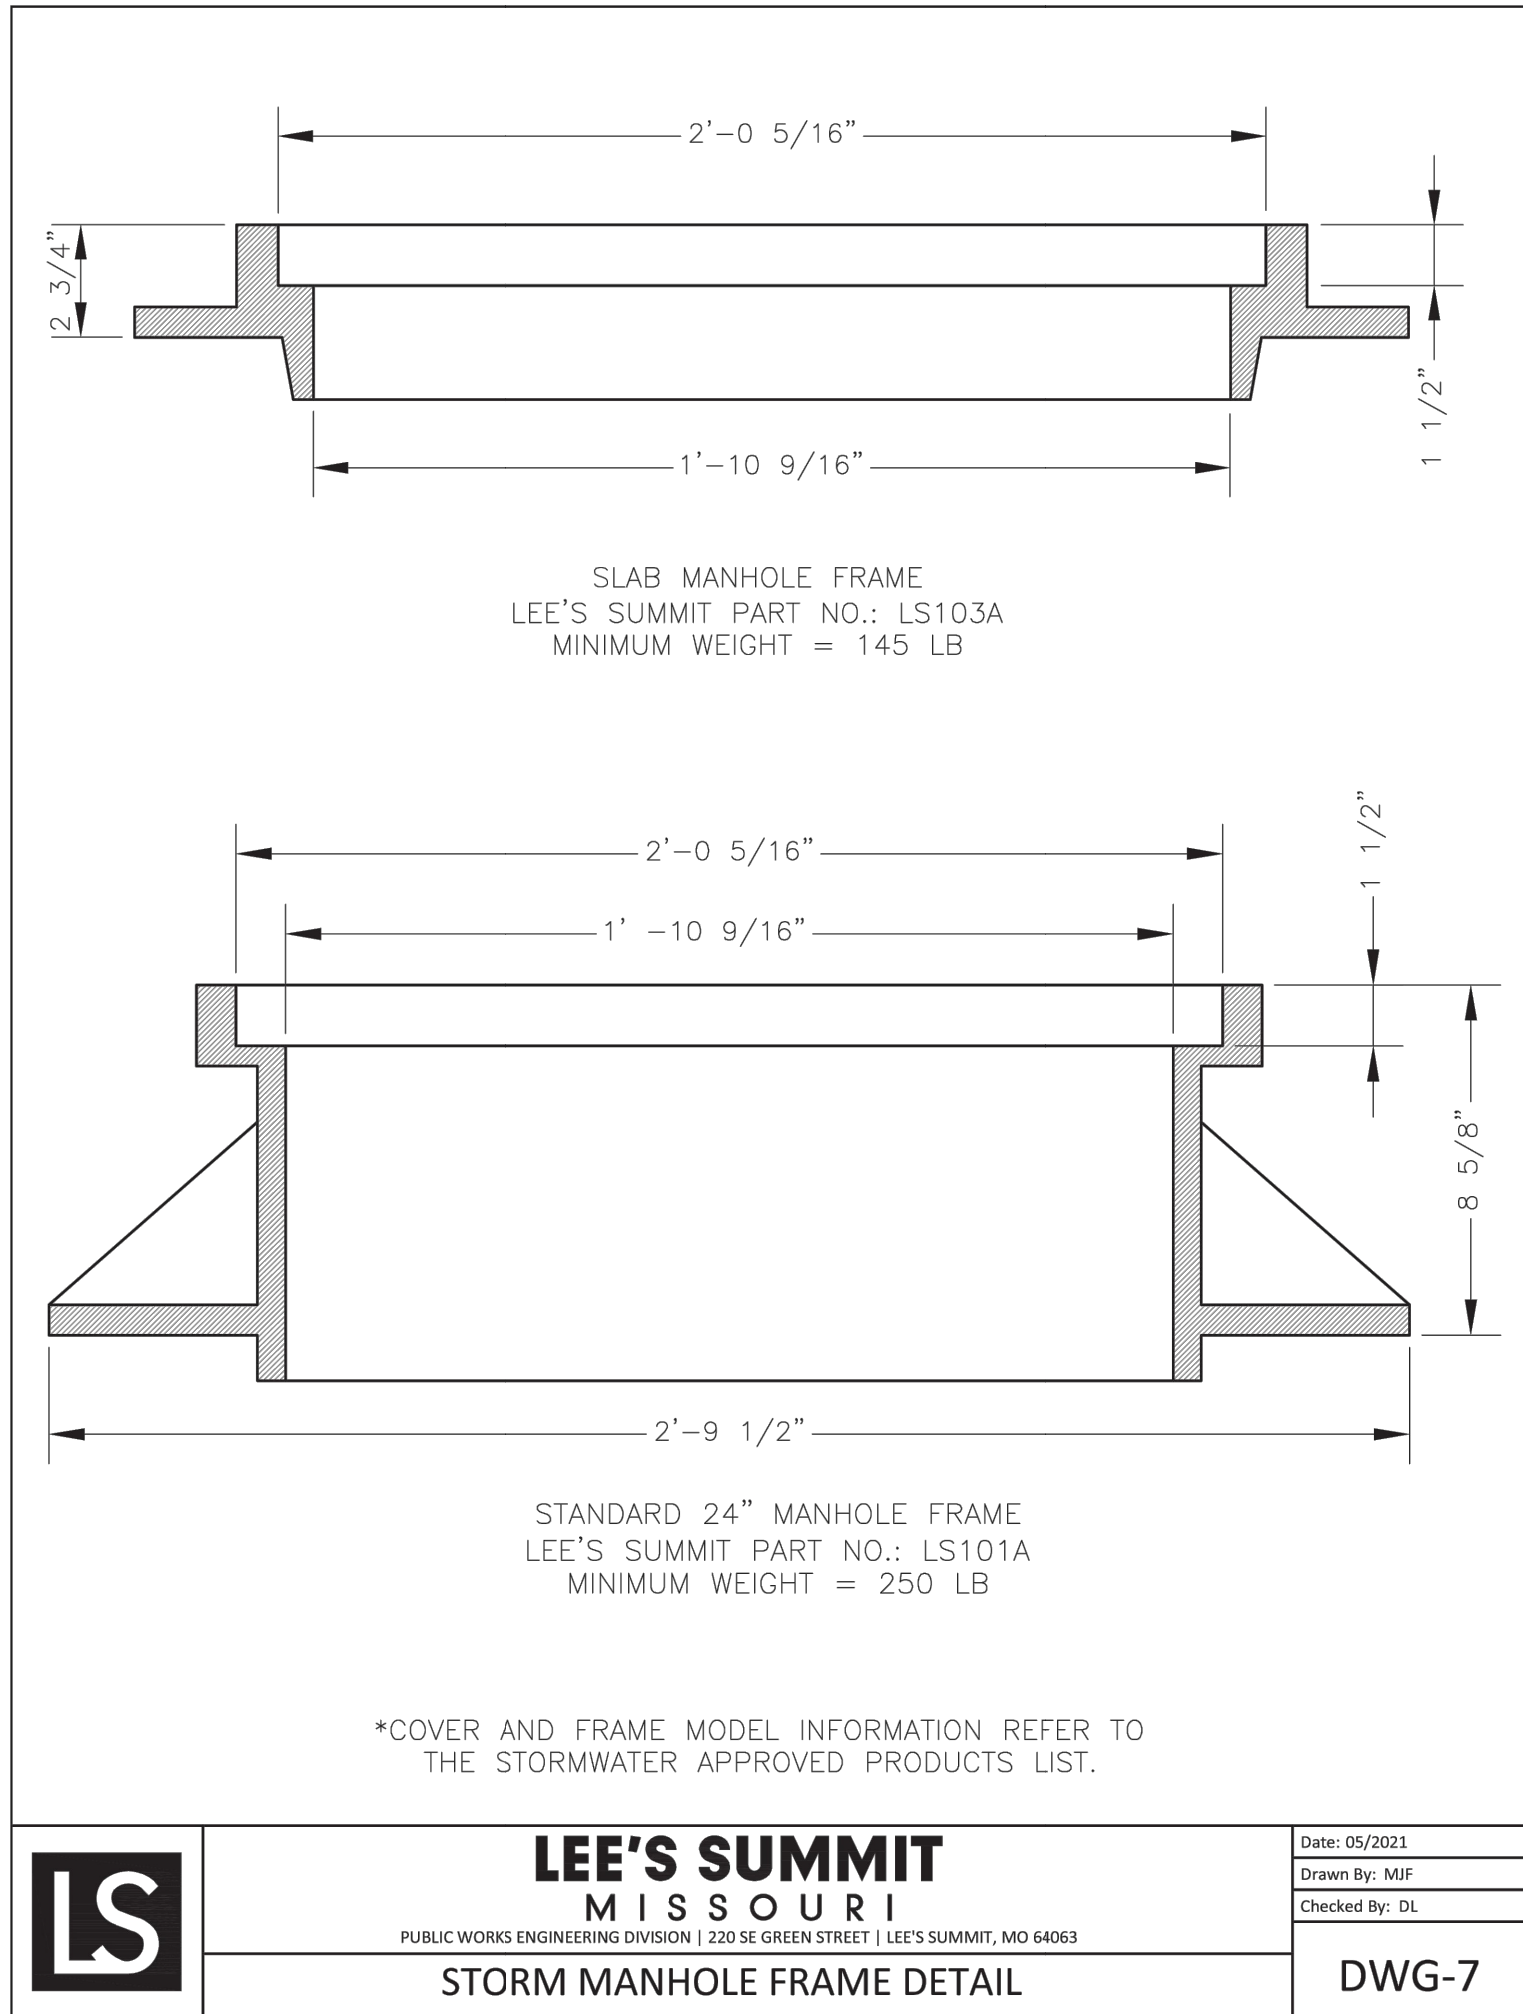

LS	LEE'S SUMMIT MISSOURI PUBLIC WORKS ENGINEERING DIVISION 220 SE GREEN STREET LEE'S SUMMIT, MO 64063 STORM MANHOLE FRAME DETAIL	Date: 05/2021
		Drawn By: MJF
		Checked By: DL
		DWG-7

CONSTRUCTION DOCUMENTS

PUBLIC IMPROVEMENTS FOR WILSHIRE HILLS - 4TH PLAT
NE WILSHIRE DRIVE
LEE'S SUMMIT, JACKSON COUNTY, MISSOURI

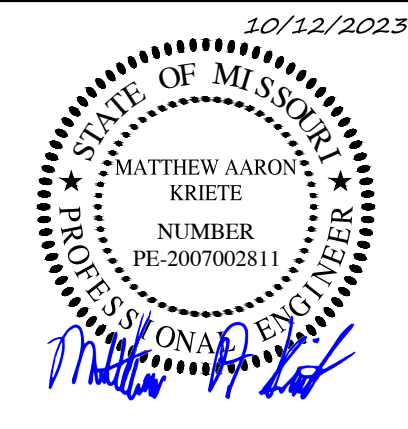

MATTHEW A. KRIETE
PROFESSIONAL ENGINEER
PE-2007002811

IF ORIGINAL SIGNATURE OR DIGITAL AUTHENTICATION IS NOT PRESENT THIS MEDIA SHOULD NOT BE CONSIDERED A CERTIFIED DOCUMENT.

Date
JUNE 27, 2023

Revised
(2) OCTOBER 12, 2023


Design: ST Drawn: MJS

STORM SEWER DETAILS


Sheet
C2.16

ES&S PROJECT NO. 15925

P:\GENERAL PROJECTS\15925E-WES-WILSHIRE-HILLS-3-ENG\CAD\15925 COVER & DETAILS.DWG 10/17/2023

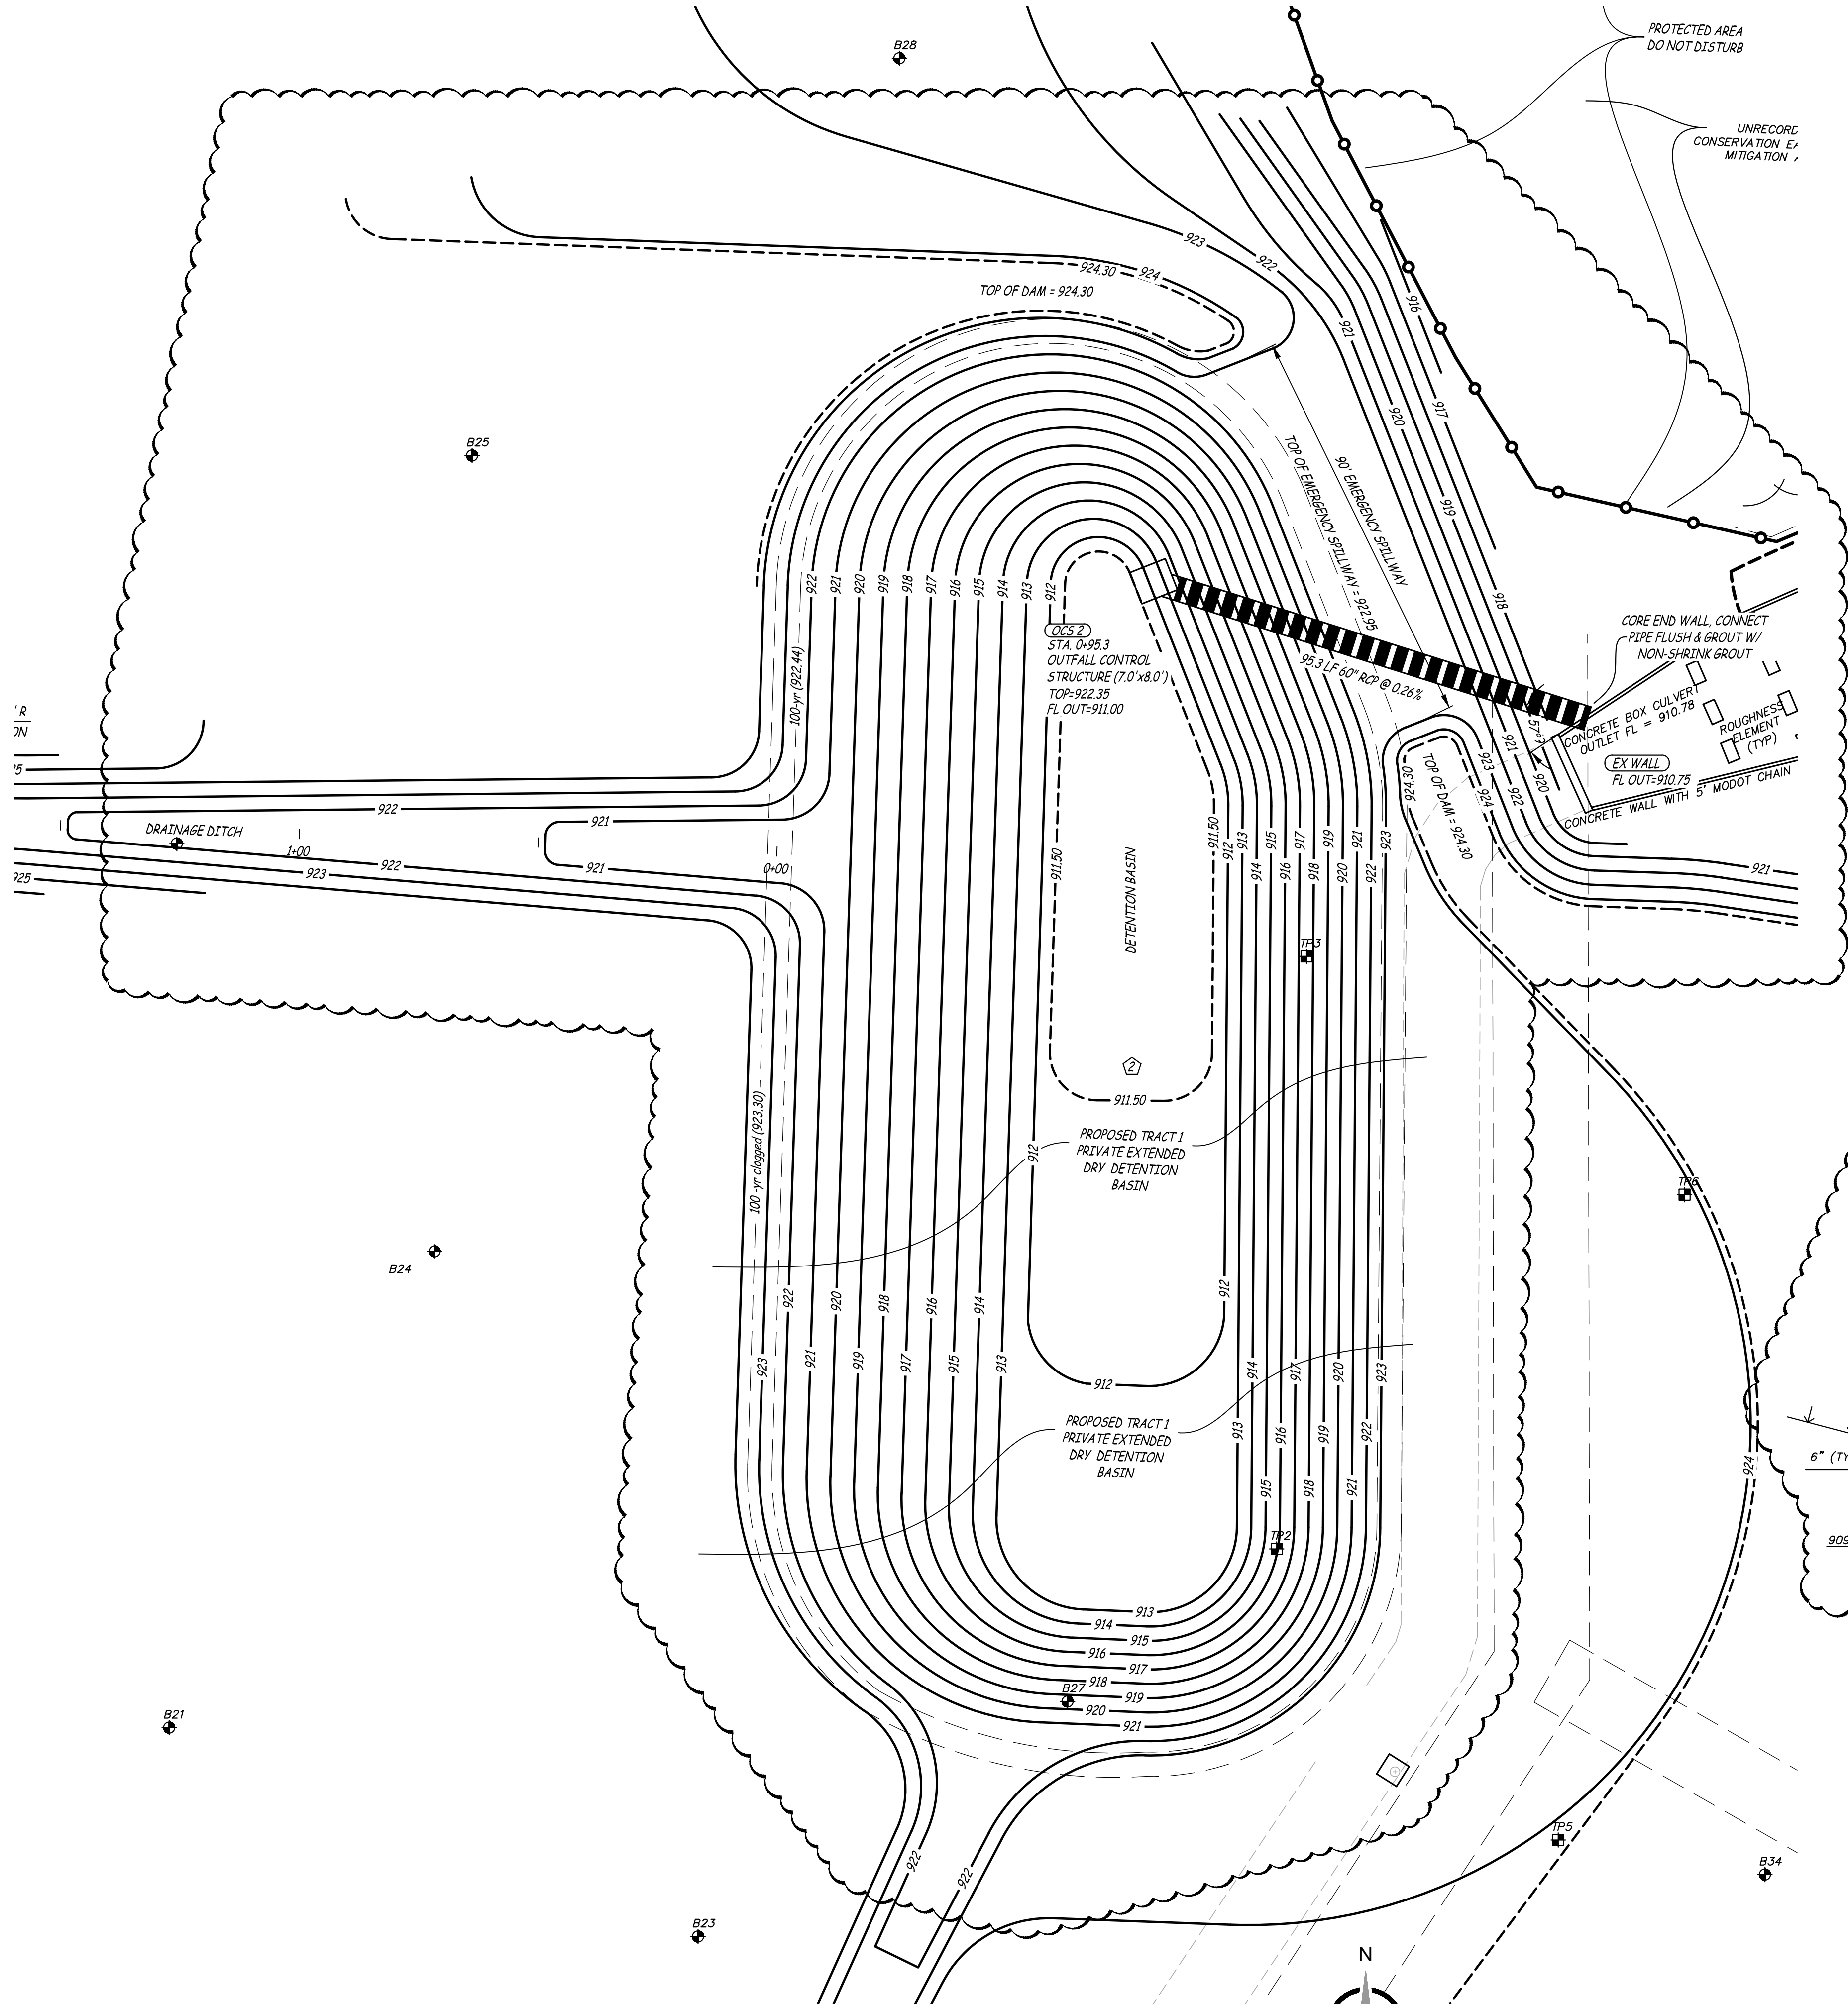

P:\GENERAL PROJECTS\15925E--ES--WILSHIRE--HILLS--3-ENG\CAD\15925 DAW.DWG 10/17/2023

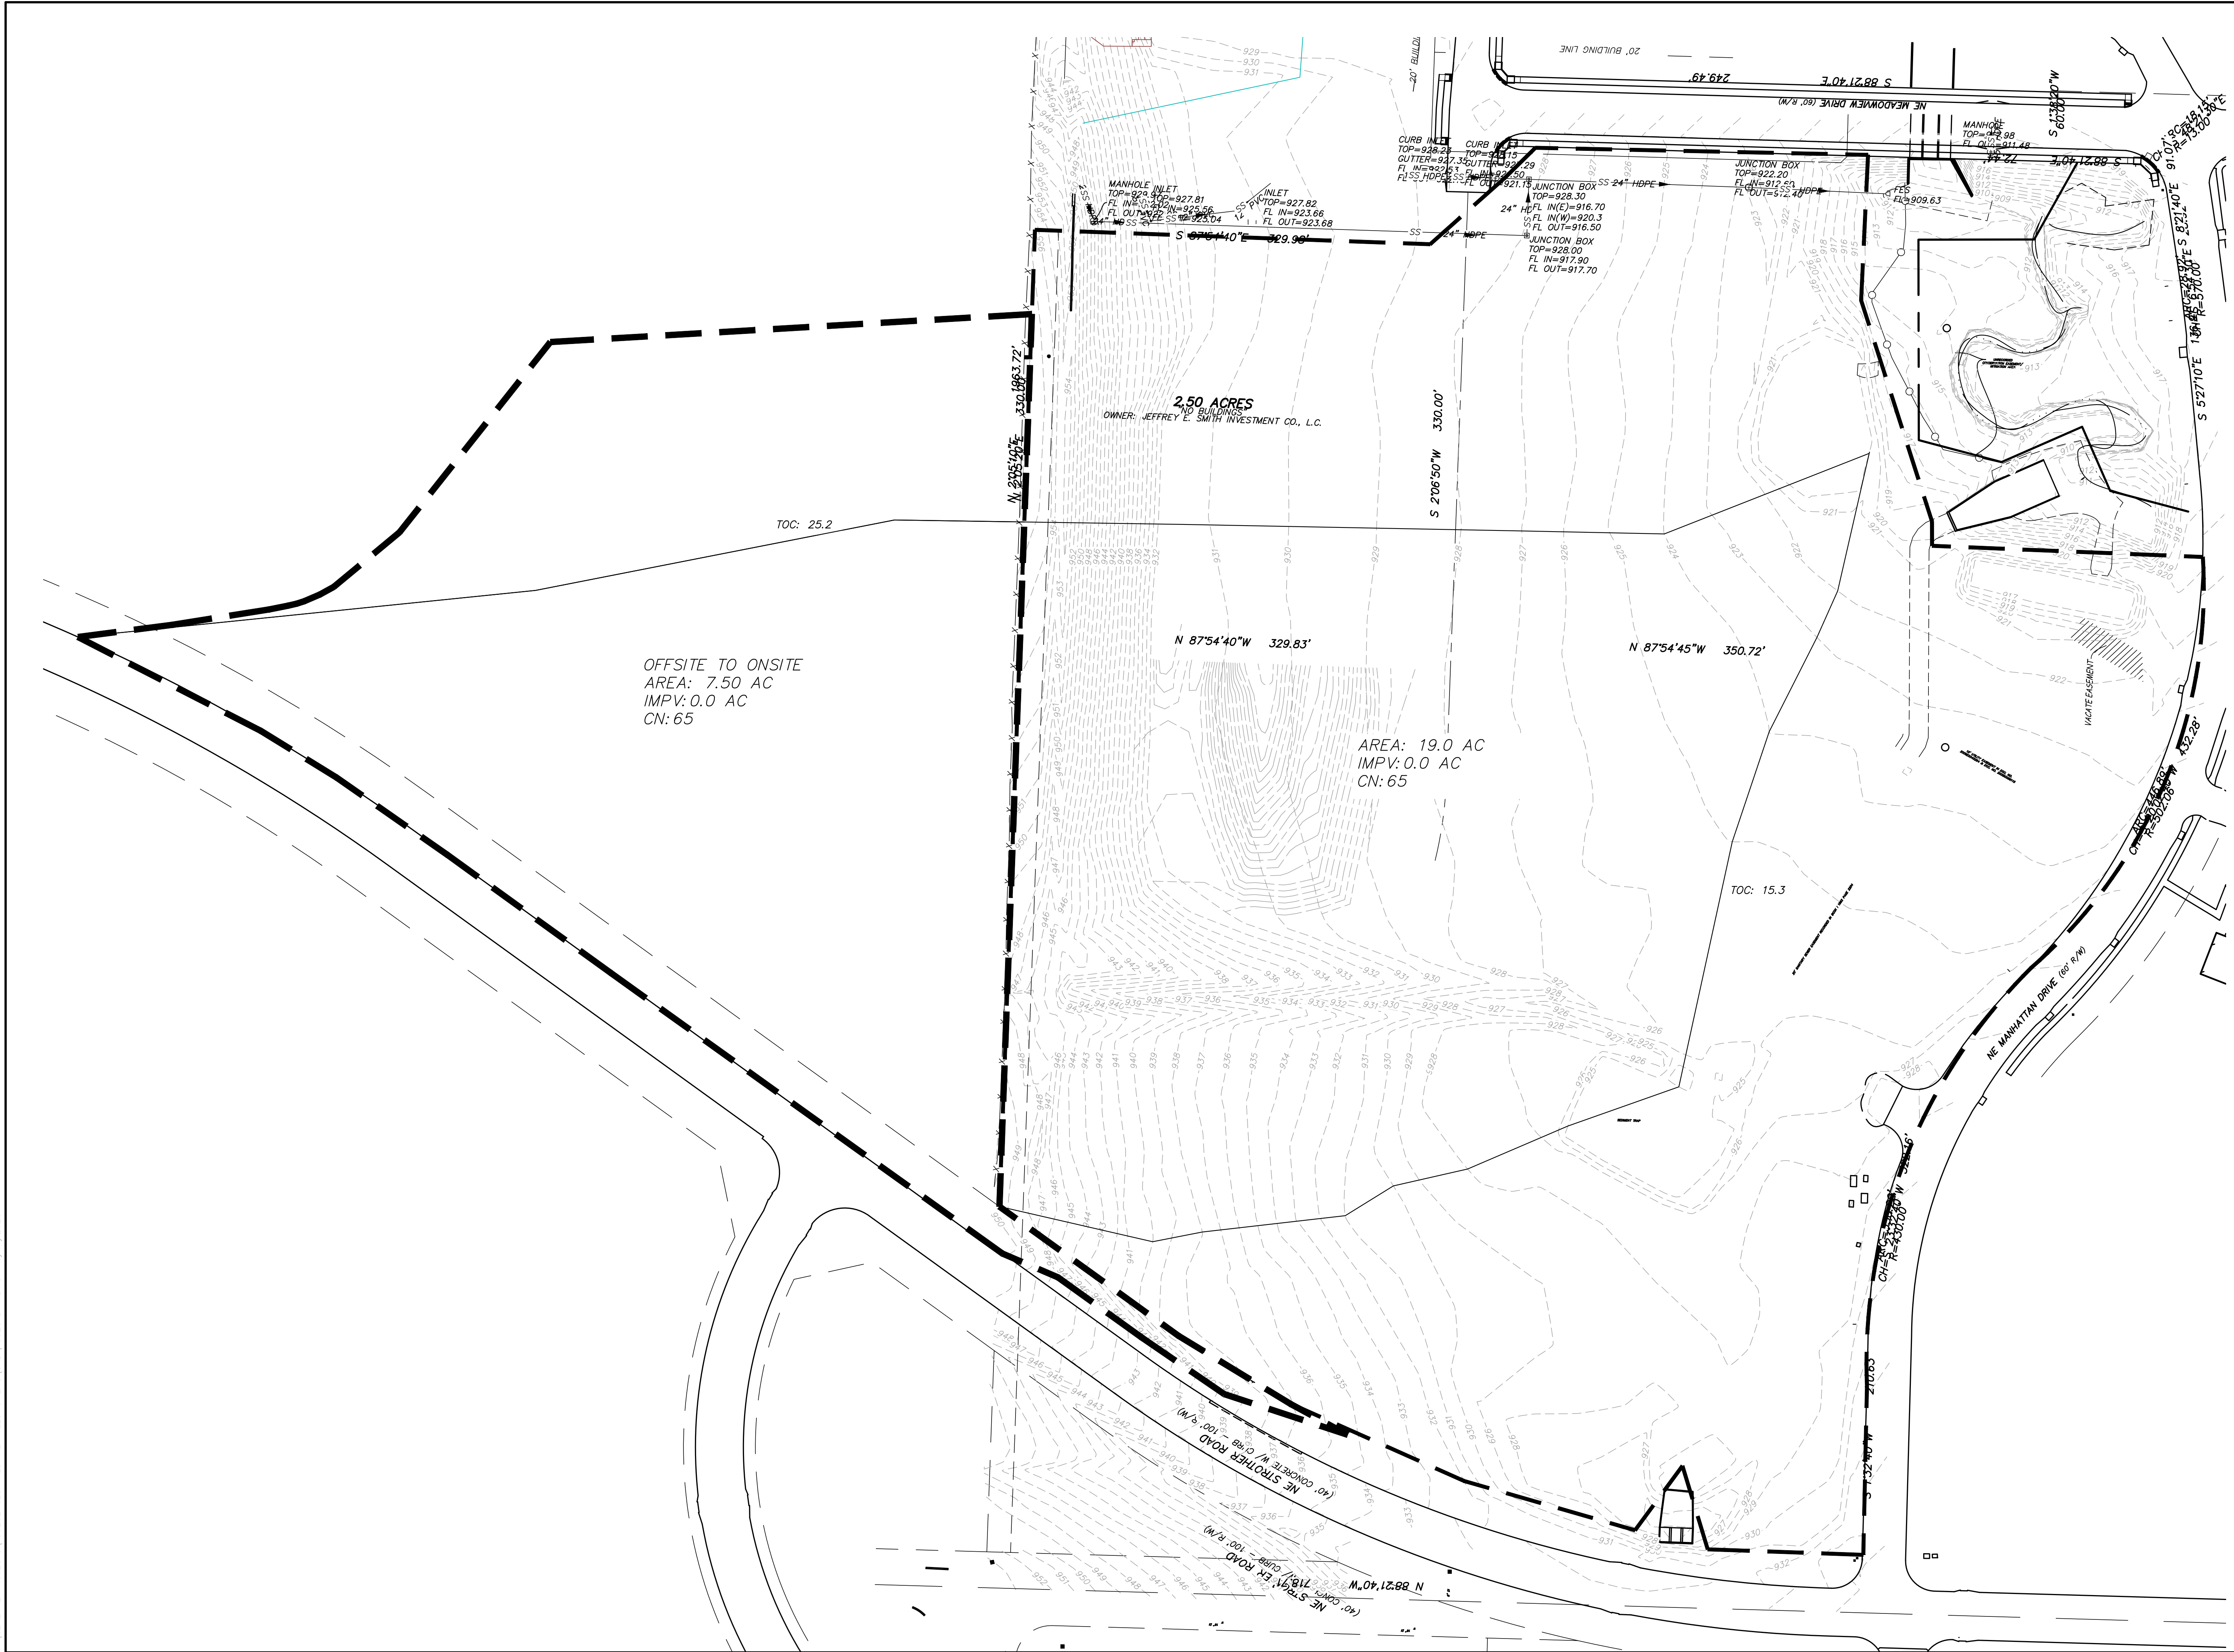

Engineering Surveys
& Services
DELIVERING YOUR VISION™

1113 Fay Street, Columbia, MO 65201
973-449-2646
802 El Dorado Drive, Jefferson City, MO 65101
873-636-3303
1775 West Main Street, Sedalia, MO 65301
660-826-8618
www.es-inc.com
MO Engineering Corp. # 2004005018

N

0 1"
SCALE: 1" = 60'

WILSHIRE HILLS PHASE III
STREET ADDRESS
LEE'S SUMMIT JACKSON COUNTY, MISSOURI

10/12/2023

MATTHEW A. KRIETE
PROFESSIONAL ENGINEER
PE-2007002811

IF ORIGINAL SIGNATURE OR DIGITAL
AUTHENTICATION IS NOT PRESENT THIS
MEDIA SHOULD NOT BE CONSIDERED A
CERTIFIED DOCUMENT.

Date
JUNE 30, 2023

Revised
② OCTOBER 12, 2023

Design: ST Drawn: ST

PRE-DRAINAGE AREA MAP

Sheet
C2.18

ES&S PROJECT NO. 15925

10/12/2023

STATE OF MISSOURI
★ MATTHEW AARON KRIETE ★
NUMBER PE-2007002811
PROFESSIONAL ENGINEER

Matthew A. Kriete

MATTHEW A. KRIETE
PROFESSIONAL ENGINEER
PE-2007002811

IF ORIGINAL SIGNATURE OR DIGITAL AUTHENTICATION IS NOT PRESENT THIS MEDIA SHOULD NOT BE CONSIDERED A CERTIFIED DOCUMENT.

Revised
2 OCTOBER 12, 2023


POST-DRAINAGE AREA MAP

Sheet

C2.19

ES&S PROJECT NO. 15925

P:\GENERAL PROJECTS\15925E-ES-WILSHIRE-HILLS-3-ENG\CAD\15925 DAW.DWG 10/17/2023

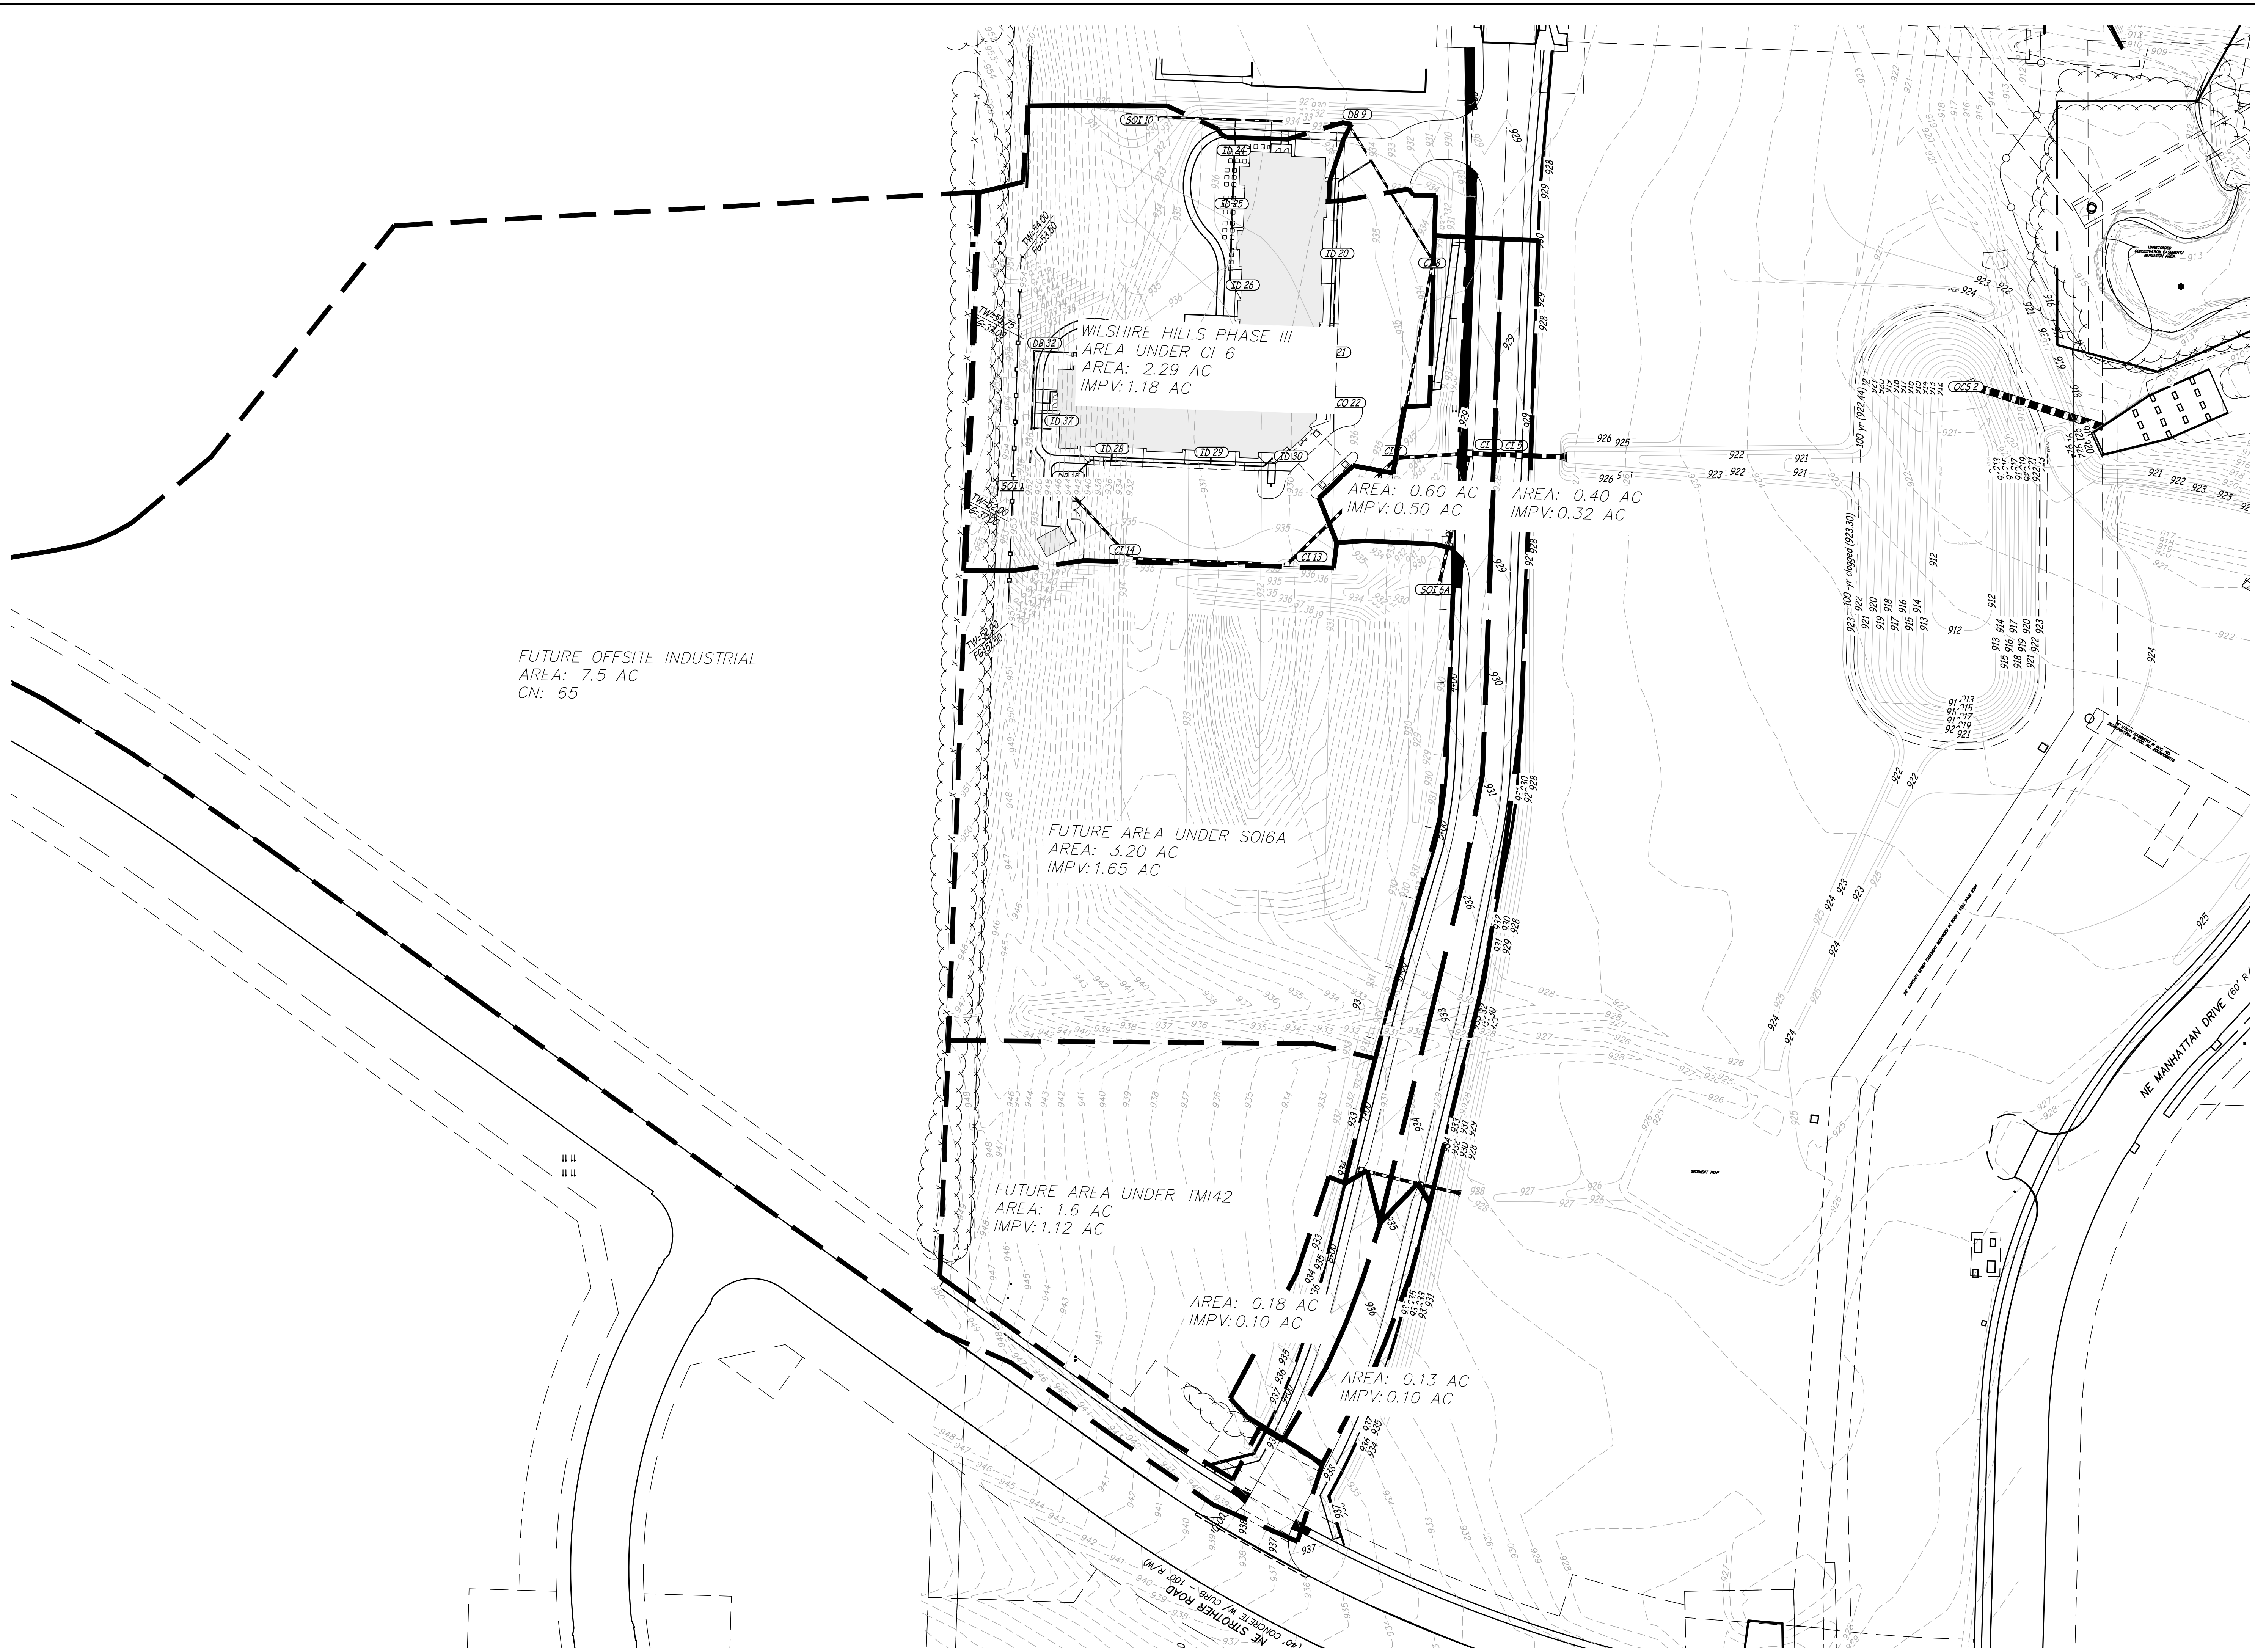




**Engineering Surveys
& Services**
DELIVERING YOUR VISION™

1113 Fay Street, Columbia, MO 65201
933-449-2646
802 El Dorado Drive, Jefferson City, MO 65101
873-636-3303
1775 West Main Street, Sedalia, MO 65301
660-826-8618
www.ess-inc.com
MO Engineering Corp. # 2004005018


N

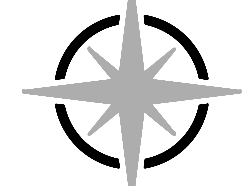

0 1"
SCALE: 1" = 50'

WILSHIRE HILLS PHASE III
STREET ADDRESS
LEE'S SUMMIT JACKSON COUNTY, MISSOURI

10/12/2023

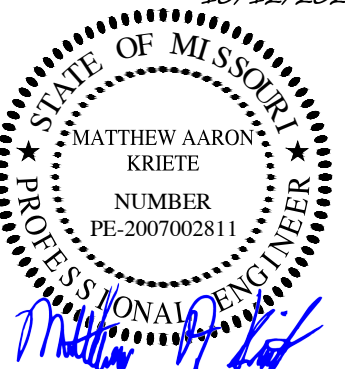

MATTHEW A. KRIETE
PROFESSIONAL ENGINEER
PE-200700281

IF ORIGINAL SIGNATURE OR DIGITAL
AUTHENTICATION IS NOT PRESENT THIS
MEDIA SHOULD NOT BE CONSIDERED A
CERTIFIED DOCUMENT.

Date
JUNE 30, 2023

Revised
2 OCTOBER 12, 2023

Design: ST Drawn: ST

STORM SEWER
DRAINAGE AREA MAP

Sheet
C2.20

ES&S PROJECT NO. 15925

CONSTRUCTION DOCUMENTS