


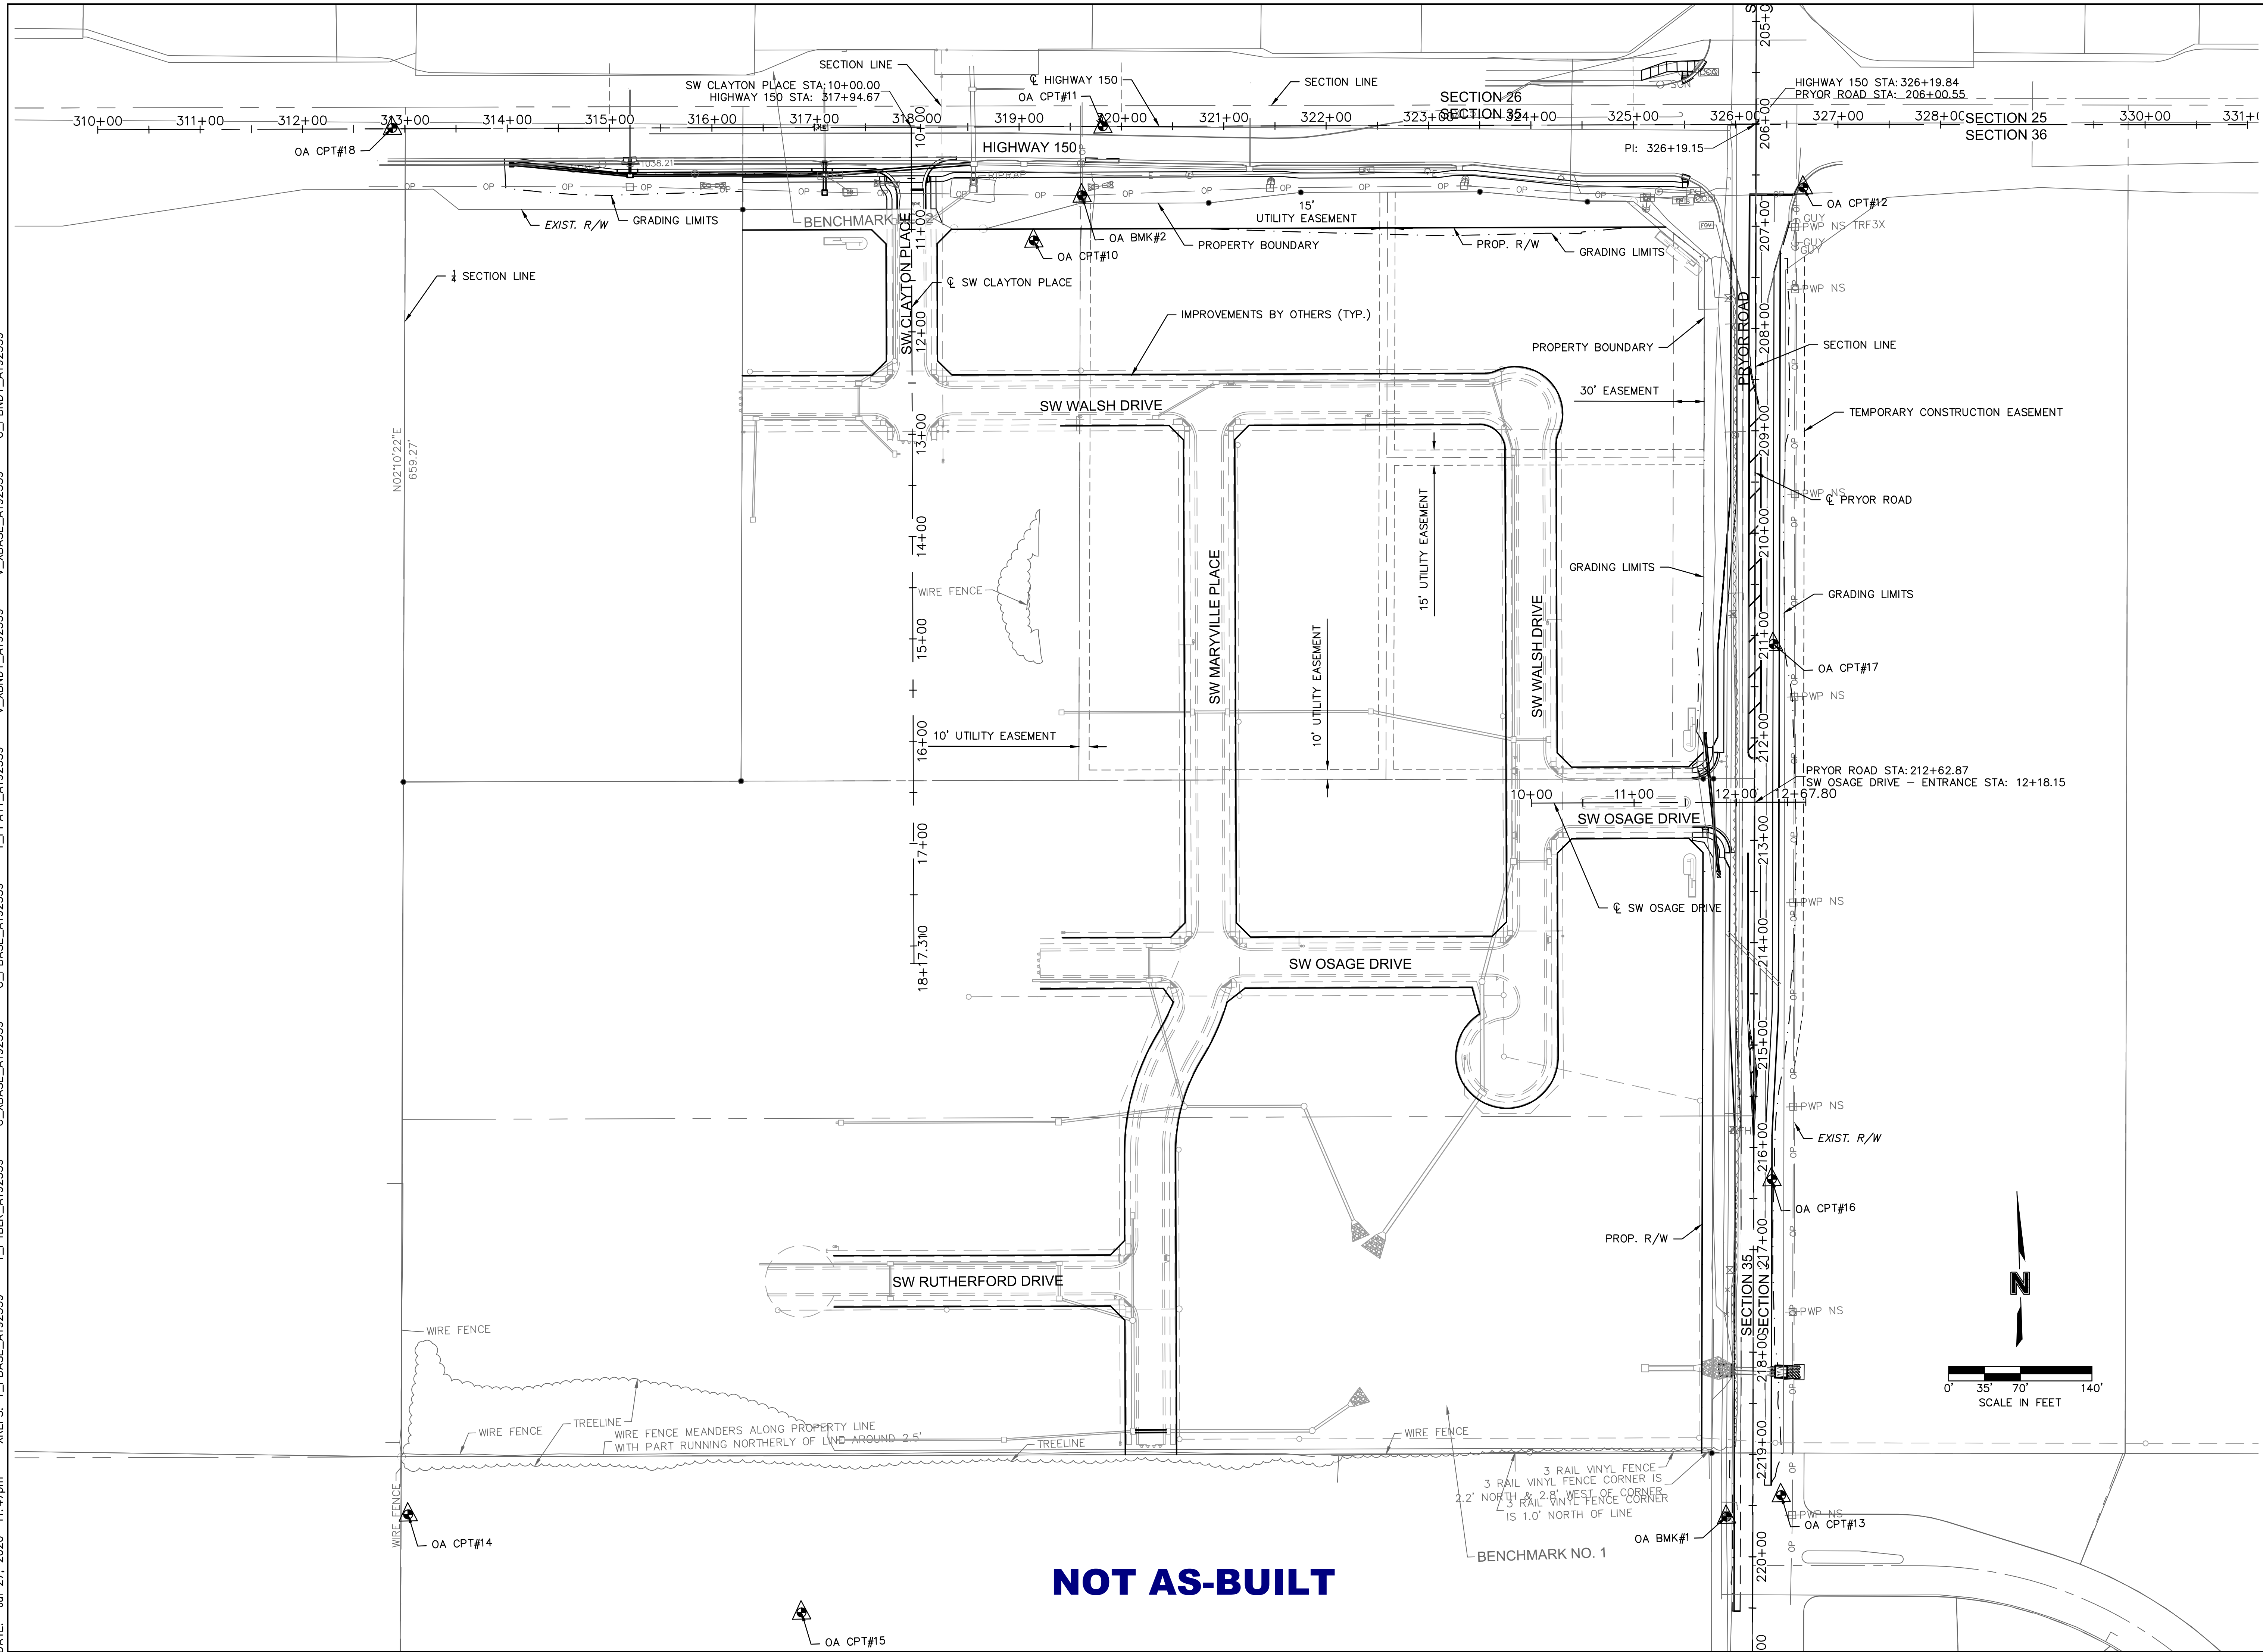


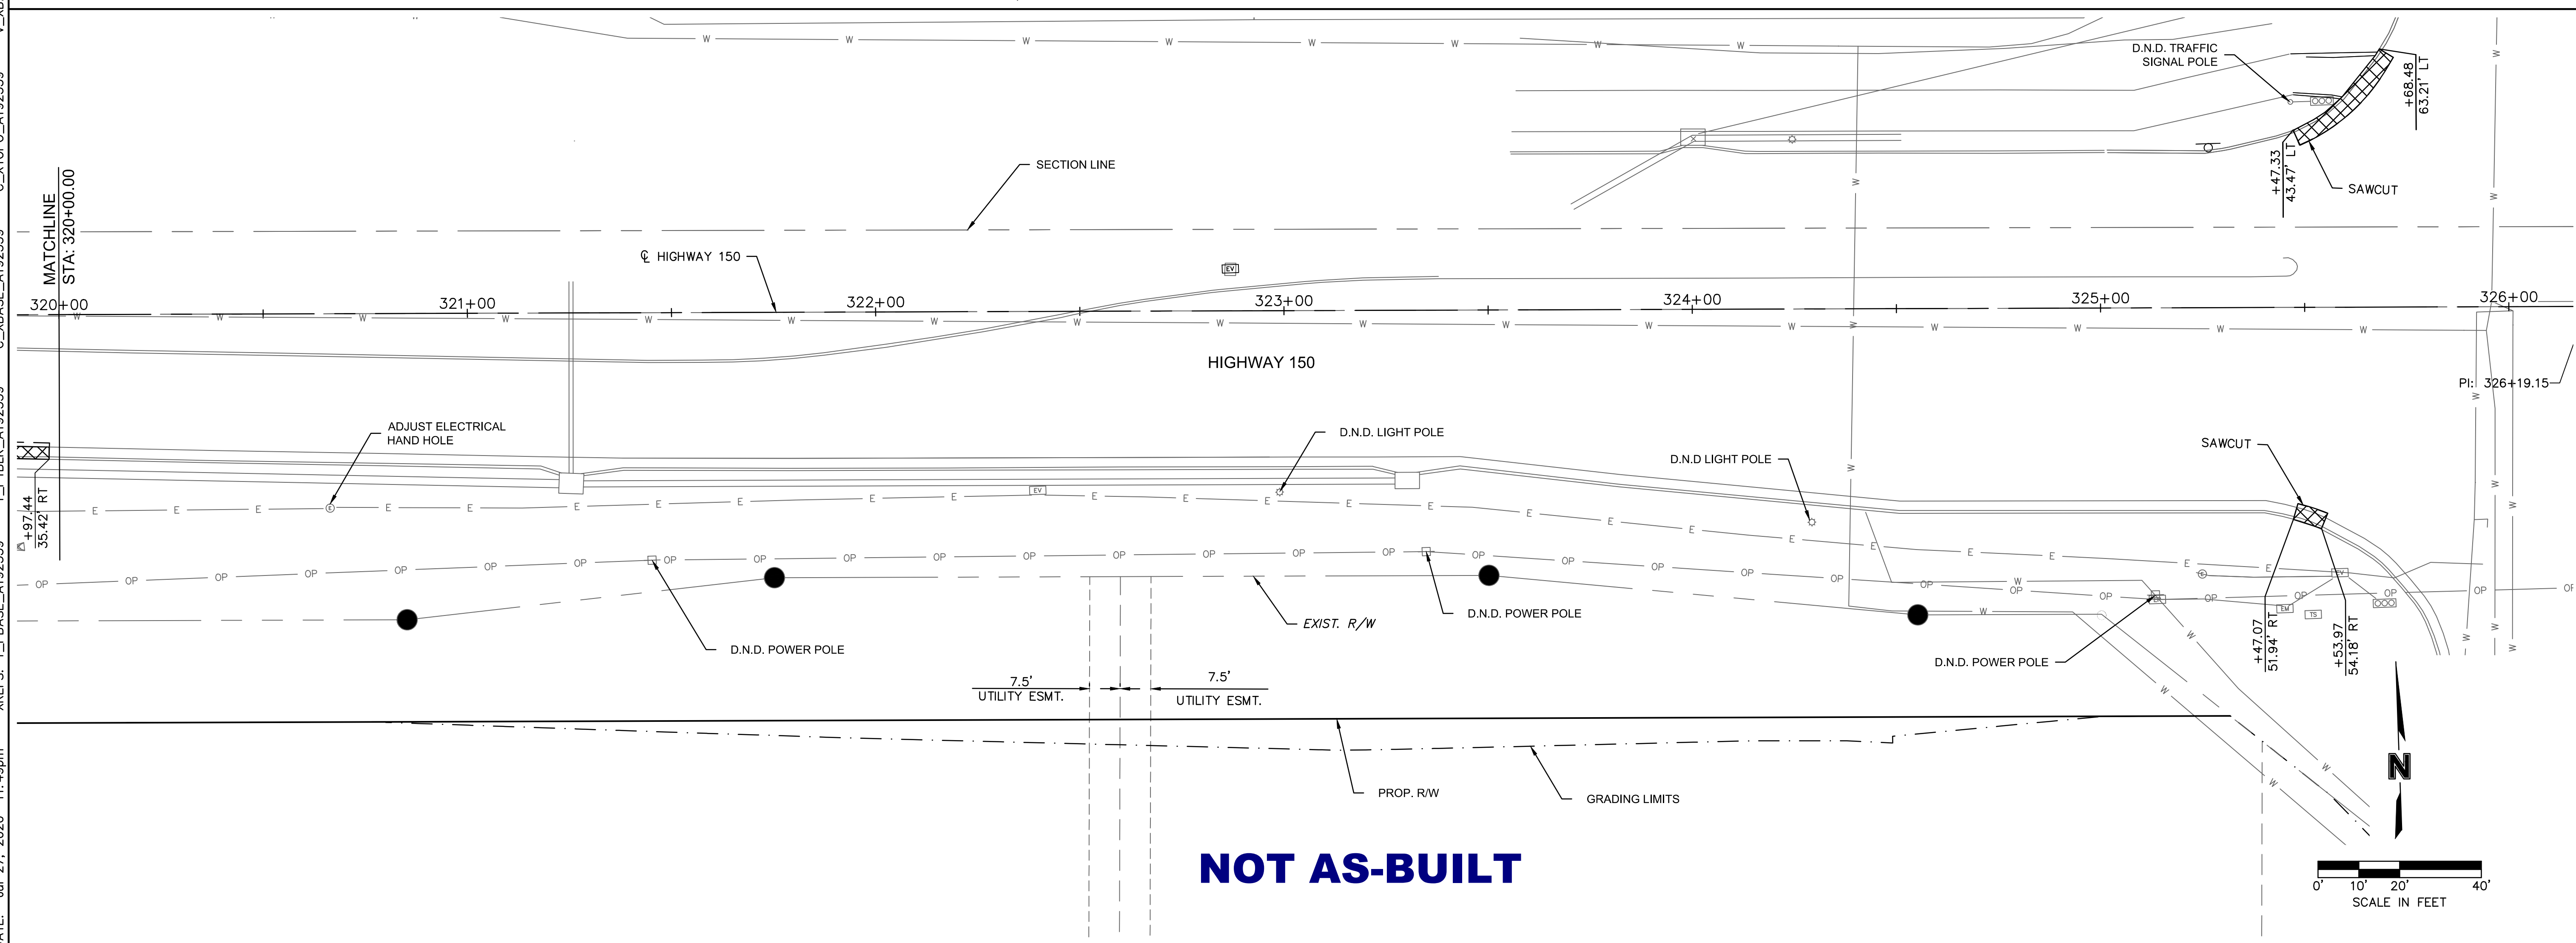

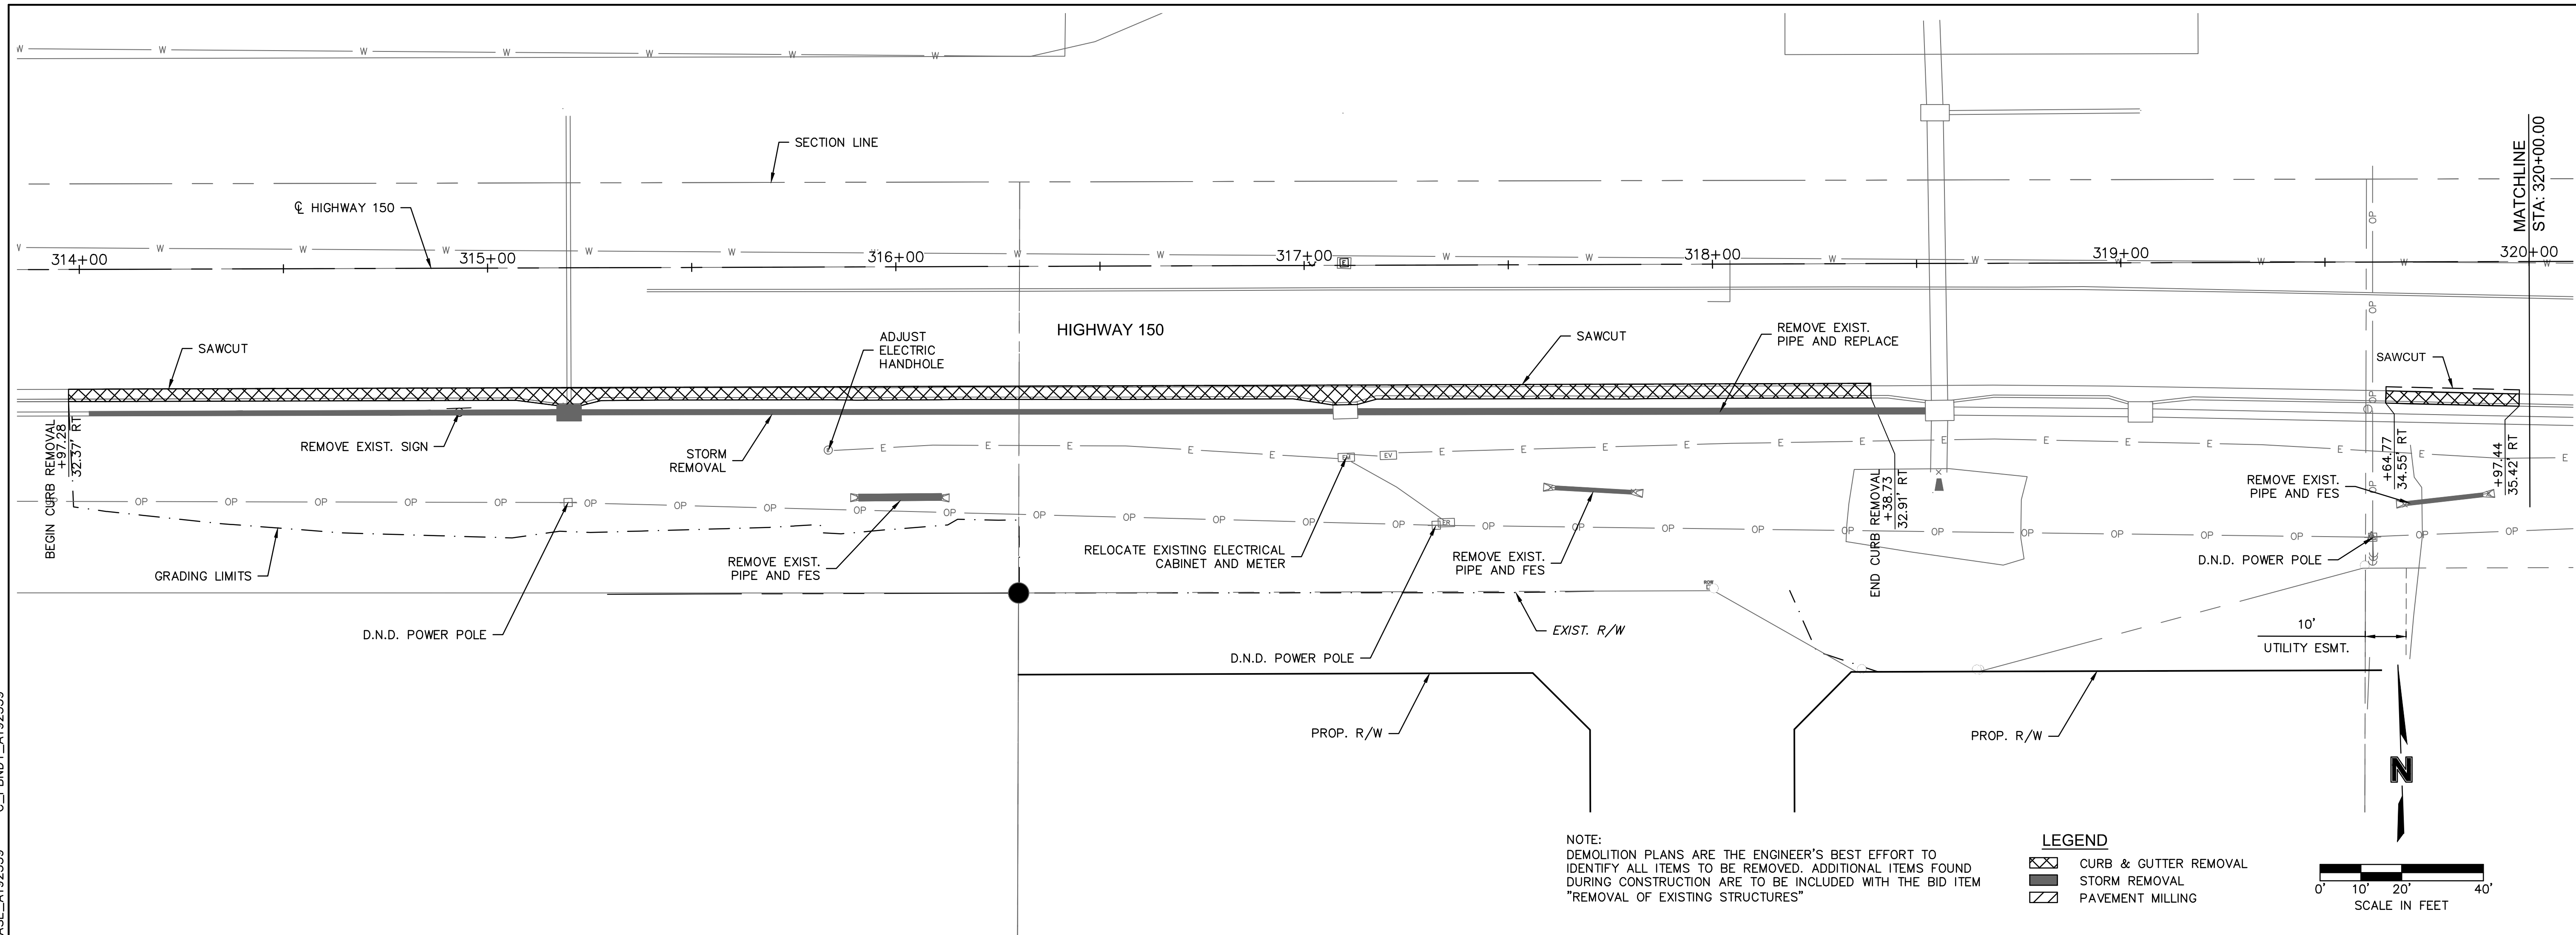

DWG: F:\2019\2001-2500\019-2339-A\40-Design\AutoCAD\Final Plans\Sheets\RD66\DEMOLITION & REMOVAL\T_DEM_A192339.dwg
DATE: Jul 27, 2020 11:49pm
USER: jcollaeger
V_XBASE_A192339
C_PBDY_A192339
C_XTOPO_A192339
T_PBDY_A192339
XREFS: T_PBASE_A192339

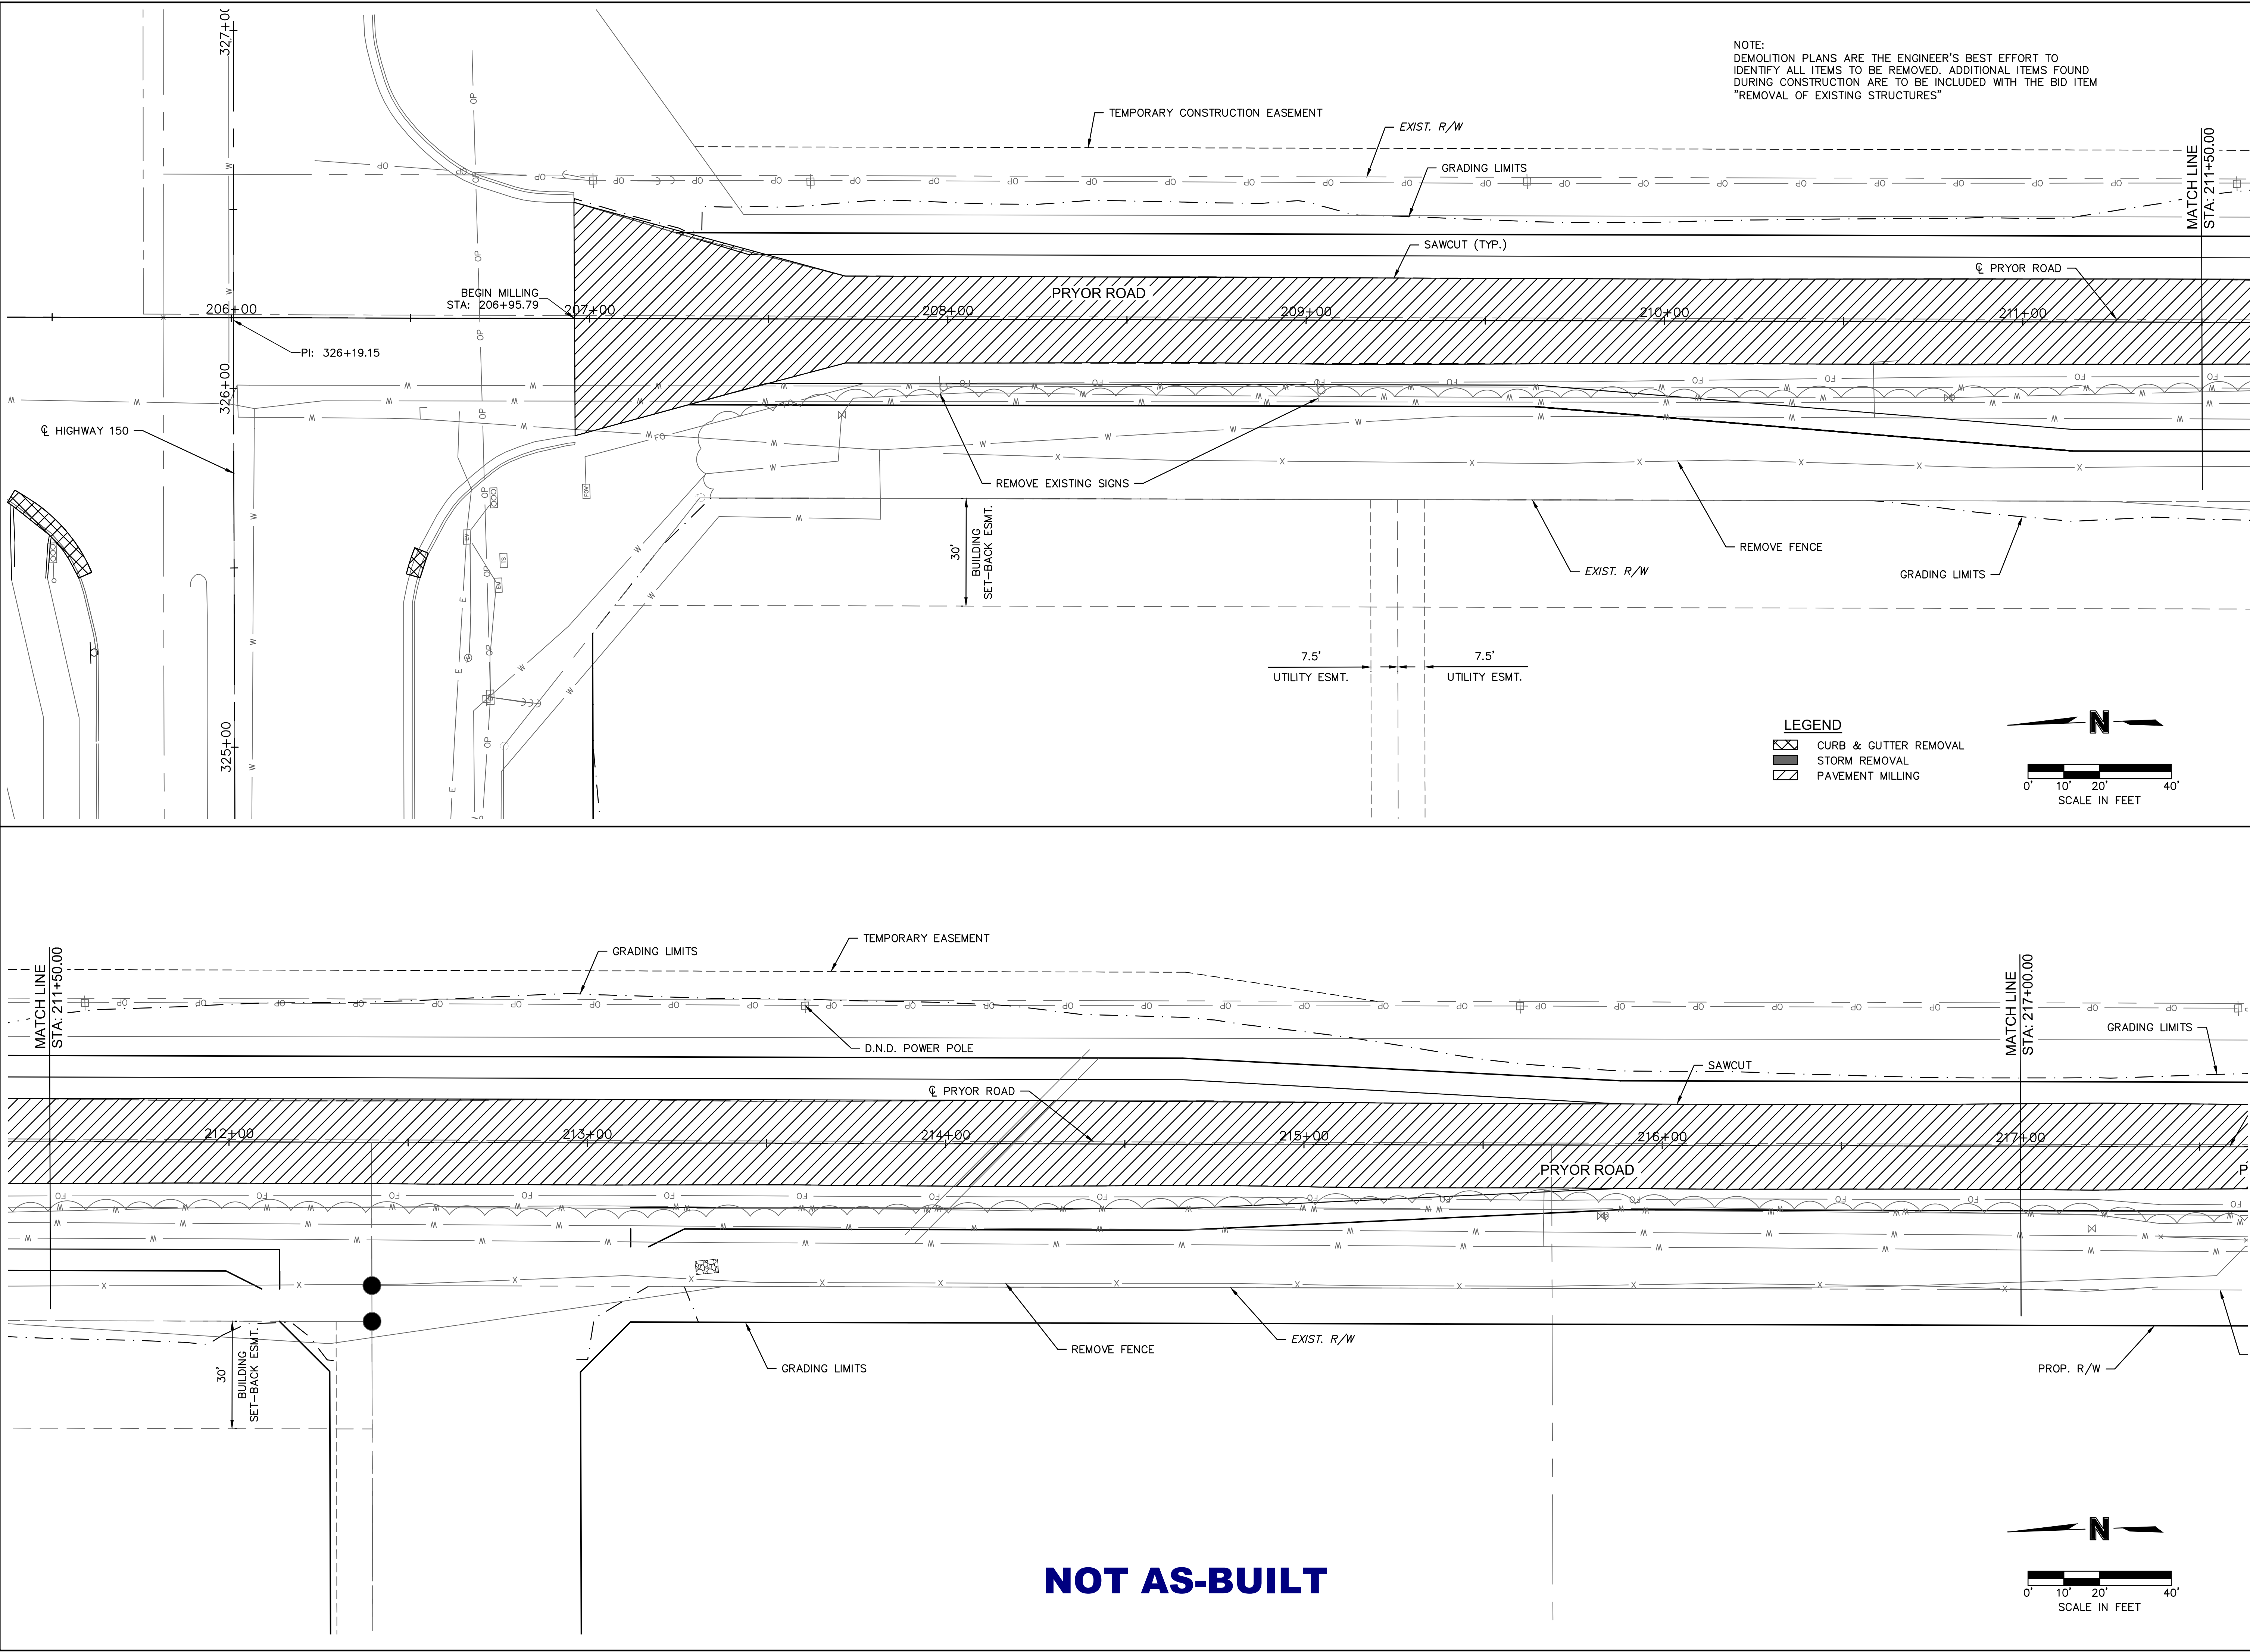

olsson

Olsson - Civil Engineering

1301 Burlington Street

North Kansas City, MO 64116

TEL 816.361.1177

www.olson.com

BY

REV. NO.	DATE	REVISIONS DESCRIPTION
1	2020.06.29	REVISIONS PER CITY COMMENTS

DEMOLITION & REMOVALS

HIGHWAY 150 & PRYOR ROAD
ROADWAY IMPROVEMENTS




LEE'S SUMMIT, MO

2020

drawn by: AKU
checked by: JFG
approved by: JFG
QA/QC by: RBC
project no.: A19-2339
drawing no.: T_DEM_A192339
date: 2020.07.09


SHEET

6 of 63

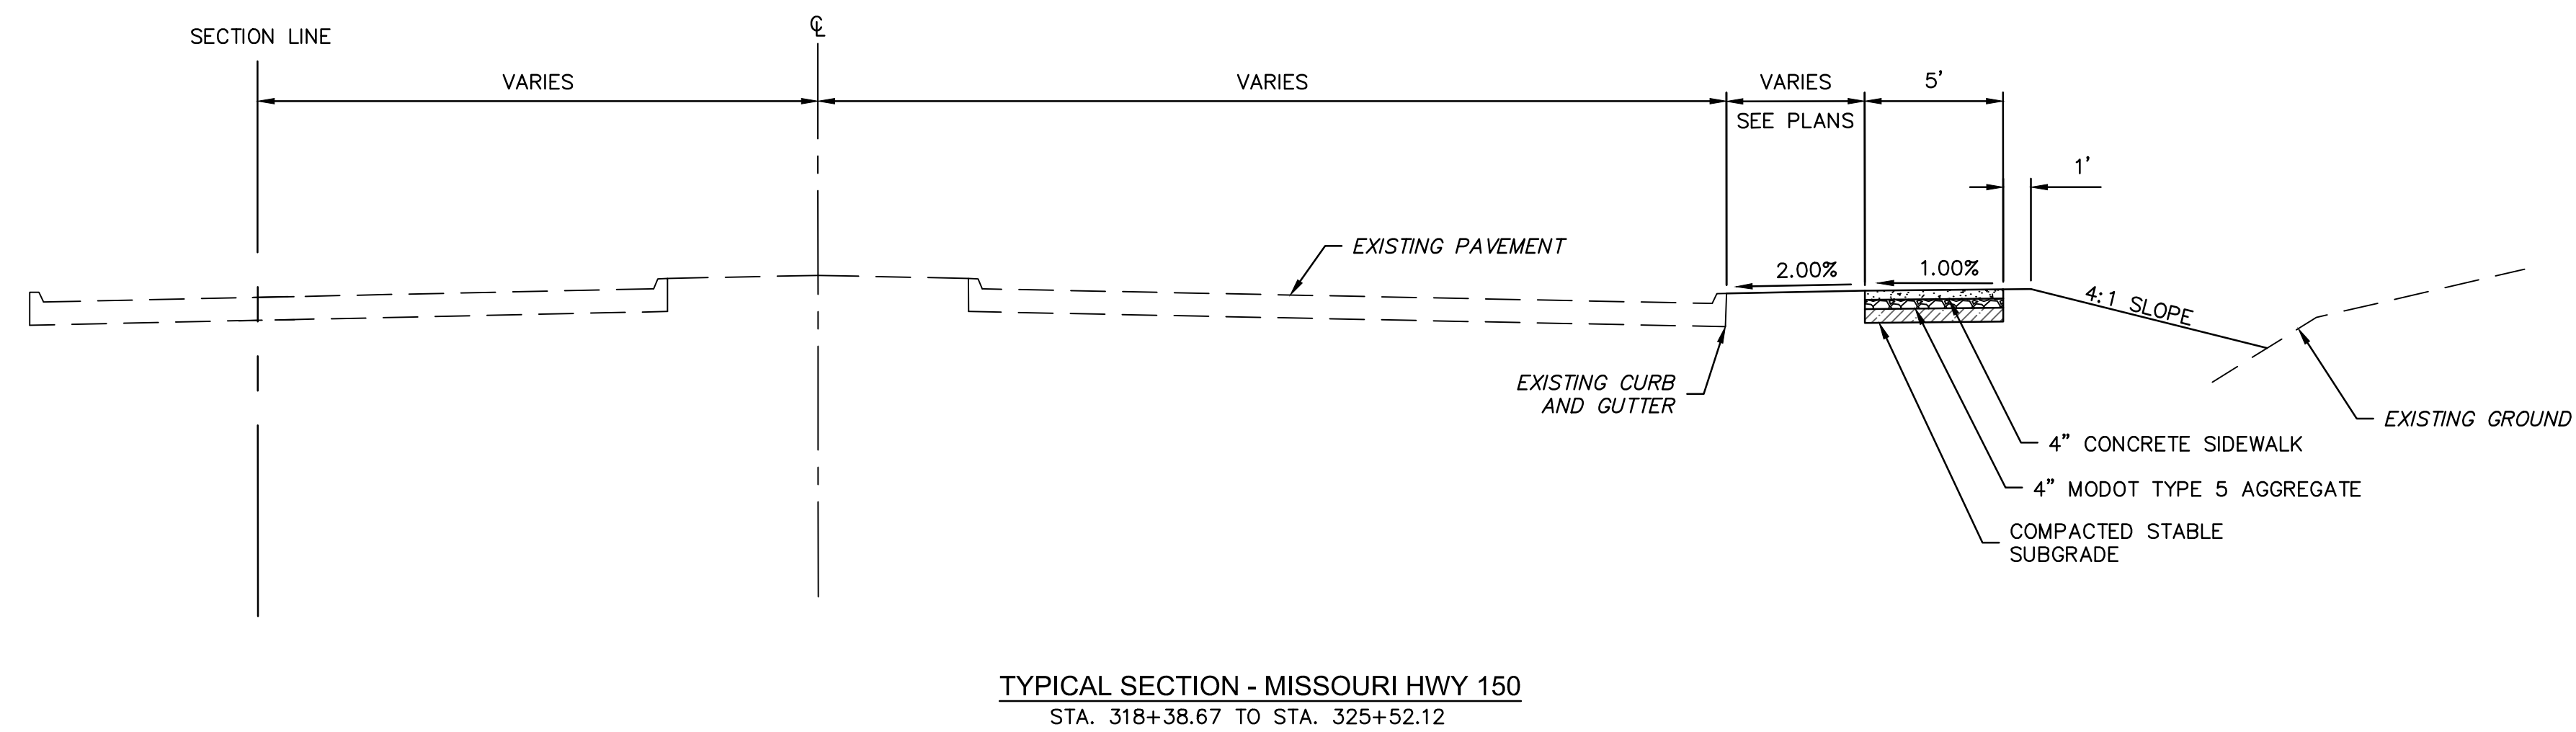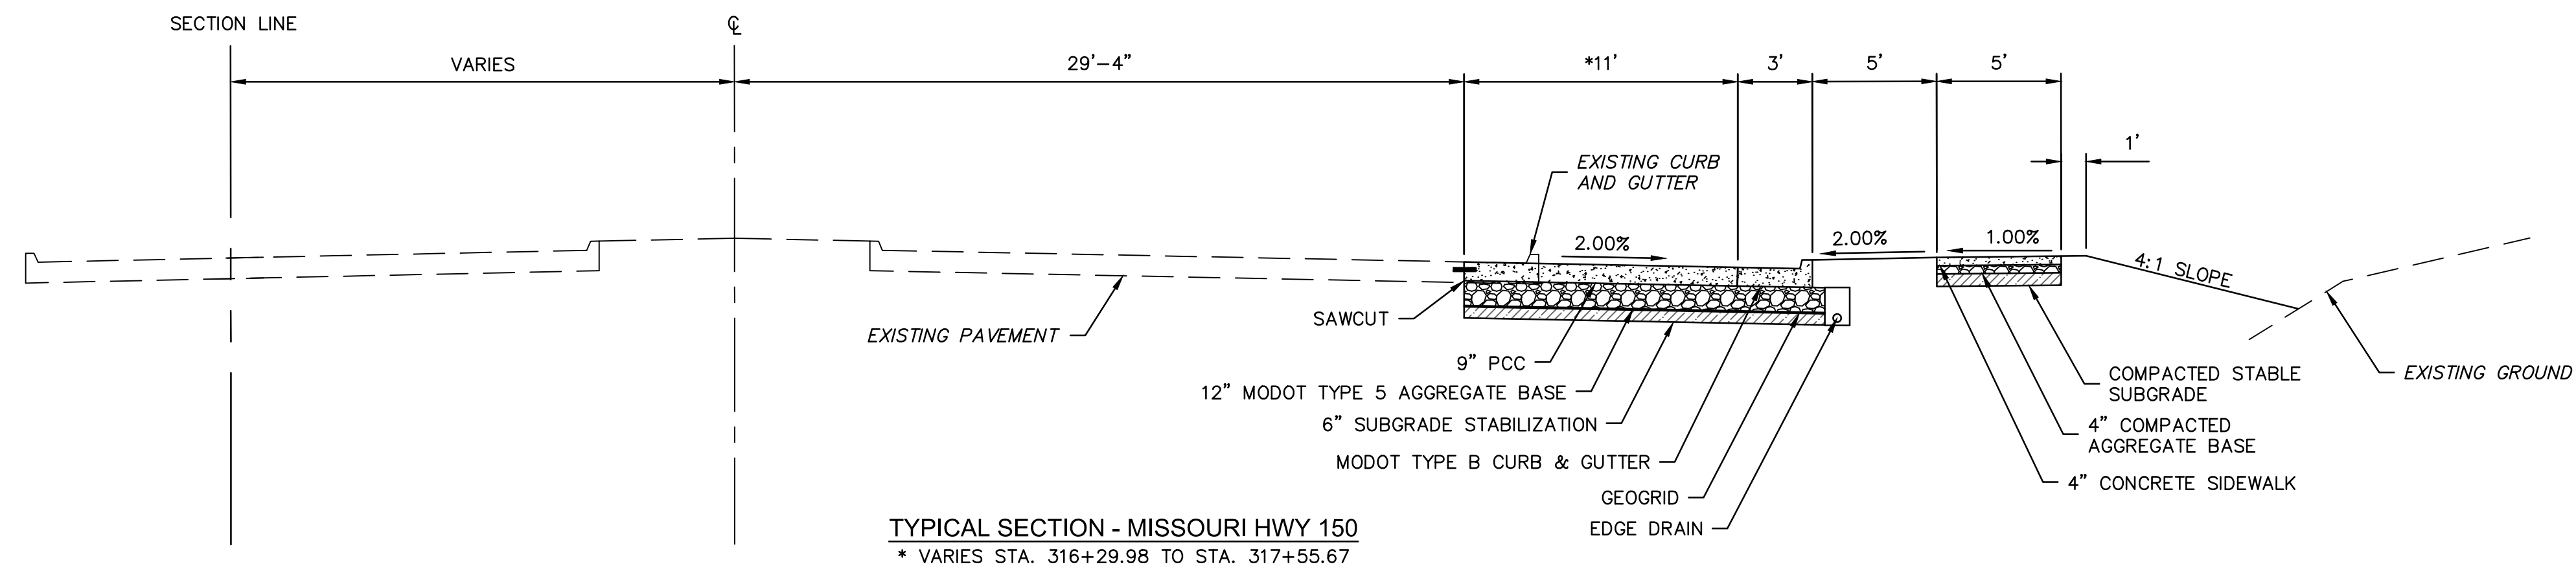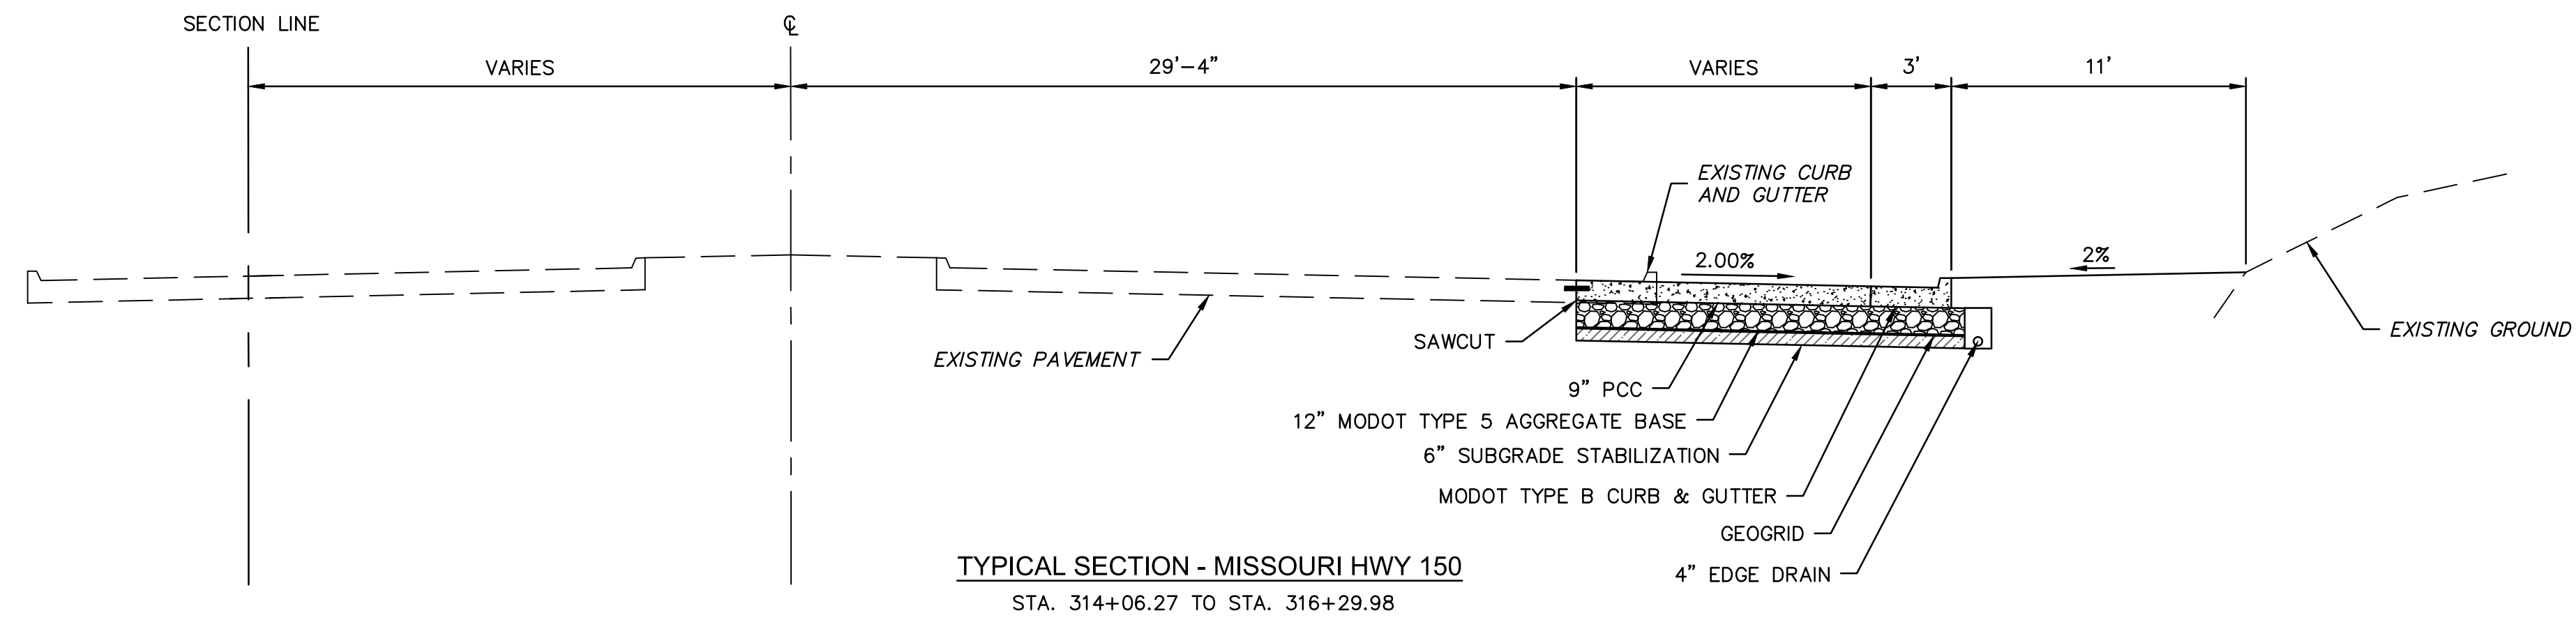

NOT AS-BUILT

DWG: F:\2019\2001-2500\019-2339-A19-Design\A19-CAD\Final Plans\Sheets\BDR\PLAN\T_RPP01_A192339.dwg USER: jcdlglgher
DATE: Jul 27, 2020 11:51pm XREFS: T_PBASE_A192339 T_PBLK_A192339 T_PPAT_A192339 C_PBASE_A192339 C_PBLK_A192339 C_PENDY_A192339 V_PENDY_A192339 V_XBASE_A192339

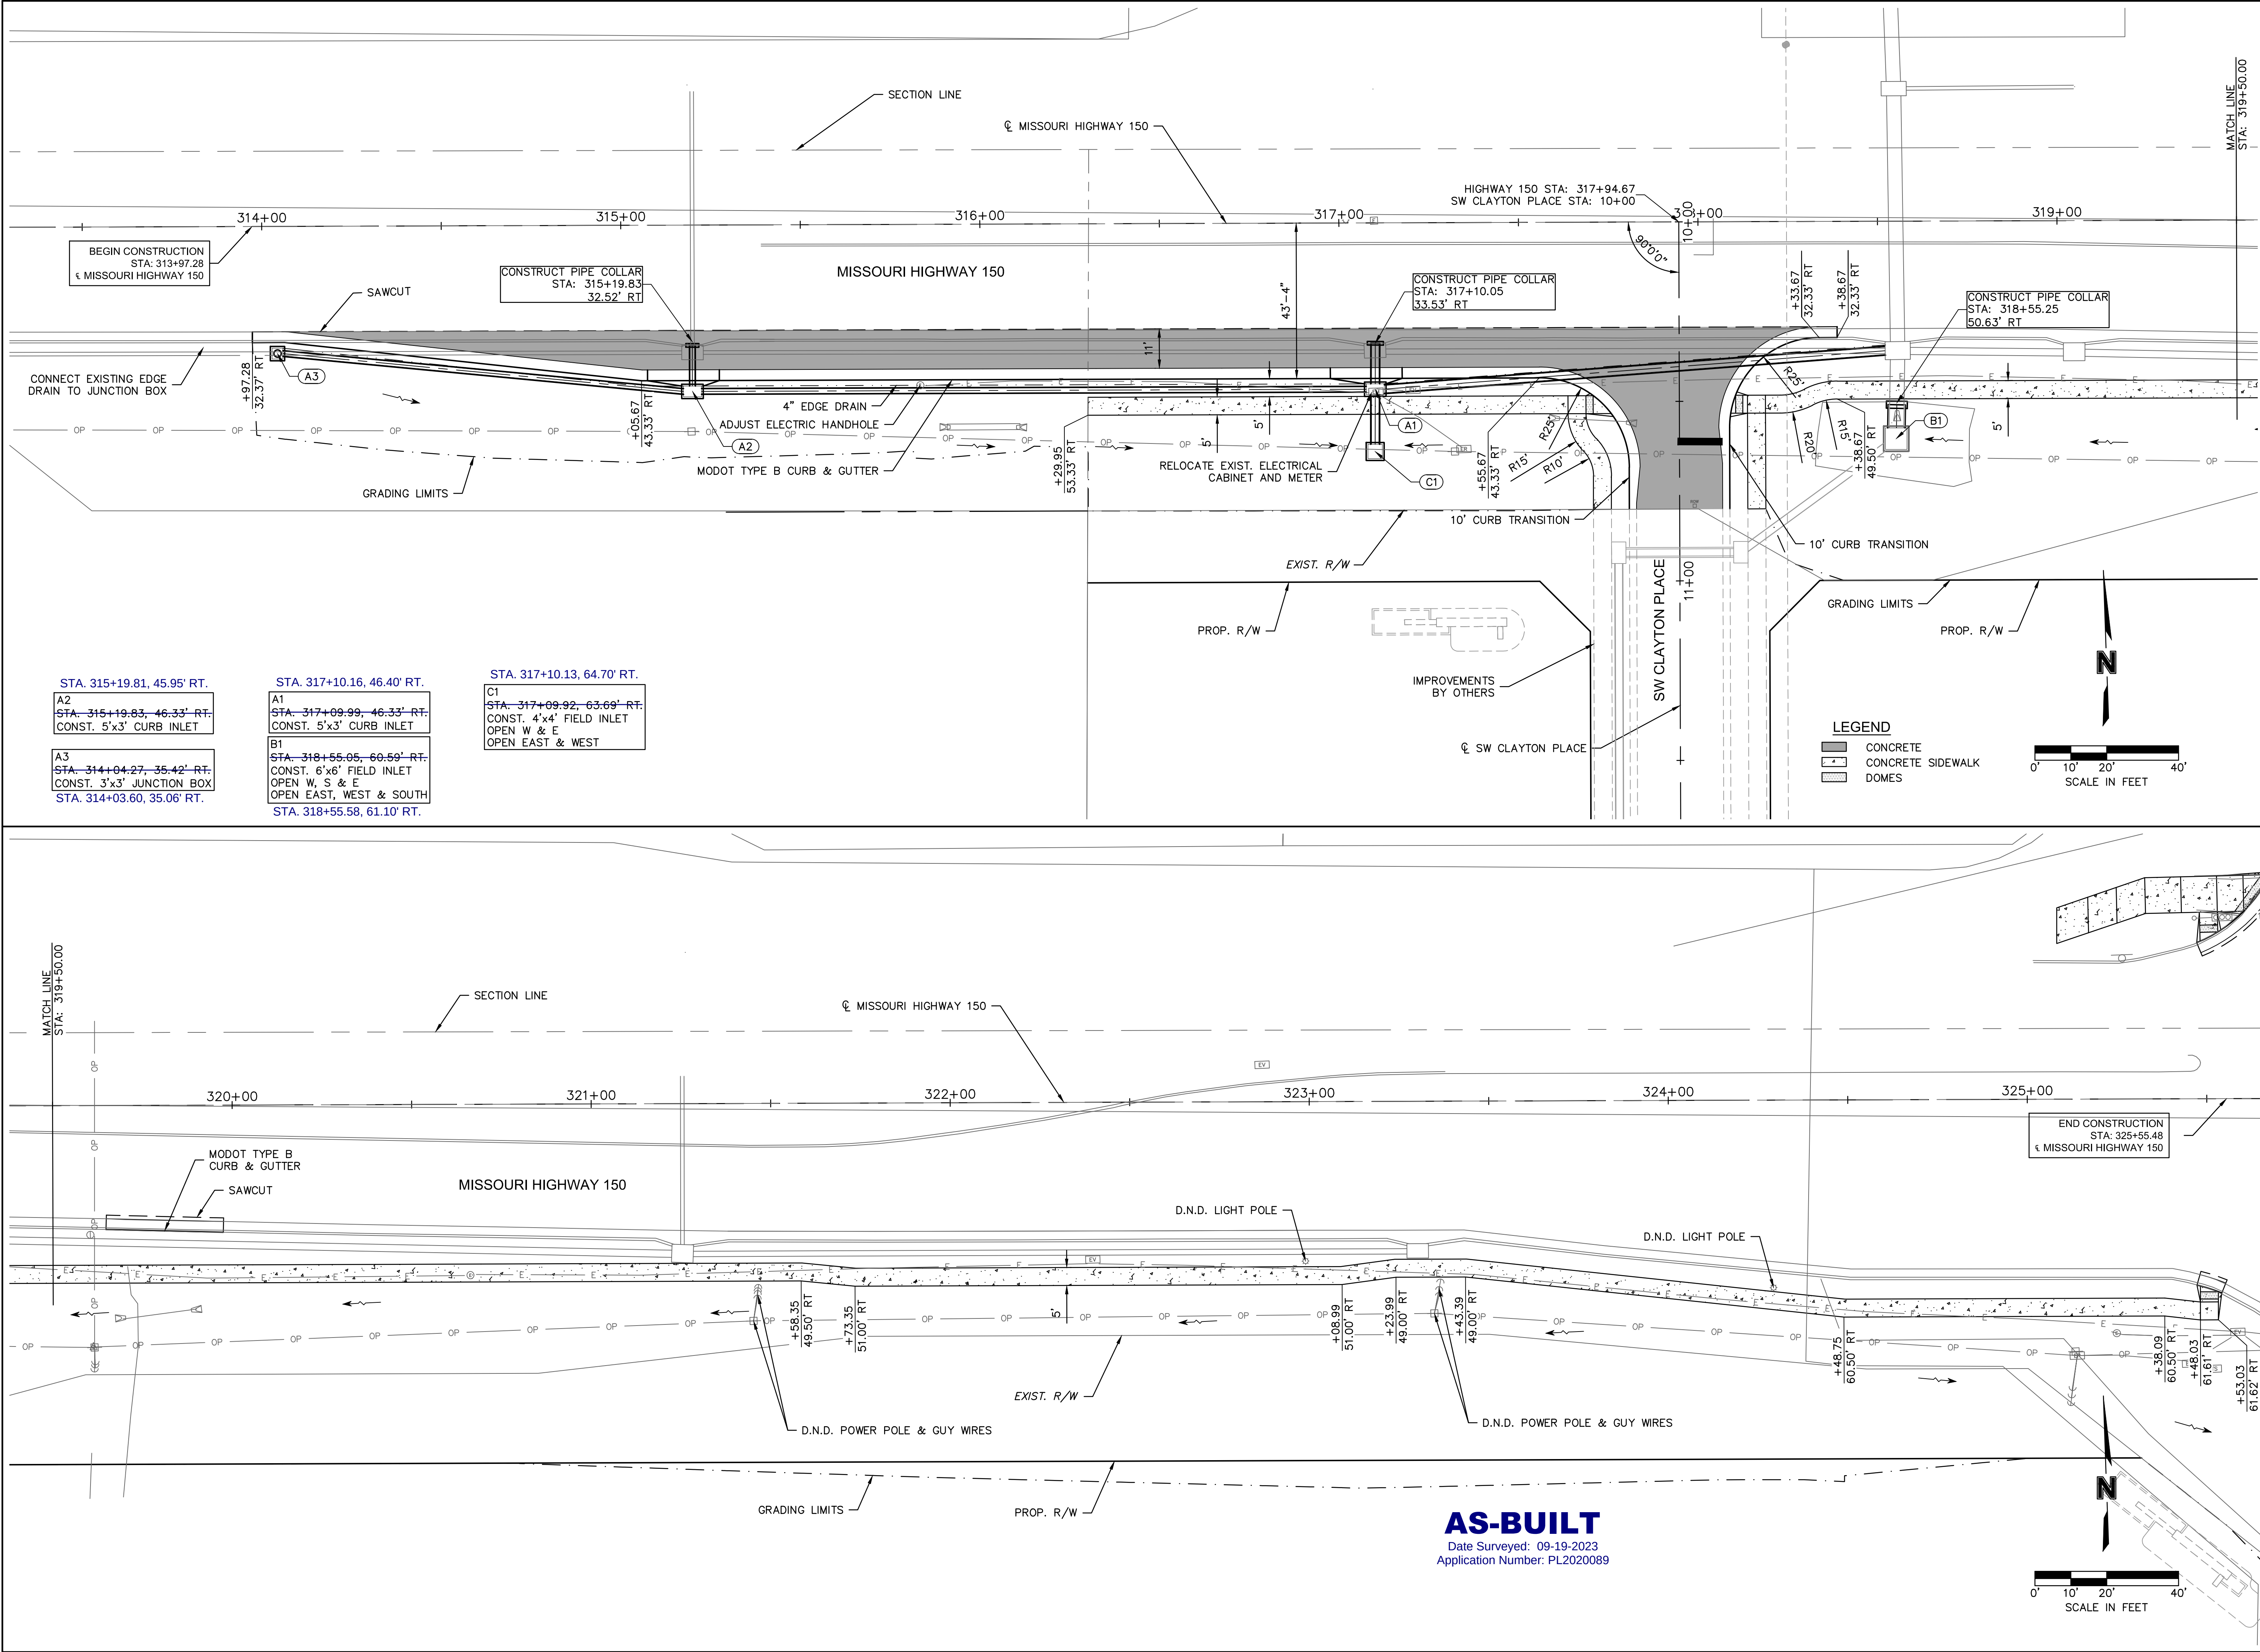

olsson

Olsson - Civil Engineering
1301 Burlington Street
North Kansas City, MO 64116
TEL 816.361.1177 www.olson.com

BY

REV. NO. 1
DATE 2020.06.29
REVISIONS PER CITY COMMENTS

PLANS

HIGHWAY 150 & PRYOR ROAD
ROADWAY IMPROVEMENTS

LEE'S SUMMIT, MO

2020

drawn by: AKU
checked by: JFG
approved by: JFG
QA/QC by: RBC
project no.: T_RPP01_A19-2339
drawing no.: T_RPP01_A192339
date: 2020.07.09


SHEET
10 of 63




SHEET
2 of 63

DWG: F:\2019\2001-2500\019-2339-A19-Design\AutoCAD\Final Plans\Sheets\Storm Sewer Profiles\T_DITCH_PROF_A192339.dwg
DATE: Jul 27, 2020 11:52pm XREFS: T_PTBL_A192339 USER: jgalagher


HIGHWAY 150 (DITCH PROFILES)

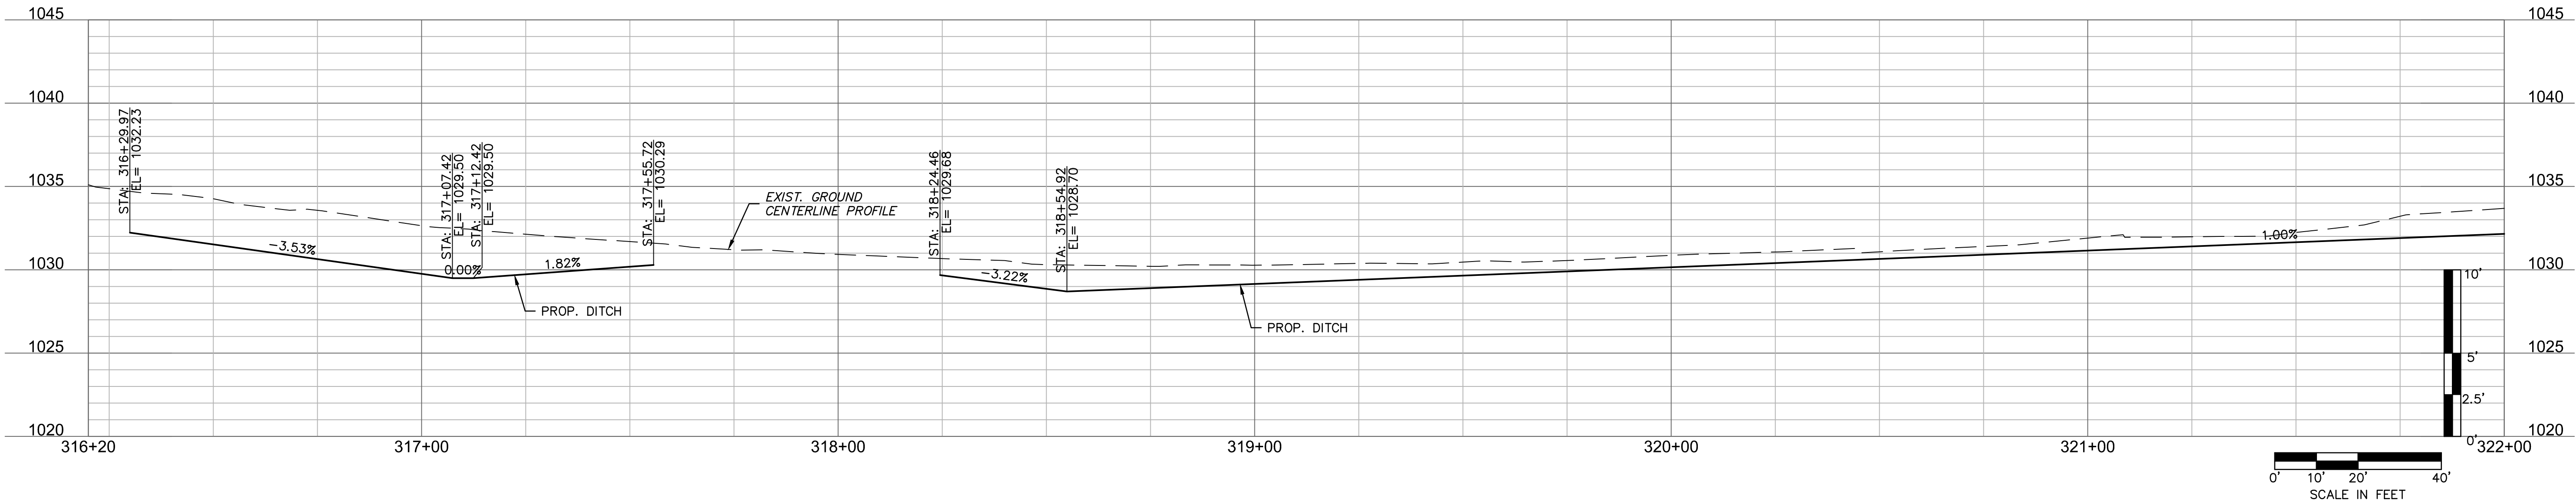


HIGHWAY 150 (DITCH PROFILE)

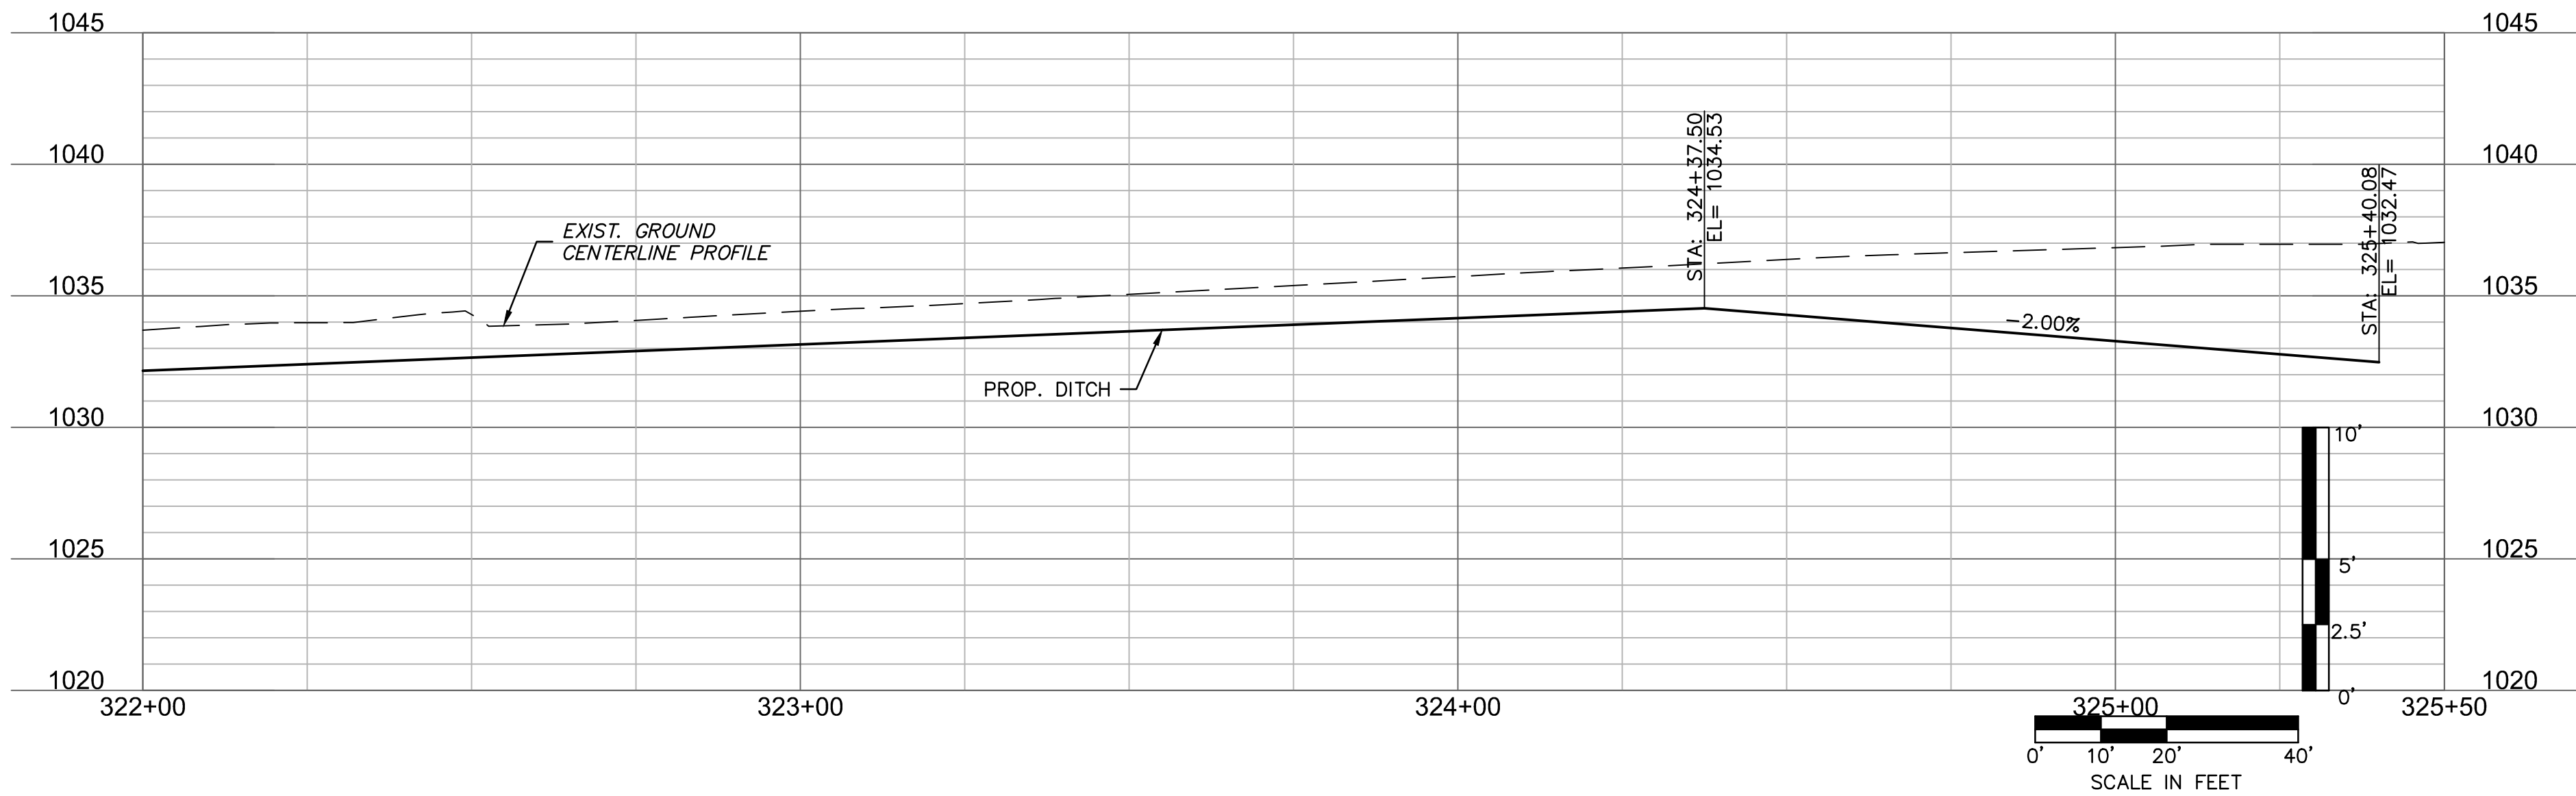

PRYOR ROAD (DITCH PROFILE)

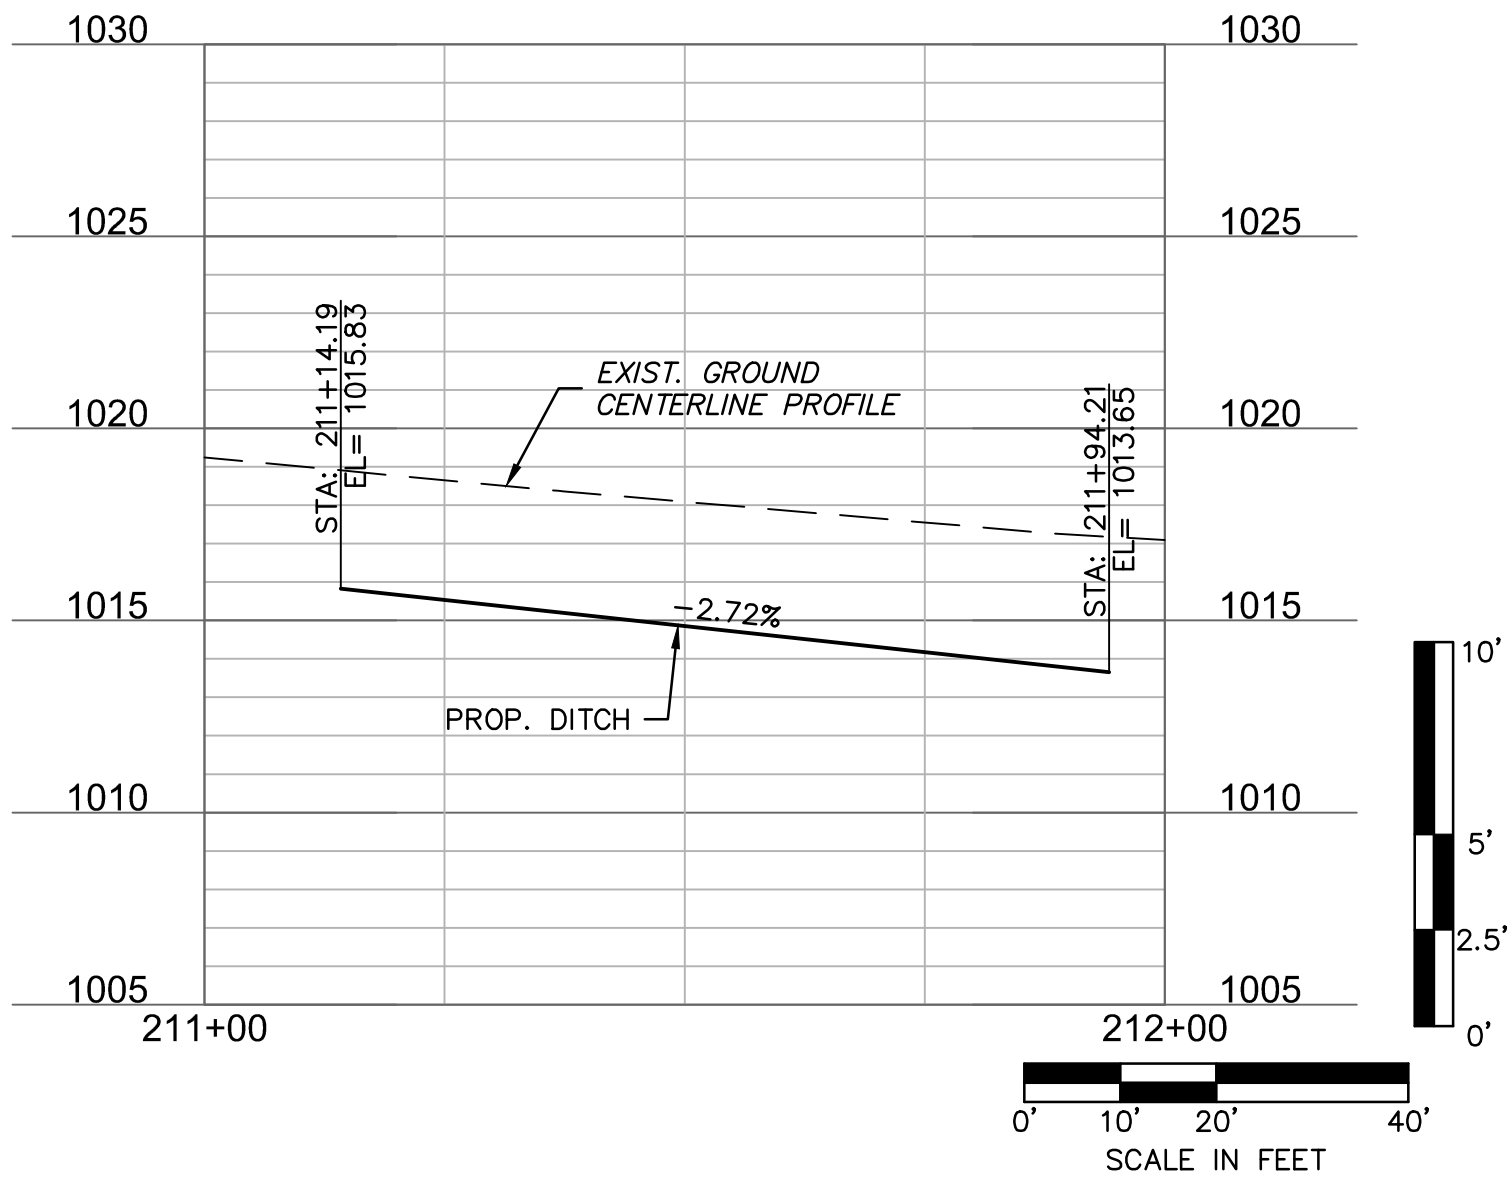

PRYOR ROAD (DITCH PROFILE)

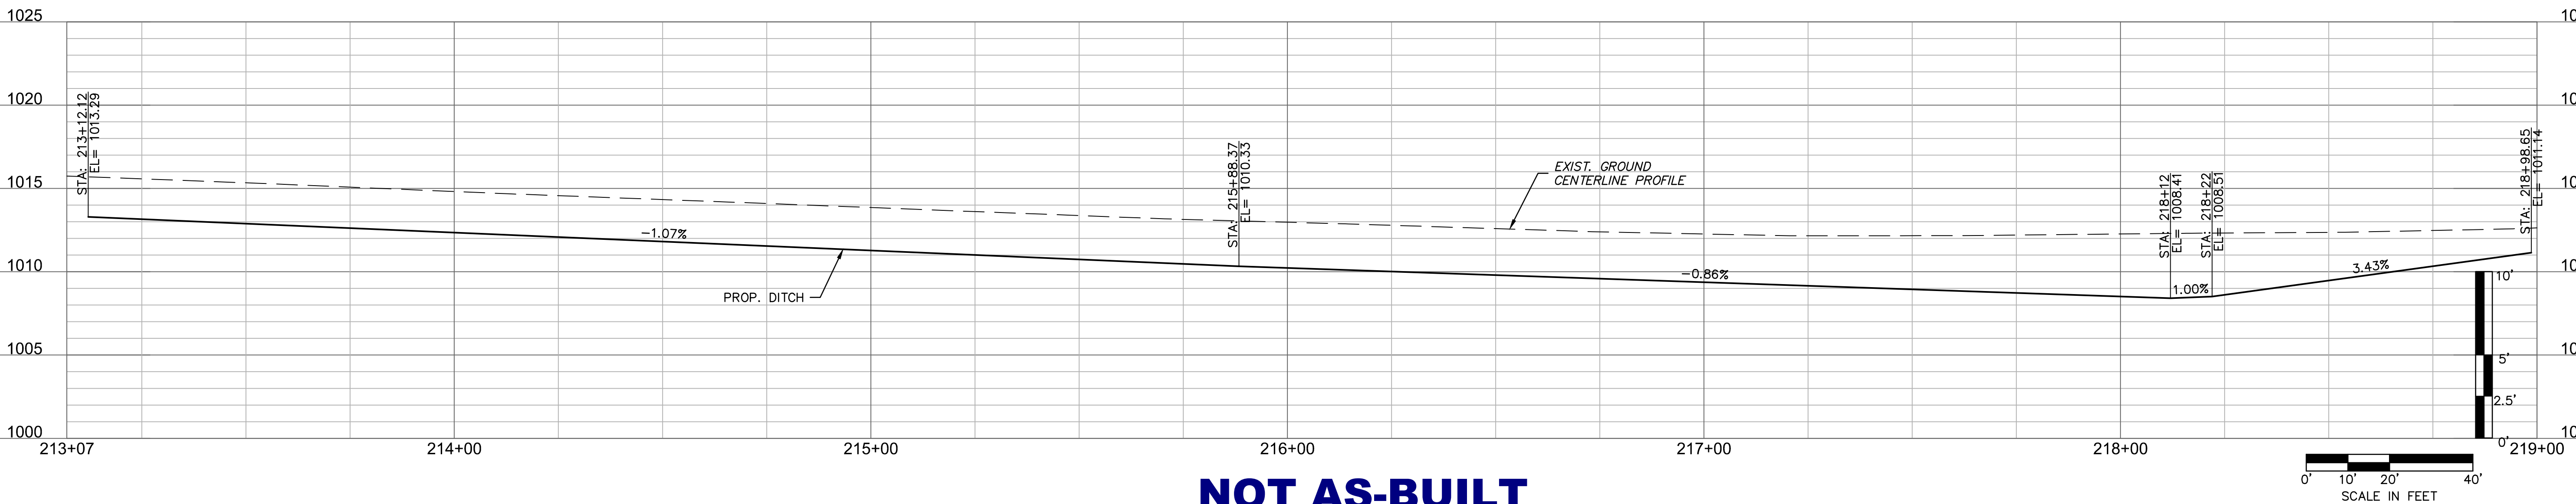

NOT AS-BUILT

Olsson - Civil Engineering
1301 Burlington Street
North Kansas City, MO 64116
TEL 816.361.1177 www.olson.com

REV.	NO.	DATE	REVISIONS DESCRIPTION	BY
1		2020.06.29	REVISIONS PER CITY COMMENTS	

DITCH PROFILES

HIGHWAY 150 & PRYOR ROAD
ROADWAY IMPROVEMENTS

LEE'S SUMMIT, MO

drawn by: AKU

checked by: JPG

approved by: JPG

QA/QC by: RBC

project no.: A19-2339



drawing: T_DITCH_PROF_A192339

date: 2020.07.09



SHEET

13 of 63


2020



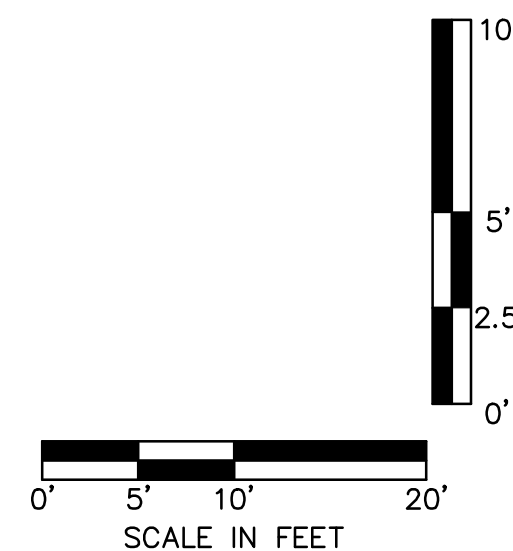
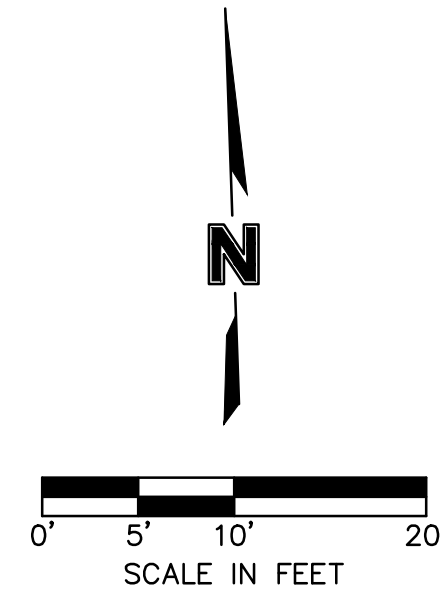


drawn by: _____ AK
checked by: _____ JP
approved by: _____ JP
QA/QC by: _____ RB
project no.: _____ A19-2333
drawing no.: T INT01 A192333
date: 2020.07.01

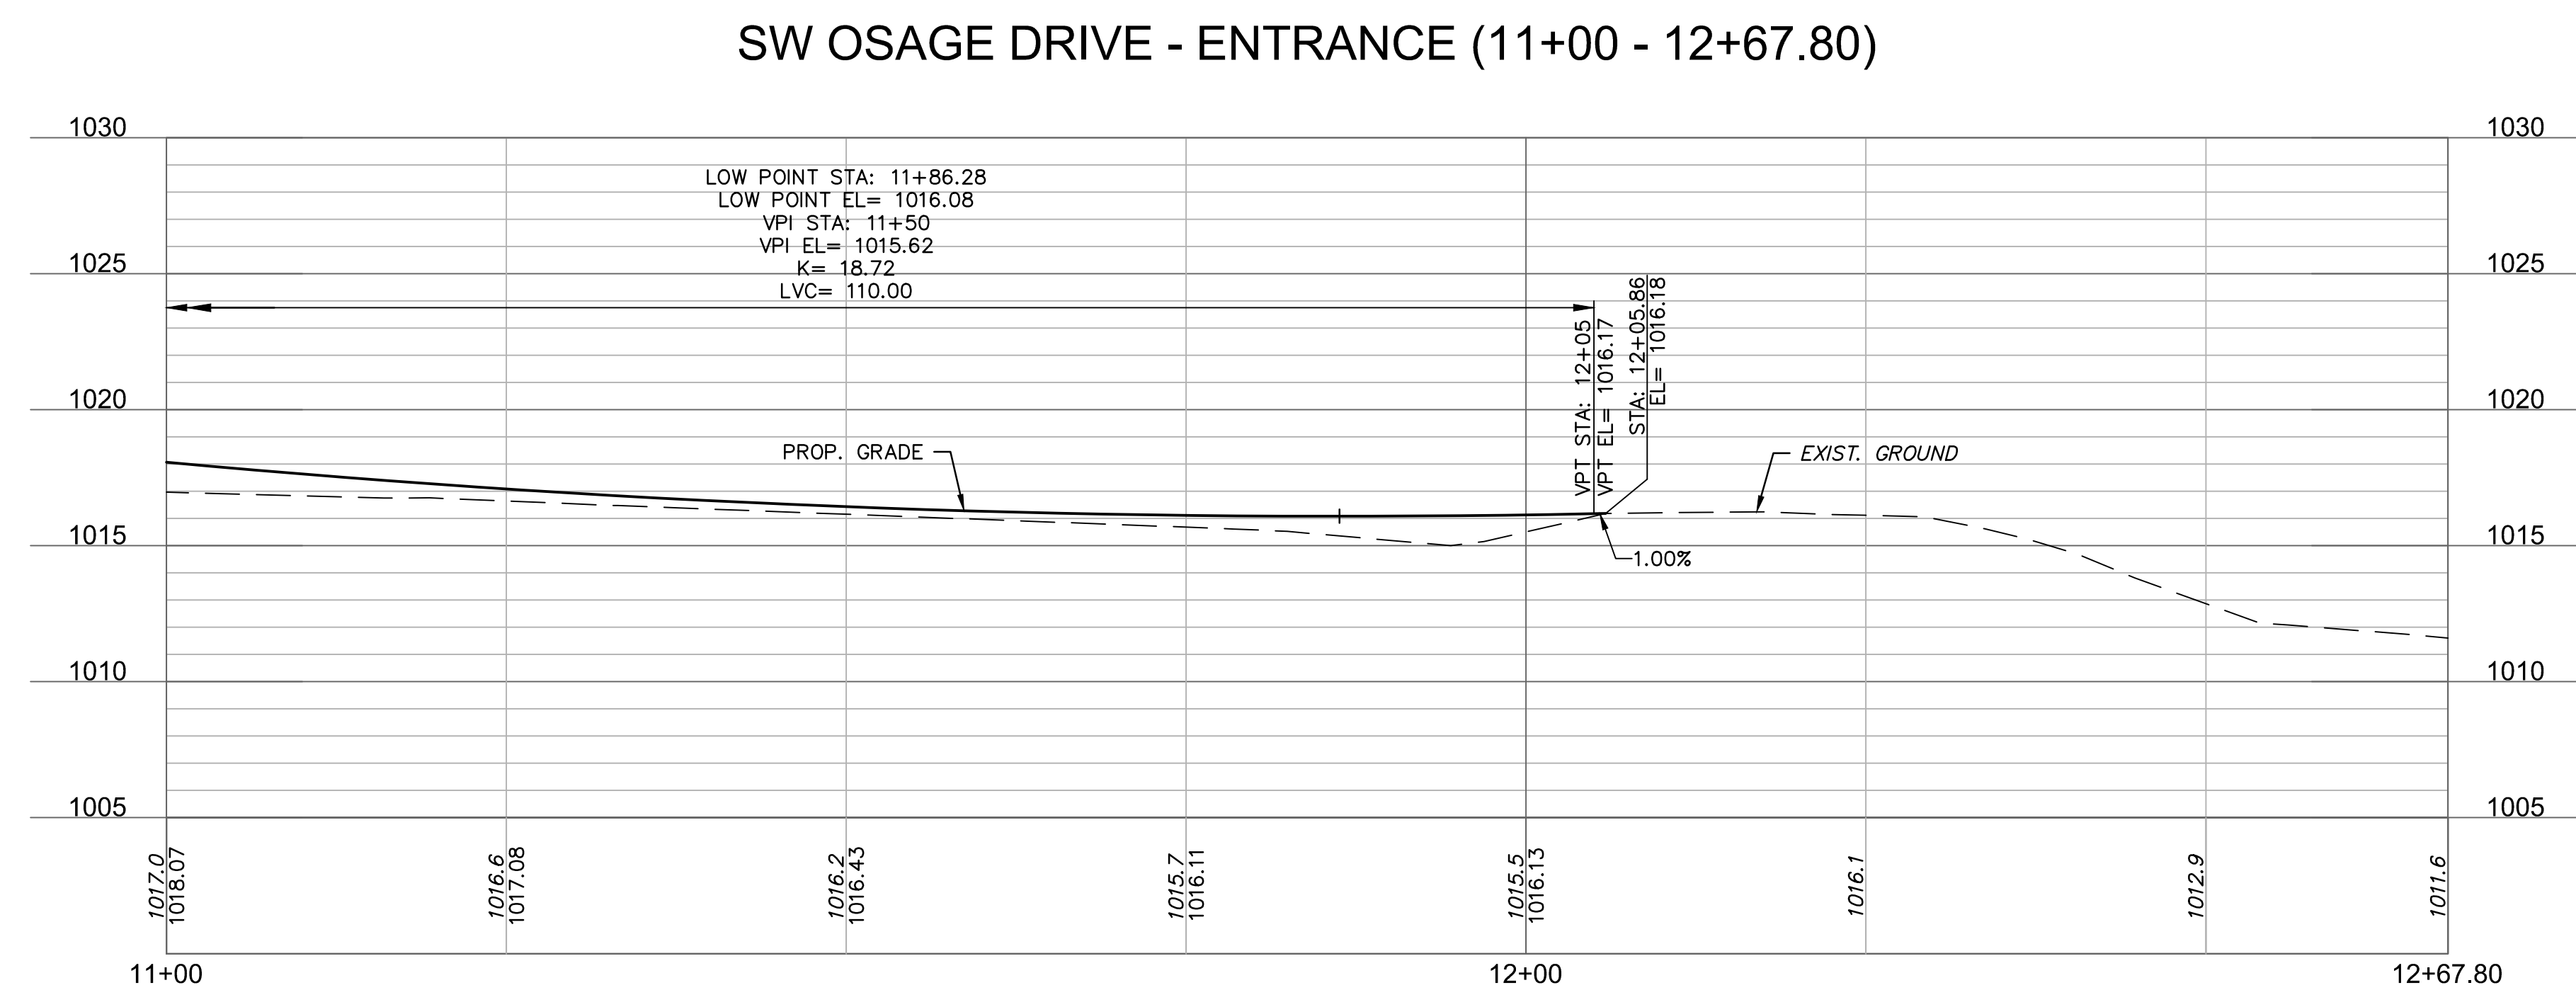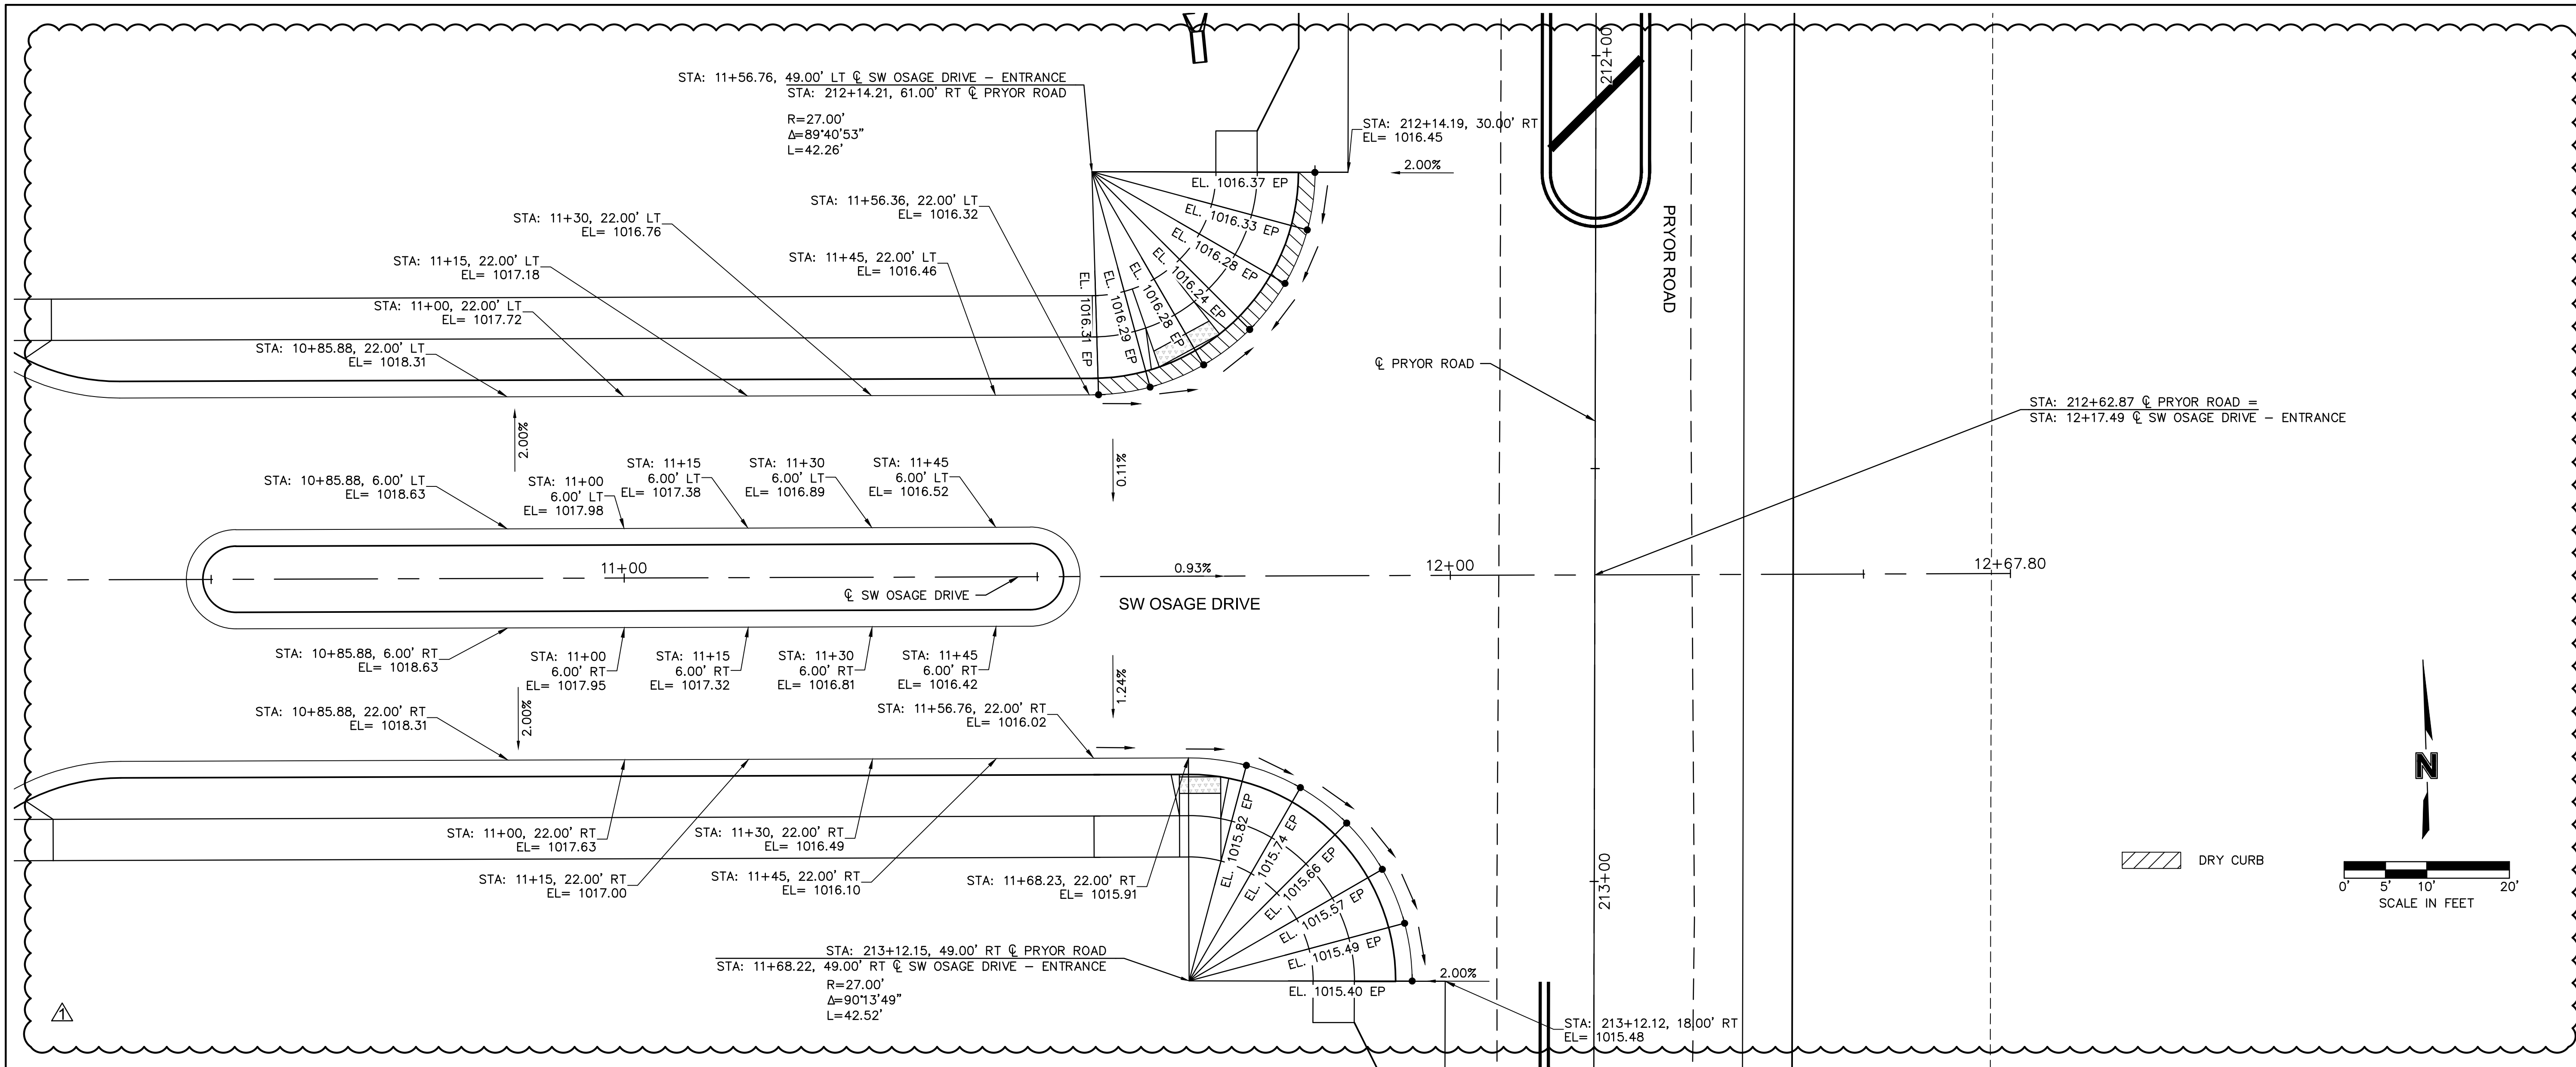

NOT AS-BUILT

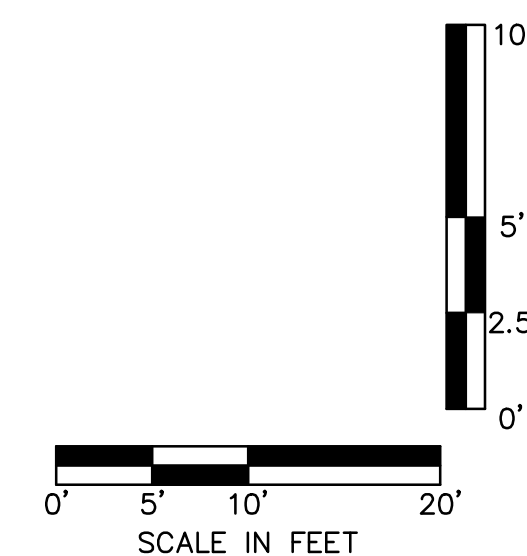


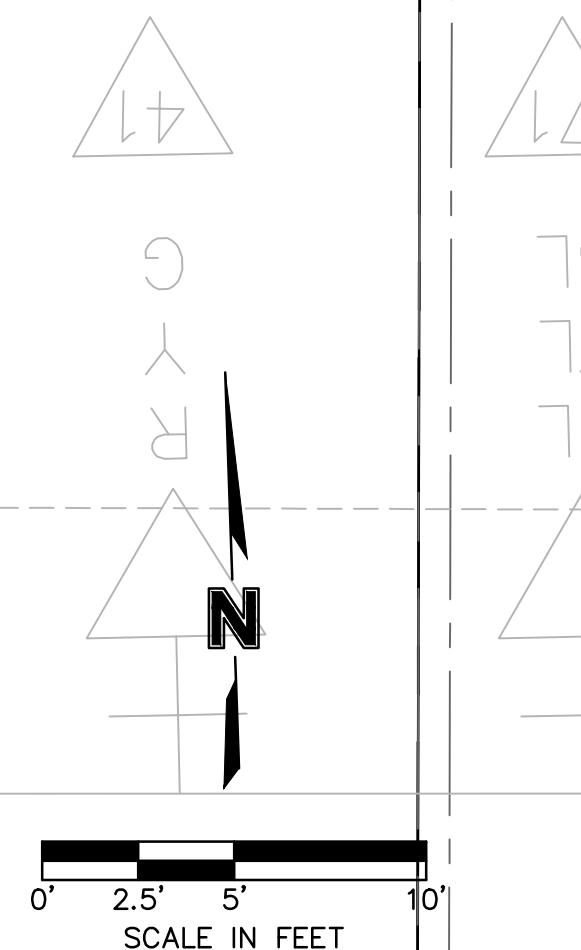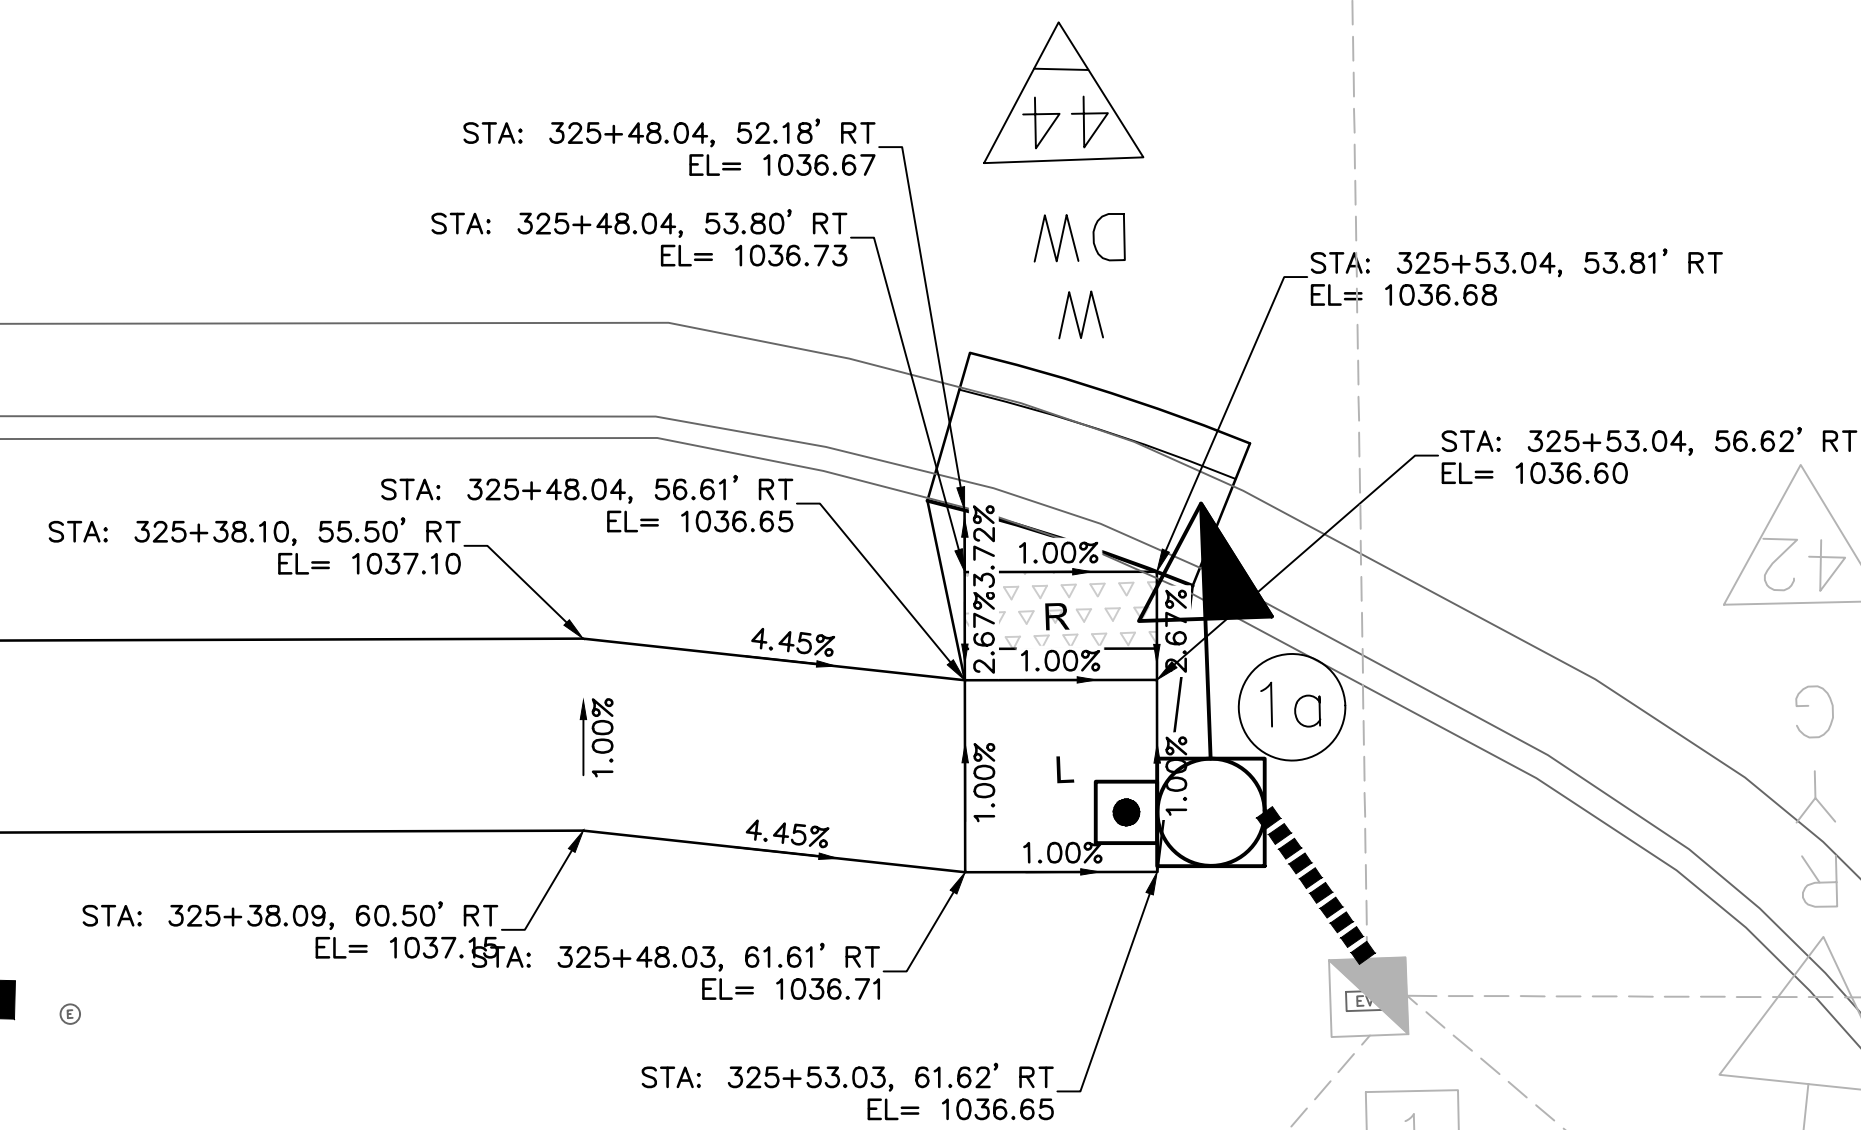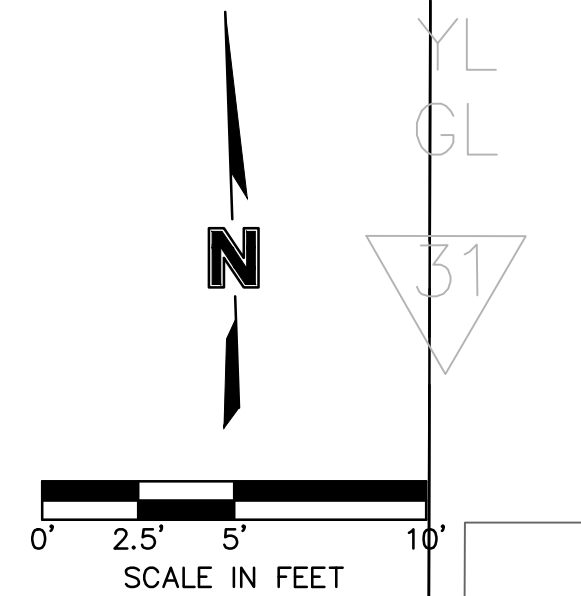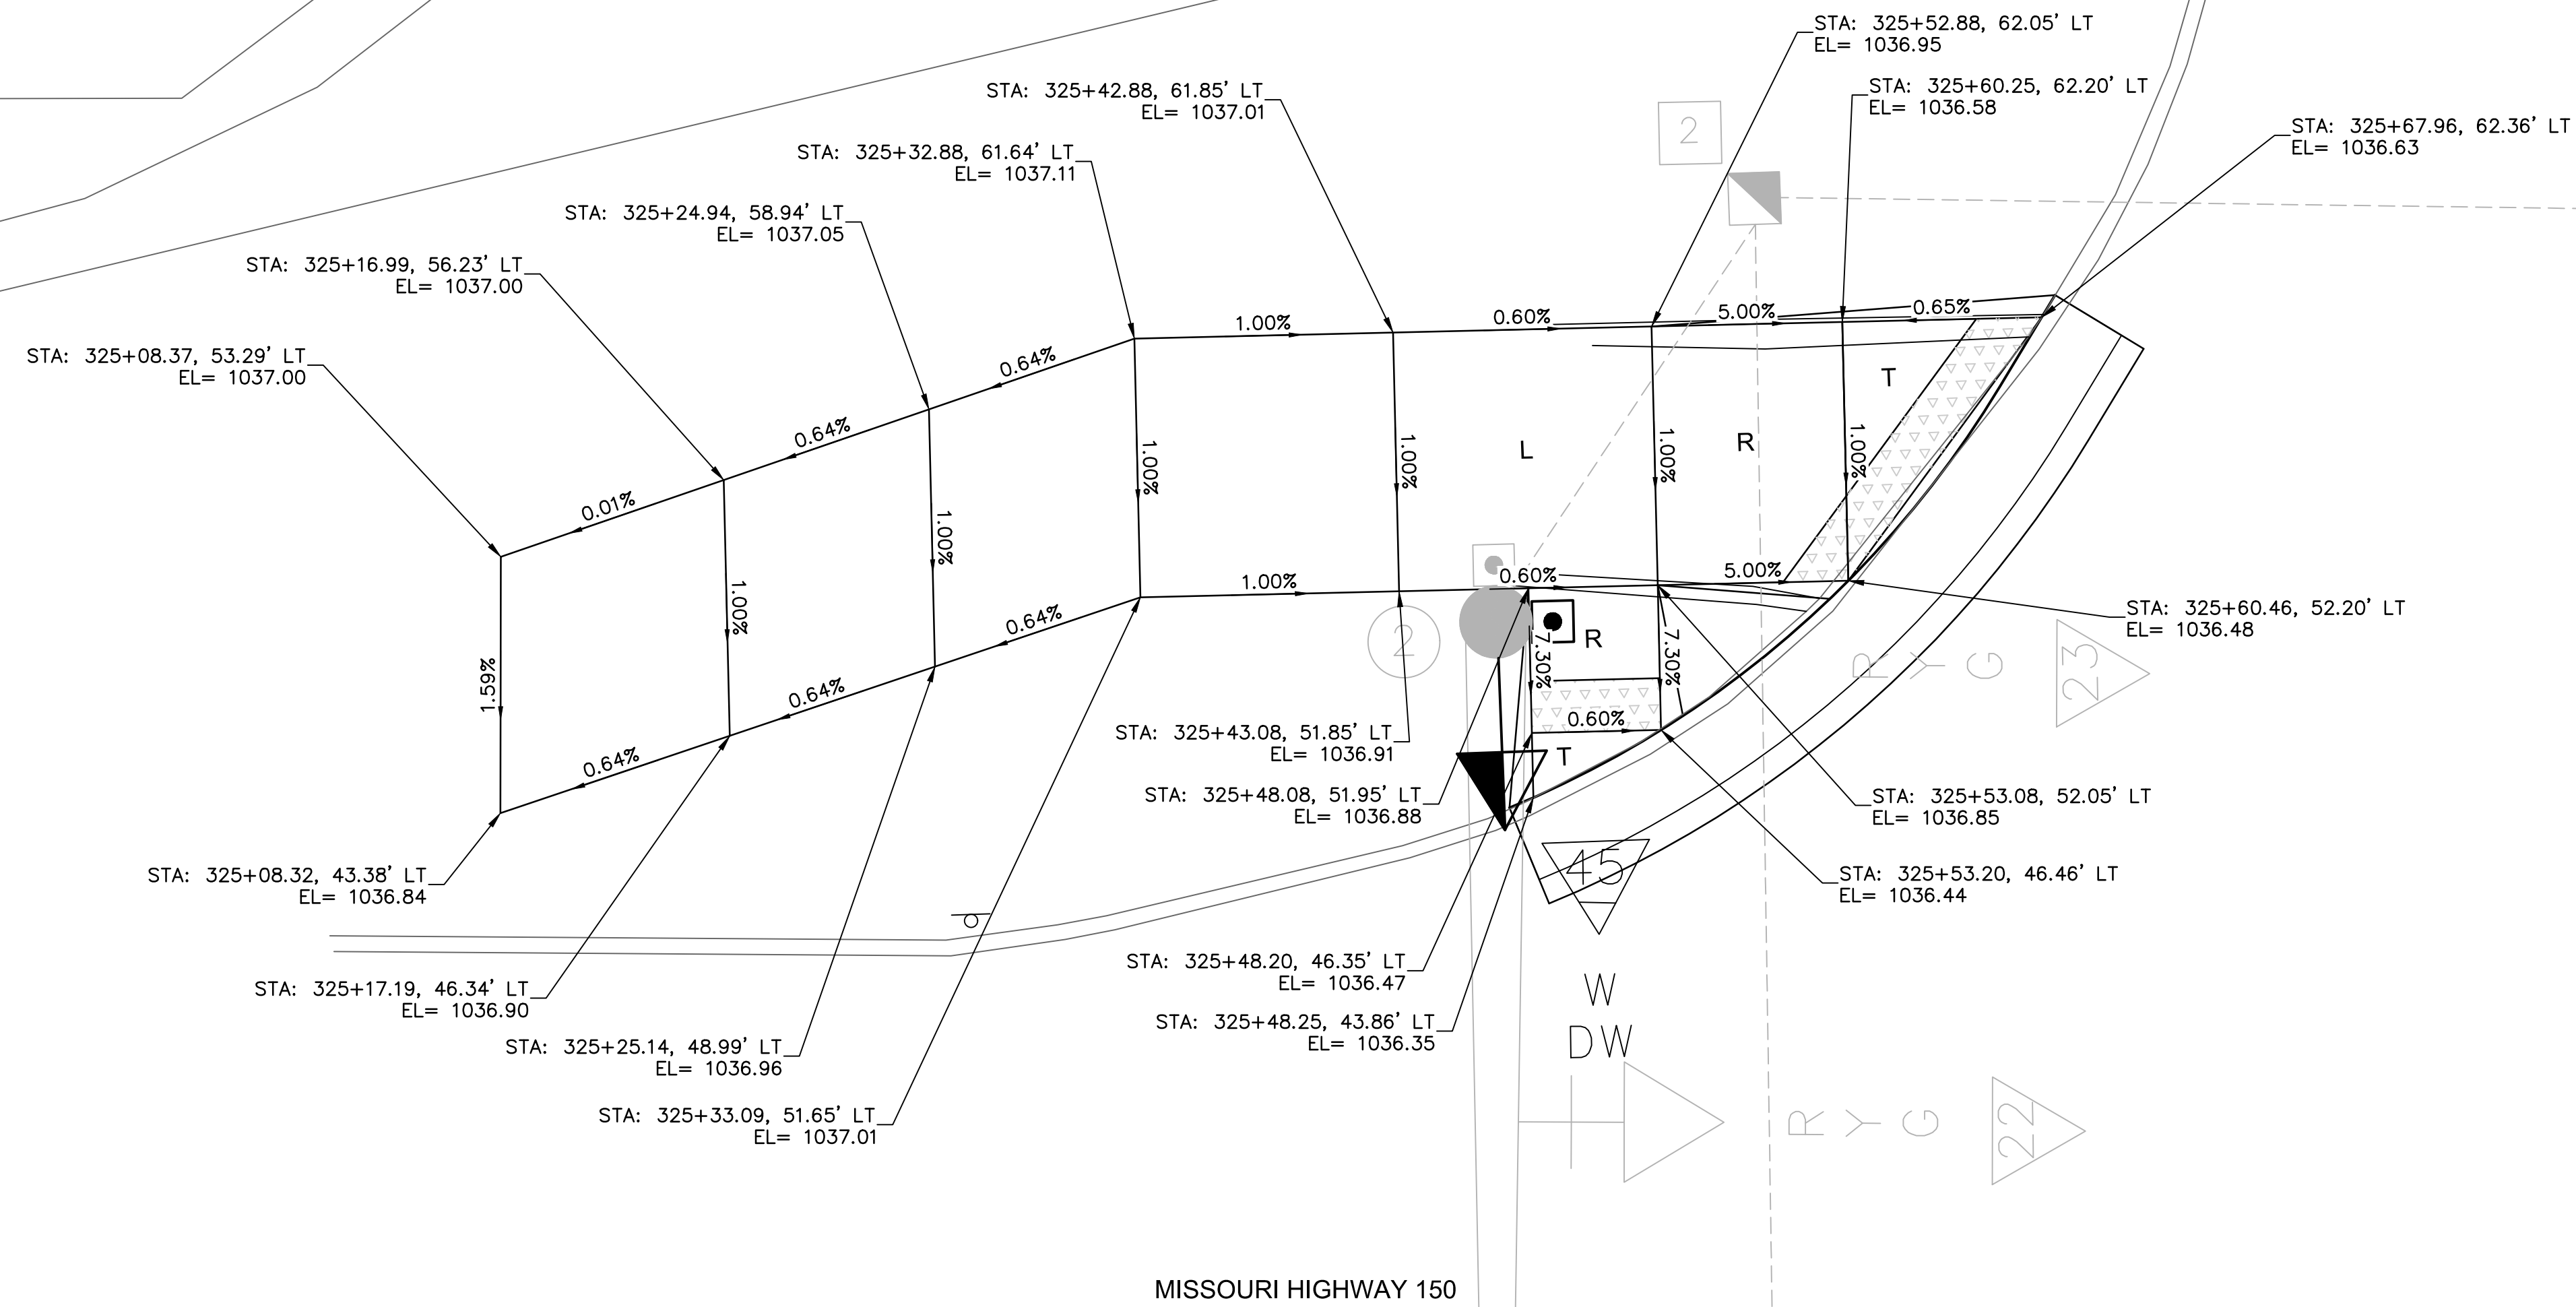


Olson

Olsson - Civil Engineering
Missouri Certificate of Authority #001592
1301 Burlington Street
North Kansas City, MO 64116


drawn by: _____ AKU checked by: _____ JPG approved by: _____ JPG CA/QC by: _____ RBC project no.: A19-239 drawing no.: T SWK01 A19239 date: 2020.07.20	SIDEWALK RAMP LAYOUTS	REV. NO.	DATE	REVISIONS DESCRIPTION	BY
		1	2020.08.29	REVISIONS PER CITY COMMENTS	
	HIGHWAY 150 & PRYOR ROAD ROADWAY IMPROVEMENTS				
LIFE'S SUMMIT MO	2020	DEVISIONS			

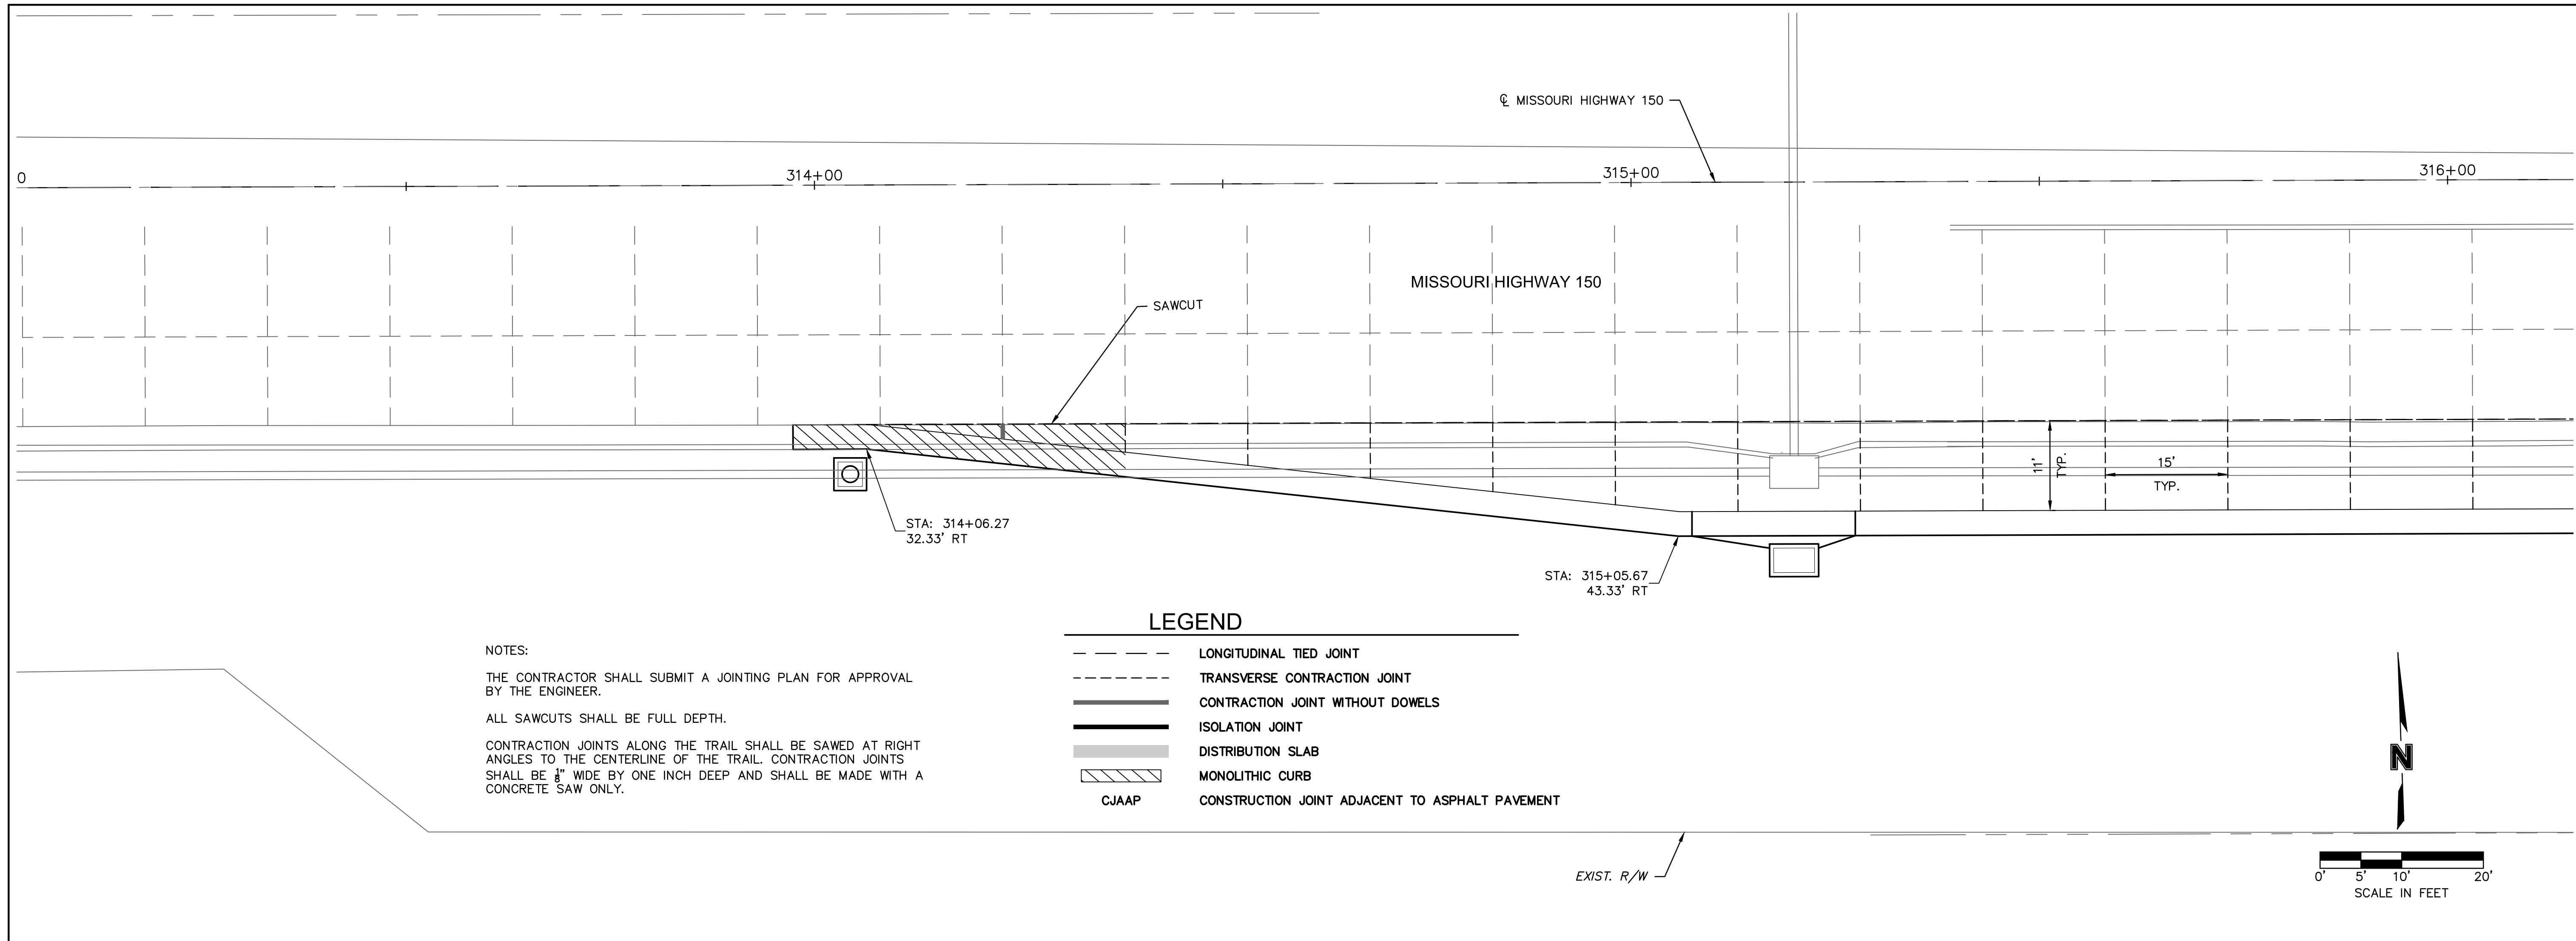


STORM LINE A

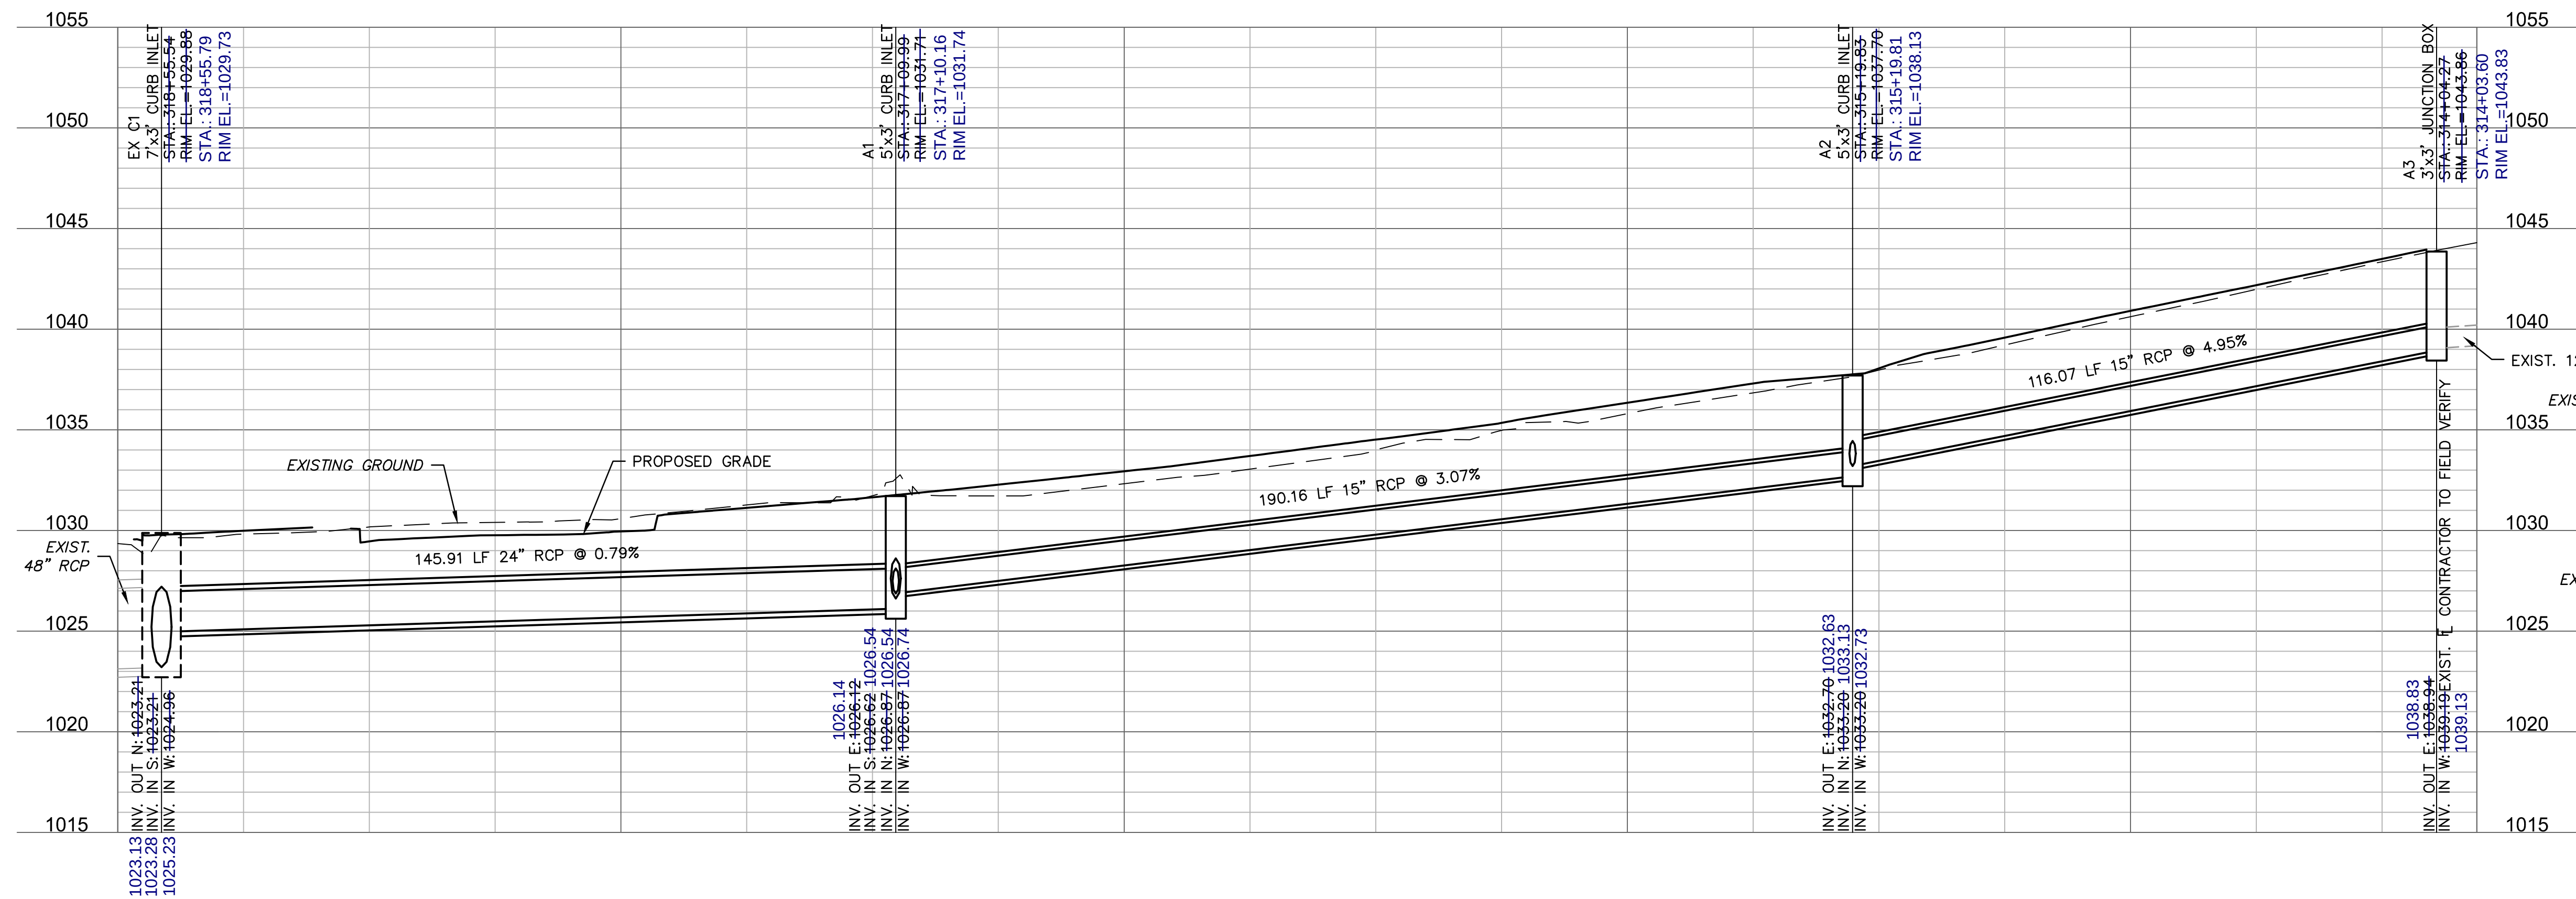


STORM LINE D

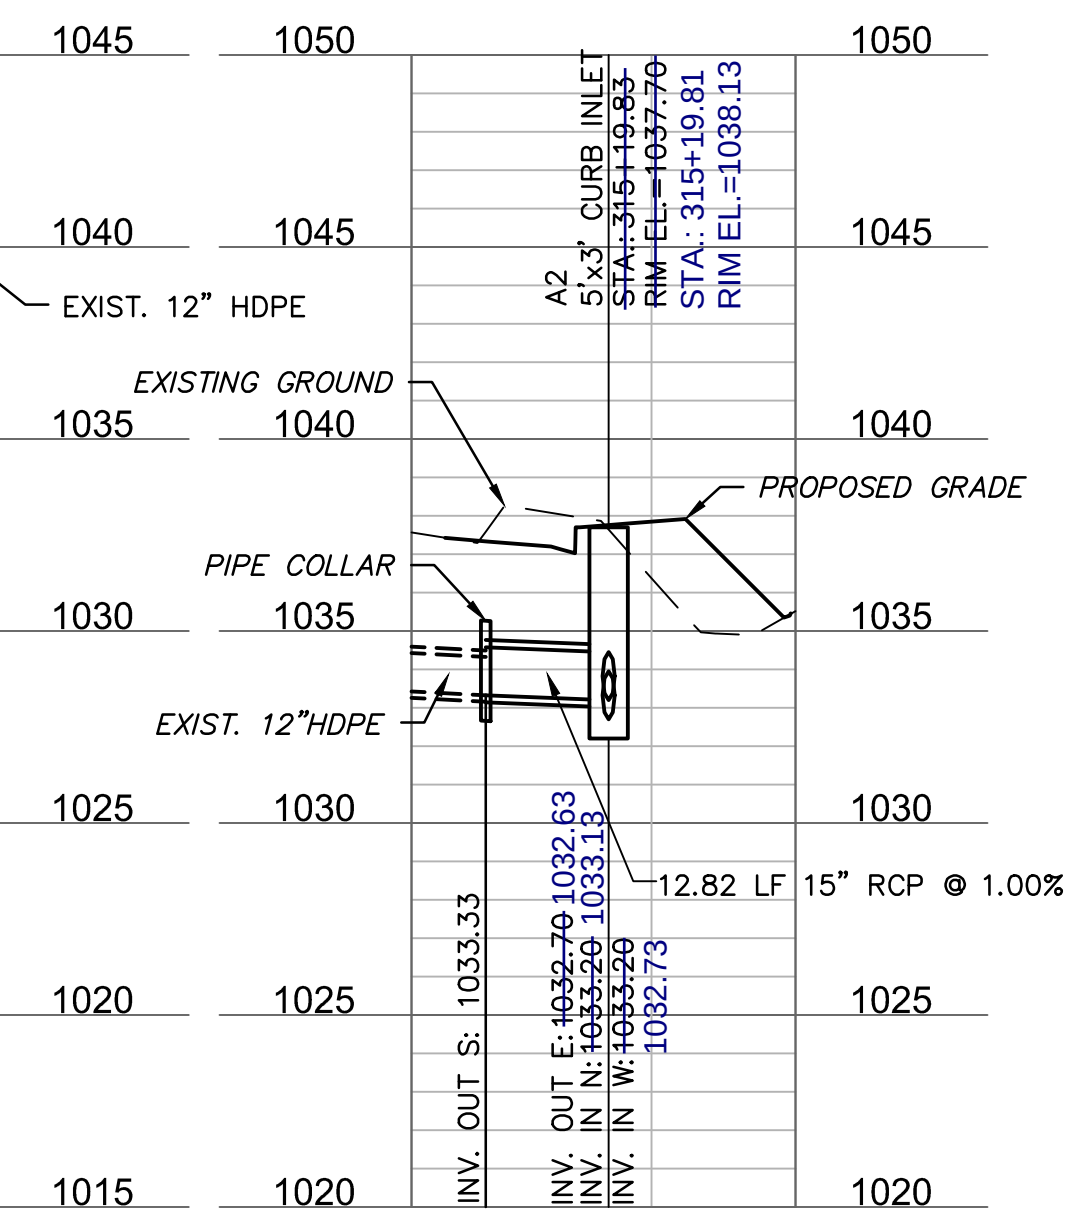


STORM LINE B

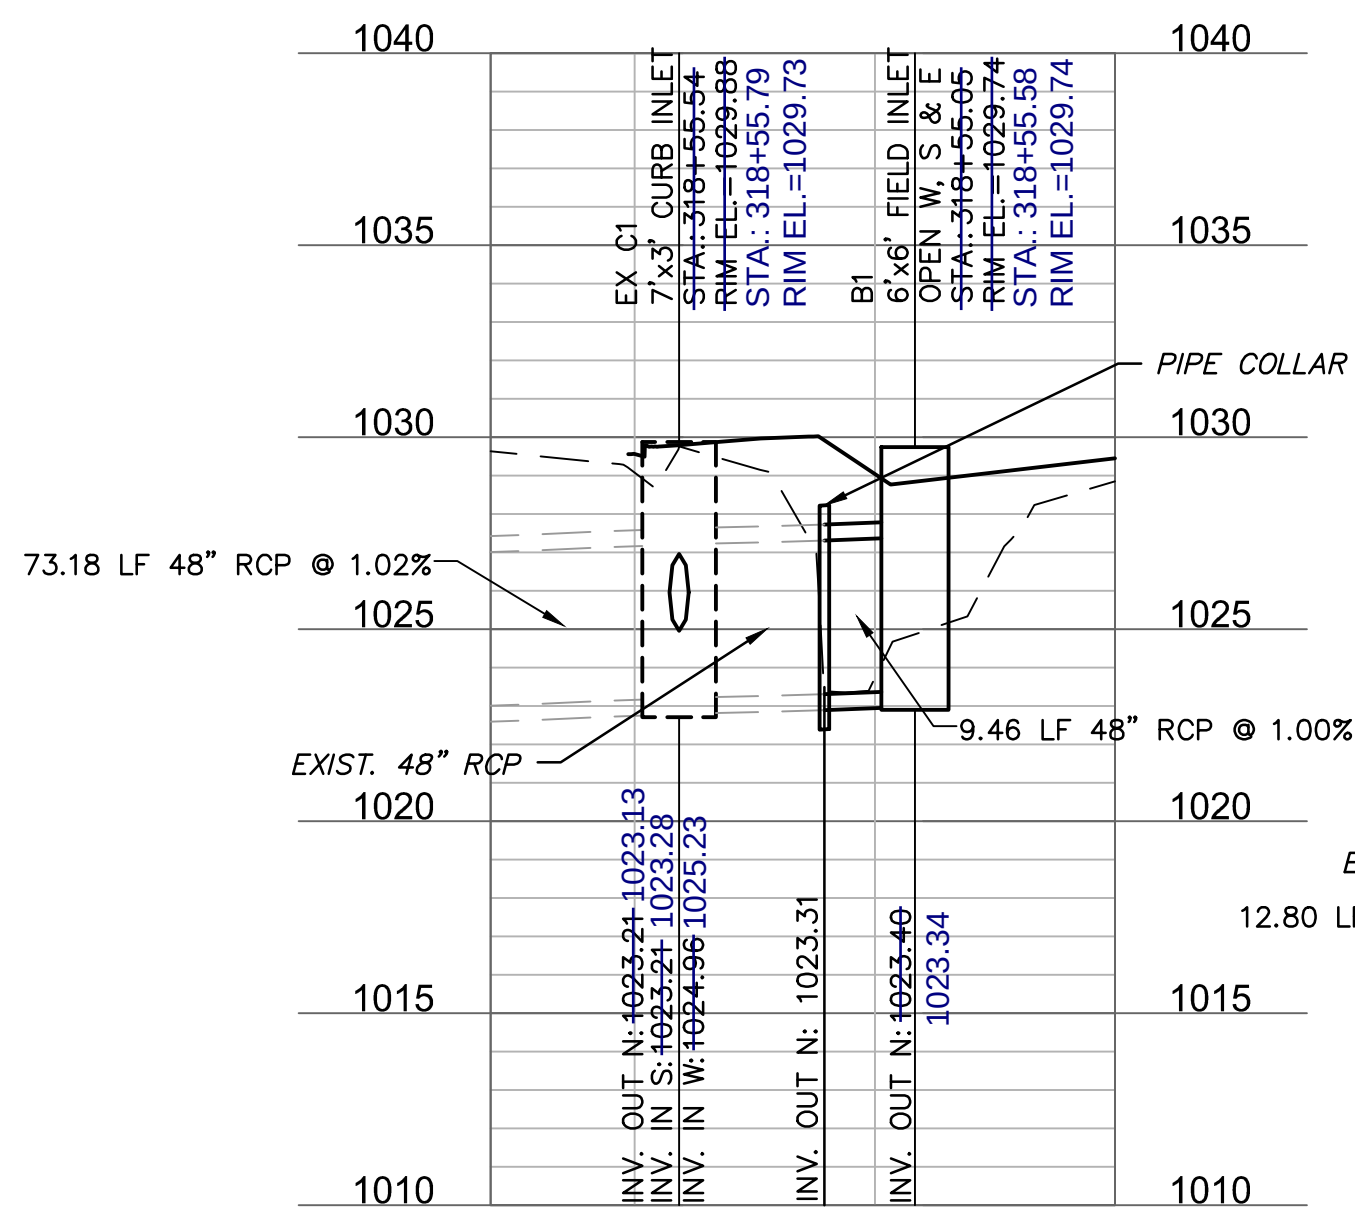


STORM LINE C

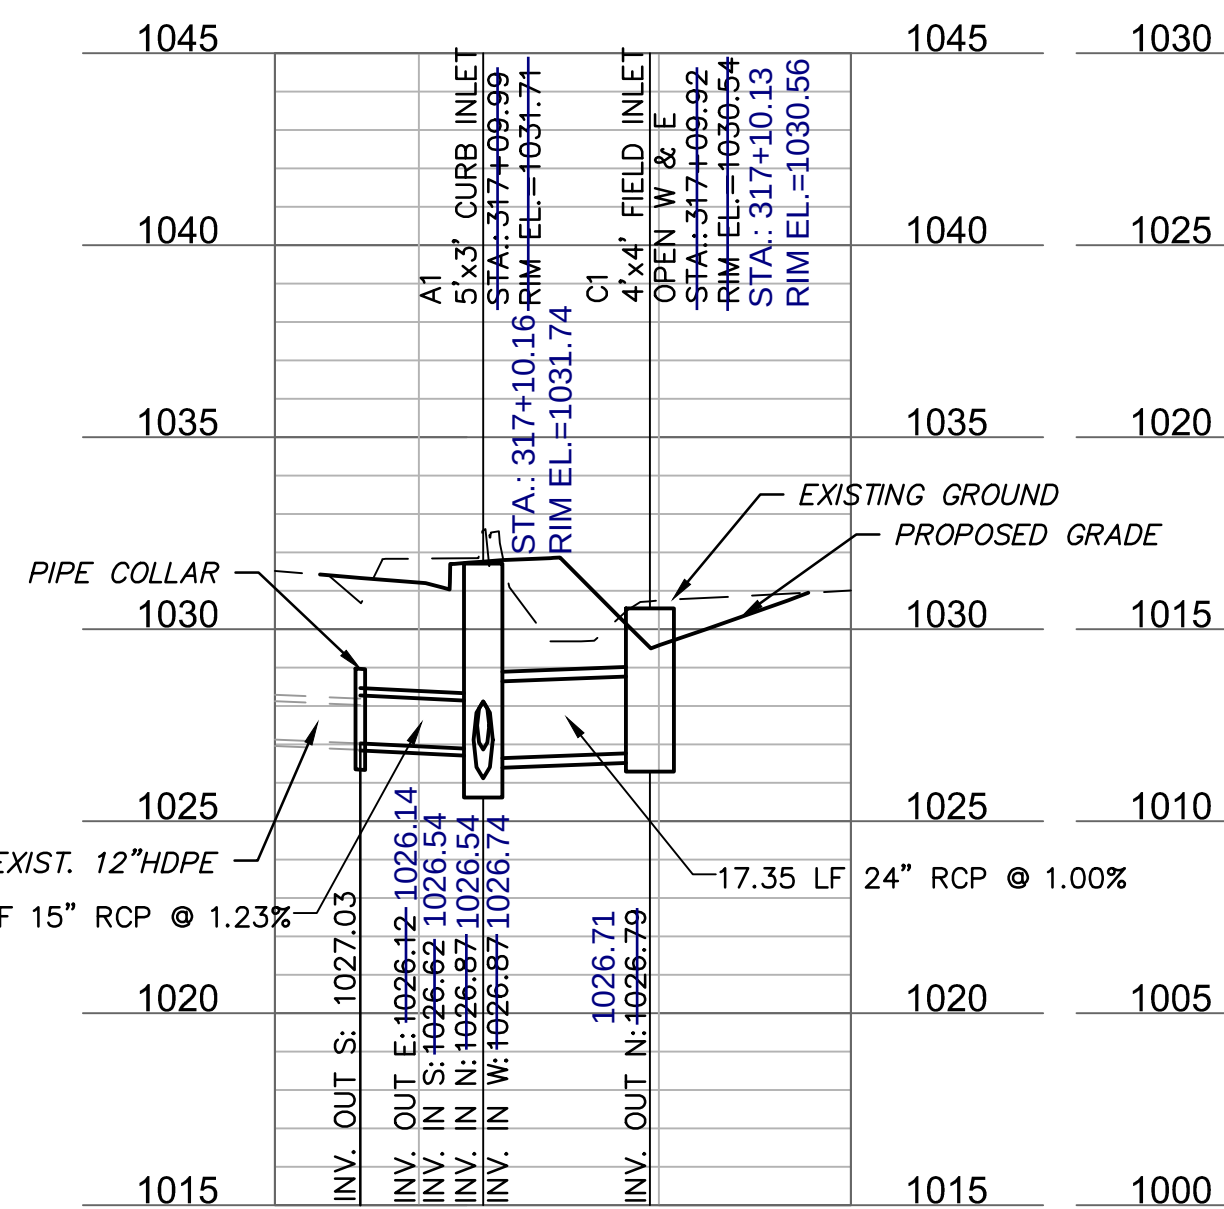

CULVERT CROSSING

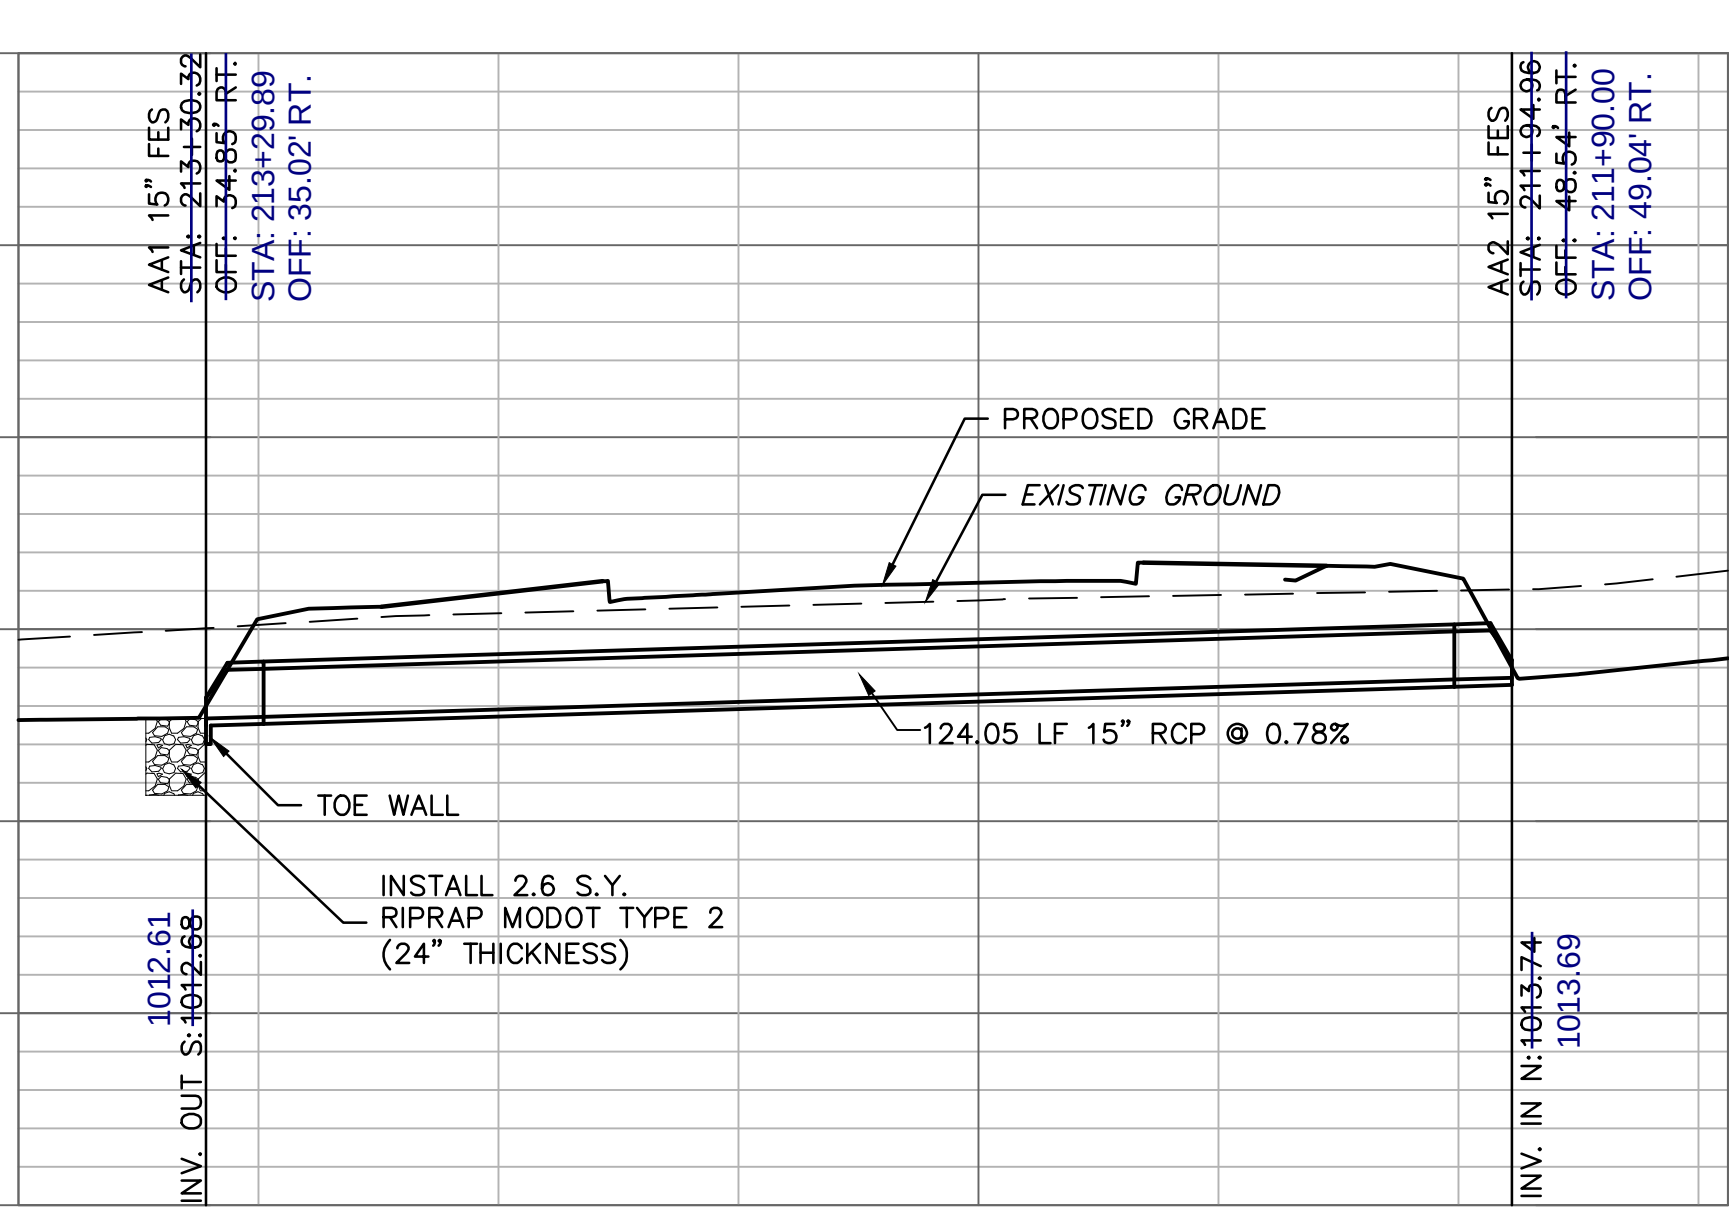


TRIPLE CULVERT CROSSING

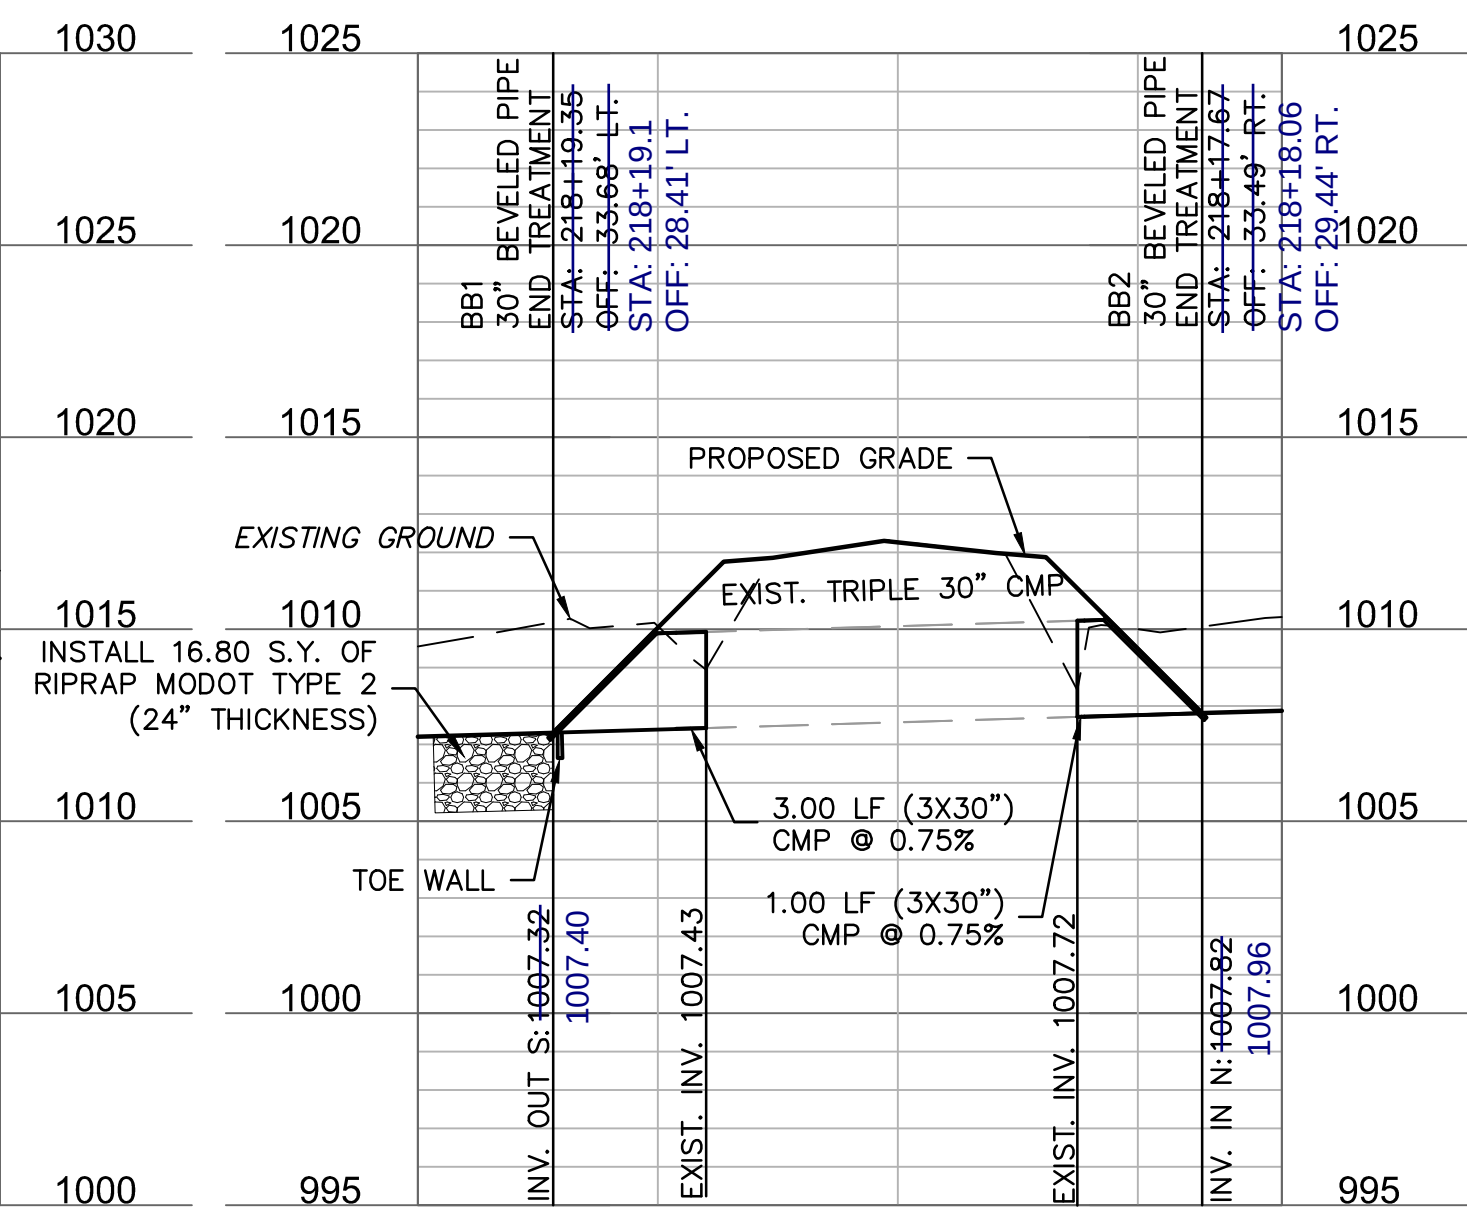

NOTE: CONTRACTOR TO FIELD VERIFY EXISTING FLOWLINES AND
TO CLEAN EXISTING TRIPLE 30" CMP CULVERT

CONTRACTOR TO FIELD VERIFY EXISTING FLOWLINES

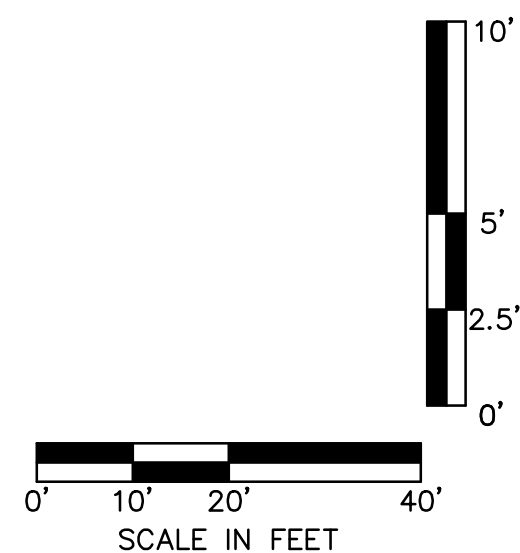


AS-BUILT

Date Surveyed: 09-19-2023
Application Number: PL2020089

drawn by: _____ AKU checked by: _____ JPG approved by: _____ JPG O&P/C by: _____ RBC project no.: A19-2339 drawing no.: T STM A192339 date: 2020.07.09	STORM SEWER PROFILES		REV. NO.	DATE	REVISIONS DESCRIPTION	BY
			1	2020.05.20	REVISIONS PER CITY COMMENTS	
HIGHWAY 150 & PRYOR ROAD ROADWAY IMPROVEMENTS						
LEE'S SUMMIT, MO						
2020	REVISIONS					

DWG: F:\2019\2001-2500\019-2339-A 40-Design\AutoCAD\Final Plans\Sheets\ROBR\STORM SEWER PROFILES\T_PDRN_A192339.dwg
DATE: Jul 27, 2020 11:58pm XREFS: T_PTRM_A192339 T_PBASE_A192339 C_XBASE_A192339 C_PBASE_A192339 USER: jgallagher

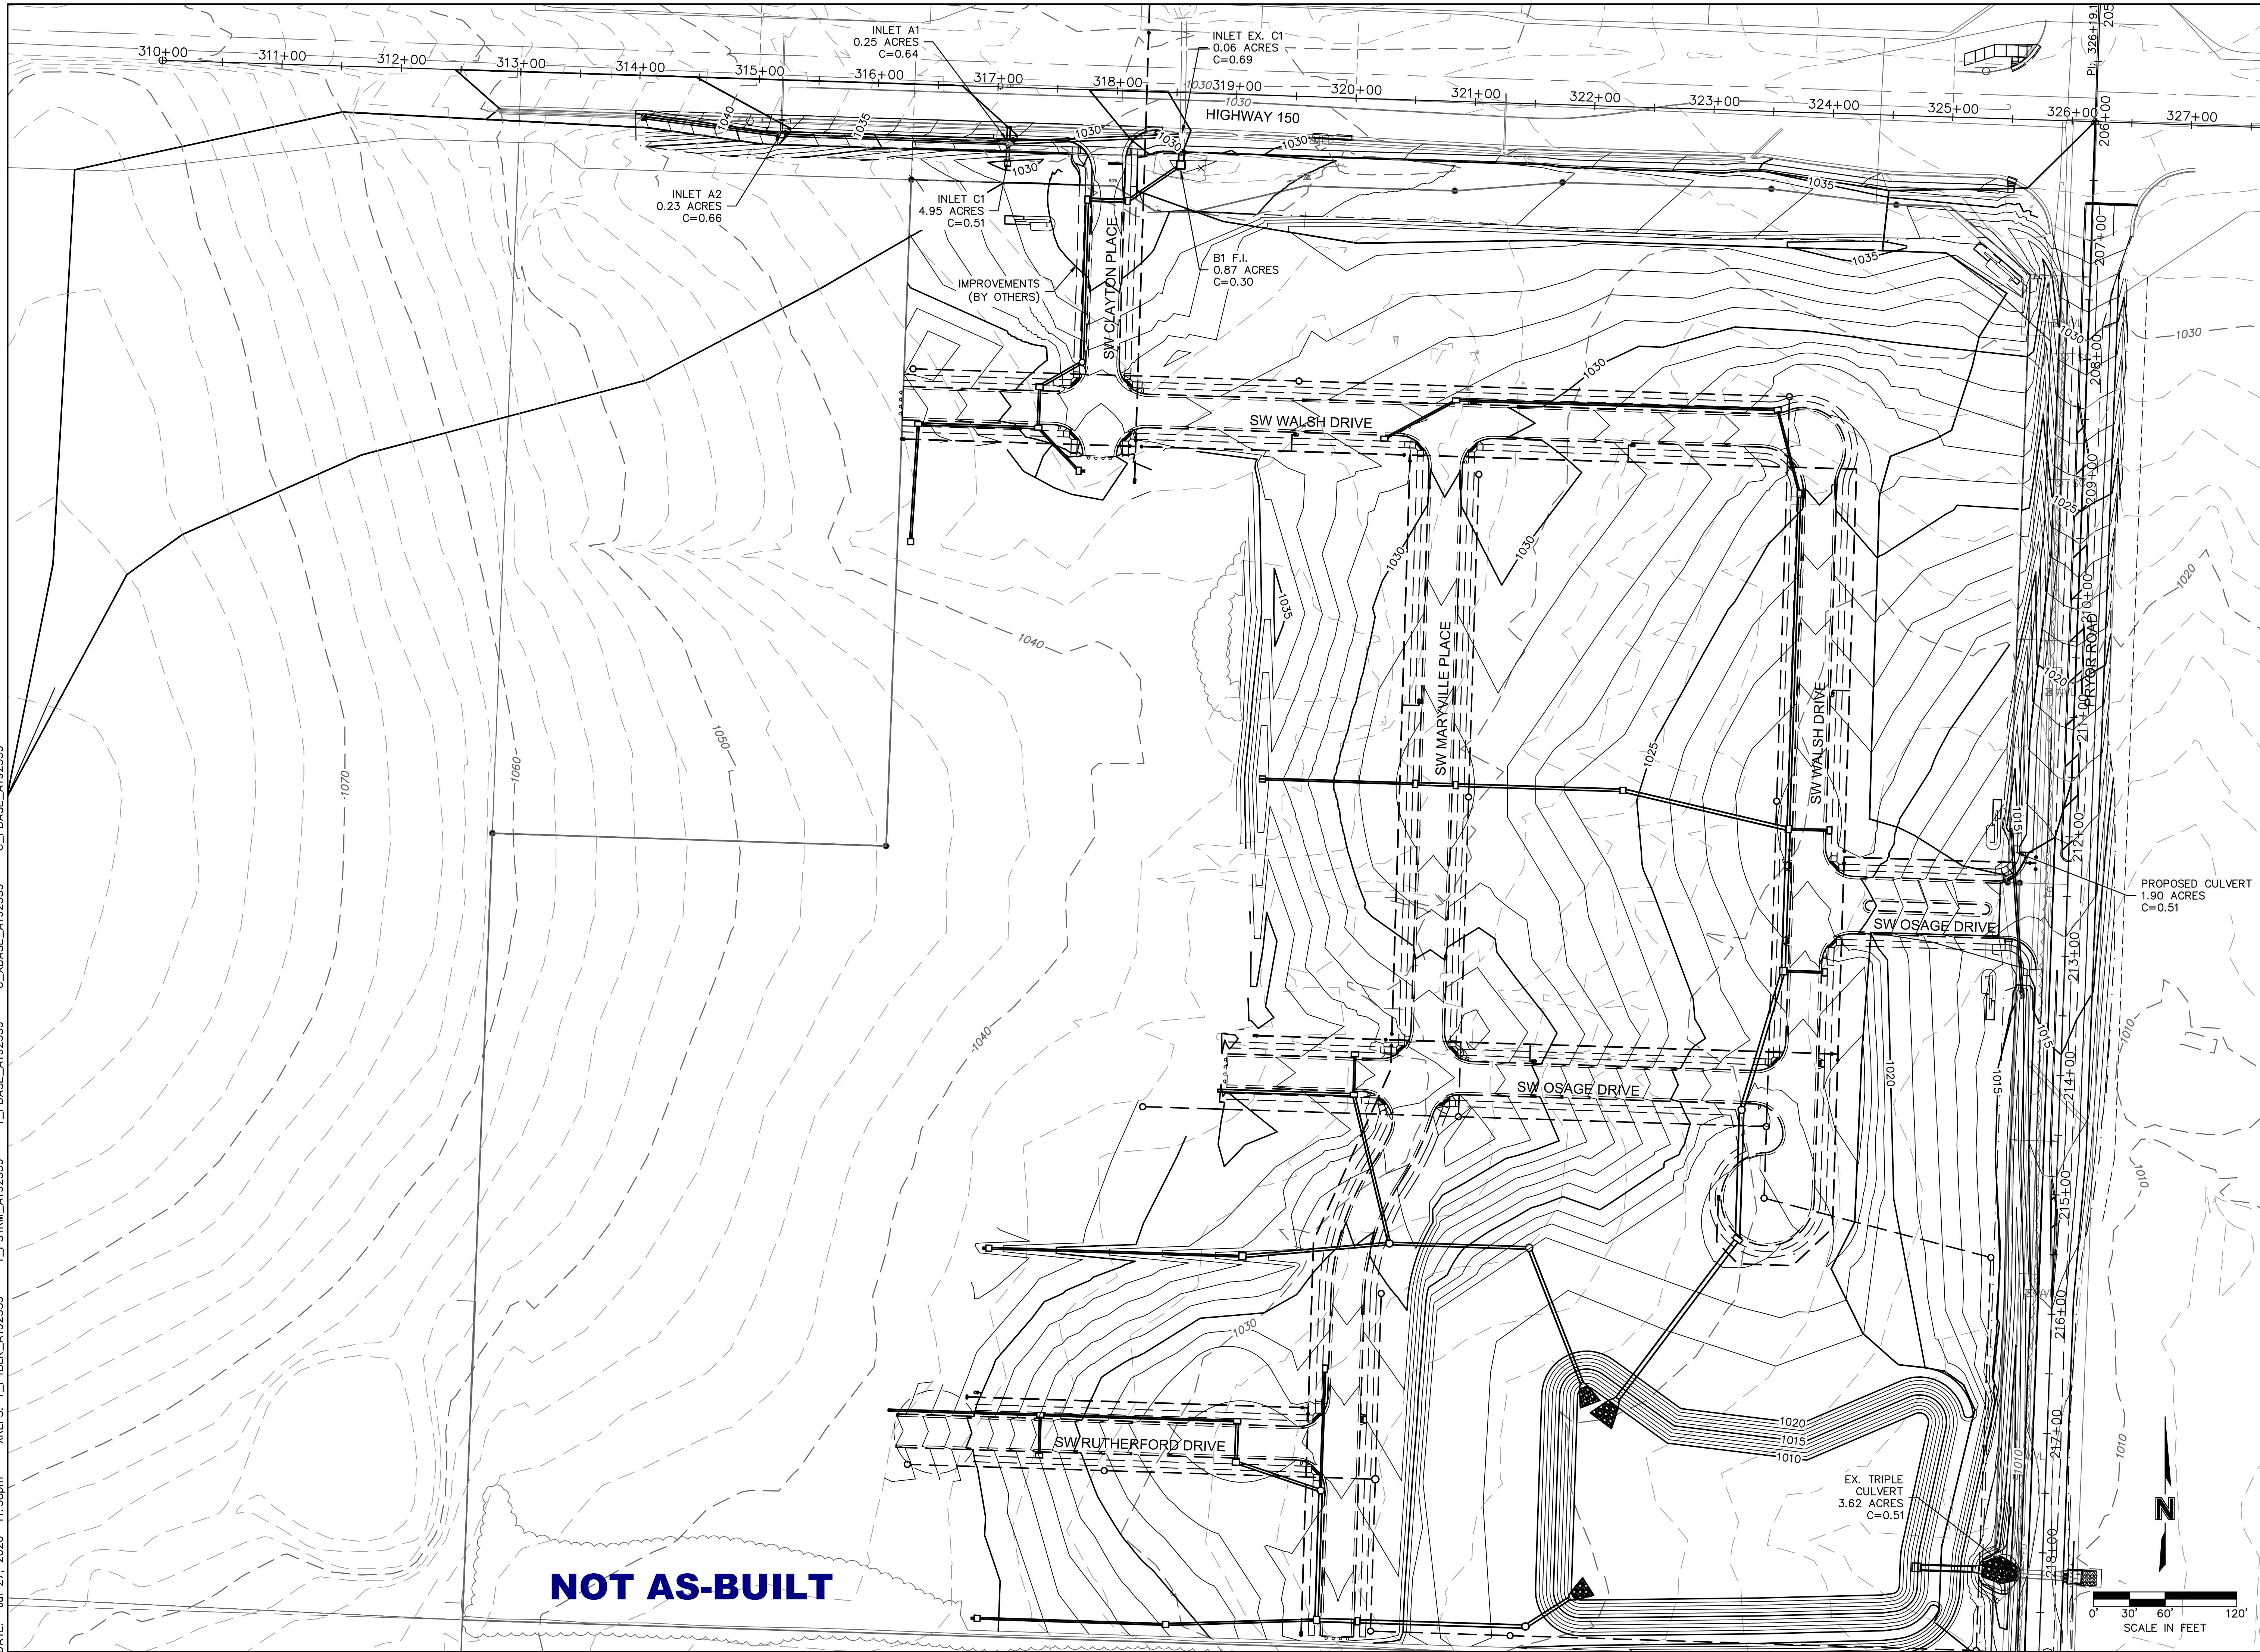

NOT AS-BUILT

DRAINAGE MAP

HIGHWAY 150 & PRYOR ROAD ROADWAY IMPROVEMENTS

EE'S SUMMIT: MO

2020

[illegible]

olsson

Olsson - Civil Engineering
Missouri Certificate of Authority #001592
1301 Burlington Street
North Kansas City, MO 64116

DEVIATIONS

drawn by:	AKU
checked by:	JPG
approved by:	JPG
QA/QC by:	RBC
project no.:	A19-2339
drawing no.:	T PDRN A192339
date:	2020.07.09

SHEET
1 of 63

DWG: F:\2019\2001-2500\019-2339-A\40-Design\AutoCAD\Final Plans\Sheets\PD06\STORM SEWER PROFILES\T_PDRN_A192339.dwg
DATE: Jul 27, 2020 11:58pm XREFS: T_PBLK_A192339 T_PSTRM_A192339 T_PBASE_A192339 C_XBASE_A192339 C_PBASE_A192339 USER: ipalleghe

10 Year Storm Calculations																									
Label	Inlet Area (acres)	System Drainage Area (acres)	Upstream Inlet C	System CA (acres)	Inlet Tc (min)	Spread / Top Width (ft)	Depth (Gutter) (in)	System Intensity (in/h)	Capacity (Design) (cfs)	Flow (cfs)	Diameter (in)	Length (User Defined) (ft)	Manning's n	Invert (Start) (ft)	Invert (Stop) (ft)	Slope (Calculated) (%)	Flow / Capacity (Design) (%)	Velocity (ft/s)	Headloss Coefficient	Headloss (ft)	Elevation (Rim) (ft)	Hydraulic Grade Line (In) (ft)	Hydraulic Grade Line (Out) (ft)	Elevation (Rim)-HGL (In) (ft)	Notes
A1	0.25	6.00	0.64	3.34	5.00	6.50	1.50	5.00	20.17	16.83	24.00	145.90	0.013	1026.12	1024.96	0.80	83.50	7.19	0.40	1.24	1031.71	1027.60	1026.36	4.11	C.I.
A2	0.23	1.40	0.66	0.71	5.00	6.70	1.60	7.35	11.31	5.26	15.00	190.20	0.013	1032.70	1026.87	3.07	46.50	9.05	0.40	5.75	1037.70	1033.63	1027.88	4.07	C.I.
A3	(N/A)	0.40	(N/A)	0.19	0.00	(N/A)	(N/A)	8.73	14.36	1.40	15.00	116.10	0.013	1038.94	1033.20	4.95	9.70	7.43	0.20	5.60	1043.86	1039.41	1033.81	4.45	JUNCTION BOX
B1	0.87	0.90	0.30	0.26	15.40	(N/A)	(N/A)	5.11	126.49	20.89	48.00	24.50	0.013	1023.40	1023.21	0.78	16.50	7.44	0.40	-0.04	1029.74	1025.11	1025.16	4.63	FIELD INLET
C1	4.17	4.20	0.51	2.13	16.05	(N/A)	(N/A)	5.00	22.39	10.73	24.00	17.40	0.013	1026.79	1026.62	0.98	47.90	7.05	1.00	0.08	1030.54	1027.96	1027.88	2.58	FIELD INLET

100 Year Storm Calculations																									
Label	Inlet Area (acres)	System Drainage Area (acres)	Upstream Inlet C	System CA (acres)	Inlet Tc (min)	Spread / Top Width (ft)	Depth (Gutter) (in)	System Intensity (in/h)	Capacity (Design) (cfs)	Flow (cfs)	Diameter (in)	Length (User Defined) (ft)	Manning's n	Invert (Start) (ft)	Invert (Stop) (ft)	Slope (Calculated) (%)	Flow / Capacity (Design) (%)	Velocity (ft/s)	Headloss Coefficient	Headloss (ft)	Elevation (Rim) (ft)	Hydraulic Grade Line (In) (ft)	Hydraulic Grade Line (Out) (ft)	Elevation (Rim)-HGL (In) (ft)	Notes
A1	0.250	6.00	0.64	3.28	5.00	8.90	2.10	8.97	20.17	29.63	24.00	145.90	0.013	1026.12	1024.96	0.795	146.90	9.43	0.40	2.59	1031.71	1029.40	1026.82	2.31	C.I.
A2	0.23	1.40	0.66	0.58	5.00	8.80	2.10	15.16	11.31	7.47	15.00	190.20	0.013	1032.70	1026.87	3.066	66.10	9.85	0.40	3.83	1037.70	1033.79	1029.96	3.91	C.I.
A3	(N/A)	0.40	(N/A)	0.15	(N/A)	(N/A)	(N/A)	15.282	14.36	1.93	15.00	116.10	0.013	1038.94	1033.20	4.945	13.50	8.16	0.20	5.44	1043.86	1039.49	1034.06	4.37	JUNCTION BOX
B1	0.87	0.90	0.30	0.26	15.40	10.20	2.40	9.12	126.49	37.53	48.00	24.50	0.013	1,023.40	1,023.21	0.78	29.70	8.77	0.40	-0.03	1029.74	1,025.85	1,025.88	3.89	FIELD INLET
C1	4.17	4.20	0.51	2.13	16.05	35.60	8.50	8.98	22.39	19.25	24.00	17.40	0.013	1,026.79	1,026.62	0.98	86.00	6.13	1.00	0.13	1,030.54	1,030.08	1,029.96	0.46	FIELD INLET

NOT AS-BUILT

olsson

Olsson - Civil Engineering

1301 Burlington Street

North Kansas City, MO 64116

TEL 816.361.1177

www.olsson.com

STORM SEWER CALCULATIONS

HIGHWAY 150 & PRYOR ROAD
ROADWAY IMPROVEMENTS

LEE'S SUMMIT, MO

2020

drawn by: AKU

checked by: JPG

approved by: JPG

QA/QC by: RBC

project no.: A19-2339

drawing no.: T_PDRN_A192339

date: 2020.07.09

SHEET

22 of 63

REV. NO.

1

DATE


2020.06.29

REVISIONS DESCRIPTION

REVISIONS PER CITY COMMENTS

BY

REVISIONS

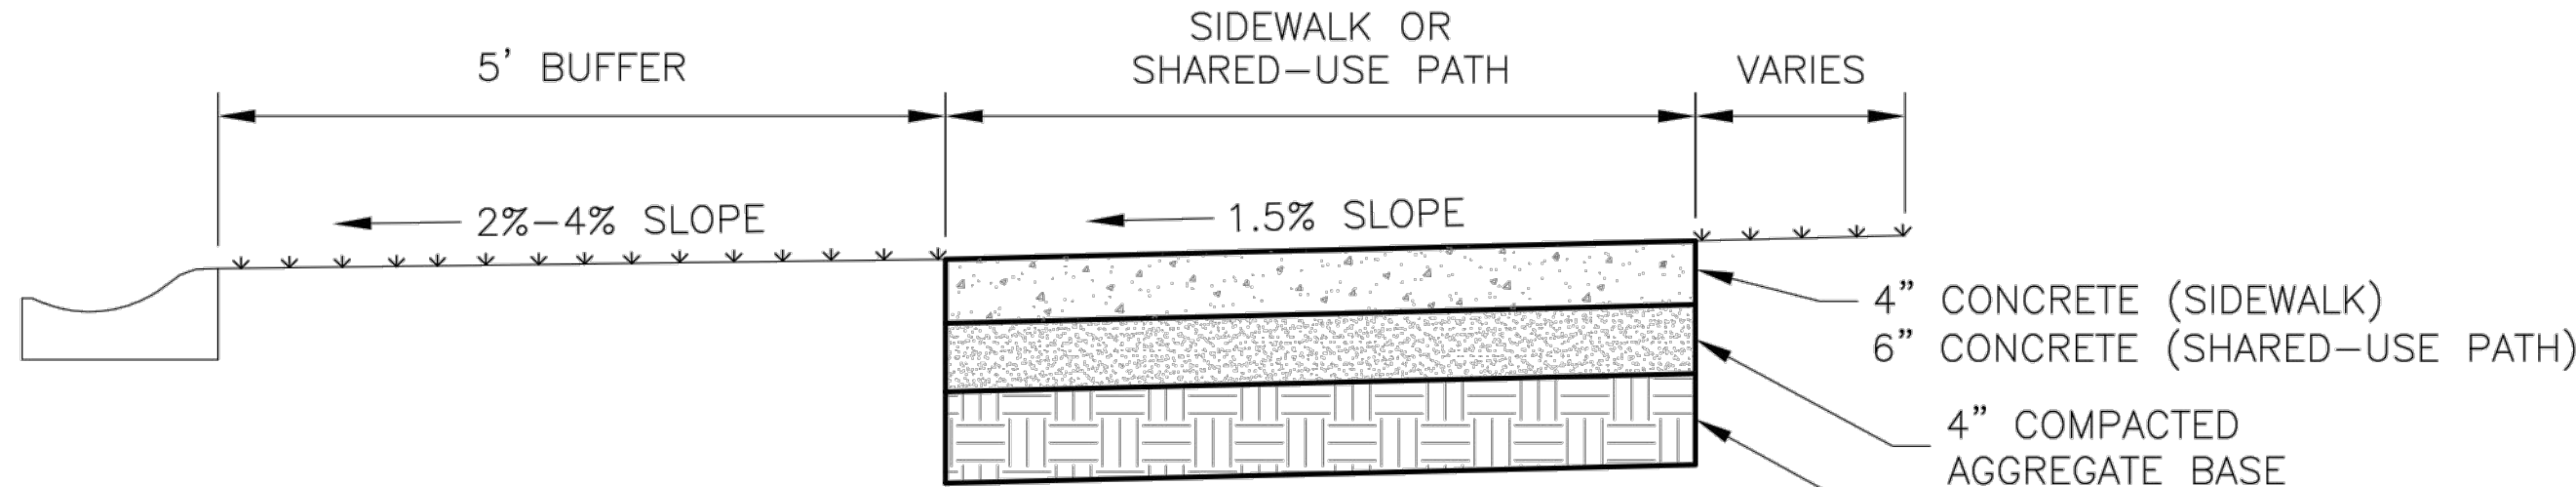


1. SUBGRADE MUST BE OF STABLE, COMPACTED EARTH AND SHALL BE OVERLAYED WITH 4" COMPACTED DENSE GRADED AGGREGATE BASE.
2. 1.5% CROSS SLOPE MUST BE MAINTAINED THROUGH DRIVEWAYS.
3. KCMMB 4K CONCRETE MIX SHALL BE REQUIRED FOR ALL SIDEWALKS/SHARED-USE PATHS OR AS APPROVED BY THE CITY INSPECTOR.
4. ALL SIDEWALK/SHARED-USE PATHS SHALL MEET CURRENT PUBLIC RIGHT OF WAY ACCESSIBILITY GUIDELINES (PROWAG).
5. AN ISOLATION JOINT SHALL BE PLACED AT A MAXIMUM OF 150 FT. CONSTRUCTION JOINTS SHALL BE PLACED THE SAME WIDTH OF SIDEWALK/SHARED-USE PATHS, BUT NO GREATER THAN 10 FT.
6. AN ISOLATION JOINT SHALL BE PLACED WHERE THE SIDEWALK/SHARED-USE PATHS MEETS A RESIDENTIAL DRIVEWAY.
7. SHARED-USE PATHS WIDTH SHALL BE 10 FT. WIDE.
8. SIDEWALK/SHARED-USE PATHS FINISHING SHALL BE FULL BROOM FINISH OR AS DIRECTED BY CITY INSPECTOR.
9. WHITE CURING COMPOUND MUST BE APPLIED UNIFORMLY TO THE CONCRETE SURFACE IMMEDIATELY AFTER FINAL FINISHING.

GEN-2

NOT AS-BUILT

DWG: F:\2019\2001-2500\019-2339-A19-Design\AutoCAD\Final Plans\Sheets\STANDARD DETAILS\I_DTL_A192339.dwg
DATE: Jul 27, 2020 11:59pm
USER: jgallagher
XREFS: T_PTBLC_A192339

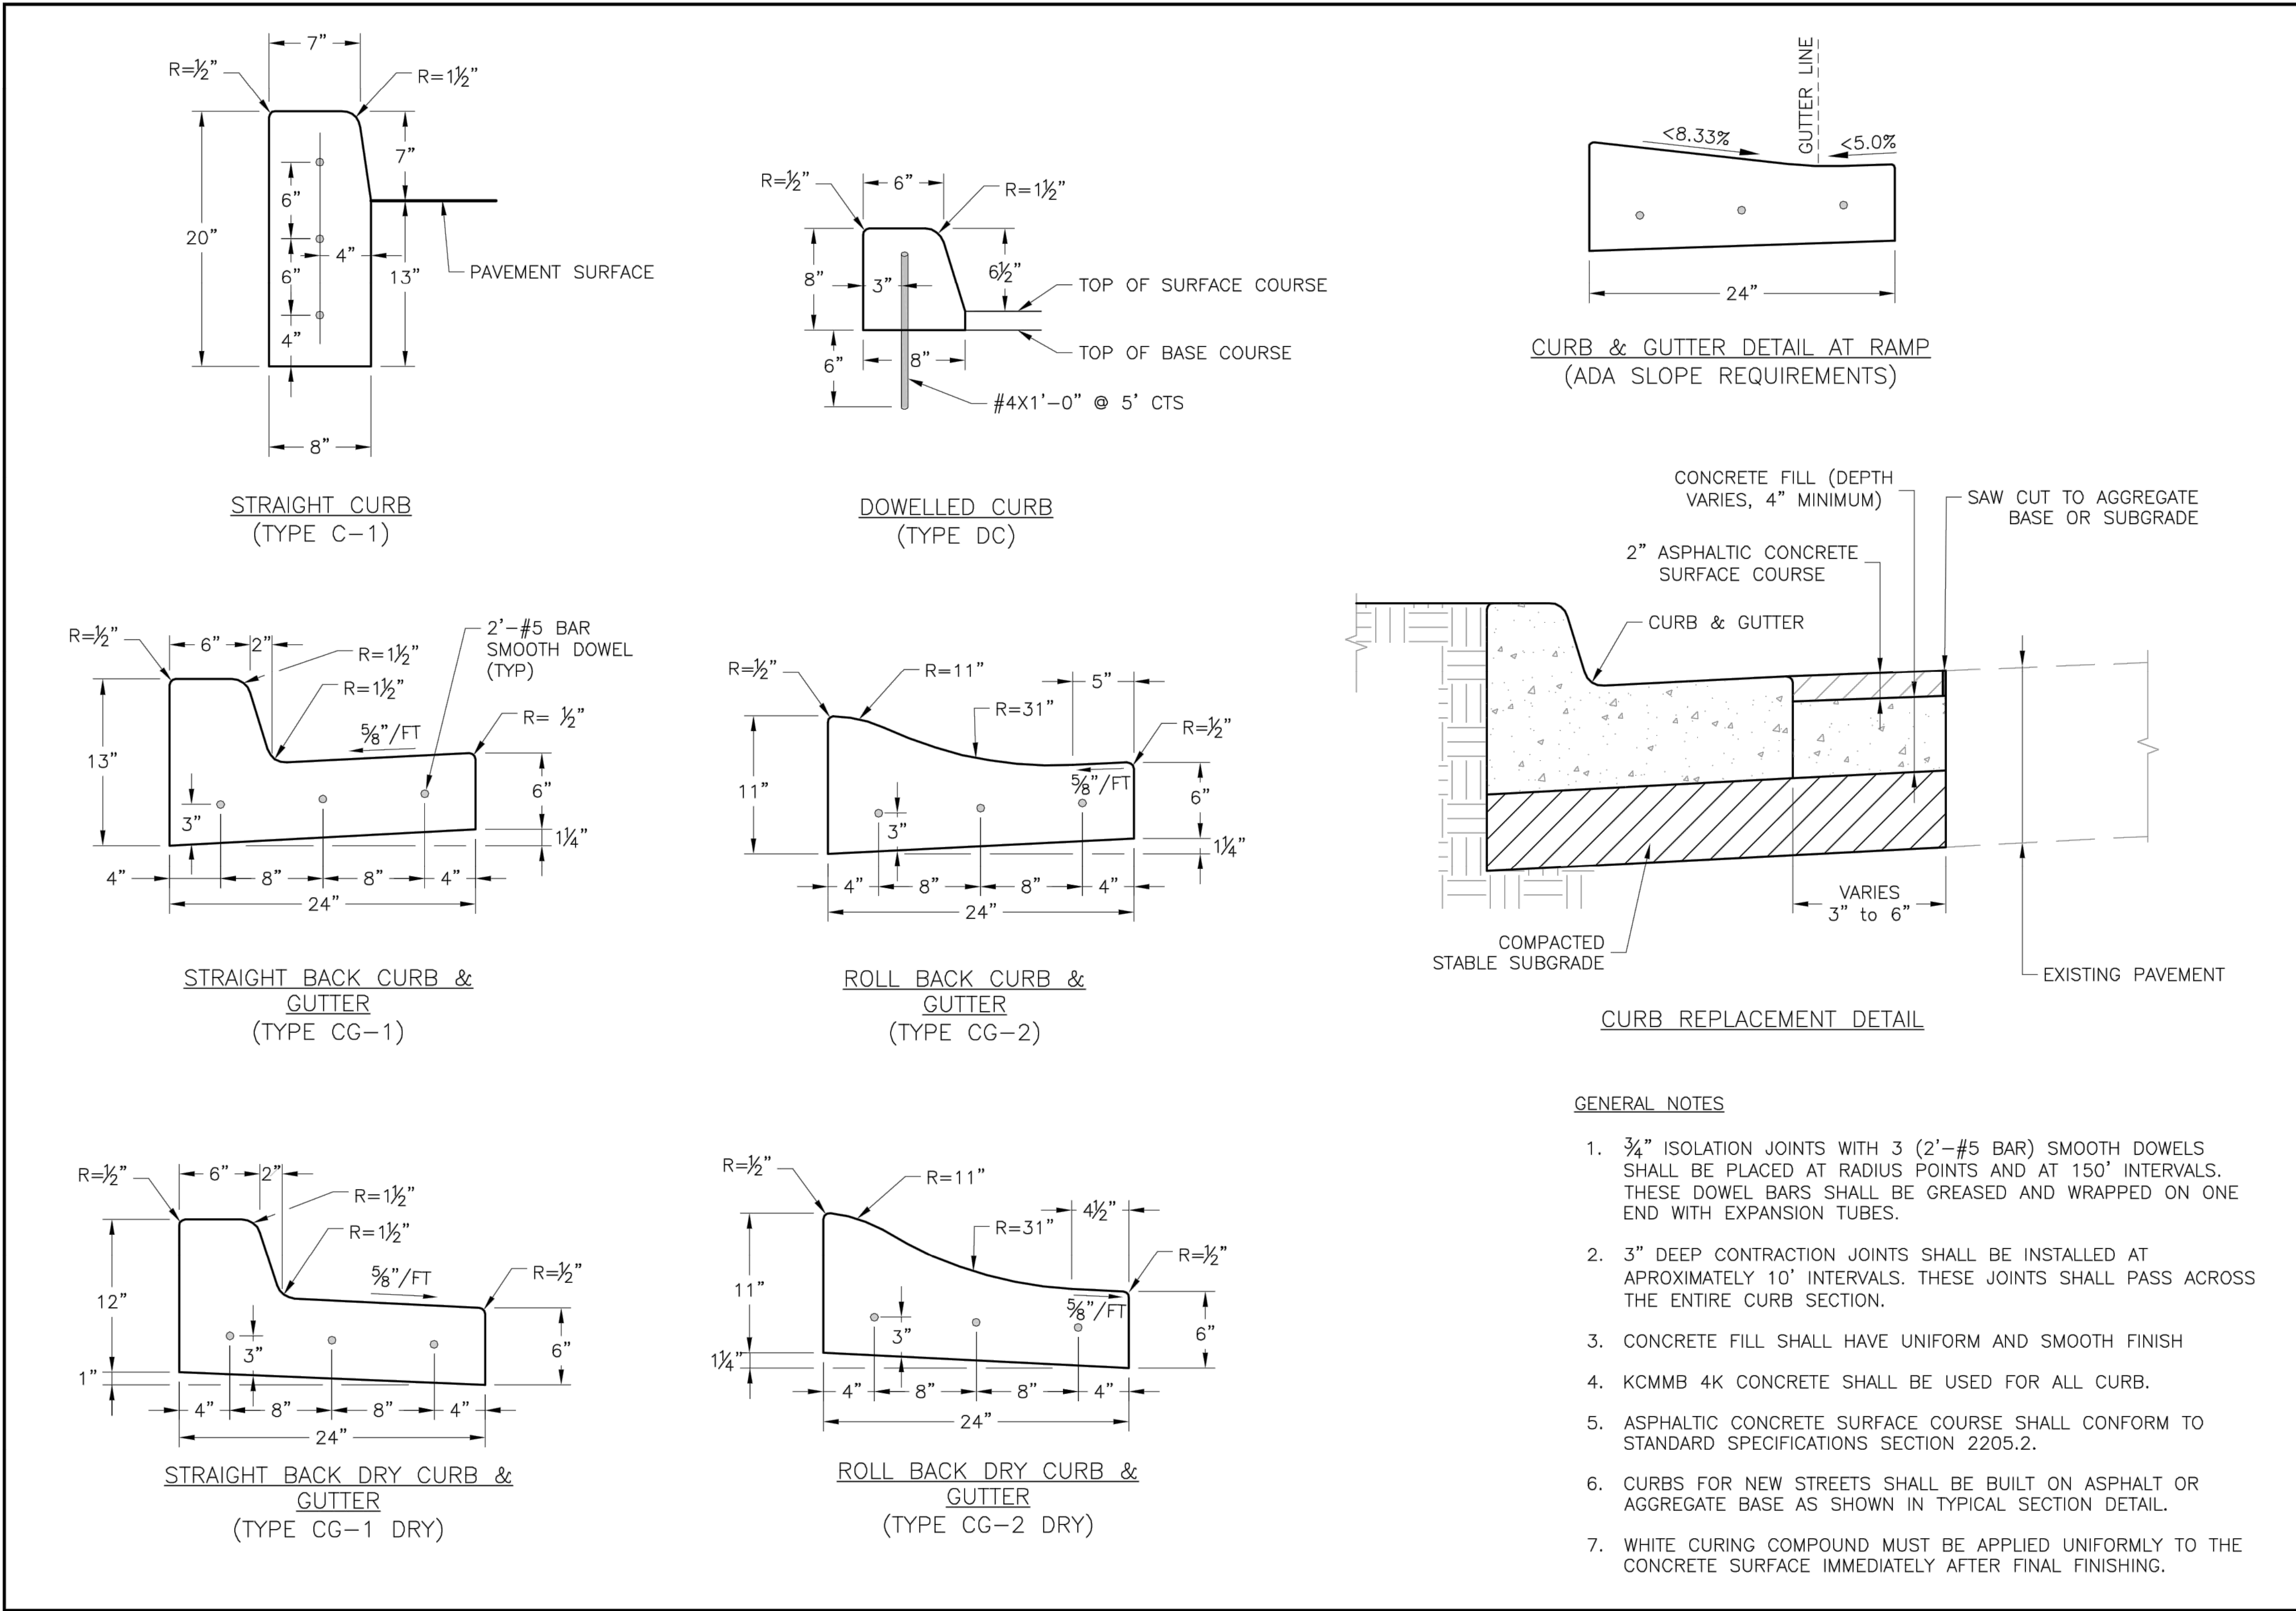

- GENERAL NOTES**
- 3/4" ISOLATION JOINTS WITH 3 (2'-#5 BAR) SMOOTH DOWELS SHALL BE PLACED AT RADIUS POINTS AND AT 150' INTERVALS. THESE DOWEL BARS SHALL BE GREASED AND WRAPPED ON ONE END WITH EXPANSION TUBES.
 - 3" DEEP CONTRACTION JOINTS SHALL BE INSTALLED AT APROXIMATELY 10' INTERVALS. THESE JOINTS SHALL PASS ACROSS THE ENTIRE CURB SECTION.
 - CONCRETE FILL SHALL HAVE UNIFORM AND SMOOTH FINISH
 - KCMMB 4K CONCRETE SHALL BE USED FOR ALL CURB.
 - ASPHALTIC CONCRETE SURFACE COURSE SHALL CONFORM TO STANDARD SPECIFICATIONS SECTION 2205.2.
 - CURBS FOR NEW STREETS SHALL BE BUILT ON ASPHALT OR AGGREGATE BASE AS SHOWN IN TYPICAL SECTION DETAIL.
 - WHITE CURING COMPOUND MUST BE APPLIED UNIFORMLY TO THE CONCRETE SURFACE IMMEDIATELY AFTER FINAL FINISHING.

Project:
CITY OF LEE'S SUMMIT, MO
LEE'S SUMMIT, JACKSON COUNTY, MO

Sheet Name:
CURB & GUTTER DETAIL

STANDARD DETAILS

GEN-4

Lee's Summit Missouri

PUBLIC WORKS ENGINEERING DIVISION | 220 SE GREEN STREET | LEE'S SUMMIT, MO 64063



CURB & GUTTER



* DEPTH MAY BE REDUCED IF KEYED 6" IN ROCK

BARRIER CURBS



MOUNTABLE CURBS



BEGINNING AND ENDINGS OF INTRODUCED LOW PROFILE CURBS SHALL UTILIZE CURB HEIGHT RUNOUT FORM 0 INCH TO 3 INCHES IN 5 FEET PAYMENT. LENGTH SHALL INCLUDE TAPERS.

* DEPTH MAY BE REDUCED IF KEYED 6" IN ROCK.

LOW PROFILE CURE



GUTTERS



LEGEND

- (B) TIE BARS - 30" X #5 Ø AT 30" CTRS.
 - (C) PERMISSIBLE CONSTRUCTION JOINT. IF CONSTRUCTED IN THIS MANNER TIE BARS MUST BE USED.
 - (D) #4 Ø TIE BAR AT 24" CENTERS LENGTH OF THE TIE BARS EQUALS THICKNESS OF PAVEMENT PLUS HEIGHT OF CURB, LESS 3 INCHES.
 - (K) TONGUE & GROOVE JOINT WITH TIE BAR - SEE DETAIL.
 - (P) TOP OF PAVEMENT OR CONCRETE BASE.
 - (R1) ROUND TO $\frac{1}{4}$ " RADIUS. (EXCEPT FOR SAWED JOINTS)
 - (R2) ROUND TO $\frac{3}{4}$ " RADIUS.
 - (R3) CONSTRUCT TO 9" RADIUS
- (1) PAY LIMIT FOR PAVEMENT
- (2) PAY LIMIT FOR CURB, OR CURB & GUTTER.

		MISSOURI HIGHWAYS AND TRANSPORTATION COMMISSION 105 WEST CAPITOL JEFFERSON CITY, MO 65102 1-888-ASK-MODOT (1-888-275-6636)	
		CONCRETE CURB, CURB AND GUTTER AND GUTTER	
THIS SHEET HAS BEEN SIGNED, SEALED AND DATED ELECTRONICALLY.		SHEET NO. 609.00P 2 OF 2	
DATE EFFECTIVE: 07/01/2018 DATE PREPARED: 5/3/2018			

STANDARD DETAILS HIGHWAY 150 & PRYOR ROAD ROADWAY IMPROVEMENTS	drawn by: AKU checked by: JPG approved by: JPG QA/QC by: RBC project no.: A19-2339 drawing no.: T DTL A192339 date: 2020.07.09	REV. NO.	DATE	REVISIONS DESCRIPTION	BY
		1	2020.05.29	REVISIONS PER CITY COMMENTS	
LEE'S SUMMIT, MO 2020	REVISIONS				



* SOME DETECTABLE WARNING PRODUCTS REQUIRE A CONCRETE BORDER FOR PROPER INSTALLATION. THE CONCRETE BORDER SHALL NOT EXCEED 2 INCH PER SIDE.

WHERE THE BOTTOM GRADE BREAK OF A CURB RAMP IS LESS THAN 5' FROM THE BACK OF CURB, DETECTABLE WARNINGS SHALL BE LOCATED ON THE RAMP SURFACE AT THE BACK OF THE CURB. WHERE THE GRADE BREAK IS GREATER THAN 5' FROM THE BACK OF CURB, THE DETECTABLE WARNING SHALL BE LOCATED ON THE LOWER LANDING.

olson


TEL 816.361.1177 www.olsson.com

REVISIONS

LEE'S SUMMIT, MO

SHEET

DWG: F:\2019\2001-2500\019-2339-A\40-Design\AutoCAD\Final Plans\Sheets\STANDARD DETAILS\T_DTL_A192339.dwg
DATE: Jul 27, 2020 11:59pm
USER: jgallagher
XREFS: T_PTBLC_A192339

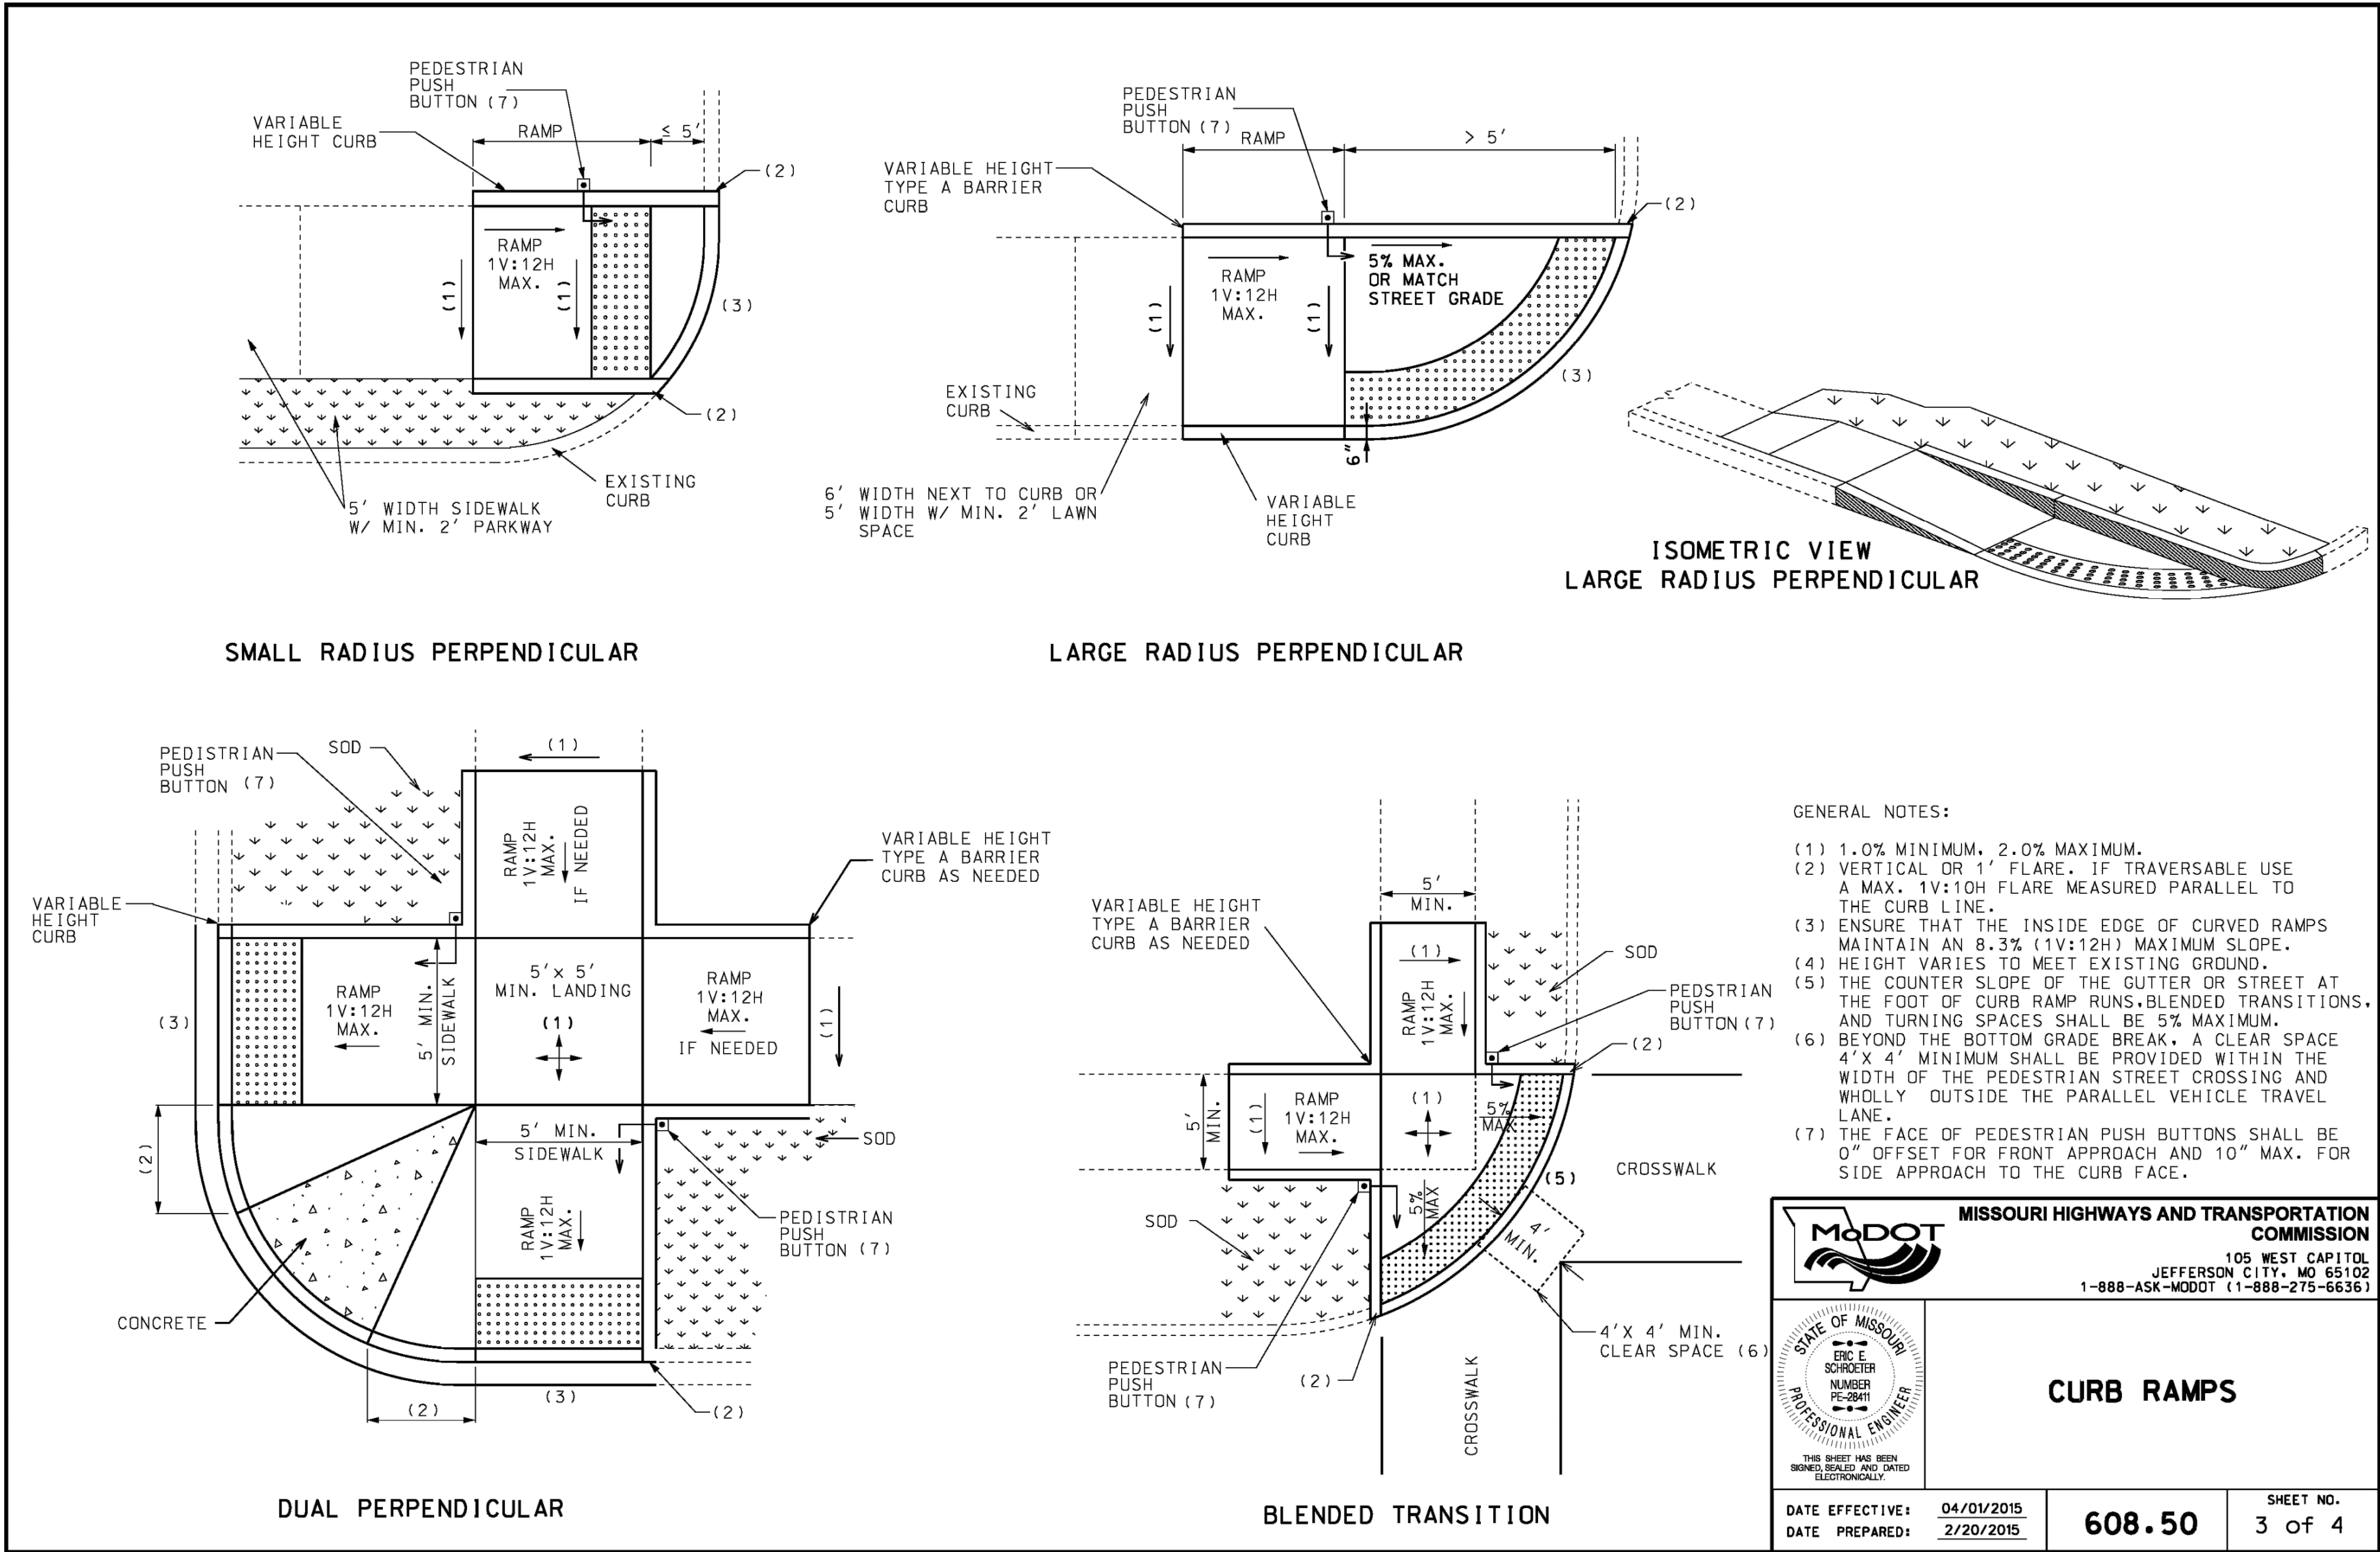

NOT AS-BUILT

Olsson - Civil Engineering
1301 Burlington Street
North Kansas City, MO 64116
TEL 816.361.1177
www.olsosn.com

REV.	NO.	DATE	DESCRIPTION	BY
1		2020.06.29	REVISIONS PER CITY COMMENTS	

REVISIONS
2020

STANDARD DETAILS

HIGHWAY 150 & PRYOR ROAD
ROADWAY IMPROVEMENTS

LEE'S SUMMIT, MO

drawn by: AKU

checked by: JPG

approved by: RBC

QA/QC by: RBC


project no.: A19-2339

drawing no.: T_DTL_A192339


date: 2020.07.09

SHEET

27 of 63

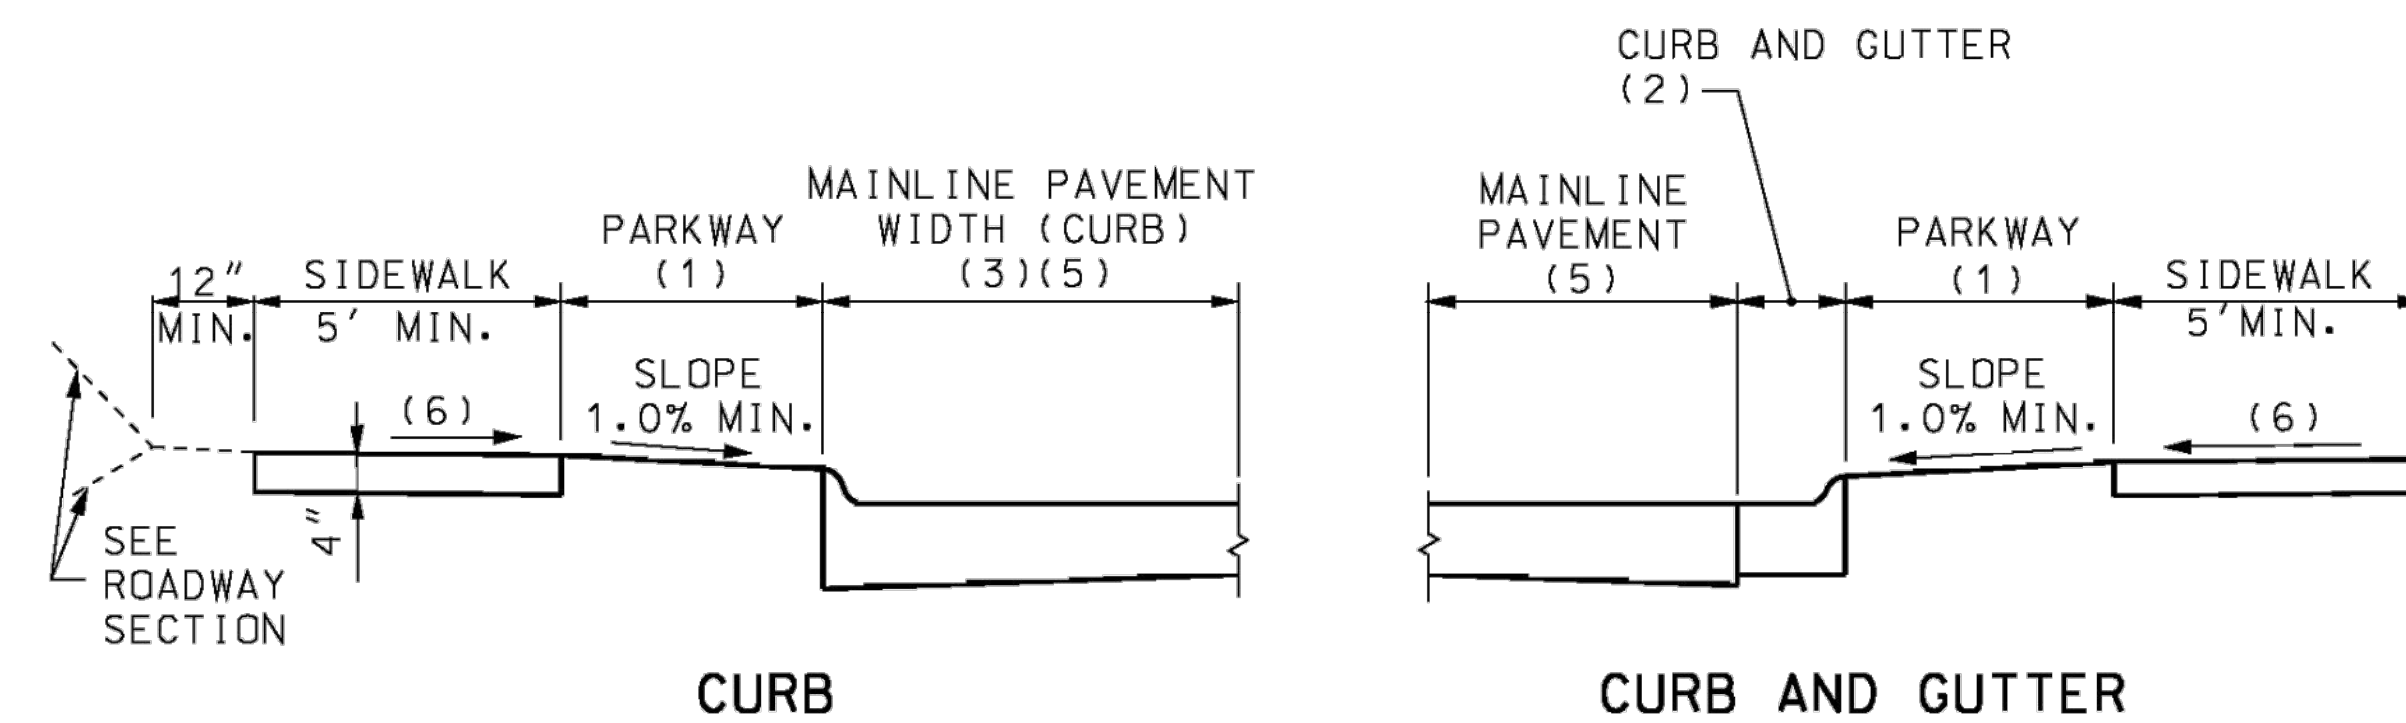

TYPICAL SIDEWALK WITH PARKWAY 2' OR MORE

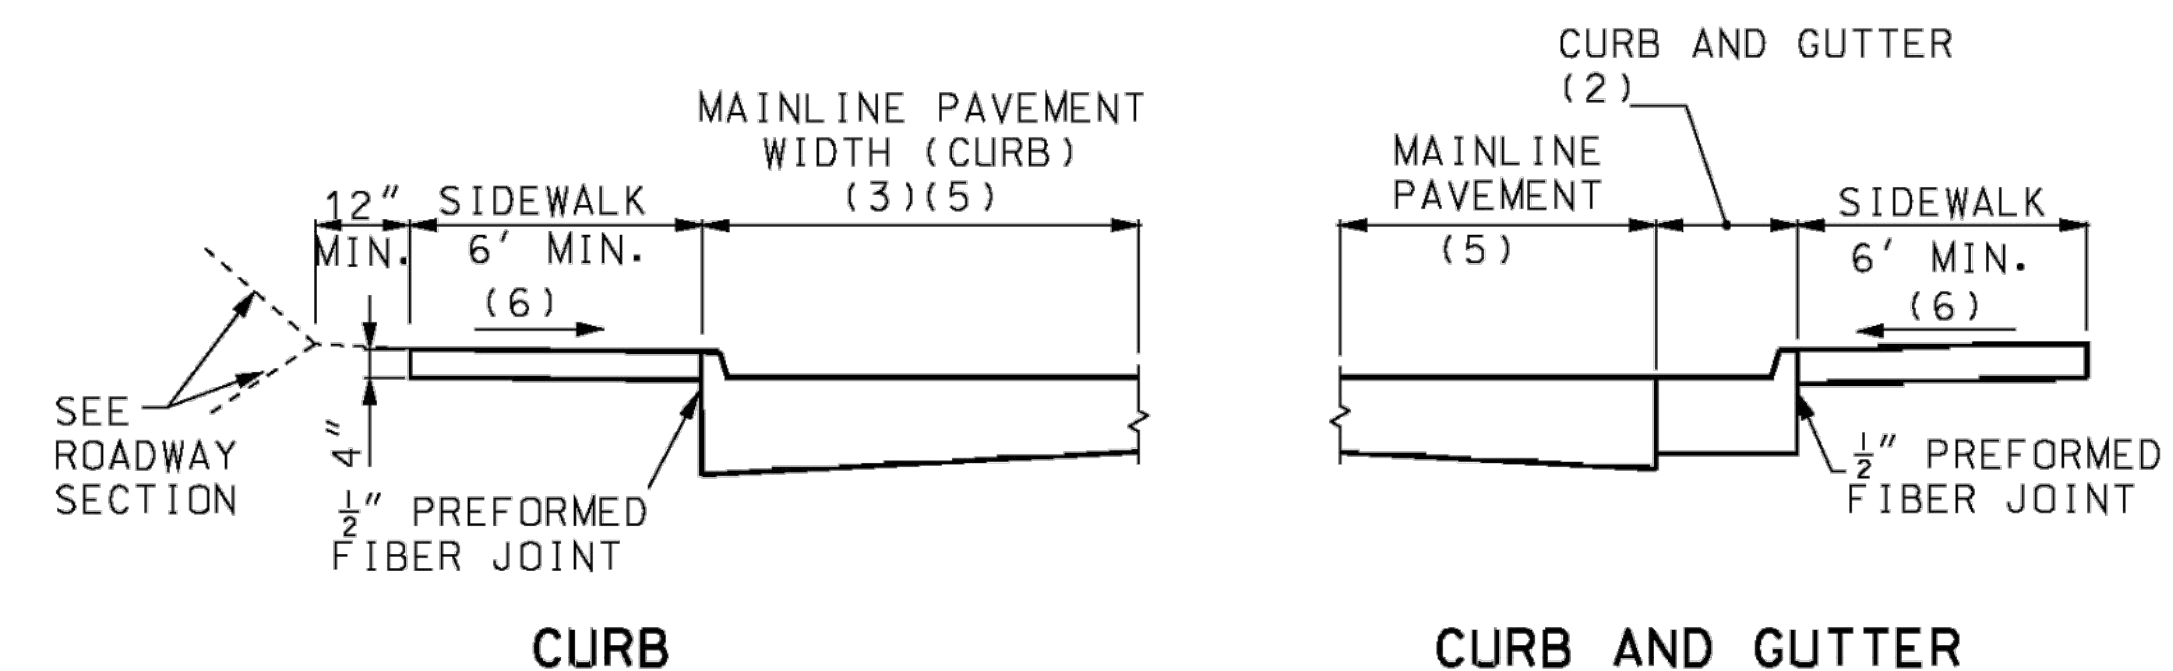

CURB **CURB AND GUTTER**

TYPICAL SIDEWALK WITH NO PARKWAY

GENERAL NOTES:

ALL AREAS OF THE PEDESTRIAN ACCESS ROUTE MUST BE COMPLIANT WITH THE AMERICANS WITH DISABILITIES ACT - GUIDELINES FOR ACCESSIBLE PUBLIC RIGHTS OF WAY. EXCEPTIONS MUST BE APPROVED BY THE ENGINEER. ALL OTHER AREAS OF NON-COMPLIANCE SHALL BE REMOVED AND CORRECTED AT THE CONTRACTOR'S EXPENSE.

THE SURFACES OF PEDESTRIAN ACCESS ROUTES AND ELEMENTS, AND SPACES REQUIRED TO CONNECT TO PEDESTRIAN ACCESS ROUTES, SHALL BE FIRM, STABLE, SLIP RESISTANT, AND SHALL NOT POND WATER.

WHERE SIDEWALKS ARE LESS THAN 5 FT., 5 FT. X 5 FT. PASSING SPACES EVERY 200 FT. SHALL BE PROVIDED AND ARE PERMITTED TO OVERLAP PEDESTRIAN ACCESS ROUTES.

THE CROSS SLOPE OF THE CONTINUOUS PEDESTRIAN ACCESS ROUTE THROUGH ENTRANCES, ALLEYS, AND SIDEROAD CONNECTIONS WITH STOP OR YIELD CONTROL SHALL BE 1.00% TO FACILITATE DRAINAGE (2.00% MAX.).


WHERE PEDESTRIAN ACCESS ROUTES ARE CONTAINED WITHIN PEDESTRIAN STREET CROSSINGS WITHOUT YIELD OR STOP CONTROL, THE CROSS SLOPE OF THE PEDESTRIAN ACCESS ROUTE SHALL BE 5.00% MAXIMUM.

WHERE PEDESTRIAN ACCESS ROUTES ARE CONTAINED WITHIN MIDBLOCK PEDESTRIAN STREET CROSSINGS, THE CROSS SLOPE OF THE PEDESTRIAN ACCESS ROUTE SHALL BE PERMITTED TO EQUAL THE STREET OR HIGHWAY GRADE.


STORMWATER INLETS, SIGNS, POSTS, MANHOLE COVERS, PULL BOXES AND OTHER ACCESS LIDS SHOULD BE AVOIDED WITHIN THE SIDEWALK. IF SUCH A LOCATION IS NECESSARY, THE FEATURE MUST MEET ADA STANDARDS.

THE RUNNING GRADE OF A SIDEWALK SHALL NOT EXCEED 5.0%
UNLESS IT IS MATCHING THE GRADE OF THE ADJACENT ROADWAY.

PEDESTRIAN ACCESS ROUTE SHALL CONTINUE ACROSS RESIDENTIAL AND COMMERCIAL ENTRANCES, ALLEYS, AND SIDEROAD CONNECTIONS.

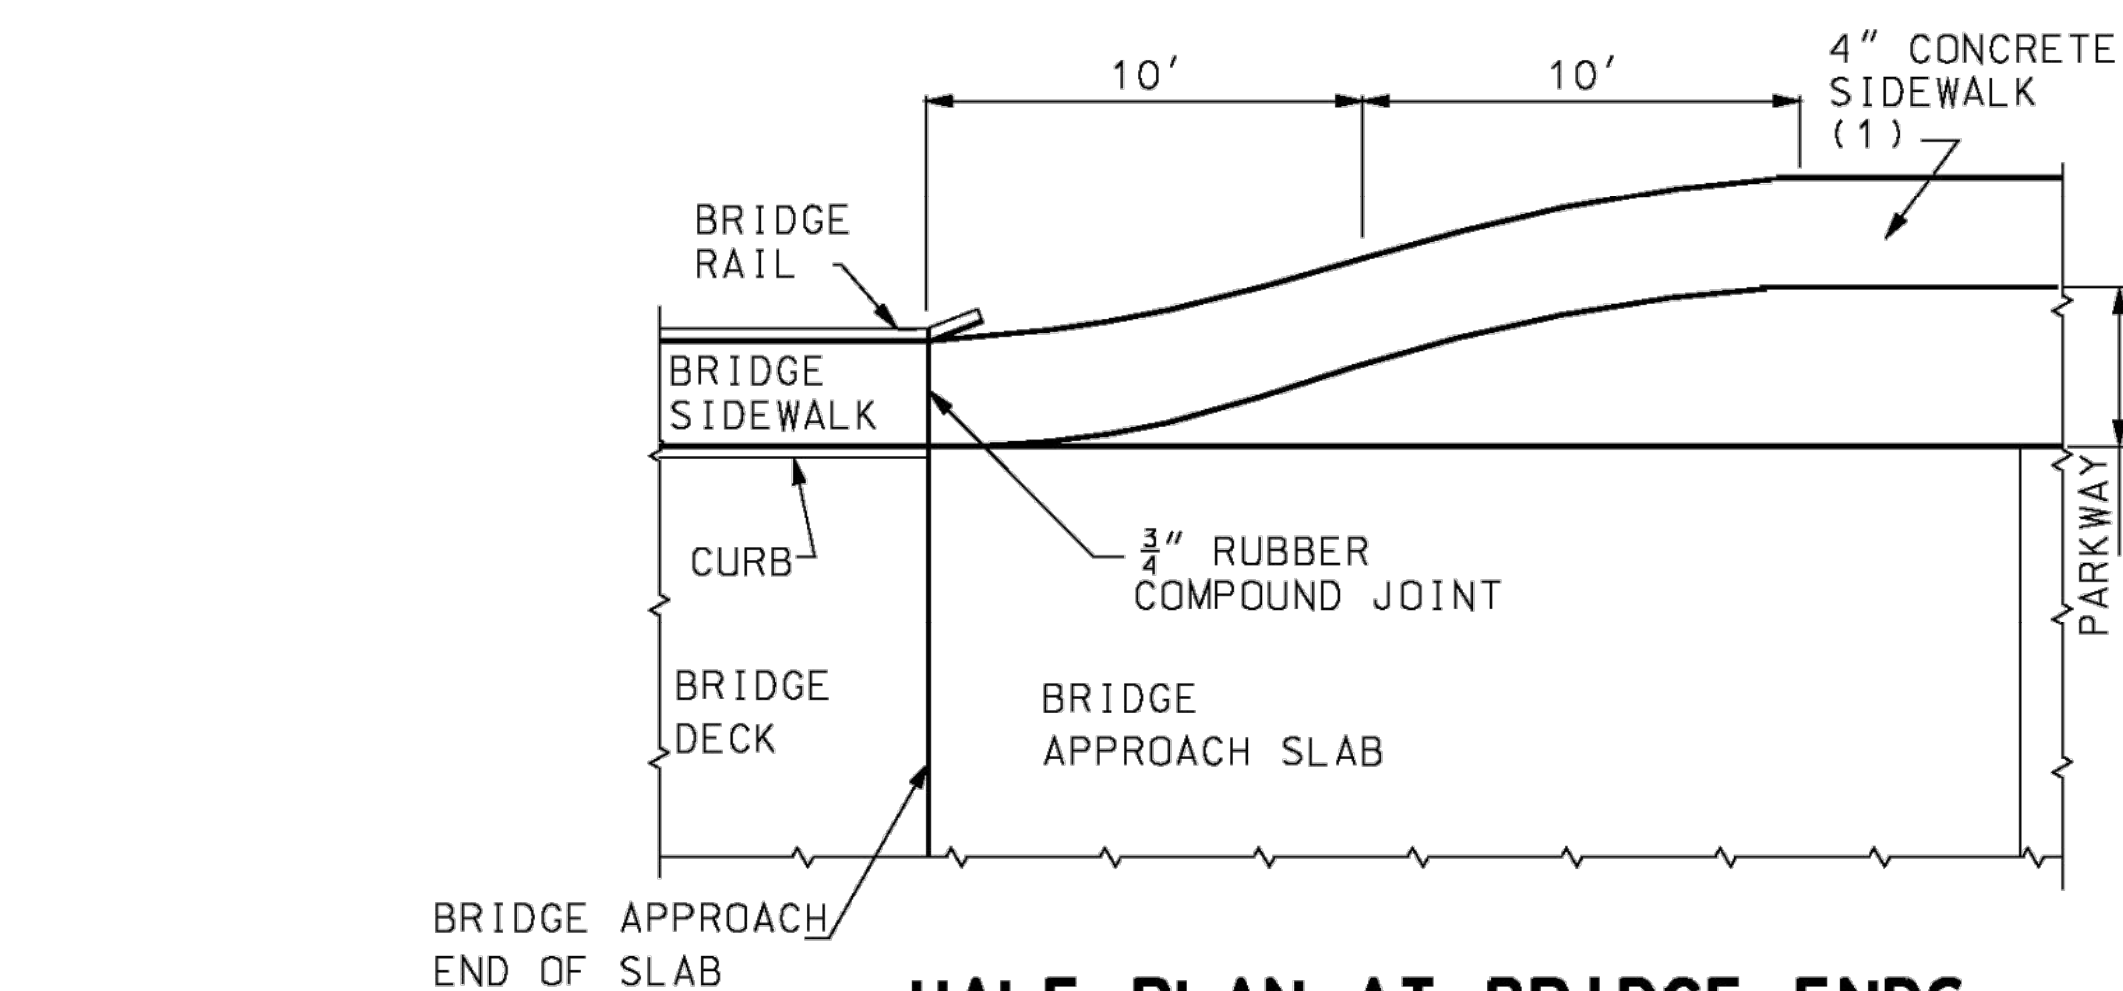

HALF PLAN AT BRIDGE ENDS

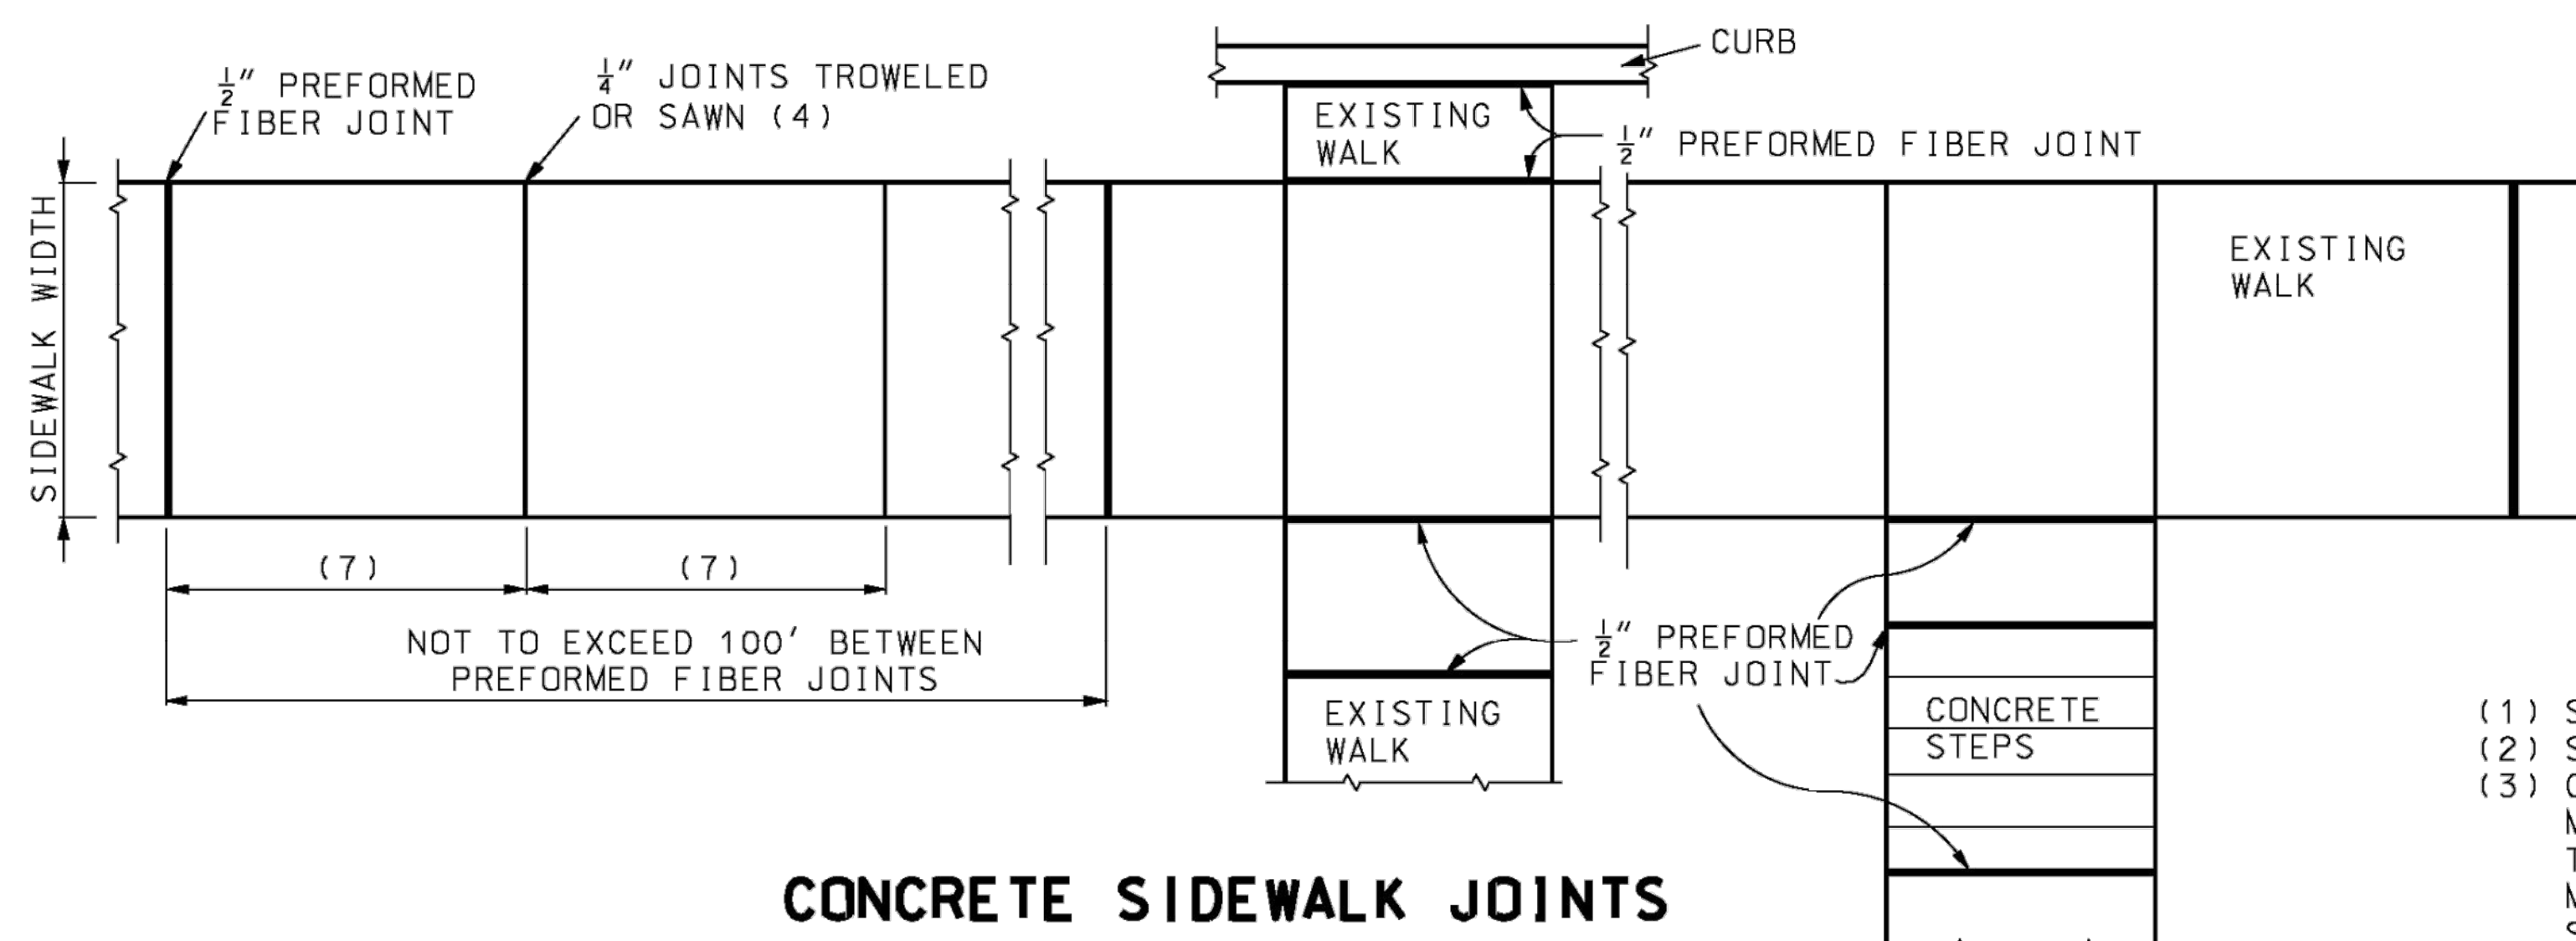

CONCRETE SIDEWALK JOINTS

- (1) SEE PLANS FOR WIDTH
- (2) SEE STANDARD 608.00
- (3) CURB TO BE MONOLITHIC WITH PCC MAINLINE PAVEMENT. CURB TO BE TYPE S WITH ASPHALT CONCRETE MAINLINE PAVEMENT. SEE STANDARD PLAN 609.00.
- (4) MIN. $\frac{1}{2}$ " DEPTH JOINT.
- (5) SEE TYPICAL PAVEMENT SECTION
- (6) SLOPE 1.0% (2.0% MAX.)
- (7) SPACING EQUAL TO WIDTH OF WALK

		MISSOURI HIGHWAYS AND TRANSPORTATION COMMISSION 105 WEST CAPITOL JEFFERSON CITY, MO 65102 1-888-ASK-MODOT (1-888-275-6636)	
 THIS SHEET HAS BEEN SIGNED, SEALED AND DATED ELECTRONICALLY.		CONCRETE SIDEWALK	
DATE EFFECTIVE: <u>04/01/2015</u> DATE PREPARED: <u>2/20/2015</u>		608.10P	
		SHEET NO. 1 OF 1	


IF A SEAL IS PRESENT ON THIS SHEET IT HAS BEEN ELECTRONICALLY SEALED AND DATED.

drawn by: AKU checked by: JPG approved by: JPG QA/QC by: RBC project no.: A19-2339 drawing no.: T DTL A192339 date: 2020.07.09	STANDARD DETAILS		REV. NO. 1	DATE 2020.05.29	REVISIONS DESCRIPTION REVISIONS PER CITY COMMENTS	BY
	HIGHWAY 150 & PRYOR ROAD ROADWAY IMPROVEMENTS					
LEE'S SUMMIT, MO		2020	REVISIONS			

SHEET
 28 of 63

NOT AS-BUILT

DWG: F:\2019\2001-2500\019-2339-A\40-Design\AutoCAD\Final Plans\Sheets\RD&R\STANDARD DETAILS\T_DTL_A192339.dwg
DATE: Jul 27, 2020 11:59pm XREFS: T_PTBLC_A192339 USER: jgallagher

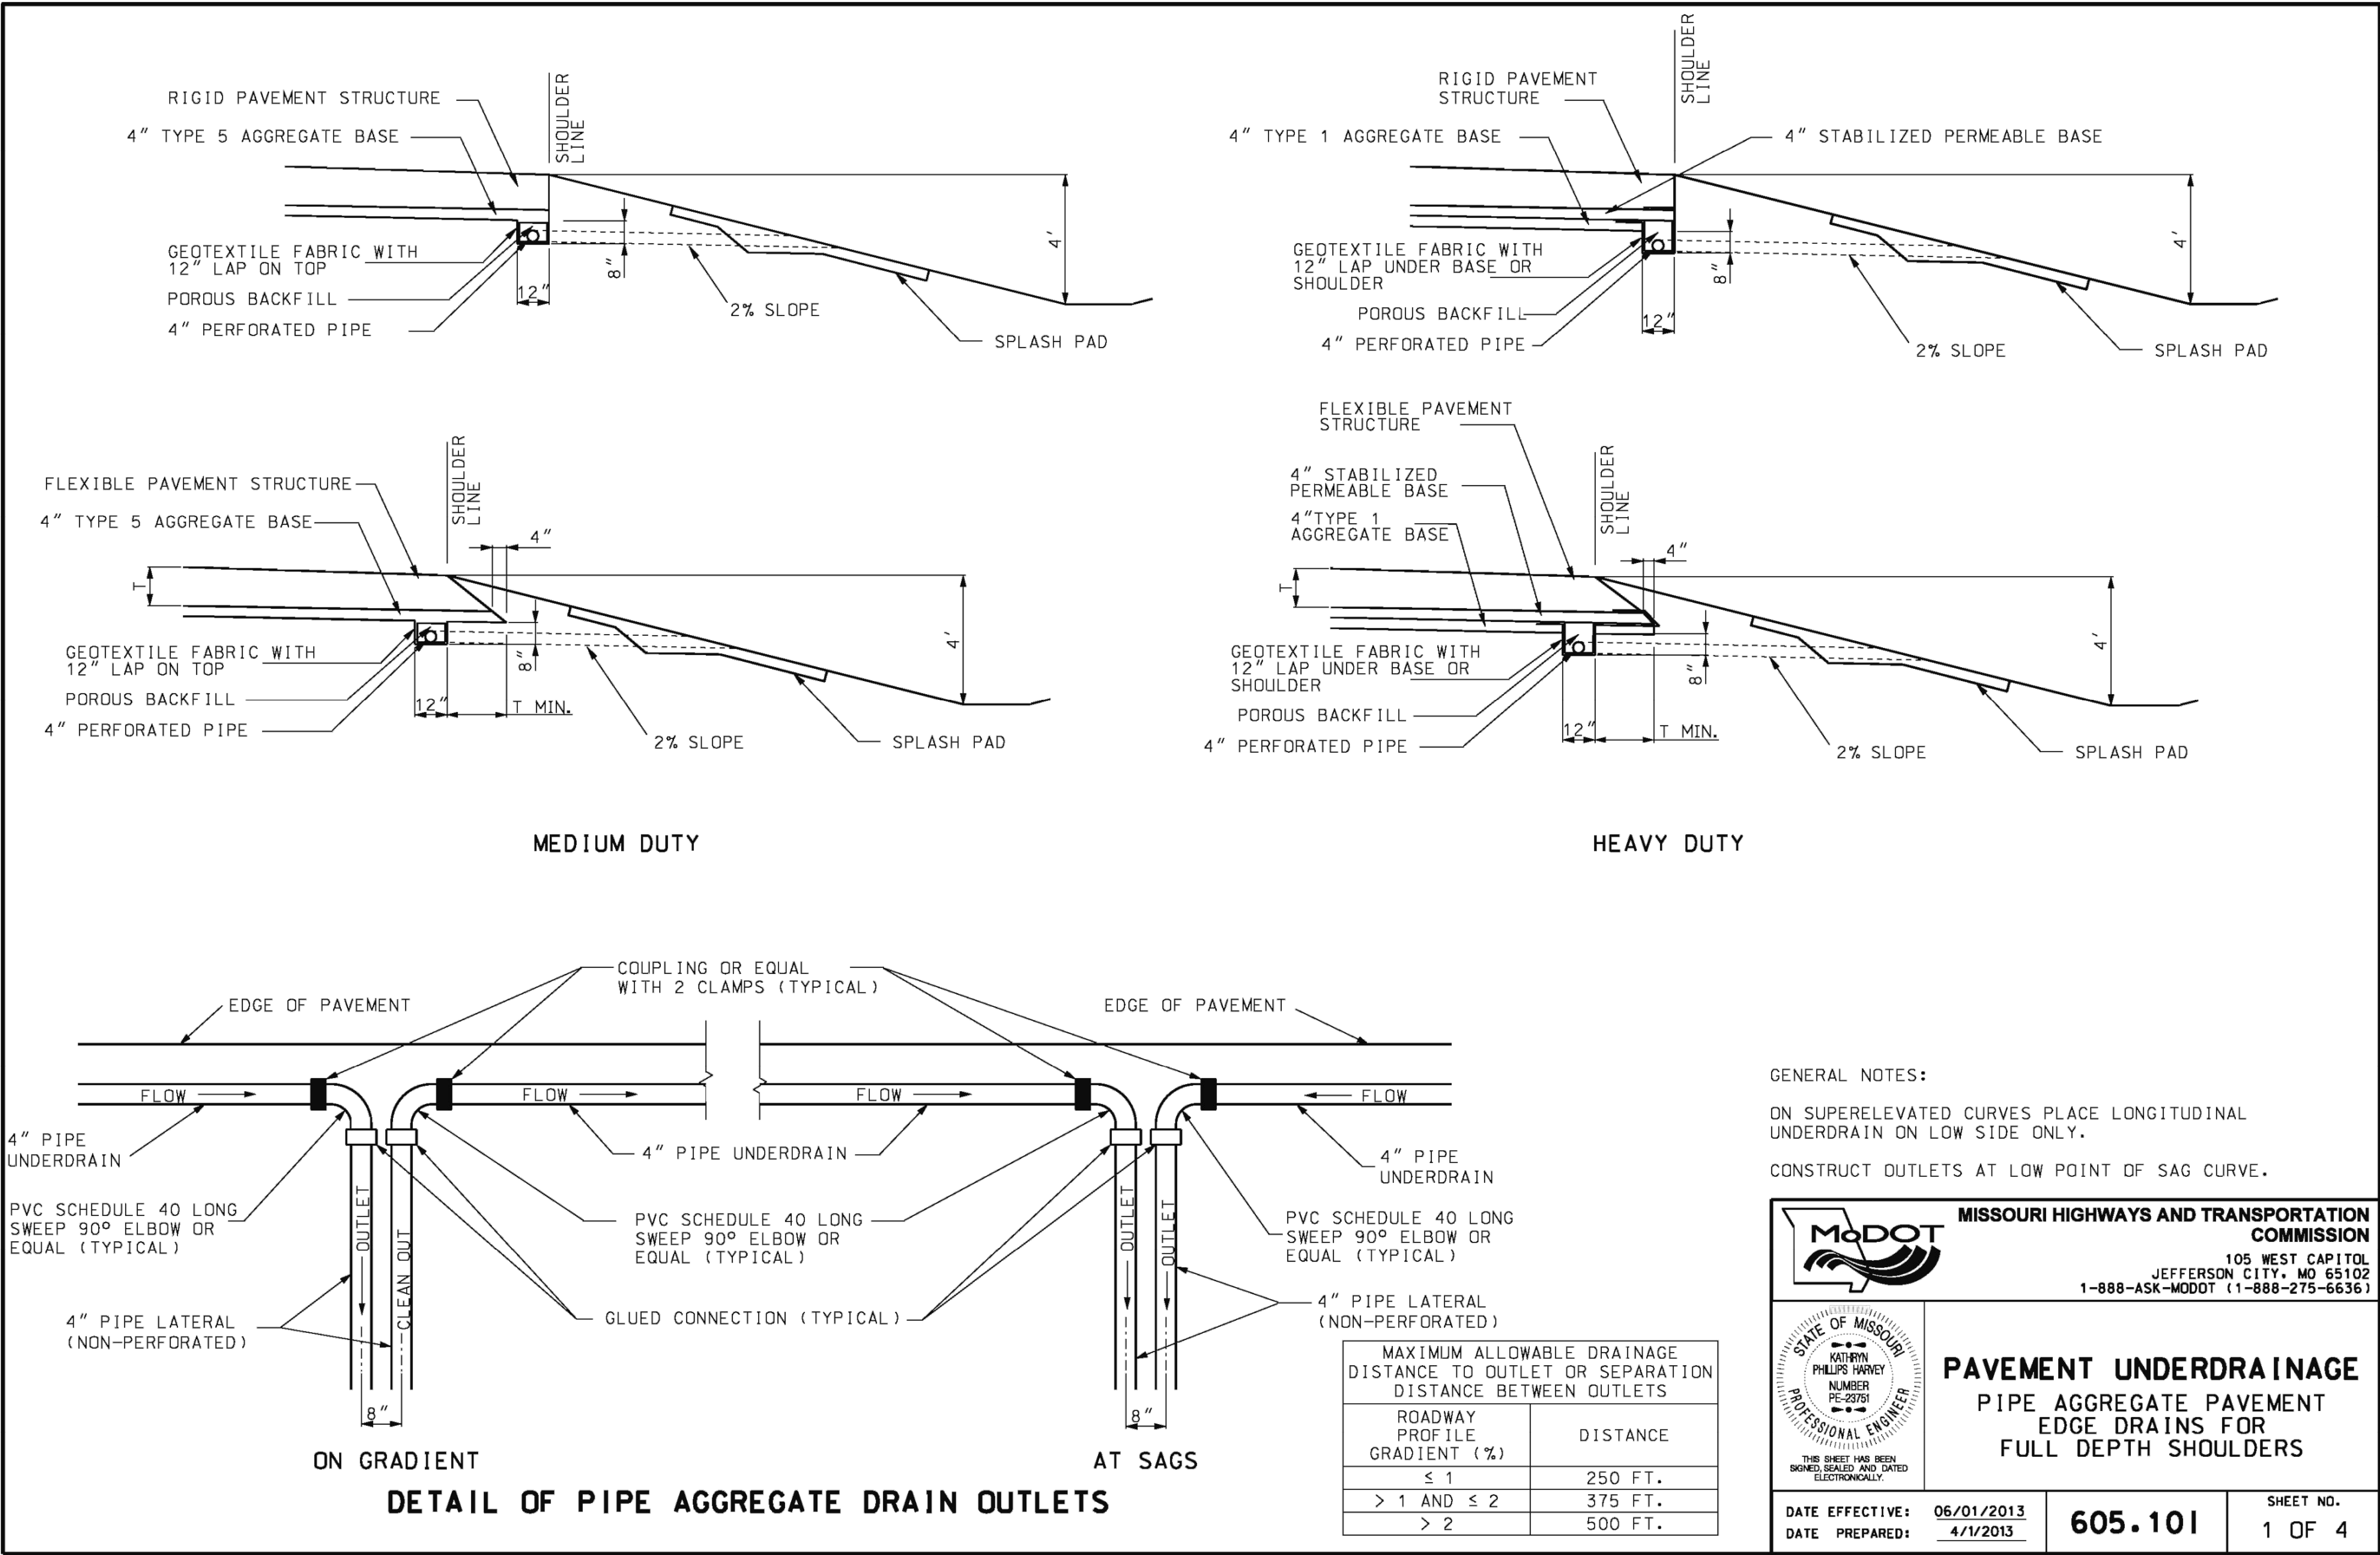

IF A SEAL IS PRESENT ON THIS SHEET IT HAS BEEN ELECTRONICALLY SEALED AND DATED.

GENERAL NOTES:
ON SUPERELEVATED CURVES PLACE LONGITUDINAL UNDERDRAIN ON LOW SIDE ONLY.
CONSTRUCT OUTLETS AT LOW POINT OF SAG CURVE.

MISSOURI HIGHWAYS AND TRANSPORTATION COMMISSION
105 WEST CAPITOL
JEFFERSON CITY, MO 65102
1-888-ASK-MODOT (1-888-275-6636)

PAVEMENT UNDERDRAINAGE
PIPE AGGREGATE PAVEMENT
EDGE DRAINS FOR
FULL DEPTH SHOULDERS

DATE EFFECTIVE: 06/01/2013
DATE PREPARED: 4/1/2013

605.101

SHEET NO.
1 OF 4

NOT AS-BUILT

olsson
Olsson - Civil Engineering
1301 Burlington Street
North Kansas City, MO 64116
TEL 816.361.1177
www.olson.com

REV. NO.	DATE	REVISIONS DESCRIPTION	BY
1	2020.06.29	REVISIONS PER CITY COMMENTS	

STANDARD DETAILS	2020
HIGHWAY 150 & PRYOR ROAD ROADWAY IMPROVEMENTS	
LEE'S SUMMIT, MO	

drawn by: AKU
checked by: JPG
approved by: RBC
QA/QC by: RBC
project no.: A19-2339
drawing no.: T_DTL_A192339
date: 2020.07.09





*COVER AND FRAME MODEL INFORMATION REFER TO THE STORMWATER APPROVED PRODUCT LIST.



STM-6

Olsson

www.qlsson.com

drawn by: AKU
checked by: JPC
approved by: JPC
QA/QC by: RBC
project no.: A19-2339
drawing no.: T DTL A192339
date: 2020.07.09

DWG: F:\2019\2001-2500\019-2339-A\40-Design\AutoCAD\Final Plans\Sheets\RDBR\STANDARD DETAILS\T_DTL_A192339.dwg
DATE: Jul 27, 2020 11:59pm XREFS: T_PTBK_A192339

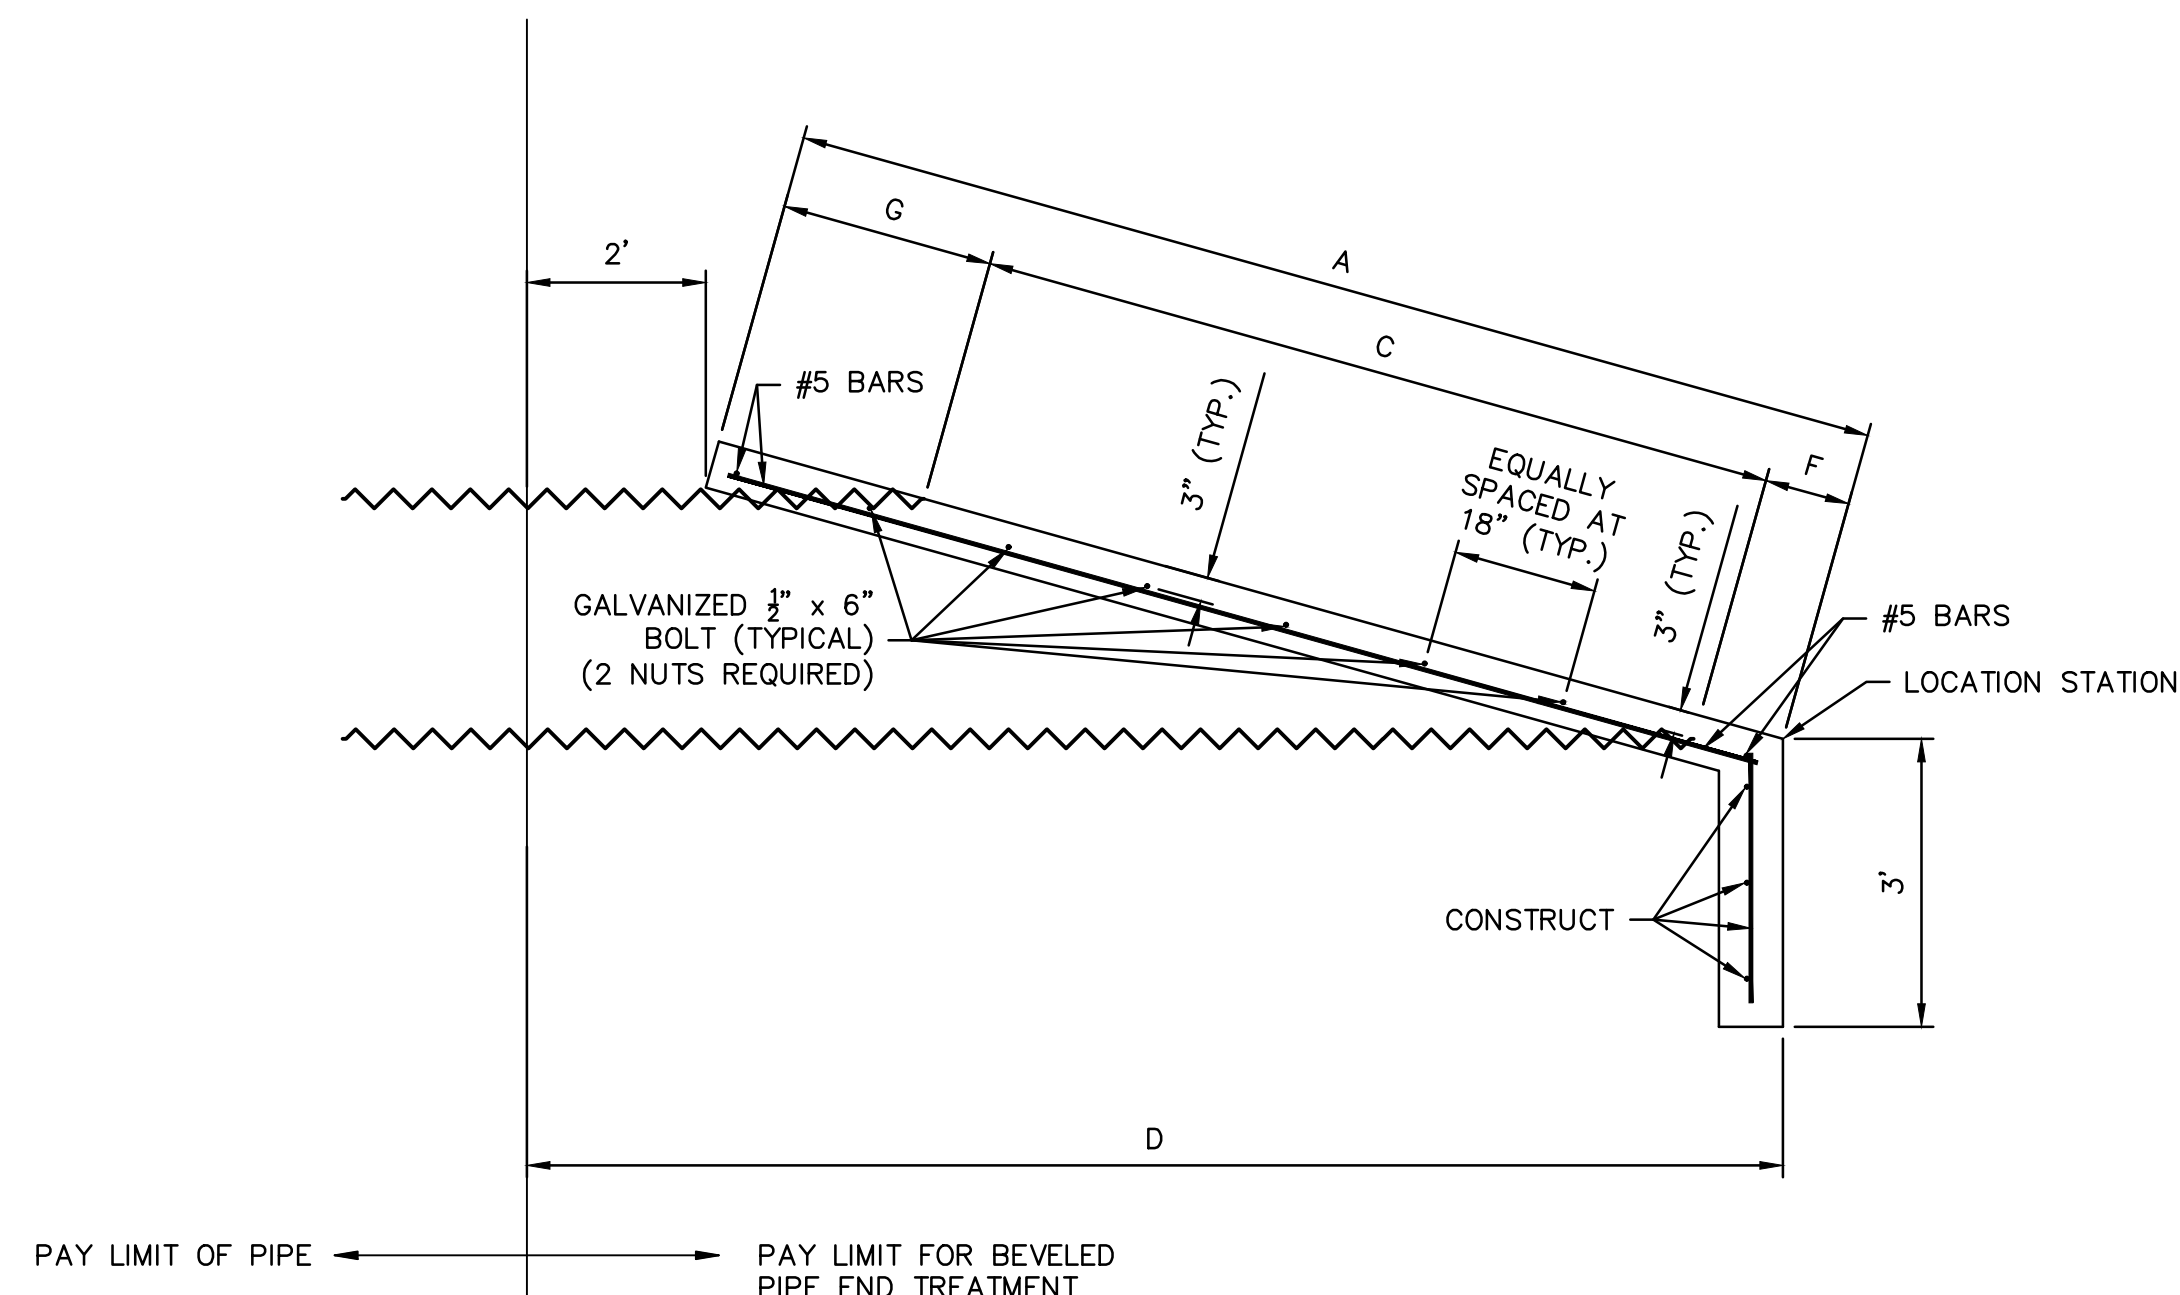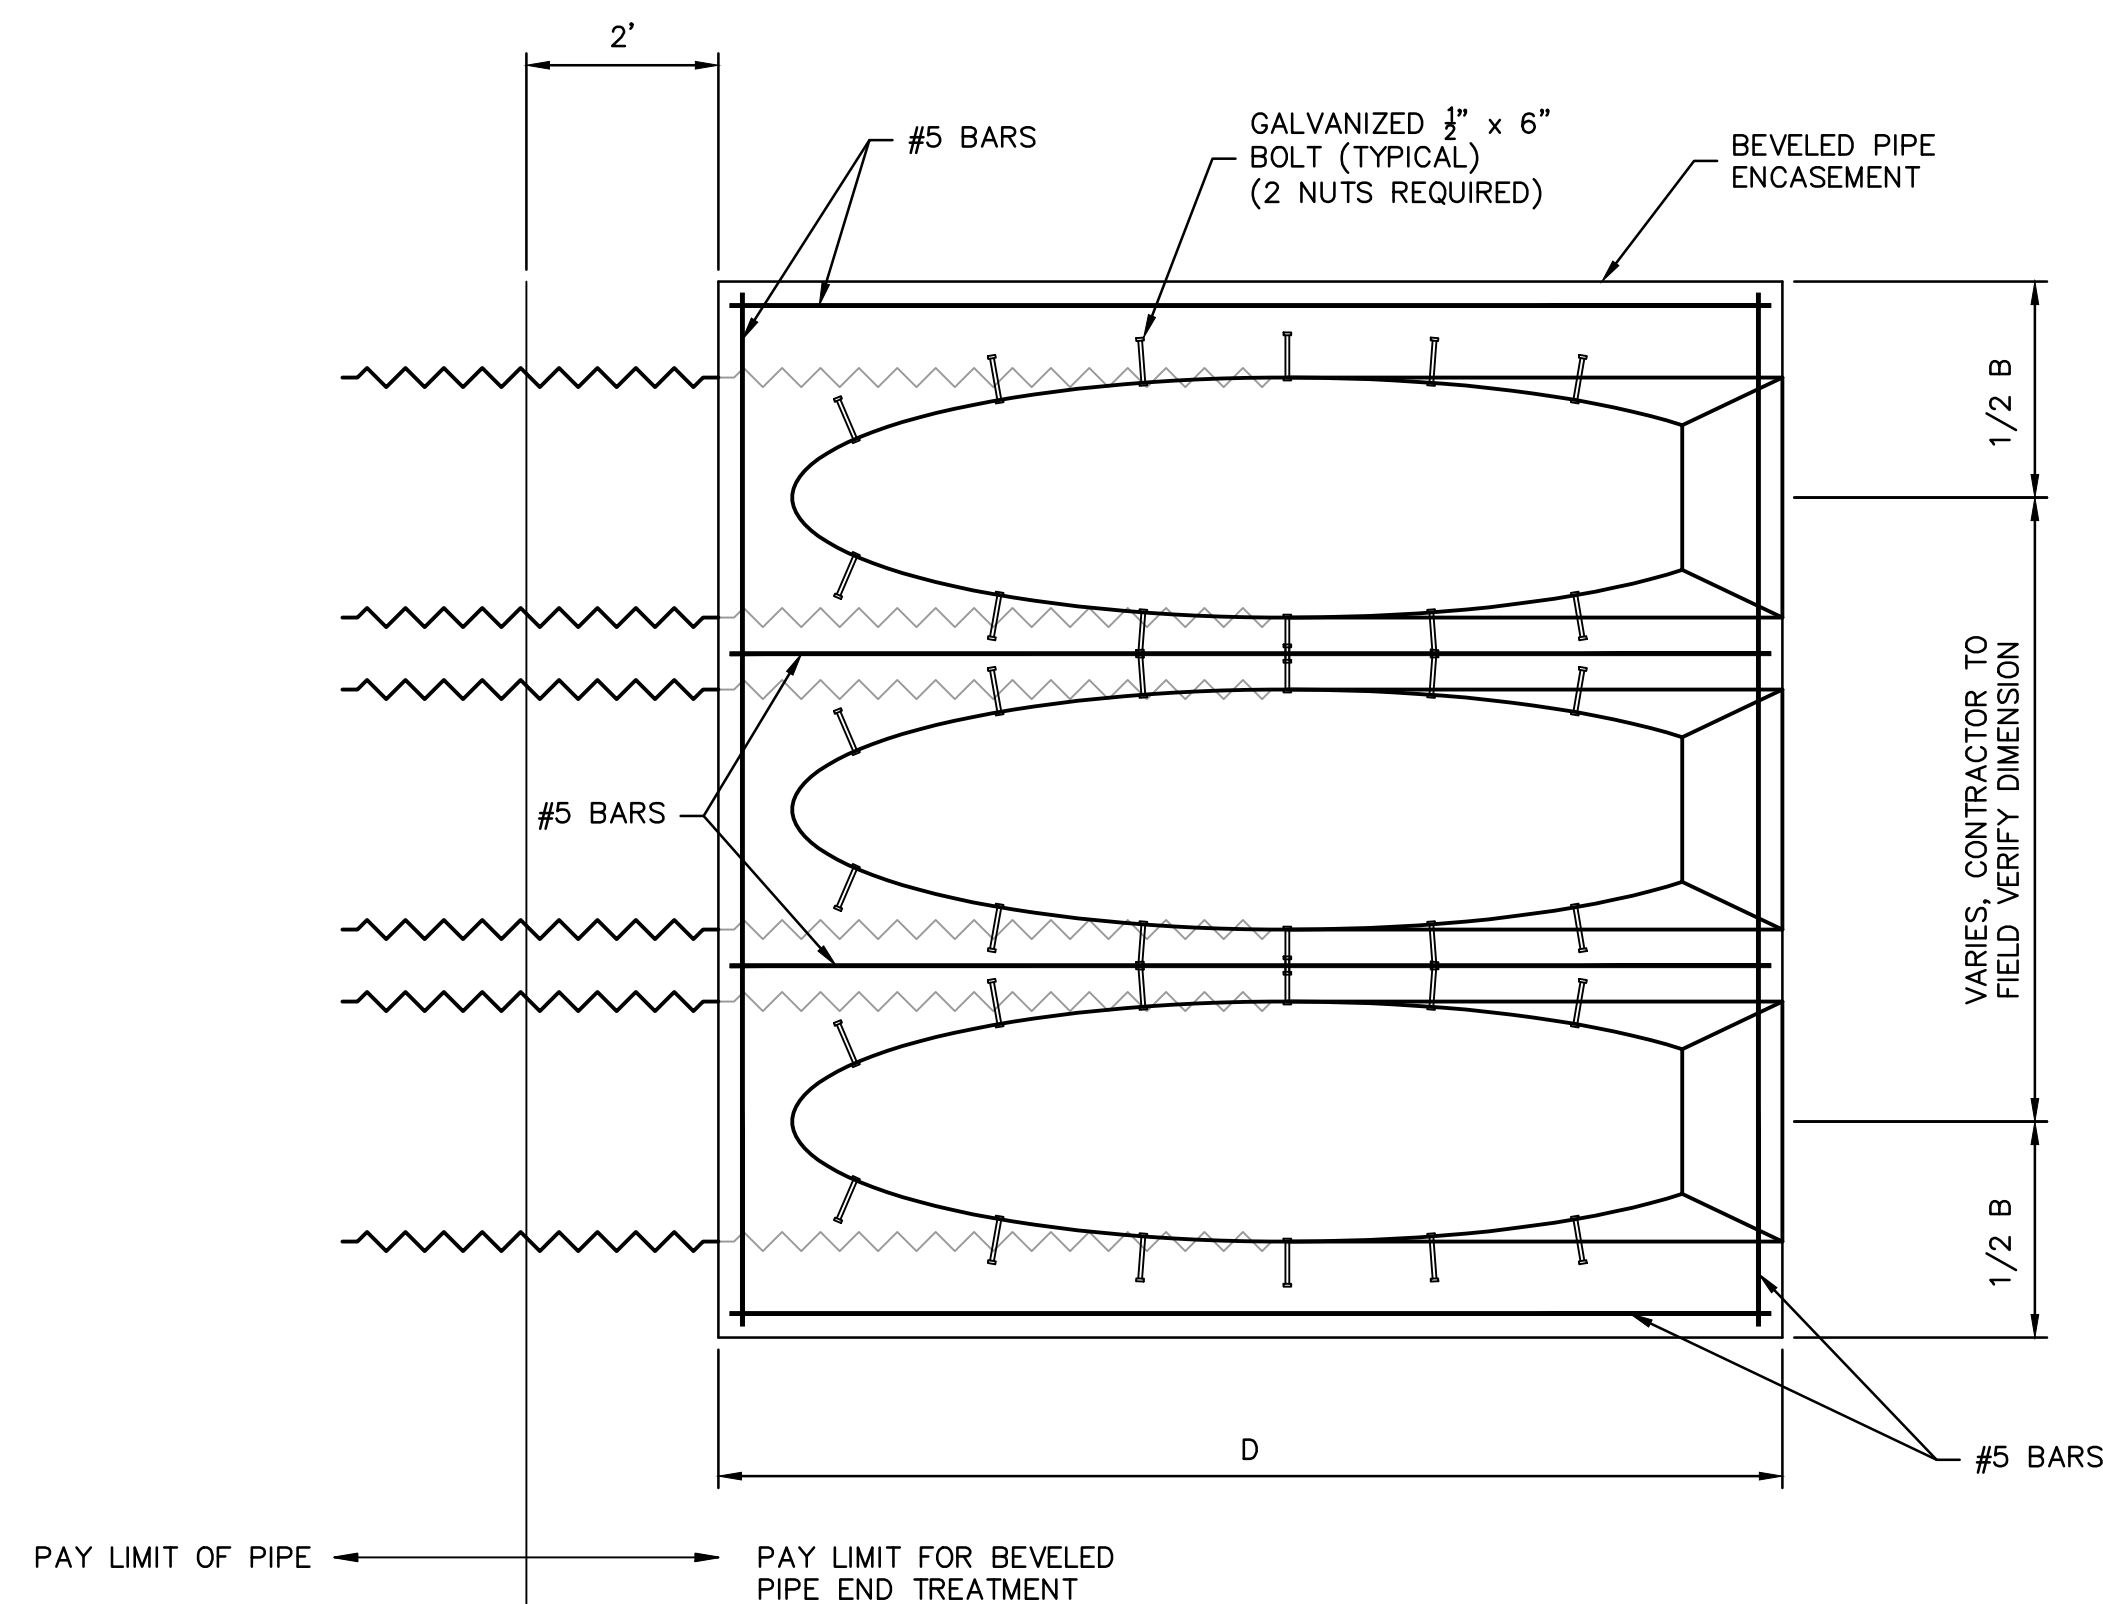

BEVELED PIPE END TREATMENT DETAIL

NOT TO SCALE

SEE SHEET 33 FOR ADDITIONAL
INFORMATION.

NOT AS-BUILT

CULVERT DETAILS

HIGHWAY 150 & PRYOR ROAD ROADWAY IMPROVEMENTS

LEE'S SUMMIT, MO

2020

REV. NO.	DATE	REVISIONS DESCRIPTION	BY
1	2020.06.28	REVISIONS PER CITY COMMENTS	

REVISIONS

SHEET
32 of 63






drawn by:	AKU
checked by:	JPG
approved by:	JPG
QA/QC by:	RBC
project no.:	A19-2339
drawing no.:	T DTL A192339
date:	2020.07.09

olsson

Olsson - Civil Engineering
Professional Authority #001592
1301 Burlington Street
North Kansas City, MO 64116
TEL 816.361.1177 www.olsson.com

DWG: F:\2019\2001-2500\019-2339-A140-Design\AutoCAD\Final Plans\Sheet\STANDARD DETAILS\T_DTL_A192339.dwg
DATE: Jul 27, 2020 11:59pm
USER: jgallagher
XREFS: T_PTBLC_A192339

BEVELED PIPE ENCASEMENT DETAILS								
PIPE DIAMETER	SLOPE	A	B	C	D	E	F	G
15"	3:1	5'-5½"	3'-3"	3'-2"	6'-7"	1	9½"	18"
	4:1	7'-2"		4'-1½"	8'-1¼"	2	12½"	24"
	6:1	10'-7¼"		6'-1"	11'-1½"	3	18¼"	36"
18"	3:1	6'-3"	3'-6"	3'-11½"	7'-4"	2	9½"	18"
	4:1	8'-2¼"		5'-1¾"	9'-1"	3	12½"	24"
	6:1	12'-1½"		7'-7¼"	12'-7½"	4	18¼"	36"
21"	3:1	7'-½"	3'-9"	4'-9"	8'-1"	3	9½"	18"
	4:1	9'-2¾"		6'-2¼"	10'-1¼"	3	12½"	24"
	6:1	13'-7¾"		9'-1½"	14'-1½"	5	18¼"	36"
24"	3:1	7'-10"	4'-0"	5'-6½"	8'-10"	3	9½"	18"
	4:1	10'-3"		7'-2½"	11'-1"	4	12½"	24"
	6:1	15'-2"		10'-7¾"	15'-7½"	6	18¼"	36"
27"	3:1	8'-7½"	4'-3"	6'-4"	9'-7"	4	9½"	18"
	4:1	11'-3½"		8'-3"	12'-1¼"	5	12½"	24"
	6:1	16'-8¼"		12'-2"	17'-1½"	7	18¼"	36"
30"	3:1	9'-5"	4'-6"	7'-1½"	10'-4"	4	9½"	18"
	4:1	12'-3¾"		9'-3¼"	13'-1"	6	12½"	24"
	6:1	18'-2½"		13'-8¼"	18'-7½"	8	18¼"	36"
33"	3:1	10'-2¼"	4'-9"	7'-10¾"	11'-¾"	5	9½"	18"
	4:1	13'-4¼"		10'-3¾"	14'-1¼"	6	12½"	24"
	6:1	19'-8¾"		15'-2½"	20'-1½"	9	18¼"	36"
36"	3:1	10'-11¾"	5'-0"	8'-8¼"	11'-10"	5	9½"	18"
	4:1	14'-4½"		11'-4"	15'-1"	7	12½"	24"
	6:1	21'-3"		16'-8¾"	21'-7½"	10	18¼"	36"
42"	3:1	12'-6¾"	5'-6"	10'-3¼"	13'-4"	6	9½"	18"
	4:1	16'-5¼"		13'-4¾"	17'-1¼"	8	12½"	24"
	6:1	24'-3½"		19'-9¼"	24'-7½"	13	18¼"	36"
48"	3:1	14'-1¾"	6'-0"	11'-10¼"	14'-10"	7	9½"	18"
	4:1	18'-6"		15'-5½"	19'-1¼"	10	12½"	24"
	6:1	27'-4"		22'-9¾"	27'-7½"	15	18¼"	36"
54"	3:1	15'-8¾"	6'-6"	13'-5¼"	16'-4"	8	9½"	18"
	4:1	20'-6¾"		17'-6¼"	21'-1¼"	11	12½"	24"
	6:1	30'-4½"		25'-10¼"	30'-7½"	17	18¼"	36"
60"	3:1	17'-3¾"	7'-0"	15'-¼"	17'-10"	9	9½"	18"
	4:1	22'-7½"		19'-7"	23'-1¼"	12	12½"	24"
	6:1	33'-5"		28'-10¾"	33'-7½"	19	18¼"	36"

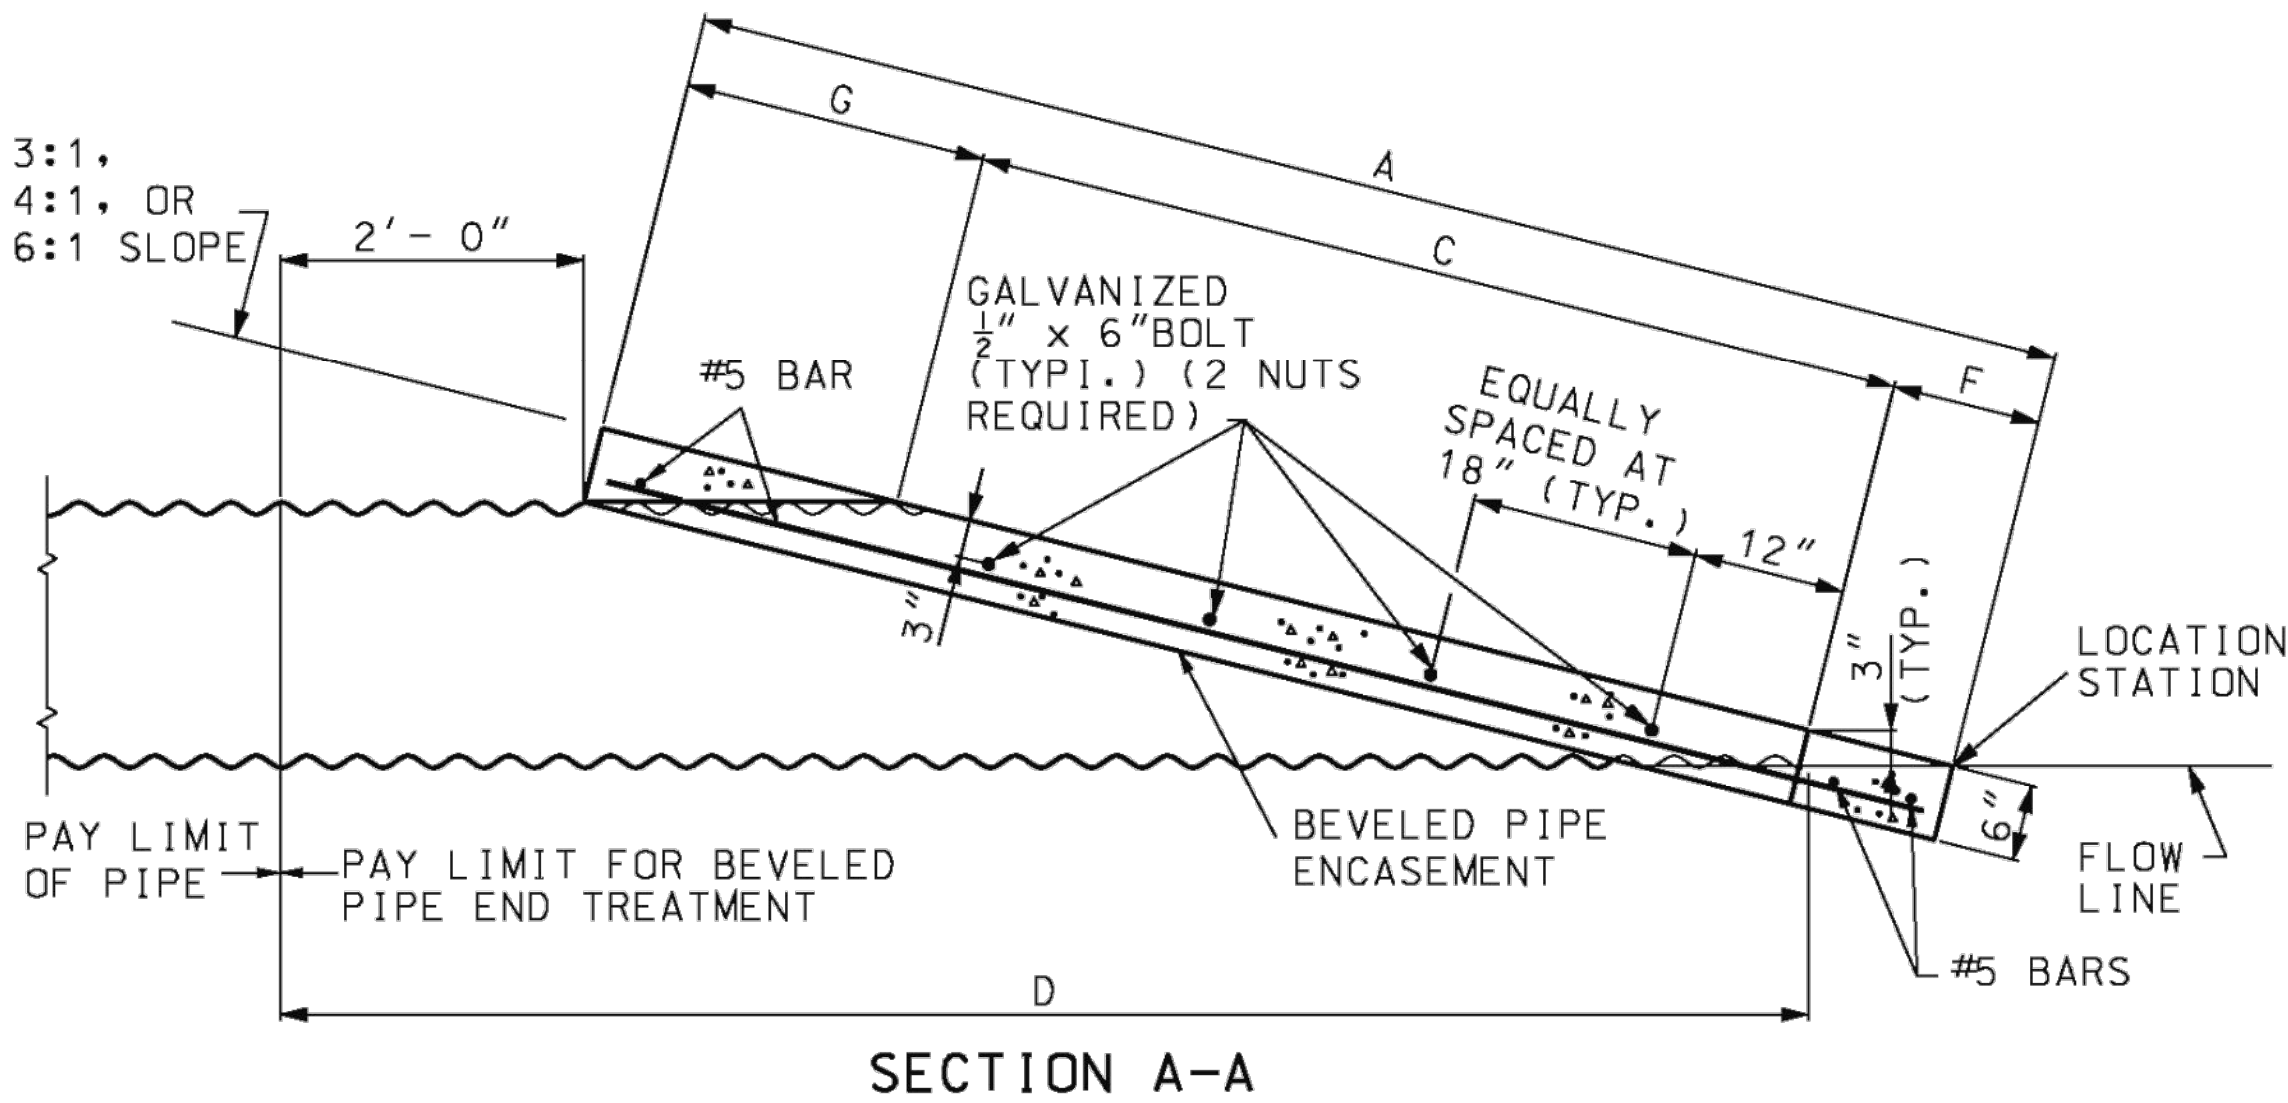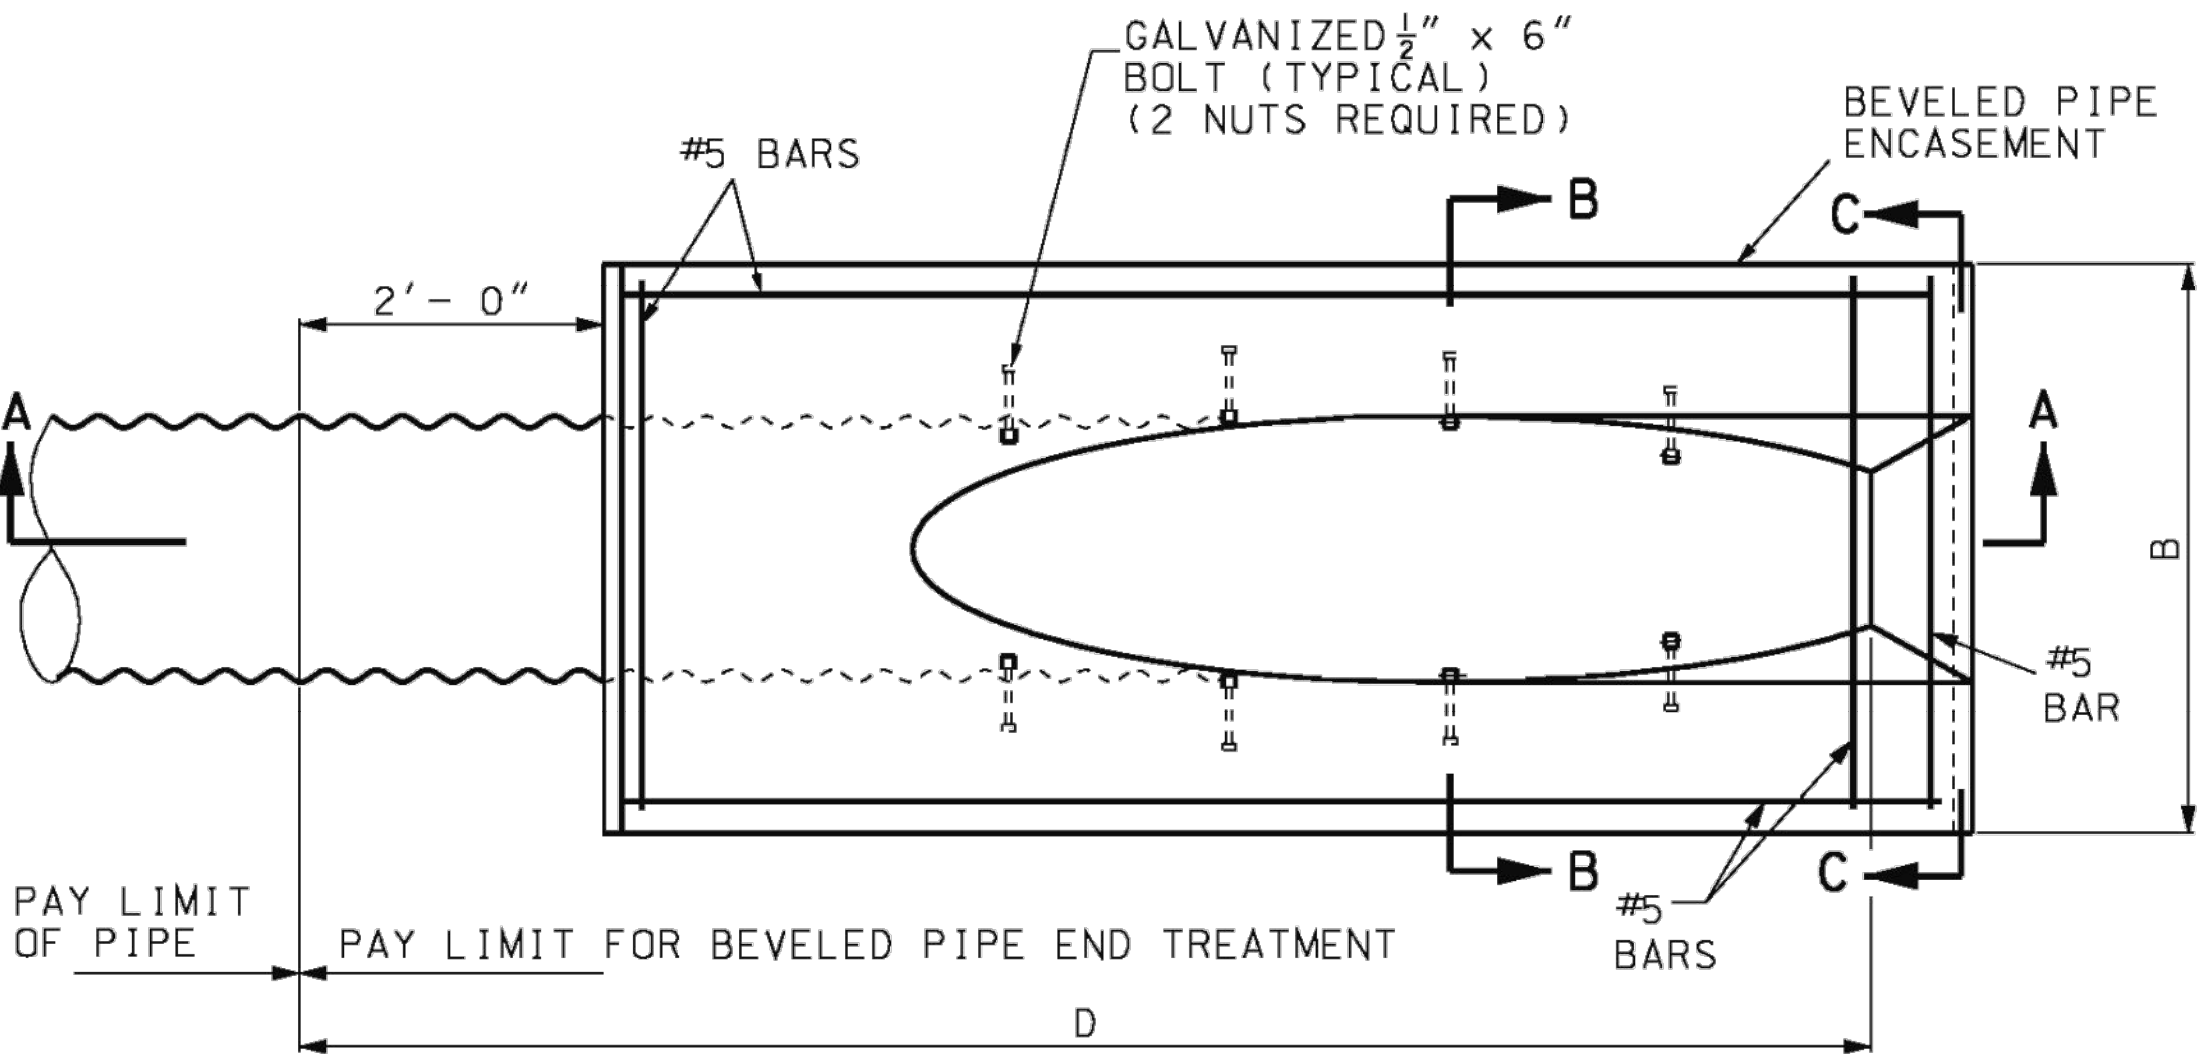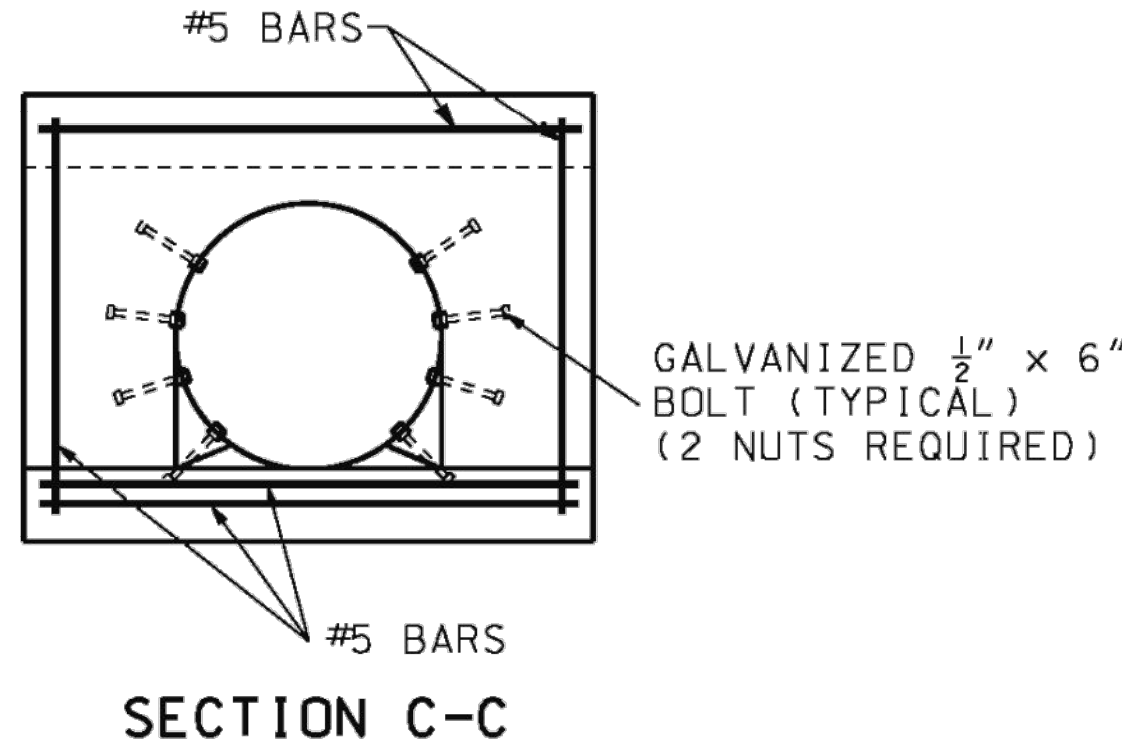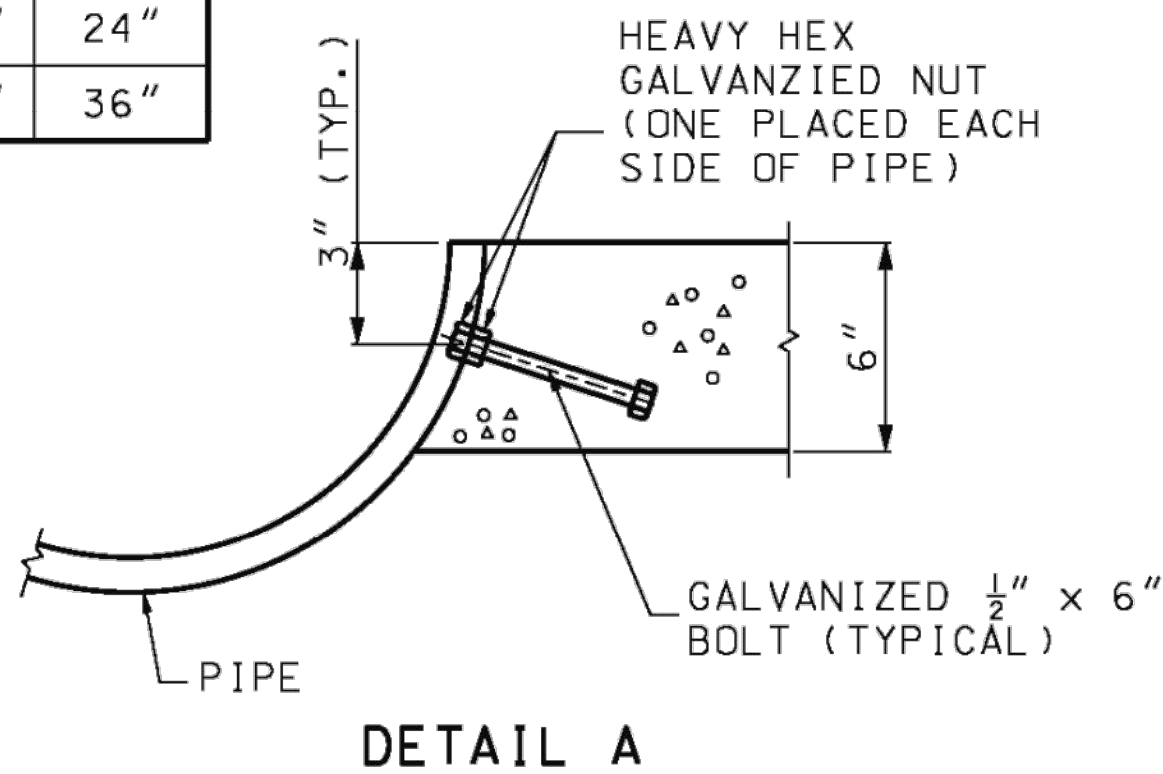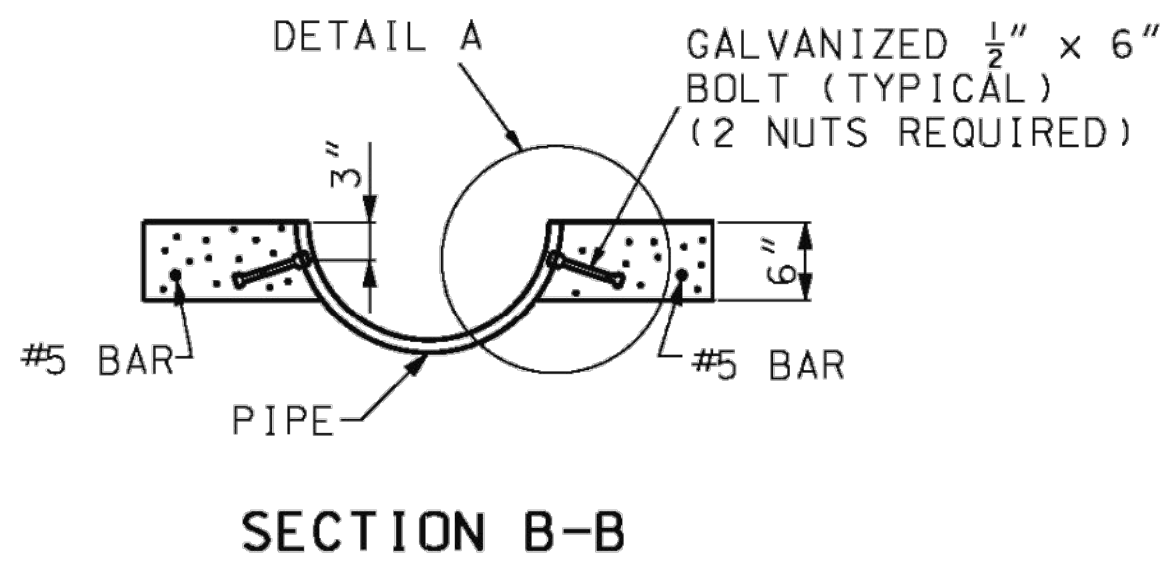

GENERAL NOTES:

CONCRETE USED IN CONSTRUCTION OF THE BEVELED PIPE ENCASEMENT SHALL BE CLASS B CONCRETE OR AN APPROVED COMMERCIAL MIX MEETING REQUIREMENTS OF SECTION 501 OF THE STANDARD SPECIFICATIONS.

REINFORCING STEEL USED IN CONSTRUCTION OF THE BEVELED PIPE ENCASEMENT SHALL MEET THE REQUIREMENTS OF SECTION 1036 OF THE STANDARD SPECIFICATIONS.

BEVELED PIPE ENCASEMENT MAY BE USED WITH EITHER POLYETHYLENE OR CORRUGATED METALLIC COATED STEEL PIPE.

THE PRICE BID PER EACH FOR "BEVELED PIPE END TREATMENT" SHALL BE CONSIDERED FULL COMPENSATION FOR FURNISHING ALL MATERIALS AND INSTALLATION OF THE BEVELED PIPE SECTION AND BEVELED PIPE ENCASEMENT AS SHOWN OR AS DIRECTED BY THE ENGINEER.

THE ½" x 6" BOLT AND NUTS SHALL BE GALVANIZED IN ACCORDANCE WITH AASHTO M232 (ASTM A153) SPECIFICATIONS. LOW CARBON STEEL ANCHOR BOLTS SHALL MEET ASTM A307.

BEVELED PIPE SHALL BE DRILLED AT LOCATIONS SHOWN ON PLANS FOR PLACEMENT OF ½" x 6" GALVANIZED BOLTS. THE ½" x 6" GALVANIZED BOLTS SHALL BE "DOUBLE NUTTED" AS SHOWN AND PLACED IN THE VALLEY OF PIPE CORRUGATIONS.

MISSOURI HIGHWAYS AND TRANSPORTATION COMMISSION			
105 WEST CAPITOL JEFFERSON CITY, MO 65102 1-888-ASK-MODOT (1-888-275-6636)			
BEVELED PIPE END TREATMENT FOR HIGHWAYS		SHEET NO. 1 OF 2	
DATE EFFECTIVE: 07/01/2004 DATE PREPARED: 12/16/2008		732.05C	

olsson

Olsson - Civil Engineering
1301 Burlington Street
North Kansas City, MO 64116
TEL 816.361.1177
www.olsson.com

BY

REV. NO.

DATE

REVISIONS DESCRIPTION

REVISIONS PER CITY COMMENTS

CULVERT DETAILS

HIGHWAY 150 & PRYOR ROAD
ROADWAY IMPROVEMENTS

2020

LEE'S SUMMIT, MO



drawn by: AKU
checked by: JPC
approved by: JPC
QA/QC by: RBC
project no.: A19-2339
drawing no.: T_DTL_A192339
date: 2020.07.09

SHEET
33 of 63

DWG: F:\2019\2001-2500\019-2339-A190-Design\AutoCAD\Find Plans\Sheets\BDR\EROSION CONTROL\T.ERC-A192339.dwg USER: jgalagher
DATE: Jul 28, 2020 12:00pm XREFS: T_PBASE-A192339 T_PDRK-A192339 C:\BASE-A192339 T_PSTRM-A192339

EROSION CONTROL NOTES

1. THE CONTRACTOR SHALL BE RESPONSIBLE FOR MAINTENANCE OF ALL EROSION & SEDIMENT CONTROL MEASURES AND PRACTICES THROUGHOUT THE PROJECT INCLUDING ANY AND ALL FINES ASSOCIATED WITH EROSION CONTROL VIOLATIONS.
2. EROSION CONTROL IS THE CONTRACTOR'S RESPONSIBILITY. THIS PLAN SHOULD BE USED AS A GUIDE AND REPRESENTS THE MINIMUM EROSION CONTROL DEVICES REQUIRED.
3. EROSION CONTROL MEASURES WILL BE MAINTAINED AT ALL TIMES. ADDITIONAL EROSION AND SEDIMENT CONTROL MEASURES WILL BE INSTALLED IF DEEMED NECESSARY BY ON SITE INSPECTION.
4. CONTRACTOR IS RESPONSIBLE FOR INSPECTING AND REPAIRING ALL EROSION AND SEDIMENT CONTROL DEVICES AFTER EACH RAINFALL EVENT.
5. THE CONTRACTOR SHALL PROVIDE ANY FURTHER EROSION CONTROL MEASURES IN ADDITION TO THOSE LISTED TO ENSURE THAT SILT WILL NOT LEAVE THE PROJECT CONFINES.
6. THE CONTRACTOR IS RESPONSIBLE FOR REMOVING THE TEMPORARY EROSION AND SEDIMENT CONTROL DEVICES AFTER COMPLETION OF CONSTRUCTION AND ONLY WHEN AREAS HAVE BEEN STABILIZED WITH A HEALTHY STAND OF PERMANENT VEGETATION.
7. THE CONTRACTOR IS RESPONSIBLE FOR REMOVING SILT FROM SITE IF NOT REUSABLE ON-SITE AND ASSURING PLAN ALIGNMENT AND GRADE IN ALL DITCHES AT COMPLETION OF CONSTRUCTION.
8. THE CONTRACTOR SHALL ENSURE THAT ALL DRAINAGE STRUCTURES, FLUMES, PIPES, ETC. ARE CLEANED OUT AND WORKING PROPERLY AT TIME OF ACCEPTANCE.
9. THE CONTRACTOR SHALL PROVIDE ANY TEMPORARY STABILIZATION AS REQUIRED.
10. THE CONTRACTOR SHALL PROVIDE A TEMPORARY CONSTRUCTION ENTRANCE/EXIT FOR VEHICULAR TRAFFIC AT LOCATION SHOWN.
11. ALL EROSION CONTROL DEVICES SHALL CONFORM TO THE APPLICABLE SECTIONS OF THE STANDARD SPECIFICATIONS AND DESIGN CRITERIA OF THE ENGINEERING DIVISION, DEPARTMENT OF PUBLIC WORKS, CITY OF SPRINGFIELD, MISSOURI.
12. REFERENCE DETAILS THIS SHEET FOR TYPICAL EROSION CONTROL DEVICE INSTALLATION.
13. THE CONTRACTOR WILL BE REQUIRED TO CLEAN THE STREETS OF DEPOSITED MUD AS FREQUENTLY AS NEEDED AS DETERMINED BY THE ENGINEER TO KEEP THEM USABLE AND TO CONTROL DUST.
14. PRIOR TO GRADING ACTIVITIES, CONTRACTOR MUST HAVE TEMPORARY BMP'S INSPECTED BY THE CITY.
15. AREAS STRIPPED OF VEGETATION THAT ARE LEFT EXPOSED FOR MORE THAN 14 DAYS SHALL BE TEMPORARILY SEEDED OR MULCHED TO PREVENT EROSION. IF MULCHED, CONTRACTOR SHALL CRIMP THE MULCH INTO THE EXPOSED GROUND.
16. THE CONTRACTOR SHALL PROTECT ALL STORM SEWER STRUCTURES WITH COMPOST FILTER SOCK IN LIEU OF GRAVEL FILTER BAGS UNTIL GRASS IS ESTABLISHED.
17. ALL DISTURBED AREAS NOT RECEIVING OTHER PERMANENT STABILIZATION SUCH AS PAVEMENT, ROOFS, SOD, ETC., SHALL BE SODDED OR SEEDED AND MULCHED, ACCORDING TO THE STANDARD SPECIFICATIONS AND DESIGN CRITERIA OF THE ENGINEERING DIVISION, DEPARTMENT OF PUBLIC WORKS, CITY OF LEE'S SUMMIT, MISSOURI.
18. CONTRACTOR IS RESPONSIBLE FOR PHASED INSTALLATION OF EROSION CONTROL BMP'S IN ORDER TO PREVENT SEDIMENT FROM BREACHING THE LIMITS OF DISTURBANCE.

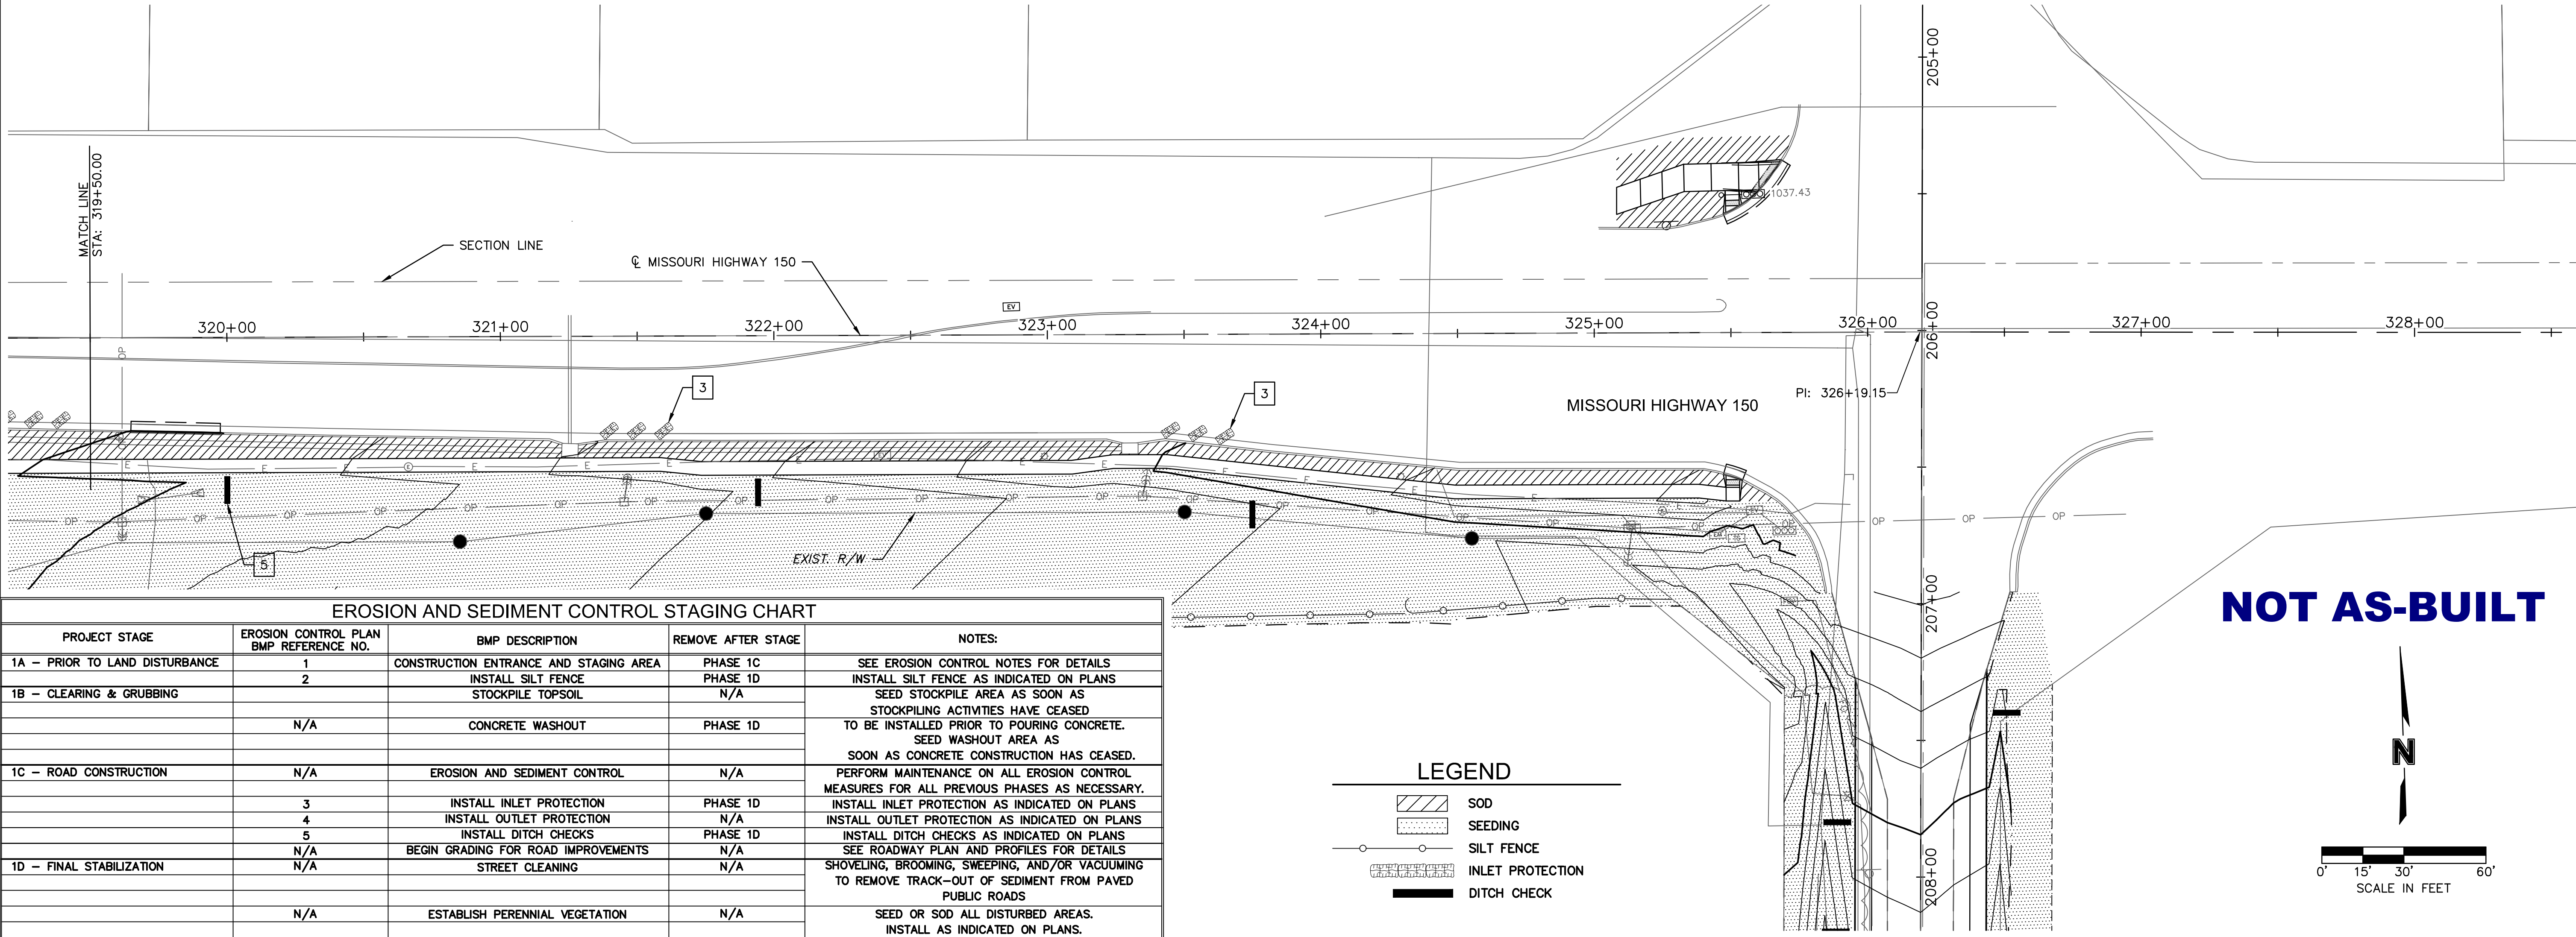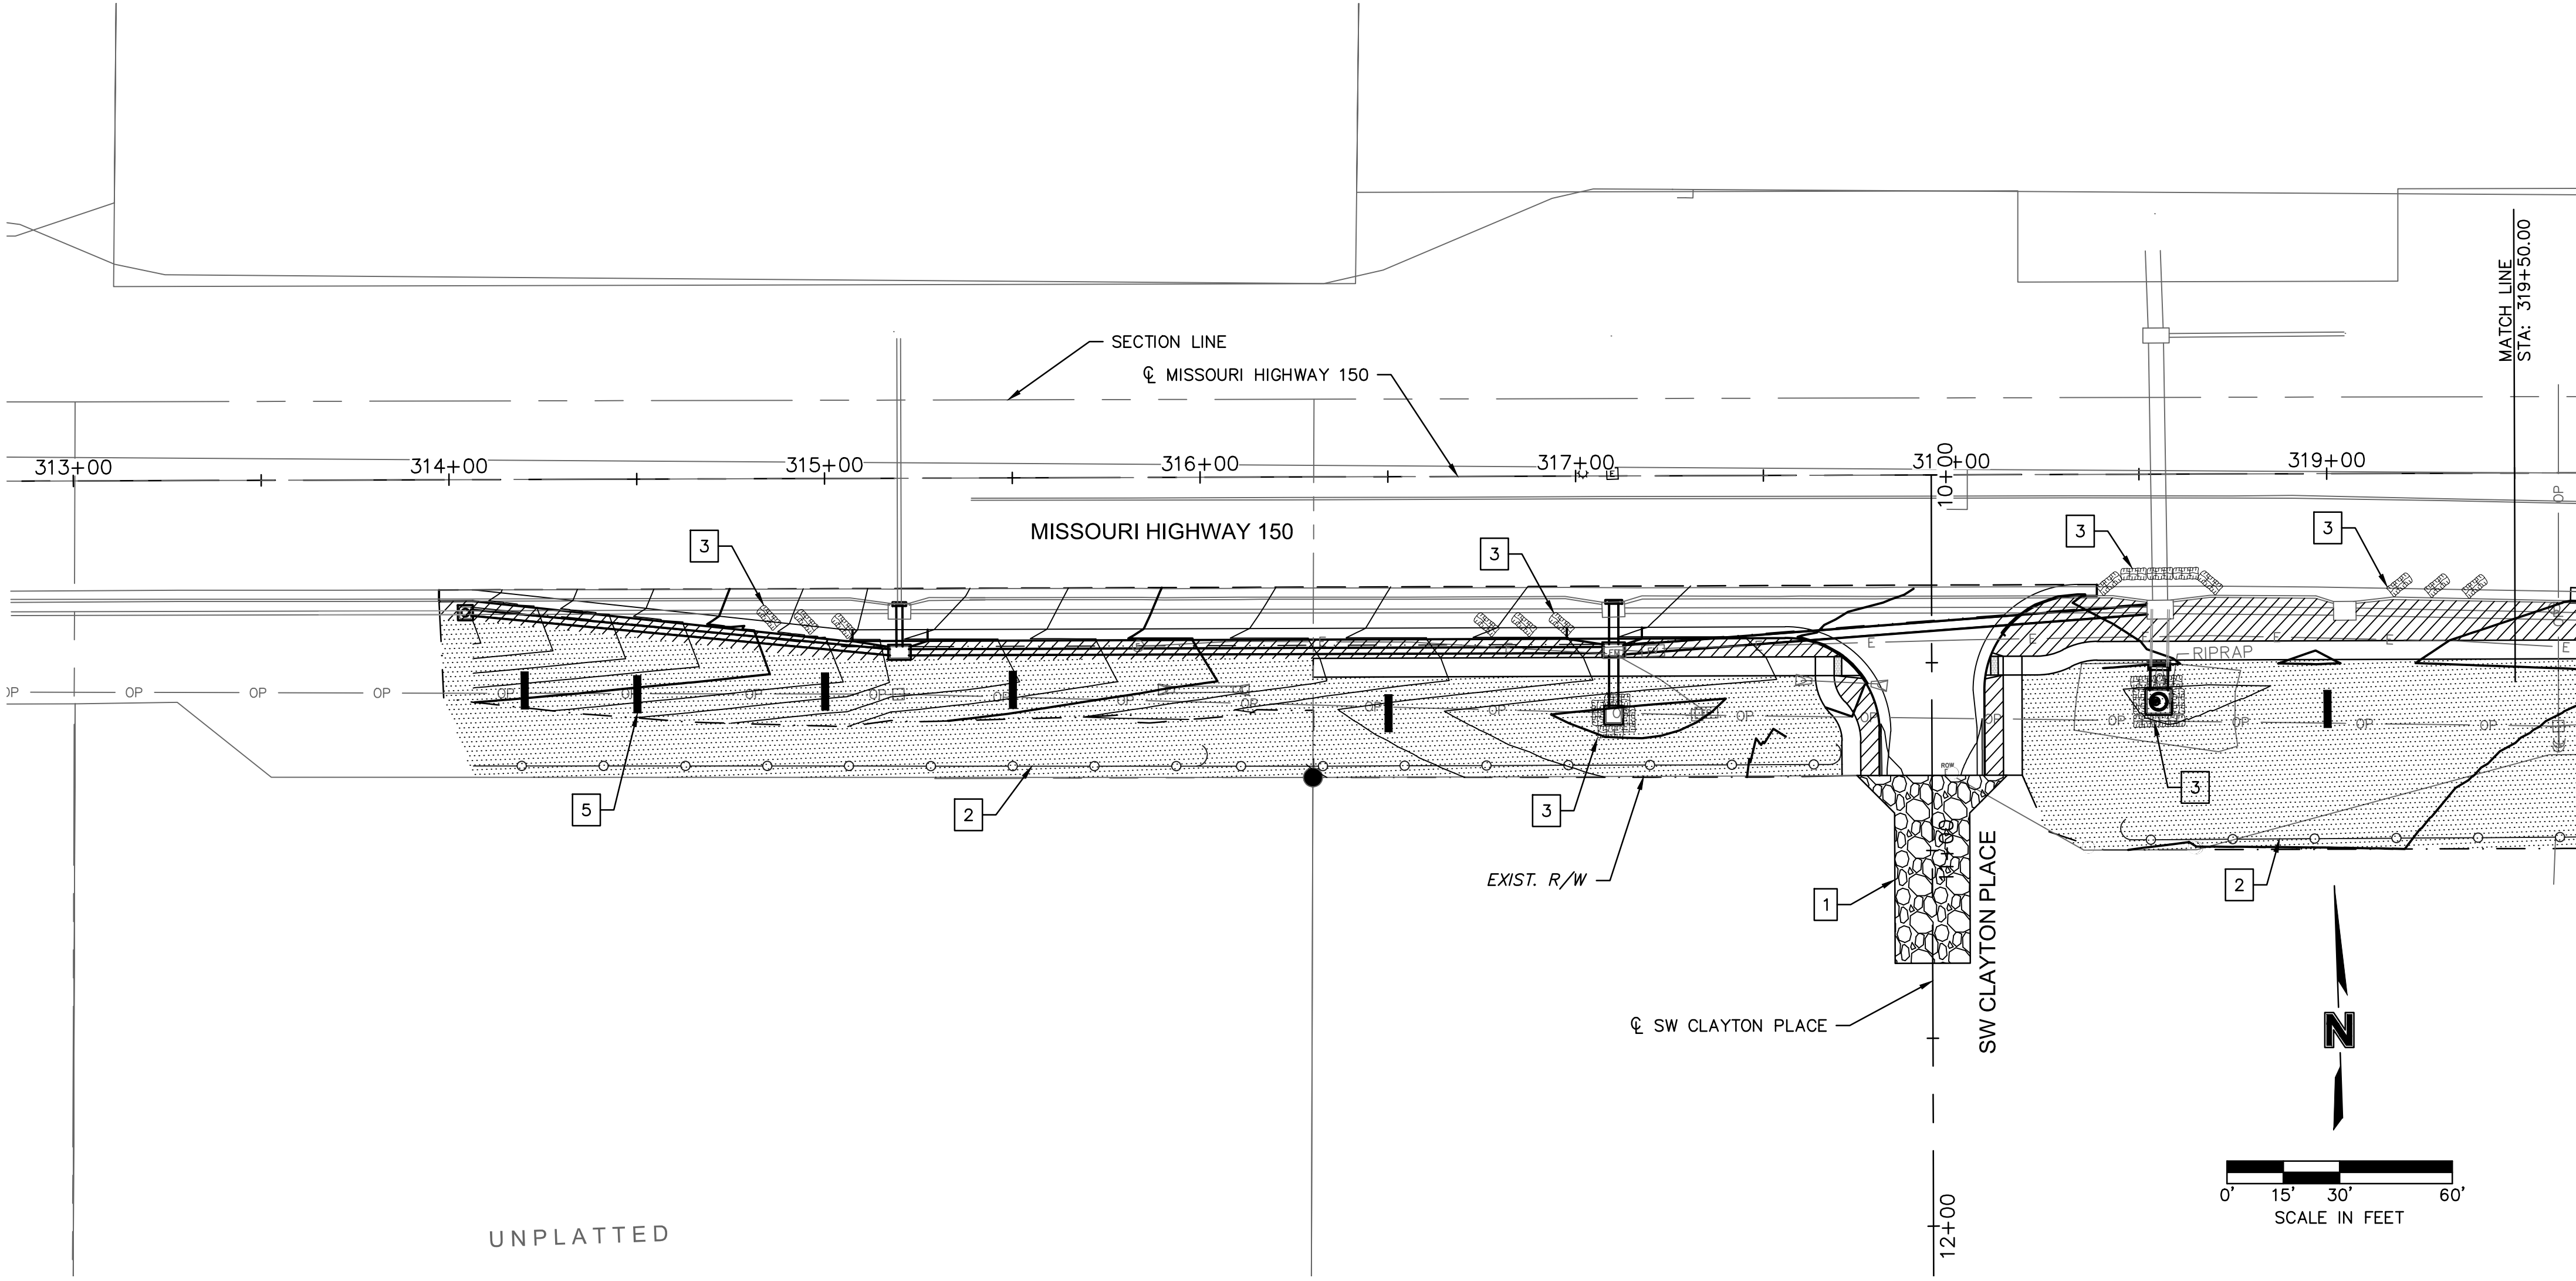

EROSION AND SEDIMENT CONTROL STAGING CHART

PROJECT STAGE	EROSION CONTROL PLAN BMP REFERENCE NO.	BMP DESCRIPTION	REMOVE AFTER STAGE	NOTES:
1A - PRIOR TO LAND DISTURBANCE	1	CONSTRUCTION ENTRANCE AND STAGING AREA	PHASE 1C	SEE EROSION CONTROL NOTES FOR DETAILS
1B - CLEARING & GRUBBING	2	INSTALL SILT FENCE	PHASE 1D	INSTALL SILT FENCE AS INDICATED ON PLANS
		STOCKPILE TOPSOIL	N/A	SEED STOCKPILE AREA AS SOON AS STOCKPILING ACTIVITIES HAVE CEASED
	N/A	CONCRETE WASHOUT	PHASE 1D	TO BE INSTALLED PRIOR TO POURING CONCRETE. SEED WASHOUT AREA AS SOON AS CONCRETE CONSTRUCTION HAS CEASED.
1C - ROAD CONSTRUCTION	N/A	EROSION AND SEDIMENT CONTROL	N/A	PERFORM MAINTENANCE ON ALL EROSION CONTROL MEASURES FOR ALL PREVIOUS PHASES AS NECESSARY.
	3	INSTALL INLET PROTECTION	PHASE 1D	INSTALL INLET PROTECTION AS INDICATED ON PLANS
	4	INSTALL OUTLET PROTECTION	N/A	INSTALL OUTLET PROTECTION AS INDICATED ON PLANS
	5	INSTALL DITCH CHECKS	PHASE 1D	INSTALL DITCH CHECKS AS INDICATED ON PLANS
	N/A	BEGIN GRADING FOR ROAD IMPROVEMENTS	N/A	SEE ROADWAY PLAN AND PROFILES FOR DETAILS
1D - FINAL STABILIZATION	N/A	STREET CLEANING	N/A	SHOVELING, BROOMING, SWEEPING, AND/OR VACUUMING TO REMOVE TRACK-OUT OF SEDIMENT FROM PAVED PUBLIC ROADS
	N/A	ESTABLISH PERENNIAL VEGETATION	N/A	SEED OR SOD ALL DISTURBED AREAS. INSTALL AS INDICATED ON PLANS.

LEGEND

- SOD
- SEEDING
- SILT FENCE
- INLET PROTECTION
- DITCH CHECK

olsson

Olsson - Civil Engineering
1301 Burlington Street
North Kansas City, MO 64116
TEL 816.361.1177
www.olson.com

REV.	DATE	REVISIONS DESCRIPTION
1	2020.06.29	REVISIONS PER CITY COMMENTS

EROSION CONTROL PLAN

HIGHWAY 150 & PRYOR ROAD
ROADWAY IMPROVEMENTS



LEE'S SUMMIT, MO

2020



drawn by: AKU
checked by: JPC
approved by: JPC
QA/QC by: RBC
project no.: A19-2339
drawing no.: T.ERC A192339
date: 2020.07.09

SHEET
34 of 63

DWG: F:\2019\2001-2500\019-2339-A140-Design\AutoCAD\Final Plans\Sheets\BDR\EROSION_CONTROL\T_ERC-A192339.dwg USER: jgalagher
DATE: Jul 28, 2020 12:00pm XREFS: T_FBASE-A192339 T_FSTRM-A192339 C_XBASE-A192339 T_FSTRM-A192339

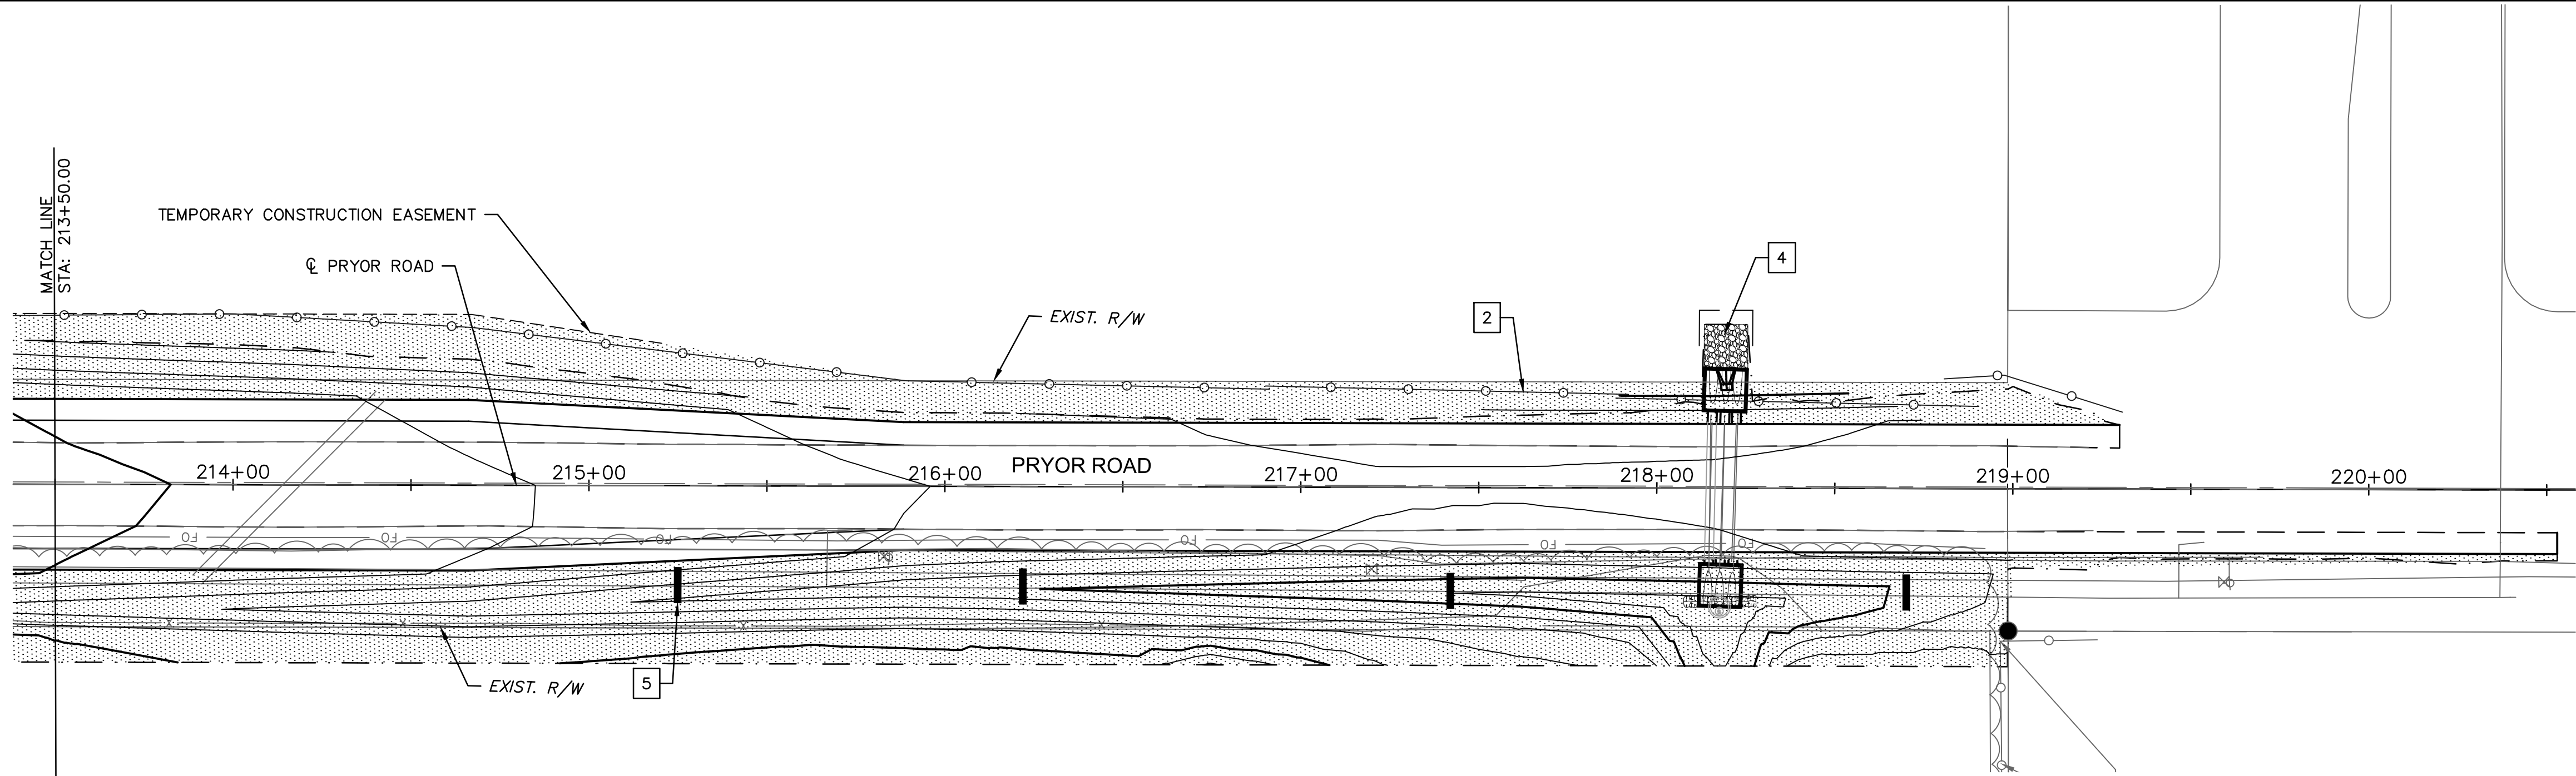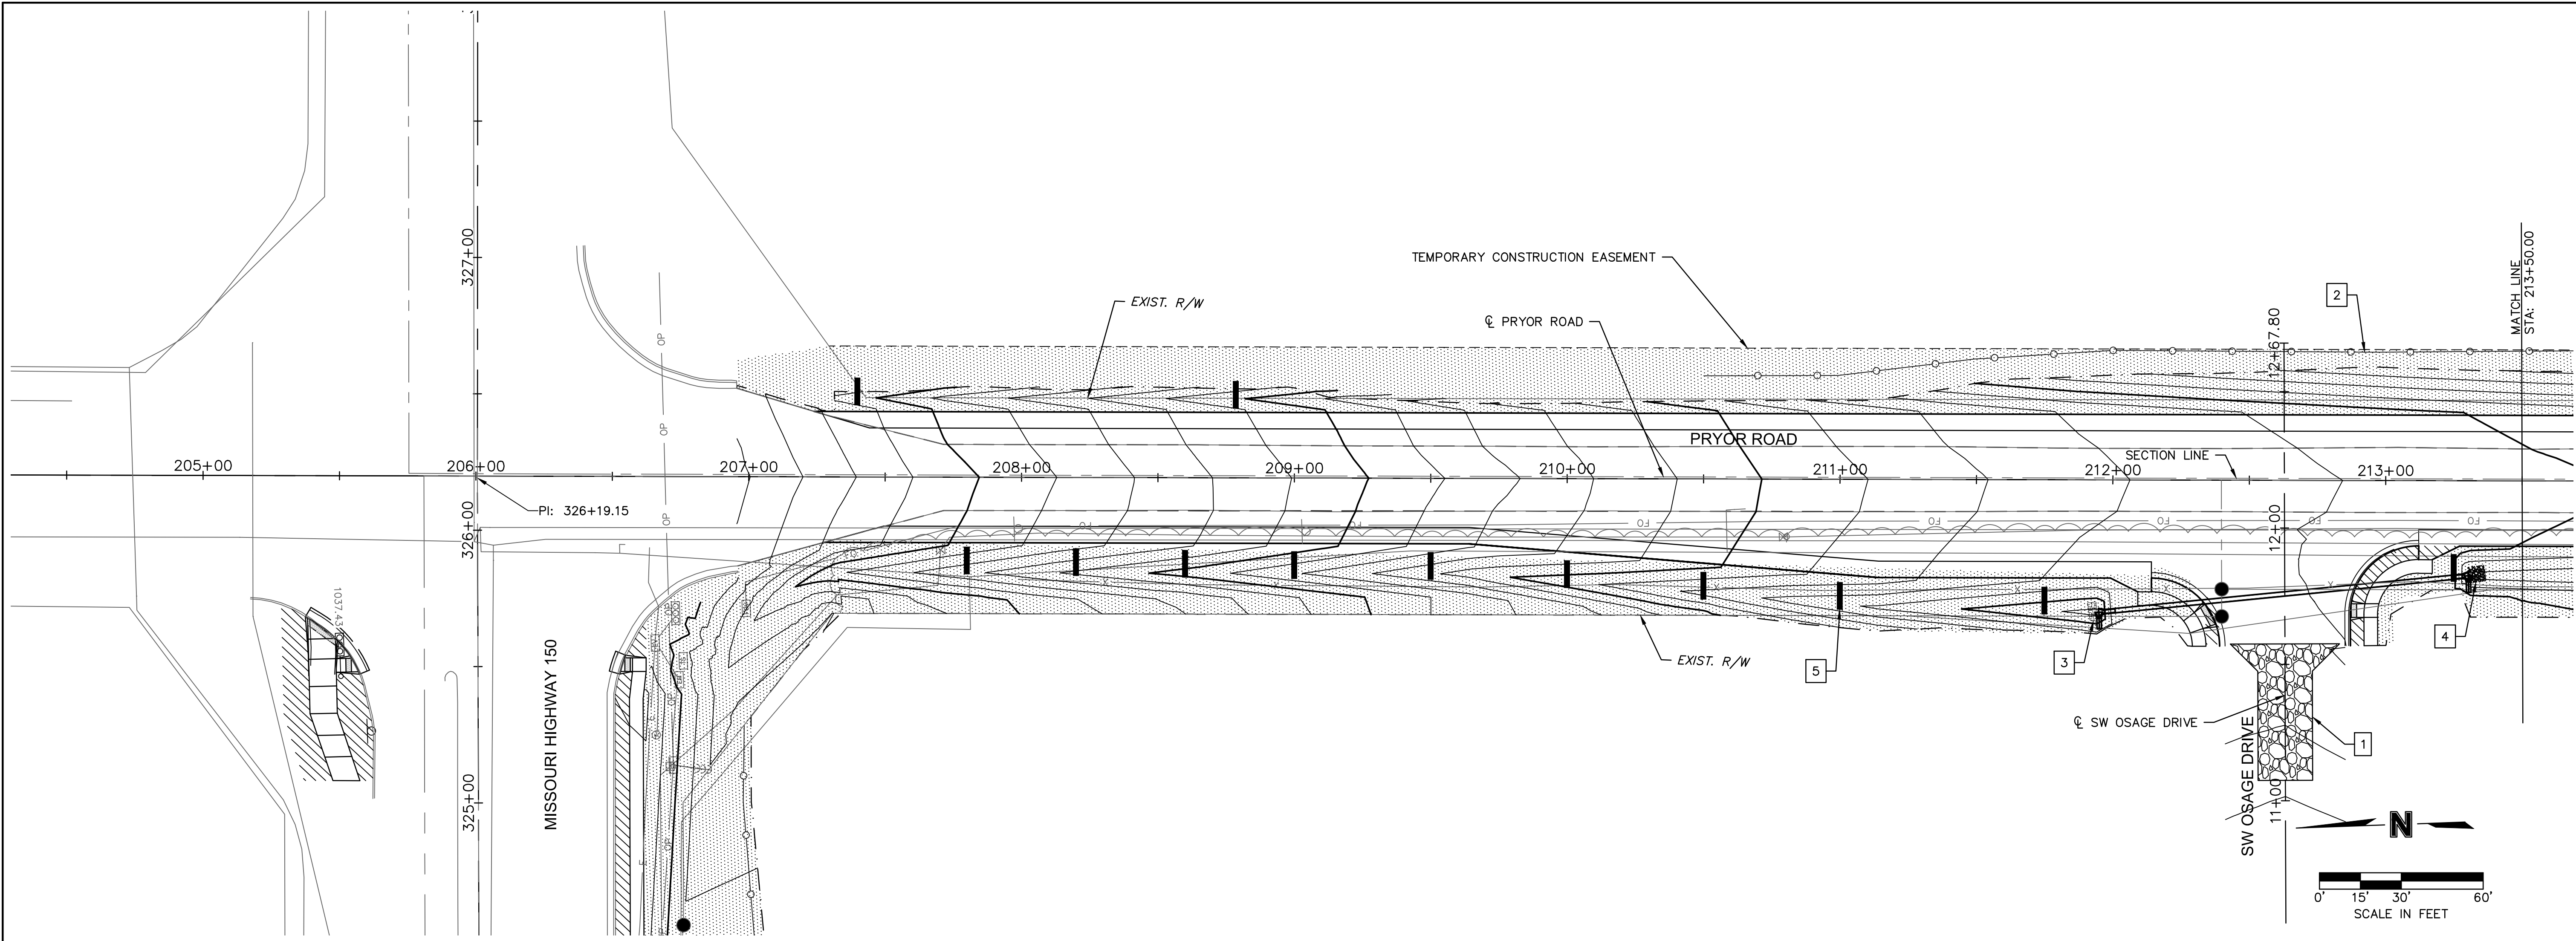

NOT AS-BUILT

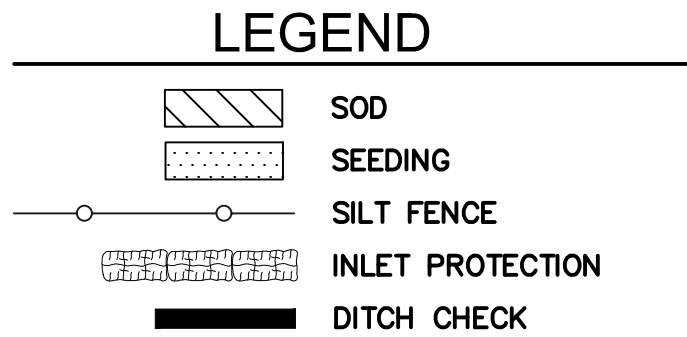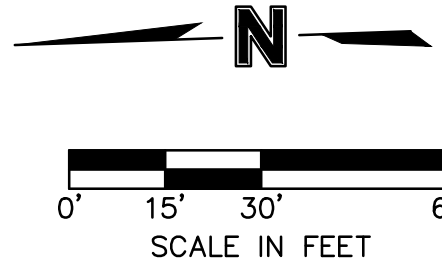

EROSION AND SEDIMENT CONTROL STAGING CHART				
PROJECT STAGE	EROSION CONTROL PLAN BMP REFERENCE NO.	BMP DESCRIPTION	REMOVE AFTER STAGE	NOTES:
1A - PRIOR TO LAND DISTURBANCE	1	CONSTRUCTION ENTRANCE AND STAGING AREA	PHASE 1C	SEE EROSION CONTROL NOTES FOR DETAILS
	2	INSTALL SILT FENCE	PHASE 1D	INSTALL SILT FENCE AS INDICATED ON PLANS
	N/A	STOCKPILE TOPSOIL	N/A	SEED STOCKPILE AREA AS SOON AS STOCKPILING ACTIVITIES HAVE CEASED
1B - CLEARING & GRUBBING	N/A	CONCRETE WASHOUT	PHASE 1D	TO BE INSTALLED PRIOR TO POURING CONCRETE. SEED WASHOUT AREA AS SOON AS CONCRETE CONSTRUCTION HAS CEASED.
	N/A	EROSION AND SEDIMENT CONTROL	N/A	PERFORM MAINTENANCE ON ALL EROSION CONTROL MEASURES FOR ALL PREVIOUS PHASES AS NECESSARY.
	3	INSTALL INLET PROTECTION	PHASE 1D	INSTALL INLET PROTECTION AS INDICATED ON PLANS
1C - ROAD CONSTRUCTION	4	INSTALL OUTLET PROTECTION	N/A	INSTALL OUTLET PROTECTION AS INDICATED ON PLANS
	5	INSTALL DITCH CHECKS	PHASE 1D	INSTALL DITCH CHECKS AS INDICATED ON PLANS
	N/A	BEGIN GRADING FOR ROAD IMPROVEMENTS	N/A	SEE ROADWAY PLAN AND PROFILES FOR DETAILS
1D - FINAL STABILIZATION	N/A	STREET CLEANING	N/A	SHOVELING, BROOMING, SWEEPING, AND/OR VACUUMING TO REMOVE TRACK-OUT OF SEDIMENT FROM PAVED PUBLIC ROADS
	N/A	ESTABLISH PERENNIAL VEGETATION	N/A	SEED OR SOD ALL DISTURBED AREAS. INSTALL AS INDICATED ON PLANS.
	N/A			

olsson

Olsson - Civil Engineering

1301 Burlington Street

North Kansas City, MO 64116

TEL 816.361.1177

www.olsson.com

EROSION CONTROL PLAN

HIGHWAY 150 & PRYOR ROAD
ROADWAY IMPROVEMENTS

LEE'S SUMMIT, MO

2020

2020

BY

REV. NO.

DATE

REVISIONS DESCRIPTION

REVISIONS PER CITY COMMENTS

drawn by:

checked by:

approved by:

QA/QC by:


project no.:

drawing no.:

date:

SHEET

35 of 63

 

Not to Scale



Not to Scale



Not to Scale

1. Avoid locating on steep slopes, at curves on public roads, or downhill of disturbed area.
2. Remove all vegetation and other unsuitable material from the foundation area, grade, and crown for positive drainage.
3. If slope towards the public road exceeds 2%, construct a 6- to 8-inch high ridge with 3H:1V side slopes across the foundation approximately 15 feet from the edge of the public road to divert runoff from it.
4. Install pipe under the entrance if needed to maintain drainage ditches along public roads.
5. Place stone to dimensions and grade as shown on plans. Leave surface sloped for drainage.
6. Divert all surface runoff and drainage from the entrance to a sediment control device.
7. If conditions warrant, place geotextile fabric on the graded foundation to improve stability.


1. Reshape entrance as needed to maintain function and integrity of Installation. Top dress with clean aggregate as needed.

CONSTRUCTION ENTRANCE

Construction Entrance modified from 2015 Overland Park Standard Details for Erosion and Sediment Control; Concrete Washout modified from 2009 City of Great Bend Standard Drawings.


1. Concrete washout areas shall be installed prior to any concrete placement on site.
2. Concrete washout area shall include a flat subsurface pit sized relative to the amount of concrete to be placed on site. The slopes leading out of the subsurface pit shall be 5:1. The vehicle tracking pad shall be sloped towards the concrete washout area.
3. Vehicle tracking control is required at the access point to all concrete washout areas.
4. Signs shall be placed at the construction site entrance, washout area and elsewhere as necessary to clearly indicate the location(s) of the concrete washout area(s) to operators of concrete truck and pump rigs.
5. A one-piece impervious liner may be required along the bottom and sides of the subsurface pit in sandy or gravelly soils.

1. Concrete washout materials shall be removed once the materials have filled the washout to approximately 75% full.
2. Concrete washout areas shall be enlarged as necessary to maintain capacity for wasted concrete.
3. Concrete washout water, wasted pieces of concrete and all other debris in the subsurface pit shall be transported from the job site in a water-tight container and disposed of properly.
4. Concrete washout areas shall remain in place until all concrete for the project is placed.
5. When concrete washout areas are removed, excavations shall be filled with suitable compacted backfill and topsoil, any disturbed areas associated with the installation, maintenance, and/or removal of the concrete washout areas shall be stabilized.

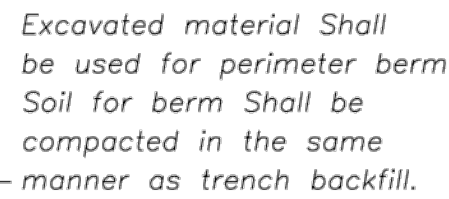

CONCRETE WASHOUT

AMERICAN PUBLIC WORKS ASSOCIATION Kansas City Metro Chapter  KANSAS CITY METRO CHAPTER	
--	--

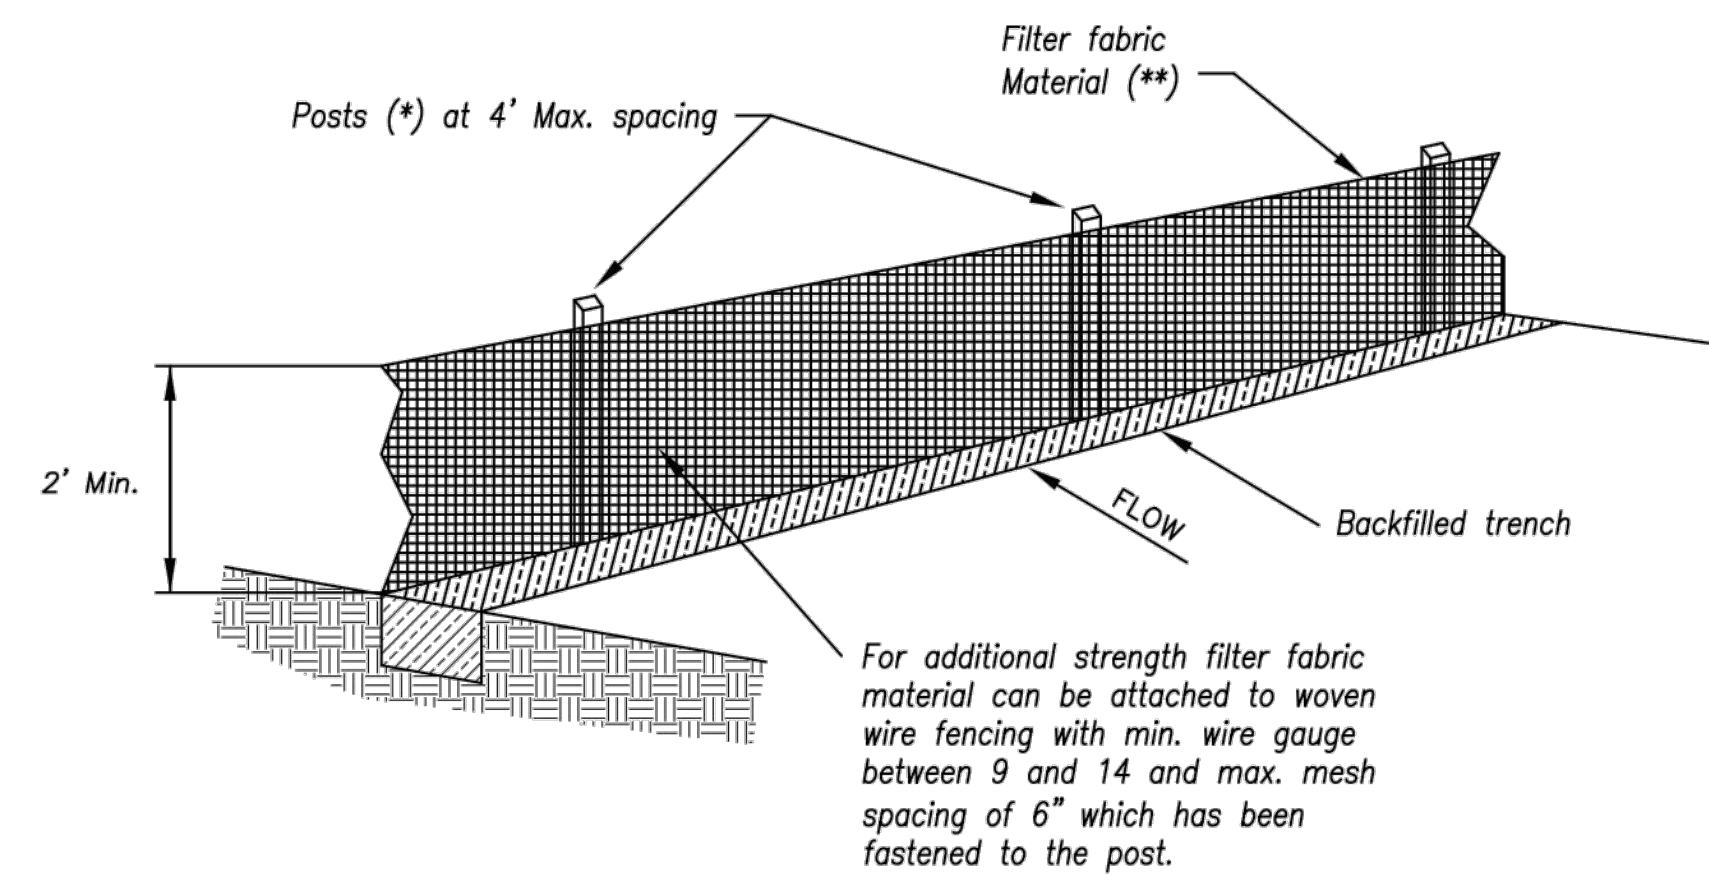

- (*) POSTS
- MIN. LENGTH 4'
 - HARDWOOD 1 $\frac{3}{16}$ " x 1 $\frac{3}{16}$ "
 - NO.2 SOUTHERN PINE 2 $\frac{5}{8}$ " x 2 $\frac{5}{8}$ "
 - STEEL 1.33 LB/FT
- (**) - Geotextile Fabric shall meet the requirements of AASHTO M288

SILT FENCE DETAILS

Not to Scale


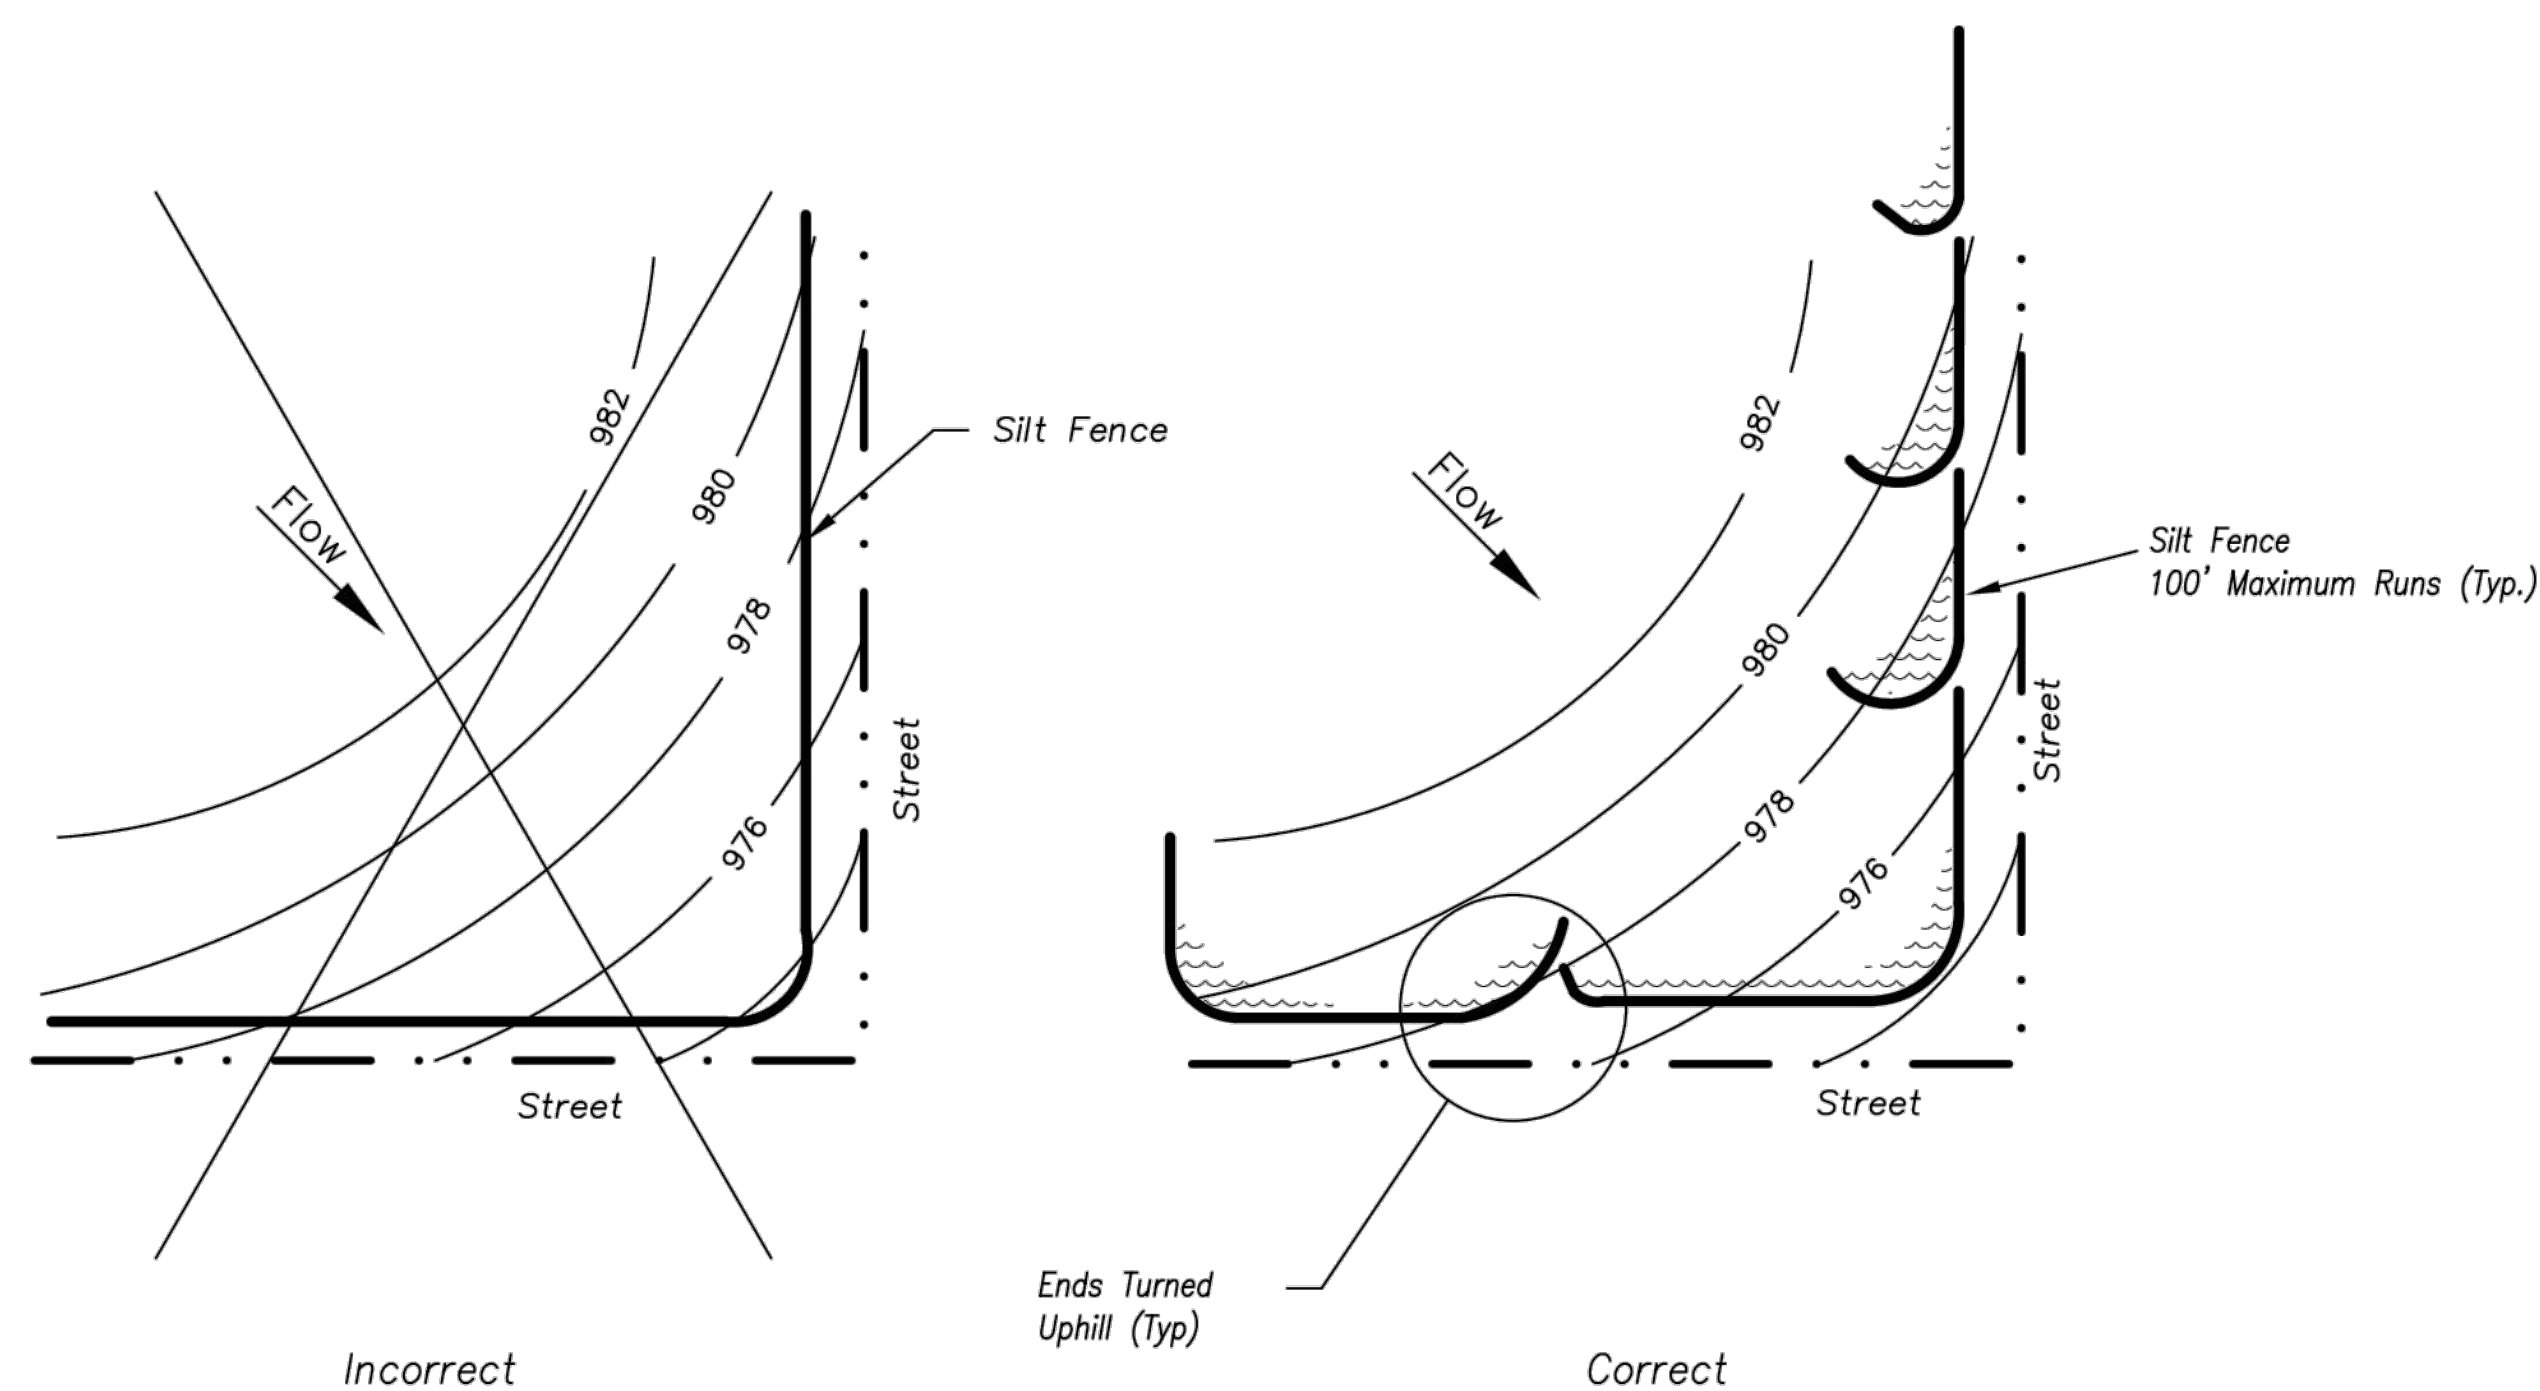


Figure A

SILT FENCE LAYOUT


Not to Scale

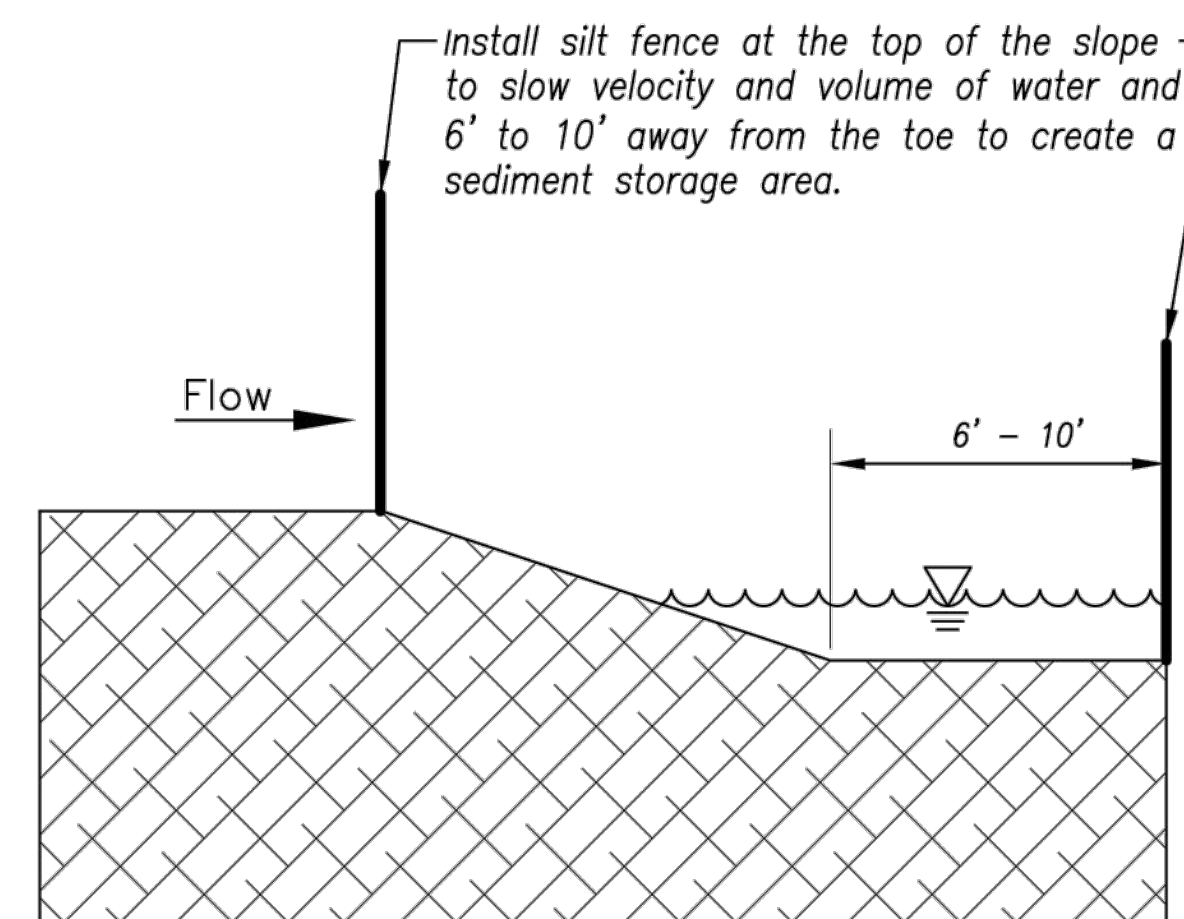

Notes:

1. In order to contain water, the ends of the silt fence must be turned uphill (Figure A).
2. Long perimeter runs of silt fence must be limited to 100'. Runs should be broken up into several smaller segments to minimize water concentrations (Figure A).
3. Long slopes should be broken up with intermediate rows of silt fence to slow runoff velocities.
4. Attach fabric to upstream side of post.
5. Install posts a minimum of 2' into the ground.
6. Trenching will only be allowed for small or difficult installation, where slicing machine cannot be reasonably used.

Maintenance:


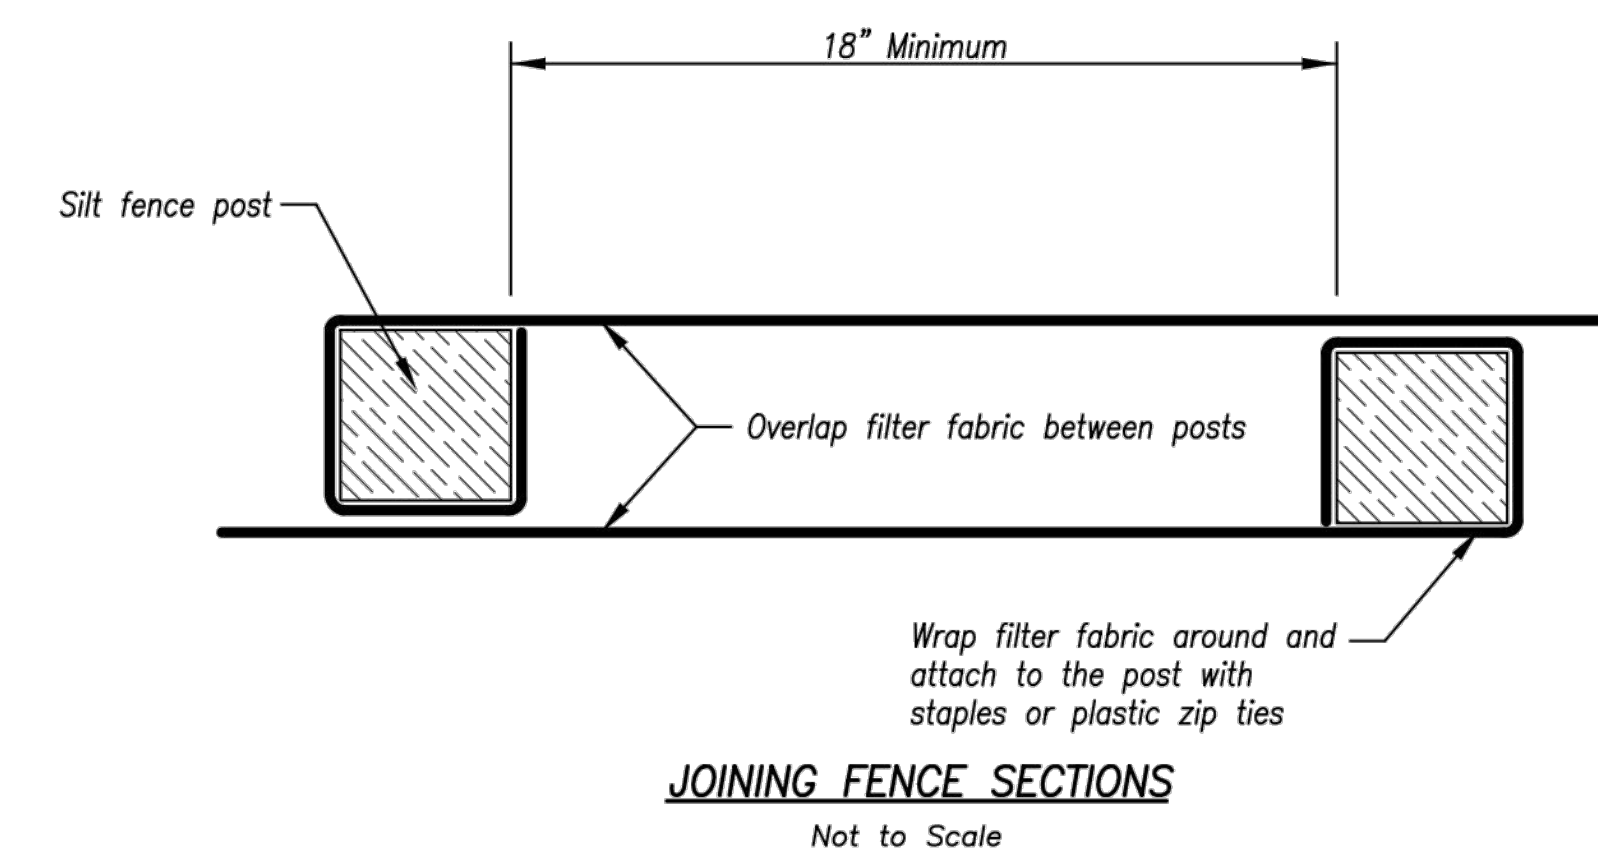


JOINING FENCE SECTIONS

Not to Scale

 AMERICAN PUBLIC WORKS ASSOCIATION KANSAS CITY METRO CHAPTER	
SILT FENCE	STANDARD DRAWING NUMBER ESC-03 ADOPTED: 10/24/2016

DWG: F:\2019\2001-2500\019-2339-A19-Design\AutoCAD\Final Plans\Sheets\EROSION_CONTROL\T_ERC_A192339.dwg USER: jgallagher
DATE: Jul 28, 2020 12:00pm XREFS: T_FBASE_A192339 T_FTEBLK_A192339 T_FSTRM_A192339

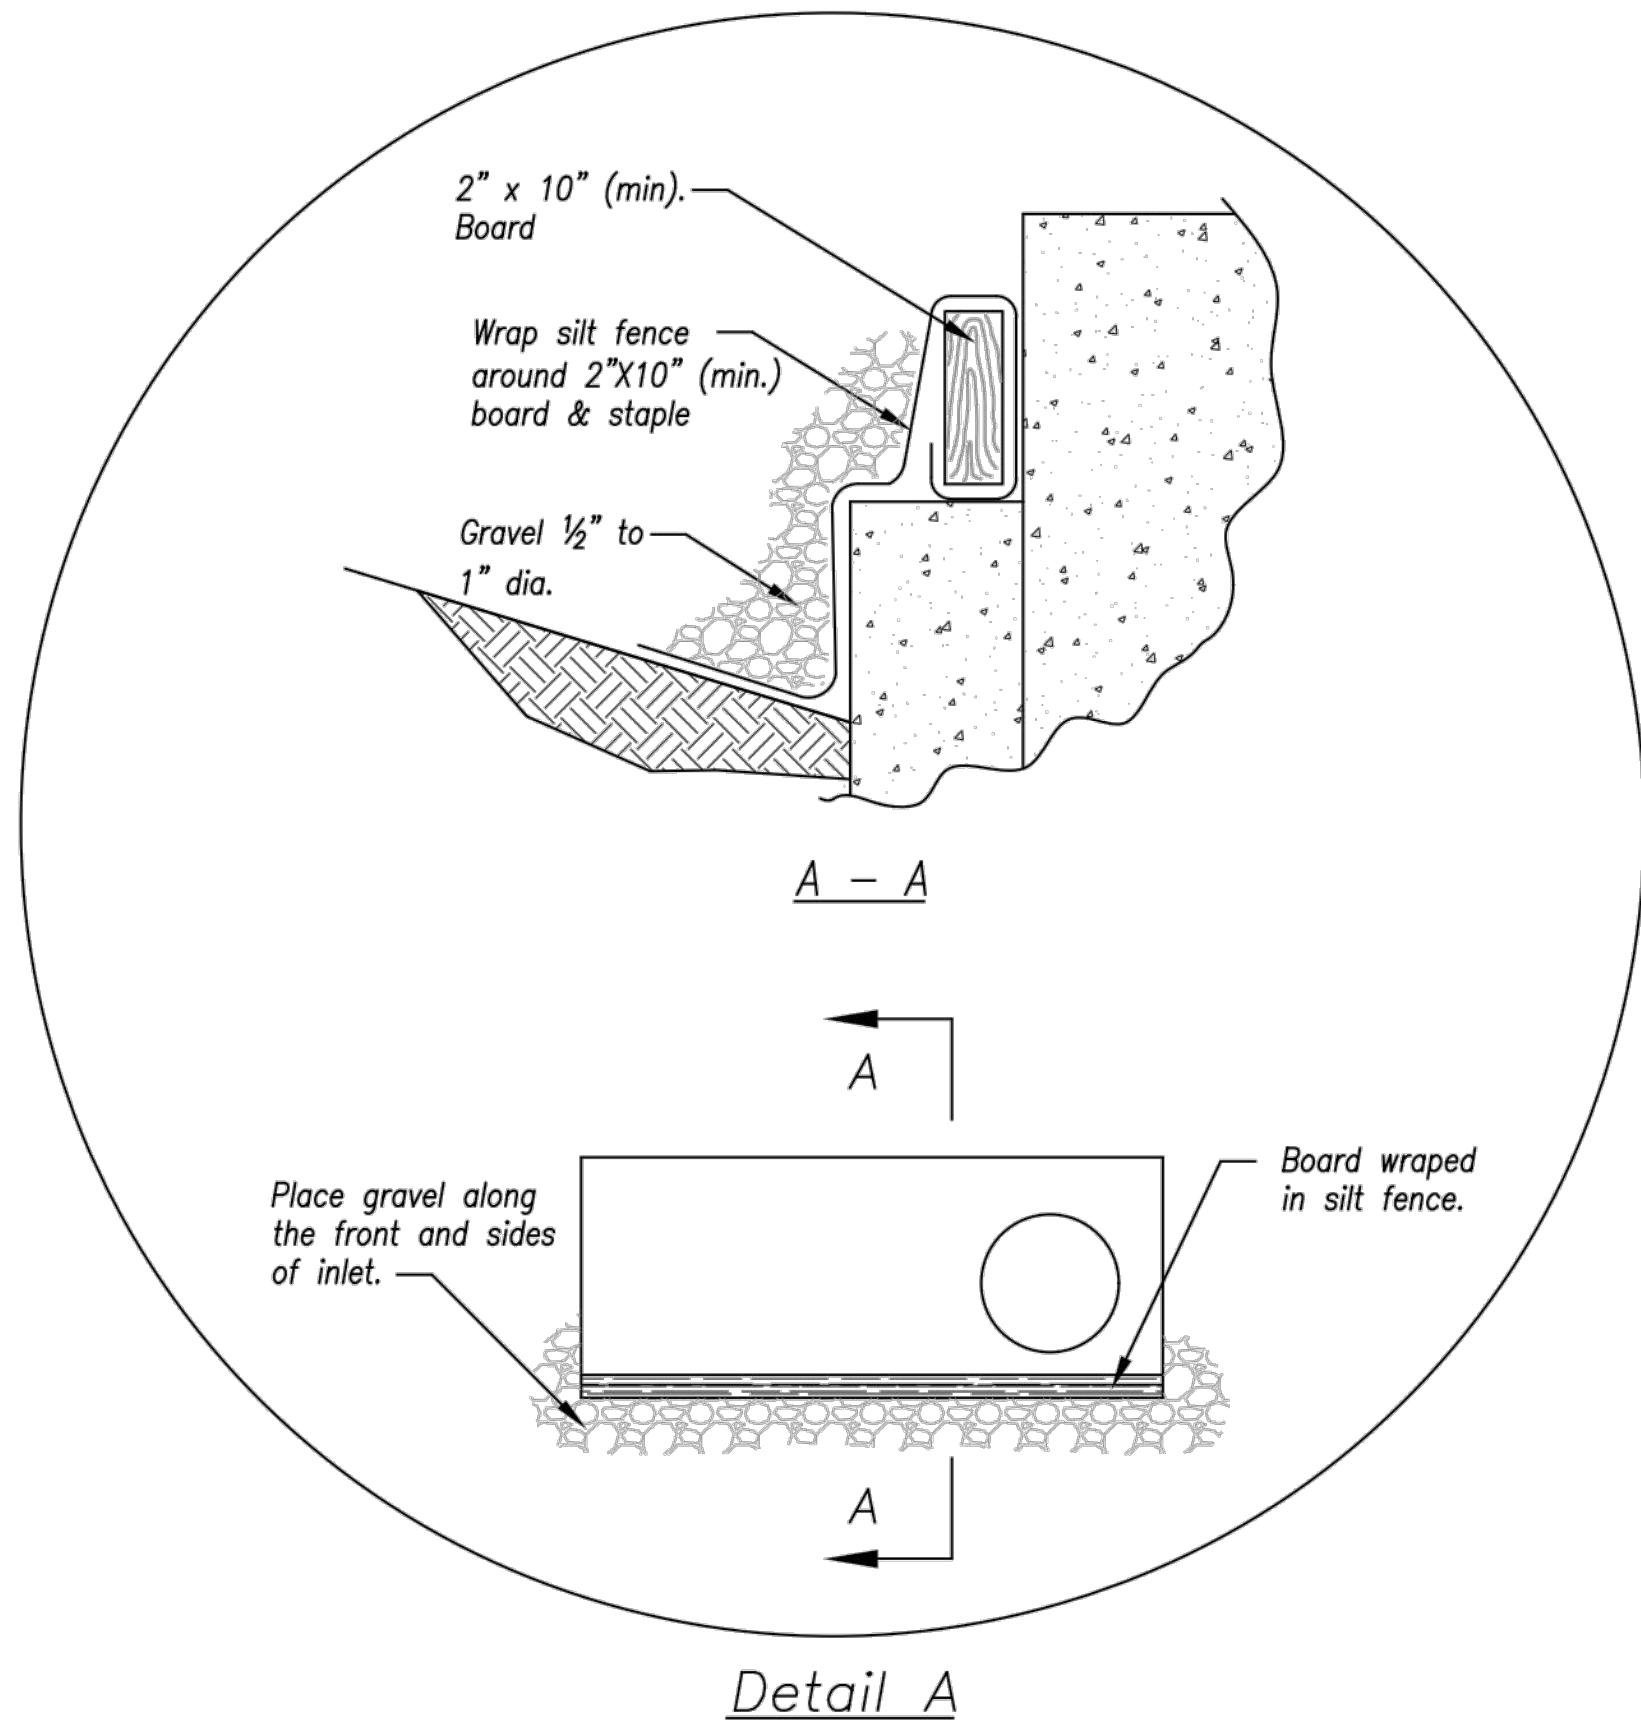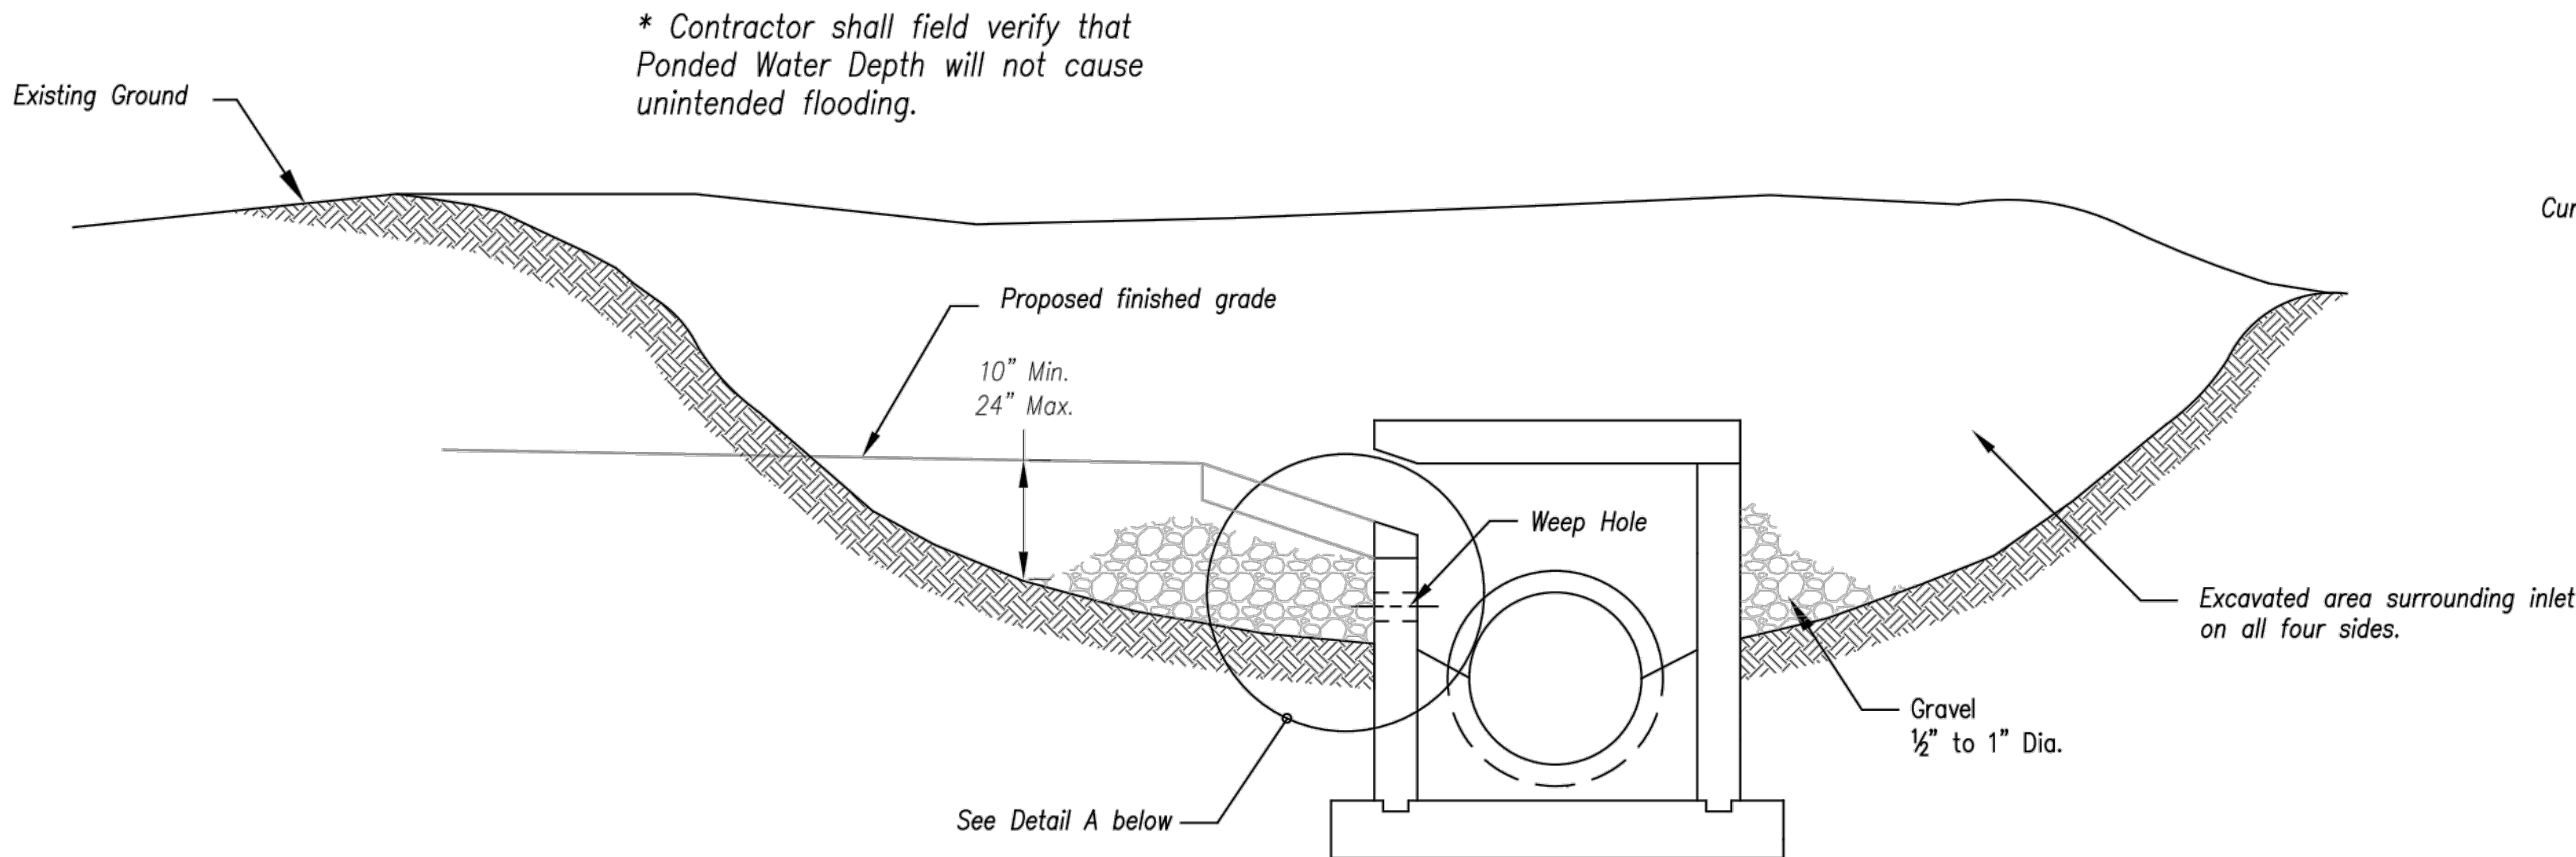


EARLY STAGE CURB INLET
(Open Box and Prior to Pouring Curb and Inlet Throat)

Notes:


1. Immediately following inlet construction and prior to construction of curb and inlet throat, protect inlet opening by installing 2" X 10" (min.) board wrapped in silt fence. Structures shall have excavated storage area on all four sides to allow settling of sediment (Early Stage Curb Inlet).
2. When inlet is completed and curb poured, filter socks or approved equal should be used (Late Stage Curb Inlet). Straw wattles are not approved for curb inlet use.
3. Contractor to field verify ponding water shall not create a traffic hazard.

Maintenance:


1. Remove deposited sediment from excavated storage areas when available storage has been reduced by 20%.
2. Remove deposited sediment from filter socks or similar when any accumulation of sediment is visible.
3. Repair or replace as necessary to maintain function and integrity of installation.

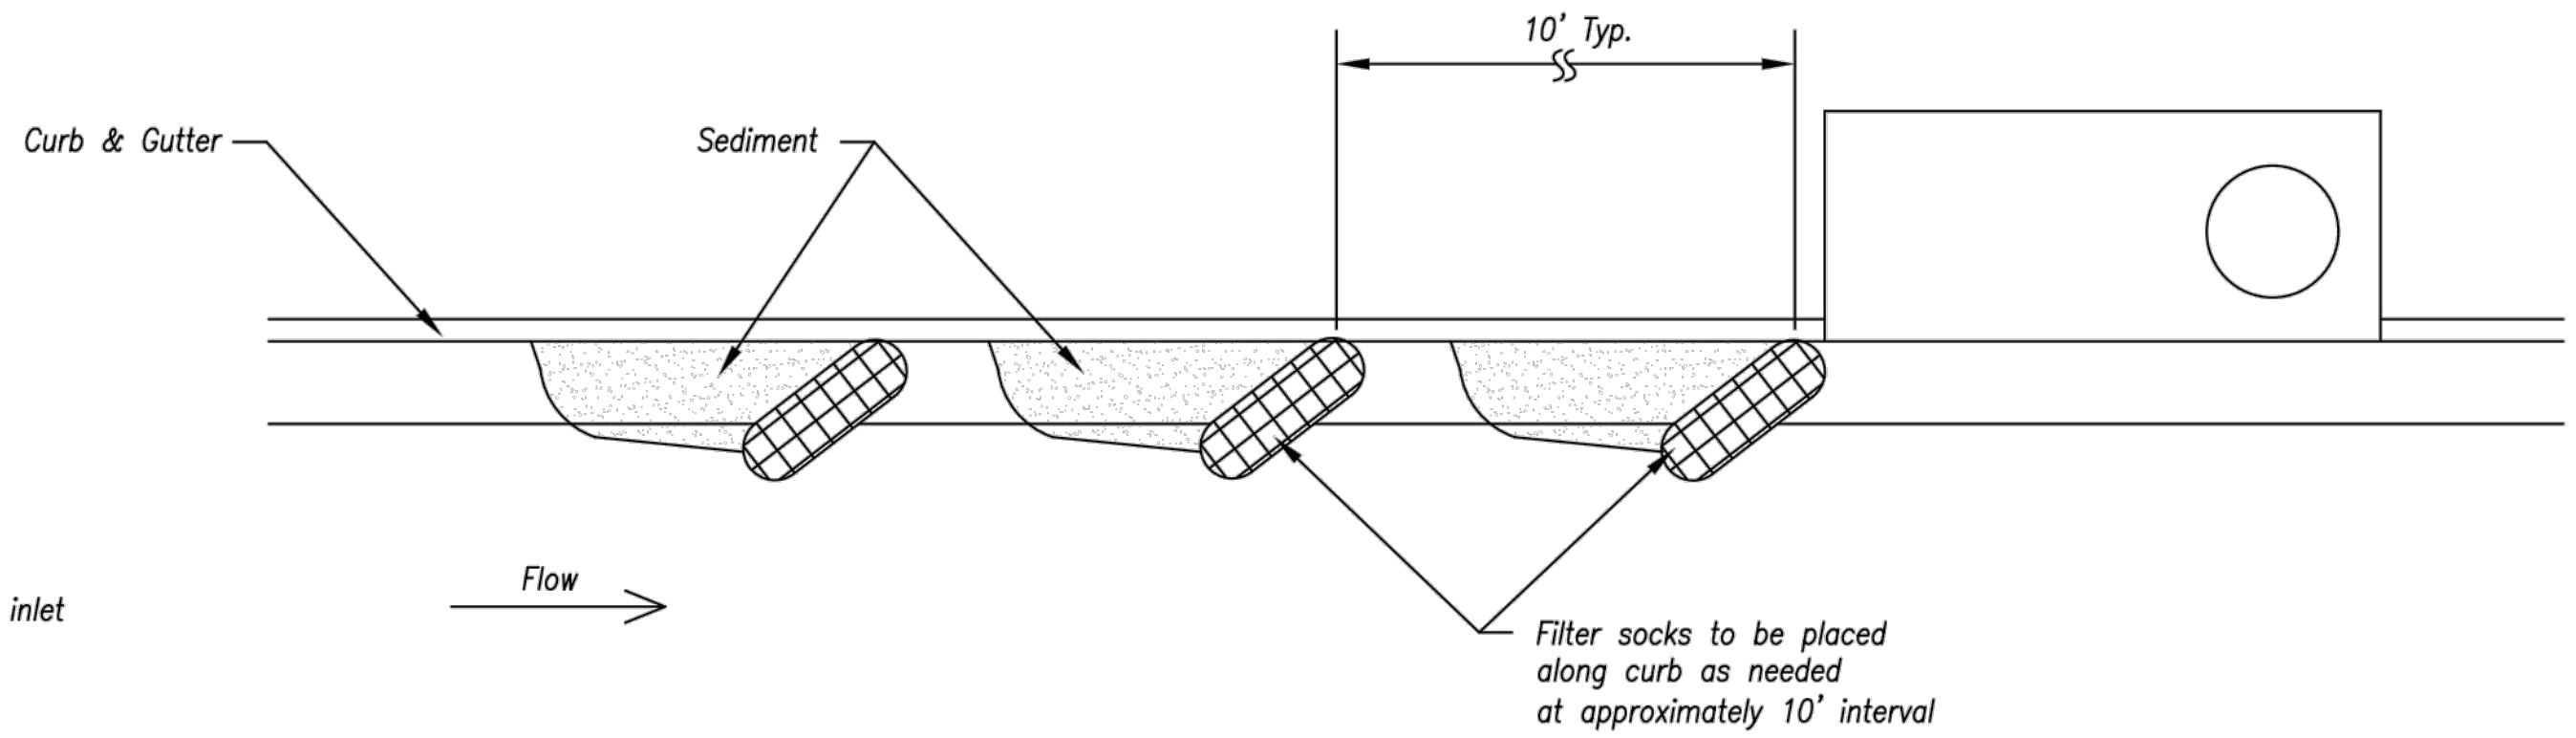

On Grade Curb Inlet Protection

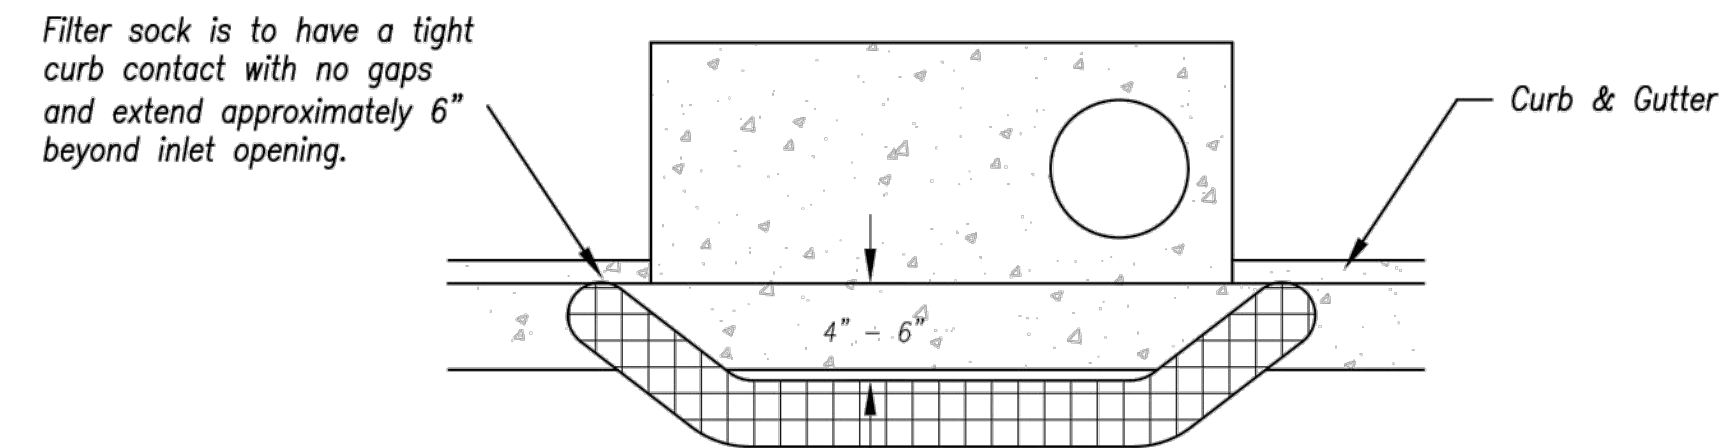

Top View

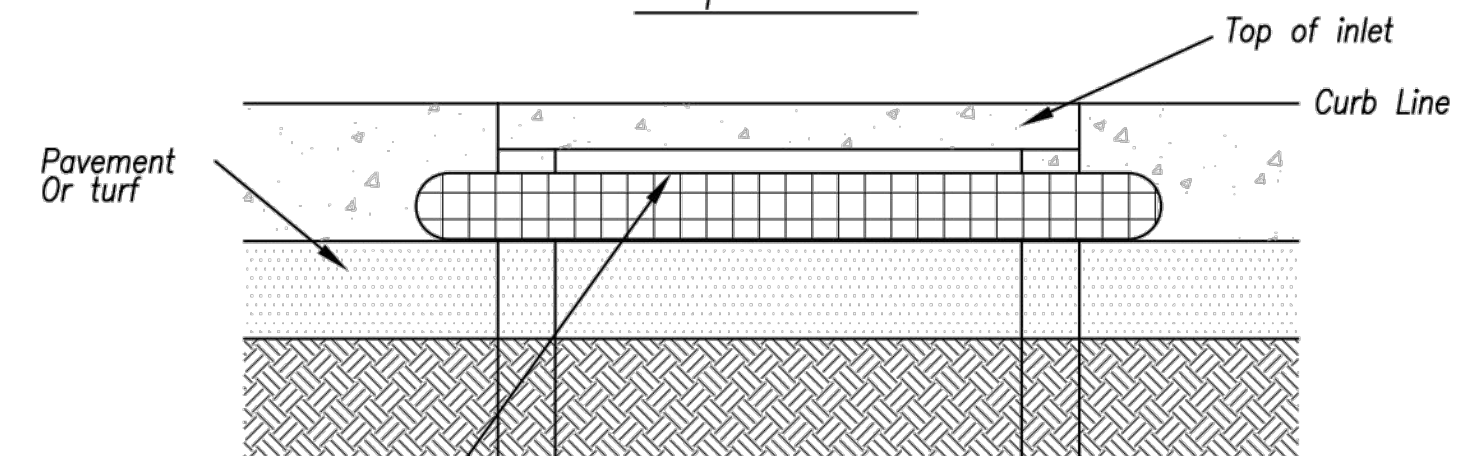

Front View

Sump Inlet Sediment Filter

LATE STAGE CURB INLET
(After Pouring Curb and Inlet Throat)

AMERICAN PUBLIC WORKS ASSOCIATION



KANSAS CITY
METRO CHAPTER

CURB INLET PROTECTION

STANDARD DRAWING
NUMBER ESC-06
ADOPTED:
10/24/2016

Modified from 2015 Overland Park Standard Details
for Erosion and Sediment Control.

NOT AS-BUILT

olsson

Olsson - Civil Engineering
1301 Burlington Street
North Kansas City, MO 64116
TEL 816.361.1177
www.olson.com

BY

REVISIONS DESCRIPTION

DATE

REV. NO.

EROSION CONTROL DETAILS


HIGHWAY 150 & PRYOR ROAD
ROADWAY IMPROVEMENTS

LEE'S SUMMIT, MO

2020

drawn by: AKU
checked by: JPC
approved by: JPC
QA/QC by: RBC
project no.: A19-2339
drawing no.: T_ERC_A192339
date: 2020.07.09

SHEET
38 of 63

 

Not to Scale



Not to Scale

EARLY STAGE AREA INLET

1. *Early Stage Area Inlet Sediment Barrier to be installed immediately after inlet or junction box is constructed.*
2. *Silt fence shall remain in place until excavated area is removed and Late Stage Area Inlet is being installed.*
3. *Backfill excavated area ONLY after final grading of the site. Stabilization of the site is to immediately follow.*
4. *Wire reinforced silt fence may be used in place of silt fence attached to wood frame.*

Modified from 2015 Overland Park Standard Details
for Erosion and Sediment Control.



FRONT VIEW

LATE STAGE AREA INLET

Maintenance:

1. Remove deposited sediment from excavated storage areas when available storage has been reduced by 20%.

AMERICAN PUBLIC WORKS ASSOCIATION



Kansas City Metro Chapter
APWA
AMERICAN PUBLIC WORKS ASSOCIATION

KANSAS CITY
METRO CHAPTER

AREA INLET AND JUNCTION BOX PROTECTION

STANDARD DRAWING NUMBER ESC-07
ADOPTED: 10/24/2016


Drawn by: AKU
 Checked by: JPG
 Approved by: JPG
 A/QC by: RBC
 Project no.: A19-2339
 Drawing no.: T ERC A192339
 Date: 2020.07.09

SHEET
of 63

DWG: F:\2019\2001-2500\019-2339-A140-Design\AutoCAD\Final Plans\Sheets\PD&E\EROSION_CONTROL\T_ERC_A192339.dwg USER: jgallagher
DATE: Jul 28, 2020 12:00pm XREFS: T_BASE_A192339 T_PSTRM_A192339 C_XBASE_A192339 T_PSTRM_A192339

Notes for Silt Fence Ditch Check:

- Stakes shall be 4' (min.) long and one of the following materials:
 - Hardwood - 1 3/16" x 1 3/16";
 - Southern Pine (No. 2) - 2 5/8" x 2 5/8";
 - Steel U, T, L, or C Section - .95 lbs. per 1'-0";
 - Synthetic - same strength as wood stakes.
- Cross pieces shall be of same material as stakes.
- Attach fence fabric securely on 6" centers (max.).
- Use of high flow material is acceptable.
- Refer to plan sheets to estimate the length of silt fence required.
- Use support fencing when tributary area is greater than 2.4 acres or when ditch gradient is greater than 2 percent.
- Silt fence sliced in to a 6" minimum depth.
- Elevation at tie in points shall be a minimum of 4" higher than the center.

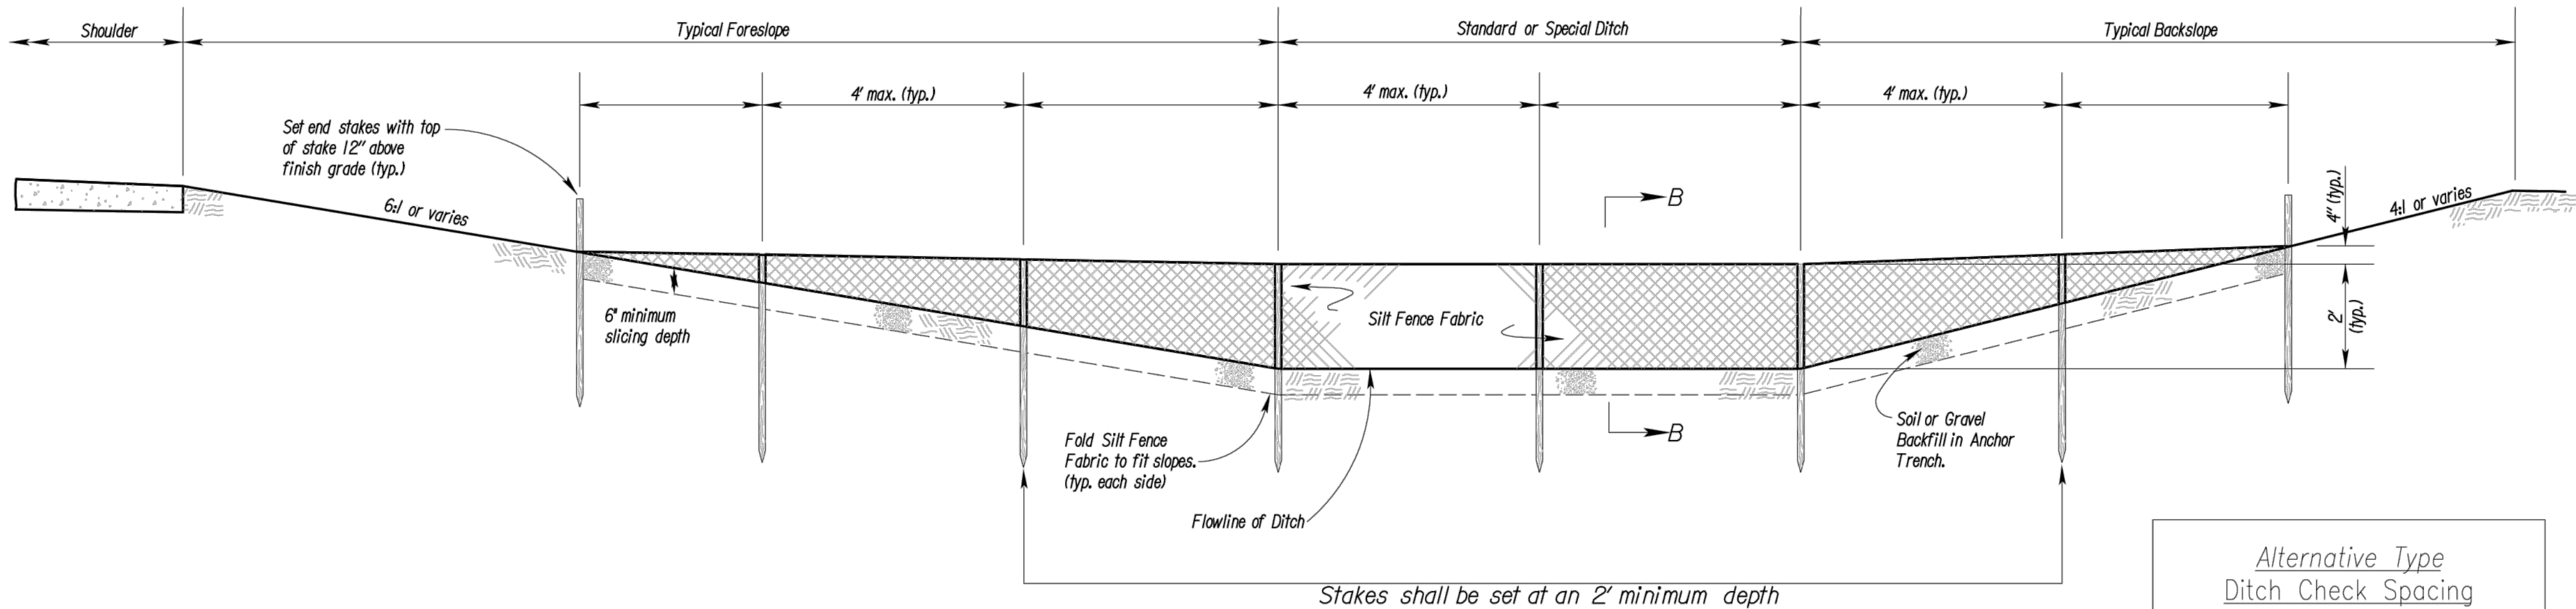


TYPICAL ELEVATION


Alternative Type
Ditch Check Spacing

Ditch Centerline Slope (%)	Spacing Interval (Feet)
1.0	200
2.0	100
3.0	65
4.0	50
5.0	40
6.0	33

Note: Use this spacing for all
except Rock Ditch Checks.

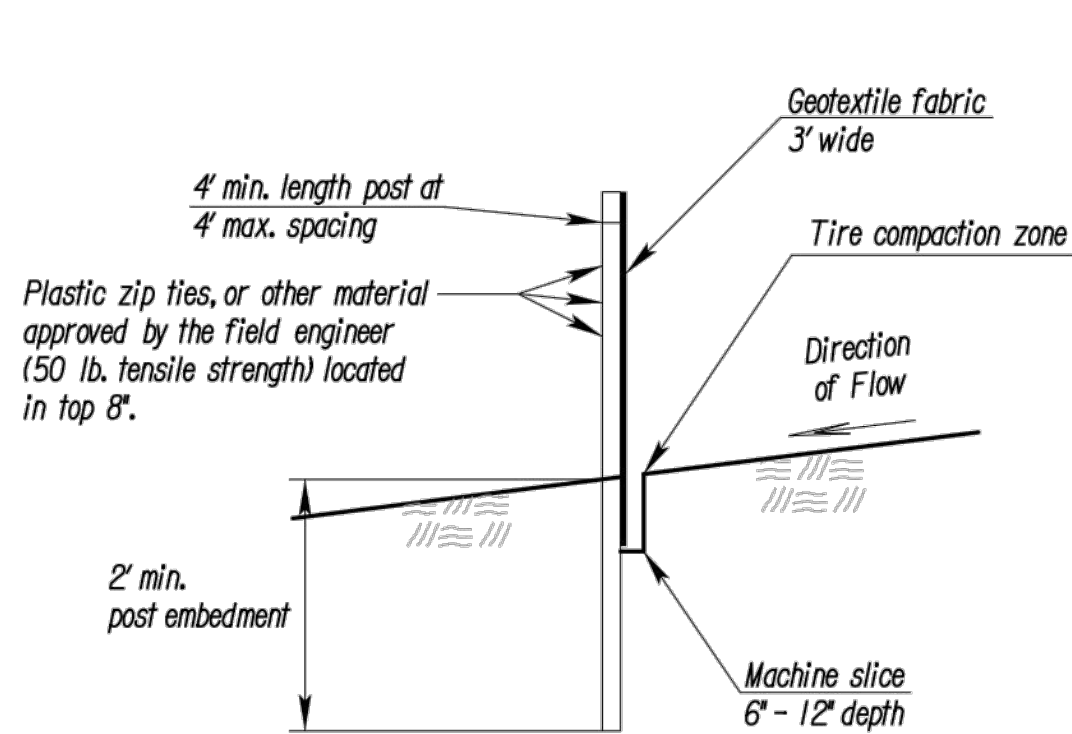


SECTION B-B

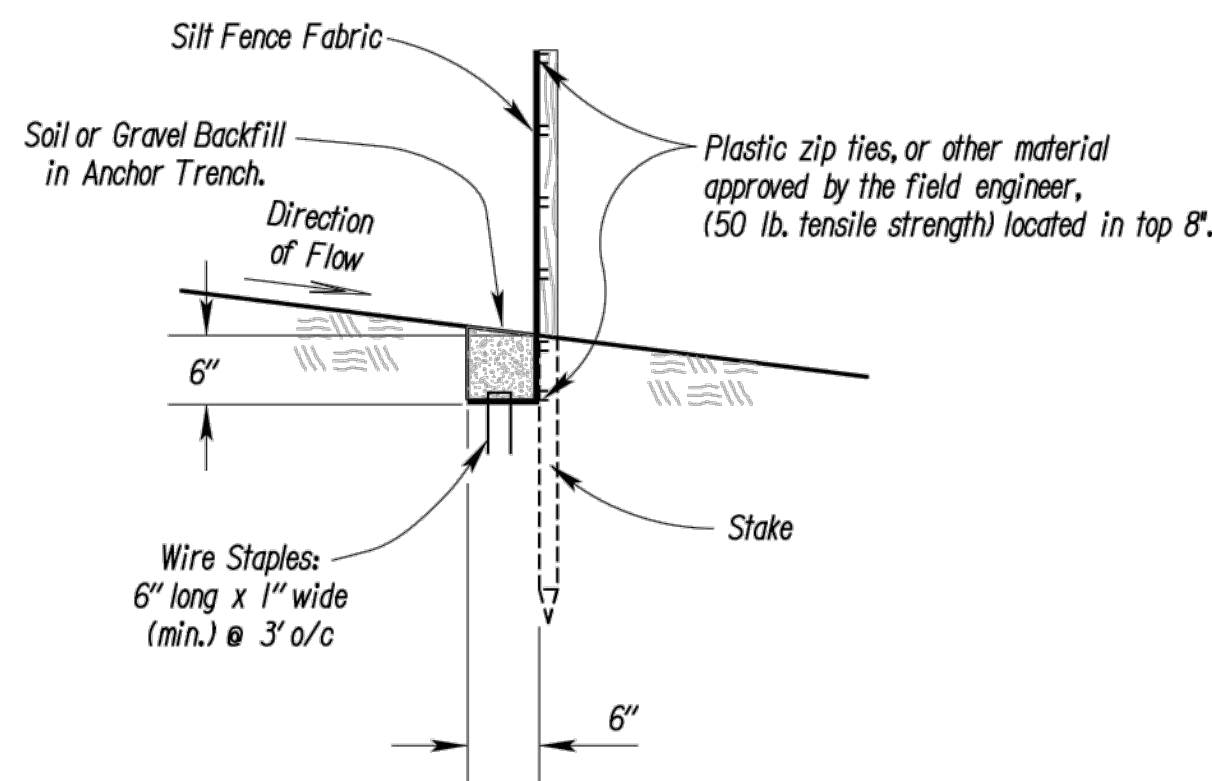


SILT FENCE DITCH CHECK
NO SCALE

Notes for Wattles and Biodegradable Log Ditch Check:


- Use as many biodegradable log sections as necessary to ensure water does not flow around end of ditch check.
- Overlap sections a minimum of 18"
- Stakes shall be per manufacturer's instructions. Length of stakes shall be a minimum of 2 times the diameter of the log or 24" minimum.
- Use Erosion Control (Class 1) (Type C) as the downstream apron when directed by the Engineer.
- Use 9" diameter logs when used with Erosion Control (Class 2) (Any Type) channel lining. Smaller diameter logs may be used with Erosion Control (Class 2) (Any Type) channel lining as directed by the Engineer.

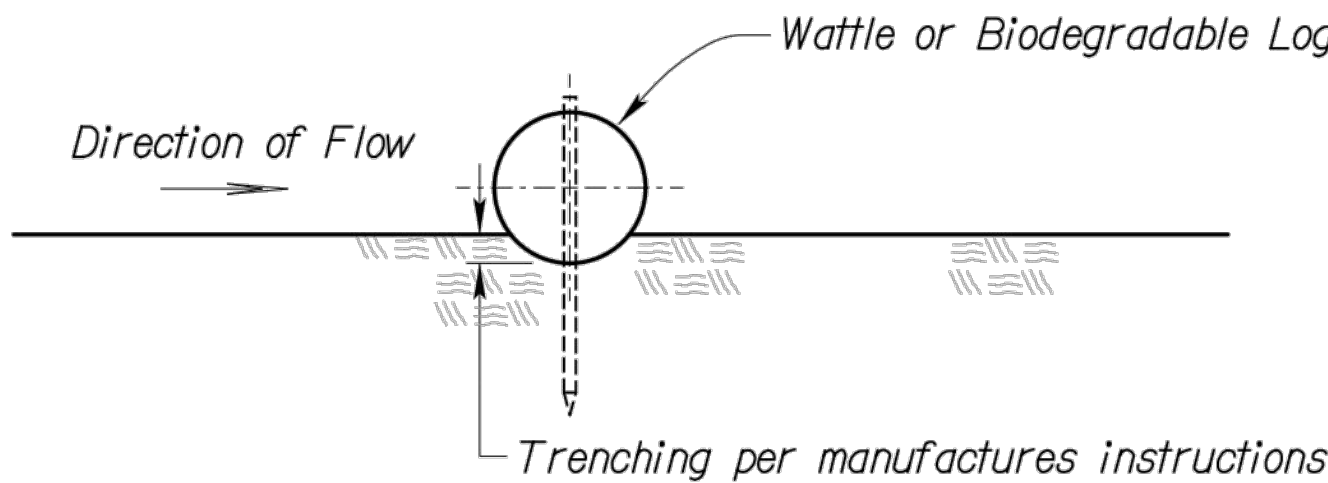

SECTION B - B

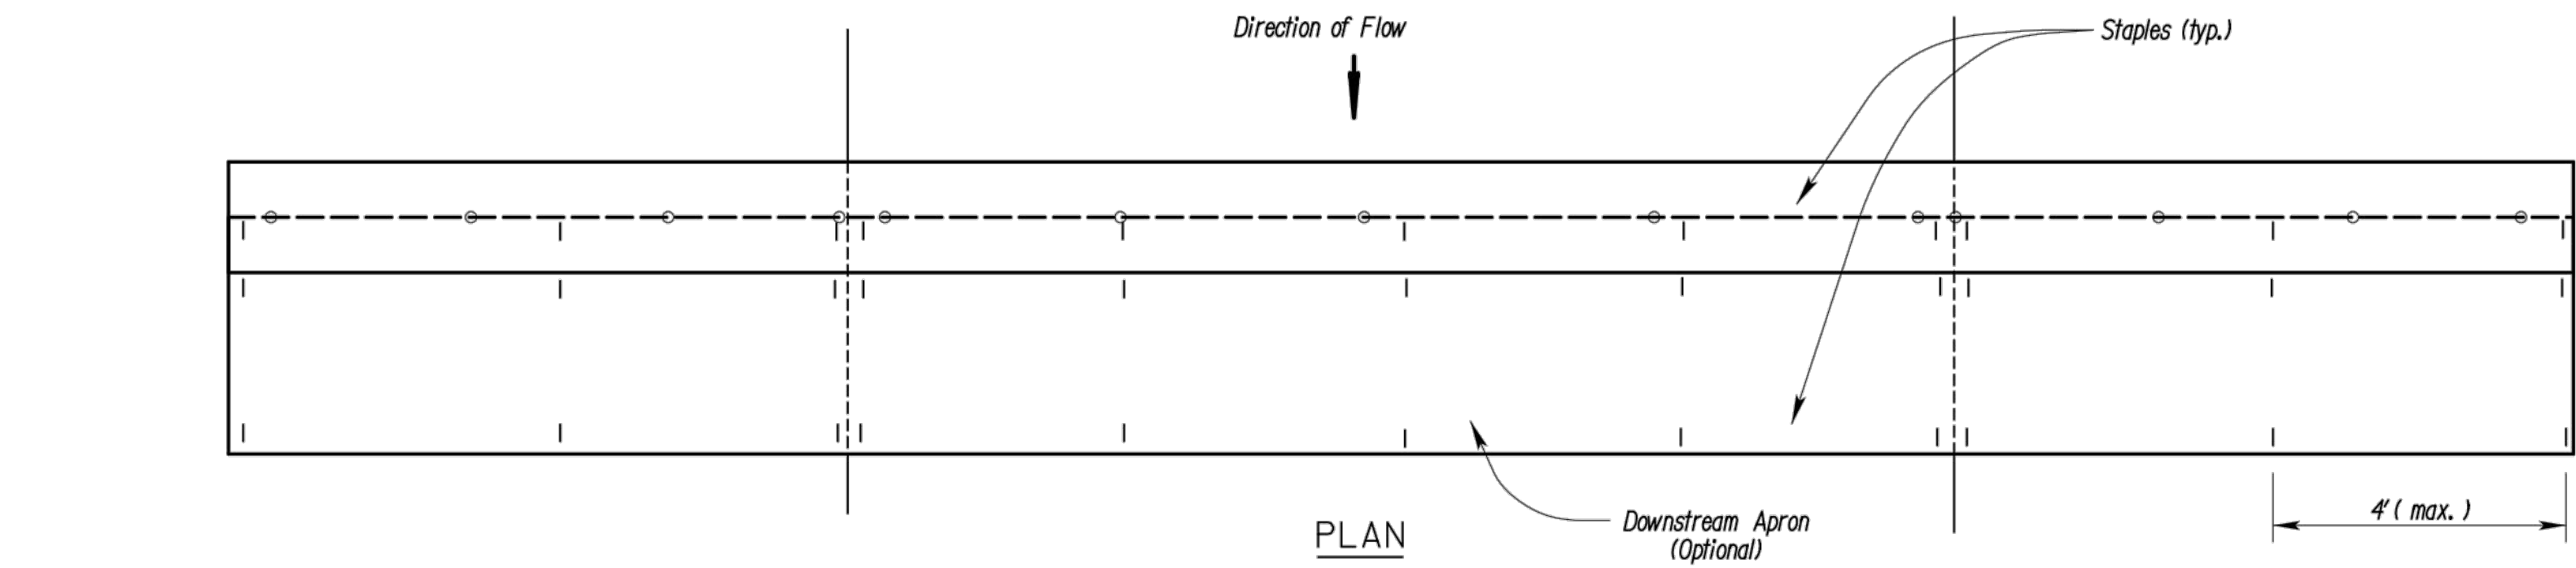

PLAN

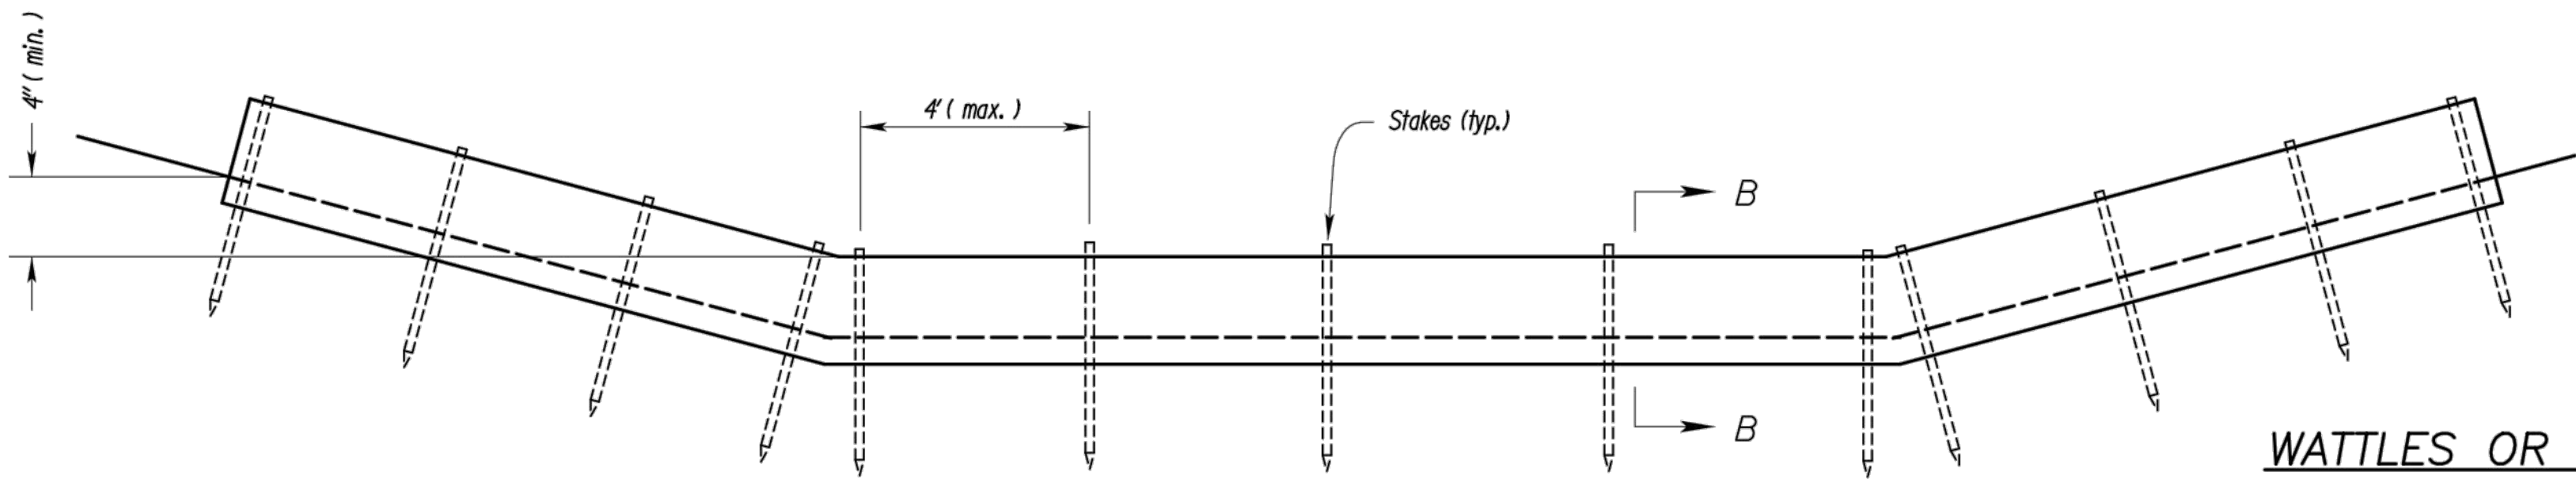

TYPICAL ELEVATION

WATTLES OR BIODEGRADABLE LOG DITCH CHECKS

OR Filter Sock Ditch Check
NO SCALE

Modified from Kansas Department of Transportation Standard
Details for Erosion Control and Sediment Control.

AMERICAN PUBLIC WORKS ASSOCIATION



KANSAS CITY
METRO CHAPTER

SILT FENCE AND WATTLE/
BIODEGRADABLE LOG
DITCH CHECKS

STANDARD DRAWING
NUMBER ESC-09
ADOPTED:
10/24/2016

REV.	NO.	DATE	REVISIONS DESCRIPTION
1		2020.06.29	REVISIONS PER CITY COMMENTS

EROSION CONTROL DETAILS

HIGHWAY 150 & PRYOR ROAD
ROADWAY IMPROVEMENTS

LEE'S SUMMIT, MO

2020

drawn by: AKU
checked by: JPG
approved by: JPG
QA/QC by: RBC
project no.: A19-2339
drawing no.: T_ERC_A192339
date: 2020.07.09

SHEET
40 of 63

REVISIONS




BY

olsson



Olsson - Civil Engineering
1301 Burlington Street
North Kansas City, MO 64116
TEL 816.361.1177
www.olsson.com

NOT AS-BUILT

DWG: F:\2019\2001-2500\019-2339-A140-Design\AutoCAD\Final Plans\Sheets\PD&E\EROSION_CONTROL\T_EFC-A192339.dwg USER: jgallagher
DATE: Jul 28, 2020 12:00pm XREFS: T_FBASE-A192339 T_FSTRM-A192339 C_XBASE-A192339 T_FTBLC-A192339

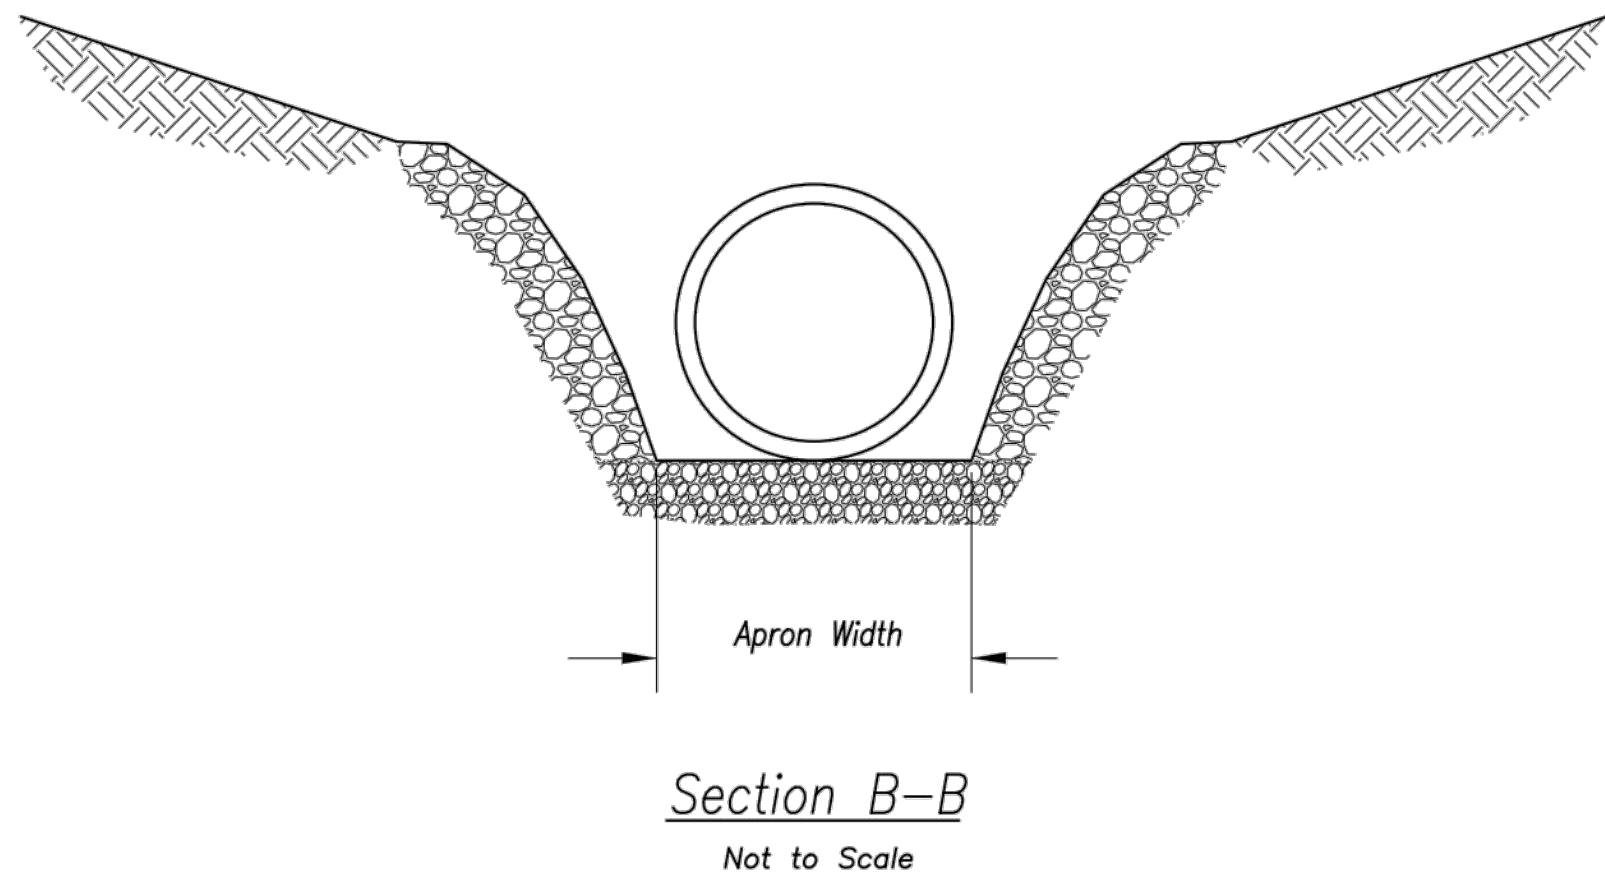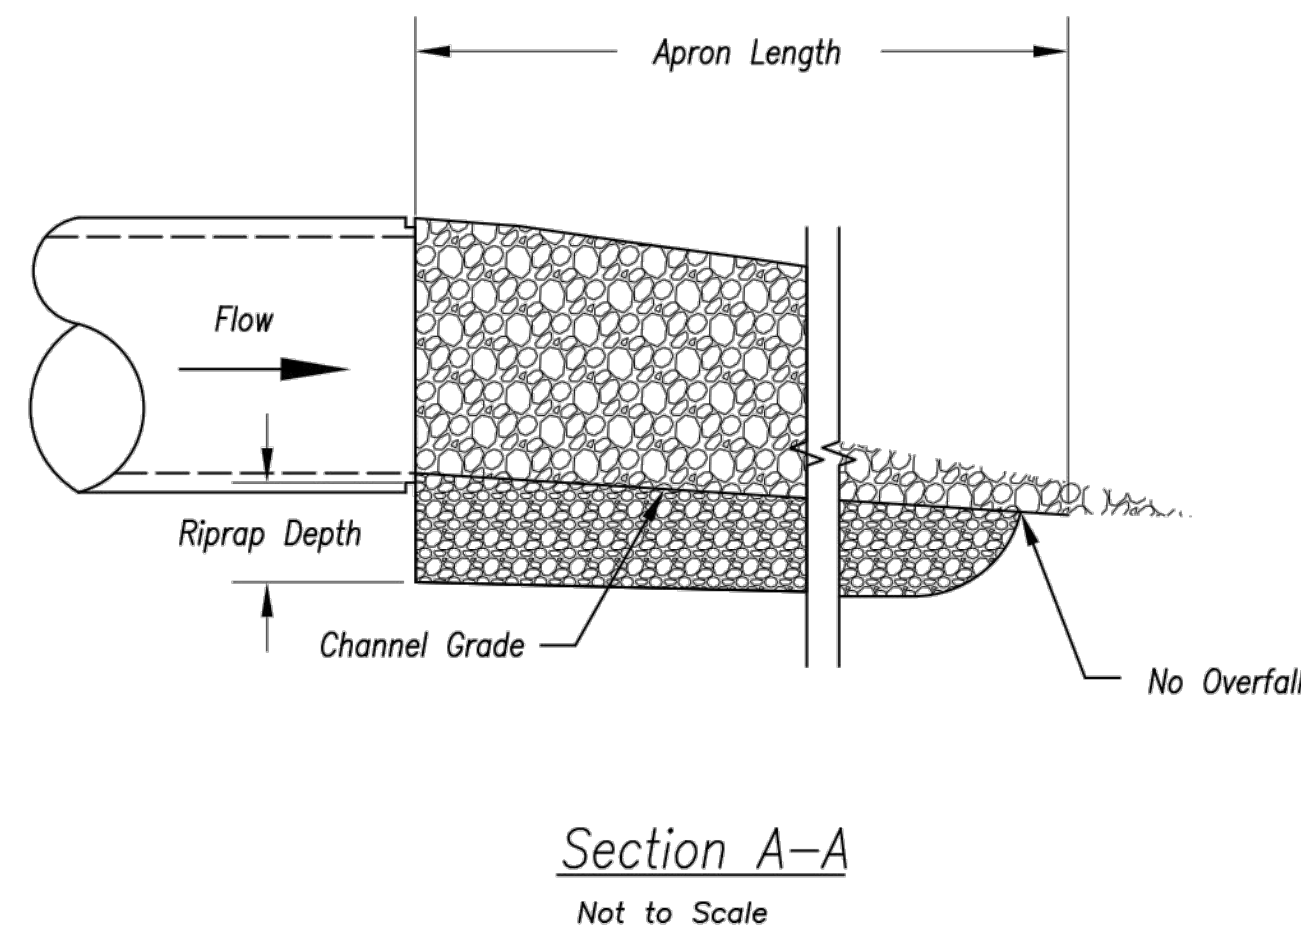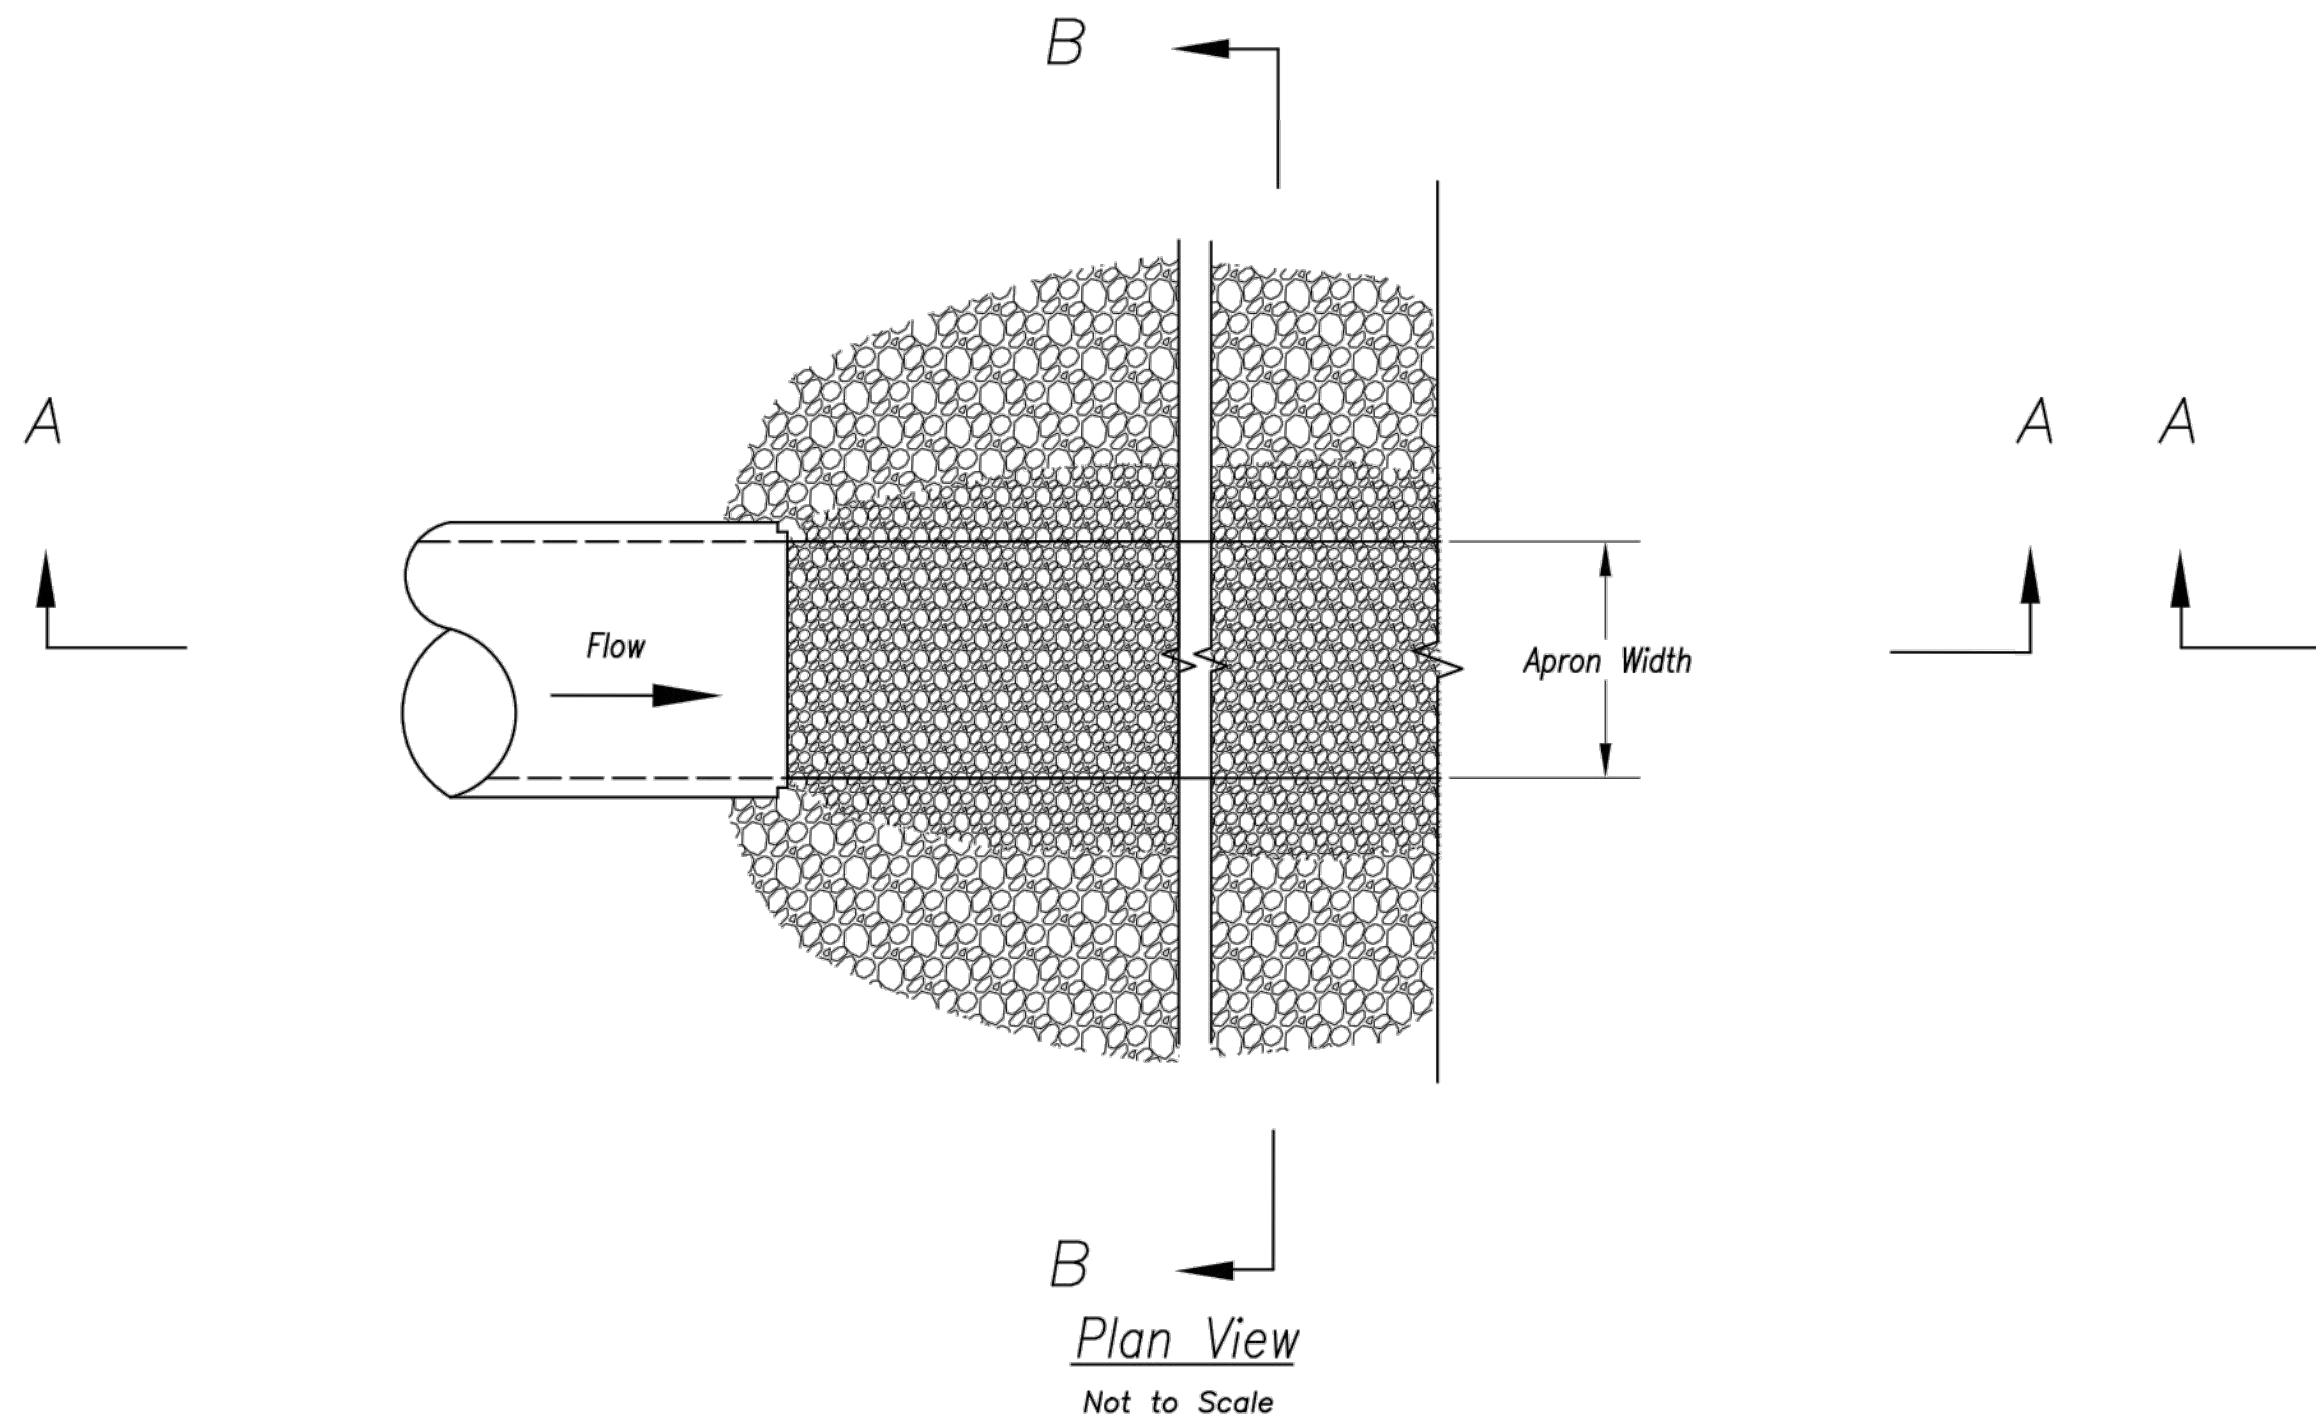

OUTLET PROTECTION W/O END SECTION

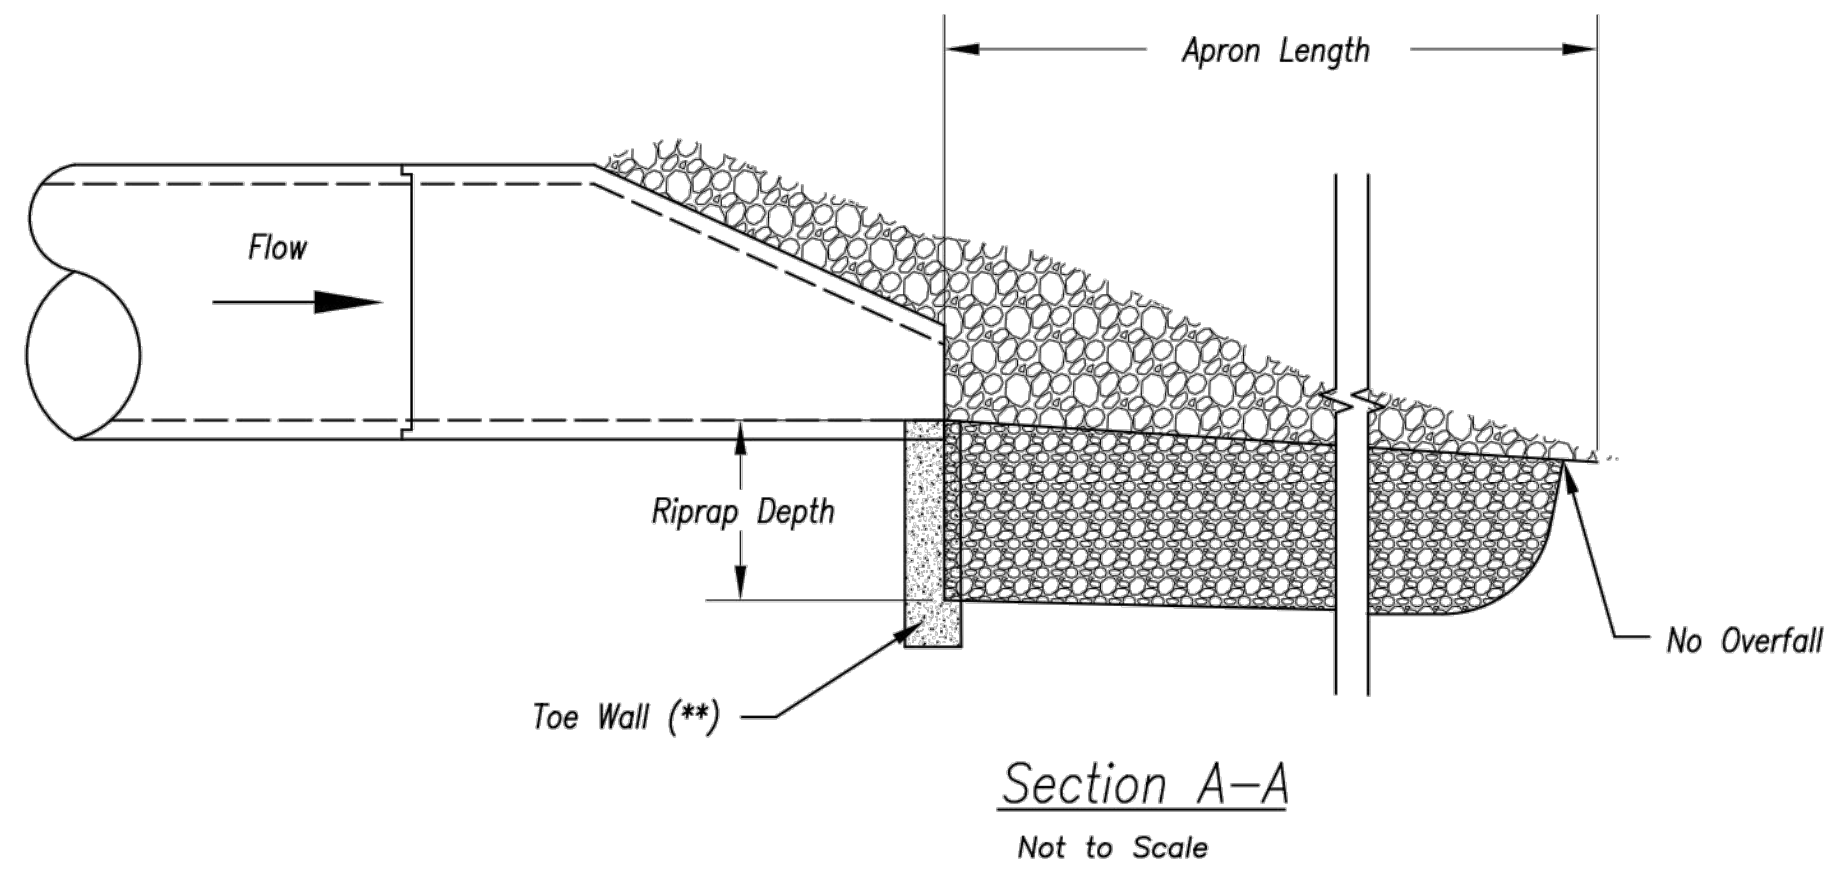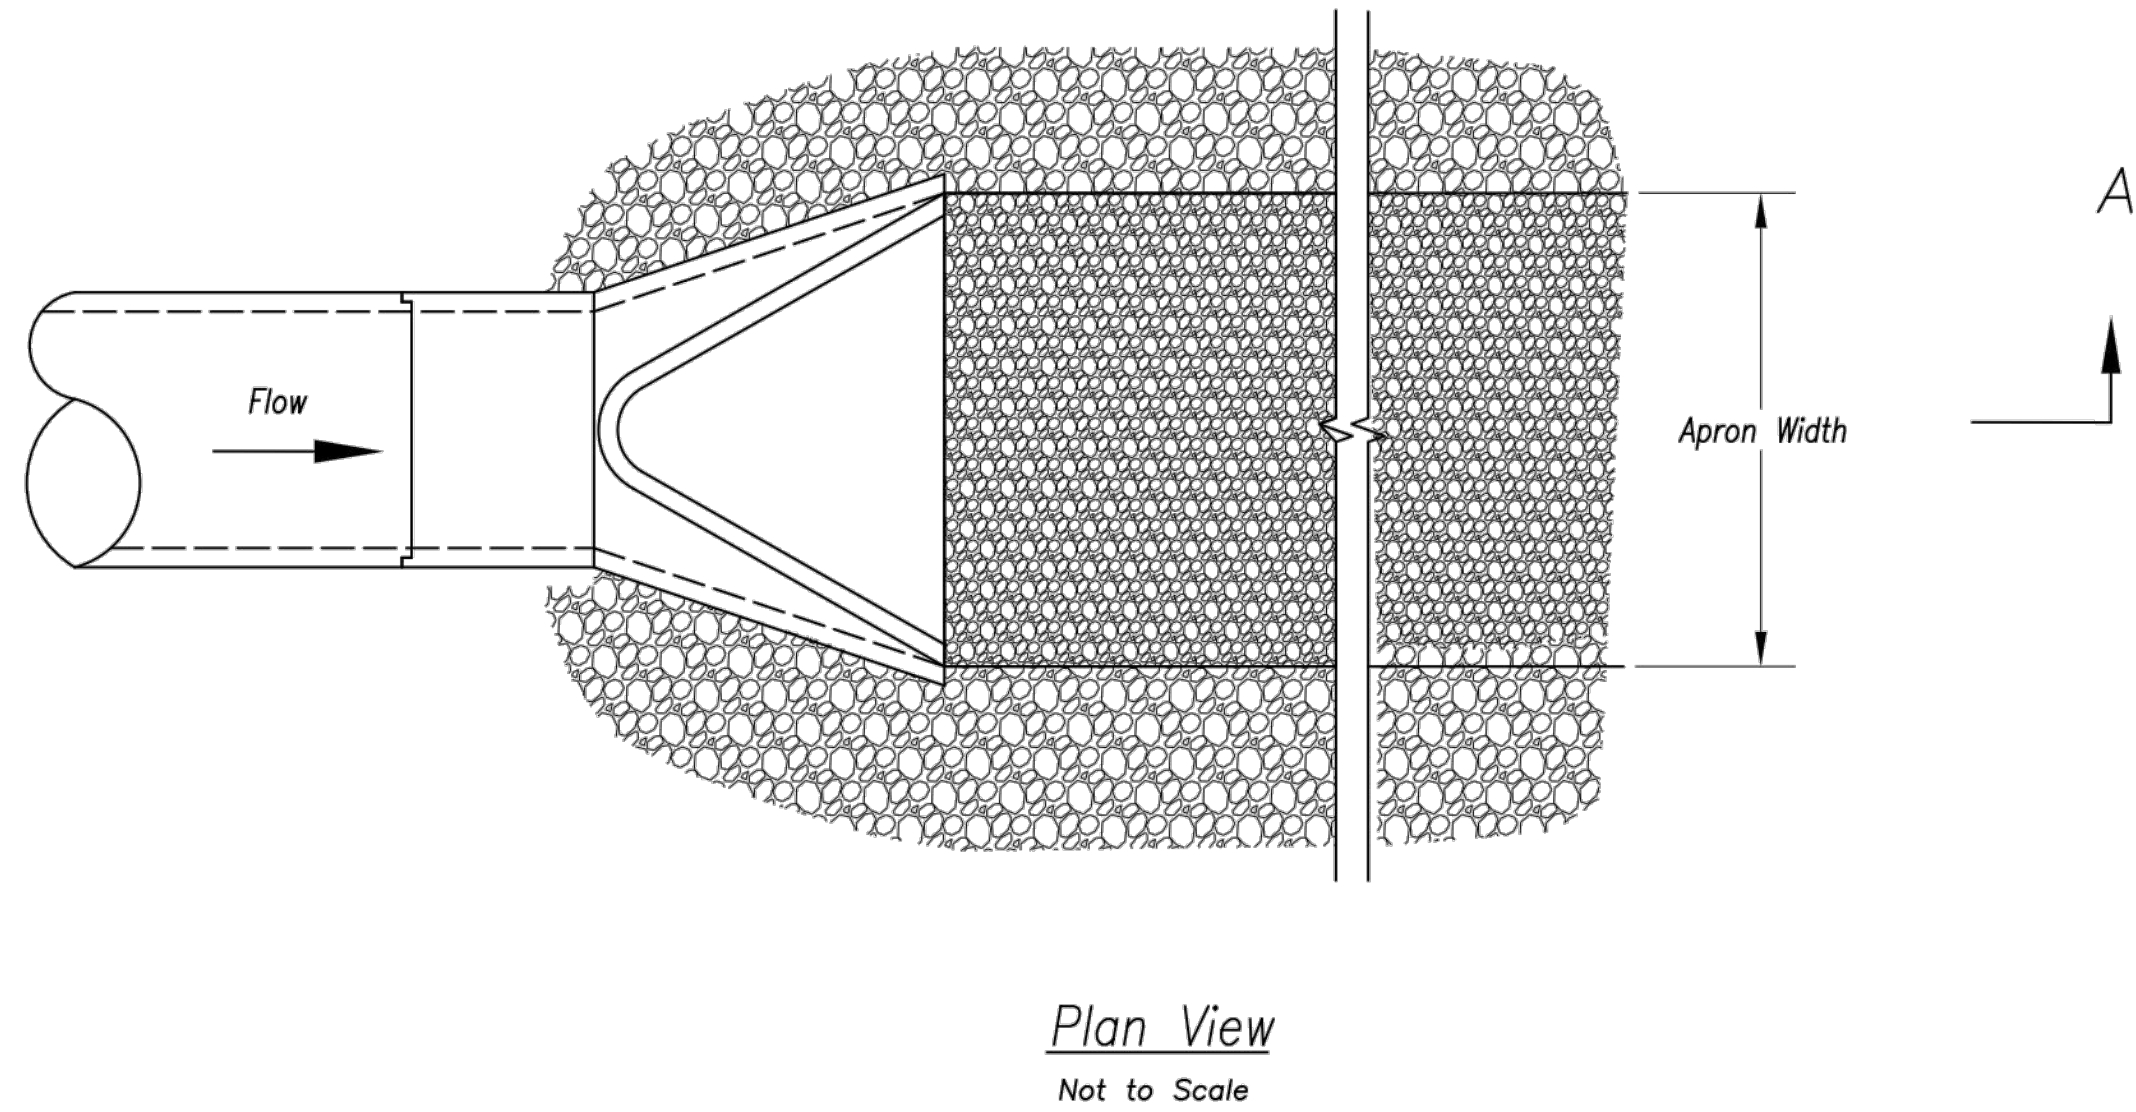


OUTLET PROTECTION WITH END SECTION

- Notes:
1. Rock all sides steeper than 3:1.
 2. Stabilize all disturbed areas downstream of outlet to the limits of disturbance.
 3. Alternative outlet protection and slope stabilization measures may be used with approval by the Engineer.
 4. Install riprap apron so that it is no higher than flowline of pipe.
 5. Reference APWA Specification 2650 for rock type, size, and placement.

Modified from 2015 Overland Park Standard Details
for Erosion and Sediment Control.


NOT AS-BUILT


AMERICAN PUBLIC WORKS ASSOCIATION	
	KANSAS CITY METRO CHAPTER
OUTLET PROTECTION	STANDARD DRAWING NUMBER ESC-14 ADOPTED: 10/24/2016

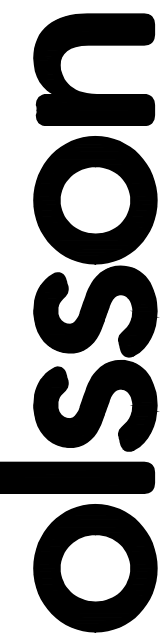	
Olsson - Civil Engineering 1301 Burlington Street North Kansas City, MO 64116 TEL 816.361.1177 www.olsosn.com	
EROSION CONTROL DETAILS	
HIGHWAY 150 & PRYOR ROAD ROADWAY IMPROVEMENTS	
LEE'S SUMMIT, MO	
2020	
REVISIONS	
REV. NO.	DATE
1	2020.06.29
REVISIONS PER CITY COMMENTS	
BY	
drawn by: AKU	
checked by: JPG	
approved by: RBC	
QA/QC by: RBC	
project no.: A19-2339	
drawing no.: T_EFC_A192339	
date: 2020.07.09	
SHEET	
41 of 63	

DWG: F:\2019\2001-2500\019-2339-A\40-Design\AutoCAD\Final Plans\Sheets\TTC\STREET LIGHTING PLAN\F LOT_92339.dwg USER: jcolligher
DATE: Jul 28, 2020 12:01pm XREFS: T_PBASE_A192339 C_PBASE_A192339 F_PBASE_A192339 F_TBLK_A192339

MATCHLINE 320+00.00

 LIGHTING AND INTERCONNECT LEGEND			
	CONTROLLER		PREFORMED PULL BOX CLASS 1
	CONTROLLER (EXISTING)		EXISTING CLASS 5 PULL BOX
	EXISTING POWER SOURCE		PROPOSED CLASS 5 PULL BOX
			CONDUIT PUSHED
			CONDUIT EXISTING
			CONDUIT TRENCHED
	EXISTING 250W HPS W/45' MOUNTING HEIGHT TYPE AT POLE		TWIN ARM 250W HPS LUMINAIRES W/45' MOUNTING HEIGHT TYPE AT POLE

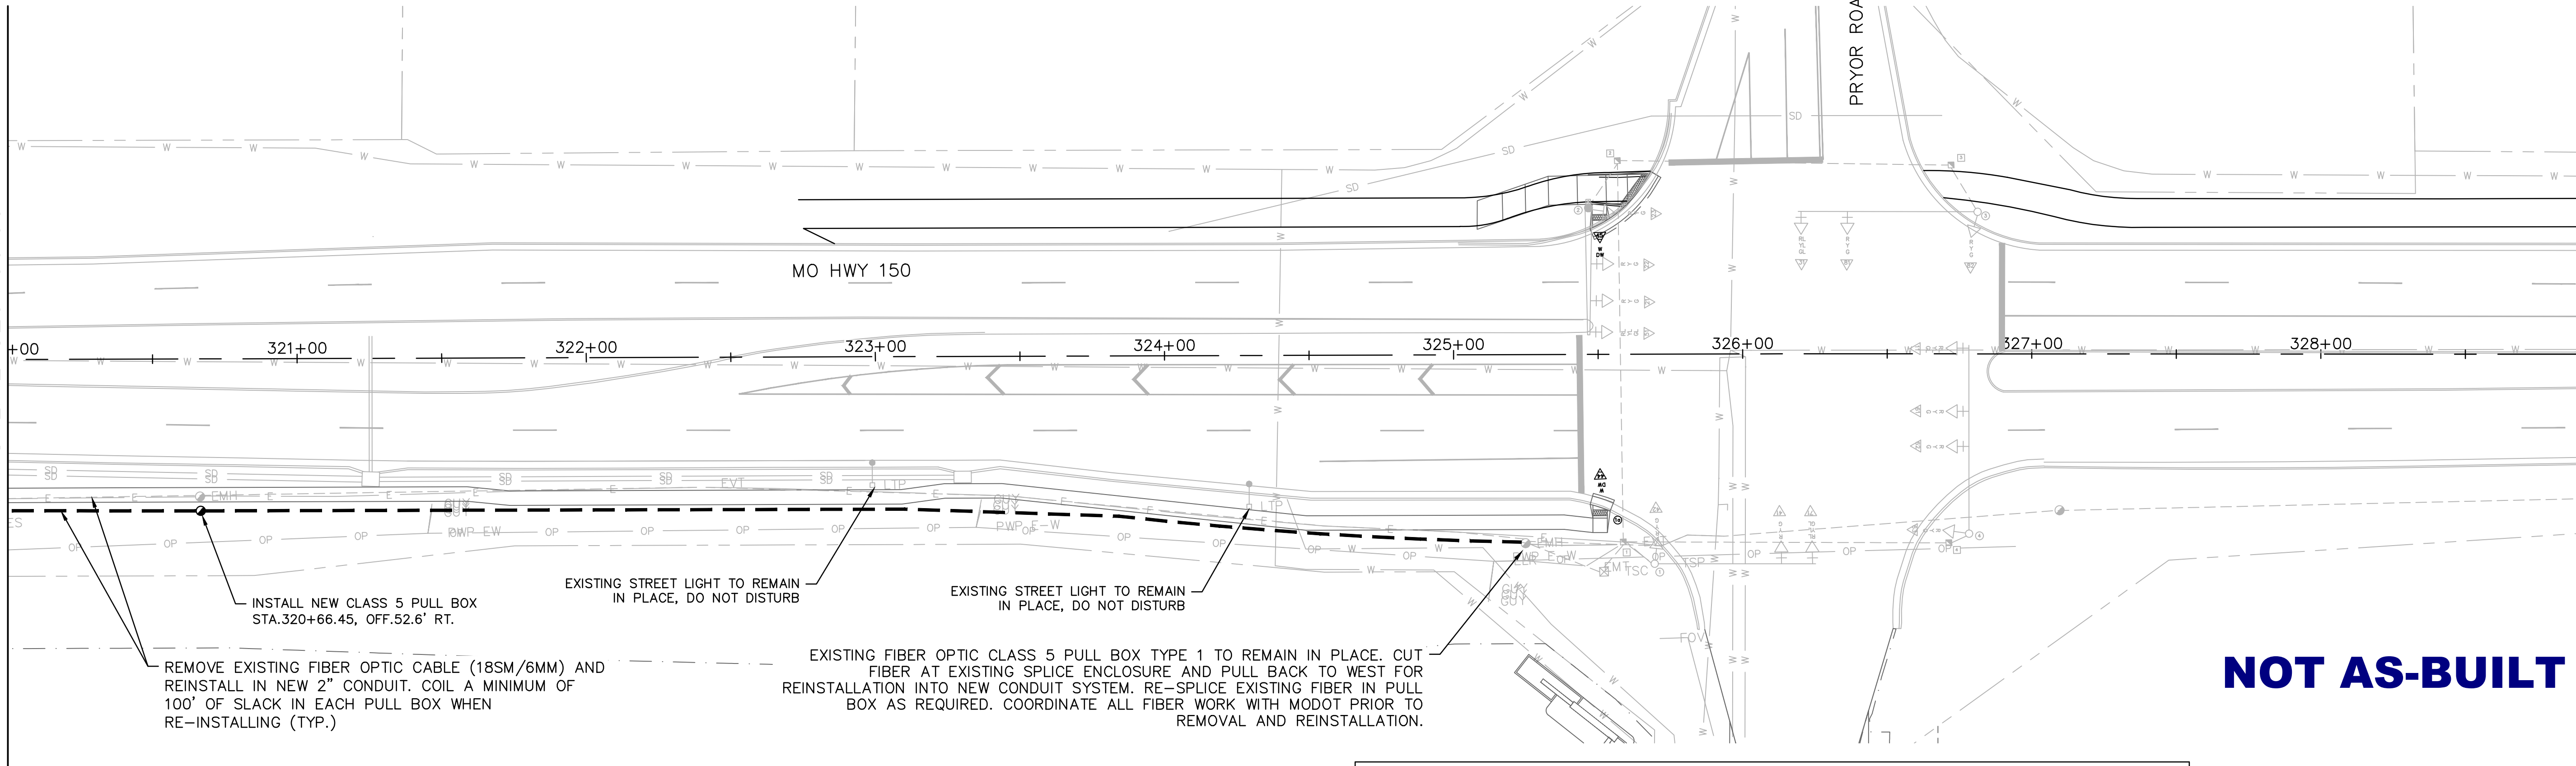


NOT AS-BUILT

LIGHTING MODIFICATION SUMMARY OF QUANTITIES*			
ITEM	ITEM DESCRIPTION	UNITS	QUANTITY
1.	REMOVE AND RESET EXISTING CONTROL CENTER	LUMP SUM	1
2.	SUPPLY AND INSTALL CLASS 1 PULL BOX	EACH	1
3.	INSTALL 2" LIGHTING CONDUIT WITH CABLE (LIKE KIND)	LF	110'

*NOTE: FOR INFORMATION PURPOSE ONLY, STREET LIGHTING SHALL BE BID AS LUMP SUM.

INTERCONNECT MODIFICATION SUMMARY OF QUANTITIES*			
ITEM	ITEM DESCRIPTION	UNITS	QUANTITY
1.	REMOVE AND RE-SPLICE EXISTING FIBER OPTIC CABLE IN EXISTING PULL BOX	LUMP SUM	1
2.	SUPPLY AND INSTALL CLASS 5 PULL BOX	EACH	2
3.	INSTALL 2" INTERCONNECT CONDUIT AND RELOCATE 24CT CABLE	LF	1,500'

*NOTE: FOR INFORMATION PURPOSE ONLY, SIGNAL INTERCONNECT SHALL BE BID AS LUMP SUM

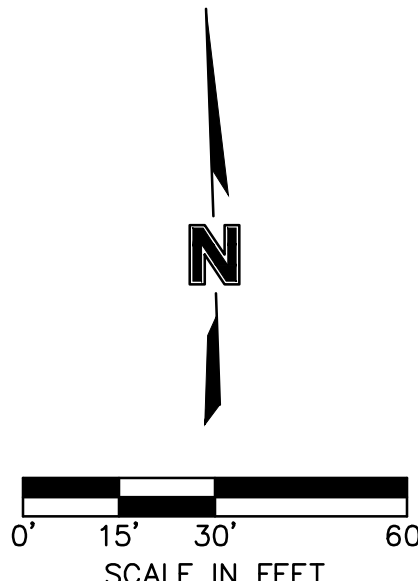

MATCHLINE 320+00.00

LIGHTING PLANS AND INTERCONNECT PLANS
150 HIGHWAY

HIGHWAY 150 & PRYOR ROAD
ROADWAY IMPROVEMENTS

LEE'S SUMMIT, MO

2020

REVISIONS

REV. NO.	DATE	REVISIONS DESCRIPTION	BY


olsson

Olsson - Civil Engineering
1301 Burlington Street
North Kansas City, MO 64116
TEL 816.361.1177
www.olson.com




SHEET
42 of 63

drawn by: JRC
checked by: JSS
approved by: JSS
QA/QC by: JSS
project no.: A19-2339
drawing no.:
date: 2.12.2020

DWG: F:\2019\2001-2500\019-2339-A\40-Design\AutoCAD\Final Plans\Sheets\JTFC\SIGNAL DESIGN\F_TRS_92339.dwg
DATE: Jul 28, 2020 12:02am XREFS: T_PBASE_A192339 C_PBASE_A192339 C_XBASE_A192339 F_PBASE_A192339 F_F
USER: jgalagher

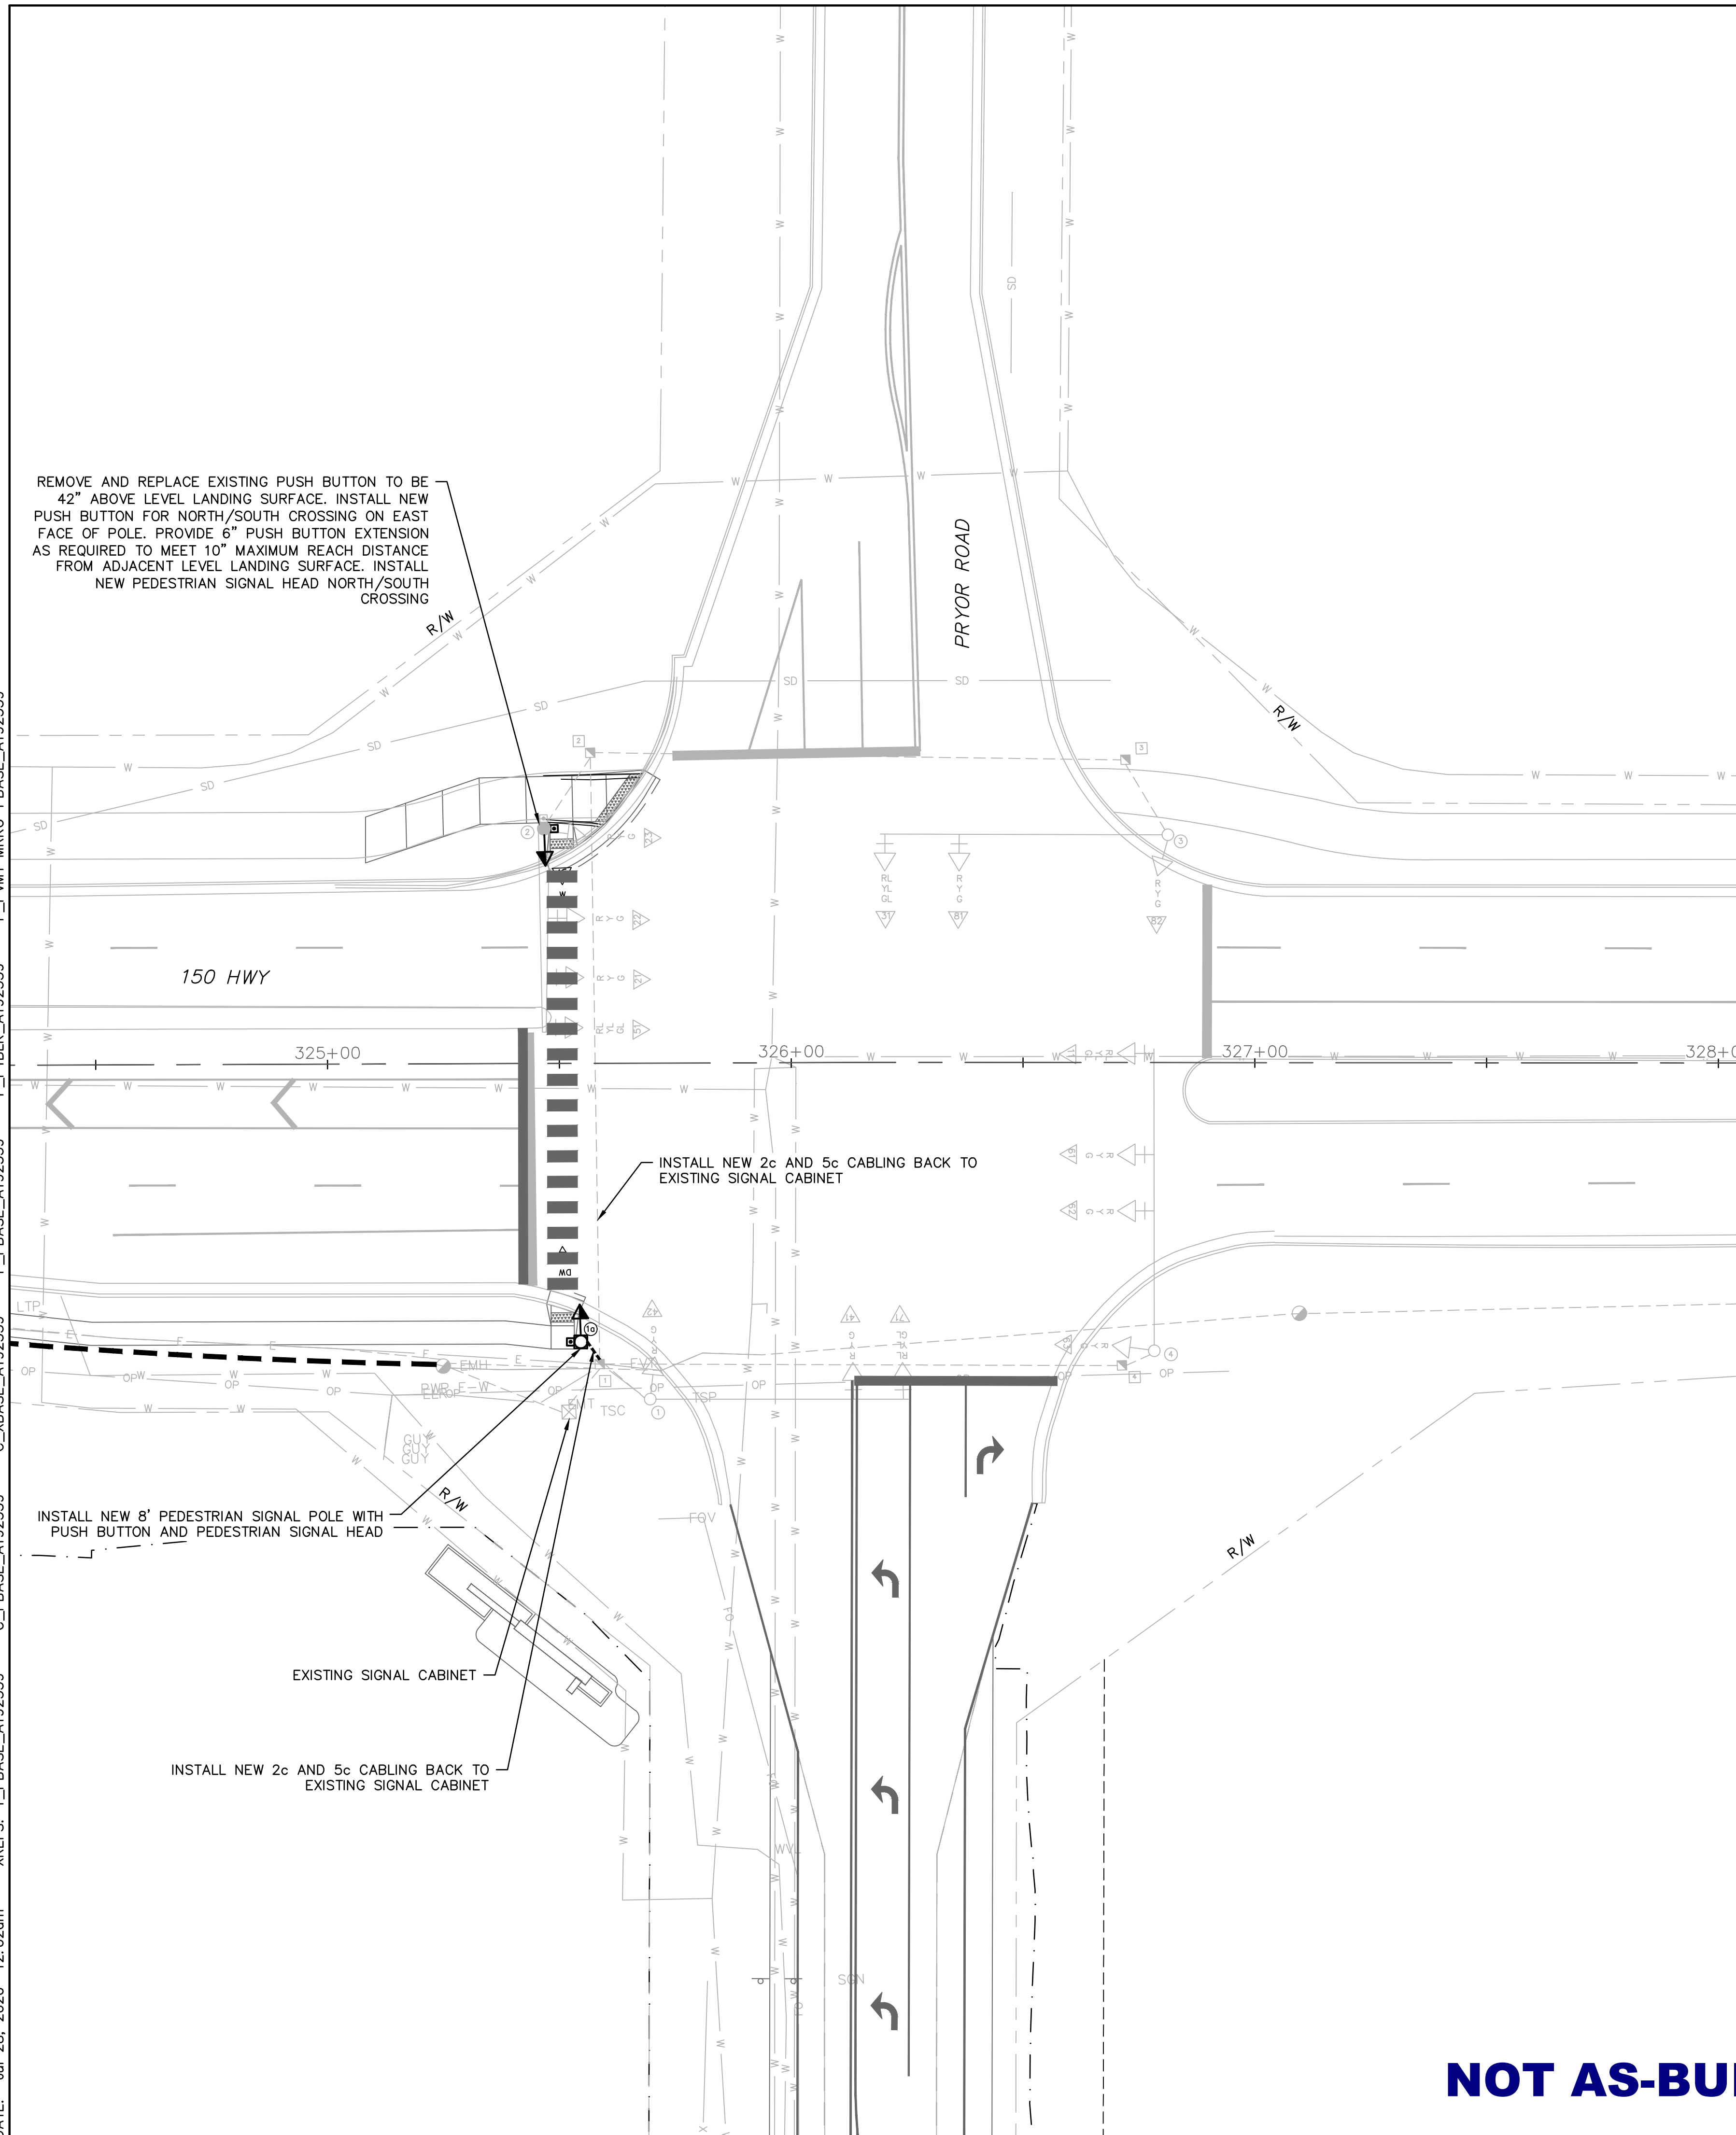

TRAFFIC SIGNALS LEGEND

   	CONTROLLER		PUSH BUTTON DETECTOR		CONDUIT MEDIAN
	CONTROLLER (EXISTING)		PREFORMED PULL BOX TYPE 1		CONDUIT PUSHED
JCT 	JUNCTION BOX		PREFORMED PULL BOX TYPE 2		CONDUIT BRIDGE
	POWER SOURCE		PULL BOX TYPE 1		CONDUIT EXISTING
P.S. 	POWER SUPPLY		PULL BOX TYPE 2		CONDUIT TRENCHING
	WOOD POST	ITS 	ITS PULL BOX TYPE 2		TYPE C BASE
	SIGNAL HEAD (OPT LIM CONV)	ITS 	ITS PULL BOX TYPE 5		TYPE C MAST ARM A BASE
	SIGNAL HEAD (OPT LIM)		VIDEO DETECTOR		EXISTING TYPE C BASE
	SIGNAL HEAD (PEDESTRIAN)		EXISTING DETECTOR		EXISTING TYPE C MAST ARM A BASE
	SIGNAL HEAD (STANDARD)		15' ARM 400W H.P.S.L.		EXISTING SIGNAL HEAD (STANDARD)
	BIKE SIGNAL HEAD (STANDARD)		VIDEO DETECTION ZONE		EXISTING SIGNAL HEAD (PEDESTRIAN)
			RADAR DETECTION ZONE		EXISTING PULL BOX TYPE 1
			CCTV CAMERA		WIRELESS DEVICE
			EXISTING CCTV CAMERA		EXISTING WIRELESS DEVICE
			RADAR DETECTOR		
			EXISTING RADAR DETECTOR		


R	RED BALL
Y	YELLOW BALL
G	GREEN BALL
RL	RED LEFT ARROW
YL	YELLOW LEFT ARROW
GL	GREEN LEFT ARROW
YR†	YELLOW RIGHT ARROW
GR†	GREEN RIGHT ARROW
S	STRAIGHT GREEN ARROW
S*45	STRAIGHT GREEN ARROW MOUNTED AT 45° ANGLE

W	PEDESTRIAN INDICATIONS SHALL BE LED
DW	COUNTDOWN TYPE.

ALL 12" LENS WITH
TUNNEL VISOR

150 HIGHWAY & PRYOR ROAD

NOT AS-BUILT

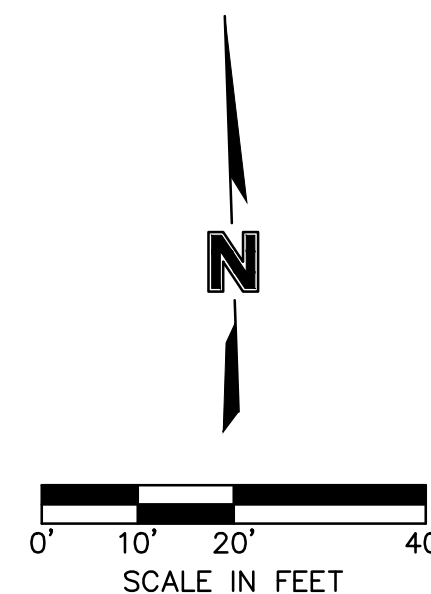

TRAFFIC SIGNAL PLAN
150 HWY & PRYOR ROAD

HIGHWAY 150 & PRYOR ROAD
ROADWAY IMPROVEMENTS

LEE'S SUMMIT, MO


drawn by: _____ JRC
checked by: _____ JSS
approved by: _____ JSS
QA/QC by: _____ JSS
project no.: _____ A19-2339
drawing no.: _____
date: _____ 2-12-2020

SHEET
43 of 63


[illegible]

Olsson


Olsson - Civil Engineering
Health, Safety & Environment Authority #001592
1301 Burlington Street
North Kansas City, MO 64116
TEL 816.361.1177 www.olsson.com

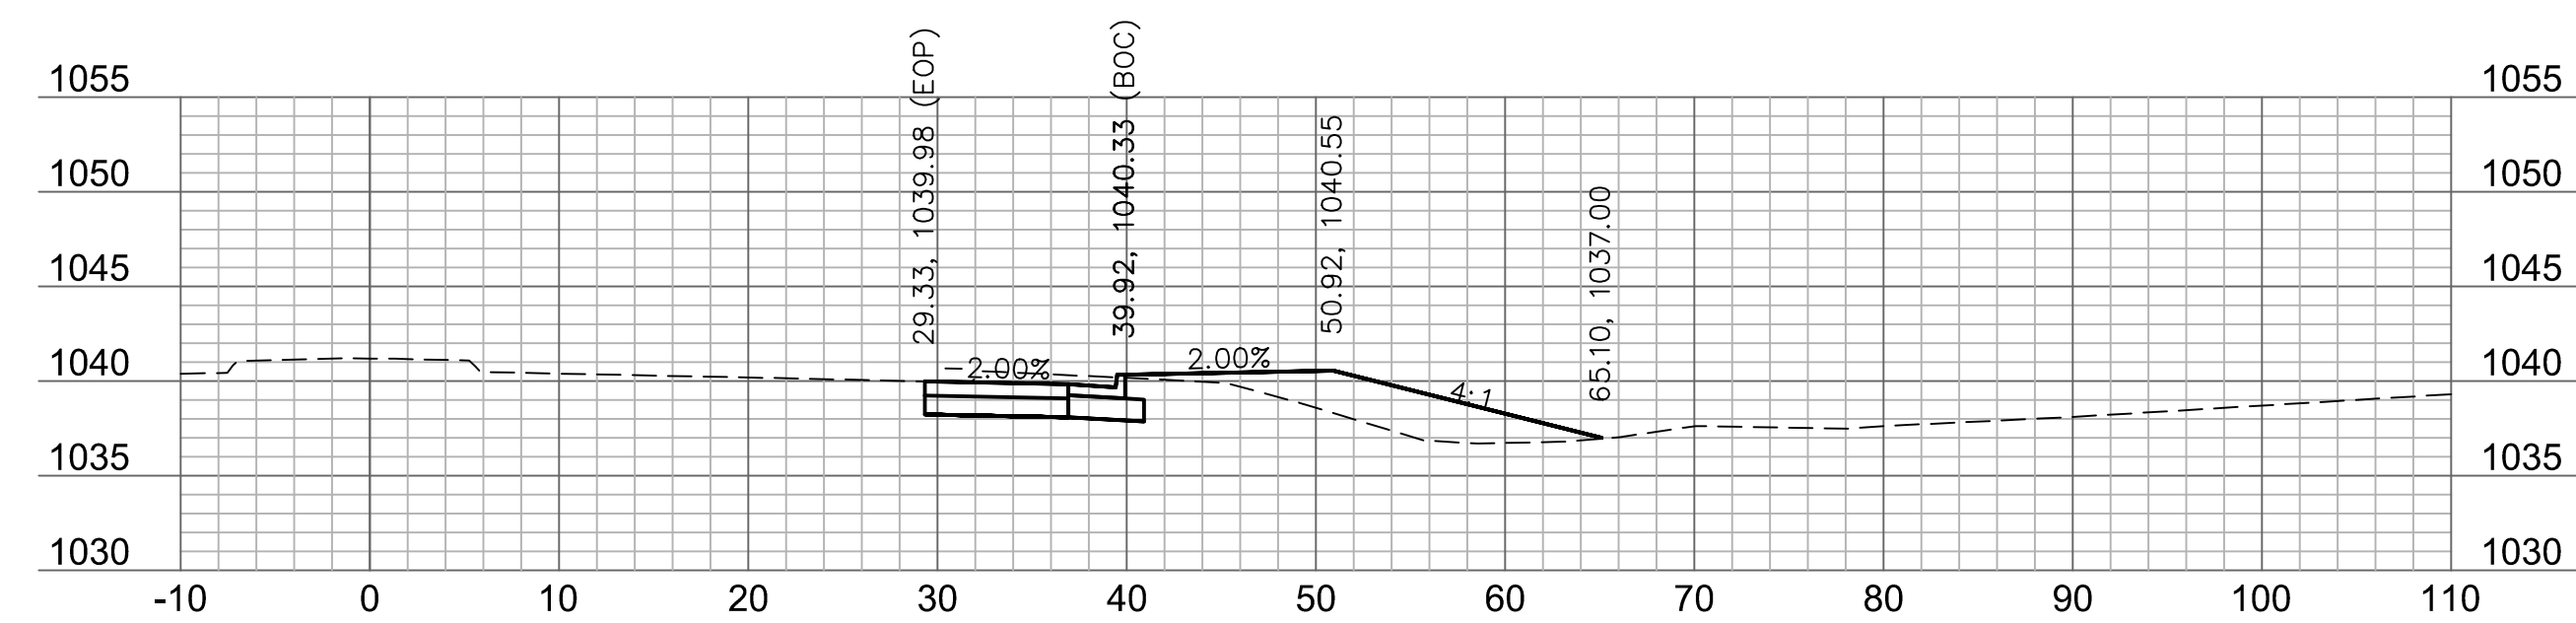


314+75

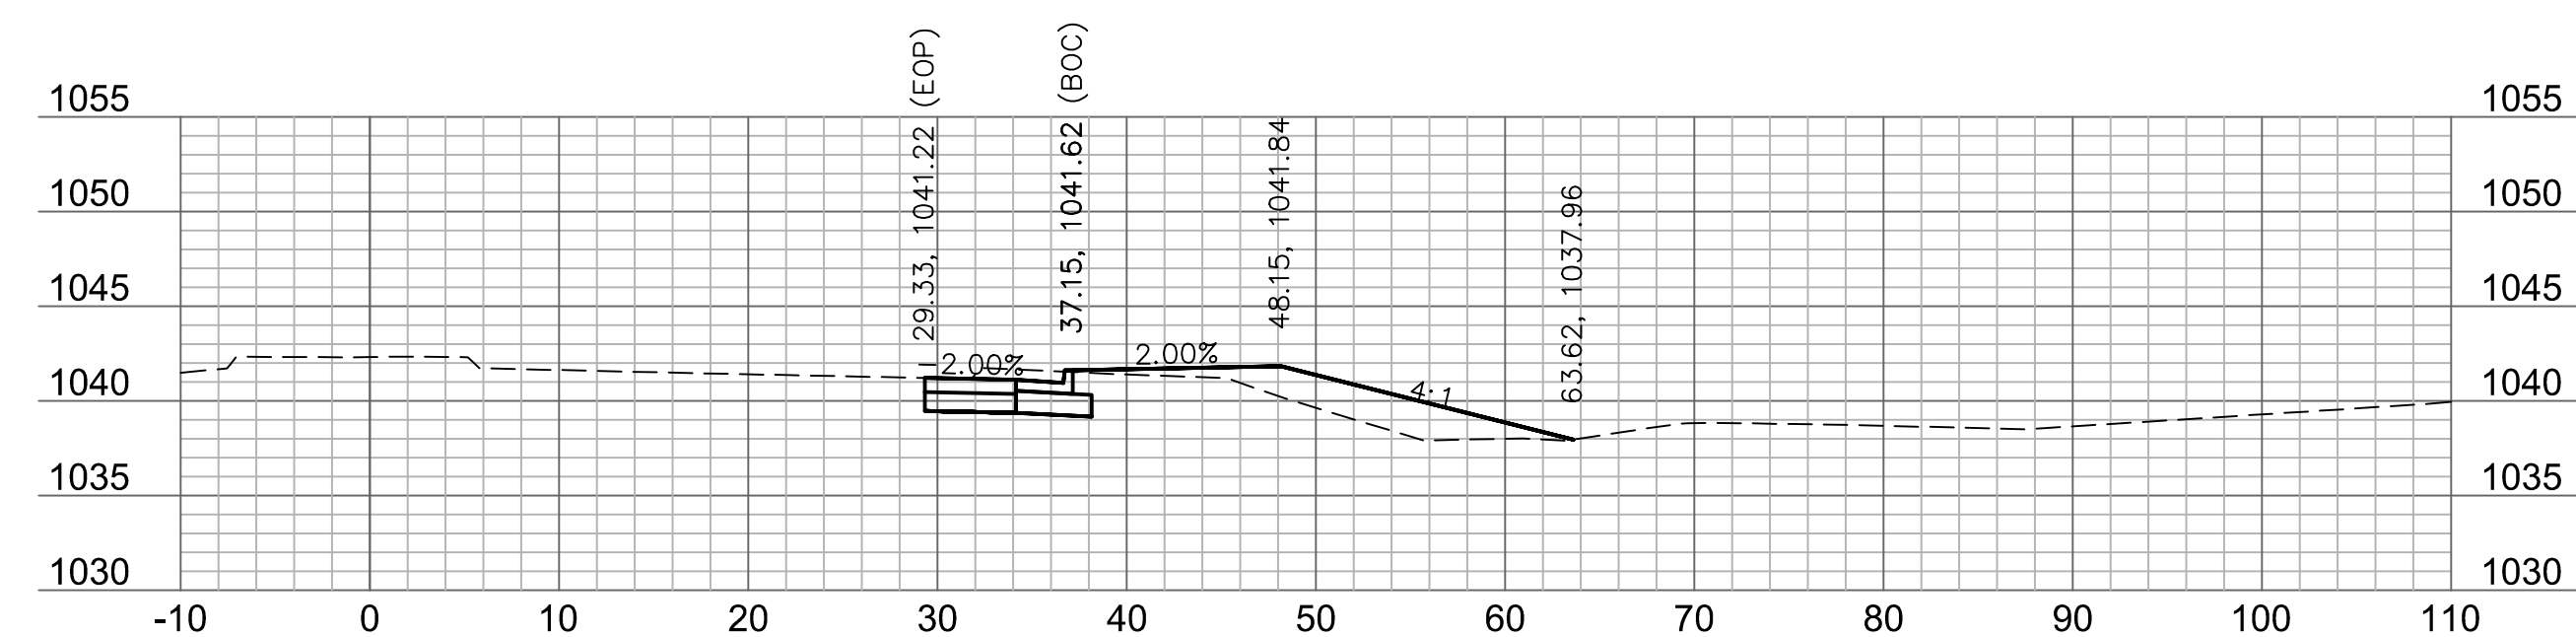


314+50

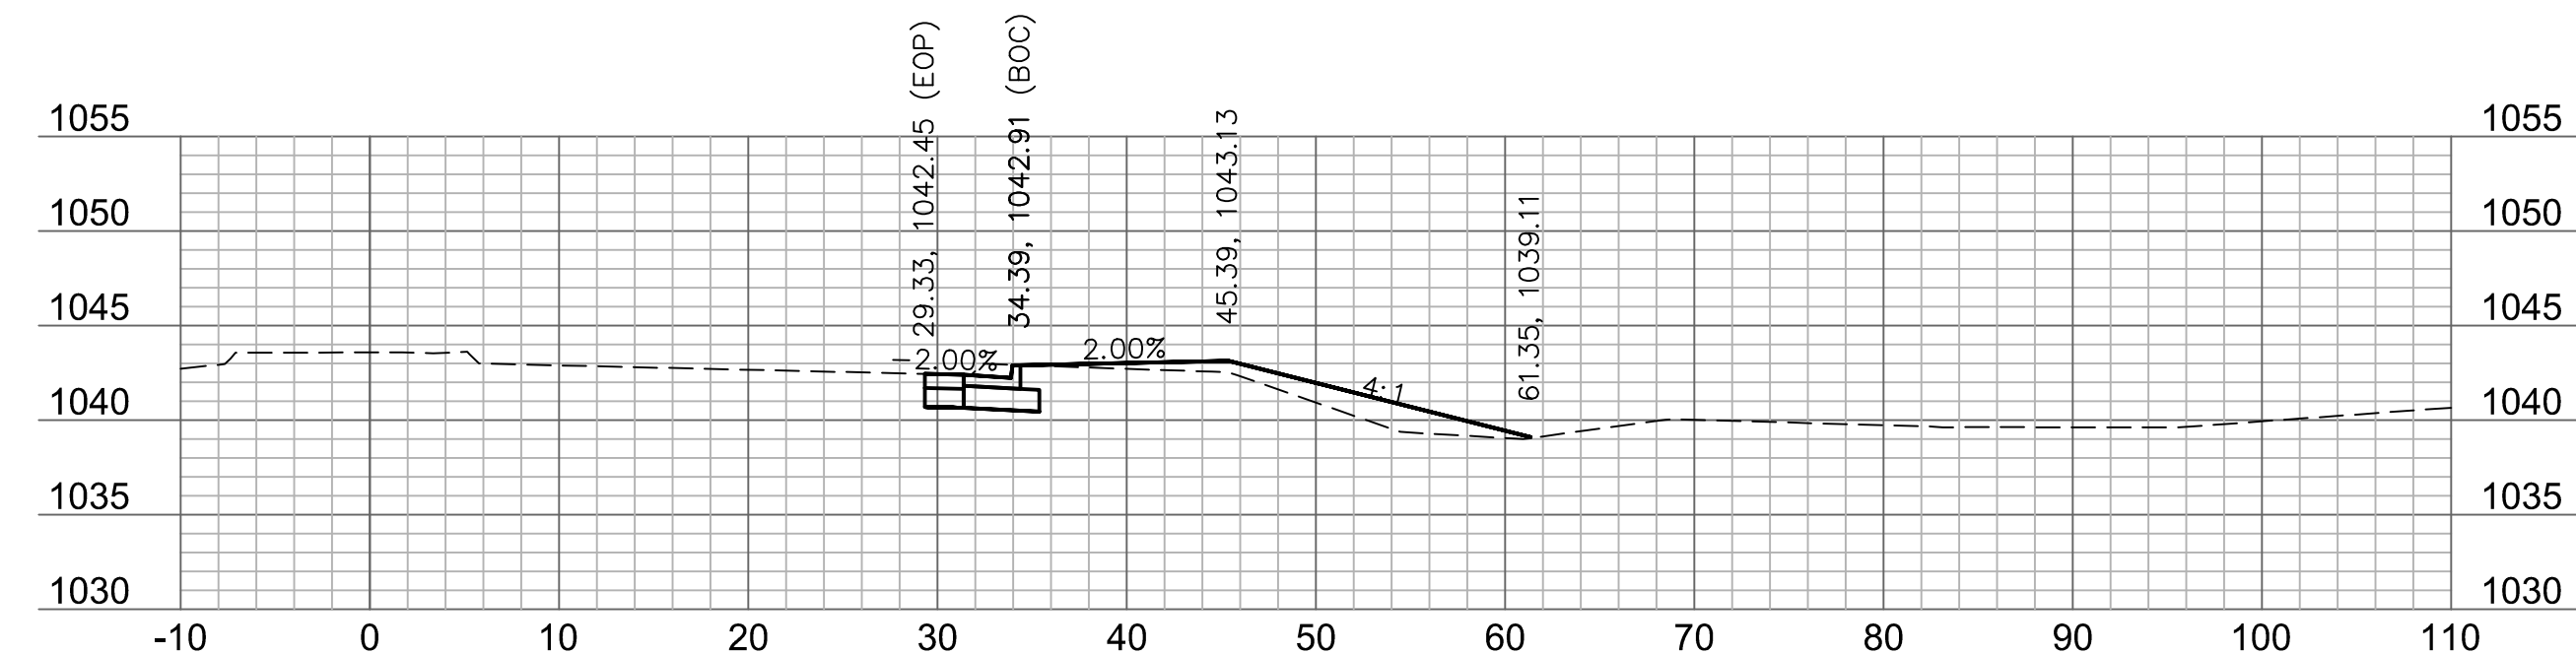


314+25

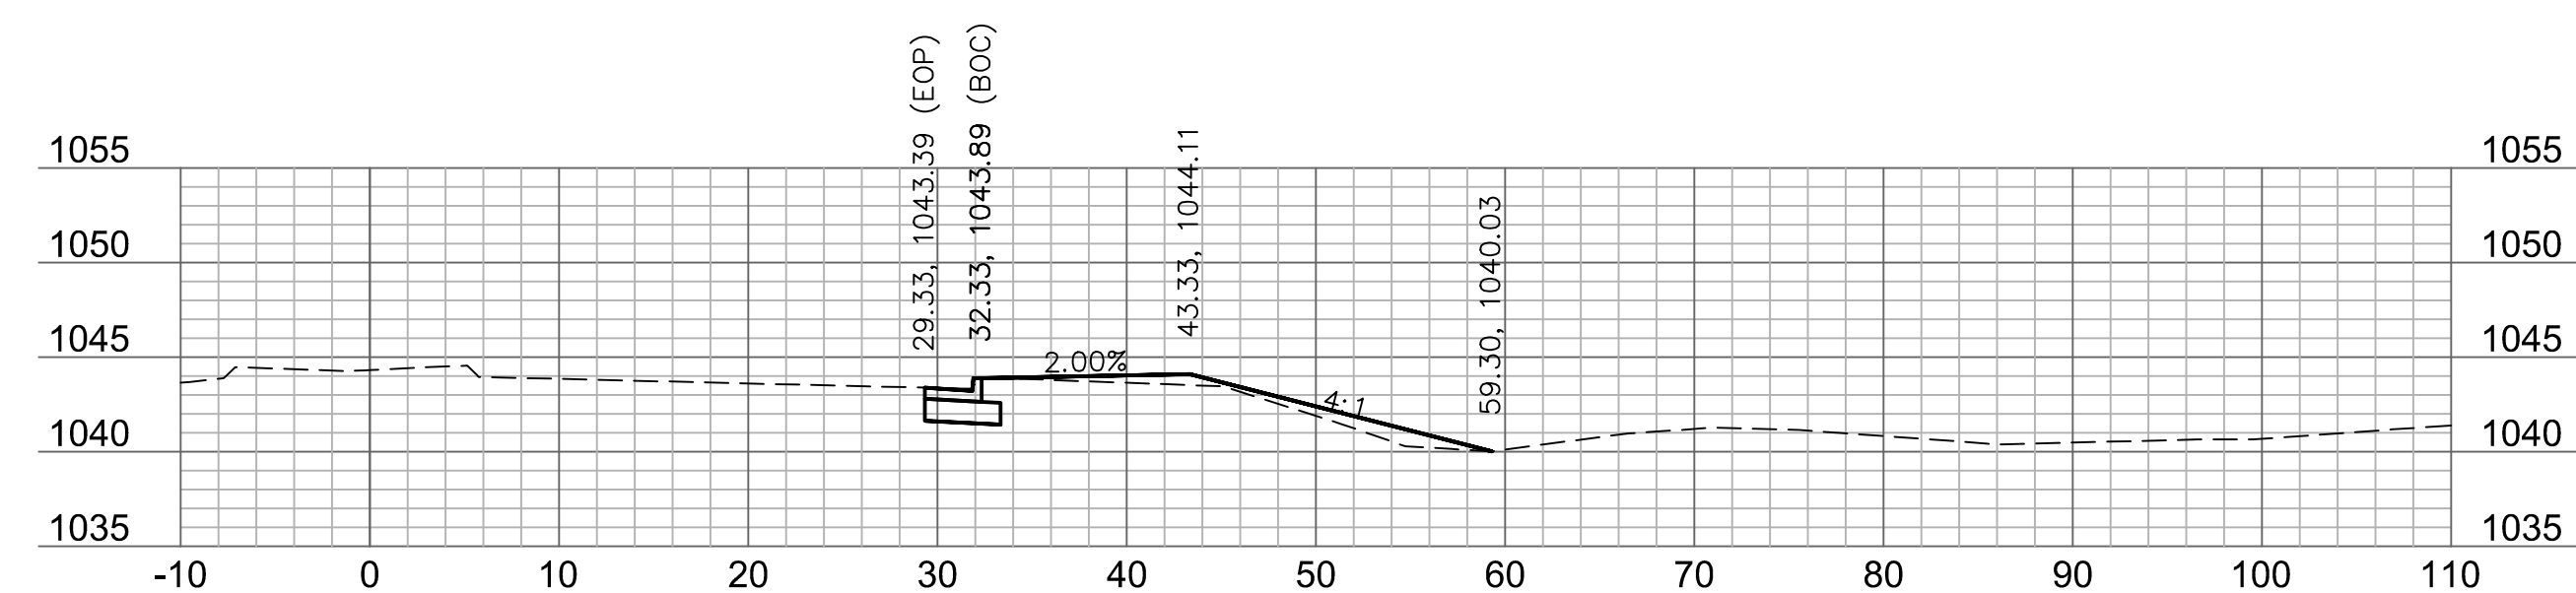


314+06.27

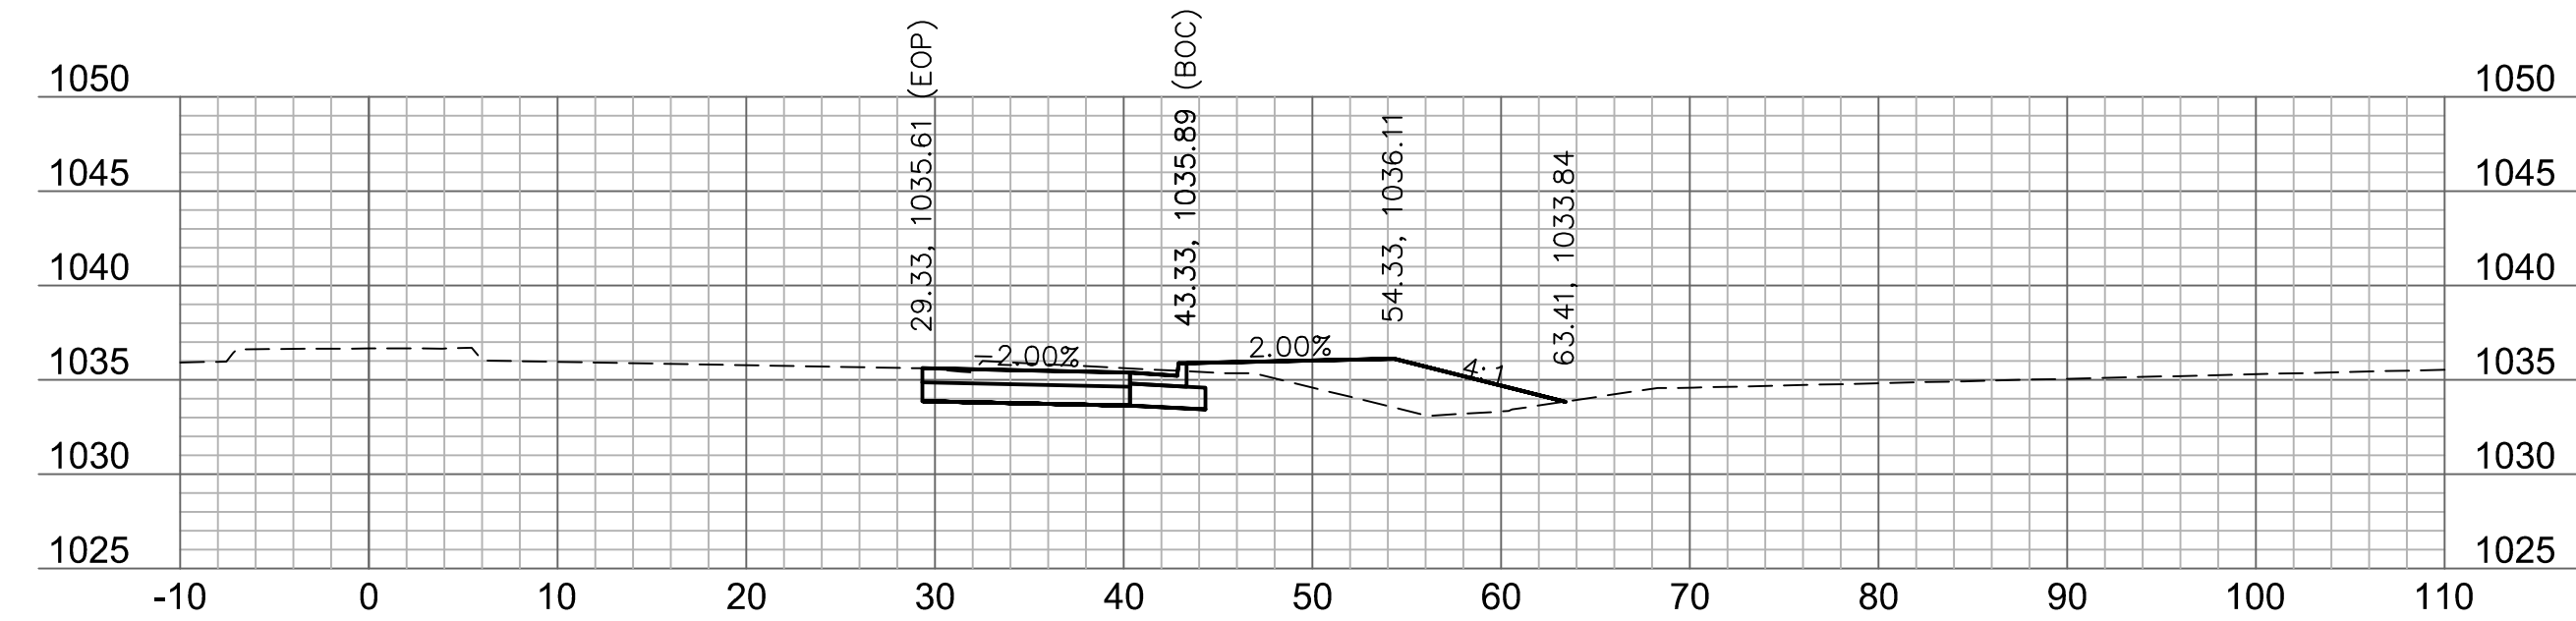


315+75

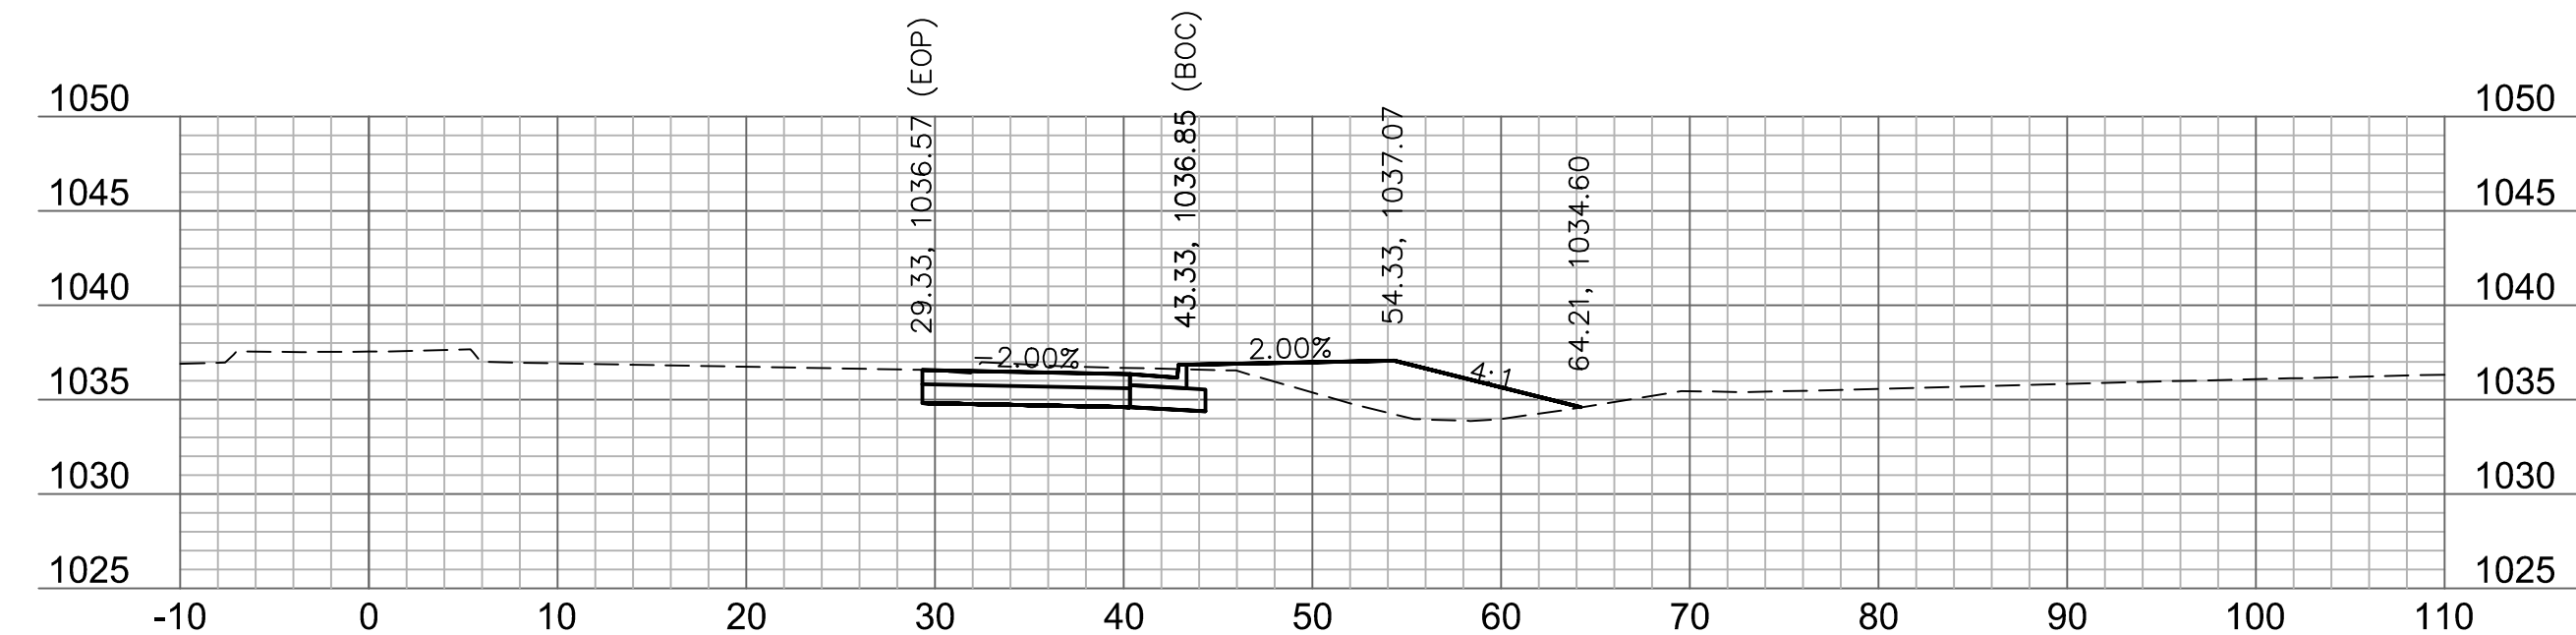

315+50

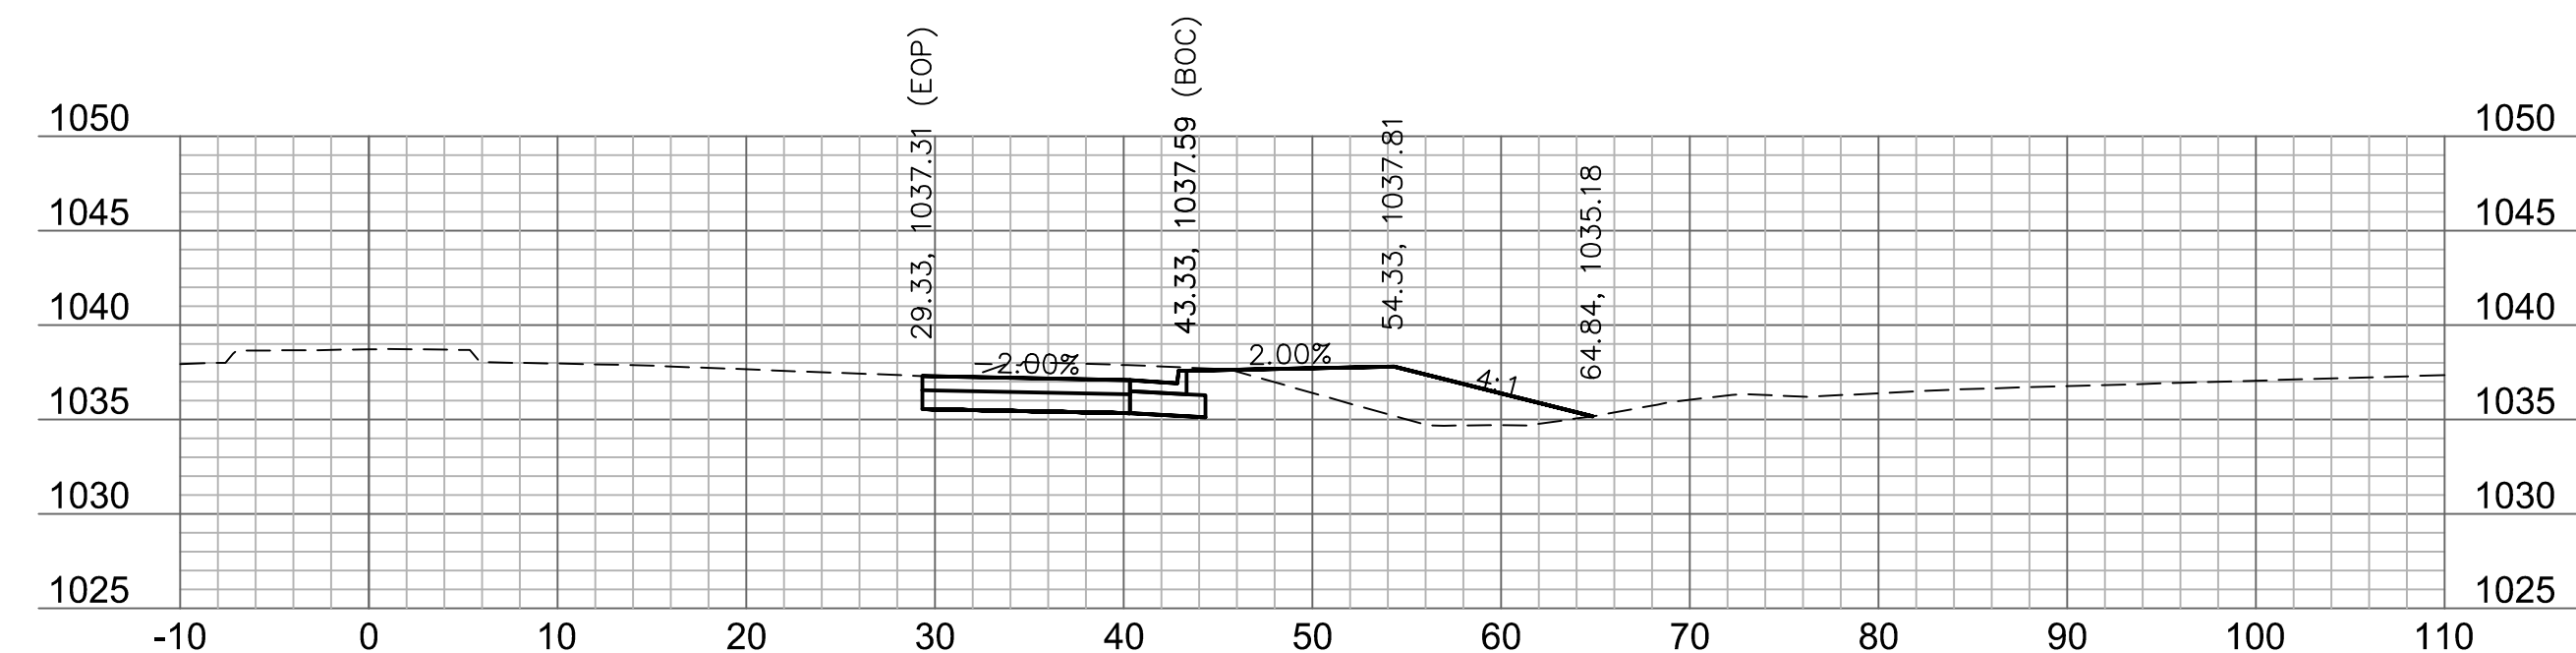


315+25

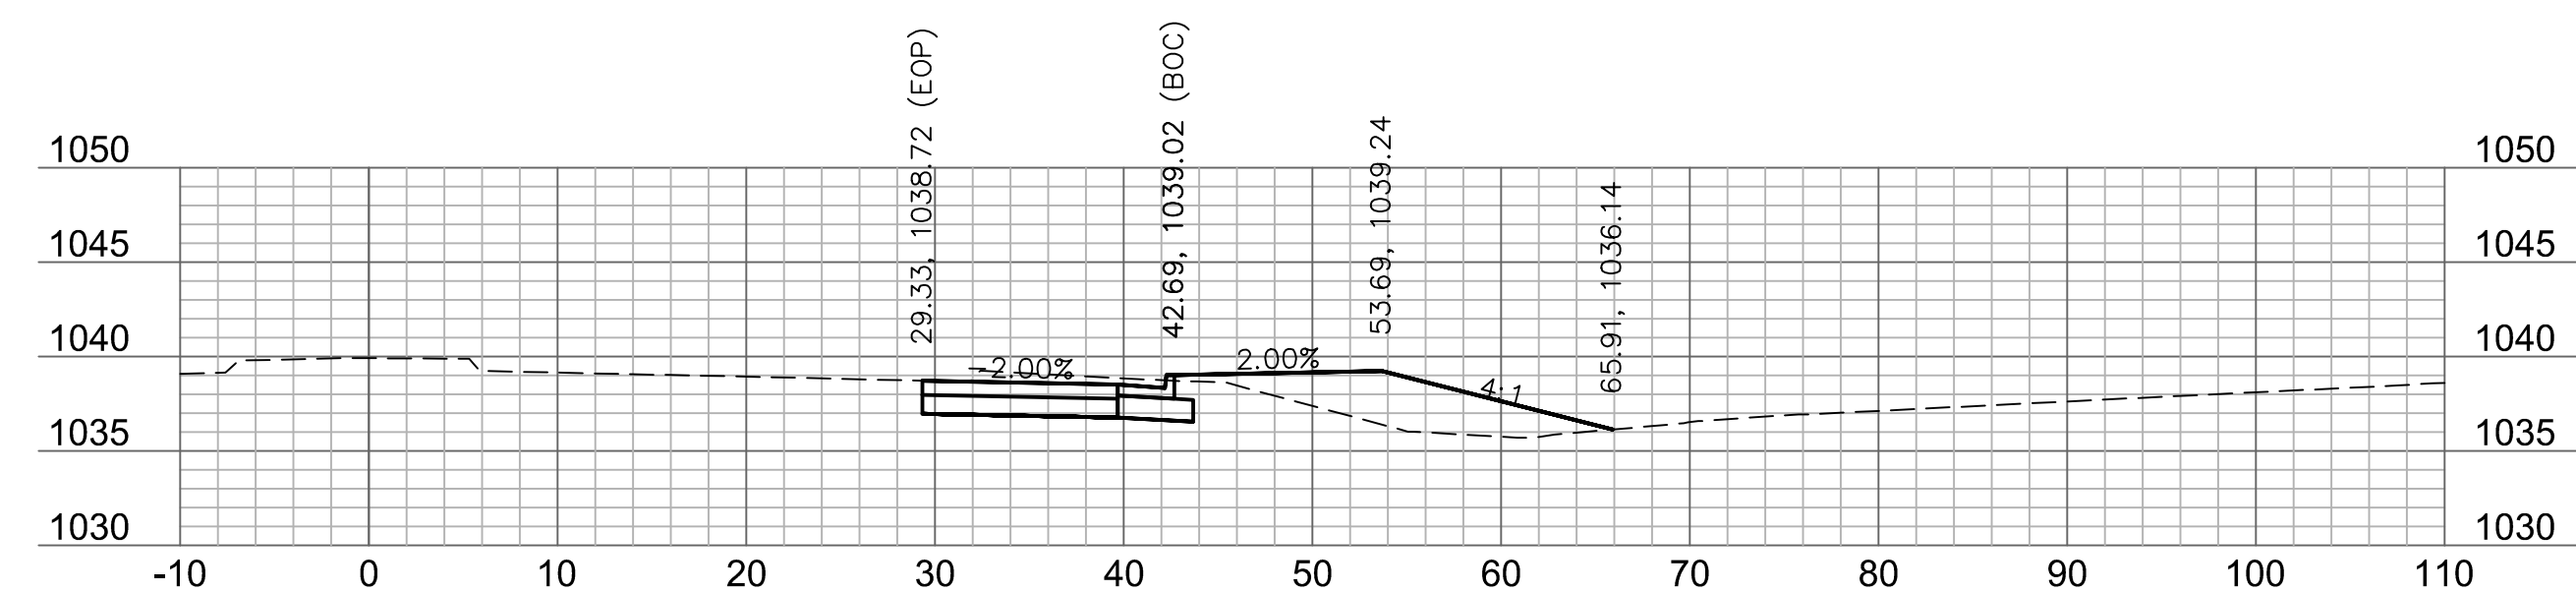

315+00

NOT AS-BUILT

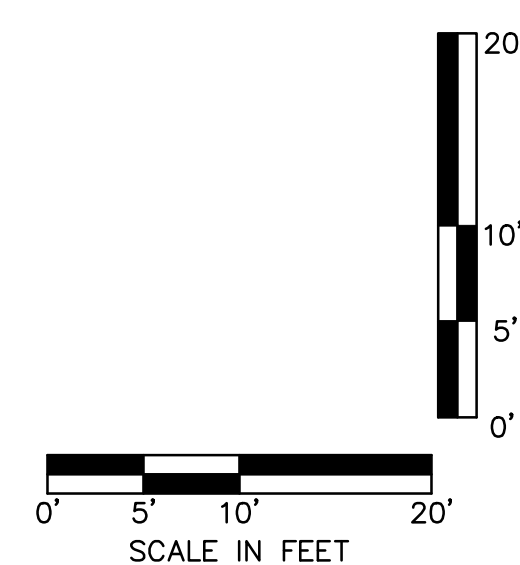

drawn by: AKU
checked by: JPG
approved by: JPG
QA/QC by: RBC
project no.: A19-2339
drawing no.: T XSC A192339
date: 2020.07.09

SHEET
50 of 63

HIGHWAY 150
CROSS SECTION

HIGHWAY 150 & PRYOR ROAD ROADWAY IMPROVEMENTS

LEE'S SUMMIT, MO


2020

REVISIONS


REV. NO.	DATE	REVISIONS DESCRIPTION REVISIONS PER CITY COMMENTS	BY
1	2020.06.29		

Olsson - Civil Engineering
Missouri Certificate of Authority #001592
1301 Burlington Street
North Kansas City, MO 64116
TEL 816.361.1177 www.olsson.com


DWG: F:\2019\2001-2500\019-2339-A\40-Design\AutoCAD\Final Plans\Sheets\RDRB\CROSS SECTIONS\T_XSC_A192339.dwg
DATE: Jul 28, 2020 12:05am XREFS: T_PTBULK_A192339 USER: jgallagher

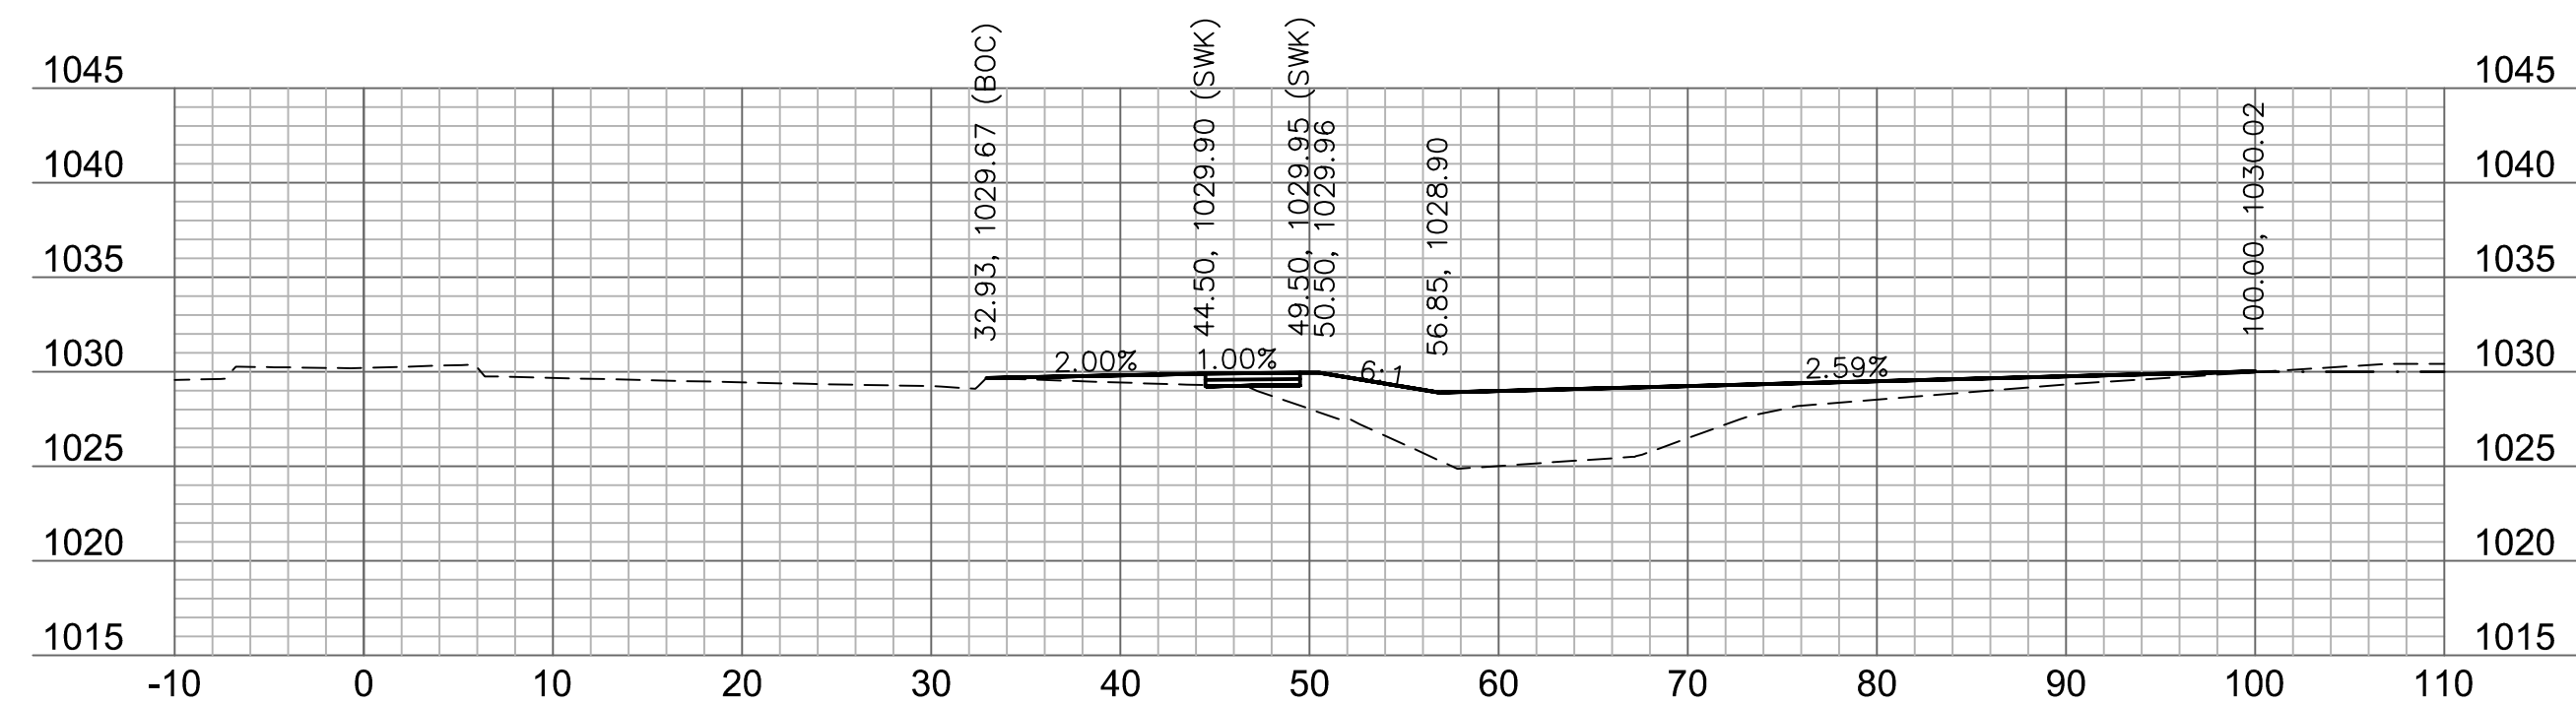


318+75

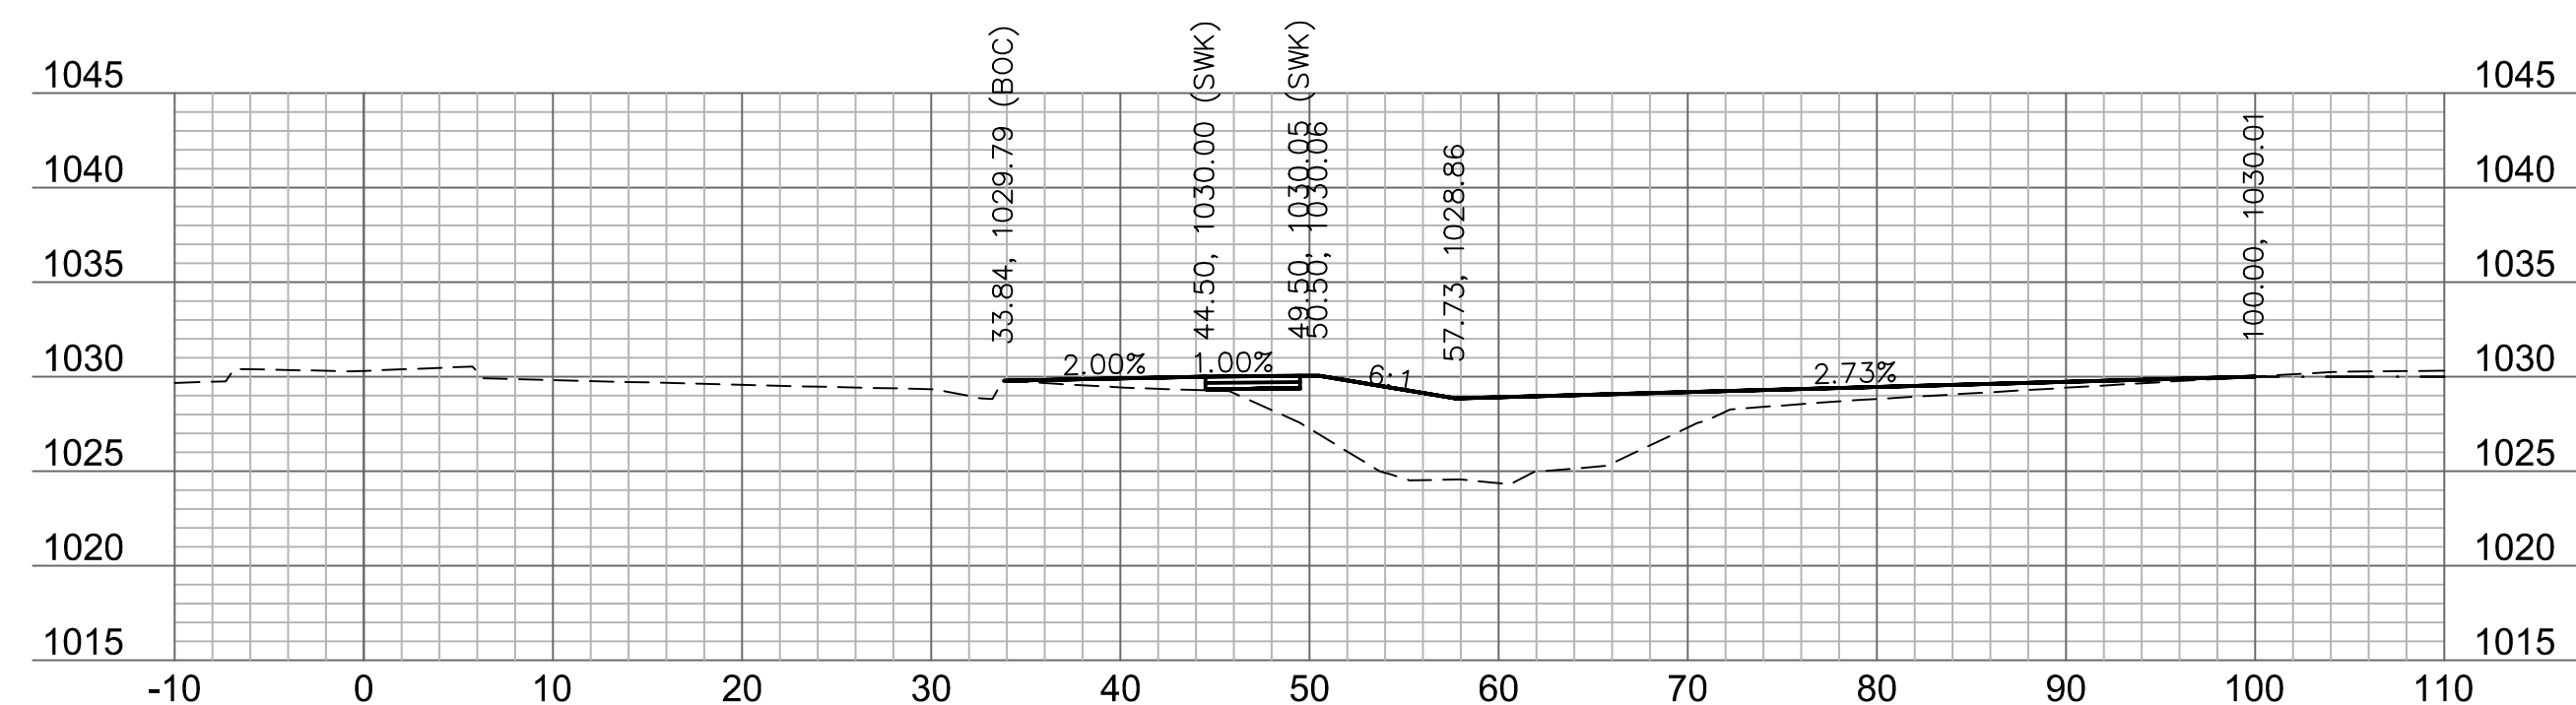


318+50

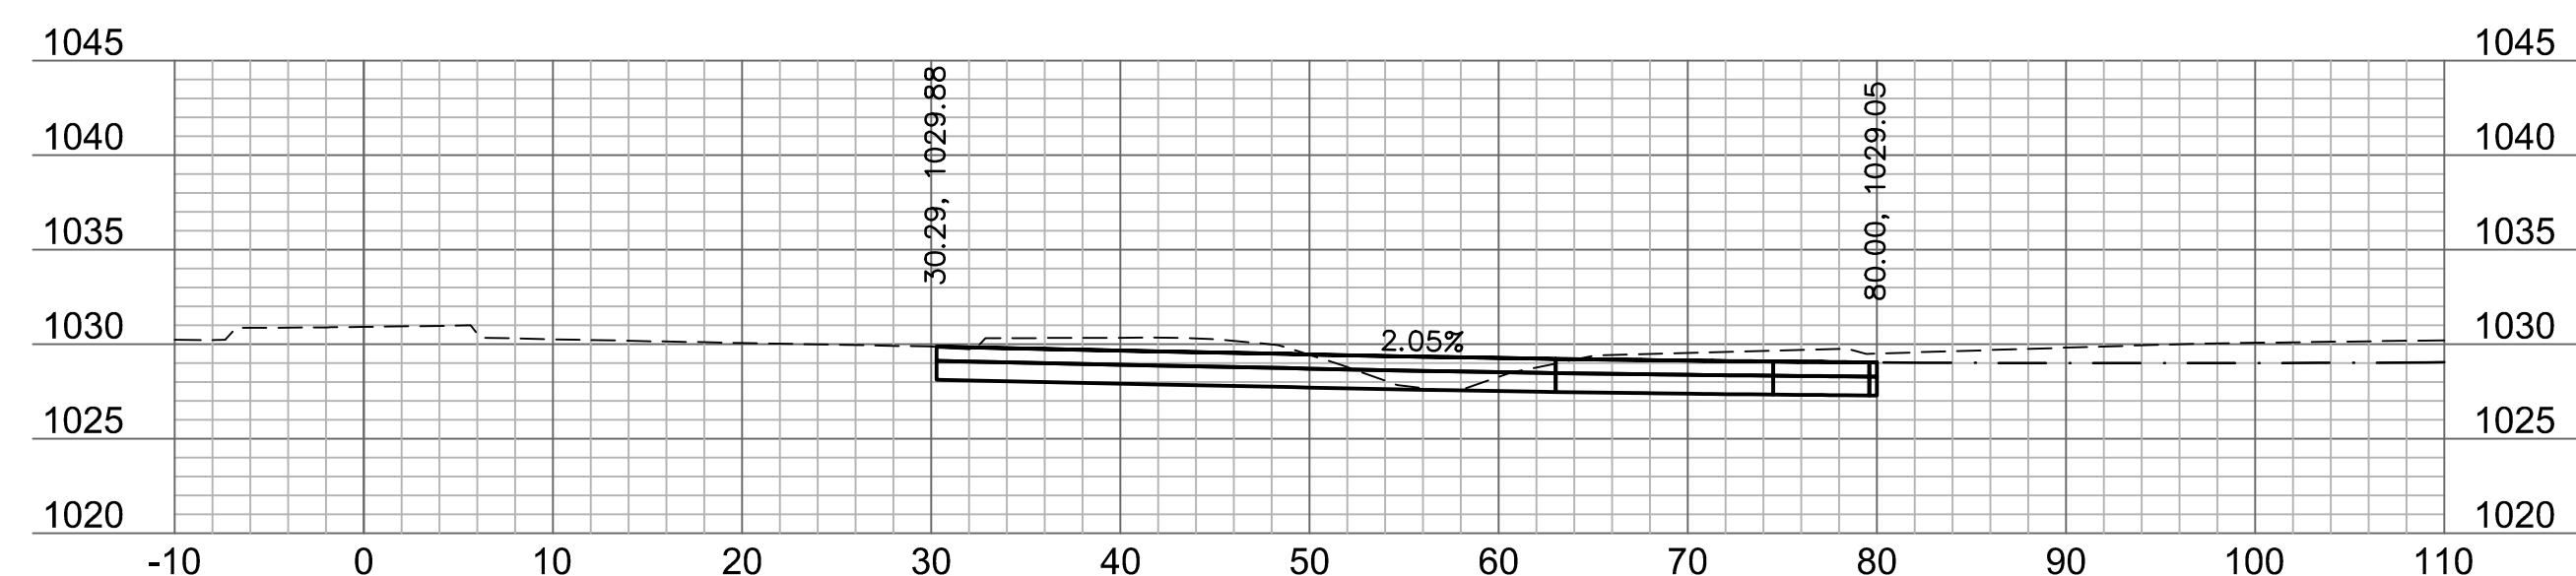


318+00

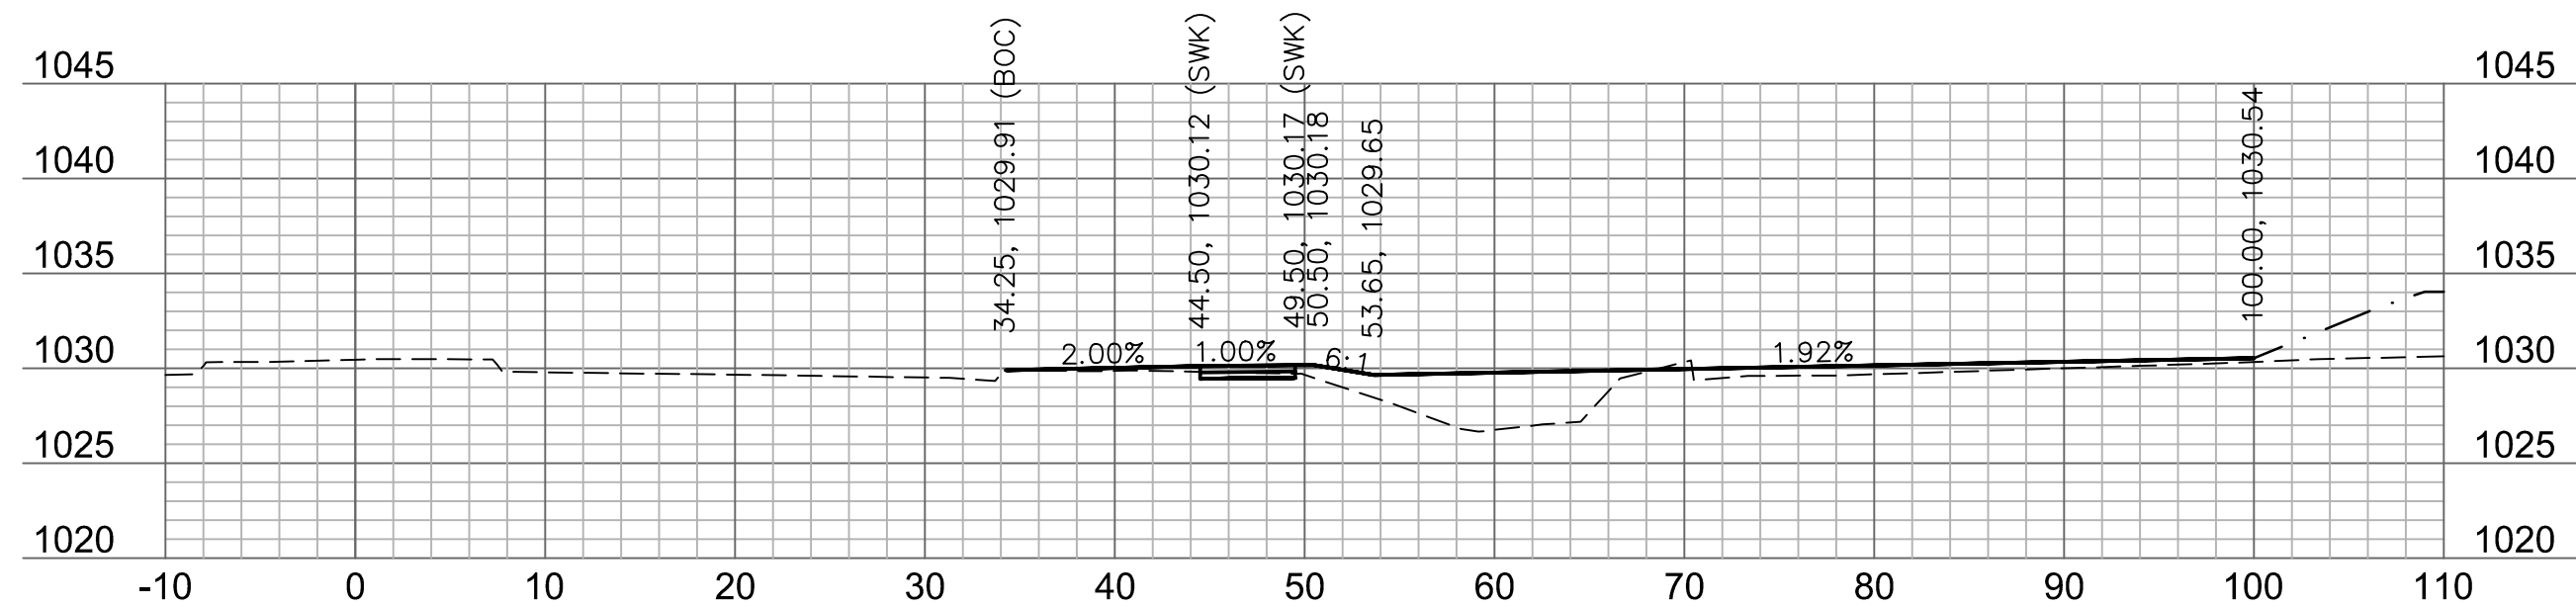

319+50

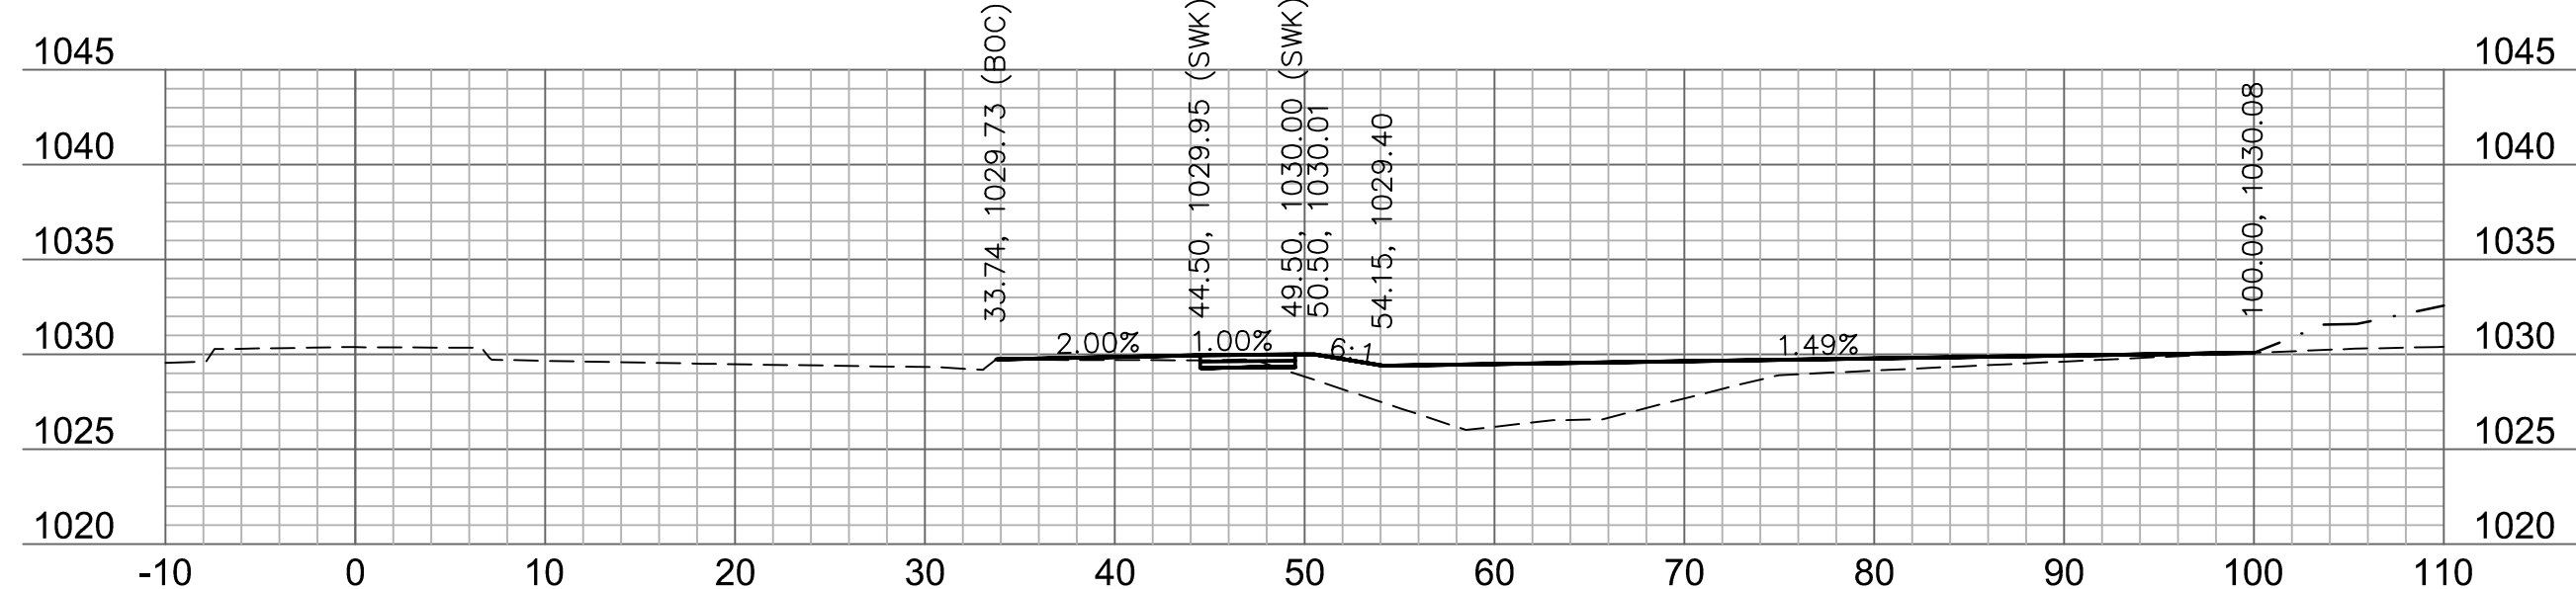


319+25

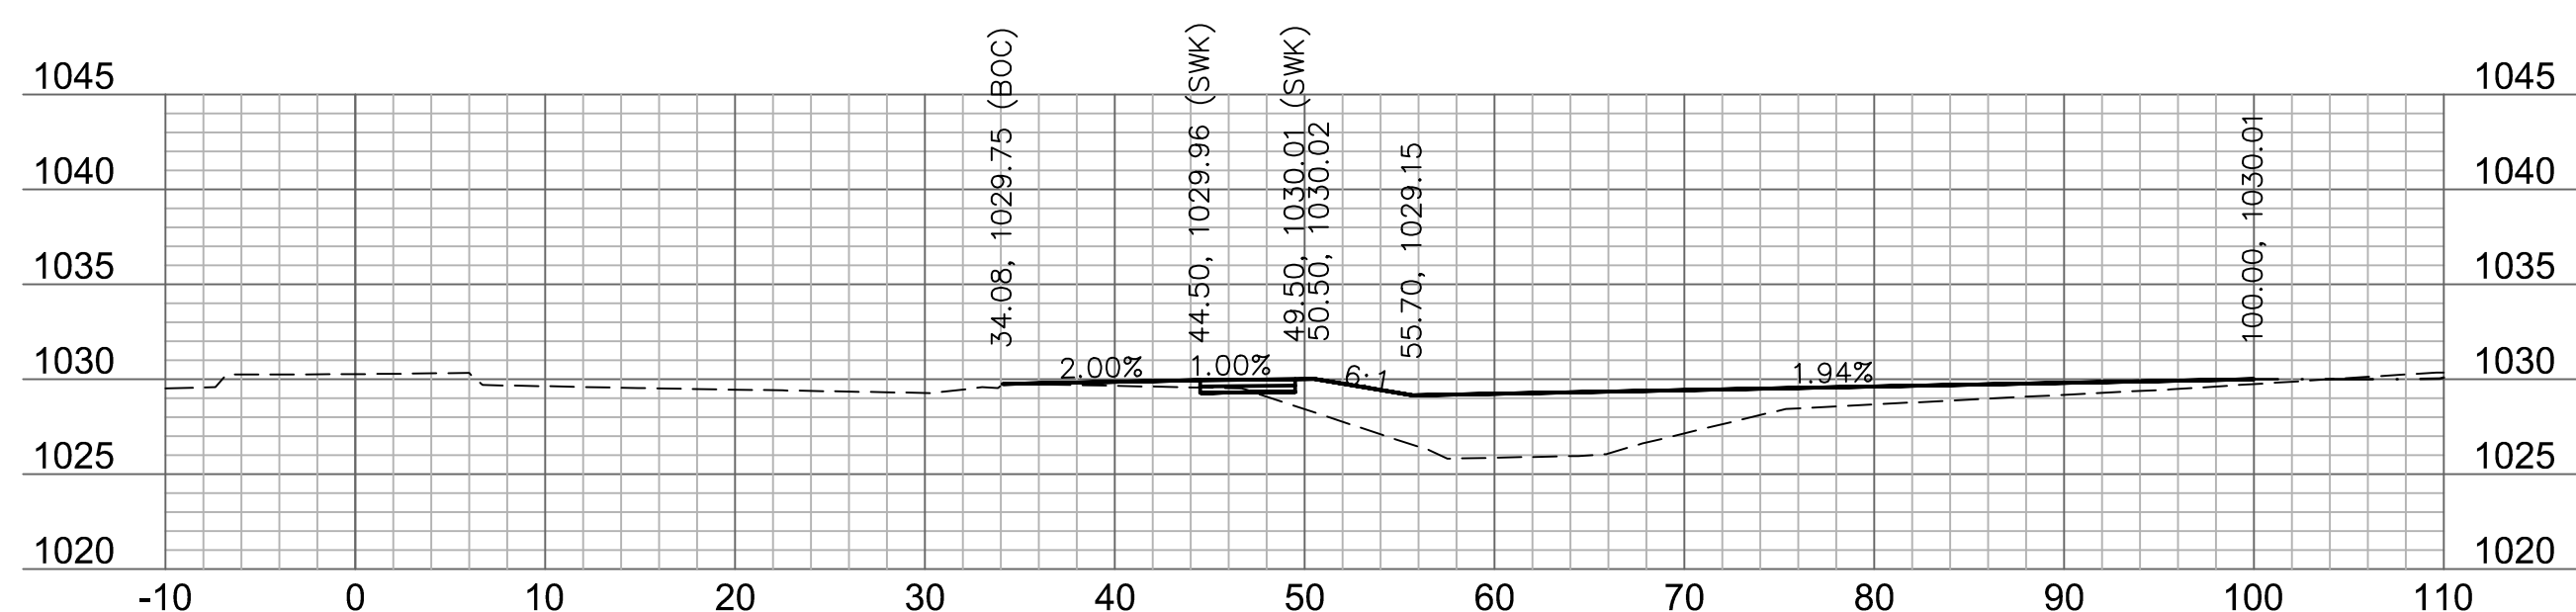

319+00

NOT AS-BUILT

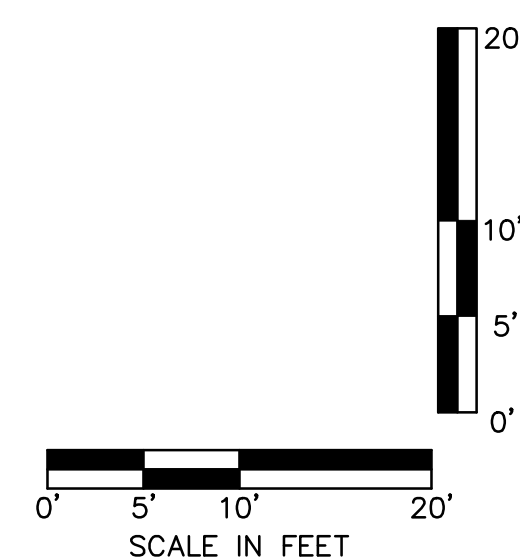


drawn by: _____ checked by: _____ approved by: _____ QA/QC by: _____ project no.: _____ drawing no.: <u>T XSC A192328</u> date: <u>2020.07.09</u>	2020	HIGHWAY 150 CROSS SECTION	REV. NO.	DATE	REVISIONS DESCRIPTION	BY
			1	2020.06.20	REVISIONS PER CITY COMMENTS	
		HIGHWAY 150 & PRYOR ROAD ROADWAY IMPROVEMENTS				
LEE'S SUMMIT, MO		2020	REVISIONS			

SHEET


52 of 63

Olsson


Olsson - Civil Engineering
Missouri Certificate of Authority #001592
1301 Burlington Street
North Kansas City, MO 64116
TE

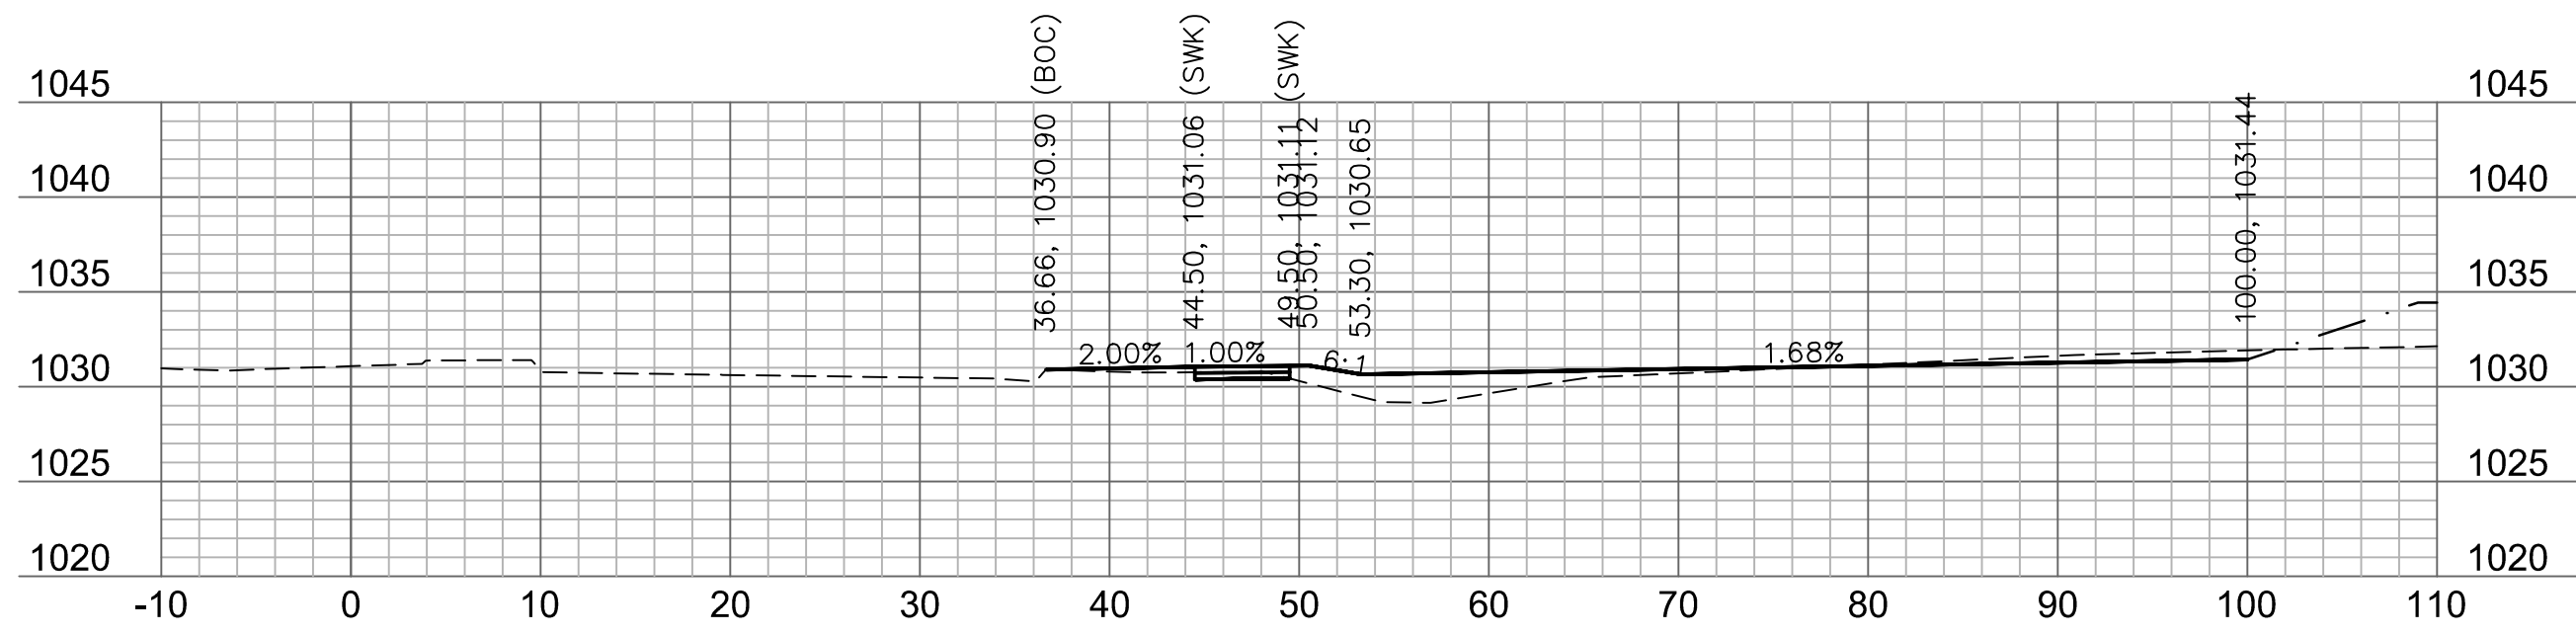


320+50

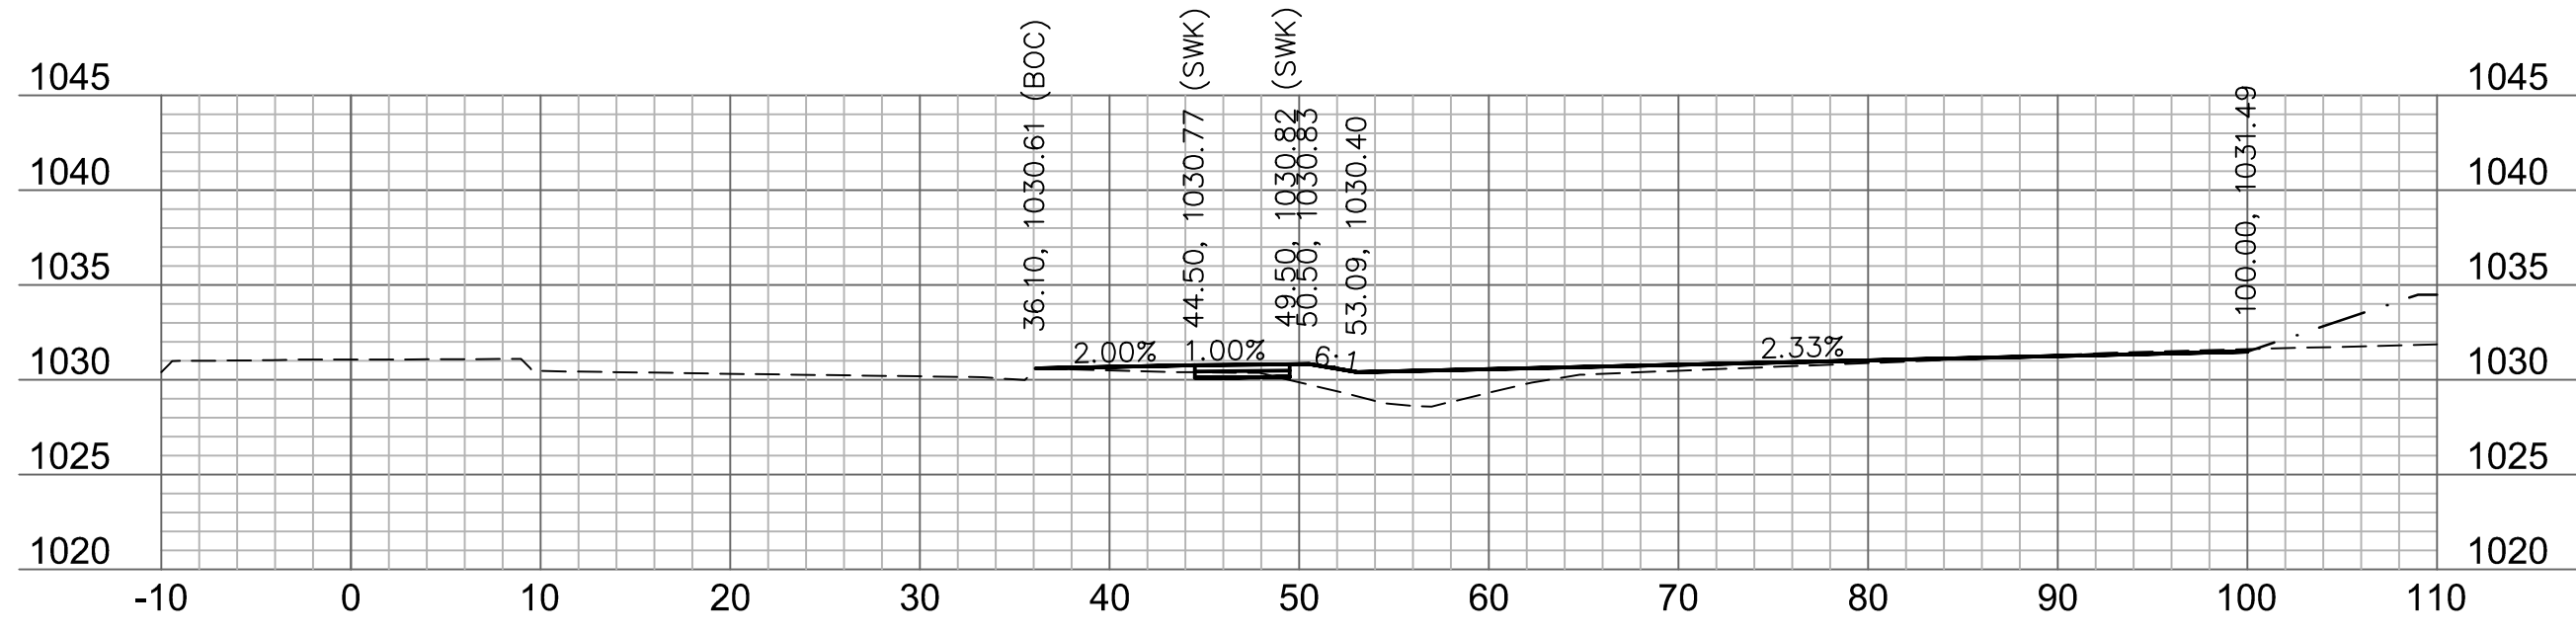


320+25

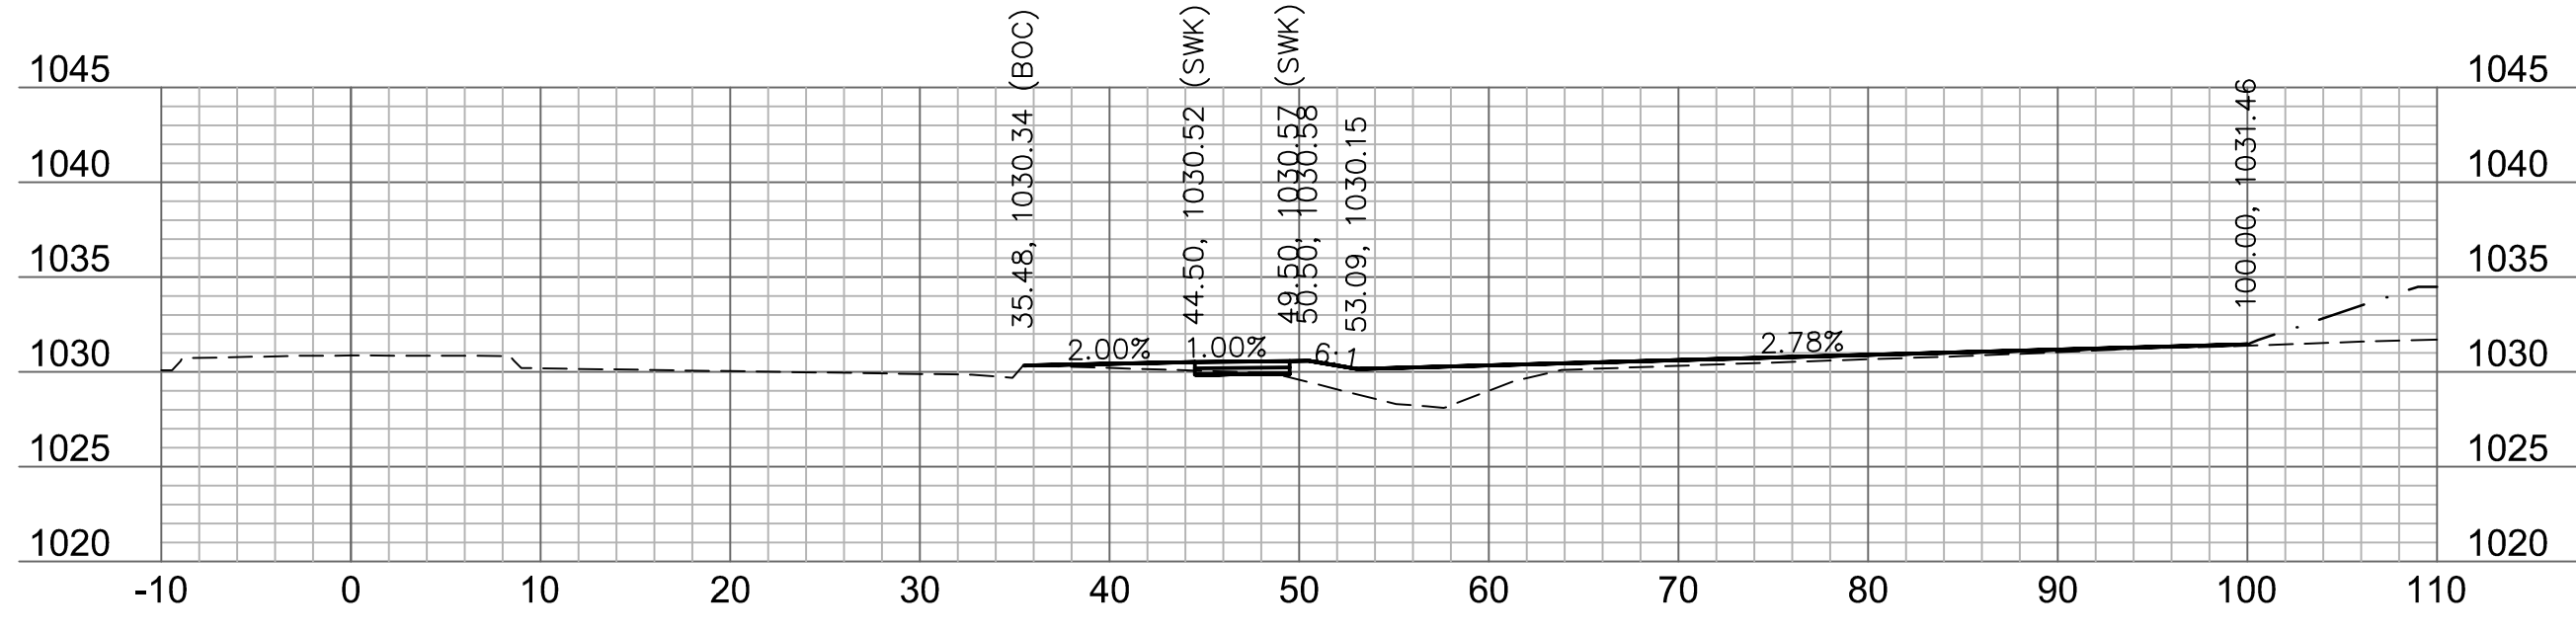


320+00

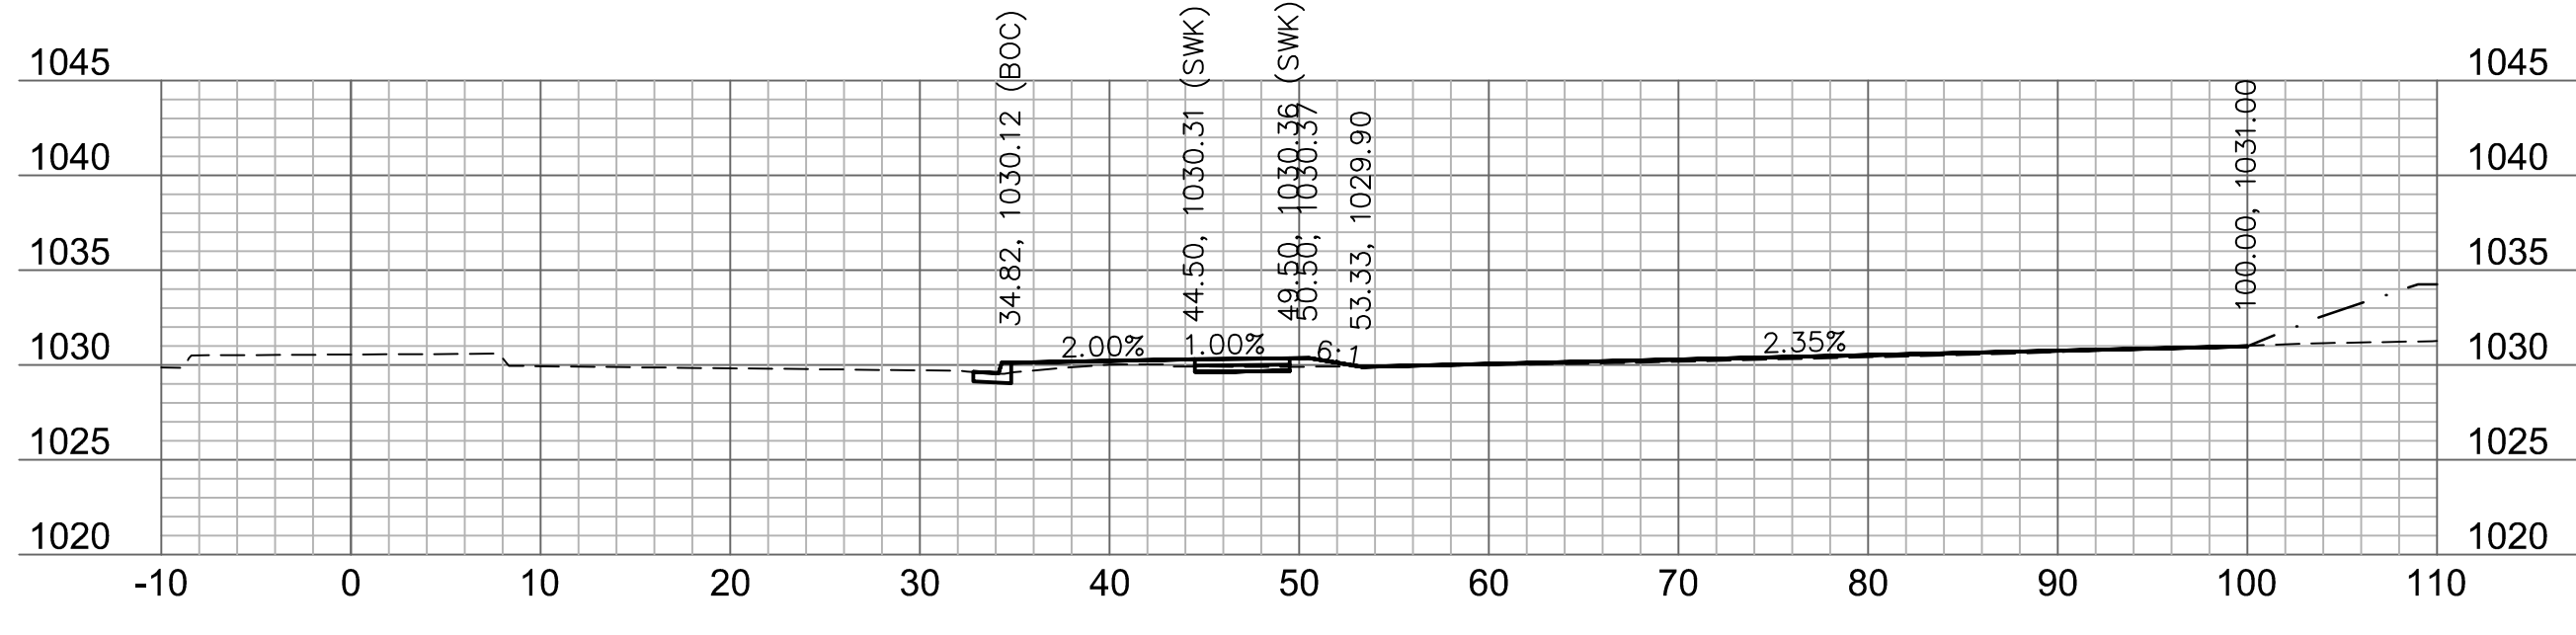


319+75

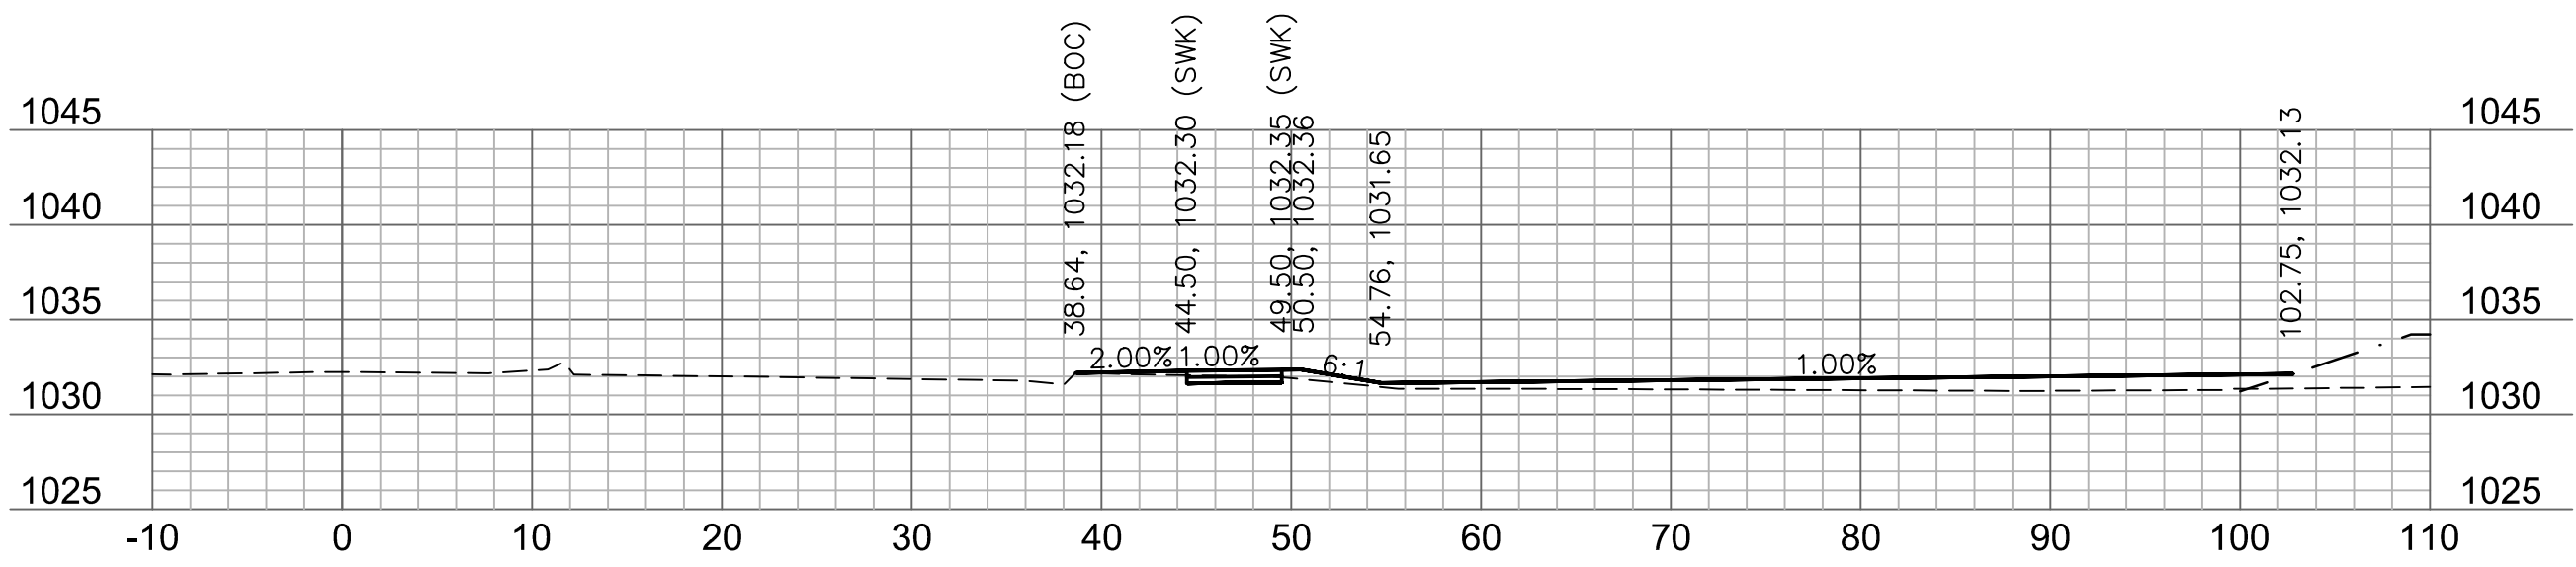


321+50

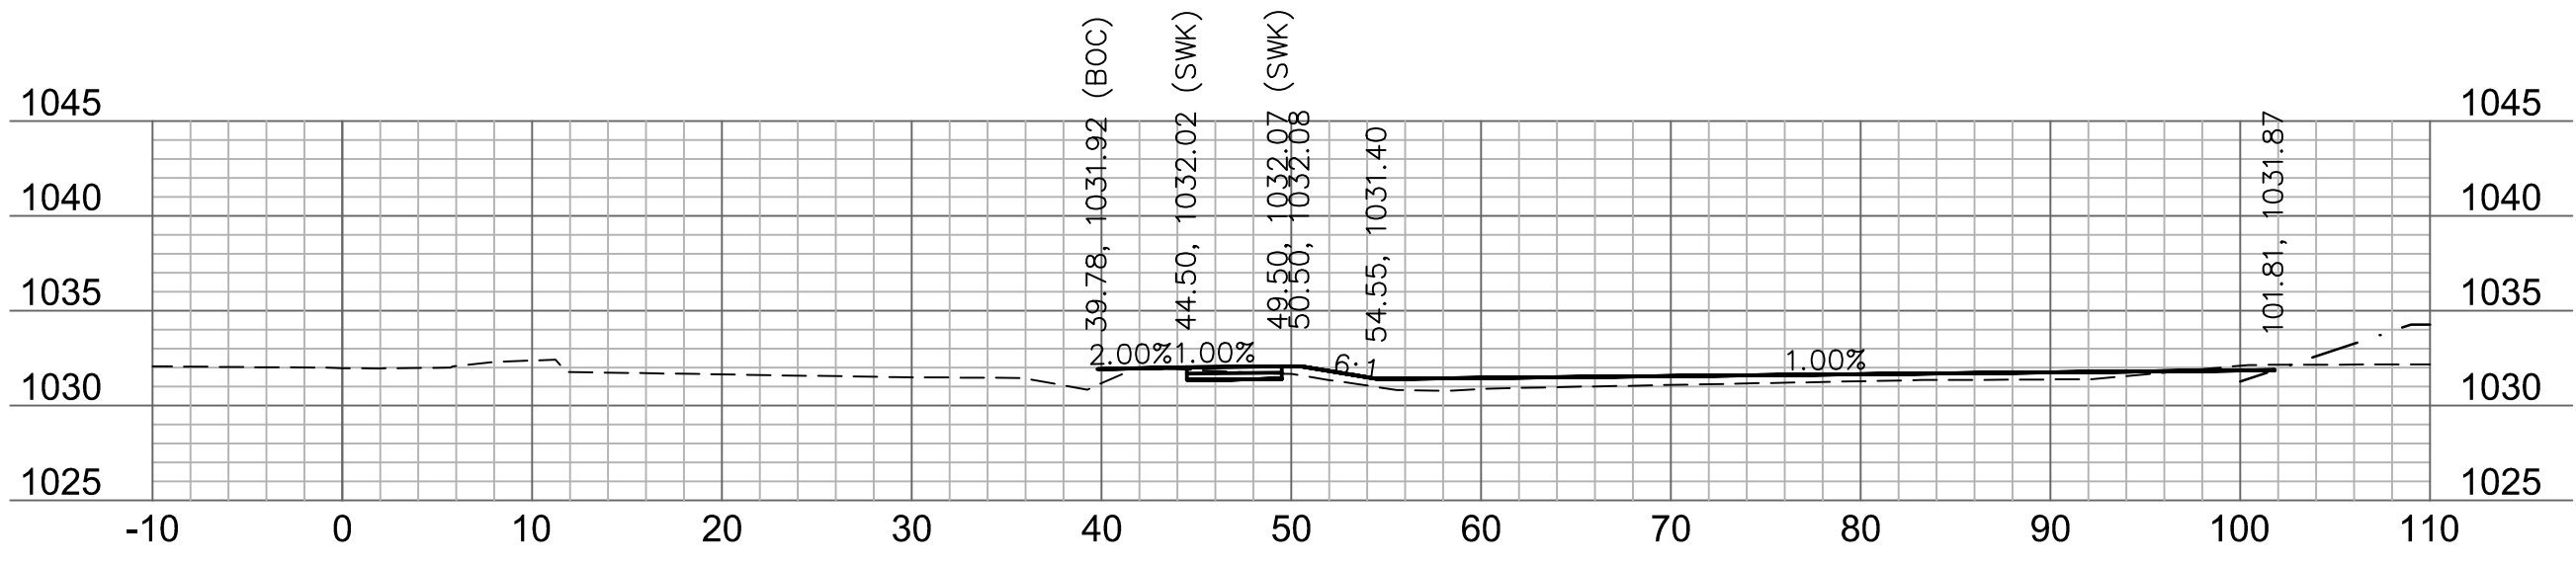

321+25

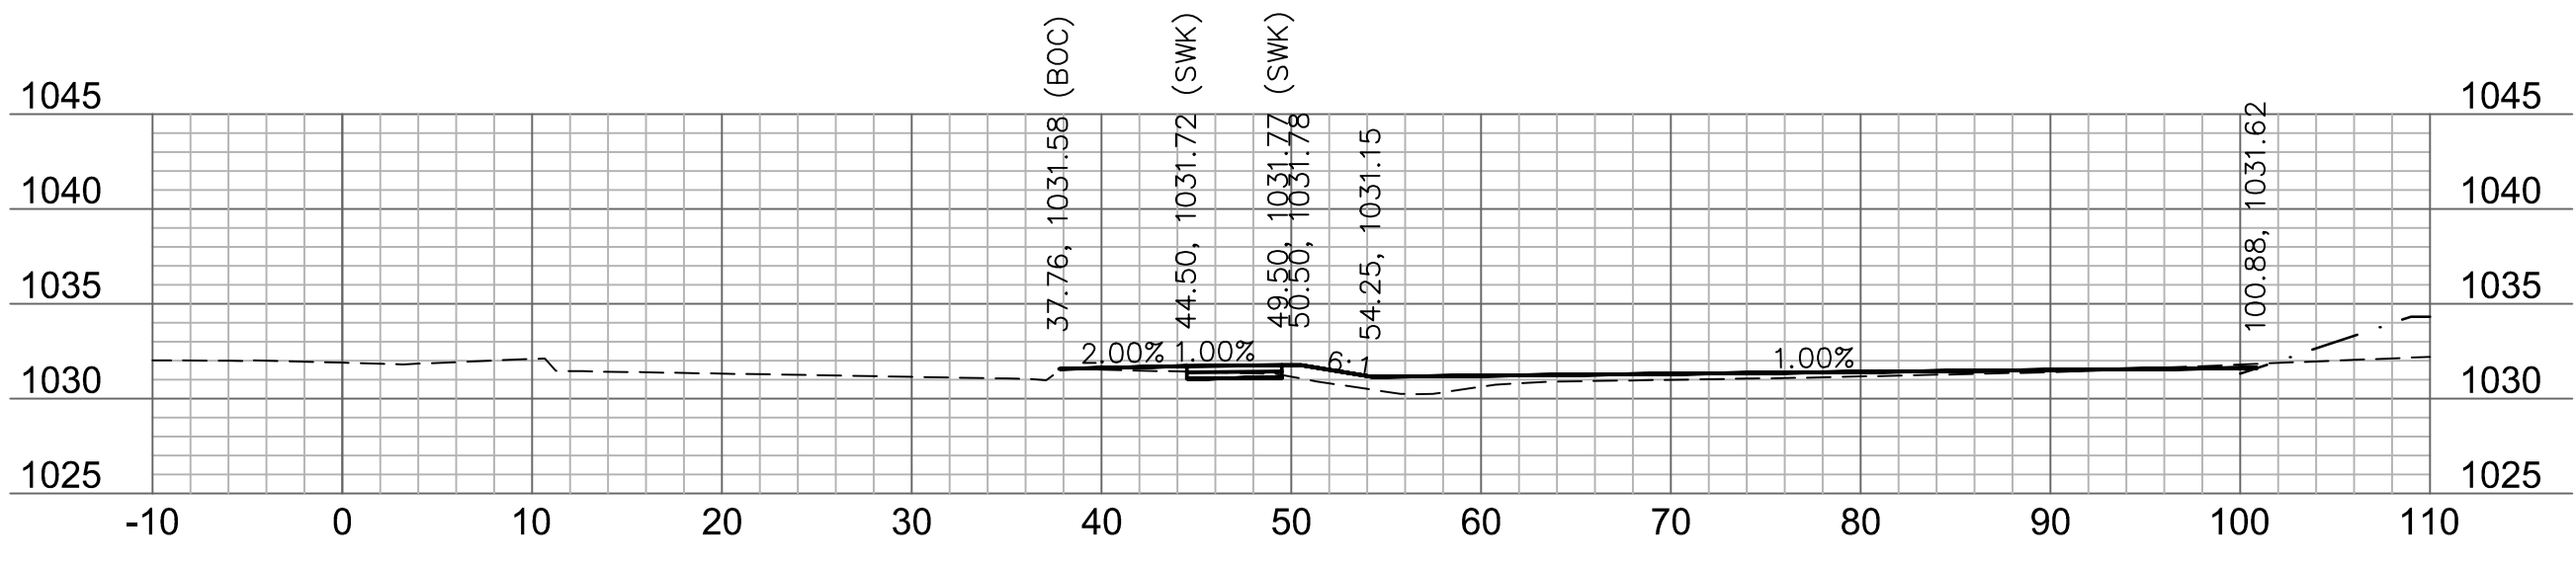


321+00

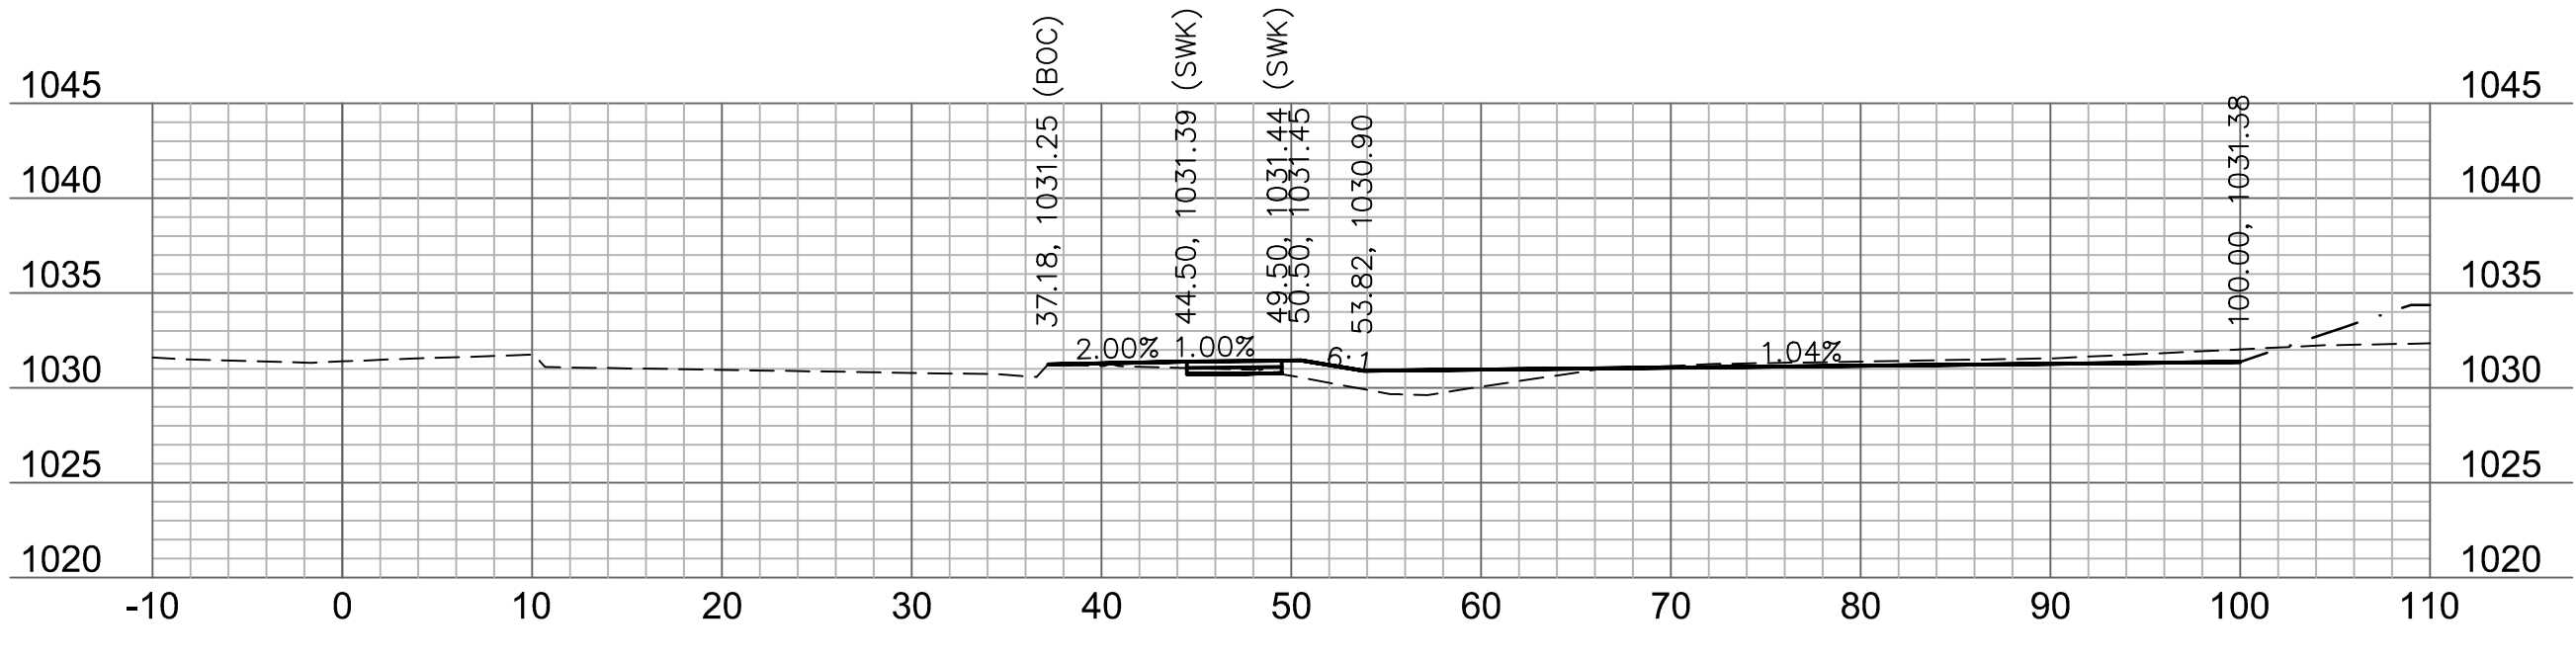

320+75

NOT AS-BUILT

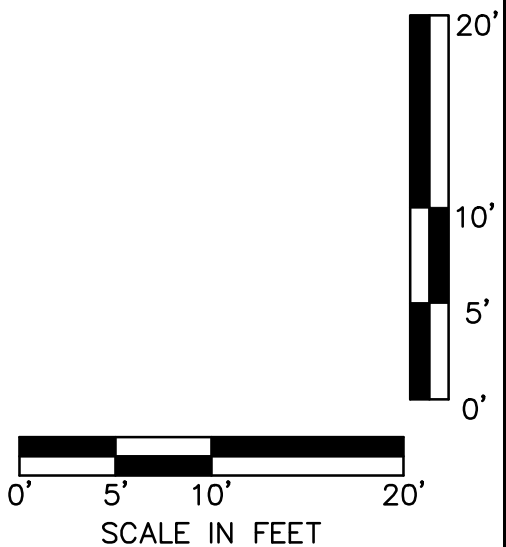

olsson

Ollson Civil Engineering
Professional Engineer
1301 Burlington Street
North Kansas City, MO 64116
TEL 816.361.1177
www.ollson.com

BY

REV. NO.

1

DATE

2020.06.29

REVISIONS DESCRIPTION

REVISIONS PER CITY COMMENTS

REVISIONS

HIGHWAY 150
CROSS SECTION

HIGHWAY 150 & PRYOR ROAD
ROADWAY IMPROVEMENTS

LEE'S SUMMIT, MO

2020

drawn by: AKU

checked by: JFG

approved by: JFG

QA/QC by: RBC

project no.: T_XSC_A19-2339









drawing no.: T_XSC_A19-2339

date: 2020.07.09


SHEET

53 of 63

DWG: F:\2019\2001-2500\019-2339-A\40-Design\AutoCAD\Final Plans\Sheets\IDBR\CROSS SECTIONS\T_XSC_A192339.dwg
DATE: Jul 28, 2020 12:06am XREFS: T_PTBK_A192339

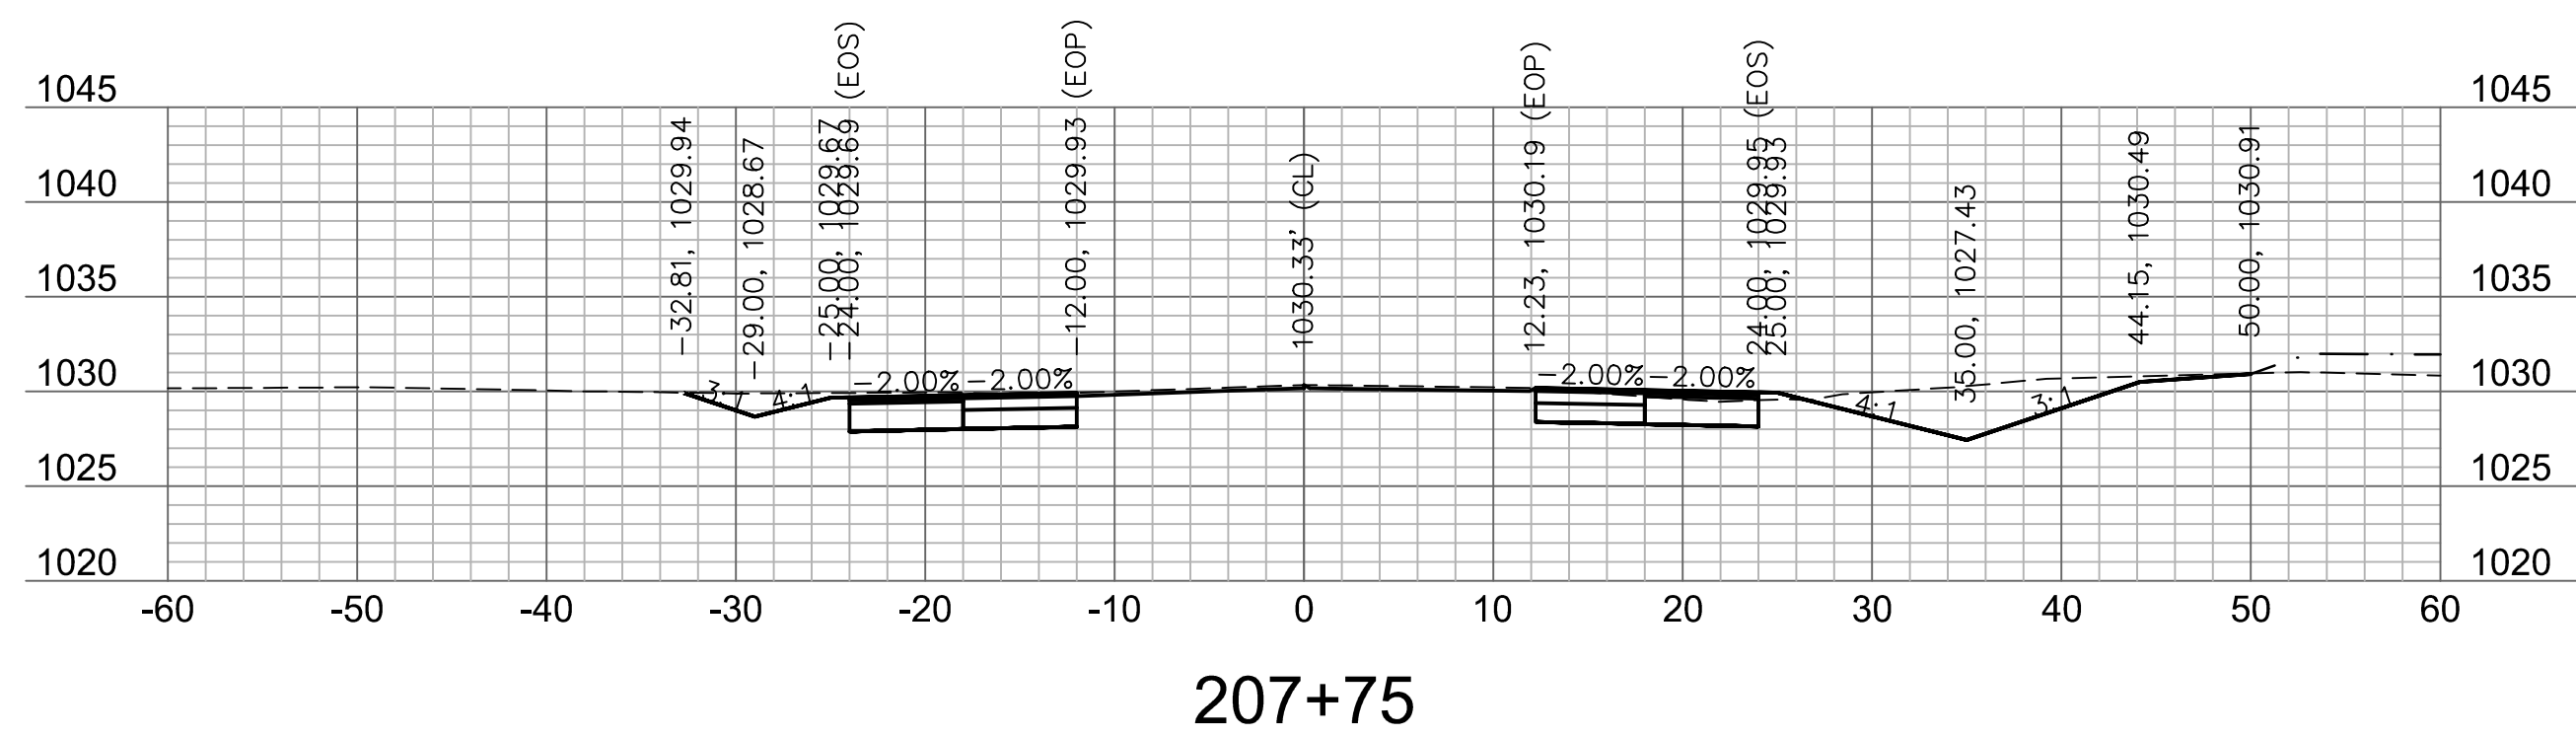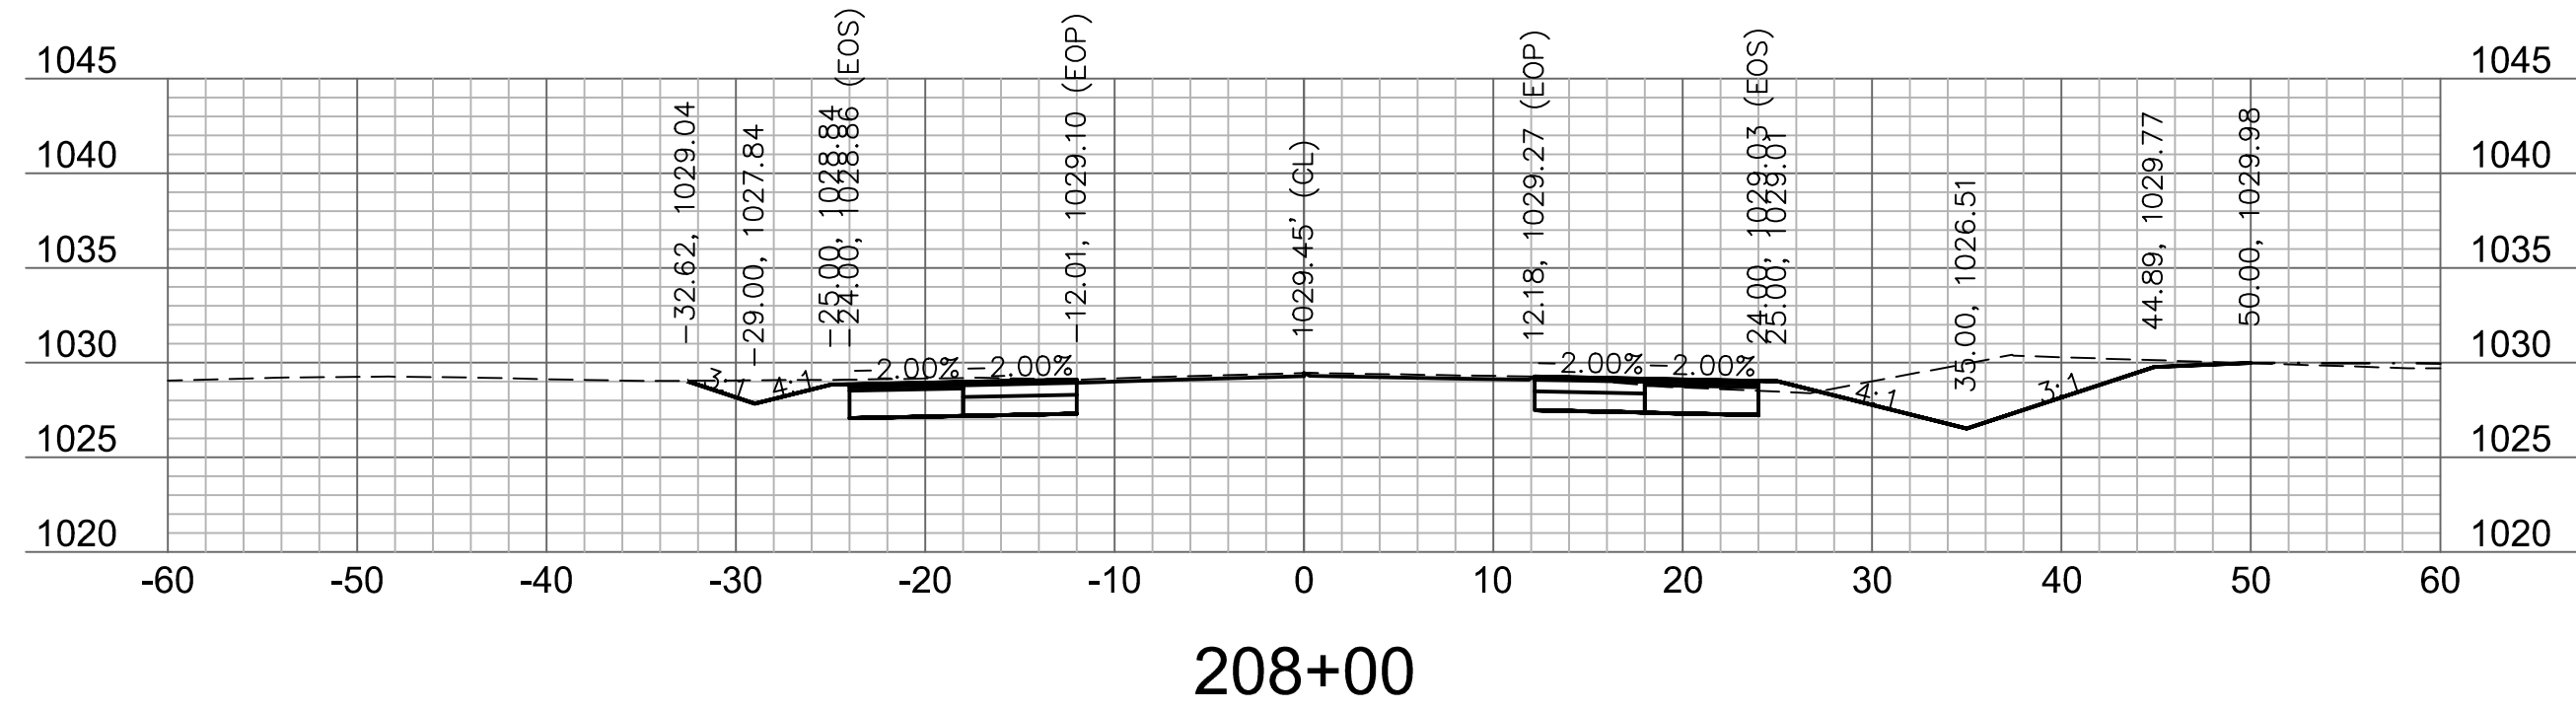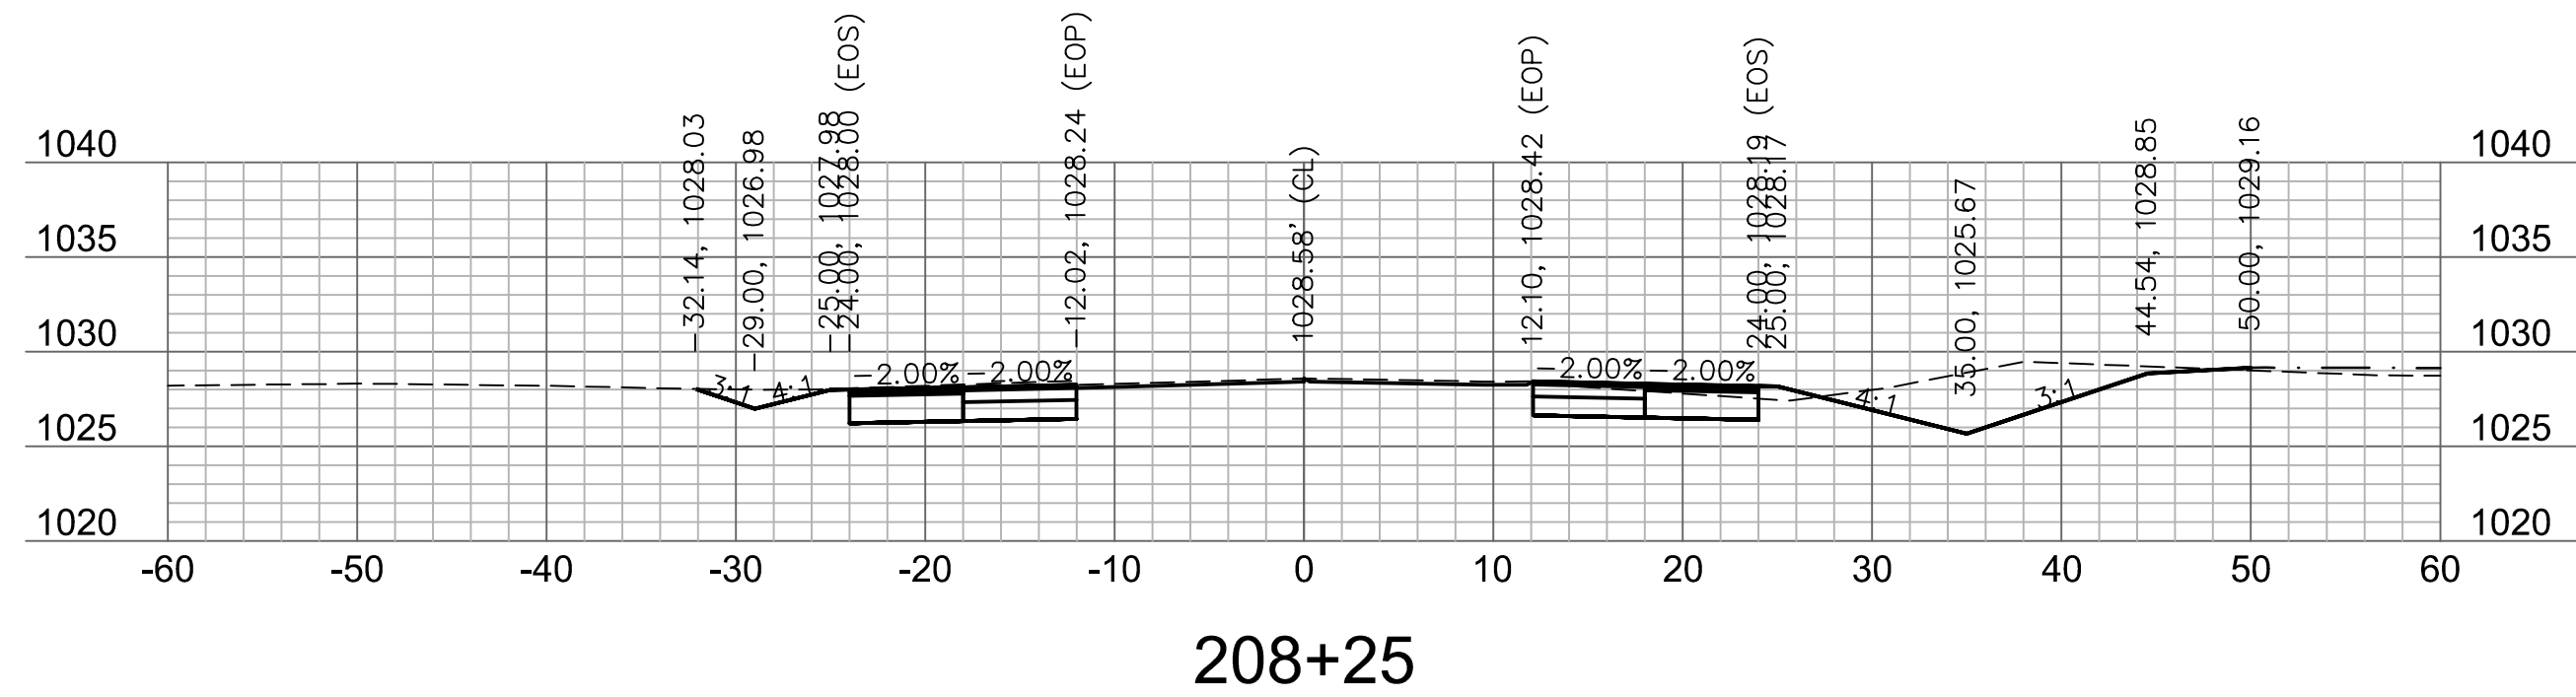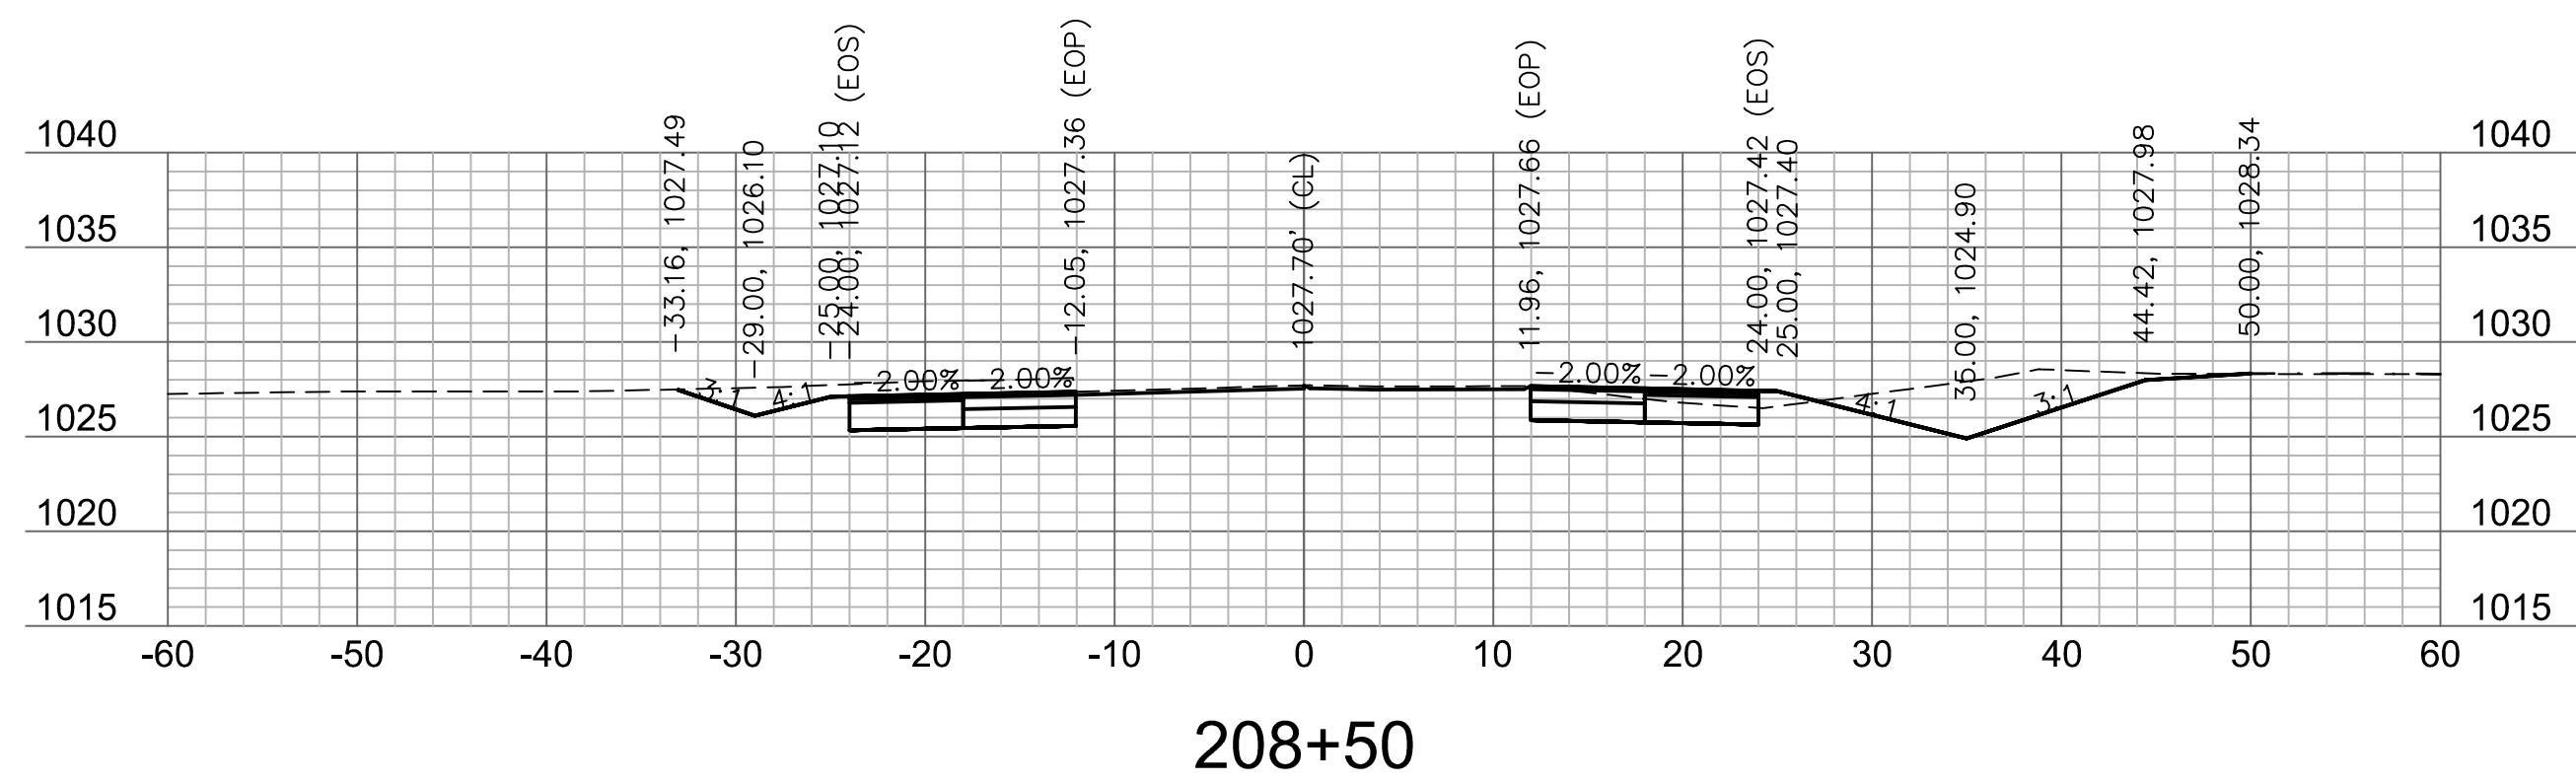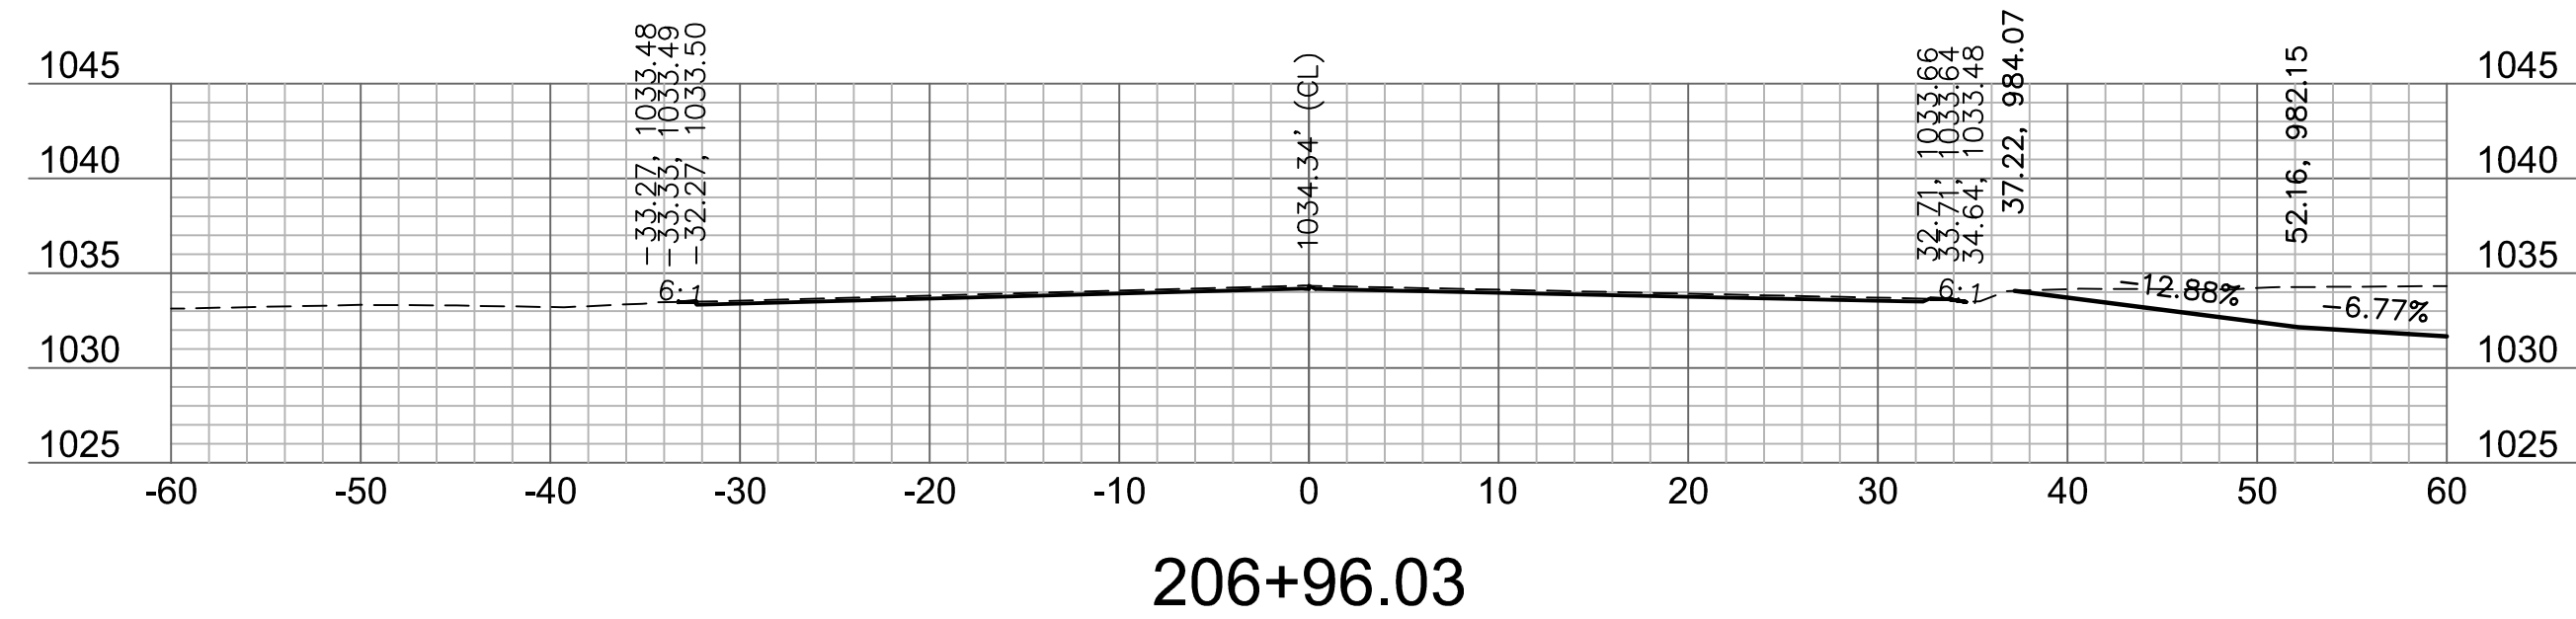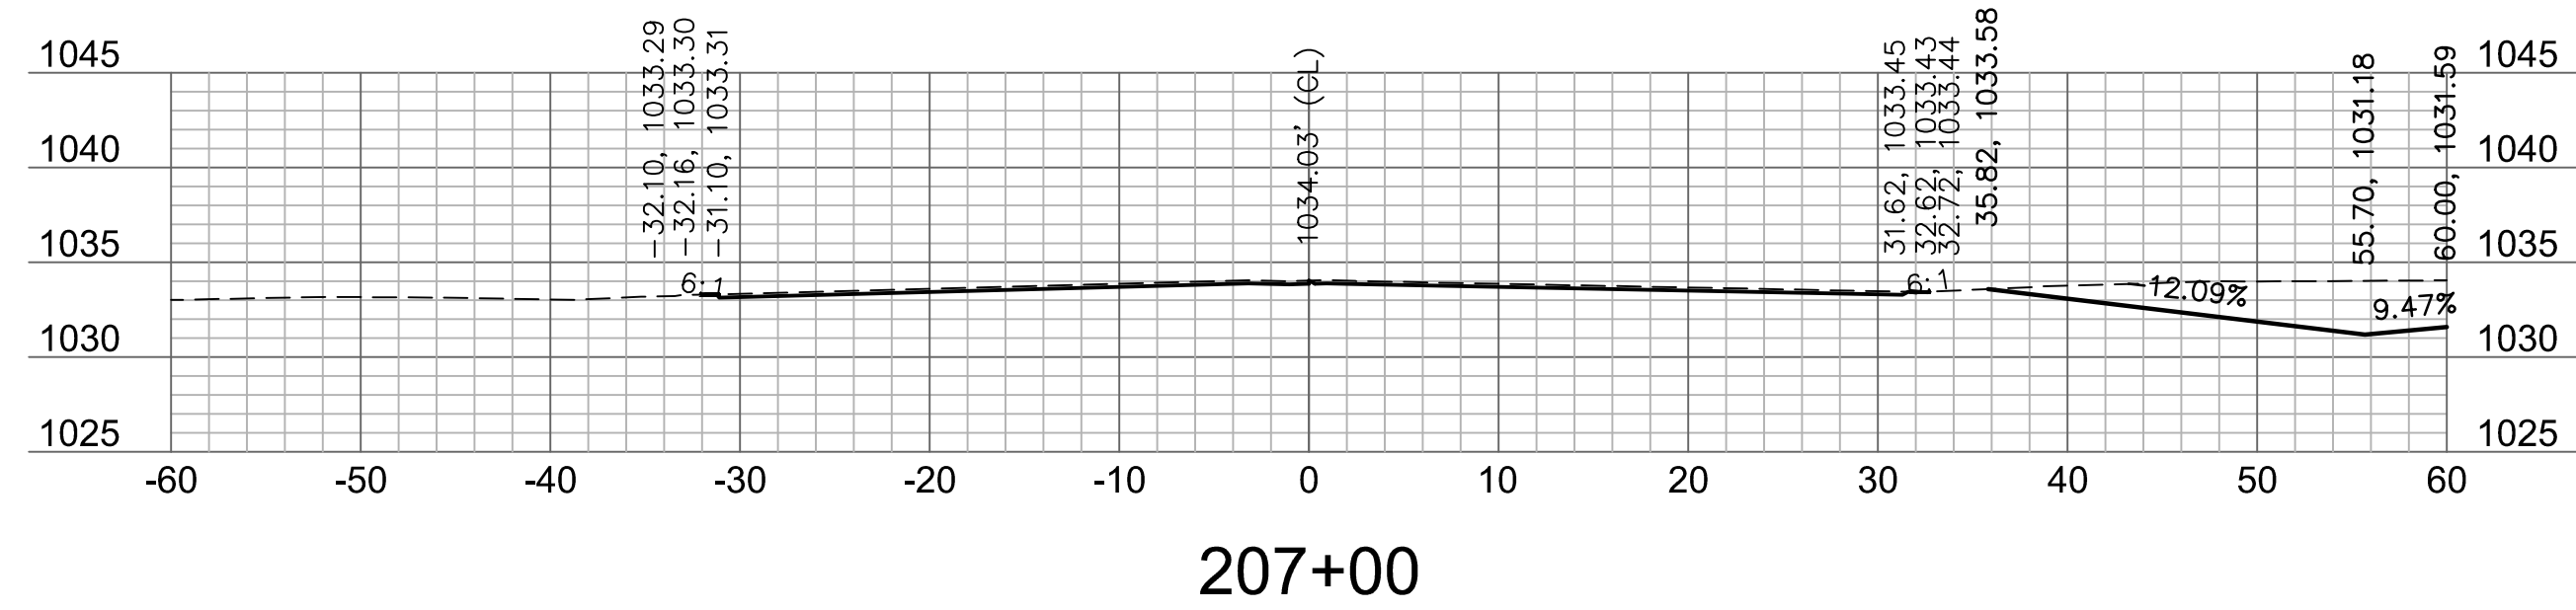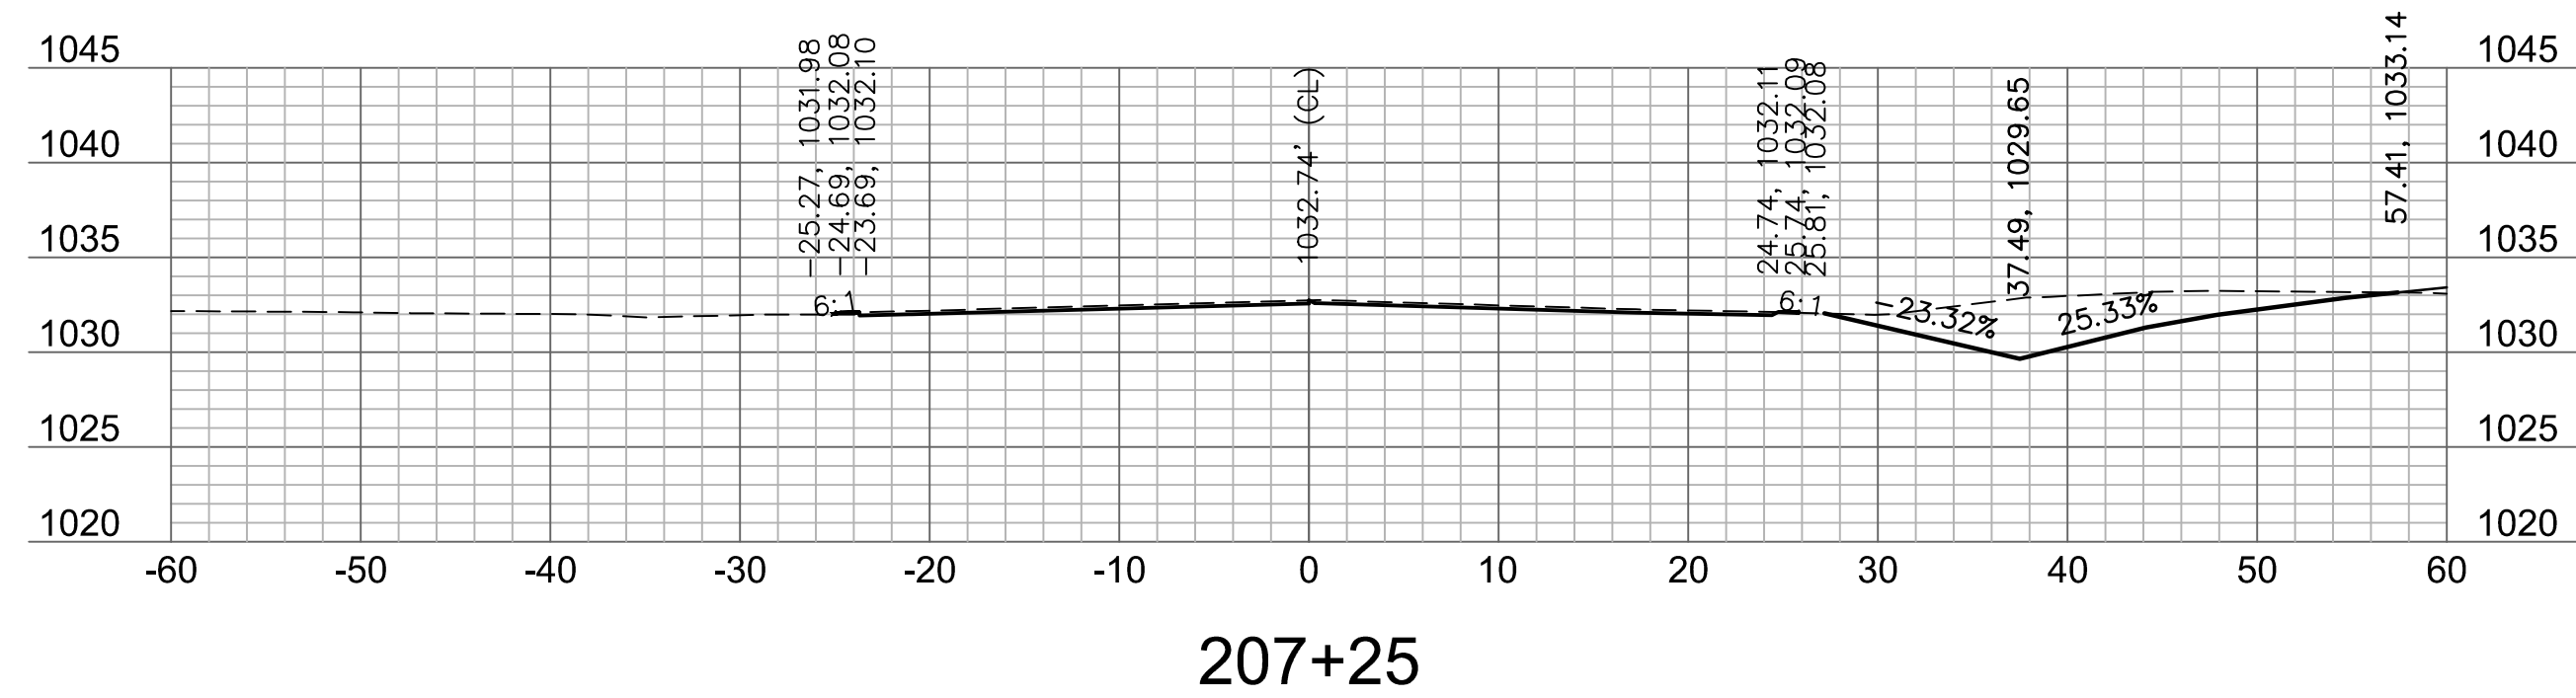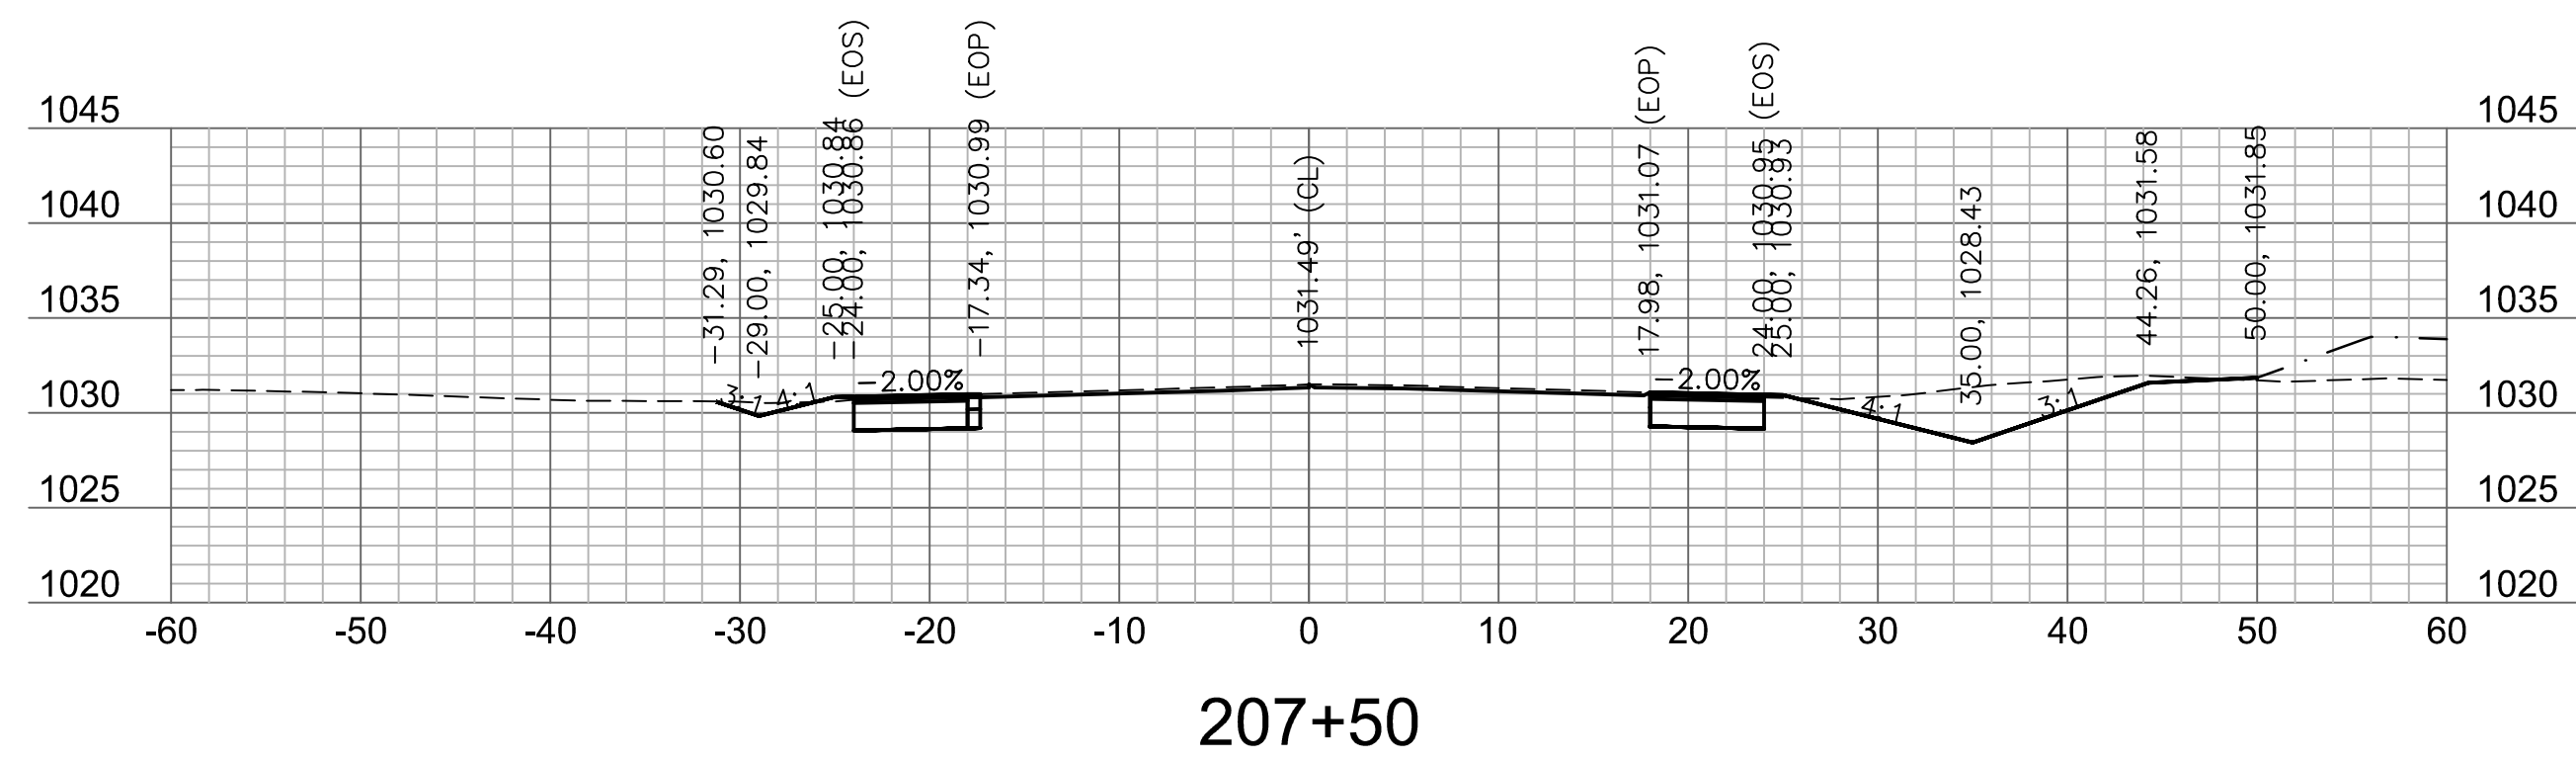









NOT AS-BUILT

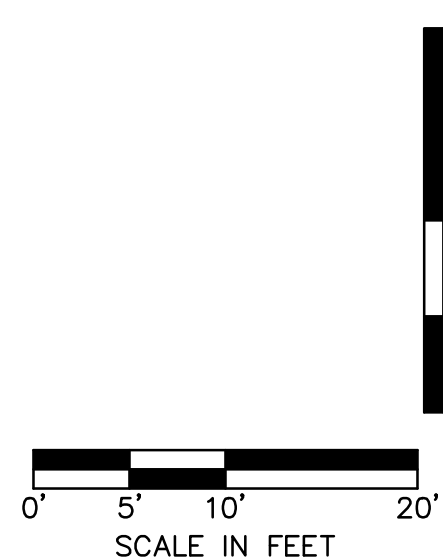


drawn by: _____ AKU		PRYOR ROAD CROSS SECTION	REV. NO.	DATE 2020.06.29	REVISIONS DESCRIPTION	BY
checked by: _____ JPC						
approved by: _____ JPC						
QA/QC by: _____ RBC						
project no.: _____ A19-2339						
drawing no.: _____ T XSC A192339		HIGHWAY 150 & PRYOR ROAD ROADWAY IMPROVEMENTS				
date: _____ 2020.07.09						
SHEET		LEE'S SUMMIT, MO	2020	REVISIONS		
56	of 63					

olsson

Olsson - Civil Engineering
Missouri Certificate of Authority #001592
1301 Burlington Street
North Kansas City, MO 64116
TEL 816.361.1177
www.olsson.com

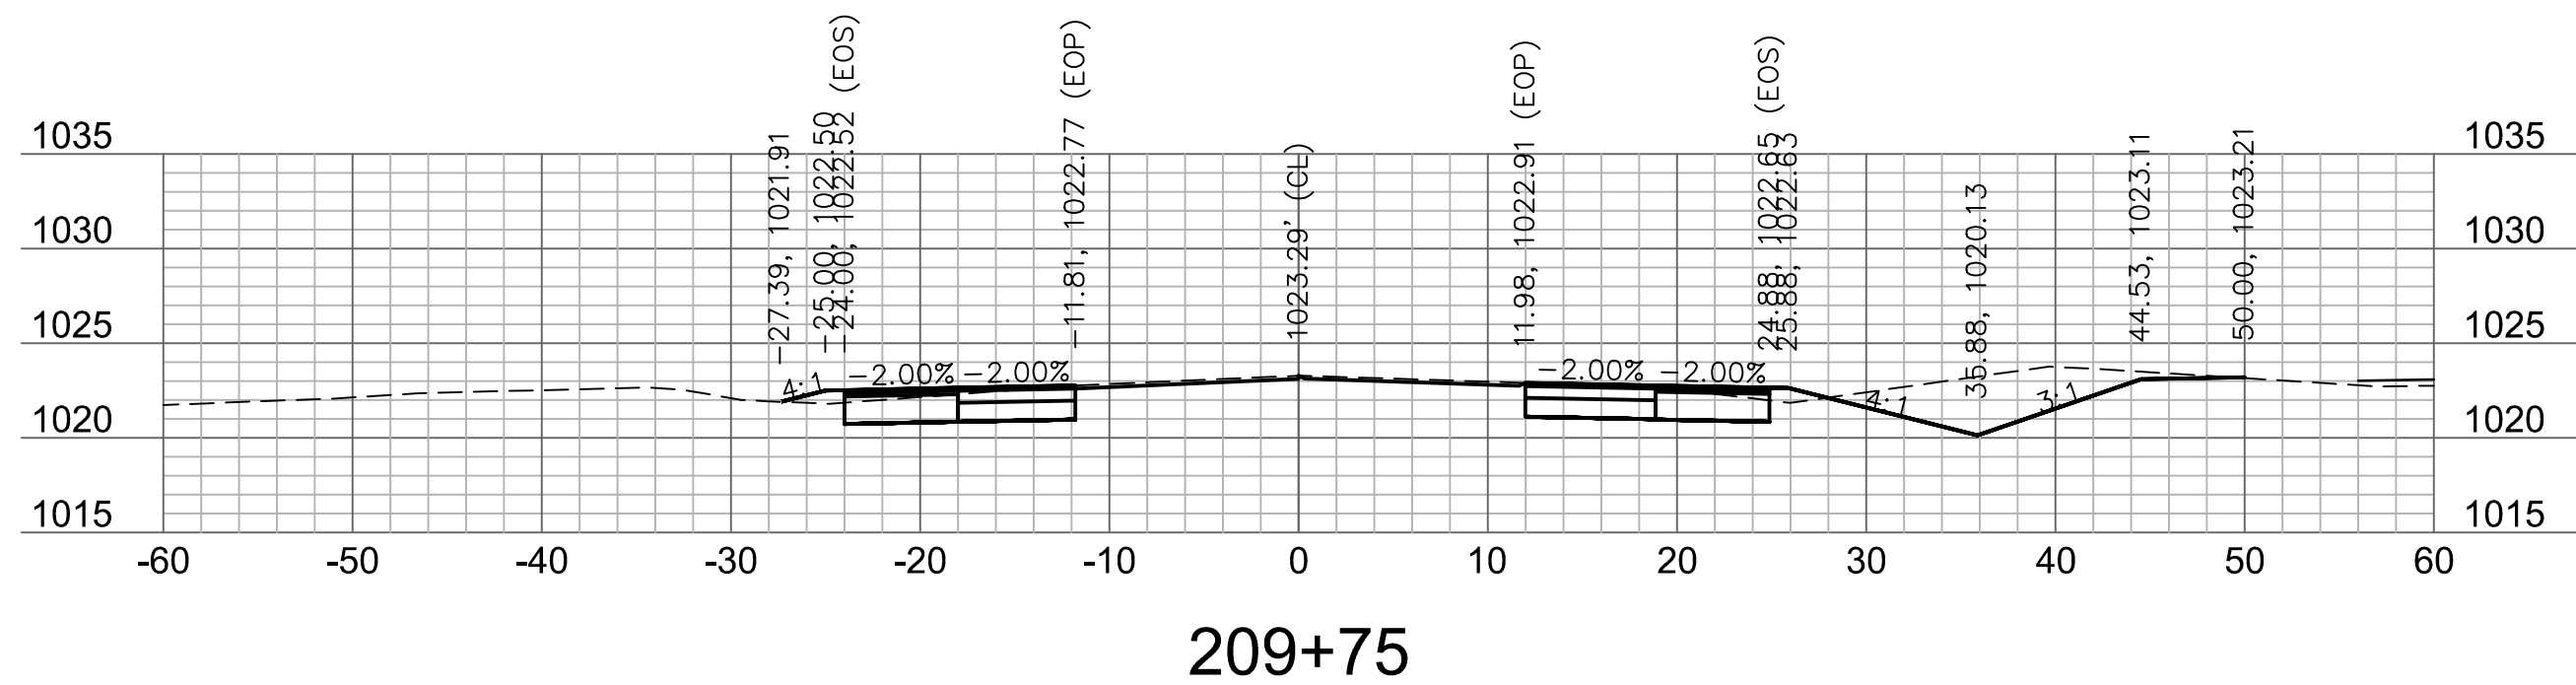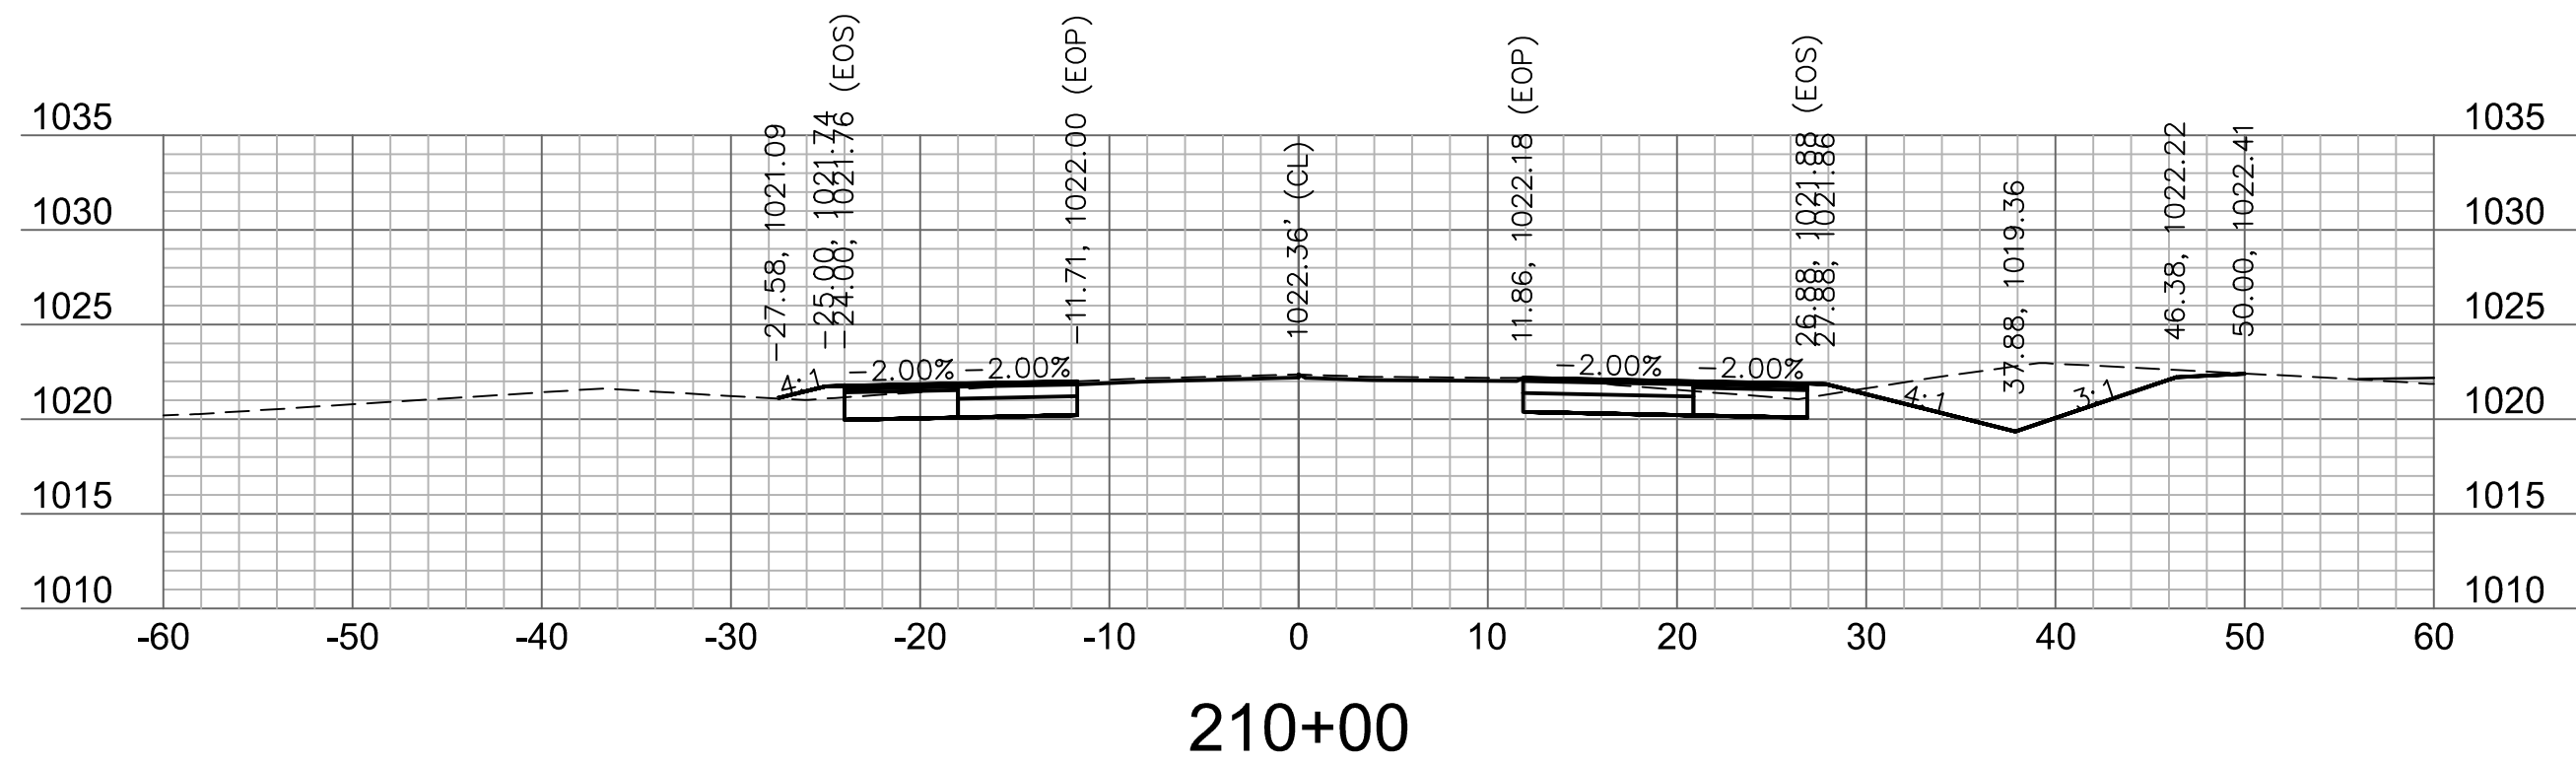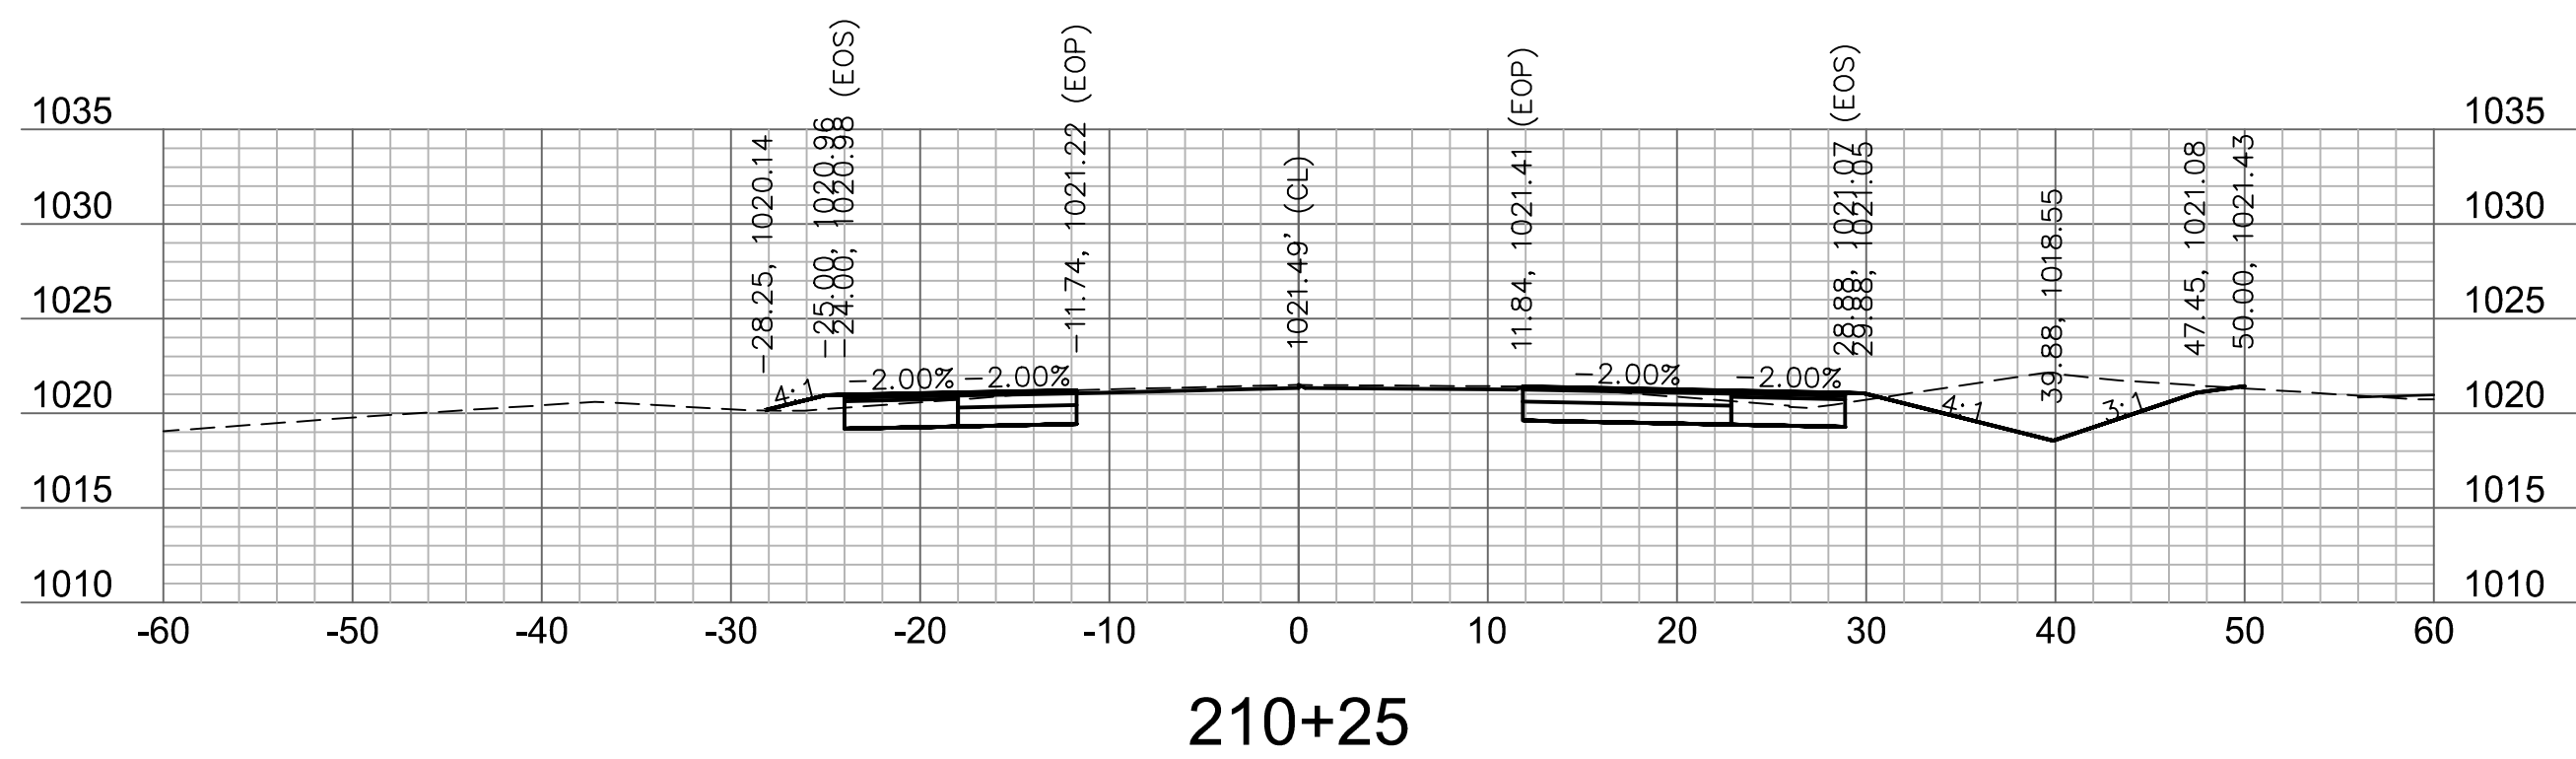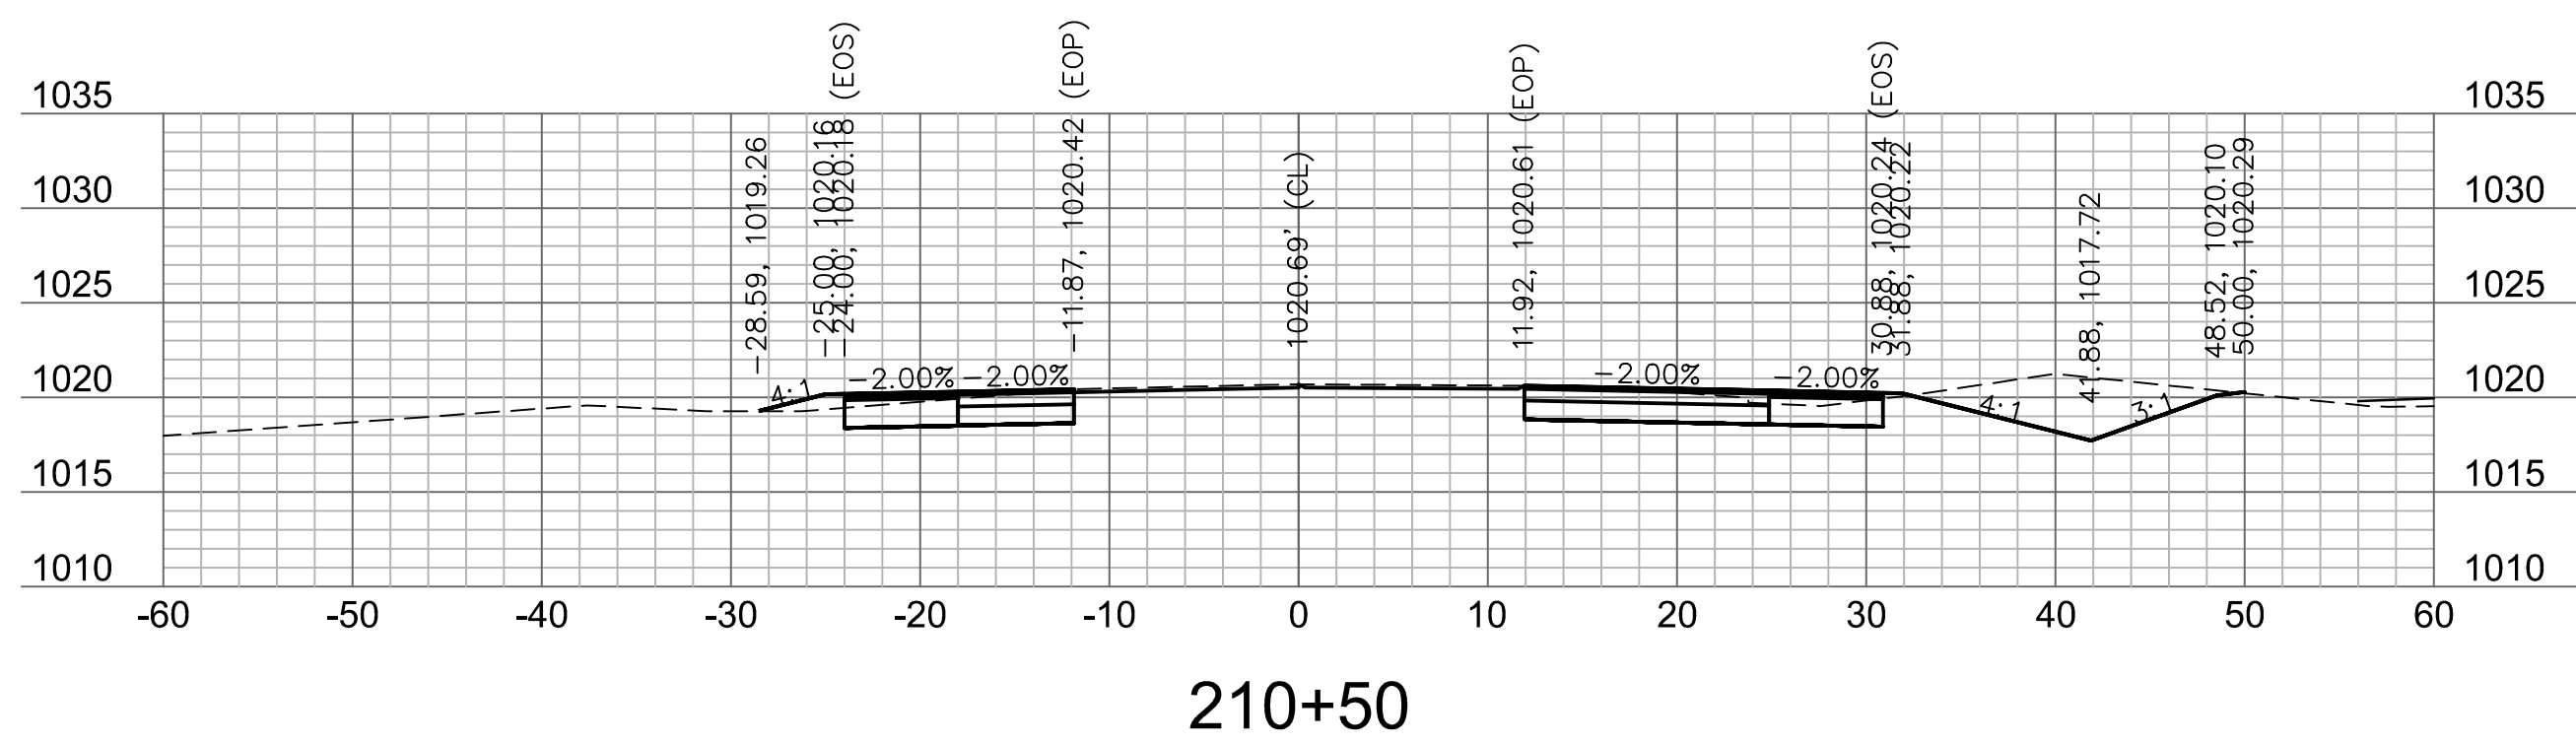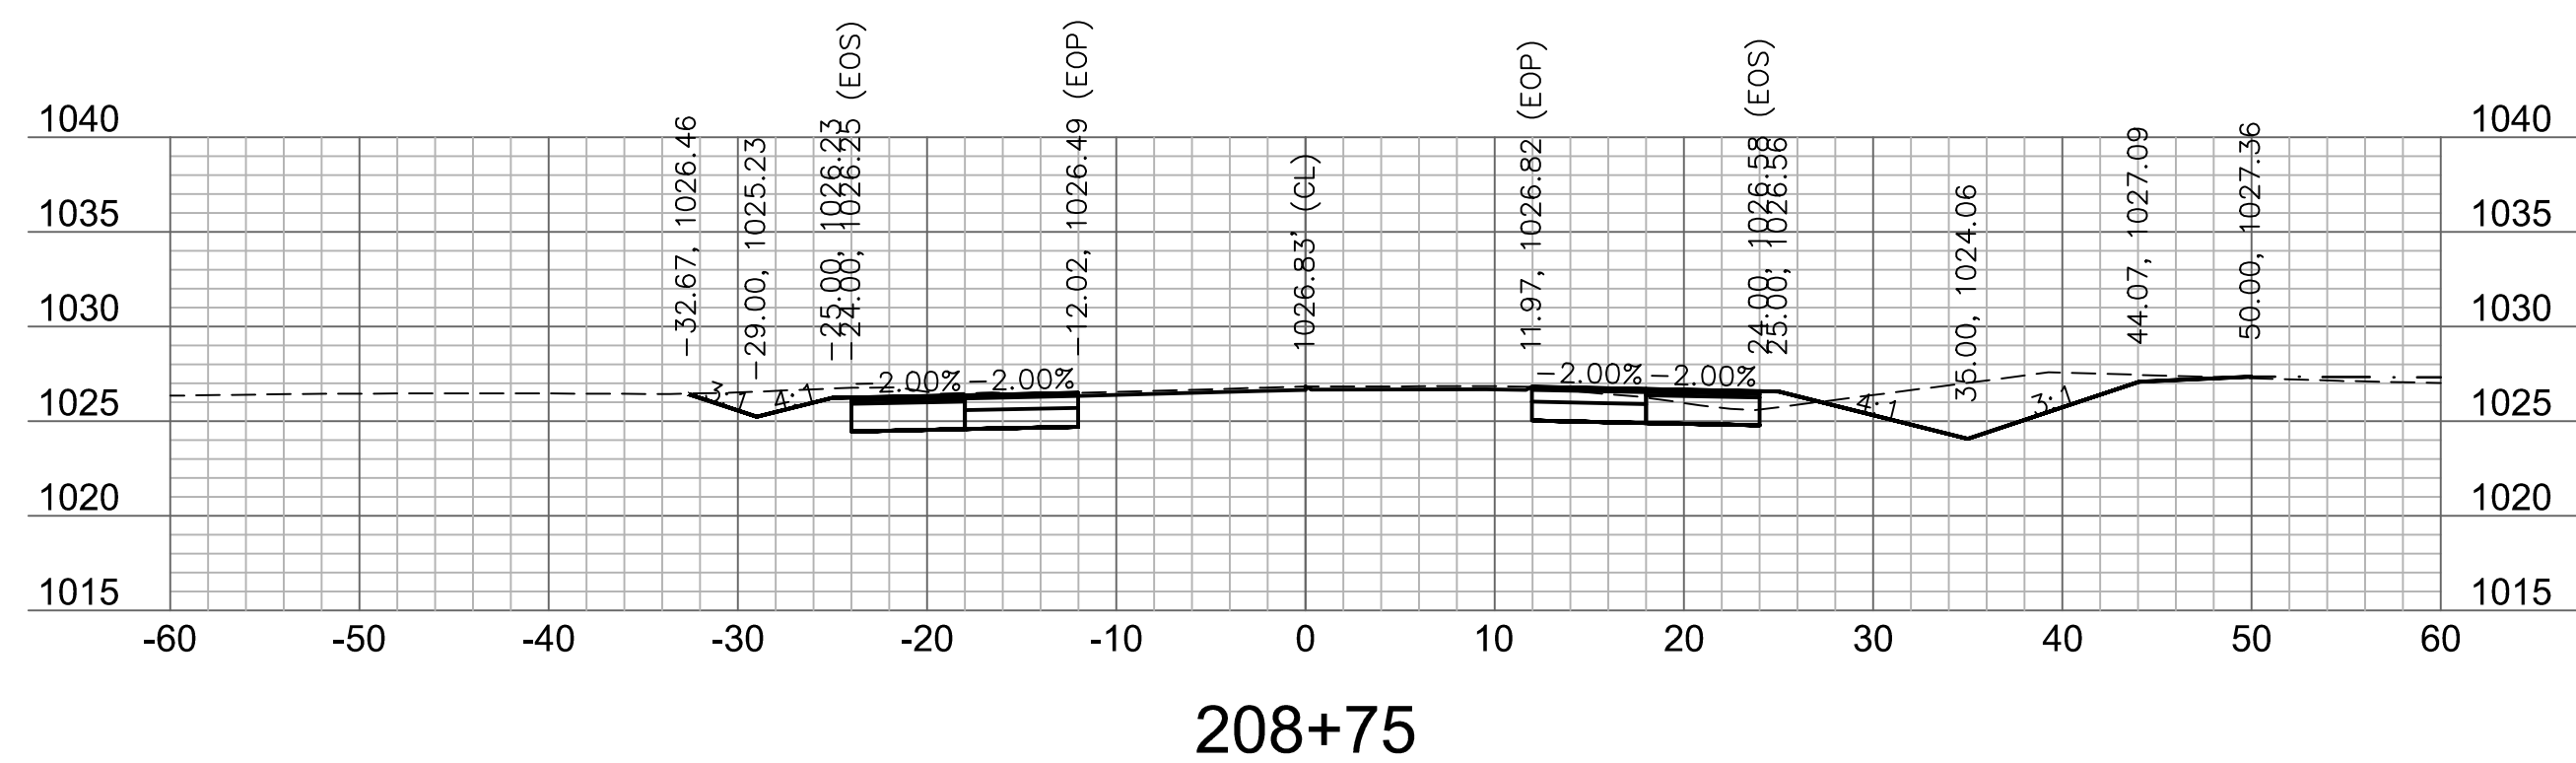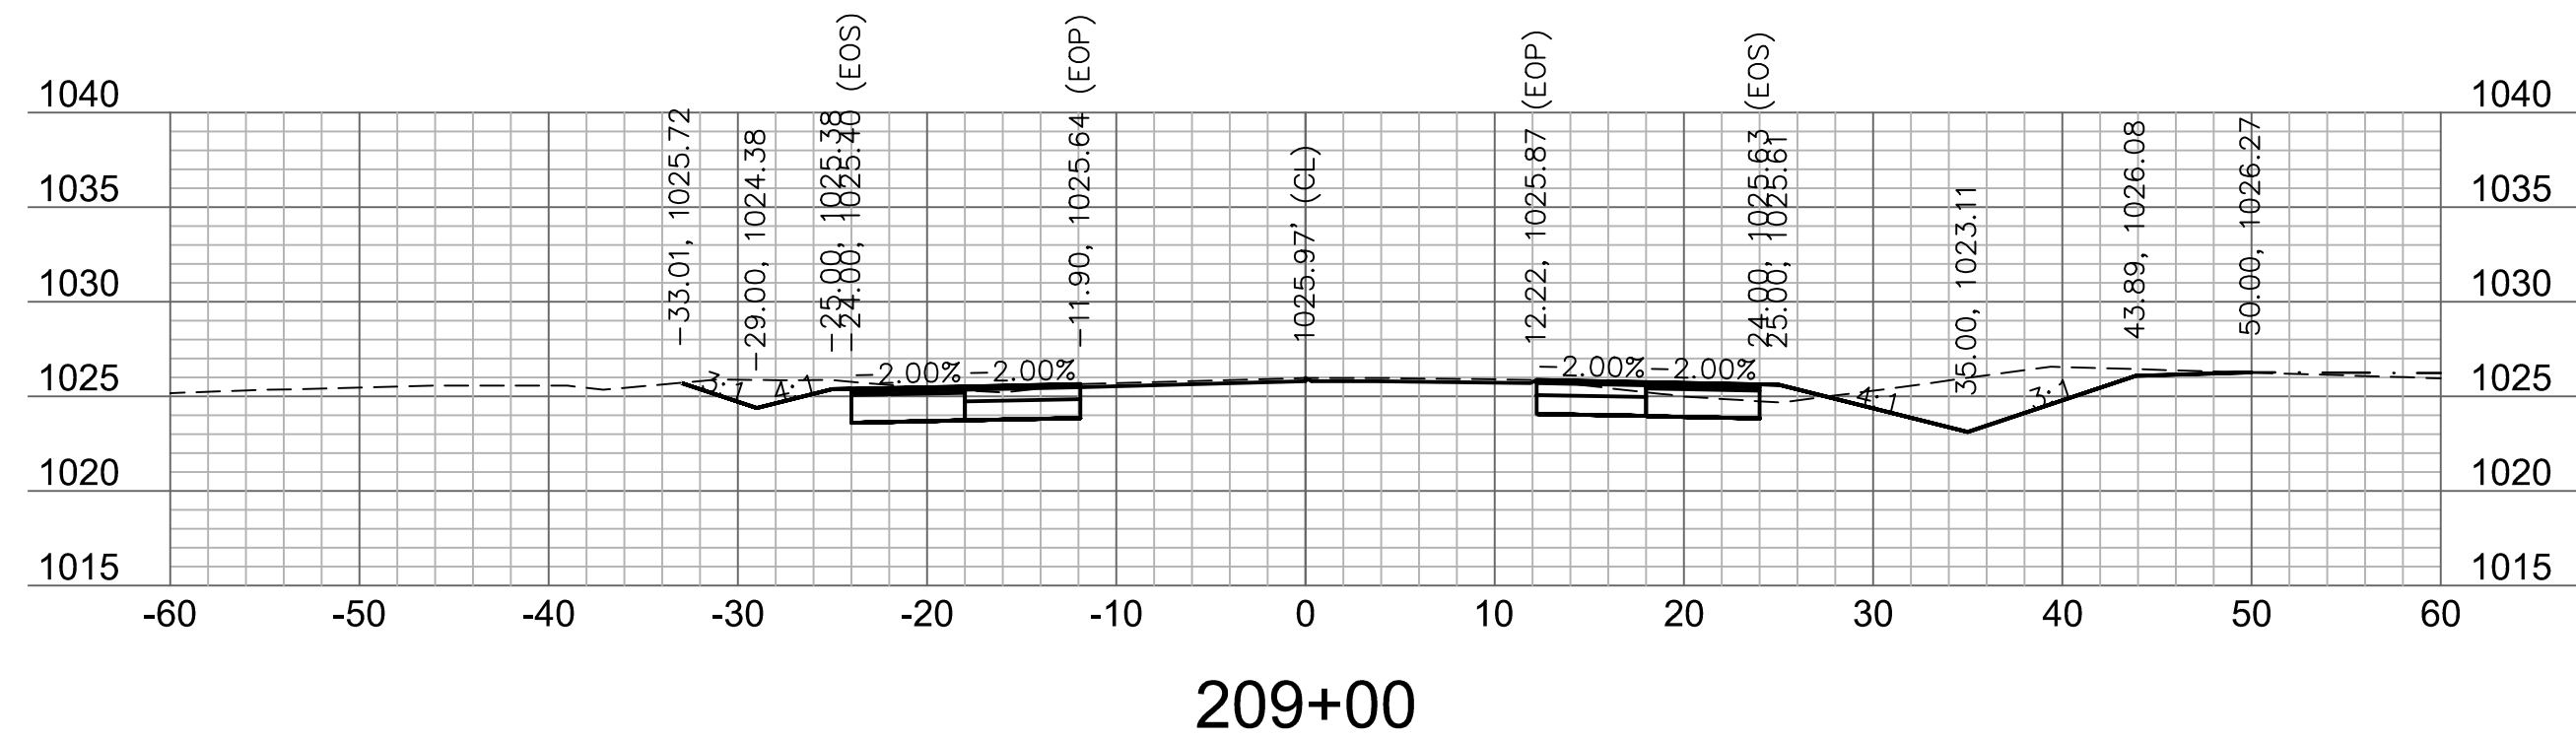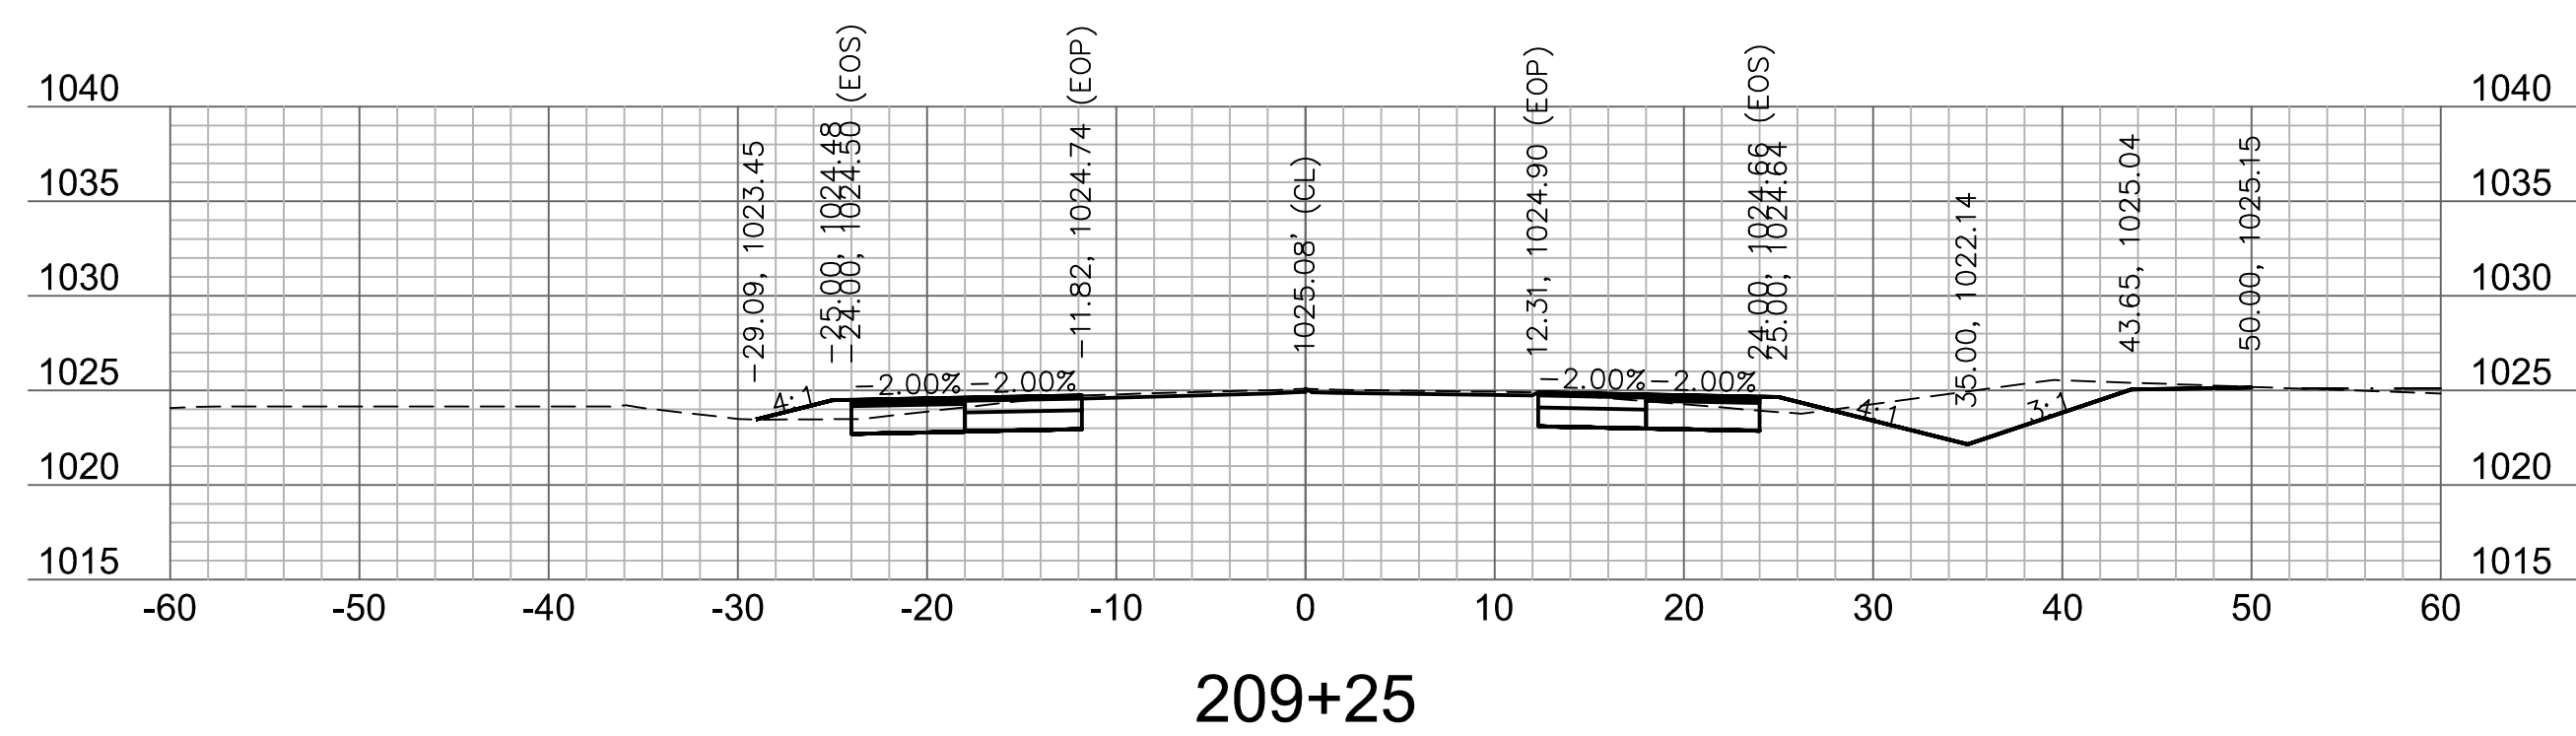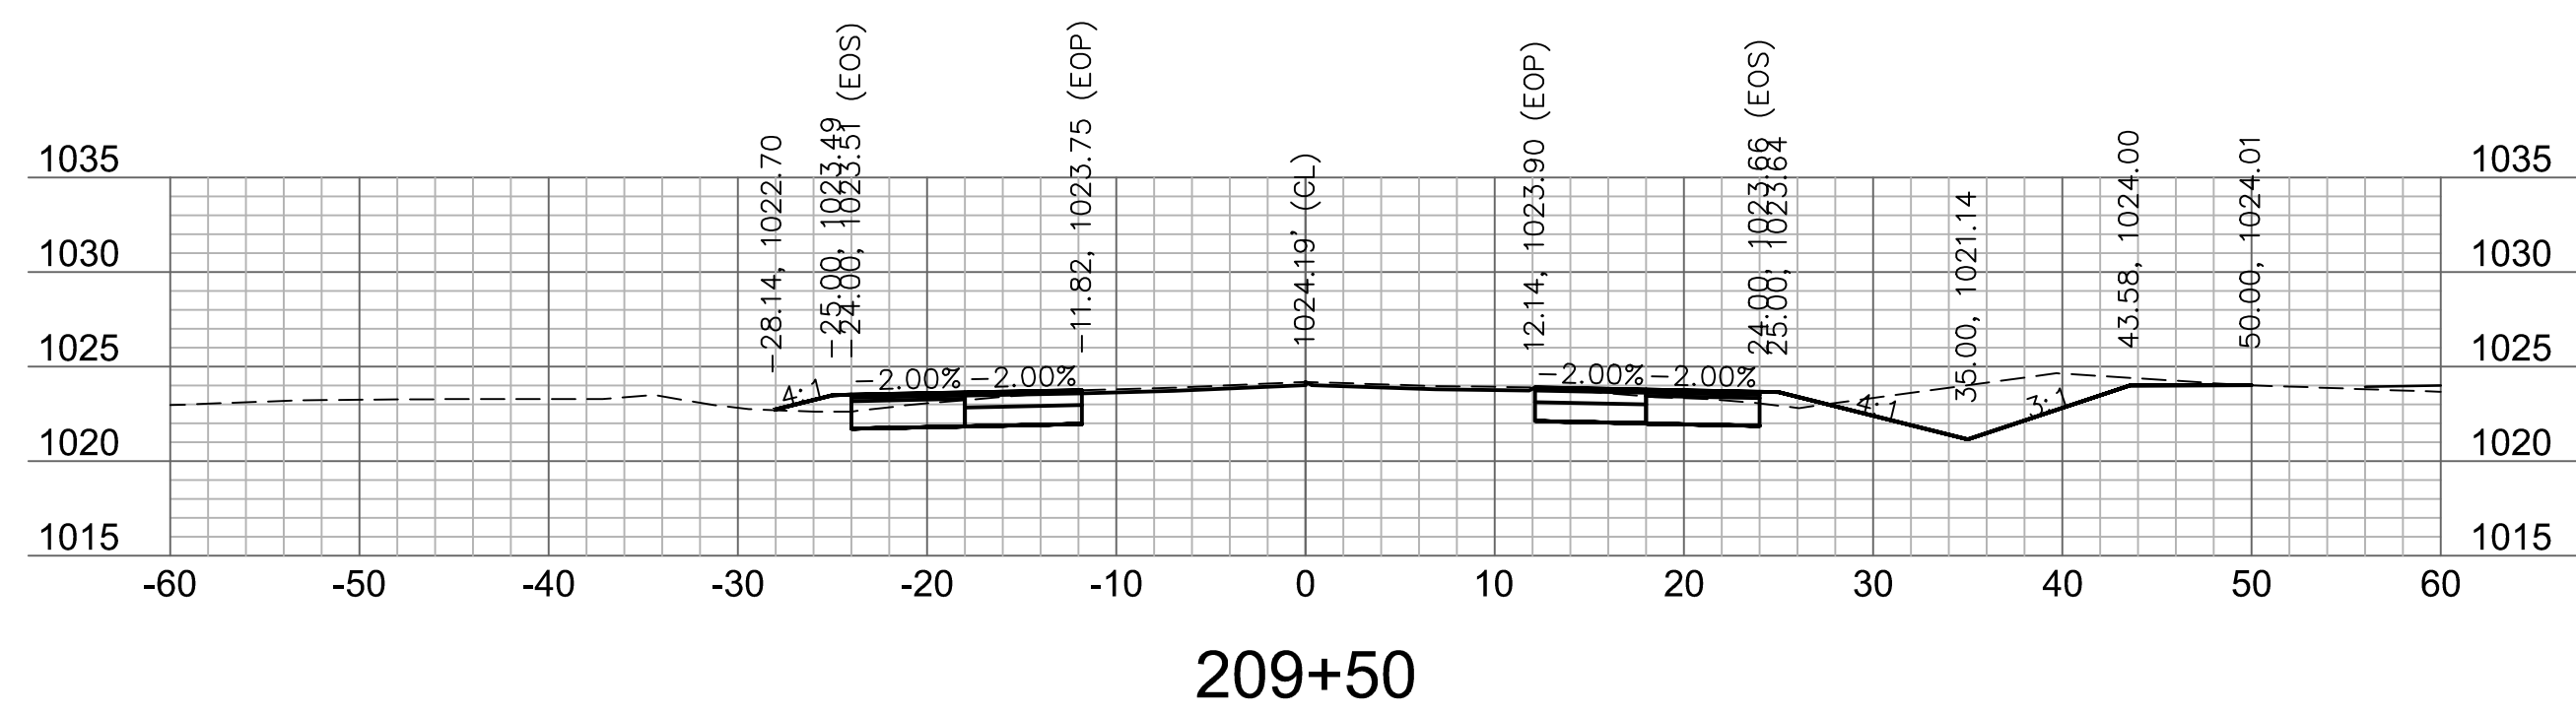


NOT AS-BUILT

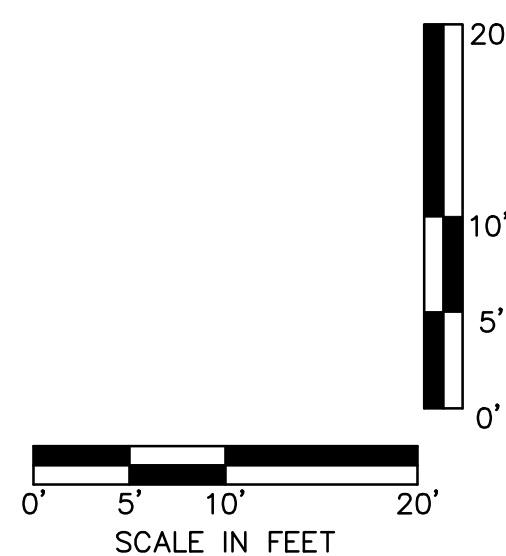


drawn by: _____ checked by: _____ approved by: _____ QA/QC by: _____ project no.: _____ drawing no.: T XSC A192339 date: 2020.07.09		PRYOR ROAD CROSS SECTION HIGHWAY 150 & PRYOR ROAD ROADWAY IMPROVEMENTS LEE'S SUMMIT, MO 2020	
SHEET			
57 of 63			


DWG: F:\2019\2001-2500\019-2339-A19-Design\AutoCAD\Final Plans\Sheets\RD8R\CROSS SECTIONS\T_XSC_A192339.dwg USER: igallagher
DATE: Jul 28, 2020 12:06pm XREFS: T_FBL_A192339

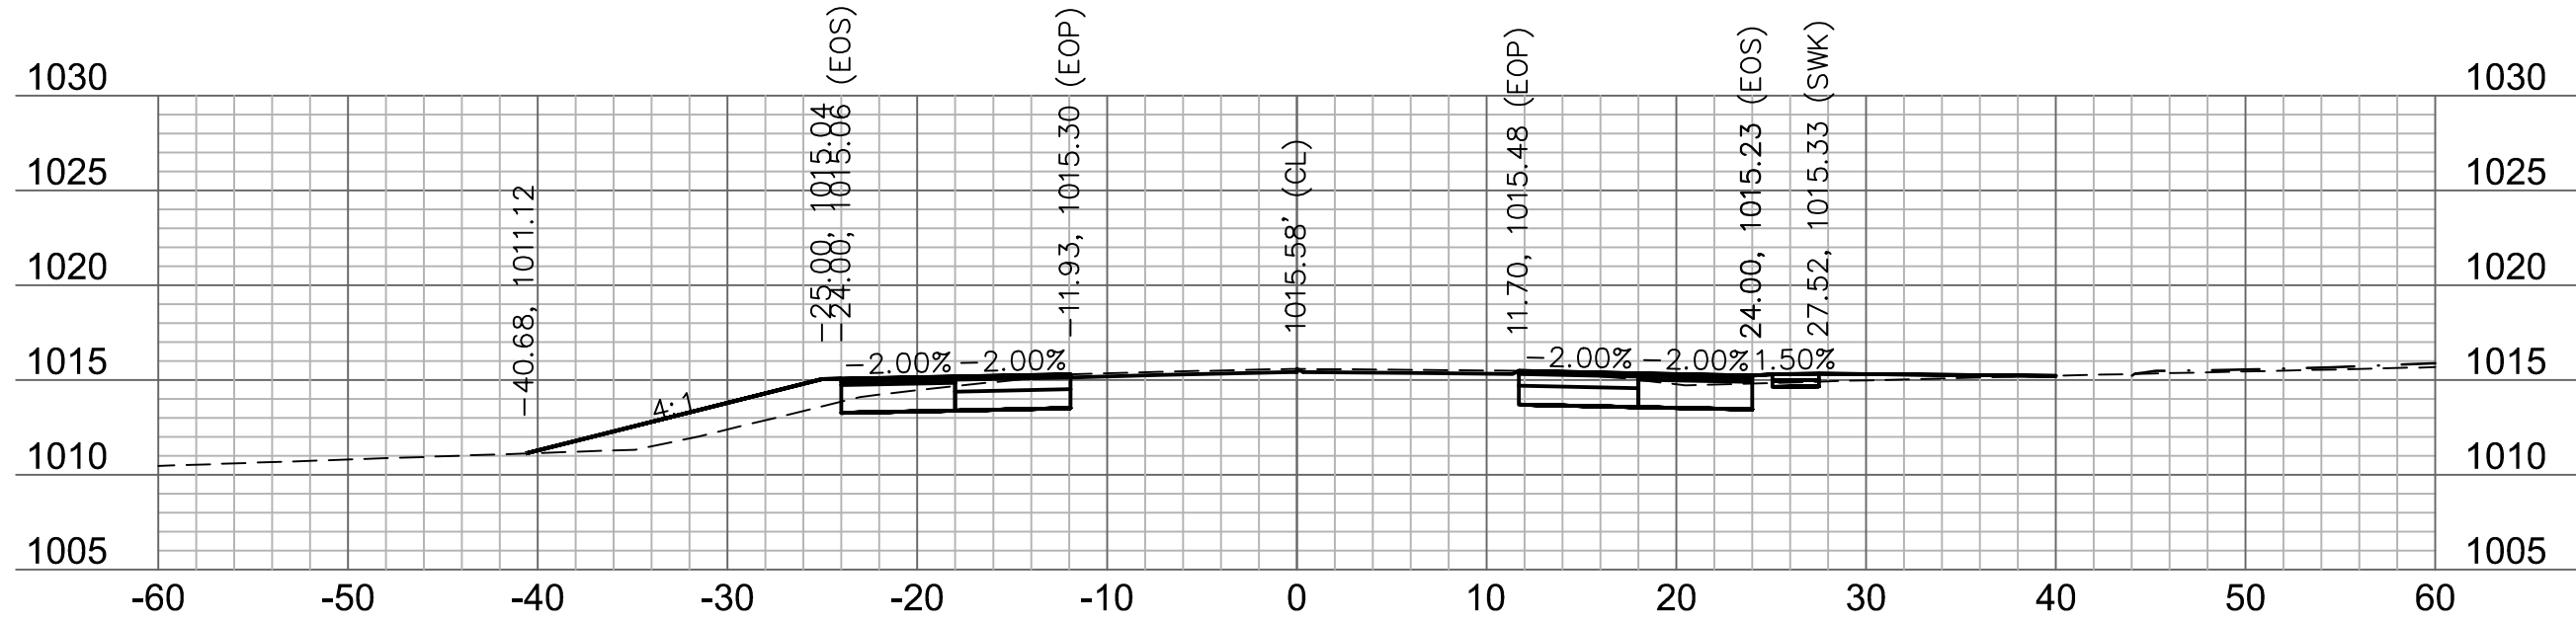


213+25

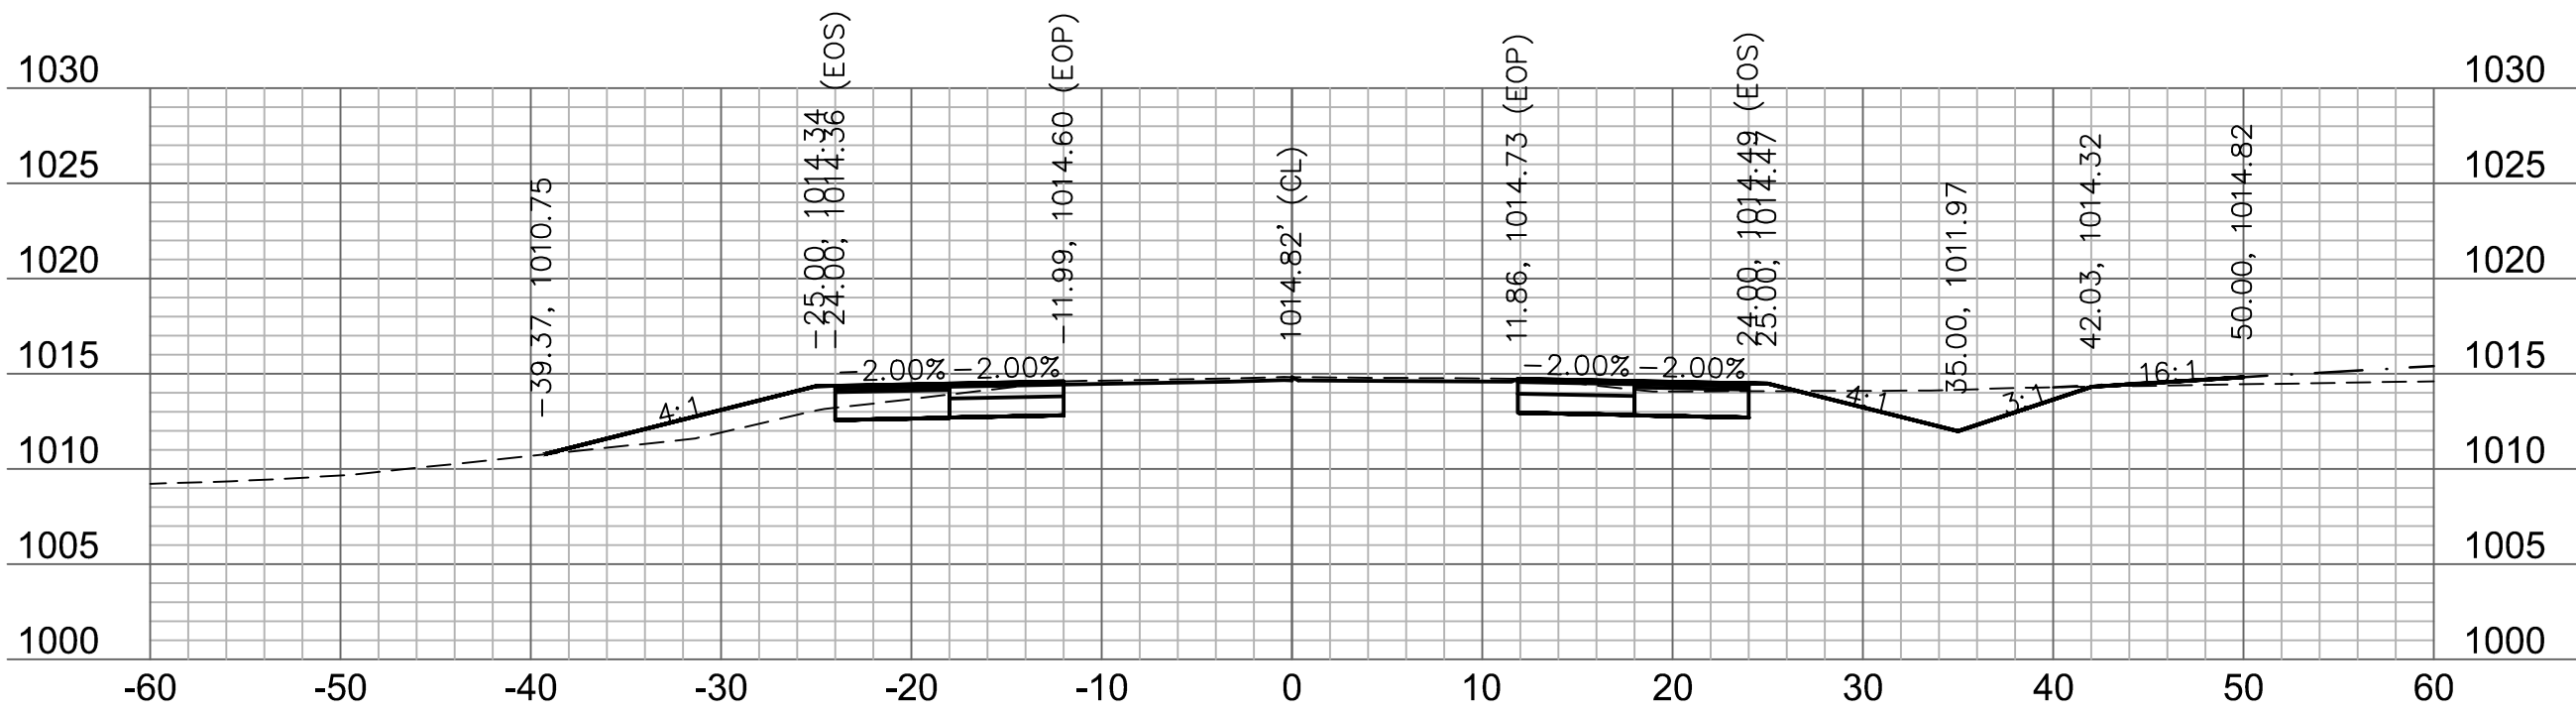


214+00

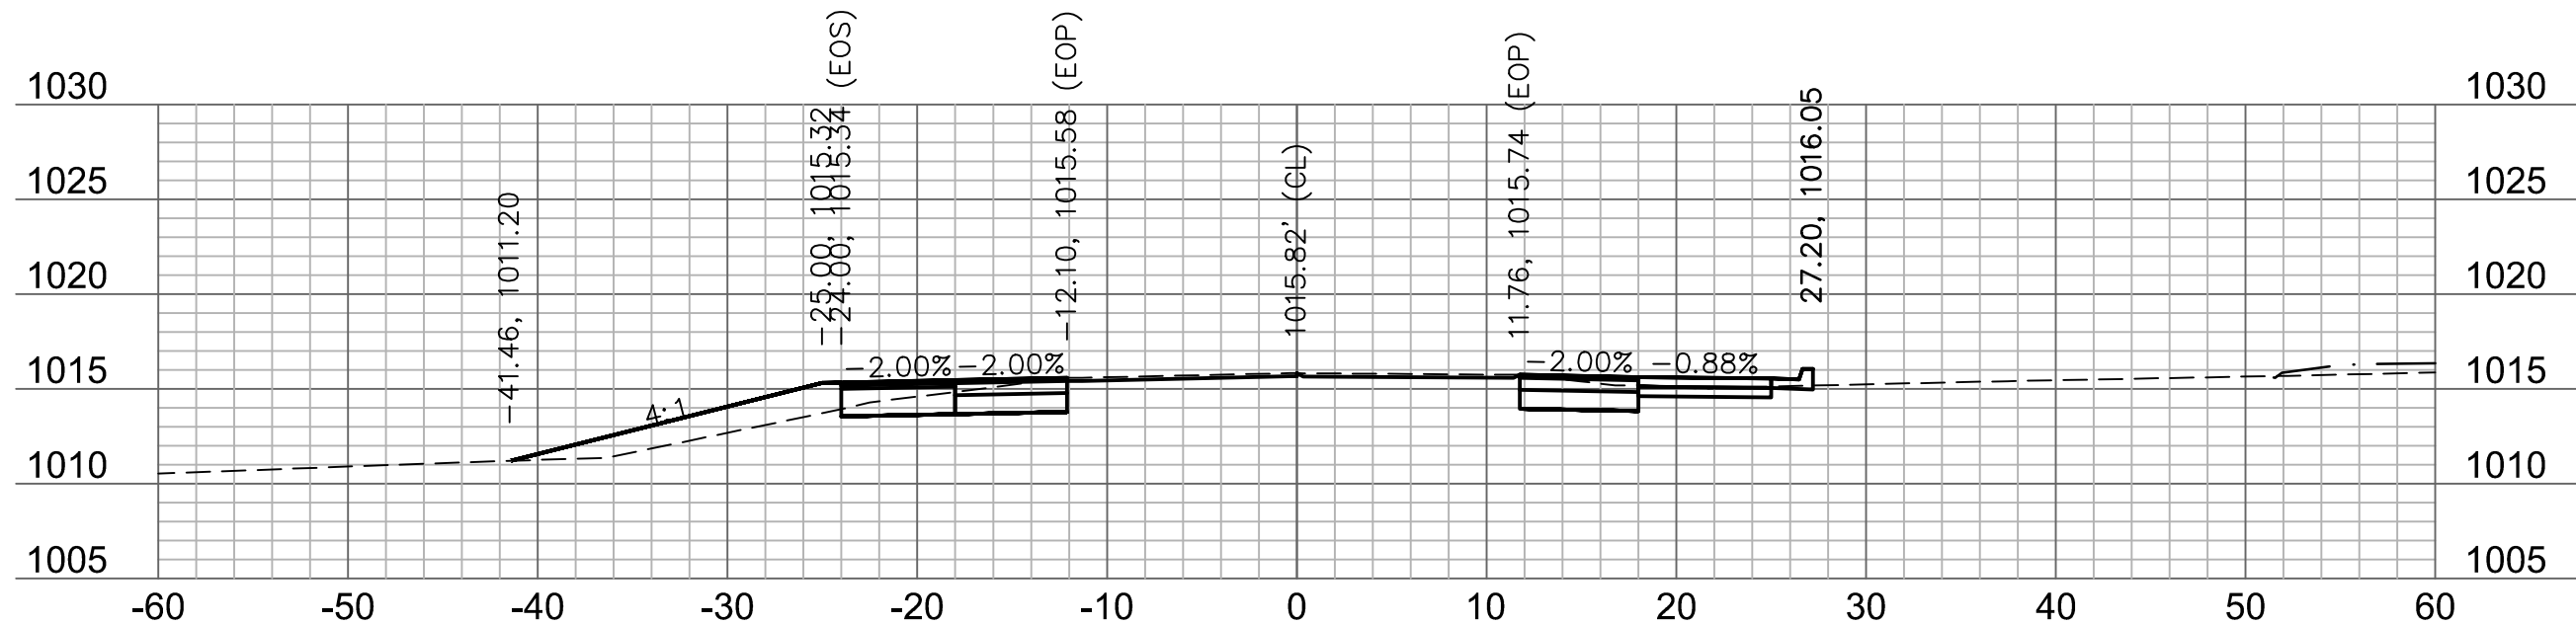


213+00

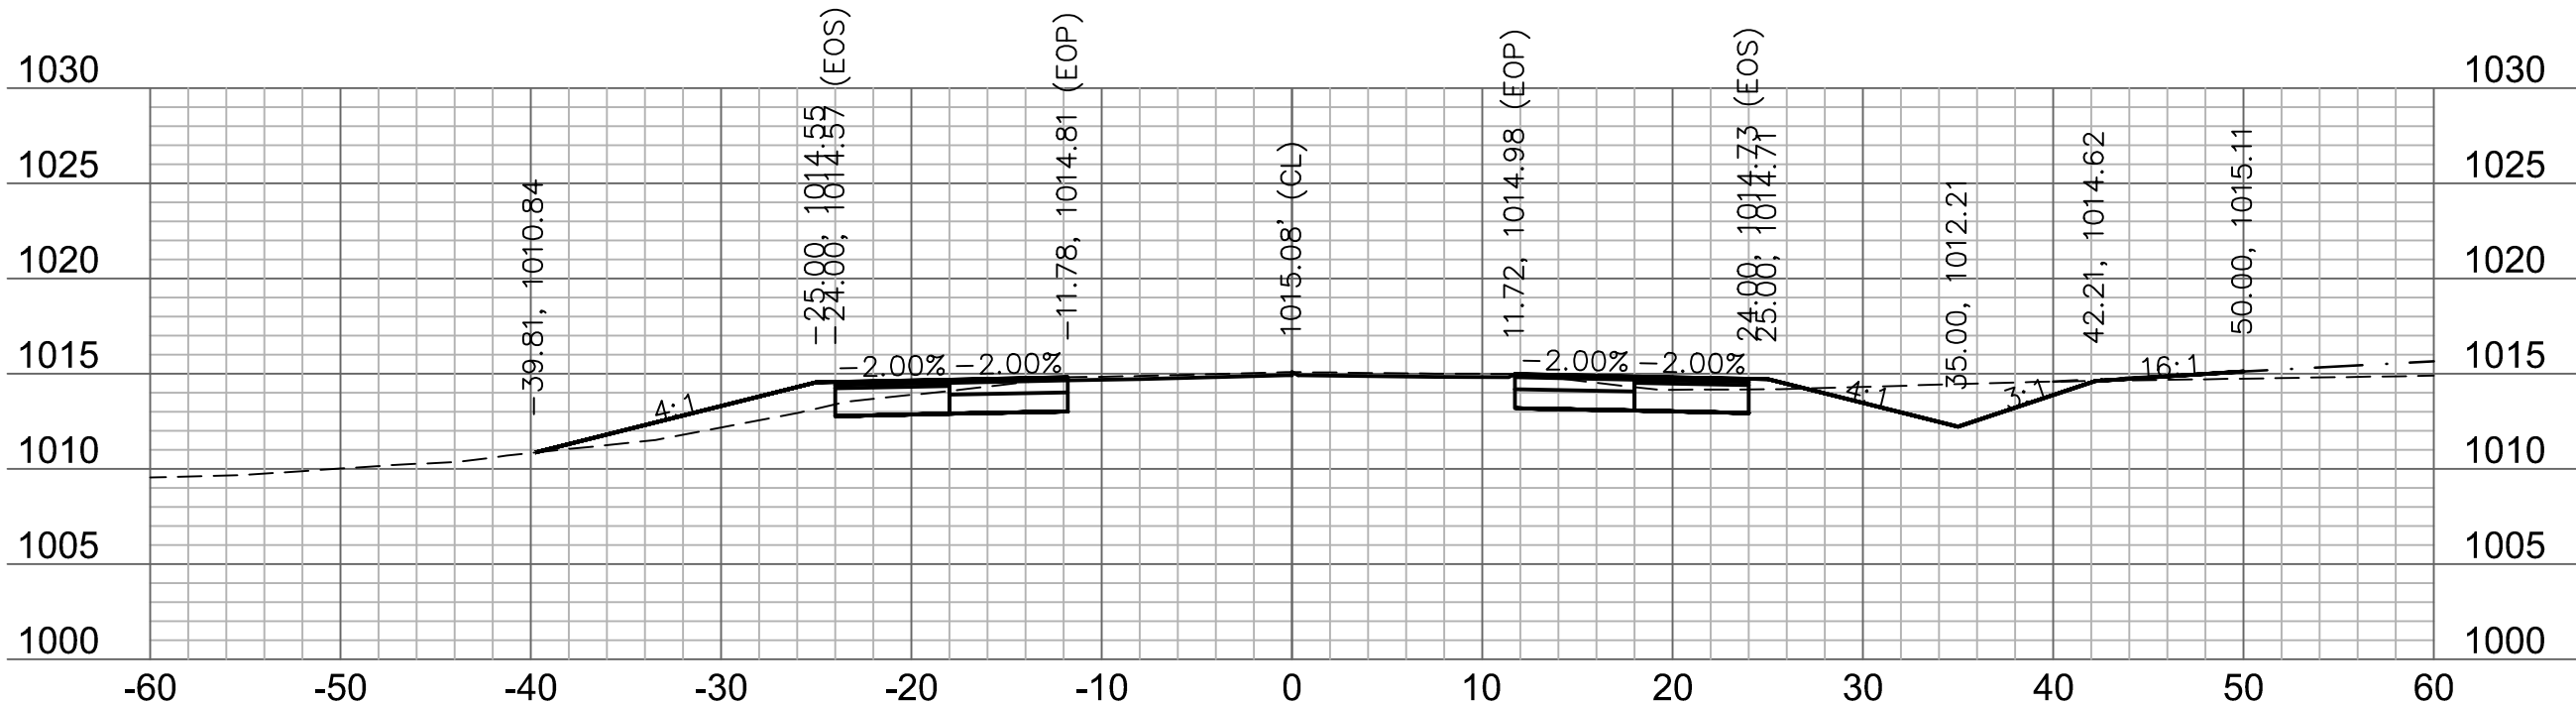

213+75

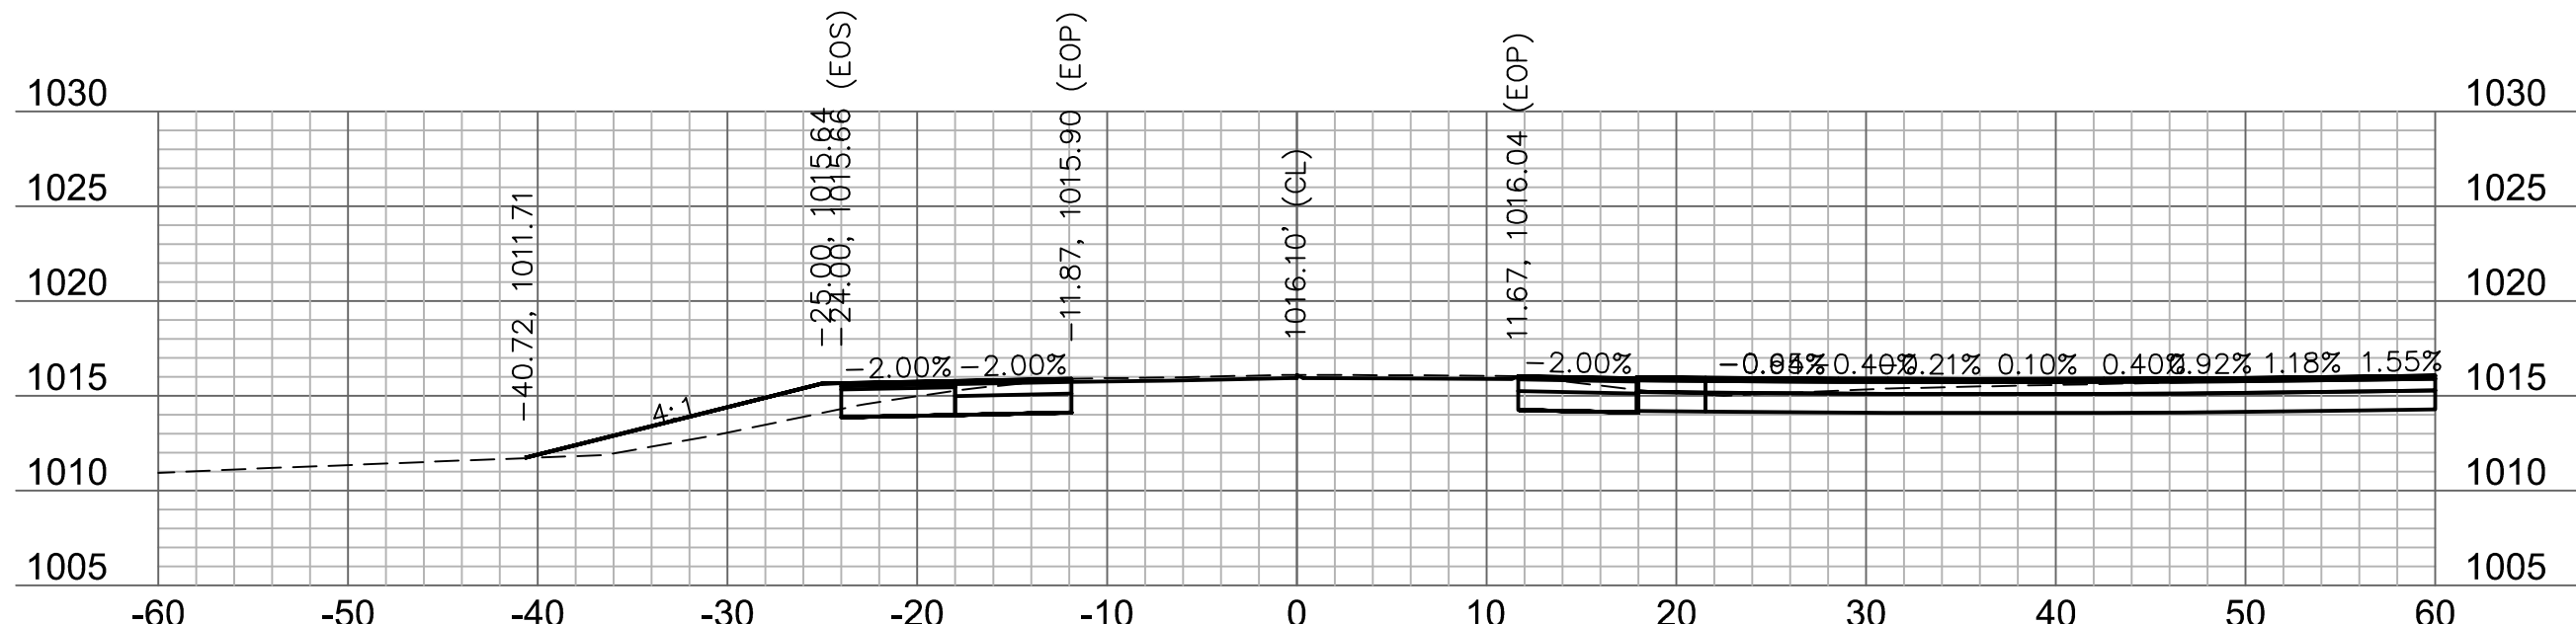

212+75

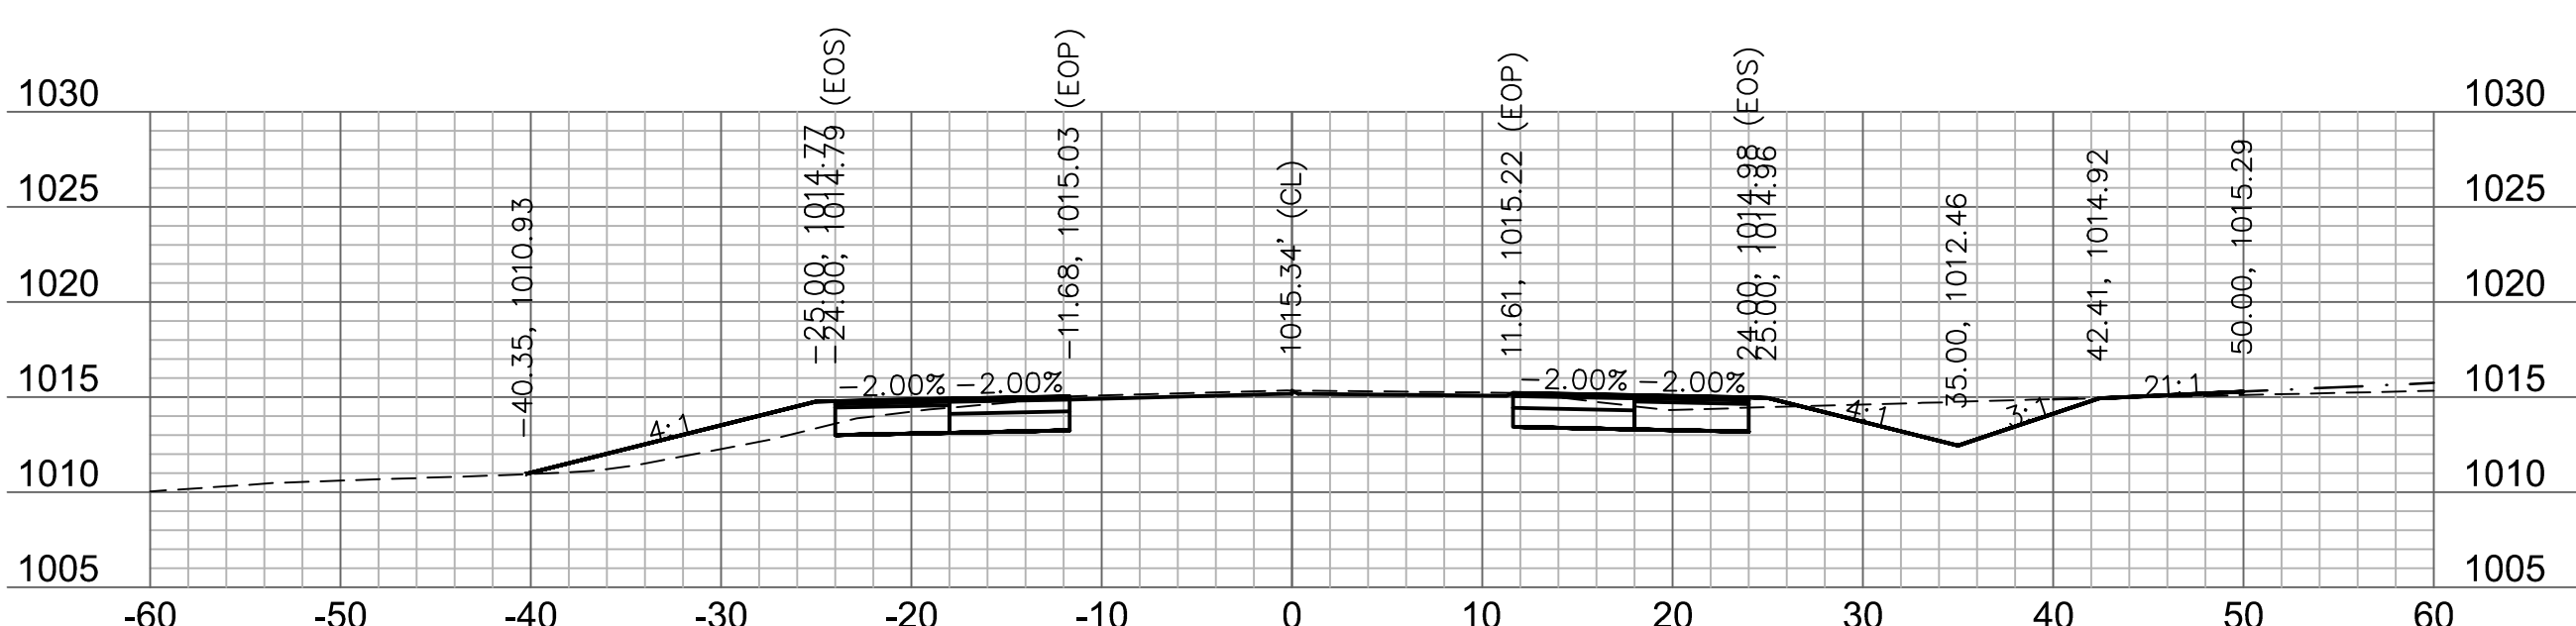

213+50

NOT AS-BUILT



olsson

Ollson Civil Engineering
Professional Engineer
1301 Burlington Street
North Kansas City, MO 64116

TEL 816.361.1177
www.ollson.com

PRYOR ROAD
CROSS SECTION

HIGHWAY 150 & PRYOR ROAD
ROADWAY IMPROVEMENTS

LEE'S SUMMIT, MO

REV. NO.

DATE

REV. NO.

DATE

REV. NO.

DATE

REV. NO.

DATE

REV. NO.

DATE

REVISIONS DESCRIPTION

REVISIONS PER CITY COMMENTS

REVISIONS DESCRIPTION

REVISIONS PER CITY COMMENTS

REVISIONS DESCRIPTION

REVISIONS PER CITY COMMENTS

REVISIONS DESCRIPTION

REVISIONS PER CITY COMMENTS

REVISIONS DESCRIPTION

REVISIONS PER CITY COMMENTS

BY

BY

BY

BY

BY

BY

BY

BY

BY

BY

2020

2020

2020

2020

2020

2020

2020

2020

2020

2020

drawn by: AKU

checked by: JPC

approved by: JPC

QA/QC by: RBC

project no.: T_XSC_A19-2339




drawing no.: T_XSC_A19-2339

date: 2020.07.09




SHEET

59 of 63

39-A\40-Design\AutoCAD\

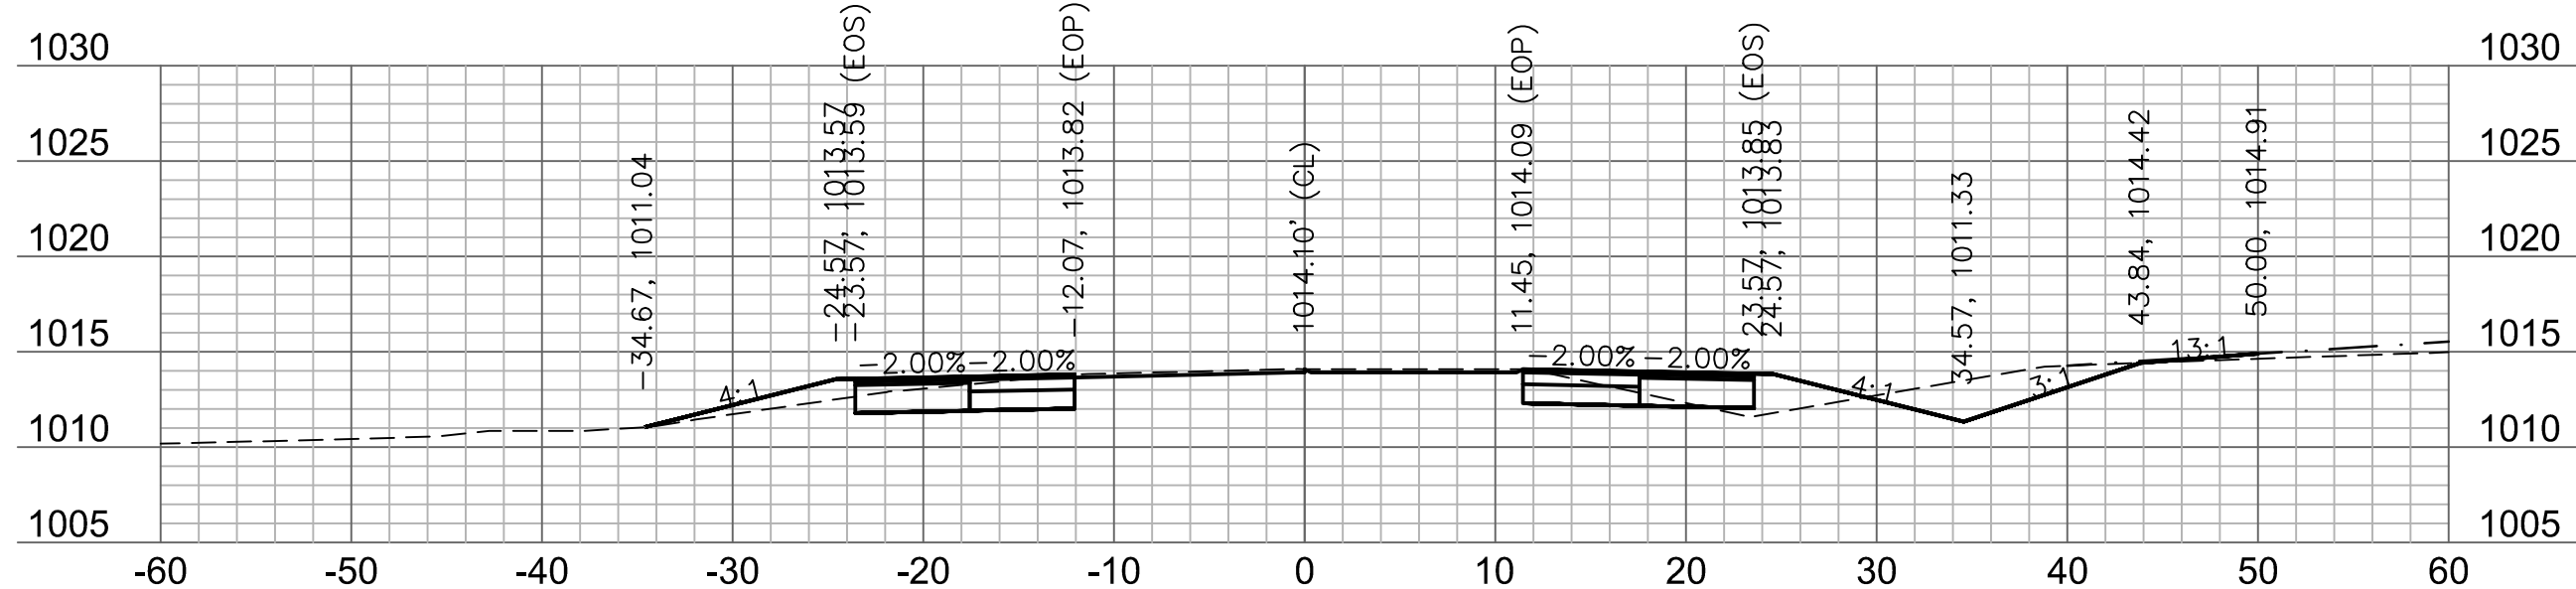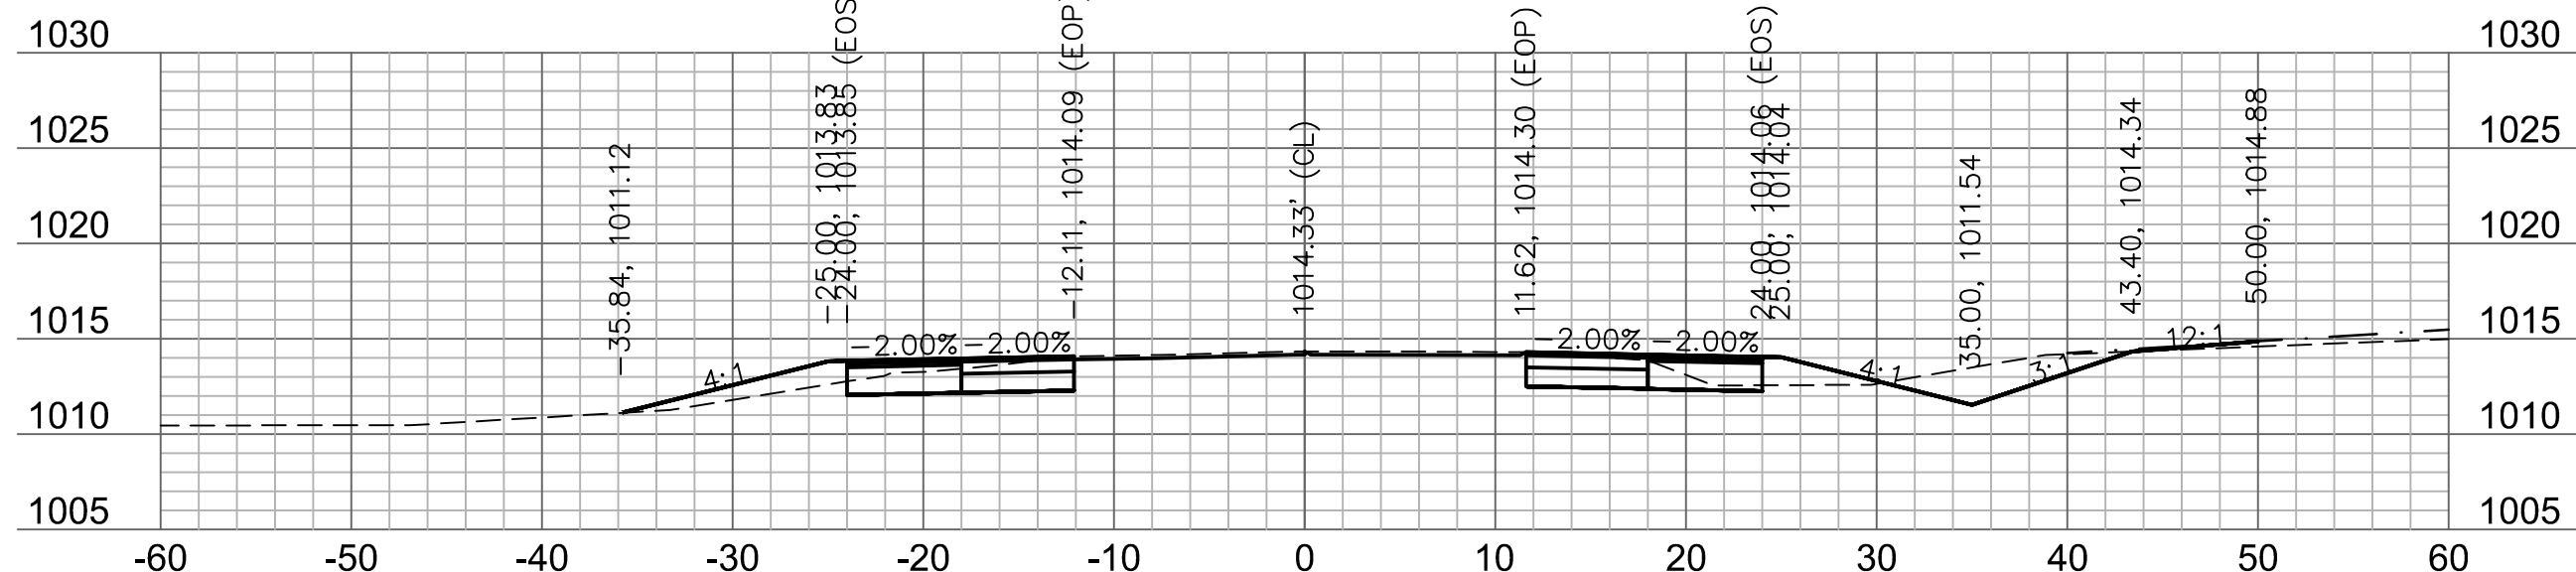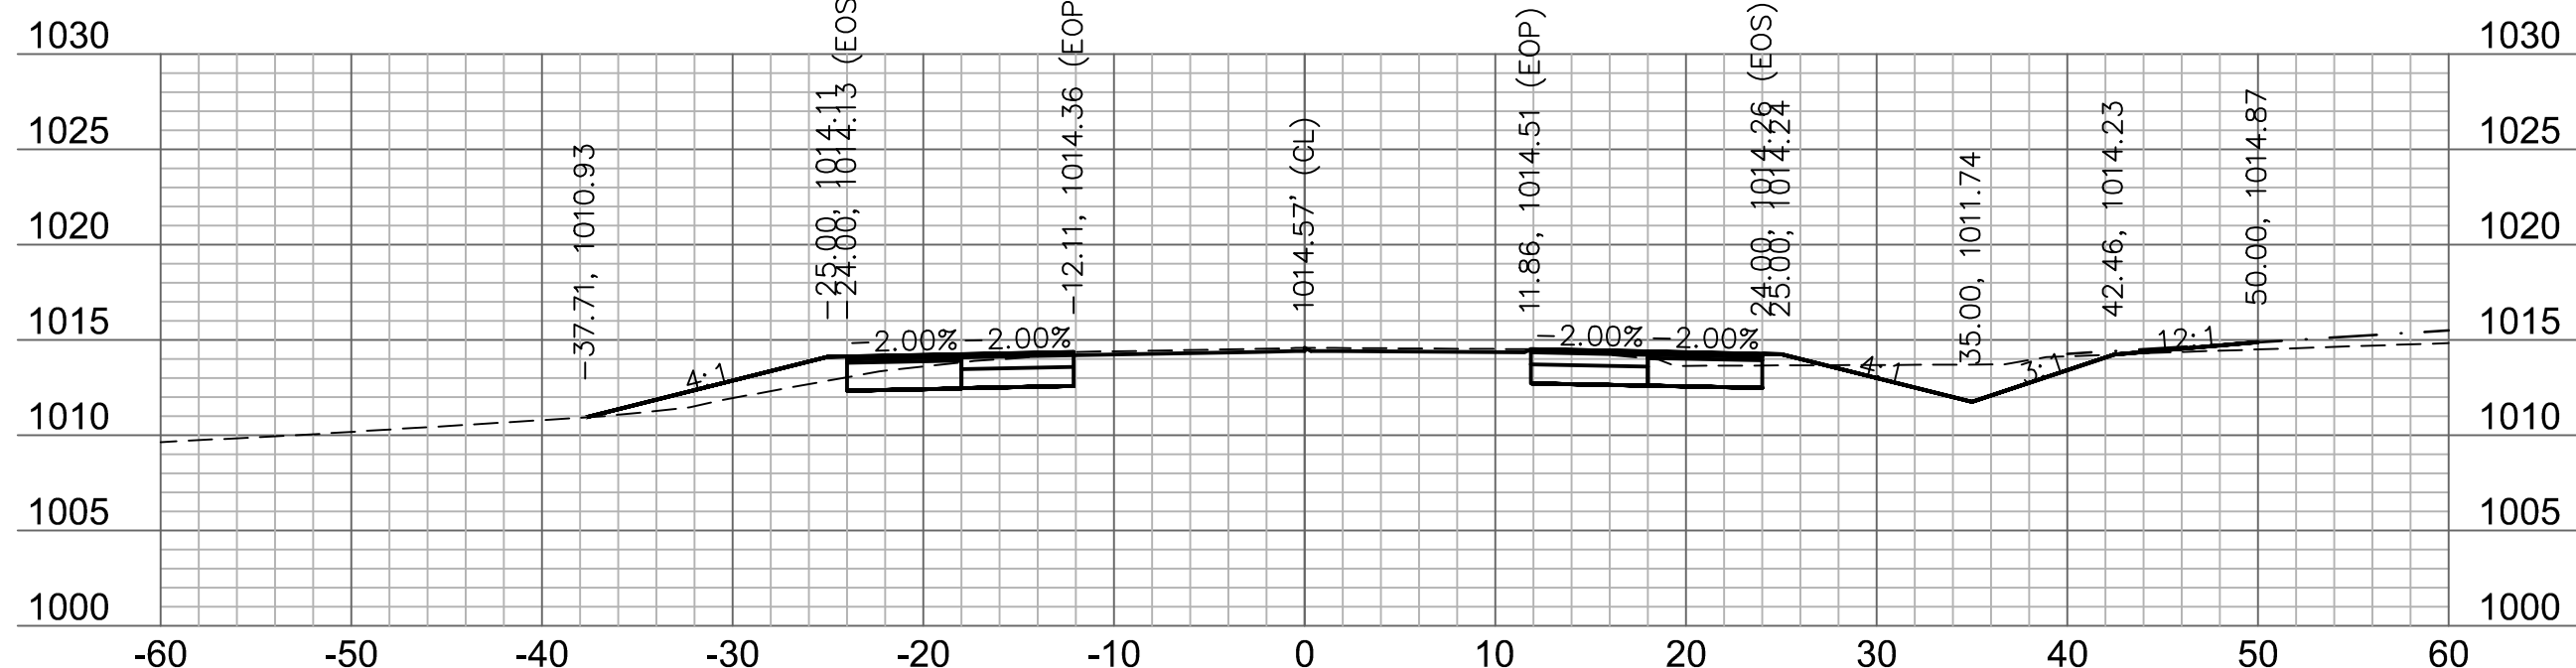
 $214+75$  $214+50$ 

214+25

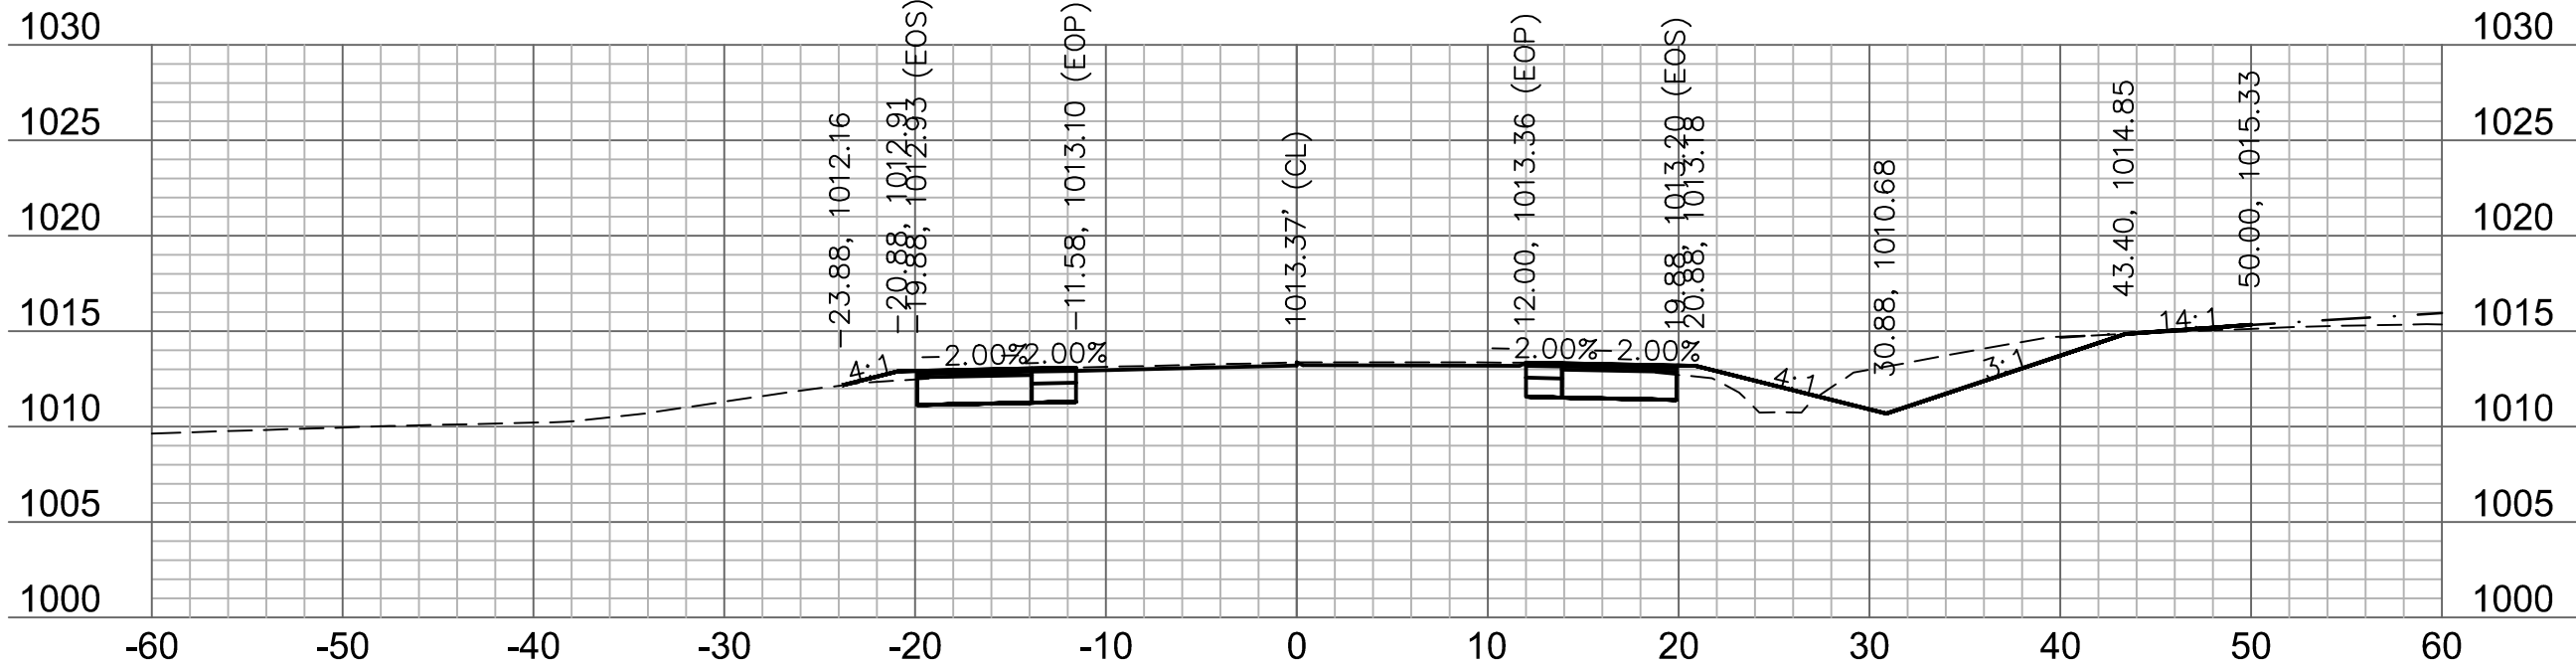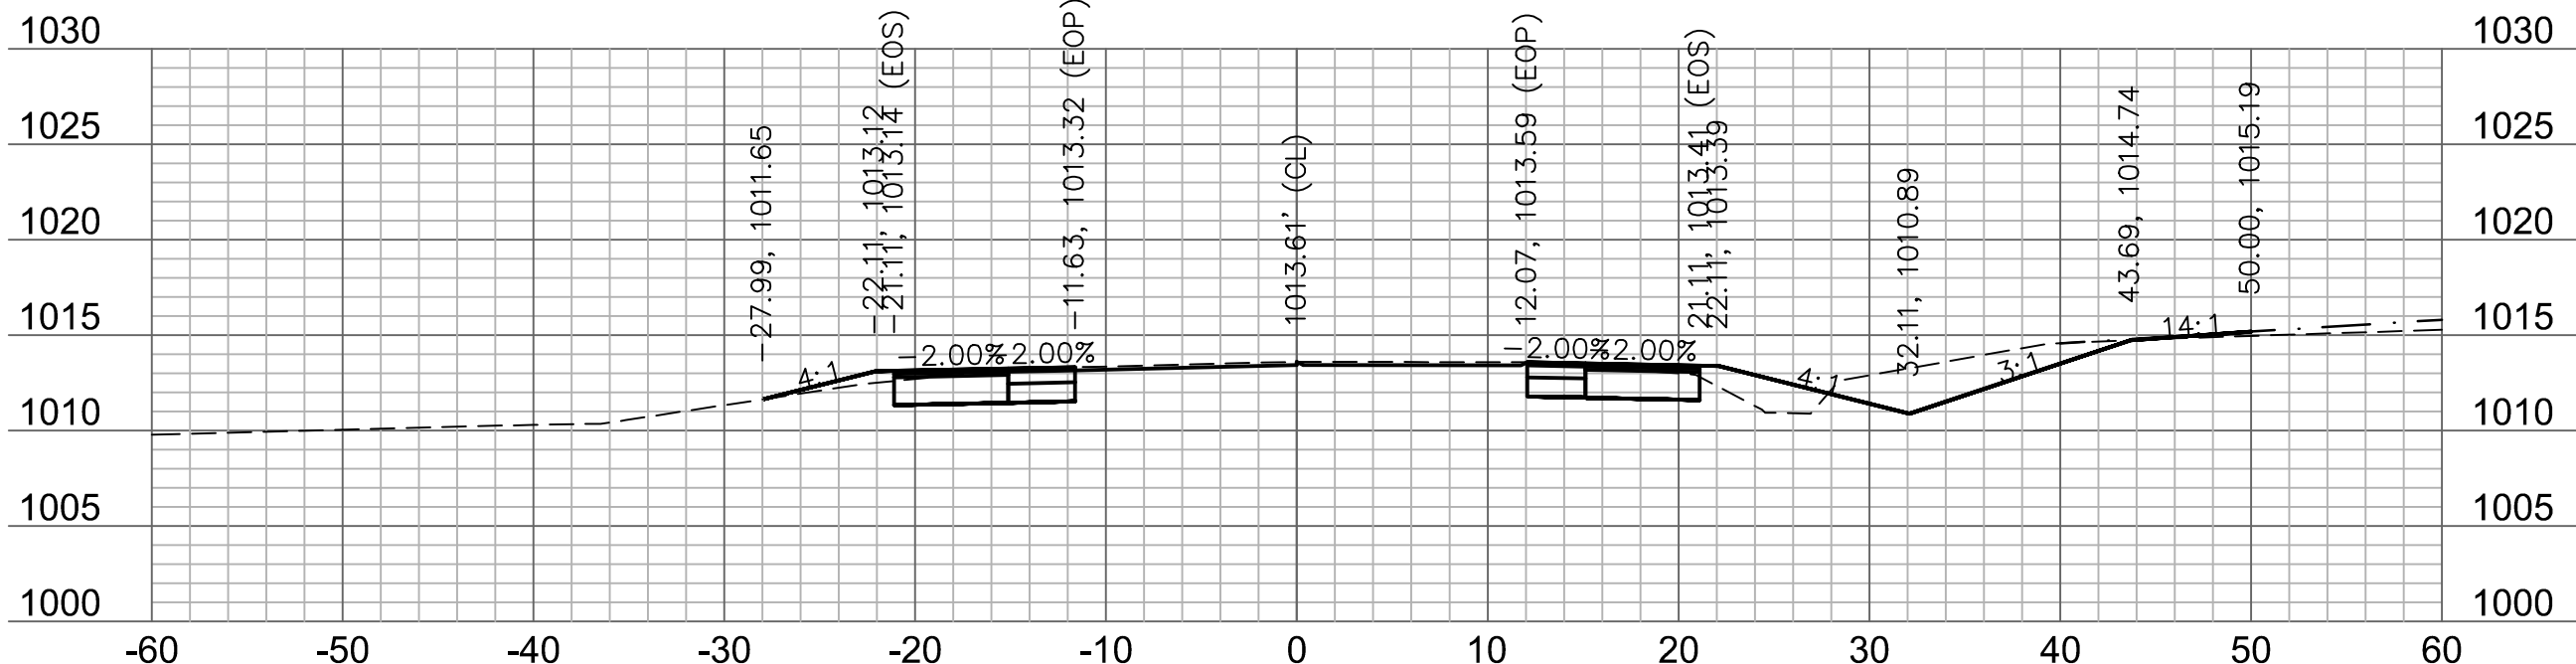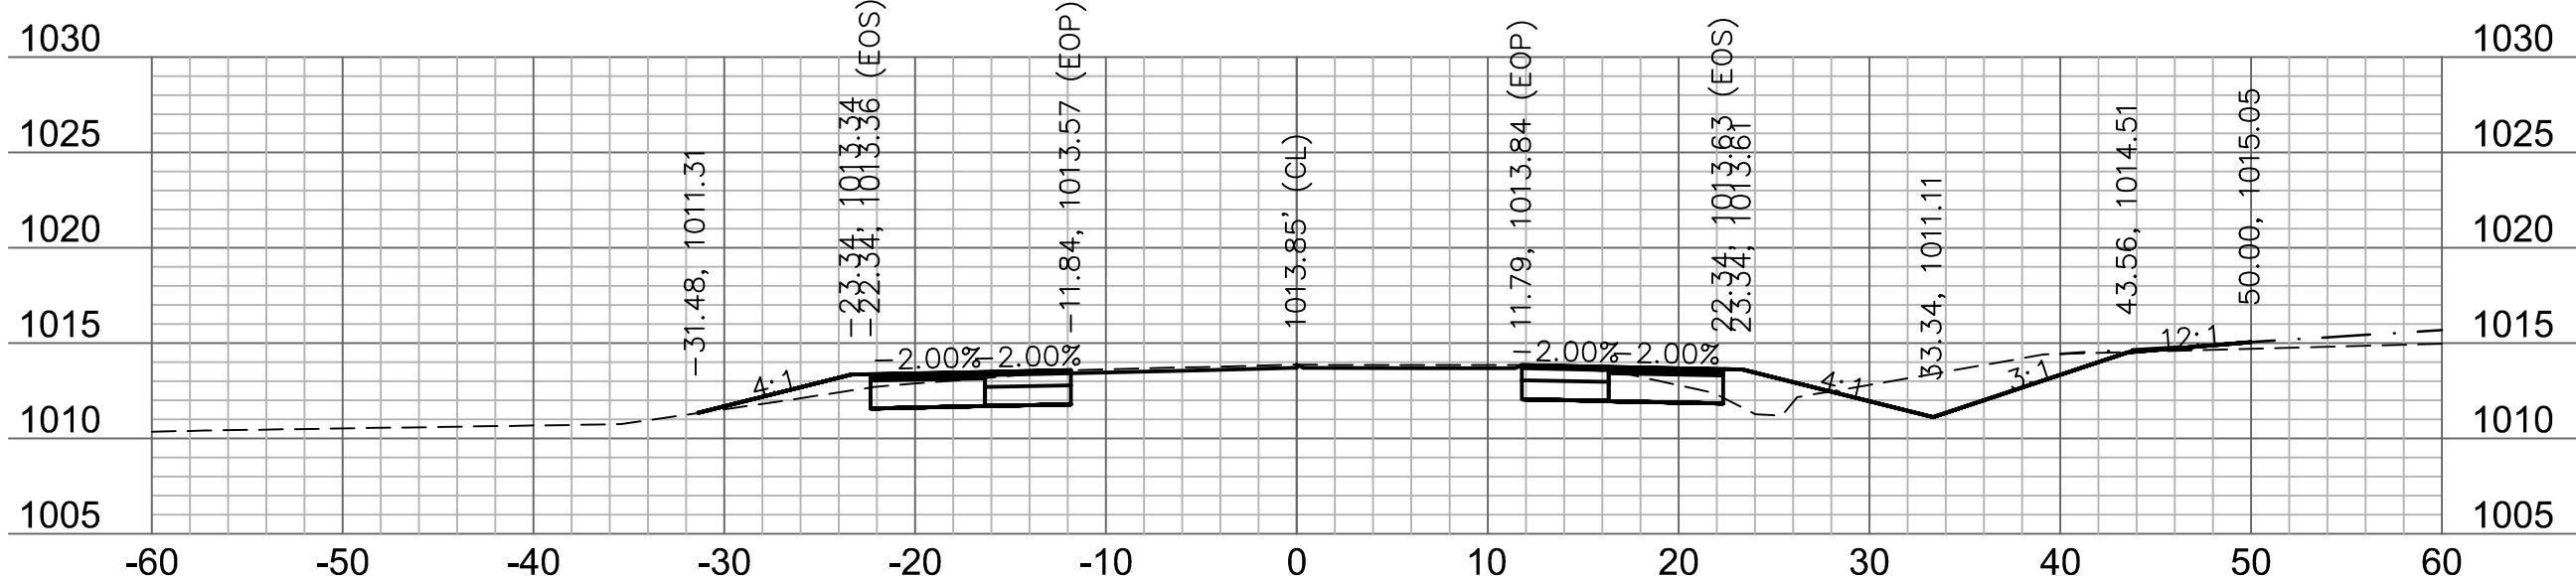 $215+50$  $215+25$ 

215+00

NOT AS-BUILT

 

drawn by: _____ checked by: _____ approved by: _____ QA/QC by: _____ project no.: A18-0239 drawing no.: T KSC A180239 date: 2020.07.19	PRYOR ROAD CROSS SECTION		REV. NO.	DATE	REVISIONS DESCRIPTION	BY
			1	2020.06.29	REVISIONS PER CITY COMMENTS	
HIGHWAY 150 & PRYOR ROAD ROADWAY IMPROVEMENTS						
LEES SUMMIT, MO		2020				
SHEET						
60	of 63					


SHEET
60 of 63

olson


Olsson - Civil Engineering
Missouri Certificate of Authority #001592
1301 Burlington Street
North Kansas City, MO 64116

TEL 816 361 1177
www.olsson.com


DWG: F:\2019\2001-2500\019-2339-A19-Design\AutoCAD\Final Plans\Sheets\RD8R\CROSS SECTIONS\T_XSC_A192339.dwg USER: igallagher
DATE: Jul 28, 2020 12:06pm XREFS: T_FBL_A192339

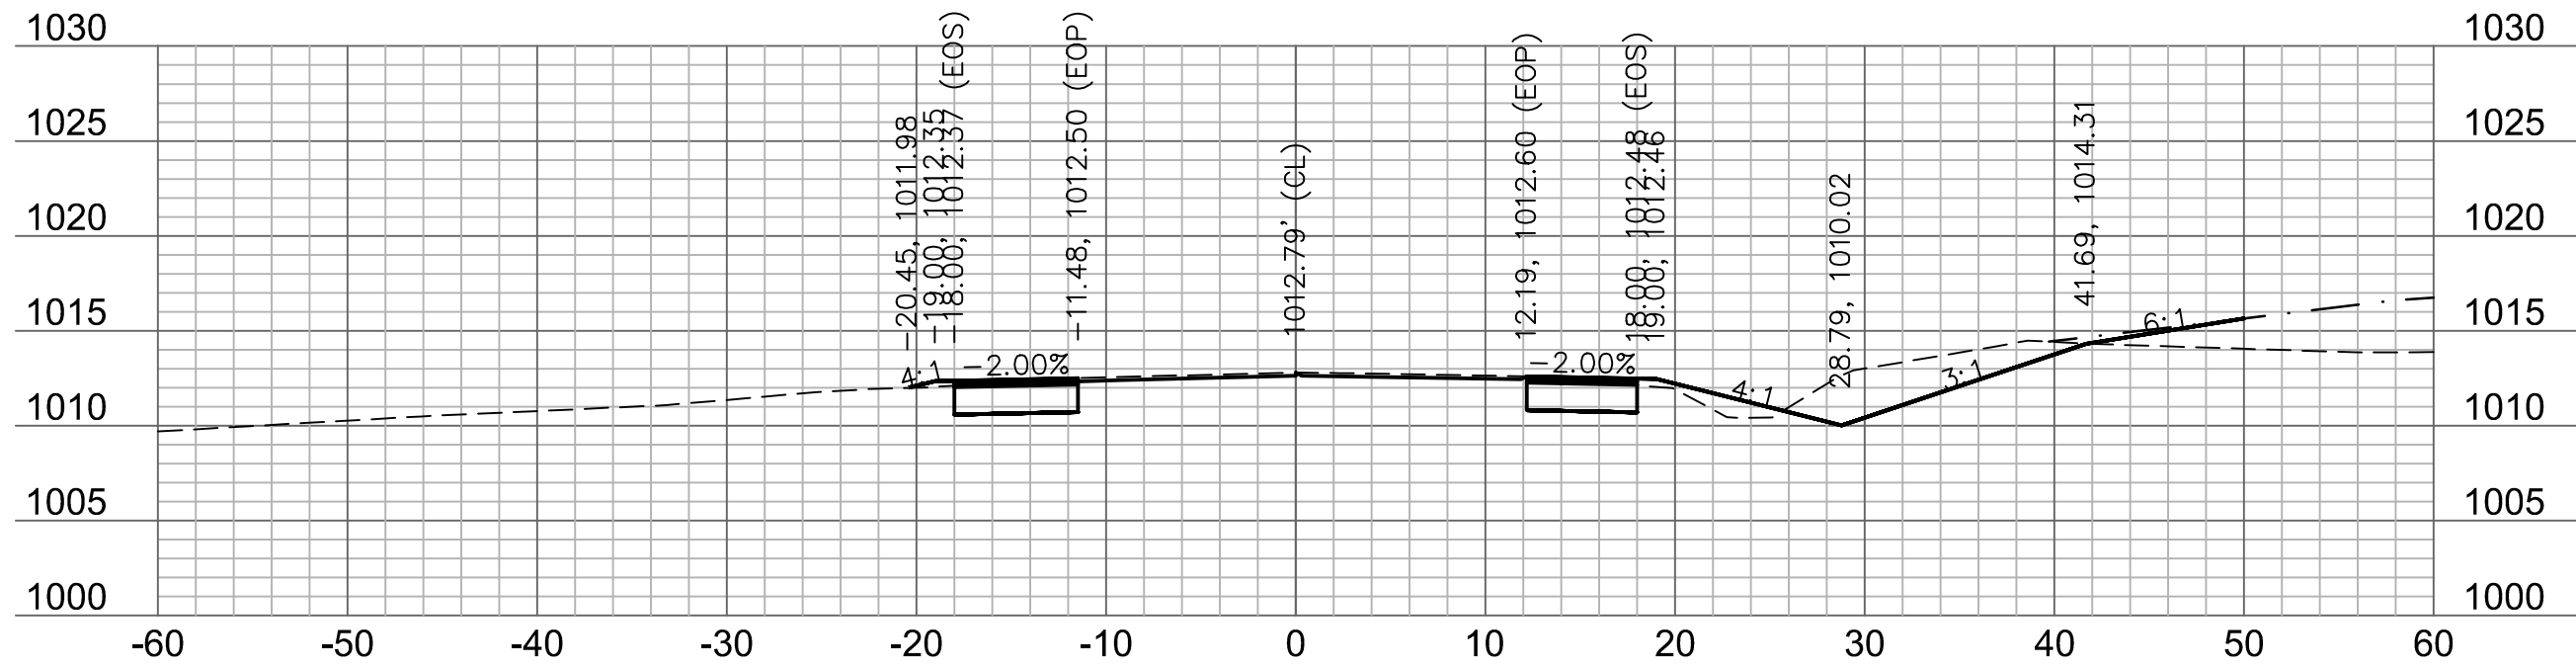


216+25

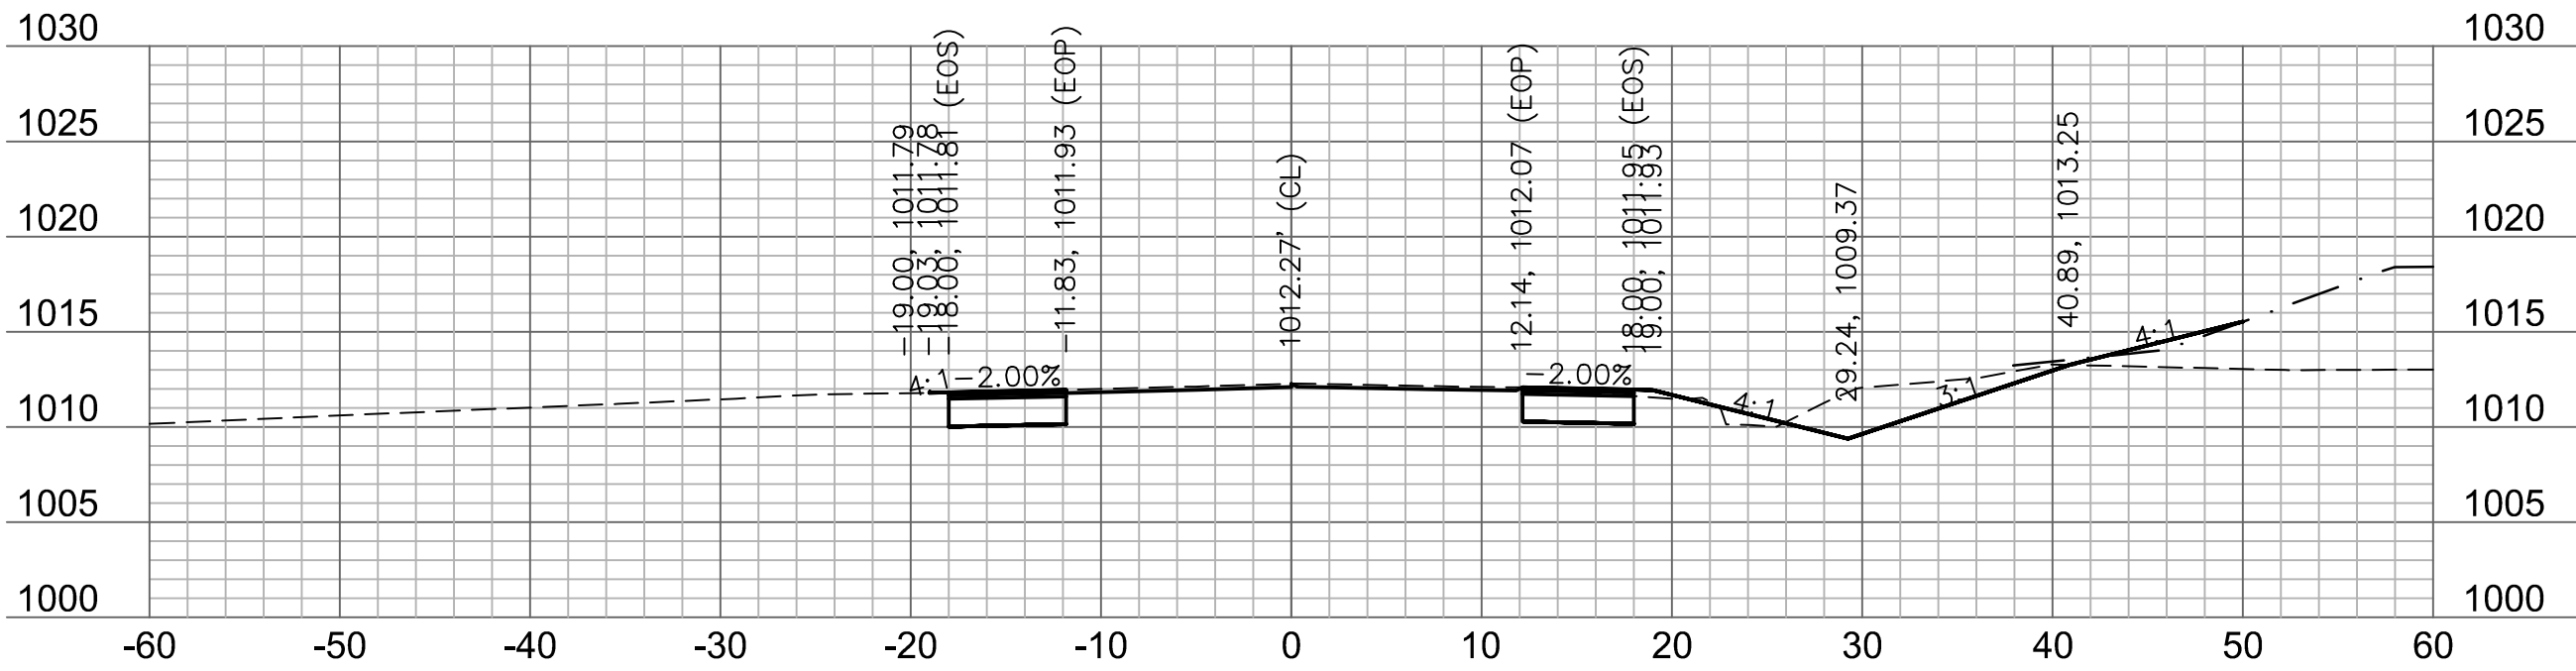


217+00

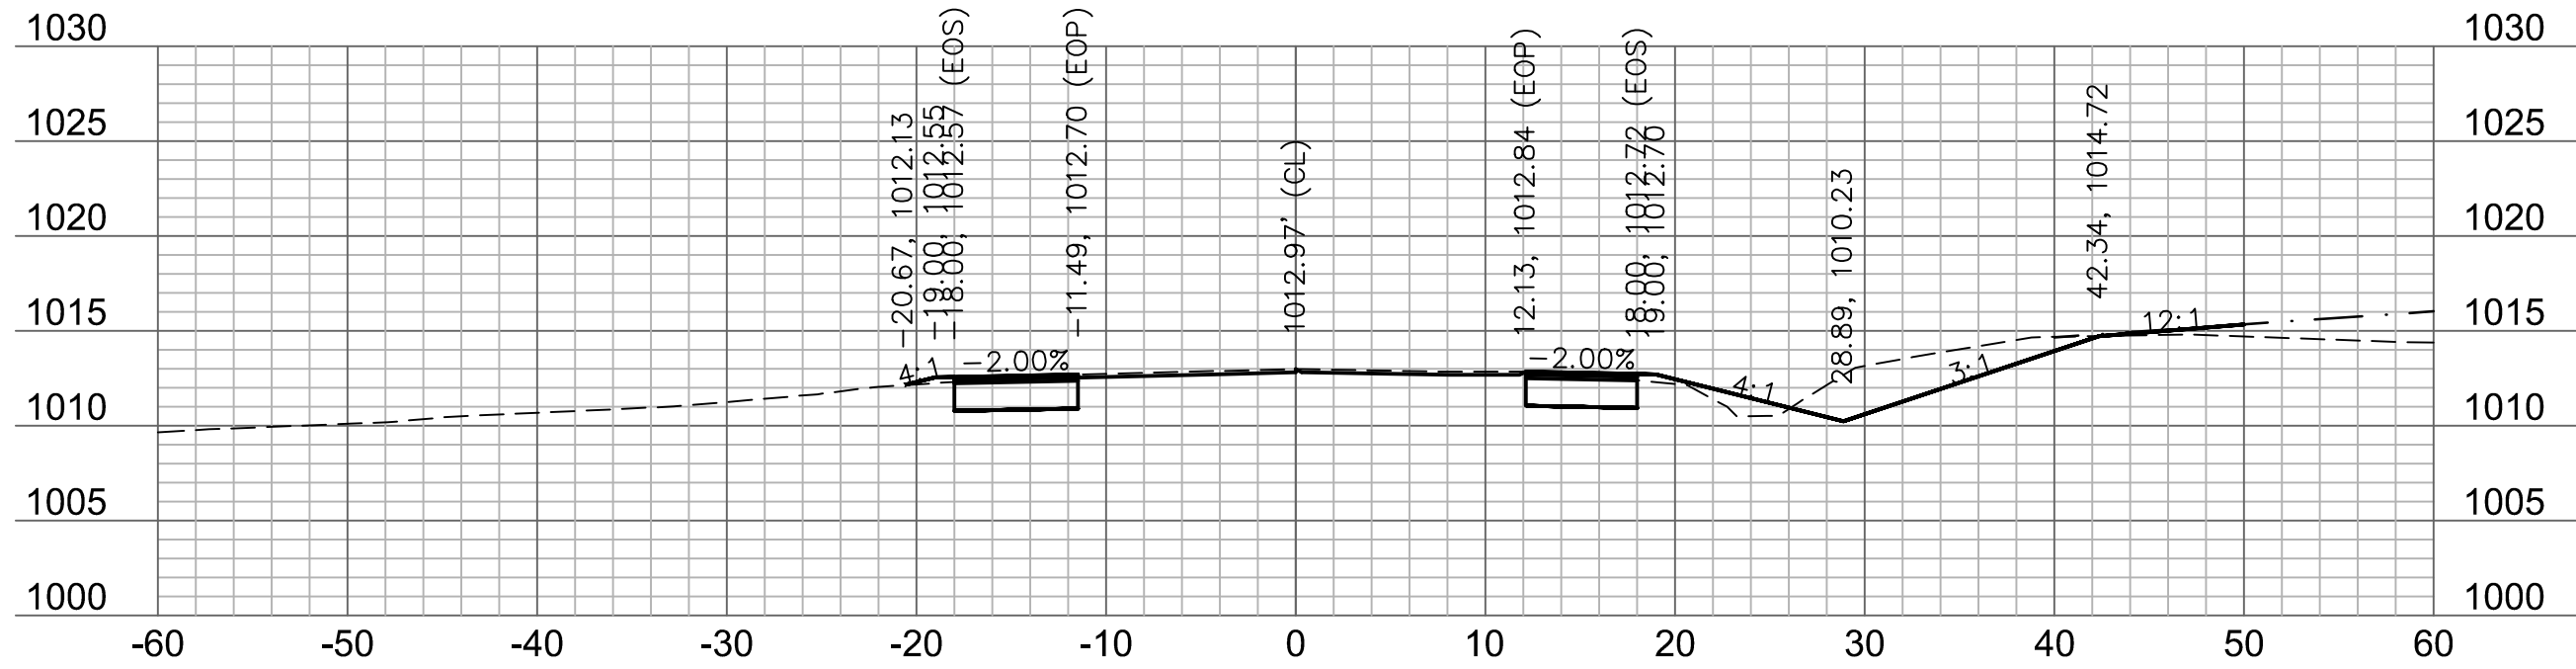


216+00

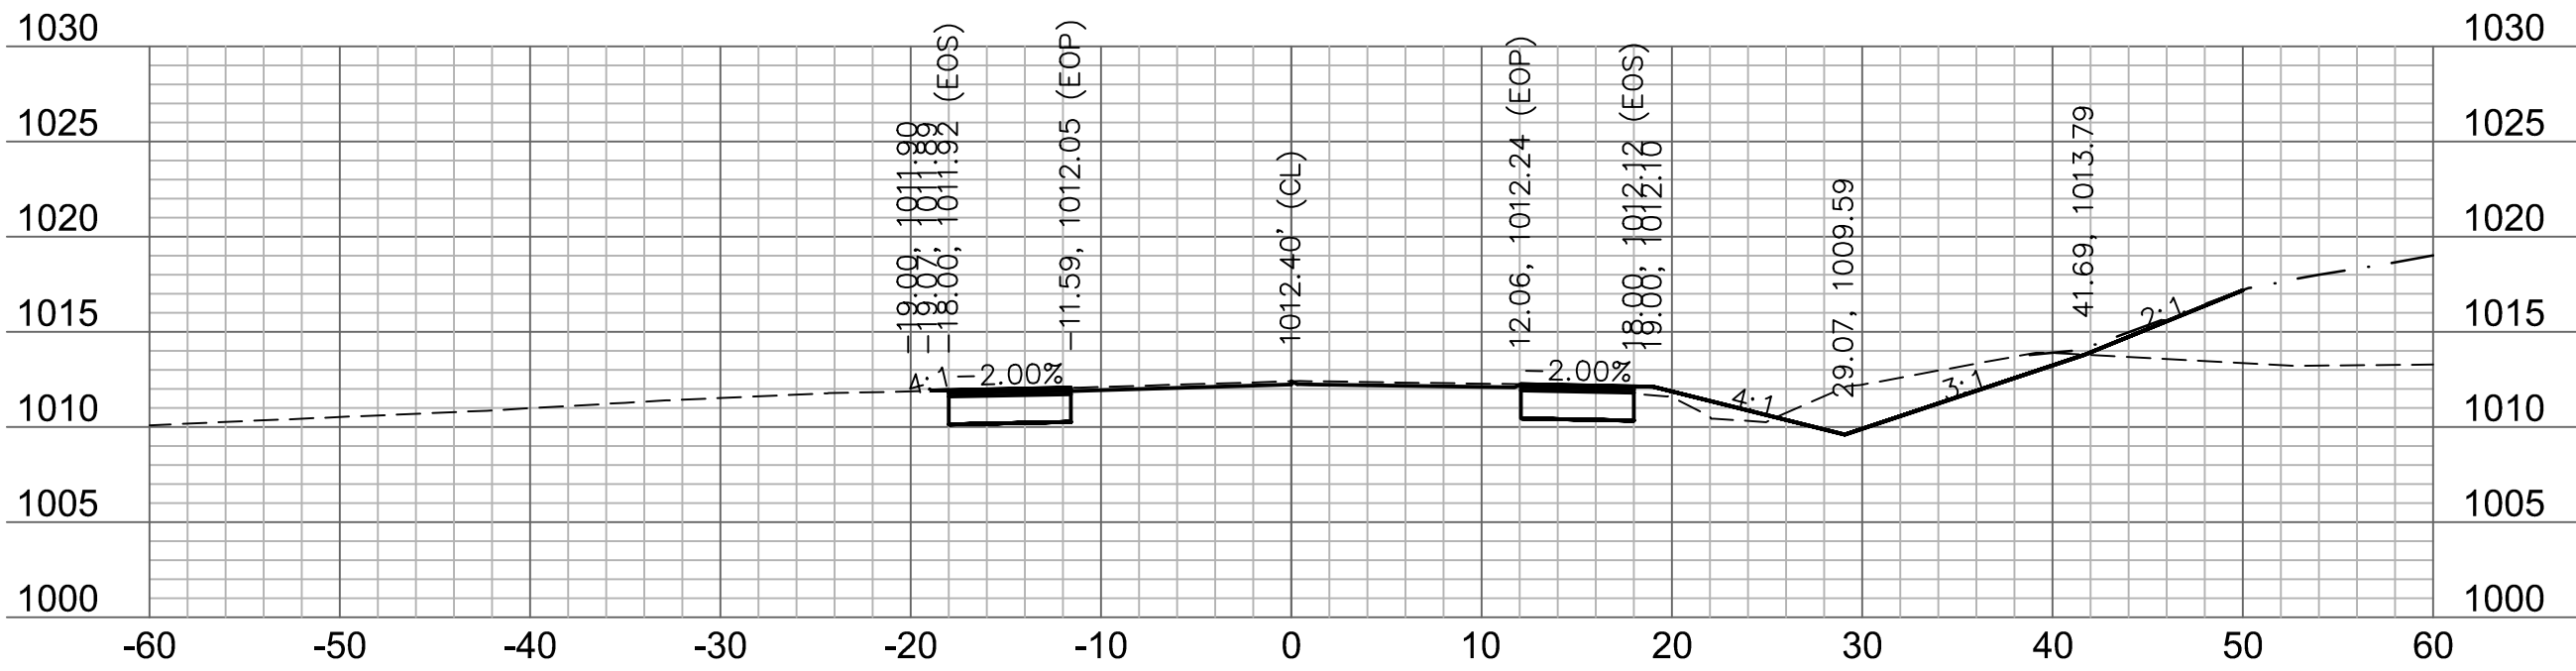

216+75

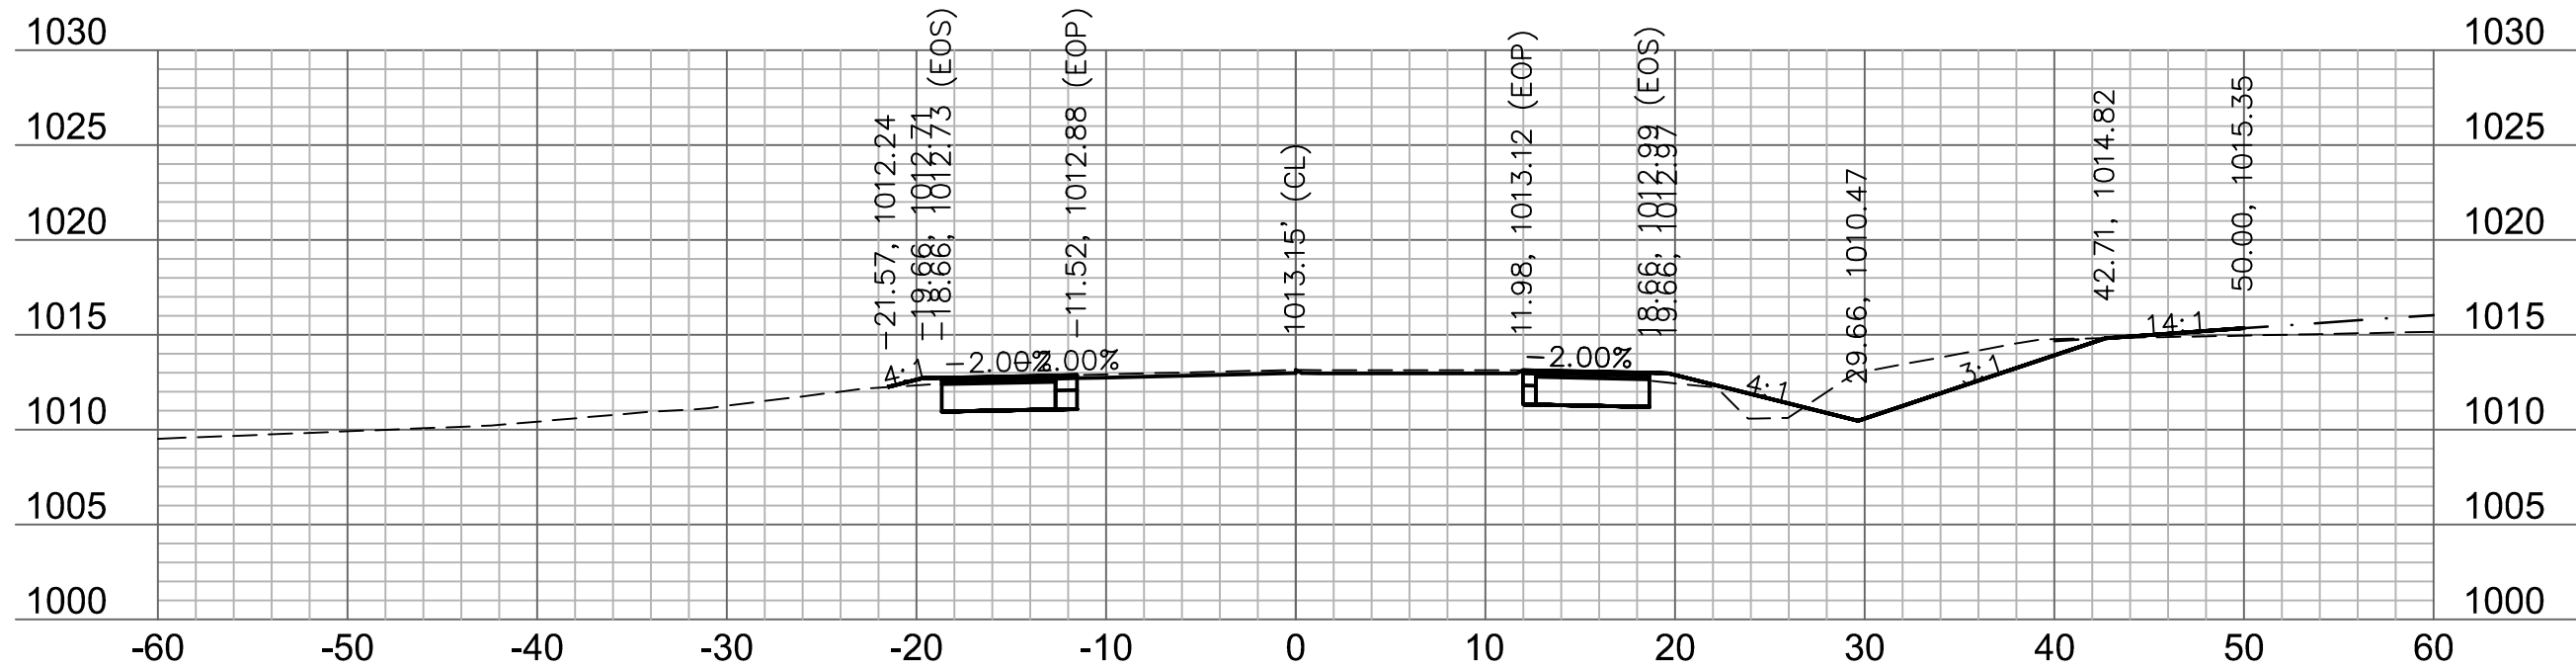

215+75

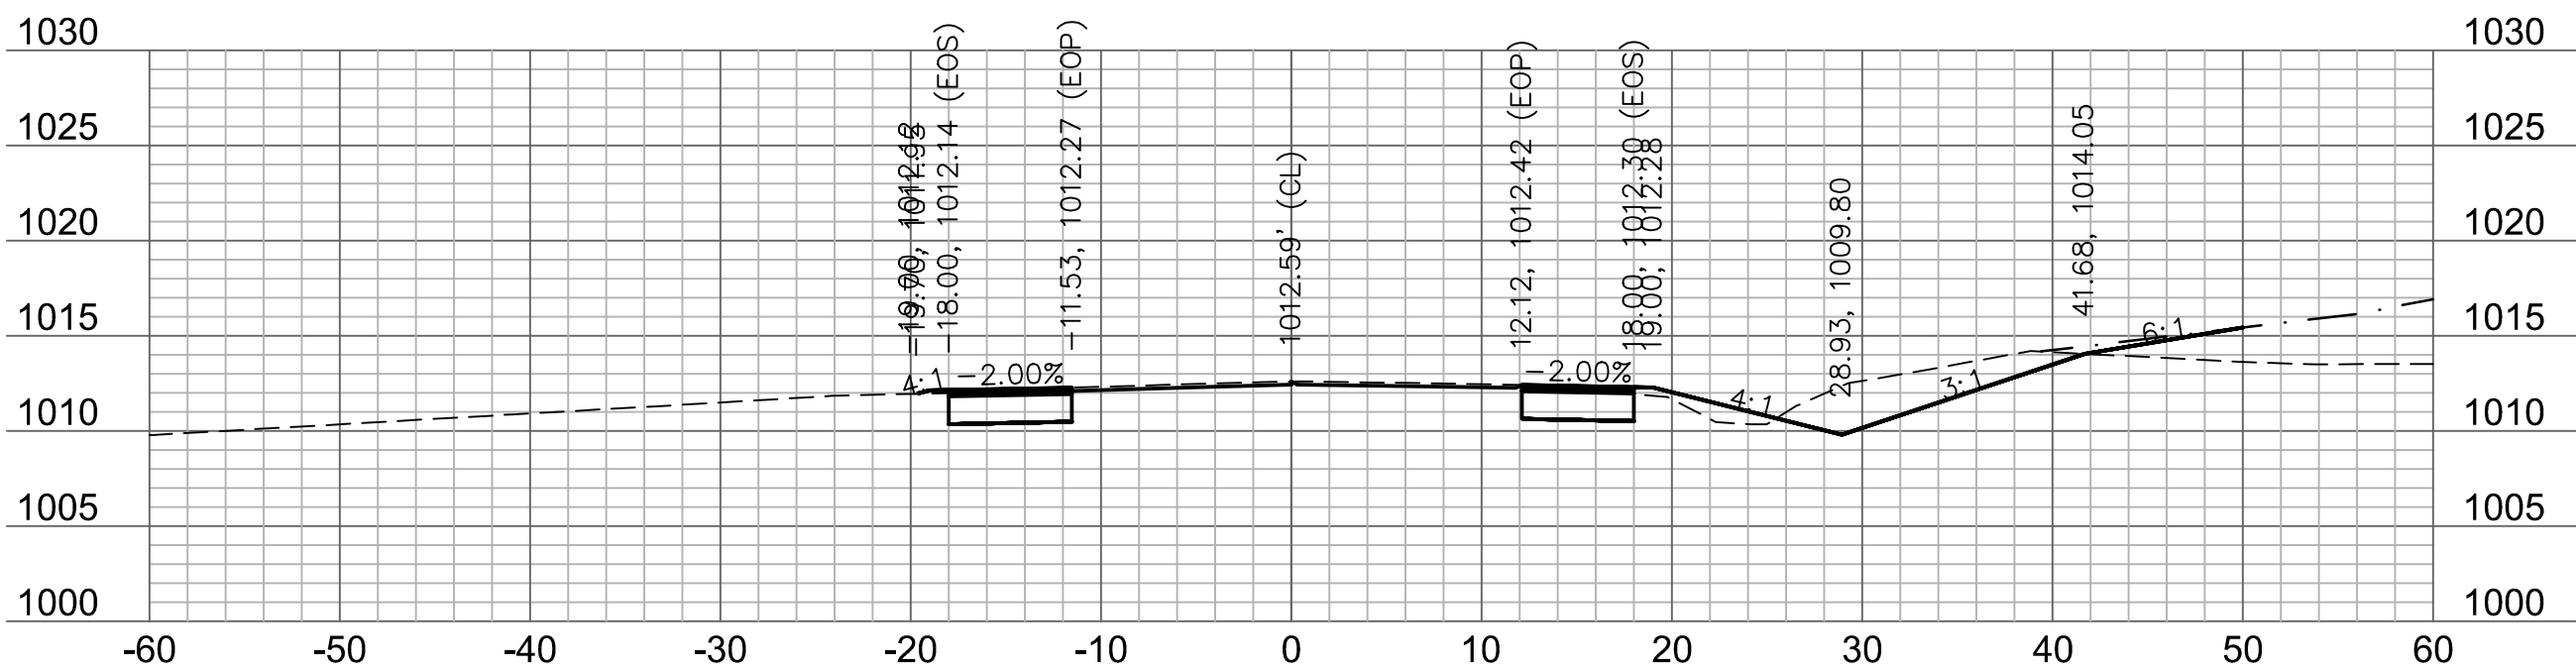

216+50

NOT AS-BUILT



drawn by: AKU
checked by: JFG
approved by: JFG
QA/QC by: RBC
project no.: T_XSC_A192339
drawing no.:
date: 2020.07.09


SHEET
61 of 63

PRYOR ROAD
CROSS SECTION
HIGHWAY 150 & PRYOR ROAD
ROADWAY IMPROVEMENTS
LEE'S SUMMIT, MO


2020

REV. NO.	DATE	REVISIONS DESCRIPTION
1	2020.06.29	REVISIONS PER CITY COMMENTS


BY

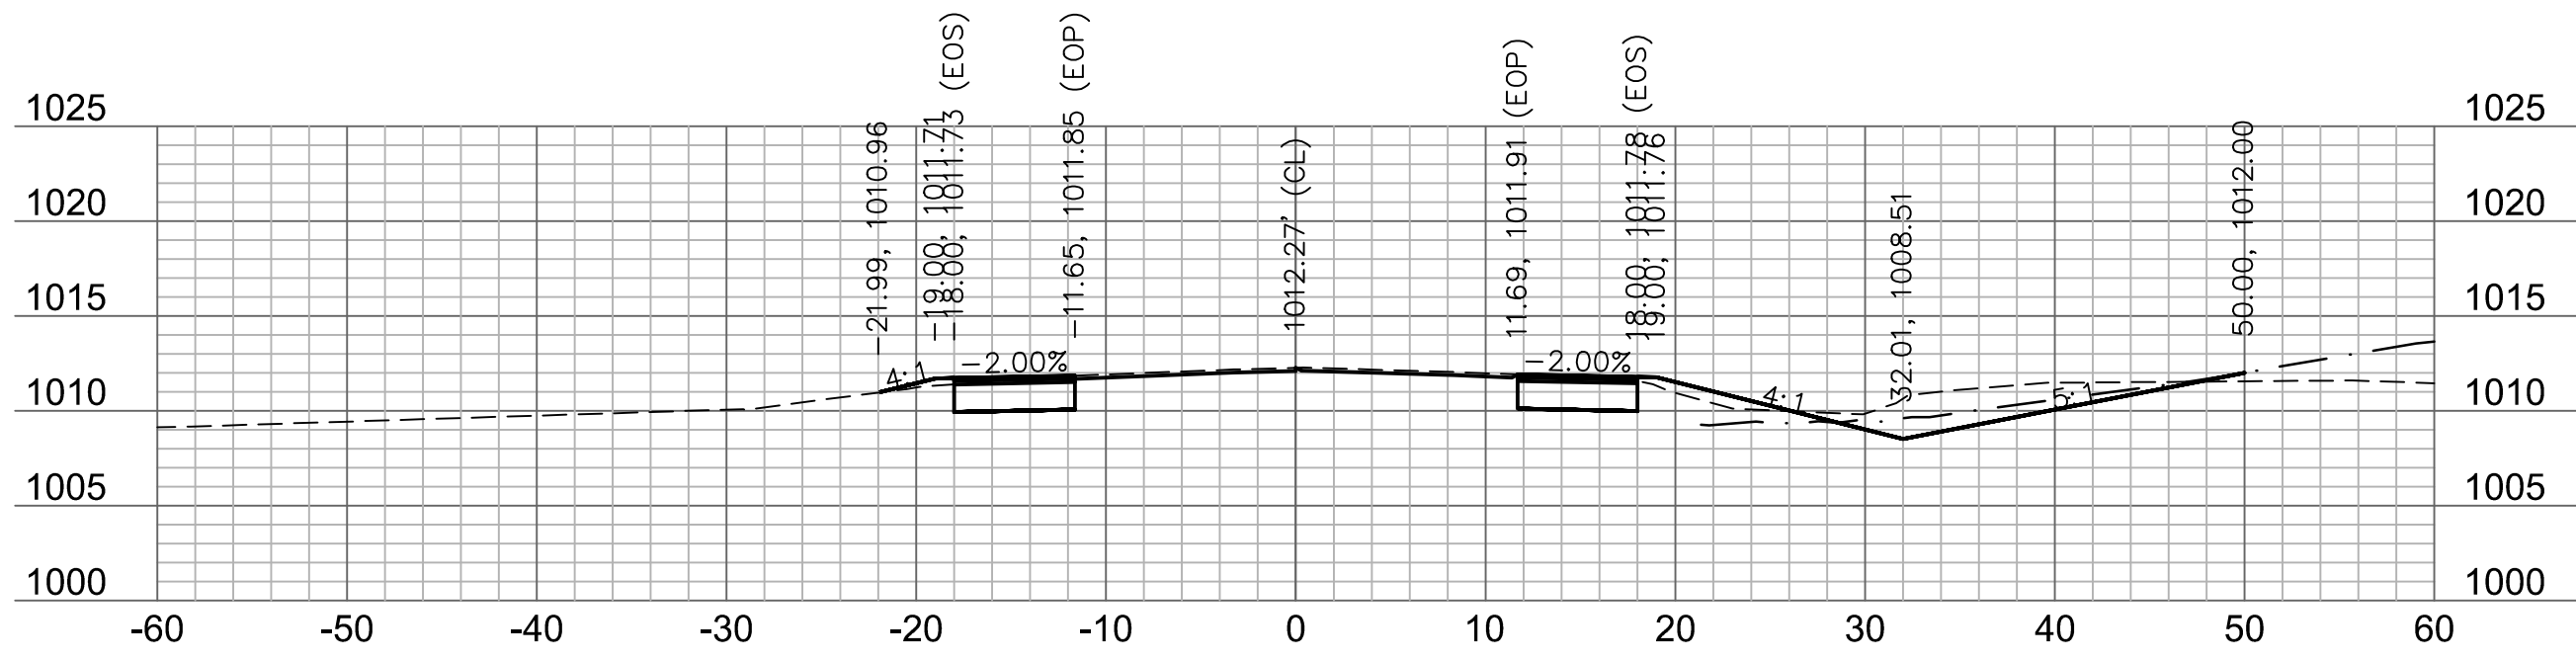


218+00

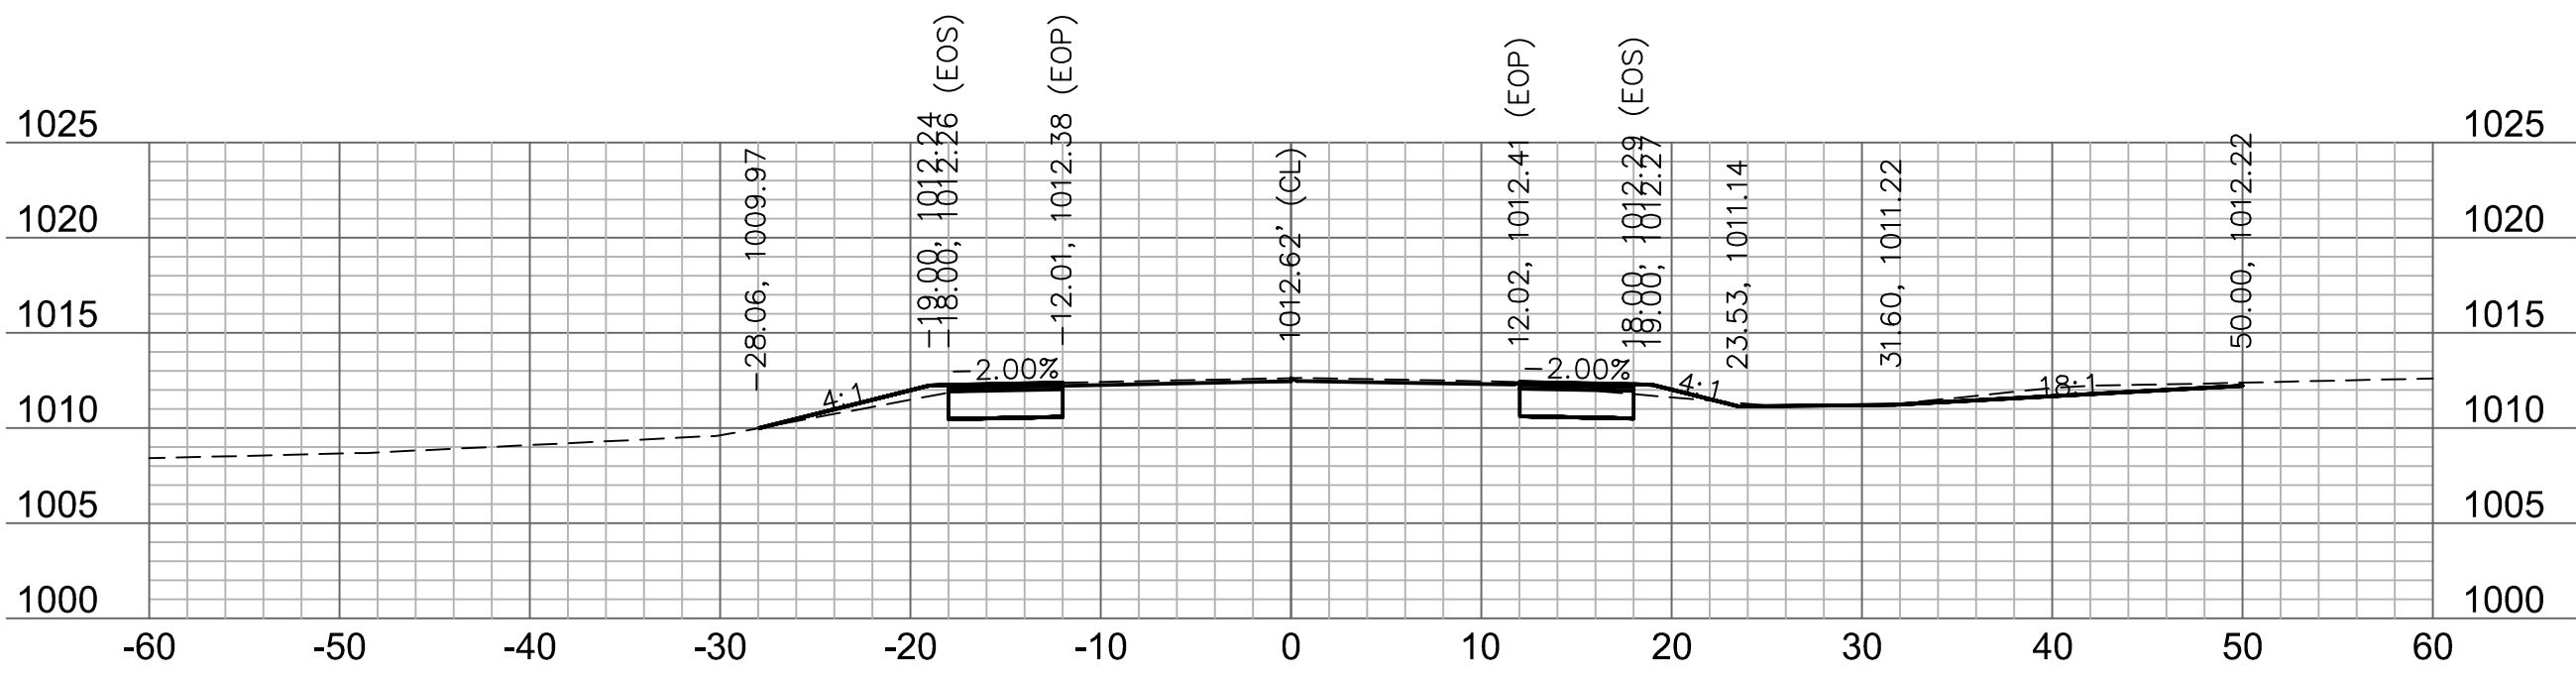


218+98.63

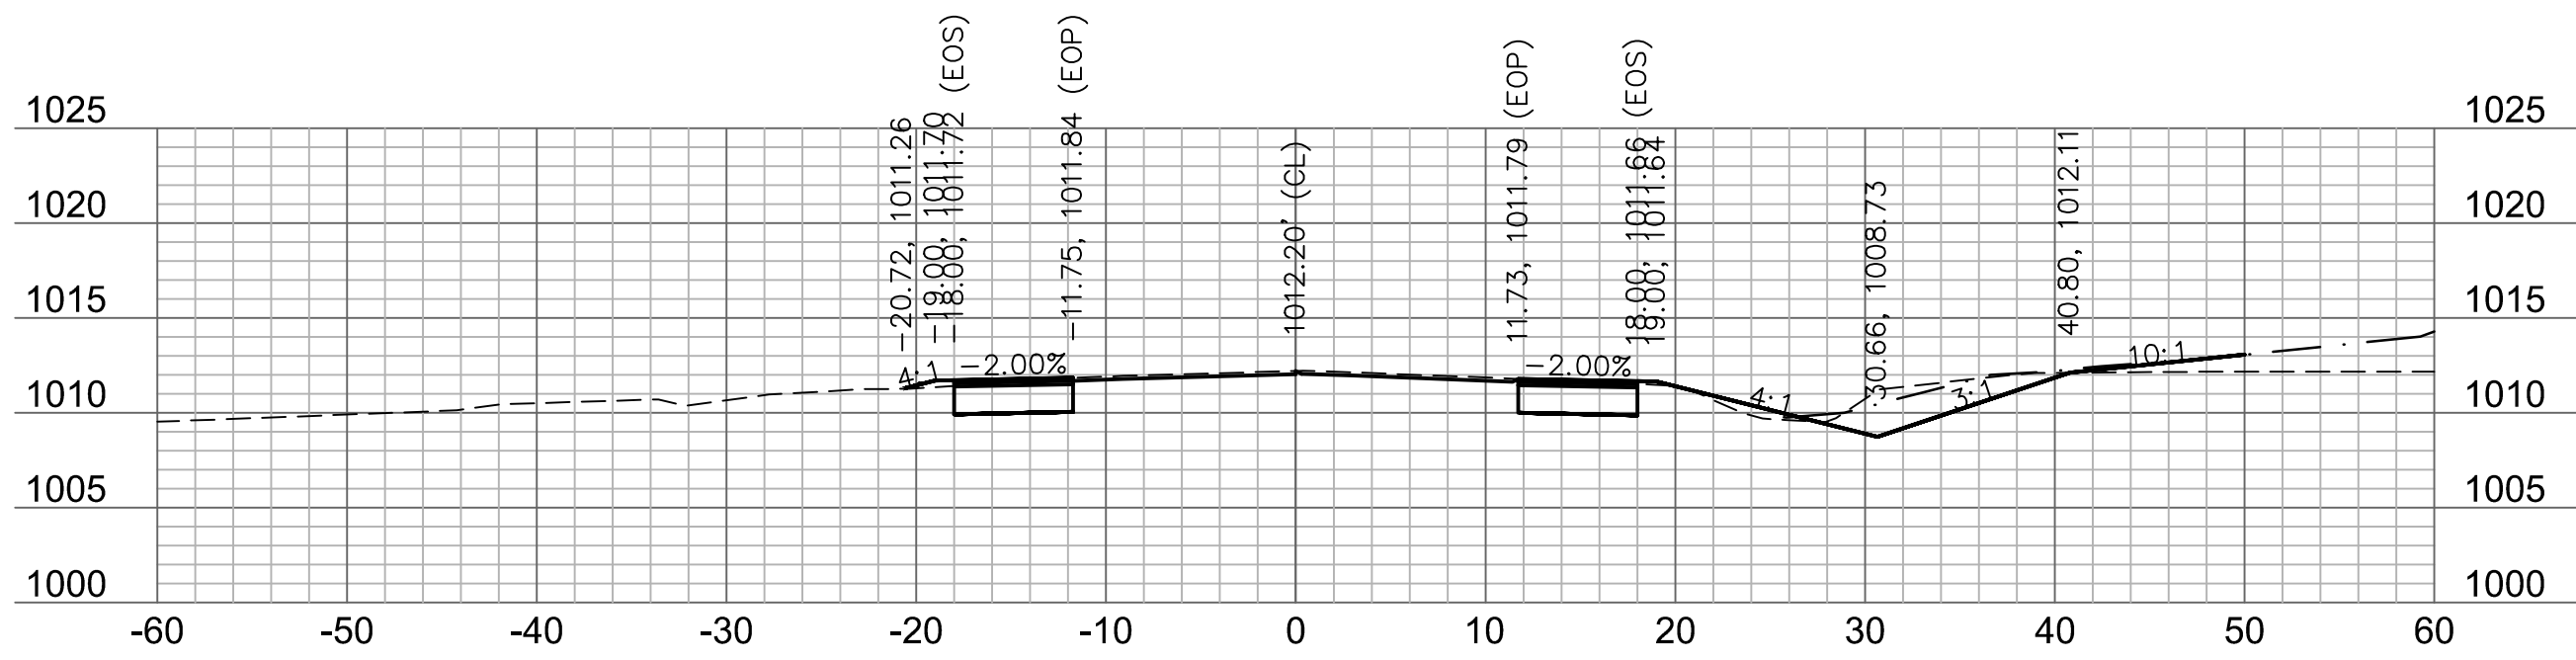


217+75

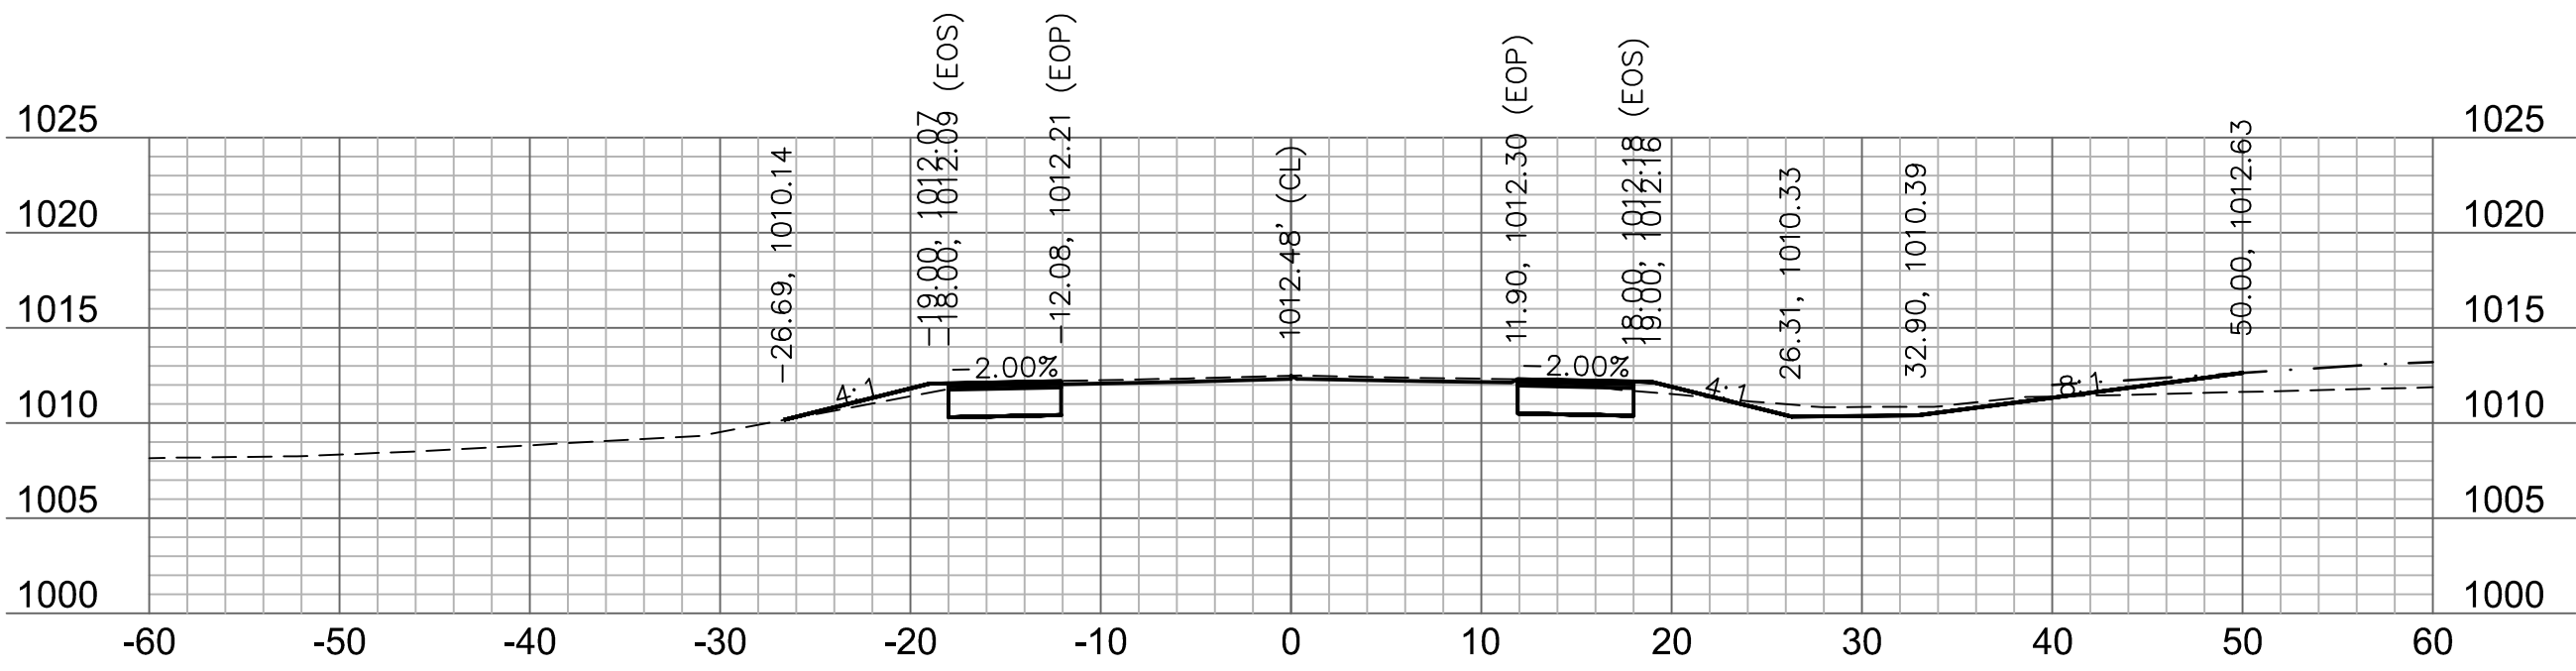


218+75

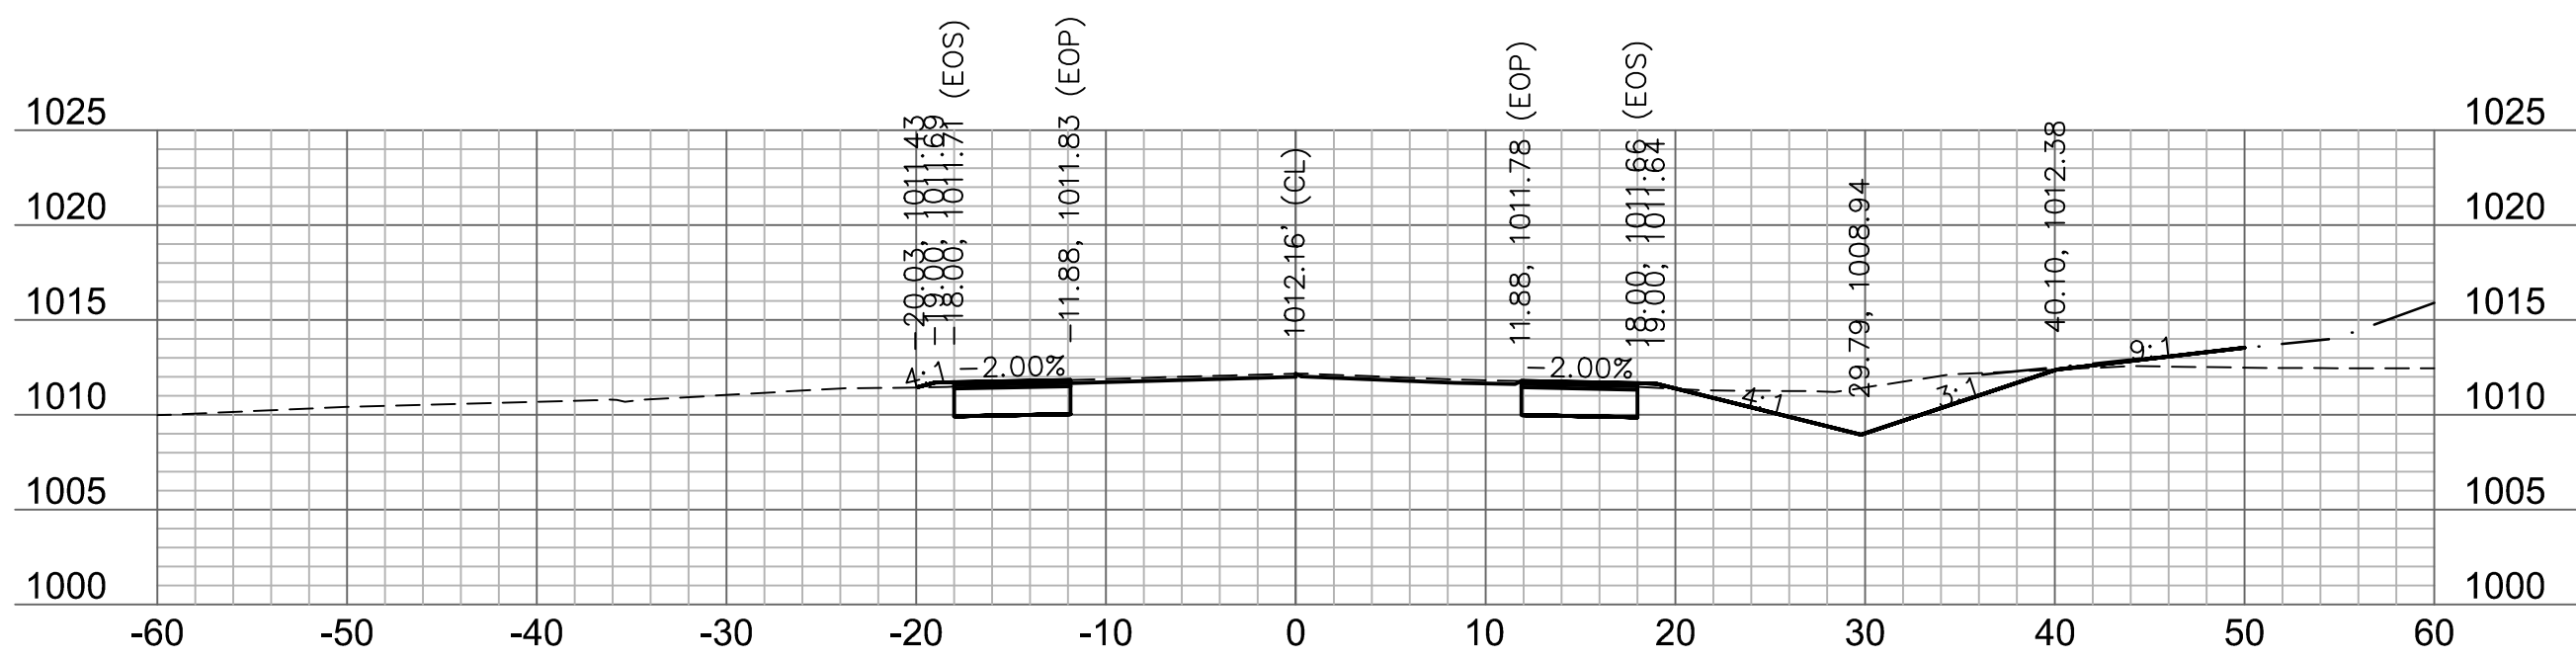


217+50

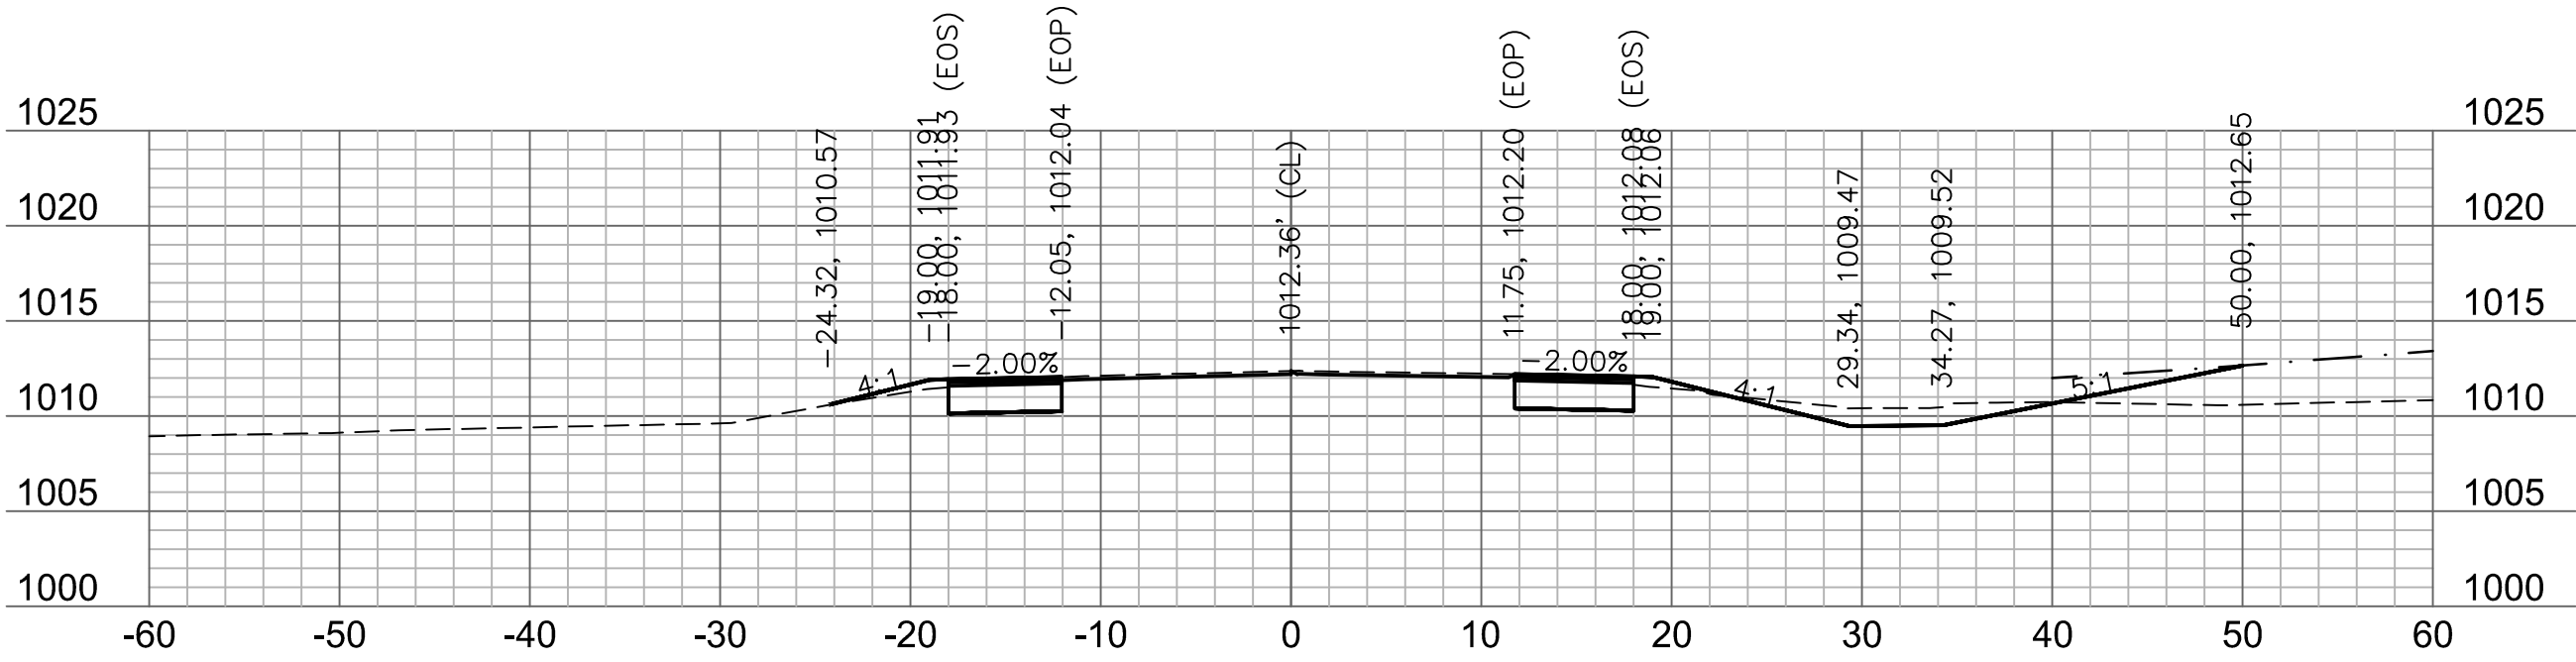

218+50

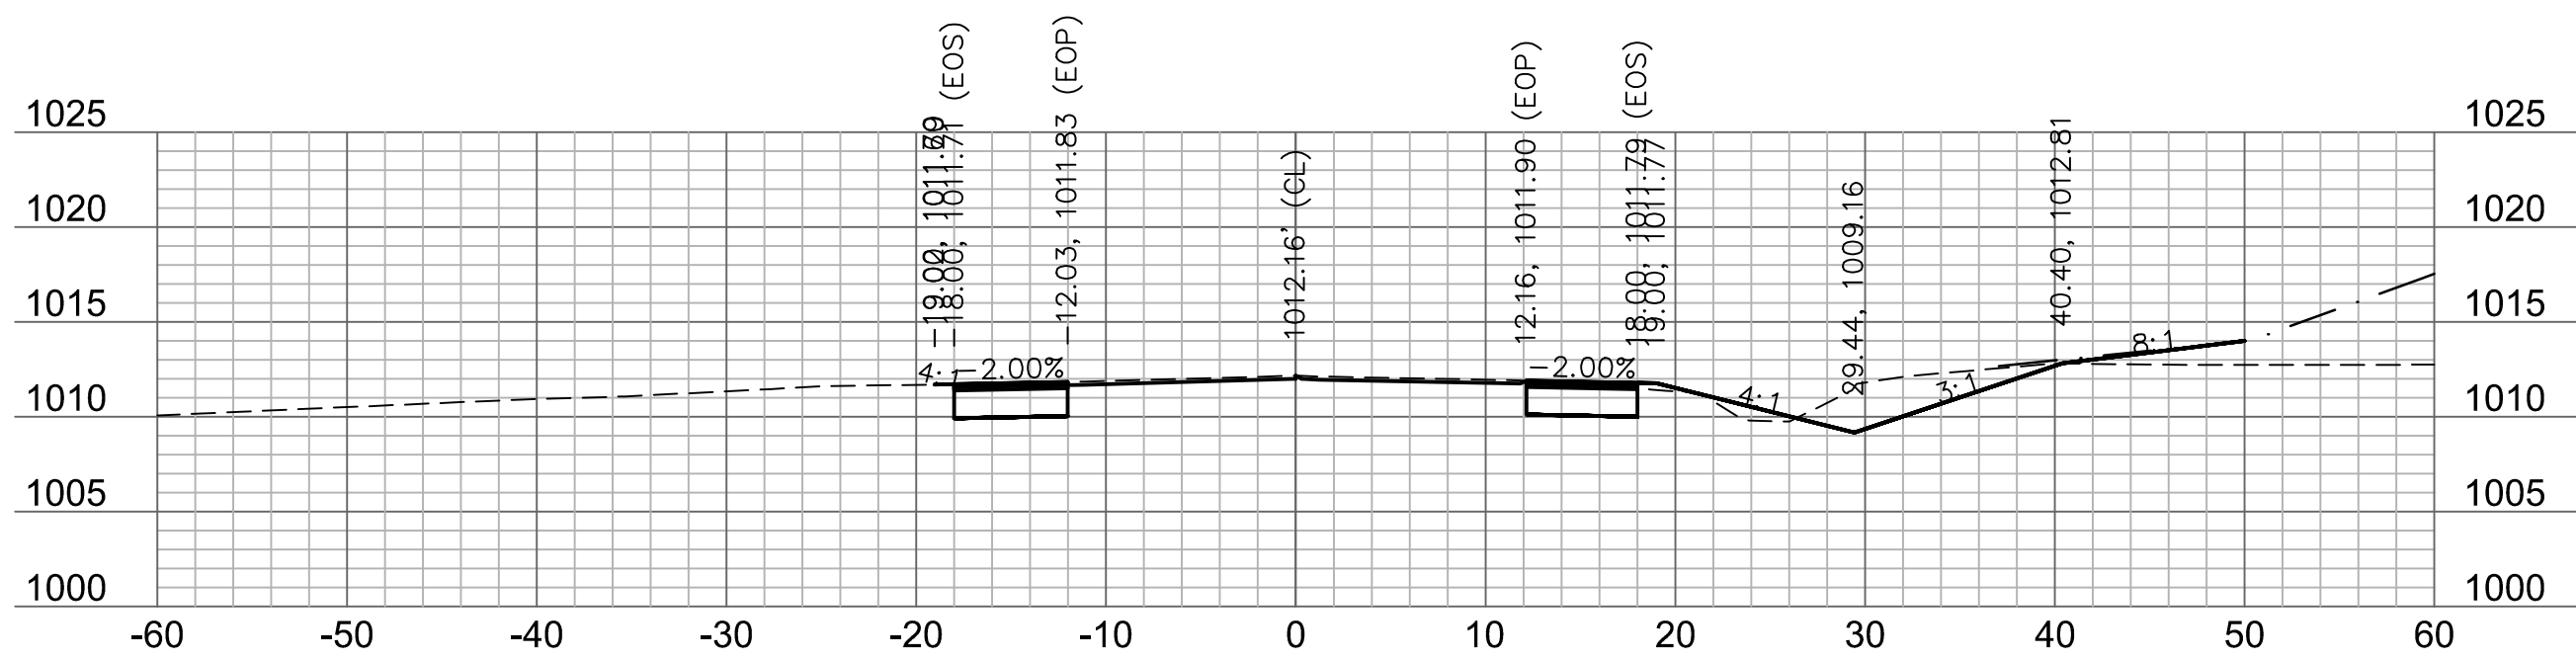

217+25

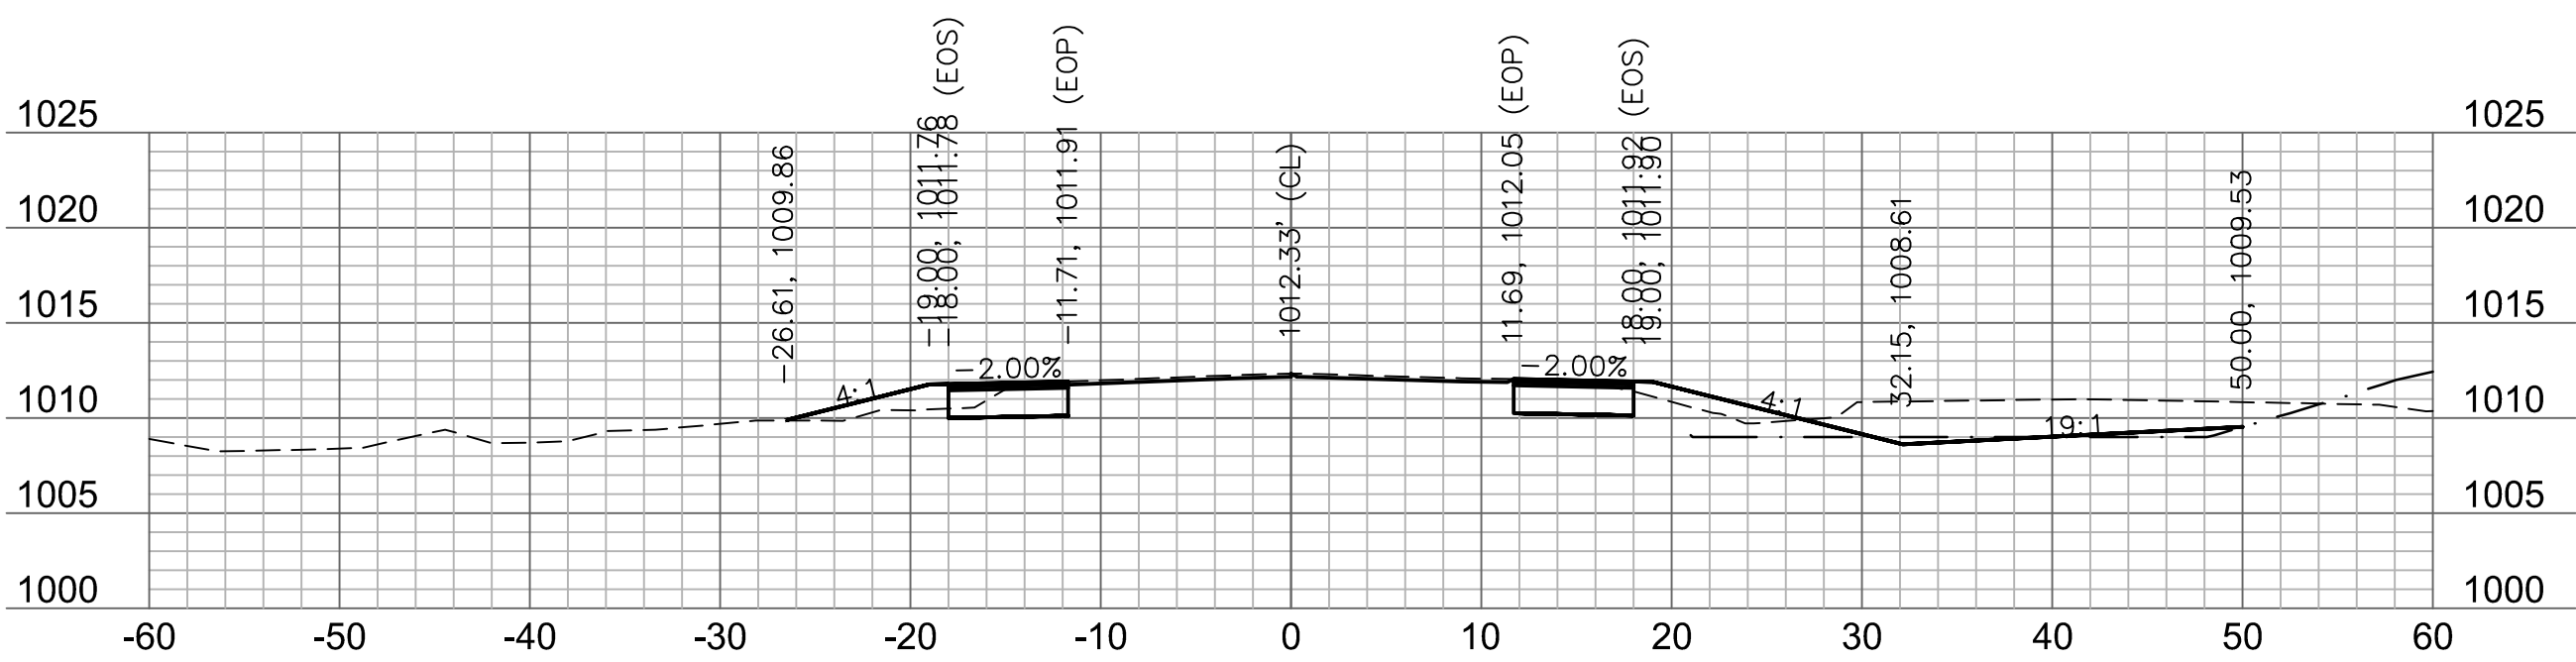

218+25

NOT AS-BUILT



olsson

Olsson - Civil Engineering
1301 Burlington Street
North Kansas City, MO 64116
TEL 816.361.1177 www.olsosn.com

PRYOR ROAD
CROSS SECTION

HIGHWAY 150 & PRYOR ROAD
ROADWAY IMPROVEMENTS

LEE'S SUMMIT, MO

2020

REVISIONS

REV. NO.	DATE	REVISIONS DESCRIPTION	BY
1	2020.06.29	REVISIONS PER CITY COMMENTS	

drawn by: AKU

checked by: JFG

approved by: JFG

QA/QC by: RBC

project no.: A19-2339

drawing no.: T_XSC_A192339

date: 2020.07.09

SHEET

62 of 63

DWG: F:\2019\2001-2500\019
DATE: Jul 28, 2020 12:06am

TEL 816.361.1177 www.olsson.com