

PRELIMINARY
NOT FOR
CONSTRUCTION

DISCOVERY PARK - LOT #9 - A


LEE'S SUMMIT, MO

SHEET TITLE
FIRST FLOOR PLAN
PROJECT NUMBER: 24017
SHEET NUMBER:


A-101

PLAN LEGEND

- PARTIAL HEIGHT PARTITION
- NON-RATED PARTITION; SEE ASSEMBLIES ON SHEET G-102
- 1 HR RATED PARTITION; SEE ASSEMBLIES ON SHEET G-102
- 2 HR RATED PARTITION; SEE ASSEMBLIES ON SHEET G-102
- WINDOW TYPE; SEE WINDOW SCHEDULE ON SHEET A-600
- DOOR TYPE; SEE DOOR SCHEDULE ON SHEET A-600
- PARTITION TYPE; SEE ASSEMBLIES ON SHEET G-102
- FRAMING DIMENSIONS
- LAYOUT LINE DIMENSIONS
- HEARING/VISIBILITY
- ADA/ACCESSIBLE UNITS

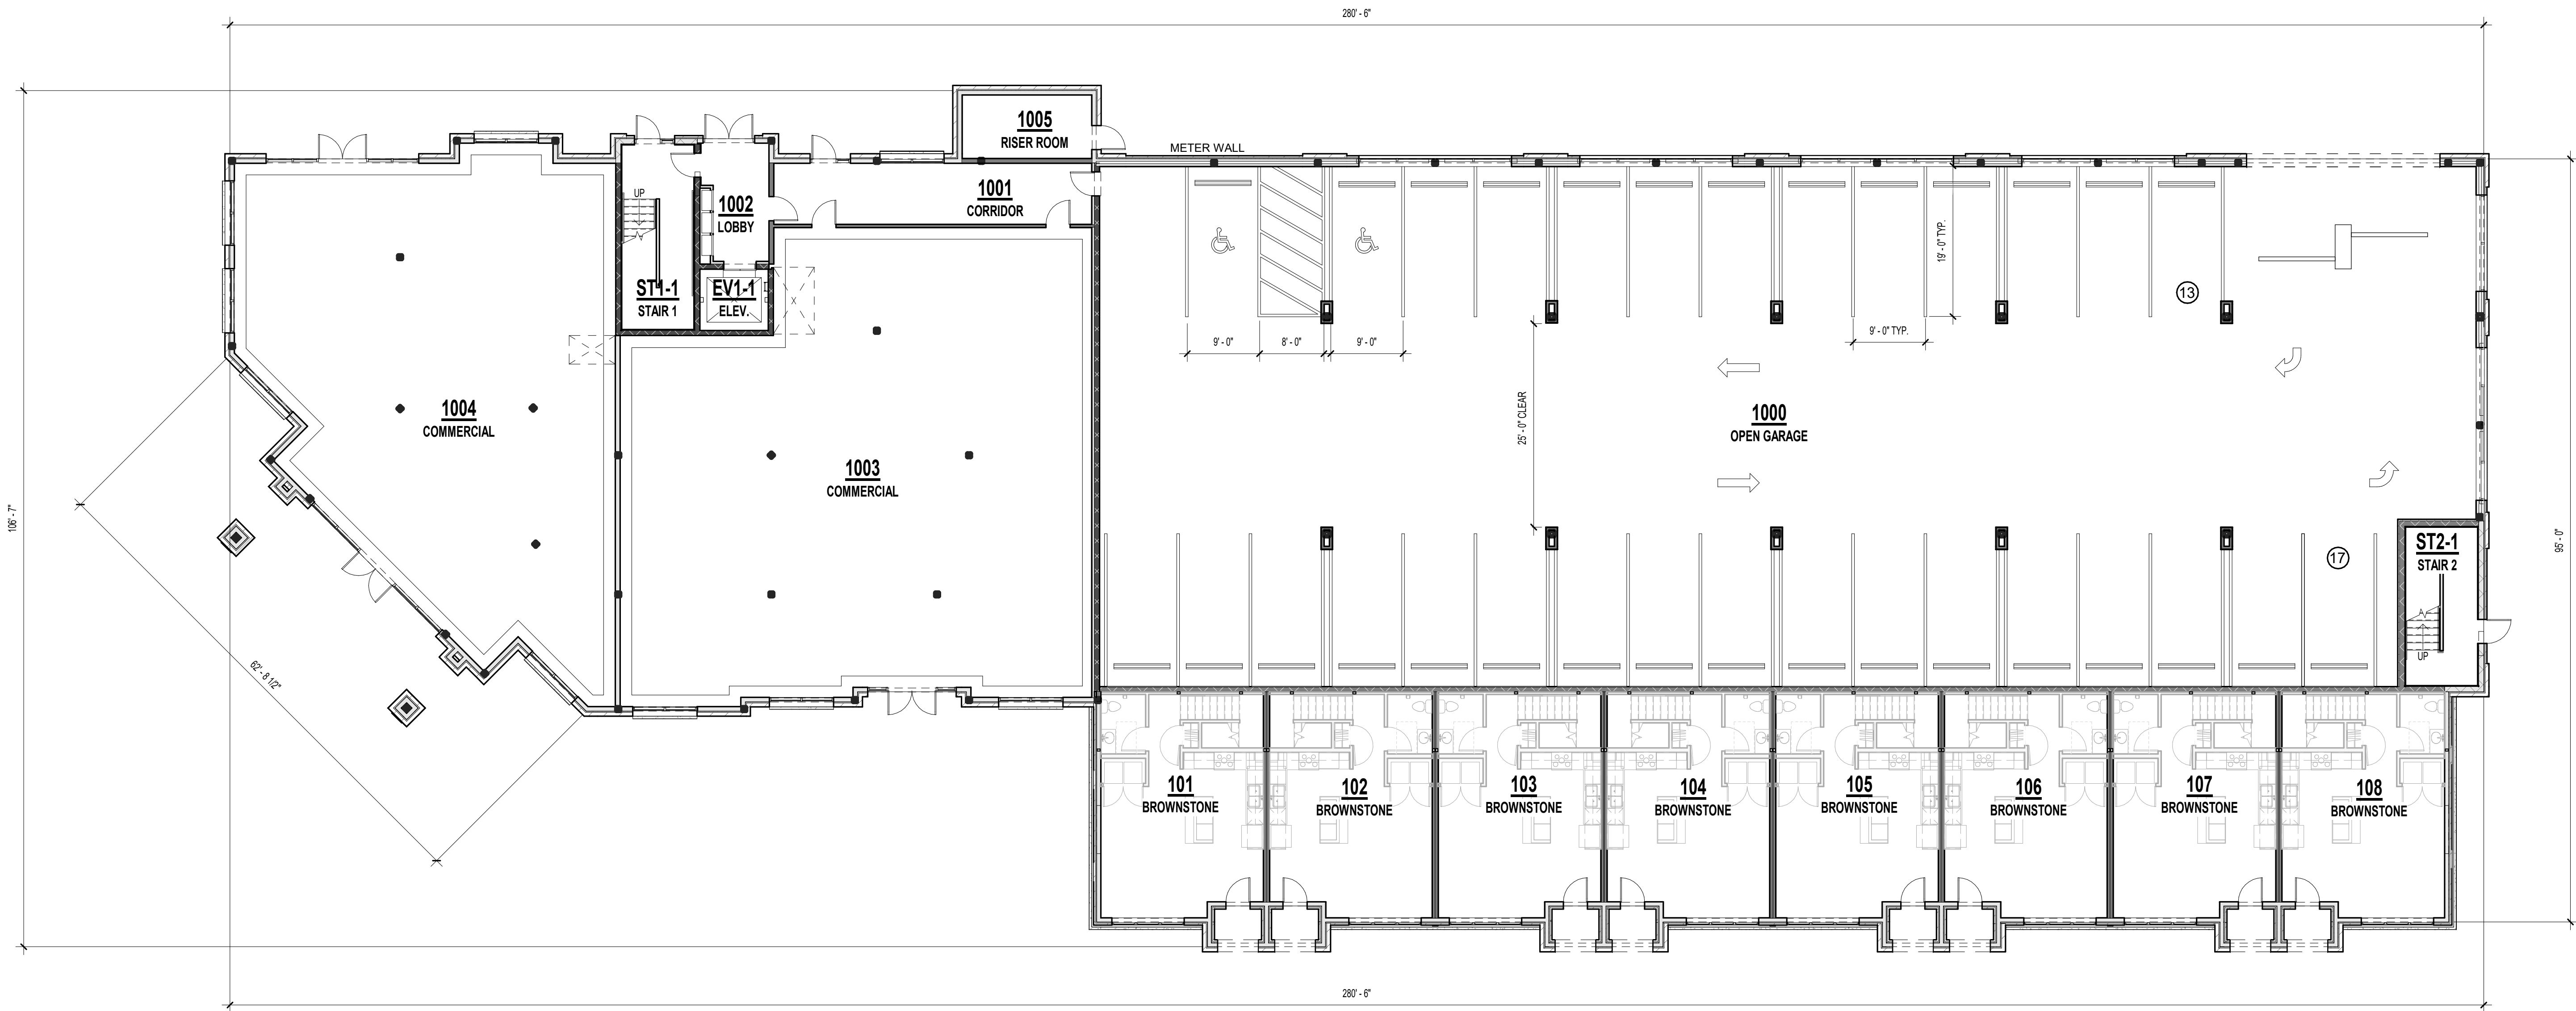

A1 1ST FLOOR PLAN
3/32" = 1'-0"

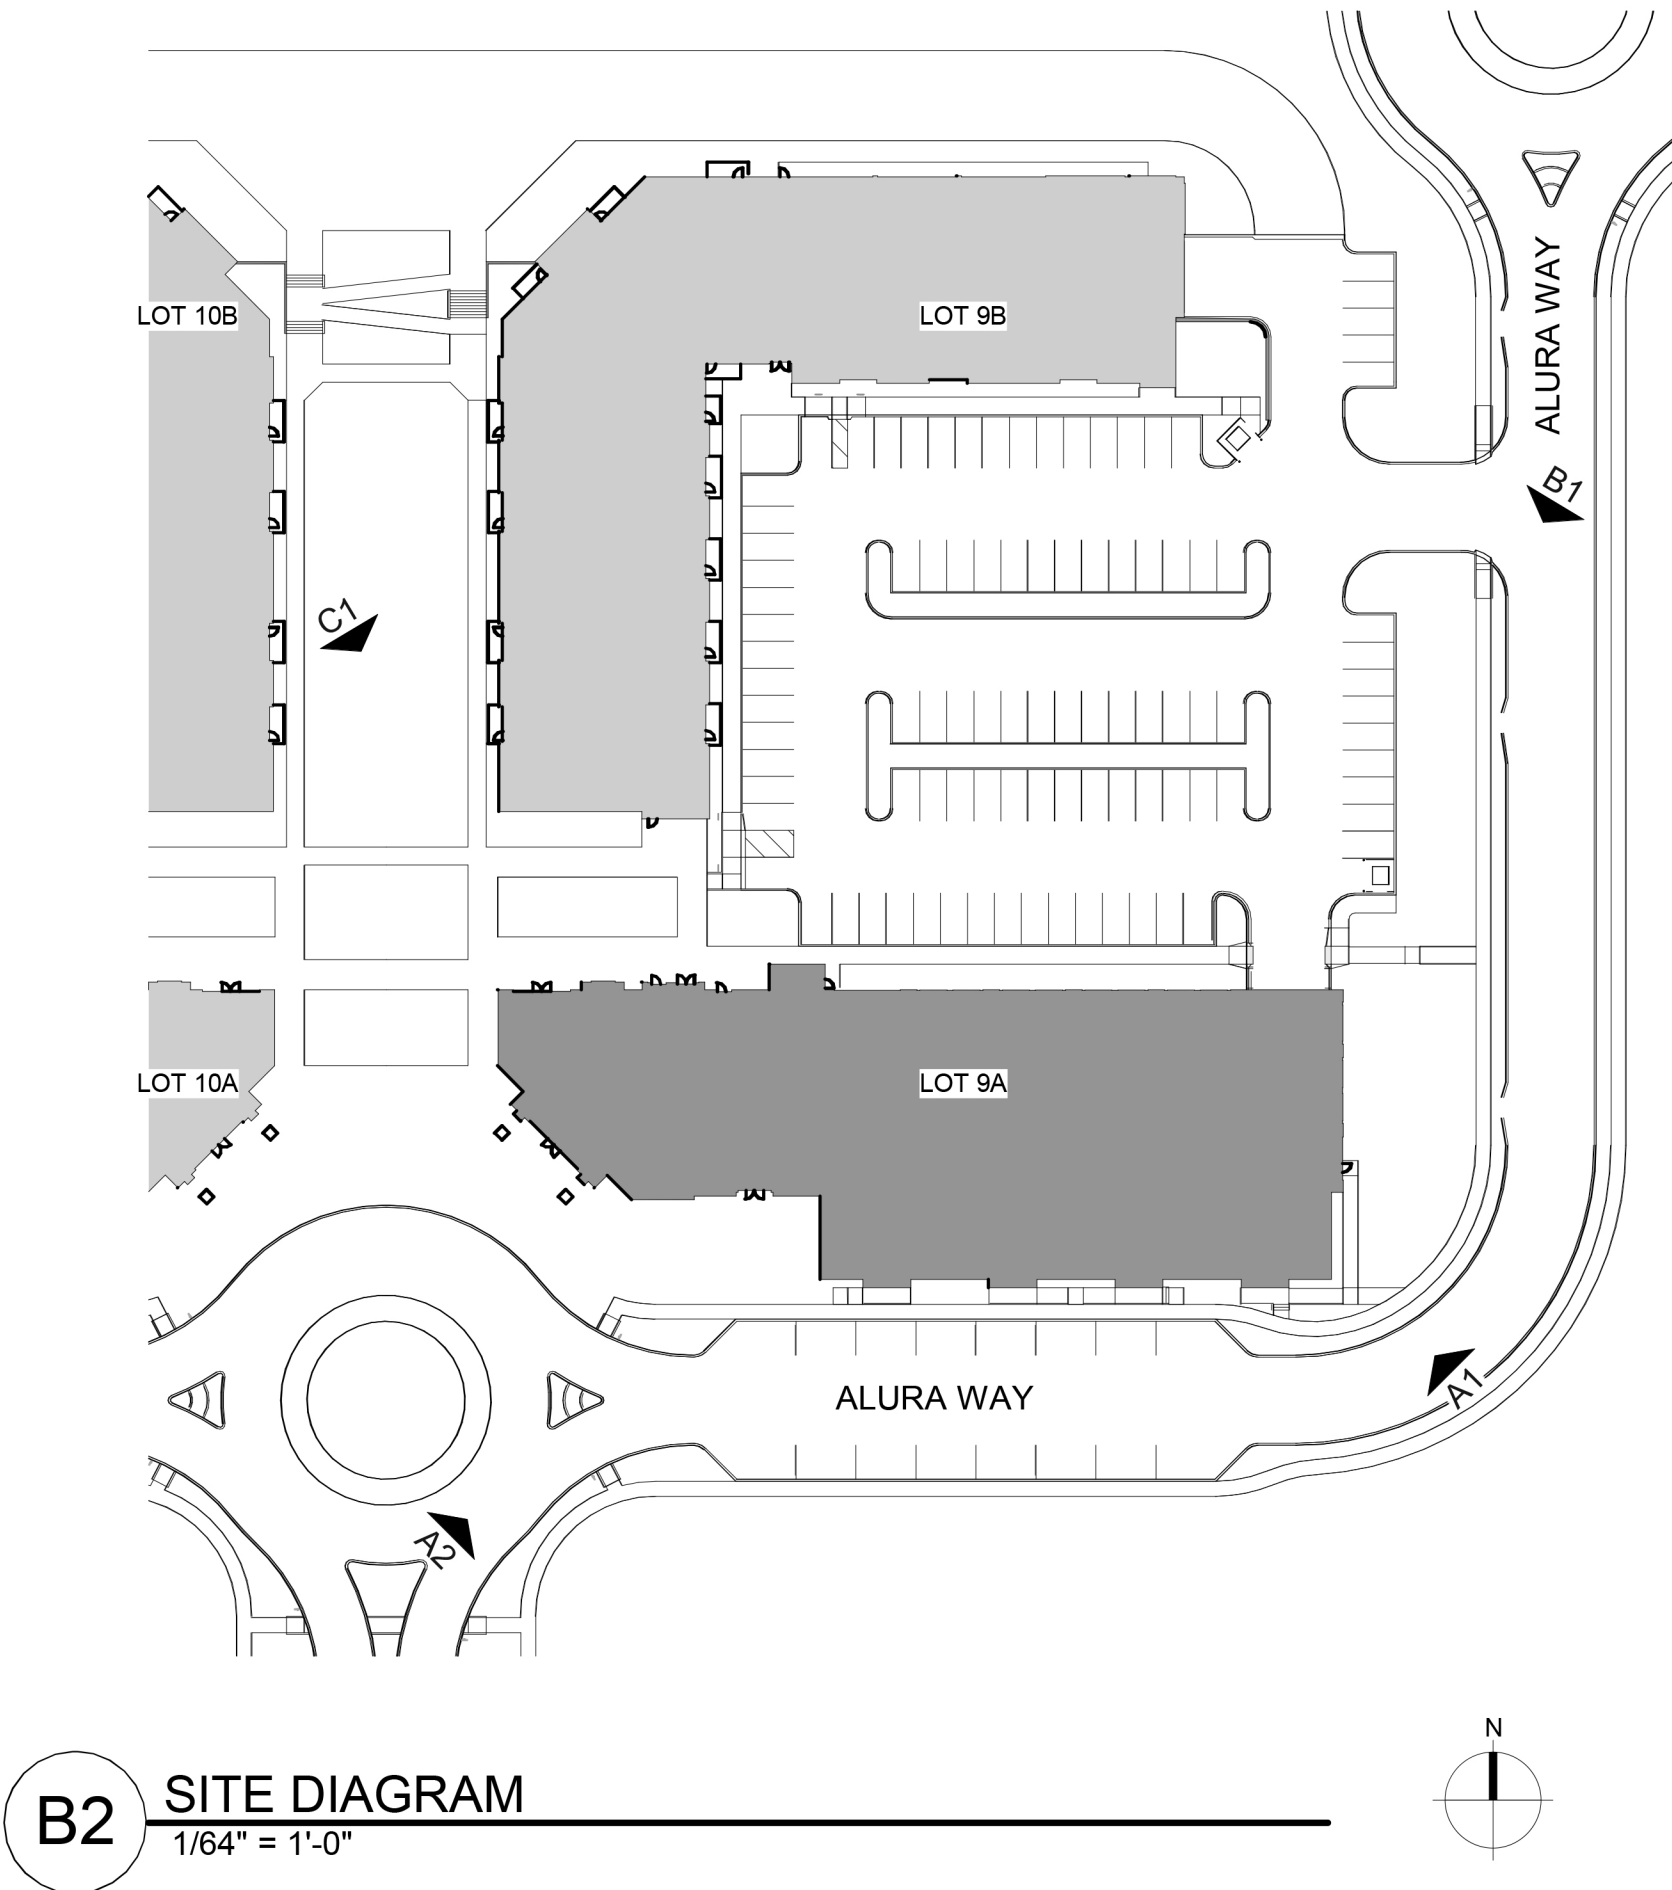

A2 SOUTHWEST PERSPECTIVE



C1 NORTHWEST PERSPECTIVE



B1 NORTHEAST PERSPECTIVE



A1 SOUTHEAST PERSPECTIVE

