

rosemann
& ASSOCIATES P.C.

1526 Grand Boulevard
Kansas City, MO 64108-1404
p: 816.472.1448
w: www.rosemann.com
© 2024 Rosemann & Associates, P.C.

ARCHITECTURE
INTERIOR DESIGN
ENGINEERING
PLANNING

DENVER ▲ KANSAS CITY ▲ ST. LOUIS ▲ ATLANTA

PRELIMINARY
NOT FOR
CONSTRUCTION

DISCOVERY PARK - LOT #9 - B

SHEET TITLE
GARAGE FLOOR PLAN
PROJECT NUMBER: 24017
SHEET NUMBER:

A-100

PLAN LEGEND

- PARTIAL HEIGHT PARTITION
- NON-RATED PARTITION; SEE ASSEMBLIES ON SHEET G-102
- 1 HR RATED PARTITION; SEE ASSEMBLIES ON SHEET G-102
- 2 HR RATED PARTITION; SEE ASSEMBLIES ON SHEET G-102
- A1

WINDOW TYPE; SEE WINDOW SCHEDULE ON SHEET A-600
- 101

DOOR TYPE; SEE DOOR SCHEDULE ON SHEET A-600
- P7

PARTITION TYPE; SEE ASSEMBLIES ON SHEET G-102
- 6'-0"


FRAMING DIMENSIONS
- 6'-0" LAYOUT

LAYOUT LINE DIMENSIONS
- ⦿


⦿


HEARING/VISIBILITY
- ♿

ADA/ACCESSIBLE UNITS

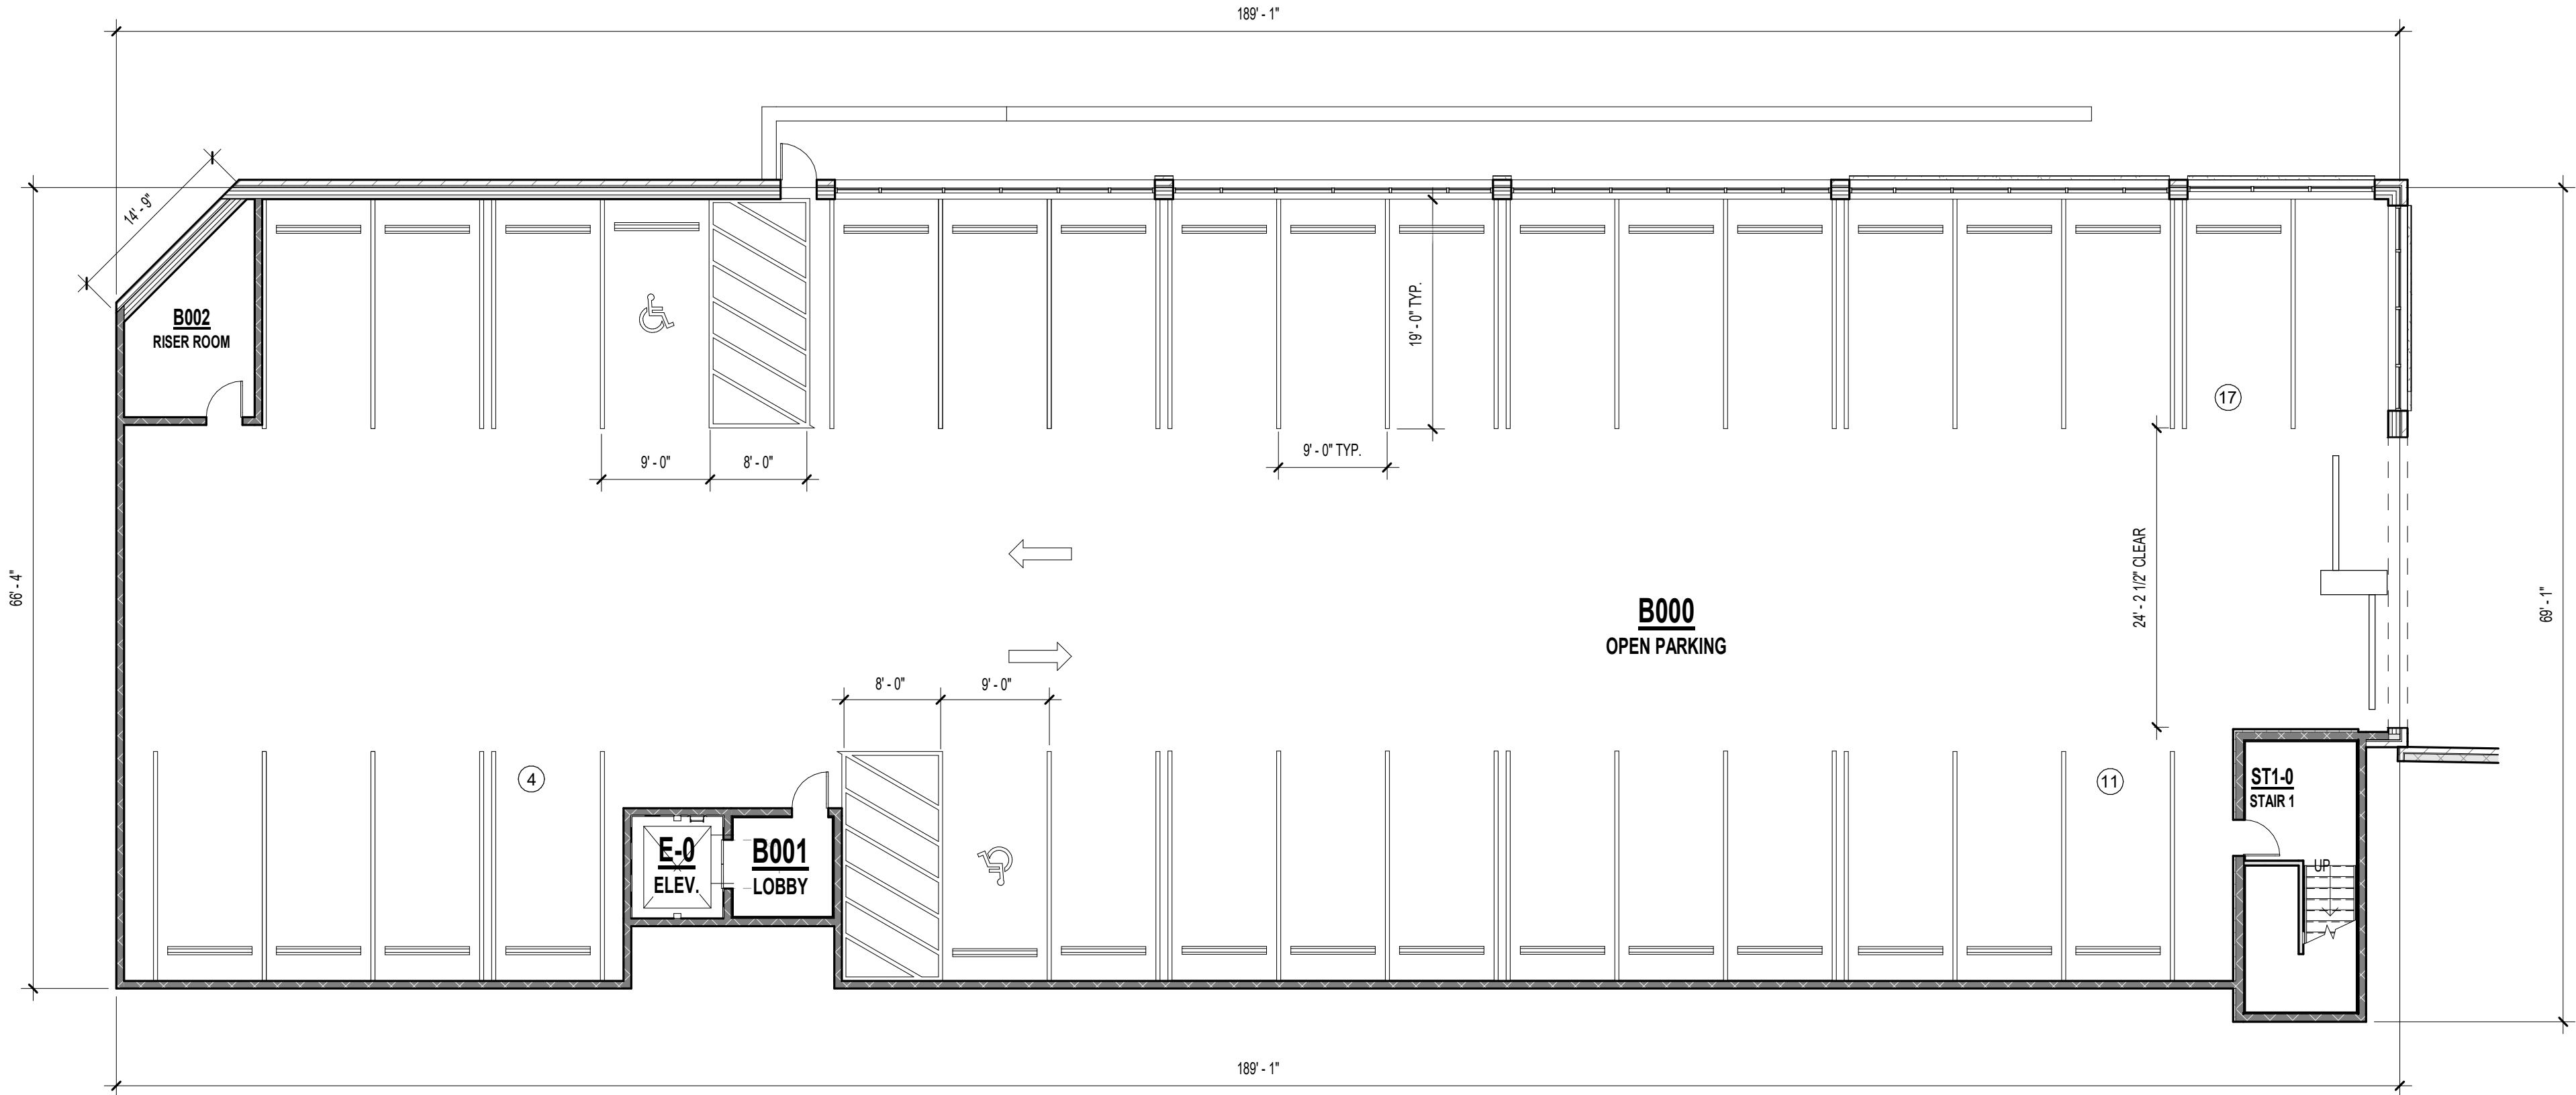

A1 GARAGE PLAN
3/32" = 1'-0"

 

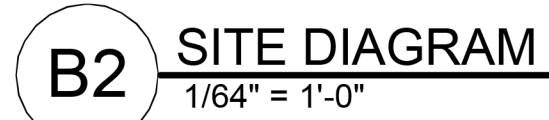

A2 SOUTHWEST PERSPECTIVE



