

PROJECT INFORMATION:

LENGTH OF PROJECT: 2715 FT (0.514 MILES)

DESIGN DESIGNATION
POSTED SPEED: 40 MPH
CLASSIFICATION: COMMERCIAL COLLECTOR

LEGEND:

- NEW ASPHALT PAVEMENT
- NEW PORTLAND CEMENT CONCRETE SIDEWALK
- NEW PCC PAVEMENT
- NEW STAMPED PCC PAVEMENT
- CONCRETE SIDEWALK
- NEW TYPE CG-1 CURB & GUTTER
- NEW FLUSH CURB
- NEW CHAIN LINK FENCE
- PROPERTY LINE
- PROPOSED TOPO MAJOR
- PROPOSED TOPO MINOR
- EXISTING TOPO MAJOR
- EXISTING TOPO MINOR
- PROPOSED DRAINAGE AREAS
- EXISTING CABLE TV
- EXISTING ELECTRIC
- EXISTING WATER
- EXISTING STORM SEWER
- EXISTING POWER POLE
- EXISTING GAS METER
- EXISTING WATER METER

ABBREVIATION TABLE:

TC: TOP OF CURB
SW: SIDEWALK
PV: PAVEMENT
FV: FIELD VERIFY
ME: MATCH EXISTING
CI: CURB INLET
FI: FIELD INLET
JB: JUNCTION BOX
MH: MANHOLE
PC: POINT OF CURVATURE
PT: POINT OF TANGENCY
PI: POINT OF INTERSECTION
BP: BEGIN PAVEMENT
EP: END PAVEMENT

ESTIMATED QUANTITIES

ITEM	UNIT	QUANTITY
EARTHWORK (C-2047 F- 6851 NET- 4804 F)	CY	4804 F
2" TYPE 5-01 ASPHALTIC SURFACE	SY	7544
7" TYPE 5-01 ASPHALTIC BASE	SY	7544
4" MODOT CONCRETE MEDIAN STRIP	SY	475
8" KCMMB PCC STAMPED & COLORED	SY	554
6" MODOT TYPE 5 CRUSHED ROCK	SY	9276
4" MODOT TYPE 5 CRUSHED ROCK	SY	554
APWA TYPE CG-1 CURB AND GUTTER	LF	3267
MODOT TYPE E LOW PROFILE CURB	LF	456
APWA TYPE C1 CURB	LF	375
ADA RAMPS	EA	10
4" CONCRETE SIDEWALK	SY	1343
15" CLASS III RCP	LF	156
18" CLASS III RCP	LF	668
24" CLASS III RCP	LF	123
38"X24" HORIZ. ELLIPT. CLASS III RCP	LF	100
4" DIA MH	EA	1
8'X8' APWA TYPE 2 CI	EA	3
5'X3' APWA TYPE 2 CI	EA	3
5'X4' APWA TYPE 2 CI	EA	3
6'X3' APWA TYPE 2 CI	EA	1
5'X5' APWA FI	EA	1
6'X6' APWA FI	EA	1
CUSTOM FES	EA	1
DITCH CHECK	EA	1
INLET PROTECTION	EA	11
TEMPORARY CONSTRUCTION ENTRANCE	EA	1
SILT FENCE	LF	3808
TYPE 2 PREFORMED MARKING TAPE (GROOVED), 24" (WHITE CROSSWALK)	EA	37
TYPE 2 PREFORMED MARKING TAPE (GROOVED), WHITE LEFT TURN ARROW	EA	5
4" SOLID DOUBLE WHITE STRIPING	LF	302
4" SOLID DOUBLE YELLOW STRIPING	LF	1006
4" DOUBLE YELLOW LANE LINES	LF	399
8" DOTTED WHITE STRIPING	LF	106
8" SOLID WHITE	LF	206
4" SOLID YELLOW	LF	1236
12" SOLID YELLOW	LF	28
R4-7 24"X30"	EA	4
R3-2 24"X24"	EA	1
W2-6 30"X30"	EA	2
W16-17P 24"X12"	EA	2
W13-1P 30"X36"	EA	2
W11-2 36"X36"	EA	8
W16-7P 21"X15"	EA	8
R1-2 48"X48"X48"	EA	8
R11-2 48"X30" ON TYPE 3 BARRICADES	EA	2
R6-1R 54"X18"	EA	4
R6-4 30"X24"	EA	4
SPECIAL SIGN #1 72"X12"	EA	2
SPECIAL SIGN #3 72"X12"	EA	1
W20-3 36"X36"	EA	2
OM4-1 18"X18"	EA	4
R11-4 60"X30" ON TYPE 3 BARRICADE	EA	1
ELECTRICAL JUNCTION BOX	EA	8
LIGHT POLES	EA	12



UTILITY CONTACTS:

LEE'S SUMMIT PUBLIC WORKS:
SPECTRUM:
EVERGY:
SPIRE:
CENTURYLINK:
AT&T


(816) 969-1800
(888) 406-7063
(816) 220-5213
(816) 969-2200
(816) 320-4795
(866) 921-4482

UTILITIES


THE INFORMATION CONCERNING LOCATIONS OF UNDERGROUND UTILITIES SHOWN HEREON WHICH ARE NOT VISIBLE FROM THE SURFACE, HAS BEEN TAKEN FROM THE RECORDS AND FIELD LOCATIONS OF THE VARIOUS UTILITY COMPANIES AND HAS NOT BEEN FIELD VERIFIED BY THIS COMPANY. THESE LOCATIONS ARE NOT TO BE CONSTRUED AS ACCURATE OR EXACT.

PUBLIC STREET IMPROVEMENT PLANS FOR BLUE PARKWAY

SECTION 11 TOWNSHIP 47 N, RANGE 31 W CITY OF LEE'S SUMMIT JACKSON COUNTY, MO

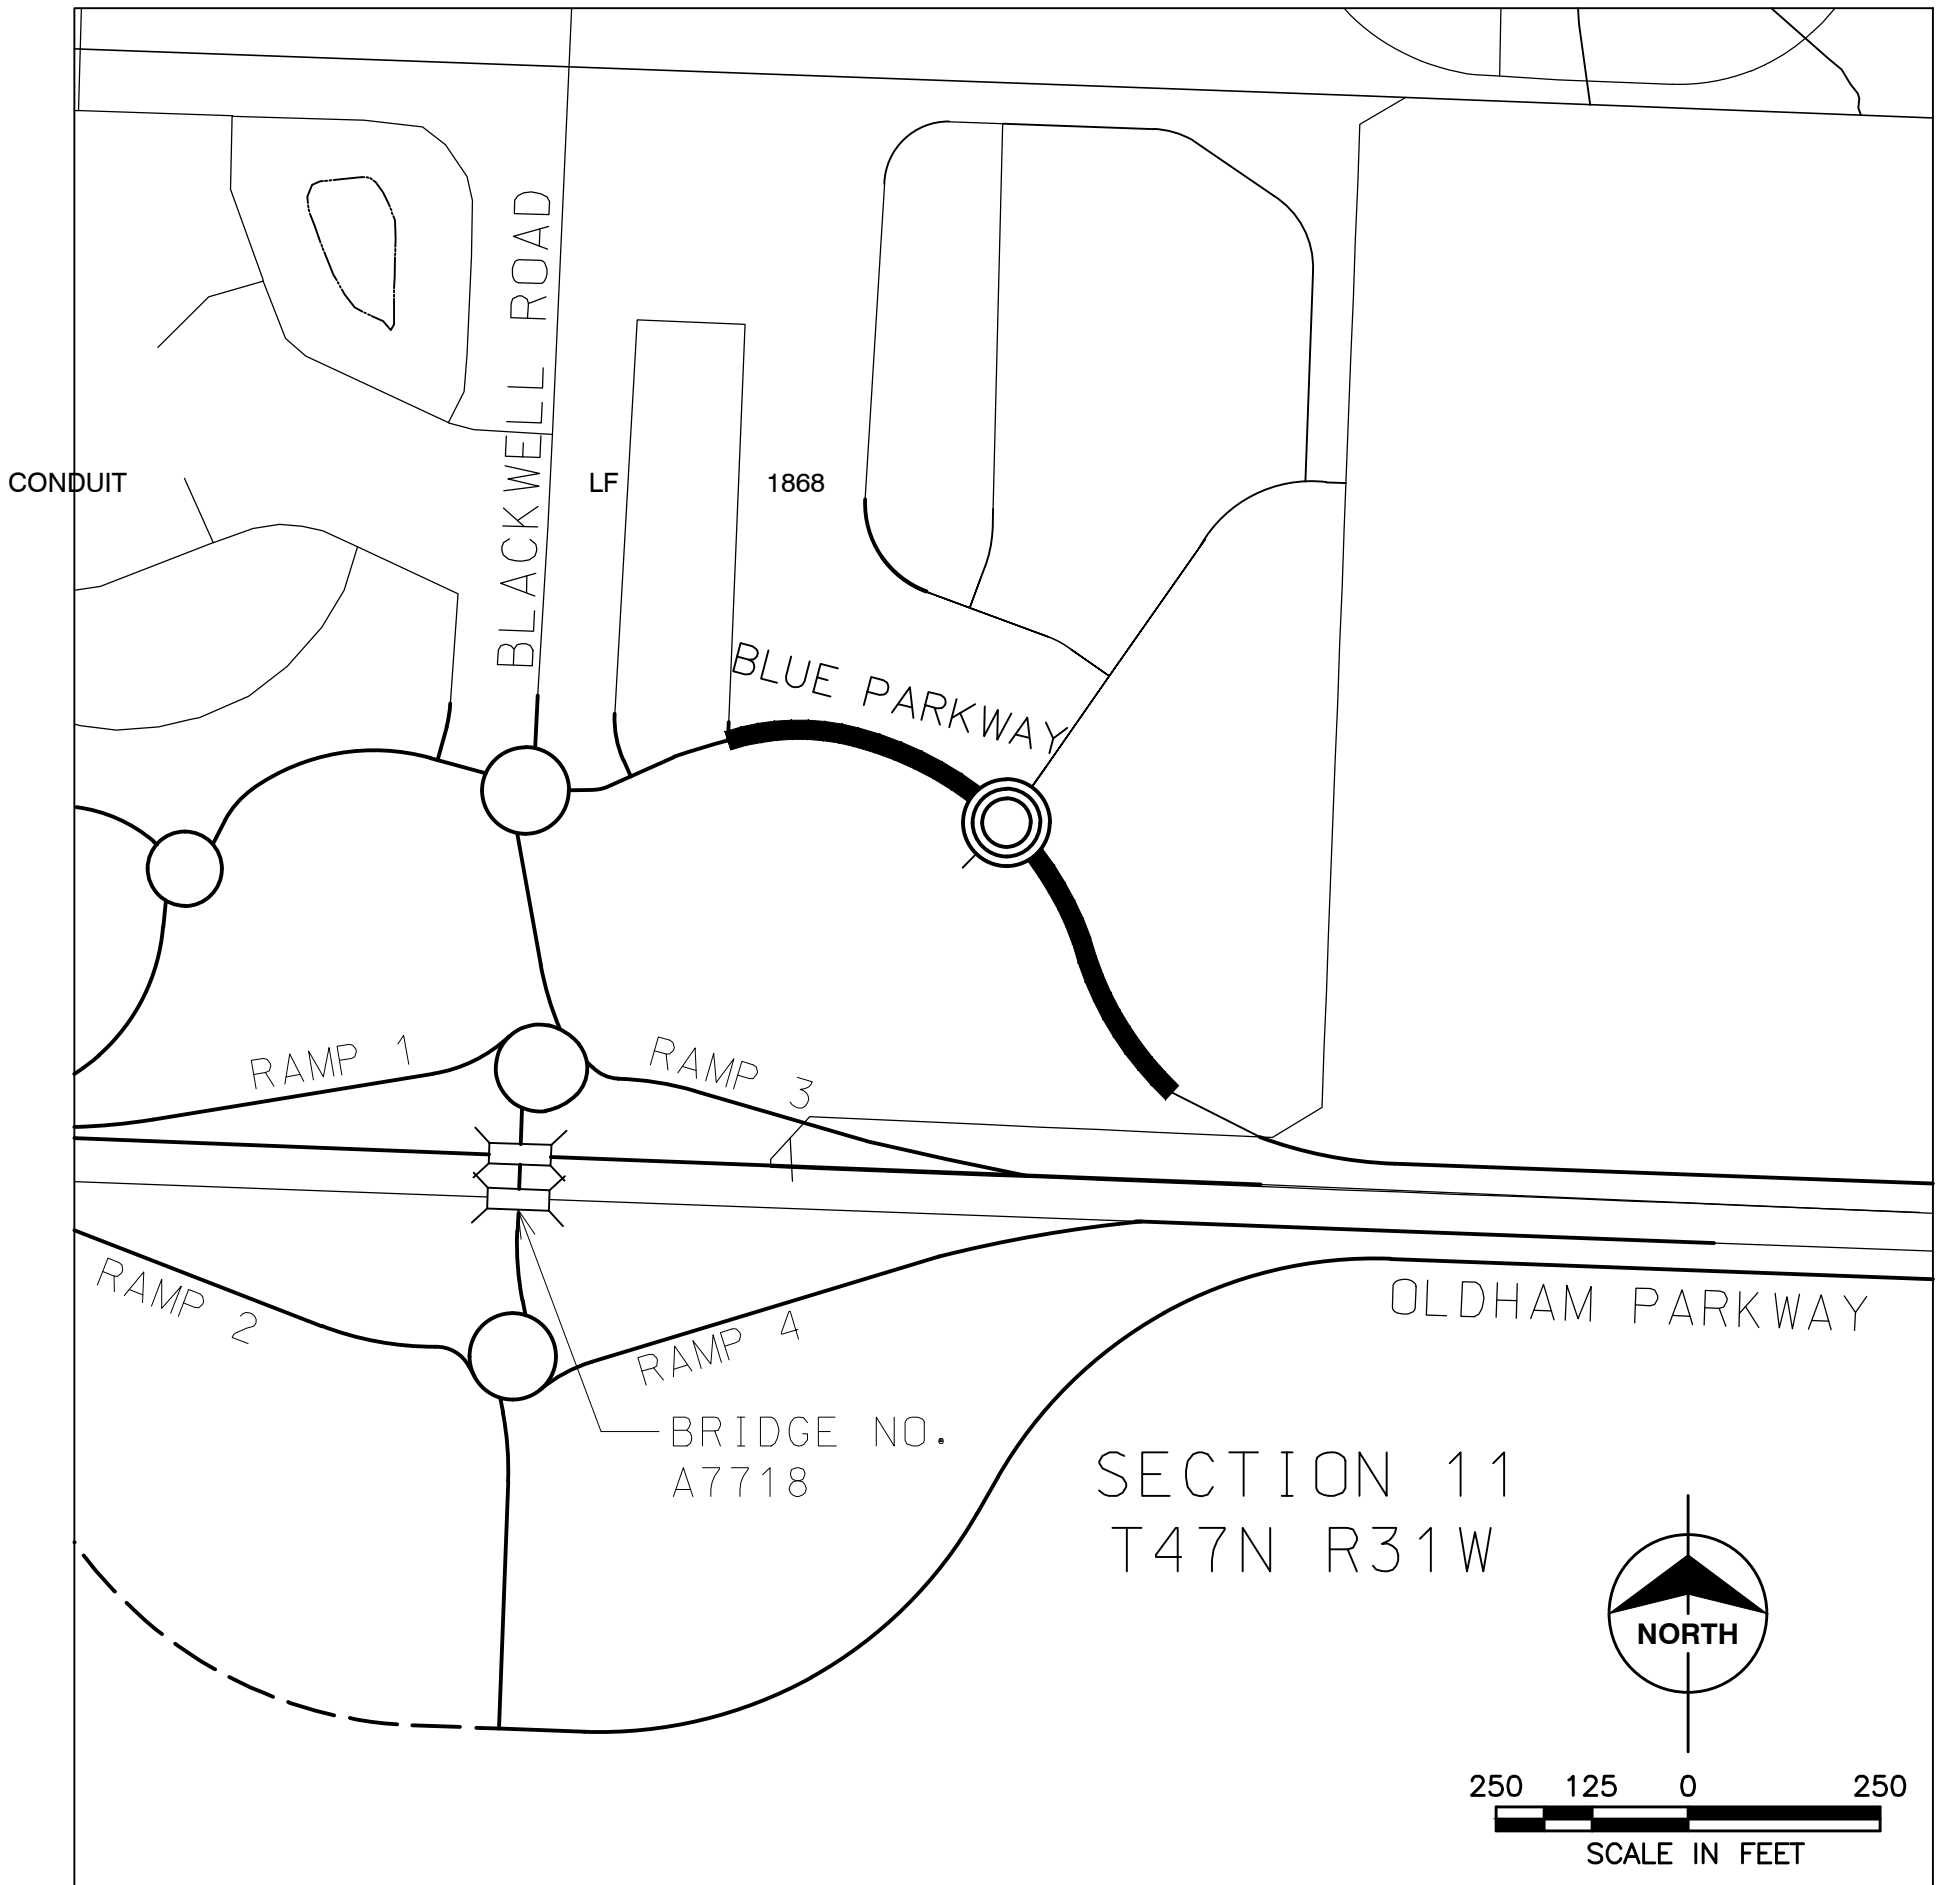

VICINITY MAP

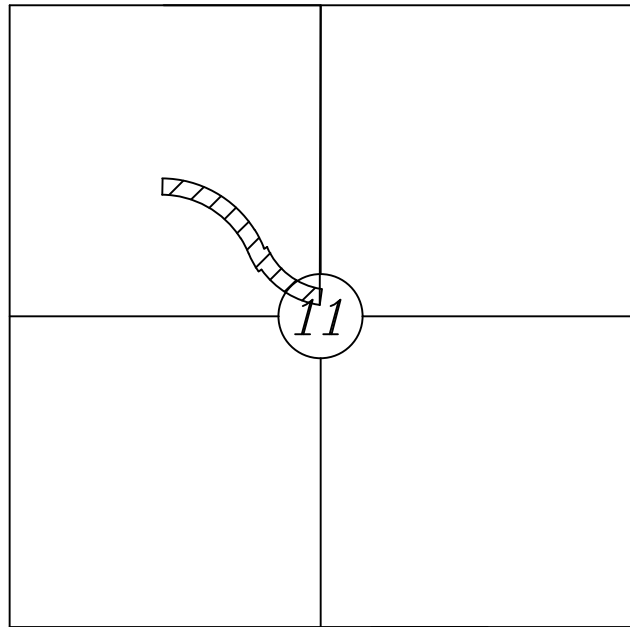

S11 T47N R31W
SECTION MAP
N.T.S.

INDEX


SHEET NO.	DESCRIPTION
1	COVER
2	NOTES
3	CONTROL POINTS
4-7	EXISTING CONDITIONS
8	RIGHT OF WAY PLAN
9	DEMOLITION PLAN
10-11	TYPICAL SECTION
12	OVERALL LAYOUT
13	GRADING PLAN
14-16	EROSION CONTROL PLAN
17	EROSION CONTROL DETAILS
18-19	STREET PLAN & PROFILE
20-22	LAYOUT DETAILS
23	ROUNDAABOUT ALIGNMENTS
24	ROUNDAABOUT PROFILES
25	SPLITTER ISLAND DETAILS
26	ADA CURB RAMP DETAILS
27	NORTH EASTERN DITCH PLAN & PROFILE
28	SOUTH WESTERN DITCH PLAN & PROFILE
29-30	STORM SEWER PLAN & PROFILE
31	STORM DRAINAGE MAP
32	STORM DRAINAGE DATA
33	STORM DETAILS
34	SIGNAGE PLAN
35	STRIPING PLAN
36	ROUNDAABOUT STRIPING PLAN
37	STRIPING DETAILS
38-39	TRAFFIC CONTROL PLAN
40	TRAFFIC CONTROL DETAILS
41	INTERSECTION SIGHT DISTANCE
42	STREET LIGHTING PLANS
43	STREET LIGHTING DETAILS
44	STREET LIGHTING DETAILS
45	STREET LIGHTING DETAILS
46	BLUE PARKWAY XS 1
47	BLUE PARKWAY XS 2
48	BLUE PARKWAY XS 3
49	BLUE PARKWAY XS 4
50	BLUE PARKWAY XS 5

TOTAL NUMBER OF SHEETS = 50

☐ NOT FOR CONSTRUCTION
☒ FOR CONSTRUCTION



Certificates of Authority
Architecture: MO 318 / KS 13
Engineering: MO 4 / KS 241
Land Surveying: MO 123 / KS 36

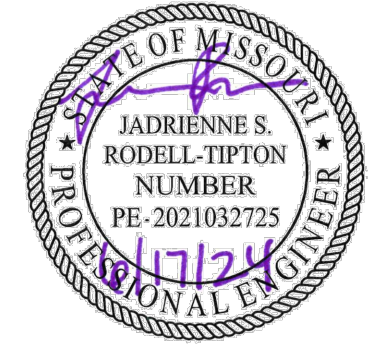

Jadrienne S. Rodell-Tipton, PE
PE-2021032725 (MISSOURI #)

© 2018 Powell CWM, Inc.
This drawing has been prepared by Powell CWM, Inc. This drawing is provided as an instrument of service by Powell CWM and is intended for use on this project only, pursuant to the Architectural Works Copyright Protection Act of 1990, all drawings, specifications, ideas and designs, including the overall form, arrangement and composition of spaces and elements appearing herein constitute the original copyrighted work of Powell CWM, Inc. Any reproduction, use, or disclosure of information contained herein without prior written consent of Powell CWM, Inc. is strictly prohibited.

PREPARED FOR:
GRIFFIN RILEY
PROPERTY GROUP, LLC
21 SE 29th TERRACE,
LEE'S SUMMIT, MO 64082

PUBLIC IMPROVEMENT PLANS
BLUE PARKWAY
LEE'S SUMMIT, JACKSON COUNTY, MO

REVISIONS NO.	DATE / DESCRIPTION
1	
2	
3	
4	
5	
6	

PROJECT #: 22-2087
ISSUE DATE: 03-28-2023

PERMIT

COVER

GENERAL NOTES:

- THE CONSTRUCTION COVERED BY THESE PLANS SHALL CONFORM TO ALL APPLICABLE STANDARDS AND SPECIFICATIONS OF THE MISSOURI DEPARTMENT OF TRANSPORTATION CONSTRUCTION MANUAL AND THE PUBLIC WORKS DEPARTMENT OF THE CITY OF LEE'S SUMMIT, MISSOURI, IN CURRENT USAGE AND ALL SUPPLEMENTS THERE TO.
- REFER TO THE CURRENT VERSION OF THE MODOT CONSTRUCTION MANUAL AND THE KC METRO CHAPTER AMERICAN PUBLIC WORKS ASSOCIATION, STANDARD SPECIFICATIONS & INSTALLATION FOR THE GUIDING REFERENCE.
- DO NOT SCALE THESE DRAWINGS.
- NO GEOLOGICAL INVESTIGATION WAS PERFORMED ON THIS SITE.
- THE CONTRACTOR SHALL CHECK EXISTING GRADES, DIMENSIONS, AND INVERTS IN THE FIELD AND REPORT ANY DISCREPANCIES TO THE ENGINEER PRIOR TO BEGINNING WORK.
- CONTRACTOR IS RESPONSIBLE FOR ALL PERMITS, BONDS, AND INSURANCE REQUIRED BY THE CITY.
- THE UTILITY LOCATIONS SHOWN ON THESE PLANS ARE TAKEN FROM UTILITY COMPANY RECORDS AND ARE APPROXIMATE ONLY. THEY DO NOT CONSTITUTE ACTUAL FIELD LOCATIONS. THE CONTRACTOR SHALL VERIFY THE LOCATION AND DEPTH OF ALL UTILITIES PRIOR TO CONSTRUCTION.
- CLEARING AND GRUBBING OPERATIONS AND DISPOSAL OF ALL DEBRIS THEREFROM SHALL BE PERFORMED BY THE CONTRACTOR IN STRICT ACCORDANCE WITH ALL STATE AND LOCAL CODES.
- THE CONTRACTOR SHALL GRADE AREAS TO PROVIDE POSITIVE DRAINAGE.
- THE DEVELOPER / OWNER SHALL CONTROL EROSION AND SILTATION DURING ALL PHASES OF CONSTRUCTION, AND SHALL KEEP THE STREETS CLEAN OF MUD AND DEBRIS.
- ALL EXCESS MATERIAL SHALL BE REMOVED LEGALLY FROM SITE AND DISPOSED OF OFF SITE.
- TRAFFIC CONTROL AND MAINTENANCE OF TRAFFIC DURING CONSTRUCTION SHALL BE THE RESPONSIBILITY OF THE CONTRACTOR AND SHALL BE IN ACCORDANCE WITH THE REQUIREMENTS OF THE PUBLIC WORKS DEPARTMENT.
- EROSION CONTROL MEASURES SHALL BE PROVIDED AT ALL LOCATIONS WHERE DRAINAGE IS LEAVING THE PROJECT SITE. THE EROSION CONTROL PLAN SHOWS MINIMUM EROSION CONTROL MEASURES TO BE PROVIDED. ADDITIONAL SITE SPECIFIC MEASURES MAY BE NECESSARY AND SHALL BE PROVIDED BY THE DEVELOPER / OWNER, AT THE CONTRACTOR'S EXPENSE.
- ANY EXISTING OR NEW STORM SEWER INLETS IN USE DURING DEMOLITION, GRADING OR CONSTRUCTION SHALL HAVE INLET PROTECTION.
- THE CONTRACTOR SHALL FIELD VERIFY ALL SITE CONDITIONS AND SHALL REPORT ANY DISCREPANCIES BETWEEN ACTUAL AND PLAN SHOWN CONDITIONS TO THE ENGINEER PRIOR TO BEGINNING CONSTRUCTION.
- THE CONTRACTOR SHALL VERIFY ALL DIMENSIONS AND QUANTITIES SHOWN ON THESE PLANS AND SHALL REPORT ANY DISCREPANCIES TO THE ENGINEER PRIOR TO COMMENCING ANY RELATED WORK.
- THE CONTRACTOR SHALL BE SOLELY RESPONSIBLE FOR DETERMINING THE LOCATION OF ALL EXISTING UTILITIES AND UNDERGROUND INSTALLATIONS, INCLUDING SERVICE CONNECTIONS, IN ADVANCE OF EXCAVATION OR TRENCHING, AND PROTECT THE SAME AS REQUIRED TO MAINTAIN GOOD OPERATING CONDITION.
- THE CONTRACTOR SHALL USE HIS OWN INFORMATION AND NOT RELY UPON ANY INFORMATION SHOWN ON THE DRAWINGS CONCERNING EXISTING UNDERGROUND INSTALLATIONS.
- ANY DELAY, ADDITIONAL WORK, OR EXTRA COST TO THE CONTRACTOR CAUSED BY OR RESULTING FROM DAMAGE TO EXISTING UNDERGROUND INSTALLATIONS SHALL NOT CONSTITUTE A CLAIM FOR EXTRA WORK, ADDITIONAL PAYMENT, OR DAMAGES. ALL DAMAGE TO EXISTING UTILITIES INCLUDING SERVICE CONNECTIONS SHALL RE REPAIRED BY AND AT THE EXPENSE OF THE CONTRACTOR.
- THE CONTRACTOR SHALL OBTAIN ALL NECESSARY PERMITS PRIOR TO BEGINNING CONSTRUCTION ACTIVITIES AND OBTAIN ALL NECESSARY INSPECTIONS THROUGHOUT THE CONSTRUCTION ACTIVITIES.
- ALL EXCAVATION SHALL BE UNCLASSIFIED. NO SEPARATE PAYMENT WILL BE MADE FOR ROCK EXCAVATION.
- CONTRACTOR SHALL BE RESPONSIBLE FOR ALL RELOCATIONS, INCLUDING BUT NOT LIMITED TO ALL UTILITIES, STORM DRAINAGE, AND SIGNS AS REQUIRED. ALL WORK SHALL BE IN ACCORDANCE WITH THE GOVERNING AUTHORITIES' SPECIFICATIONS AND SHALL BE APPROVED BY SUCH. ALL COST SHALL BE INCLUDED IN THE CONTRACTOR'S CONTRACT WITH THE OWNER. ADDITIONALLY, ALL EXISTING UTILITY TOPS SHALL BE ADJUSTED TO FINISHED GRADE.
- REMOVAL OF EXISTING PAVING AND/OR BORING AT THE CONTRACTOR'S DISCRETION SHALL BE INCLUDED AS A PART OF ALL UTILITY INSTALLATIONS WHERE APPLICABLE AT THE CONTRACTOR'S EXPENSE AS WELL AS REPLACEMENT/REPAIR OF ALL DISTURBED MATERIALS IN ACCORDANCE WITH LOCAL SPECIFICATIONS AND CODES.
- THE CONTRACTOR SHALL COORDINATE ALL CONSTRUCTION SCHEDULES AND ACTIVITIES WITH THE APPROPRIATE UTILITY OWNER AND ADJACENT PROPERTY OWNERS TO MINIMIZE DISRUPTION TO ADJACENT PROPERTY OWNERS INCLUDING VEHICULAR ACCESS.
- THE CONTRACTOR SHALL COORDINATE ALL UTILITY WORK, INCLUDING DEMOLITION AND REMOVAL, WITH THE APPROPRIATE UTILITY COMPANIES AND SERVICE PROVIDERS PRIOR TO DISCONTINUATION OF SERVICE. UTILITIES NOT NOTED FOR DEMOLITION SHALL REMAIN IN SERVICE AT ALL TIMES.
- THE CONTRACTOR SHALL MAINTAIN EXISTING UTILITY SERVICE TO ALL ADJOINING PROPERTIES UNTIL THE RELOCATED UTILITIES ARE INSPECTED AND APPROVED.
- ALL EXISTING UTILITIES SHALL BE REMOVED BACK TO THE CLOSEST STRUCTURE AND CAPPED AT THAT LOCATION UNLESS OTHERWISE INDICATED IN THESE PLANS.
- REMOVE ALL TREES, GRASS, WEEDS, ROOTS, AND OTHER DEBRIS FROM THE AREA TO BE EXCAVATED, FILLED OR GRADED.
- IF EXCAVATED MATERIAL IS UNSUITABLE FOR COMPACTION, AS DETERMINED BY THE GEOTECHNICAL ENGINEER, THE CONTRACTOR SHALL FURNISH SUITABLE BORROW.
- ALL SLOPES, CUT OR FILL, SHALL BE GRADED TO MAXIMUM FINISH SLOPE OF THREE (3) FEET HORIZONTAL TO ONE (1) FOOT VERTICAL. NO GRADED SLOPE SHALL EXCEED 3:1 WITHOUT SPECIFIC SLOPE PLANTING OR REINFORCEMENT.
- SITE SHALL BE GRADED TO ENSURE DRAINAGE OF WATER FROM ALL SURFACES.
- THE CONTRACTOR IS RESPONSIBLE FOR PROVIDING ALL SURFACE AND GROUNDWATER CONTROL MEASURES.
- GRADES NOT OTHERWISE INDICATED ON THE PLANS SHALL BE UNIFORM LEVELS OR SLOPES BETWEEN POINTS WHERE ELEVATIONS ARE GIVEN. ABRUPT CHANGES IN SLOPES SHALL BE WELL ROUNDED.
- STORM DRAINAGE SYSTEMS WITHIN THE PROJECT AREA ARE TO BE COMPLETELY CLEANED AT THE COMPLETION OF THE PROJECT.
- EXISTING TREES WHERE INDICATED SHALL BE PROTECTED FROM CONSTRUCTION ACTIVITIES. ALL TREE PROTECTION FENCING TO BE INSPECTED DAILY AND ALL GRADING ACTIVITIES TO REMAIN OUTSIDE THE DRIP LINES.
- ALL TREE PROTECTION MEASURES SHALL BE INSTALLED PRIOR TO GRADING.
- ALL SOILS UNDERCUTTING, OVER EXCAVATION, UNDER DRAIN INSTALLATION, AND ROCK FILLS SHALL BE DETERMINED AND DIRECTED BY THE SOILS ENGINEER.
- FILL AREAS TO BE COMPACTED TO 95% STANDARD PROCTOR MINIMUM UNLESS OTHERWISE INDICATED BY GEOTECHNICAL ENGINEER.
- UNLESS OTHERWISE INDICATED, ALL DISTURBED SOIL AREAS TO RECEIVE 6 INCHES OF TOPSOIL AND TO BE SEEDED AND MULCHED.
- THE CONTRACTOR SHALL PERFORM ALL CUTTING, PATCHING, AND REPAIRING AS REQUIRED TO PERFORM ALL OF THE WORK INDICATED ON THE DRAWINGS, AND ALL OTHER WORK THAT MAY BE REQUIRED TO COMPLETE THE JOB.

STREETS & STORM SEWER:

- SPECIFICATIONS, MATERIALS, AND CONSTRUCTION, SHALL BE PER THE REQUIREMENTS OF THE MISSOURI DEPARTMENT OF TRANSPORTATION CONSTRUCTION MANUAL AND THE PUBLIC WORKS DEPARTMENT OF THE CITY OF LEE'S SUMMIT AND AS AMENDED BY THE ADOPTION OF CERTAIN PARTS OF THE KANSAS CITY METROPOLITAN CHAPTER APWA FOR STREET AND STORM SEWER SPECIFICATIONS AND STANDARDS.
- HIGH DENSITY PLASTIC PIPE (HDPE) SHALL CONFORM TO A.A.S.H.T.O. M-294.
- REINFORCED CONCRETE PIPE (RCP) SHALL CONFORM TO ASTM DESIGNATION C-76-62T (CLASS III).
- PROVIDE A SMOOTH TRANSITION BETWEEN EXISTING PAVEMENT AND NEW PAVEMENT. FIELD ADJUSTMENT OF FINAL GRADES MAY BE NECESSARY. INSTALL ALL UTILITIES PRIOR TO INSTALLATION OF PAVEMENT. THIS IS INCIDENTAL TO OTHER WORK.
- ALL DAMAGE TO EXISTING ASPHALT PAVEMENT TO REMAIN WHICH RESULTS FROM NEW CONSTRUCTION SHALL BE REPLACED WITH LIKE MATERIALS AT CONTRACTOR'S EXPENSE.
- CURB RETURN RADIUS, 20' MINIMUM UNLESS SHOWN OTHERWISE.
- THE TOP 6" OF ROADWAY SUBGRADE SHALL BE UNDERCUT AND COMPACTED TO MINIMUM 95% OF MAXIMUM DENSITY AT OPTIMUM MOISTURE AS DETERMINED BY AASHO T99, METHOD B. CONTRACTOR SHALL PROVIDE FOR MOISTURE-DENSITY AND RELATIVE DENSITY TESTS ON ROADWAY SUBGRADE BY AN ACCEPTED TESTING FIRM. CONTRACTOR SHALL PROVIDE FOR IN-PLACE DENSITY TEST ON COMPACTED SUBGRADE BY AN ACCEPTED TESTING FIRM. IN-PLACE DENSITY TEST SHALL BE CONDUCTED EVERY 50-FEET ALONG THE PROPOSED ROADWAY. CONTRACTOR SHALL PROVIDE TESTING RESULTS TO ENGINEER.
- ALL UTILITY CROSSING SHALL BE BACKFILLED WITH AB3 OR FLOWABLE FILL.
- END SECTIONS FOR CONCRETE PIPE SHALL BE FLARED END SECTIONS OF THE PIPE MANUFACTURER'S STANDARD DESIGN, AND SHALL MEET ALL APPLICAPBLE REQUIREMENTS OF ASTM C 76 FOR CLASS II OR HIGHER CLASSES OF PIPE.
- TOE WALLS: FLARED END SECTIONS FOR CONCRETE AND STEEL PIPE SHALL BE SET ON A CONCRETE TOE WALL CENTERED ON THE END OF THE SECTION. TOE WALLS SHALL BE 8" THICK X 24" DEEP X THE WIDTH OF THE END SECTION.
- END SECTIONS FOR HDPE PIPE SHALL BE HDPE MEETING ASTM D3350 MINIMUM CELL CLASSIFICATION 213320C.
- ALL CONCRETE SHALL BE KCMMB 4K.



Certificates of Authority
Architecture: MO 318 / KS 13
Engineering: MO 4 / KS 241
Land Surveying: MO 123 / KS 36



Jadrienne S. Rodell-Tipton, PE
PE-2021032725 (MISSOURI #)

© 2018 Powell CWM, Inc.
This drawing has been prepared by Powell CWM, Inc. This drawing is provided as an instrument of service by Powell CWM and is intended for use on this project only, pursuant to the Architectural Works Copyright Protection Act of 1990, all drawings, specifications, ideas and designs, including the overall form arrangement and composition of spaces and elements appearing herein constitute the original copyrighted work of Powell CWM, Inc. Any reproduction, use or disclosure of information contained herein without prior written consent of Powell CWM, Inc. is strictly prohibited.

PREPARED FOR:
GRIFFIN RILEY
PROPERTY GROUP, LLC
21 SE 29th TERRACE,
LEE'S SUMMIT, MO 64082

PUBLIC IMPROVEMENT PLANS
BLUE PARKWAY
LEE'S SUMMIT, JACKSON COUNTY, MO

REVISIONS		DATE / DESCRIPTION
1		
2		
3		
4		
5		
6		

PROJECT #: 22-2087
ISSUE DATE: 03-28-2023

PERMIT

NOTES



Jadrienne S. Rodell-Tipton, PE
PE-2021032725 (MISSOURI #)

© 2018 Powell CWM, Inc.
This drawing has been prepared by Powell CWM, Inc. This drawing is provided as an instrument of service by Powell CWM and is intended for use on this project only, pursuant to the Architectural Works Copyright Protection Act of 1990, all drawings, specifications, ideas and designs, including the overall form, arrangement and composition of spaces and elements appearing herein constitute the original copyrighted work of Powell CWM, Inc. Any reproduction, use or disclosure of information contained herein without prior written consent of Powell CWM, Inc. is strictly prohibited.

PREPARED FOR:
GRIFFIN RILEY
PROPERTY GROUP, LLC
21 SE 29th TERRACE,
LEE'S SUMMIT, MO 64082

PUBLIC IMPROVEMENT PLANS
BLUE PARKWAY
LEE'S SUMMIT, JACKSON COUNTY, MO

REVISIONS NO.	DATE / DESCRIPTION
1	
2	
3	
4	
5	
6	

PROJECT #: 22-2087

ISSUE DATE: 03-28-2023




PERMIT


CONTROL
POINTS

REFERENCE BEARING:

BEARINGS SHOWN HEREON ARE GRID BEARINGS BASED ON THE MISSOURI COORDINATE SYSTEM OF 1983, WEST ZONE AND TIED TO CONTROL MONUMENT "JA-45", 2003 ADJUSTMENT (N: 303273.664 METERS; E: 863885.886 METERS) OF THE MISSOURI GEOGRAPHIC REFERENCE SYSTEM, AS DEVELOPED FROM GPS OBSERVATIONS, A GRID FACTOR OF 0.9998986 WAS USED.

CONTROL POINTS				
GRID FACTOR: 0.9998986				
	GRID NORTHING	GRID EASTING	PROJECT COORDINATES GROUND NORTHING	GROUND EASTING
5010	303545.249 METERS	866314.931 METERS	995982.362 US FT	2842523.131 US FT
5014	303650.743 METERS	866159.910 METERS	996328.506 US FT	2842014.483 US FT
5004	303830.372 METERS	865743.054 METERS	996917.900 US FT	2840646.708 US FT
HORIZONTAL REFERENCE: STATE PLANE, WEST ZONE, NAD 1983				

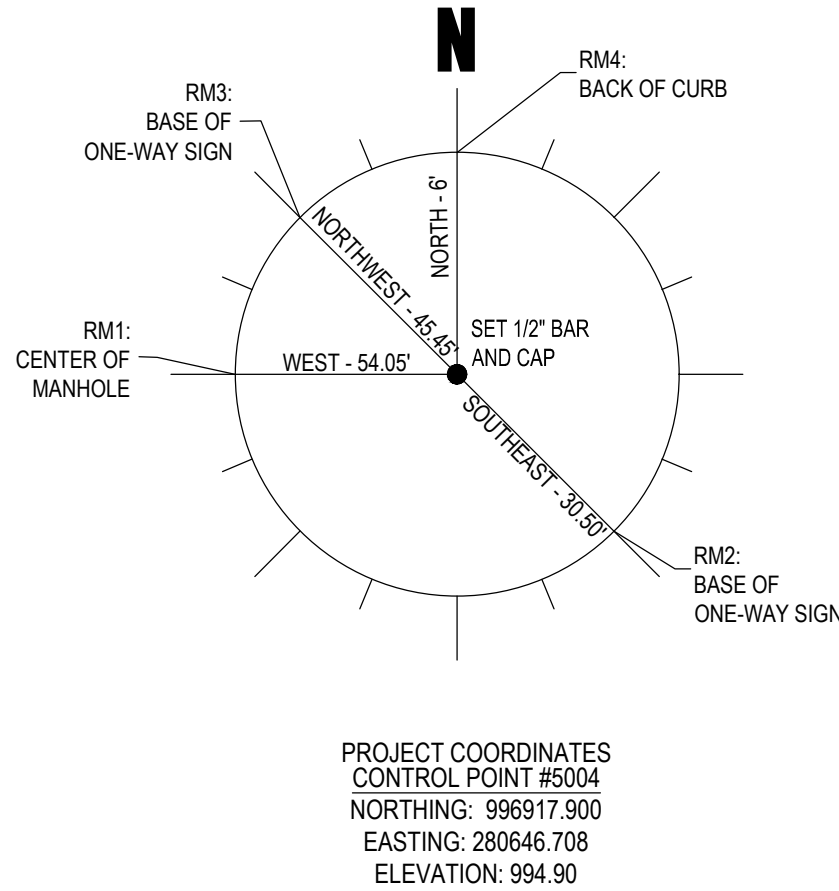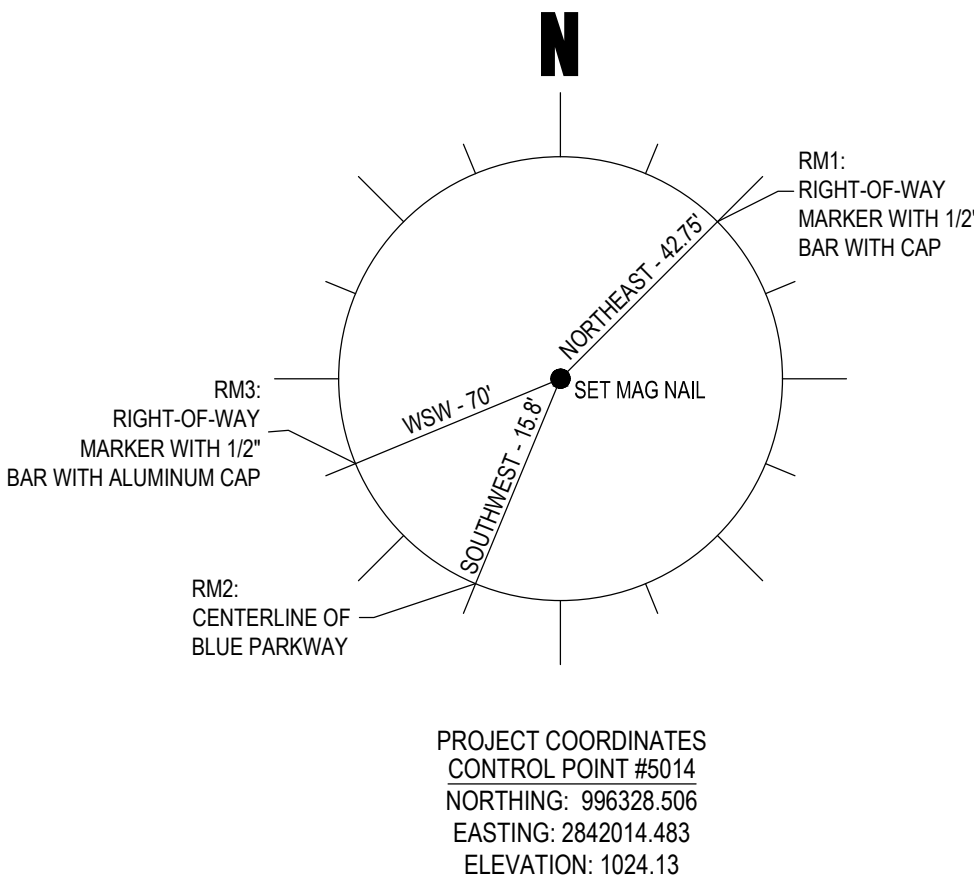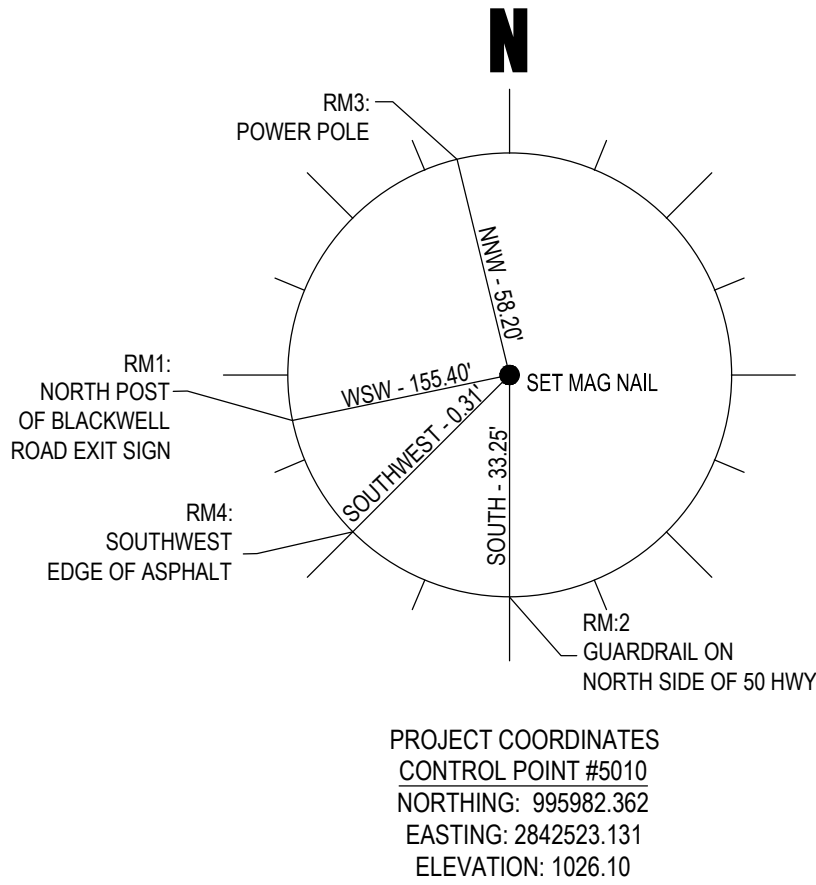

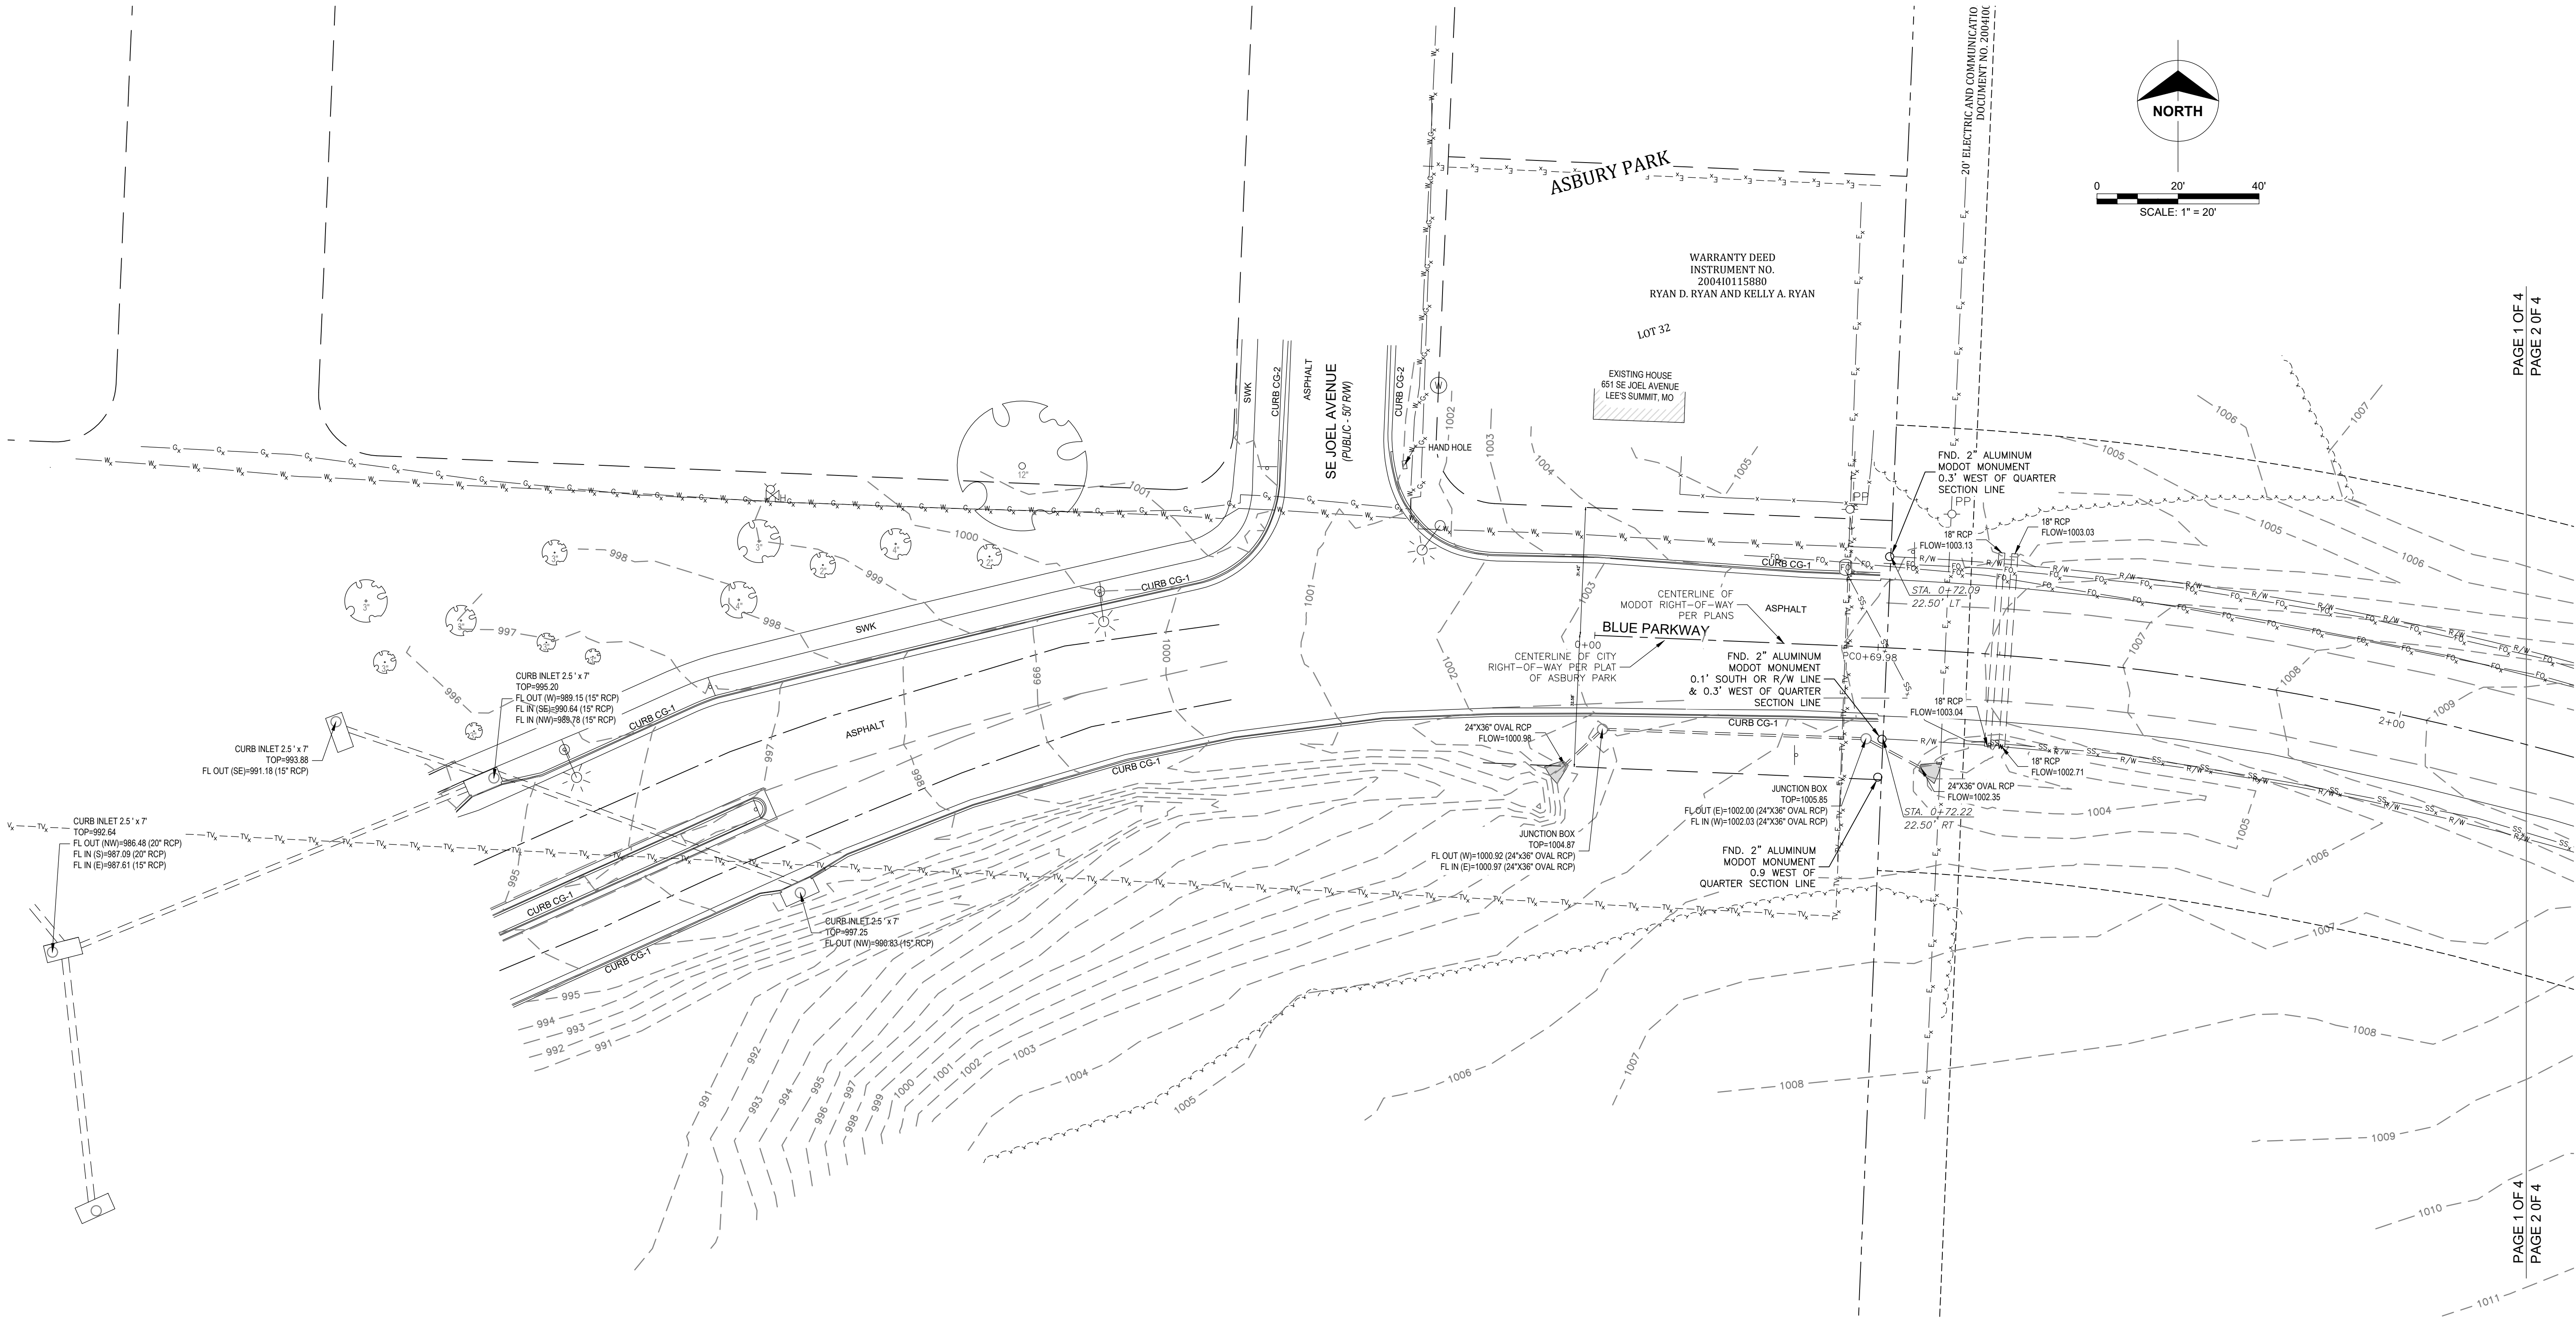

1-800-DIG-RITE

UTILITY LOCATIONS SHOWN ON THIS SURVEY ARE APPROXIMATE AND SHOULD BE VERIFIED IN THE FIELD AT THE TIME OF CONSTRUCTION.

FOR FIELD LOCATIONS OF UNDERGROUND UTILITIES CALL 1.800.344.7483, STATE LAW REQUIRES TWO DAYS ADVANCE NOTICE.

Division of Industry
Architecture: MO 210 / PE 13
Engineering: MO 4 / KS 241
Land Surveying: MO 123 / KS 36



Jadrienne S. Rodell-Tipton, PE
PE-2021032725 (MISSOURI #)

© 2018 Powell CWM, Inc.
This drawing has been prepared by Powell CWM, Inc. This drawing is provided as an instrument of service by Powell CWM and is intended for use on this project only, pursuant to the Architectural Works Copyright Protection Act of 1990, all drawings, specifications, ideas and designs, including the overall form, arrangement, and composition of spaces and elements appearing herein constitute the original copyrighted work of Powell CWM, Inc. Any reproduction, use, or disclosure of information contained herein without prior written consent of Powell CWM, Inc. is strictly prohibited.

PREPARED FOR:
GRIFFIN RILEY
PROPERTY GROUP, LLC
21 SE 29th TERRACE,
LEE'S SUMMIT, MO 64082

PUBLIC IMPROVEMENT PLANS
BLUE PARKWAY
LEE'S SUMMIT, JACKSON COUNTY, MO


REVISIONS	NO.	DATE/DESCRIPTION
	1	
	2	
	3	
	4	
	5	
	6	

PROJECT #: 22-2087
ISSUE DATE: 03-28-2023


PERMIT

EXISTING
CONDITIONS

WARRANTY DEED
INSTRUMENT NO.
2022E0047905
ONE TWENTY, LLC
21 SE 29TH TERRACE
LEE'S SUMMIT, MO 64082

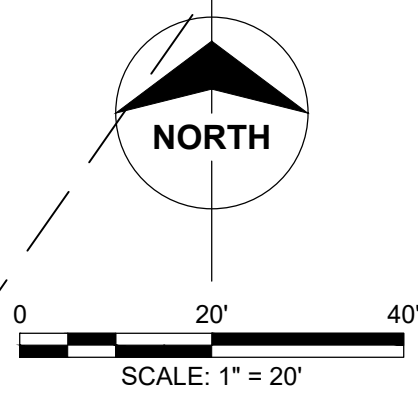

Conditions of Service:
Architecture: MO 318 / KS 341
Engineering: MO 4 / KS 341
Land Surveying: MO 123 / KS 36

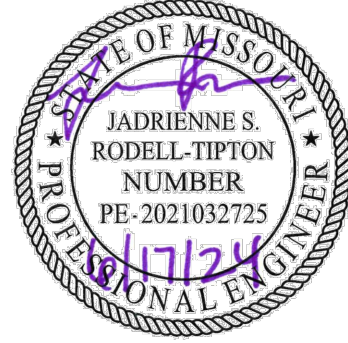

Jadrienne S. Rodell-Tipton, PE
PE-2021032725 (MISSOURI #)

© 2018 Powell CWM, Inc.
This drawing has been prepared by Powell CWM, Inc. This drawing is provided as an instrument of service by Powell CWM and is intended for use on this project only, pursuant to the Architectural Works Copyright Protection Act of 1990. All drawings, specifications, ideas and designs, including the overall form, arrangement and composition of spaces and elements appearing herein constitute the original copyrighted work of Powell CWM, Inc. Any reproduction, use or disclosure of information contained herein without prior written consent of Powell CWM, Inc. is strictly prohibited.

PREPARED FOR:
GRIFFIN RILEY
PROPERTY GROUP, LLC
21 SE 29th TERRACE,
LEE'S SUMMIT, MO 64082

PUBLIC IMPROVEMENT PLANS
BLUE PARKWAY
LEE'S SUMMIT, JACKSON COUNTY, MO

REVISIONS	NO.	DATE/DESCRIPTION
1	2	3
4	5	6

PROJECT #: 22-2087
ISSUE DATE: 03-28-2023

PERMIT



EXISTING
CONDITIONS



1-800-DIG-RITE

UTILITY LOCATIONS SHOWN ON THIS
SURVEY ARE APPROXIMATE AND SHOULD BE
VERIFIED IN THE FIELD AT THE TIME OF
CONSTRUCTION.

FOR FIELD LOCATIONS OF UNDERGROUND
UTILITIES CALL 1.800.344.7483, STATE LAW
REQUIRES TWO DAYS ADVANCE NOTICE.

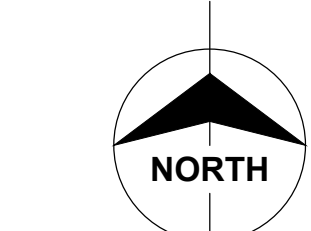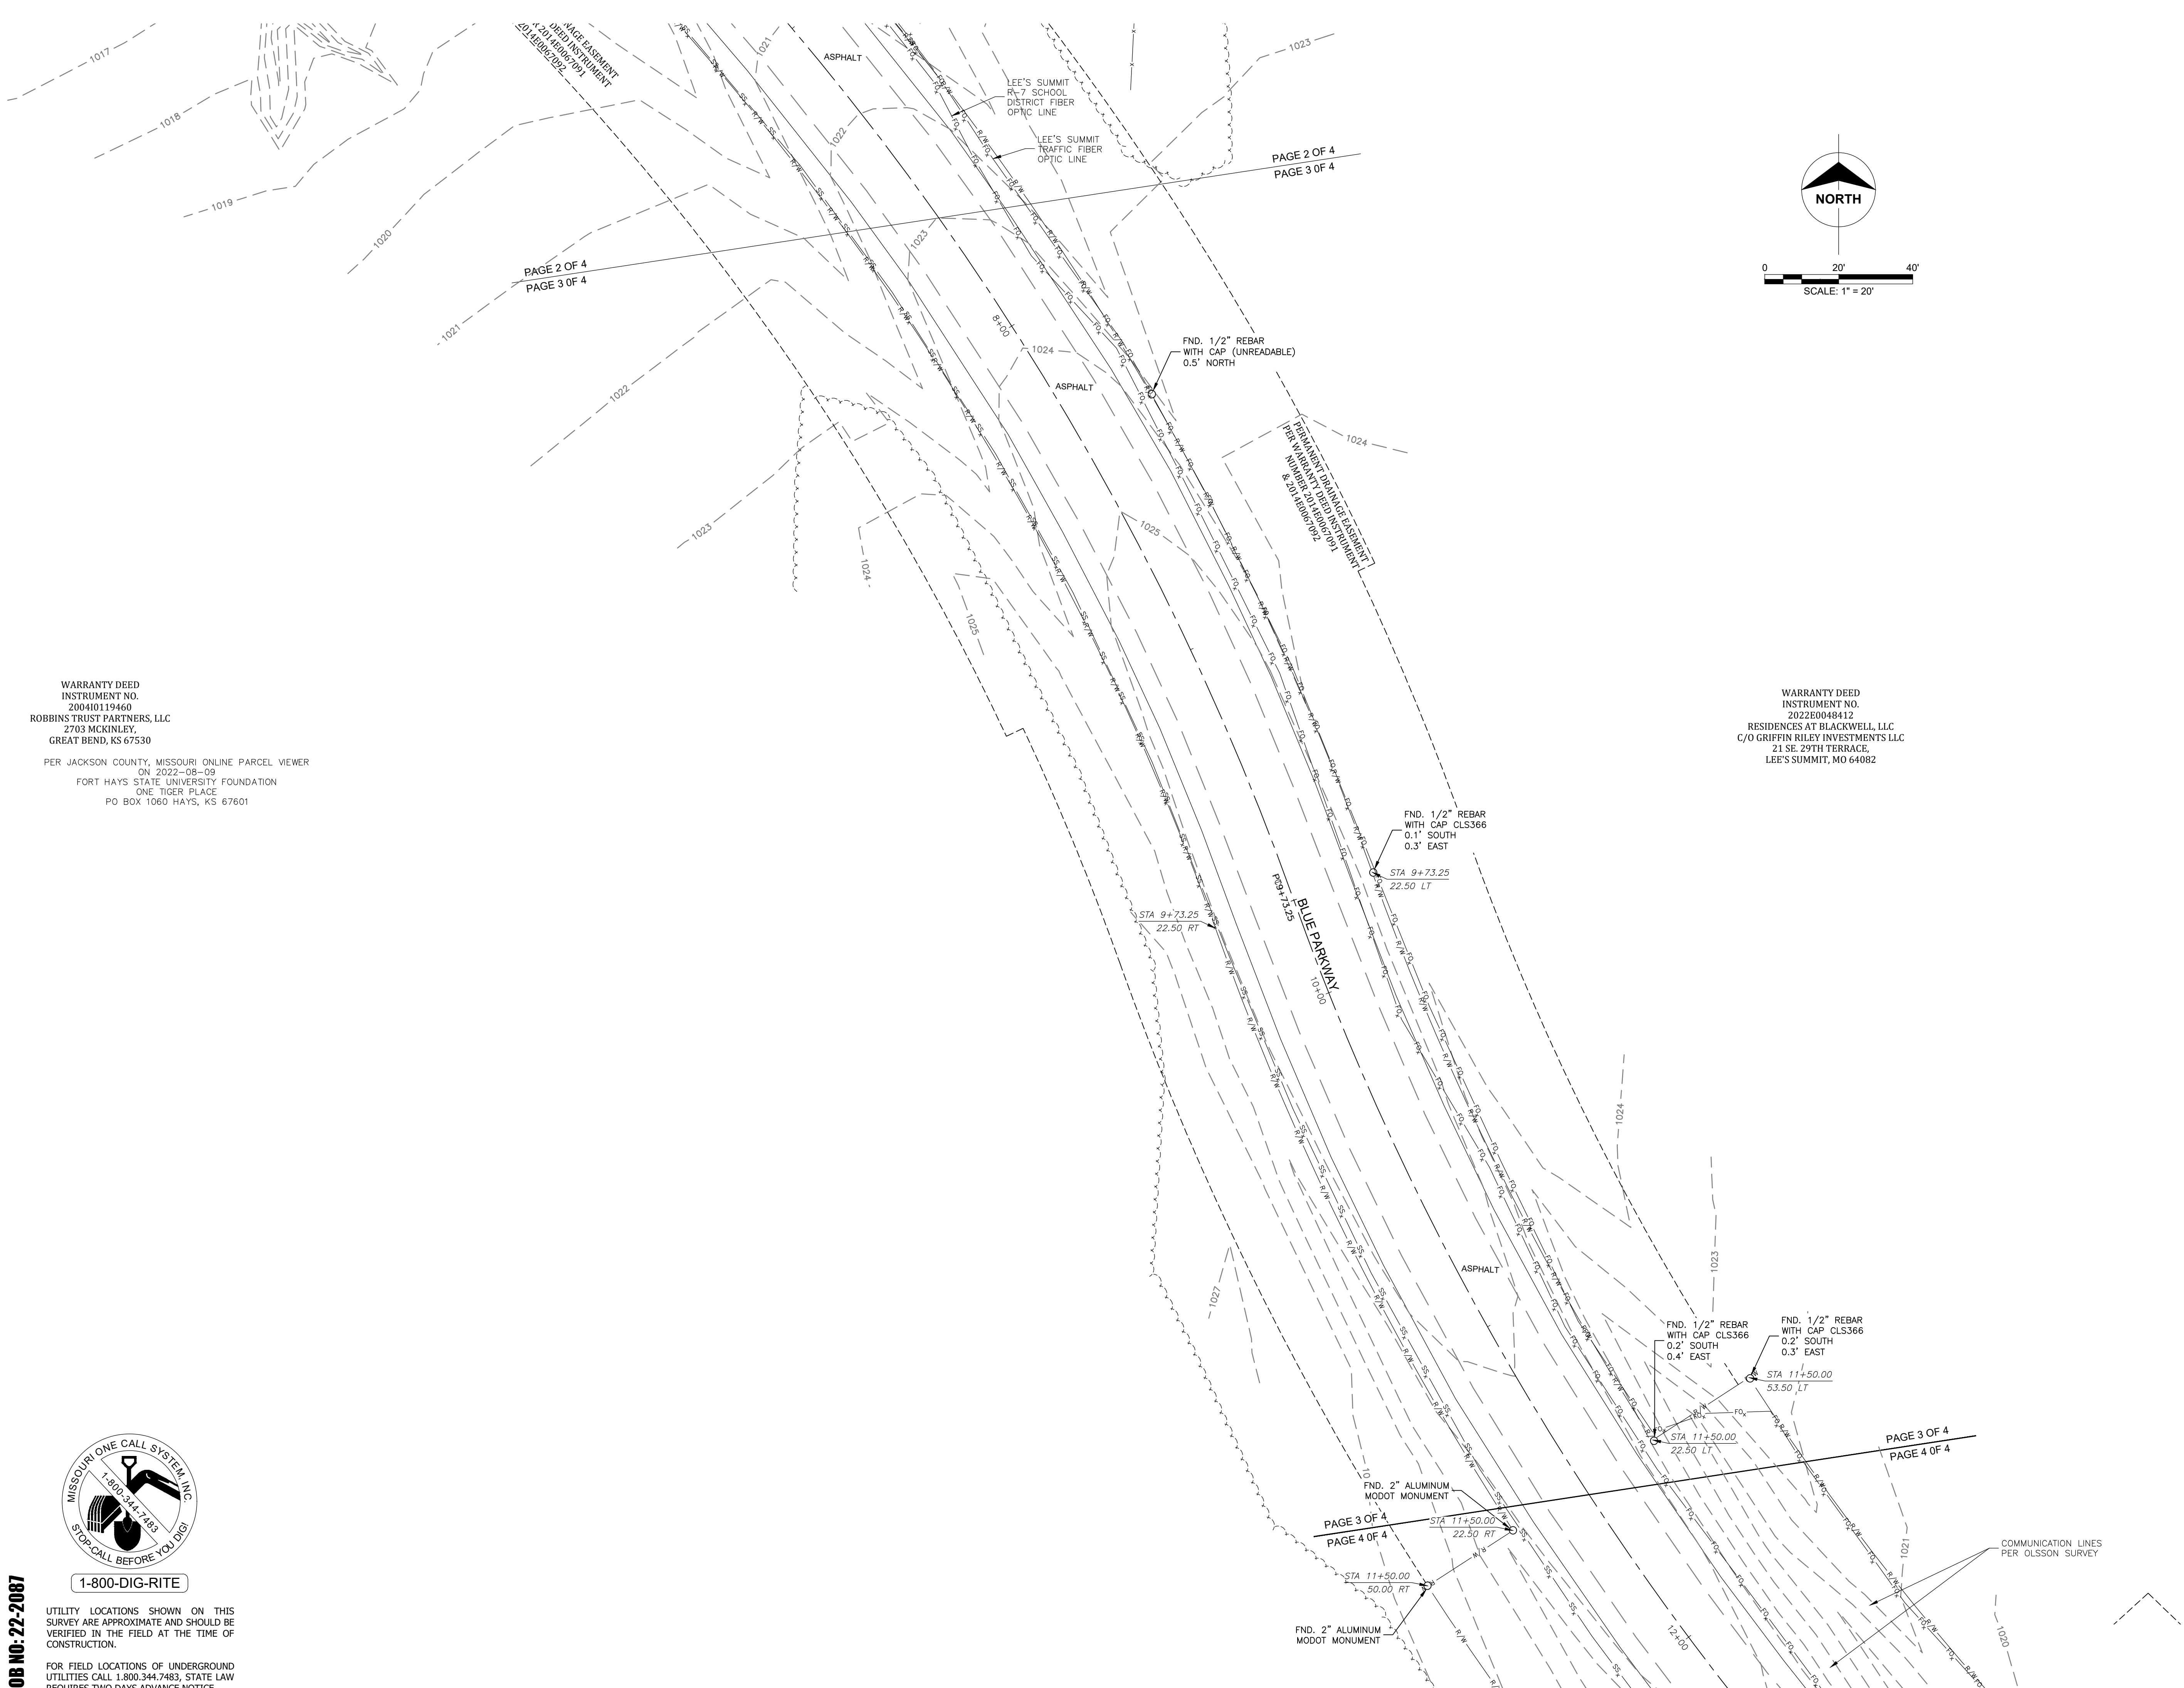

0 20' 40'
SCALE: 1" = 20'

WARRANTY DEED
INSTRUMENT NO.
200410119460
ROBBINS TRUST PARTNERS, LLC
2703 MCKINLEY,
GREAT BEND, KS 67530

PER JACKSON COUNTY, MISSOURI ONLINE PARCEL VIEWER
ON 2022-08-09
FORT HAYS STATE UNIVERSITY FOUNDATION
ONE TIGER PLACE
PO BOX 1060 HAYS, KS 67601

WARRANTY DEED
INSTRUMENT NO.
2022E0049412
RESIDENCES AT BLACKWELL, LLC
C/O GRIFFIN RILEY INVESTMENTS LLC
21 SE. 29TH TERRACE,
LEE'S SUMMIT, MO 64082



UTILITY LOCATIONS SHOWN ON THIS
SURVEY ARE APPROXIMATE AND SHOULD BE
VERIFIED IN THE FIELD AT THE TIME OF
CONSTRUCTION.

FOR FIELD LOCATIONS OF UNDERGROUND
UTILITIES CALL 1.800.344.7483, STATE LAW
REQUIRES TWO DAYS ADVANCE NOTICE.

Professional Engineer
Architecture: MO 210 / KS 123
Engineering: MO 4 / KS 241
Land Surveying: MO 123 / KS 36



Jadrienne S. Rodell-Tipton, PE
PE-2021032725 (MISSOURI #)

© 2018 Powell CWM, Inc.
This drawing has been prepared by Powell CWM, Inc. This drawing is provided as an instrument of service by Powell CWM and is intended for use on this project only, pursuant to the Architectural Works Copyright Protection Act of 1990, all drawings, specifications, ideas and designs, including the overall form, arrangement and composition of spaces and elements appearing herein constitute the original copyrighted work of Powell CWM, Inc. Any reproduction, use or disclosure of information contained herein without prior written consent of Powell CWM, Inc. is strictly prohibited.

PREPARED FOR:
GRIFFIN RILEY
PROPERTY GROUP, LLC
21 SE 29th TERRACE,
LEE'S SUMMIT, MO 64082


PUBLIC IMPROVEMENT PLANS
BLUE PARKWAY
LEE'S SUMMIT, JACKSON COUNTY, MO

REVISIONS NO.	DATE/DESCRIPTION
1	
2	
3	
4	
5	
6	

PROJECT #: 22-2087
ISSUE DATE: 03-28-2023

PERMIT

EXISTING
CONDITIONS

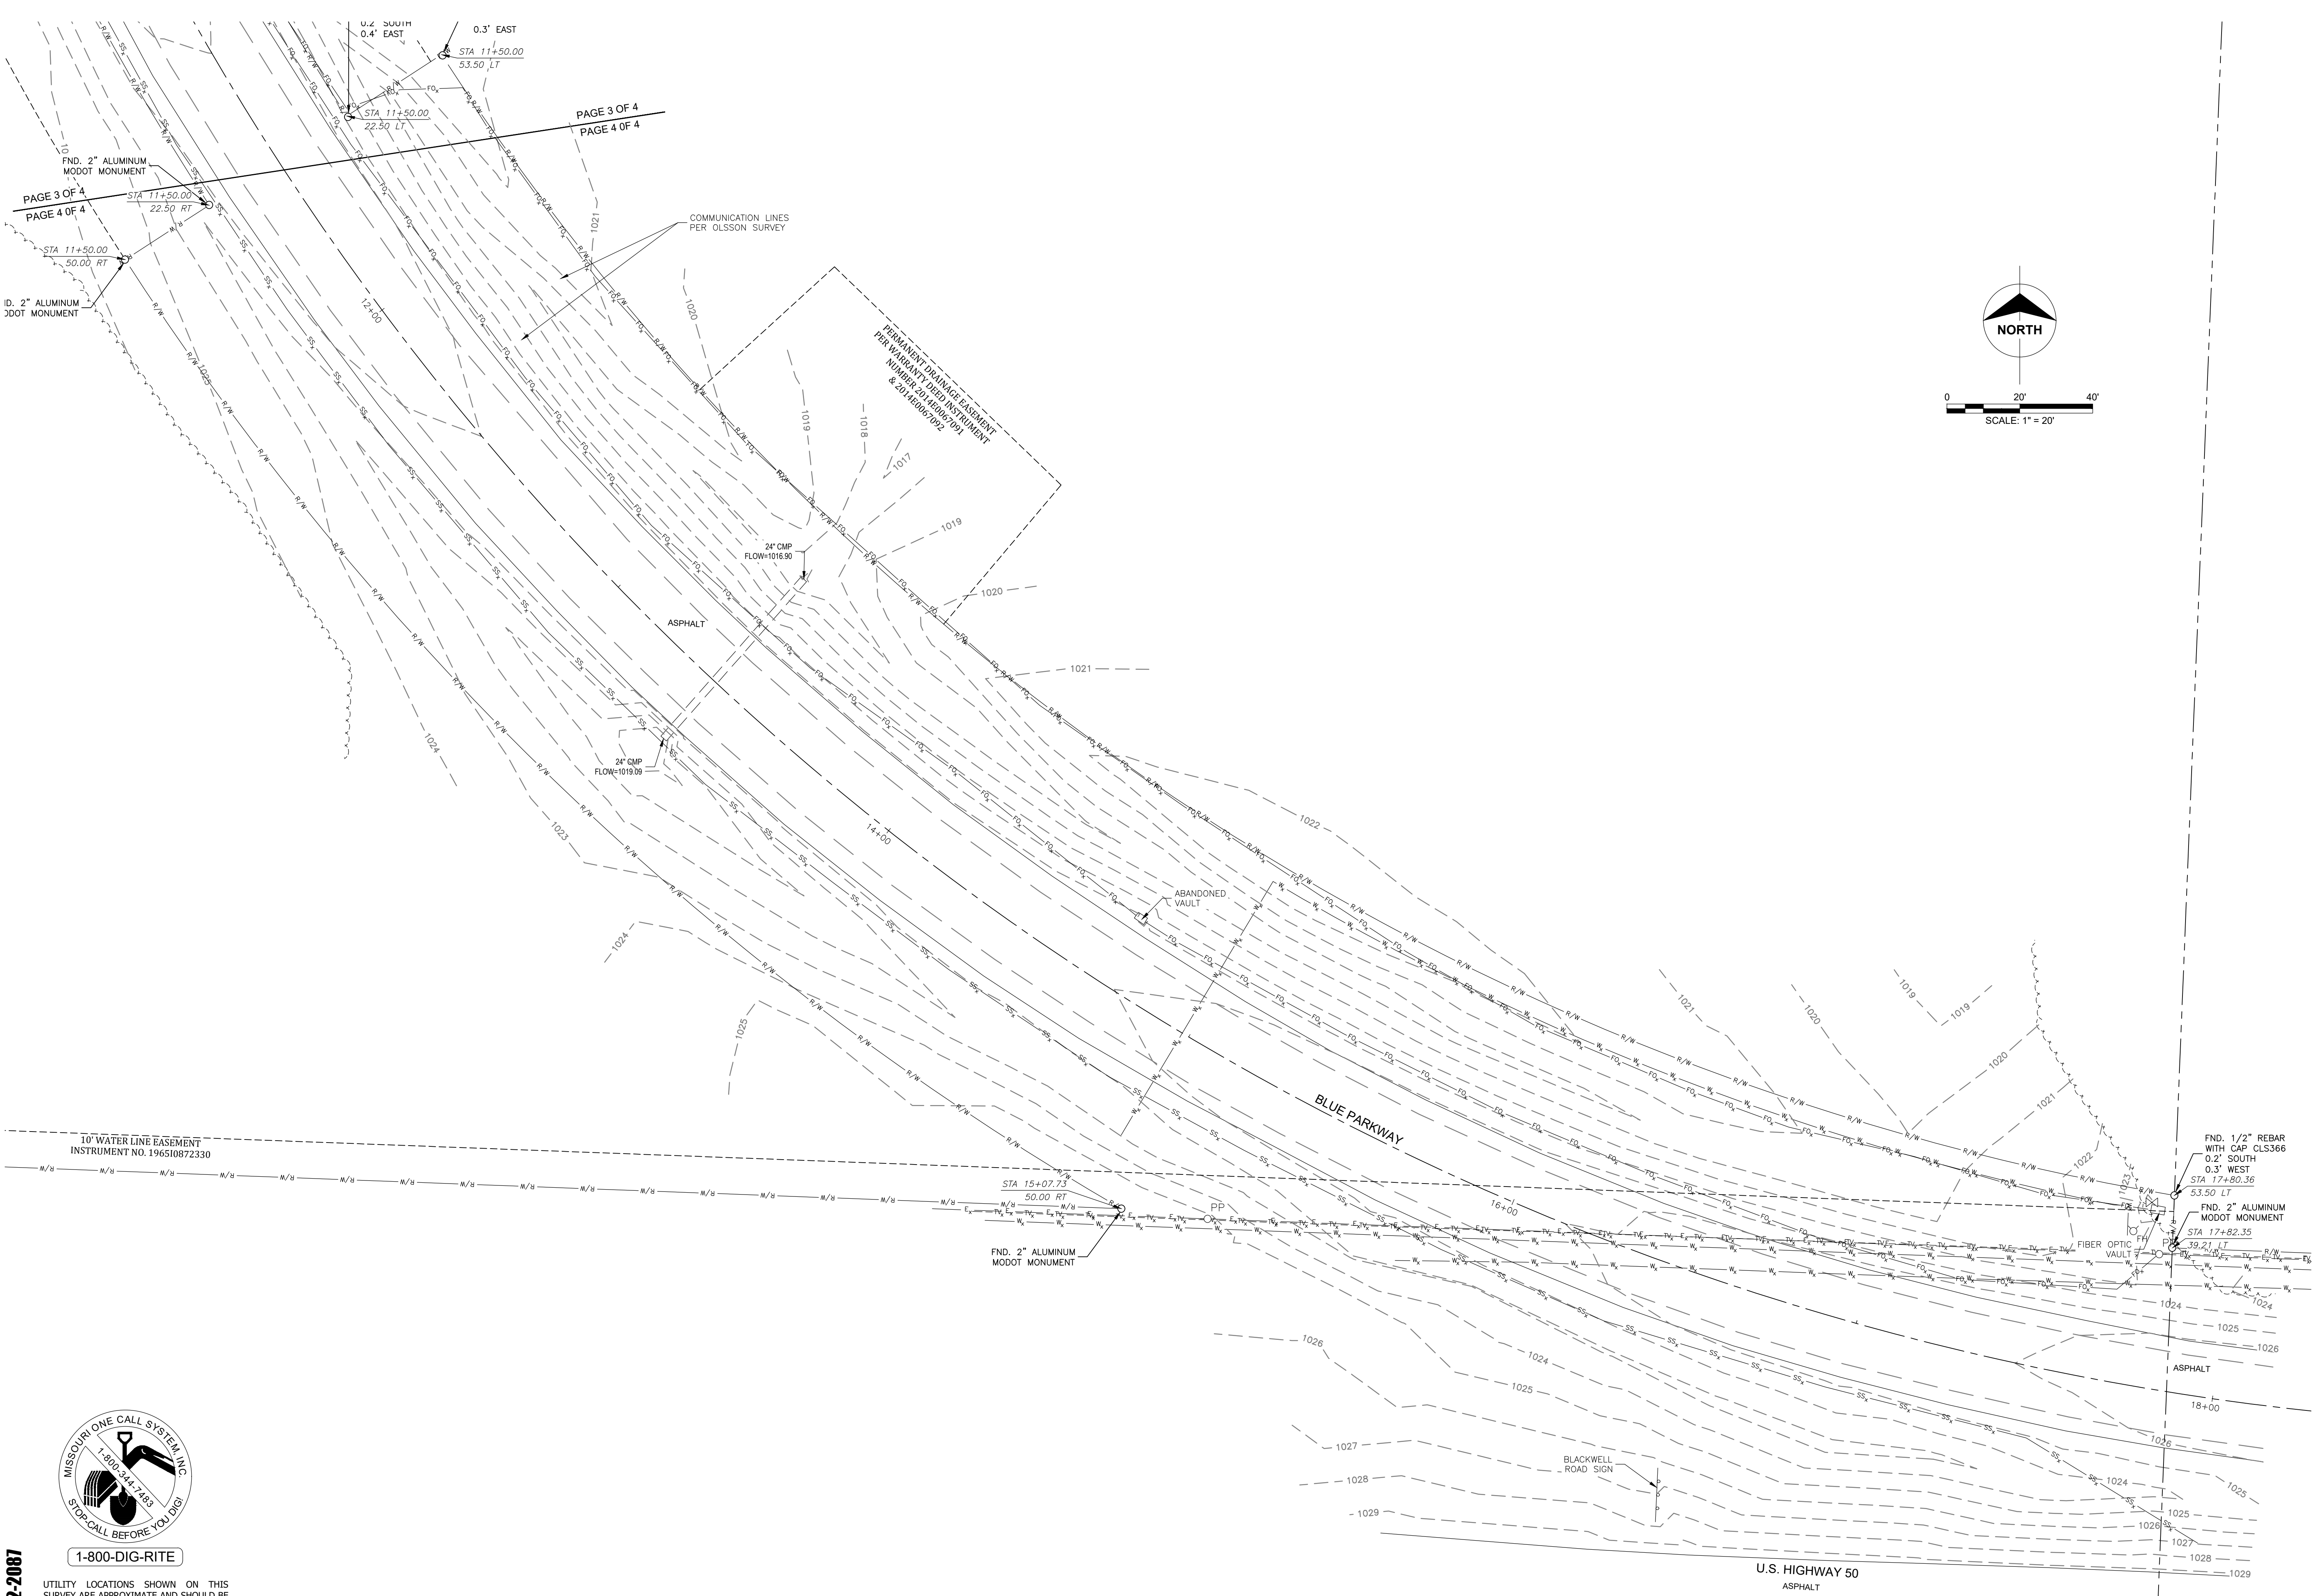

JOB NO: 22-2087



1-800-DIG-RITE

UTILITY LOCATIONS SHOWN ON THIS SURVEY ARE APPROXIMATE AND SHOULD BE VERIFIED IN THE FIELD AT THE TIME OF CONSTRUCTION.

FOR FIELD LOCATIONS OF UNDERGROUND UTILITIES CALL 1.800.344.7483, STATE LAW REQUIRES TWO DAYS ADVANCE NOTICE.

Professional Engineer
Architecture: MO 218 / KS 241
Engineering: MO 4 / KS 241
Land Surveying: MO 123 / KS 36



Jadrienne S. Rodell-Tipton, PE
PE-2021032725 (MISSOURI #)

© 2018 Powell CWM, Inc.
This drawing has been prepared by Powell CWM, Inc. This drawing is provided as an instrument of service by Powell CWM and is intended for use on this project only, pursuant to the Architectural Works Copyright Protection Act of 1990, all drawings, specifications, ideas and designs, including the overall form, arrangement and composition of spaces and elements appearing herein constitute the original copyrighted work of Powell CWM, Inc. Any reproduction, use or disclosure of information contained herein without prior written consent of Powell CWM, Inc. is strictly prohibited.

PREPARED FOR:
GRIFFIN RILEY
PROPERTY GROUP, LLC
21 SE 29th TERRACE,
LEE'S SUMMIT, MO 64082


PUBLIC IMPROVEMENT PLANS
BLUE PARKWAY
LEE'S SUMMIT, JACKSON COUNTY, MO

REVISIONS	NO.	DATE/DESCRIPTION
	1	
	2	
	3	
	4	
	5	
	6	


PROJECT #: 22-2087
ISSUE DATE: 03-28-2023

PERMIT

EXISTING
CONDITIONS

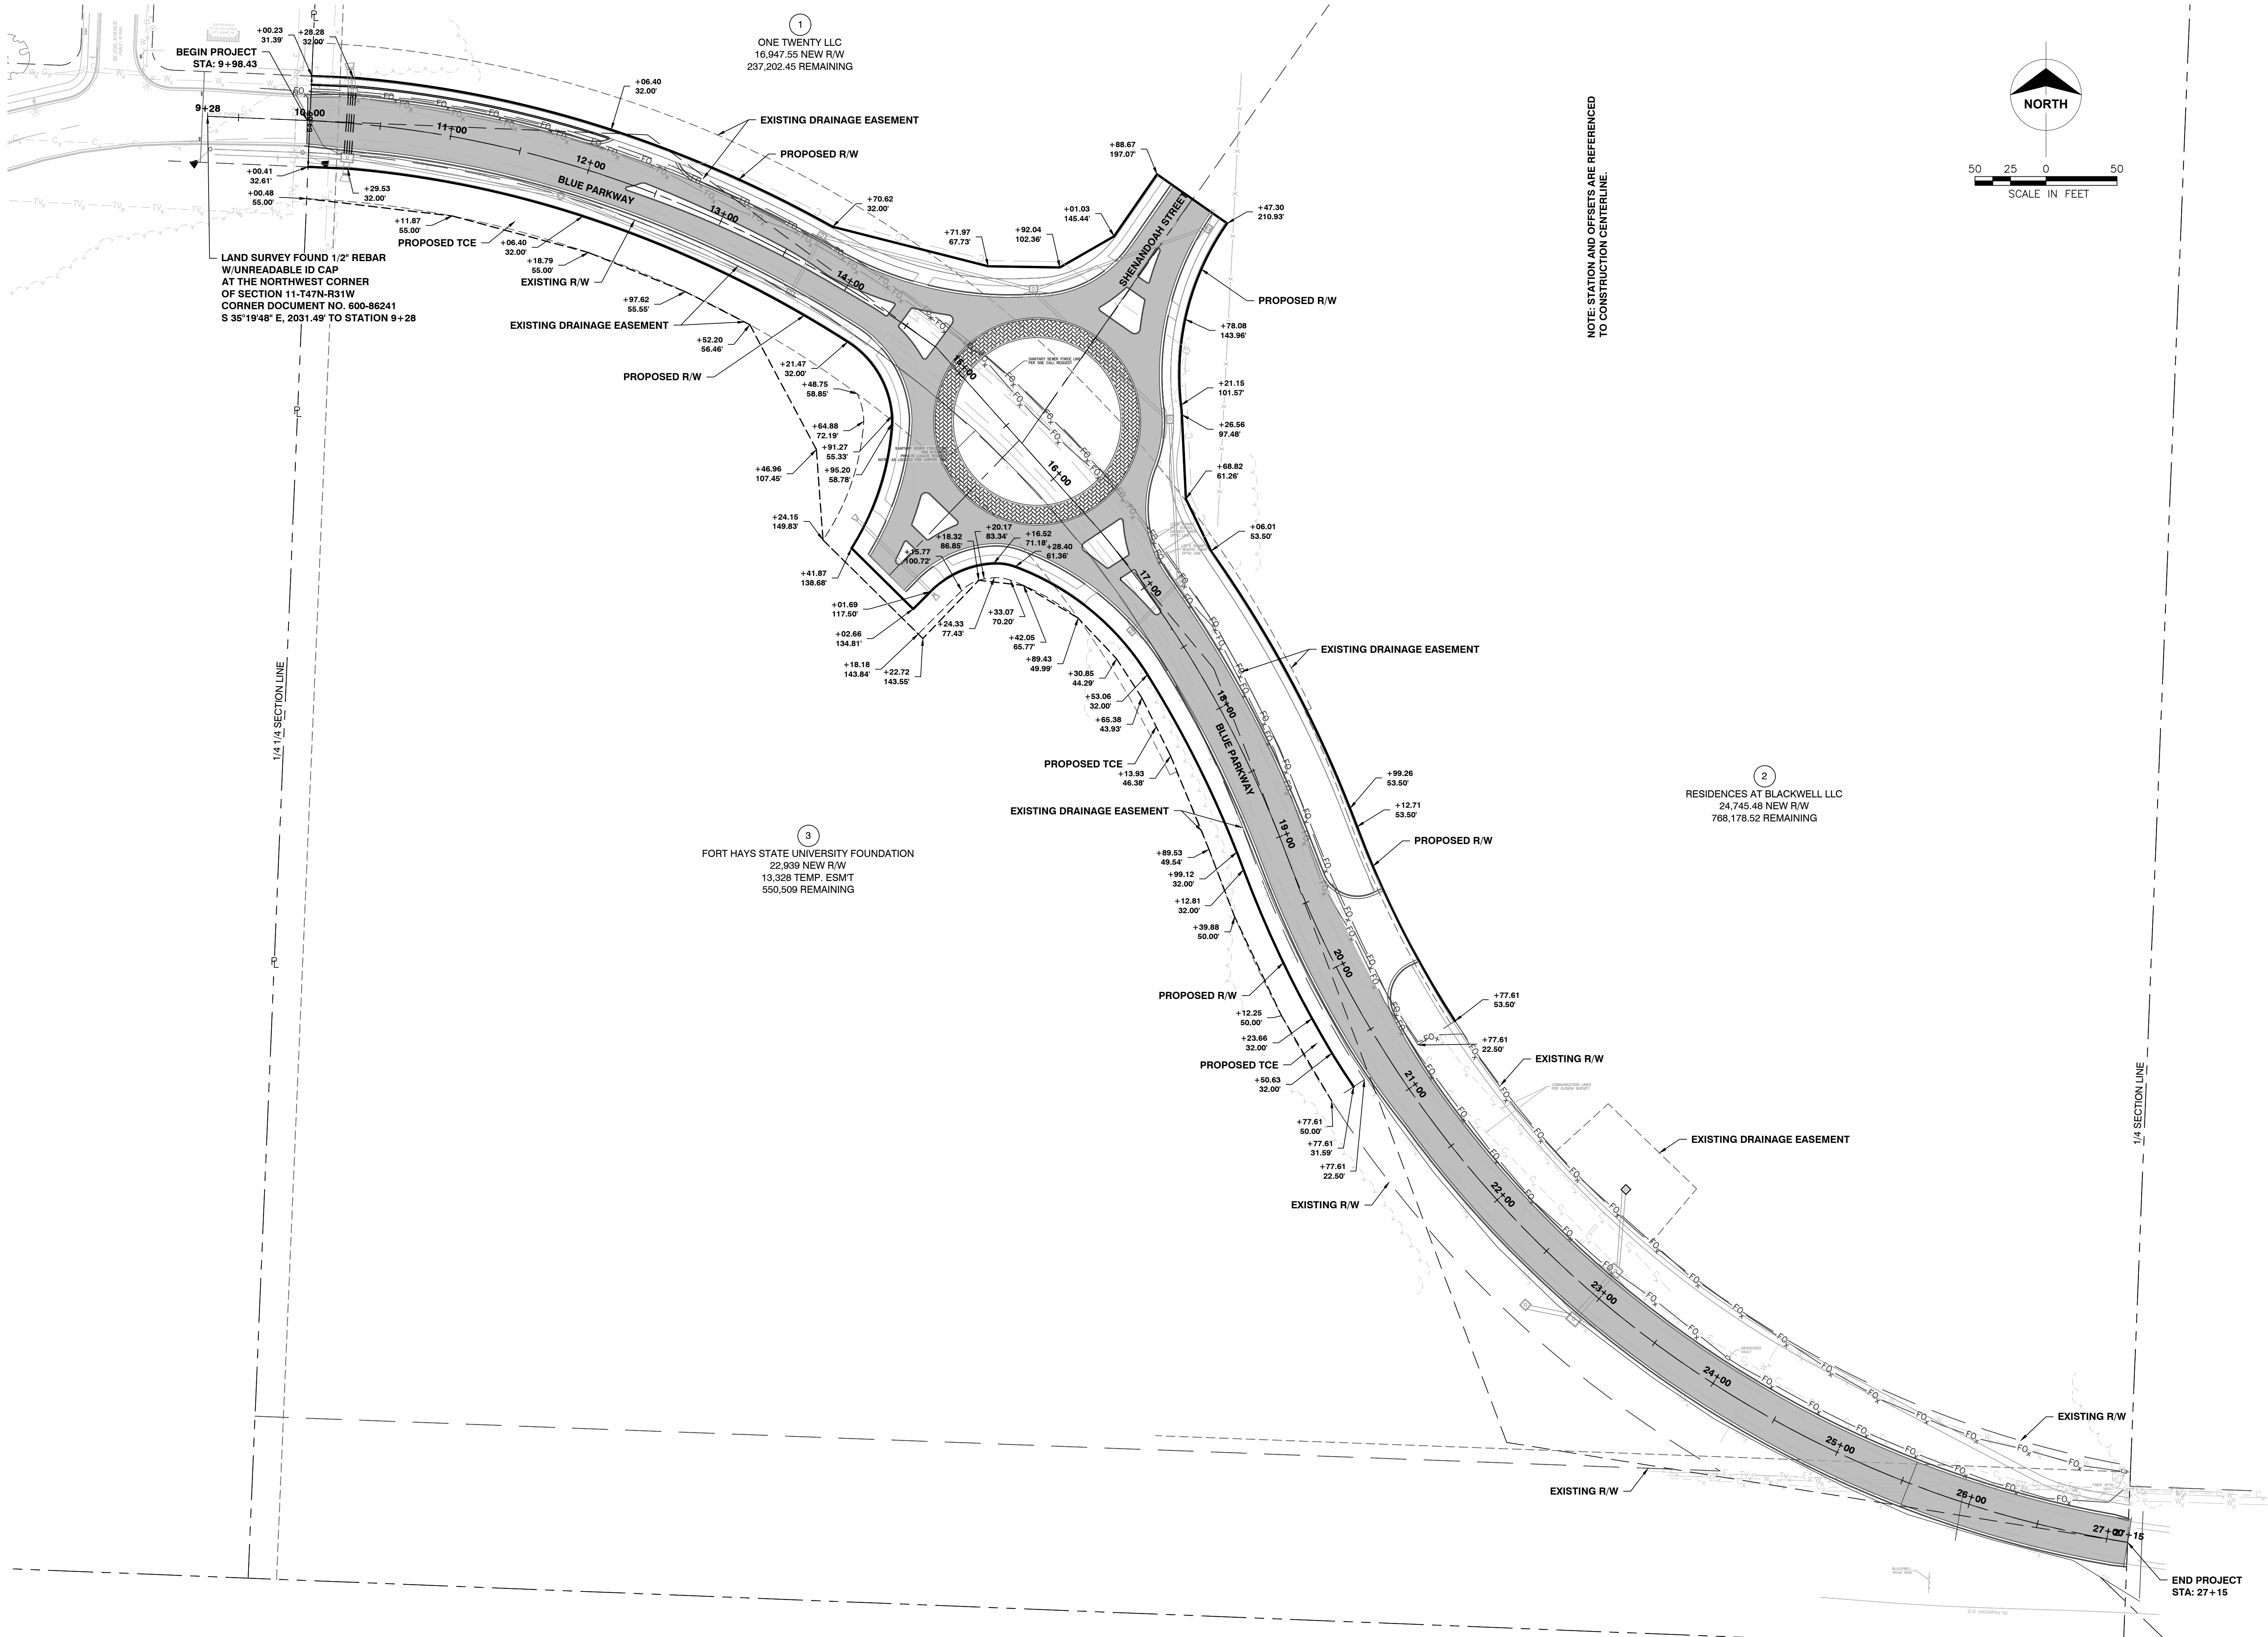

NOTE: STATION AND OFFSETS ARE REFERENCED TO CONSTRUCTION CENTERLINE.

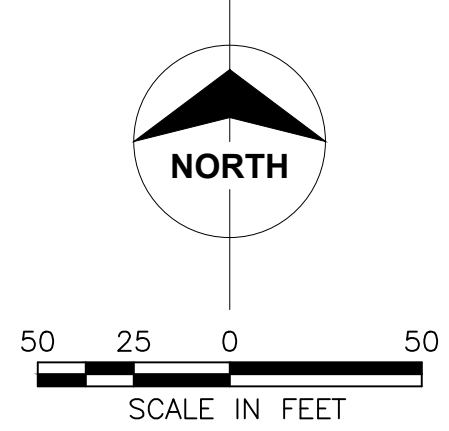

Certificates of Authority
Architecture: MO 318 / KS 13
Engineering: MO 4 / KS 241
Land Surveying: MO 123 / KS 36



Jadrienne S. Rodell-Tipton, PE
PE-2021032725 (MISSOURI #)

© 2018 Powell CWM, Inc.
This drawing has been prepared by Powell CWM, Inc. This drawing is provided as an instrument of service by Powell CWM and is intended for use on this project only, pursuant to the Architectural Works Copyright Protection Act of 1990, all drawings, specifications, ideas and designs, including the overall form, arrangement and composition of spaces and elements appearing herein constitute the original copyrighted work of Powell CWM, Inc. Any reproduction, use or disclosure of information contained herein without prior written consent of Powell CWM, Inc. is strictly prohibited.

PREPARED FOR:
GRIFFIN RILEY
PROPERTY GROUP, LLC
21 SE 29th TERRACE,
LEE'S SUMMIT, MO 64082


PUBLIC IMPROVEMENT PLANS
BLUE PARKWAY
LEE'S SUMMIT, JACKSON COUNTY, MO

REVISIONS	NO.	DATE	DESCRIPTION
	1		
	2		
	3		
	4		
	5		
	6		

PROJECT #: 22-2087
ISSUE DATE: 03-28-2023

PERMIT

RIGHT-OF-WAY
PLAN

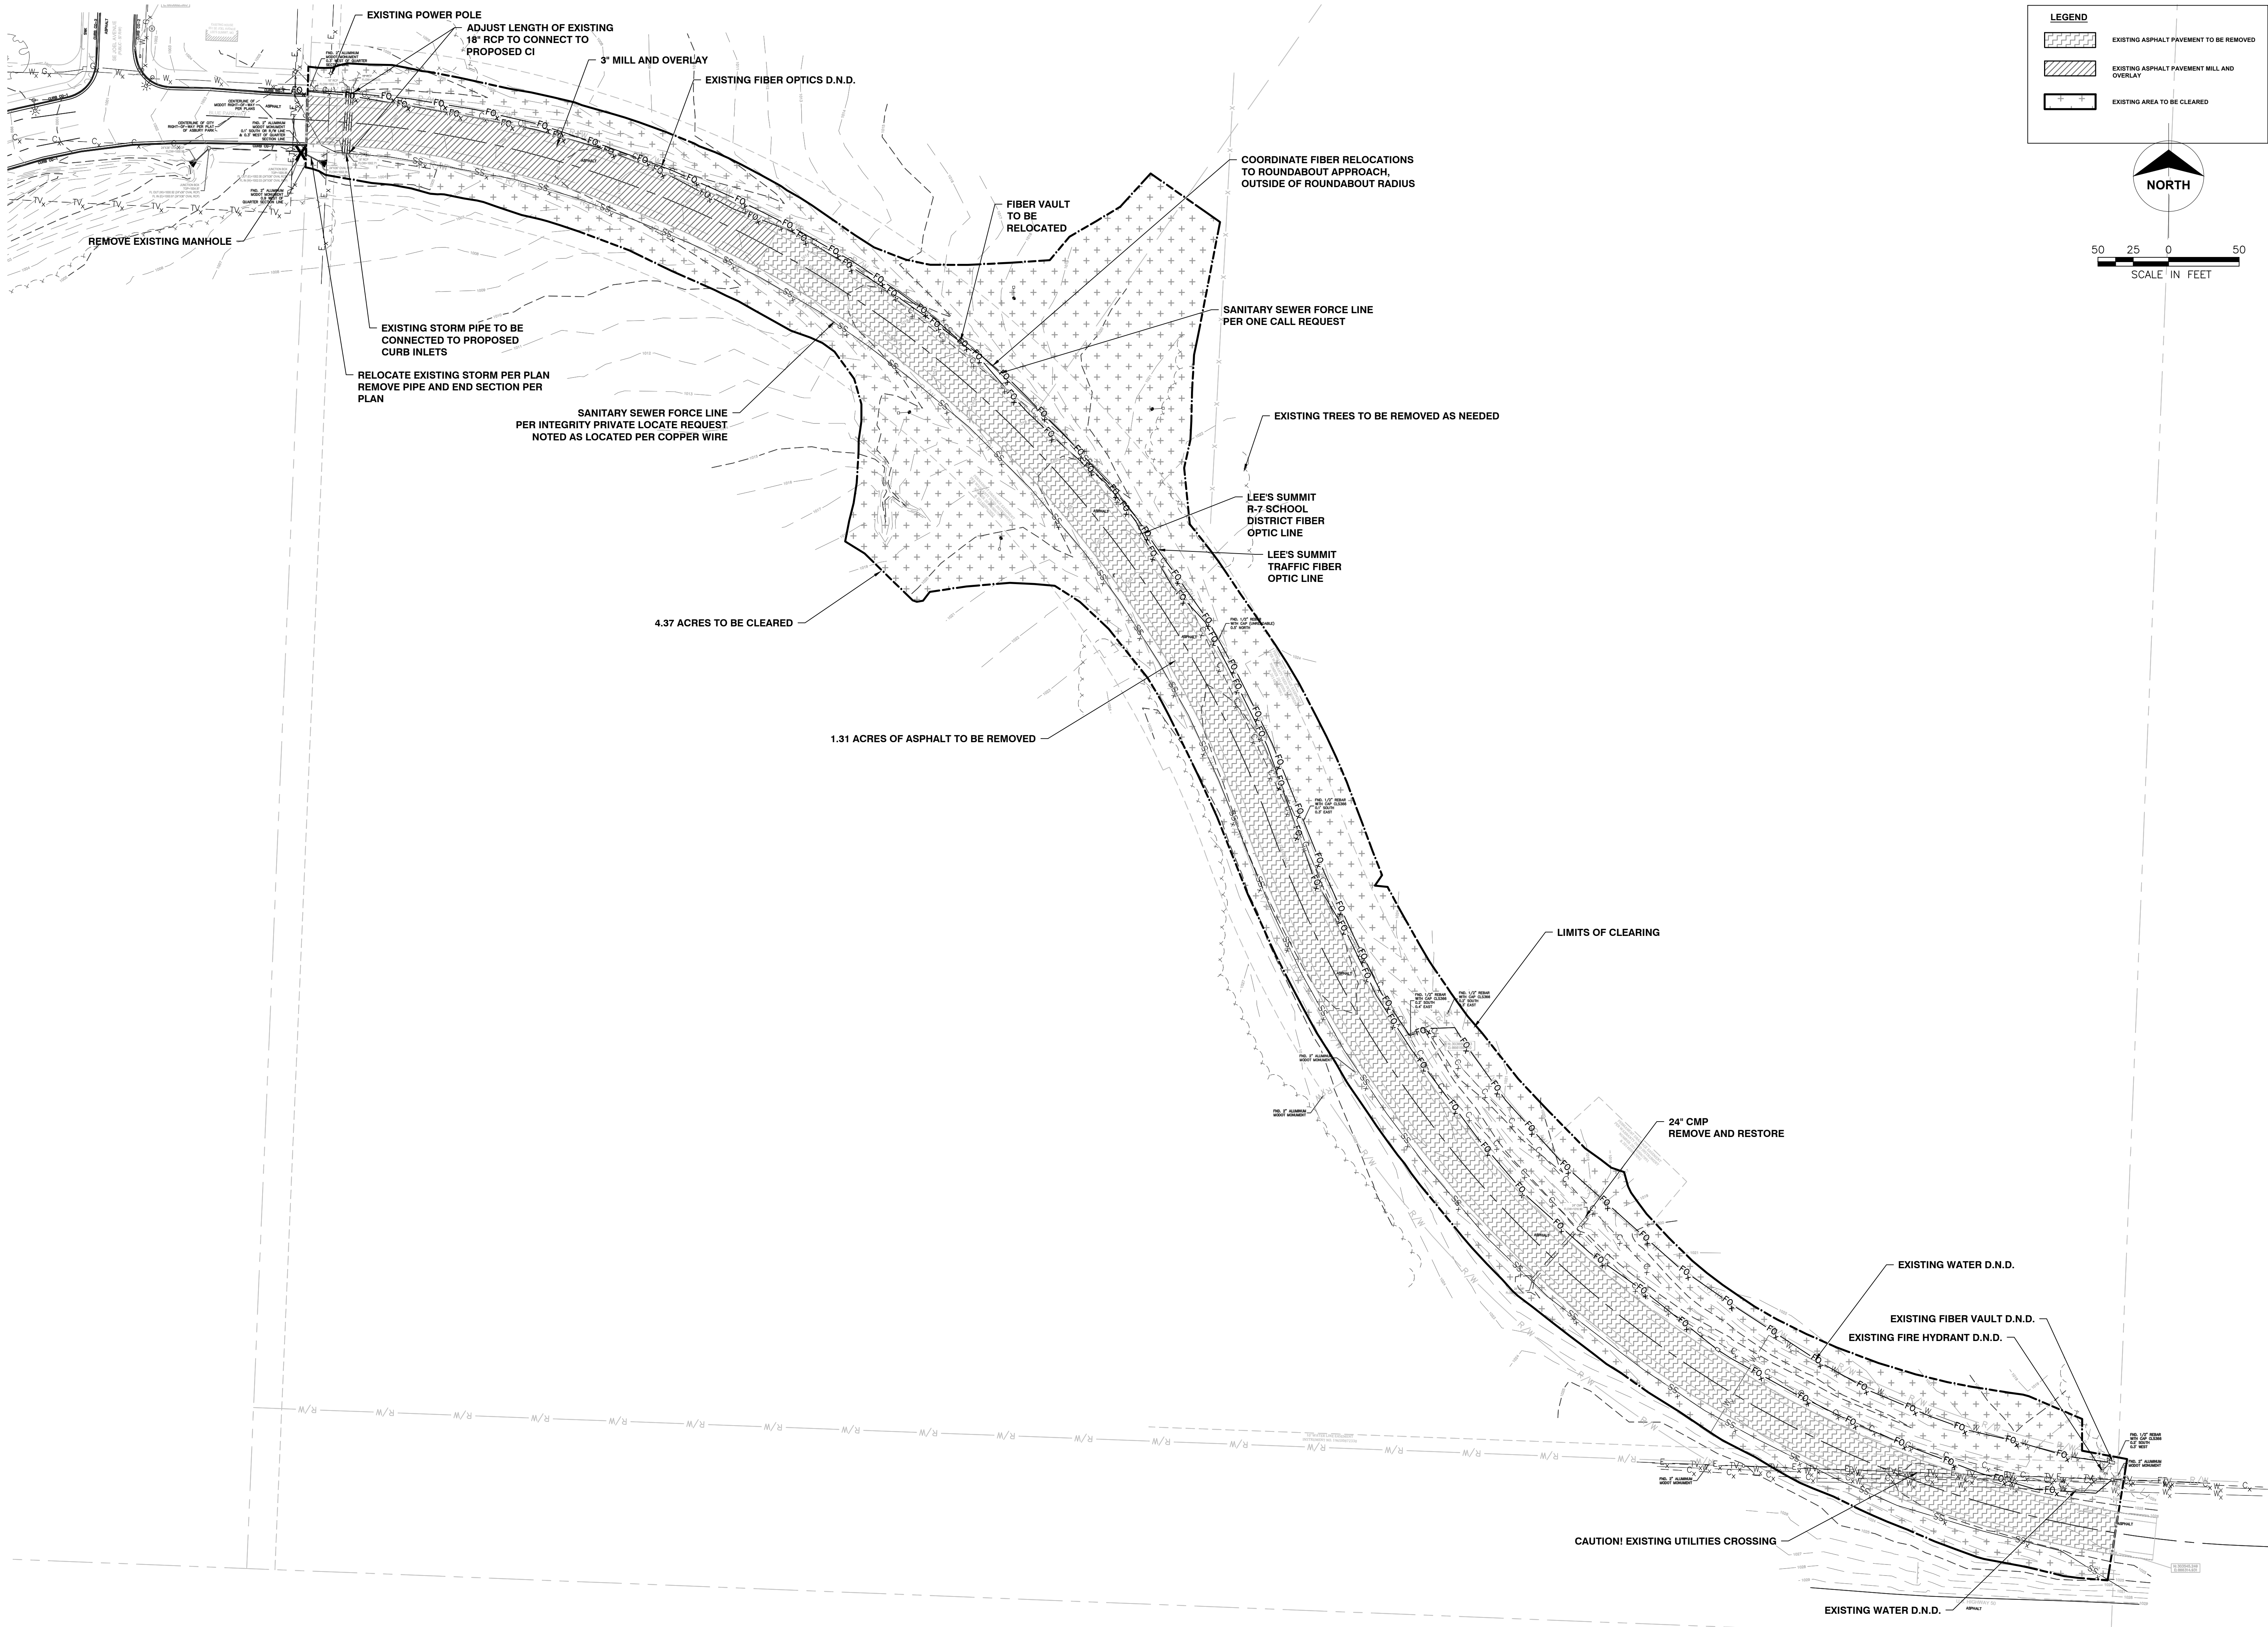


REVISIONS	NO.	DATE	DESCRIPTION
	1		
	2		
	3		
	4		
	5		
	6		


PROJECT #: 22-2087
ISSUE DATE: 03-28-2023

PERMIT


DEMOLITION
PLAN

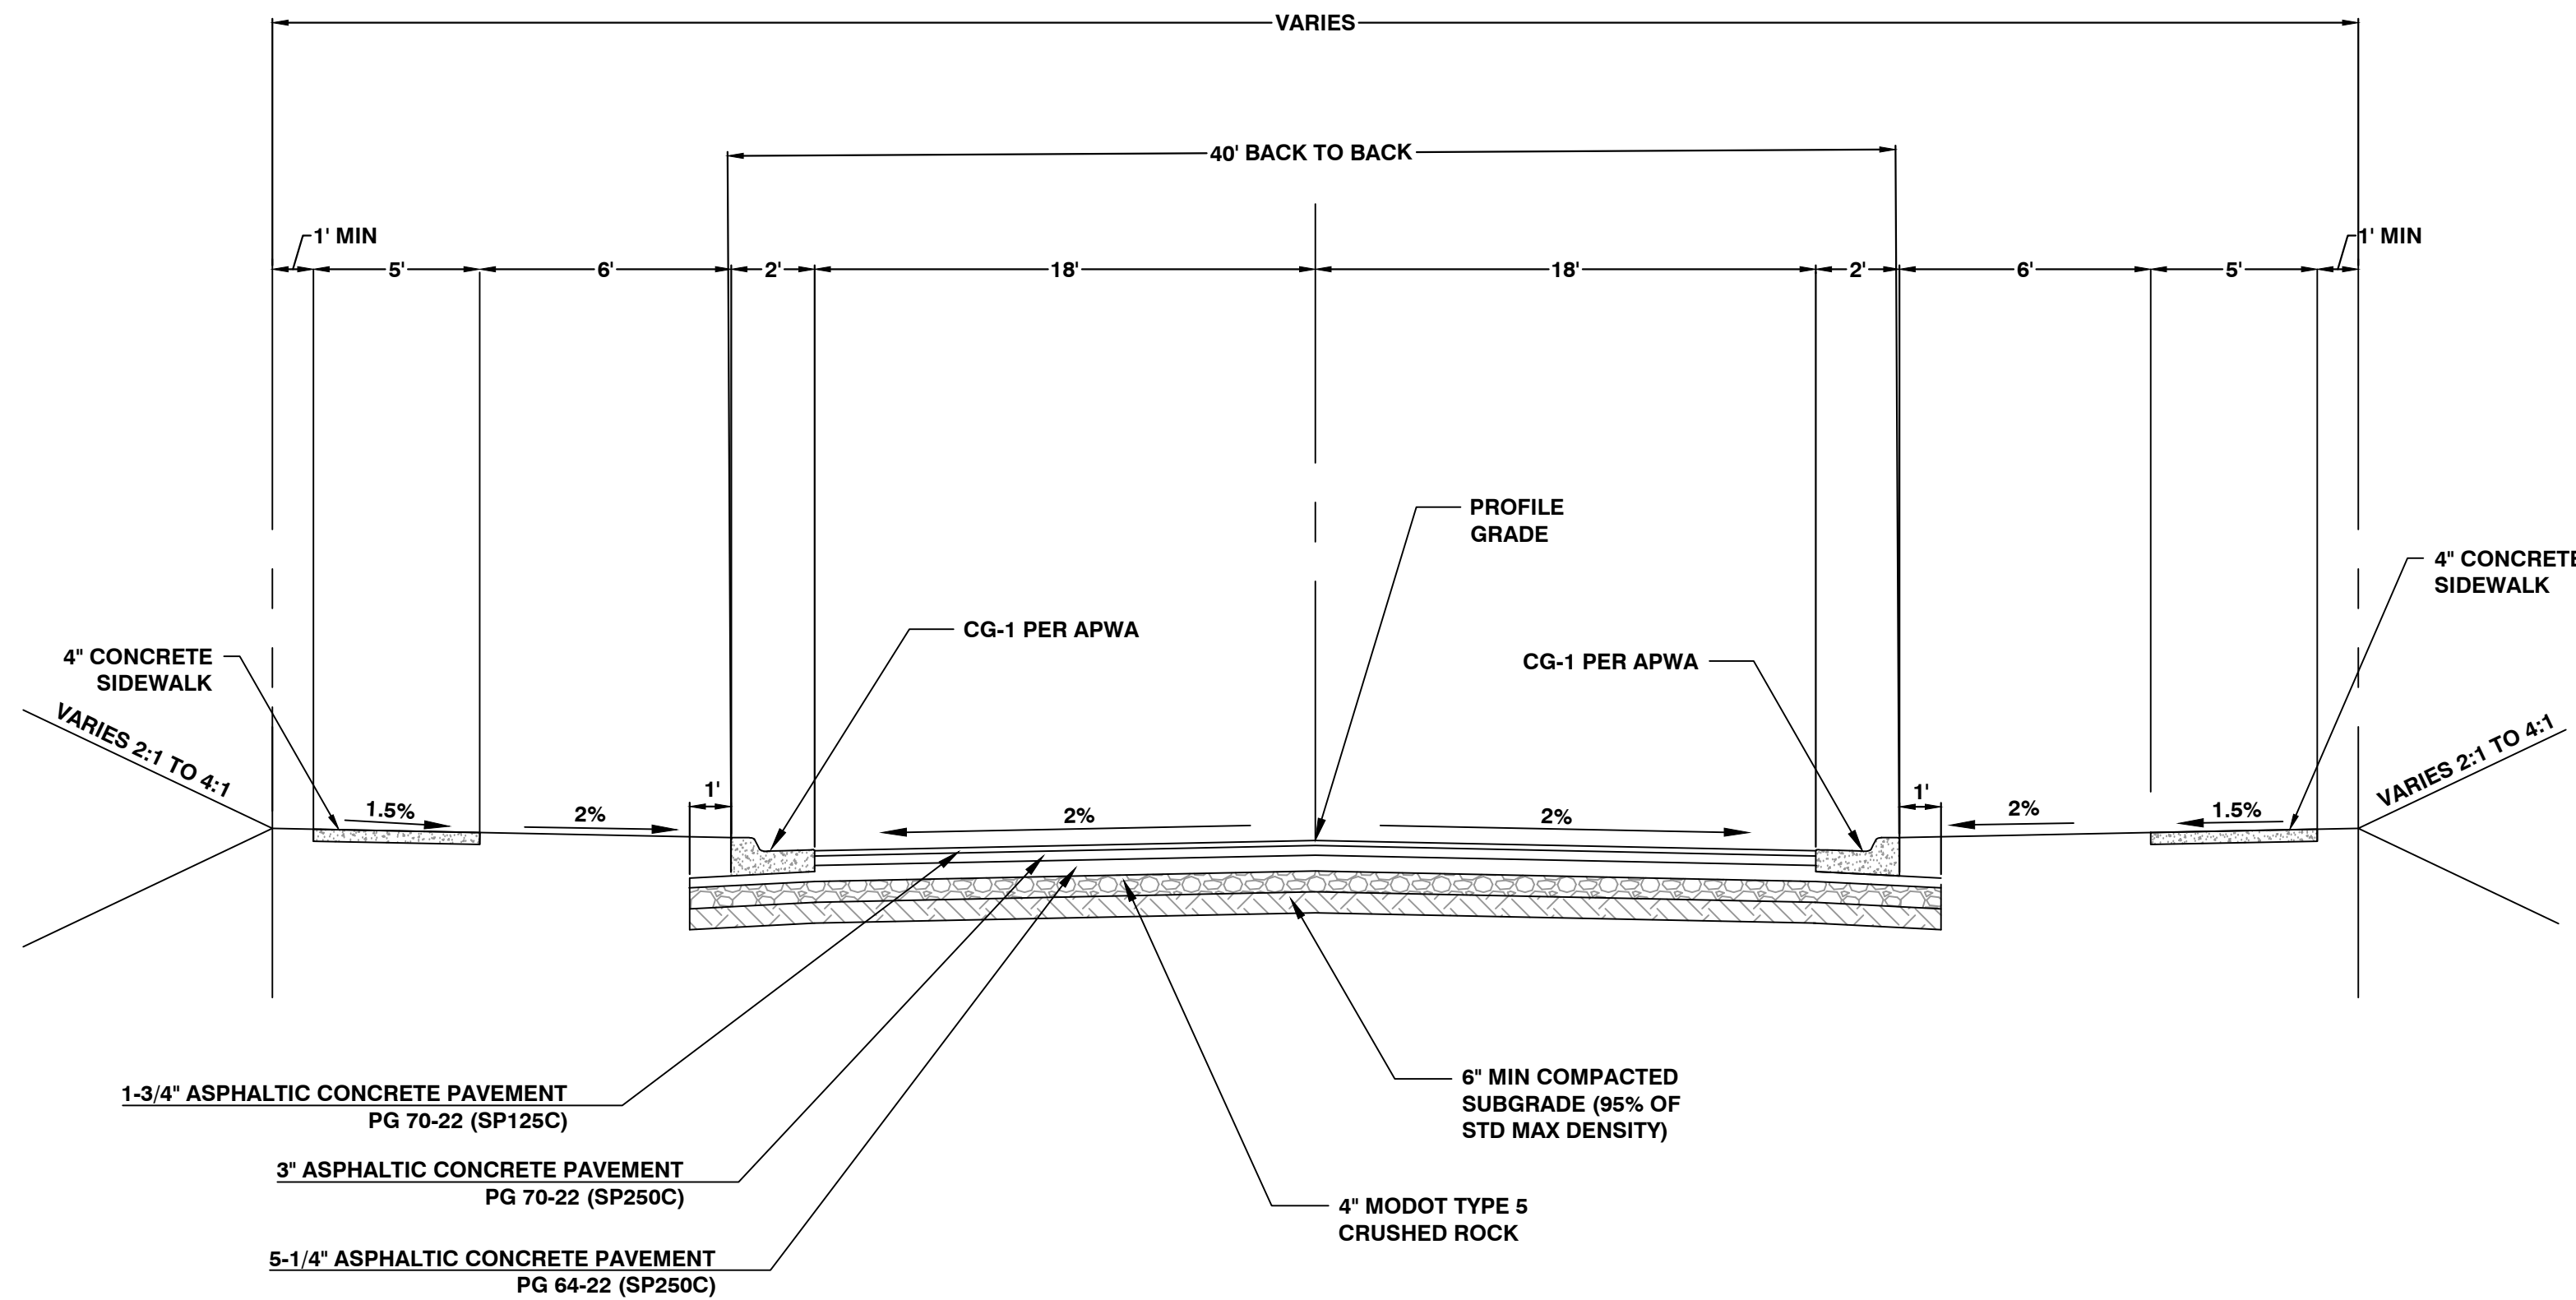


TYPICAL SECTION
BLUE PARKWAY
STA 10+00 TO STA 12+28.81
NTS

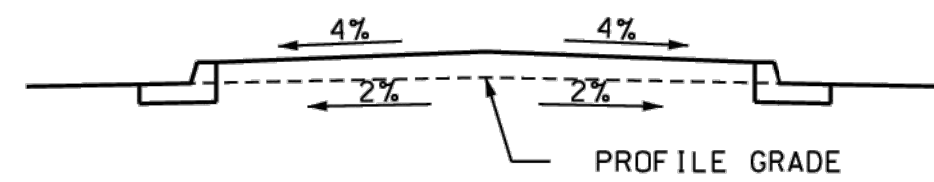


DETAIL 1

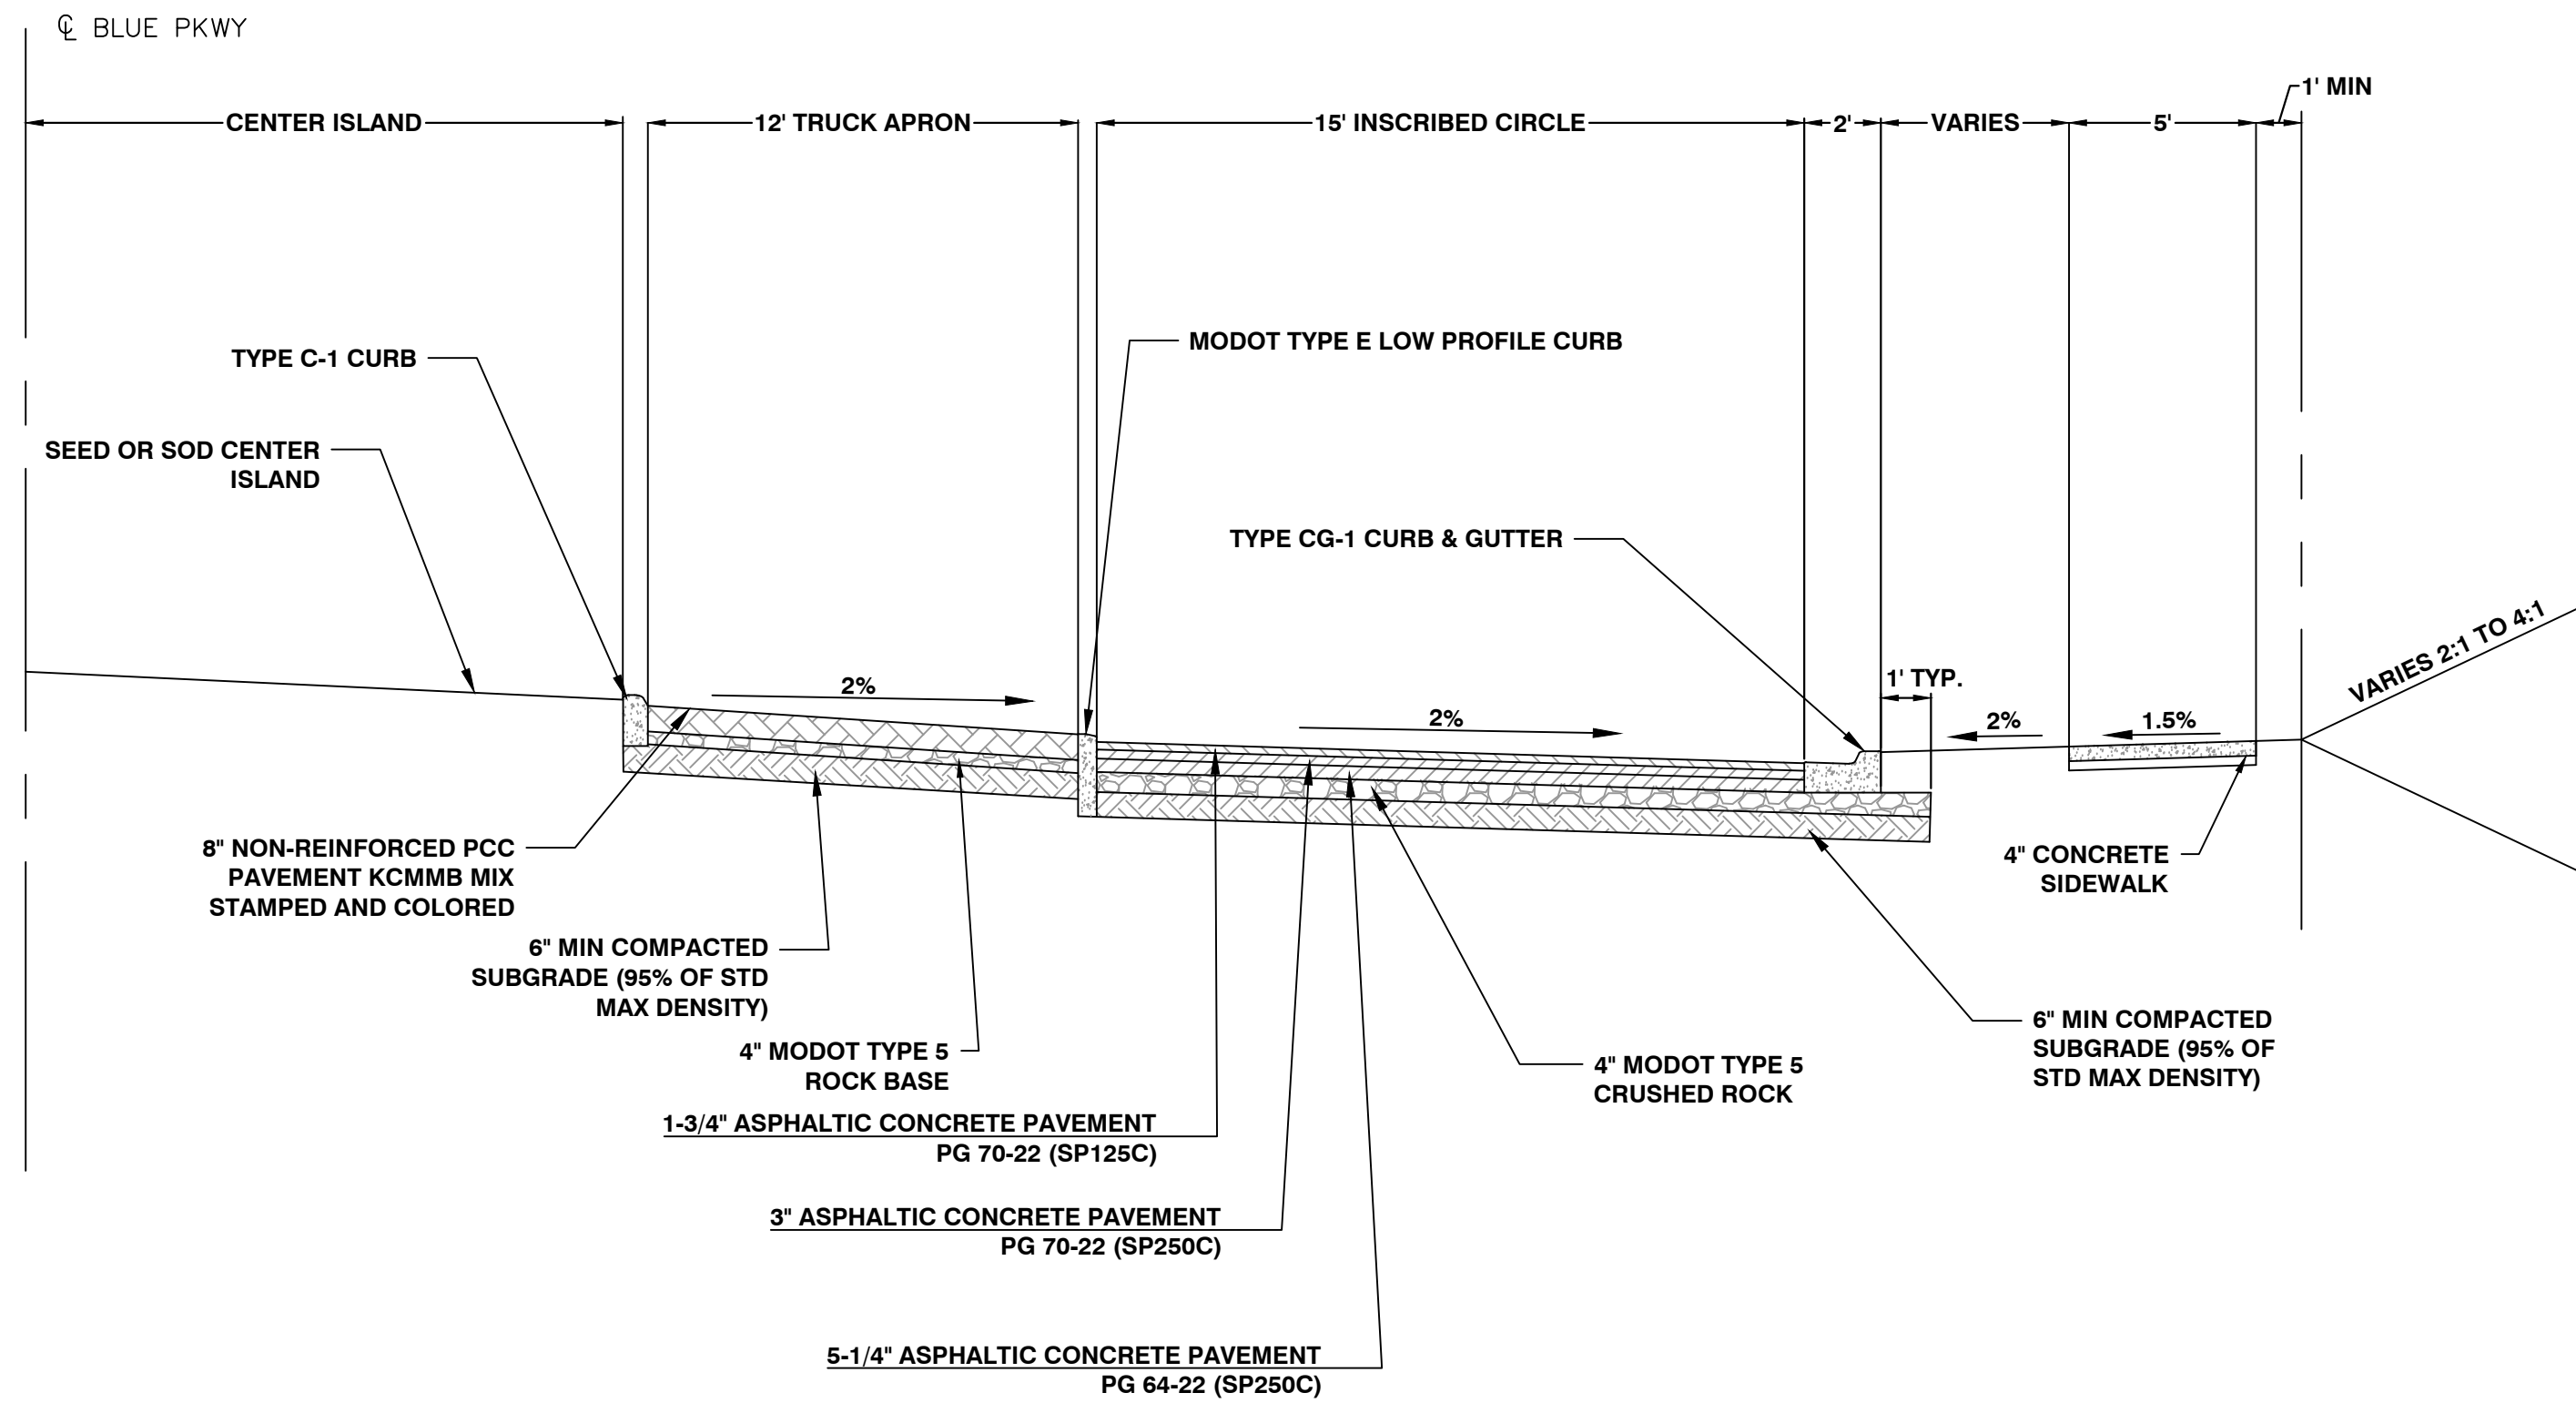

TYPICAL SECTION
ROUNDABOUT

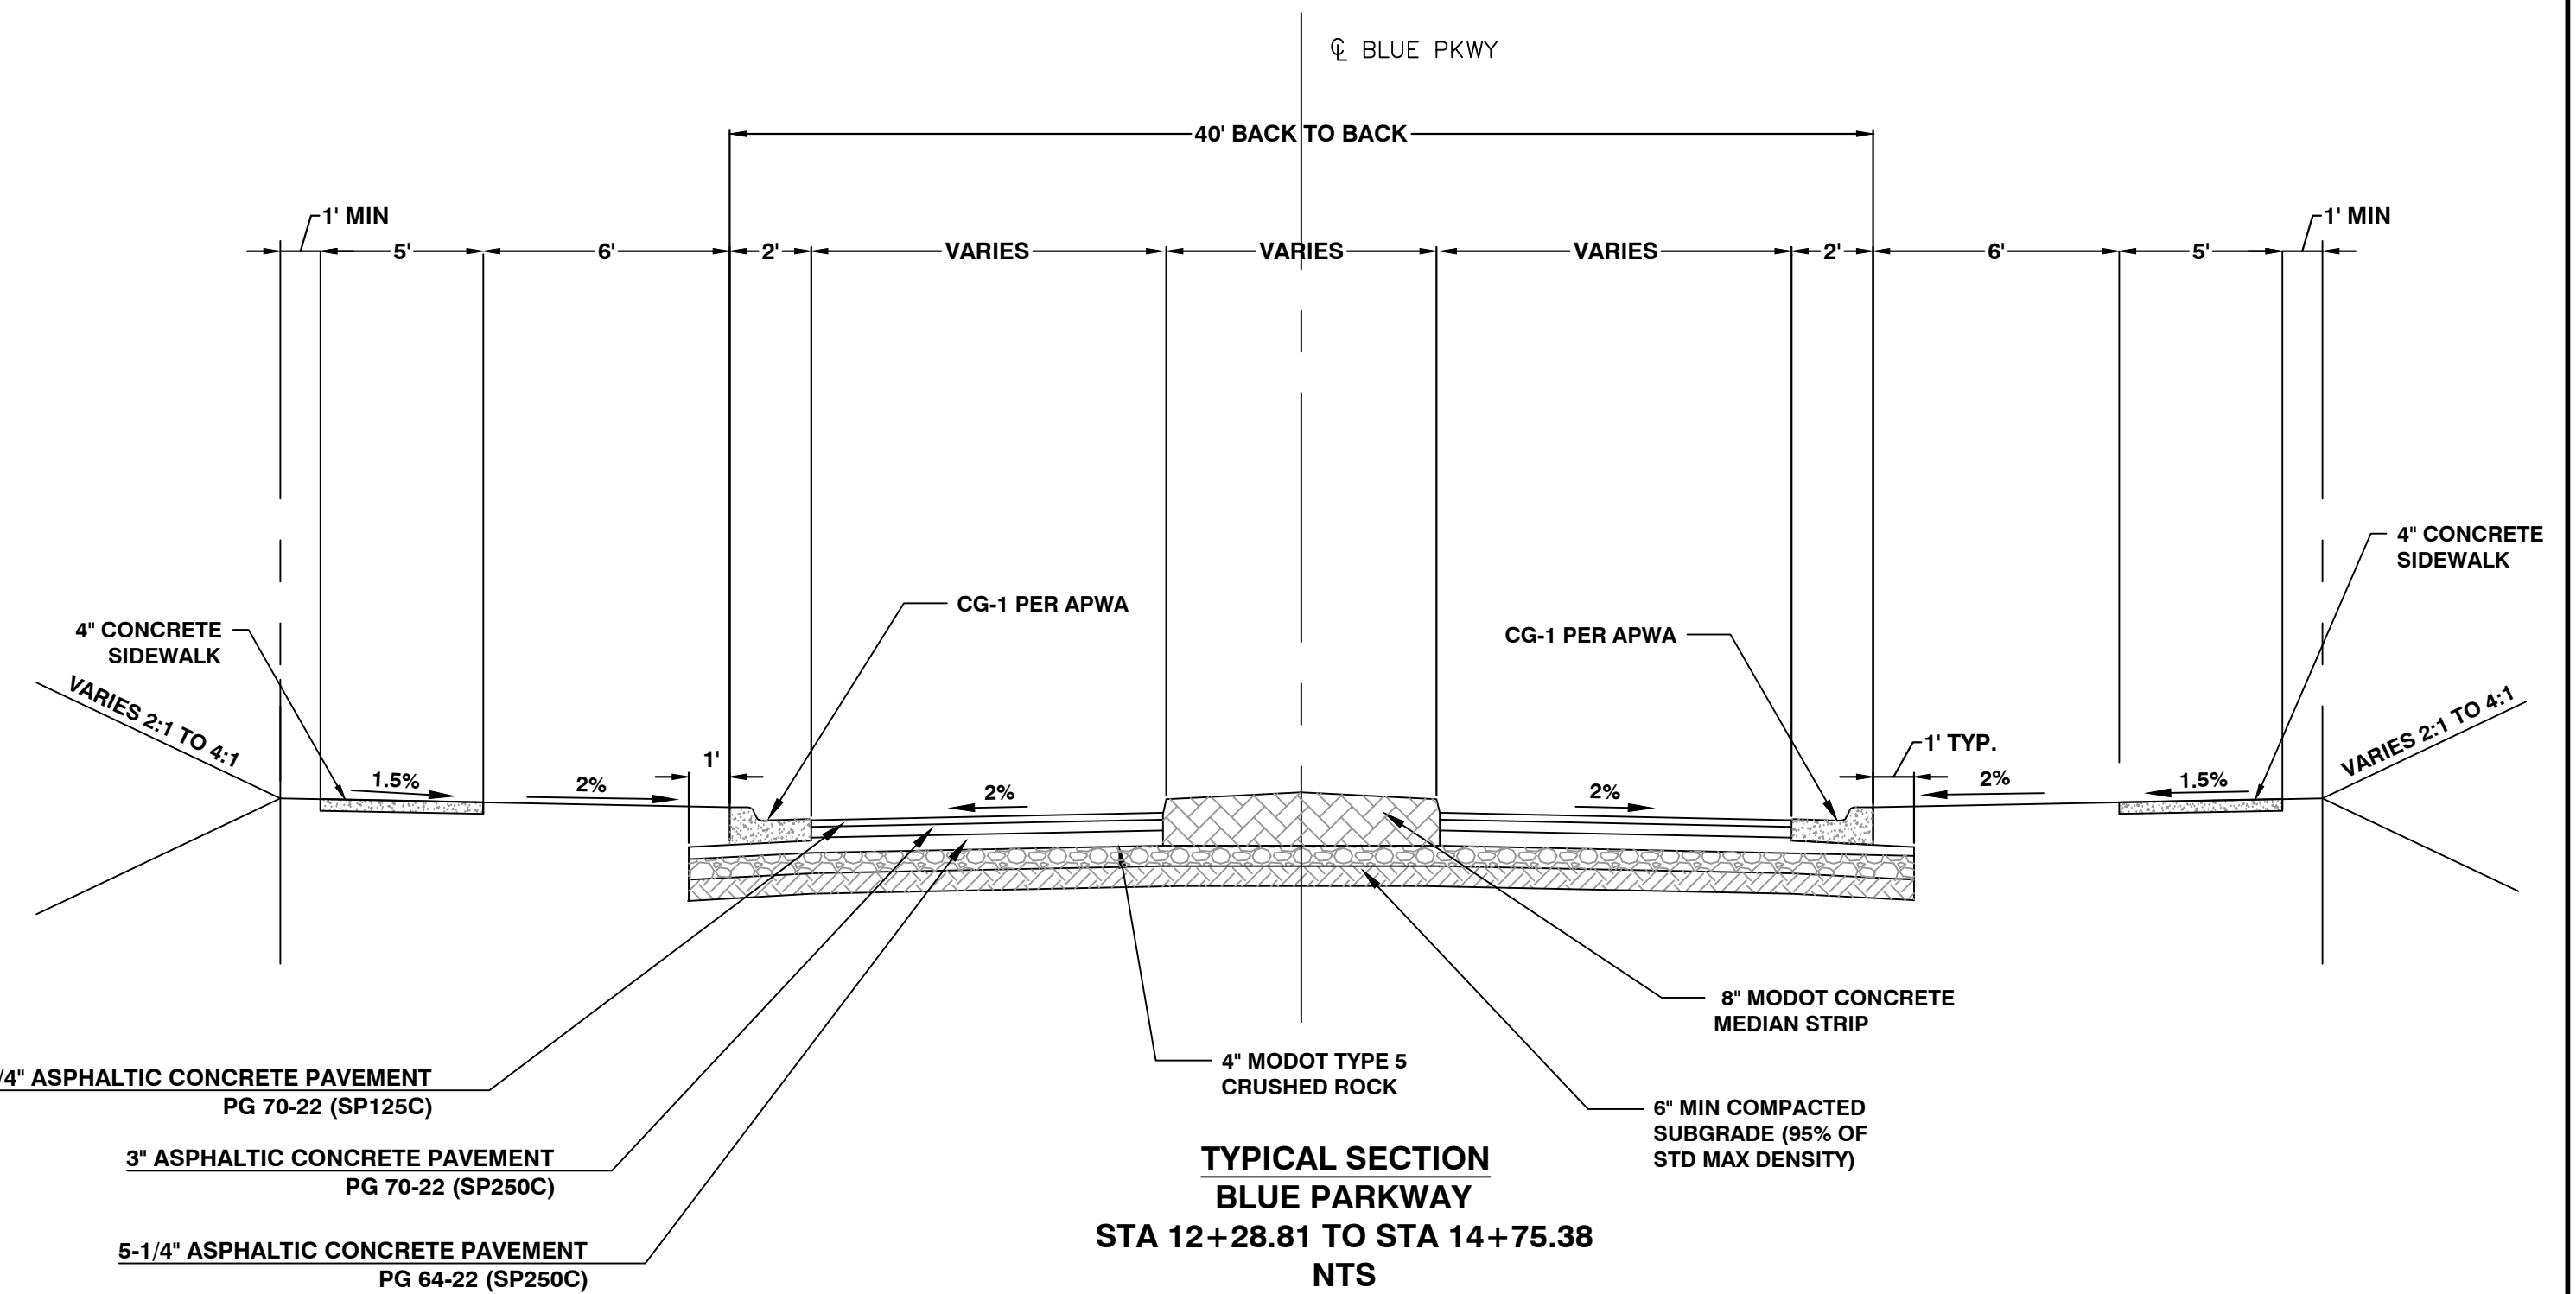


TYPICAL SECTION
BLUE PARKWAY
STA 12+28.81 TO STA 14+75.38
NTS

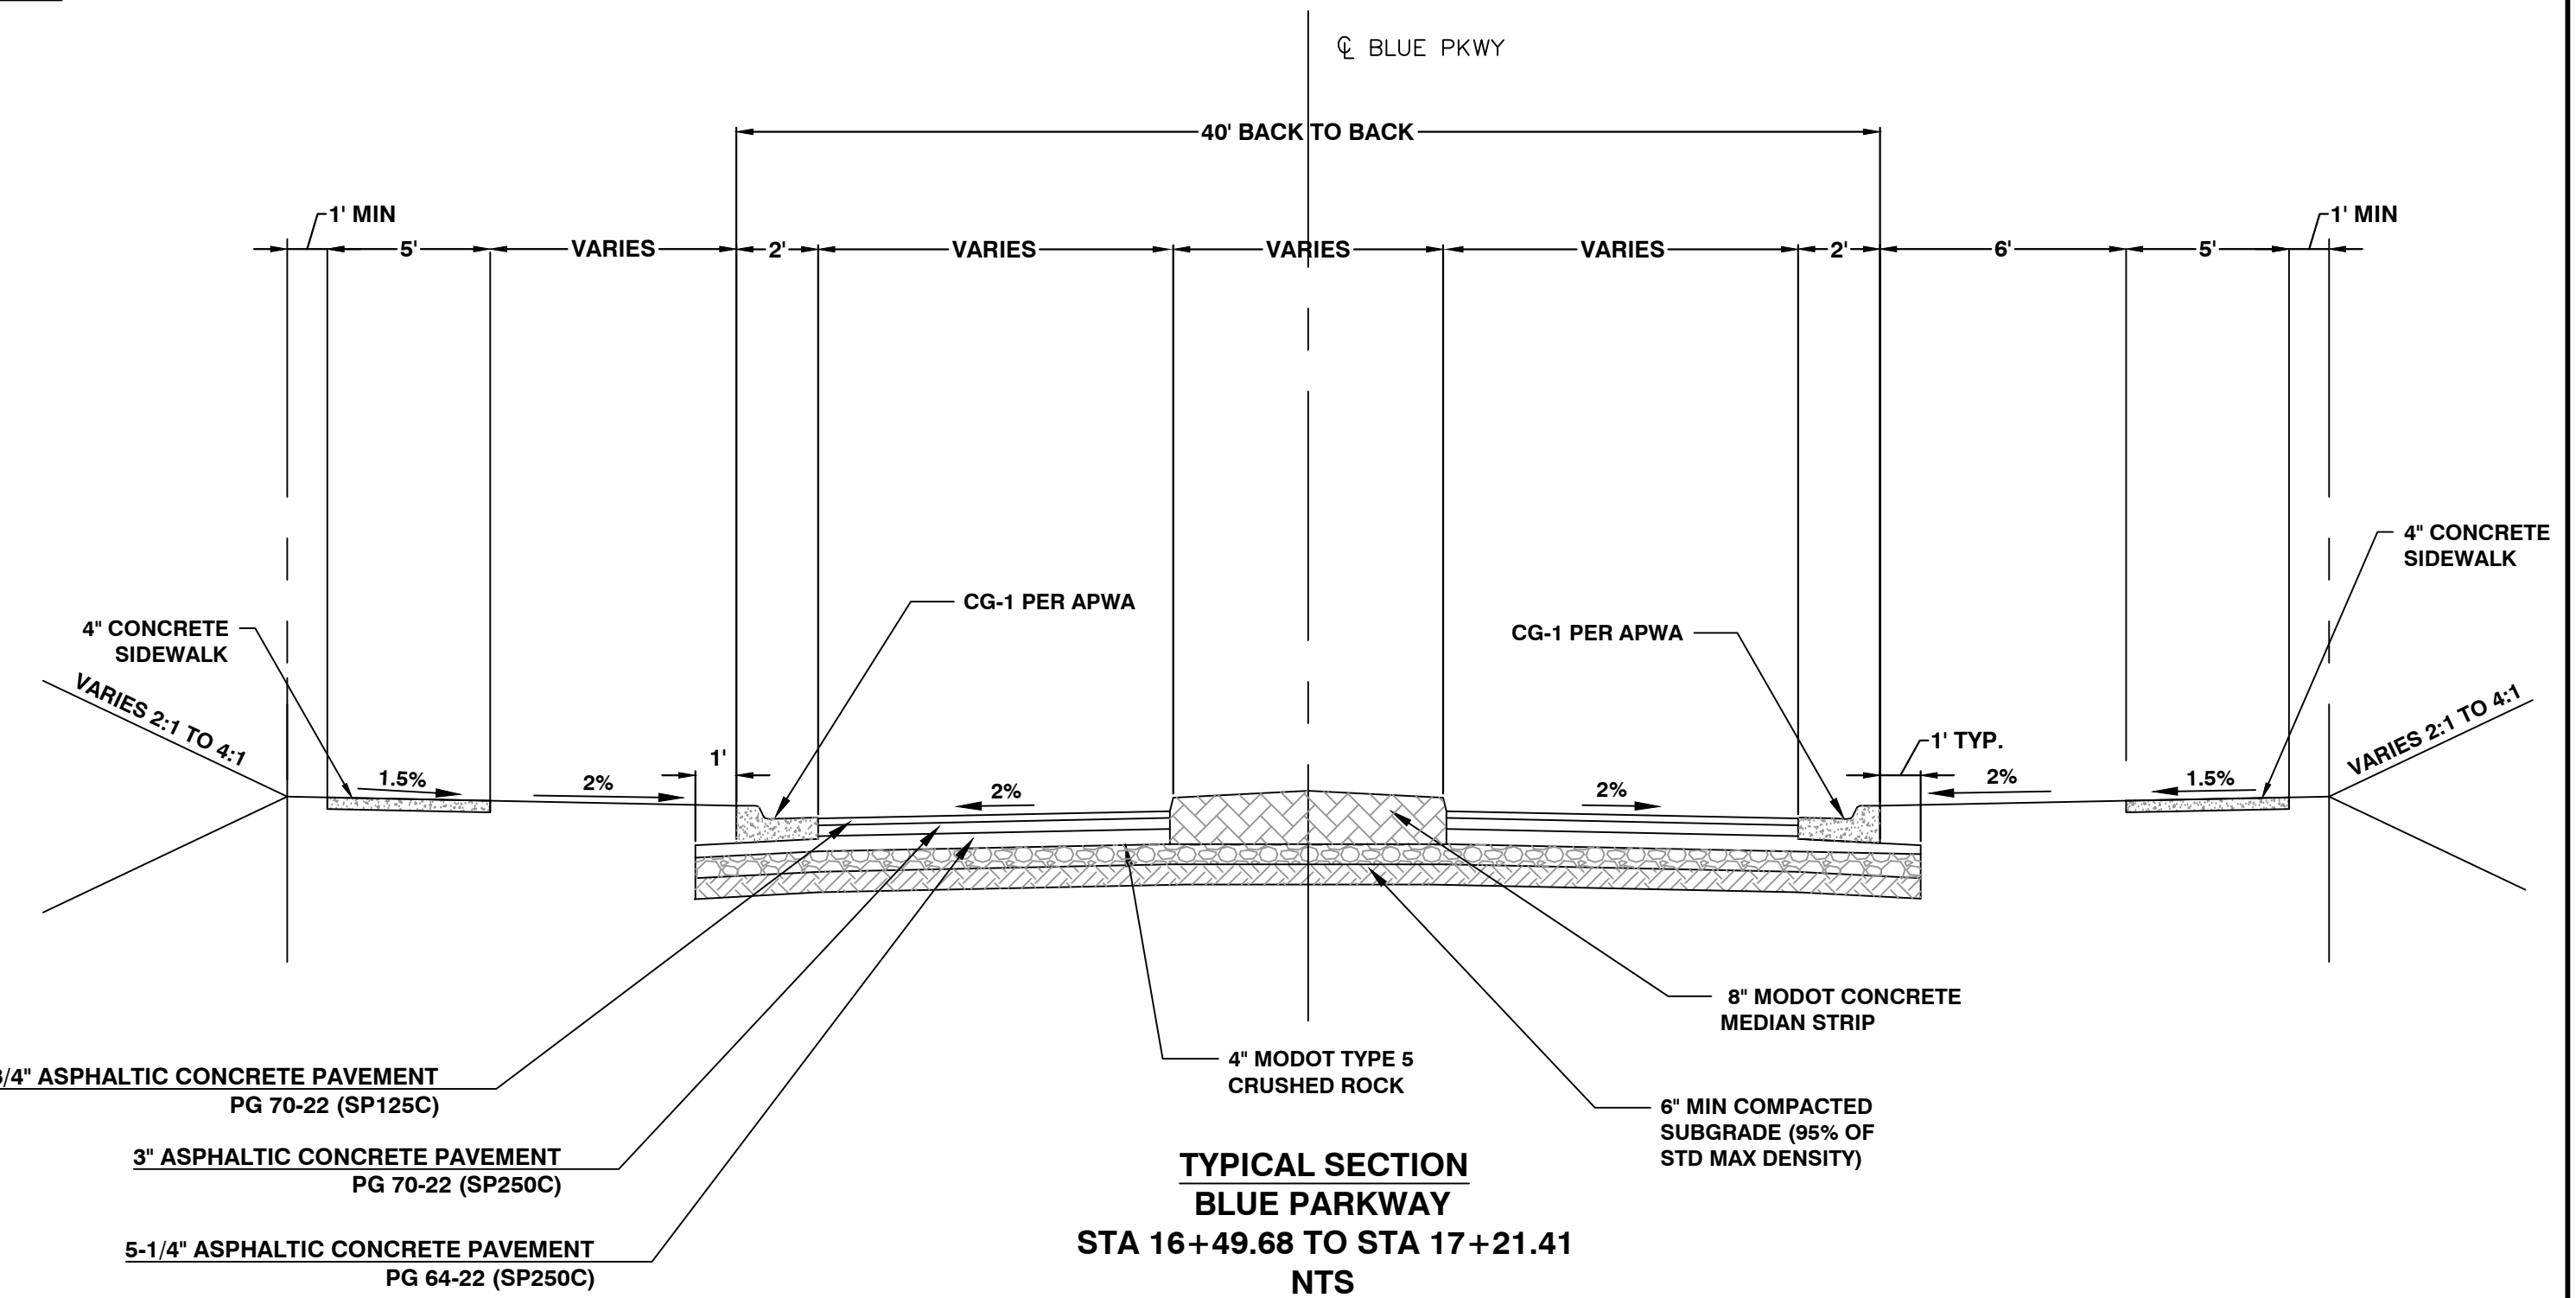


TYPICAL SECTION
BLUE PARKWAY
STA 16+49.68 TO STA 17+21.41
NTS


REVISIONS	NO.	DATE / DESCRIPTION
	1	
	2	
	3	
	4	
	5	
	6	

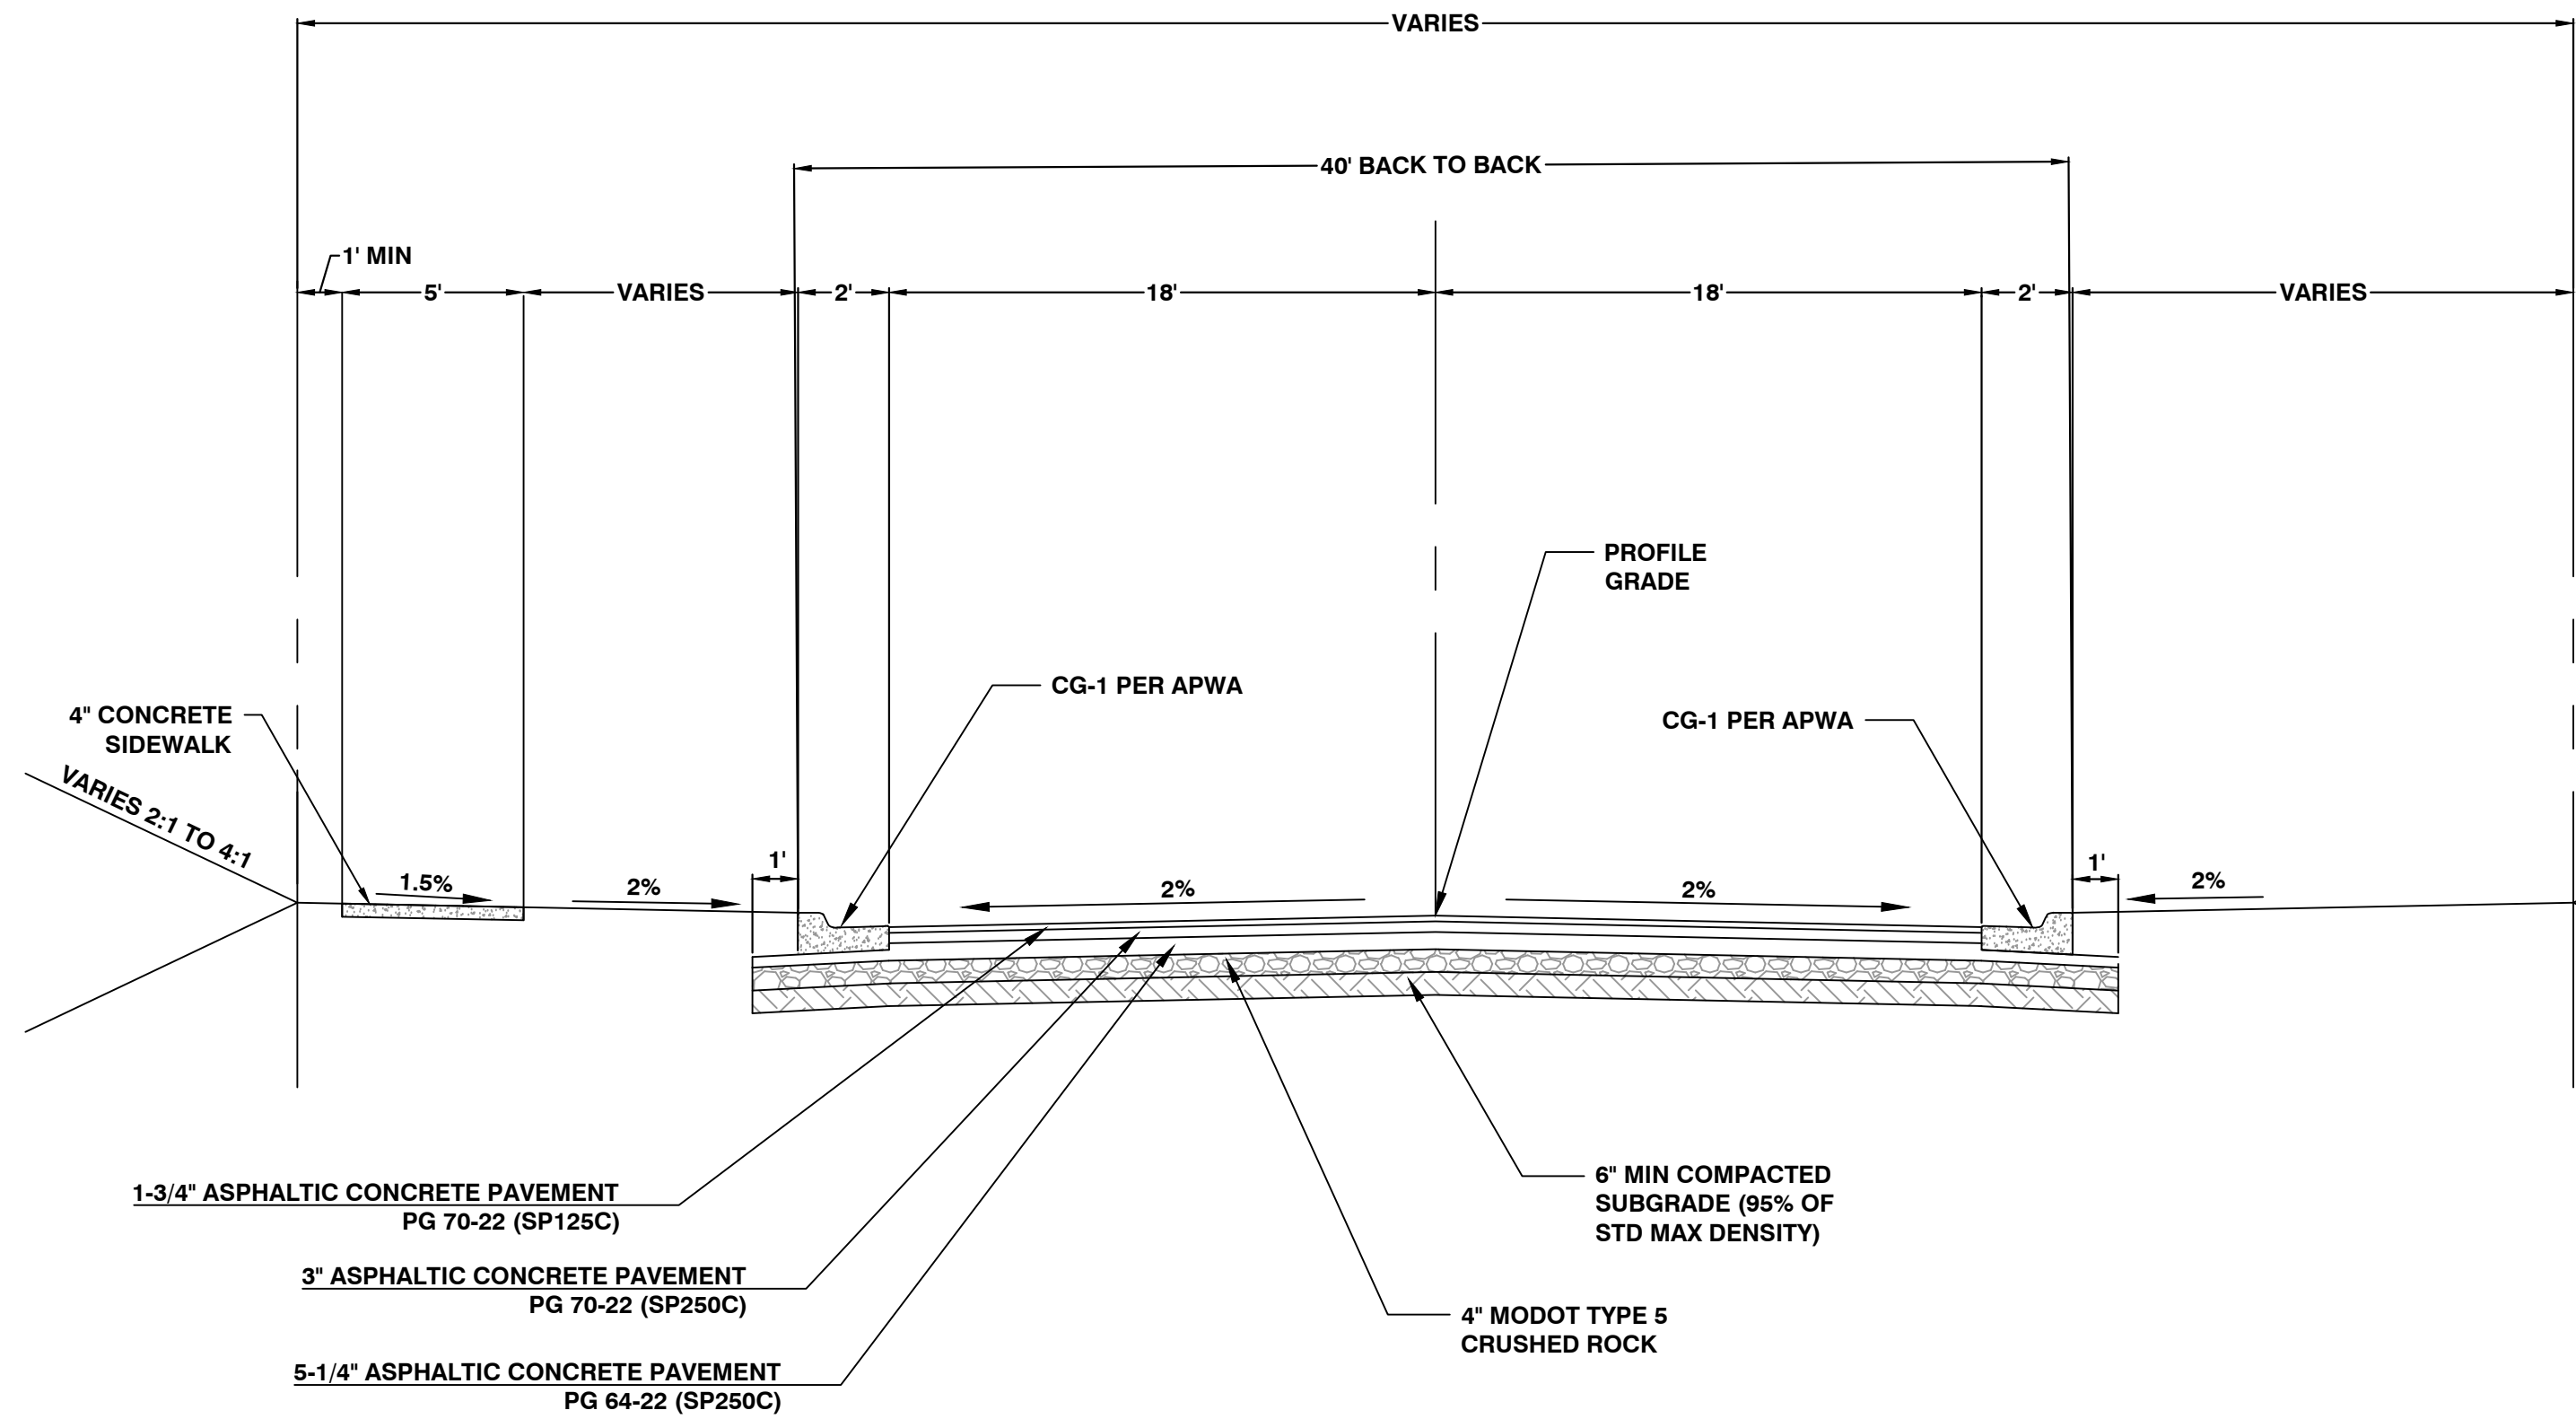


**TYPICAL SECTION
BLUE PARKWAY
STA 17+21.41 TO STA 20+50
NTS**

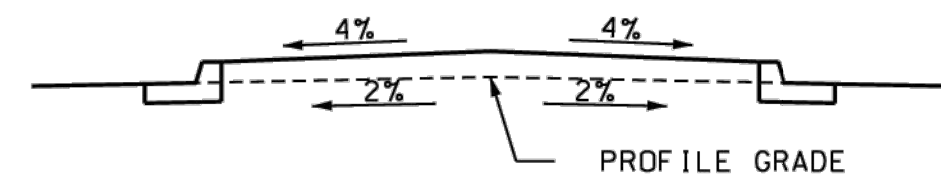


DETAIL 1

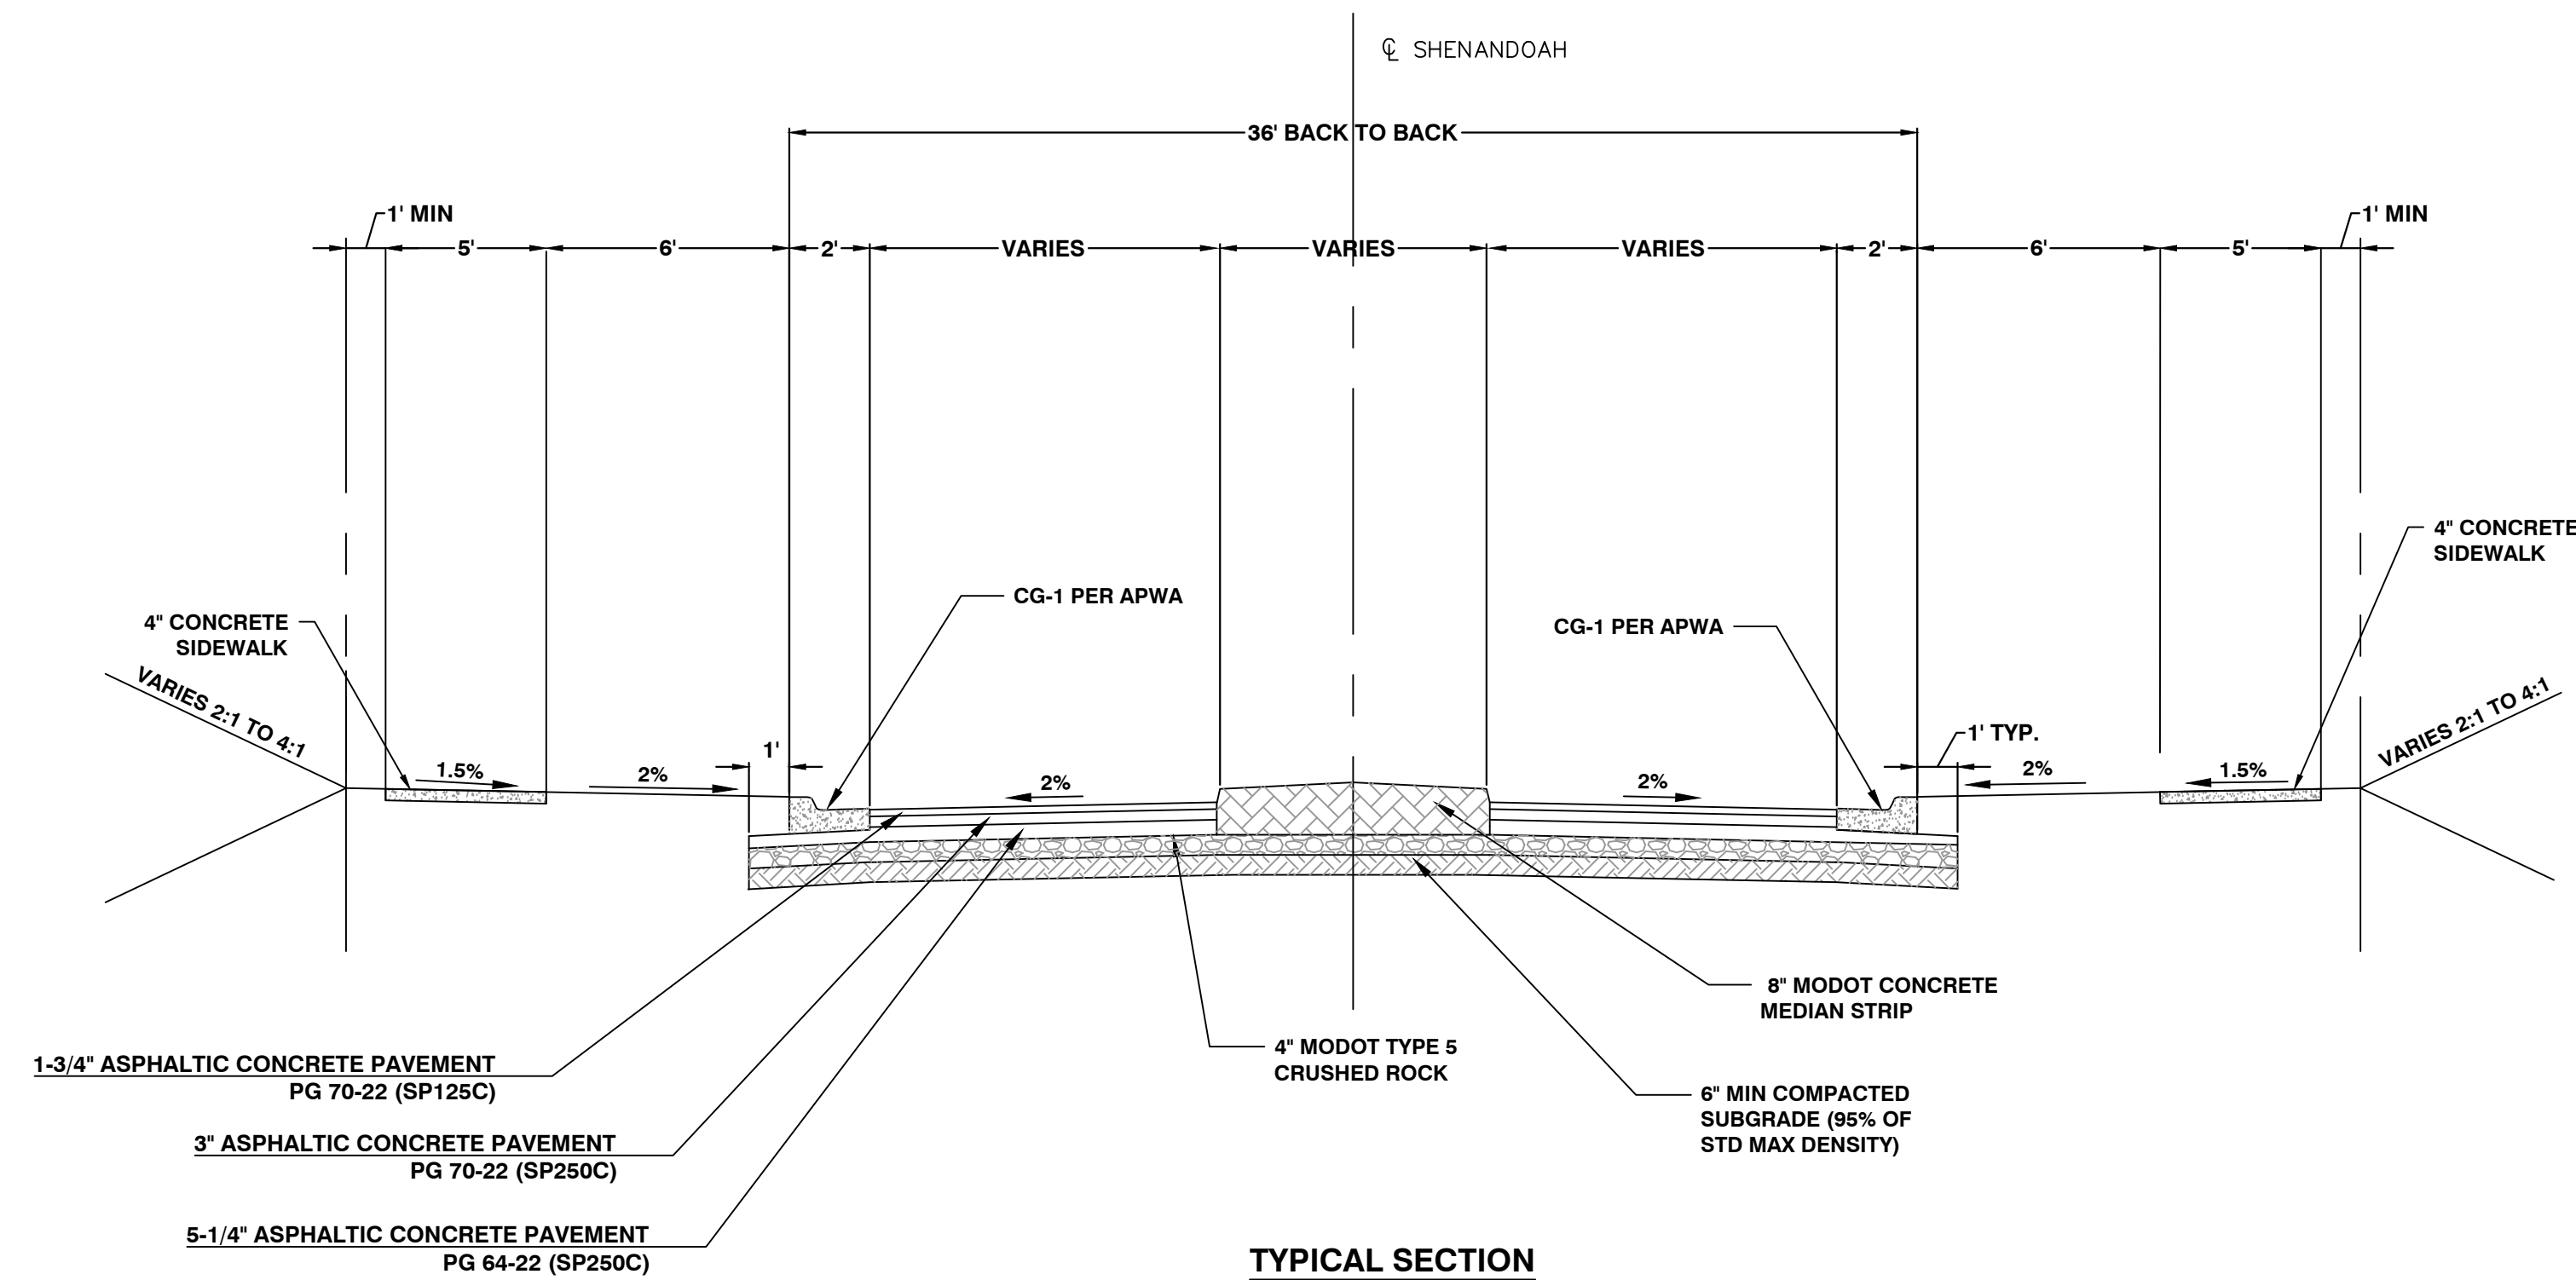

**TYPICAL SECTION
SHENANDOAH DRIVE
STA 0+00 TO STA 1+03
NTS**

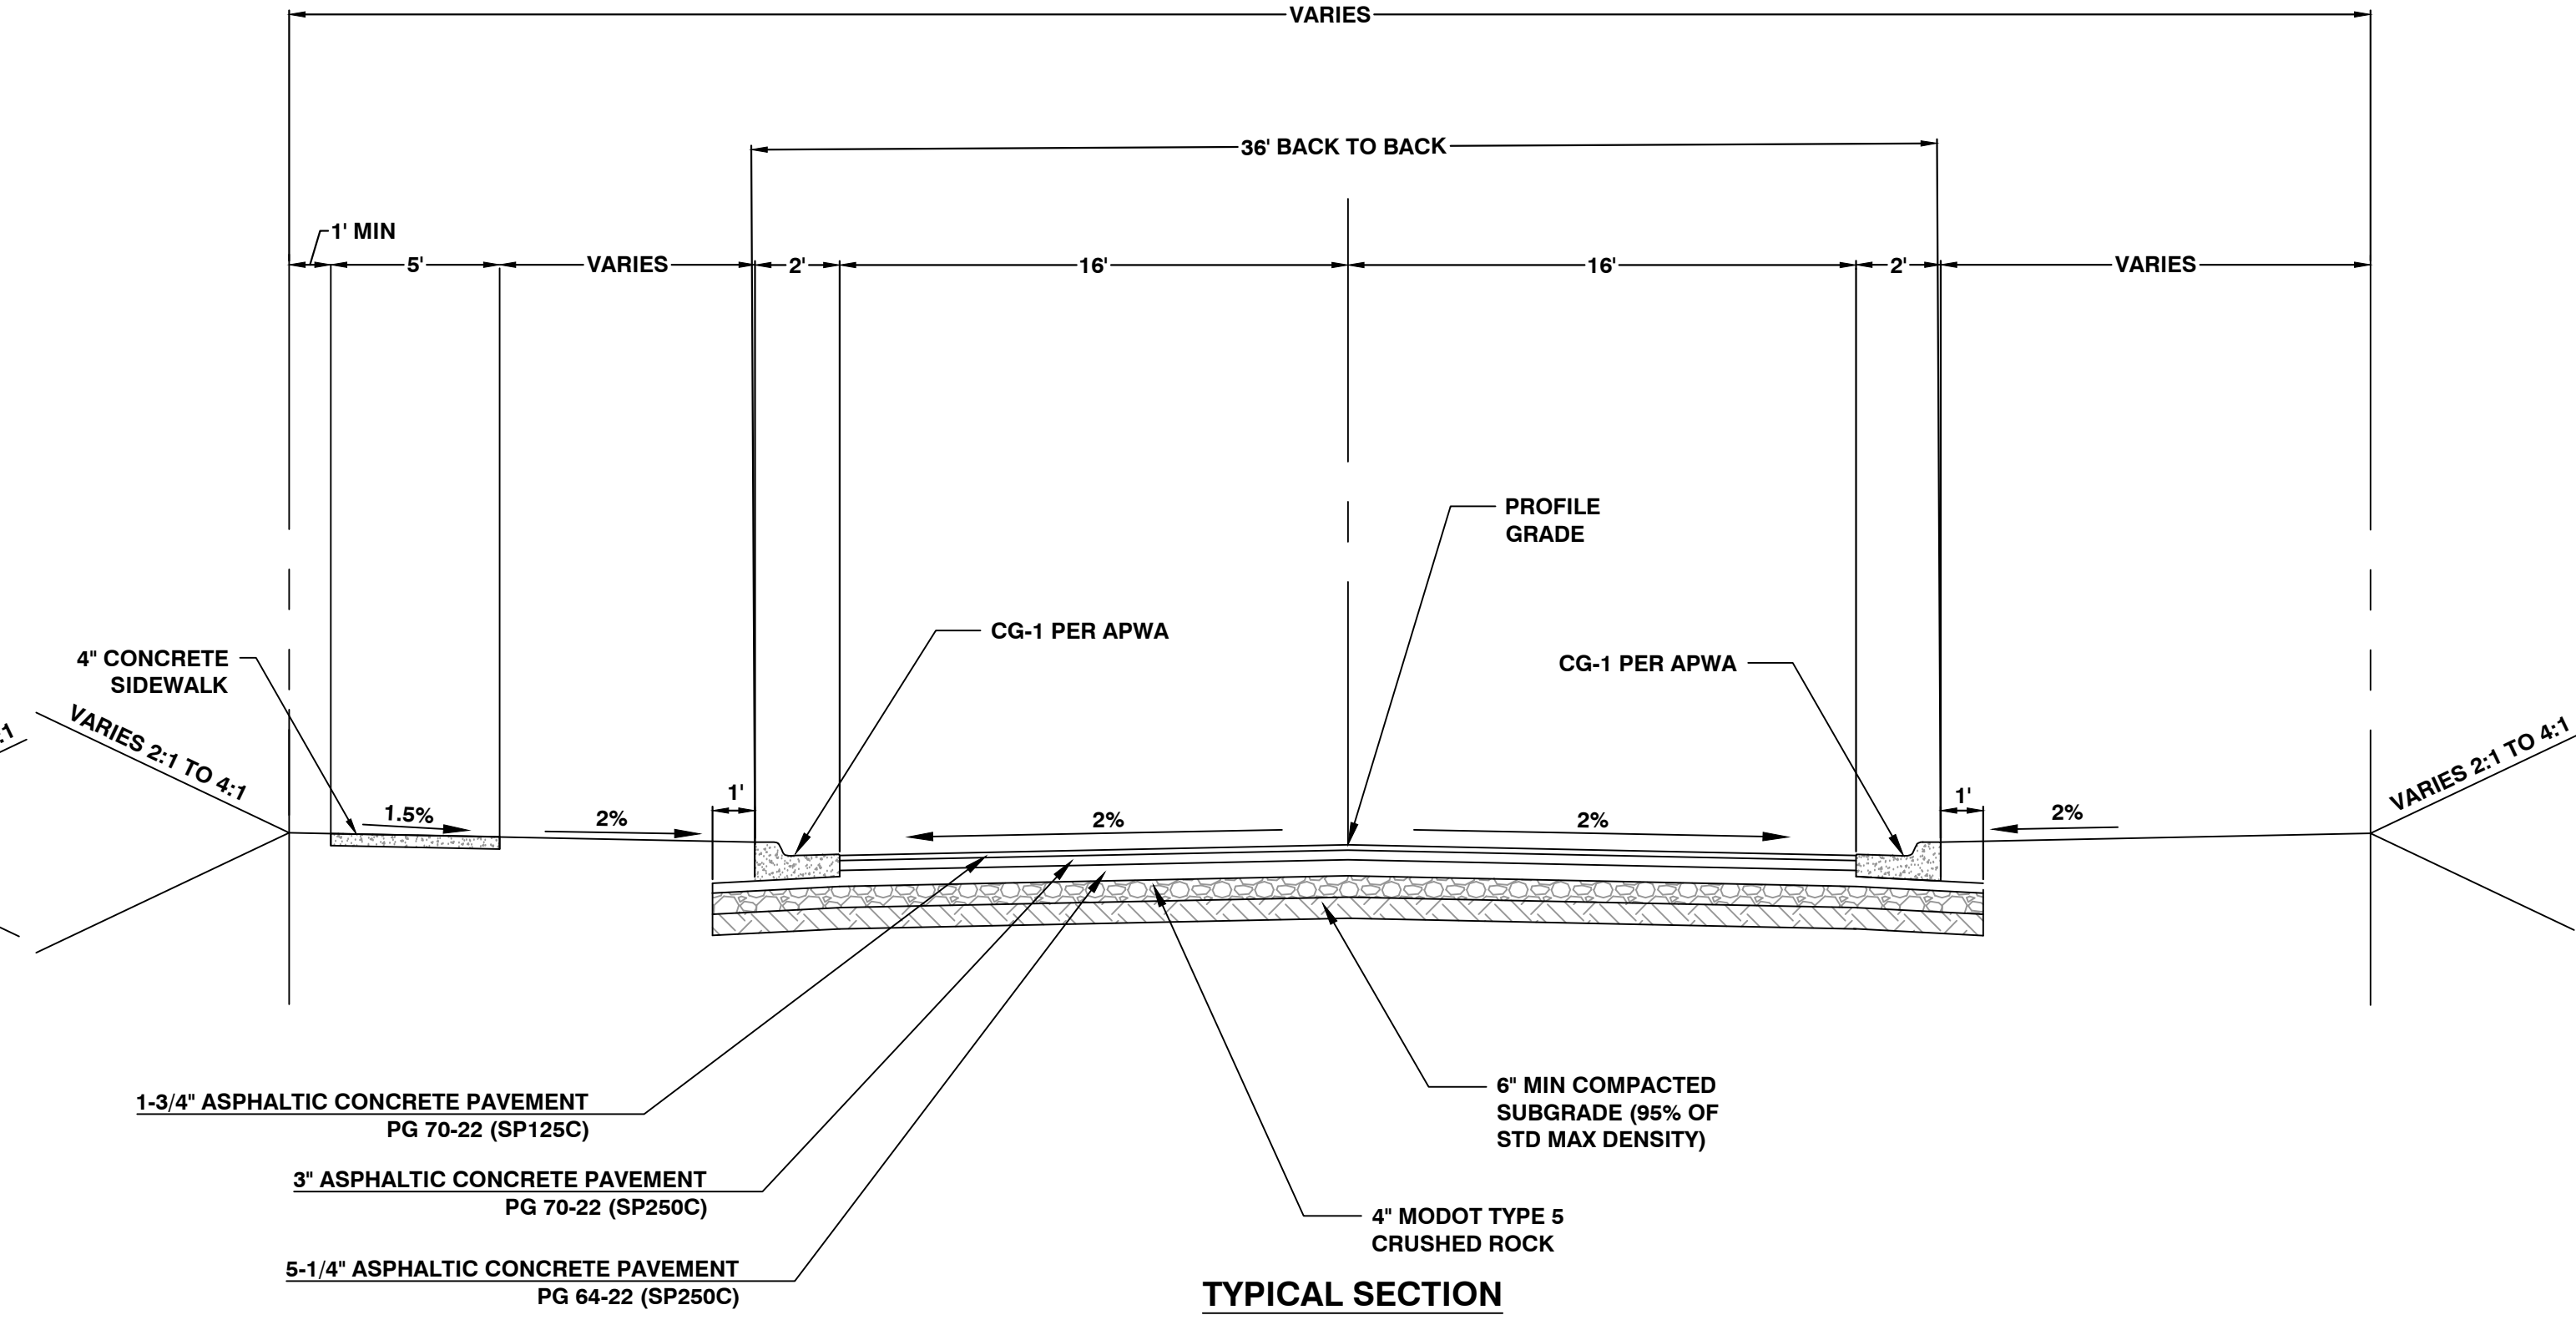


**TYPICAL SECTION
BLUE PARKWAY
STA 20+50 TO STA 27+15
NTS**

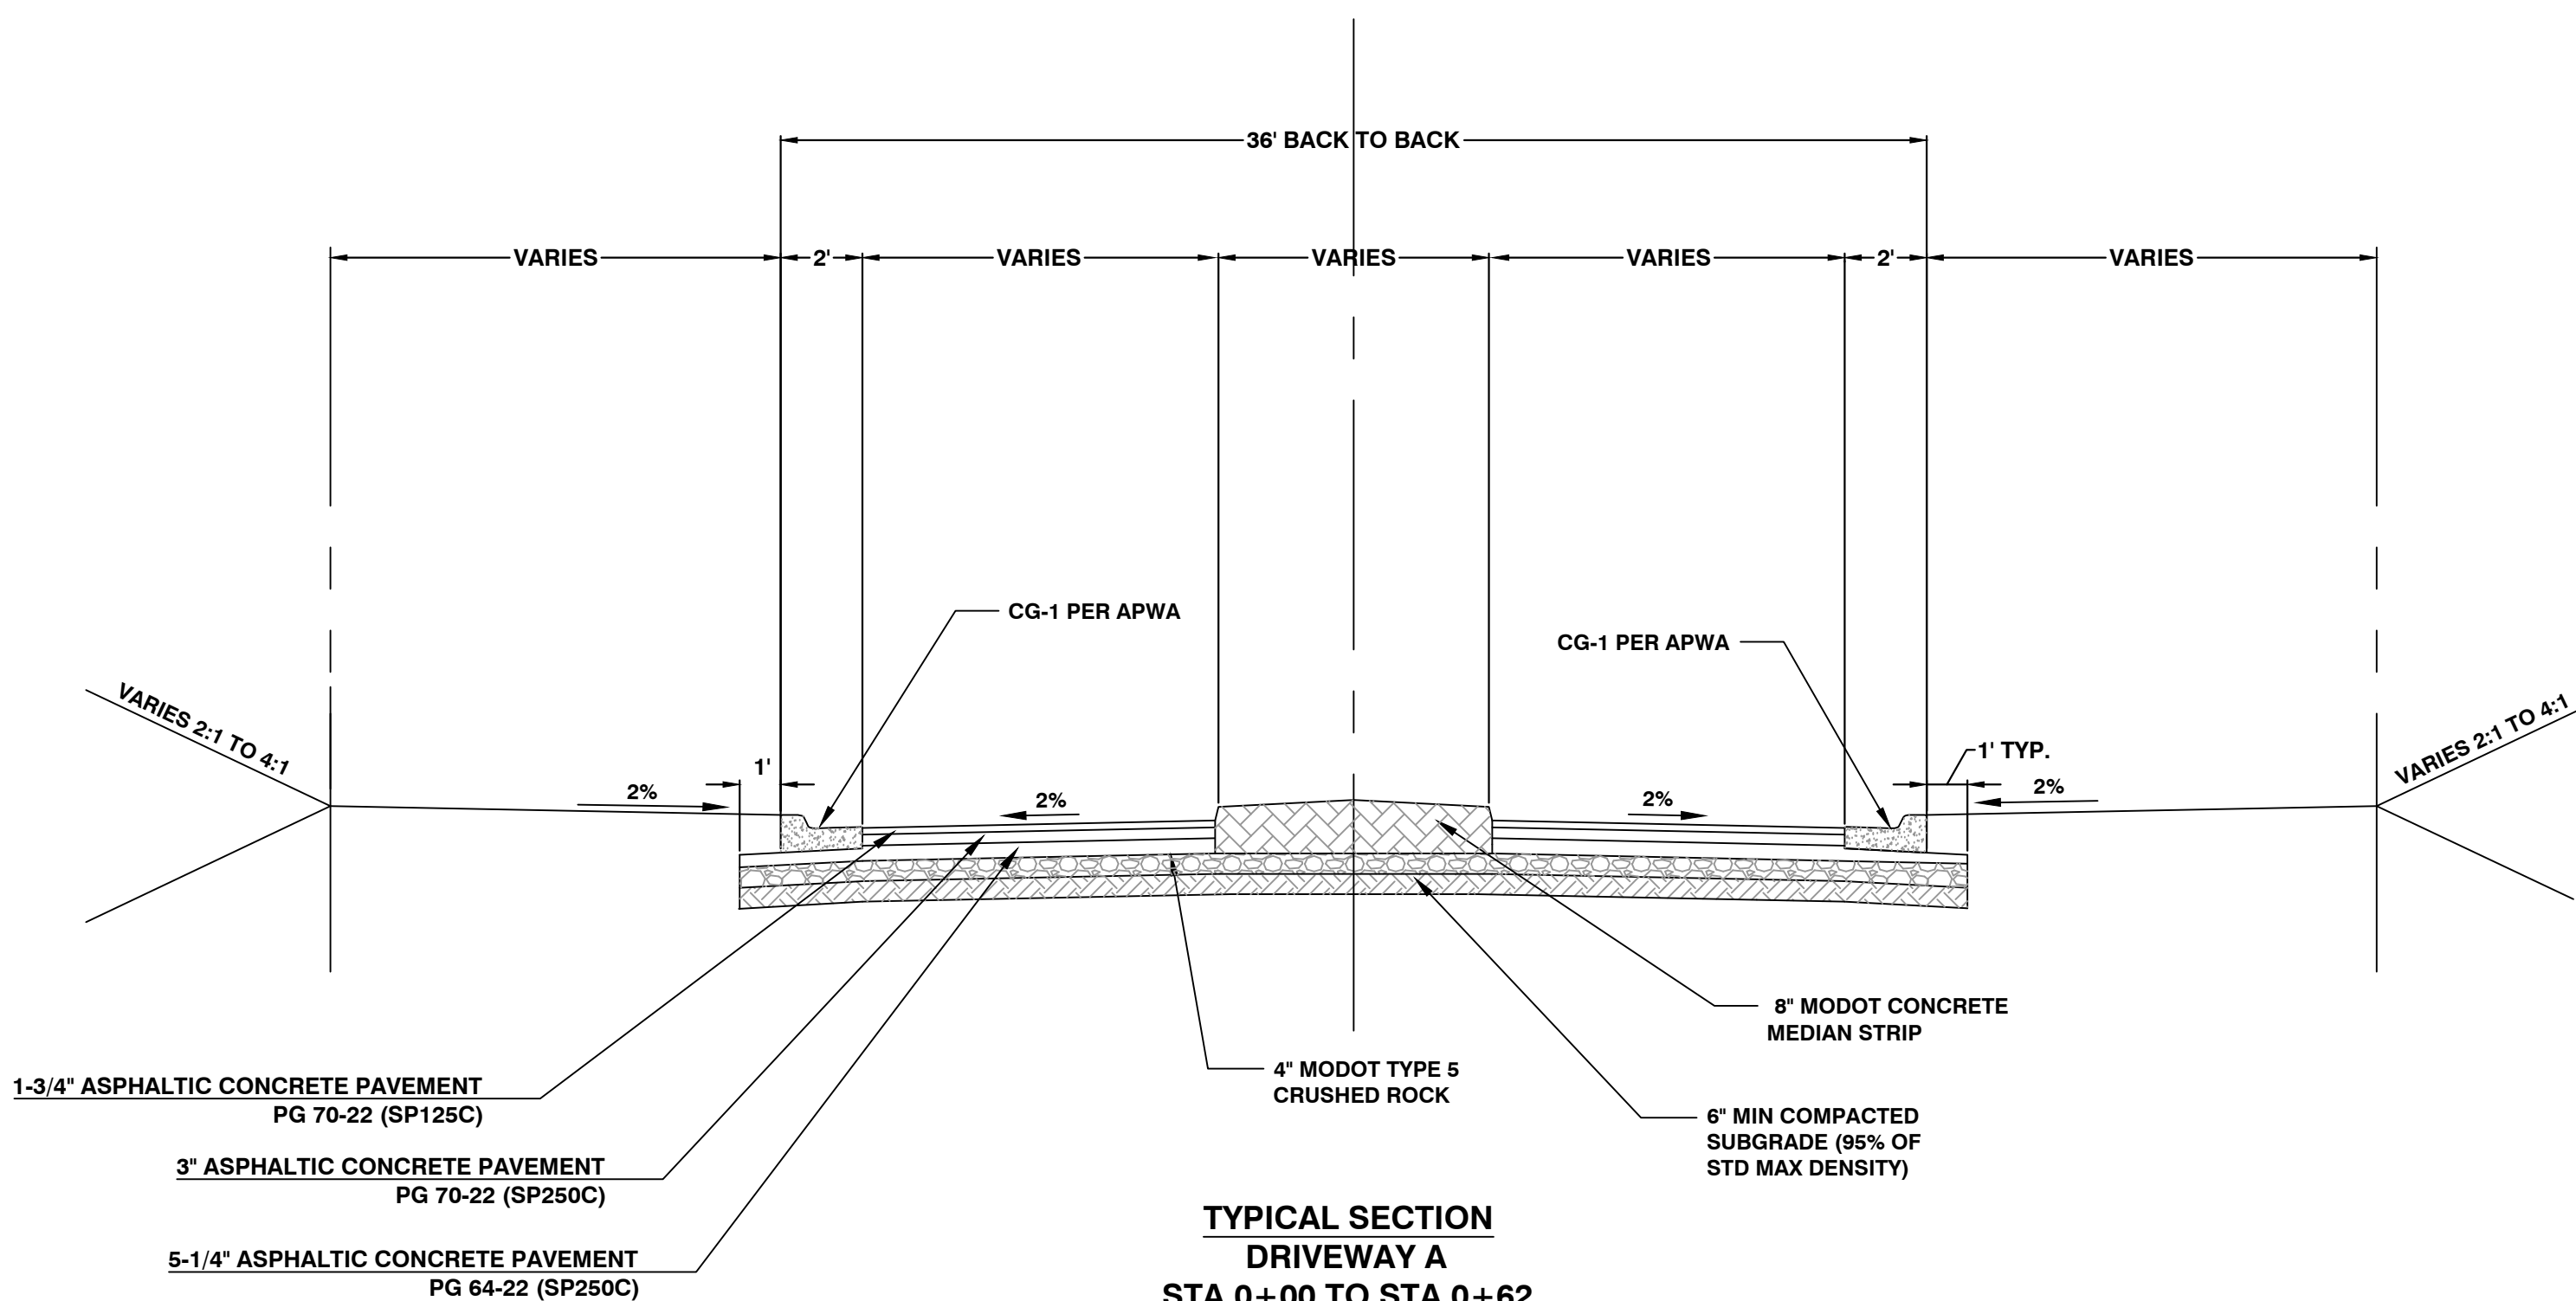

**TYPICAL SECTION
DRIVEWAY A
STA 0+00 TO STA 0+62
NTS**

REVISIONS	NO.	DATE / DESCRIPTION
	1	
	2	
	3	
	4	
	5	
	6	

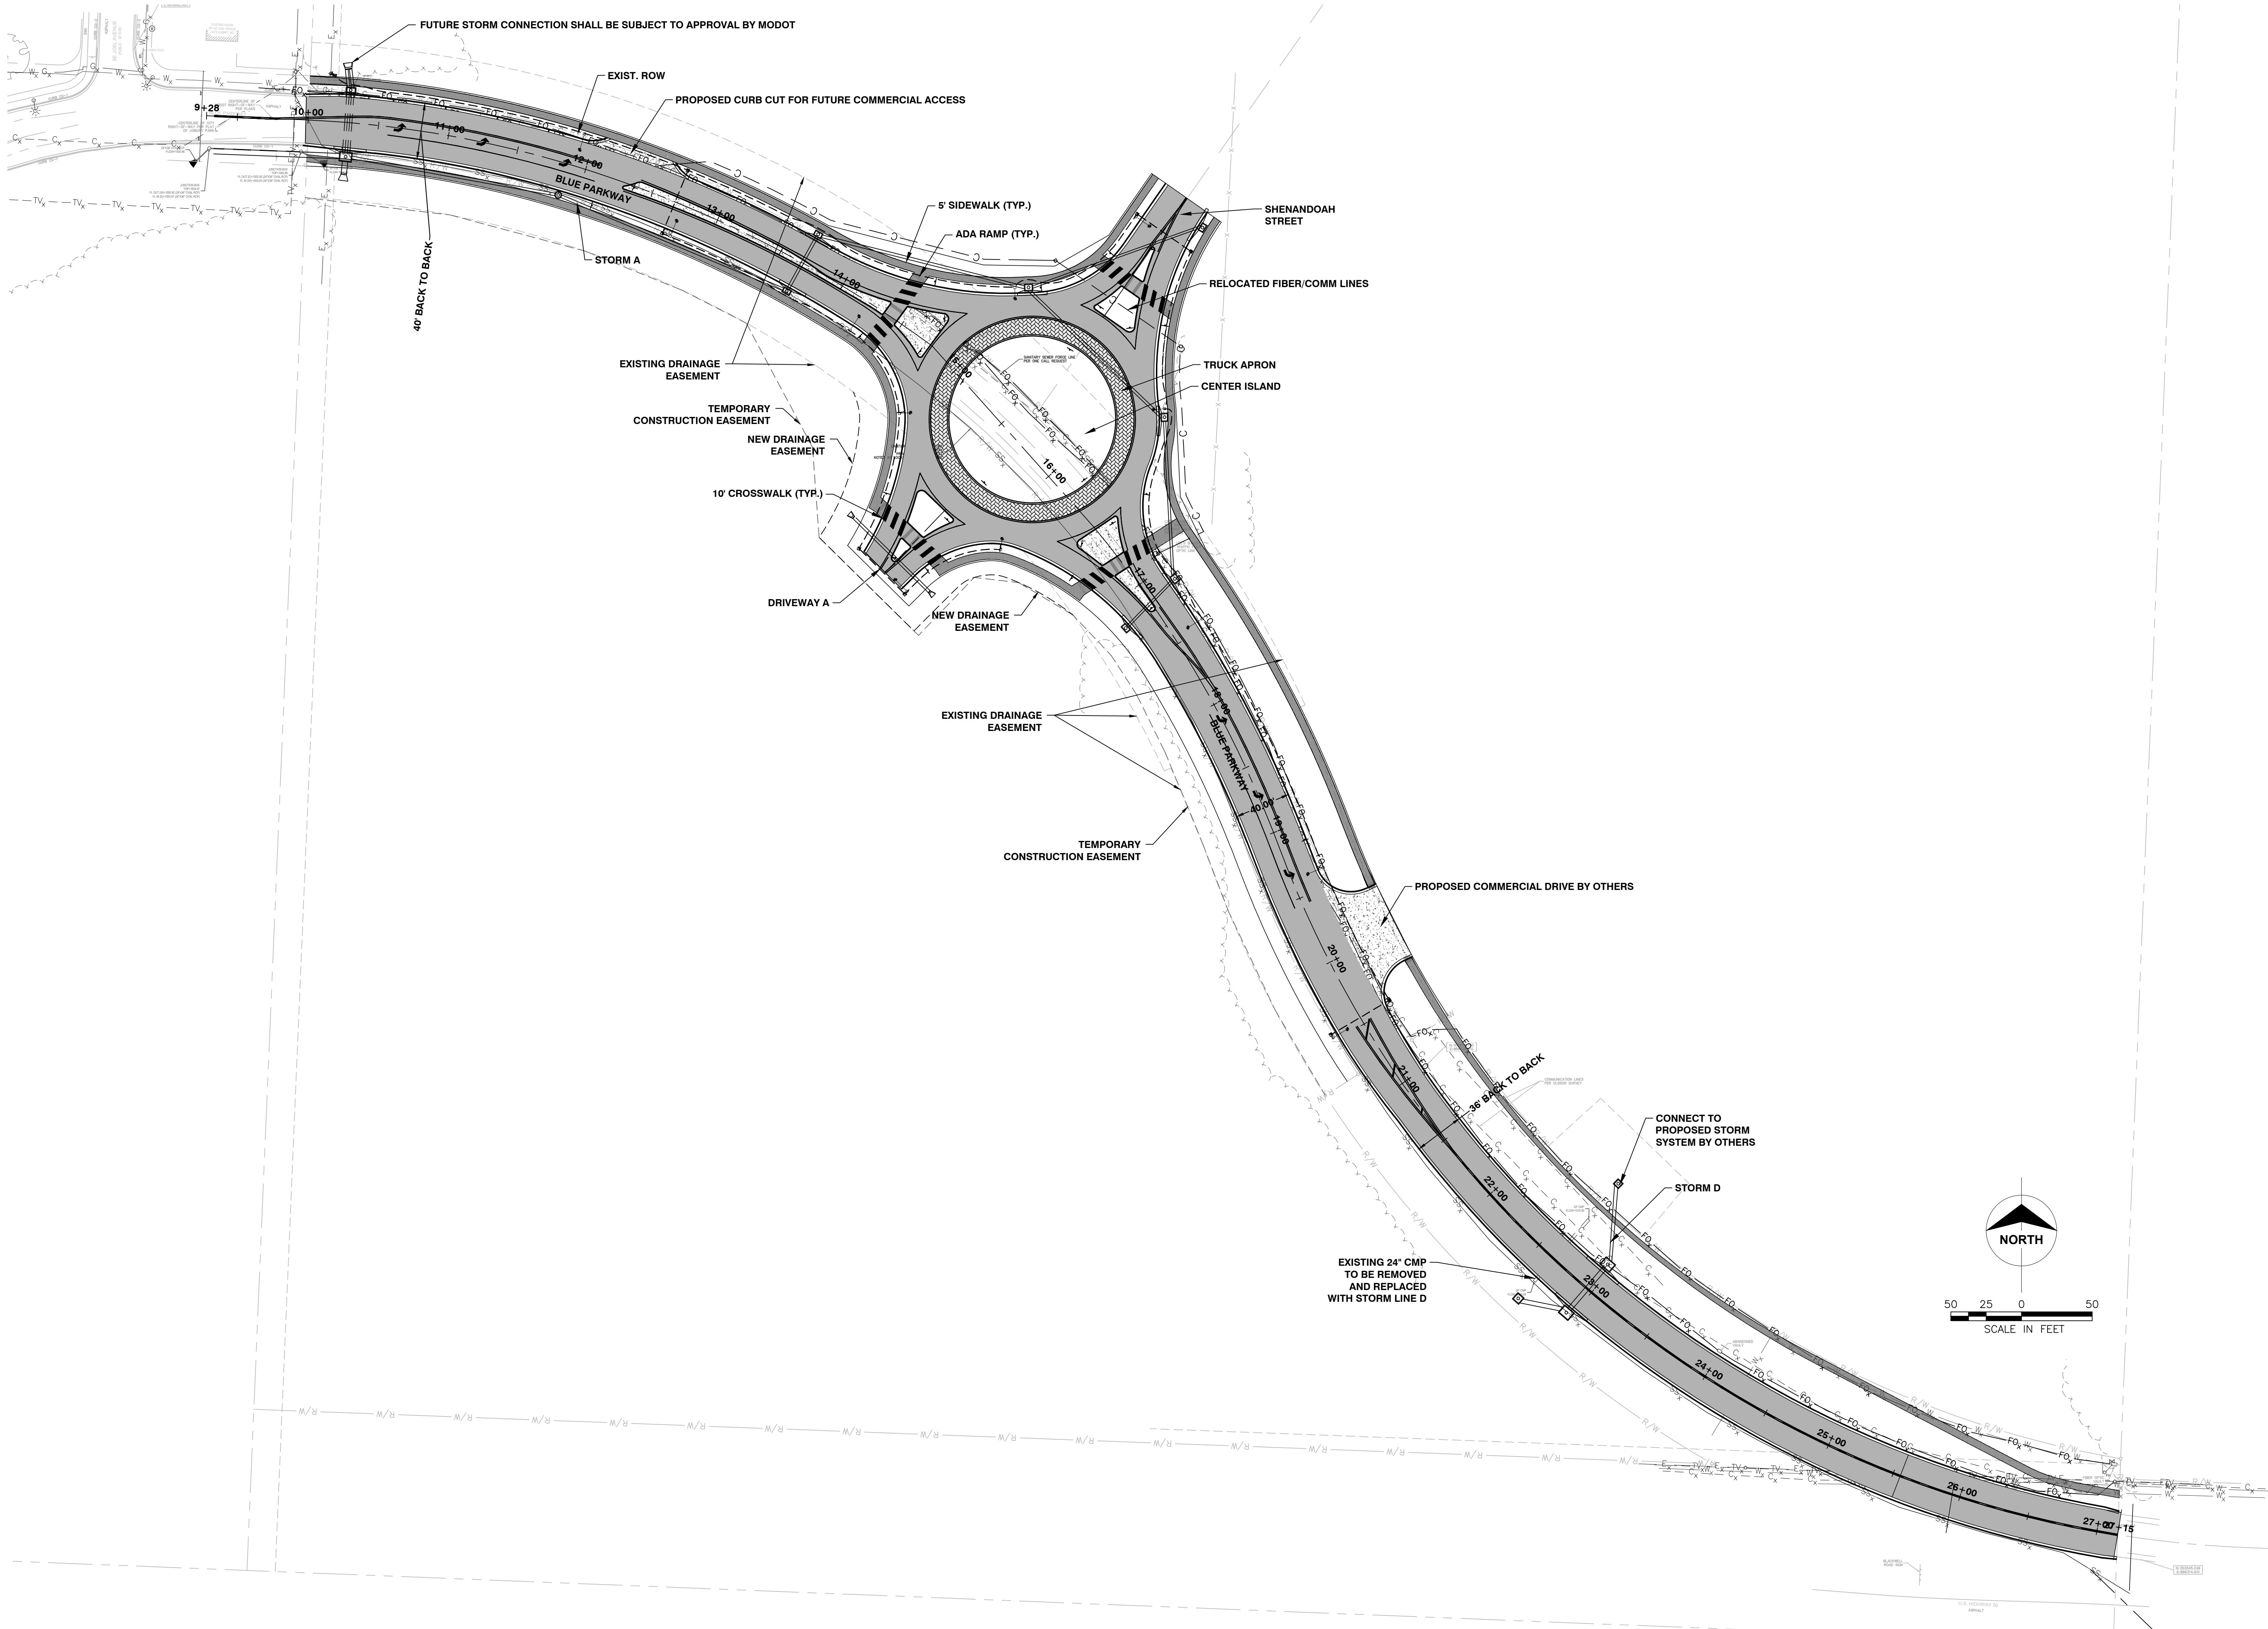

Jadrienne S. Rodell-Tipton, PE
PE-2021032725 (MISSOURI #)

© 2018 Powell CWM, Inc.
This drawing has been prepared by Powell CWM, Inc. This drawing is provided as an instrument of service by Powell CWM and is intended for use on this project only, pursuant to the Architectural Works Copyright Protection Act of 1990, all drawings, specifications, ideas and designs, including the overall form, arrangement and composition of spaces and elements appearing herein constitute the original copyrighted work of Powell CWM, Inc. Any reproduction, use or disclosure of information contained herein without prior written consent of Powell CWM, Inc. is strictly prohibited.

PREPARED FOR:
GRIFFIN RILEY
PROPERTY GROUP, LLC
21 SE 29th TERRACE,
LEE'S SUMMIT, MO 64082


PUBLIC IMPROVEMENT PLANS
BLUE PARKWAY
LEE'S SUMMIT, JACKSON COUNTY, MO

REVISIONS	NO.	DATE / DESCRIPTION
	1	
	2	
	3	
	4	
	5	
	6	

PROJECT #: 22-2087
ISSUE DATE: 03-28-2023

PERMIT

OVERALL LAYOUT PLAN

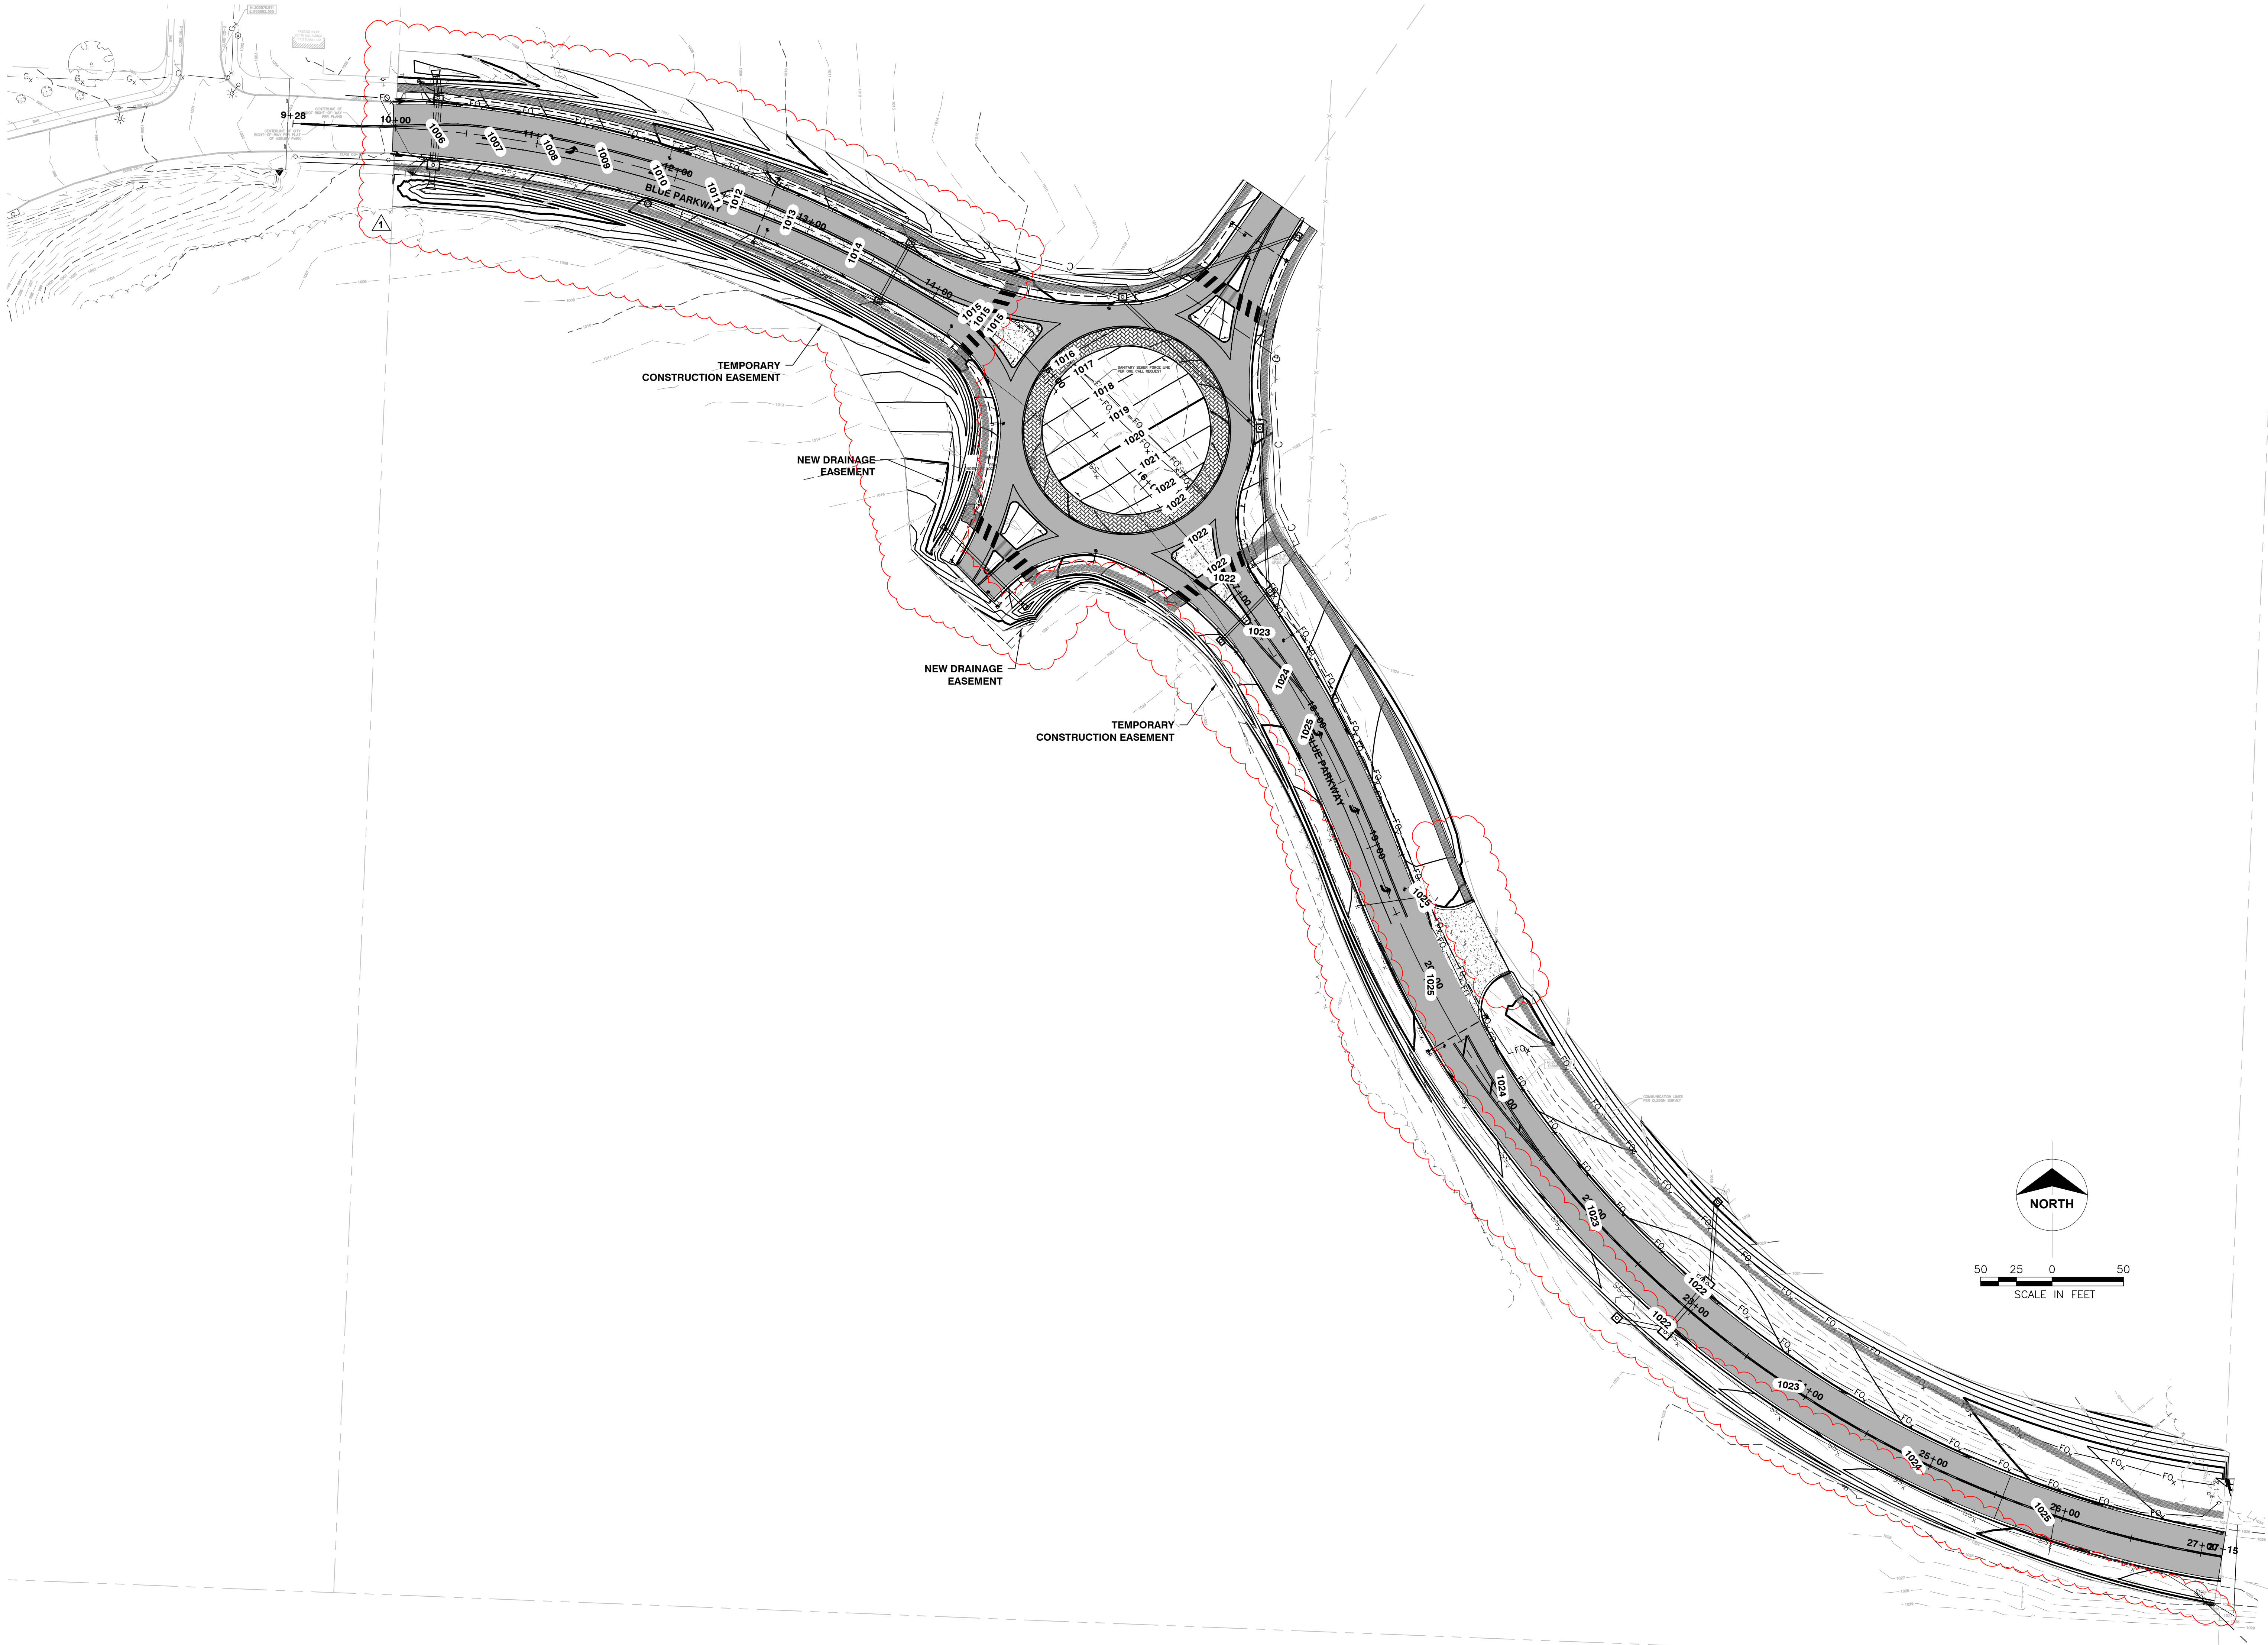

Jadrienne S. Rodell-Tipton, PE
PE-2021032725 (MISSOURI #)

© 2018 Powell CWM, Inc.
This drawing has been prepared by Powell CWM, Inc. This drawing is provided as an instrument of service by Powell CWM and is intended for use on this project only, pursuant to the Architectural Works Copyright Protection Act of 1990, all drawings, specifications, ideas and designs, including the overall form, arrangement and composition of spaces and elements appearing herein constitute the original copyrighted work of Powell CWM, Inc. Any reproduction, use or disclosure of information contained herein without prior written consent of Powell CWM, Inc. is strictly prohibited.

PREPARED FOR:
GRIFFIN RILEY
PROPERTY GROUP, LLC
21 SE 29th TERRACE,
LEE'S SUMMIT, MO 64082


PUBLIC IMPROVEMENT PLANS
BLUE PARKWAY
LEE'S SUMMIT, JACKSON COUNTY, MO

REVISIONS	NO.	DATE / DESCRIPTION
1		
2		
3		
4		
5		
6		

PROJECT #: 22-2087
ISSUE DATE: 03-28-2023

PERMIT

GRADING PLAN

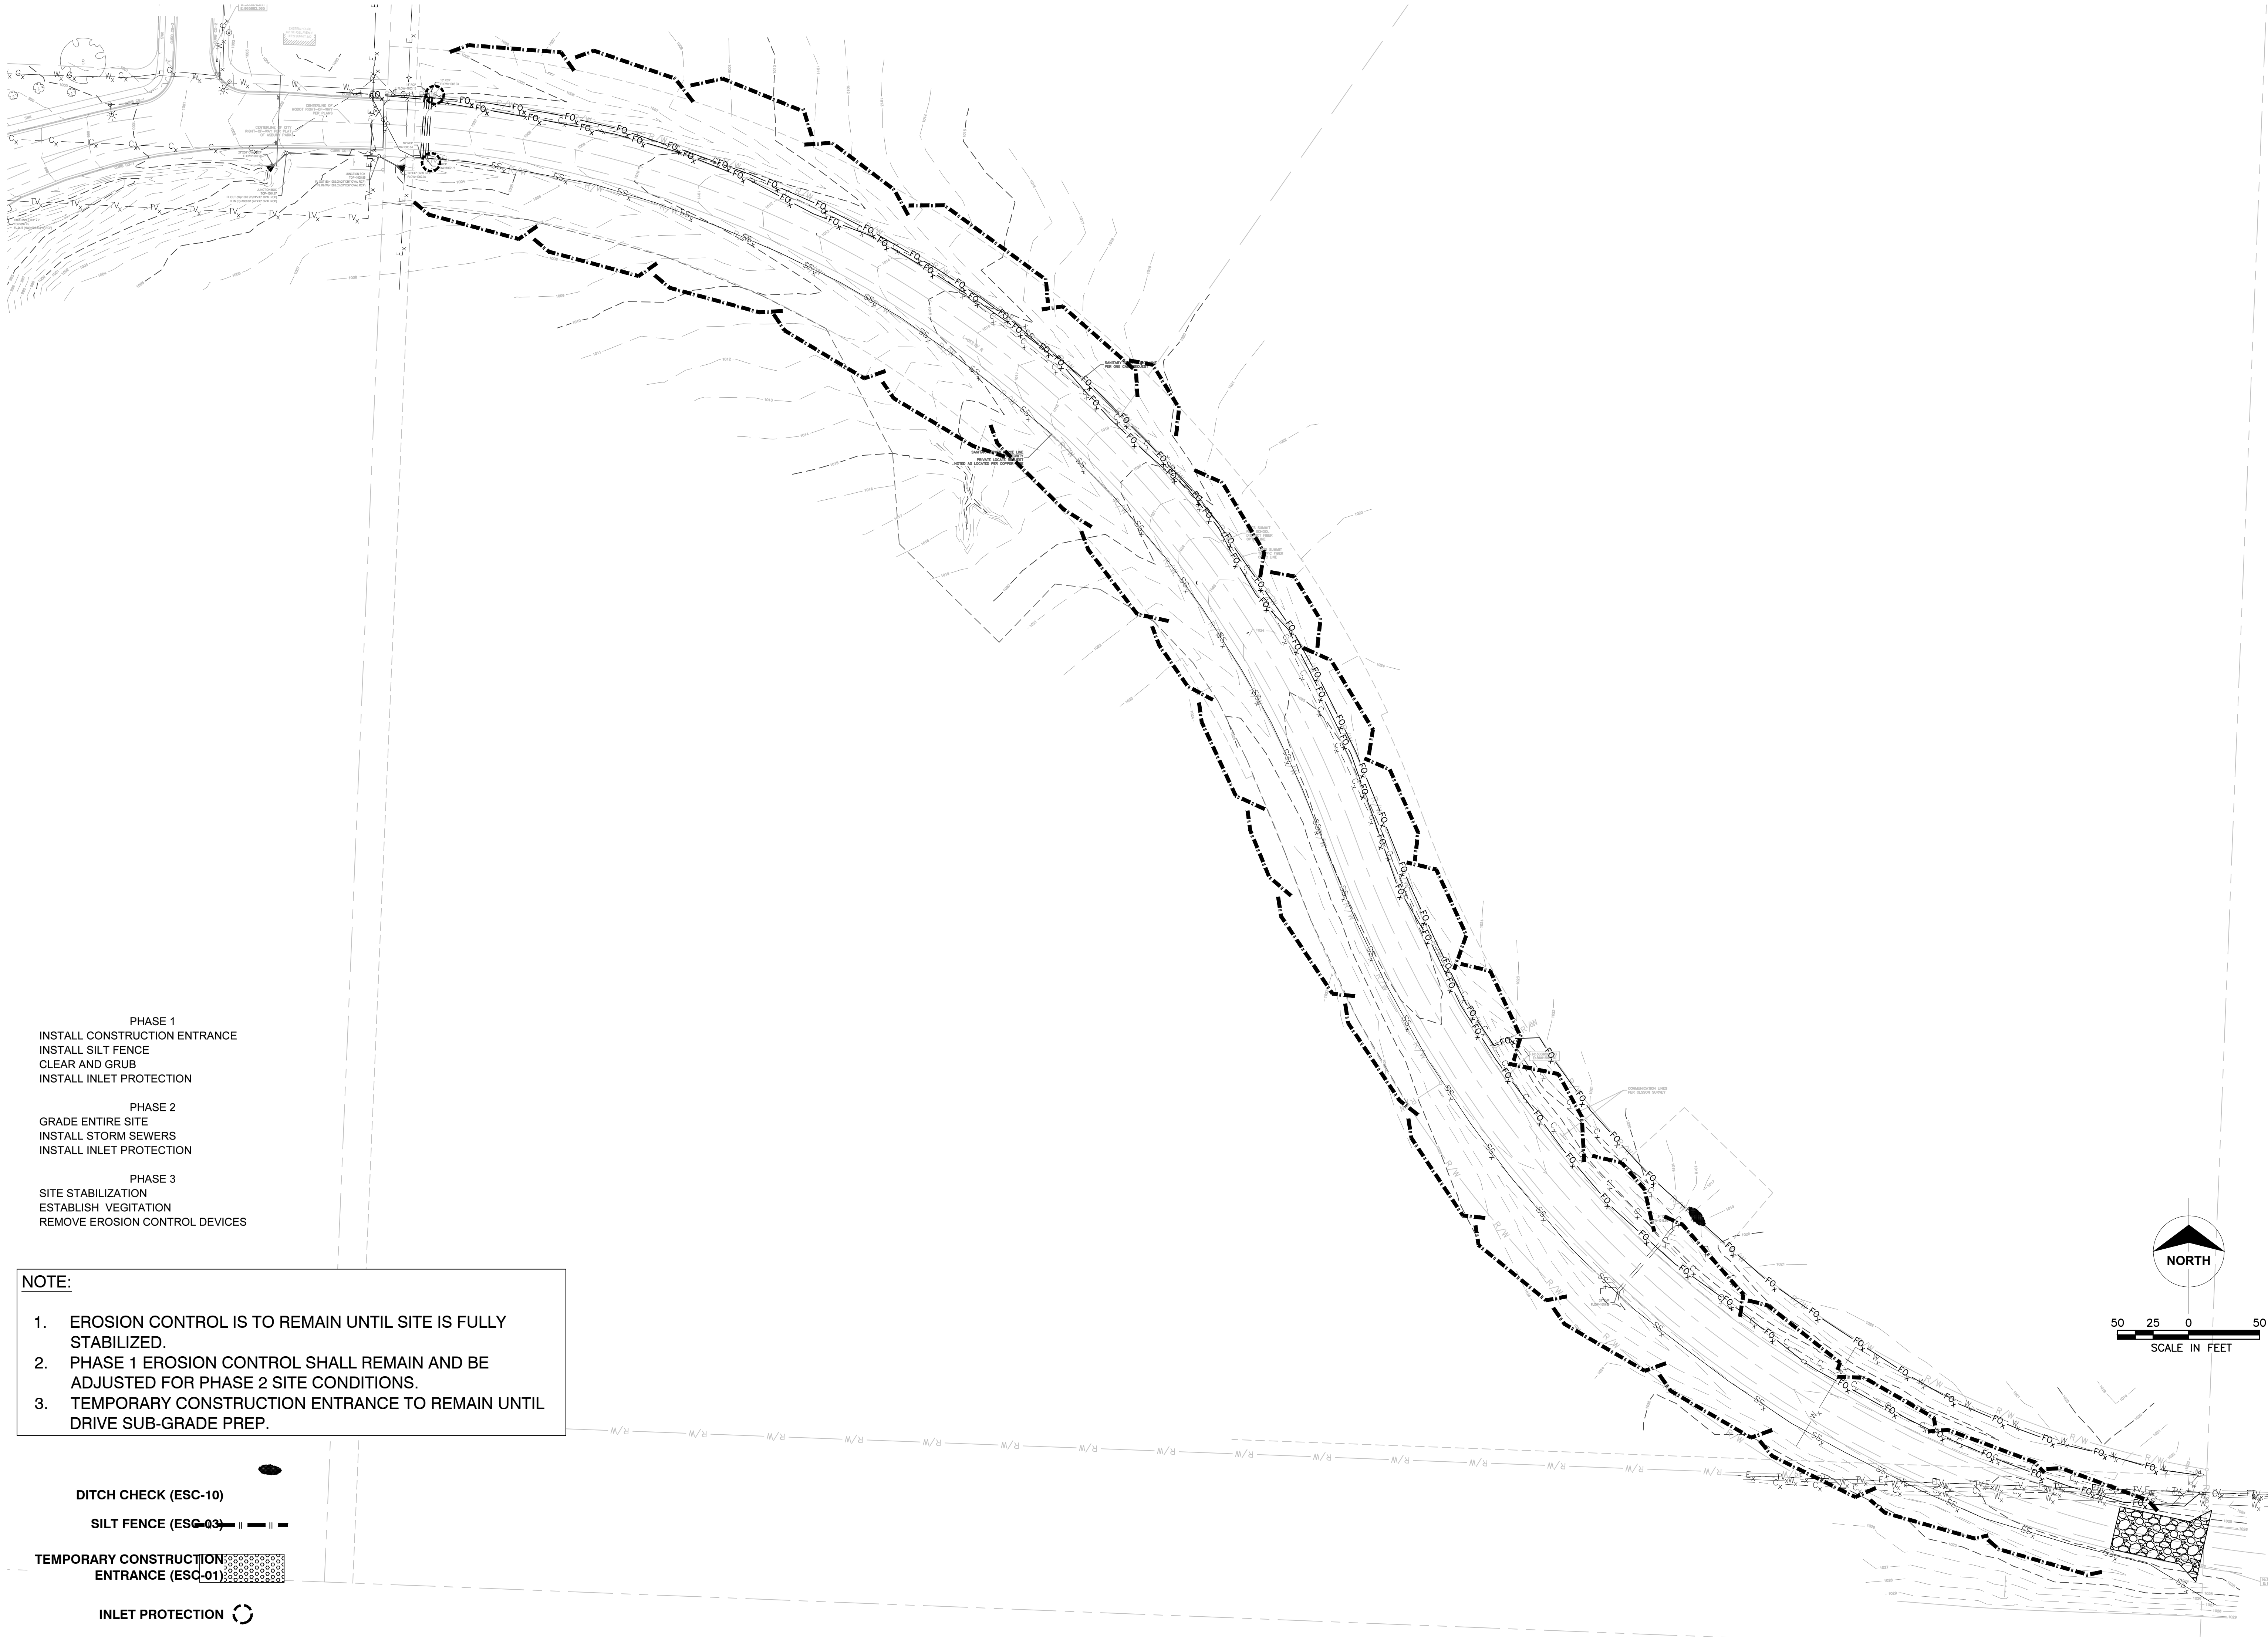

- PHASE 1
INSTALL CONSTRUCTION ENTRANCE
INSTALL SILT FENCE
CLEAR AND GRUB
INSTALL INLET PROTECTION
- PHASE 2
GRADE ENTIRE SITE
INSTALL STORM SEWERS
INSTALL INLET PROTECTION
- PHASE 3
SITE STABILIZATION
ESTABLISH VEGETATION
REMOVE EROSION CONTROL DEVICES

- NOTE:
1. EROSION CONTROL IS TO REMAIN UNTIL SITE IS FULLY STABILIZED.
 2. PHASE 1 EROSION CONTROL SHALL REMAIN AND BE ADJUSTED FOR PHASE 2 SITE CONDITIONS.
 3. TEMPORARY CONSTRUCTION ENTRANCE TO REMAIN UNTIL DRIVE SUB-GRADE PREP.

- DITCH CHECK (ESC-10)
- SILT FENCE (ESC-03)
- TEMPORARY CONSTRUCTION ENTRANCE (ESC-01)
- INLET PROTECTION



Jadrienne S. Rodell-Tipton, PE
PE-2021032725 (MISSOURI #)

© 2018 Powell CWM, Inc.
This drawing has been prepared by Powell CWM, Inc. This drawing is provided as an instrument of service by Powell CWM and is intended for use on this project only, pursuant to the Architectural Works Copyright Protection Act of 1990, all drawings, specifications, ideas and designs, including the overall form arrangement and composition of spaces and elements appearing herein constitute the original copyrighted work of Powell CWM, Inc. Any reproduction, use or disclosure of information contained herein without prior written consent of Powell CWM, Inc. is strictly prohibited.

PREPARED FOR:
GRIFFIN RILEY
PROPERTY GROUP, LLC
21 SE 29th TERRACE,
LEE'S SUMMIT, MO 64082


PUBLIC IMPROVEMENT PLANS
BLUE PARKWAY
LEE'S SUMMIT, JACKSON COUNTY, MO

REVISIONS	NO.	DATE	DESCRIPTION
	1		
	2		
	3		
	4		
	5		
	6		

PROJECT #: 22-2087
ISSUE DATE: 03-28-2023

PERMIT

EROSION
CONTROL PHASE 1

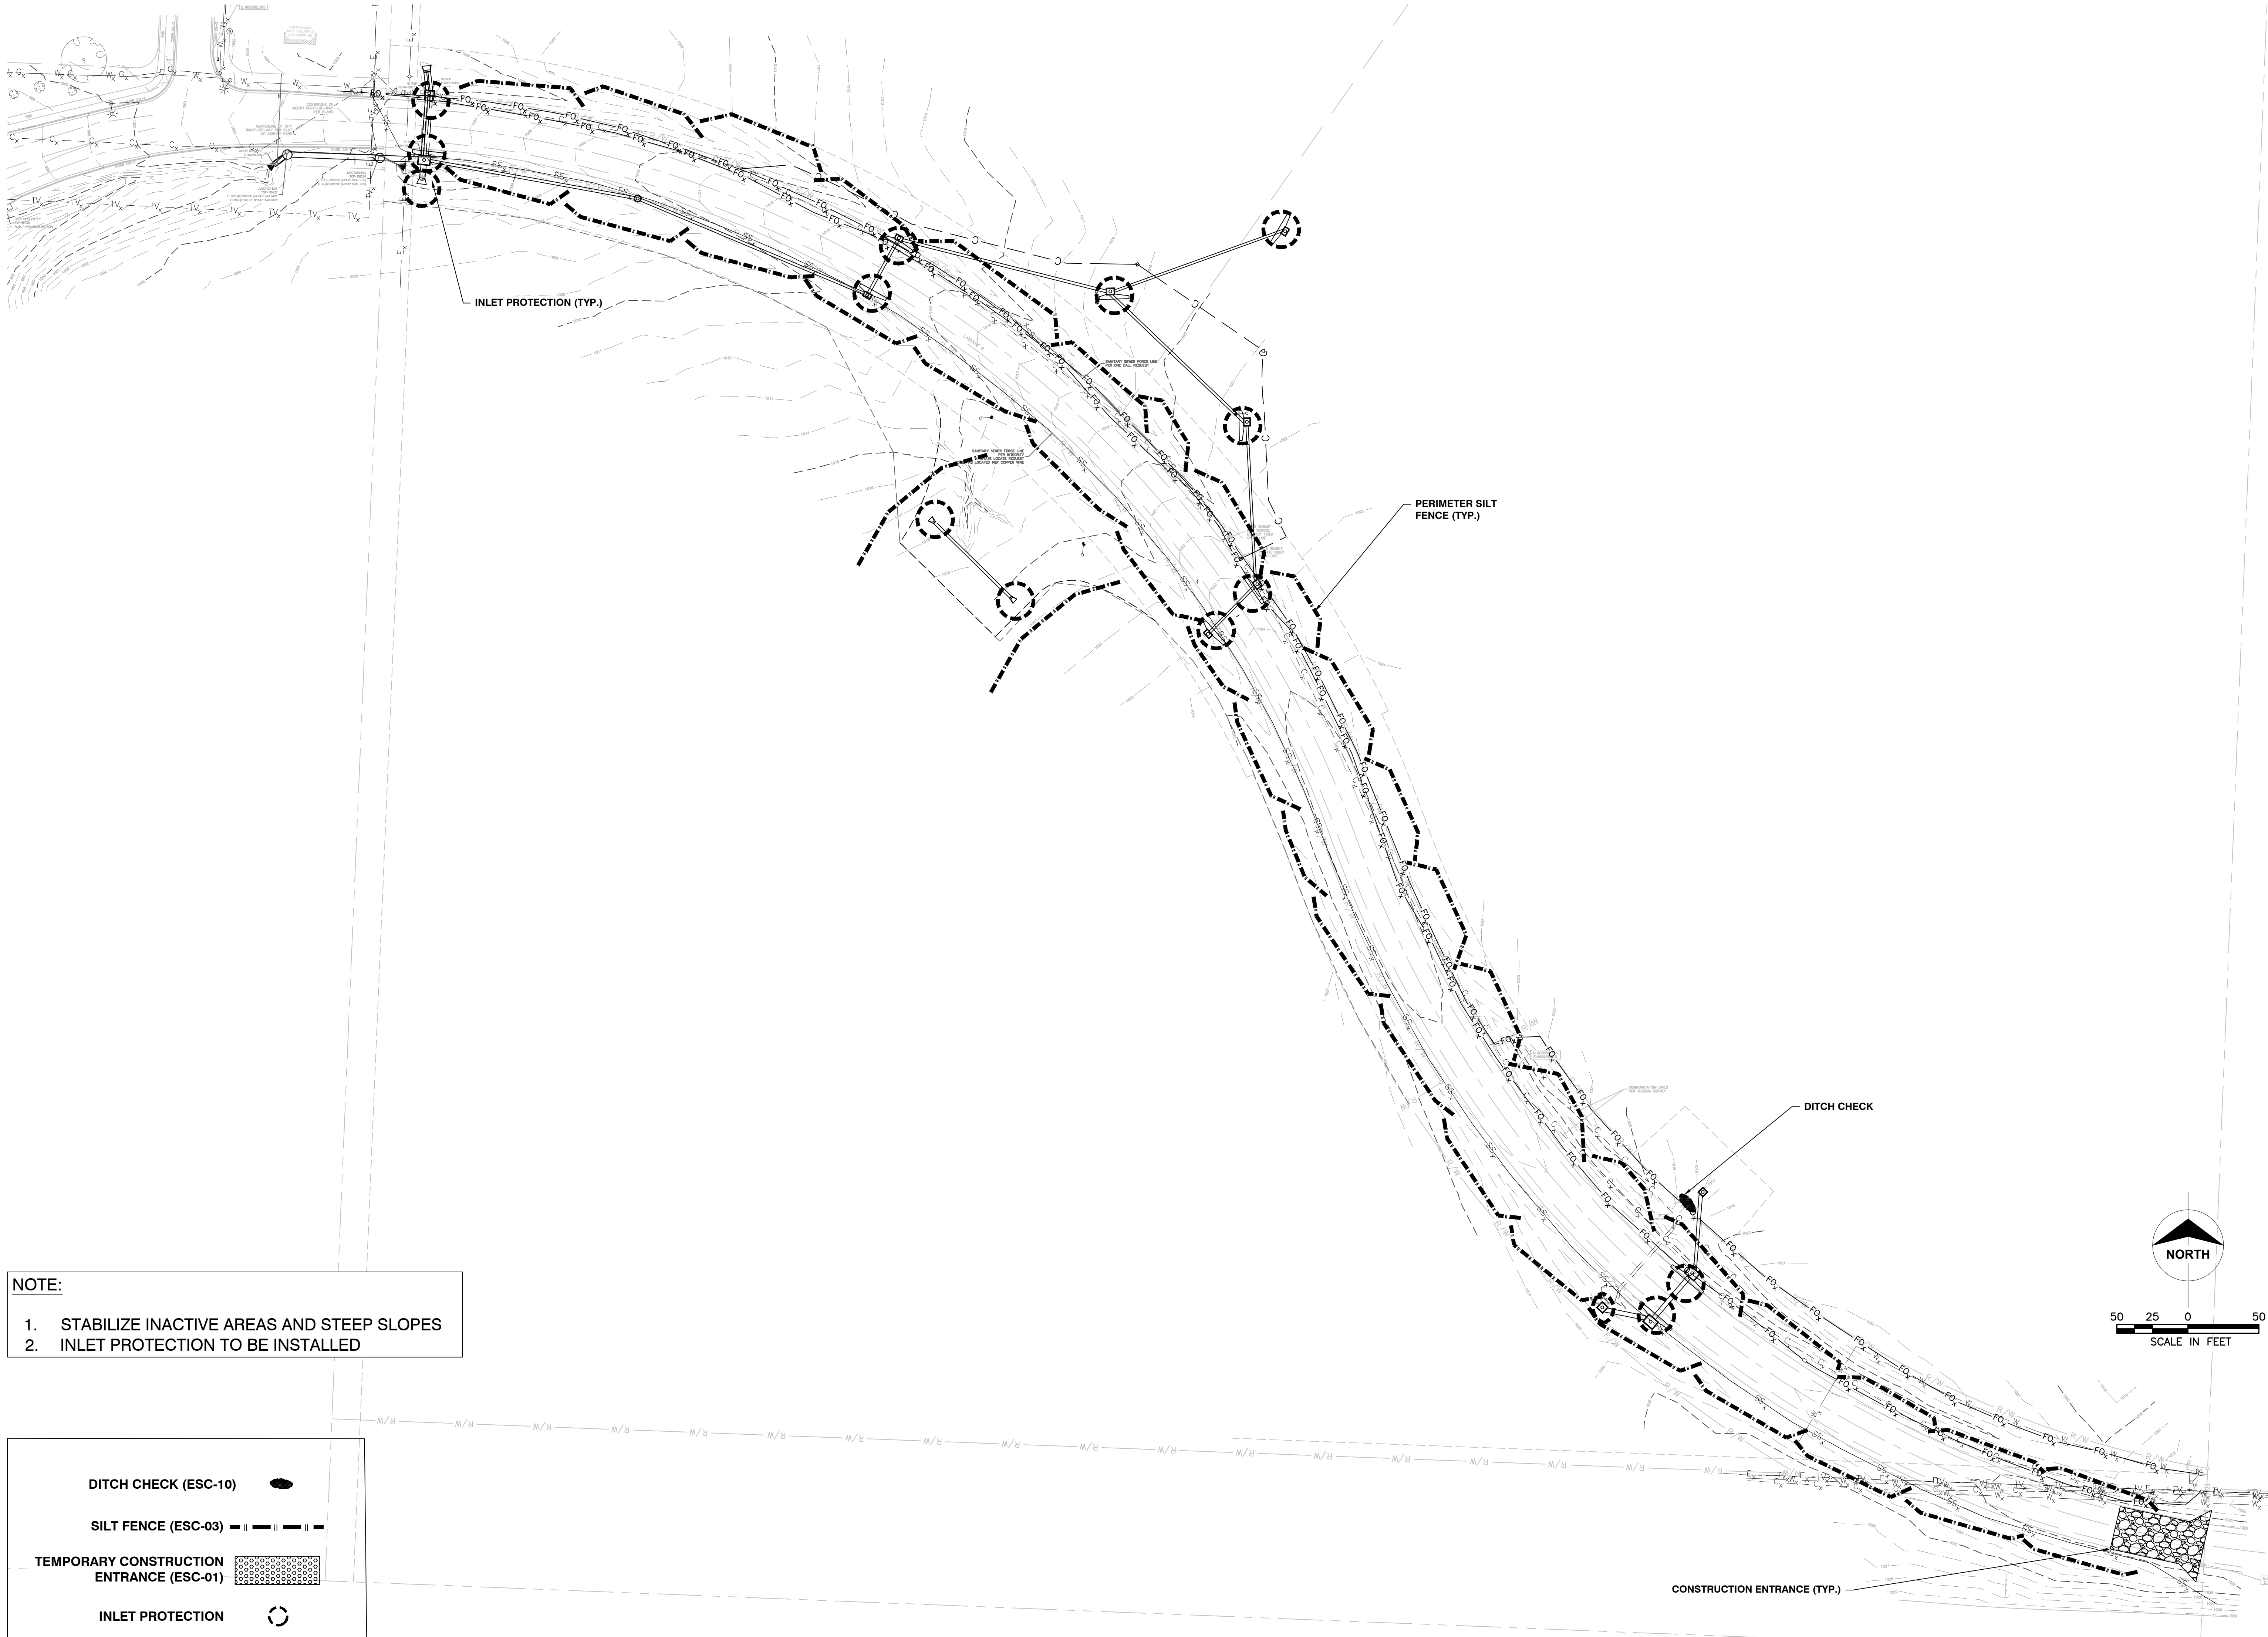

NOTE:

1. STABILIZE INACTIVE AREAS AND STEEP SLOPES
2. INLET PROTECTION TO BE INSTALLED

DITCH CHECK (ESC-10)

SILT FENCE (ESC-03)

TEMPORARY CONSTRUCTION ENTRANCE (ESC-01)

INLET PROTECTION

STATE OF MISSOURI

JADRIENNE S. RODELL-TIPTON

NUMBER

PE-2021032725

PROFESSIONAL ENGINEER

Jadrienne S. Rodell-Tipton, PE

PE-2021032725 (MISSOURI #)

© 2018 Powell CWM, Inc.

This drawing has been prepared by Powell CWM, Inc. This drawing is provided as an instrument of service by Powell CWM and is intended for use on this project only, pursuant to the Architectural Works Copyright Protection Act of 1990, all drawings, specifications, ideas and designs, including the overall form arrangement and composition of spaces and elements appearing herein constitute the original copyrighted work of Powell CWM, Inc. Any reproduction, use or disclosure of information contained herein without prior written consent of Powell CWM, Inc. is strictly prohibited.

PREPARED FOR:

GRIFFIN RILEY

PROPERTY GROUP, LLC

21 SE 29th TERRACE,

LEE'S SUMMIT, MO 64082

PUBLIC IMPROVEMENT PLANS

BLUE PARKWAY

LEE'S SUMMIT, JACKSON COUNTY, MO

REVISIONS	NO.	DATE/DESCRIPTION
	1	
	2	
	3	
	4	
	5	
	6	

PROJECT #:

22-2087


ISSUE DATE:

03-28-2023

PERMIT

EROSION CONTROL PHASE 2

15

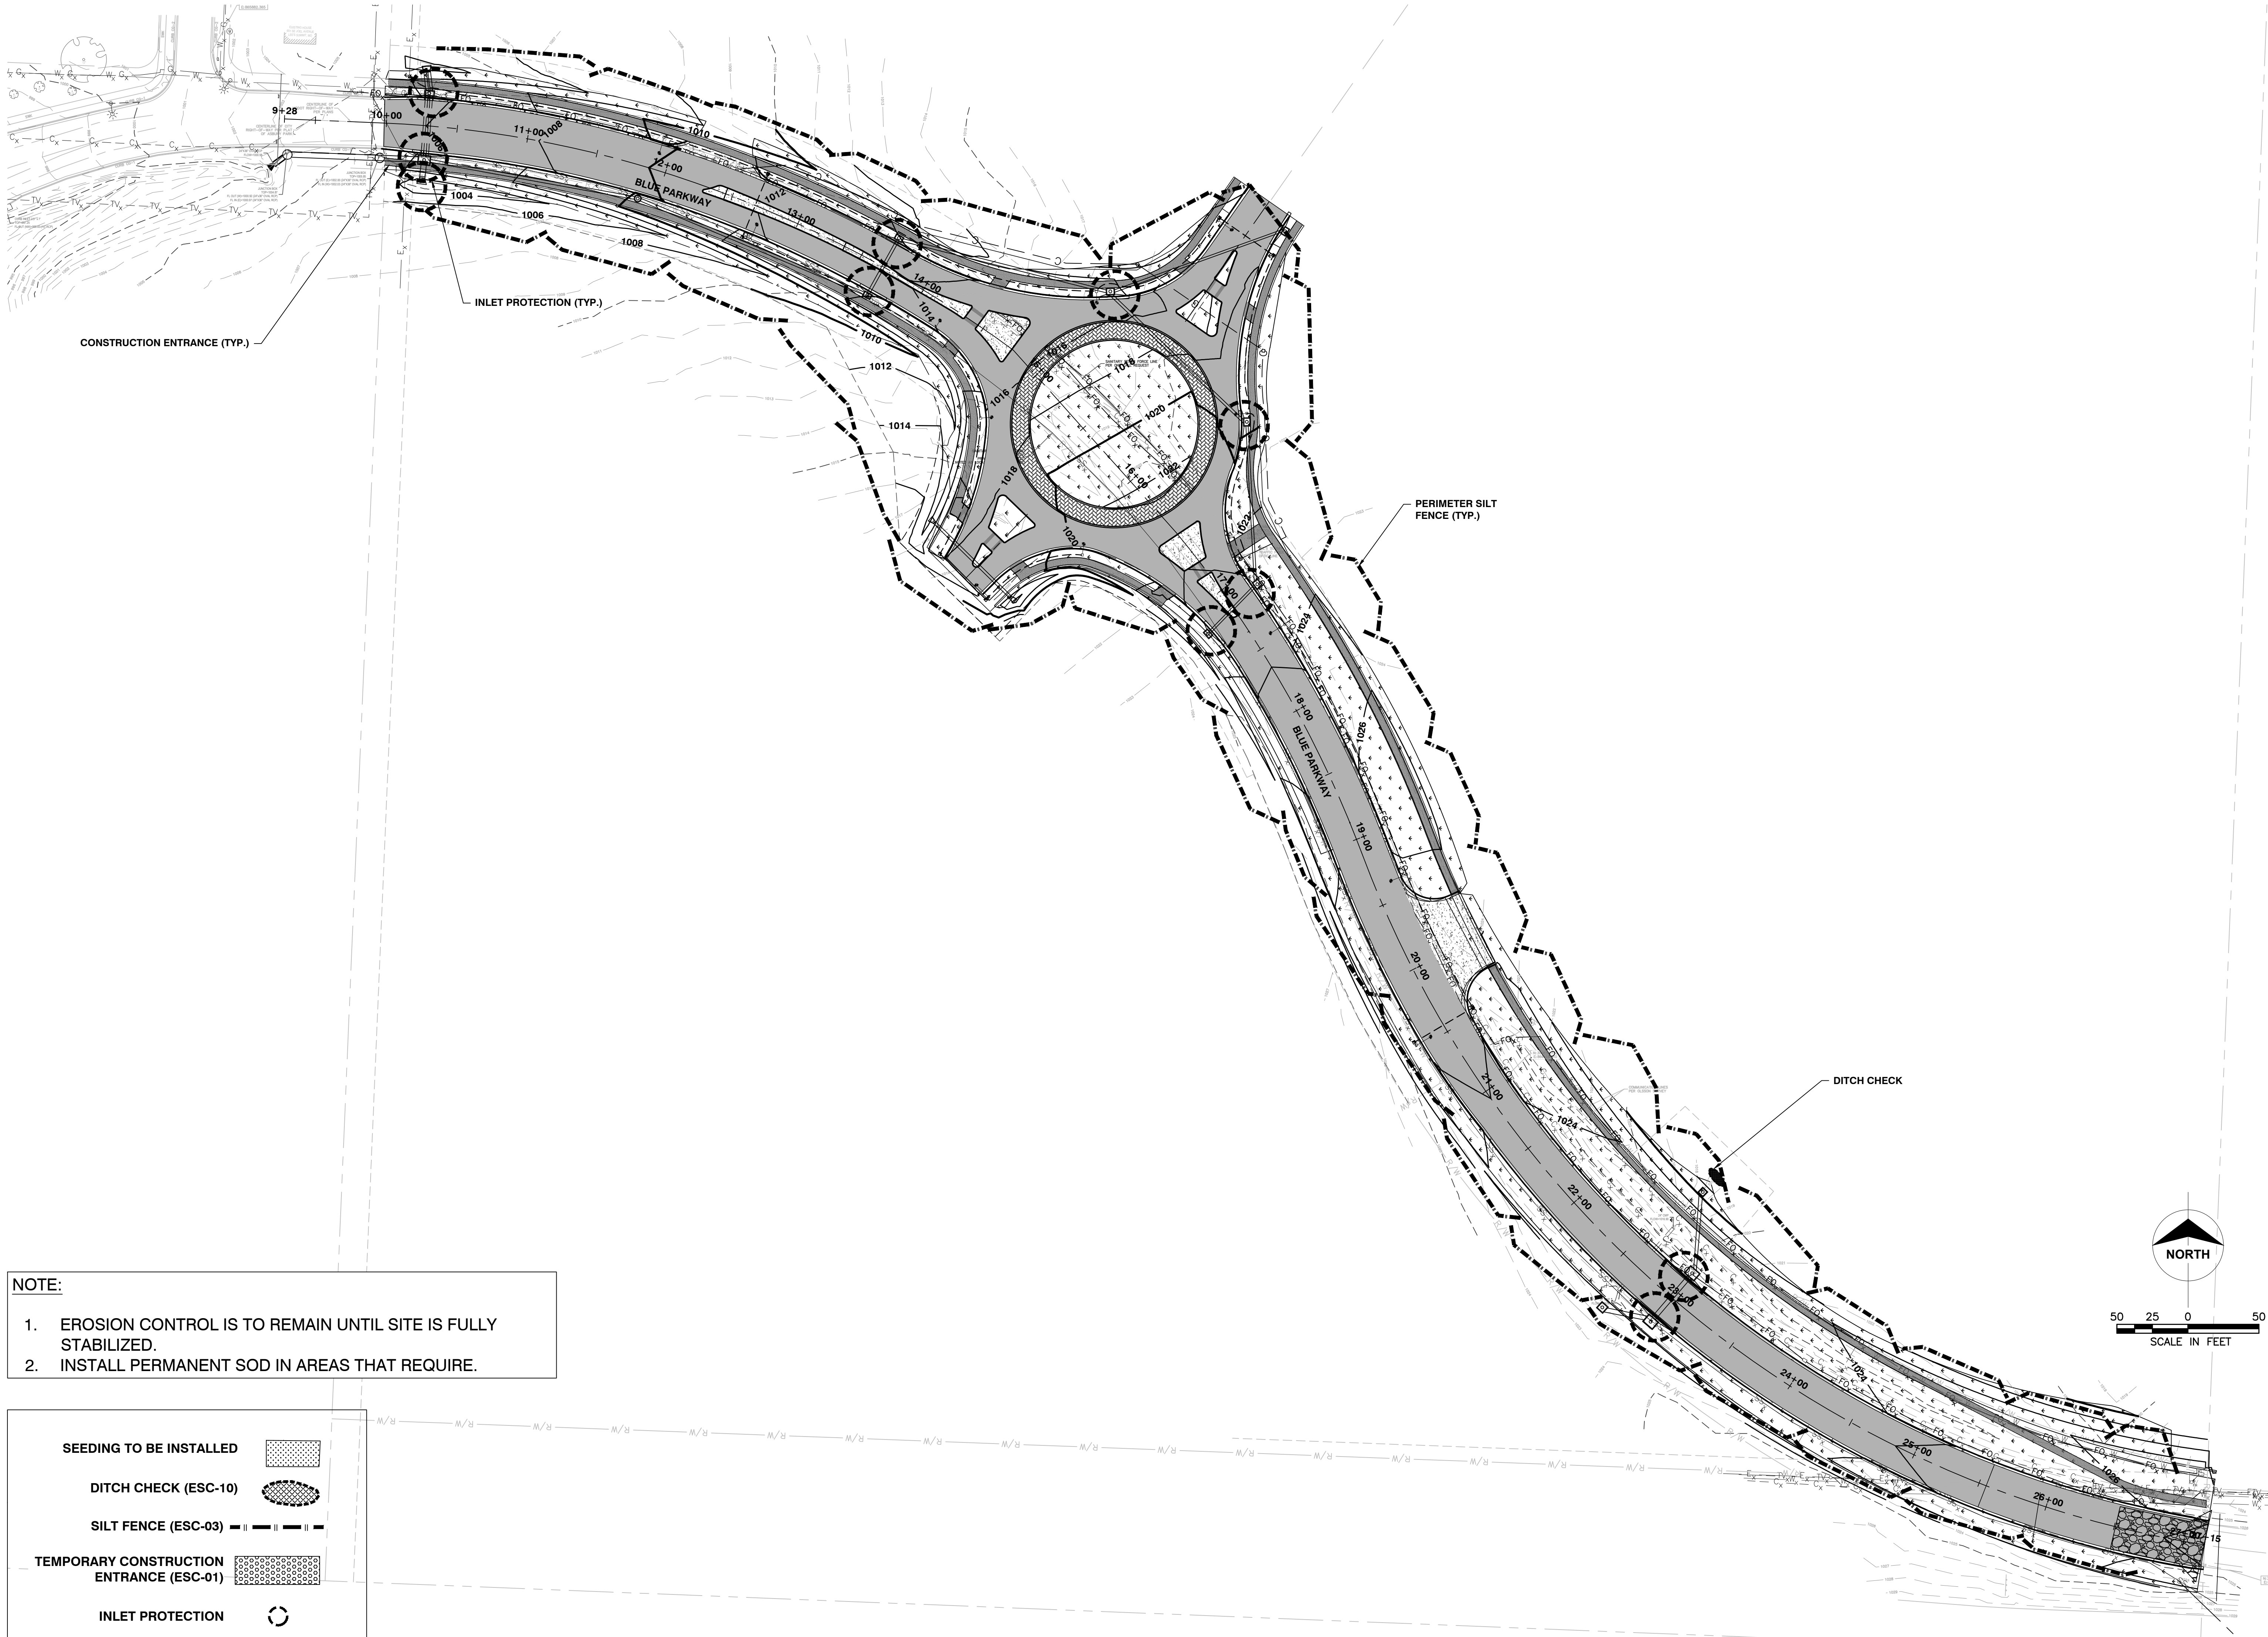

- NOTE:
1. EROSION CONTROL IS TO REMAIN UNTIL SITE IS FULLY STABILIZED.
 2. INSTALL PERMANENT SOD IN AREAS THAT REQUIRE.

SEEDING TO BE INSTALLED

DITCH CHECK (ESC-10)

SILT FENCE (ESC-03)

TEMPORARY CONSTRUCTION ENTRANCE (ESC-01)

INLET PROTECTION

STATE OF MISSOURI

JADRIENNE S. RODELL-TIPTON

NUMBER

PE-2021032725

PROFESSIONAL ENGINEER

Jadrienne S. Rodell-Tipton, PE
PE-2021032725 (MISSOURI #)

© 2018 Powell CWM, Inc.
This drawing has been prepared by Powell CWM, Inc. This drawing is provided as an instrument of service by Powell CWM and is intended for use on this project only, pursuant to the Architectural Works Copyright Protection Act of 1990, all drawings, specifications, ideas and designs, including the overall form, arrangement and composition of spaces and elements appearing herein constitute the original copyrighted work of Powell CWM, Inc. Any reproduction, use or disclosure of information contained herein without prior written consent of Powell CWM, Inc. is strictly prohibited.

PREPARED FOR:
GRIFFIN RILEY
PROPERTY GROUP, LLC
21 SE 29th TERRACE,
LEE'S SUMMIT, MO 64082

PUBLIC IMPROVEMENT PLANS
BLUE PARKWAY
LEE'S SUMMIT, JACKSON COUNTY, MO





REVISIONS	NO.	DATE / DESCRIPTION
	1	
	2	
	3	
	4	
	5	
	6	

PROJECT #: 22-2087
ISSUE DATE: 03-28-2023

PERMIT

EROSION CONTROL PHASE 3



16

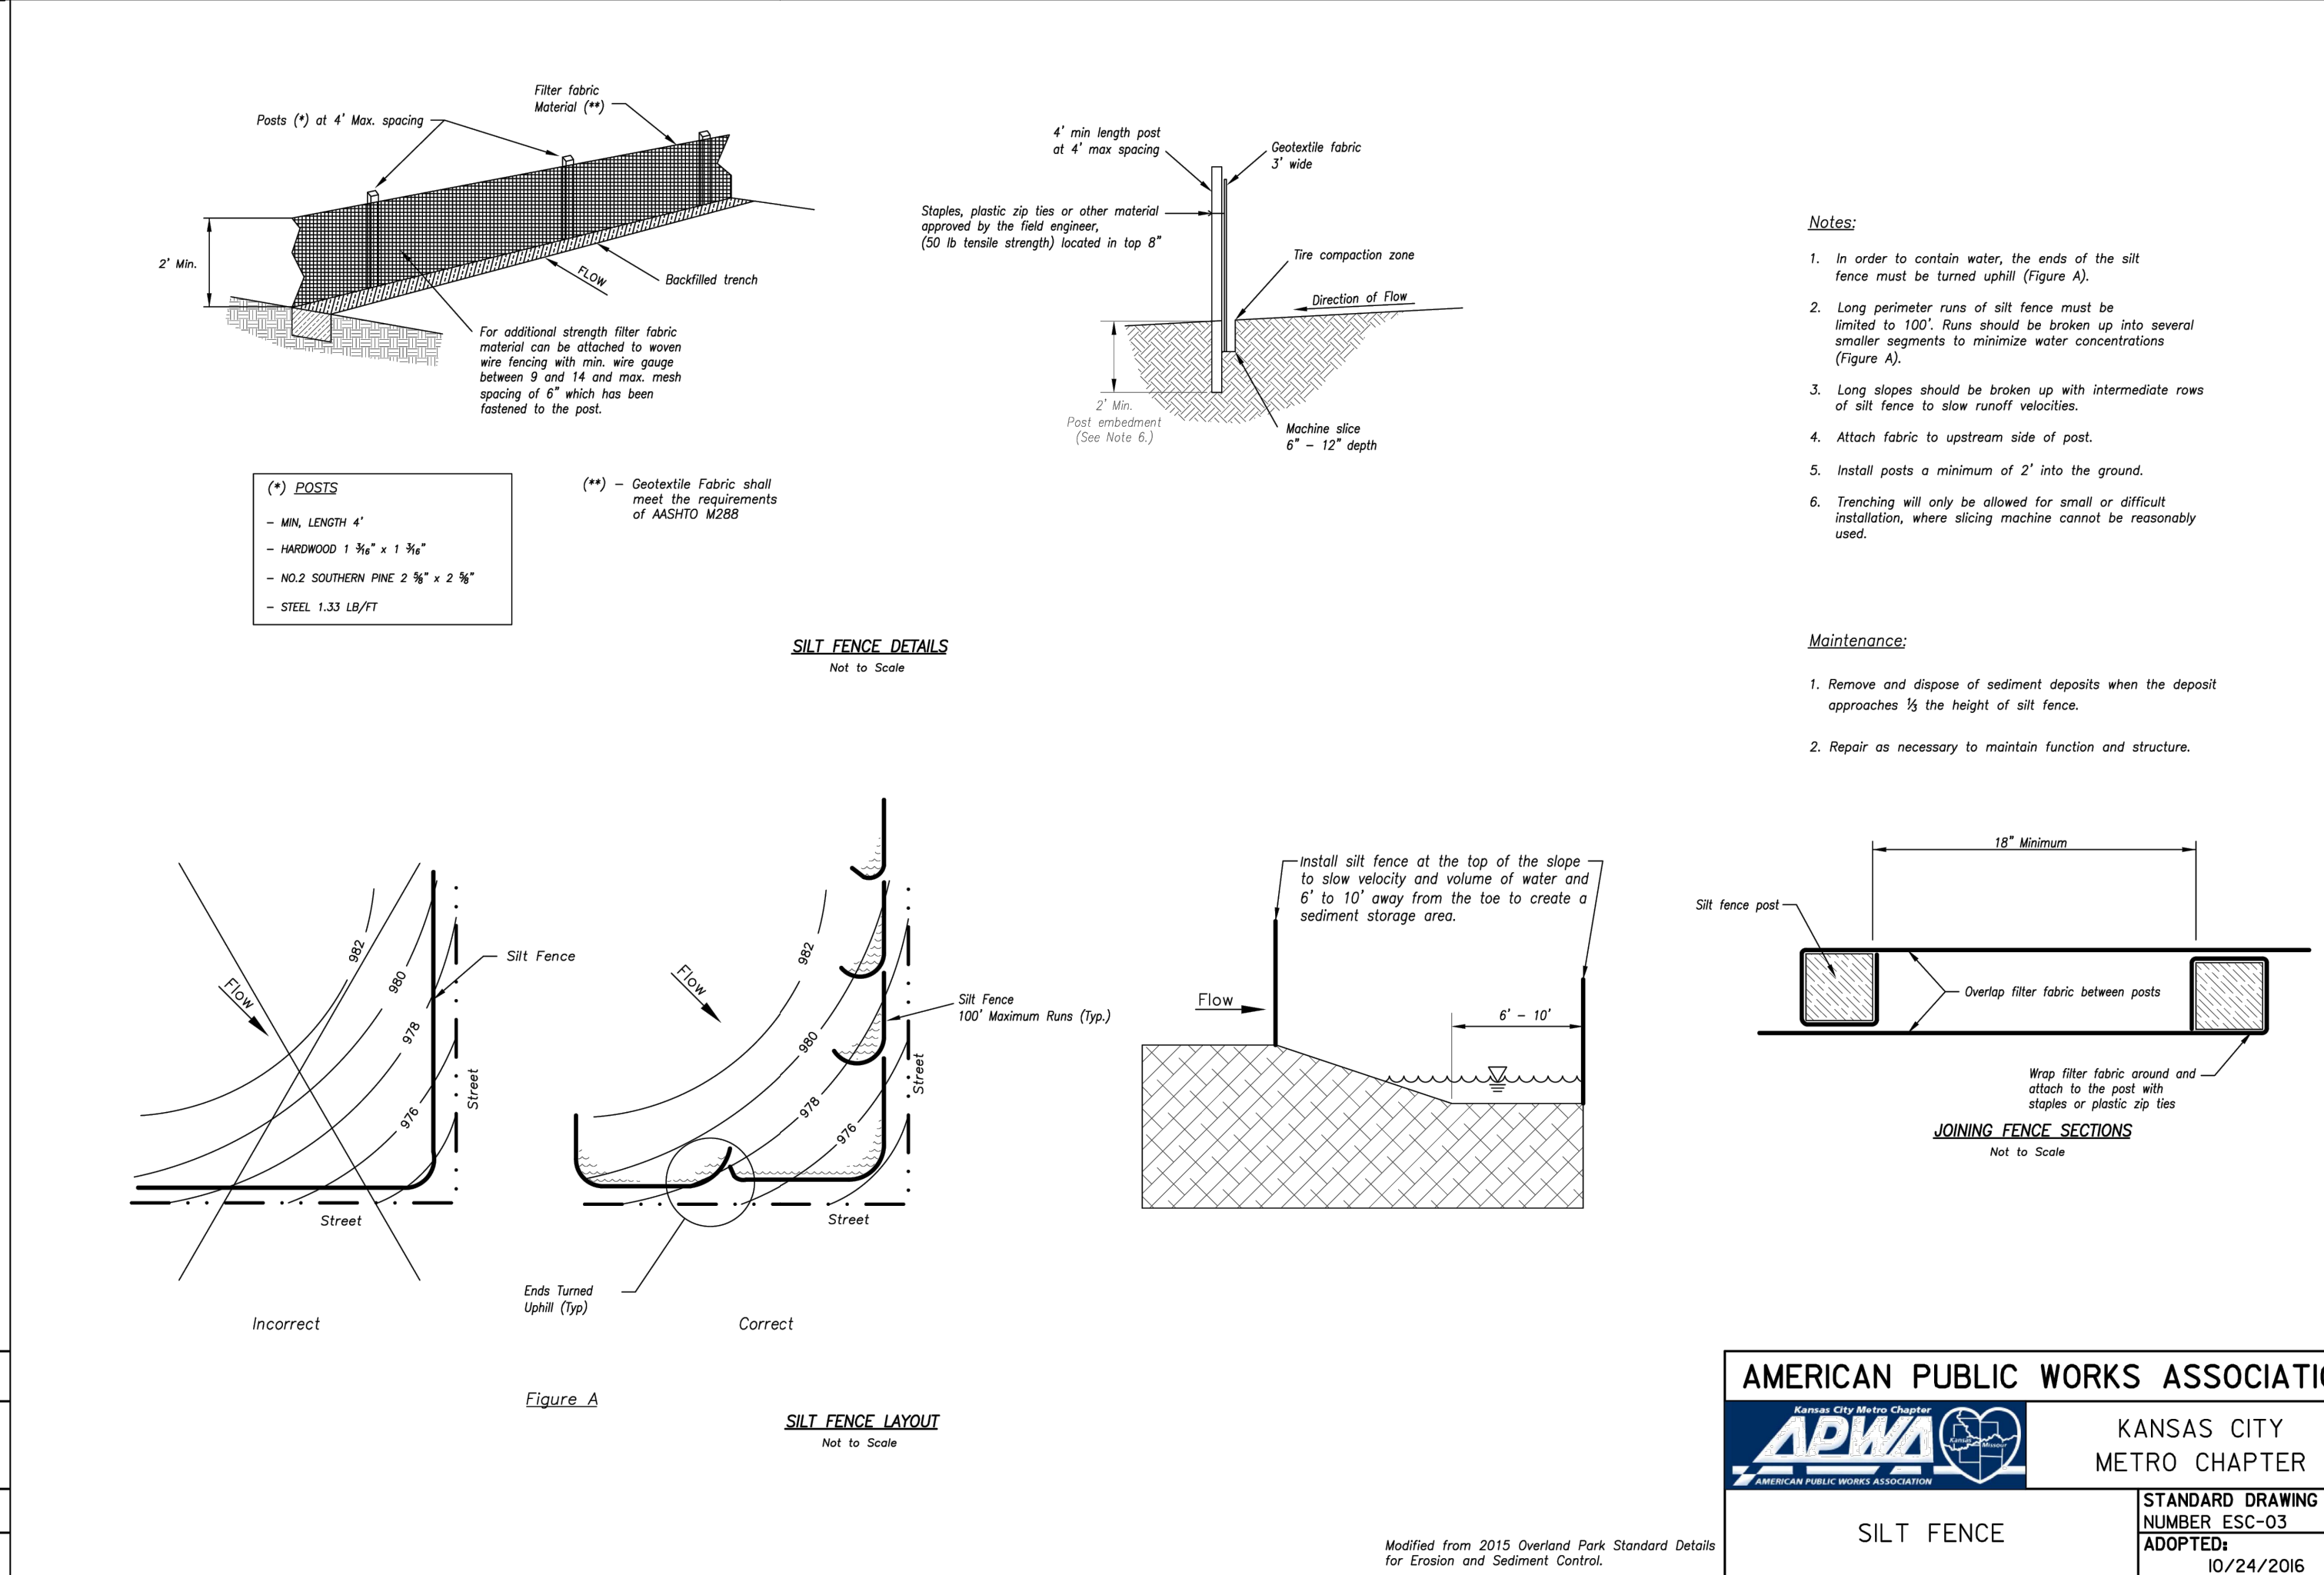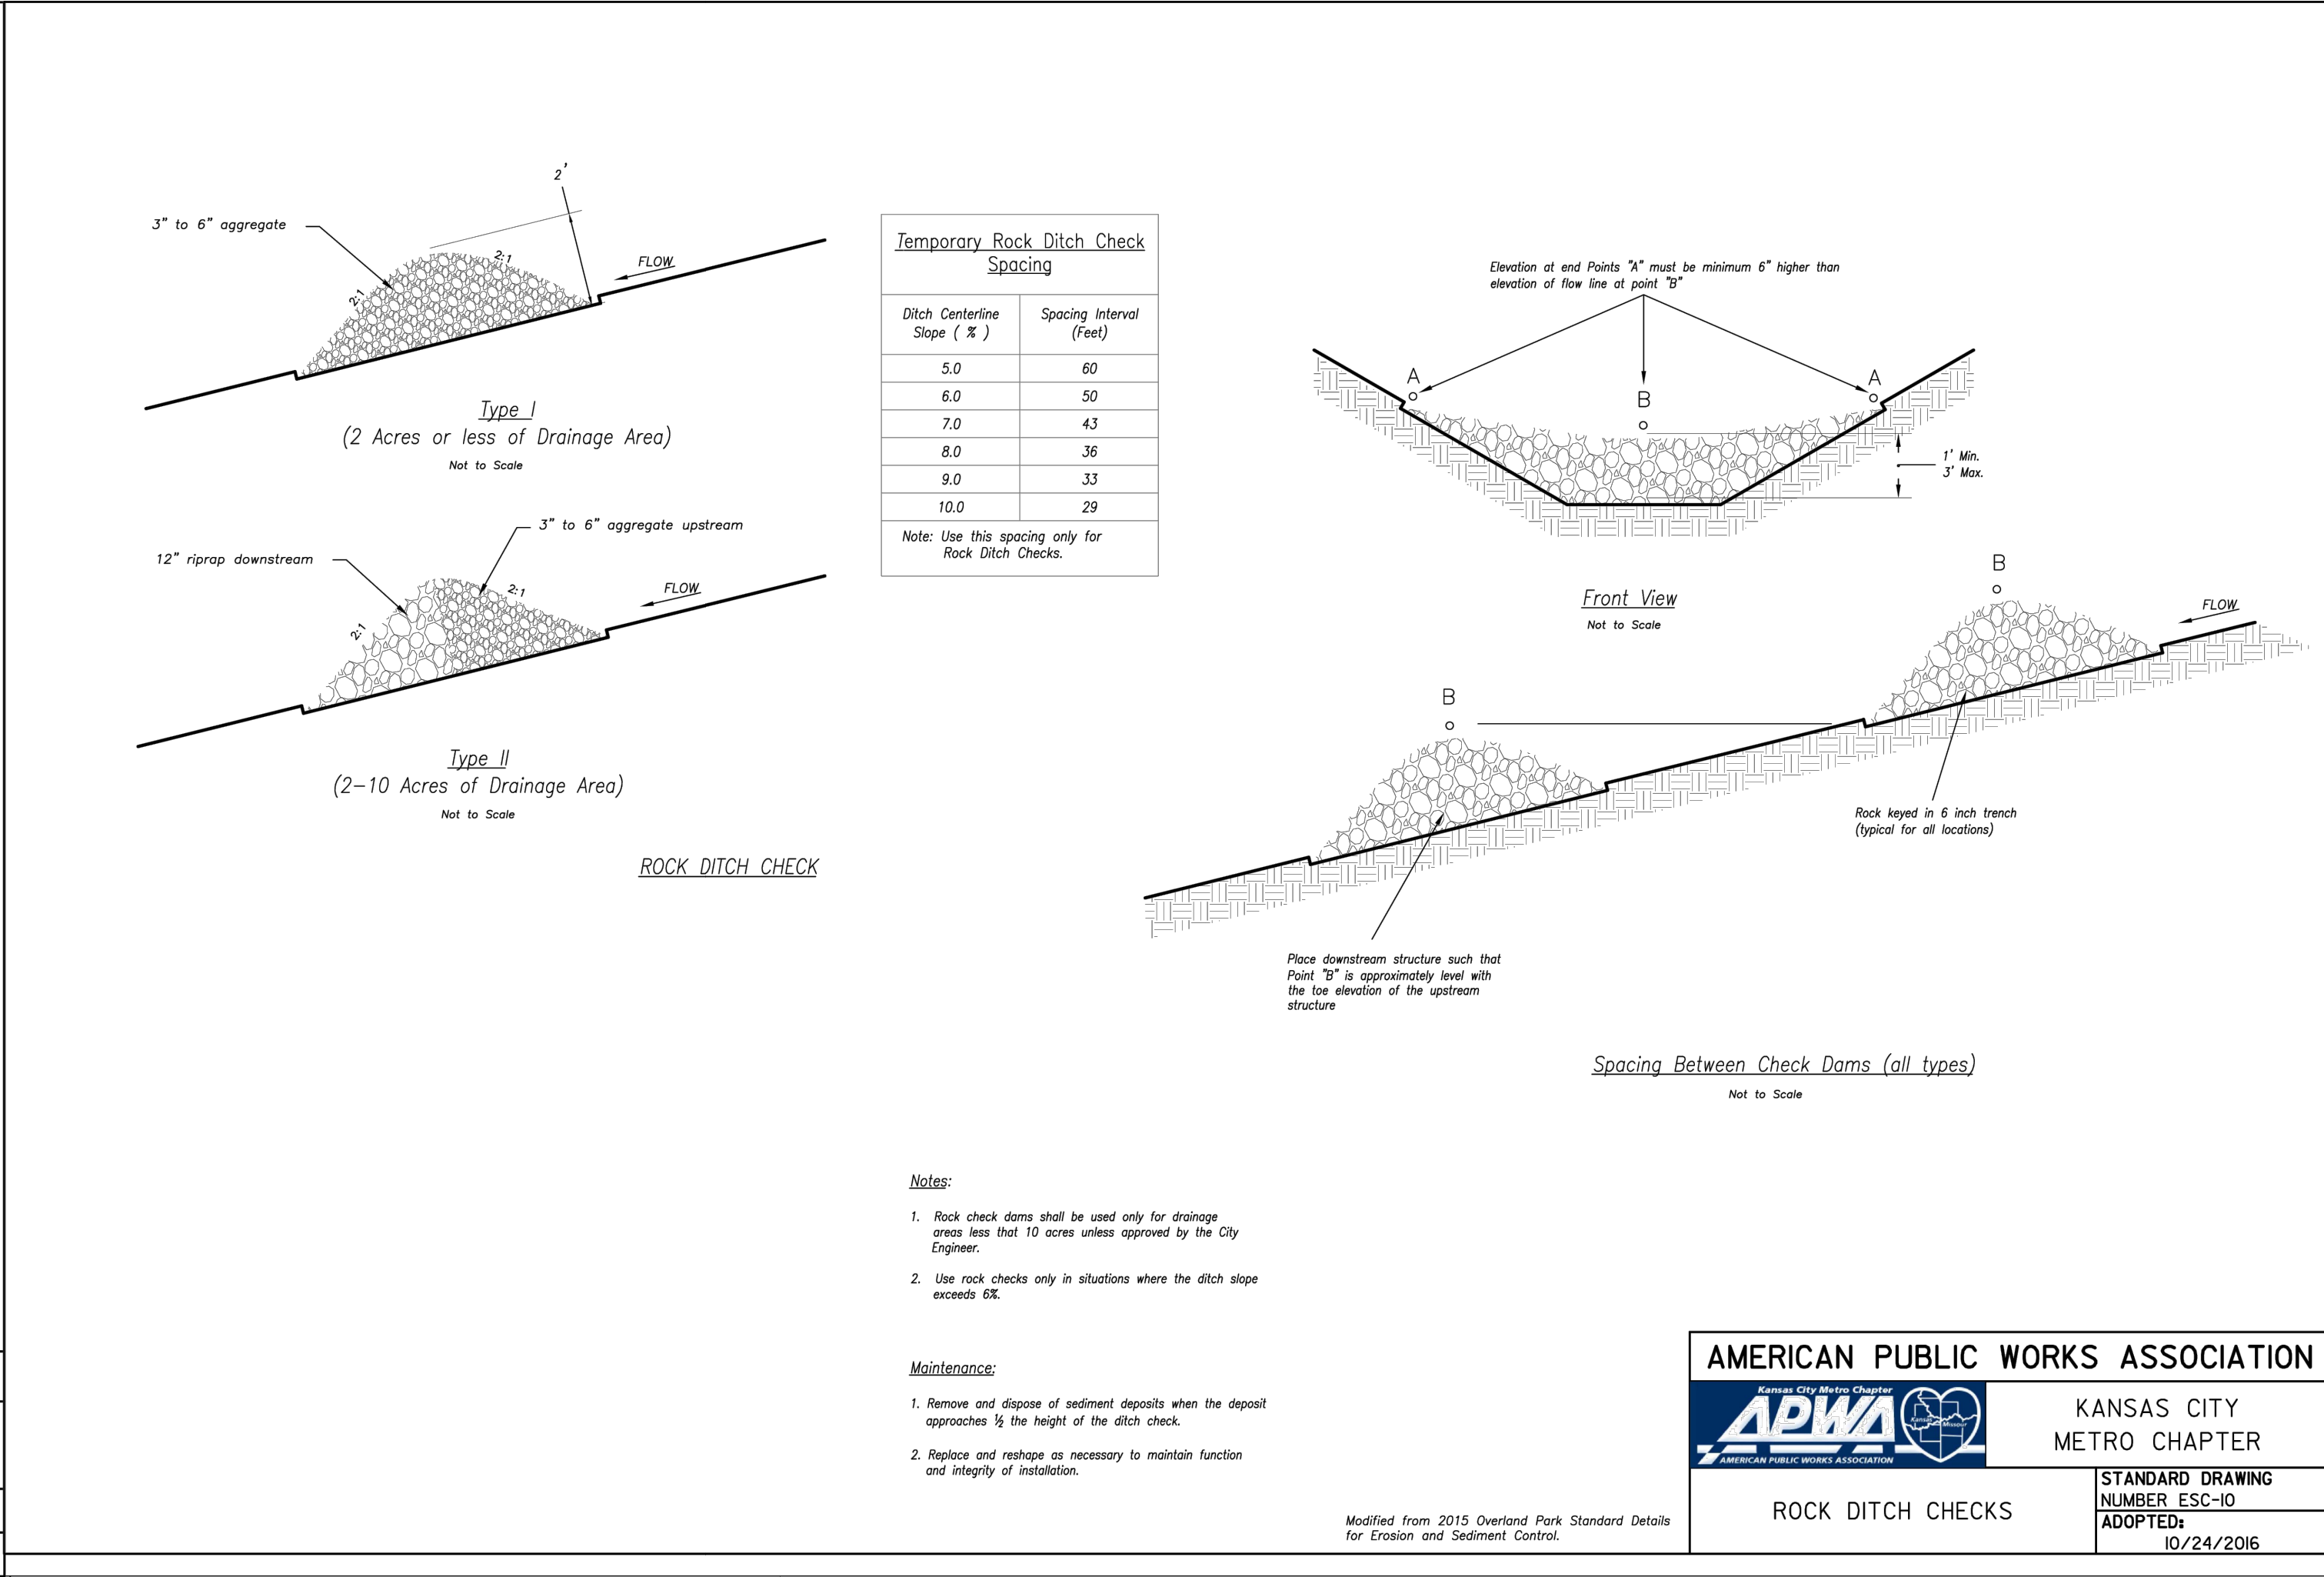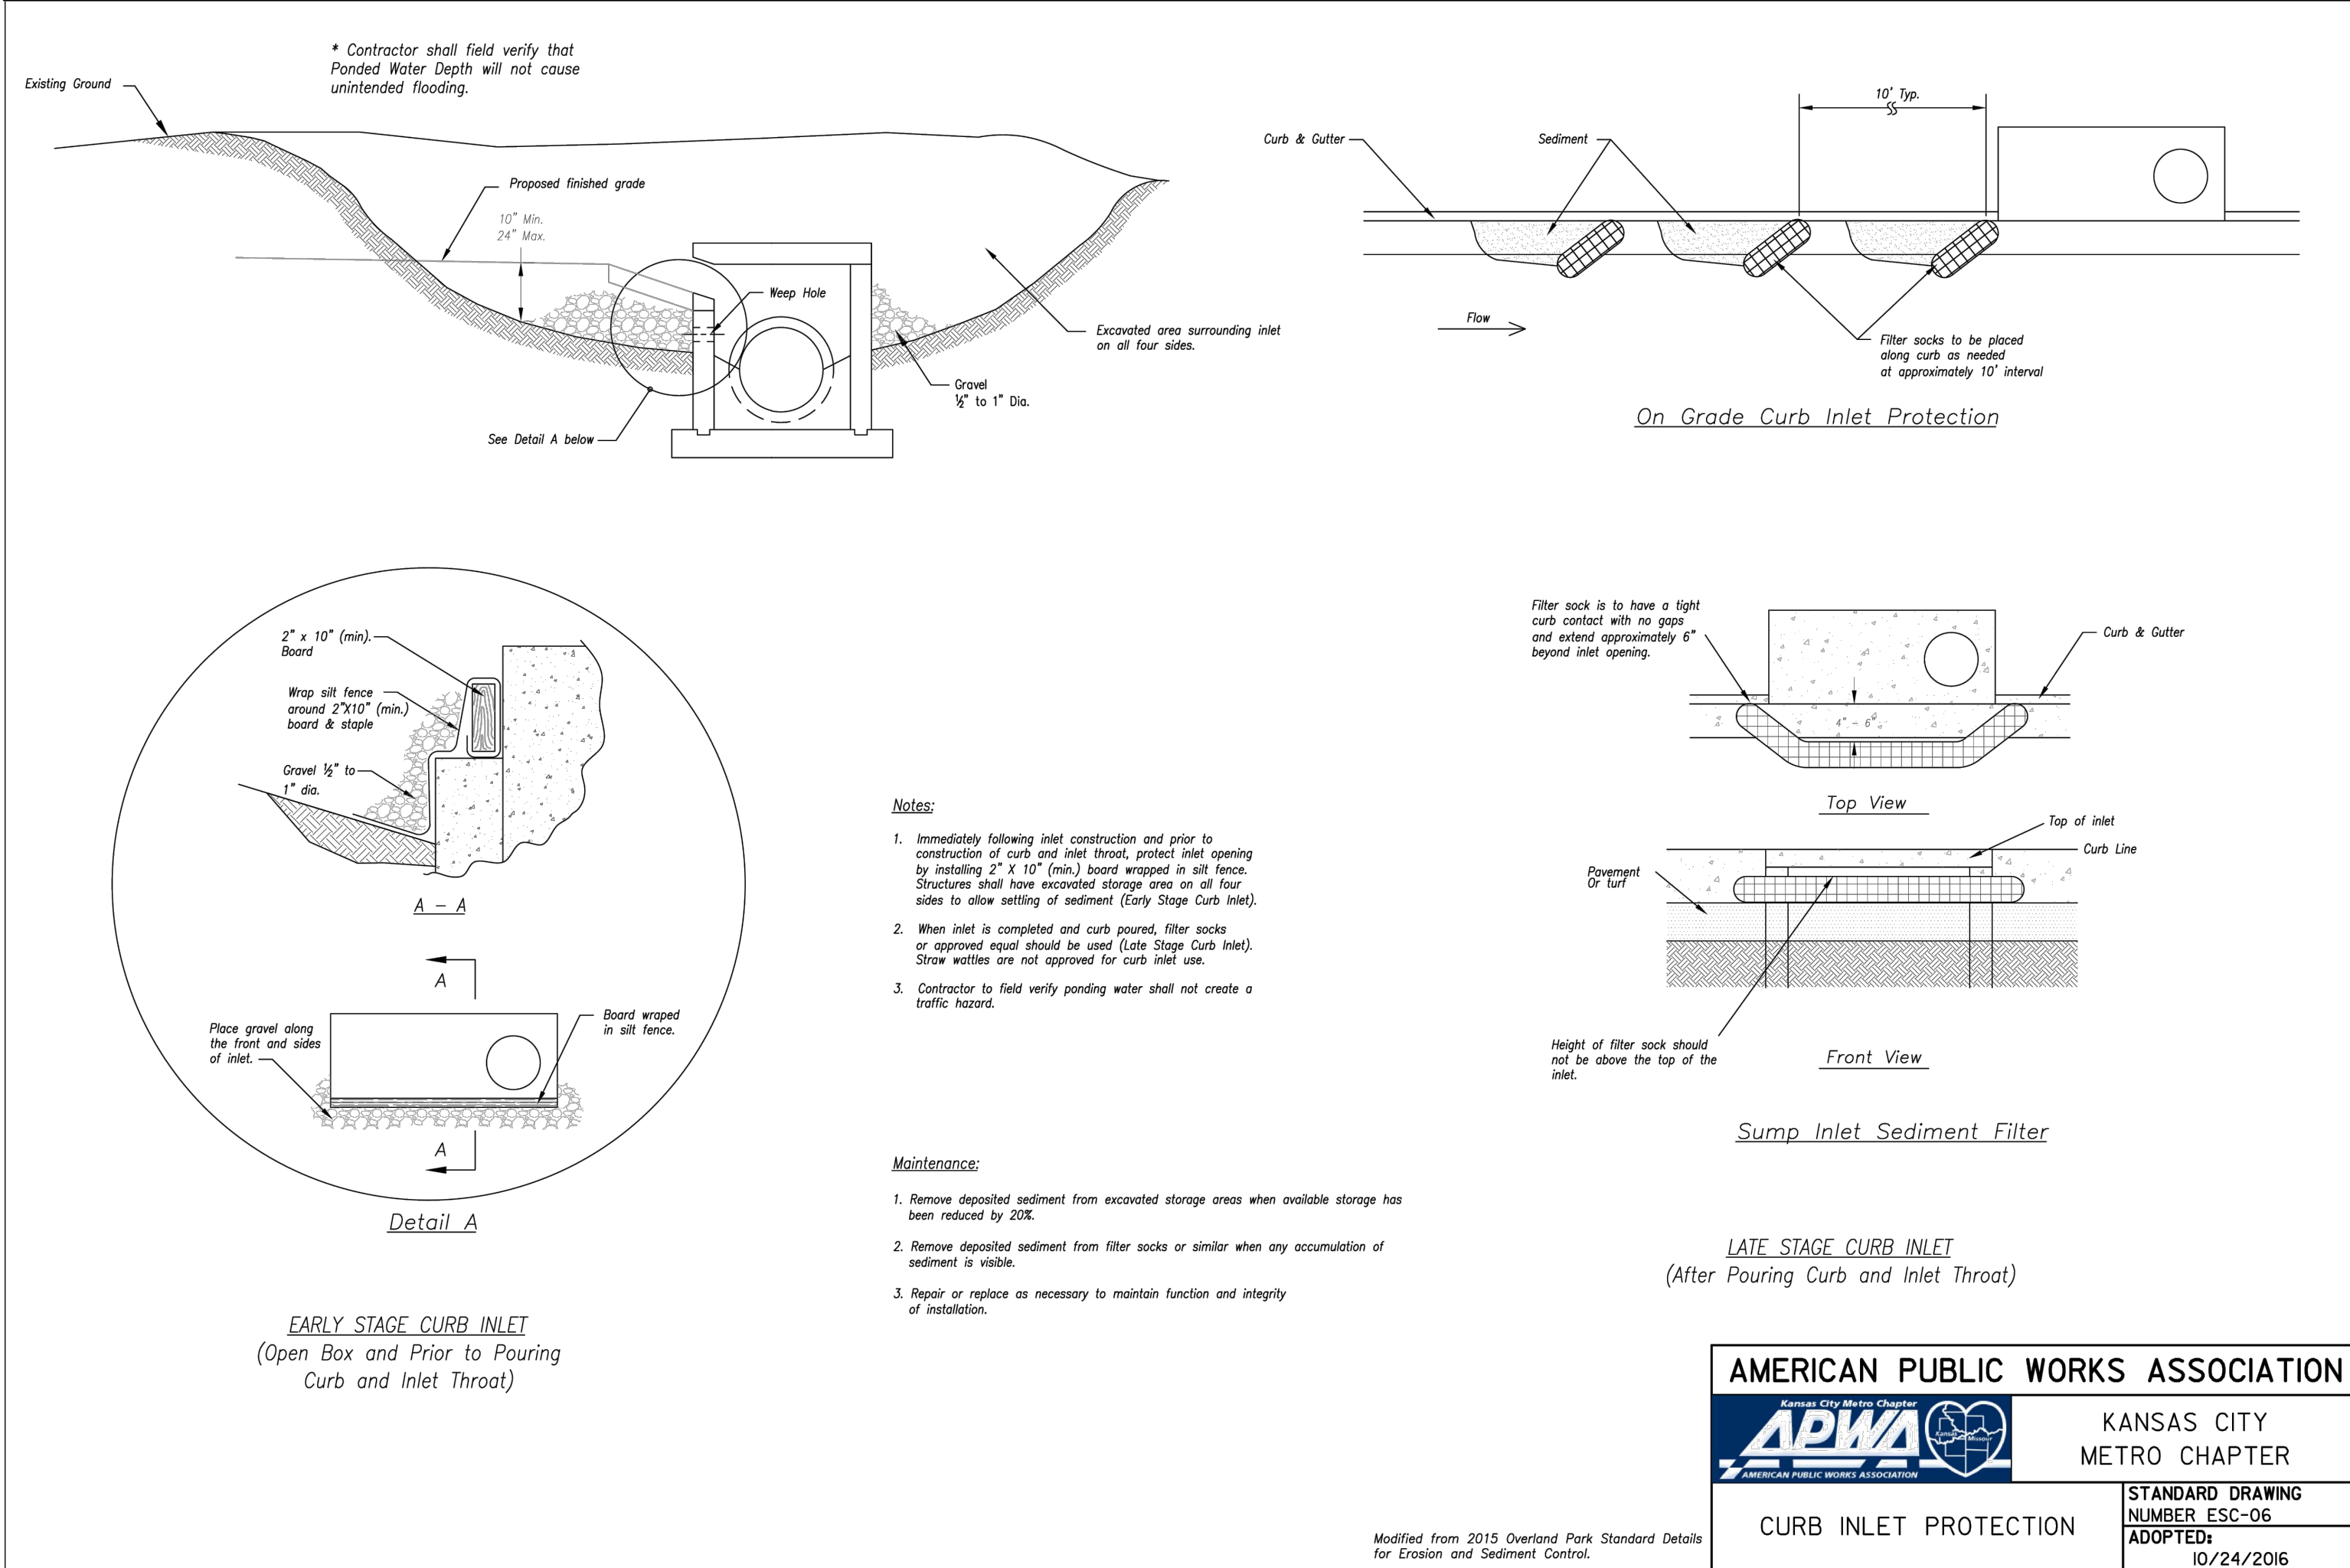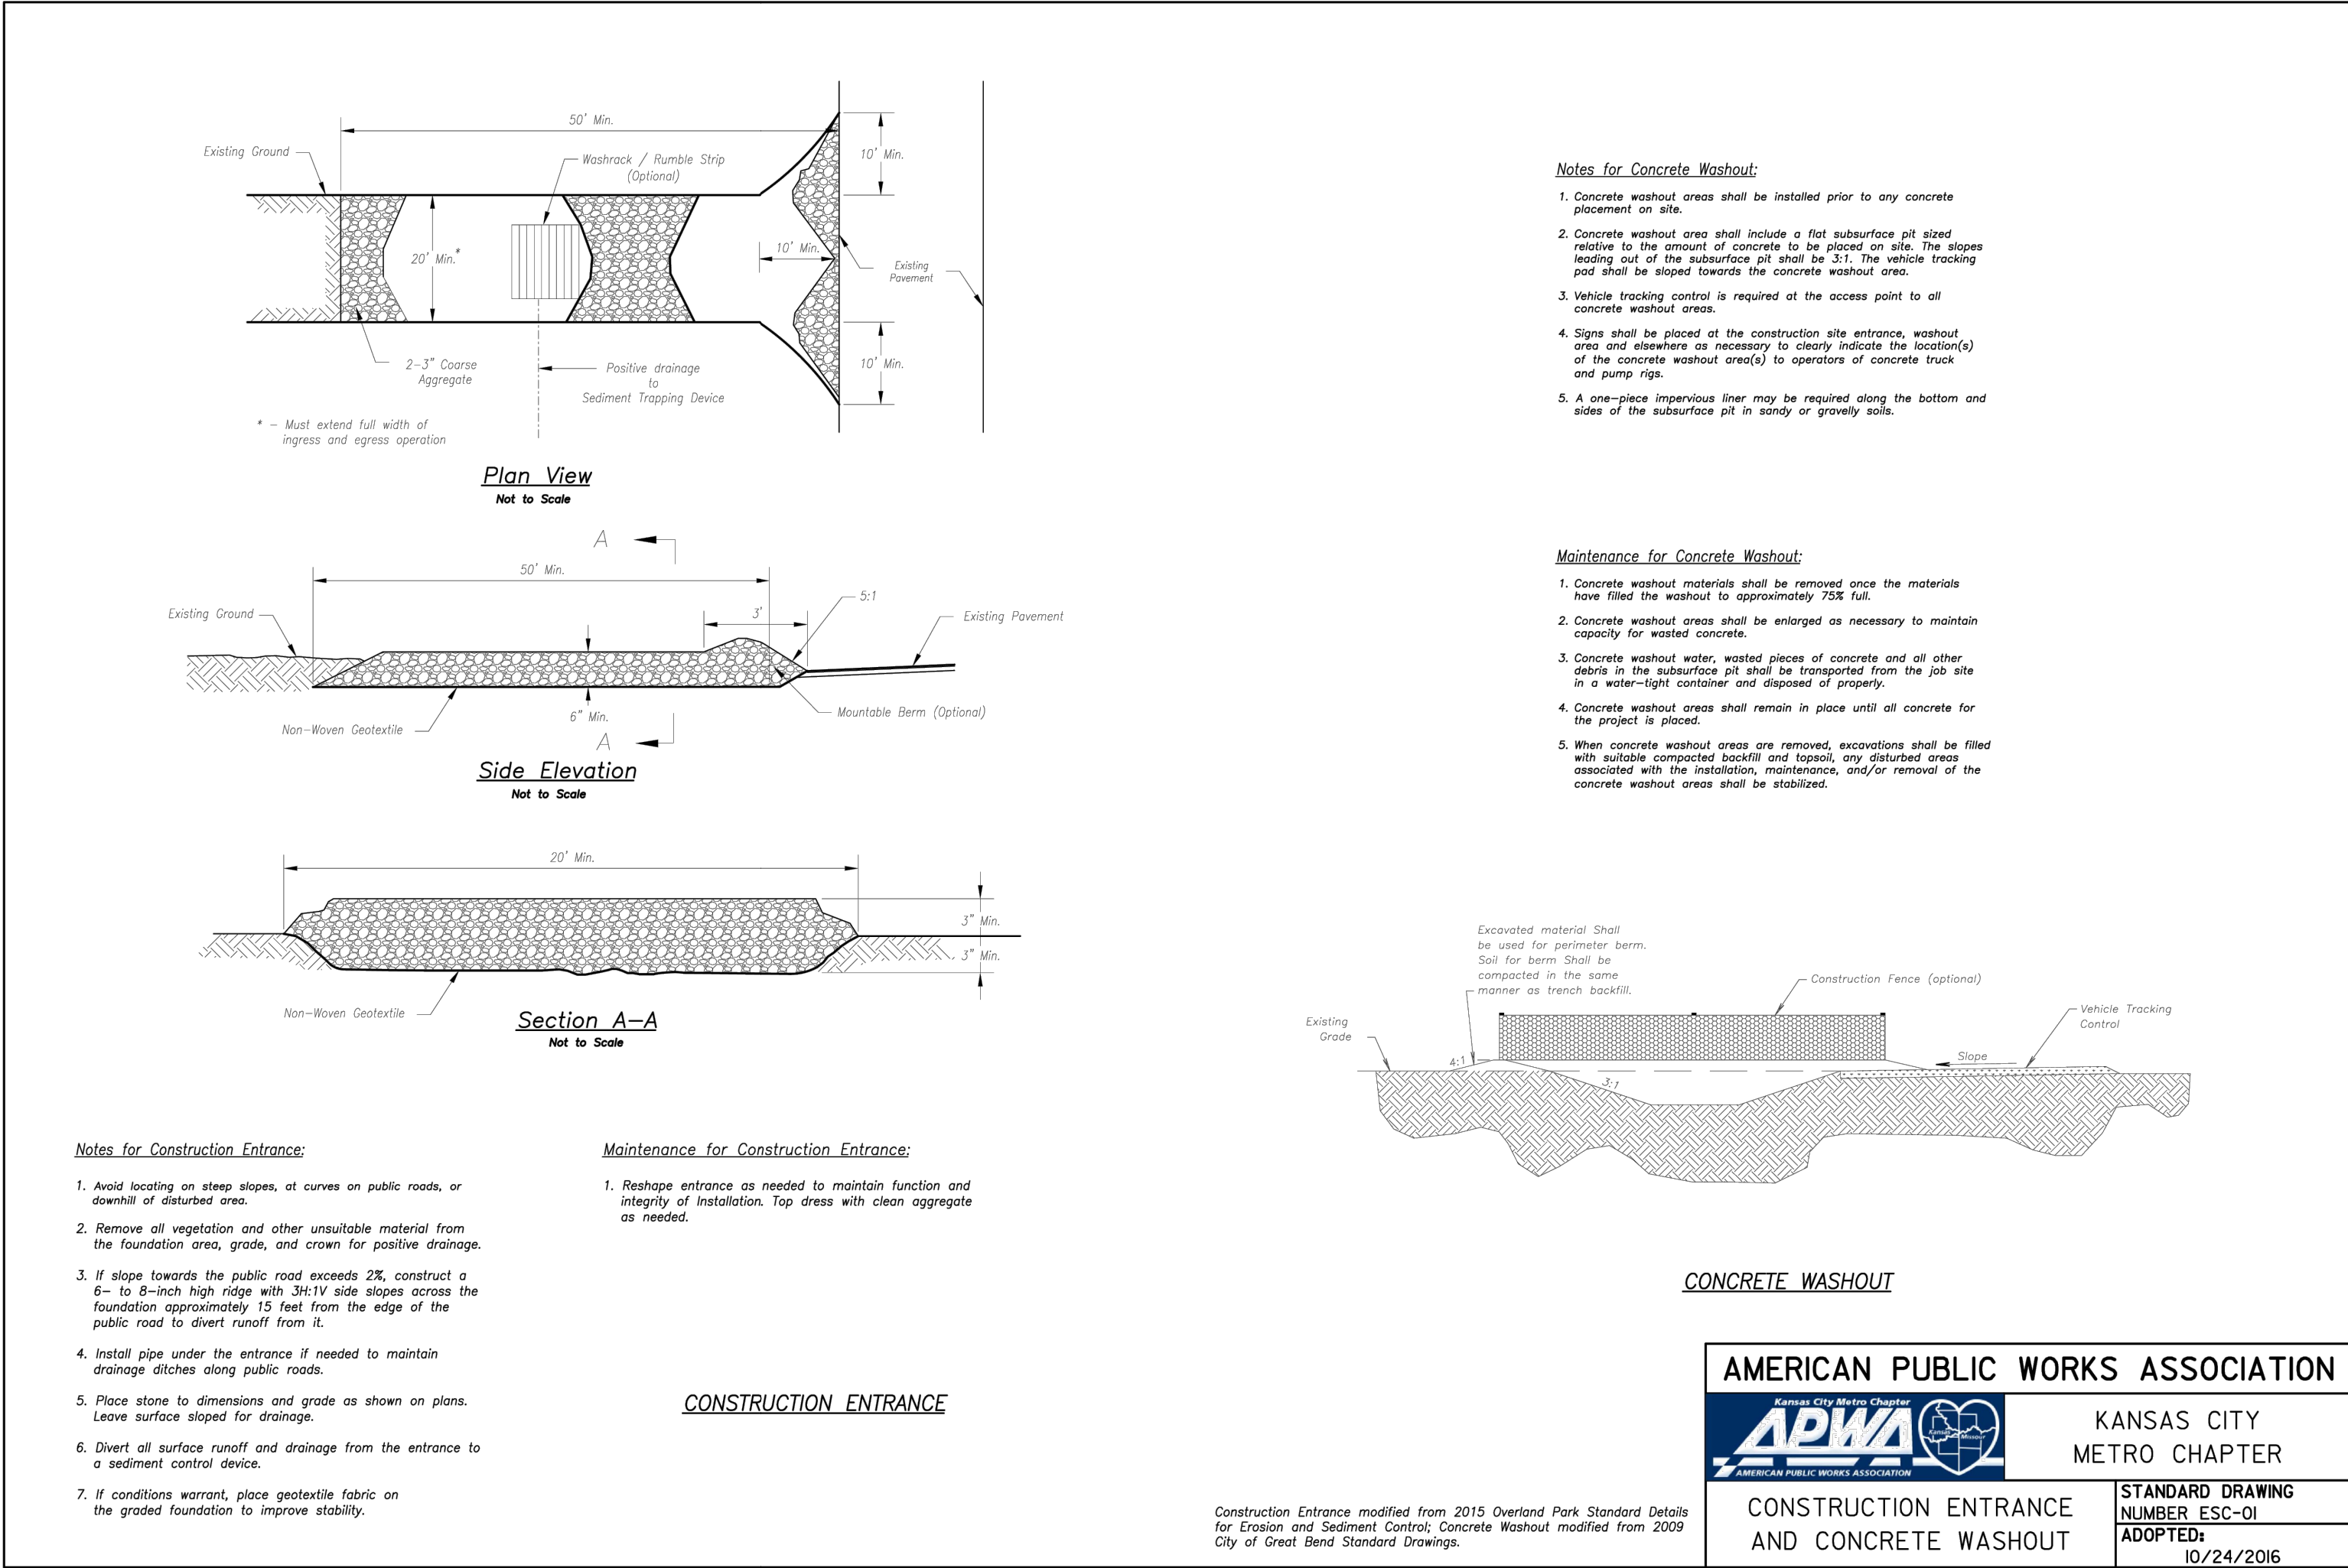

CURVE #1
PI 11+02.92
Δ 015.66°
T=104.78
L=208.26
N 996996.47
E 2841329.87
R= 762.00




CURVE #2
PI 13+42.49
Δ 018.26°
T=136.09
L=269.87
N 996921.68
E 2841558.84
R= 846.81

CURVE #3
PI 17+74.91
Δ 018.13°
T=126.46
L=250.80
N 996615.03
E 2841863.60
R= 792.66

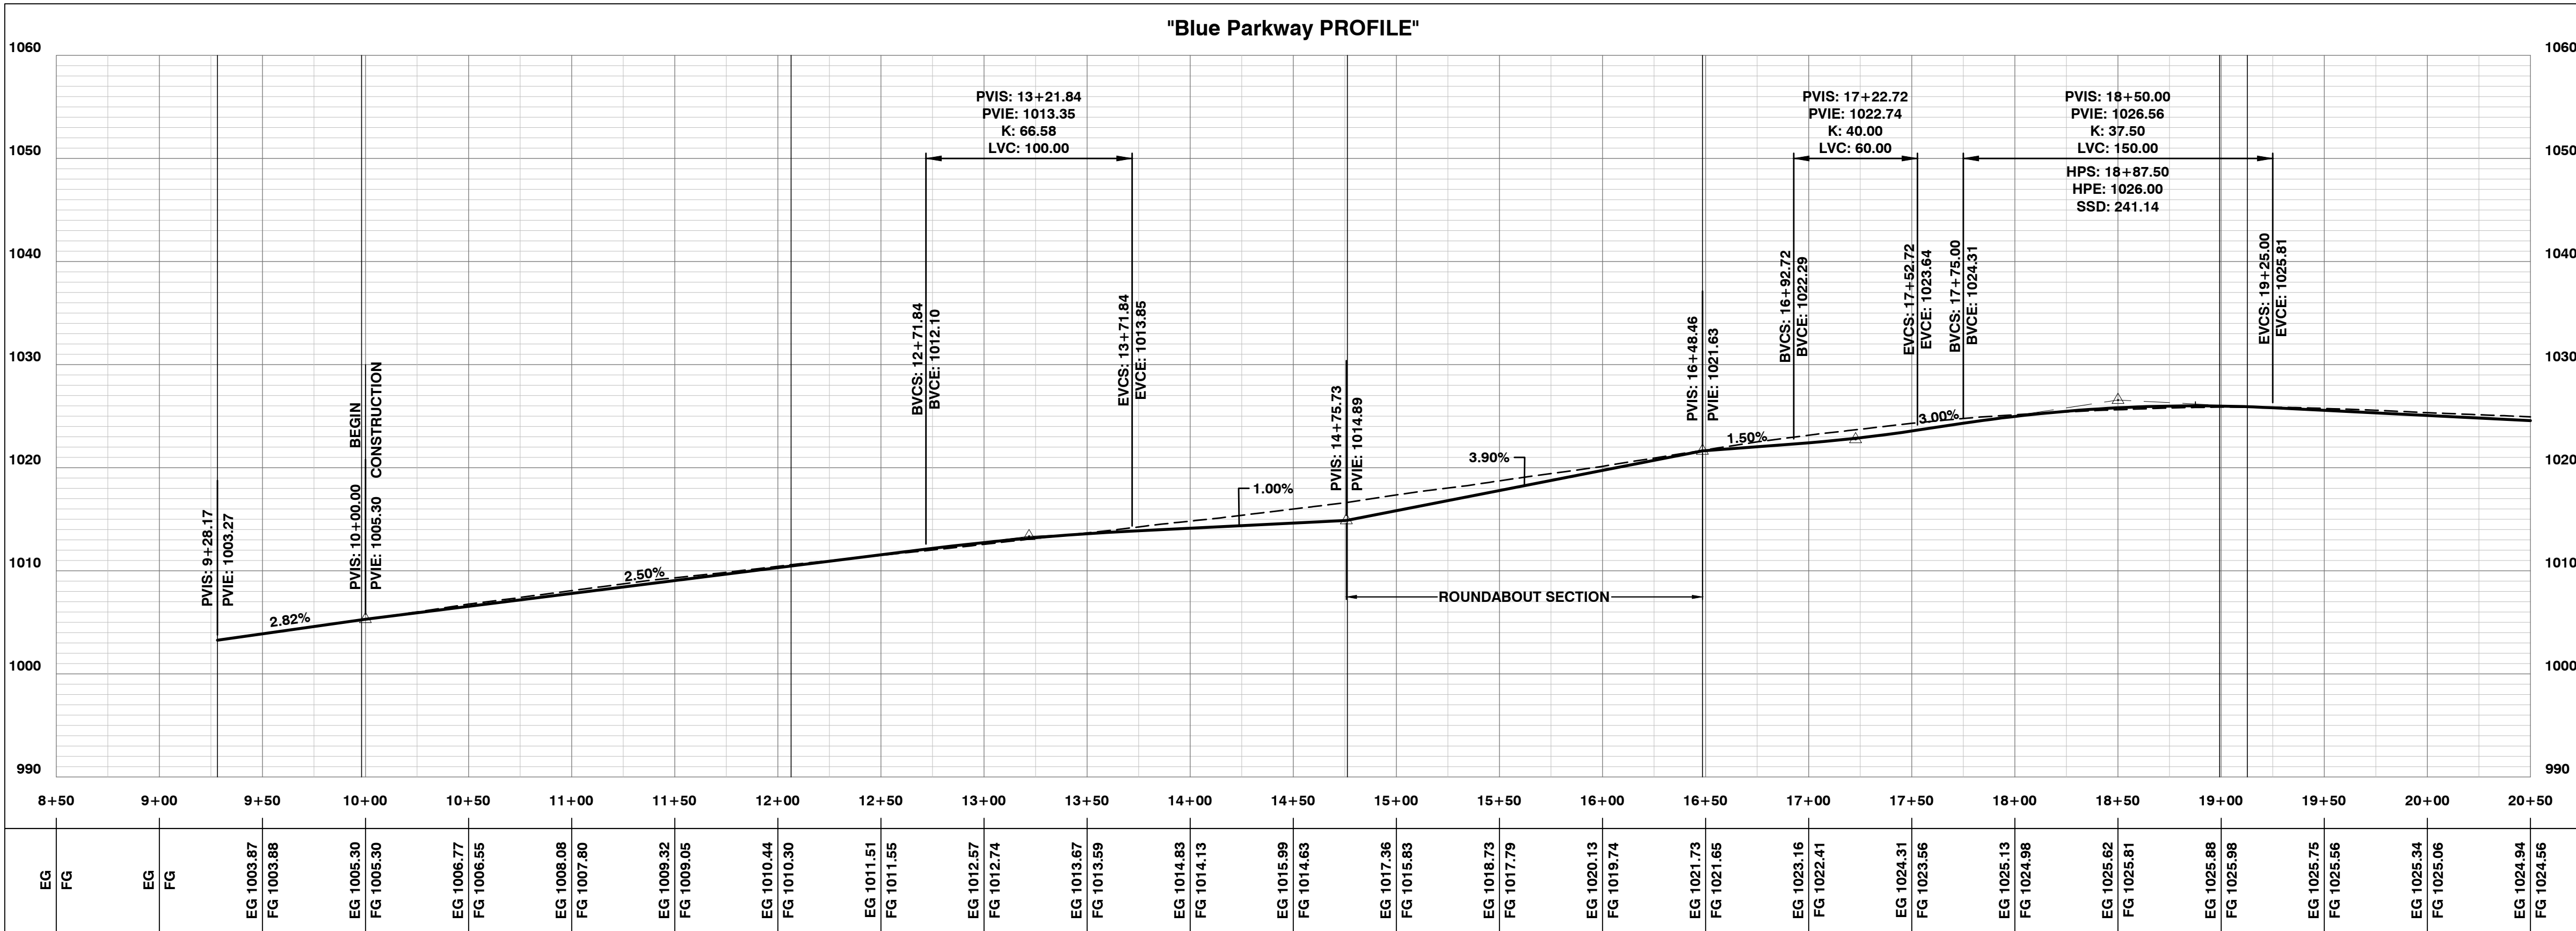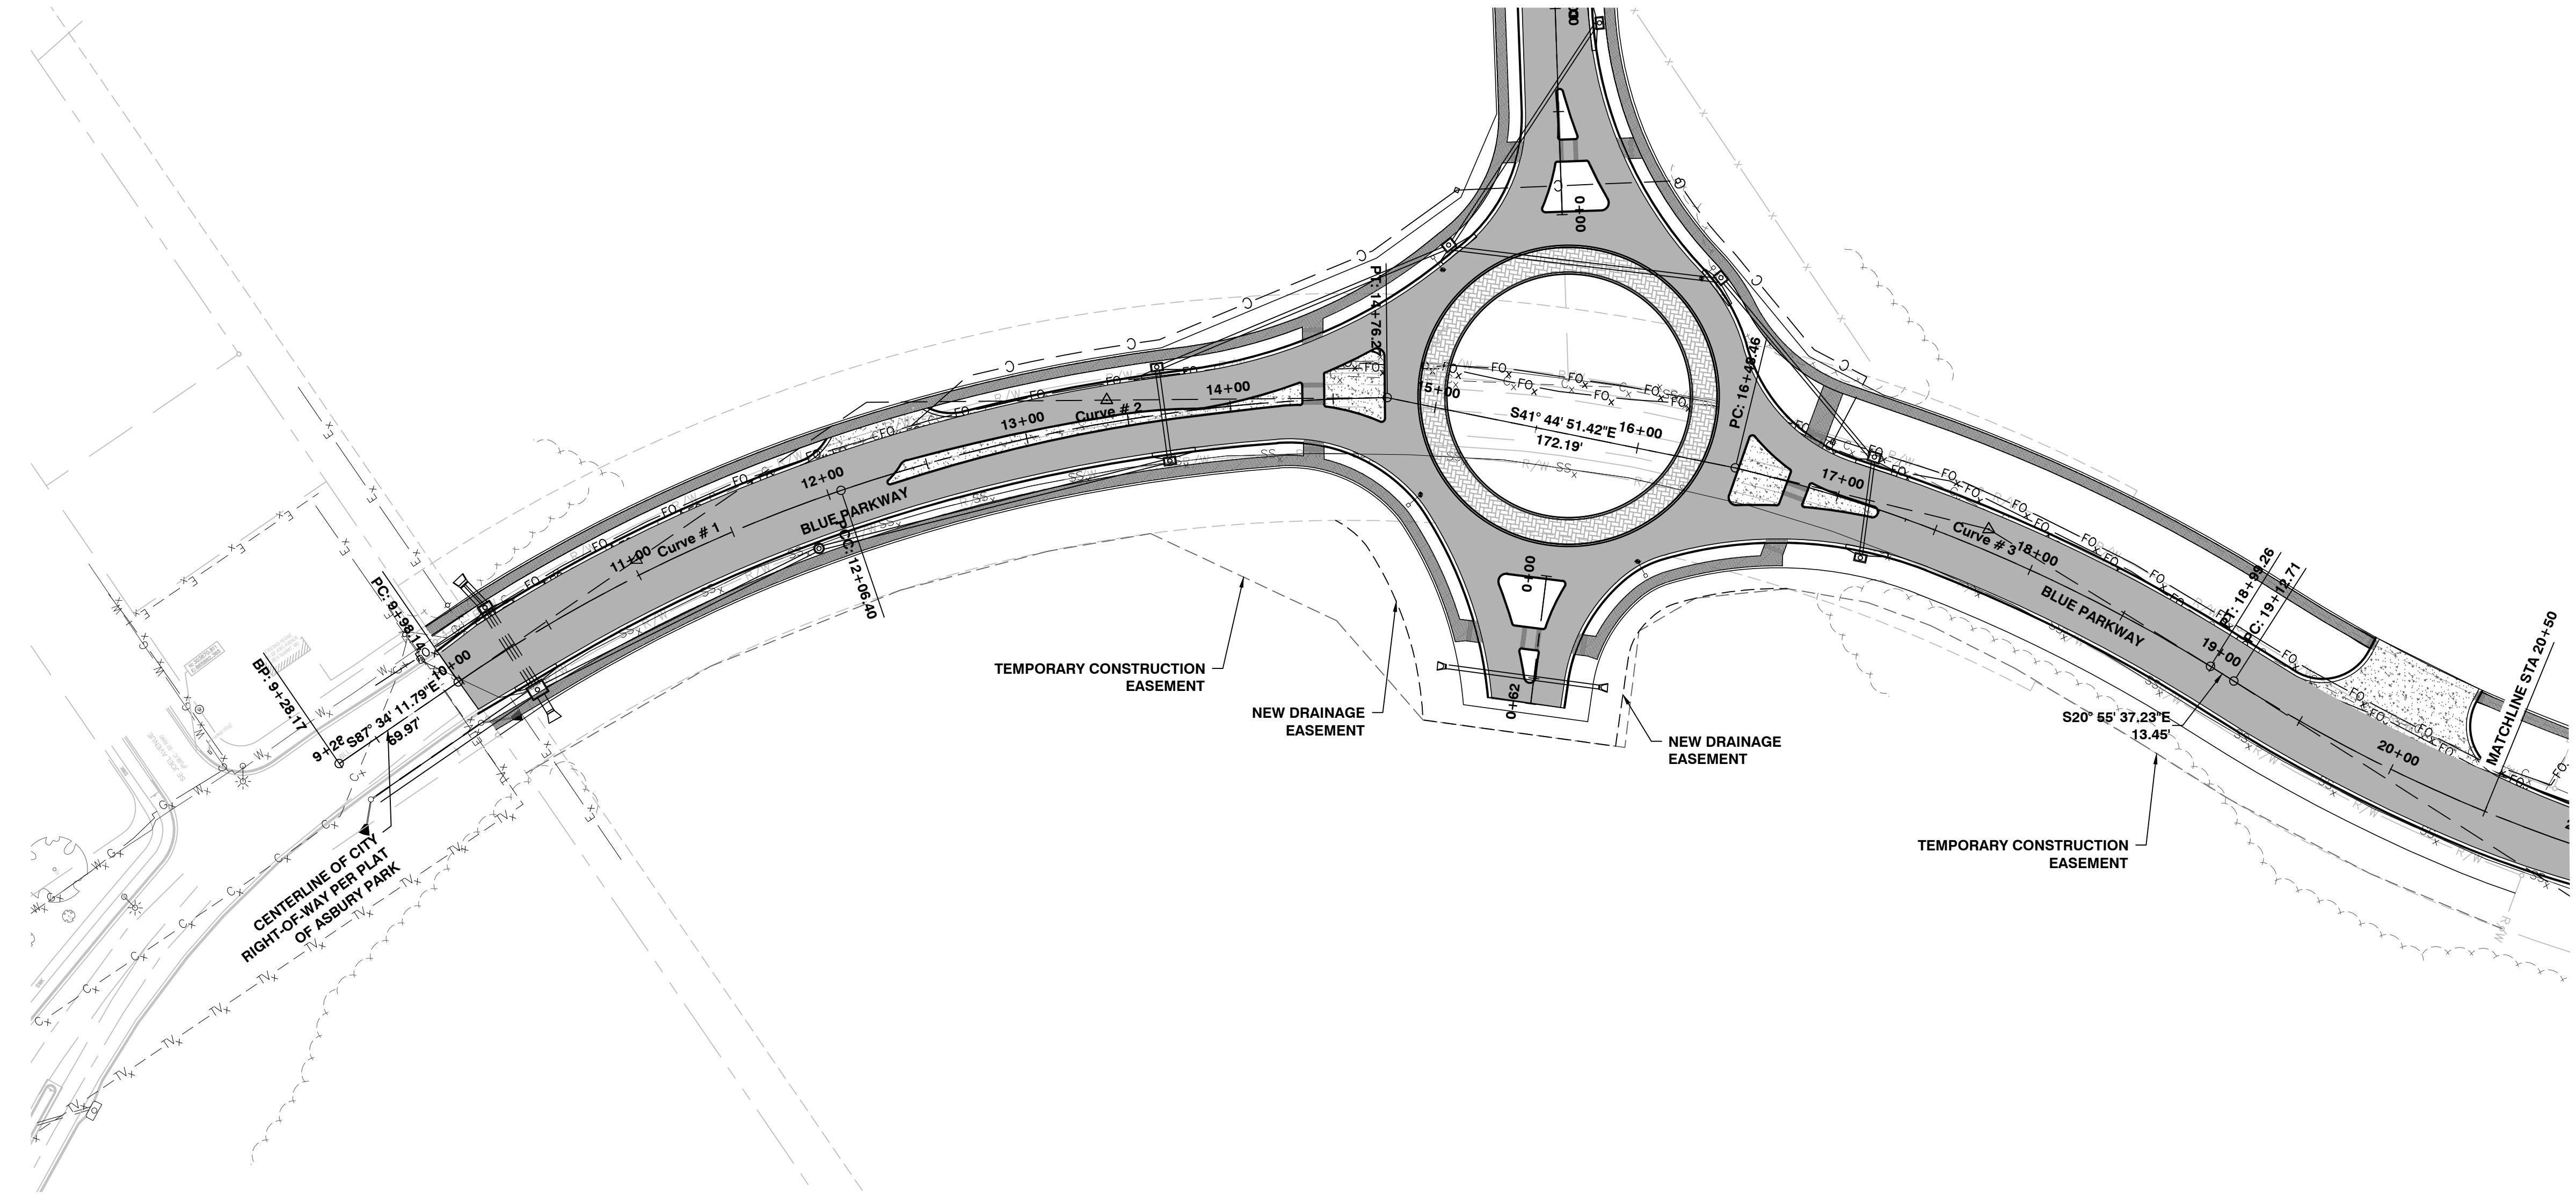


REVISIONS	NO.	DATE / DESCRIPTION
1		
2		
3		
4		
5		
6		


CURVE #4
PI 23+55.45
Δ 060.32°
T=442.74
L=802.16
N 996070.15
E 2842069.93
R= 762.00

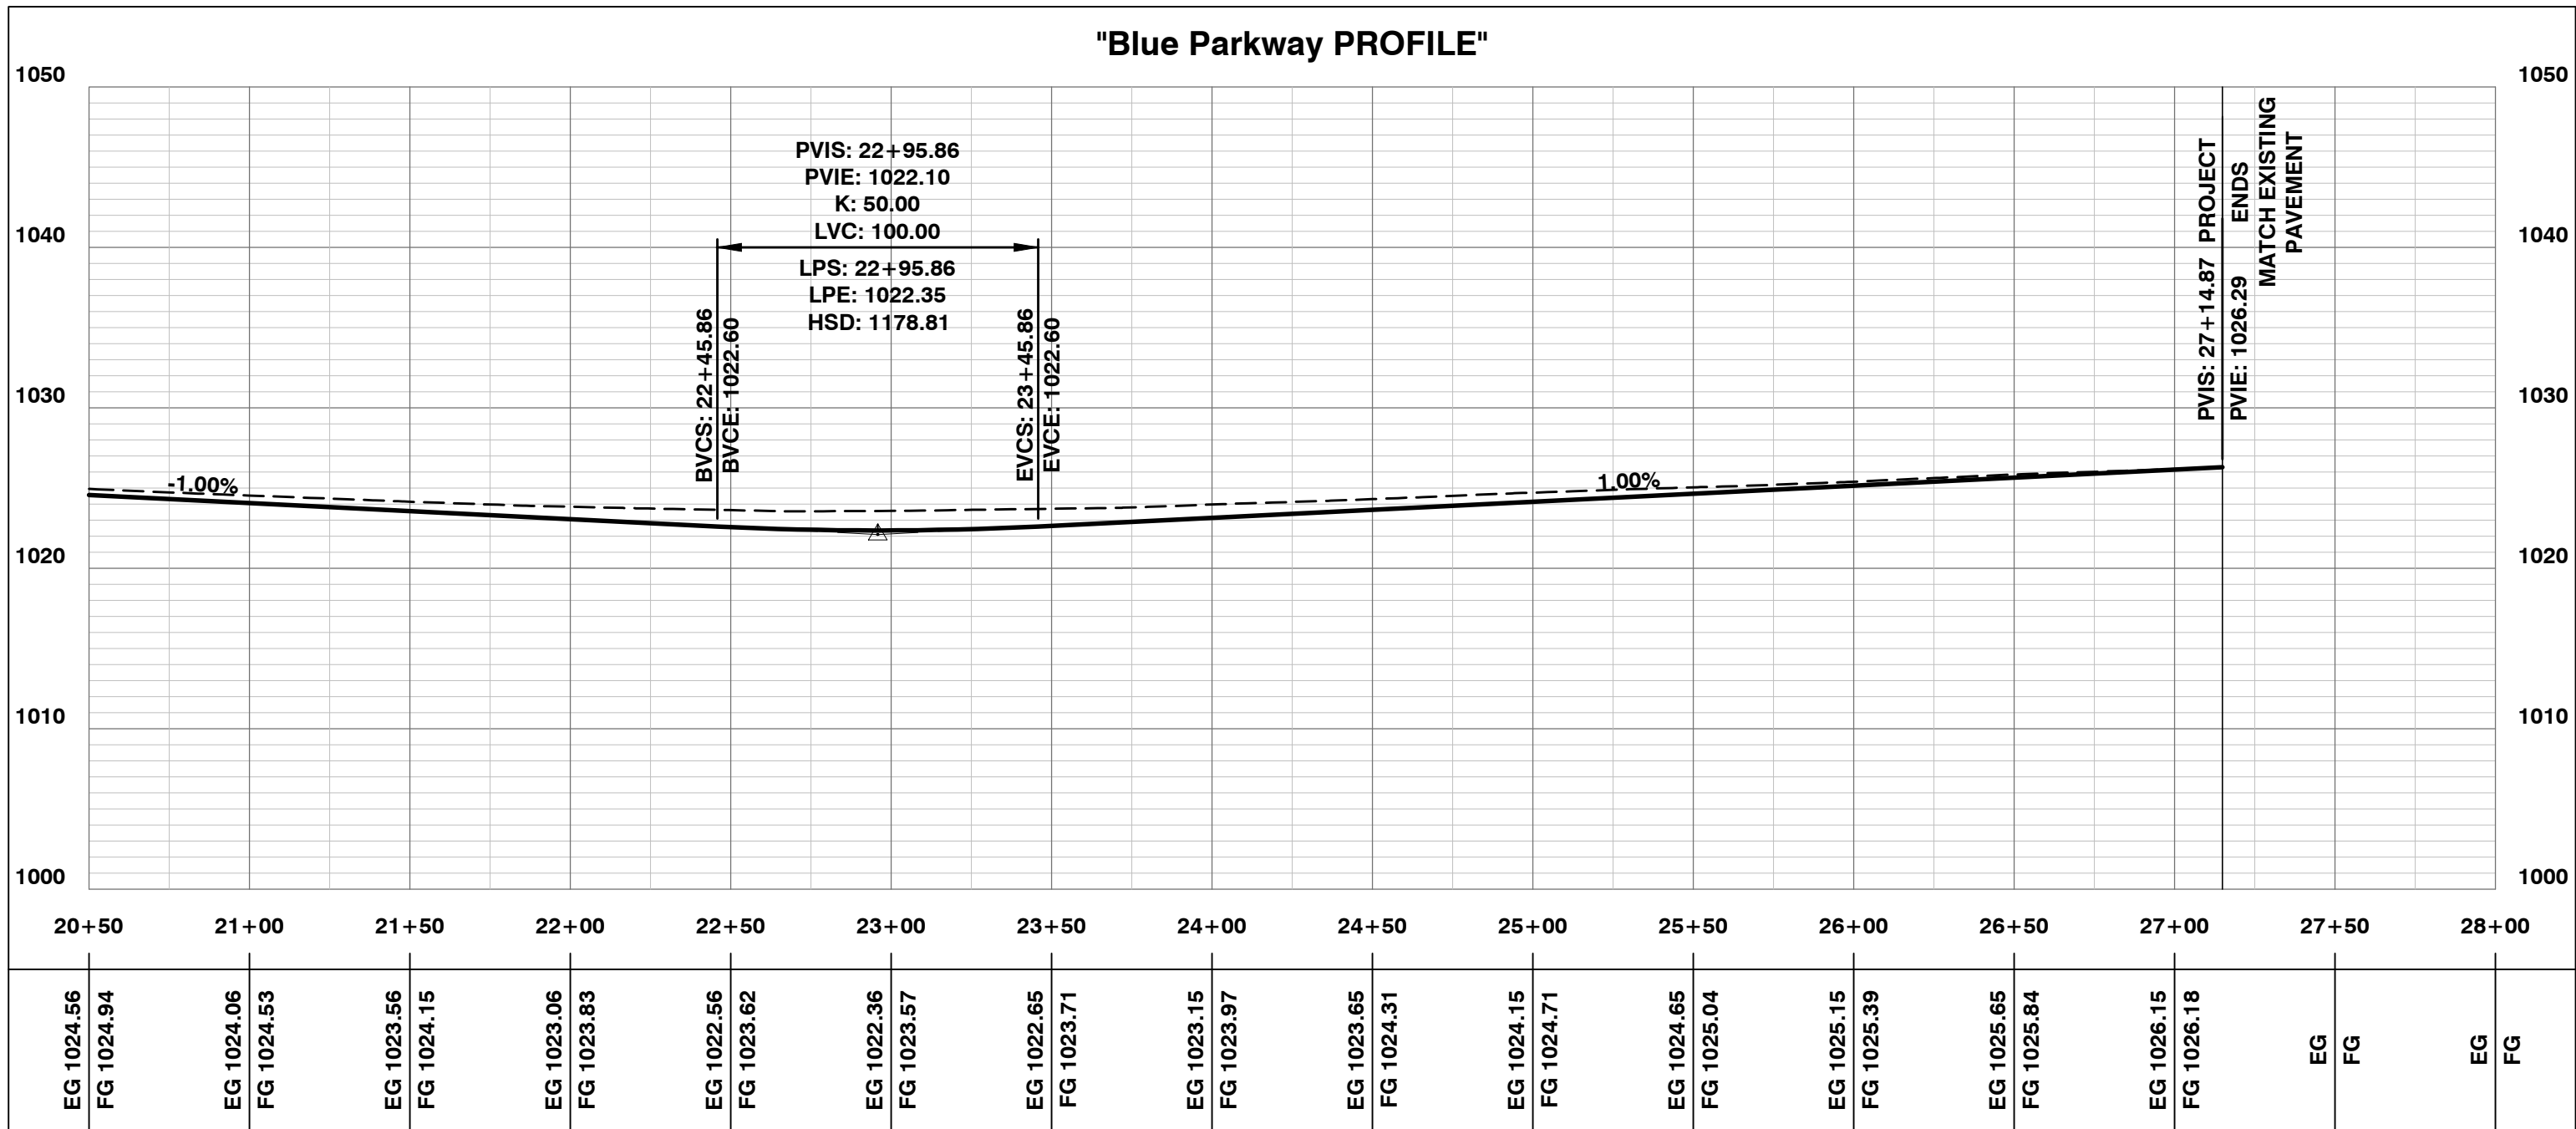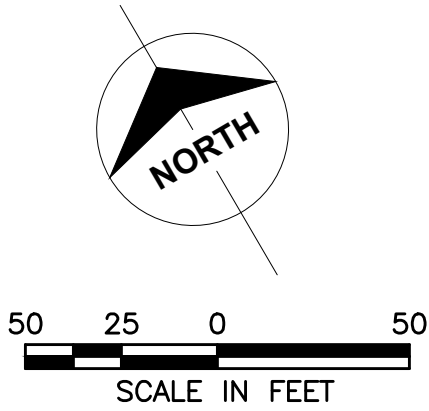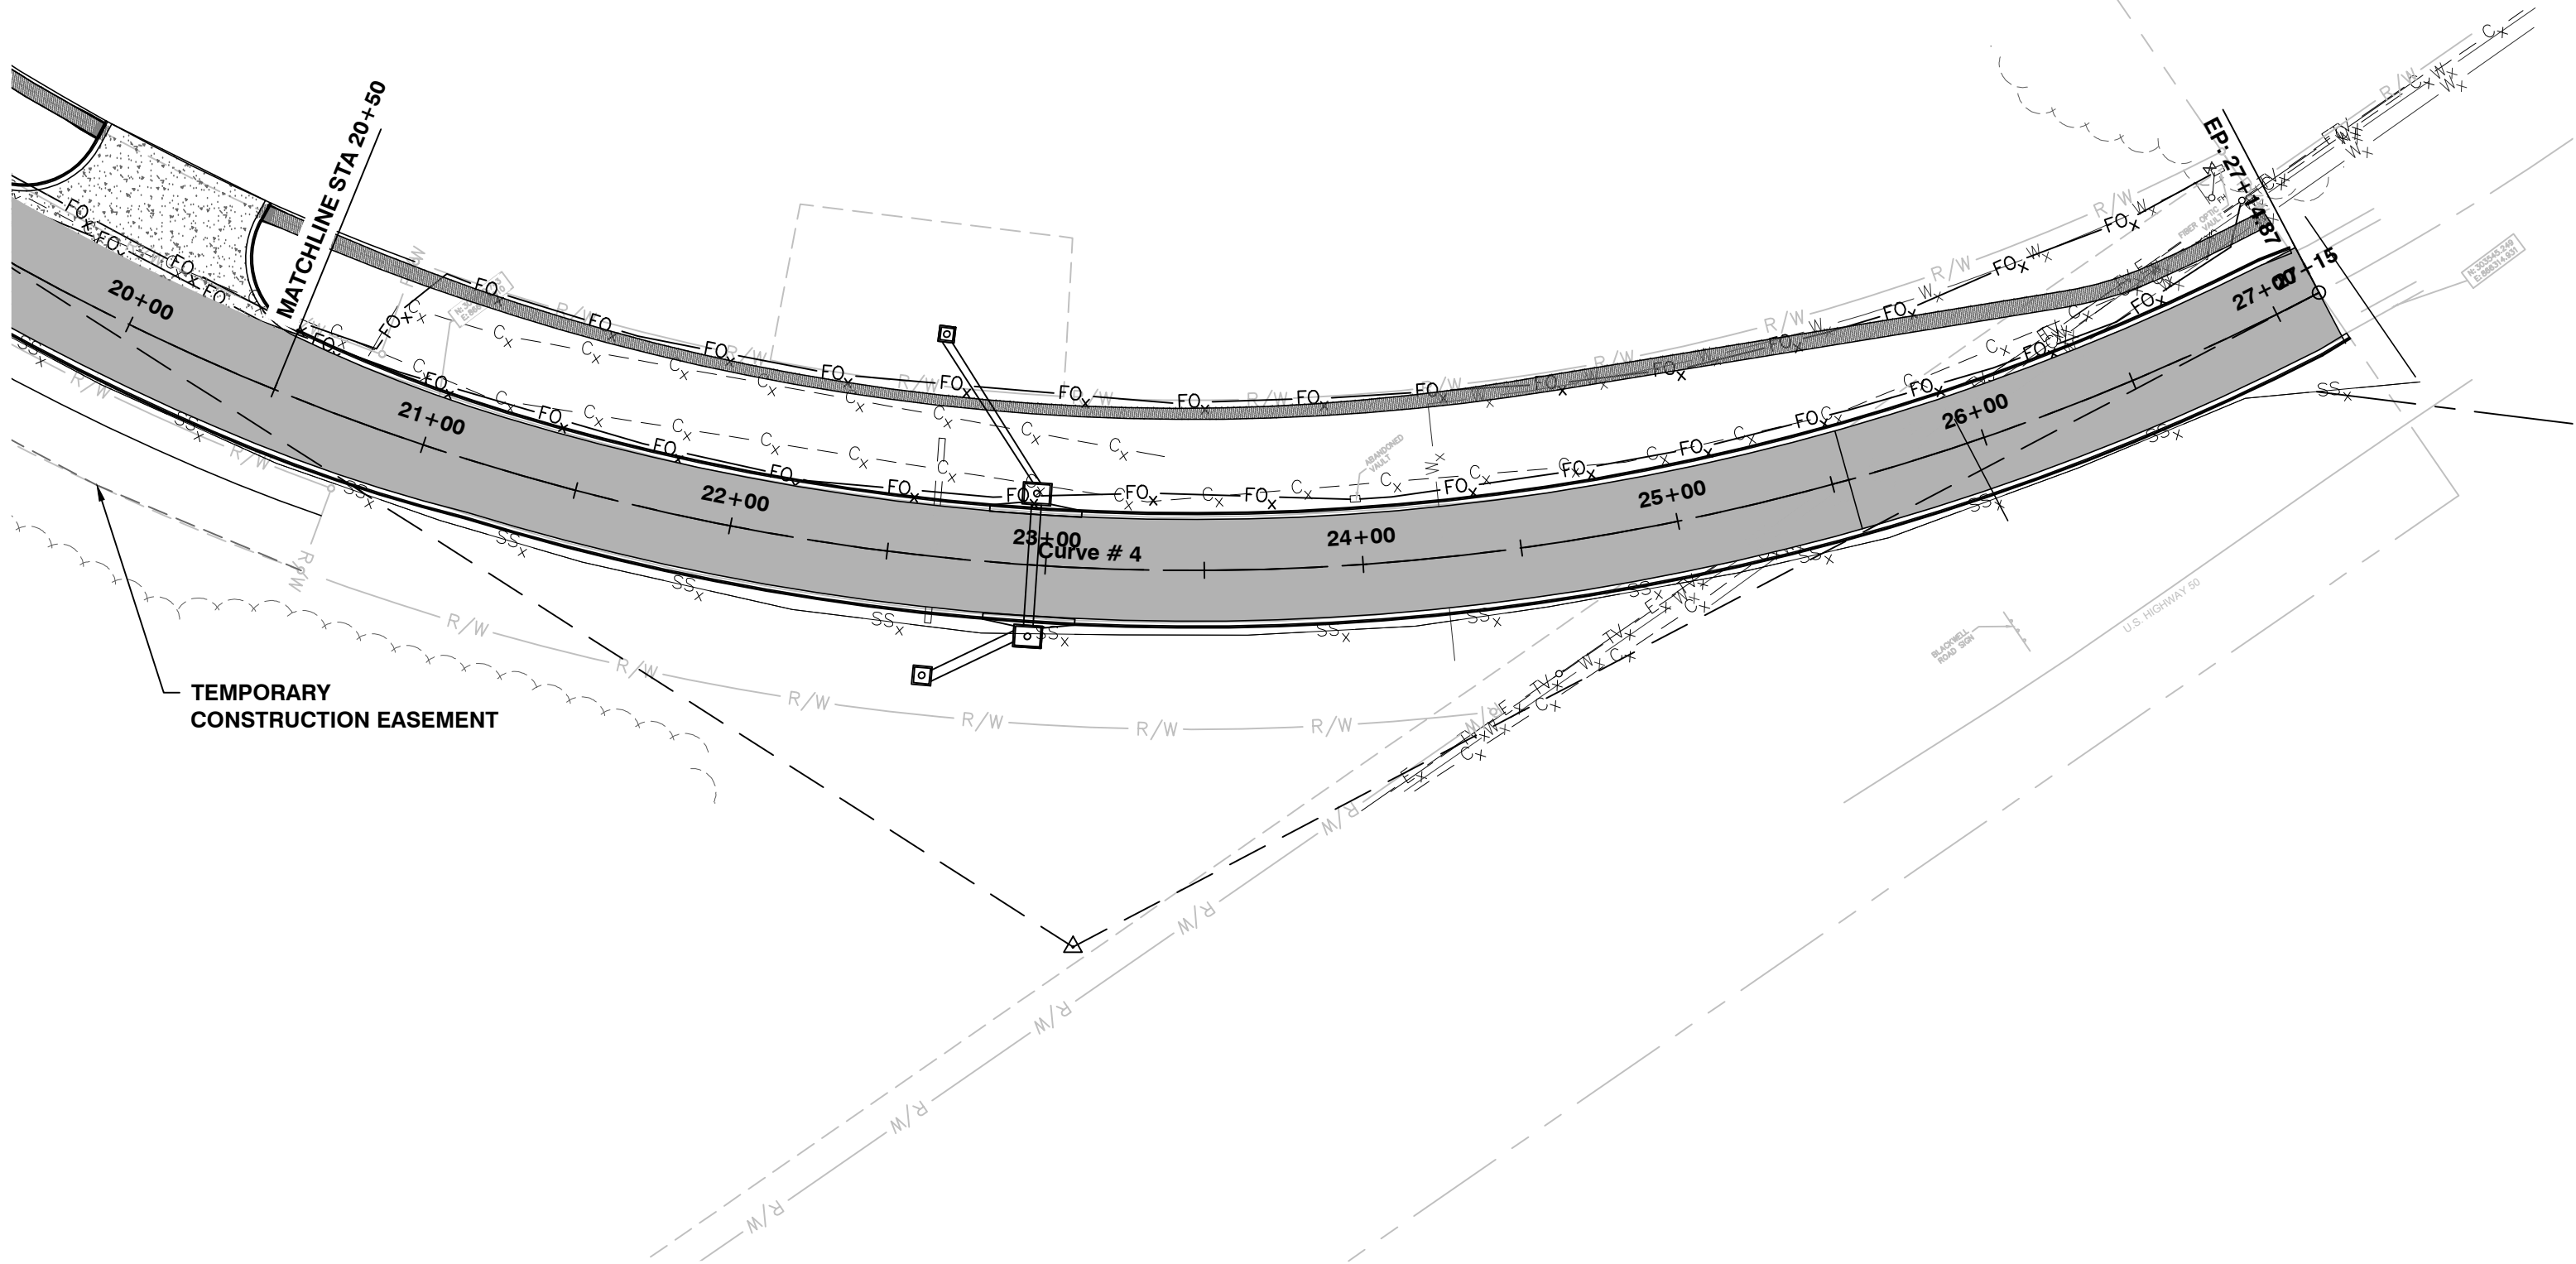

REVISIONS	NO.	DATE / DESCRIPTION
1		
2		
3		
4		
5		
6		

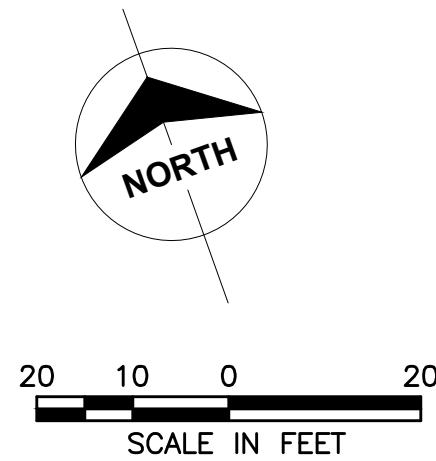20

STA 14+25.47
MATCHLINE

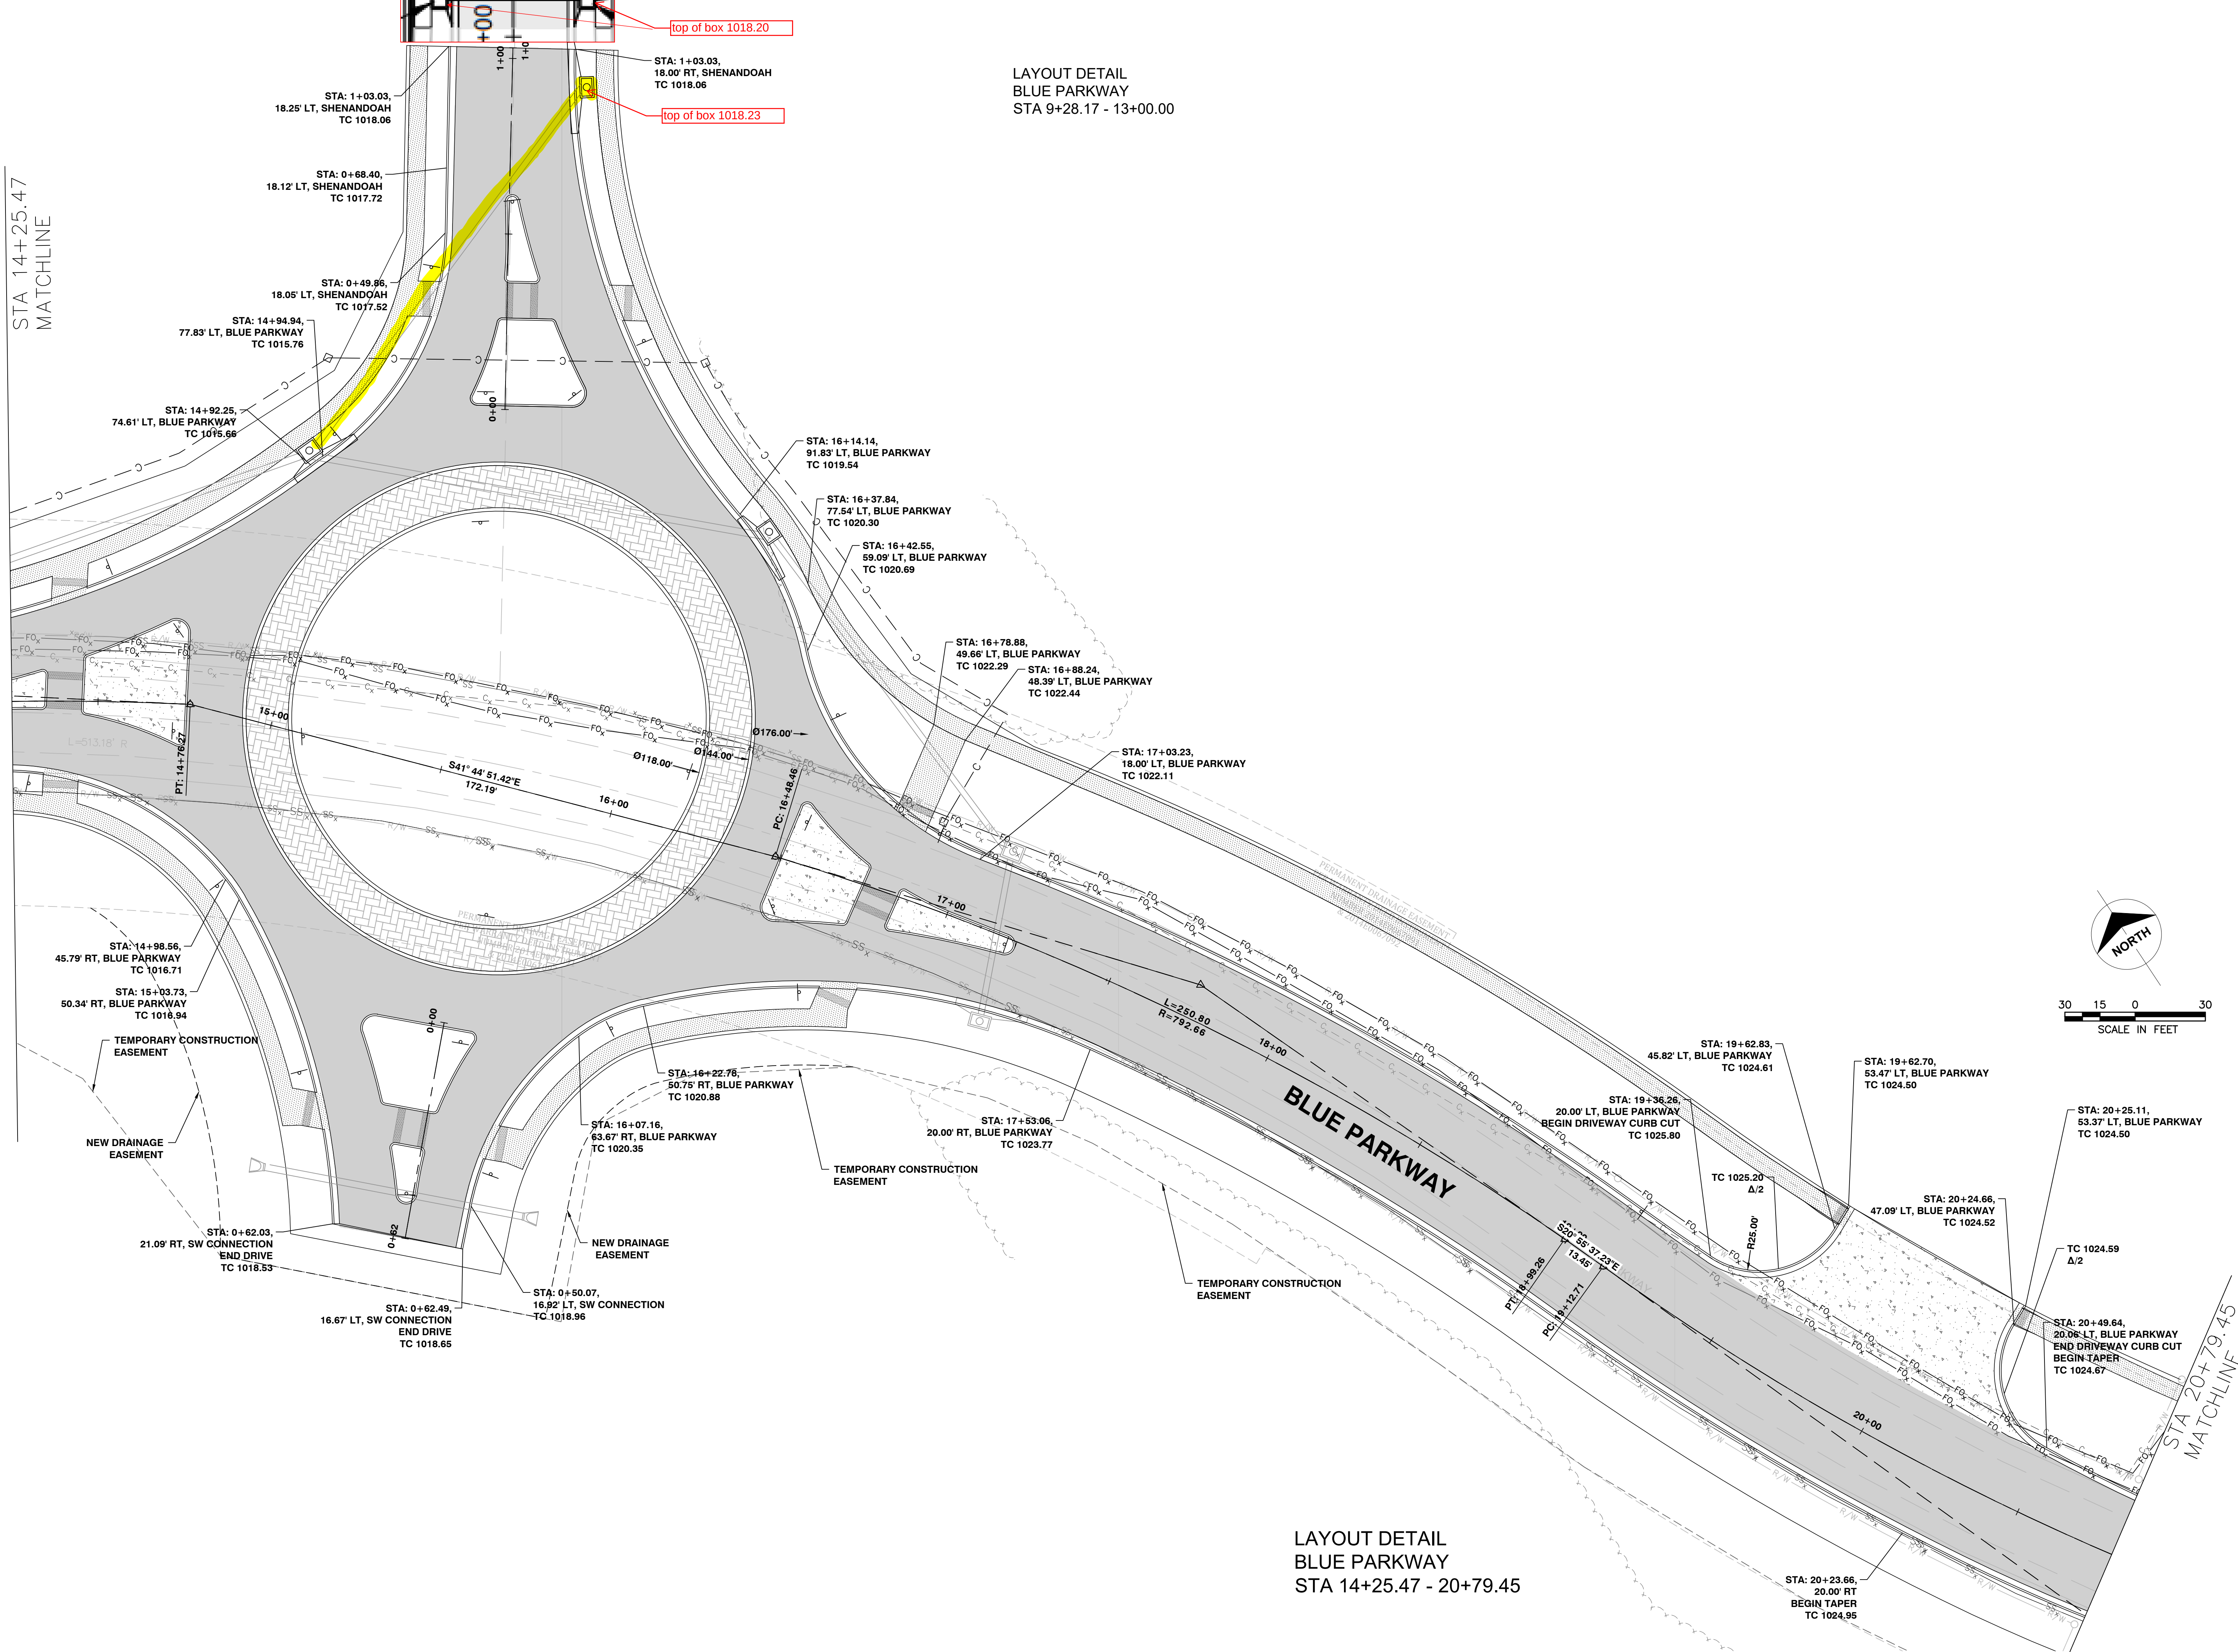

LAYOUT DETAIL
BLUE PARKWAY
STA 9+28.17 - 13+00.00

LAYOUT DETAIL
BLUE PARKWAY
STA 14+25.47 - 20+79.45



Jadrienne S. Rodell-Tipton, PE
PE-2021032725 (MISSOURI #)

© 2018 Powell CWM, Inc.
This drawing has been prepared by Powell CWM, Inc. This drawing is provided as an instrument of service by Powell CWM and is intended for use on this project only, pursuant to the Architectural Works Copyright Protection Act of 1990, all drawings, specifications, ideas and designs, including the overall form, arrangement and composition of spaces and elements appearing herein constitute the original copyrighted work of Powell CWM, Inc. Any reproduction, use or disclosure of information contained herein without prior written consent of Powell CWM, Inc. is strictly prohibited.

PREPARED FOR:
GRIFFIN RILEY
PROPERTY GROUP, LLC
21 SE 29th TERRACE,
LEE'S SUMMIT, MO 64082


PUBLIC IMPROVEMENT PLANS
BLUE PARKWAY
LEE'S SUMMIT, JACKSON COUNTY, MO

REVISIONS	NO.	DATE	DESCRIPTION
1	2	3	4
5	6		


PROJECT #: 22-2087
ISSUE DATE: 03-28-2023

PERMIT


LAYOUT DETAILS 2

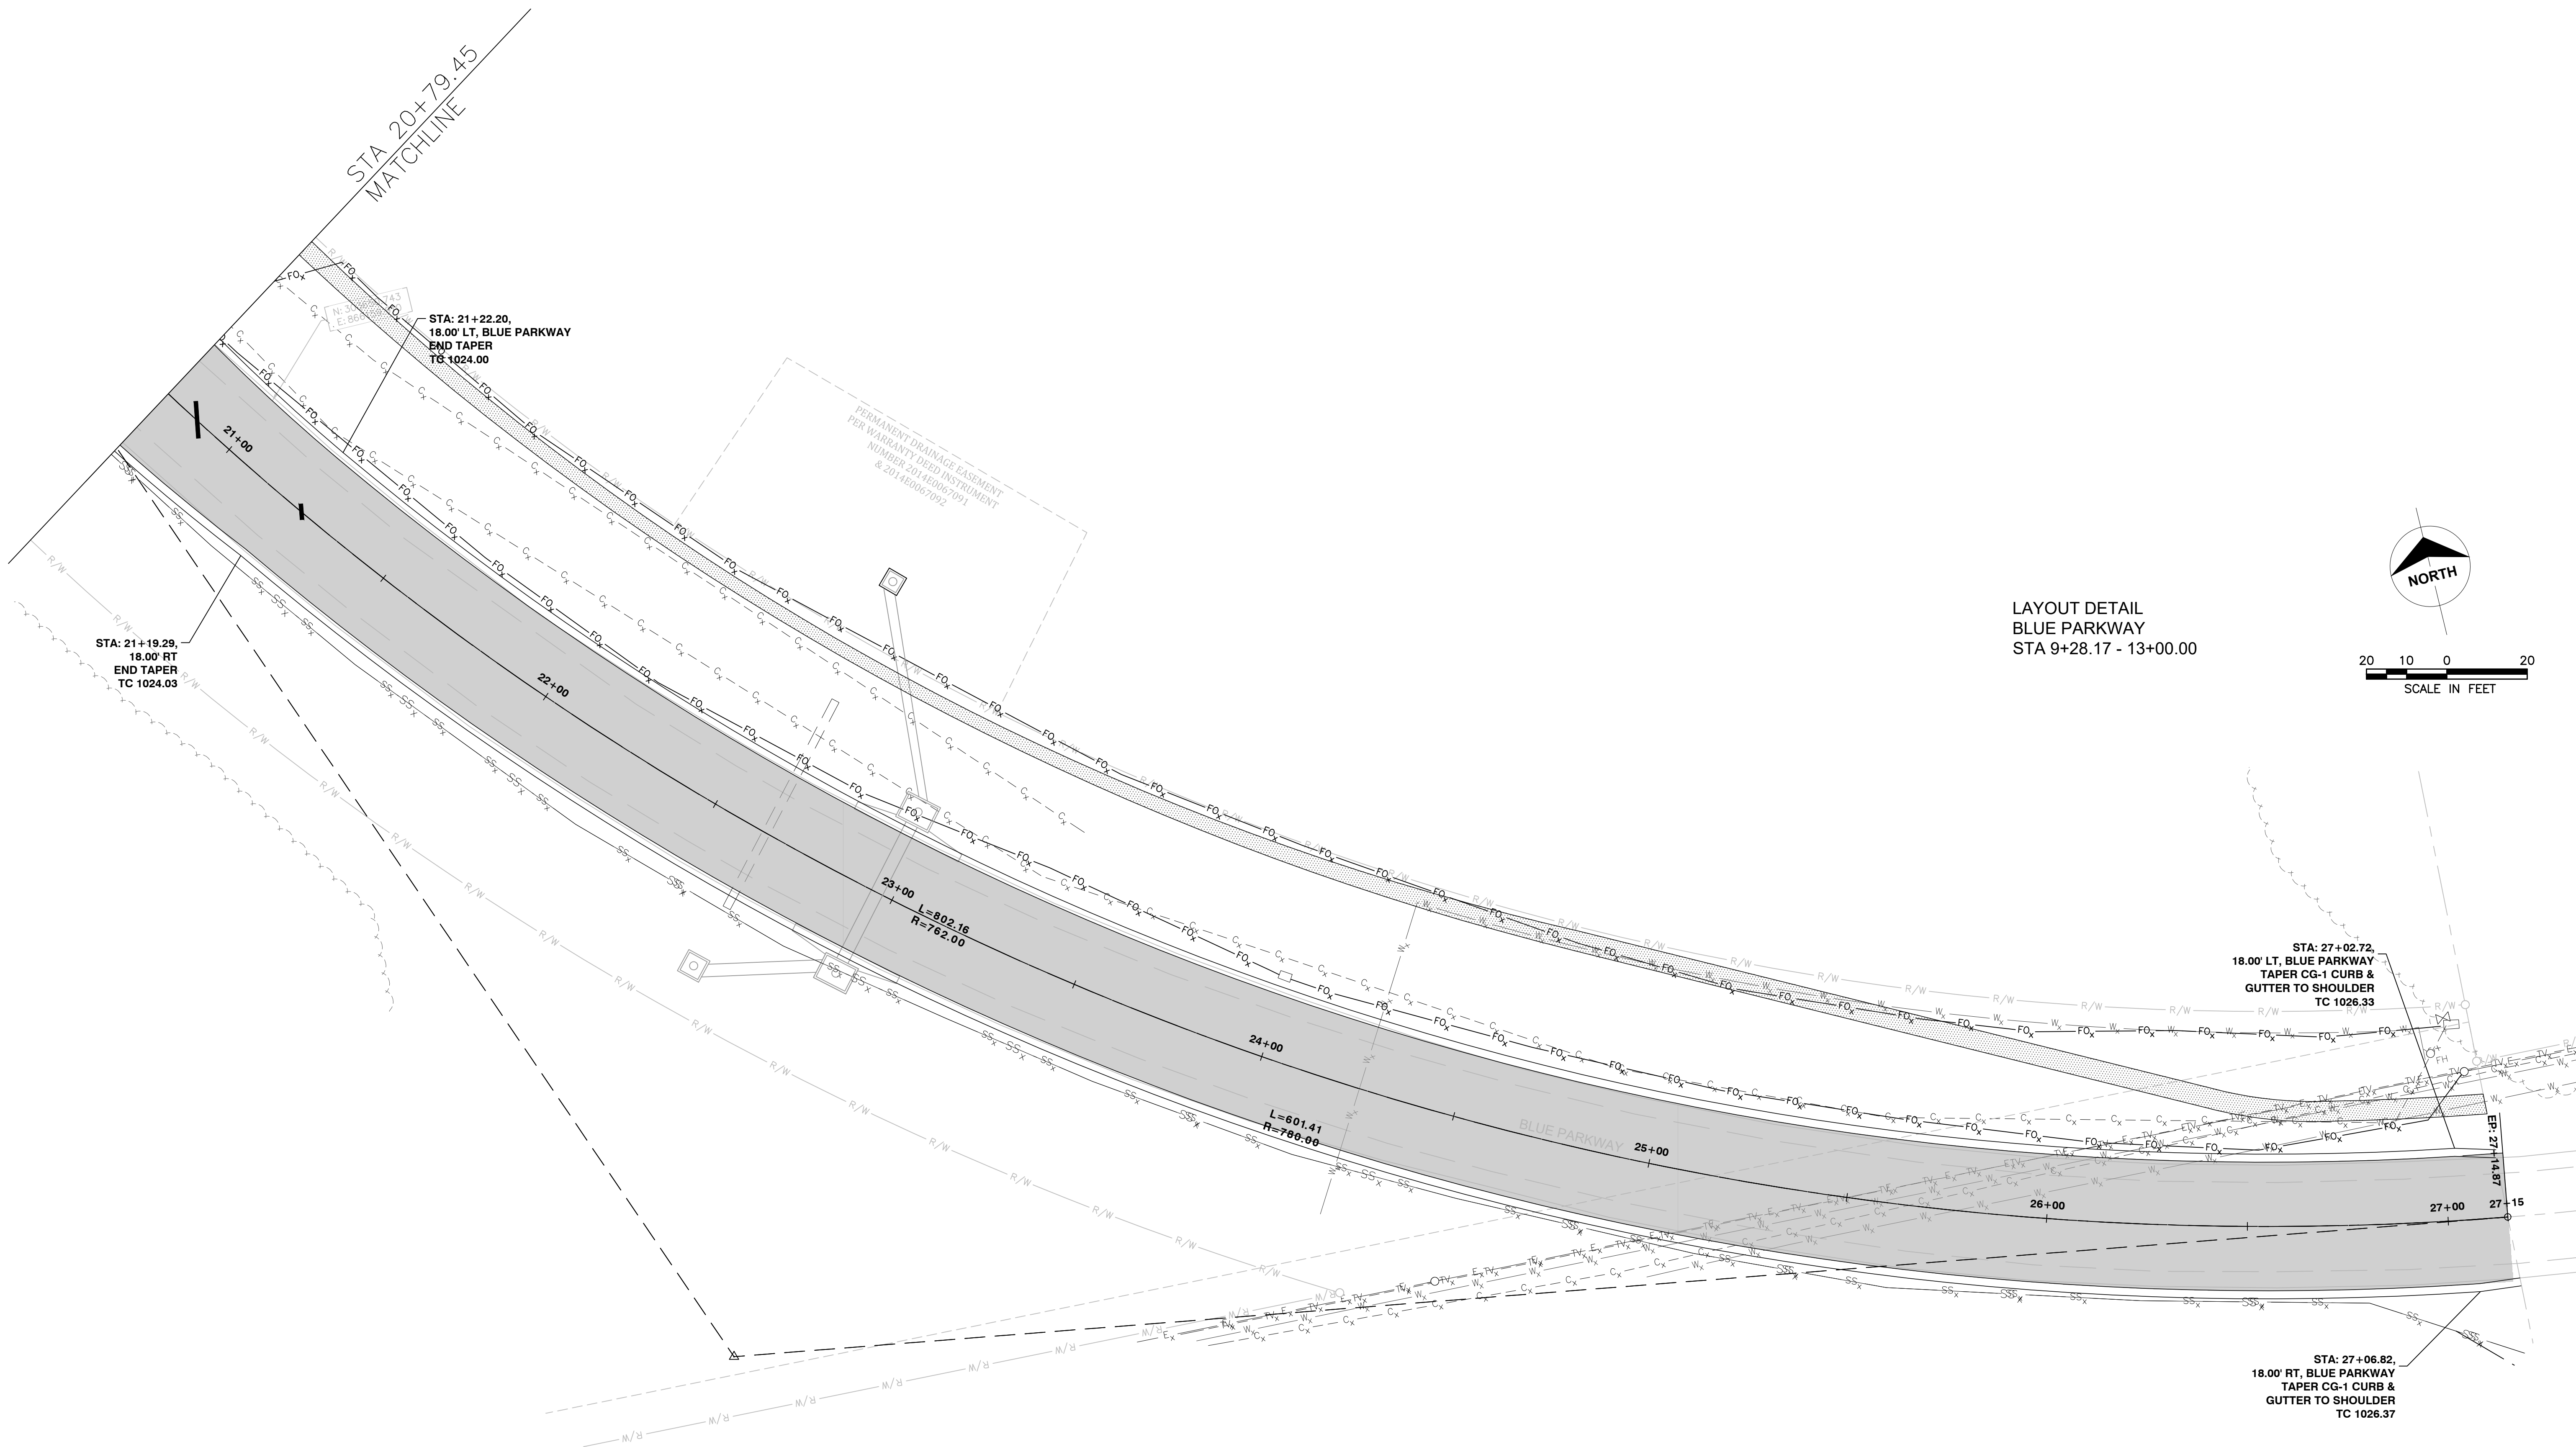

LAYOUT DETAIL
BLUE PARKWAY
STA 9+28.17 - 13+00.00

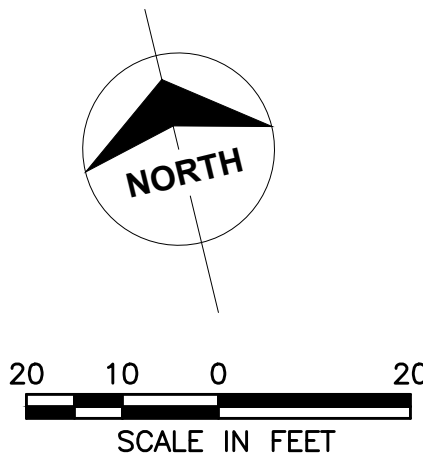

LAYOUT DETAIL
BLUE PARKWAY
STA 14+25.47 - 27+15.00

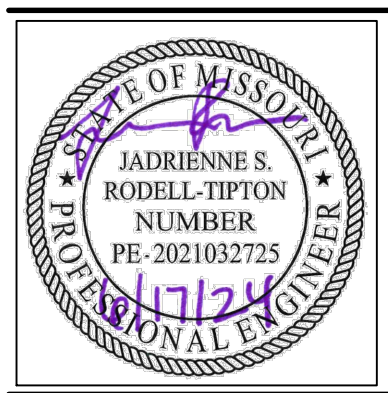

Jadrienne S. Rodell-Tipton, PE
PE-2021032725 (MISSOURI #)

© 2018 Powell CWM, Inc.
This drawing has been prepared by Powell CWM, Inc. This drawing is provided as an instrument of service by Powell CWM and is intended for use on this project only, pursuant to the Architectural Works Copyright Protection Act of 1990. All drawings, specifications, ideas and designs, including the overall form, arrangement and composition of spaces and elements appearing herein constitute the original copyrighted work of Powell CWM, Inc. Any reproduction, use or disclosure of information contained herein without prior written consent of Powell CWM, Inc. is strictly prohibited.

PREPARED FOR:
GRIFFIN RILEY
PROPERTY GROUP, LLC
21 SE 29th TERRACE,
LEE'S SUMMIT, MO 64082


PUBLIC IMPROVEMENT PLANS
BLUE PARKWAY
LEE'S SUMMIT, JACKSON COUNTY, MO

REVISIONS	NO.	DATE / DESCRIPTION
	1	
	2	
	3	
	4	
	5	
	6	

PROJECT #: 22-2087
ISSUE DATE: 03-28-2023

PERMIT

LAYOUT DETAILS 3

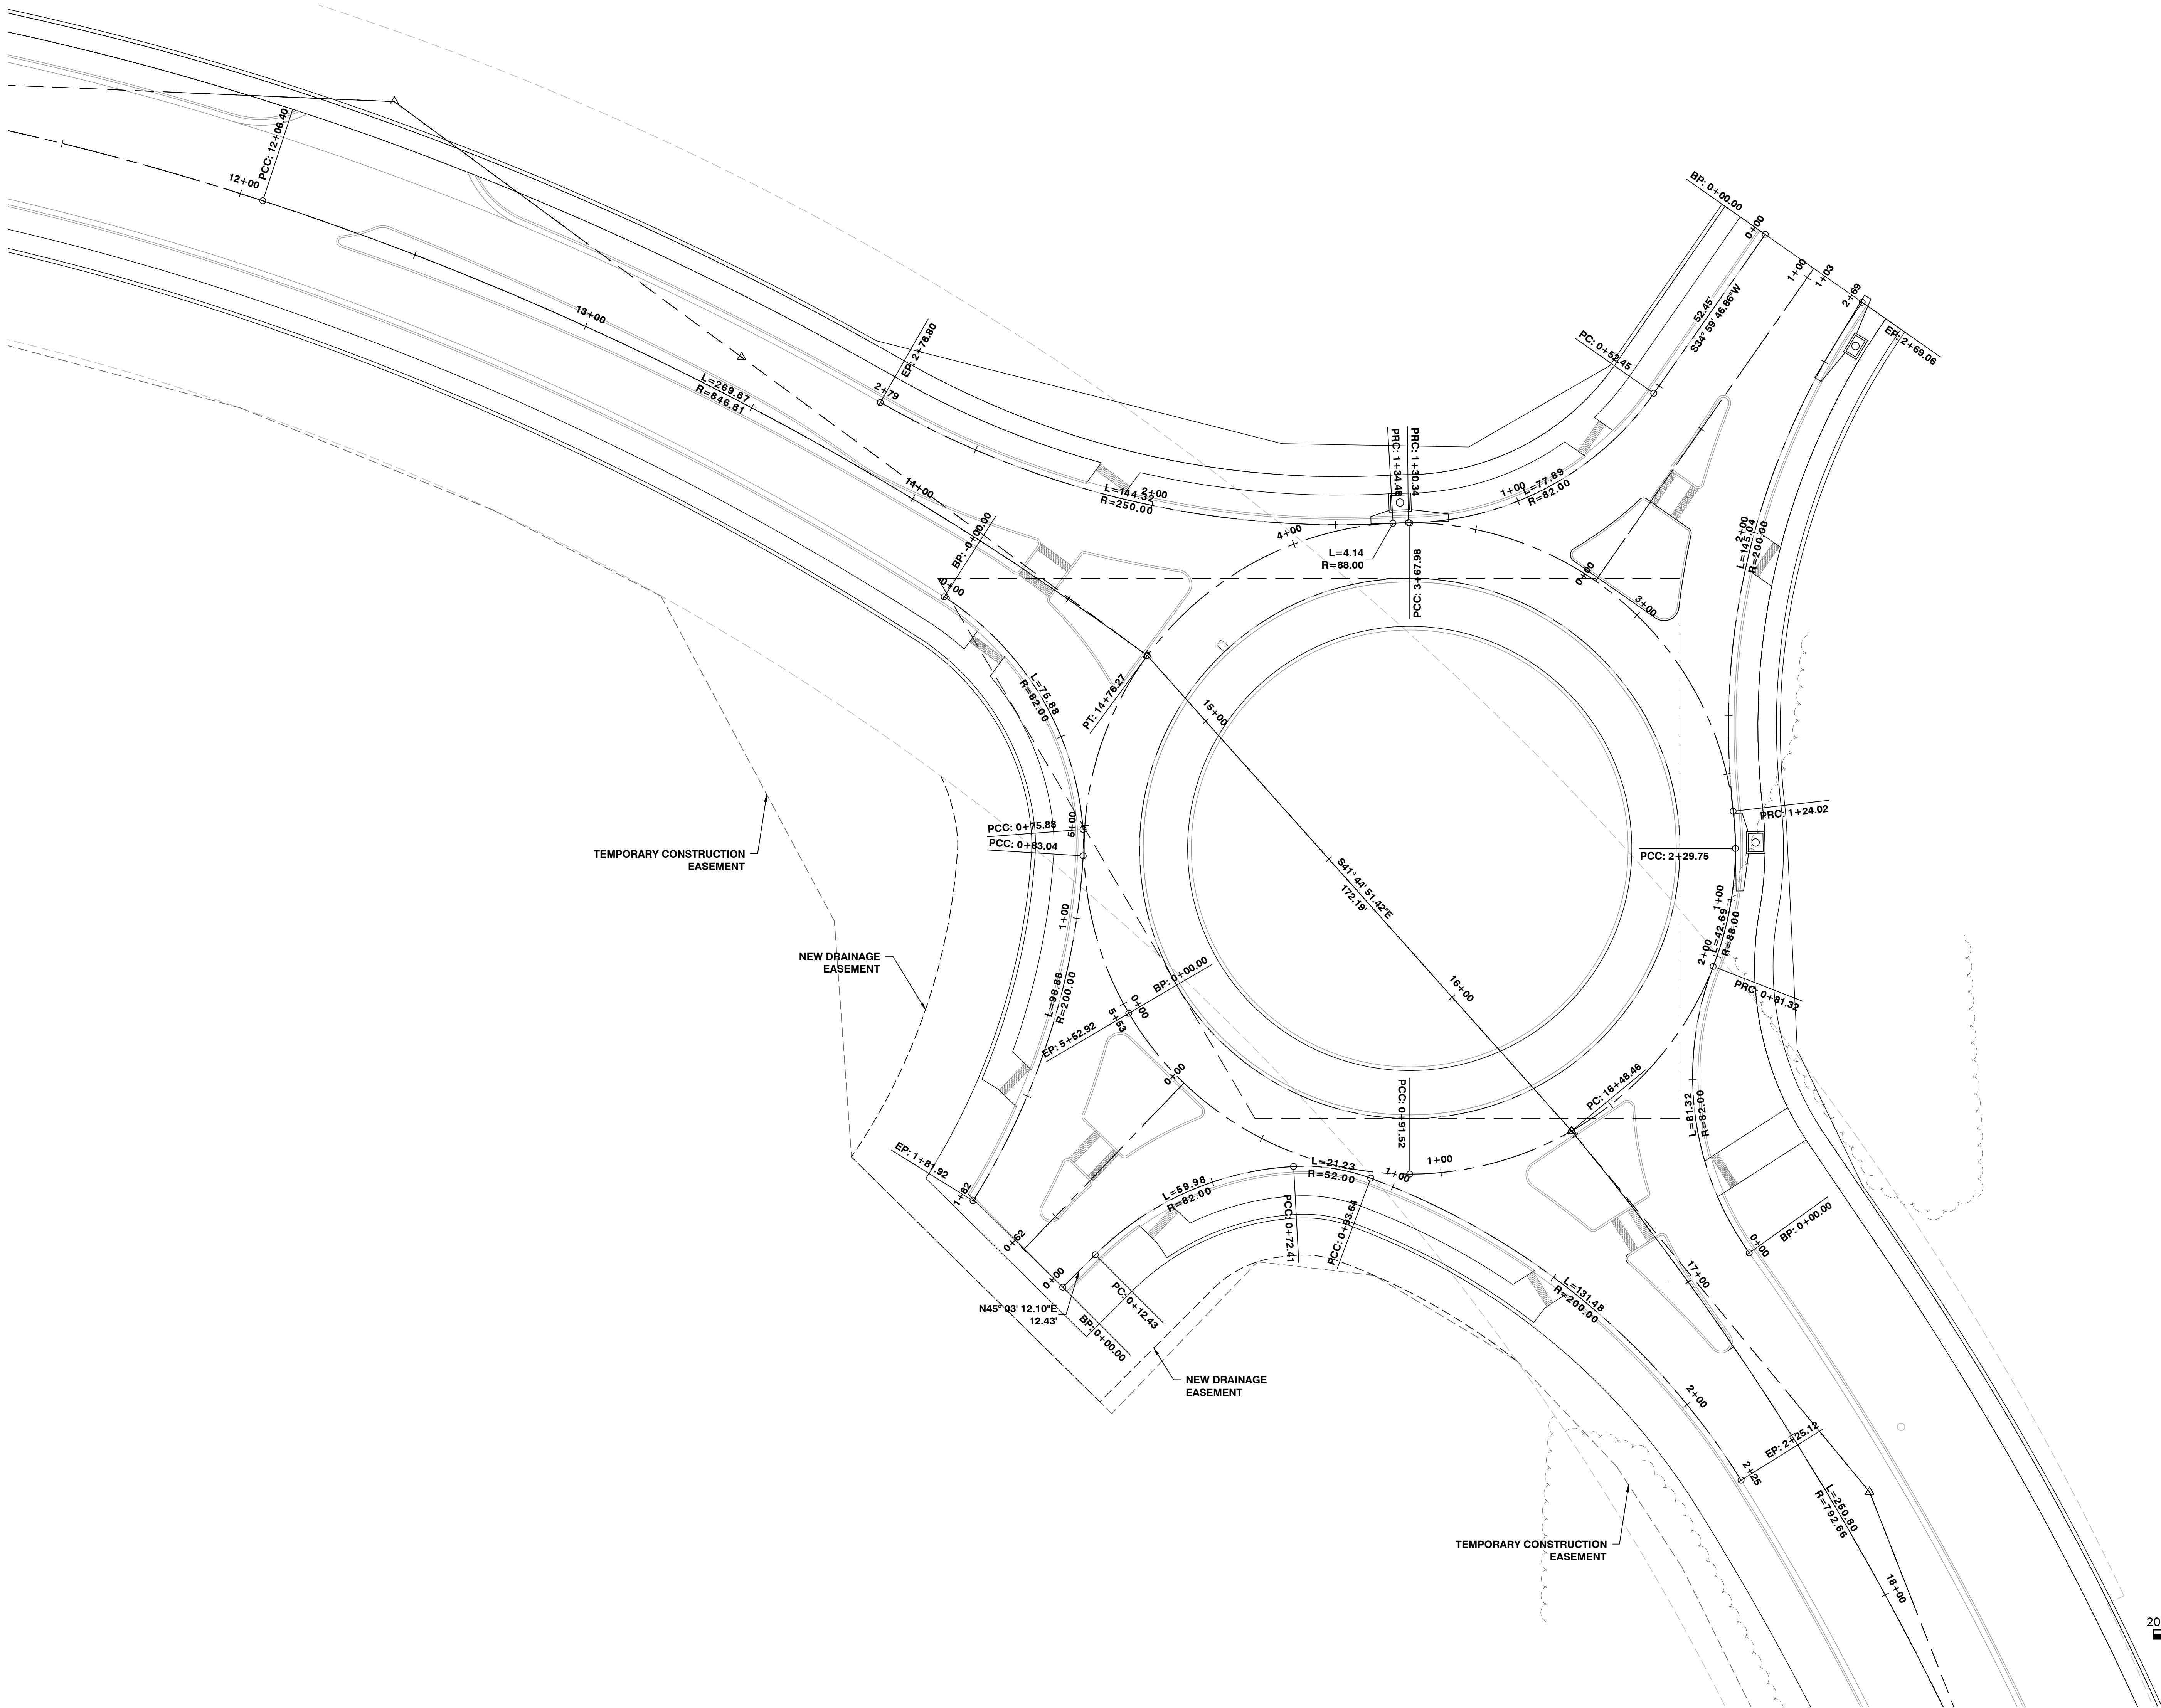

Certificates of Authority
Architecture: MO 318 / KS 241
Engineering: MO 4 / KS 241
Land Surveying: MO 123 / KS 36



Jadrienne S. Rodell-Tipton, PE
PE-2021032725 (MISSOURI #)

© 2018 Powell CWM, Inc.
This drawing has been prepared by Powell CWM, Inc. This drawing is provided as an instrument of service by Powell CWM and is intended for use on this project only, pursuant to the Architectural Works Copyright Protection Act of 1990. All drawings, specifications, ideas and designs, including the overall form, arrangement and composition of spaces and elements appearing herein constitute the original copyrighted work of Powell CWM, Inc. Any reproduction, use or disclosure of information contained herein without prior written consent of Powell CWM, Inc. is strictly prohibited.

PREPARED FOR:
GRIFFIN RILEY
PROPERTY GROUP, LLC
21 SE 29th TERRACE,
LEE'S SUMMIT, MO 64082









PUBLIC IMPROVEMENT PLANS
BLUE PARKWAY
LEE'S SUMMIT, JACKSON COUNTY, MO

REVISIONS	NO.	DATE / DESCRIPTION
	1	
	2	
	3	
	4	
	5	
	6	

PROJECT #: 22-2087
ISSUE DATE: 03-28-2023

PERMIT

ROUNDABOUT
ALIGNMENTS

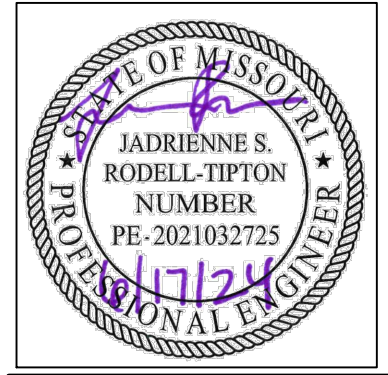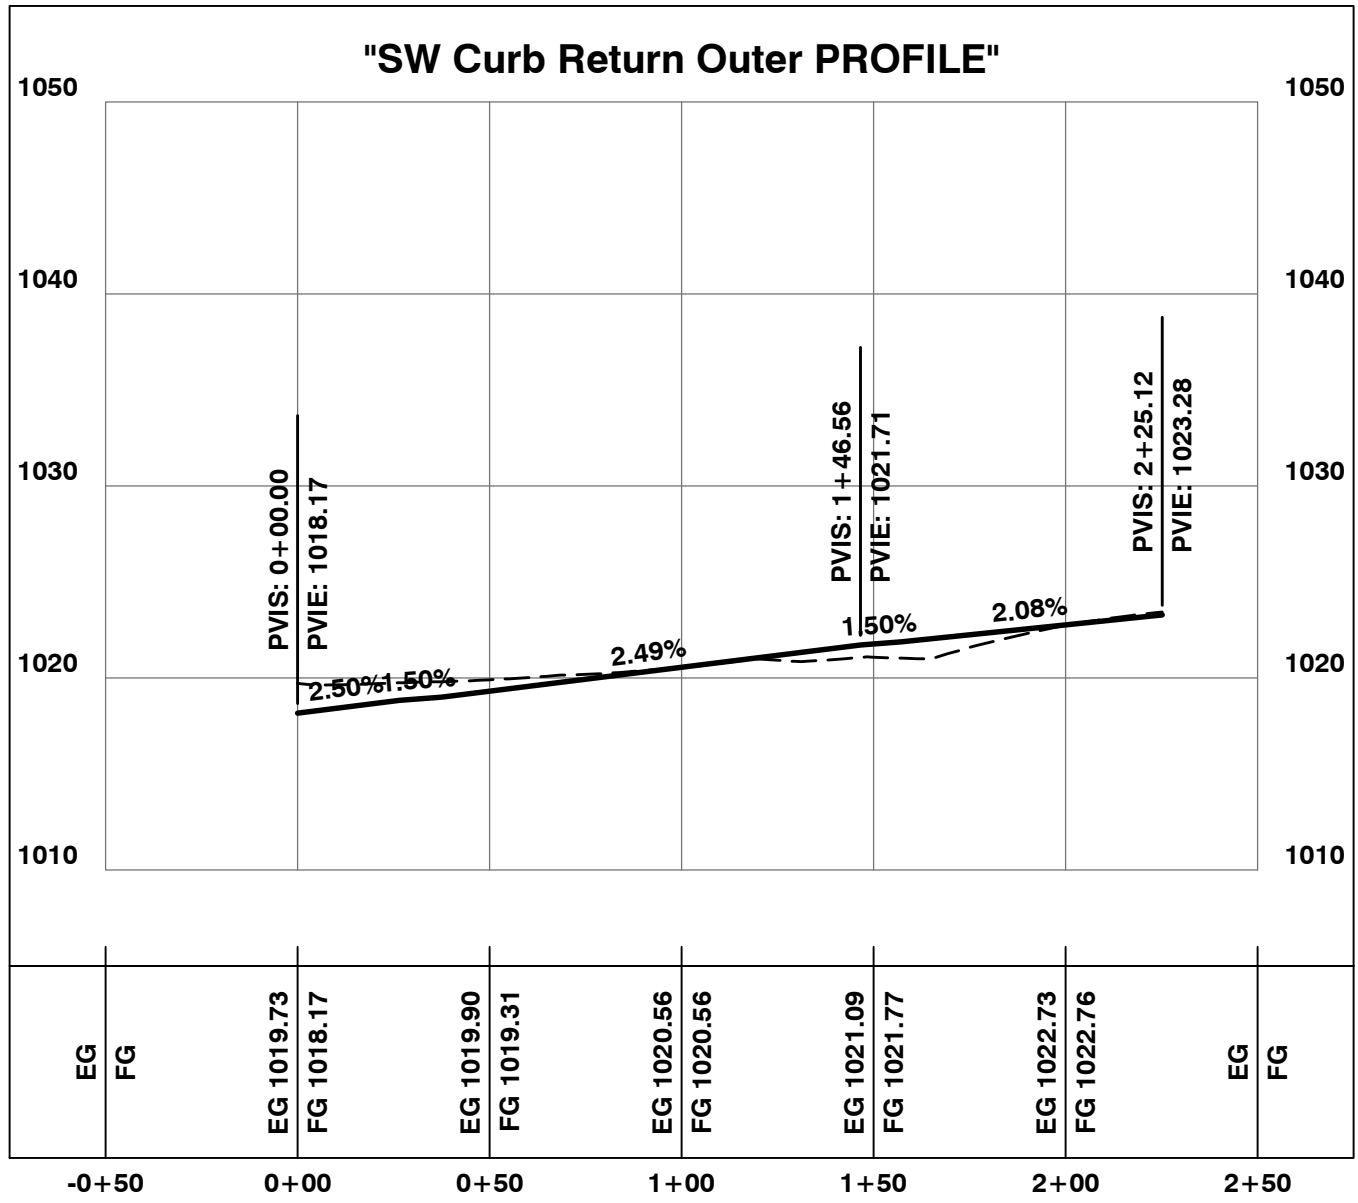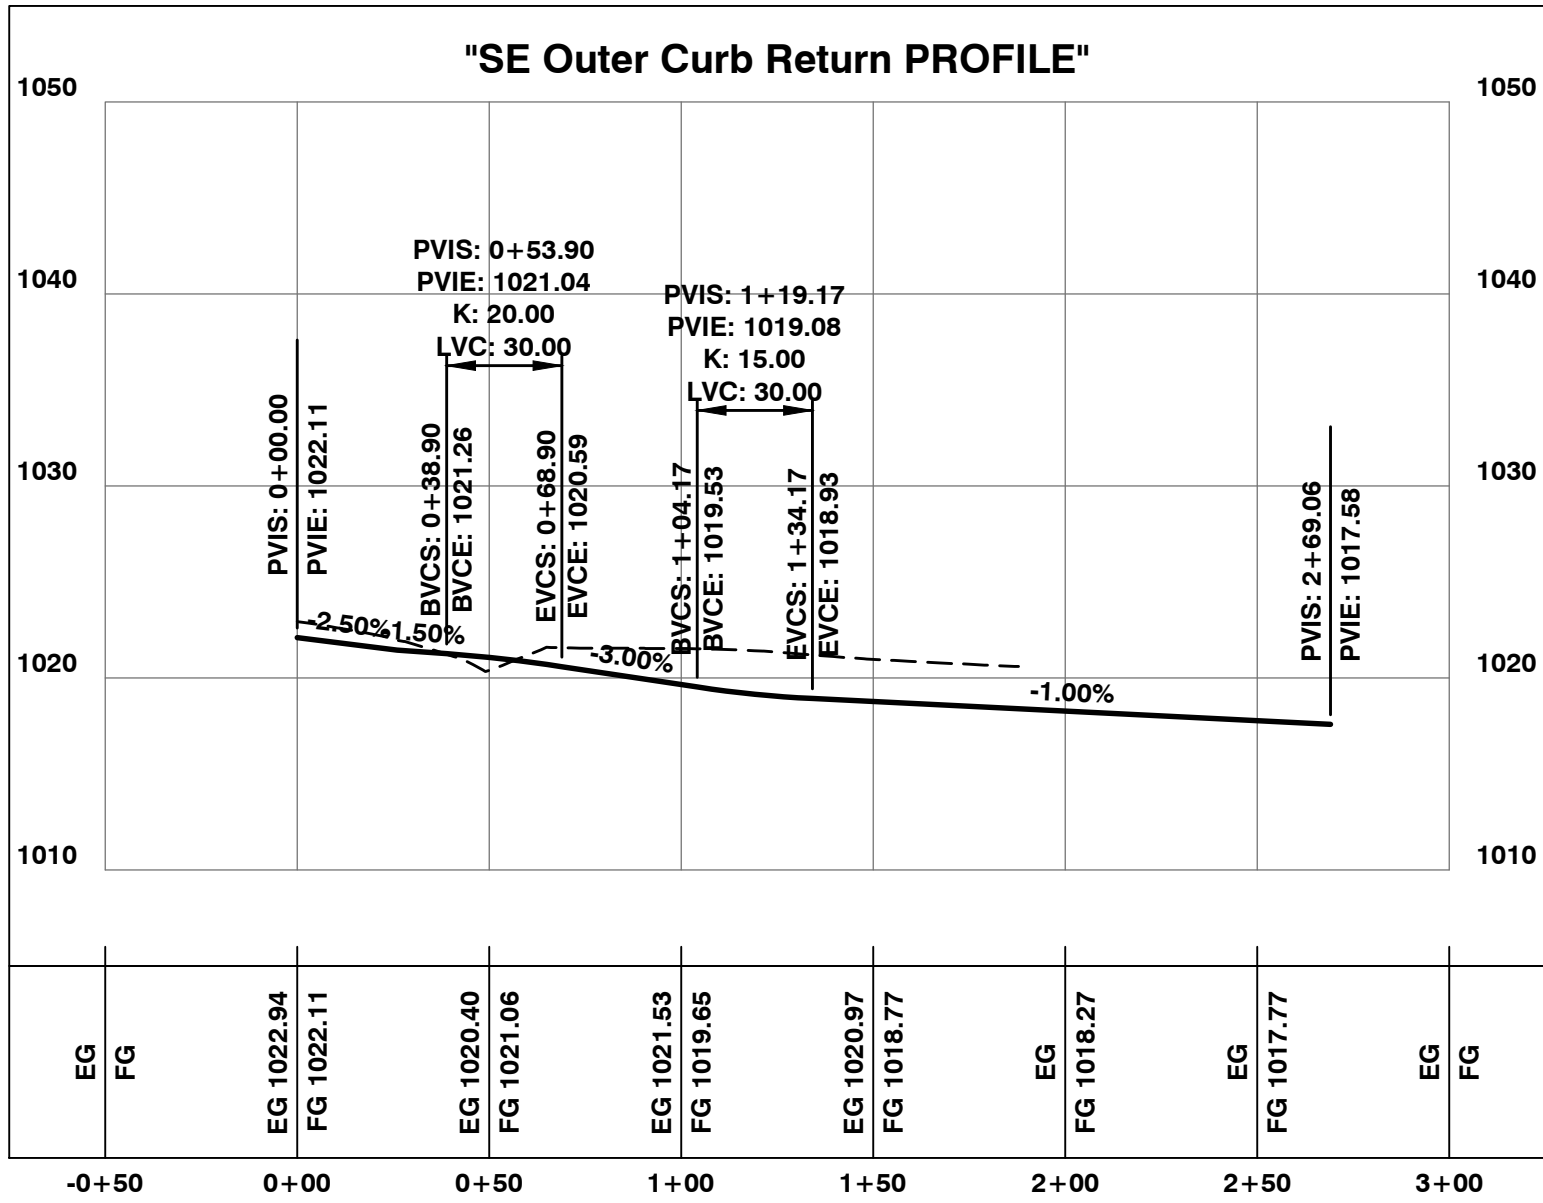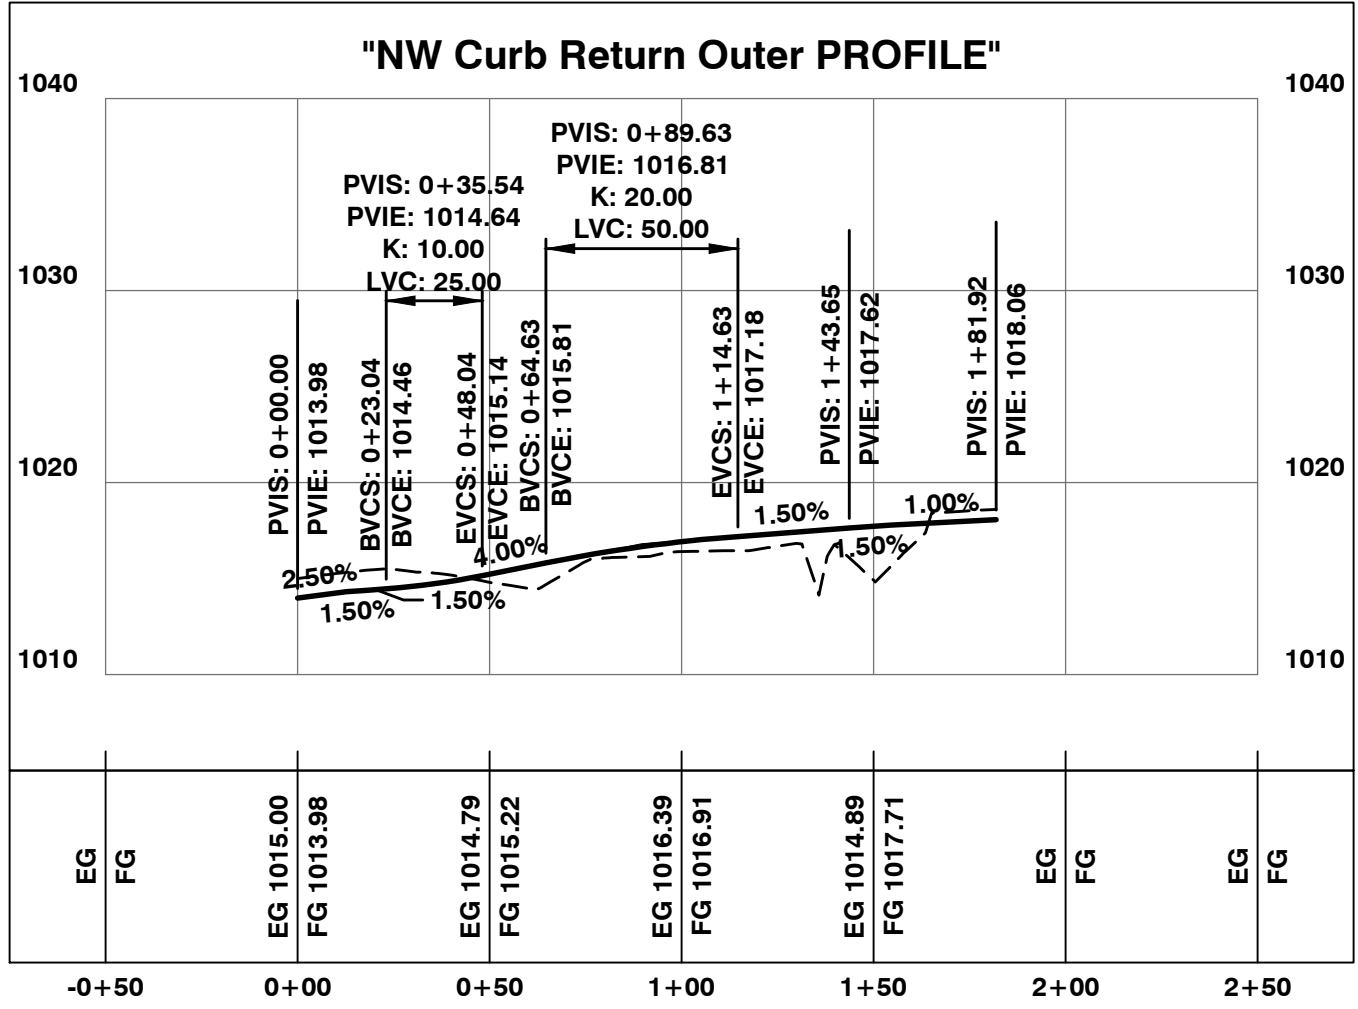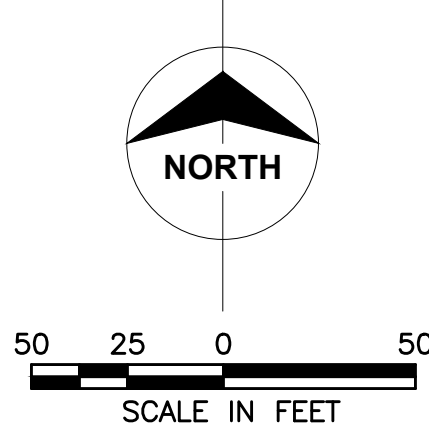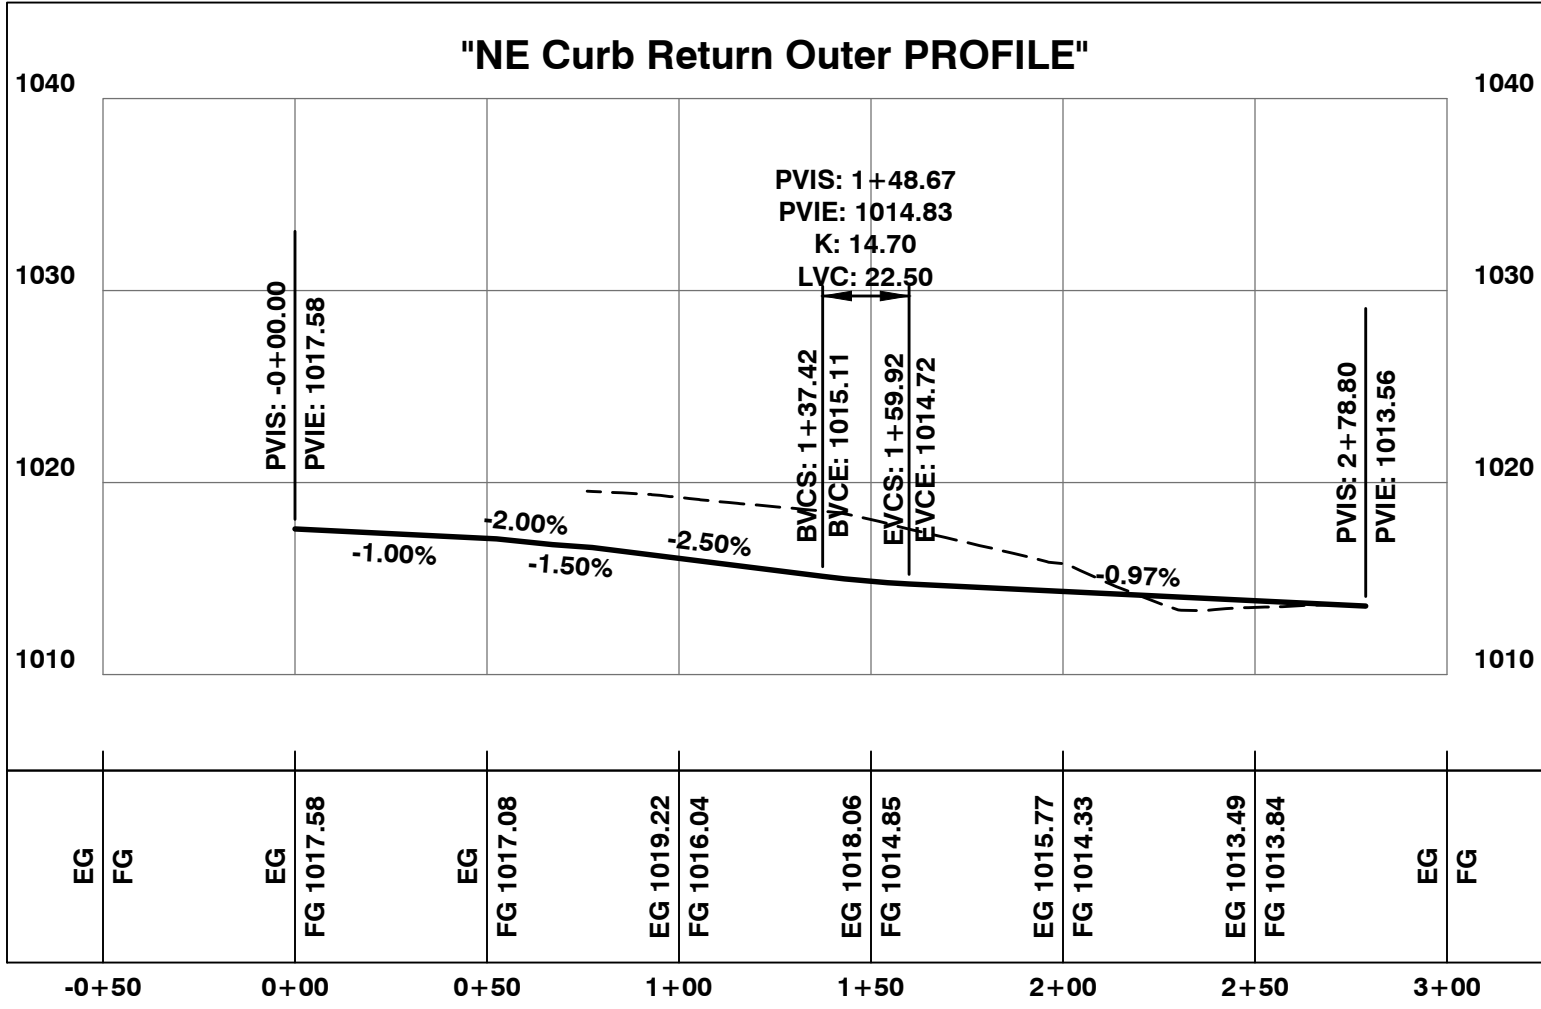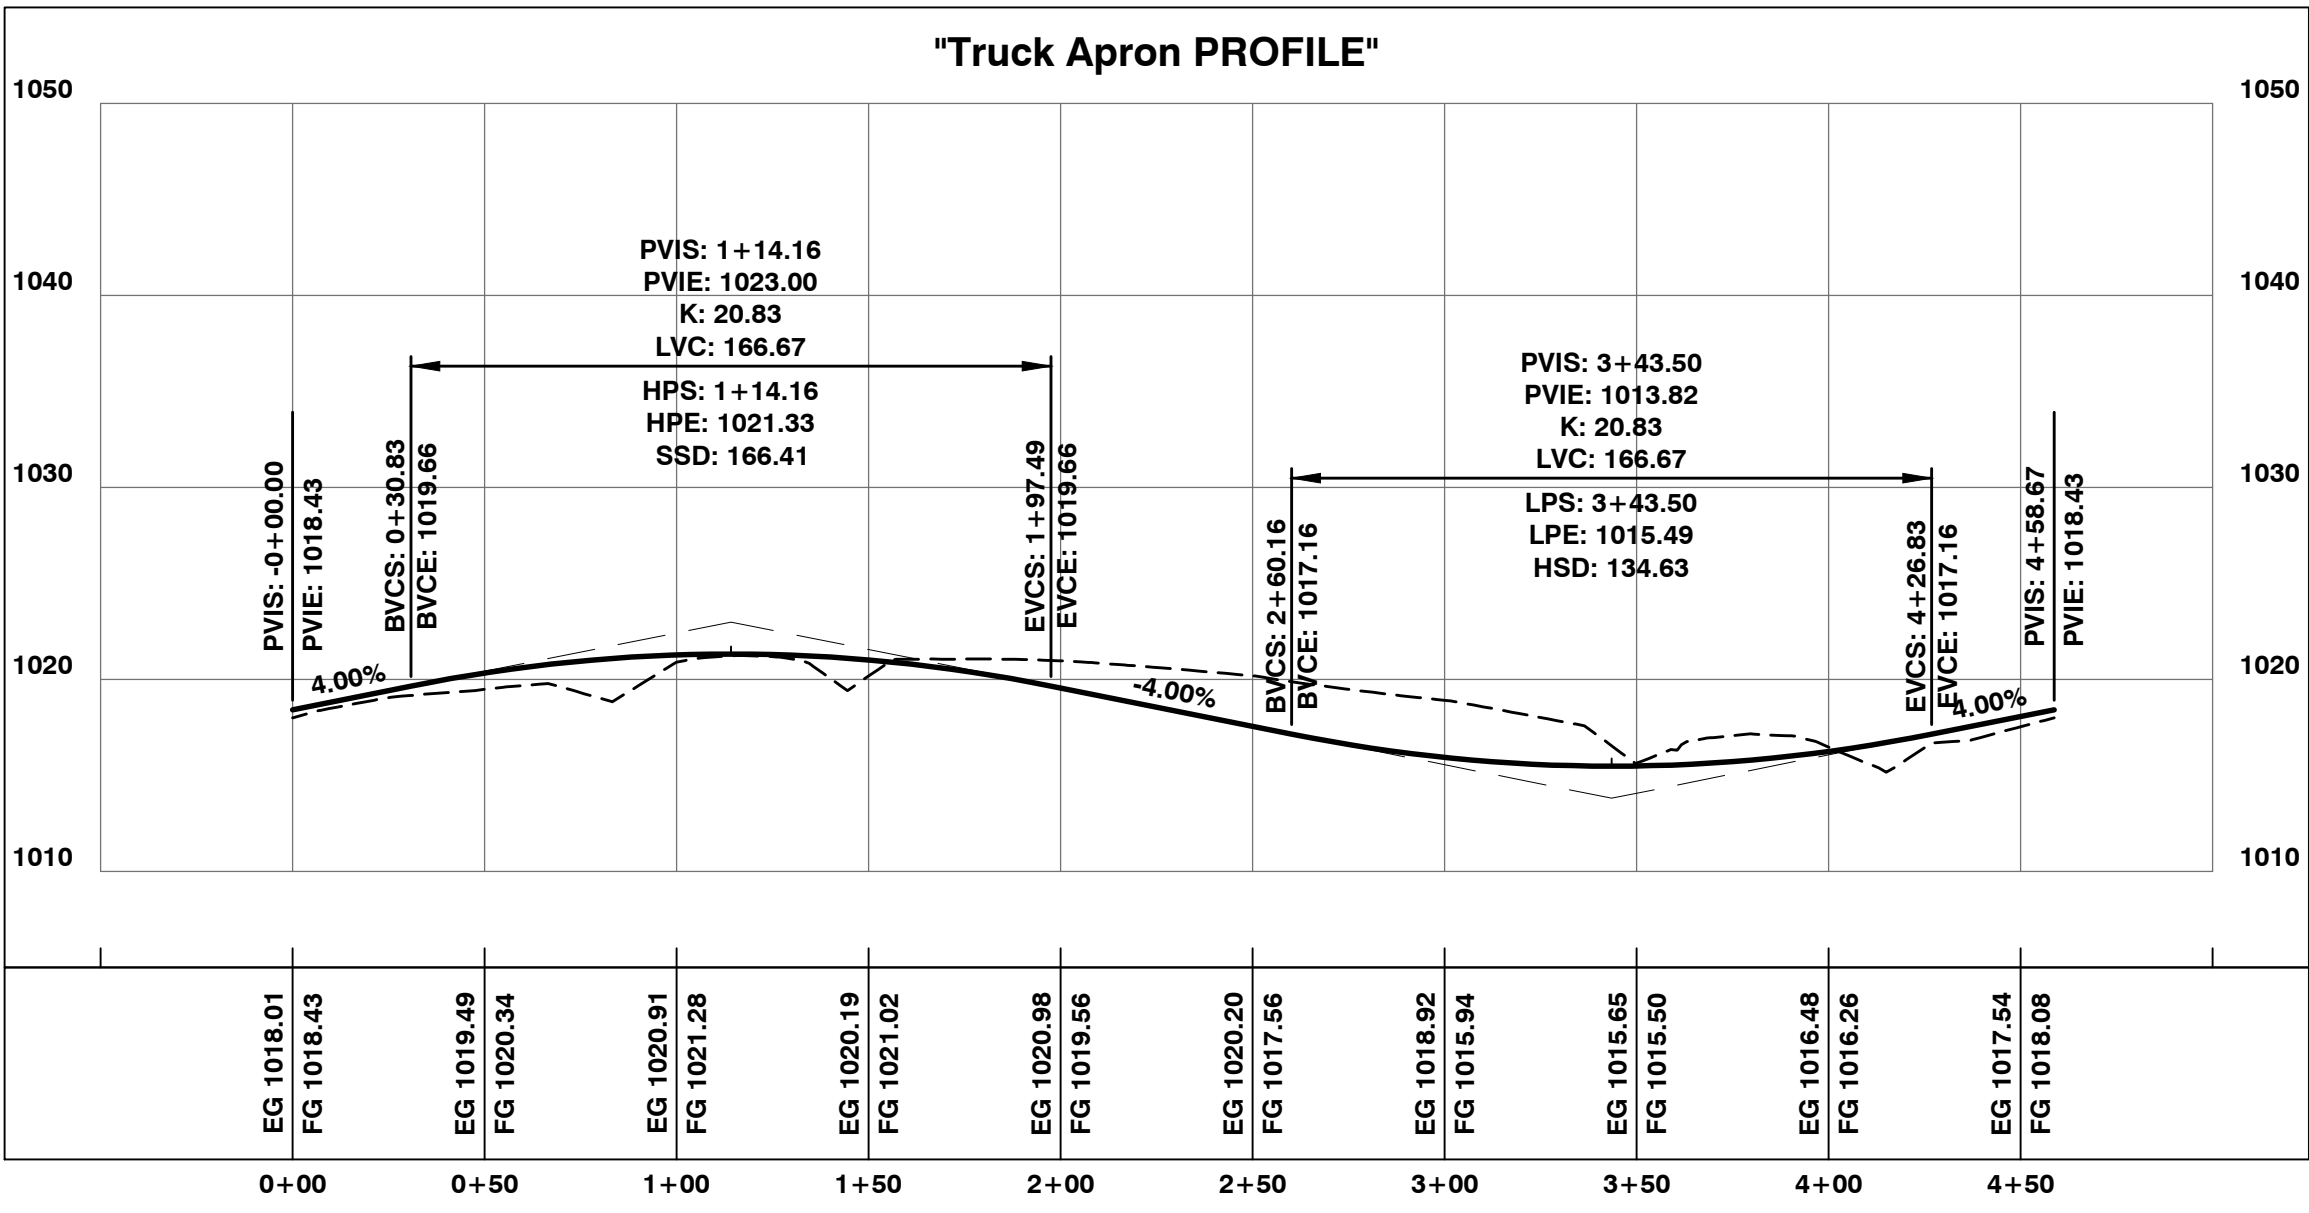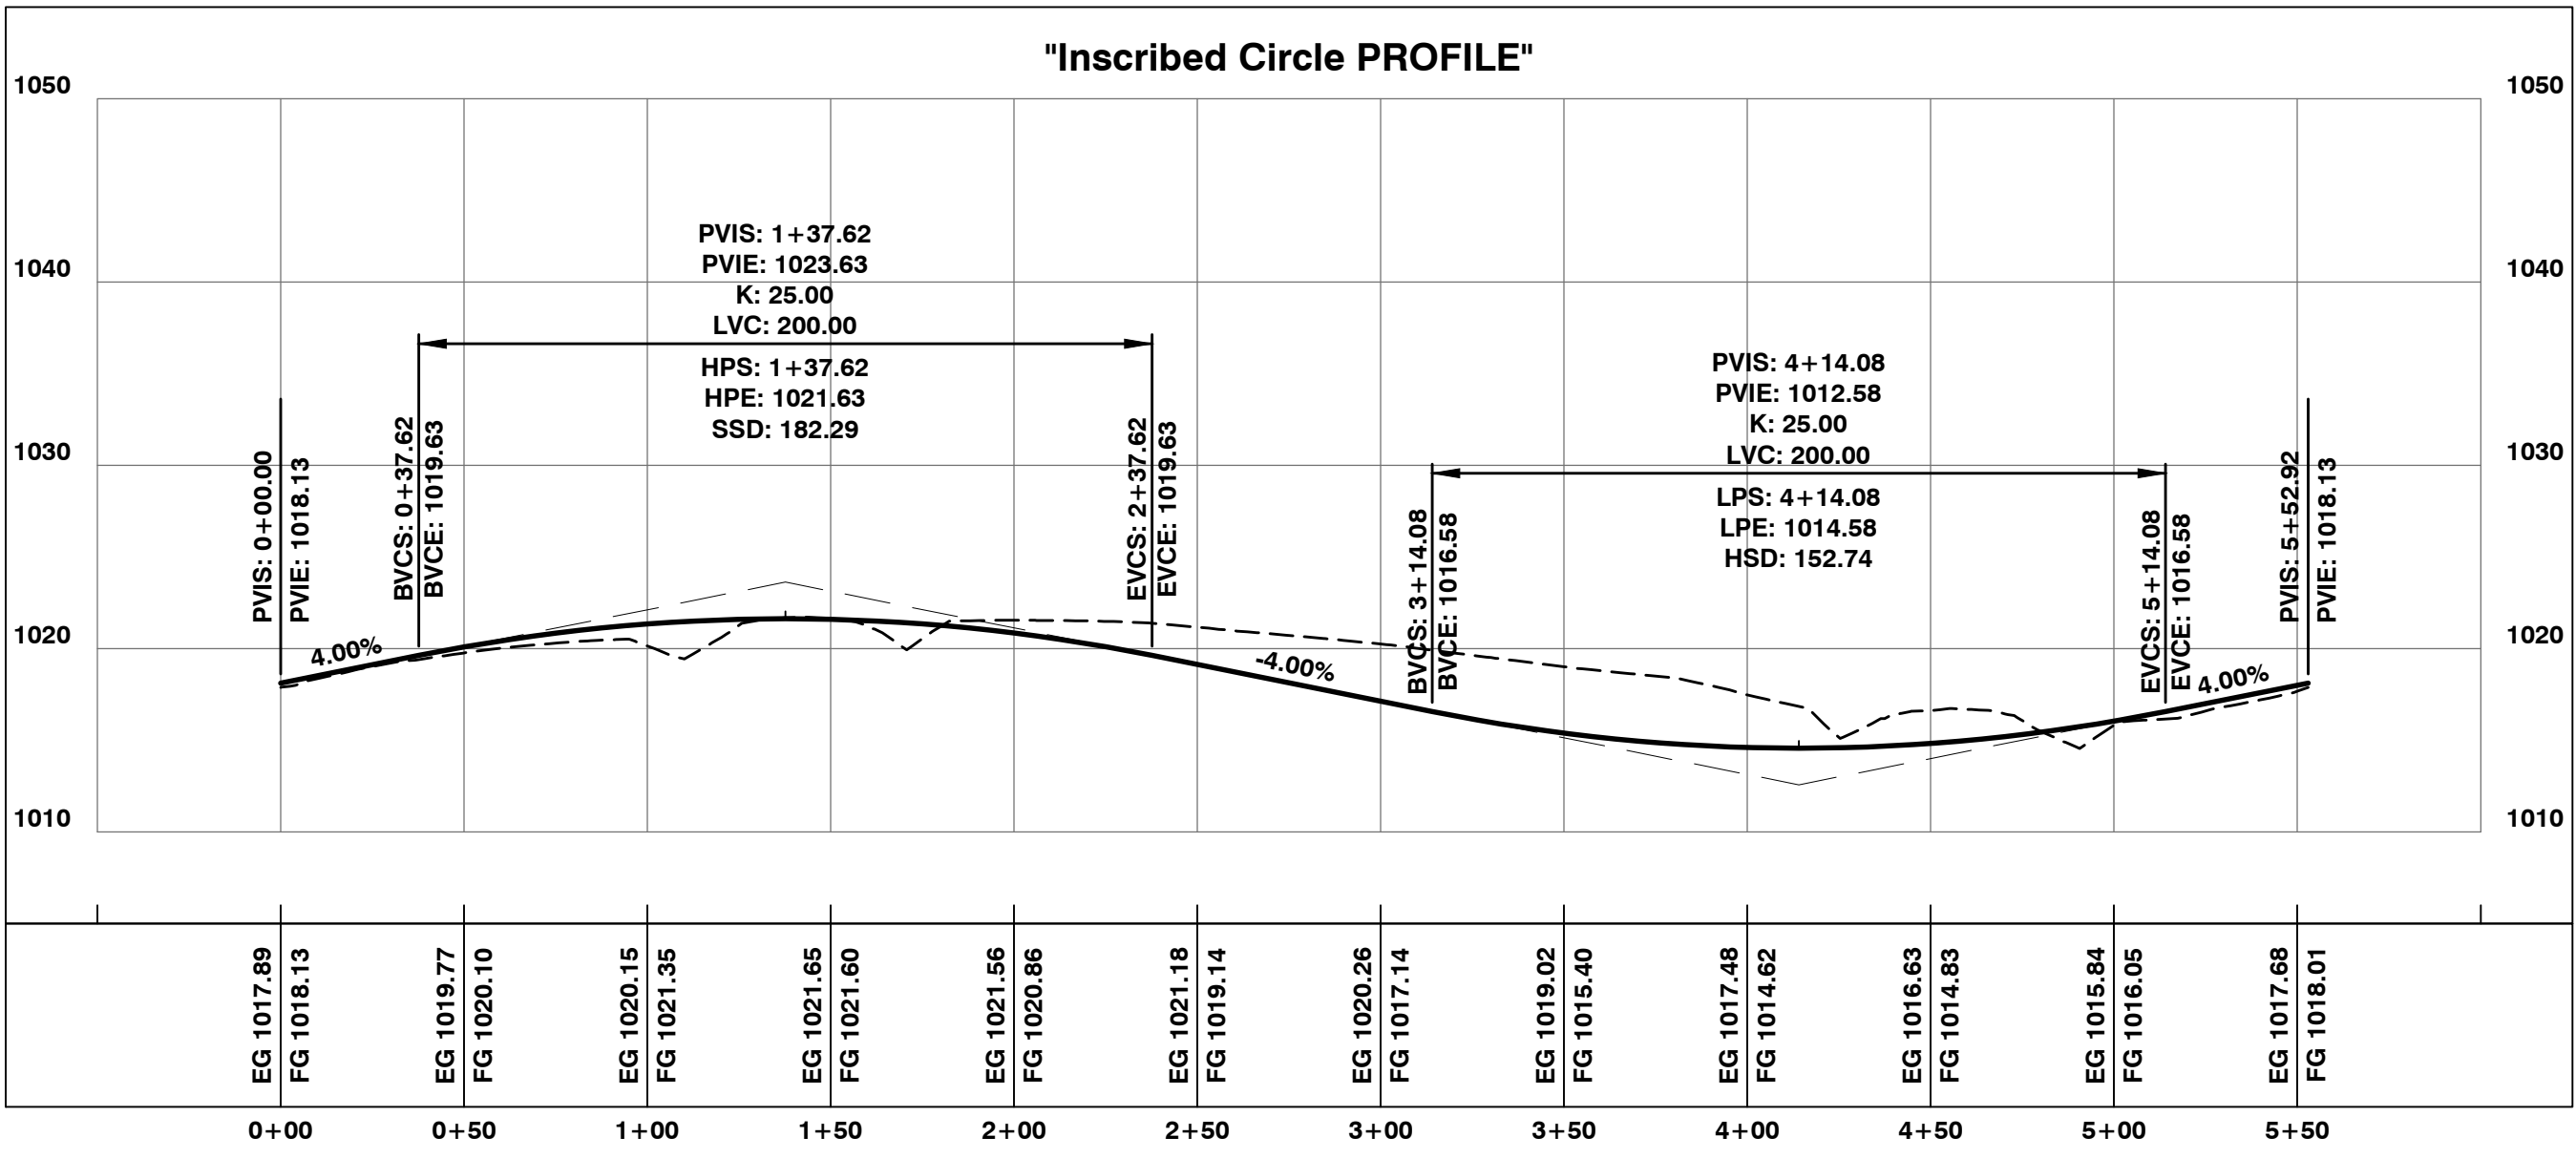

Jadrienne S. Rodell-Tipton, PE
PE-2021032725 (MISSOURI #)

© 2018 Powell CWM, Inc.
This drawing has been prepared by Powell CWM, Inc. This drawing is provided as an instrument of service by Powell CWM and is intended for use on this project only, pursuant to the Architectural Works Copyright Protection Act of 1990, all drawings, specifications, ideas and designs, including the overall form, arrangement and composition of spaces and elements appearing herein constitute the original copyrighted work of Powell CWM, Inc. Any reproduction, use or disclosure of information contained herein without prior written consent of Powell CWM, Inc. is strictly prohibited.

PREPARED FOR:
GRIFFIN RILEY
PROPERTY GROUP, LLC
21 SE 29th TERRACE,
LEE'S SUMMIT, MO 64082



PUBLIC IMPROVEMENT PLANS
BLUE PARKWAY
LEE'S SUMMIT, JACKSON COUNTY, MO

REVISIONS	NO.	DATE / DESCRIPTION
	1	
	2	
	3	
	4	
	5	
	6	

PROJECT #: 22-2087
ISSUE DATE: 03-28-2023

PERMIT

ROUNDABOUT
PROFILES

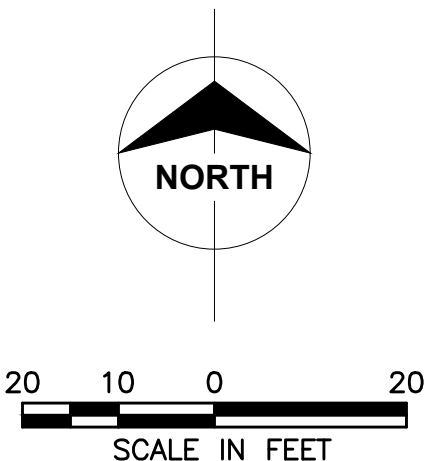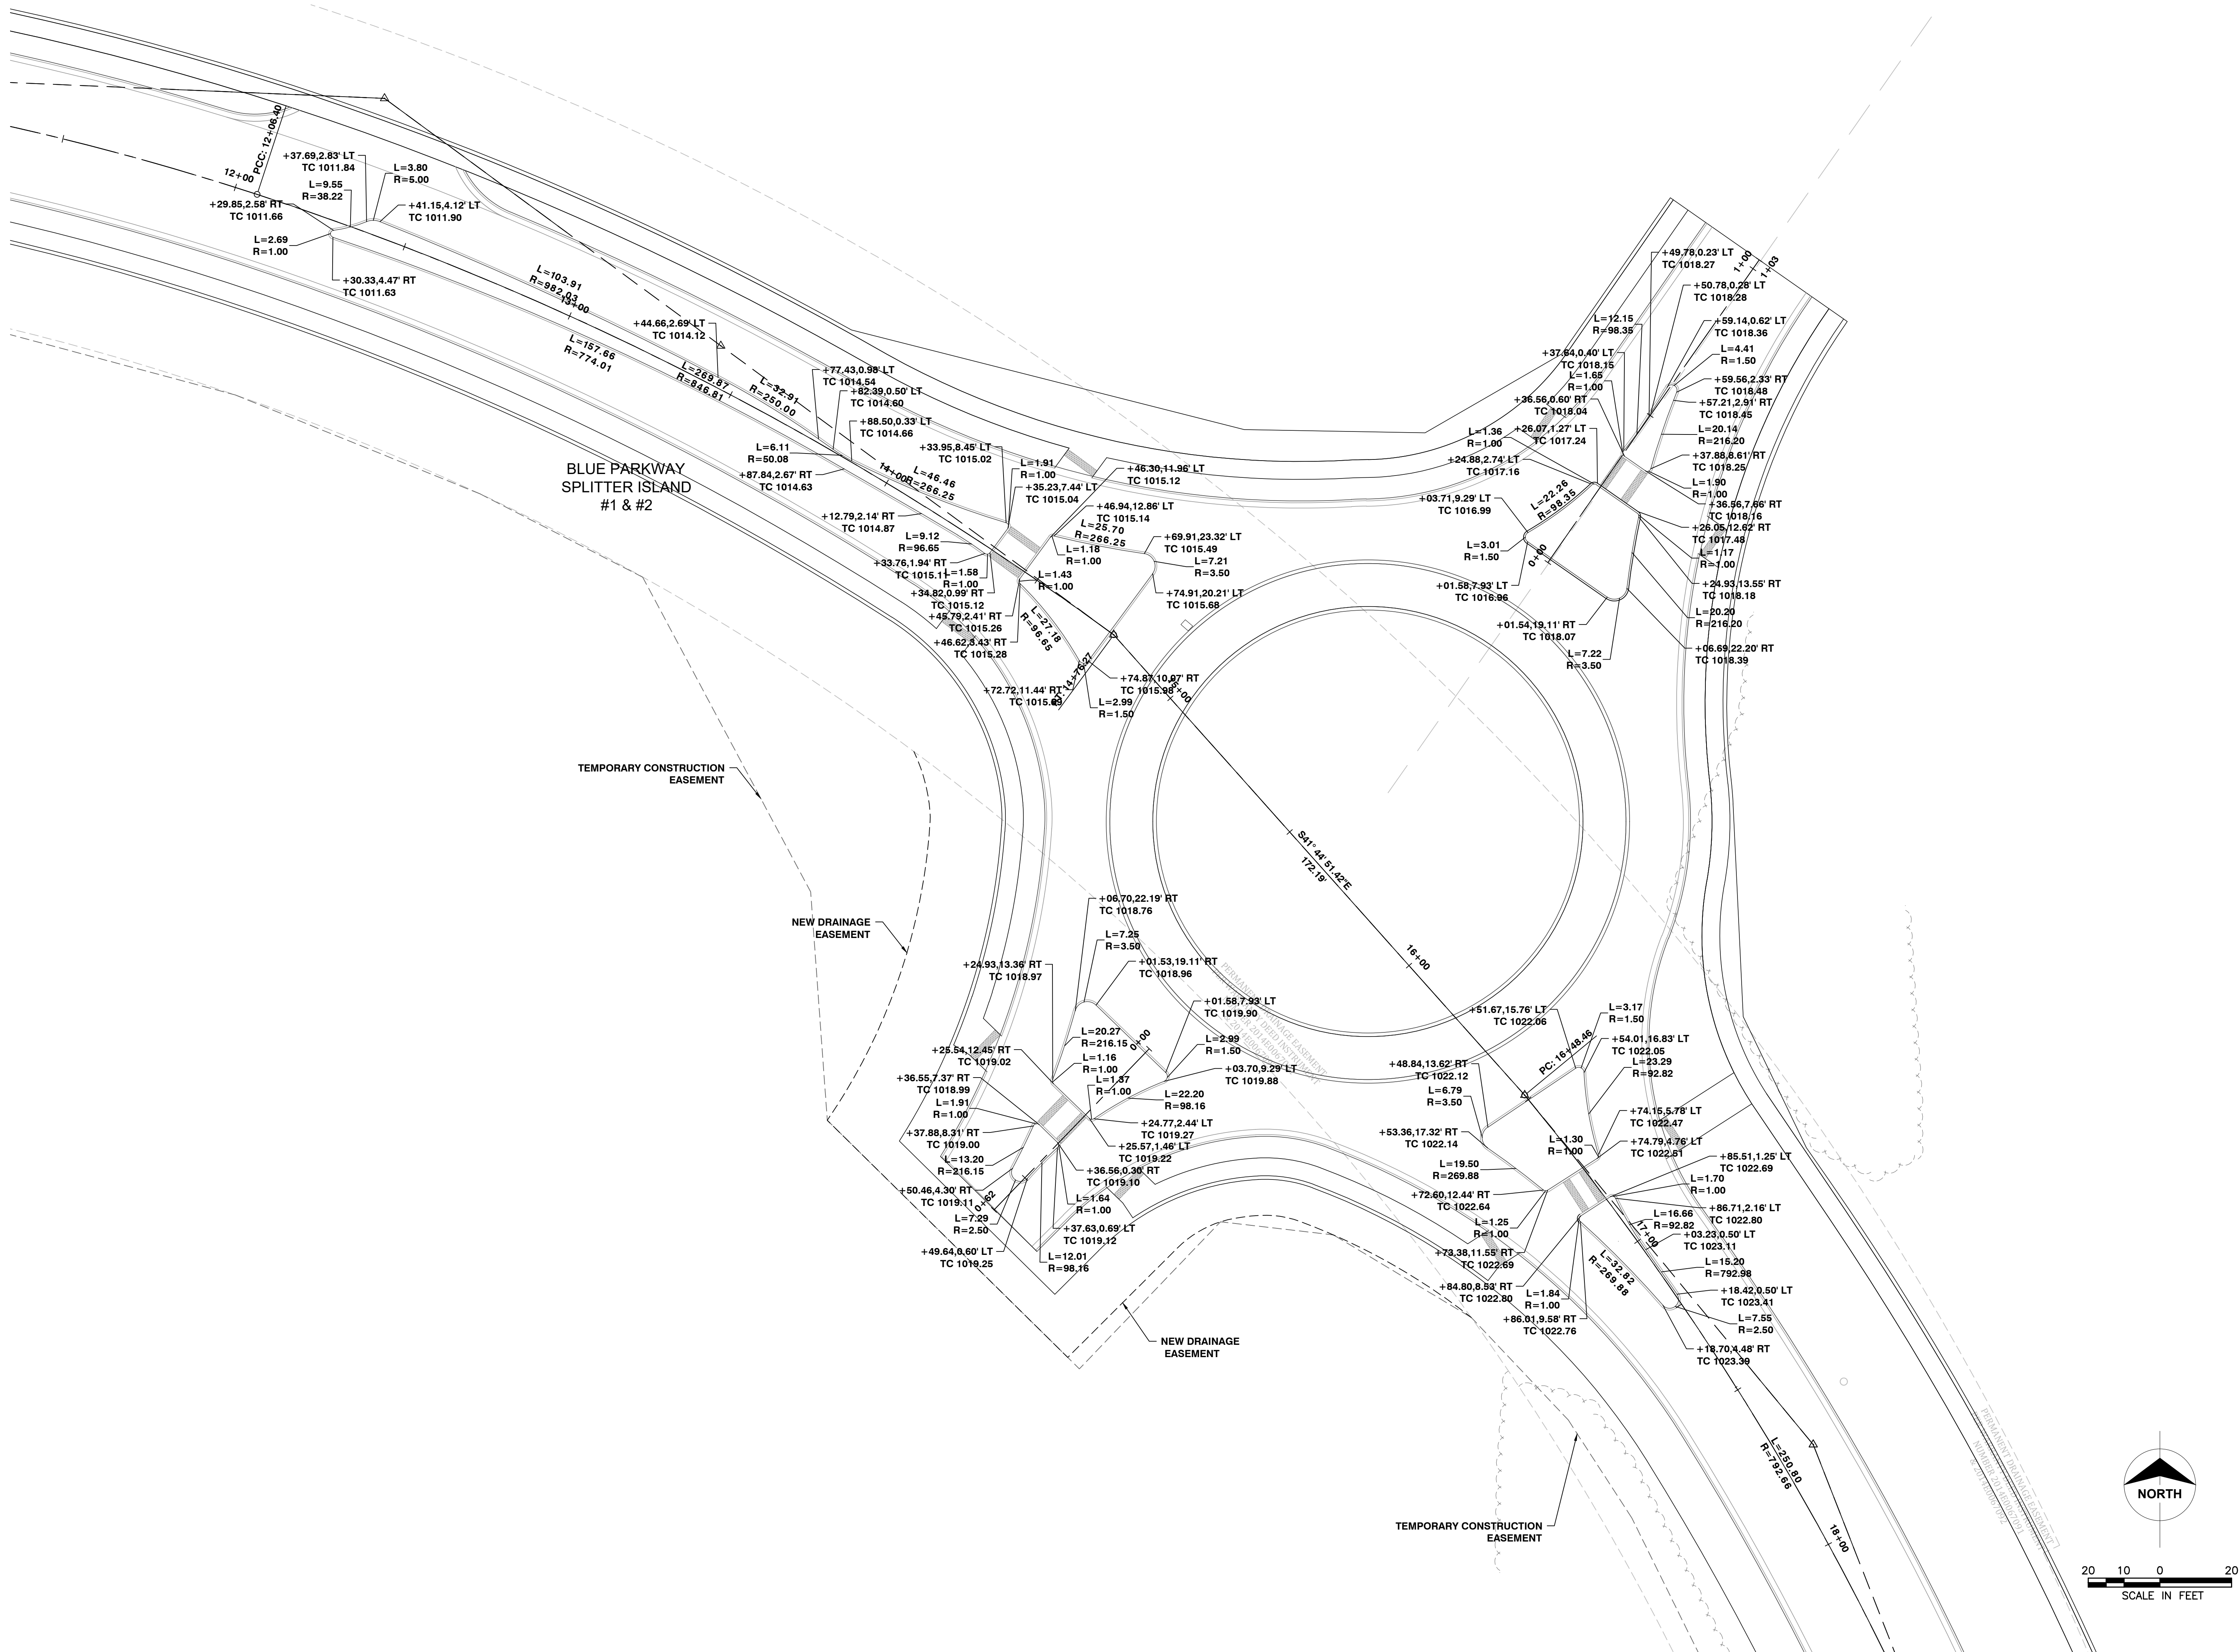

Certificates of Authority
Architecture: MO 318 / KS 241
Engineering: MO 4 / KS 241
Land Surveying: MO 123 / KS 36



Jadrienne S. Rodell-Tipton, PE
PE-2021032725 (MISSOURI #)

© 2018 Powell CWM, Inc.
This drawing has been prepared by Powell CWM, Inc. This drawing is provided as an instrument of service by Powell CWM and is intended for use on this project only, pursuant to the Architectural Works Copyright Protection Act of 1990, all drawings, specifications, ideas and designs, including the overall form, arrangement and composition of spaces and elements appearing herein constitute the original copyrighted work of Powell CWM, Inc. Any reproduction, use or disclosure of information contained herein without prior written consent of Powell CWM, Inc. is strictly prohibited.

PREPARED FOR:
GRIFFIN RILEY
PROPERTY GROUP, LLC
21 SE 29th TERRACE,
LEE'S SUMMIT, MO 64082


PUBLIC IMPROVEMENT PLANS
BLUE PARKWAY
LEE'S SUMMIT, JACKSON COUNTY, MO

REVISIONS	NO.	DATE / DESCRIPTION
	1	
	2	
	3	
	4	
	5	
	6	

PROJECT #: 22-2087
ISSUE DATE: 03-28-2023

PERMIT

SPLITTER ISLAND
DETAILS

 


REVISIONS	NO.	DATE / DESCRIPTION
1		
2		
3		
4		
5		
5		

PROJECT #: 22-2087

PERMIT

ADA CURB RAMP DETAILS

26




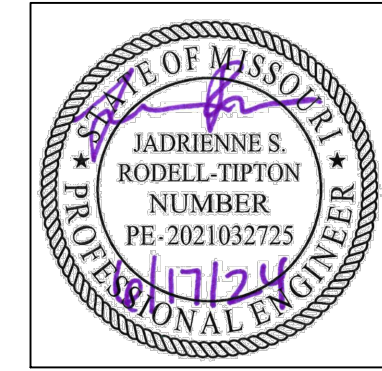


Jadrienne S. Rodell-Tipton, PE
PE-2021032725 (MISSOURI #)

© 2018 Powell CWM, Inc.
This drawing has been prepared by Powell CWM Inc. This drawing is provided as an instrument of service by Powell CWM and is intended for use on this project only, pursuant to the Architectural Works Copyright Protection Act of 1990, all drawings, specifications, ideas and designs including the overall form arrangement and composition of spaces and elements appearing herein constitute the original copyrighted work of Powell CWM, Inc. Any reproduction, use or disclosure of information contained herein without prior written consent of Powell CWM, Inc. is strictly prohibited.

PREPARED FOR:
GRIFFIN RILEY
PROPERTY GROUP, LLC
21 SE 29th TERRACE,
LEE'S SUMMIT, MO 64082

PUBLIC IMPROVEMENT PLANS
BLUE PARKWAY
LEE'S SUMMIT, JACKSON COUNTY, MO

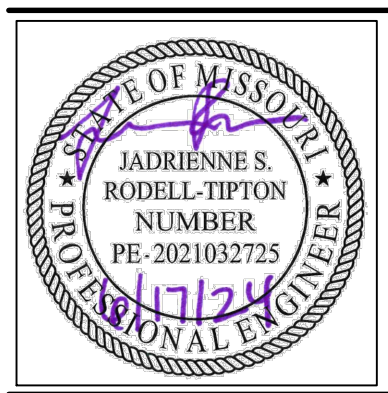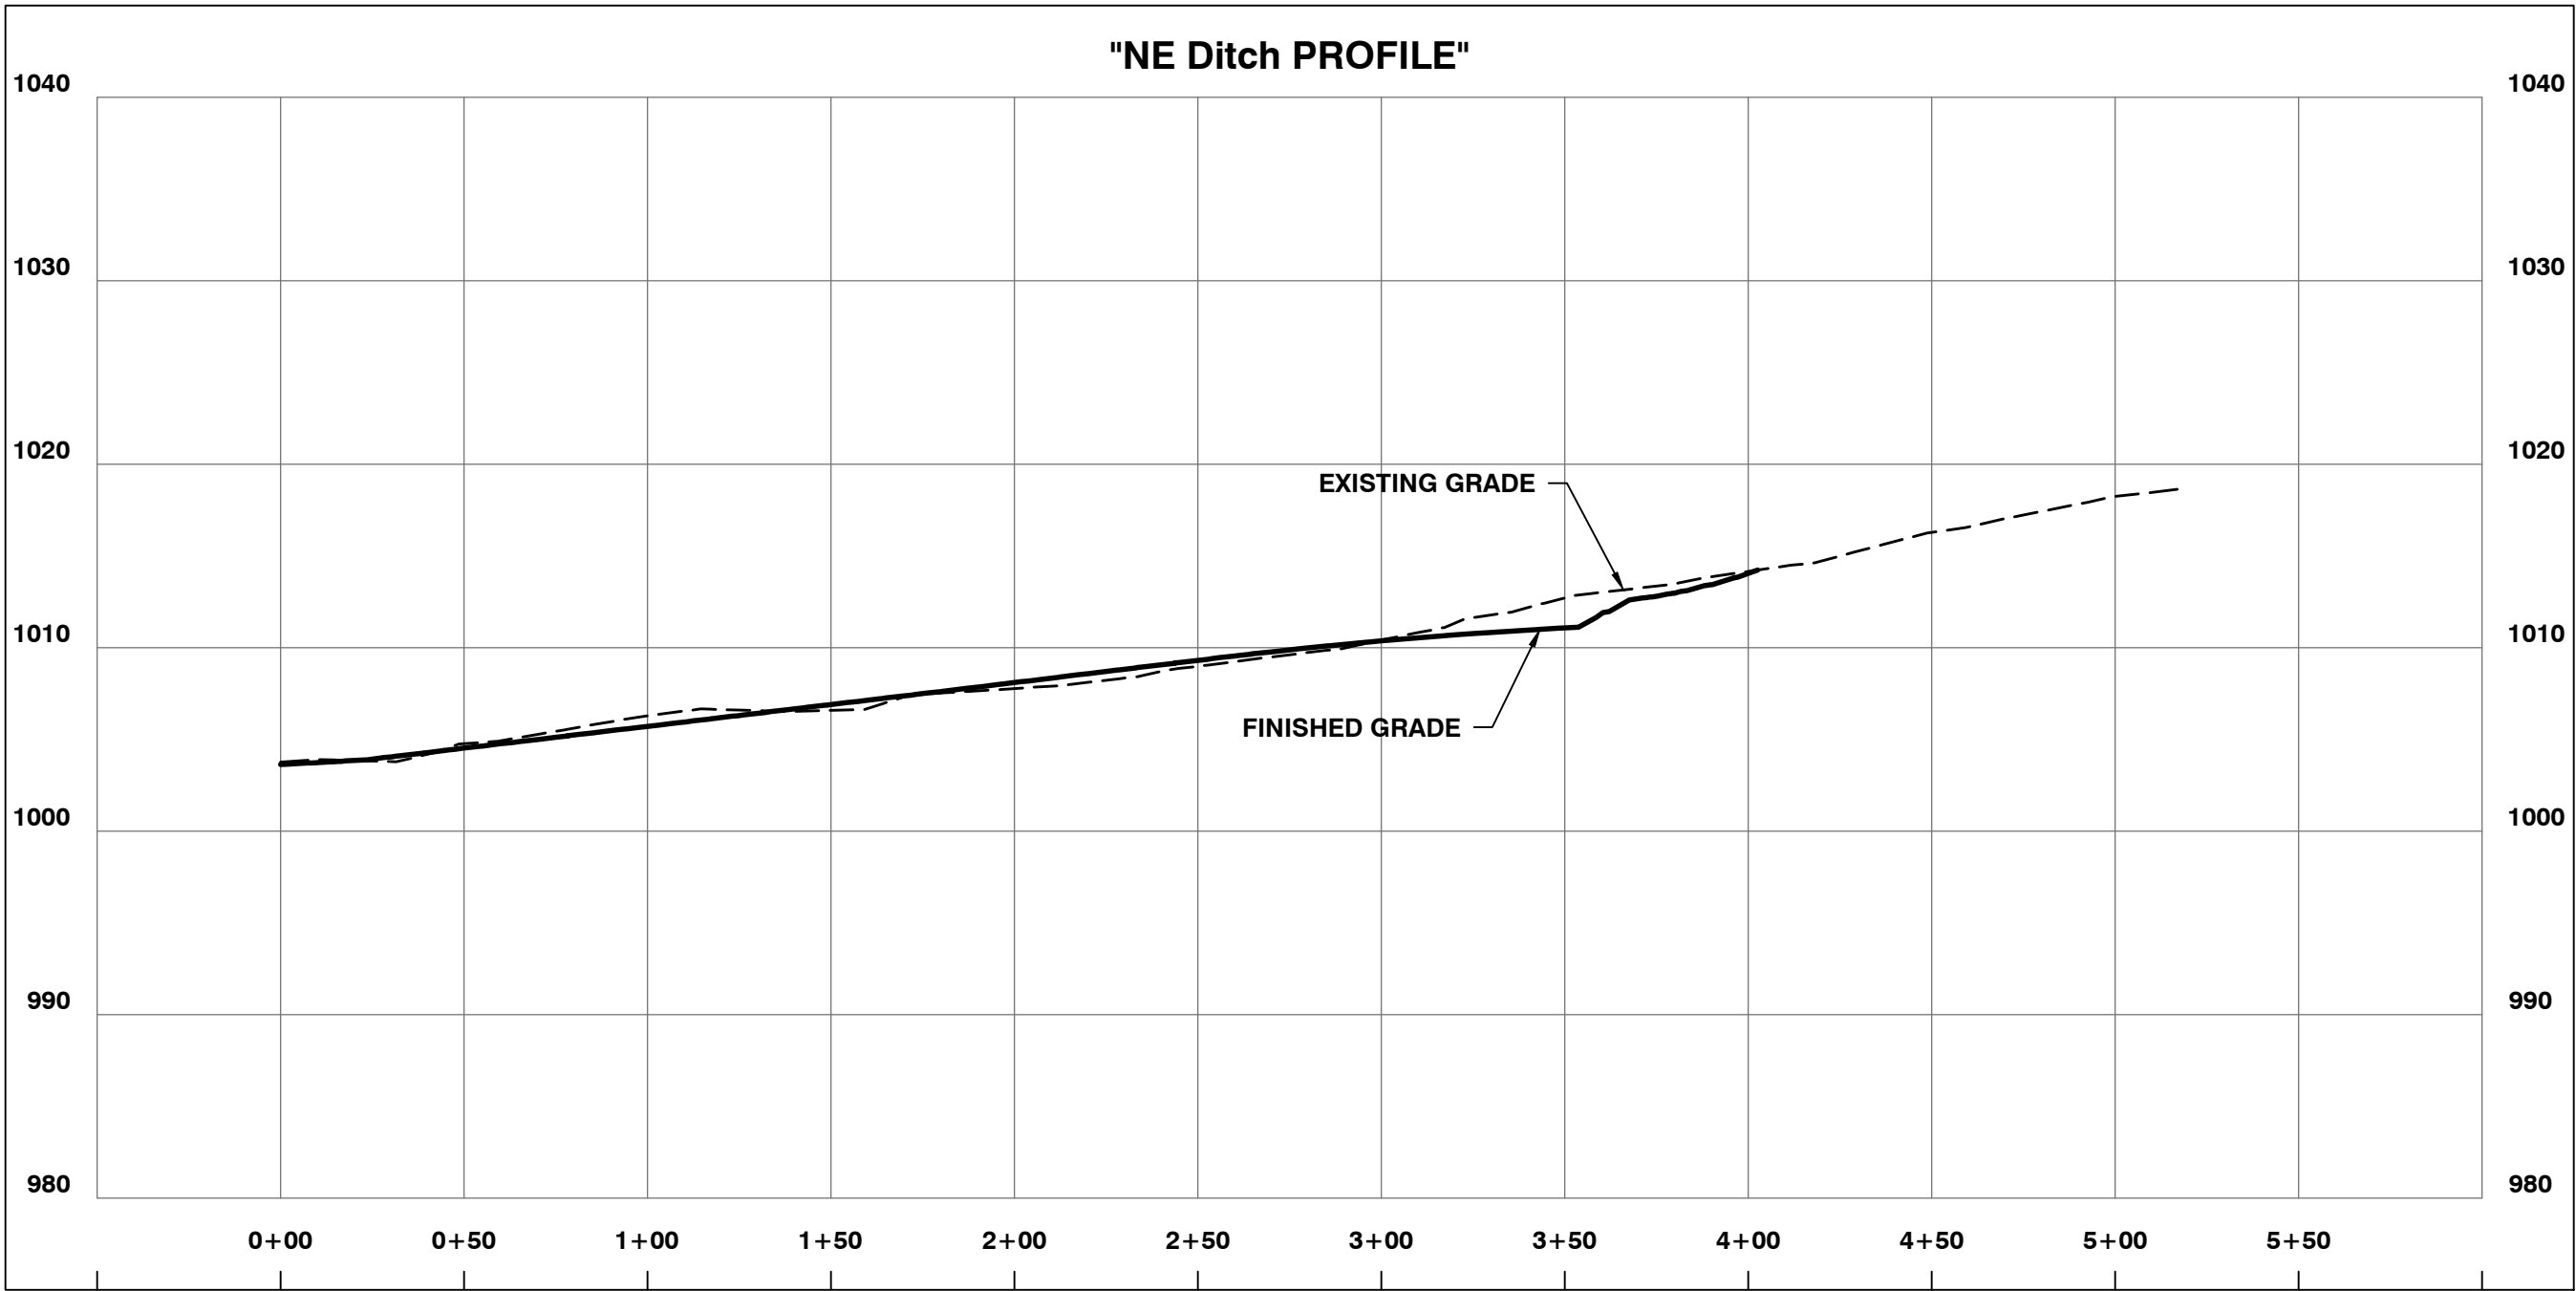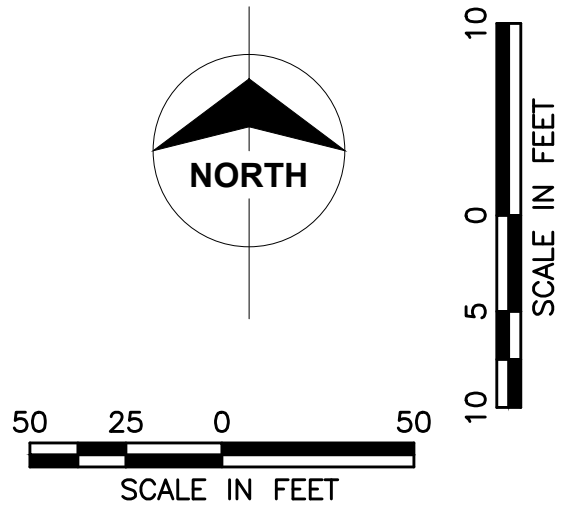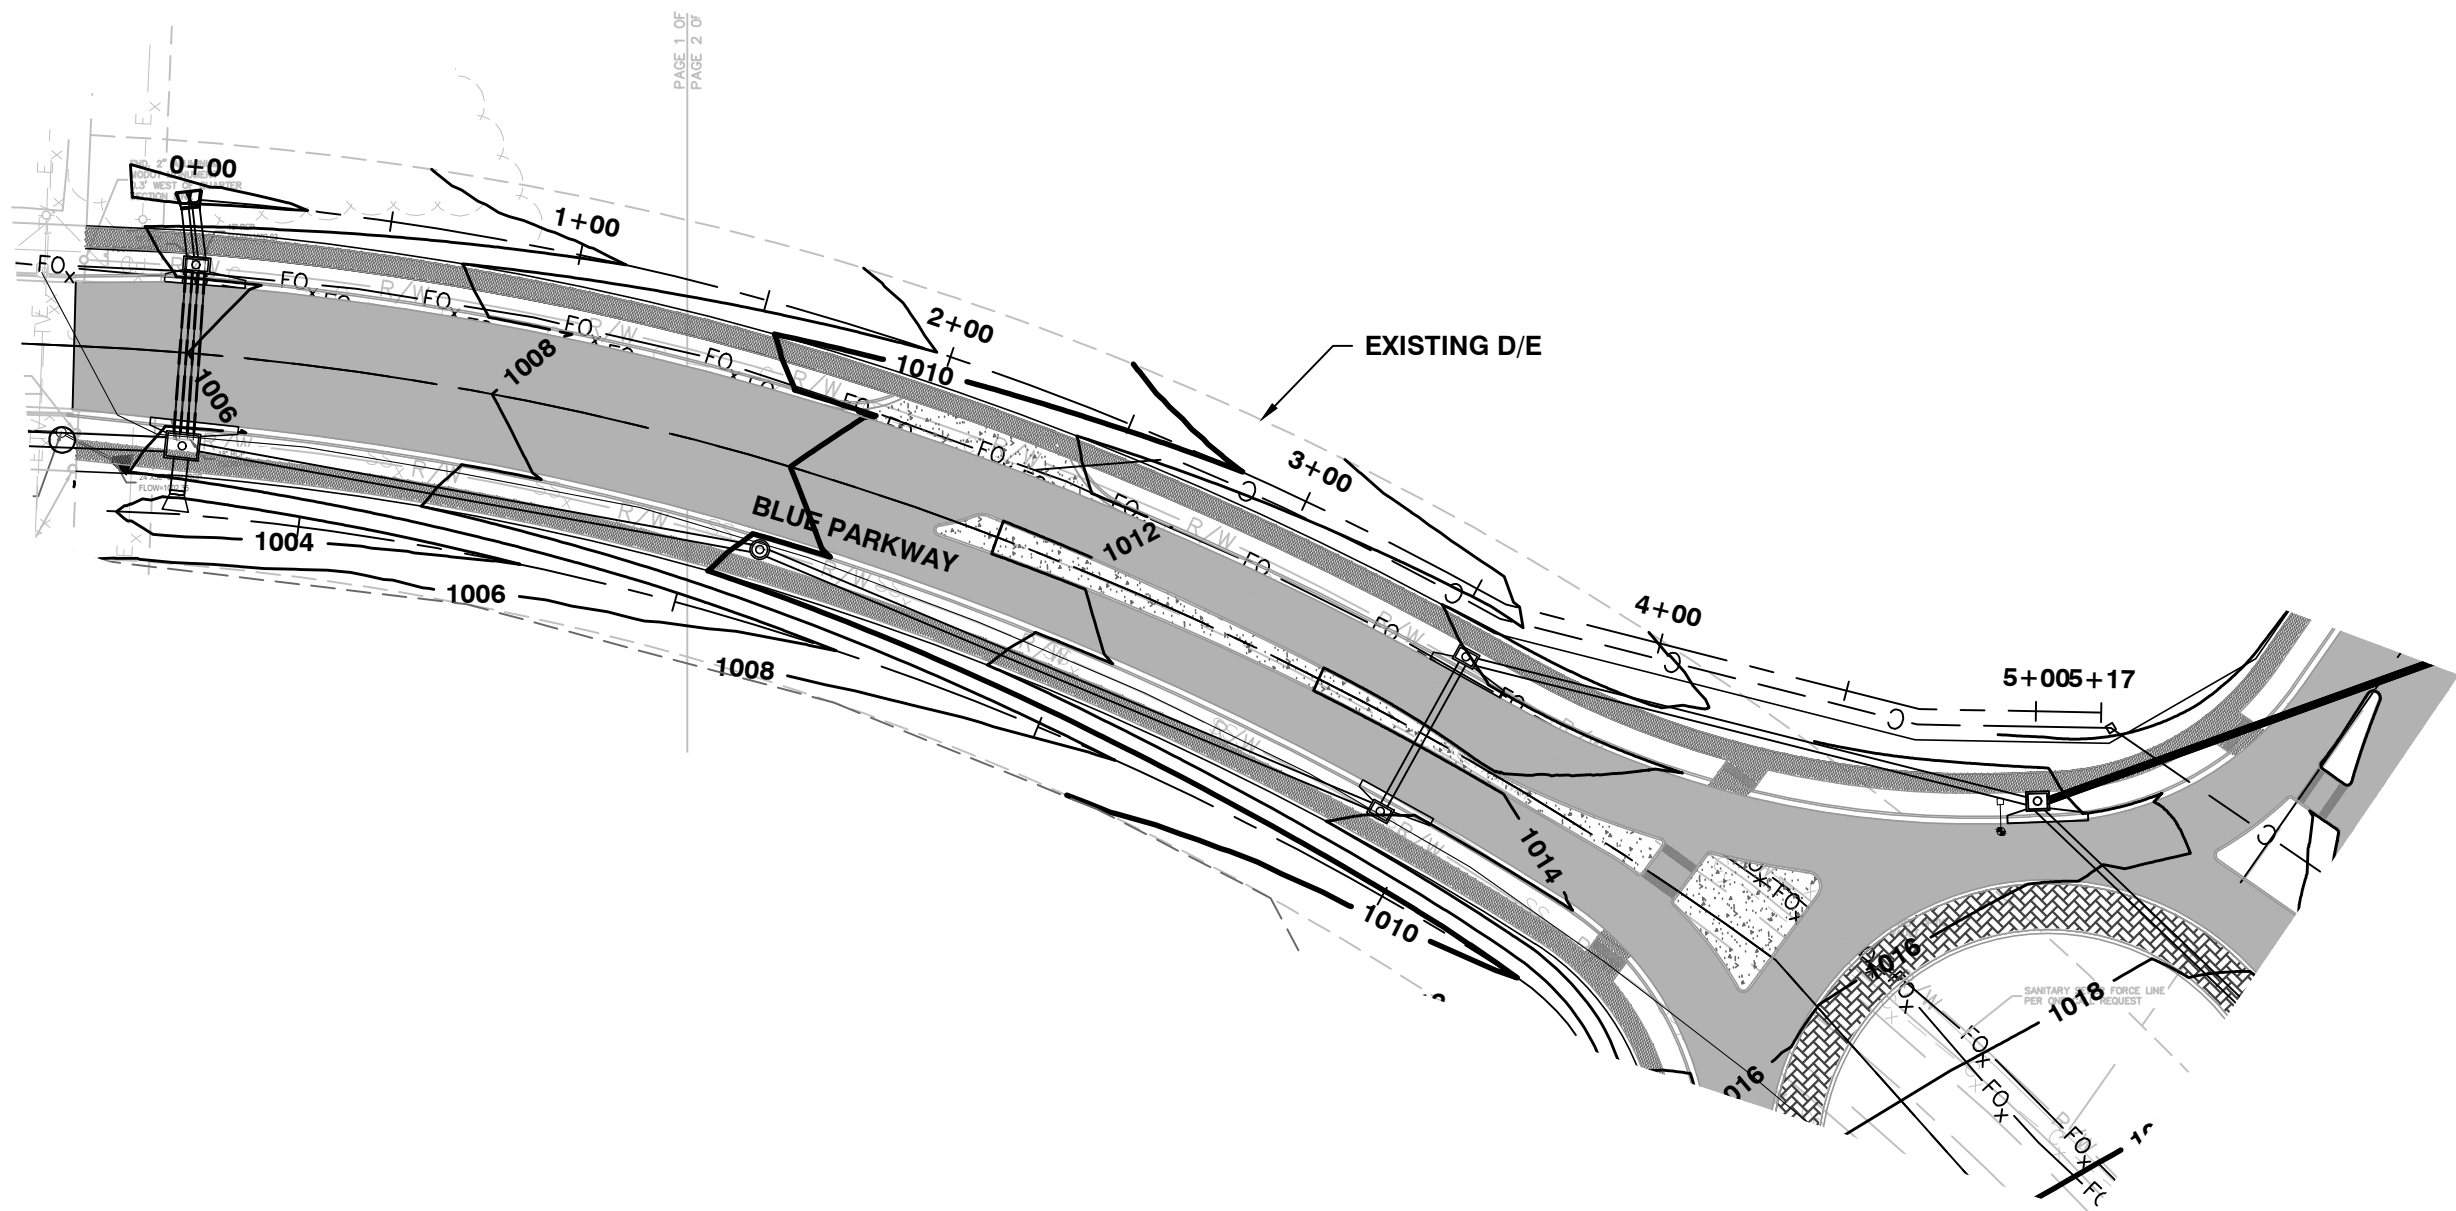

Jadrienne S. Rodell-Tipton, PE
PE-2021032725 (MISSOURI #)

© 2018 Powell CWM, Inc.
This drawing has been prepared by Powell CWM, Inc. This drawing is provided as an instrument of service by Powell CWM and is intended for use on this project only, pursuant to the Architectural Works Copyright Protection Act of 1990, all drawings, specifications, ideas and designs, including the overall form arrangement and composition of spaces and elements appearing herein constitute the original copyrighted work of Powell CWM, Inc. Any reproduction, use or disclosure of information contained herein without prior written consent of Powell CWM, Inc. is strictly prohibited.

PREPARED FOR:
GRIFFIN RILEY
PROPERTY GROUP, LLC
21 SE 29th TERRACE,
LEE'S SUMMIT, MO 64082



PUBLIC IMPROVEMENT PLANS
BLUE PARKWAY
LEE'S SUMMIT, JACKSON COUNTY, MO




REVISIONS	NO.	DATE / DESCRIPTION
	1	
	2	
	3	
	4	
	5	
	6	









PROJECT #: 22-2087
ISSUE DATE: 03-28-2023



PERMIT

NE DITCH
PLAN & PROFILE

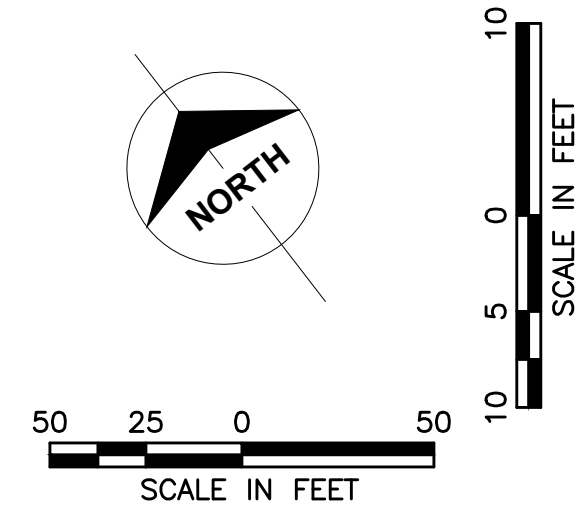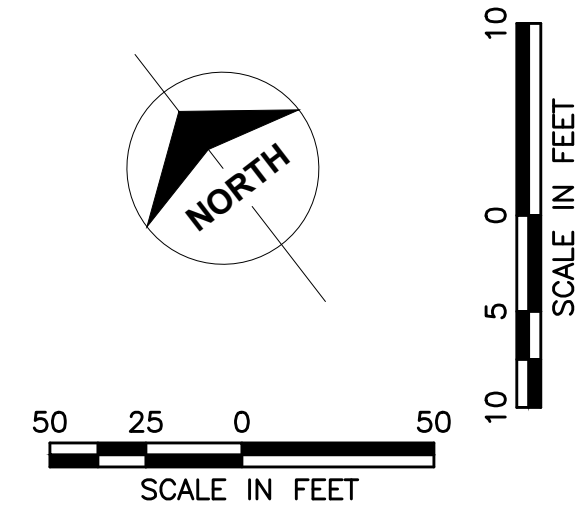

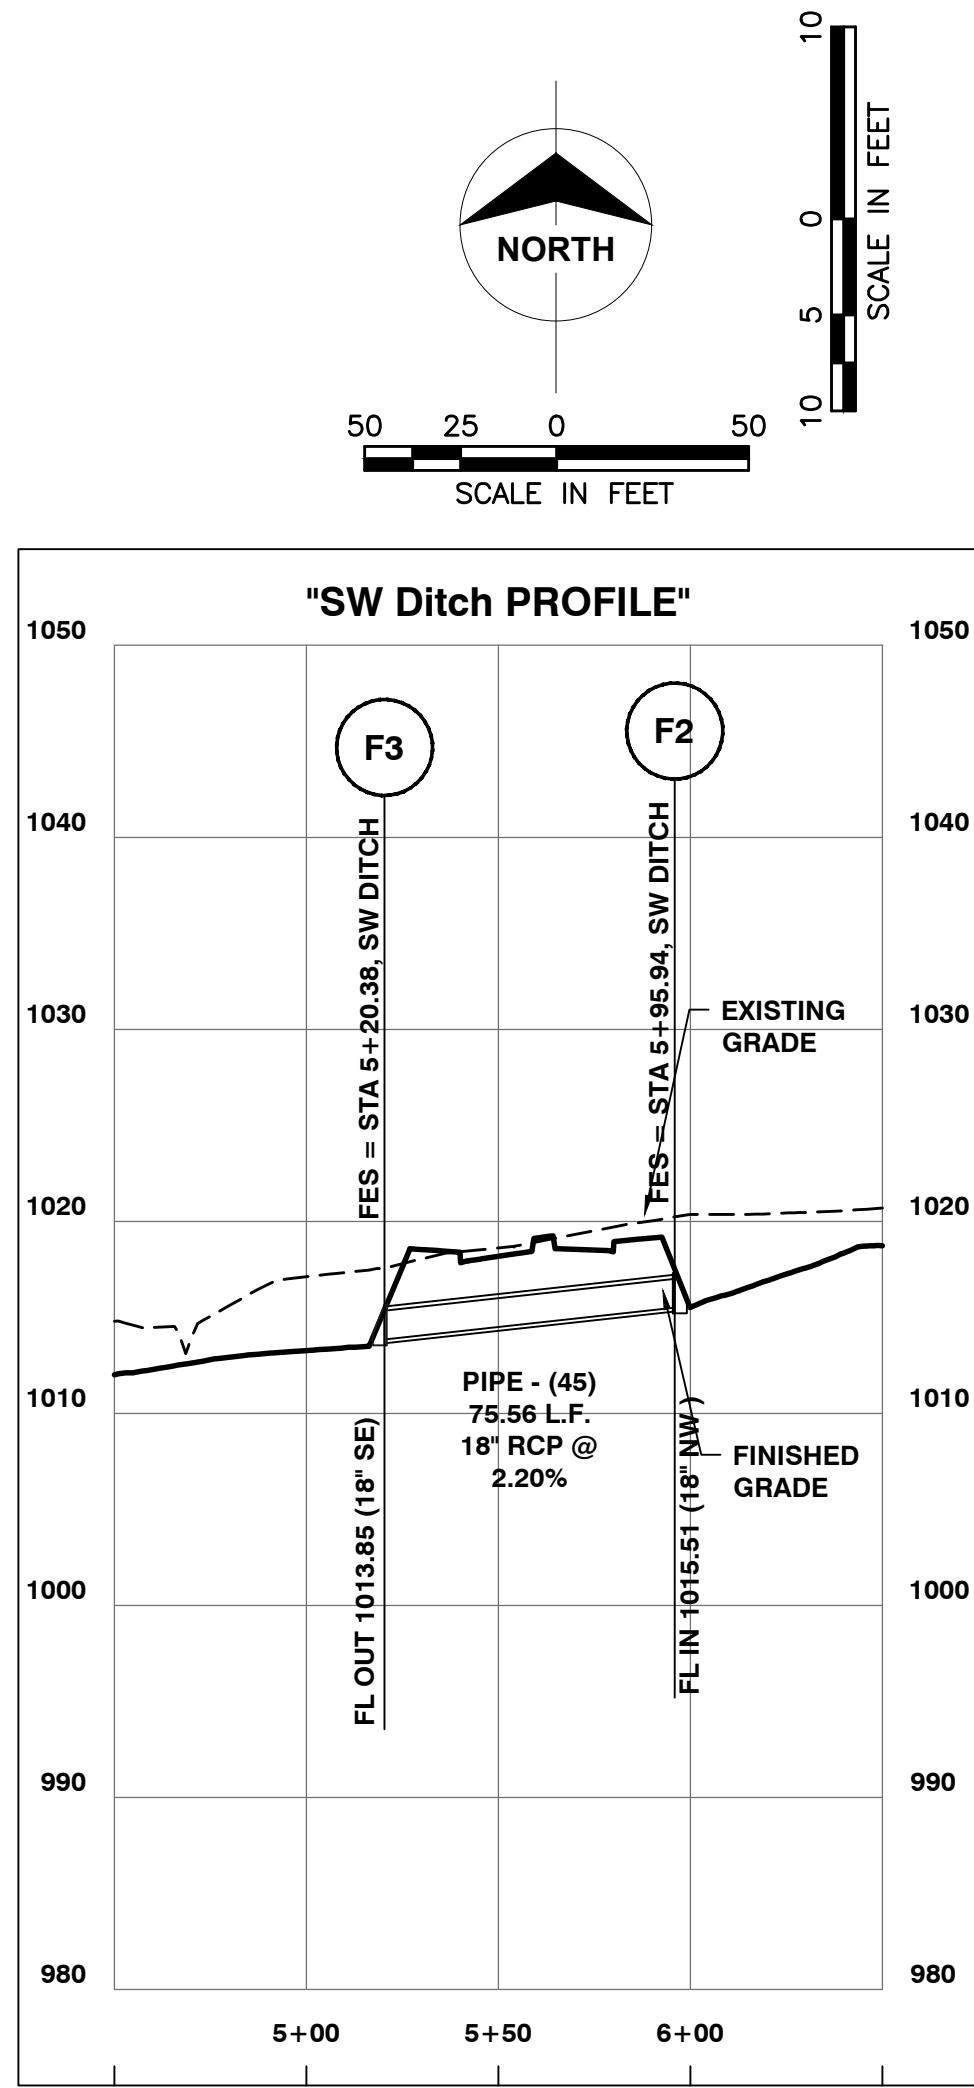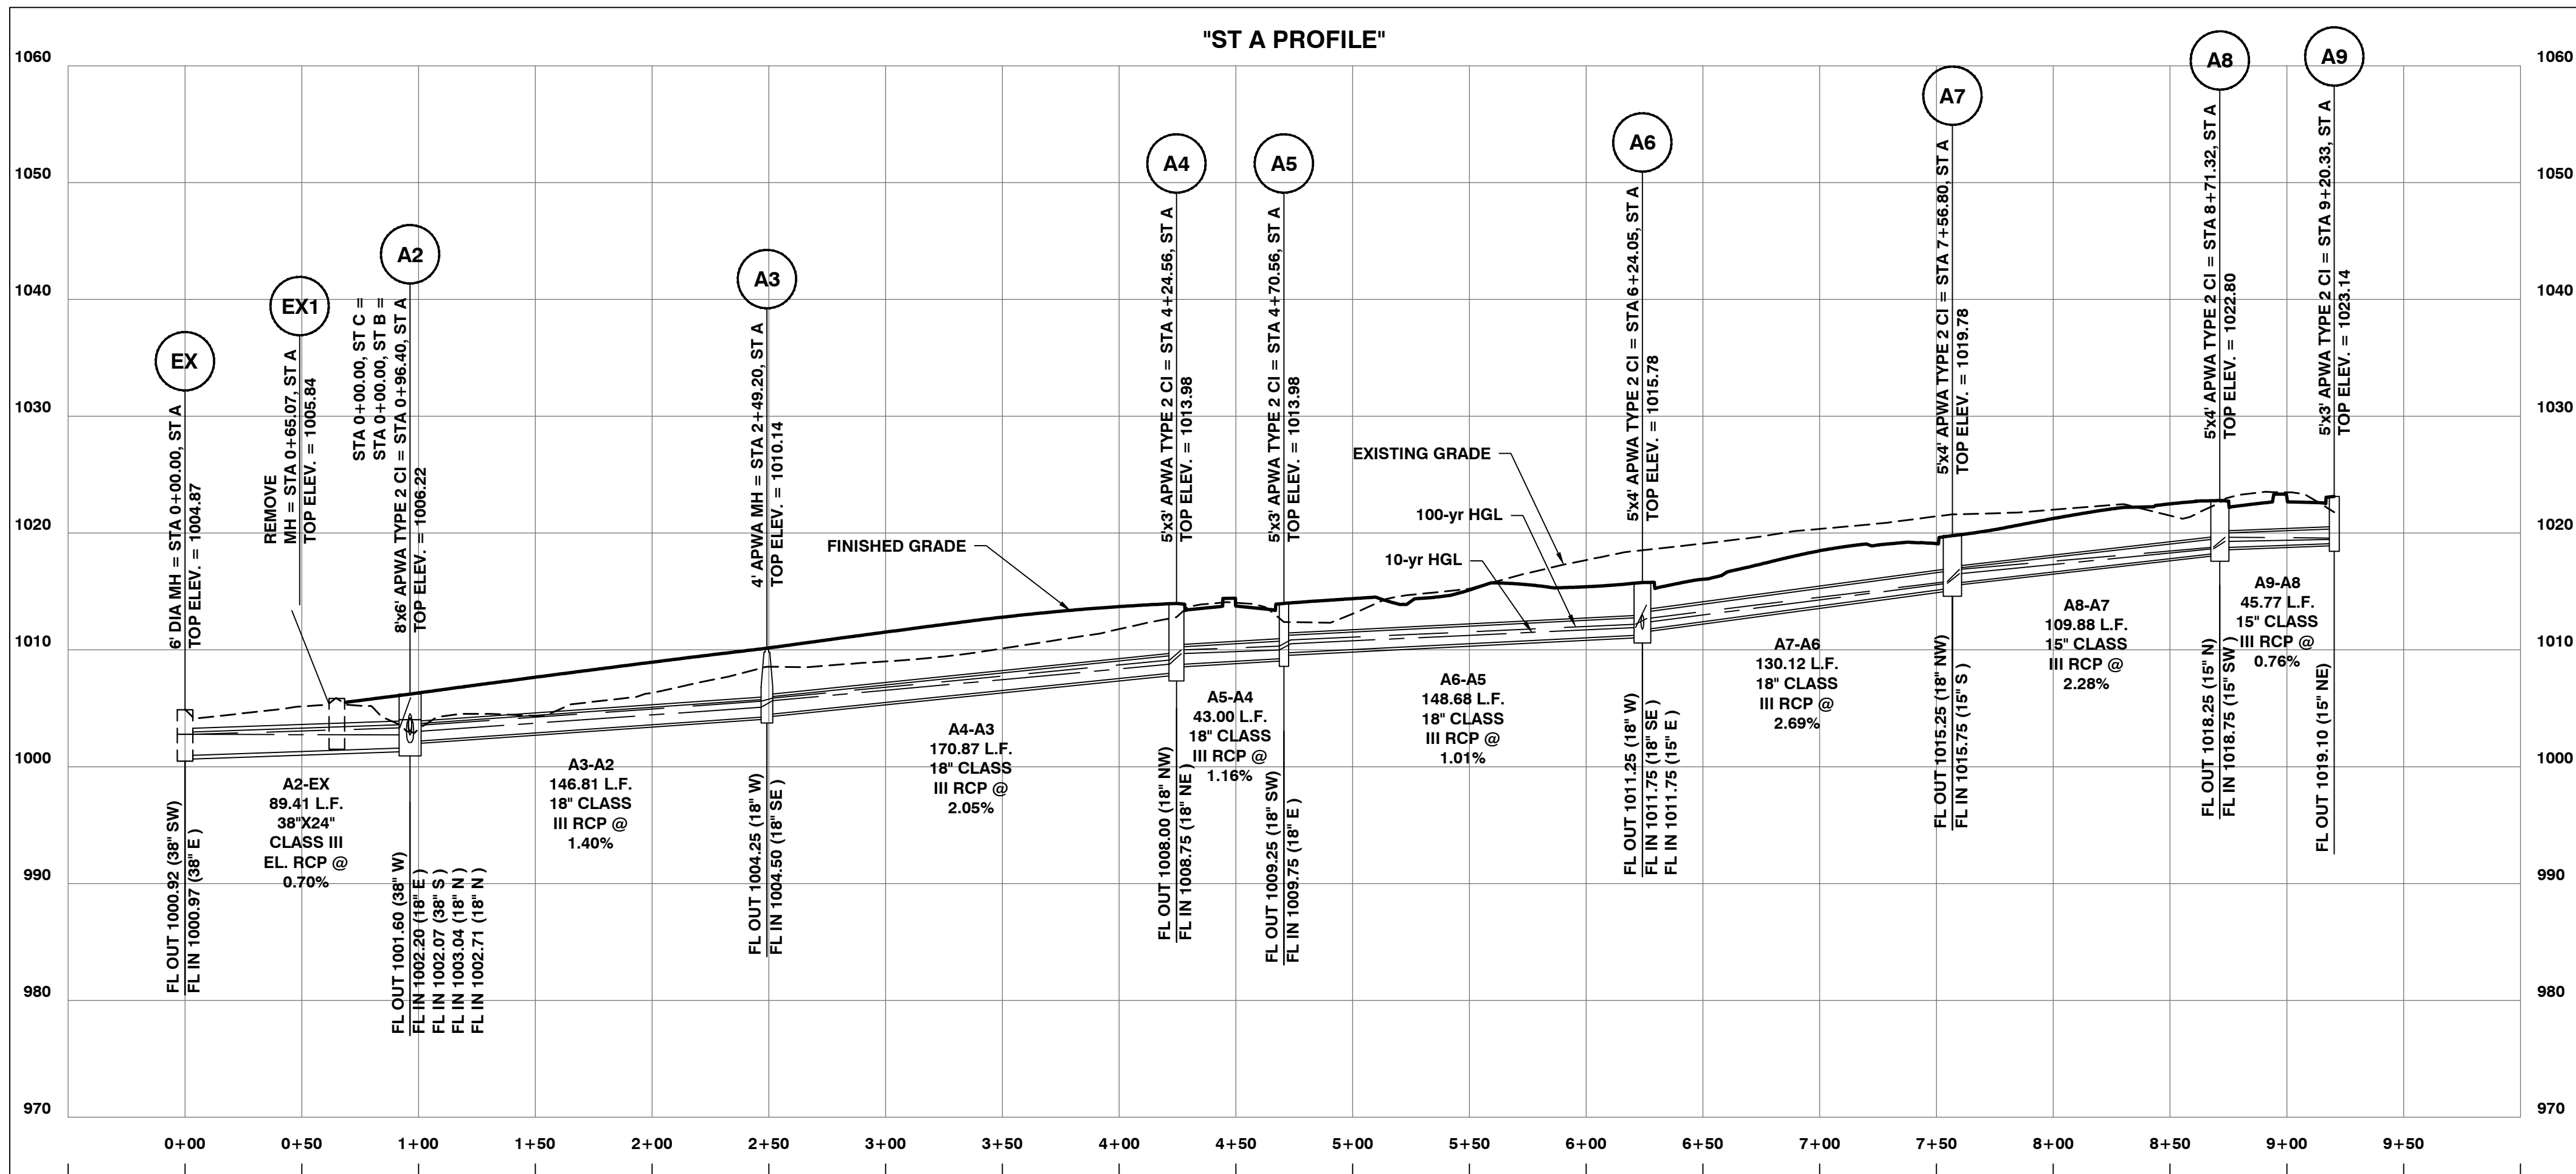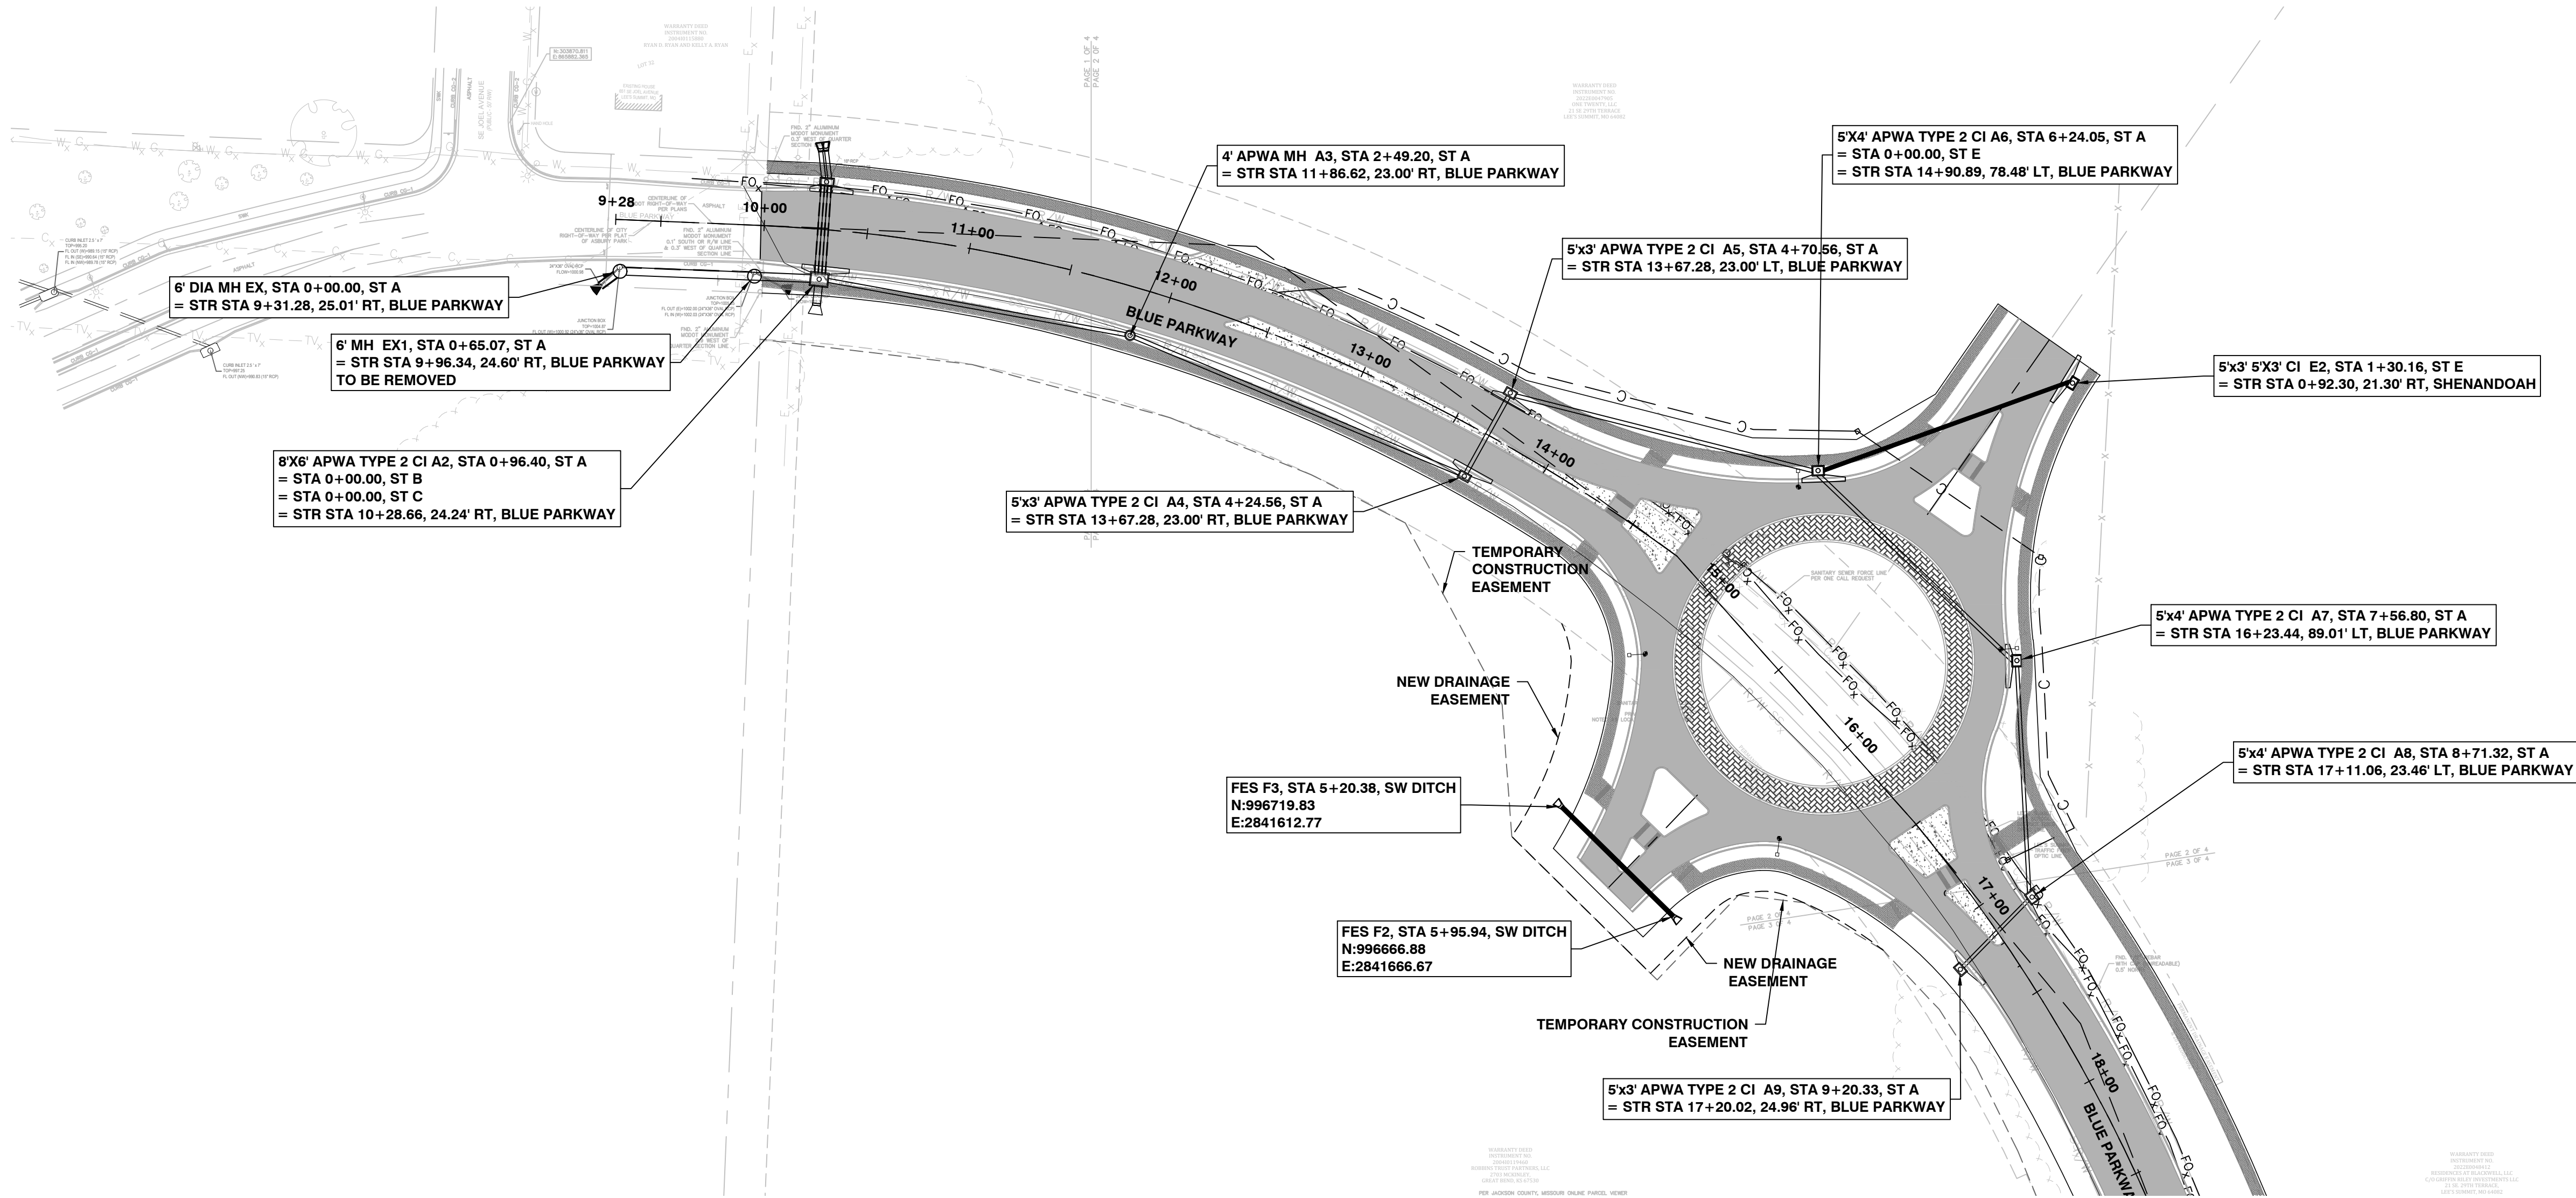

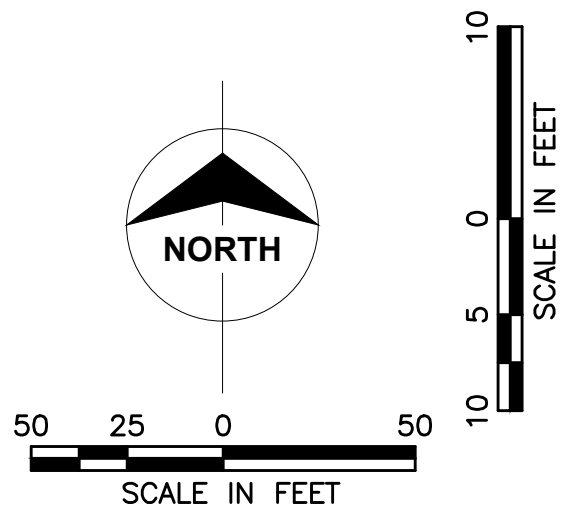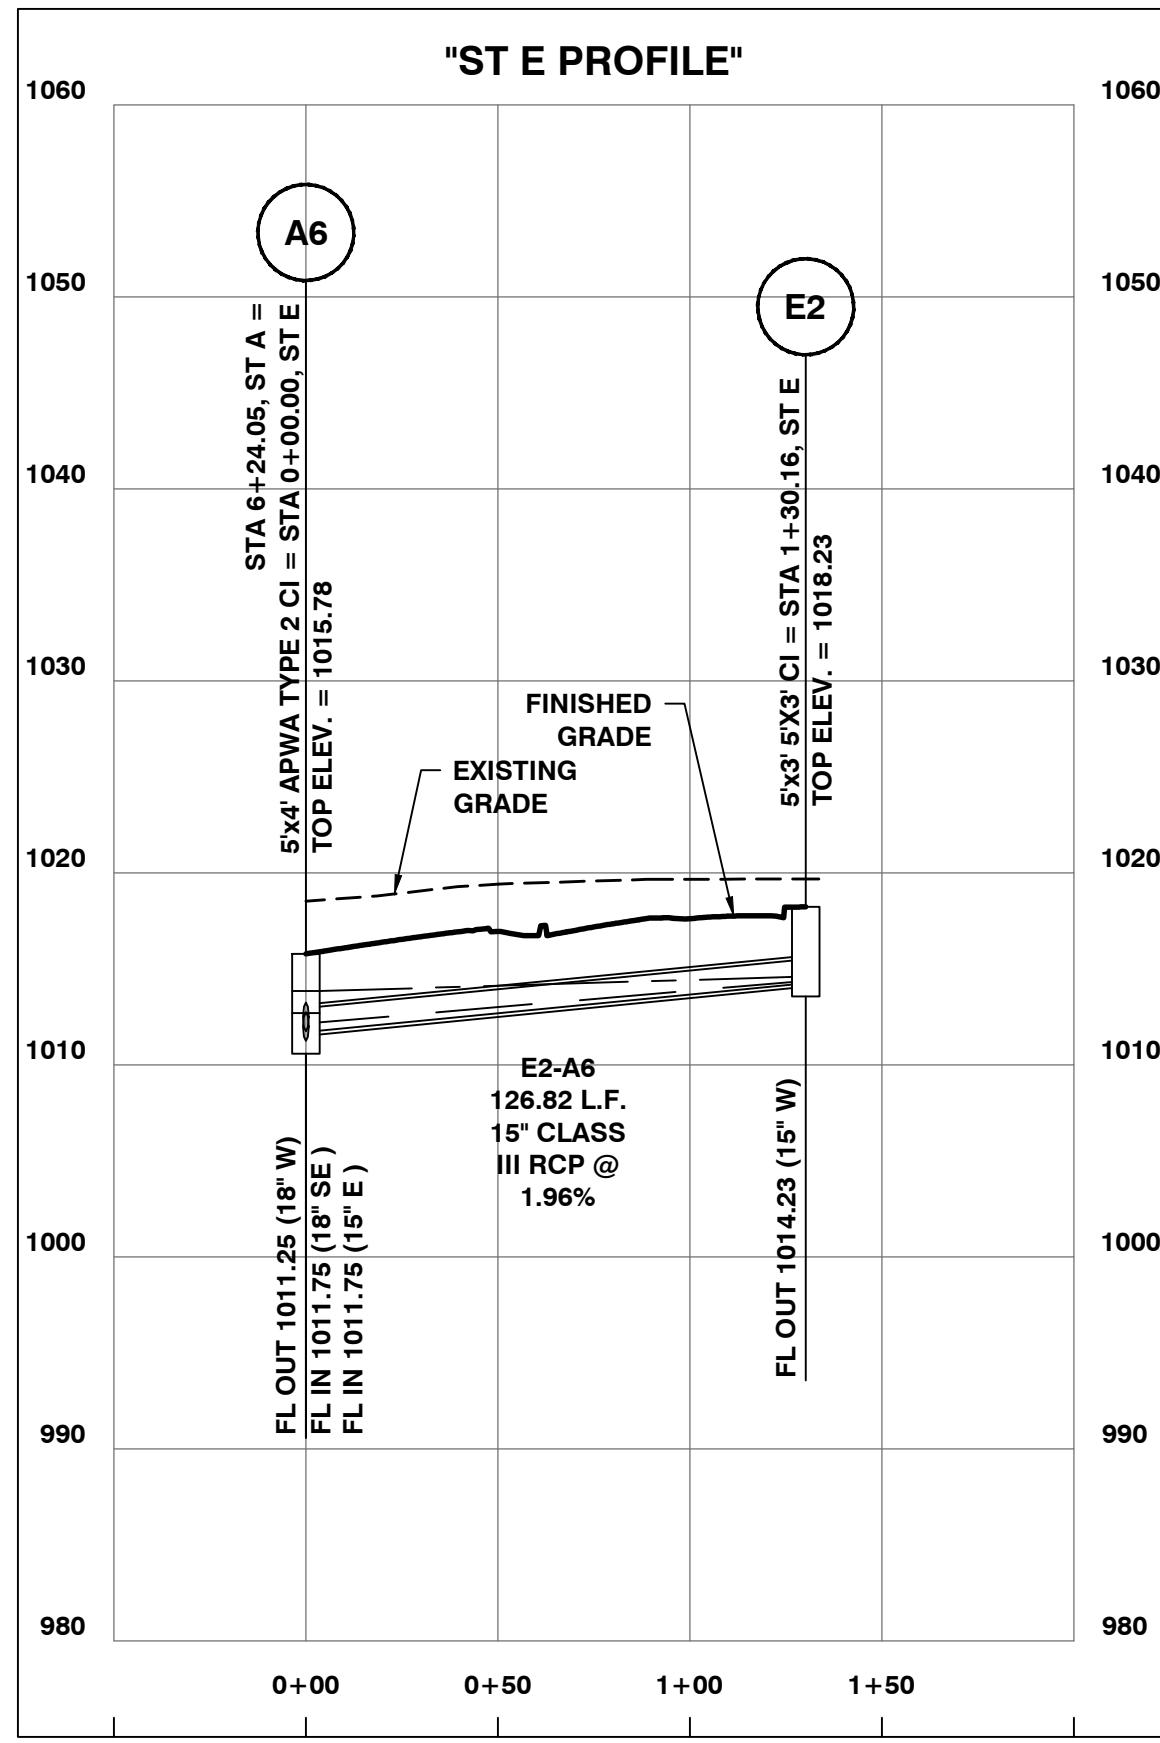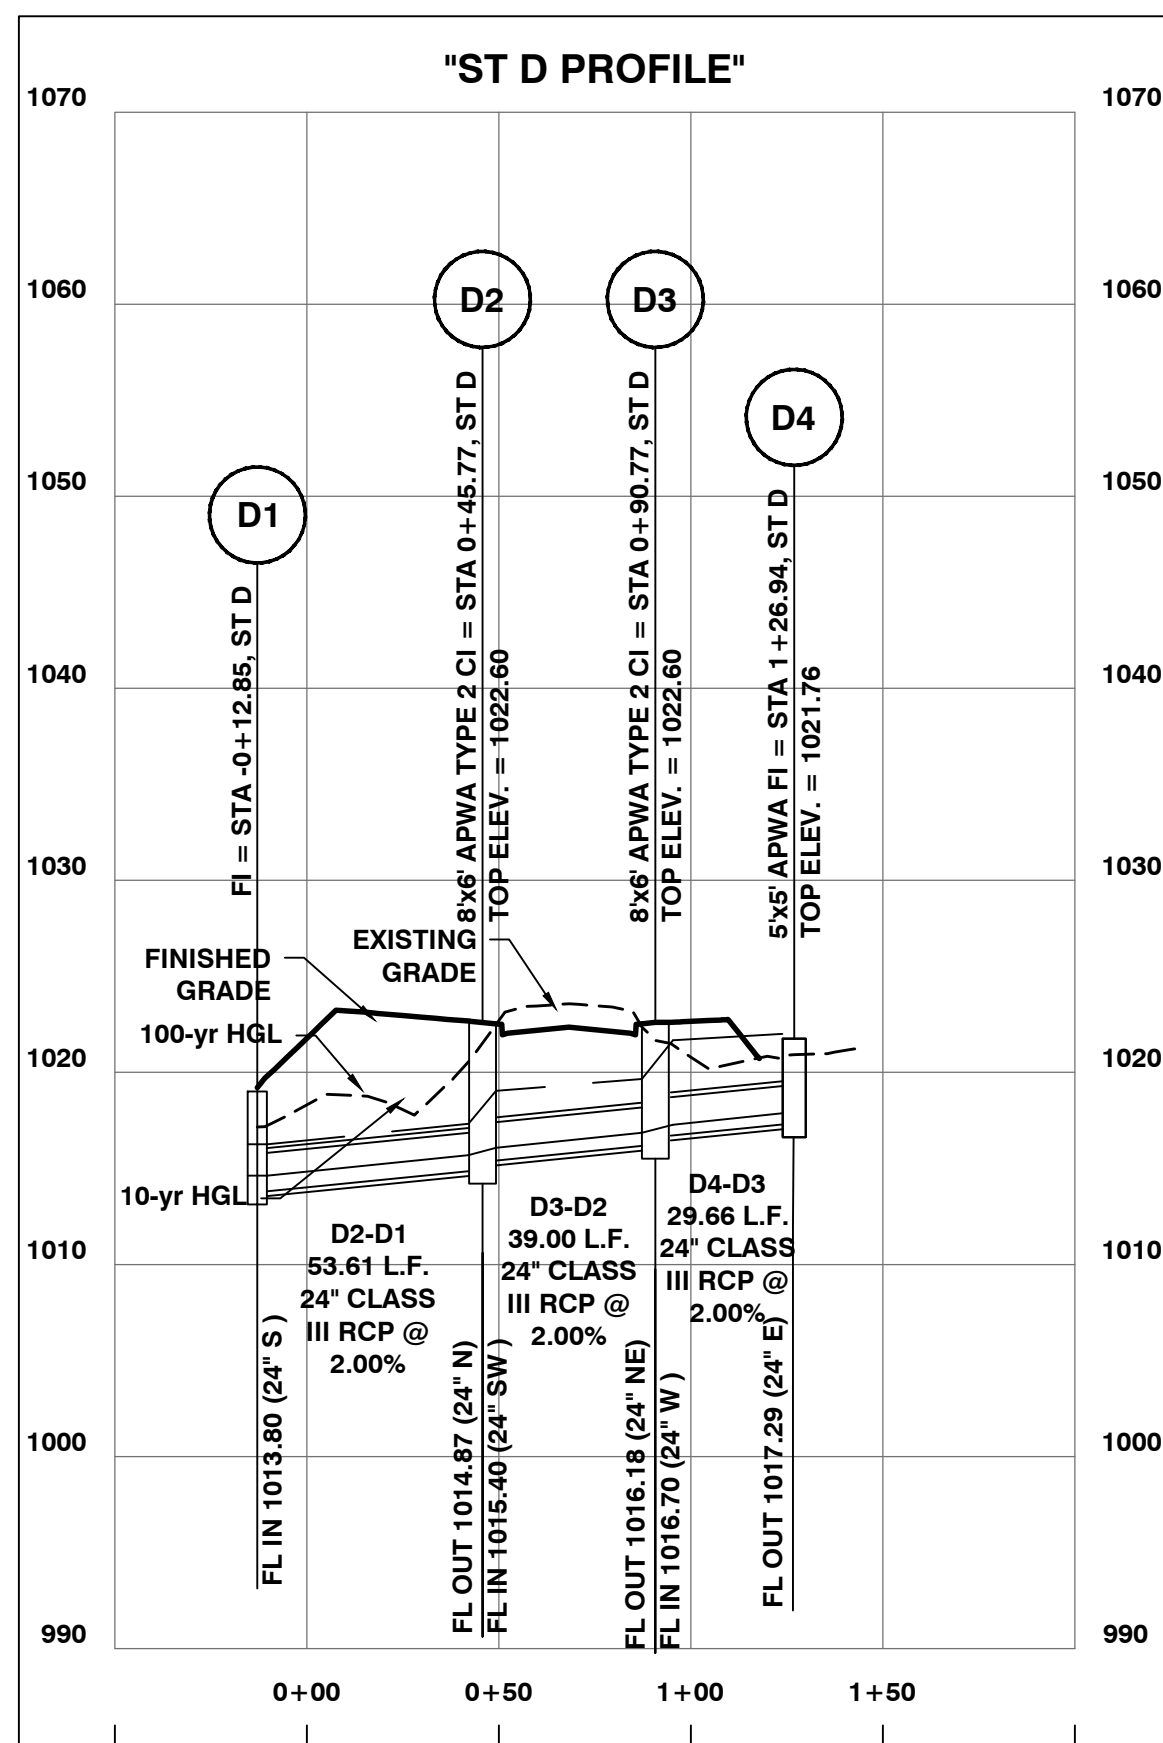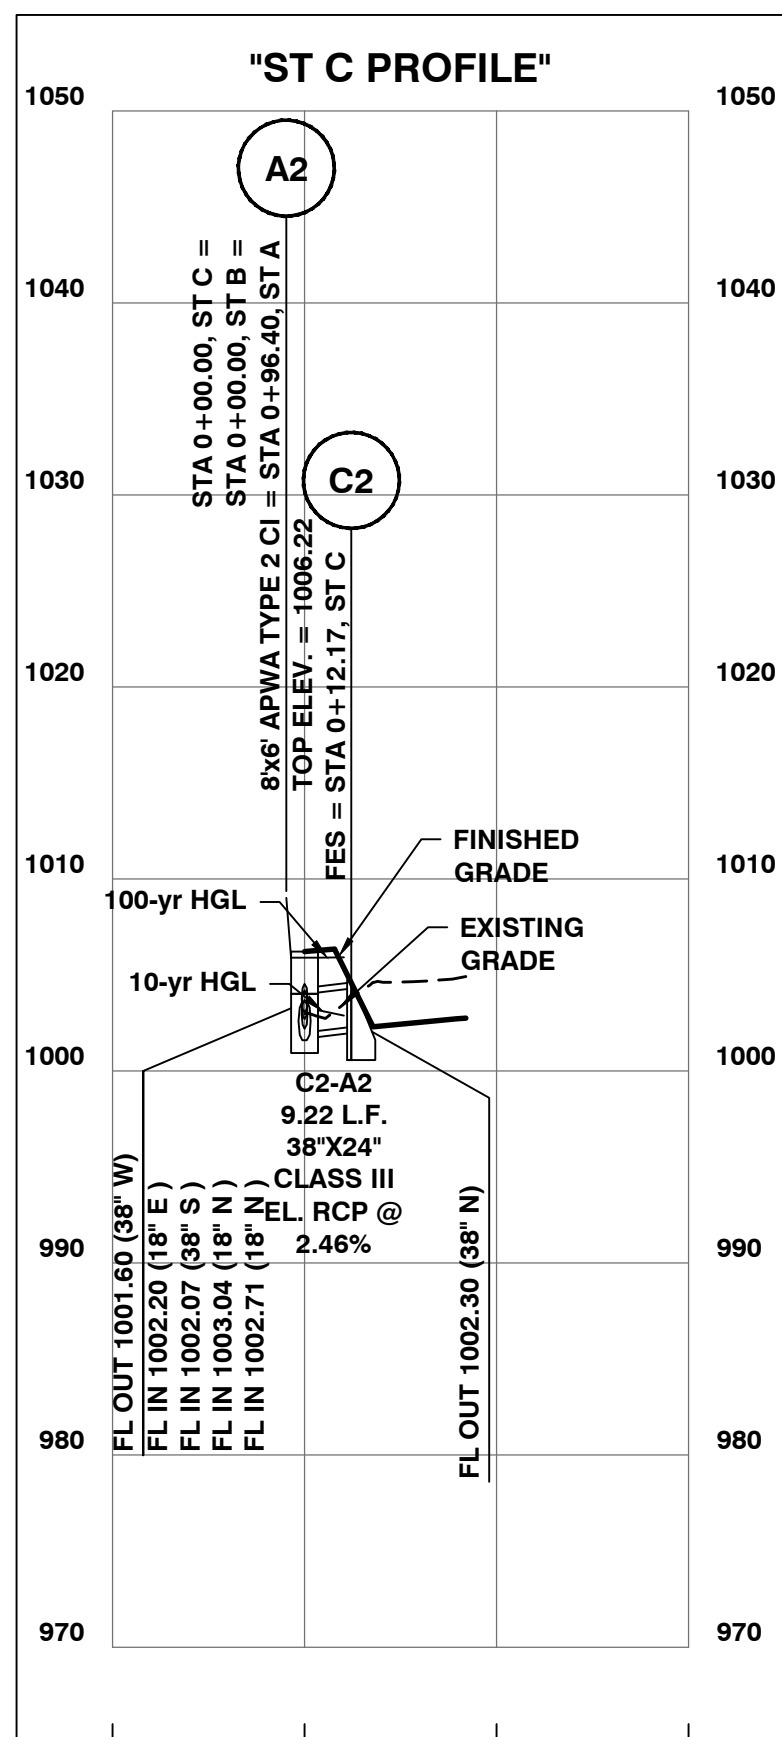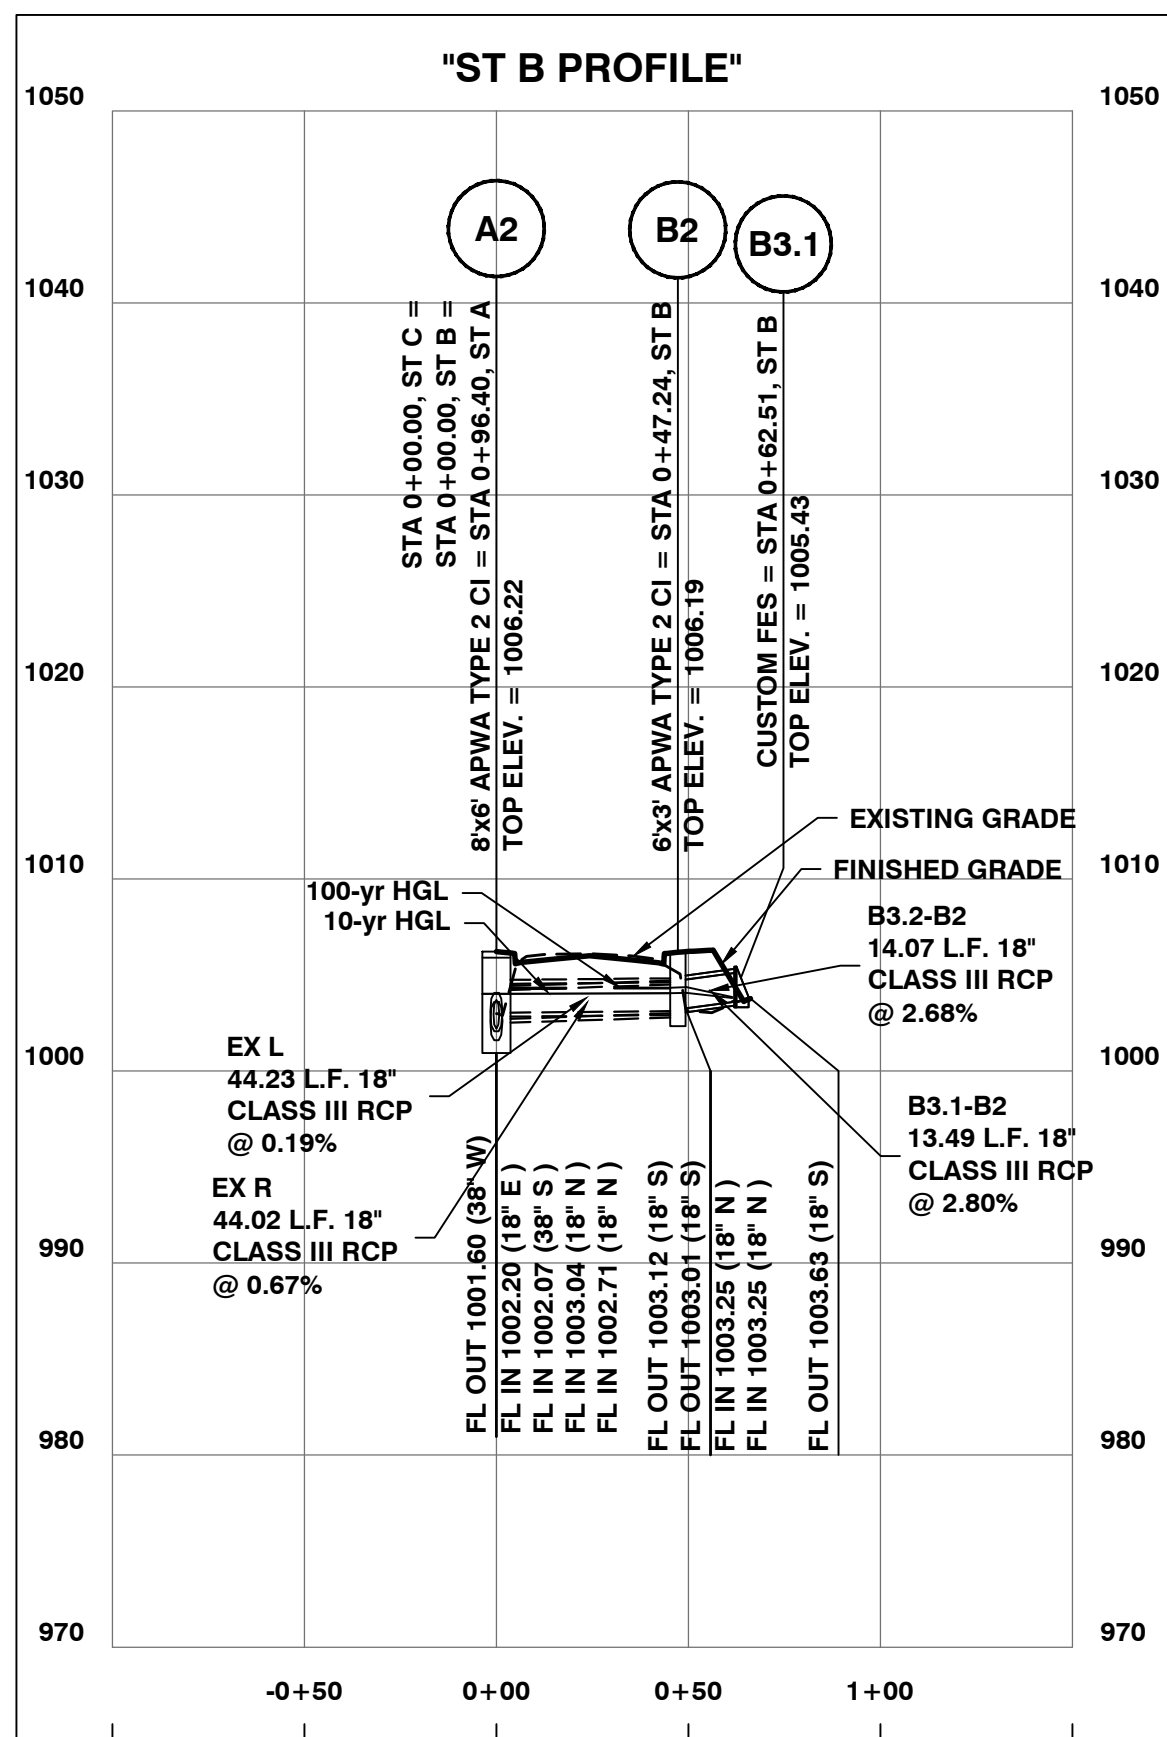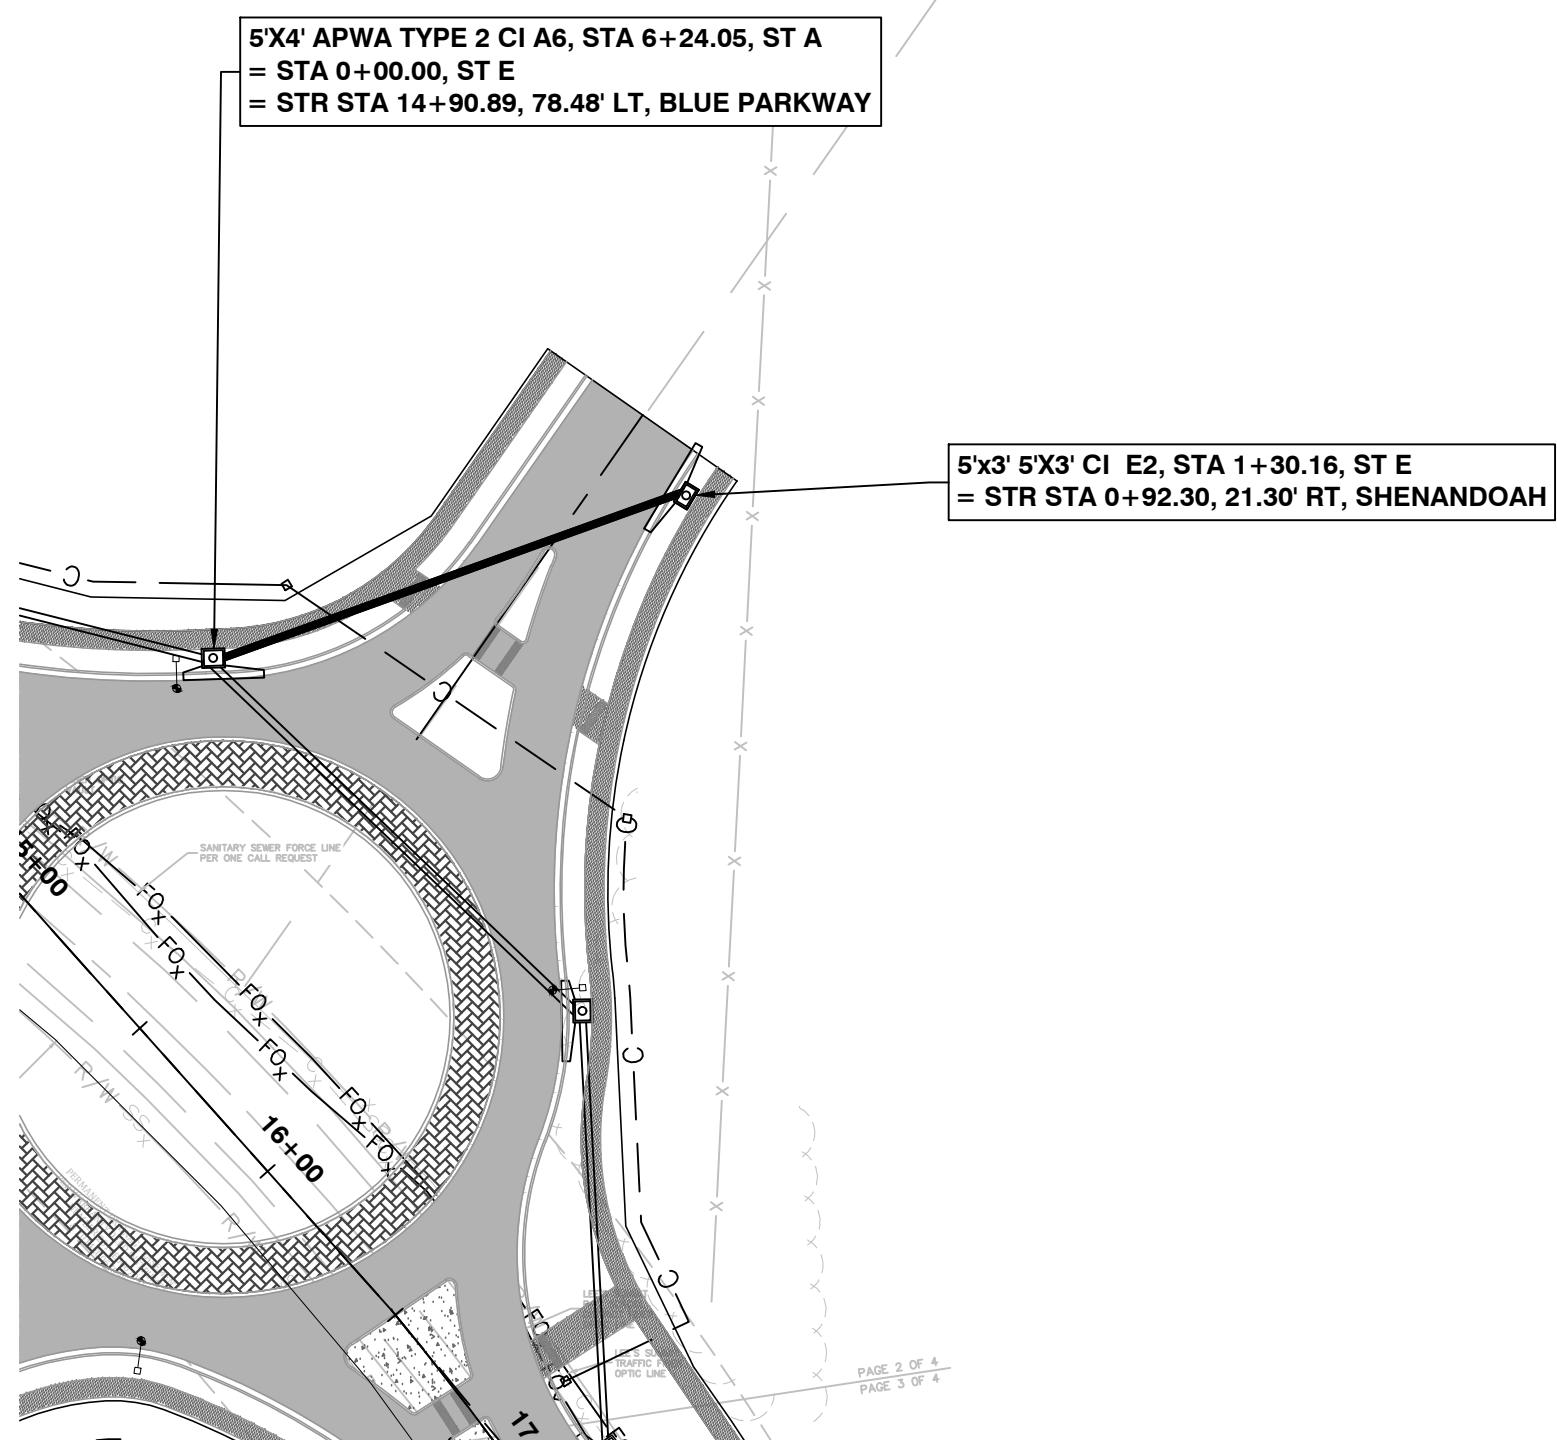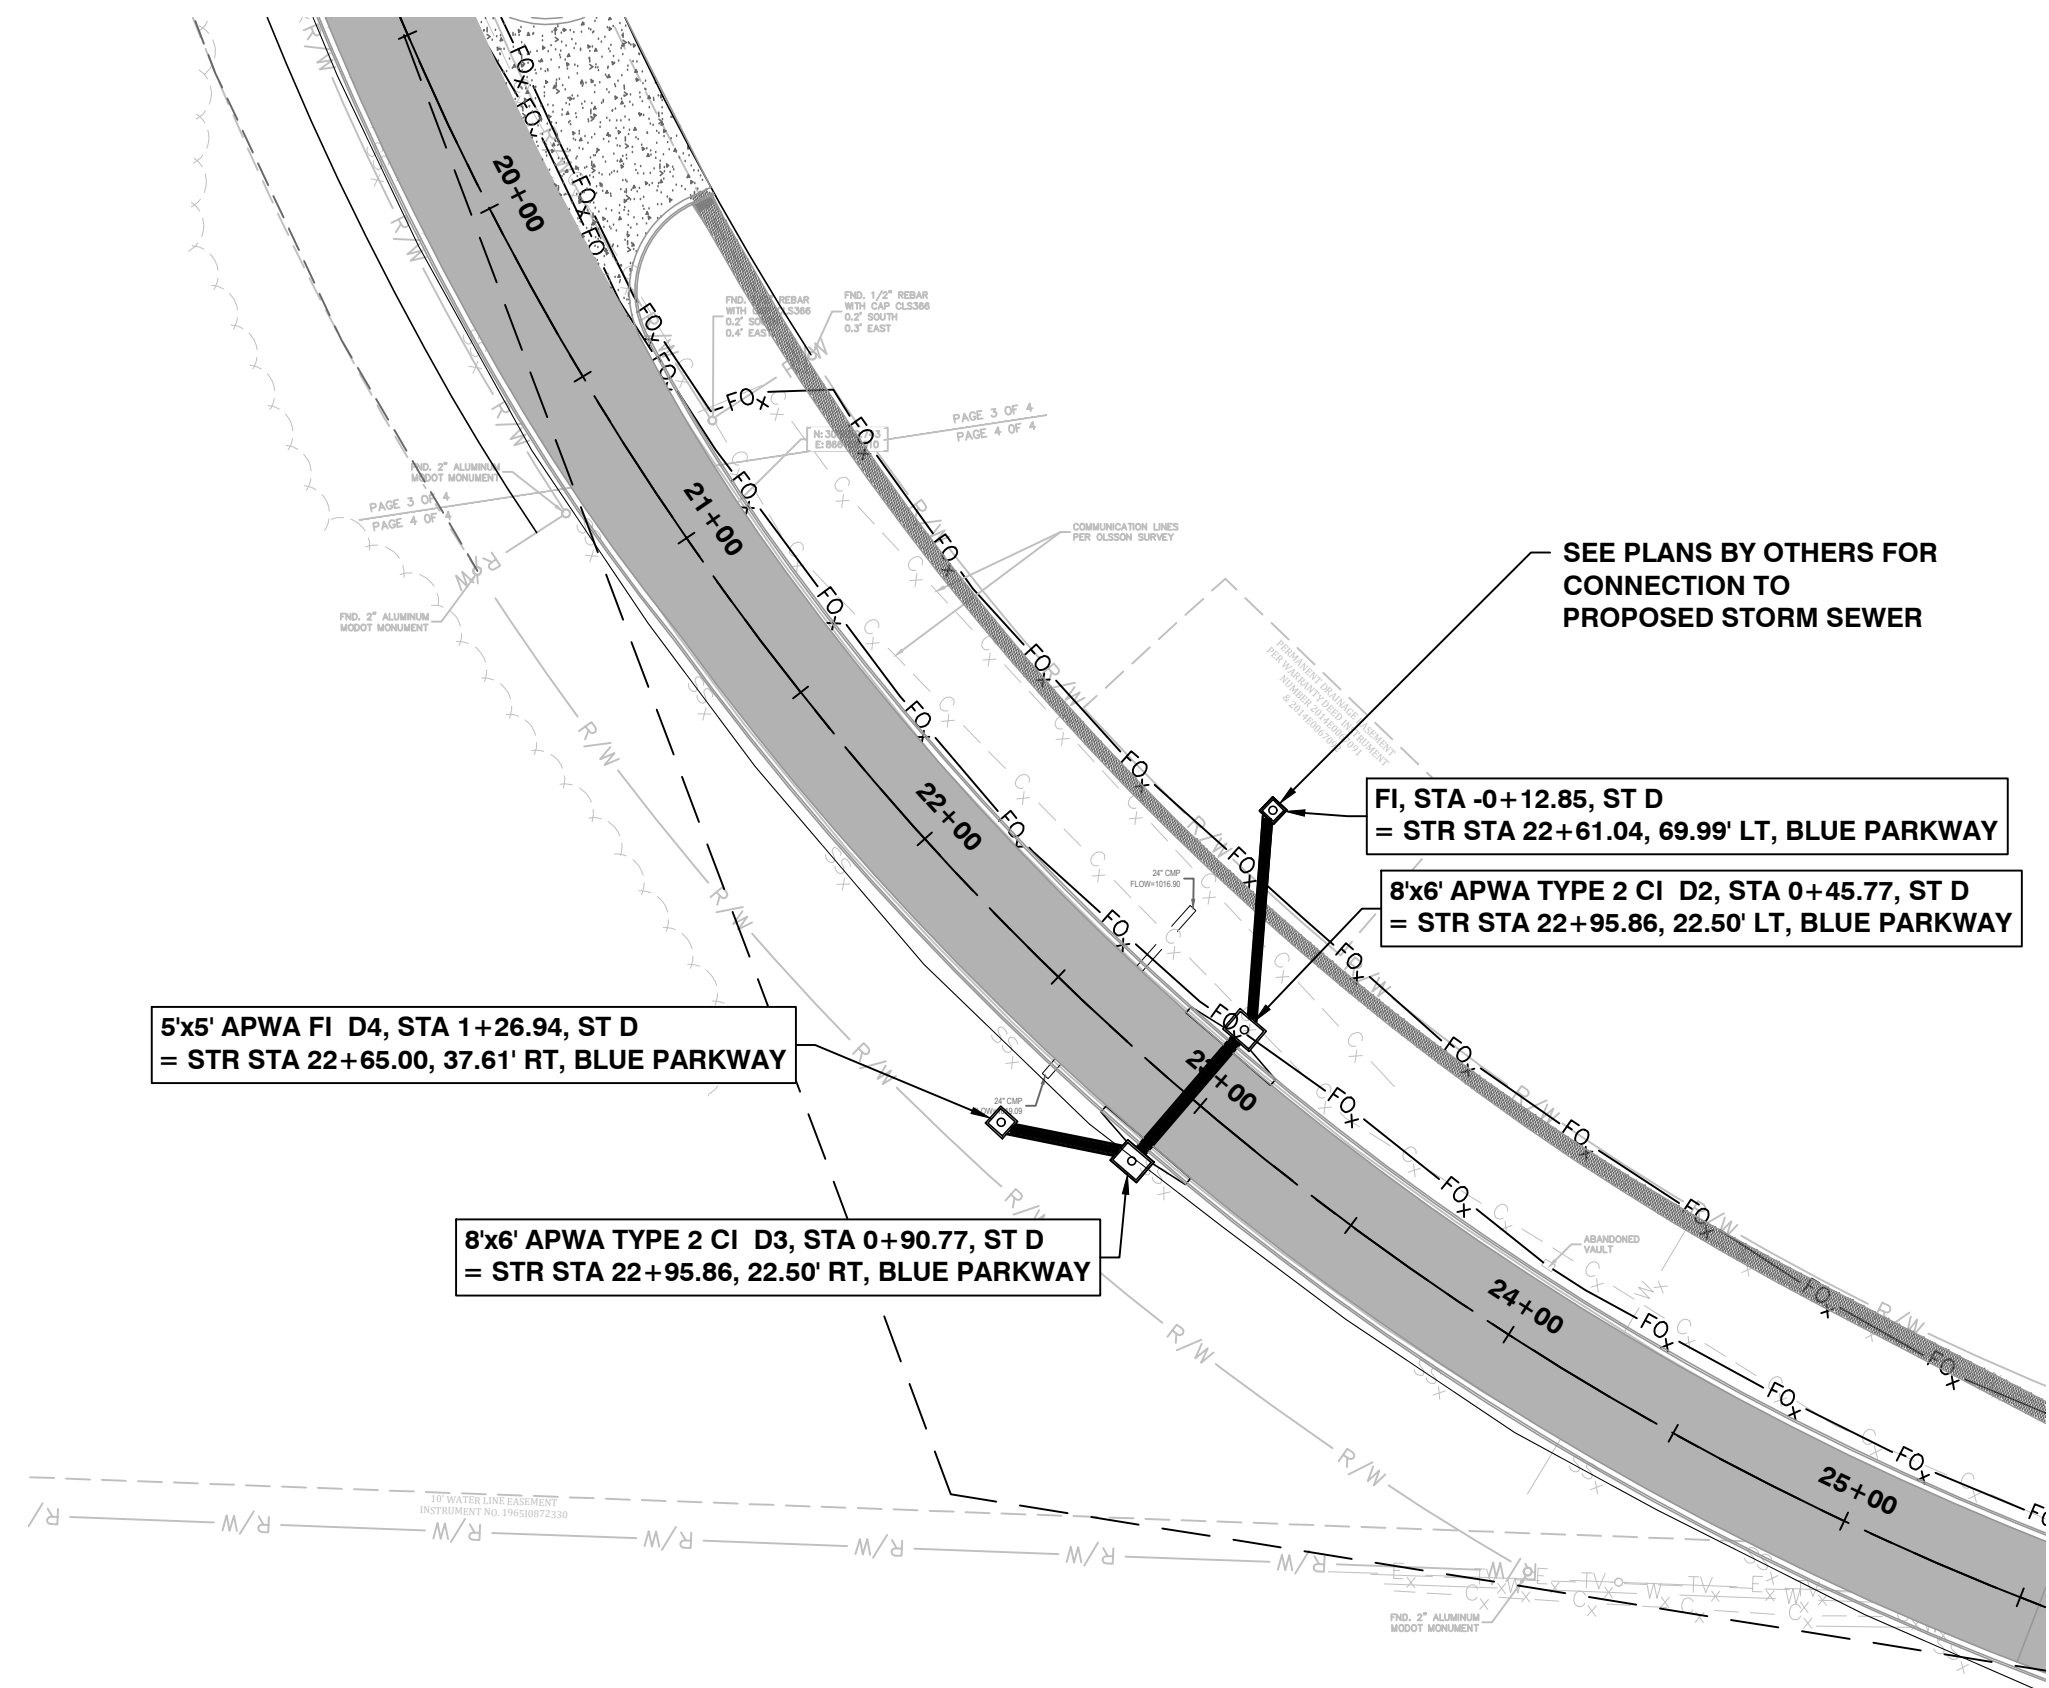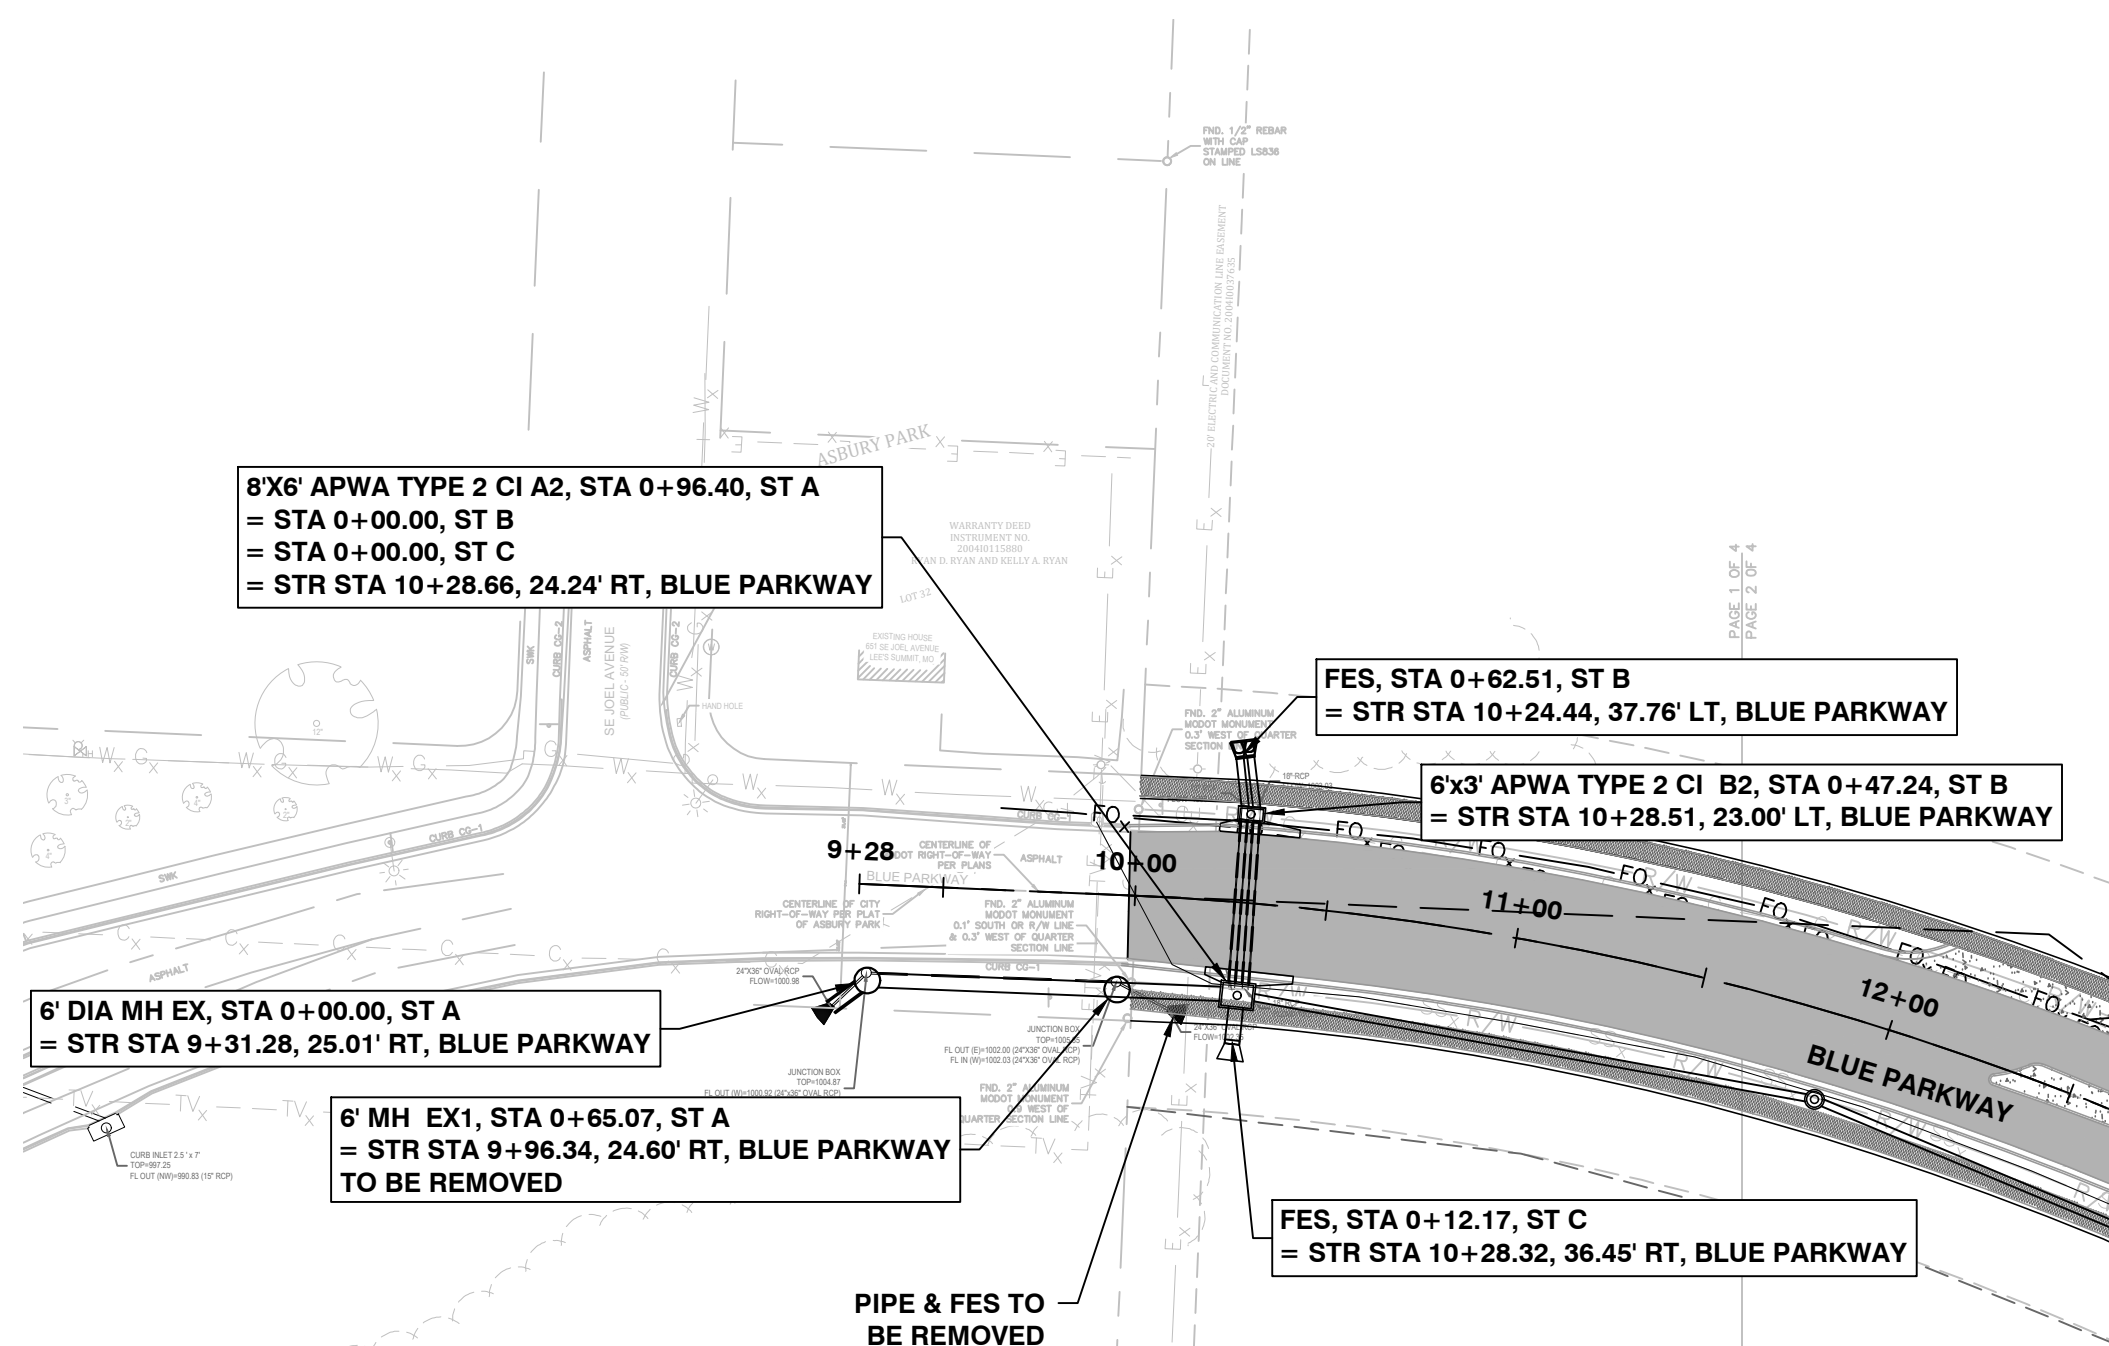

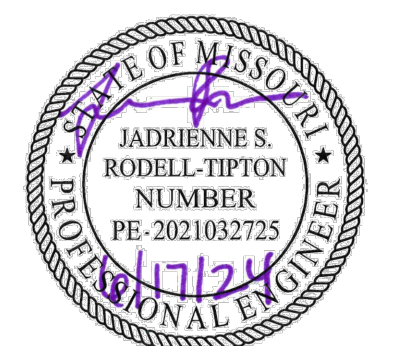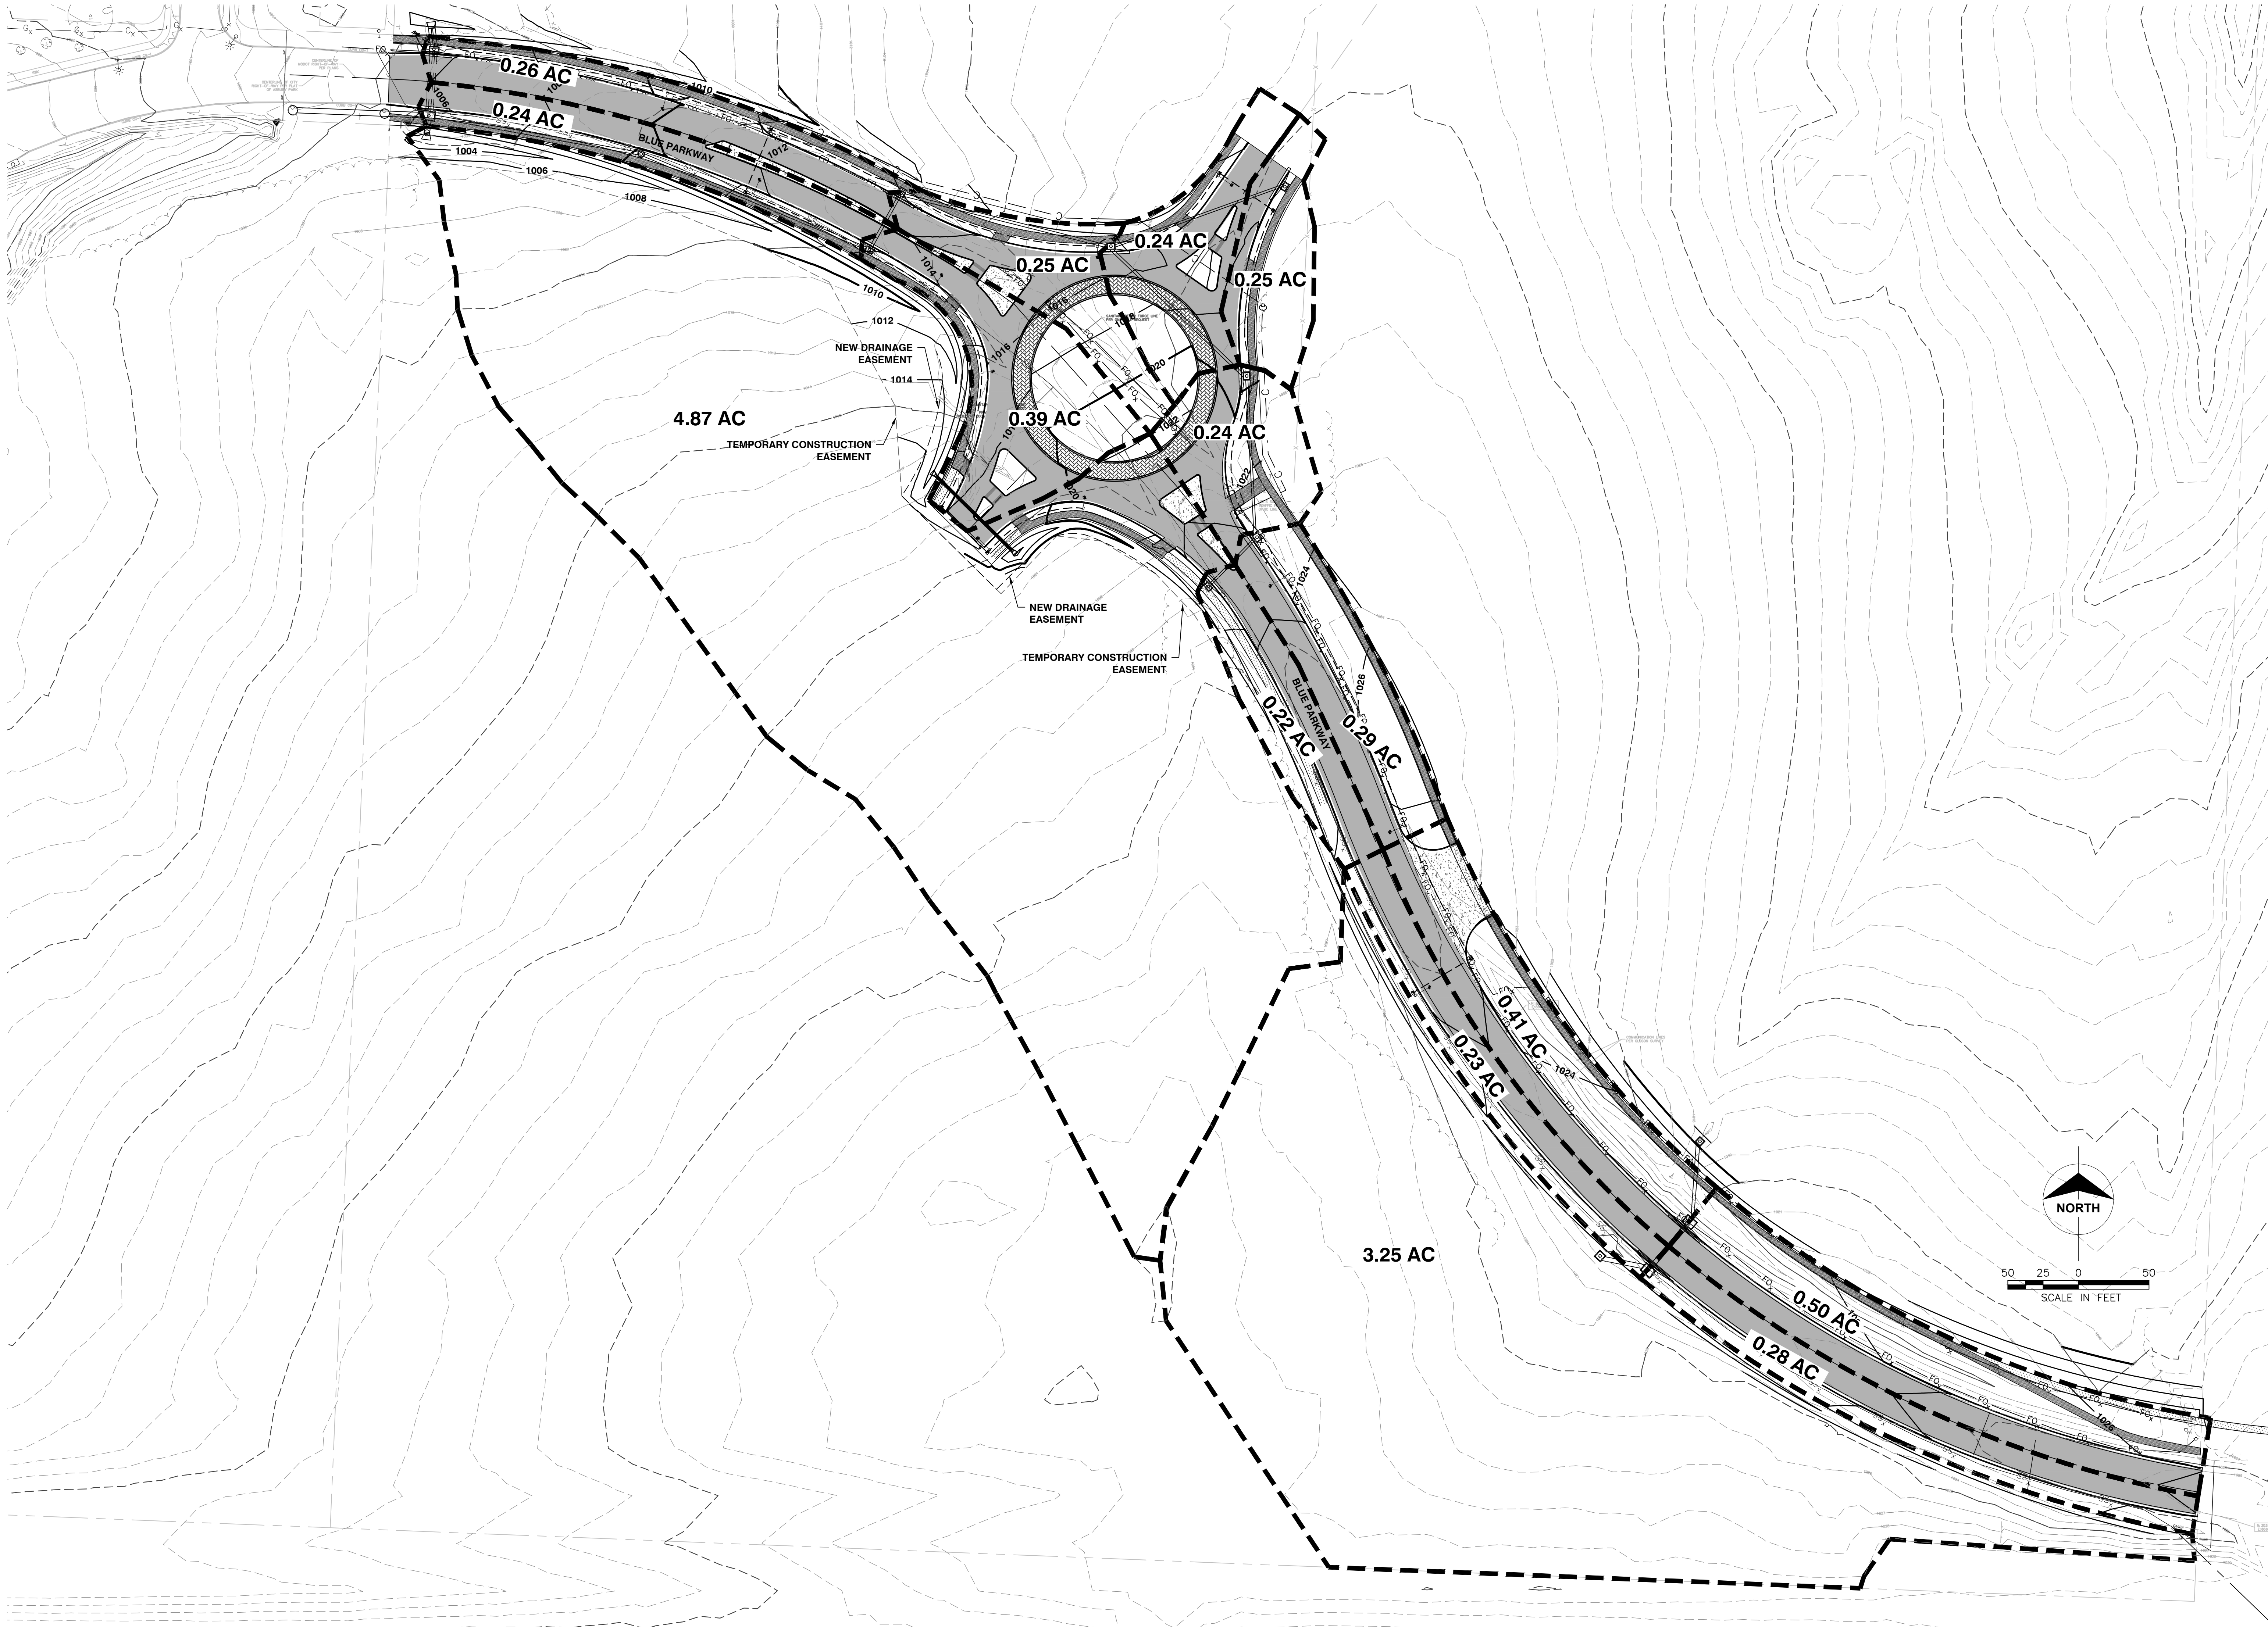

Jadrienne S. Rodell-Tipton, PE
PE-2021032725 (MISSOURI #)

© 2018 Powell CWM, Inc.
This drawing has been prepared by Powell CWM, Inc. This drawing is provided as an instrument of service by Powell CWM and is intended for use on this project only, pursuant to the Architectural Works Copyright Protection Act of 1990, all drawings, specifications, ideas and designs, including the overall form, arrangement and composition of spaces and elements appearing herein constitute the original copyrighted work of Powell CWM, Inc. Any reproduction, use or disclosure of information contained herein without prior written consent of Powell CWM, Inc. is strictly prohibited.

PREPARED FOR:
GRIFFIN RILEY
PROPERTY GROUP, LLC
21 SE 29th TERRACE,
LEE'S SUMMIT, MO 64082

PUBLIC IMPROVEMENT PLANS
BLUE PARKWAY
LEE'S SUMMIT, JACKSON COUNTY, MO

REVISIONS	NO.	DATE	DESCRIPTION
	1		
	2		
	3		
	4		
	5		
	6		

PROJECT #: 22-2087
ISSUE DATE: 03-28-2023

PERMIT

STORM DRAINAGE
MAP


Hydraflow Express Extension for Autodesk® Civil 3D® by Autodesk, Inc.

Tuesday, Oct 10 2023

Trapezoidal	
Bottom Width (ft)	= 4.00
Side Slopes (z:1)	= 2.00, 4.00
Total Depth (ft)	= 6.00
Invert Elev (ft)	= 10.00
Slope (%)	= 10.37
N-Value	= 0.030

Q (cfs)	= 23.9
Area (sqft)	= 2.82
Velocity (ft/s)	= 8.48
Wetted Perim (ft)	= 7.24
Crit Depth, Yc (ft)	= 0.84
Top Width (ft)	= 7.06
EGL (ft)	= 1.63

Calculations
 Compute by: Known Q
 Known Q (cfs) = 23.91

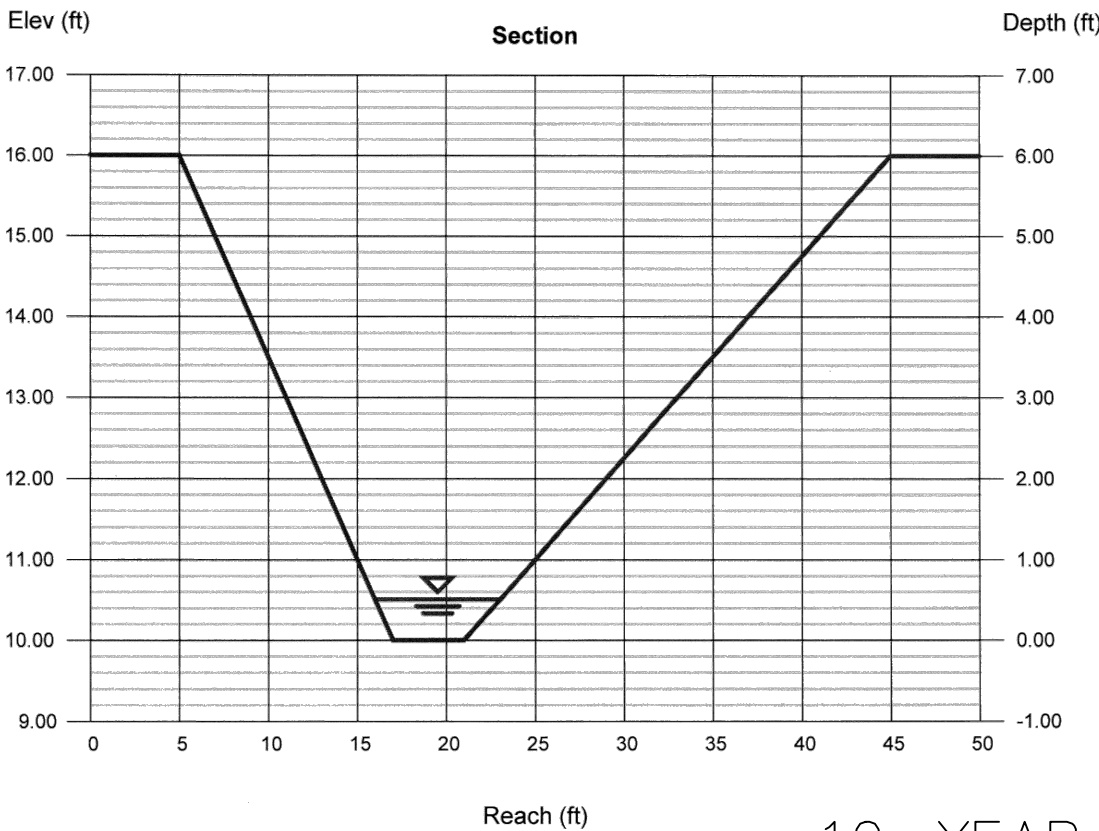


Hydraflow Express Extension for Autodesk® Civil 3D® by Autodesk, Inc

Tuesday, Oct 10 2023

Trapezoidal	
Bottom Width (ft)	= 4.00
Side Slopes (z:1)	= 2.00, 4.00
Total Depth (ft)	= 6.00
Invert Elev (ft)	= 10.00
Slope (%)	= 0.70
N-Value	= 0.030

Q (cfs)	= 23.9
Area (sqft)	= 7.40
Velocity (ft/s)	= 3.23
Wetted Perim (ft)	= 10.6
Crit Depth, Yc (ft)	= 0.84
Top Width (ft)	= 10.2
EGL (ft)	= 1.20

Calculations
Compute by: Known Q
Known Q (cfs) = 23.91

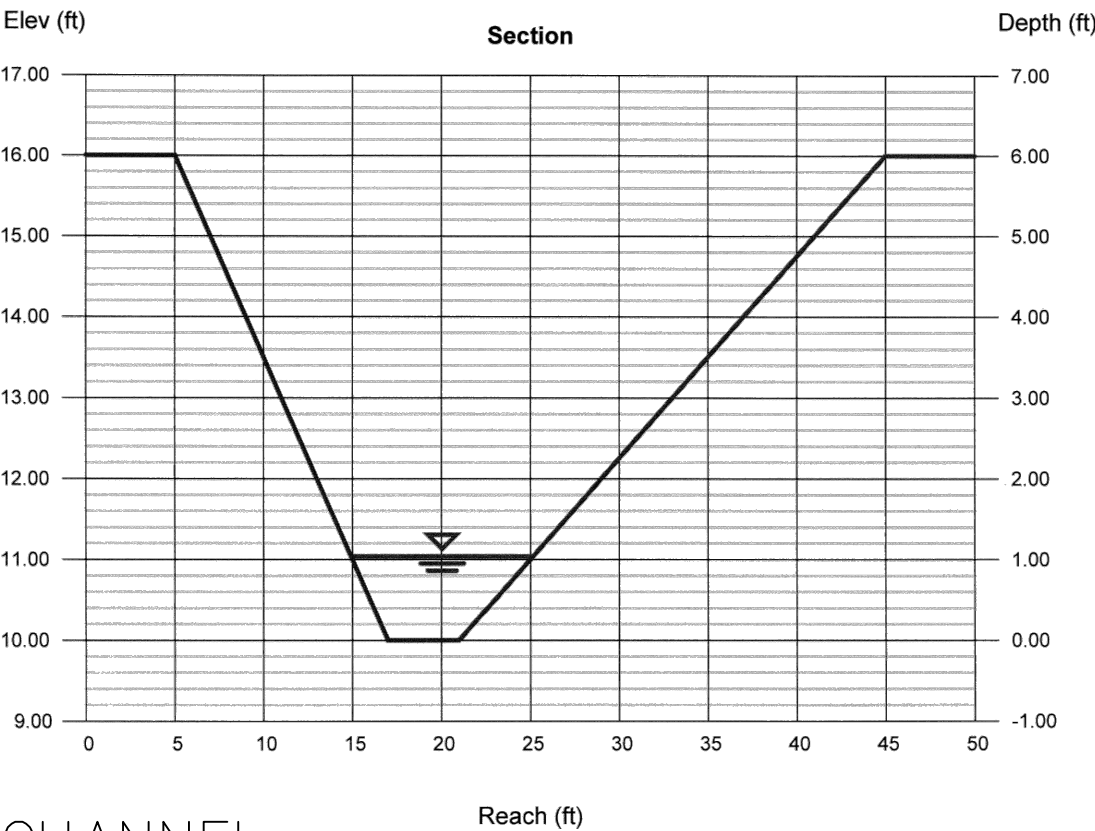

VALUES SHOWN ARE FOR MAXIMUM
AND MINIMUM CHANNEL SLOPES TO
THE STUDY EXTENTS.


Hydraflow Express Extension for Autodesk® Civil 3D® by Autodesk, Inc.

Tuesday, Oct 10 2023

Trapezoidal	
Bottom Width (ft)	= 4.00
Side Slopes (z:1)	= 2.00, 4.00
Total Depth (ft)	= 6.00
Invert Elev (ft)	= 10.00
Slope (%)	= 10.37
N-Value	= 0.030

Q (cfs)	= 40.5
Area (sqft)	= 4.11
Velocity (ft/s)	= 9.87
Wetted Perim (ft)	= 8.32
Crit Depth, Y_c (ft)	= 1.12
Top Width (ft)	= 8.08
EGL (ft)	= 2.20

Calculations
Compute by: Known Q
Known Q (cfs) = 40.55

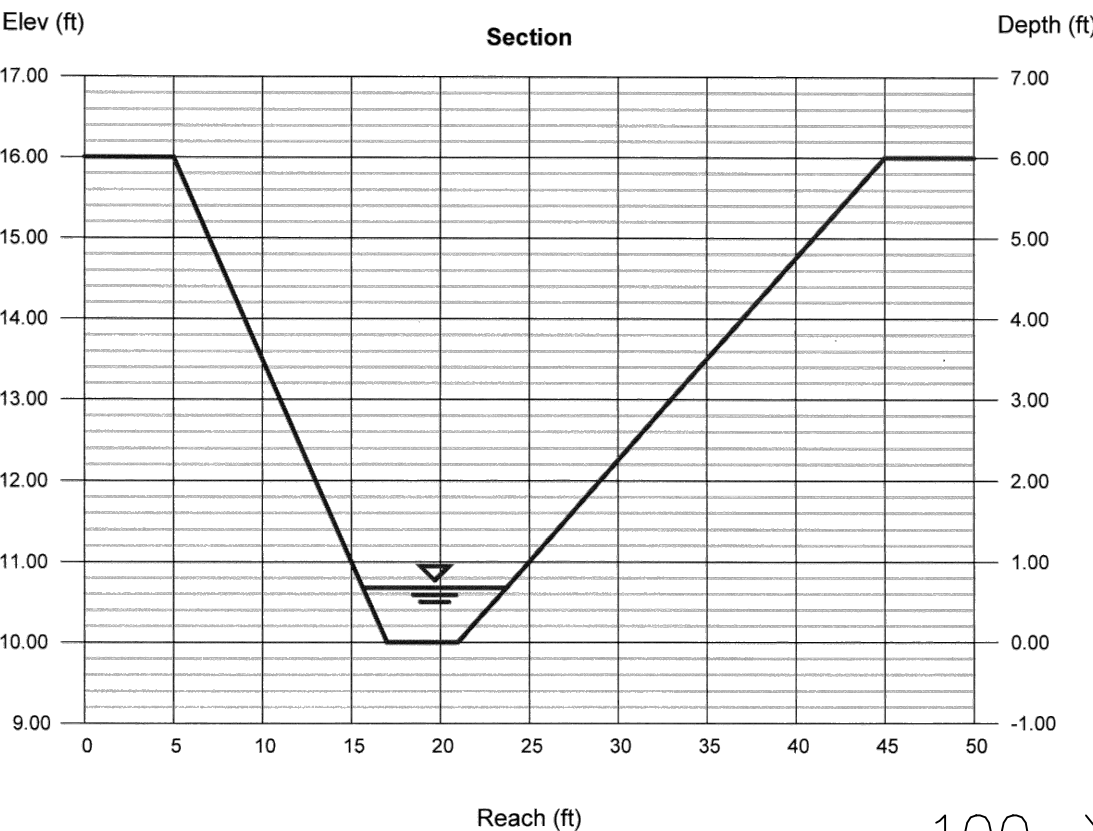


Hydraflow Express Extension for Autodesk® Civil 3D® by Autodesk, Inc.

Tuesday, Oct 10 2023

Trapezoidal	
Bottom Width (ft)	= 4.00
Side Slopes (z:1)	= 2.00, 4.00
Total Depth (ft)	= 6.00
Invert Elev (ft)	= 10.00
Slope (%)	= 0.70
N-Value	= 0.030

Q (cfs)	= 40.5
Area (sqft)	= 10.8
Velocity (ft/s)	= 3.73
Wetted Perim (ft)	= 12.5
Crit Depth, Y_c (ft)	= 1.12
Top Width (ft)	= 12.1
EGL (ft)	= 1.57

Calculations
Compute by: Known Q
Known Q (cfs) = 40.55

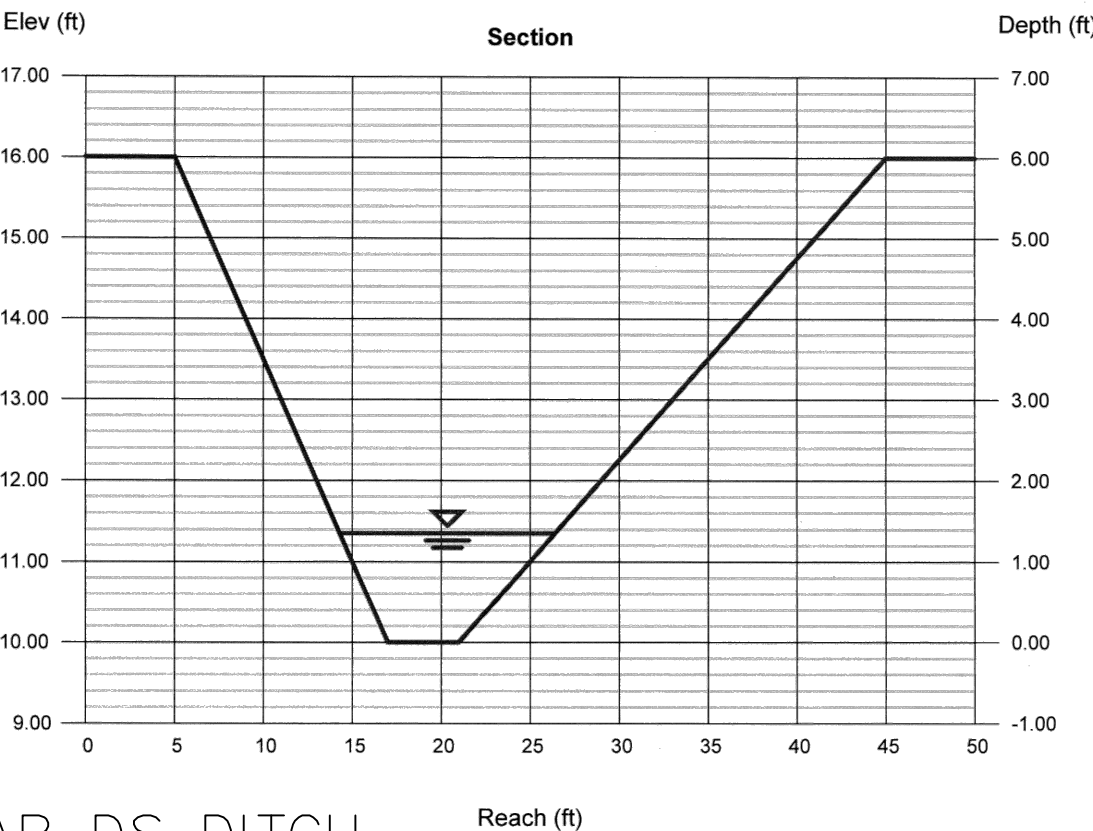

INLET INTERCEPT AND GUTTER SPREAD TABLE																
TITLE: Blue Parkway		Type ACG-2														
JOB #: 22-2087		Type B-CGI														
Slope #	Inlet	Area Number	Area (Acres)	Street Slope (ft/ft)	Max Gutter Flow (cfs)	Gutter Flow, cfs (+bypass)		Cross Slope (%)	Gutter Spread (ft)		Inlet Length (ft)	Curb Type (A or B)	Inlet Intercept		Inlet Bypass	
						Q-10 yr	Q- 100 yr		10 yr	100 yr			10-Year	100-Year	10-Year	100-Year
11	A-9	1	0.22	2.23	5.90	1.00	1.76	2	5.93	7.83	5	B	1.00	1.68	0.01	0.08
6	A-8	2	0.29	3	4.11	1.22	2.13	2	6.03	7.95	5	B	1.08	1.95	0.03	0.18
10	A-7	3	0.24	3.87	7.77	1.11	2.07	2	5.56	7.52	5	B	1.18	1.87	0.03	0.20
A-6	4	0.24	2.5	6.25	1.06	1.86	2	5.93	7.83	5	B	1.06	1.75	0.01	0.10	
9	A-5	5	0.25	1	3.95	1.24	2.27	2	7.48	9.86	5	B	1.24	2.19	0.00	0.07
3	A-4	6	0.39	1	2.37	1.95	3.49	2	8.86	11.51	5	B	1.91	3.22	0.04	0.27
2	A-2	7	0.24	2.5	3.75	1.36	2.38	2	6.51	8.54	8	B	1.33	2.24	0.03	0.14
2	B-2	8	0.26	2.5	3.75	1.57	2.72	2	6.88	8.94	6	B	1.52	2.46	0.05	0.25
7	D-3 (N)	9	0.23	1	2.37	1.12	1.96	2	7.18	9.37	8	B	1.12	1.93	0.00	0.03
-	D-3 (S)	10	0.28	1	2.37	1.36	2.38	2	7.73	10.04	8	B	1.35	2.33	0.00	0.06
-	D-3 (low point)	910	0.51	0	-	2.48	4.34	2	-	-	8	B	2.48	4.34	0.00	0.00
7	D-2 (N)	11	0.41	1	2.37	1.90	3.33	2	8.76	11.32	9	B	1.87	3.17	0.03	0.17
-	D-2 (S)	12	0.50	1	2.37	2.06	3.61	2	9.03	11.65	8	B	2.02	3.41	0.03	0.20
-	D-2 (low point)	1112	0.91	0	-	3.98	6.99	2	-	-	8	B	3.98	6.99	0.00	0.00


Page 1

Station		Len	Drng Area		Rnoff coeff	Area x C		Tc		Rain (l)	Total flow	Cap full	Vel	Pipe		Invert Elev		HGL Elev		Grnd / Rim Elev		Line ID
Line	To Line		Incr	Total		Incr	Total	Inlet	Syst					Size	Slope	Dn	Up	Dn	Up	Dn	Up	
		(ft)	(ac)	(ac)	(C)			(min)	(min)	(in/hr)	(cfs)	(cfs)	(ft/s)	(in)	(%)	(ft)	(ft)	(ft)	(ft)	(ft)	(ft)	
18	17	50.000	3.25	3.25	0.30	0.98	0.98	6.0	6.0	9.9	9.67	44.55	7.25	30	1.18	1016.70	1017.29	1017.49	1018.08	1022.60	1022.75	D4-D3
17	16	39.000	0.51	3.76	0.66	0.34	1.31	5.0	6.4	9.8	13.15	58.00	9.55	30	2.00	1015.40	1016.18	1016.21	1016.99	1022.60	1022.60	D3-D2
16	End	53.610	0.91	4.67	0.60	0.55	1.86	5.0	6.7	9.7	18.79	57.94	7.27	30	2.00	1013.80	1014.87	1016.08	1015.85	1019.89	1022.60	D2-D1
15	6	127.000	0.25	0.25	0.60	0.15	0.15	5.0	5.0	10.3	1.55	9.31	4.77	15	1.77	1011.75	1014.00	1012.20	1014.35	1015.77	1018.23	E2-A6
14	2	9.717	4.87	4.87	0.33	1.61	1.61	5.0	5.0	10.3	16.59	51.40	3.34	24 x 38 e	1.34	1002.07	1002.20	1005.97	1005.99	1006.22	1006.20	C2-C1
13	11	14.070	0.21	0.21	0.30	0.06	0.06	5.0	5.0	10.3	0.65	17.26	0.37	18	2.70	1003.25	1003.63	1005.26	1005.26	1006.19	1005.43	B3.2-B2
12	10	13.490	0.21	0.21	0.30	0.06	0.06	5.0	5.0	10.3	0.65	17.62	0.37	18	2.82	1003.25	1003.63	1005.26	1005.26	1006.19	1005.43	B3.1-B2
11	2	44.234	0.13	0.34	0.81	0.11	0.17	5.0	5.6	10.1	1.74	4.47	0.98	18	0.18	1003.04	1003.12	1005.24	1005.26	1006.22	1006.19	EX L
10	2	44.020	0.13	0.34	0.81	0.11	0.17	5.0	5.6	10.1	1.74	8.67	0.98	18	0.68	1002.71	1003.01	1005.24	1005.26	1006.22	1006.19	EX R
9	8	45.772	0.22	0.22	0.62	0.14	0.14	5.0	5.0	10.3	1.41	5.65	3.82	15	0.76	1018.75	1019.10	1019.18	1019.53	1022.80	1023.14	A9-A8
8	7	109.880	0.29	0.51	0.57	0.17	0.30	5.0	5.7	10.1	3.11	9.74	7.06	15	2.28	1015.75	1018.25	1016.24	1018.74	1019.77	1022.80	A8-A7
7	6	130.118	0.24	0.75	0.61	0.15	0.45	5.0	6.4	9.8	4.63	17.22	8.26	18	2.69	1011.75	1015.25	1012.28	1015.78	1015.77	1019.77	A7-A6
6	5	148.680	0.24	1.24	0.60	0.14	0.74	5.0	7.2	9.5	7.66	10.55	6.51	18	1.01	1009.75	1011.25	1010.70	1012.20	1013.98	1015.77	A6-A5
5	4	43.000	0.25	1.49	0.67	0.17	0.91	5.0	7.8	9.3	9.39	11.32	7.16	18	1.16	1008.75	1009.25	1009.79	1010.29	1013.98	1013.98	A5-A4
4	3	170.869	0.39	1.88	0.68	0.27	1.17	5.0	7.9	9.2	12.13	31.19	7.16	24	1.90	1004.25	1007.50	1005.69	1008.37	1010.23	1013.98	A4-A3
3	2	146.810	0.00	1.88	0.75	0.00	1.17	5.0	8.7	9.0	12.13	26.73	3.91	24	1.40	1001.70	1003.75	1005.24	1005.62	1006.22	1010.23	A3-A2
2	1	89.410	0.24	7.67	0.77	0.18	3.30	5.0	9.3	8.8	34.10	37.30	6.86	24 x 38 e	0.70	1000.97	1001.60	1003.12	1003.60	1004.87	1006.22	A2-EX
1	End	11.740	0.00	7.67	0.77	0.00	3.30	5.0	9.5	8.7	34.10	18.32	6.91	24 x 38 e	0.17	1000.90	1000.92	1002.86	1002.25	0.00	1004.87	EX-Out

Page 1

Station		Len	Drng Area		Rnoff coeff	Area x C		Tc		Rain (l)	Total flow	Cap full	Vel	Pipe		Invert Elev		HGL Elev		Grnd / Rim Elev		Line ID
Line	To Line		Incr	Total		Incr	Total	Inlet (min)	Syst (min)					Size	Slope	Dn	Up	Dn	Up	Dn	Up	
		(ft)	(ac)	(ac)	(C)			(min)	(min)	(in/hr)	(cfs)	(cfs)	(ft/s)	(in)	(%)	(ft)	(ft)	(ft)	(ft)	(ft)	(ft)	
18	17	50.000	3.25	3.25	0.38	1.24	1.24	6.0	6.0	9.9	12.25	44.55	7.74	30	1.18	1016.70	1017.29	1017.60	1018.19	1022.60	1022.75	D4-D3
17	16	39.000	0.51	3.76	0.83	0.42	1.66	5.0	6.3	9.8	16.62	58.00	8.98	30	2.00	1015.40	1016.18	1016.53	1017.10	1022.60	1022.60	D3-D2
16	End	53.610	0.91	4.67	0.75	0.68	2.34	5.0	6.5	9.7	23.67	57.94	5.84	30	2.00	1013.80	1014.87	1016.32	1016.53	1019.89	1022.60	D2-D1
15	6	127.000	0.25	0.25	0.84	0.21	0.21	5.0	5.0	10.3	2.17	9.31	2.80	15	1.77	1011.75	1014.00	1013.84	1014.59	1015.77	1018.23	E2-A6
14	2	9.717	4.87	4.87	0.41	2.00	2.00	5.0	5.0	10.3	20.61	51.40	4.14	24 x 38 e	1.34	1002.07	1002.20	1007.89	1007.91	1006.22	1006.20	C2-C1
13	11	14.070	0.21	0.21	0.38	0.08	0.08	5.0	5.0	10.3	0.82	17.26	0.47	18	2.70	1003.25	1003.63	1006.75	1006.75	1006.19	1005.43	B3.2-B2
12	10	13.490	0.21	0.21	0.38	0.08	0.08	5.0	5.0	10.3	0.82	17.62	0.47	18	2.82	1003.25	1003.63	1006.75	1006.75	1006.19	1005.43	B3.1-B2
11	2	44.234	0.13	0.34	1.00	0.13	0.21	5.0	5.5	10.1	2.17	4.47	1.23	18	0.18	1003.04	1003.12	1006.72	1006.73	1006.22	1006.19	EX L
10	2	44.020	0.13	0.34	1.00	0.13	0.21	5.0	5.5	10.1	2.17	8.67	1.23	18	0.68	1002.71	1003.01	1006.72	1006.73	1006.22	1006.19	EX R
9	8	45.772	0.22	0.22	0.71	0.16	0.16	5.0	5.0	10.3	1.61	5.65	3.97	15	0.76	1018.75	1019.10	1019.21	1019.56	1022.80	1023.14	A9-A8
8	7	109.880	0.29	0.51	0.76	0.22	0.38	5.0	5.6	10.1	3.89	9.74	7.49	15	2.28	1015.75	1018.25	1016.30	1018.80	1019.77	1022.80	A8-A7
7	6	130.118	0.24	0.75	0.75	0.18	0.56	5.0	6.2	9.9	5.75	17.22	4.14	18	2.69	1011.75	1015.25	1013.84	1016.17	1015.77	1019.77	A7-A6
6	5	148.680	0.24	1.24	0.84	0.20	0.97	5.0	6.8	9.6	9.99	10.55	5.66	18	1.01	1009.75	1011.25	1011.78	1013.13	1013.98	1015.77	A6-A5
5	4	43.000	0.25	1.49	0.85	0.21	1.18	5.0	7.3	9.5	12.19	11.32	7.26	18	1.16	1008.75	1009.25	1010.07	1010.65	1013.98	1013.98	A5-A4
4	3	170.869	0.39	1.88	0.94	0.37	1.55	5.0	7.4	9.4	15.97	31.19	5.84	24	1.90	1004.25	1007.50	1007.55	1008.94	1010.23	1013.98	A4-A3
3	2	146.810	0.00	1.88	0.96	0.00	1.55	5.0	7.9	9.2	15.97	26.73	5.08	24	1.40	1001.70	1003.75	1006.72	1007.45	1006.22	1010.23	A3-A2
2	1	89.410	0.24	7.67	0.96	0.23	4.19	5.0	8.4	9.1	43.29	37.30	8.70	24 x 38 e	0.70	1000.97	1001.60	1003.22	1004.07	1004.87	1006.22	A2-EX
1	End	11.740	0.00	7.67	0.96	0.00	4.19	5.0	8.6	9.0	43.29	18.32	8.70	24 x 38 e	0.17	1000.90	1000.92	1002.78	1001.86	0.00	1004.87	EX-Out

Certificates of Authority
 Architecture: MO 310 / KS 73
 Engineering: MO 4 / KS 241
 Land Surveying: MO 123 / KS 3

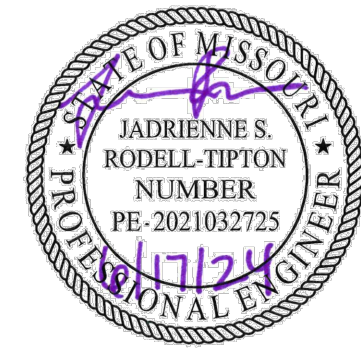

Jadrienne S. Rodell-Tipton, PE
PE-2021032725 (MISSOURI #

© 2018 Powell CWM, Inc.
This drawing has been prepared by Powell CWM, Inc. This drawing is provided as an instrument of service by Powell CWM and is intended for use on this project only, pursuant to the Architectural Works Copyright Protection Act of 1990, all drawings, specifications, ideas and designs, including the overall form arrangement and composition of spaces and elements appearing herein constitute the original copyrighted work of Powell CWM, Inc. Any reproduction, use or disclosure of information contained herein without prior written consent of Powell CWM, Inc. is strictly prohibited.

PREPARED FOR:
GRIFFIN RILEY
PROPERTY GROUP, LLC
21 SE 29th TERRACE,
LEE'S SUMMIT, MO 64082

PUBLIC IMPROVEMENT PLANS
BLUE PARKWAY
LEE'S SUMMIT, JACKSON COUNTY, MO



REVISIONS NO. DATE / DESCRIPTION
1
2
3
4
5
5
6

PROJECT #: 22-2087
ISSUE DATE: 03-28-2023

PERMIT

STORM DRAINAGE
DATA

32

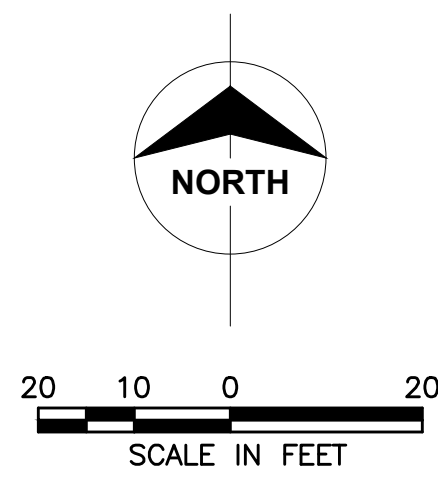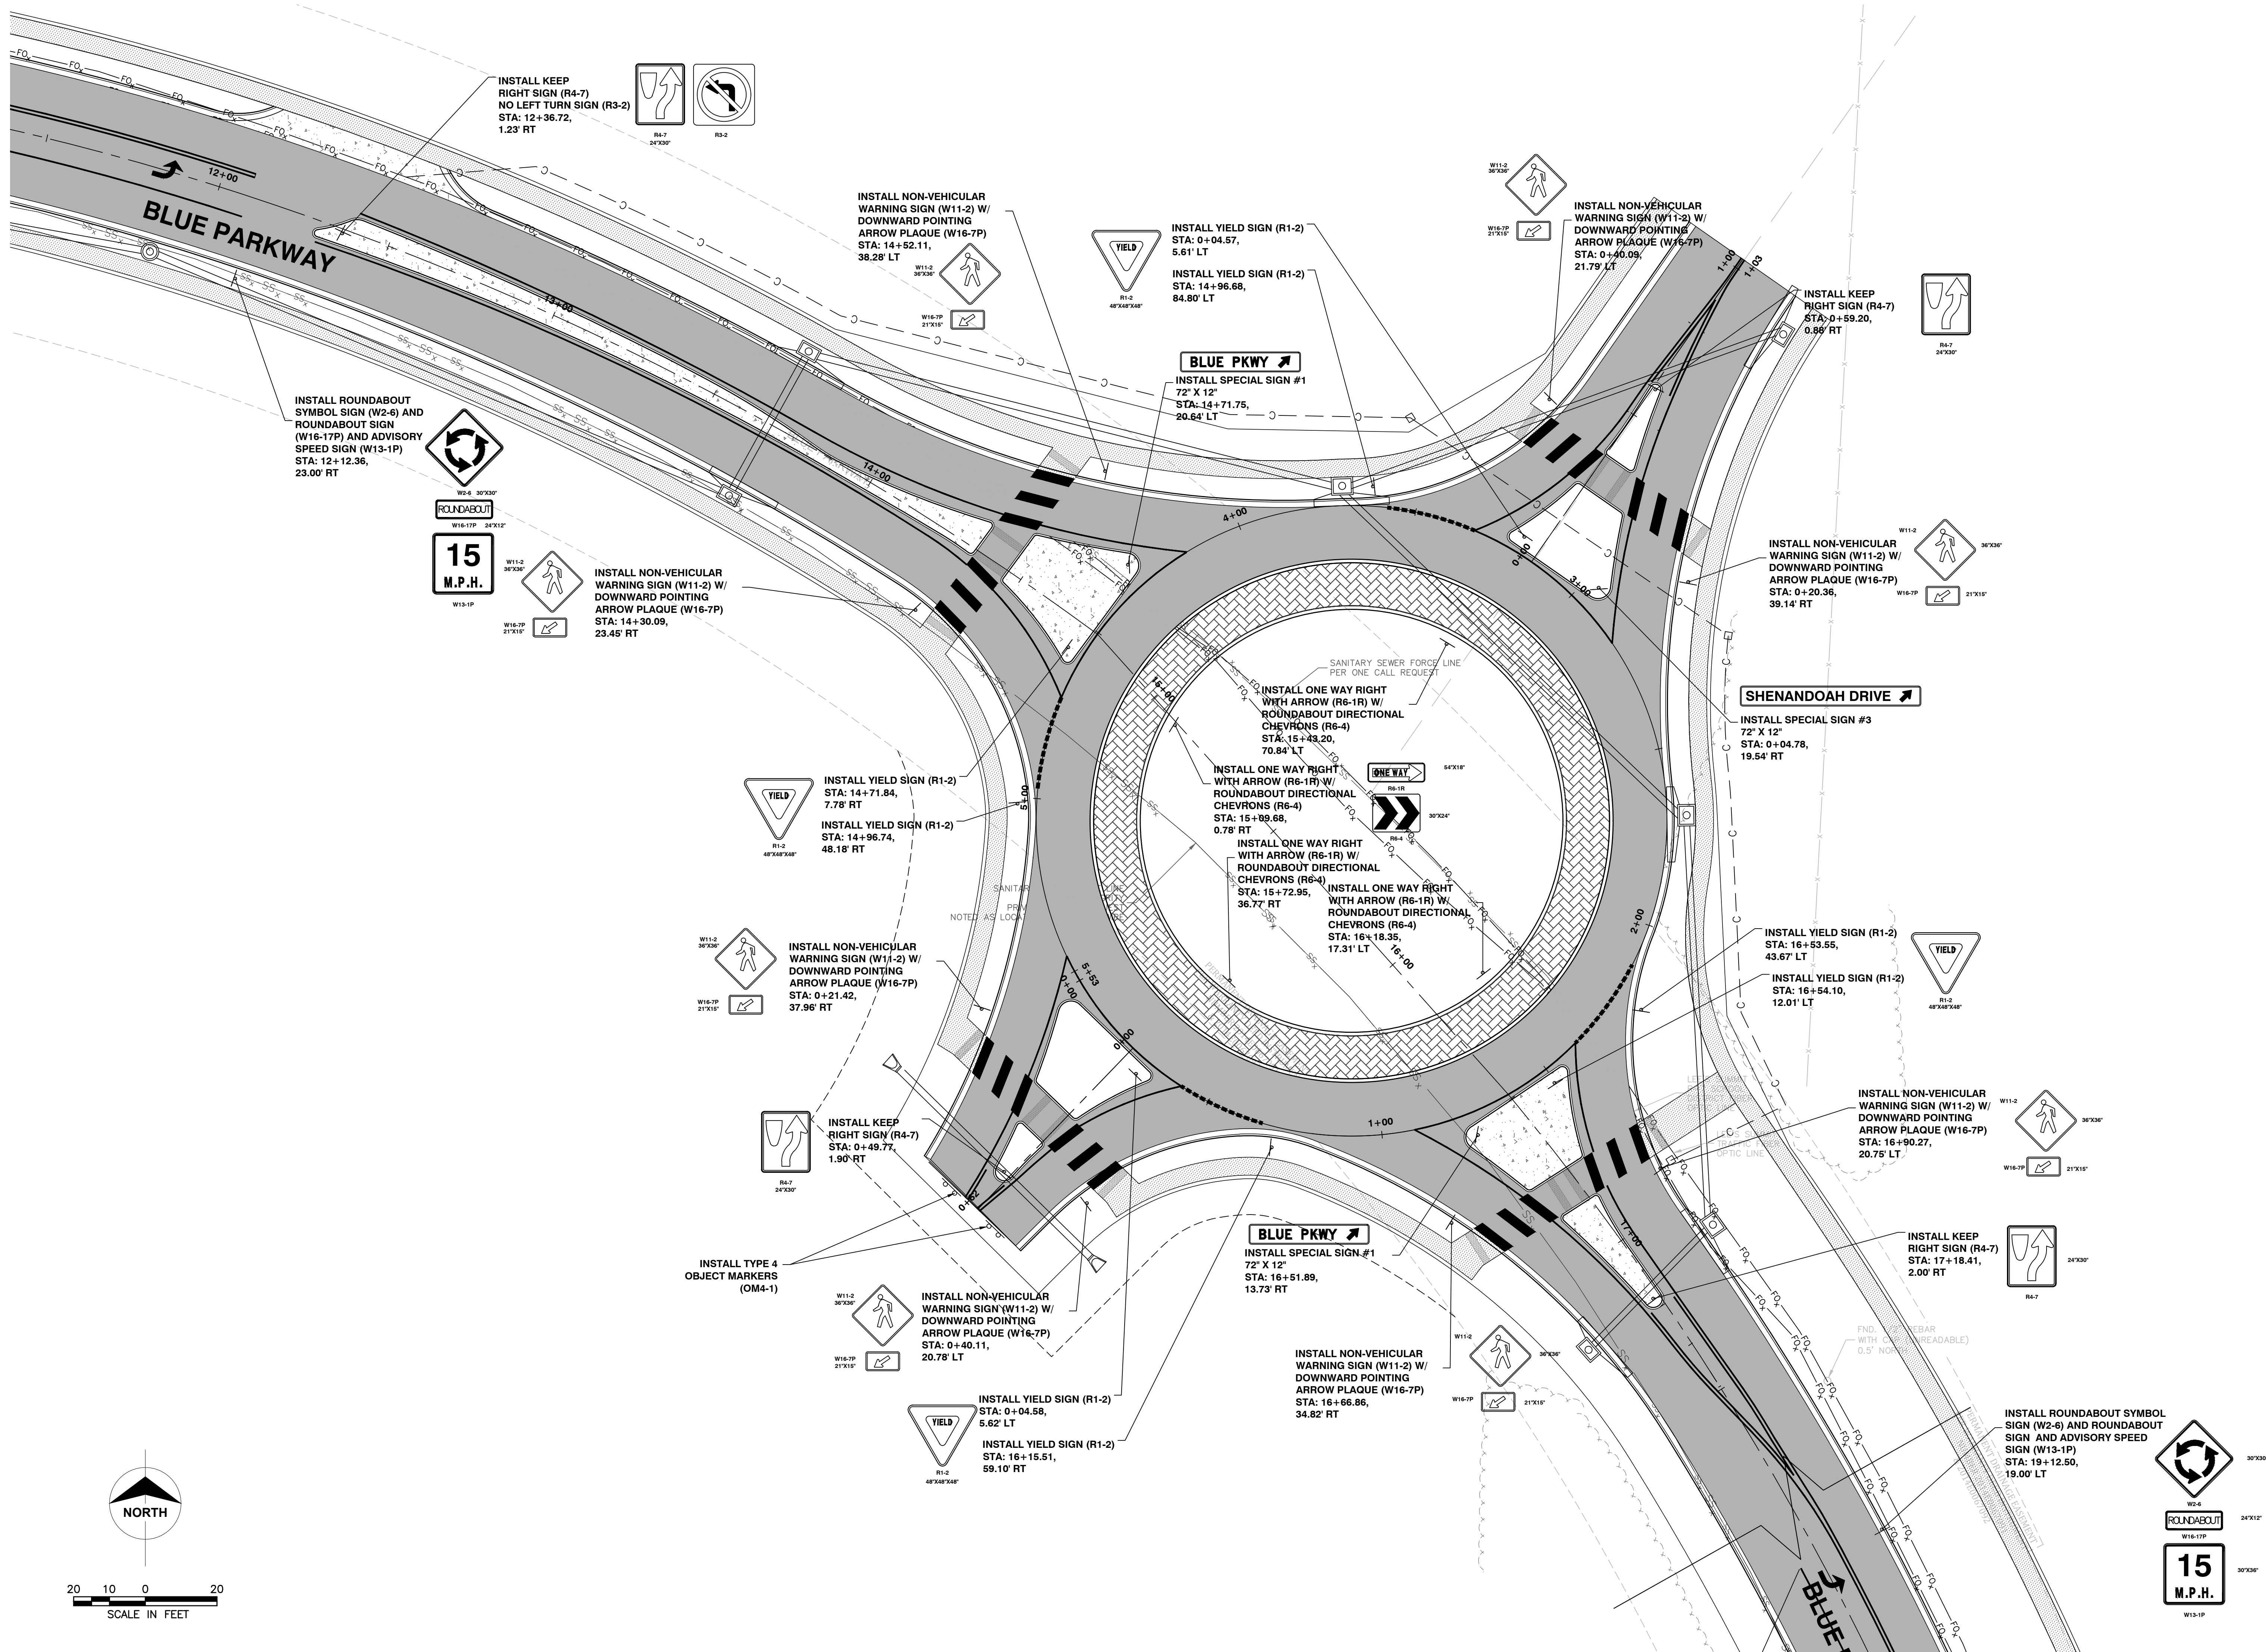

Jadrienne S. Rodell-Tipton, PE
PE-2021032725 (MISSOURI #)

© 2018 Powell CWM, Inc.
This drawing has been prepared by Powell CWM, Inc. This drawing is provided as an instrument of service by Powell CWM and is intended for use on this project only, pursuant to the Architectural Works Copyright Protection Act of 1990. All drawings, specifications, ideas and designs, including the overall form, arrangement and composition of spaces and elements appearing herein constitute the original copyrighted work of Powell CWM, Inc. Any reproduction, use or disclosure of information contained herein without prior written consent of Powell CWM, Inc. is strictly prohibited.

PREPARED FOR:
GRIFFIN RILEY
PROPERTY GROUP, LLC
21 SE 29th TERRACE,
LEE'S SUMMIT, MO 64082


PUBLIC IMPROVEMENT PLANS
BLUE PARKWAY
LEE'S SUMMIT, JACKSON COUNTY, MO

REVISIONS	NO.	DATE/DESCRIPTION
	1	
	2	
	3	
	4	
	5	
	6	
	7	

PROJECT #: 22-2087
ISSUE DATE: 03-28-2023

PERMIT

SIGNAGE PLAN

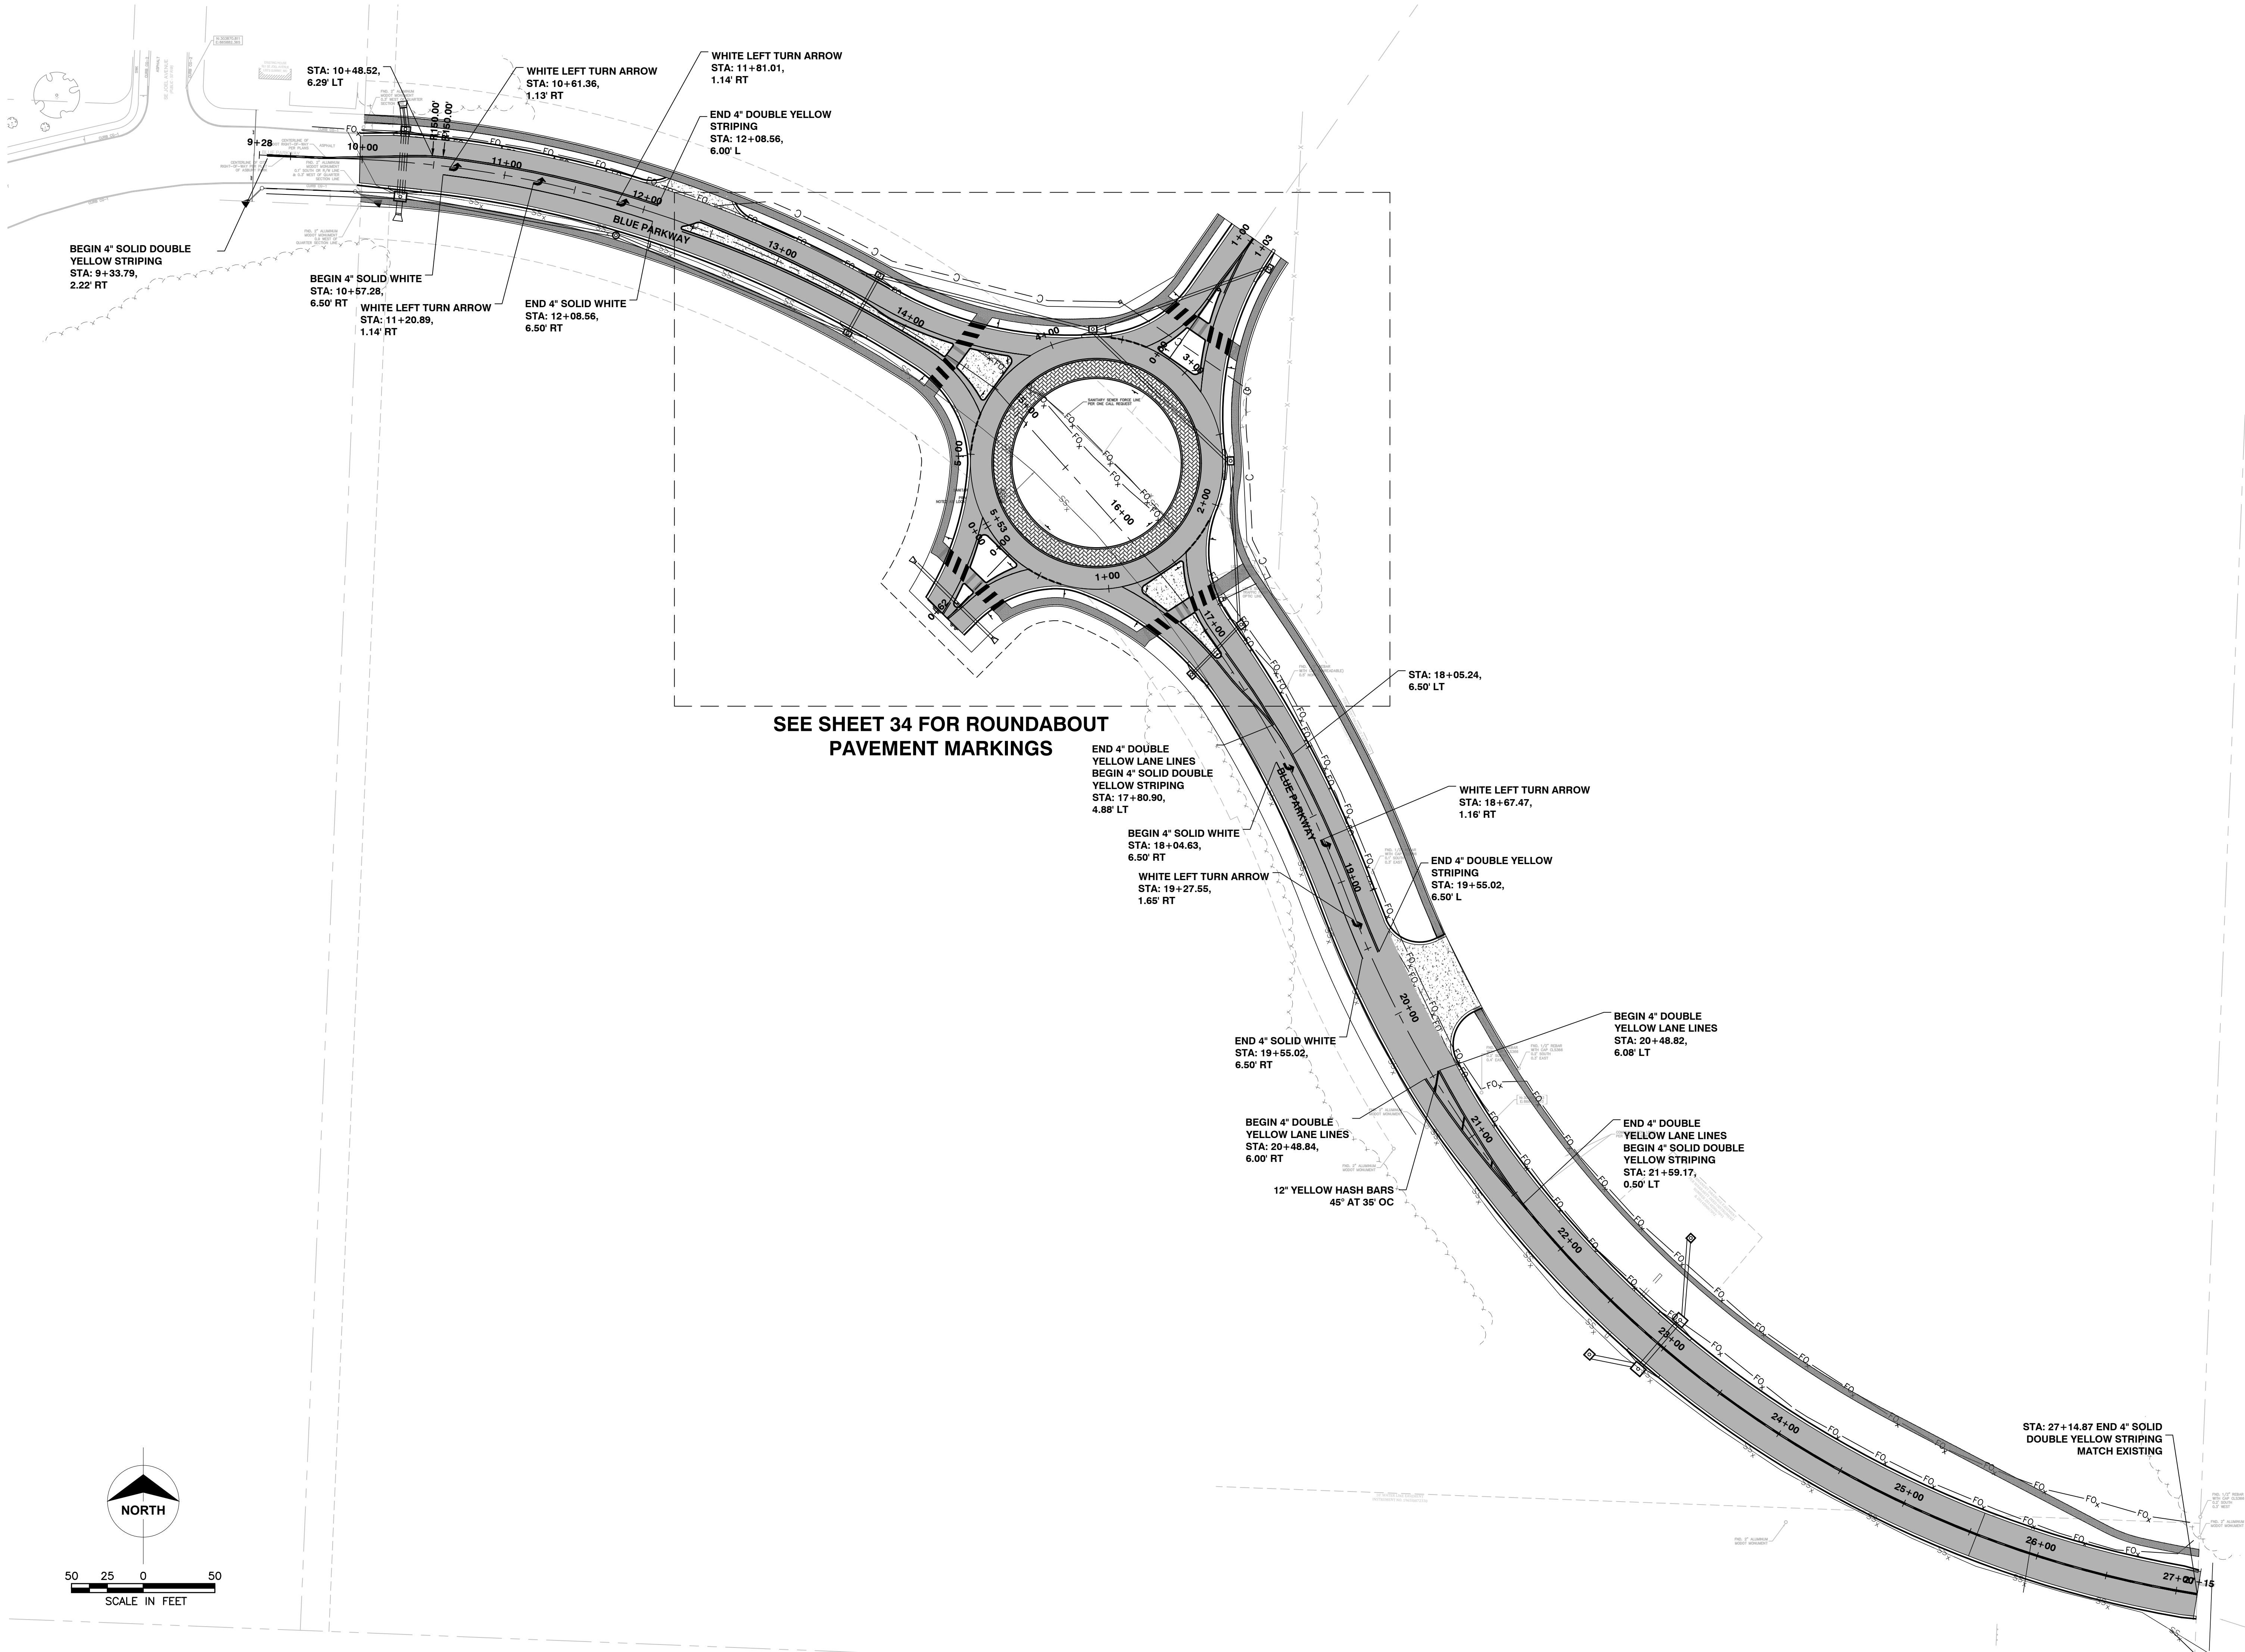

Jadrienne S. Rodell-Tipton, PE
PE-2021032725 (MISSOURI #)

© 2018 Powell CWM, Inc.
This drawing has been prepared by Powell CWM, Inc. This drawing is provided as an instrument of service by Powell CWM and is intended for use on this project only, pursuant to the Architectural Works Copyright Protection Act of 1990, all drawings, specifications, ideas and designs, including the overall form arrangement and composition of spaces and elements appearing herein constitute the original copyrighted work of Powell CWM, Inc. Any reproduction, use or disclosure of information contained herein without prior written consent of Powell CWM, Inc. is strictly prohibited.

PREPARED FOR:
GRIFFIN RILEY
PROPERTY GROUP, LLC
21 SE 29th TERRACE,
LEE'S SUMMIT, MO 64082



PUBLIC IMPROVEMENT PLANS
BLUE PARKWAY
LEE'S SUMMIT, JACKSON COUNTY, MO

REVISIONS	NO.	DATE/DESCRIPTION
	1	
	2	
	3	
	4	
	5	
	6	

PROJECT #: 22-2087
ISSUE DATE: 03-28-2023

PERMIT

STRIPING PLAN

 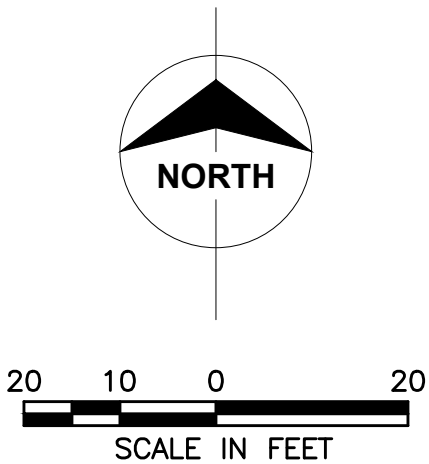


PREPARED FOR:
GRIFFIN RILEY
PROPERTY GROUP, LLC
21 SE 29th TERRACE,
LEE'S SUMMIT, MO 640

PUBLIC IMPROVEMENT PLANS
BLUE PARKWAY
LEE'S SUMMIT, JACKSON COUNTY, MO

PROJECT #: 22-2087
ISSUE DATE: 03-28-2023

PERMIT

ROUNDAABOUT STRIPING PLAN

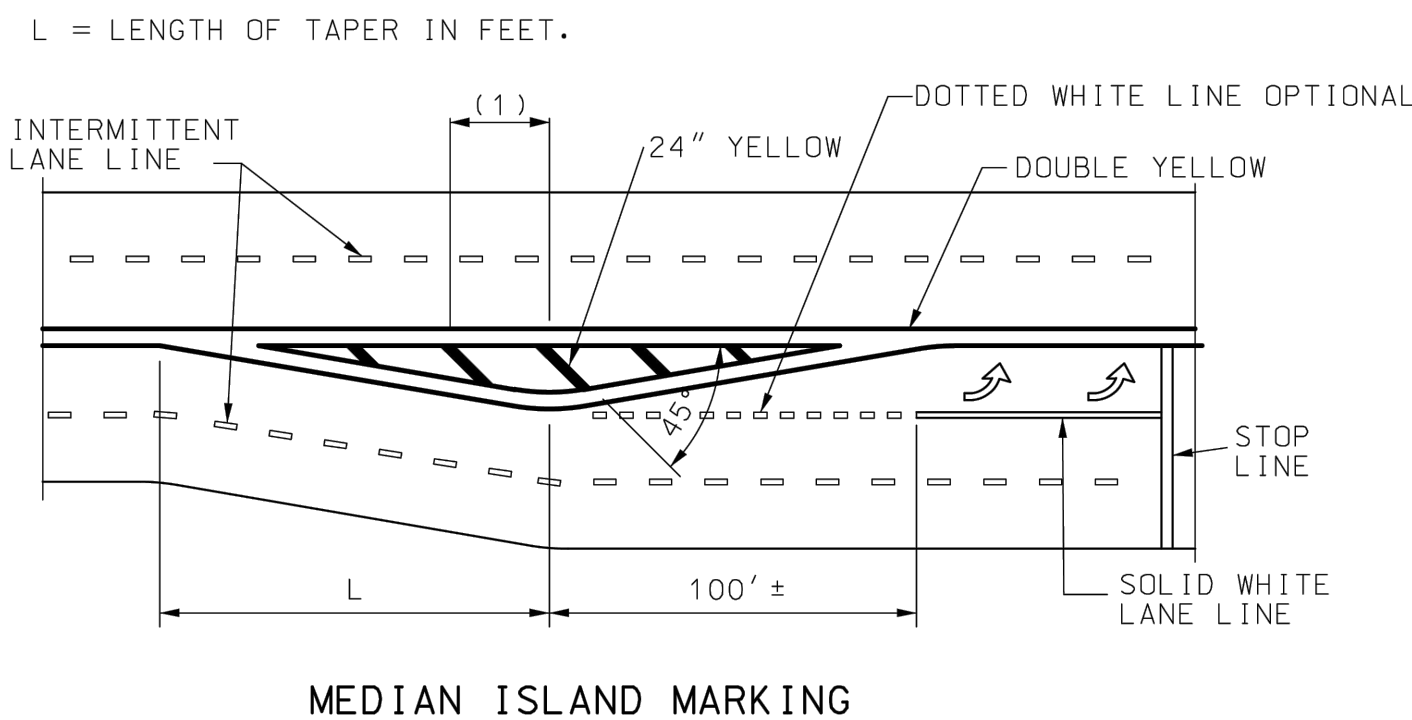

GENERAL NOTES:

DOTTED LINES SHALL BE 3 FEET IN LENGTH SEPARATED BY 9 FOOT GAPS.

REFER TO THE STANDARD PLAN 626.00 WHEN INSTALLING PAVEMENT MARKINGS OVER RUMBLE STRIPS.

WIDE LINES ARE TWICE THE WIDTH OF NORMAL LINES.

LANE LINES SHALL BE AN INTERMITTENT OR SOLID WHITE.

INTERMITTENT LINES SHALL BE 10 FEET IN LENGTH SEPARATED BY 30 FOOT GAPS.

EDGELINES SHALL BE CONTINUOUS SOLID WHITE OR YELLOW LINES. RIGHT SIDE EDGELINES SHALL BE SOLID WHITE. MEDIAN OR LEFT SIDE EDGELINES ON DIVIDED HIGHWAYS AND ON THE LEFT SIDE OF RAMPS SHALL BE SOLID YELLOW. EDGELINES SHALL BE CONTINUOUS ACROSS DRIVEWAYS AND MINOR INTERSECTING ROADS.

"NO PASSING" LINES SHALL BE CONTINUOUS SOLID YELLOW.


"NO PASSING" LINES SHALL BE PLACED AS SHOWN IN "LINE DETAIL". "NO PASSING" LINES ON A TWO-LANE, TWO-WAY HIGHWAY WHEN PASSING IS PROHIBITED IN EACH DIRECTION SHALL BE PLACED 4 INCHES APART AND THE INTERMITTENT CENTERLINE SHALL BE OMITTED.

STOP LINES SHALL BE A SOLID WHITE TRANSVERSE LINE 24 INCHES WIDE, LOCATED AT LEAST 4 FEET FROM THE NEAREST EDGE OF THE INTERSECTING ROADWAY.


CROSSWALK LINES SHALL BE SOLID WHITE TRANSVERSE LINES 6 INCHES WIDE AT LEAST 6 FEET APART. CROSSWALK LINES ON THE INTERSECTION SIDE OF THE CROSSWALK SHALL MEET AT THE CURB.

GORE LINES SHALL BE A SOLID WHITE LINE WITH A WIDTH TWICE THAT OF THE EDGELINE.


ARROWS AND WORD SYMBOLS SHALL BE SOLID WHITE.

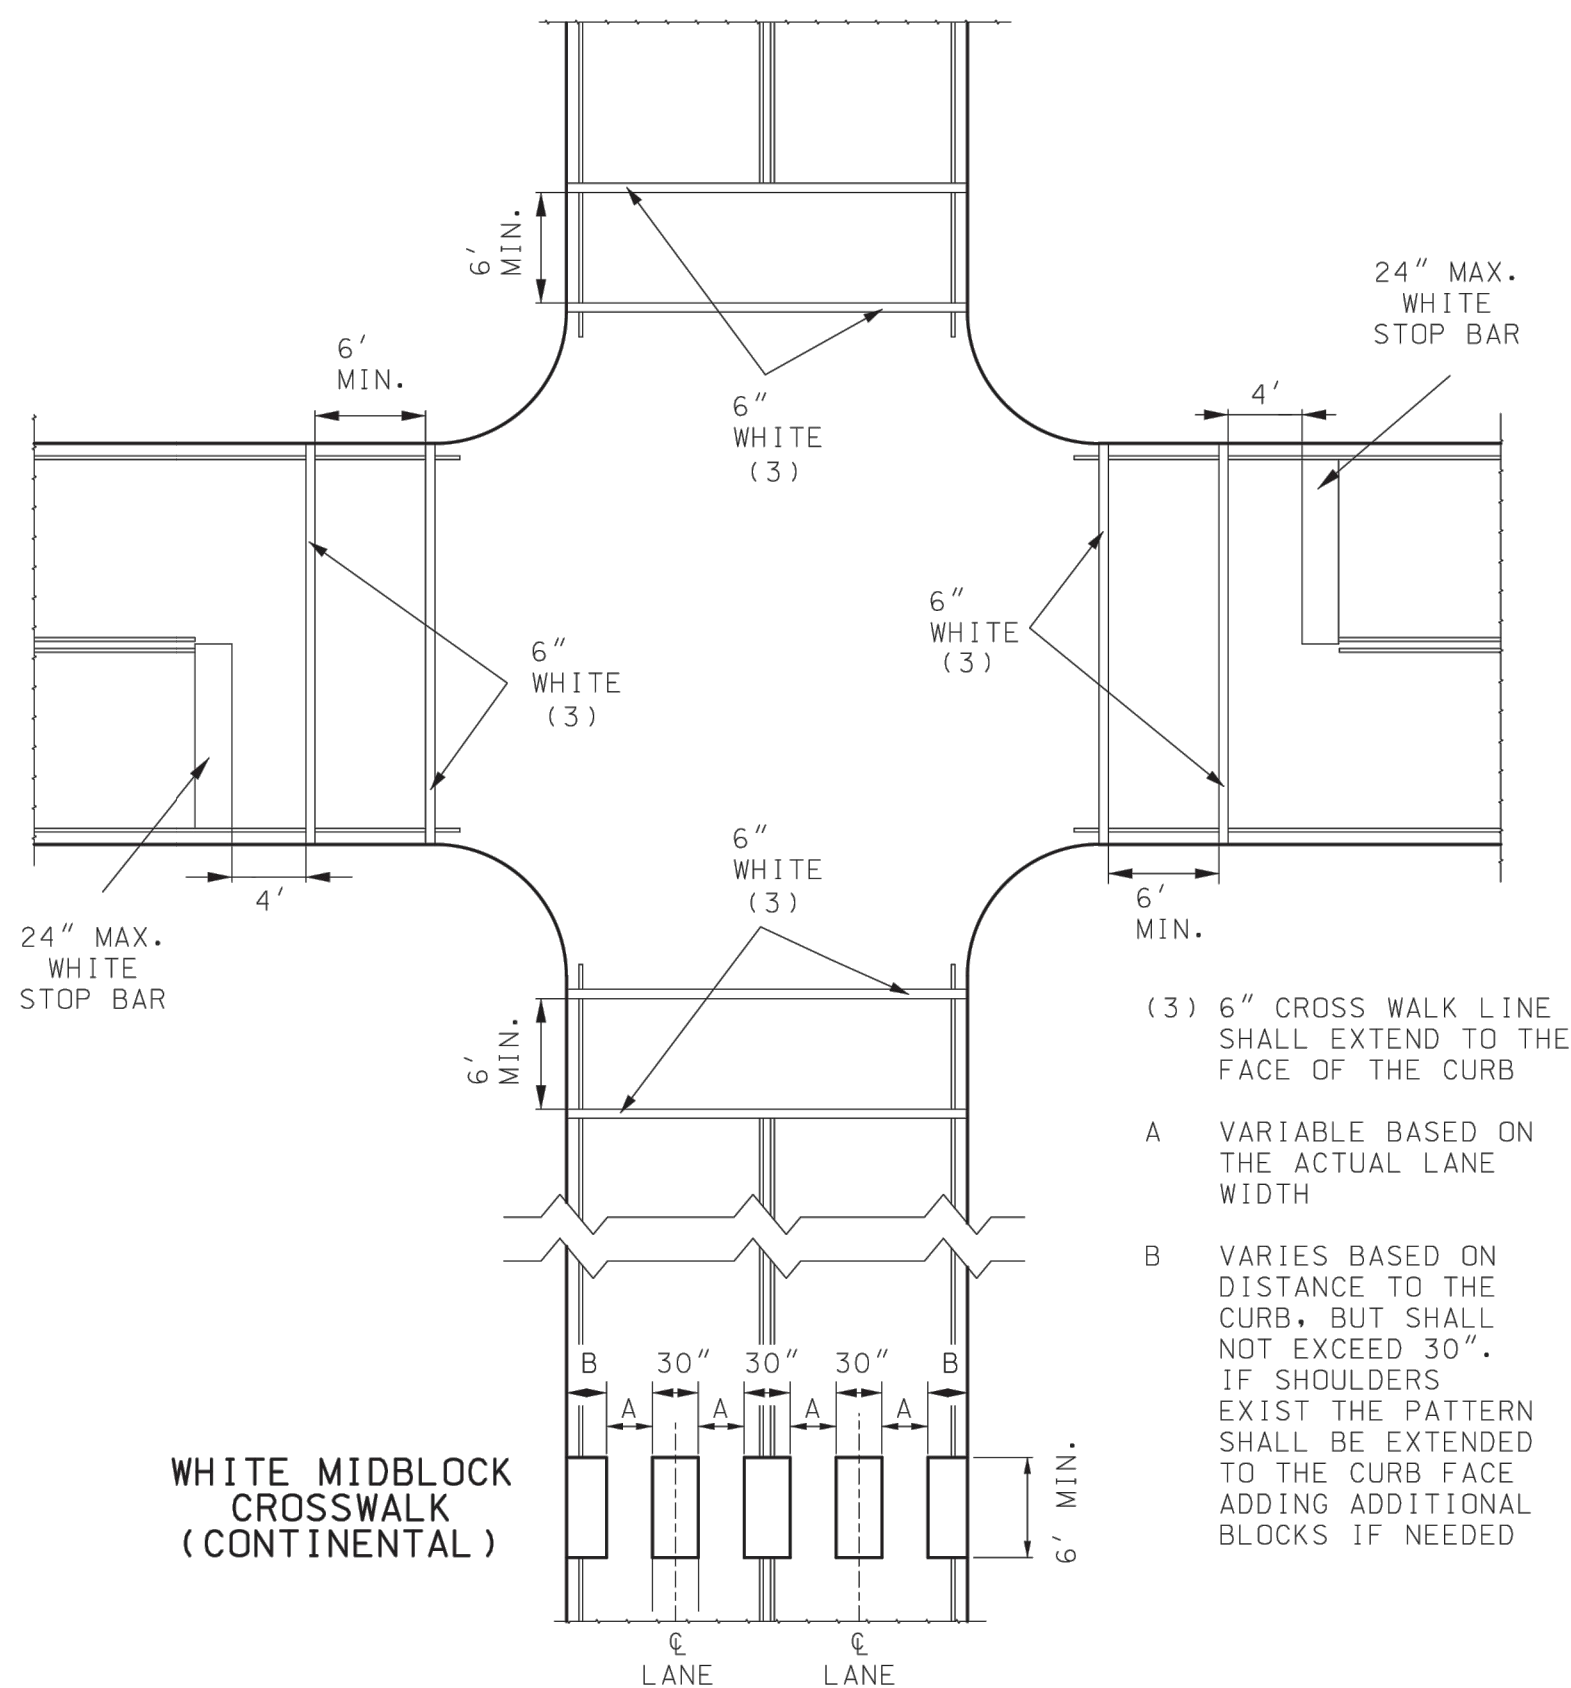

PEDESTRIAN CROSSWALKS

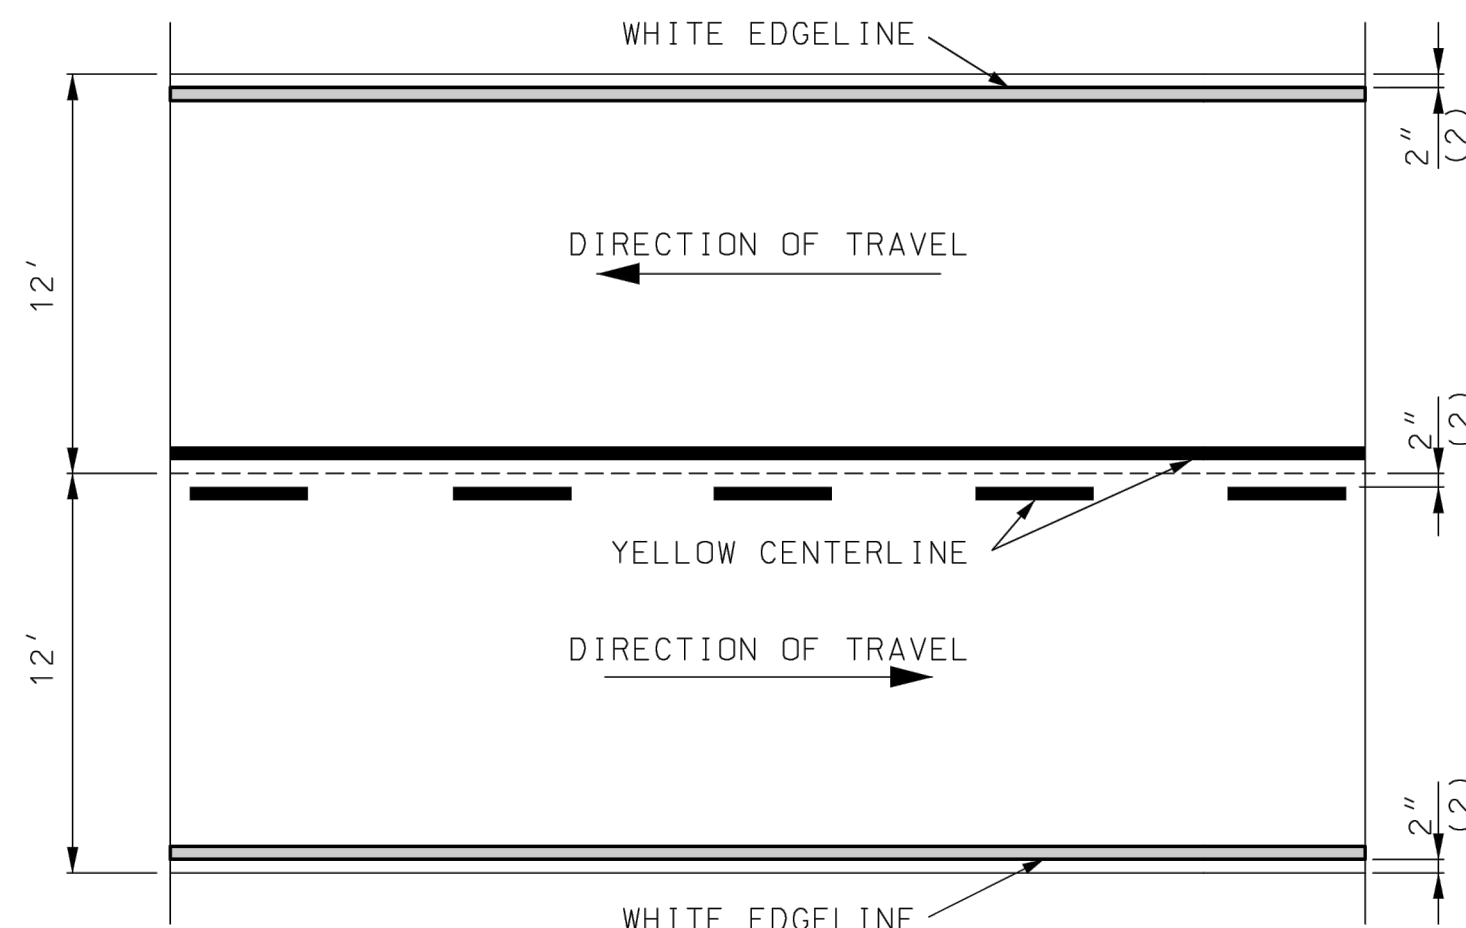


TWO-LANE TWO-WAY
TYPICAL STRIPING OFFSETS
WITHOUT RUMBLE STRIPES

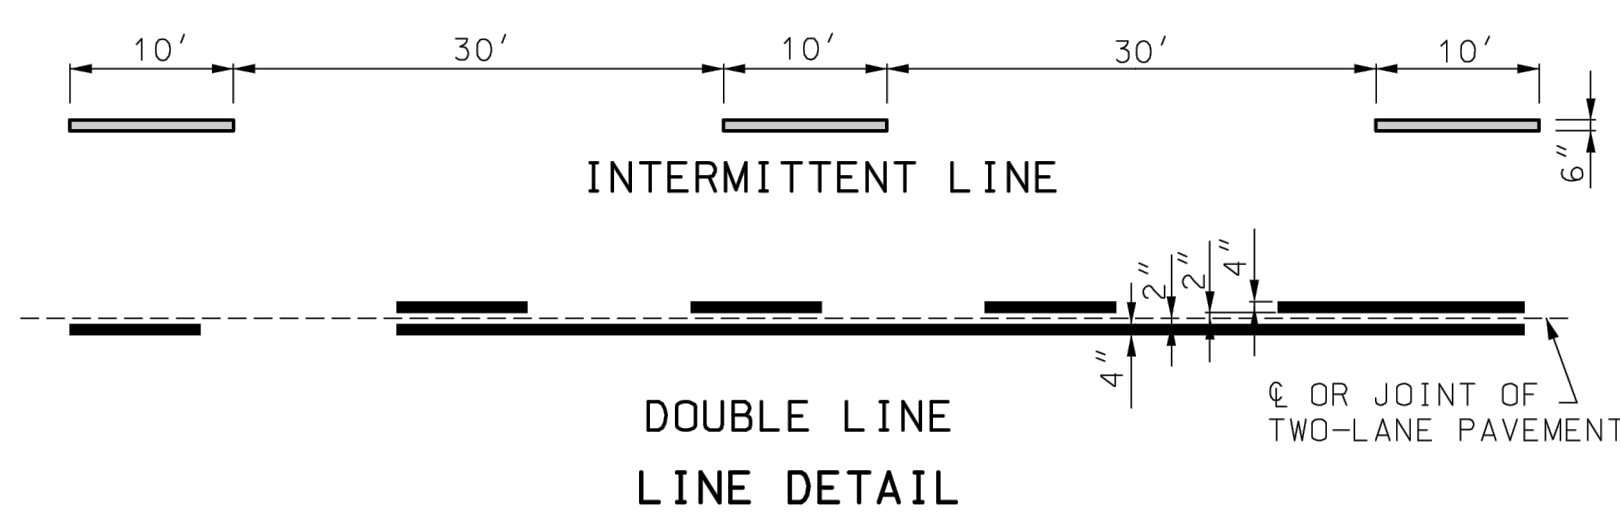

LEGEND	
	WHITE LINE
	YELLOW LINE

- (1) OFFSET FROM EDGE OF TRAVELED WAY (TYP.)
(2) OFFSET FROM JOINT (TYP.)
(3) OFFSET FROM CENTERLINE (TYP.)

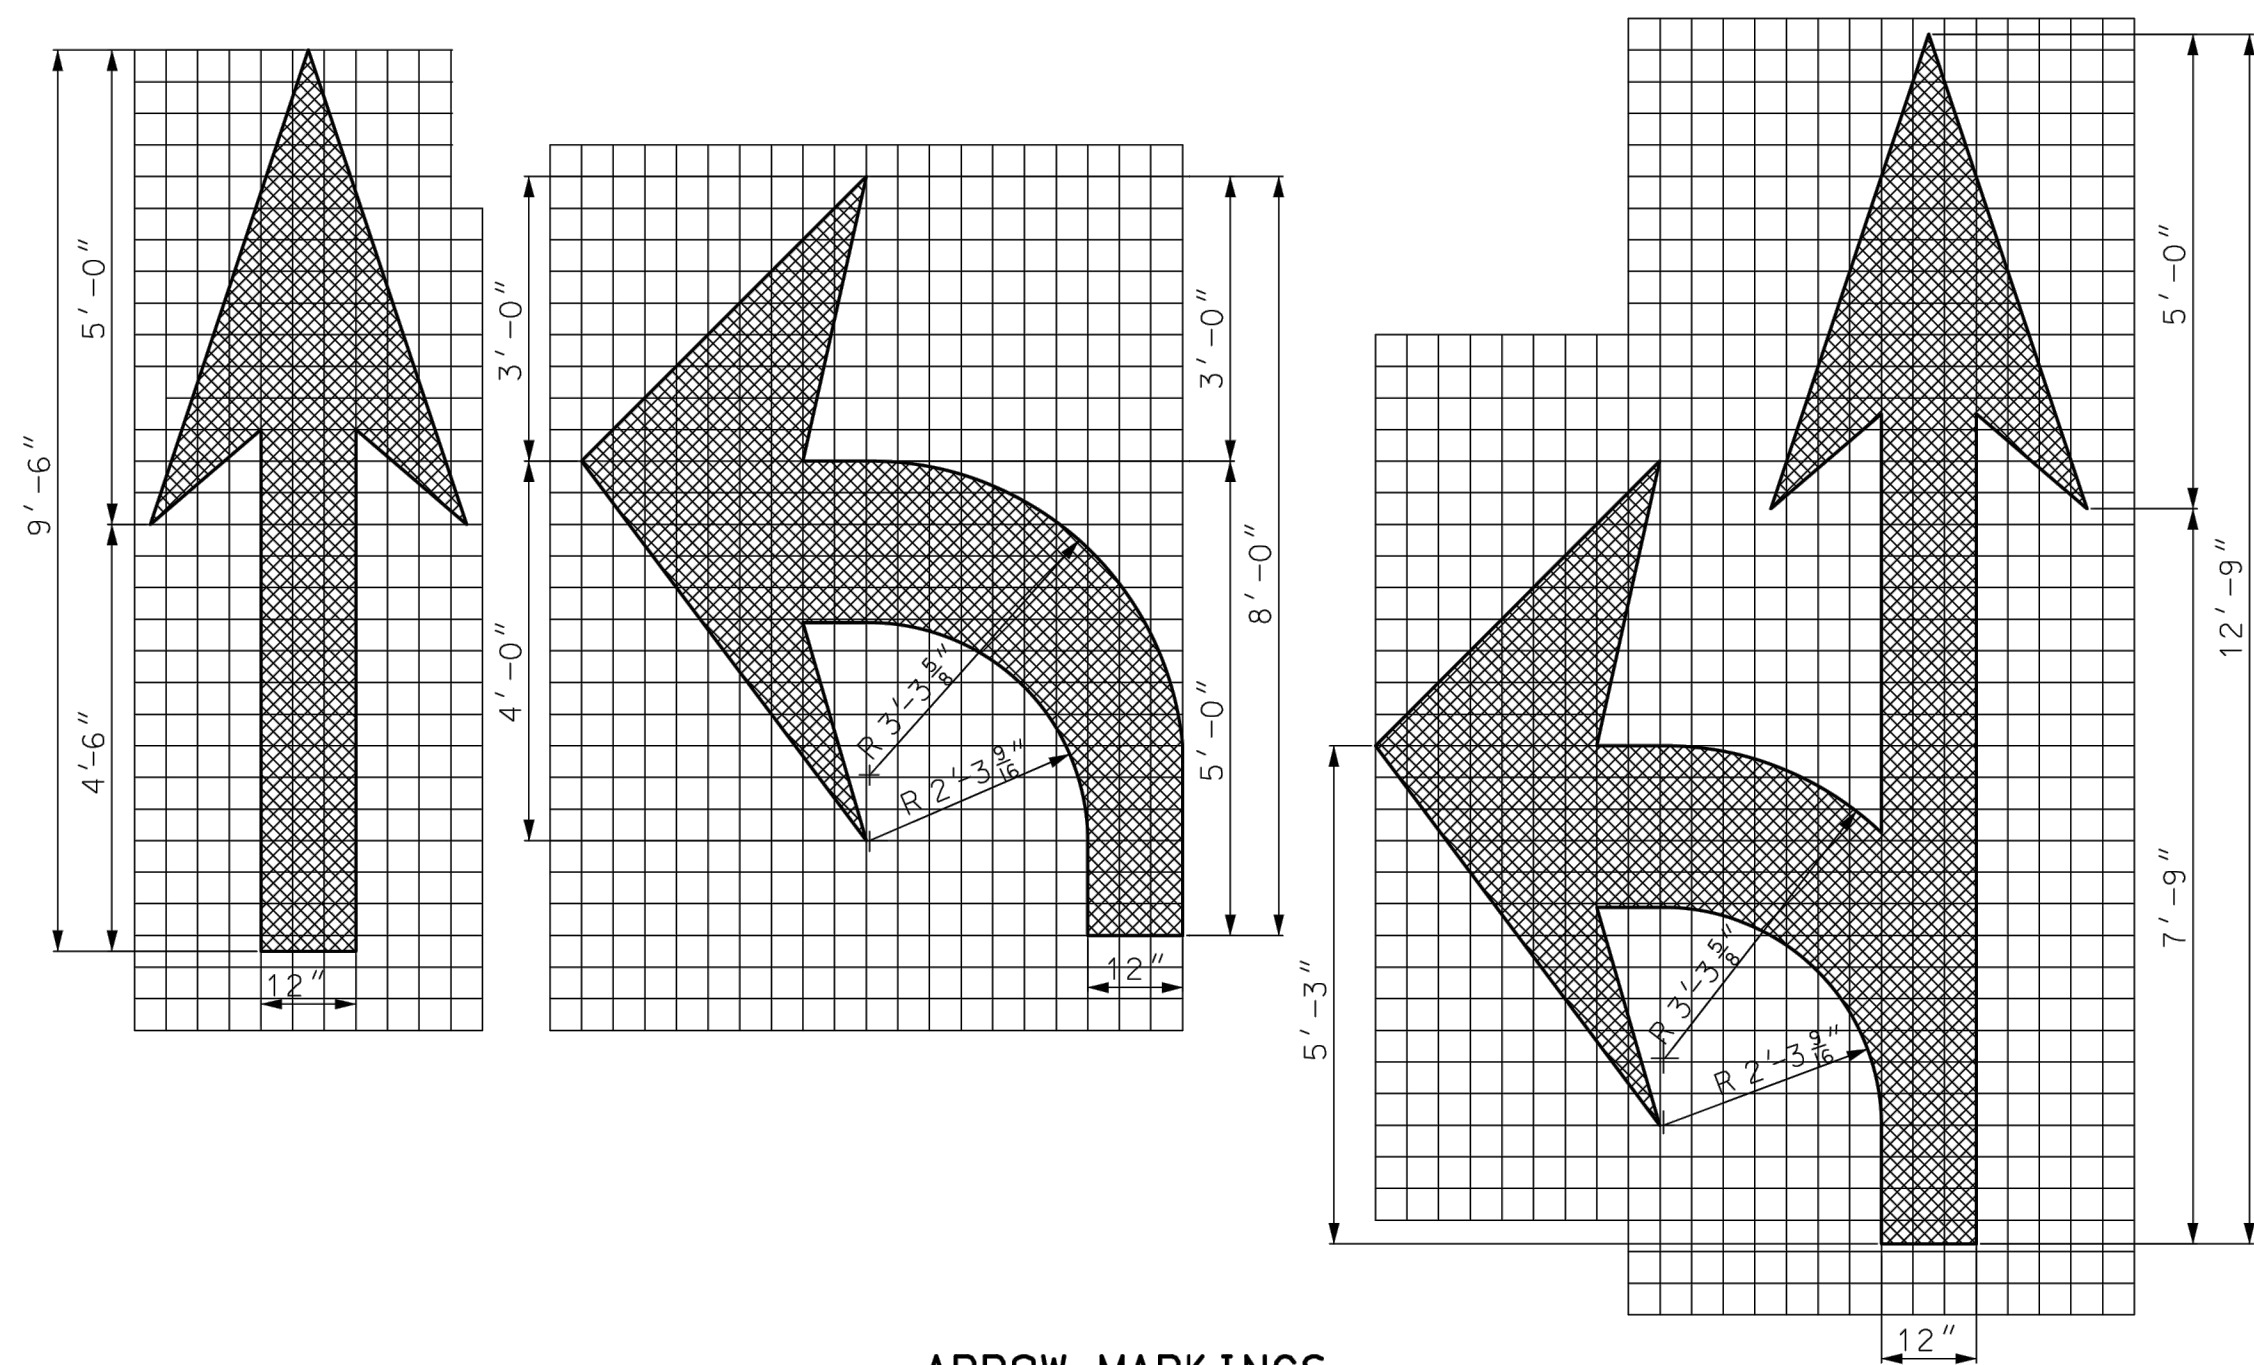

ARROW MARKINGS

TWO LANE USE CONTROL ARROWS FOR FIRST 200 FEET WITH ONE ADDITIONAL ARROW EVERY 400 FEET OF MANDATORY MOVEMENT LANE. FIRST ARROW 75 FEET FROM STOP LINE.



Jadrienne S. Rodell-Tipton, PE
PE-2021032725 (MISSOURI #)

© 2018 Powell CWM, Inc.
This drawing has been prepared by Powell CWM, Inc. This drawing is provided as an instrument of service by Powell CWM and is intended for use on this project only, pursuant to the Architectural Works Copyright Protection Act of 1990, all drawings, specifications, ideas and designs, including the overall form, arrangement and composition of spaces and elements appearing herein constitute the original copyrighted work of Powell CWM, Inc. Any reproduction, use or disclosure of information contained herein without prior written consent of Powell CWM, Inc. is strictly prohibited.

PREPARED FOR:
GRIFFIN RILEY
PROPERTY GROUP, LLC
21 SE 29th TERRACE,
LEE'S SUMMIT, MO 64082






PUBLIC IMPROVEMENT PLANS
BLUE PARKWAY
LEE'S SUMMIT, JACKSON COUNTY, MO

REVISIONS	NO.	DATE / DESCRIPTION
	1	
	2	
	3	
	4	
	5	
	6	

PROJECT #: 22-2087
ISSUE DATE: 03-28-2023

PERMIT

MARKING DETAILS

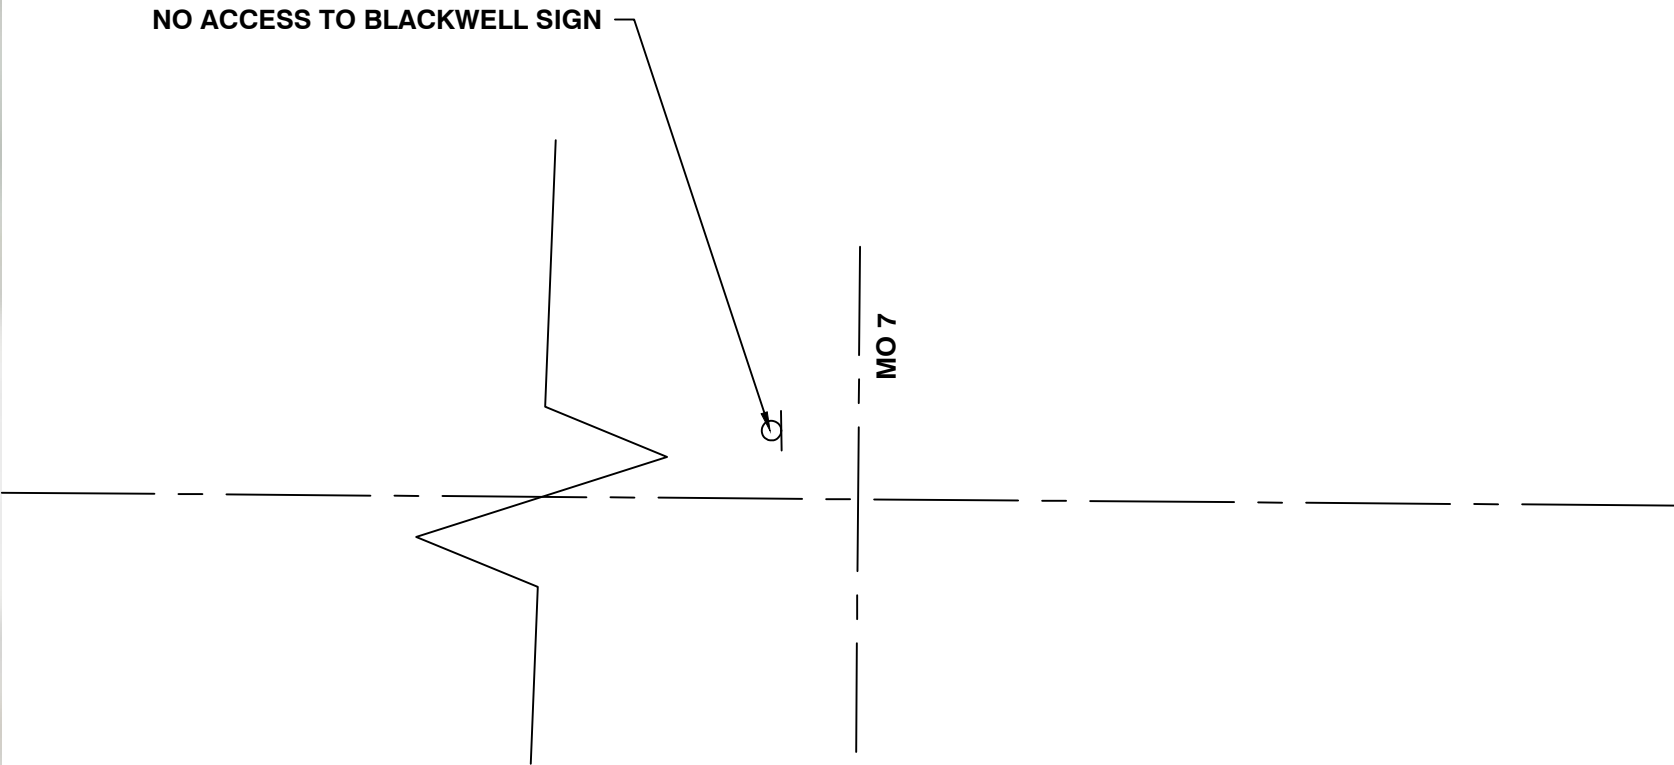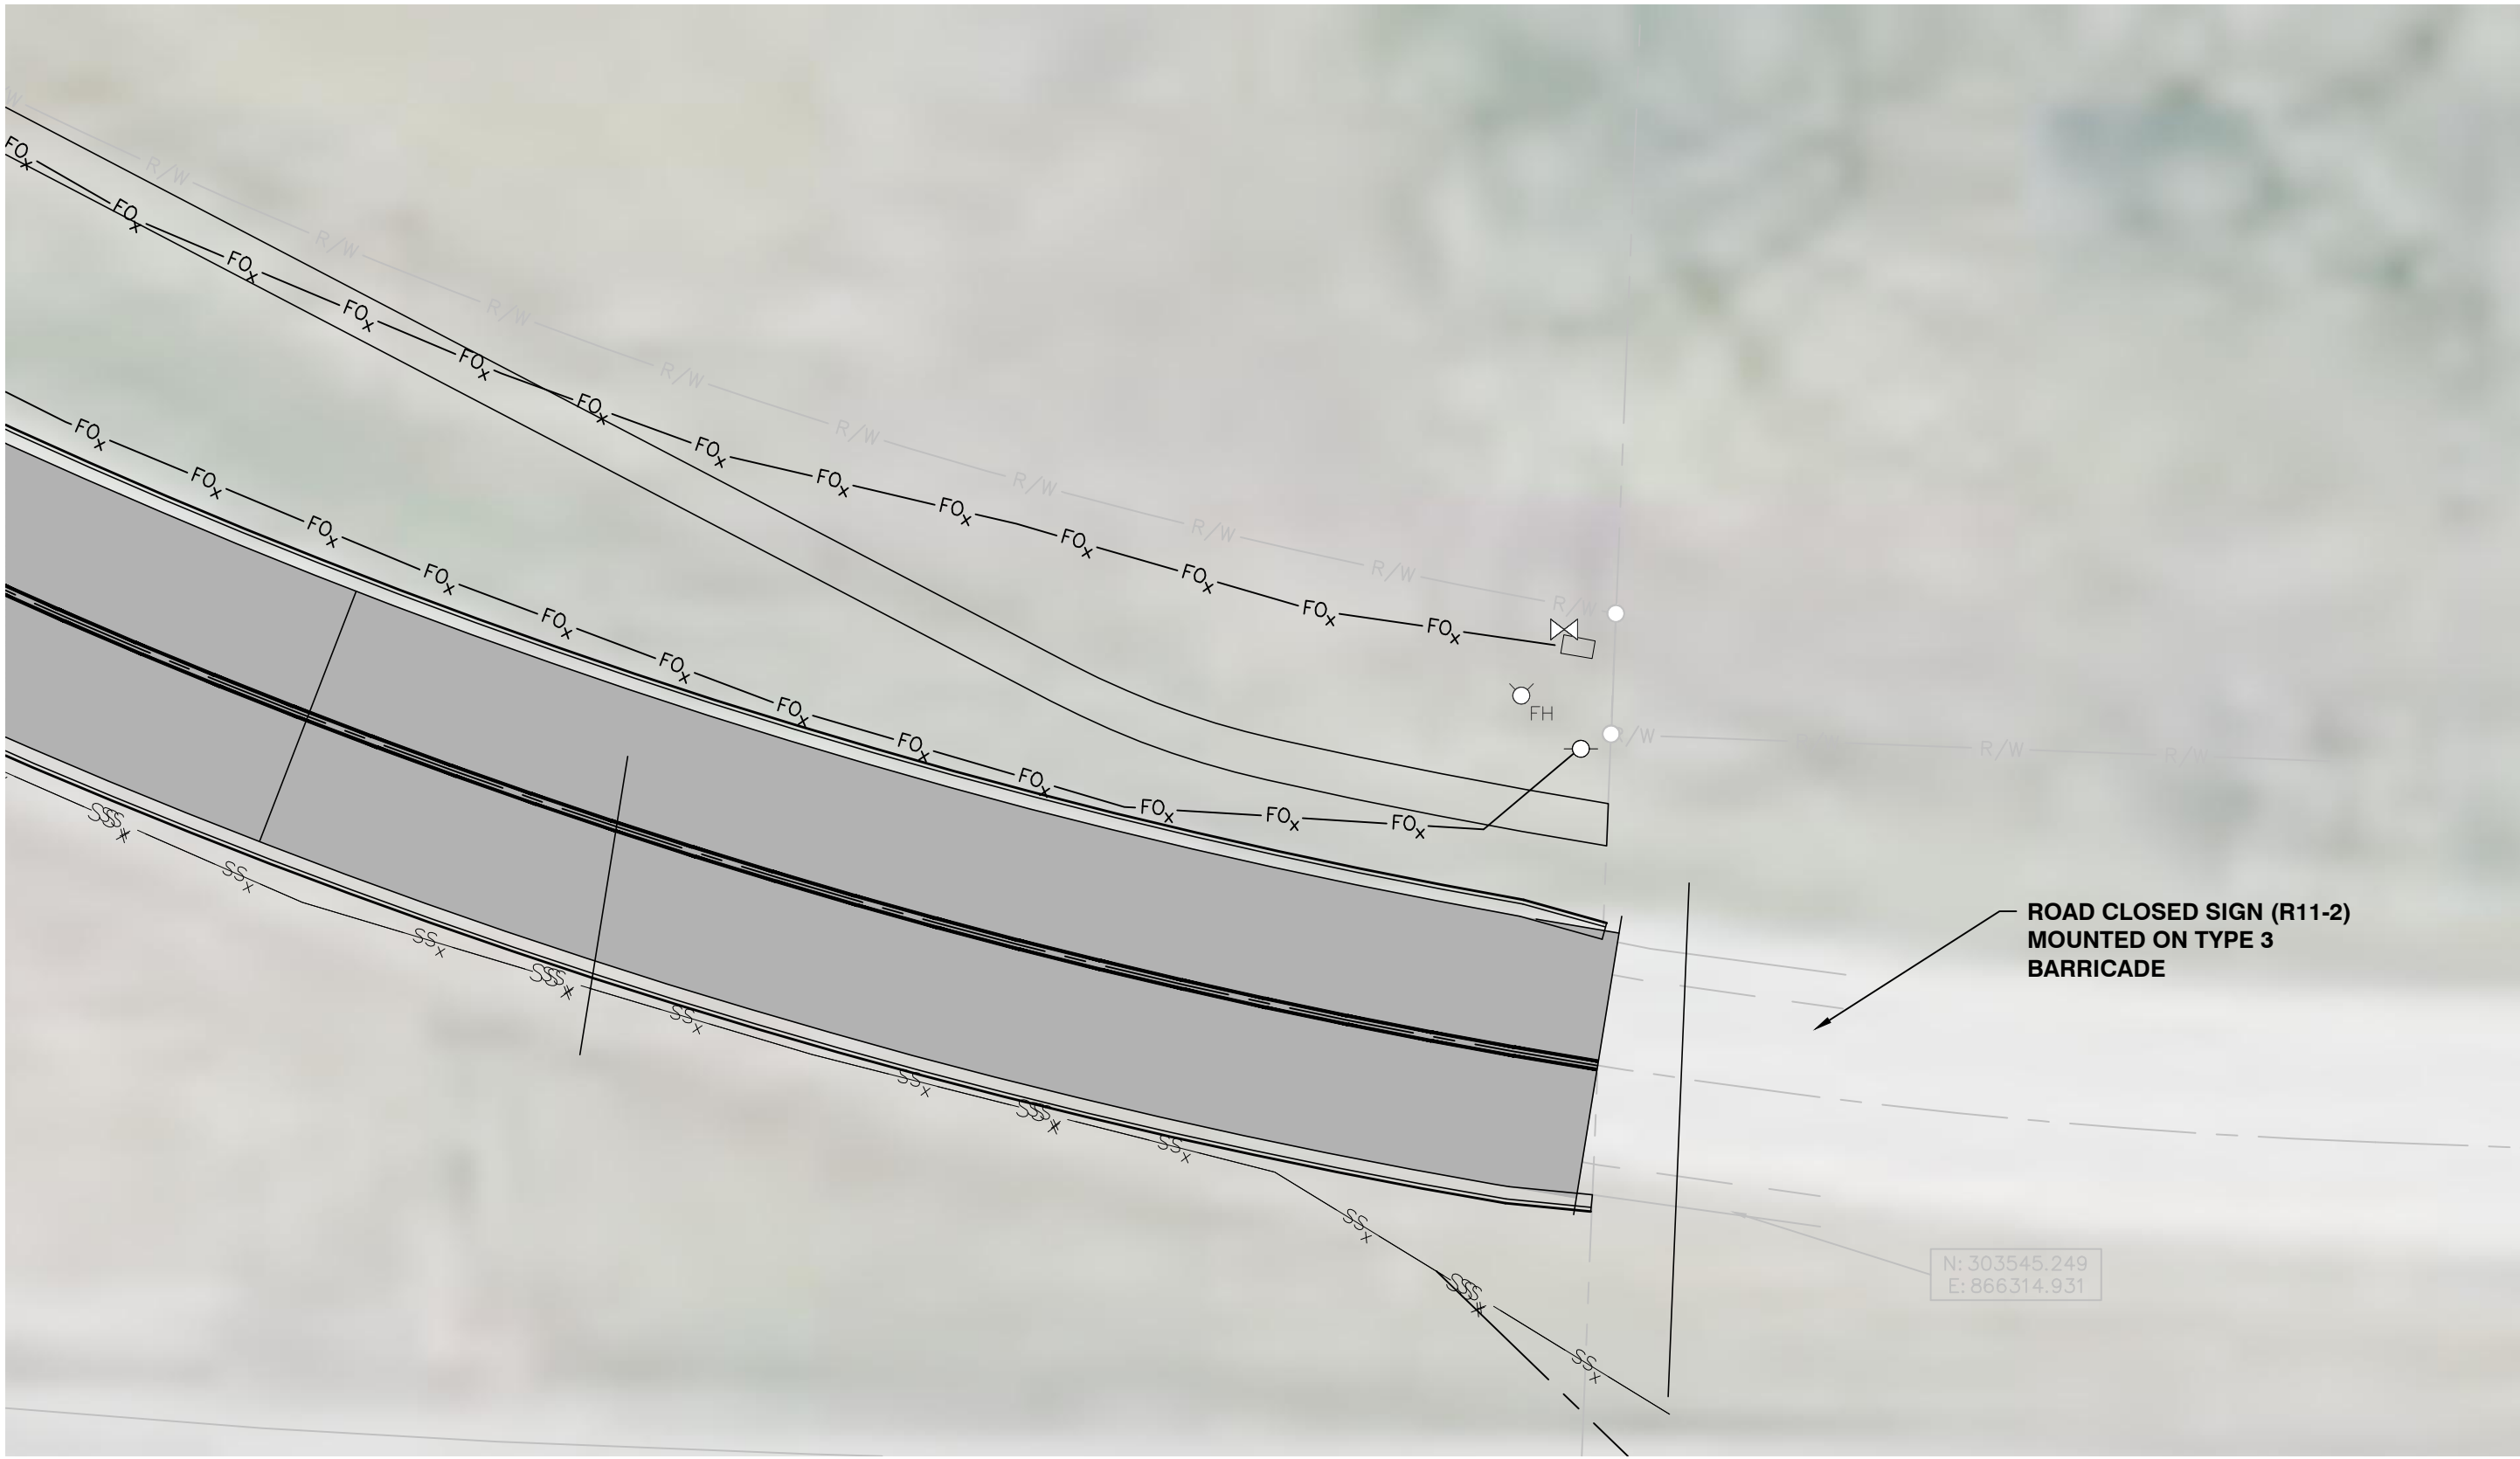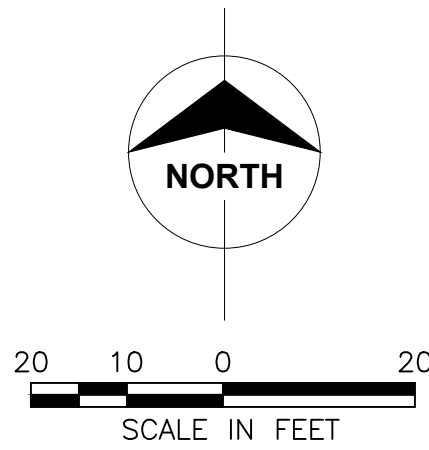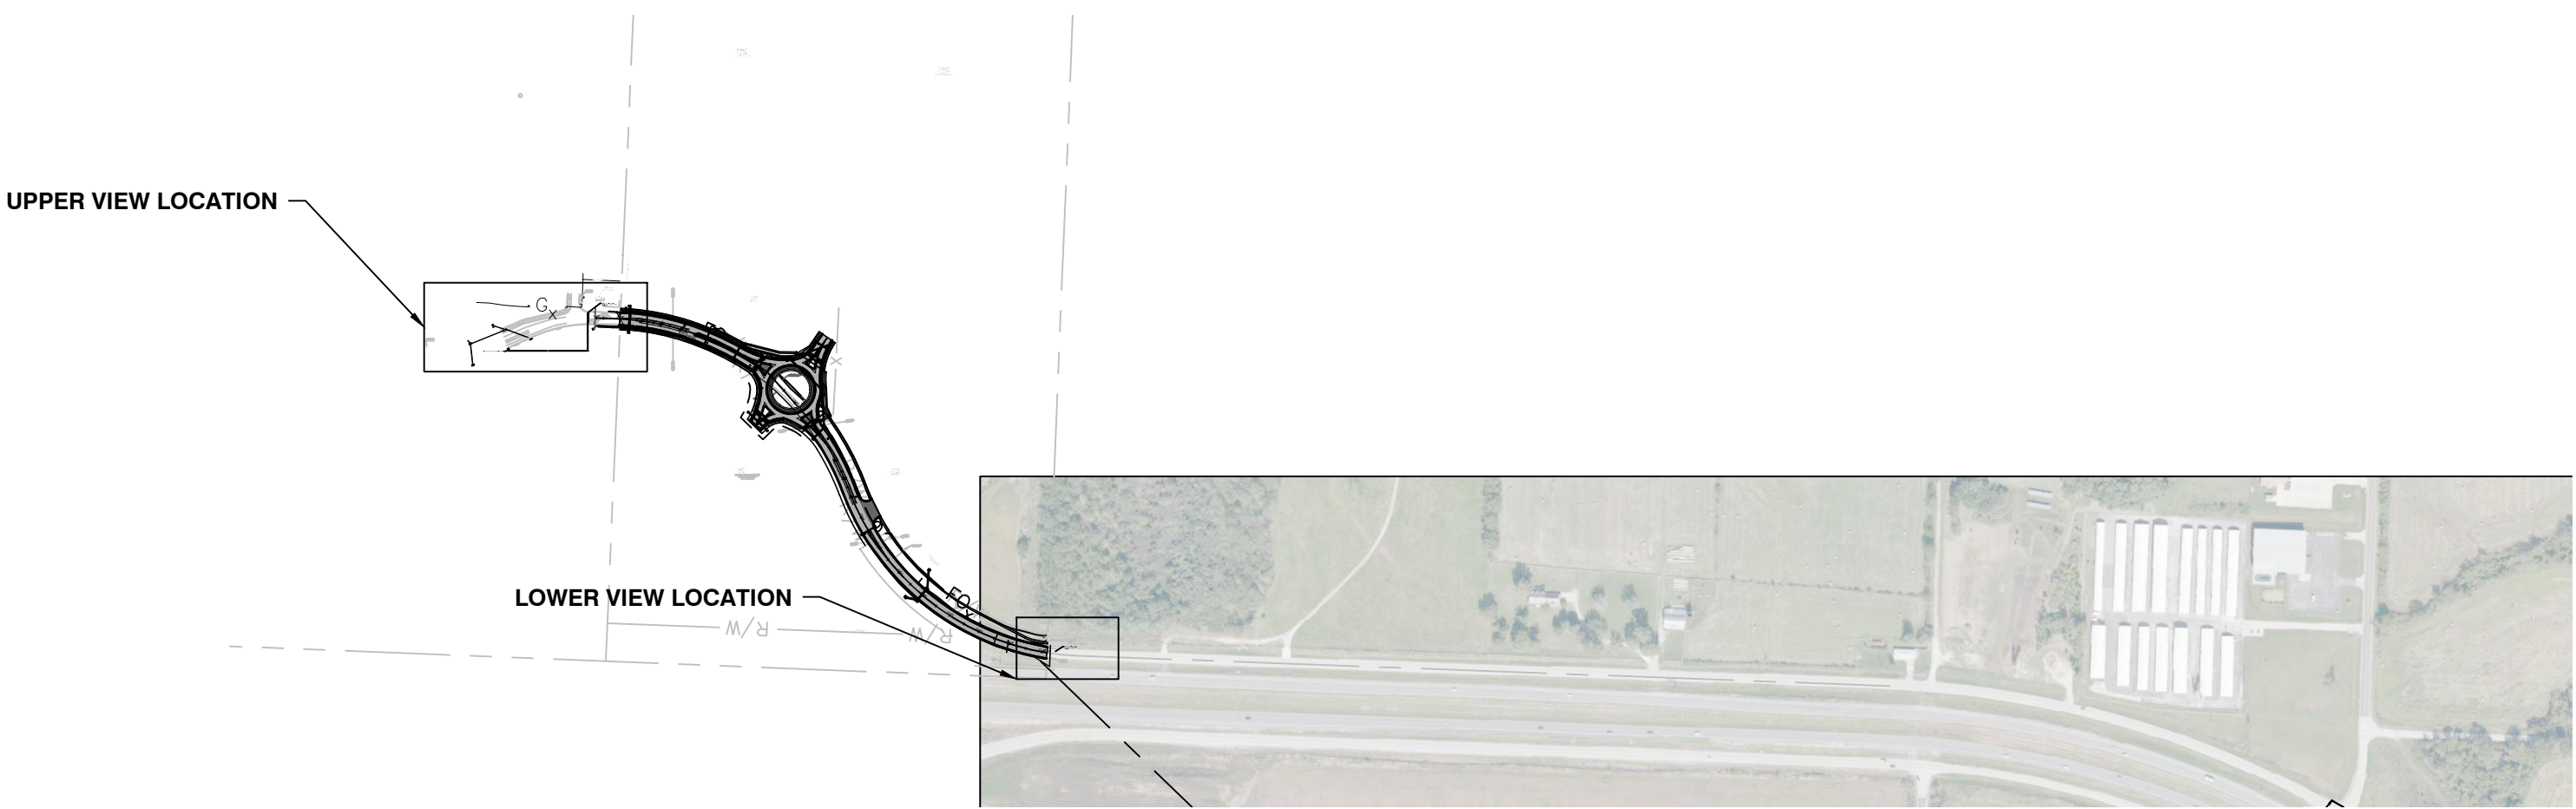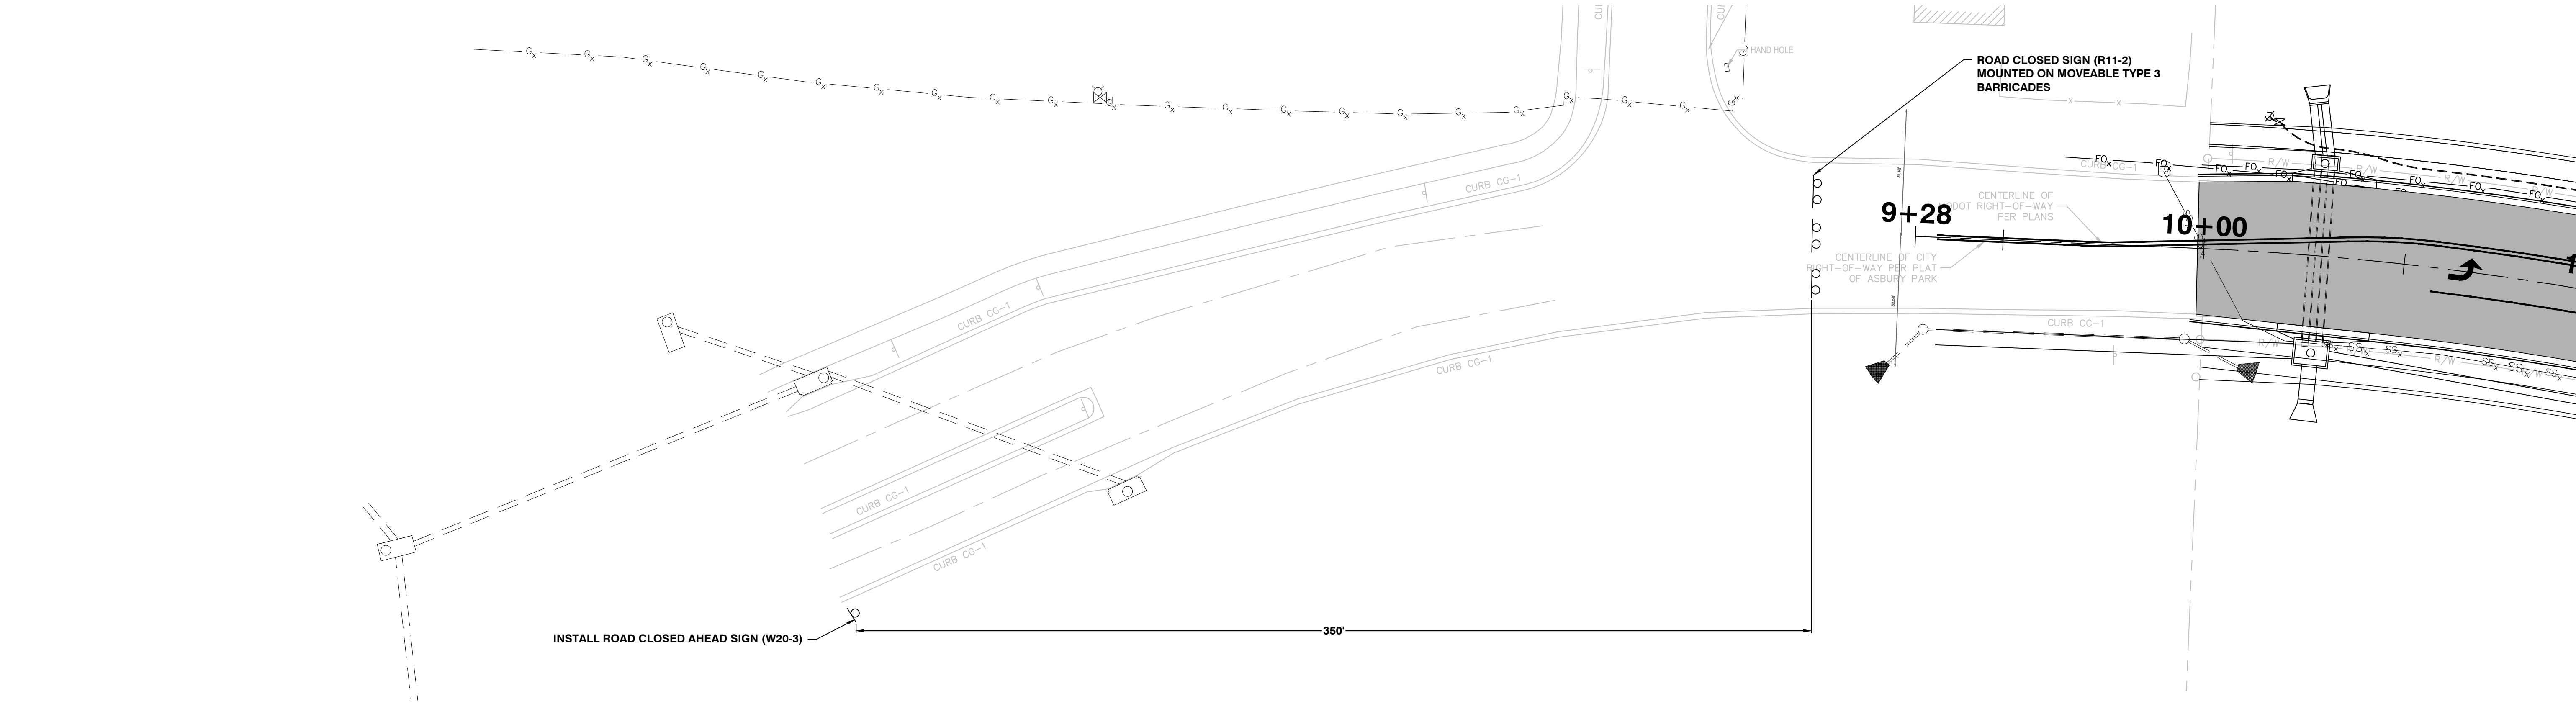

Jadrienne S. Rodell-Tipton, PE
PE-2021032725 (MISSOURI #)

© 2018 Powell CWM, Inc.
This drawing has been prepared by Powell CWM, Inc. This drawing is provided as an instrument of service by Powell CWM and is intended for use on this project only, pursuant to the Architectural Works Copyright Protection Act of 1990. All drawings, specifications, ideas and designs, including the overall form, arrangement and composition of spaces and elements appearing herein constitute the original copyrighted work of Powell CWM, Inc. Any reproduction, use or disclosure of information contained herein without prior written consent of Powell CWM, Inc. is strictly prohibited.

PREPARED FOR:
GRIFFIN RILEY
PROPERTY GROUP, LLC
21 SE 29th TERRACE,
LEE'S SUMMIT, MO 64082



PUBLIC IMPROVEMENT PLANS
BLUE PARKWAY
LEE'S SUMMIT, JACKSON COUNTY, MO

REVISIONS	NO.	DATE / DESCRIPTION
	1	
	2	
	3	
	4	
	5	
	6	

PROJECT #: 22-2087
ISSUE DATE: 03-28-2023

PERMIT

TEMPORARY TRAFFIC
CONTROL PLAN

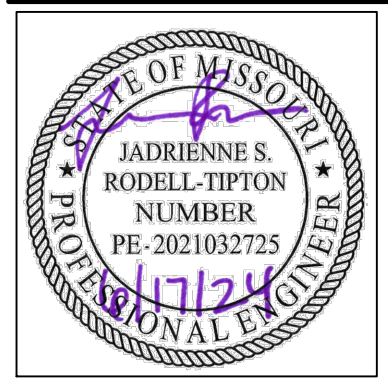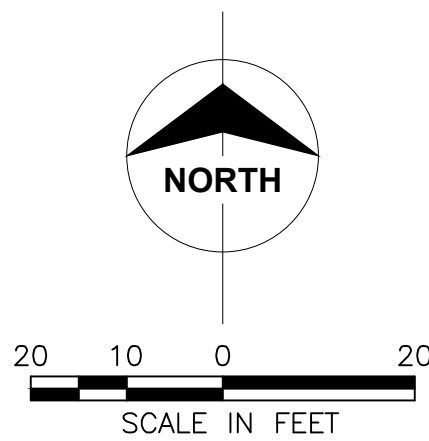

Jadrienne S. Rodell-Tipton, PE
PE-2021032725 (MISSOURI #)

© 2018 Powell CWM, Inc.
This drawing has been prepared by Powell CWM, Inc. This drawing is provided as an instrument of service by Powell CWM and is intended for use on this project only, pursuant to the Architectural Works Copyright Protection Act of 1990, all drawings, specifications, ideas and designs, including the overall form, arrangement and composition of spaces and elements appearing herein constitute the original copyrighted work of Powell CWM, Inc. Any reproduction, use or disclosure of information contained herein without prior written consent of Powell CWM, Inc. is strictly prohibited.

PREPARED FOR:
GRIFFIN RILEY
PROPERTY GROUP, LLC
21 SE 29th TERRACE,
LEE'S SUMMIT, MO 64082

PUBLIC IMPROVEMENT PLANS
BLUE PARKWAY
LEE'S SUMMIT, JACKSON COUNTY, MO

REVISIONS	NO.	DATE / DESCRIPTION
	1	
	2	
	3	
	4	
	5	
	6	


PROJECT #: 22-2087
ISSUE DATE: 03-28-2023

PERMIT

TRAFFIC CONTROL
PLAN


GENERAL NOTES:

- All signs, barricades, drums, markings and other traffic control devices shall conform to the Manual on Uniform Traffic Control Devices (M.U.T.C.D.), most current edition.
- All traffic control devices shall be standard in size, shape, color and message, in good condition, and reflectorized. All signs and barricades in place at night shall be reflectorized with high intensity sheeting. All signs shall be securely mounted with height and lateral location as described in the M.U.T.C.D.
- Warning lights should be used on all channelization devices and warning signs per M.U.T.C.D. Type A Low-Intensity Flashing Warning lights should be mounted on warning signs as well as barricades where used singly to warn users of potentially hazardous areas during nighttime hours. Type B High-Intensity Flashing warning lights should be used during day and nighttime operations to increase awareness of potentially hazardous areas. Type C Steady-Burn lights should be mounted on barricades where used in series to delineate the edge of the travel way.
- Advance Warning Arrow Panels shall be used for all lane closures on multi-lane streets but should not be used in lieu of proper traffic control signs, barricades and channelization devices.
- Flaggers shall be used where indicated on the plans, where construction vehicles interact with normal traffic or where construction activities impose a restriction on traffic, as directed by the Engineer in charge of construction. Where flaggers are used, advance signing shall be erected as shown above or as specified in the M.U.T.C.D. Flaggers shall meet the requirements in the M.U.T.C.D. in regard to character, training, attire and behavior.
- Channelization devices used in the street shall be either drums, cones or Trimline channelizers.
- Traffic control devices not in use or not applicable shall be either covered or removed from the work area.
- The Contractor shall place as many barricades as needed to effectively shield pedestrians and traffic from exposed objects, excavations and construction activities. ADA Pedestrian Barricades shall be installed around all excavations left open during non-construction times or as directed by the Engineer in charge of construction.
- Access shall be maintained to all driveways and side streets unless noted otherwise on the plans.
- Construction materials shall be kept off of sidewalks, consolidated in one location within City Right-Of-Way, and removed daily unless otherwise approved by the Engineer in charge of construction.
- Dirt, mud and other construction debris on streets and sidewalks shall be removed immediately.
- The Contractor shall not perform any work that will restrict traffic in any way between the hours of 7:00 a.m. and 8:30 a.m. or 4:30 p.m. and 6:00 p.m. unless prior approval has been given.
- The Contractor shall be responsible for maintaining all traffic control devices on an around-the-clock basis, whether or not work is actively being pursued and any deficiencies noted shall be corrected immediately.
- The traffic control requirements shown on these plans are minimum requirements only and do not attempt to address in depth the variety of situations that may occur once construction has started. In no way do the requirements shown on these plans relieve the contractor of his responsibility for selecting the proper traffic control devices and implementation procedures that will assure the safety of motorist, pedestrians, and workers at all times. Any additional quantities of traffic control devices necessary to complete the contract or as ordered by the Engineer shall be considered subsidiary to the contract bid price.
- Construction vehicles parked along streets and construction signs shall not restrict sight distance for vehicles exiting at streets or any drives.
- Should the contractor fail to enforce the traffic control plan or fail to clean, replace or otherwise maintain the traffic control devices when directed to do so by the Engineer or representative, the City/Controlling Jurisdiction may take one or more of the following actions:
 - Employ another agency to correct deficiencies in signing or warning devices and deduct the cost from the contractor's pay estimate
 - Suspend all pay Estimates until deficiencies are corrected.
 - Stop the work until deficiencies are corrected.
 - Place the contractor in default.
- The Contractor shall keep roadway closures due to construction activities to a minimum and provide advanced notice to affected users.
- The Contractor shall notify enforcement and emergency agencies before the start of construction to request their cooperation and to provide coordination of services when emergencies arise during the construction at the project site. When the contractor completes this notification with enforcement and emergency agencies, a report shall be furnished to the engineer on the status of incident management.
- The Contractor should, at the request of the Engineer, place reduced speed limit signing and work zone speed limit signing in advance of all active work zone areas. Work zone speed limit reduction shall not be greater than 10 mph throughout construction areas without advanced signing in place. Contractor shall cover or replace all speed limit signs in conflict with the work zone speed limit throughout the construction area.

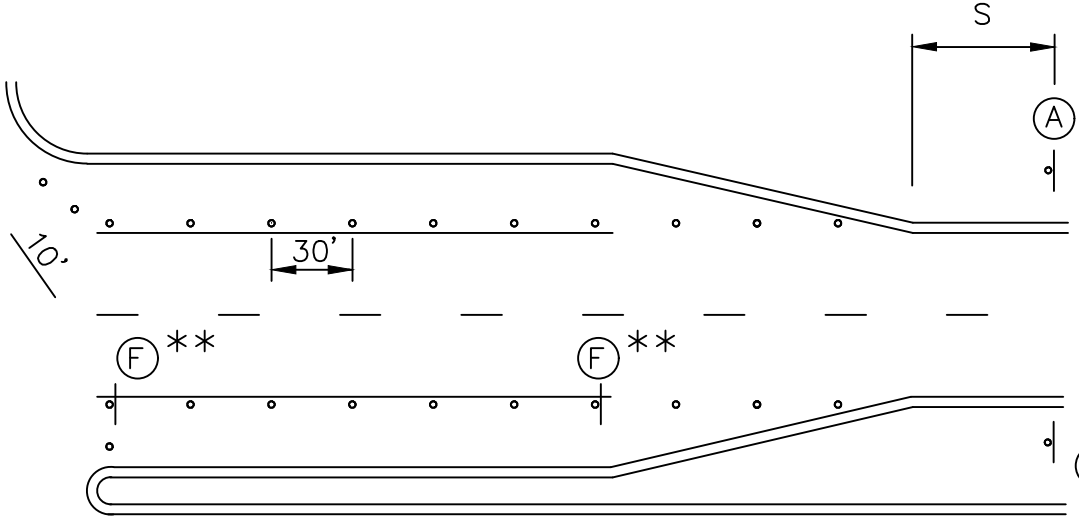


** USE ONLY AS APPROVED BY CITY TRAFFIC ENGINEER

DETAIL 3: TYPICAL RIGHT-TURN LANE AND LEFT-TURN LANE CLOSURES

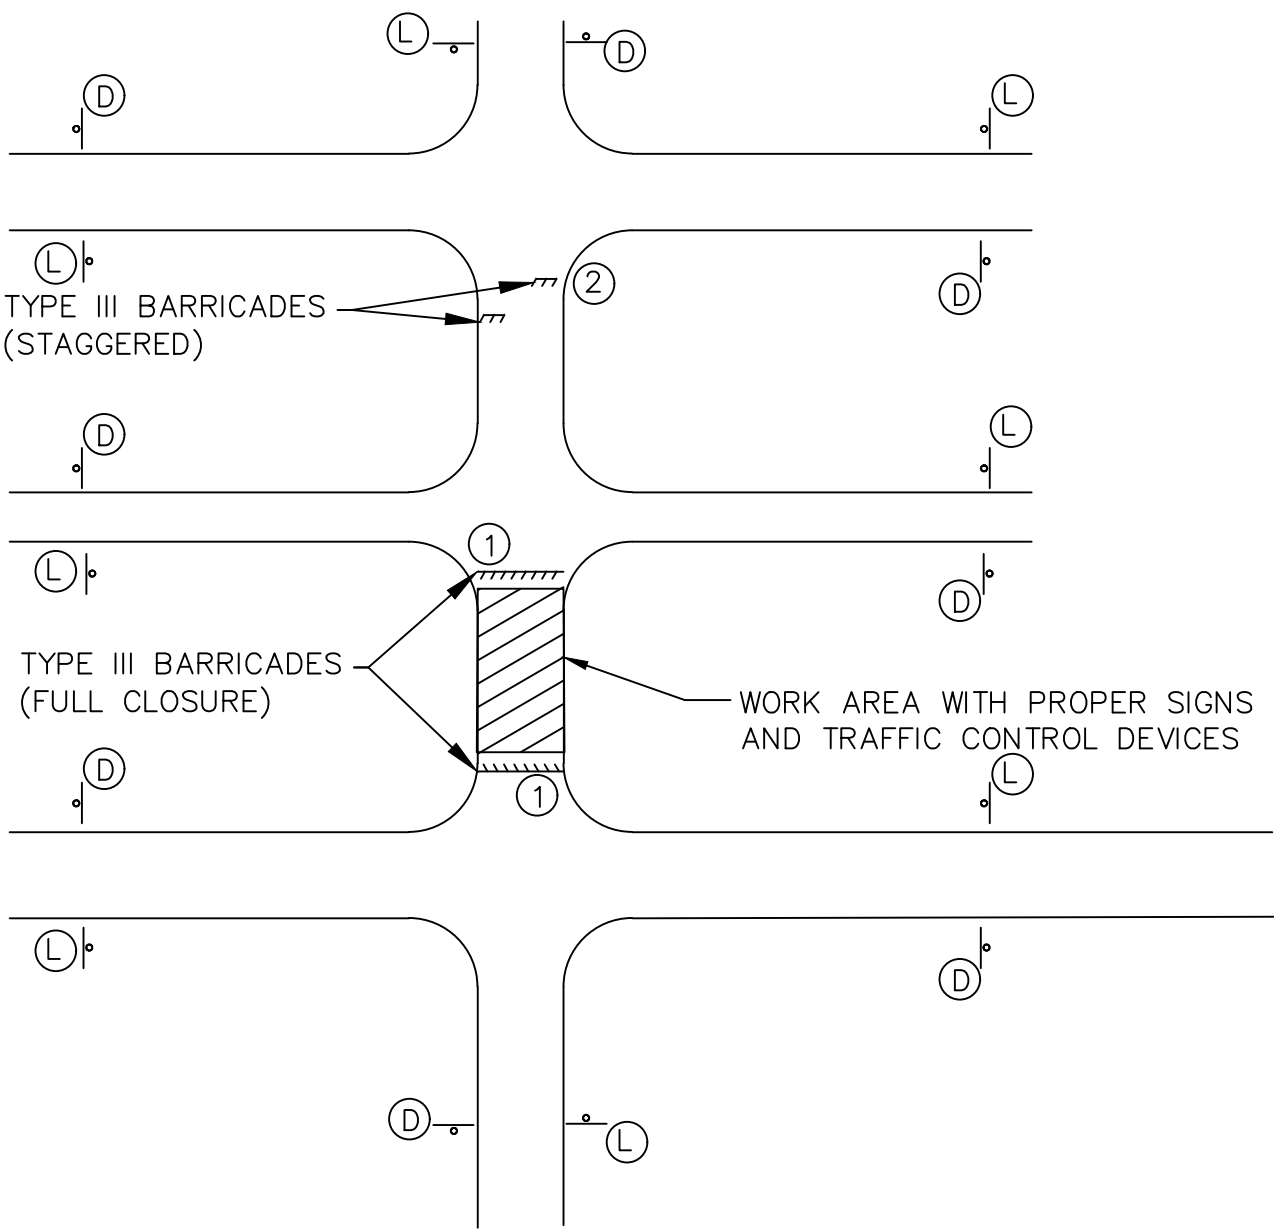

DETAIL 4: TYPICAL SIDE ROAD SIGNING FOR ROAD CLOSURE

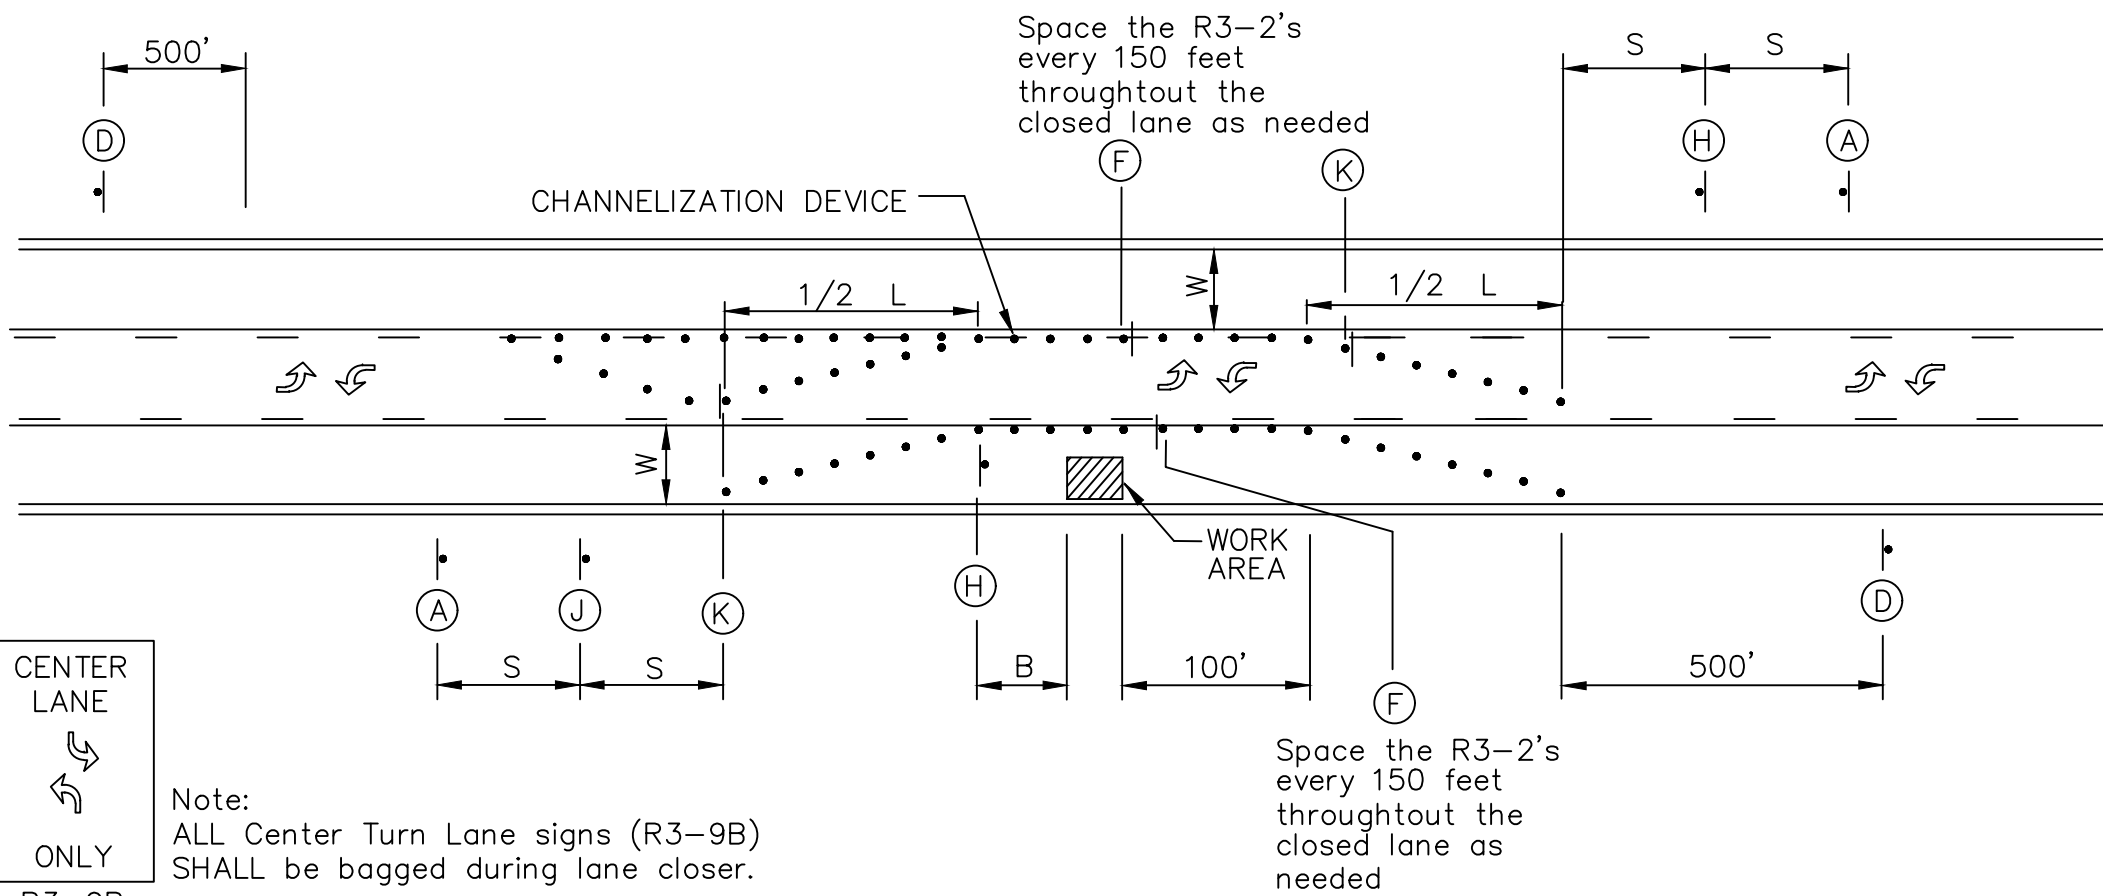

DETAIL 6: TYPICAL LANE CLOSURE - THREE-LANE STREET

Guidelines for length of longitudinal buffer space (B)	
Speed* (mph)	Length (Feet)
20	35
25	55
30	85
35	120
40	170
45	220
50	300




*Posted speed

SIGN SPACING(S)	
Speed Limit M.P.H.	Spacing (Feet)
≤ 30	100
35 - 45	350
≥ 55	500

MAXIMUM CHANNELIZATION SPACING IN FEET *		
Speed Limit M.P.H.	Along Taper	After Taper
20	20	40
25	25	50
30	30	60
35	35	70
40	40	80
45	45	90
50	50	100
55	55	100

* The maximum distance in feet between devices in a taper should not exceed 1.0 times the speed limit in MPH.

TAPER DETAIL				
Speed Limit M.P.H.	Minimum Taper Length (L)			Minimum Number of Channelizing Devices for Taper
	Lane Width (W)			
	10	11	12	
20	70	75	80	5
25	105	115	125	6
30	150	165	180	7
35	205	225	245	8
40	270	295	320	9
45	450	495	540	13
50	500	550	600	13
55	550	605	660	13

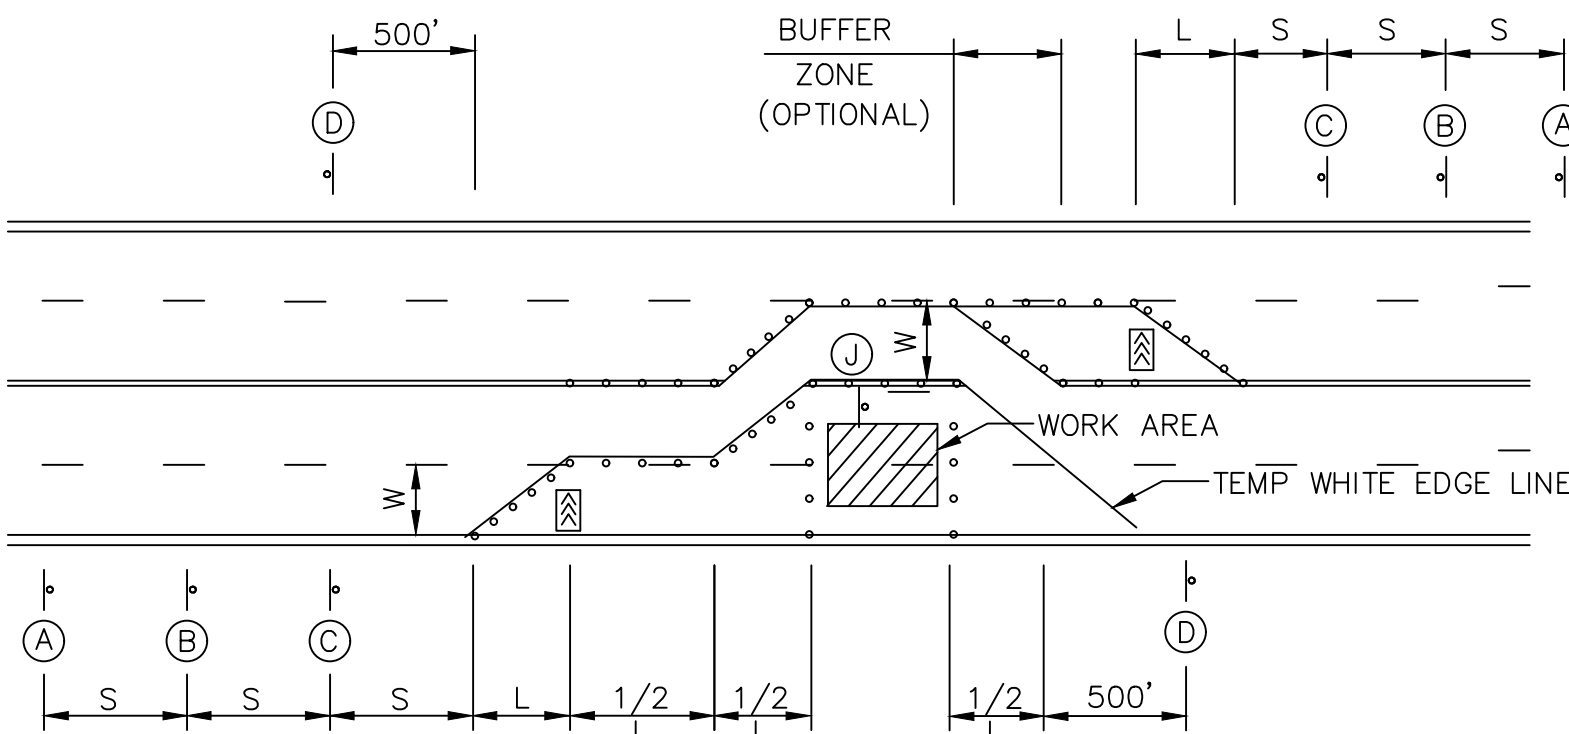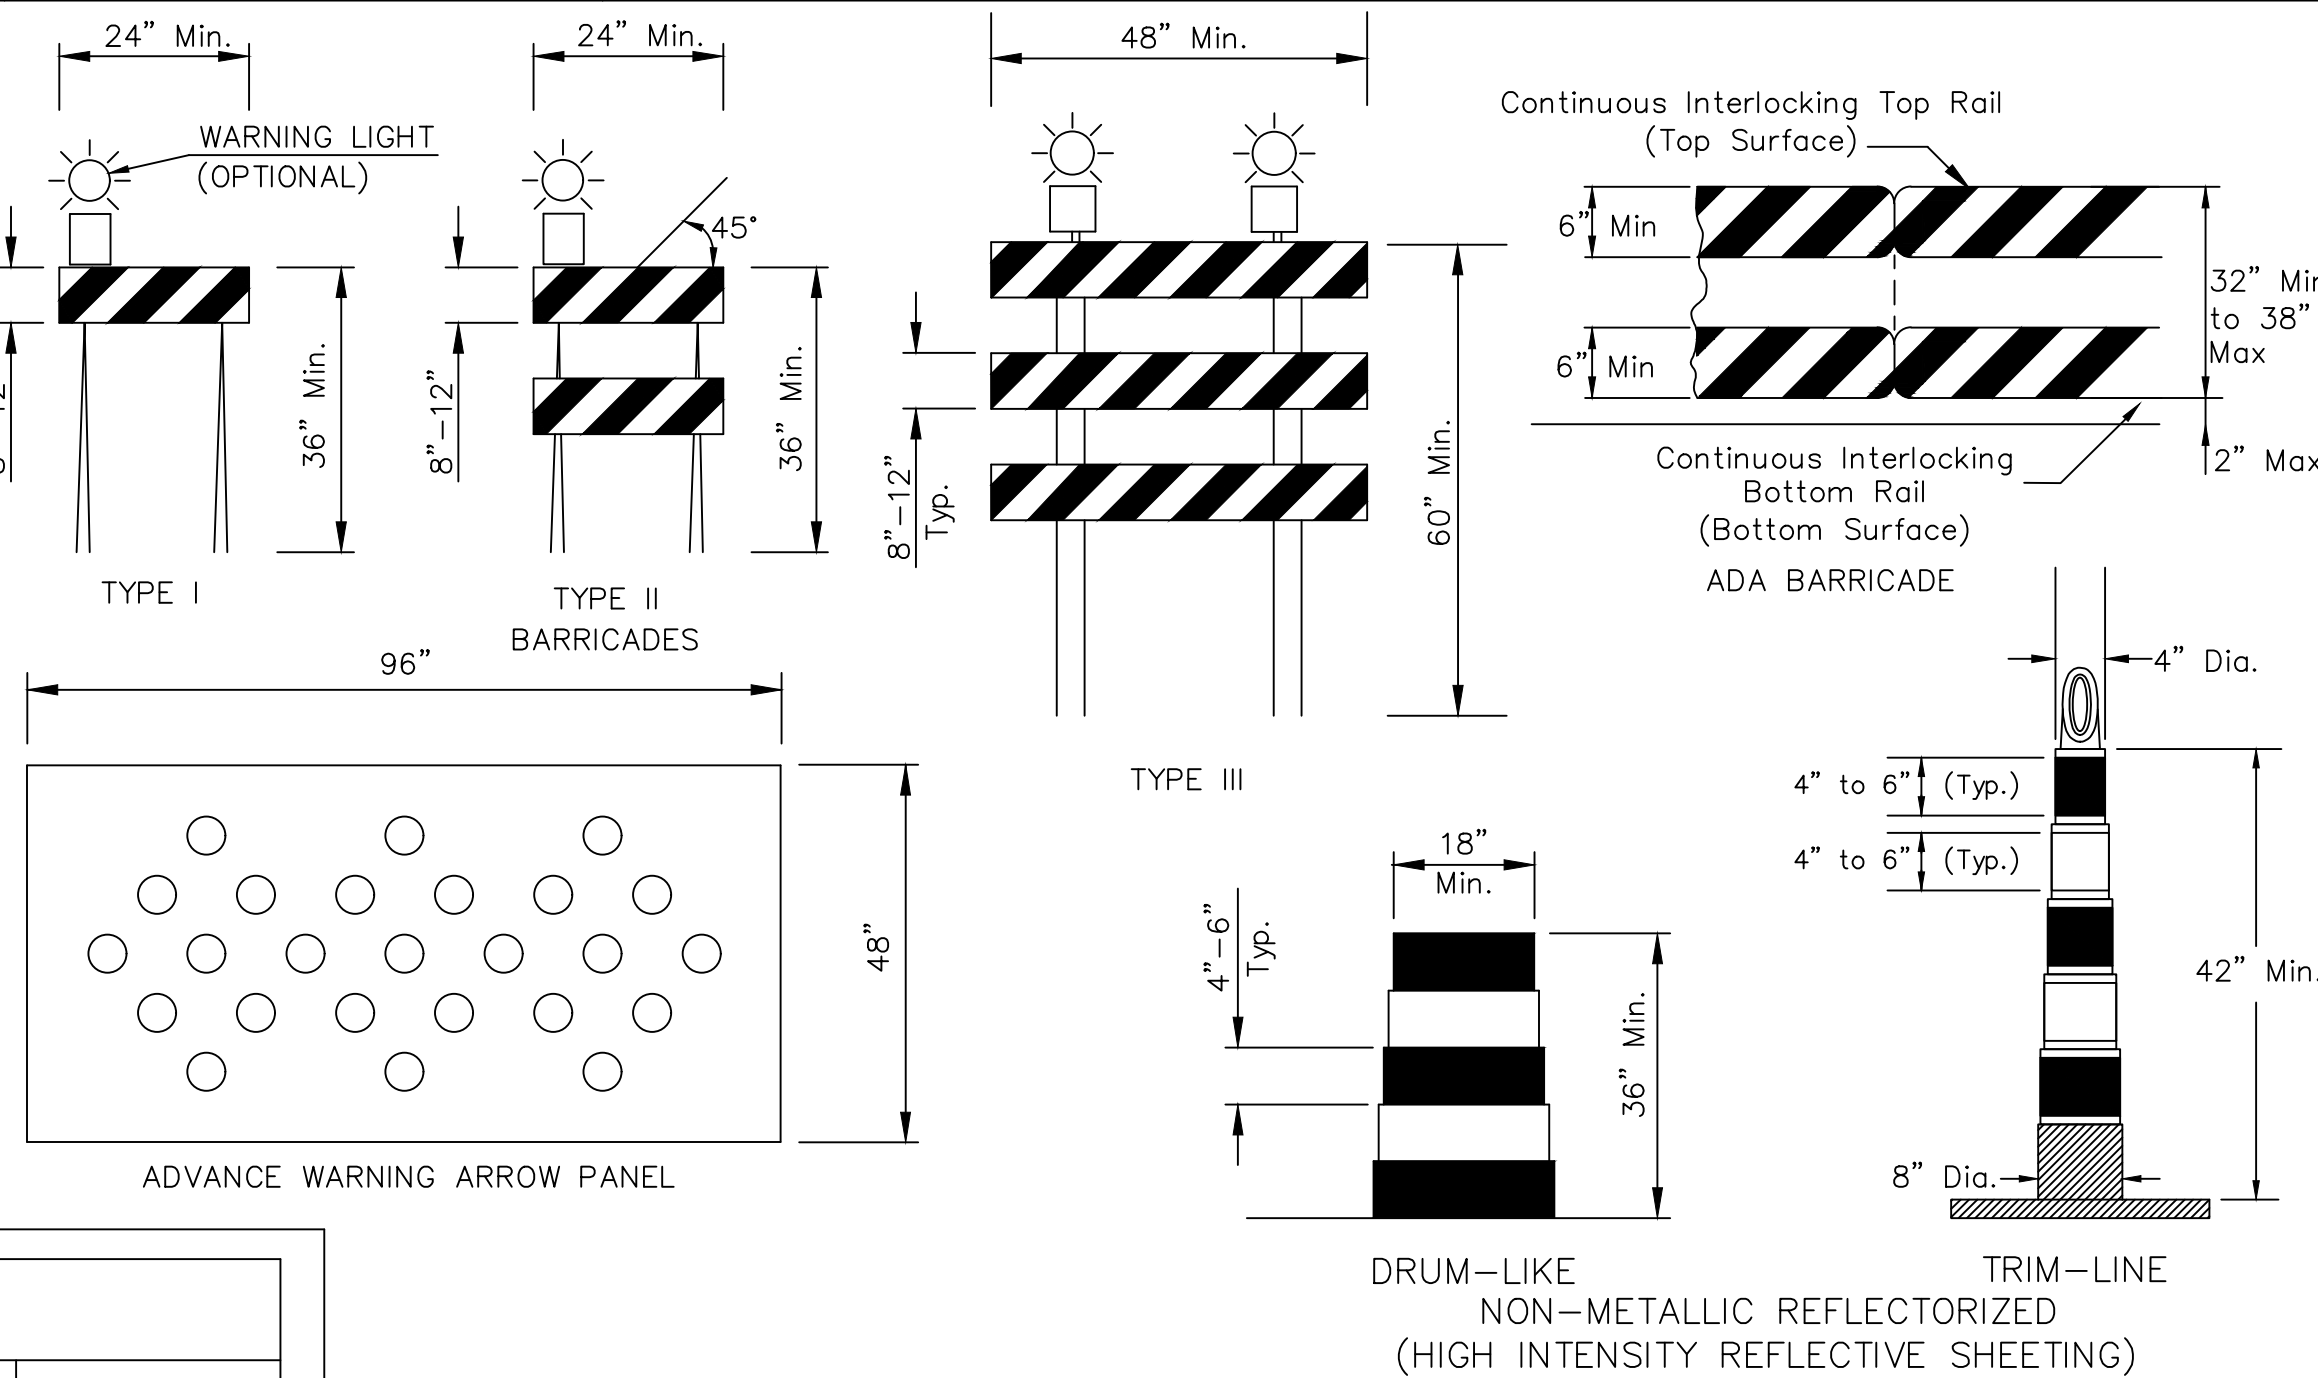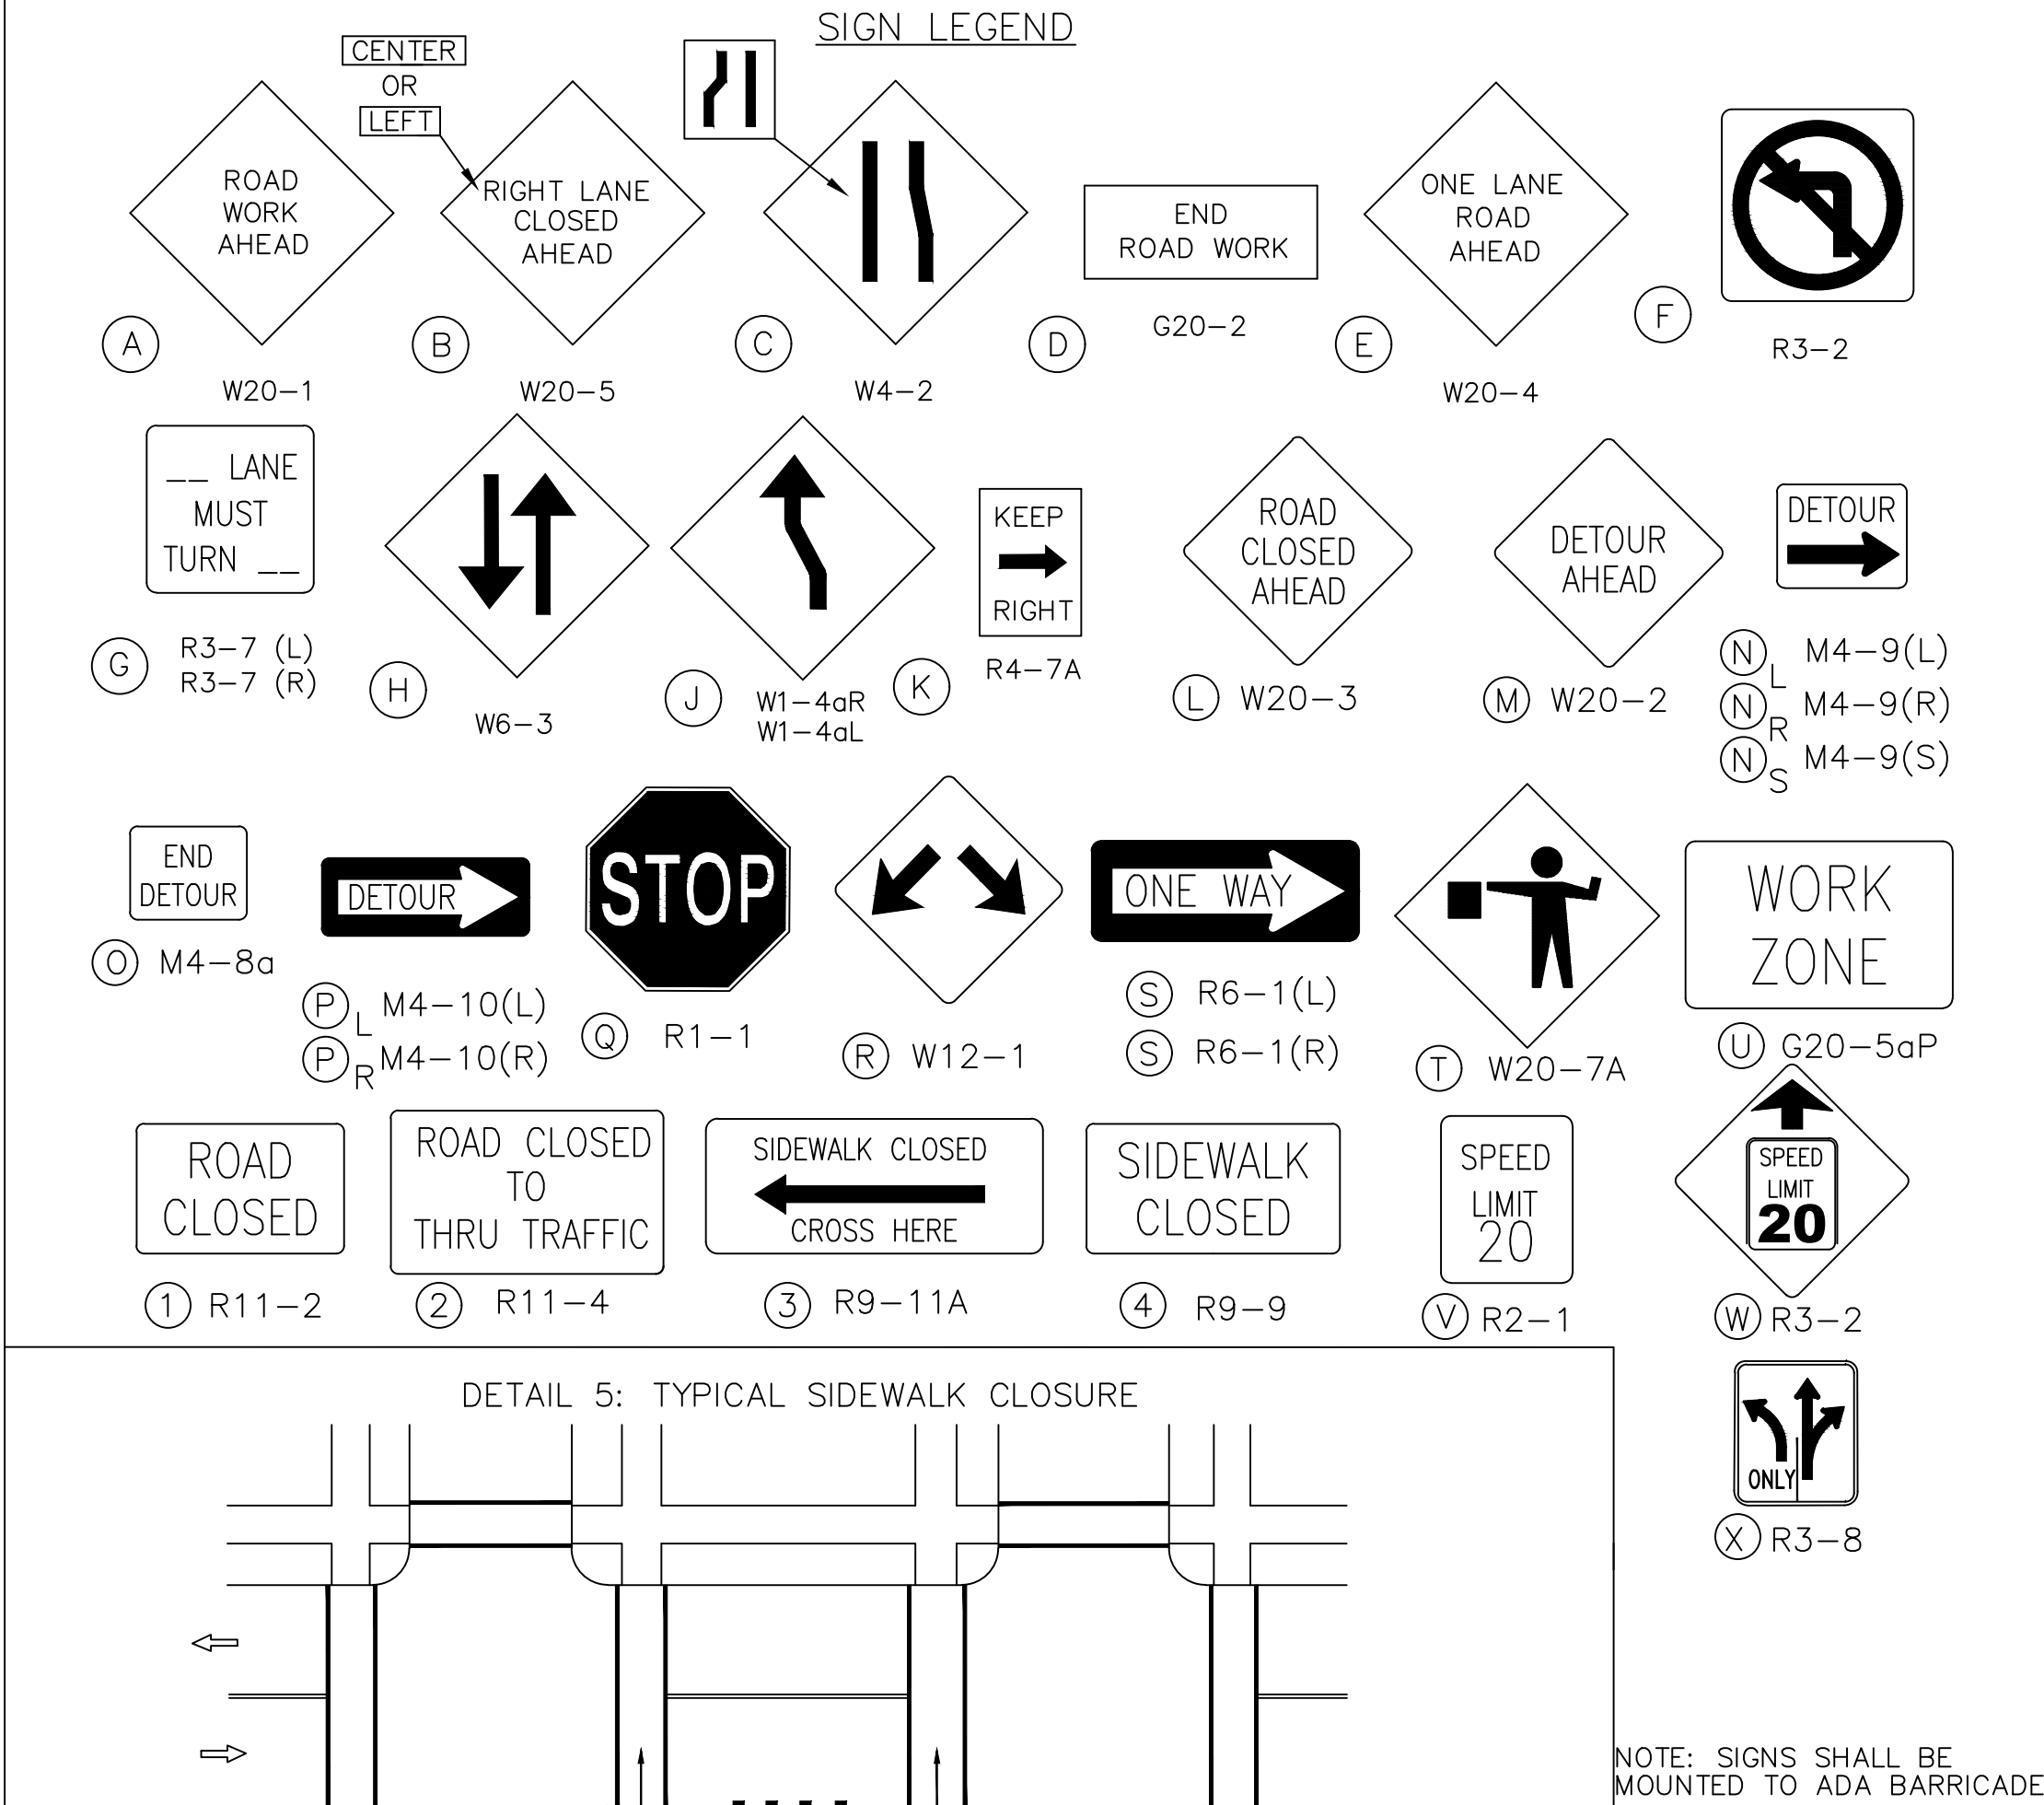

DETAIL 7: TYPICAL LANE CLOSURE - FOUR-LANE STREET



Jadrienne S. Rodell-Tipton, PE
PE-2021032725 (MISSOURI #)

© 2018 Powell CWM, Inc.
This drawing has been prepared by Powell CWM, Inc. This drawing is provided as an instrument of service by Powell CWM and is intended for use on this project only, pursuant to the Architectural Works Copyright Protection Act of 1990, all drawings, specifications, ideas and designs, including the overall form, arrangement and composition of spaces and elements appearing herein constitute the original copyrighted work of Powell CWM, Inc. Any reproduction, use or disclosure of information contained herein without prior written consent of Powell CWM, Inc. is strictly prohibited.





PREPARED FOR:
GRIFFIN RILEY
PROPERTY GROUP, LLC
21 SE 29th TERRACE,
LEE'S SUMMIT, MO 64082

REVISIONS	NO.	DATE/DESCRIPTION
	1	
	2	
	3	
	4	
	5	
	6	

PROJECT #: 22-2087
ISSUE DATE: 03-28-2023

PERMIT

TRAFFIC CONTROL PLAN

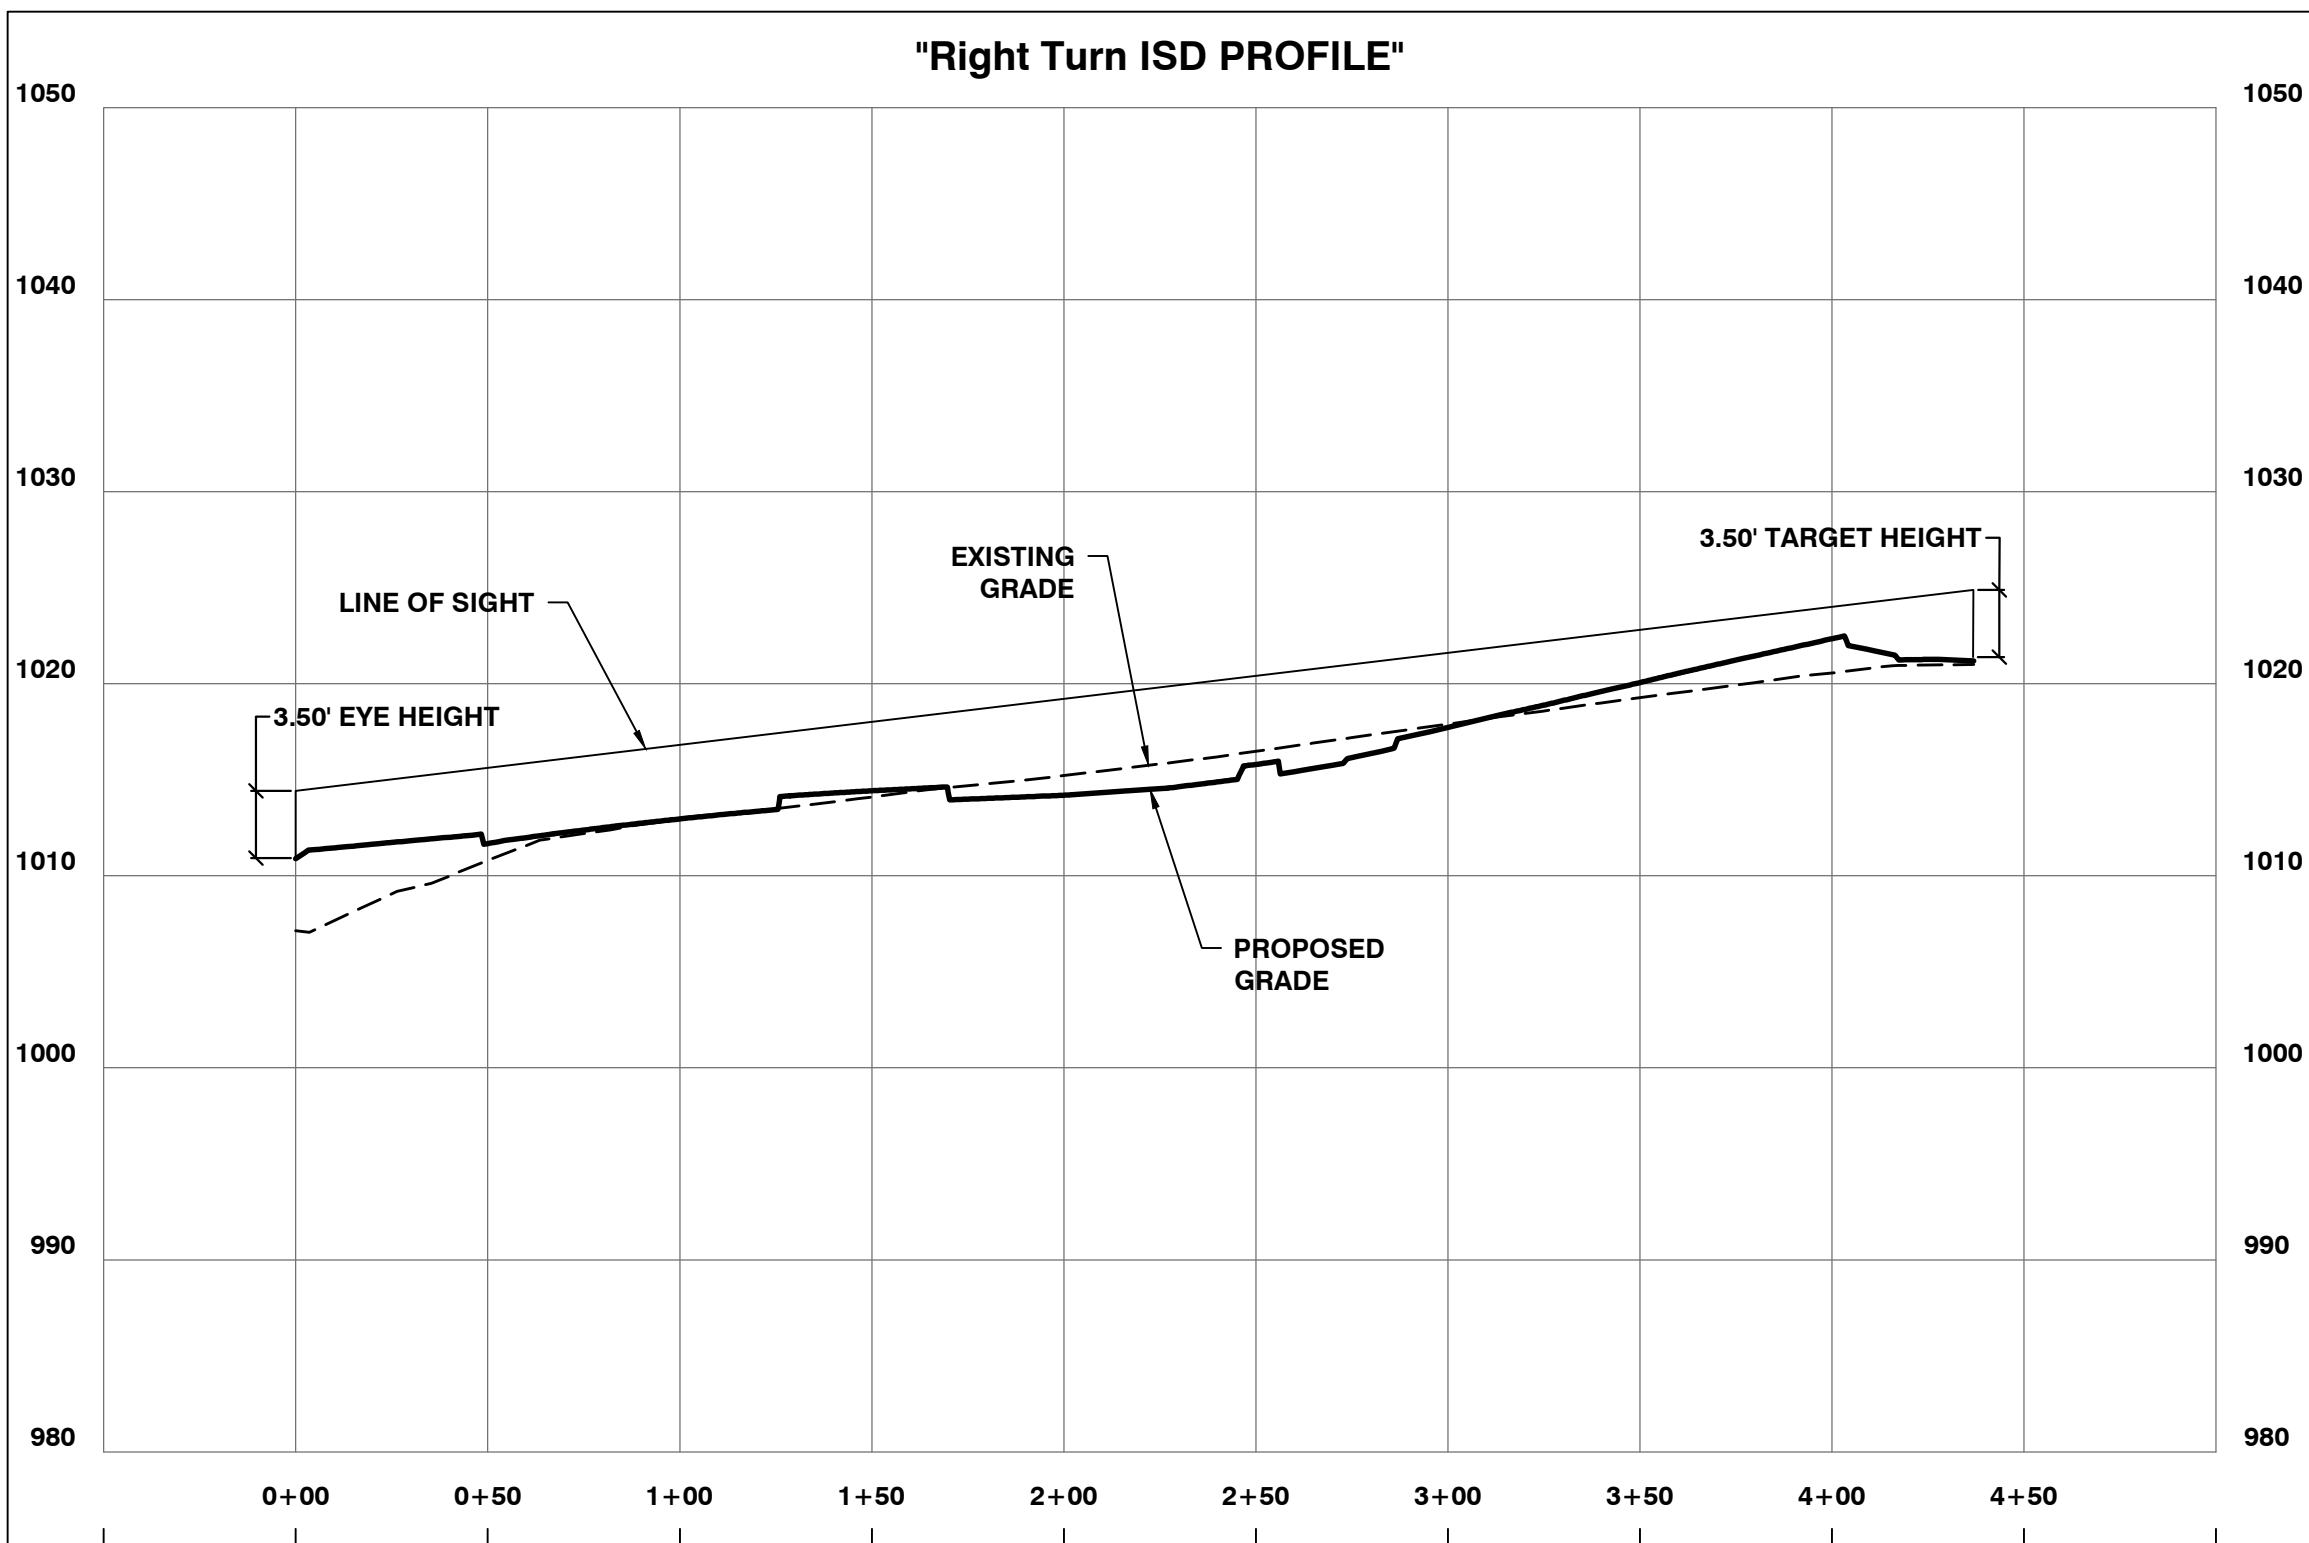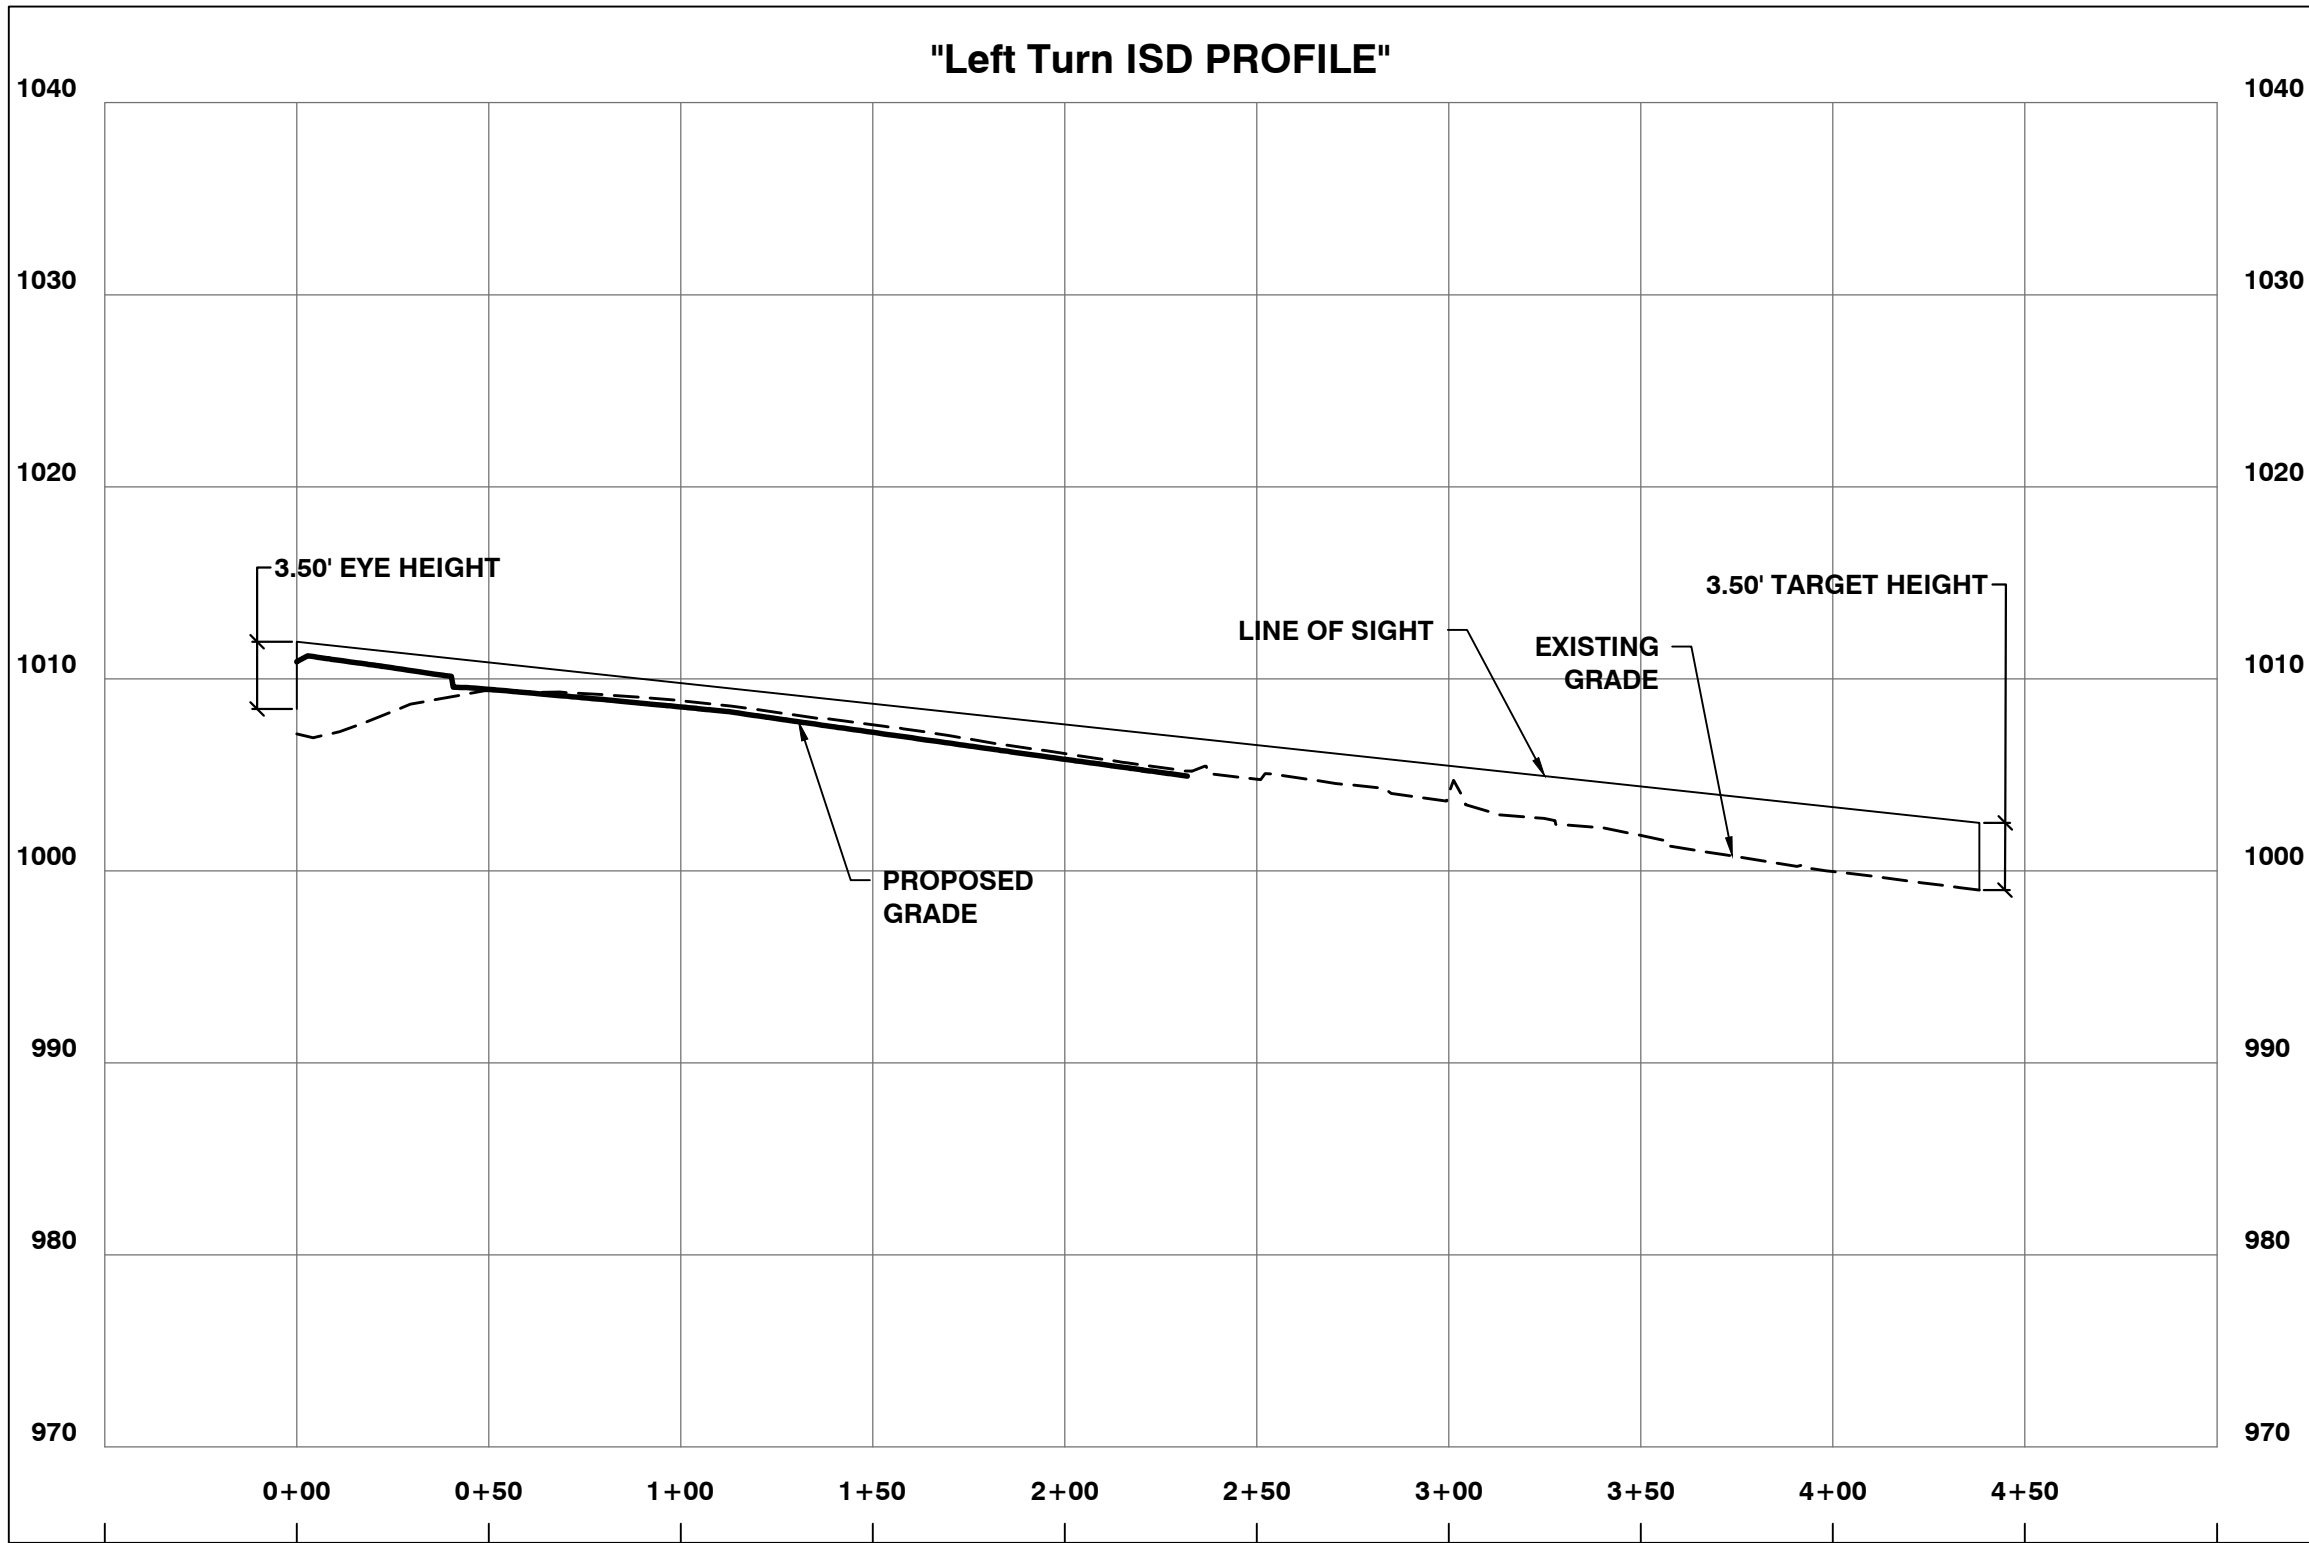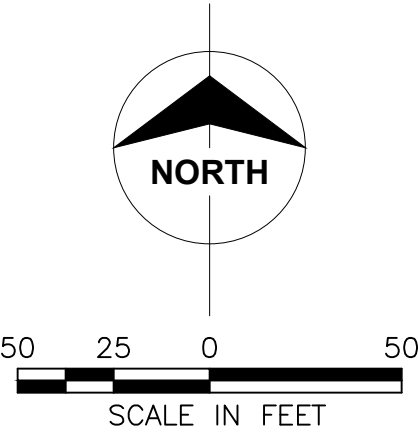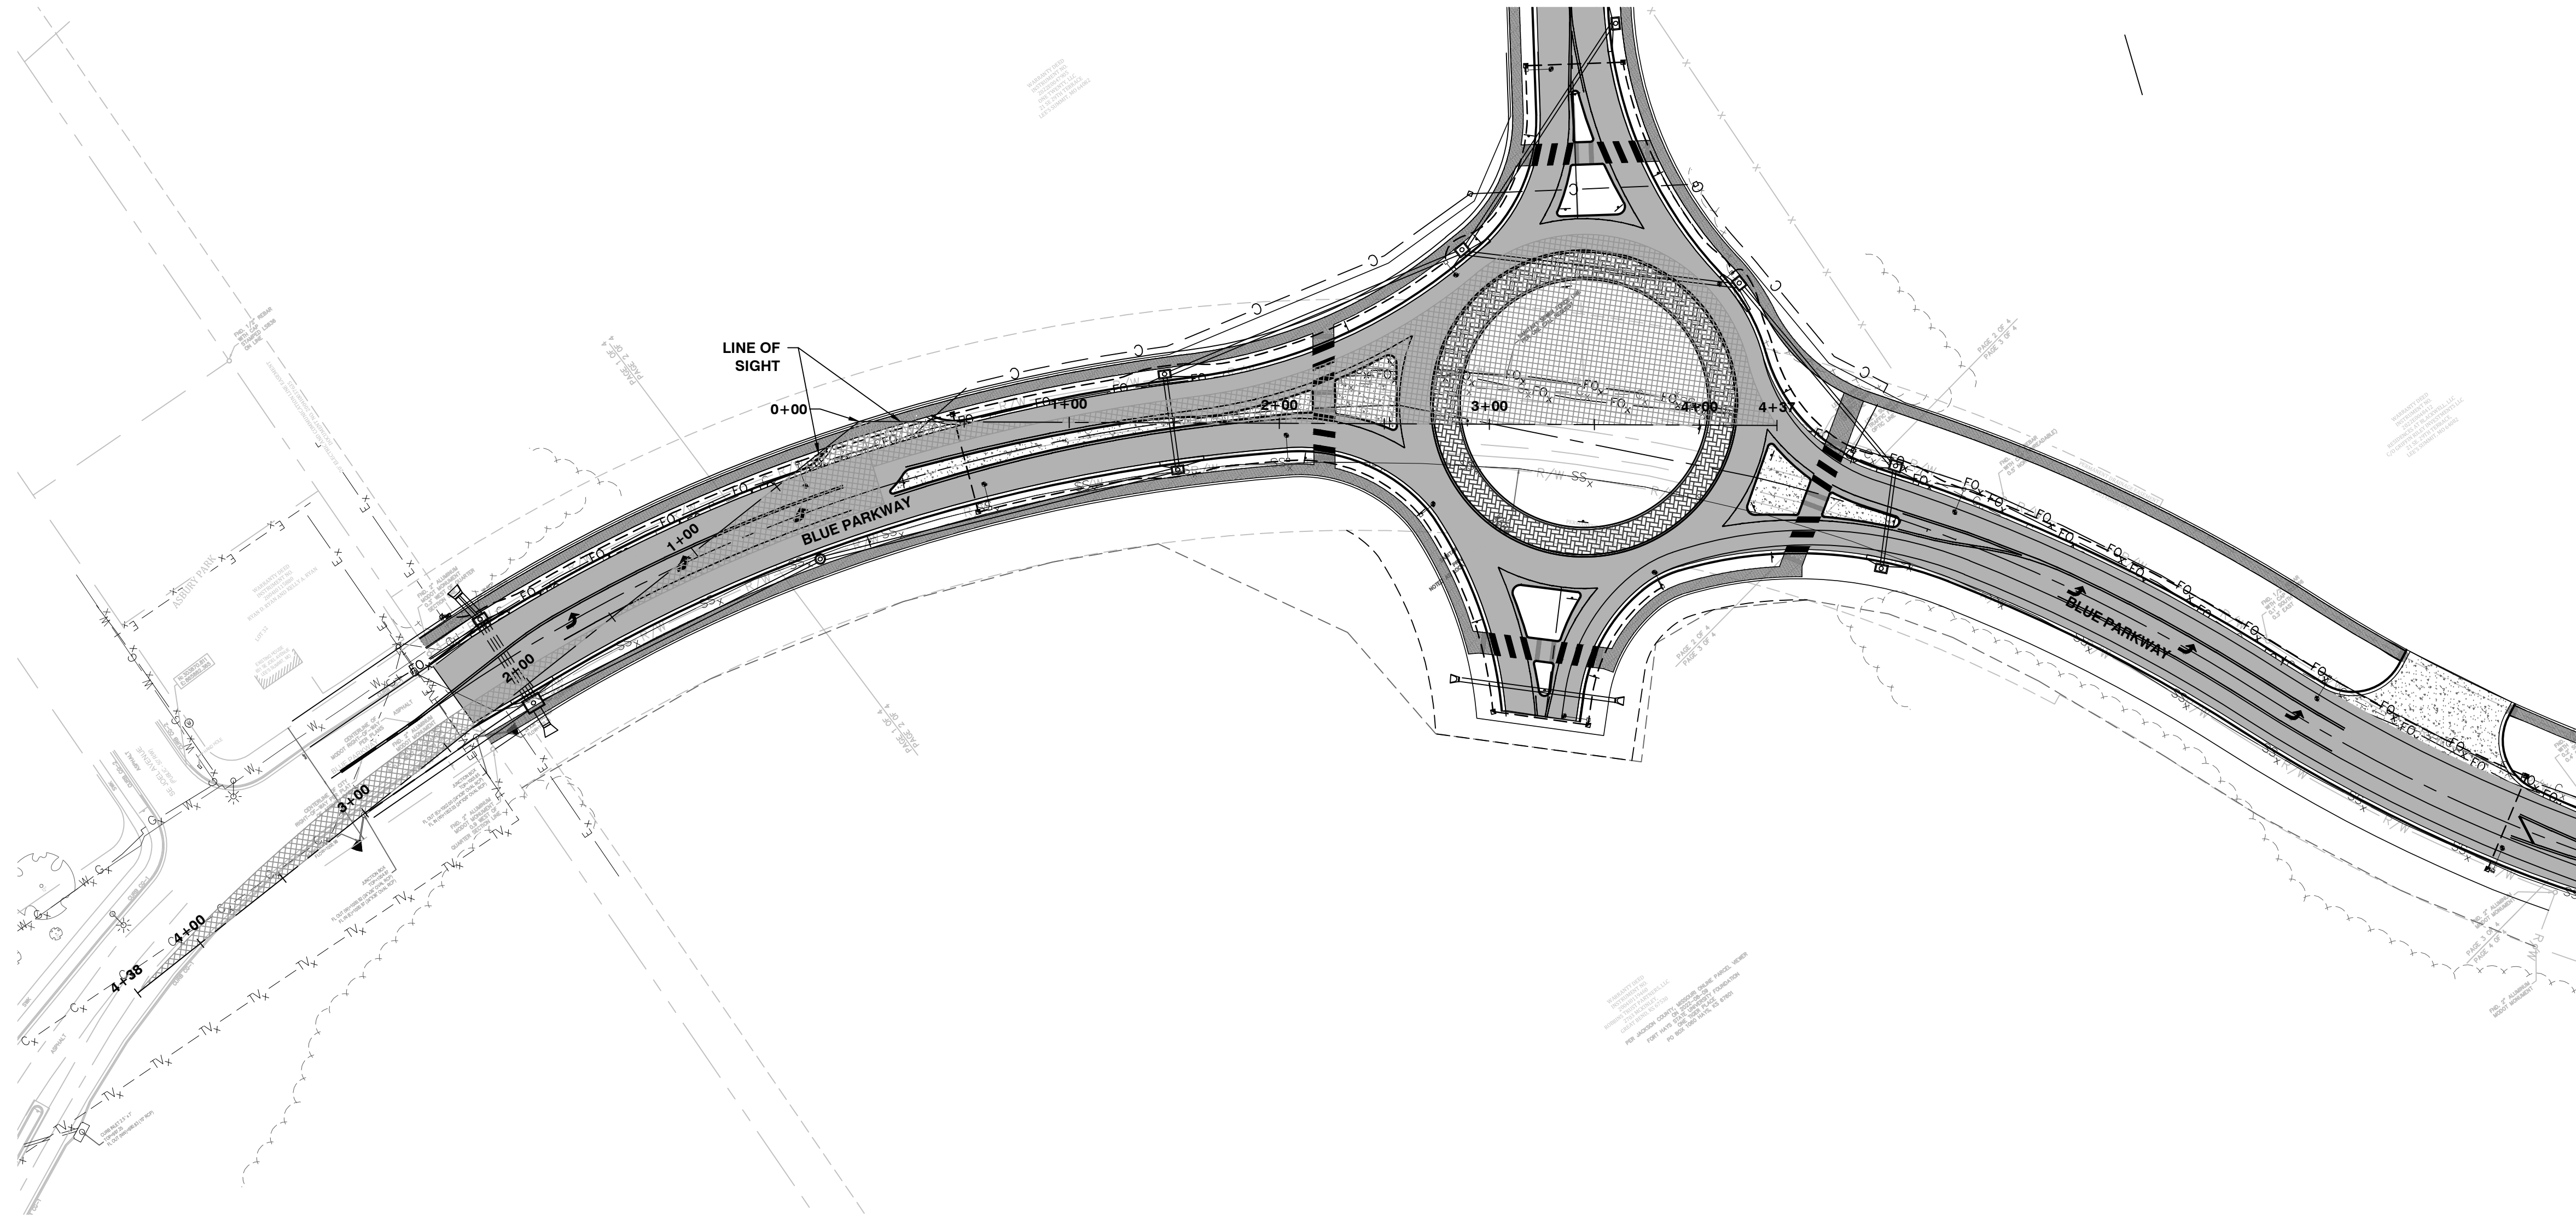

Jadrienne S. Rodell-Tipton, PE
PE-2021032725 (MISSOURI #)

© 2018 Powell CWM, Inc.
This drawing has been prepared by Powell CWM, Inc. This drawing is provided as an instrument of service by Powell CWM and is intended for use on this project only, pursuant to the Architectural Works Copyright Protection Act of 1990, all drawings, specifications, ideas and designs, including the overall form, arrangement and composition of spaces and elements appearing herein constitute the original copyrighted work of Powell CWM, Inc. Any reproduction, use or disclosure of information contained herein without prior written consent of Powell CWM, Inc. is strictly prohibited.

PREPARED FOR:
GRIFFIN RILEY
PROPERTY GROUP, LLC
21 SE 29th TERRACE,
LEE'S SUMMIT, MO 64082


PUBLIC IMPROVEMENT PLANS
BLUE PARKWAY
LEE'S SUMMIT, JACKSON COUNTY, MO

REVISIONS	NO.	DATE / DESCRIPTION
1		
2		
3		
4		
5		
6		

PROJECT #: 22-2087
ISSUE DATE: 03-28-2023

PERMIT

INTERSECTION
SIGHT DISTANCE

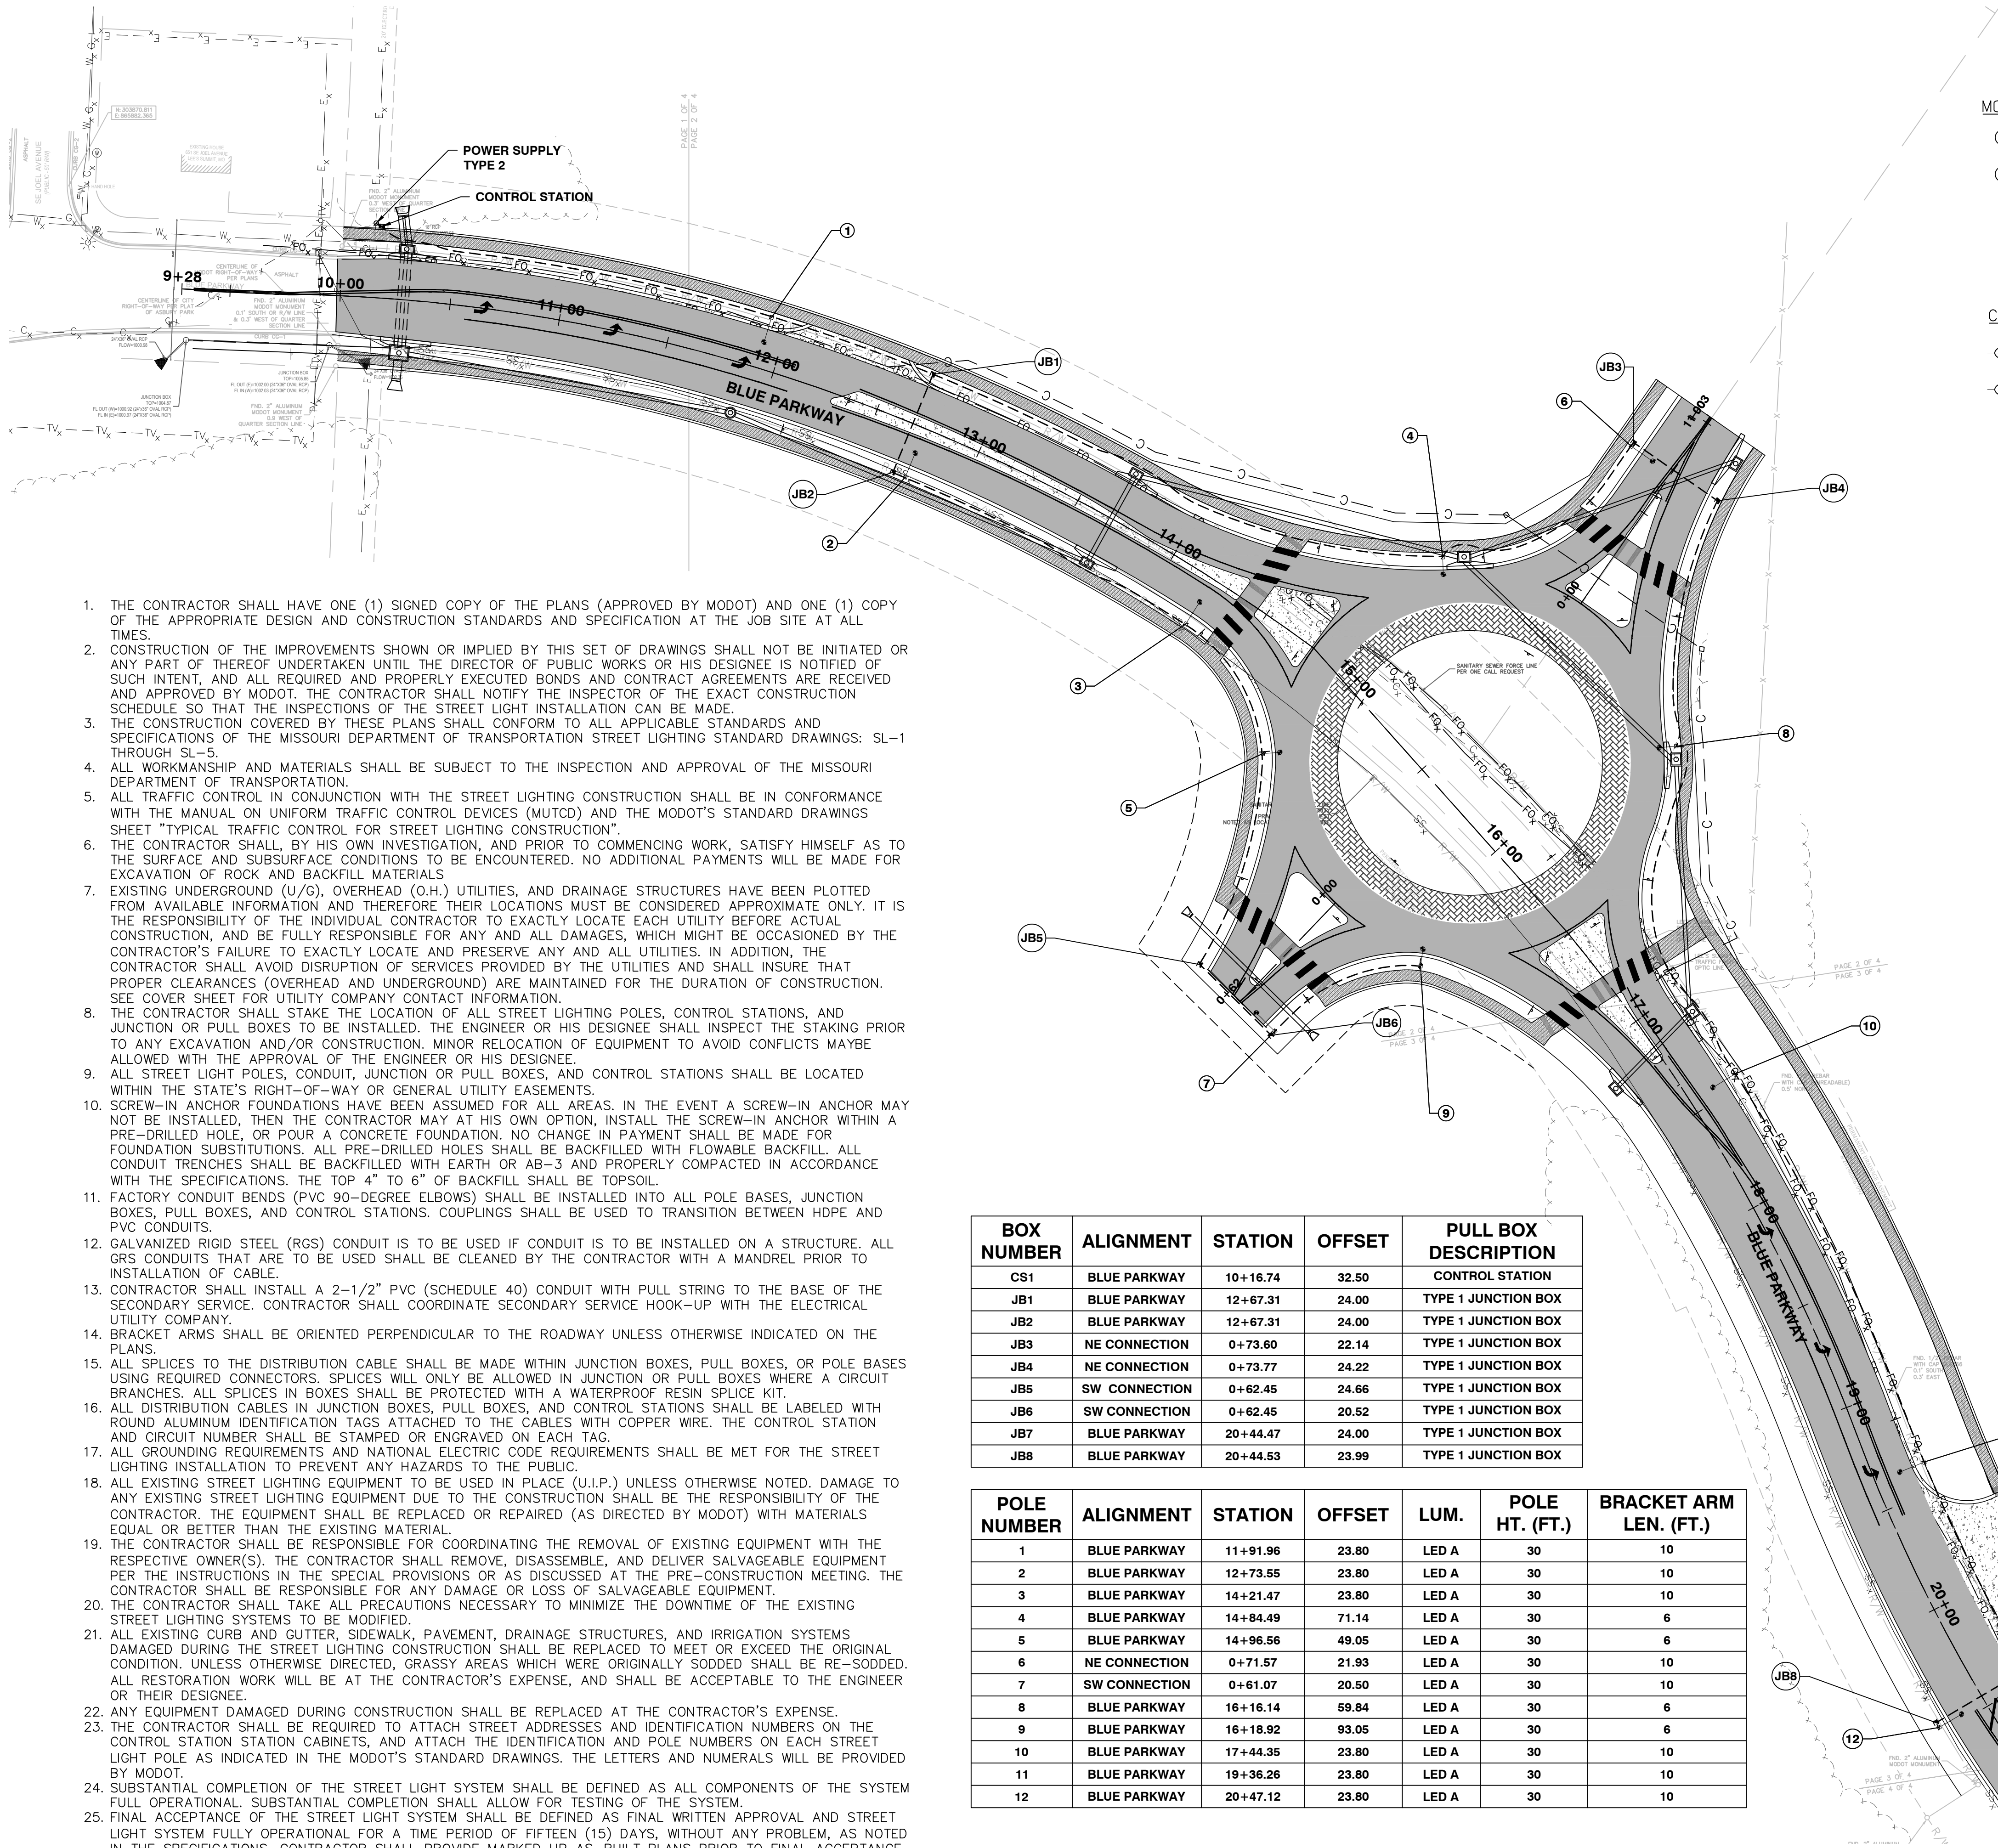

STREET LIGHT LEGEND


MODOT SPECIFIC SYMBOLS

- 250 W LUMINAIRE
- 400 W LUMINAIRE
- PULL BOX PREFORMED TYPE 1
- PULL BOX PREFORMED TYPE 2

CITY SPECIFIC SYMBOLS

- 250W HPS COBRA-HEAD LUMINAIRE W/ 30' POLE
- 400W HPS COBRA-HEAD LUMINAIRE W/ 40' POLE
- JUNCTION BOX. TYPE 1
- JUNCTION BOX. TYPE 2
- CLASS 1 PULL BOX
- POLE NUMBER
- POLE
- CIRCUIT
- CONTROLLER ID

- POWER SUPPLY
- CONTROLLER, LIGHTING
- CONTROLLER, LIGHTING (EXISTING)
- WOOD POST
- POWER SOURCE
- JUNCTION BOX
- PULL BOX CONCRETE TYPE 1
- CONDUIT, RIGID (TRENCH)
- CONDUIT, RIGID (MEDIAN)
- CONDUIT, RIGID (EXISTING)
- CONDUIT, RIGID (PUSHED)
- CONDUIT, RIGID (BRIDGE)
- CABLE-CONDUIT (EXISTING)
- CABLE-CONDUIT WITH CIRCUIT NO.
- BOX NUMBER




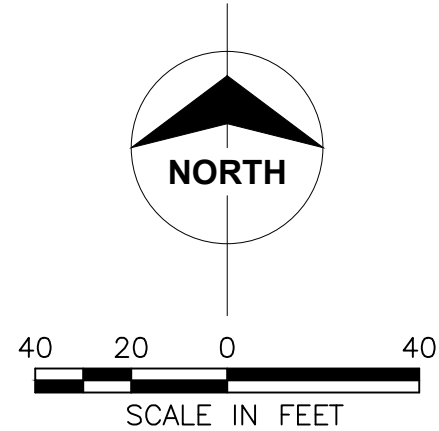


- THE CONTRACTOR SHALL HAVE ONE (1) SIGNED COPY OF THE PLANS (APPROVED BY MODOT) AND ONE (1) COPY OF THE APPROPRIATE DESIGN AND CONSTRUCTION STANDARDS AND SPECIFICATION AT THE JOB SITE AT ALL TIMES.
- CONSTRUCTION OF THE IMPROVEMENTS SHOWN OR IMPLIED BY THIS SET OF DRAWINGS SHALL NOT BE INITIATED OR ANY PART OF THEREOF UNDERTAKEN UNTIL THE DIRECTOR OF PUBLIC WORKS OR HIS DESIGNEE IS NOTIFIED OF SUCH INTENT, AND ALL REQUIRED AND PROPERLY EXECUTED BONDS AND CONTRACT AGREEMENTS ARE RECEIVED AND APPROVED BY MODOT. THE CONTRACTOR SHALL NOTIFY THE INSPECTOR OF THE EXACT CONSTRUCTION SCHEDULE SO THAT THE INSPECTIONS OF THE STREET LIGHT INSTALLATION CAN BE MADE.
- THE CONSTRUCTION COVERED BY THESE PLANS SHALL CONFORM TO ALL APPLICABLE STANDARDS AND SPECIFICATIONS OF THE MISSOURI DEPARTMENT OF TRANSPORTATION STREET LIGHTING STANDARD DRAWINGS: SL-1 THROUGH SL-5
- ALL WORKMANSHIP AND MATERIALS SHALL BE SUBJECT TO THE INSPECTION AND APPROVAL OF THE MISSOURI DEPARTMENT OF TRANSPORTATION.
- ALL TRAFFIC CONTROL IN CONJUNCTION WITH THE STREET LIGHTING CONSTRUCTION SHALL BE IN CONFORMANCE WITH THE MANUAL ON UNIFORM TRAFFIC CONTROL DEVICES (MUTCD) AND THE MODOT'S STANDARD DRAWINGS SHEET "TYPICAL TRAFFIC CONTROL FOR STREET LIGHTING CONSTRUCTION".
- THE CONTRACTOR SHALL, BY HIS OWN INVESTIGATION, AND PRIOR TO COMMENCING WORK, SATISFY HIMSELF AS TO THE SURFACE AND SUBSURFACE CONDITIONS TO BE ENCOUNTERED. NO ADDITIONAL PAYMENTS WILL BE MADE FOR EXCAVATION OF ROCK AND BACKFILL MATERIALS
- EXISTING UNDERGROUND (U/G), OVERHEAD (O.H.) UTILITIES, AND DRAINAGE STRUCTURES HAVE BEEN PLOTTED FROM AVAILABLE INFORMATION AND THEREFORE THEIR LOCATIONS MUST BE CONSIDERED APPROXIMATE ONLY. IT IS THE RESPONSIBILITY OF THE INDIVIDUAL CONTRACTOR TO EXACTLY LOCATE EACH UTILITY BEFORE ACTUAL CONSTRUCTION, AND BE FULLY RESPONSIBLE FOR ANY AND ALL DAMAGES, WHICH MIGHT BE OCCASIONED BY THE CONTRACTOR'S FAILURE TO EXACTLY LOCATE AND PRESERVE ANY AND ALL UTILITIES. IN ADDITION, THE CONTRACTOR SHALL AVOID DISRUPTION OF SERVICES PROVIDED BY THE UTILITIES AND SHALL INSURE THAT PROPER CLEARANCES (OVERHEAD AND UNDERGROUND) ARE MAINTAINED FOR THE DURATION OF CONSTRUCTION. SEE COVER SHEET FOR UTILITY COMPANY CONTACT INFORMATION.
- THE CONTRACTOR SHALL STAKE THE LOCATION OF ALL STREET LIGHTING POLES, CONTROL STATIONS, AND JUNCTION OR PULL BOXES TO BE INSTALLED. THE ENGINEER OR HIS DESIGNEE SHALL INSPECT THE STAKING PRIOR TO ANY EXCAVATION AND/OR CONSTRUCTION. MINOR RELOCATION OF EQUIPMENT TO AVOID CONFLICTS MAYBE ALLOWED WITH THE APPROVAL OF THE ENGINEER OR HIS DESIGNEE.
- ALL STREET LIGHT POLES, CONDUIT, JUNCTION OR PULL BOXES, AND CONTROL STATIONS SHALL BE LOCATED WITHIN THE STATE'S RIGHT-OF-WAY OR GENERAL UTILITY EASEMENTS.
- SCREW-IN ANCHOR FOUNDATIONS HAVE BEEN ASSUMED FOR ALL AREAS. IN THE EVENT A SCREW-IN ANCHOR MAY NOT BE INSTALLED, THEN THE CONTRACTOR MAY AT HIS OWN OPTION, INSTALL THE SCREW-IN ANCHOR WITHIN A PRE-DRILLED HOLE, OR POUR A CONCRETE FOUNDATION. NO CHANGE IN PAYMENT SHALL BE MADE FOR FOUNDATION SUBSTITUTIONS. ALL PRE-DRILLED HOLES SHALL BE BACKFILLED WITH FLOWABLE BACKFILL. ALL CONDUIT TRENCHES SHALL BE BACKFILLED WITH EARTH OR AB-3 AND PROPERLY COMPACTED IN ACCORDANCE WITH THE SPECIFICATIONS. THE TOP 4" TO 6" OF BACKFILL SHALL BE TOPSOIL.
- FACTORY CONDUIT BENDS (PVC 90-DEGREE ELBOWS) SHALL BE INSTALLED INTO ALL POLE BASES, JUNCTION BOXES, PULL BOXES, AND CONTROL STATIONS. COUPLINGS SHALL BE USED TO TRANSITION BETWEEN HDPE AND PVC CONDUITS.
- GALVANIZED RIGID STEEL (RGS) CONDUIT IS TO BE USED IF CONDUIT IS TO BE INSTALLED ON A STRUCTURE. ALL GRS CONDUITS THAT ARE TO BE USED SHALL BE CLEANED BY THE CONTRACTOR WITH A MANDREL PRIOR TO INSTALLATION OF CABLE.
- CONTRACTOR SHALL INSTALL A 2-1/2" PVC (SCHEDULE 40) CONDUIT WITH PULL STRING TO THE BASE OF THE SECONDARY SERVICE. CONTRACTOR SHALL COORDINATE SECONDARY SERVICE HOOK-UP WITH THE ELECTRICAL UTILITY COMPANY.
- BRACKET ARMS SHALL BE ORIENTED PERPENDICULAR TO THE ROADWAY UNLESS OTHERWISE INDICATED ON THE PLANS.
- ALL SPLICES TO THE DISTRIBUTION CABLE SHALL BE MADE WITHIN JUNCTION BOXES, PULL BOXES, OR POLE BASES USING REQUIRED CONNECTORS. SPLICES WILL ONLY BE ALLOWED IN JUNCTION OR PULL BOXES WHERE A CIRCUIT BRANCHES. ALL SPLICES IN BOXES SHALL BE PROTECTED WITH A WATERPROOF RESIN SPLICE KIT.
- ALL DISTRIBUTION CABLES IN JUNCTION BOXES, PULL BOXES, AND CONTROL STATIONS SHALL BE LABELED WITH ROUND ALUMINUM IDENTIFICATION TAGS ATTACHED TO THE CABLES WITH COPPER WIRE. THE CONTROL STATION AND CIRCUIT NUMBER SHALL BE STAMPED OR ENGRAVED ON EACH TAG.
- ALL GROUNDING REQUIREMENTS AND NATIONAL ELECTRIC CODE REQUIREMENTS SHALL BE MET FOR THE STREET LIGHTING INSTALLATION TO PREVENT ANY HAZARDS TO THE PUBLIC.
- ALL EXISTING STREET LIGHTING EQUIPMENT TO BE USED IN PLACE (U.I.P.) UNLESS OTHERWISE NOTED. DAMAGE TO ANY EXISTING STREET LIGHTING EQUIPMENT DUE TO THE CONSTRUCTION SHALL BE THE RESPONSIBILITY OF THE CONTRACTOR. THE EQUIPMENT SHALL BE REPLACED OR REPAIRED (AS DIRECTED BY MODOT) WITH MATERIALS EQUAL OR BETTER THAN THE EXISTING MATERIAL.
- THE CONTRACTOR SHALL BE RESPONSIBLE FOR COORDINATING THE REMOVAL OF EXISTING EQUIPMENT WITH THE RESPECTIVE OWNER(S). THE CONTRACTOR SHALL REMOVE, DISASSEMBLE, AND DELIVER SALVAGEABLE EQUIPMENT PER THE INSTRUCTIONS IN THE SPECIAL PROVISIONS OR AS DISCUSSED AT THE PRE-CONSTRUCTION MEETING. THE CONTRACTOR SHALL BE RESPONSIBLE FOR ANY DAMAGE OR LOSS OF SALVAGEABLE EQUIPMENT.
- THE CONTRACTOR SHALL TAKE ALL PRECAUTIONS NECESSARY TO MINIMIZE THE DOWNTIME OF THE EXISTING STREET LIGHTING SYSTEMS TO BE MODIFIED.
- ALL EXISTING CURB AND GUTTER, SIDEWALK, PAVEMENT, DRAINAGE STRUCTURES, AND IRRIGATION SYSTEMS DAMAGED DURING THE STREET LIGHTING CONSTRUCTION SHALL BE REPLACED TO MEET OR EXCEED THE ORIGINAL CONDITION, UNLESS OTHERWISE DIRECTED. GRASSY AREAS WHICH WERE ORIGINALLY SODDED SHALL BE RE-SODDED. ALL RESTORATION WORK WILL BE AT THE CONTRACTOR'S EXPENSE, AND SHALL BE ACCEPTABLE TO THE ENGINEER OR THEIR DESIGNEE.
- ANY EQUIPMENT DAMAGED DURING CONSTRUCTION SHALL BE REPLACED AT THE CONTRACTOR'S EXPENSE.
- THE CONTRACTOR SHALL BE REQUIRED TO ATTACH STREET ADDRESSES AND IDENTIFICATION NUMBERS ON THE CONTROL STATION STATION CABINETS, AND ATTACH THE IDENTIFICATION AND POLE NUMBERS ON EACH STREET LIGHT POLE AS INDICATED IN THE MODOT'S STANDARD DRAWINGS. THE LETTERS AND NUMERALS WILL BE PROVIDED BY MODOT.
- SUBSTANTIAL COMPLETION OF THE STREET LIGHT SYSTEM SHALL BE DEFINED AS ALL COMPONENTS OF THE SYSTEM FULL OPERATIONAL. SUBSTANTIAL COMPLETION SHALL ALLOW FOR TESTING OF THE SYSTEM.
- FINAL ACCEPTANCE OF THE STREET LIGHT SYSTEM SHALL BE DEFINED AS FINAL WRITTEN APPROVAL AND STREET LIGHT SYSTEM FULLY OPERATIONAL FOR A TIME PERIOD OF FIFTEEN (15) DAYS, WITHOUT ANY PROBLEM, AS NOTED IN THE SPECIFICATIONS. CONTRACTOR SHALL PROVIDE MARKED UP AS-BUILT PLANS PRIOR TO FINAL ACCEPTANCE BY MODOT.


BOX NUMBER	ALIGNMENT	STATION	OFFSET	PULL BOX DESCRIPTION
CS1	BLUE PARKWAY	10+16.74	32.50	CONTROL STATION
JB1	BLUE PARKWAY	12+67.31	24.00	TYPE 1 JUNCTION BOX
JB2	BLUE PARKWAY	12+67.31	24.00	TYPE 1 JUNCTION BOX
JB3	NE CONNECTION	0+73.60	22.14	TYPE 1 JUNCTION BOX
JB4	NE CONNECTION	0+73.77	24.22	TYPE 1 JUNCTION BOX
JB5	SW CONNECTION	0+62.45	24.66	TYPE 1 JUNCTION BOX
JB6	SW CONNECTION	0+62.45	20.52	TYPE 1 JUNCTION BOX
JB7	BLUE PARKWAY	20+44.47	24.00	TYPE 1 JUNCTION BOX
JB8	BLUE PARKWAY	20+44.53	23.99	TYPE 1 JUNCTION BOX

POLE NUMBER	ALIGNMENT	STATION	OFFSET	LUM.	POLE HT. (FT.)	BRACKET ARM LEN. (FT.)
1	BLUE PARKWAY	11+91.96	23.80	LED A	30	10
2	BLUE PARKWAY	12+73.55	23.80	LED A	30	10
3	BLUE PARKWAY	14+21.47	23.80	LED A	30	10
4	BLUE PARKWAY	14+84.49	71.14	LED A	30	6
5	BLUE PARKWAY	14+96.56	49.05	LED A	30	6
6	NE CONNECTION	0+71.57	21.93	LED A	30	10
7	SW CONNECTION	0+61.07	20.50	LED A	30	10
8	BLUE PARKWAY	16+16.14	59.84	LED A	30	6
9	BLUE PARKWAY	16+18.92	93.05	LED A	30	6
10	BLUE PARKWAY	17+44.35	23.80	LED A	30	10
11	BLUE PARKWAY	19+36.26	23.80	LED A	30	10
12	BLUE PARKWAY	20+47.12	23.80	LED A	30	10

REVISIONS	NO.	DATE	DESCRIPTION
	1		
	2		
	3		
	4		
	5		
	6		

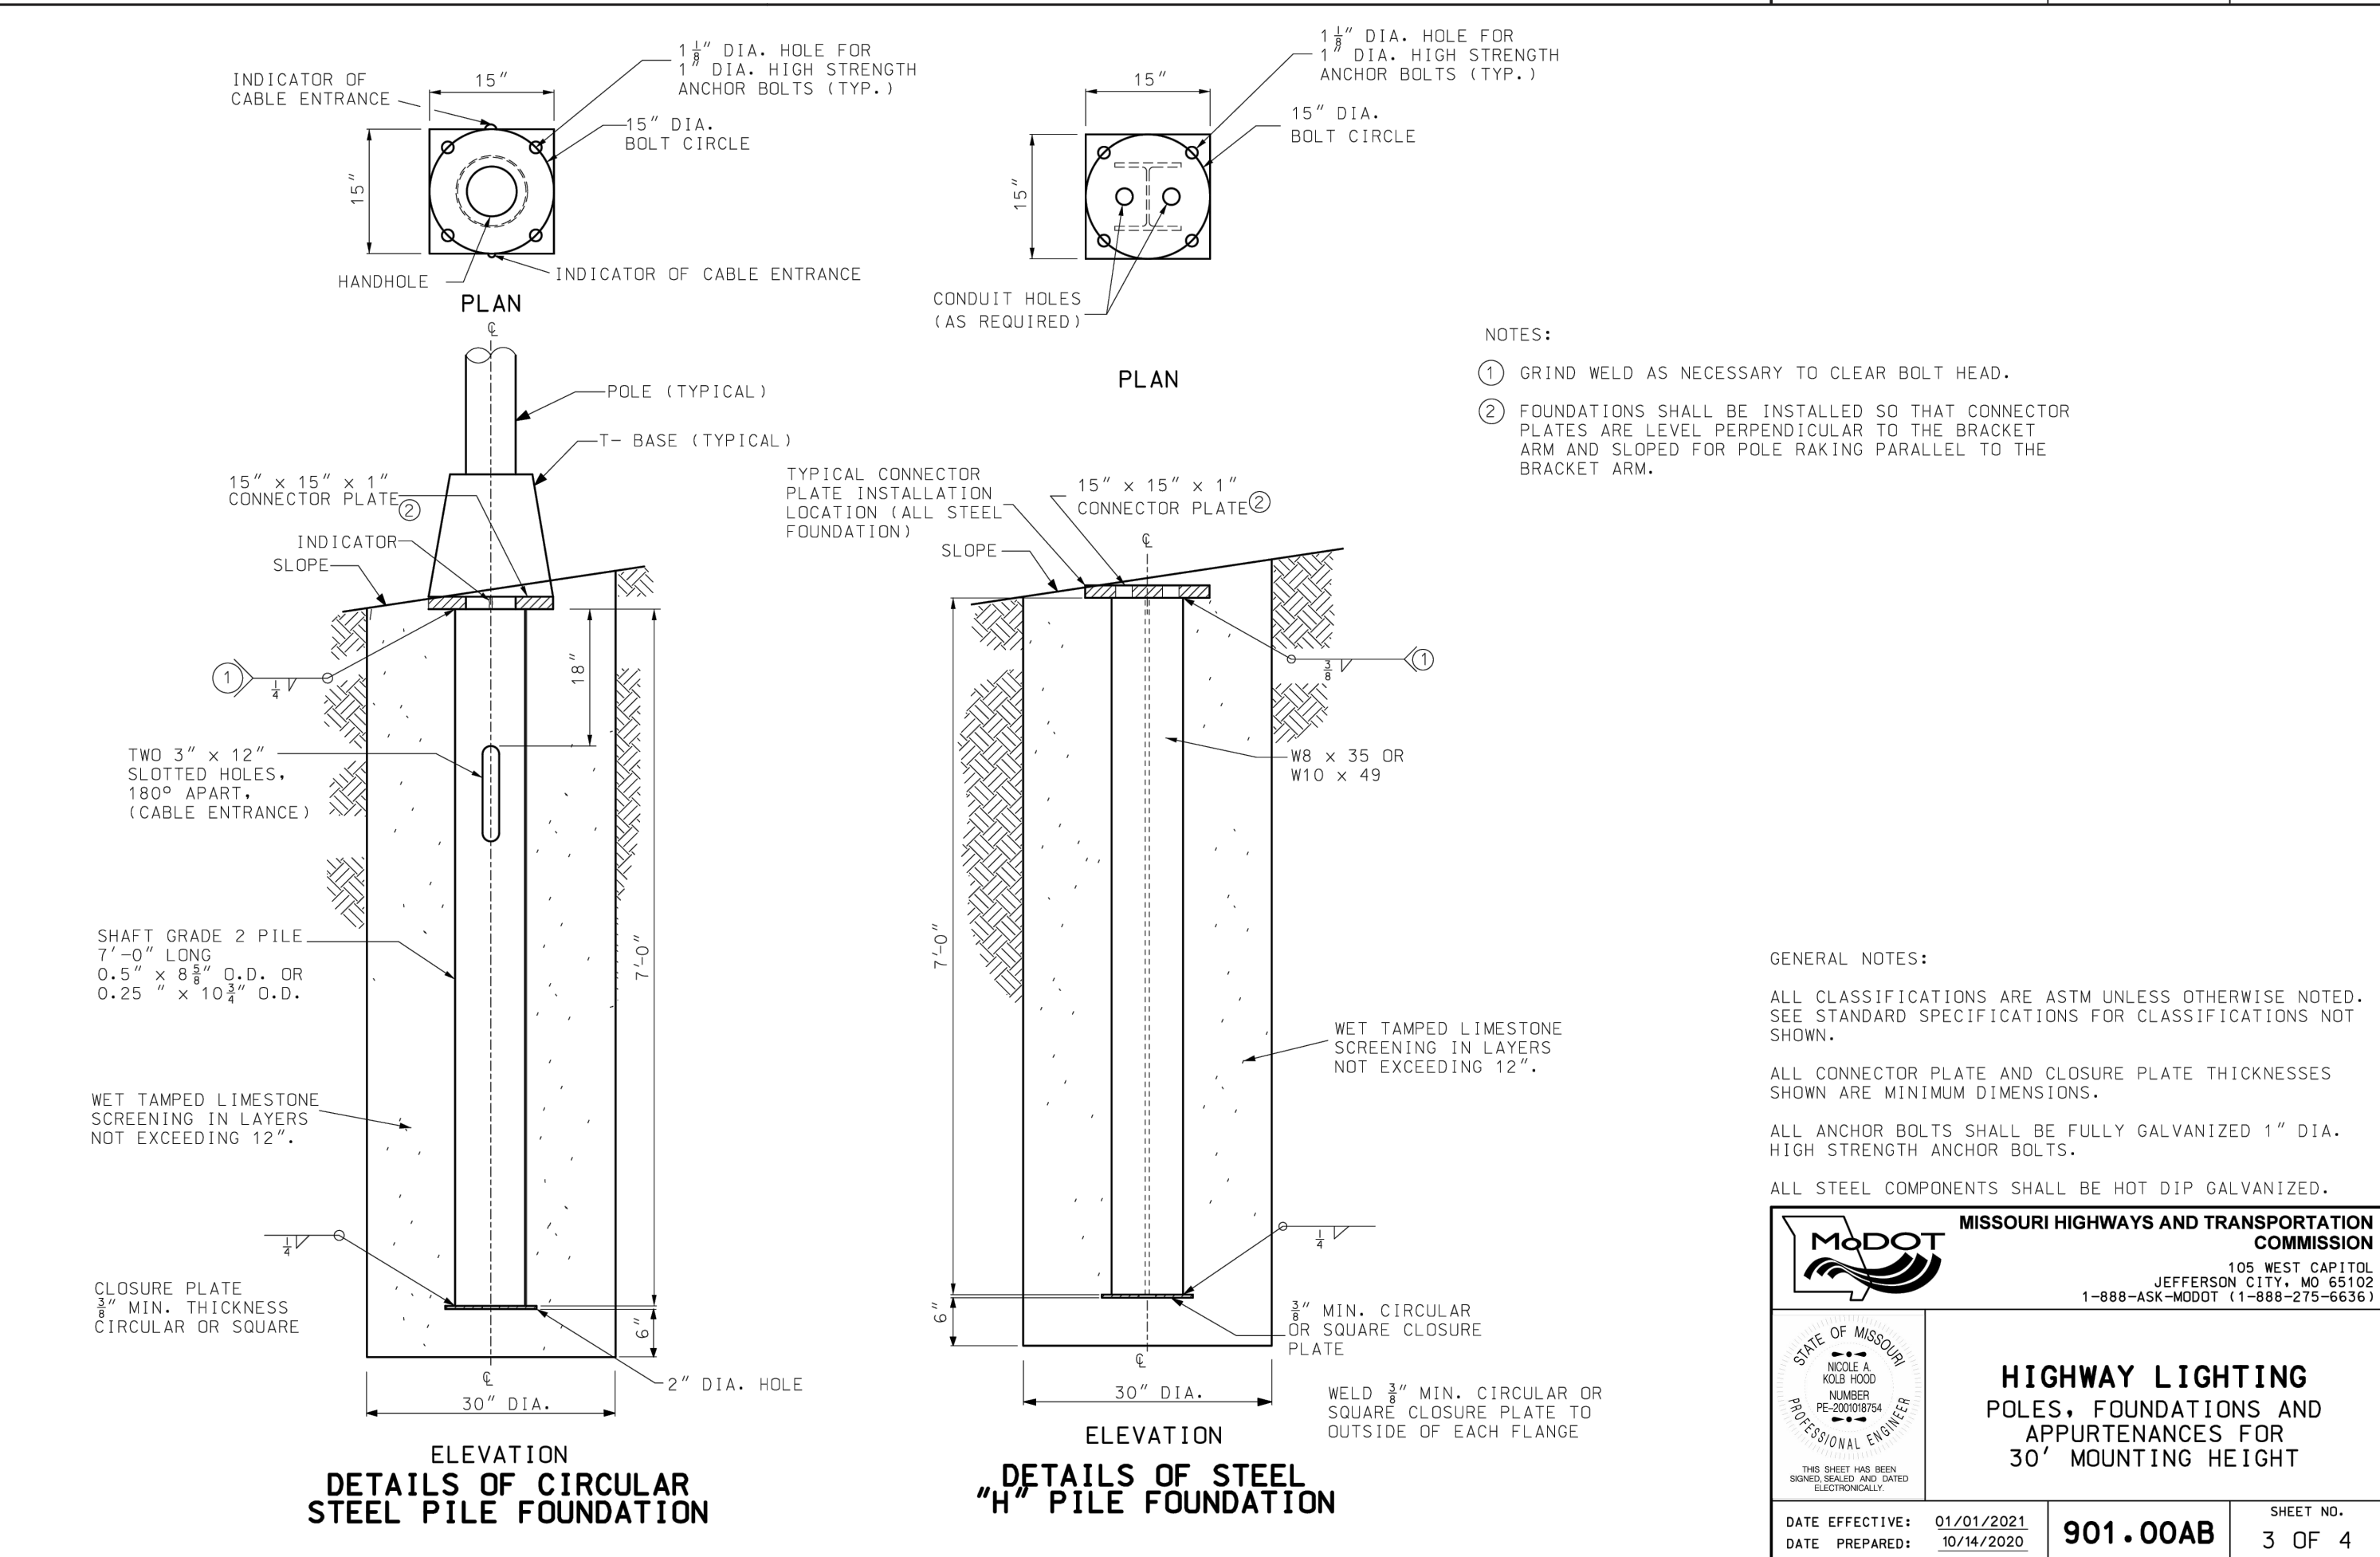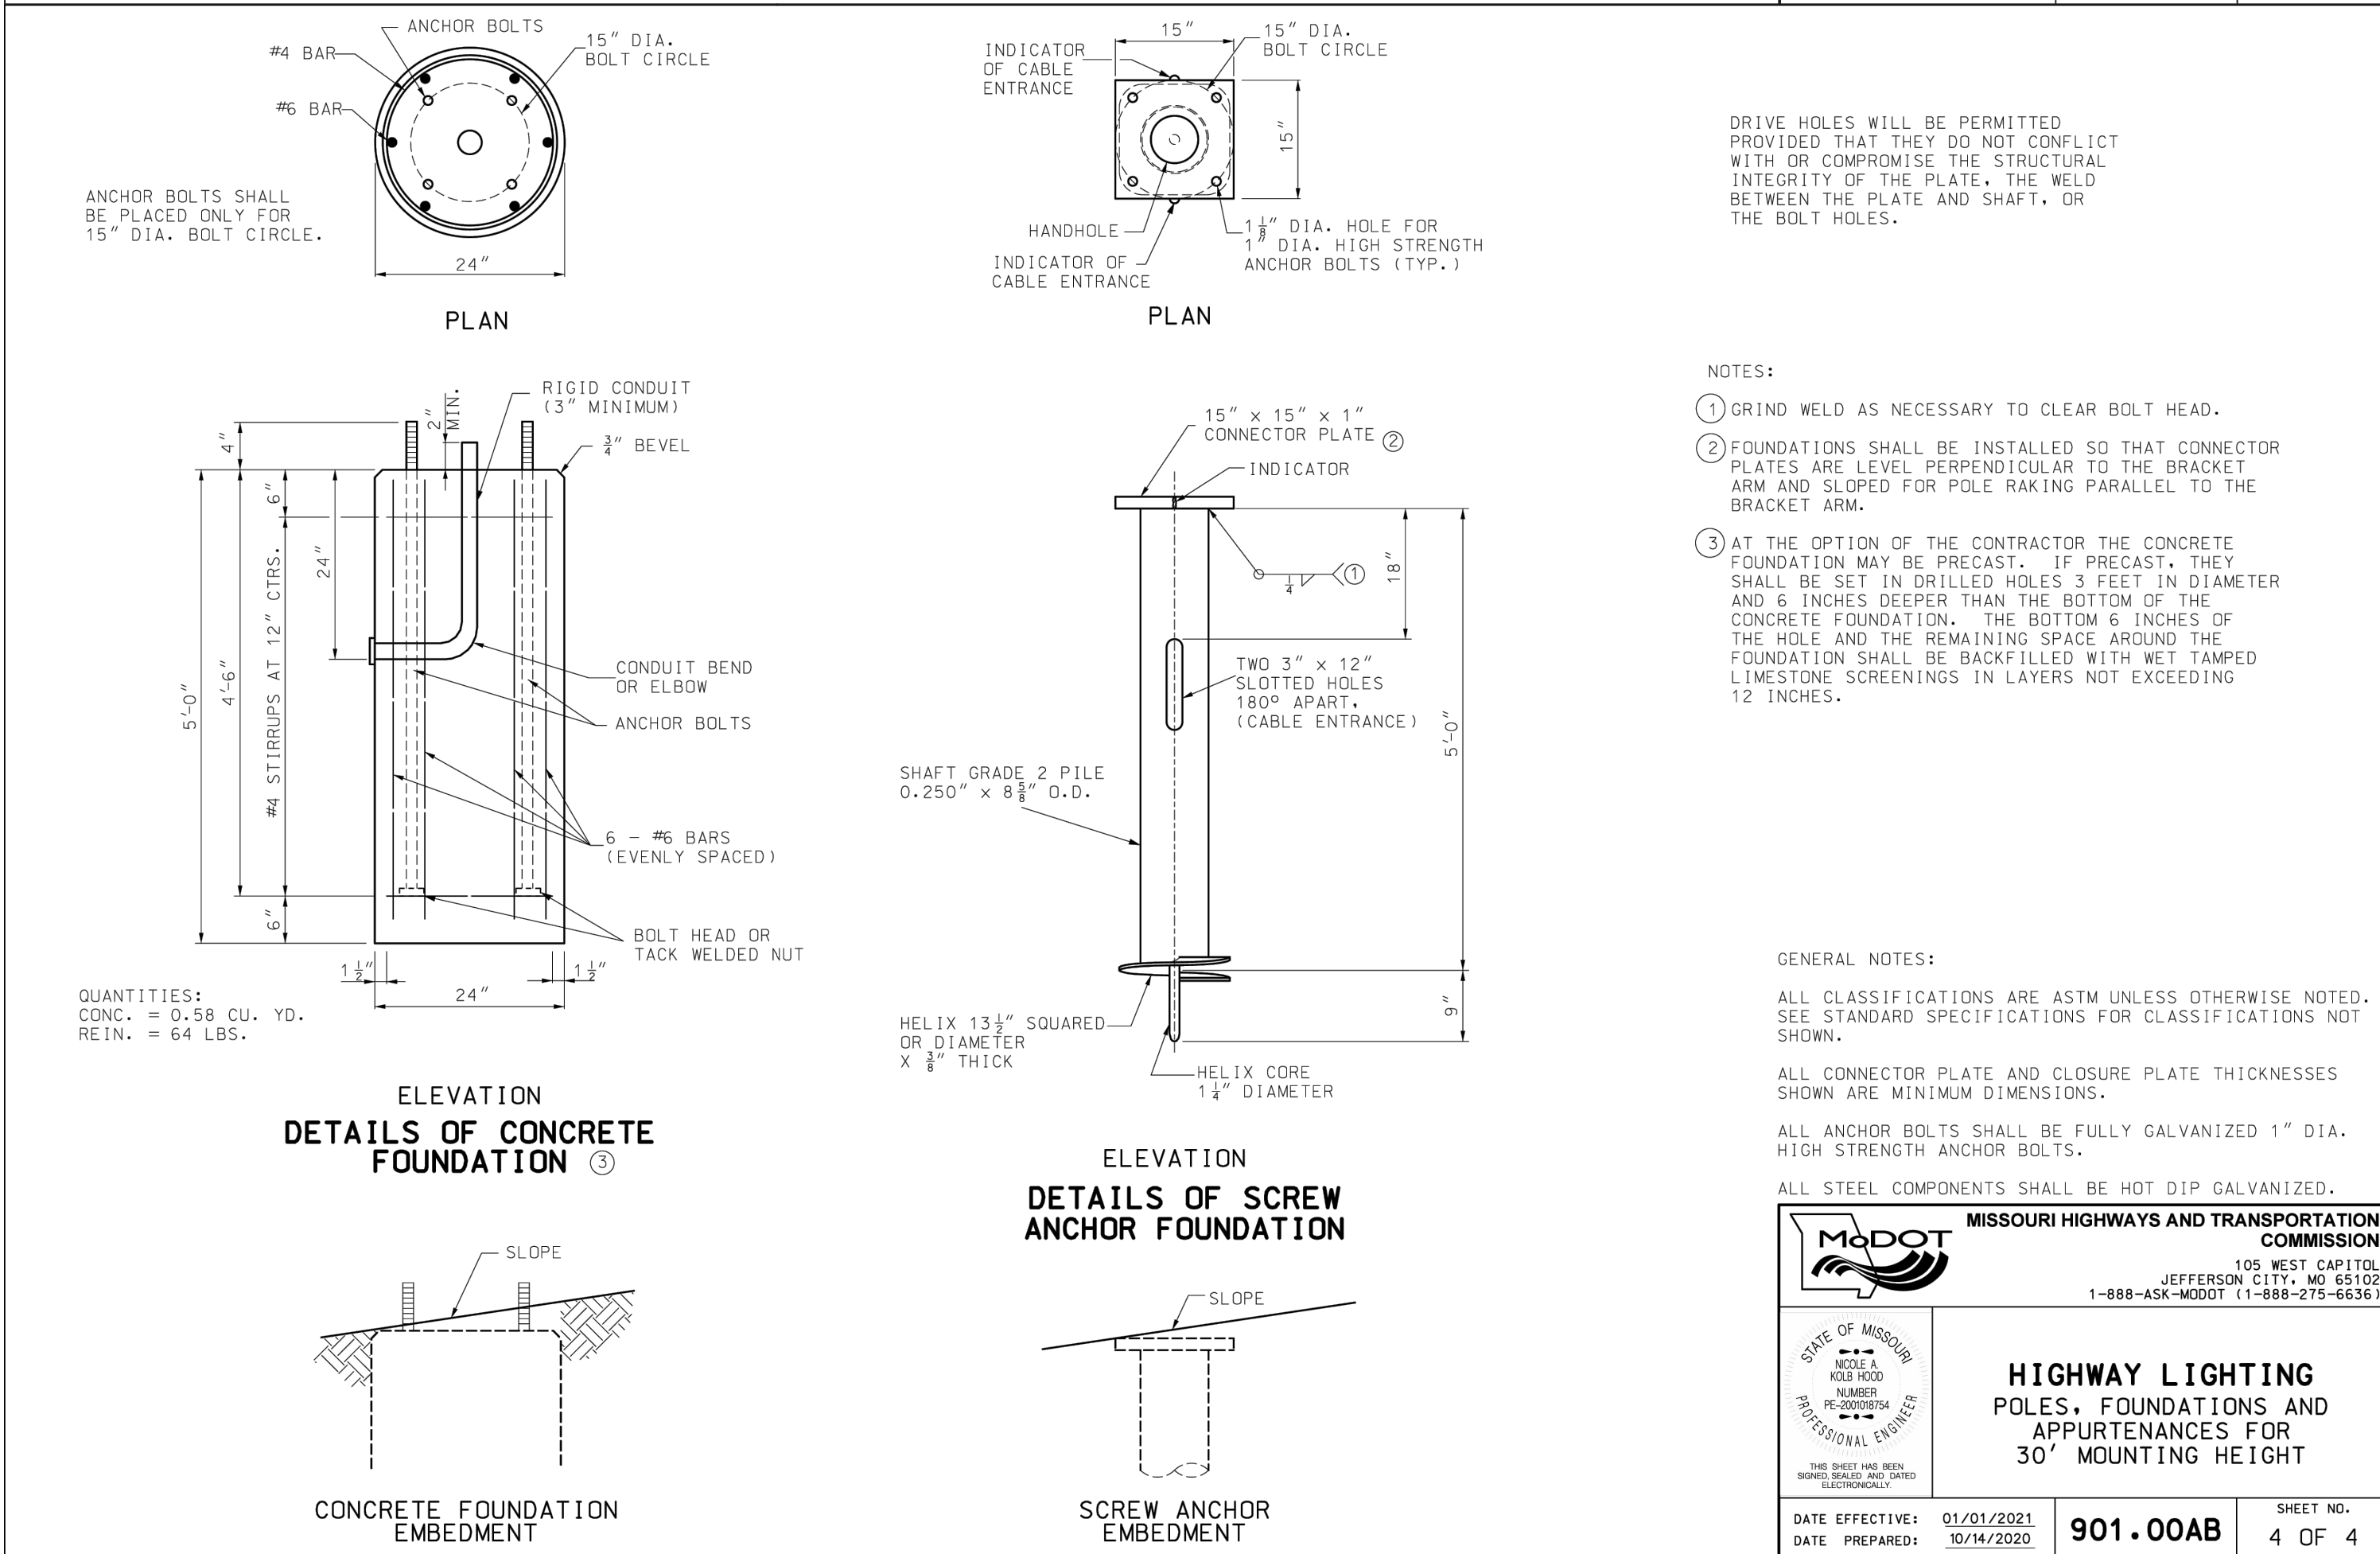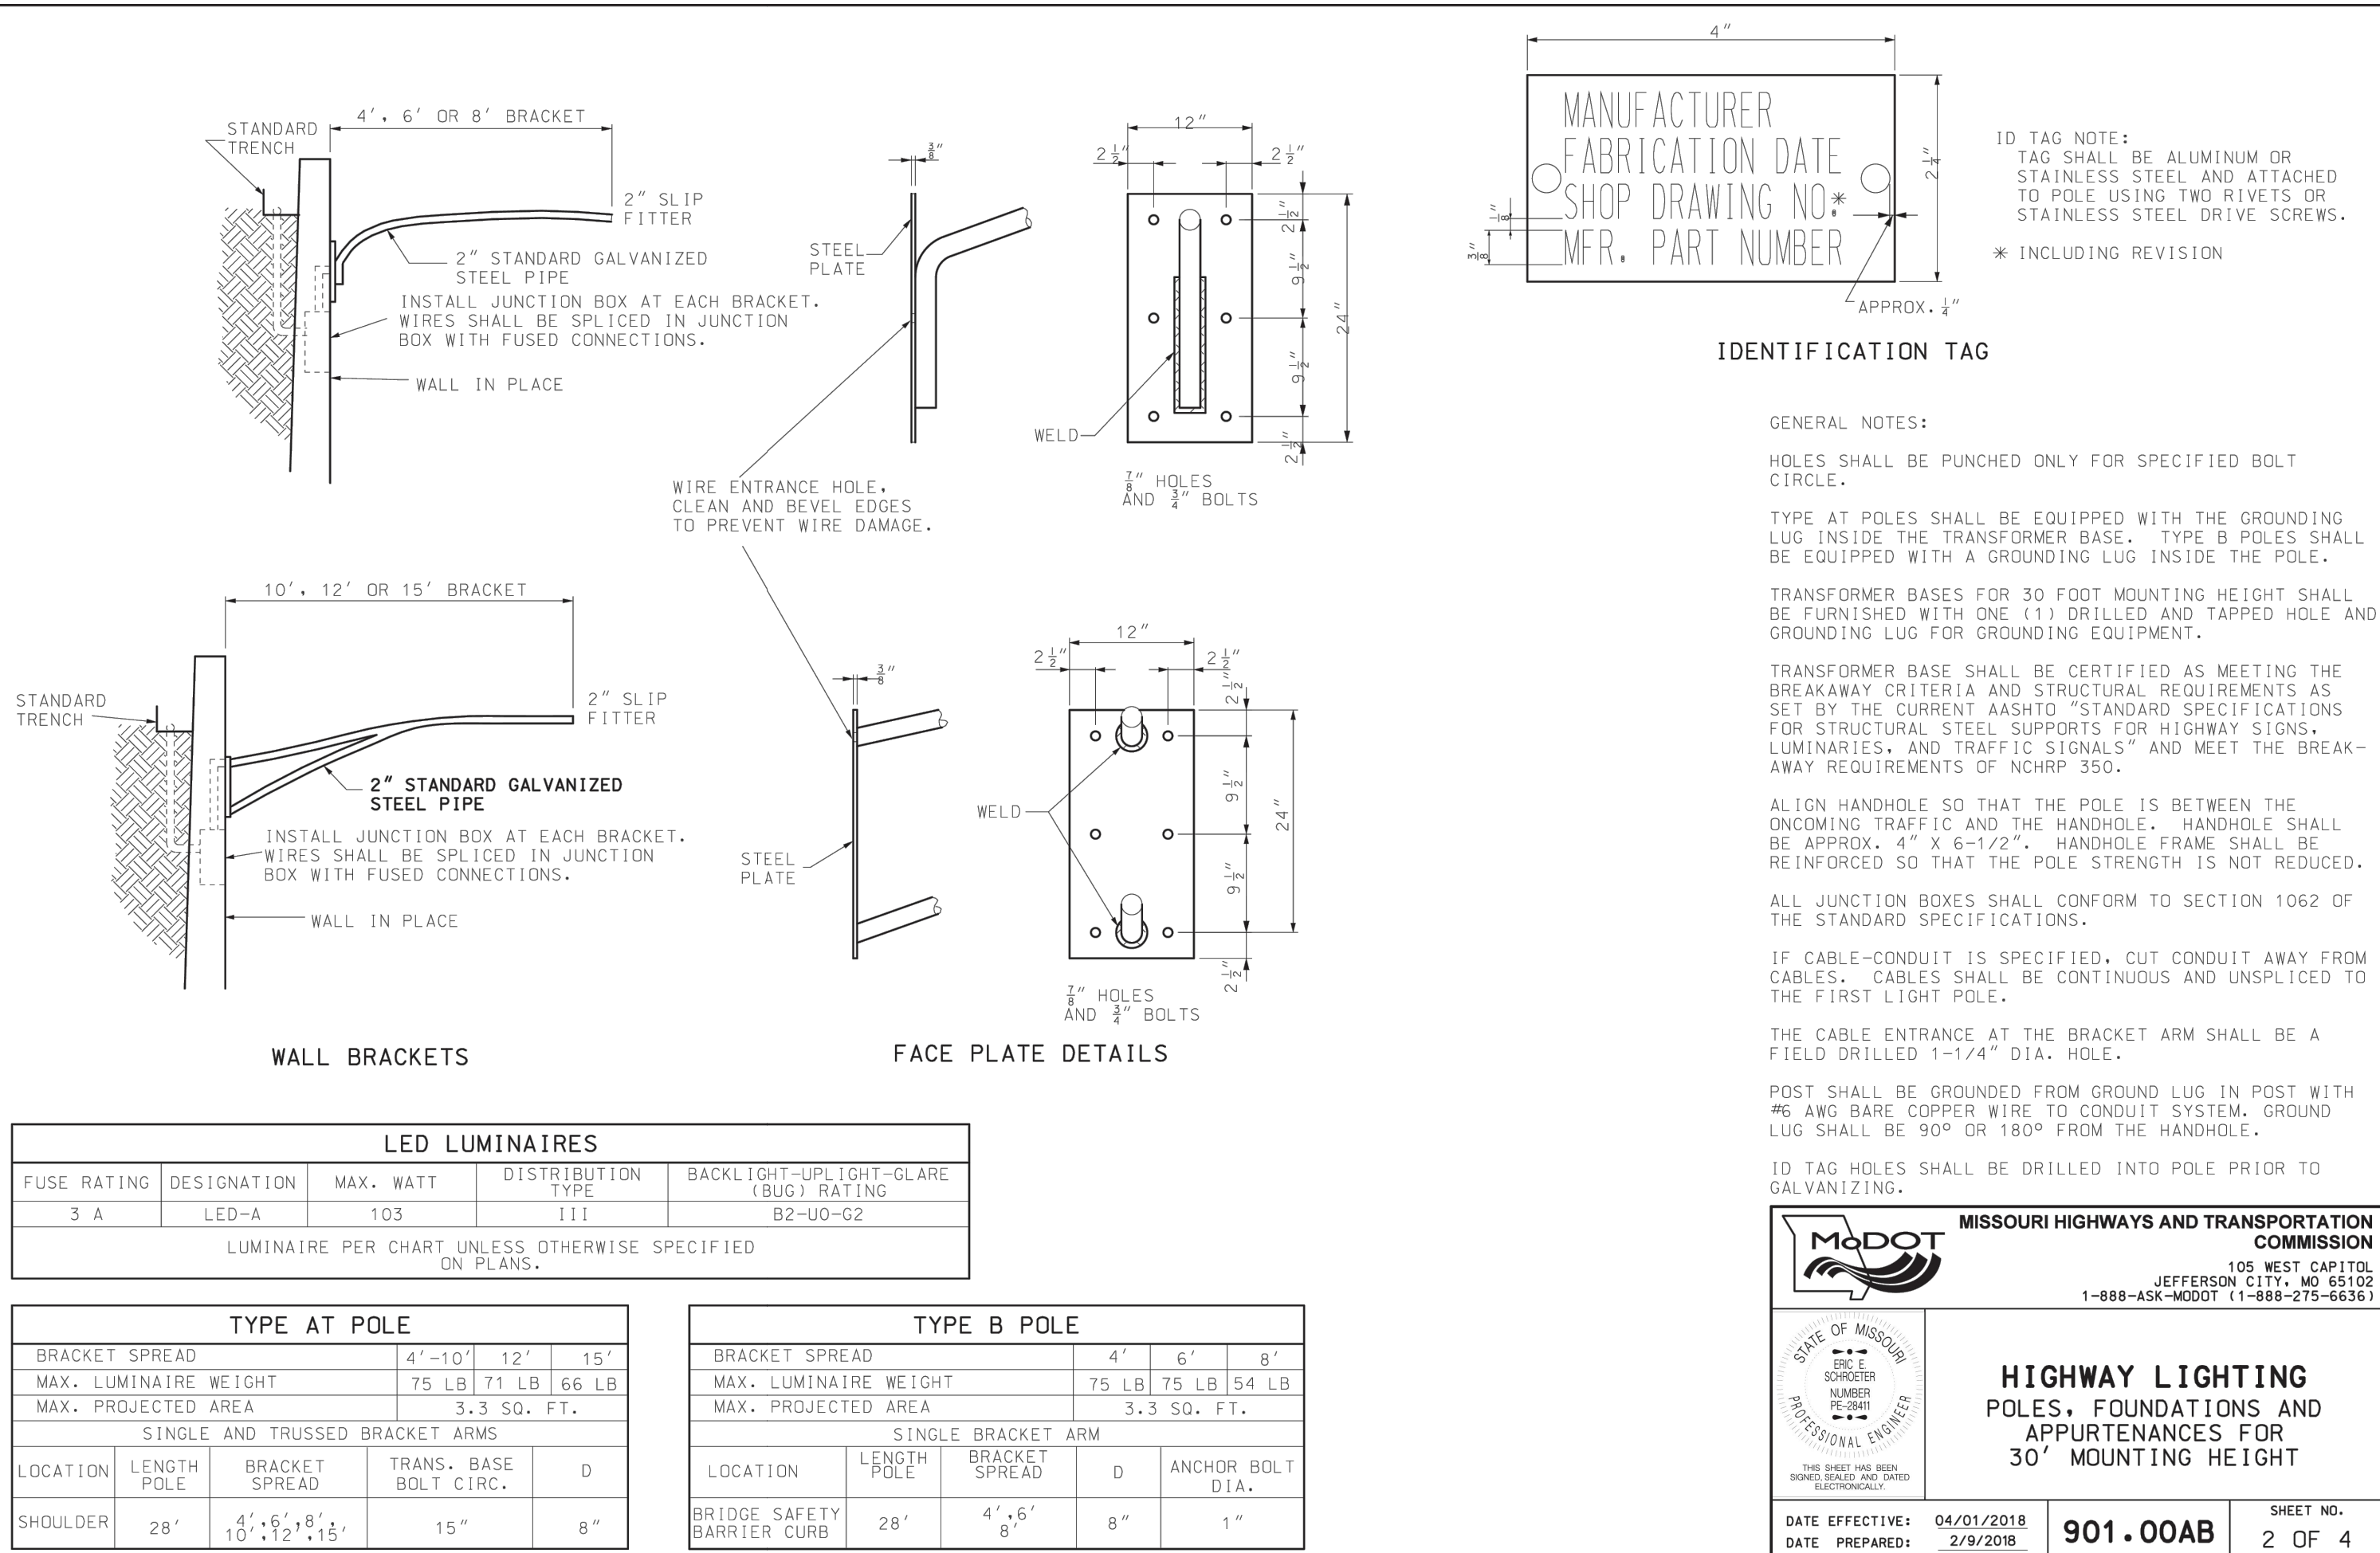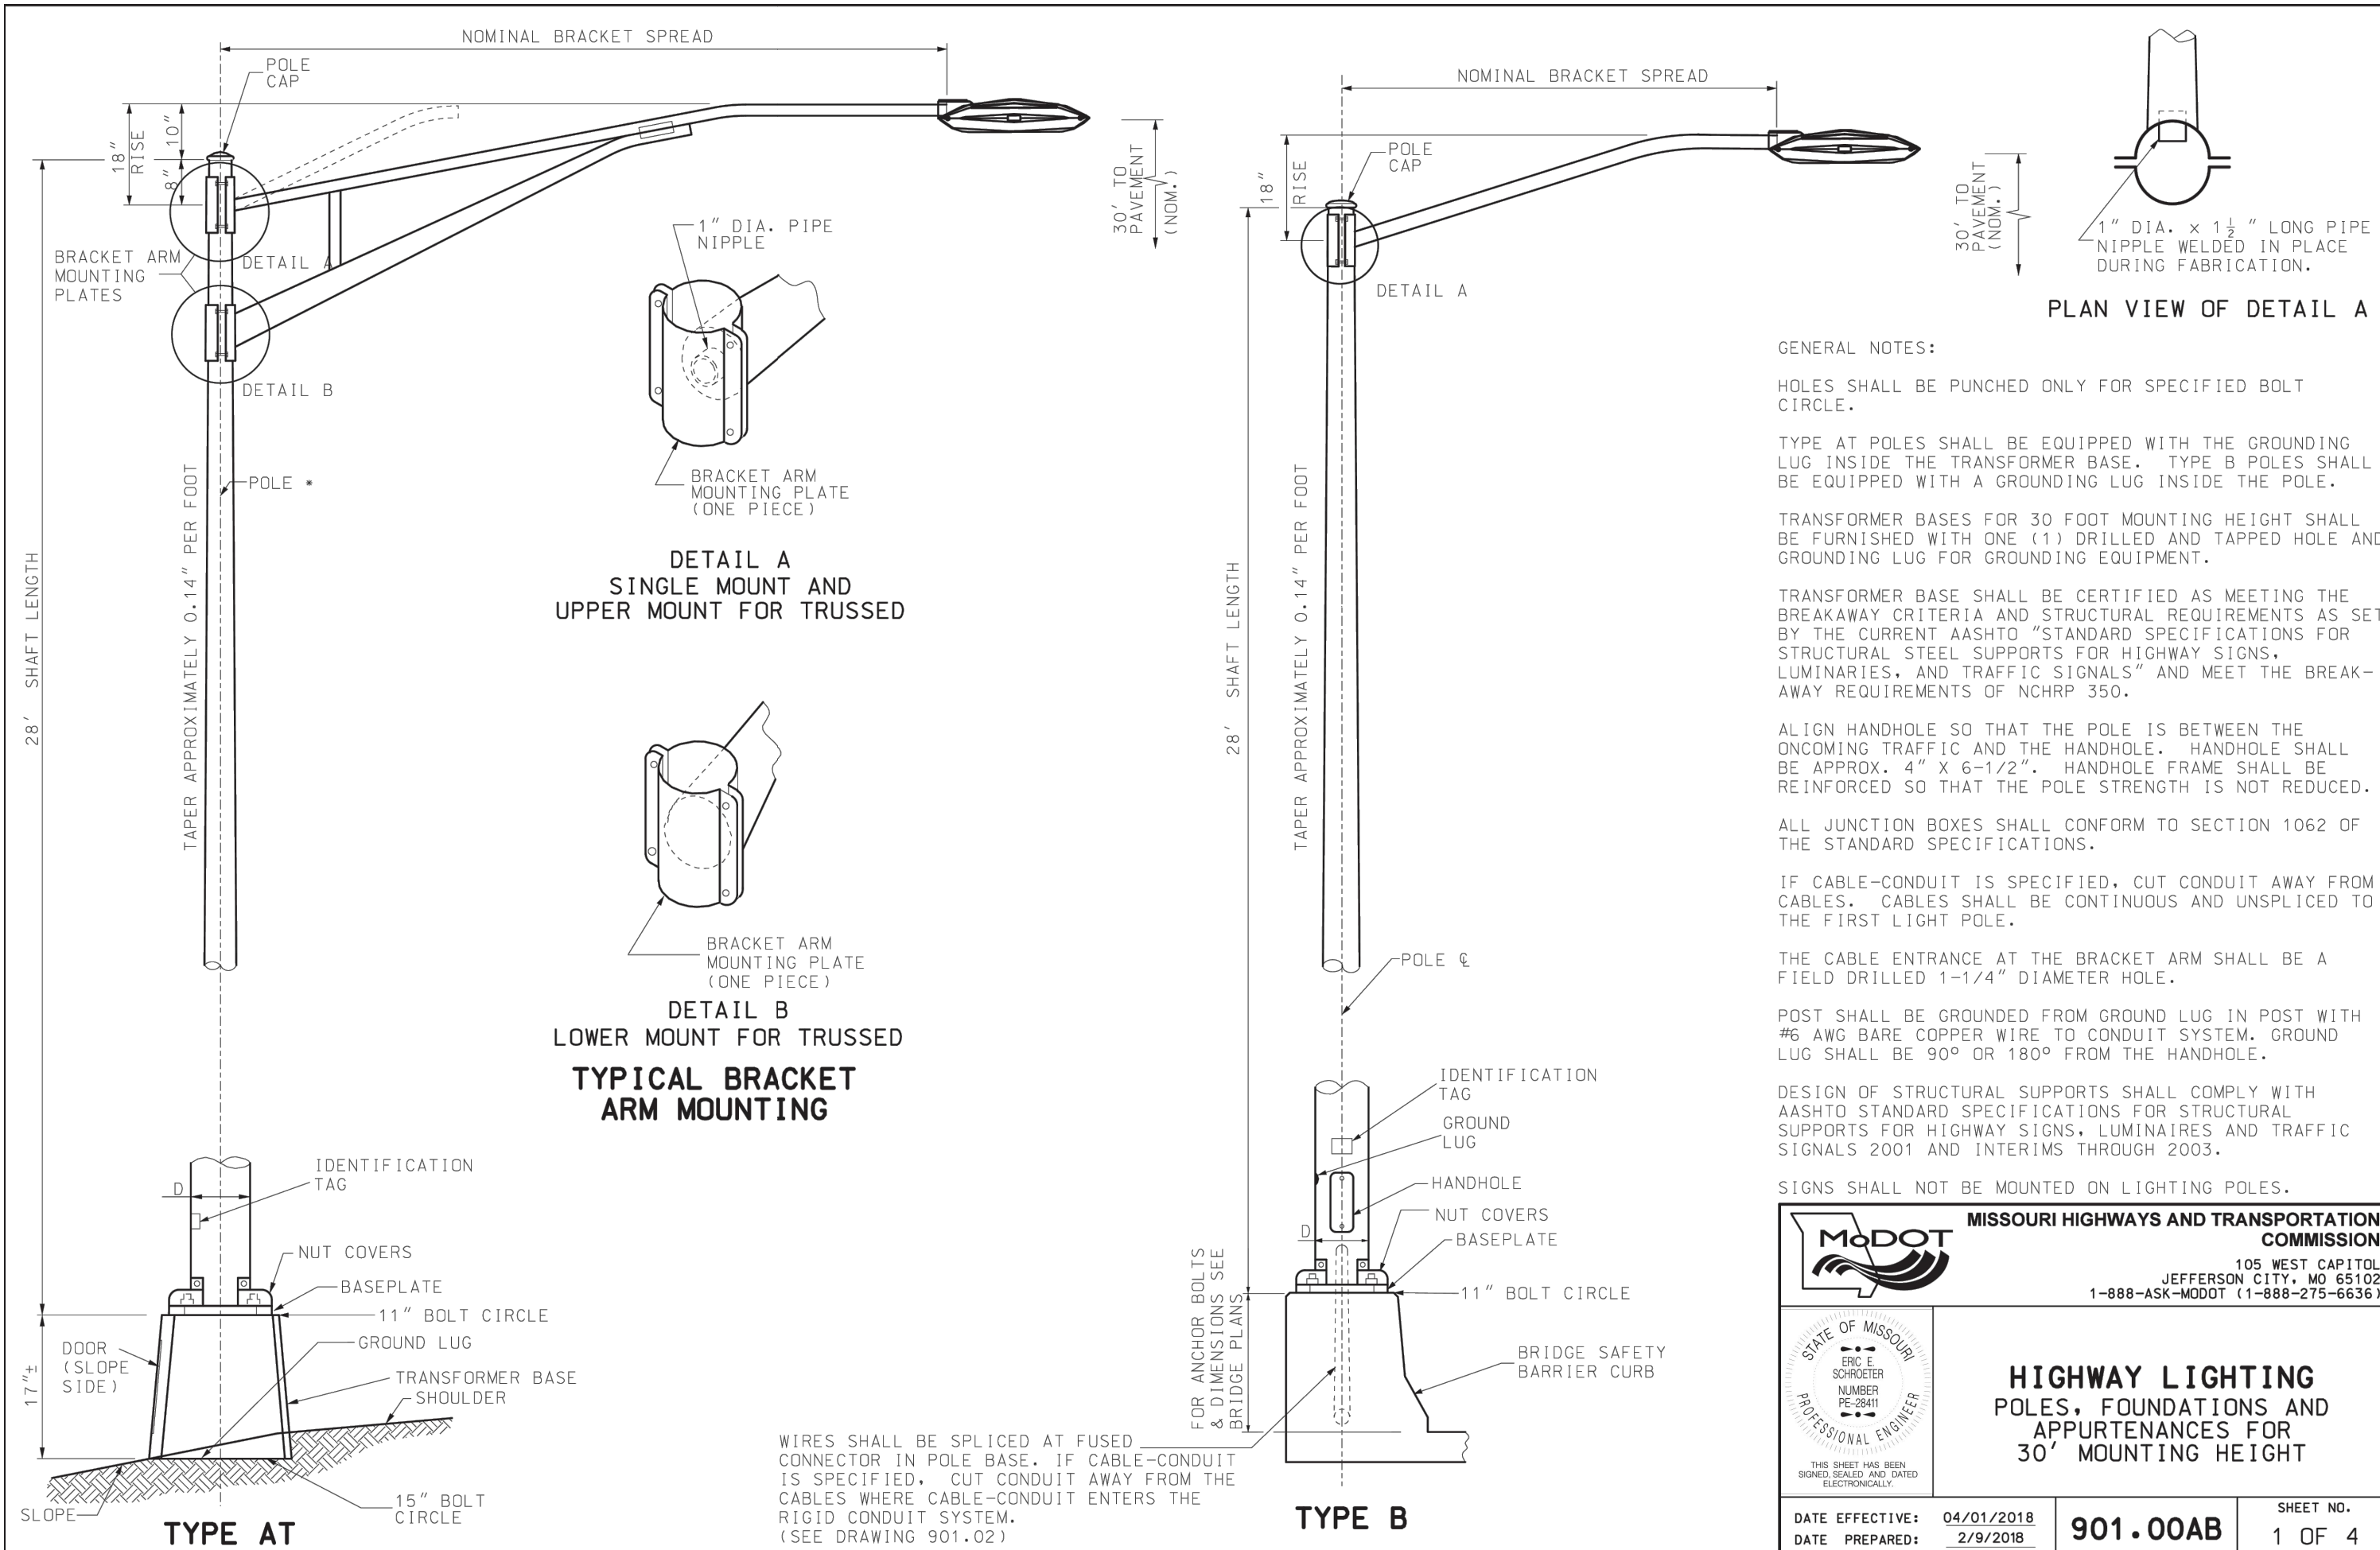

LIST OF MATERIALS	
ITEM	DESCRIPTION
1	SERVICE POLE 30' MIN., CLASS 4 WOOD, CONTRACTOR PROVIDED, MODOT OWNED*
2	#2 AWG MIN. CABLE, 600 VOLT *
3	SERVICE ENTRANCE HEAD
4	GUY CABLE, AS REQUIRED
5	RIGID CONDUIT, 2" MIN., WITH PREFORMED ELBOWS
6	LIGHTNING ARRESTER, VALVE TYPE, 2 POLE, 650 VOLT
7	METER SOCKET, 200 AMP, FOR SIGNALS
8	METER SOCKET, 200 AMP, FOR LIGHTING
9	LOCKING, RAINTIGHT, NEMA 4 SERVICE DISCONNECT BOX
10	INSULATED, GROUNDABLE NEUTRAL WIRE, 200 AMP MINIMUM
11	SIGNAL BREAKERS, SINGLE POLE, 40A MIN, TYPE A OR B *
12	LIGHTING BREAKER, 2 POLE, 240 VOLT, 100A, TYPE A OR B
13	1/2" METAL CONDUIT
14	#2 AWG MIN. GROUND WIRE
15	GROUND ROD, 3/4" x 8' MIN.
16	#8 AWG MIN. CABLE, 600 VOLT *
17	CLASS B CONCRETE, 0.92 C.Y. ±
18	THREADED CONDUIT HUB WITH SEALING WASHERS
19	WEATHERPROOF ADHESIVE LABEL (LIGHTING), VINYL RAISED LETTERING (OR EQUIVALENT, SEE DETAIL)
20	WEATHERPROOF ADHESIVE LABEL (SIGNALS), VINYL RAISED LETTERING (OR EQUIVALENT, SEE DETAIL)
21	W6 x 9 OR W6 x 15 GALVANIZED POST
22	#2 AWG MIN. CABLE, 600 VOLT
23	RIGID CONDUIT, 2" MINIMUM
*	SEE PLANS

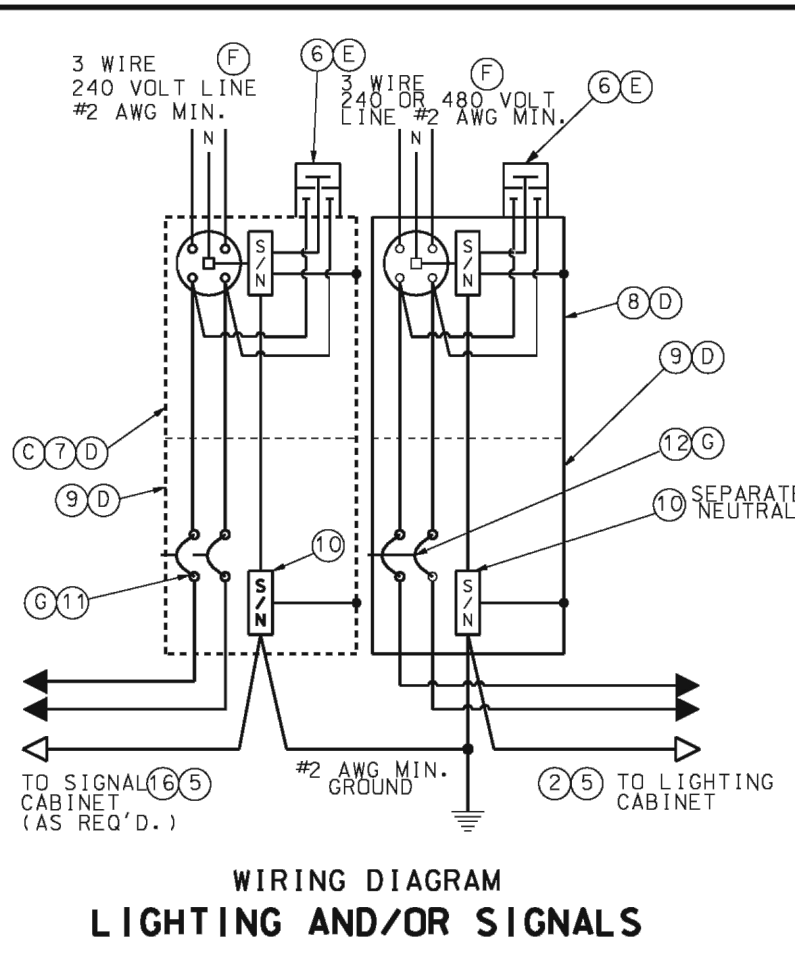

- NOTES:
- SERVICE POLE SHALL BE GUYED WHEN SPAN OF OVERHEAD SERVICE WIRE EXCEEDS 50 FEET.
 - INCREASE 1 FOOT FOR EACH 5 FEET ABOVE 30 FEET.
 - SERVICE DISCONNECT BOXES AND METER BOXES SHALL BE ALUMINUM OR STAINLESS STEEL. ALL HARDWARE, HINGES, CATCHES, ETC. SHALL BE STAINLESS STEEL. METER SOCKET FOR SIGNALS OR LIGHTING AND OTHER EQUIPMENT AND MATERIALS SHALL BE U.L. APPROVED AND CONFORM TO THE REQUIREMENTS OF THE UTILITY COMPANY OR MUNICIPALITY PROVIDING POWER.
 - SCHEMATIC DIAGRAM SHALL BE MOUNTED ON INSIDE OF CABINET DOOR.
 - UTILITY COMPANY SHALL DECIDE IF LIGHTNING ARRESTERS ARE TO BE CONNECTED ON THE LOAD OR LINE SIDE OF THE METER. THE UTILITY COMPANY SHALL ALSO DECIDE IF THE LIGHTNING ARRESTER IS TERMINATED IN THE METER OR DISCONNECT CABINET. IF TERMINATED IN THE DISCONNECT CABINET, IT SHALL BE INSTALLED ON THE DISCONNECT CABINET.
 - LIGHTING SYSTEM VOLTAGE OF 240 VOLTS OR 480 VOLTS AS SHOWN ON THE PLANS.
 - BREAKERS SHALL CONFORM TO SEC. 901.4 OF THE STANDARD SPECIFICATIONS.
 - IF SUBSURFACE CONDITIONS EXIST WHICH PROHIBIT THE PLACEMENT OF THE GROUND ROD IN A VERTICAL POSITION, THE ROD MAY BE DRIVEN AT AN OBLIQUE ANGLE NOT TO EXCEED 45 DEGREES FROM VERTICAL OR BURIED IN A TRENCH AT LEAST 30 IN. DEEP. CONNECTION TO GROUND ROD SHALL BE CAWLEDED.

GENERAL NOTES:

FOR CABLE TYPES AND INSTALLATION, SEE STANDARD SPECIFICATIONS.

THE POWER SUPPLY ASSEMBLY TYPE IS SHOWN ON THE PLANS OR IS DESIGNATED IN THE CONTRACT.

THE UTILITY COMPANY SHALL BE NOTIFIED IN WRITING 30 DAYS PRIOR TO DATE SERVICE WILL BE REQUIRED.


WHERE SIGNAL OR LIGHTING POWER ONLY IS DESIGNATED, OMIT ITEMS NOT REQUIRED.

ALL OPENINGS IN ANY SERVICE BOX OR METER BOX SHALL BE COVERED AND SEALED WITH LIFETIME SILICONE CAULK.



ALL MATERIALS REQUIRED AS SHOWN ON DRAWING, INCLUDING CABLE AND CONDUIT FROM POWER SUPPLY ASSEMBLY TO UTILITY COMPANY FACILITIES, SHALL BE INCLUDED IN UNIT BID PRICE FOR POWER SUPPLY ASSEMBLY.

MISSOURI HIGHWAYS AND TRANSPORTATION COMMISSION 105 WEST CAPITOL JEFFERSON CITY, MO 65102 1-888-ASK-MODOT (1-888-275-6636)	
HIGHWAY LIGHTING POWER SUPPLY ASSEMBLY SECONDARY SERVICE	
DATE EFFECTIVE: 04/01/2002	SHEET NO. 1 OF 2
DATE PREPARED: 3/15/2019	901.80D

IF A SEAL IS PRESENT ON THIS SHEET IT HAS BEEN ELECTRONICALLY SEALED AND DATED.

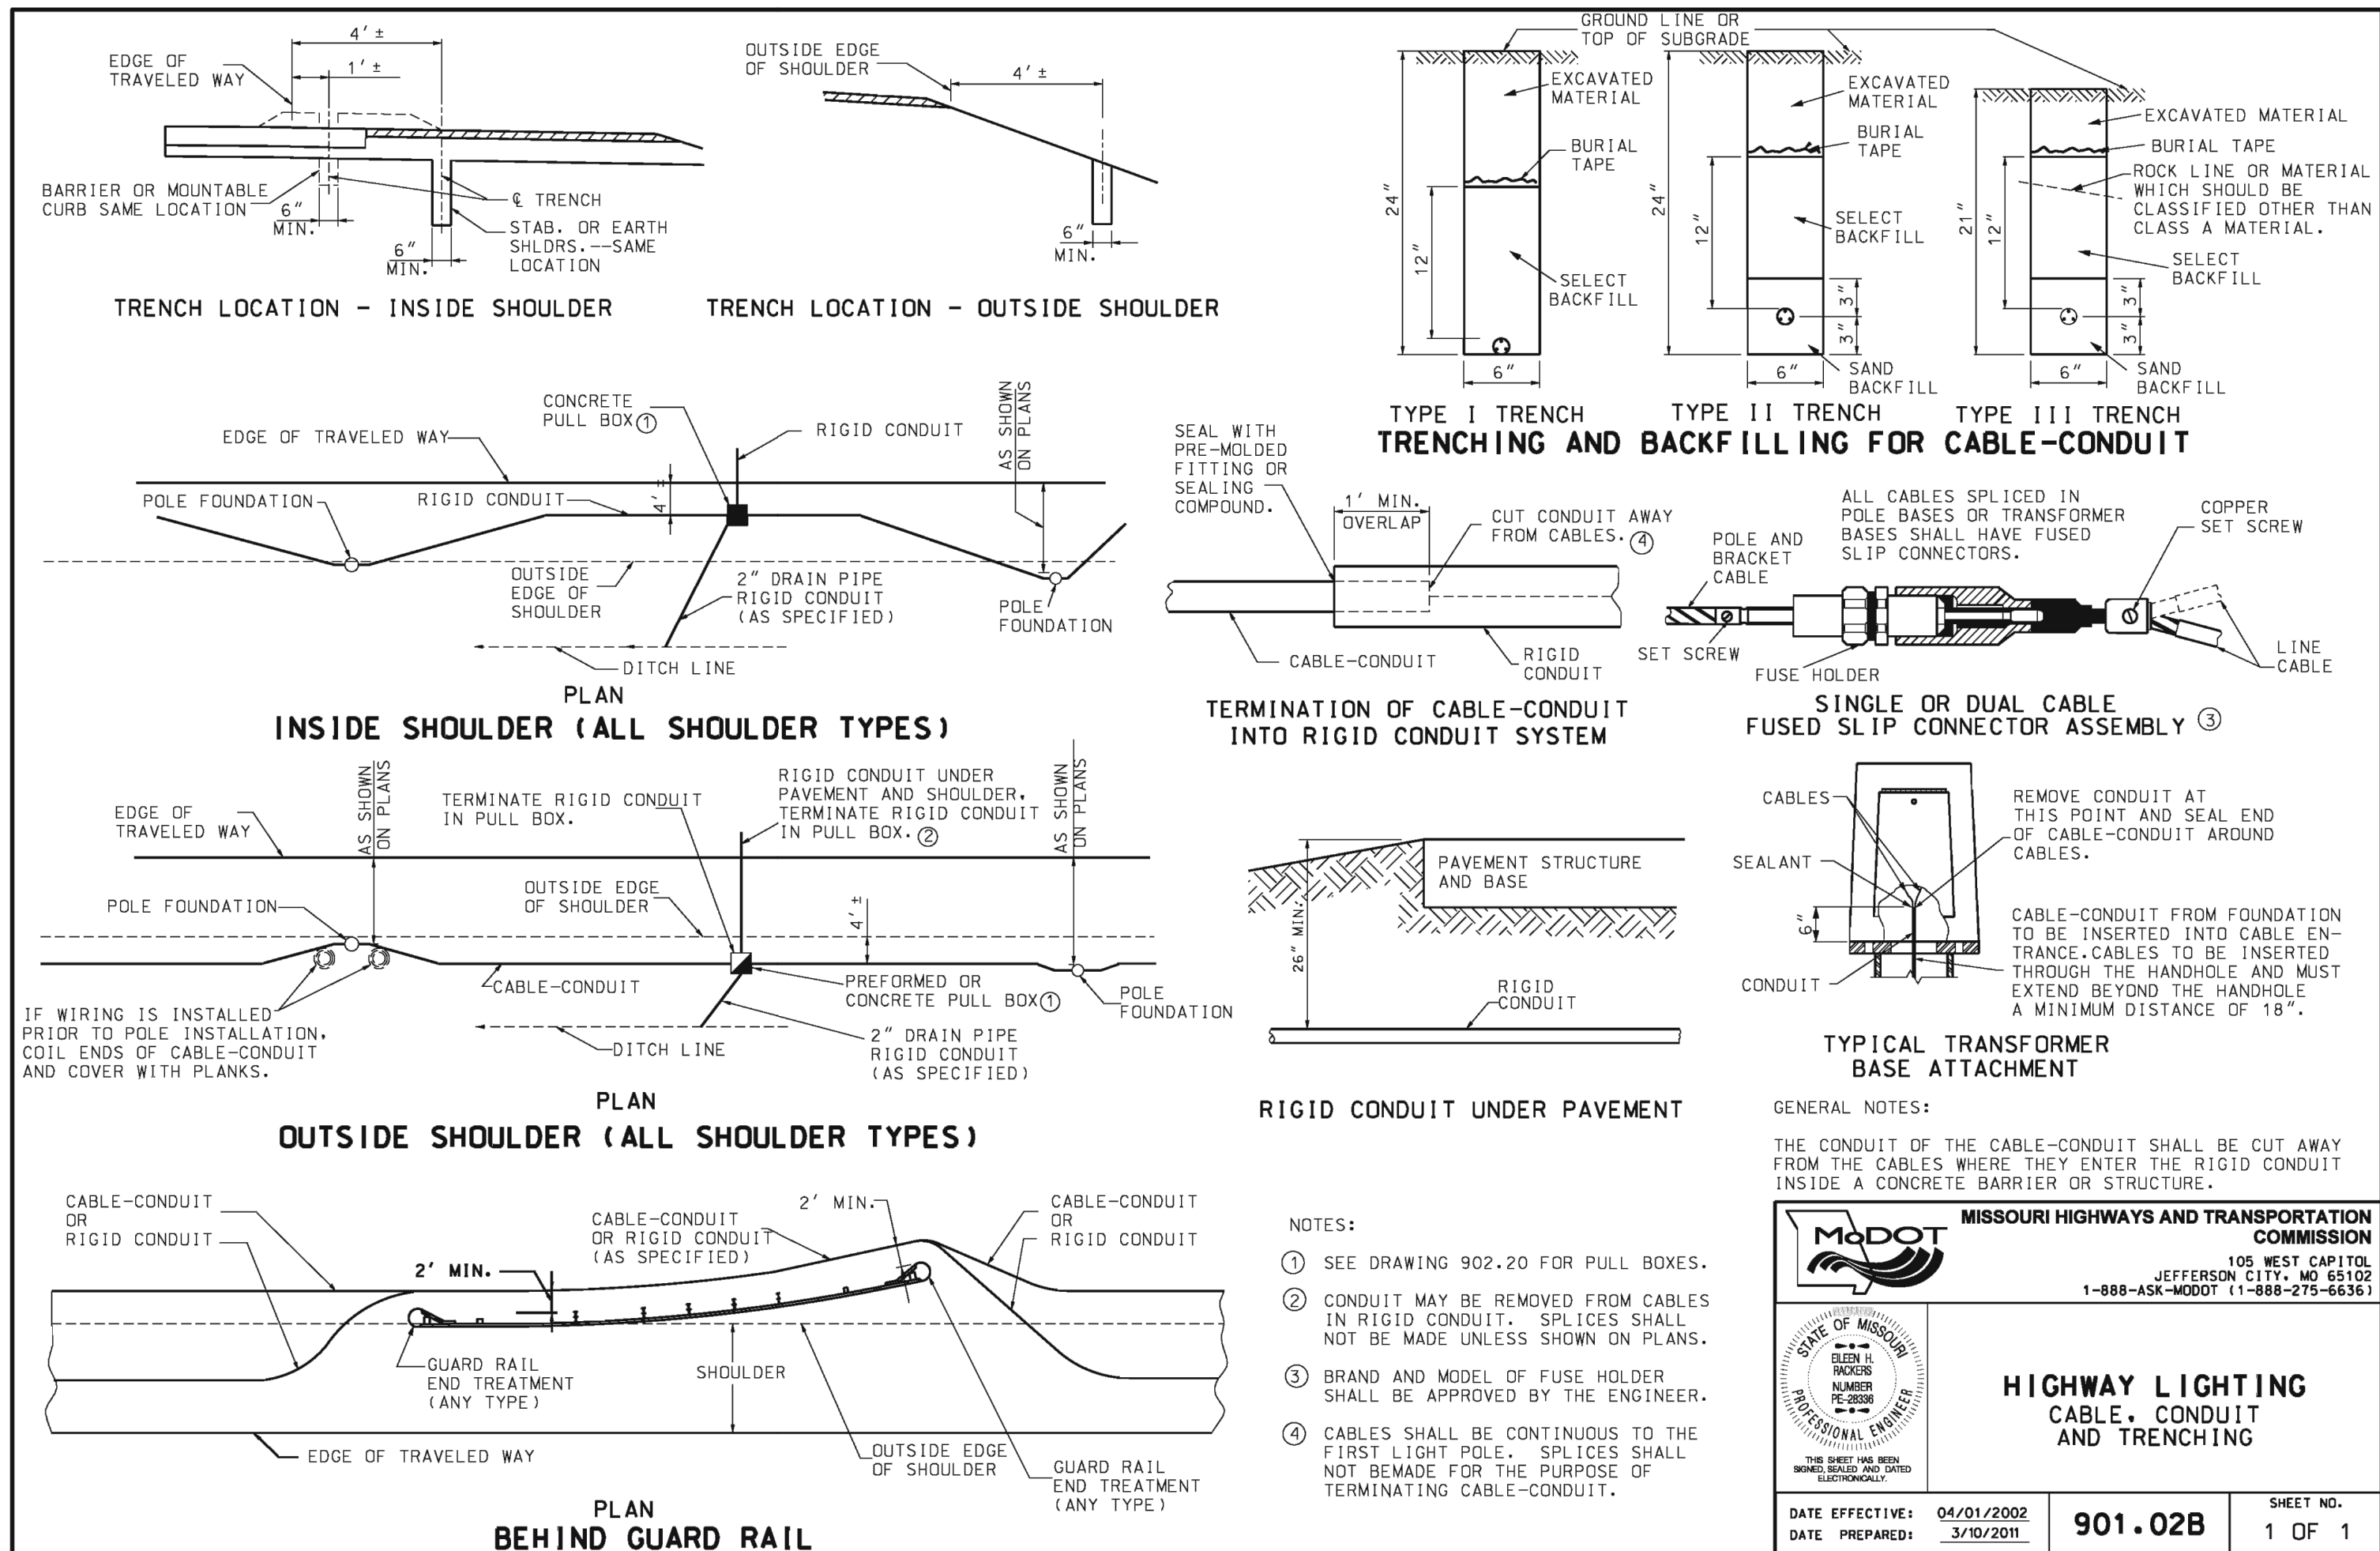


IF A SEAL IS PRESENT ON THIS SHEET IT HAS BEEN ELECTRONICALLY SEALED AND DATED.

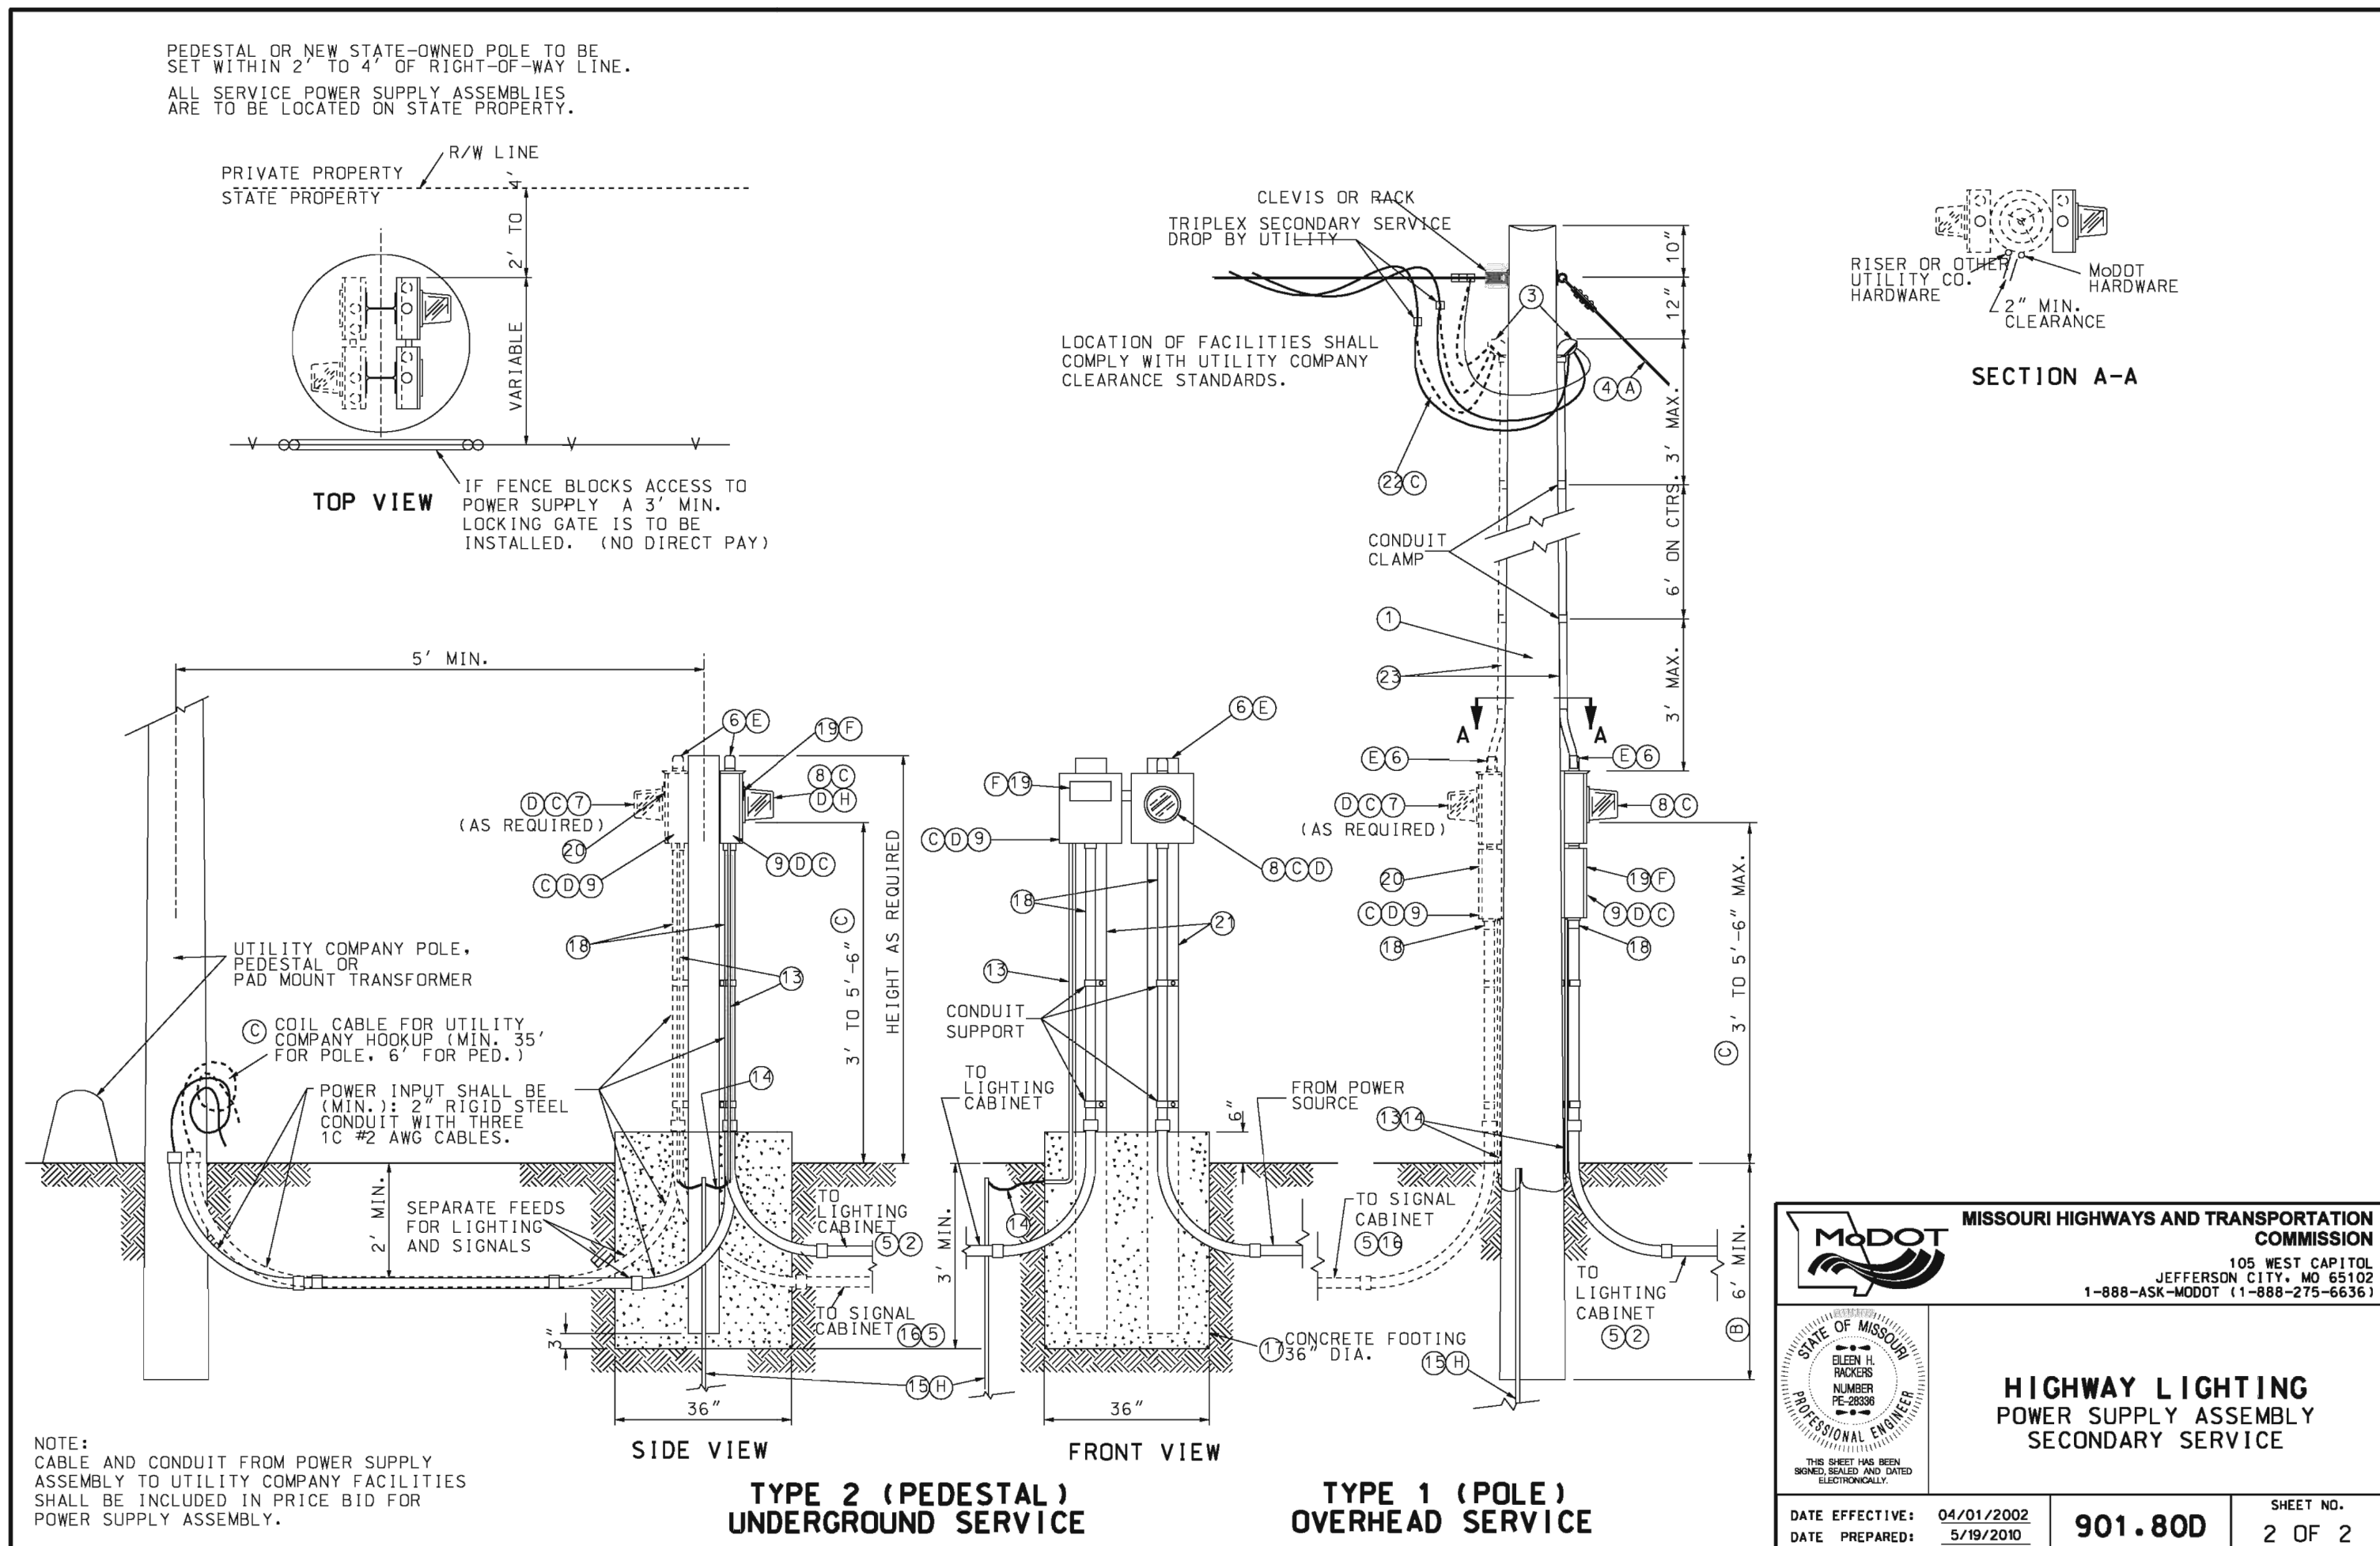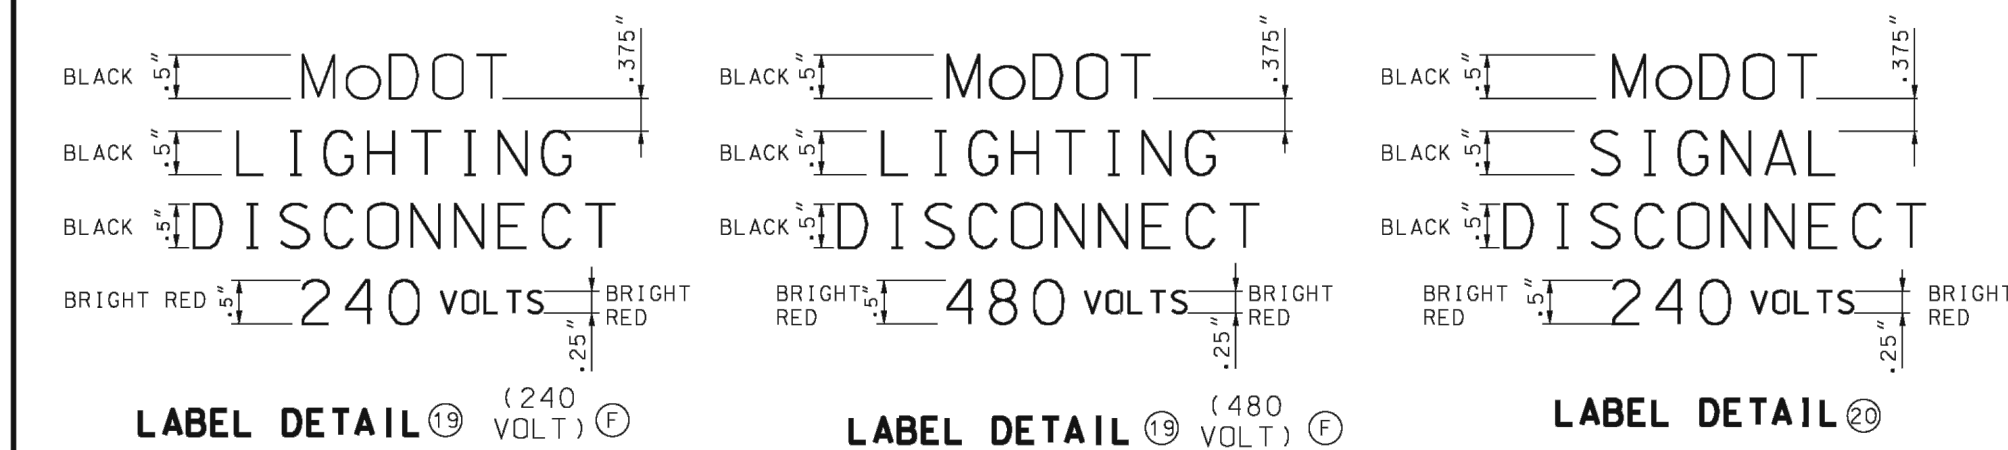





MISSOURI HIGHWAYS AND TRANSPORTATION COMMISSION 105 WEST CAPITOL JEFFERSON CITY, MO 65102 1-888-ASK-MODOT (1-888-275-6636)	
HIGHWAY LIGHTING POWER SUPPLY ASSEMBLY SECONDARY SERVICE	
DATE EFFECTIVE: 04/01/2002	SHEET NO. 2 OF 2
DATE PREPARED: 3/15/2019	901.80D








IF A SEAL IS PRESENT ON THIS SHEET IT HAS BEEN ELECTRONICALLY SEALED AND DATED.

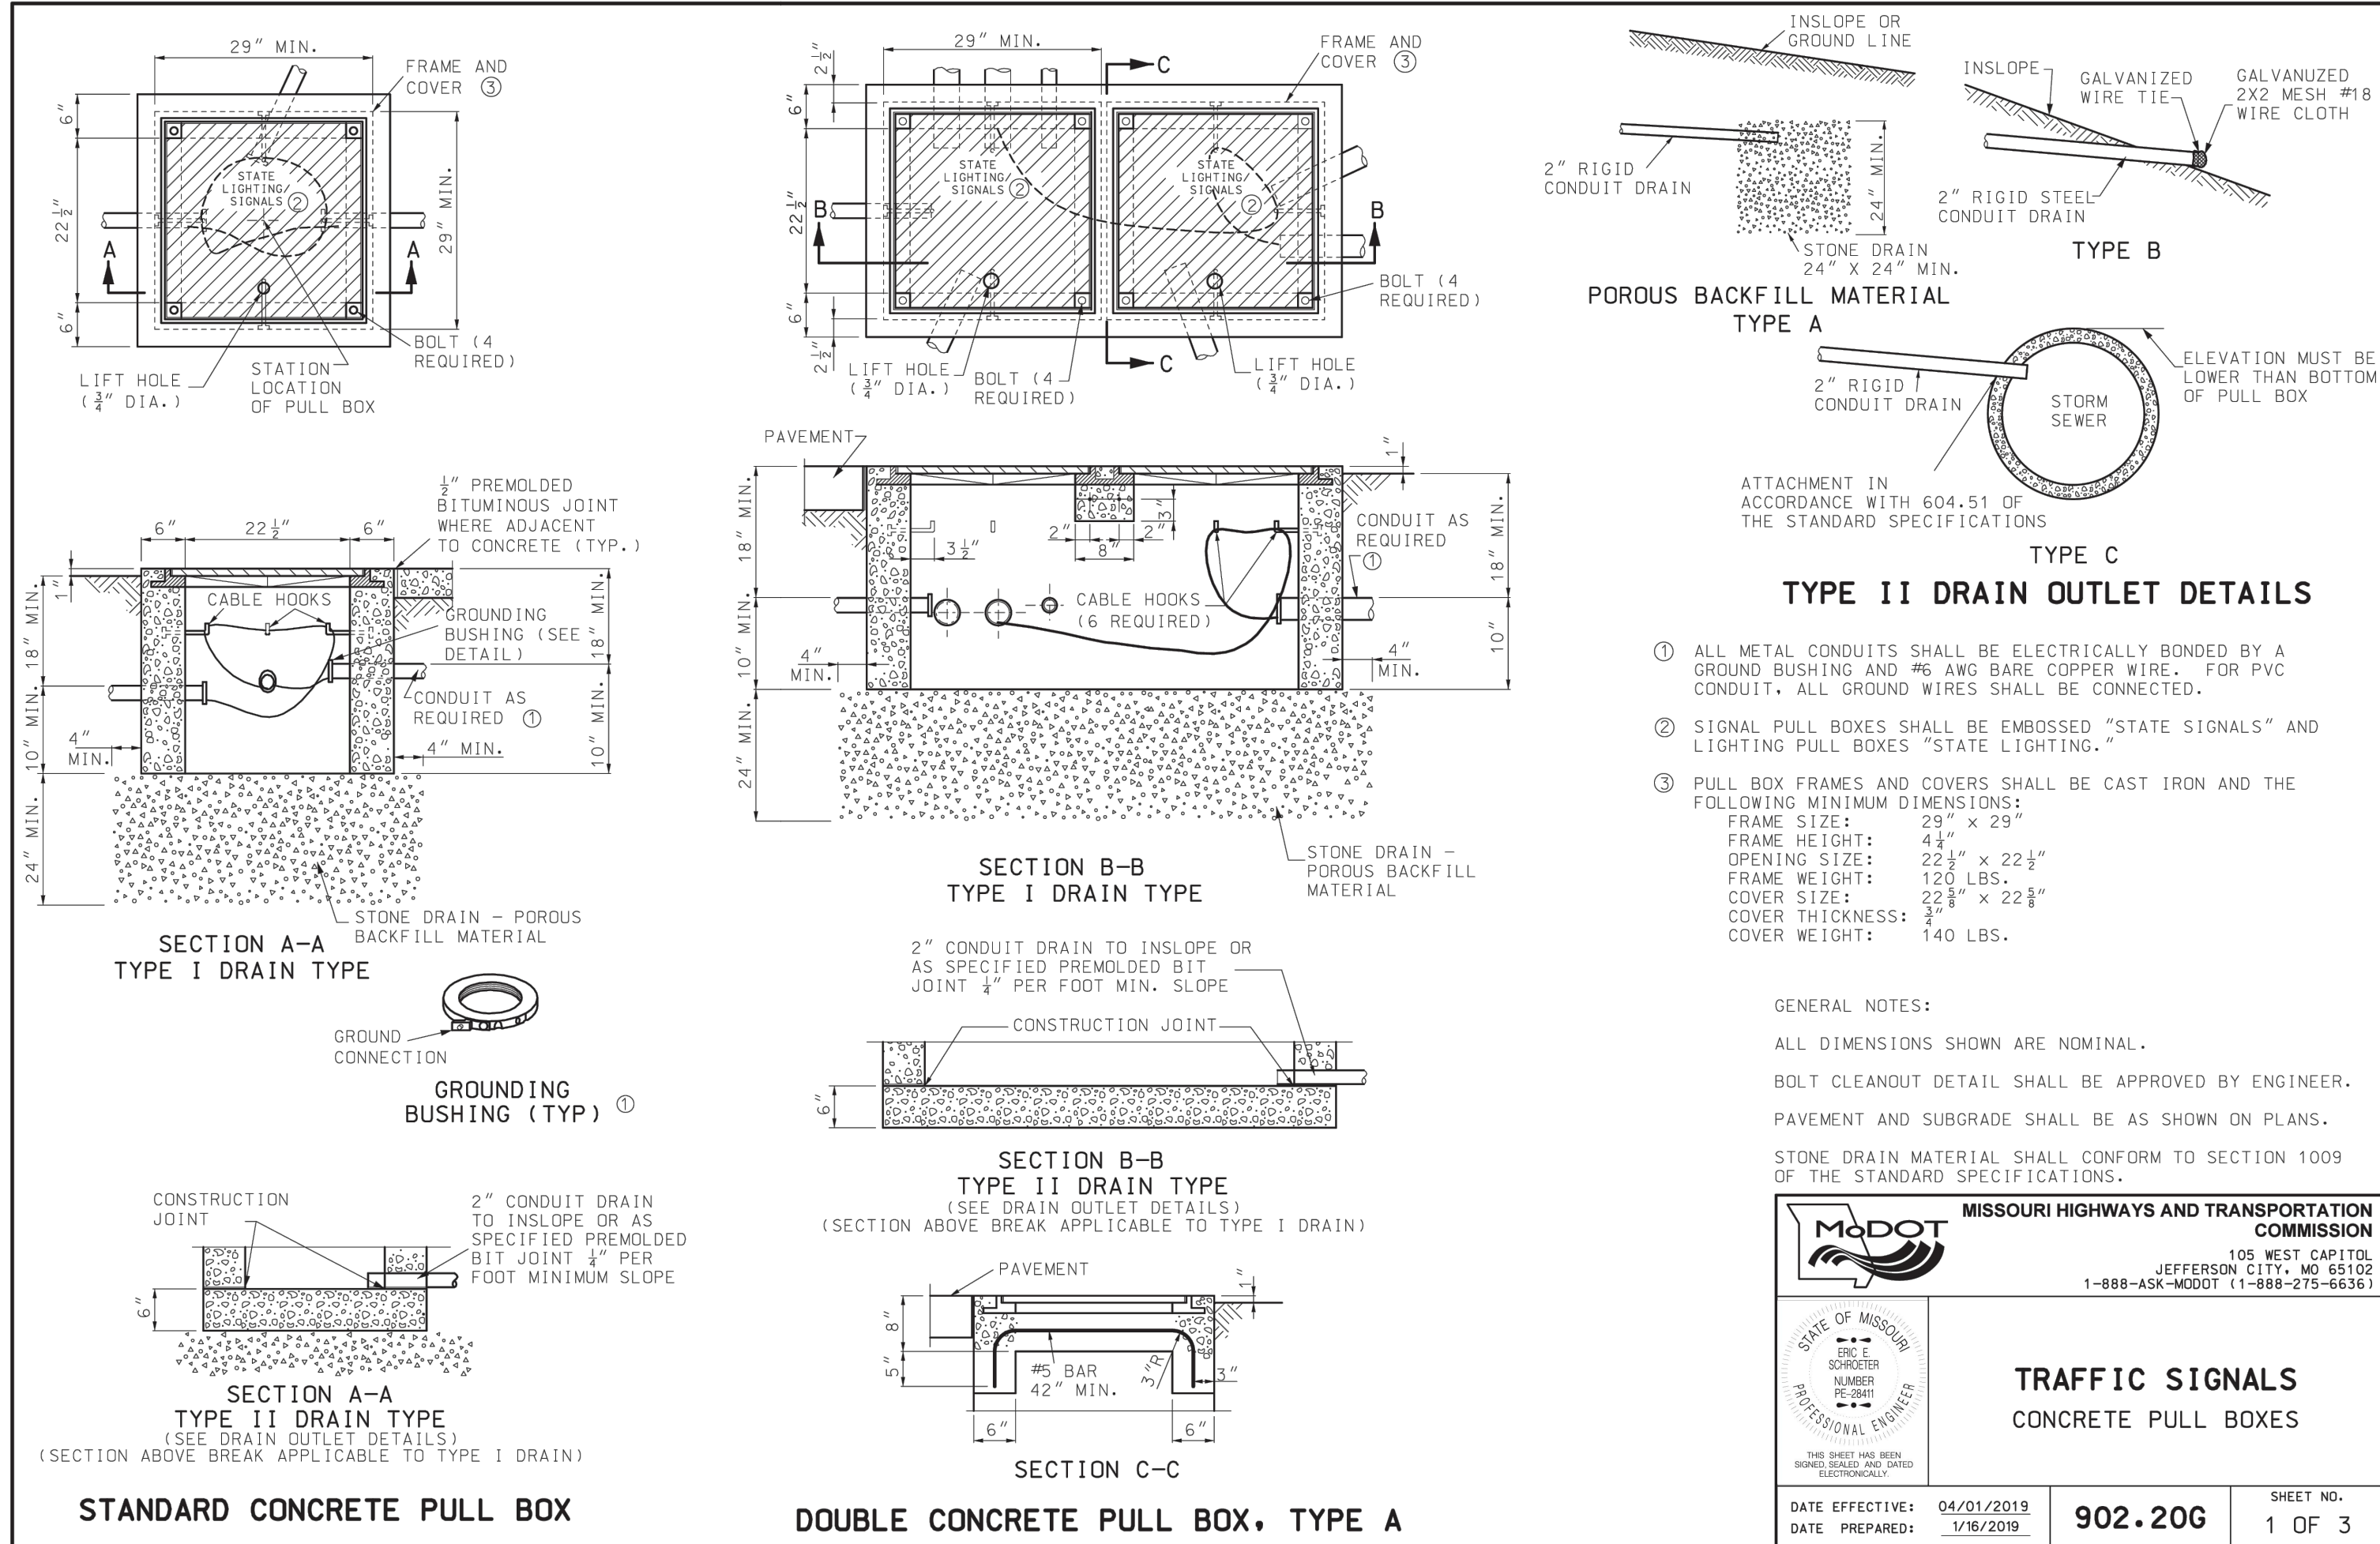

IF A SEAL IS PRESENT ON THIS SHEET IT HAS BEEN ELECTRONICALLY SEALED AND DATED.

REVISIONS	NO.	DATE/DESCRIPTION
1	1	
2	2	
3	3	
4	4	
5	5	
6	6	

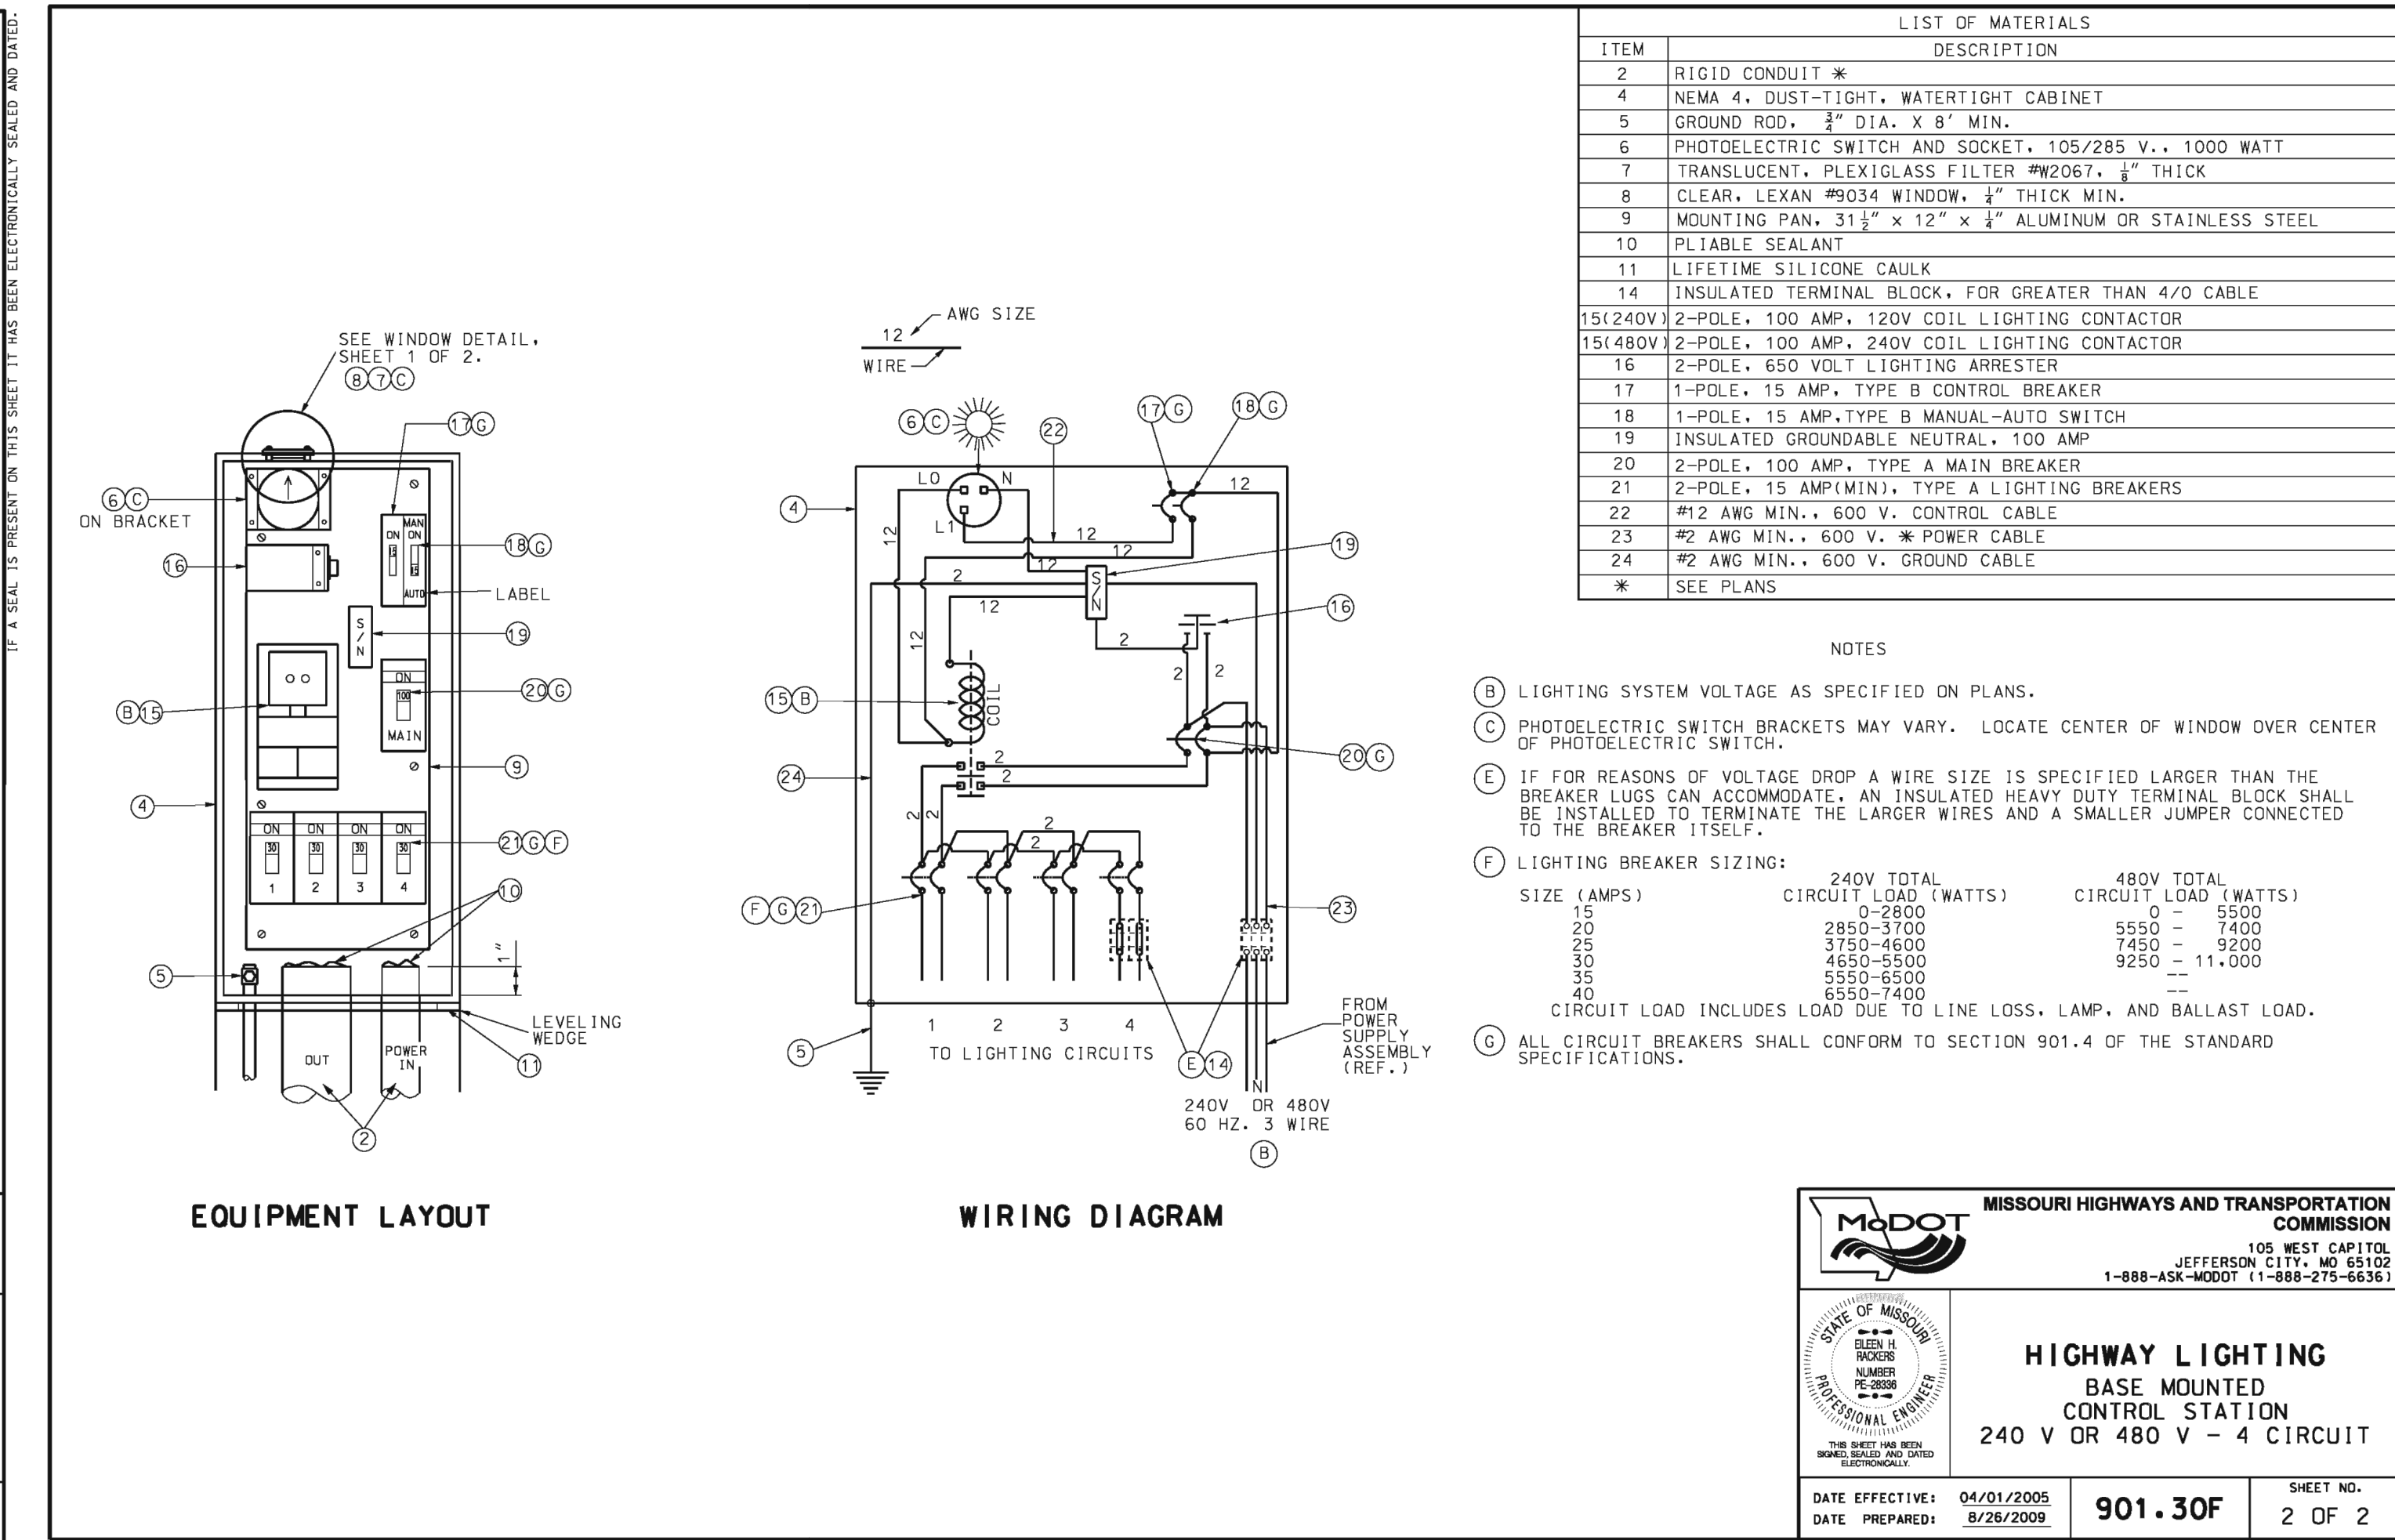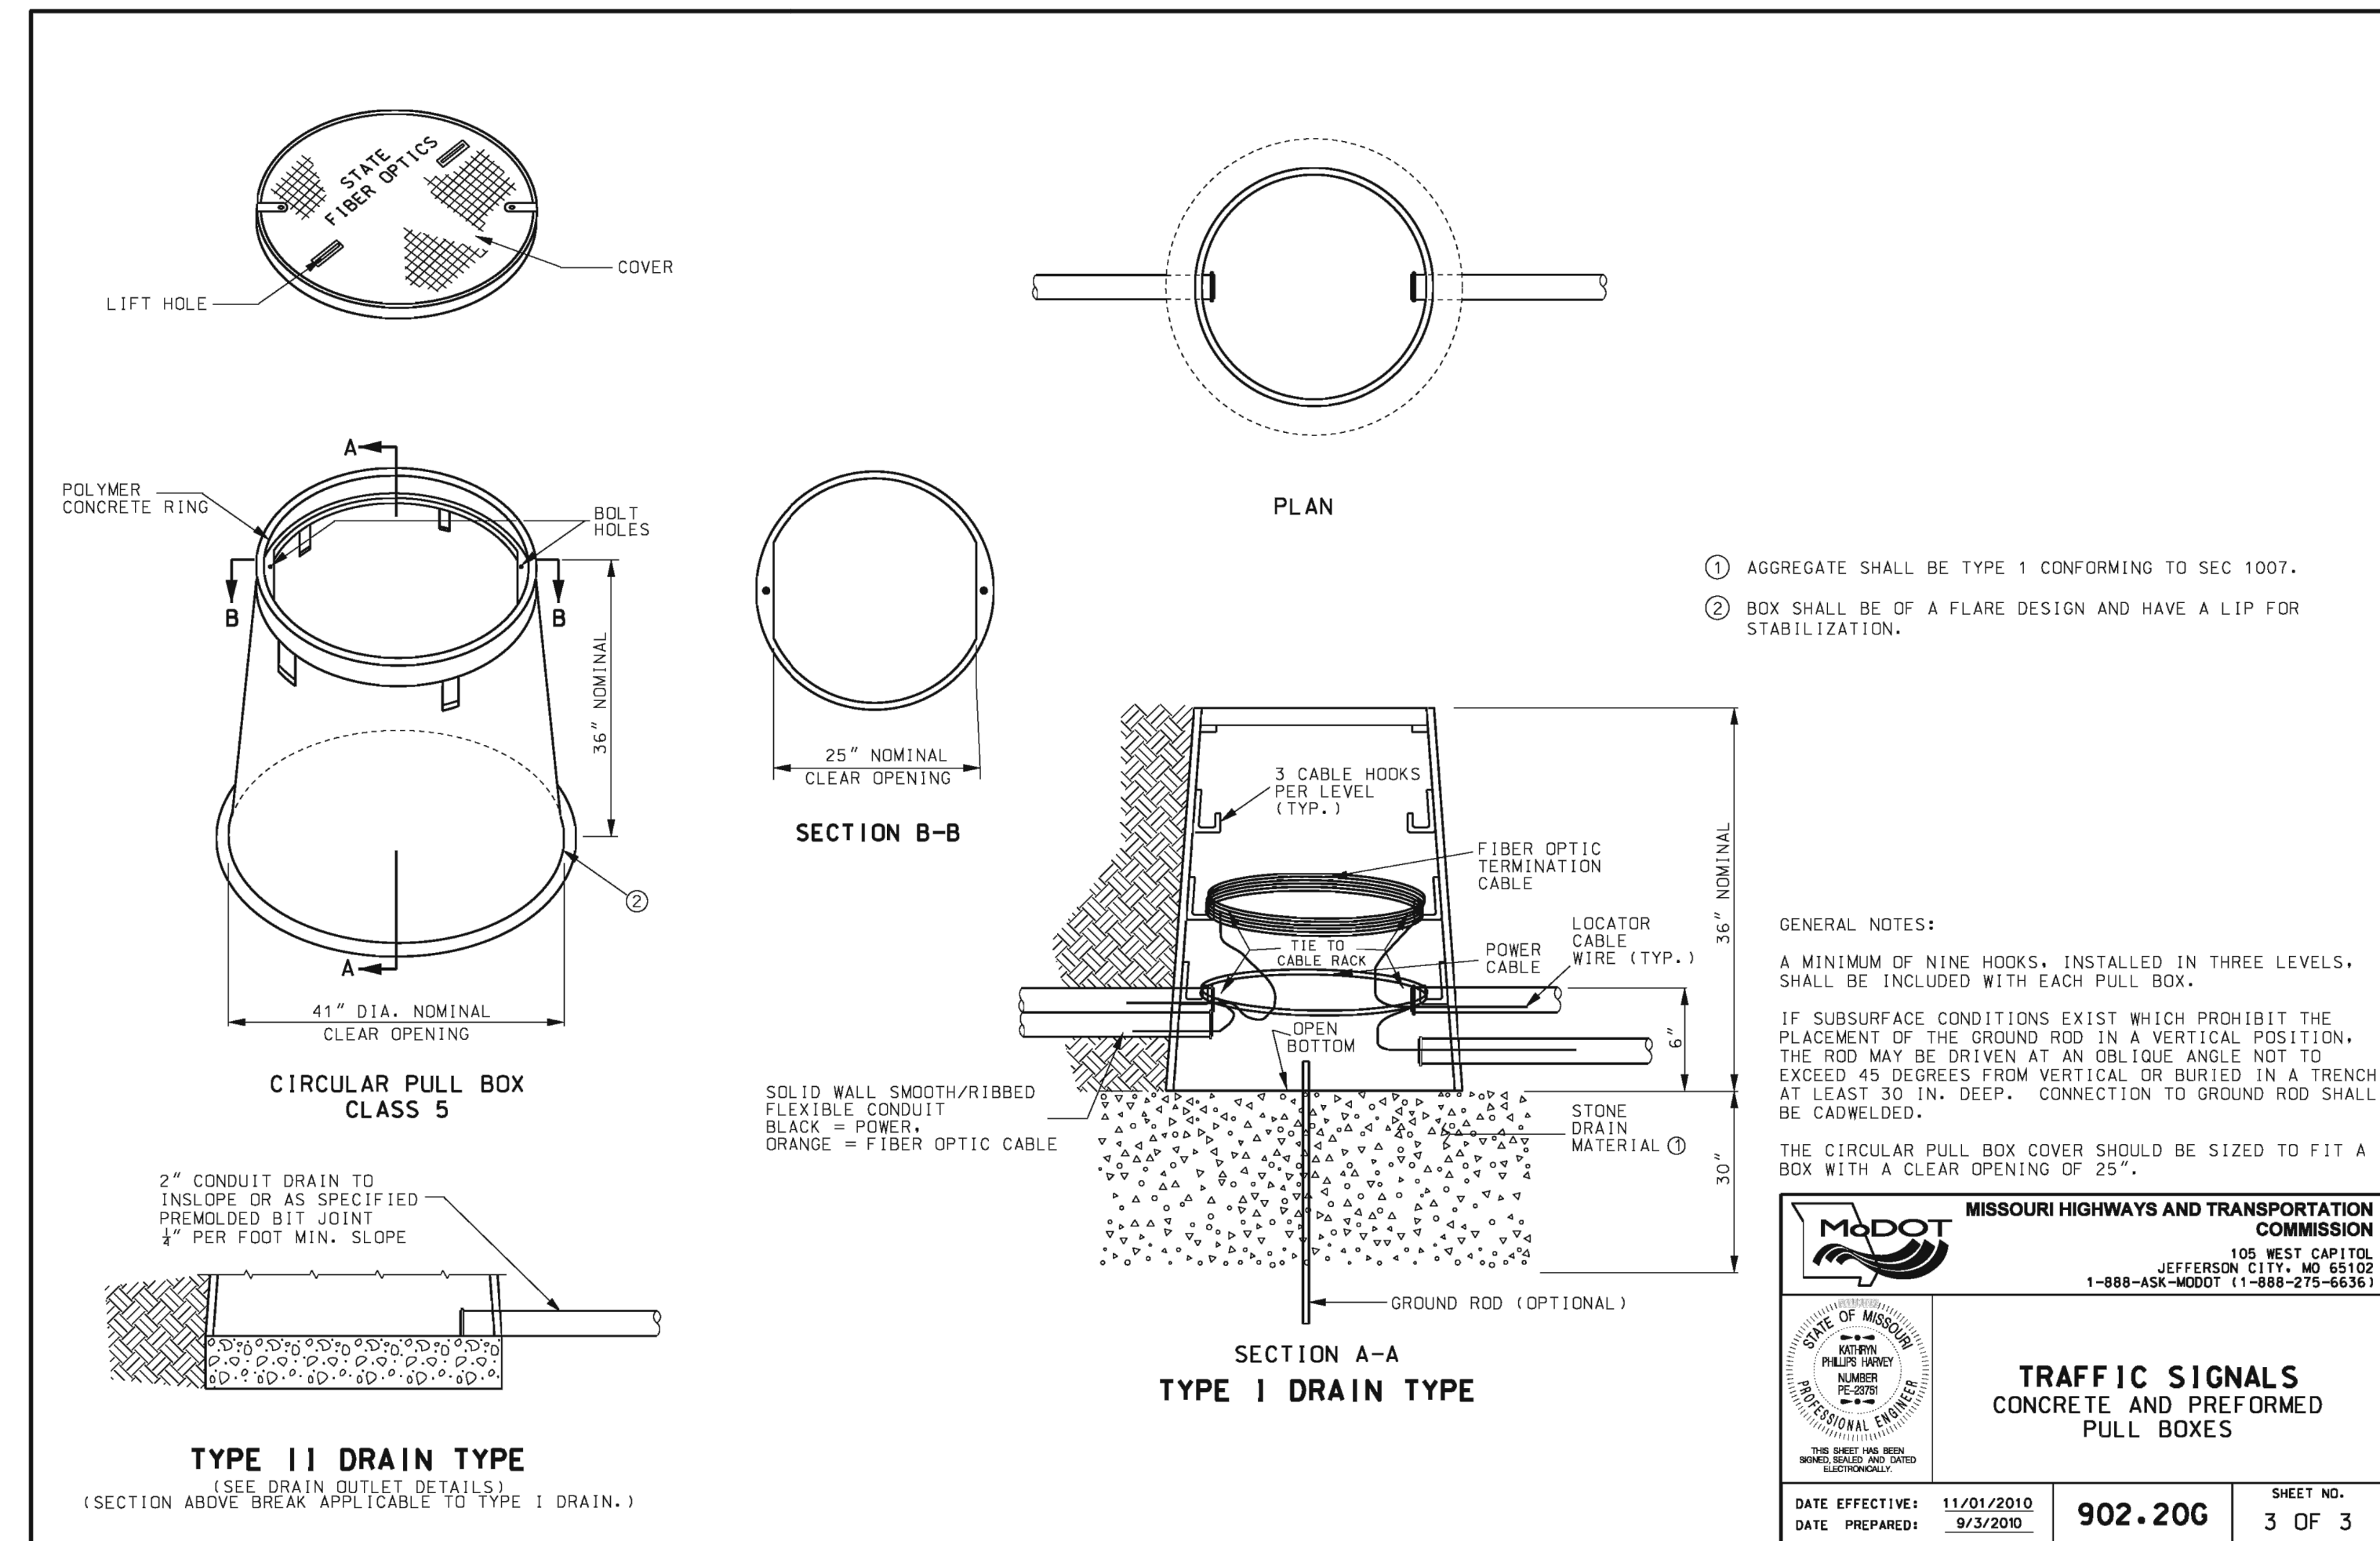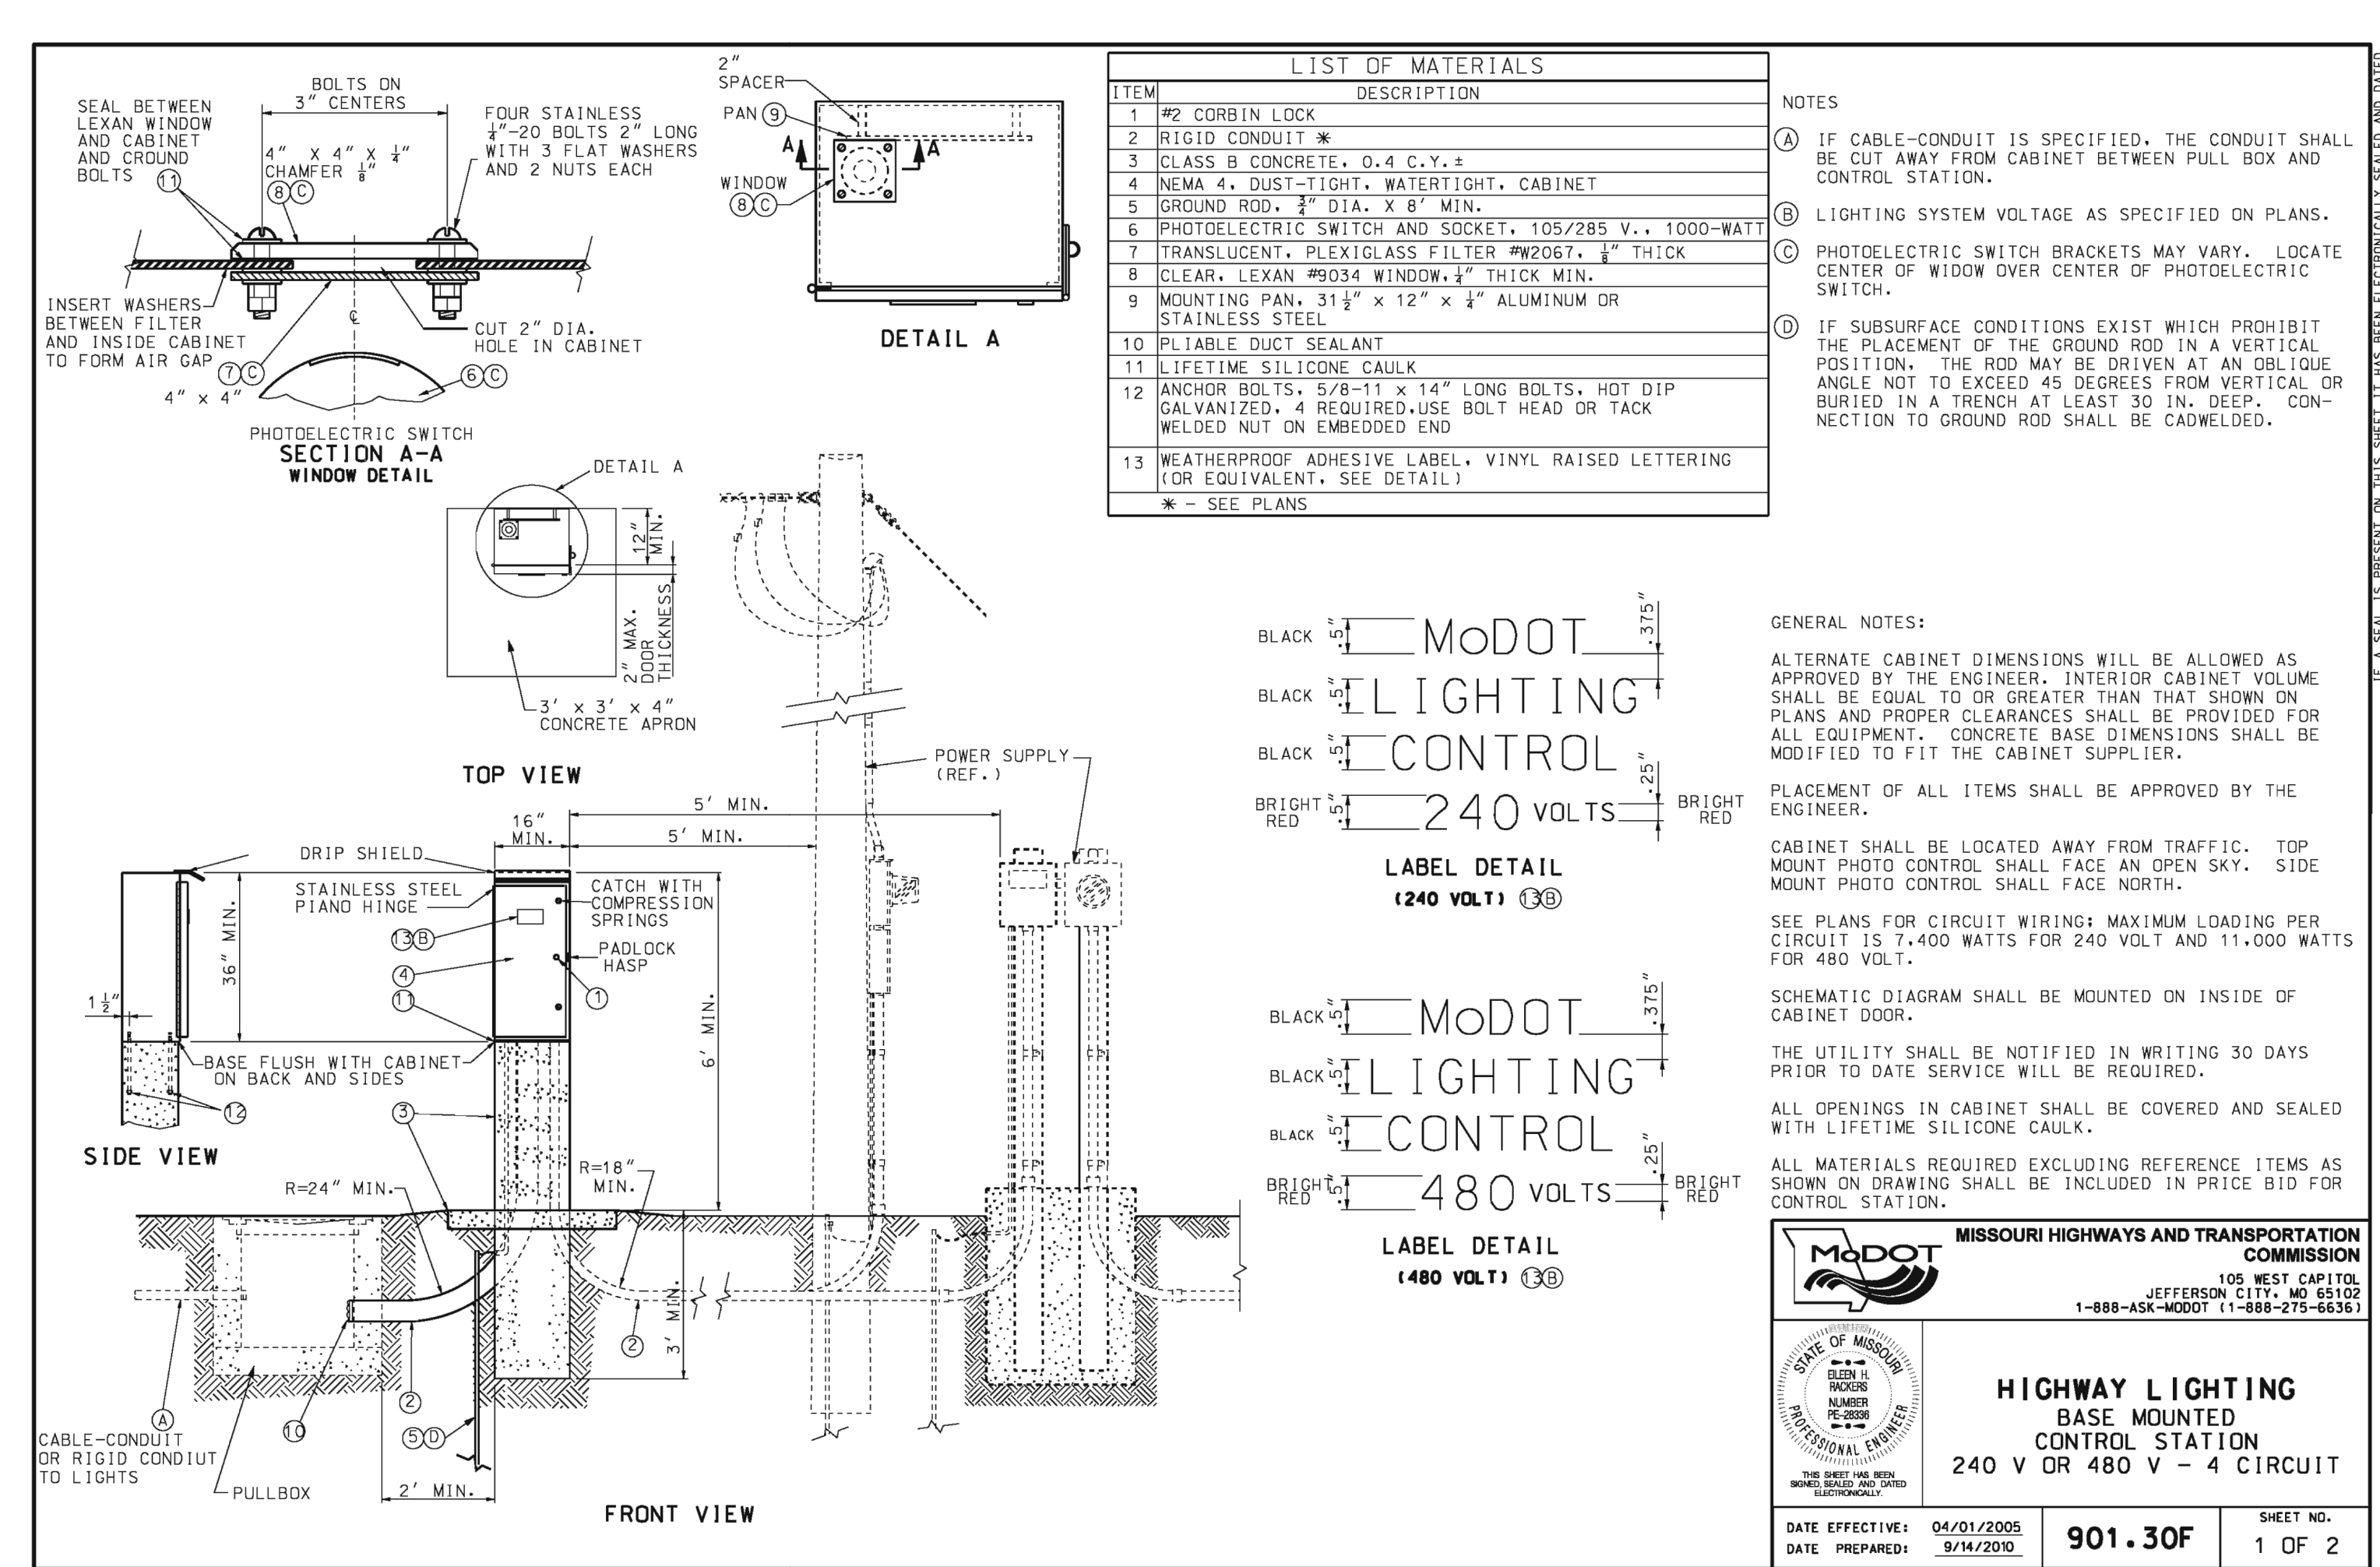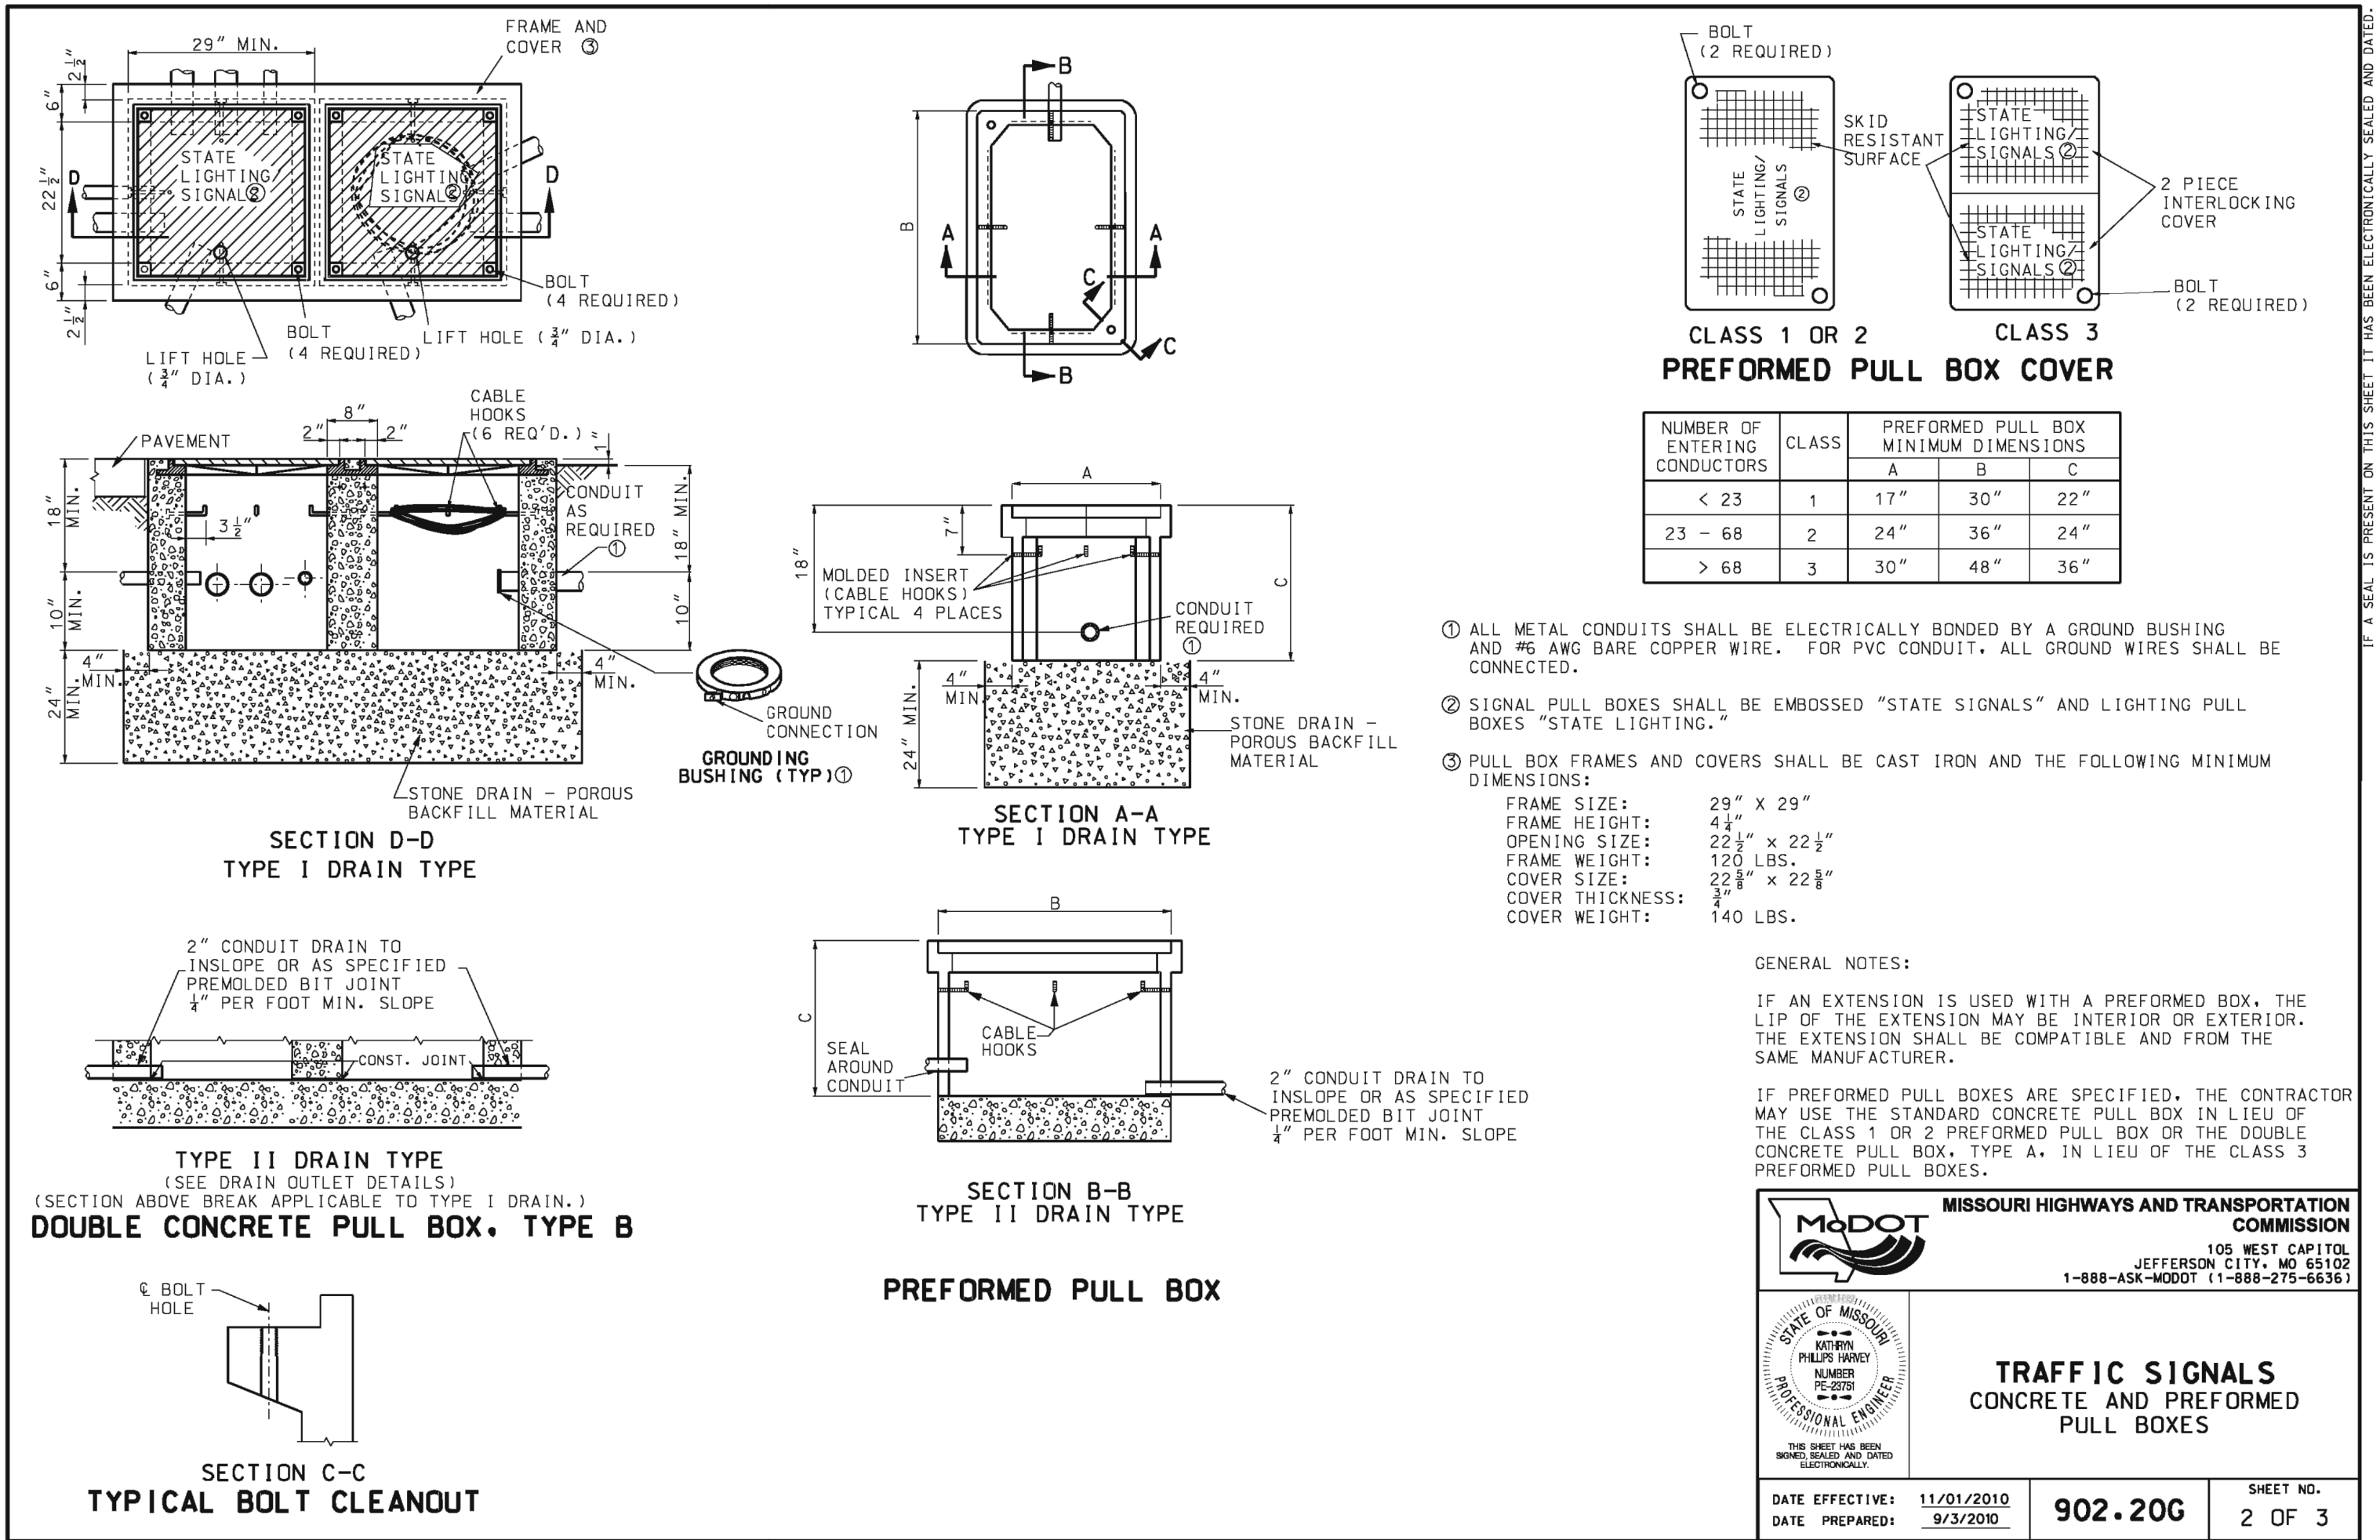

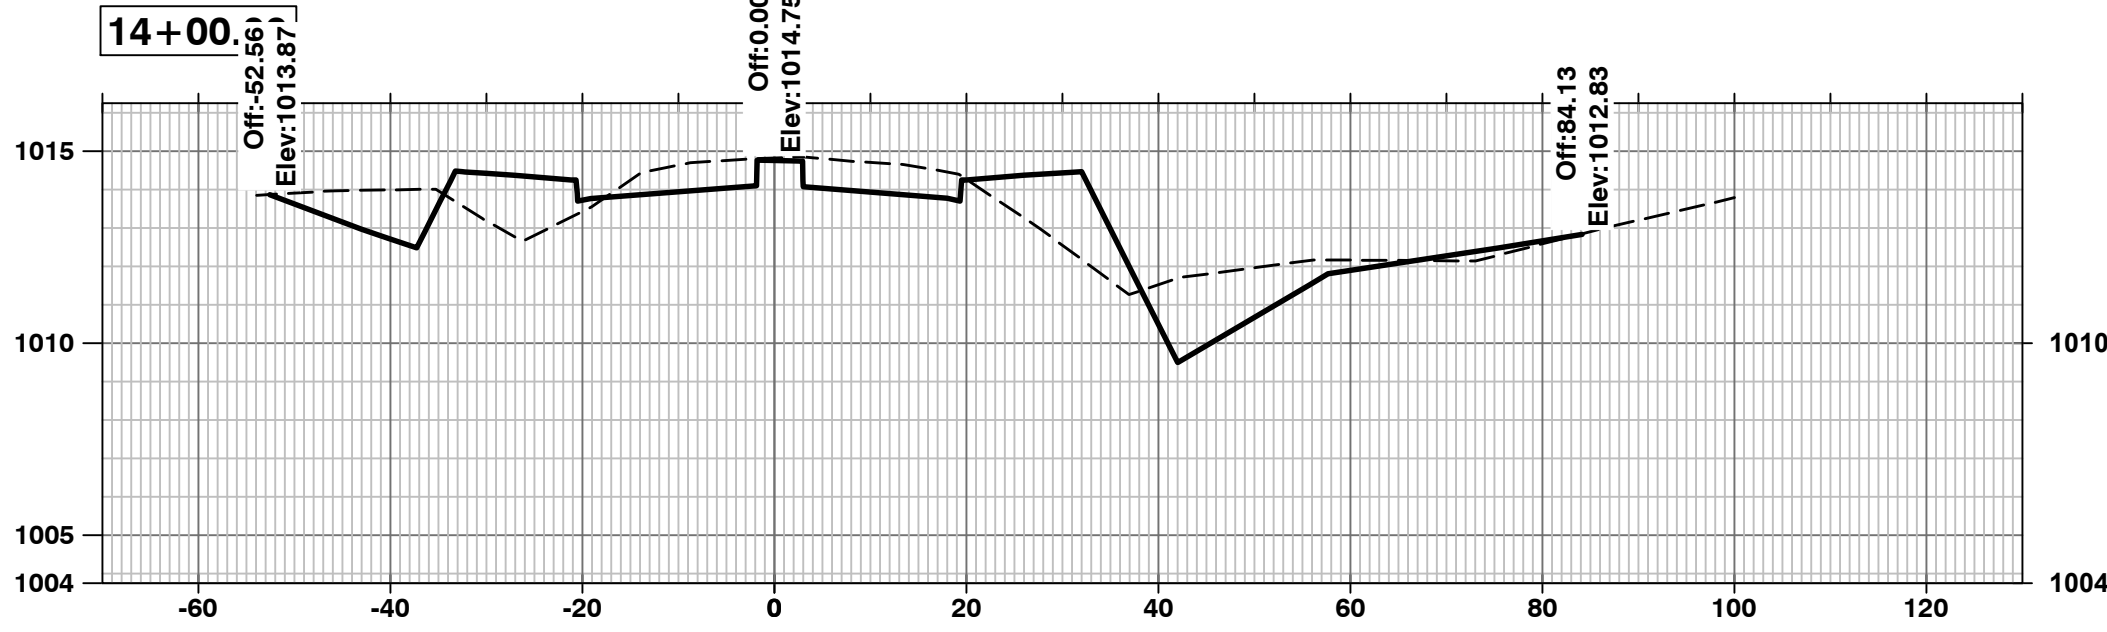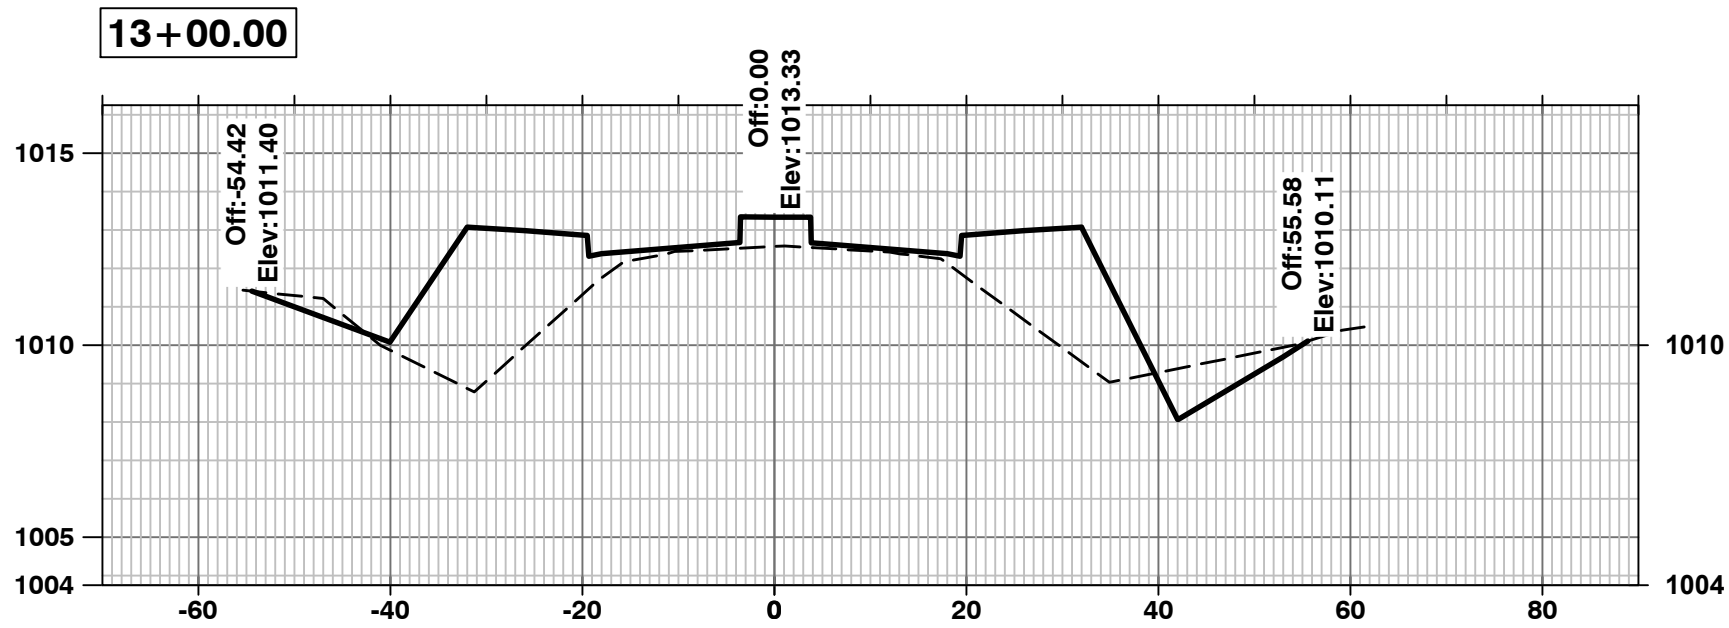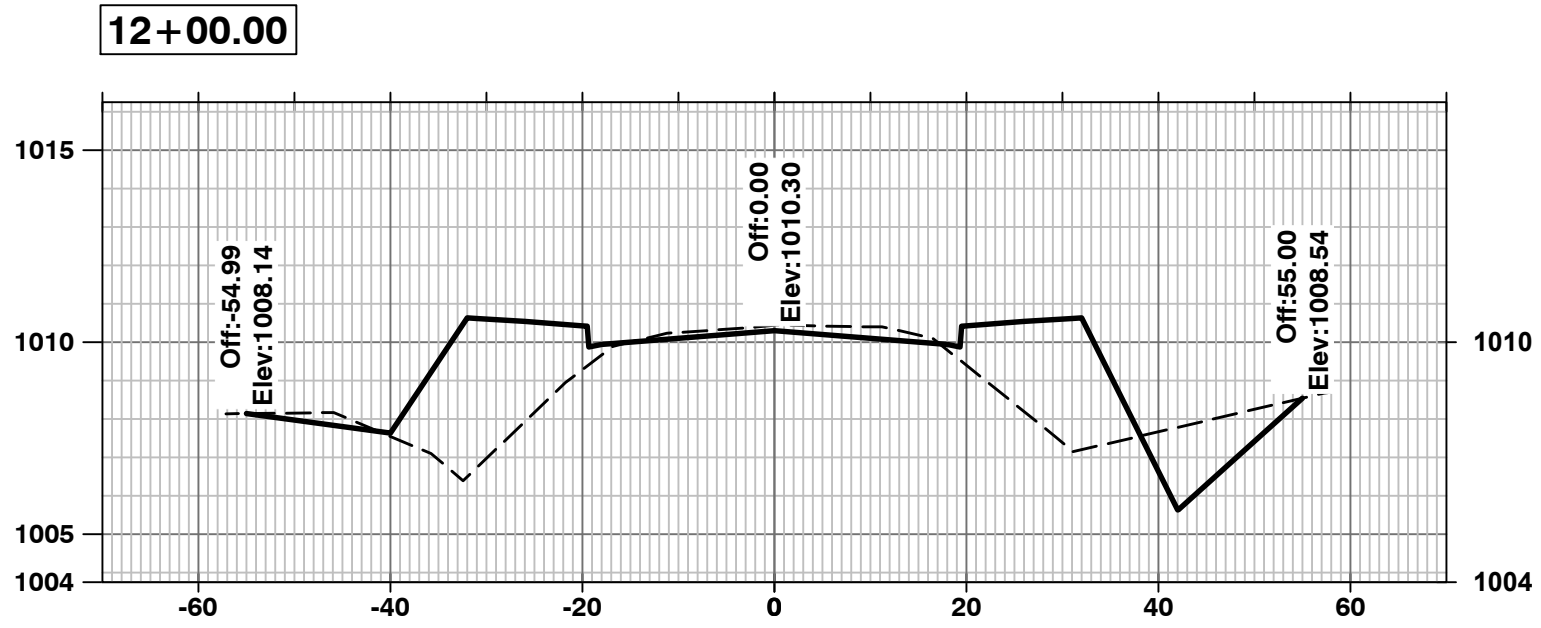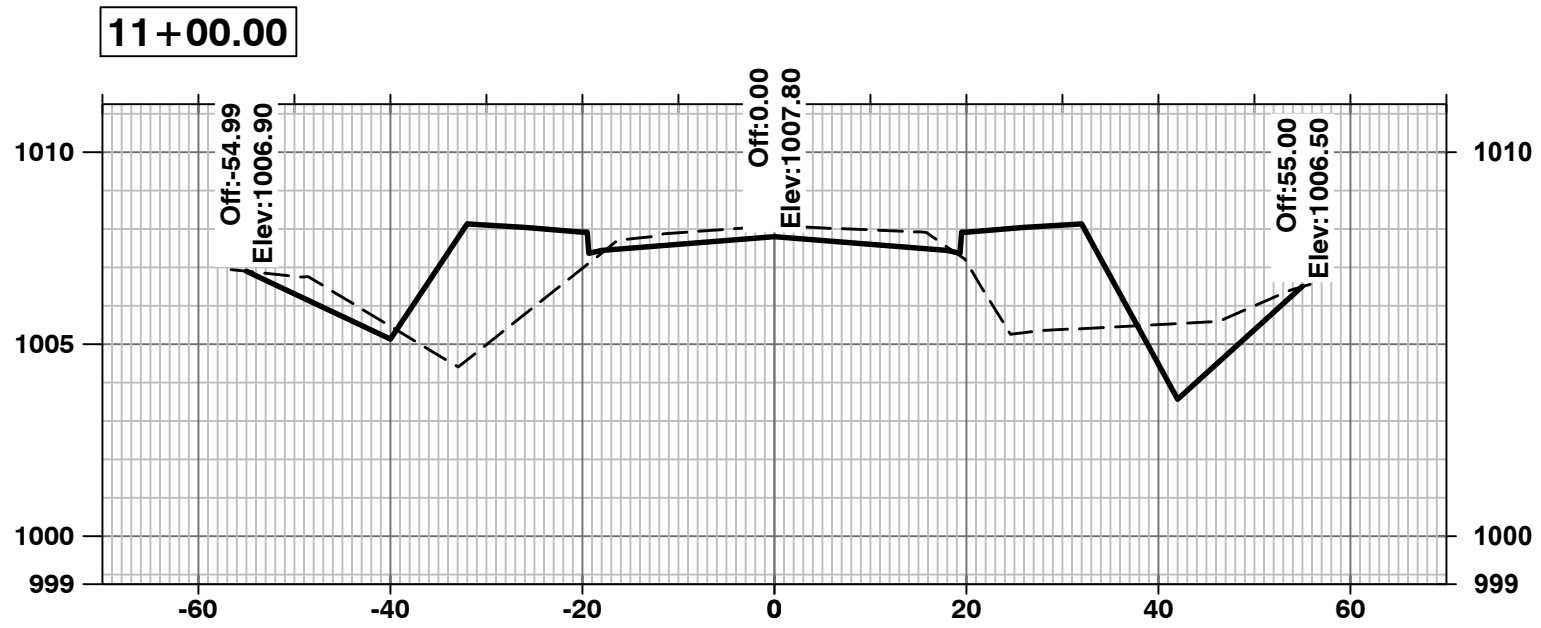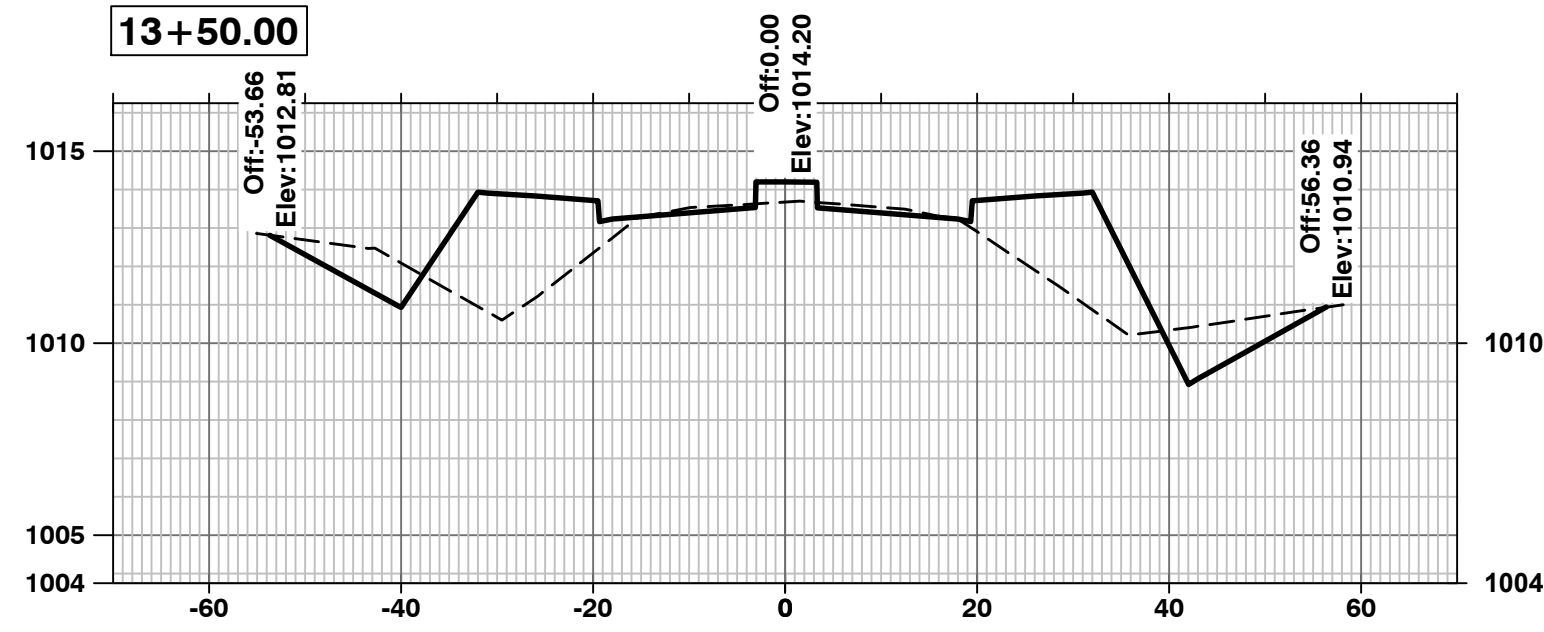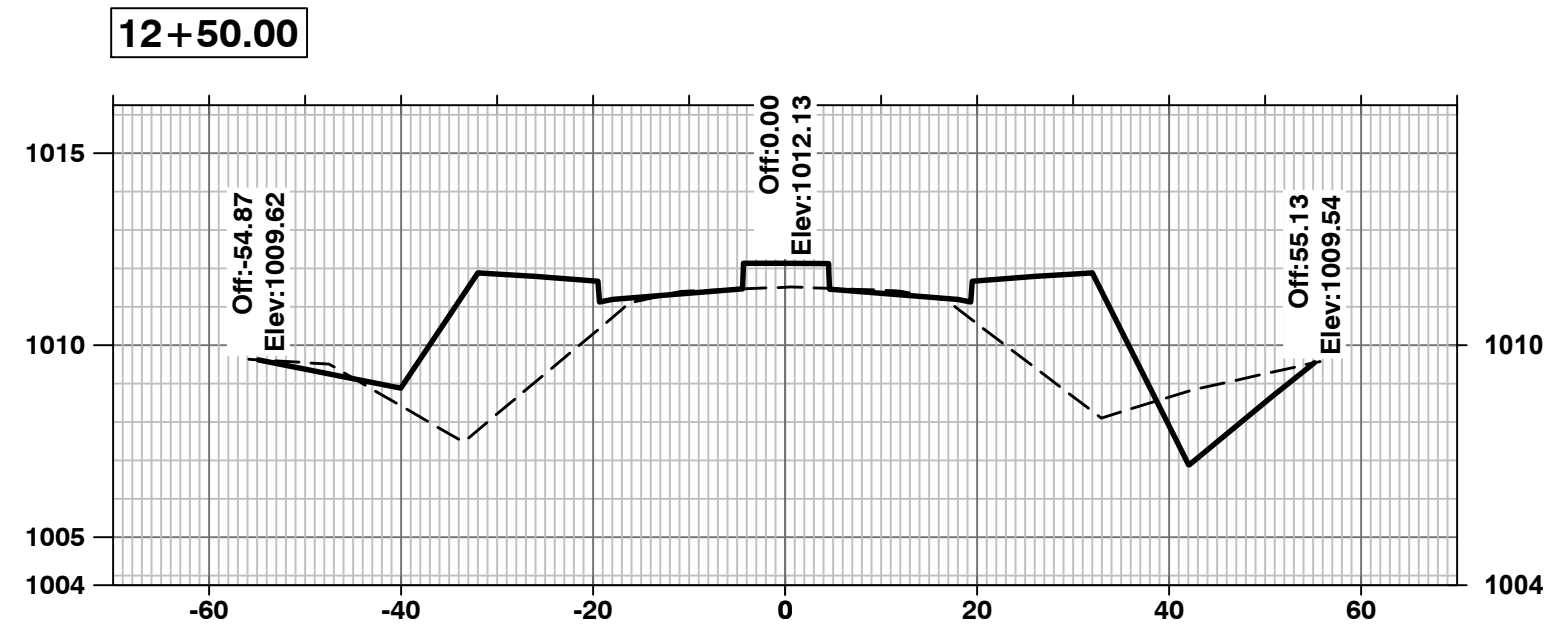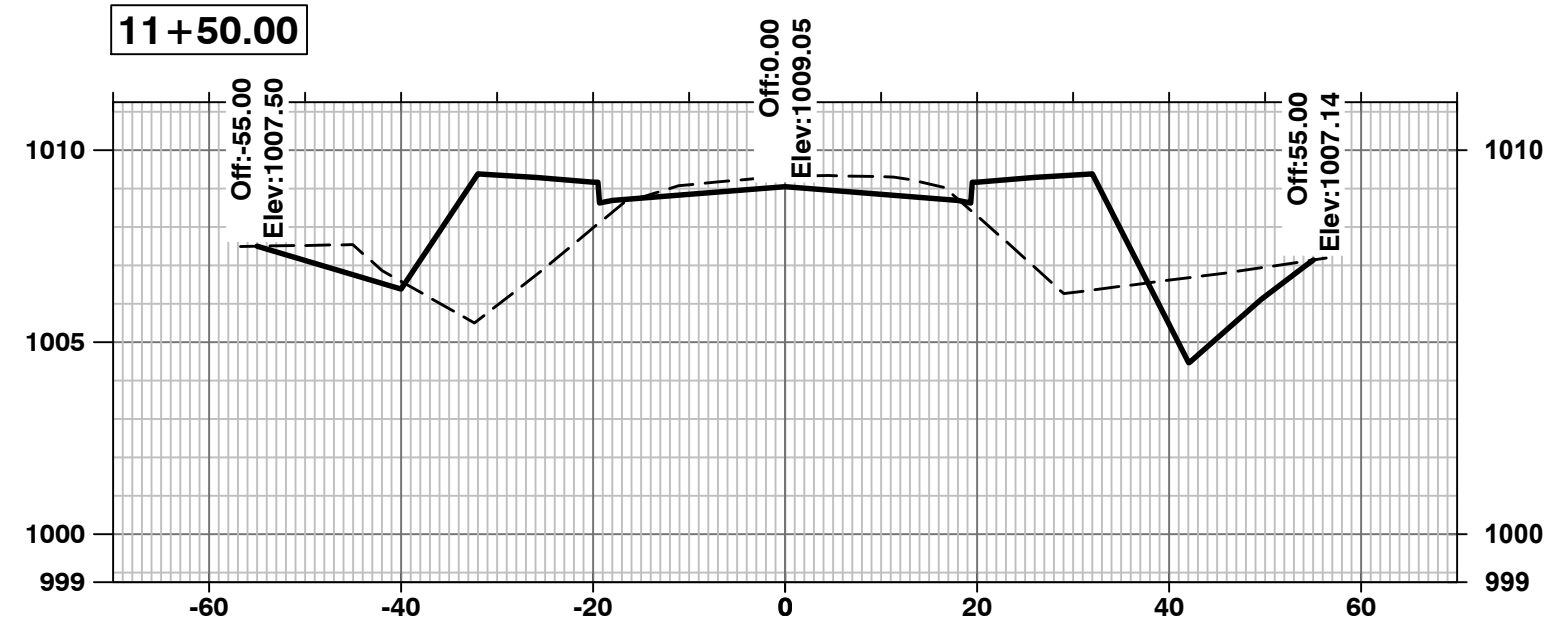

Jadrienne S. Rodell-Tipton, PE
PE-2021032725 (MISSOURI #)

© 2018 Powell CWM, Inc.
This drawing has been prepared by Powell CWM, Inc. This drawing is provided as an instrument of service by Powell CWM and is intended for use on this project only, pursuant to the Architectural Works Copyright Protection Act of 1990, all drawings, specifications, ideas and designs, including the overall form, arrangement and composition of spaces and elements appearing herein constitute the original copyrighted work of Powell CWM, Inc. Any reproduction, use or disclosure of information contained herein without prior written consent of Powell CWM, Inc. is strictly prohibited.

PREPARED FOR:
GRIFFIN RILEY
PROPERTY GROUP, LLC
21 SE 29th TERRACE,
LEE'S SUMMIT, MO 64082






PUBLIC IMPROVEMENT PLANS
BLUE PARKWAY
LEE'S SUMMIT, JACKSON COUNTY, MO

REVISIONS	NO.	DATE / DESCRIPTION
1		
2		
3		
4		
5		
6		

PROJECT #: 22-2087
ISSUE DATE: 03-28-2023

PERMIT

BLUE PARKWAY
XS

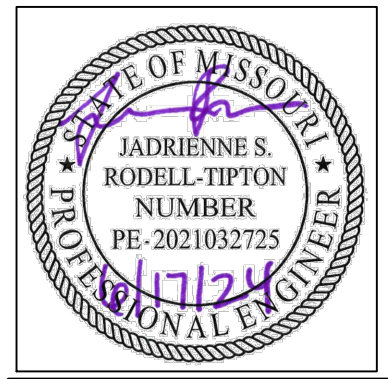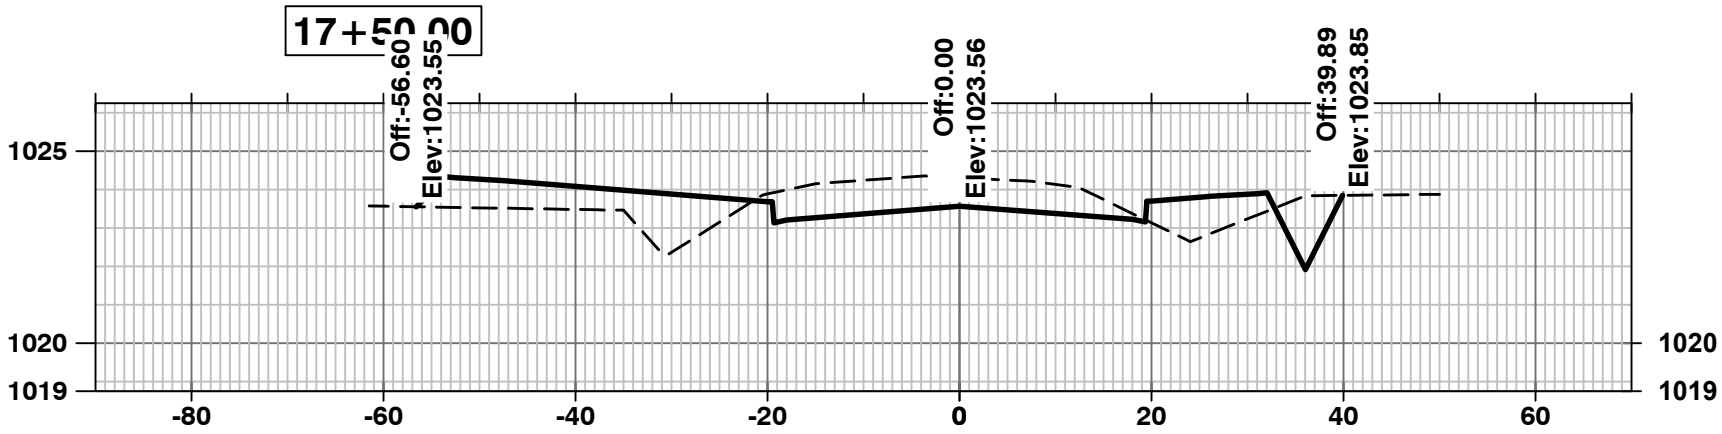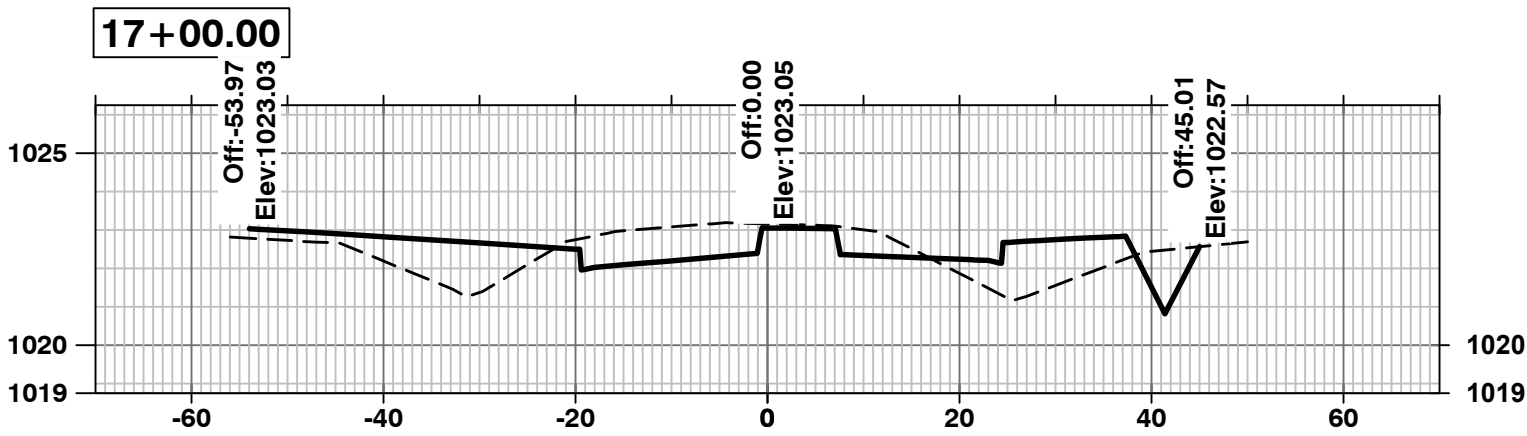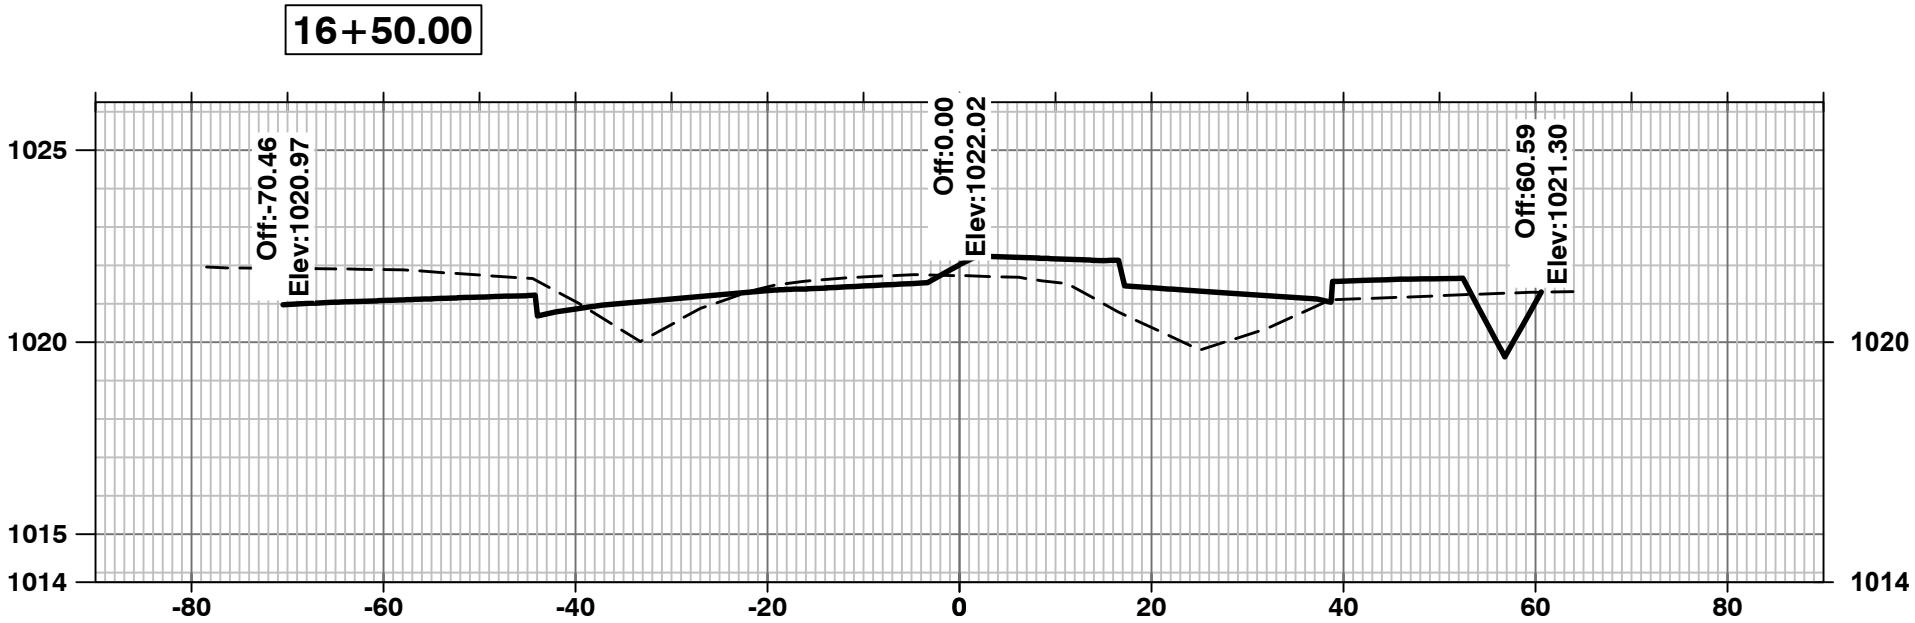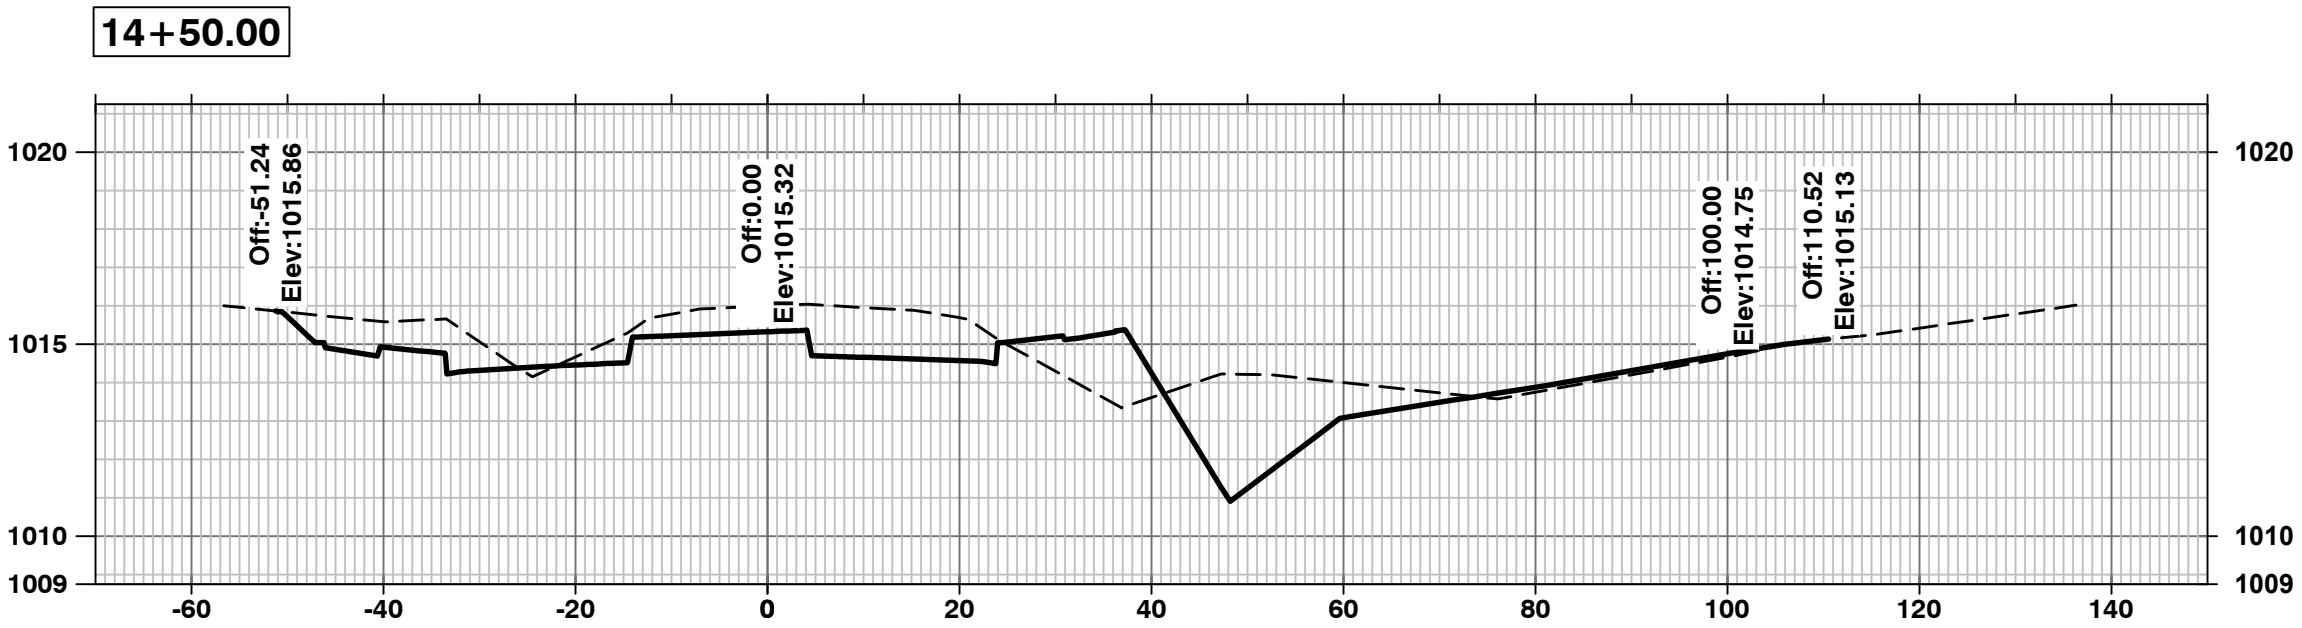

Jadrienne S. Rodell-Tipton, PE
PE-2021032725 (MISSOURI #)

© 2018 Powell CWM, Inc.
This drawing has been prepared by Powell CWM, Inc. This drawing is provided as an instrument of service by Powell CWM and is intended for use on this project only, pursuant to the Architectural Works Copyright Protection Act of 1990, all drawings, specifications, ideas and designs, including the overall form arrangement and composition of spaces and elements appearing herein constitute the original copyrighted work of Powell CWM, Inc. Any reproduction, use or disclosure of information contained herein without prior written consent of Powell CWM, Inc. is strictly prohibited.

PREPARED FOR:
GRIFFIN RILEY
PROPERTY GROUP, LLC
21 SE 29th TERRACE,
LEE'S SUMMIT, MO 64082








PUBLIC IMPROVEMENT PLANS
BLUE PARKWAY
LEE'S SUMMIT, JACKSON COUNTY, MO

REVISIONS	NO.	DATE / DESCRIPTION
	1	
	2	
	3	
	4	
	5	
	6	

PROJECT #: 22-2087
ISSUE DATE: 03-28-2023

PERMIT

BLUE PARKWAY
XS

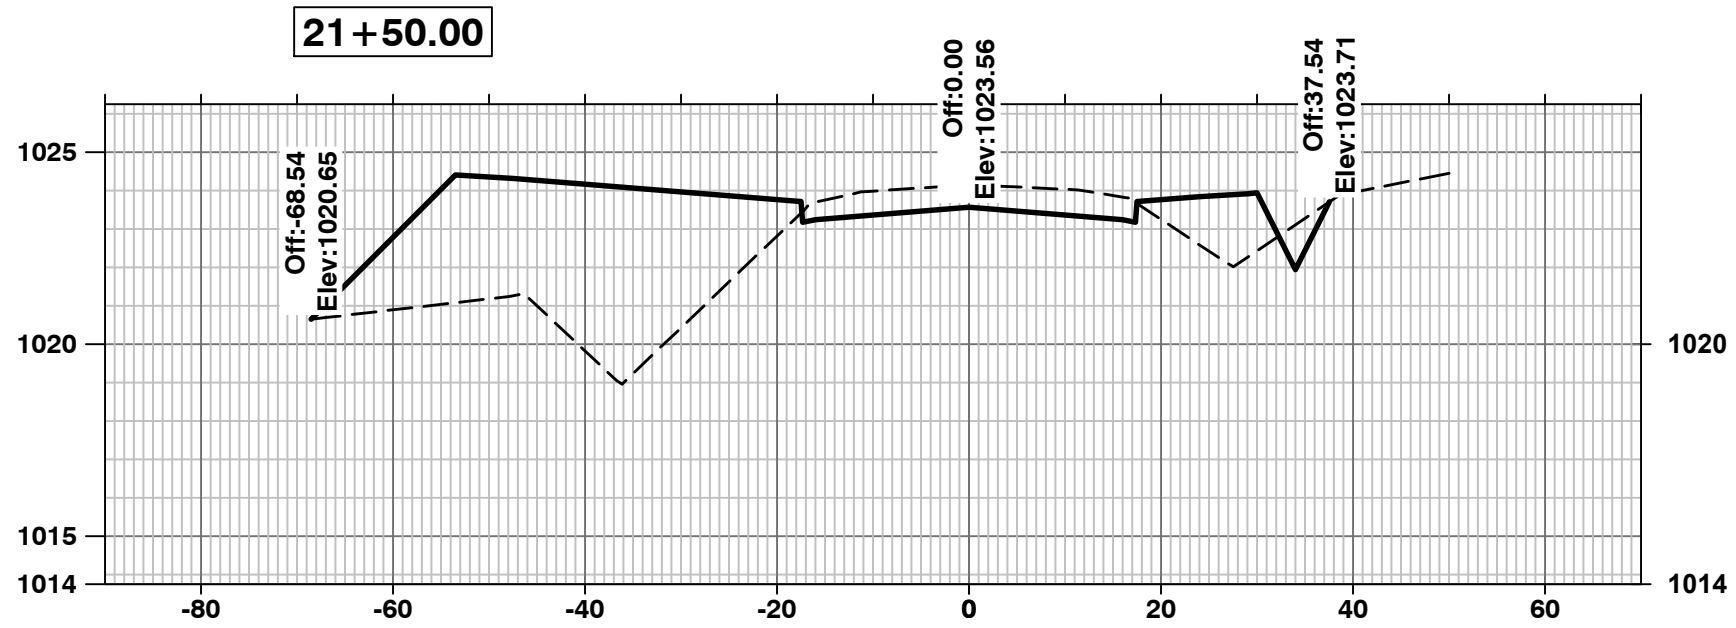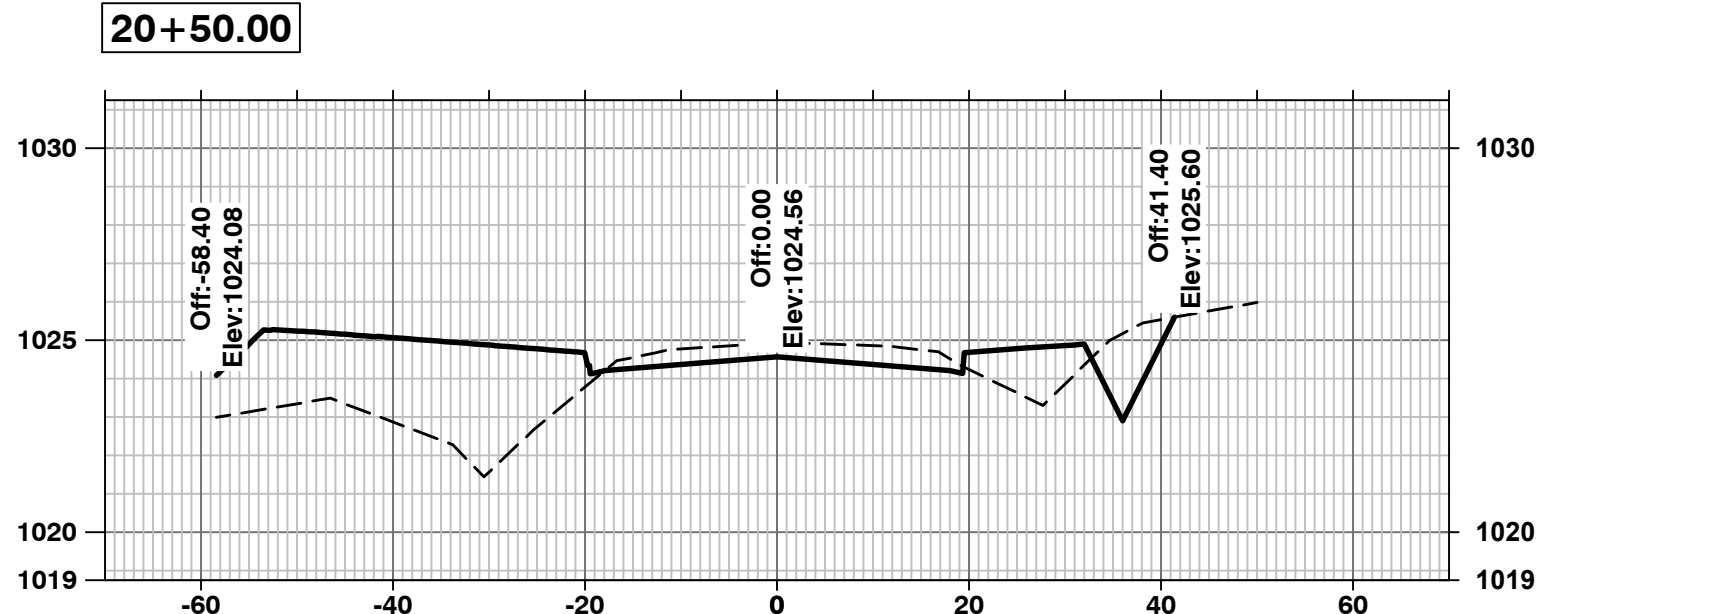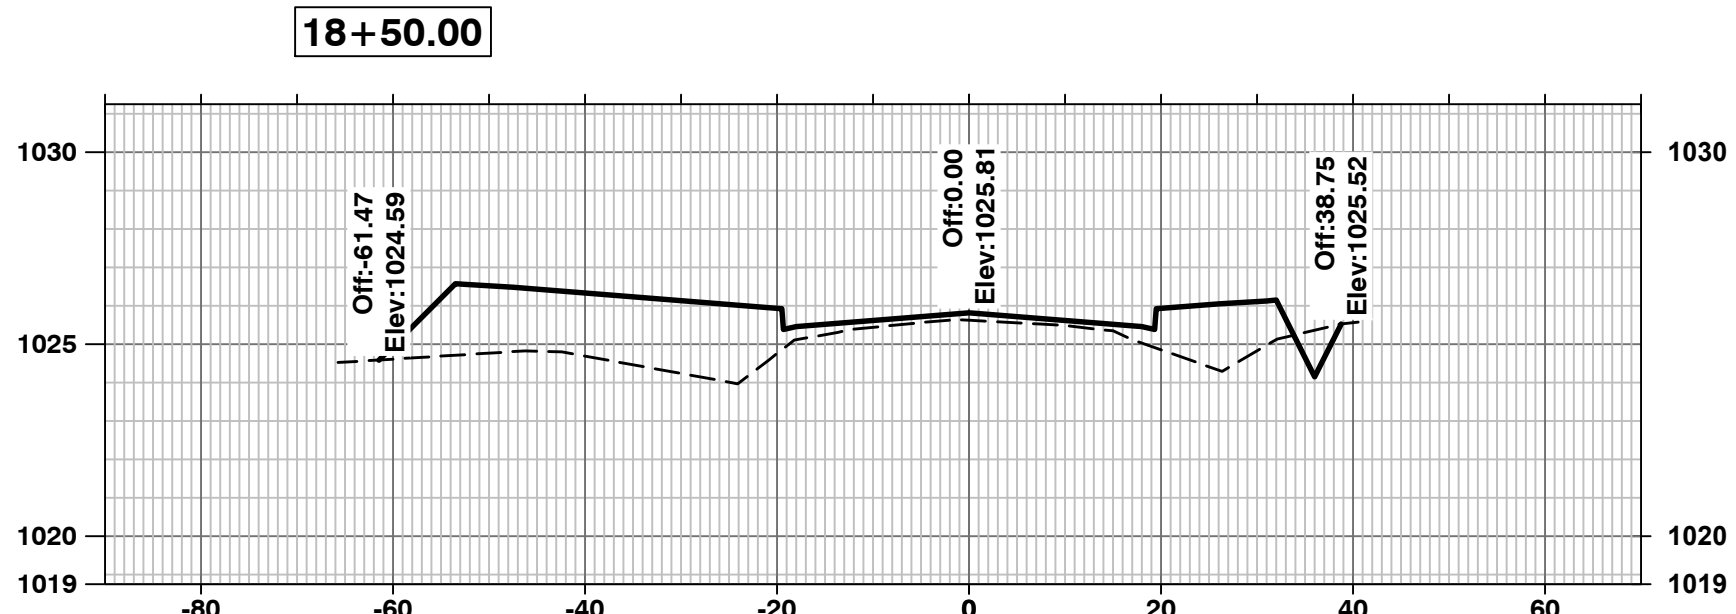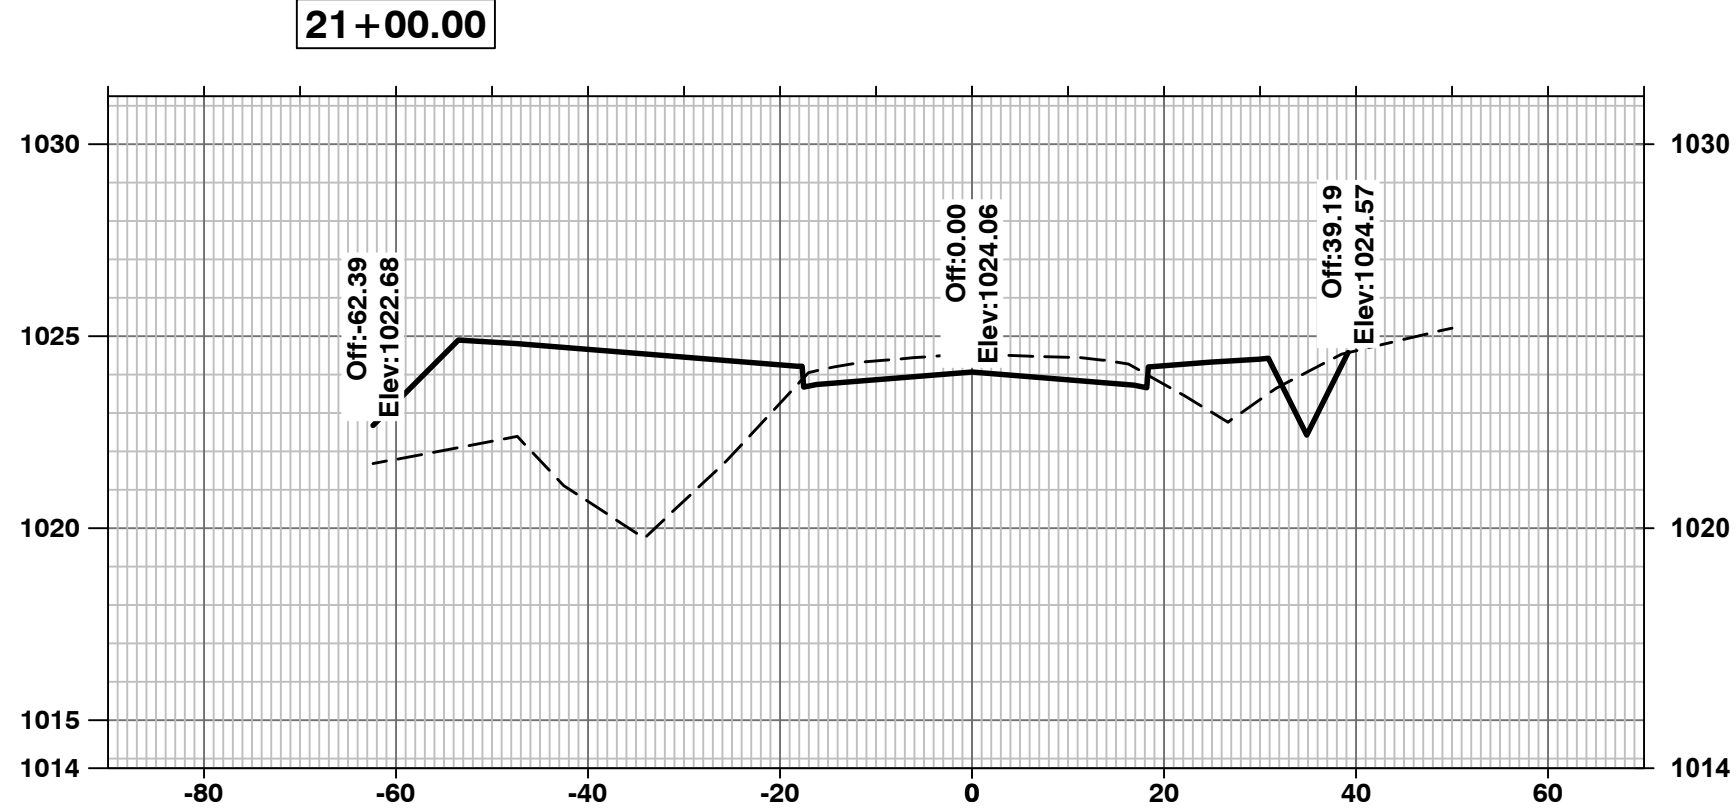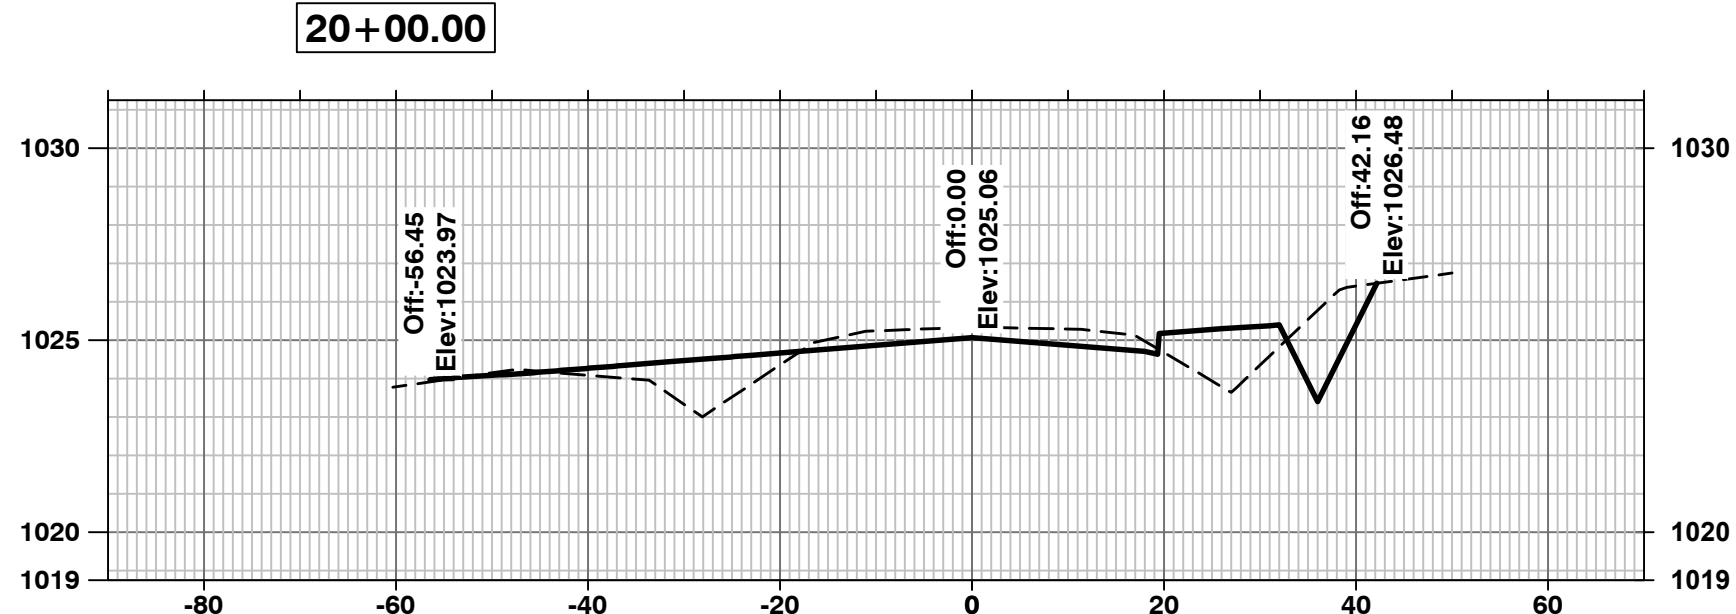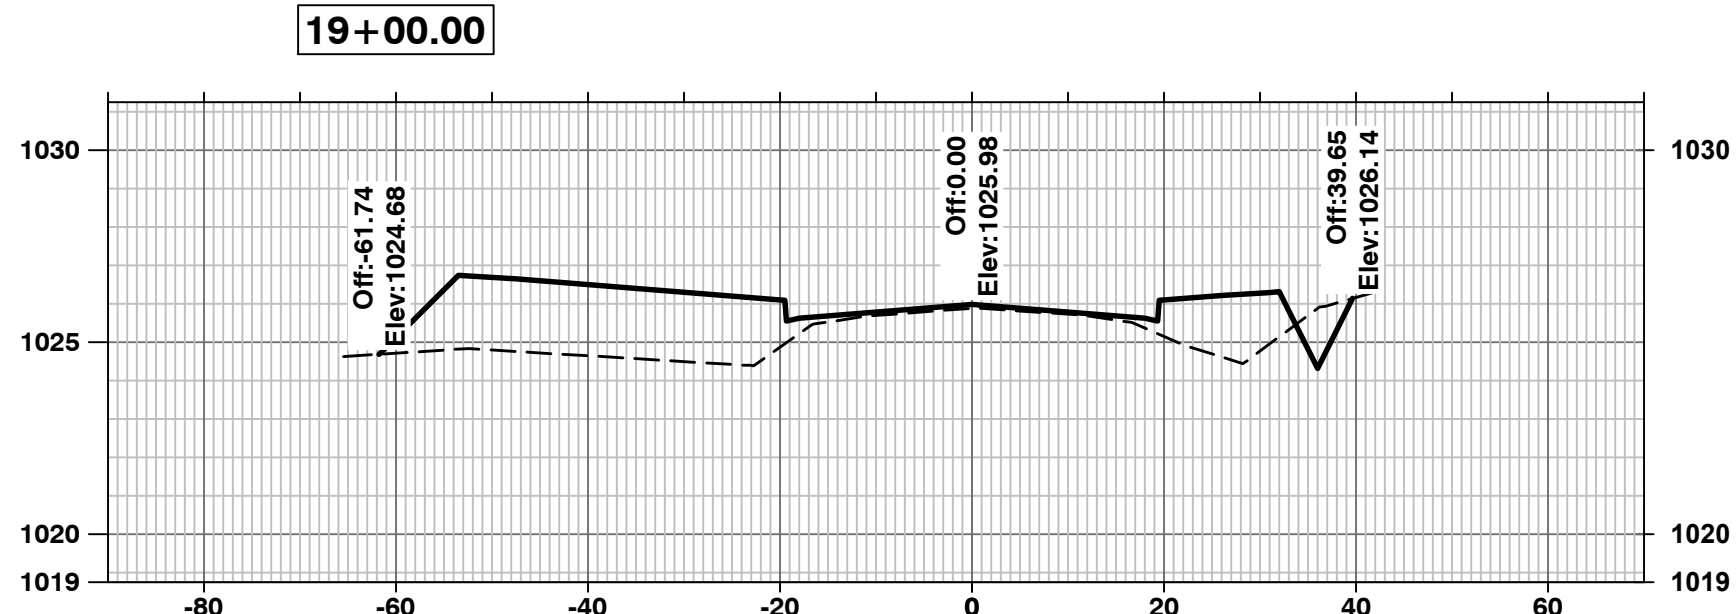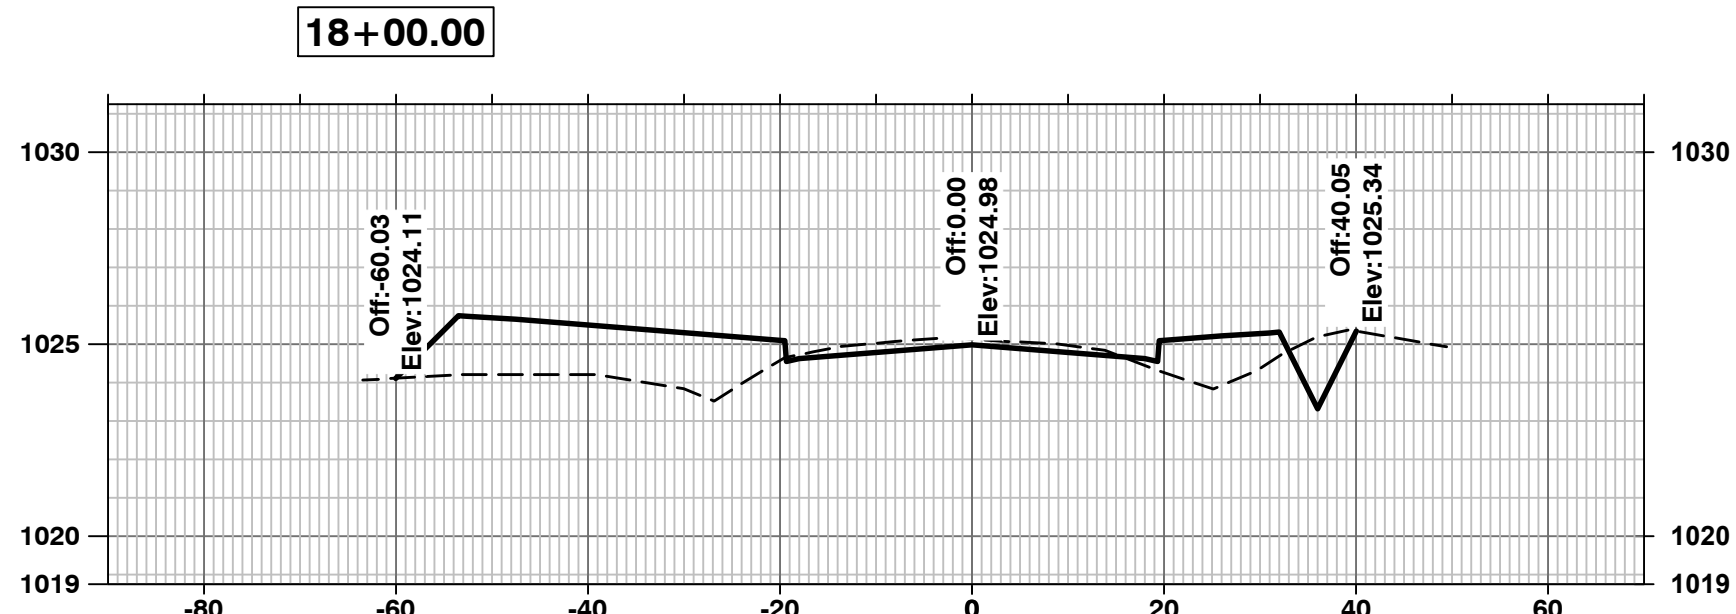

Jadrienne S. Rodell-Tipton, PE
PE-2021032725 (MISSOURI #)

© 2018 Powell CWM, Inc.
This drawing has been prepared by Powell CWM, Inc. This drawing is provided as an instrument of service by Powell CWM and is intended for use on this project only, pursuant to the Architectural Works Copyright Protection Act of 1990, all drawings, specifications, ideas and designs, including the overall form, arrangement and composition of spaces and elements appearing herein constitute the original copyrighted work of Powell CWM, Inc. Any reproduction, use or disclosure of information contained herein without prior written consent of Powell CWM, Inc. is strictly prohibited.

PREPARED FOR:
GRIFFIN RILEY
PROPERTY GROUP, LLC
21 SE 29th TERRACE,
LEE'S SUMMIT, MO 64082






PUBLIC IMPROVEMENT PLANS
BLUE PARKWAY
LEE'S SUMMIT, JACKSON COUNTY, MO

REVISIONS	NO.	DATE / DESCRIPTION
1		
2		
3		
4		
5		
6		

PROJECT #: 22-2087
ISSUE DATE: 03-28-2023

PERMIT

BLUE PARKWAY
XS

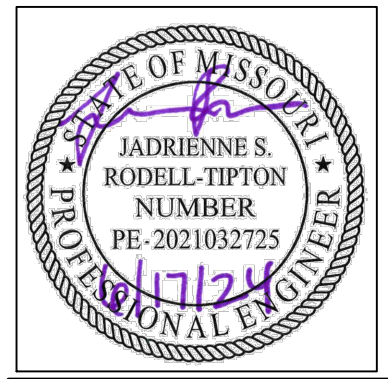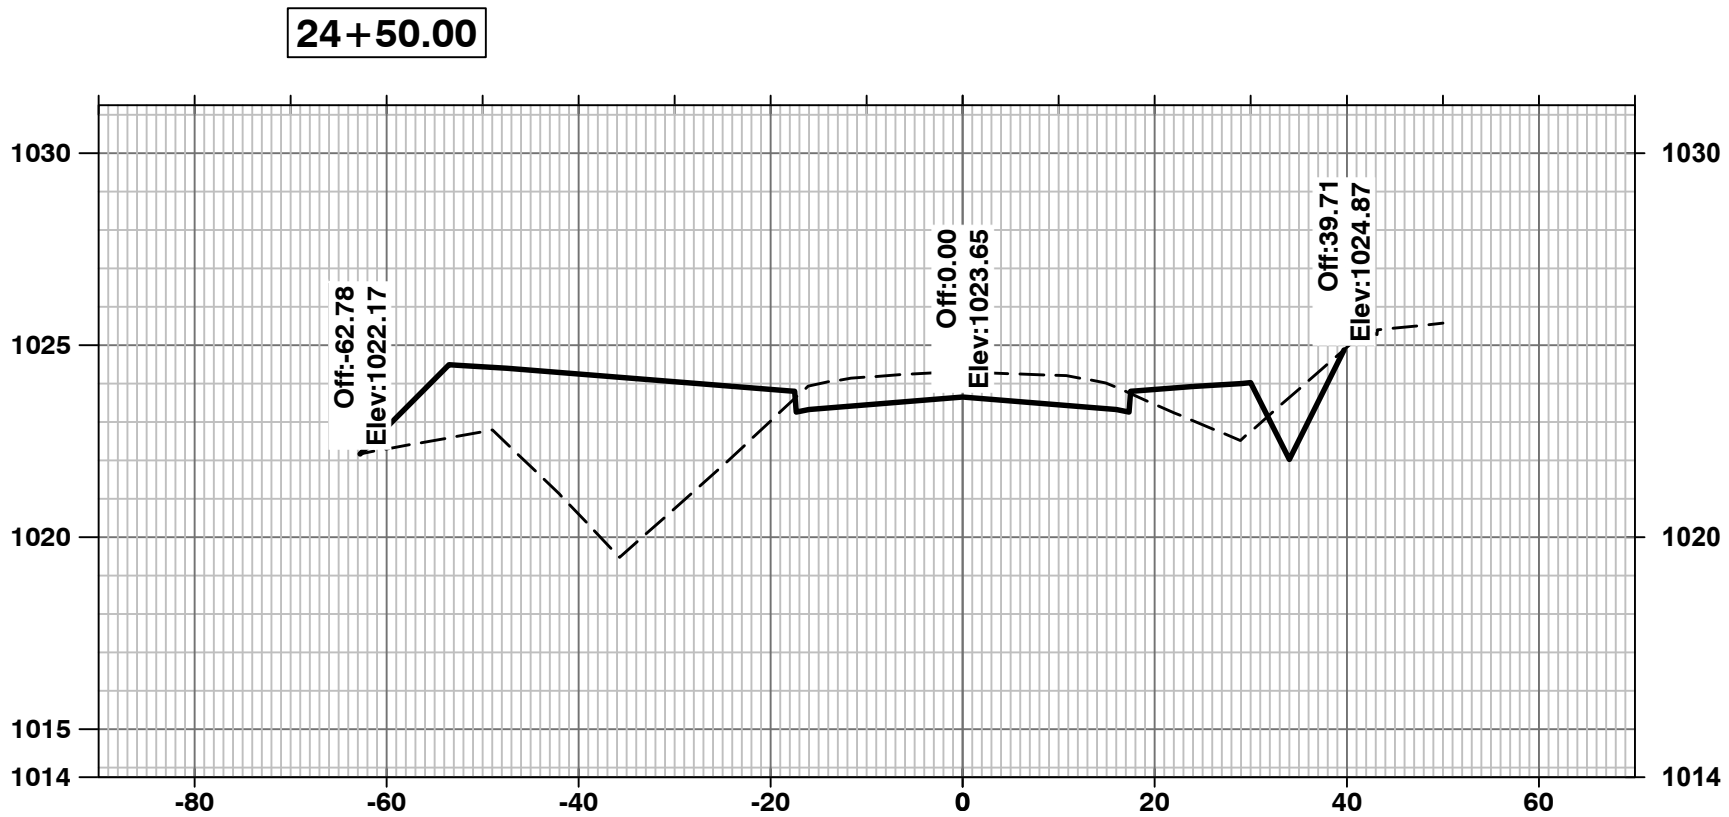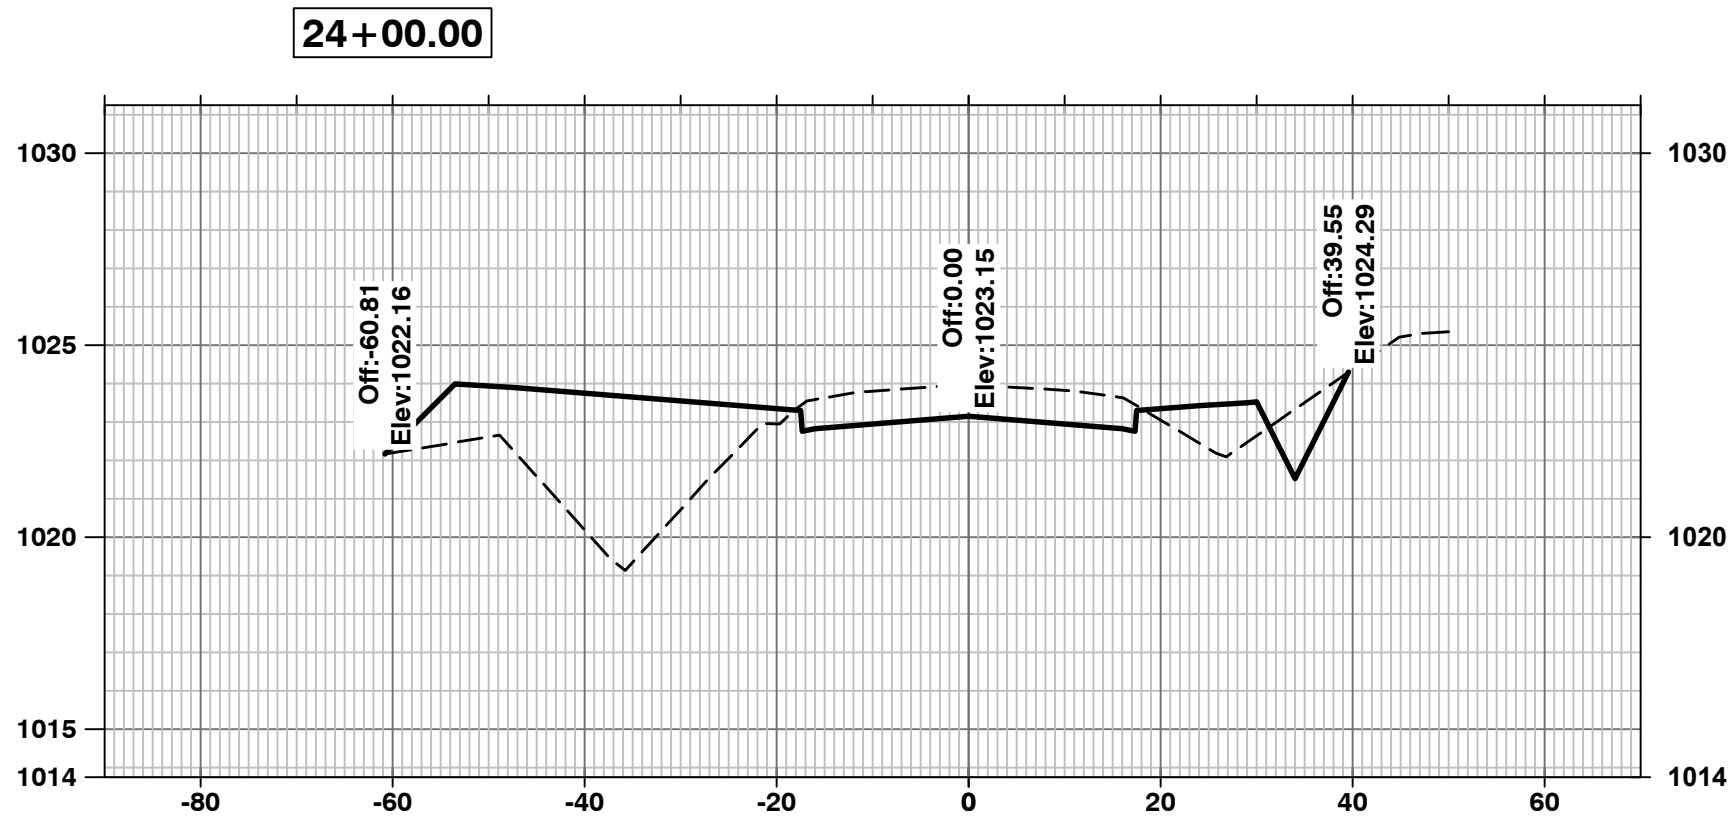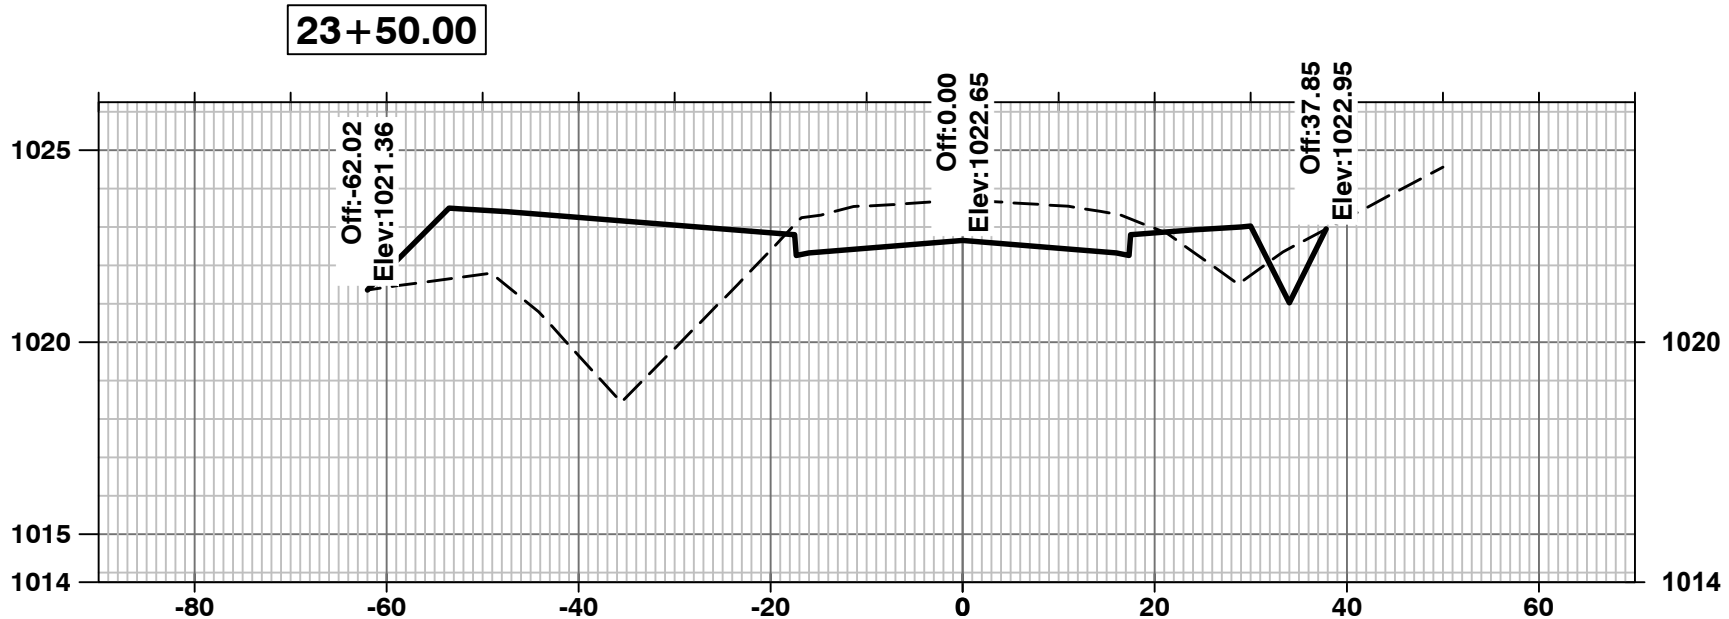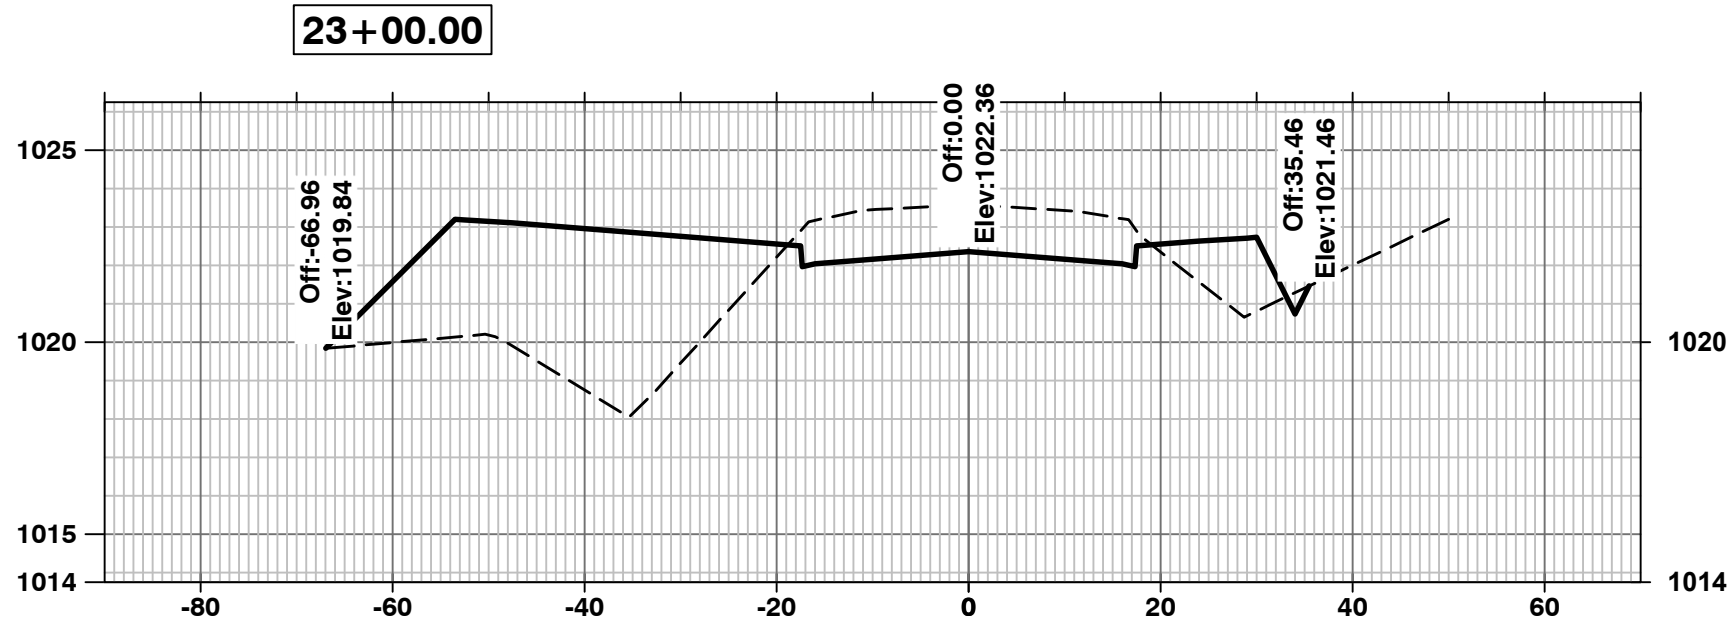

Jadrienne S. Rodell-Tipton, PE
PE-2021032725 (MISSOURI #)

© 2018 Powell CWM, Inc.
This drawing has been prepared by Powell CWM, Inc. This drawing is provided as an instrument of service by Powell CWM and is intended for use on this project only, pursuant to the Architectural Works Copyright Protection Act of 1990, all drawings, specifications, ideas and designs, including the overall form, arrangement and composition of spaces and elements appearing herein constitute the original copyrighted work of Powell CWM, Inc. Any reproduction, use or disclosure of information contained herein without prior written consent of Powell CWM, Inc. is strictly prohibited.

PREPARED FOR:
GRIFIN RILEY
PROPERTY GROUP, LLC
21 SE 29th TERRACE,
LEE'S SUMMIT, MO 64082







PUBLIC IMPROVEMENT PLANS
BLUE PARKWAY
LEE'S SUMMIT, JACKSON COUNTY, MO

REVISIONS	NO.	DATE / DESCRIPTION
	1	
	2	
	3	
	4	
	5	
	6	

PROJECT #: 22-2087
ISSUE DATE: 03-28-2023

PERMIT

BLUE PARKWAY
XS

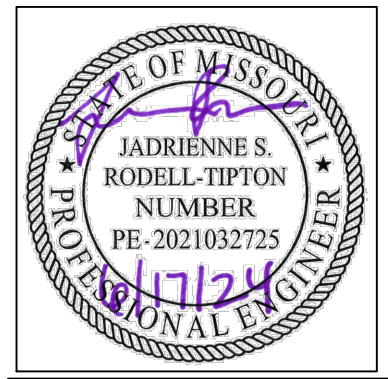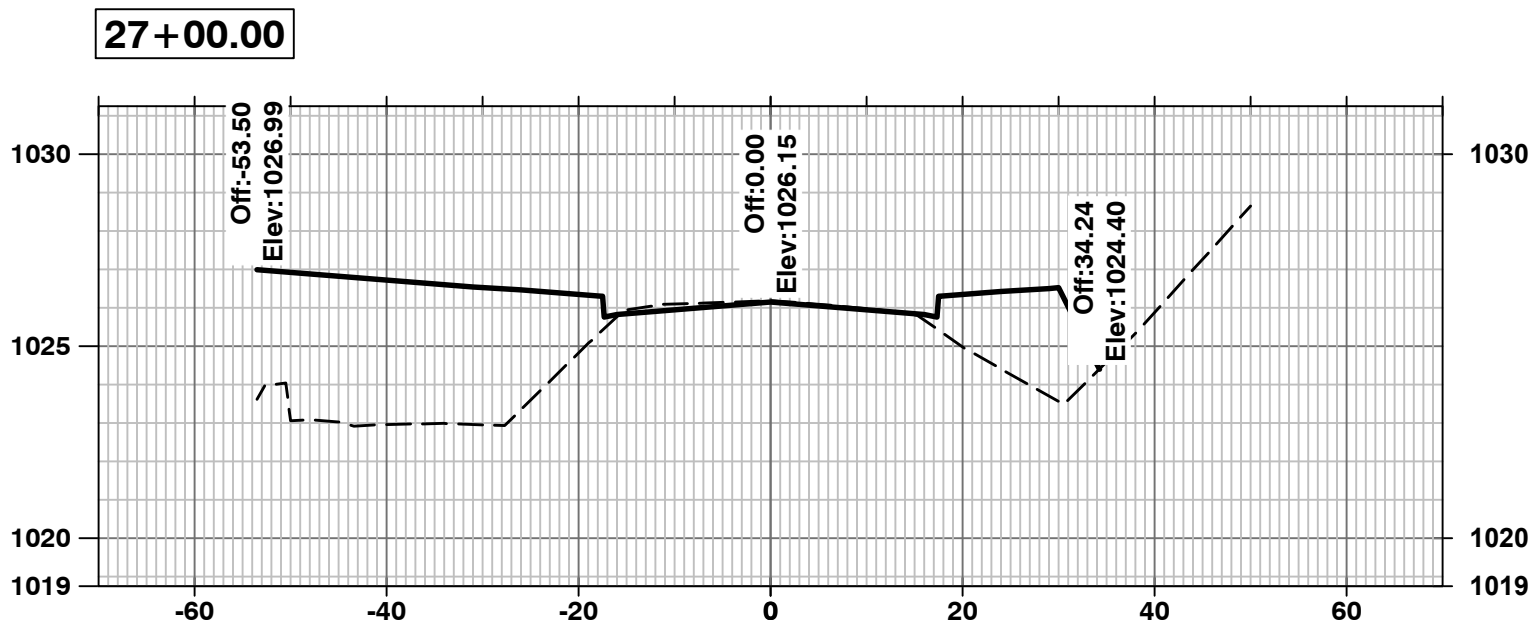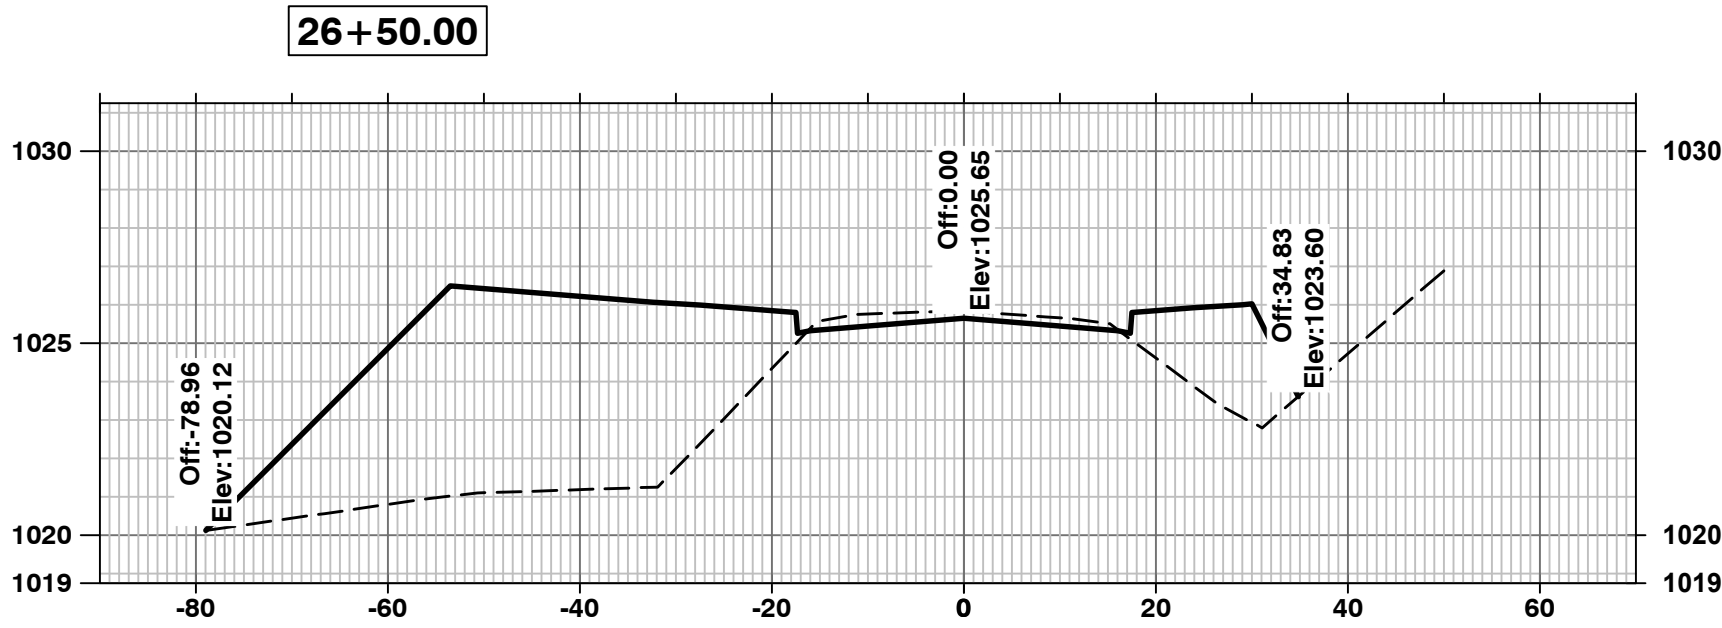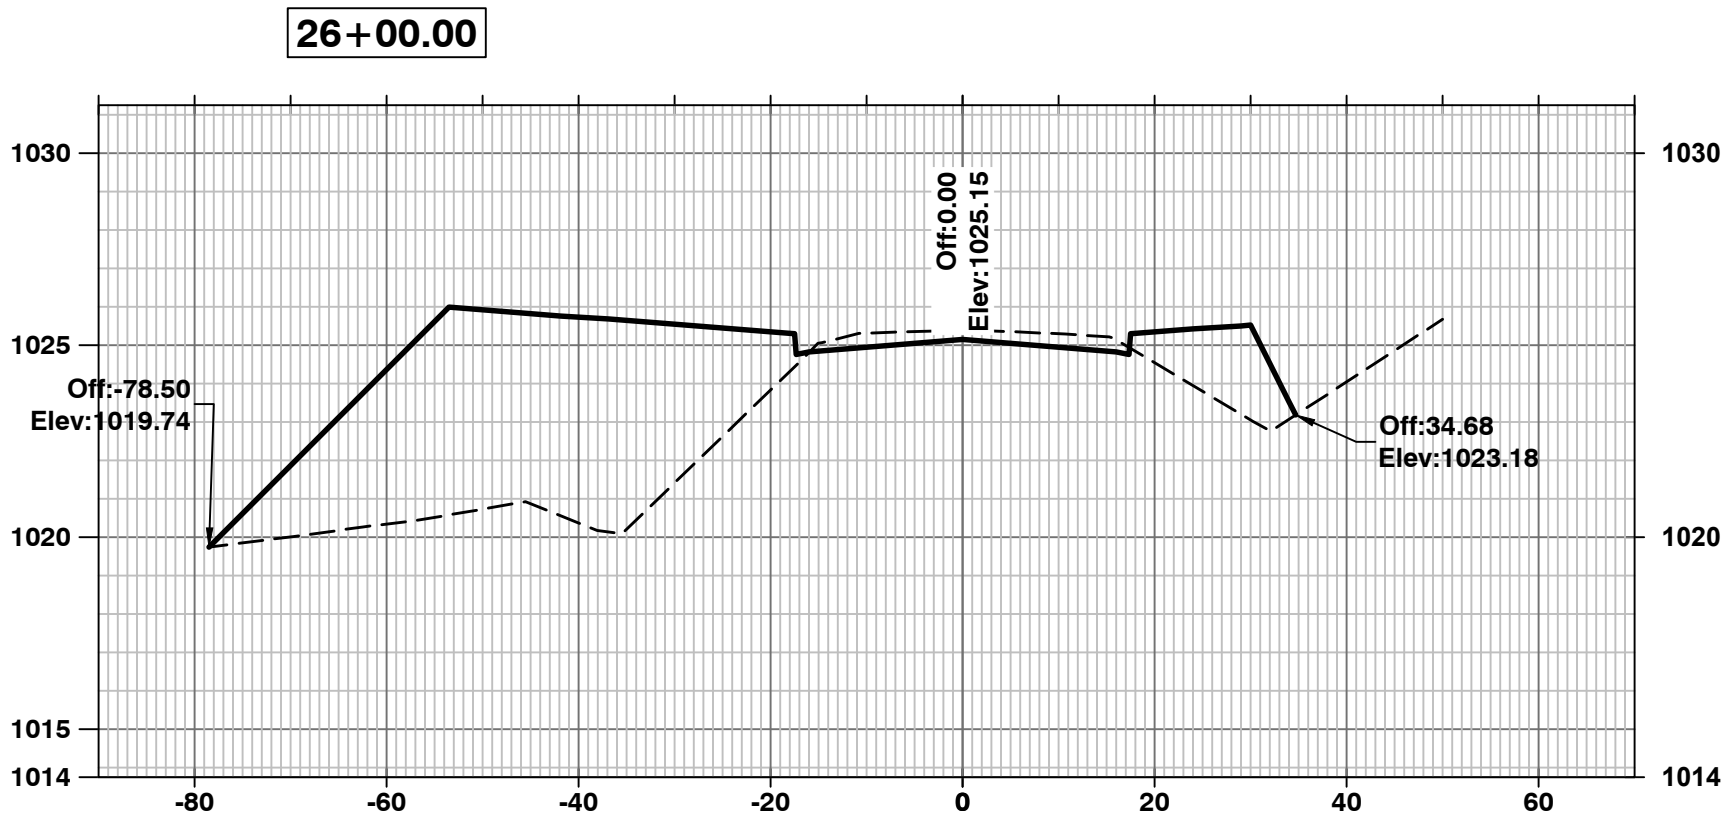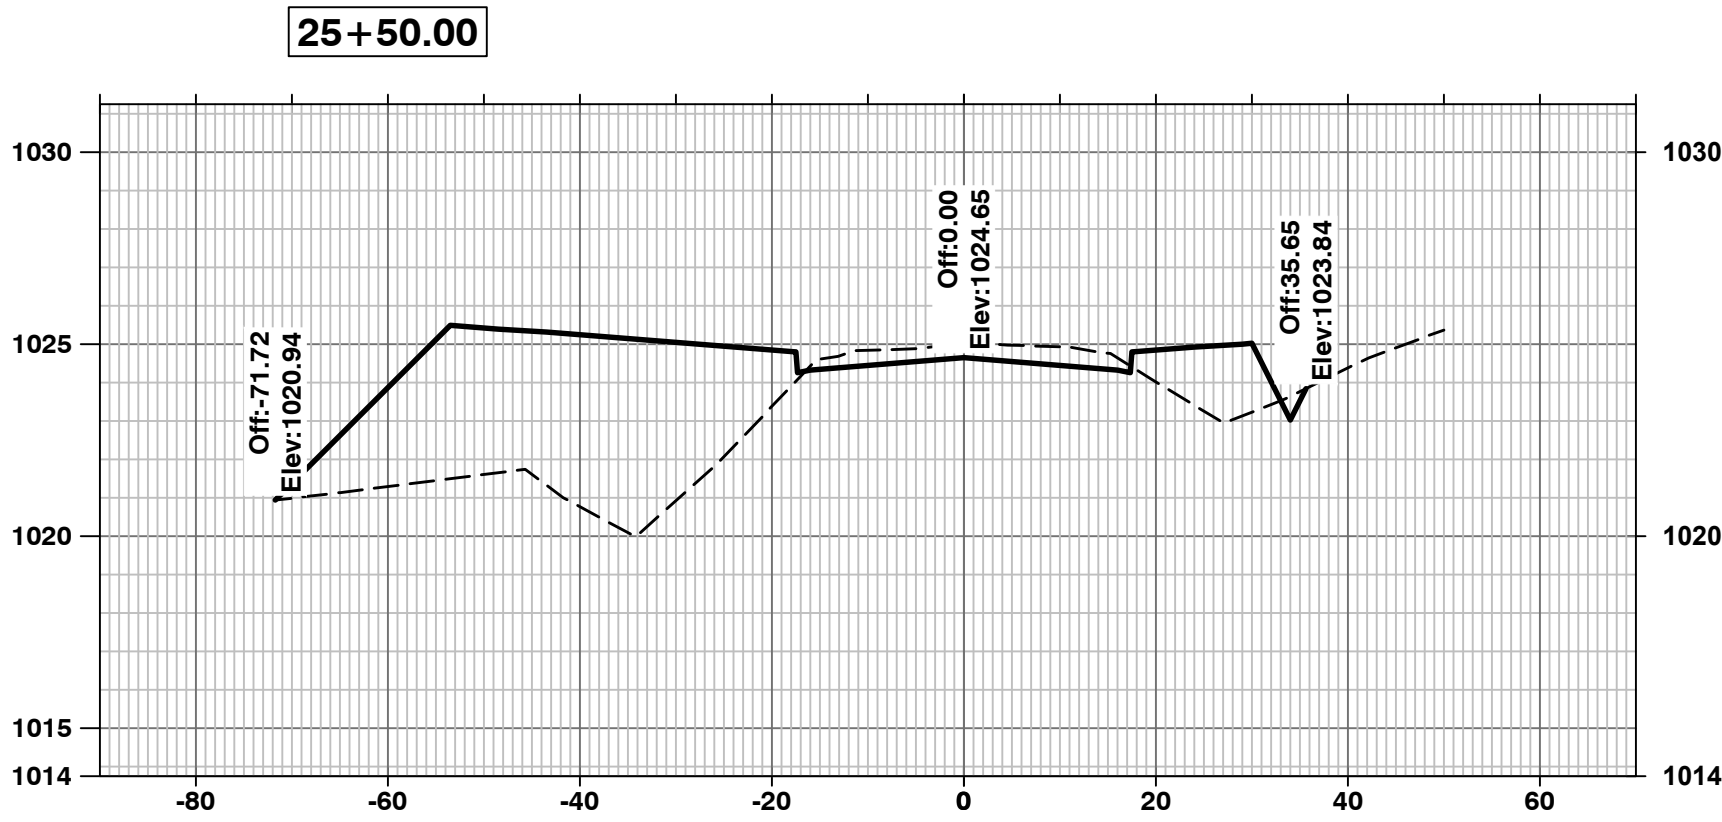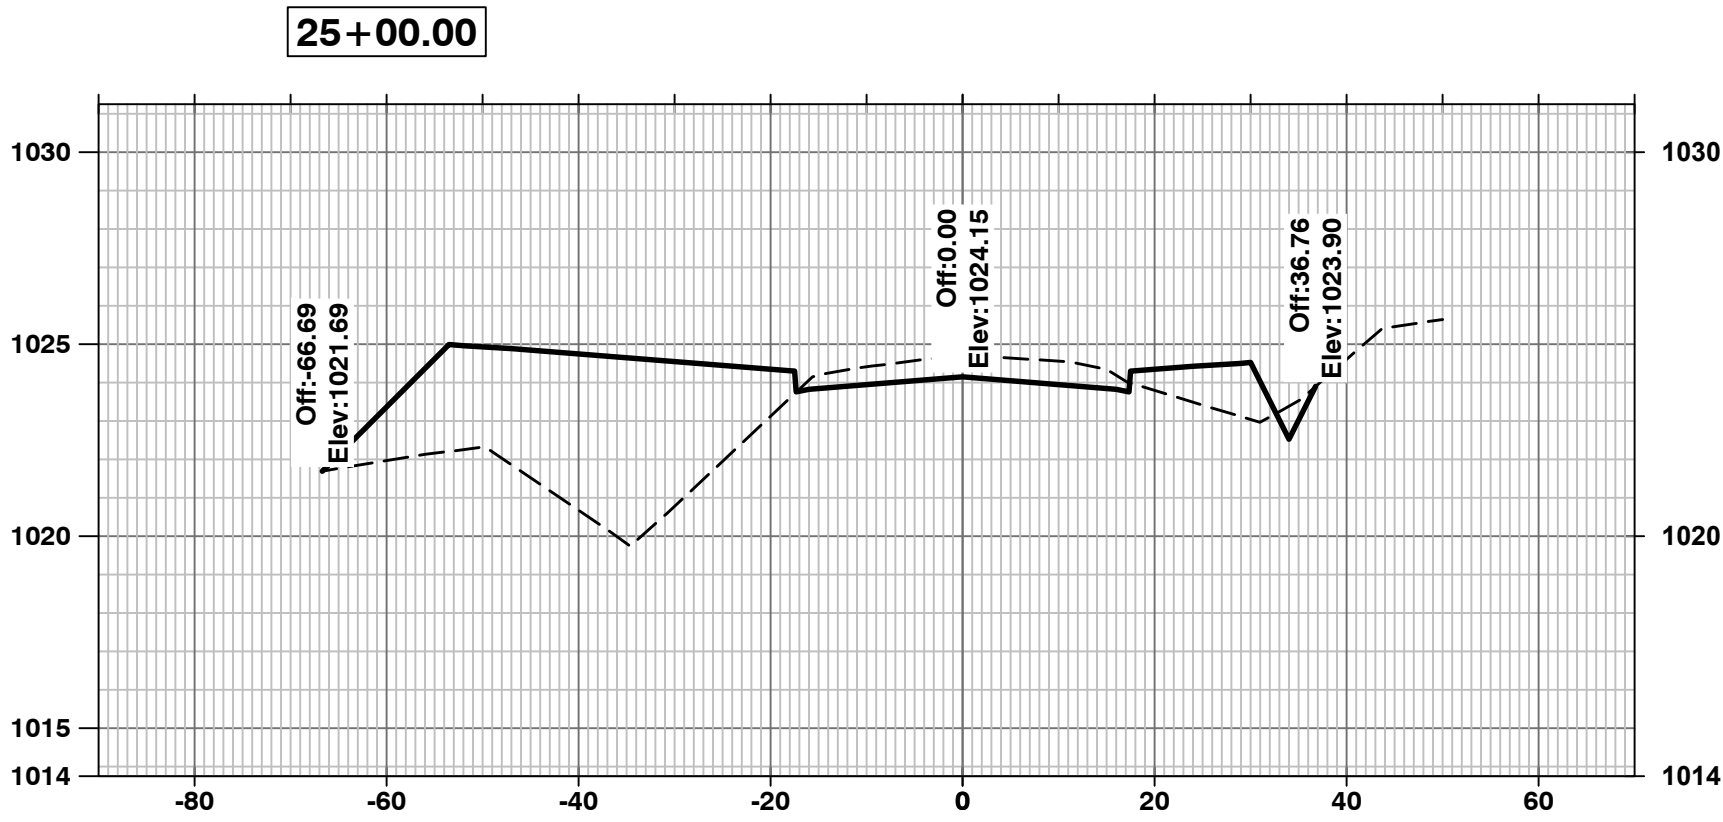

Jadrienne S. Rodell-Tipton, PE
PE-2021032725 (MISSOURI #)

© 2018 Powell CWM, Inc.
This drawing has been prepared by Powell CWM, Inc. This drawing is provided as an instrument of service by Powell CWM and is intended for use on this project only, pursuant to the Architectural Works Copyright Protection Act of 1990, all drawings, specifications, ideas and designs, including the overall form arrangement and composition of spaces and elements appearing herein constitute the original copyrighted work of Powell CWM, Inc. Any reproduction, use or disclosure of information contained herein without prior written consent of Powell CWM, Inc. is strictly prohibited.

PREPARED FOR:
GRIFFIN RILEY
PROPERTY GROUP, LLC
21 SE 29th TERRACE,
LEE'S SUMMIT, MO 64082

PUBLIC IMPROVEMENT PLANS
BLUE PARKWAY
LEE'S SUMMIT, JACKSON COUNTY, MO

REVISIONS	NO.	DATE / DESCRIPTION
1		
2		
3		
4		
5		
6		

PROJECT #: 22-2087
ISSUE DATE: 03-28-2023

PERMIT

BLUE PARKWAY
XS