

7

6

5

4

3

2

1

E

D

C

B


A



FIRE ALARM PLAN - BUILDING 1 - FLOOR 1 - AREA A

SCALE : 1/8" = 1'-0"

1

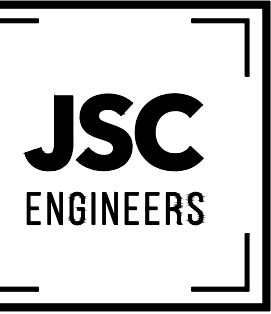

MO COA NO. 201900786 / KS COA NO. E-2818  
1925 CENTRAL ST. SUITE #201  
KANSAS CITY, MO 64108  
phone: (816) 272-5289  
email: jsmothers@jscengineers.com



FIRE ALARM CONTRACTOR:



SYSTEM INTEGRATION GROUP

**SIGNATURE AT PRYOR II**  
2100 AND 2150 NW LOWENSTEIN DR.  
LEE'S SUMMIT, MISSOURI 64081

| REVISIONS: | DATE | DESCRIPTION |
|------------|------|-------------|
| 1          |      |             |
| 2          |      |             |
| 3          |      |             |
| 4          |      |             |
| 5          |      |             |

Copyright 2022  
JSC Engineers

ISSUED:

PERMIT

SHEET TITLE:

FIRE ALARM  
PLANS

DATE: 04.13.2022

JOB NO.: 22-094

SHEET:

FA101



FA102





7

6

5

4

3

2

1


E

D

C

B


A

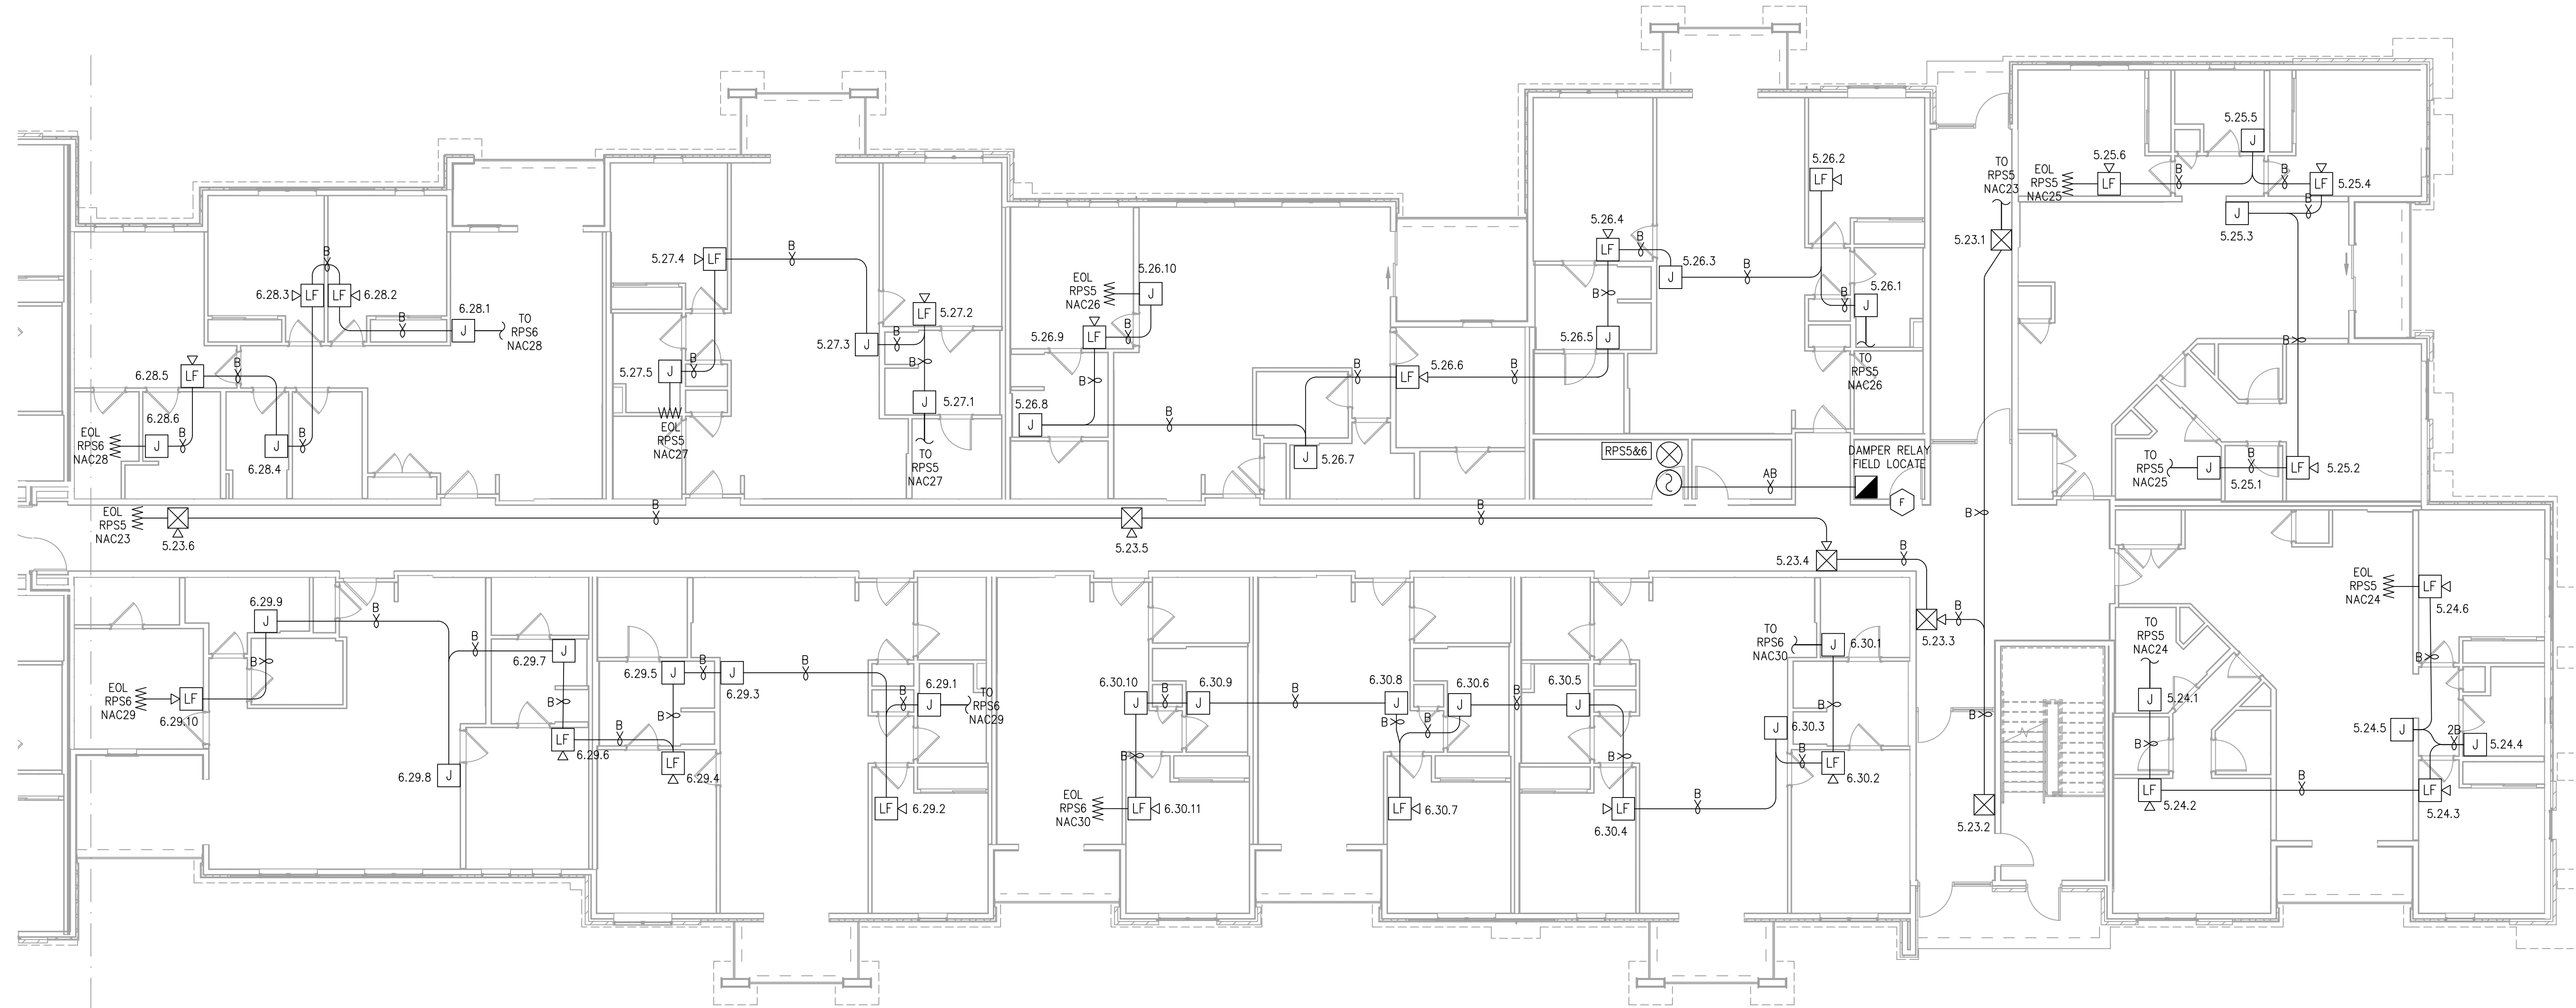

FIRE ALARM PLAN - BUILDING 1 - FLOOR 1 - AREA C

SCALE : 1/8" = 1'-0"

1

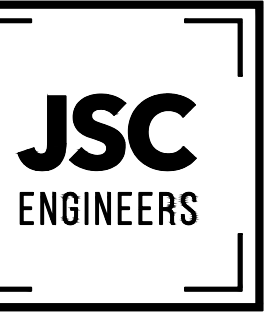

MO COA NO. 2019000786 / KS COA NO. E-2818  
1925 CENTRAL ST. SUITE 4001  
KANSAS CITY, MO 64108  
phone: (816) 272-5289  
email: jsmothers@jseengineers.com



FIRE ALARM CONTRACTOR:



SYSTEM INTEGRATION GROUP

**SIGNATURE AT PRYOR II**  
2100 AND 2150 NW LOWENSTEIN DR.  
LEE'S SUMMIT, MISSOURI 64081

| REVISIONS: | DATE | DESCRIPTION |
|------------|------|-------------|
| 1          |      |             |
| 2          |      |             |
| 3          |      |             |
| 4          |      |             |
| 5          |      |             |

Copyright 2022  
JSC Engineers

ISSUED:

PERMIT

SHEET TITLE:

FIRE ALARM  
PLANS

DATE: 04.13.2022

JOB NO.: 22-094

SHEET:

FA103



7

6

5

4

3

2

1

E

D

C

B


A



FIRE ALARM PLAN - BUILDING 1 - FLOOR 2 - AREA A

SCALE : 1/8" = 1'-0"

1

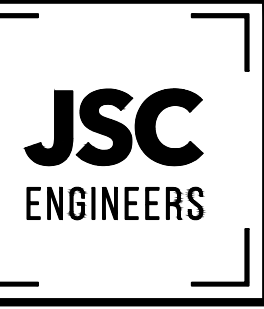

MO COA NO. 2019000786 / KS COA NO. E-2818  
1925 CENTRAL ST. SUITE #201  
KANSAS CITY, MO 64108  
phone: (816) 272-5289  
email: jsmothers@jseengineers.com



FIRE ALARM CONTRACTOR:



SYSTEM INTEGRATION GROUP

**SIGNATURE AT PRYOR II**  
2100 AND 2150 NW LOWENSTEIN DR.  
LEE'S SUMMIT, MISSOURI 64081

| REVISIONS: | DATE | DESCRIPTION |
|------------|------|-------------|
| 1          |      |             |
| 2          |      |             |
| 3          |      |             |
| 4          |      |             |
| 5          |      |             |

Copyright 2022  
JSC Engineers

ISSUED:

PERMIT

SHEET TITLE:

FIRE ALARM  
PLANS

DATE: 04.13.2022

JOB NO.: 22-094

SHEET:

FA104



E

D

C

B

A

7

6


5

4

3

2


1

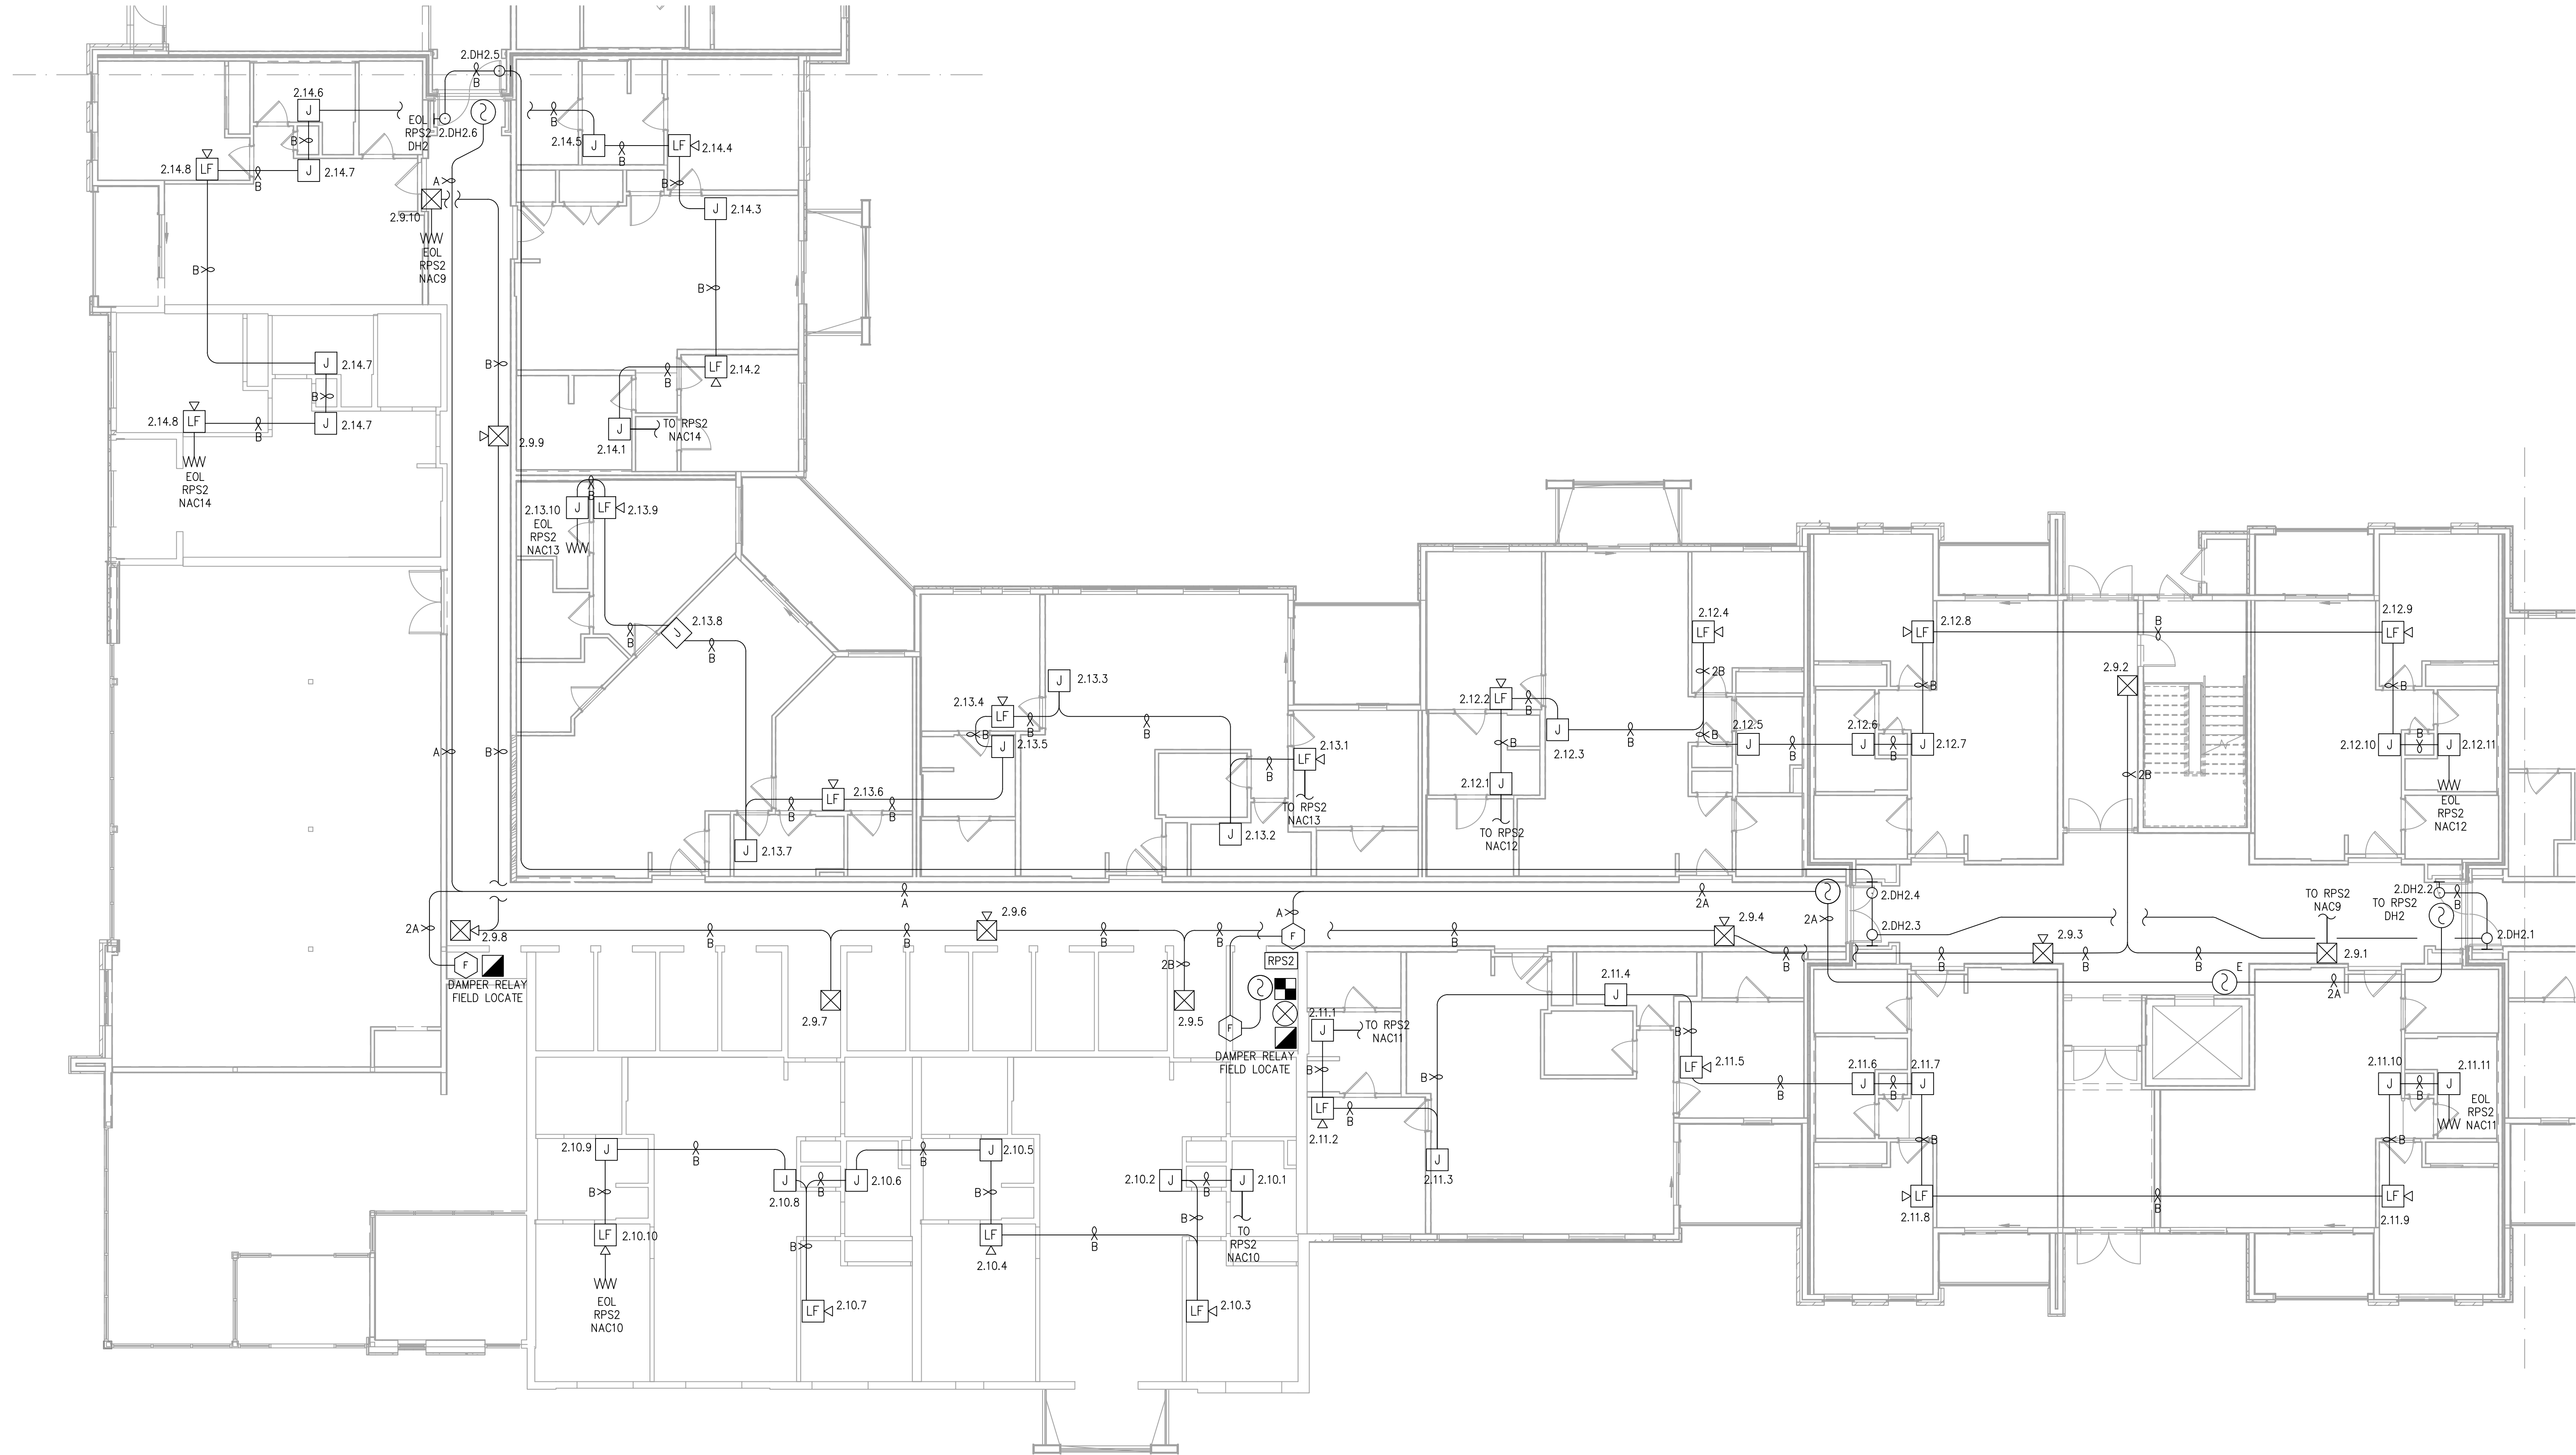

FIRE ALARM PLAN - BUILDING 1 - FLOOR 2 - AREA B

SCALE : 1/8" = 1'-0"

1

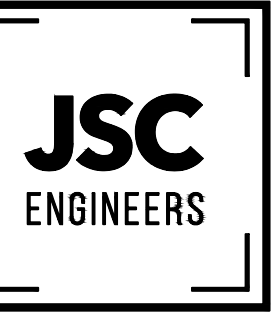

MO COA NO. 201900786 / KS COA NO. E-2818  
1925 CENTRAL ST. SUITE 4001  
KANSAS CITY, MO 64108  
phone: (816) 272-8289  
email: jsmothers@jscengineers.com



FIRE ALARM CONTRACTOR:



SYSTEM INTEGRATION GROUP

PROJECT: **SIGNATURE AT PRYOR II**  
2100 AND 2150 NW LOWENSTEIN DR.  
LEE'S SUMMIT, MISSOURI 64081

| REVISIONS: | DATE | DESCRIPTION |
|------------|------|-------------|
| 1          |      |             |
| 2          |      |             |
| 3          |      |             |
| 4          |      |             |
| 5          |      |             |

Copyright 2022  
JSC Engineers

ISSUED:

PERMIT

SHEET TITLE:

FIRE ALARM  
PLANS

DATE: 04.13.2022

JOB NO.: 22-094

SHEET:

FA105



7

6

5

4

3

2

1


E

D

C

B


A

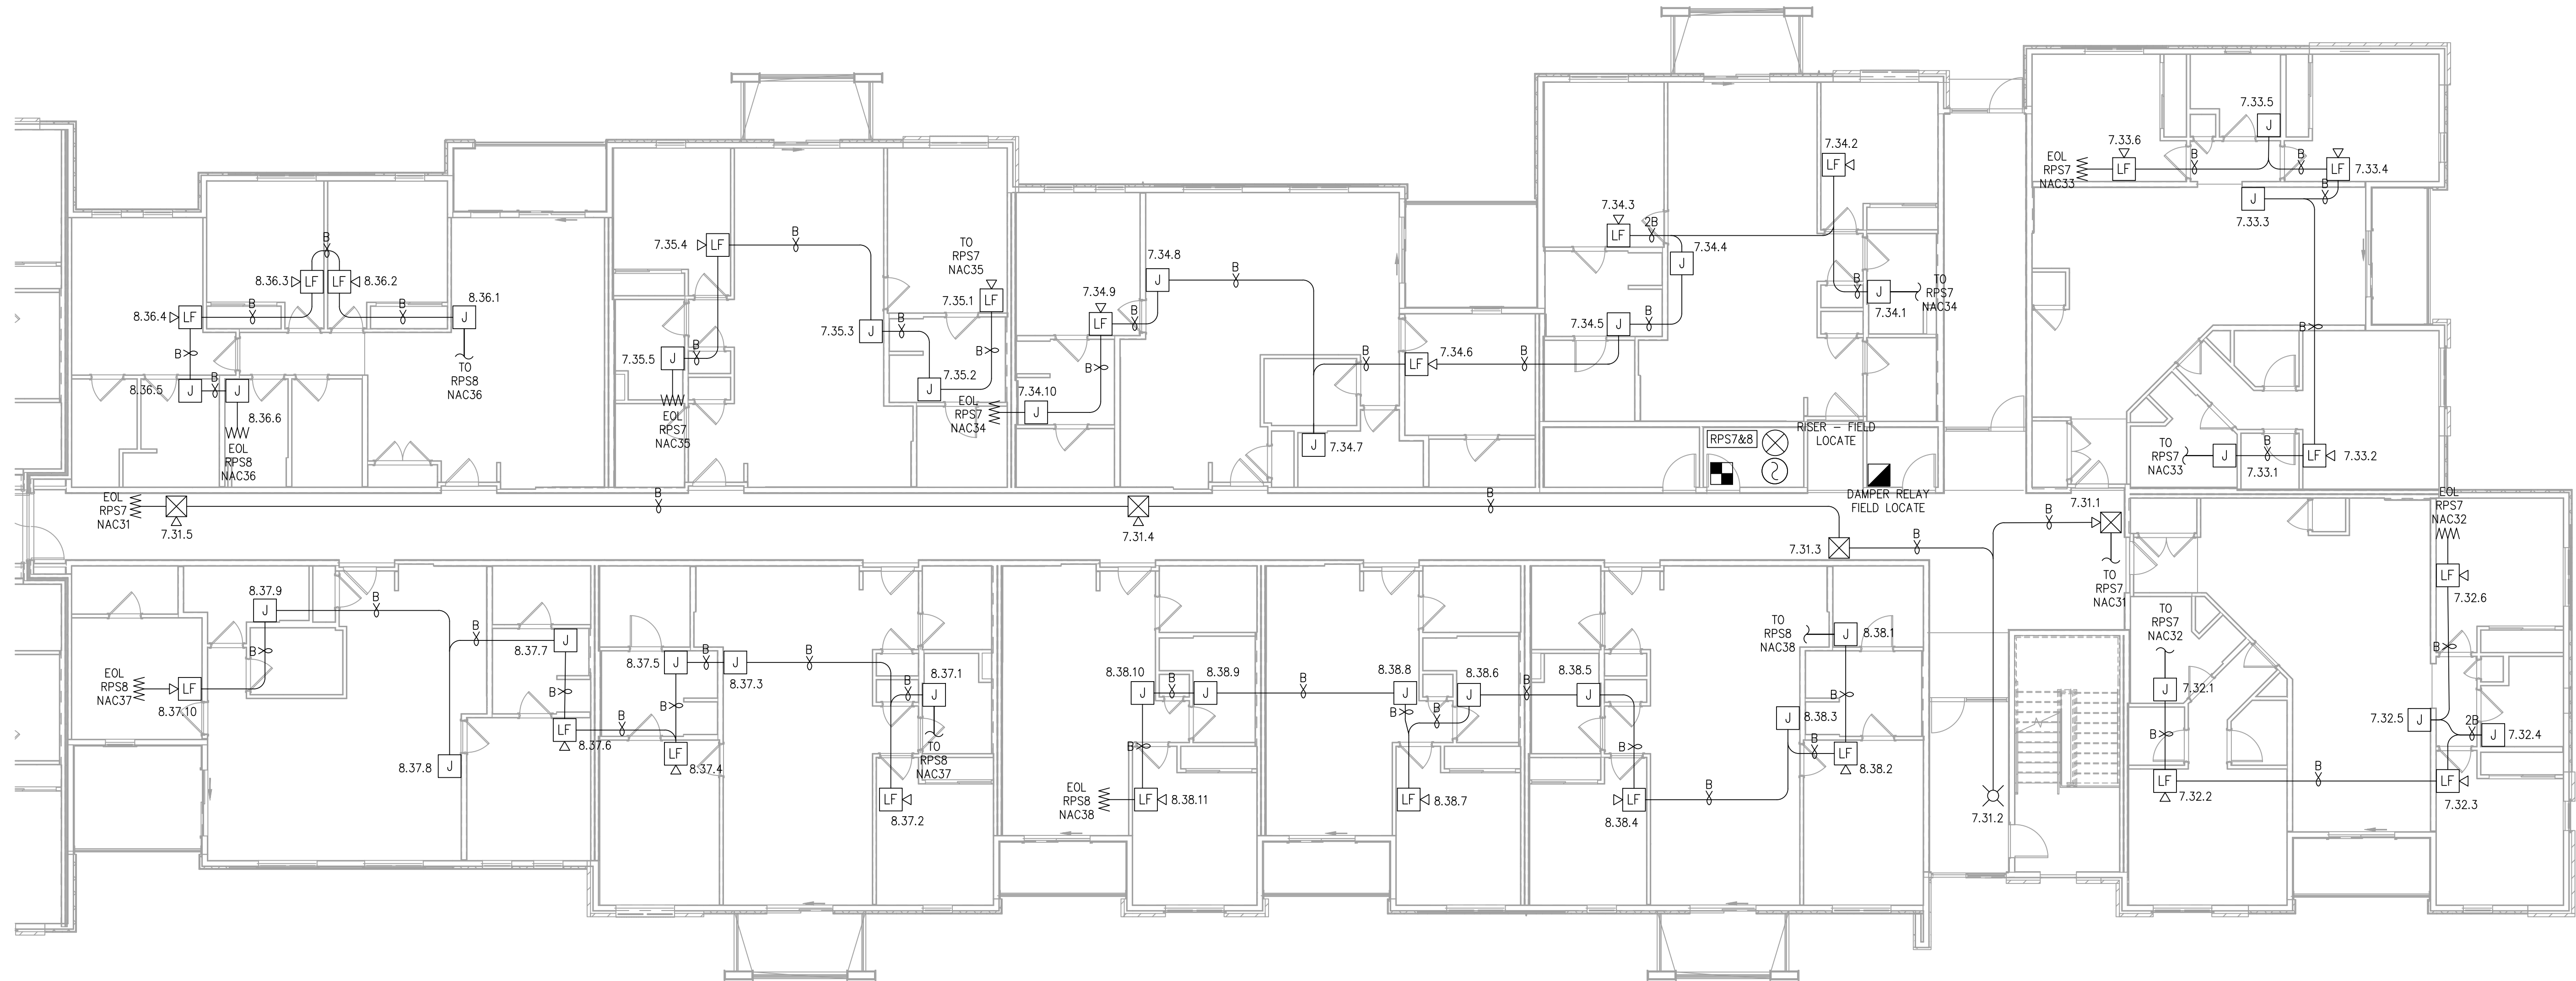

FIRE ALARM PLAN - BUILDING 1 - FLOOR 2 - AREA C

SCALE : 1/8" = 1'-0"

1

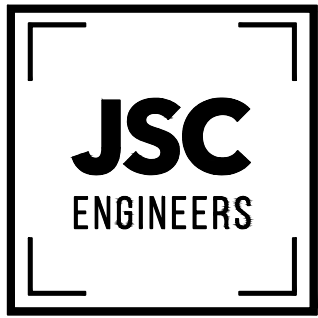

MO COA NO. 2019000786 / KS COA NO. E-2818  
1926 CENTRAL ST. SUITE #201  
KANSAS CITY, MO 64108  
phone: (816) 272-5289  
email: jsmothers@jscengineers.com



FIRE ALARM CONTRACTOR:



SYSTEM INTEGRATION GROUP

PROJECT: **SIGNATURE AT PRYOR II**  
2100 AND 2150 NW LOWENSTEIN DR.  
LEE'S SUMMIT, MISSOURI 64081

| REVISIONS: | DATE | DESCRIPTION |
|------------|------|-------------|
| 1          |      |             |
| 2          |      |             |
| 3          |      |             |
| 4          |      |             |
| 5          |      |             |

Copyright 2022  
JSC Engineers

ISSUED:

PERMIT

SHEET TITLE:

FIRE ALARM  
PLANS

DATE: 04.13.2022

JOB NO.: 22-094

SHEET:

FA106



7

6

5

4

3

2

1

E

D

C

B


A



FIRE ALARM PLAN - BUILDING 1 - FLOOR 3 - AREA A

SCALE : 1/8" = 1'-0"

1

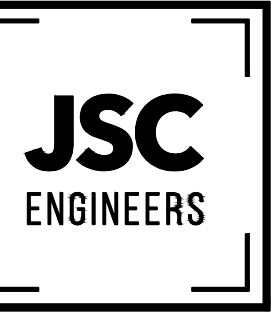

MO COA NO. 2019006786 / KS COA NO. E-2818  
1925 CENTRAL ST. SUITE 401  
KANSAS CITY, MO 64108  
phone: (816) 272-8289  
email: jsmothers@jseengineers.com



FIRE ALARM CONTRACTOR:



SYSTEM INTEGRATION GROUP

**SIGNATURE AT PRYOR II**  
2100 AND 2150 NW LOWENSTEIN DR.  
LEE'S SUMMIT, MISSOURI 64081

| REVISIONS: | DATE | DESCRIPTION |
|------------|------|-------------|
| 1          |      |             |
| 2          |      |             |
| 3          |      |             |
| 4          |      |             |
| 5          |      |             |

Copyright 2022  
JSC Engineers

ISSUED:

PERMIT

SHEET TITLE:

FIRE ALARM  
PLANS

DATE: 04.13.2022

JOB NO.: 22-094


SHEET:

FA107



## FIRE ALARM PLANS

# FA108

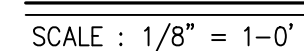



7

6

5

4

3

2

1


E

D

C

B


A

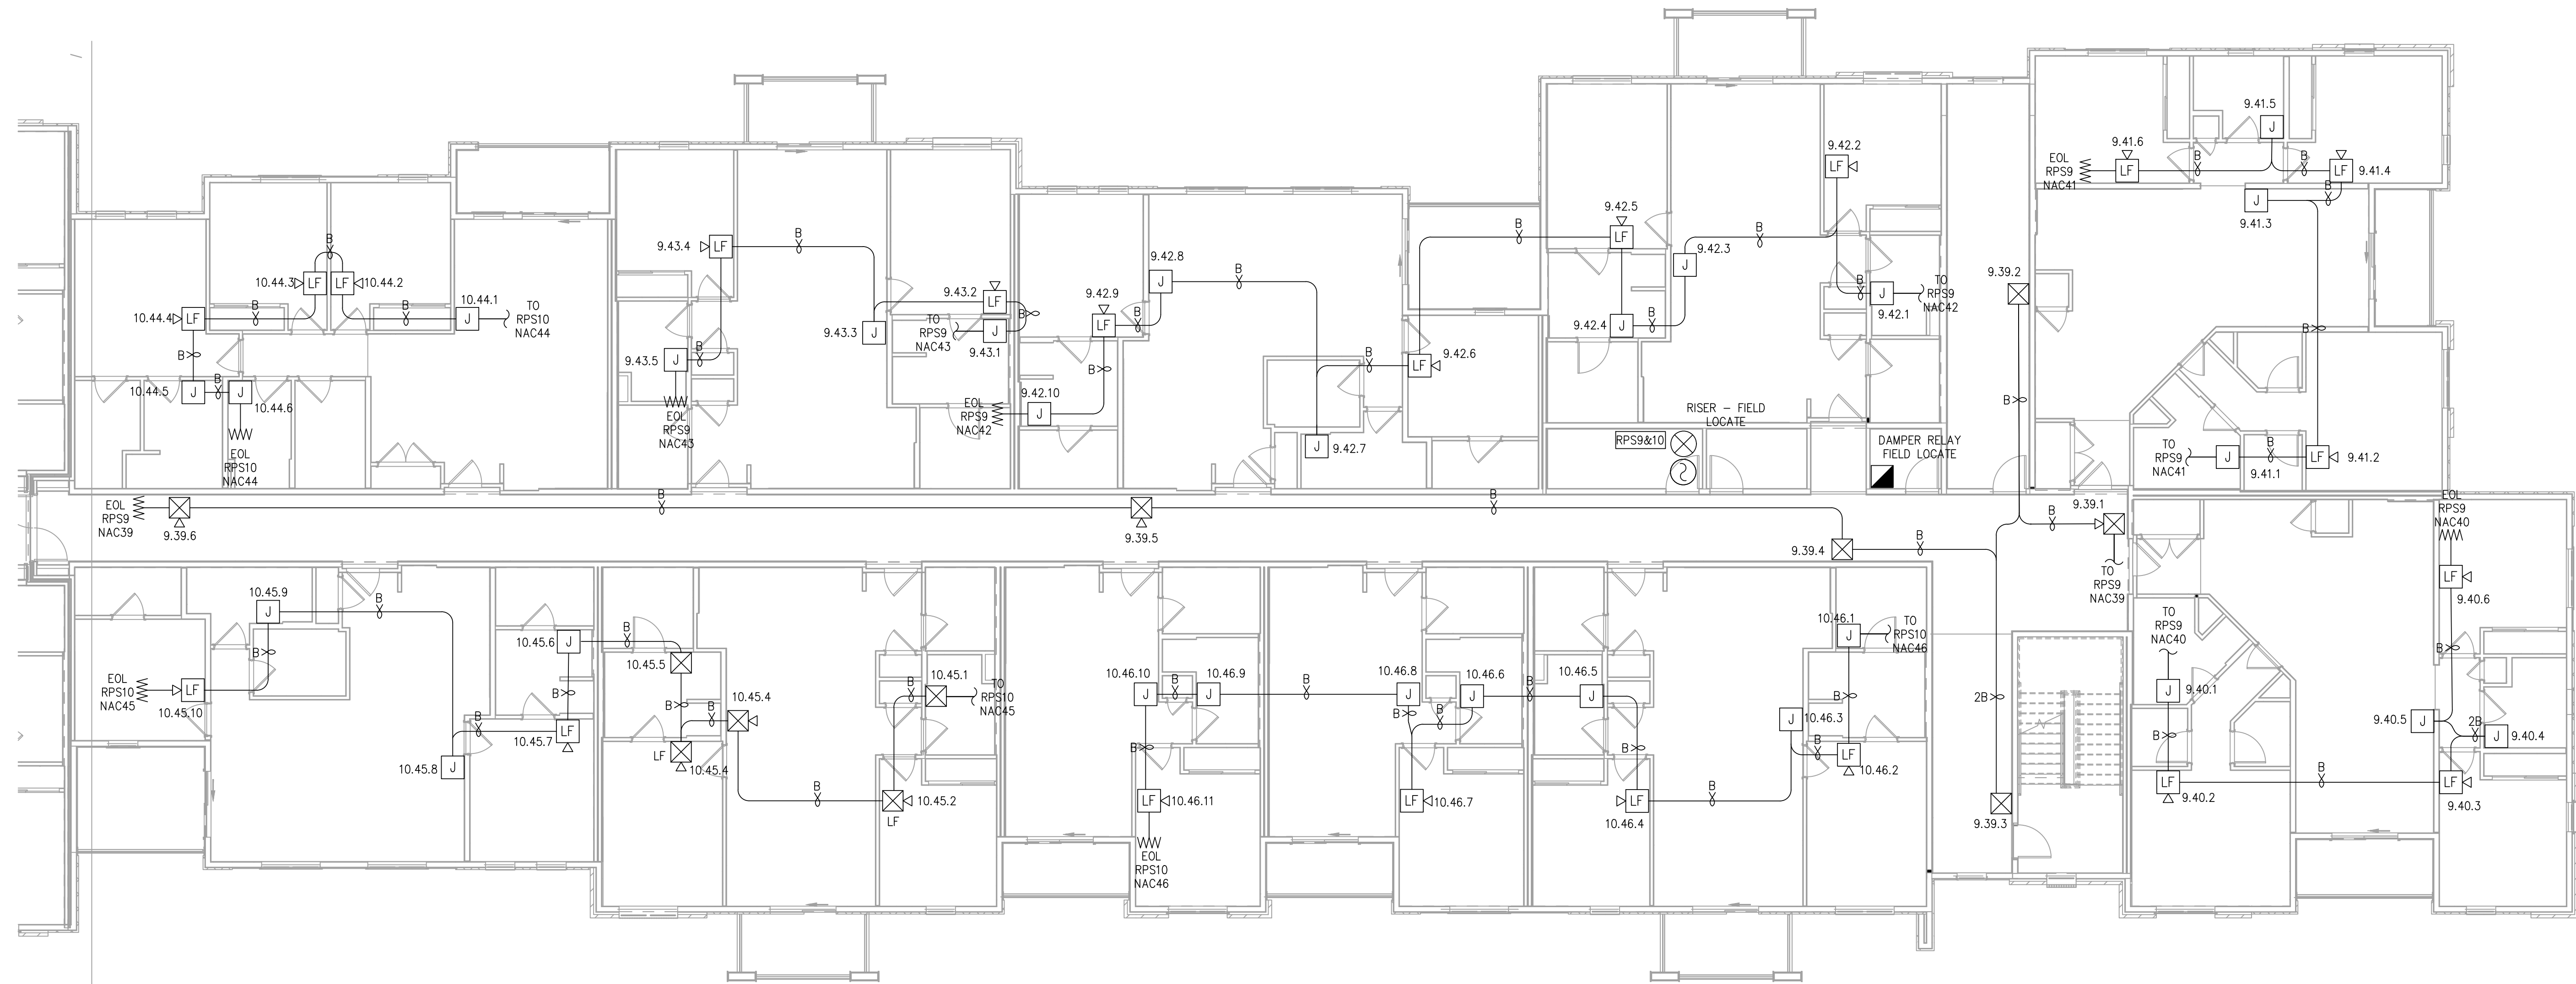

FIRE ALARM PLAN - BUILDING 1 - FLOOR 3 - AREA C

SCALE : 1/8" = 1'-0"

1

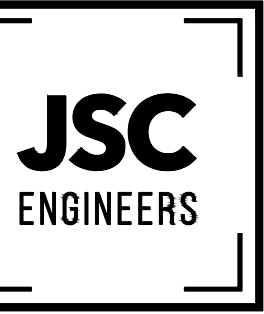

MO COA NO. 2019000786 / KS COA NO. E-2818  
1925 CENTRAL ST. SUITE #201  
KANSAS CITY, MO 64108  
phone: (816) 272-5289  
email: jsmothers@jscengineers.com



FIRE ALARM CONTRACTOR:



SYSTEM INTEGRATION GROUP

**SIGNATURE AT PRYOR II**  
2100 AND 2150 NW LOWENSTEIN DR.  
LEE'S SUMMIT, MISSOURI 64081

| REVISIONS: | DATE | DESCRIPTION |
|------------|------|-------------|
| 1          |      |             |
| 2          |      |             |
| 3          |      |             |
| 4          |      |             |
| 5          |      |             |

Copyright 2022  
JSC Engineers

ISSUED:

PERMIT

SHEET TITLE:

FIRE ALARM  
PLANS

DATE: 04.13.2022

JOB NO.: 22-094

SHEET:

FA109



7

6

5

4

3

2

1


E

D

C

B


A

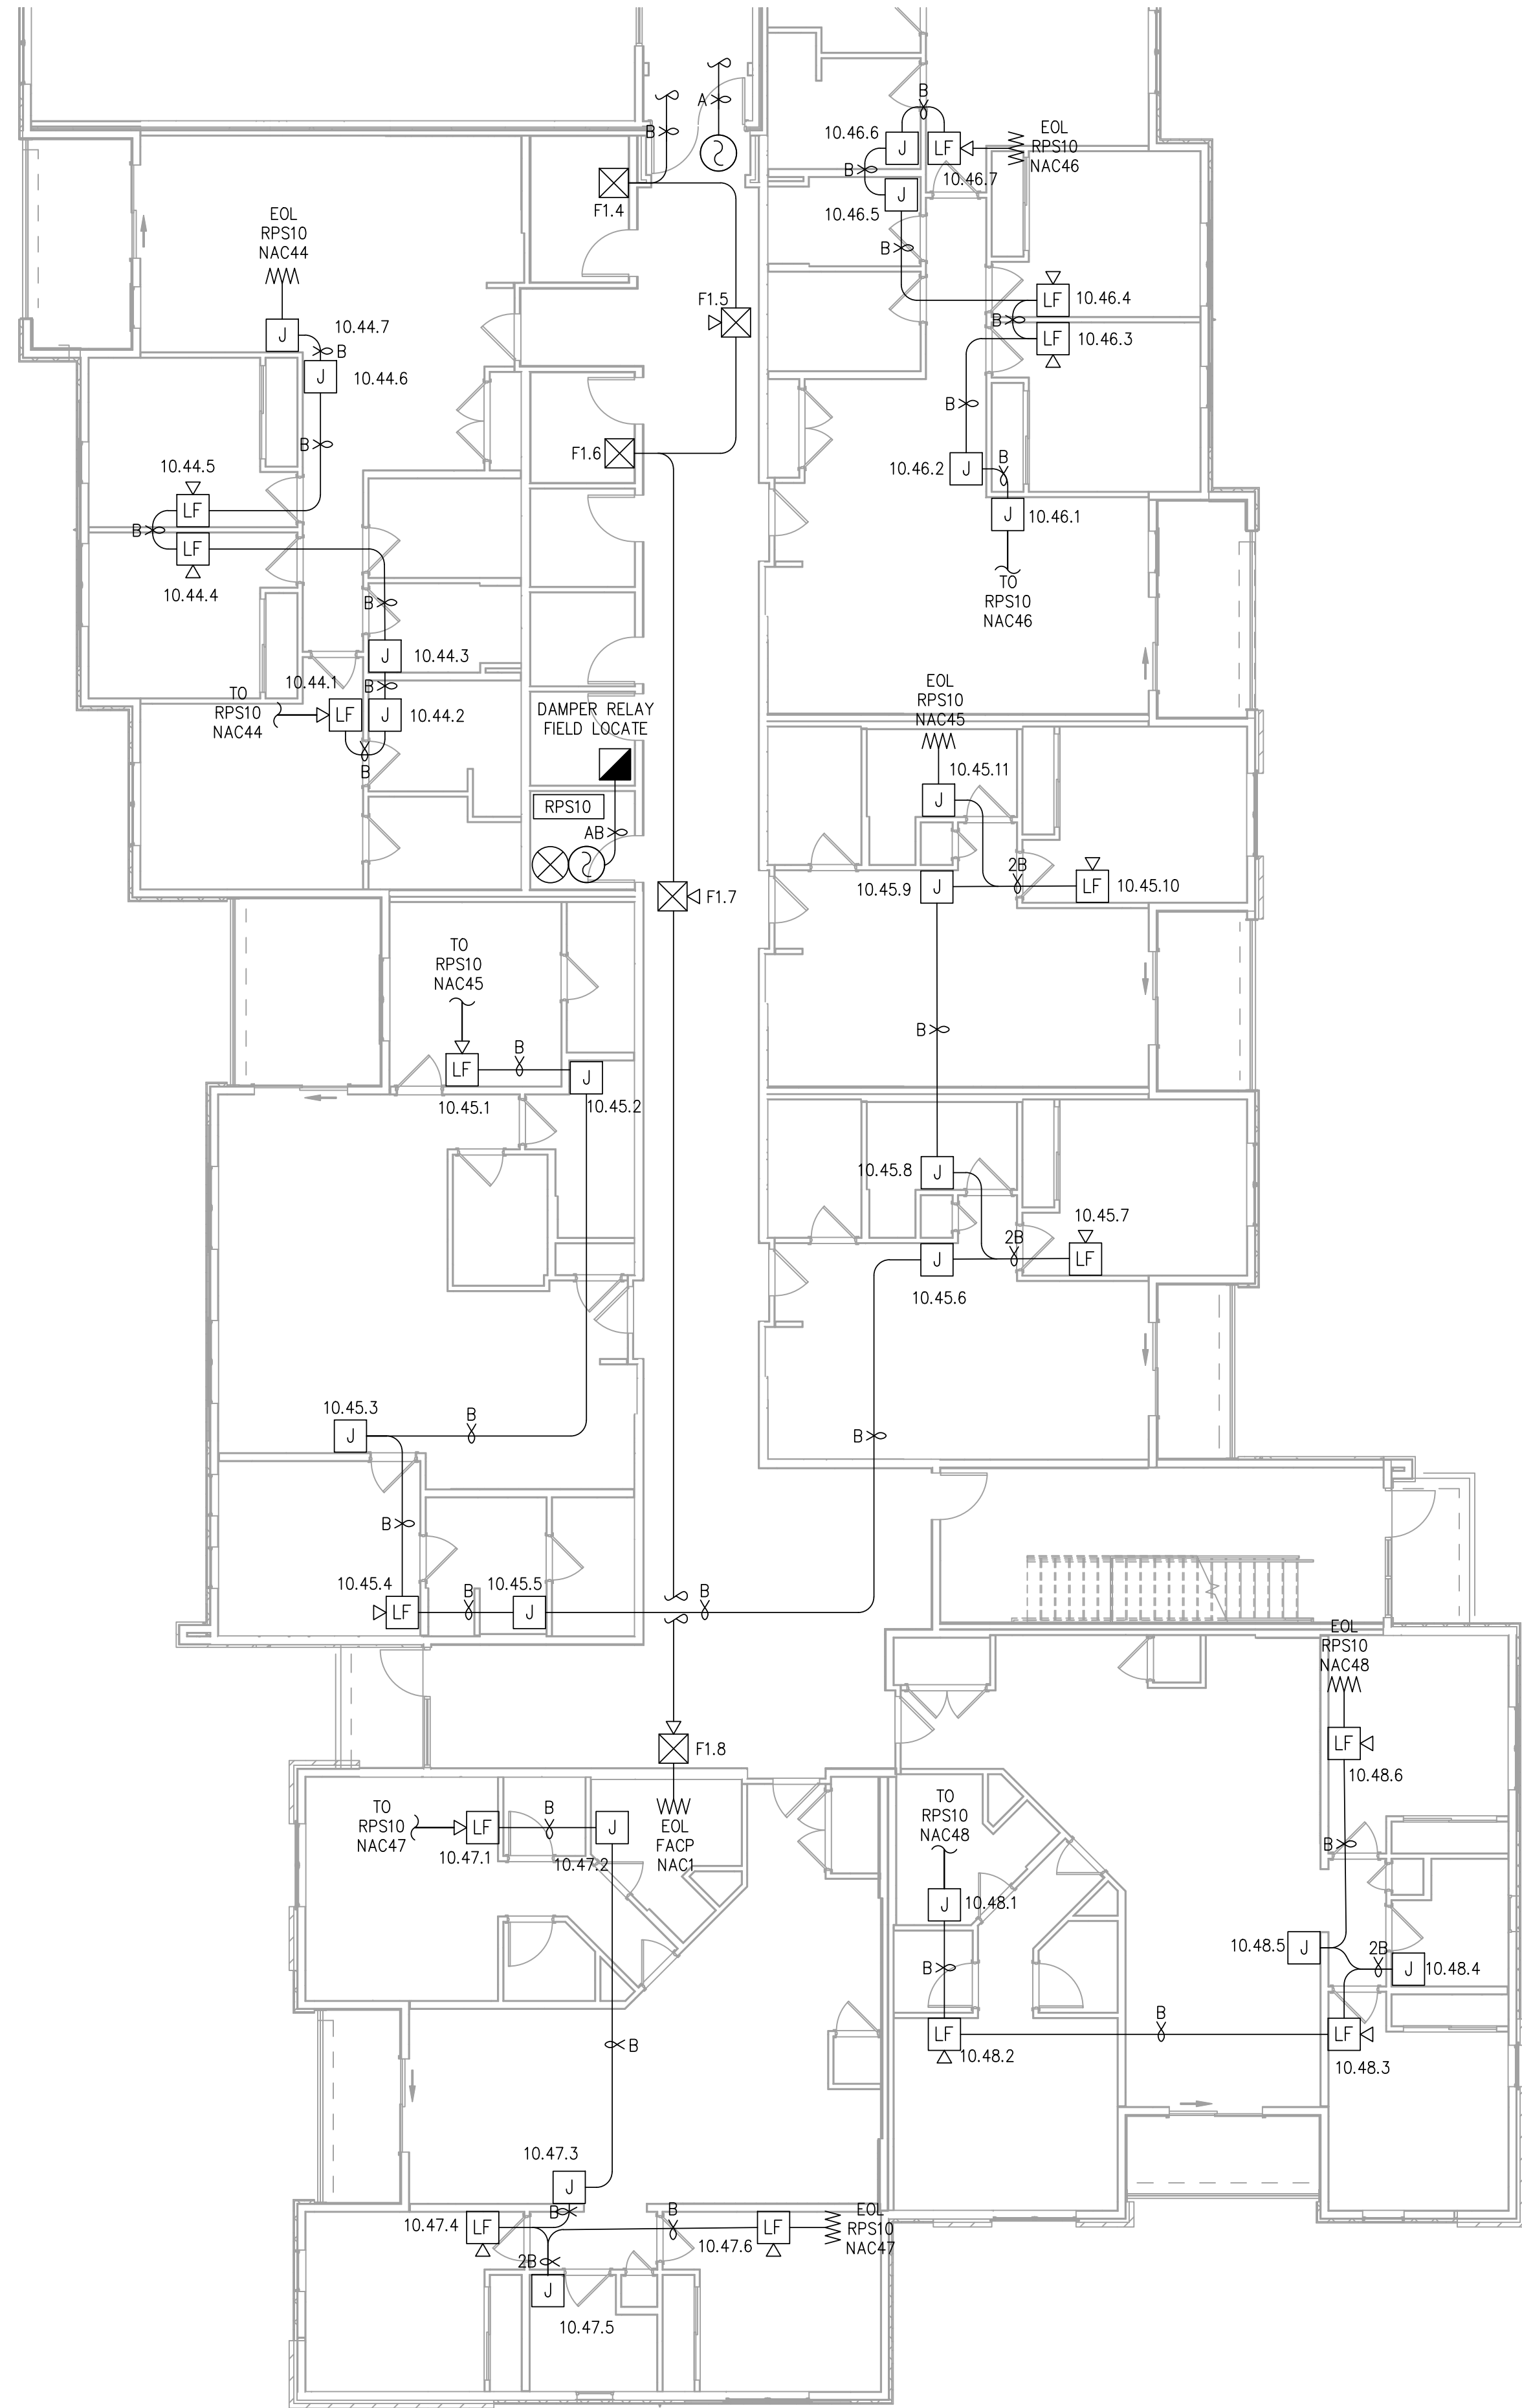

FIRE ALARM PLAN - BUILDING 2 - FLOOR 1 - AREA A

SCALE : 1/8" = 1'-0"

1

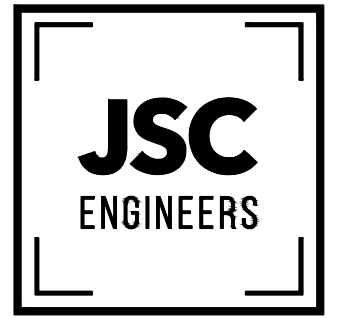

MO COA NO. 201900786 / KS COA NO. E-2818  
1925 CENTRAL ST. SUITE #201  
KANSAS CITY, MO 64108  
phone: (816) 272-5289  
email: jsmothers@jscengineers.com



FIRE ALARM CONTRACTOR:



SYSTEM INTEGRATION GROUP

PROJECT: **SIGNATURE AT PRYOR II**  
2100 AND 2150 NW LOWENSTEIN DR.  
LEE'S SUMMIT, MISSOURI 64081

| REVISIONS: | DATE | DESCRIPTION |
|------------|------|-------------|
| 1          |      |             |
| 2          |      |             |
| 3          |      |             |
| 4          |      |             |
| 5          |      |             |

Copyright 2022  
JSC Engineers

ISSUED: **PERMIT**

SHEET TITLE:

**FIRE ALARM  
PLANS**

DATE: 04.13.2022  
JOB NO.: 22-094  
SHEET:

**FA110**



7

6

5

4

3

2

1


E

D

C

B


A

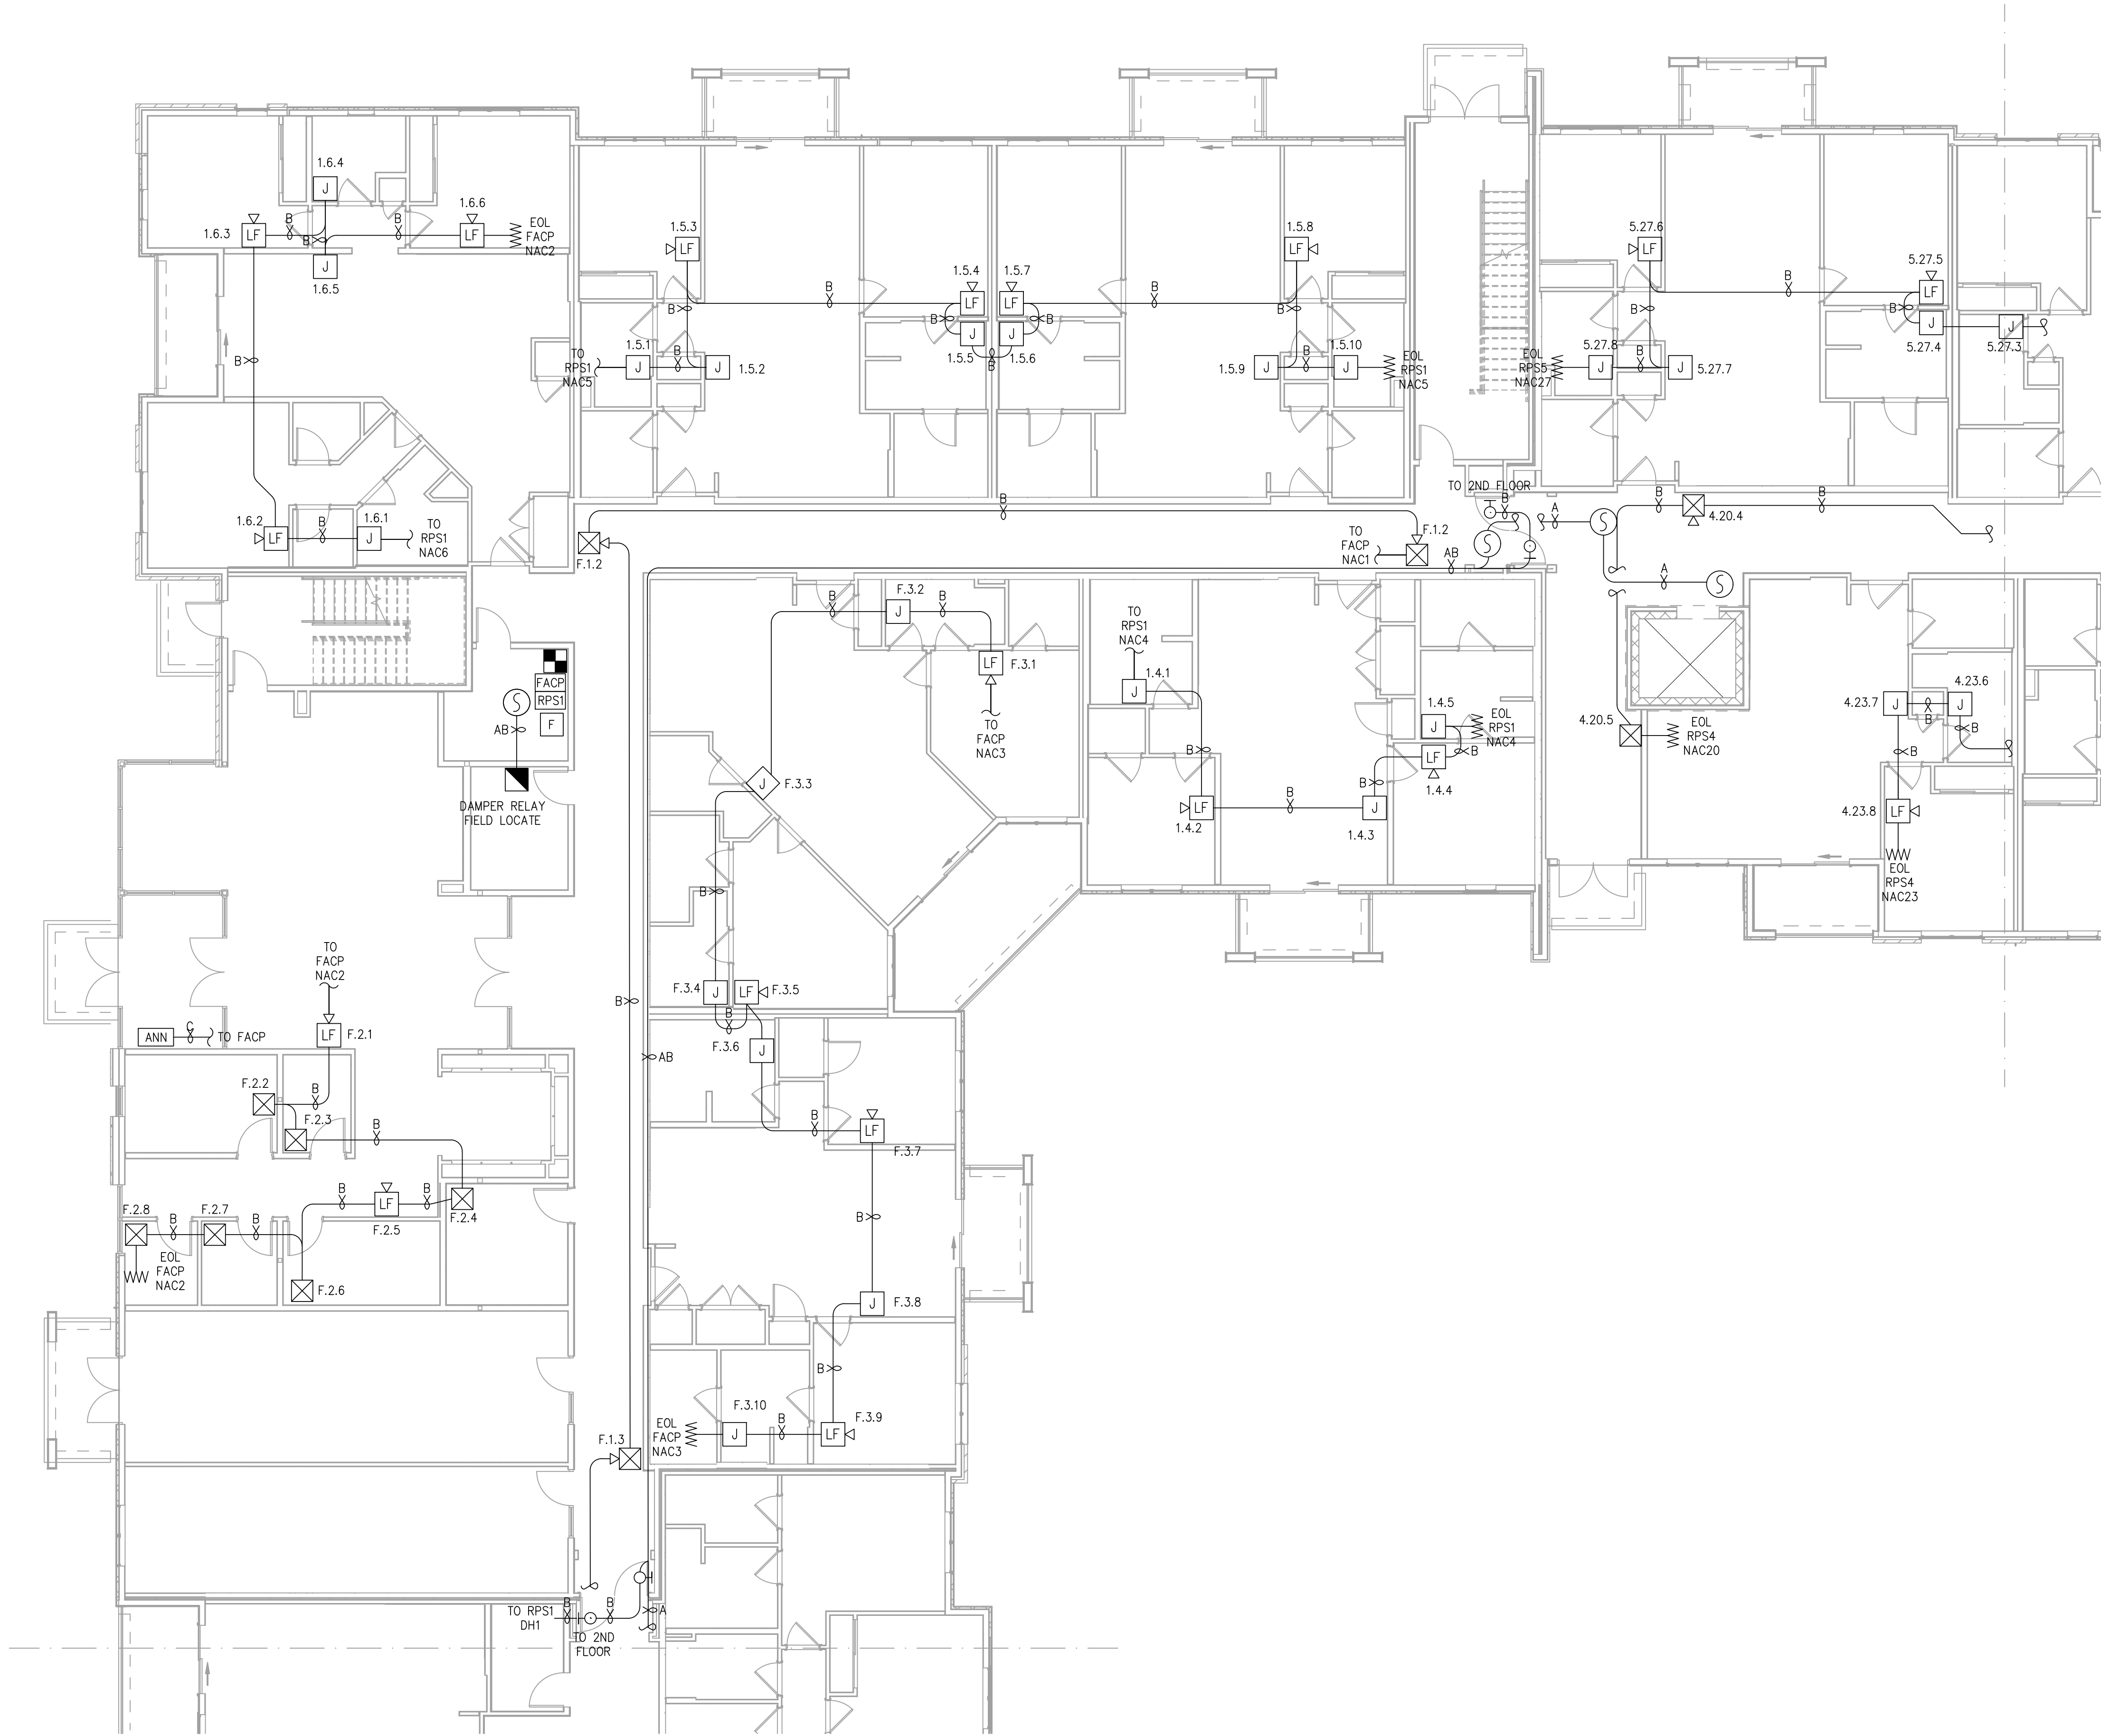

FIRE ALARM PLAN - BUILDING 2 - FLOOR 1 - AREA B

SCALE : 1/8" = 1'-0"

1

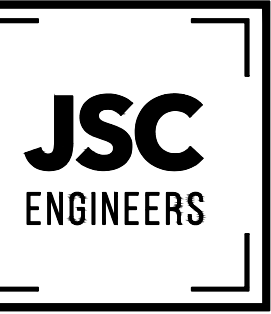

MO COA NO. 201900786 / KS COA NO. E-2818  
1925 CENTRAL ST. SUITE 4201  
KANSAS CITY, MO 64108  
phone: (816) 272-5289  
email: jsmothers@jscengineers.com



FIRE ALARM CONTRACTOR:



SYSTEM INTEGRATION GROUP

PROJECT: **SIGNATURE AT PRYOR II**  
2100 AND 2150 NW LOWENSTEIN DR.  
LEE'S SUMMIT, MISSOURI 64081

| REVISIONS: | DATE | DESCRIPTION |
|------------|------|-------------|
| 1          |      |             |
| 2          |      |             |
| 3          |      |             |
| 4          |      |             |
| 5          |      |             |

Copyright 2022  
JSC Engineers

ISSUED: **PERMIT**

SHEET TITLE:

**FIRE ALARM  
PLANS**

DATE: 04.13.2022

JOB NO.: 22-094

SHEET:

**FA111**



7

6

5

4

3

2

1


E

D

C

B


A

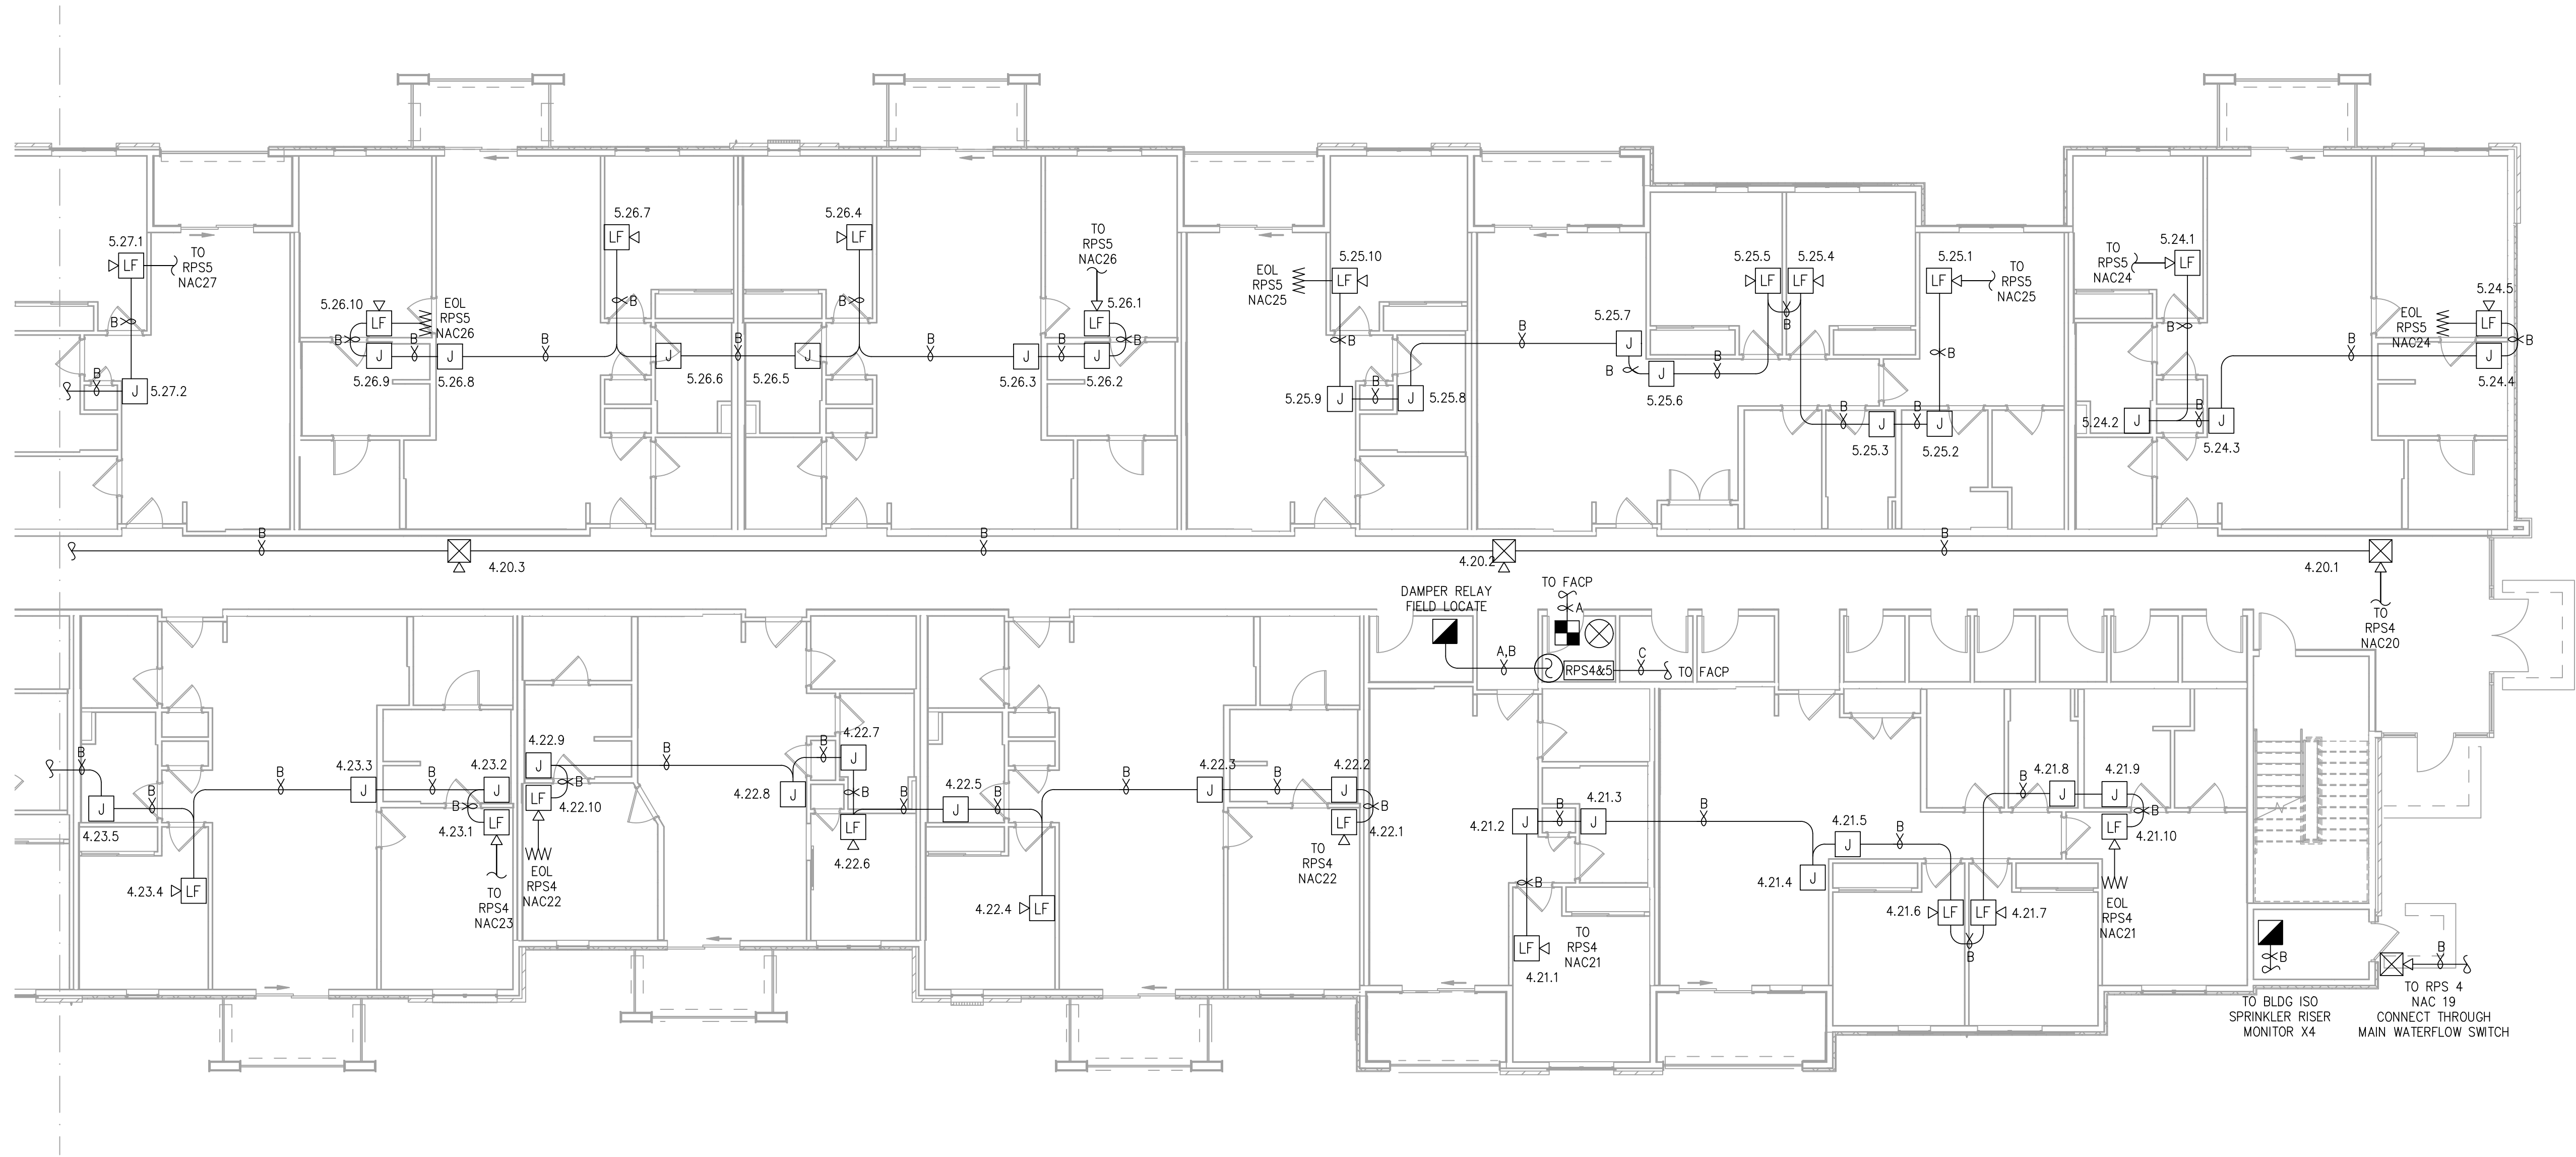

FIRE ALARM PLAN - BUILDING 2 - FLOOR 1 - AREA C

SCALE : 1/8" = 1'-0"

1

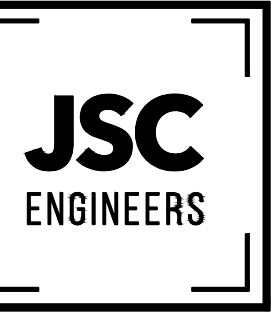

MO COA NO. 201908786 / KS COA NO. E-2818  
1925 CENTRAL ST. SUITE #201  
KANSAS CITY, MO 64108  
phone: (816) 272-5289  
email: jsmothers@jscengineers.com



FIRE ALARM CONTRACTOR:



SYSTEM INTEGRATION GROUP

PROJECT: **SIGNATURE AT PRYOR II**  
**2100 AND 2150 NW LOWENSTEIN DR.**  
**LEE'S SUMMIT, MISSOURI 64081**

| REVISIONS: | DATE | DESCRIPTION |
|------------|------|-------------|
| 1          |      |             |
| 2          |      |             |
| 3          |      |             |
| 4          |      |             |
| 5          |      |             |

Copyright 2022  
JSC Engineers

ISSUED:

PERMIT

SHEET TITLE:

FIRE ALARM  
PLANS

DATE: 04.13.2022

JOB NO.: 22-094

SHEET:

FA112



7

6

5

4

3

2

1


E

D

C

B


A

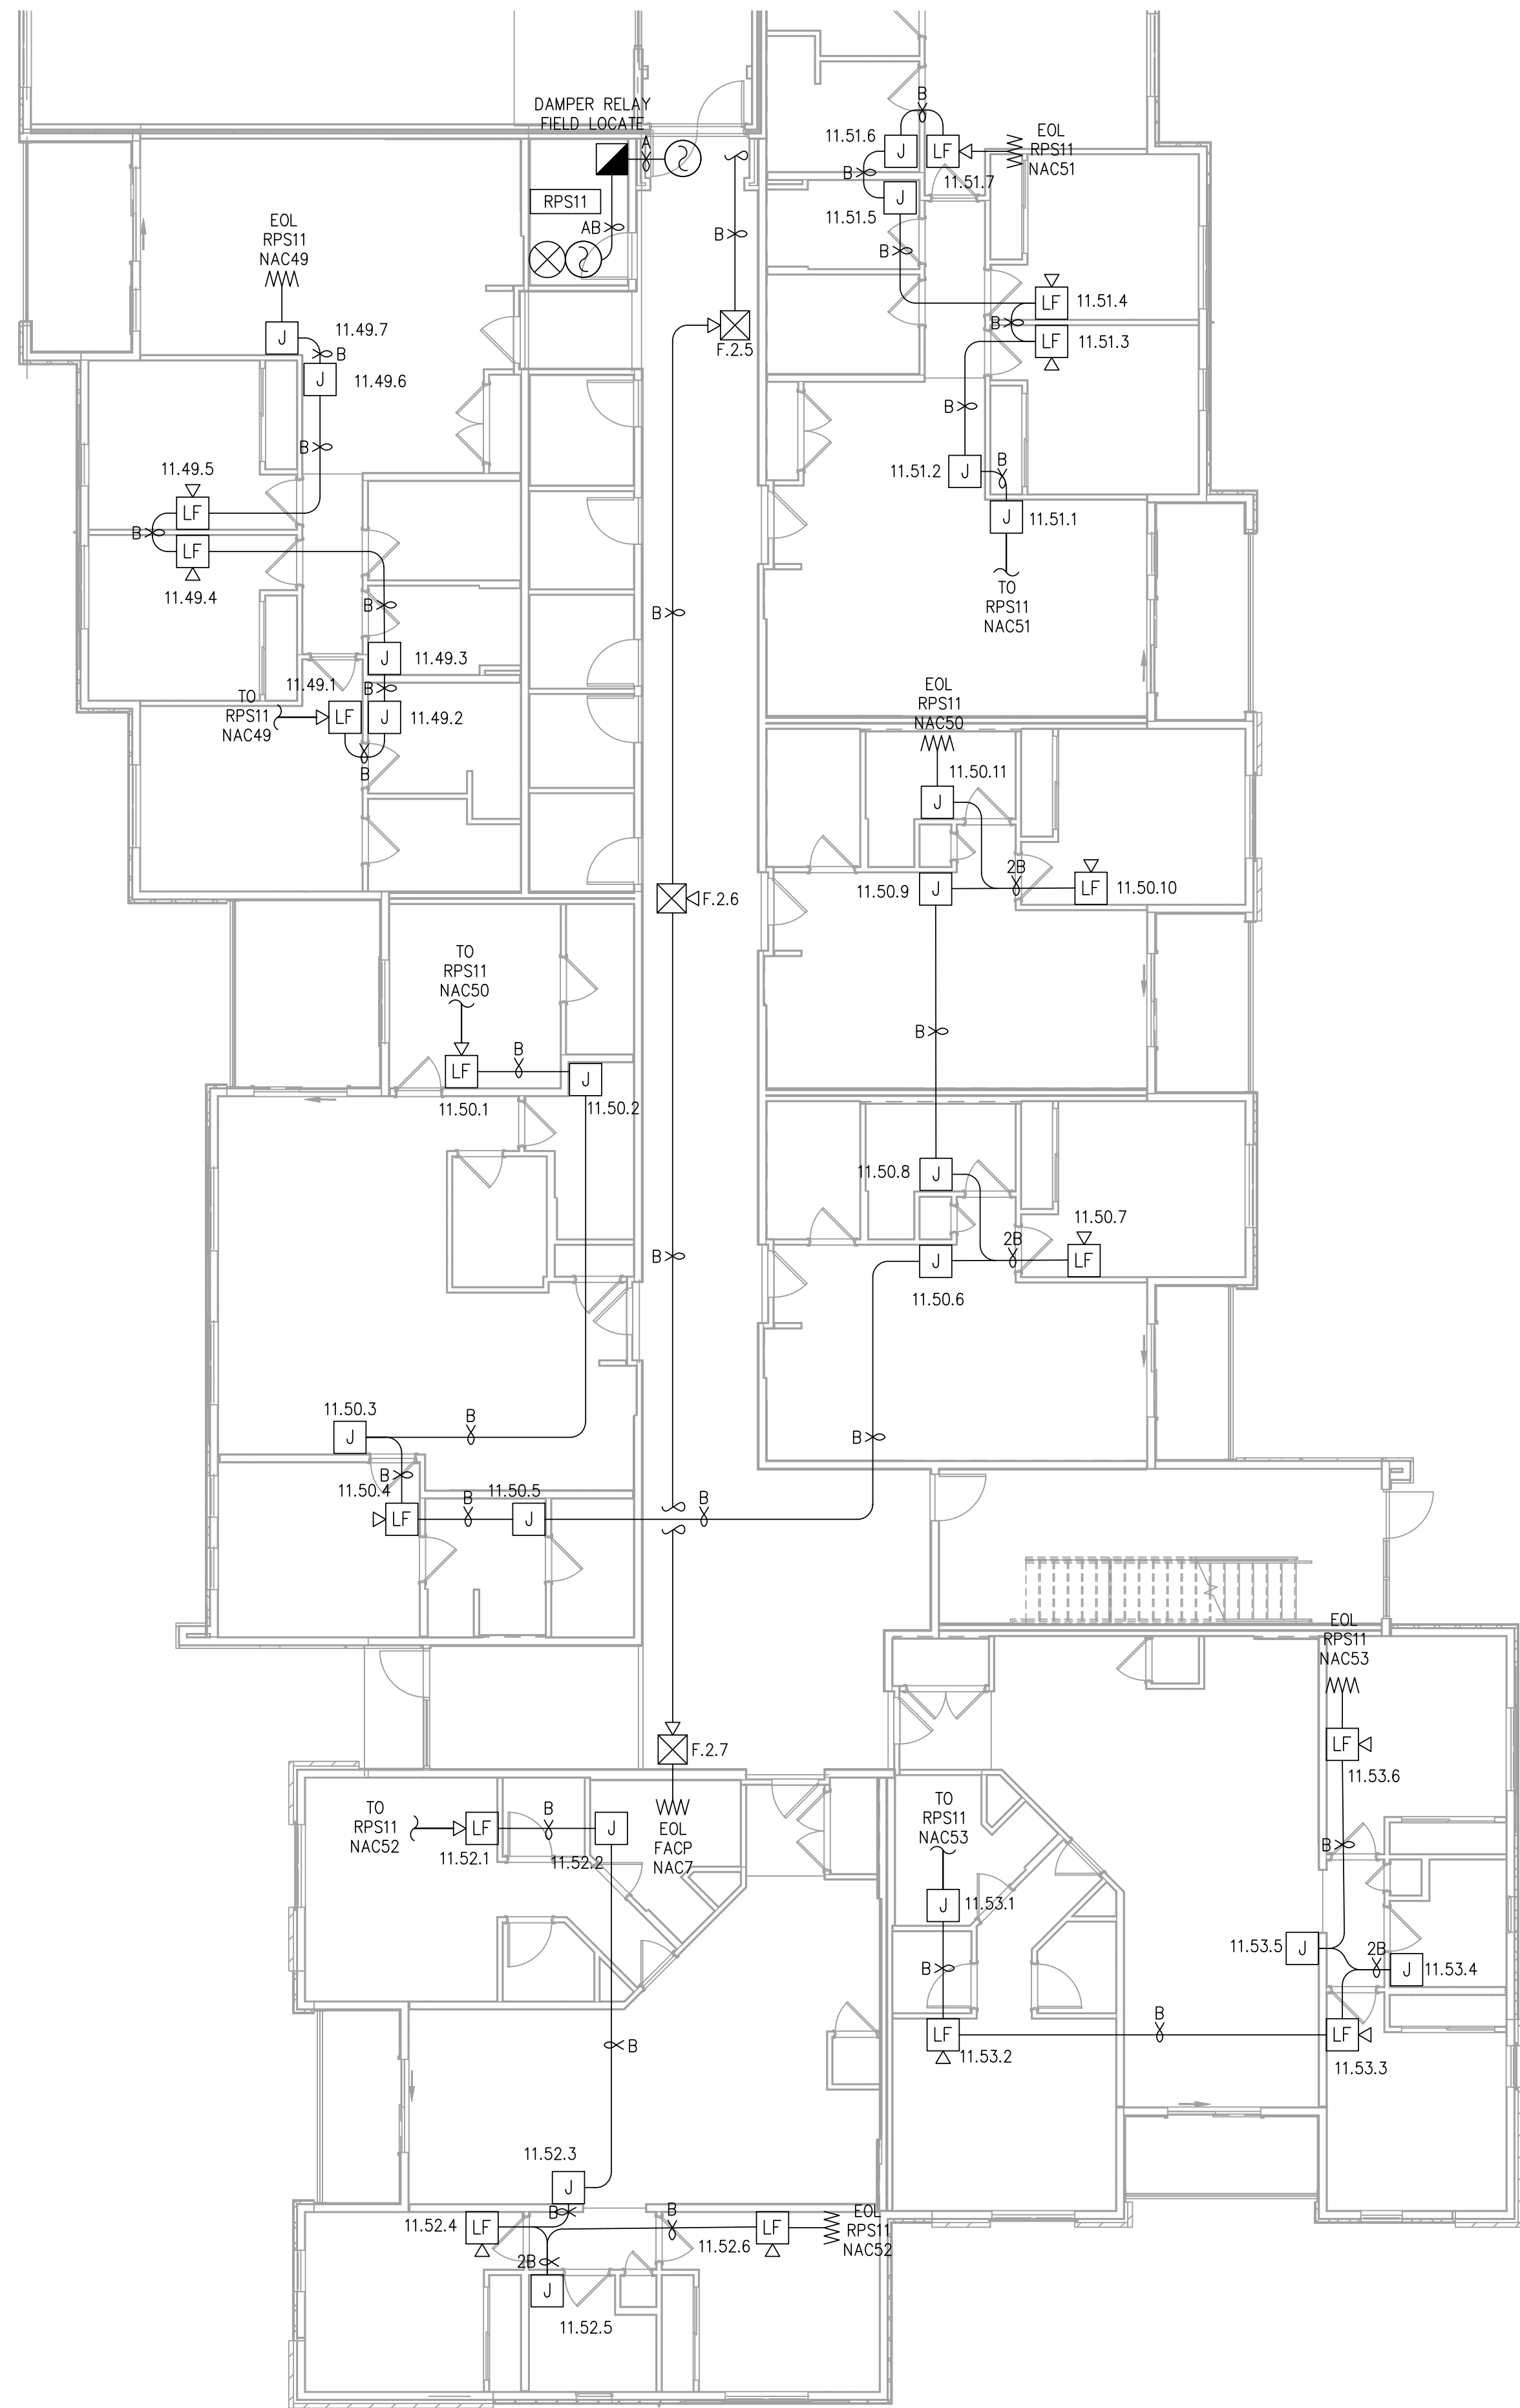


FIRE ALARM PLAN - BUILDING 2 - FLOOR 2 - AREA A

SCALE : 1/8" = 1'-0"

1

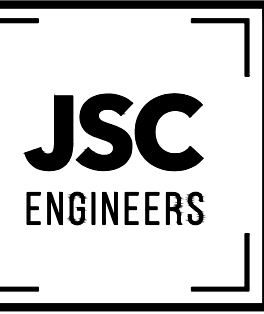

MO COA NO. 201900786 / KS COA NO. E-2818  
1925 CENTRAL ST. SUITE 401  
KANSAS CITY, MO 64108  
phone: (816) 272-5289  
email: jsmothers@jseengineers.com

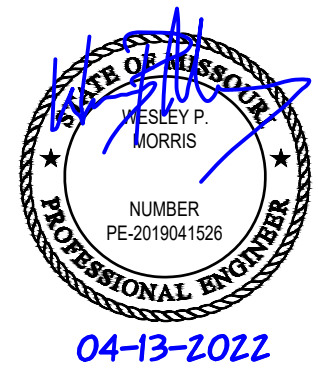

FIRE ALARM CONTRACTOR:



SYSTEM INTEGRATION GROUP

PROJECT: **SIGNATURE AT PRYOR II**  
2100 AND 2150 NW LOWENSTEIN DR.  
LEE'S SUMMIT, MISSOURI 64081

| REV | DATE | DESCRIPTION |
|-----|------|-------------|
| 1   |      |             |
| 2   |      |             |
| 3   |      |             |
| 4   |      |             |
| 5   |      |             |

Copyright 2022  
JSC Engineers

ISSUED: **PERMIT**

SHEET TITLE:

**FIRE ALARM PLANS**

DATE: 04.13.2022

JOB NO.: 22-094

SHEET:

**FA113**





RE ALARM CONTRACTOR:



*S*

| IONS: | DATE / DESCRIPTION |
|-------|--------------------|
|       |                    |
|       |                    |
|       |                    |
|       |                    |
|       |                    |

Copyright 2022  
Engineers


PERMIT

\* TITLE:

## FIRE ALARM PLANS

TF: 04 13 2022

3 NO.: 22-094

EET:

**E-A114**



SCALE :  $1/8'' = 1-0'$

1



7

6

5

4

3

2

1


E

D

C

B


A

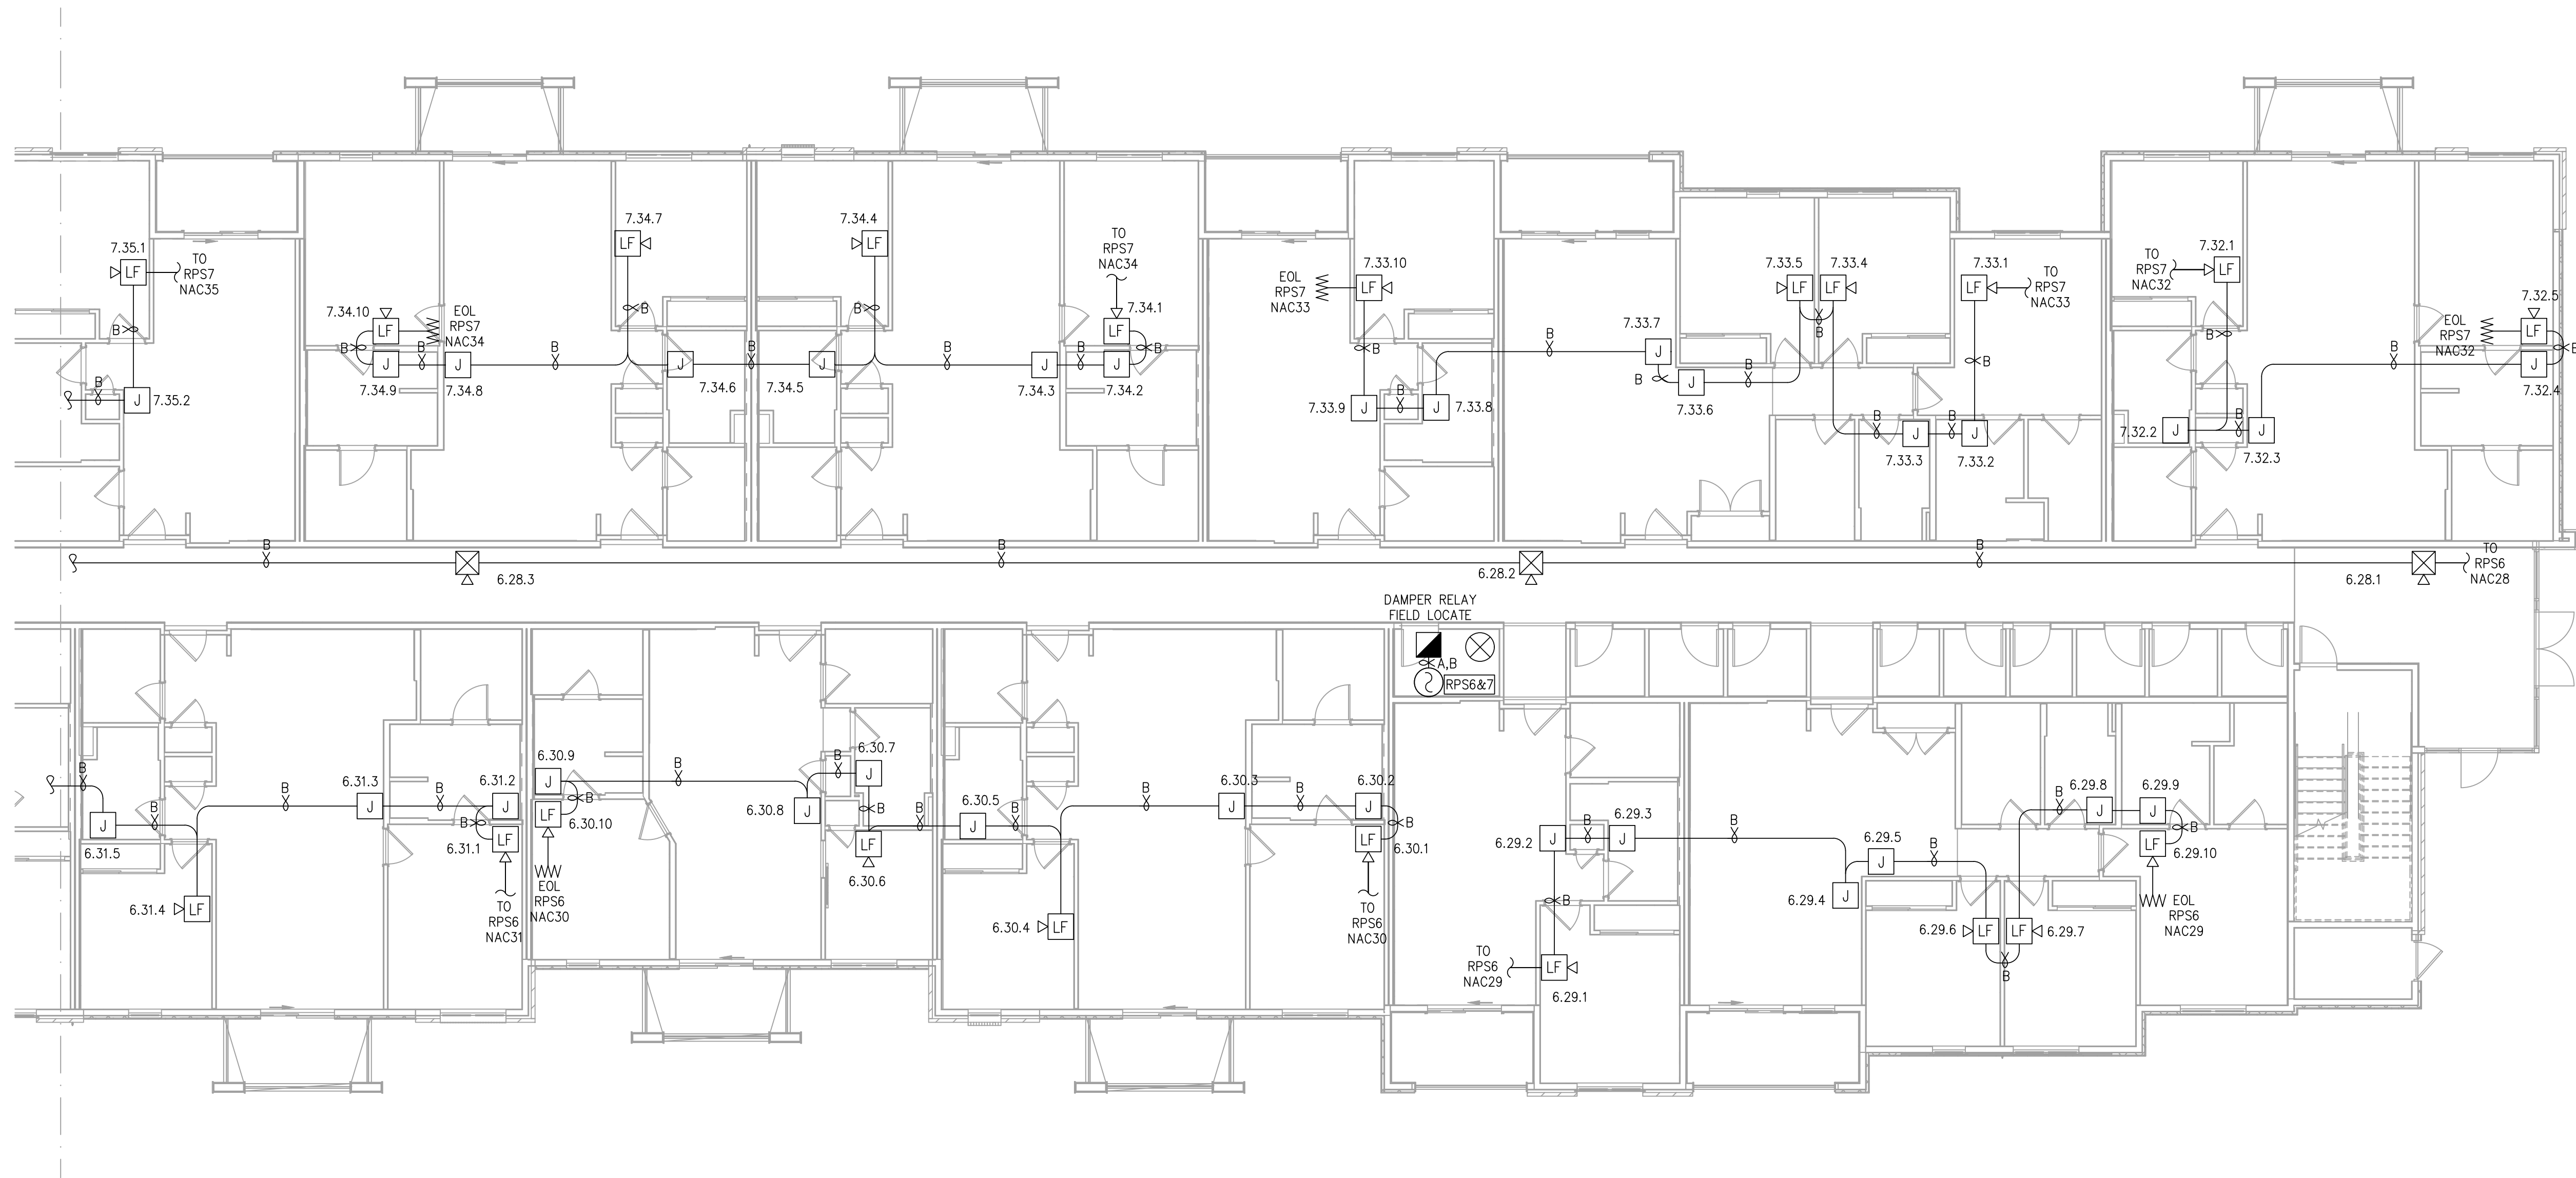

FIRE ALARM PLAN - BUILDING 2 - FLOOR 2 - AREA C

SCALE : 1/8" = 1'-0"

1

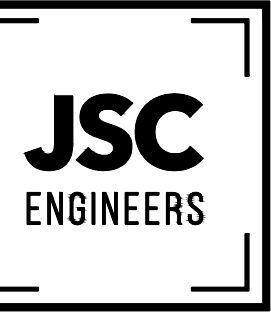

MO COA NO. 201900786 / KS COA NO. E-2818  
1926 CENTRAL ST. SUITE #201  
KANSAS CITY, MO 64108  
phone: (816) 272-5289  
email: jsmothers@jscengineers.com



FIRE ALARM CONTRACTOR:



SYSTEM INTEGRATION GROUP

PROJECT: **SIGNATURE AT PRYOR II**  
2100 AND 2150 NW LOWENSTEIN DR.  
LEE'S SUMMIT, MISSOURI 64081

| REVISIONS: | DATE | DESCRIPTION |
|------------|------|-------------|
| 1          |      |             |
| 2          |      |             |
| 3          |      |             |
| 4          |      |             |
| 5          |      |             |

Copyright 2022  
JSC Engineers

ISSUED: **PERMIT**

SHEET TITLE:

**FIRE ALARM  
PLANS**

DATE: 04.13.2022

JOB NO.: 22-094

SHEET:

**FA115**



7

6

5

4

3

2

1


E

D

C

B


A

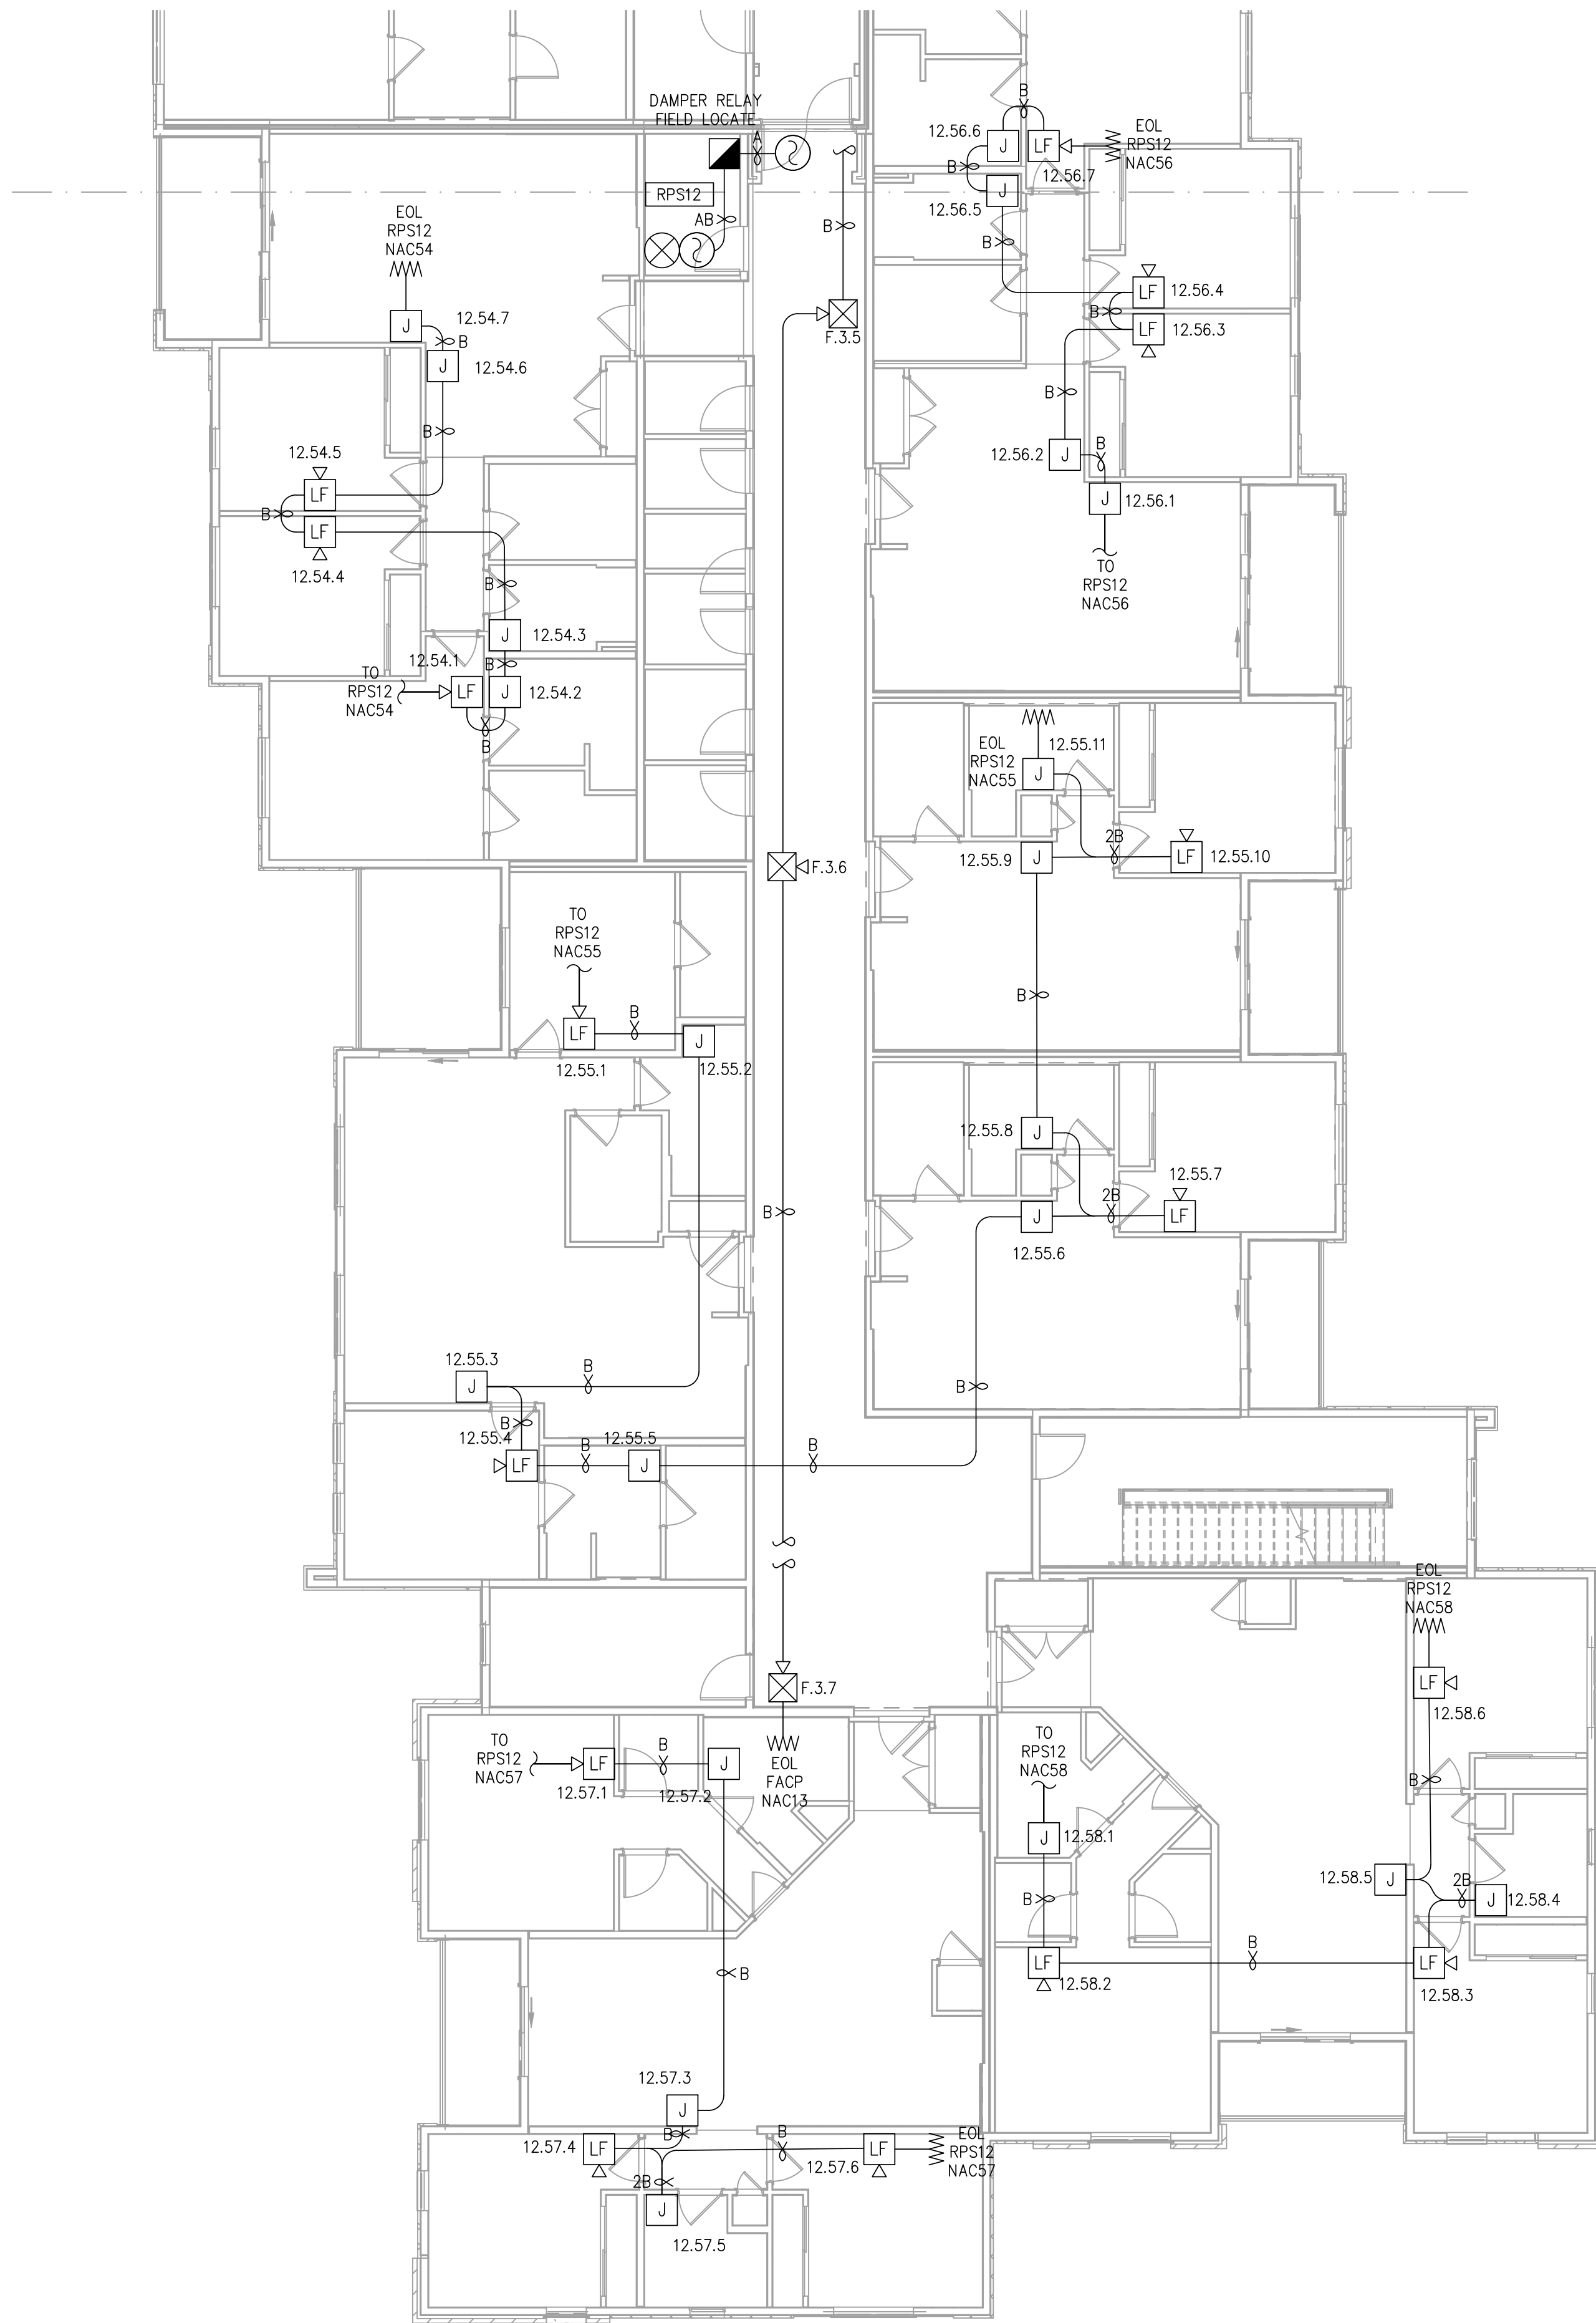

FIRE ALARM PLAN - BUILDING 2 - FLOOR 3 - AREA A

SCALE : 1/8" = 1'-0"

1

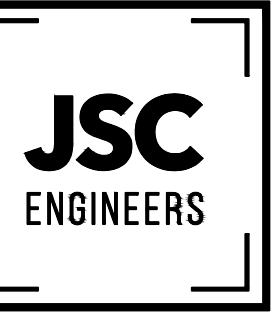

MO COA NO. 201900786 / KS COA NO. E-2818  
1925 CENTRAL ST. SUITE 4001  
KANSAS CITY, MO 64108  
phone: (816) 272-5289  
email: jsmothers@jscengineers.com



FIRE ALARM CONTRACTOR:



SYSTEM INTEGRATION GROUP

PROJECT: **SIGNATURE AT PRYOR II**  
2100 AND 2150 NW LOWENSTEIN DR.  
LEE'S SUMMIT, MISSOURI 64081

| REVISIONS: | DATE | DESCRIPTION |
|------------|------|-------------|
| 1          |      |             |
| 2          |      |             |
| 3          |      |             |
| 4          |      |             |
| 5          |      |             |

Copyright 2022  
JSC Engineers

ISSUED: **PERMIT**

SHEET TITLE:

**FIRE ALARM PLANS**

DATE: 04.13.2022  
JOB NO.: 22-094  
SHEET:

**FA116**



# FA117





7

6

5

4

3

2

1


E

D

C

B


A

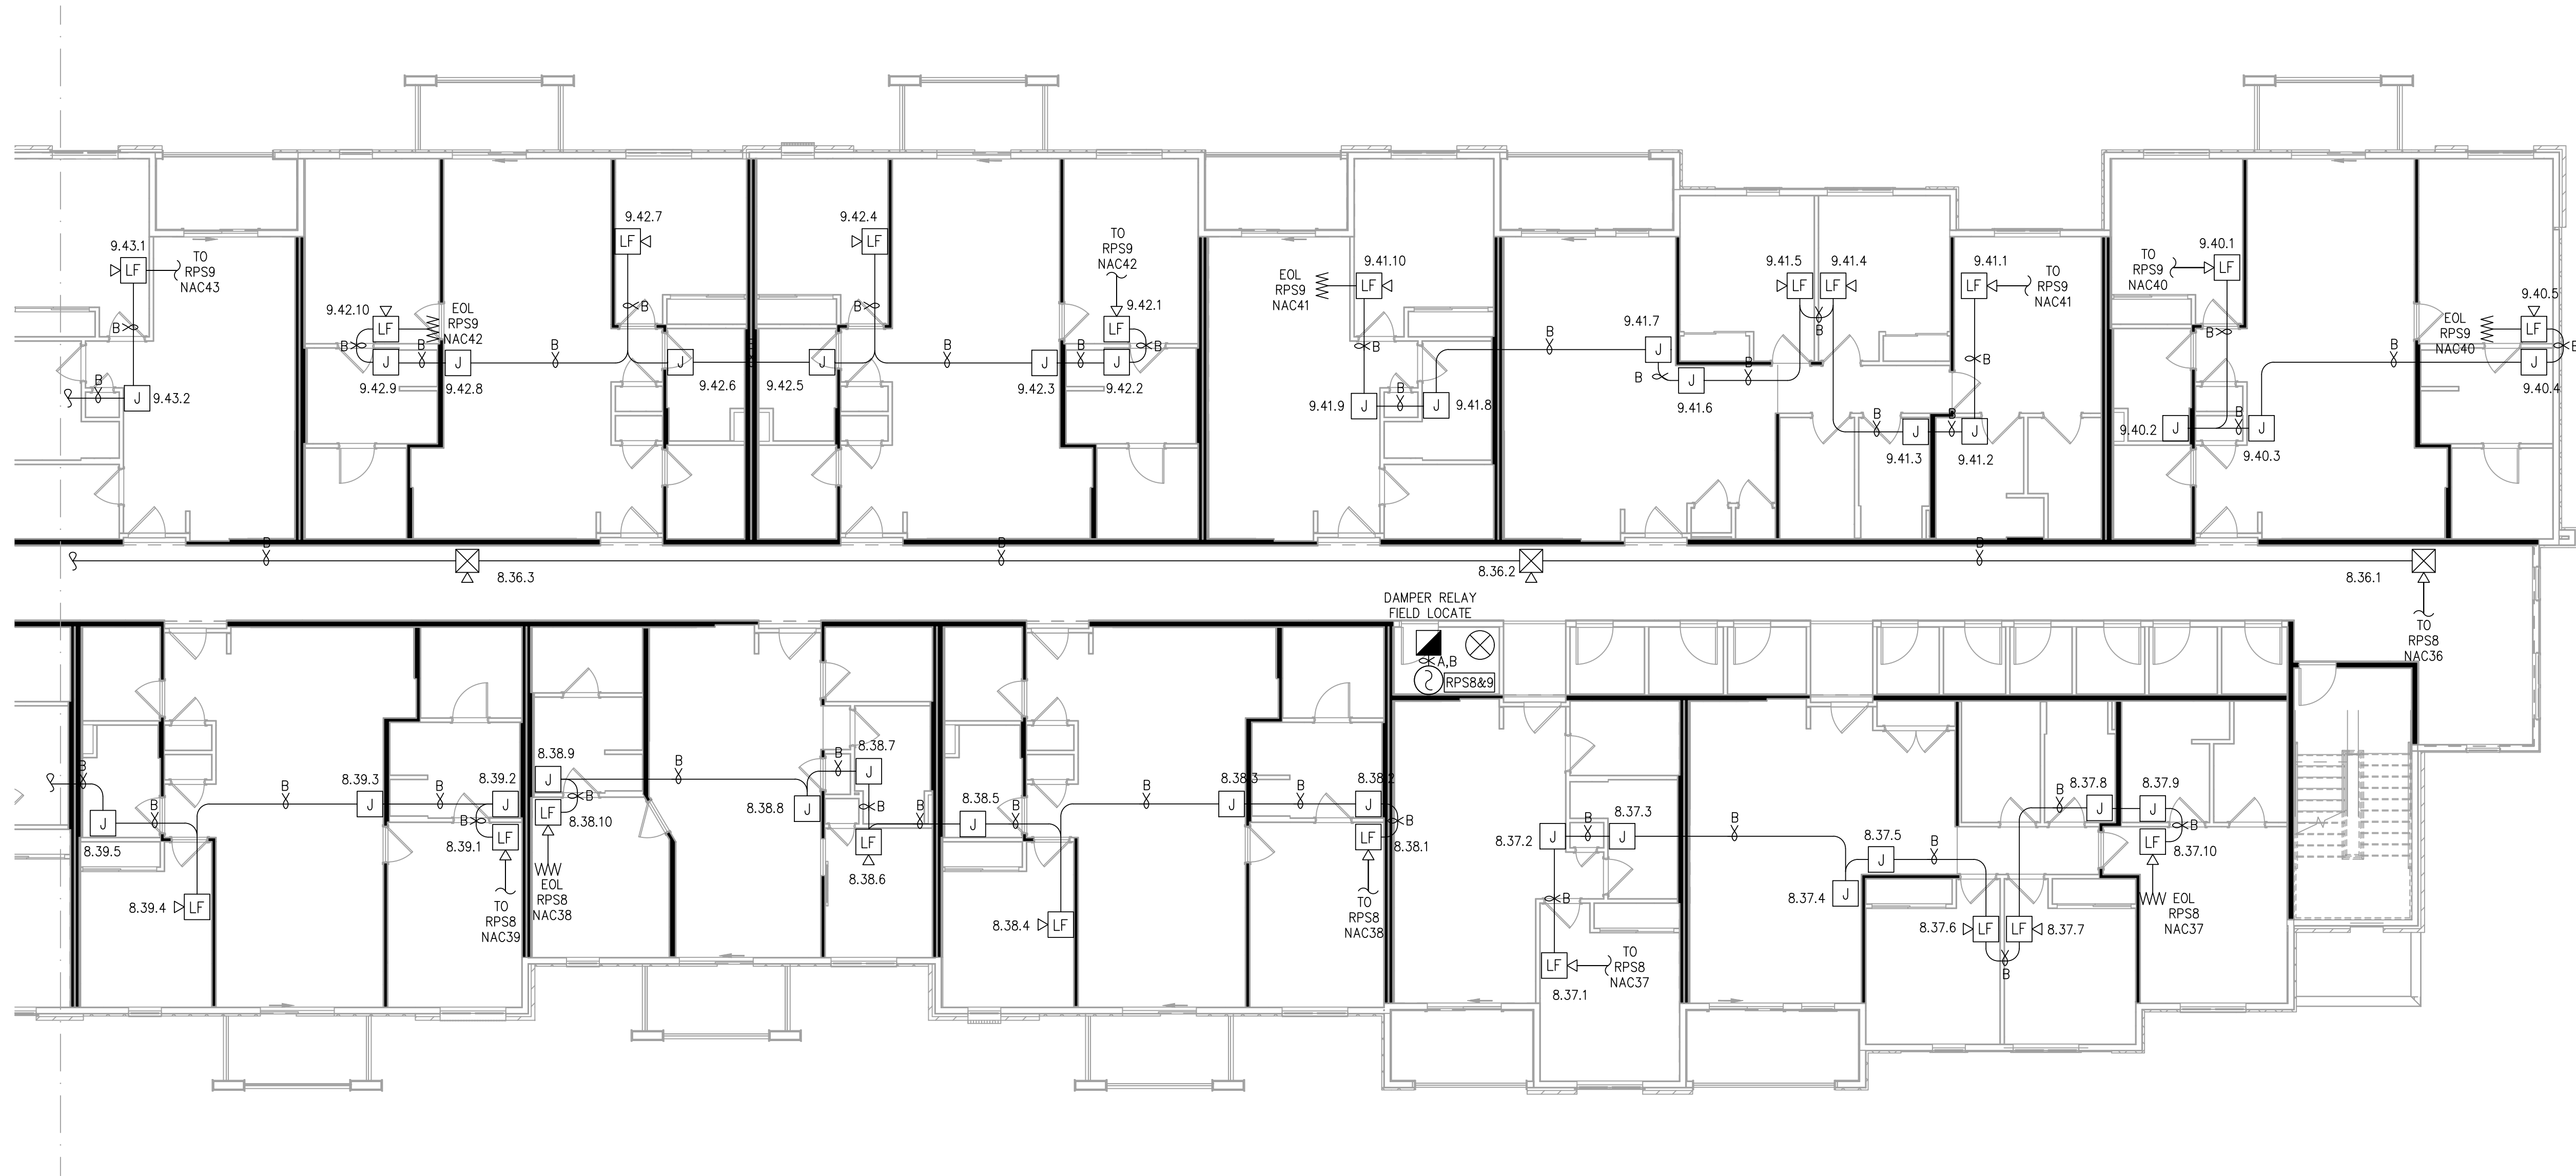

FIRE ALARM PLAN - BUILDING 2 - FLOOR 3 - AREA C

SCALE : 1/8" = 1'-0"

1

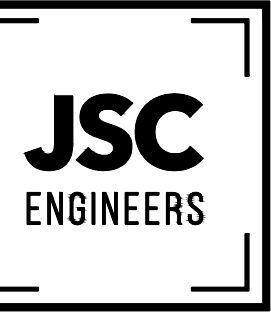

MO COA NO. 201900786 / KS COA NO. E-2818  
1925 CENTRAL ST. SUITE #201  
KANSAS CITY, MO 64108  
phone: (816) 272-5289  
email: jsmothers@jscengineers.com



FIRE ALARM CONTRACTOR:



SYSTEM INTEGRATION GROUP

PROJECT:  
**SIGNATURE AT PRYOR II**  
2100 AND 2150 NW LOWENSTEIN DR.  
LEE'S SUMMIT, MISSOURI 64081

| REVISIONS: | DATE | DESCRIPTION |
|------------|------|-------------|
| 1          |      |             |
| 2          |      |             |
| 3          |      |             |
| 4          |      |             |
| 5          |      |             |

Copyright 2022  
JSC Engineers

ISSUED:

PERMIT

SHEET TITLE:

FIRE ALARM  
PLANS

DATE: 04.13.2022

JOB NO.: 22-094

SHEET:

FA118




E

D

C

B


A

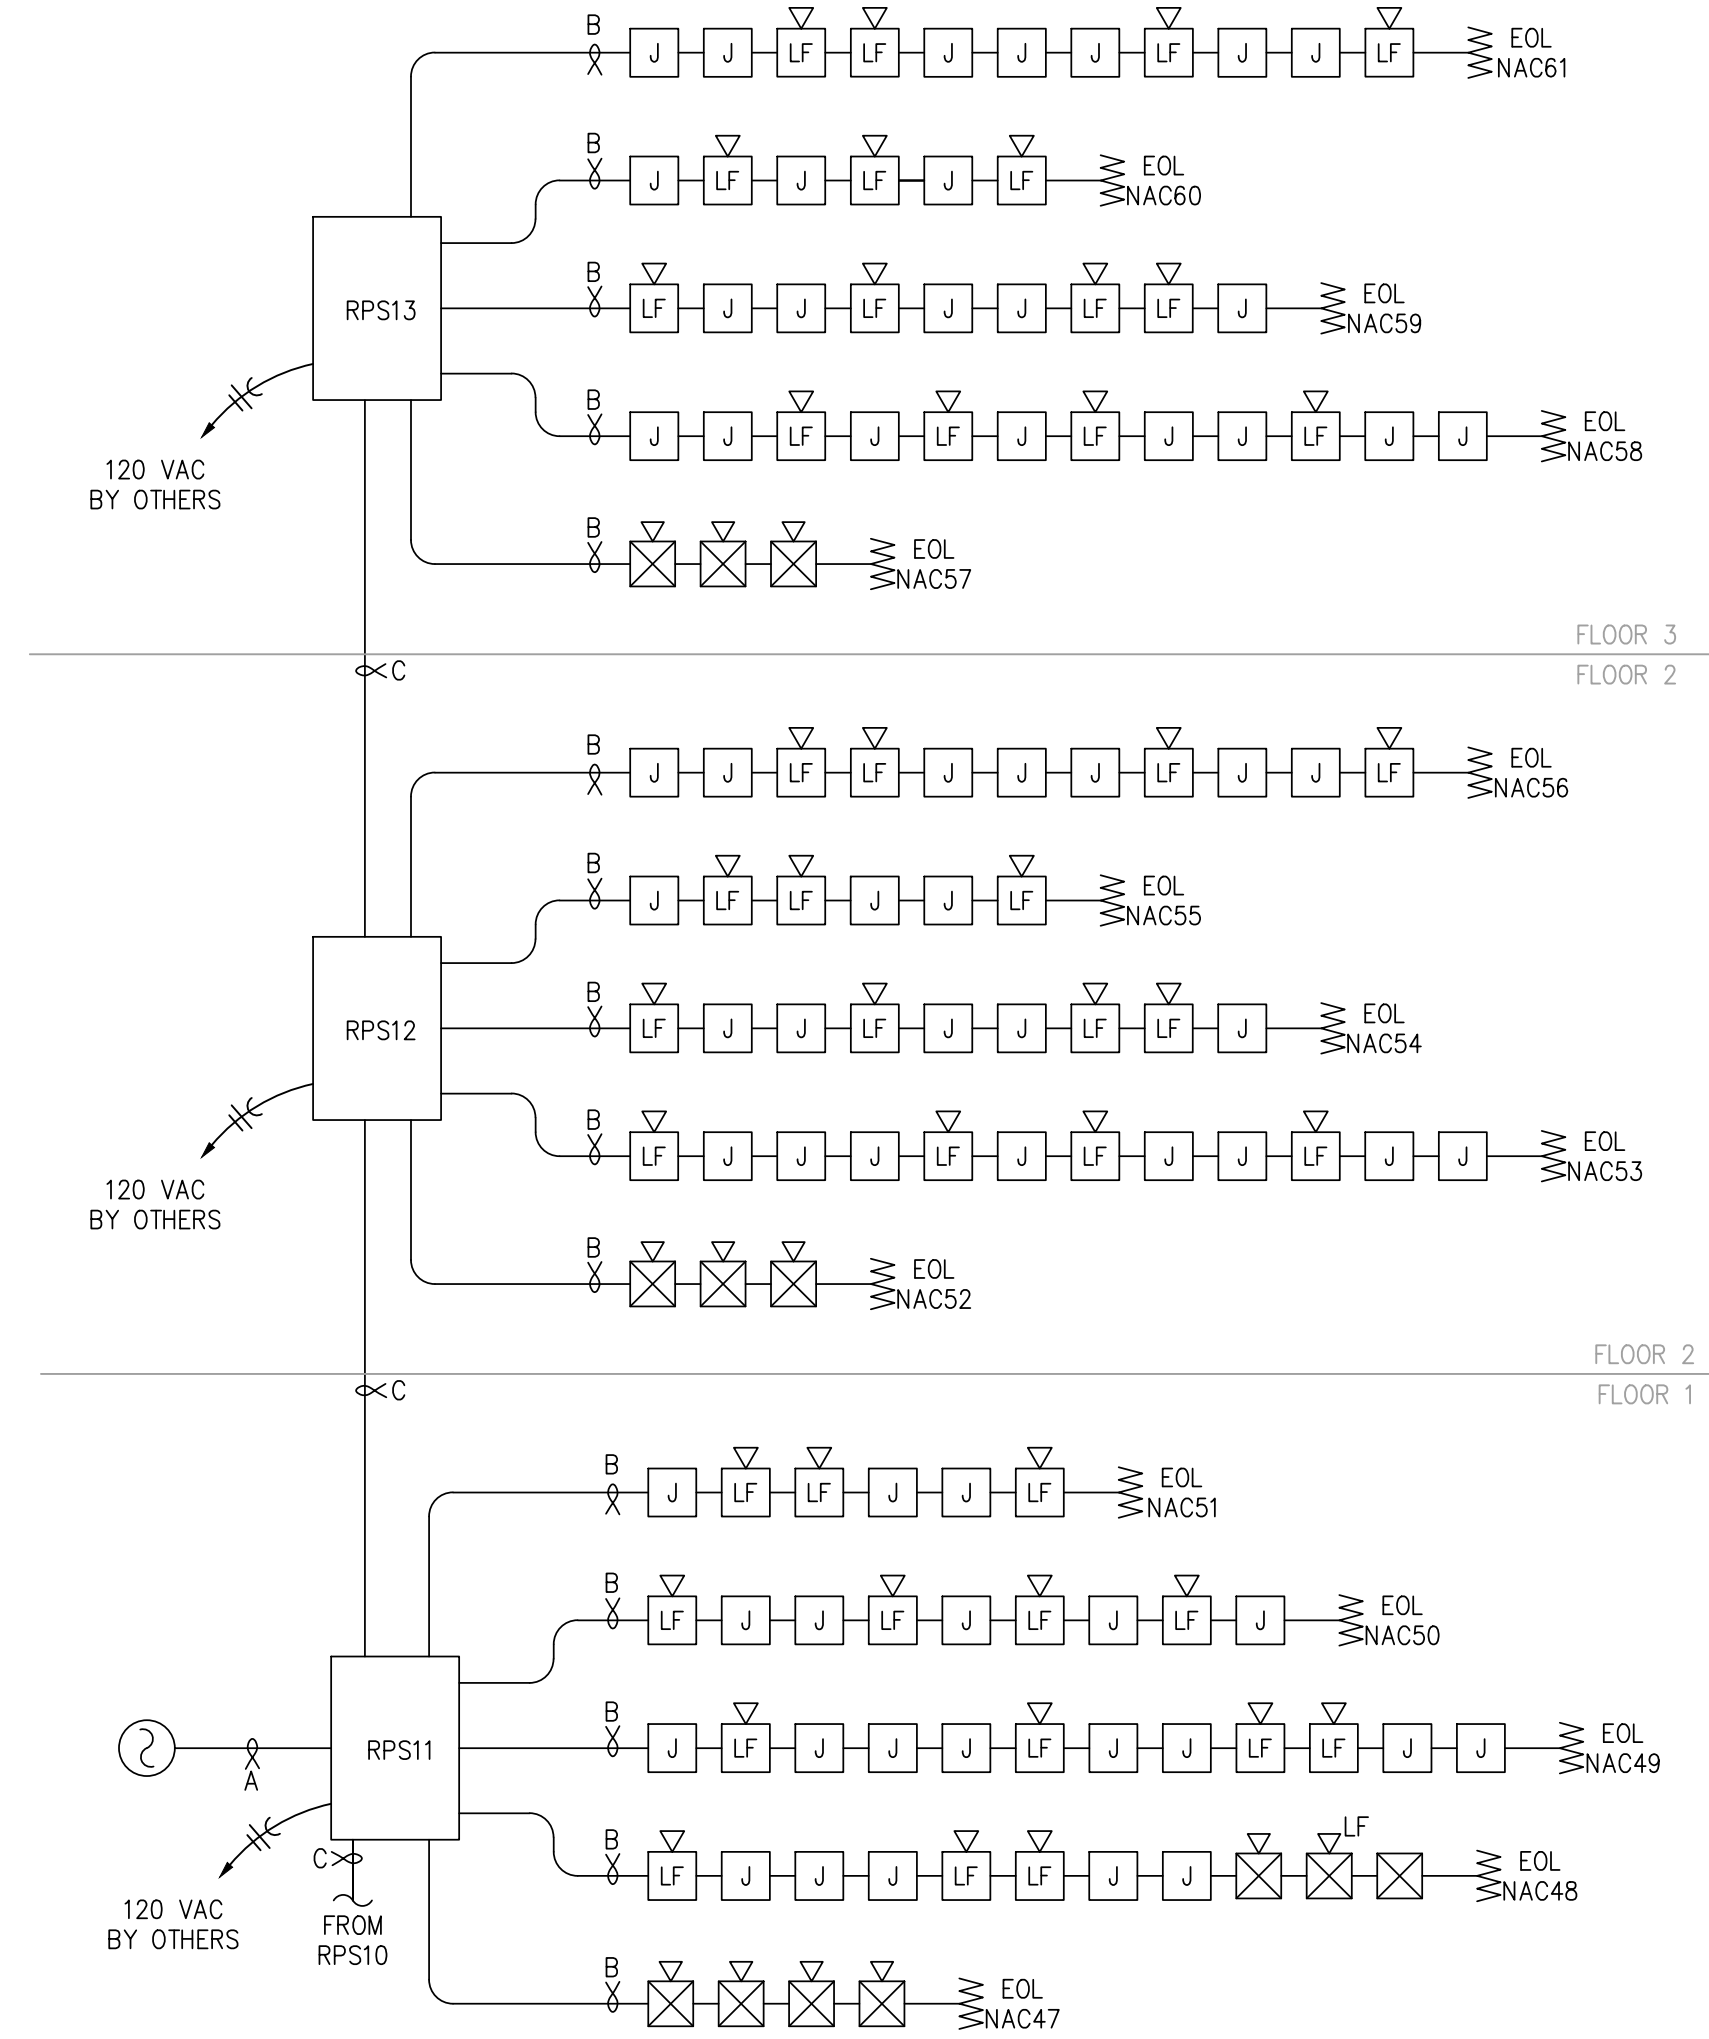

# RISER - BUILDING 1 - AREA A

SCALE : N/A


3

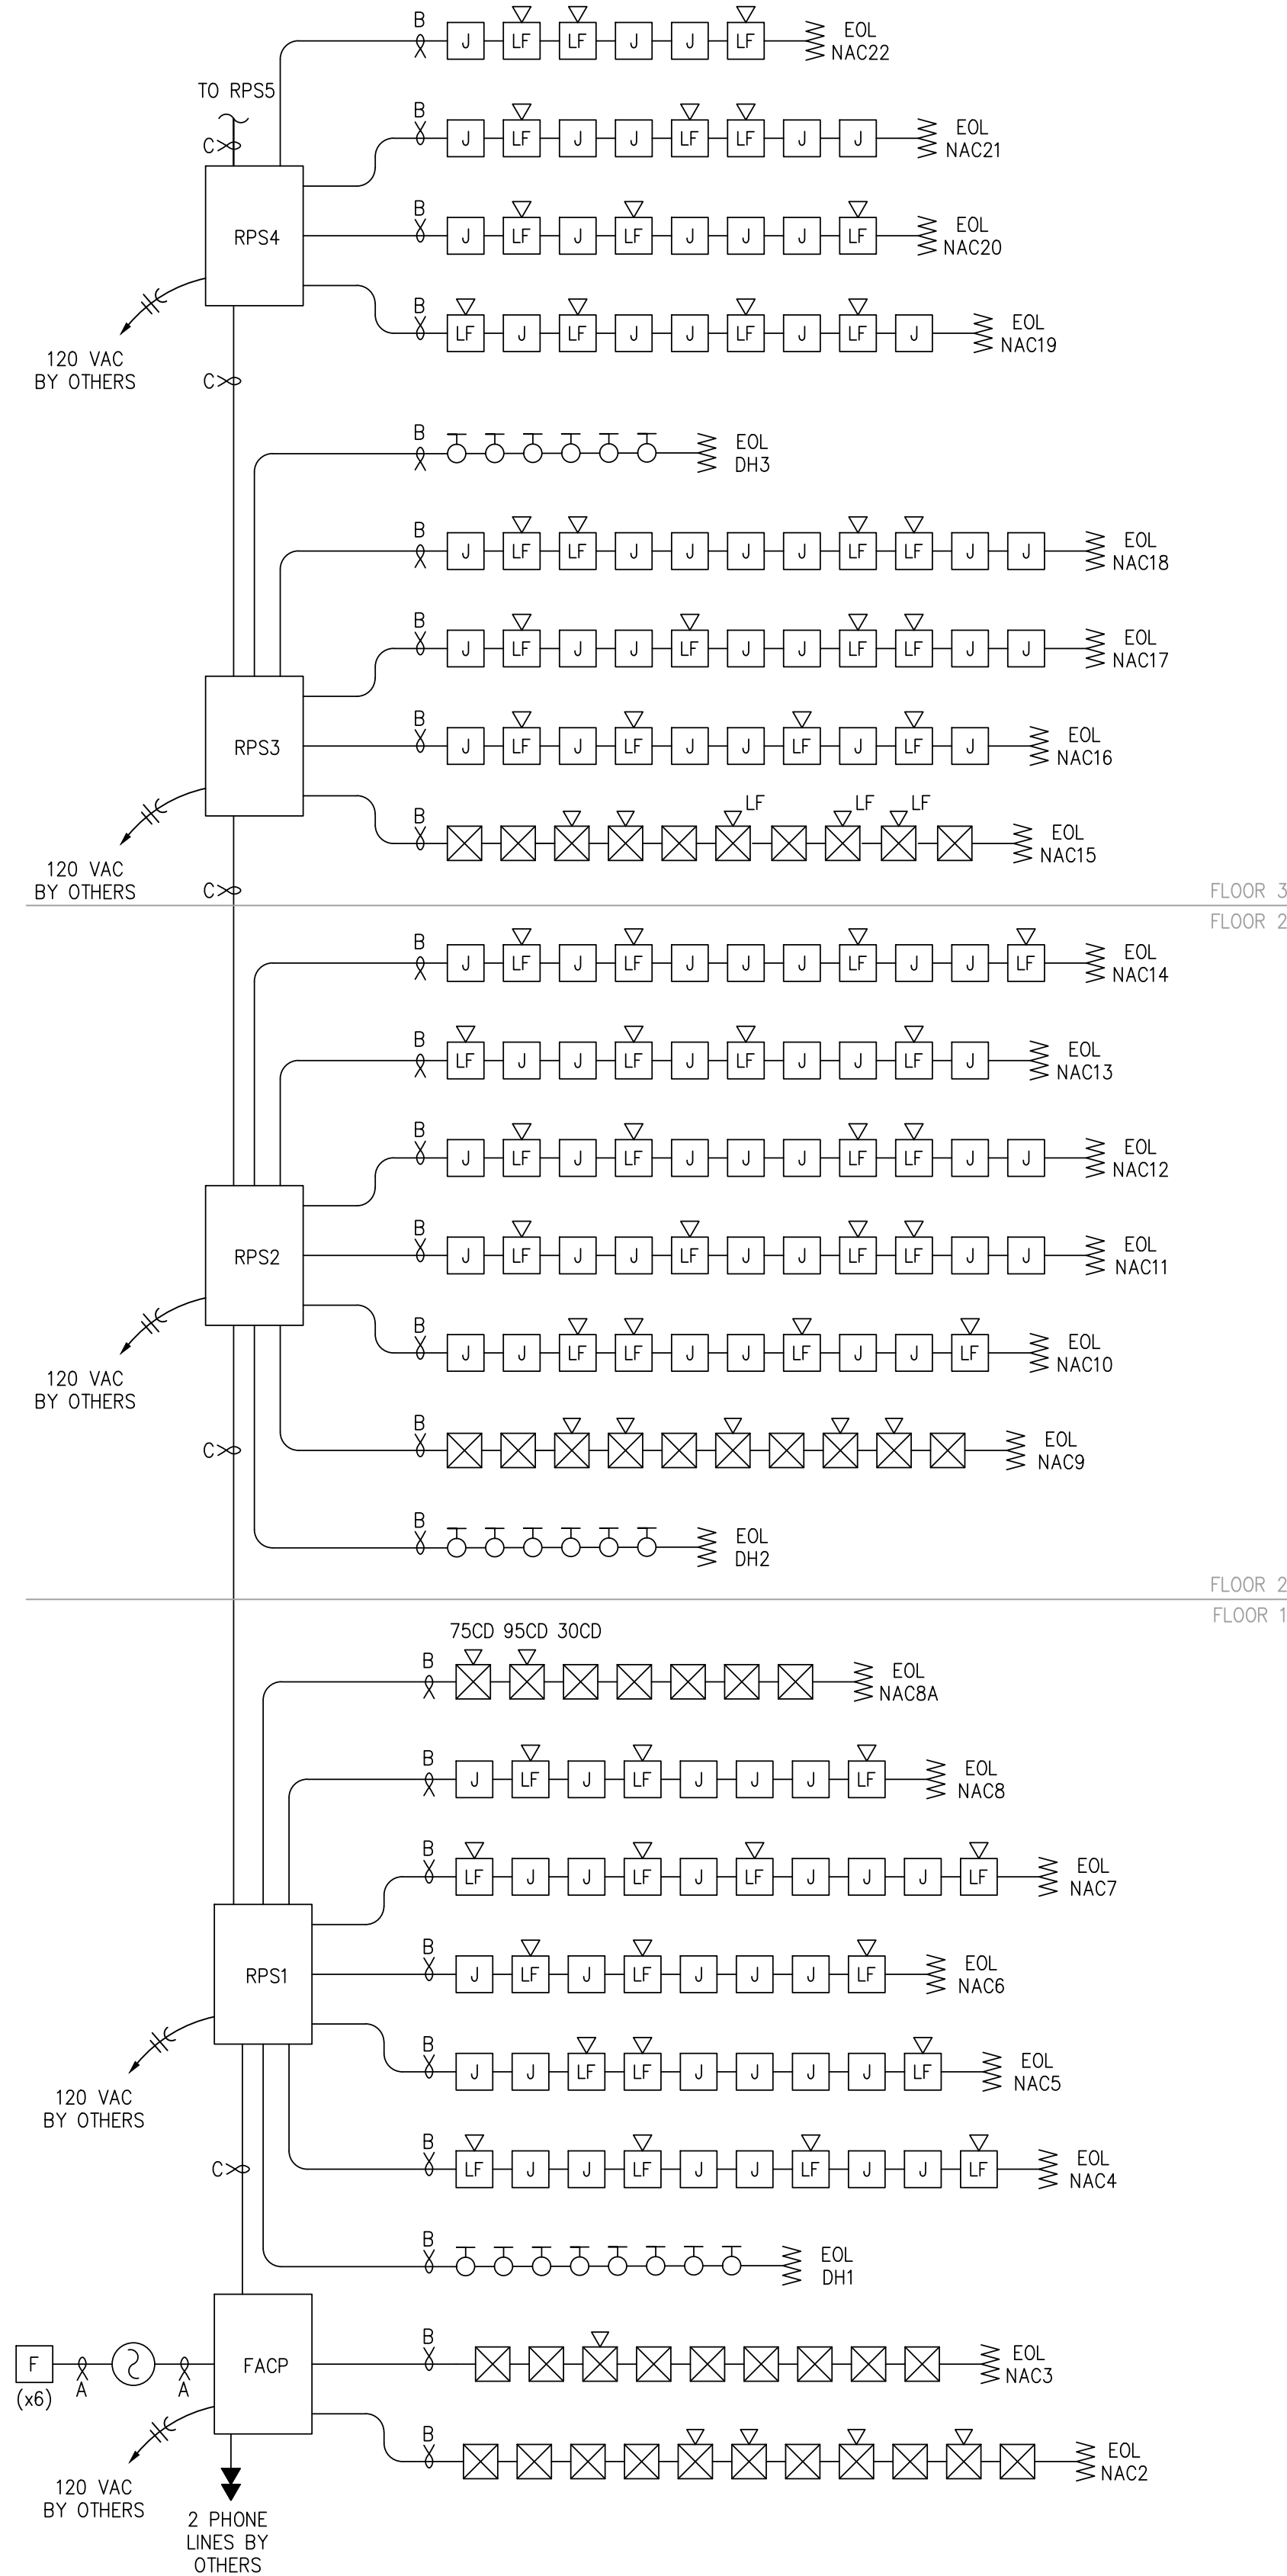

## RISER - BUILDING 1 - AREA B

SCALE : N/A


2

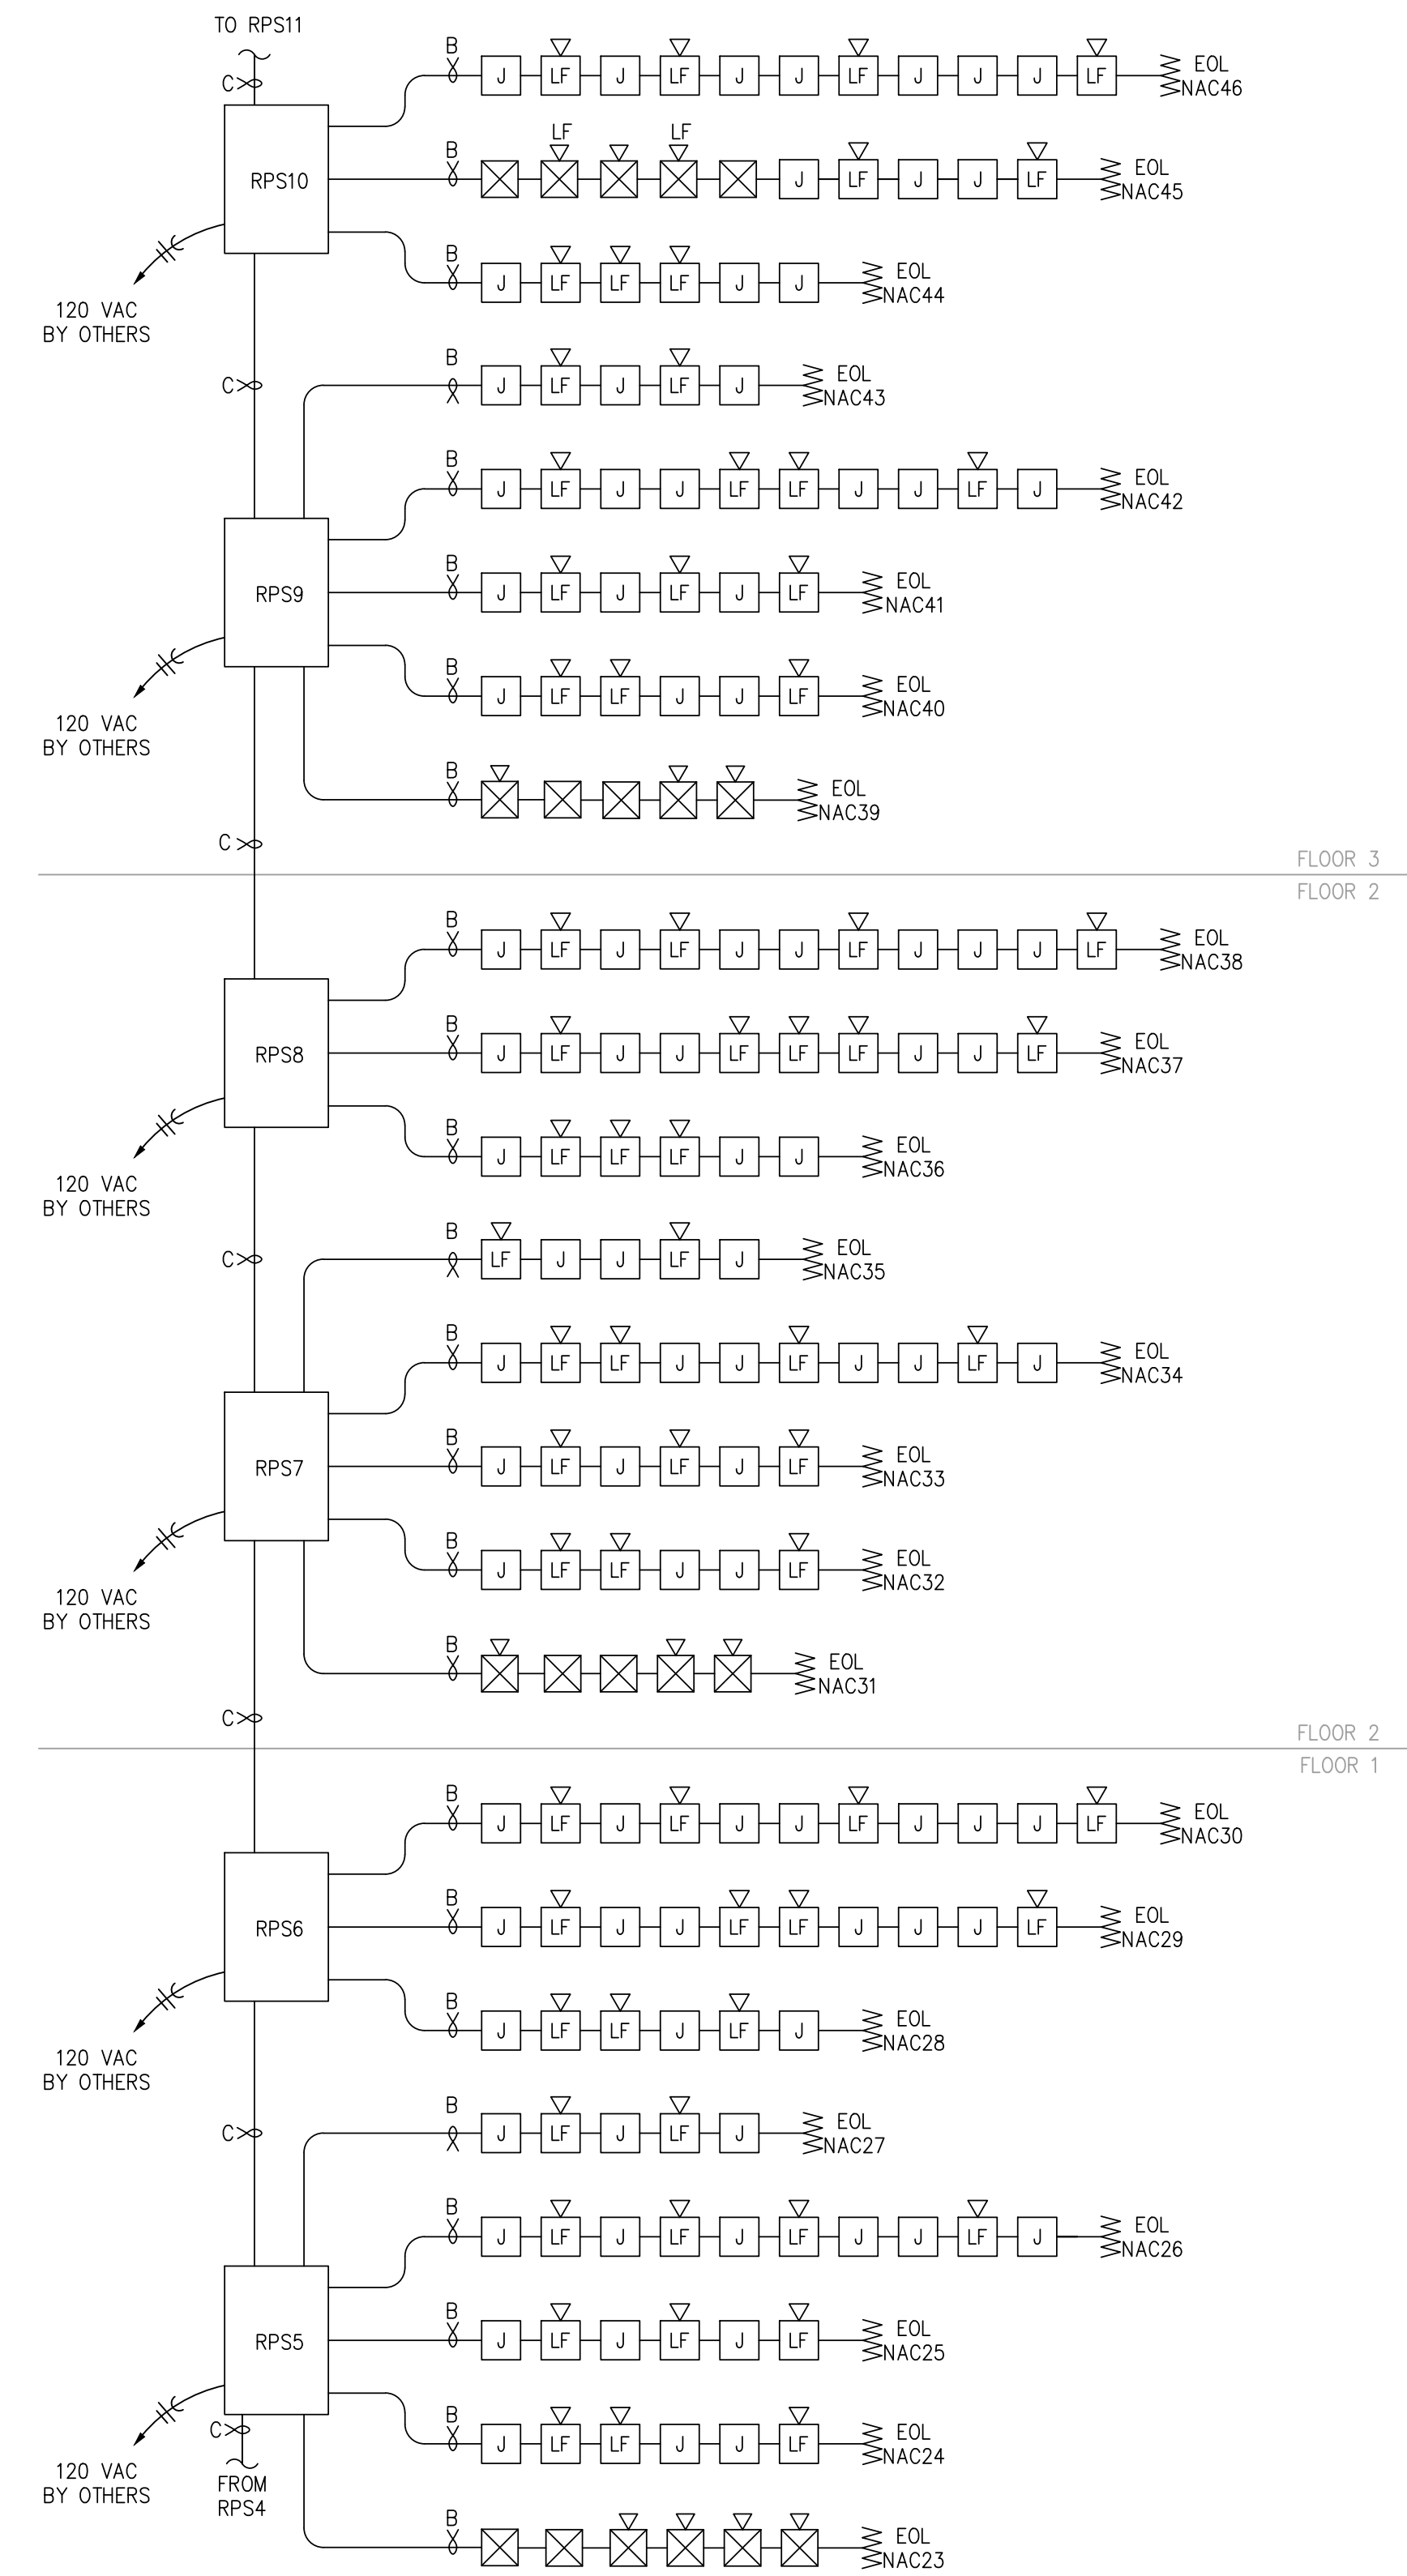


# RISER - BUILDING 1 - AREA C

SCALE : N/A

1

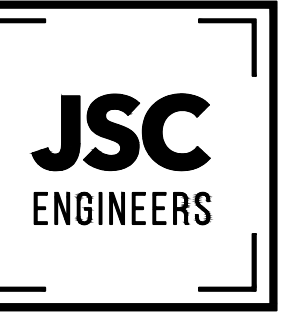

1925 CENTRAL ST. SUITE #201  
KANSAS CITY, MO 64108  
phone: (816) 272-5289  
email: jsmothers@scengineers.com

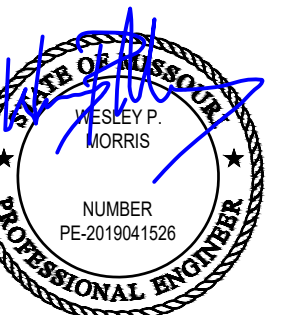

04-13-2022

IRE ALARM CONTRACTOR:



STEM INTEGRATION GROUP

SIGNATURE AT PRYOR II  
22100 AND 2150 NW LOWENSTEIN DR.  
LEE'S SUMMIT, MISSOURI 64081

| CTIONS: | DATE / DESCRIPTION |
|---------|--------------------|
|         |                    |
|         |                    |
Copyright 2022  
Engineers

ED:

PERMIT

NET TITLE:

## FIRE ALARM RISERS

DATE: 04.13.2022

OB NO.: 22-094

SHEET:

E A201



7

6

5

4

3

2

1


E

D

C

B


A

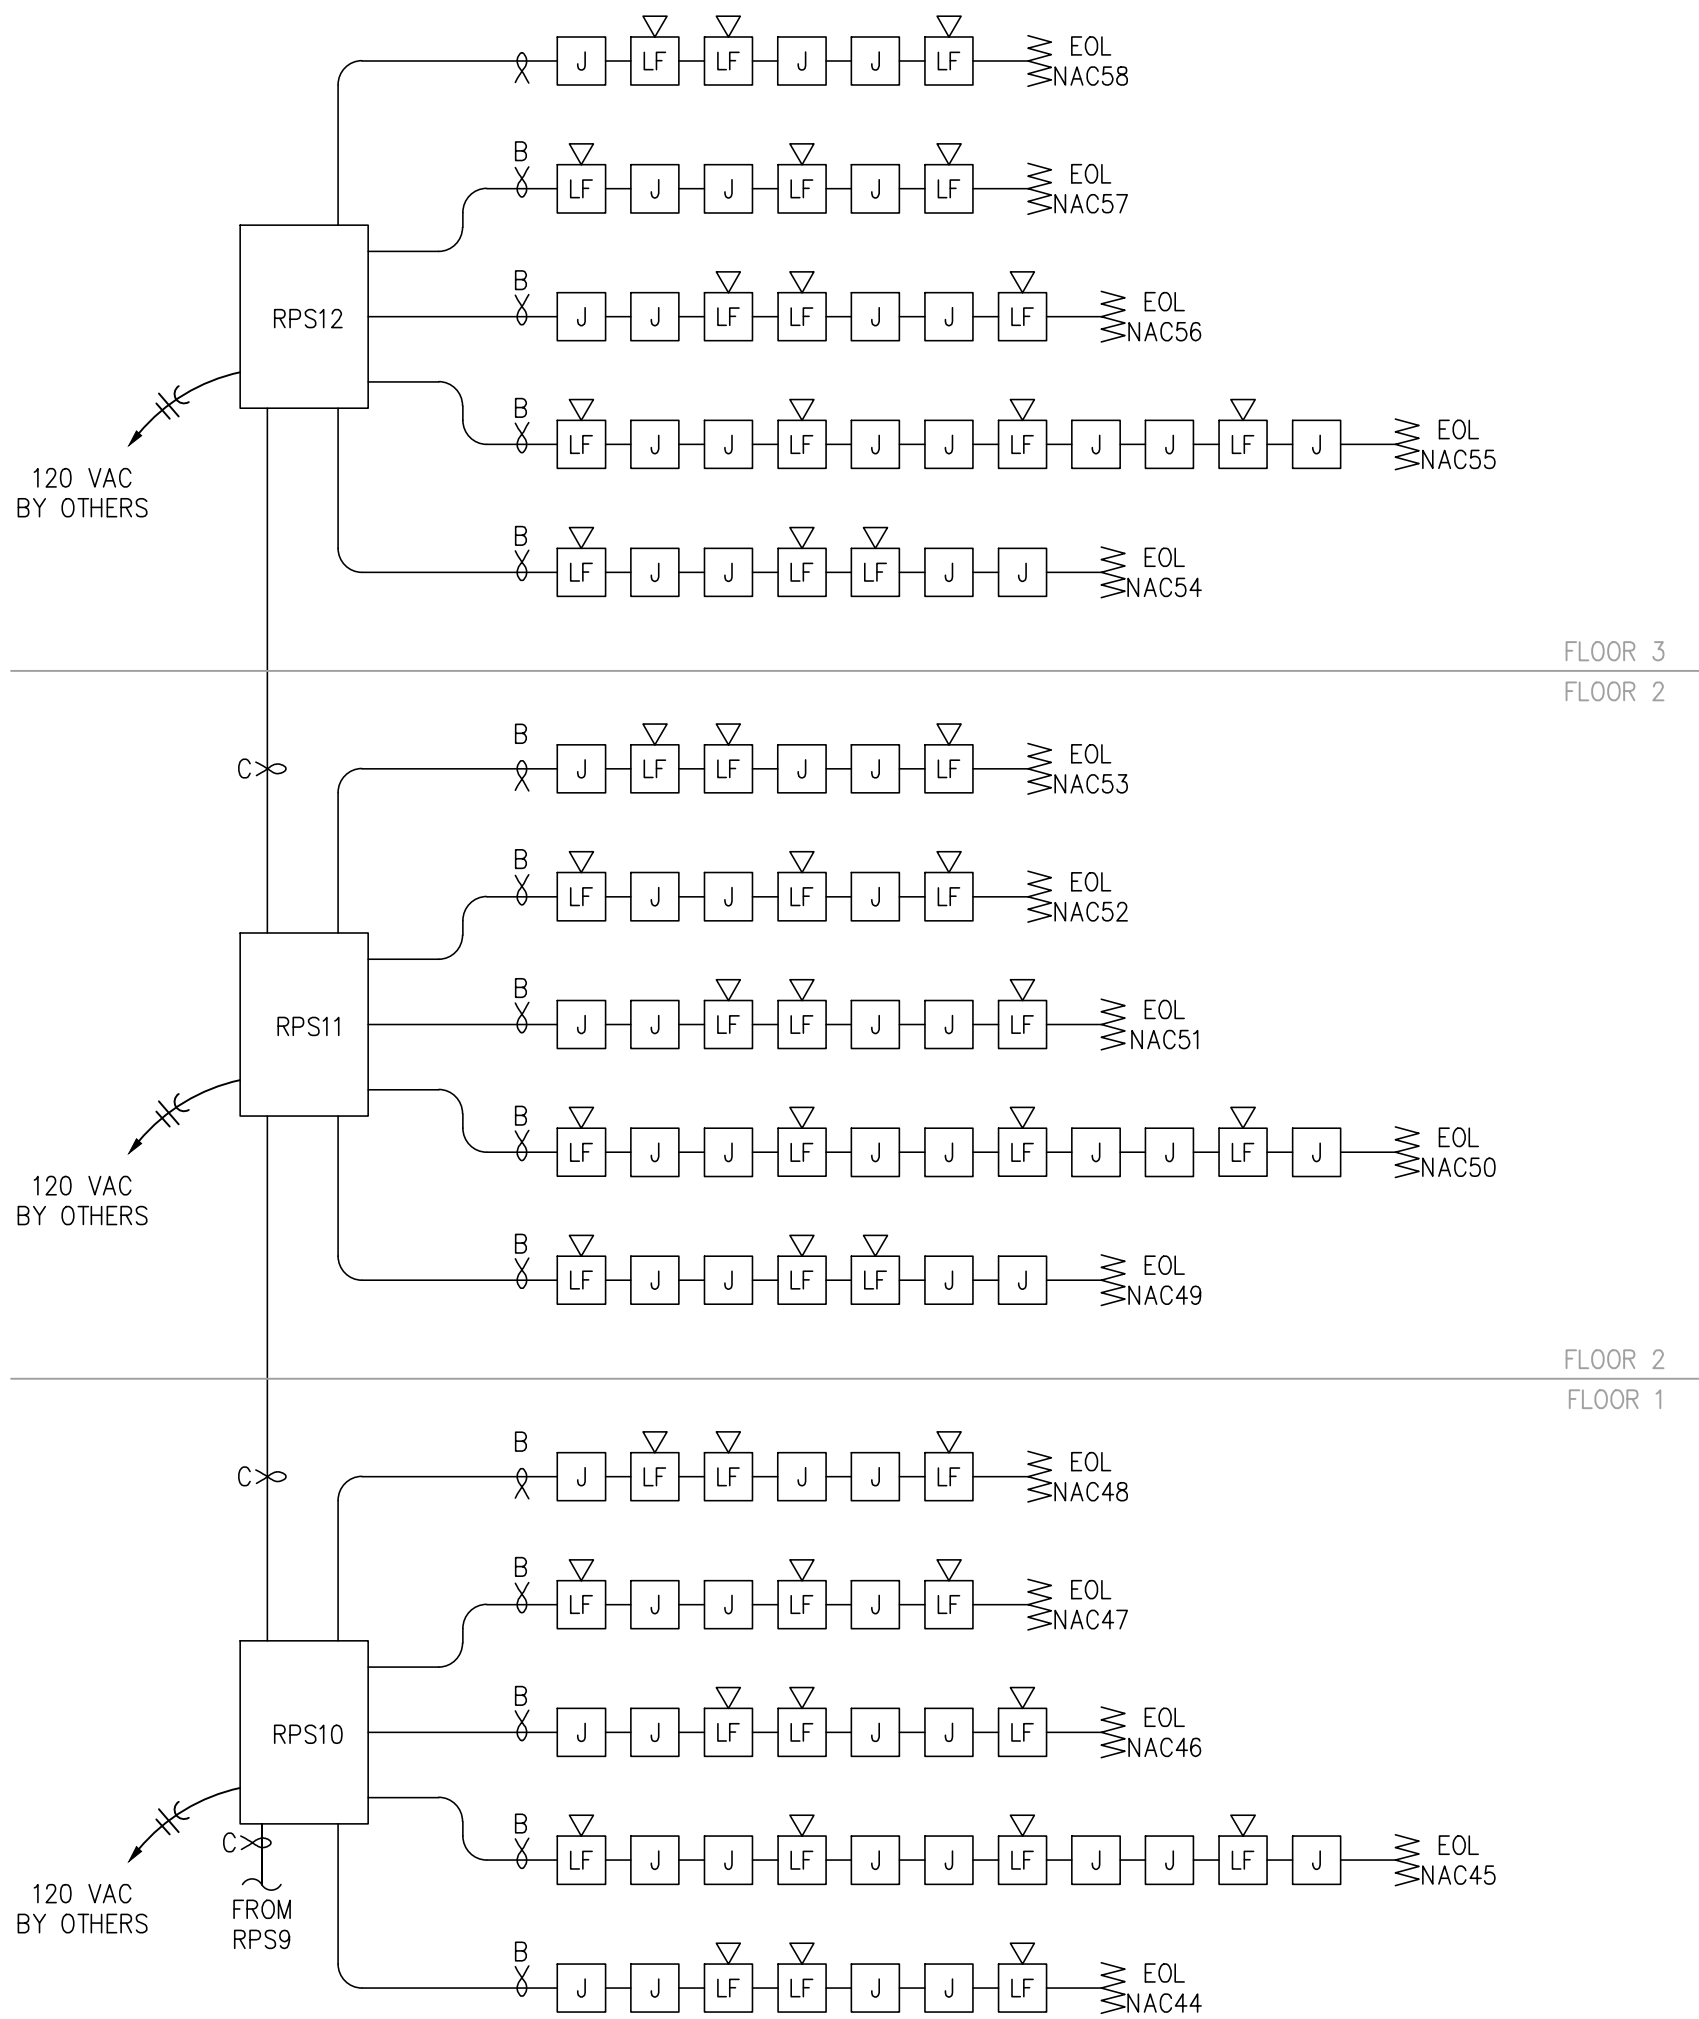

RISER - BUILDING 2 - AREA A

SCALE : N/A


3

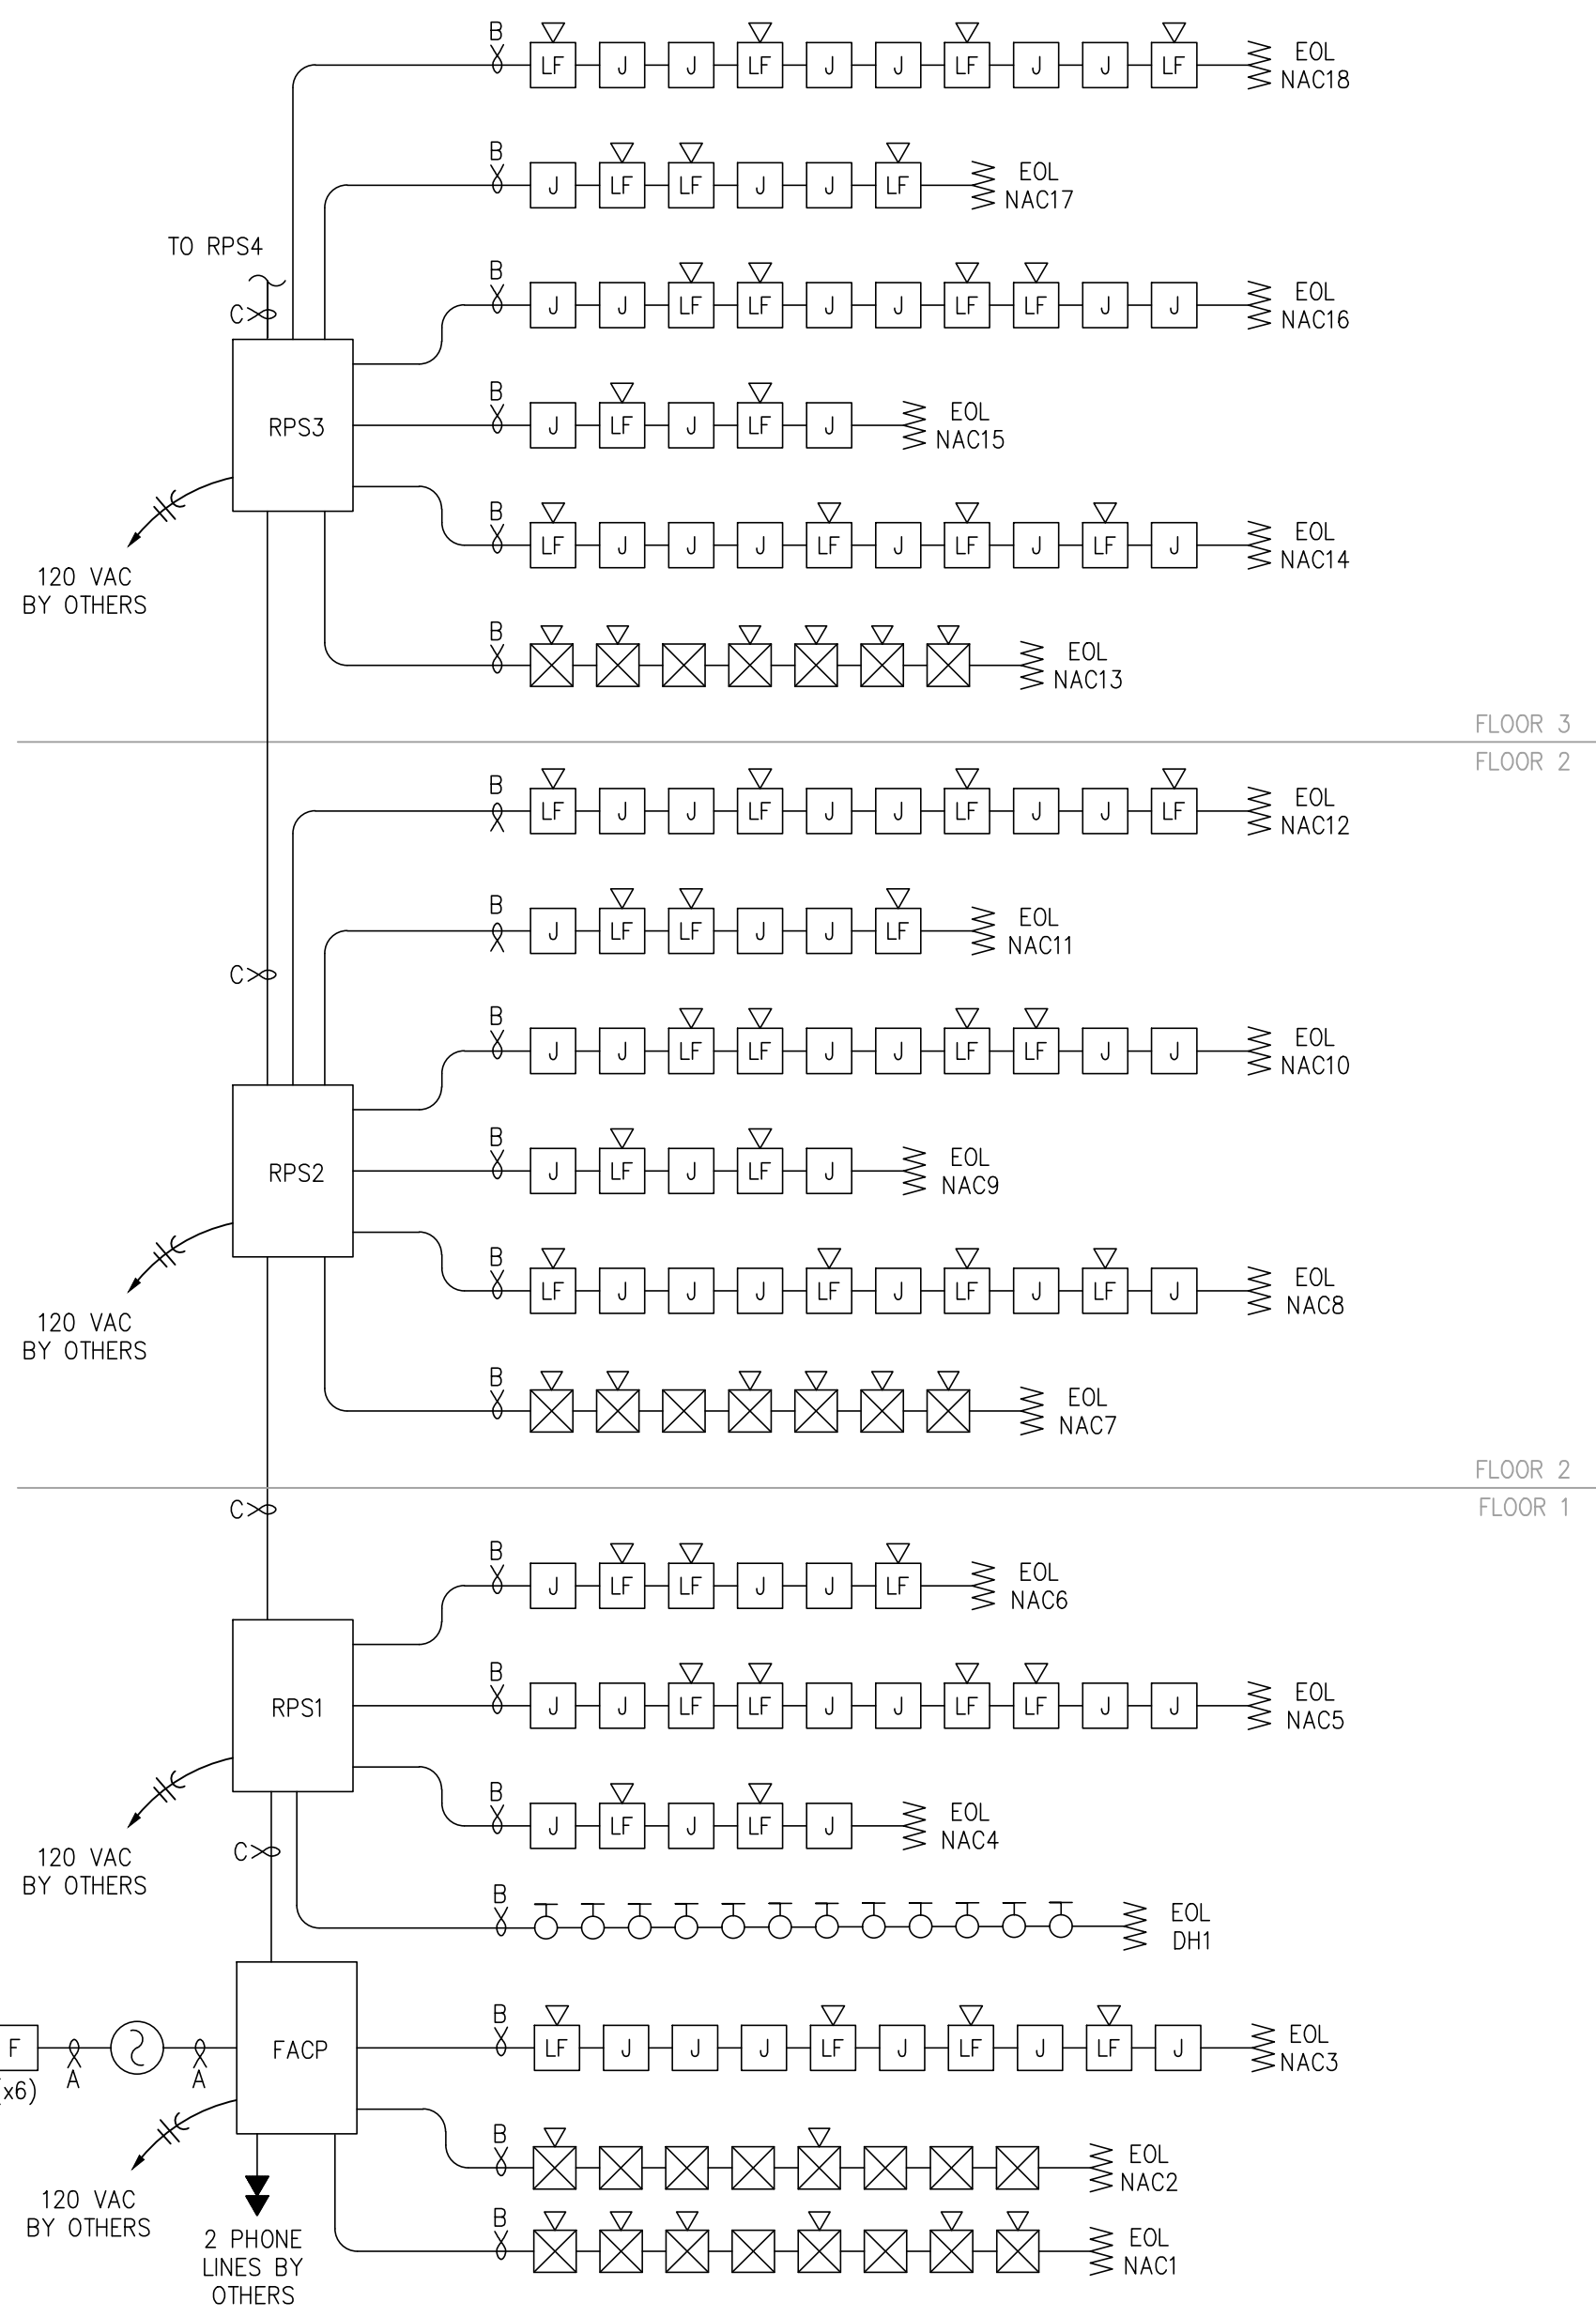

RISER - BUILDING 2 - AREA B

SCALE : N/A


2

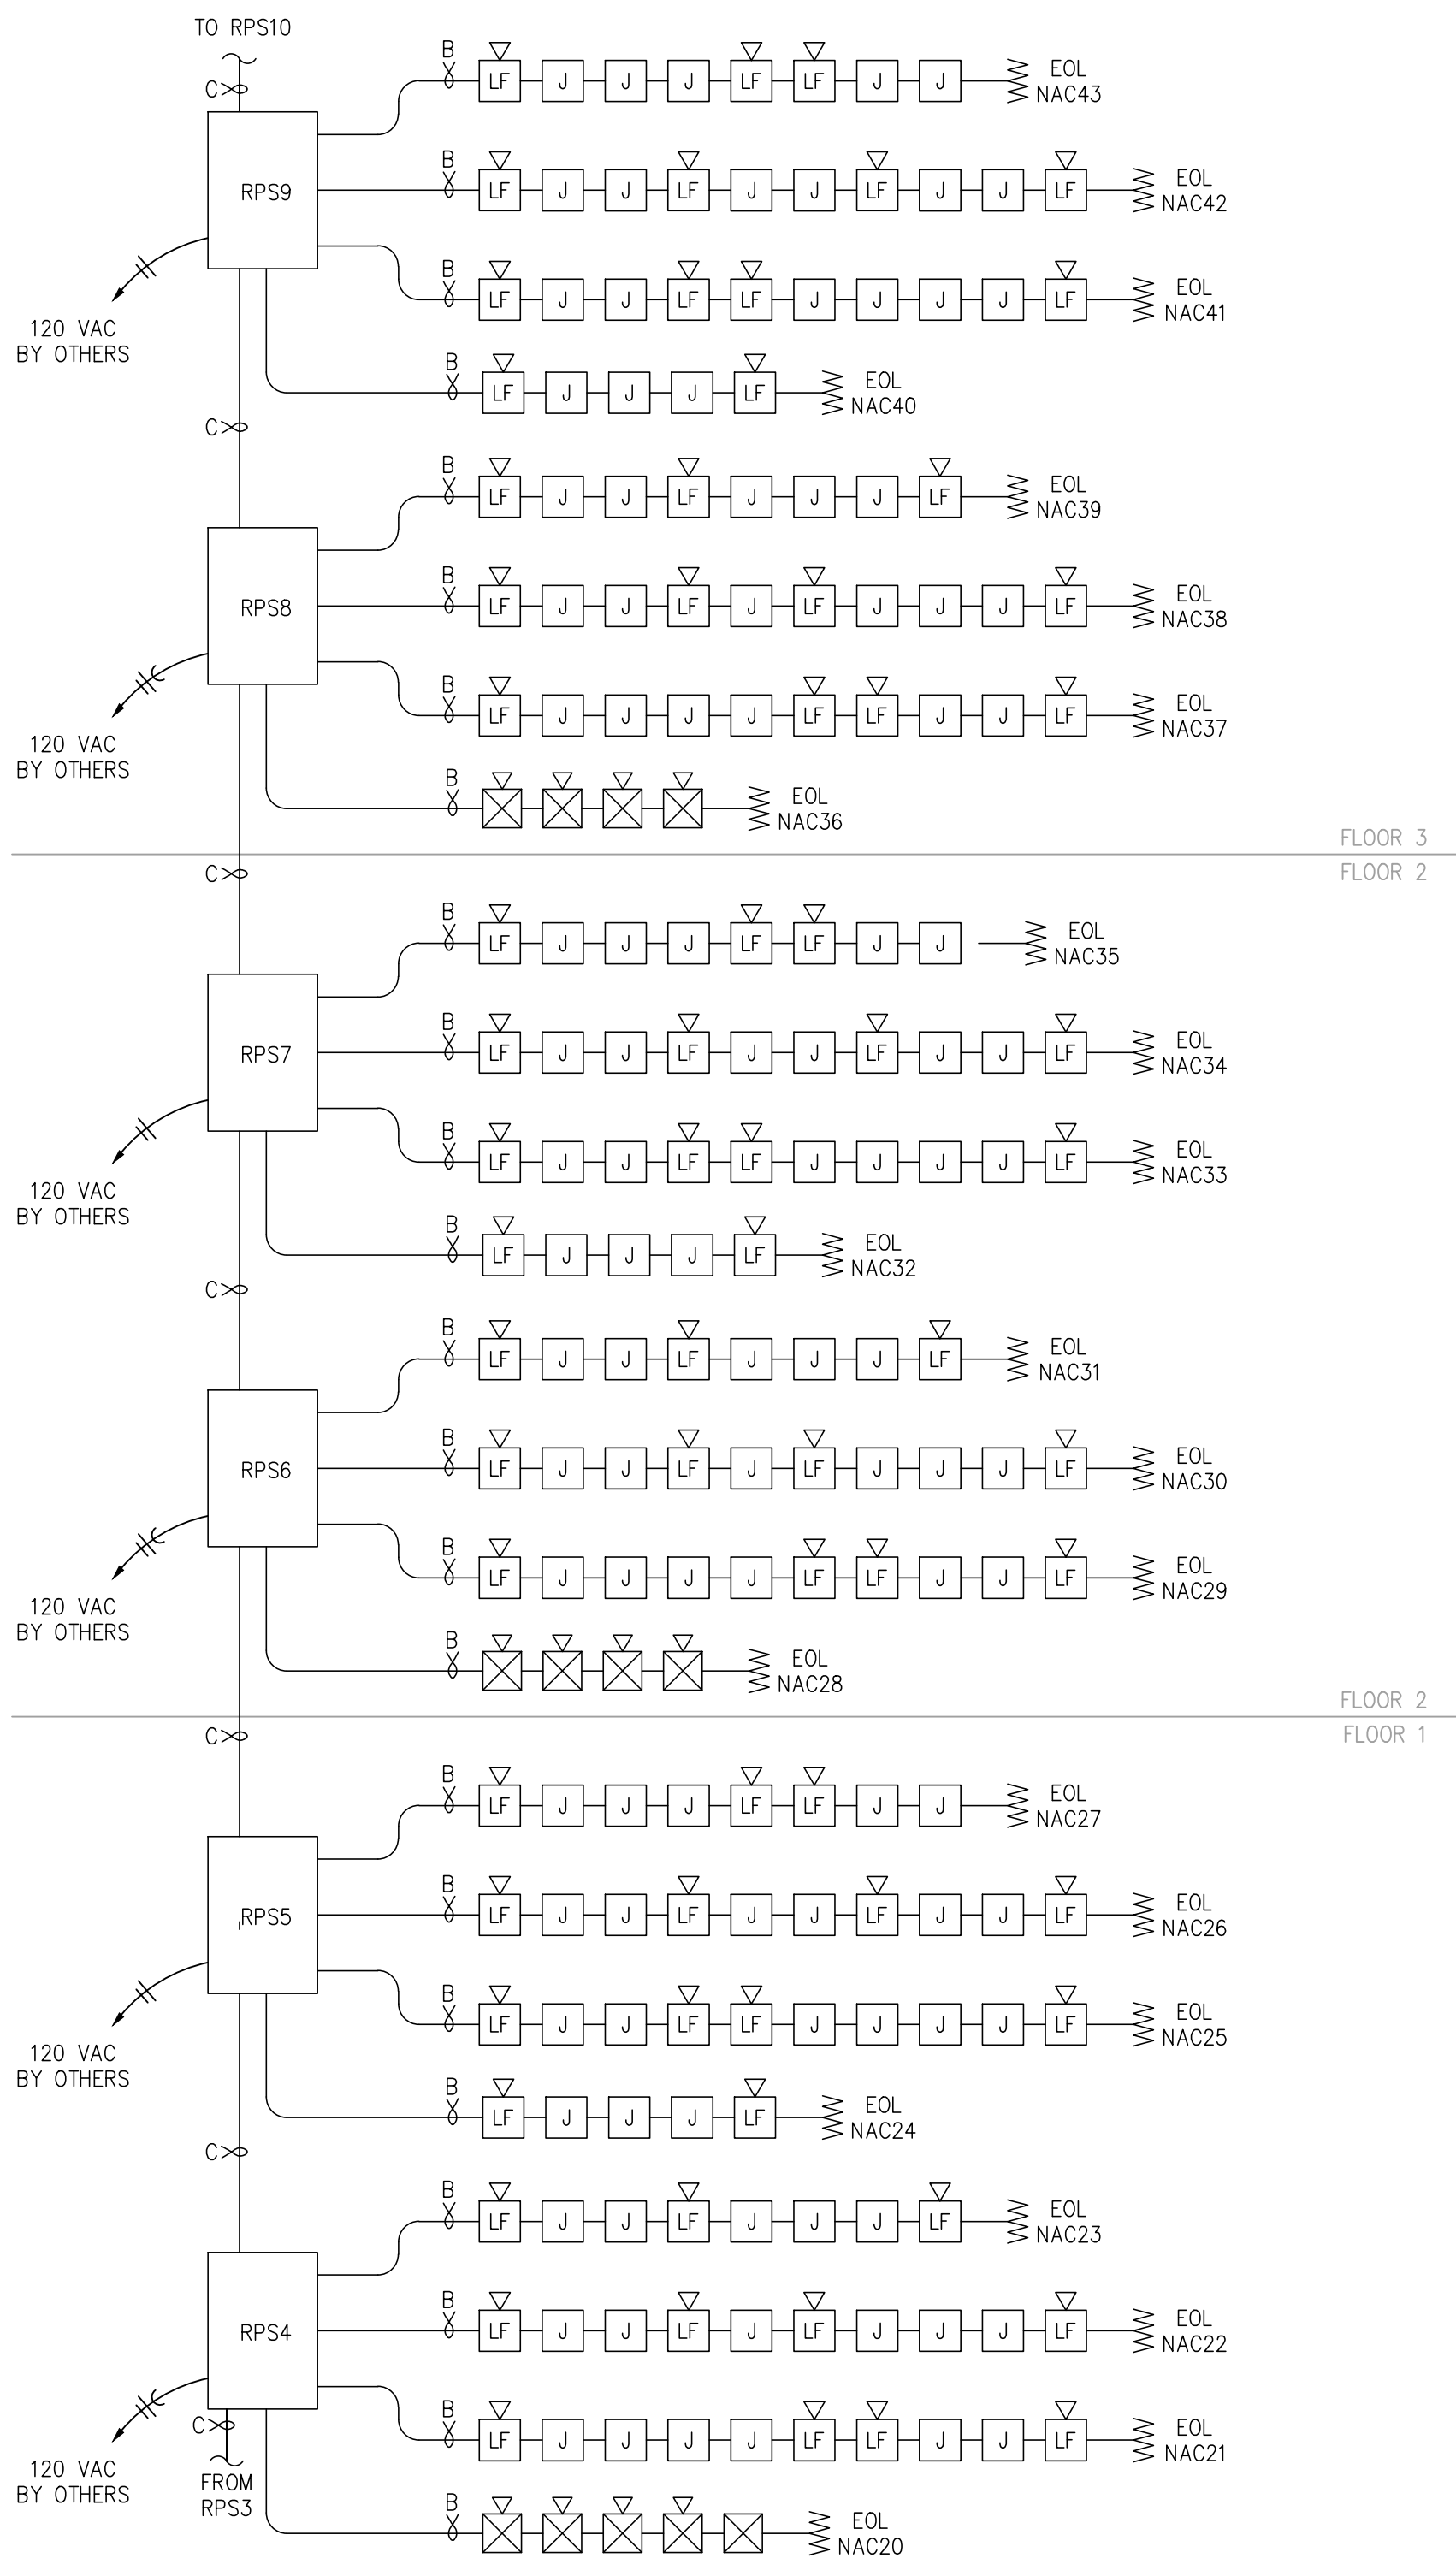


RISER - BUILDING 2 - AREA C

SCALE : N/A

1

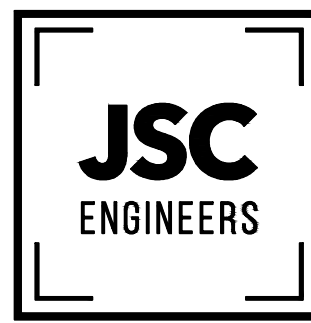

MO COA NO. 201900786 / KS COA NO. E-2818  
1925 CENTRAL ST. SUITE 401  
KANSAS CITY, MO 64108  
phone: (816) 272-5289  
email: jsmothers@jscengineers.com

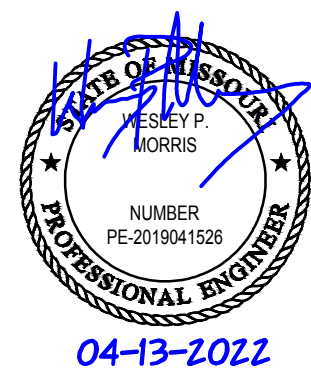

FIRE ALARM CONTRACTOR:



SYSTEM INTEGRATION GROUP

PROJECT: **SIGNATURE AT PRYOR II**  
2100 AND 2150 NW LOWENSTEIN DR.  
LEE'S SUMMIT, MISSOURI 64081

| REVISIONS: | DATE / DESCRIPTION |
|------------|--------------------|
| 1          |                    |
| 2          |                    |
| 3          |                    |
| 4          |                    |
| 5          |                    |

PERMIT

FIRE ALARM PLANS

DATE: 04.13.2022  
JOB NO.: 22-094  
SHEET:

FA202







E

D

C

B

A



PSN-106  
Battery & Voltage Drop  
Calculations

Project Name: The Signature  
Standby Hours: 24  
Alarm Mins: 5  
Safety Margin: 20%  
Installed By: System Integration Group  
Designed By: David Johnson  
Date: 1/11/2022  
NAC Source Voltage: 20.4

Model #: PSN-106  
Panel ID: RPS-1  
Location: MDP Room

Max Panel Current (amps): 10

User assumes all responsibility to ensure the quantities and current draw values in this worksheet are accurate prior to submit.

| Qty            | Panel Part # | Description        | Standby (amps) Each | Total | Alarm (amps) Each | Total |
|----------------|--------------|--------------------|---------------------|-------|-------------------|-------|
| 1              | PSN-106      | NAC Power Expander | 0.075               | 0.075 | 0.075             | 0.075 |
| Panel Standby: |              |                    | 0.075               |       | Panel Alarm:      | 0.075 |

| NAC Circuits (See NAC Configuration below) | Class   | Standby (amps) Total | Alarm (amps) Total |
|--------------------------------------------|---------|----------------------|--------------------|
| 1 Notification NAC 4                       | Class B | 0.00000              | 0.55200            |
| 2 Notification NAC 5                       | Class B | 0.00000              | 0.41400            |
| 3 Notification NAC 6                       | Class B | 0.00000              | 0.41400            |
| 4 Notification NAC 7                       | Class B | 0.00000              | 0.55200            |
| 5 Notification NAC 8                       | Class B | 0.00000              | 0.41400            |
| 6 Notification NAC 8A                      | Class B | 0.00000              | 0.53000            |
| AUX Door Holders Door Hold                 |         | 0.00000              | 0.00000            |
| NAC Standby:                               |         | 0.00000              | NAC Alarm: 2.87600 |

| Battery Calculation Summary                         |  |  | Standby (amps) | Alarm (amps)      |
|-----------------------------------------------------|--|--|----------------|-------------------|
| Panel Current:                                      |  |  | 0.07500        | 0.07500           |
| NAC Circuit Current:                                |  |  | 0.00000        | 2.87600           |
| Total Standby:                                      |  |  | 0.07500        | 2.95100           |
| Standby Hours:                                      |  |  | 24             | Alarm Mins: 5     |
| AH Required:                                        |  |  | 1.80           | AH Required: 0.25 |
| Total Combined Standby & Alarm AmperHours Required: |  |  |                | 2.05              |
| Efficiency Factor:                                  |  |  |                | 20%               |
| Required Battery AmperHours:                        |  |  |                | 2.46              |
| Battery AmperHours Provided:                        |  |  |                |                   |



NAC Circuit Configuration & Voltage Drop

The Signature 1/11/2022

| NAC 1     |           |             | MAX Circuit Current (amps): 3 | Source Voltage Used (VDC): 20.4                                                               |
|-----------|-----------|-------------|-------------------------------|-----------------------------------------------------------------------------------------------|
| Class:    | Class B   | Usage:      | Notification                  | Description: NAC 4                                                                            |
| Wire Type | #14 Solid | Ohms/1000ft | 3.19                          | Length 1-Way 230 Actual Ohms 1.467 Max Load (amps) 0.552 Volts @ EOL 19.59 Min Volts Req'd 16 |

| Qty                                                                         | Lookup Type  | Circuit Devices Description | Standby (amps) Each | Total    | Alarm (amps) Each | Total    |
|-----------------------------------------------------------------------------|--------------|-----------------------------|---------------------|----------|-------------------|----------|
| 4                                                                           | User Defined | S/S HLF                     | 0.000000            | 0.000000 | 0.138000          | 0.552000 |
| 1                                                                           |              |                             |                     |          |                   |          |
| User can add devices on the fly to these bottom 5 rows (No lookup function) |              |                             |                     |          |                   |          |
| Total Standby:                                                              |              |                             | 0.00000             |          | Total Alarm:      | 0.55200  |

| NAC 2     |           |             | MAX Circuit Current (amps): 3 | Source Voltage Used (VDC): 20.4                                                               |
|-----------|-----------|-------------|-------------------------------|-----------------------------------------------------------------------------------------------|
| Class:    | Class B   | Usage:      | Notification                  | Description: NAC 5                                                                            |
| Wire Type | #14 Solid | Ohms/1000ft | 3.19                          | Length 1-Way 250 Actual Ohms 1.595 Max Load (amps) 0.414 Volts @ EOL 19.74 Min Volts Req'd 16 |

| Qty                                                                         | Lookup Type  | Circuit Devices Description | Standby (amps) Each | Total    | Alarm (amps) Each | Total    |
|-----------------------------------------------------------------------------|--------------|-----------------------------|---------------------|----------|-------------------|----------|
| 3                                                                           | User Defined | S/S HLF                     | 0.000000            | 0.000000 | 0.138000          | 0.414000 |
|                                                                             |              |                             |                     |          |                   |          |
| User can add devices on the fly to these bottom 5 rows (No lookup function) |              |                             |                     |          |                   |          |
| Total Standby:                                                              |              |                             | 0.00000             |          | Total Alarm:      | 0.41400  |



NAC Circuit Configuration & Voltage Drop (cont'd)

The Signature 1/11/2022

| NAC 3     |           |             | MAX Circuit Current (amps): 3 | Source Voltage Used (VDC): 20.4                                                               |
|-----------|-----------|-------------|-------------------------------|-----------------------------------------------------------------------------------------------|
| Class:    | Class B   | Usage:      | Notification                  | Description: NAC 6                                                                            |
| Wire Type | #14 Solid | Ohms/1000ft | 3.19                          | Length 1-Way 220 Actual Ohms 1.404 Max Load (amps) 0.414 Volts @ EOL 19.82 Min Volts Req'd 16 |

| Qty                                                                         | Lookup Type  | Circuit Devices Description | Standby (amps) Each | Total    | Alarm (amps) Each | Total    |
|-----------------------------------------------------------------------------|--------------|-----------------------------|---------------------|----------|-------------------|----------|
| 3                                                                           | User Defined | S/S HLF                     | 0.000000            | 0.000000 | 0.138000          | 0.414000 |
|                                                                             |              |                             |                     |          |                   |          |
| User can add devices on the fly to these bottom 5 rows (No lookup function) |              |                             |                     |          |                   |          |
| Total Standby:                                                              |              |                             | 0.00000             |          | Total Alarm:      | 0.41400  |

| NAC 4     |           |             | MAX Circuit Current (amps): 3 | Source Voltage Used (VDC): 20.4                                                               |
|-----------|-----------|-------------|-------------------------------|-----------------------------------------------------------------------------------------------|
| Class:    | Class B   | Usage:      | Notification                  | Description: NAC 7                                                                            |
| Wire Type | #14 Solid | Ohms/1000ft | 3.19                          | Length 1-Way 200 Actual Ohms 1.276 Max Load (amps) 0.552 Volts @ EOL 19.70 Min Volts Req'd 16 |

| Qty                                                                         | Lookup Type  | Circuit Devices Description | Standby (amps) Each | Total    | Alarm (amps) Each | Total    |
|-----------------------------------------------------------------------------|--------------|-----------------------------|---------------------|----------|-------------------|----------|
| 4                                                                           | User Defined | S/S HLF                     | 0.000000            | 0.000000 | 0.138000          | 0.552000 |
|                                                                             |              |                             |                     |          |                   |          |
| User can add devices on the fly to these bottom 5 rows (No lookup function) |              |                             |                     |          |                   |          |
| Total Standby:                                                              |              |                             | 0.00000             |          | Total Alarm:      | 0.55200  |



NAC Circuit Configuration & Voltage Drop (cont'd)

The Signature 1/11/2022

| NAC 5     |           |             | MAX Circuit Current (amps): 3 | Source Voltage Used (VDC): 20.4                                                               |
|-----------|-----------|-------------|-------------------------------|-----------------------------------------------------------------------------------------------|
| Class:    | Class B   | Usage:      | Notification                  | Description: NAC 8                                                                            |
| Wire Type | #14 Solid | Ohms/1000ft | 3.19                          | Length 1-Way 250 Actual Ohms 1.595 Max Load (amps) 0.414 Volts @ EOL 19.74 Min Volts Req'd 16 |

| Qty                                                                         | Lookup Type  | Circuit Devices Description | Standby (amps) Each | Total    | Alarm (amps) Each | Total    |
|-----------------------------------------------------------------------------|--------------|-----------------------------|---------------------|----------|-------------------|----------|
| 3                                                                           | User Defined | S/S HLF                     | 0.000000            | 0.000000 | 0.138000          | 0.414000 |
|                                                                             |              |                             |                     |          |                   |          |
| User can add devices on the fly to these bottom 5 rows (No lookup function) |              |                             |                     |          |                   |          |
| Total Standby:                                                              |              |                             | 0.00000             |          | Total Alarm:      | 0.41400  |

| NAC 6     |           |             | MAX Circuit Current (amps): 3 | Source Voltage Used (VDC): 20.4                                                               |
|-----------|-----------|-------------|-------------------------------|-----------------------------------------------------------------------------------------------|
| Class:    | Class B   | Usage:      | Notification                  | Description: NAC 8A                                                                           |
| Wire Type | #14 Solid | Ohms/1000ft | 3.19                          | Length 1-Way 240 Actual Ohms 1.531 Max Load (amps) 0.530 Volts @ EOL 19.59 Min Volts Req'd 16 |

| Qty                                                                         | Lookup Type  | Circuit Devices Description | Standby (amps) Each | Total    | Alarm (amps) Each | Total    |
|-----------------------------------------------------------------------------|--------------|-----------------------------|---------------------|----------|-------------------|----------|
| 1                                                                           | User Defined | S S P2L 95cd Temp Low       | 0.000000            | 0.000000 | 0.133000          | 0.133000 |
| 1                                                                           | User Defined | S S P2L 75 cd Temp High     | 0.000000            | 0.000000 | 0.119000          | 0.119000 |
| 1                                                                           | User Defined | S S SL 30cd                 | 0.000000            | 0.000000 | 0.063000          | 0.063000 |
| 5                                                                           | User Defined | S S SL 15cd                 | 0.000000            | 0.000000 | 0.043000          | 0.215000 |
| User can add devices on the fly to these bottom 5 rows (No lookup function) |              |                             |                     |          |                   |          |
| Total Standby:                                                              |              |                             | 0.00000             |          | Total Alarm:      | 0.53000  |

| AUX Power |              |              | MAX Circuit Current (amps): 3 | Source Voltage Used (VDC): 20.4                                                                       |
|-----------|--------------|--------------|-------------------------------|---|
| Usage:    | Door Holders | Description: | Door Hold                     |   |
| Wire Type | #14 Solid    | Ohms/1000ft  | 3.19                          | Length 1-Way 475 Actual Ohms 3.031 Max Load (amps) 0.000 Volts @ Last Device 20.40 Min Volts Req'd 16 |

| Qty                                                                         | Lookup Type  | Circuit Devices Description | Standby (amps) Each | Total    | Alarm (amps) Each | Total    |
|-----------------------------------------------------------------------------|--------------|-----------------------------|---------------------|----------|-------------------|----------|
| 0                                                                           | User Defined | DH                          | 0.040000            | 0.000000 | 0.000000          | 0.000000 |
|                                                                             |              |                             |                     |          |                   |          |
| User can add devices on the fly to these bottom 5 rows (No lookup function) |              |                             |                     |          |                   |          |
| Total Standby:                                                              |              |                             | 0.00000             |          | Total Alarm:      | 0.00000  |



PSN-106  
Battery & Voltage Drop  
Calculations

Project Name: The Signature  
Standby Hours: 24  
Alarm Mins: 5  
Safety Margin: 20%  
Installed By: System Integration Group  
Designed By: David Johnson  
Date: 1/11/2022  
NAC Source Voltage: 20.4

Model #: PSN-106  
Panel ID: RPS-2  
Location: 2nd Floor Mech/Elec 240

Max Panel Current (amps): 10

User assumes all responsibility to ensure the quantities and current draw values in this worksheet are accurate prior to submit.

| Qty            | Panel Part # | Description        | Standby (amps) Each | Total | Alarm (amps) Each | Total |
|----------------|--------------|--------------------|---------------------|-------|-------------------|-------|
| 1              | PSN-106      | NAC Power Expander | 0.075               | 0.075 | 0.075             | 0.075 |
| Panel Standby: |              |                    | 0.075               |       | Panel Alarm:      | 0.075 |

| NAC Circuits (See NAC Configuration below) | Class   | Standby (amps) Total | Alarm (amps) Total |
|--------------------------------------------|---------|----------------------|--------------------|
| 1 Notification NAC 9                       | Class B | 0.00000              | 0.43700            |
| 2 Notification NAC 10                      | Class B | 0.00000              | 0.55200            |
| 3 Notification NAC 11                      | Class B | 0.00000              | 0.55200            |
| 4 Notification NAC 12                      | Class B | 0.00000              | 0.55200            |
| 5 Notification NAC 13                      | Class B | 0.00000              | 0.55200            |
| 6 Notification NAC 14                      | Class B | 0.00000              | 0.55200            |
| AUX Door Holders Door Hold                 |         | 0.00000              | 0.00000            |
| NAC Standby:                               |         | 0.00000              | NAC Alarm: 3.19700 |

| Battery Calculation Summary                         |  |  | Standby (amps) | Alarm (amps)      |
|-----------------------------------------------------|--|--|----------------|-------------------|
| Panel Current:                                      |  |  | 0.07500        | 0.07500           |
| NAC Circuit Current:                                |  |  | 0.00000        | 3.19700           |
| Total Standby:                                      |  |  | 0.07500        | 3.27200           |
| Standby Hours:                                      |  |  | 24             | Alarm Mins: 5     |
| AH Required:                                        |  |  | 1.80           | AH Required: 0.28 |
| Total Combined Standby & Alarm AmperHours Required: |  |  |                | 2.08              |
| Efficiency Factor:                                  |  |  |                | 20%               |
| Required Battery AmperHours:                        |  |  |                | 2.50              |
| Battery AmperHours Provided:                        |  |  |                | 7                 |



NAC Circuit Configuration & Voltage Drop

The Signature 1/11/2022

| NAC 1     |           |             | MAX Circuit Current (amps): 3 | Source Voltage Used (VDC): 20.4                                                               |
|-----------|-----------|-------------|-------------------------------|-----------------------------------------------------------------------------------------------|
| Class:    | Class B   | Usage:      | Notification                  | Description: NAC 9                                                                            |
| Wire Type | #14 Solid | Ohms/1000ft | 3.19                          | Length 1-Way 500 Actual Ohms 3.190 Max Load (amps) 0.437 Volts @ EOL 19.01 Min Volts Req'd 16 |

| Qty                                                                         | Lookup Type  | Circuit Devices Description     | Standby (amps) Each | Total    | Alarm (amps) Each | Total    |
|-----------------------------------------------------------------------------|--------------|---------------------------------|---------------------|----------|-------------------|----------|
| 4                                                                           | User Defined | S S SL 15cd                     | 0.000000            | 0.000000 | 0.043000          | 0.172000 |
| 5                                                                           | User Defined | System Sensor P2L 15cd Temp Hig | 0.000000            | 0.000000 | 0.053000          | 0.265000 |
|                                                                             |              |                                 |                     |          |                   |          |
| User can add devices on the fly to these bottom 5 rows (No lookup function) |              |                                 |                     |          |                   |          |
| Total Standby:                                                              |              |                                 | 0.00000             |          | Total Alarm:      | 0.43700  |

| NAC 2     |           |             | MAX Circuit Current (amps): 3 | Source Voltage Used (VDC): 20.4                                                               |
|-----------|-----------|-------------|-------------------------------|-----------------------------------------------------------------------------------------------|
| Class:    | Class B   | Usage:      | Notification                  | Description: NAC 10                                                                           |
| Wire Type | #14 Solid | Ohms/1000ft | 3.19                          | Length 1-Way 180 Actual Ohms 1.148 Max Load (amps) 0.552 Volts @ EOL 19.77 Min Volts Req'd 16 |

| Qty                                                                         | Lookup Type  | Circuit Devices Description | Standby (amps) Each | Total    | Alarm (amps) Each | Total    |
|-----------------------------------------------------------------------------|--------------|-----------------------------|---------------------|----------|-------------------|----------|
| 4                                                                           | User Defined | S/S HLF                     | 0.000000            | 0.000000 | 0.138000          | 0.552000 |
|                                                                             |              |                             |                     |          |                   |          |
| User can add devices on the fly to these bottom 5 rows (No lookup function) |              |                             |                     |          |                   |          |
| Total Standby:                                                              |              |                             | 0.00000             |          | Total Alarm:      | 0.55200  |



NAC Circuit Configuration & Voltage Drop (cont'd)

The Signature 1/11/2022

| NAC 3     |           |             | MAX Circuit Current (amps): 3 | Source Voltage Used (VDC): 20.4                                                               |
|-----------|-----------|-------------|-------------------------------|-----------------------------------------------------------------------------------------------|
| Class:    | Class B   | Usage:      | Notification                  | Description: NAC 11                                                                           |
| Wire Type | #14 Solid | Ohms/1000ft | 3.19                          | Length 1-Way 220 Actual Ohms 0.552 Max Load (amps) 0.552 Volts @ EOL 19.63 Min Volts Req'd 16 |

| Qty                                                                         | Lookup Type  | Circuit Devices Description | Standby (amps) Each | Total    | Alarm (amps) Each | Total    |
|-----------------------------------------------------------------------------|--------------|-----------------------------|---------------------|----------|-------------------|----------|
| 4                                                                           | User Defined | S/S HLF                     | 0.000000            | 0.000000 | 0.138000          | 0.552000 |
|                                                                             |              |                             |                     |          |                   |          |
| User can add devices on the fly to these bottom 5 rows (No lookup function) |              |                             |                     |          |                   |          |
| Total Standby:                                                              |              |                             | 0.00000             |          | Total Alarm:      | 0.55200  |

| NAC 4     |           |             | MAX Circuit Current (amps): 3 | Source Voltage Used (VDC): 20.4                                                               |
|-----------|-----------|-------------|-------------------------------|-----------------------------------------------------------------------------------------------|
| Class:    | Class B   | Usage:      | Notification                  | Description: NAC 12                                                                           |
| Wire Type | #14 Solid | Ohms/1000ft | 3.19                          | Length 1-Way 220 Actual Ohms 1.404 Max Load (amps) 0.552 Volts @ EOL 19.63 Min Volts Req'd 16 |

| Qty                                                                         | Lookup Type  | Circuit Devices Description | Standby (amps) Each | Total    | Alarm (amps) Each | Total    |
|-----------------------------------------------------------------------------|--------------|-----------------------------|---------------------|----------|-------------------|----------|
| 4                                                                           | User Defined | S/S HLF                     | 0.000000            | 0.000000 | 0.138000          | 0.552000 |
|                                                                             |              |                             |                     |          |                   |          |
| User can add devices on the fly to these bottom 5 rows (No lookup function) |              |                             |                     |          |                   |          |
| Total Standby:                                                              |              |                             | 0.00000             |          | Total Alarm:      | 0.55200  |



NAC Circuit Configuration & Voltage Drop (cont'd)

The Signature 1/11/2022

| NAC 5     |           |             | MAX Circuit Current (amps): 3 | Source Voltage Used (VDC): 20.4                                                               |
|-----------|-----------|-------------|-------------------------------|-----------------------------------------------------------------------------------------------|
| Class:    | Class B   | Usage:      | Notification                  | Description: NAC 13                                                                           |
| Wire Type | #14 Solid | Ohms/1000ft | 3.19                          | Length 1-Way 190 Actual Ohms 1.212 Max Load (amps) 0.552 Volts @ EOL 19.73 Min Volts Req'd 16 |

| Qty                                                                         | Lookup Type  | Circuit Devices Description | Standby (amps) Each | Total    | Alarm (amps) Each | Total    |
|-----------------------------------------------------------------------------|--------------|-----------------------------|---------------------|----------|-------------------|----------|
| 4                                                                           | User Defined | S/S HLF                     | 0.000000            | 0.000000 | 0.138000          | 0.552000 |
|                                                                             |              |                             |                     |          |                   |          |
| User can add devices on the fly to these bottom 5 rows (No lookup function) |              |                             |                     |          |                   |          |
| Total Standby:                                                              |              |                             | 0.00000             |          | Total Alarm:      | 0.55200  |

| NAC 6     |           |             | MAX Circuit Current (amps): 3 | Source Voltage Used (VDC): 20.4                                                               |
|-----------|-----------|-------------|-------------------------------|-----------------------------------------------------------------------------------------------|
| Class:    | Class B   | Usage:      | Notification                  | Description: NAC 14                                                                           |
| Wire Type | #14 Solid | Ohms/1000ft | 3.19                          | Length 1-Way 290 Actual Ohms 1.850 Max Load (amps) 0.552 Volts @ EOL 19.38 Min Volts Req'd 16 |

| Qty                                                                         | Lookup Type  | Circuit Devices Description | Standby (amps) Each | Total    | Alarm (amps) Each | Total    |
|-----------------------------------------------------------------------------|--------------|-----------------------------|---------------------|----------|-------------------|----------|
| 4                                                                           | User Defined | S/S HLF                     | 0.000000            | 0.000000 | 0.138000          | 0.552000 |
| 0                                                                           |              |                             |                     |          |                   |          |
| User can add devices on the fly to these bottom 5 rows (No lookup function) |              |                             |                     |          |                   |          |
| Total Standby:                                                              |              |                             | 0.00000             |          | Total Alarm:      | 0.55200  |

| AUX Power |              |              | MAX Circuit Current (amps): 3 | Source Voltage Used (VDC): 20.4                                                                       |
|-----------|--------------|--------------|-------------------------------|---|
| Usage:    | Door Holders | Description: | Door Hold                     |   |
| Wire Type | #14 Solid    | Ohms/1000ft  | 3.19                          | Length 1-Way 440 Actual Ohms 2.807 Max Load (amps) 0.000 Volts @ Last Device 20.40 Min Volts Req'd 16 |

| Wire Type       | Ohms/1000ft  | Length 1-Way                                                                | Actual Ohms    | Max Load (amps) | Volts @ Last Device | Min Volts Req'd |
|-----------------|--------------|-----------------------------------------------------------------------------|----------------|-----------------|---------------------|-----------------|
| #14 Solid       | 3.19         | 440                                                                         | 2.807          | 0.000           | 20.40               | 16              |
| Circuit Devices |              |                                                                             |                |                 |                     |                 |
| Qty             | Lookup Type  | Description                                                                 | Standby (amps) |                 | Alarm (amps)        |                 |
|                 |              |                                                                             | Each           | Total           | Each                | Total           |
| 0               | User Defined | DH                                                                          | 0.040000       | 0.000000        | 0.000000            | 0.000000        |
|                 |              |                                                                             |                |                 |                     |                 |
|                 |              | User can add devices on the fly to these bottom 5 rows (No lookup function) |                |                 |                     |                 |
|                 |              |                                                                             |                |                 |                     |                 |
|                 |              | </                                                                          |                |                 |                     |                 |



[illegible]

|                                                   |             |                                                         |             |                                 |                        |
|---------------------------------------------------|-------------|---------------------------------------------------------|-------------|---------------------------------|------------------------|
| <b>AUX Power</b>                                  |             | MAX Circuit Current (amps): 3                           |             | Source Voltage Used (VDC): 20.4 |                        |
| Usage: <input style="width: 150px;" type="text"/> |             | Description: <input style="width: 200px;" type="text"/> |             |                                 |                        |
| Wire Type                                         | Ohms/1000ft | Length 1-Way                                            | Actual Ohms | Max Load (amps)                 | Volts @ Last Device    |
| #12 Solid                                         | 2.01        | <input style="width: 50px;" type="text"/>               | 0.000       | 0.000                           | 20.40                  |
|                                                   |             |                                                         |             |                                 | Min Volts Required: 16 |

| Circuit Devices                           |                                           |                                            | Standby (amps)                            |                                           | Alarm (amps)                              |                                           |
|-------------------------------------------|-------------------------------------------|--------------------------------------------|-------------------------------------------|-------------------------------------------|-------------------------------------------|-------------------------------------------|
| Qty                                       | Lookup Type                               | Description                                | Each                                      | Total                                     | Each                                      | Total                                     |
| <input style="width: 30px;" type="text"/> | <input style="width: 50px;" type="text"/> | <input style="width: 250px;" type="text"/> | <input style="width: 50px;" type="text"/> |
| <input style="width: 30px;" type="text"/> |                                           |                                            |                                           |                                           |                                           |                                           |

| NAC 2  |           | MAX Circuit Current (amps): 3 |              | Source Voltage Used (VDC): 20.4 |               |             |                 |
|--------|-----------|-------------------------------|--------------|---------------------------------|---------------|-------------|-----------------|
| Class: | Class B   | Usage:                        | Notification | Description:                    | NAC 20        |             |                 |
|        | Wire Type | Ohms/1000ft                   | Length 1-Way | Actual Ohms                     | Max Load amps | Volts @ EOL | Min Volts Req'd |
|        | #14 Solid | 3.19                          | 240          | 1.531                           | 0.414         | 19.77       | 16              |

| Circuit Devices |              |                                                                             | Standby (amps) |          | Alarm (amps) |          |
|-----------------|--------------|-----------------------------------------------------------------------------|----------------|----------|--------------|----------|
| Qty             | Lookup Type  | Description                                                                 | Each           | Total    | Each         | Total    |
| 3               | User Defined | S/S HLF                                                                     | 0.000000       | 0.000000 | 0.138000     | 0.414000 |
|                 |              |                                                                             |                |          |              |          |
|                 |              | User can add devices on the fly to these bottom 5 rows (No lookup function) |                |          |              |          |
|                 |              |                                                                             |                |          |              |          |
| Total Standby:  |              |                                                                             |                | 0.00000  | Total Alarm: | 0.41400  |

[illegible]

| AUX Power |             | MAX Circuit Current (amps): 3 |             | Source Voltage Used (VDC): 20.4 |                    |
|-----------|-------------|-------------------------------|-------------|---------------------------------|--------------------|
| Usage:    |             | Description:                  |             |                                 |                    |
| Wire Type | Ohms/1000ft | Length 1-Way                  | Actual Ohms | Max Load (amps @ Last Device)   | Min Volts Required |
| #12 Solid | 2.01        |                               | 0.000       | 0.000                           | 20.40              |
|           |             |                               |             |                                 | 16                 |

| Circuit Devices |             | Standby (amps)                                                              |      | Alarm (amps) |              |         |
|-----------------|-------------|-----------------------------------------------------------------------------|------|--------------|--------------|---------|
| Qty             | Lookup Type | Description                                                                 | Each | Total        | Each         | Total   |
|                 |             |                                                                             |      |              |              |         |
|                 |             | User can add devices on the fly to these bottom 5 rows (No lookup function) |      |              |              |         |
|                 |             |                                                                             |      |              |              |         |
| Total Standby:  |             |                                                                             |      | 0.00000      | Total Alarm: | 0.00000 |

SYSTEM INTEGRATION GROUP

FA303



**SILENT KNIGHT**  
RPS-1000 Calculations  
Version 02-24-09

Panel ID: RPS-5  
Location: IDF 122

Model: RPS-1000 Addressable Power Expand.  
Volts: 24 VDC

Max NAC Current: 3.0 Amps  
Max Panel Current: 6.0 Amps

| Part #                           | Description            | Qty | Current Draw<br>Standby Alarm | Wire AWG<br>& Type                  | Ohms Per<br>1000 Ft. | Length(ft)<br>One-Way | Actual<br>Ohms | Volts @<br>EOL | %Drop |  |  |  |  |
|----------------------------------|------------------------|-----|-------------------------------|-------------------------------------|----------------------|-----------------------|----------------|----------------|-------|--|--|--|--|
| RPS-1000                         | Power Expander         | 1   | 0.040 0.180                   |                                     |                      |                       |                |                |       |  |  |  |  |
| IDP                              | Photo, Photo-T         |     | 0.000 0.000                   |                                     |                      |                       |                |                |       |  |  |  |  |
| IDP                              | Ion                    |     | 0.000 0.000                   |                                     |                      |                       |                |                |       |  |  |  |  |
| IDP                              | Heat, Heat-HT          |     | 0.000 0.000                   |                                     |                      |                       |                |                |       |  |  |  |  |
| IDP                              | Beam, Beam-T           |     | 0.000 0.000                   |                                     |                      |                       |                |                |       |  |  |  |  |
| IDP                              | Pduct (non relay)      |     | 0.000 0.000                   |                                     |                      |                       |                |                |       |  |  |  |  |
| IDP                              | Pduct-R (with relay)   |     | 0.000 0.000                   |                                     |                      |                       |                |                |       |  |  |  |  |
| IDP                              | Accclimate, ROR        |     | 0.000 0.000                   |                                     |                      |                       |                |                |       |  |  |  |  |
| IDP                              | Control                |     | 0.000 0.000                   |                                     |                      |                       |                |                |       |  |  |  |  |
| IDP                              | Control-6              |     | 0.000 0.000                   |                                     |                      |                       |                |                |       |  |  |  |  |
| IDP                              | Monitor, Minimon       |     | 0.000 0.000                   |                                     |                      |                       |                |                |       |  |  |  |  |
| IDP                              | Monitor-2              |     | 0.000 0.000                   |                                     |                      |                       |                |                |       |  |  |  |  |
| IDP                              | Monitor-10             |     | 0.000 0.000                   |                                     |                      |                       |                |                |       |  |  |  |  |
| IDP                              | Pull-SA, Pull-DA       |     | 0.000 0.000                   |                                     |                      |                       |                |                |       |  |  |  |  |
| IDP                              | Relay                  |     | 0.000 0.000                   |                                     |                      |                       |                |                |       |  |  |  |  |
| IDP                              | Relay-6                |     | 0.000 0.000                   |                                     |                      |                       |                |                |       |  |  |  |  |
| IDP                              | Zone, Zone-6           |     | 0.000 0.000                   |                                     |                      |                       |                |                |       |  |  |  |  |
| IDP                              | Iso (Isolator Module)  |     | 0.000 0.000                   |                                     |                      |                       |                |                |       |  |  |  |  |
| SSB224BI                         | Isolator Base          |     | 0.000 0.000                   |                                     |                      |                       |                |                |       |  |  |  |  |
| SSB501BHT                        | Sounder Base           |     | 0.000 0.000                   |                                     |                      |                       |                |                |       |  |  |  |  |
| SSB224RB                         | Relay Base             |     | 0.000 0.000                   |                                     |                      |                       |                |                |       |  |  |  |  |
| RTS451                           | Magnetic Remote Test   |     | 0.000 0.000                   |                                     |                      |                       |                |                |       |  |  |  |  |
| RTS451KEY                        | Key Activated Test     |     | 0.000 0.000                   |                                     |                      |                       |                |                |       |  |  |  |  |
| RA4002                           | Remote LED             |     | 0.000 0.000                   |                                     |                      |                       |                |                |       |  |  |  |  |
| SB150L                           | SLC Expander           |     | 0.000 0.000                   |                                     |                      |                       |                |                |       |  |  |  |  |
| RA-100                           | LCD Remote Annunc      |     | 0.000 0.000                   |                                     |                      |                       |                |                |       |  |  |  |  |
| RA-1000                          | LCD Remote Annunc      |     | 0.000 0.000                   |                                     |                      |                       |                |                |       |  |  |  |  |
| 5824                             | Serial/Parallel Module |     | 0.000 0.000                   |                                     |                      |                       |                |                |       |  |  |  |  |
| 5496                             | Power Expander         |     | 0.000 0.000                   |                                     |                      |                       |                |                |       |  |  |  |  |
| RPS-1000                         | Power Expander         |     | 0.000 0.000                   |                                     |                      |                       |                |                |       |  |  |  |  |
| 5865-4                           | LED Annunciator (4G)   |     | 0.000 0.000                   |                                     |                      |                       |                |                |       |  |  |  |  |
| 5865-3                           | LED Annunciator (3G)   |     | 0.000 0.000                   |                                     |                      |                       |                |                |       |  |  |  |  |
| 5880                             | LED Driver Module      |     | 0.000 0.000                   |                                     |                      |                       |                |                |       |  |  |  |  |
| 5883                             | Relay Module           |     | 0.000 0.000                   |                                     |                      |                       |                |                |       |  |  |  |  |
| VIP-VCM                          | Voice Control Module   |     | 0.000 0.000                   |                                     |                      |                       |                |                |       |  |  |  |  |
| VIP-SW16                         | Switch Expander        |     | 0.000 0.000                   |                                     |                      |                       |                |                |       |  |  |  |  |
| VIP-50                           | 50 Amplifier           |     | 0.000 0.000                   |                                     |                      |                       |                |                |       |  |  |  |  |
| VIP-RM                           | Remote Microphone      |     | 0.000 0.000                   |                                     |                      |                       |                |                |       |  |  |  |  |
| PGM-I/O #1                       | NAC 23                 | cfg | 0.000 0.202                   | #14 Solid                           | 2.52                 | 300                   | 1.51           | 20.09          | 1.50% |  |  |  |  |
| PGM-I/O #2                       | NAC 24                 | cfg | 0.000 0.414                   | #14 Solid                           | 2.52                 | 150                   | 0.76           | 20.09          | 1.53% |  |  |  |  |
| PGM-I/O #3                       | NAC 25                 | cfg | 0.000 0.414                   | #14 Solid                           | 2.52                 | 150                   | 0.76           | 20.09          | 1.53% |  |  |  |  |
| PGM-I/O #4                       | NAC 26                 | cfg | 0.000 0.552                   | #14 Solid                           | 2.52                 | 220                   | 1.11           | 19.79          | 3.00% |  |  |  |  |
| PGM-I/O #5                       | NAC 27                 | cfg | 0.000 0.276                   | #14 Solid                           | 2.52                 | 160                   | 0.81           | 20.18          | 1.09% |  |  |  |  |
| PGM-I/O #6                       | trigger, bldg 1-C      | cfg | 0.000 0.060                   | #14 Solid                           | 2.52                 | 150                   | 0.76           | 20.35          | 0.22% |  |  |  |  |
| Total Standby Current (Amps)     |                        |     | 0.040 2.078                   | Total Alarm Current (Amps)          |                      |                       |                |                |       |  |  |  |  |
| Standby Time In Hours            |                        |     | 24 0.083                      | Alarm Time In Minutes / 60 (5 Mins) |                      |                       |                |                |       |  |  |  |  |
| Total Standby AH Required        |                        |     | 0.960 0.173                   | Total Alarm AH Required             |                      |                       |                |                |       |  |  |  |  |
| Total Combined AH Required       |                        |     | 1.13                          |                                     |                      |                       |                |                |       |  |  |  |  |
| Multiply By The Derating Factor  |                        |     | 1.20                          |                                     |                      |                       |                |                |       |  |  |  |  |
| Minimum Battery AmHours Required |                        |     | 1.36                          |                                     |                      |                       |                |                |       |  |  |  |  |

Command Shortcuts  
Configure Circuits  
Print Page

**POTTER**  
The Symbol of Protection  
**PSN-64**  
**Battery & Voltage Drop**  
**Calculations**

Project Name: The Signature  
BLDG 1-C  
Installed By: System Integration Group  
Designed By: David Johnson  
Date: 1/11/2021

Standby Hours: 24  
Alarm Mins: 5  
Safety Margin: 20%

NAC Source Voltage: 20.4

Model #: PSN-64  
Panel ID: RPS-6  
Location: 1st flr IDF 122

Max Panel Current (amps): 6  
User assumes all responsibility to ensure the quantities and current draw values in this worksheet are accurate prior to submittal.

| Qty            | Part # | Description        | Standby (amps)<br>Each | Total | Alarm (amps)<br>Each | Total |
|----------------|--------|--------------------|------------------------|-------|----------------------|-------|
| 1              | PSN-64 | NAC Power Expander | 0.075                  | 0.075 | 0.075                | 0.075 |
| Panel Standby: |        |                    | 0.075                  |       | Panel Alarm:         | 0.075 |

NAC Circuits (See NAC Configuration below)

| Ckt          | Use          | Description | Class   | Standby (amps)<br>Total | Alarm (amps)<br>Total |         |
|--------------|--------------|-------------|---------|-------------------------|-----------------------|---------|
| 1            | Notification | NAC 28      | Class B | 0.00000                 | 0.41400               |         |
| 2            | Notification | NAC 29      | Class B | 0.00000                 | 0.55200               |         |
| 3            | Notification | NAC 30      | Class B | 0.00000                 | 0.55200               |         |
| 4            | Aux Power    | AUX 2       | Class B | 0.00000                 | 0.00000               |         |
| AUX          |              |             |         | 0.00000                 | 0.00000               |         |
| NAC Standby: |              |             |         | 0.00000                 | NAC Alarm:            | 1.51800 |

**Battery Calculation Summary**

| Standby (amps)                                        | Alarm (amps)         |
|-------------------------------------------------------|----------------------|
| Panel Current: 0.07500                                | 0.07500              |
| NAC Circuit Current: 0.00000                          | 1.51800              |
| Total Standby: 0.07500                                | Total Alarm: 1.59300 |
| Standby Hours: 24                                     | Alarm Mins: 5        |
| AH Required: 1.80                                     | AH Required: 0.14    |
| Total Combined Standby & Alarm AmHours Required: 1.94 | Safety Margin: 20%   |
| Required Battery AmHours: 2.33                        |                      |
| Battery AmHours Provided: 7                           |                      |

**POTTER**  
The Symbol of Protection

**NAC Circuit Configuration & Voltage Drop**

**NAC 1**  
MAX Circuit Current (amps): 3  
Source Voltage Used (VDC): 20.4  
Class: Class B  
Usage: Notification  
Description: NAC 28

| Wire Type | Ohms/1000ft | Length 1-Way | Actual Ohms | Max Load (amps) | Volts @ EOL | Min Volts Req'd |
|-----------|-------------|--------------|-------------|-----------------|-------------|-----------------|
| #14 Solid | 3.19        | 210          | 1.340       | 0.414           | 19.85       | 16              |

| Qty            | Lookup Type  | Circuit Devices<br>Description                                              | Standby (amps)<br>Each | Total    | Alarm (amps)<br>Each | Total    |
|----------------|--------------|-----------------------------------------------------------------------------|------------------------|----------|----------------------|----------|
| 3              | User Defined | S/S HLF                                                                     | 0.000000               | 0.000000 | 0.138000             | 0.414000 |
|                |              | User can add devices on the fly to these bottom 5 rows (No lookup function) |                        |          |                      |          |
| Total Standby: |              |                                                                             | 0.00000                |          | Total Alarm:         | 0.41400  |

**NAC 2**  
MAX Circuit Current (amps): 3  
Source Voltage Used (VDC): 20.4  
Class: Class B  
Usage: Notification  
Description: NAC 29

| Wire Type | Ohms/1000ft | Length 1-Way | Actual Ohms | Max Load (amps) | Volts @ EOL | Min Volts Req'd |
|-----------|-------------|--------------|-------------|-----------------|-------------|-----------------|
| #14 Solid | 3.19        | 275          | 1.755       | 0.552           | 19.43       | 16              |

| Qty            | Lookup Type  | Circuit Devices<br>Description                                              | Standby (amps)<br>Each | Total    | Alarm (amps)<br>Each | Total    |
|----------------|--------------|-----------------------------------------------------------------------------|------------------------|----------|----------------------|----------|
| 4              | User Defined | S/S HLF                                                                     | 0.000000               | 0.000000 | 0.138000             | 0.552000 |
|                |              | User can add devices on the fly to these bottom 5 rows (No lookup function) |                        |          |                      |          |
| Total Standby: |              |                                                                             | 0.00000                |          | Total Alarm:         | 0.55200  |

**POTTER**  
The Symbol of Protection

**NAC Circuit Configuration & Voltage Drop (cont'd)**

**NAC 3**  
MAX Circuit Current (amps): 3  
Source Voltage Used (VDC): 20.4  
Class: Class B  
Usage: Notification  
Description: NAC 30

| Wire Type | Ohms/1000ft | Length 1-Way | Actual Ohms | Max Load (amps) | Volts @ EOL | Min Volts Req'd |
|-----------|-------------|--------------|-------------|-----------------|-------------|-----------------|
| #14 Solid | 3.19        | 210          | 1.340       | 0.552           | 19.66       | 16              |

| Qty            | Lookup Type  | Circuit Devices<br>Description                                              | Standby (amps)<br>Each | Total    | Alarm (amps)<br>Each | Total    |
|----------------|--------------|-----------------------------------------------------------------------------|------------------------|----------|----------------------|----------|
| 4              | User Defined | S/S HLF                                                                     | 0.000000               | 0.000000 | 0.138000             | 0.552000 |
|                |              | User can add devices on the fly to these bottom 5 rows (No lookup function) |                        |          |                      |          |
| Total Standby: |              |                                                                             | 0.00000                |          | Total Alarm:         | 0.55200  |

**NAC 4**  
MAX Circuit Current (amps): 3  
Source Voltage Used (VDC): 20.4  
Class: Class B  
Usage: Aux Power  
Description: AUX 2

| Wire Type | Ohms/1000ft | Length 1-Way | Actual Ohms | Max Load (amps) | Volts @ EOL | Min Volts Req'd |
|-----------|-------------|--------------|-------------|-----------------|-------------|-----------------|
| #14 Solid | 3.19        |              | 0.000       | 0.000           | 20.40       | 16              |

| Qty            | Lookup Type | Circuit Devices<br>Description                                              | Standby (amps)<br>Each | Total | Alarm (amps)<br>Each | Total   |
|----------------|-------------|-----------------------------------------------------------------------------|------------------------|-------|----------------------|---------|
|                |             | User can add devices on the fly to these bottom 5 rows (No lookup function) |                        |       |                      |         |
| Total Standby: |             |                                                                             | 0.00000                |       | Total Alarm:         | 0.00000 |

**AUX Power**  
MAX Circuit Current (amps): 3  
Source Voltage Used (VDC): 20.4  
Usage: Notification  
Description: NAC 35

| Wire Type | Ohms/1000ft | Length 1-Way | Actual Ohms | Max Load (amps) | Volts @ Last Device | Min Volts Req'd |
|-----------|-------------|--------------|-------------|-----------------|---------------------|-----------------|
| #12 Solid | 2.01        |              | 0.000       | 0.000           | 20.40               | 16              |

| Qty            | Lookup Type | Circuit Devices<br>Description                                              | Standby (amps)<br>Each | Total | Alarm (amps)<br>Each | Total   |
|----------------|-------------|-----------------------------------------------------------------------------|------------------------|-------|----------------------|---------|
|                |             | User can add devices on the fly to these bottom 5 rows (No lookup function) |                        |       |                      |         |
| Total Standby: |             |                                                                             | 0.00000                |       | Total Alarm:         | 0.00000 |

**POTTER**  
The Symbol of Protection

**PSN-64**  
**Battery & Voltage Drop**  
**Calculations**

Project Name: The Signature  
BLDG 1-C  
Installed By: System Integration Group  
Designed By: David Johnson  
Date: 1/11/2021

Standby Hours: 24  
Alarm Mins: 5  
Safety Margin: 20%

NAC Source Voltage: 20.4

Model #: PSN-64  
Panel ID: RPS-7  
Location: 2nd Flr MECH 221

Max Panel Current (amps): 6  
User assumes all responsibility to ensure the quantities and current draw values in this worksheet are accurate prior to submittal.

| Qty            | Part # | Description        | Standby (amps)<br>Each | Total | Alarm (amps)<br>Each | Total |
|----------------|--------|--------------------|------------------------|-------|----------------------|-------|
| 1              | PSN-64 | NAC Power Expander | 0.075                  | 0.075 | 0.075                | 0.075 |
| Panel Standby: |        |                    | 0.075                  |       | Panel Alarm:         | 0.075 |

NAC Circuits (See NAC Configuration below)

| Ckt          | Use          | Description | Class   | Standby (amps)<br>Total | Alarm (amps)<br>Total |         |
|--------------|--------------|-------------|---------|-------------------------|-----------------------|---------|
| 1            | Notification | NAC 31      | Class B | 0.00000                 | 0.41400               |         |
| 2            | Notification | NAC 32      | Class B | 0.00000                 | 0.41400               |         |
| 3            | Notification | NAC 33      | Class B | 0.00000                 | 0.41400               |         |
| 4            | Notification | NAC 34      | Class B | 0.00000                 | 0.00000               |         |
| AUX          |              | NAC 35      |         | 0.00000                 | 0.27600               |         |
| NAC Standby: |              |             |         | 0.00000                 | NAC Alarm:            | 1.51800 |

**Battery Calculation Summary**

| Standby (amps)                                        | Alarm (amps)         |
|-------------------------------------------------------|----------------------|
| Panel Current: 0.07500                                | 0.07500              |
| NAC Circuit Current: 0.00000                          | 1.51800              |
| Total Standby: 0.07500                                | Total Alarm: 1.59300 |
| Standby Hours: 24                                     | Alarm Mins: 5        |
| AH Required: 1.80                                     | AH Required: 0.14    |
| Total Combined Standby & Alarm AmHours Required: 1.94 | Safety Margin: 20%   |
| Required Battery AmHours: 2.33                        |                      |
| Battery AmHours Provided: 7                           |                      |

**POTTER**  
The Symbol of Protection

**NAC Circuit Configuration & Voltage Drop**

**NAC 1**  
MAX Circuit Current (amps): 3  
Source Voltage Used (VDC): 20.4  
Class: Class B  
Usage: Notification  
Description: NAC 31

| Wire Type | Ohms/1000ft | Length 1-Way | Actual Ohms | Max Load (amps) | Volts @ EOL | Min Volts Req'd |
|-----------|-------------|--------------|-------------|-----------------|-------------|-----------------|
| #14 Solid | 3.19        | 300          | 1.914       | 0.414           | 19.61       | 16              |

| Qty            | Lookup Type  | Circuit Devices<br>Description                                              | Standby (amps)<br>Each | Total    | Alarm (amps)<br>Each | Total    |
|----------------|--------------|-----------------------------------------------------------------------------|------------------------|----------|----------------------|----------|
| 3              | User Defined | S/S HLF                                                                     | 0.000000               | 0.000000 | 0.138000             | 0.414000 |
|                |              | User can add devices on the fly to these bottom 5 rows (No lookup function) |                        |          |                      |          |
| Total Standby: |              |                                                                             | 0.00000                |          | Total Alarm:         | 0.41400  |

**NAC 2**  
MAX Circuit Current (amps): 3  
Source Voltage Used (VDC): 20.4  
Class: Class B  
Usage: Notification  
Description: NAC 32

| Wire Type | Ohms/1000ft | Length 1-Way | Actual Ohms | Max Load (amps) | Volts @ EOL | Min Volts Req'd |
|-----------|-------------|--------------|-------------|-----------------|-------------|-----------------|
| #14 Solid | 3.19        | 150          | 0.957       | 0.414           | 20.00       | 16              |

| Qty            | Lookup Type  | Circuit Devices<br>Description                                              | Standby (amps)<br>Each | Total    | Alarm (amps)<br>Each | Total    |
|----------------|--------------|-----------------------------------------------------------------------------|------------------------|----------|----------------------|----------|
| 3              | User Defined | S/S HLF                                                                     | 0.000000               | 0.000000 | 0.138000             | 0.414000 |
|                |              | User can add devices on the fly to these bottom 5 rows (No lookup function) |                        |          |                      |          |
| Total Standby: |              |                                                                             | 0.00000                |          | Total Alarm:         | 0.41400  |

**POTTER**  
The Symbol of Protection

**NAC Circuit Configuration & Voltage Drop (cont'd)**

**NAC 3**  
MAX Circuit Current (amps): 3  
Source Voltage Used (VDC): 20.4  
Class: Class B  
Usage: Notification  
Description: NAC 33

| Wire Type | Ohms/1000ft | Length 1-Way | Actual Ohms | Max Load (amps) | Volts @ EOL | Min Volts Req'd |
|-----------|-------------|--------------|-------------|-----------------|-------------|-----------------|
| #14 Solid | 3.19        | 150          | 0.957       | 0.414           | 20.00       | 16              |

| Qty            | Lookup Type  | Circuit Devices<br>Description                                              | Standby (amps)<br>Each | Total    | Alarm (amps)<br>Each | Total    |
|----------------|--------------|-----------------------------------------------------------------------------|------------------------|----------|----------------------|----------|
| 3              | User Defined | S/S HLF                                                                     | 0.000000               | 0.000000 | 0.138000             | 0.414000 |
|                |              | User can add devices on the fly to these bottom 5 rows (No lookup function) |                        |          |                      |          |
| Total Standby: |              |                                                                             | 0.00000                |          | Total Alarm:         | 0.41400  |

**NAC 4**  
MAX Circuit Current (amps): 3  
Source Voltage Used (VDC): 20.4  
Class: Class B  
Usage: Notification  
Description: NAC 34

| Wire Type | Ohms/1000ft | Length 1-Way | Actual Ohms | Max Load (amps) | Volts @ EOL | Min Volts Req'd |
|-----------|-------------|--------------|-------------|-----------------|-------------|-----------------|
| #14 Solid | 3.19        | 220          | 1.404       | 0.000           | 20.40       | 16              |

| Circuit Devices |             |                                                                             | Standby (amps) |       | Alarm (amps) |       |
|-----------------|-------------|-----------------------------------------------------------------------------|----------------|-------|--------------|-------|
| Qty             | Lookup Type | Description                                                                 | Each           | Total | Each         | Total |
|                 |             |                                                                             |                |       |              |       |
|                 |             | User can add devices on the fly to these bottom 5 rows (No lookup function) |                |       |              |       |
|                 |             |                                                                             |                |       |              |       |
7

6

5

4

3

2

1



PSN-64  
Battery & Voltage Drop  
Calculations

Project Name: The Signature  
BLDG 1-C  
Installed By: System Integration Group  
Designed By: David Johnson  
Date: 1/11/2021  
Standby Hours: 24  
Alarm Mins: 5  
Safety Margin: 20%  
NAC Source Voltage: 20.4

Model #: PSN-64  
Panel ID: RPS-8  
Location: 2nd Flr MECH 221  
Max Panel Current (amps): 6  
User assumes all responsibility to ensure the quantities and current draw values in this worksheet are accurate prior to submittal.

| Qty            | Part # | Description        | Standby (amps)<br>Each | Total | Alarm (amps)<br>Each | Total |
|----------------|--------|--------------------|------------------------|-------|----------------------|-------|
| 1              | PSN-64 | NAC Power Expander | 0.075                  | 0.075 | 0.075                | 0.075 |
| Panel Standby: |        |                    | 0.075                  |       | Panel Alarm:         | 0.075 |

| NAC Circuits (See NAC Configuration below) | Class   | Standby (amps)<br>Total | Alarm (amps)<br>Total |
|--------------------------------------------|---------|-------------------------|-----------------------|
| 1 Notification NAC 36                      | Class B | 0.00000                 | 0.41400               |
| 2 Notification NAC 37                      | Class B | 0.00000                 | 0.55200               |
| 3 Notification NAC 38                      | Class B | 0.00000                 | 0.55200               |
| 4 Aux Power AUX3                           | Class B | 0.00000                 | 0.00000               |
| AUX                                        |         | 0.00000                 | 0.00000               |
| NAC Standby:                               |         | 0.00000                 | NAC Alarm: 1.51800    |

| Battery Calculation Summary                       |  | Standby (amps) | Alarm (amps)      |
|---------------------------------------------------|--|----------------|-------------------|
| Panel Current:                                    |  | 0.07500        | 0.07500           |
| NAC Circuit Current:                              |  | 0.00000        | 1.51800           |
| Total Standby:                                    |  | 0.07500        | 1.59300           |
| Standby Hours:                                    |  | 24             | Alarm Mins: 5     |
| AH Required:                                      |  | 1.80           | AH Required: 0.14 |
| Total Combined Standby & Alarm AmpHours Required: |  | 1.94           |                   |
| Safety Margin:                                    |  | 20%            |                   |
| Required Battery AmpHours:                        |  | 2.33           |                   |
| Battery AmpHours Provided:                        |  | 7              |                   |



NAC Circuit Configuration & Voltage Drop The Signature 1/11/2021

NAC 1 MAX Circuit Current (amps): 3 Source Voltage Used (VDC): 20.4  
Class: Class B Usage: Notification Description: NAC 36

| Wire Type | Ohms/1000ft | Length 1-Way | Actual Ohms | Max Load (amps) | Volts @ EOL | Min Volts Req'd |
|-----------|-------------|--------------|-------------|-----------------|-------------|-----------------|
| #14 Solid | 3.19        | 210          | 1.340       | 0.414           | 19.85       | 16              |

| Qty                                                                         | Lookup Type  | Description | Standby (amps)<br>Each | Total    | Alarm (amps)<br>Each | Total    |
|-----------------------------------------------------------------------------|--------------|-------------|------------------------|----------|----------------------|----------|
| 3                                                                           | User Defined | S/S HLF     | 0.000000               | 0.000000 | 0.138000             | 0.414000 |
| User can add devices on the fly to these bottom 5 rows (No lookup function) |              |             |                        |          |                      |          |
| Total Standby:                                                              |              |             | 0.00000                |          | Total Alarm:         | 0.41400  |

NAC 2 MAX Circuit Current (amps): 3 Source Voltage Used (VDC): 20.4  
Class: Class B Usage: Notification Description: NAC 37

| Wire Type | Ohms/1000ft | Length 1-Way | Actual Ohms | Max Load (amps) | Volts @ EOL | Min Volts Req'd |
|-----------|-------------|--------------|-------------|-----------------|-------------|-----------------|
| #14 Solid | 3.19        | 275          | 1.755       | 0.552           | 19.43       | 16              |

| Qty                                                                         | Lookup Type  | Description | Standby (amps)<br>Each | Total    | Alarm (amps)<br>Each | Total    |
|-----------------------------------------------------------------------------|--------------|-------------|------------------------|----------|----------------------|----------|
| 4                                                                           | User Defined | S/S HLF     | 0.000000               | 0.000000 | 0.138000             | 0.552000 |
| User can add devices on the fly to these bottom 5 rows (No lookup function) |              |             |                        |          |                      |          |
| Total Standby:                                                              |              |             | 0.00000                |          | Total Alarm:         | 0.55200  |



NAC Circuit Configuration & Voltage Drop (cont'd) The Signature 1/11/2021

NAC 3 MAX Circuit Current (amps): 3 Source Voltage Used (VDC): 20.4  
Class: Class B Usage: Notification Description: NAC 38

| Wire Type | Ohms/1000ft | Length 1-Way | Actual Ohms | Max Load (amps) | Volts @ EOL | Min Volts Req'd |
|-----------|-------------|--------------|-------------|-----------------|-------------|-----------------|
| #14 Solid | 3.19        | 210          | 1.340       | 0.552           | 19.66       | 16              |

| Qty                                                                         | Lookup Type  | Description | Standby (amps)<br>Each | Total    | Alarm (amps)<br>Each | Total    |
|-----------------------------------------------------------------------------|--------------|-------------|------------------------|----------|----------------------|----------|
| 4                                                                           | User Defined | S/S HLF     | 0.000000               | 0.000000 | 0.138000             | 0.552000 |
| User can add devices on the fly to these bottom 5 rows (No lookup function) |              |             |                        |          |                      |          |
| Total Standby:                                                              |              |             | 0.00000                |          | Total Alarm:         | 0.55200  |

NAC 4 MAX Circuit Current (amps): 3 Source Voltage Used (VDC): 20.4  
Class: Class B Usage: Aux Power Description: AUX3

| Wire Type | Ohms/1000ft | Length 1-Way | Actual Ohms | Max Load (amps) | Volts @ EOL | Min Volts Req'd |
|-----------|-------------|--------------|-------------|-----------------|-------------|-----------------|
| #14 Solid | 3.19        | 220          | 1.404       | 0.000           | 20.40       | 16              |

| Qty                                                                         | Lookup Type | Description | Standby (amps)<br>Each | Total | Alarm (amps)<br>Each | Total   |
|-----------------------------------------------------------------------------|-------------|-------------|------------------------|-------|----------------------|---------|
| User can add devices on the fly to these bottom 5 rows (No lookup function) |             |             |                        |       |                      |         |
| Total Standby:                                                              |             |             | 0.00000                |       | Total Alarm:         | 0.00000 |

AUX Power MAX Circuit Current (amps): 3 Source Voltage Used (VDC): 20.4  
Usage: Unused Description:

| Wire Type | Ohms/1000ft | Length 1-Way | Actual Ohms | Max Load (amps) | Volts @ Last Device | Min Volts Req'd |
|-----------|-------------|--------------|-------------|-----------------|---------------------|-----------------|
| #14 Solid | 3.19        | 160          | 1.021       | 0.000           | 20.40               | 16              |

| Qty                                                                         | Lookup Type | Description | Standby (amps)<br>Each | Total | Alarm (amps)<br>Each | Total   |
|-----------------------------------------------------------------------------|-------------|-------------|------------------------|-------|----------------------|---------|
| User can add devices on the fly to these bottom 5 rows (No lookup function) |             |             |                        |       |                      |         |
| Total Standby:                                                              |             |             | 0.00000                |       | Total Alarm:         | 0.00000 |



PSN-64  
Battery & Voltage Drop  
Calculations

Project Name: The Signature  
BLDG 1-C  
Installed By: System Integration Group  
Designed By: David Johnson  
Date: 1/11/2021  
Standby Hours: 24  
Alarm Mins: 5  
Safety Margin: 20%  
NAC Source Voltage: 20.4

Model #: PSN-64  
Panel ID: RPS-9  
Location: 3rd flr IDF 322  
Max Panel Current (amps): 6  
User assumes all responsibility to ensure the quantities and current draw values in this worksheet are accurate prior to submittal.

| Qty            | Part # | Description        | Standby (amps)<br>Each | Total | Alarm (amps)<br>Each | Total |
|----------------|--------|--------------------|------------------------|-------|----------------------|-------|
| 1              | PSN-64 | NAC Power Expander | 0.075                  | 0.075 | 0.075                | 0.075 |
| Panel Standby: |        |                    | 0.075                  |       | Panel Alarm:         | 0.075 |

| NAC Circuits (See NAC Configuration below) | Class   | Standby (amps)<br>Total | Alarm (amps)<br>Total |
|--------------------------------------------|---------|-------------------------|-----------------------|
| 1 Notification NAC 39                      | Class B | 0.00000                 | 0.24500               |
| 2 Notification NAC 40                      | Class B | 0.00000                 | 0.41400               |
| 3 Notification NAC 41                      | Class B | 0.00000                 | 0.41400               |
| 4 Notification NAC 42                      | Class B | 0.00000                 | 0.55200               |
| AUX NAC 43                                 |         | 0.00000                 | 0.27600               |
| NAC Standby:                               |         | 0.00000                 | NAC Alarm: 1.90100    |

| Battery Calculation Summary                       |  | Standby (amps) | Alarm (amps)      |
|---------------------------------------------------|--|----------------|-------------------|
| Panel Current:                                    |  | 0.07500        | 0.07500           |
| NAC Circuit Current:                              |  | 0.00000        | 1.90100           |
| Total Standby:                                    |  | 0.07500        | 1.97600           |
| Standby Hours:                                    |  | 24             | Alarm Mins: 5     |
| AH Required:                                      |  | 1.80           | AH Required: 0.17 |
| Total Combined Standby & Alarm AmpHours Required: |  | 1.97           |                   |
| Safety Margin:                                    |  | 20%            |                   |
| Required Battery AmpHours:                        |  | 2.36           |                   |
| Battery AmpHours Provided:                        |  | 7              |                   |



NAC Circuit Configuration & Voltage Drop The Signature 1/11/2021

NAC 1 MAX Circuit Current (amps): 3 Source Voltage Used (VDC): 20.4  
Class: Class B Usage: Notification Description: NAC 39

| Wire Type | Ohms/1000ft | Length 1-Way | Actual Ohms | Max Load (amps) | Volts @ EOL | Min Volts Req'd |
|-----------|-------------|--------------|-------------|-----------------|-------------|-----------------|
| #14 Solid | 3.19        | 300          | 1.914       | 0.245           | 19.93       | 16              |

| Qty                                                                         | Lookup Type  | Description                      | Standby (amps)<br>Each | Total    | Alarm (amps)<br>Each | Total    |
|-----------------------------------------------------------------------------|--------------|----------------------------------|------------------------|----------|----------------------|----------|
| 3                                                                           | User Defined | System Sensor P2L 15cd Temp High | 0.000000               | 0.000000 | 0.053000             | 0.159000 |
| 2                                                                           | User Defined | S/S SL 15cd                      | 0.000000               | 0.000000 | 0.043000             | 0.086000 |
| User can add devices on the fly to these bottom 5 rows (No lookup function) |              |                                  |                        |          |                      |          |
| Total Standby:                                                              |              |                                  | 0.00000                |          | Total Alarm:         | 0.24500  |

NAC 2 MAX Circuit Current (amps): 3 Source Voltage Used (VDC): 20.4  
Class: Class B Usage: Notification Description: NAC 40

| Wire Type | Ohms/1000ft | Length 1-Way | Actual Ohms | Max Load (amps) | Volts @ EOL | Min Volts Req'd |
|-----------|-------------|--------------|-------------|-----------------|-------------|-----------------|
| #14 Solid | 3.19        | 150          | 0.957       | 0.414           | 20.00       | 16              |

| Qty                                                                         | Lookup Type  | Description | Standby (amps)<br>Each | Total    | Alarm (amps)<br>Each | Total    |
|-----------------------------------------------------------------------------|--------------|-------------|------------------------|----------|----------------------|----------|
| 3                                                                           | User Defined | S/S HLF     | 0.000000               | 0.000000 | 0.138000             | 0.414000 |
| User can add devices on the fly to these bottom 5 rows (No lookup function) |              |             |                        |          |                      |          |
| Total Standby:                                                              |              |             | 0.00000                |          | Total Alarm:         | 0.41400  |



NAC Circuit Configuration & Voltage Drop (cont'd) The Signature 1/11/2021

NAC 3 MAX Circuit Current (amps): 3 Source Voltage Used (VDC): 20.4  
Class: Class B Usage: Notification Description: NAC 41

| Wire Type | Ohms/1000ft | Length 1-Way | Actual Ohms | Max Load (amps) | Volts @ EOL | Min Volts Req'd |
|-----------|-------------|--------------|-------------|-----------------|-------------|-----------------|
| #14 Solid | 3.19        | 150          | 0.957       | 0.414           | 20.00       | 16              |

| Qty                                                                         | Lookup Type  | Description | Standby (amps)<br>Each | Total    | Alarm (amps)<br>Each | Total    |
|-----------------------------------------------------------------------------|--------------|-------------|------------------------|----------|----------------------|----------|
| 3                                                                           | User Defined | S/S HLF     | 0.000000               | 0.000000 | 0.138000             | 0.414000 |
| User can add devices on the fly to these bottom 5 rows (No lookup function) |              |             |                        |          |                      |          |
| Total Standby:                                                              |              |             | 0.00000                |          | Total Alarm:         | 0.41400  |

NAC 4 MAX Circuit Current (amps): 3 Source Voltage Used (VDC): 20.4  
Class: Class B Usage: Notification Description: NAC 42


| Wire Type | Ohms/1000ft | Length 1-Way | Actual Ohms | Max Load (amps) | Volts @ EOL | Min Volts Req'd |
|-----------|-------------|--------------|-------------|-----------------|-------------|-----------------|
| #14 Solid | 3.19        | 220          | 1.404       | 0.552           | 19.63       | 16              |

| Qty                                                                         | Lookup Type  | Description | Standby (amps)<br>Each | Total    | Alarm (amps)<br>Each | Total    |
|-----------------------------------------------------------------------------|--------------|-------------|------------------------|----------|----------------------|----------|
| 4                                                                           | User Defined | S/S HLF     | 0.000000               | 0.000000 | 0.138000             | 0.552000 |
| User can add devices on the fly to these bottom 5 rows (No lookup function) |              |             |                        |          |                      |          |
| Total Standby:                                                              |              |             | 0.00000                |          | Total Alarm:         | 0.55200  |


NAC 5 MAX Circuit Current (amps): 3 Source Voltage Used (VDC): 20.4  
Usage: Notification Description: NAC 43

| Wire Type | Ohms/1000ft | Length 1-Way | Actual Ohms | Max Load (amps) | Volts @ Last Device | Min Volts Req'd |
|-----------|-------------|--------------|-------------|-----------------|---------------------|-----------------|
| #14 Solid | 3.19        | 160          | 1.021       | 0.276           | 20.12               | 16              |

| Qty                                                                         | Lookup Type  | Description | Standby (amps)<br>Each | Total    | Alarm (amps)<br>Each | Total    |
|-----------------------------------------------------------------------------|--------------|-------------|------------------------|----------|----------------------|----------|
| 2                                                                           | User Defined | S/S HLF     | 0.000000               | 0.000000 | 0.138000             | 0.276000 |
| User can add devices on the fly to these bottom 5 rows (No lookup function) |              |             |                        |          |                      |          |
| Total Standby:                                                              |              |             | 0.00000                |          | Total Alarm:         | 0.27600  |

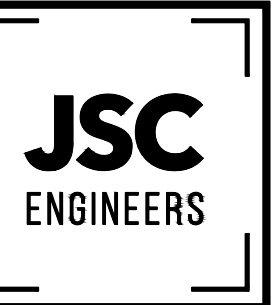

MO COA NO. 2019000786 / KS COA NO. E-2818  
1925 CENTRAL ST. SUITE #201  
KANSAS CITY, MO 64108  
phone: (816) 272-8289  
email: jsmothers@jscengineers.com

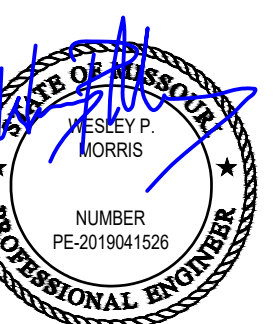

04-13-2022

FIRE ALARM CONTRACTOR:



SYSTEM INTEGRATION GROUP

SIGNATURE AT PRYOR II  
2100 AND 2150 NW LOWENSTEIN DR.  
LEE'S SUMMIT, MISSOURI 64081

| REVISIONS: | DATE | DESCRIPTION |
|------------|------|-------------|
| 1          |      |             |
| 2          |      |             |
| 3          |      |             |
| 4          |      |             |
| 5          |      |             |

Copyright 2022  
JSC Engineers

ISSUED:

PERMIT

SHEET TITLE:

BATTERY  
CALCULATIONS

DATE: 04.13.2022  
JOB NO.: 22-094  
SHEET:


FA305

BATTERY CALCS - BLDG 1 (CONT.)

SCALE : N/A



| Circuit Devices |              |                                                                                   | Standby (amps) |          | Alarm (amps) |          |
|-----------------|--------------|-----------------------------------------------------------------------------------|----------------|----------|--------------|----------|
| Qty             | Lookup Type  | Description                                                                       | Each           | Total    | Each         | Total    |
| 4               | User Defined | S/S HLF                                                                           | 0.000000       | 0.000000 | 0.138000     | 0.552000 |
|                 |              |                                                                                   |                |          |              |          |
|                 |              | User can add devices on the fly<br>to these bottom 5 rows<br>(No lookup function) |                |          |              |          |
|                 |              |                                                                                   |                |          |              |          |
|                 |              |                                                                                   |                |          |              |          |
|                 |              |                                                                                   | Total Standby: | 0.00000  | Total Alarm: | 0.55200  |

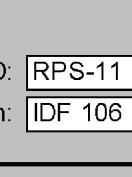

**SILENT KNIGHT**

RPS-1000 Calculations

Version 02.24.09

Project Name: The Signature

Project ID: BLDG 1-A

Prepared By: David Johnson

Date: 1/11/2022

Standy Hours: 24 ▲▼

Alarm Miss: 5 ▲▼

Derating Factor: 1.2

Voltage Drop Warning Threshold %: 10

Panel ID: RPS-11

Location: IDF 106

Model: RPS-1000 Addressable Power Expand.

Volts: 24 VDC

Max NAC Current: 3.0 Amps

Max Panel Current: 6.0 Amps

| Part #    | Description            | Qty  | Current Draw |       | Wire AWG & Type | Ohms Per 1000 Ft. | Length(ft) One-Way | Actual Ohms | Volts @ EOL | %Drop |
|-----------|------------------------|------|--------------|-------|-----------------|-------------------|--------------------|-------------|-------------|-------|
|           |                        |      | Standby      | Alarm |                 |                   |                    |             |             |       |
| RPS-1000  | Power Expander         | 1    | 0.040        | 0.160 |                 |                   |                    |             |             |       |
| IDP       | Photo, Photo-T         |      | 0.000        | 0.000 |                 |                   |                    |             |             |       |
| IDP       | Ion                    |      | 0.000        | 0.000 |                 |                   |                    |             |             |       |
| IDP       | Heat, Heat-HT          |      | 0.000        | 0.000 |                 |                   |                    |             |             |       |
| IDP       | Beam, Beam-T           |      | 0.000        | 0.000 |                 |                   |                    |             |             |       |
| IDP       | Pduct (non relay)      |      | 0.000        | 0.000 |                 |                   |                    |             |             |       |
| IDP       | Pduct-R (with relay)   |      | 0.000        | 0.000 |                 |                   |                    |             |             |       |
| IDP       | Acclimate, ROR         |      | 0.000        | 0.000 |                 |                   |                    |             |             |       |
| IDP       | Control                |      | 0.000        | 0.000 |                 |                   |                    |             |             |       |
| IDP       | Control-6              |      | 0.000        | 0.000 |                 |                   |                    |             |             |       |
| IDP       | Monitor, Minimon       |      | 0.000        | 0.000 |                 |                   |                    |             |             |       |
| IDP       | Monitor-2              |      | 0.000        | 0.000 |                 |                   |                    |             |             |       |
| IDP       | Monitor-10             |      | 0.000        | 0.000 |                 |                   |                    |             |             |       |
| IDP       | Pull-SA, Pull-DA       |      | 0.000        | 0.000 |                 |                   |                    |             |             |       |
| IDP       | Relay                  |      | 0.000        | 0.000 |                 |                   |                    |             |             |       |
| IDP       | Relay-6                |      | 0.000        | 0.000 |                 |                   |                    |             |             |       |
| IDP       | Zone, Zone-6           |      | 0.000        | 0.000 |                 |                   |                    |             |             |       |
| IDP       | Iso (isolator Module)  |      | 0.000        | 0.000 |                 |                   |                    |             |             |       |
| SSB224BI  | Isolator Base          |      | 0.000        | 0.000 |                 |                   |                    |             |             |       |
| SSB501BHT | Sounder Base           |      | 0.000        | 0.000 |                 |                   |                    |             |             |       |
| SSB224RB  | Relay Base             |      | 0.000        | 0.000 |                 |                   |                    |             |             |       |
| RTS451    | Magnetic Remote Test   |      | 0.000        | 0.000 |                 |                   |                    |             |             |       |
| RTS451KEY | Key Activated Test     |      | 0.000        | 0.000 |                 |                   |                    |             |             |       |
| RA400Z    | Remote LED             |      | 0.000        | 0.000 |                 |                   |                    |             |             |       |
| 5815XL    | SLC Expander           |      | 0.000        | 0.000 |                 |                   |                    |             |             |       |
| RA-100    | LCD Remote Annunc      |      | 0.000        | 0.000 |                 |                   |                    |             |             |       |
| RA-1000   | LCD Remote Annunc      |      | 0.000        | 0.000 |                 |                   |                    |             |             |       |
| 5824      | Serial/Parallel Module |      | 0.000        | 0.000 |                 |                   |                    |             |             |       |
| 5496      | Power Expander         |      | 0.000        | 0.000 |                 |                   |                    |             |             |       |
| RPS-1000  | Power Expander         |      | 0.000        | 0.000 |                 |                   |                    |             |             |       |
| 5865-4    | LED Annunciator (4G)   |      | 0.000        | 0.000 |                 |                   |                    |             |             |       |
| 5865-3    | LED Annunciator (3G)   |      | 0.000        | 0.000 |                 |                   |                    |             |             |       |
| 5880      | LED Driver Module      |      | 0.000        | 0.000 |                 |                   |                    |             |             |       |
| 5883      | Relay Module           |      | 0.000        | 0.000 |                 |                   |                    |             |             |       |
| VIP-VCM   | Voice Control Module   |      | 0.000        | 0.000 |                 |                   |                    |             |             |       |
| VIP-SW16  | Switch Expander        |      | 0.000        | 0.000 |                 |                   |                    |             |             |       |
| VIP-50    | 50 Amplifier           |      | 0.000        | 0.000 |                 |                   |                    |             |             |       |
| VIP-IRM   | Remote Microphone      |      | 0.000        | 0.000 |                 |                   |                    |             |             |       |
| PGM-JO #1 | NAC 47                 | cfg. | 0.000        | 0.552 | #14 Solid ▼     | 2.52              | 250                | 1.26        | 19.70       | 3.41% |
| PGM-JO #2 | NAC 48                 | cfg. | 0.000        | 0.779 | #14 Solid ▼     | 2.52              | 230                | 1.16        | 19.50       | 4.43% |
| PGM-JO #3 | NAC 49                 | cfg. | 0.000        | 0.552 | #14 Solid ▼     | 2.52              | 300                | 1.51        | 19.57       | 4.09% |
| PGM-JO #4 | NAC 50                 | cfg. | 0.000        | 0.552 | #14 Solid ▼     | 2.52              | 210                | 1.06        | 19.82       | 2.86% |
| PGM-JO #5 | NAC 51                 | cfg. | 0.000        | 0.414 | #14 Solid ▼     | 2.52              | 170                | 0.86        | 20.05       | 1.74% |
| PGM-JO #6 | trigger, bldg 1-A      | cfg. | 0.000        | 0.030 | #               |                   |                    |             |             |       |

| Circuit Devices |              |                                                                                   | Standby (amps) |          | Alarm (amps) |          |
|-----------------|--------------|-----------------------------------------------------------------------------------|----------------|----------|--------------|----------|
| Qty             | Lookup Type  | Description                                                                       | Each           | Total    | Each         | Total    |
| 4               | User Defined | S/S HLF                                                                           | 0.000000       | 0.000000 | 0.138000     | 0.552000 |
|                 |              |                                                                                   |                |          |              |          |
|                 |              | User can add devices on the fly<br>to these bottom 5 rows<br>(No lookup function) |                |          |              |          |
|                 |              |                                                                                   |                |          |              |          |
|                 |              |                                                                                   | Total Standby: | 0.00000  | Total Alarm: | 0.55200  |

[illegible]SYSTEM INTEGRATION GROUP

# FA306



7

6

5

4

3

2

1



PSN-64  
Battery & Voltage Drop  
Calculations

Project Name: The Signature  
BLDG 1-A  
Installed By: System Integration Group  
Designed By: David Johnson  
Date: 1/11/2021  
Standby Hours: 24  
Alarm Mins: 5  
Safety Margin: 20%  
NAC Source Voltage: 20.4

Model #: PSN-64  
Panel ID: RPS-13  
Location: 3rd Flr IDF 306  
Max Panel Current (amps): 6  
User assumes all responsibility to ensure the quantities and current draw values in this worksheet are accurate prior to submittal.

| Qty            | Panel Part # | Description        | Standby (amps) Each | Total | Alarm (amps) Each | Total |
|----------------|--------------|--------------------|---------------------|-------|-------------------|-------|
| 1              | PSN-64       | NAC Power Expander | 0.075               | 0.075 | 0.075             | 0.075 |
| Panel Standby: |              |                    | 0.075               |       | Panel Alarm:      | 0.075 |

| NAC Circuits (See NAC Configuration below) |                     | Class   | Standby (amps) Total | Alarm (amps) Total |
|--------------------------------------------|---------------------|---------|----------------------|--------------------|
| Ckt                                        | Description         |         |                      |                    |
| 1                                          | Notification NAC57  | Class B | 0.00000              | 0.15900            |
| 2                                          | Notification NAC58  | Class B | 0.00000              | 0.55200            |
| 3                                          | Notification NAC59  | Class B | 0.00000              | 0.55200            |
| 4                                          | Notification NAC 60 | Class B | 0.00000              | 0.41400            |
| AUX                                        | NAC 61              |         | 0.00000              | 0.55200            |
| NAC Standby:                               |                     |         | 0.00000              | NAC Alarm: 2.22900 |

| Battery Calculation Summary                        |  | Standby (amps) | Alarm (amps)         |
|----------------------------------------------------|--|----------------|----------------------|
| Panel Current:                                     |  | 0.07500        | 0.07500              |
| NAC Circuit Current:                               |  | 0.00000        | 2.22900              |
| Total Standby:                                     |  | 0.075000       | Total Alarm: 2.30400 |
| Standby Hours:                                     |  | 24             | Alarm Mins: 5        |
| AH Required:                                       |  | 1.80           | AH Required: 0.20    |
| Total Combined Standby & Alarm AmptHours Required: |  | 2.00           | Safety Margin: 20%   |
| Required Battery AmptHours:                        |  | 2.40           |                      |
| Battery AmptHours Provided:                        |  | 7              |                      |



NAC Circuit Configuration & Voltage Drop  
The Signature 1/11/2021

| NAC 1     |             | MAX Circuit Current (amps): 3 |              | Source Voltage Used (VDC): 20.4 |             |                 |
|-----------|-------------|-------------------------------|--------------|---------------------------------|-------------|-----------------|
| Class:    | Class B     | Usage:                        | Notification | Description:                    | NAC 57      |                 |
| Wire Type | Ohms/1000ft | Length 1-Way                  | Actual Ohms  | Max Load (amps)                 | Volts @ EOL | Min Volts Req'd |
| #14 Solid | 3.19        | 140                           | 0.893        | 0.159                           | 20.26       | 16              |

| Circuit Devices |              |                                                                             | Standby (amps) |          | Alarm (amps) |          |
|-----------------|--------------|-----------------------------------------------------------------------------|----------------|----------|--------------|----------|
| Qty             | Lookup Type  | Description                                                                 | Each           | Total    | Each         | Total    |
| 3               | User Defined | System Sensor P2L 15cd Temp High                                            | 0.000000       | 0.000000 | 0.053000     | 0.159000 |
|                 |              |                                                                             |                |          |              |          |
|                 |              | User can add devices on the fly to these bottom 5 rows (No lookup function) |                |          |              |          |
|                 |              |                                                                             |                |          |              |          |
|                 |              |                                                                             | Total Standby: | 0.00000  | Total Alarm: | 0.15900  |

| NAC 2     |             | MAX Circuit Current (amps): 3 |              | Source Voltage Used (VDC): 20.4 |             |                 |
|-----------|-------------|-------------------------------|--------------|---------------------------------|-------------|-----------------|
| Class:    | Class B     | Usage:                        | Notification | Description:                    | NAC 58      |                 |
| Wire Type | Ohms/1000ft | Length 1-Way                  | Actual Ohms  | Max Load (amps)                 | Volts @ EOL | Min Volts Req'd |
| #14 Solid | 3.19        | 220                           | 1.404        | 0.552                           | 19.63       | 16              |

| Circuit Devices |              |                                                                                   | Standby (amps) |          | Alarm (amps) |          |
|-----------------|--------------|-----------------------------------------------------------------------------------|----------------|----------|--------------|----------|
| Qty             | Lookup Type  | Description                                                                       | Each           | Total    | Each         | Total    |
| 4               | User Defined | S/S HLF                                                                           | 0.000000       | 0.000000 | 0.138000     | 0.552000 |
|                 |              |                                                                                   |                |          |              |          |
|                 |              | User can add devices on the fly<br>to these bottom 5 rows<br>(No lookup function) |                |          |              |          |
|                 |              |                                                                                   |                |          |              |          |
|                 |              |                                                                                   | Total Standby: | 0.00000  | Total Alarm: | 0.55200  |



NAC Circuit Configuration & Voltage Drop (cont'd)  
The Signature 1/11/2021

| NAC 3     |             | MAX Circuit Current (amps): 3 |              | Source Voltage Used (VDC): 20.4 |             |                 |
|-----------|-------------|-------------------------------|--------------|---------------------------------|-------------|-----------------|
| Class:    | Class B     | Usage:                        | Notification | Description:                    | NAC 59      |                 |
| Wire Type | Ohms/1000ft | Length 1-Way                  | Actual Ohms  | Max Load (amps)                 | Volts @ EOL | Min Volts Req'd |
| #14 Solid | 3.19        | 280                           | 1.786        | 0.552                           | 19.41       | 16              |

| Circuit Devices |              |                                                                              | Standby (amps) |          | Alarm (amps) |          |
|-----------------|--------------|------------------------------------------------------------------------------|----------------|----------|--------------|----------|
| Qty             | Lookup Type  | Description                                                                  | Each           | Total    | Each         | Total    |
| 4               | User Defined | S/S HLF                                                                      | 0.000000       | 0.000000 | 0.138000     | 0.552000 |
|                 |              |                                                                              |                |          |              |          |
|                 |              | User can add devices on the fly to these bottom 5 rows (No lookup functions) |                |          |              |          |
|                 |              |                                                                              |                |          |              |          |
| Total Standby:  |              |                                                                              | 0.00000        |          | Total Alarm: | 0.55200  |


| NAC 4  |         | MAX Circuit Current (amps): 3 | Source Voltage Used (VDC): 20.4 |
|--------|---------|-------------------------------|---------------------------------|
| Class: | Class B | Usage: Notification           | Description: NAC 60             |

| Wire Type       |              | Ohms/1000ft                                                                 | Length 1-Way | Actual Ohms    | Max Load (amps) | Volts @ EOL  | Min Volts Req'd |
|-----------------|--------------|-----------------------------------------------------------------------------|--------------|----------------|-----------------|--------------|-----------------|
| #14 Solid       |              | 3.19                                                                        | 250          | 1.595          | 0.414           | 19.74        | 16              |
| Circuit Devices |              |                                                                             |              | Standby (amps) |                 | Alarm (amps) |                 |
| Qty             | Lookup Type  | Description                                                                 | Each         | Total          | Each            | Total        |                 |
| 3               | User Defined | S/S HLF                                                                     | 0.000000     | 0.000000       | 0.138000        | 0.414000     |                 |
|                 |              |                                                                             |              |                |                 |              |                 |
|                 |              | User can add devices on the fly to these bottom 5 rows (No lookup function) |              |                |                 |              |                 |
|                 |              |                                                                             |              |                |                 |              |                 |
| NAC 5  |              | MAX Circuit Current (amps): 3 | Source Voltage Used (VDC): 20.4 |
|--------|--------------|-------------------------------|---------------------------------|
| Usage: | Notification | Description:                  | NAC 61                          |

| Wire Type | Ohms/1000ft | Length 1-Way | Actual Ohms | Max Load (amps) | Volts @ Last Device | Min Volts Req'd |
|-----------|-------------|--------------|-------------|-----------------|---------------------|-----------------|
| #14 Solid | 3.19        | 210          | 1.340       | 0.552           | 19.66               | 16              |

| Circuit Devices |              |                                                                                   | Standby (amps) |          | Alarm (amps) |          |
|-----------------|--------------|-----------------------------------------------------------------------------------|----------------|----------|--------------|----------|
| Qty             | Lookup Type  | Description                                                                       | Each           | Total    | Each         | Total    |
| 4               | User Defined | S/S HLF                                                                           | 0.000000       | 0.000000 | 0.138000     | 0.552000 |
|                 |              |                                                                                   |                |          |              |          |
|                 |              | User can add devices on the fly<br>to these bottom 5 rows<br>(No lookup function) |                |          |              |          |
|                 |              |                                                                                   |                |          |              |          |
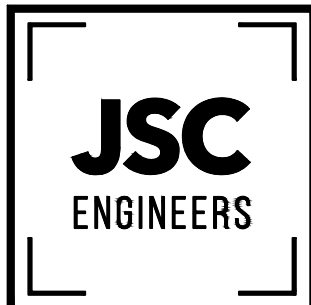

MO COA NO. 2019000786 / KS COA NO. E-2818  
1925 CENTRAL ST. SUITE #201  
KANSAS CITY, MO 64108  
phone: (816) 272-8289  
email: jsmothers@jseengineers.com

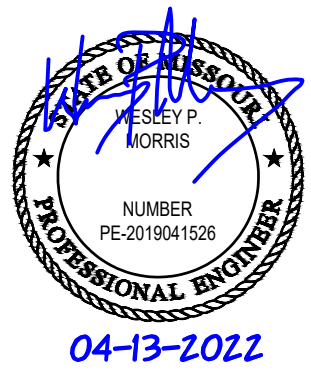

FIRE ALARM CONTRACTOR:



SYSTEM INTEGRATION GROUP

SIGNATURE AT PRYOR II  
2100 AND 2150 NW LOWENSTEIN DR.  
LEE'S SUMMIT, MISSOURI 64081

| REVISIONS: | DATE | DESCRIPTION |
|------------|------|-------------|
| 1          |      |             |
| 2          |      |             |
| 3          |      |             |
| 4          |      |             |
| 5          |      |             |

Copyright 2022  
JSC Engineers

ISSUED:

PERMIT

SHEET TITLE:

BATTERY

CALCULATIONS

DATE: 04.13.2022

JOB NO.: 22-094

SHEET:

FA307

BATTERY CALCS - BLDG 1 (CONT.)

SCALE : N/A



[illegible]

Note: All Resistance values are taken from Table 8 Conductor Properties of the NFPA 70 National Electrical Code. All values are for Direct Current Resistance at 75°C (167°F).

[illegible][illegible]SYSTEM INTEGRATION GROUP

Copyright 2022

ISSUED:

**SHEET TITLE:**

## BATTERY CALCULATIONS

SHEET:

# FA308



[illegible][illegible]

| NAC 6           |              |             | MAX Circuit Current (amps): 3 |                | Source Voltage Used (VDC): 20.4 |                     |                 |
|-----------------|--------------|-------------|-------------------------------|----------------|---------------------------------|---------------------|-----------------|
| Class:          | Class B      | Usage:      | Notification                  | Description:   | NAC 18                          |                     |                 |
|                 | Wire Type    | Ohms/1000ft | Length 1-Way                  | Actual Ohms    | Max Load (amps)                 | Volts @ EOL         | Min Volts Req'd |
|                 | #14 Solid    | 3.19        | 270                           | 1.723          | 0.552                           | 19.45               | 16              |
| Circuit Devices |              |             |                               | Standby (amps) |                                 | Alarm (amps)        |                 |
| Qty             | Lookup Type  | Description | Each                          | Total          | Each                            | Total               |                 |
| 4               | User Defined | S/S HLF     | 0.000000                      | 0.000000       | 0.138000                        | 0.552000            |                 |
|                 |              |             |                               |                |                                 |                     |                 |
|                 |              |             | <b>Total Standby:</b>         |                | <b>0.00000</b>                  | <b>Total Alarm:</b> | <b>0.55200</b>  |

| AUX Power |                                     | MAX Circuit Current (amps): 3 |                               | Source Voltage Used (VDC): 20.4 |                     |                 |
|-----------|-------------------------------------|-------------------------------|-------------------------------|---------------------------------|---------------------|-----------------|
| Usage:    | <input type="text" value="Unused"/> | Description:                  | <input type="text" value=""/> |                                 |                     |                 |
| Wire Type | Ohms/1000ft                         | Length 1-Way                  | Actual Ohms                   | Max Load (amps)                 | Volts @ Last Device | Min Volts Req'd |
| #14 Solid | 3.19                                | 475                           | 3.031                         | 0.000                           | 20.40               | 16              |

| Circuit Devices |             |                                                                             | Standby (amps) |        | Alarm (amps) |        |
|-----------------|-------------|-----------------------------------------------------------------------------|----------------|--------|--------------|--------|
| Qty             | Lookup Type | Description                                                                 | Each           | Total  | Each         | Total  |
|                 |             |                                                                             |                |        |              |        |
|                 |             | User can add devices on the fly to these bottom 5 rows (No lookup function) |                |        |              |        |
|                 |             |                                                                             |                |        |              |        |
|                 |             |                                                                             | Total Standby: | 0.0000 | Total Alarm: | 0.0000 |

# -A309



NAC 2

MAX Circuit Current (amps): 3

Source Voltage Used (VDC): 20.4

Class: 

Class B

Usage: 

Notification

Description: 

NAC 29

| Wire Type | Ohms/1000ft | Length 1-Way | Actual Ohms | Max Load (amps) | Volts @ EOL | Min Volts Req'd |
|-----------|-------------|--------------|-------------|-----------------|-------------|-----------------|
| #14 Solid | 3.19        | 170          | 1.085       | 0.552           | 19.80       | 16              |

| Circuit Devices |              |                                                                             | Standby (amps) |          | Alarm (amps) |          |
|-----------------|--------------|-----------------------------------------------------------------------------|----------------|----------|--------------|----------|
| Qty             | Lookup Type  | Description                                                                 | Each           | Total    | Each         | Total    |
| 4               | User Defined | S/S HLF                                                                     | 0.000000       | 0.000000 | 0.138000     | 0.552000 |
|                 |              |                                                                             |                |          |              |          |
|                 |              |                                                                             |                |          |              |          |
|                 |              | User can add devices on the fly to these bottom 5 rows (No lookup function) |                |          |              |          |
|                 |              |                                                                             |                |          |              |          |
|                 |              |                                                                             |                |          |              |          |
|                 |              |                                                                             | Total Standby: | 0.00000  | Total Alarm: | 0.55200  |

POTTER

The Signature of Protection

NAC Circuit Configuration & Voltage Drop (cont'd)

The Signature

1/11/2021

NAC 3

MAX Circuit Current (amps): 3

Source Voltage Used (VDC): 20.4

Class: 

Class B

Usage: 

Notification

Description: 

NAC 30

| Wire Type | Ohms/1000ft | Length 1-Way | Actual Ohms | Max Load (amps) | Volts @ EOL | Min Volts Req'd |
|-----------|-------------|--------------|-------------|-----------------|-------------|-----------------|
| #14 Solid | 3.19        | 175          | 1.117       | 0.552           | 19.78       | 16              |

| Circuit Devices |              |                                                                             | Standby (amps) |          | Alarm (amps) |          |
|-----------------|--------------|-----------------------------------------------------------------------------|----------------|----------|--------------|----------|
| Qty             | Lookup Type  | Description                                                                 | Each           | Total    | Each         | Total    |
| 4               | User Defined | S/S HLF                                                                     | 0.000000       | 0.000000 | 0.138000     | 0.552000 |
|                 |              |                                                                             |                |          |              |          |
|                 |              |                                                                             |                |          |              |          |
|                 |              | User can add devices on the fly to these bottom 5 rows (No lookup function) |                |          |              |          |
|                 |              |                                                                             |                |          |              |          |
|                 |              |                                                                             |                |          |              |          |
|                 |              |                                                                             | Total Standby: | 0.00000  | Total Alarm: | 0.55200  |

NAC 4

MAX Circuit Current (amps): 3

Source Voltage Used (VDC): 20.4

Class: 

Class B

Usage: 

Notification

Description: 

NAC 31

| Wire Type | Ohms/1000ft | Length 1-Way | Actual Ohms | Max Load (amps) | Volts @ EOL | Min Volts Req'd |
|-----------|-------------|--------------|-------------|-----------------|-------------|-----------------|
| #14 Solid | 3.19        | 215          | 1.372       | 0.414           | 19.83       | 16              |

| Circuit Devices |              |                                                                             | Standby (amps) |          | Alarm (amps) |          |
|-----------------|--------------|-----------------------------------------------------------------------------|----------------|----------|--------------|----------|
| Qty             | Lookup Type  | Description                                                                 | Each           | Total    | Each         | Total    |
| 3               | User Defined | S/S HLF                                                                     | 0.000000       | 0.000000 | 0.138000     | 0.414000 |
|                 |              |                                                                             |                |          |              |          |
|                 |              |                                                                             |                |          |              |          |
|                 |              | User can add devices on the fly to these bottom 5 rows (No lookup function) |                |          |              |          |
|                 |              |                                                                             |                |          |              |          |
|                 |              |                                                                             |                |          |              |          |
|                 |              |                                                                             | Total Standby: | 0.00000  | Total Alarm: | 0.41400  |

|  | Wire Type | Ohms/1000ft | Length 1-Way | Actual Ohms | Max Load (amps) | Volts @ Last Device | Min Volts Req'd |
|--|-----------|-------------|--------------|-------------|-----------------|---------------------|-----------------|
|  | #12 Solid | 2.01        |              | 0.000       | 0.000           | 20.40               | 16              |

| Circuit Devices |             |                                                        | Standby (amps) |       | Alarm (amps) |       |
|-----------------|-------------|--------------------------------------------------------|----------------|-------|--------------|-------|
| Qty             | Lookup Type | Description                                            | Each           | Total | Each         | Total |
|                 |             |                                                        |                |       |              |       |
|                 |             |                                                        |                |       |              |       |
|                 |             | User can add devices on the fly to these bottom 5 rows |                |       |              |       |

| <b>NAC Circuit Configuration &amp; Voltage Drop</b>                            |              | <i>The Signature _____</i>      | <i>1/11/2021</i>                  |                 |                                 |                |
|--------------------------------------------------------------------------------|--------------|---------------------------------|-----------------------------------|-----------------|---------------------------------|----------------|
| <b>NAC 1</b>                                                                   |              |                                 |                                   |                 |                                 |                |
| MAX Circuit Current (amps): 3                                                  |              | Source Voltage Used (VDC): 20.4 |                                   |                 |                                 |                |
| Class: <b>Class B</b>                                                          | Usage: _____ | Description: _____ NAC 28       |                                   |                 |                                 |                |
| Wire Type                                                                      | Ohms/1000ft  | Length 1-Way                    | Actual Ohms                       | Max Load (amps) | Volts @ EDL                     | Min Volts Req' |
| #14 Solid                                                                      | 3.19         | 340                             | 2.169                             | 0.212           | 19.94                           | 16             |
|                                                                                |              |                                 |                                   |                 |                                 |                |
| Qty                                                                            | Lookup Type  | Circuit Devices<br>Description  | Standby (amps)<br>Each      Total |                 | Alarm (amps)<br>Each      Total |                |
| 4                                                                              | User Defined | System Sensor P2L15cd Temp High | 0.000000                          | 0.000000        | 0.053000                        | 0.212000       |
|                                                                                |              |                                 |                                   |                 |                                 |                |
| User can add devices on the fly to these bottom 5 rows<br>(No lookup function) |              |                                 |                                   |                 |                                 |                |
|                                                                                |              |                                 |                                   |                 |                                 |                |
| <b>Total Standby:</b>                                                          |              |                                 | <b>0.000000</b>                   |                 | <b>Total Alarm: 0.212000</b>    |                |

|  |  |  |  |                |         |              |         |
|--|--|--|--|----------------|---------|--------------|---------|
|  |  |  |  | Total Standby: | 0.00000 | Total Alarm: | 0.00000 |
|--|--|--|--|----------------|---------|--------------|---------|

FIRE ALARM CONTRACTOR:

**SIG**

SYSTEM INTEGRATION GROUP

PERMIT

---

SHEET TITLE:

BATTERY  
CALCULATIONS

DATE: 04.13.2022  
JOB NO.: 22-094  
SHEET:

FA310



7

6

5

4

3

2

1



PSN-64  
Battery & Voltage Drop  
Calculations

Project Name: The Signature  
Building 2  
Installed By: System Integration Group  
Designed By: David Johnson  
Date: 1/11/2021  
NAC Source Voltage: 20.4

Standby Hours: 24  
Alarm Mins: 5  
Safety Margin: 20%

Model #: PSN-64

Max Panel Current (amps): 6

Panel ID: RPS-7

User assumes all responsibility to ensure the quantities and current draw values in this worksheet are accurate prior to submittal.

Location: HVAC/ELEC 215

| Qty            | Part # | Description        | Standby (amps)<br>Each | Total | Alarm (amps)<br>Each | Total |
|----------------|--------|--------------------|------------------------|-------|----------------------|-------|
| 1              | PSN-64 | NAC Power Expander | 0.075                  | 0.075 | 0.075                | 0.075 |
| Panel Standby: |        |                    | 0.075                  |       | Panel Alarm: 0.075   |       |

| NAC Circuits (See NAC Configuration below) | Class   | Standby (amps)<br>Total | Alarm (amps)<br>Total |
|--------------------------------------------|---------|-------------------------|-----------------------|
| 1 Notification NAC 32                      | Class B | 0.00000                 | 0.10600               |
| 2 Notification NAC 33                      | Class B | 0.00000                 | 0.55200               |
| 3 Notification NAC 34                      | Class B | 0.00000                 | 0.55200               |
| 4 Notification NAC 35                      | Class B | 0.00000                 | 0.41400               |
| AUX                                        |         | 0.00000                 | 0.00000               |
| NAC Standby:                               |         | 0.00000                 | NAC Alarm: 1.62400    |

| Battery Calculation Summary                      |  |  | Standby (amps) | Alarm (amps)      |
|--------------------------------------------------|--|--|----------------|-------------------|
| Panel Current:                                   |  |  | 0.07500        | 0.07500           |
| NAC Circuit Current:                             |  |  | 0.00000        | 1.62400           |
| Total Standby:                                   |  |  | 0.07500        | 1.69900           |
| Standby Hours:                                   |  |  | 24             | Alarm Mins: 5     |
| AH Required:                                     |  |  | 1.80           | AH Required: 0.15 |
| Total Combined Standby & Alarm AmHours Required: |  |  | 1.95           |                   |
| Safety Margin:                                   |  |  | 20%            |                   |
| Required Battery AmHours:                        |  |  | 2.34           |                   |
| Battery AmHours Provided:                        |  |  | 7              |                   |



NAC Circuit Configuration & Voltage Drop The Signature 1/11/2021

NAC 1 MAX Circuit Current (amps): 3 Source Voltage Used (VDC): 20.4  
Class: Class B Usage: Notification Description: NAC 32

| Wire Type | Ohms/1000ft | Length 1-Way | Actual Ohms | Max Load (amps) | Volts @ EOL | Min Volts Req'd |
|-----------|-------------|--------------|-------------|-----------------|-------------|-----------------|
| #14 Solid | 3.19        | 140          | 0.893       | 0.106           | 20.31       | 16              |

| Qty                                                                         | Lookup Type  | Description                      | Standby (amps)<br>Each | Total    | Alarm (amps)<br>Each | Total    |
|-----------------------------------------------------------------------------|--------------|----------------------------------|------------------------|----------|----------------------|----------|
| 2                                                                           | User Defined | System Sensor P2L 15cd Temp High | 0.000000               | 0.000000 | 0.053000             | 0.106000 |
| User can add devices on the fly to these bottom 5 rows (No lookup function) |              |                                  |                        |          |                      |          |
| Total Standby:                                                              |              |                                  | 0.00000                |          | Total Alarm: 0.10600 |          |

NAC 2 MAX Circuit Current (amps): 3 Source Voltage Used (VDC): 20.4  
Class: Class B Usage: Notification Description: NAC 33

| Wire Type | Ohms/1000ft | Length 1-Way | Actual Ohms | Max Load (amps) | Volts @ EOL | Min Volts Req'd |
|-----------|-------------|--------------|-------------|-----------------|-------------|-----------------|
| #14 Solid | 3.19        | 160          | 1.021       | 0.552           | 19.84       | 16              |

| Qty                                                                         | Lookup Type  | Description | Standby (amps)<br>Each | Total    | Alarm (amps)<br>Each | Total    |
|-----------------------------------------------------------------------------|--------------|-------------|------------------------|----------|----------------------|----------|
| 4                                                                           | User Defined | S/S HLF     | 0.000000               | 0.000000 | 0.138000             | 0.552000 |
| User can add devices on the fly to these bottom 5 rows (No lookup function) |              |             |                        |          |                      |          |
| Total Standby:                                                              |              |             | 0.00000                |          | Total Alarm: 0.55200 |          |



NAC Circuit Configuration & Voltage Drop (cont'd) The Signature 1/11/2021

NAC 3 MAX Circuit Current (amps): 3 Source Voltage Used (VDC): 20.4  
Class: Class B Usage: Notification Description: NAC 34

| Wire Type | Ohms/1000ft | Length 1-Way | Actual Ohms | Max Load (amps) | Volts @ EOL | Min Volts Req'd |
|-----------|-------------|--------------|-------------|-----------------|-------------|-----------------|
| #14 Solid | 3.19        | 200          | 1.276       | 0.552           | 19.70       | 16              |

| Qty                                                                         | Lookup Type  | Description | Standby (amps)<br>Each | Total    | Alarm (amps)<br>Each | Total    |
|-----------------------------------------------------------------------------|--------------|-------------|------------------------|----------|----------------------|----------|
| 4                                                                           | User Defined | S/S HLF     | 0.000000               | 0.000000 | 0.138000             | 0.552000 |
| User can add devices on the fly to these bottom 5 rows (No lookup function) |              |             |                        |          |                      |          |
| Total Standby:                                                              |              |             | 0.00000                |          | Total Alarm: 0.55200 |          |

NAC 4 MAX Circuit Current (amps): 3 Source Voltage Used (VDC): 20.4  
Class: Class B Usage: Notification Description: NAC 35

| Wire Type | Ohms/1000ft | Length 1-Way | Actual Ohms | Max Load (amps) | Volts @ EOL | Min Volts Req'd |
|-----------|-------------|--------------|-------------|-----------------|-------------|-----------------|
| #14 Solid | 3.19        | 250          | 1.595       | 0.414           | 19.74       | 16              |

| Qty                                                                         | Lookup Type  | Description | Standby (amps)<br>Each | Total    | Alarm (amps)<br>Each | Total    |
|-----------------------------------------------------------------------------|--------------|-------------|------------------------|----------|----------------------|----------|
| 3                                                                           | User Defined | S/S HLF     | 0.000000               | 0.000000 | 0.138000             | 0.414000 |
| User can add devices on the fly to these bottom 5 rows (No lookup function) |              |             |                        |          |                      |          |
| Total Standby:                                                              |              |             | 0.00000                |          | Total Alarm: 0.41400 |          |

AUX Power MAX Circuit Current (amps): 3 Source Voltage Used (VDC): 20.4  
Usage: Description:

| Wire Type | Ohms/1000ft | Length 1-Way | Actual Ohms | Max Load (amps) | Volts @ Last Device | Min Volts Req'd |
|-----------|-------------|--------------|-------------|-----------------|---------------------|-----------------|
| #12 Solid | 2.01        |              | 0.000       | 0.000           | 20.40               | 16              |

| Qty                                                                         | Lookup Type | Description | Standby (amps)<br>Each | Total | Alarm (amps)<br>Each | Total |
|-----------------------------------------------------------------------------|-------------|-------------|------------------------|-------|----------------------|-------|
| User can add devices on the fly to these bottom 5 rows (No lookup function) |             |             |                        |       |                      |       |
| Total Standby:                                                              |             |             | 0.00000                |       | Total Alarm: 0.00000 |       |



PSN-64  
Battery & Voltage Drop  
Calculations

Project Name: The Signature  
Building 2  
Installed By: System Integration Group  
Designed By: David Johnson  
Date: 1/11/2021  
NAC Source Voltage: 20.4

Standby Hours: 24  
Alarm Mins: 5  
Safety Margin: 20%

Model #: PSN-64

Max Panel Current (amps): 6

Panel ID: RPS-8

User assumes all responsibility to ensure the quantities and current draw values in this worksheet are accurate prior to submittal.

Location: HVAC/ELEC 315

| Qty            | Part # | Description        | Standby (amps)<br>Each | Total | Alarm (amps)<br>Each | Total |
|----------------|--------|--------------------|------------------------|-------|----------------------|-------|
| 1              | PSN-64 | NAC Power Expander | 0.075                  | 0.075 | 0.075                | 0.075 |
| Panel Standby: |        |                    | 0.075                  |       | Panel Alarm: 0.075   |       |

| NAC Circuits (See NAC Configuration below) | Class   | Standby (amps)<br>Total | Alarm (amps)<br>Total |
|--------------------------------------------|---------|-------------------------|-----------------------|
| 1 Notification NAC 36                      | Class B | 0.00000                 | 0.21200               |
| 2 Notification NAC 37                      | Class B | 0.00000                 | 0.55200               |
| 3 Notification NAC 38                      | Class B | 0.00000                 | 0.55200               |
| 4 Notification NAC 39                      | Class B | 0.00000                 | 0.41400               |
| AUX                                        |         | 0.00000                 | 0.00000               |
| NAC Standby:                               |         | 0.00000                 | NAC Alarm: 1.73000    |

| Battery Calculation Summary                      |  |  | Standby (amps) | Alarm (amps)      |
|--------------------------------------------------|--|--|----------------|-------------------|
| Panel Current:                                   |  |  | 0.07500        | 0.07500           |
| NAC Circuit Current:                             |  |  | 0.00000        | 1.73000           |
| Total Standby:                                   |  |  | 0.07500        | 1.80500           |
| Standby Hours:                                   |  |  | 24             | Alarm Mins: 5     |
| AH Required:                                     |  |  | 1.80           | AH Required: 0.16 |
| Total Combined Standby & Alarm AmHours Required: |  |  | 1.96           |                   |
| Safety Margin:                                   |  |  | 20%            |                   |
| Required Battery AmHours:                        |  |  | 2.35           |                   |
| Battery AmHours Provided:                        |  |  | 7              |                   |



NAC Circuit Configuration & Voltage Drop The Signature 1/11/2021

NAC 1 MAX Circuit Current (amps): 3 Source Voltage Used (VDC): 20.4  
Class: Class B Usage: Notification Description: NAC 36

| Wire Type | Ohms/1000ft | Length 1-Way | Actual Ohms | Max Load (amps) | Volts @ EOL | Min Volts Req'd |
|-----------|-------------|--------------|-------------|-----------------|-------------|-----------------|
| #14 Solid | 3.19        | 340          | 2.169       | 0.212           | 19.94       | 16              |

| Qty                                                                         | Lookup Type  | Description                      | Standby (amps)<br>Each | Total    | Alarm (amps)<br>Each | Total    |
|-----------------------------------------------------------------------------|--------------|----------------------------------|------------------------|----------|----------------------|----------|
| 4                                                                           | User Defined | System Sensor P2L 15cd Temp High | 0.000000               | 0.000000 | 0.053000             | 0.212000 |
| User can add devices on the fly to these bottom 5 rows (No lookup function) |              |                                  |                        |          |                      |          |
| Total Standby:                                                              |              |                                  | 0.00000                |          | Total Alarm: 0.21200 |          |

NAC 2 MAX Circuit Current (amps): 3 Source Voltage Used (VDC): 20.4  
Class: Class B Usage: Notification Description: NAC 37

| Wire Type | Ohms/1000ft | Length 1-Way | Actual Ohms | Max Load (amps) | Volts @ EOL | Min Volts Req'd |
|-----------|-------------|--------------|-------------|-----------------|-------------|-----------------|
| #14 Solid | 3.19        | 170          | 1.085       | 0.552           | 19.80       | 16              |

| Qty                                                                         | Lookup Type  | Description | Standby (amps)<br>Each | Total    | Alarm (amps)<br>Each | Total    |
|-----------------------------------------------------------------------------|--------------|-------------|------------------------|----------|----------------------|----------|
| 4                                                                           | User Defined | S/S HLF     | 0.000000               | 0.000000 | 0.138000             | 0.552000 |
| User can add devices on the fly to these bottom 5 rows (No lookup function) |              |             |                        |          |                      |          |
| Total Standby:                                                              |              |             | 0.00000                |          | Total Alarm: 0.55200 |          |



NAC Circuit Configuration & Voltage Drop (cont'd) The Signature 1/11/2021

NAC 3 MAX Circuit Current (amps): 3 Source Voltage Used (VDC): 20.4  
Class: Class B Usage: Notification Description: NAC 38

| Wire Type | Ohms/1000ft | Length 1-Way | Actual Ohms | Max Load (amps) | Volts @ EOL | Min Volts Req'd |
|-----------|-------------|--------------|-------------|-----------------|-------------|-----------------|
| #14 Solid | 3.19        | 175          | 1.117       | 0.552           | 19.78       | 16              |

| Qty                                                                         | Lookup Type  | Description | Standby (amps)<br>Each | Total    | Alarm (amps)<br>Each | Total    |
|-----------------------------------------------------------------------------|--------------|-------------|------------------------|----------|----------------------|----------|
| 4                                                                           | User Defined | S/S HLF     | 0.000000               | 0.000000 | 0.138000             | 0.552000 |
| User can add devices on the fly to these bottom 5 rows (No lookup function) |              |             |                        |          |                      |          |
| Total Standby:                                                              |              |             | 0.00000                |          | Total Alarm: 0.55200 |          |

NAC 4 MAX Circuit Current (amps): 3 Source Voltage Used (VDC): 20.4  
Class: Class B Usage: Notification Description: NAC 39

| Wire Type | Ohms/1000ft | Length 1-Way | Actual Ohms | Max Load (amps) | Volts @ EOL | Min Volts Req'd |
|-----------|-------------|--------------|-------------|-----------------|-------------|-----------------|
| #14 Solid | 3.19        | 215          | 1.372       | 0.414           | 19.83       | 16              |

| Qty                                                                         | Lookup Type  | Description | Standby (amps)<br>Each | Total    | Alarm (amps)<br>Each | Total    |
|-----------------------------------------------------------------------------|--------------|-------------|------------------------|----------|----------------------|----------|
| 3                                                                           | User Defined | S/S HLF     | 0.000000               | 0.000000 | 0.138000             | 0.414000 |
| User can add devices on the fly to these bottom 5 rows (No lookup function) |              |             |                        |          |                      |          |
| Total Standby:                                                              |              |             | 0.00000                |          | Total Alarm: 0.41400 |          |


AUX Power MAX Circuit Current (amps): 3 Source Voltage Used (VDC): 20.4  
Usage: Description:

| Wire Type | Ohms/1000ft | Length 1-Way | Actual Ohms | Max Load (amps) | Volts @ Last Device | Min Volts Req'd |
|-----------|-------------|--------------|-------------|-----------------|---------------------|-----------------|
| #12 Solid | 2.01        |              | 0.000       | 0.000           | 20.40               | 16              |

| Qty                                                                         | Lookup Type | Description | Standby (amps)<br>Each | Total | Alarm (amps)<br>Each | Total |
|-----------------------------------------------------------------------------|-------------|-------------|------------------------|-------|----------------------|-------|
| User can add devices on the fly to these bottom 5 rows (No lookup function) |             |             |                        |       |                      |       |
| Total Standby:                                                              |             |             | 0.00000                |       | Total Alarm: 0.00000 |       |

JSC  
ENGINEERS

MO COA NO. 2019000786 / KS COA NO. E-2818  
1925 CENTRAL ST. SUITE #201  
KANSAS CITY, MO 64108  
phone: (816) 272-8289  
email: jsmothers@jscengineers.com

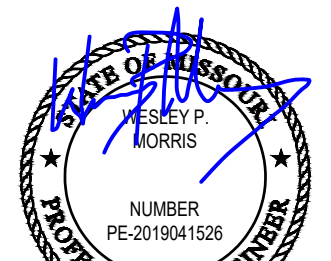

04-13-2022

FIRE ALARM CONTRACTOR:



SYSTEM INTEGRATION GROUP

SIGNATURE AT PRYOR II  
2100 AND 2150 NW LOWENSTEIN DR.  
LEE'S SUMMIT, MISSOURI 64081

| REVISIONS: | DATE | DESCRIPTION |
|------------|------|-------------|
| 1          |      |             |
| 2          |      |             |
| 3          |      |             |
| 4          |      |             |
| 5          |      |             |

Copyright 2022  
JSC Engineers

ISSUED:

PERMIT

SHEET TITLE:

BATTERY  
CALCULATIONS

DATE: 04.13.2022

JOB NO.: 22-094

SHEET:

FA311

BATTERY CALCS - BLDG 2 (CONT.)

SCALE : N/A

1




E

D

C

B

A

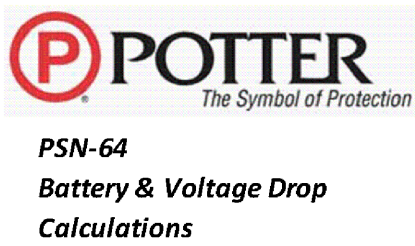

PSN-64  
Battery & Voltage Drop  
Calculations

Project Name: The Signature  
Building 2  
Installed By: System Integration Group  
Designed By: David Johnson  
Date: 1/11/2021  
Standby Hours: 24  
Alarm Mins: 5  
Safety Margin: 20%  
NAC Source Voltage: 20.4

Model #: PSN-64  
Panel ID: RPS-9  
Location: HVAC/ELEC 315  
Max Panel Current (amps): 6  
User assumes all responsibility to ensure the quantities and current draw values in this worksheet are accurate prior to submittal.

| Qty            | Part # | Description        | Standby (amps)<br>Each | Total | Alarm (amps)<br>Each | Total |
|----------------|--------|--------------------|------------------------|-------|----------------------|-------|
| 1              | PSN-64 | NAC Power Expander | 0.075                  | 0.075 | 0.075                | 0.075 |
| Panel Standby: |        |                    | 0.075                  |       | Panel Alarm:         | 0.075 |

| NAC Circuits (See NAC Configuration below) | Class   | Standby (amps)<br>Total | Alarm (amps)<br>Total |
|--------------------------------------------|---------|-------------------------|-----------------------|
| 1 Notification NAC 40                      | Class B | 0.00000                 | 0.13800               |
| 2 Notification NAC 41                      | Class B | 0.00000                 | 0.55200               |
| 3 Notification NAC 42                      | Class B | 0.00000                 | 0.55200               |
| 4 Notification NAC 43                      | Class B | 0.00000                 | 0.41400               |
| AUX                                        |         | 0.00000                 | 0.00000               |
| NAC Standby:                               |         | 0.00000                 | NAC Alarm: 1.65600    |

| Battery Calculation Summary                       |          | Standby (amps) | Alarm (amps) |
|---------------------------------------------------|----------|----------------|--------------|
| Panel Current:                                    | 0.07500  | 0.07500        |              |
| NAC Circuit Current:                              | 0.00000  | 1.65600        |              |
| Total Standby:                                    | 0.075000 | Total Alarm:   | 1.73100      |
| Standby Hours:                                    | 24       | Alarm Mins:    | 5            |
| AH Required:                                      | 1.80     | AH Required:   | 0.15         |
| Total Combined Standby & Alarm AmpHours Required: |          | 1.95           |              |
| Safety Margin:                                    |          | 20%            |              |
| Required Battery AmpHours:                        |          | 2.34           |              |
| Battery AmpHours Provided:                        |          | 7              |              |



NAC Circuit Configuration & Voltage Drop The Signature 1/11/2021

NAC 1 MAX Circuit Current (amps): 3 Source Voltage Used (VDC): 20.4  
Class: Class B Usage: Notification Description: NAC 40

| Wire Type | Ohms/1000ft | Length 1-Way | Actual Ohms | Max Load (amps) | Volts @ EOL | Min Volts Req'd |
|-----------|-------------|--------------|-------------|-----------------|-------------|-----------------|
| #14 Solid | 3.19        | 140          | 0.893       | 0.138           | 20.28       | 16              |

| Qty            | Lookup Type  | Description                                                                 | Standby (amps)<br>Each | Total    | Alarm (amps)<br>Each | Total    |
|----------------|--------------|-----------------------------------------------------------------------------|------------------------|----------|----------------------|----------|
| 1              | User Defined | S/S HLF                                                                     | 0.000000               | 0.000000 | 0.138000             | 0.138000 |
|                |              | User can add devices on the fly to these bottom 5 rows (No lookup function) |                        |          |                      |          |
| Total Standby: |              |                                                                             | 0.00000                |          | Total Alarm:         | 0.13800  |

NAC 2 MAX Circuit Current (amps): 3 Source Voltage Used (VDC): 20.4  
Class: Class B Usage: Notification Description: NAC 41

| Wire Type | Ohms/1000ft | Length 1-Way | Actual Ohms | Max Load (amps) | Volts @ EOL | Min Volts Req'd |
|-----------|-------------|--------------|-------------|-----------------|-------------|-----------------|
| #14 Solid | 3.19        | 160          | 1.021       | 0.552           | 19.84       | 16              |

| Qty            | Lookup Type  | Description                                                                 | Standby (amps)<br>Each | Total    | Alarm (amps)<br>Each | Total    |
|----------------|--------------|-----------------------------------------------------------------------------|------------------------|----------|----------------------|----------|
| 4              | User Defined | S/S HLF                                                                     | 0.000000               | 0.000000 | 0.138000             | 0.552000 |
|                |              | User can add devices on the fly to these bottom 5 rows (No lookup function) |                        |          |                      |          |
| Total Standby: |              |                                                                             | 0.00000                |          | Total Alarm:         | 0.55200  |



NAC Circuit Configuration & Voltage Drop (cont'd) The Signature 1/11/2021

NAC 3 MAX Circuit Current (amps): 3 Source Voltage Used (VDC): 20.4  
Class: Class B Usage: Notification Description: NAC 42

| Wire Type | Ohms/1000ft | Length 1-Way | Actual Ohms | Max Load (amps) | Volts @ EOL | Min Volts Req'd |
|-----------|-------------|--------------|-------------|-----------------|-------------|-----------------|
| #14 Solid | 3.19        | 200          | 1.276       | 0.552           | 19.70       | 16              |

| Qty            | Lookup Type  | Description                                                                 | Standby (amps)<br>Each | Total    | Alarm (amps)<br>Each | Total    |
|----------------|--------------|-----------------------------------------------------------------------------|------------------------|----------|----------------------|----------|
| 4              | User Defined | S/S HLF                                                                     | 0.000000               | 0.000000 | 0.138000             | 0.552000 |
|                |              | User can add devices on the fly to these bottom 5 rows (No lookup function) |                        |          |                      |          |
| Total Standby: |              |                                                                             | 0.00000                |          | Total Alarm:         | 0.55200  |

NAC 4 MAX Circuit Current (amps): 3 Source Voltage Used (VDC): 20.4  
Class: Class B Usage: Notification Description: NAC 43

| Wire Type | Ohms/1000ft | Length 1-Way | Actual Ohms | Max Load (amps) | Volts @ EOL | Min Volts Req'd |
|-----------|-------------|--------------|-------------|-----------------|-------------|-----------------|
| #14 Solid | 3.19        | 215          | 1.372       | 0.414           | 19.83       | 16              |

| Qty            | Lookup Type  | Description                                                                 | Standby (amps)<br>Each | Total    | Alarm (amps)<br>Each | Total    |
|----------------|--------------|-----------------------------------------------------------------------------|------------------------|----------|----------------------|----------|
| 3              | User Defined | S/S HLF                                                                     | 0.000000               | 0.000000 | 0.138000             | 0.414000 |
|                |              | User can add devices on the fly to these bottom 5 rows (No lookup function) |                        |          |                      |          |
| Total Standby: |              |                                                                             | 0.00000                |          | Total Alarm:         | 0.41400  |

AUX Power MAX Circuit Current (amps): 3 Source Voltage Used (VDC): 20.4  
Usage: Description:

| Wire Type | Ohms/1000ft | Length 1-Way | Actual Ohms | Max Load (amps) | Volts @ Last Device | Min Volts Req'd |
|-----------|-------------|--------------|-------------|-----------------|---------------------|-----------------|
| #12 Solid | 2.01        |              | 0.000       | 0.000           | 20.40               | 16              |

| Qty            | Lookup Type | Description                                                                 | Standby (amps)<br>Each | Total | Alarm (amps)<br>Each | Total   |
|----------------|-------------|-----------------------------------------------------------------------------|------------------------|-------|----------------------|---------|
|                |             | User can add devices on the fly to these bottom 5 rows (No lookup function) |                        |       |                      |         |
| Total Standby: |             |                                                                             | 0.00000                |       | Total Alarm:         | 0.00000 |



RPS-1000 Calculations  
Version 02-24-09

Panel ID: RPS-1000 Model: RPS-1000 Addressable Power Expand. Max NAC Current: 3.0 Amps  
Location: IDF 102 Volts: 24 VDC Max Panel Current: 6.0 Amps

| Part #                            | Description            | Qty  | Current Draw<br>Standby Alarm | Wire AWG<br>& Type                  | Ohms Per<br>1000 Ft. | Length(ft)<br>One-Way | Actual<br>Ohms | Volts @<br>EOL | %Drop |
|-----------------------------------|------------------------|------|-------------------------------|-------------------------------------|----------------------|-----------------------|----------------|----------------|-------|
| RPS-1000                          | Power Expander         | 1    | 0.040 0.160                   | N/A                                 |                      |                       |                |                |       |
| IDP                               | Photo, Photo-T         |      | 0.000 0.000                   |                                     |                      |                       |                |                |       |
| IDP                               | Ion                    |      | 0.000 0.000                   |                                     |                      |                       |                |                |       |
| IDP                               | Heat, Heat-HT          |      | 0.000 0.000                   |                                     |                      |                       |                |                |       |
| IDP                               | Beam, Beam-T           |      | 0.000 0.000                   |                                     |                      |                       |                |                |       |
| IDP                               | Pduct (non relay)      |      | 0.000 0.000                   |                                     |                      |                       |                |                |       |
| IDP                               | Pduct-R (with relay)   |      | 0.000 0.000                   |                                     |                      |                       |                |                |       |
| IDP                               | Accclimate, ROR        |      | 0.000 0.000                   |                                     |                      |                       |                |                |       |
| IDP                               | Control                |      | 0.000 0.000                   |                                     |                      |                       |                |                |       |
| IDP                               | Control-6              |      | 0.000 0.000                   |                                     |                      |                       |                |                |       |
| IDP                               | Monitor, Minimon       |      | 0.000 0.000                   |                                     |                      |                       |                |                |       |
| IDP                               | Monitor-2              |      | 0.000 0.000                   |                                     |                      |                       |                |                |       |
| IDP                               | Monitor-10             |      | 0.000 0.000                   |                                     |                      |                       |                |                |       |
| IDP                               | Pull-SA, Pull-DA       |      | 0.000 0.000                   |                                     |                      |                       |                |                |       |
| IDP                               | Relay                  |      | 0.000 0.000                   |                                     |                      |                       |                |                |       |
| IDP                               | Relay-6                |      | 0.000 0.000                   |                                     |                      |                       |                |                |       |
| IDP                               | Zone, Zone-6           |      | 0.000 0.000                   |                                     |                      |                       |                |                |       |
| IDP                               | Iso (Isolator Module)  |      | 0.000 0.000                   |                                     |                      |                       |                |                |       |
| SSB224BI                          | Isolator Base          |      | 0.000 0.000                   |                                     |                      |                       |                |                |       |
| SSB501BHT                         | Sounder Base           |      | 0.000 0.000                   |                                     |                      |                       |                |                |       |
| SSB224RB                          | Relay Base             |      | 0.000 0.000                   |                                     |                      |                       |                |                |       |
| RTS451                            | Magnetic Remote Test   |      | 0.000 0.000                   |                                     |                      |                       |                |                |       |
| RTS451KEY                         | Key Activated Test     |      | 0.000 0.000                   |                                     |                      |                       |                |                |       |
| RA400Z                            | Remote LED             |      | 0.000 0.000                   |                                     |                      |                       |                |                |       |
| 5815XL                            | SLC Expander           |      | 0.000 0.000                   |                                     |                      |                       |                |                |       |
| RA-100                            | LCD Remote Annunc      |      | 0.000 0.000                   |                                     |                      |                       |                |                |       |
| RA-1000                           | LCD Remote Annunc      |      | 0.000 0.000                   |                                     |                      |                       |                |                |       |
| 5824                              | Serial/Parallel Module |      | 0.000 0.000                   |                                     |                      |                       |                |                |       |
| 5496                              | Power Expander         |      | 0.000 0.000                   |                                     |                      |                       |                |                |       |
| RPS-1000                          | Power Expander         |      | 0.000 0.000                   |                                     |                      |                       |                |                |       |
| 5865-4                            | LED Annunciator (4G)   |      | 0.000 0.000                   |                                     |                      |                       |                |                |       |
| 5865-3                            | LED Annunciator (3G)   |      | 0.000 0.000                   |                                     |                      |                       |                |                |       |
| 5880                              | LED Driver Module      |      | 0.000 0.000                   |                                     |                      |                       |                |                |       |
| 5883                              | Relay Module           |      | 0.000 0.000                   |                                     |                      |                       |                |                |       |
| VIP-VCM                           | Voice Control Module   |      | 0.000 0.000                   |                                     |                      |                       |                |                |       |
| VIP-SW16                          | Switch Expander        |      | 0.000 0.000                   |                                     |                      |                       |                |                |       |
| VIP-50                            | 50 Amplifier           |      | 0.000 0.000                   |                                     |                      |                       |                |                |       |
| VIP-RM                            | Remote Microphone      |      | 0.000 0.000                   |                                     |                      |                       |                |                |       |
| PGM-I/O #1                        | NAC 44                 | cfg. | 0.000 0.414                   | #14 Solid ▼                         | 2.52                 | 80                    | 0.40           | 20.23          | 0.82% |
| PGM-I/O #2                        | NAC 45                 | cfg. | 0.000 0.552                   | #14 Solid ▼                         | 2.52                 | 225                   | 1.13           | 19.77          | 3.07% |
| PGM-I/O #3                        | NAC 46                 | cfg. | 0.000 0.414                   | #14 Solid ▼                         | 2.52                 | 120                   | 0.60           | 20.15          | 1.23% |
| PGM-I/O #4                        | NAC 47                 | cfg. | 0.000 0.414                   | #14 Solid ▼                         | 2.52                 | 160                   | 0.81           | 20.07          | 1.64% |
| PGM-I/O #5                        | NAC 48                 | cfg. | 0.000 0.414                   | #14 Solid ▼                         | 2.52                 | 190                   | 0.96           | 20.00          | 1.94% |
| PGM-I/O #6                        | Trigger, bldg 1-A      | cfg. | 0.000 0.030                   | #14 Solid ▼                         | 2.52                 | 150                   | 0.76           | 20.38          | 0.11% |
| Total Standby Current (Amps)      |                        |      | 0.040 2.398                   | Total Alarm Current (Amps)          |                      |                       |                |                |       |
| Standby Time In Hours             |                        |      | 24 0.083                      | Alarm Time In Minutes / 60 (5 Mins) |                      |                       |                |                |       |
| Total Standby AH Required         |                        |      | 0.960 0.200                   | Total Alarm AH Required             |                      |                       |                |                |       |
| Total Combined AH Required        |                        |      |                               | 1.16                                |                      |                       |                |                |       |
| Multiply By The Derating Factor   |                        |      |                               | 1.20                                |                      |                       |                |                |       |
| Minimum Battery AmpHours Required |                        |      |                               | 1.39                                |                      |                       |                |                |       |
|                                   |                        |      |                               | Configure Circuits                  |                      | Print Page            |                |                |       |

SIGNATURE AT PRYOR II  
2100 AND 2150 NW LOWENSTEIN DR.  
LEE'S SUMMIT, MISSOURI 64081

REVISIONS: DATE / DESCRIPTION  
1  
2  
3  
4  
5  
Copyright 2022  
JSC Engineers  
ISSUED:  
PERMIT  
SHEET TITLE:  
BATTERY  
CALCULATIONS

DATE: 04.13.2022  
JOB NO.: 22-094  
SHEET:

FA312

BATTERY CALCS - BLDG 2 (CONT.)

SCALE : N/A

1



7

6

5

4

3

2

1



PSN-64  
Battery & Voltage Drop  
Calculations

Project Name: The Signature  
Building 2  
Installed By: System Integration Group  
Designed By: David Johnson  
Date: 1/11/2021  
Standby Hours: 24  
Alarm Mins: 5  
Safety Margin: 20%  
NAC Source Voltage: 20.4

Model #: PSN-64  
Panel ID: RPS-11  
Location: HVAC/ELEC 208  
Max Panel Current (amps): 6  
User assumes all responsibility to ensure the quantities and current draw values in this worksheet are accurate prior to submittal.

| Qty            | Panel Part # | Description        | Standby (amps) Each | Total | Alarm (amps) Each | Total |
|----------------|--------------|--------------------|---------------------|-------|-------------------|-------|
| 1              | PSN-64       | NAC Power Expander | 0.075               | 0.075 | 0.075             | 0.075 |
| Panel Standby: |              |                    | 0.075               |       | Panel Alarm:      | 0.075 |

| NAC Circuits (See NAC Configuration below) |              |             | Standby (amps) |         | Alarm (amps)       |
|--------------------------------------------|--------------|-------------|----------------|---------|--------------------|
| Ckt                                        | Use          | Description | Class          | Total   | Total              |
| 1                                          | Notification | NAC 49      | Class B        | 0.00000 | 0.41400            |
| 2                                          | Notification | NAC 50      | Class B        | 0.00000 | 0.55200            |
| 3                                          | Notification | NAC 51      | Class B        | 0.00000 | 0.41400            |
| 4                                          | Notification | NAC 52      | Class B        | 0.00000 | 0.41400            |
| AUX                                        | NAC 53       | NAC 53      |                | 0.00000 | 0.41400            |
|                                            |              |             | NAC Standby:   | 0.00000 | NAC Alarm: 2.20800 |

#### Battery Calculation Summary

| Standby (amps)                                         | Alarm (amps)         |
|--------------------------------------------------------|----------------------|
| Panel Current: 0.07500                                 | 0.07500              |
| NAC Circuit Current: 0.00000                           | 2.20800              |
| Total Standby: 0.075000                                | Total Alarm: 2.28300 |
| Standby Hours: 24                                      | Alarm Mins: 5        |
| AH Required: 1.80                                      | AH Required: 0.20    |
| Total Combined Standby & Alarm AmpHours Required: 2.00 |                      |
| Safety Margin: 20%                                     |                      |
| Required Battery AmpHours: 2.40                        |                      |
| Battery AmpHours Provided: 7                           |                      |



#### NAC Circuit Configuration & Voltage Drop

The Signature 1/11/2021

NAC 1 MAX Circuit Current (amps): 3 Source Voltage Used (VDC): 20.4  
Class: Class B Usage: Notification Description: NAC 49

| Wire Type | Ohms/1000ft | Length 1-Way | Actual Ohms | Max Load (amps) | Volts @ EOL | Min Volts Req'd |
|-----------|-------------|--------------|-------------|-----------------|-------------|-----------------|
| #14 Solid | 3.19        | 80           | 0.510       | 0.414           | 20.19       | 16              |

| Qty                                                                         | Lookup Type  | Description | Standby (amps) Each | Total    | Alarm (amps) Each | Total    |
|-----------------------------------------------------------------------------|--------------|-------------|---------------------|----------|-------------------|----------|
| 3                                                                           | User Defined | S/S HLF     | 0.000000            | 0.000000 | 0.138000          | 0.414000 |
| User can add devices on the fly to these bottom 5 rows (No lookup function) |              |             |                     |          |                   |          |
| Total Standby:                                                              |              |             | 0.00000             |          | Total Alarm:      | 0.41400  |

NAC 2 MAX Circuit Current (amps): 3 Source Voltage Used (VDC): 20.4  
Class: Class B Usage: Notification Description: NAC 50

| Wire Type | Ohms/1000ft | Length 1-Way | Actual Ohms | Max Load (amps) | Volts @ EOL | Min Volts Req'd |
|-----------|-------------|--------------|-------------|-----------------|-------------|-----------------|
| #14 Solid | 3.19        | 225          | 1.436       | 0.552           | 19.61       | 16              |

| Qty                                                                         | Lookup Type  | Description | Standby (amps) Each | Total    | Alarm (amps) Each | Total    |
|-----------------------------------------------------------------------------|--------------|-------------|---------------------|----------|-------------------|----------|
| 4                                                                           | User Defined | S/S HLF     | 0.000000            | 0.000000 | 0.138000          | 0.552000 |
| User can add devices on the fly to these bottom 5 rows (No lookup function) |              |             |                     |          |                   |          |
| Total Standby:                                                              |              |             | 0.00000             |          | Total Alarm:      | 0.55200  |



#### NAC Circuit Configuration & Voltage Drop (cont'd)

The Signature 1/11/2021

NAC 3 MAX Circuit Current (amps): 3 Source Voltage Used (VDC): 20.4  
Class: Class B Usage: Notification Description: NAC 51

| Wire Type | Ohms/1000ft | Length 1-Way | Actual Ohms | Max Load (amps) | Volts @ EOL | Min Volts Req'd |
|-----------|-------------|--------------|-------------|-----------------|-------------|-----------------|
| #14 Solid | 3.19        | 120          | 0.766       | 0.414           | 20.08       | 16              |

| Qty                                                                         | Lookup Type  | Description | Standby (amps) Each | Total    | Alarm (amps) Each | Total    |
|-----------------------------------------------------------------------------|--------------|-------------|---------------------|----------|-------------------|----------|
| 3                                                                           | User Defined | S/S HLF     | 0.000000            | 0.000000 | 0.138000          | 0.414000 |
| User can add devices on the fly to these bottom 5 rows (No lookup function) |              |             |                     |          |                   |          |
| Total Standby:                                                              |              |             | 0.00000             |          | Total Alarm:      | 0.41400  |



PSN-64  
Battery & Voltage Drop  
Calculations

Project Name: The Signature  
Building 2  
Installed By: System Integration Group  
Designed By: David Johnson  
Date: 1/11/2021  
Standby Hours: 24  
Alarm Mins: 5  
Safety Margin: 20%  
NAC Source Voltage: 20.4

Model #: PSN-64  
Panel ID: RPS-12  
Location: HVAC/ELEC 308  
Max Panel Current (amps): 6  
User assumes all responsibility to ensure the quantities and current draw values in this worksheet are accurate prior to submittal.

| Qty            | Panel Part # | Description        | Standby (amps) Each | Total | Alarm (amps) Each | Total |
|----------------|--------------|--------------------|---------------------|-------|-------------------|-------|
| 1              | PSN-64       | NAC Power Expander | 0.075               | 0.075 | 0.075             | 0.075 |
| Panel Standby: |              |                    | 0.075               |       | Panel Alarm:      | 0.075 |

| NAC Circuits (See NAC Configuration below) |              |             | Standby (amps) |         | Alarm (amps)       |
|--------------------------------------------|--------------|-------------|----------------|---------|--------------------|
| ckt                                        | Use          | Description | Class          | Total   | Total              |
| 1                                          | Notification | NAC 54      | Class B        | 0.00000 | 0.41400            |
| 2                                          | Notification | NAC 55      | Class B        | 0.00000 | 0.55200            |
| 3                                          | Notification | NAC 56      | Class B        | 0.00000 | 0.41400            |
| 4                                          | Notification | NAC 57      | Class B        | 0.00000 | 0.41400            |
| AUX                                        | NAC 58       | NAC 58      |                | 0.00000 | 0.41400            |
| NAC Standby:                               |              |             |                | 0.00000 | NAC Alarm: 2.20800 |

#### Battery Calculation Summary

| Standby (amps)                                         | Alarm (amps)         |
|--------------------------------------------------------|----------------------|
| Panel Current: 0.07500                                 | 0.07500              |
| NAC Circuit Current: 0.00000                           | 2.20800              |
| Total Standby: 0.075000                                | Total Alarm: 2.28300 |
| Standby Hours: 24                                      | Alarm Mins: 5        |
| AH Required: 1.80                                      | AH Required: 0.20    |
| Total Combined Standby & Alarm AmpHours Required: 2.00 |                      |
| Safety Margin: 20%                                     |                      |
| Required Battery AmpHours: 2.40                        |                      |
| Battery AmpHours Provided: 7                           |                      |



#### NAC Circuit Configuration & Voltage Drop

The Signature 1/11/2021

NAC 1 MAX Circuit Current (amps): 3 Source Voltage Used (VDC): 20.4  
Class: Class B Usage: Notification Description: NAC 54

| Wire Type | Ohms/1000ft | Length 1-Way | Actual Ohms | Max Load (amps) | Volts @ EOL | Min Volts Req'd |
|-----------|-------------|--------------|-------------|-----------------|-------------|-----------------|
| #14 Solid | 3.19        | 80           | 0.510       | 0.414           | 20.19       | 16              |

| Qty                                                                         | Lookup Type  | Description | Standby (amps) Each | Total    | Alarm (amps) Each | Total    |
|-----------------------------------------------------------------------------|--------------|-------------|---------------------|----------|-------------------|----------|
| 3                                                                           | User Defined | S/S HLF     | 0.000000            | 0.000000 | 0.138000          | 0.414000 |
| User can add devices on the fly to these bottom 5 rows (No lookup function) |              |             |                     |          |                   |          |
| Total Standby:                                                              |              |             | 0.00000             |          | Total Alarm:      | 0.41400  |

NAC 2 MAX Circuit Current (amps): 3 Source Voltage Used (VDC): 20.4  
Class: Class B Usage: Notification Description: NAC 55

| Wire Type | Ohms/1000ft | Length 1-Way | Actual Ohms | Max Load (amps) | Volts @ EOL | Min Volts Req'd |
|-----------|-------------|--------------|-------------|-----------------|-------------|-----------------|
| #14 Solid | 3.19        | 225          | 1.436       | 0.552           | 19.61       | 16              |

| Qty                                                                         | Lookup Type  | Description | Standby (amps) Each | Total    | Alarm (amps) Each | Total    |
|-----------------------------------------------------------------------------|--------------|-------------|---------------------|----------|-------------------|----------|
| 4                                                                           | User Defined | S/S HLF     | 0.000000            | 0.000000 | 0.138000          | 0.552000 |
| User can add devices on the fly to these bottom 5 rows (No lookup function) |              |             |                     |          |                   |          |
| Total Standby:                                                              |              |             | 0.00000             |          | Total Alarm:      | 0.55200  |




#### NAC Circuit Configuration & Voltage Drop (cont'd)

The Signature 1/11/2021


NAC 3 MAX Circuit Current (amps): 3 Source Voltage Used (VDC): 20.4  
Class: Class B Usage: Notification Description: NAC 56

| Wire Type | Ohms/1000ft | Length 1-Way | Actual Ohms | Max Load (amps) | Volts @ EOL | Min Volts Req'd |
|-----------|-------------|--------------|-------------|-----------------|-------------|-----------------|
| #14 Solid | 3.19        | 120          | 0.766       | 0.414           | 20.08       | 16              |

| Qty                                                                         | Lookup Type  | Description | Standby (amps) Each | Total    | Alarm (amps) Each | Total    |
|-----------------------------------------------------------------------------|--------------|-------------|---------------------|----------|-------------------|----------|
| 3                                                                           | User Defined | S/S HLF     | 0.000000            | 0.000000 | 0.138000          | 0.414000 |
| User can add devices on the fly to these bottom 5 rows (No lookup function) |              |             |                     |          |                   |          |
| Total Standby:                                                              |              |             | 0.00000             |          | Total Alarm:      | 0.41400  |

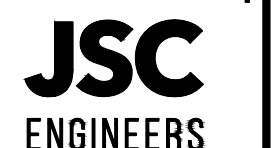

MO COA NO. 2019000786 / KS COA NO. E-2818  
1925 CENTRAL ST. SUITE #201  
KANSAS CITY, MO 64108  
phone: (816) 272-8289  
email: jsmothers@jseengineers.com

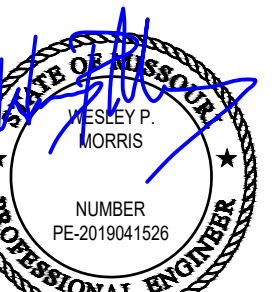

04-13-2022

FIRE ALARM CONTRACTOR:



SYSTEM INTEGRATION GROUP

SIGNATURE AT PRYOR II  
2100 AND 2150 NW LOWENSTEIN DR.  
LEE'S SUMMIT, MISSOURI 64081

| REVISIONS: | DATE | DESCRIPTION |
|------------|------|-------------|
| 1          |      |             |
| 2          |      |             |
| 3          |      |             |
| 4          |      |             |
| 5          |      |             |

Copyright 2022  
JSC Engineers

ISSUED:

PERMIT

SHEET TITLE:

BATTERY  
CALCULATIONS

DATE: 04.13.2022

JOB NO.: 22-094

SHEET:

FA313

BATTERY CALCS - BLDG 2 (CONT.)

SCALE : N/A

1