

SITE DEVELOPMENT PLANS
FOR
MARKET STREET CENTER
ADDRESS: M291 AND SW MARKET STREET
IN THE CITY OF LEE'S SUMMIT, JACKSON COUNTY, MISSOURI

FIRE ACCESS ROAD NOTE:

ALL FIRE ACCESS LANES SHALL BE HEAVY DUTY ASPHALT CAPABLE OF SUPPORTING 75,000-POUNDS.

OIL-GAS WELLS:

ACCORDING TO THE MISSOURI DEPARTMENT OF NATURAL RESOURCES STATE OIL & GAS COUNCIL WELLS, LOCATED AT www.dnr.mo.gov/geology/geosrv/oilandgas.htm, THERE ARE NO OIL OR GAS WELLS ON THE PROPERTY SHOWN HEREON.

PRE-CONSTRUCTION MEETING NOTE:

THE CONTRACTOR SHALL CONTACT THE CITY'S DEVELOPMENT SERVICES ENGINEERING INSPECTION TO SCHEDULE A PRE-CONSTRUCTION MEETING WITH A FIELD ENGINEERING INSPECTOR PRIOR TO ANY LAND DISTURBANCE WORK AT (816) 969-1200.

UTILITY COMPANIES:

MISSOURI GAS ENERGY (816) 969-2218
LUCAS WALLS (LUCAS.WALLS@SUG.COM)
3025 SOUTHEAST CLOVER DRIVE
LEE'S SUMMIT, MO 64082

EVERGY (816) 347-4339
PHILLIP INGRAM (PHILLIP.INGRAM@KCPL.COM)
RON DEJARNETTE (RON.DEJARNETTE@KCPL.COM) (816) 347-4316
1300 HAMLEN ROAD
LEE'S SUMMIT, MO 64081

STORM SEWER (PUBLIC WORKS DEPARTMENT) (816) 969-1800
220 SE GREEN STREET
LEE'S SUMMIT, MO 64063

SANITARY SEWER & WATER (WATER UTILITIES DEPT.) (816)-969-1900
1200 SE HAMLEN ROAD,
LEE'S SUMMIT, MO 64081

AT&T (913) 383-4929
MR. CLAYTON ANSPAUGH (CA4089@ATT.COM) (913) 383-4849-FAX
9444 NALL AVENUE
OVERLAND PARK, KANSAS 66207

UTILITY NOTES:
VISUAL INDICATIONS OF UTILITIES ARE AS SHOWN.
UNDERGROUND LOCATIONS SHOWN, AS FURNISHED BY THEIR LESSORS, ARE APPROXIMATE AND SHOULD BE VERIFIED IN THE FIELD AT THE TIME OF CONSTRUCTION. FOR ACTUAL FIELD LOCATIONS OF UNDERGROUND UTILITIES CALL 811.



Know what's below.
Call before you dig.



	INDEX
C0	COVER SHEET
C0.1	DEMOLITION PLAN
C1	OVERALL SITE PLAN
C1.1	ENLARGED SITE PLAN
C1.2-C1.4	TRUCK TURN PLANS
C2	OVERALL GRADING PLAN
C2.1-C2.3	ENLARGED GRADING PAN
C3	OVERALL UTILITY PLAN
C3.1	ENLARGED UTILITY PLAN
C3.2	FIRE HOSE PLAN
C4	STORM SEWER PLAN & PROFILES
C5-C5.1	DRAINAGE MAPS
C6	EXTENDED DRY DETENTION BASIN PLAN
C6.1	OUTLET STRUCTURE DETAILS
C7-C7.1	EROSION CONTROL PLAN & DETAILS
C8-C8.4	STANDARD DETAILS
LS1-LS2	LANDSCAPE PLAN



RELEASED FOR
CONSTRUCTION
As Noted on Plans Review
Development Services Department
Lee's Summit, Missouri
04/28/2022
Scott Ready

PREPARED & SUBMITTED BY:

PHELPS ENGINEERING, INC.
1270 N. WINCHESTER
OLATHE, KS 66061
913-393-1155 OFFICE
913-393-1166 FAX
CONTACT: JUDD CLAUSSEN, P.E.

DEVELOPER:

FORESIGHT REAL ESTATE SERVICES, LLC
105 NORTH STEWART COURT, SUITE 225
LIBERTY, MO 64068
816-918-1612
CONTACT: JOHN R. DAVIS, JR.

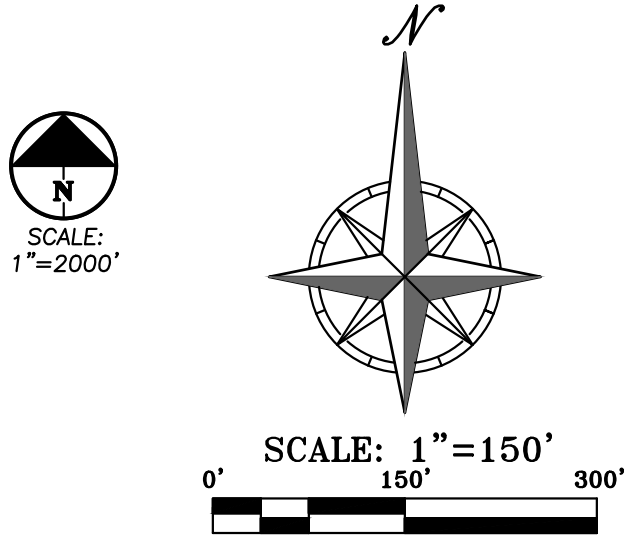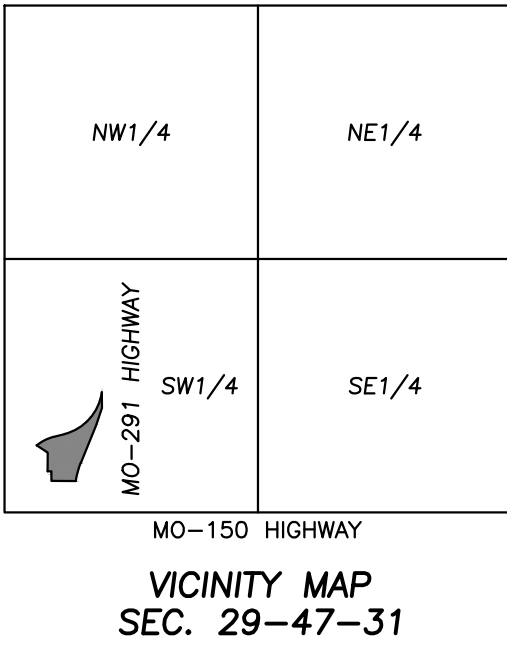

COVER SHEET
MARKET STREET CENTER
M291 AND SW MARKET STREET
CITY OF LEE'S SUMMIT, JACKSON COUNTY, MISSOURI

PROJECT NO.	210639	No.	Date	Revisions:	By	App.
DATE: 10-14-21	DRAWN: MR	1.	03-16-22	REVISED PER CITY COMMENTS	SNH	DAF
CHECKED: DAF	APPROVED: JDC	2.	04-06-22	REVISED PER CITY COMMENTS	SNH	DAF
CORROBORATE OF AUTHORIZATION		3.	04-15-22	REVISED PER CITY COMMENTS	SNH	DAF
LAND SURVEYING - LS-82		4.	04-27-22	REVISED PER CITY COMMENTS	SNH	DAF
ENGINEERING - E-361						
CERTIFICATE OF AUTHORIZATION						
LAND SURVEYING-200700128						
ENGINEERING-200700028						

SHEET
C0



Know what's **below**.
Call before you dig.

UTILITY NOTES:
VISUAL INDICATIONS OF UTILITIES ARE AS SHOWN.
UNDERGROUND LOCATIONS SHOWN, AS FURNISHED BY THEIR
LESSORS, ARE APPROXIMATE AND SHOULD BE VERIFIED IN
THE FIELD AT THE TIME OF CONSTRUCTION. FOR ACTUAL
FIELD LOCATIONS OF UNDERGROUND UTILITIES CALL 811.

**RELEASED FOR
CONSTRUCTION**
As Noted on Plans Review
Development Services Department
Lee's Summit, Missouri
04/28/2022

LEGAL DESCRIPTION:

ALL THAT PART OF THE SOUTHWEST QUARTER OF SECTION 29, TOWNSHIP 47 NORTH, RANGE 31 WEST, IN THE CITY OF LEE'S SUMMIT, JACKSON COUNTY, MISSOURI, BEING MORE PARTICULARLY DESCRIBED AS FOLLOWS:

BEGINNING AT THE NORTH-EAST CORNER OF LOT 2, QUINTRUP 200R, A PLATED SUBDIVISION OF LAND IN THE CITY OF LEE'S SUMMIT, JACKSON COUNTY, MISSOURI, SAID POINT ALSO BEING ON THE WEST RIGHT-OF-WAY LINE OF MISSOURI ROUTE 291, 10.00 FEET; TO SAID EAST-OF-WAY LINE OF MISSOURI ROUTE 291, 10.00 FEET; TO AN ANGLE POINT ON THE EAST LINE OF LOT 1, QUINTRUP 200R LOT 1A, A SUBDIVISION OF LAND IN THE CITY OF LEE'S SUMMIT, JACKSON COUNTY, MISSOURI; THENCE N 229°44' E, ALONG SAID EAST LINE OF SAID LOT 1A, A DISTANCE OF 100.00 FEET; TO THE NORTH-EAST CORNER OF SAID LOT 1A; THENCE N 87°01'16" W, ALONG THE NORTH LINE OF SAID LOT 1A, A DISTANCE OF 150.00 FEET; TO THE SOUTH-EAST CORNER OF SAID LOT 1A, BLOCK 1, ALONG THE NORTH LINE OF SAID LOT 1A, A DISTANCE OF 150.00 FEET; TO THE SOUTH-EAST CORNER OF SAID LOT 1, BLOCK 1, ALONG THE NORTH LINE OF SAID LOT 1, A DISTANCE OF 150.00 FEET; TO THE NORTH-EAST CORNER OF SAID LOT 1, BLOCK 1, A DISTANCE OF 150.04 FEET; TO THE NORTH-EAST CORNER OF SAID LOT 1, BLOCK 1; THENCE S 54°19'08" W, ALONG THE NORTH-EAST LINE OF SAID LOT 1, BLOCK 1, A DISTANCE OF 136.22 FEET; TO THE NORTH-MOST CORNER OF SAID LOT 1, BLOCK 1, PRESTONE SQUARE MARKET STREET; POINT ALSO BEING ON THE WESTERLY RIGHT-OF-WAY LINE OF MARKET STREET; THENCE S 2°04'18" W, ALONG THE NORTH-EAST LINE OF SAID LOT 1, BLOCK 1, A DISTANCE OF 150.00 FEET; TO THE FOLLOWING THREE (3) COURSEABLES: ALONG A CURVE TO THE RIGHT HAVING AN INTERNAL TANGENT BEARING OF N 53°09'45" E, A RADIUS OF 459.32 FEET, AND AN ARC LENGTH OF 109.83 FEET; THENCE S 77°58'41" E, A DISTANCE OF 116.08 FEET; THENCE NORTHERLY ALONG A CURVE TO THE LEFT, BEING TANGENT TO THE LAST COURSE, HAVING A RADIUS OF 524.84 FEET, AN ARC LENGTH OF 109.83 FEET, AND AN INTERNAL TANGENT BEARING OF N 281°18'50" W, A DISTANCE OF 116.08 FEET; NOW ESTABLISHED; THENCE SOUTHERLY ALONG SAID WEST-RIGHT-OF-WAY LINE FOR THE FOLLOWING FOUR (4) COURSES: THENCE S 125°13" W, A DISTANCE OF 163.38 FEET; THENCE S 21°04'40" W, A DISTANCE OF 192.67 FEET; THENCE S 24°30'34" W, A DISTANCE OF 42.20 FEET; THENCE SOUTH ALONG A CURVE TO THE LEFT BEING TANGENT TO THE LAST DESCRIBED COURSE, HAVING A RADIUS OF 524.84 FEET, AN ARC LENGTH OF 109.83 FEET; TO THE POINT OF BEGINNING, CONTAINING 219,027.21 SQUARE FEET, OR 5,028 ACRES, MORE OR LESS, OF UNPLATTED LAND.

AREA = ± 5.028 ACRES / ± 219,027.21 SQ.FT.

SITE PLAN NOTES:

1. All construction materials and procedures on this project shall conform to the latest revision of the following governing requirements, incorporated herein by reference:
 - A) City ordinances & O.S.H.A. Regulations.
 - B) The City of Lee's Summit Technical Specifications and Municipal Code.
2. The contractor shall have one (1) signed copy of the plans (approved by the City) and one (1) copy of the appropriate Design and Construction Standards and Specifications at the job site at all times.
3. The Contractor will be responsible for securing all permits, bonds and insurance required by the contract documents, City of Lee's Summit, Missouri, and all other governing agencies (including local, county, state and federal authorities) having jurisdiction over the work proposed by these construction documents. The cost for all permits, bonds and insurance shall be the contractors responsibility and shall be included in the bid for the work.
4. The Contractor is responsible for coordination of his and his sub-contractor's work. The contractor shall assume all responsibility for protecting and maintaining his work during the construction period and between the various trades/sub-contractors constructing the work.
5. The demolition and removal (or relocation) of existing pavement, curbs, structures, utilities, and all other features necessary to construct the proposed improvements, shall be performed by the contractor. All waste material removed during the construction shall be disposed off the project site. The contractor shall be responsible for all permits for hauling and disposing of waste material. The disposal of waste material shall be in accordance with all local, state and federal regulations.
6. Contractor shall be responsible for all relocations, including but not limited to, all utilities, storm drainage, sanitary sewer services, signs, traffic signals & poles, etc. as required. All work shall be in accordance with governing authorities specifications and shall be approved by such. All cost shall be included in base bid.
7. All existing utilities indicated on the drawings are according to the best information available to the Engineer; however, all utilities actually existing may not be shown. The contractor shall be responsible for contacting all utility companies to determine the exact location, depth and type of all utilities. All underground utilities shall be protected at the contractor's expense. All utilities, shown and unshown, damaged through the negligence of the contractor shall be repaired or replaced by the contractor at his expense.
8. The contractor will be responsible for all damage to existing utilities, pavement, fences, structures and other features not designated for removal. The contractor shall repair all damages at this expense.
9. The contractor shall verify the flow lines of all existing storm or sanitary sewer connections and utility crossings prior to the start of construction. Notify the engineer of any discrepancies.
10. **SAFETY NOTICE TO CONTRACTOR:** In accordance with generally accepted construction practices, the contractor shall be solely and completely responsible for conditions of the job site, including safety of all persons and property during performance of the work. This requirement will apply continuously and not be limited to normal working hours. Any construction observation by the engineer of the contractor's performance is not intended to include review of the adequacy of the contractor's safety measures, in, on or near the construction site.
11. Refer to the building plans for site lighting electrical requirements, including conduits, pole bases, pull boxes, etc.

SITE DIMENSION NOTES:

1. BUILDING TIES SHOWN ARE TO THE OUTSIDE FACE OF PROPOSED WALLS. THE SUBCONTRACTOR SHALL REFER TO THE ARCHITECTURAL PLANS FOR SPECIFIC DIMENSIONS AND LAYOUT INFORMATION FOR THE BUILDINGS.
2. ALL DIMENSIONS SHOWN FOR THE PARKING LOT AND CURBS ARE MEASURED FORM BACK OF CURB TO BACK OF CURB.

PAVEMENT MARKING AND SIGNAGE NOTES:

1. PARKING STALL MARKING STRIPES SHALL BE FOUR INCH (4") WIDE WHITE STRIPES. DIRECTIONAL ARROW AND HANDICAP STALL MARKINGS SHALL BE FURNISHED AT LOCATIONS SHOWN ON PLANS.
2. HANDICAP PAVEMENT MARKINGS AND SIGNS SHALL CONFORM TO ALL FEDERAL (AMERICANS WITH DISABILITIES ACT) AND STATE LAWS AND REGULATIONS.
3. TRAFFIC CONTROL DEVICES AND PAVEMENT MARKINGS SHALL CONFORM TO THE REQUIREMENTS OF THE "MANUAL OF UNIFORM TRAFFIC CONTROL DEVICES".
4. STOP SIGNS SHALL BE PROVIDED AT ALL LOCATIONS AS SHOWN ON PLANS AND SHALL CONFORM TO THE "MANUAL OF UNIFORM TRAFFIC CONTROL DEVICES". SIGNS SHALL BE 18" X 12", 18 GAUGE STEEL AND SHALL BE ENGINEER GRADE REFLECTIVE.
5. TRAFFIC CONTROL AND PAVEMENT MARKINGS SHALL BE PAINTED WITH A WHITE SHERWIN WILLIAMS S-W TRAFFIC MARKING SERIES 8-2992 OR APPROVED EQUAL. THE PAVEMENT MARKING SHALL BE APPLIED IN ACCORDANCE WITH MANUFACTURERS RECOMMENDATIONS. APPLY ON A CLEAN, DRY SURFACE AND AT A SURFACE TEMPERATURE OF NOT LESS THAN 40°F AND THE AMBIENT AIR TEMPERATURE SHALL NOT BE LESS THAN 60°F AND RISING. TWO COATS SHALL BE APPLIED.

ZONING:

THIS PROPERTY IS ZONED CP-2, DEFINED AS PLANNED COMMUNITY COMMERCIAL DISTRICT.

OIL-GAS WELLS:


ACCORDING TO THE MISSOURI DEPARTMENT OF NATURAL RESOURCES STATE OIL & GAS COUNCIL WELLS, LOCATED AT www.dnr.mo.gov/geology/geosrv/oilandgas.htm, THERE ARE NO OIL OR GAS WELLS ON THE PROPERTY SHOWN HEREON.

PRE-CONSTRUCTION MEETING NOTE:

THE CONTRACTOR SHALL CONTACT THE CITY'S DEVELOPMENT SERVICES ENGINEERING INSPECTION TO SCHEDULE A PRE-CONSTRUCTION MEETING WITH A FIELD ENGINEERING INSPECTOR PRIOR TO ANY LAND DISTURBANCE WORK AT (816) 969-1200.


FIRE ACCESS ROAD NOTE:

ALL FIRE ACCESS LANES SHALL BE HEAVY DUTY ASPHALT CAPABLE OF SUPPORTING 75,000-POUNDS.

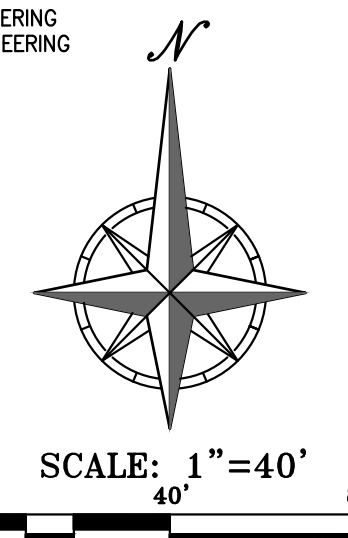

PHILIPS ENGINEERING, INC.
1270 N. Winchester
Olathe, Kansas 66061
(913) 393-1155
Fax (913) 393-1166
www.philpsengineering.com

PLANNING ENGINEERING IMPLEMENTATION

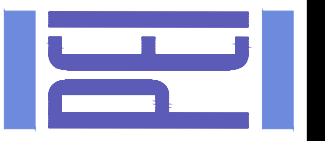

OVERALL SITE PLAN

MARKET STREET CENTER
M291 AND SW MARKET STREET

CITY OF LEE'S SUMMIT, JACKSON COUNTY, MISSOURI

PROJECT NO.	No.	Date	Revisions:	By	App
210639	1.	03-16-22	REVISED PER CITY COMMENTS	SNH	DAF
10-14-21	2.	04-15-22	REVISED PER CITY COMMENTS	SNH	DAF
DRUMMER	3.	04-16-22	REVISED PER CITY COMMENTS	SNH	DAF
CHECKED: DAF APPROVED: JDC	4.	04-27-22	REVISED PER CITY COMMENTS	SNH	DAF
DATE: 10-14-21					
DESIGNED BY: JDC					
CHECKED BY: JDC					
DATE: 10-14-21					
DESIGNED BY: JDC					
CHECKED BY: JDC					
DATE: 10-14-21					

SHEET

C1

LOT 1
MARKET STREET COMMONS
LOTS 1-3 WAL-MART CORP



UTILITY NOTES:
VISUAL INDICATIONS OF UTILITIES ARE AS SHOWN.
UNDERGROUND LOCATIONS SHOWN, AS FURNISHED BY THEIR
LESSORS, ARE APPROXIMATE AND SHOULD BE VERIFIED IN
THE FIELD AT THE TIME OF CONSTRUCTION. FOR ACTUAL
FIELD LOCATIONS OF UNDERGROUND UTILITIES CALL 811.

Know what's below.
Call before you dig.

RELEASED FOR
CONSTRUCTION
As Noted on Plans Review
Development Services Department
Lee's Summit, Missouri
04/28/2022

SITE KEY NOTES:

- (A) CONSTRUCT PRIVATE TYPE CG-1 CONCRETE CURB & GUTTER, TYP. SEE DETAIL GEN-4 ON SHEET C8.2.
- (B) CONSTRUCT PRIVATE CONCRETE SIDEWALK, TYP. SEE "PRIVATE CONCRETE SIDEWALKS (NON-REINFORCED)" DETAIL ON SHEET C8.
- (C) CONSTRUCT PRIVATE SIDEWALK CURB RAMP (OMIT DETECTABLE WARNING). SEE "PRIVATE SIDEWALK RAMP" DETAIL ON SHEET C8.1.
- (D) CONSTRUCT ELECTRICAL UTILITY PAD (RE: EVERY WORKORDER).
- (E) INSTALL ACCESSIBLE PAVEMENT MARKINGS PER ADA SPECIFICATIONS. SEE "ACCESSIBLE PARKING SPACE DETAIL" DETAIL ON SHEET C8.1.
- (F) INSTALL ACCESSIBLE PARKING SIGN. SEE "ACCESSIBLE SIGN IN GRASS AREA" DETAIL ON SHEET C8.1.
- (G) INSTALL VAN ACCESSIBLE PARKING SIGN. SEE "ACCESSIBLE SIGN IN GRASS AREA" DETAIL ON SHEET C8.1.
- (H) CONSTRUCT PRIVATE 6" MONOLITHIC CONCRETE CURB. SEE "MONOLITHIC CONCRETE CURB DETAIL" DETAIL ON SHEET C8.
- (I) INSTALL SCORED CONCRETE CROSSWALK. SEE "CROSSWALK DETAIL" ON SHEET C8.1.
- (J) INSTALL TRASH ENCLOSURE (RE: ARCH PLANS).
- (K) INSTALL MONUMENT SIGN (RE: ARCH PLANS).
- (L) INSTALL CONCRETE COMMERCIAL ENTRANCE. SEE DETAIL GEN-1 ON SHEET C8.2.
- (M) CONSTRUCT PUBLIC SIDEWALK RAMP (OMIT DETECTABLE WARNING) SEE SHEET C2.1 FOR SITE SPECIFIC DESIGN INFORMATION.
- (N) CONSTRUCT PUBLIC CONCRETE SIDEWALK. SEE DETAIL GEN-2 ON SHEET C8.2.
- (O) INSTALL STANDARD ASPHALT PAVEMENT. SEE "STANDARD ASPHALT PAVING" DETAIL ON SHEET C8.
- (P) INSTALL HEAVY DUTY ASPHALT PAVEMENT. SEE "HEAVY DUTY ASPHALT PAVING" DETAIL ON SHEET C8.
- (Q) INSTALL CONCRETE PAVEMENT. SEE "CONCRETE PAVING" DETAIL ON SHEET C8.
- (R) INSTALL LANDSCAPE RETAINING WALL. SEE "LANDSCAPE RETAINING WALL" DETAIL ON SHEET C8.4.

BUILDING & LOT DATA


Zoning	CP-2
Lot 1	
Site Area	1.85 Ac.
Retail Building	
No. of Stories	1 Story
Building S.F.	7,200 S.F.
Building Footprint	7,200 S.F.
FAR / Building Coverage	0.0893
Impervious Area	0.75 Ac. (41%)
Open Space	1.10 Ac. (59%)

PARKING SUMMARY

Lot 1	
Parking Required:	
Retail Sales (5 / 1,000 S.F.)	
Total Required Parking	36 Spaces
Parking Provided:	
Standard Parking Provided	48 Spaces
Accessible Parking Spaces Provided	3 Spaces
Total Provided Parking	51 Spaces
Parking Lot, Aisles, and Drives Area	39,000 SF
Parking Lot Landscape Islands, Strips, Planting Areas	14,000 SF (36%)

LEGEND

- PL PROPERTY LINE
- LL LOT LINE
- R/W RIGHT-OF-WAY
- 2" CURB & GUTTER
- 6" CURB
- B/L BUILDING SETBACK LINE
- P/S PARKING SETBACK LINE
- HEAVY DUTY ASPHALT PAVEMENT
- STANDARD ASPHALT PAVEMENT
- PROPOSED BUILDING
- CONCRETE PAVEMENT
- CONCRETE SIDEWALK

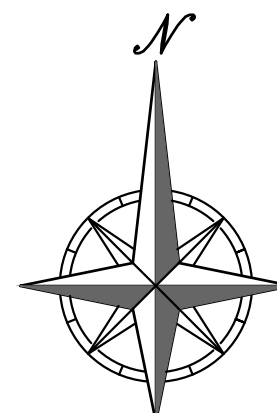


SCALE: 1"=20'
0' 20' 40'



PHILIPS ENGINEERING, INC.
1270 N. Winchester
Olathe, Kansas 66061
(913) 393-1155
Fax: (913) 393-1165
www.philipsengineering.com

PLANNING
ENGINEERING
IMPLEMENTATION

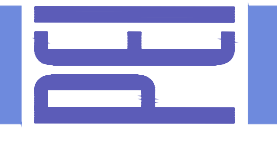


SITE PLAN
MARKET STREET CENTER
M291 AND SW MARKET STREET
CITY OF LEE'S SUMMIT, JACKSON COUNTY, MISSOURI


PROJECT NO.	210639	No.	Date	Revisions:	By	App.
DATE: 10-14-21	DRAWNMR	1.	03-16-22	REVISED PER CITY COMMENTS	SNH	DAF
CHECKED: DAF	APPROVED: JDC	2.	04-06-22	REVISED PER CITY COMMENTS	SNH	DAF
CERTIFICATE OF AUTHORIZATION		3.	04-15-22	REVISED PER CITY COMMENTS	SNH	DAF
LAND SURVEYING - LS-82		4.	04-27-22	REVISED PER CITY COMMENTS	SNH	DAF
ENGINEERING - E-361						
CERTIFICATE OF AUTHORIZATION						
LAND SURVEYING - 200701028						
LAND SURVEYING - 200700299						

SHEET

C1.1

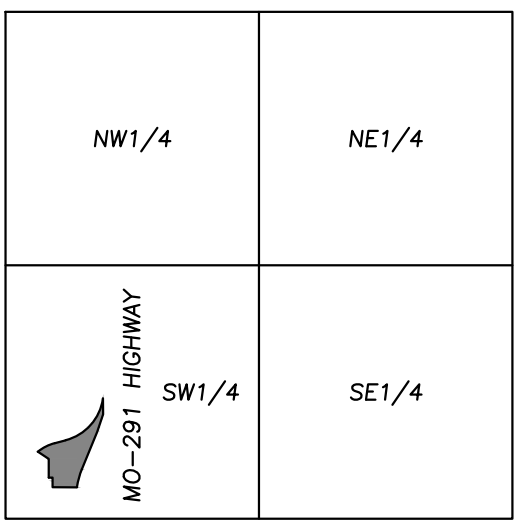

VICINITY MAP
SEC. 29-47-31

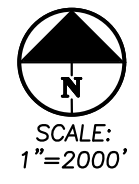

LOT 2
2.58 AC.

LOT 1
1.85 AC.

TENANT A
4,200 S.F.

TENANT B
3,000 S.F.

MO-291 EXIT RAMP

TEMPORARY POINT C&T
DATE: 04/20/2019 (F&A)

LOT 1
MARKET STREET COMMONS
LOTS 1-3 WAL-MART CORP

S.W. MARKET ST.

LOT 1
1.85 AC.

TENANT A
4,200 S.F.

TENANT B
3,000 S.F.

LOT 2
2.58 AC.


MO-291 EXIT RAMP



Know what's below.
Call before you dig.

UTILITY NOTES:
VISUAL INDICATIONS OF UTILITIES ARE AS SHOWN.
UNDERGROUND LOCATIONS SHOWN, AS FURNISHED BY THEIR
LESSORS, ARE APPROXIMATE AND SHOULD BE VERIFIED IN
THE FIELD AT THE TIME OF CONSTRUCTION. FOR ACTUAL
FIELD LOCATIONS OF UNDERGROUND UTILITIES CALL 811.


RELEASED FOR
CONSTRUCTION
As Noted on Plans Review
Development Services Department
Lee's Summit, Missouri
04/28/2022

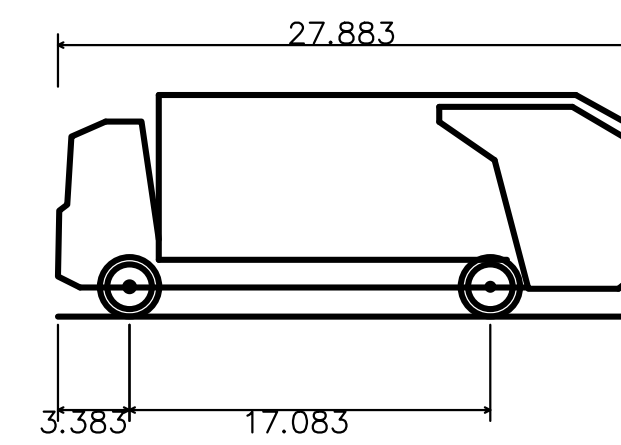

Hino 338 M + Wayne Royal GT14 Refuse Truck
Overall Length 27.883ft
Overall Width 8.042ft
Overall Body Height 10.488ft
Min Body Ground Clearance 1.318ft
Track Width 8.042ft
Lock-to-lock time 6.00s
Curb to Curb Turning Radius 27.400ft

LEGEND

- PL PROPERTY LINE
- LL LOT LINE
- R/W RIGHT-OF-WAY
- 2' CURB & GUTTER
- 6" CURB
- B/L BUILDING SETBACK LINE
- P/S PARKING SETBACK LINE
- HEAVY DUTY ASPHALT PAVEMENT
- STANDARD ASPHALT PAVEMENT
- PROPOSED BUILDING
- CONCRETE PAVEMENT
- CONCRETE SIDEWALK

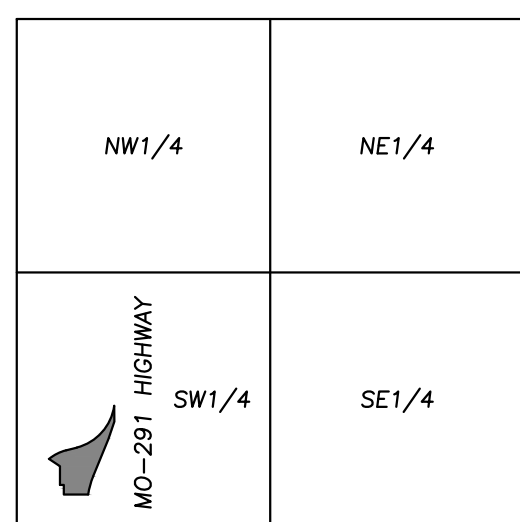


VICINITY MAP
SEC. 29-47-31



PHILIPS ENGINEERING, INC.
1270 N. Winchester
Olathe, Kansas 66061
(913) 393-1155
Fax (913) 393-1165
www.philipsengineering.com

PLANNING
ENGINEERING
IMPLEMENTATION

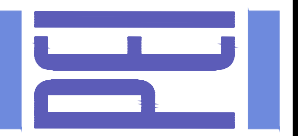

TRUCK TURN PLAN
MARKET STREET CENTER
M291 AND SW MARKET STREET
CITY OF LEE'S SUMMIT, JACKSON COUNTY, MISSOURI

PROJECT NO.	210639	No.	Date	Revisions:	By	App.
DATE: 10-14-21	DRAWNMR	1.	03-16-22	REVISED PER CITY COMMENTS	SNH	DAF
CHECKED: DAF	APPROVED: JDC	2.	04-06-22	REVISED PER CITY COMMENTS	SNH	DAF
CERTIFICATE OF AUTHORIZATION		3.	04-15-22	REVISED PER CITY COMMENTS	SNH	DAF
LAND SURVEYING - LS-82		4.	04-27-22	REVISED PER CITY COMMENTS	SNH	DAF
ENGINEERING - E-361						
CERTIFICATE OF AUTHORIZATION						
LAND SURVEYING-200701028						
ENGINEERING-200700039						

SHEET

C1.2

LOT 1
MARKET STREET COMMONS
LOTS 1-3 WAL-MART CORP

S.W. MARKET ST.

LOT 1
1.85 AC.

TENANT A
4,200 S.F.

TENANT B
3,000 S.F.

LOT 2
2.58 AC.


MO-291 EXIT RAMP



Know what's below.
Call before you dig.

UTILITY NOTES:
VISUAL INDICATIONS OF UTILITIES ARE AS SHOWN.
UNDERGROUND LOCATIONS SHOWN, AS FURNISHED BY THEIR
LESSORS, ARE APPROXIMATE AND SHOULD BE VERIFIED IN
THE FIELD AT THE TIME OF CONSTRUCTION. FOR ACTUAL
FIELD LOCATIONS OF UNDERGROUND UTILITIES CALL 811.


RELEASED FOR
CONSTRUCTION
As Noted on Plans Review
Development Services Department
Lee's Summit, Missouri
04/28/2022

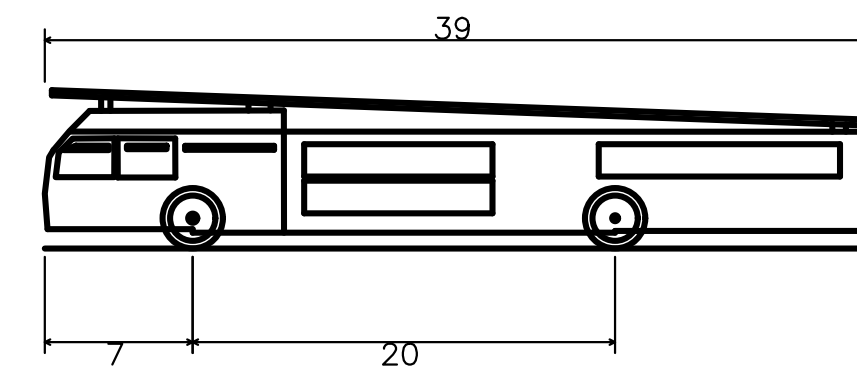

Aerial Fire Truck
Overall Length 39.000ft
Overall Width 8.167ft
Overall Body Height 7.500ft
Min Body Ground Clearance 0.750ft
Track Width 8.167ft
Lock-to-lock time 5.00s
Max Wheel Angle 45.00°

LEGEND

- PL PROPERTY LINE
- LL LOT LINE
- R/W RIGHT-OF-WAY
- 2' CURB & GUTTER
- 6" CURB
- B/L BUILDING SETBACK LINE
- P/S PARKING SETBACK LINE
- HEAVY DUTY ASPHALT PAVEMENT
- STANDARD ASPHALT PAVEMENT
- PROPOSED BUILDING
- CONCRETE PAVEMENT
- CONCRETE SIDEWALK

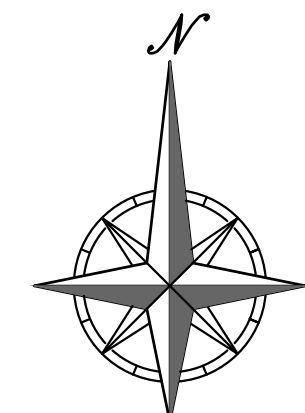

SCALE: 1"=20'
0' 20' 40'



PHELPS ENGINEERING, INC.
1270 N. Winchester
Olathe, Kansas 66061
(913) 393-1155
Fax (913) 393-1165
www.phelpsenr.com

PLANNING
ENGINEERING
IMPLEMENTATION



TRUCK TURN PLAN
MARKET STREET CENTER
M291 AND SW MARKET STREET
CITY OF LEE'S SUMMIT, JACKSON COUNTY, MISSOURI

PROJECT NO.	210639	No.	Date	Revisions:	By	App.
DATE: 10-14-21	DRAWNMR	1.	03-16-22	REVISED PER CITY COMMENTS	SNH	DAF
CHECKED: DAF	APPROVED: JDC	2.	04-06-22	REVISED PER CITY COMMENTS	SNH	DAF
CERTIFICATE OF AUTHORIZATION		3.	04-15-22	REVISED PER CITY COMMENTS	SNH	DAF
LAND SURVEYING - LS-82		4.	04-27-22	REVISED PER CITY COMMENTS	SNH	DAF
ENGINEERING - E-361						
CERTIFICATE OF AUTHORIZATION						
LAND SURVEYING-200701028						
ENGINEERING-200700039						

SHEET
C1.3

\\PHILIPS-SERVER\Projects\1\10639.dwg\Permit Plans\TRUCK 3.dwg Layout1 Apr 27, 2022 12:16pm David Finn

LOT 1
MARKET STREET COMMONS
LOTS 1-3 WAL-MART CORP

LOT 2
2.58 AC.

LOT 1
1.85 AC.

TENANT A
4,200 S.F.

TENANT B
3,000 S.F.

S.W. MARKET ST.


MO-291 EXIT RAMP



Know what's below.
Call before you dig.

UTILITY NOTES:
VISUAL INDICATIONS OF UTILITIES ARE AS SHOWN.
UNDERGROUND LOCATIONS SHOWN, AS FURNISHED BY THEIR
LESSORS, ARE APPROXIMATE AND SHOULD BE VERIFIED IN
THE FIELD AT THE TIME OF CONSTRUCTION. FOR ACTUAL
FIELD LOCATIONS OF UNDERGROUND UTILITIES CALL 811.



RELEASED FOR
CONSTRUCTION
As Noted on Plans Review
Development Services Department
Lee's Summit, Missouri
04/28/2022

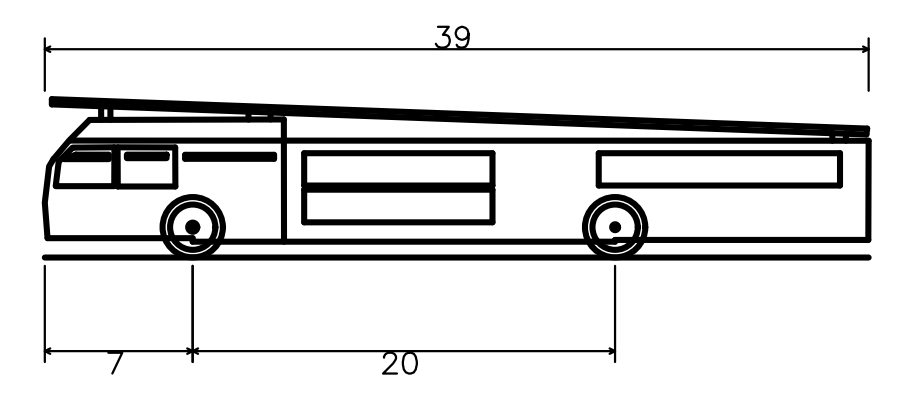

Aerial Fire Truck
Overall Length 39.000ft
Overall Width 8.167ft
Overall Body Height 7.500ft
Min Body Ground Clearance 0.750ft
Track Width 8.167ft
Lock-to-lock time 5.00s
Max Wheel Angle 45.00°

LEGEND

- PL PROPERTY LINE
- LL LOT LINE
- R/W RIGHT-OF-WAY
- 2' CURB & GUTTER
- 6" CURB
- B/L BUILDING SETBACK LINE
- P/S PARKING SETBACK LINE
- HEAVY DUTY ASPHALT PAVEMENT
- STANDARD ASPHALT PAVEMENT
- PROPOSED BUILDING
- CONCRETE PAVEMENT
- CONCRETE SIDEWALK

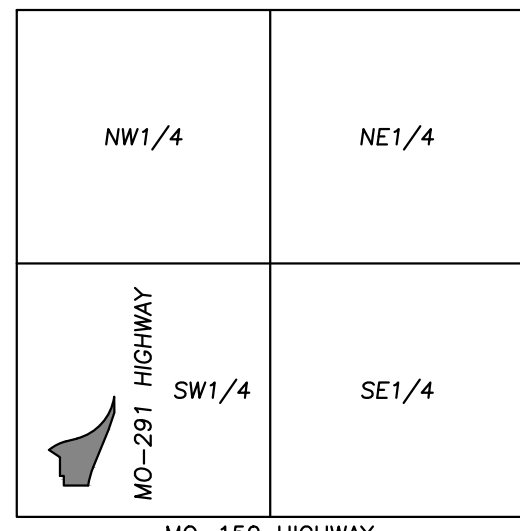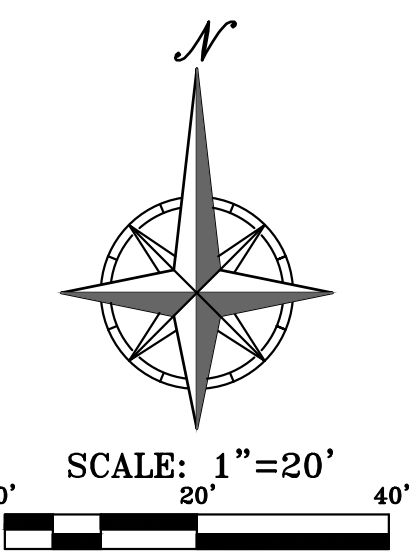

VICINITY MAP
SEC. 29-47-31



PHILIPS ENGINEERING, INC.
1270 N. Winchester
Olathe, Kansas 66061
(913) 393-1155
Fax (913) 393-1165
www.philipsengineering.com



TRUCK TURN PLAN
MARKET STREET CENTER
M291 AND SW MARKET STREET
CITY OF LEE'S SUMMIT, JACKSON COUNTY, MISSOURI

PROJECT NO.	210639	No.	Date	Revisions:	By	App.
CHECKED: DAF	1.	03-16-22	REVISED PER CITY COMMENTS	SNH	DAF	
DATE: 10-14-21	2.	04-06-22	REVISED PER CITY COMMENTS	SNH	DAF	
CERTIFICATE OF AUTHORIZATION	3.	04-15-22	REVISED PER CITY COMMENTS	SNH	DAF	
LAND SURVEYING - LS-82	4.	04-27-22	REVISED PER CITY COMMENTS	SNH	DAF	
ENGINEERING - E-361						
CERTIFICATE OF AUTHORIZATION						
LAND SURVEYING-200701028						
ENGINEERING-200700039						

SHEET
C1.4



Know what's below.
Call before you dig.

UTILITY NOTES:
VISUAL INDICATIONS OF UTILITIES ARE AS SHOWN.
UNDERGROUND LOCATIONS SHOWN, AS FURNISHED BY THEIR
LESSORS, ARE APPROXIMATE AND SHOULD BE VERIFIED IN
THE FIELD AT THE TIME OF CONSTRUCTION. FOR ACTUAL
FIELD LOCATIONS OF UNDERGROUND UTILITIES CALL 811.

LOT 1
MARKET STREET COMMONS
LOTS 1-3 WAL-MART CORP

LOT 2
MARKET STREET COMMONS
LOTS 1-3
WAL-MART CORP

SITE GRADING NOTES:

- CONTOURS AND ELEVATIONS: Existing and proposed contours are shown on plans at one foot (1') contour intervals, unless otherwise noted. Proposed contours and elevations shown represent approximate finish grade. Contractor shall hold down subgrades to allow for pavement and sub-base thicknesses.
- If the contractor does not accept existing topography as shown on the plans, without exception, he shall have made at his expense, a topographic survey by a registered land surveyor and submit it to the owner for review.
- CLEARING AND GRUBBING: Prior to beginning preparation of subgrade, all areas under pavements or building shall be stripped of all topsoil, vegetation, large rock fragments (greater than 6 inches in any dimension) and any other deleterious material. The actual stripping depth should be based on visual examination during construction and the results of proof-rolling operations. The root systems of all trees (not designated to remain) shall be removed in their entirety. Stripping materials shall not be incorporated into structural fills.
- TOPSAIL STRIPPING: Prior to the start of site grading, the contractor shall strip all topsoil from areas to be graded, and stockpiled at a location on or adjacent to the site as directed by the owner. At completion of grading operations and related construction, the contractor will be responsible for redistribution of topsoil over all areas disturbed by the construction activities. Topsoil shall be placed to a minimum depth of six inches (6") and in accordance with specifications for landscaping. At that time, and prior to the installation of landscaping or irrigation, all topsoil graded areas shall be visually inspected and accepted by the owner and ILL.
- Contractor shall adjust and/or cut existing pavement as necessary to assure a smooth fit and continuous grade. Contractor shall assure positive drainage away from buildings for all natural and paved areas.
- SUBGRADE PREPARATION: Prior to placement of new fill material, the existing subgrade shall be proofrolled and approved under the direction of the Geotechnical Engineer or his representative.
- PROOFROLLING: Subsequent to completion of stripping and over-excavation, all building and pavement areas to receive engineered fill should be systematically proof-rolled using a tandem axle dump truck loaded to approximately 20,000 pounds per axle. Also, any finished subgrade areas to receive paving shall be proof-rolled within 48 hours of paving. Unsuitable soils that are detected and that can not be recompacted should be over-excavated and replaced with controlled structural fill.
- EARTHWORK:
 - GEOTECHNICAL: All earthwork shall conform to the recommendations of the Geotechnical report. Said report and its recommendations are herein incorporated into the project requirements by reference. Prior to beginning construction, the contractor shall obtain a copy of and become familiar with the geotechnical report. Unless specifically noted on the plans, the recommendations in the geotechnical report are hereby incorporated into the project requirements and specifications.
 - SURFACE WATER: Surface water shall be intercepted and diverted during the placement of fill.
 - FILLS: All fills shall be considered controlled or structural fill and shall be free of vegetation, organic matter, topsoil and debris. In areas where the thickness of the engineered fill is greater than five feet, fast building and pavement construction should not commence until so authorized by the on-site geotechnical engineer to allow for consolidation.
 - BUILDING SUBGRADE: As specified in the Geotechnical Engineering Report, the upper section of building subgrade shall consist of Low Volume Change (LVC) material defined as approved, compacted granular fill or low to moderate plasticity cohesive soil materials stabilized with Class C Flyash. Granular fill shall consist of compacted granular materials with a maximum particle size of two (2) inches or less, such as limestone screenings. Refer to geotechnical report for complete requirements.
 - EXISTING SLOPES: Where fill material is to be placed on existing slopes greater than 5:1 (horizontal to vertical), existing slope shall be benched providing a minimum vertical face of twelve inches (12"). The benches should be cut wide enough to accommodate the compaction equipment. Fill material shall be placed and compacted in horizontal lifts not exceeding nine inches (9") (loose lift measurement), unless otherwise approved by the Geotechnical Engineer.
 - COMPACTION REQUIREMENTS: The upper 9 inches of pavement subgrade areas shall be compacted to a minimum density of ninety five percent (95%) of the material's maximum dry density as determined by ASTM D698 (standard proctor compaction). The moisture content at the time of placement and compaction shall be within a range of 0% below to 4% above optimum moisture content as defined by the standard proctor compaction procedure. The moisture contents shall be maintained within this range until completion of the work. Where compaction of earth fill by a large roller is impractical or undesirable, the earth fill shall be hand compacted with small vibrating rollers or mechanical tampers.
- All cut or fill slopes shall be 3:1 or flatter. All asphalt parking areas shall be a minimum of 1% slope but not more than 5% slope unless otherwise noted. All pavements within ADA parking areas shall not exceed 2% total slope. All grades around building shall be held down 6" from finish floor and slope away another 6" in 10 feet. Contractor shall notify engineer prior to final subgrade construction of any areas not within this slope requirement.
- TESTING AND INSPECTION: Owner's Independent Testing Laboratory (ITL) shall make tests of earthwork during construction and observe the placement of fills and other work performed on this project to verify that work has been completed in accordance with Geotechnical Engineering Report, Project Specifications and within industry standards. The ITL will be selected by the owner and the cost of testing will be the owner's responsibility.
- CLASSIFICATION: All excavation shall be considered unclassified. No separate or additional payments shall be made for rock excavation.
- PERMANENT RESTORATION: All areas disturbed by earthwork operations shall be sodded, unless shown otherwise by the landscaping plan or erosion control plan.
- UTILITIES: The contractor is specifically cautioned that the location and/or elevation of existing utilities as shown on these plans is based on records of the various utility companies, and where possible, measurements taken in the field. The information is not to be relied on as being exact or complete. The contractor must call the appropriate utility companies at least 48 hours before any excavation to request exact field location of utilities. It shall be the responsibility of the contractor to relocate all existing utilities which conflict with the proposed improvements shown on the plans.
- LAND DISTURBANCE: The contractor shall adhere to all terms & conditions as outlined in the EPA or applicable state N.P.D.E.S. permit for storm water discharge associated with construction activities. Refer to project S.W.P.P.P. requirements.

FLOOD NOTE:

THIS PROPERTY LIES WITHIN ZONE X, DEFINED AS AREAS DETERMINED TO BE OUTSIDE THE 0.2% ANNUAL CHANCE FLOODPLAIN, AS SHOWN ON THE FLOOD INSURANCE RATE MAP PREPARED BY THE FEDERAL EMERGENCY MANAGEMENT AGENCY FOR THE CITY OF LEE'S SUMMIT, COMMUNITY NO. 290174, JACKSON COUNTY, MISSOURI, MAP NO. 29095C04366, AND DATED JANUARY 20, 2017.


BENCHMARK:

- VERTICAL DATUM = NAVD88 BASED ON GPS OBSERVATION USING MDOOT VRS
- FOUND "1" CUT IN CONCRETE SIDEWALK AT SOUTHWEST CORNER OF ADJACENT PROPERTY.
ELEVATION = 987.14
 - SET "1" CUT IN SOUTHWEST CORNER OF BACK OF CURB IN ADJACENT PARKING LOT TO THE NORTH AT NORTHWEST CORNER OF SURVEYED PROPERTY.
ELEVATION = 990.19

RELEASED FOR
CONSTRUCTION
As Noted on Plans Review

Development Services Department
Lee's Summit, Missouri
04/28/2022

GRADING SHALL NOT EXCEED
3:1 SLOPE AT ANY LOCATION

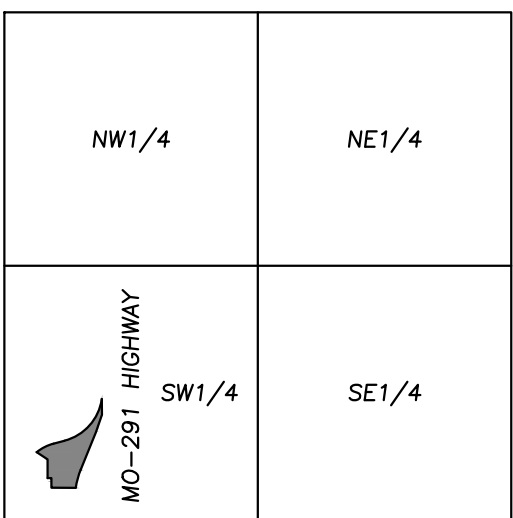

VICINITY MAP
SEC. 29-47-31



LEGEND

- PL PROPERTY LINE
LL LOT LINE
R/W RIGHT-OF-WAY
- 2' CURB & GUTTER
EXISTING CONTOURS
PROPOSED CONTOURS

- PROPOSED SPOT ELEVATION
- | | |
|----|------------------|
| LG | LIP OF GUTTER |
| TC | TOP OF CURB |
| SW | SIDEWALK |
| ME | MATCH EXISTING |
| HP | HIGH POINT |
| LP | LOW POINT |
| P | TOP OF PAVEMENT |
| TE | TOP OF STRUCTURE |
| GR | GROUND ELEVATION |
| BS | BOTTOM OF STEPS |
| TS | TOP OF STEPS |
| BW | BOTTOM OF WALL |
| TW | TOP OF WALL |
- EXISTING STORM SEWER
PROPOSED STORM PIPE
PROPOSED WET CURB & GUTTER
PROPOSED DRY CURB & GUTTER
PROPOSED RETAINING WALL



SCALE: 1"=40'

Earthwork Summary
291 and SW Market Street
2/1/2022


Raw Excavation	6,238 Cu. Yds.
In Place Compaction (+15%)	-11,052 Cu. Yds.
Pavement Adjustment	747 Cu. Yds. (assume 10" of additional excavation)
Building Adjustment	533 Cu. Yds. (assume 24" of additional excavation)
On Site Net	-3,534 Cu. Yds.

* EARTHWORK COMPUTATIONS BY PHELPS ENGINEERING, INC. ARE PROVIDED FOR INFORMATIONAL PURPOSES ONLY AND SHALL BE VERIFIED BY CONTRACTORS BY THEIR CHOSEN METHOD PRIOR TO PLACING BID. ALL EARTHWORK SHALL BE CONSIDERED UNCLASSIFIED. 15% WAS ADDED INTO RAW FILL QUANTITY TO ACCOUNT FOR SHRINKAGE.



PHELPS ENGINEERING, INC.
1370 N. Winchester
Olathe, Kansas 66061
(913) 393-1155
Fax: (913) 393-1165
www.phelpsengineering.com

PLANNING
ENGINEERING
IMPLEMENTATION

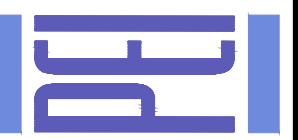

OVERALL GRADING PLAN
MARKET STREET CENTER
M291 AND SW MARKET STREET
CITY OF LEE'S SUMMIT, JACKSON COUNTY, MISSOURI

PROJECT NO.	210639	No.	1.	Date	03-16-22	Revisions:	By	App.
DATE	10-14-21	DRAWNMR	1.	03-16-22	REVISED PER CITY COMMENTS	SNH DAF		
CHECKED	DAF	APPROVED	JDC	04-06-22	REVISED PER CITY COMMENTS	SNH DAF		
CERTIFICATE OF AUTHORIZATION			2.	04-15-22	REVISED PER CITY COMMENTS	SNH DAF		
LAND SURVEYING - LS-82			3.	04-27-22	REVISED PER CITY COMMENTS	SNH DAF		
LAND SURVEYING - E-361			4.					
CERTIFICATE OF AUTHORIZATION								
LAND SURVEYING - 200701028								
LAND SURVEYING - 200700329								

SHEET

C2

\\PHILIPS-SERVER\Projects\1\10639.dwg [Permit Plans] (GRADING ENLARGED.dwg) Layout1 Apr 27, 2022 - 12:17pm Daniel Fim



Know what's below.
Call before you dig.

UTILITY NOTES:
VISUAL INDICATIONS OF UTILITIES ARE AS SHOWN.
UNDERGROUND LOCATIONS SHOWN, AS FURNISHED BY THEIR LESSORS, ARE APPROXIMATE AND SHOULD BE VERIFIED IN THE FIELD AT THE TIME OF CONSTRUCTION. FOR ACTUAL FIELD LOCATIONS OF UNDERGROUND UTILITIES CALL 811.

RELEASED FOR
CONSTRUCTION
As Noted on Plans Review
Development Services Department
Lee's Summit, Missouri
04/28/2022

GRADING SHALL NOT EXCEED
3:1 SLOPE AT ANY LOCATION


FLOOD NOTE:

THIS PROPERTY LIES WITHIN ZONE X, DEFINED AS AREAS DETERMINED TO BE OUTSIDE THE 0.2% ANNUAL CHANCE FLOODPLAIN, AS SHOWN ON THE FLOOD INSURANCE RATE MAP PREPARED BY THE FEDERAL EMERGENCY MANAGEMENT AGENCY FOR THE CITY OF LEE'S SUMMIT, COMMUNITY NO. 290174, JACKSON COUNTY, MISSOURI, MAP NO. 29095C0436G, AND DATED JANUARY 20, 2017.

BENCHMARK:

VERTICAL DATUM = NAVD88 BASED ON GPS OBSERVATION USING MODOT VRS


- FOUND "C" CUT IN CONCRETE SIDEWALK AT SOUTHWEST CORNER OF ADJACENT PROPERTY.
ELEVATION = 987.14
- SET "C" CUT IN SOUTHWEST CORNER OF BACK OF CURB IN ADJACENT PARKING LOT TO THE NORTH AT NORTHWEST CORNER OF SURVEYED PROPERTY.
ELEVATION = 990.19

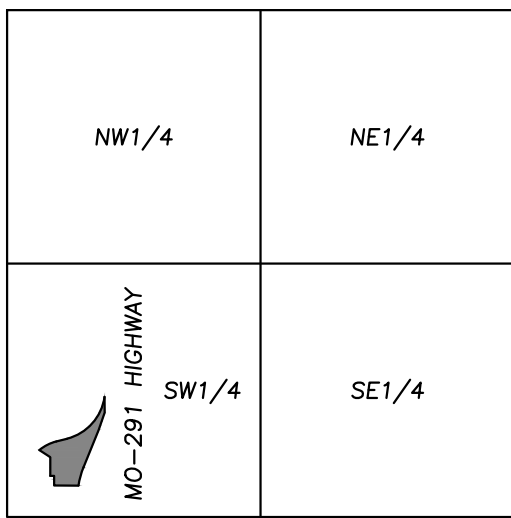

VICINITY MAP
SEC. 29-47-31

LEGEND

- PL PROPERTY LINE
- LL LOT LINE
- R/W RIGHT-OF-WAY
- 2' CURB & GUTTER
- EXISTING CONTOURS
- PROPOSED CONTOURS
- PROPOSED SPOT ELEVATION
- LG LIP OF GUTTER
- TC TOP OF CURB
- SW SIDEWALK
- ME MATCH EXISTING
- HP HIGH POINT
- LP LOW POINT
- P TOP OF PAVEMENT
- TE TOP OF STRUCTURE
- GR GROUND ELEVATION
- BS BOTTOM OF STEPS
- TS TOP OF STEPS
- BW BOTTOM OF WALL
- TW TOP OF WALL
- EXISTING STORM SEWER
- PROPOSED STORM PIPE
- PROPOSED WET CURB & GUTTER
- PROPOSED DRY CURB & GUTTER
- PROPOSED RETAINING WALL

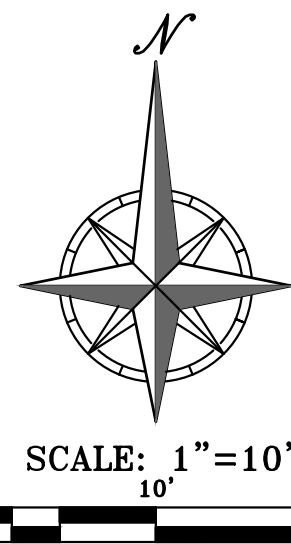

PHILIPS ENGINEERING, INC.
1270 N. Windheiser
Olathe, Kansas 66061
(913) 393-1155
Fax: (913) 393-1165
www.philipsengineering.com

PLANNING
ENGINEERING
IMPLEMENTATION



ENLARGED GRADING PLAN

MARKET STREET CENTER

M291 AND SW MARKET STREET


CITY OF LEE'S SUMMIT, JACKSON COUNTY, MISSOURI

PROJECT NO.	210639	No.	Date	Revisions:	By	App.
DATE:	10-14-21	DRAWNMR	1.	03-16-22	SNH	DAF
CHECKED:	DAF	APPROVED:	JOC	04-06-22	SNH	DAF
CORROBORATE OF AUTHORIZATION			3.	04-15-22	SNH	DAF
LAND SURVEYING - LS-82			4.	04-27-22	SNH	DAF
ENGINEERING - E-361						
CERTIFICATE OF AUTHORIZATION						
LAND SURVEYING-20070128						
ENGINEERING-20070028						

SHEET

C2.1

\\PHILIPS-SERVER\Projects\1\10639.dwg (Permit Plans) (GRADING ENLARGED.dwg) Layout:2 Apr 27, 2022 - 12:17pm Daniel Finn

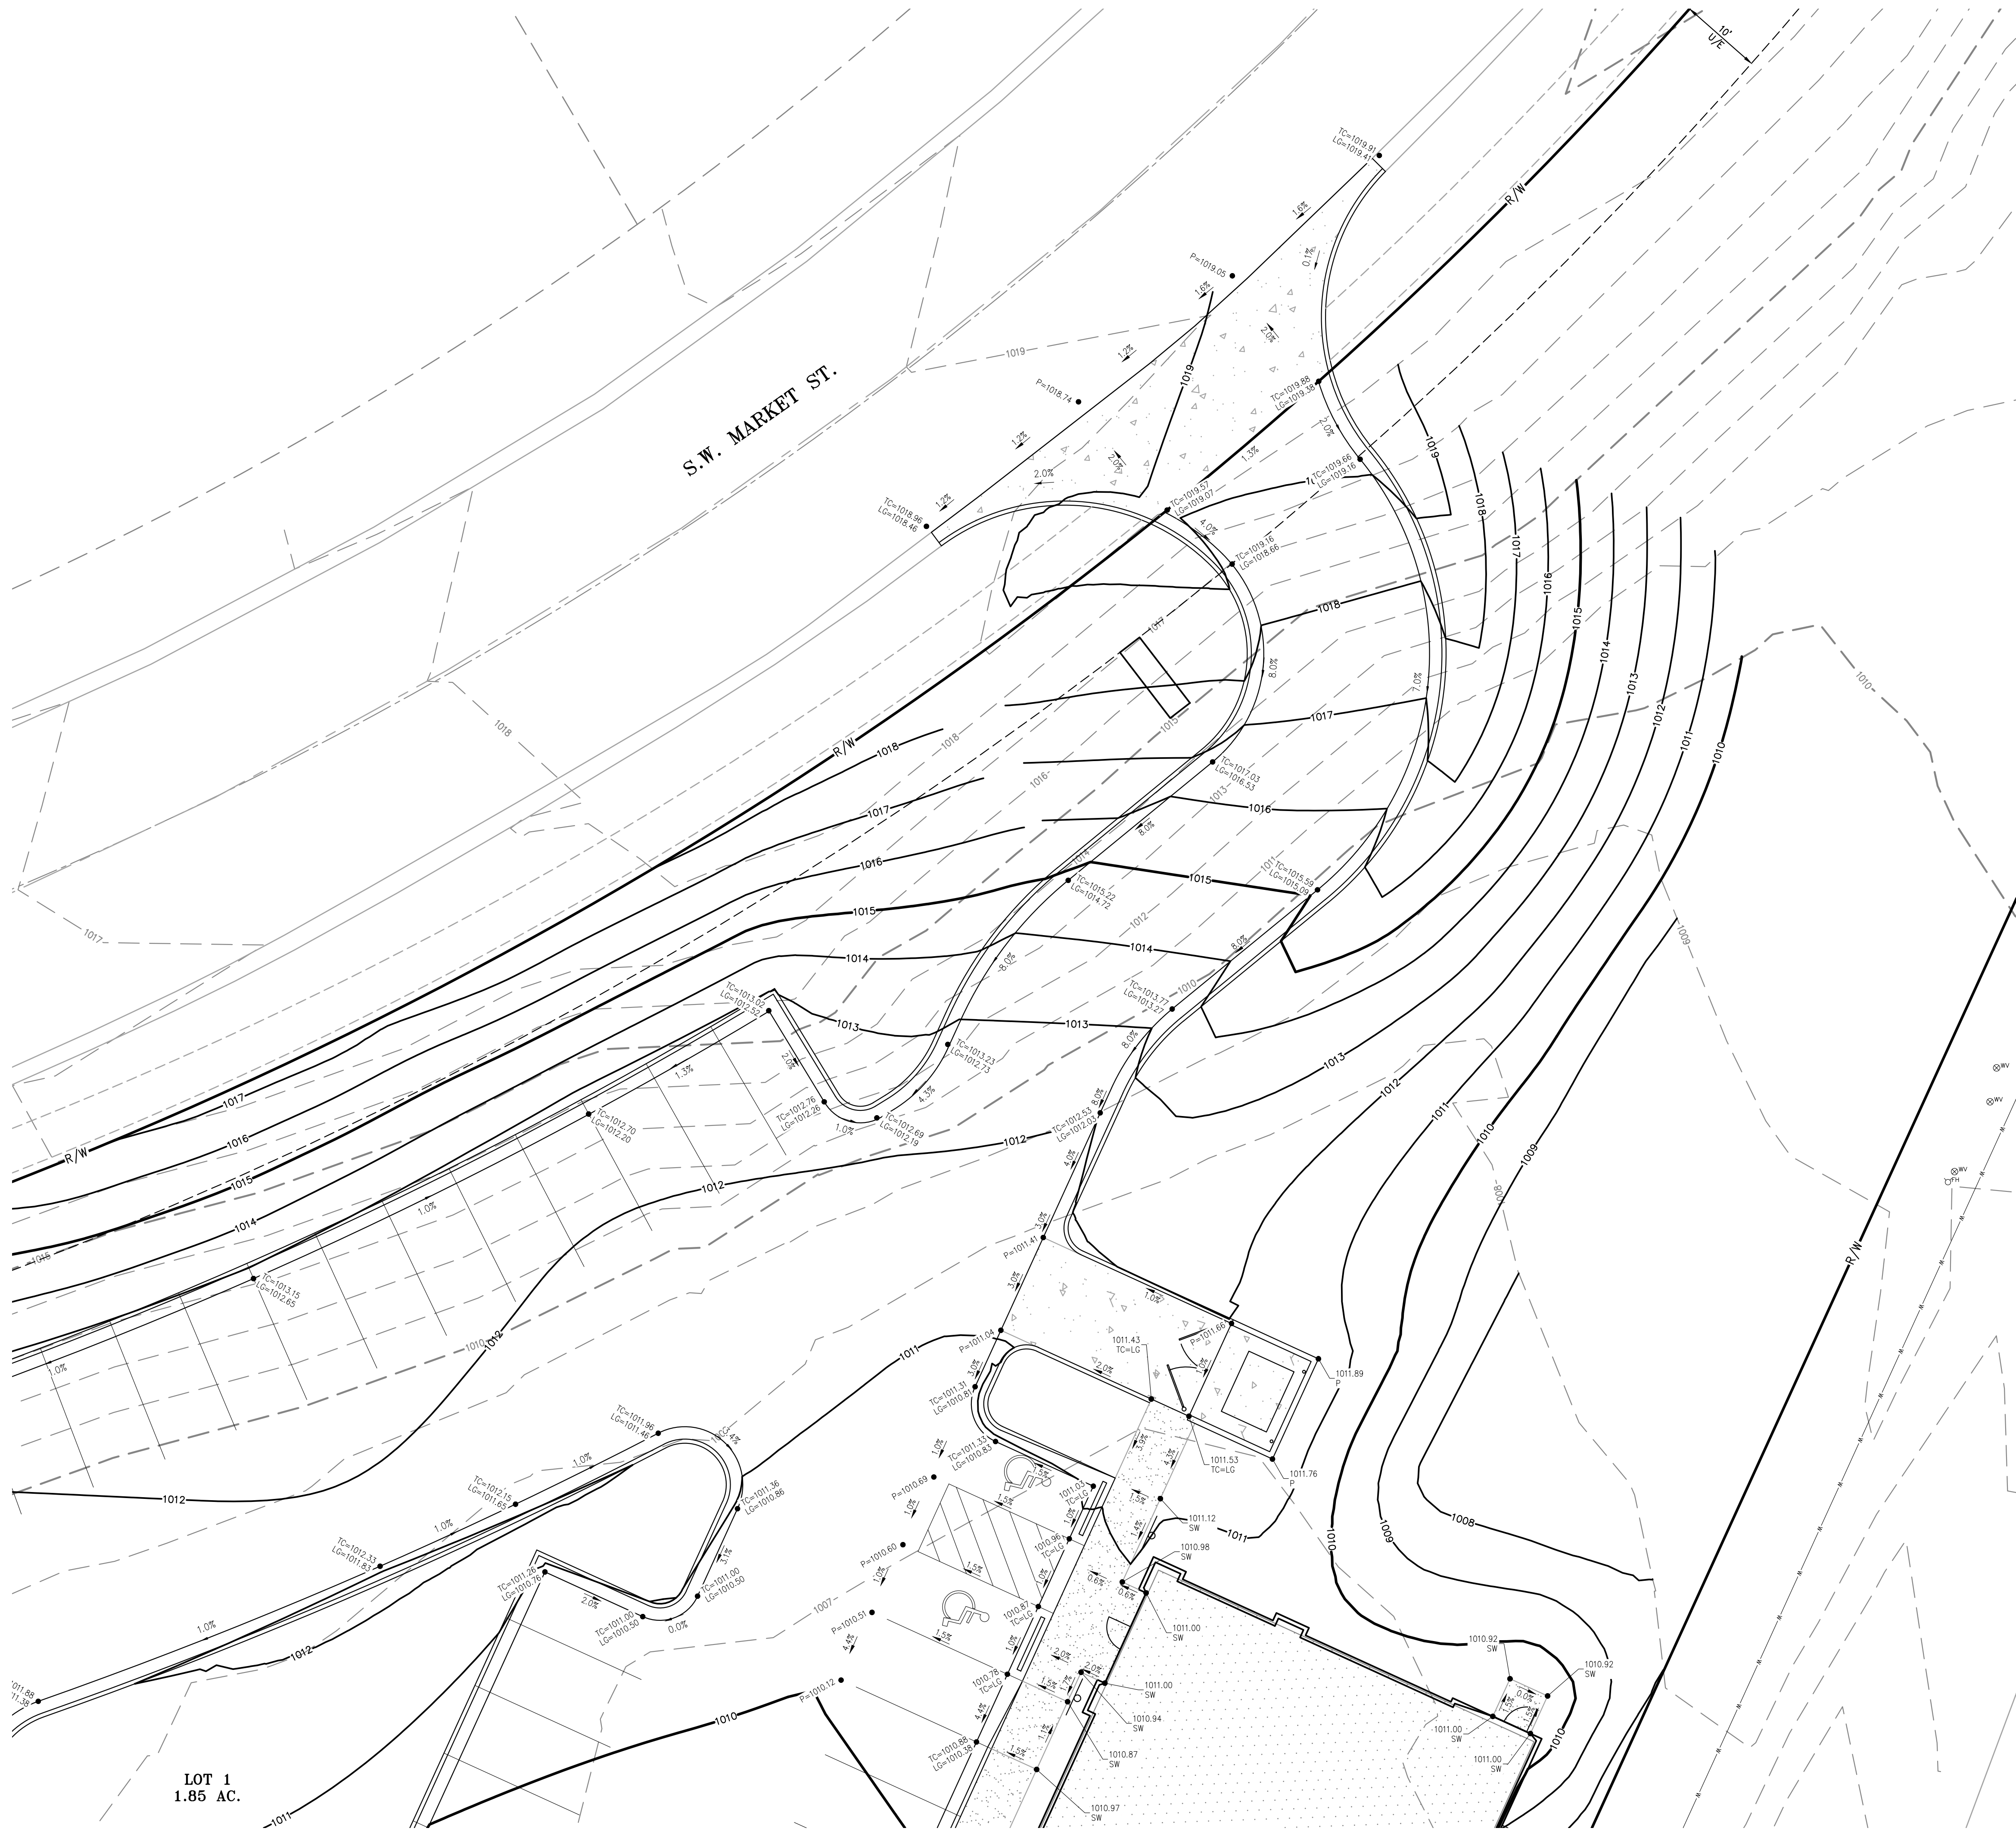

Know what's below.
Call before you dig.

UTILITY NOTES:
VISUAL INDICATIONS OF UTILITIES ARE AS SHOWN.
UNDERGROUND LOCATIONS SHOWN, AS FURNISHED BY THEIR LESSORS, ARE APPROXIMATE AND SHOULD BE VERIFIED IN THE FIELD AT THE TIME OF CONSTRUCTION. FOR ACTUAL FIELD LOCATIONS OF UNDERGROUND UTILITIES CALL 811.

RELEASED FOR
CONSTRUCTION
As Noted on Plans Review
Development Services Department
Lee's Summit, Missouri
04/28/2022

GRADING SHALL NOT EXCEED
3:1 SLOPE AT ANY LOCATION


FLOOD NOTE:

THIS PROPERTY LIES WITHIN ZONE X, DEFINED AS AREAS DETERMINED TO BE OUTSIDE THE 0.2% ANNUAL CHANCE FLOODPLAIN, AS SHOWN ON THE FLOOD INSURANCE RATE MAP PREPARED BY THE FEDERAL EMERGENCY MANAGEMENT AGENCY FOR THE CITY OF LEE'S SUMMIT, COMMUNITY NO. 290174, JACKSON COUNTY, MISSOURI, MAP NO. 29095C0436G, AND DATED JANUARY 20, 2017.

BENCHMARK:

VERTICAL DATUM = NAVD88 BASED ON GPS OBSERVATION USING MODOT VRS


1. FOUND "C" CUT IN CONCRETE SIDEWALK AT SOUTHWEST CORNER OF ADJACENT PROPERTY.
ELEVATION = 987.14
2. SET "C" CUT IN SOUTHWEST CORNER OF BACK OF CURB IN ADJACENT PARKING LOT TO THE NORTH AT NORTHWEST CORNER OF SURVEYED PROPERTY.
ELEVATION = 990.19

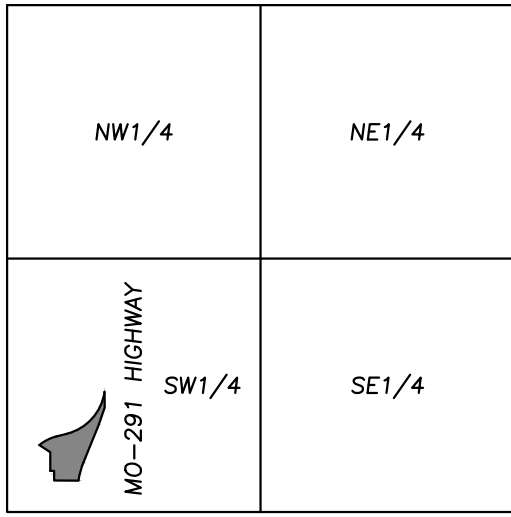

VICINITY MAP
SEC. 29-47-31

LEGEND

- PL — PROPERTY LINE
- LL — LOT LINE
- R/W — RIGHT-OF-WAY
- 2' CURB & GUTTER
- EXISTING CONTOURS
- PROPOSED CONTOURS
- PROPOSED SPOT ELEVATION
- LG LIP OF GUTTER
- TC TOP OF CURB
- SW SIDEWALK
- ME MATCH EXISTING
- HP HIGH POINT
- LP LOW POINT
- P TOP OF PAVEMENT
- TE TOP OF STRUCTURE
- GR GROUND ELEVATION
- BS BOTTOM OF STEPS
- TS TOP OF STEPS
- BW BOTTOM OF WALL
- TW TOP OF WALL
- EXISTING STORM SEWER
- PROPOSED STORM PIPE
- PROPOSED WET CURB & GUTTER
- PROPOSED DRY CURB & GUTTER
- PROPOSED RETAINING WALL

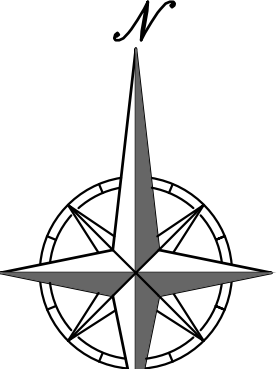


SCALE: 1"=10'
0' 10' 20'



PHILIPS ENGINEERING, INC.
1270 N. Winchester
Olathe, Kansas 66061
(913) 393-1155
Fax (913) 393-1165
www.philipsengineering.com

PLANNING
ENGINEERING
IMPLEMENTATION

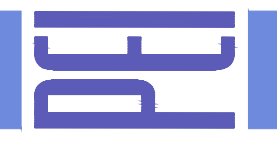

ENLARGED GRADING PLAN

MARKET STREET CENTER
M291 AND SW MARKET STREET

CITY OF LEE'S SUMMIT, JACKSON COUNTY, MISSOURI

PROJECT NO.	210639	Date	03-16-22	By	App.
DATE: 10-14-21	DRAWNMR	1.	03-16-22	SNH	DAF
CHECKED: DAF	APPROVED: JDC	2.	04-06-22	SNH	DAF
CERTIFICATE OF AUTHORIZATION		3.	04-15-22	SNH	DAF
LAND SURVEYING - LS-82		4.	04-27-22	SNH	DAF
ENGINEERING - E-361					
CERTIFICATE OF AUTHORIZATION					
LAND SURVEYING-20070128					
ENGINEERING-20070039					

SHEET

C2.2

\\PHILIPS-SERVER\Projects\1\10639.dwg (Grading Enlarged.dwg) Layout:3 Apr 27, 2022 - 12:17pm Daniel Finn



Know what's below.
Call before you dig.

UTILITY NOTES:
VISUAL INDICATIONS OF UTILITIES ARE AS SHOWN.
UNDERGROUND LOCATIONS SHOWN, AS FURNISHED BY THEIR
LESSORS, ARE APPROXIMATE AND SHOULD BE VERIFIED IN
THE FIELD AT THE TIME OF CONSTRUCTION. FOR ACTUAL
FIELD LOCATIONS OF UNDERGROUND UTILITIES CALL 811.

RELEASED FOR
CONSTRUCTION
As Noted on Plans Review
Development Services Department
Lee's Summit, Missouri
04/28/2022


GRADING SHALL NOT EXCEED
3:1 SLOPE AT ANY LOCATION

FLOOD NOTE:

THIS PROPERTY LIES WITHIN ZONE X, DEFINED AS AREAS DETERMINED TO BE OUTSIDE THE 0.2% ANNUAL CHANCE FLOODPLAIN, AS SHOWN ON THE FLOOD INSURANCE RATE MAP PREPARED BY THE FEDERAL EMERGENCY MANAGEMENT AGENCY FOR THE CITY OF LEE'S SUMMIT, COMMUNITY NO. 290174, JACKSON COUNTY, MISSOURI, MAP NO. 29095C0436G, AND DATED JANUARY 20, 2017.

BENCHMARK:

- VERTICAL DATUM = NAVD88 BASED ON GPS OBSERVATION USING MODOT VRS
1. FOUND "C" CUT IN CONCRETE SIDEWALK AT SOUTHWEST CORNER OF ADJACENT PROPERTY.
ELEVATION = 987.14
 2. SET "C" CUT IN SOUTHWEST CORNER OF BACK OF CURB IN ADJACENT PARKING LOT TO THE NORTH AT NORTHWEST CORNER OF SURVEYED PROPERTY.
ELEVATION = 990.19

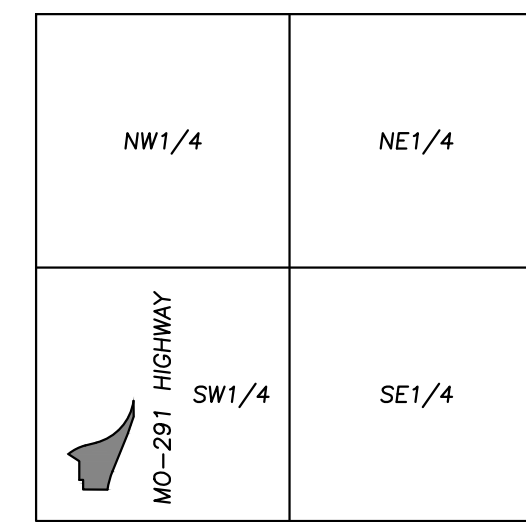

MO-150 HIGHWAY
SEC. 29-47-31



LEGEND

- PL — PROPERTY LINE
- LL — LOT LINE
- R/W — RIGHT-OF-WAY
- 2' CURB & GUTTER
- EXISTING CONTOURS
- PROPOSED CONTOURS
- PROPOSED SPOT ELEVATION
- LG — LIP OF GUTTER
- TC — TOP OF CURB
- SW — SIDEWALK
- ME — MATCH EXISTING
- HP — HIGH POINT
- LP — LOW POINT
- P — TOP OF PAVEMENT
- TE — TOP OF STRUCTURE
- GR — GROUND ELEVATION
- BS — BOTTOM OF STEPS
- TS — TOP OF STEPS
- BW — BOTTOM OF WALL
- TW — TOP OF WALL
- EXISTING STORM SEWER
- PROPOSED STORM PIPE
- PROPOSED WET CURB & GUTTER
- PROPOSED DRY CURB & GUTTER
- PROPOSED RETAINING WALL



SCALE: 1"=10'
0' 10' 20'



PHILIPS ENGINEERING, INC.
1370 N. Winchester
Olathe, Kansas 66061
(913) 393-1155
Fax: (913) 992-1165
www.philipsengineering.com

PLANNING
ENGINEERING
IMPLEMENTATION



ENLARGED GRADING PLAN

MARKET STREET CENTER

M291 AND SW MARKET STREET

CITY OF LEE'S SUMMIT, JACKSON COUNTY, MISSOURI

PROJECT NO.	210639	No.	Date	Revisions:	By	App.
DATE: 10-14-21	DRAWN: MR	1.	03-16-22	REVISED PER CITY COMMENTS	SNH	DAF
CHECKED: DAF	APPROVED: JDC	2.	04-06-22	REVISED PER CITY COMMENTS	SNH	DAF
CERTIFICATE OF AUTHORIZATION		3.	04-15-22	REVISED PER CITY COMMENTS	SNH	DAF
LAND SURVEYING - LS-82		4.	04-27-22	REVISED PER CITY COMMENTS	SNH	DAF
ENGINEERING - E-361						
CERTIFICATE OF AUTHORIZATION						
LAND SURVEYING-200701028						
ENGINEERING-200700028						

SHEET


C2.3

\\PHELPS-SERVER\Projects\1\10639.dwg\Permit Plans\ADA PLN.dwg Layout1 Apr 27, 2022 12:17pm Daniel Finn



LEGEND

- PL — PROPERTY LINE
- LL — LOT LINE
- R/W- RIGHT-OF-WAY
- 2' CURB & GUTTER
- 920 — EXISTING CONTOURS
- 918 — PROPOSED CONTOURS
- PROPOSED SPOT ELEVATION
- LG — UP OF GUTTER
- TC — TOP OF CURB
- SW — SIDEWALK
- ME — MATCH EXISTING
- HP — HIGH POINT
- LP — LOW POINT
- P — TOP OF PAVEMENT
- TE — TOP OF STRUCTURE
- GR — GROUND ELEVATION
- BS — BOTTOM OF STEPS
- TS — TOP OF STEPS
- BW — BOTTOM OF WALL
- TW — TOP OF WALL
- EXISTING STORM SEWER
- PROPOSED STORM PIPE
- PROPOSED WET CURB & GUTTER
- PROPOSED DRY CURB & GUTTER
- PROPOSED RETAINING WALL
- PROPOSED ADA ROUTE

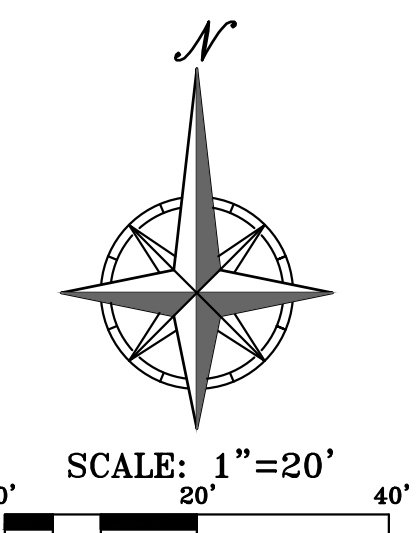

MO-291 EXIT RAMP

RELEASED FOR
CONSTRUCTION
As Noted on Plans Review
Development Services Department
Lee's Summit, Missouri
04/28/2022

PROJECT NO.	210639	No.	Date	Revisions:
DATE: 10-14-21	DRAWN: MR	1.	03-16-22	REVISED PER CITY COMMENTS
CHECKED: DAF	APPROVED: JDC	2.	04-06-22	REVISED PER CITY COMMENTS
CERTIFICATE OF AUTHORIZATION		3.	04-15-22	REVISED PER CITY COMMENTS
LAND SURVEYING - LS-82		4.	04-27-22	REVISED PER CITY COMMENTS
ENGINEERING - E-361				
CERTIFICATE OF AUTHORIZATION				
LAND SURVEYING-20070128				
ENGINEERING-20070039				

SHEET
C2.4

ADA PLAN
MARKET STREET CENTER
M291 AND SW MARKET STREET
CITY OF LEE'S SUMMIT, JACKSON COUNTY, MISSOURI

PHELPS ENGINEERING, INC.
1270 N. Winchester
Olathe, Kansas 66061
(913) 993-1155
Fax: (913) 993-1165
www.phelpsengineering.com

PLANNING
ENGINEERING
IMPLEMENTATION



Know what's below.
Call before you dig.

UTILITY NOTES:
VISUAL INDICATIONS OF UTILITIES ARE AS SHOWN.
UNDERGROUND LOCATIONS SHOWN, AS FURNISHED BY THEIR
LESSORS, ARE APPROXIMATE AND SHOULD BE VERIFIED IN
THE FIELD AT THE TIME OF CONSTRUCTION. FOR ACTUAL
FIELD LOCATIONS OF UNDERGROUND UTILITIES CALL 811.

LOT 1
MARKET STREET COMMONS
LOTS 1-3 WAL-MART CORP

LOT 2
MARKET STREET COMMONS
LOTS 1-3
WAL-MART CORP

INSTALL NEW PUBLIC SSMH
END OF PUBLIC SEWER MAIN EXTENSION
(RE: PUBLIC SANITARY SEWER PLANS)

CONNECT 1-1/4" FORCE MAIN TO
8" PVC PUBLIC SANITARY SEWER MAIN
W/ WYE CONNECTION 10 FEET DOWNSTREAM
CENTER OF PUBLIC SANITARY SEWER MAIN
FG=1013.20
FL 8" PVC=1009.28

PROPOSED PUBLIC SANITARY
SEWER MAIN EXTENSION
(RE: PUBLIC SANITARY SEWER PLANS)


PIPE DISCHARGE TO REMAIN.

PIPE DISCHARGE AND
WING WALLS TO REMAIN.

PROPOSED
DETENTION BASIN

TRACT A
0.60 AC.

STATE LIGHTING VAULT
ON CONC. PAD

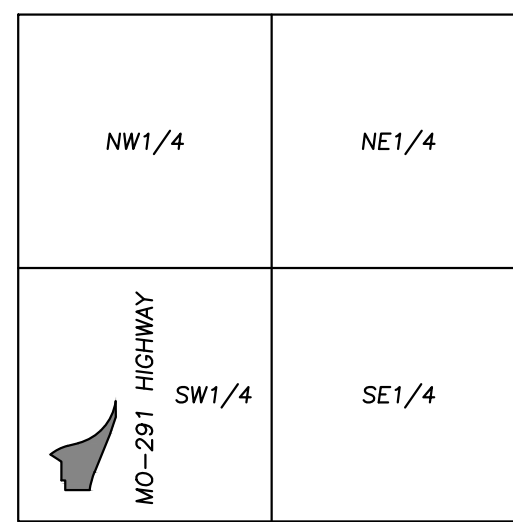

VICINITY MAP
SEC. 29-47-31

UTILITY NOTES:

- The contractor is specifically cautioned that the location and/or elevation of existing utilities as shown on these plans is based on records of the various utility companies, and where possible, measurements taken in the field. The information is not to be relied on as being exact or complete. The contractor must call the appropriate utility companies at least 48 hours before any excavation to request exact field location of utilities. It shall be the responsibility of the contractor to coordinate with and relocate &/or remove all existing utilities which conflict with the proposed improvements shown on the plans.
- The construction of storm sewers on this project shall conform to the requirements of the City's Technical Specifications and Design Criteria.
- The contractor shall field verify the exact location and elevation of the existing storm sewer lines and the existing elevation at locations where the proposed storm sewer collects or releases to existing ground. If discrepancies are encountered from the information shown on the plans, the contractor shall contact the design engineer. No pipes shall be laid until direction is received from the design engineer.
- It will be the contractors responsibility to field adjust the top of all manholes and boxes as necessary to match the grade of the adjacent area. Tops of existing manholes shall be raised if necessary to be flush with proposed pavement elevations, and to be 6-inches above finished ground elevations in non-paved areas. No separate or additional compensation will be made to the contractor for making final adjustments to the manholes and boxes.
- Inlet locations, horizontal pipe information and vertical pipe information is shown to the center of the structure. Deflection angles shown for storm sewer pipes are measured from the center of curb inlets and manholes. The contractor shall adjust the horizontal location of the pipes to go to the face of the boxes. All roof drains shall be connected to storm sewer structures. Provide cleanouts on roof drain lines at 100' max. Spacing and at all bend points. Do not connect roof drains directly to storm sewer pipe.
- The contractor shall be responsible for furnishing and installing all fire and domestic water lines, meters, backflow devices, pits, valves and all other incidentals required for a complete operable fire protection and domestic water system. All costs associated with the complete water system for the buildings shall be the responsibility of the contractor. All work shall conform to the requirements of City.
- The contractor shall be responsible for furnishing and installing all sanitary sewer service lines from the buildings to the public line. All work shall conform to the requirements of the City.
- The contractor will be responsible for securing all permits, bonds and insurance required by the contract documents, City, and all other governing agencies (including local, county, state and federal authorities) having jurisdiction over the work proposed by these construction documents. The cost for all permits bonds and insurance shall be the contractors responsibility and shall be included in the bid for the work.
- By the use of these construction documents the contractor hereby agrees that he/she shall be solely responsible for the safety of the construction workers and the public. The contractor agrees to hold the engineer and owner harmless for any and all injuries, claims, losses or damages related to the project.
- The Contractor shall be responsible for furnishing all materials, tools and equipment and installation of electrical power, telephone and gas service from a point of connection from the public utility lines to the building structures. This will include all conduits, service lines, meters, concrete pads and all other incidentals required for a complete and operational system as required by the owner and the public utilities. Refer to building plans for exact tie-in locations of all utilities. Contractor shall verify connection points prior to installation of utility line.
- All fill material is to be in place, compacted, and consolidated before installation of proposed utilities. On-site geotechnical engineer shall provide written confirmation that this requirement has been met and that utilities may proceed in the fill areas. All utilities are to be placed in trench conditions.
- Contractor shall notify the utility authorities inspectors 48 hours before connecting to any existing line.
- Water lines shall be as follows (unless otherwise shown on plans):
 - Pipe sizes less than 3-inches that are installed below grade and outside building shall comply with the following:
 - Seamless Copper Tubing: Type "K" soft copper, ASTM B88.
 - Fittings: Wrought copper (95.5 Tin Antimony solder joint), ASME B 16.22.
 - Pipe sizes 3-inches Through 48-inches that are installed below grade and outside building shall comply with one of the following:
 - Gray Cast Iron Water Pipe: ANSI A21.6, thickness class 52.
 - Fittings: Either mechanical joint or push-on joint, AWWA C110 or AWWA C111.
 - Elastomeric gaskets and lubricant: ASTM F477.
 - Cement Mortar Lining, AWWA C104.
 - Ductile Iron Water Pipe: AWWA C151, thickness class 50.
 - Fittings: Either mechanical joint or push-on joint, AWWA C110 or AWWA C111.
 - Elastomeric gaskets and lubricant: ASTM F477.
 - Cement Mortar Lining, AWWA C104.
 - Polyvinyl Chloride (PVC) Water Pipe: Pipe, AWWA C900, rated DR 18 (Class 150), continuously marked as required.
 - Elastomeric gaskets and lubricant: ASTM F477 for smaller pipes.
 - Pipe joints: Integrally molded bell ends, ASTM D3139.
 - Trace wire: Magnetic detectable conductor, (#12 Copper) brightly colored plastic covering imprinted with "Water Service" in large letters.
- Minimum trench width shall be 2 feet.
- Contractor shall maintain a minimum of 42" cover on all waterlines. All water line joints are to be mechanical joints with thrust blocking as called out in specifications and construction plans. Water mains and service lines shall be constructed in accordance to waterline's specifications for commercial services.
- All waterlines shall be kept min. ten (10') apart (parallel) from sanitary sewer lines or manholes. Or when crossing, on 24" vertical clearance (outside edge of pipe to outside edge of pipe) of the water line above the sewer line is required.
- Sanitary conflicts will be resolved prior to permit issuance.
- In the event of a vertical conflict between waterlines, sanitary lines, storm lines and gas lines (existing and proposed), the sanitary line shall be ductile iron pipe with mechanical joints at least 10 feet on both sides of crossing (or encased in concrete this same distance), the waterline shall have mechanical joints with appropriate thrust blocking as required to provide a minimum of 24" clearance. Meeting requirements of ANSI A21.10 or ANSI 21.11 (AWWA C-151) (CLASS 50).
- All underground storm, sanitary, water and other utility lines shall be installed, inspected and approved before backfilling. Failure to have inspection approval prior to backfill will constitute rejection of work.
- All necessary inspections and/or certifications required by codes and/or utility service companies shall be performed prior to announced building possession and the final connection of service. Contractor shall coordinate with all utility companies for installation requirements and specifications.
- Refer to building plans for site lighting electrical plan, irrigation, parking lot security system and associated conduit requirements. Coordinate with Owner that all required conduits are in place & tested prior to paving.
- When a building utility connection from site utilities leading up to the building cannot be made immediately, temporarily mark all such site utility terminations.
- Refer to the building plans for site lighting electrical requirements, including conduits, pole bases, pull boxes, etc.

UTILITY COMPANIES:

MISSOURI GAS ENERGY (816) 969-2218
LUCAS WALLS (LUCAS.WALLS@SUG.COM)
3025 SOUTHEAST CLOVER DRIVE
LEE'S SUMMIT, MO 64082

EVERGY (816) 347-4339
PHILLIP INGRAM (PHILLIP.INGRAM@KCPL.COM)
RON DEJARNETTE (RON.DEJARNETTE@KCPL.COM)
1300 HAMBLEN ROAD
LEE'S SUMMIT, MO 64081


STORM SEWER (PUBLIC WORKS DEPARTMENT) (816) 969-1800
220 SE GREEN STREET
LEE'S SUMMIT, MO 64063

SANITARY SEWER & WATER (WATER UTILITIES DEPT.) (816)-969-1900
1200 SE HAMBLEN ROAD,
LEE'S SUMMIT, MO 64081

AT&T (913) 383-4929
MR. CLAYTON ANSPAUGH (CA4089@ATT.COM) (913) 383-4849-FAX
9444 NALL AVENUE
OVERLAND PARK, KANSAS 66207

LEGEND

- PL PROPERTY LINE
- LL LOT LINE
- R/W RIGHT-OF-WAY
- CATV EXISTING CABLE TELEVISION LINE
- FO EXISTING FIBER OPTIC LINE
- G EXISTING GAS LINE
- BE EXISTING BURIED ELECTRIC LINE
- OHP EXISTING OVERHEAD POWER LINE
- QHT EXISTING OVERHEAD TELEPHONE LINE
- SS EXISTING SANITARY SEWER LINE
- 24"HOPE EXISTING 24" HOPE STORM SEWER LINE (& SIZE)
- BT EXISTING BURIED TELEPHONE LINE
- W-G" EXISTING WATER LINE (& SIZE)
- G PROPOSED GAS LINE
- BE PROPOSED BURIED ELECTRIC LINE
- SS PROPOSED SANITARY SEWER LINE
- OHP PROPOSED OVERHEAD POWER LINE
- BT PROPOSED BURIED TELEPHONE LINE
- W PROPOSED WATER LINE (& SIZE)

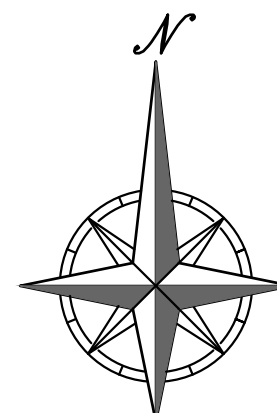

SCALE: 1"=40'
0' 40' 80'



PHILIPS ENGINEERING, INC.
1370 N. Winchester
Olathe, Kansas 66061
(913) 393-1155
Fax: (913) 393-1165
www.philipsengineering.com

PLANNING
ENGINEERING
IMPLEMENTATION



OVERALL UTILITY PLAN
MARKET STREET CENTER
M291 AND SW MARKET STREET
CITY OF LEE'S SUMMIT, JACKSON COUNTY, MISSOURI

PROJECT NO.	210639	No.	Date	Revisions:	By	App.
DATE: 10-14-21	DRAWN: MR	1.	03-16-22	REVISED PER CITY COMMENTS	SNH	DAF
CHECKER: DAF	APPROVED: JDC	2.	04-06-22	REVISED PER CITY COMMENTS	SNH	DAF
CERTIFICATE OF AUTHORIZATION		3.	04-15-22	REVISED PER CITY COMMENTS	SNH	DAF
LAND SURVEYING - LS-82		4.	04-27-22	REVISED PER CITY COMMENTS	SNH	DAF
ENGINEERING - E-361						
CERTIFICATE OF AUTHORIZATION						
LAND SURVEYING-200701028						
ENGINEERING-200700329						

SHEET

C3



Know what's below.
Call before you dig.

UTILITY NOTES:
VISUAL INDICATIONS OF UTILITIES ARE AS SHOWN.
UNDERGROUND LOCATIONS SHOWN, AS FURNISHED BY THEIR
LESSORS, ARE APPROXIMATE AND SHOULD BE VERIFIED IN
THE FIELD AT THE TIME OF CONSTRUCTION. FOR ACTUAL
FIELD LOCATIONS OF UNDERGROUND UTILITIES CALL 811.

4.5X6 CURB INLET
T.E.=1014.34
FL(SW)20MP=1005.08
FL(N)36"HDPE=1003.07
FL(SE)48"RCP=1001.92

SITE BENCHMARK
ELEVATION=1014.34

CONC.

ASPHALT

S.W. MARKET ST.

LOT 1
1.85 AC.

LOT 2
2.58 AC.


TEMPORARY PRIVATE ESENTIAL
DO NOT DISTURB (ESENTIAL)

TENANT A
4,200 S.F.
FFE=1011.00


TENANT B
3,000 S.F.
FFE=1009.00

LEGEND

- PL PROPERTY LINE
- LL LOT LINE
- R/W RIGHT-OF-WAY
- CATV EXISTING CABLE TELEVISION LINE
- FO EXISTING FIBER OPTIC LINE
- G EXISTING GAS LINE
- BE EXISTING BURIED ELECTRIC LINE
- OHP EXISTING OVERHEAD POWER LINE
- OHT EXISTING OVERHEAD TELEPHONE LINE
- SS EXISTING SANITARY SEWER LINE
- SSS EXISTING STORM SEWER LINE (& SIZE)
- BT EXISTING BURIED TELEPHONE LINE
- W-6" EXISTING WATER LINE (& SIZE)
- G PROPOSED GAS LINE
- BE PROPOSED BURIED ELECTRIC LINE
- SS PROPOSED SANITARY SEWER LINE
- OHP PROPOSED OVERHEAD POWER LINE
- BT PROPOSED BURIED TELEPHONE LINE
- W PROPOSED WATER LINE (& SIZE)

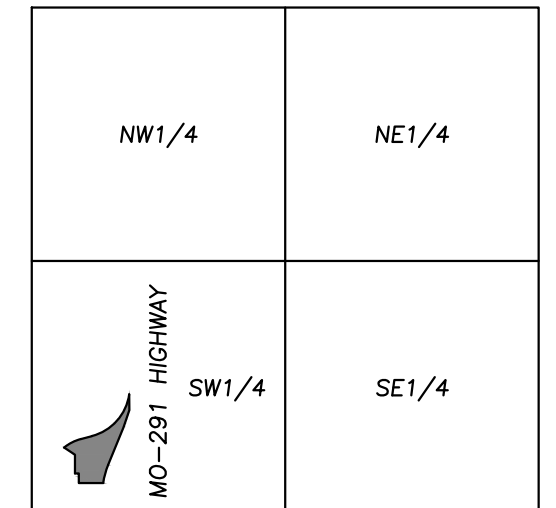

VICINITY MAP
SEC. 29-47-31

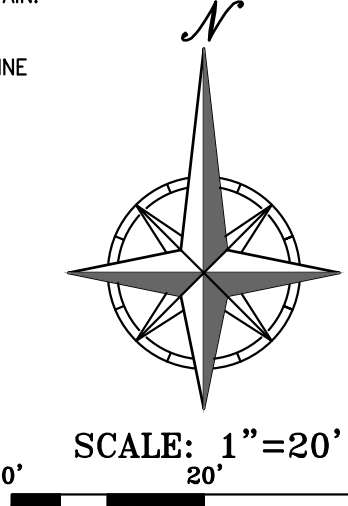

UTILITY KEY NOTES:

- D1 PROPOSED ROOF DRAIN CONNECTION. RE: ARCH PLANS FOR DOWNSPOUT LOCATIONS. CONNECT DOWNSPOUTS TO EXTERNAL UNDERGROUND STORM LINE.
- D2 INSTALL 8" HDPE PRIVATE STORM SEWER @ 1.0% MINIMUM SLOPE.
- D3 CONNECT TO PROPOSED PRIVATE CURB INLET.
FL IN (E) 8"=1003.12
FL OUT (S) 15"=1002.54
- D4 INSTALL PRIVATE STORM STRUCTURE. SEE STORMWATER PLAN & PROFILES FOR RIM ELEVATION & INVERT ELEVATIONS.
- E1 FOLLOW ELECTRIC COMPANY WORK ORDER AND SPECIFICATIONS FOR PRIMARY ELECTRICAL SERVICE ROUTING AND CONNECTION TO EXISTING.
- E2 INSTALL CONCRETE SECTIONALIZER PAD. CONTRACTOR TO VERIFY EXACT LOCATION AND SIZE WITH ELECTRIC COMPANY PRIOR TO CONSTRUCTION. CONTRACTOR SHALL BE RESPONSIBLE FOR INSTALLATION OF CONCRETE PAD AND CONDUIT AS REQUIRED BY THE ELECTRIC COMPANY. CONTRACTOR SHALL COORDINATE SAID WORK WITH THE ELECTRIC COMPANY.
- E3 INSTALL CONCRETE TRANSFORMER PAD. CONTRACTOR TO VERIFY EXACT LOCATION AND SIZE WITH ELECTRIC COMPANY PRIOR TO CONSTRUCTION. CONTRACTOR SHALL BE RESPONSIBLE FOR INSTALLATION OF CONCRETE PAD AND CONDUIT AS REQUIRED BY THE ELECTRIC COMPANY. CONTRACTOR SHALL COORDINATE SAID WORK WITH THE ELECTRIC COMPANY.
- E4 ELECTRIC ENTRY INTO BUILDING. FOLLOW ELECTRIC COMPANY REQUIREMENTS (RE: BUILDING ELECTRIC PLAN).
- E5 CONTRACTOR TO INSTALL CONDUITS TO MONUMENT SIGN (RE: BUILDING ELECTRICAL PLANS FOR POWER REQUIREMENTS).
- G1 GAS ENTRY WITH GAS METER. CONTRACTOR SHALL COORDINATE WITH GAS COMPANY FOR TYPING OF INDIVIDUAL METER. SIZE OF GAS MAIN SHALL BE AS DETERMINED BY UTILITY OR AS SHOWN ON BUILDING PLANS. CONTRACTOR IS RESPONSIBLE FOR COORDINATION WITH GAS COMPANY REGARDING THE SIZE & INSTALLATION OF GAS SERVICE LINE.
- W1 CONTRACTOR TO COORDINATE 1" TAP ON EXISTING MAIN FOR DOMESTIC SERVICE LINE (2 LOCATIONS) WITH THE CITY. THE CITY SHALL PERFORM THE TAP OF THE EXISTING MAIN. CONTACT CITY FOR TAPPING REQUIREMENTS. CONTRACTOR TO PAY ALL FEES FOR WATER MAIN TAP. OWNER WILL REIMBURSE CONTRACTOR FOR ACTUAL METER AND SYSTEM DEVELOPMENT FEES ASSESSED BY CITY.
- W2 INSTALL 1" DOMESTIC WATER METER PIT PER CITY REQUIREMENTS (2 LOCATIONS). THE CITY SHALL PROVIDE THE METER, THE PIT, AND ALL OTHER MATERIALS NECESSARY FOR THE INSTALLATION. CONTRACTOR TO COORDINATE AND PAY ALL FEES. INSTALLATION BY THE CONTRACTOR'S PLUMBER SHALL BE IN ACCORDANCE WITH CITY STANDARDS.
- W3 1-1/2" DOMESTIC WATER LINE ENTRY TO BUILDING (2 LOCATIONS). CONTRACTOR TO TRANSITION FROM 1" DOMESTIC WATER LINE TO 1-1/2" DOMESTIC WATER LINE DOWNSTREAM OF WATER METER. DOMESTIC WATER LINE SHALL BE 1-1/2" SPT TYPE K COPPER. CONTRACTOR SHALL BE RESPONSIBLE FOR INSTALLING ANY APPURTENANCES ON THE DOMESTIC LINE SUCH AS BACKFLOW PREVENTION DEVICES (RE: BUILDING PLANS), GATE VALVES, REDUCERS, BENDS, TEES, ETC., WHICH MAY BE REQUIRED. CONTRACTOR TO COORDINATE WITH THE DEVELOPMENT SERVICES INSPECTOR.
- W4 CONTRACTOR TO COORDINATE 1" TAP ON EXISTING MAIN FOR IRRIGATION LINE WITH CITY. THE CITY SHALL PERFORM THE TAP OF THE EXISTING MAIN. CONTACT CITY FOR TAPPING REQUIREMENTS. CONTRACTOR TO PAY ALL FEES FOR WATER MAIN TAP. OWNER WILL REIMBURSE CONTRACTOR FOR ACTUAL METER AND SYSTEM DEVELOPMENT FEES ASSESSED BY CITY.
- W5 INSTALL 1" IRRIGATION METER PIT PER CITY REQUIREMENTS. THE CITY SHALL PROVIDE THE METER, THE PIT, AND ALL OTHER MATERIALS NECESSARY FOR THE INSTALLATION. CONTRACTOR TO COORDINATE AND PAY ALL FEES. INSTALLATION BY THE CONTRACTOR'S PLUMBER SHALL BE IN ACCORDANCE WITH CITY STANDARDS.
- W6 1-1/2" IRRIGATION LINE ENTRY TO BUILDING. CONTRACTOR TO TRANSITION FROM 1" IRRIGATION LINE TO 1-1/2" IRRIGATION LINE DOWNSTREAM OF WATER METER. CONTRACTOR SHALL BE RESPONSIBLE FOR INSTALLING ANY APPURTENANCES ON THE DOMESTIC LINE SUCH AS BACKFLOW PREVENTION DEVICES (RE: BUILDING PLANS), GATE VALVES, REDUCERS, BENDS, TEES, ETC., WHICH MAY BE REQUIRED. CONTRACTOR TO COORDINATE WITH THE DEVELOPMENT SERVICES INSPECTOR.
- W7 EXISTING PUBLIC FIRE HYDRANT TO REMAIN.
- W8 CONTRACTOR TO INSTALL 12"x12"x6" CUT-IN TEE FOR PROPOSED 6" PRIVATE FIRE LINE. CONTRACTOR TO CONTACT CITY FOR CONNECTION REQUIREMENTS. CONTRACTOR TO PAY ALL FEES FOR WATER MAIN CONNECTION.
- W9 6" PRIVATE FIRE LINE ENTRY TO BUILDING (UPSTREAM OF BACKFLOW PREVENTION DEVICE). BACKFLOW PREVENTION DEVICE SHALL BE LOCATED INSIDE BUILDING (RE: BUILDING PLANS FOR BACKFLOW PREVENTION DEVICE DETAILS AND SPECIFICATIONS).
- W10 6" PRIVATE FIRE LINE EXIT FROM BUILDING (DOWNSTREAM OF BACKFLOW PREVENTION DEVICE).
- W11 CONTRACTOR TO INSTALL 6" PRIVATE FIRE LINE FROM BUILDING TO NEW PRIVATE FIRE HYDRANT. PRIVATE FIRE HYDRANT SHALL BE PAINTED RED. SEE SHEET C02, "PRIVATE FIRE HYDRANT" DETAIL.
- W12 INSTALL 6" GATE VALVE.
- T1 CONTRACTOR IS RESPONSIBLE TO COORDINATE WITH THE TELEPHONE COMPANY FOR THE INSTALLATION OF BURIED TELEPHONE LINES. CONTRACTOR TO PROVIDE THREE (3) - 4" PVC SCH. 40 CONDUITS FROM BUILDING TO R/W. CONTRACTOR TO TERMINATE IN QUARTZITE BOX WITH PULL STRING FROM BUILDING TO TELEPHONE FEED POINT. CONTRACTOR TO VERIFY EXACT ROUTING AND FEED POINT WITH TELEPHONE COMPANY.
- S1 CONNECT TO BLDG. INTERIOR PLUMBING SANITARY SEWER LINE (RE: MEP PLANS)
FG=1008.00
FL 4"=1005.35
- S2 INSTALL 16 L.F. 4" PVC SANITARY SEWER SERVICE LINE (SDR-26) @ 2.0% MIN. SLOPE.
- S3 INSTALL E1 DUAL GRINDER PUMPS (MODEL WH472-77) WITH POLYETHYLENE TANK AND E/ONE SENTRY ADVISOR ALARM PANEL.
TE=1008.72
FL 4" IN=1005.03
FL 1-1/4" OUT=1005.52
- S4 INSTALL 1-1/4" HDPE PRIVATE SANITARY SEWER FORCE MAIN.
- S5 INSTALL CHECK VALVE ON 4" SANITARY SEWER SERVICE LINE WITH VALVE BOX ACCESSIBLE AT GRADE.
- X1 UTILITY CROSSING
FG=1008.54
8" STORM FL=1003.44
1-1/4" SANITARY FL=1005.44
(1.3' VERTICAL CLARENCE)
- X2 UTILITY CROSSING
FG=1008.70
FL 1-1/2" WATER LINES (3)=1002.65
8" STORM FL=1003.76
(1.0' VERTICAL CLARENCE)
- X3 UTILITY CROSSING
FG=1007.40
FL 6" FIRE LINE=1002.65
8" STORM FL=1004.15
(1.0' VERTICAL CLARENCE)

RELEASED FOR
CONSTRUCTION
As Noted on Plans Review
Development Services Department
Lee's Summit, Missouri
04/28/2022



PHILIPS ENGINEERING, INC.
1370 N. Winchester
Olathe, Kansas 66061
(913) 993-1155
Fax: (913) 993-1165
www.philipsengineering.com

PLANNING
ENGINEERING
IMPLEMENTATION



ENLARGED UTILITY PLAN
MARKET STREET CENTER
M291 AND SW MARKET STREET
CITY OF LEE'S SUMMIT, JACKSON COUNTY, MISSOURI

PROJECT NO.	210639	No.	Date	Revisions:	By	App.
DATE: 10-14-21	DRAWNMR	1.	03-16-22	REVISED PER CITY COMMENTS	SNH	DAF
CHECKED: DAF	APPROVED: JDC	2.	04-06-22	REVISED PER CITY COMMENTS	SNH	DAF
CERTIFICATE OF AUTHORIZATION		3.	04-15-22	REVISED PER CITY COMMENTS	SNH	DAF
LAND SURVEYING - LS-82		4.	04-27-22	REVISED PER CITY COMMENTS	SNH	DAF
ENGINEERING - E-361						
CERTIFICATE OF AUTHORIZATION						
LAND SURVEYING - 200701028						
ENGINEERING - 200700329						

SHEET
C3.1



Know what's below.
Call before you dig.

4.5X6 CURB INLET
T.E.=1014.34
FL(SW)20MP=1005.08
FL(N)36"HDPE=1003.07
FL(SE)48"RCP=1001.92

SITE BENCHMARK
ELEVATION=1014.34

CONC.

ASPHALT

S.W. MARKET ST.

EXISTING PUBLIC
FIRE HYDRANT

MO-291 EXIT RAMP

LOT 1
1.85 AC.

300 FT HOSE
REACH

300 FT HOSE
REACH

TENANT A
4,200 S.F.
FFE=1011.00

300 FT HOSE
REACH

300 FT HOSE
REACH

TENANT B
3,000 S.F.
FFE=1009.00


PROPOSED PRIVATE
FIRE HYDRANT

MO-291 EXIT RAMP


LOT 2
2.58 AC.

FUTURE LIMITS OF PARKING
(PER APPROVED PDP)

NEW PRIVATE FIRE HYDRANT
NO. 200100159 (1.5")

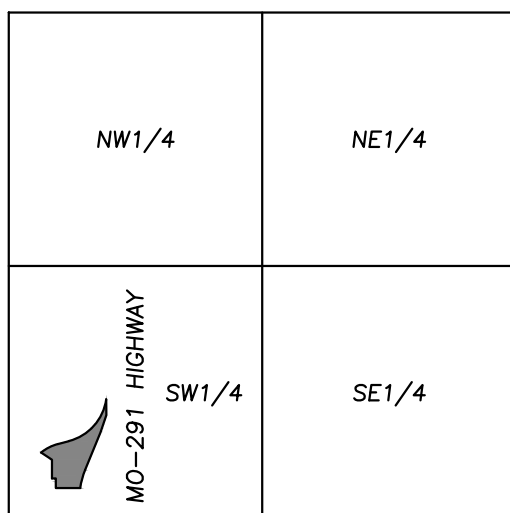


VICINITY MAP
SEC. 29-47-31

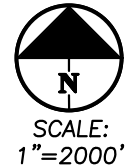

LEGEND

- PL PROPERTY LINE
- LL LOT LINE
- R/W RIGHT-OF-WAY
- CATV EXISTING CABLE TELEVISION LINE
- FO EXISTING FIBER OPTIC LINE
- G EXISTING GAS LINE
- BE EXISTING BURIED ELECTRIC LINE
- OHP EXISTING OVERHEAD POWER LINE
- OHF EXISTING OVERHEAD TELEPHONE LINE
- SS EXISTING SANITARY SEWER LINE
- 24"HDPE EXISTING STORM SEWER LINE (& SIZE)
- BT EXISTING BURIED TELEPHONE LINE
- W-G" EXISTING WATER LINE (& SIZE)
- G PROPOSED GAS LINE
- BE PROPOSED BURIED ELECTRIC LINE
- SS PROPOSED SANITARY SEWER LINE
- OHP PROPOSED OVERHEAD POWER LINE
- BT PROPOSED BURIED TELEPHONE LINE
- W PROPOSED WATER LINE (& SIZE)

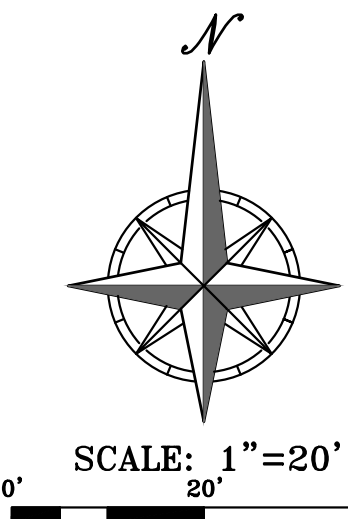


RELEASED FOR
CONSTRUCTION
As Noted on Plans Review
Development Services Department
Lee's Summit, Missouri
04/28/2022



PHILLIPS ENGINEERING, INC.
1270 N. Winchester
Olathe, Kansas 66061
(913) 393-1155
Fax (913) 393-1165
www.phillipsengineering.com

PLANNING
ENGINEERING
IMPLEMENTATION

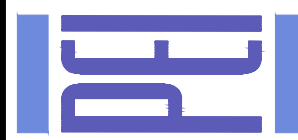

FIRE HOSE PLAN

MARKET STREET CENTER



M291 AND SW MARKET STREET

CITY OF LEE'S SUMMIT, JACKSON COUNTY, MISSOURI

PROJECT NO.	210639	No.	Date	Revisions:	By	App.
DATE: 10-14-21	DRAWN: MR	1.	03-16-22	REVISED PER CITY COMMENTS	SNH	DAF
CHECKED: DAF	APPROVED: JDC	2.	04-06-22	REVISED PER CITY COMMENTS	SNH	DAF
CERTIFICATE OF AUTHORIZATION		3.	04-15-22	REVISED PER CITY COMMENTS	SNH	DAF
LAND SURVEYING - LS-82		4.	04-27-22	REVISED PER CITY COMMENTS	SNH	DAF
ENGINEERING - E-361						
CERTIFICATE OF AUTHORIZATION						
LAND SURVEYING-200701028						
ENGINEERING-200700039						




SHEET

C3.2

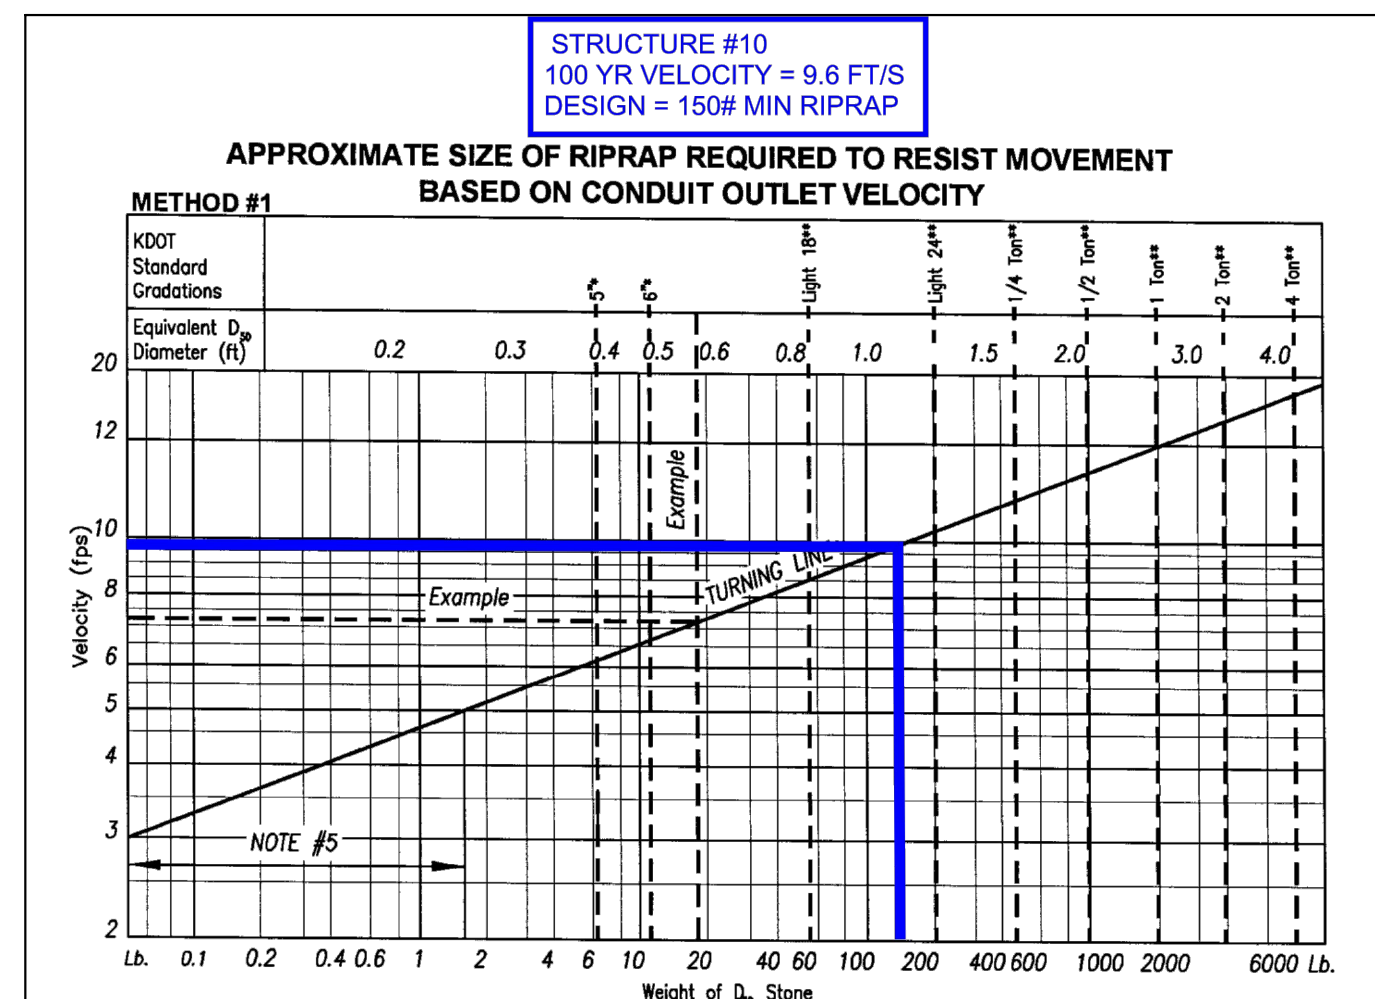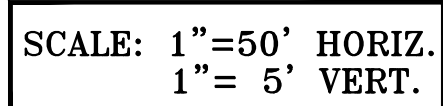

PROJECT NO.	210639	NO.	DATE	BY	REVISIONS:
10-14-31	1	03-16-22	1	SNH	REVISED PER CITY COMMENTS
10-14-31	2	04-06-22	2	SNH	REVISED PER CITY COMMENTS
10-14-31	3	04-15-22	3	SNH	REVISED PER CITY COMMENTS
10-14-31	4	04-27-22	4	SNH	REVISED PER CITY COMMENTS
CERTIFICATE OF AUTHORIZATION AND STATE NO. 200700128 ENGINEERING - E-391					

PROJECT NO.	210639	No.	Date	Revisions:	By	App.
DATE: 10-14-21	DRAWN: MR	1.	03-16-22	REVISED PER CITY COMMENTS	SNH	DAF
CHECKED: DAF	APPROVED: JOC	2.	04-06-22	REVISED PER CITY COMMENTS	SNH	DAF
CERTIFICATE OF AUTHORIZATION		3.	04-15-22	REVISED PER CITY COMMENTS	SNH	DAF
LAND SURVEYING - LS-82		4.	04-27-22	REVISED PER CITY COMMENTS	SNH	DAF
ENGINEERING - E-361						
CERTIFICATE OF AUTHORIZATION						
LAND SURVEYING-2007010728						
ENGINEERING-200700029						

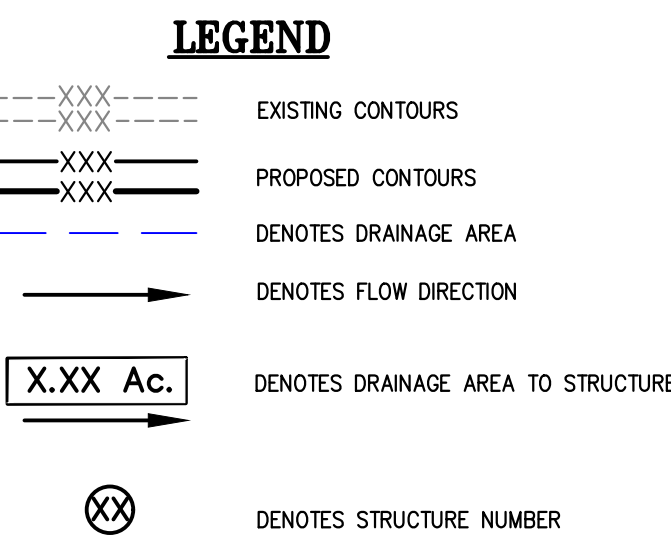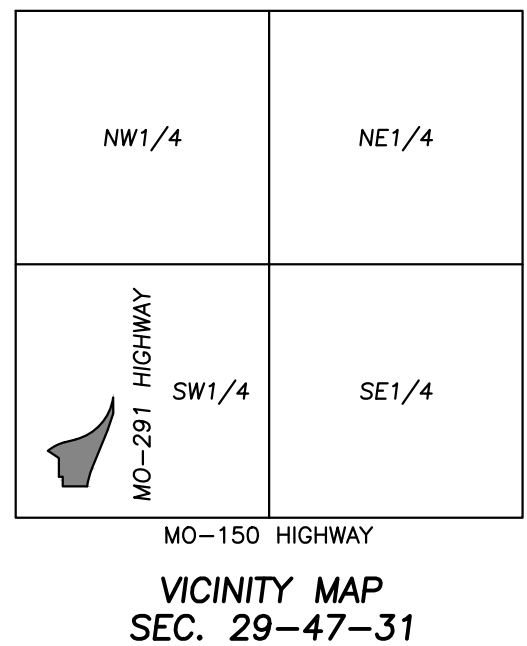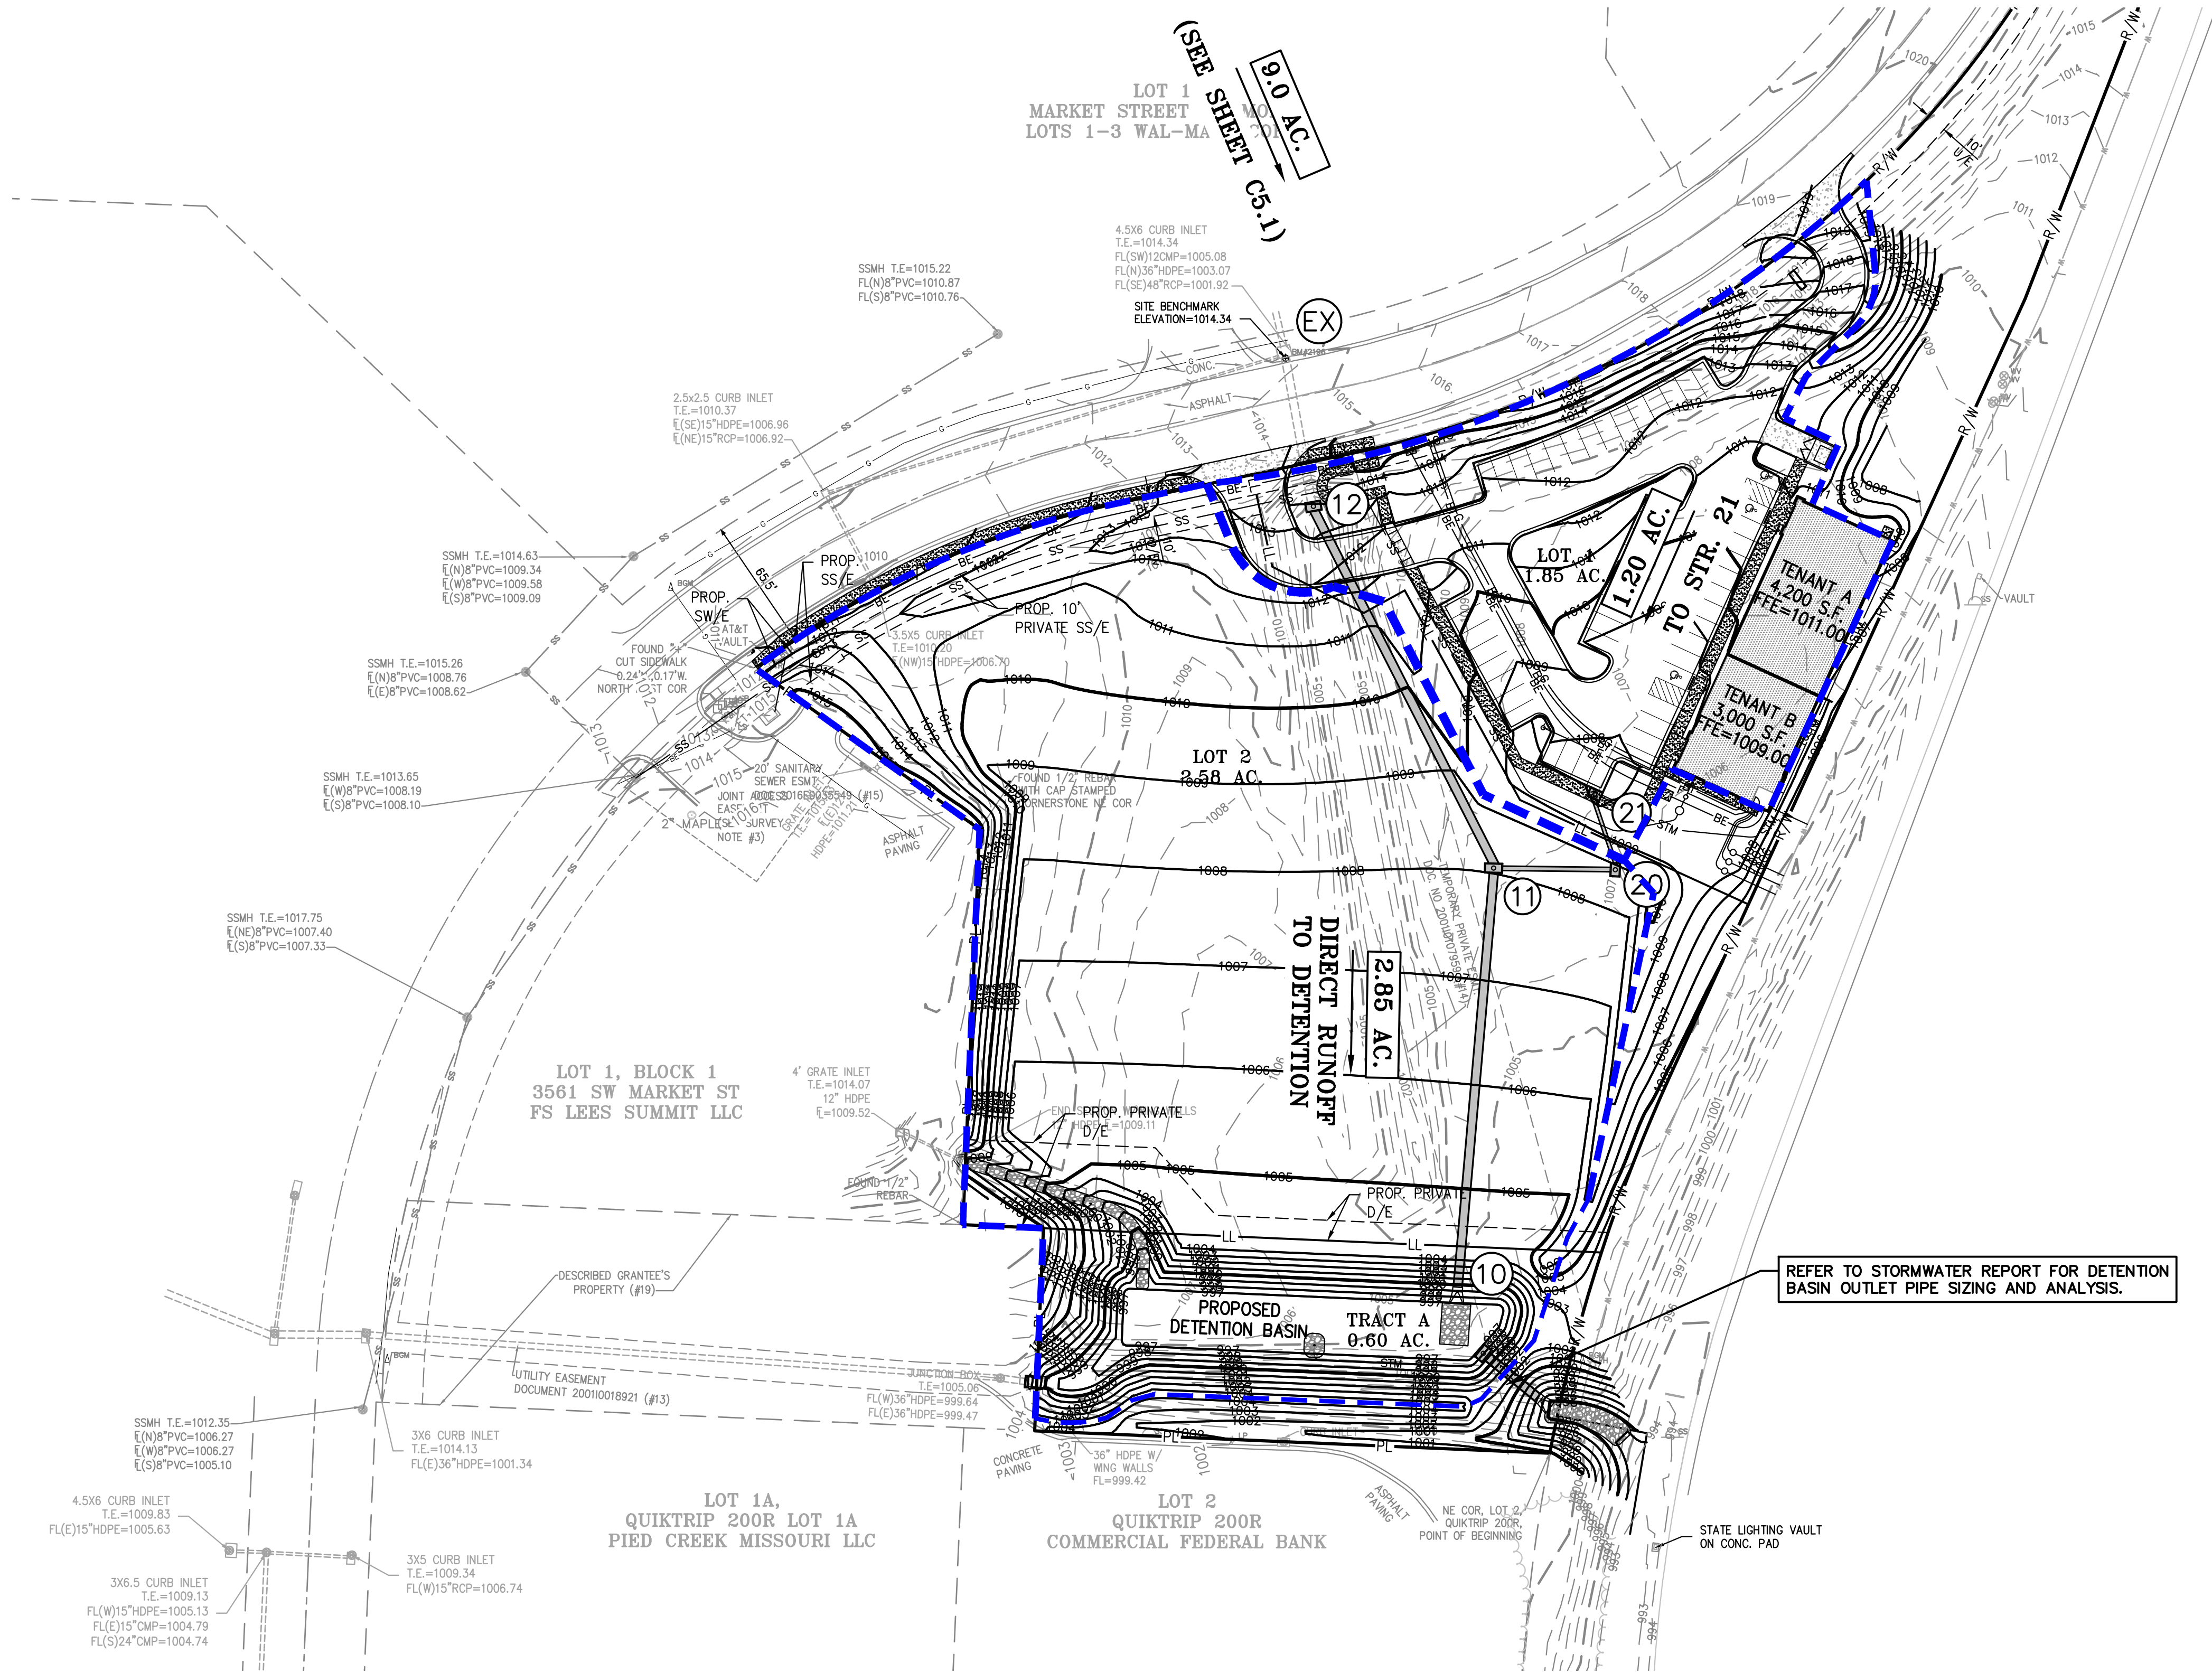

STORM DRAINAGE CALCULATIONS

DESIGN CRITERIA: K ₂₅ = 1.1; K ₁₀₀ = 1.25; n = 0.013 (RCP); STORM FREQUENCY = 25 YEAR; A.I. = AREA INLET; J.B. = JUNCTION BOX; C.I. = CURB INLET; C.C. = CURB CUT; G.I. = GRATE INLET; HEIGHT OF STRUCTURE = RIM ELEV MINUS FLOWLINE OUT.																									
I. RUNOFF											III. PIPE DESIGN											REMARKS			
N L U I M N E R	S T R U C T U R E	INCREMENTAL			CUMULATIVE		SYSTEM TIME OF CONCENTRATION "T _c " AT STRUCTURE (MIN)	RAINFALL INTENSITY "I _a " (IN/HR)	ANTECEDENT PRECIPITATION FACTOR "K ₂₅ / K ₁₀₀ "	RUNOFF "Q ₂₅ / Q ₁₀₀ " (CFS)	STRUCTURE				PIPE										
		RUNOFF COEFFICIENT "C"	AREA "A" (ACRES)	C x A	AREA "A" (ACRES)	C x A					Upstream Structure Number	Downstream Structure Number	Upstream Structure Rim Elevation	Height of Structure (FT)	Diameter "D" (IN)	Length "L" (FT)	Upstream Invert Elevation	Downstream Invert Elevation	Slope "S" (FT/FT)	Travel Time in Pipe "TT" (min)	Velocity Full V _f (FPS)	Runoff Q ₂₅ (CFS)		Runoff Q ₁₀₀ (CFS)	Full Flow Q _c (CFS)
1	12	0.81	13.73	11.12	13.73	11.12	5.00	8.53	1.10	104.3	12	11	1013.94	12.81	48	199.26	1001.13	998.75	0.0119	0.27	12.5	104.3	143.5	157.0	
	11	0.81	0.00	0.00	14.95	12.09	5.00	8.53	1.10	113.4	11	10	1008.05	9.50	48	207.41	998.55	997.10	0.0070	0.36	9.6	113.4	156.0	120.1	
2	22	0.81	1.20	0.97	1.20	0.97	5.00	8.53	1.10	9.1	22	21	1007.95	5.41	15	38.67	1002.54	1001.75	0.0204	0.08	7.6	9.1	12.5	9.2	
								10.32	1.25	12.5															
	21	0.81	0.00	0.00	1.20	0.97	5.00	8.53	1.10	9.1	21	11	1008.58	7.58	24	59.95	1001.00	1000.55	0.0075	0.16	6.3	9.1	12.5	19.6	
									10.32	1.25	12.5														


FLOOD NOTE:

THIS PROPERTY LIES WITHIN ZONE X, DEFINED AS AREA OF MINIMAL FLOOD HAZARD, AS SHOWN ON THE FLOOD INSURANCE RATE MAP PREPARED BY THE FEDERAL EMERGENCY MANAGEMENT AGENCY FOR THE CITY OF LEE'S SUMMIT, MISSOURI, COMMUNITY NO. 290174, JACKSON COUNTY, MISSOURI, MAP NO. 29095005326, AND DATED JANUARY 20, 2017




Know what's below.
Call before you dig.


UTILITY NOTES:
VISUAL INDICATIONS OF UTILITIES ARE AS SHOWN.
UNDERGROUND LOCATIONS SHOWN, AS FURNISHED BY THEIR LESSORS, ARE APPROXIMATE AND SHOULD BE VERIFIED IN THE FIELD AT THE TIME OF CONSTRUCTION. FOR ACTUAL FIELD LOCATIONS OF UNDERGROUND UTILITIES CALL 811.

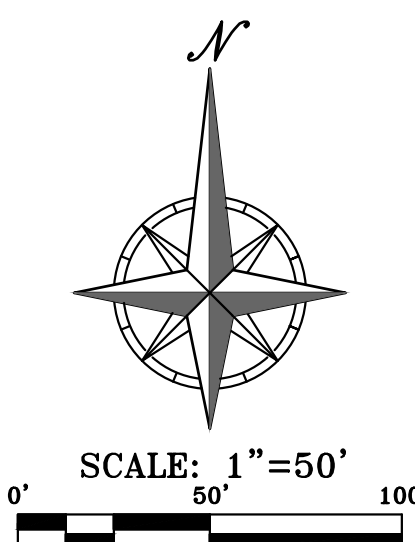

\\PHILIPS-SERVER\Projects\1\10639.dwg [Permit Plans\OFFSITE DRAINAGE AREA.dwg Layout:1] Apr 27, 2022 - 12:18pm Daniel Finn

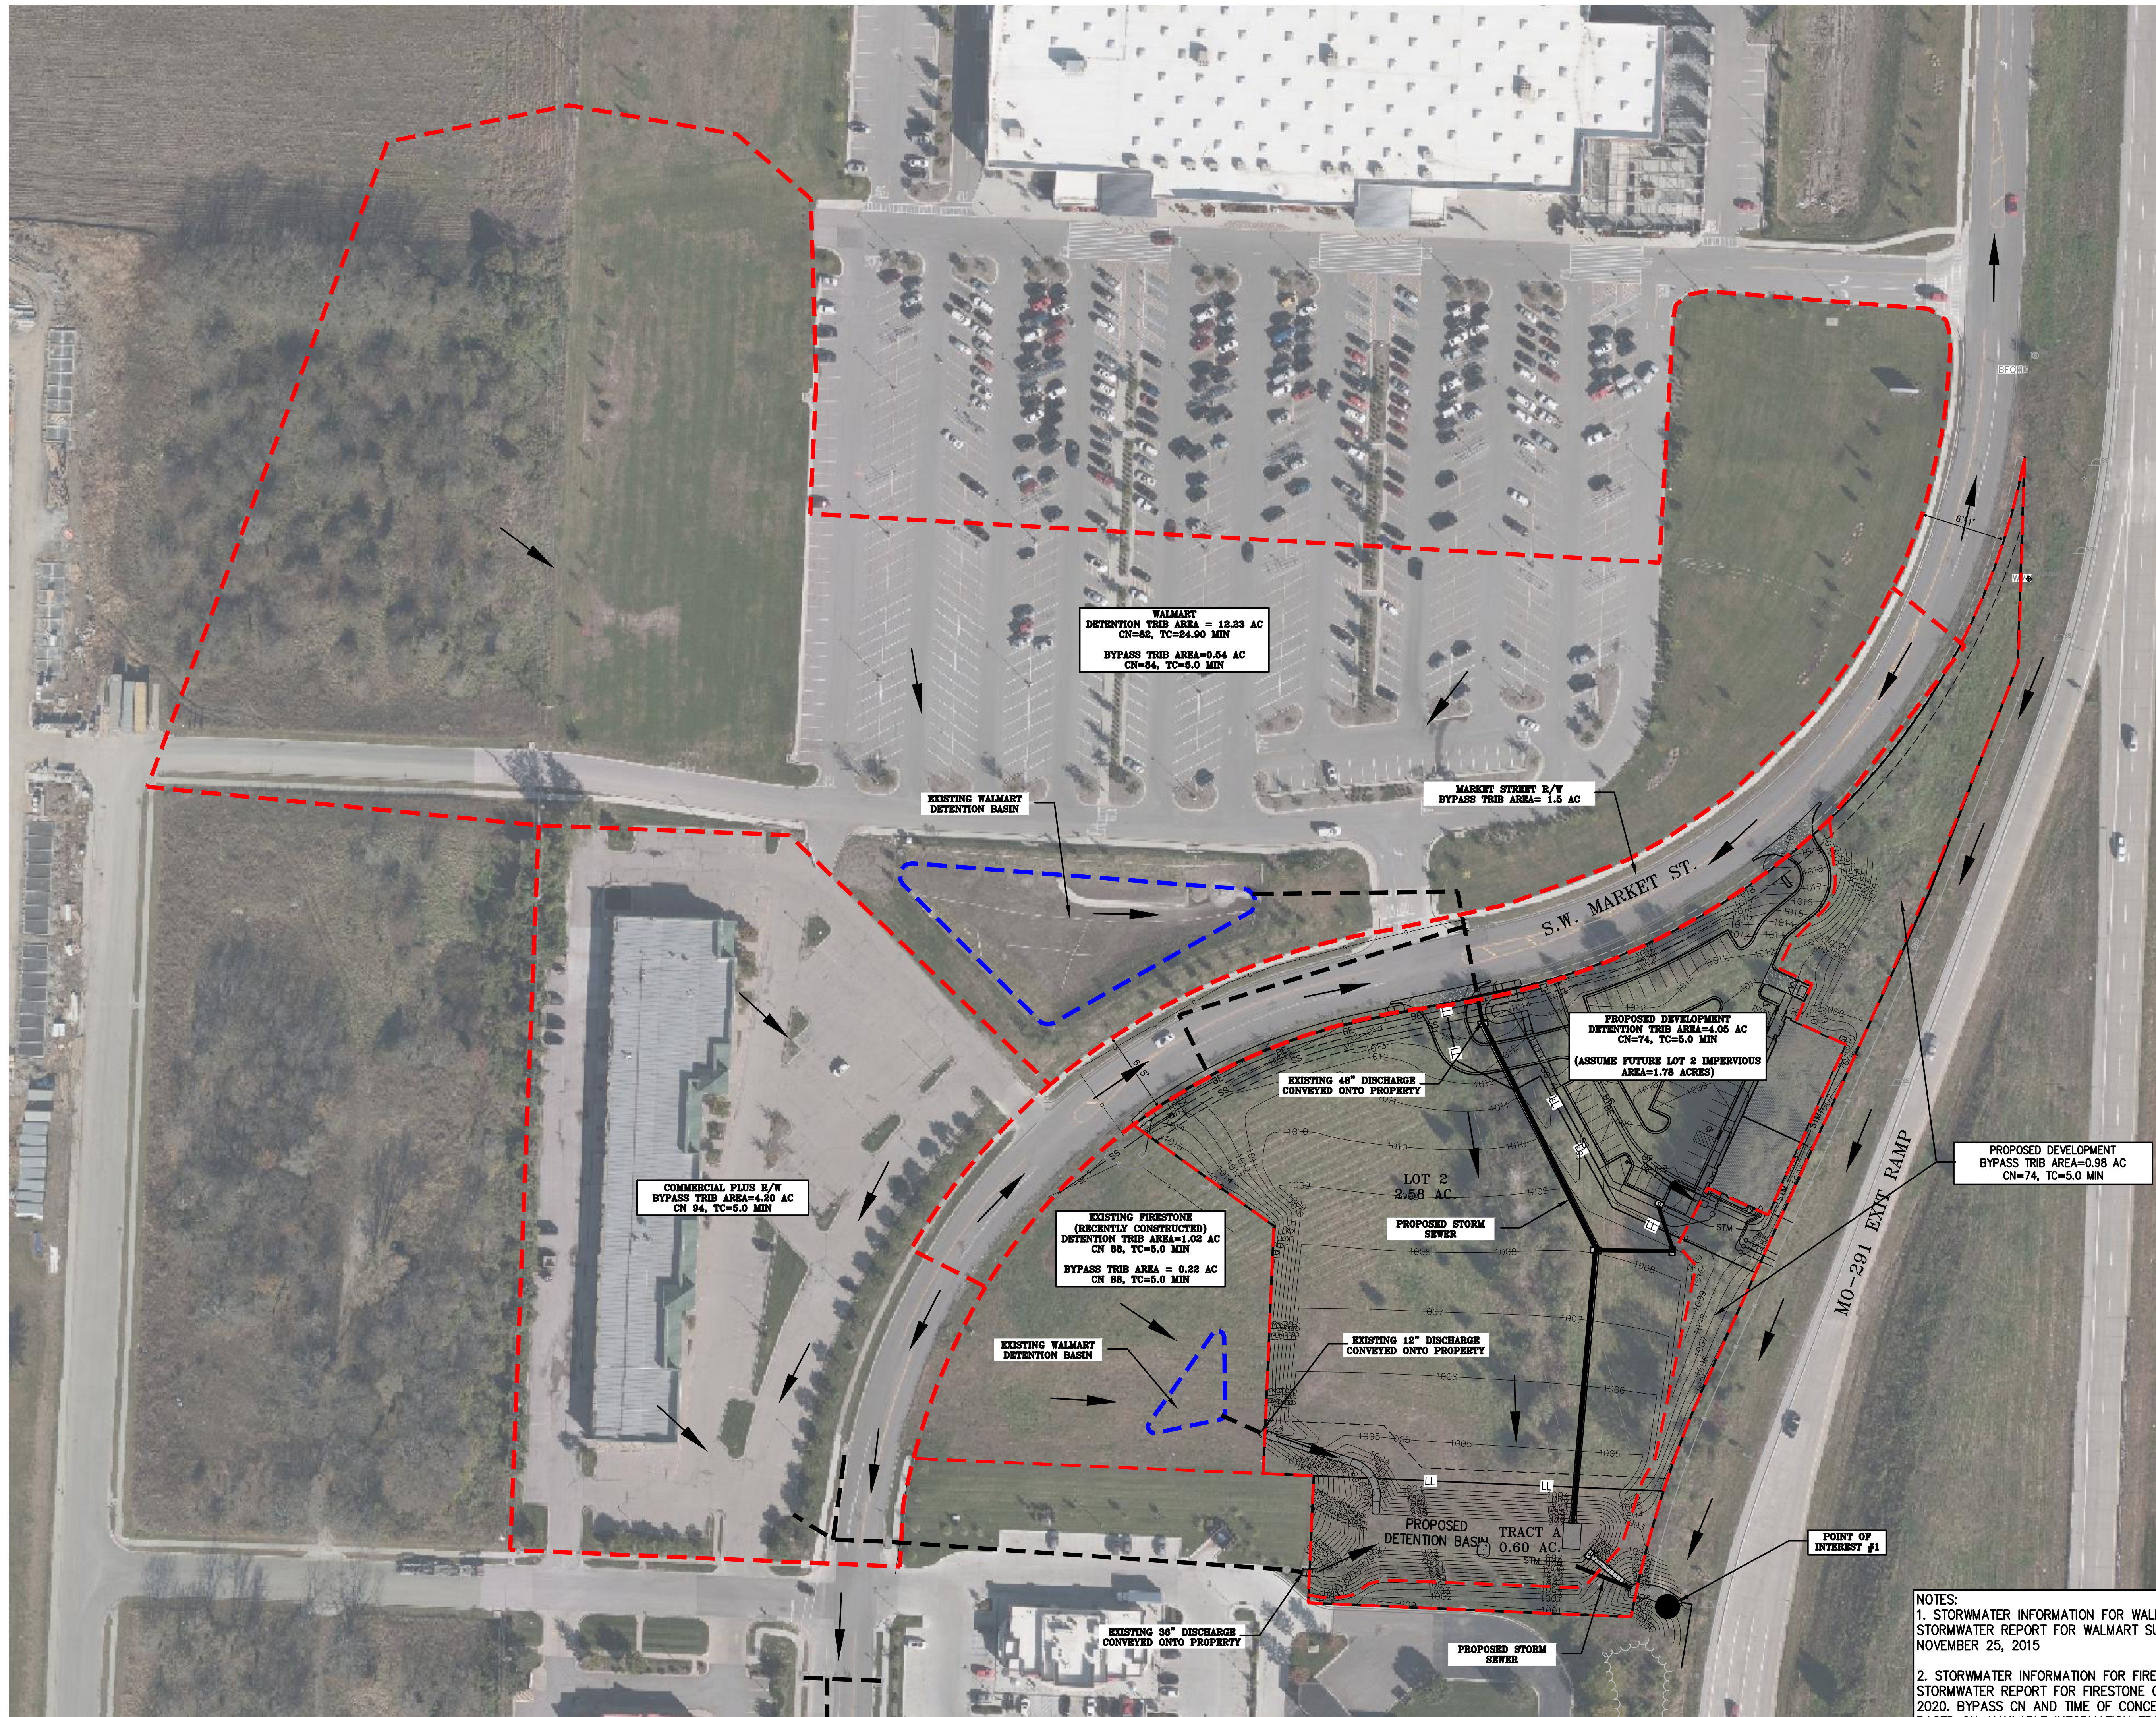

RELEASED FOR
CONSTRUCTION
As Noted on Plans Review
Development Services Department
Lee's Summit, Missouri
04/28/2022

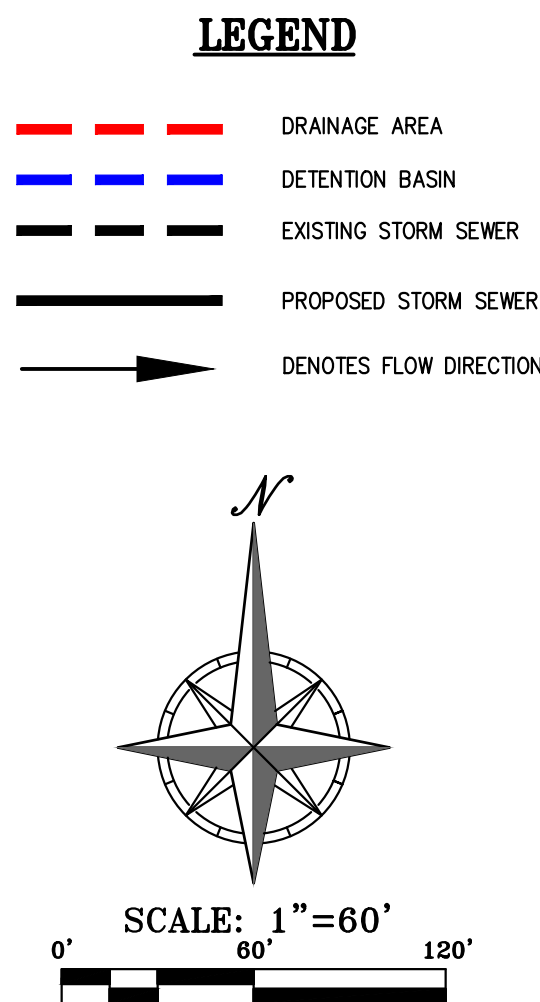

NOTES:
1. STORMWATER INFORMATION FOR WALMART PROPERTY FROM APPROVED STORMWATER REPORT FOR WALMART SUPERCENTER NO. 4590-01 DATED NOVEMBER 25, 2015
2. STORMWATER INFORMATION FOR FIRESTONE PROPERTY FROM APPROVED STORMWATER REPORT FOR FIRESTONE COMPLETE AUTO CARE DATED MAY 01, 2020. BYPASS CN AND TIME OF CONCENTRATION FOR FIRESTONE ASSUMED BASED ON AVAILABLE INFORMATION FROM STORMWATER REPORT.



PHILIPS ENGINEERING, INC.
1270 N. Winchester
Olathe, Kansas 66061
(913) 393-1155
Fax (913) 393-1165
www.philipsengineering.com

PLANNING
ENGINEERING
IMPLEMENTATION



OFF-SITE DRAINAGE AREA MAP

MARKET STREET CENTER
M291 AND SW MARKET STREET
CITY OF LEE'S SUMMIT, JACKSON COUNTY, MISSOURI

PROJECT NO.	210639	No.	Date	Revisions:	By	App.
DATE: 10-14-21	DRAWNMR	1.	03-16-22	REVISED PER CITY COMMENTS	SNH	DAF
CHECKED: DAF	APPROVED: JDC	2.	04-06-22	REVISED PER CITY COMMENTS	SNH	DAF
CORPORATE DATE OF AUTHORIZATION		3.	04-15-22	REVISED PER CITY COMMENTS	SNH	DAF
LAND SURVEYING - LS-82		4.	04-27-22	REVISED PER CITY COMMENTS	SNH	DAF
ENGINEERING - E-361						
CERTIFICATE OF AUTHORIZATION						
LAND SURVEYING-200701028						
LAND SURVEYING-200700209						

SHEET

C5.1

EMERGENCY SPILLWAY
TYPICAL SECTION

100-YEAR EMERGENCY SPILLWAY DESIGN

100-Year Inflow $Q_{100}=116.64$ cfs
 100-Year WSEL = 1001.95'

Emergency Spillway Elevation = 1002.45' (0.5 ft above 100-year WSEL)
 Emergency Spillway Width = 50'

$Q = CLH^{1.5}$ $116.64 = (3.1)(50)(H)^{1.5}$
 Clogged 100-Year Emergency Spillway Flow Depth, $H = 0.75'$
 Clogged 100-Year WSEL = 1003.20'

Detention Basin Berm Elevation = 1004.20' (1.0 ft above clogged 100-year WSEL)

Design Procedure Form: WQV 40 Hour Drawdown Calculations
Main Worksheet

Designer: DAF
 Checked By: JDC
 Company: Phelps Engineering, Inc
 Date: 2/4/2022
 Project: 291 and Market Street
 Location: Lee's Summit MO

I. Basin Water Quality Volume

Step 1) Tributary area to EDW, A_T (ac)	A_T (ac) =	<u>4.05</u>
Step 2) Calculate WQv using methodology in Section 6	WQv (ac-ft) =	<u>0.26</u>
	WQv (cf) =	<u>11.467</u>

Ila. Water Quality Outlet Type

Step 1) Set water quality outlet type: Outlet Type = 1
 Type 1 = single orifice
 Type 2 = perforated riser or plate
 Type 3 = v-notch weir

Vb. Water Quality Pool Outlet, Single Orifice

Step 1) Depth of water quality volume above permanent pool, Z_{WQ} (ft)	Z_{WQ} (ft) =	<u>2.5</u>
Step 2) Average head of water quality volume over invert of orifice, H_{WQ} (ft) $H_{WQ} = 0.5 * Z_{WQ}$	H_{WQ} (ft) =	<u>1.3</u>
Step 3) Average water quality outflow rate, Q_{WQ} (cfs) $Q_{WQ} = (WQv * 43,560)/(40 * 3,600)$	Q_{WQ} (cfs) =	<u>0.08</u>
Step 4) Set value of orifice discharge coefficient, C_o $C_o = 0.66$ when thickness of riser/weir plate is = or < orifice diameter $C_o = 0.80$ when thickness of riser/weir plate is > orifice diameter	C_o =	<u>0.66</u>
Step 5) Water quality outlet orifice diameter (minimum of 4 inches), D_o (in) $D_o = 12 * 2 * (Q_{WQ}/(C_o * \pi * (2 * g * H)^{0.5}))^{0.5}$ (If orifice diameter < 4 inches, use outlet type 2 or 3)	D_o (in) =	<u>1.57</u> <u>1.5"</u>
Step 6) To size outlet orifice for EDW with an irregular stage-volume relationship, use the Single Orifice Worksheet		

Proposed Detention Basin Stage/Storage		
Elevation	Surface Area (sf)	Storage Volume (cf)
996	0	0
997	5,095	2,548
998	6,517	8,354
999	8,135	15,680
1,000	9,810	24,652
1,001	11,528	35,321
1,002	13,346	47,758
1,003	14,829	61,846

APWA Release Rate Summary


APWA Release Rate Summary						
	Site Area ¹ (acre)	Allowable Peak Rate (cfs/acre)	Allowable Peak Discharge (cfs)	Detention Outflow (cfs)	Offsite Detention Inflow (cfs) "Pass Thru"	Detention Outflow Attributed to Site (cfs)
2-Year	4.05	0.50	2.03	32.14	30.21	1.93
10-Year	4.05	2.00	8.10	55.99	47.97	8.02
100-Year	4.05	3.00	12.15	86.81	73.73	12.08

POI #1 Existing vs Proposed

	Existing Peak Discharge (cfs)	Proposed Peak Discharge (cfs)
2-Year	37.66	33.87
10-Year	61.80	59.80
100-Year	94.73	92.26

Proposed Hydraulic Results

	Onsite Detention Inflow (cfs)	Offsite Detention Inflow (cfs) "Pass Thru"	Total Detention Inflow (cfs)	Detention Outflow (cfs)	WSEL (ft.)	Storage (cf)	POI #1 Peak Discharge (cfs)
2-Year	16.54	30.21	46.75	32.14	1,000.04	25,005	33.87
10-Year	27.90	47.97	75.87	55.99	1,000.90	34,128	59.80
100-Year	42.91	73.73	116.64	85.81	1,001.95	47,045	92.26

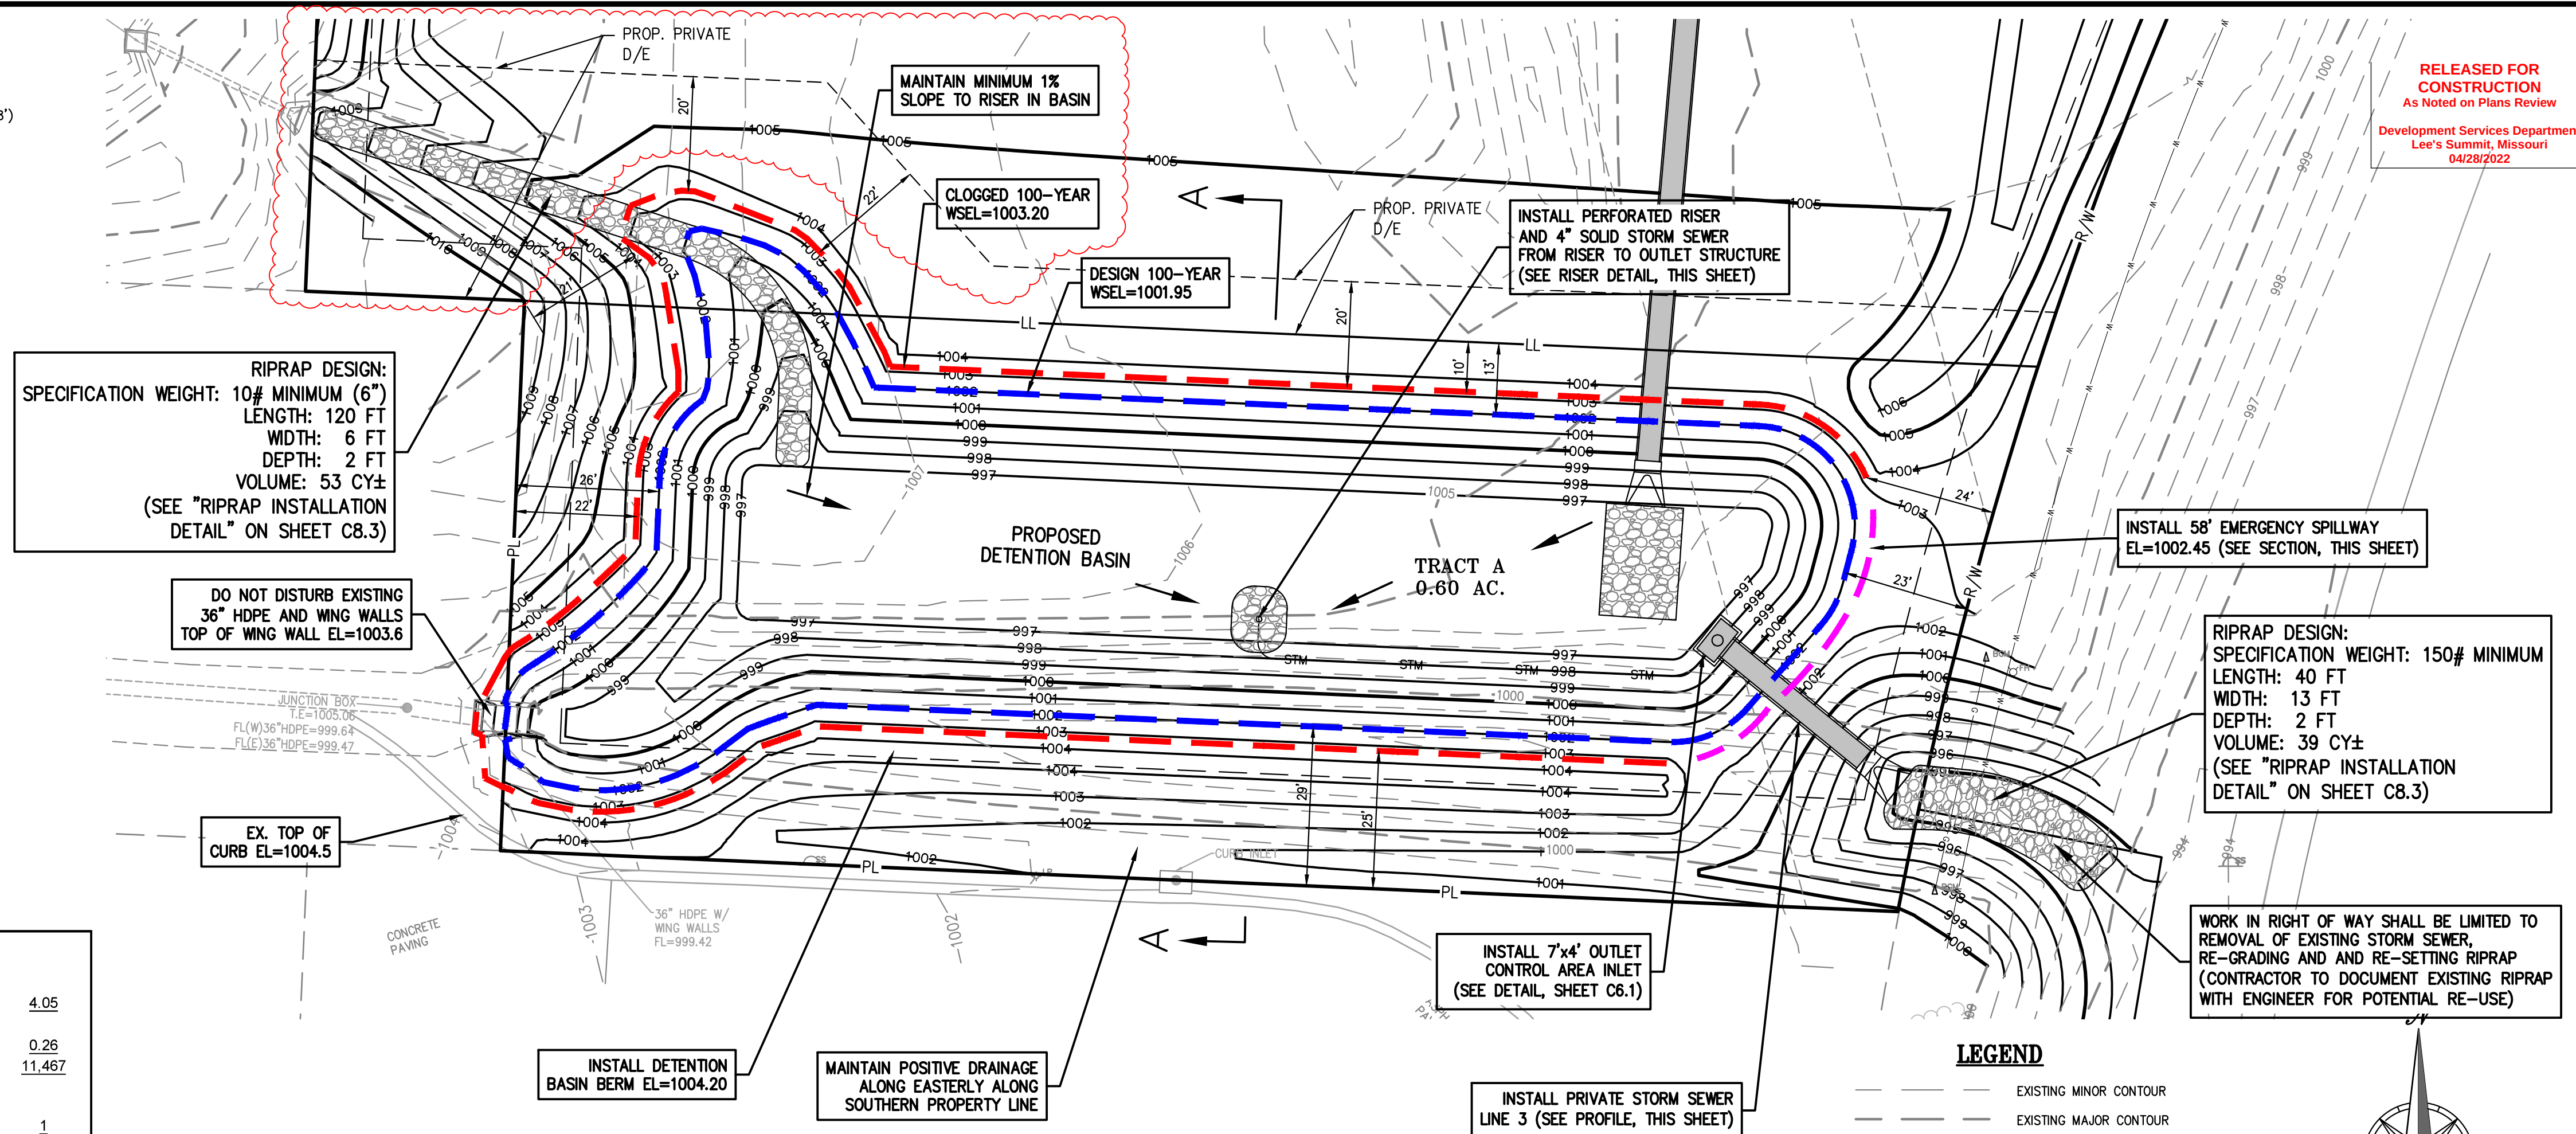


**RELEASED FOR
CONSTRUCTION**
As Noted on Plans Review

Development Services Department
Lee's Summit, Missouri
04/28/2022




PHelps ENGINEERING, INC.
1270 N. Winchester
Olathe, Kansas 66061
(913) 393-1155
Fax (913) 393-1166
www.phelpsengineering.com

PLANNING ENGINEERING IMPLEMENTATION

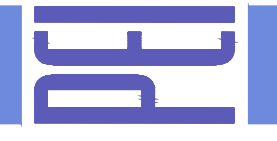


EXTENDED DRY DETENTION BASIN
MARKET STREET CENTER
M291 AND SW MARKET STREET
OF LEE'S SUMMIT, JACKSON COUNTY, MISSOURI


CITY OF LEE'S SUMMIT, JACKSON COUNTY, MISSOURI

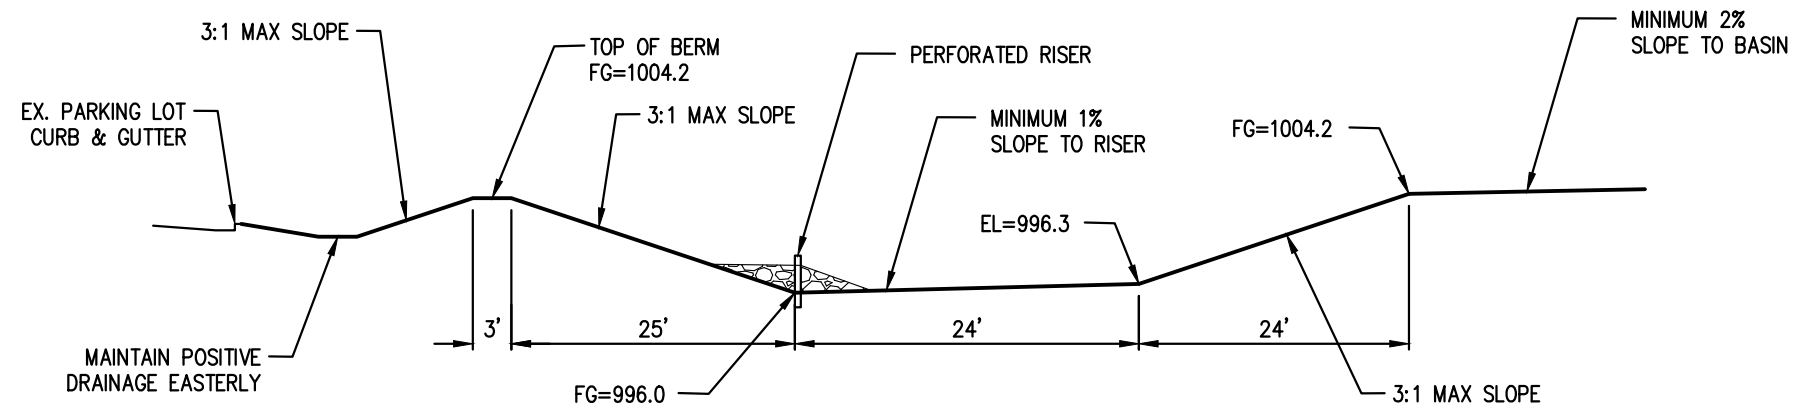


DETENTION BASIN SECTION A-A

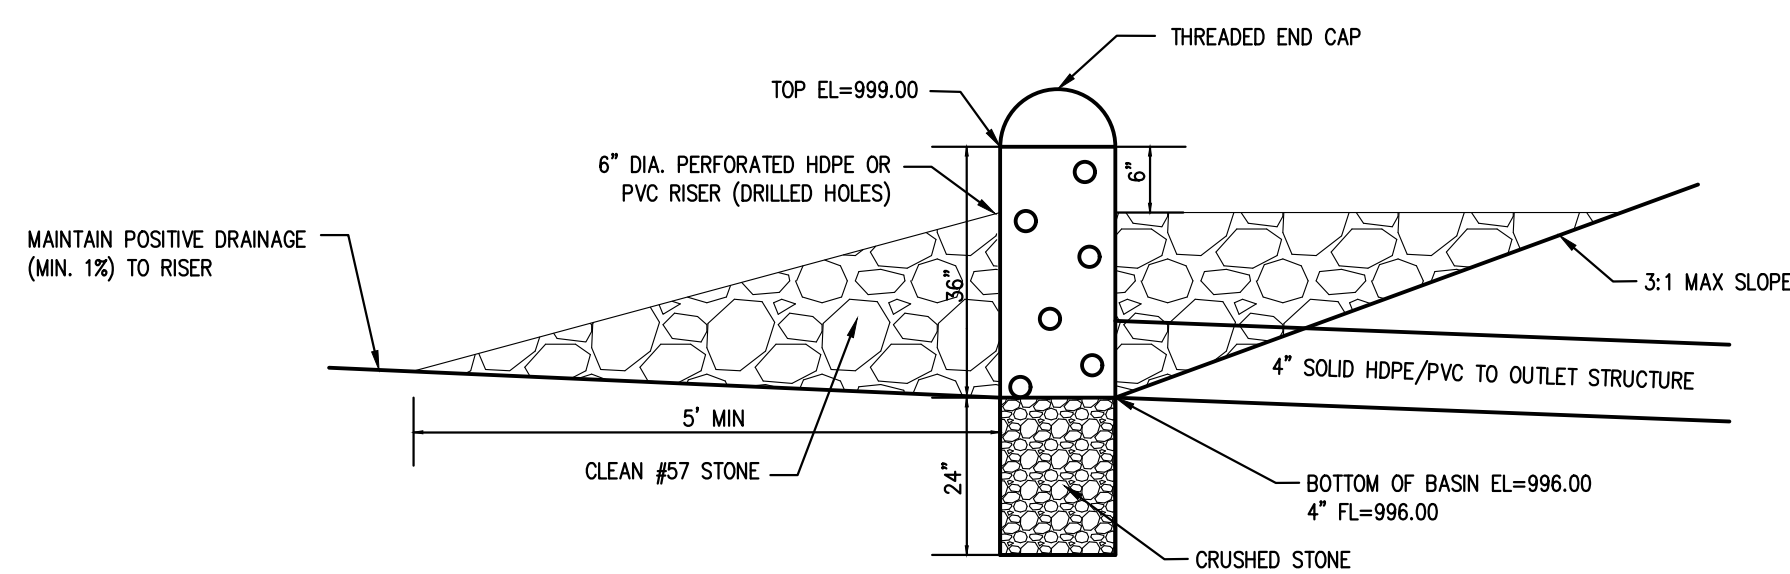

RISER DETAIL (WEST VIEW)
Not To Scale

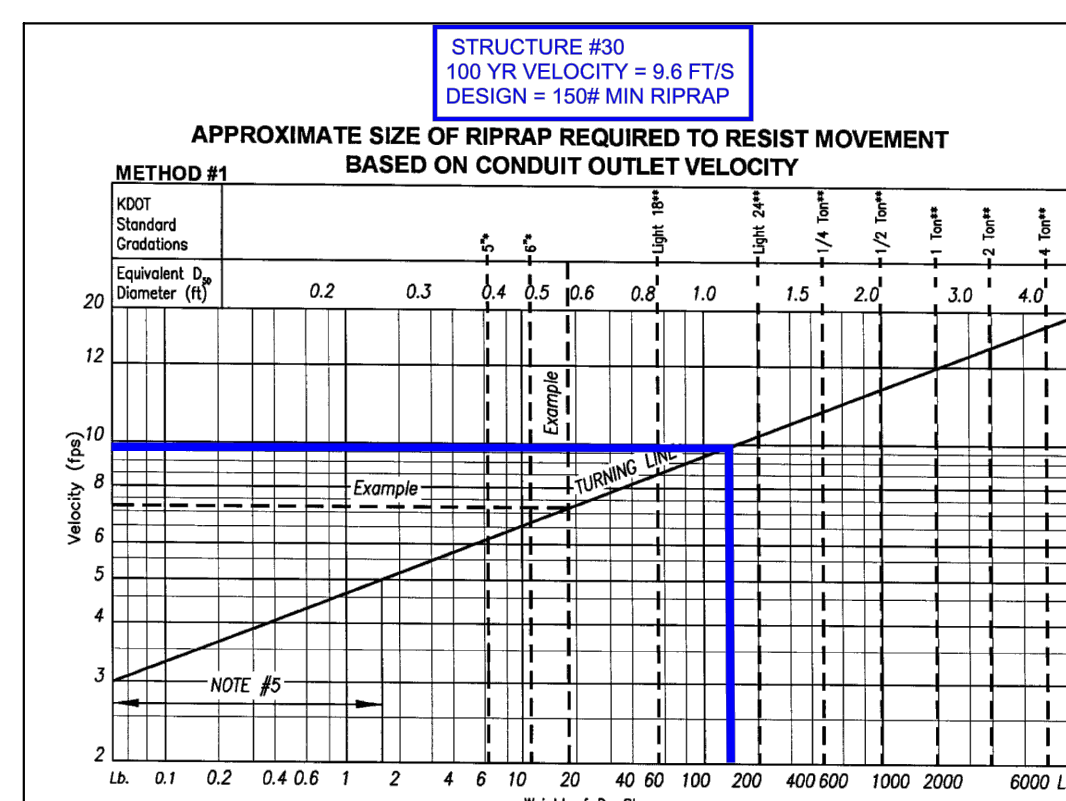

STRUCTURE #30 - RIPRAP SIZE CALCULATION

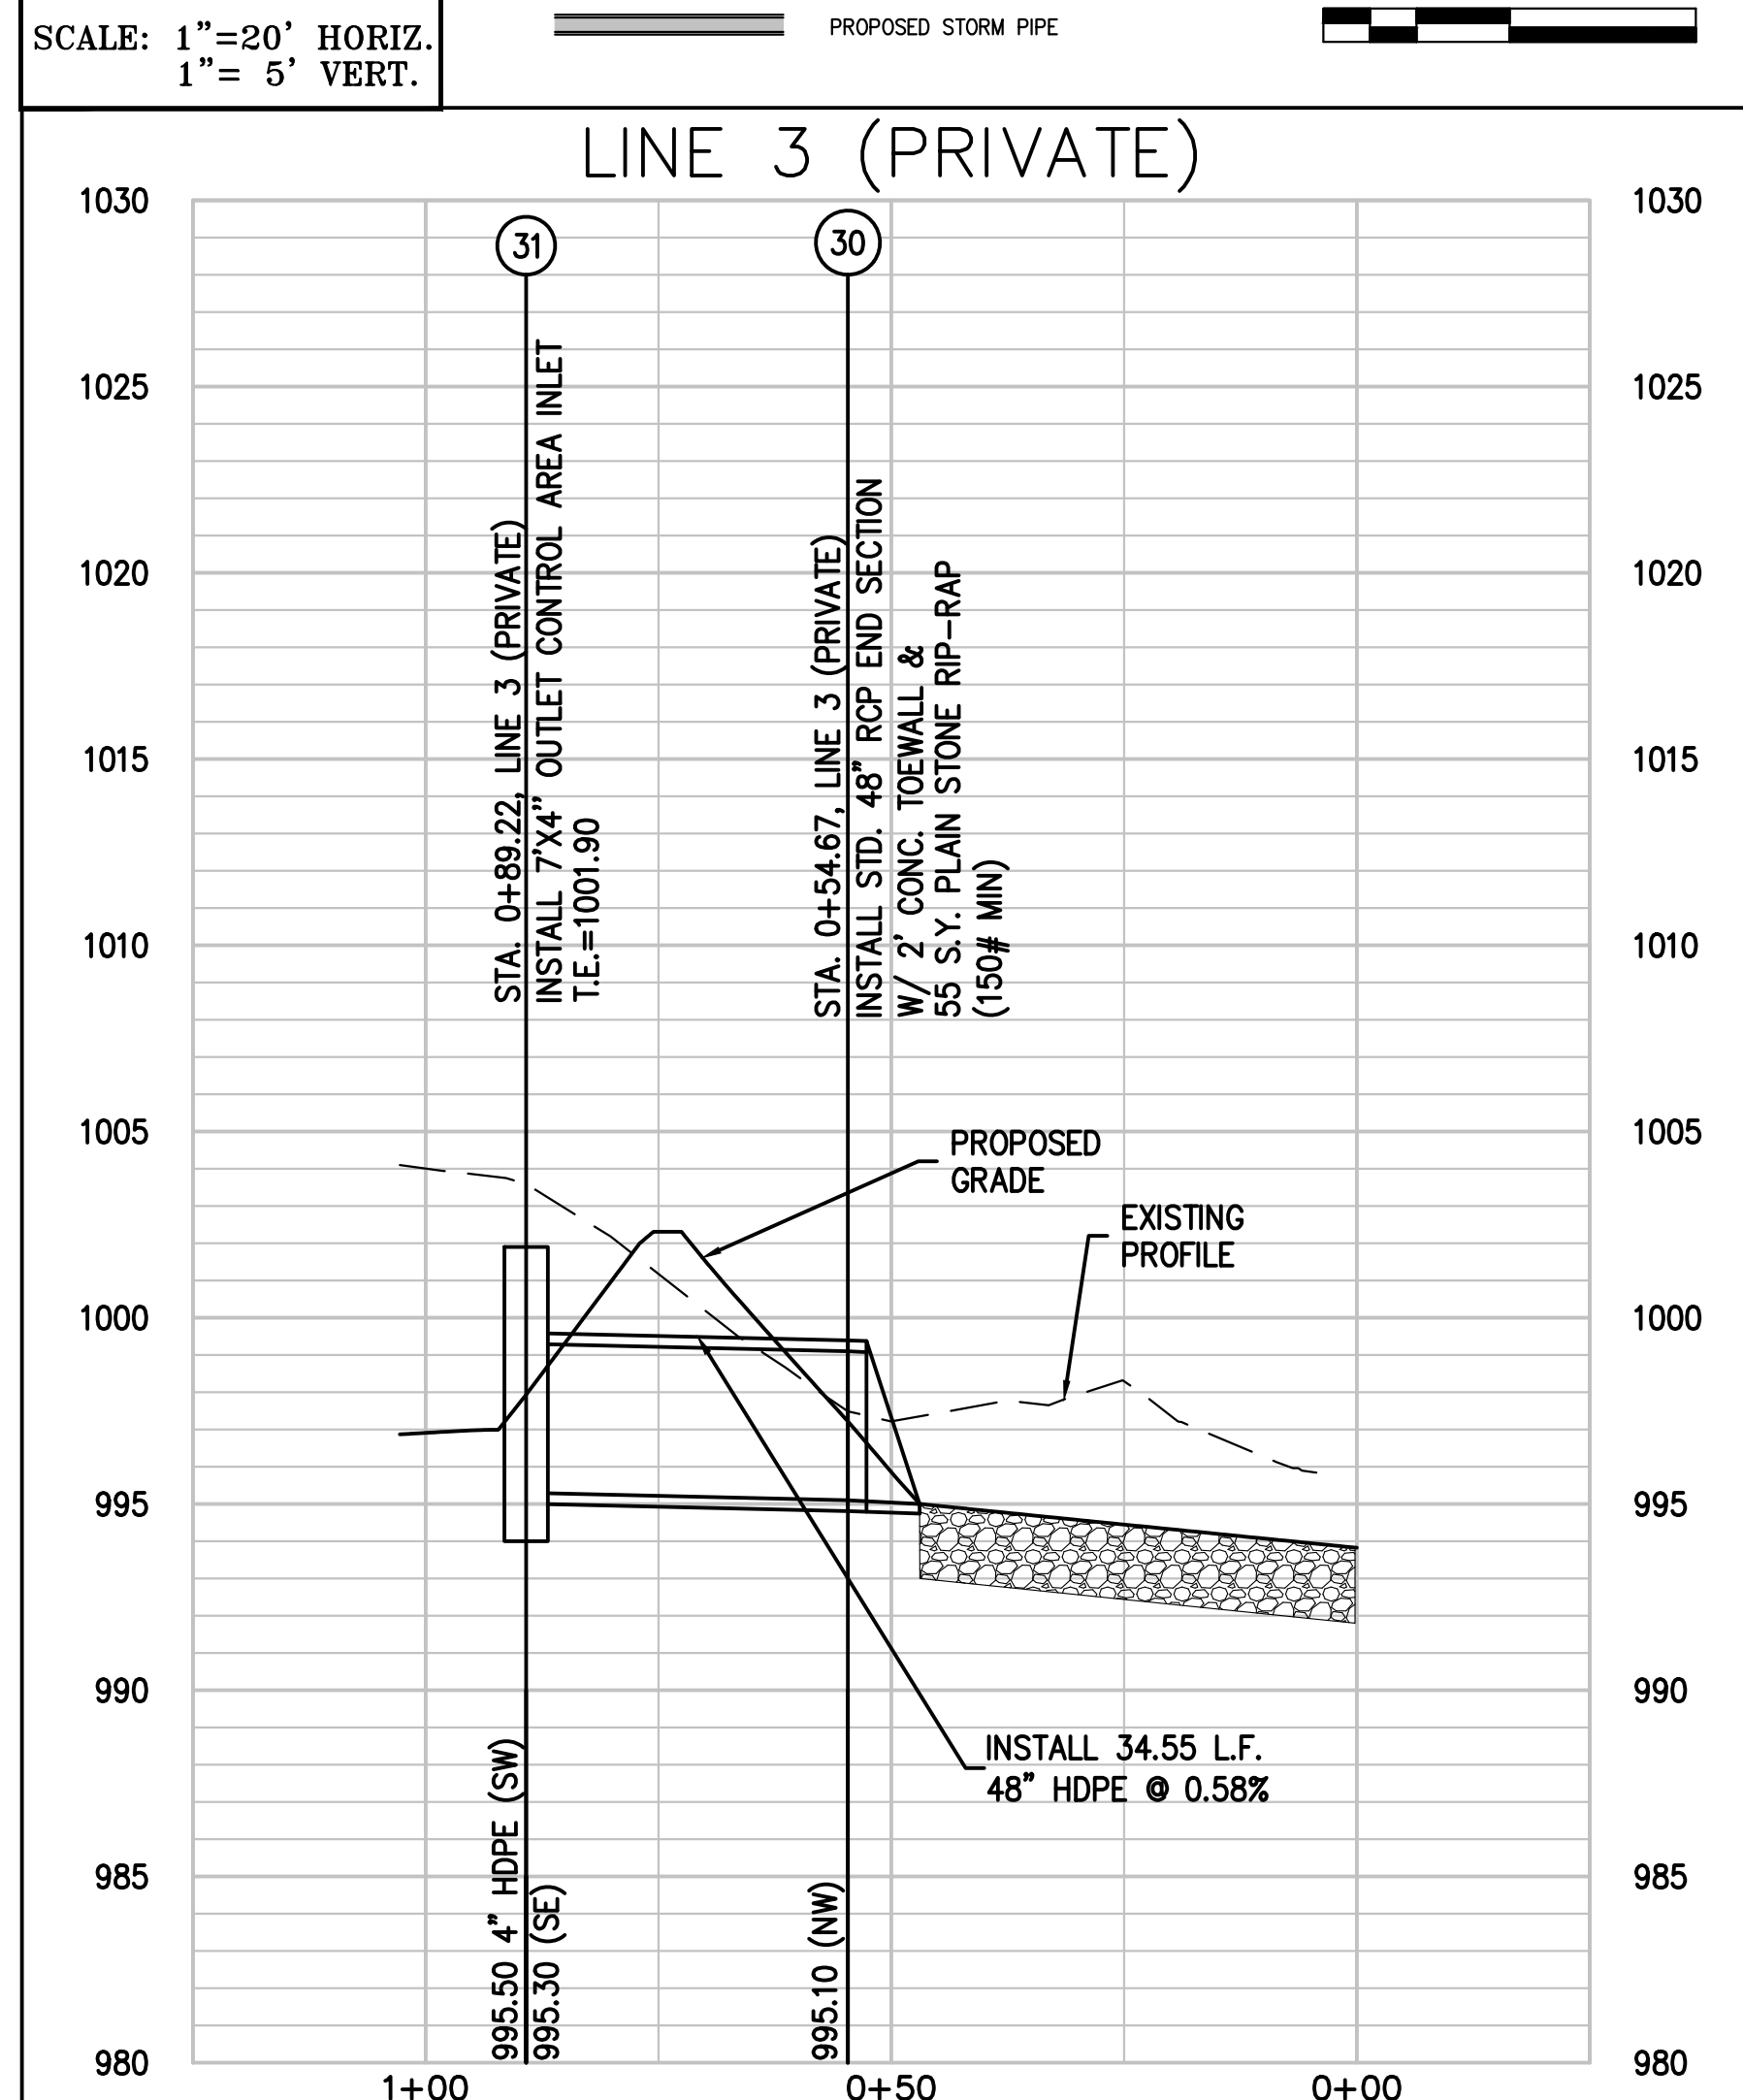

SHEET

C6



PLANNING ENGINEERING



OUTLET STRUCTURE DETAILS

MARKET STREET CENTER
M291 AND SW MARKET STREET

CITY OF LEE'S SUMMIT, JACKSON COUNTY, MISSOURI



General

1. All storm sewer structures shall be pre-cast or poured in place. If pre-cast structures are used for publicly financed, maintained or administered construction, the tops shall be poured in place and the wall steel shall be left exposed to a height "2" below the finish top elevation, or as directed by the City Engineer.
2. Pre-cast shop drawings are to be approved by the City Engineer for publicly financed or administered projects. Pre-cast shop drawings for privately financed projects are to be submitted to the Engineering Services Division of the Planning and Development Services Department.
3. Do not scale these drawings for dimensions or clearances. Any questions regarding dimensions shall be brought to the attention of the City Engineer prior to construction.
4. The first dimension listed in the construction notes is the "L" dimension. The second dimension is the "W" dimension. The concrete thickness and reinforcement shown is for boxes with ("L" > "H") and ("W" > "H") less than or equal to 20. For boxes with either of these calculations greater than 20, a special design is required.

Concrete

5. Concrete used in this work shall be KCMBA4K, as approved by the Kansas City Metropolitan Materials Board, and shall meet the requirements of the **Lee's Summit** Municipal Code.
6. Concrete construction shall meet the applicable requirements of Standard Specifications for State Road and Bridge Construction.
7. All reinforcement steel shall be supported on fabricated steel bar supports @ 3'-0" maximum spacing.
8. All dowels shall be accurately placed and securely tied in place prior to placement of bottom slab concrete. Sticking of dowels into fresh or partially hardened concrete will not be acceptable.

Construction

7. Inlet floors shall be shaped with non-reinforced concrete inverts to provide smooth flow.
 8. Bevel all exposed edges with $\frac{3}{4}$ " triangular molding.

Reinforcing Steel

 9. Reinforcing steel shall be new billet, minimum Grade 60 as per ASTM A615, and shall be bent cold.
 10. All dimensions relative to reinforcing steel are to centerline of bars. 2" clearance shall be provided throughout unless noted otherwise. Tolerance of $\pm \frac{1}{8}$ " shall be permitted.
 11. All lap splices not shown shall be a minimum of 40 bar diameters in length.
 14. The bottom slab shall be at least 24 hours old before placing sidewalk concrete. All sidewalk forms shall remain in place a minimum of 24 hours after sidewalks are poured before removal and after removal shall be immediately treated with membrane curing compound.
 15. Pipe connections to pre-cast structures shall have a minimum of 6" of concrete around the entire pipe within 2' of the structure.
 16. Material selection and compaction requirements for backfill around structures shall be as specified in the Manual of Infrastructure Standards, as promulgated by the City Engineer.

PROJECT NO. 210639		No.	Date	Revisions:		By	App.
DESIGNED BY	10-14-21	1	03-16-22	REVISED PER CITY COMMENTS	SNH DAF		
CHECKED BY	DAF APPROVER	2	04-06-22	REVISED PER CITY COMMENTS	SNH DAF		
DATE OF AUTHORIZATION	03-15-22	3	04-15-22	REVISED PER CITY COMMENTS	SNH DAF		
DATE OF REVIEW	03-15-22	4					
DATE OF REVIEW	03-15-22	5					
SHEET

C6.1



Know what's below.
Call before you dig.

UTILITY NOTES:
VISUAL INDICATIONS OF UTILITIES ARE AS SHOWN.
UNDERGROUND LOCATIONS SHOWN, AS FURNISHED BY THEIR
LESSORS, ARE APPROXIMATE AND SHOULD BE VERIFIED IN
THE FIELD AT THE TIME OF CONSTRUCTION. FOR ACTUAL
FIELD LOCATIONS OF UNDERGROUND UTILITIES CALL 811.

LOT 2
MARKET STREET COMMONS
LOTS 1-3
WAL-MART CORP

LOT 1
MARKET STREET COMMONS
LOTS 1-3 WAL-MART CORP

INSTALL TEMPORARY GRAVEL
CONSTRUCTION ENTRANCE WITH
CONCRETE WASH-OUT PIT

LIMITS OF DISTURBANCE

INSTALL SILT
FENCE (TYP)

LIMITS OF DISTURBANCE

INSTALL INLET
PROTECTION (TYP)

INSTALL INLET
PROTECTION (TYP)

INSTALL SILT
FENCE (TYP)

INSTALL SILT FENCE

LIMITS OF DISTURBANCE

BLOCK 1
MARKET ST
SUMMIT LLC

FUTURE DETENTION BASIN SHALL BE CUT IN
AND ESTABLISHED AS A TEMPORARY SEDIMENT
TRAP PRIOR TO ADDITIONAL SITE GRADING
(SHEET SHEET C7.1, DETAIL ESC-08)

INSTALL INLET
PROTECTION (TYP)

EROSION AND SEDIMENT CONTROL GENERAL NOTES:

- Prior to Land Disturbance activities, the contractor shall:
 - Delimitate the outer limits of any tree or stream preservation designated to remain with construction fencing.
 - Construct a stabilized entrance/parking/delivery area and install all perimeter sediment controls on the site.
 - Install and request the inspection of the preconstruction erosion and sediment control measures designated on the approved erosion and sediment control plan.
 - Land disturbance work shall not proceed until there is a satisfactory inspection.
 - Identify the limits of construction on the ground with easily recognizable indications such as construction staking, construction fencing, placement of physical barriers or other means acceptable to the contractor and the City inspector.
- Erosion and sediment control devices protecting the public right-of-way shall be installed as soon as the right-of-way has been backfilled and graded.
- The contractor shall comply with all requirements of City Ordinances or State permit requirements, such as:
 - The contractor shall seed, mulch, or otherwise stabilize any disturbed area where the land disturbance activity has ceased for more than 14 days.
 - The contractor shall perform inspections of erosion and sediment control measures at least once every 14 days and within 24 hours following each rainfall event of $\frac{1}{2}$ " or more within any 24-hour period.
 - The contractor shall maintain an inspection log including the inspector's name, date of inspection, observations as to the effectiveness of the erosion and sediment control measures, actions necessary to correct deficiencies, when the deficiencies were corrected, and the signature of the person performing the inspection. The log shall be available for review by the City, the State of Missouri, or other authorities having jurisdiction.
- The contractor shall maintain installed erosion and sediment control devices on a manner that preserves their effectiveness for preventing sediment from leaving the site or entering a sensitive area such as a natural stream corridor, tree preservation areas of the site intended to be left undisturbed, a storm sewer, or an on-site drainage channel. Failure to do so is a violation of the provisions of City Ordinances and State permit requirements.
- The contractor is responsible for providing erosion and sediment control for the duration of a project. If the City determines that the BMP's in place do not provide adequate erosion and sediment control at any time during the project, the contractor shall install additional or alternate measures that provide effective control.
- Concrete wash or rinsewater from concrete mixing equipment, tools and/or ready-mix trucks, tools, etc., may not be discharged into or be allowed to run directly into any existing water body or storm inlet. One or more locations for concrete wash out will be designated on site, such that discharges during concrete washout will be contained in a small area where waste concrete can solidify in place and excess water evaporated or infiltrated into the ground.
- Chemicals or materials capable of causing pollution may only be stored onsite in their original container. Materials store outside must be in closed and sealed water-proof containers and located outside of drainageways or areas subject to flooding. Locks and other means to prevent or reduce vandalism shall be used. Spills will be reported as required by law and immediate actions taken to contain them.


MAINTENANCE: ALL MEASURES STATED ON THIS EROSION AND SEDIMENT CONTROL PLAN, AND IN THE STORM WATER POLLUTION PREVENTION PLAN, SHALL BE MAINTAINED IN FULLY FUNCTIONAL CONDITION UNTIL NO LONGER REQUIRED FOR A COMPLETED PHASE OF WORK OR FINAL STABILIZATION OF THE SITE. ALL EROSION AND SEDIMENTATION CONTROL MEASURES SHALL BE CHECKED BY A QUALIFIED PERSON IN ACCORDANCE WITH THE CONTRACT DOCUMENTS OR THE APPLICABLE PERMIT, WHICHEVER IS MORE STRINGENT, AND REPAIRED IN ACCORDANCE WITH THE FOLLOWING:

- INLET PROTECTION DEVICES AND BARRIERS SHALL BE REPAIRED OR REPLACED IF THEY SHOW SIGNS OF UNDERMINING, OR DETERIORATION.
- ALL SEEDED AREAS SHALL BE CHECKED REGULARLY TO SEE THAT A GOOD STAND IS MAINTAINED. AREAS SHOULD BE FERTILIZED, WATERED, AND RESEEDED AS NEEDED.
- SILT FENCES SHALL BE REPAIRED TO THEIR ORIGINAL CONDITIONS IF DAMAGED. SEDIMENT SHALL BE REMOVED FROM THE SILT FENCES WHEN IT REACHES ONE-THIRD THE HEIGHT OF THE SILT FENCE.
- THE CONSTRUCTION ENTRANCES SHALL BE MAINTAINED IN A CONDITION WHICH WILL PREVENT TRACKING OR FLOW OF MUD ONTO PUBLIC RIGHTS-OF-WAY. THIS MAY REQUIRE PERIODIC TOP DRESSING OF THE CONSTRUCTION ENTRANCES AS CONDITIONS DEMAND.
- THE TEMPORARY PARKING AND STORAGE AREA SHALL BE KEPT IN GOOD CONDITION (SUITABLE FOR PARKING AND STORAGE). THIS MAY REQUIRE PERIODIC TOP DRESSING OF THE TEMPORARY PARKING AS CONDITIONS DEMAND.

RELEASED FOR
CONSTRUCTION
As Noted on Plans Review
Development Services Department
Lee's Summit, Missouri
04/28/2022

STAGING CHART				
Project Stage	Order	BMP Description	Remove after Stage:	Notes:
Phase I	A. Prior to Land Disturbance and During Construction.	① Sediment Fence	D	Place downstream project site perimeter. (APWA ESC-10)
		② Constr Entrance & Staging Area	D	Maintain during all construction. Include concrete washout. (APWA ESC-01)
		③ Inlet Protection at Existing Inlets	D	Install inlet protection. (APWA Details ESC-06 & ESC-07)
Phase II	B. Temporary Sediment Trap	④ Temporary Sediment Trap	C	Establish temporary sediment trap prior to additional site grading. (APWA Details ESC-09)
	C. Mass Grading & Utility Installation	⑤ Inlet Protection at Proposed Inlets	D	Install inlet protection. (APWA Details ESC-06 & ESC-07)
Phase III	D. Final Stabilization Prior to closure of Land Disturbance Permit	Final Stabilization	N/A	Final Stabilization of all disturbed areas.

Refer to Overall Grading Plan and Landscape Plan for final contours and final land cover.

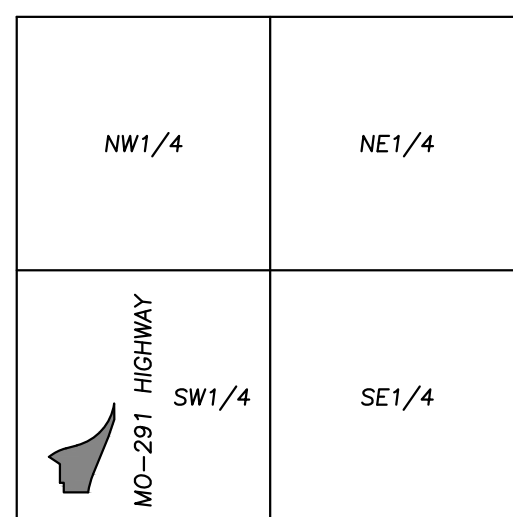


VICINITY MAP
SEC. 29-47-31

DISTURBED AREA = 4.7± ACRES

LEGEND

- STABILIZED ROCK ENTRANCE
- LIMITS OF DISTURBED AREA
- PROPOSED SILT FENCE
- CULVERT INLET PROTECTION

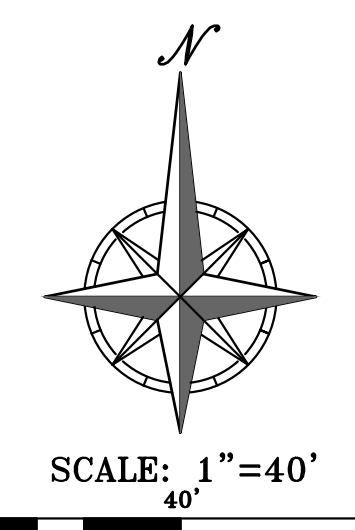

PHILIPS ENGINEERING, INC.
1370 N. Winchester
Olathe, Kansas 66061
(913) 993-1155
Fax: (913) 993-1165
www.philipsengineering.com

PLANNING
ENGINEERING
IMPLEMENTATION



EROSION CONTROL PLAN





MARKET STREET CENTER
M291 AND SW MARKET STREET

CITY OF LEE'S SUMMIT, JACKSON COUNTY, MISSOURI

PROJECT NO.	210639	No.	Date	By	App.	Revisions:
DATE: 10-14-21	DRAWN	1.	03-16-22	SNH	DAF	REVISED PER CITY COMMENTS
CHECKED: DAF	APPROVED: JDC	2.	04-06-22	SNH	DAF	REVISED PER CITY COMMENTS
CERTIFICATE OF AUTHORIZATION	1	3.	04-15-22	SNH	DAF	REVISED PER CITY COMMENTS
LAND SURVEYING - LS-82	3	4.	04-27-22	SNH	DAF	REVISED PER CITY COMMENTS
ENGINEERING - E-361						
CERTIFICATE OF AUTHORIZATION						
LAND SURVEYING - LS-82						
ENGINEERING - E-361						

SHEET



C7

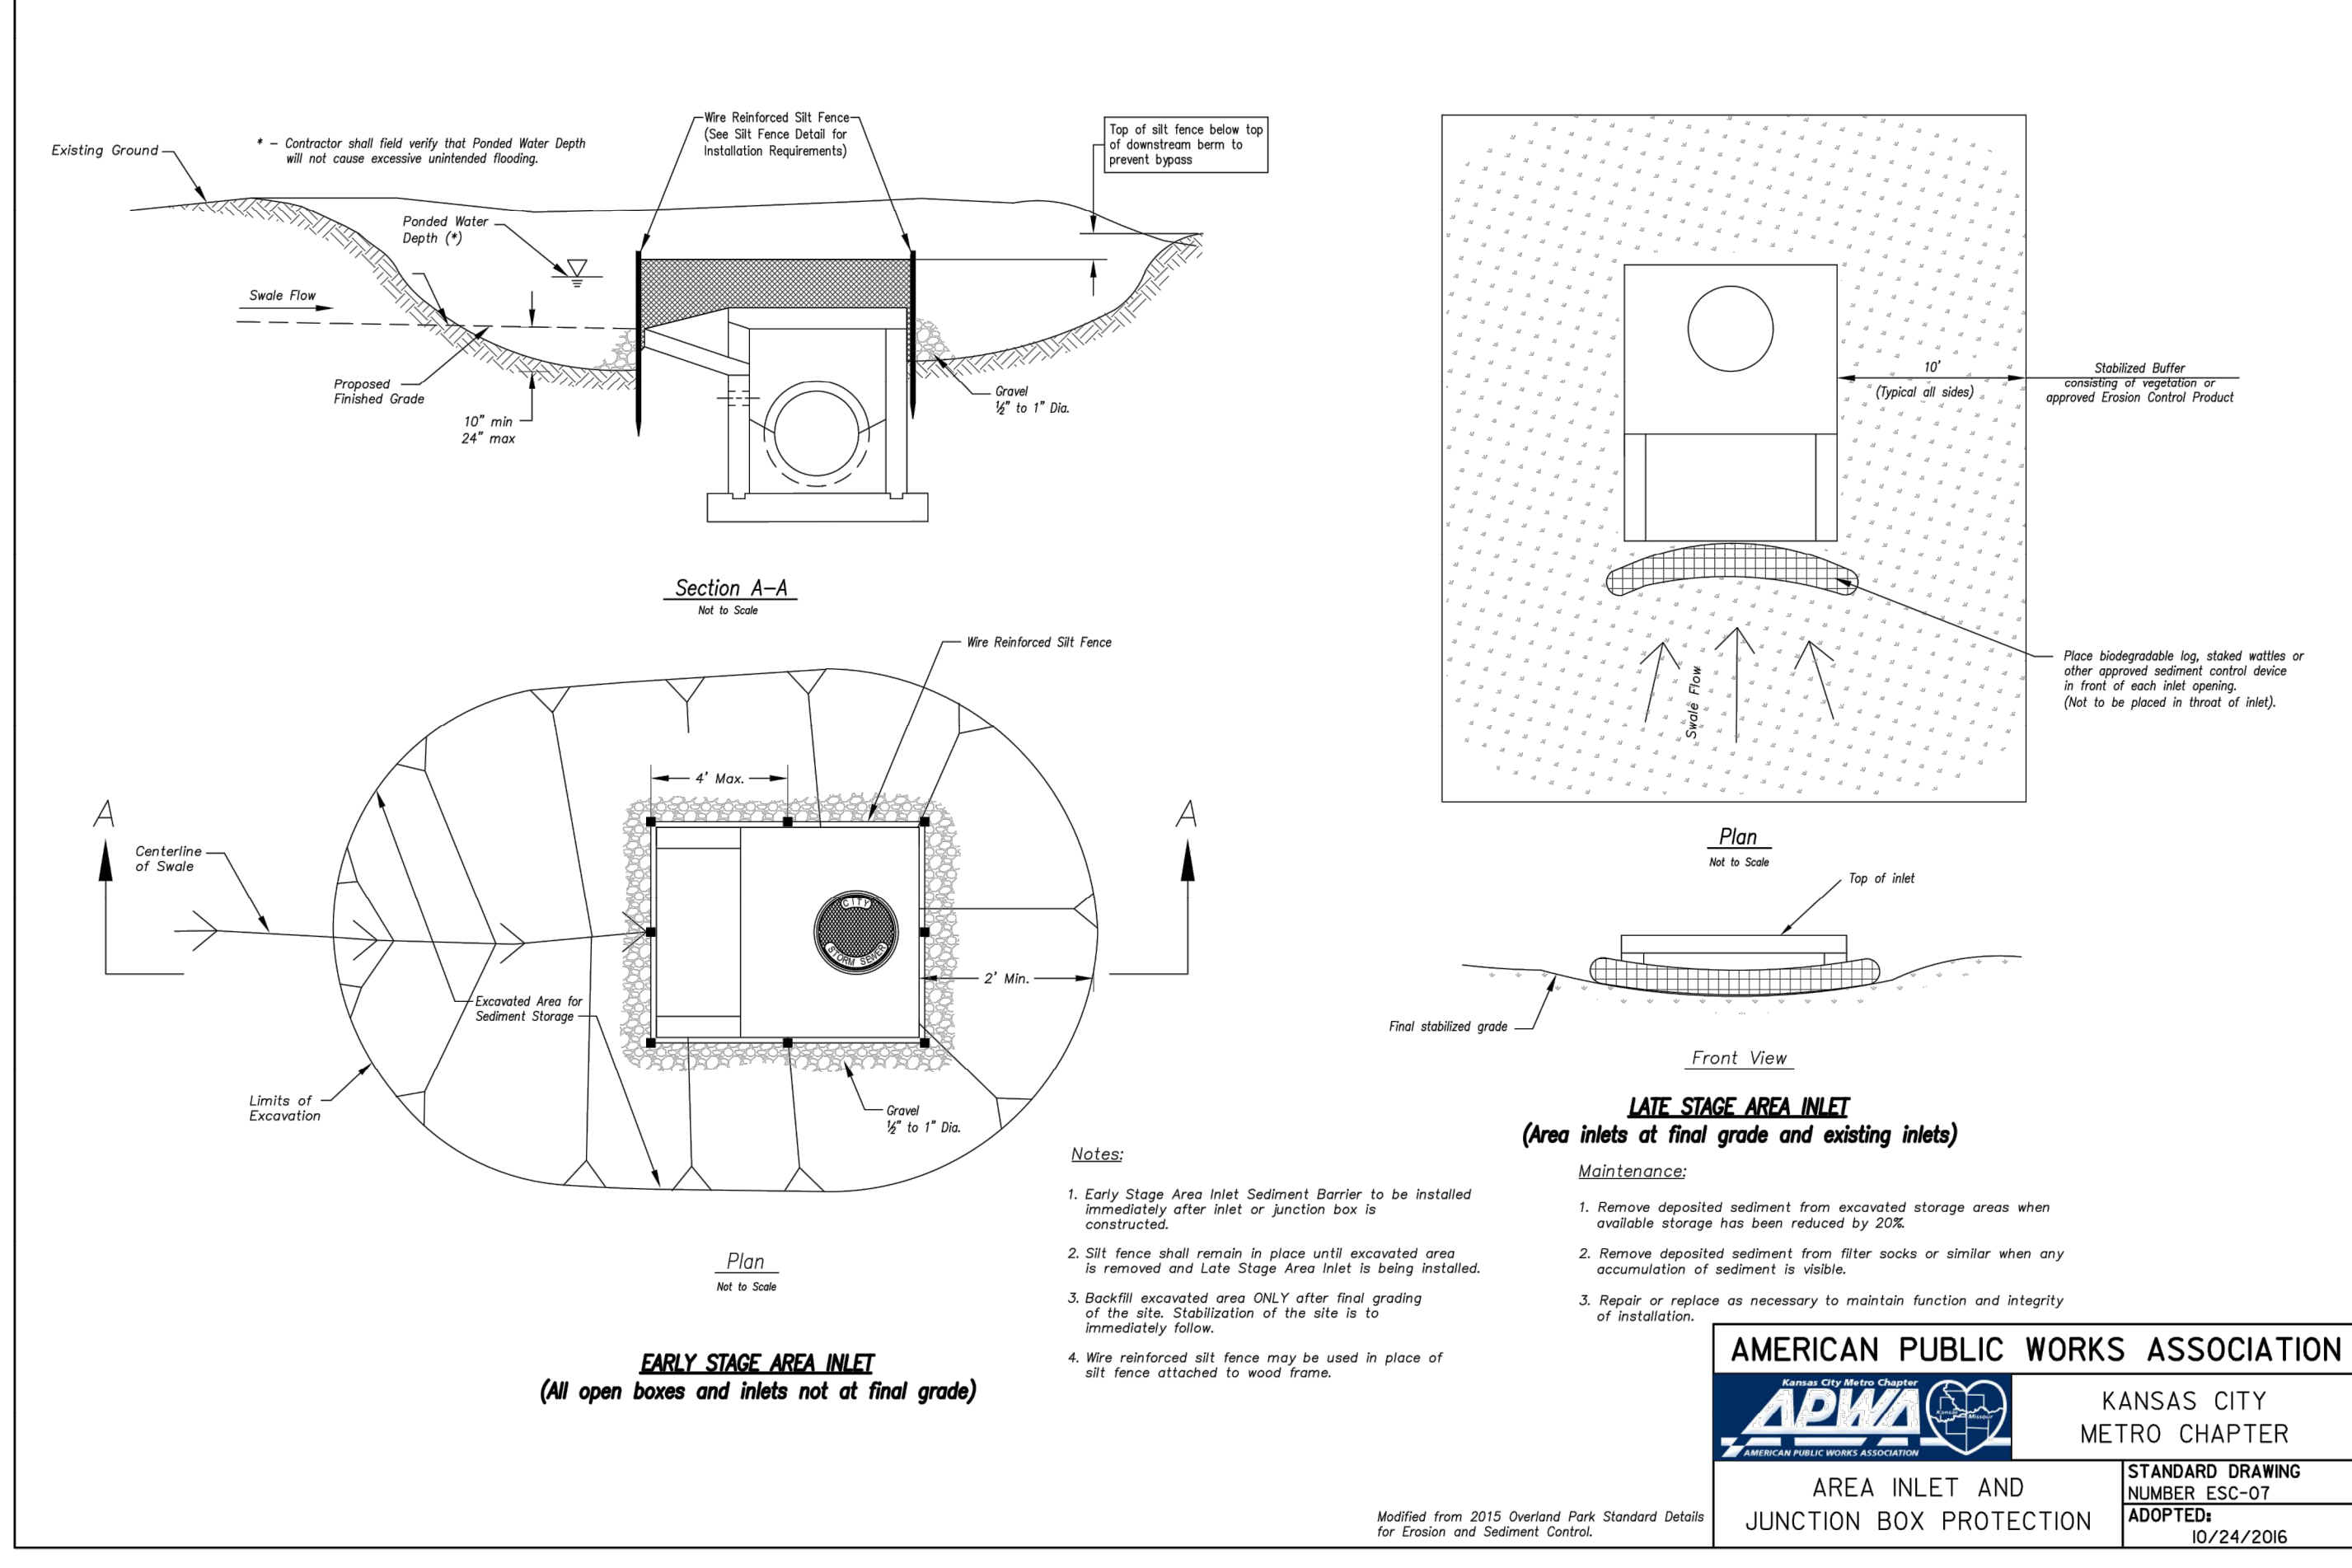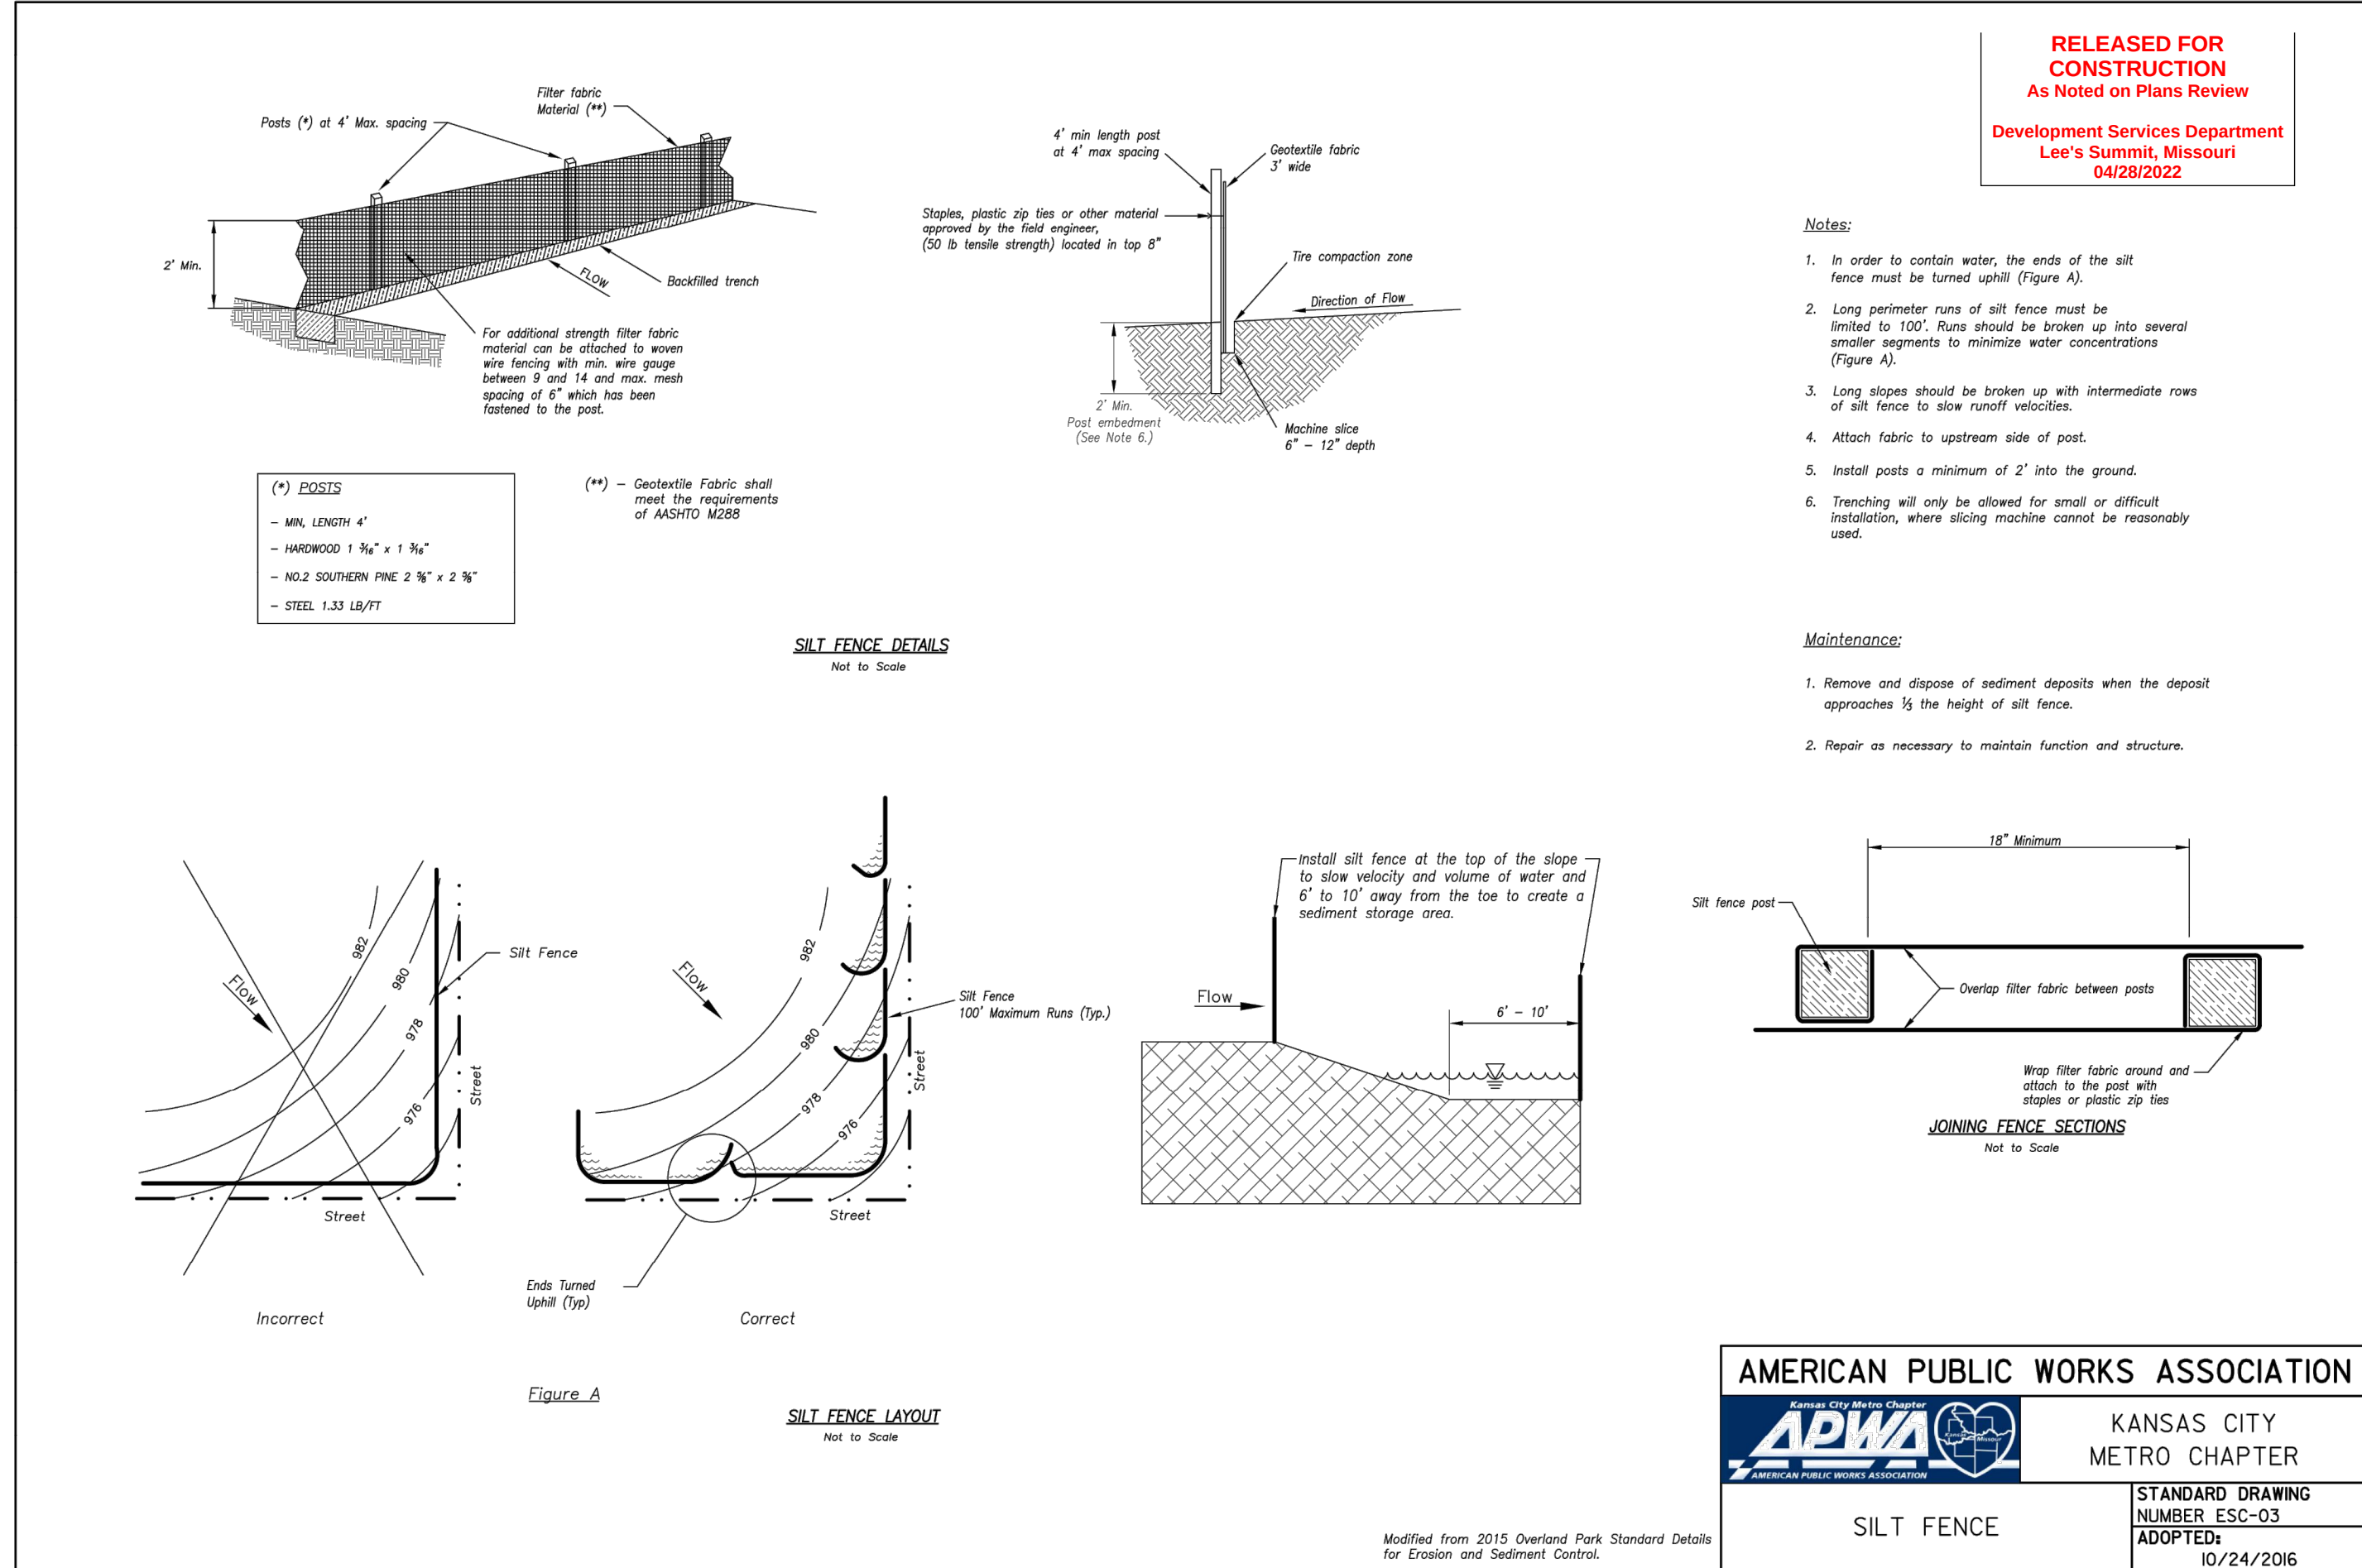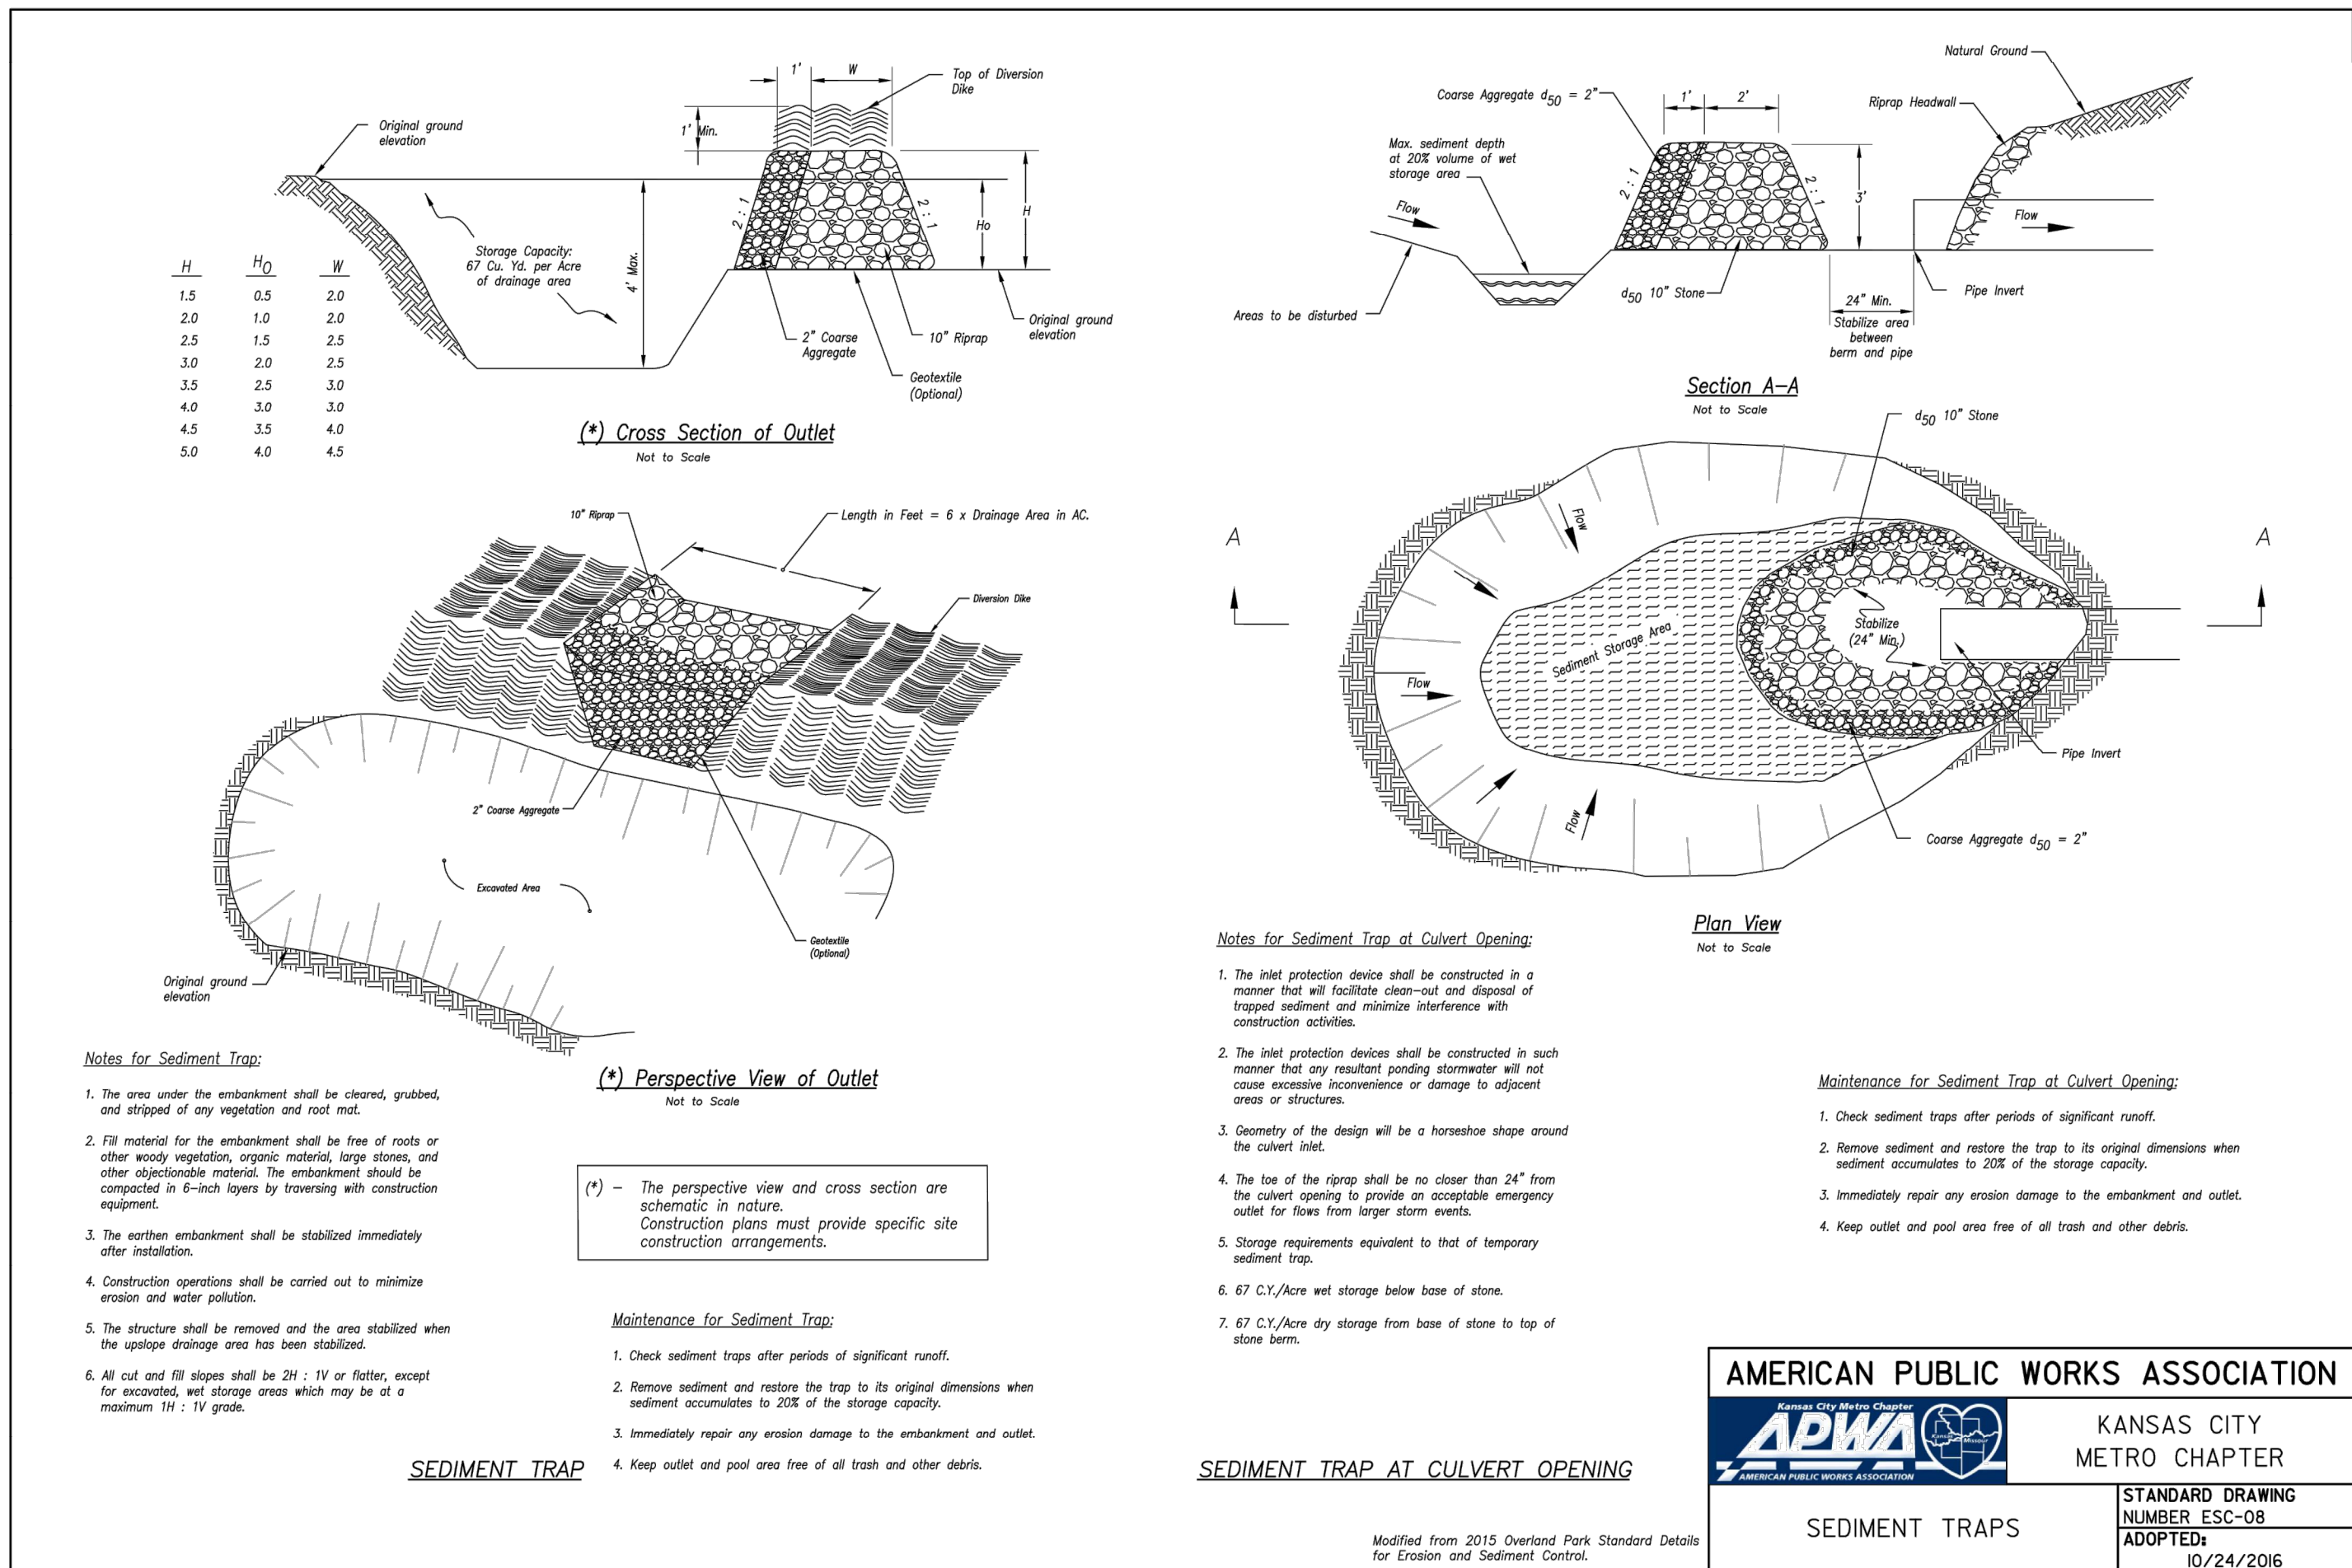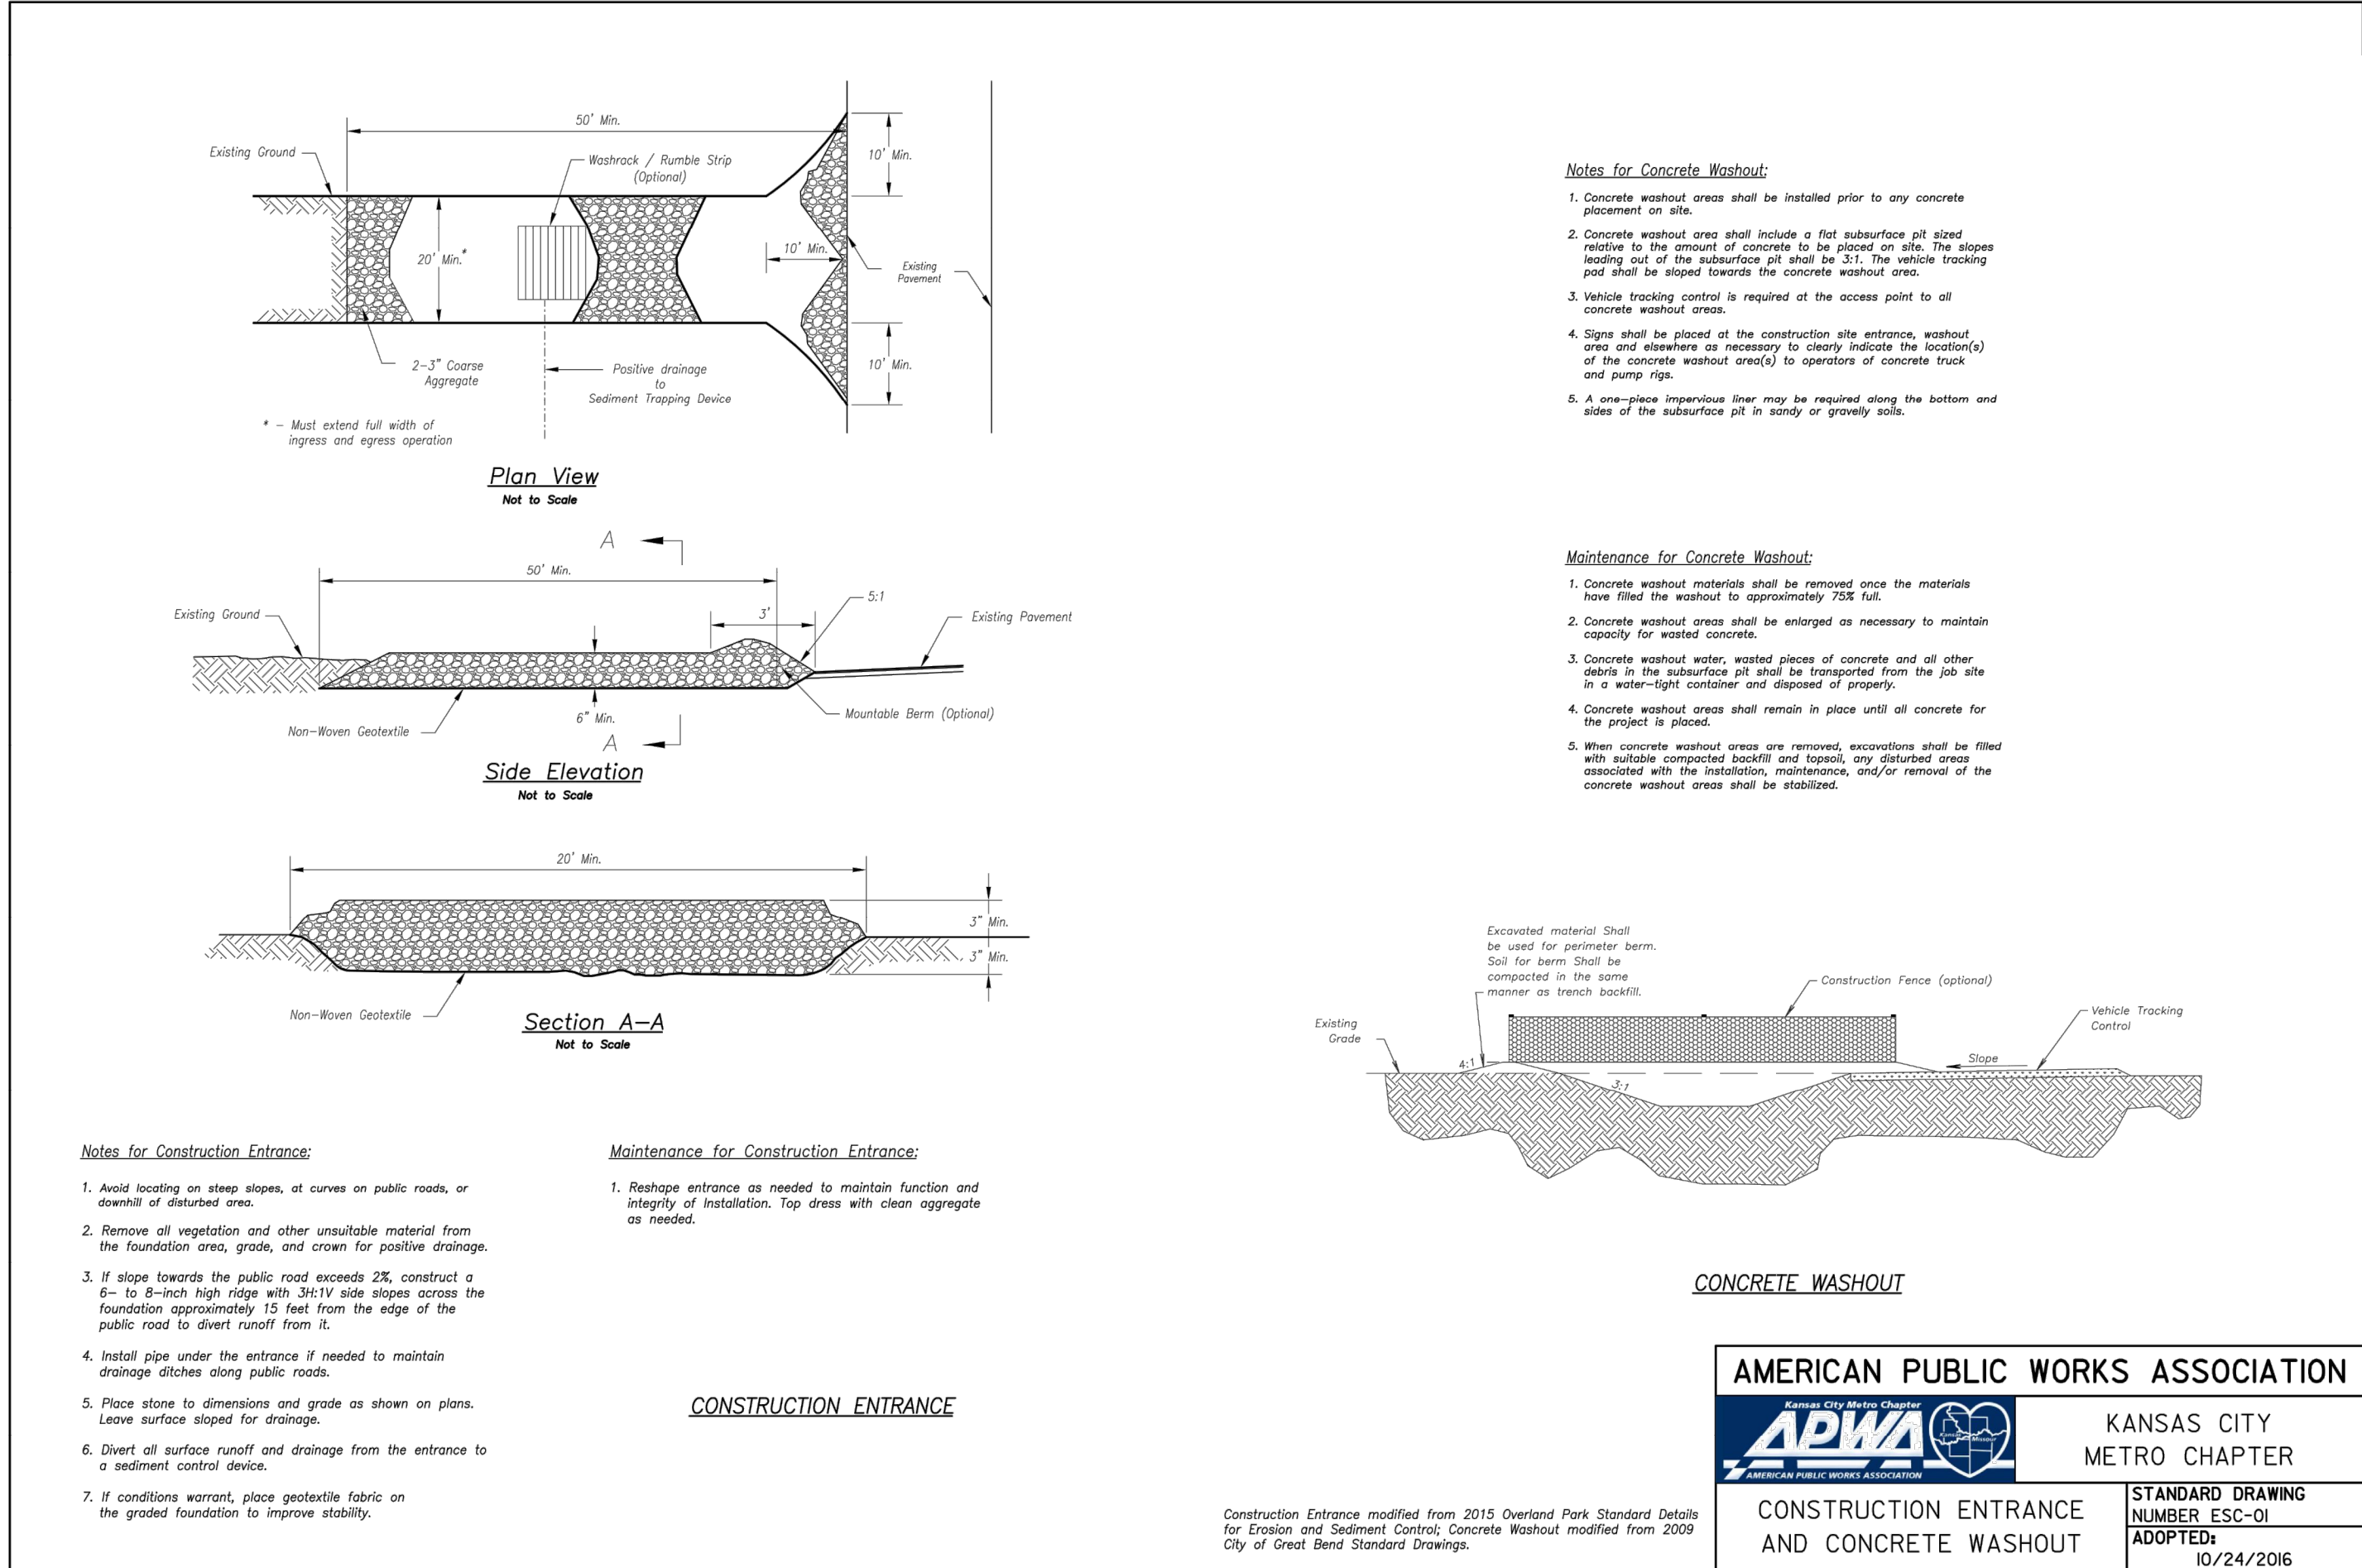

Dowel size*			
Slab depth, in. (mm)	Dowel diameter, in. (mm)	Dowel embedment, in. (mm) ¹	Total dowel length, in. (mm) ²
5 (125)	3/8 (16)	5 (125)	12 (300)
6 (150)	3/4 (19)	6 (150)	14 (360)
7 (180)	7/8 (22)	6 (150)	14 (360)
8 (200)	1 (25)	6 (150)	14 (360)
9 (230)	1-1/8 (29)	7 (180)	16 (400)





*All dowels spaced at 12 in. (300 mm) centers.
¹On each side of joint.
²Allowance made for joint openings and for minor errors in positioning dowels.

Tie bar dimensions		Tiebar spacing			
Slab depth, in. (mm)	Tiebar size, in. (mm)	Distance to nearest free edge or to nearest joint where movement can occur			
		10 ft. in. (mm)	12 ft. in. (mm)	14 ft. in. (mm)	24 ft. in. (mm)
5 (125)	1/2 x 24 (13 x 610)	30 (760)	30 (760)	30 (760)	28 (710)
5-1/2 (140)	1/2 x 24 (13 x 610)	30 (760)	30 (760)	30 (760)	25 (630)
6 (150)	1/2 x 24 (13 x 610)	30 (760)	30 (760)	30 (760)	23 (580)
6-1/2 (165)	1/2 x 24 (13 x 610)	30 (760)	30 (760)	30 (760)	21 (530)
7 (180)	1/2 x 24 (13 x 610)	30 (760)	30 (760)	30 (760)	20 (510)
7-1/2 (190)	1/2 x 24 (13 x 610)	30 (760)	30 (760)	30 (760)	18 (460)
8 (200)	1/2 x 24 (13 x 610)	30 (760)	30 (760)	28 (710)	17 (430)
8-1/2 (215)	1/2 x 24 (13 x 610)	30 (760)	30 (760)	36 (910)	16 (410)
9 (230)	1/2 x 30 (13 x 760)	36 (910)	36 (910)	—	24 (610)

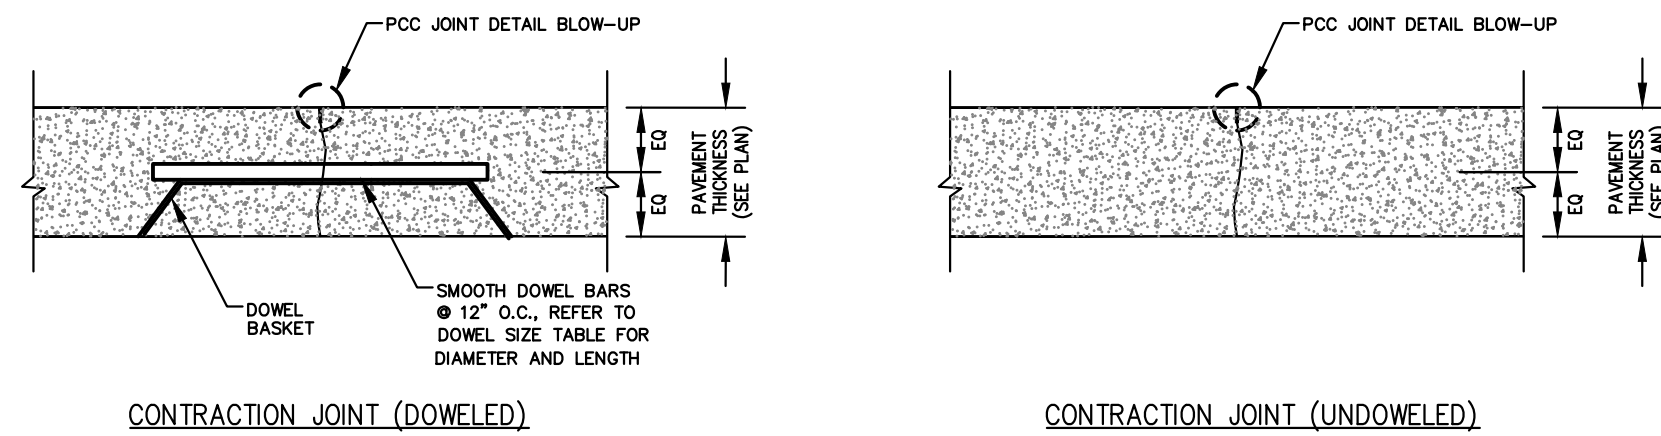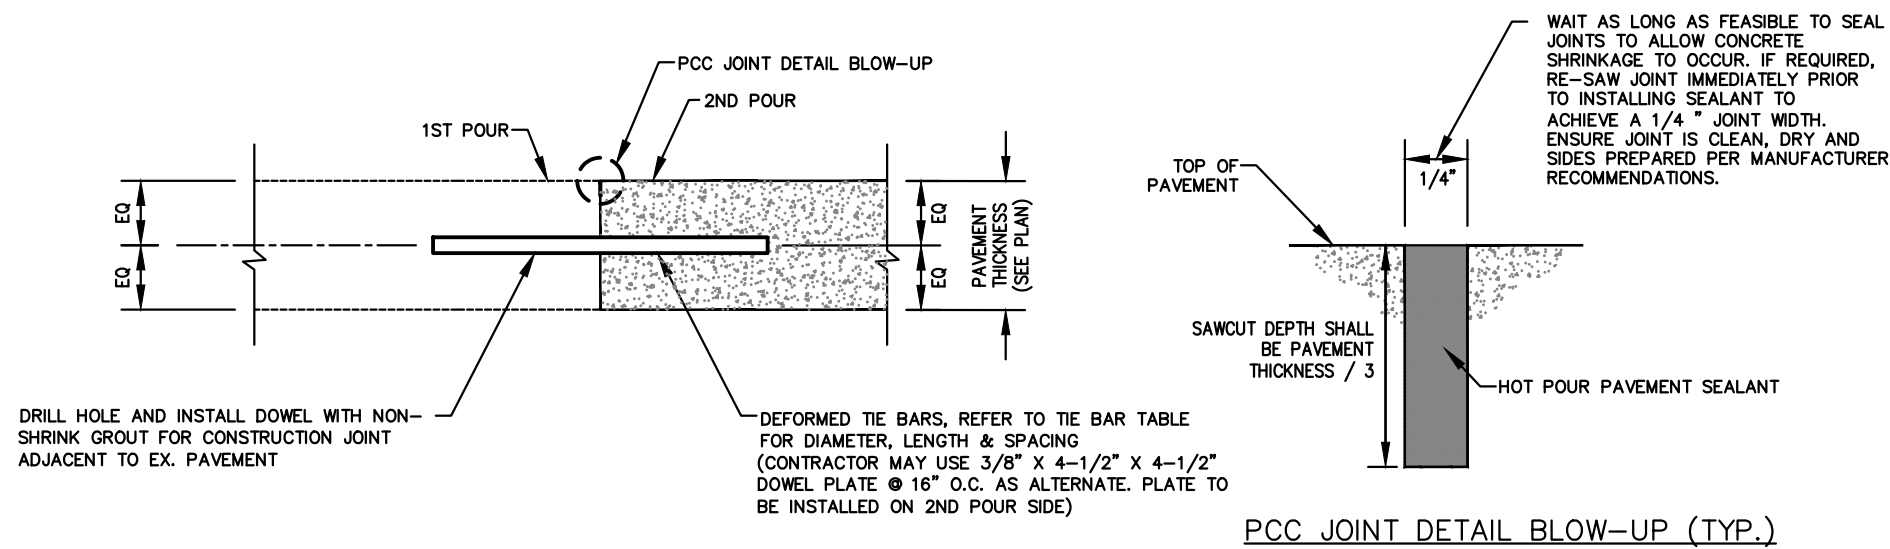

CONCRETE JOINT DETAILS

SCALE: N.T.S.

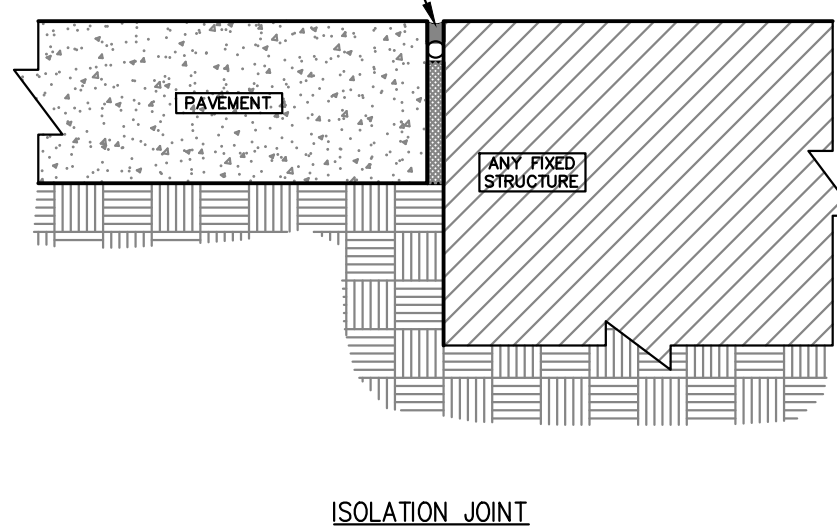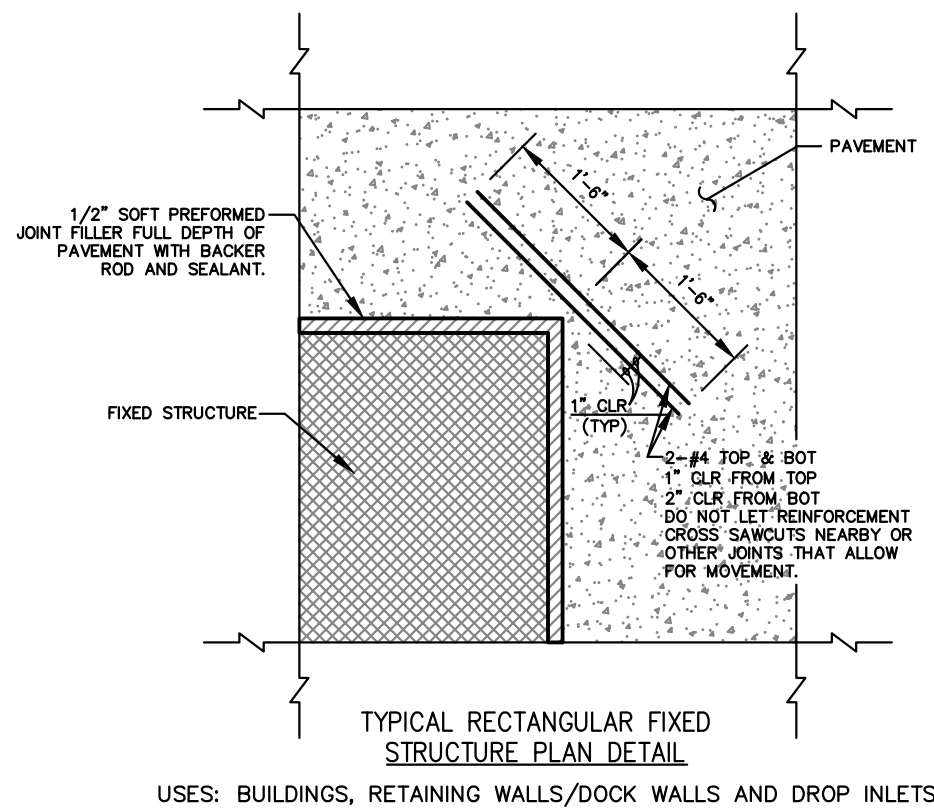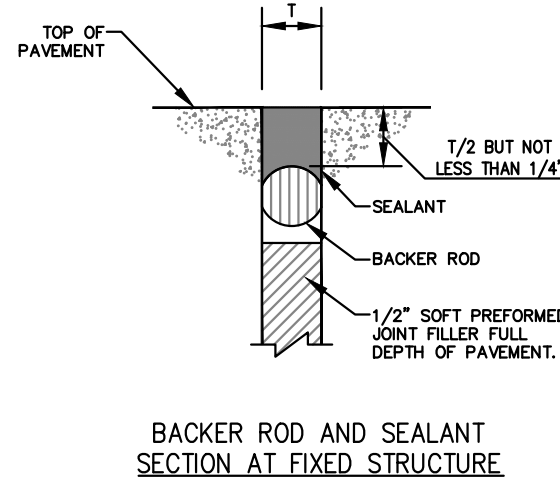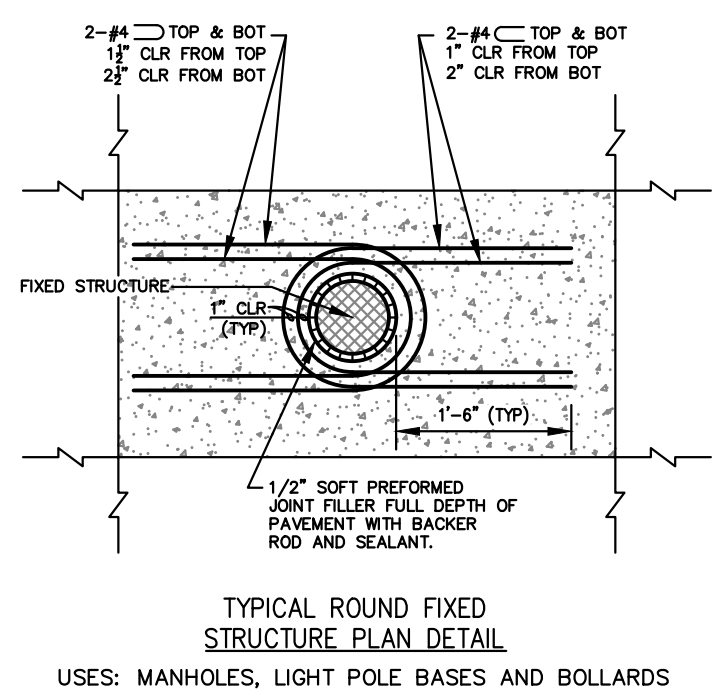




NOTES:
 ISOLATION JOINT TO BE USED FOR FIXED STRUCTURES SUCH AS BUILDINGS, RETAINING WALLS/DOCK WALLS, DROP INLETS, MANHOLES, LIGHT POLE BASES AND BOLLARDS.
 PAVEMENT IS NOT CONSIDERED A FIXED STRUCTURE.

ISOLATION JOINT DETAILS

SCALE: N.T.S.


GENERAL PAVING NOTES:

- PRIOR TO PLACEMENT OF GRANULAR BASE OR ASPHALT, PROOF ROLL AND RE-COMPACT THE EXPOSED SURFACES UP TO A MINIMUM LATERAL DISTANCE OF TWO (2) FEET OUTSIDE THE PAVEMENT. ANY LOCALIZED SOFT, WET, OR LOOSE AREAS IDENTIFIED DURING THE PROOF ROLLING SHOULD BE REPAIRED PRIOR TO PAVING. FILL MATERIAL SHOULD BE PLACED IN LOOSE LIFTS UP TO A MAXIMUM OF EIGHT (8) INCHES IN THICKNESS AND COMPACTED TO AT LEAST 95% OF THE MAXIMUM DRY DENSITY IN ACCORDANCE WITH ASTM D698 AT MOISTURE CONTENTS WITHIN 0% AND +4% OF THE OPTIMUM FOR SOILS WITH A LIQUID LIMIT OF GREATER THAN 40, AND - +/ - 3% OF THE OPTIMUM FOR SOILS WITH A LIQUID LIMIT OF LESS THAN 40. MAXIMUM DRY DENSITY AND OPTIMUM MOISTURE CONTENT SHOULD BE DETERMINED BY THE STANDARD PROCTOR TEST (ASTM D 698).
- PROOFROLL WITH A 25 TON RUBBER TIRE VEHICLE AND REPAIR SUBGRADE DEFICIENCIES. IF ANY SIGNIFICANT EVENT, SUCH AS PRECIPITATION, OCCURS AFTER PROOFROLLING, THE SUBGRADE SHOULD BE REVIEWED BY QUALIFIED PERSONNEL IMMEDIATELY PRIOR TO PLACING THE PAVEMENT.
- CRUSHED STONE BASE COURSE USED BENEATH CONCRETE PAVING SHALL BE COMPACTED KDOT AB-3 OR EQUIVALENT.
- ASPHALTIC SURFACE COURSE SHALL BE APWA TYPE 3. THE SURFACE COURSE SHOULD BE COMPACTED TO A MINIMUM OF 97% MARSHALL DENSITY (ASTM SPECIFICATION D 1559). 30% RAP IS ALLOWED.
- ASPHALTIC BASE COURSE SHALL BE APWA TYPE 1. THE BASE COURSE SHOULD BE COMPACTED TO A MINIMUM OF 95% MARSHALL DENSITY (ASTM SPECIFICATION D 1559). 30% RAP IS ALLOWED.
- THE CONTRACTOR SHALL PROVIDE A TACK COAT BETWEEN LIFTS OF ASPHALT.
- ALL SITE CONCRETE (CURBS, PAVEMENTS, SIDEWALKS, ETC.) SHALL MEET KANSAS CITY MATERIALS METRO BOARD (KCMMB) MIX DESIGN SPECIFICATIONS FOR 4,000 P.S.I. AIR ENTRAINED CONCRETE.
- IN NEW PAVEMENT AREAS, CONTRACTOR SHALL OVER EXCAVATE AS REQUIRED TO ESTABLISH NEW COMPACTED SUBGRADE ELEVATIONS.
- CONTRACTOR IS RESPONSIBLE FOR ALL PAVEMENT AND SUBGRADE MATERIALS TESTING.

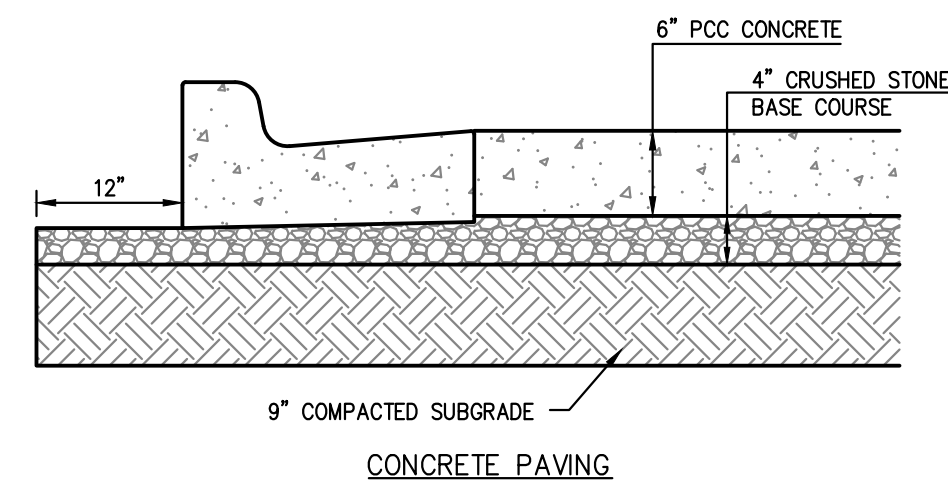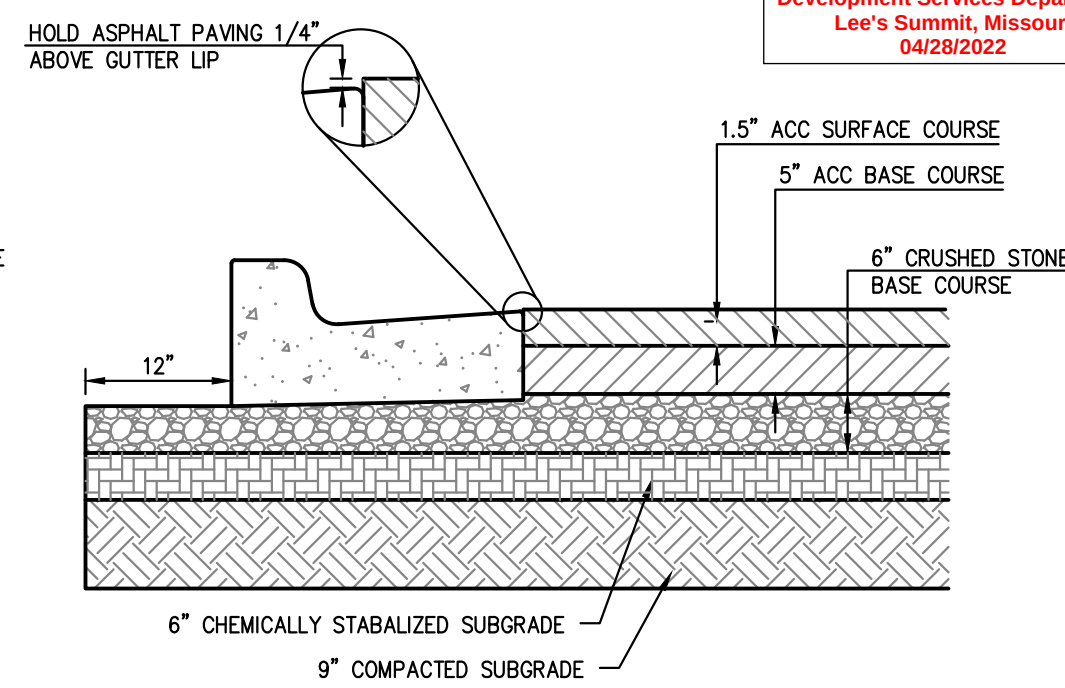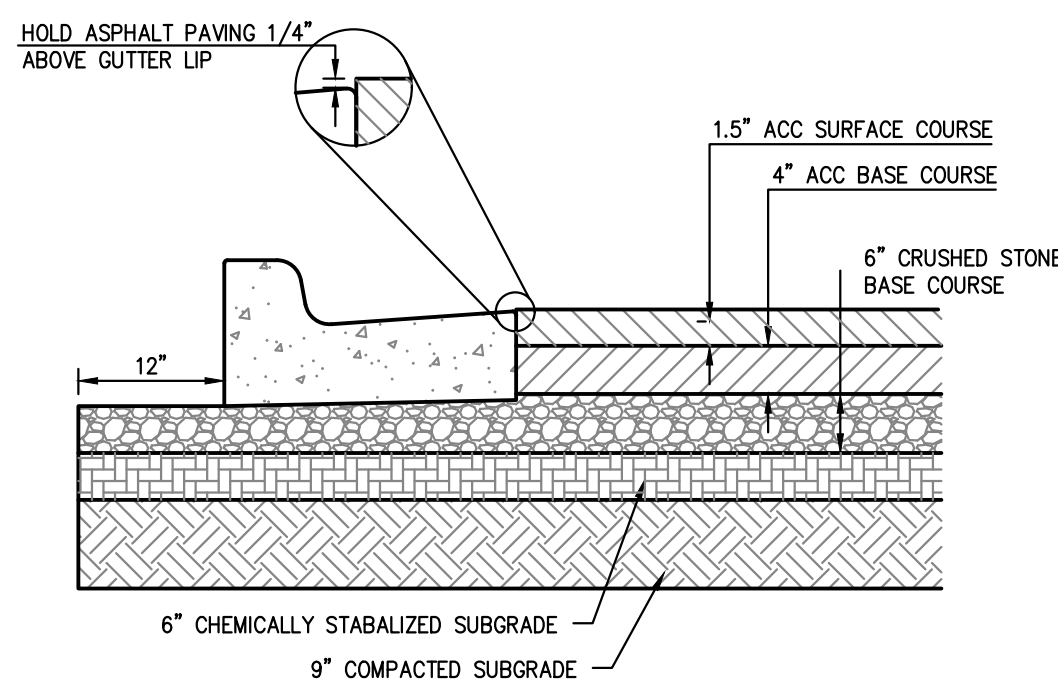

PAVING SECTIONS



SCALE: N.T.S.

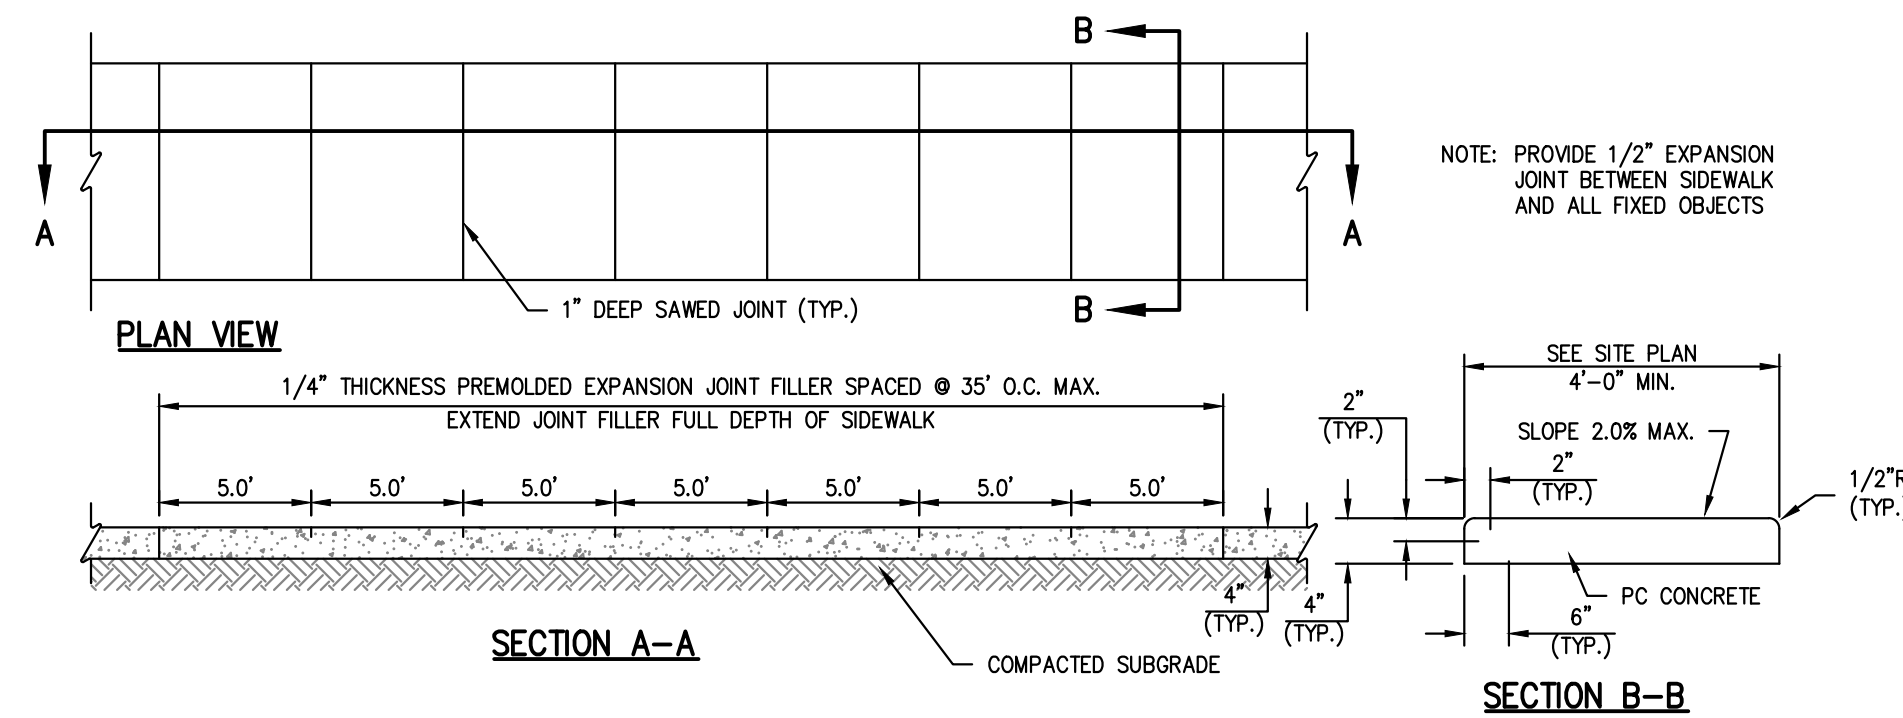

NOTE:
 1. USE KANSAS CITY MATERIALS METRO BOARD (KCMMB) MIX DESIGN SPECIFICATIONS FOR 4,000 P.S.I. AIR ENTRAINED CONCRETE FOR ALL PRIVATE SIDEWALKS.

PRIVATE CONCRETE SIDEWALKS (NON REINFORCED)



SCALE: N.T.S.

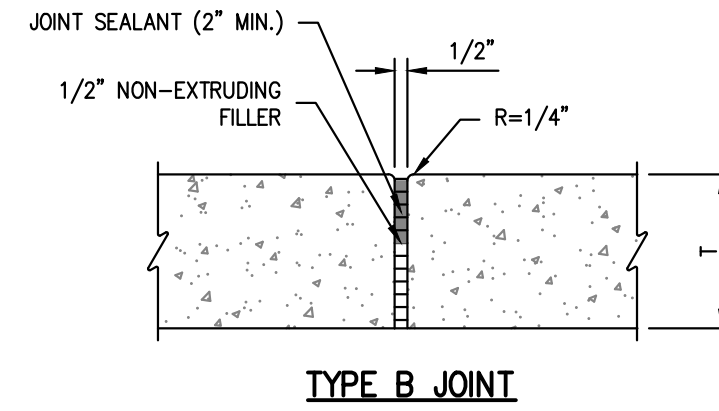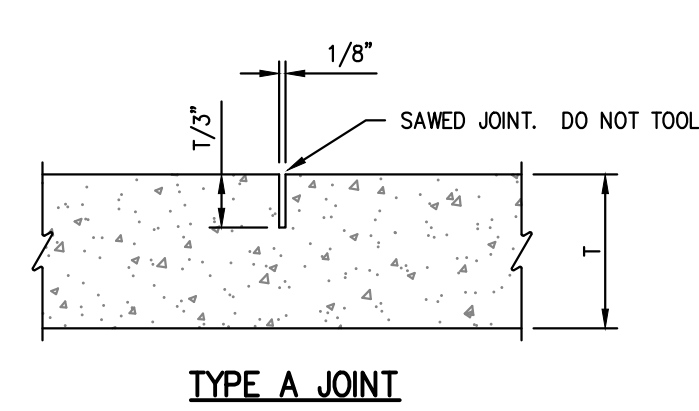

NOTE: TYPE A JOINTS SHALL NOT EXCEED 20 TIMES THE PAVEMENT THICKNESS (T).

CONCRETE SIDEWALK JOINT DETAILS

SCALE: N.T.S.

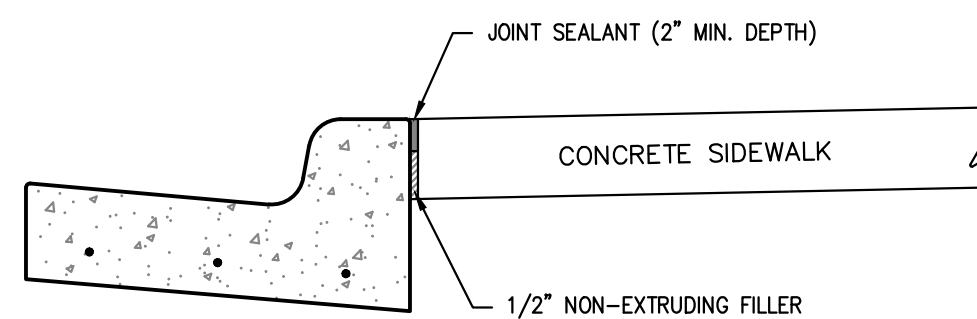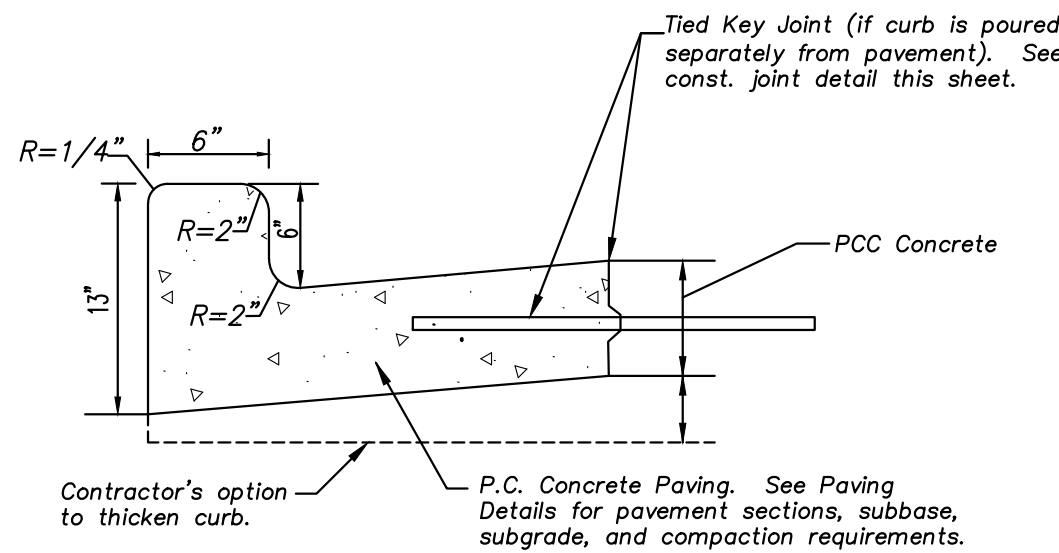

ALL OTHER DETAILS SAME AS SHOWN PER THIS SHEET.

SIDEWALK AT CURB DETAIL

SCALE: N.T.S.



PHILIPS ENGINEERING, INC.
 1370 N. Winchester
 Olathe, Kansas 66061
 (913) 993-1155
 Fax: (913) 993-1165
 www.philipsengineering.com

PLANNING
 ENGINEERING
 IMPLEMENTATION











STANDARD DETAILS
 MARKET STREET CENTER
 M291 AND SW MARKET STREET
 CITY OF LEE'S SUMMIT, JACKSON COUNTY, MISSOURI

PROJECT NO.	210639	No.	Date	Revisions:	By	App.
DATE:	10-14-21	DRAWN:	1. 03-16-22	REVISED PER CITY COMMENTS	SNH	DAF
CHECKED:	DAF	APPROVED:	2. 04-06-22	REVISED PER CITY COMMENTS	SNH	DAF
CERTIFICATE OF AUTHORIZATION	3. 04-15-22	REVISED PER CITY COMMENTS	SNH	DAF		
LAND SURVEYING - E-SIT	4. 04-27-22	REVISED PER CITY COMMENTS	SNH	DAF		
CERTIFICATE OF AUTHORIZATION						
LAND SURVEYING - 2007001028						
LAND SURVEYING - 2007001028						

SHEET

C8

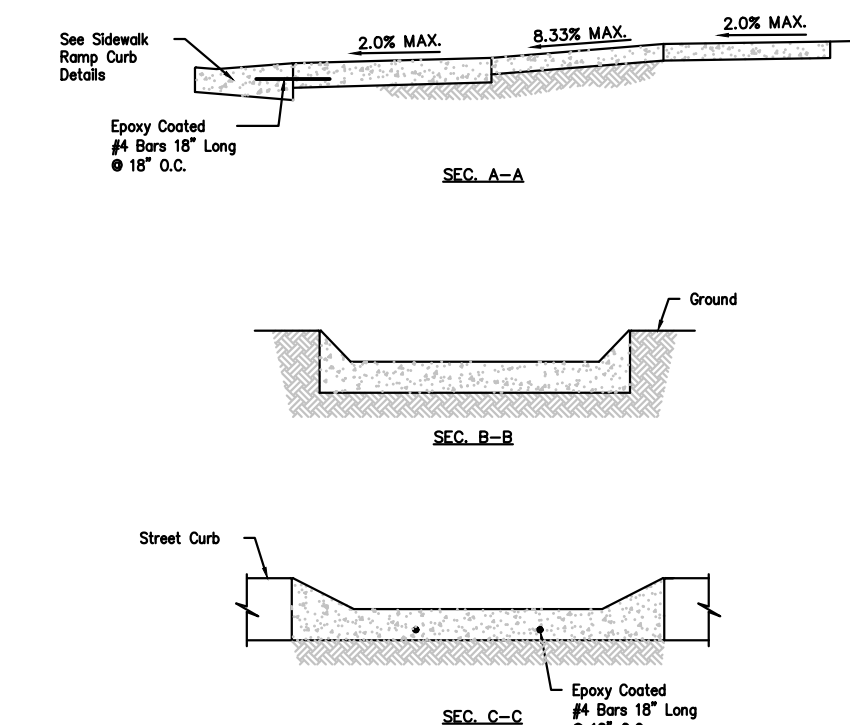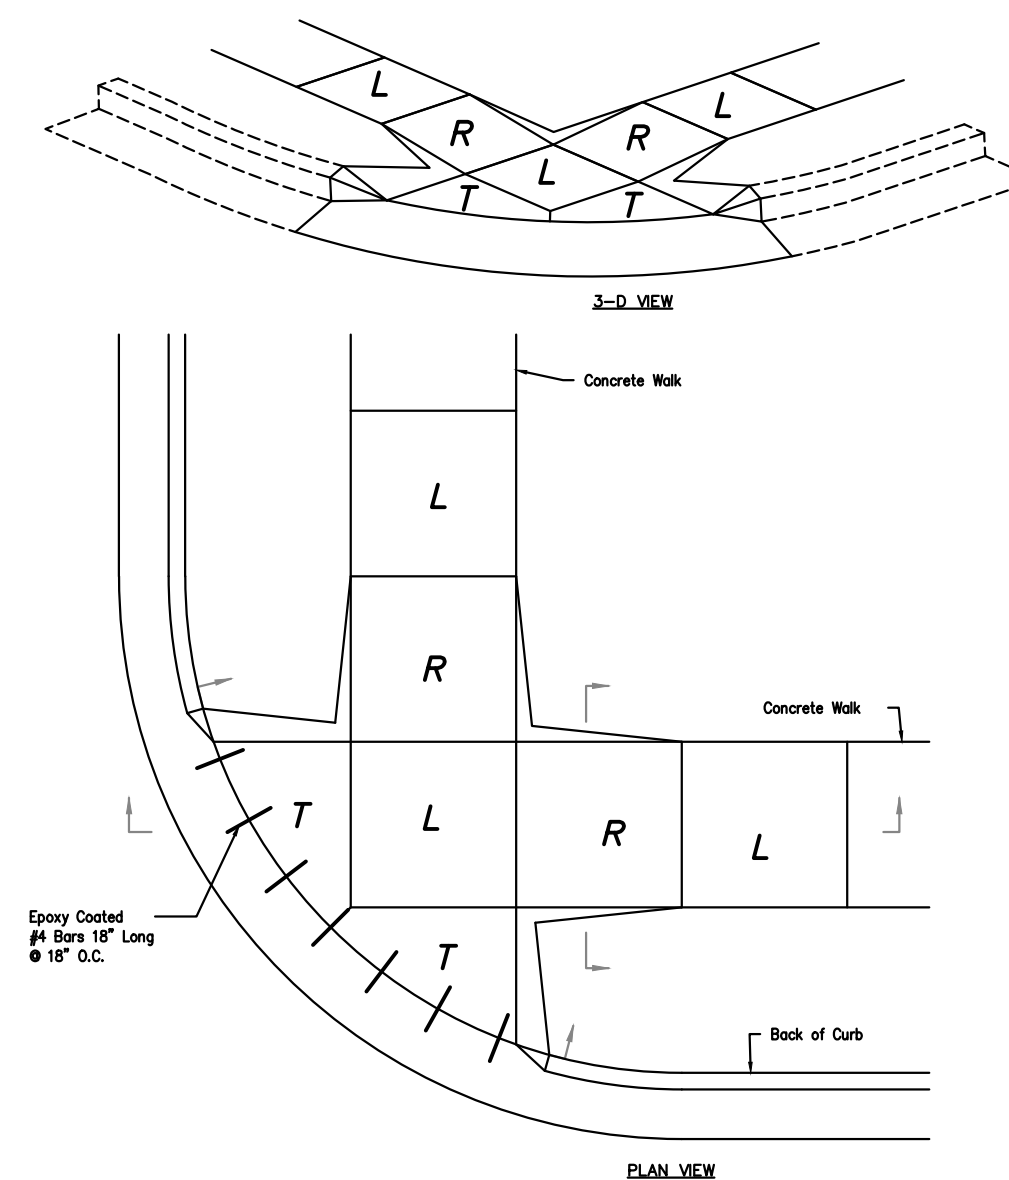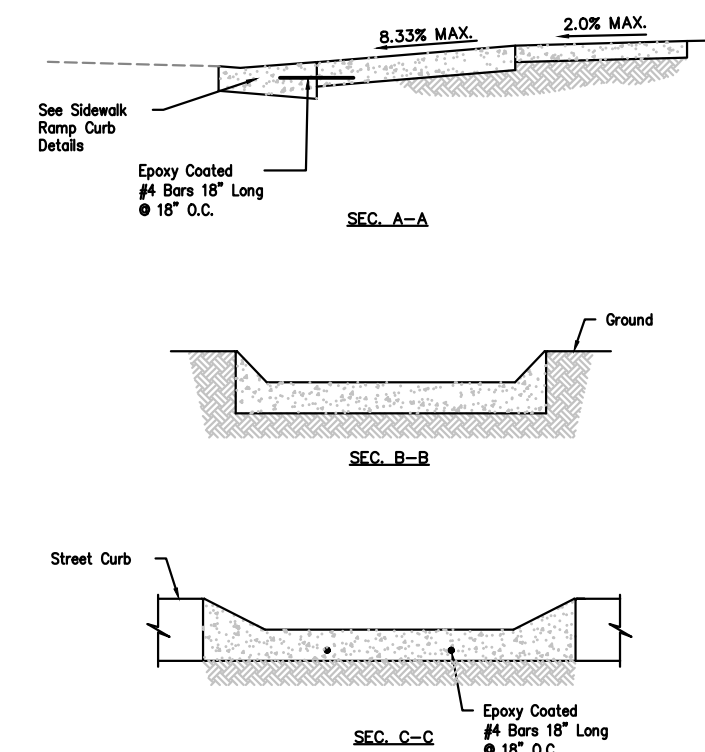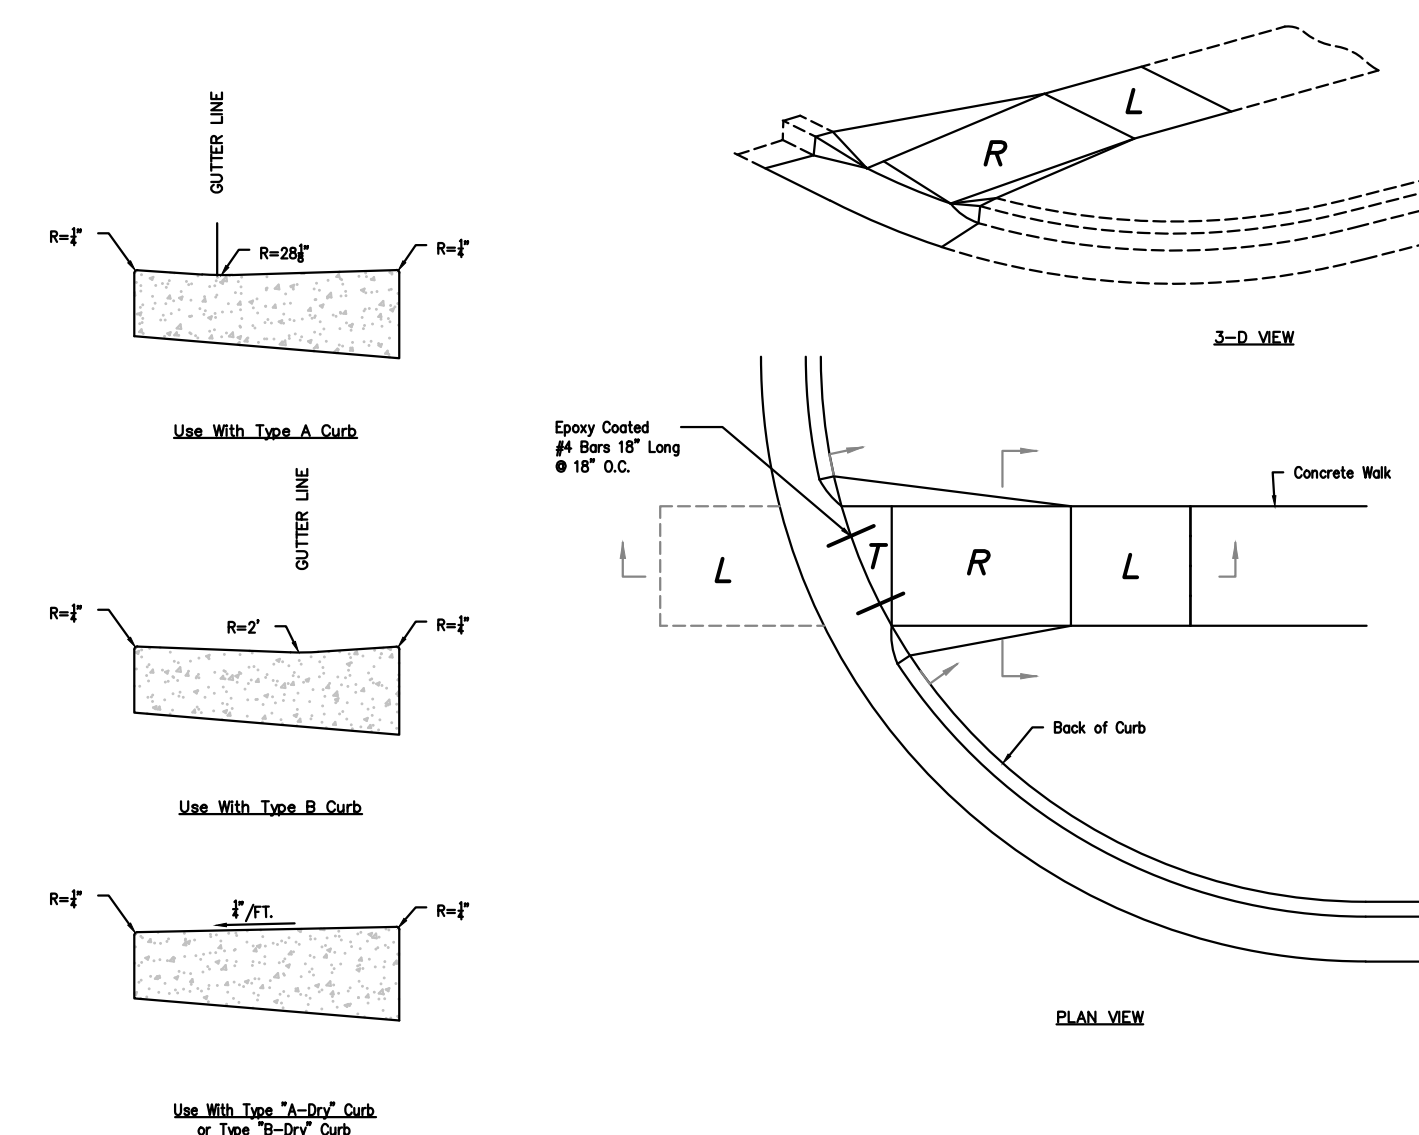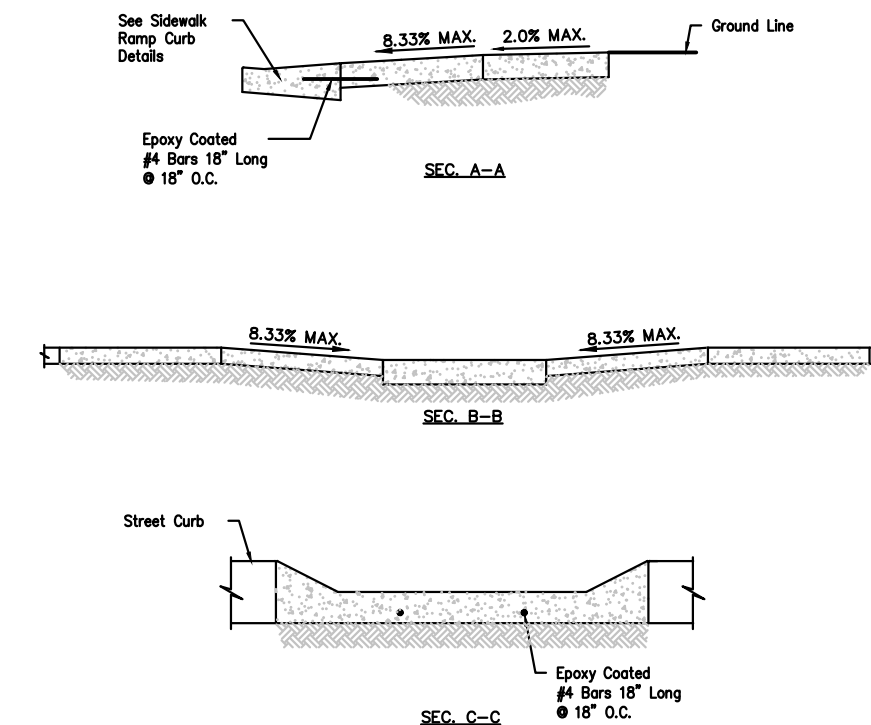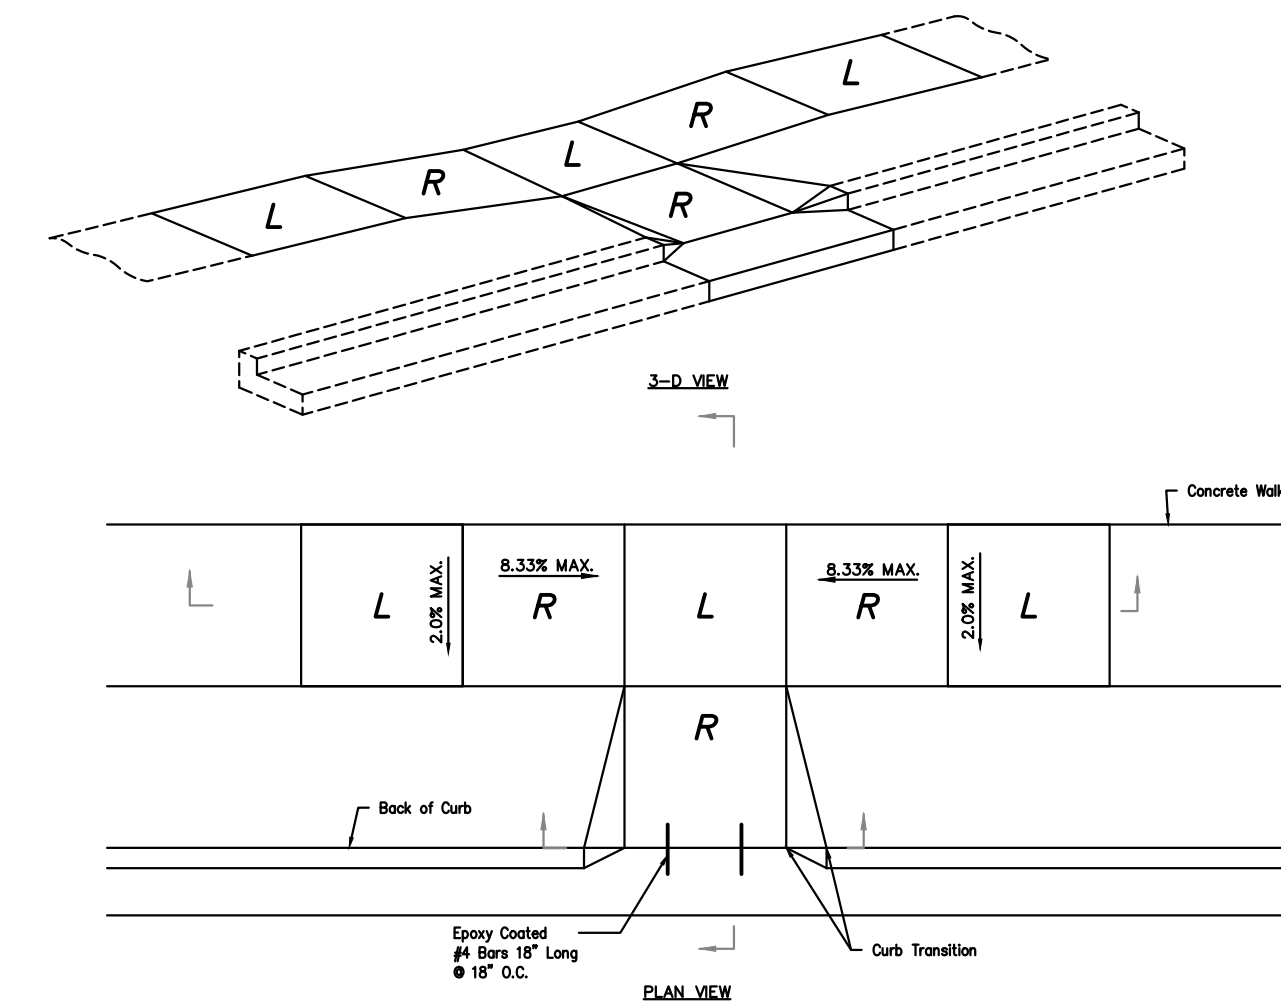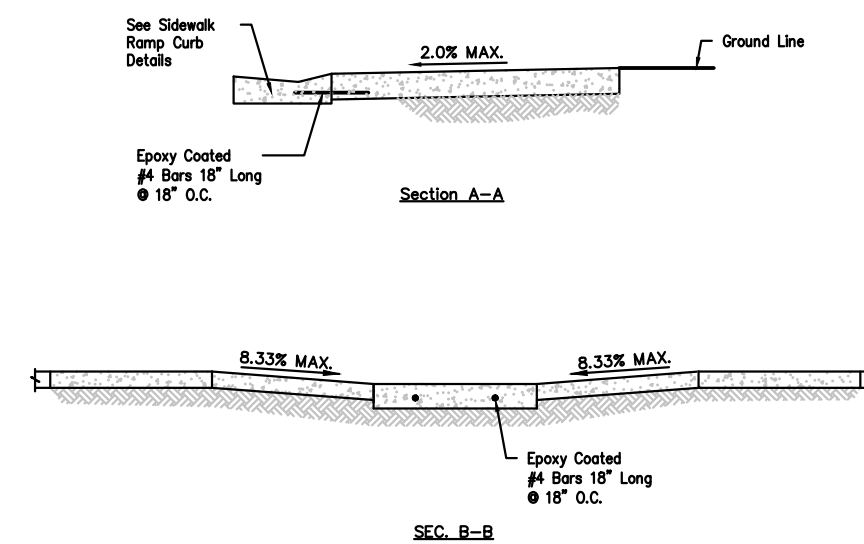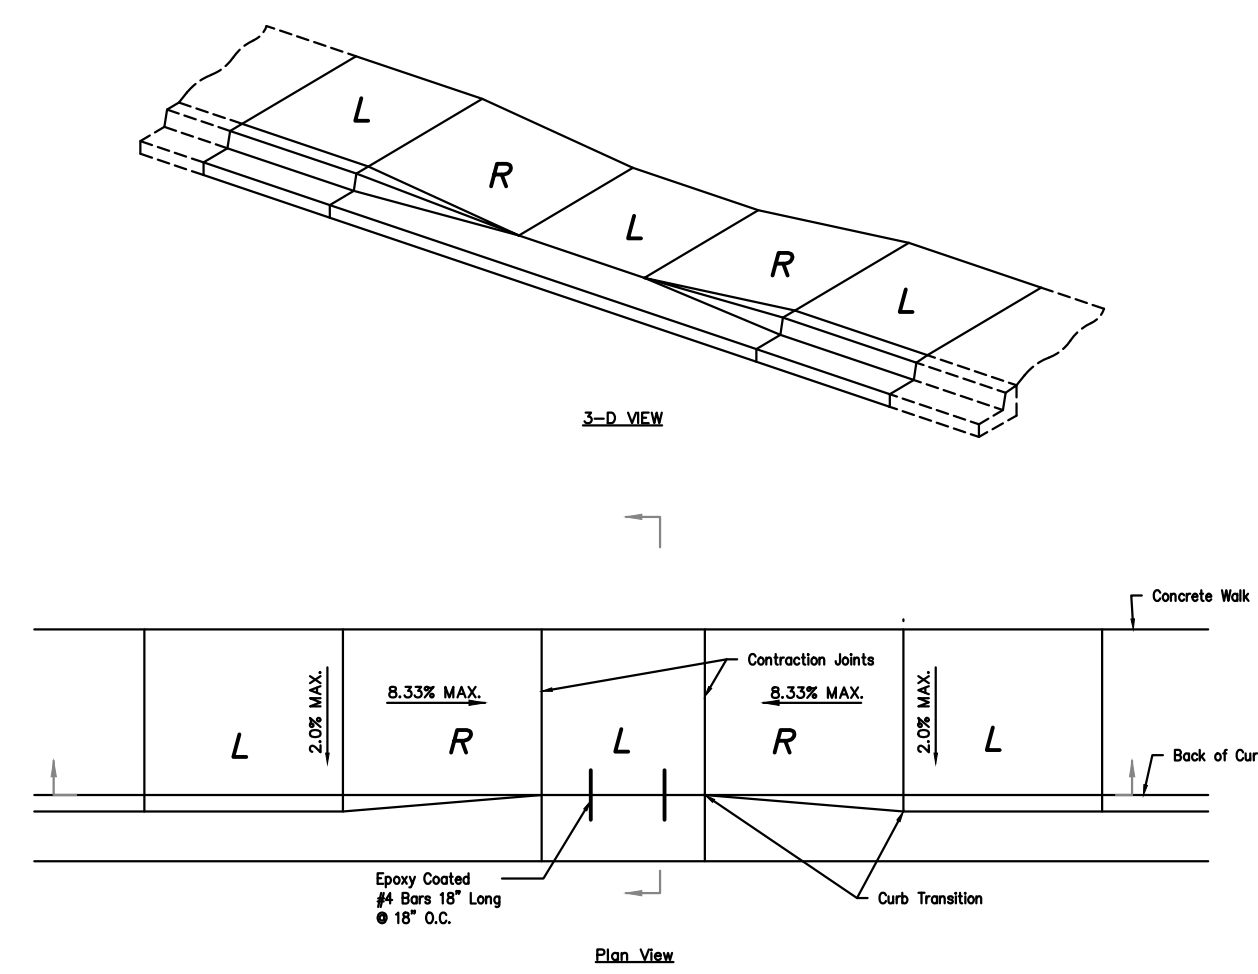


L = LANDING
R = RAMP
T = TRANSITION

RAMP (Required to transition elevation): Max. Longitudinal Slope - 8.33%
Max. Cross Slope - 2.00%
Min. Width - 5'
Min. Length - 5'


LANDING (Required to change direction of travel): Max. Longitudinal Slope - 2.00%
Max. Cross Slope - 2.00%
Min. Width - 5'

PRIVATE SIDEWALK RAMPS

SCALE: N.T.S.

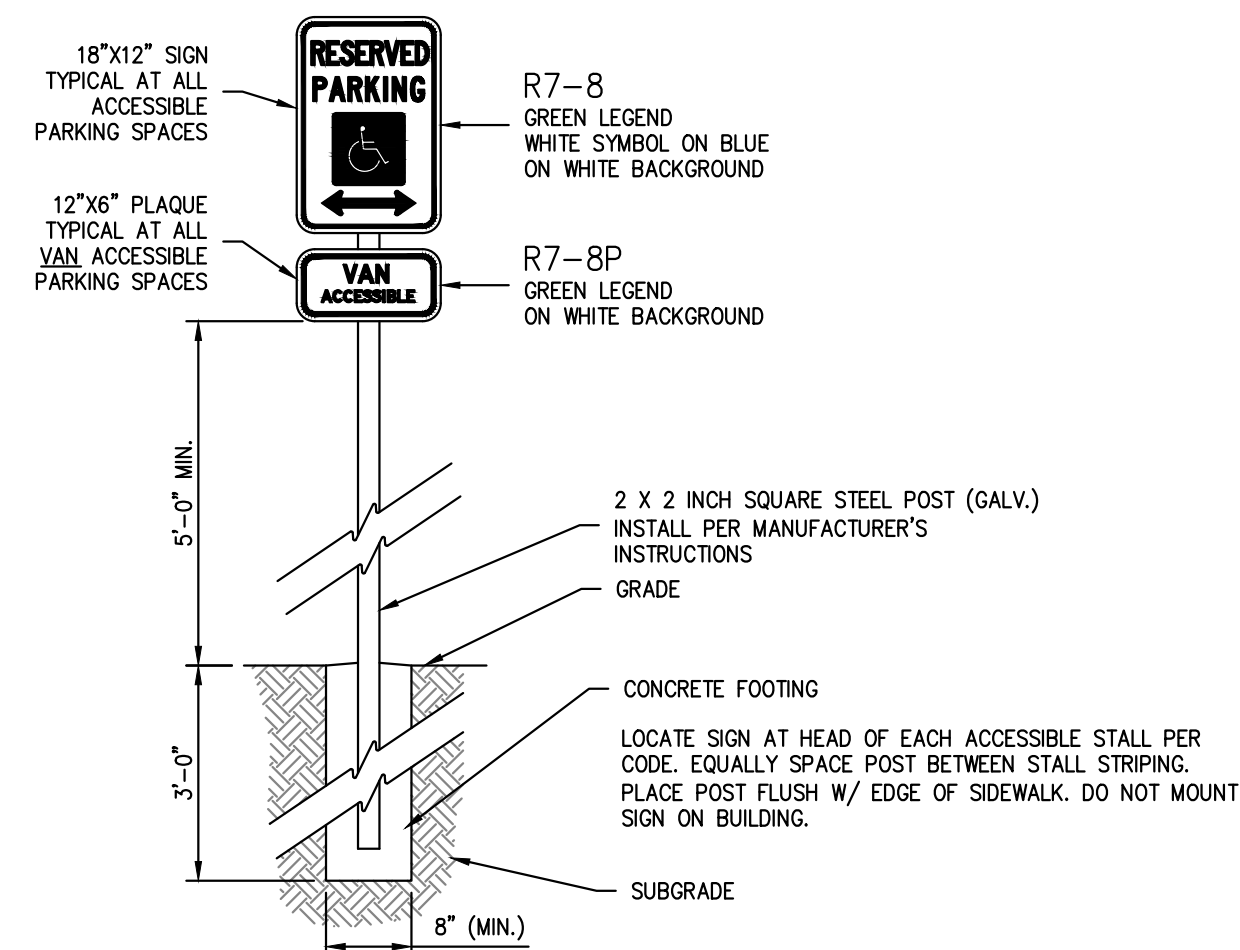

ACCESSIBLE SIGN
IN GRASS AREA
SCALE: N.T.S.

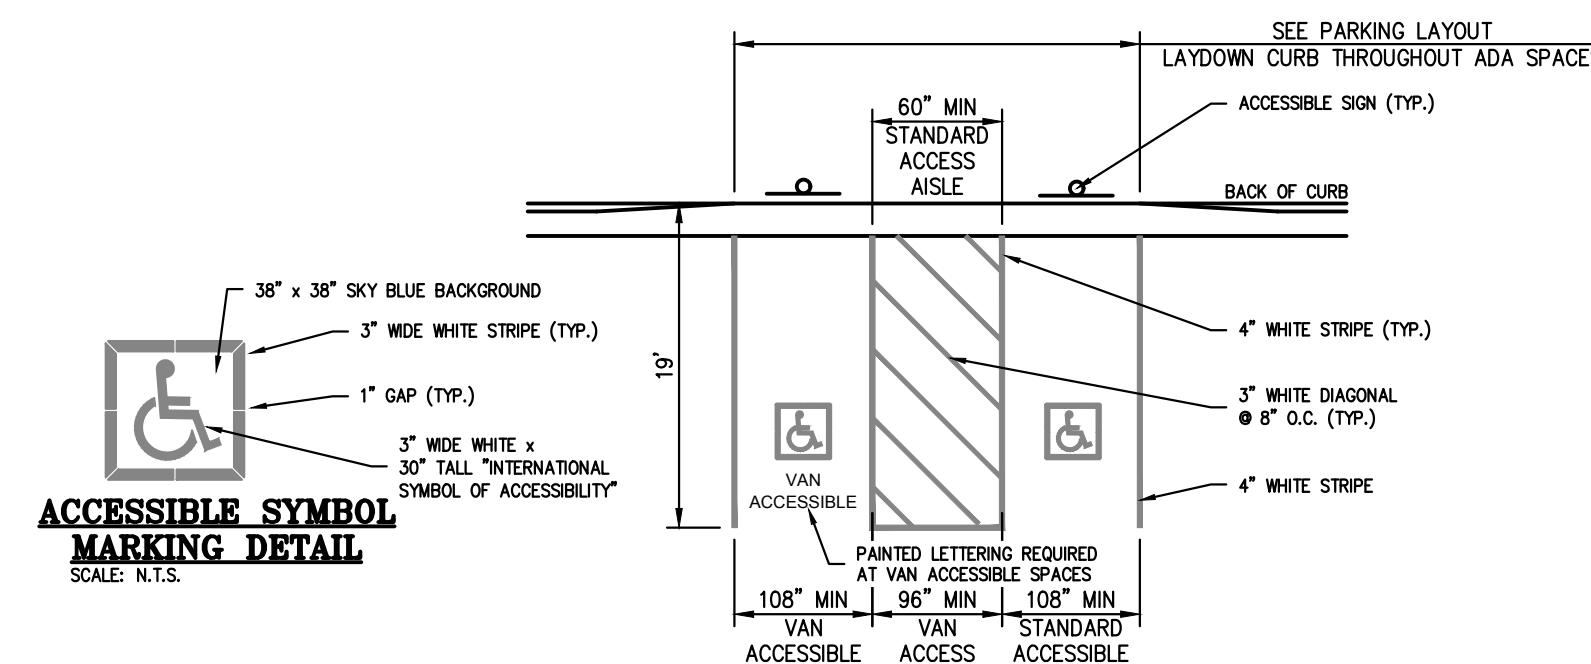


GENERAL NOTES:

1. ALL PAVEMENT MARKINGS SHALL BE APPLIED BY A QUALIFIED CONTRACTOR HAVING A MINIMUM 3 YEARS EXPERIENCE IN TRAFFIC GRADE PAVEMENT MARKING APPLICATIONS.
2. PAINT SHALL BE A NON-BLEEDING, QUICK-DRYING, ACRYLIC PETROLEUM BASE PAINT AVAILABLE FOR TRAFFIC-WEARING SURFACES AND SHALL MEET ITS TYP-86, AS MIXED IN ACCORDANCE WITH THE MANUFACTURER'S INSTRUCTIONS BEFORE APPLICATION.
3. SNEEP AND CLEAN SURFACE TO ELIMINATE LOOSE MATERIAL & DUST.
4. APPLY TWO (2) COATS OF PAINT AT MANUFACTURER RECOMMENDED RATE WITHOUT THE ADDITION OF THINNER, WITH A MAXIMUM OF 100 SQUARE FEET PER GALLON. APPLY WITH A 3/8" INCH BRUSH OR STRAIGHT EDGE TO A UNIFORM STRAIGHT EDGE. AT SIDEWALK CURBS, OR CROSSWALKS USE A STRAIGHTEDGE TO ENSURE A UNIFORM, CLEAN, & STRAIGHT STRIPE.
5. THE FOLLOWING ITEMS SHALL BE PAINTED WITH THE COLORS NOTED BELOW:
 - A. HANDICAPED SYMBOLS: SEE DETAIL THIS SHEET.
 - B. PARKING STALL STRIPING.
6. ACCESSIBLE PARKING SPACE DESIGN LAYOUT SHALL BE IN ACCORDANCE WITH CURRENT ADA REQUIREMENTS.
7. SEE SITE PLANS FOR COMPLETE PARKING LAYOUT.

ACCESSIBLE PARKING SPACE DETAIL


SCALE: N.T.S.

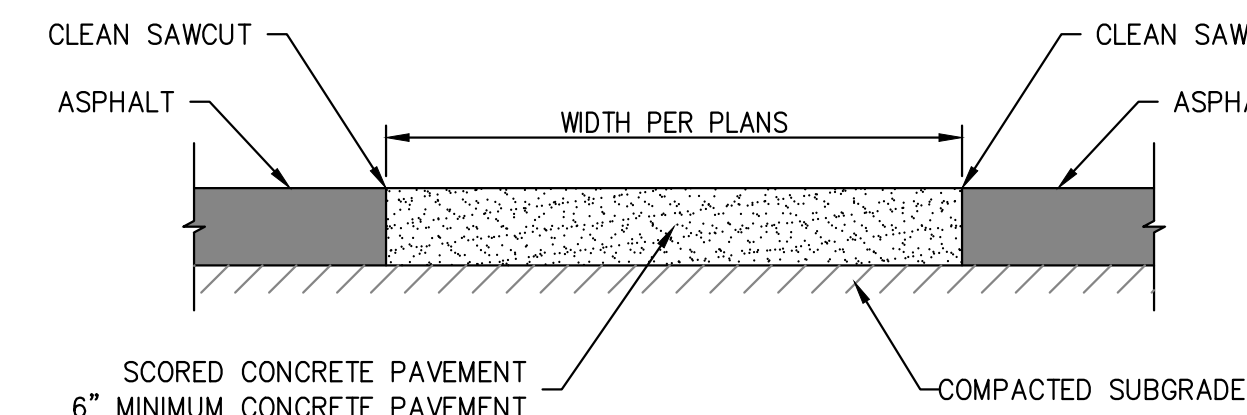


CROSSWALK DETAIL

[illegible]

\\PHILIPS-SERVER\Projects\1\00039.dwg (Permit Plans) DETAILS - PRIVATE.dwg Layout:PAE 3 Apr 27, 2022 - 12:09pm Donald Finn

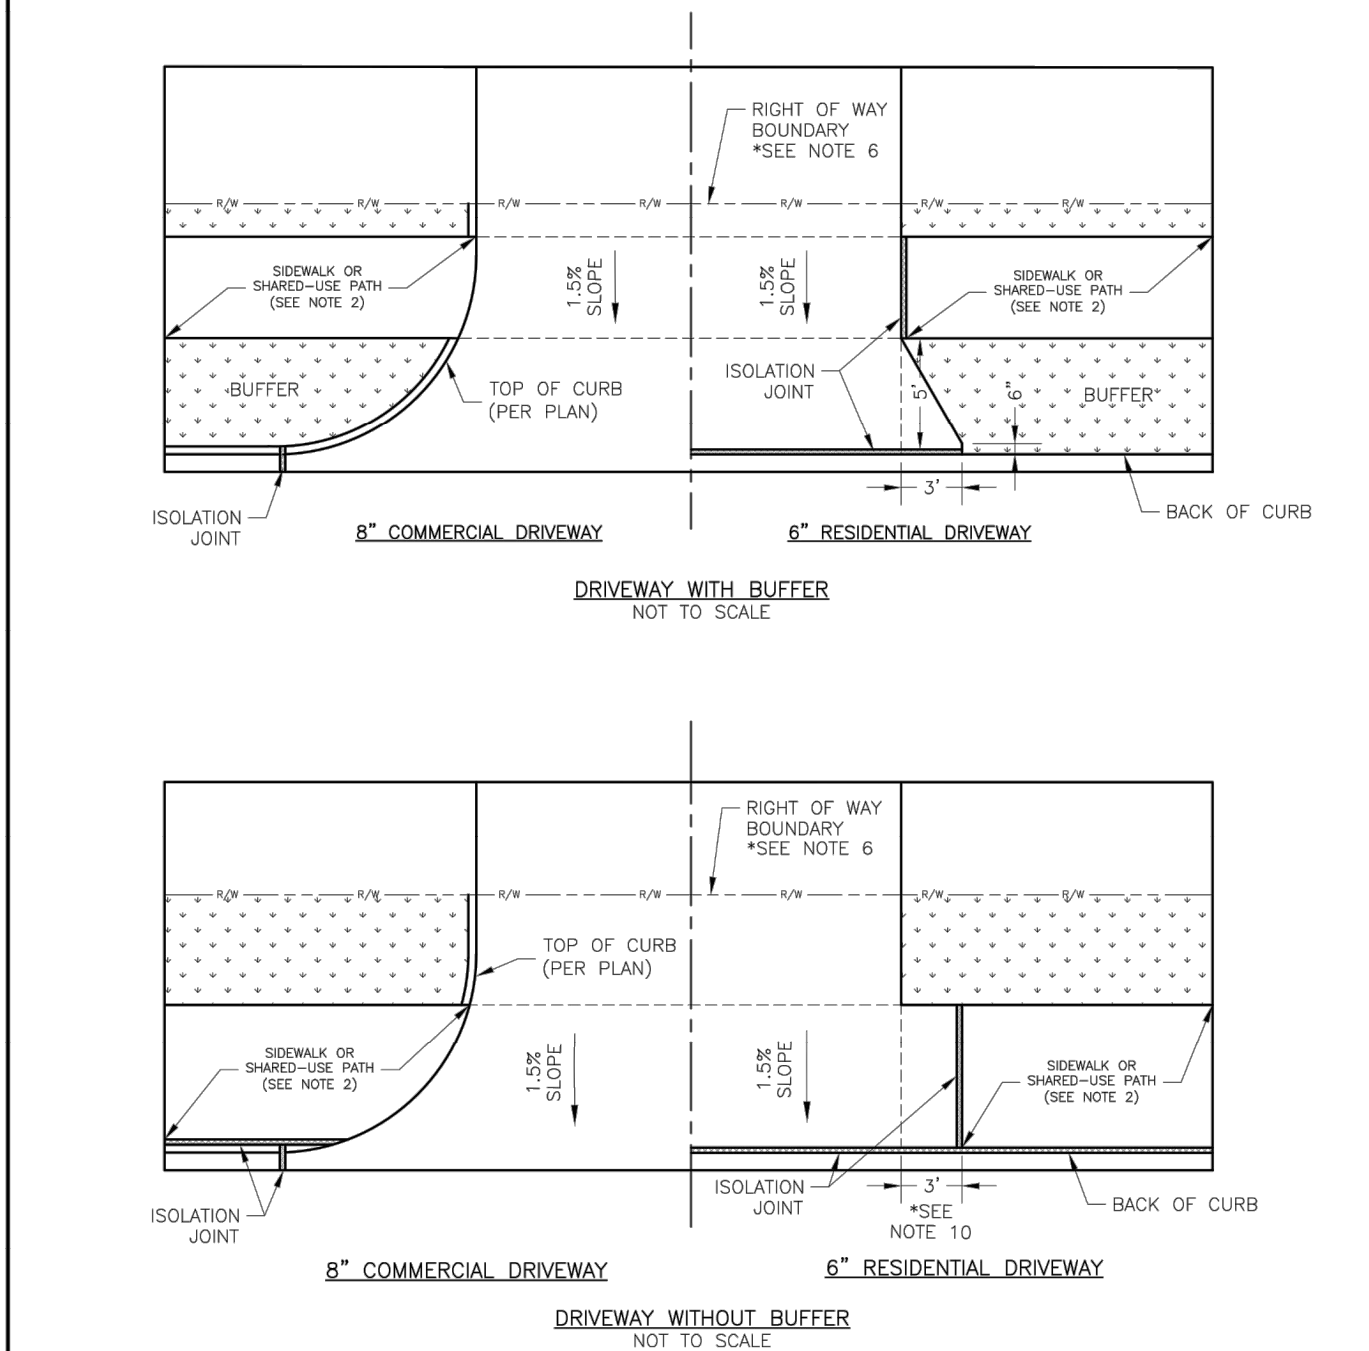


- GENERAL NOTES:
- SUBGRADE SHALL BE STABLE, COMPACTED EARTH AND SHALL BE OVERLAYED WITH 4" COMPACTED DENSE GRADED AGGREGATE BASE.
 - ALL DRIVE APPROACHES SHALL MEET CURRENT PUBLIC RIGHT OF WAY ACCESSIBILITY GUIDELINES (PROWAG) FOR SLOPE REQUIREMENTS WHEN SIDEWALK IS REQUIRED (SEE ADA RAMP RETROFIT DETAIL GEN-38, SIDEWALK/SHARED USE PATH RAMP AT DRIVEWAY DETAIL).
 - JOINT AT BACK OF CURB LINE SHALL BE AN ISOLATION JOINT FOR RESIDENTIAL DRIVEWAYS.
 - KCMBB 4K CONCRETE MIX IS REQUIRED FOR ALL CURVES.
 - COMMERCIAL DRIVEWAYS, IN THE PUBLIC RIGHT OF WAY, SHALL BE KCMBB 4K CONCRETE MIX.
 - RESIDENTIAL DRIVEWAYS, IN THE PUBLIC RIGHT OF WAY, KCMBB 4K CONCRETE MIX IS RECOMMENDED. OTHER CONCRETE MIXES NEEDS TO BE APPROVED BY CITY INSPECTOR.
 - A JOINT MUST BE INSTALLED AT THE RIGHT OF WAY BOUNDARY FOR PROPERTY DELINEATION.
 - WHITE CURING COMPOUND MUST BE APPLIED UNIFORMLY TO THE CONCRETE SURFACE IMMEDIATELY AFTER FINAL FINISHING.
 - $\frac{3}{4}$ " FROM TOP OF CURB TO FLOWLINE AT DRIVEWAY (TYPE CG-1 CURB ONLY). MUST MAINTAIN ORIGINAL FLOWLINE OF CURB.
 - SIDEWALK ADJOINING CURB SHALL BE 6" THICK, EXTENDING 3' FROM THE DRIVEWAY.
 - THE MAXIMUM WIDTH OF A RESIDENTIAL DRIVEWAY IS 36 FEET WITHIN THE RIGHT OF WAY.

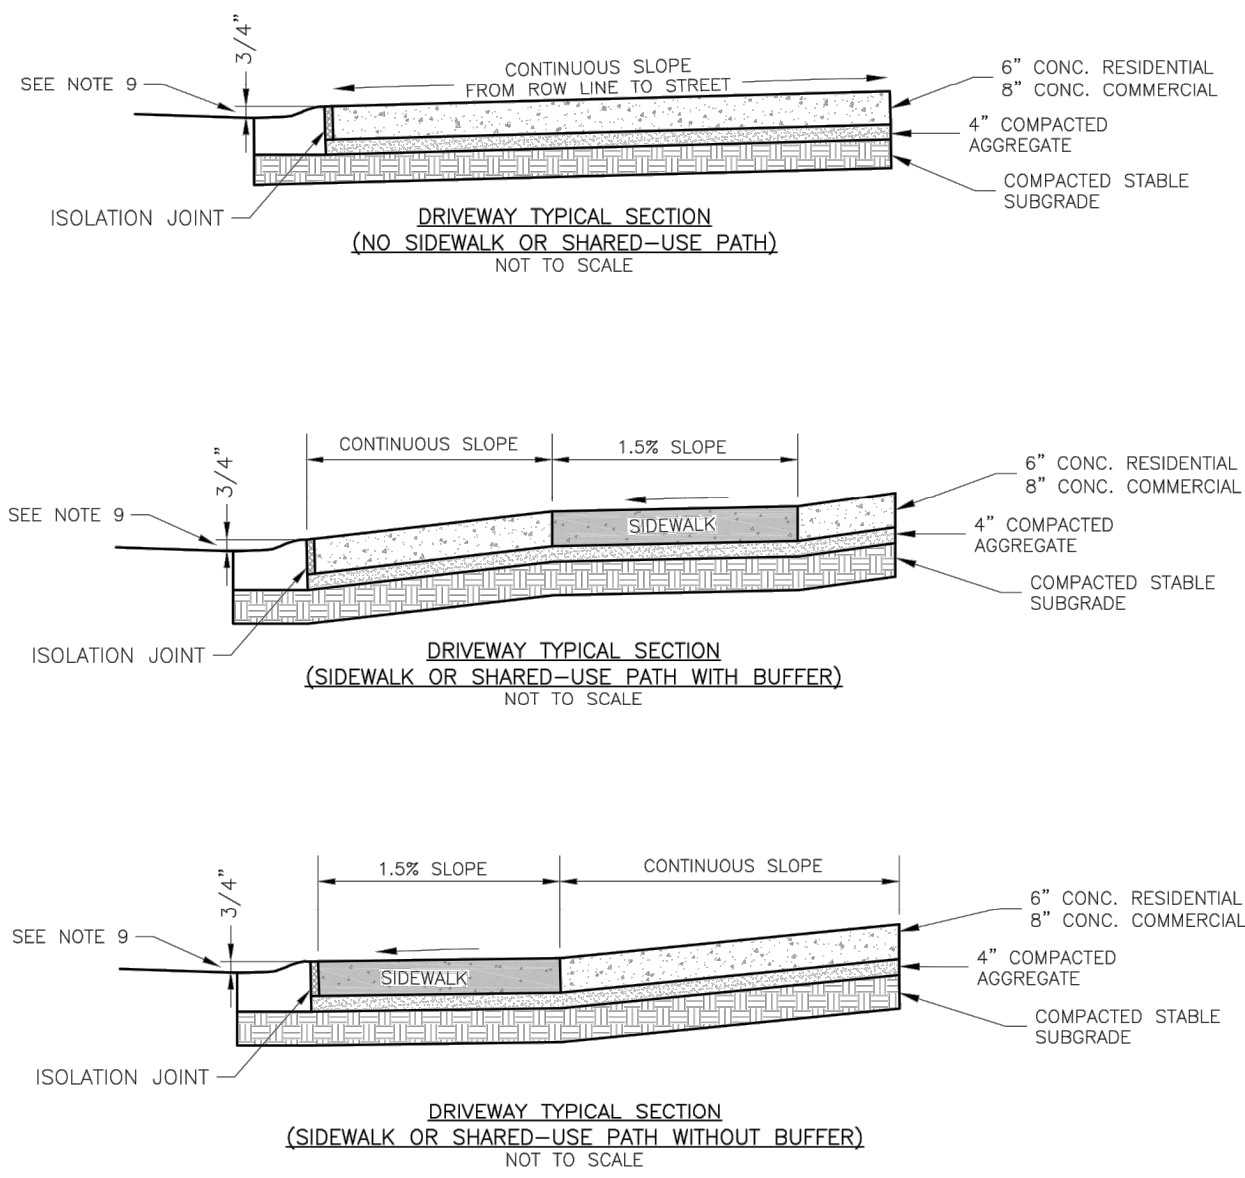

STANDARD DETAILS
CITY OF LEE'S SUMMIT, MO
LEE'S SUMMIT, JACKSON COUNTY, MO

PROJECT NO. 210639
DATE: 04/27/22
DRAWN BY: MFP
CHECKED BY: DS
DATE: 04/27/22
PROJ. NO. 210639


GEN-1

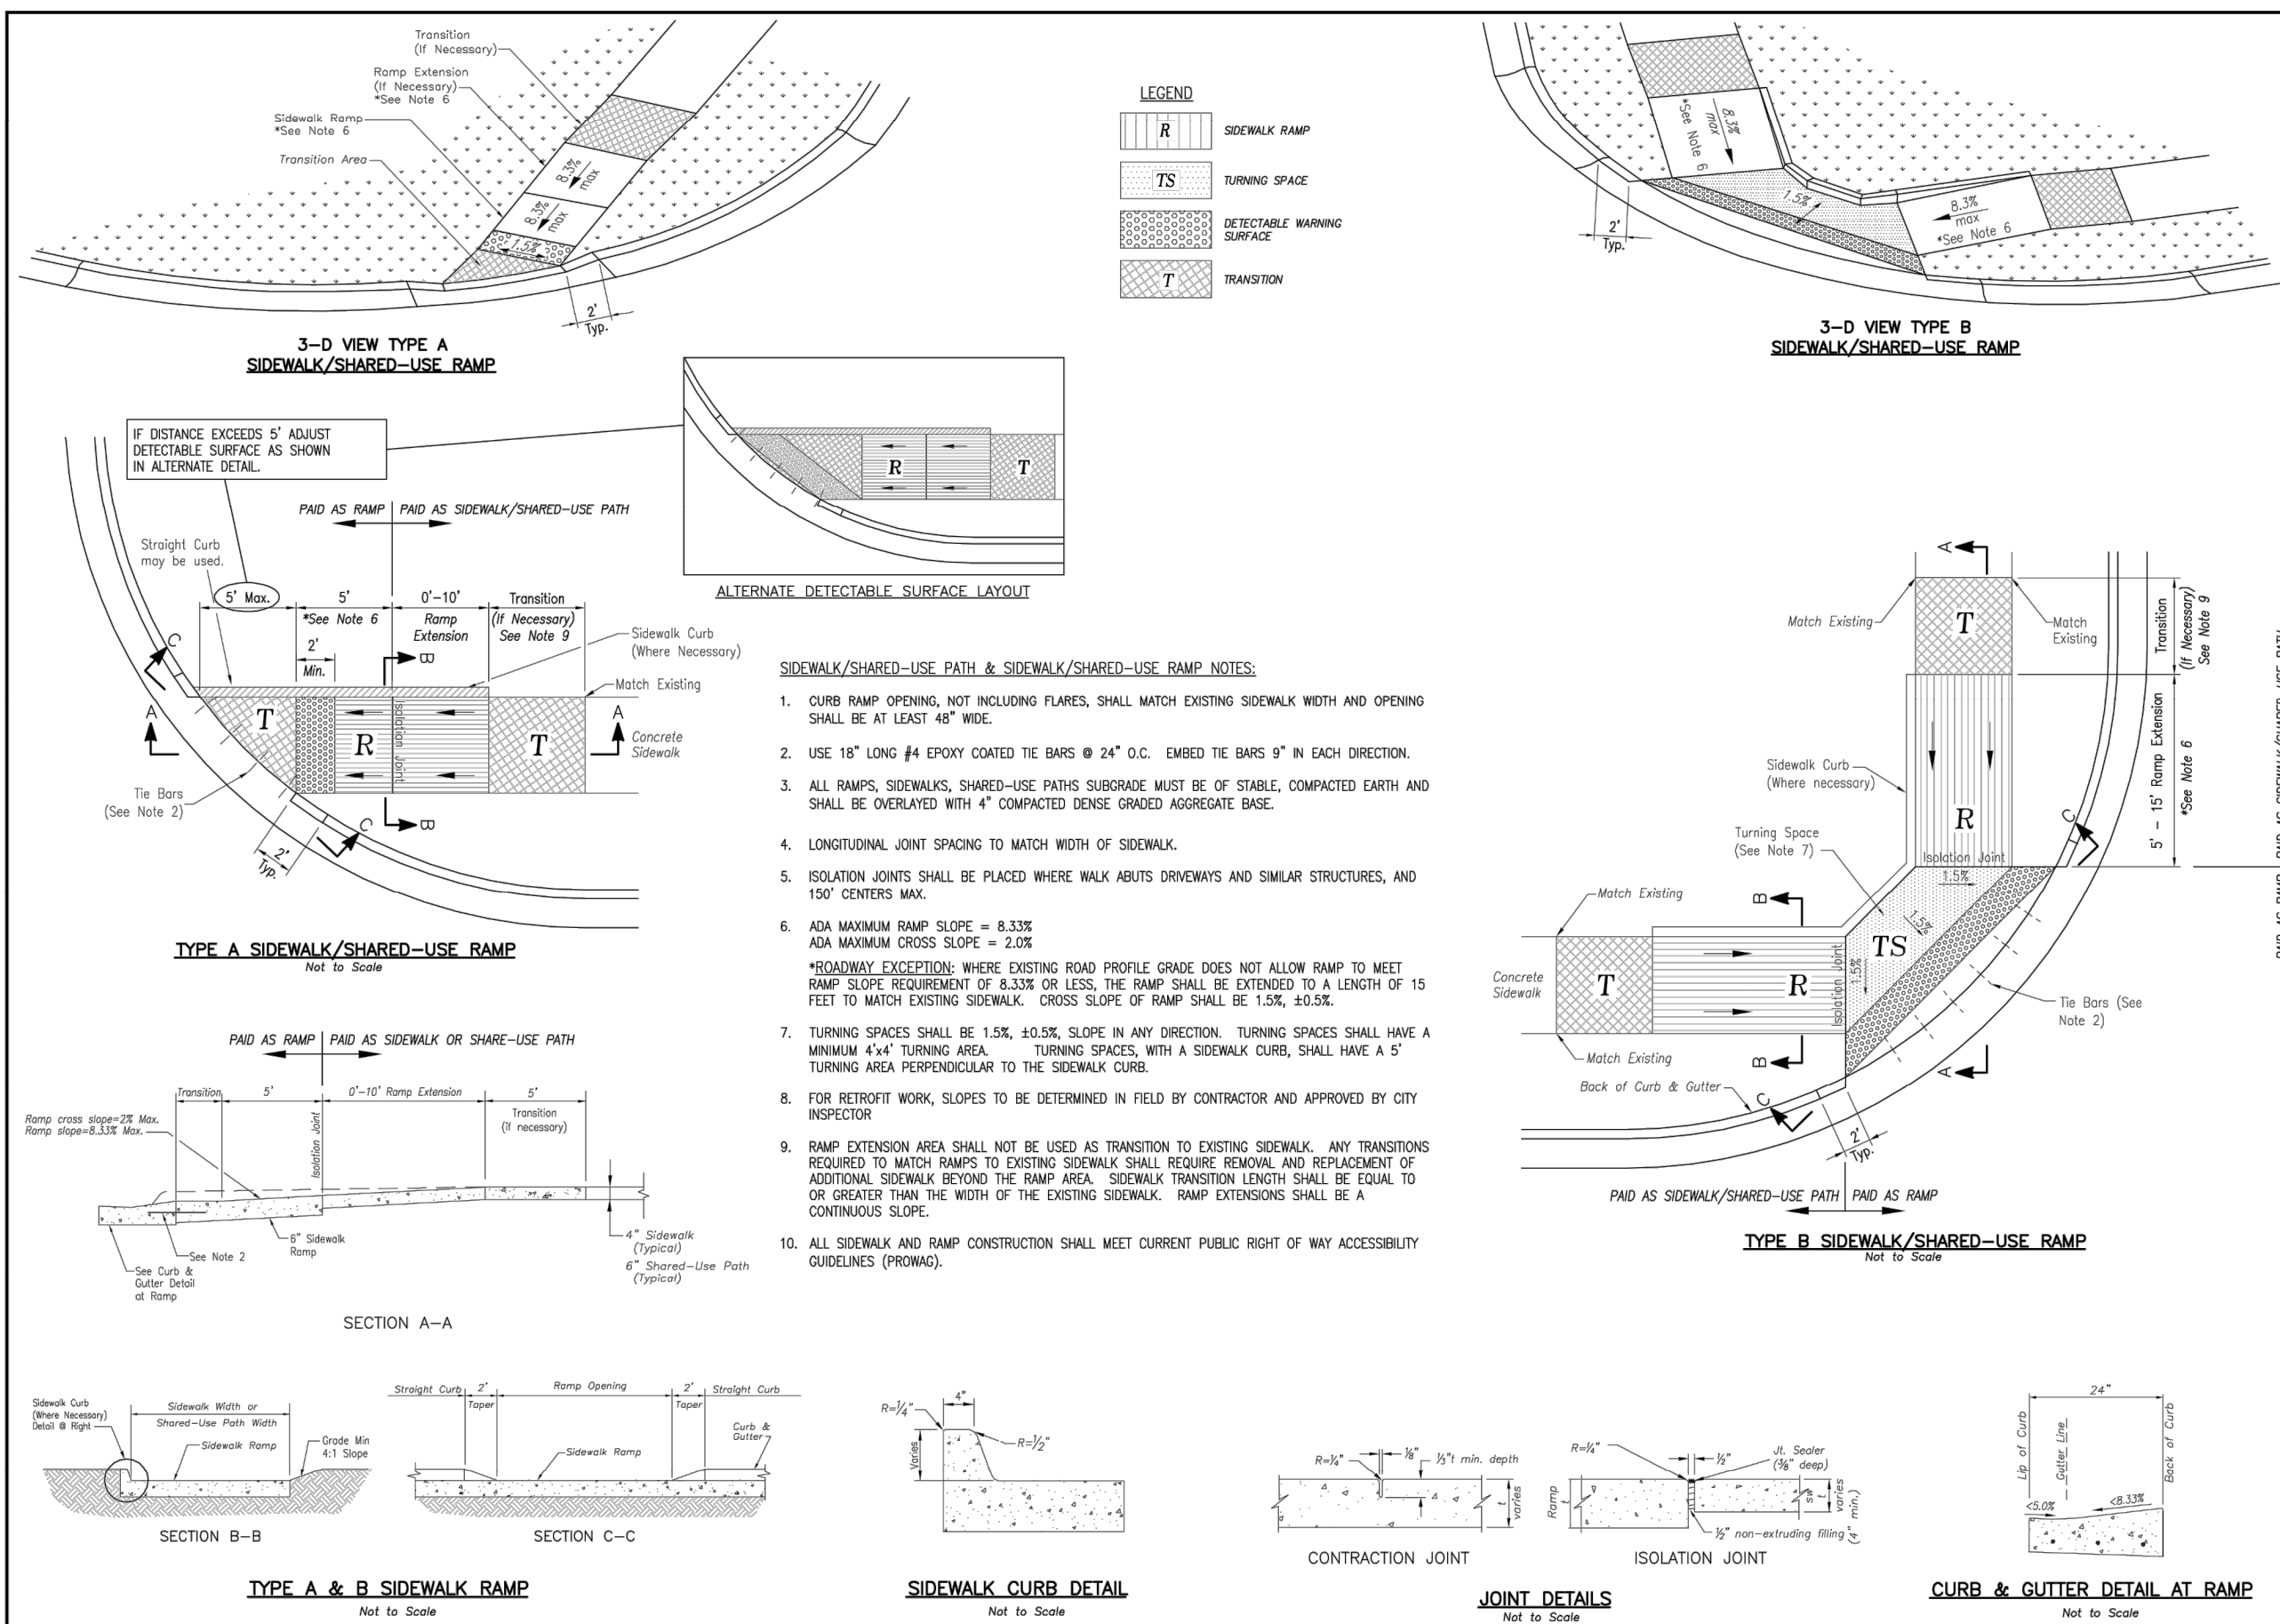

STANDARD DETAILS
CITY OF LEE'S SUMMIT, MO
LEE'S SUMMIT, JACKSON COUNTY, MO

PROJECT NO. 210639
DATE: 04/27/22
DRAWN BY: MFP
CHECKED BY: DS
DATE: 04/27/22
PROJ. NO. 210639

GEN-3A

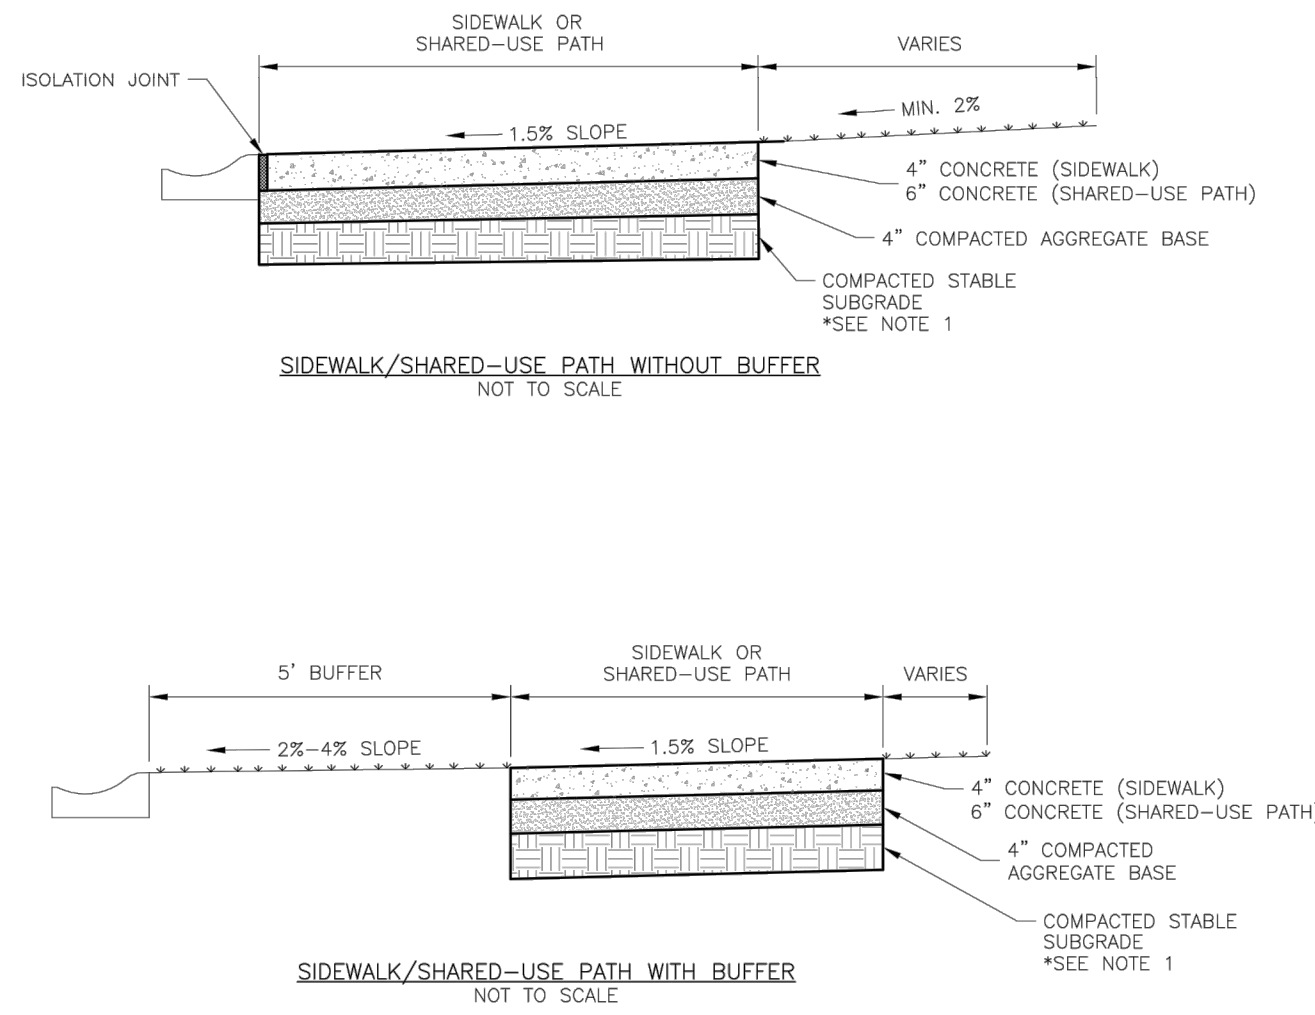


- GENERAL NOTES:
- SUBGRADE MUST BE OF STABLE, COMPACTED EARTH AND SHALL BE OVERLAYED WITH 4" COMPACTED DENSE GRADED AGGREGATE BASE.
 - 1.5% CROSS SLOPE MUST BE MAINTAINED THROUGH DRIVEWAYS.
 - KCMBB 4K CONCRETE MIX SHALL BE REQUIRED FOR ALL SIDEWALKS/SHARED-USE PATHS OR AS APPROVED BY THE CITY INSPECTOR.
 - ALL SIDEWALK/SHARED-USE PATHS SHALL MEET CURRENT PUBLIC RIGHT OF WAY ACCESSIBILITY GUIDELINES (PROWAG).
 - AN ISOLATION JOINT SHALL BE PLACED AT A MAXIMUM OF 150 FT. CONSTRUCTION JOINTS SHALL BE PLACED THE SAME WIDTH OF SIDEWALK/SHARED-USE PATHS, BUT NO GREATER THAN 10 FT.
 - AN ISOLATION JOINT SHALL BE PLACED WHERE THE SIDEWALK/SHARED-USE PATHS MEETS A RESIDENTIAL DRIVEWAY.
 - SHARED-USE PATHS WIDTH SHALL BE 10 FT. WIDE.
 - SIDEWALK/SHARED-USE PATHS FINISHING SHALL BE FULL BROOM FINISH OR AS DIRECTED BY CITY INSPECTOR.
 - WHITE CURING COMPOUND MUST BE APPLIED UNIFORMLY TO THE CONCRETE SURFACE IMMEDIATELY AFTER FINAL FINISHING.

LEE'S SUMMIT
MISSOURI


LEE'S SUMMIT
MISSOURI
PUBLIC WORKS ENGINEERING DIVISION 1200 SE GREEN STREET LEE'S SUMMIT, MO 64063

DATE: 04/17
DRAWN BY: MFP
CHECKED BY: DS

GEN-2

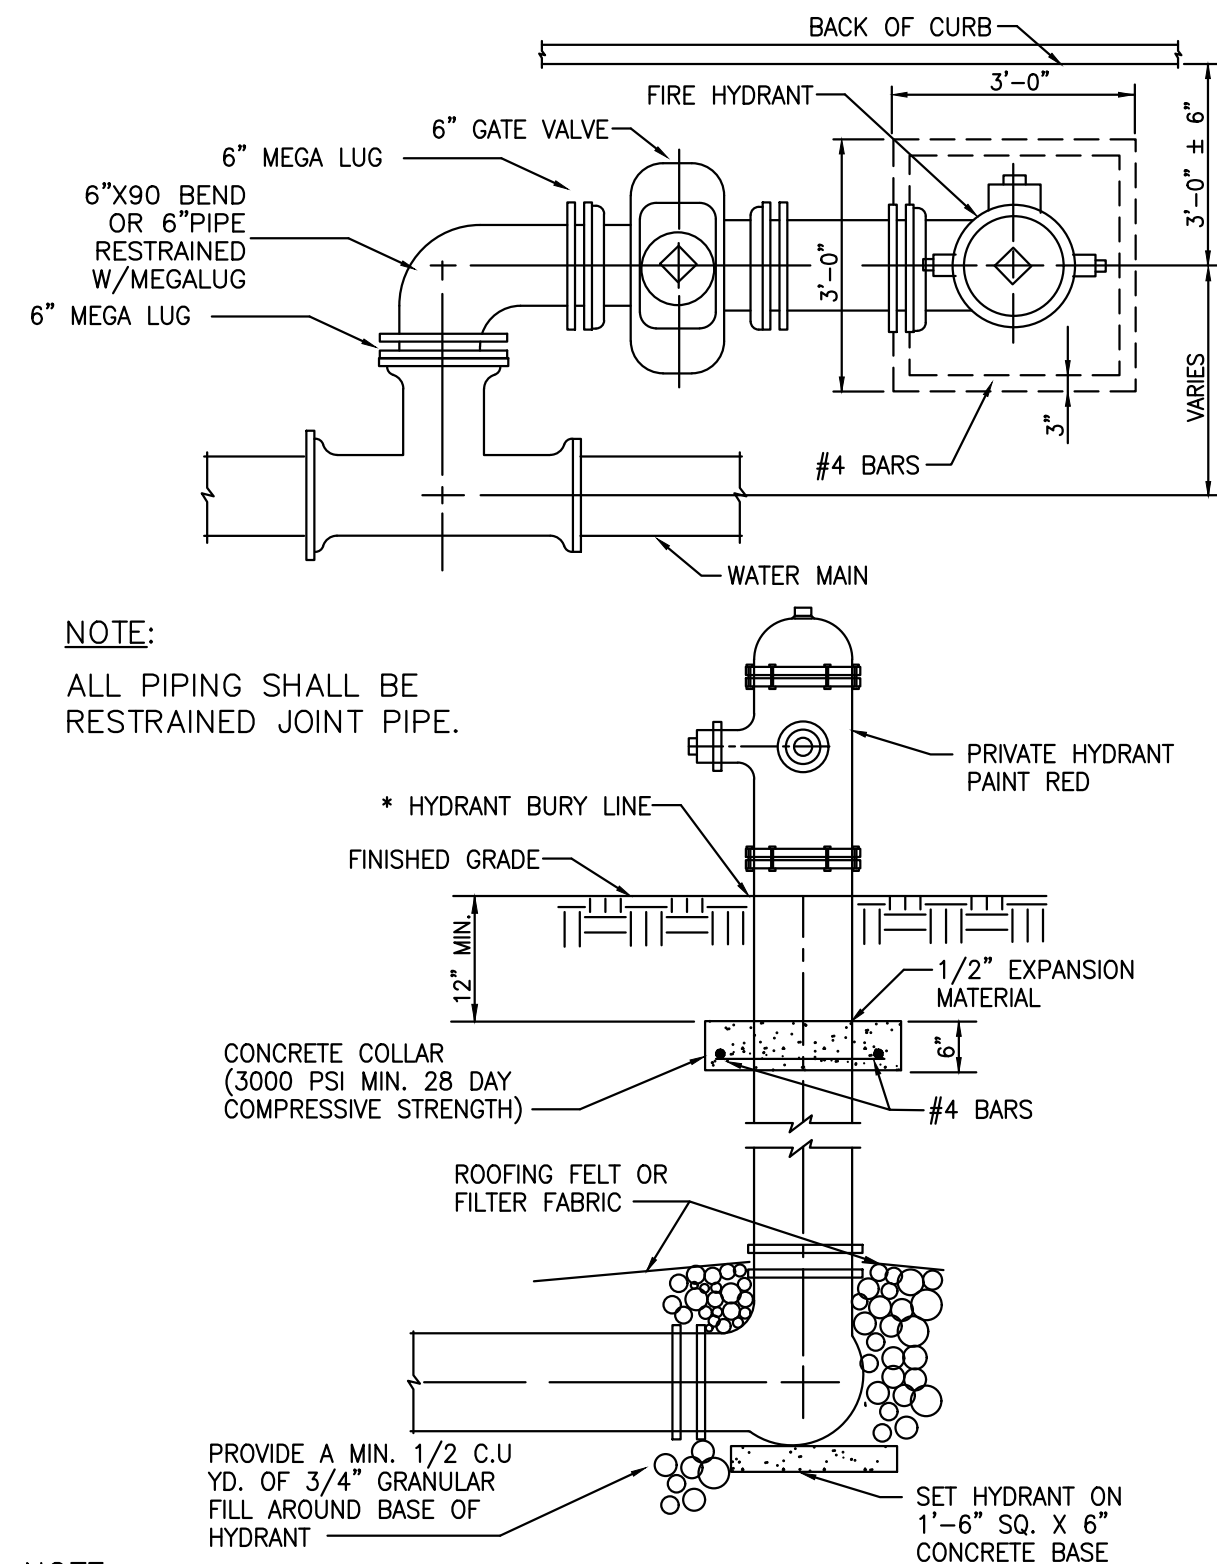

NOTE:
WHEN FIRE HYDRANT'S GATE VALVE EXCEEDS THE DISTANCE OF 5'-0" FROM CENTER OF GATE VALE TO CENTERLINE OF TEE. GATE VALVE SHALL BE ASSEMBLED TO WATER MAIN'S TEE.

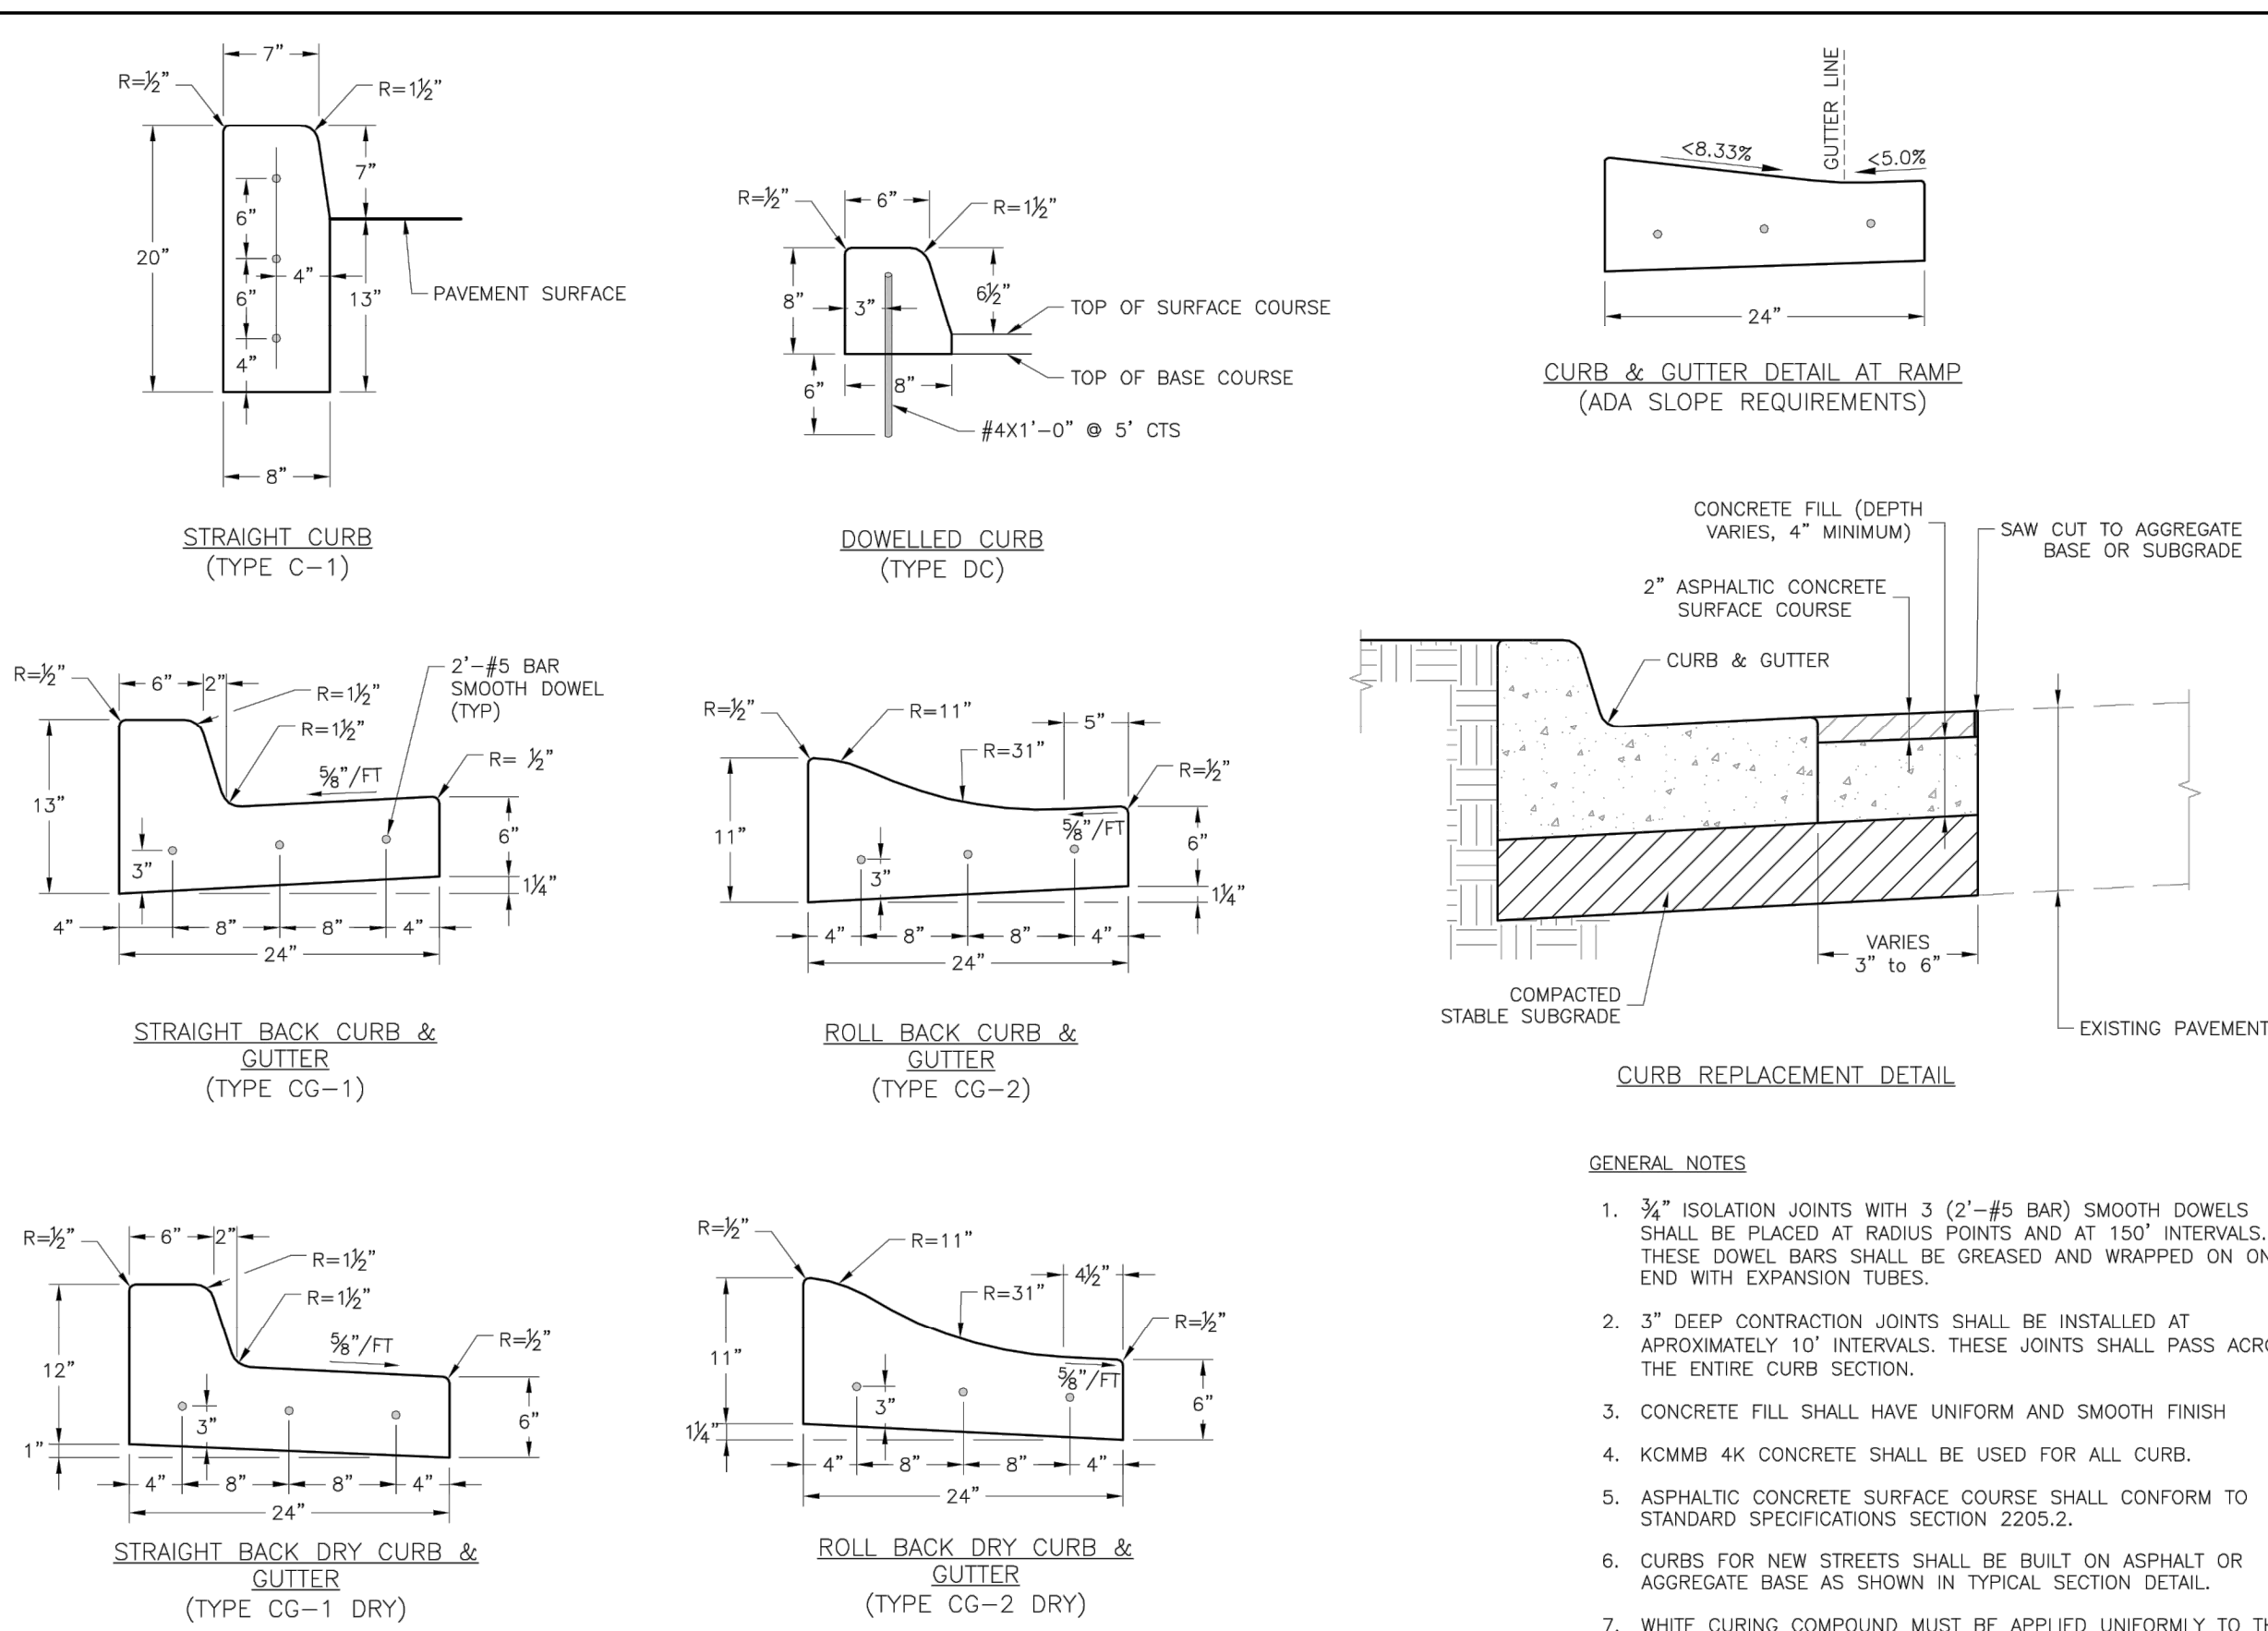

- GENERAL NOTES:
- $\frac{3}{8}$ " ISOLATION JOINTS WITH 3 (2'-#5 BAR) SMOOTH DOWELS SHALL BE PLACED AT RADIUS POINTS AND AT 150' INTERVALS. THESE DOWEL BARS SHALL BE GREASED AND WRAPPED ON ONE END WITH EXPANSION TUBES.
 - 3" DEEP CONTRACTION JOINTS SHALL BE INSTALLED AT APPROXIMATELY 10' INTERVALS. THESE JOINTS SHALL PASS ACROSS THE ENTIRE CURB SECTION.
 - CONCRETE FILL SHALL HAVE UNIFORM AND SMOOTH FINISH.
 - KCMBB 4K CONCRETE SHALL BE USED FOR ALL CURBS.
 - ASPHALTIC CONCRETE SURFACE COURSE SHALL CONFORM TO STANDARD SPECIFICATIONS SECTION 2205.2.
 - CURBS FOR NEW STREETS SHALL BE BUILT ON ASPHALT OR AGGREGATE BASE AS SHOWN IN TYPICAL SECTION DETAIL.
 - WHITE CURING COMPOUND MUST BE APPLIED UNIFORMLY TO THE CONCRETE SURFACE IMMEDIATELY AFTER FINAL FINISHING.

STANDARD DETAILS
CITY OF LEE'S SUMMIT, MO
LEE'S SUMMIT, JACKSON COUNTY, MO

PROJECT NO. 210639
DATE: 04/27/22
DRAWN BY: MFP
CHECKED BY: DS
DATE: 04/27/22
PROJ. NO. 210639

GEN-4




PHILIPS ENGINEERING, INC.
1370 N. Winchester
Olathe, Kansas 66061
(913) 993-1155
Fax: (913) 993-1165
www.philipsengineering.com

PLANNING
ENGINEERING
IMPLEMENTATION

STANDARD DETAILS
MARKET STREET CENTER
M291 AND SW MARKET STREET
CITY OF LEE'S SUMMIT, JACKSON COUNTY, MISSOURI

PROJECT NO.	210639	DATE	03-16-22	REVISIONS	By	App.
DATE	10-14-21	DRAWN BY	DAF	REVISED PER CITY COMMENTS	SNH	DAF
CHECKED BY	JOC	04-06-22	REVISED PER CITY COMMENTS	SNH	DAF	
CERTIFICATE OF AUTHORIZATION		04-15-22	REVISED PER CITY COMMENTS	SNH	DAF	
LAND SURVEYING - LS-82		04-27-22	REVISED PER CITY COMMENTS	SNH	DAF	
ENGINEERING - E-361						
CERTIFICATE OF AUTHORIZATION						
LAND SURVEYING - LS-82						
ENGINEERING - E-361						

SHEET
C8.2

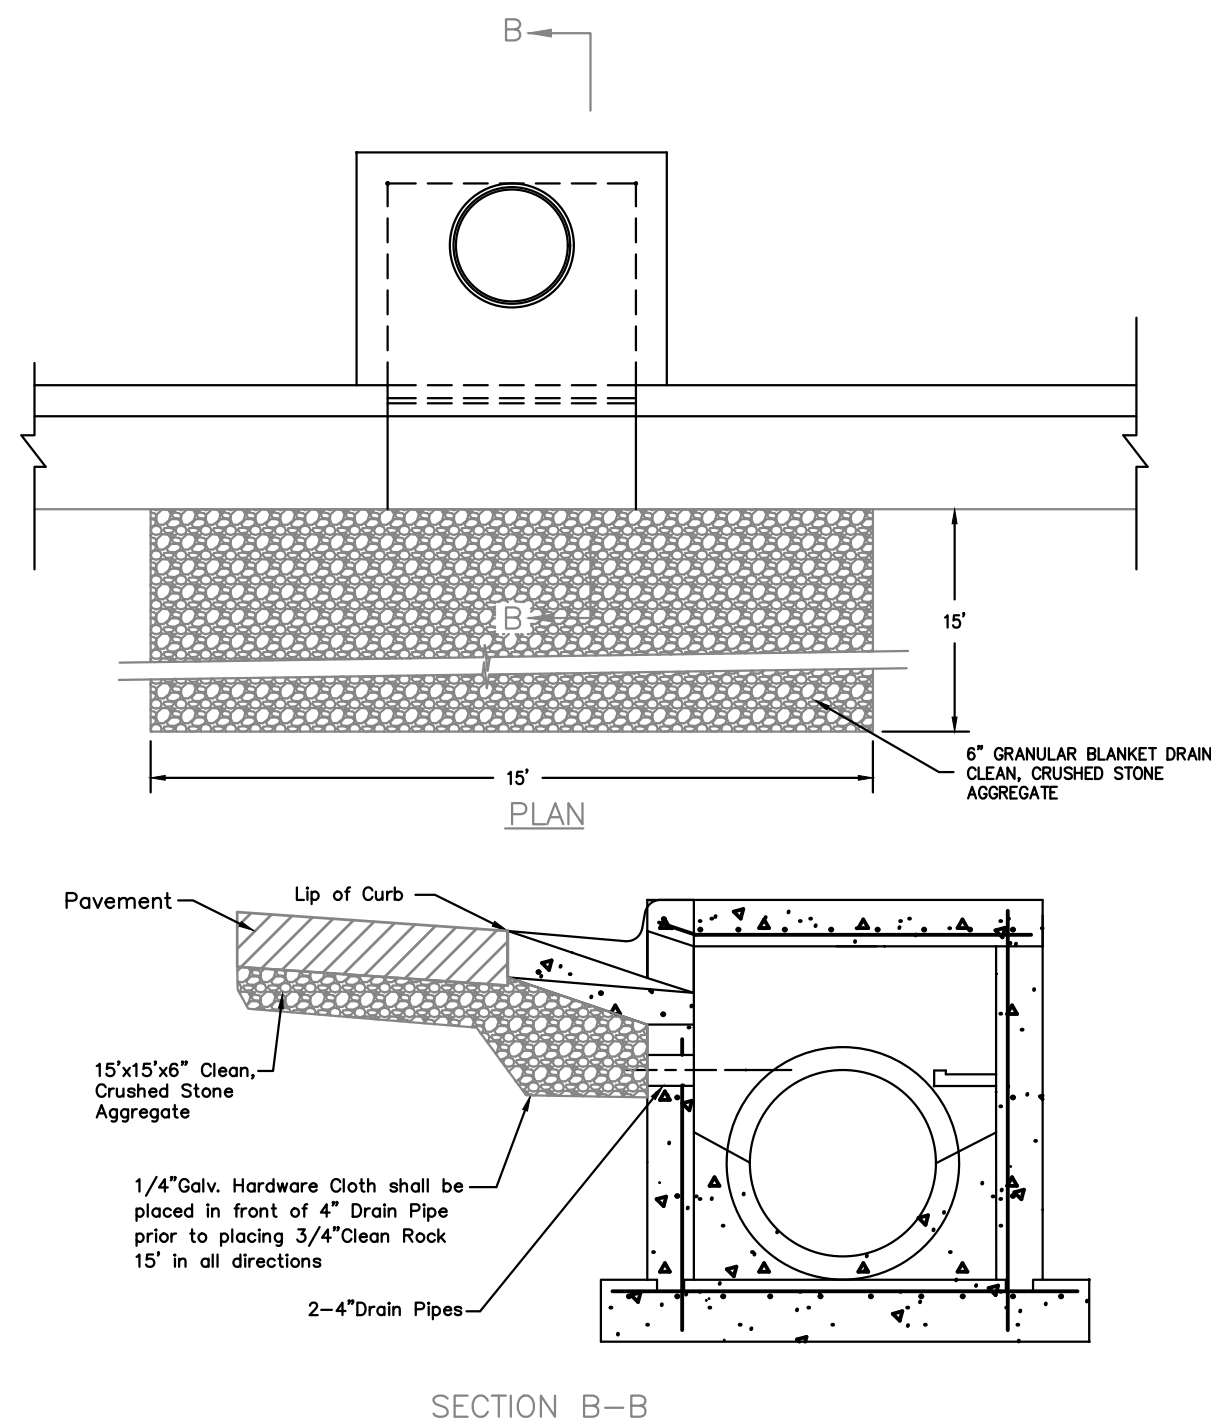

GRANULAR BLANKET DRAIN ADJACENT TO CURB INLETS
SCALE: N.T.S.

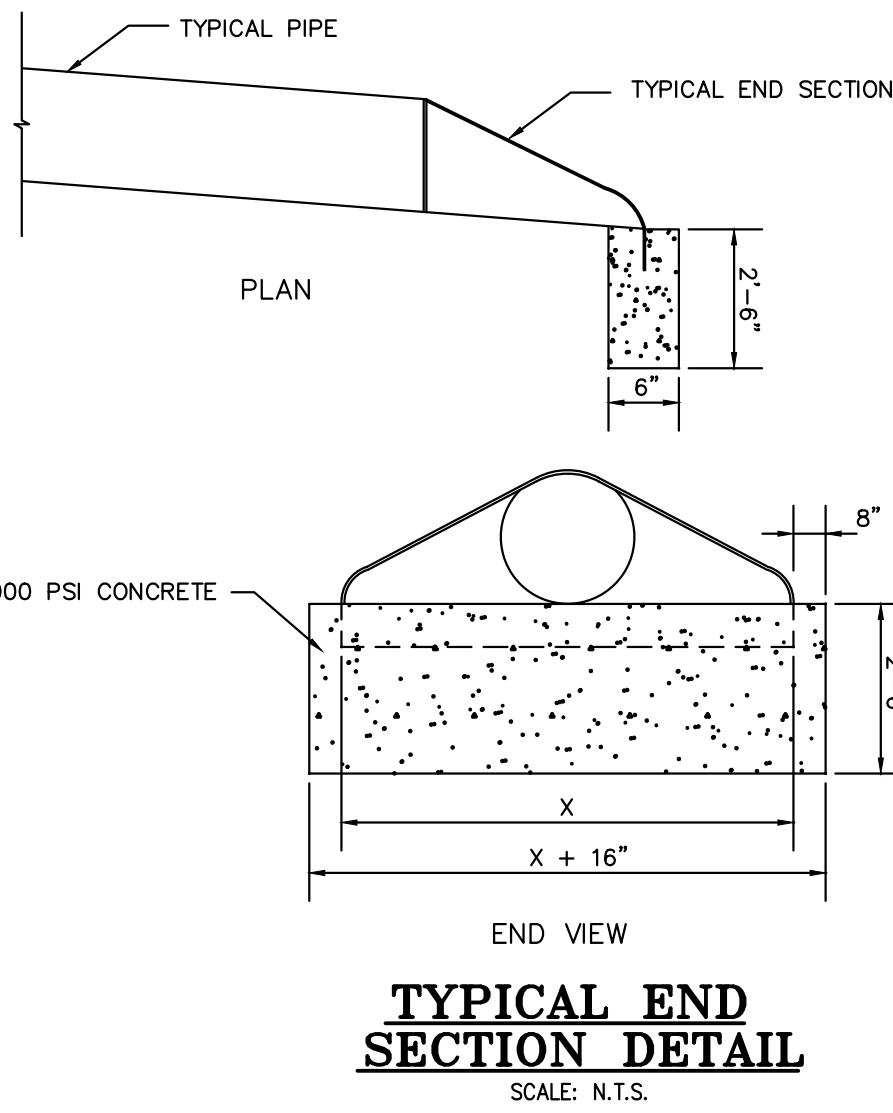


TABLE OF EMBEDMENT DEPTH BELOW PIPE		
D	OR SOIL	MIN. ROCK
LESS THAN 60"	4"	6"
60" OR LARGER	6"	12"

TRENCH BEDDING

1. GRANULAR EMBEDMENT SHALL BE KDOT STD. SPEC. SECT. 1100, PB-2 COURSE AGGREGATE FOR CONCRETE, WASHED STONE OR GRAVEL, MEETING THE FOLLOWING CONDITIONS:

SIEVE SIZE	PERCENT RETAINED
1-INCH	0
2-INCH	0-20
3-INCH	40-70
No. 8	95-100

GRANULAR EMBEDMENT FROM THE TOP OF PIPE DOWN SHALL BE COMPACTED TO 85% MAXIMUM DENSITY AS DETERMINED BY ASTM D 698.

GRANULAR EMBEDMENT ABOVE TOP OF PIPE SHALL BE AN UN-COMPACTED LAYER FOR ALL INSTALLATIONS.


2. TRENCH OUTLINES DO NOT INDICATE ACTUAL TRENCH EXCAVATION SHAPE, SOIL CONDITIONS, OR PRESENCE OF SHEETING LEFT IN PLACE. EMBEDMENT MATERIAL SHALL EXTEND THE FULL WIDTH OF THE ACTUAL TRENCH EXCAVATION.
3. TRENCH WIDTHS SHALL BE LIMITED BELOW AN ELEVATION OF ONE (1) FOOT ABOVE THE TOP OF THE INSTALLED PIPE AS FOLLOWS: NOT LESS THAN FIFTEEN (15) INCHES NOR MORE THAN TWENTY-FOUR (24) INCHES GREATER THAN THE NOMINAL OUTSIDE DIAMETER OF THE PIPE.

EMBEDMENTS FOR STORM SEWER PIPE
SCALE: N.T.S.


LEGEND	
D	NOMINAL PIPE SIZE
a	EMBEDMENT BELOW PIPE
	GRANULAR EMBEDMENT

BACKFILL


1. ALL MATERIALS ARE CLASSIFIED IN ACCORDANCE WITH ASTM D 2321-89.
2. ALL MATERIALS SHALL BE INSTALLED IN MAXIMUM 8" LOOSE LIFTS IN ACCORDANCE WITH ASTM D 698. CLASS III AND IV-A MATERIALS SHALL BE COMPACTED NEAR OPTIMUM MOISTURE CONTENT.
3. FILL SALVAGED FROM EXCAVATION SHALL BE FREE OF DEBRIS, ORGANICS AND ROCKS LARGER THAN 3".
4. ALL TRENCH EXCAVATIONS SHALL BE SLOPED, SHORED, SHEETED, BRACED, OR OTHERWISE SUPPORTED IN COMPLIANCE WITH OSHA REGULATIONS AND LOCAL ORDINANCES. (SEE SPECIFICATIONS)

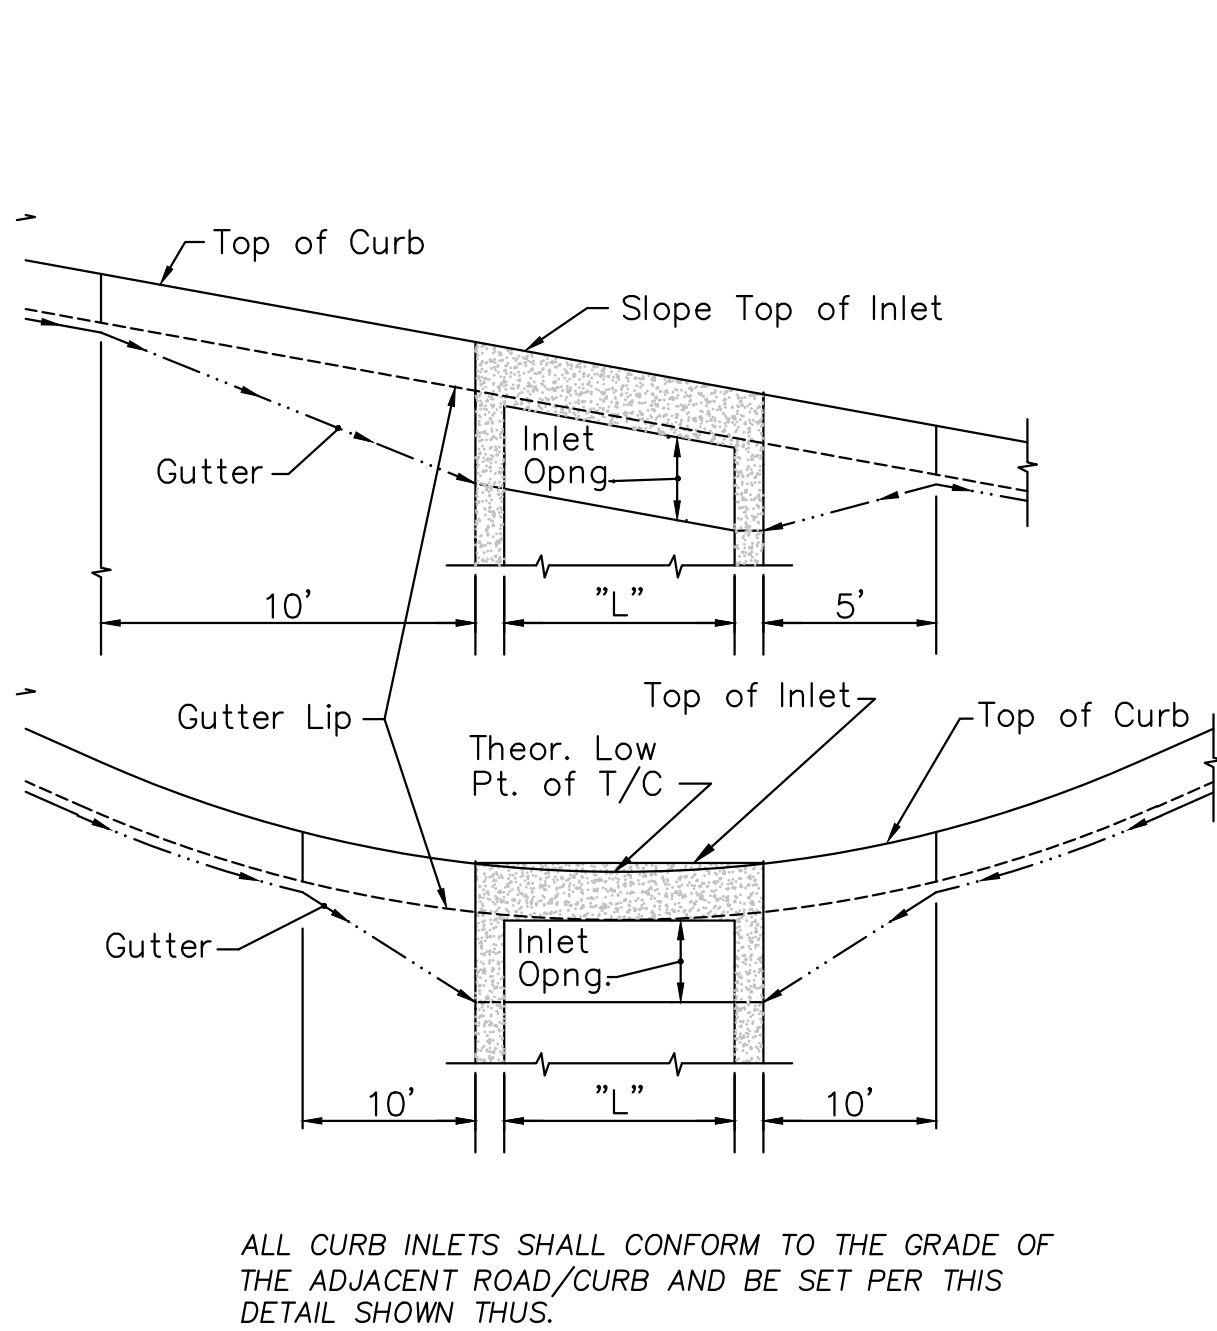

INLET SETTING DIAGRAM
SCALE: N.T.S.

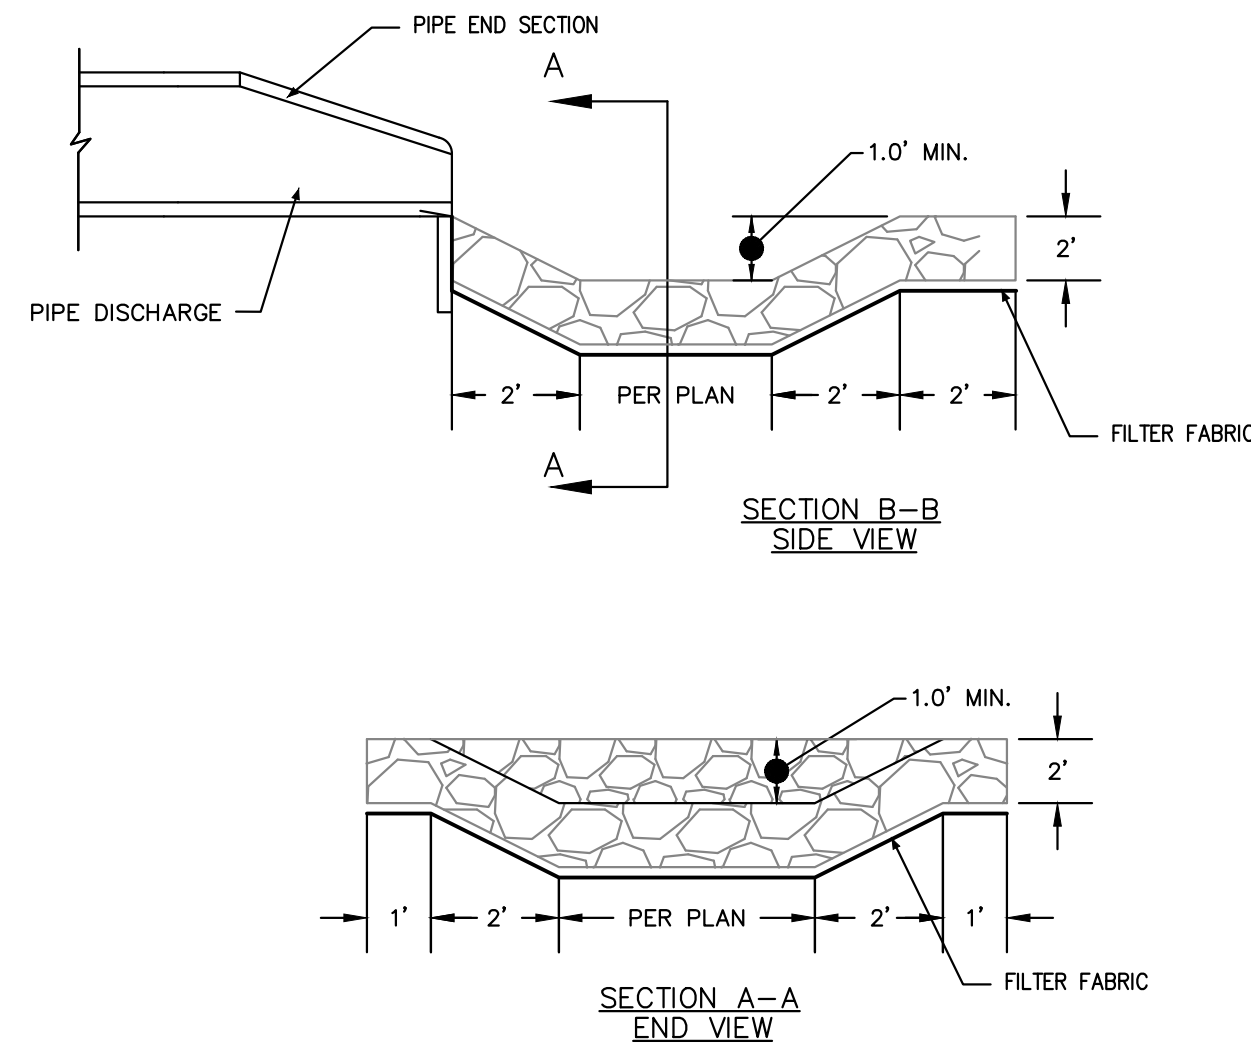


RIPRAP INSTALLATION DETAIL
SCALE: N.T.S.

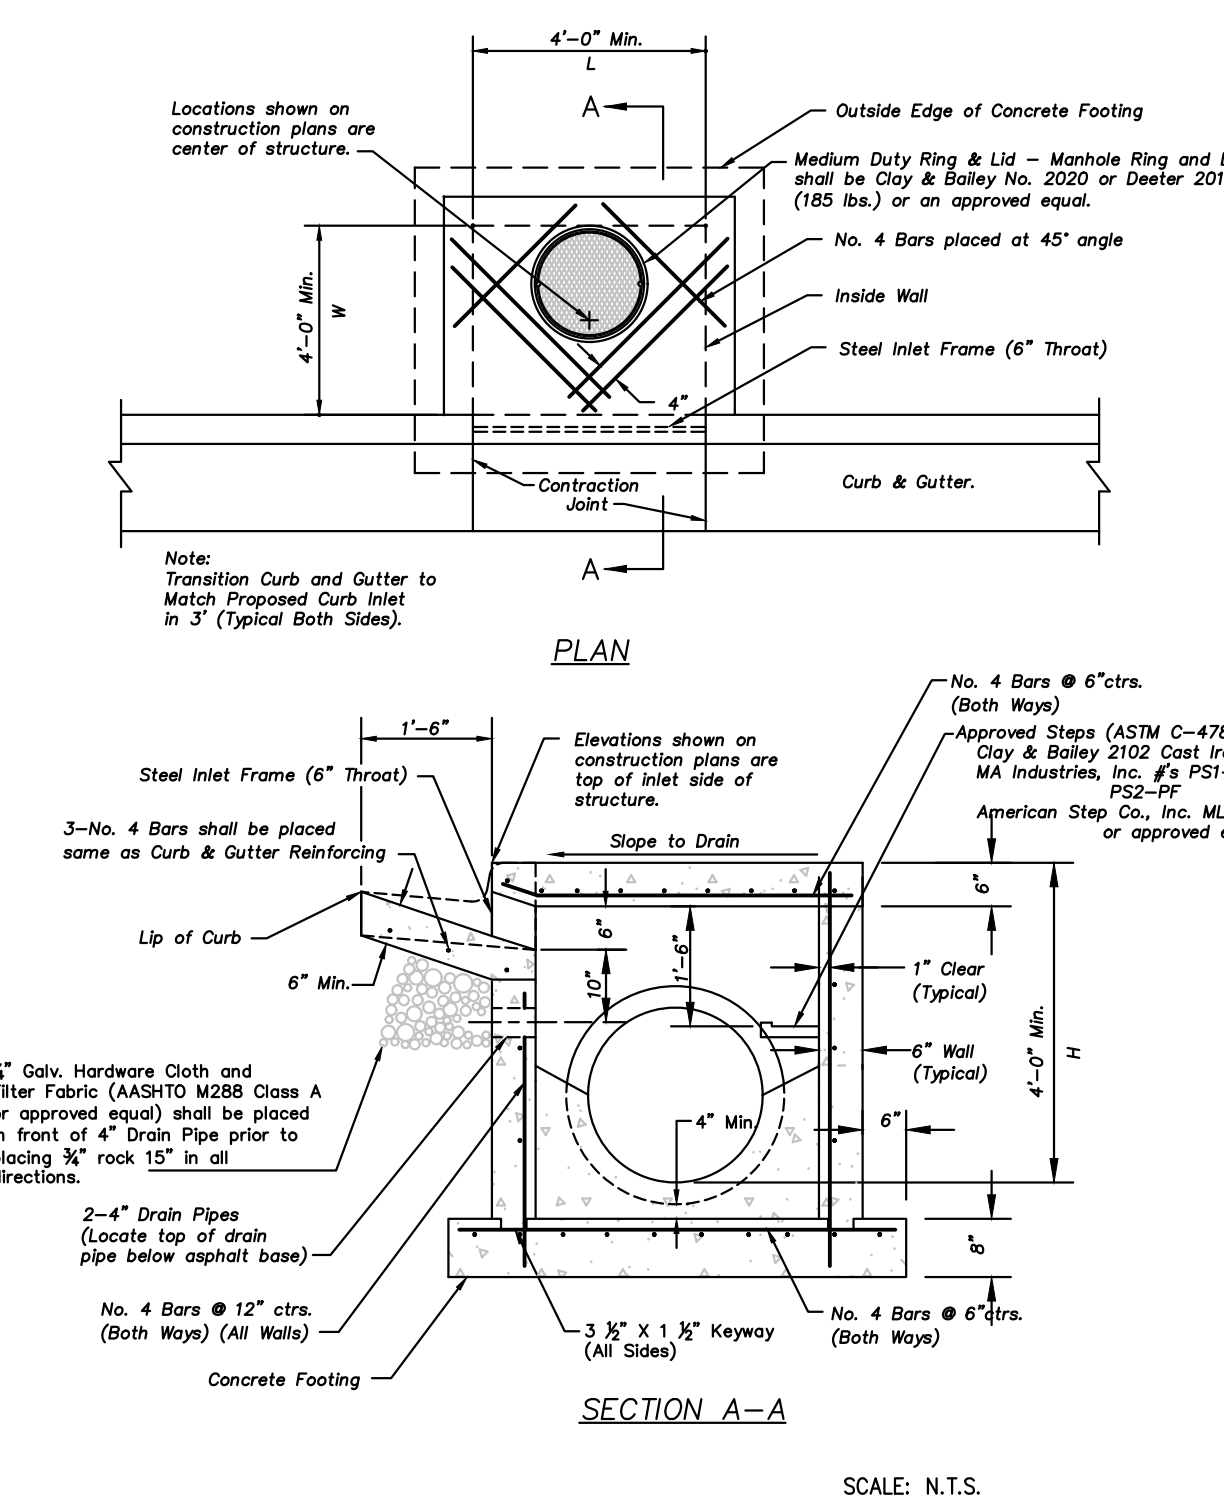

- Non-Setback Curb Inlet Notes**
- General**
1. All storm sewer structures shall be pre-cast or poured in place. If pre-cast structures are used for publicly financed, maintained or administered construction, the top shall be poured in place and the wall steel shall be left exposed to a height 2" below the finish top elevation, or as directed by the City Engineer.
 2. Pre-cast shop drawings are to be approved by the City Engineer for publicly financed or administered projects.
 3. Do not scale these drawings for dimensions or clearances. Any questions regarding dimensions shall be brought to the attention of the City Engineer prior to construction.
 4. The first dimension listed in the construction notes is the "L" dimension. The second dimension is the "W" dimension. The concrete thickness and reinforcement shown is for boxes with ("L"x"W") and ("W"x"H") less than or equal to 20. For boxes with either of these calculations greater than 20, a special design is required.
 5. Concrete used in this work shall be KCMBAK, as approved by the Kansas City Metropolitan Materials Board, and shall meet the requirements of the City of Olathe.
 6. Concrete construction shall meet the applicable requirements of the City of Olathe's Technical Specifications.
 7. Inlet floors shall be shaped with non-reinforced concrete inverts to provide smooth flow.
 8. Bevel all exposed edges with 3/4" triangular mauling.
- Reinforcing Steel**
- General**
9. Reinforcing steel shall be new billet, minimum Grade 40 as per ASTM A615, and shall be bent cold.
 10. All dimensions relative to reinforcing steel are to centerline of bars. 2" clearance shall be provided throughout unless noted otherwise. Tolerance of +/- 1/8" shall be permitted.
 11. All lap splices not shown shall be a minimum of 40 bar diameters in length.
 12. All reinforcing steel shall be supported on fabricated steel bar supports @ 3'-0" maximum spacing.
 13. All dowels shall be accurately placed and securely tied in place prior to placement of bottom slab concrete. Sliding of dowels into fresh or partially hardened concrete will not be acceptable.
- Construction**
14. The bottom slab shall be at least 24 hours old before placing sidewalk concrete. All sidewalk forms shall remain in place a minimum of 24 hours after sidewalks are poured before removal, and after removal shall be immediately treated with membrane curing compound.
 15. Pipe connections to pre-cast structures shall have a minimum of 6" of concrete around the entire pipe within 2' of the structure.
 16. Material selection and compaction requirements for backfill around structures shall be as specified in City of Olathe's Technical Specifications.

NON-SETBACK CURB INLET
(6" Throat)
SCALE: N.T.S.

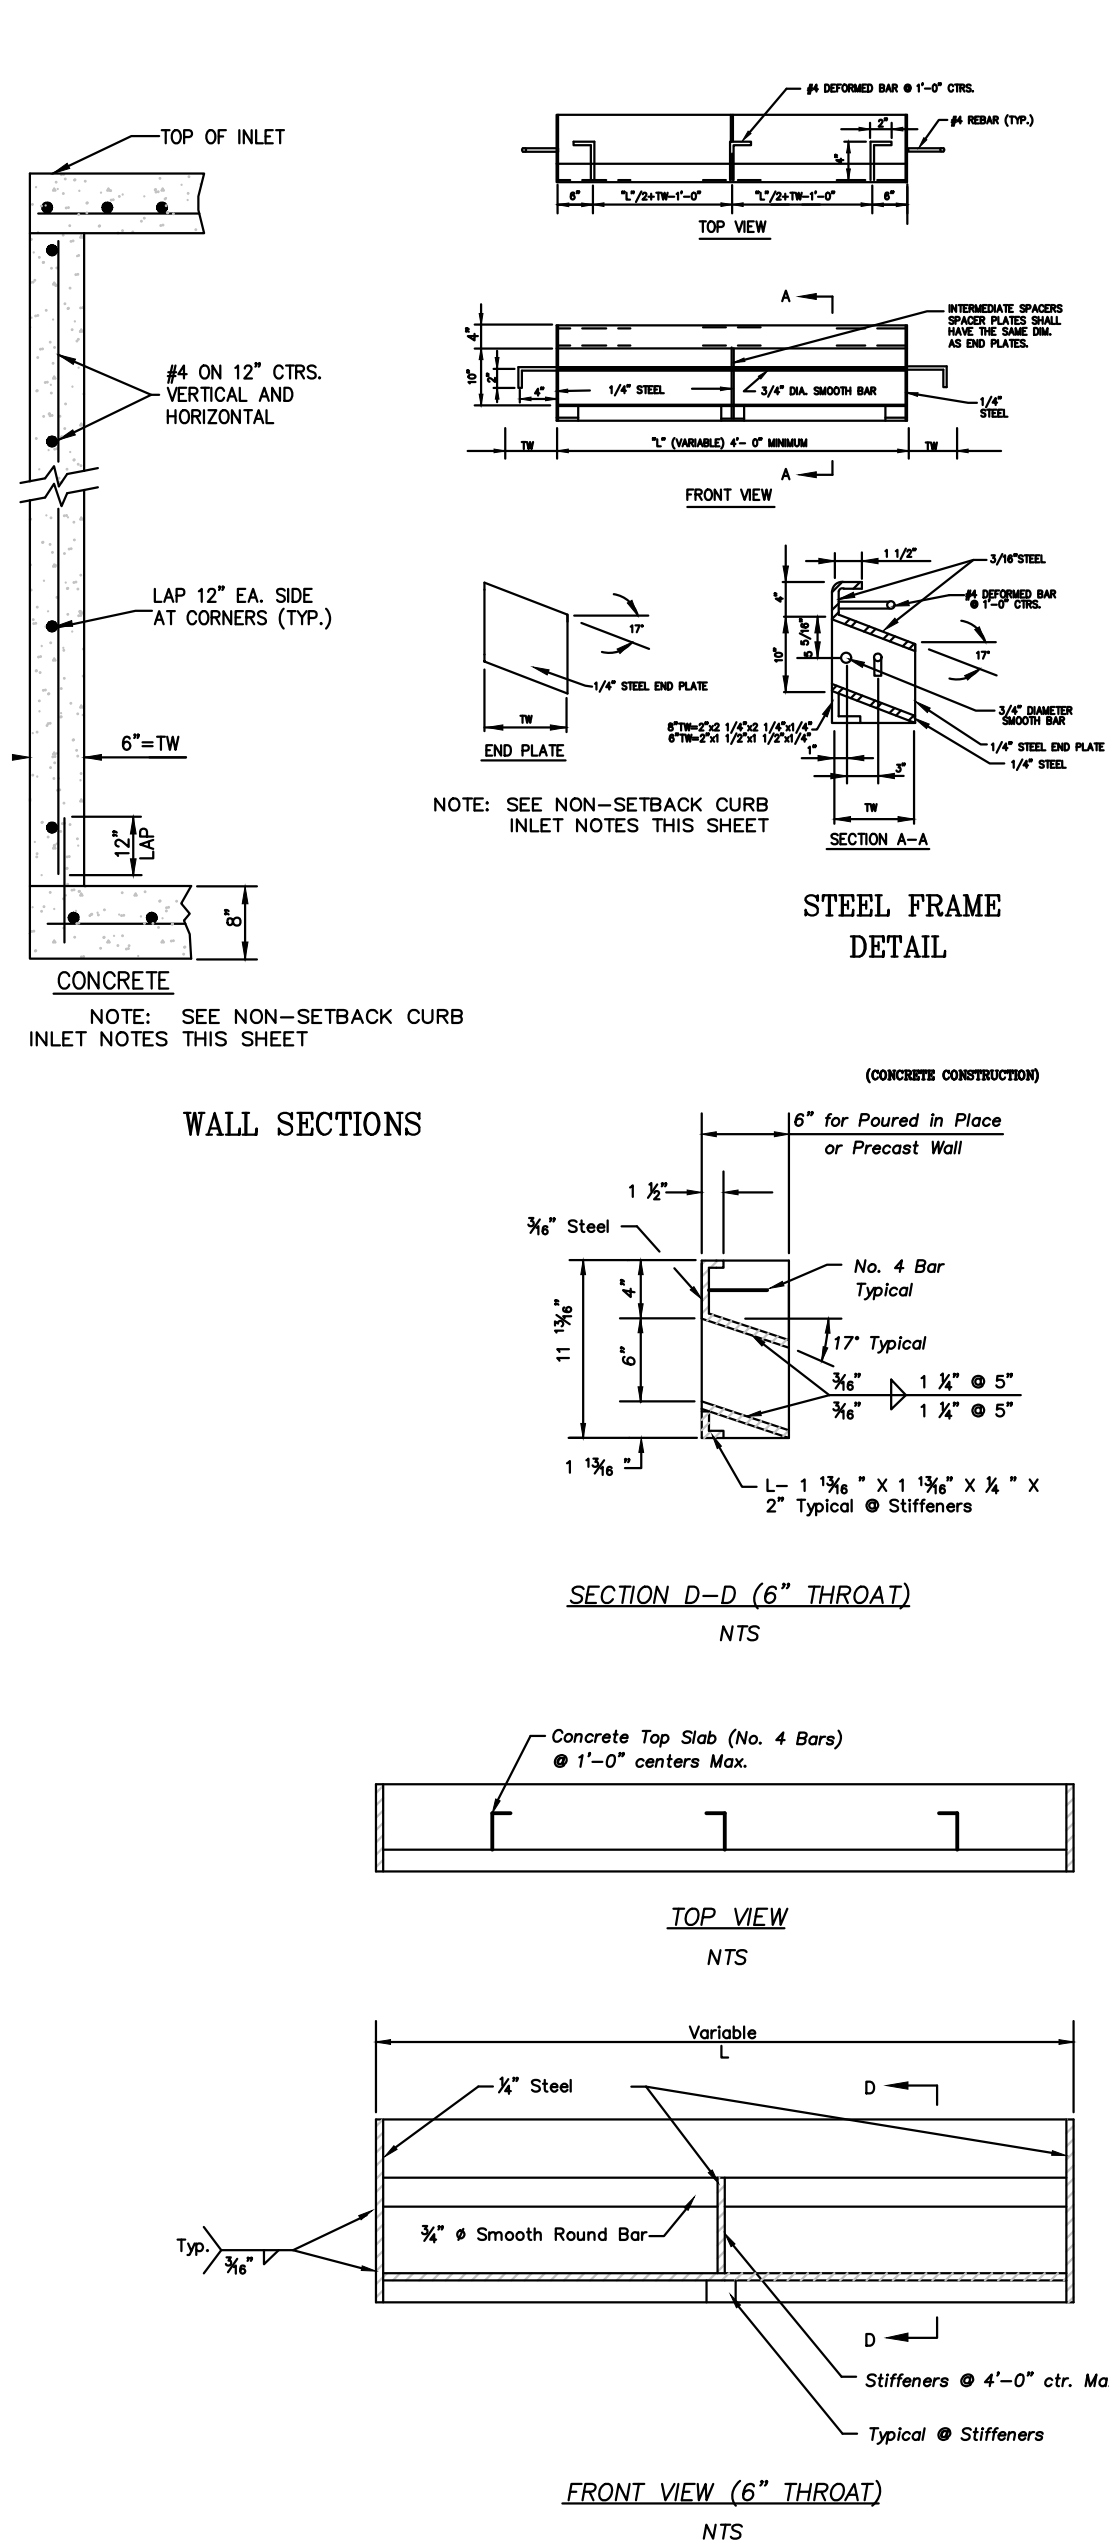

- Steel Inlet Frame Notes:**
1. All welds shall be performed in accordance with appropriate AWS Specifications and Procedures.
 2. All welds on exposed surfaces shall be dressed so as to provide a pleasing finished appearance.
 3. The entire frame shall be hot dip zinc coated in accordance with ASTM A-123.

RELEASED FOR CONSTRUCTION
As Noted on Plans Review
Development Services Department
Lee's Summit, Missouri
04/28/2022



PHILIPS ENGINEERING, INC.
1370 N. Winchester
Olathe, Kansas 66061
(913) 993-1155
Fax (913) 993-1165
www.philipsengineering.com

**PLANNING
ENGINEERING
IMPLEMENTATION**



STANDARD DETAILS
MARKET STREET CENTER
M291 AND SW MARKET STREET
CITY OF LEE'S SUMMIT, JACKSON COUNTY, MISSOURI

PROJECT NO.	210639	DATE	Revisions:	By	App.	
DATE: 10-14-21	DRAWN	1.	03-16-22	SNH	DAF	
CHECKED: DAF	APPROVED: DAF	2.	04-06-22	SNH	DAF	
CERTIFICATE OF AUTHORIZATION		3.	04-15-22	REVISOR PER CITY COMMENTS	SNH	DAF
LAND SURVEYING - LS-82		4.	04-27-22	REVISOR PER CITY COMMENTS	SNH	DAF
ENGINEERING - E-361						
CERTIFICATE OF AUTHORIZATION						
LAND SURVEYING-200701028						
ENGINEERING-200700209						

SHEET

C8.3

WH472/WR472

General Features

The model WH472 or WR472 grinder pump station is a complete unit that includes: two grinder pumps, check valve, polyethylene tank, controls, and alarm panel. Designed specifically for higher-flow applications where local codes dictate higher storage requirements. The lower portion of the tank has a smaller diameter, tapered down to a dish-shaped bottom. The tank access opening is ideally sized for smaller diameter, low-profile covers for minimal "footprint."

- Rated for flows of 3500 gpd (13,249 lpd)
- 476 gallons (1802 liters) of capacity
- Standard outdoor heights range from 77 inches to 122 inches

The WH472 is the "hardwired," or "wired," model where a cable connects the motor controls to the level controls through watertight penetrations.

The WR472 is the "radio frequency identification" (RFID), or "wireless," model that uses wireless technology to communicate between the level controls and the motor controls.

Operational Information

Motor

1 hp, 1,725 rpm, high torque, capacitor start, thermally protected, 120/240V, 60 Hz, 1 phase

Inlet Connections

4-inch inlet grommet standard for DWV pipe. Other inlet configurations available from the factory.

Discharge Connections

Pump discharge terminates in 1.25-inch NPT female thread. Can easily be adapted to 1.25-inch PVC pipe or any other material required by local codes.

Discharge


15 gpm at 0 psig (0.95 lps at 0 m)
11 gpm at 40 psig (0.69 lps at 28 m)
7.8 gpm at 80 psig (0.49 lps at 56 m)

Accessories

E/One requires that the Uni-Lateral, E/One's own stainless steel check valve, be installed between the grinder pump station and the street main for added protection against backflow.


Alarm panels are available with a variety of options, from basic monitoring to advanced notice of service requirements.

The Remote Sentry is ideal for installations where the alarm panel may be hidden from view.

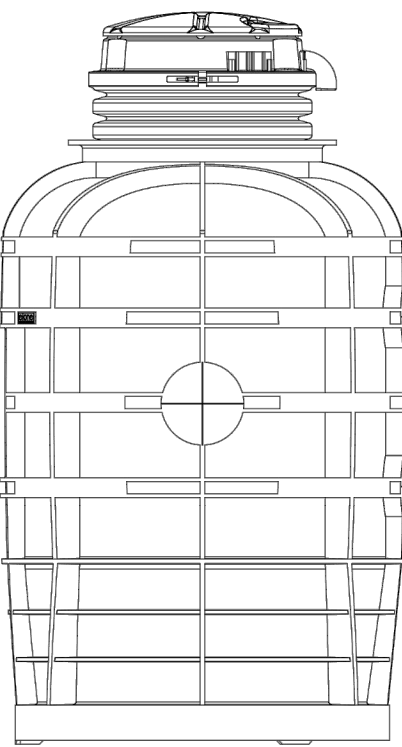


NA0223P01 Rev E

OPTIONS : ☐ WH472 (HARD WIRED LEVEL CONTROLS)
☐ WR472 (WIRELESS LEVEL CONTROLS)

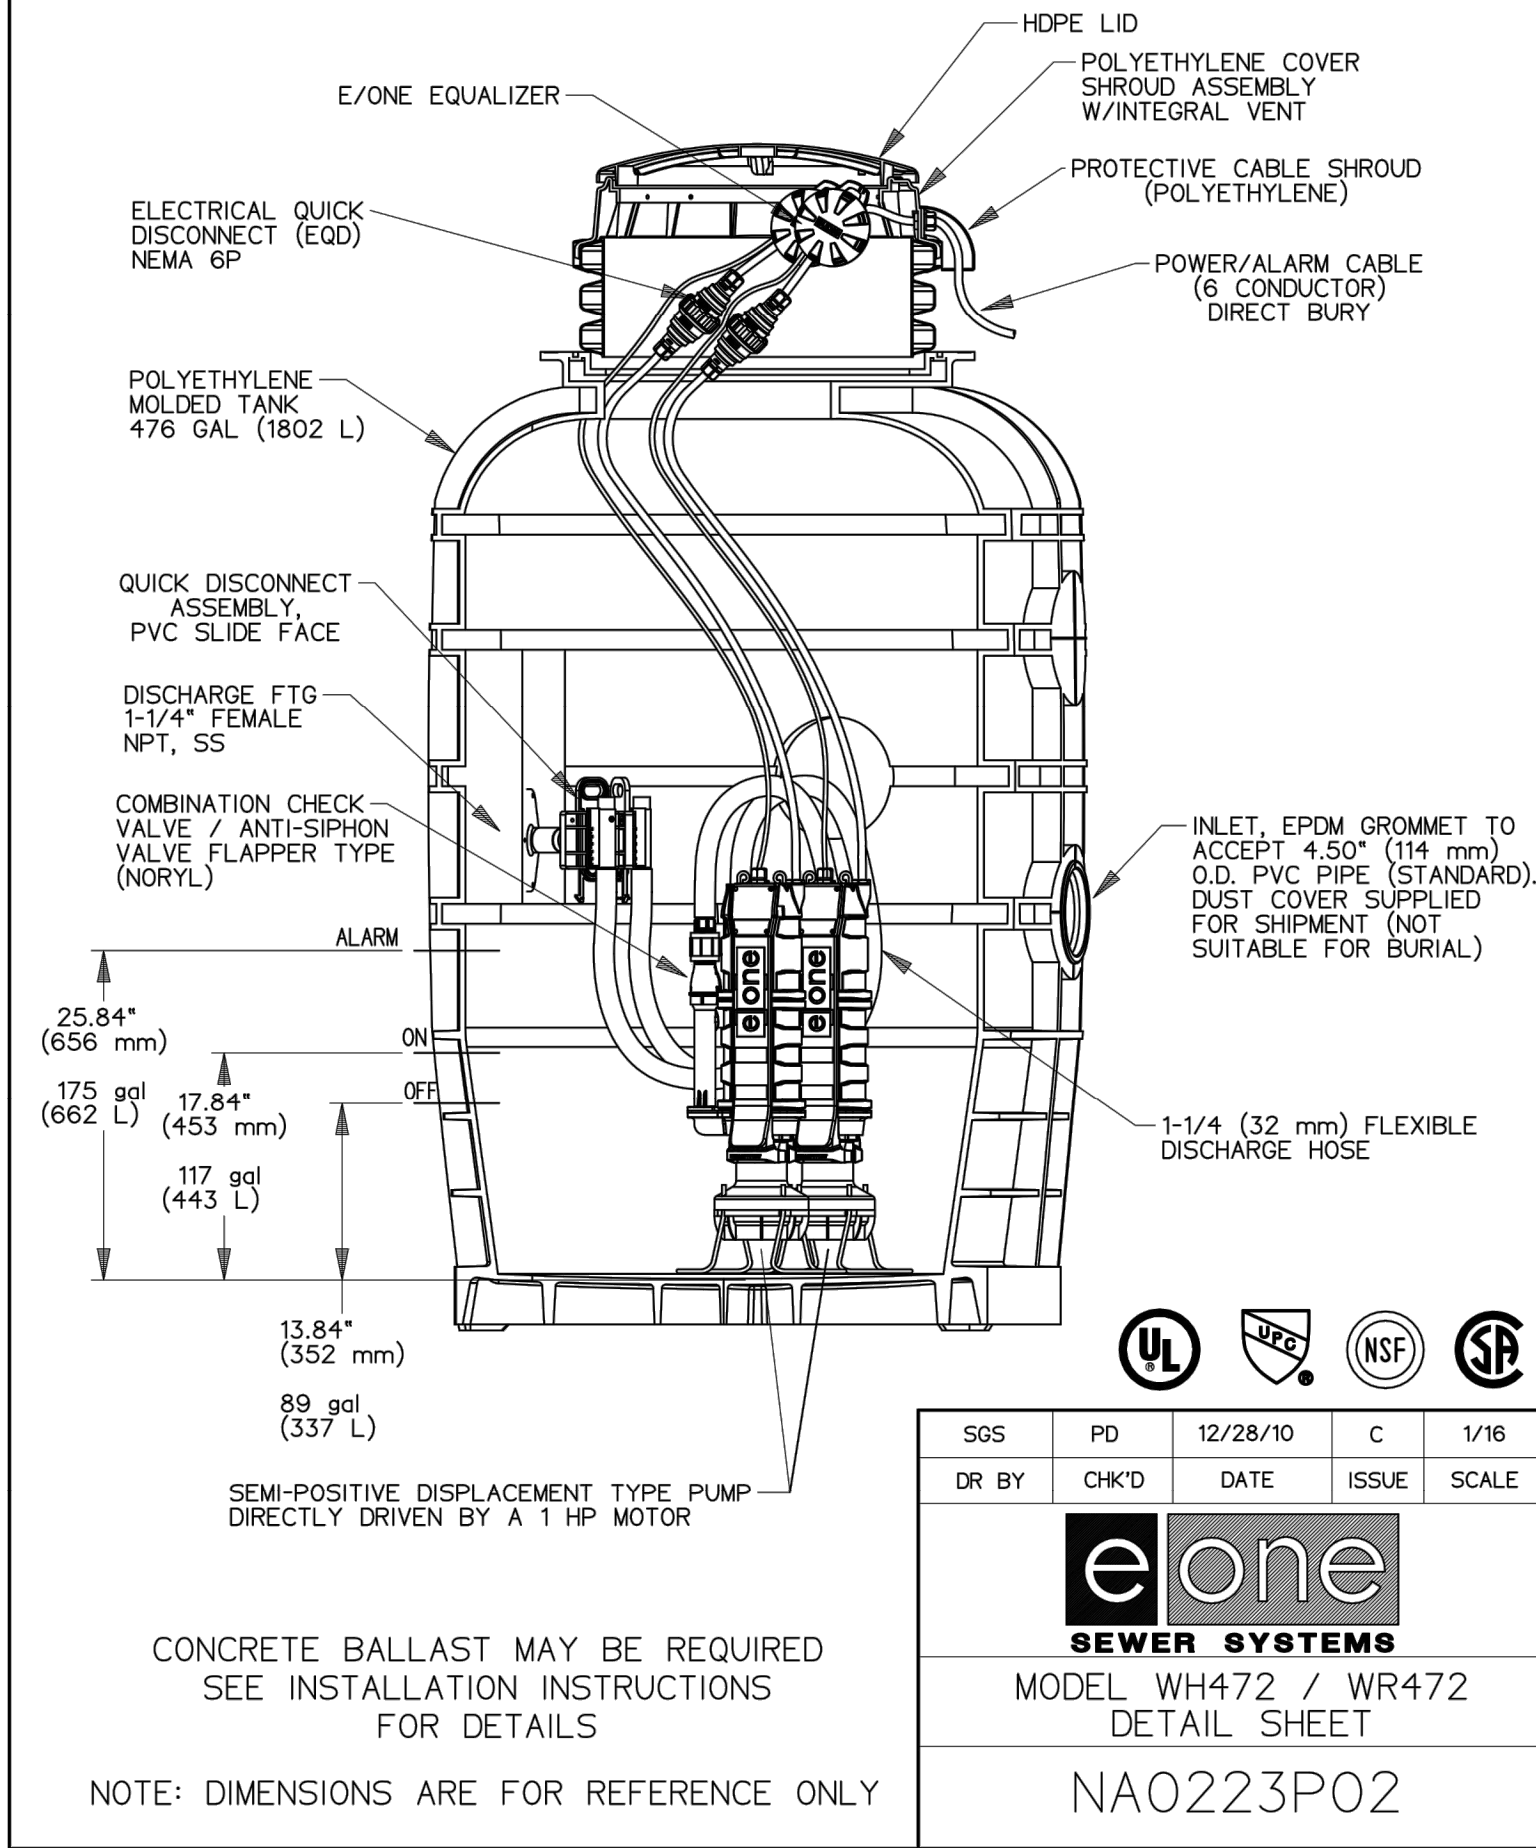

GRINDER PUMP SYSTEM TO INCLUE E/ONE SENTRY ADVISOR ALARM PANEL.

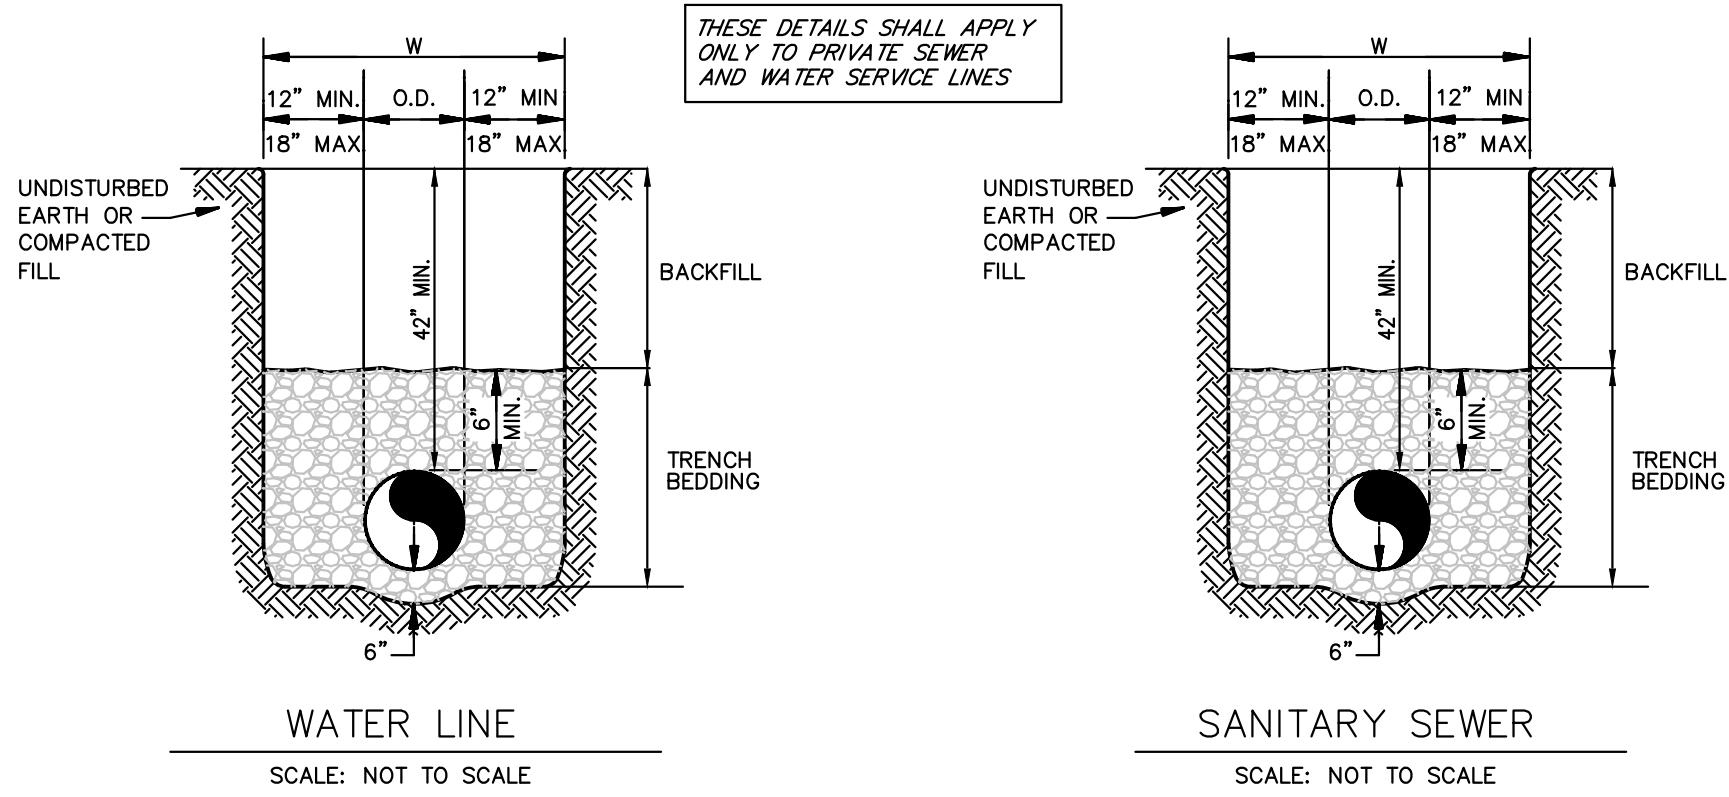

REQUIREMENTS PER APWA 2100 AS FOLLOWS:

Sanitary Sewer Bedding Material Gradation Limits (% Passing)		
Sieve Size	3/4"	3/8"
1"	100	
3/4"	90 - 100	
3/8"	20 - 55	
No. 4	0 - 5	
No. 8	0 - 2	

Storm Sewer Bedding Material Gradation Limits (% Passing)			
Sieve Size	3/4"	1/2"	3/8"
1"	100		
3/4"	90 - 100	100	
1/2"		80 - 100	
3/8"	20 - 55	40 - 77	100
No. 4	0 - 10	0 - 15	30 - 40
No. 8	0 - 5	0 - 5	0 - 4

Waterline Bedding Material Gradation (% Passing)			
Sieve Size	Type 1 (1/2")	Type 2 (Buckshot)	Type 3 (Man. Sand)
3/4"	95 - 100		
3/8"	40 - 60	100	
1/4"		90 - 100	
No. 4	60 - 80	85 - 100	100
No. 50	0 - 5	10 - 25	
No. 200		0 - 10	0 - 10

Trench Backfill

- Backfill shall not be placed when material contains frost, is frozen, or a blanket of snow prevents proper compaction.
- The Contractor shall remove from the project site waste material, trees, organic material, rubbish, or other deleterious materials.
- All trash and debris shall be removed from the pipeline excavation prior to backfilling.
- Backfill material shall be carefully placed to avoid damage to or displacement of the pipe, other utilities or structures.
- Unless otherwise specified, all trenches and excavations around structures shall be backfilled to the original ground surface.
- Outside of paved areas, the backfill material shall be placed in layers not exceeding 8-inches in loose thickness and be compacted to at least 90% of maximum density. Compaction testing shall be at the discretion of the Engineer.
- The method of compaction and the equipment used shall be appropriate for the material to be compacted and shall not transmit damaging shocks to the pipe.
- The combination of the thickness of the layer, the method of compaction and the type of compaction equipment used shall be at the discretion of the Contractor subject to obtaining the required densities.


Pipe Embedment: All water, sanitary sewer, and storm sewer pipe shall be bedded in bedding aggregate as specified herein.

- Bedding shall cover the entire width of trench.
- The first layer of bedding placed on the bottom of excavation shall be in accordance with Figures 1 through 3.
- Bedding at bottom of trench, in the middle 1/3 of trench under the pipe shall be loose.
- After pipe is placed, bedding material shall be placed in layers in accordance with manufacturer's recommendations.
- Second layer of bedding material shall be placed under the lower haunches of the pipe up to the springline (center of pipe). Material shall be spaced to be placed under haunches and compacted at the springline elevation prior to placing additional bedding material.
- The third layer of bedding material shall be placed to 12 inches over the top of pipe.
- Contractor shall take measures to prevent pipe from floating during placement of bedding material so that pipe maintains proper rise and grade as shown on the Plans.

UTILITY TRENCH AND BEDDING


RELEASED FOR
CONSTRUCTION
As Noted on Plans Review
Development Services Department
Lee's Summit, Missouri
04/28/2022

OPTIONS : ☐ WH472-77 (HARD WIRED LEVEL CONTROLS)
☐ WR472-77 (WIRELESS LEVEL CONTROLS)

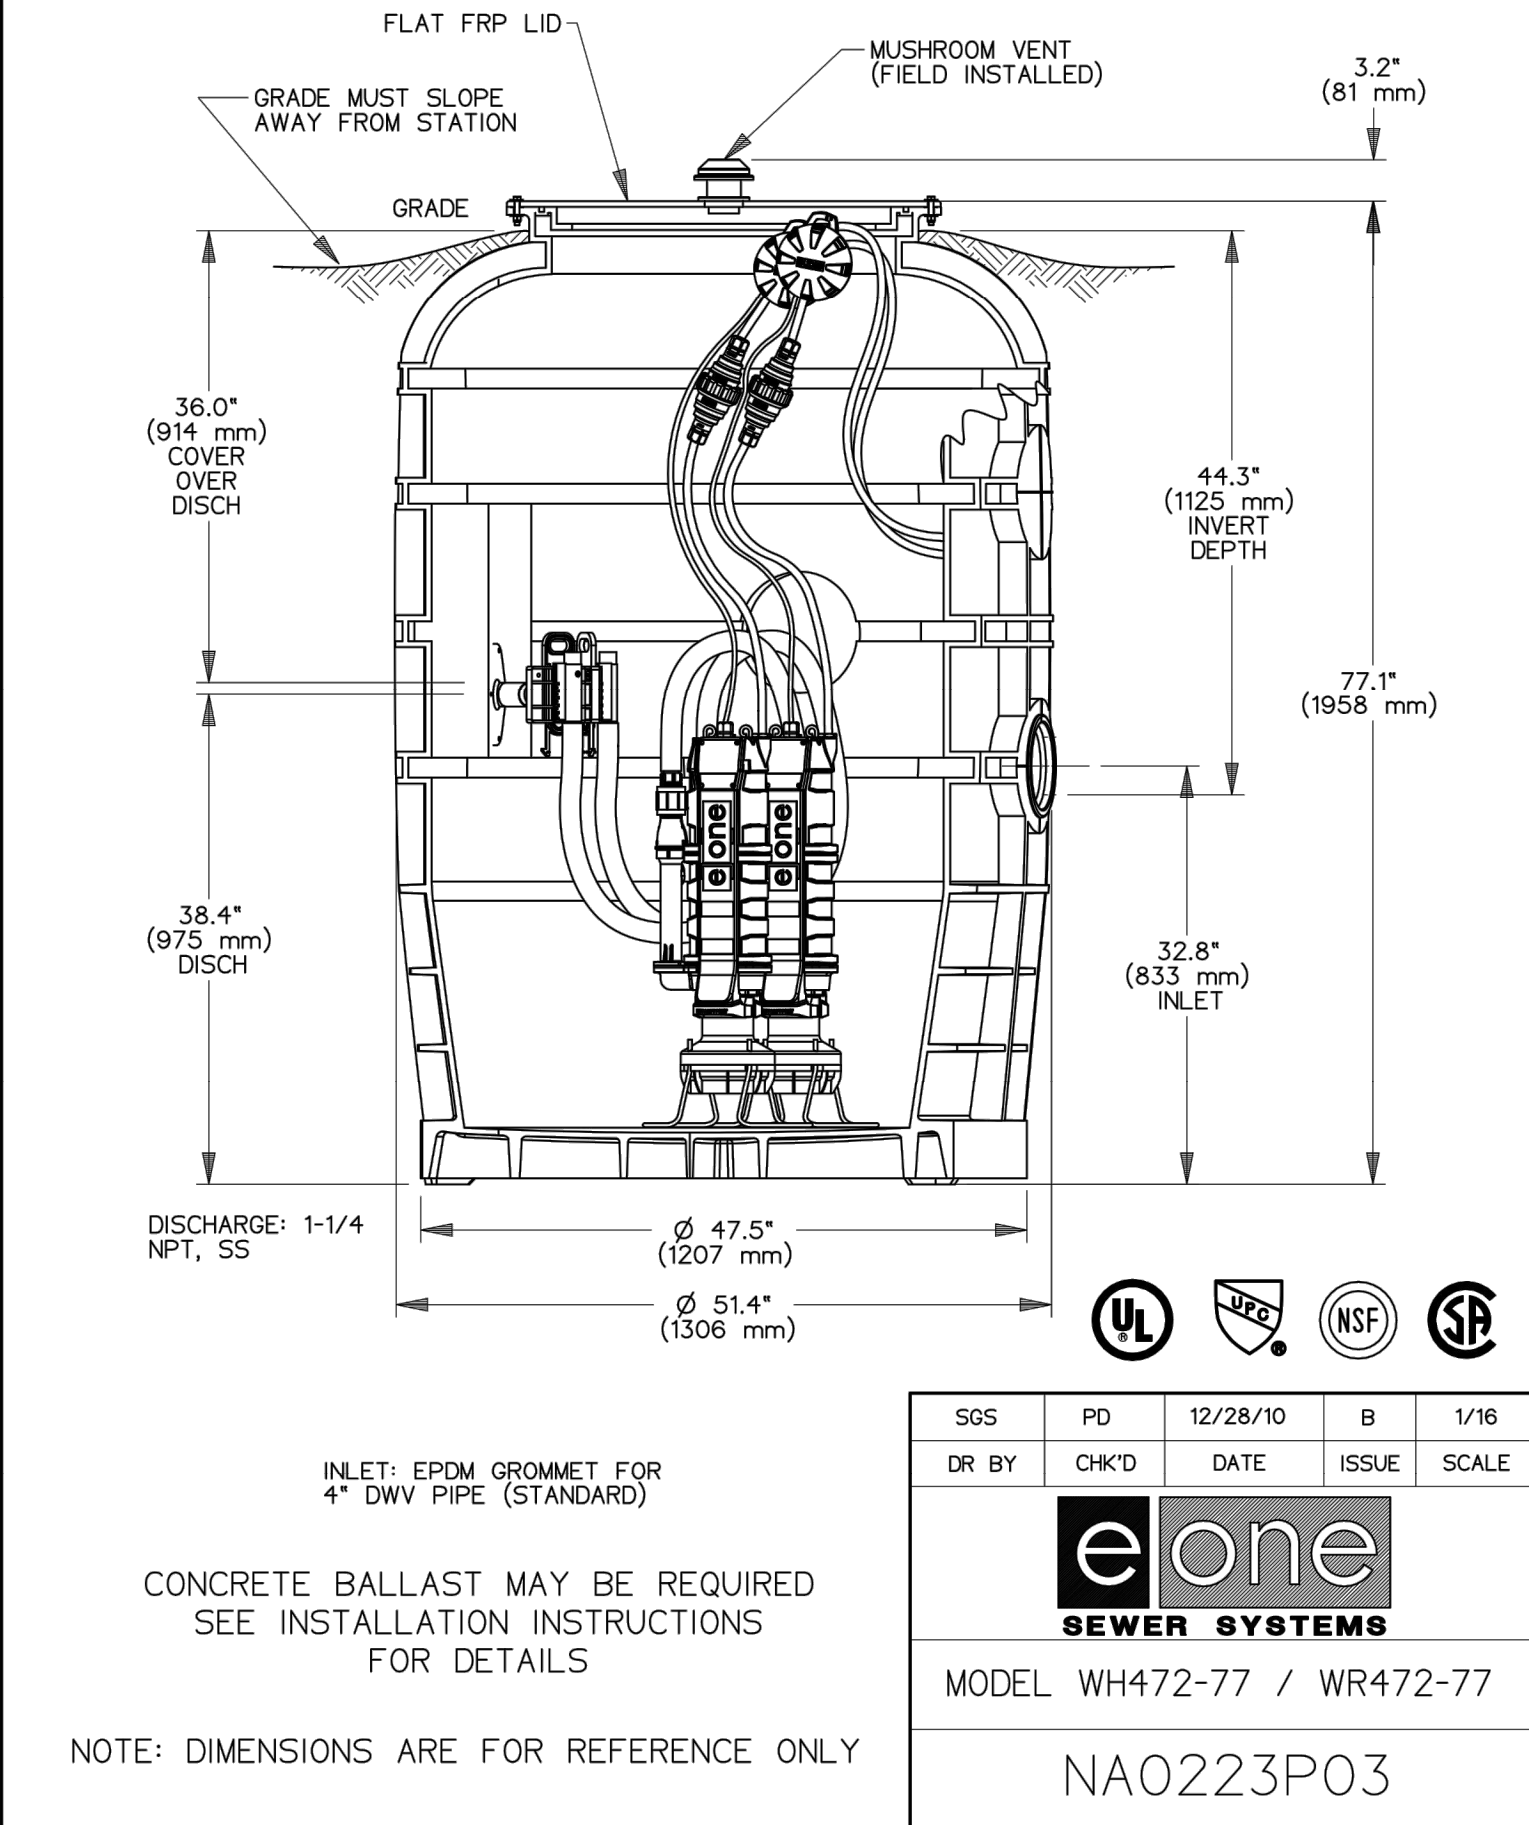

LANDSCAPE RETAINING WALL

SCALE: N.T.S.

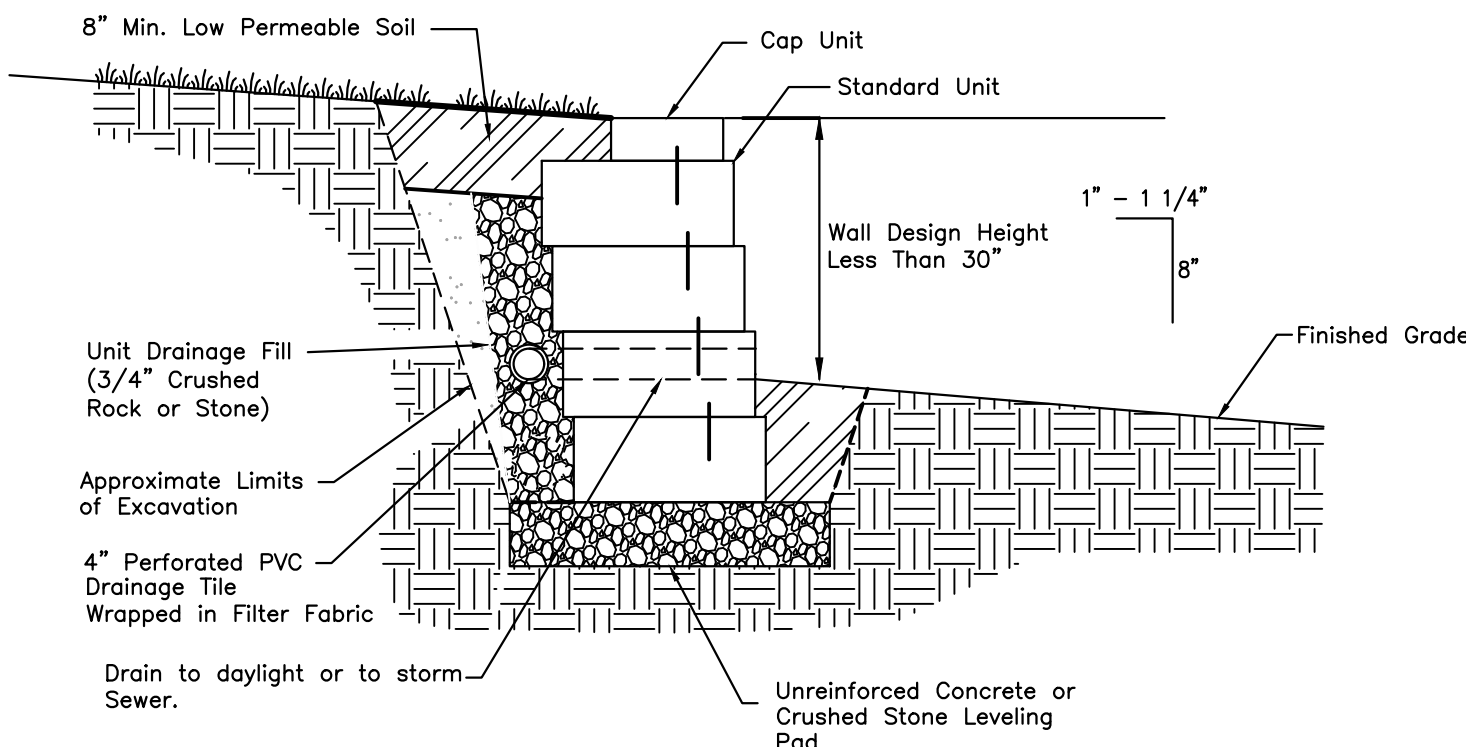

PHelps ENGINEERING, INC.
1370 N. Winchester
Olathe, Kansas 66061
(913) 393-1155
Fax: (913) 992-1165
www.phelpsengineering.com

PLANNING
ENGINEERING
IMPLEMENTATION



STANDARD DETAILS
MARKET STREET CENTER
M291 AND SW MARKET STREET
CITY OF LEE'S SUMMIT, JACKSON COUNTY, MISSOURI


PROJECT NO.	210639	DATE	NO.	BY	APP.	Revisions:	
						NO.	BY
10-14-21	10/14/21	1.	03-16-22	SNH	DAF	REVISIONS PER CITY COMMENTS	SNH
CHECKED: DAF	APPROVED: DAF	2.	04-06-22	SNH	DAF	REVISIONS PER CITY COMMENTS	SNH
CERTIFICATE OF APPROVAL		3.	04-15-22	SNH	DAF	REVISIONS PER CITY COMMENTS	SNH
LAND SURVEYING - LS-60		4.	04-27-22	SNH	DAF	REVISIONS PER CITY COMMENTS	SNH
ENGINEERING - E-30							
DESIGNATION OF 1/28							
FOR CAVING 20070259							
FOR CAVING 20070259							

LANDSCAPE REQUIREMENTS:

	Required	Provided
Street Trees 1 tree per 30', 2 shrubs per 20'		
SW Market Street Trees	19	19
Shrubs	56	83

Open Yard 71,347 s.f.		
2 Shrubs per 5000s.f.	29	67
1 Tree per 5000s.f.	16	20


Screening Parking Lot 285 ft.		
12 shrubs per 40 l.f.	85	85

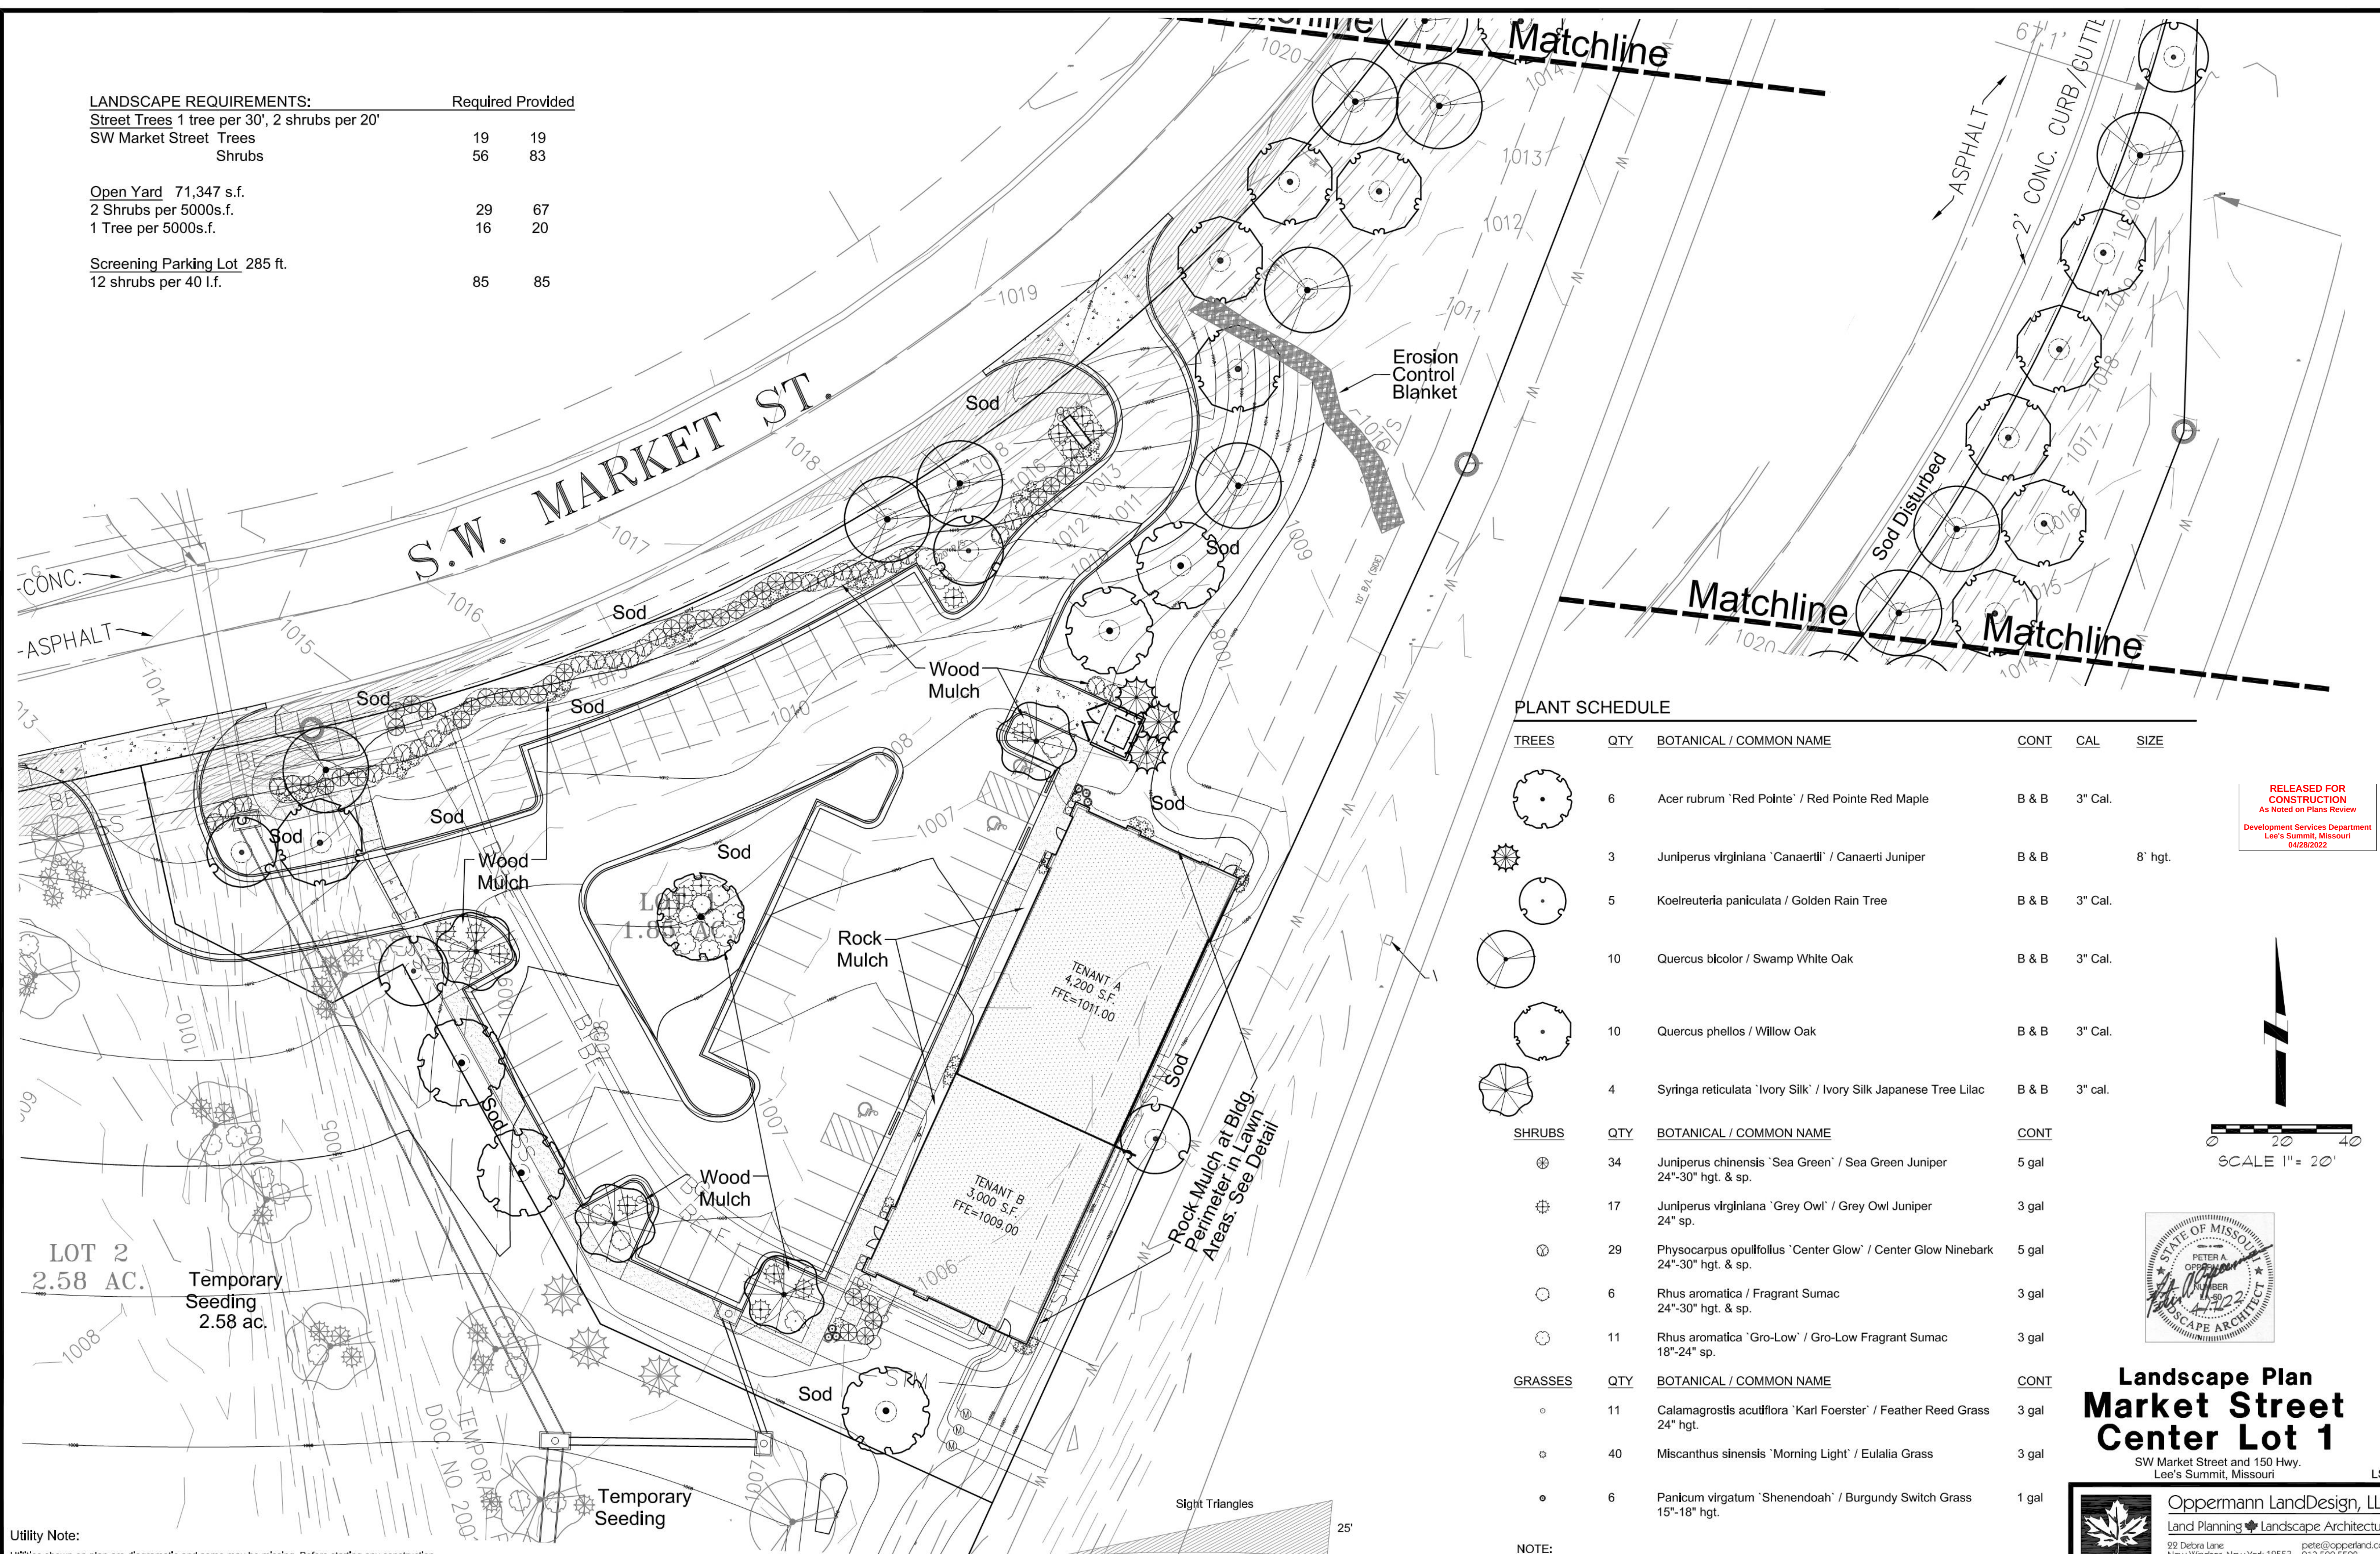

PLANT SCHEDULE

TREES	QTY	BOTANICAL / COMMON NAME	CONT	CAL	SIZE
	6	Acer rubrum 'Red Pointe' / Red Pointe Red Maple	B & B	3" Cal.	
	3	Juniperus virginiana 'Canaerti' / Canaerti Juniper	B & B		8' hgt.
	5	Koelreuteria paniculata / Golden Rain Tree	B & B	3" Cal.	
	10	Quercus bicolor / Swamp White Oak	B & B	3" Cal.	
	10	Quercus phellos / Willow Oak	B & B	3" Cal.	
	4	Syringa reticulata 'Ivory Silk' / Ivory Silk Japanese Tree Lilac	B & B	3" cal.	
SHRUBS	QTY	BOTANICAL / COMMON NAME	CONT		
	34	Juniperus chinensis 'Sea Green' / Sea Green Juniper 24"-30" hgt. & sp.	5 gal		
	17	Juniperus virginiana 'Grey Owl' / Grey Owl Juniper 24" sp.	3 gal		
	29	Physocarpus opulifolius 'Center Glow' / Center Glow Ninebark 24"-30" hgt. & sp.	5 gal		
	6	Rhus aromatica 'Fragrant Sumac' 24"-30" hgt. & sp.	3 gal		
	11	Rhus aromatica 'Gro-Low' / Gro-Low Fragrant Sumac 18"-24" sp.	3 gal		
GRASSES	QTY	BOTANICAL / COMMON NAME	CONT		
	11	Calamagrostis acutiflora 'Karl Foerster' / Feather Reed Grass 24" hgt.	3 gal		
	40	Miscanthus sinensis 'Morning Light' / Eulalia Grass	3 gal		
	6	Panicum virgatum 'Shenendoah' / Burgundy Switch Grass 15"-18" hgt.	1 gal		

RELEASED FOR CONSTRUCTION
As Noted on Plans Review
Development Services Department
Lee's Summit, Missouri
04/28/2022

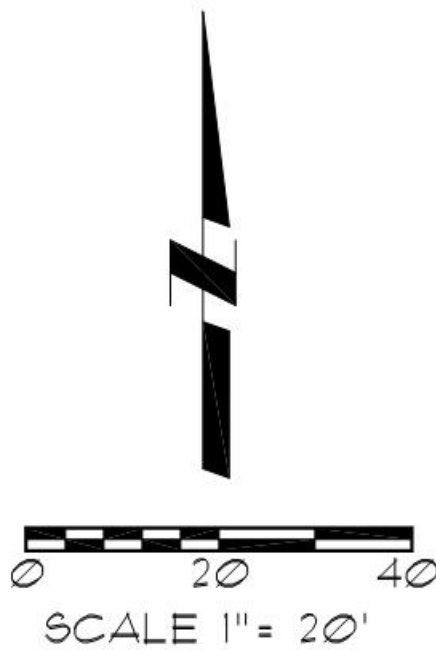

Landscape Plan
Market Street
Center Lot 1

SW Market Street and 150 Hwy.
Lee's Summit, Missouri



Oppermann LandDesign, LLC
Land Planning & Landscape Architecture
92 Debra Lane
New Windsor, New York 12553
pete@opperland.com
913.592.5598

Utility Note:
Utilities shown on plan are diagrammatic and some may be missing. Before starting any construction call appropriate locating service. In Missouri call 1-800-DIG-RITE (344-7483) to have utilities located.






NOTE:
See Sheet LS-2 for General Landscape Specification Notes and Construction Details.

04/07/2022

LS-1

GENERAL LANDSCAPE NOTES:

1. CONTRACTOR SHALL VERIFY THE EXISTENCE AND LOCATION OF ALL UTILITIES BEFORE STARTING ANY WORK.
2. CONTRACTOR SHALL VERIFY ALL LANDSCAPE MATERIAL QUANTITIES AND SHALL REPORT ANY DISCREPANCIES TO THE LANDSCAPE ARCHITECT PRIOR TO INSTALLATION.
3. CONTRACTOR SHALL MAKE NO SUBSTITUTIONS WITHOUT THE APPROVAL OF THE LANDSCAPE ARCHITECT.
4. CONTRACTOR SHALL STAKE LAYOUT PLAN IN THE FIELD AND SHALL HAVE THE LAYOUT APPROVED BY THE LANDSCAPE ARCHITECT BEFORE PROCEEDING WITH THE INSTALLATION.
5. ALL LANDSCAPE BEDS SHALL BE TREATED WITH THE PRE-EMERGENT HERBICIDE PRE M 60 DG (GRANULAR) OR AN APPROVED EQUAL IN ACCORDANCE WITH THE MANUFACTURER'S INSTRUCTIONS.
6. ALL LANDSCAPE BEDS SHALL RECEIVE A TRENCHED EDGE. SEE SHRUB PLANTING DETAIL.
7. FERTILIZER FOR FESCUE SODDED AND SEEDED LAWN, TREES AND CONTAINER STOCK AREAS SHALL BE A BALANCED FERTILIZER BASED ON RECOMMENDATIONS FROM A SOIL TEST SUPPLIED BY THE LANDSCAPE CONTRACTOR FROM AN APPROVED TESTING LAB.
8. CONTRACTOR SHALL BE RESPONSIBLE FOR MAINTENANCE OF THE PLANTS UNTIL COMPLETION OF THE JOB AND ACCEPTANCE BY THE OWNER.
9. CONTRACTOR SHALL WARRANTY ALL LANDSCAPE WORK AND PLANT MATERIAL FOR A PERIOD OF ONE YEAR FROM DATE OF ACCEPTANCE OF THE WORK BY THE OWNER.
10. CONTRACTOR SHALL PROVIDE MAINTENANCE OF ALL TREES AND SHRUBS FOR A PERIOD OF ONE YEAR AFTER THE DATE OF SUBSTANTIAL COMPLETION IF CONTRACTED BY THE OWNER.
11. ANY PLANT MATERIAL WHICH DIES DURING THE ONE YEAR WARRANTY PERIOD SHALL BE REPLACED BY THE CONTRACTOR DURING NORMAL PLANTING SEASONS.
12. ALL PLANT NAMES ON THE PLANT LIST CONFORM TO THE STANDARDIZED PLANT NAMES PREPARED BY THE AMERICAN JOINT COMMITTEE ON HORTICULTURAL NOMENCLATURE OR TO NAMES GENERALLY ACCEPTED IN THE NURSERY TRADE.
13. ALL PLANT MATERIAL SHALL BE SPECIMEN QUALITY STOCK AS DETERMINED IN THE "AMERICAN STANDARDS FOR NURSERY STOCK" PUBLISHED BY THE AMERICAN ASSOCIATION OF NURSERYMEN, FREE OF PLANT DISEASES AND PESTS, OF TYPICAL GROWTH OF THE SPECIES AND HAVING A HEALTHY, NORMAL ROOT SYSTEM.
14. SIZES INDICATED ON THE PLANT LIST ARE THE MINIMUM, ACCEPTABLE SIZE. IN NO CASE WILL SIZES LESS THAN THE SPECIFIED SIZES BE ACCEPTED.
15. PLANTS SHALL NOT BE PRUNED PRIOR TO DELIVERY TO THE SITE OR AFTER INSTALLATION EXCEPT FOR THOSE BRANCHES THAT HAVE BEEN DAMAGED IN SOME WAY.
16. PLANTS SHALL NOT HAVE NAME TAGS REMOVED PRIOR TO FINAL INSPECTION.
17. ALL PLANTINGS SHALL RECEIVE A COMMERCIAL TRANSPLANT ADDITIVE PER MANUFACTURER'S RECOMMENDED RATES AND INSTRUCTIONS FOR APPLICATION.
18. ROCK MULCH SHALL BE 3" DEPTH OF KANSAS LARGE 2" SIZE AVAILABLE FROM STURGIS MATERIALS OR APPROVED EQUAL, OVER A FELT TYPE SOIL SEPARATOR CUT INTO THE GROUND WITH A TRENCHED EDGE. SEE TREE DETAIL FOR DIFFERENT MULCH AROUND TREES.
19. WOOD MULCH SHALL BE 3" OF DYE BROWN SHREDDED HARDWOOD OVER A FELT TYPE SOIL SEPARATOR.
20. SEE PLANTING DETAILS FOR SOIL MIX IN PLANTING HOLES.
21. SOD SHALL BE A TURF-TYPE-TALL FESCUE GRASS BLEND. CONTRACTOR SHALL BE RESPONSIBLE FOR AN ACCEPTABLE STAND OF TURF TO BE APPROVED BY THE OWNER AND/OR LANDSCAPE ARCHITECT.
22. PERMANENT SEEDING SHALL BE A TURF-TYPE-TALL FESCUE BLEND WITH 10% PERENNIAL RYE DRILL SEED AT A RATE OF 9#/1000S.F. AND HYDRO MULCHED AS A SEPARATE OPERATION AT A RATE OF 2000#/ACRE OF VIRGIN WOOD FIBRE WITH A DYED BLUE TACKIFIER. CONTRACTOR SHALL BE RESPONSIBLE FOR AN ACCEPTABLE STAND OF TURF GRASS OF AT LEAST 90% COVERAGE OF SOIL SURFACE PER SQUARE FOOT.
23. SEEDING OPERATIONS OF DETENTION BASIN BESIDES DRILL SEEDING AND HYDROMULCH, SHALL INCLUDE NORTH AMERICAN GREEN SC150BN EROSION BLANKET INSTALLED PER MANUFACTURER'S SPECIFICATIONS. APPLY SAME BLANKET NE OF BUILDING WHERE SHOWN.
24. TEMPORARY SEEDING AREAS SHALL BE THE SAME SEED, HYDROMULCH AND METHODS EXCEPT DRILL SEED AT A RATE OF 5 POUNDS PER 1000 S.F.
25. SUCCESSFUL LANDSCAPE BIDDER SHALL BE RESPONSIBLE FOR THE DESIGN AND INSTALLATION OF AN IRRIGATION SYSTEM TO BE APPROVED BY THE OWNER PRIOR TO CONSTRUCTION.

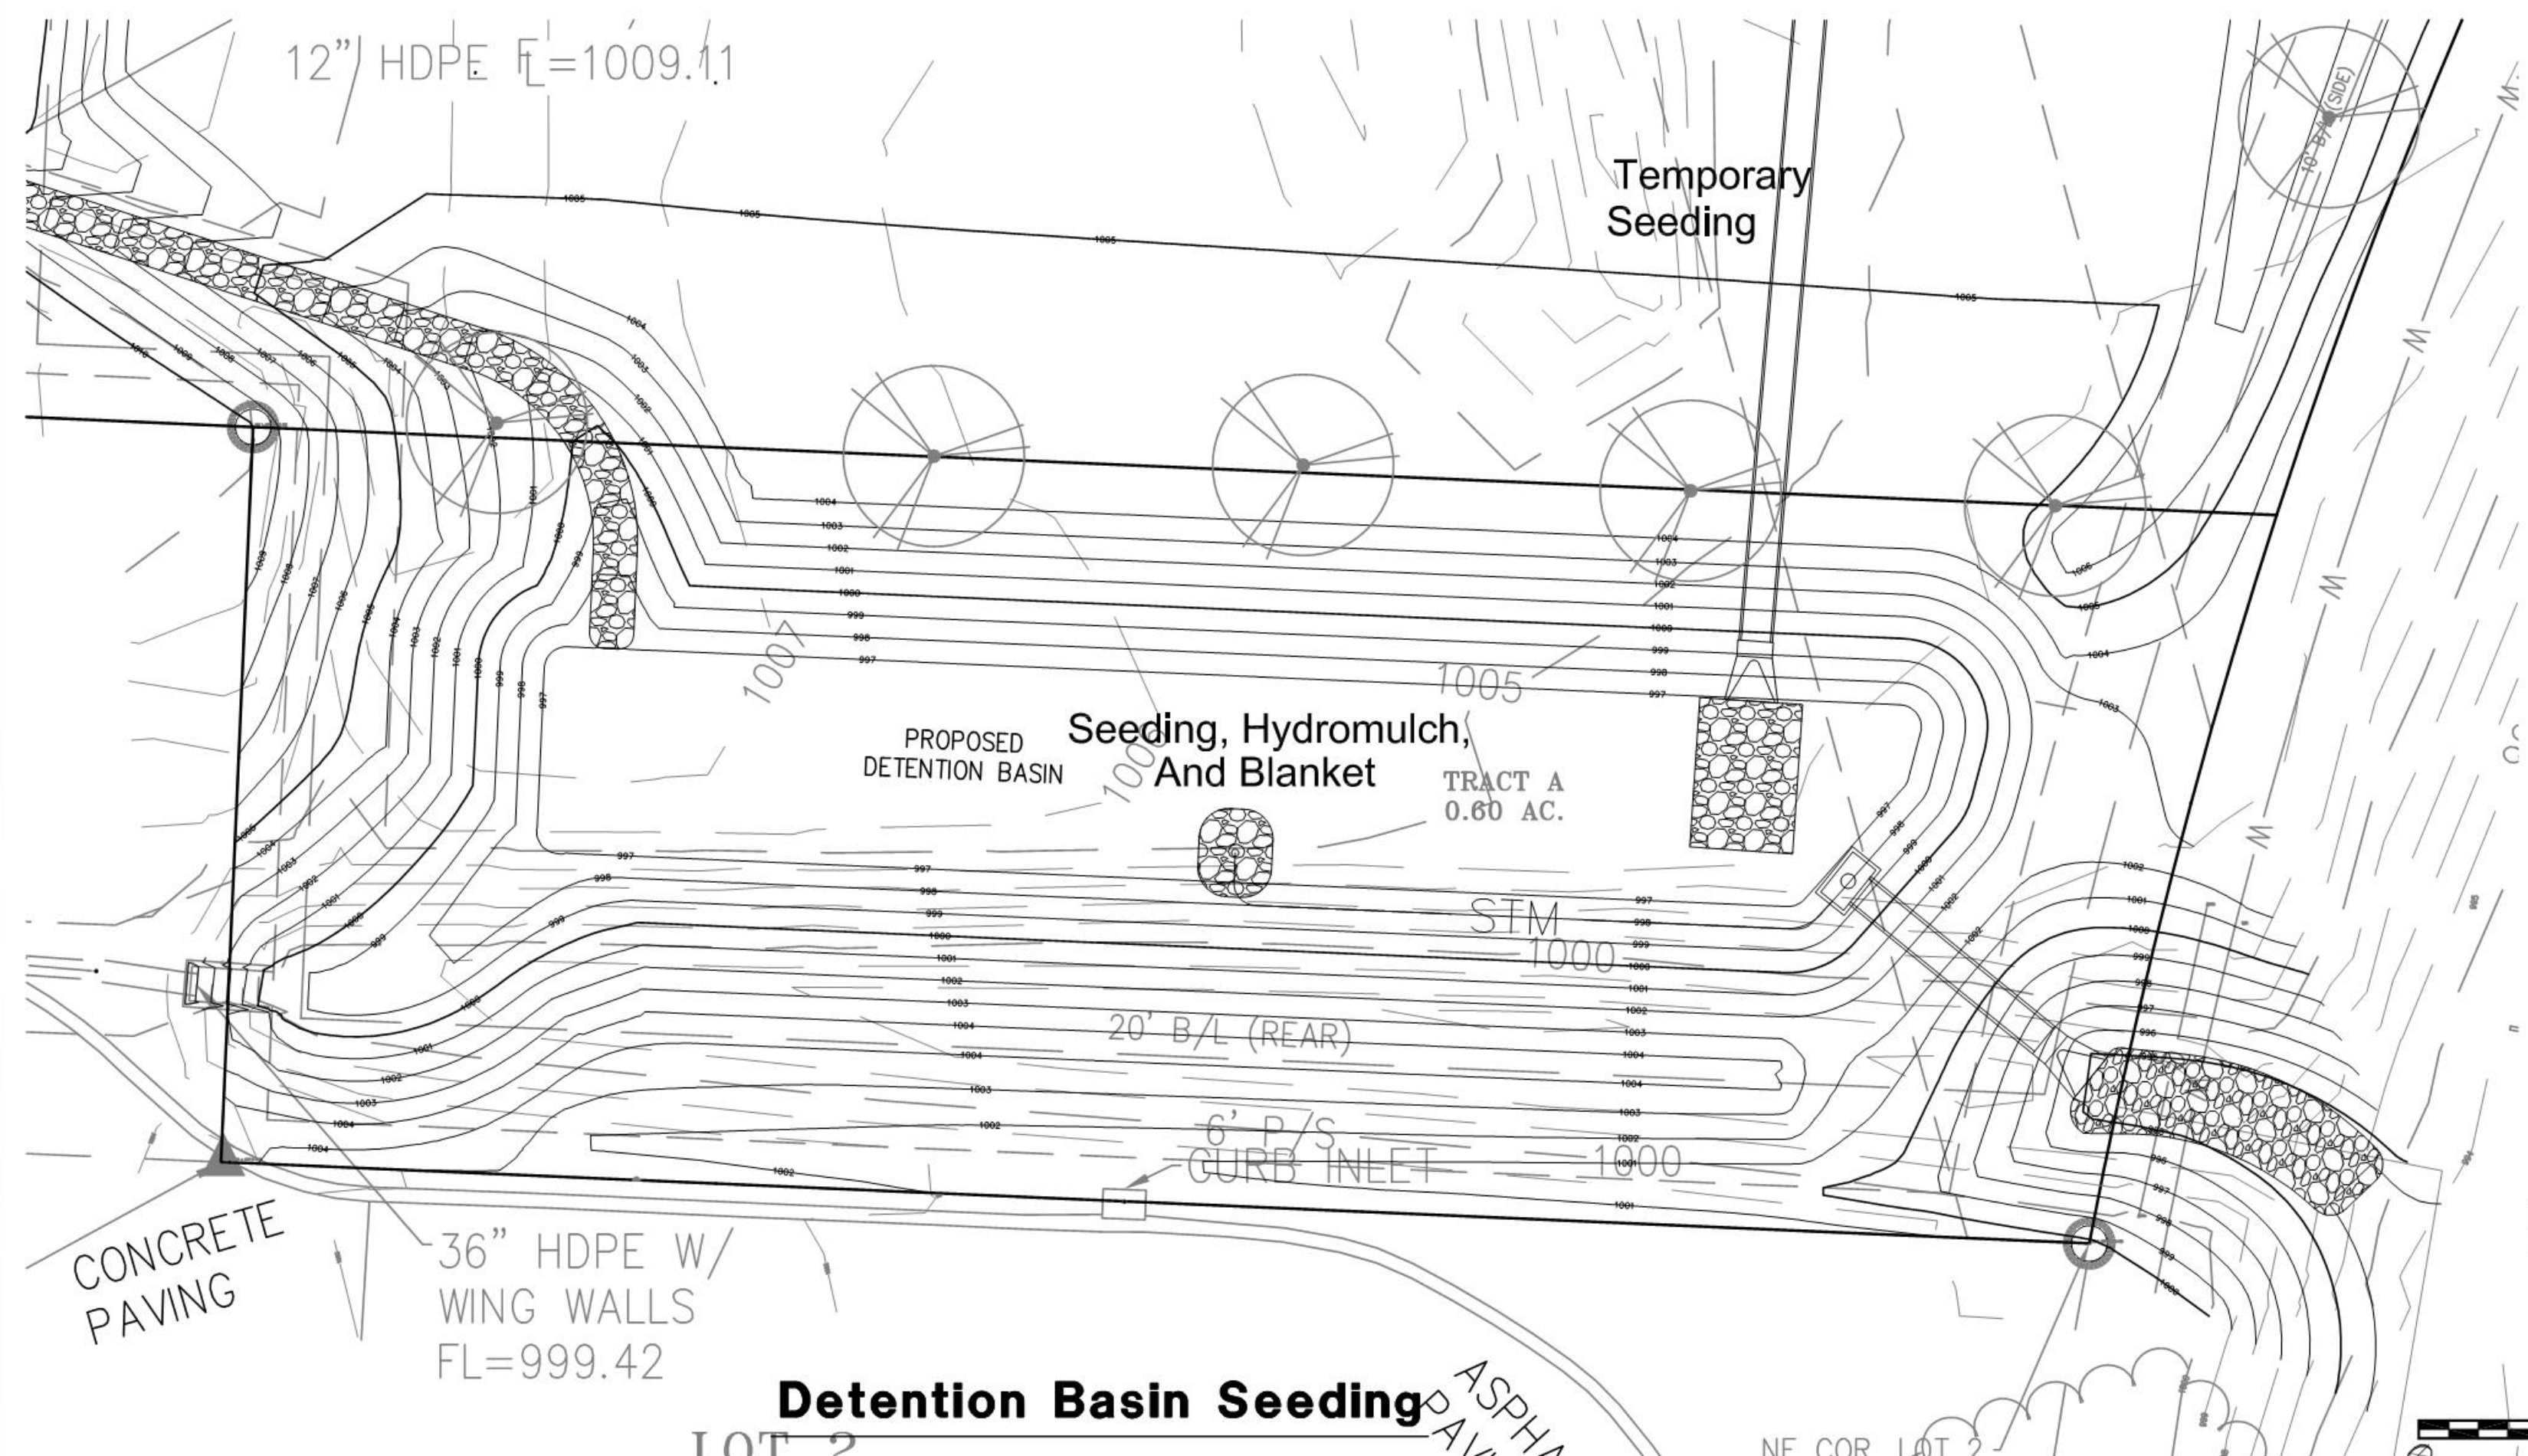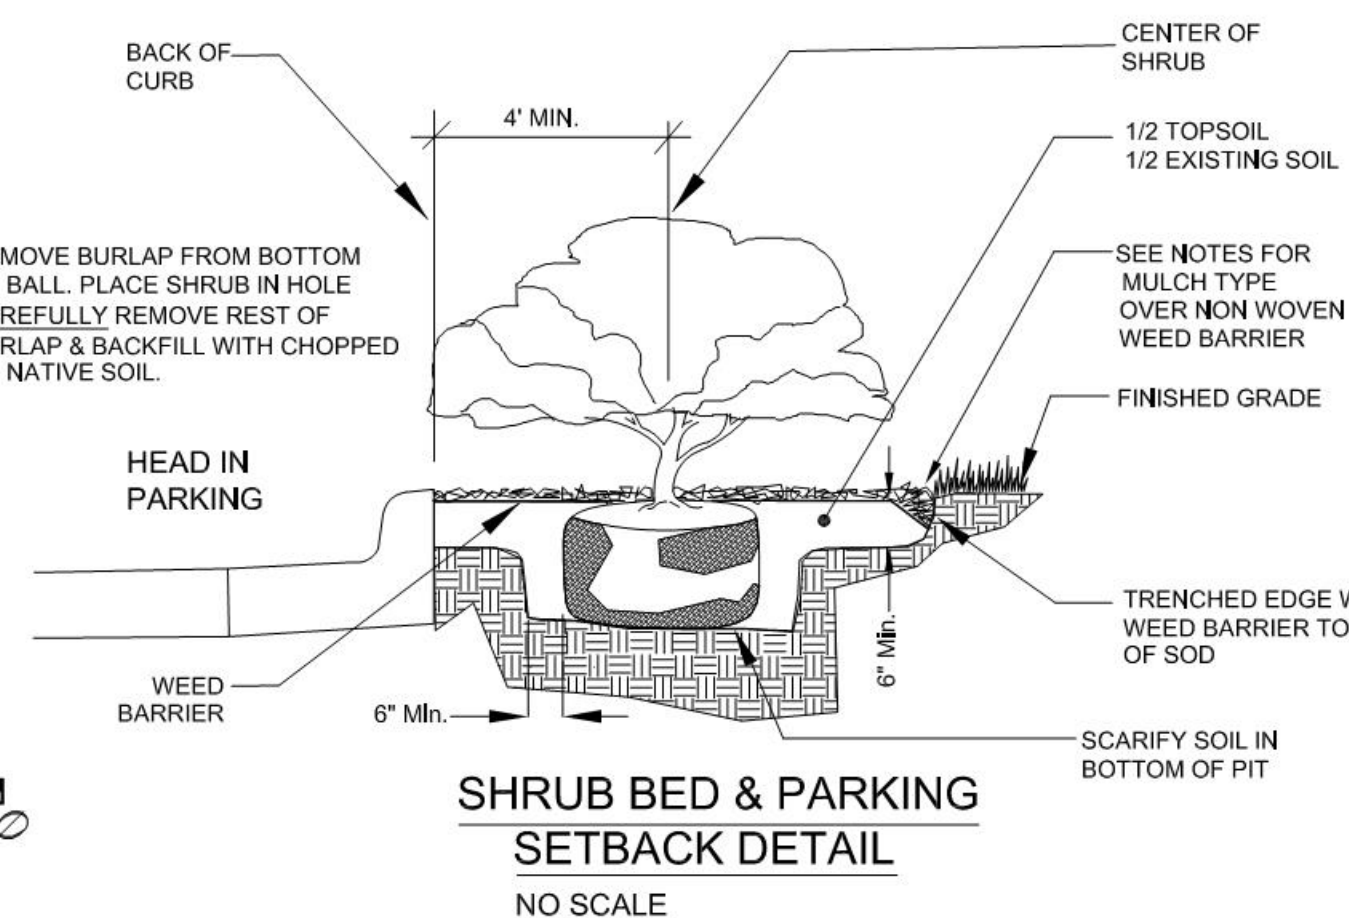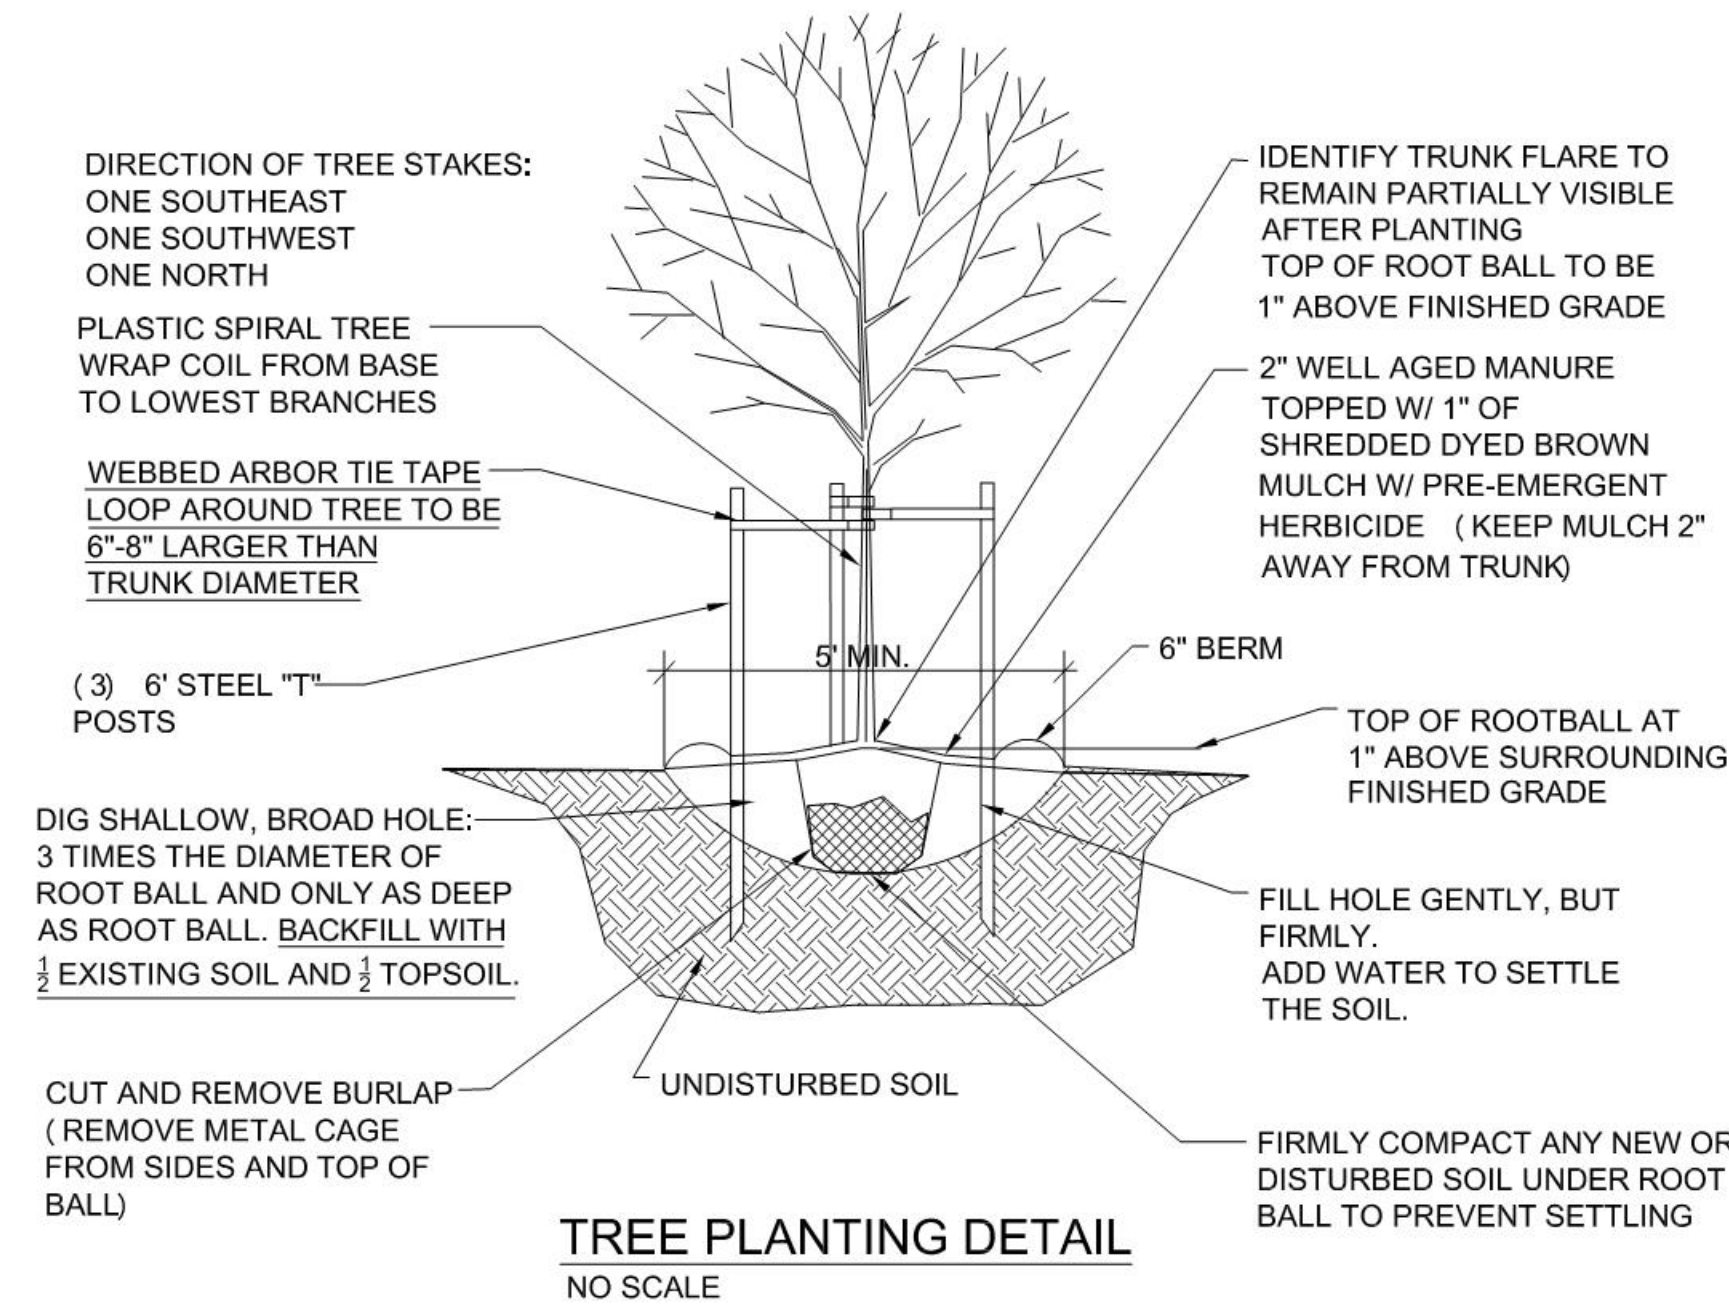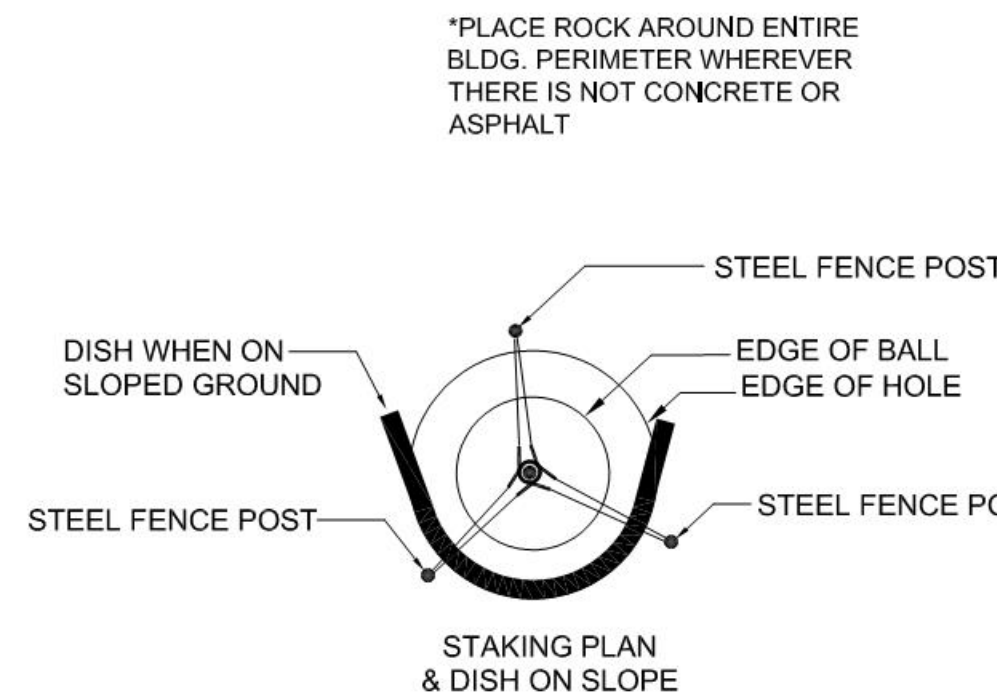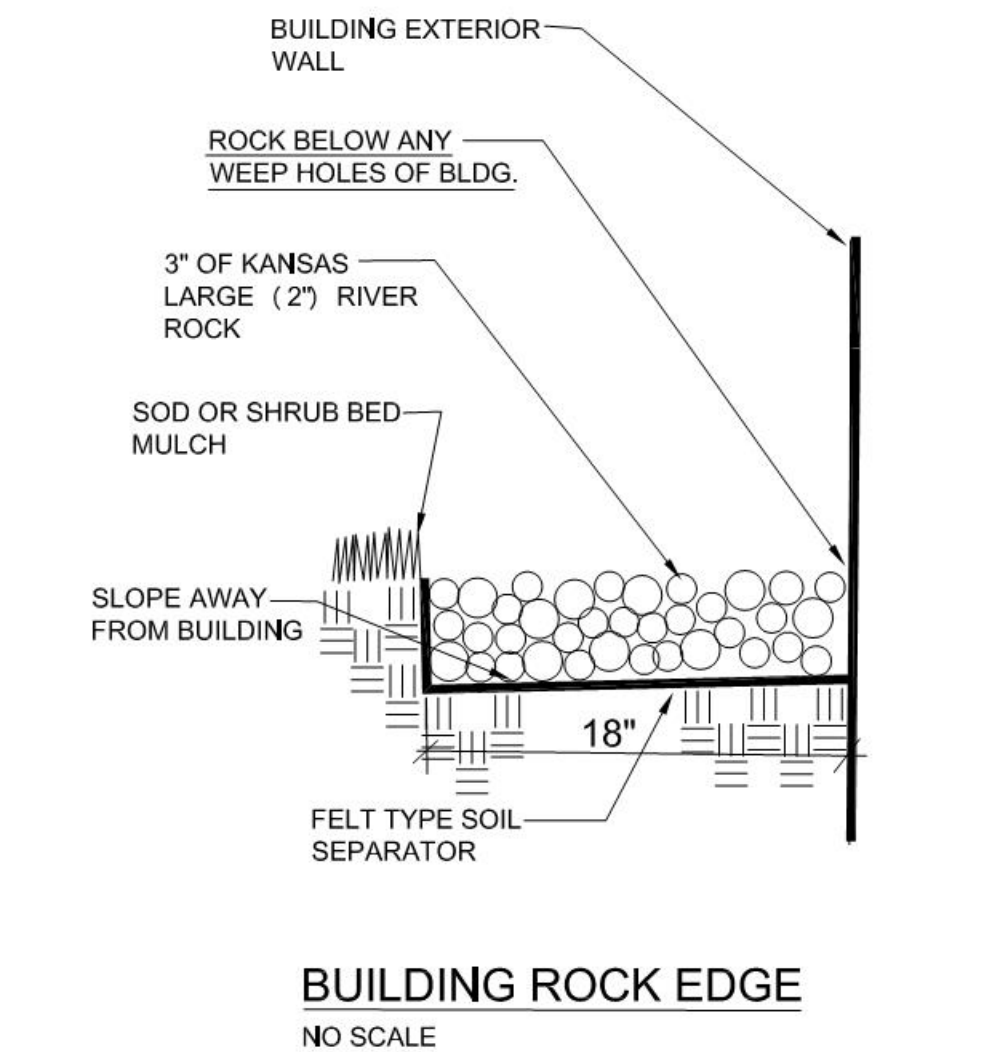


Utility Note:
Utilities shown on plan are diagrammatic and some may be missing. Before starting any construction call appropriate locating service. In Missouri call 1-800-DIG-RITE (344-7483) to have utilities located.

Landscape Plan Market Street Center Lot 1

SW Market Street and 150 Hwy.
Lee's Summit, Missouri

LS-2

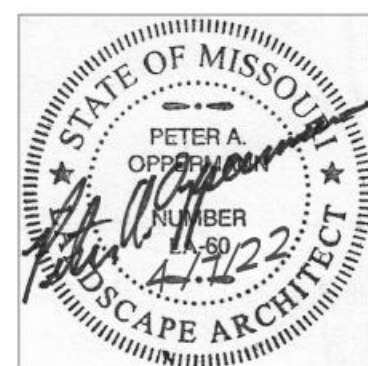

Oppermann LandDesign, LLC
Land Planning & Landscape Architecture
22 Debra Lane
New Windsor, New York 12553
pete@opperland.com
913.592.5598

04/07/2022