

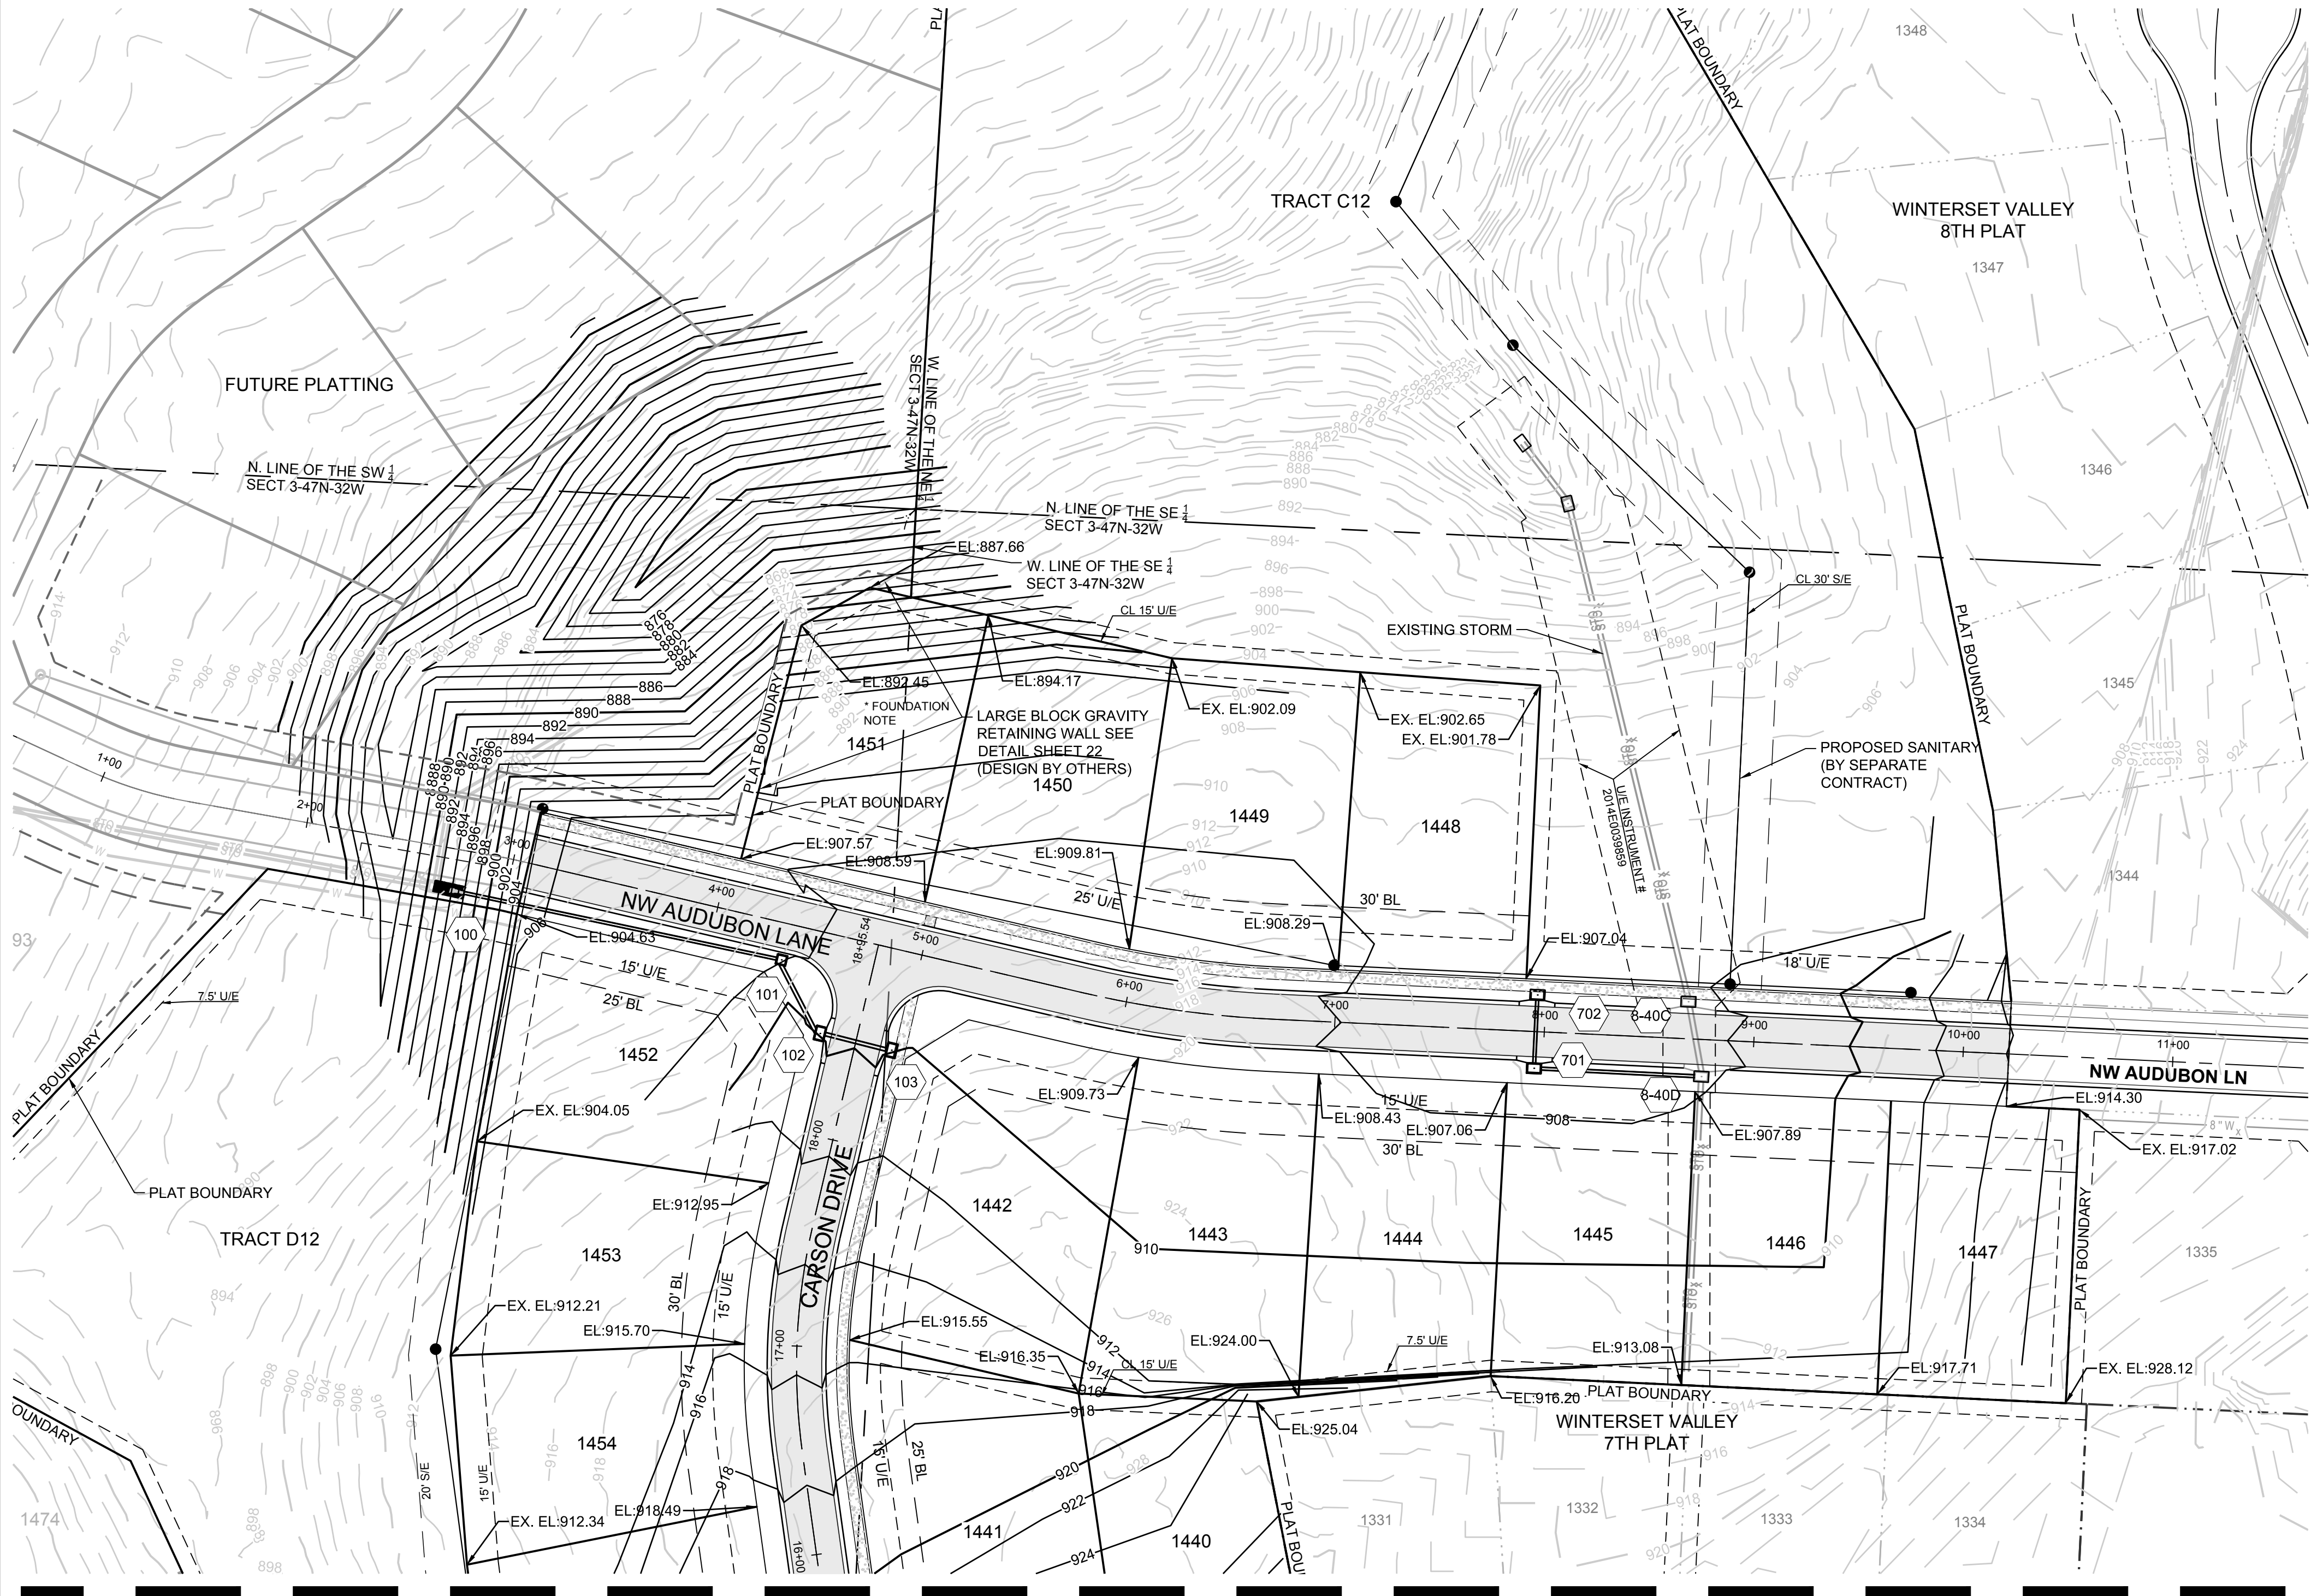


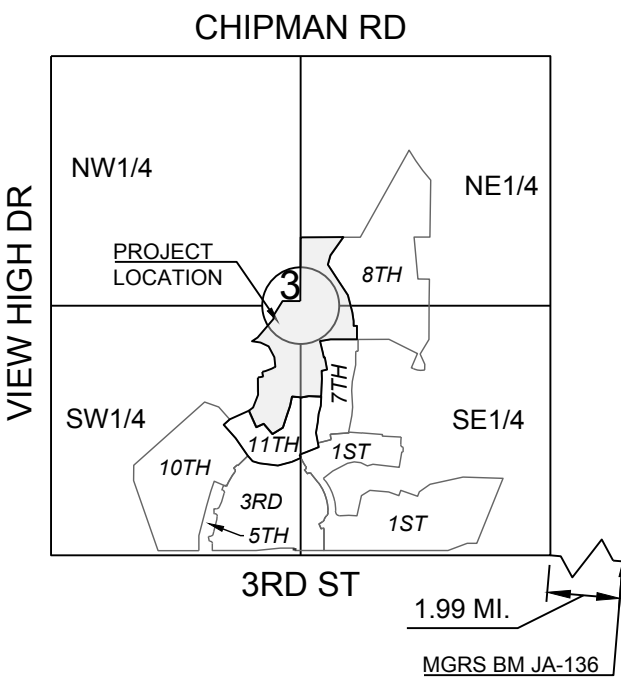

MATCH LINE

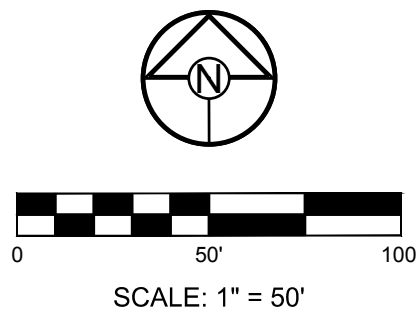

SECTION 3-47N-32W
LOCATION MAP
SCALE 1" = 2000'

NOTE:
THE CONTRACTOR IS RESPONSIBLE FOR VERIFYING ALL EXISTING UTILITY LOCATIONS PRIOR TO EXCAVATIONS.
* LOT 1451 IS LOCATED ON SUBSTANTIAL FILL. FILL PLACED SHALL BE OBSERVED BY GEOTECHNICAL ENGINEER AND SHALL FOLLOW THEIR RECOMMENDATIONS. FOUNDATION MAY REQUIRE ENGINEER INVESTIGATION/DESIGN.

MISSOURI GEOGRAPHIC REFERENCE SYSTEM
BENCH MARK:

BM JA-136, LOCATED AT INTERSECTION OF SW OLDHAM PARKWAY AND SW WARD ROAD, 61 FT SOUTH OF CL OF OLDHAM PARKWAY AND 28.9 FT EAST OF THE EAST EDGE OF WARD ROAD.
ELEV. 993.11'

PROJECT BENCH MARK:

SANITARY MANHOLE H2 AT NW CORNER OF LOT 1153 WINTERSET VALLEY 1ST PLAT, APPROX. 39' RT. OF CL OF NW PEALE BLVD.
ELEV. 935.45'

SCHLAGEL & ASSOCIATES, P.A.
 Engineers • Planners • Surveyors • Landscape Architects
 14920 West 107th Street • Lenexa, Kansas 66215
 (913) 492-5158 • Fax: (913) 492-8400
 WWW.SCHLAGELASSOCIATES.COM
 Missouri State Certificate of Authority
 #E2002003600-F #LAC2001005237 #LS2002008659-F




WINTERSET VALLEY, 12TH PLAT
STREET AND STORM SEWER PLANS
AUDUBON LANE AND CARSON DRIVE
LEE'S SUMMIT, MO

REVISION DATE	DESCRIPTION
1	
2	
3	
4	
5	
6	
7	
8	
9	

DRAWN BY:	KSC
CHECKED BY:	MAB
DATE PREPARED:	4.20.16
PROJ. NUMBER:	17-134

GRADING PLAN

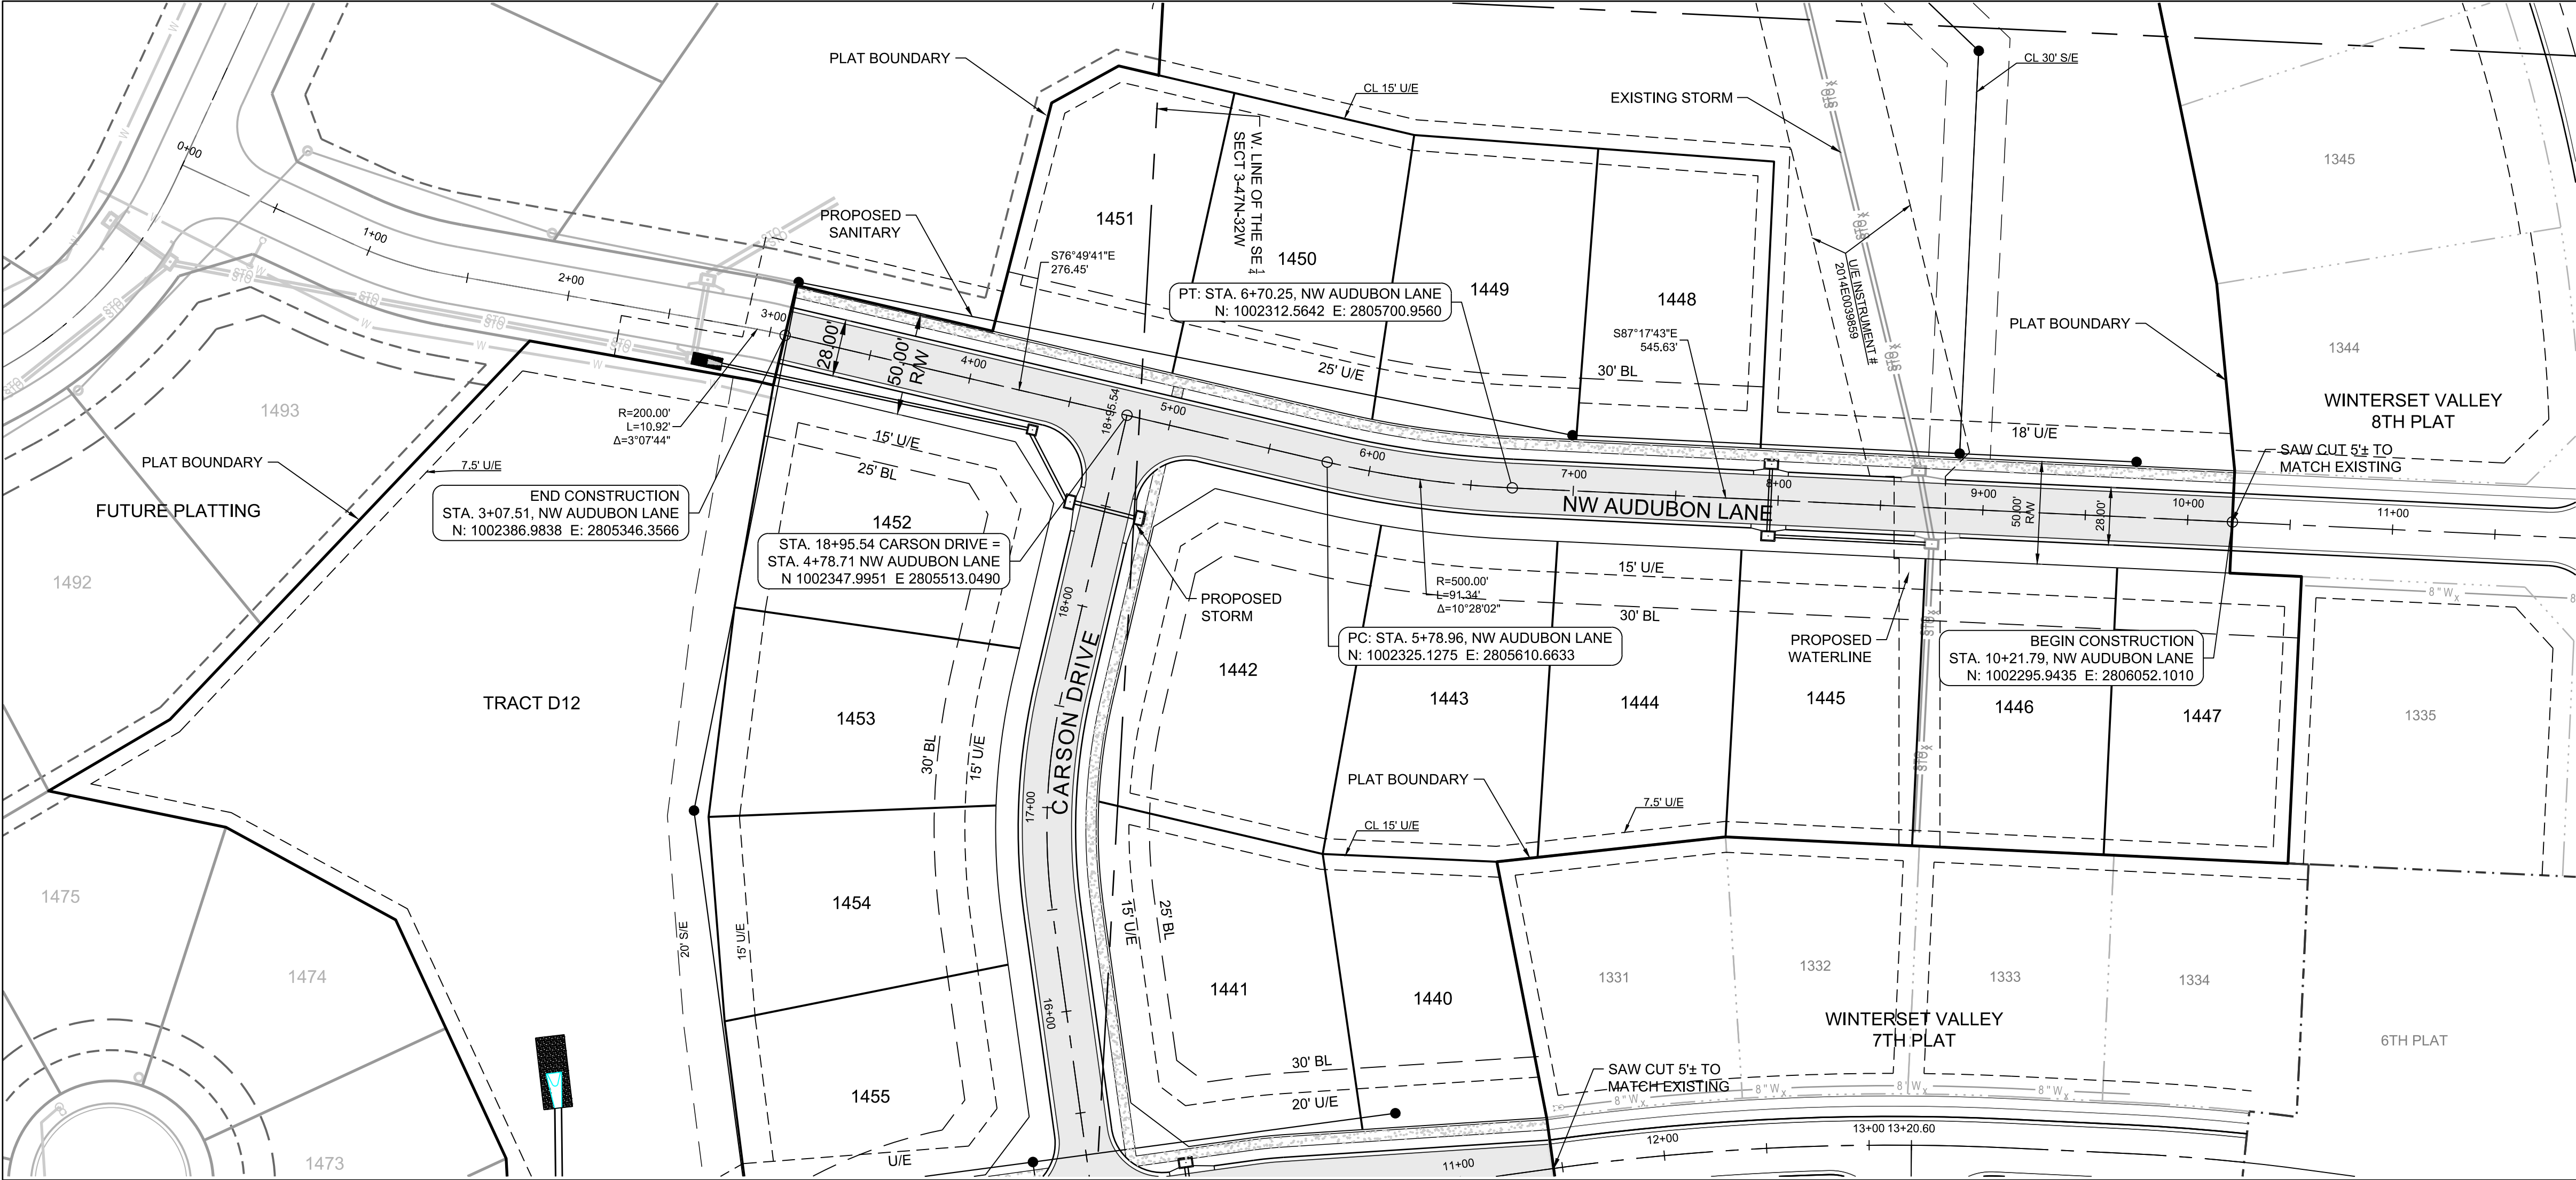

**MISSOURI GEOGRAPHIC REFERENCE SYSTEM
BENCH MARK:**


BM JA-136, LOCATED AT INTERSECTION OF SW OLDHAM PARKWAY AND SW WARD ROAD, 61 FT SOUTH OF CL OF OLDHAM PARKWAY AND 28.9 FT EAST OF THE EAST EDGE OF WARD ROAD.

ELEV. 993.11'


PROJECT BENCH MARK:



SANITARY MANHOLE H2 AT NW CORNER OF LOT 1153 WINTERSET VALLEY 1ST PLAT, APPROX. 39' RT. OF CL OF NW PEALE BLVD.

ELEV. 935.45'

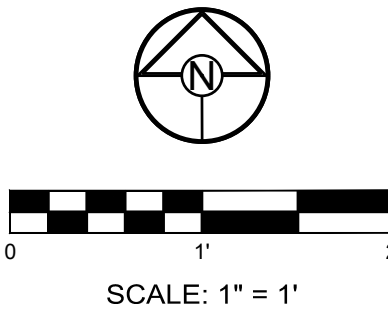

NW AUDUBON LANE

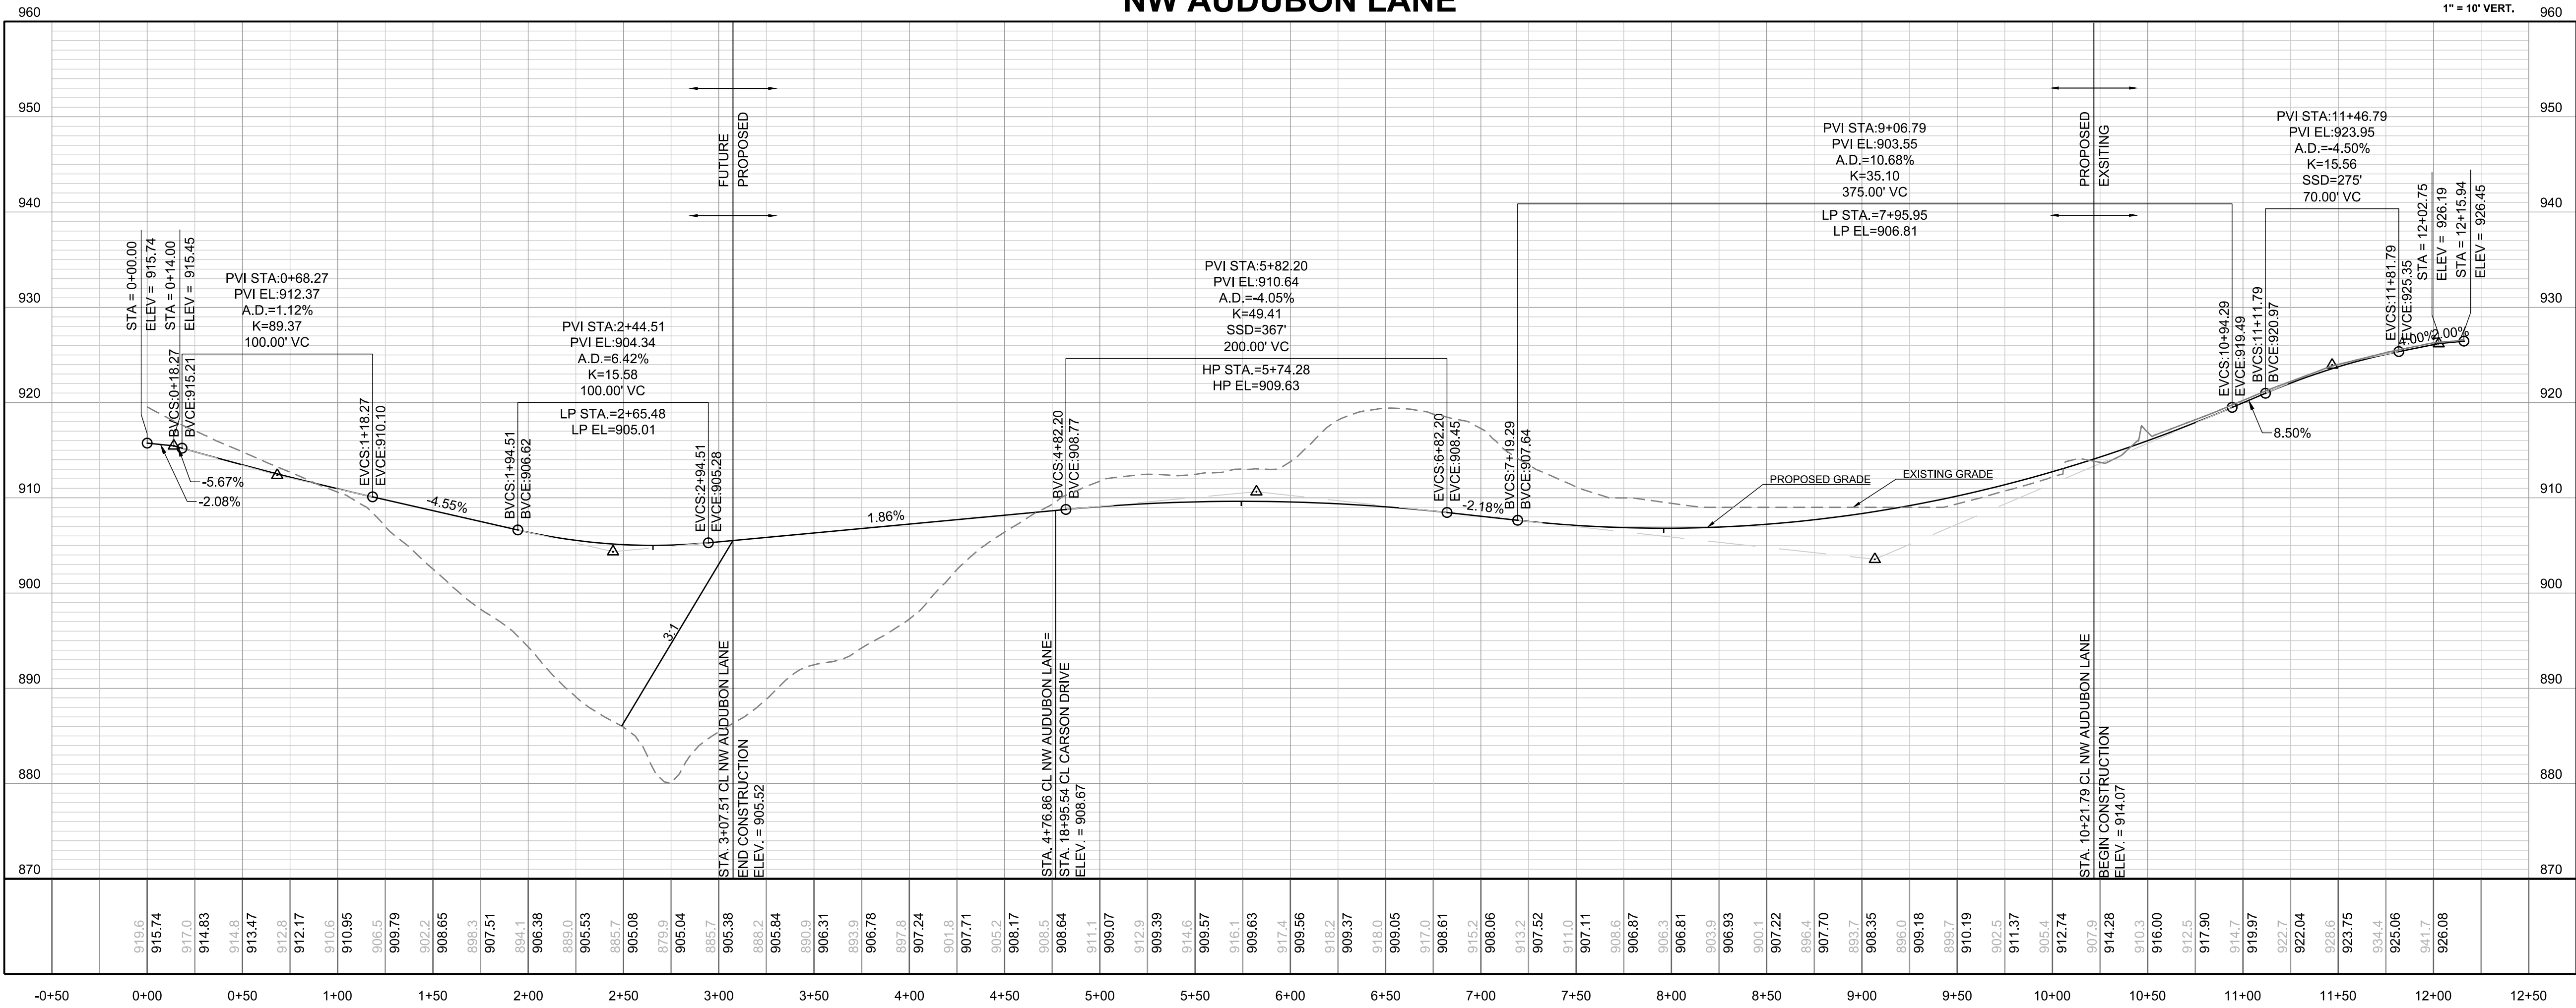

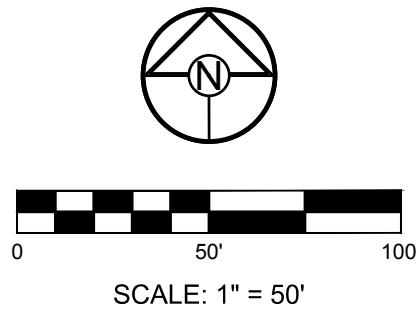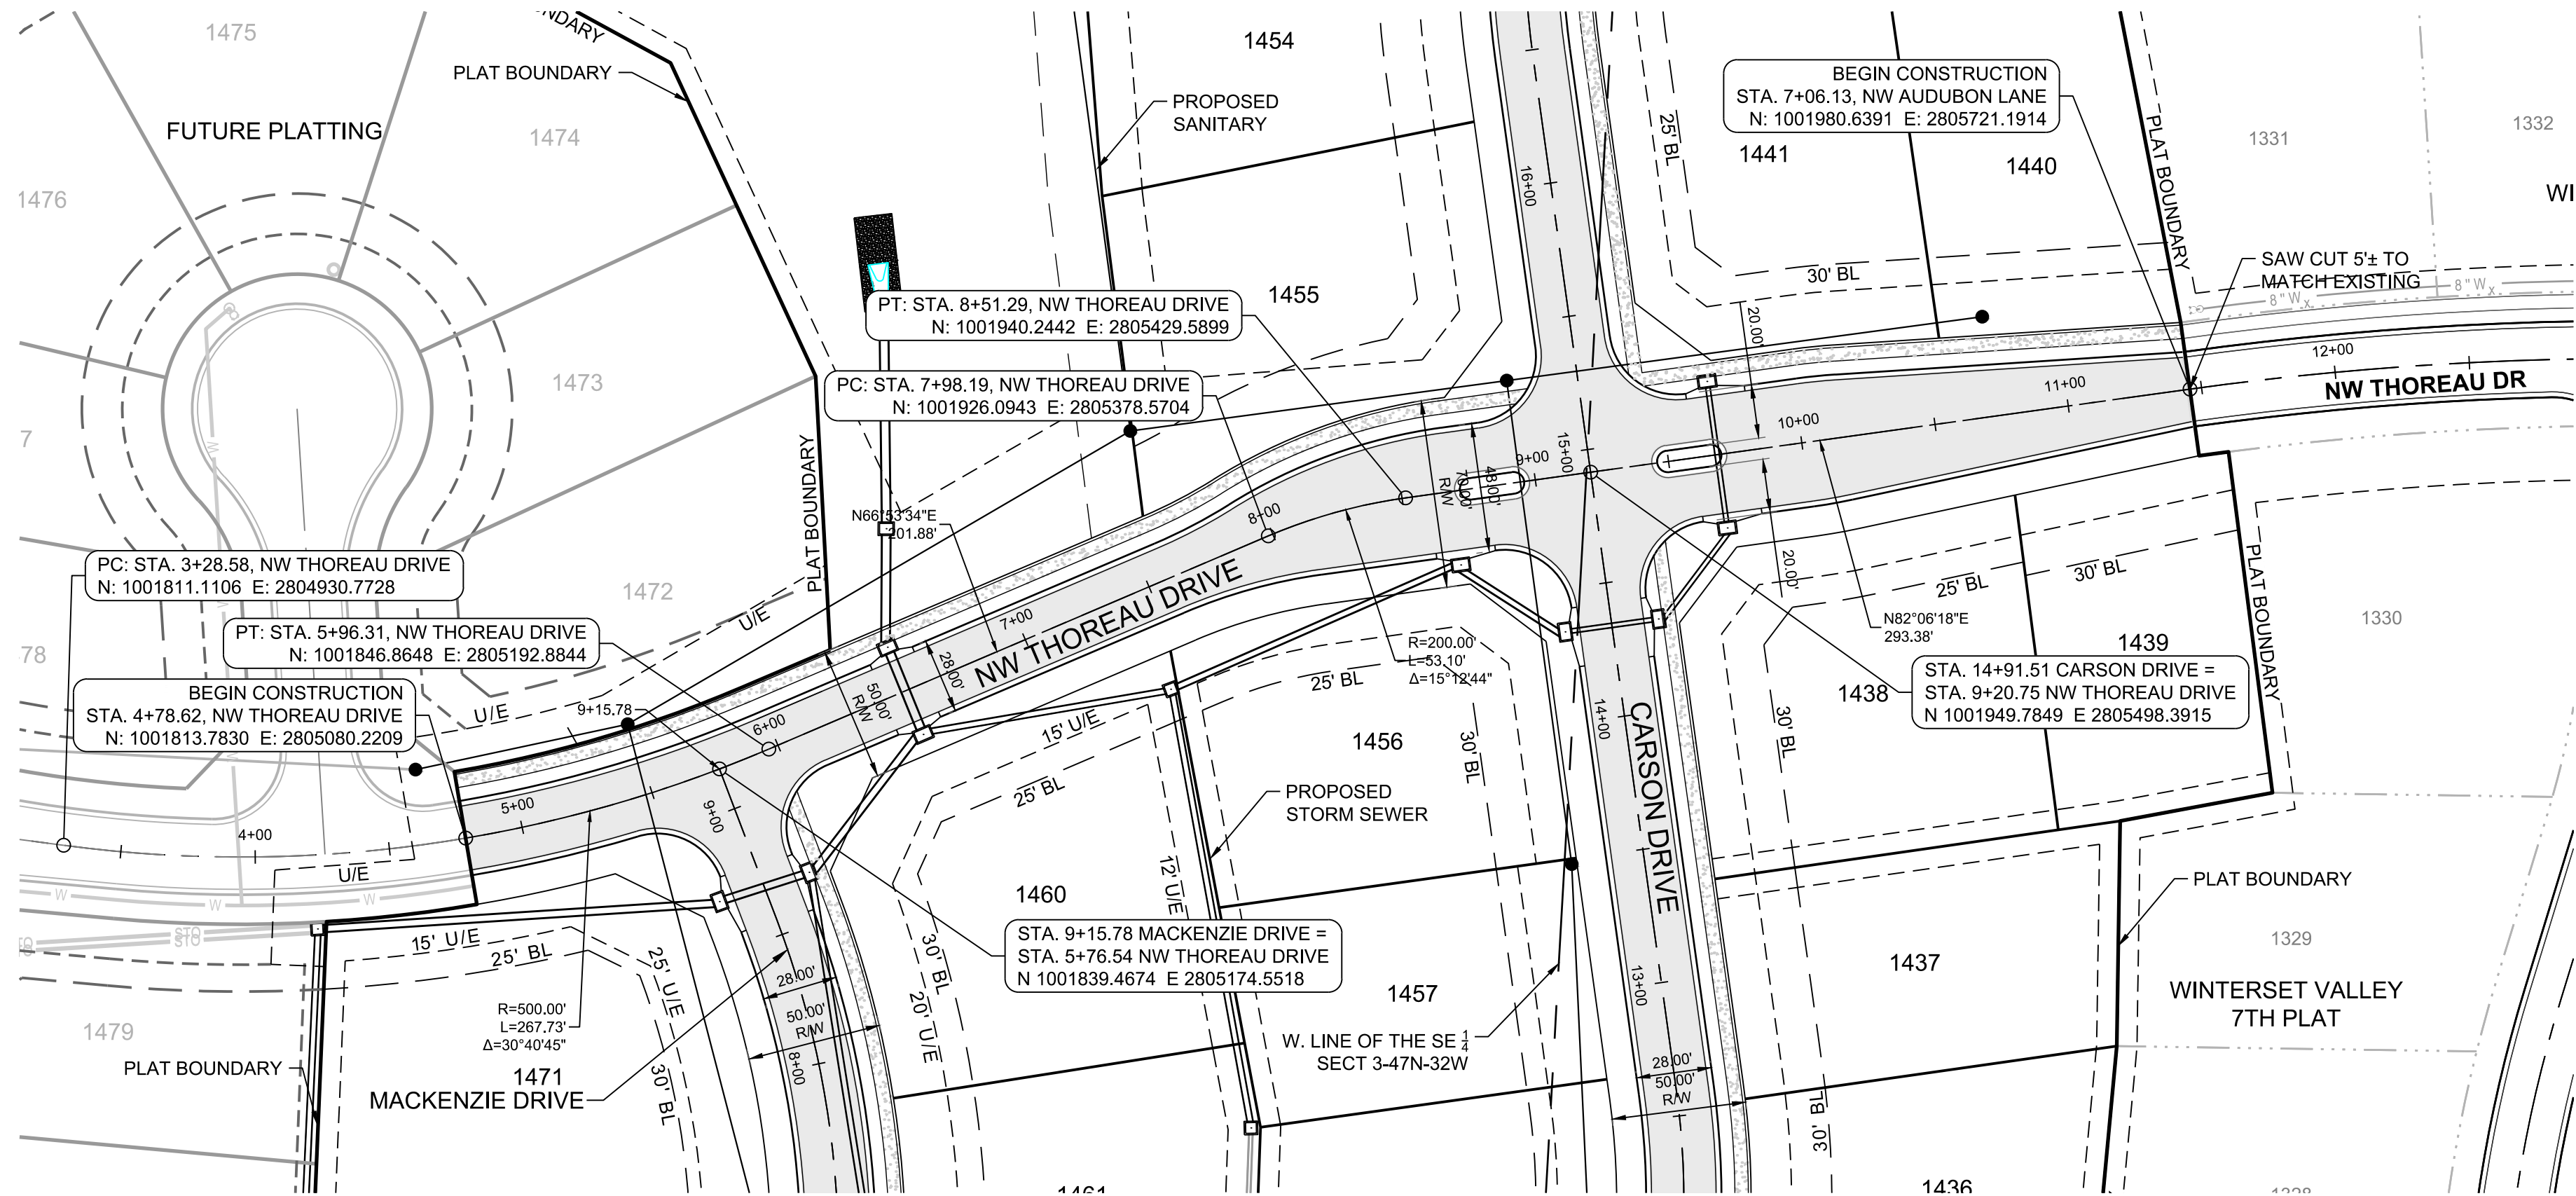

MISSOURI GEOGRAPHIC REFERENCE SYSTEM BENCH MARK:

BM JA-136, LOCATED AT INTERSECTION OF SW OLDHAM PARKWAY AND SW WARD ROAD, 61 FT SOUTH OF CL OF OLDHAM PARKWAY AND 28.9 FT EAST OF THE EAST EDGE OF WARD ROAD.

ELEV. 993.11'

PROJECT BENCH MARK:


SANITARY MANHOLE H2 AT NW CORNER OF LOT 1153 WINTERSET VALLEY 1ST PLAT, APPROX. 39' RT. OF CL OF NW PEALE BLVD.

ELEV. 935.45'

SCHLAGEL & ASSOCIATES, P.A.
Engineers-Planners-Surveyors-Landscape Architects
14920 West 107th Street • Lenexa, Kansas 66215
(913) 492-5158 • Fax: (913) 492-8400
WWW.SCHLAGELASSOCIATES.COM
Missouri State Certificates of Authority
#E200203600-F #LAC2001005237 #LS2002008659-F

**WINTERSET VALLEY, 12TH PLAT
STREET AND STORM SEWER PLANS
AUDUBON LANE AND CARSON DRIVE
LEE'S SUMMIT, MO**

NW THOREAU DRIVE

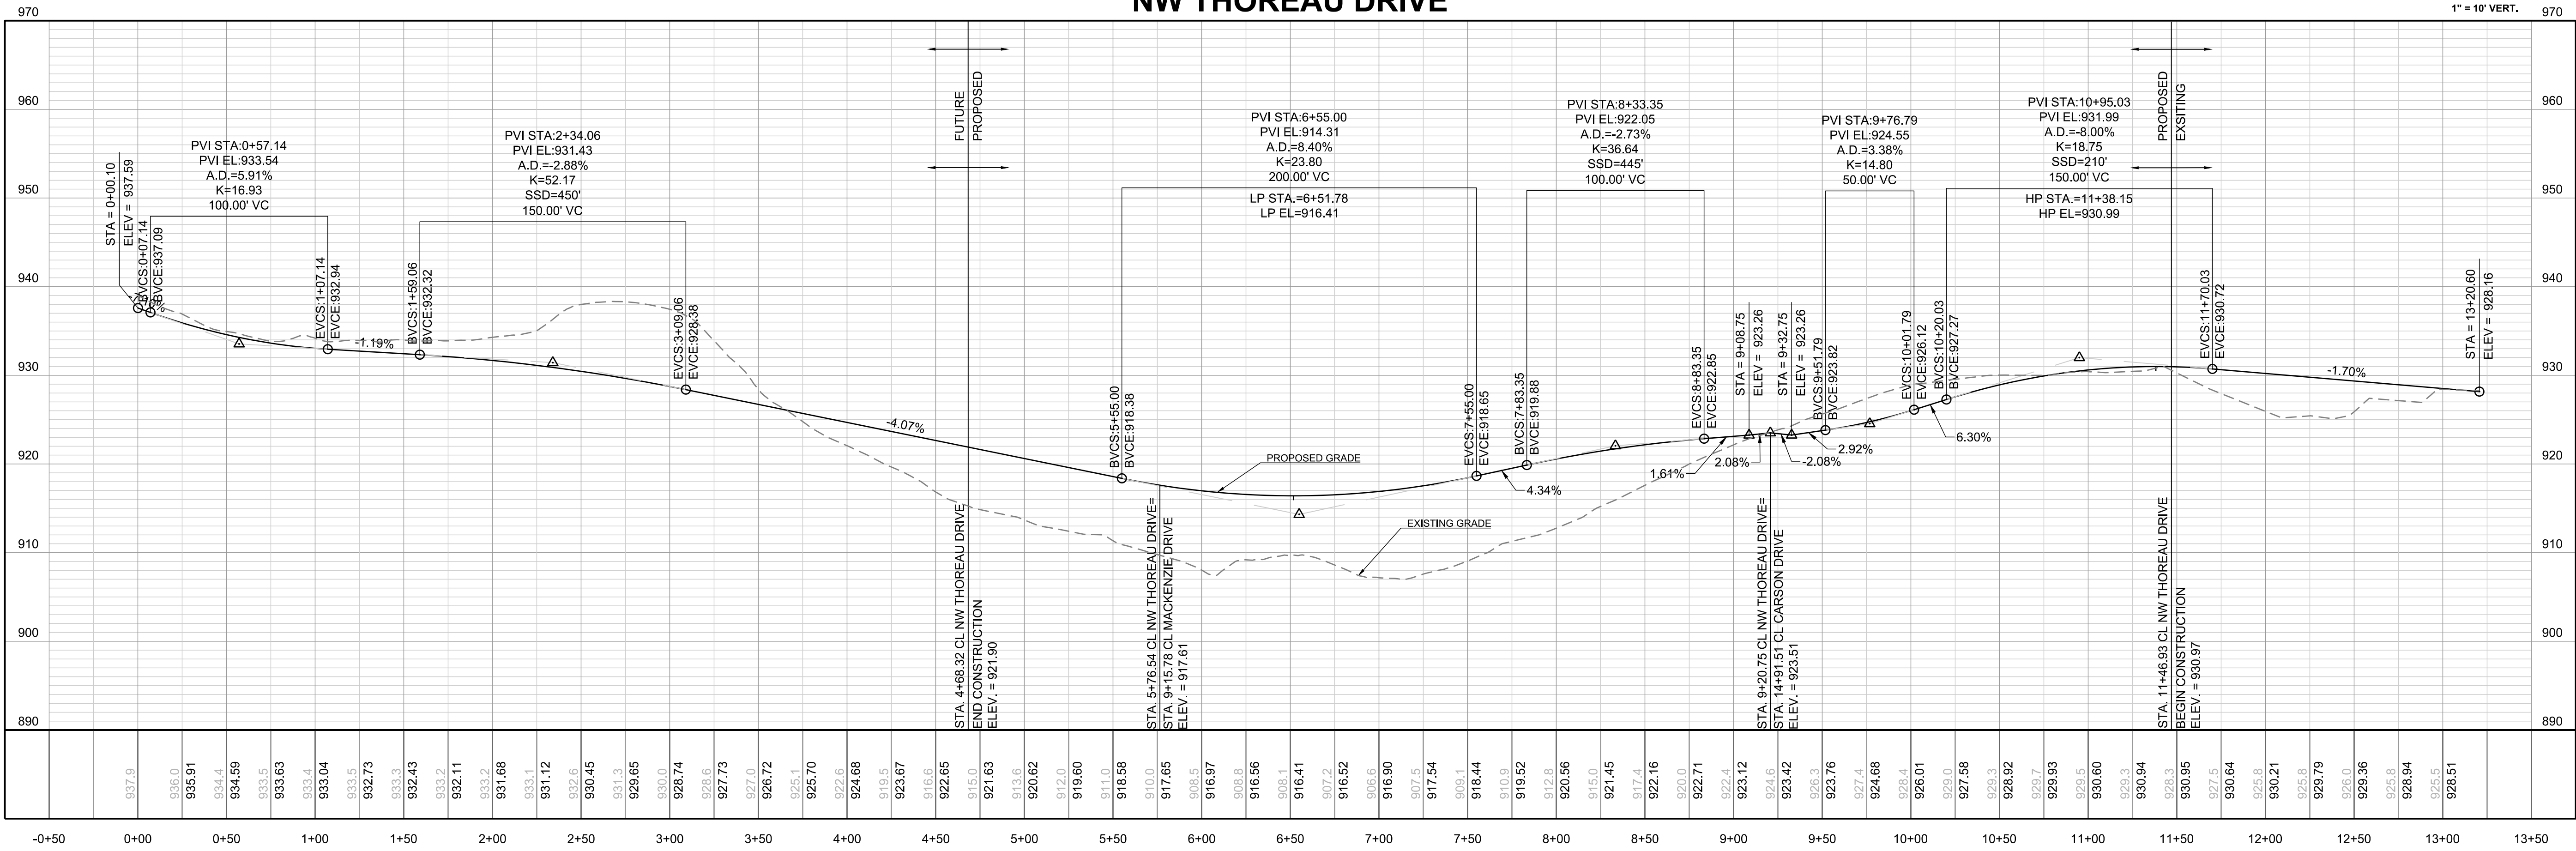


REVISION DATE	DESCRIPTION
1	
2	
3	
4	
5	
6	
7	
8	
9	
10	

DRAWN BY:	KSC
CHECKED BY:	MAB
DATE PREPARED:	4-20-16
PROJ. NUMBER:	17-134

NW THOREAU DRIVE PLAN AND PROFILE

SHEET
6
OF 24

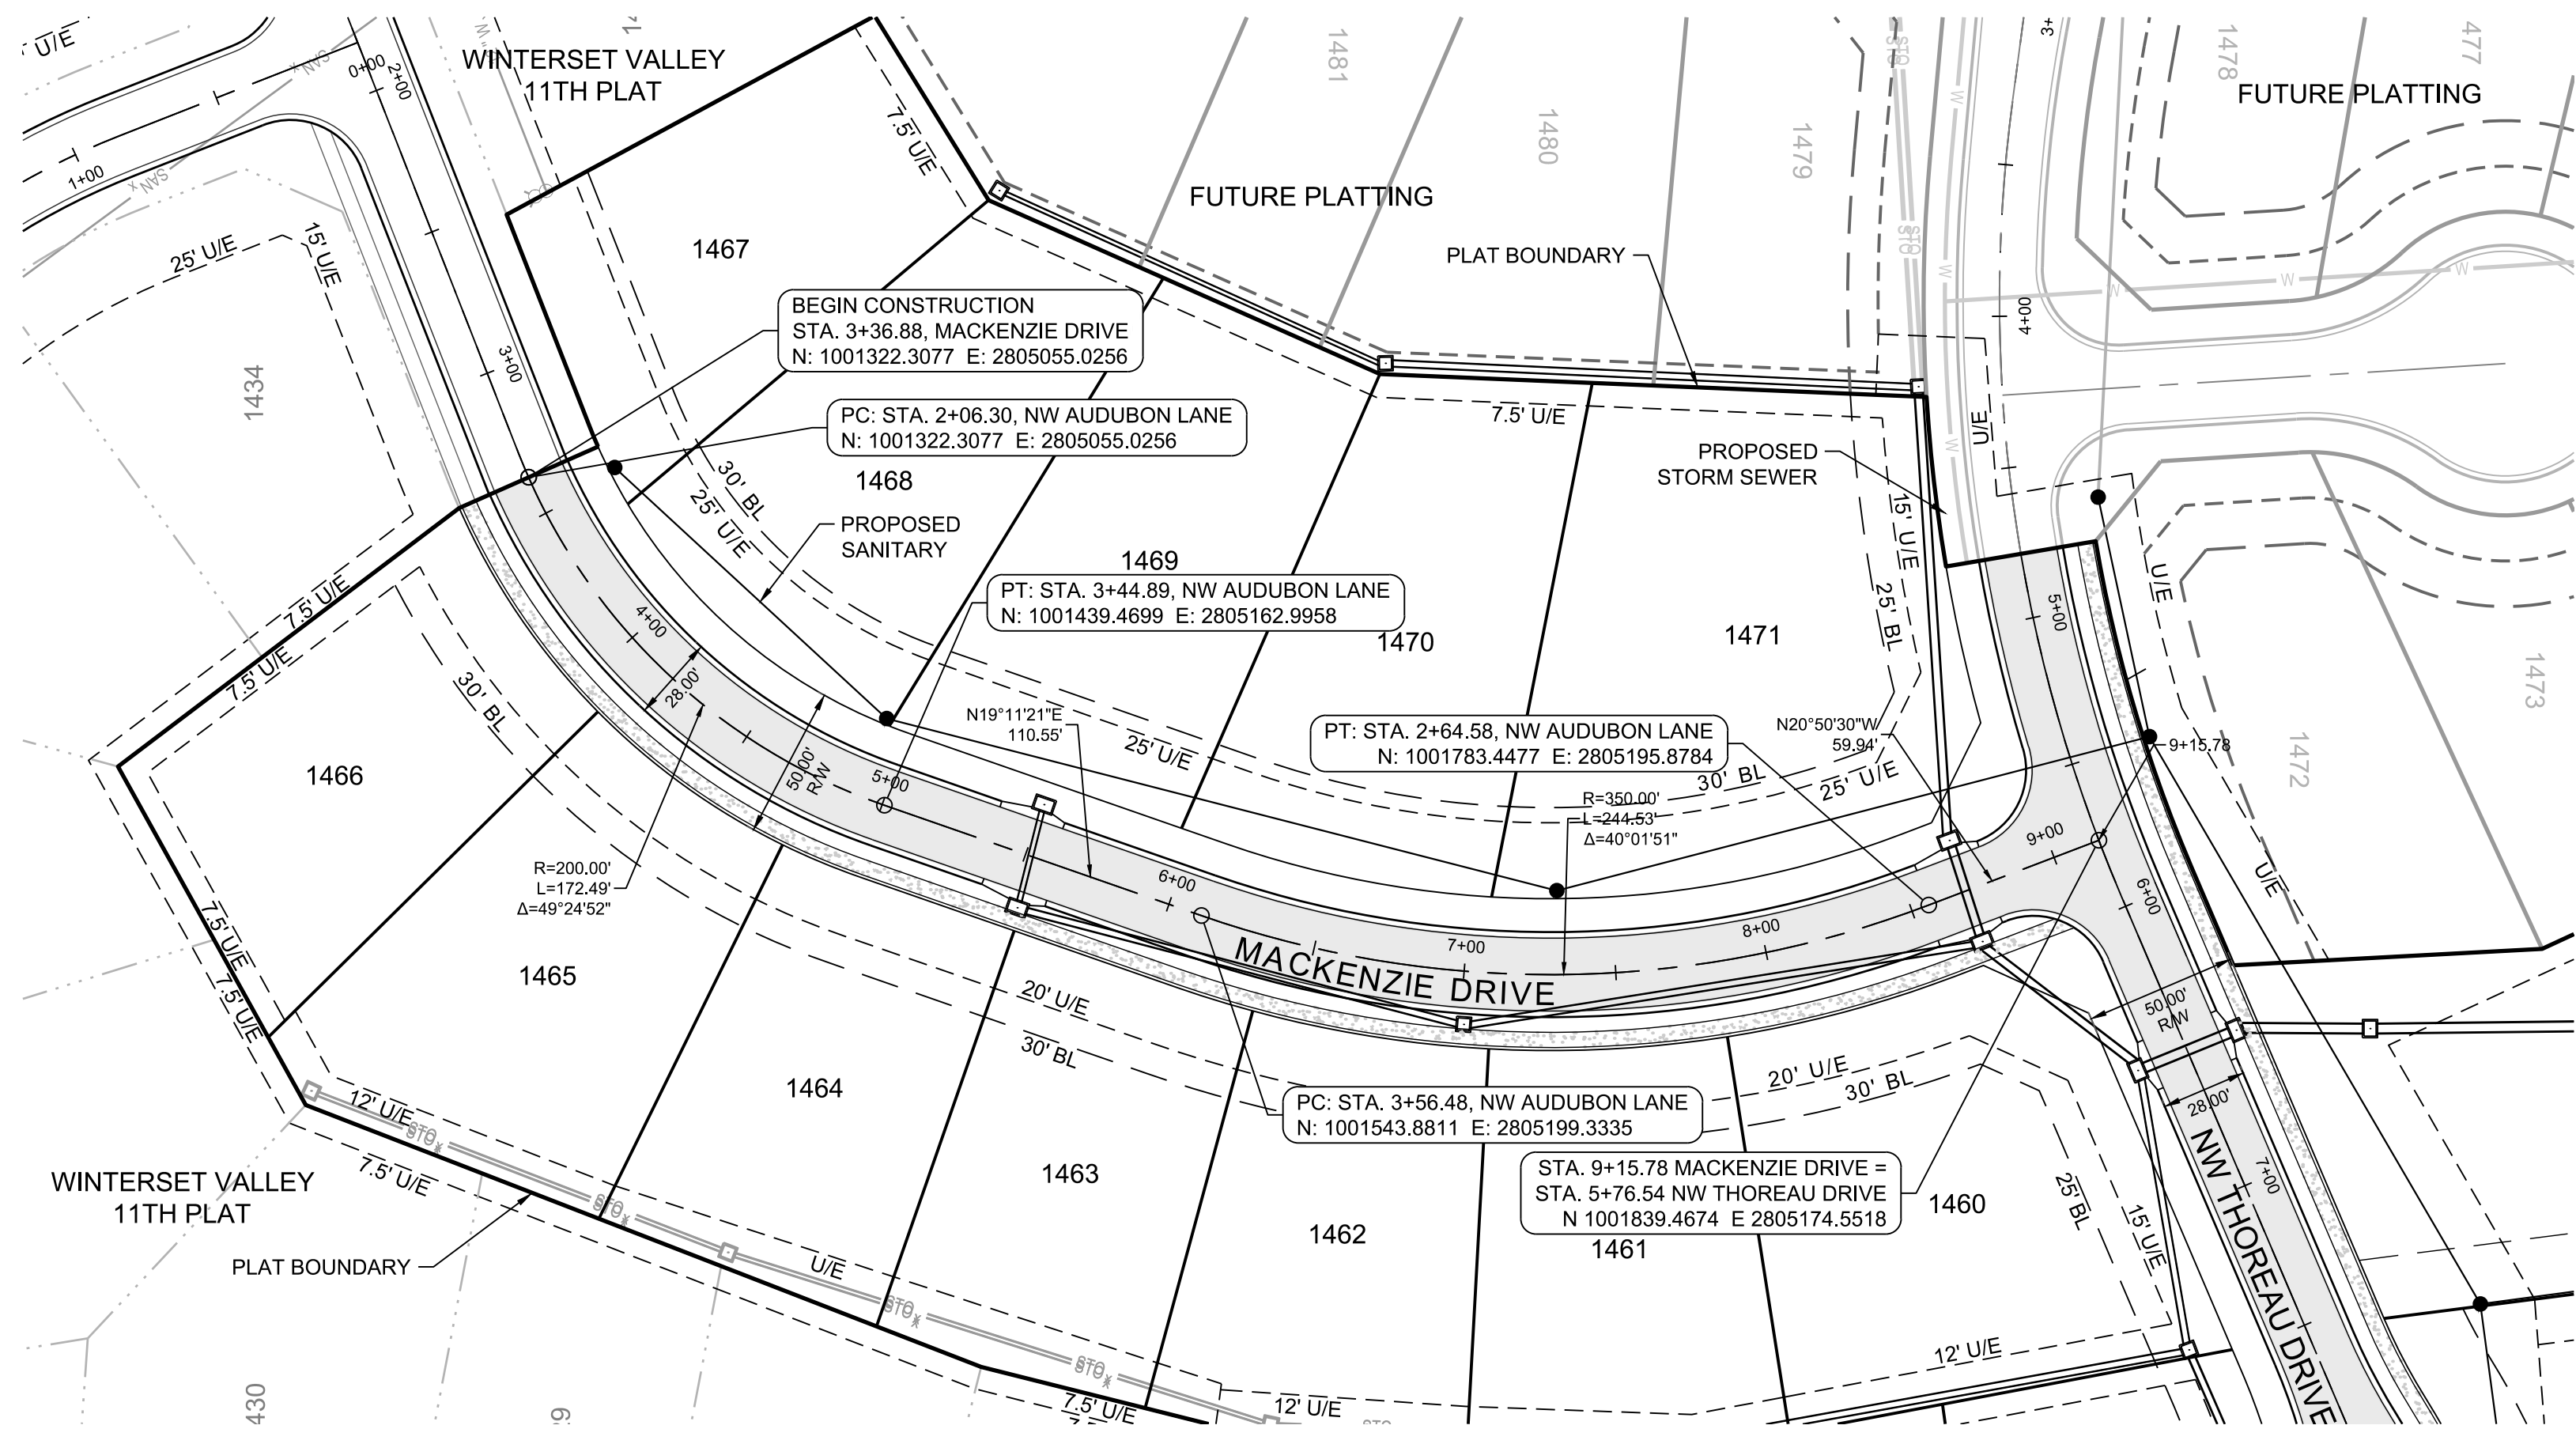

MISSOURI GEOGRAPHIC REFERENCE SYSTEM BENCH MARK:


BM JA-136, LOCATED AT INTERSECTION OF SW OLDHAM PARKWAY AND SW WARD ROAD, 61 FT SOUTH OF CL OF OLDHAM PARKWAY AND 28.9 FT EAST OF THE EAST EDGE OF WARD ROAD.

ELEV. 993.11'

PROJECT BENCH MARK:


SANITARY MANHOLE H2 AT NW CORNER OF LOT 1153 WINTERSET VALLEY 1ST PLAT, APPROX. 39' RT. OF CL OF NW PEALE BLVD.


ELEV. 935.45'

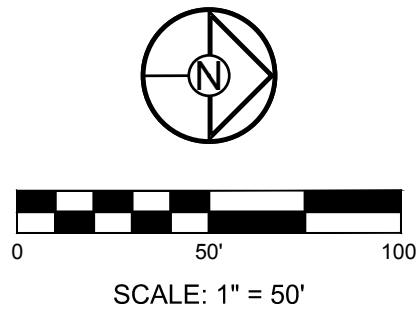

MACKENZIE DRIVE

1" = 50' HORIZ.
1" = 10' VERT.

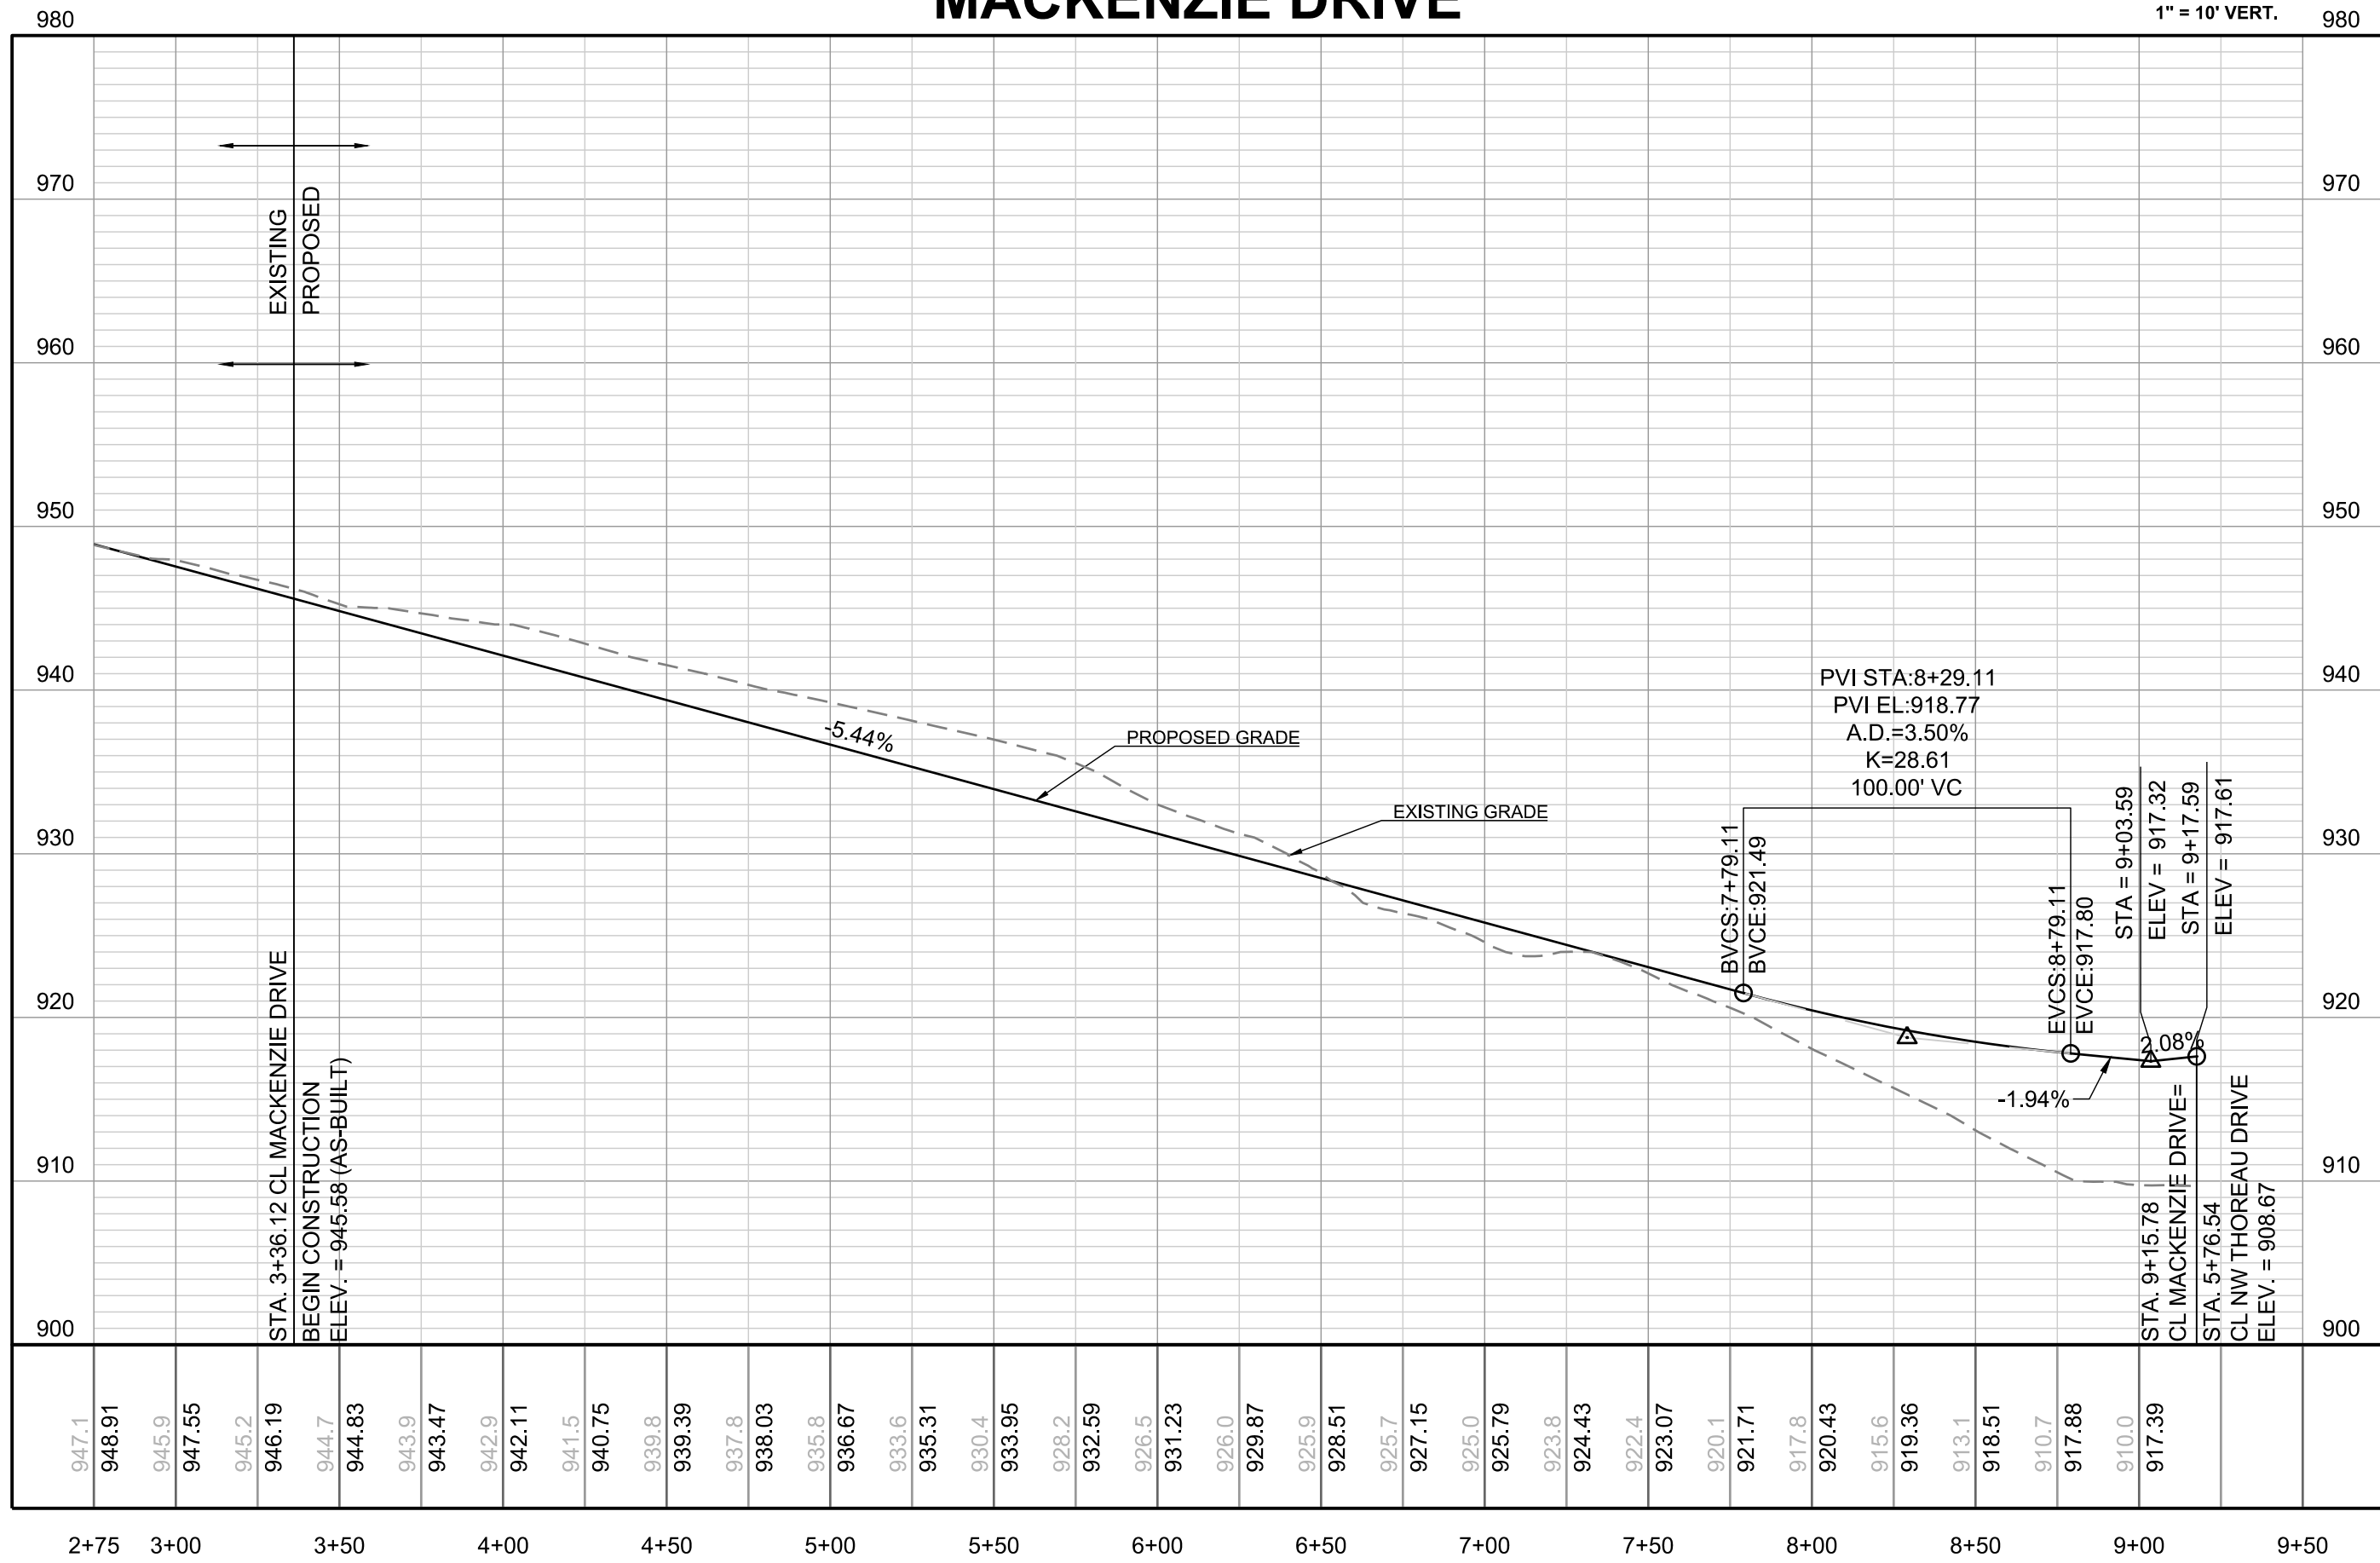

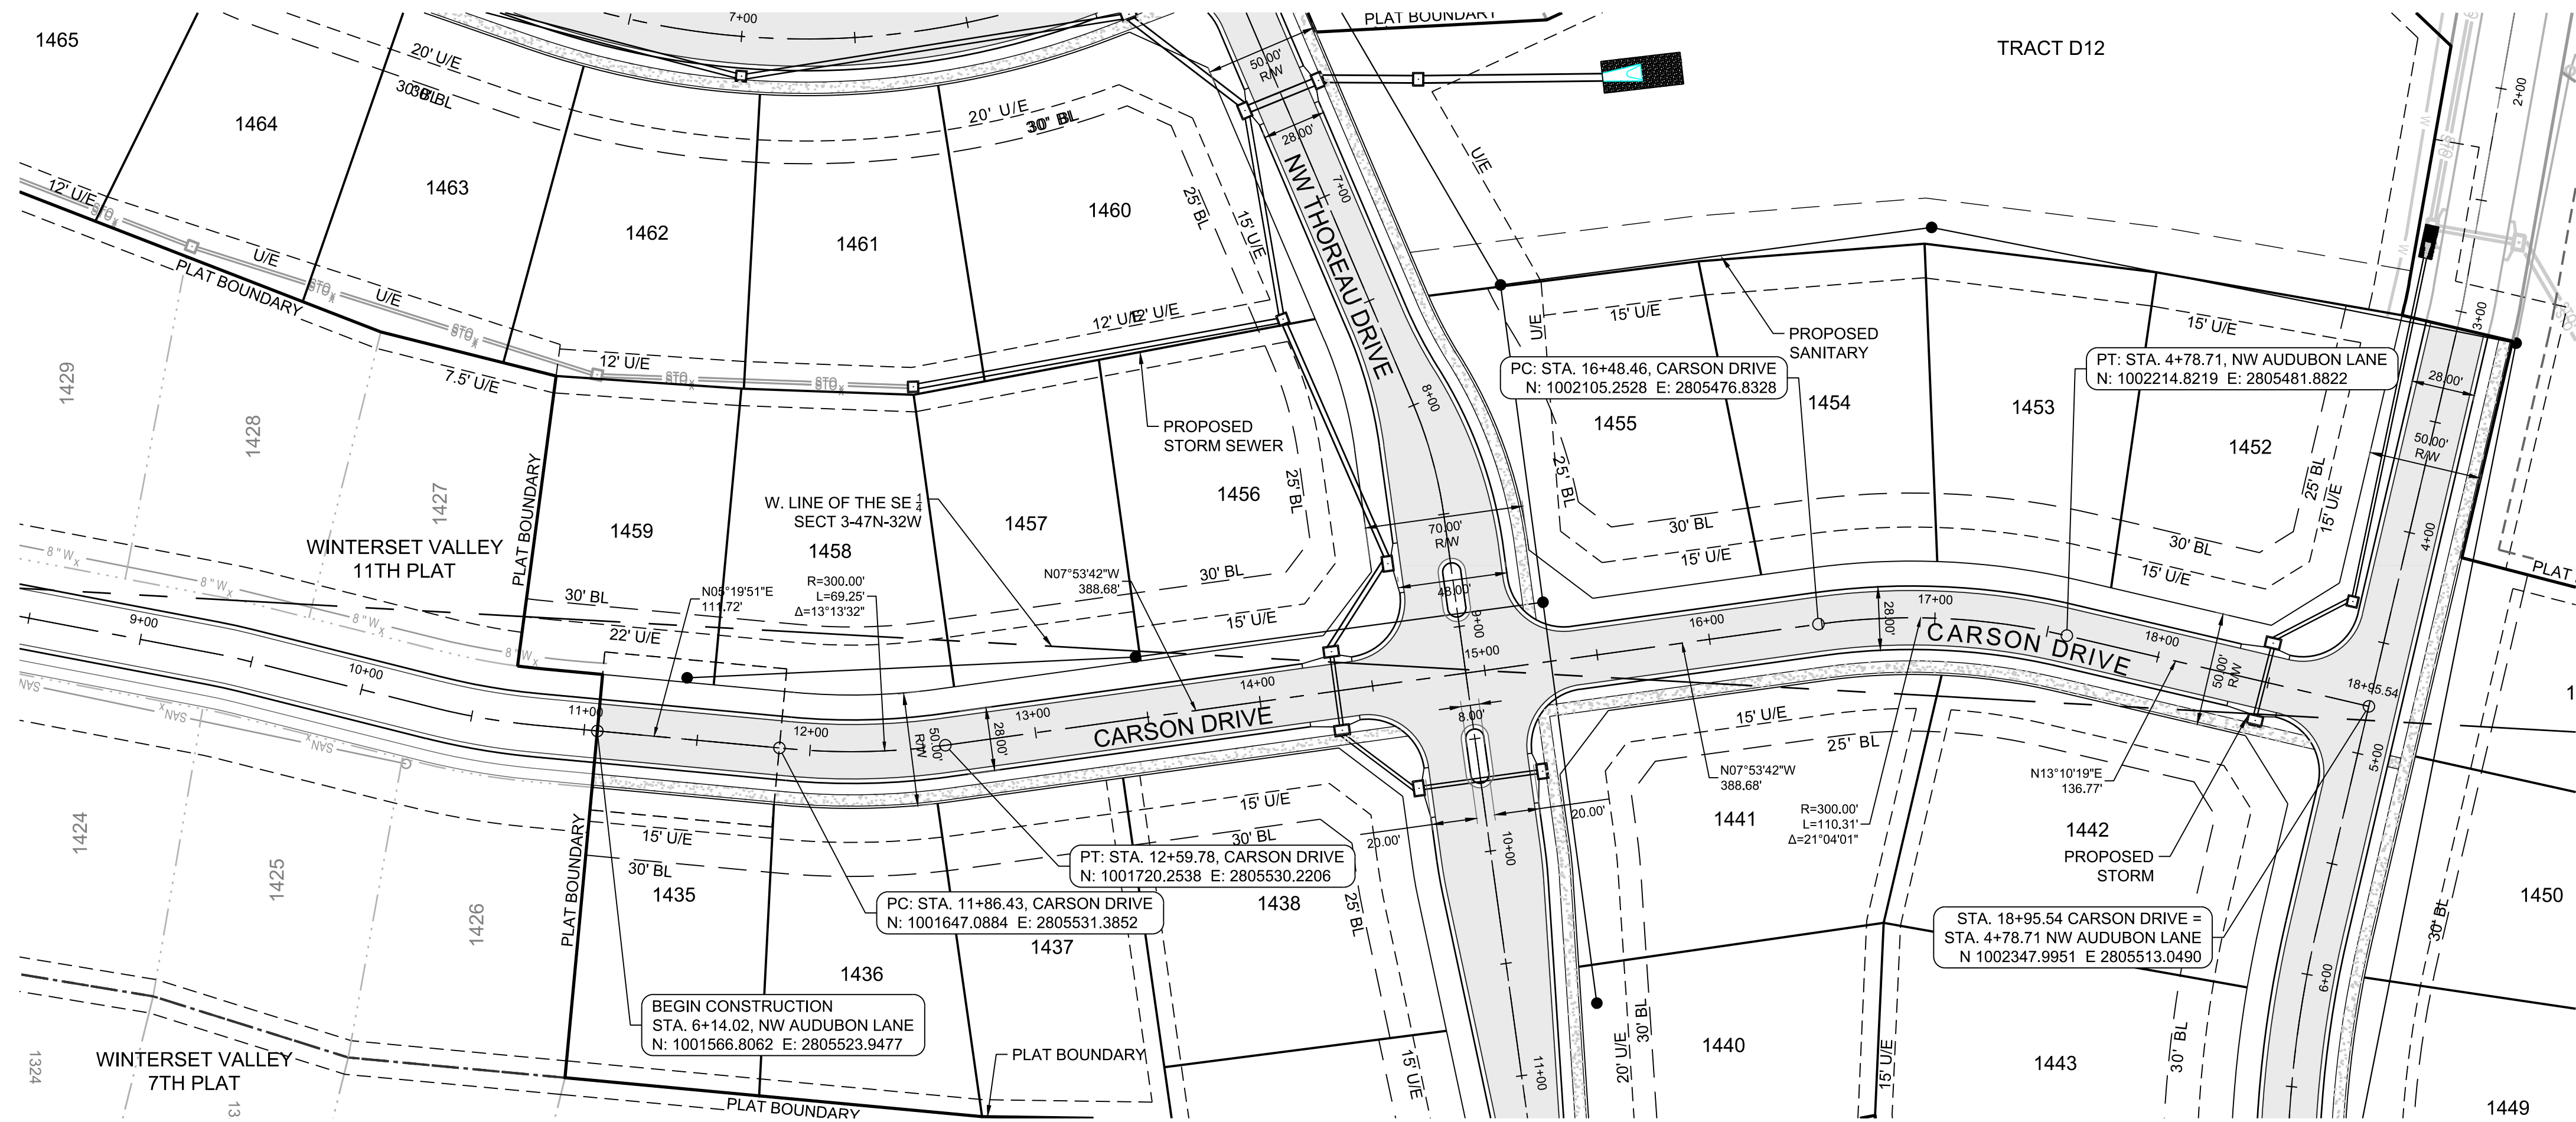

**MISSOURI GEOGRAPHIC REFERENCE SYSTEM
BENCH MARK:**



BM JA-136, LOCATED AT INTERSECTION OF SW OLDHAM PARKWAY AND SW WARD ROAD, 61 FT SOUTH OF CL OF OLDHAM PARKWAY AND 28.9 FT EAST OF THE EAST EDGE OF WARD ROAD.

ELEV. 993.11'




PROJECT BENCH MARK:

SANITARY MANHOLE H2 AT NW CORNER OF LOT 1153 WINTERSET VALLEY 1ST PLAT, APPROX. 39' RT. OF CL OF NW PEALE BLVD.


ELEV. 935.45'

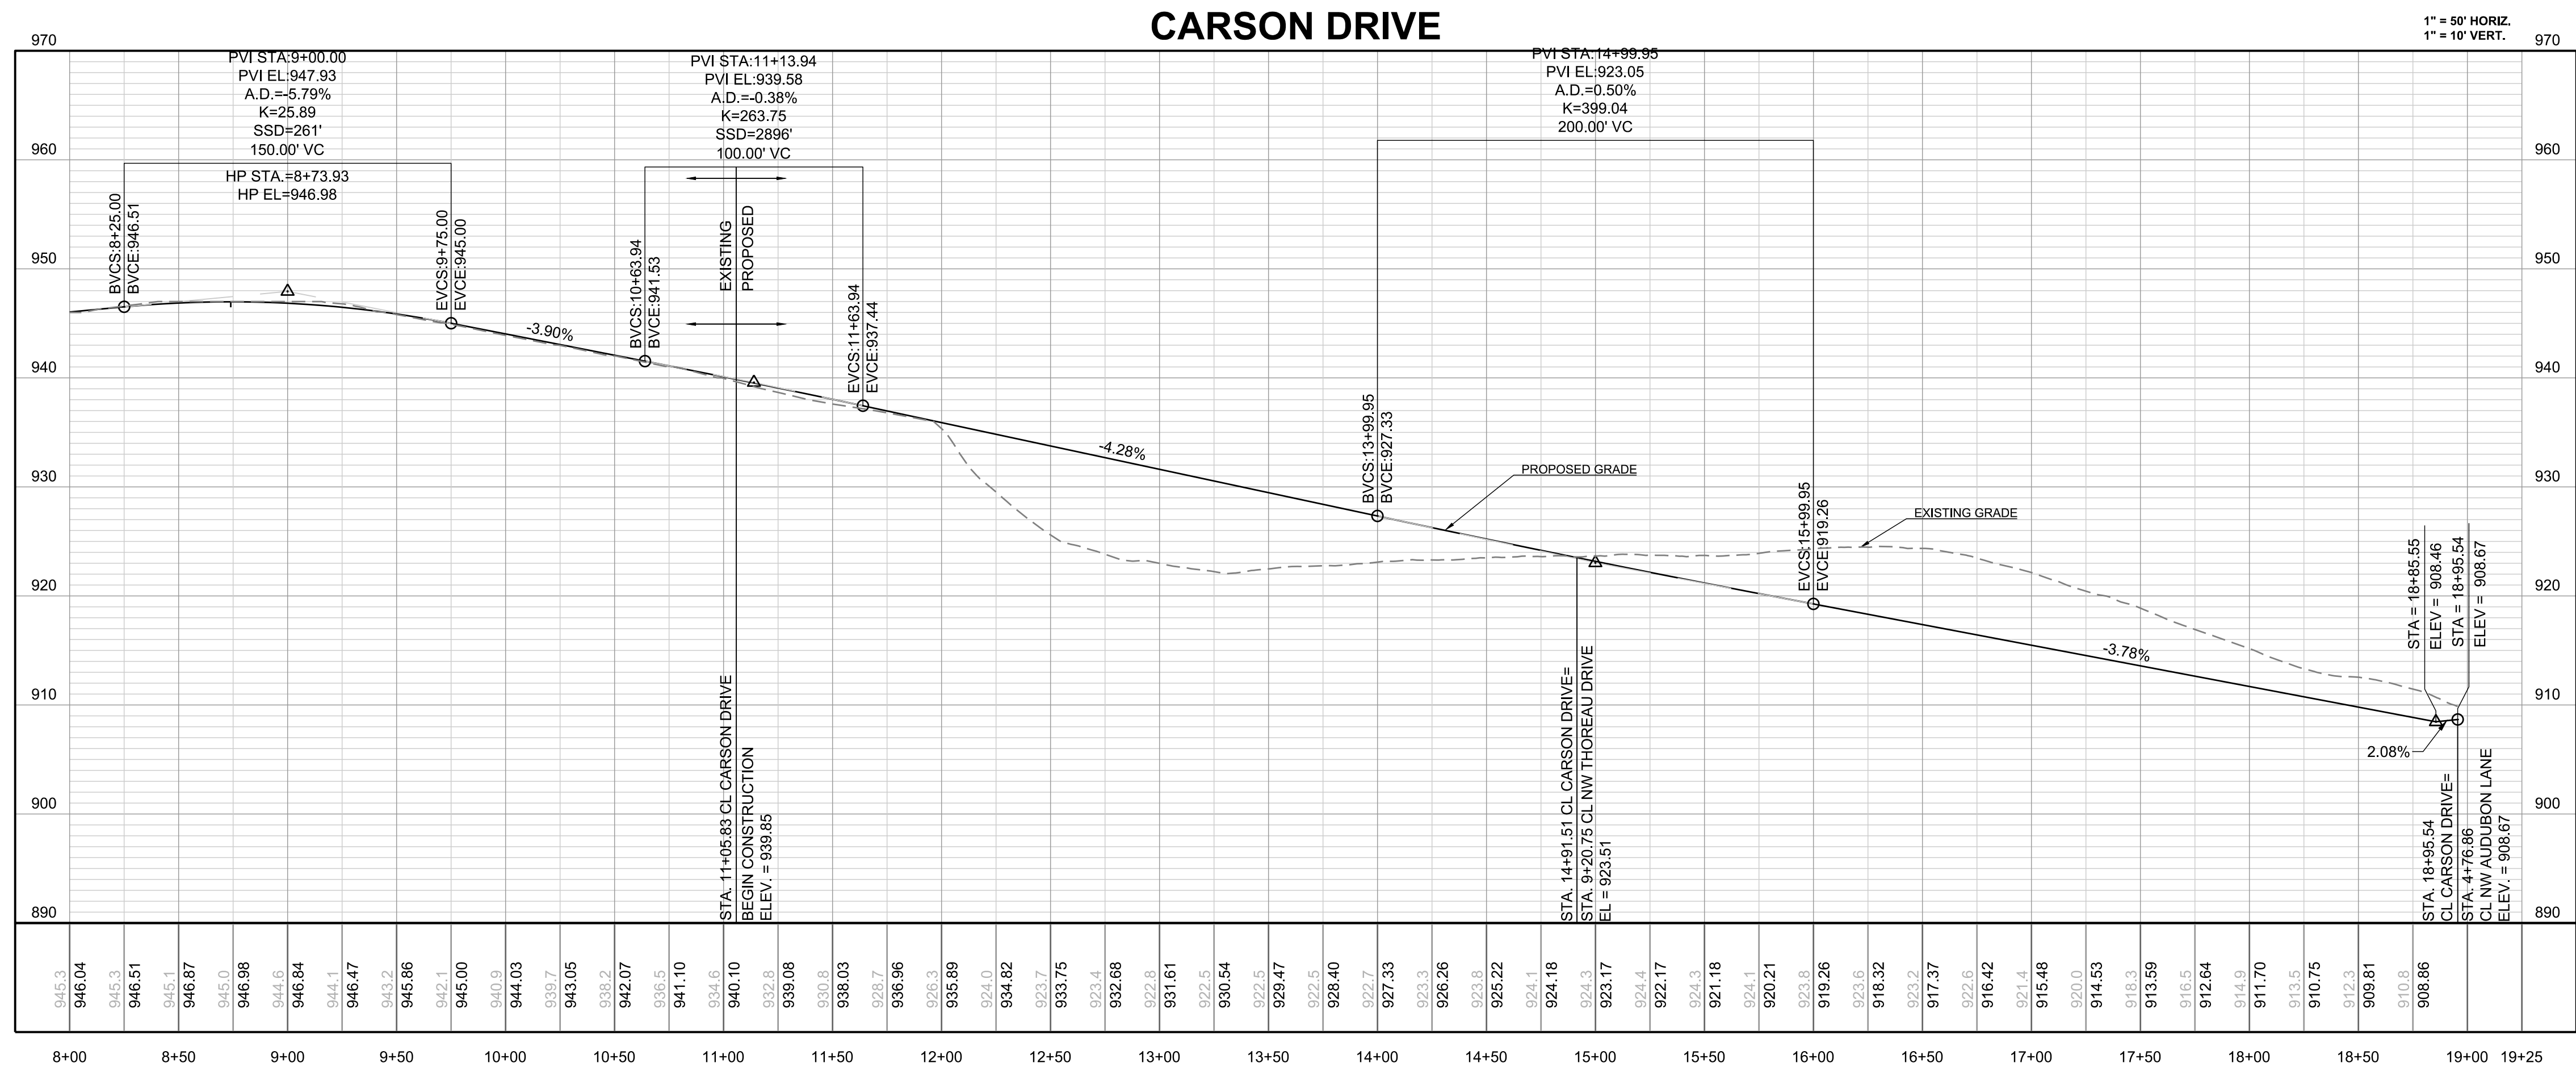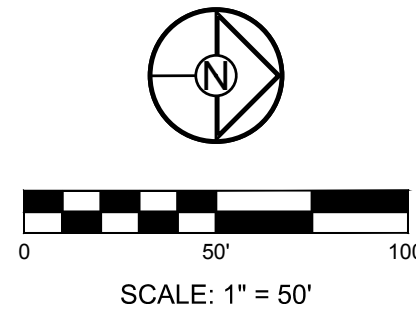

REVISION DATE	DESCRIPTION
1/1/20	1. INITIAL DESIGN
2/1/20	2. PRELIMINARY DESIGN
3/1/20	3. FINAL DESIGN
4/1/20	4. AS-BUILT
5/1/20	5. CORRECTIONS
6/1/20	6. REVISIONS
7/1/20	7. REVISIONS
8/1/20	8. REVISIONS
100/1/20	100. REVISIONS

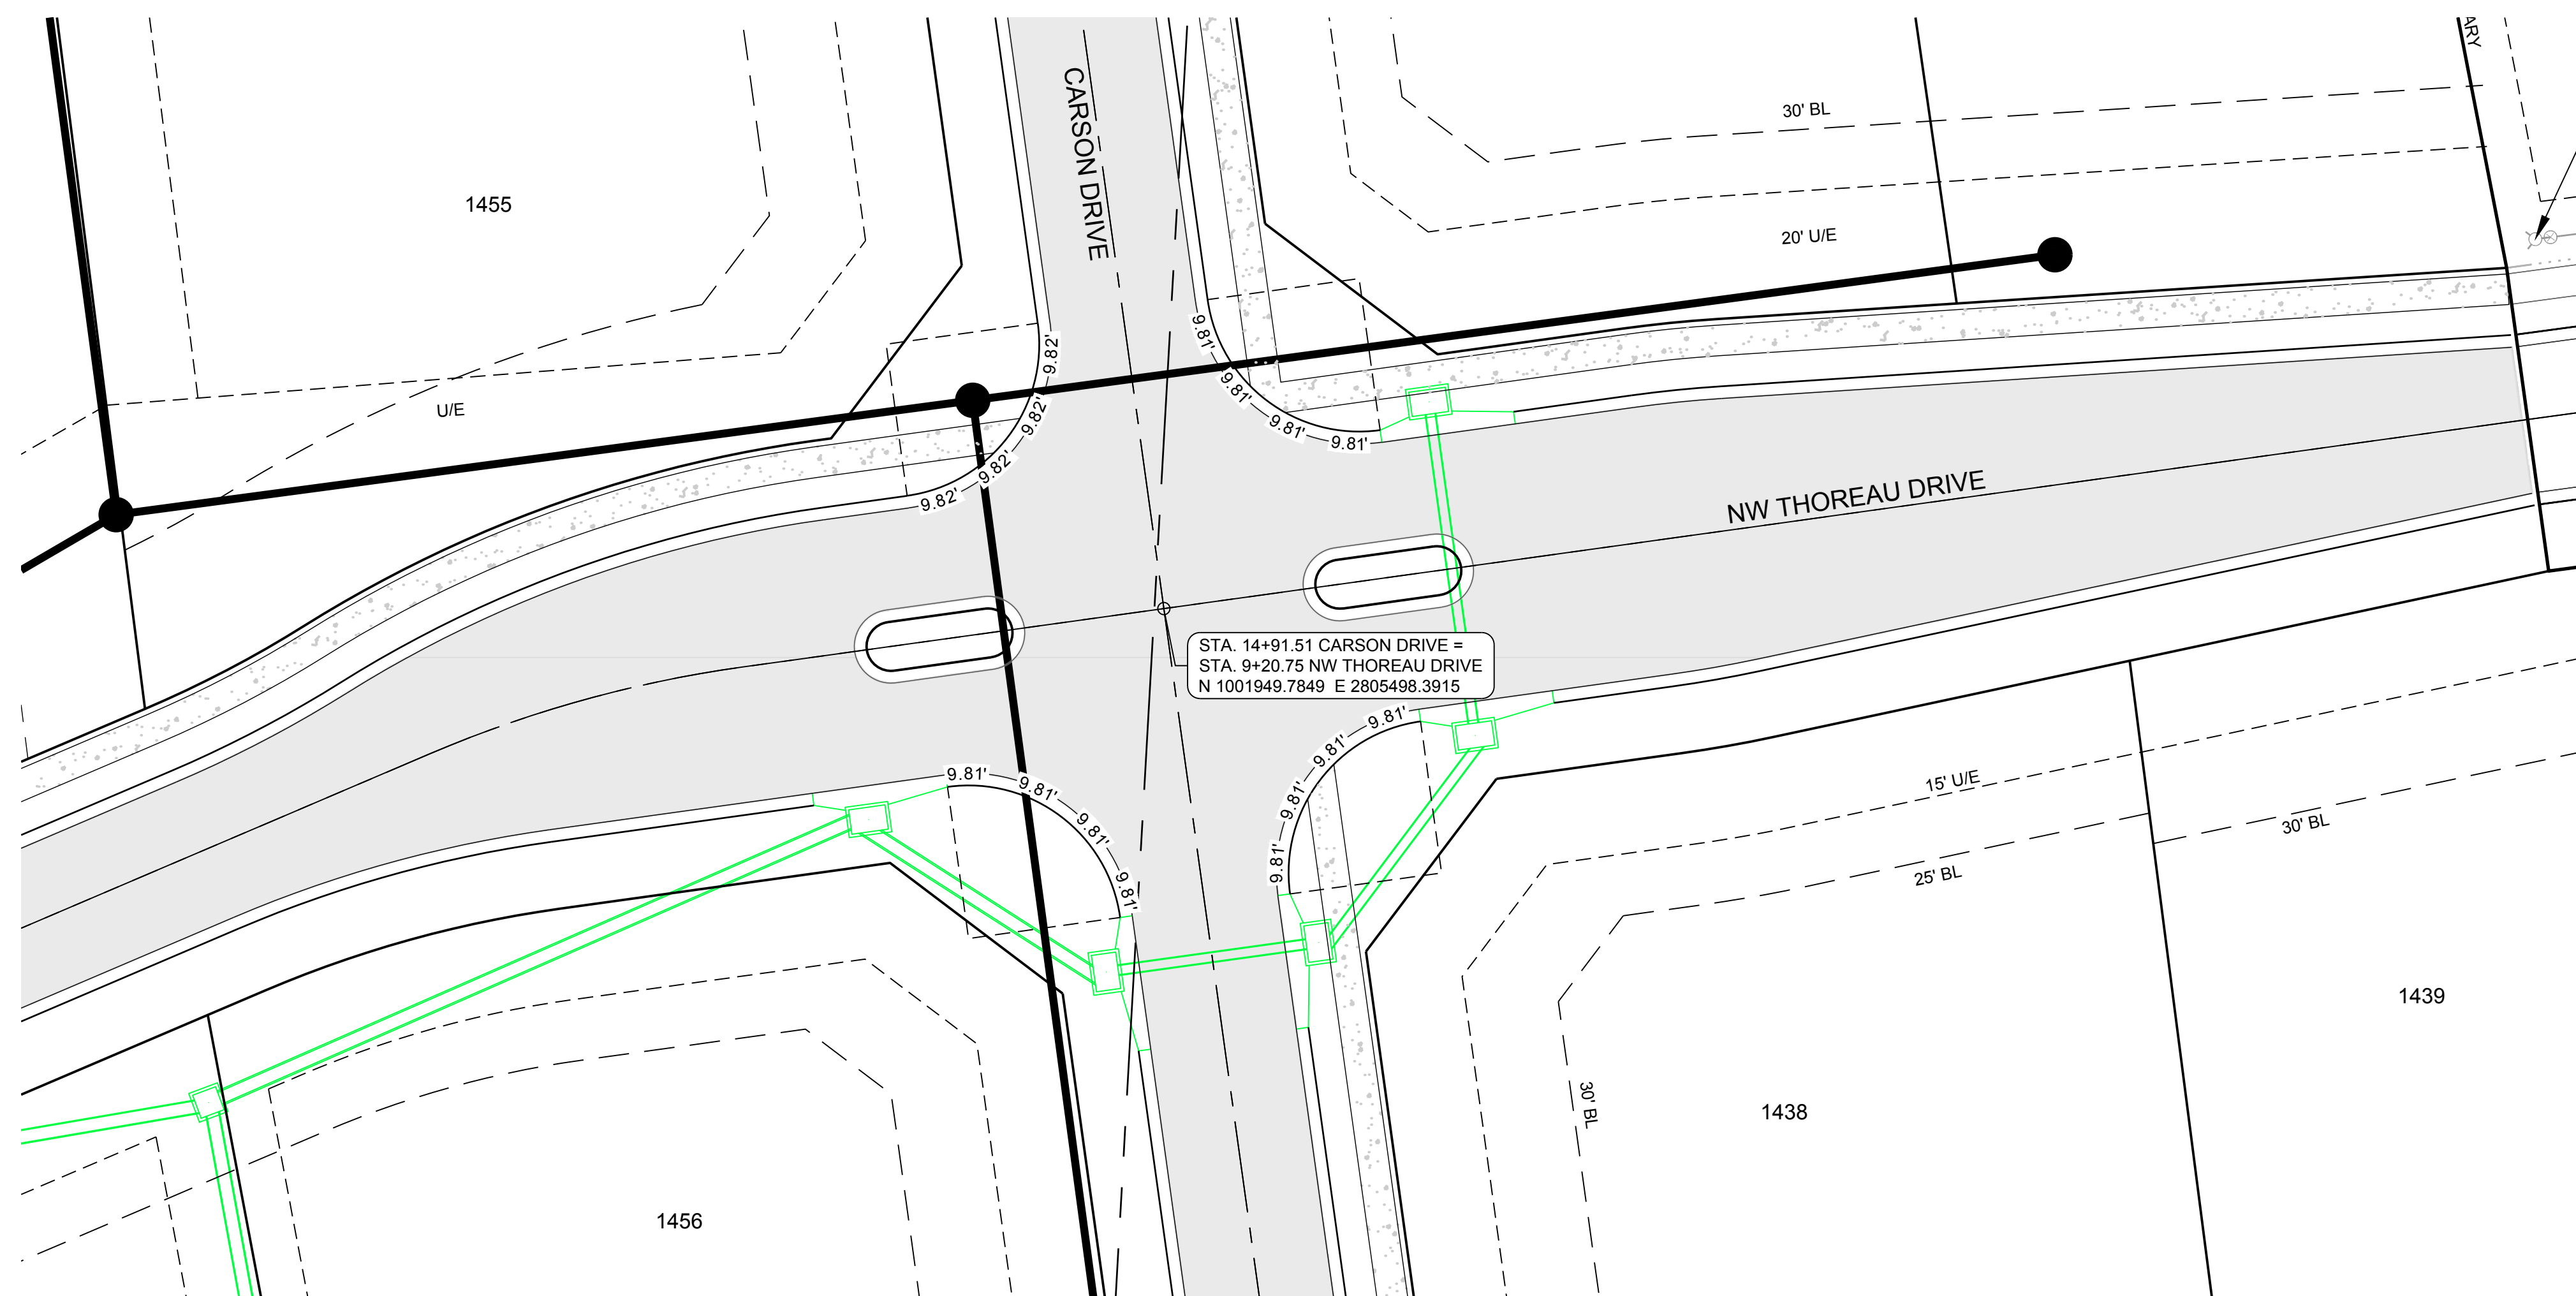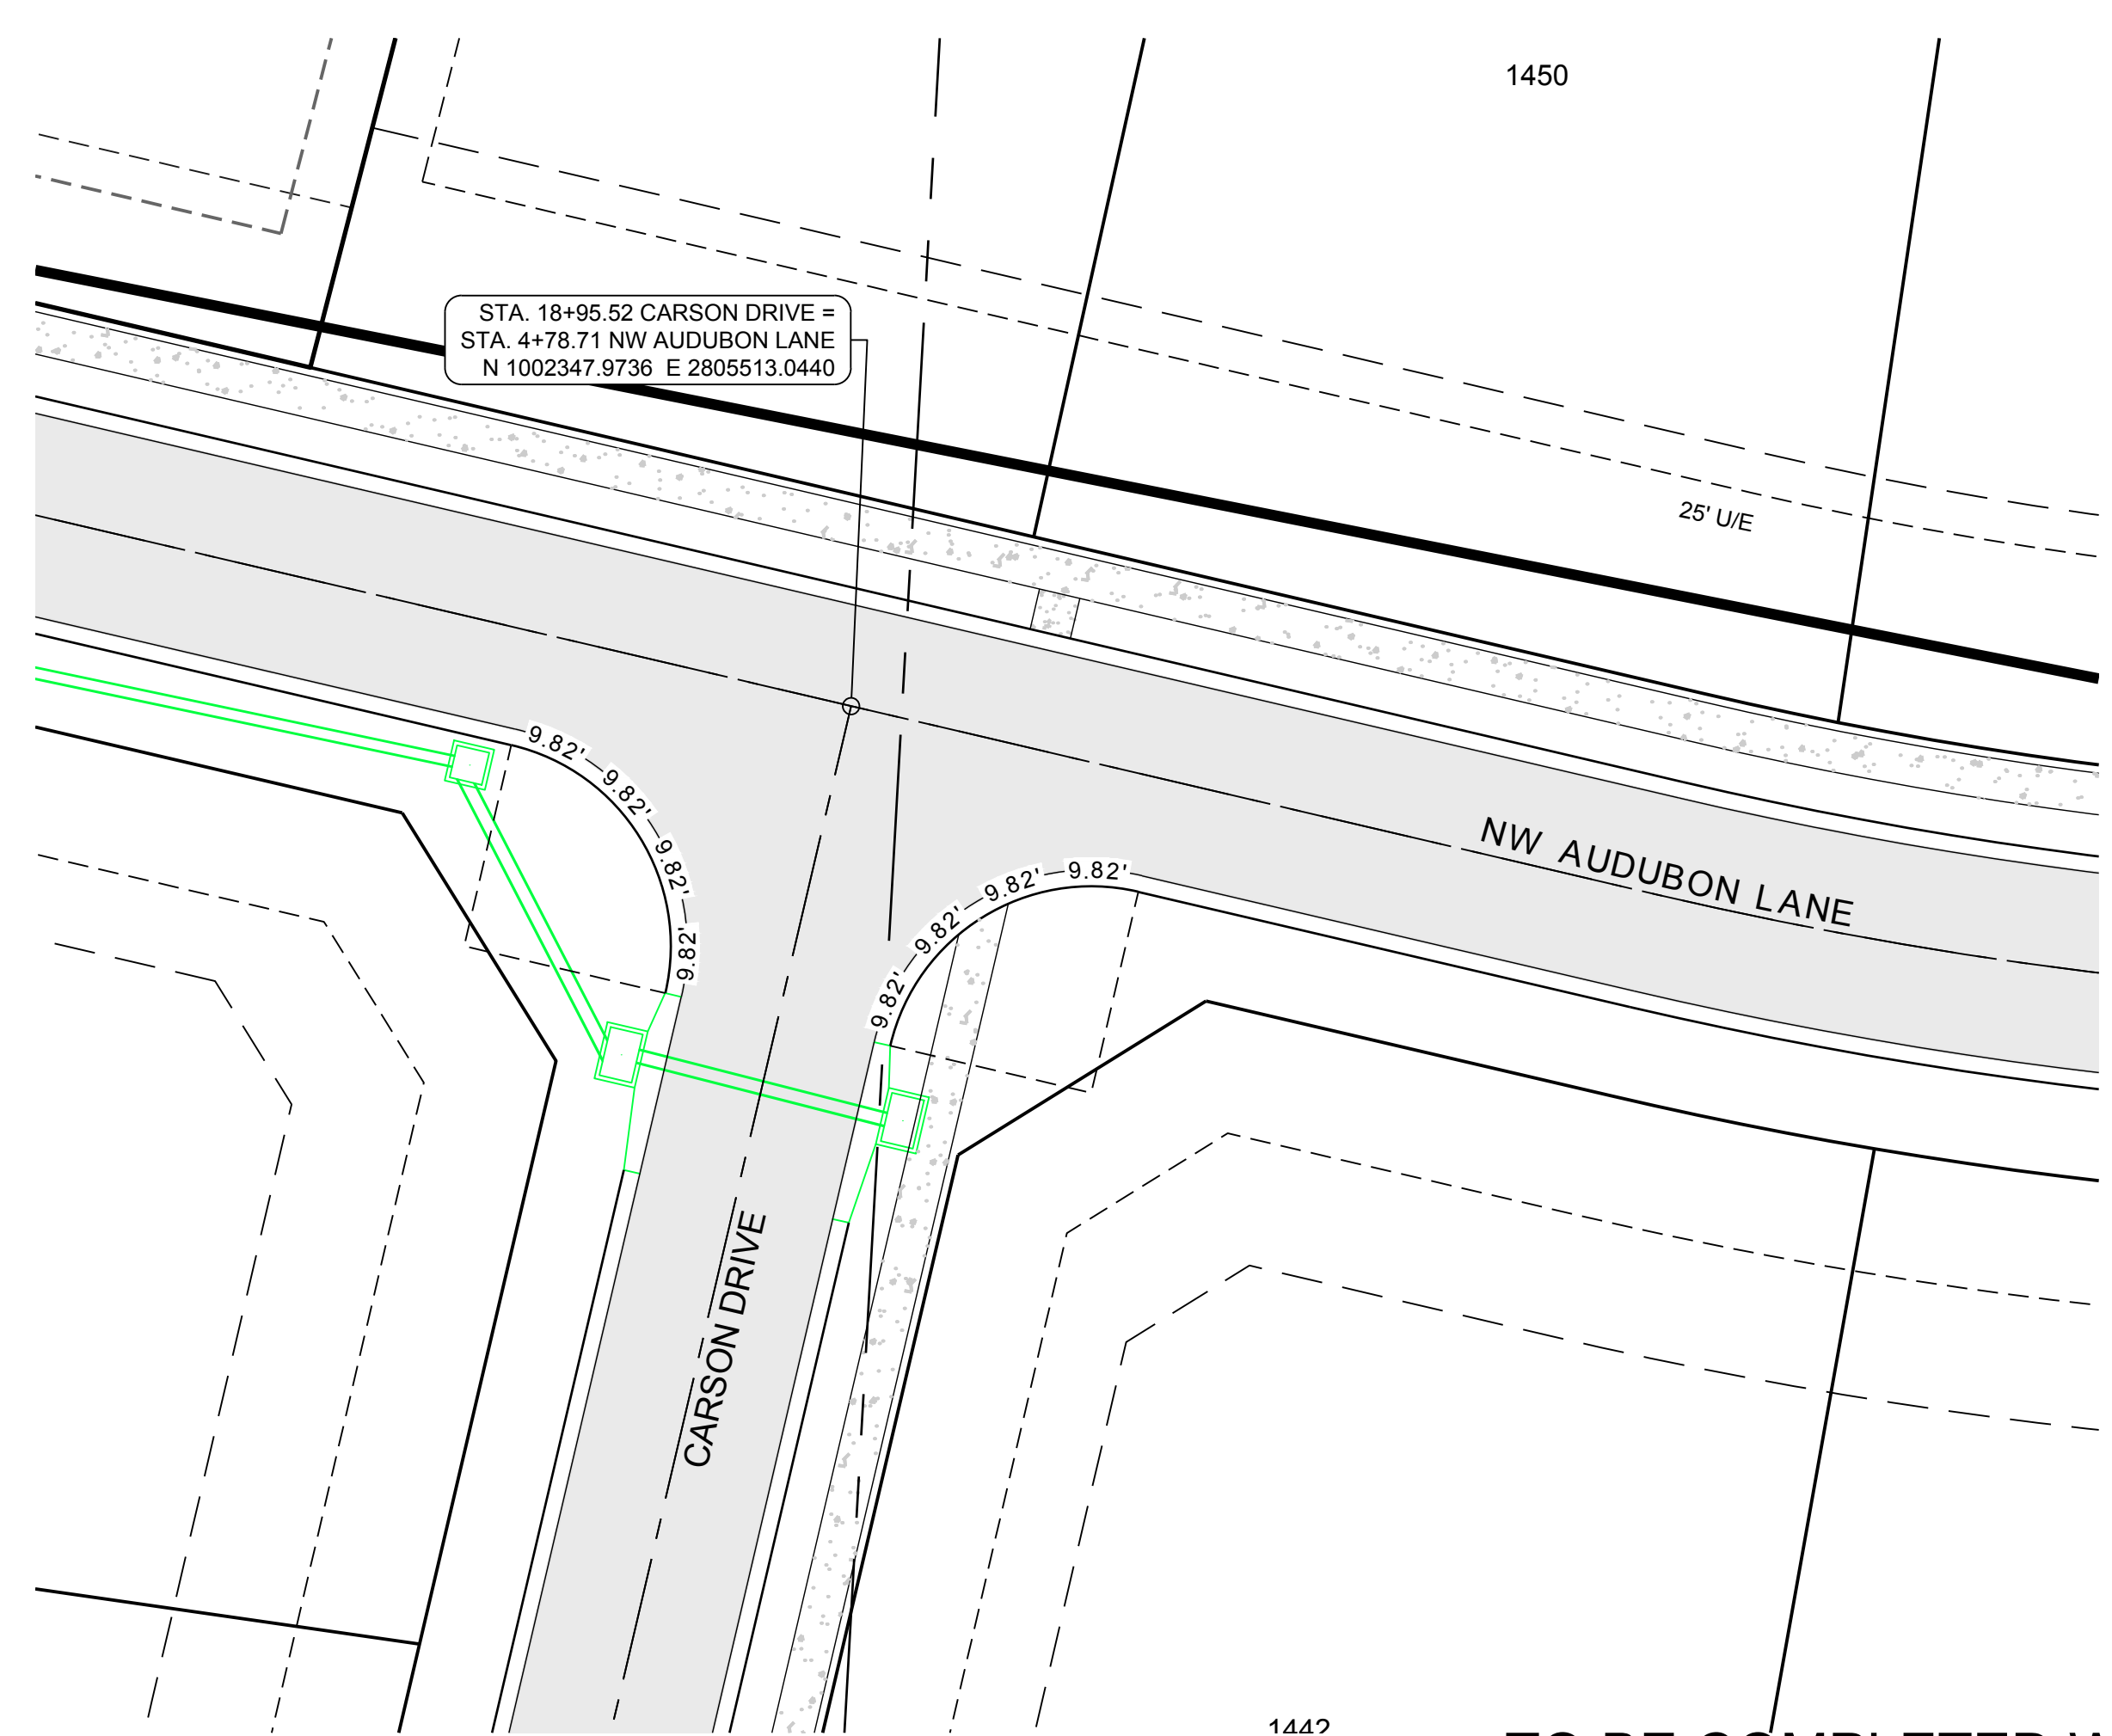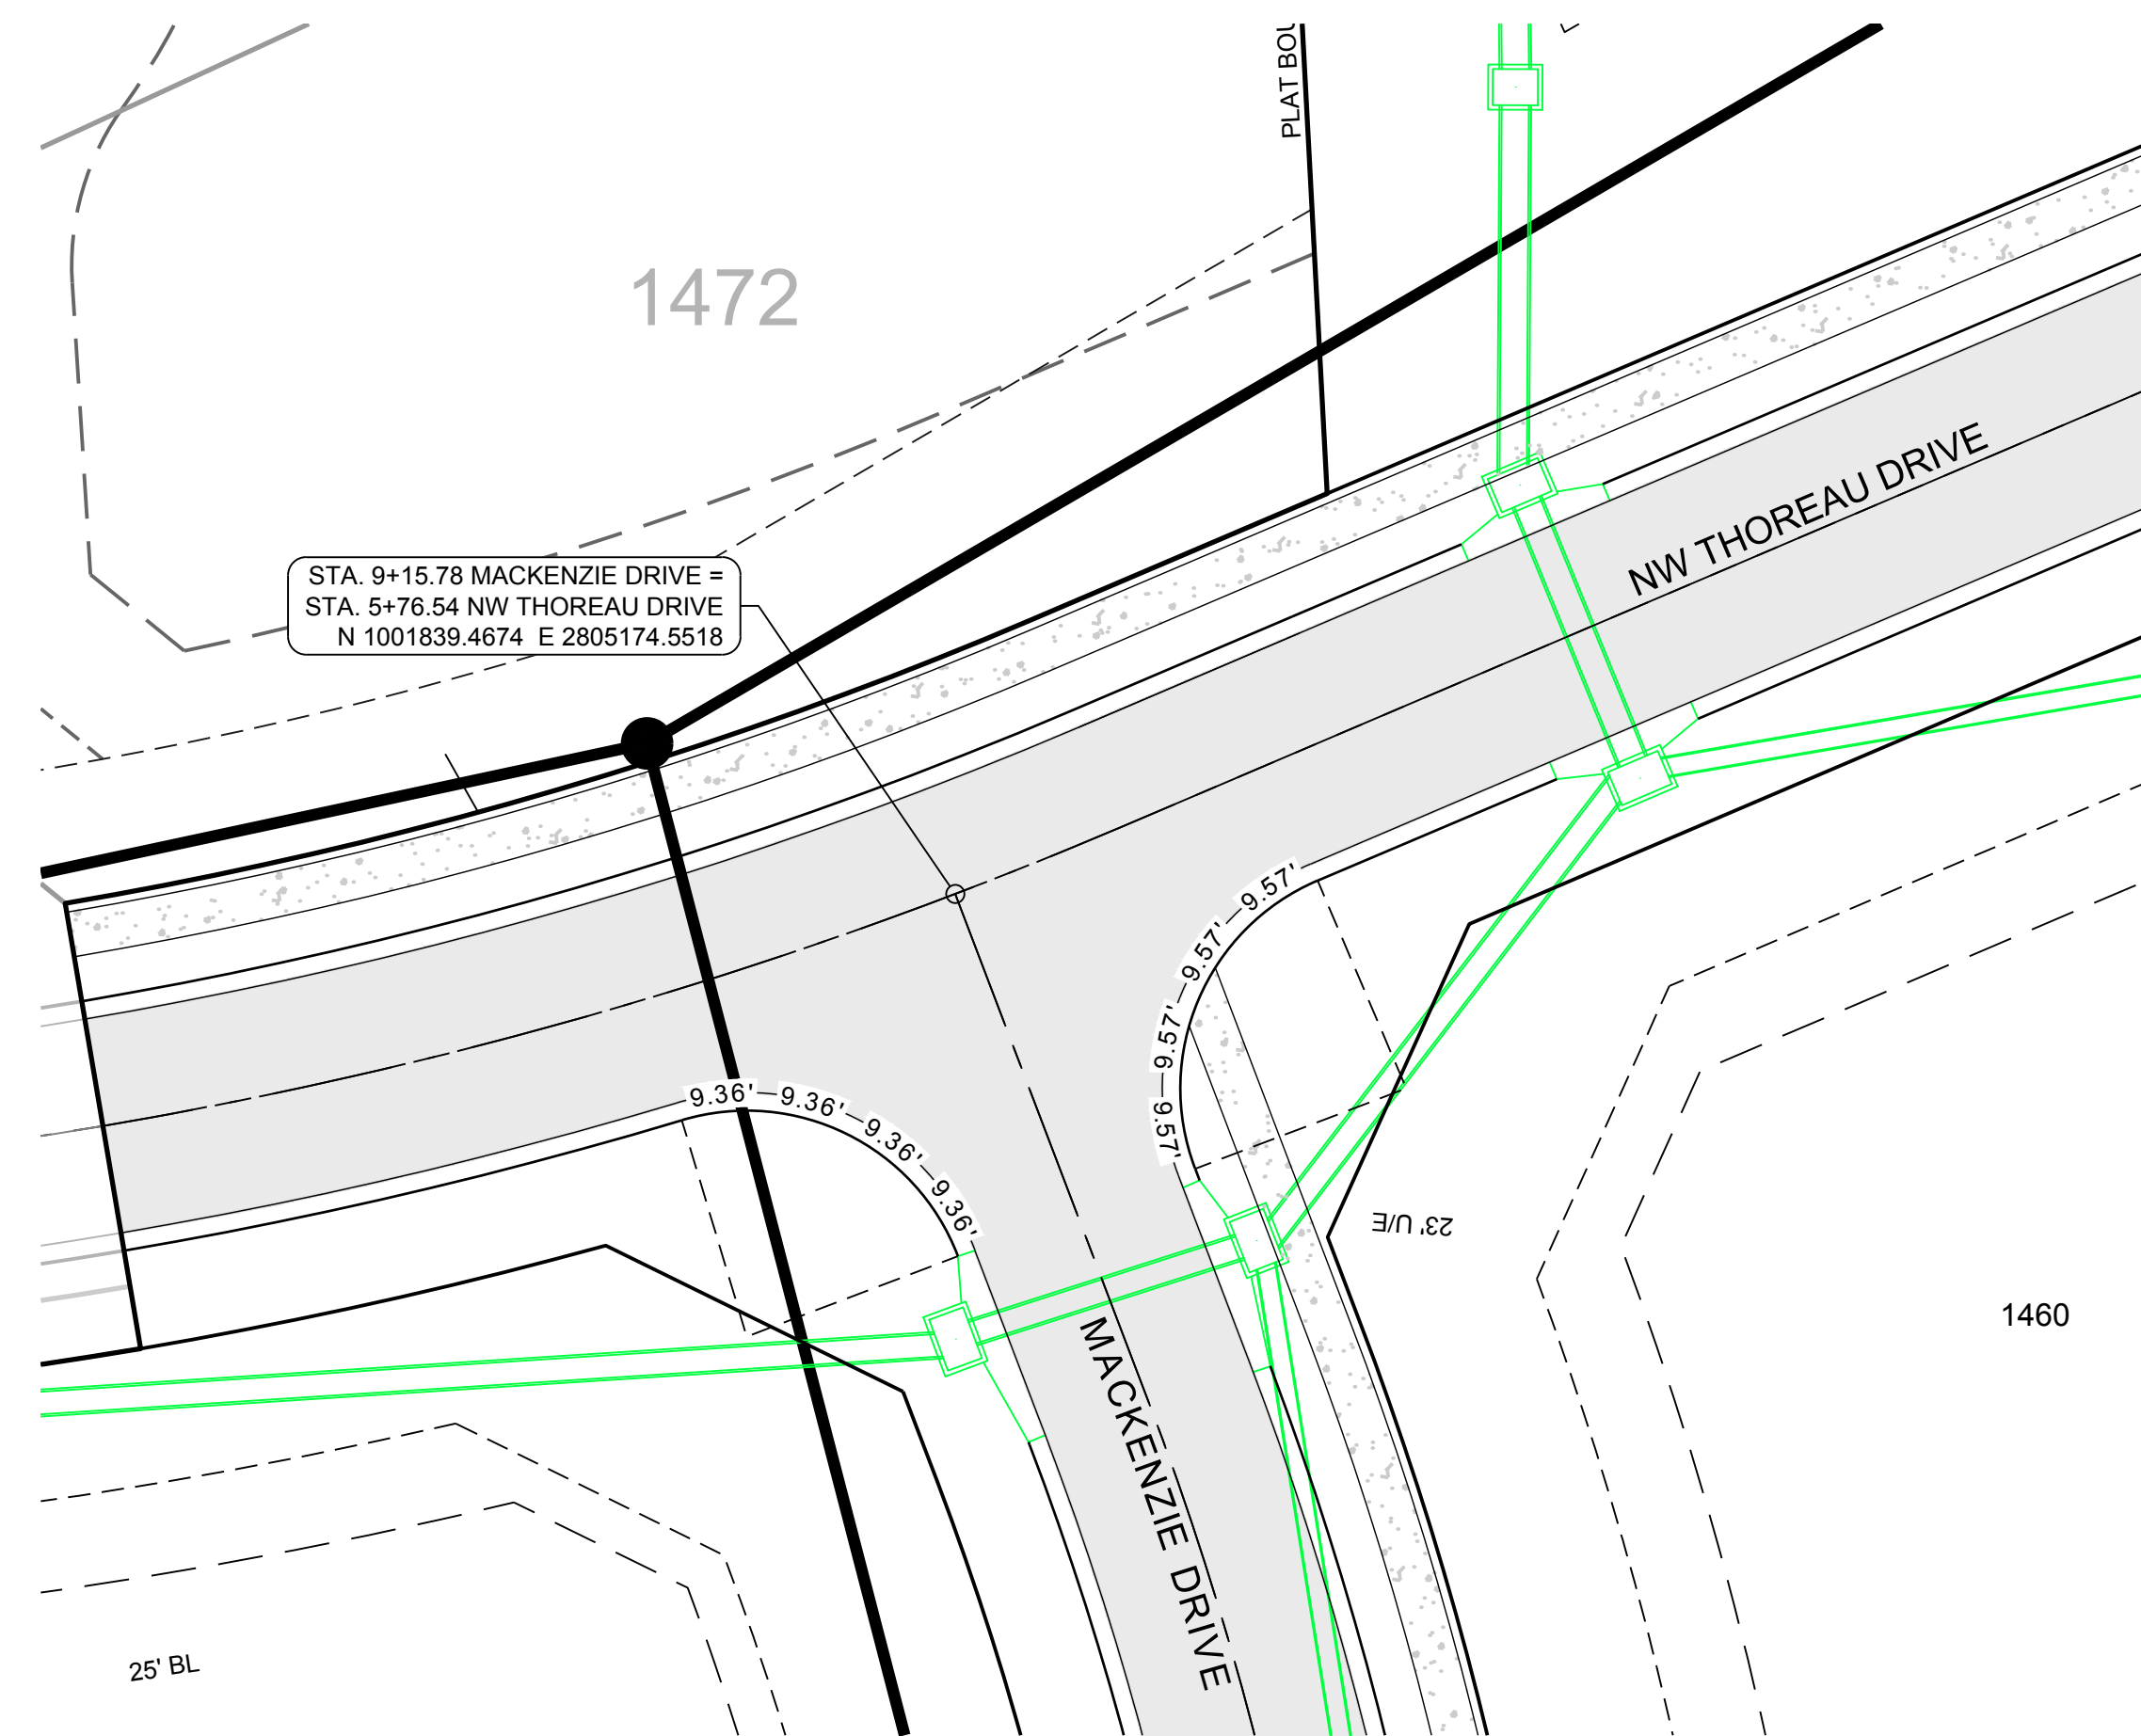



TO BE COMPLETED WITH
NEXT SUBMITTAL

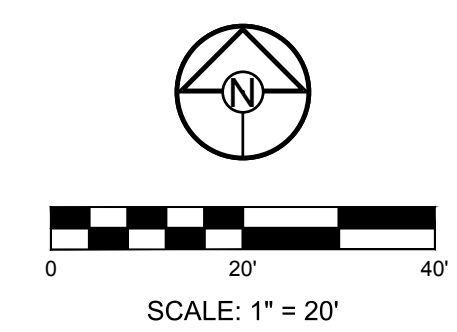

REVISION DATE	DESCRIPTION
1/1/17	1.0
2/1/17	2.0
3/1/17	3.0
4/1/17	4.0
5/1/17	5.0
6/1/17	6.0
7/1/17	7.0
8/1/17	8.0
9/1/17	9.0
10/1/17	10.0
11/1/17	11.0
12/1/17	12.0
1/1/18	13.0
2/1/18	14.0
3/1/18	15.0
4/1/18	16.0
5/1/18	17.0
6/1/18	18.0
7/1/18	19.0
8/1/18	20.0
9/1/18	21.0
10/1/18	22.0
11/1/18	23.0
12/1/18	24.0
1/1/19	25.0
2/1/19	26.0
3/1/19	27.0
4/1/19	28.0
5/1/19	29.0
6/1/19	30.0
7/1/19	31.0
8/1/19	32.0
9/1/19	33.0
10/1/19	34.0
11/1/19	35.0
12/1/19	36.0
1/1/20	37.0
2/1/20	38.0
3/1/20	39.0
4/1/20	40.0
5/1/20	41.0
6/1/20	42.0
7/1/20	43.0
8/1/20	44.0
9/1/20	45.0
10/1/20	46.0
11/1/20	47.0
12/1/20	48.0
1/1/21	49.0
2/1/21	50.0
3/1/21	51.0
4/1/21	52.0
5/1/21	53.0
6/1/21	54.0
7/1/21	55.0
8/1/21	56.0
9/1/21	57.0
10/1/21	58.0
11/1/21	59.0
12/1/21	60.0
1/1/22	61.0
2/1/22	62.0
3/1/22	63.0
4/1/22	64.0
5/1/22	65.0
6/1/22	66.0
7/1/22	67.0
8/1/22	68.0
9/1/22	69.0
10/1/22	70.0
11/1/22	71.0
12/1/22	72.0
1/1/23	73.0
2/1/23	74.0
3/1/23	75.0
4/1/23	76.0
5/1/23	77.0
6/1/23	78.0
7/1/23	79.0
8/1/23	80.0
9/1/23	81.0
10/1/23	82.0
11/1/23	83.0
12/1/23	84.0
1/1/24	85.0
2/1/24	86.0
3/1/24	87.0
4/1/24	88.0
5/1/24	89.0
6/1/24	90.0
7/1/24	91.0
8/1/24	92.0
9/1/24	93.0
10/1/24	94.0
11/1/24	95.0
12/1/24	96.0
1/1/25	97.0
2/1/25	98.0
3/1/25	99.0
4/1/25	100.0

INTERSECTION
DETAILS

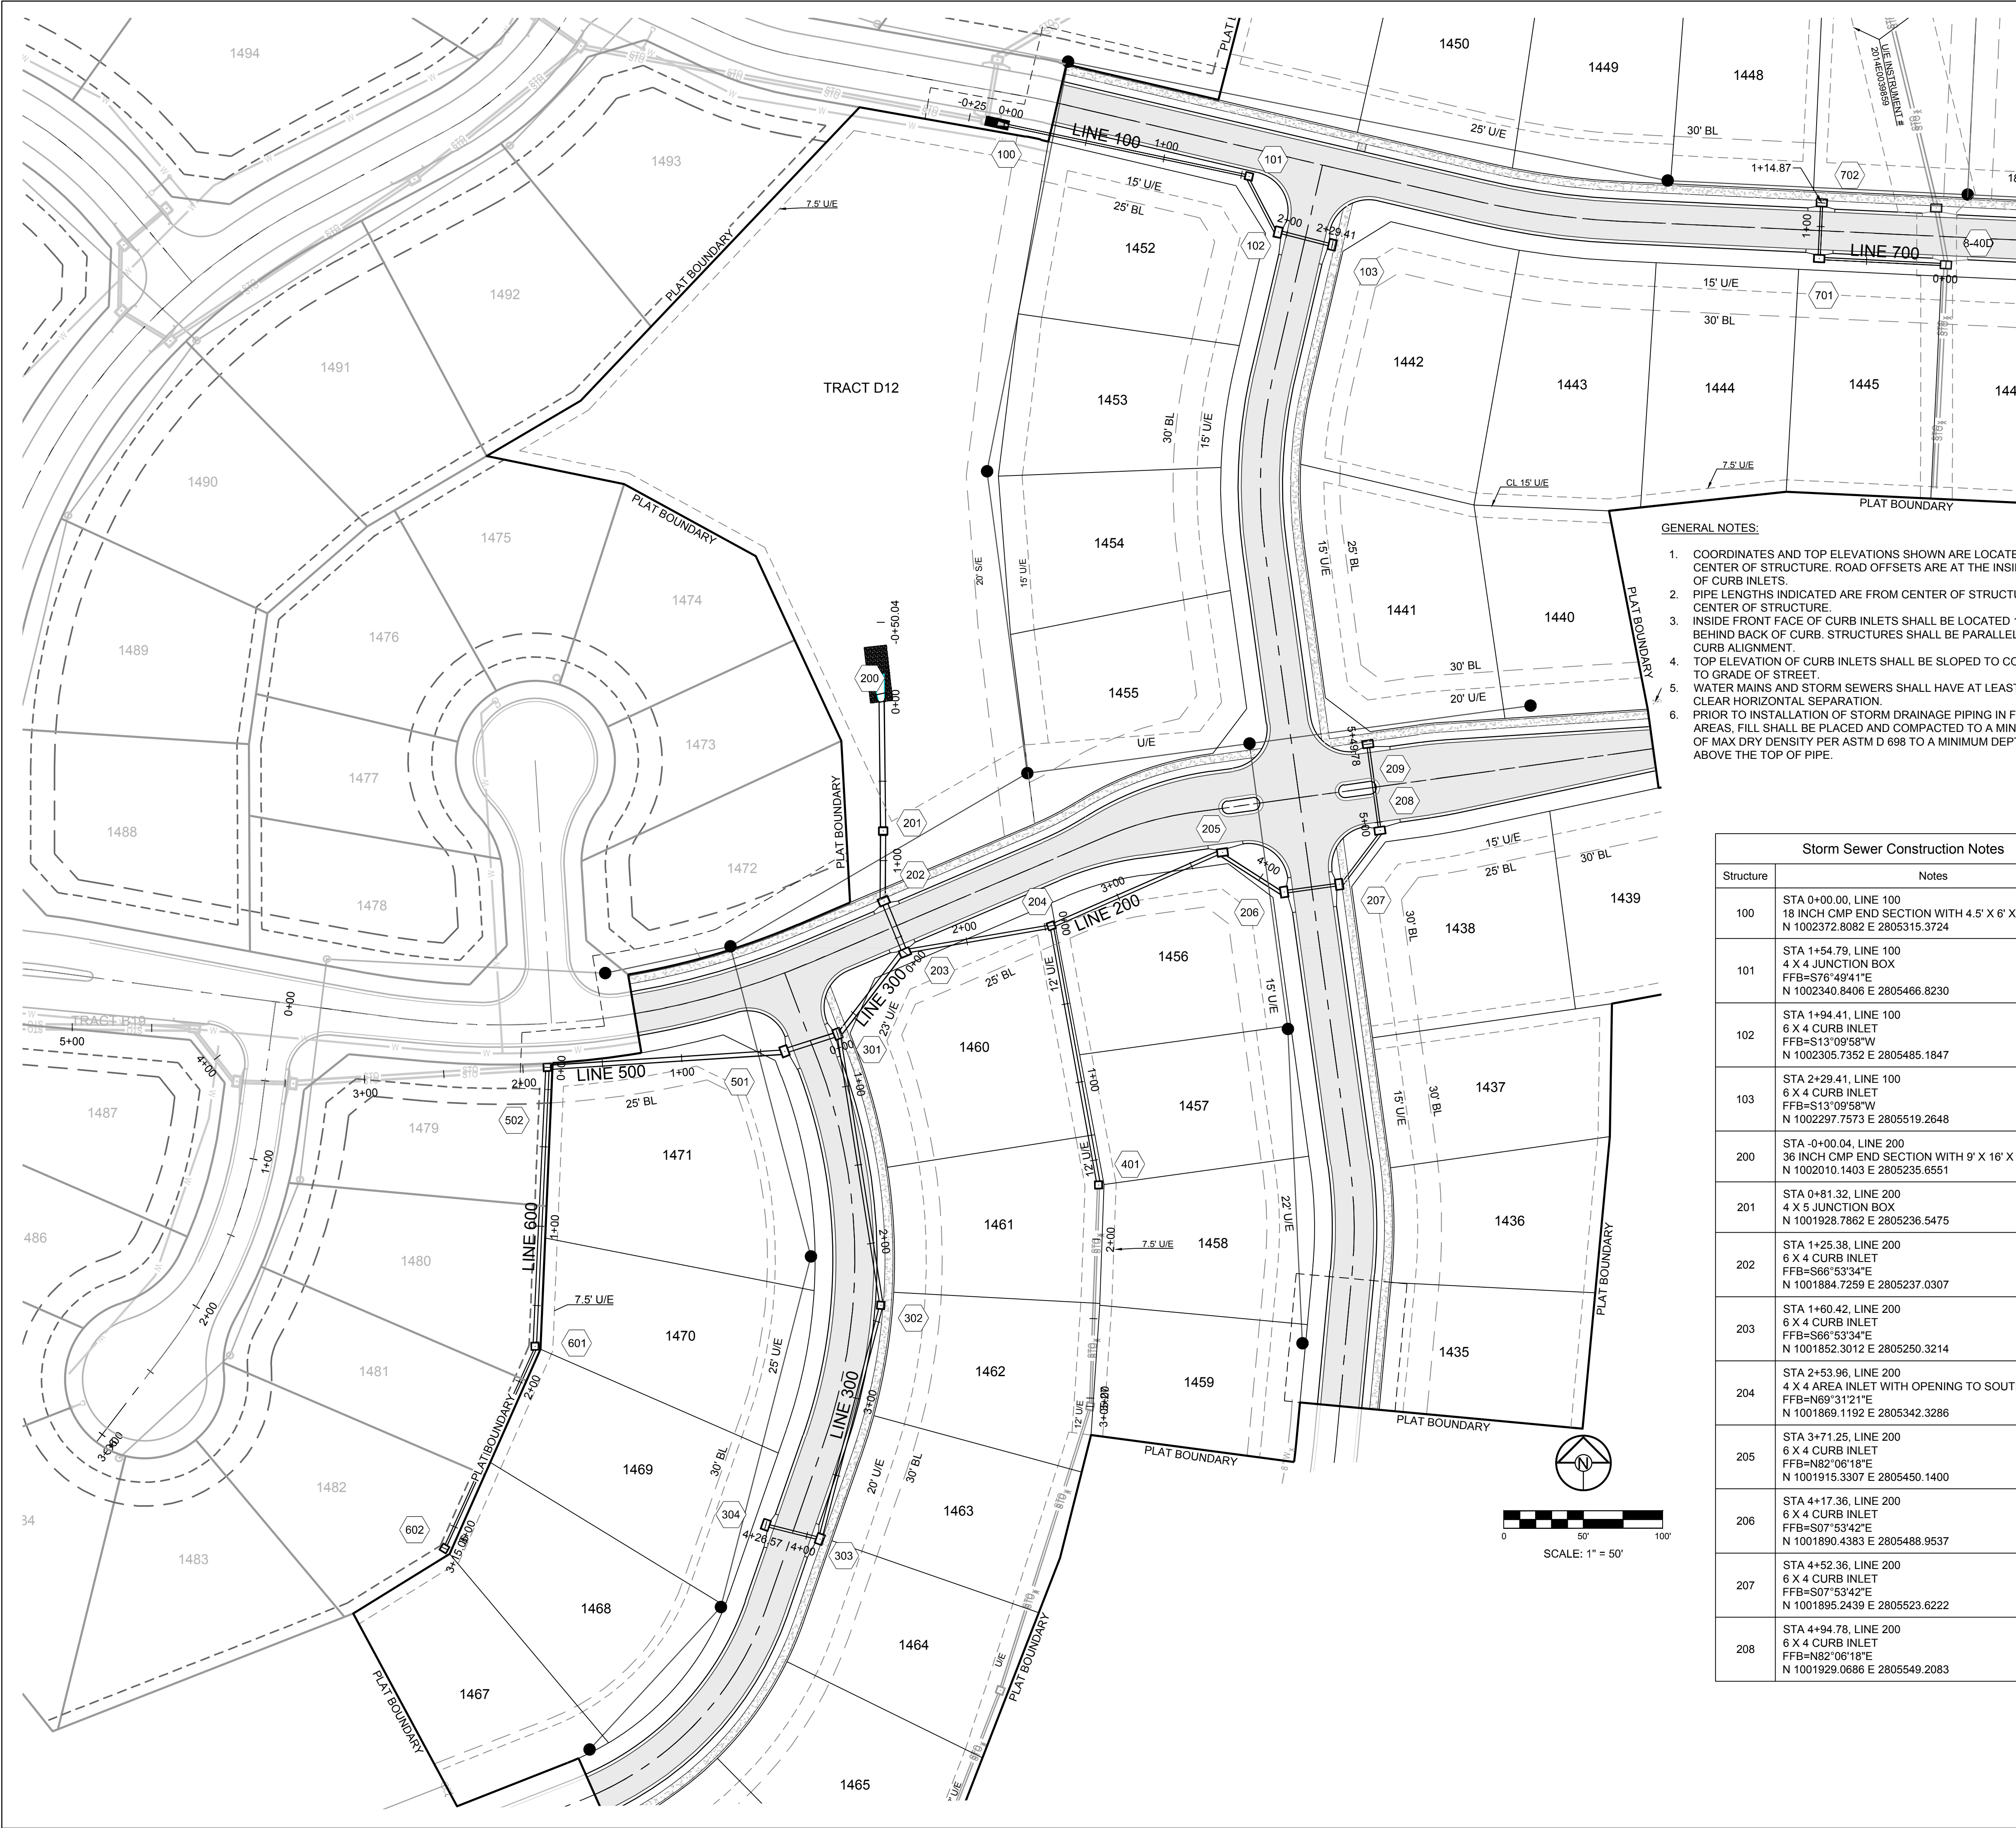

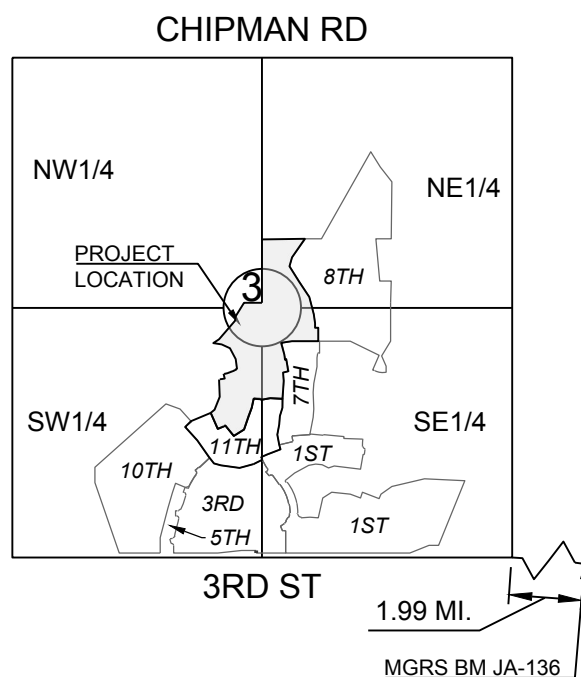

SECTION 3-47N-32W
LOCATION MAP
SCALE 1" = 2000'

MISSOURI GEOGRAPHIC REFERENCE SYSTEM BENCH MARK:

BM JA-136, LOCATED AT INTERSECTION OF SW OLDHAM PARKWAY AND SW WARD ROAD, 61 FT SOUTH OF CL OF OLDHAM PARKWAY AND 28.9 FT EAST OF THE EAST EDGE OF WARD ROAD.

ELEV. 993.11'

PROJECT BENCH MARK:

SANITARY MANHOLE H2 AT NW CORNER OF LOT 1153 WINTERSET VALLEY 1ST PLAT, APPROX. 39' RT. OF CL OF NW PEALE BLVD.

ELEV. 935.45'

STORM PIPE AND STRUCTURE MATERIAL NOTES:

- CONCRETE PIPE SHALL CONFORM TO ASTM C76, CLASS III, WALL TYPE B.
- HDPE PIPE SHALL CONFORM TO AASHTO M294, TYPE S.
- ALUMINUM CORRUGATED METAL PIPE MAY BE USED IN LIEU OF HDPE OR CONCRETE PIPE. MANNINGS N VALUE SHALL BE EQUAL TO OR LESS THAN 0.013. THE PIPE SHALL CONFORM TO AASHTO M274. PIPE GAUGE SHALL BE 14 FOR 30" DIAMETER AND SMALLER PIPES.
- PROPOSED CURB INLETS SHALL CONFORM TO APWA TYPE 2 (CI-2), FIELD INLETS TO APWA FI-1, JUNCTION BOXES TO APWA JB-1, AND GRATE INLETS TO APWA GI-1 AS APPLICABLE.

Storm Sewer Construction Notes	
Structure	Notes
100	STA 0+00.00, LINE 100 18 INCH CMP END SECTION WITH 4.5' X 6' X 1.5' RIP RAP N 1002372.8082 E 2805315.3724
101	STA 1+54.79, LINE 100 4 X 4 JUNCTION BOX FFB=S76°49'41"E N 1002340.8406 E 2805466.8230
102	STA 1+94.41, LINE 100 6 X 4 CURB INLET FFB=S13°09'58"W N 1002305.7352 E 2805485.1847
103	STA 2+29.41, LINE 100 6 X 4 CURB INLET FFB=S13°09'58"W N 1002297.7573 E 2805519.2648
200	STA -0+00.04, LINE 200 36 INCH CMP END SECTION WITH 9' X 16' X 2' RIP RAP N 1002010.1403 E 2805235.6551
201	STA 0+81.32, LINE 200 4 X 5 JUNCTION BOX N 1001928.7862 E 2805236.5475
202	STA 1+25.38, LINE 200 6 X 4 CURB INLET FFB=S66°53'34"E N 1001884.7259 E 2805237.0307
203	STA 1+60.42, LINE 200 6 X 4 CURB INLET FFB=S66°53'34"E N 1001852.3012 E 2805250.3214
204	STA 2+53.96, LINE 200 4 X 4 AREA INLET WITH OPENING TO SOUTH FFB=N69°31'21"E N 1001869.1192 E 2805342.3286
205	STA 3+71.25, LINE 200 6 X 4 CURB INLET FFB=N82°06'18"E N 1001915.3307 E 2805450.1400
206	STA 4+17.36, LINE 200 6 X 4 CURB INLET FFB=S07°53'42"E N 1001890.4383 E 2805488.9537
207	STA 4+52.36, LINE 200 6 X 4 CURB INLET FFB=S07°53'42"E N 1001895.2439 E 2805523.6222
208	STA 4+94.78, LINE 200 6 X 4 CURB INLET FFB=N82°06'18"E N 1001929.0686 E 2805549.2083

Storm Sewer Construction Notes	
Structure	Notes
209	STA 5+49.78, LINE 200 6 X 4 CURB INLET FFB=N82°06'18"E N 1001983.5473 E 2805541.6538
301	STA 0+00.00, LINE 500 6 X 4 CURB INLET FFB=S21°22'16"E N 1001801.0916 E 2805207.8841
302	STA 0+27.17, LINE 500 4 X 4 JUNCTION BOX FFB=S04°24'59"W N 1001630.2709 E 2805235.1504
303	STA 0+35.04, LINE 500 6 X 4 CURB INLET FFB=S19°11'21"W N 1001483.2165 E 2805196.7502
304	STA 0+67.05, LINE 500 6 X 4 CURB INLET FFB=S19°11'21"W N 1001492.0827 E 2805162.7969
401	STA 1+65.76, LINE 400 4 X 4 AREA INLET WITH OPENING TO SOUTH FFB=N88°45'40"E N 1001706.0593 E 2805372.1343
501	STA 0+35.04, LINE 500 6 X 4 CURB INLET FFB=S20°17'41"E N 1001790.2032 E 2805174.5814
502	STA 1+84.79, LINE 500 4 X 4 AREA INLET WITH OPENING TO SOUTH FFB=S86°51'17"W N 1001780.0259 E 2805025.1710
601	STA 1+75.68, LINE 600 4 X 4 AREA INLET WITH OPENING TO SOUTH FFB=N88°45'40"E N 1001604.5187 E 2805017.4848
602	STA 3+15.06, LINE 600 4 X 4 AREA INLET WITH OPENING TO SOUTHWEST FFB=S58°15'04"E N 1001477.2800 E 2804960.5784
701	STA 0+79.87, LINE 700 6 X 4 CURB INLET FFB=S87°17'43"E N 1002289.1546 E 2805825.6375
702	STA 1+14.87, LINE 700 6 X 4 CURB INLET FFB=S87°17'43"E N 1002324.1156 E 2805827.2891

SCHLAGEL & ASSOCIATES, P.A.
Engineers-Planners-Surveyors-Landscape Architects
14920 West 107th Street • Lenexa, Kansas 66215
(913) 492-5188 • Fax: (913) 492-8400
WWW.SCHLAGELASSOCIATES.COM
Missouri State Certificates of Authority
#E2002003600-F #LAC2001005237 #LS200200859-F



WINTERSET VALLEY, 12TH PLAT
STREET AND STORM SEWER PLANS
AUDUBON LANE AND CARSON DRIVE
LEE'S SUMMIT, MO

REVISION DATE	DESCRIPTION
1	
2	
3	
4	
5	
6	
7	
8	






DRAWN BY:	KSC
CHECKED BY:	MAB
DATE PREPARED:	4/20/16
PROJ. NUMBER:	17-134

STORM PLAN

SHEET

10

OF 24

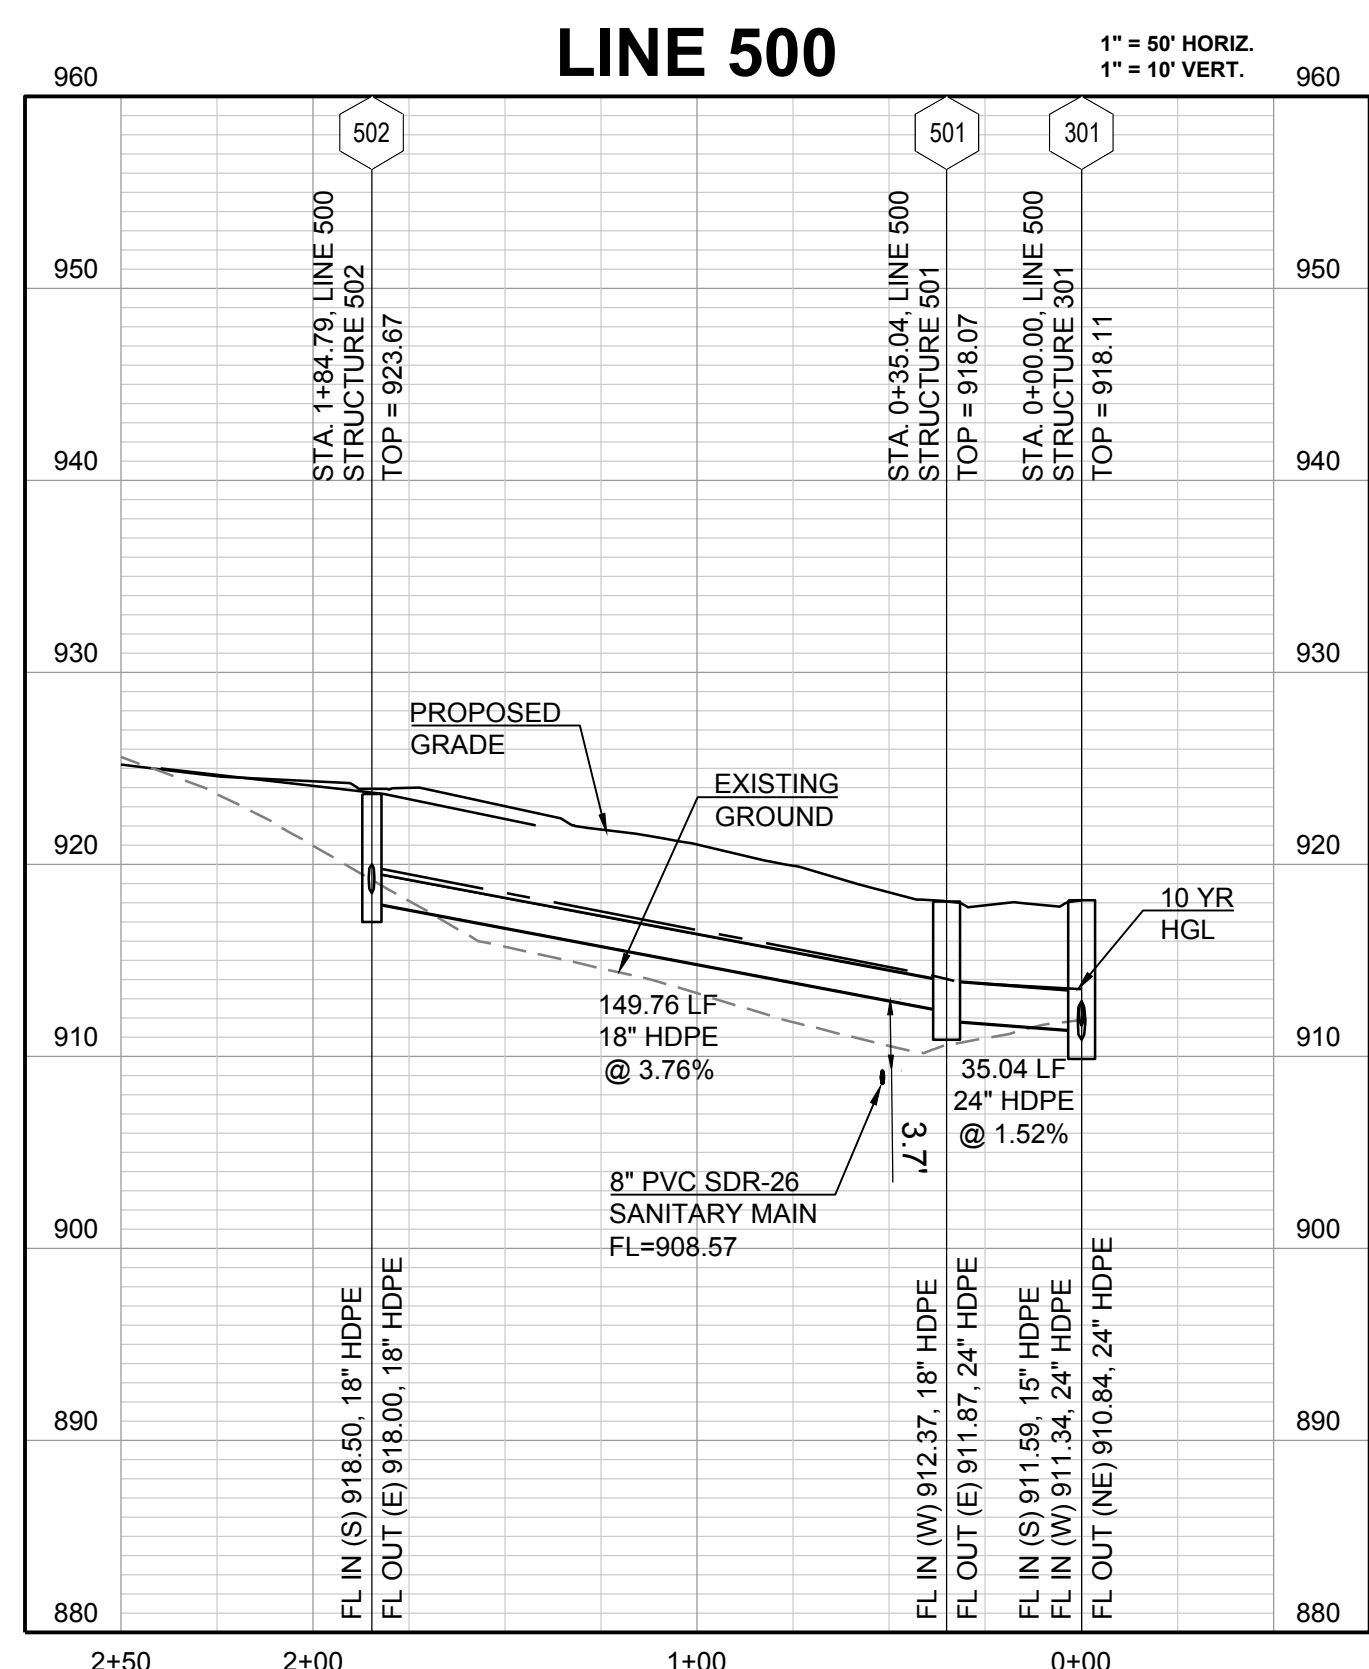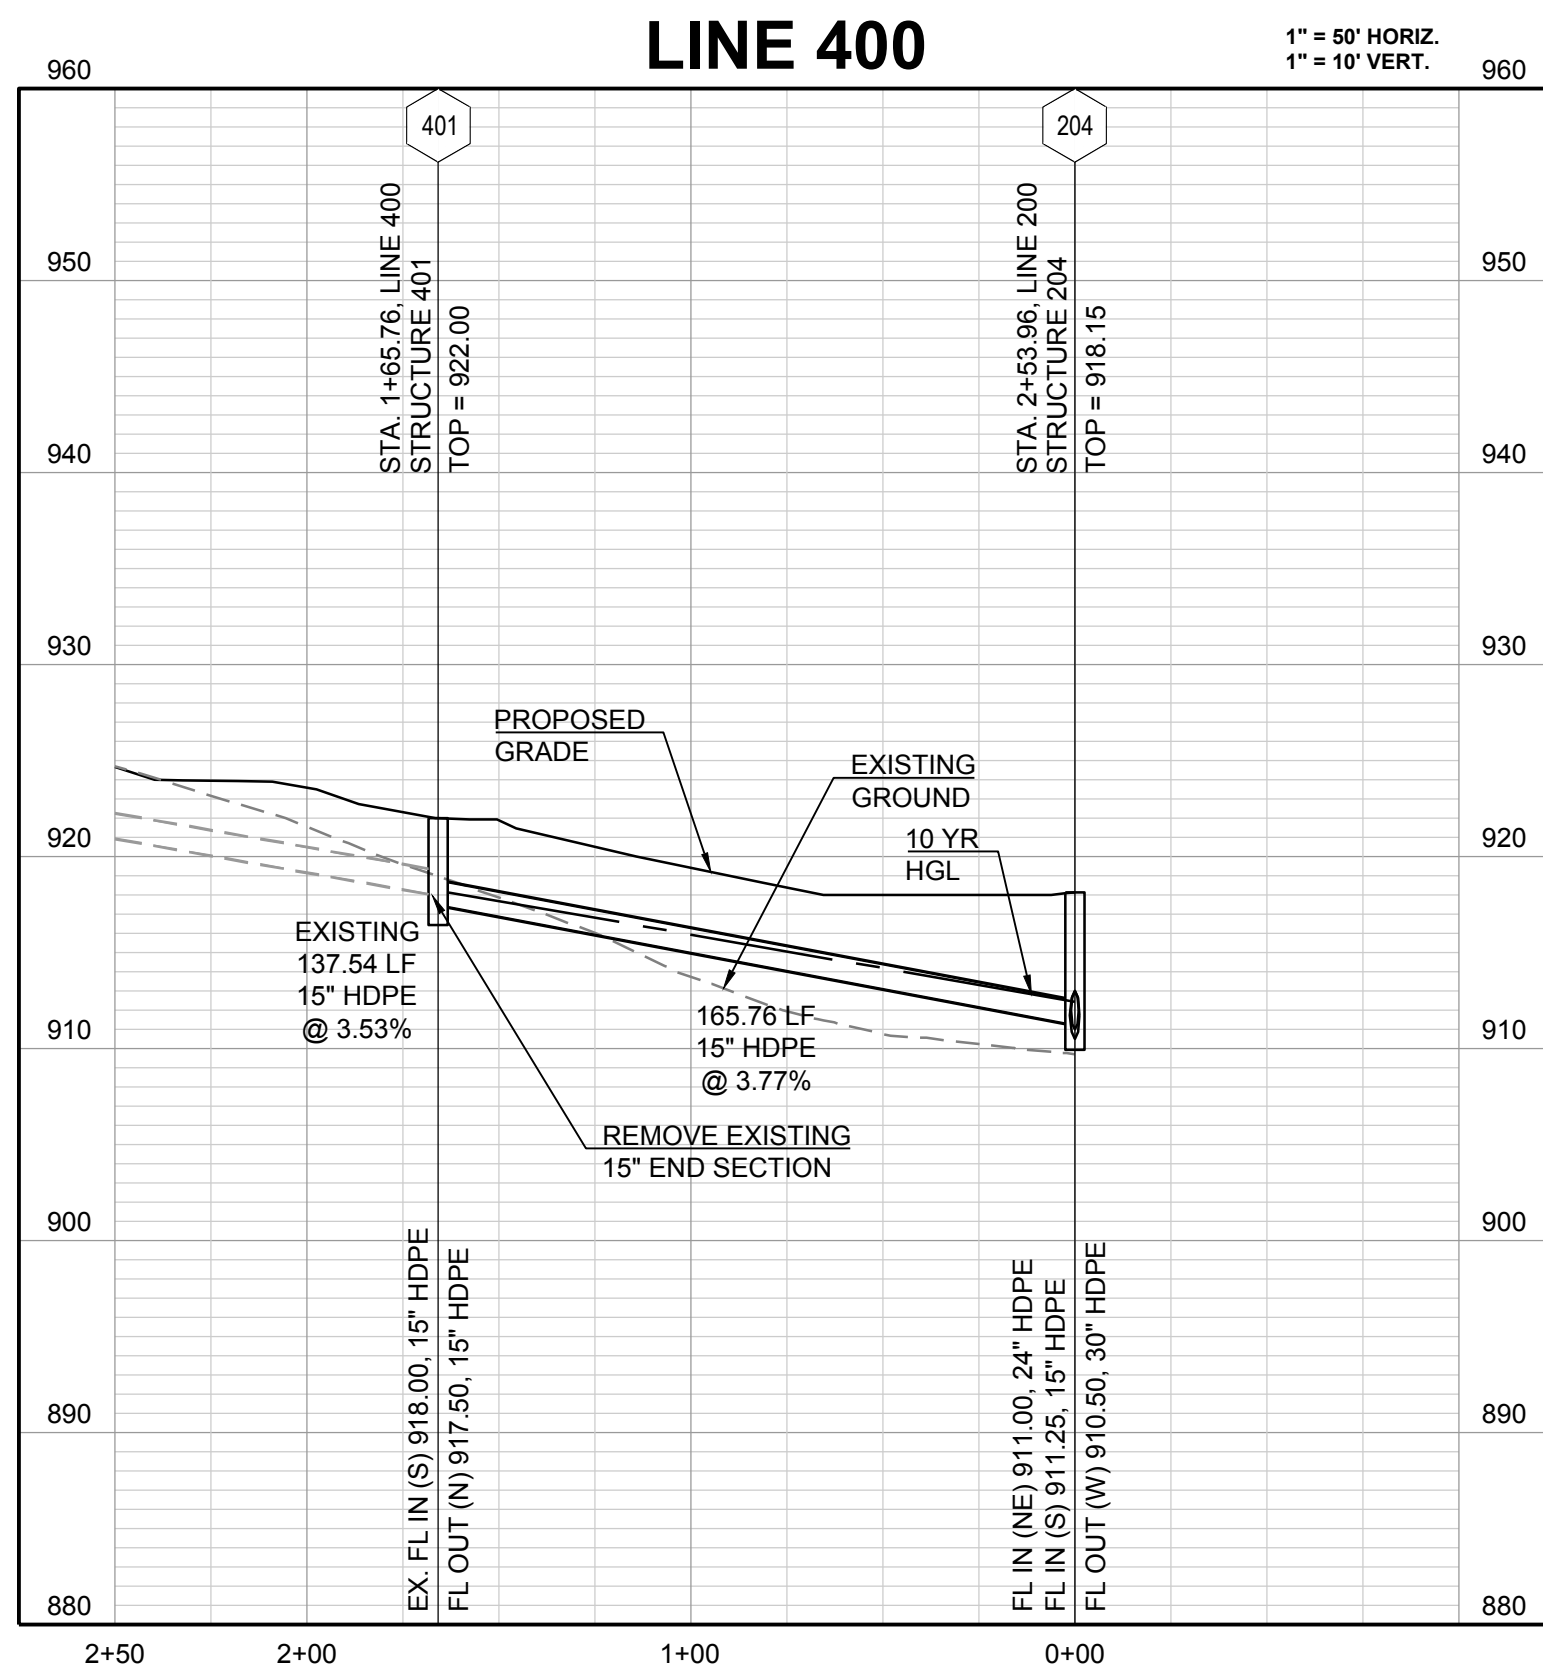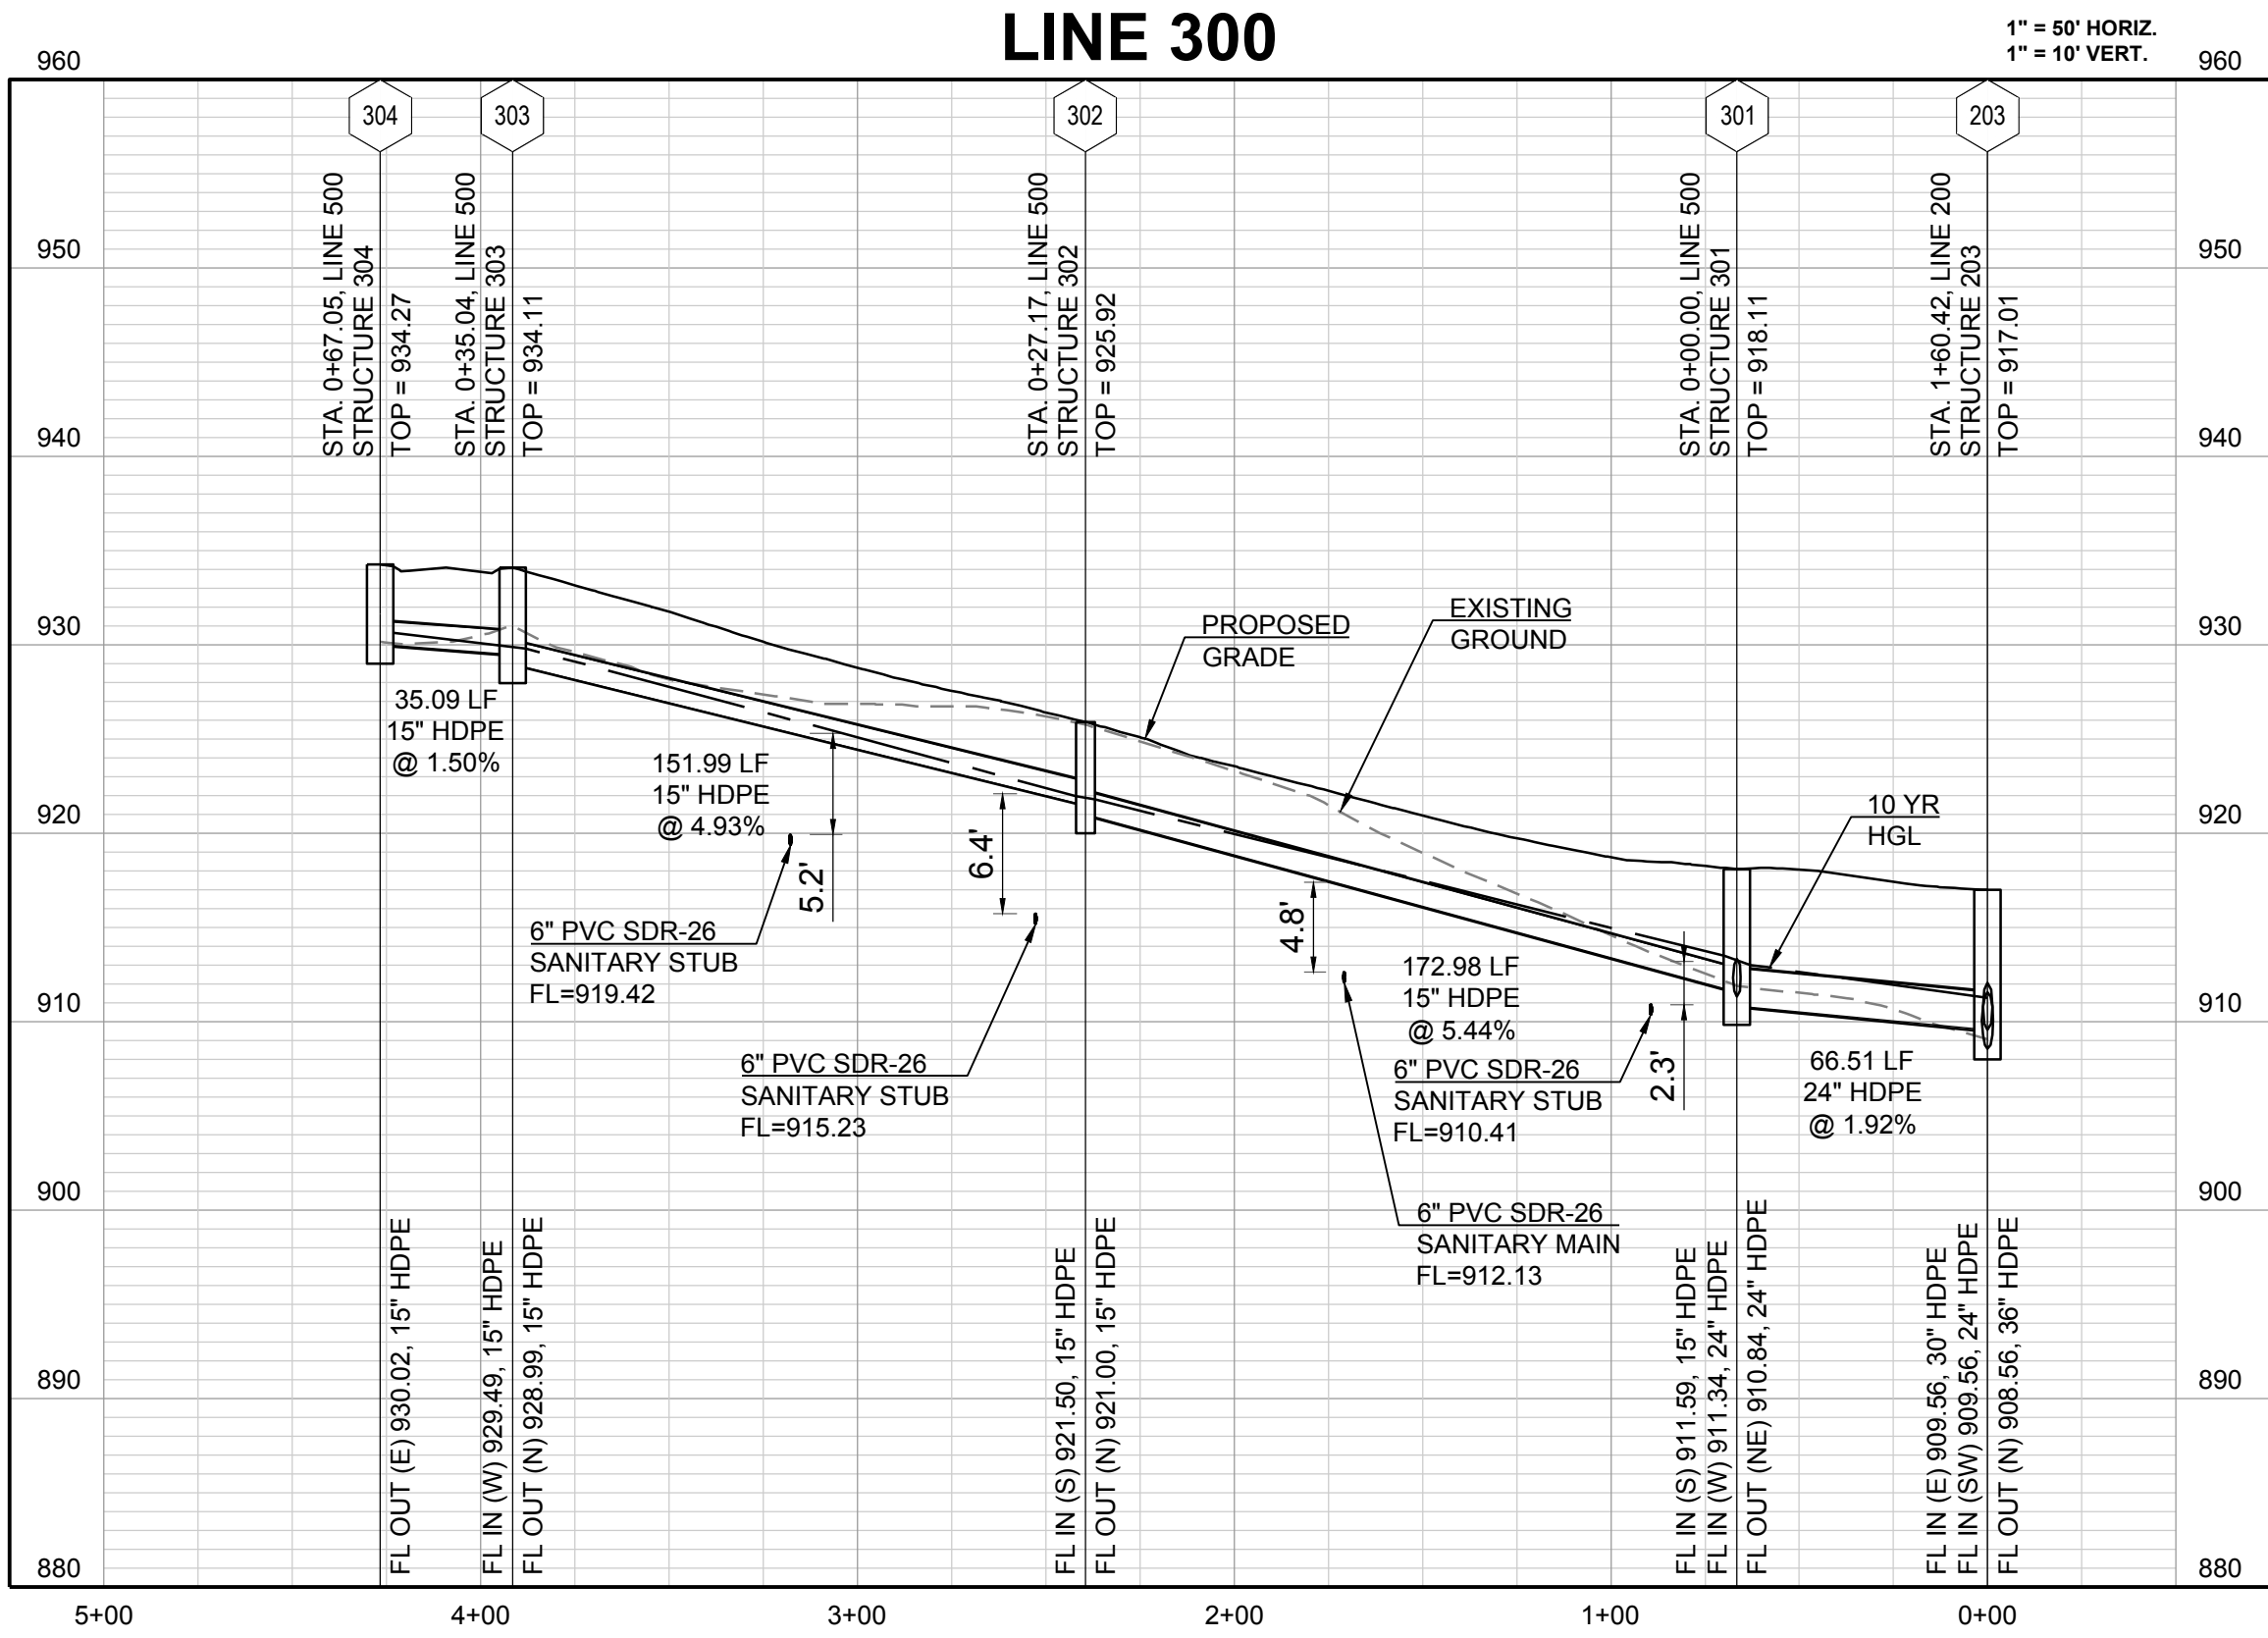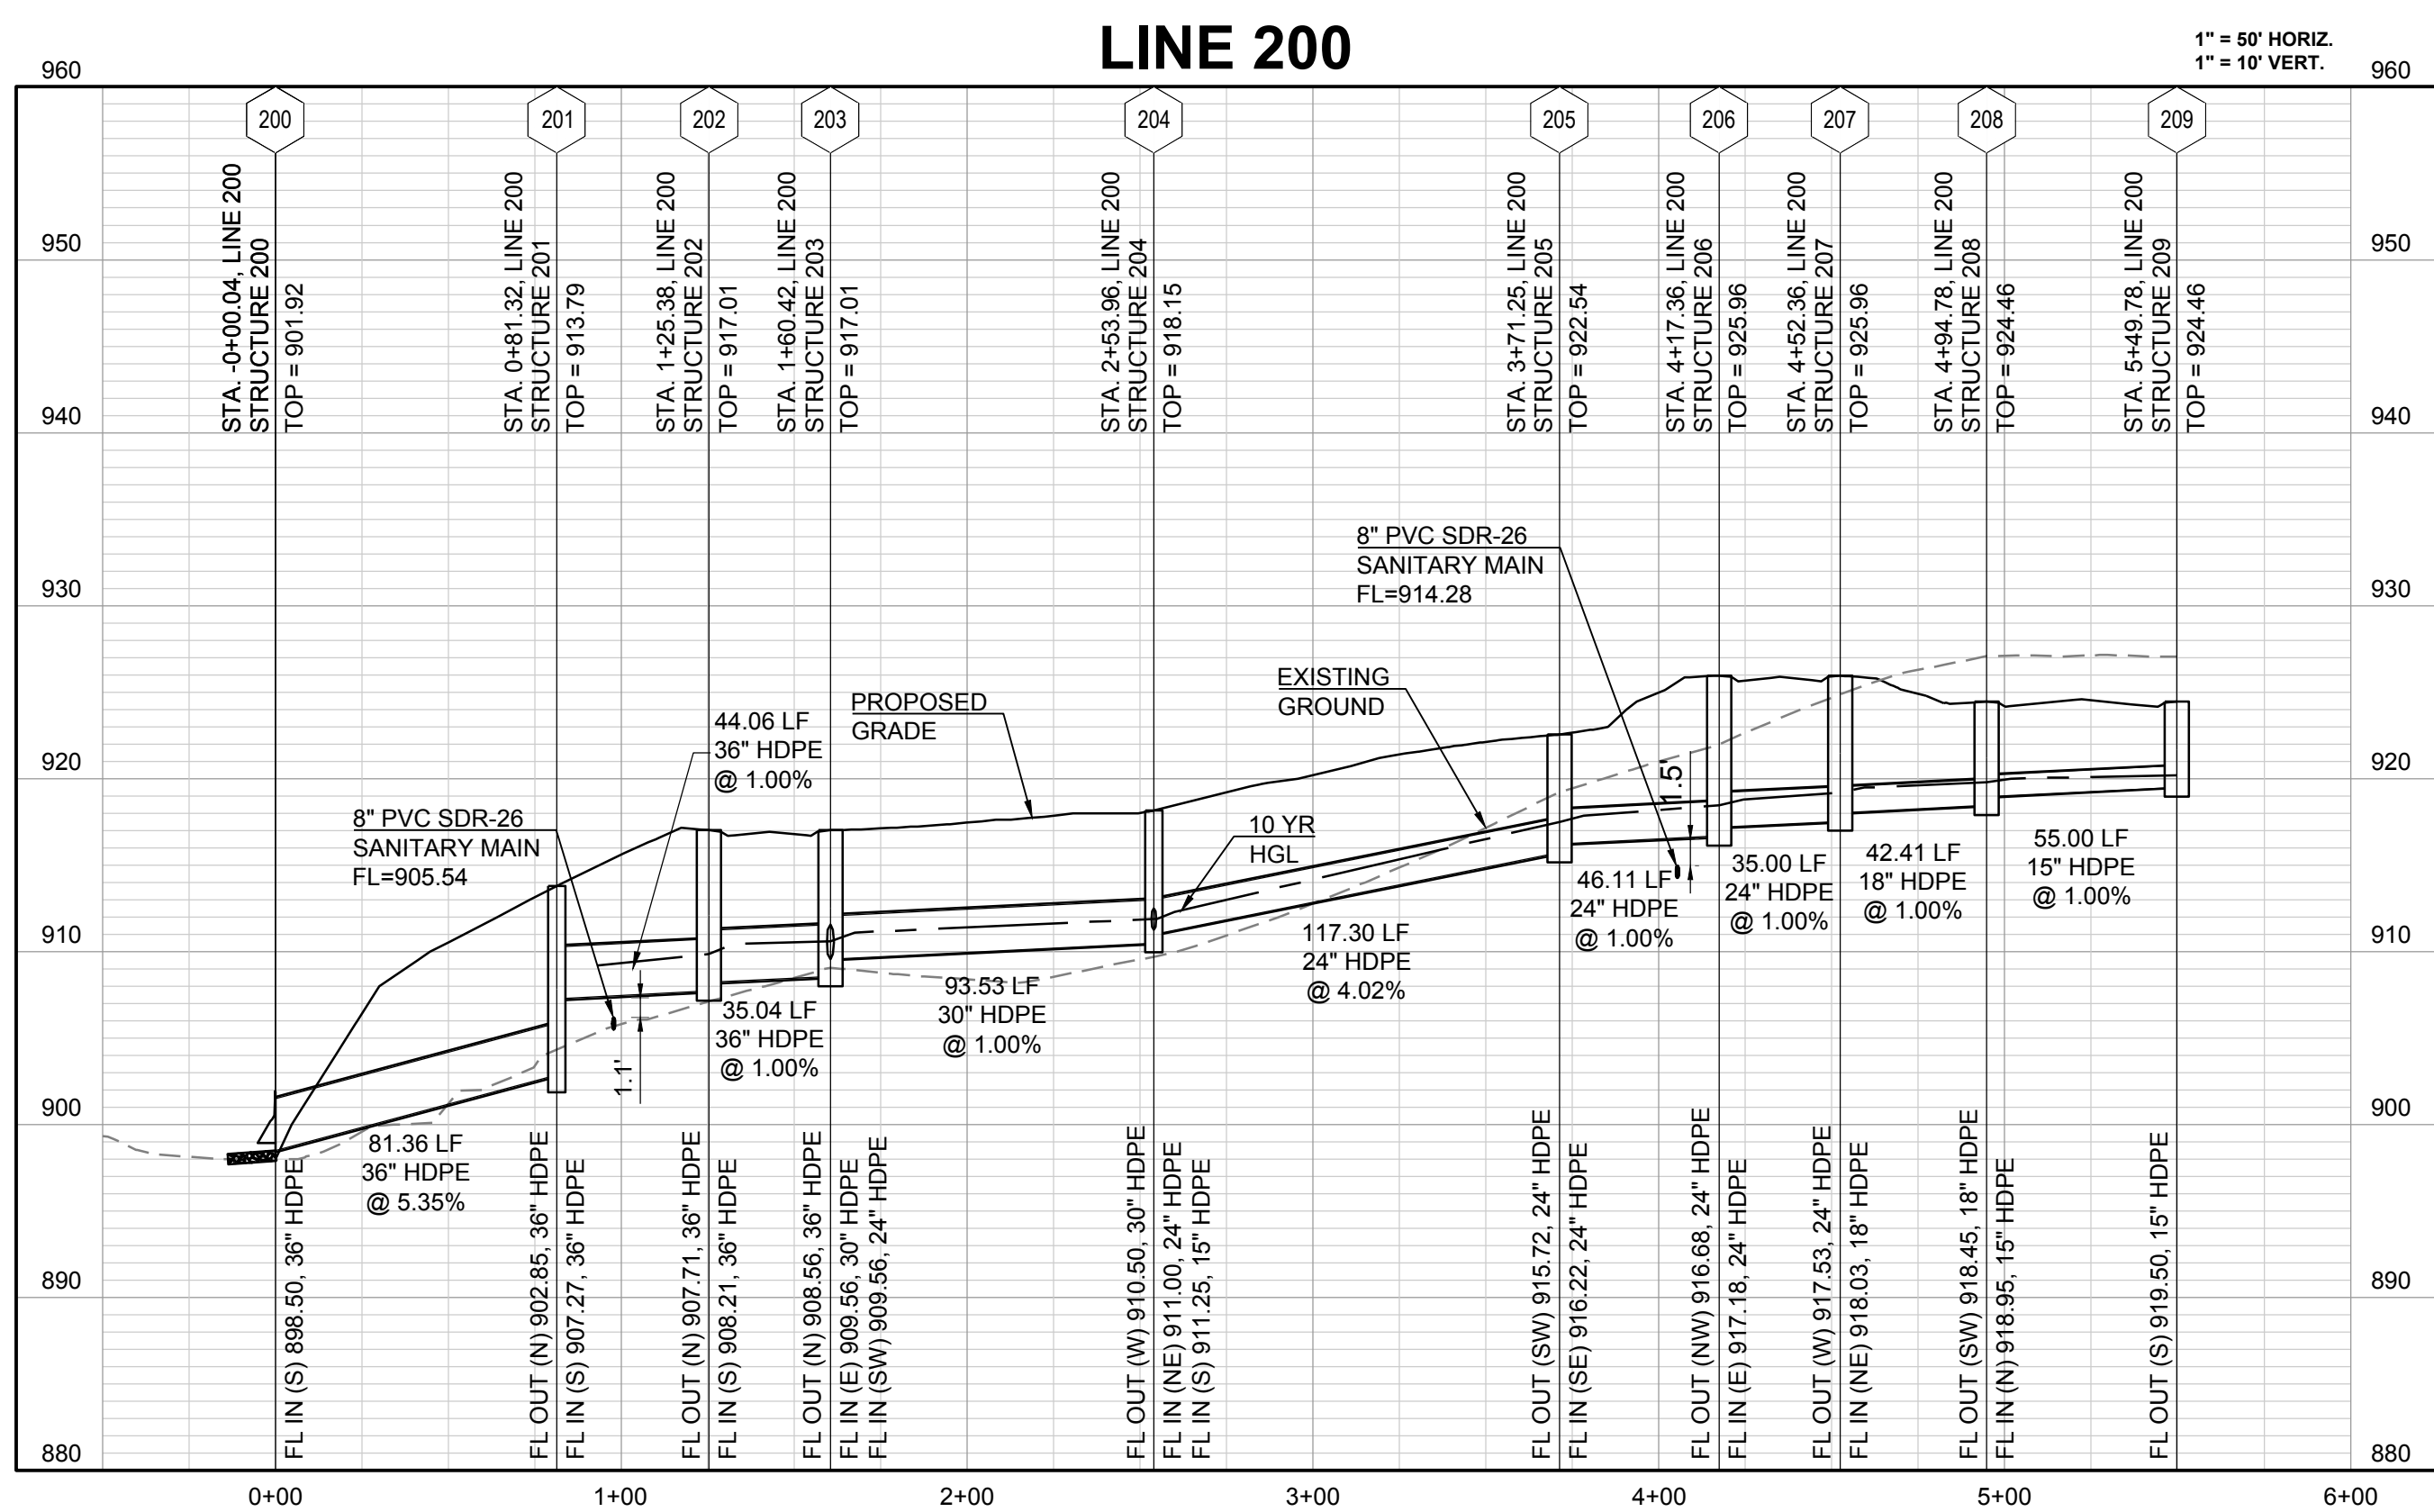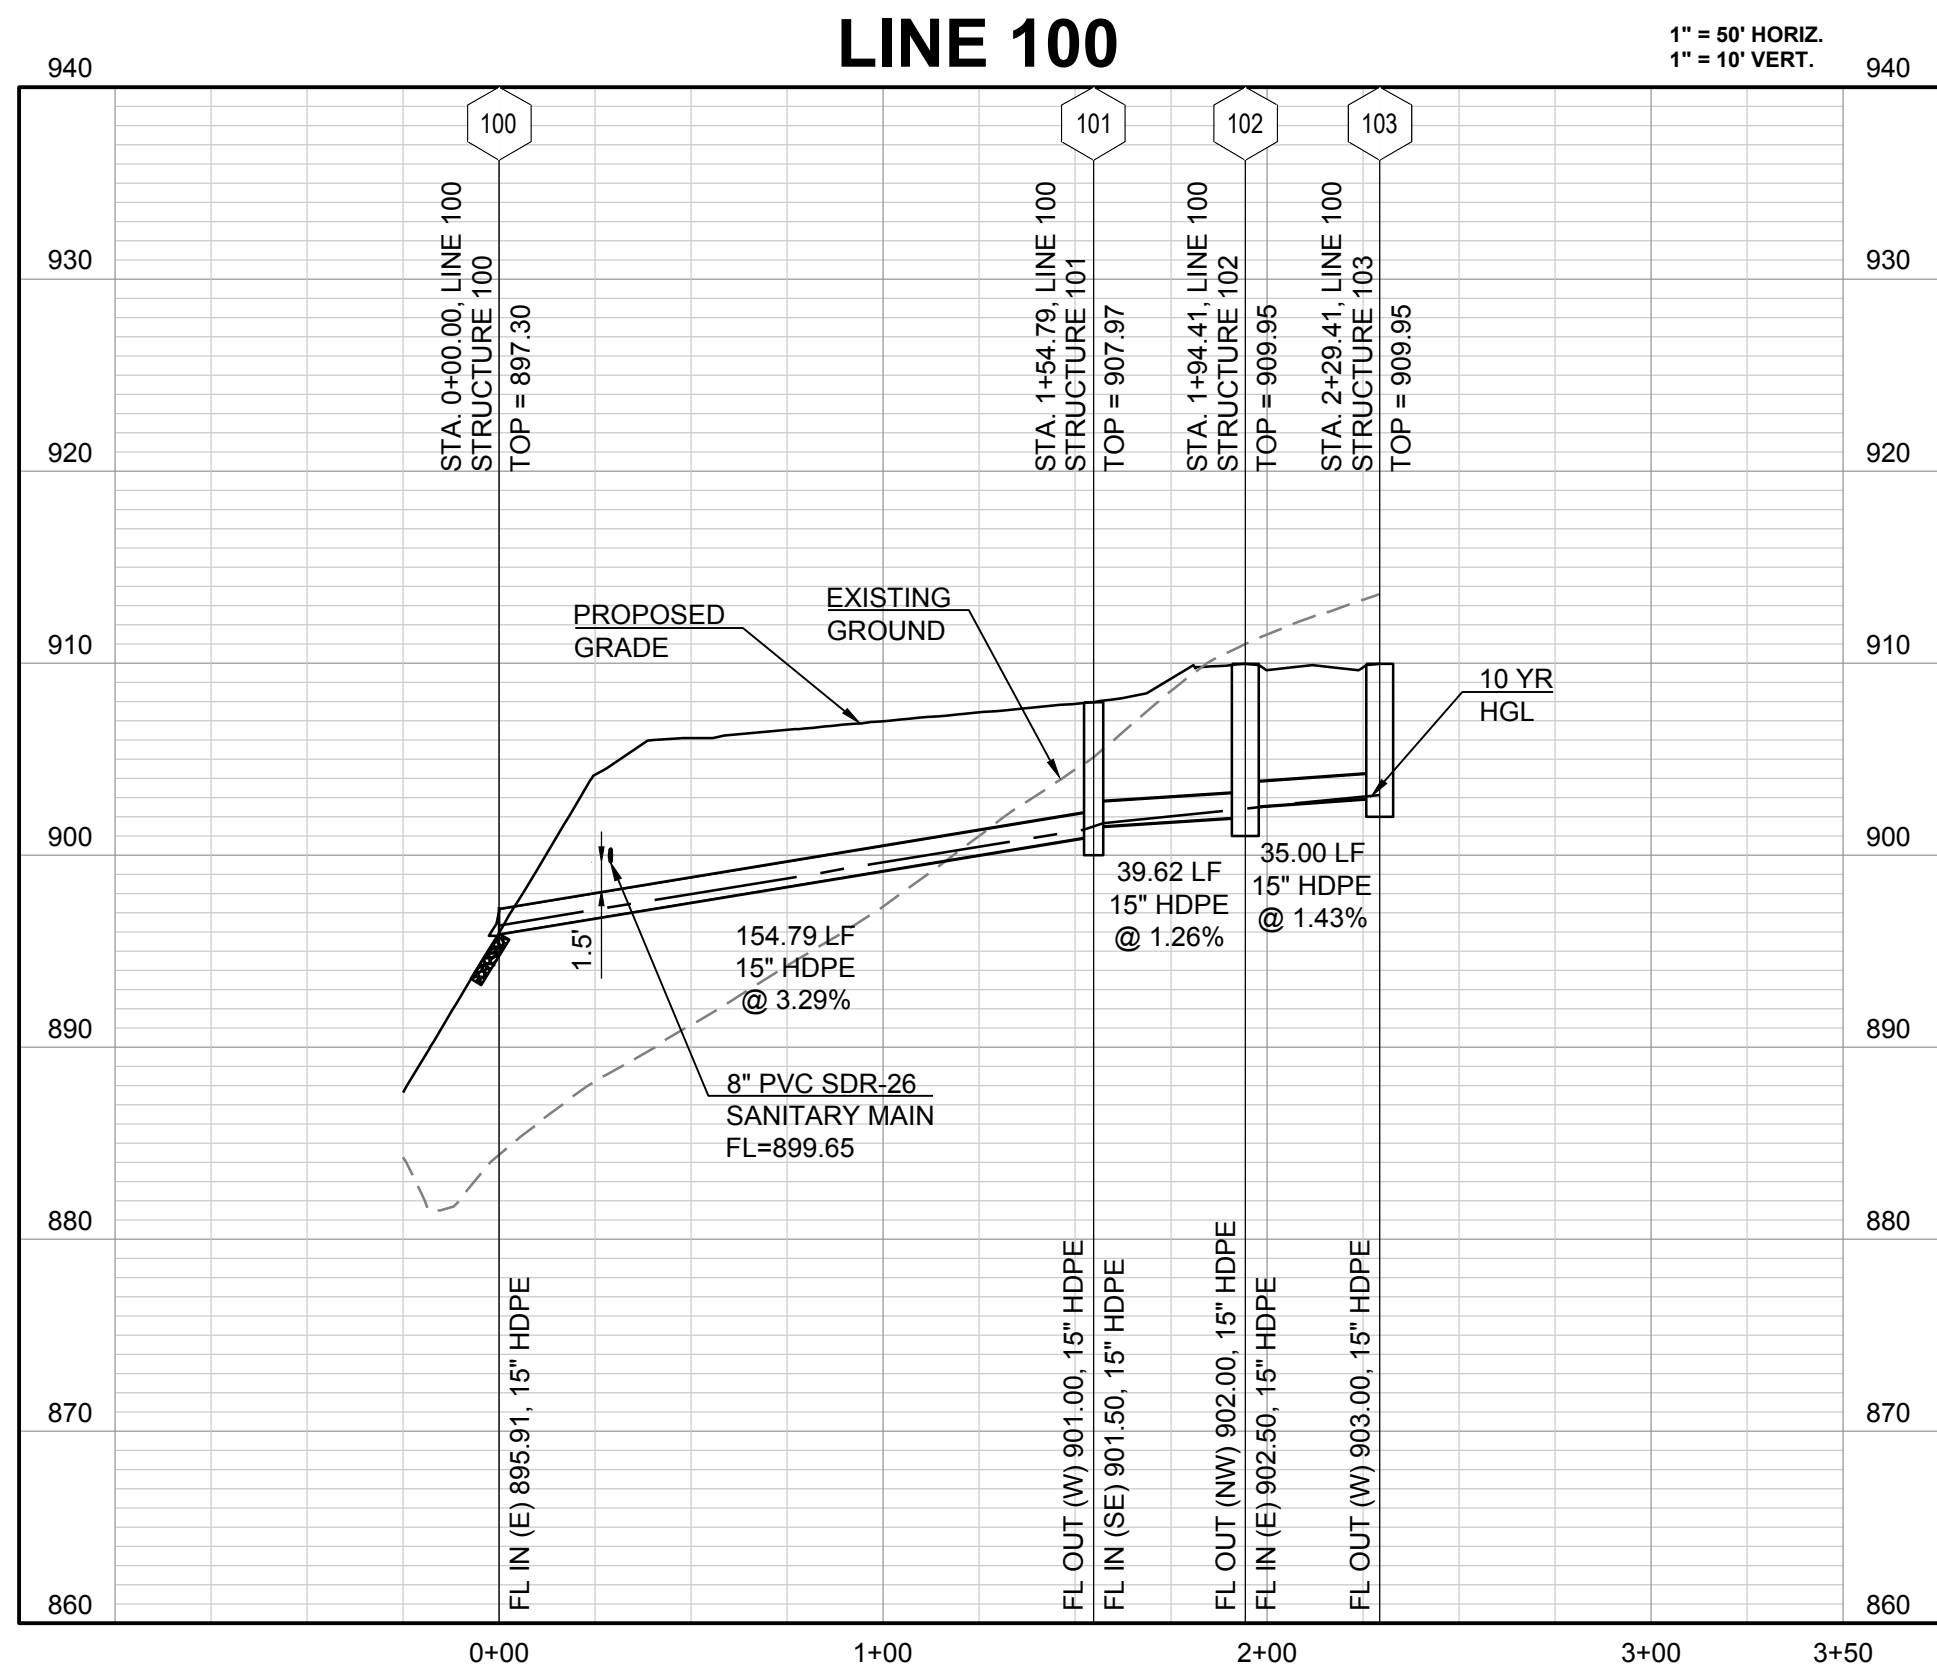

PROJECT BENCH MARK:

SANITARY MANHOLE H2 AT NW CORNER OF LOT 1153 WINTERSET VALLEY 1ST PLAT, APPROX. 39' RT. OF CL OF NW PEALE BLVD.
ELEV. 935.45'



SCHLAGEL & ASSOCIATES, P.A.
Engineers-Planners-Surveyors-Landscape Architects
14920 West 107th Street • Lenexa, Kansas 66215
(913) 492-5158 • Fax: (913) 492-8400
WWW.SCHLAGELASSOCIATES.COM
Missouri State Certificates of Authority
#E2002003600-F #AC2001005237 #LS200200859-F



**WINTERSET VALLEY, 12TH PLAT
STREET AND STORM SEWER PLANS
AUDUBON LANE AND CARSON DRIVE
LEE'S SUMMIT, MO**

REVISION DATE	DESCRIPTION
1/1/20	1/1/20
2/1/20	2/1/20
3/1/20	3/1/20
4/1/20	4/1/20
5/1/20	5/1/20
6/1/20	6/1/20
7/1/20	7/1/20
8/1/20	8/1/20

STORM PROFILE

SHEET

11
OF 24

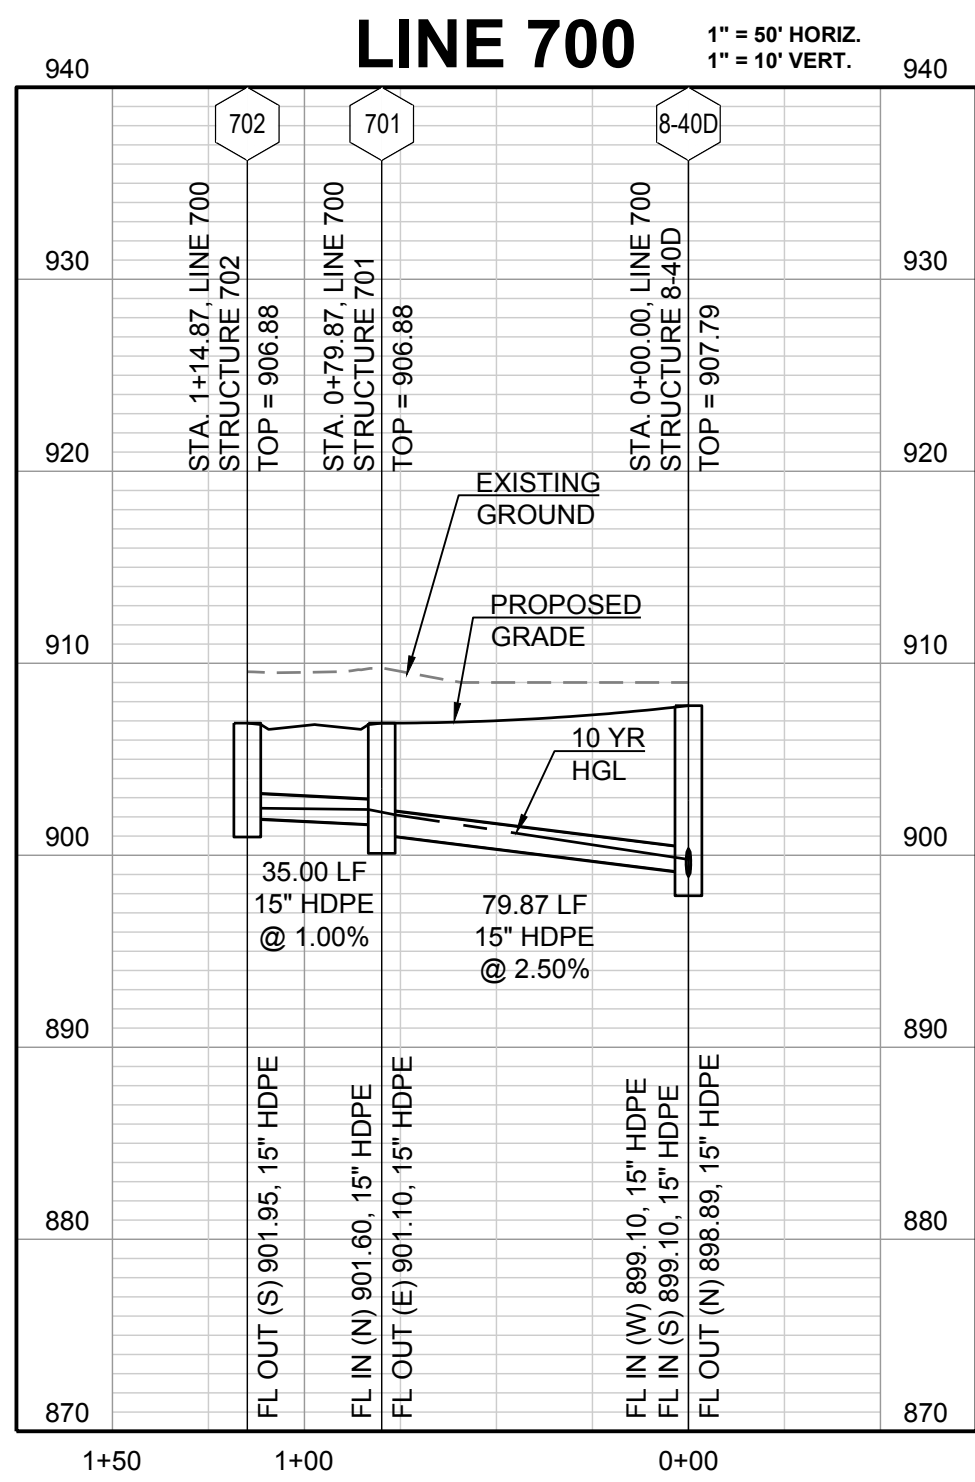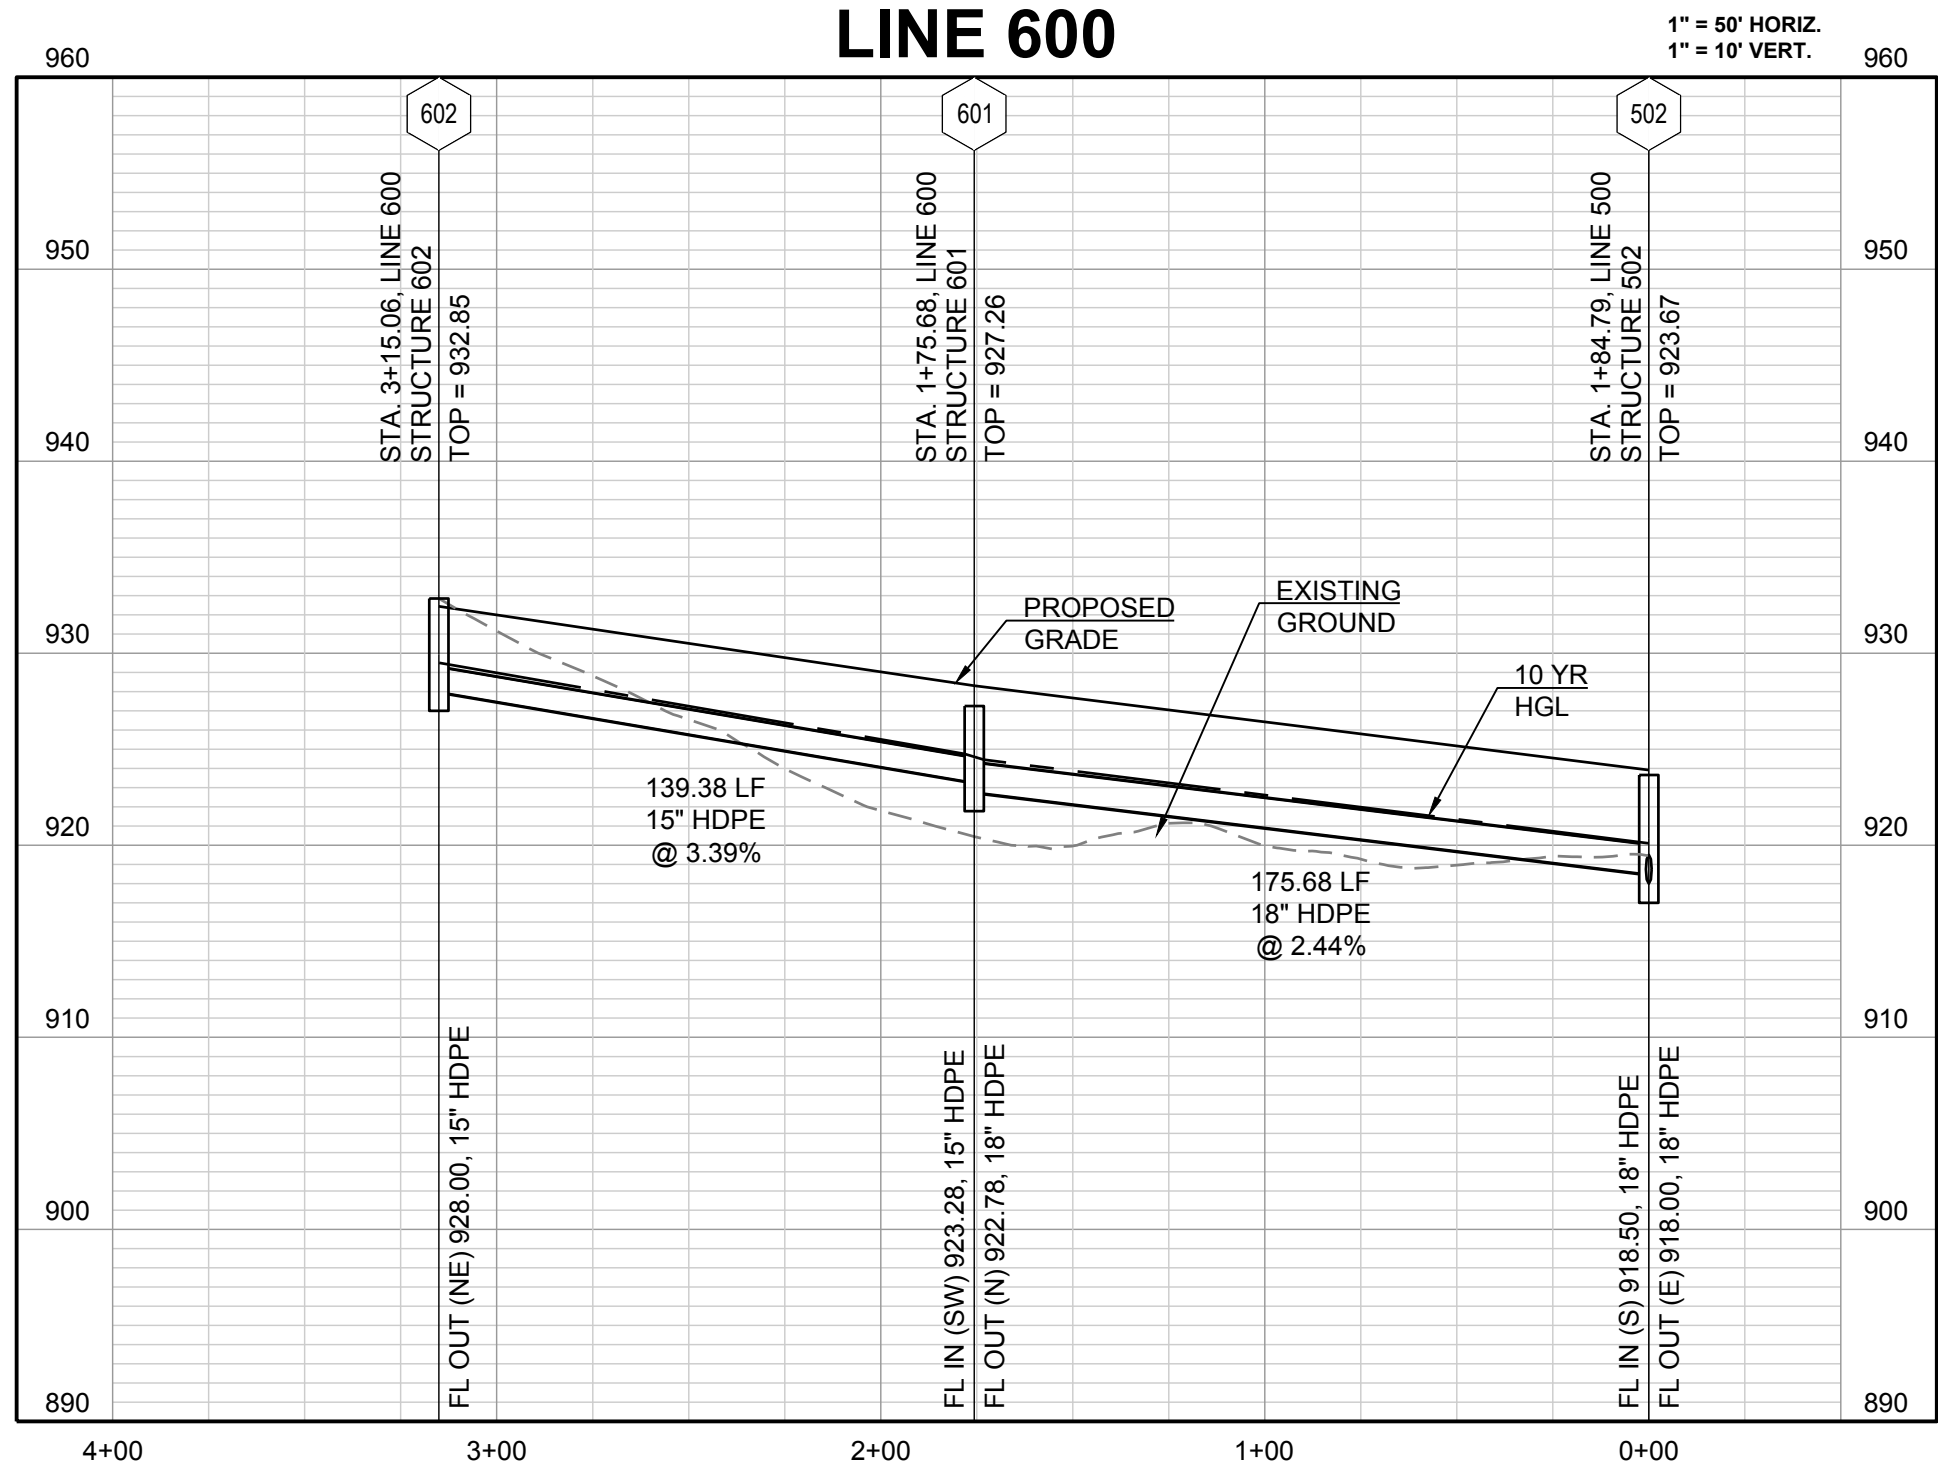

PROJECT BENCH MARK:

SANITARY MANHOLE H2 AT NW CORNER OF LOT 1153 WINTERSET VALLEY 1ST PLAT, APPROX. 39' RT. OF CL OF NW PEALE BLVD.
ELEV. 935.45'



SCHLAGEL & ASSOCIATES, P.A.
Engineers•Planners•Surveyors•Landscape Architects
14920 West 107th Street • Lenexa, Kansas 66215
(913) 492-5158 • Fax: (913) 492-8400
WWW.SCHLAGELASSOCIATES.COM
Missouri State Certificates of Authority
#E2002003690-F #LAC2001005237 #LS2002008659-F

WINTERSET VALLEY, 12TH PLAT
STREET AND STORM SEWER PLANS
AUDUBON LANE AND CARSON DRIVE
LEE'S SUMMIT, MO


REVISION DATE	DESCRIPTION
1	
2	
3	
4	
5	
6	
7	
8	

DRAWN BY: KSC	CHECKED BY: MAB	DATE PREPARED: 4.20.16	PROJ. NUMBER: 17-134
------------------	--------------------	---------------------------	-------------------------

STORM PROFILE


SHEET

12
OF 24

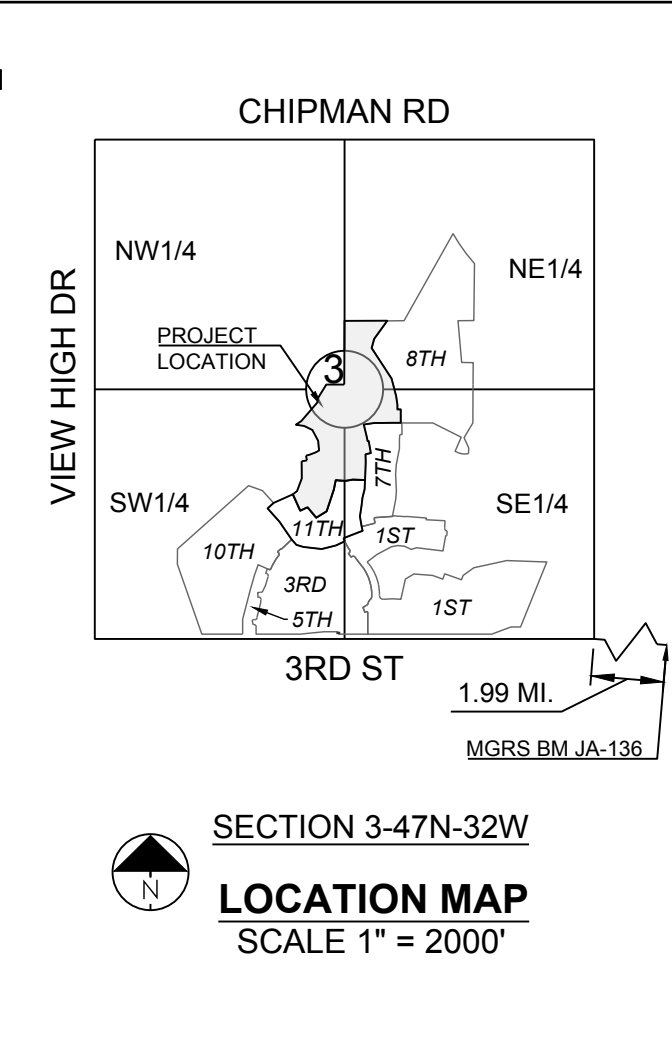

SECTION 3-47N-32W

LOCATION MAP
SCALE 1" = 2000'

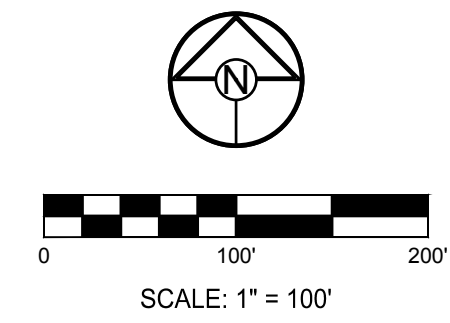

NOTE: SEE SHEET X FOR DRAINAGE CALCS

**MISSOURI GEOGRAPHIC REFERENCE SYSTEM
BENCH MARK:**

BM JA-136, LOCATED AT INTERSECTION OF SW OLDHAM PARKWAY AND SW WARD ROAD, 61 FT SOUTH OF CL OF OLDHAM PARKWAY AND 28.9 FT EAST OF THE EAST EDGE OF WARD ROAD.

ELEV. 993.11'

PROJECT BENCH MARK:

SANITARY MANHOLE H2 AT NW CORNER OF LOT 1153 WINTERSET VALLEY 1ST PLAT, APPROX. 39' RT. OF CL OF NW PEALE BLVD.

ELEV. 935.45'

SCHLAGEL & ASSOCIATES, P.A.
Engineers • Planners • Surveyors • Landscape Architects
14920 West 107th Street • Lenexa, Kansas 66215
(913) 492-5158 • Fax: (913) 492-8400
WWW.SCHLAGELASSOCIATES.COM
Missouri State Certificate of Authority
#E2002003600-F #LAC2001005237 #LS200200859-F

**WINTERSET VALLEY, 12TH PLAT
STREET AND STORM SEWER PLANS
AUDUBON LANE AND CARSON DRIVE
LEE'S SUMMIT, MO**


REVISION DATE	DESCRIPTION
1/1/17	1.00
2/1/17	2.00
3/1/17	3.00
4/1/17	4.00
5/1/17	5.00
6/1/17	6.00
7/1/17	7.00
8/1/17	8.00
9/1/17	9.00
10/1/17	10.00
11/1/17	11.00
12/1/17	12.00

DRAWN BY:	KSC
CHECKED BY:	MAB
DATE PREPARED:	4-20-16
PROJ. NUMBER:	17-134

**MASTER
DRAINAGE PLAN**

SHEET

14
OF 24

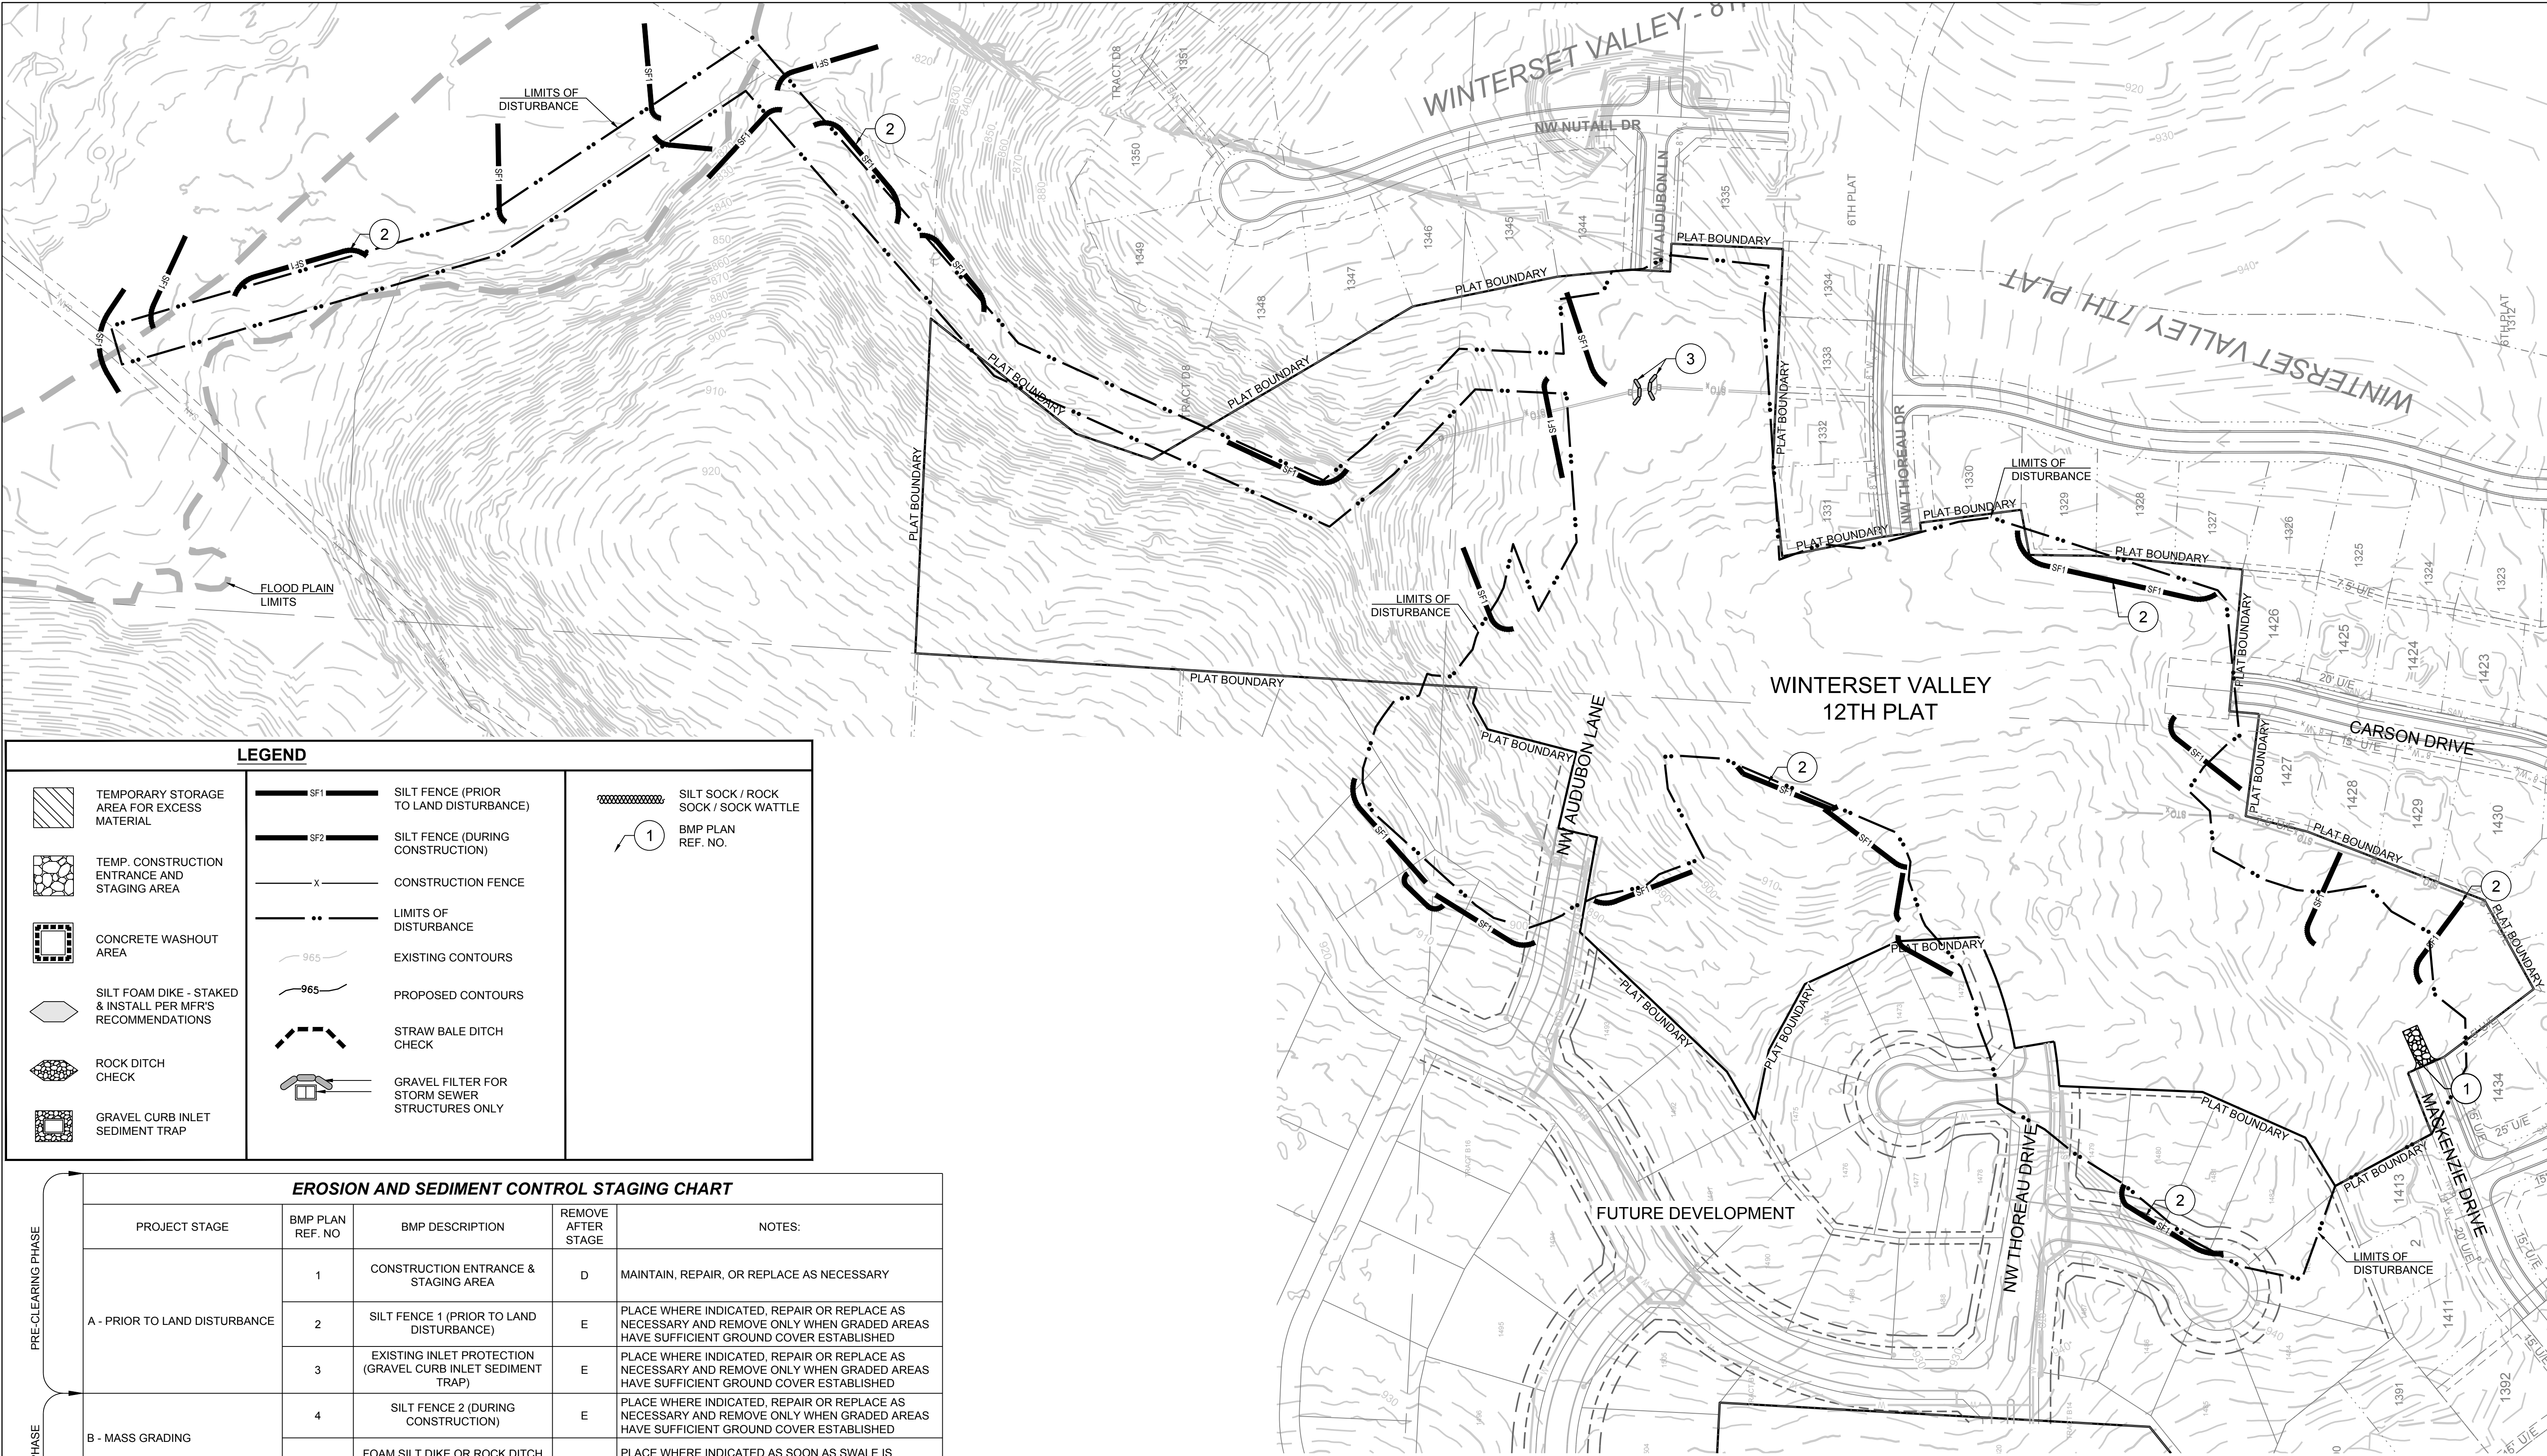

TEMPORARY STORAGE AREA FOR EXCESS MATERIAL

TEMP. CONSTRUCTION ENTRANCE AND STAGING AREA

CONCRETE WASHOUT AREA

SILT FOAM DIKE - STAKED & INSTALL PER MFR'S RECOMMENDATIONS

ROCK DITCH CHECK

GRAVEL CURB INLET SEDIMENT TRAP

SILT FENCE (PRIOR TO LAND DISTURBANCE)

SILT FENCE (DURING CONSTRUCTION)

CONSTRUCTION FENCE

LIMITS OF DISTURBANCE

EXISTING CONTOURS

PROPOSED CONTOURS

STRAW BALE DITCH CHECK

GRAVEL FILTER FOR STORM SEWER STRUCTURES ONLY

1

SILT SOCK / ROCK SOCK / SOCK WATTLE
BMP PLAN REF. NO.


EROSION AND SEDIMENT CONTROL STAGING CHART					
PRE-CLEARING PHASE	PROJECT STAGE	BMP PLAN REF. NO	BMP DESCRIPTION	REMOVE AFTER STAGE	NOTES:
	A - PRIOR TO LAND DISTURBANCE	1	CONSTRUCTION ENTRANCE & STAGING AREA	D	MAINTAIN, REPAIR, OR REPLACE AS NECESSARY
		2	SILT FENCE 1 (PRIOR TO LAND DISTURBANCE)	E	PLACE WHERE INDICATED, REPAIR OR REPLACE AS NECESSARY AND REMOVE ONLY WHEN GRADED AREAS HAVE SUFFICIENT GROUND COVER ESTABLISHED
		3	EXISTING INLET PROTECTION (GRAVEL CURB INLET SEDIMENT TRAP)	E	PLACE WHERE INDICATED, REPAIR OR REPLACE AS NECESSARY AND REMOVE ONLY WHEN GRADED AREAS HAVE SUFFICIENT GROUND COVER ESTABLISHED
CONSTRUCTION PHASE	B - MASS GRADING	4	SILT FENCE 2 (DURING CONSTRUCTION)	E	PLACE WHERE INDICATED, REPAIR OR REPLACE AS NECESSARY AND REMOVE ONLY WHEN GRADED AREAS HAVE SUFFICIENT GROUND COVER ESTABLISHED
		5	FOAM SILT DIKE OR ROCK DITCH CHECK	E	PLACE WHERE INDICATED AS SOON AS SWALE IS ESTABLISHED, REPAIR OR REPLACE AS NECESSARY
	C - UTILITY CONSTRUCTION	6	CONCRETE WASHOUT AREA	E	MAINTAIN, REPAIR, OR REPLACE AS NECESSARY
7		INLET PROTECTION (SILT FENCE)	D/E	PLACE SILT FENCE AROUND ALL STORM SEWER STRUCTURES / YARD AREA STORM STRUCTURES TO HAVE SILT FENCE REMOVED ONLY WHEN GRADED AREAS HAVE SUFFICIENT GROUND COVER ESTABLISHED	
FINAL STABILIZATION PHASE	D - AFTER PAVING OPERATIONS	8	INLET PROTECTION (GRAVEL FILTER BAGS)	E	BOARDS SHALL BE PLACED IN FRONT OF INLET OPENING FROM THE TIME SILT FENCE IS REMOVED UNTIL SUCH TIME THAT THE CURB / THROAT IS POURED. PLACE GRAVEL FILTER BAGS AT THE OPENING OF ALL CURB INLETS IMMEDIATELY AFTER THE INLET THROATS ARE POURED
		9	SILT FENCE 2 (AFTER CURB CONSTRUCTION)	E	PLACE WHERE INDICATED, REPAIR OR REPLACE AS NECESSARY AND REMOVE ONLY WHEN GRADED AREAS HAVE SUFFICIENT GROUND COVER ESTABLISHED
		10	SEEDING AND MULCHING	E	ALL DISTURBED AREAS AFTER 14 DAYS OF CONSTRUCTION INACTIVITY
	E - UNTIL CLOSURE OF LAND DISTURBANCE PERMIT				ADDITIONAL SEDIMENT AND EROSION CONTROL MEASURES MAY BE REQUIRED ANY TIME CURRENT MEASURES ARE FOUND TO BE INEFFECTIVE.

DISTURBED AREA = 18.73 A.C.

SITE SPECIFIC NOTES:

- THE CONTRACTOR IS RESPONSIBLE FOR VERIFYING ALL EXISTING UTILITY LOCATIONS PRIOR TO EXCAVATION.
- THERE ARE NO WETLANDS, NATURAL OR ARTIFICIAL WATER STORAGE DETENTION AREAS IN THE PROJECT AREA.
- NO PART OF THE PROJECT LIES WITHIN THE 100 YEAR FLOOD PLAIN PER FEMA FLOOD INSURANCE RATE MAP NUMBER 29095C0412G DATED JANUARY 20, 2017.
- ALL EROSION AND SEDIMENTATION CONTROL MEASURES SHALL BE IMPLEMENTED ACCORDING TO THE BMP STAGING CHART.
- ADDITIONAL EROSION CONTROL MAY BE REQUIRED BY THE CITY ENGINEER AT ANY TIME EXISTING MEASURES ARE FOUND TO BE INEFFECTIVE OR PROBLEMATIC AREAS ARE NOTED IN THE FIELD.

- STABILIZATION OF DISTURBED AREAS MUST, AT A MINIMUM, BE INITIATED IMMEDIATELY WHENEVER ANY CLEARING, GRADING, EXCAVATING, OR OTHER SOIL DISTURBING ACTIVITIES HAVE PERMANENTLY CEASED ON ANY PORTION OF THE SITE, OR TEMPORARILY CEASED ON ANY PORTION OF THE SITE AND WILL NOT RESUME FOR A PERIOD EXCEEDING 14 CALENDAR DAYS. THE DISTURBED AREAS SHALL BE PROTECTED FROM EROSION BY STABILIZING THE AREA WITH MULCH OR OTHER SIMILARLY EFFECTIVE SOIL STABILIZING BMPs. INITIAL STABILIZATION ACTIVITIES MUST BE COMPLETED WITHIN 14 DAYS AFTER SOIL DISTURBING ACTIVITIES CEASE.
- ALL PERIMETER SILT FENCE, EARTH DIKES, SEDIMENT BASINS, AND ROCK CONSTRUCTION ENTRANCES WILL BE INSTALLED BEFORE GRADING OPERATIONS BEGIN.
- SILT FENCE AND EARTH DIKES THAT ARE PLACED BEFORE GRADING BEGINS WILL BE MAINTAINED BY THE GRADING CONTRACTOR.
- AREAS WITHIN PUBLIC RIGHT-OF-WAY SHALL BE SODDED IMMEDIATELY AFTER CONSTRUCTION IS COMPLETE.

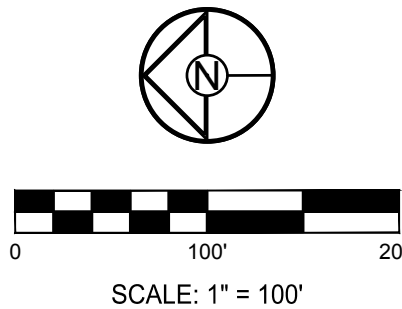

SCHLAGEL & ASSOCIATES, P.A.
Engineers • Planners • Surveyors • Landscape Architects
14920 West 107th Street • Lenexa, Kansas 66215
(913) 492-5158 • Fax: (913) 492-8400
WWW.SCHLAGELASSOCIATES.COM
Missouri State Certificates of Authority
#E2002003600-F #LAC2001005237 #LS2002008659-F


WINTERSET VALLEY, 12TH PLAT
STREET AND STORM SEWER PLANS
AUDUBON LANE AND CARSON DRIVE LEE'S
SUMMIT, MO

REVISION DATE	DESCRIPTION
1	
2	
3	
4	
5	
6	
7	
8	
9	
10	

DRAWN BY:	KSC
CHECKED BY:	MAB
DATE PREPARED:	4-20-18
PROJ. NUMBER:	17-134

PRE-CLEARING PLAN

SHEET
15
OF 24

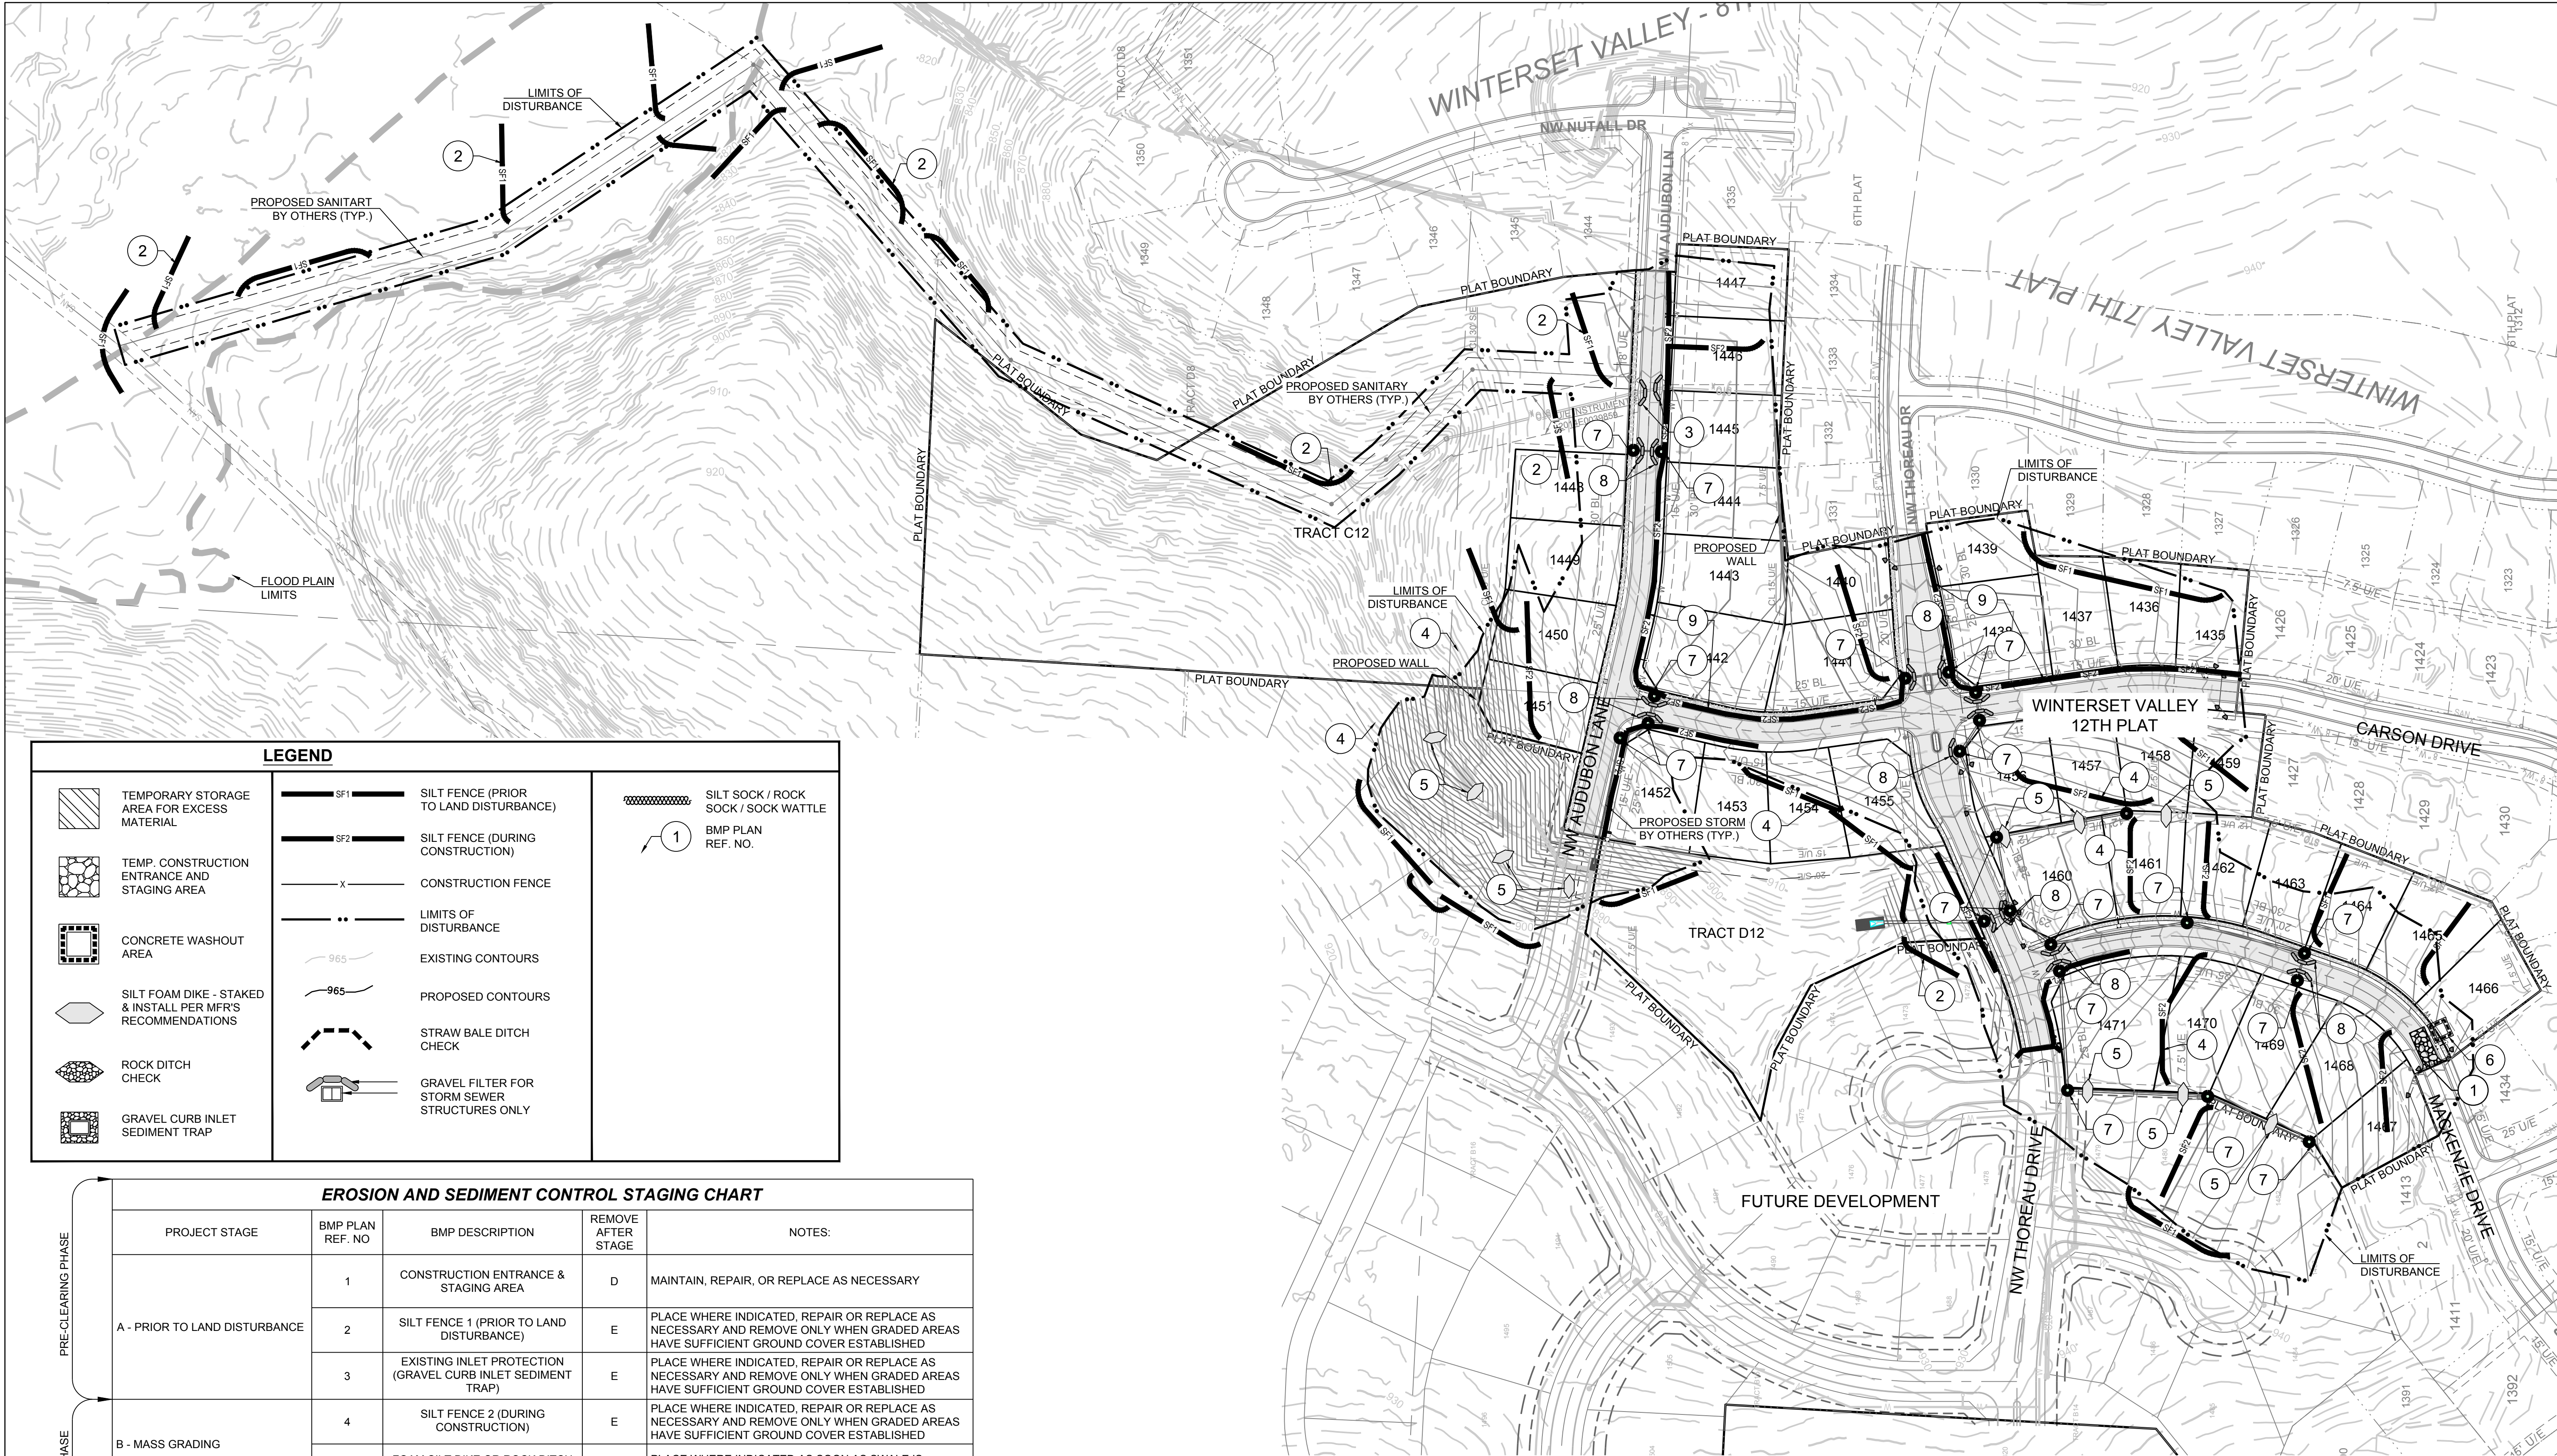

TEMPORARY STORAGE AREA FOR EXCESS MATERIAL

TEMP. CONSTRUCTION ENTRANCE AND STAGING AREA

CONCRETE WASHOUT AREA

SILT FOAM DIKE - STAKED & INSTALL PER MFR'S RECOMMENDATIONS

ROCK DITCH CHECK

GRAVEL CURB INLET SEDIMENT TRAP

SF1

SILT FENCE (PRIOR TO LAND DISTURBANCE)

SF2

SILT FENCE (DURING CONSTRUCTION)

X

CONSTRUCTION FENCE

LIMITS OF DISTURBANCE

965

EXISTING CONTOURS

965

PROPOSED CONTOURS

- - -

STRAW BALE DITCH CHECK

GRAVEL FILTER FOR STORM SEWER STRUCTURES ONLY

SILT SOCK / ROCK SOCK / SOCK WATTLE

1

BMP PLAN REF. NO.


	EROSION AND SEDIMENT CONTROL STAGING CHART				
	PROJECT STAGE	BMP PLAN REF. NO	BMP DESCRIPTION	REMOVE AFTER STAGE	NOTES:
PRE-CLEARING PHASE	A - PRIOR TO LAND DISTURBANCE	1	CONSTRUCTION ENTRANCE & STAGING AREA	D	MAINTAIN, REPAIR, OR REPLACE AS NECESSARY
		2	SILT FENCE 1 (PRIOR TO LAND DISTURBANCE)	E	PLACE WHERE INDICATED, REPAIR OR REPLACE AS NECESSARY AND REMOVE ONLY WHEN GRADED AREAS HAVE SUFFICIENT GROUND COVER ESTABLISHED
		3	EXISTING INLET PROTECTION (GRAVEL CURB INLET SEDIMENT TRAP)	E	PLACE WHERE INDICATED, REPAIR OR REPLACE AS NECESSARY AND REMOVE ONLY WHEN GRADED AREAS HAVE SUFFICIENT GROUND COVER ESTABLISHED
CONSTRUCTION PHASE	B - MASS GRADING	4	SILT FENCE 2 (DURING CONSTRUCTION)	E	PLACE WHERE INDICATED, REPAIR OR REPLACE AS NECESSARY AND REMOVE ONLY WHEN GRADED AREAS HAVE SUFFICIENT GROUND COVER ESTABLISHED
		5	FOAM SILT DIKE OR ROCK DITCH CHECK	E	PLACE WHERE INDICATED AS SOON AS SWALE IS ESTABLISHED, REPAIR OR REPLACE AS NECESSARY
	C - UTILITY CONSTRUCTION	6	CONCRETE WASHOUT AREA	E	MAINTAIN, REPAIR, OR REPLACE AS NECESSARY
FINAL STABILIZATION PHASE	D - AFTER PAVING OPERATIONS	7	INLET PROTECTION (SILT FENCE)	D/E	PLACE SILT FENCE AROUND ALL STORM SEWER STRUCTURES / YARD AREA STORM STRUCTURES TO HAVE SILT FENCE REMOVED ONLY WHEN GRADED AREAS HAVE SUFFICIENT GROUND COVER ESTABLISHED BOARDS SHALL BE PLACED IN FRONT OF INLET OPENING FROM THE TIME SILT FENCE IS REMOVED UNTIL SUCH TIME THAT THE CURB / THROAT IS POURED. PLACE GRAVEL FILTER BAGS AT THE OPENING OF ALL CURB INLETS IMMEDIATELY AFTER THE INLET THROATS ARE POURED
		8	INLET PROTECTION (GRAVEL FILTER BAGS)	E	
		9	SILT FENCE 2 (AFTER CURB CONSTRUCTION)	E	PLACE WHERE INDICATED, REPAIR OR REPLACE AS NECESSARY AND REMOVE ONLY WHEN GRADED AREAS HAVE SUFFICIENT GROUND COVER ESTABLISHED
	E - UNTIL CLOSURE OF LAND DISTURBANCE PERMIT	10	SEEDING AND MULCHING	E	ALL DISTURBED AREAS AFTER 14 DAYS OF CONSTRUCTION INACTIVITY
					ADDITIONAL SEDIMENT AND EROSION CONTROL MEASURES MAY BE REQUIRED ANY TIME CURRENT MEASURES ARE FOUND TO BE INEFFECTIVE.


DISTURBED AREA = 18.73 A.C.

SITE SPECIFIC NOTES:

- THE CONTRACTOR IS RESPONSIBLE FOR VERIFYING ALL EXISTING UTILITY LOCATIONS PRIOR TO EXCAVATION.
- THERE ARE NO WETLANDS, NATURAL OR ARTIFICIAL WATER STORAGE DETENTION AREAS IN THE PROJECT AREA.
- NO PART OF THE PROJECT LIES WITHIN THE 100 YEAR FLOOD PLAIN PER FEMA FLOOD INSURANCE RATE MAP NUMBER 29095C0412G DATED JANUARY 20, 2017.
- ALL EROSION AND SEDIMENTATION CONTROL MEASURES SHALL BE IMPLEMENTED ACCORDING TO THE BMP STAGING CHART.
- ADDITIONAL EROSION CONTROL MAY BE REQUIRED BY THE CITY ENGINEER AT ANY TIME EXISTING MEASURES ARE FOUND TO BE INEFFECTIVE OR PROBLEMATIC AREAS ARE NOTED IN THE FIELD.

- STABILIZATION OF DISTURBED AREAS MUST, AT A MINIMUM, BE INITIATED IMMEDIATELY WHENEVER ANY CLEARING, GRADING, EXCAVATING, OR OTHER SOIL DISTURBING ACTIVITIES HAVE PERMANENTLY CEASED ON ANY PORTION OF THE SITE, OR TEMPORARILY CEASED ON ANY PORTION OF THE SITE AND WILL NOT RESUME FOR A PERIOD EXCEEDING 14 CALENDAR DAYS. THE DISTURBED AREAS SHALL BE PROTECTED FROM EROSION BY STABILIZING THE AREA WITH MULCH OR OTHER SIMILARLY EFFECTIVE SOIL STABILIZING BMP'S. INITIAL STABILIZATION ACTIVITIES MUST BE COMPLETED WITHIN 14 DAYS AFTER SOIL DISTURBING ACTIVITIES CEASE.
- ALL PERIMETER SILT FENCE, EARTH DIKES, SEDIMENT BASINS, AND ROCK CONSTRUCTION ENTRANCES WILL BE INSTALLED BEFORE GRADING OPERATIONS BEGIN.
- SILT FENCE AND EARTH DIKES THAT ARE PLACED BEFORE GRADING BEGINS WILL BE MAINTAINED BY THE GRADING CONTRACTOR.
- AREAS WITHIN PUBLIC RIGHT-OF-WAY SHALL BE SODDED IMMEDIATELY AFTER CONSTRUCTION IS COMPLETE.

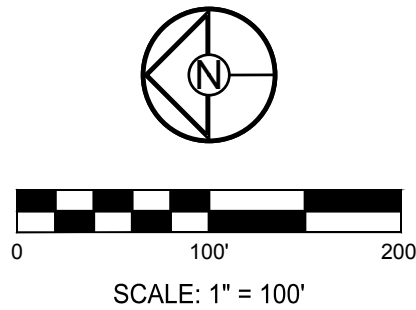

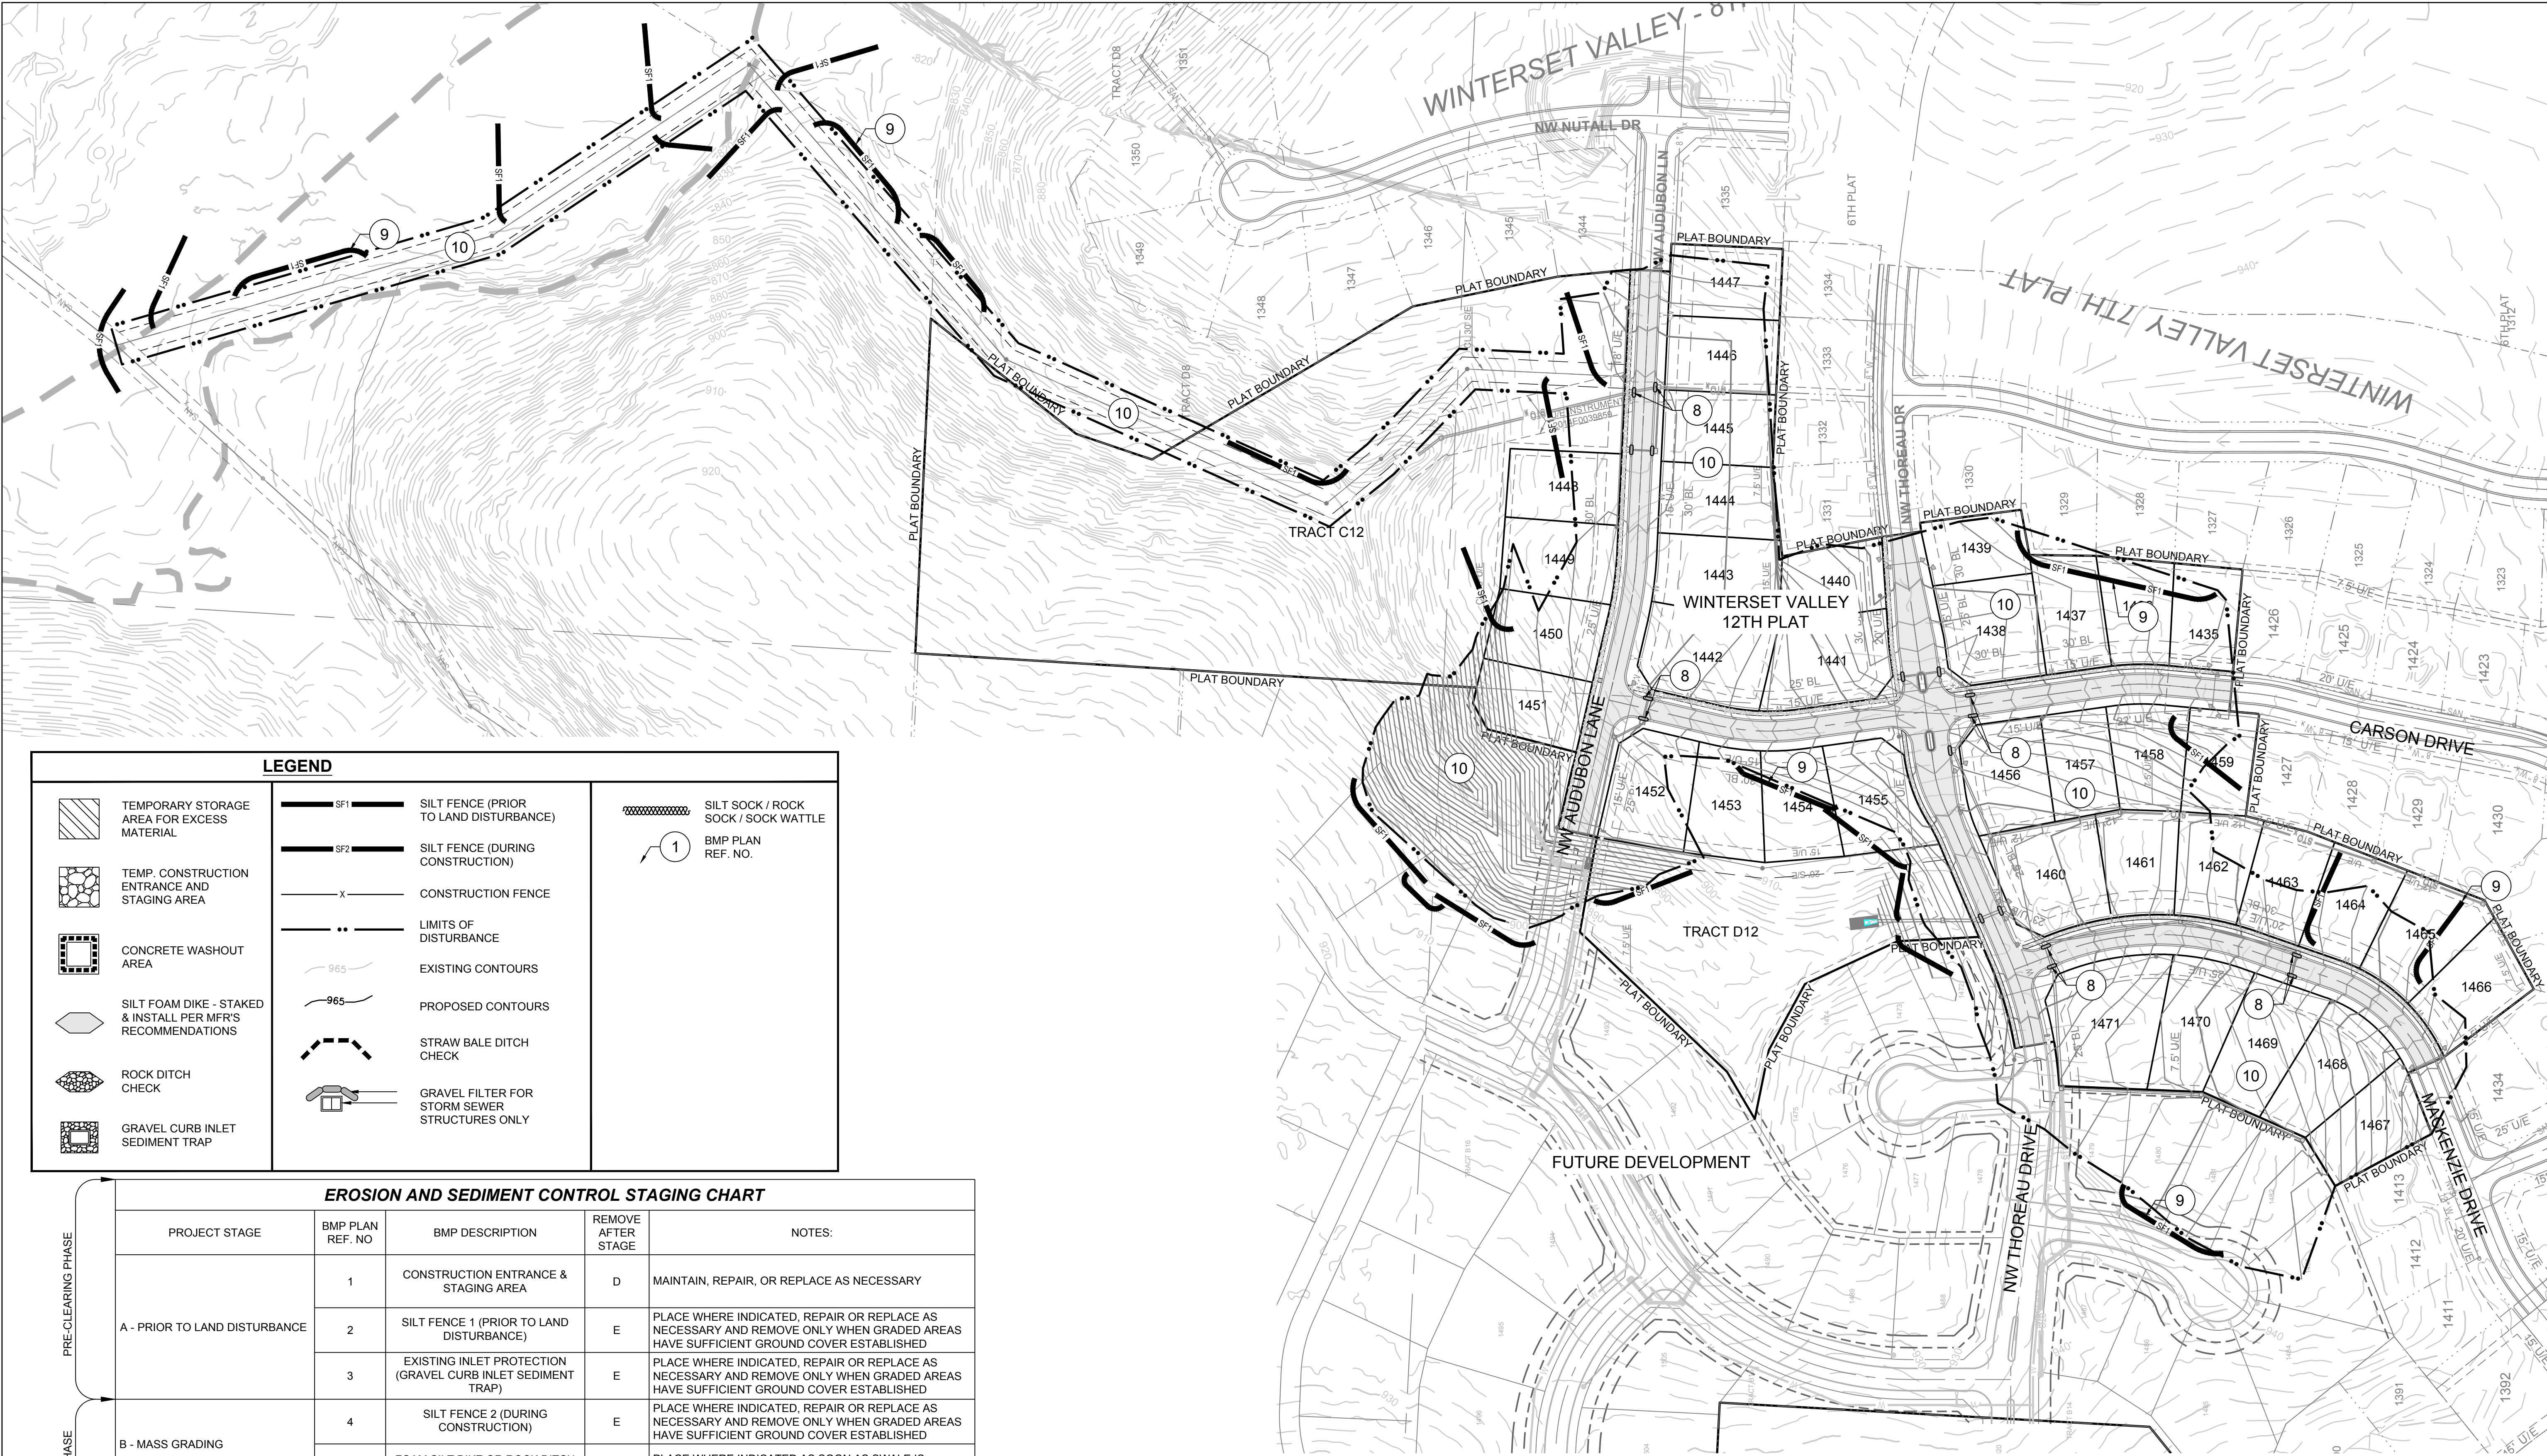

TEMPORARY STORAGE AREA FOR EXCESS MATERIAL

TEMP. CONSTRUCTION ENTRANCE AND STAGING AREA

CONCRETE WASHOUT AREA

SILT FOAM DIKE - STAKED & INSTALL PER MFR'S RECOMMENDATIONS

ROCK DITCH CHECK

GRAVEL CURB INLET SEDIMENT TRAP

SF1

SILT FENCE (PRIOR TO LAND DISTURBANCE)

SF2

SILT FENCE (DURING CONSTRUCTION)

X

CONSTRUCTION FENCE

LIMITS OF DISTURBANCE

965

EXISTING CONTOURS

965

PROPOSED CONTOURS

STRAW BALE DITCH CHECK

GRAVEL FILTER FOR STORM SEWER STRUCTURES ONLY

SILT SOCK / ROCK SOCK / SOCK WATTLE

BMP PLAN REF. NO.


EROSION AND SEDIMENT CONTROL STAGING CHART					
PRE-CLEARING PHASE	PROJECT STAGE	BMP PLAN REF. NO	BMP DESCRIPTION	REMOVE AFTER STAGE	NOTES:
	A - PRIOR TO LAND DISTURBANCE	1	CONSTRUCTION ENTRANCE & STAGING AREA	D	MAINTAIN, REPAIR, OR REPLACE AS NECESSARY
		2	SILT FENCE 1 (PRIOR TO LAND DISTURBANCE)	E	PLACE WHERE INDICATED, REPAIR OR REPLACE AS NECESSARY AND REMOVE ONLY WHEN GRADED AREAS HAVE SUFFICIENT GROUND COVER ESTABLISHED
3		EXISTING INLET PROTECTION (GRAVEL CURB INLET SEDIMENT TRAP)	E	PLACE WHERE INDICATED, REPAIR OR REPLACE AS NECESSARY AND REMOVE ONLY WHEN GRADED AREAS HAVE SUFFICIENT GROUND COVER ESTABLISHED	
CONSTRUCTION PHASE	B - MASS GRADING	4	SILT FENCE 2 (DURING CONSTRUCTION)	E	PLACE WHERE INDICATED, REPAIR OR REPLACE AS NECESSARY AND REMOVE ONLY WHEN GRADED AREAS HAVE SUFFICIENT GROUND COVER ESTABLISHED
		5	FOAM SILT DIKE OR ROCK DITCH CHECK	E	PLACE WHERE INDICATED AS SOON AS SWALE IS ESTABLISHED, REPAIR OR REPLACE AS NECESSARY
	C - UTILITY CONSTRUCTION	6	CONCRETE WASHOUT AREA	E	MAINTAIN, REPAIR, OR REPLACE AS NECESSARY
7		INLET PROTECTION (SILT FENCE)	D/E	PLACE SILT FENCE AROUND ALL STORM SEWER STRUCTURES / YARD AREA STORM STRUCTURES TO HAVE SILT FENCE REMOVED ONLY WHEN GRADED AREAS HAVE SUFFICIENT GROUND COVER ESTABLISHED	
FINAL STABILIZATION PHASE	D - AFTER PAVING OPERATIONS	8	INLET PROTECTION (GRAVEL FILTER BAGS)	E	BOARDS SHALL BE PLACED IN FRONT OF INLET OPENING FROM THE TIME SILT FENCE IS REMOVED UNTIL SUCH TIME THAT THE CURB / THROAT IS POURED. PLACE GRAVEL FILTER BAGS AT THE OPENING OF ALL CURB INLETS IMMEDIATELY AFTER THE INLET THROATS ARE POURED
		9	SILT FENCE 1 (AFTER CURB CONSTRUCTION)	E	PLACE WHERE INDICATED, REPAIR OR REPLACE AS NECESSARY AND REMOVE ONLY WHEN GRADED AREAS HAVE SUFFICIENT GROUND COVER ESTABLISHED
		10	SEEDING AND MULCHING	E	ALL DISTURBED AREAS AFTER 14 DAYS OF CONSTRUCTION INACTIVITY
	E - UNTIL CLOSURE OF LAND DISTURBANCE PERMIT				ADDITIONAL SEDIMENT AND EROSION CONTROL MEASURES MAY BE REQUIRED ANY TIME CURRENT MEASURES ARE FOUND TO BE INEFFECTIVE.


DISTURBED AREA = 18.73 A.C.

SITE SPECIFIC NOTES:

- THE CONTRACTOR IS RESPONSIBLE FOR VERIFYING ALL EXISTING UTILITY LOCATIONS PRIOR TO EXCAVATION.
- THERE ARE NO WETLANDS, NATURAL OR ARTIFICIAL WATER STORAGE DETENTION AREAS IN THE PROJECT AREA.
- NO PART OF THE PROJECT LIES WITHIN THE 100 YEAR FLOOD PLAIN PER FEMA FLOOD INSURANCE RATE MAP NUMBER 29095C0412G DATED JANUARY 20, 2017.
- ALL EROSION AND SEDIMENTATION CONTROL MEASURES SHALL BE IMPLEMENTED ACCORDING TO THE BMP STAGING CHART.
- ADDITIONAL EROSION CONTROL MAY BE REQUIRED BY THE CITY ENGINEER AT ANY TIME EXISTING MEASURES ARE FOUND TO BE INEFFECTIVE OR PROBLEMATIC AREAS ARE NOTED IN THE FIELD.

- STABILIZATION OF DISTURBED AREAS MUST, AT A MINIMUM, BE INITIATED IMMEDIATELY WHENEVER ANY CLEARING, GRADING, EXCAVATING, OR OTHER SOIL DISTURBING ACTIVITIES HAVE PERMANENTLY CEASED ON ANY PORTION OF THE SITE, OR TEMPORARILY CEASED ON ANY PORTION OF THE SITE AND WILL NOT RESUME FOR A PERIOD EXCEEDING 14 CALENDAR DAYS. THE DISTURBED AREAS SHALL BE PROTECTED FROM EROSION BY STABILIZING THE AREA WITH MULCH OR OTHER SIMILARLY EFFECTIVE SOIL STABILIZING BMPs. INITIAL STABILIZATION ACTIVITIES MUST BE COMPLETED WITHIN 14 DAYS AFTER SOIL DISTURBING ACTIVITIES CEASE.
- ALL PERIMETER SILT FENCE, EARTH DIKES, SEDIMENT BASINS, AND ROCK CONSTRUCTION ENTRANCES WILL BE INSTALLED BEFORE GRADING OPERATIONS BEGIN.
- SILT FENCE AND EARTH DIKES THAT ARE PLACED BEFORE GRADING BEGINS WILL BE MAINTAINED BY THE GRADING CONTRACTOR.
- AREAS WITHIN PUBLIC RIGHT-OF-WAY SHALL BE SODDED IMMEDIATELY AFTER CONSTRUCTION IS COMPLETE.

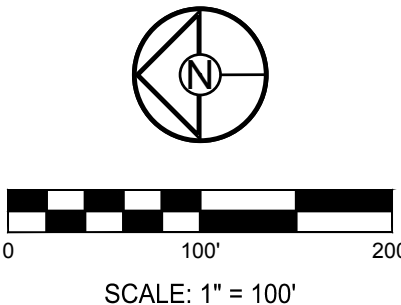

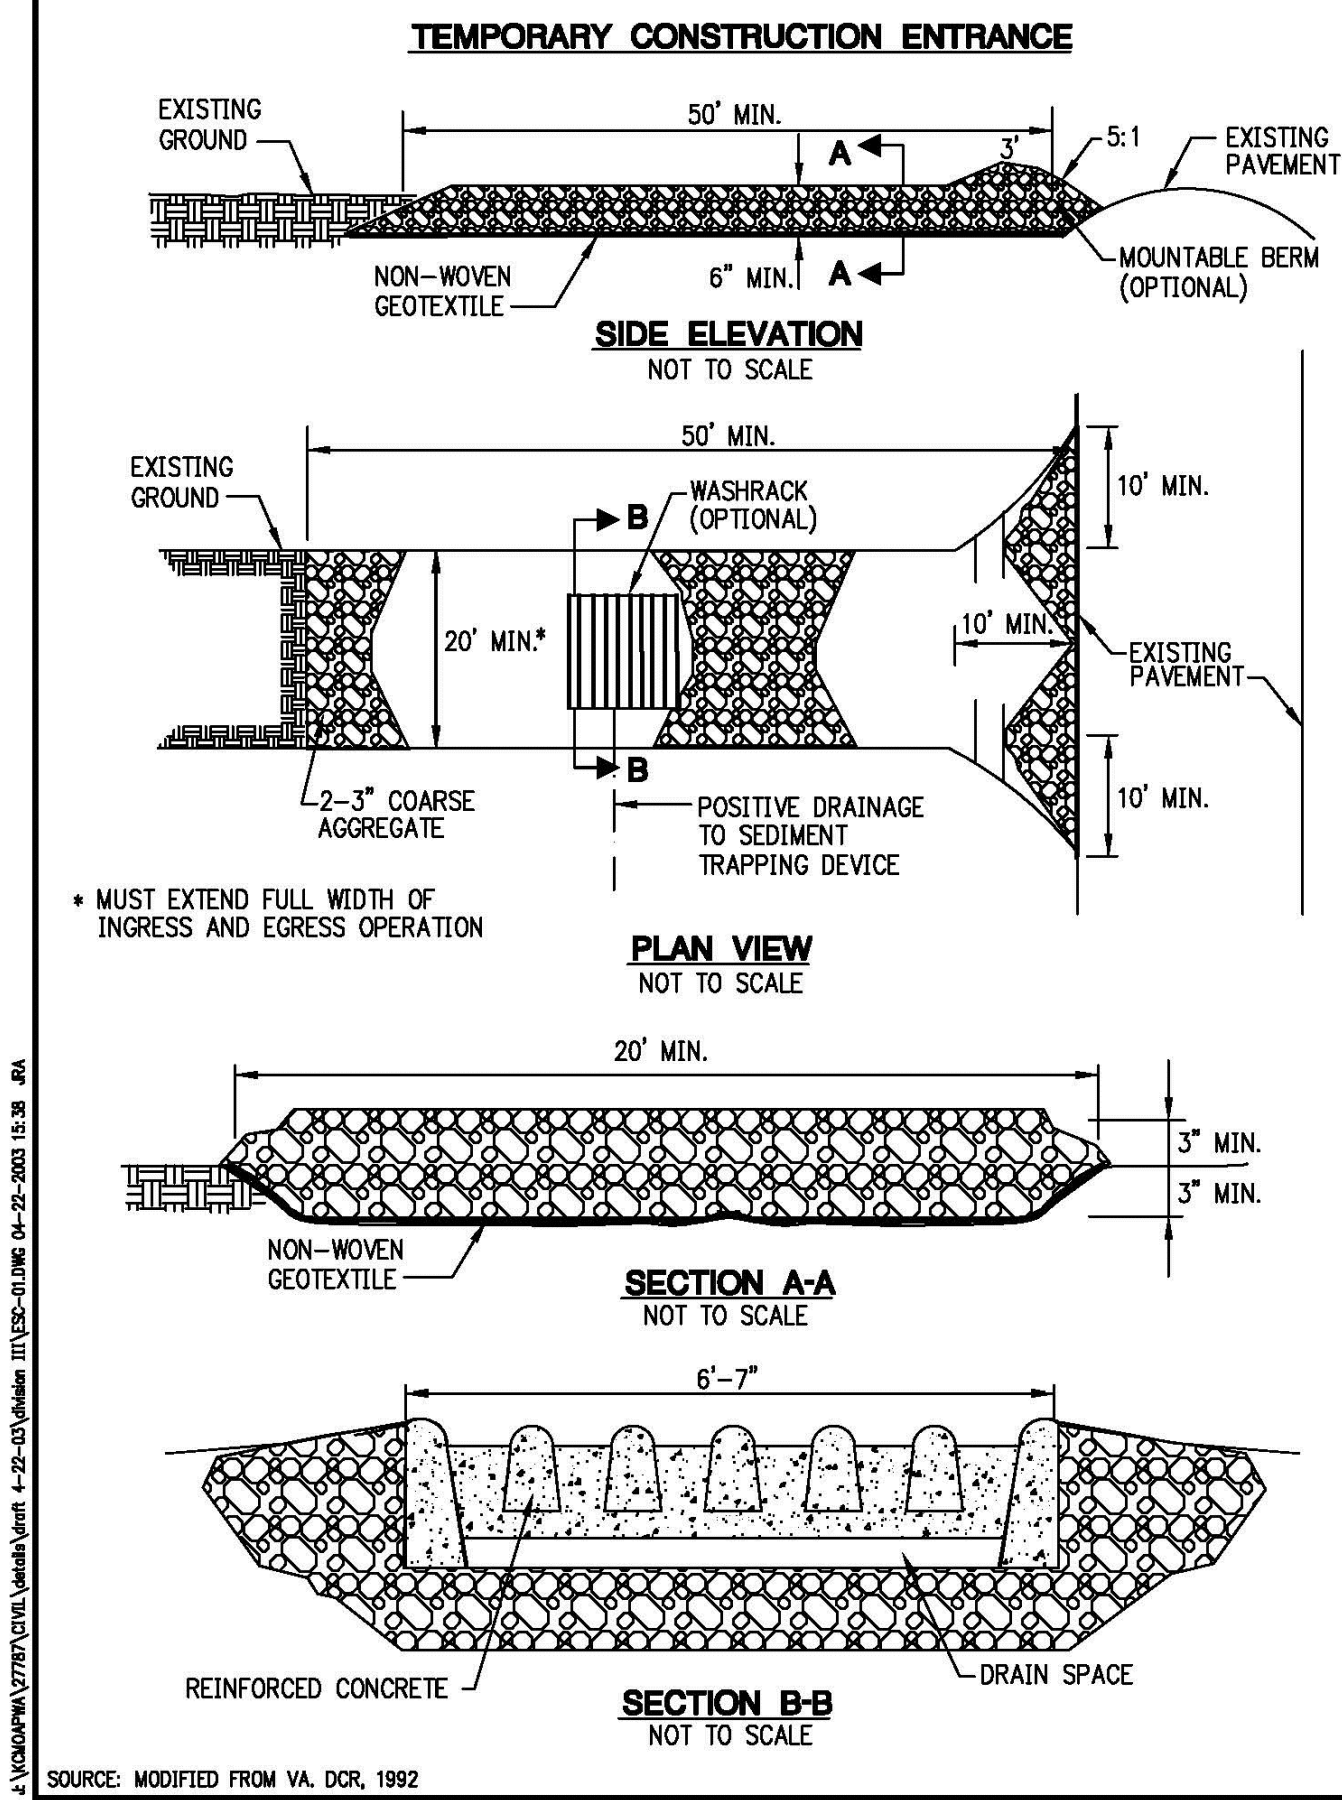

TEMPORARY CONSTRUCTION ENTRANCE PAD NOTES:

A) INSTALLATION:

1. AVOID LOCATING ON STEEP SLOPES OR AT CURVES ON PUBLIC ROADS. IF POSSIBLE, LOCATE WHERE PERMANENT ROADS WILL EVENTUALLY BE CONSTRUCTED.
2. REMOVE ALL VEGETATION AND OTHER UNSUITABLE MATERIAL FROM THE FOUNDATION AREA, GRADE, AND CROWN FOR POSITIVE DRAINAGE.
3. IF SLOPE TOWARDS THE PUBLIC ROAD EXCEEDS 2%, CONSTRUCT A 6-TO 8-INCH HIGH RIDGE WITH 3:1V SIDE SLOPES ACROSS THE FOUNDATION APPROXIMATELY 15 FEET FROM THE EDGE OF THE PUBLIC ROAD TO DIVERT RUNOFF AWAY FROM IT.
4. INSTALL PIPE UNDER THE ENTRANCE IF NEEDED TO MAINTAIN DRAINAGE DITCHES ALONG PUBLIC ROADS.
5. PLACE STONE TO DIMENSIONS AND GRADE AS SHOWN ON PLANS. LEAVE SURFACE SMOOTH AND SLOPED FOR DRAINAGE.
6. DIVERT ALL SURFACE RUNOFF AND DRAINAGE FROM THE ENTRANCE TO A SEDIMENT CONTROL DEVICE.
7. IF WET CONDITIONS ARE ANTICIPATED, PLACE GEOTEXTILE FABRIC ON THE GRADED FOUNDATION TO IMPROVE STABILITY.


B) TROUBLESHOOTING:

1. CONSULT WITH A QUALIFIED DESIGN PROFESSIONAL IF ANY OF THE FOLLOWING OCCUR:
 - a. INADEQUATE RUNOFF CONTROL TO THE EXTENT THAT SEDIMENT WASHES ONTO PUBLIC ROAD - INSTALL DIVERSIONS OR OTHER RUNOFF CONTROL MEASURES.
 - b. SMALL STONE, THIN PAD, OR ABSENCE OF GEOTEXTILE FABRIC RESULTS IN RUTS AND MUDDY CONDITIONS AS STONE IS PRESSED INTO SOIL - INCREASE STONE SIZE OR PAD THICKNESS OR ADD GEOTEXTILE FABRIC.
 - c. PAD TOO SHORT FOR HEAVY CONSTRUCTION TRAFFIC - EXTEND PAD BEYOND THE MINIMUM 50-FOOT LENGTH AS NECESSARY.

C) INSPECTION AND MAINTENANCE:

1. INSPECT STONE PAD AND SEDIMENT DISPOSAL AREA WEEKLY AND AFTER 1/2-INCH OR GREATER STORM EVENTS.
2. RESHAPE PAD AS NEEDED FOR PROPER DRAINAGE AND RUNOFF CONTROL.
3. TOPDRESS WITH CLEAN 2-AND 3-INCH STONE AS NEEDED.
4. IMMEDIATELY REMOVE MUD OR SEDIMENT TRACKED OR WASHED ONTO PUBLIC ROAD. REPAIR ANY BROKEN ROAD PAVEMENT IMMEDIATELY.
5. REMOVE ALL TEMPORARY ROAD MATERIALS FROM AREAS WHERE PERMANENT VEGETATION WILL BE ESTABLISHED.


AMERICAN PUBLIC WORKS ASSOCIATION
APWA
KANSAS CITY METROPOLITAN CHAPTER
TEMPORARY CONSTRUCTION ENTRANCE
STANDARD DRAWING NUMBER: ESC-01
ADOPTED:

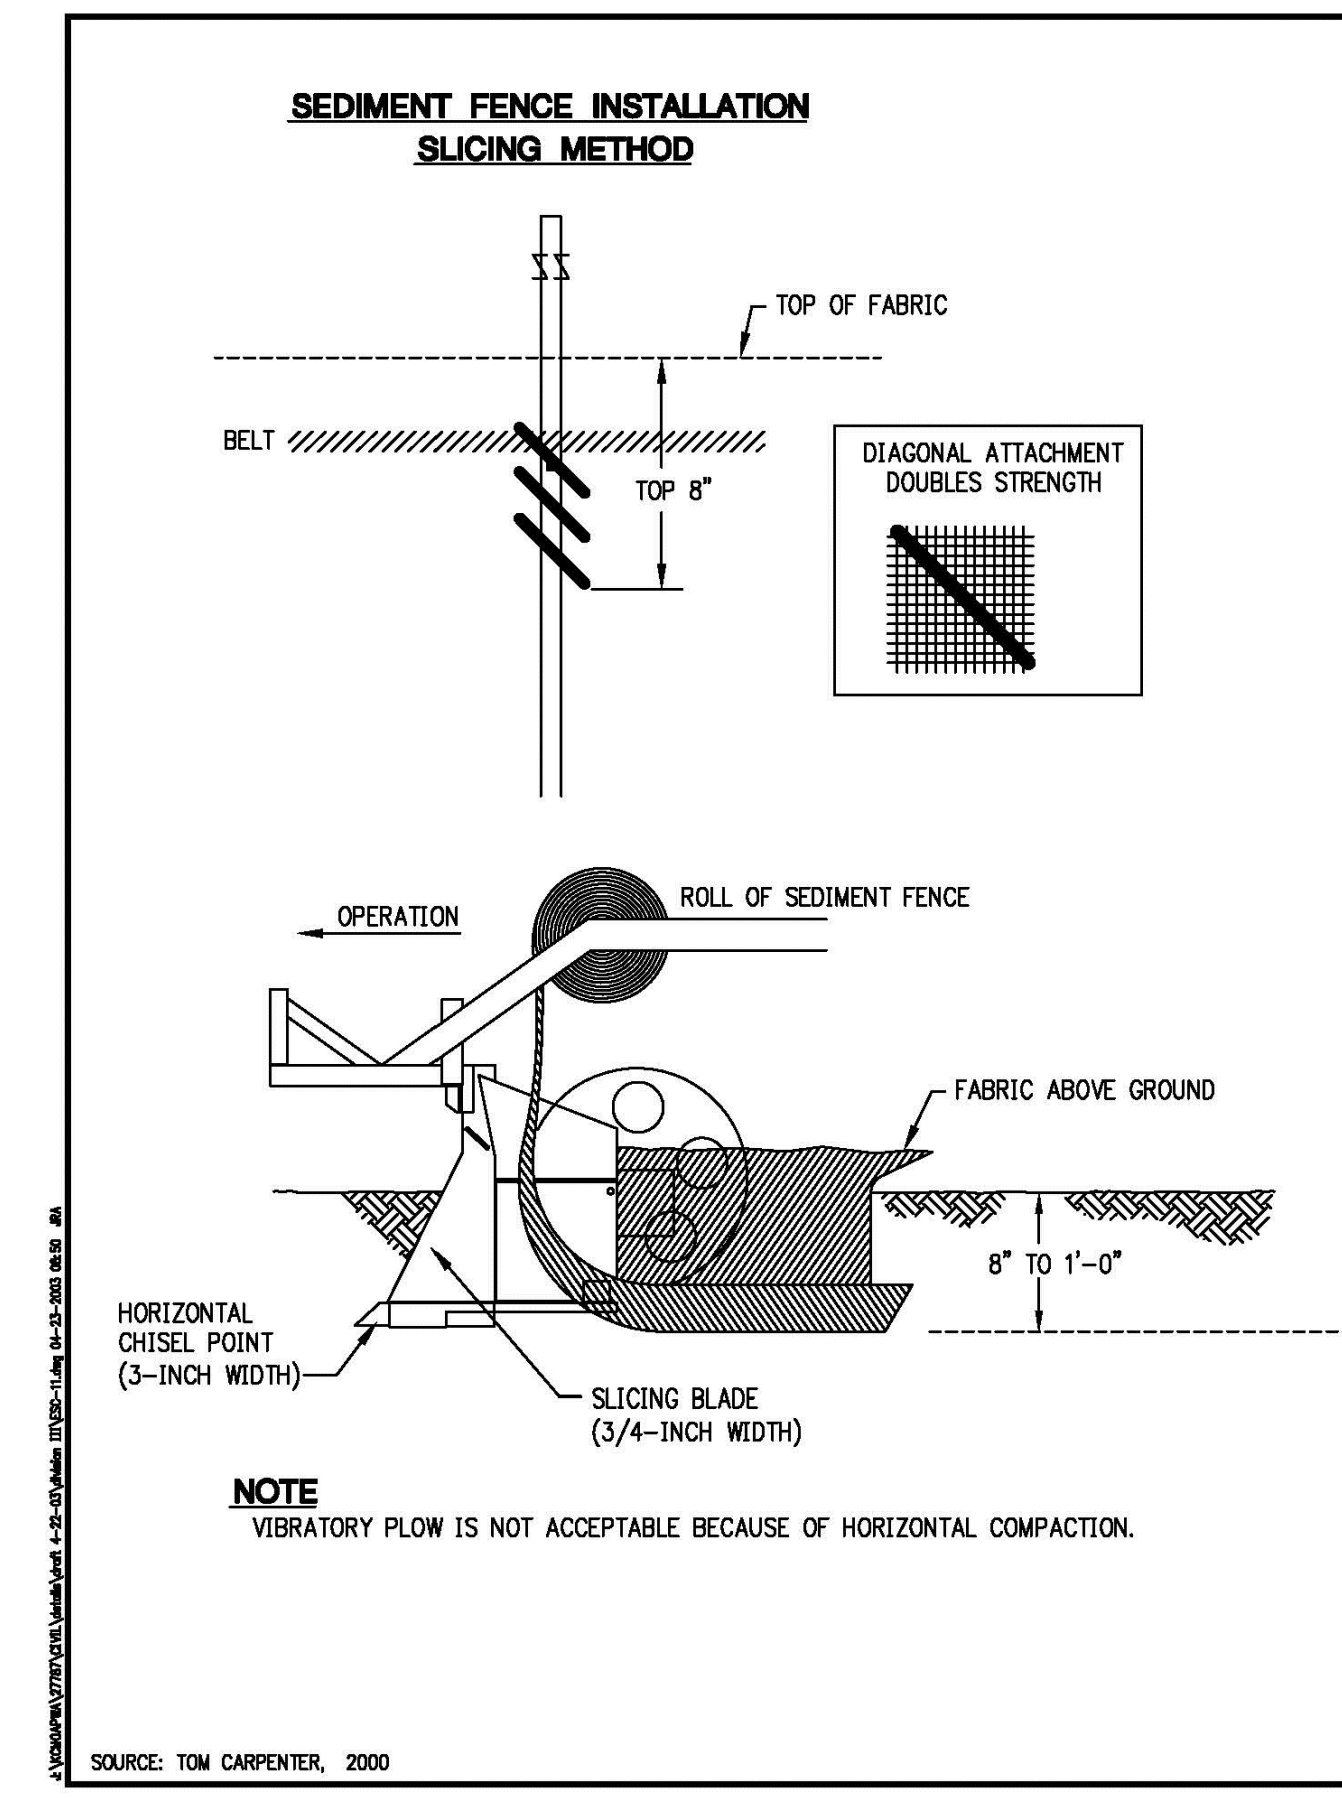

SEDIMENT FENCE INSTALLATION SLICING METHOD NOTES:

1. LIMIT PONDING HEIGHT TO 24"
2. ATTACH FABRIC TO UPSTREAM SIDE OF POST.
3. DRIVE OVER EACH SIDE OF SEDIMENT FENCE 2 TO 4 TIMES WITH DEVICE EXERTING 60 PSI OR GREATER AFTER MATERIAL IS SLICED INTO THE GROUND.
4. SPACE POSTS A MAX OF 7' ON OPEN RUNS AND 4' ON POOLING AREAS.
5. SINK POSTS AS FAR BELOW GROUND AS FABRIC ABOVE GROUND.

AMERICAN PUBLIC WORKS ASSOCIATION
APWA
KANSAS CITY METROPOLITAN CHAPTER
SEDIMENT FENCE INSTALLATION SLICING METHOD
STANDARD DRAWING NUMBER: ESC-11
ADOPTED:

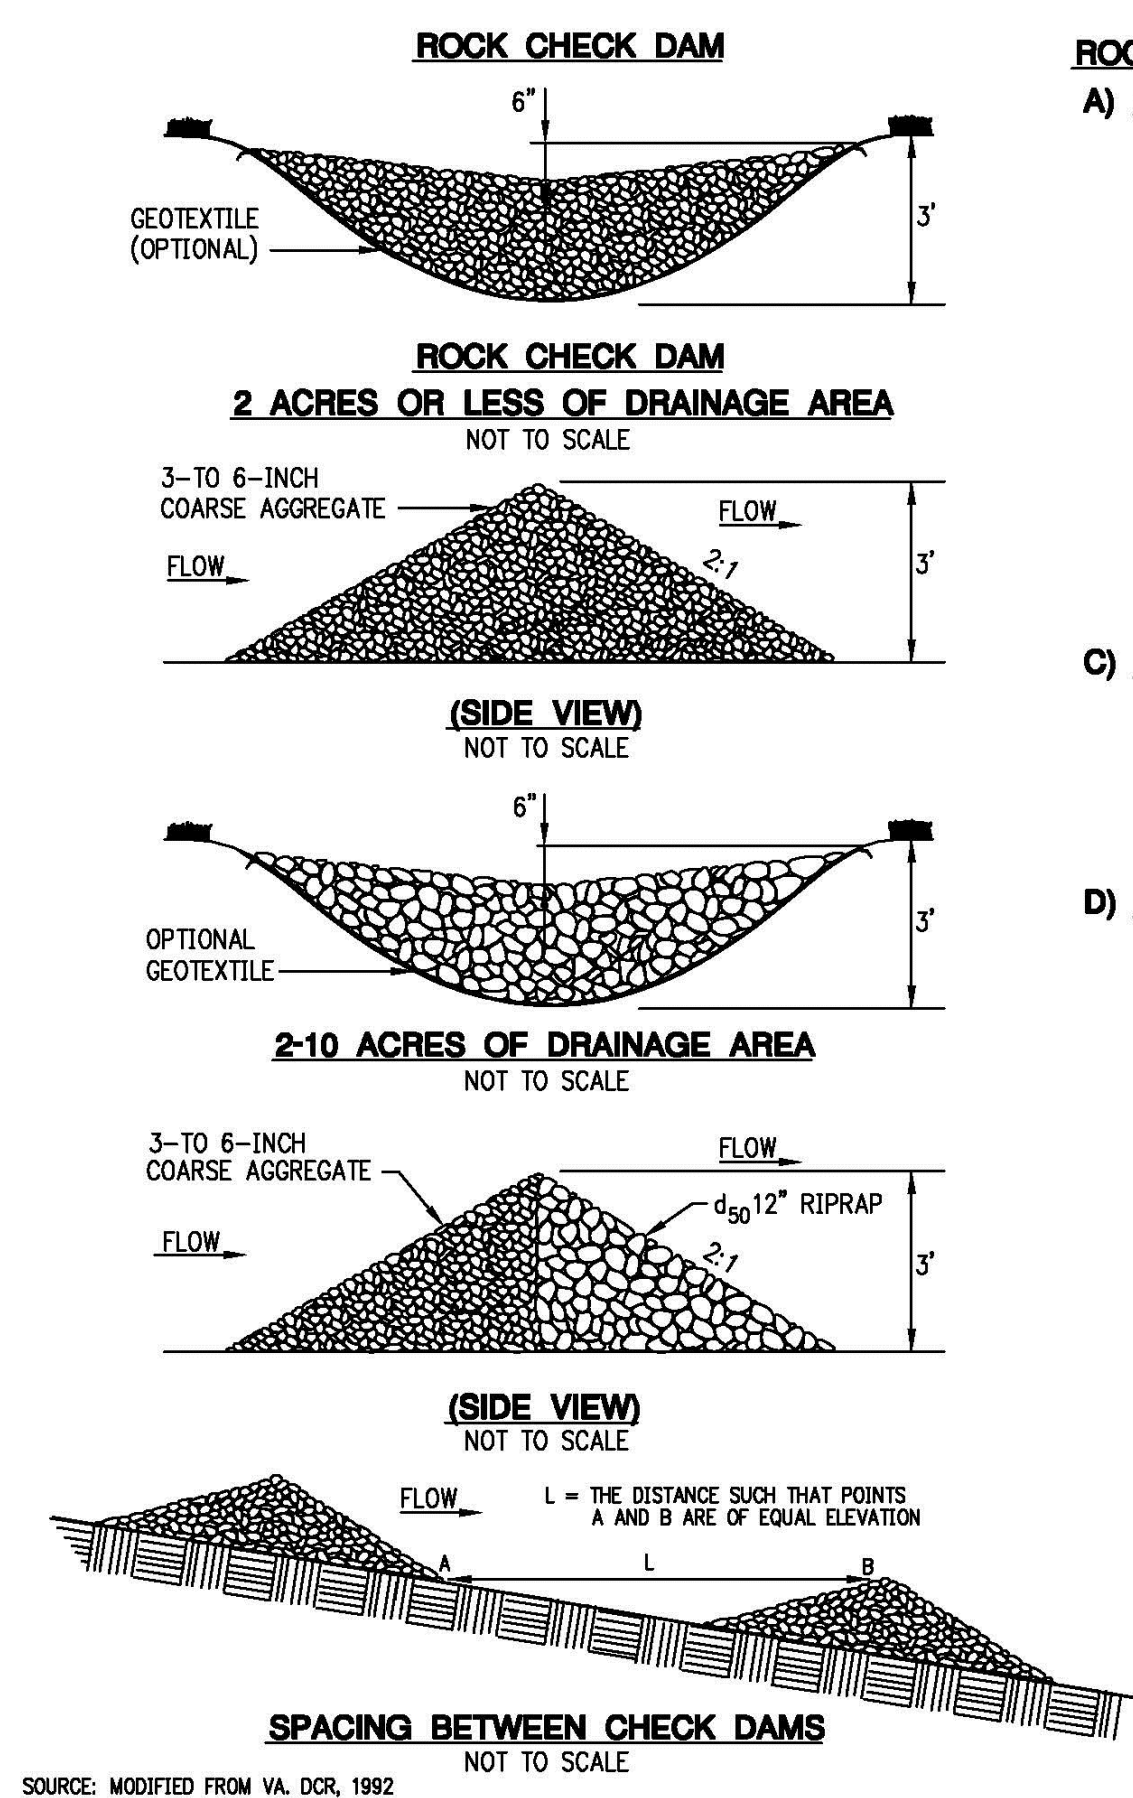

ROCK CHECK DAM NOTES:

A) CONSTRUCTION SPECIFICATIONS & INSTALLATION:

1. THE DRAINAGE AREA OF THE DITCH OR SWALE BEING PROTECTED SHALL NOT EXCEED 2 ACRES WHEN A COARSE AGGREGATE IS USED ALONE AND SHALL NOT EXCEED 10 ACRES WHEN A COMBINATION OF CLASS 1 RIPRAP AND COARSE AGGREGATE IS USED. AN EFFORT SHOULD BE MADE TO EXTEND THE STONE TO THE TOP OF CHANNEL BANKS.
2. THE MAXIMUM HEIGHT OF THE DAM SHALL BE 3 FEET. THE CENTER OF THE CHECK DAM IS AT THE SAME ELEVATION AS THE TOP OF THE OUTER EDGES.
3. FOR ADDED STABILITY, THE BASE OF THE CHECK DAM CAN BE KEYED INTO THE SOIL APPROXIMATELY 6 INCHES.
4. THE MAXIMUM SPACING BETWEEN THE DAMS SHOULD BE SUCH THAT THE TOE OF THE UPSTREAM DAM IS AT THE SAME ELEVATION AS THE TOP OF THE DOWNSTREAM DAM.
5. STONE SHOULD BE PLACED ACCORDING TO THE CONFIGURATION TO THE LEFT. HAND OR MECHANICAL PLACEMENT WILL BE NECESSARY TO ACHIEVE COMPLETE COVERAGE OF THE DITCH OR SWALE AND TO INSURE THAT THE CENTER OF THE DAM IS LOWER THAN THE EDGES.
6. GEOTEXTILE MAY BE USED UNDER THE STONE TO PROVIDE A STABLE FOUNDATION AND TO FACILITATE REMOVAL OF THE STONE.

C) INSPECTION AND MAINTENANCE:

1. CHECK DAMS SHOULD BE CHECKED FOR SEDIMENT ACCUMULATION AFTER EACH STORM EVENT OF 1/2-INCH OR GREATER. SEDIMENT SHOULD BE REMOVED WHEN IT REACHES ONE HALF OF THE ORIGINAL HEIGHT OF THE DAM.
2. REGULAR INSPECTIONS SHOULD BE MADE TO ENSURE THAT THE CENTER OF THE DAM IS LOWER THAN THE EDGES. EROSION CAUSED BY HIGH FLOWS AROUND THE EDGES OF THE DAM SHOULD BE CORRECTED


D) REMOVAL OF PRACTICE:

UNLESS THEY ARE TO BE PERMANENT, CHECK DAMS MUST BE REMOVED WHEN THEIR USEFUL LIFE HAS BEEN COMPLETED. IN TEMPORARY DITCHES AND SWALES, CHECK DAMS SHOULD BE REMOVED AND THE DITCH FILLED WHEN THEY ARE NO LONGER NEEDED. IN PERMANENT STRUCTURES, CHECK DAMS SHOULD BE REMOVED WHEN A PERMANENT LINING CAN BE INSTALLED. IN THE CASE OF GRASS-LINED DITCHES, CHECK DAMS SHOULD BE REMOVED WHEN THE GRASS HAS MATURED SUFFICIENTLY TO PROTECT THE DITCH OR SWALE. THE AREA BENEATH THE CHECK DAMS SHOULD BE SEEDED AND MULCHED IMMEDIATELY AFTER THEY ARE REMOVED. THE USE OF FILTER CLOTH UNDERNEATH THE STONE WILL MAKE REMOVAL OF THE STONE EASIER.

AMERICAN PUBLIC WORKS ASSOCIATION
APWA
KANSAS CITY METROPOLITAN CHAPTER
ROCK CHECK DAM
STANDARD DRAWING NUMBER: ESC-15
ADOPTED:


A:\VAD\APWA\17787\CTC\17787.ctb,\\nas01\print 4-22-03\delmar 111252-15.DWG 04-22-2003 09:38 RJA

A:\VAD\APWA\17787\CTC\17787.ctb,\\nas01\print 4-22-03\delmar 111252-15.DWG 04-22-2003 09:38 RJA

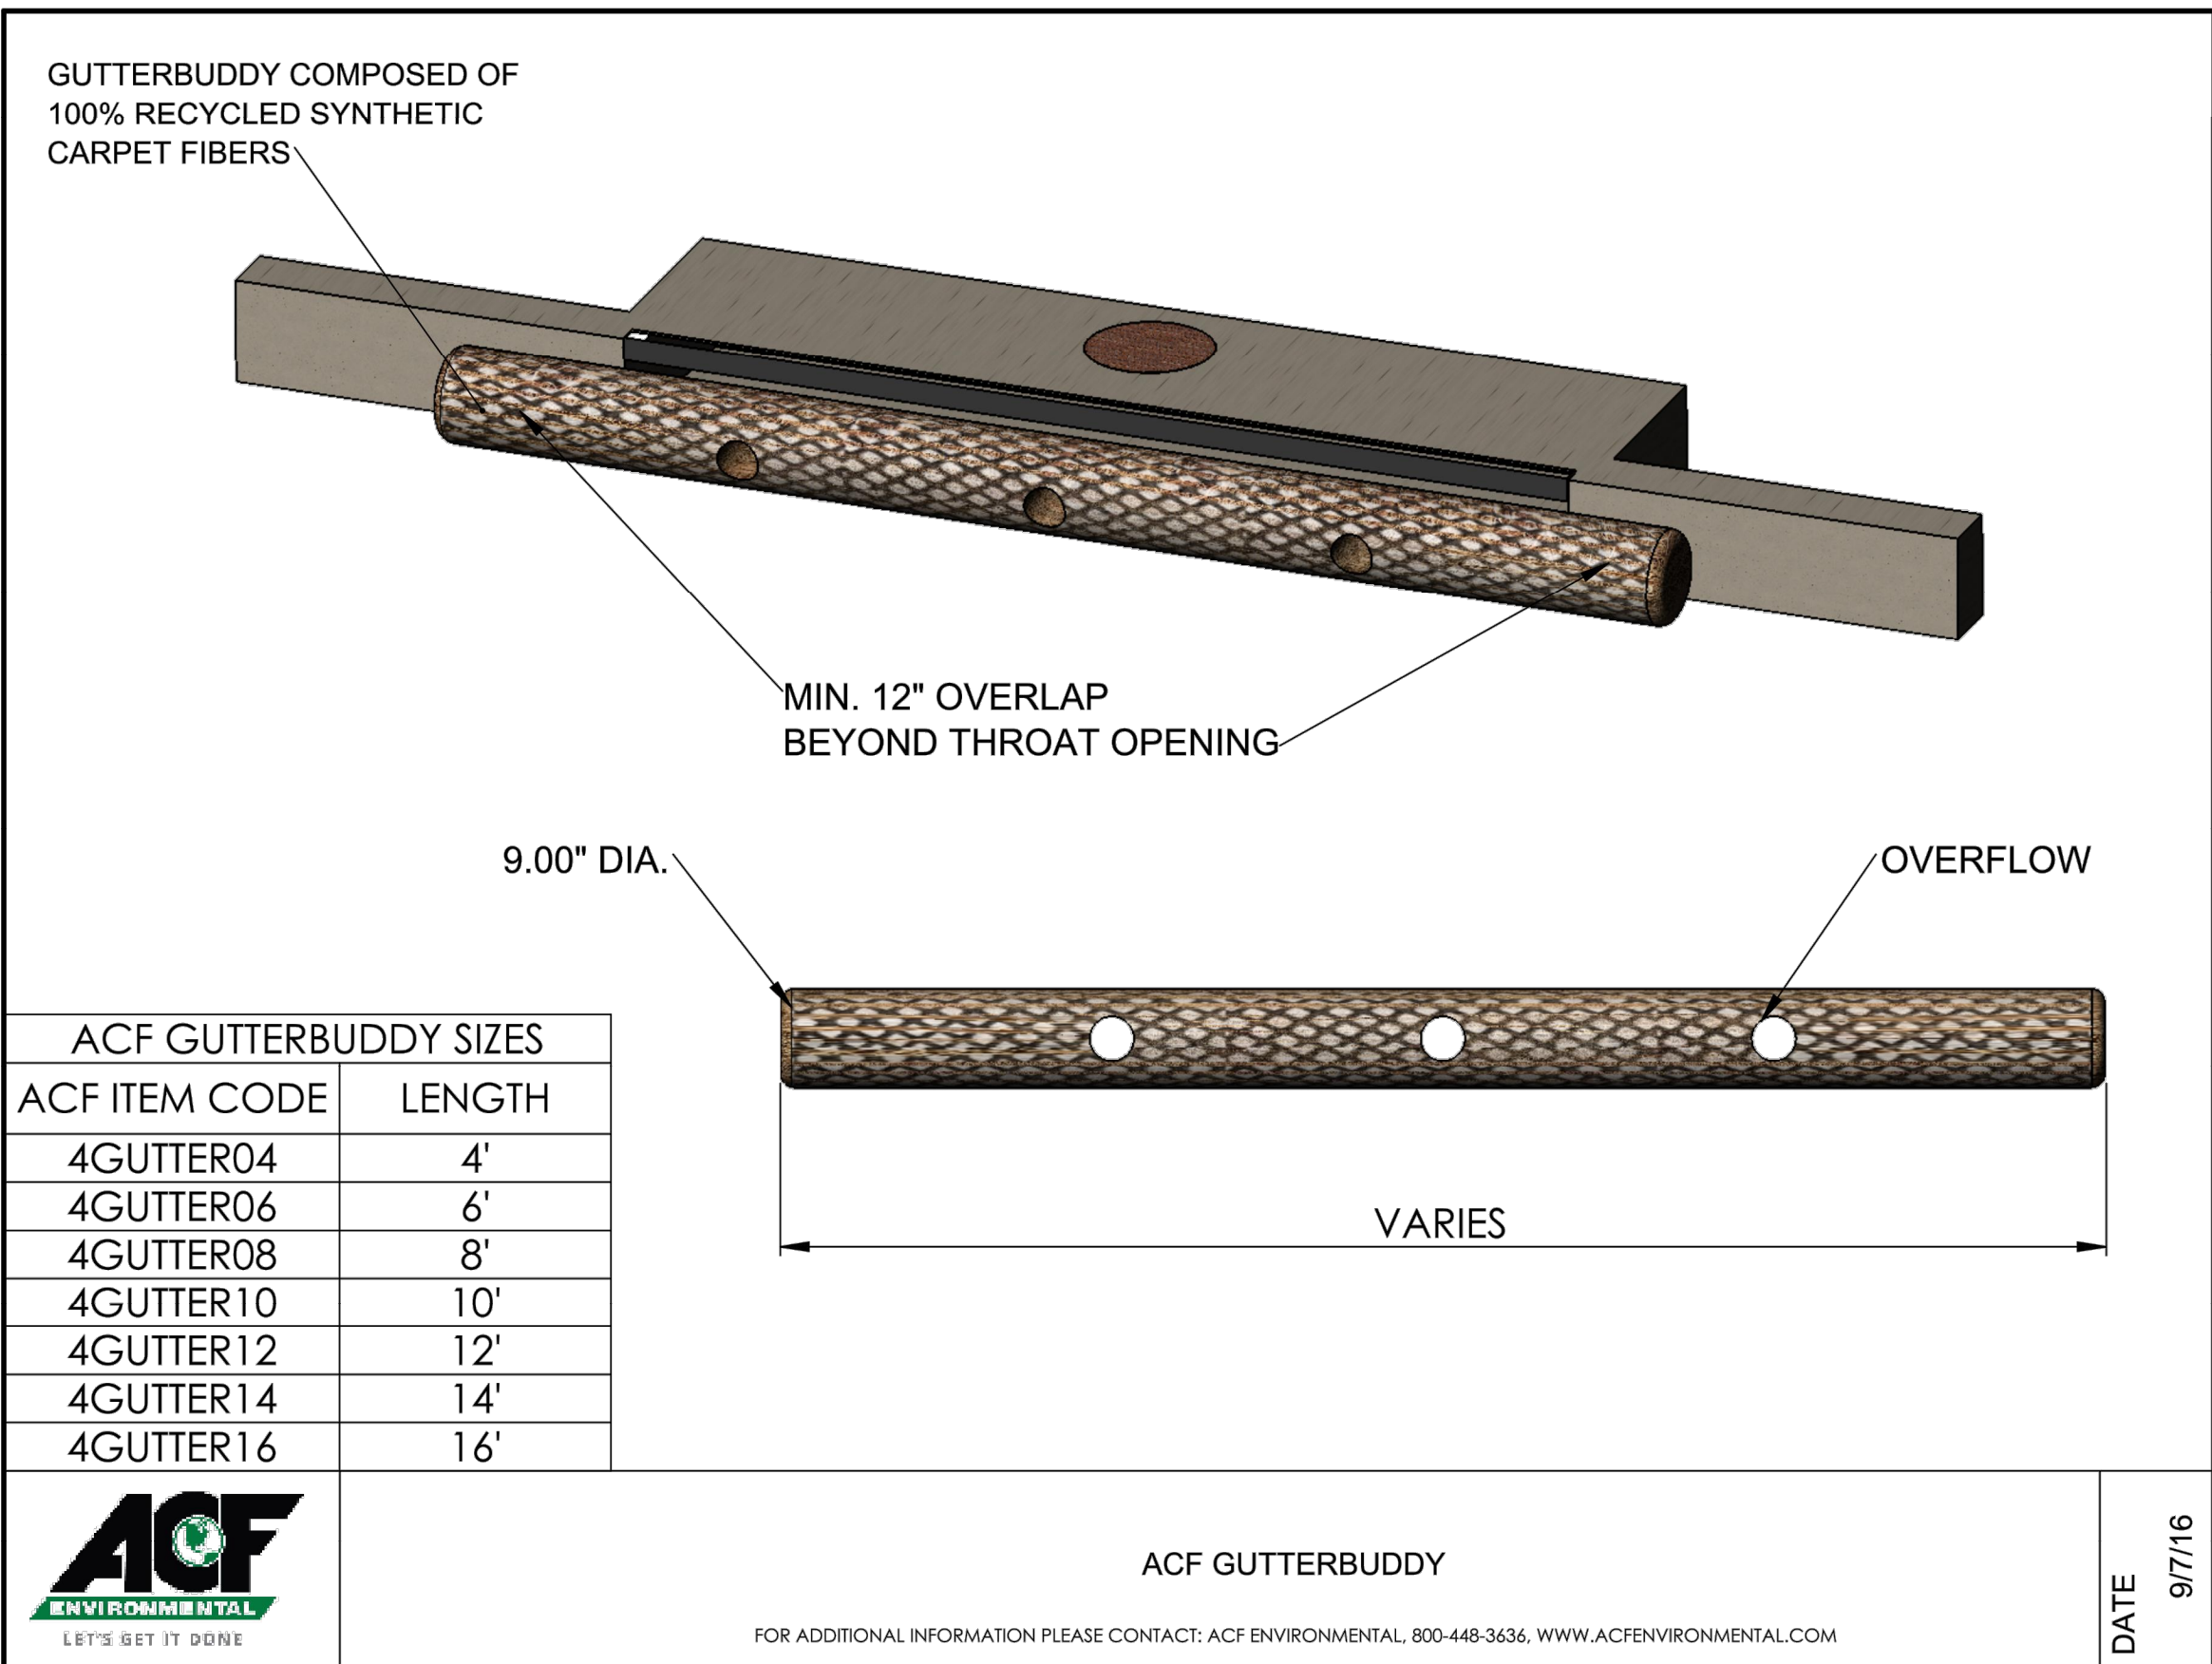

REVISION DATE	DESCRIPTION
1	
2	
3	
4	
5	
6	
7	
8	
9	
10	

DRAWN BY:	KSC
CHECKED BY:	MAB
DATE PREPARED:	4-22-16
PROJ. NUMBER:	17-134

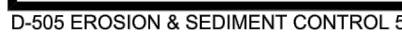

AMERICAN PUBLIC WORKS ASSOCIATION	
APWA	KANSAS CITY METROPOLITAN CHAPTER
SEDIMENT FENCE DROP INLET PROTECTION	STANDARD DRAWING NUMBER FSC-19 ADOPTED:




WINTERSET VALLEY, 12TH PLAT
STREET AND STORM SEWER PLANS
AUDUBON LANE AND CARSON DRIVE LEE
SUMMIT, MO

DESCRIPTION	REVISION DATE	DRAWN BY:
	7/1	KSC
	7/2	
	7/3	CHECKED BY:
	7/4	MAB
	7/5	DATE PREPARED:
	7/6	4/20/18
	7/7	PROJ. NUMBER:
	7/8	17-024


EROSION CONTROL DETAILS

SHEET


OF 24

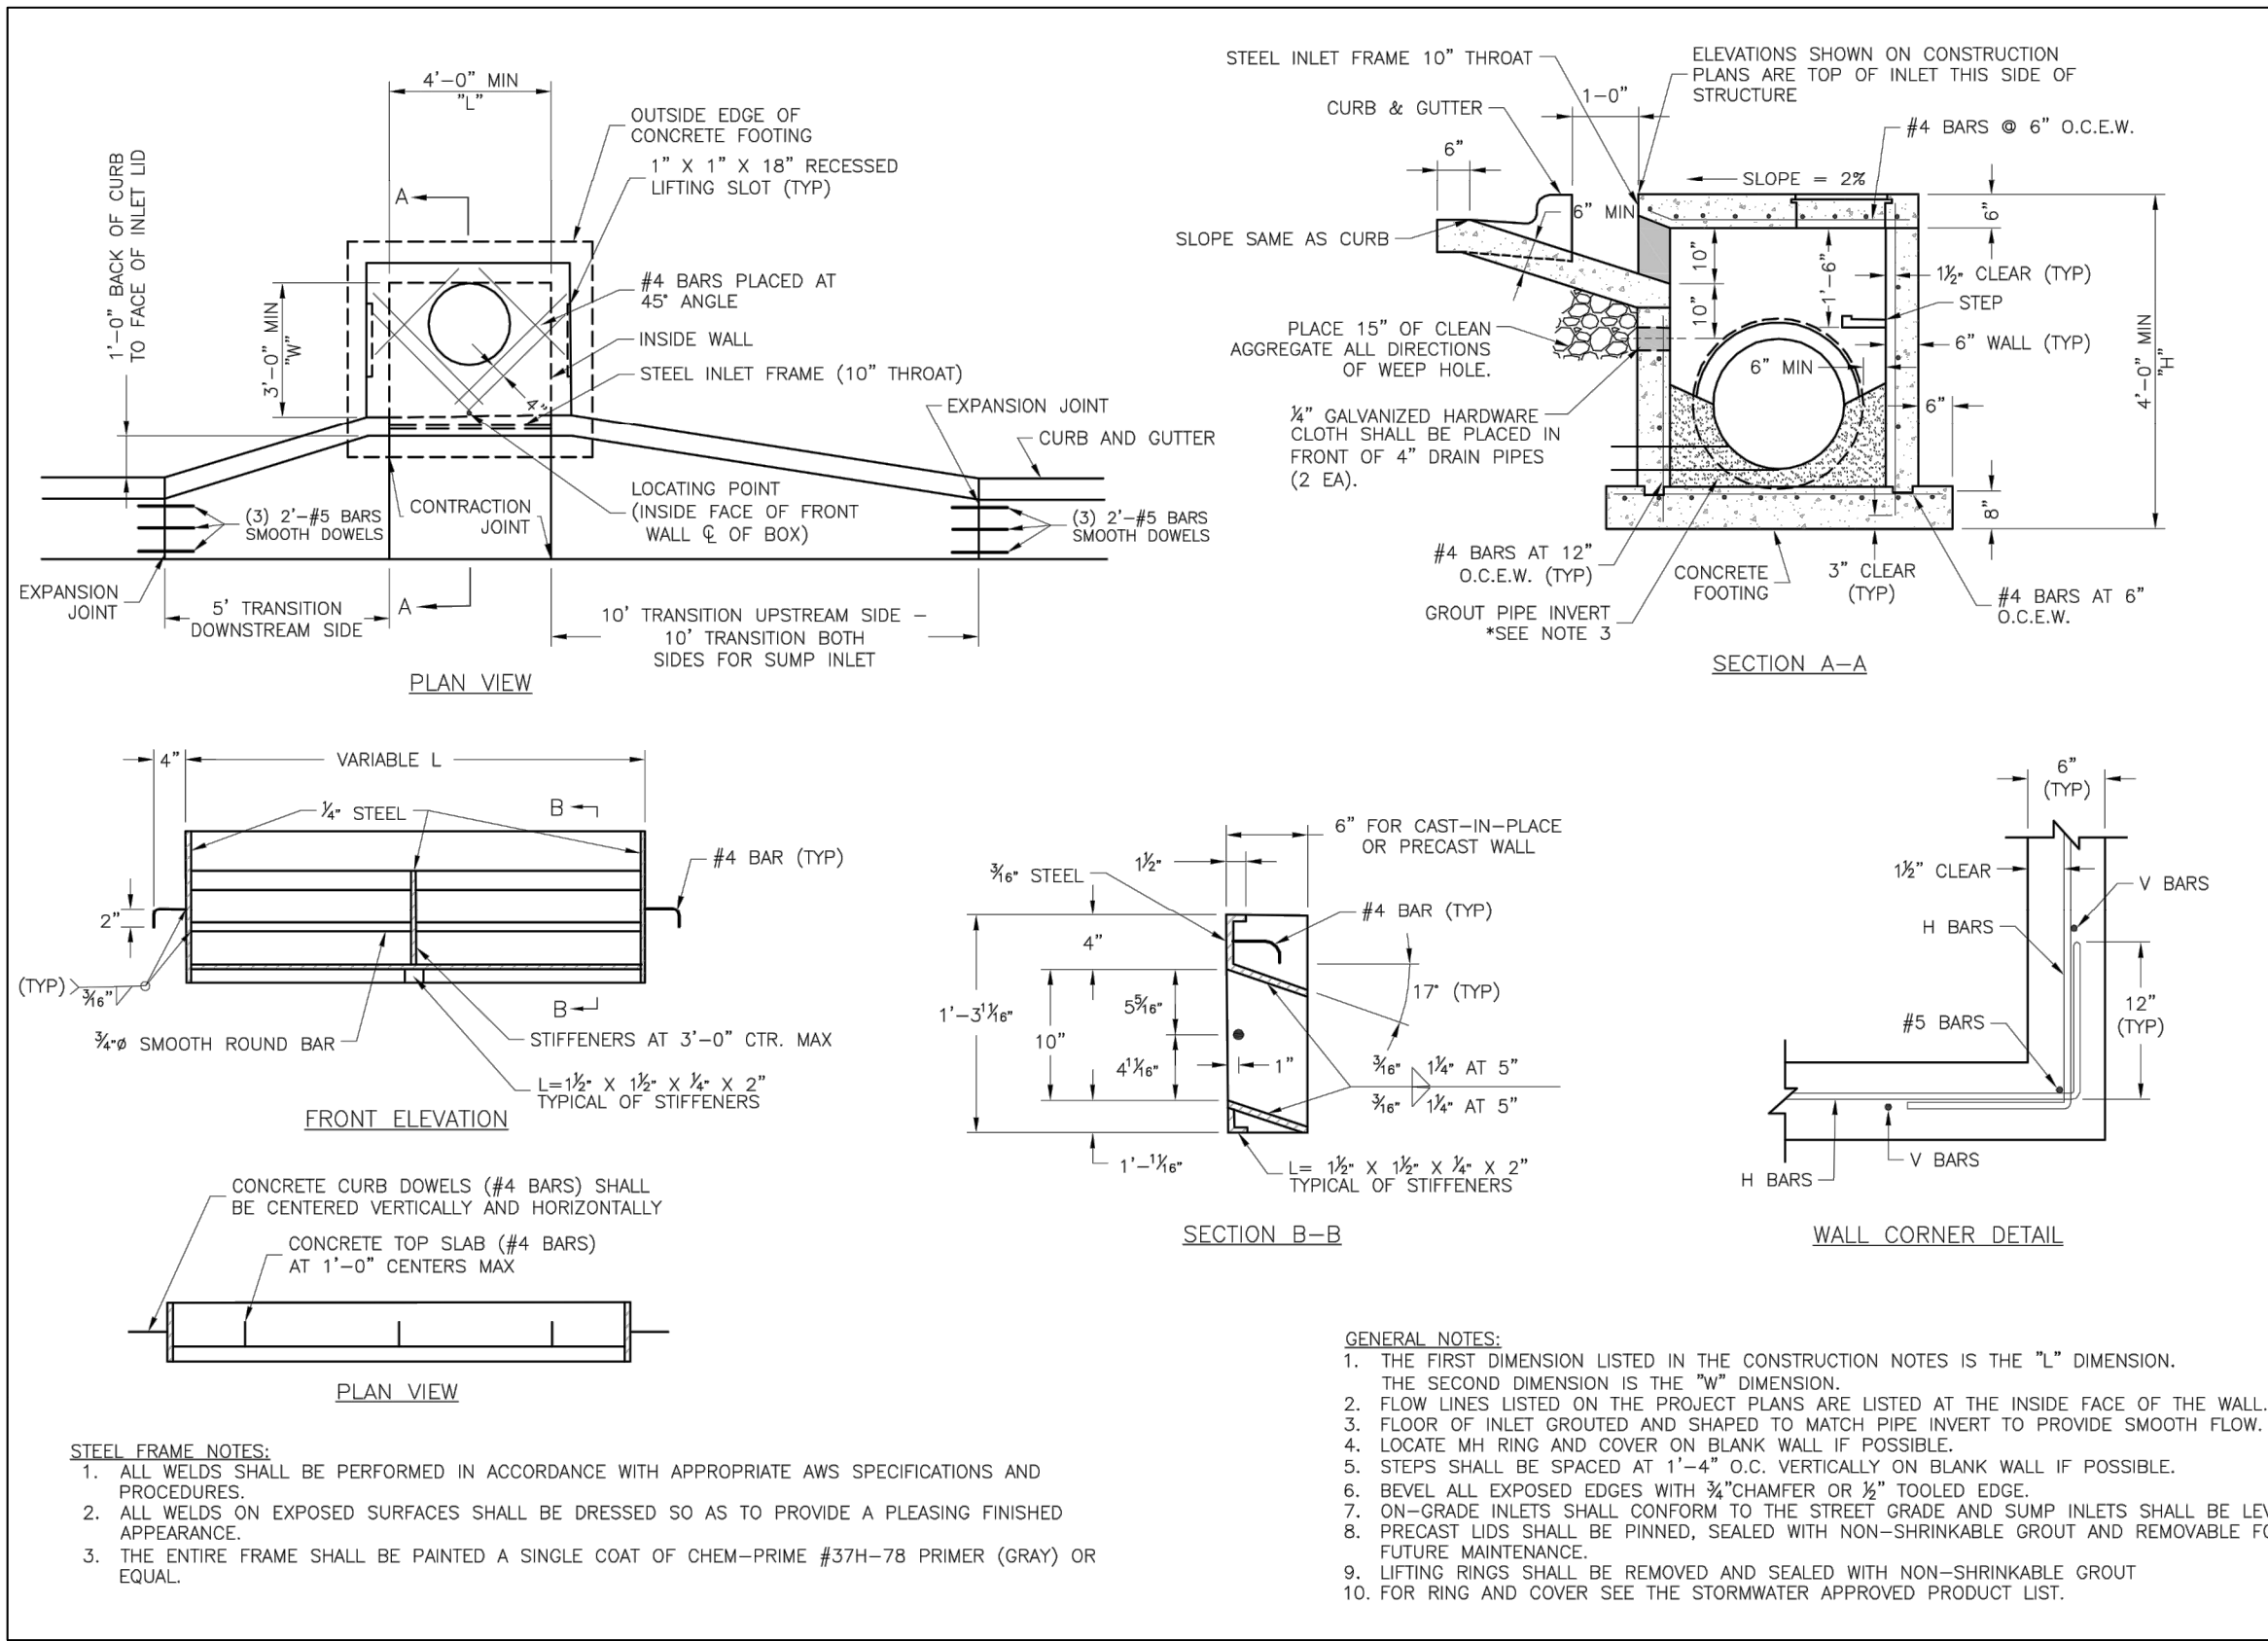


STANDARD DETAILS
CITY OF LEE'S SUMMIT, MO
LEE'S SUMMIT, JACKSON COUNTY, MO
CURB INLET DETAIL
STM-1

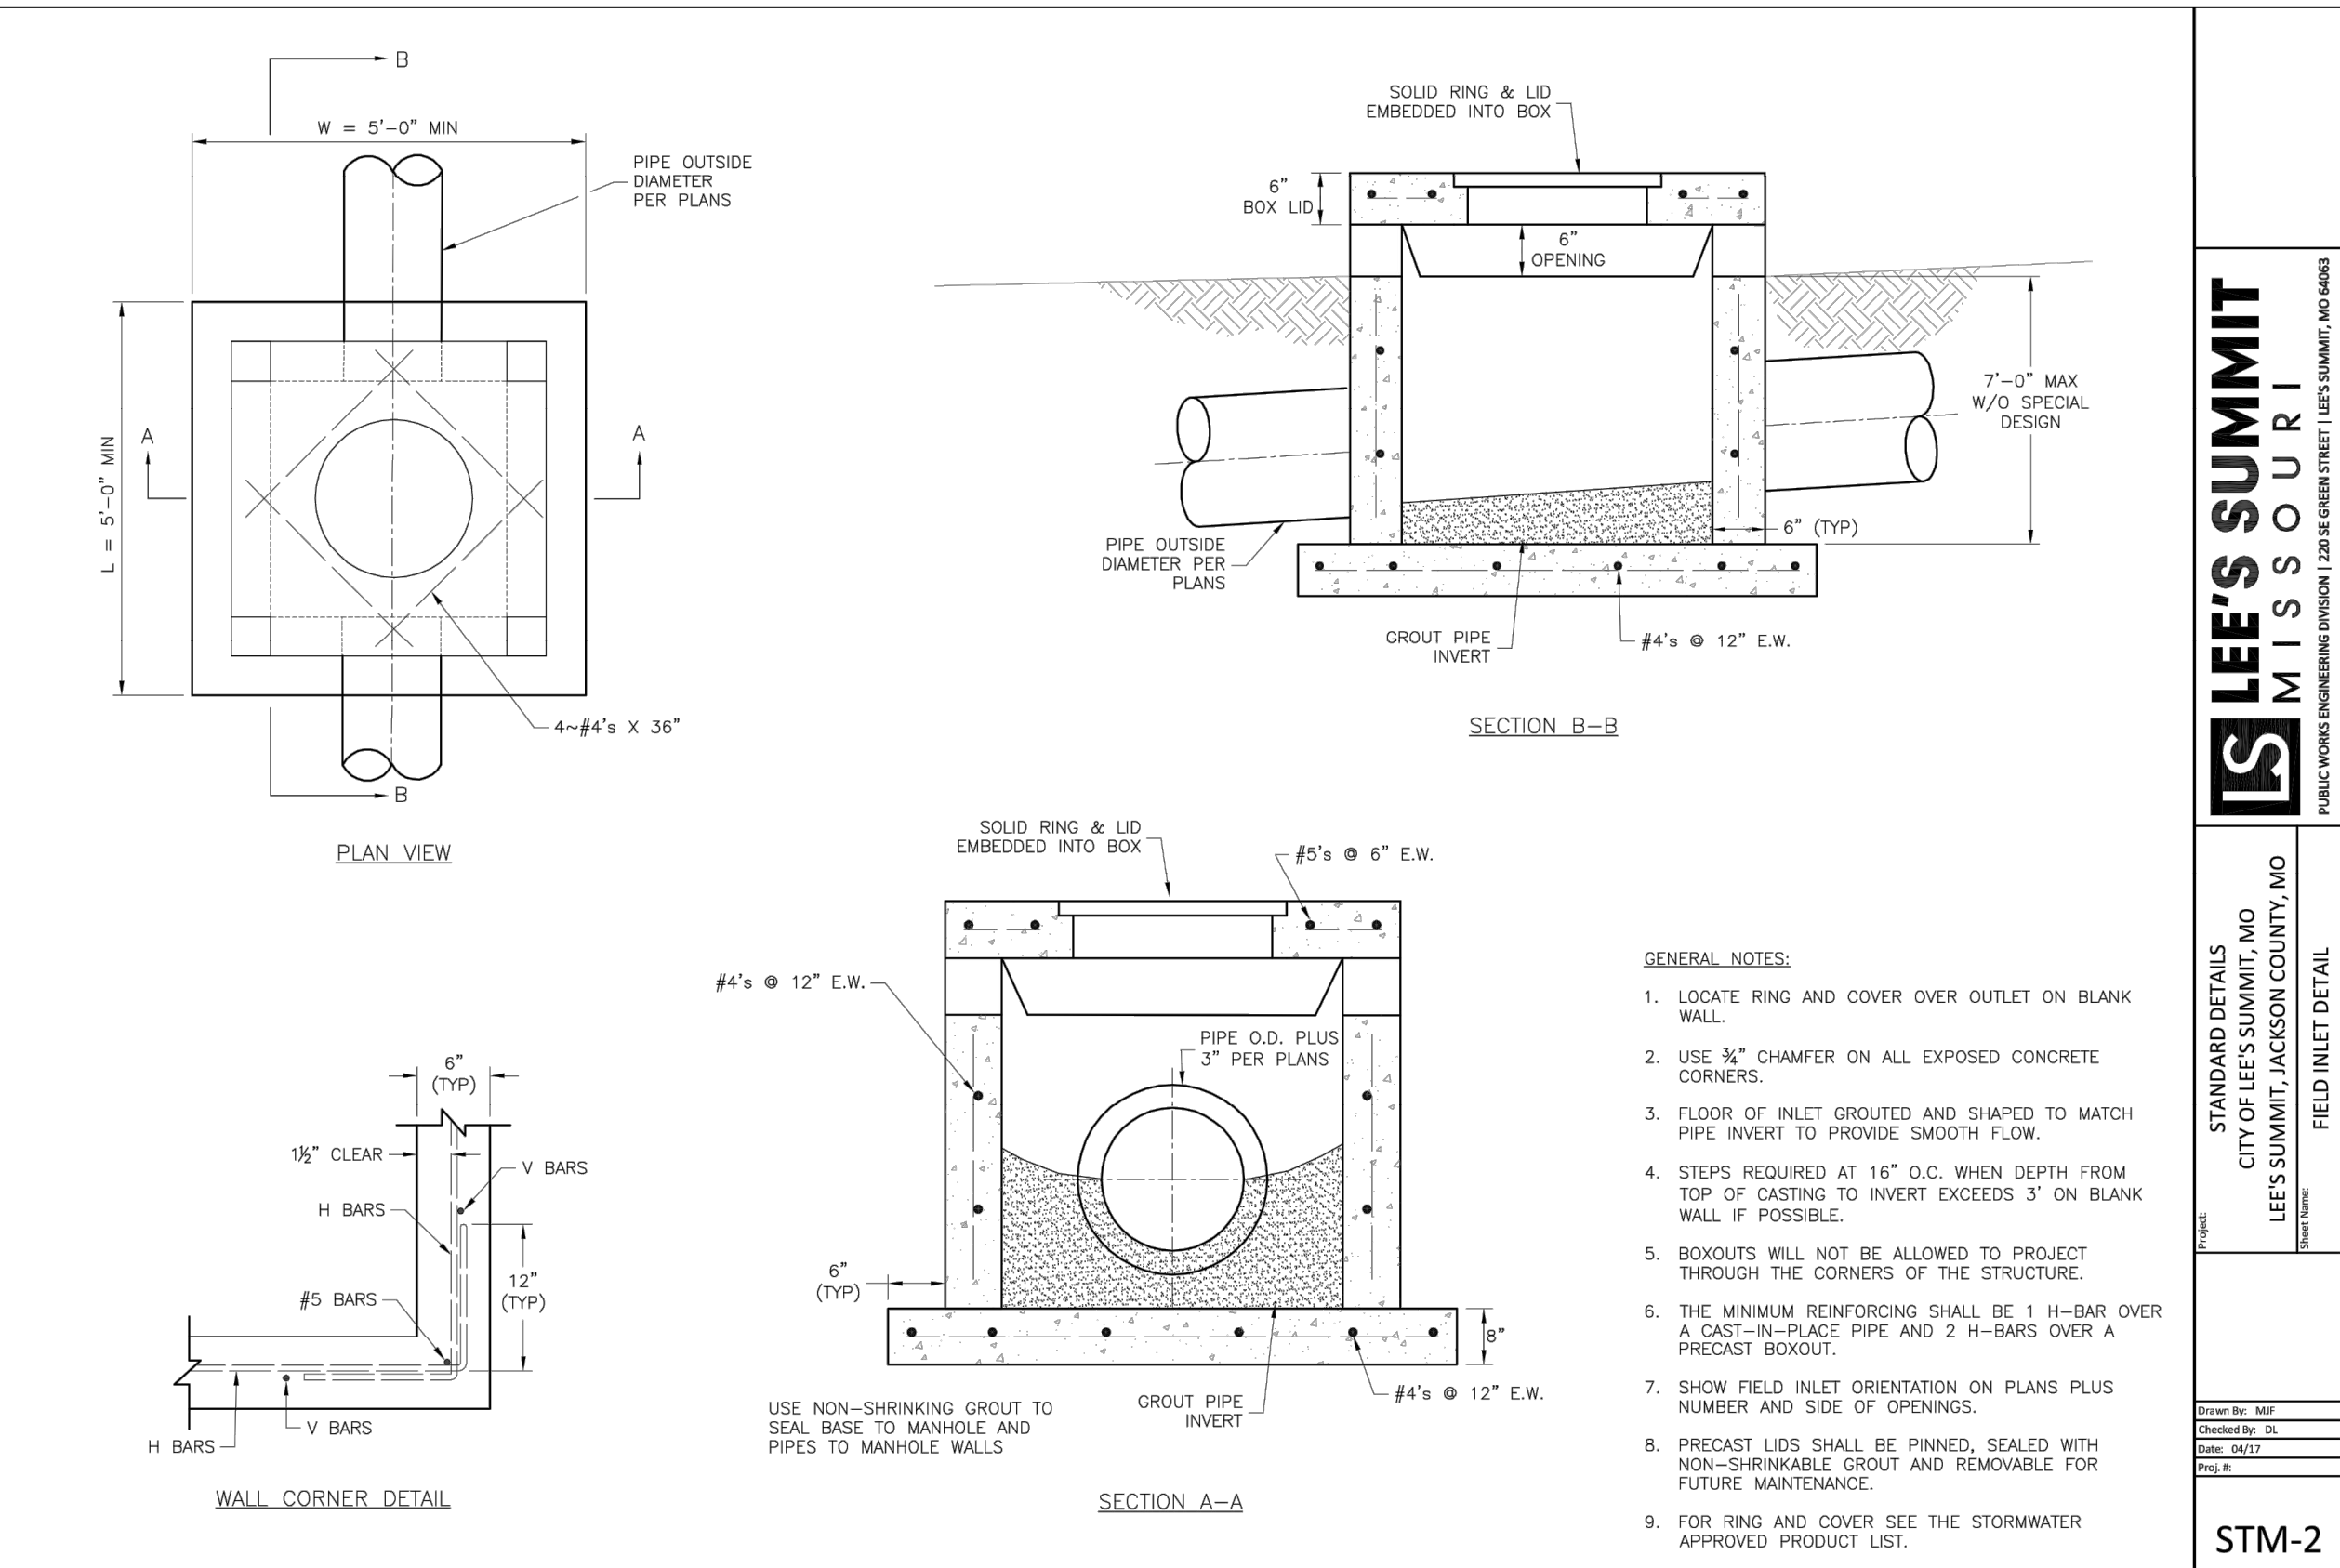


STANDARD DETAILS
CITY OF LEE'S SUMMIT, MO
LEE'S SUMMIT, JACKSON COUNTY, MO
FIELD INLET DETAIL
STM-2

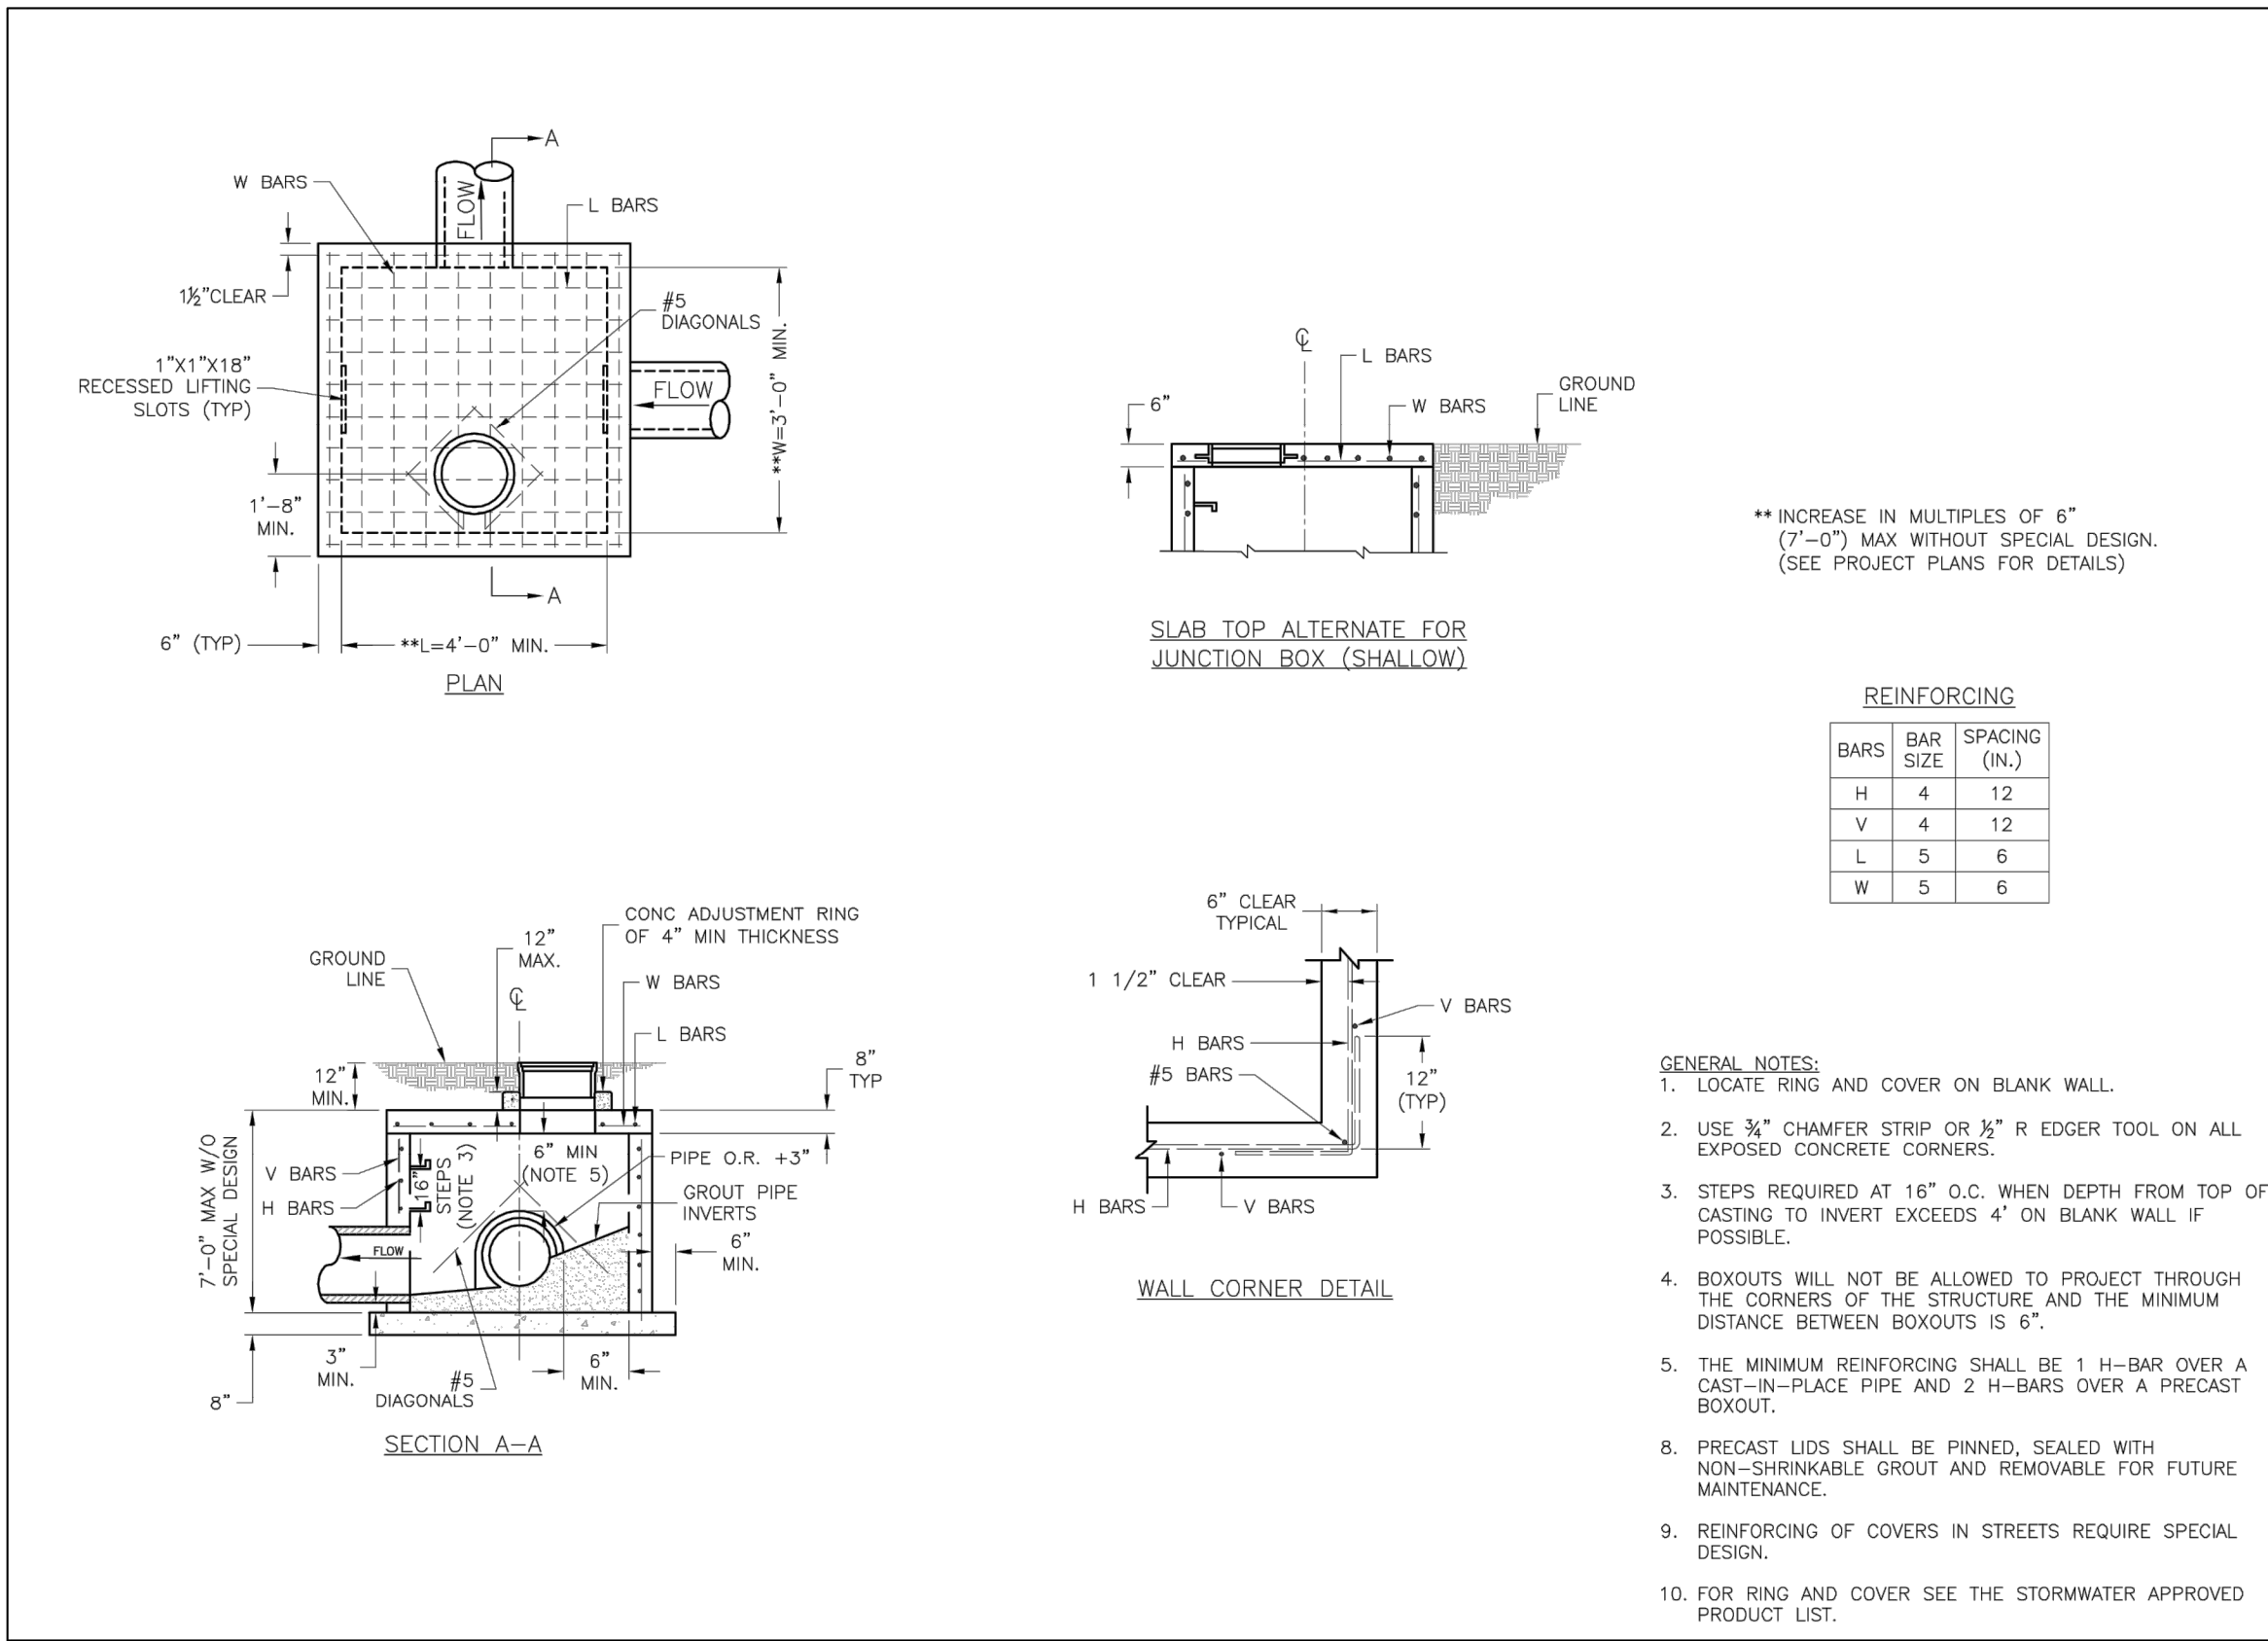

STANDARD DETAILS
CITY OF LEE'S SUMMIT, MO
LEE'S SUMMIT, JACKSON COUNTY, MO
JUNCTION BOX DETAIL
STM-3

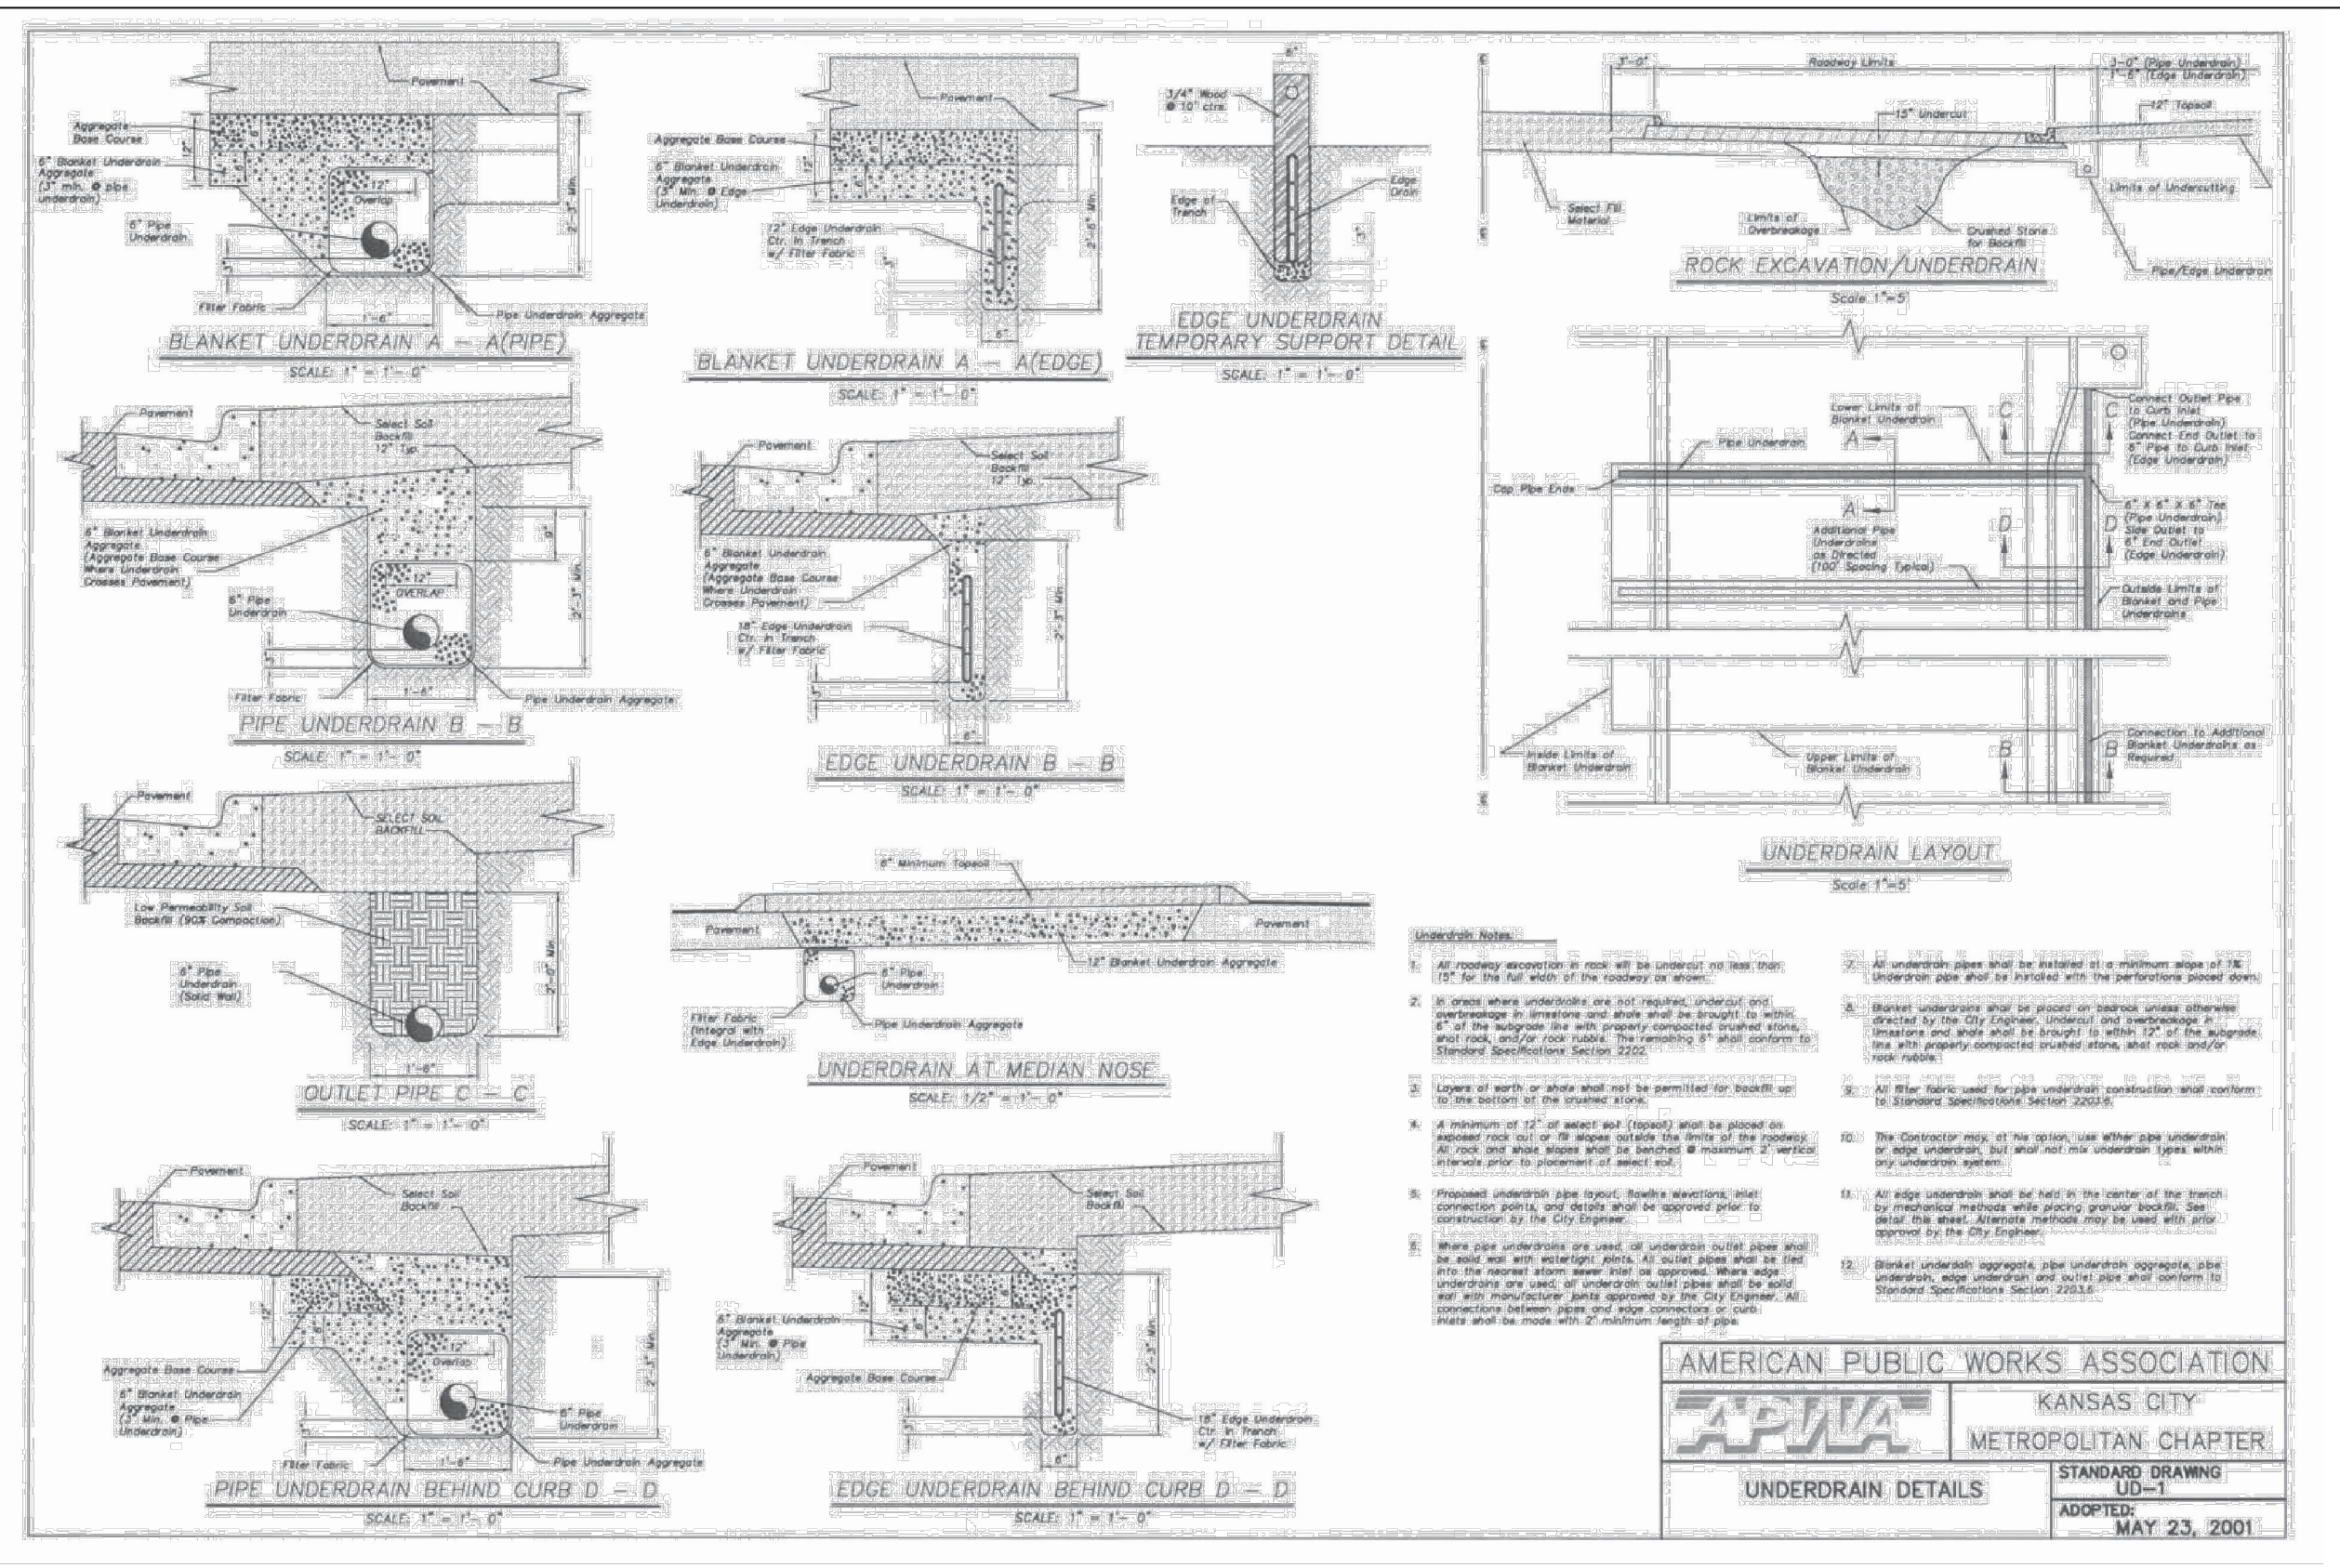


STANDARD DETAILS
CITY OF LEE'S SUMMIT, MO
LEE'S SUMMIT, JACKSON COUNTY, MO
STORMWATER UNDERDRAIN DETAIL
STM-4

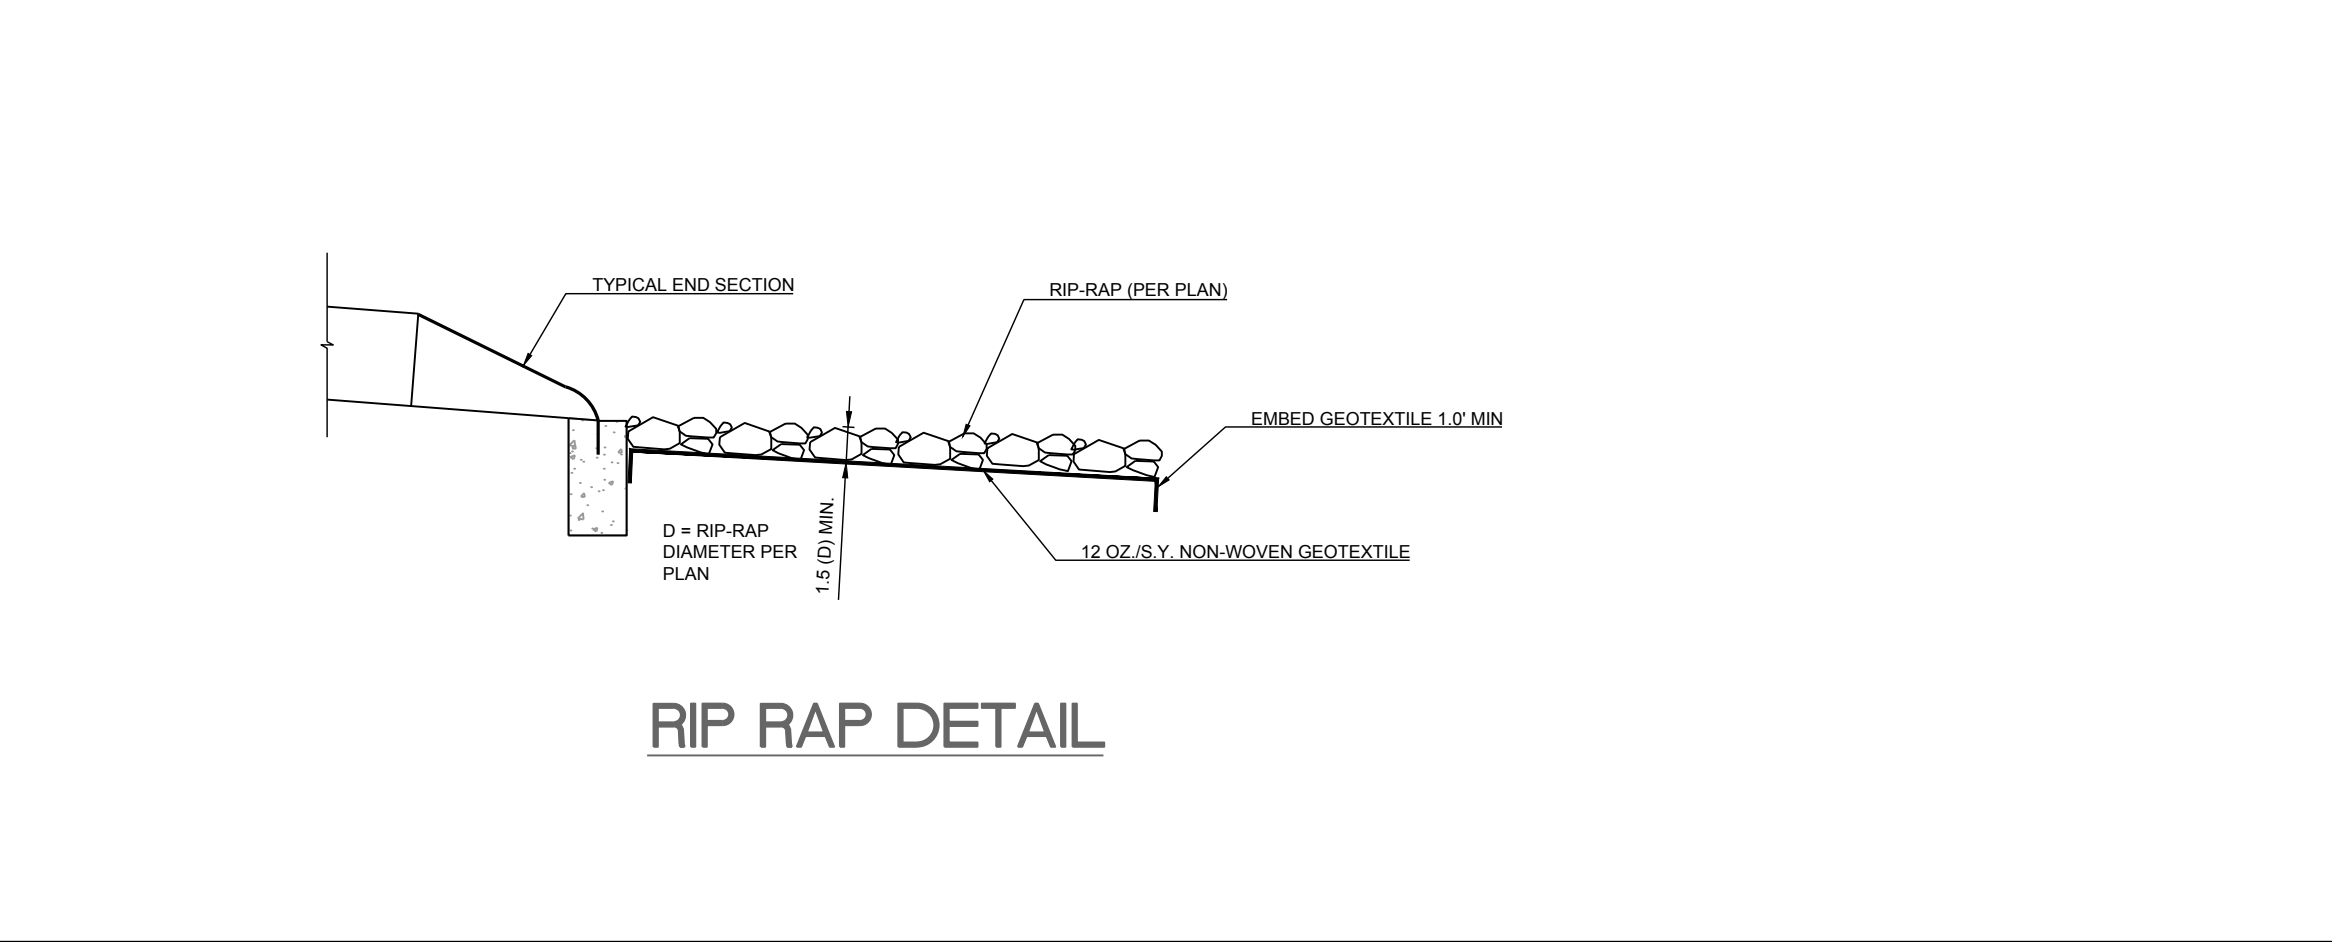



STANDARD DETAILS
CITY OF LEE'S SUMMIT, MO
LEE'S SUMMIT, JACKSON COUNTY, MO
RIP RAP DETAIL
STM-5



STANDARD DETAILS
CITY OF LEE'S SUMMIT, MO
LEE'S SUMMIT, JACKSON COUNTY, MO
STORMWATER UNDERDRAIN DETAIL
STM-4

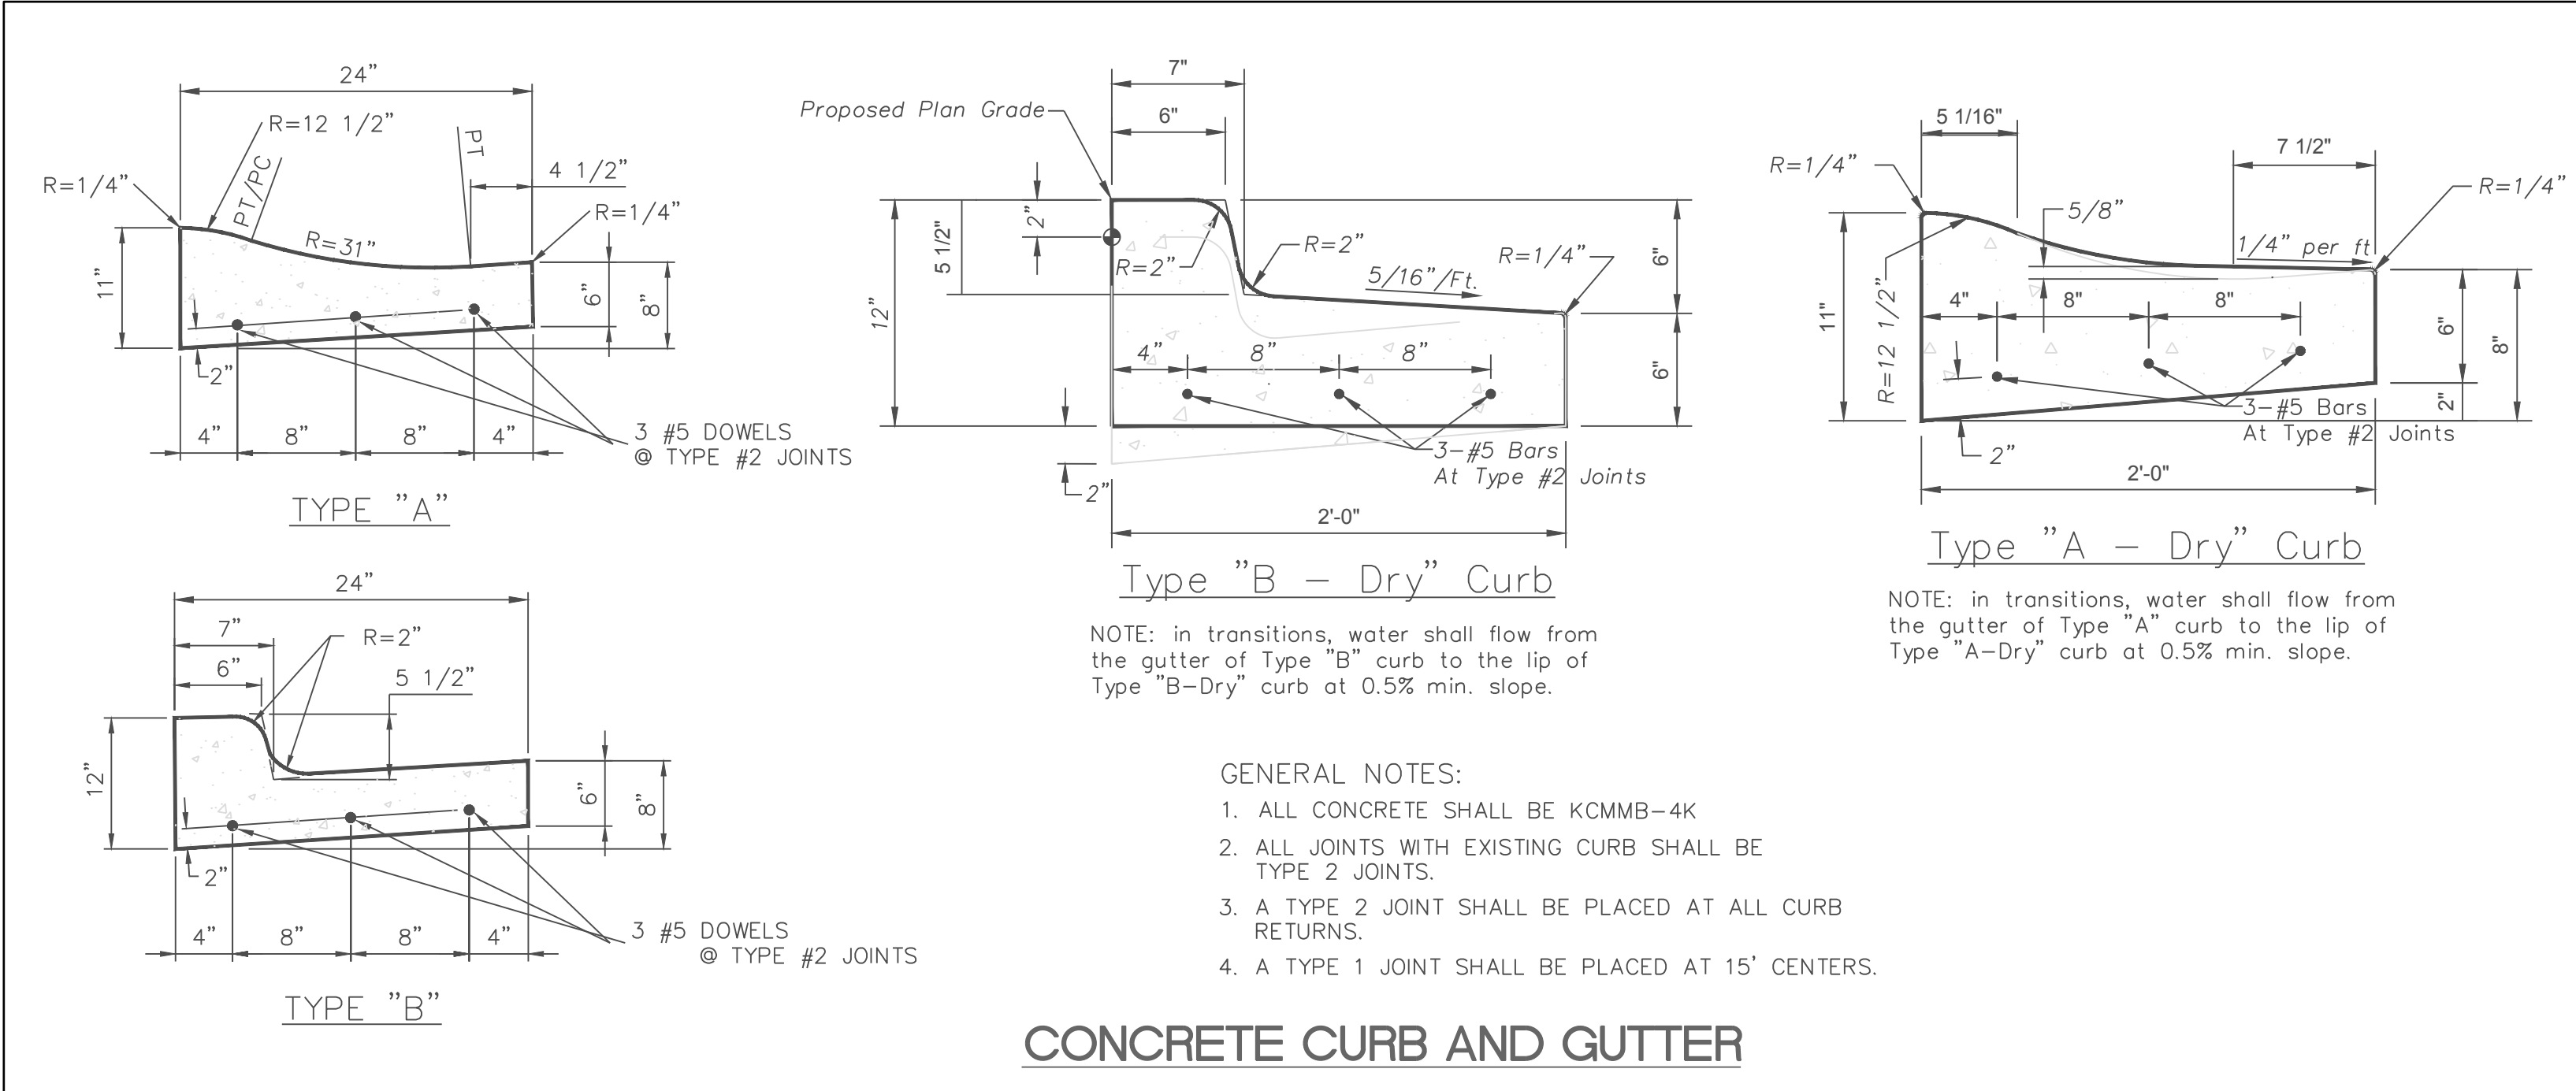

CONCRETE CURB AND GUTTER

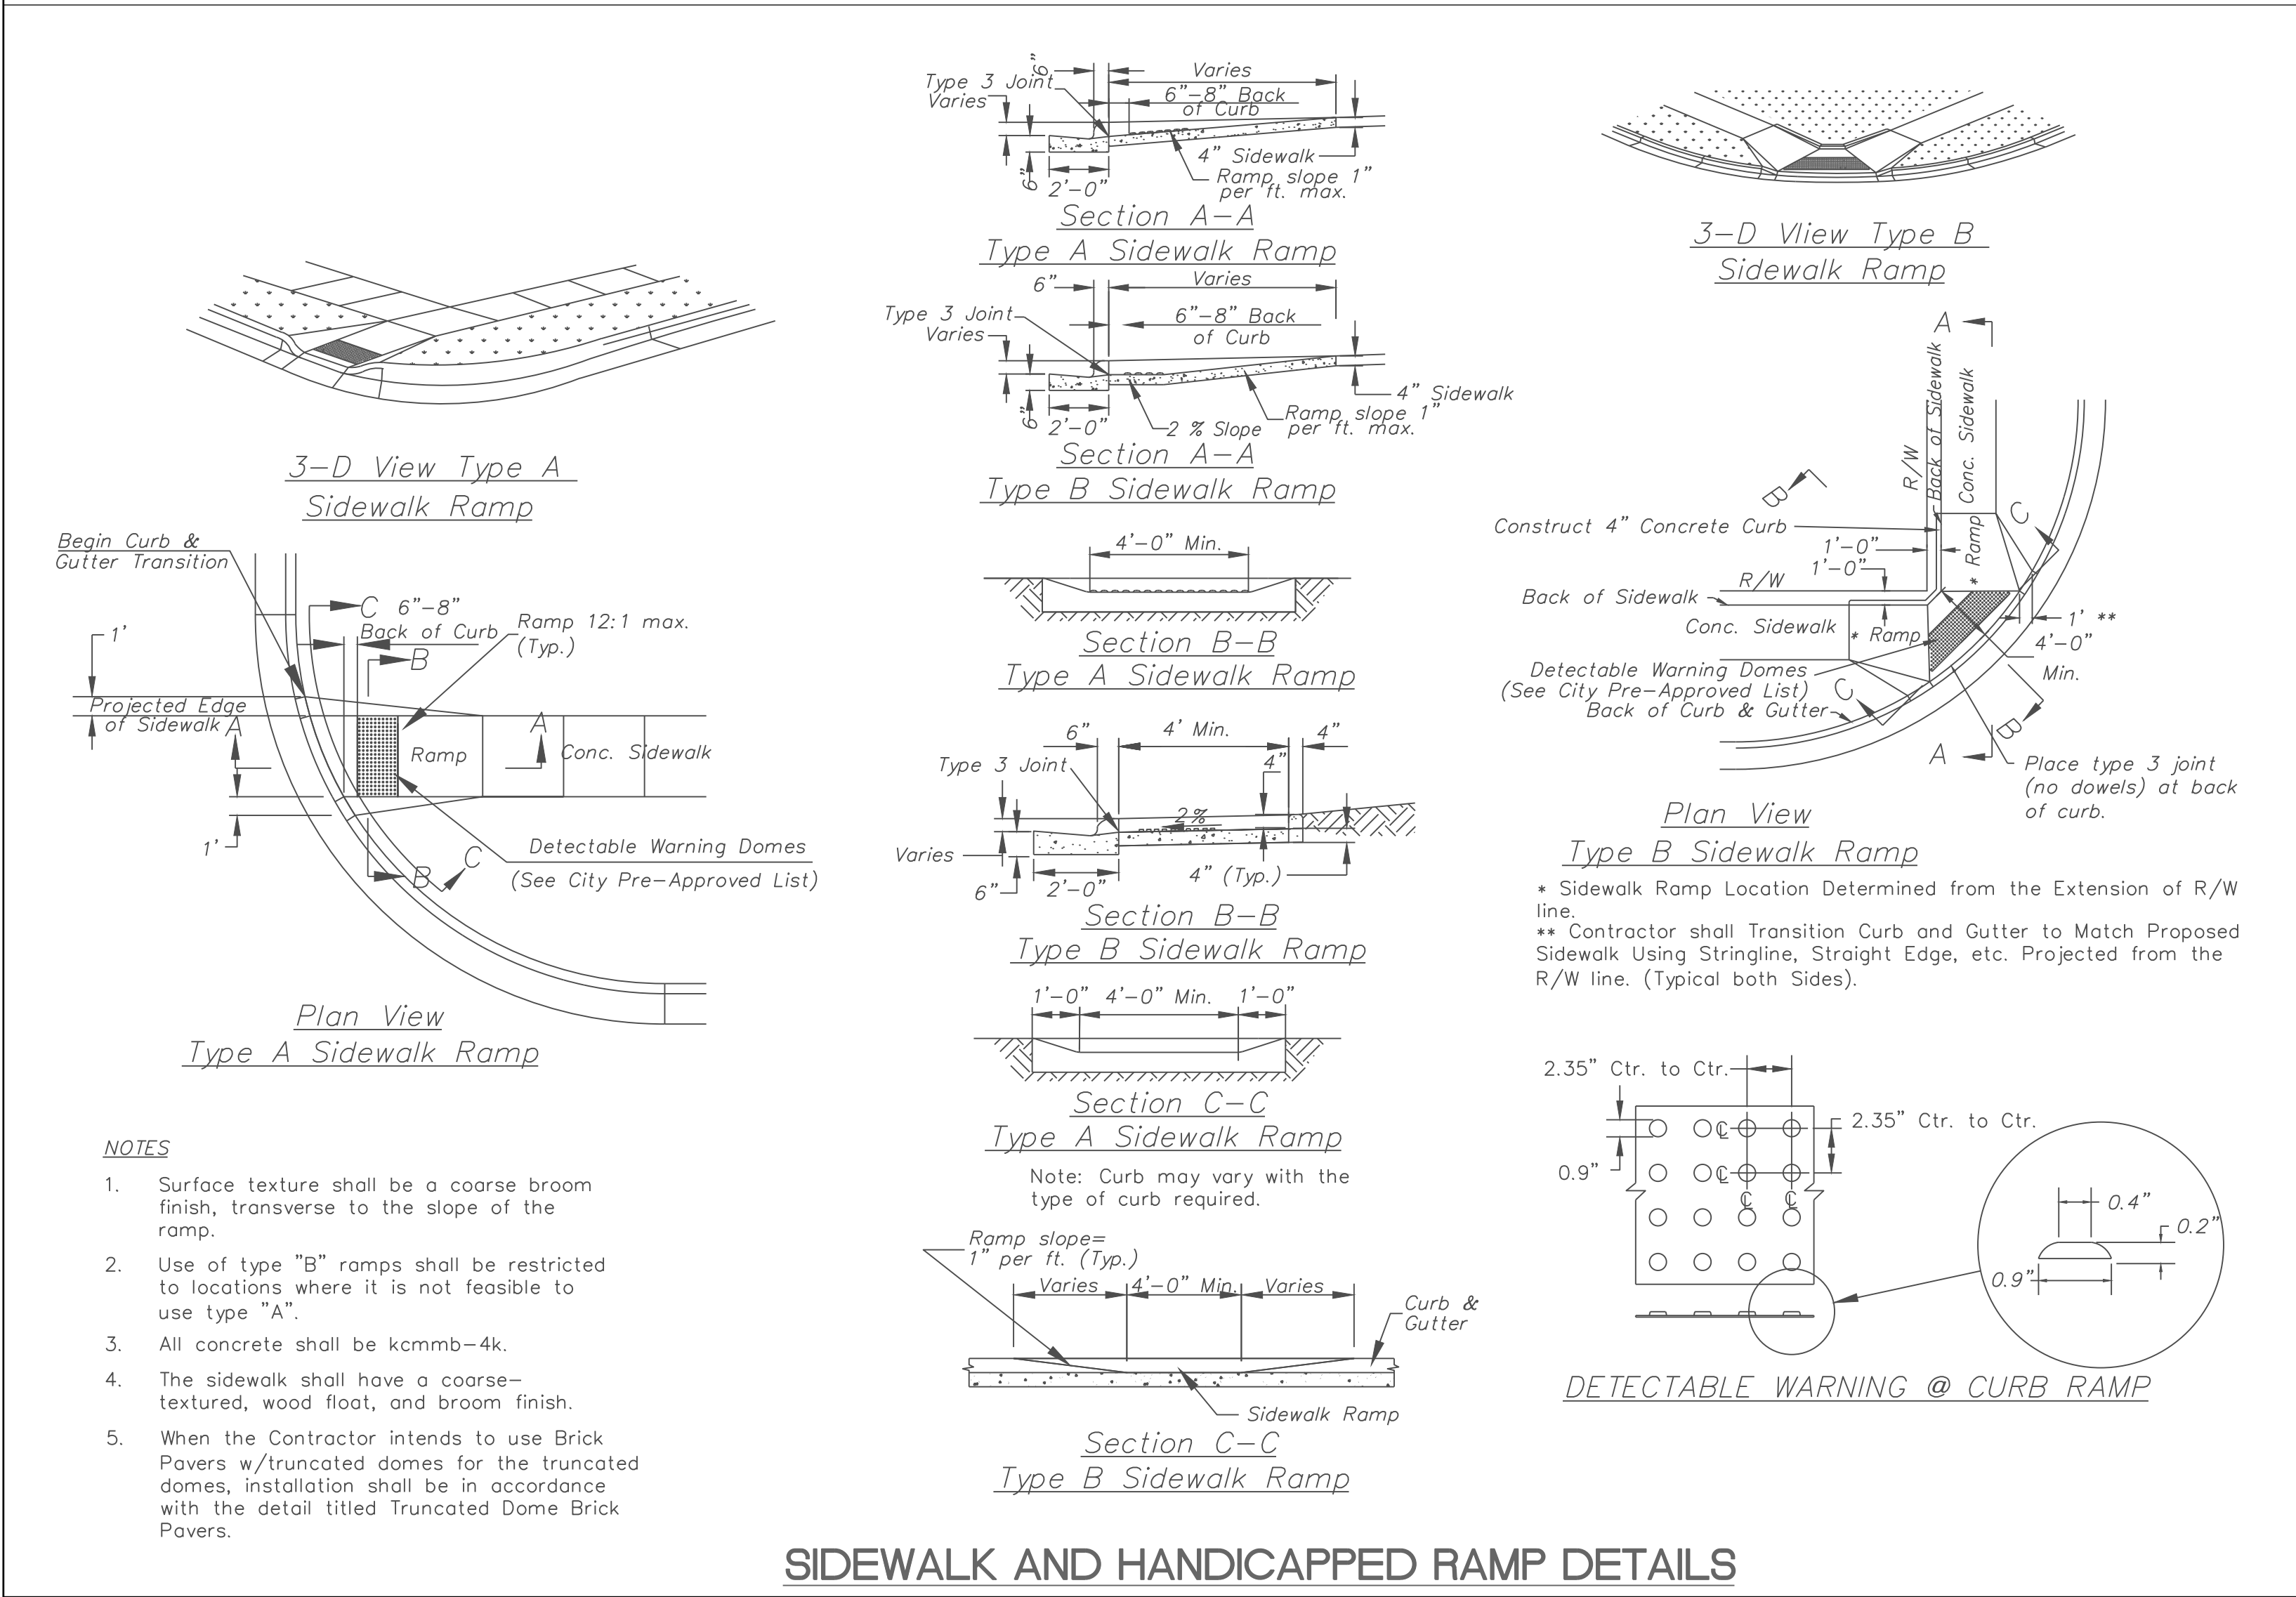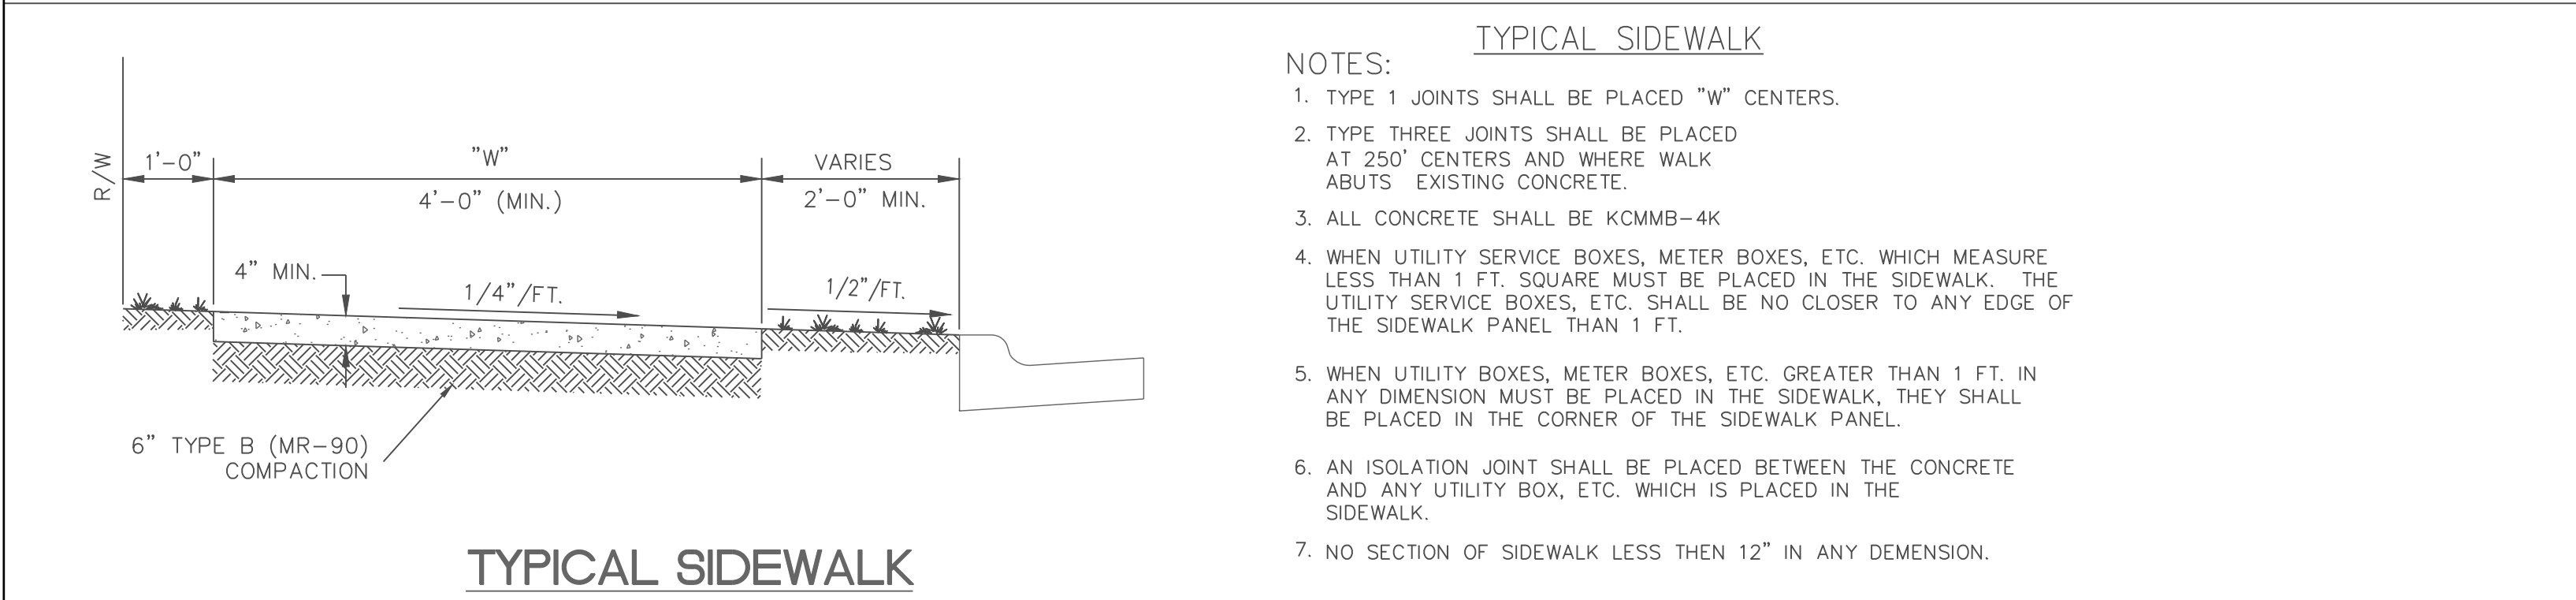

SIDEWALK AND HANDICAPPED RAMP DETAILS


TABLE LS-2: MINIMUM ASPHALT PAVEMENT THICKNESSES







Street Classification	Pavement Option	AC Surface (in.)	AC Base (in.)	MoDOT Type 5 Base (in.)	Geogrid(1)	Chemical Subgrade Stabilization(2) (in.)
Residential Local/Access	A	2	4	6	--	6
	B	2	4	10	Geogrid	--
Residential Collector	A	2	5.5	6	--	9
	B	2	5.5	12	Geogrid	--
Commercial Industrial Local/Collector	A	2	7.5	6	--	9
	B	2	7.5	12	Geogrid	--

TABLE LS-3: MINIMUM PCC PAVEMENT THICKNESSES

Street Classification	PCC (in.)	Aggregate Base (in.)	Subgrade Stabilization ⁽¹⁾ (in.)
Residential Local/Access	6	4	--
Residential Collector	6	4	6
Commercial Industrial Local/Collector	8	4	9




(1) Subgrade Stabilization and 4" aggregate base may be replaced by approved geogrid and 6" of aggregate base

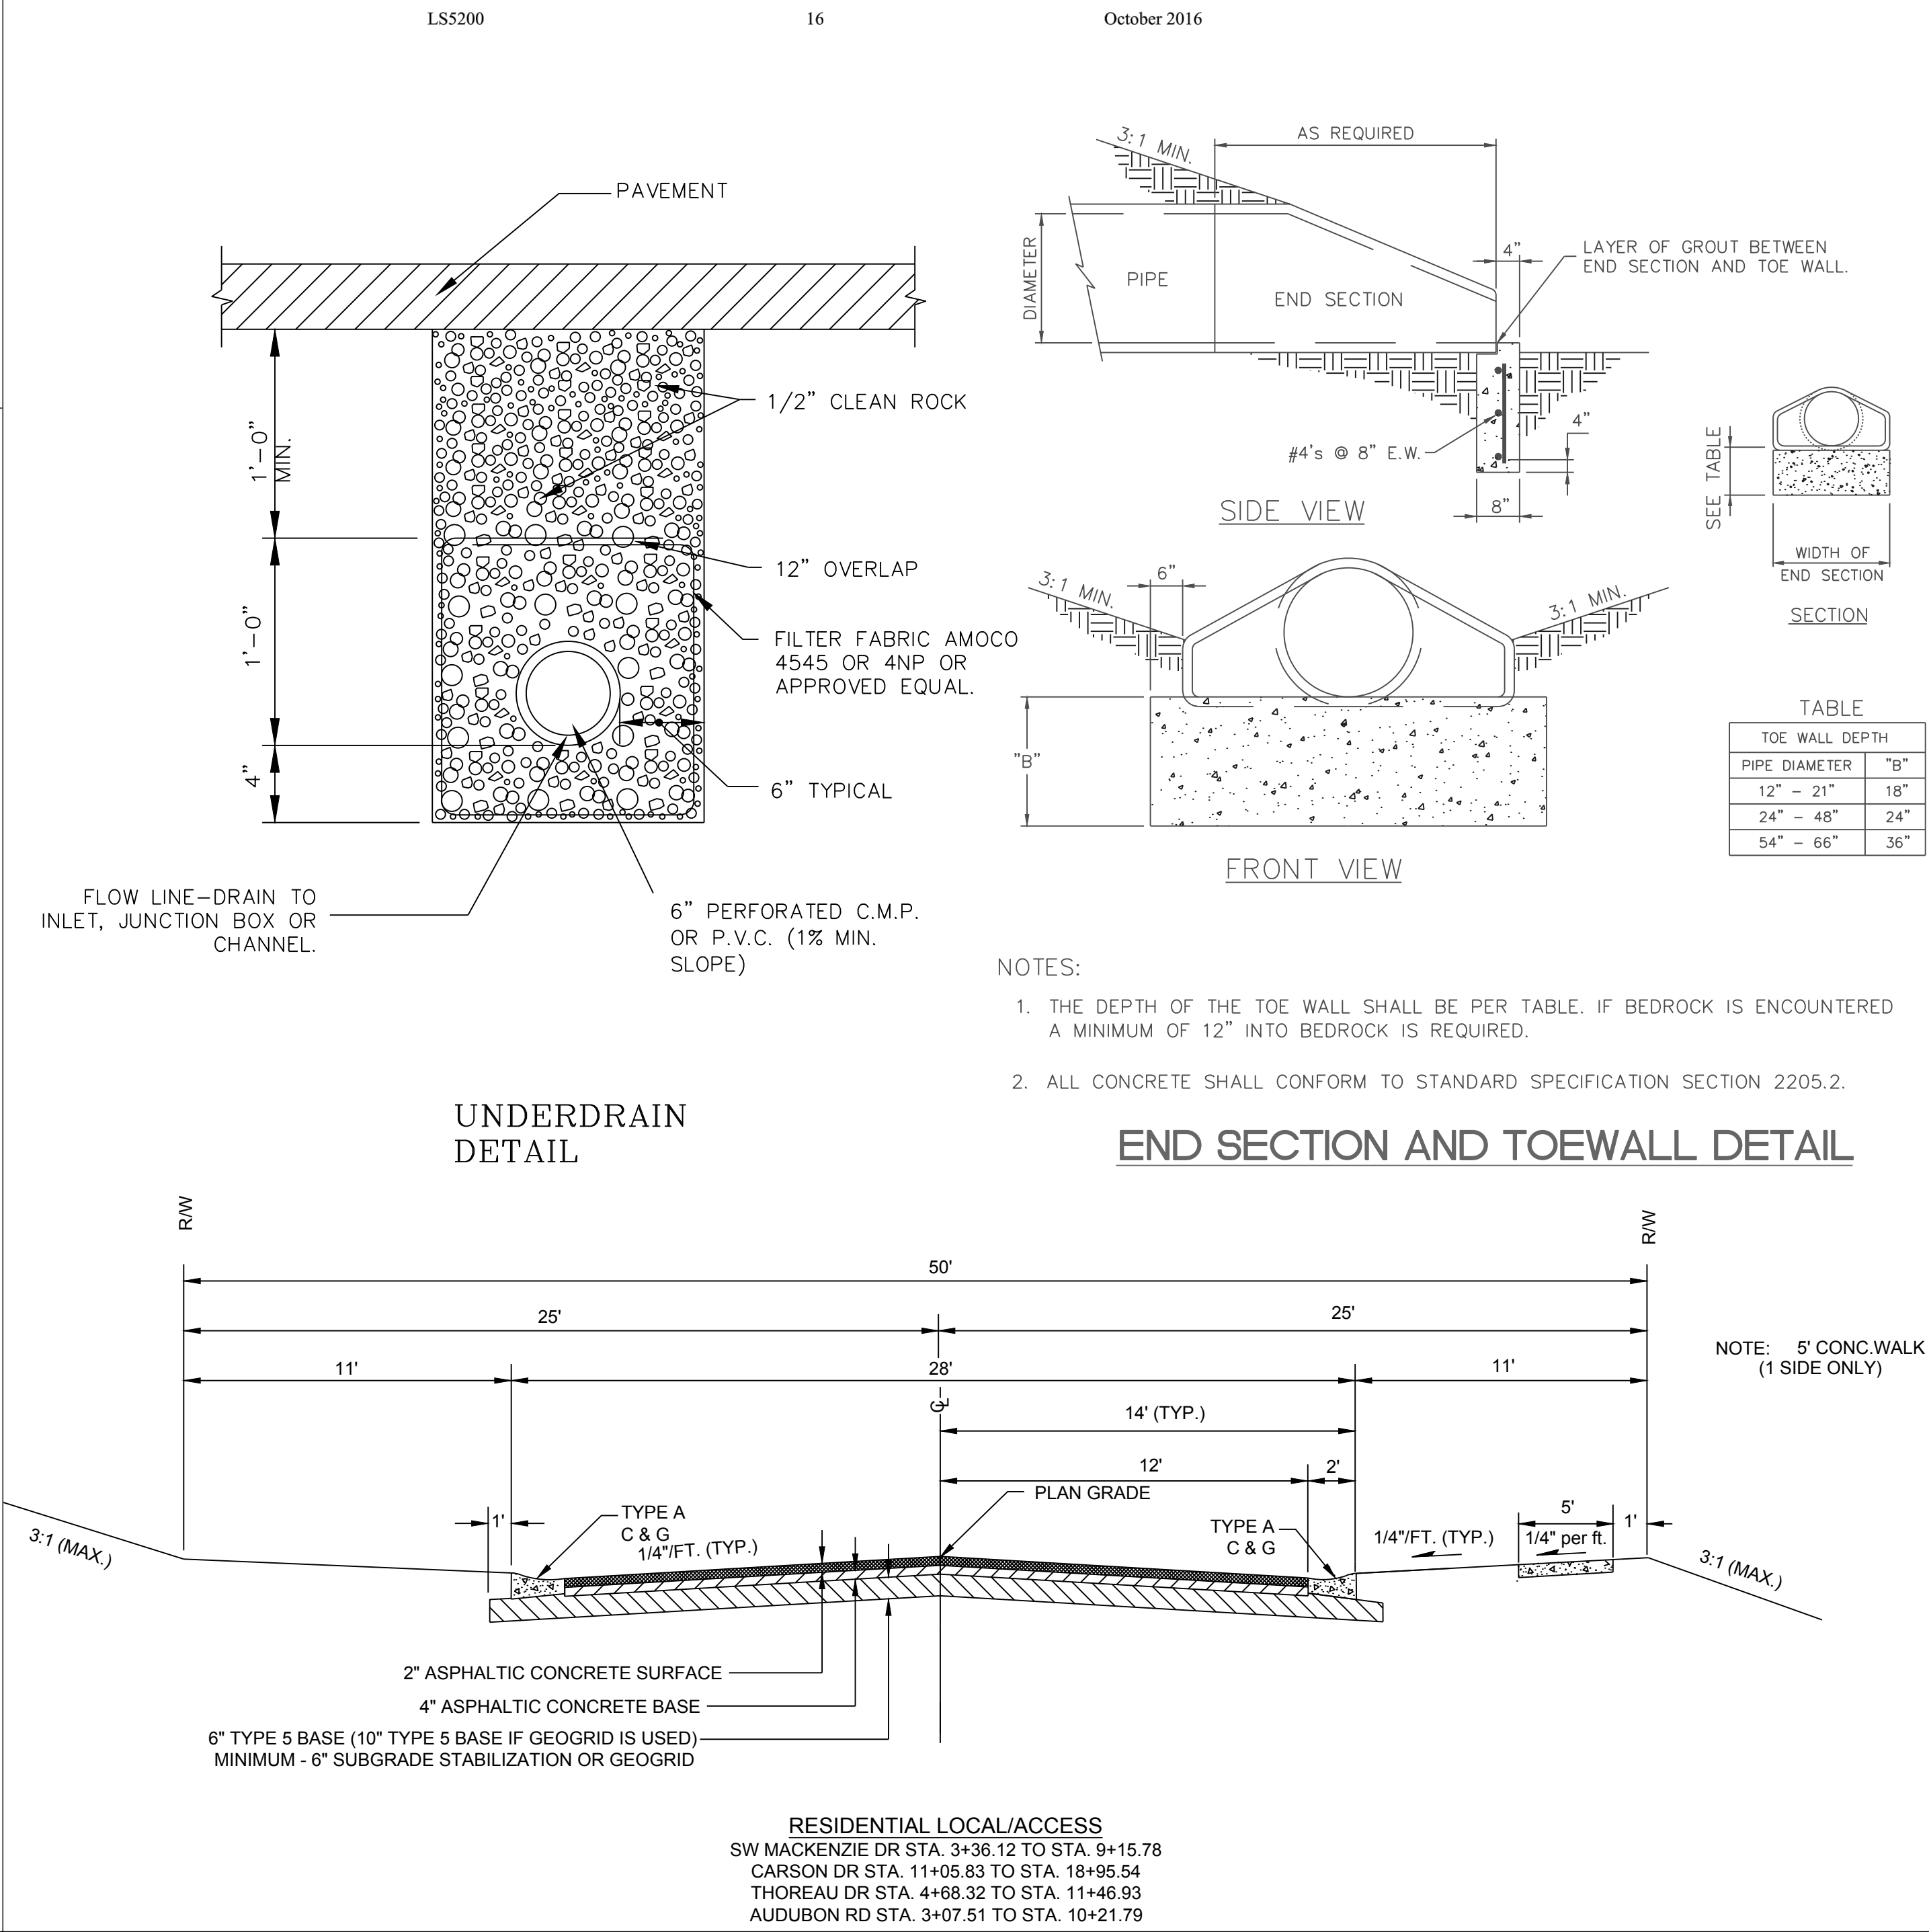

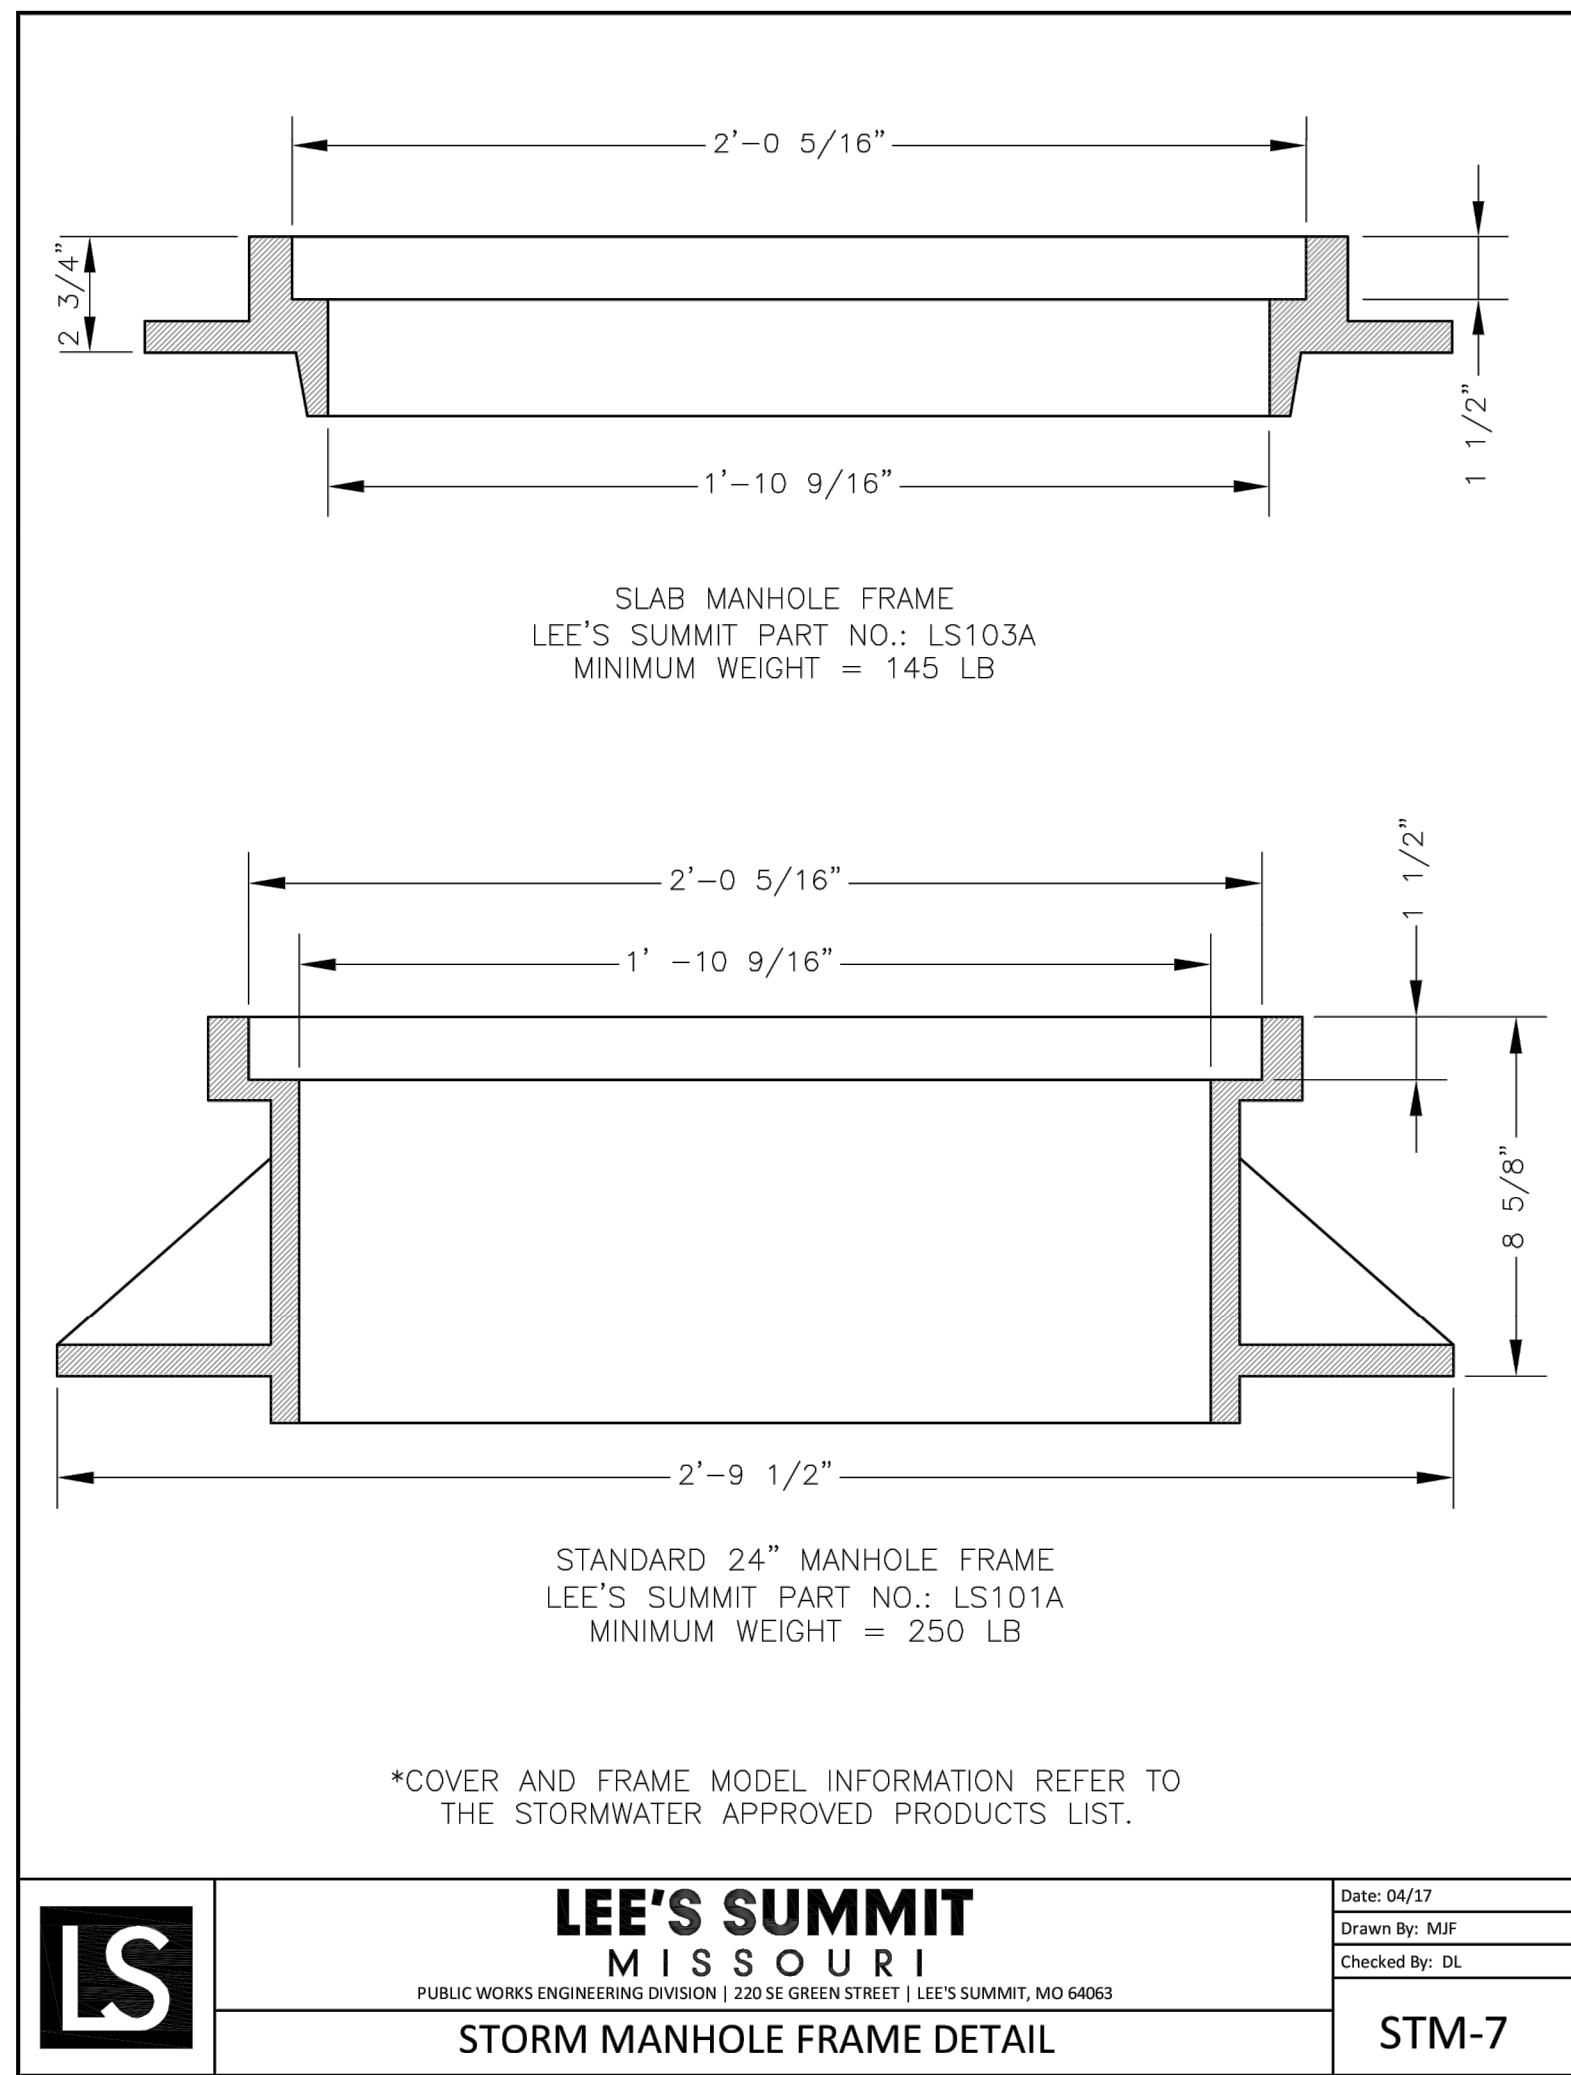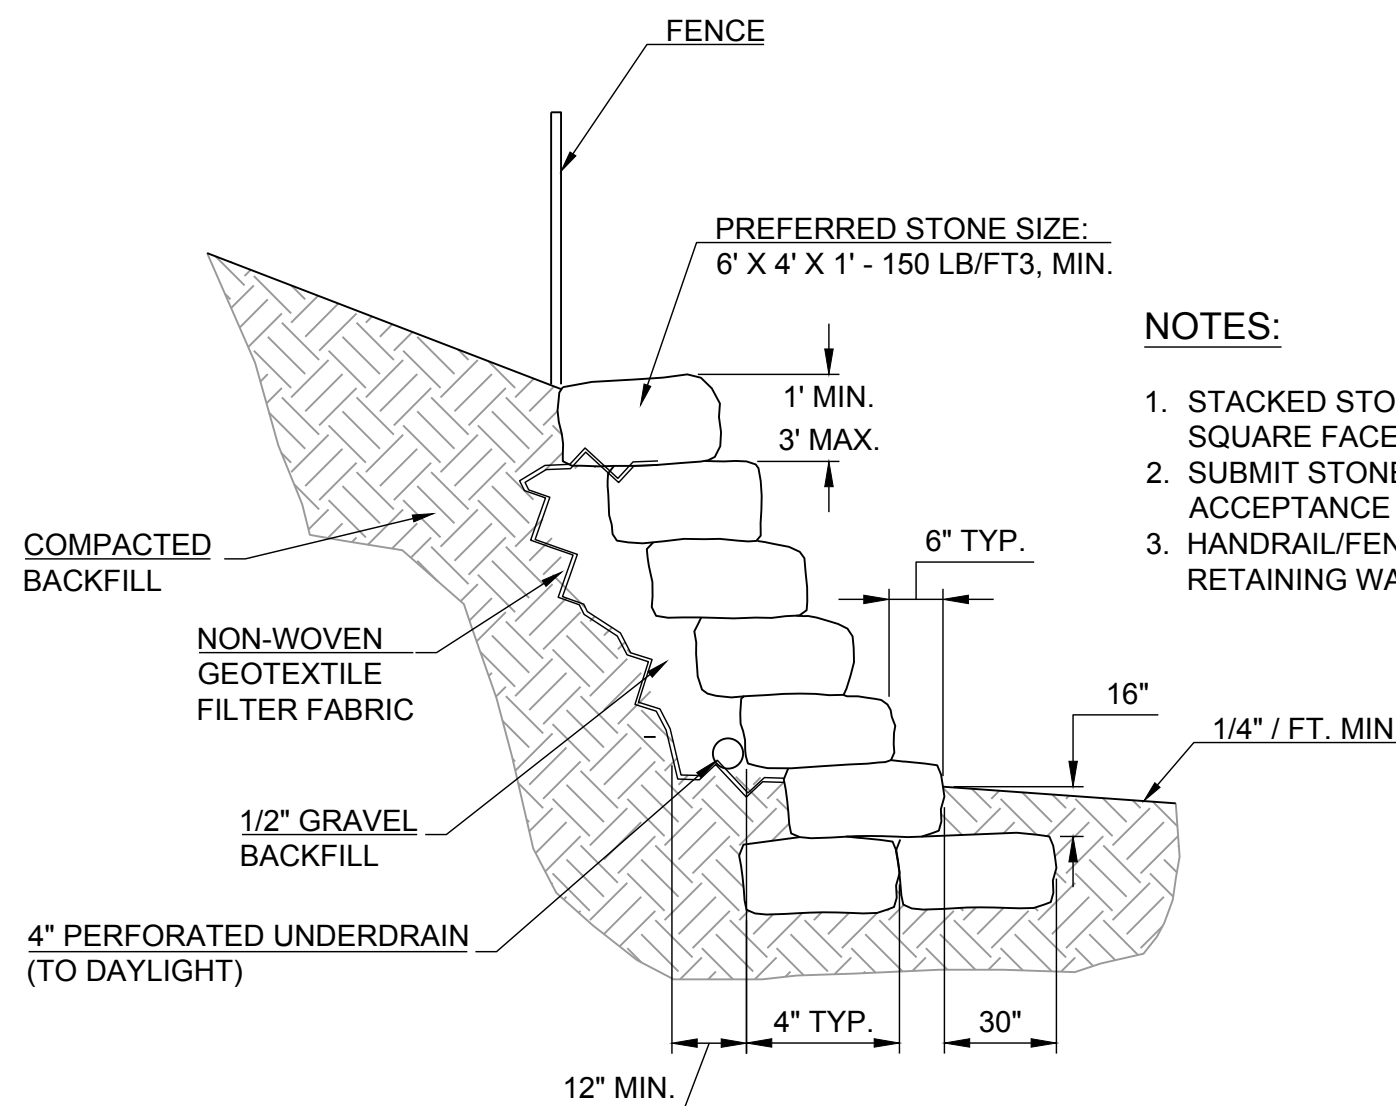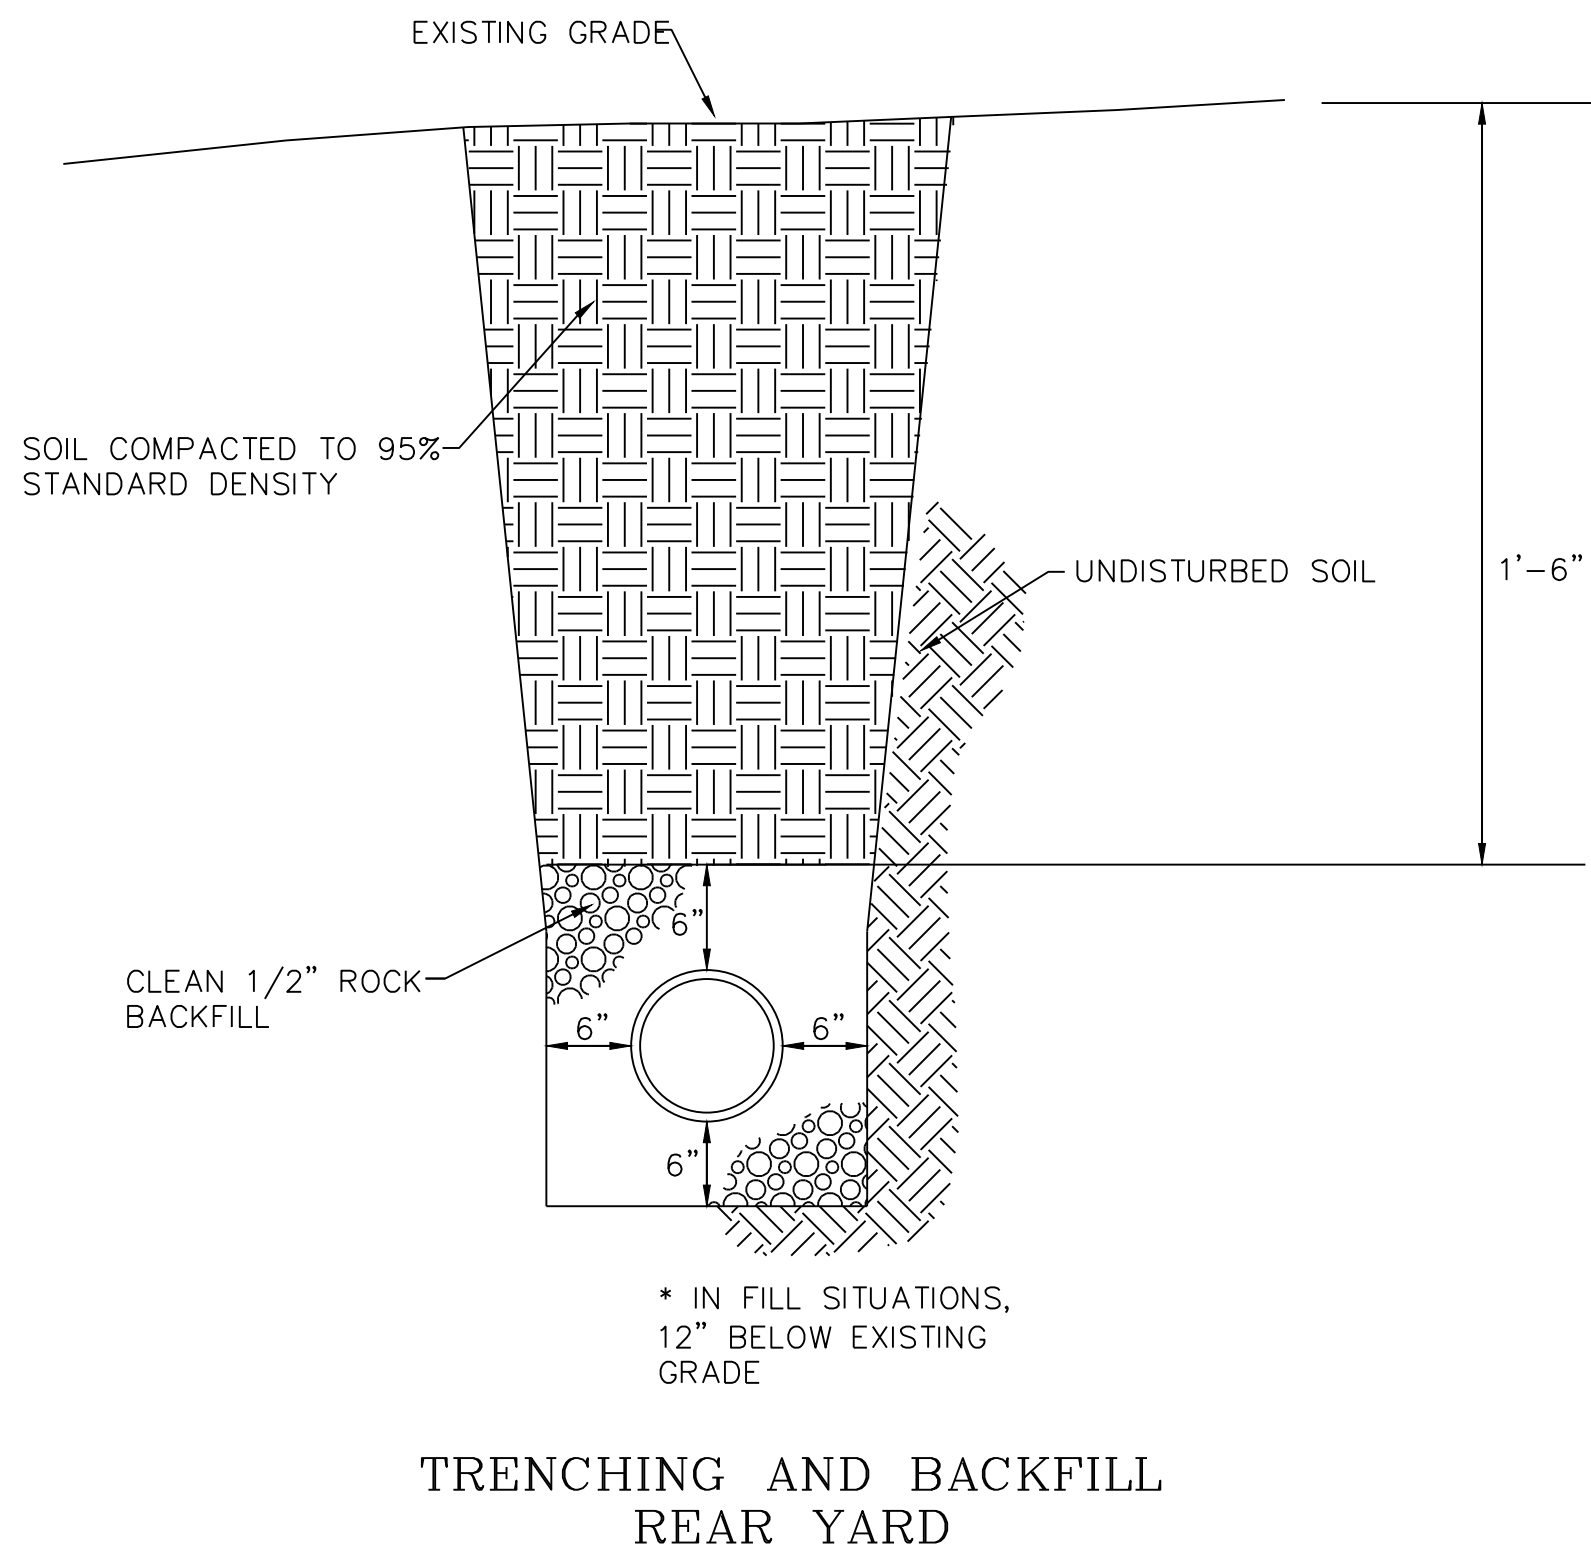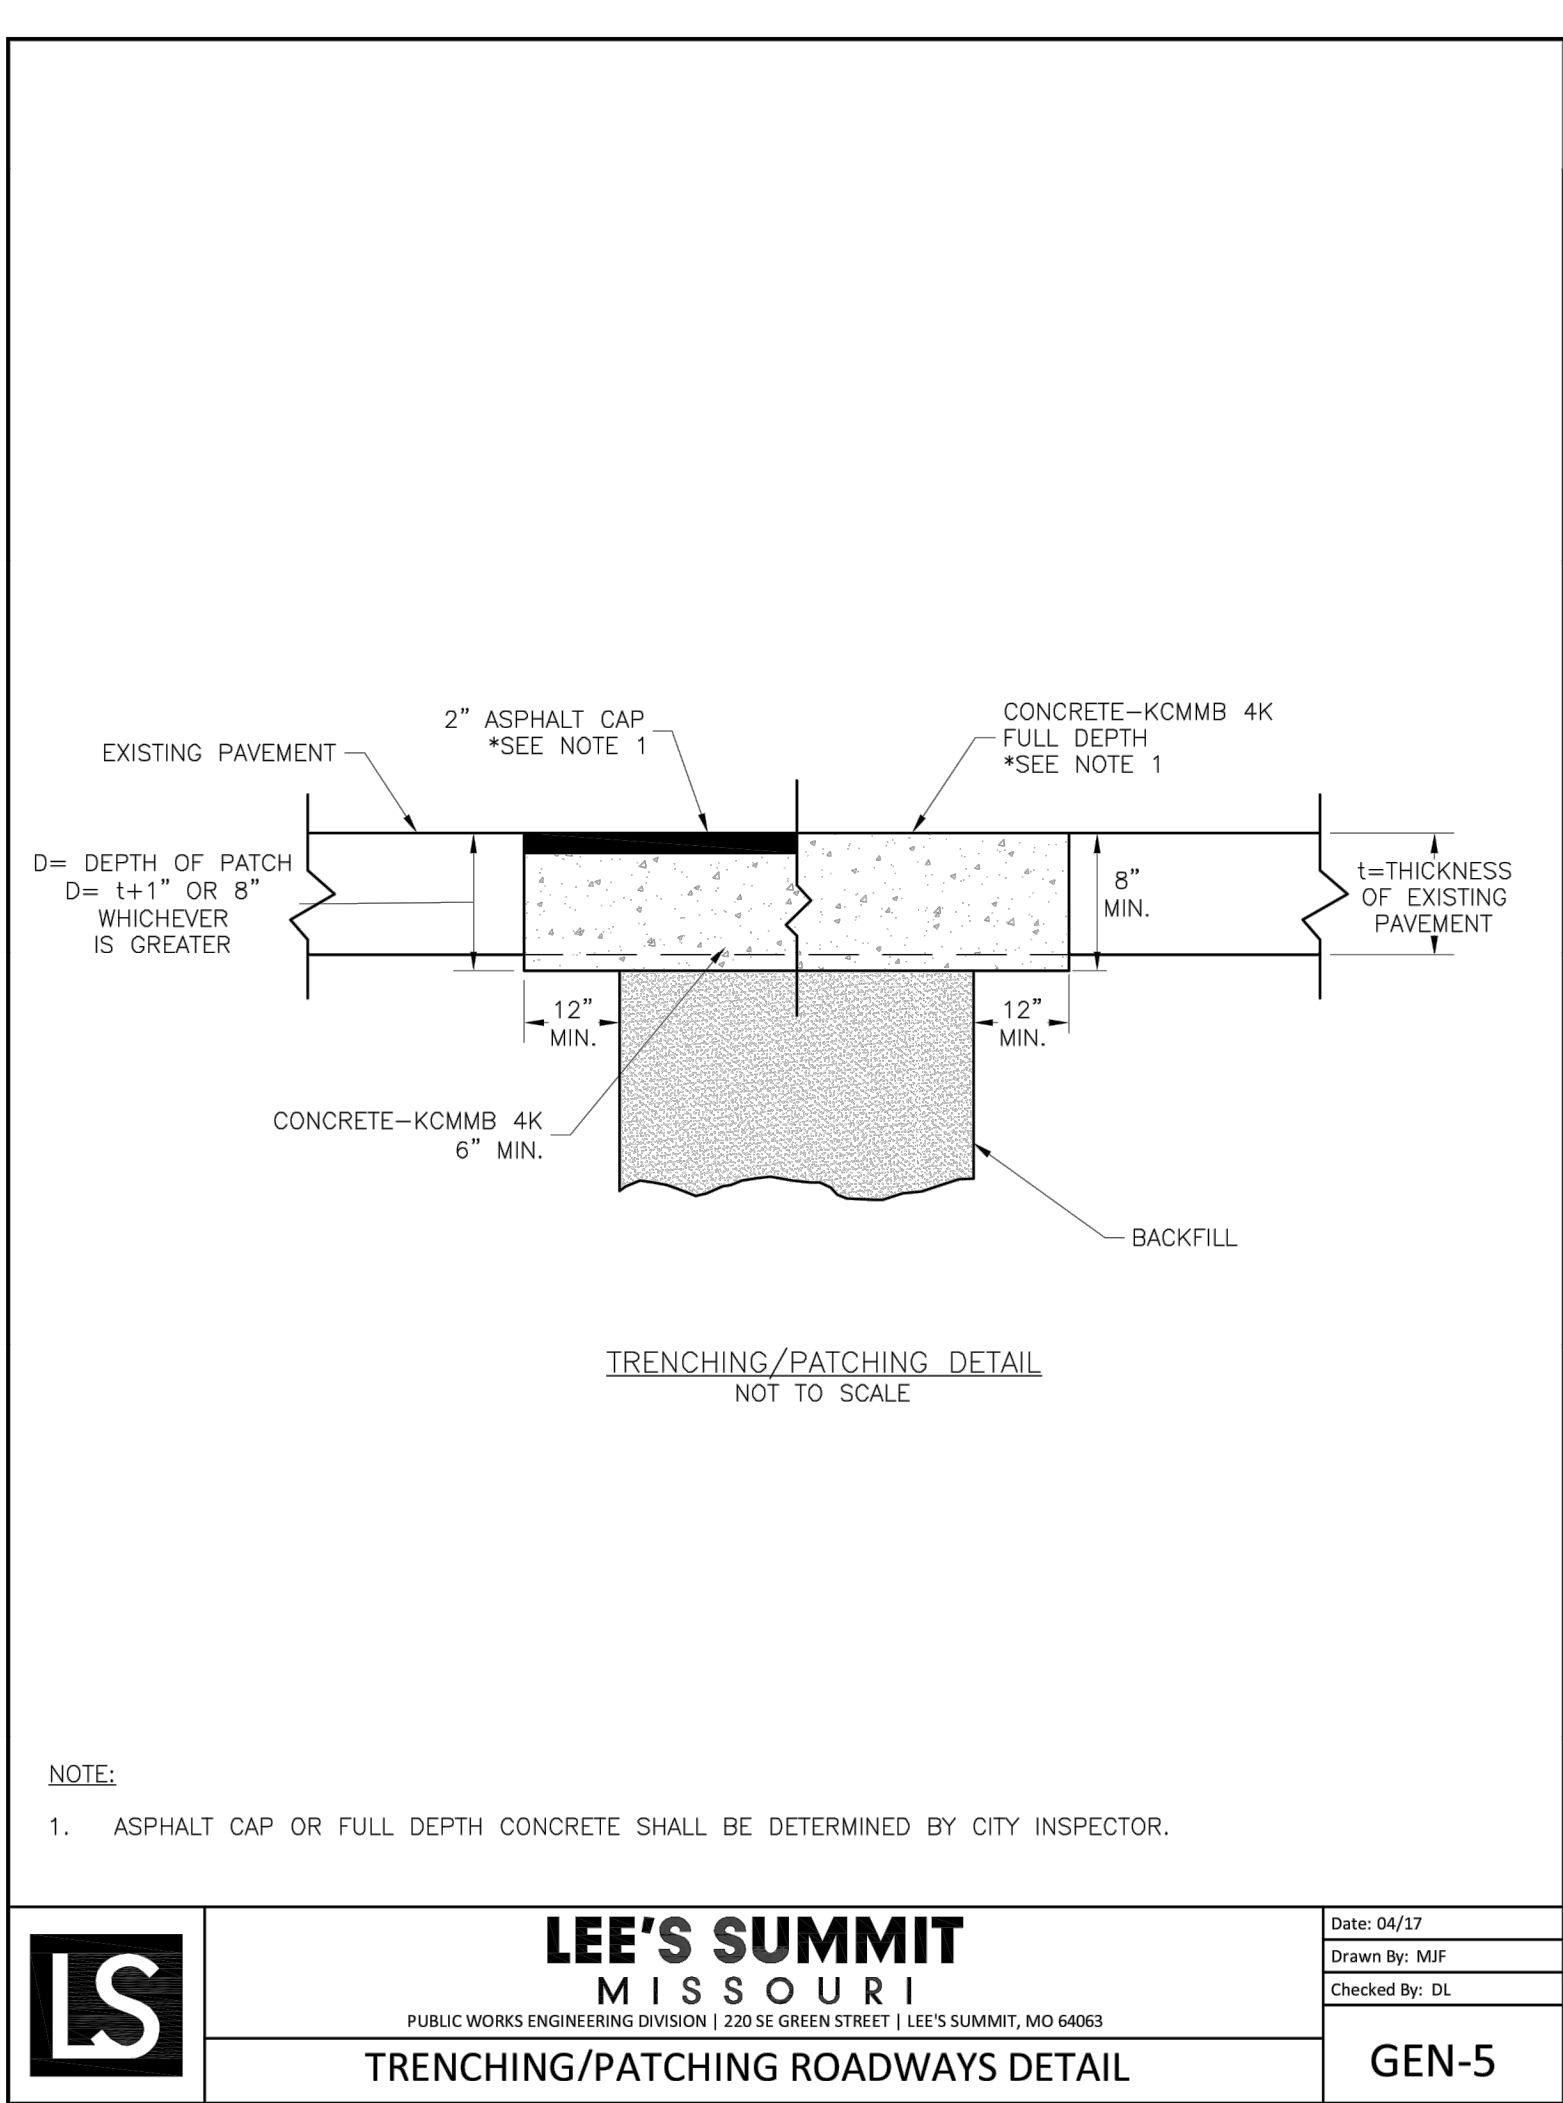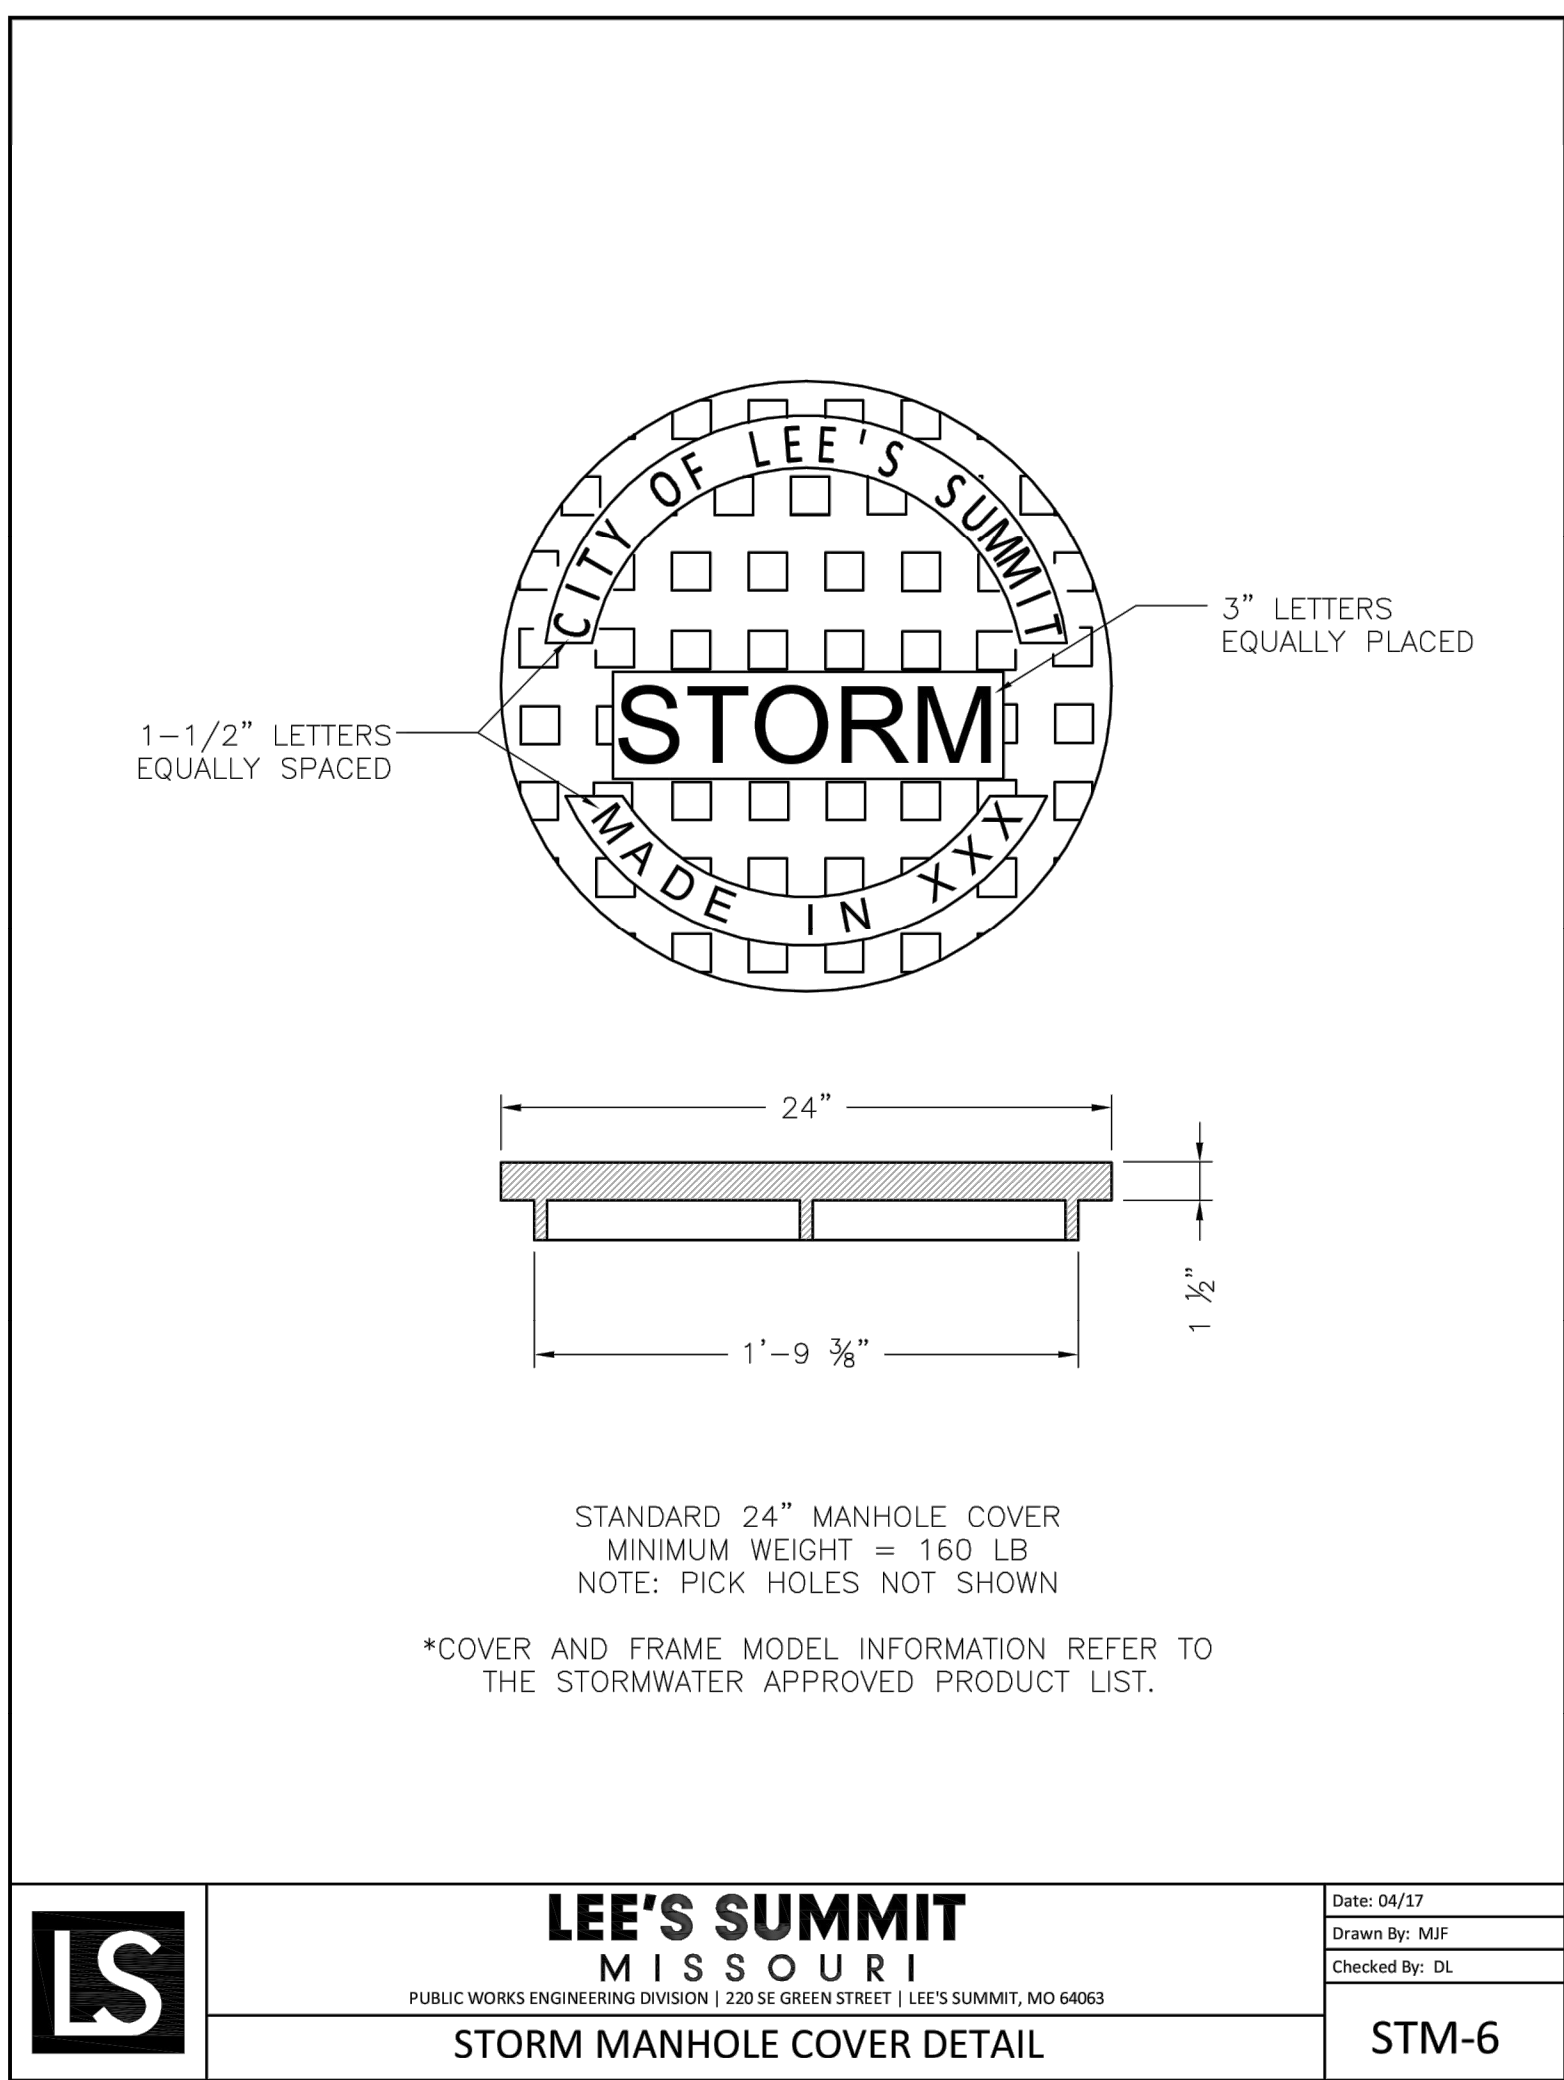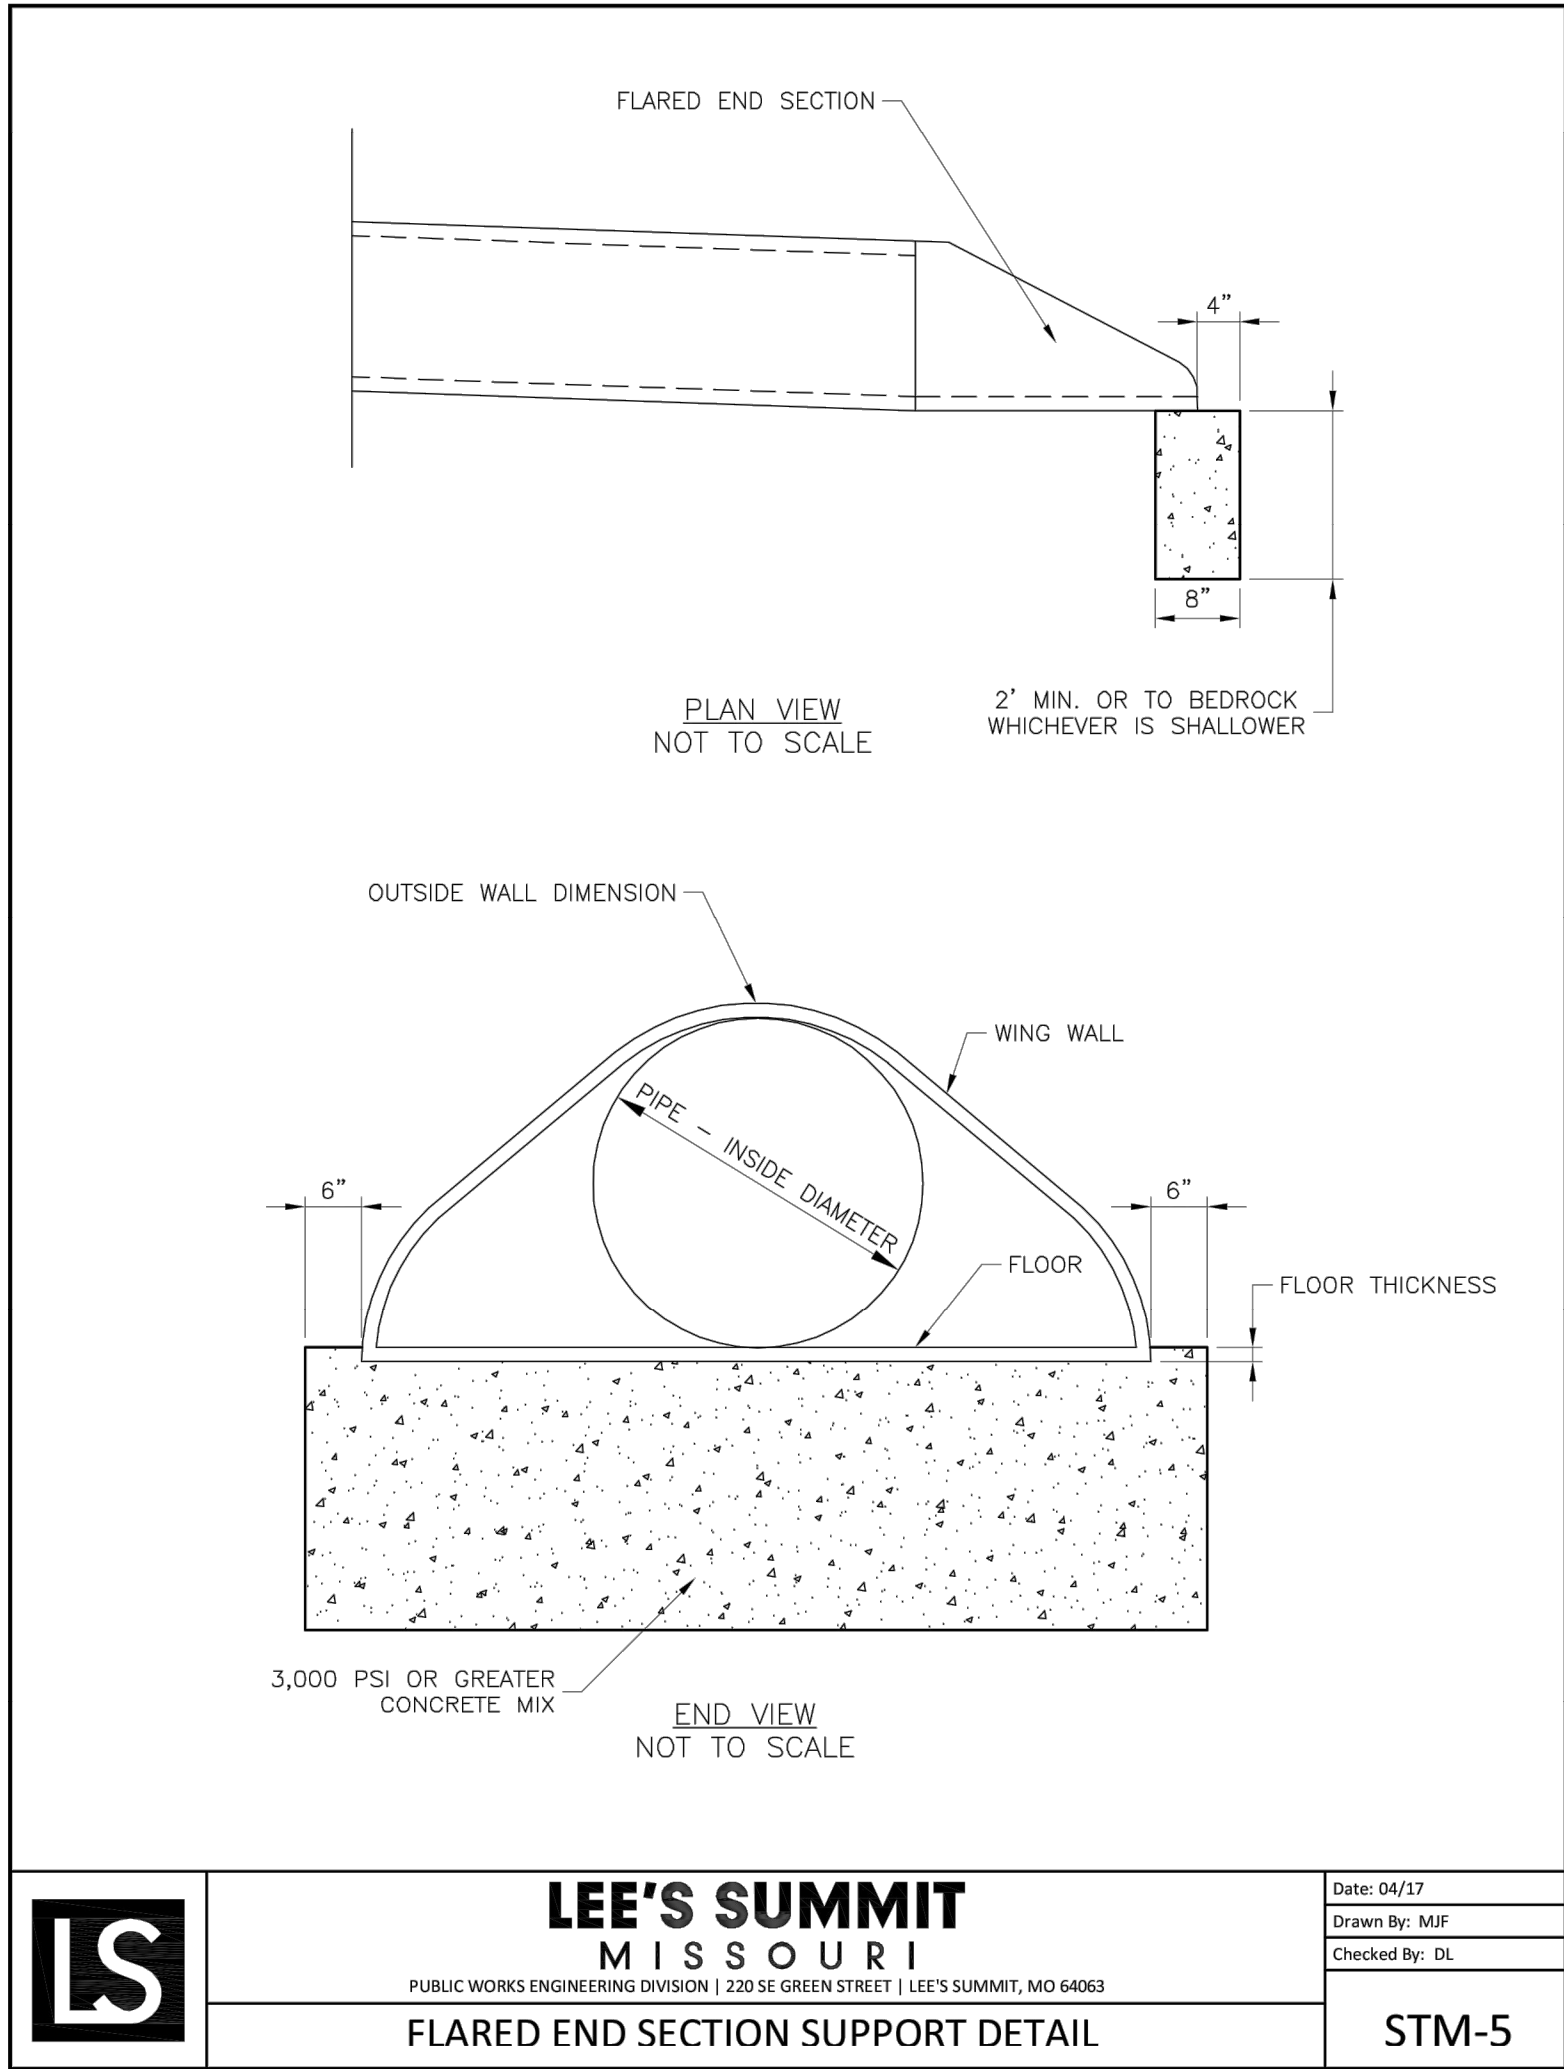

REVISION DATE	DESCRIPTION
1	
2	
3	
4	
5	
6	
7	
8	





DRAWN BY:	KSC
CHECKED BY:	MAB
DATE PREPARED:	4.20.16
PROJ. NUMBER:	17-134

 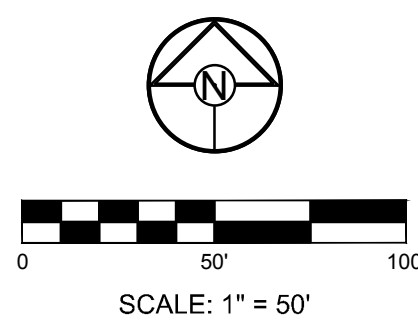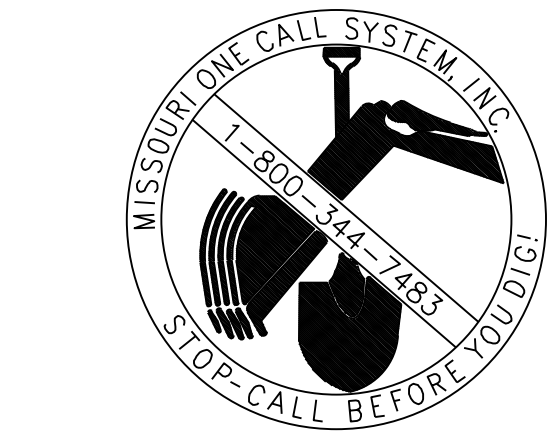

**WINTERSET VALLEY, 12TH PLAT
STREET AND STORM SEWER PLANS
AUDUBON LANE AND CARSON DRIVE
LEE'S SUMMIT, MO**

REVISION DATE	DESCRIPTION
1	
2	
3	
4	
5	
6	
7	
8	

DRAWN BY:	KSC
CHECKED BY:	MAB
DATE PREPARED:	4.20.16
PROJ. NUMBER:	17-134

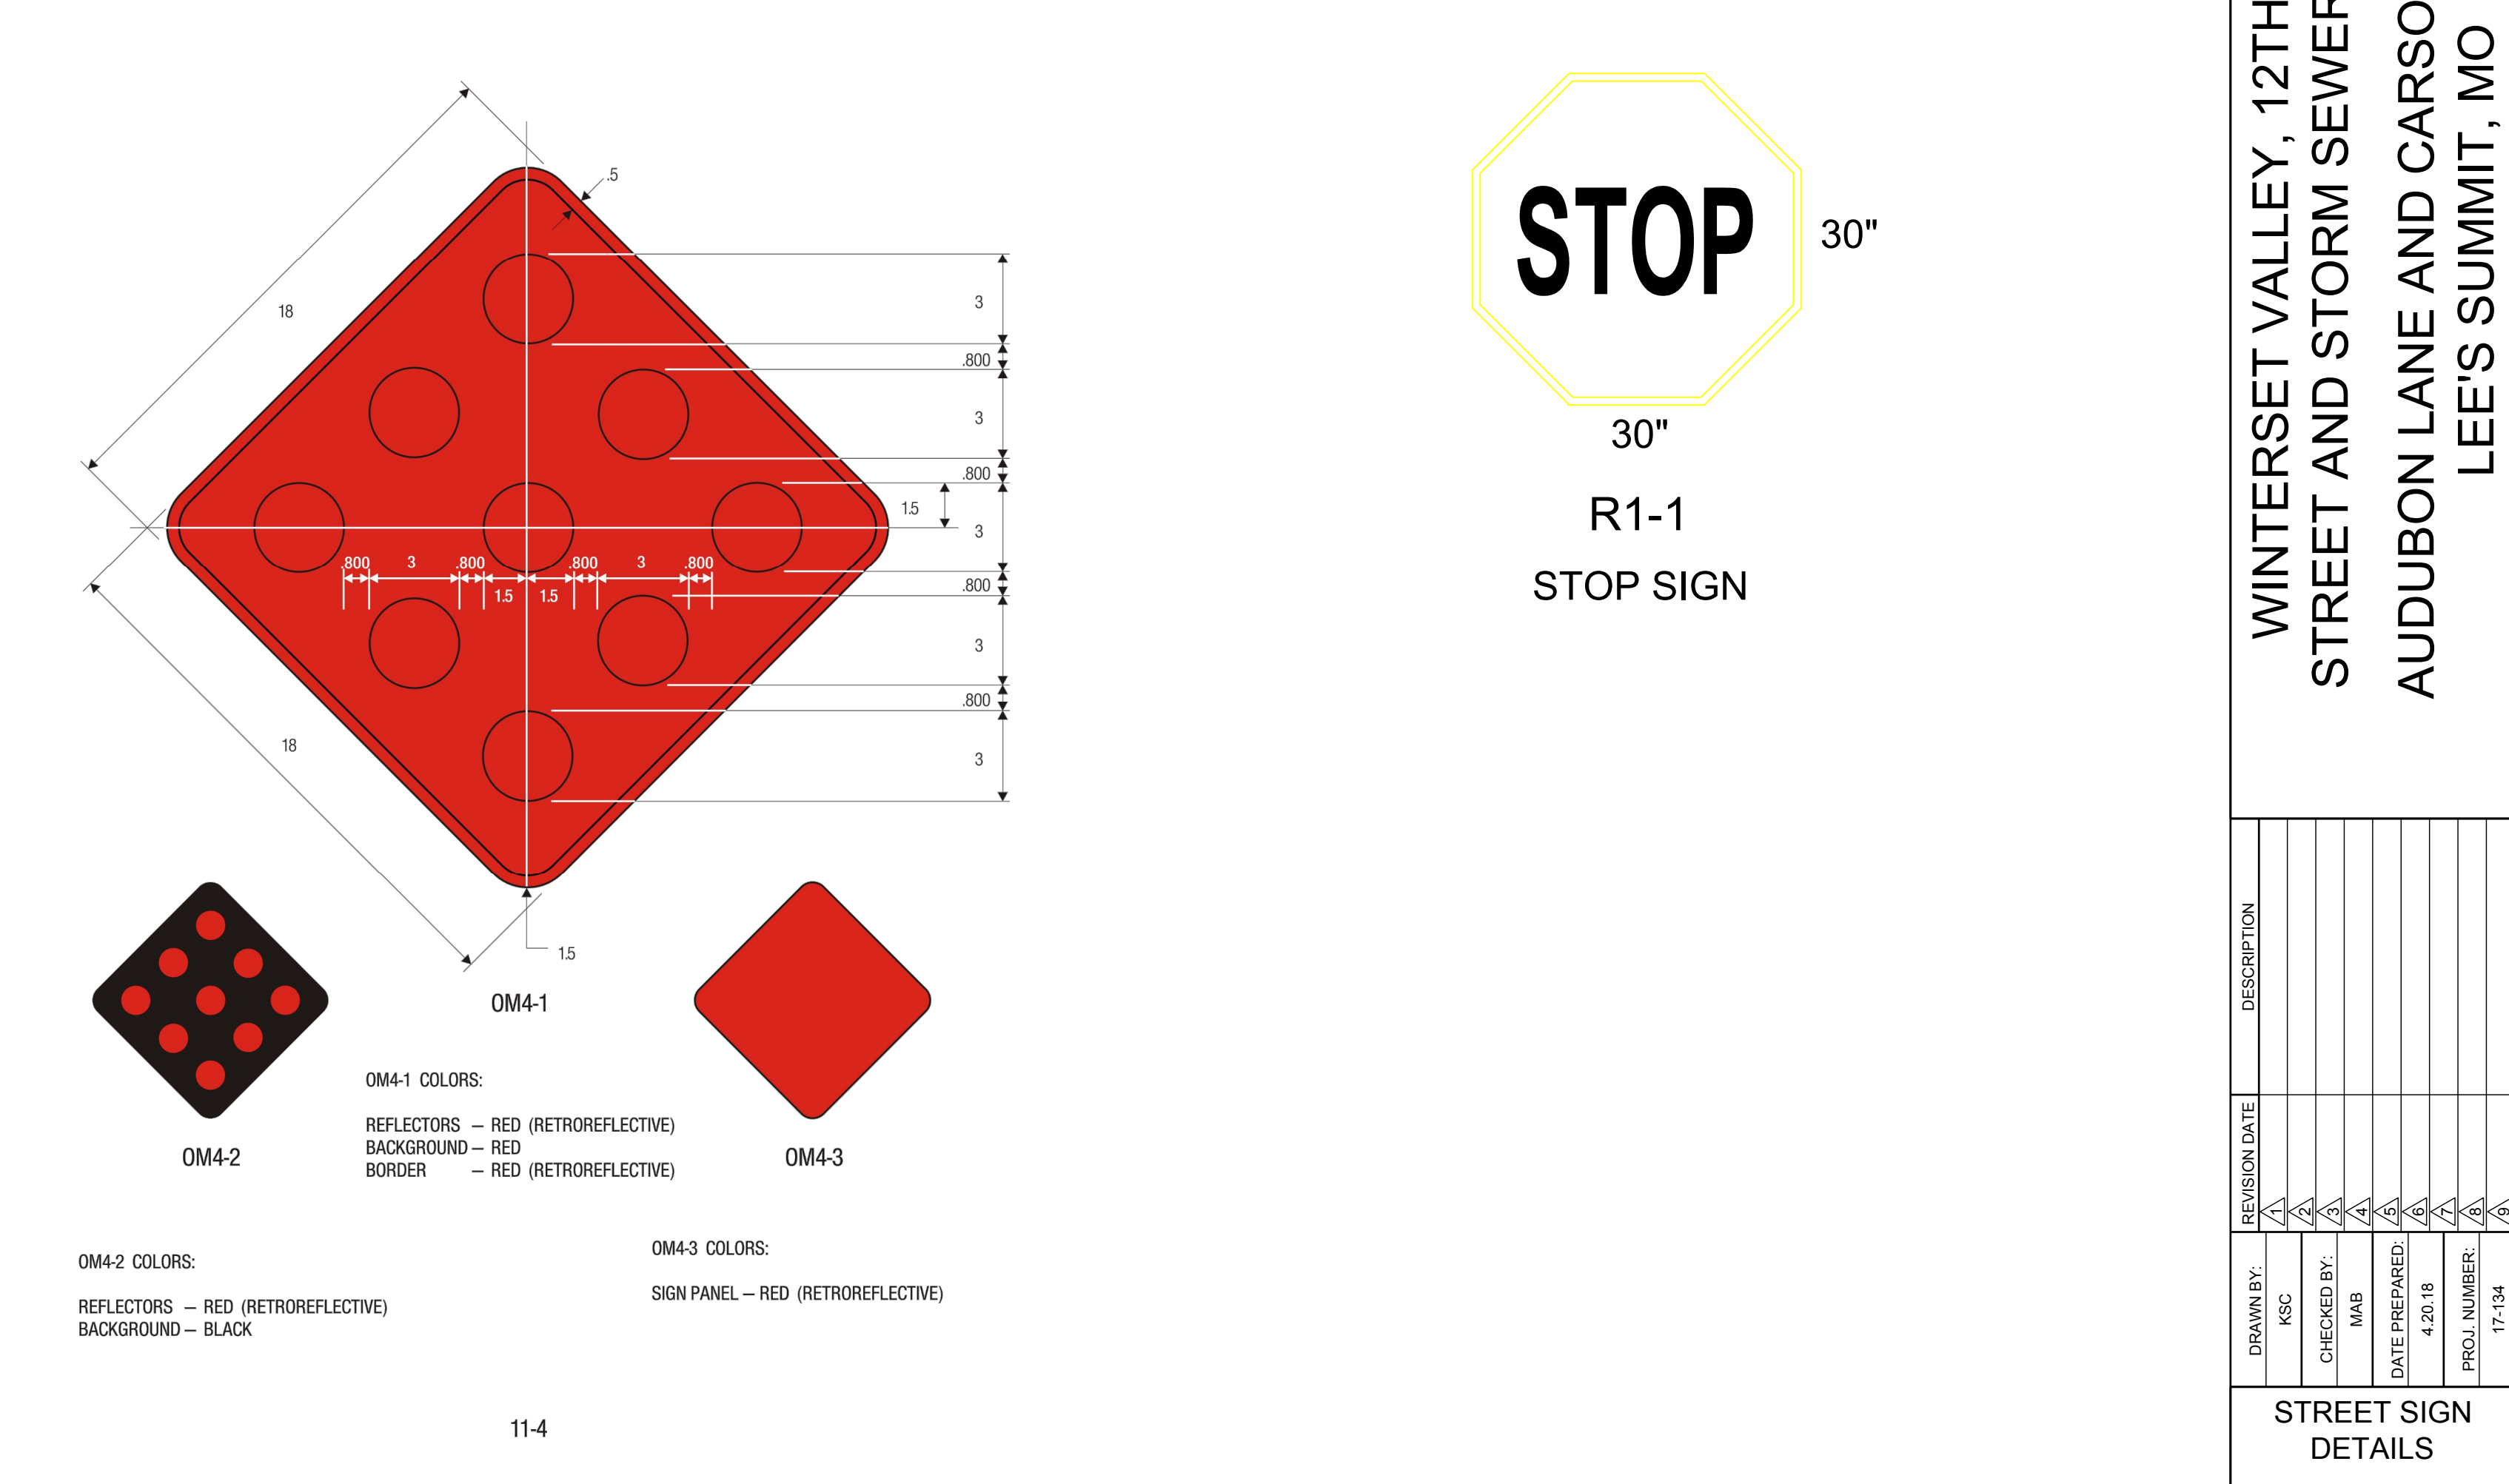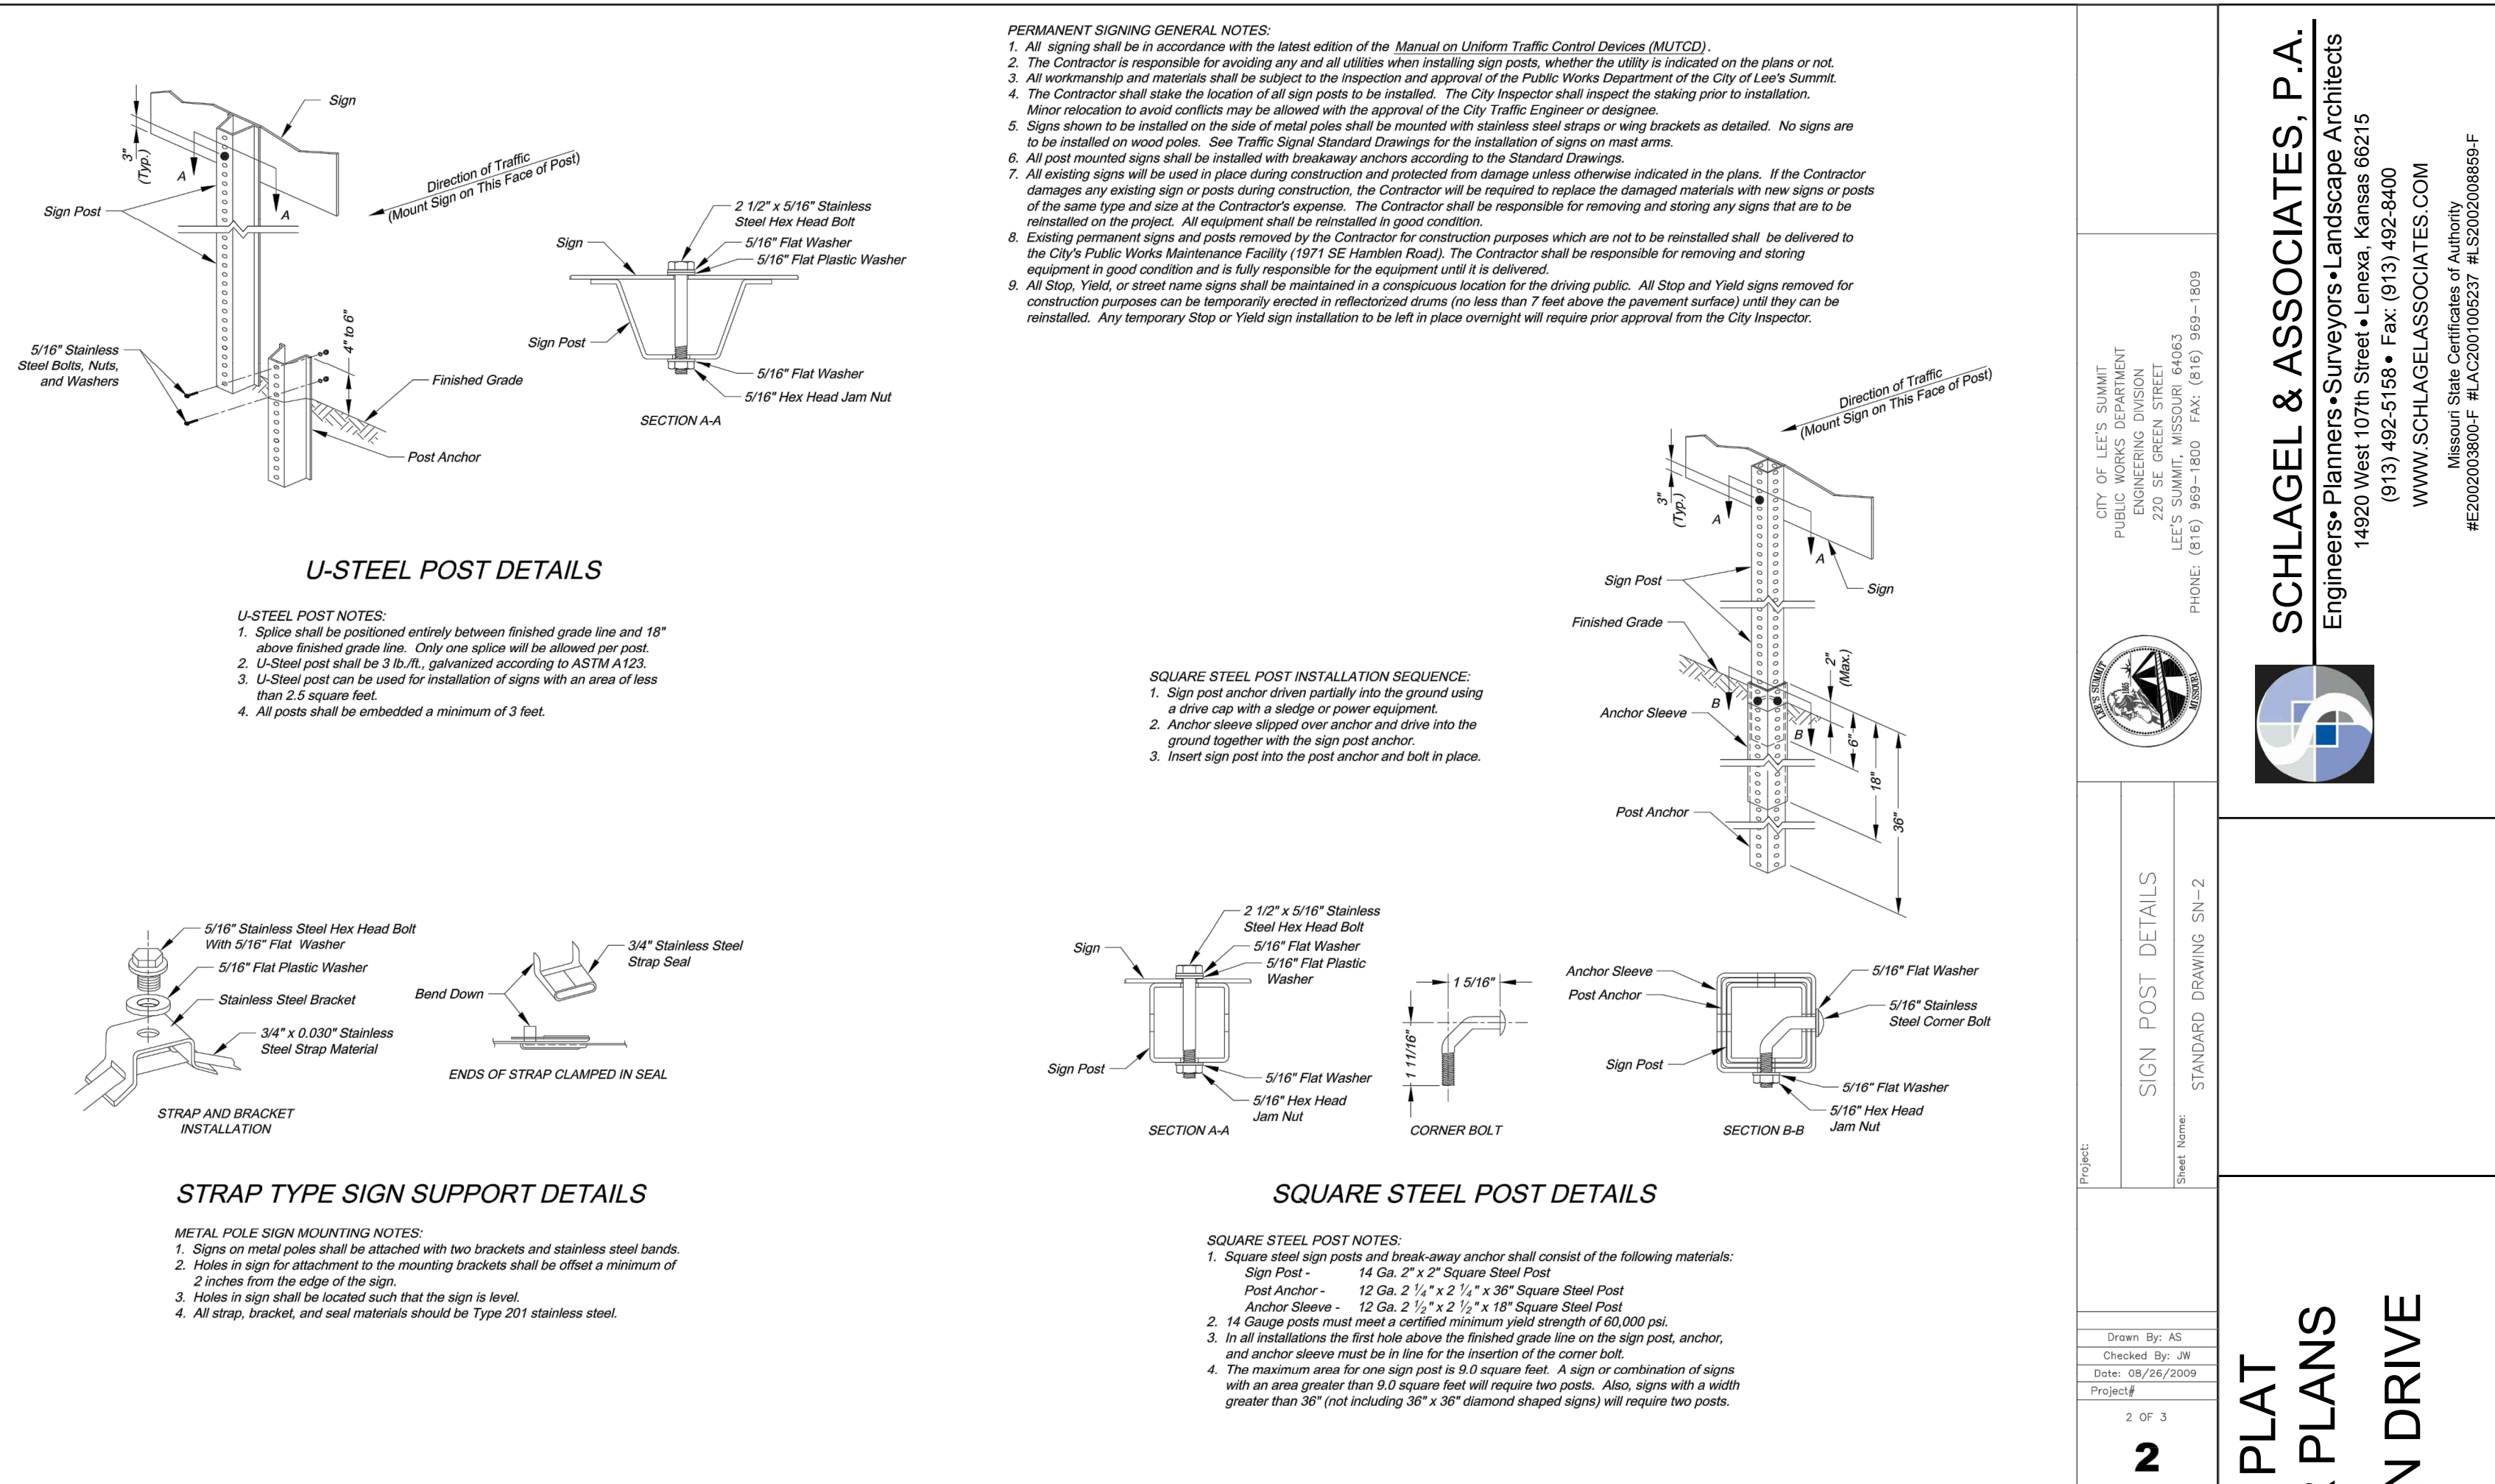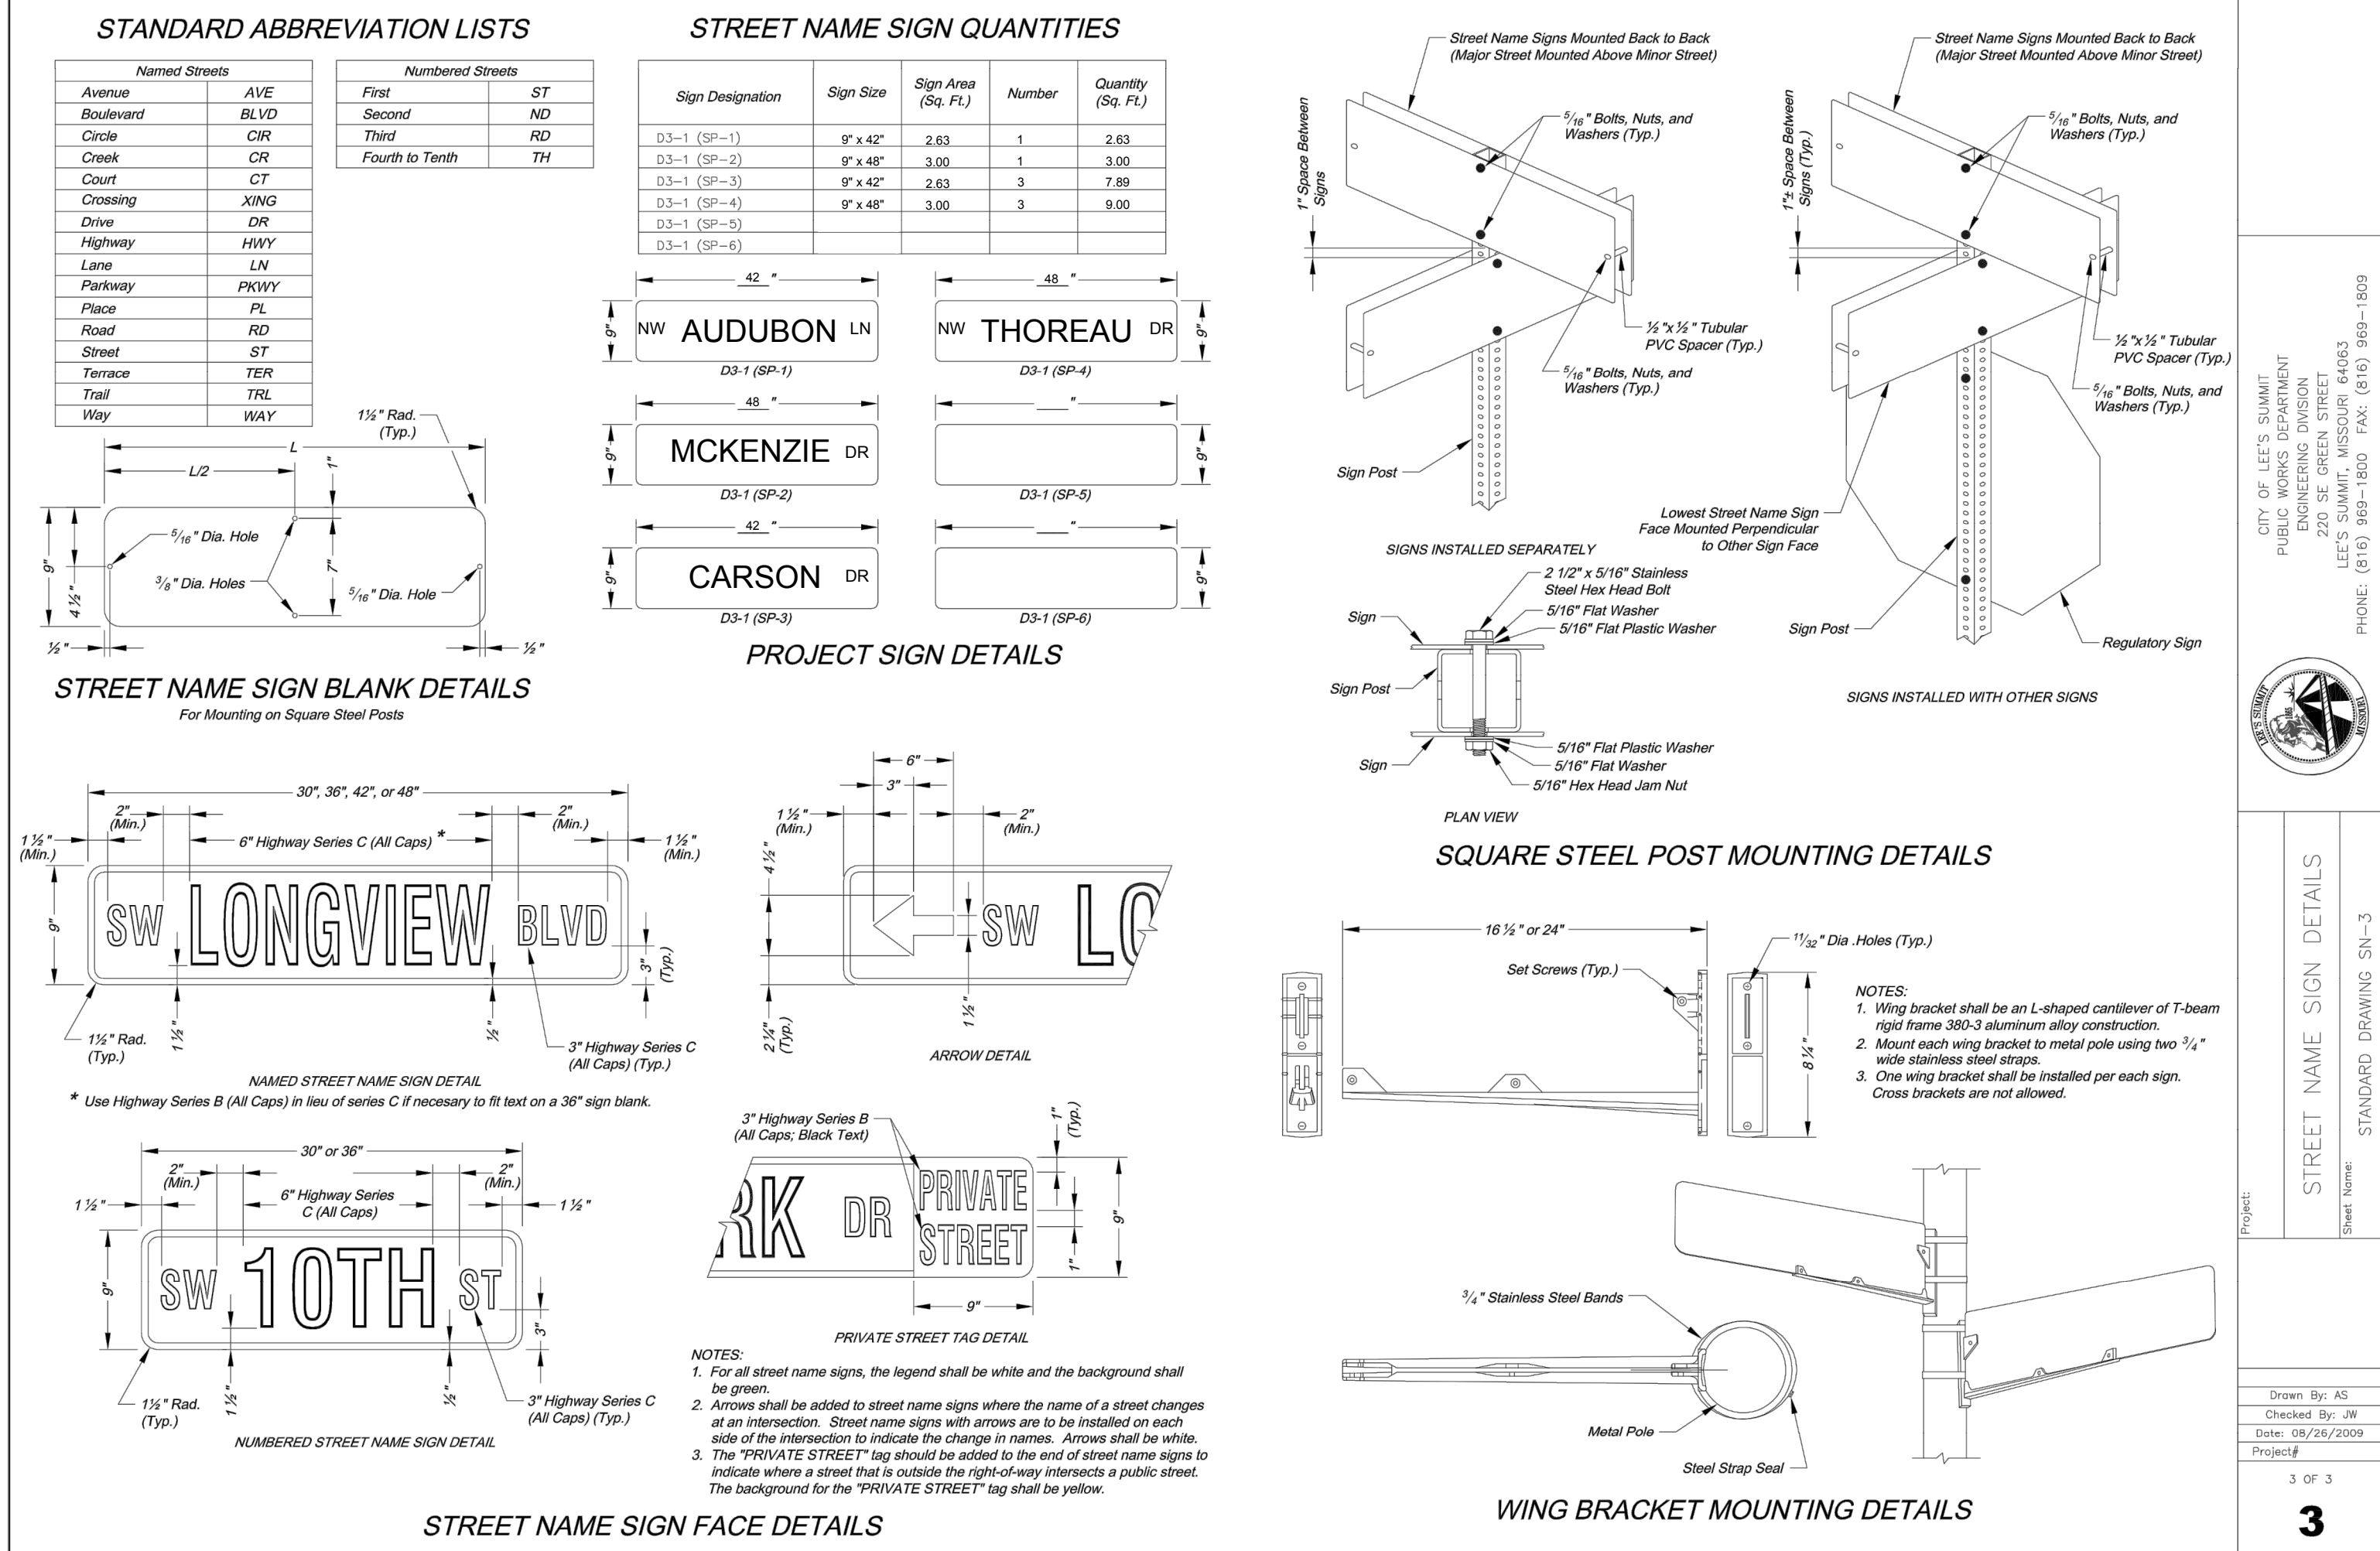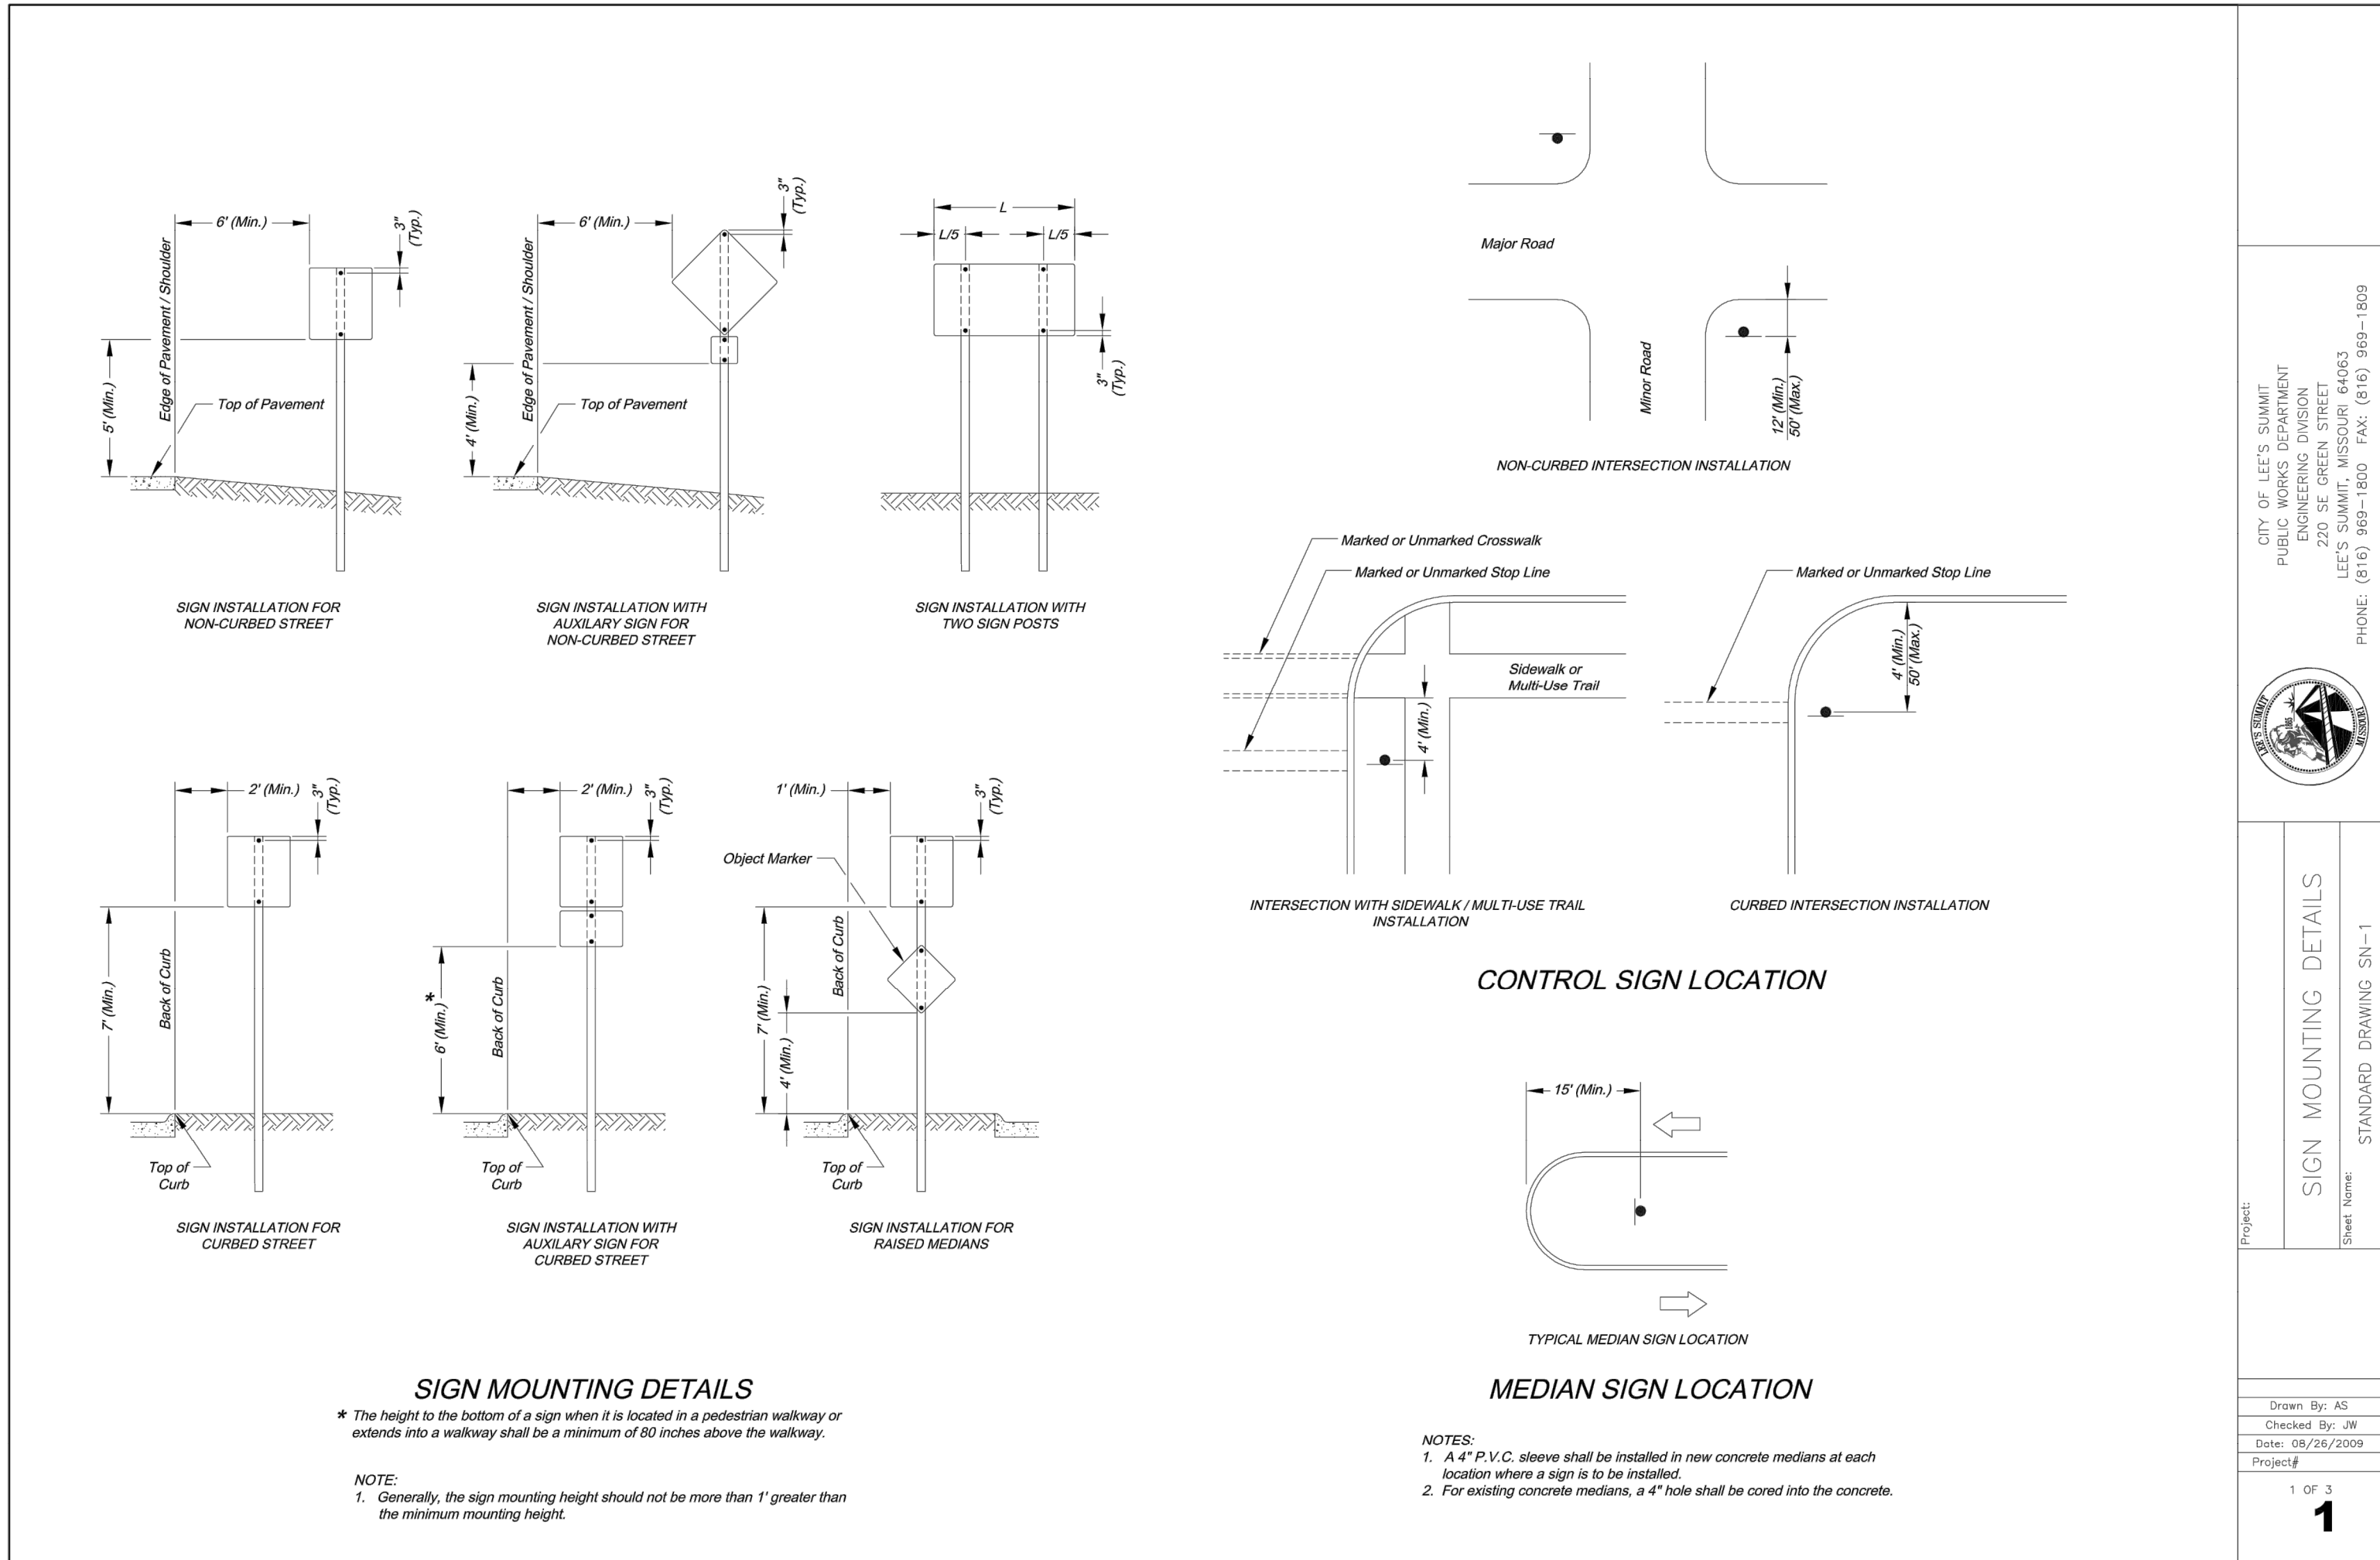

SCHLAGEL & ASSOCIATES, P.A.
Engineers-Planners-Surveyors-Landscape Architects
14920 West 107th Street • Lenexa, Kansas 66215
(913) 492-5158 • Fax: (913) 492-8400
WWW.SCHLAGELASSOCIATES.COM
Missouri State Certificates of Authority
#E200200360-F #LAC200100327 #LS2002008659-F

**WINTERSET VALLEY, 12TH PLAT
STREET AND STORM SEWER PLANS**
AUDUBON LANE AND CARSON DRIVE
LEE'S SUMMIT, MO

REVISION DATE	DESCRIPTION
1	1
2	2
3	3
4	4
5	5
6	6
7	7
8	8
9	9
10	10

DRAWN BY:	KSC
CHECKED BY:	MAB
DATE PREPARED:	4-20-16
PROJ. NUMBER:	17-134

STREET SIGN DETAILS

SHEET

24
OF 24