


**FOR
STREETS OF WEST PRYOR
LEE'S SUMMIT, MISSOURI**

JUNE 2018

INDEX TO SHEETS:

C-1	TITLE SHEET
C-2	EXISTING CONDITIONS PLAN
C-3	EXISTING CONDITIONS PLAN
C-3A	REZONING MAP
C-4	OVERALL SITE PLAN
C-5	SITE PLAN
C-6	SITE PLAN
C-7	SITE PLAN
C-7A	FIRE DEPARTMENT PLAN
C-7B	PEDESTRIAN CONNECTION PLAN
C-8 THRU C-11	NW LOWENSTEIN DRIVE PLAN & PROFILE
C-12	LOWENSTEIN PARK & NW BLACK TWIG LANE IMPROVEMENT PLAN
C-13	OVERALL GRADING PLAN
C-14	GRADING PLAN
C-15	GRADING PLAN
C-16	GRADING PLAN
C-16A	PROPOSED RETAINING WALL PROFILE ON LOTS 10, 11 & 12
C-16B	PROPOSED RETAINING WALL PROFILE ON LOT 4
C-17	SANITARY SEWER LINE "A" PLAN
C-18	SANITARY SEWER LINE "B" PLAN
C-18A	SANITARY SEWER LINE "C", "D", & "E" PLAN
C-19	SANITARY SEWER LINE "A" & "B" PROFILES
C-19A	SANITARY SEWER LINE "C", "D", & "E" PROFILES
C-20	UTILITY PLAN
C-21	UTILITY PLAN
C-22	UTILITY PLAN

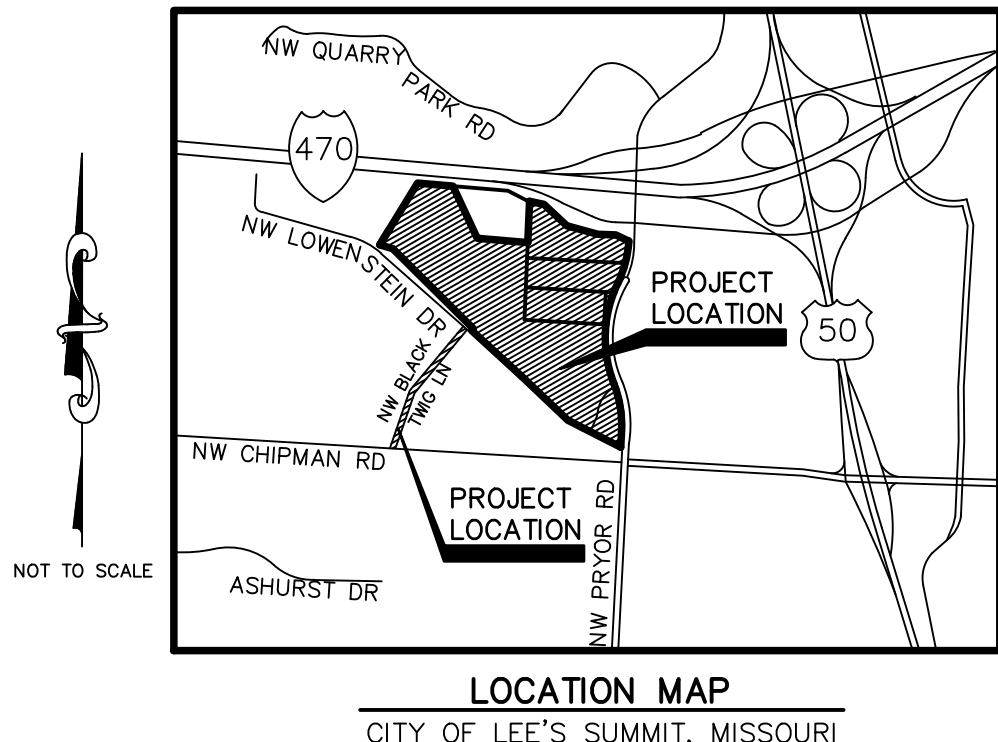

LIGHTING	
SL100	OVERALL PLAN
SL101–SL103	PHOTOMETRIC PLAN
SL200	LIGHTING FIXTURE SCHEDULE
SL201	FIXTURE CUT SHEETS
LANDSCAPING	
L 1.00	OVERALL LANDSCAPE PLAN
L 2.01–L 2.08	ENLARGED LANDSCAPE PLAN

NOTES

1. SUBJECT PROPERTY IS CURRENTLY ZONED P-MIX AND R-1.
2. PROPOSED USE OF LOTS: RETAIL, RESTAURANT, SINGLE FAMILY AND MULTI-FAMILY.

DATE PREPARED:
JUNE 2018

JUNE 2018

OWNER:

STREETS OF WEST PRYOR, LLC
12701 METCALF AVENUE
OVERLAND PARK, KS 66213
CONTACT: MATT PENNINGTON
email: matt@drakekc.com

DEVELOPER

DRAKE DEVELOPMENT, LLC
12701 METCALF AVENUE
OVERLAND PARK, KS 66213
AGENT: DAVID N. OLSON
email: daveolson@monarchprojectllc.com

PREPARED BY:

KAW VALLEY ENGINEERING, INC.
2319 N. JACKSON
JUNCTION CITY, KS 66441
785-762-5040
CONTACT: LEON D OSBOURN
EMAIL: ldo@kveng.com

DATUM BENCHMARK

BENCHMARKS:

BM #1: CHISELED "SQUARE" ON TOP OF CURB POINT OF INTERSECTION OF WEST PARK
PARKING LOT AT EAST DRIVE ENTRANCE. ELEV=985.05

BM #2: CHISELED "SQUARE" ON NORTHWEST CORNER AREA INLET, 25'± EAST OF CURB
LINE AND ON-LINE WITH SOUTH CURB OF LOWENSTEIN DRIVE AT 90° BEND IN ROAD.
ELEV=971.06



CALL BEFORE YOU
DIG - DRILL - BLAST
1-800-344-7483
(TOLL FREE)

MISSOURI ONE CALL SYSTEM, INC



LEON D. OSBOURN
PROFESSIONAL ENGINEER

STREETS OF WEST PRYOR
NW PRYOR ROAD & NW LOWENSTEIN DRIVE
LEE'S SUMMIT, MISSOURI

PRELIMINARY DEVELOPMENT PLAN TITLE SHEET

PROJ. NO.		A14_7067-1	
DESIGNER		DRAWN BY	
LDO		JT	
CFN			
7067-1PSDP_TS			
SHEET		REV	
C-1		2	

REV	DATE	DESCRIPTION	DSN	DWN	CHK
0		INITIAL ISSUE	LDO	JT	LDO
1	8-9-18	REVISED PER CITY COMMENT	LDO	JT	LDO
2	9-18-18	REVISED PER CITY COMMENT	LDO	JT	LDO

LEON D. OSBOURN
ENGINEER
MO # 021726

K&V

KAW VALLEY ENGINEERING


KAW VALLEY ENGINEERING, INC. IS AUTHORIZED TO OFFER ENGINEERING SERVICES BY MISSOURI STATE CERTIFICATE OF AUTHORITY # 000842, EXPIRES 12/31/08

2310 N. JACKSON / P.O. BOX 1304
JUNCTION CITY, MISSOURI 64501
PH. (765) 762-5040 / FAX (765) 762-7744
jck@kveeng.com / www.kveeng.com






2319 N. JACKSON P.O. BOX 1304 LEE'S SUMMIT, MO 64086 PH. (785) 765-5040 FAX (785) 762-7744 jcek@kveeng.com www.kveeng.com  KAW VALLEY ENGINEERING KAW VALLEY ENGINEERING, INC. IS AUTHORIZED TO OFFER ENGINEERING SERVICES BY MISSOURI STATE CERTIFICATE OF AUTHORITY # 000842. EXPIRES 12/31/19	
--	--	

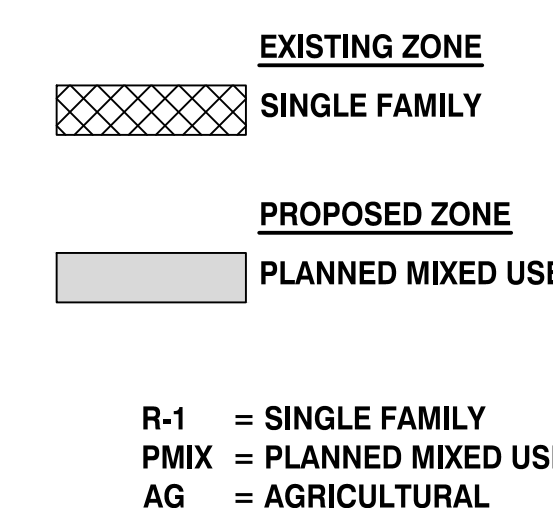


STREETS OF WEST PRYOR
NW/Q NW PRYOR ROAD & NW LOWENSTEIN DRIVE
LEE'S SUMMIT, MISSOURI


PRELIMINARY DEVELOPMENT PLAN
REZONING I/MAP

PROJ. NO.	
A14_7067-1	
DESIGNER	DRAWN BY
LDO	JT
CFN	
7067-1PSDP_REZONE	
SHEET	REV
C-3A	1

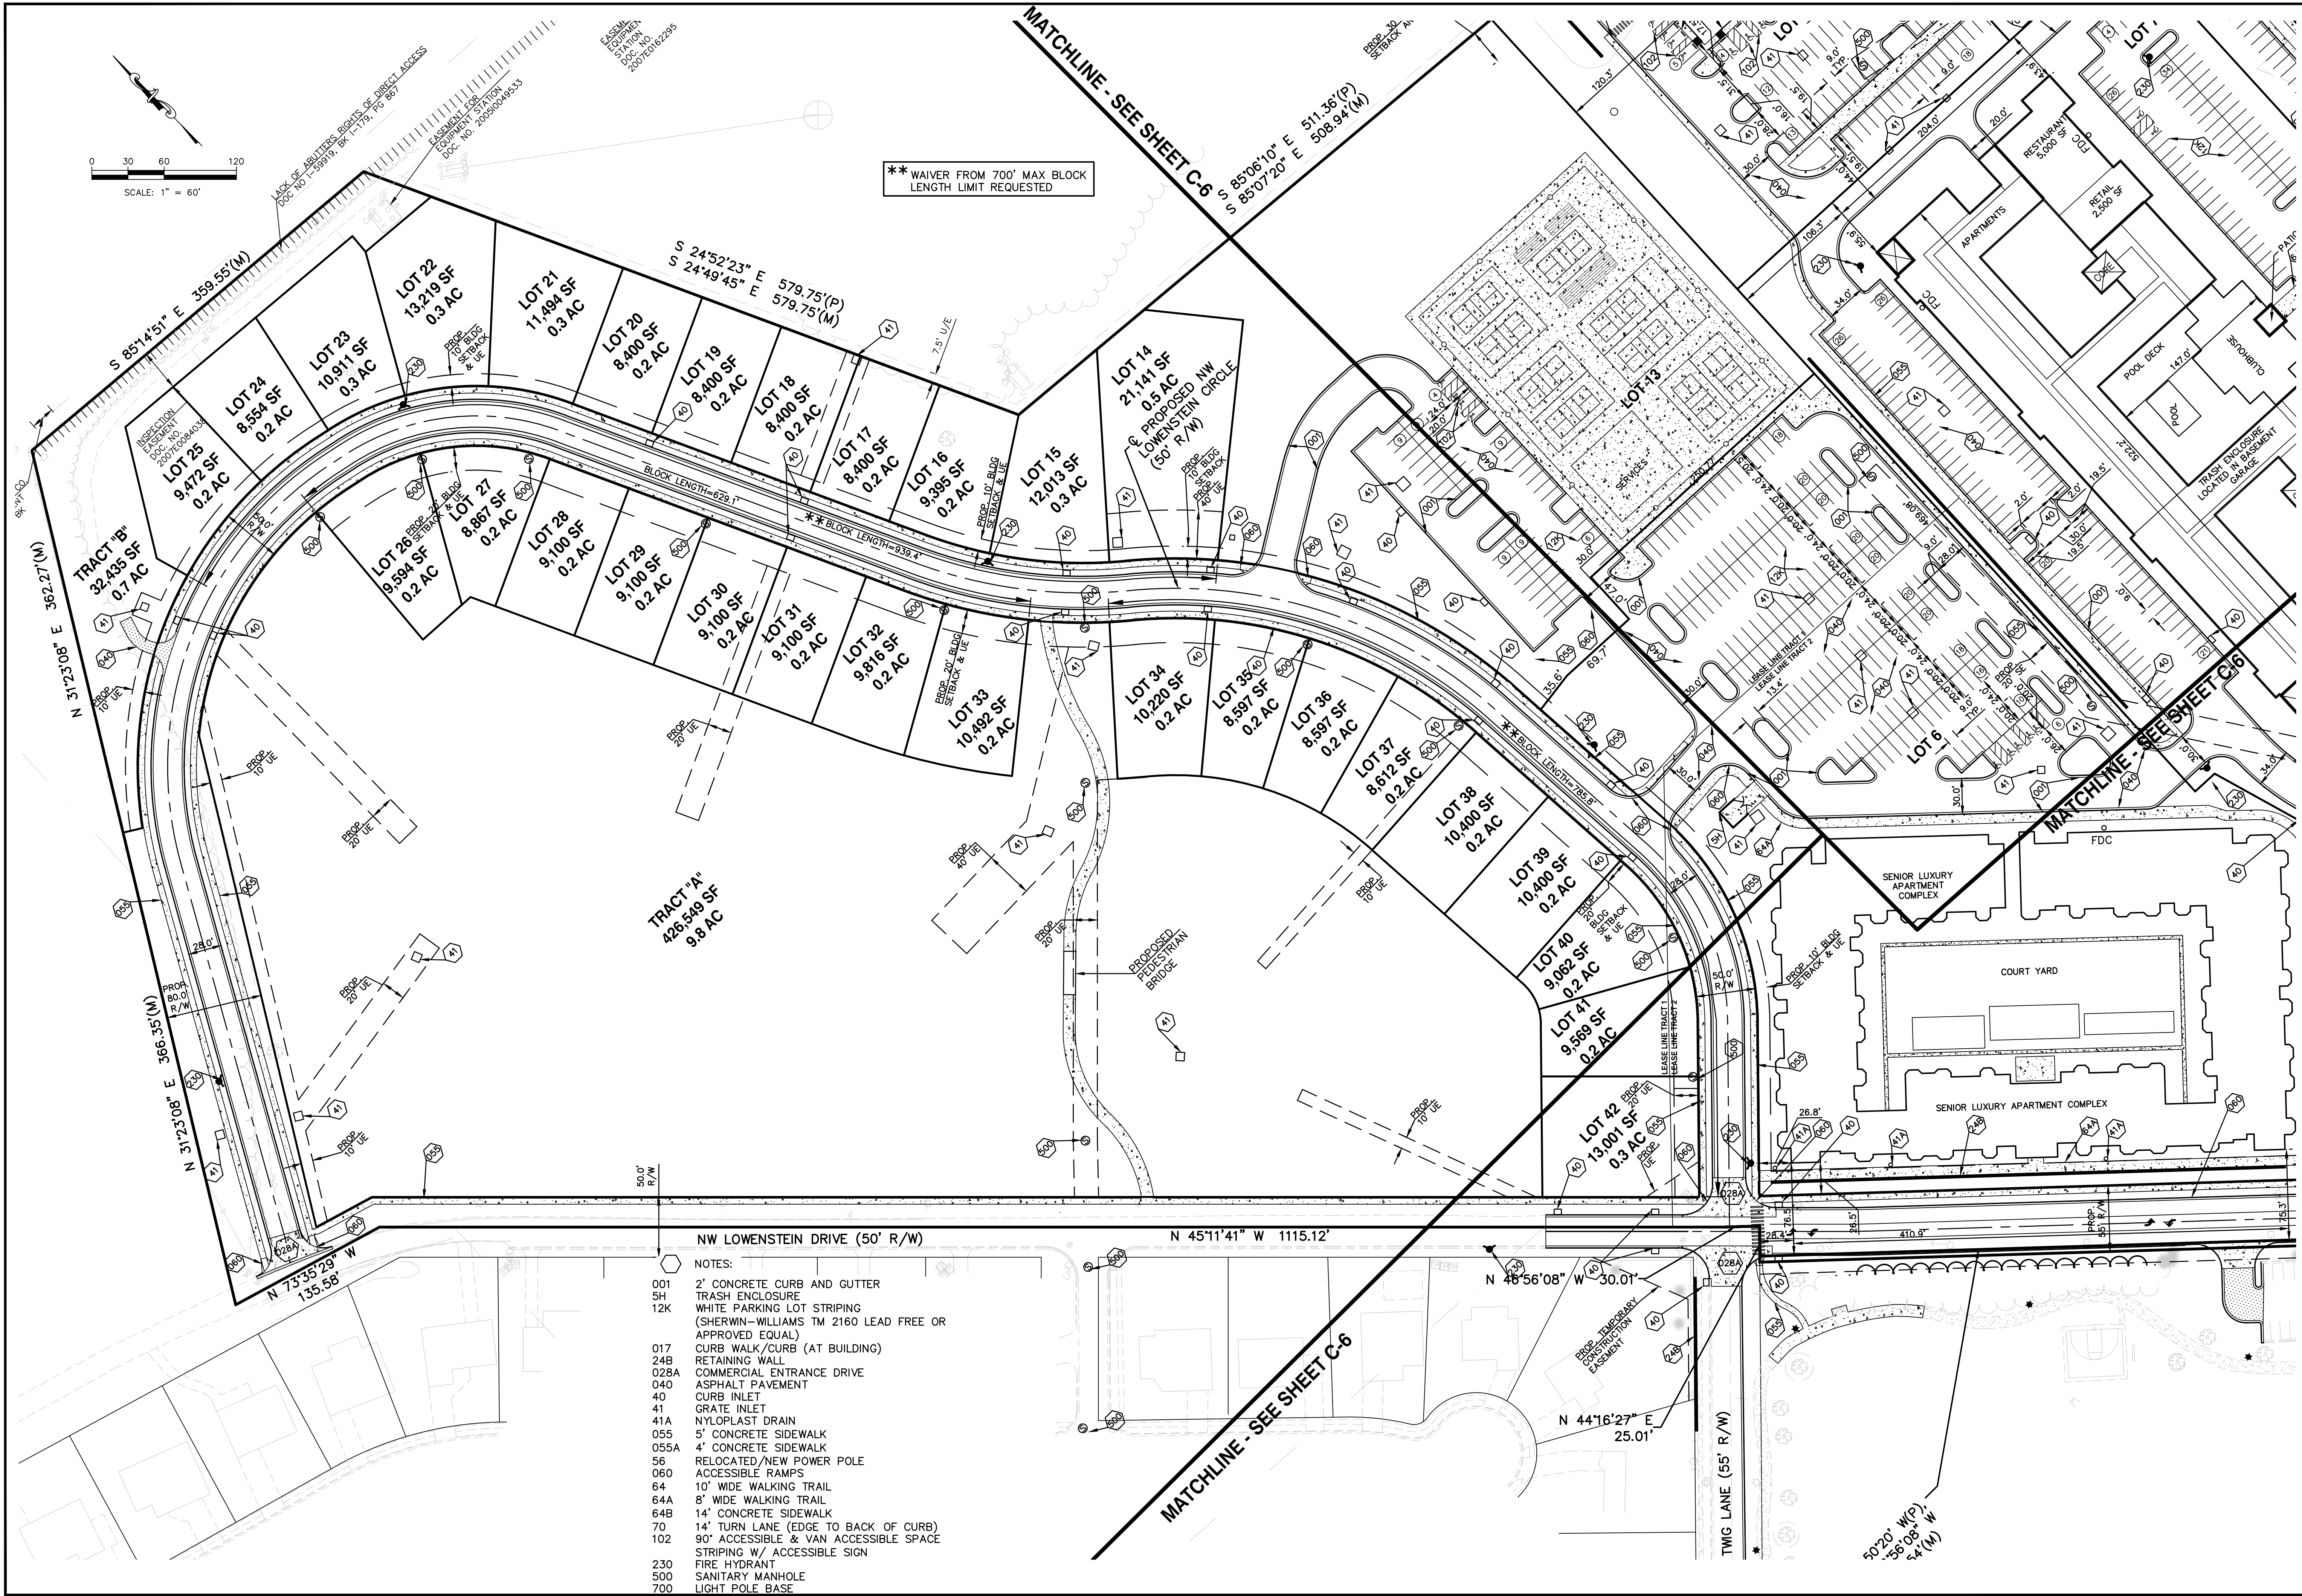

STATE OF MISSOURI LEON D. OSBOURN ENGINEER MO # 021726		2319 N. JACKSON P.O. BOX 1304 JUNCTION CITY, KANSAS 66441 PH: (785) 762-5040 FAX: (785) 762-7744 joe@kveeng.com www.kveeng.com	
KAW VALLEY ENGINEERING KAW VALLEY ENGINEERING, INC. IS AUTHORIZED TO OFFER ENGINEERING SERVICES IN MISSOURI STATE CERTIFICATE OF AUTHORITY # 000842. EXPIRES 12/31/18		STREETS OF WEST PRYOR NWQ NW PRYOR ROAD & NW LOWENSTEIN DRIVE LEE'S SUMMIT, MISSOURI PRELIMINARY DEVELOPMENT PLAN SITE PLAN	
PROJ. NO. A14-7067-1 DESIGNER LDO CFN 7067-1PSPD-SP SHEET C-5		DRAWN BY JT REV. DATE DESCRIPTION 2 9-18-18 REVISED PER CITY COMMENT 1 8-9-18 REVISED PER CITY COMMENT 0 6-20-18 INITIAL ISSUE	
LDO		DSN DWN CHK	

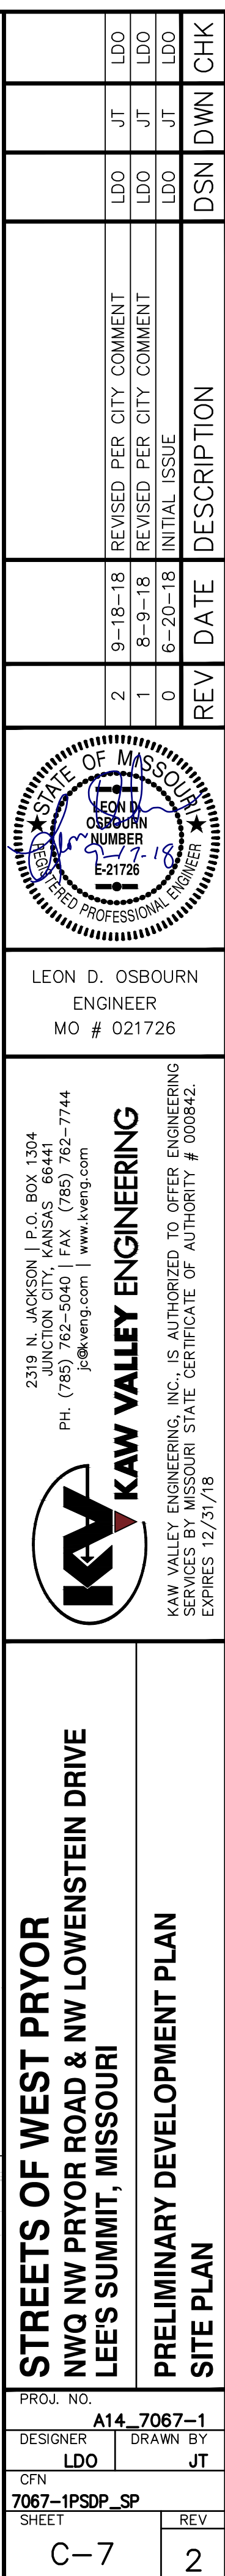


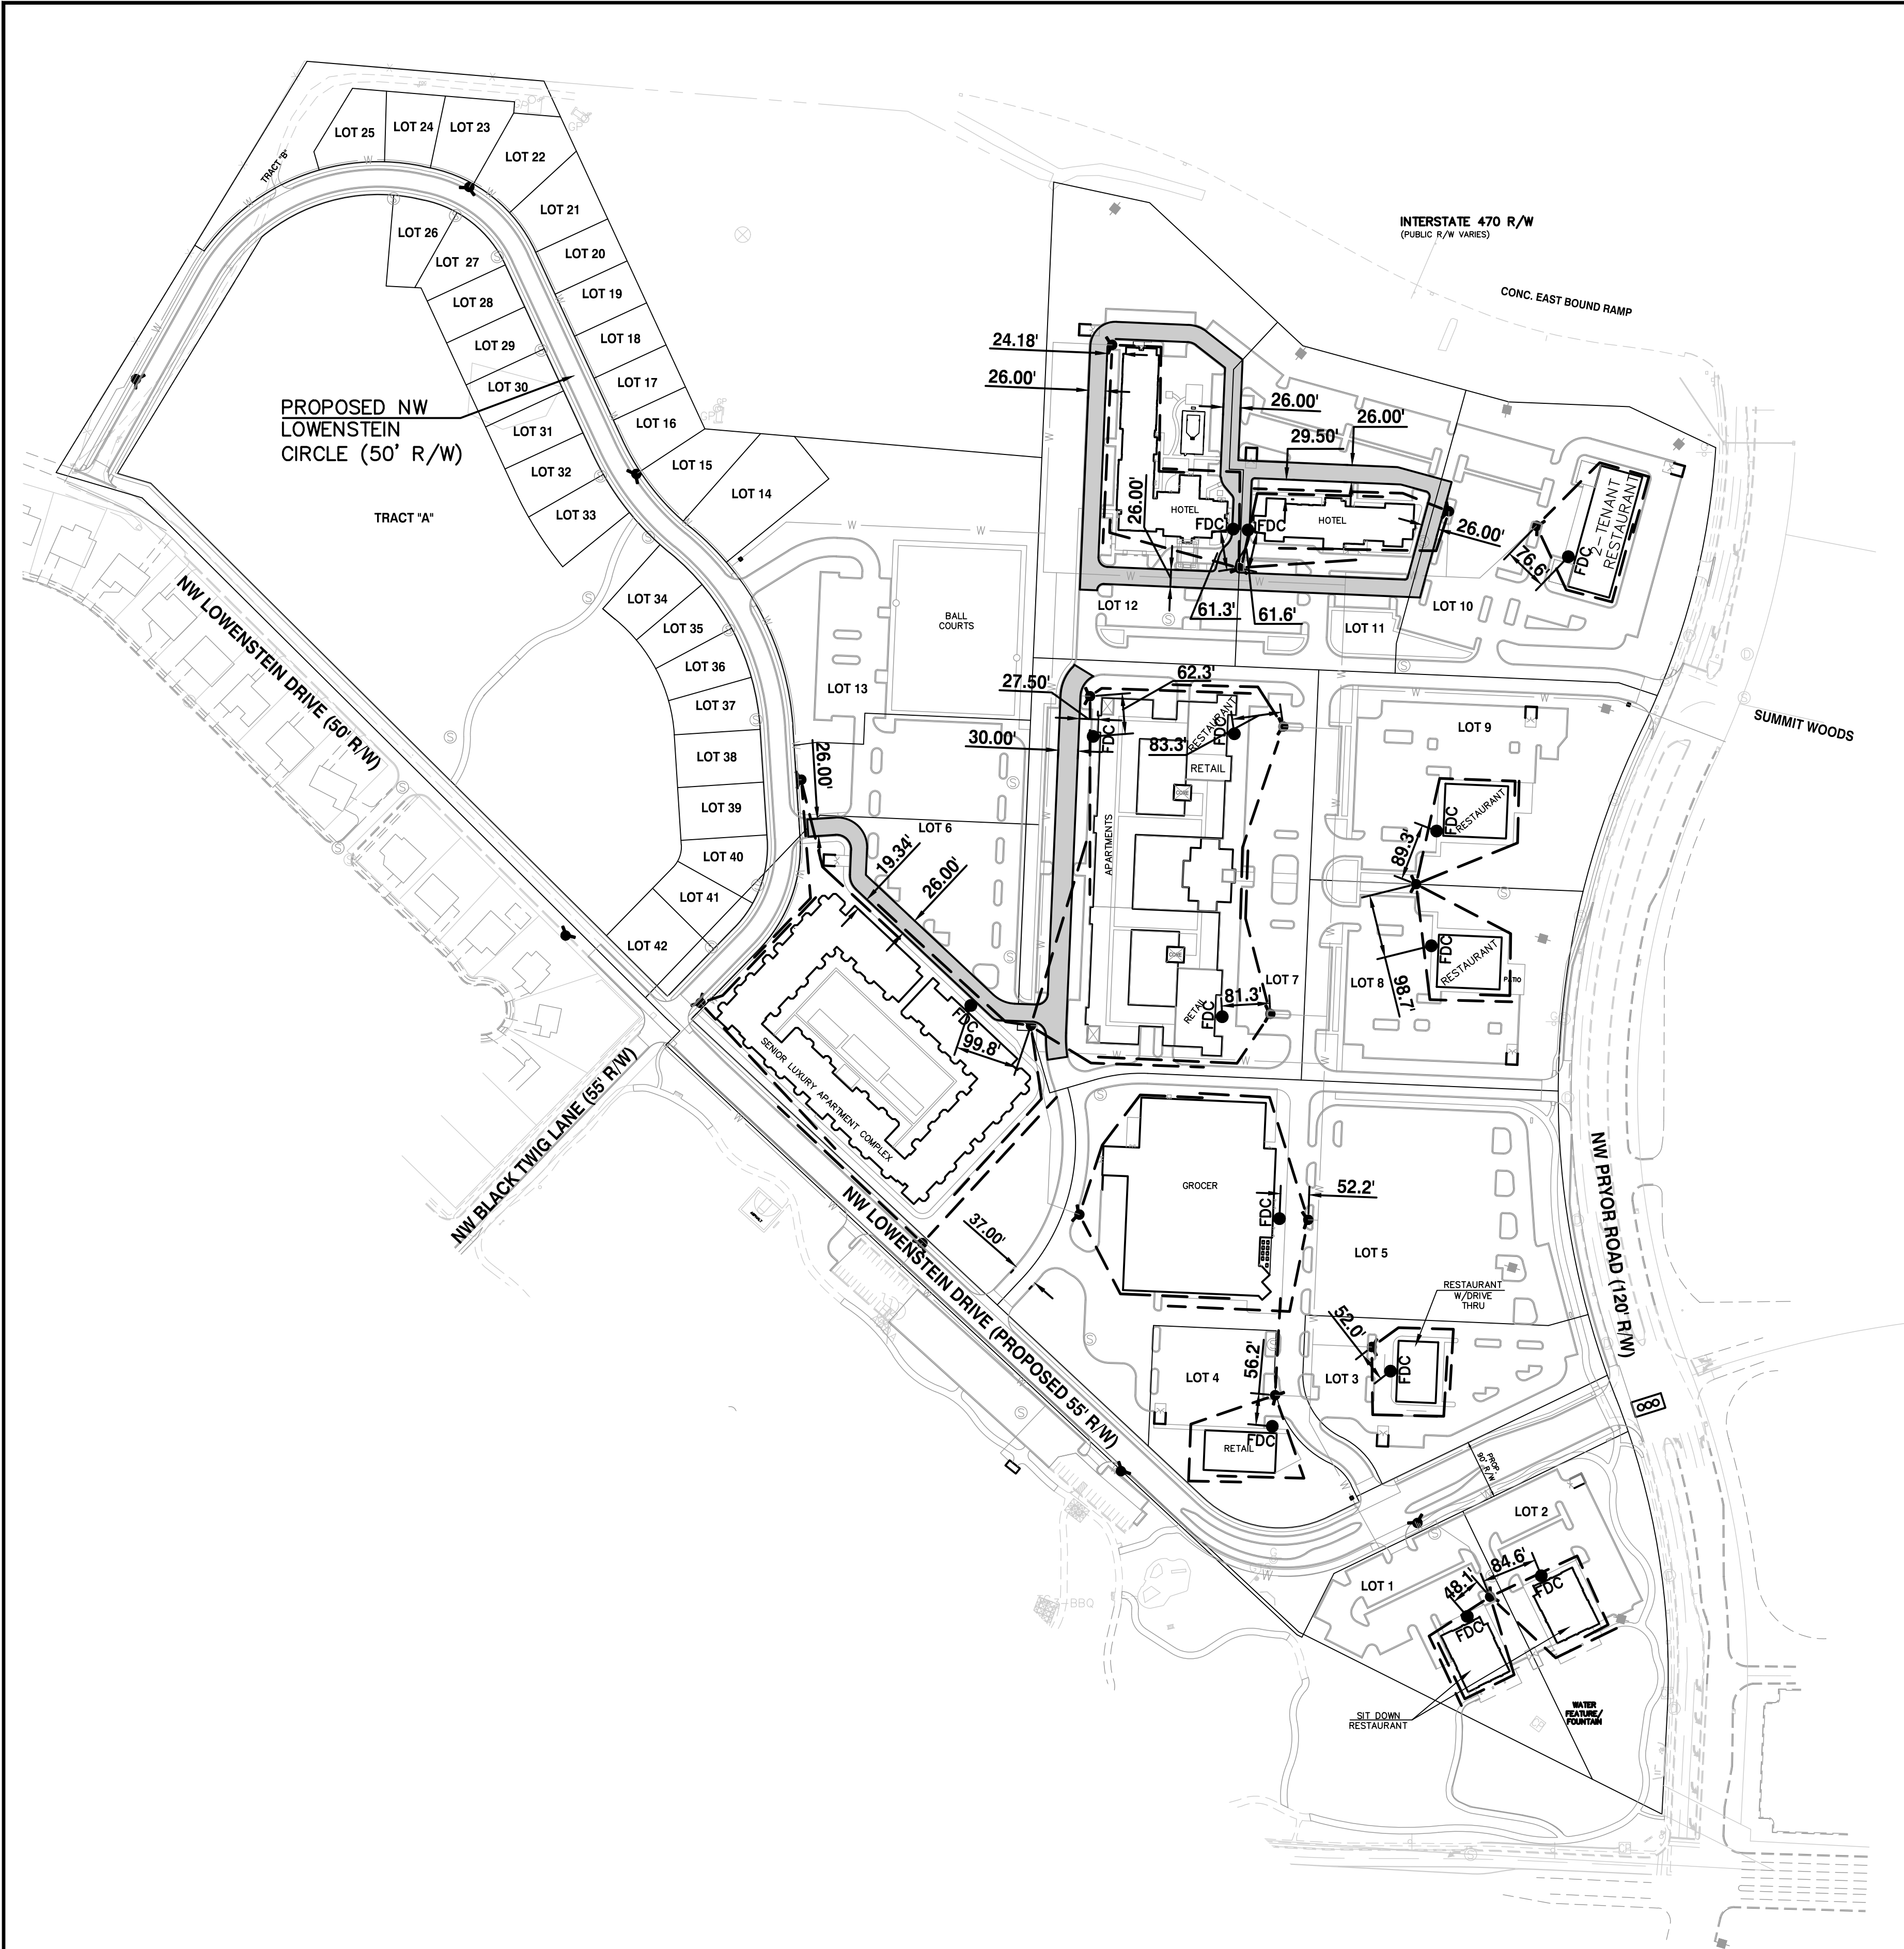


FIRE DEPARTMENT NOTES:

1. IFC 507.5.1- WHERE A PORTION OF THE FACILITY OR BUILDING HEREAFTER CONSTRUCTED OR MOVED INTO OR WITHIN THE JURISDICTION IS MORE THAN 300 FEET FROM A HYDRANT ON A FIRE APPARATUS ACCESS ROAD, AS MEASURED BY AN APPROVED ROUTE AROUND THE EXTERIOR OF THE FACILITY OR BUILDING, ON-SITE FIRE HYDRANTS AND MAINS SHALL BE PROVIDED WHERE REQUIRED BY THE FIRE CODE OFFICIAL.
2. AERIAL FIRE APPARATUS ACCESS ROADS
IFC D105.1 WHERE REQUIRED.
WHERE THE VERTICAL DISTANCE BETWEEN THE GRADE PLANE AND THE HIGHEST ROOF SURFACE EXCEEDS 30 FEET (9144 MM), APPROVED AERIAL FIRE APPARATUS ACCESS ROADS SHALL BE PROVIDED. FOR PURPOSES OF THIS SECTION, THE HIGHEST ROOF SURFACE SHALL BE DETERMINED BY MEASUREMENT TO THE EAVE OF A PITCHED ROOF, THE INTERSECTION OF THE ROOF TO THE EXTERIOR WALL, OR THE TOP OF PARAPET WALLS, WHICHEVER IS GREATER.
D105.2 WIDTH.
AERIAL FIRE APPARATUS ACCESS ROADS SHALL HAVE A MINIMUM UNOBSTRUCTED WIDTH OF 26 FEET (7925 MM), EXCLUSIVE OF SHOULDERS, IN THE IMMEDIATE VICINITY OF THE BUILDING OR PORTION THEREOF.
D105.3 PROXIMITY TO BUILDING.
AT LEAST ONE OF THE REQUIRED ACCESS ROUTES MEETING THIS CONDITION SHALL BE LOCATED WITHIN A MINIMUM OF 15 FEET (4572 MM) AND A MAXIMUM OF 30 FEET (9144 MM) FROM THE BUILDING, AND SHALL BE POSITIONED PARALLEL TO ONE ENTIRE SIDE OF THE BUILDING. THE SIDE OF THE BUILDING ON WHICH THE AERIAL FIRE APPARATUS ACCESS ROAD IS POSITIONED SHALL BE APPROVED BY THE FIRE CODE OFFICIAL.
D105.4 OBSTRUCTIONS.
OVERHEAD UTILITY AND POWER LINES SHALL NOT BE LOCATED OVER THE AERIAL FIRE APPARATUS ACCESS ROAD OR BETWEEN THE AERIAL FIRE APPARATUS ROAD AND THE BUILDING. OTHER OBSTRUCTIONS SHALL BE PERMITTED TO BE PLACED WITH THE APPROVAL OF THE FIRE CODE OFFICIAL.
3. IFC 503.3- WHERE REQUIRED BY THE FIRE CODE OFFICIAL, APPROVED SIGNS OR OTHER APPROVED NOTICES OR MARKINGS THAT INCLUDE THE WORDS NO PARKING-FIRE LANE SHALL BE PROVIDED FOR FIRE APPARATUS ACCESS ROADS TO IDENTIFY SUCH ROADS OR PROHIBIT THE OBSTRUCTION THEREOF. THE MEANS BY WHICH FIRE LANES ARE DESIGNATED SHALL BE MAINTAINED IN A CLEAN AND LEGIBLE CONDITION AT ALL TIMES AND BE REPLACED OR REPAIRED WHEN NECESSARY TO PROVIDE ADEQUATE VISIBILITY.
4. IFC 903.3.7- FIRE DEPARTMENT CONNECTIONS. THE LOCATION OF FIRE DEPARTMENT CONNECTIONS SHALL BE APPROVED BY THE FIRE CODE OFFICIAL. CONNECTIONS SHALL BE A 4 INCH STORZ TYPE FITTING AND LOCATED WITHIN 100 FEET OF A FIRE HYDRANT, OR AS APPROVED BY THE CODE OFFICIAL.
5. ALL REQUIRED FIRE LANES SHALL SUPPORT 75,000 POUNDS.



- LEGEND**
- AERIAL FIRE APPARATUS ACCESS ROAD
 - FIRE DEPARTMENT CONNECTION
 - PROPOSED FIRE HYDRANT
 - FIRE HOSE LENGTH (MAX 300')

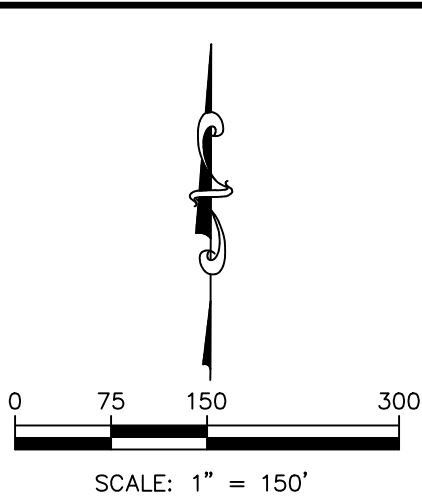

STREETS OF WEST PRYOR NWQ NW PRYOR ROAD & NW LOWENSTEIN DRIVE LEE'S SUMMIT, MISSOURI		PRELIMINARY DEVELOPMENT PLAN FIRE DEPARTMENT PLAN	
PROJ. NO. A14-7067		DESIGNER LDO DRAWN BY JT	
CFN 7067-1PSPD_FIRE		SHEET C-7A	
SHEET		REV	
C-7A		1	
STATE OF MISSOURI LEON D. OSBOURN ENGINEER MO # 021726		REV DATE DESCRIPTION	
2319 N. JACKSON P.O. BOX 1304 JUNCTION CITY, KANSAS 66441 PH. (785) 762-5040 FAX (785) 762-7744 jc@kveeng.com www.kveeng.com		1 9-18-18 0 8-9-18	
KAW VALLEY ENGINEERING KAW VALLEY ENGINEERING, INC. IS AUTHORIZED TO OFFER ENGINEERING SERVICES IN THE STATE OF MISSOURI. EXPIRES 12/31/18		LDO JT LDO LDO DSN DWN CHK	

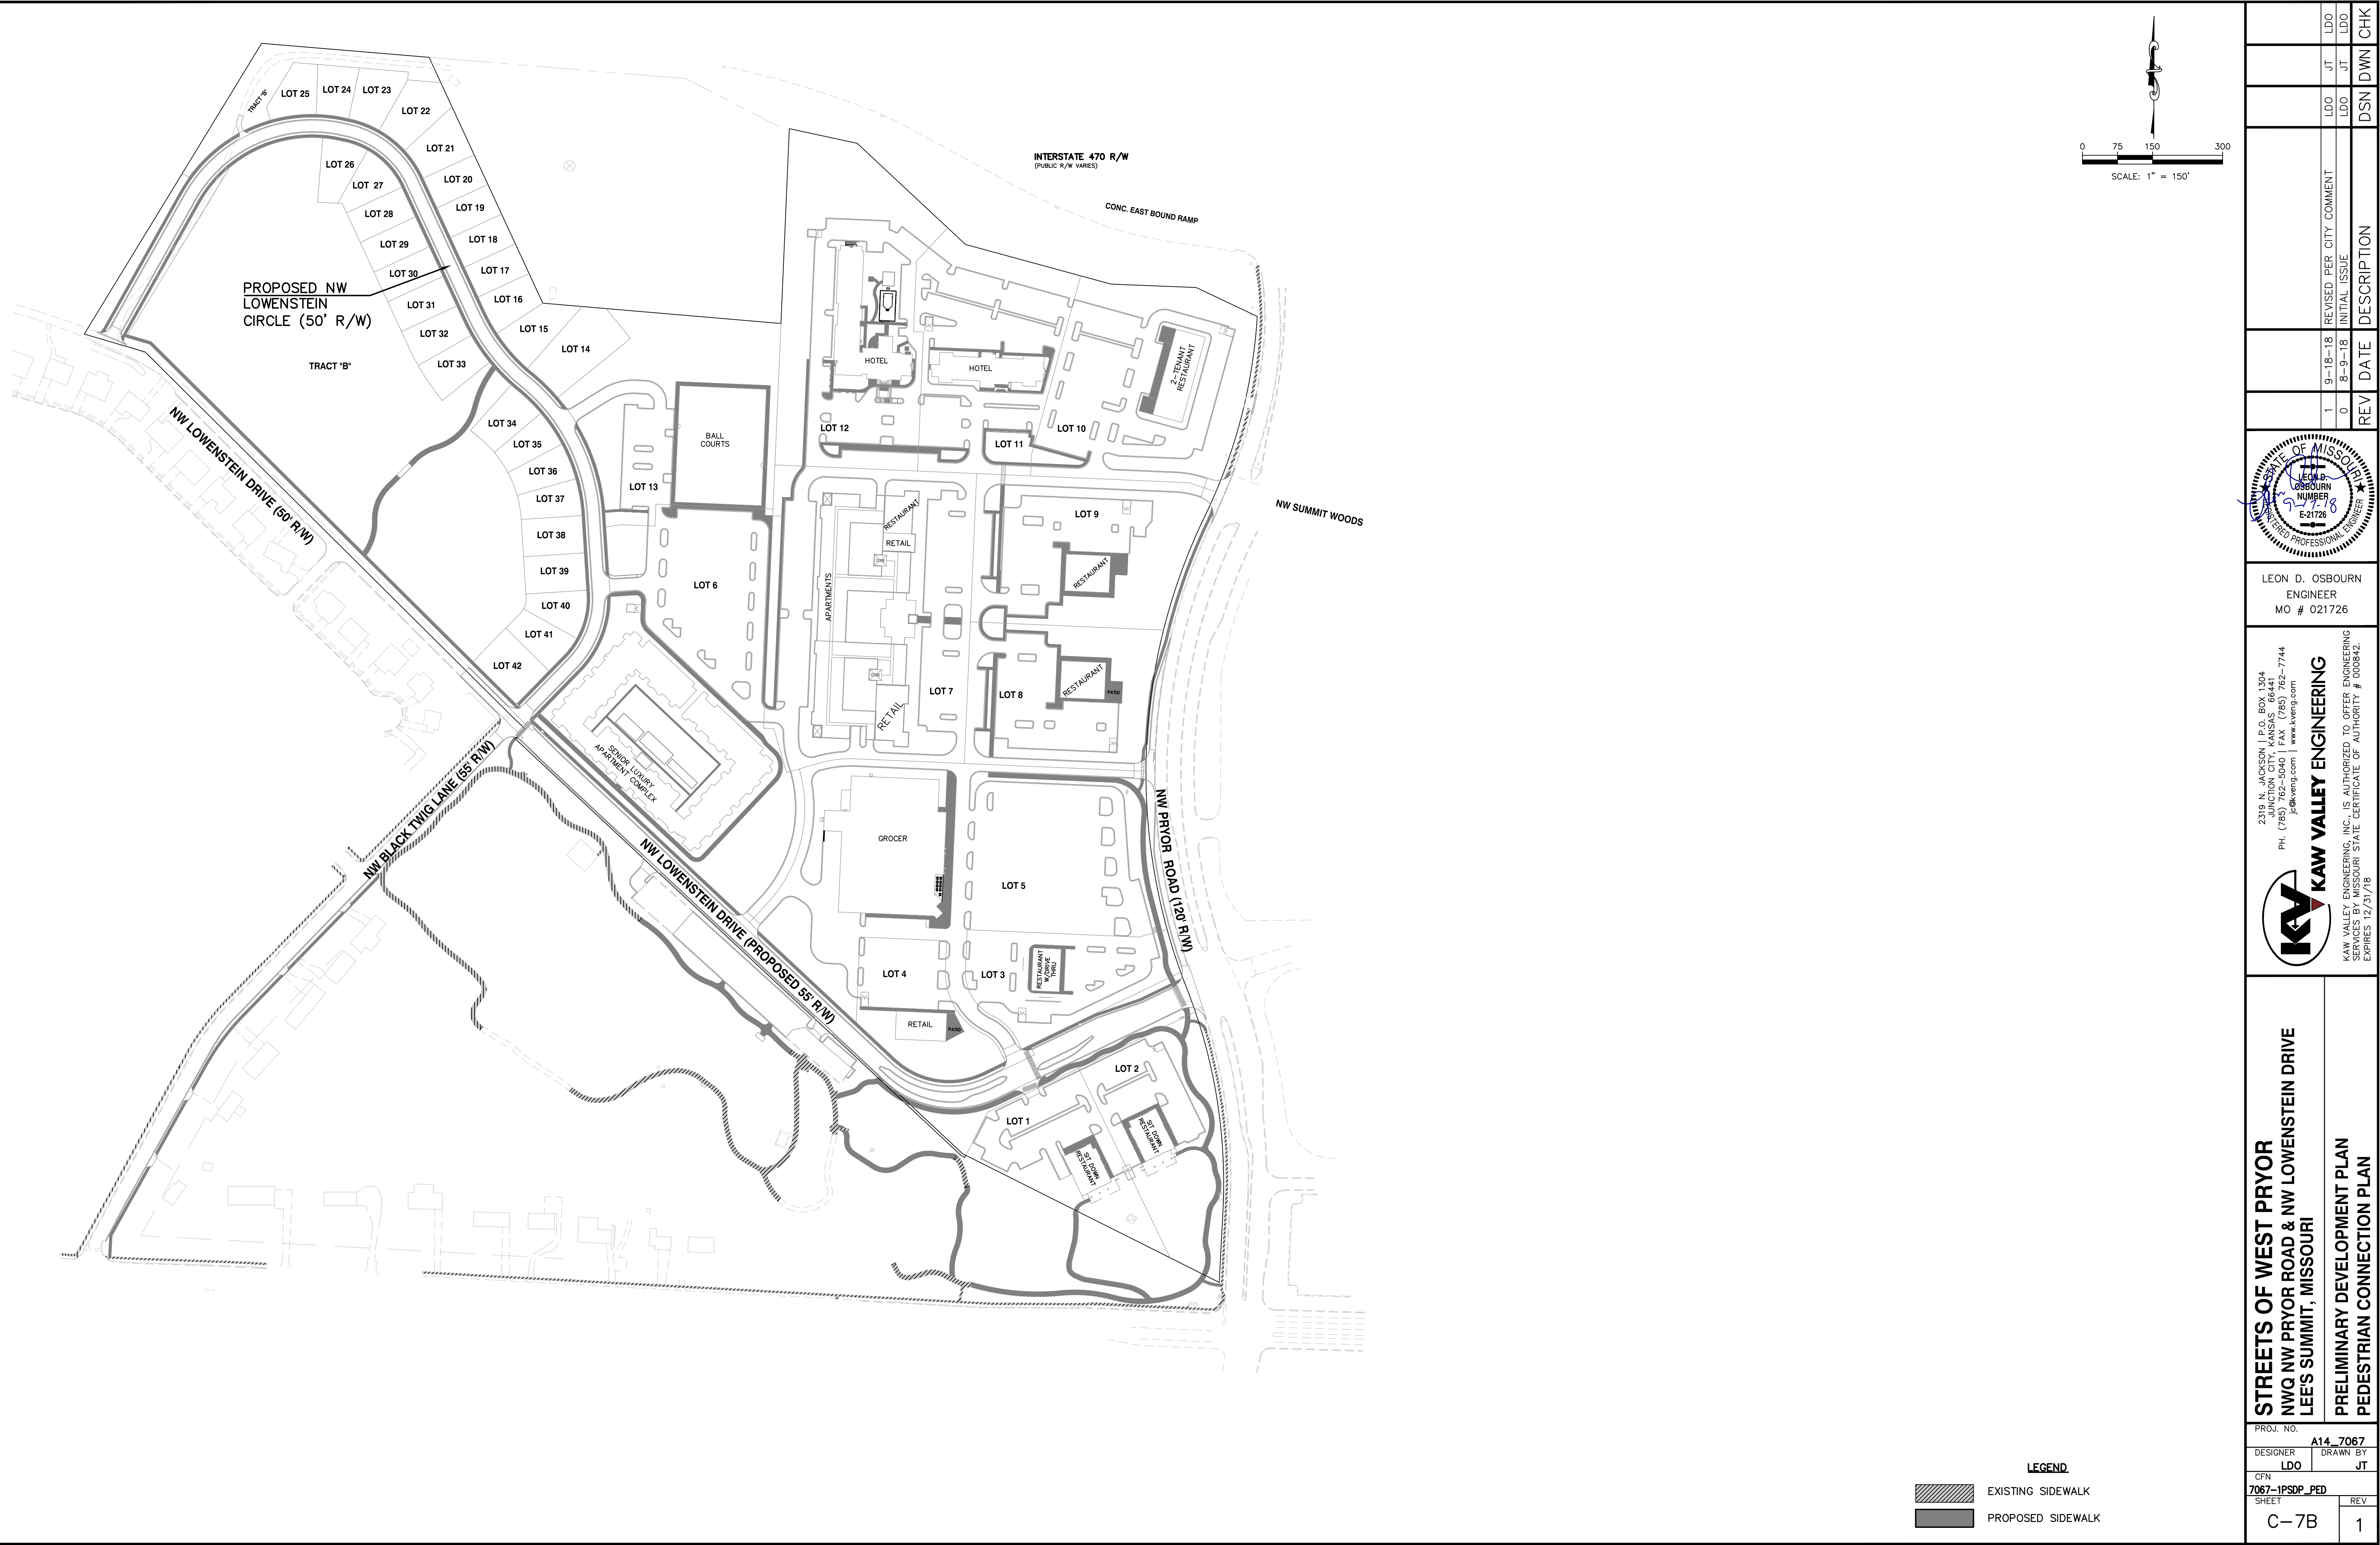


THIS DRAWING SHALL NOT BE UTILIZED BY ANY PERSON, FIRM, OR CORPORATION IN WHOLE OR IN PART WITHOUT THE SPECIFIC PERMISSION OF KAW VALLEY ENGINEERING, INC.

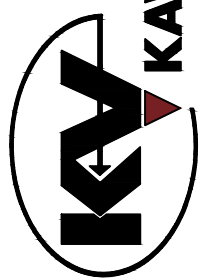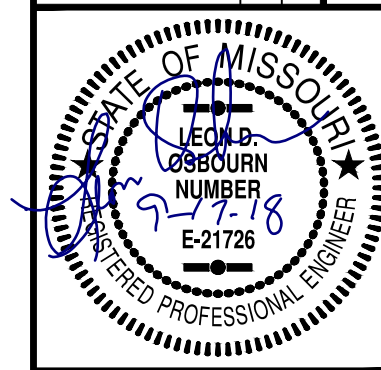STREETS OF WEST PRYOR NWQ NW PRYOR ROAD & NW LOWENSTEIN DRIVE LEE'S SUMMIT, MISSOURI		PRELIMINARY DEVELOPMENT PLAN PEDESTRIAN CONNECTION PLAN	
PROJ. NO. A14-7067		DESIGNER LDO DRAWN BY JT	
CFN 7067-1PSDP_PED		SHEET C-7B REV 1	
2319 N. JACKSON P.O. BOX 1304 JUNCTION CITY, KANSAS 66441 PH. (785) 762-5040 FAX (785) 762-7744 jc@kveg.com www.kveg.com		LEON D. OSBOURN ENGINEER MO # 021726	
 KAW VALLEY ENGINEERING KAW VALLEY ENGINEERING, INC. IS AUTHORIZED TO OFFER ENGINEERING SERVICES IN MISSOURI STATE CERTIFICATE OF AUTHORITY # 000842. EXPIRES 12/31/18			
REV		DATE	DESCRIPTION
1	9-18-18	0	REVISED PER CITY COMMENT
			INITIAL ISSUE
			DSN
			DWN
			CHK
			LDO
			JT
			LDO



STREETS OF WEST PRYOR NWQ NW PRYOR ROAD & NW LOWENSTEIN DRIVE LEE'S SUMMIT, MISSOURI		 2319 N. JACKSON P.O. BOX 1304 JUNCTION CITY, KANSAS 66841 PH. (785) 762-5040 FAX (785) 762-7744 j-kaweng.com www.kaweng.com KAW VALLEY ENGINEERING KAW VALLEY ENGINEERING, INC. IS AUTHORIZED TO OFFER ENGINEERING SERVICES BY MISSOURI STATE, CERTIFICATE OF AUTHORITY # 000842. EXPIRES 12/31/18		 LEON D. OSBORN ENGINEER MO # 021726							
PRELIMINARY DEVELOPMENT PLAN LOWENSTEIN DRIVE PLAN & PROFILE											
PROJ. NO. A14_7067-1		DESIGNER LDO		DRAWN BY JT							
CTN 7067-IPSD-STOP											
SHEET C-8						REV 2					

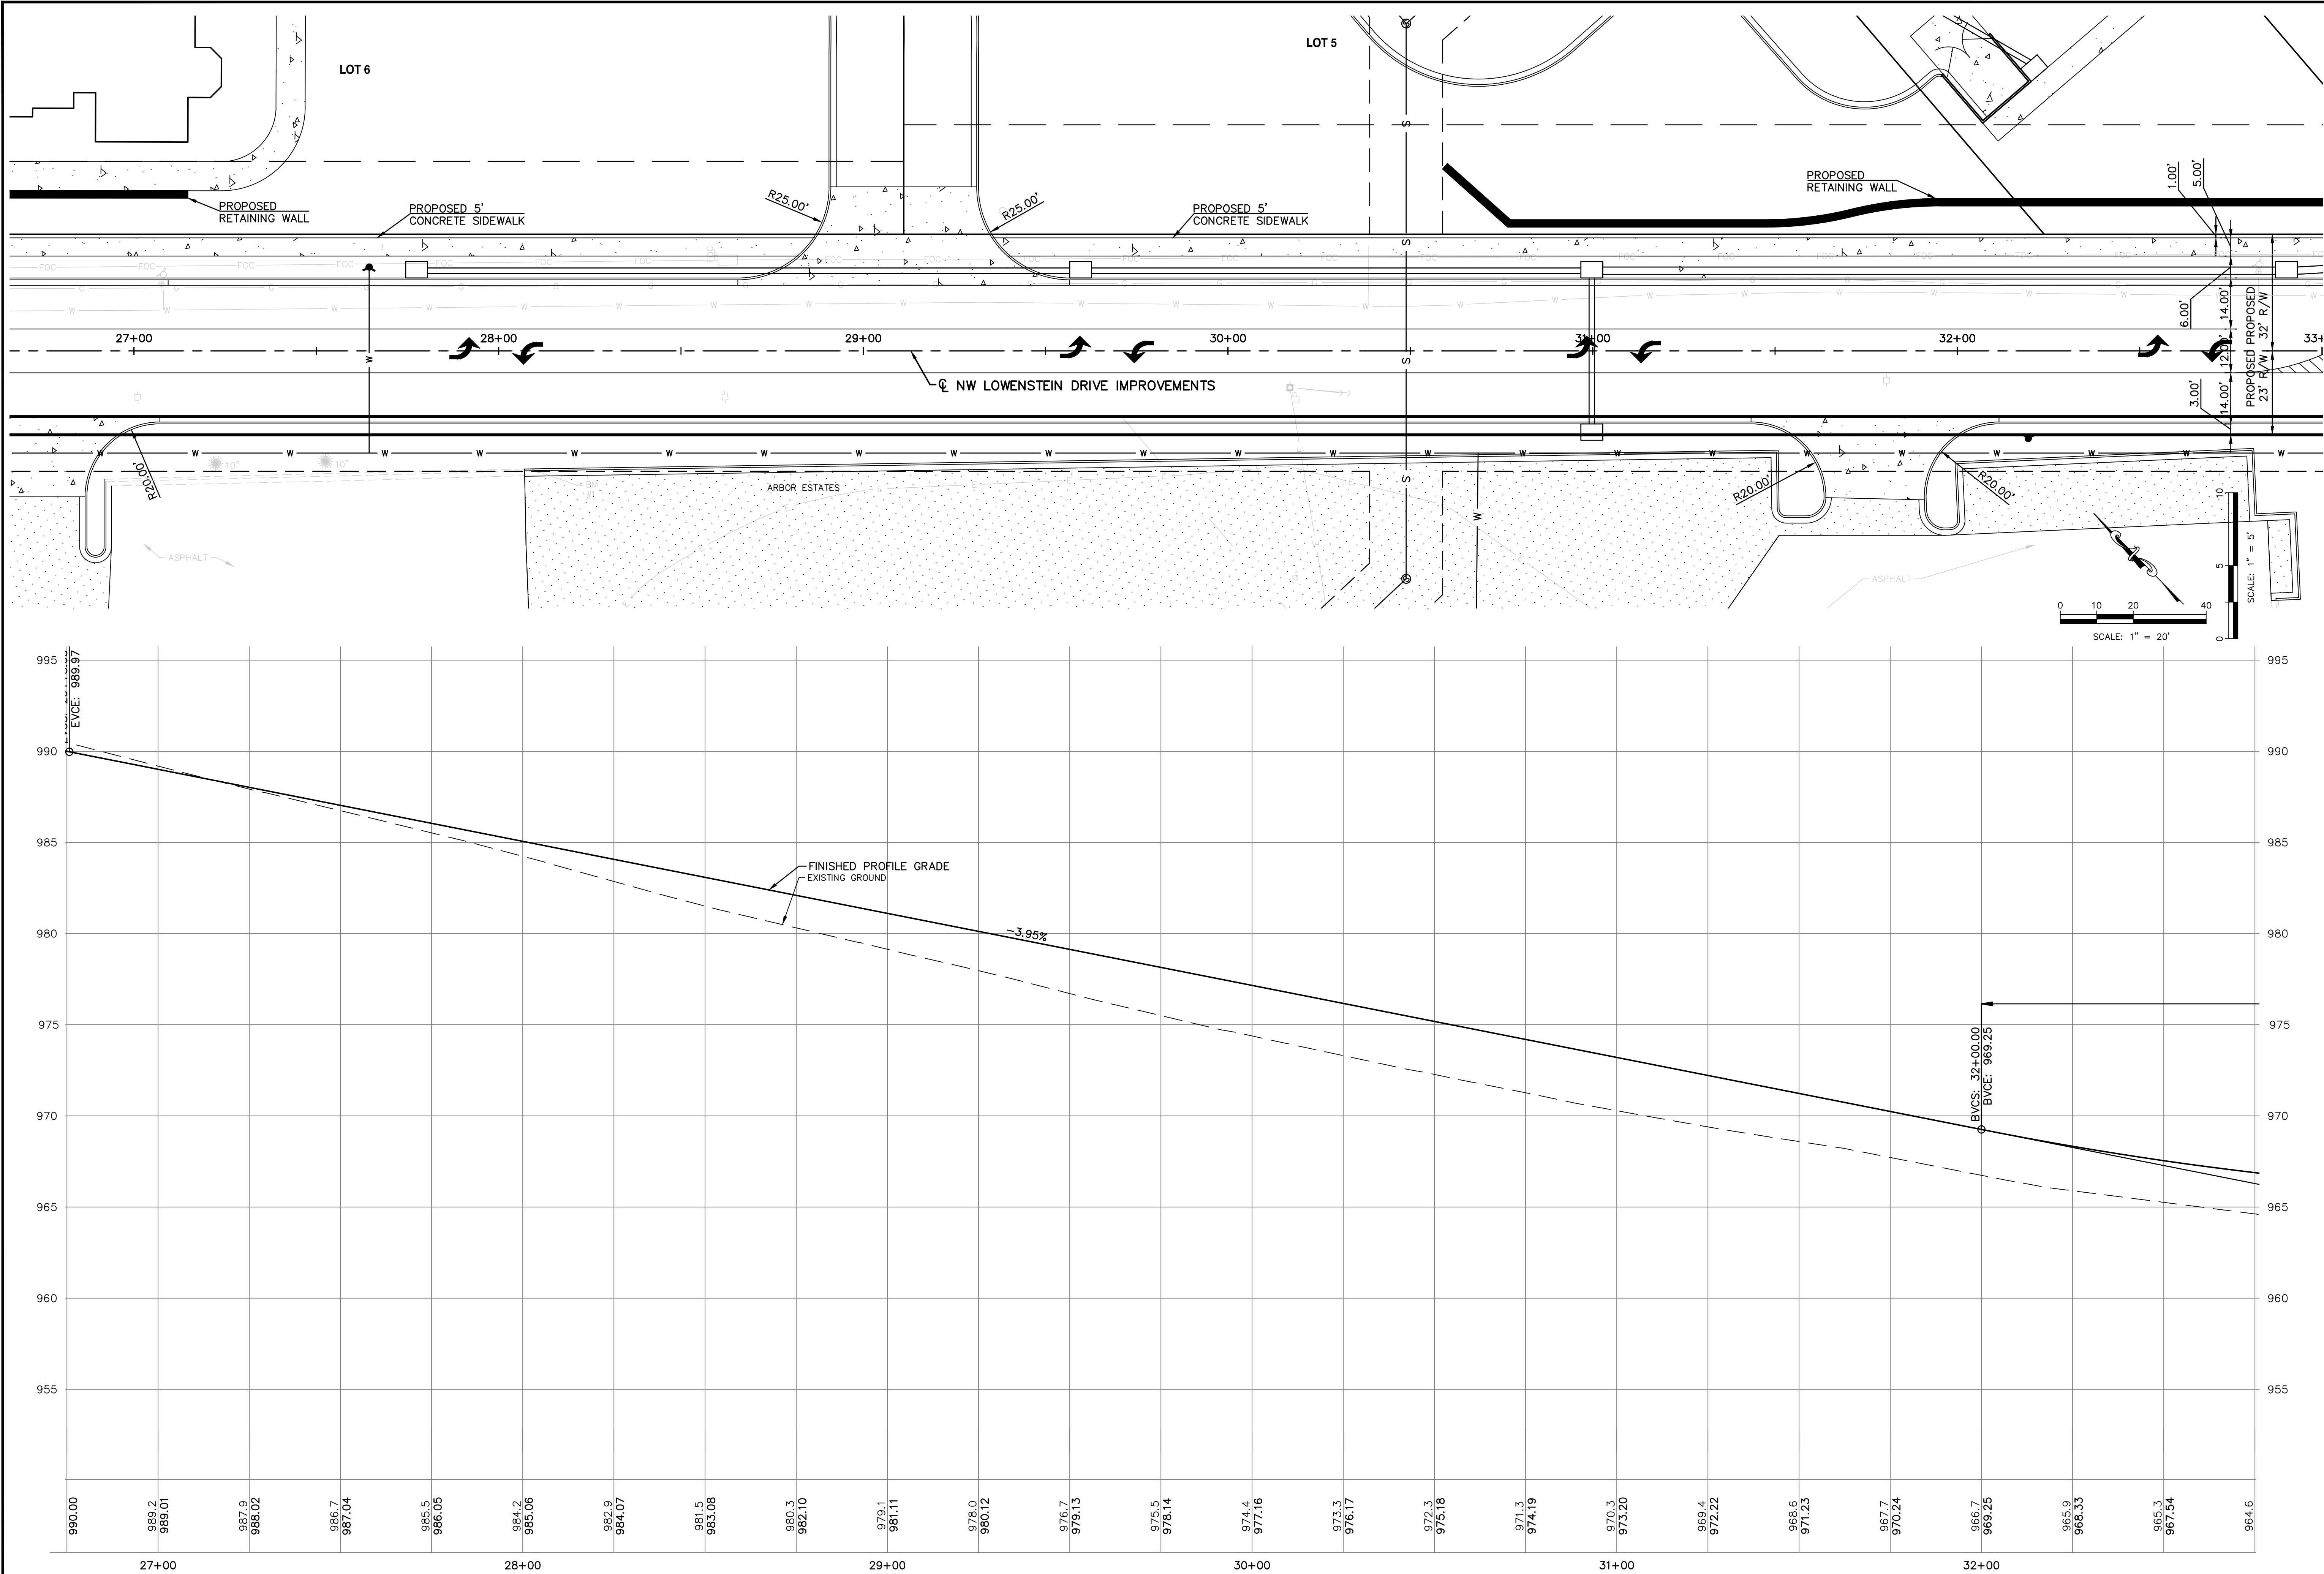

PROJ. NO. A14-7067-1	
DESIGNER LDO	DRAWN BY 1
CFN 7067-1PSPD-STPP	
SHEET C-9	REV 2


REV	DATE	DESCRIPTION	DSN	DWN	CHK
2	9-18-18	REVISED PER CITY COMMENT	LDO	JT	LDO
1	8-9-18	REVISED PER CITY COMMENT	LDO	JT	LDO
0	8-20-18	INITIAL ISSUE	LDO	JT	LDO

LEON D. OSBOURN
ENGINEER
MO # 021726

KAW VALLEY ENGINEERING
KAW VALLEY ENGINEERING, INC. IS AUTHORIZED TO OFFER ENGINEERING SERVICES IN MISSOURI STATE CERTIFICATE OF AUTHORITY # 000842.
EXPIRES 12/31/18

STREETS OF WEST PRYOR
NWQ NW PRYOR ROAD & NW LOWENSTEIN DRIVE
LEE'S SUMMIT, MISSOURI

PRELIMINARY DEVELOPMENT PLAN
LOWENSTEIN DRIVE PLAN & PROFILE

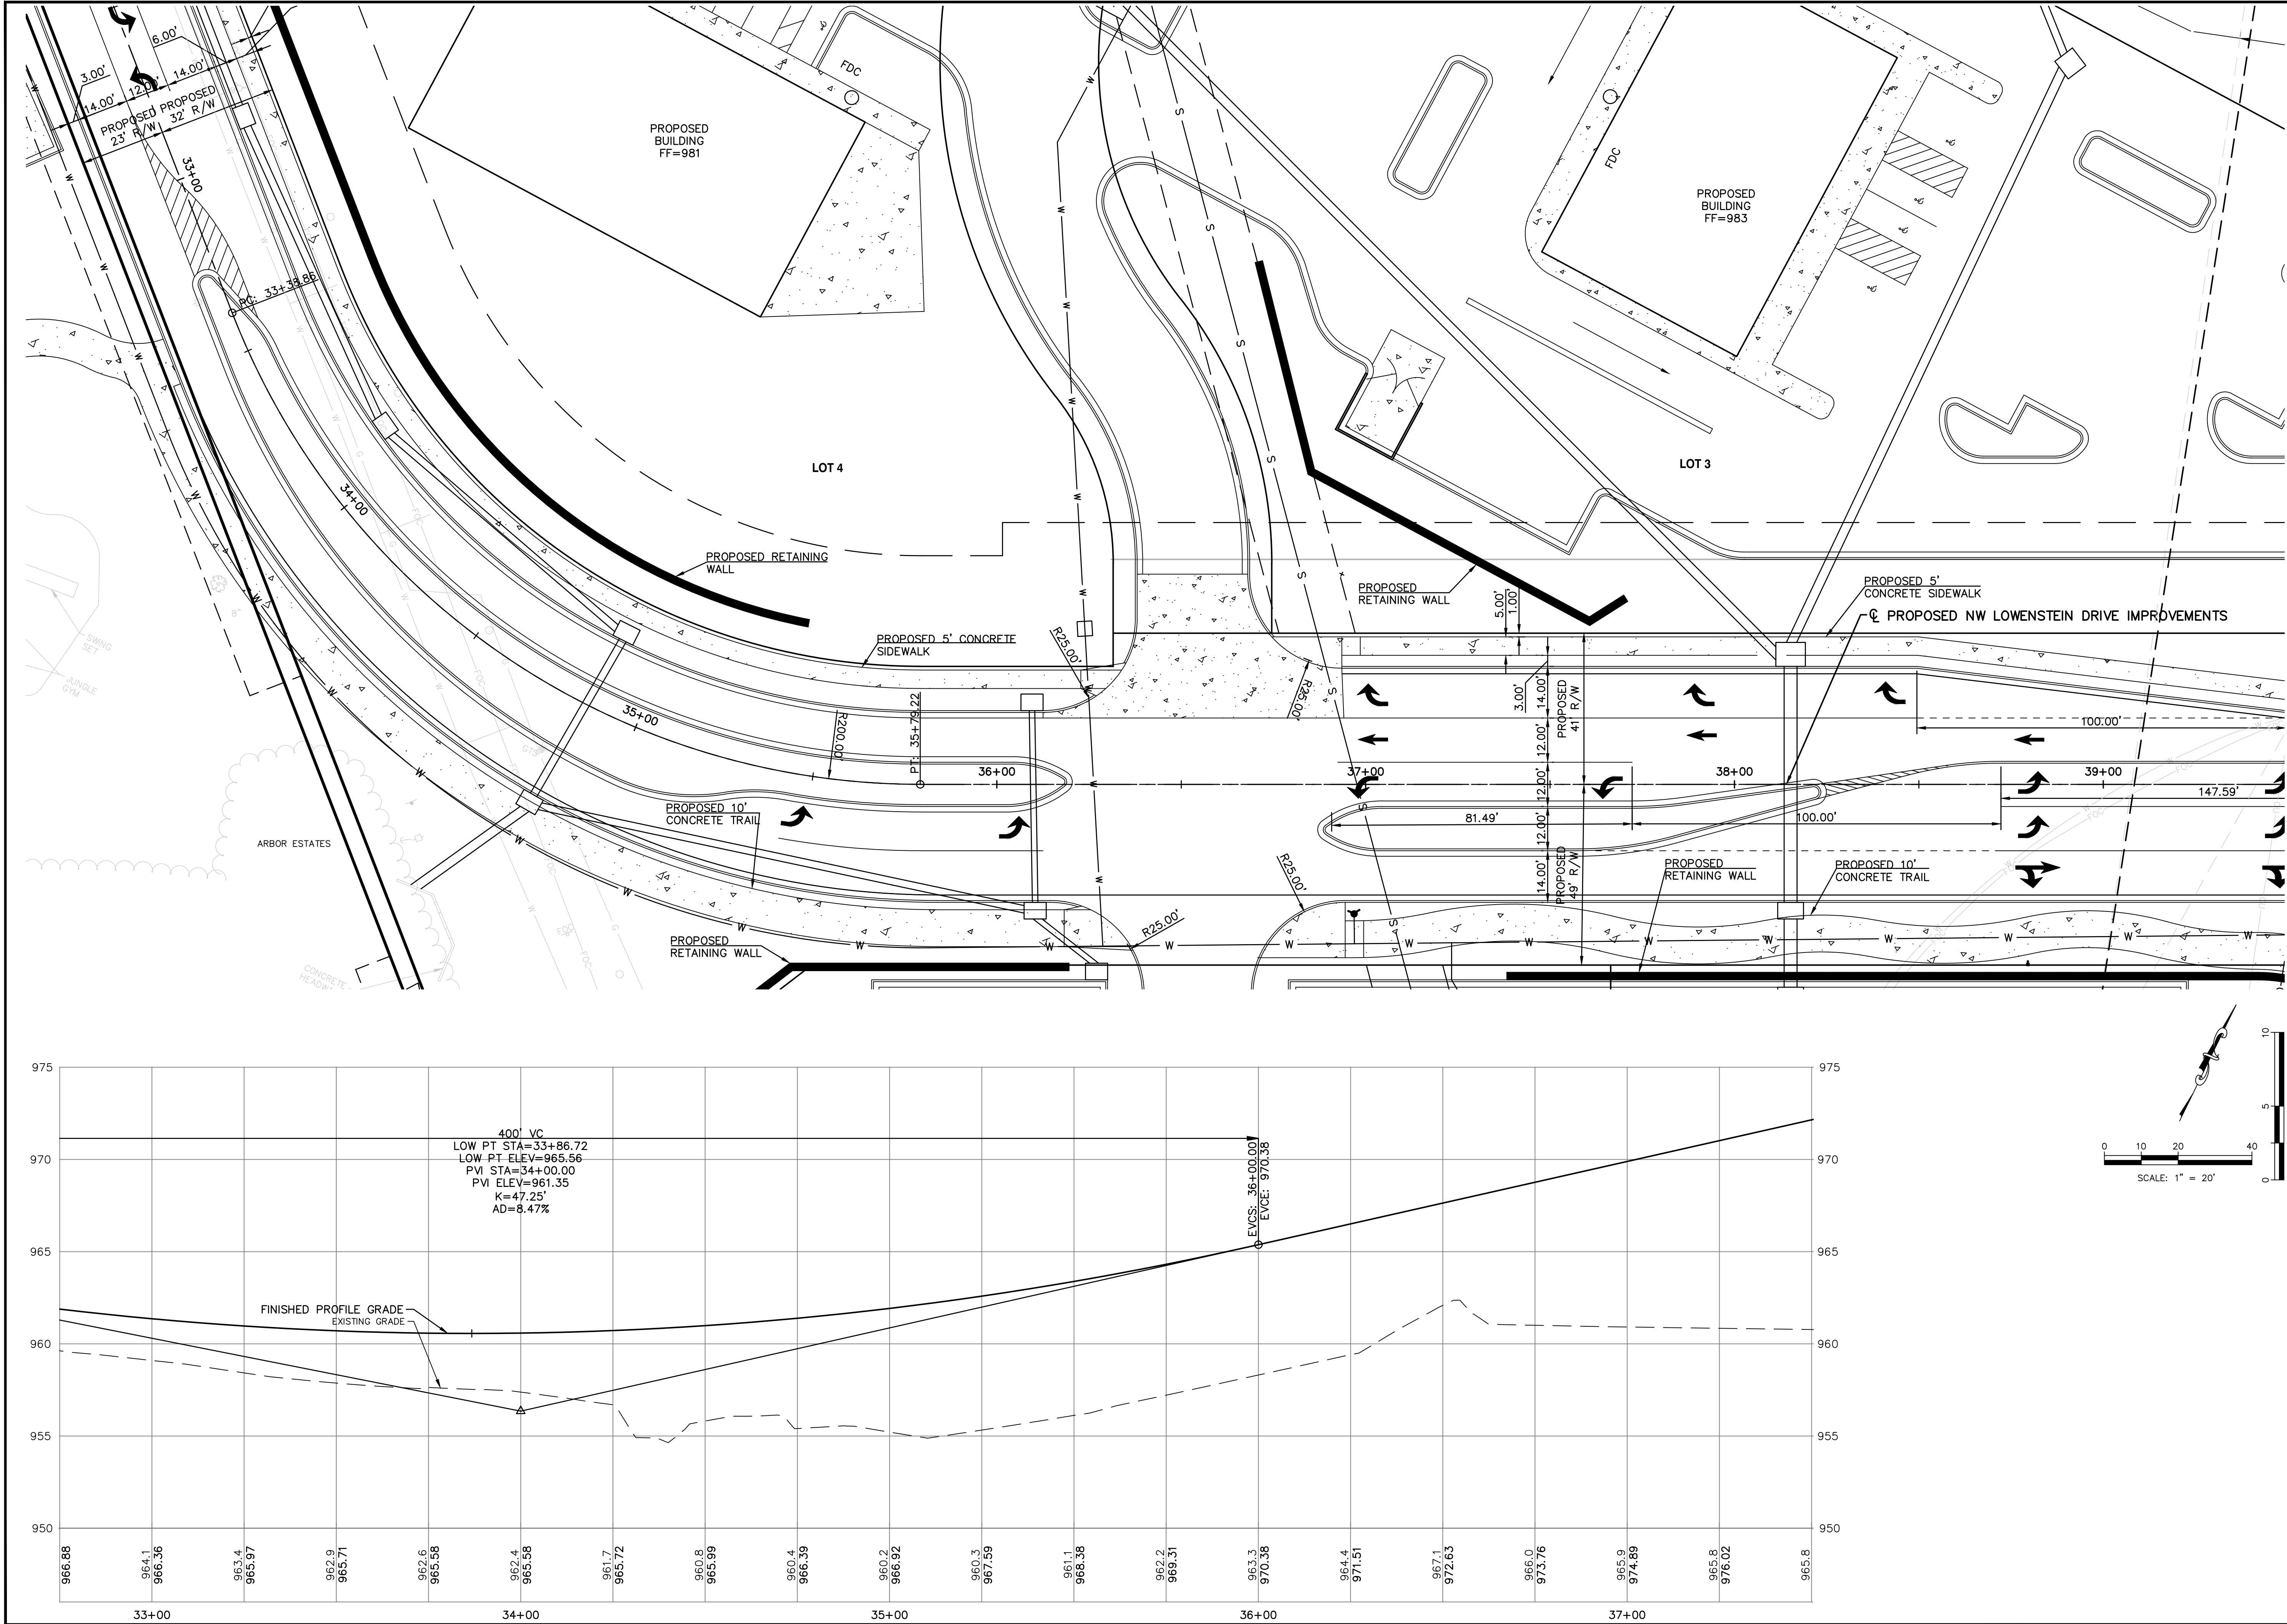

REV	DATE	DESCRIPTION	DSN	DWN	CHK
2	9-18-18	REVISED PER CITY COMMENT	LDO	JT	LDO
1	8-9-18	REVISED PER CITY COMMENT	LDO	JT	LDO
0	8-20-18	INITIAL ISSUE	LDO	JT	LDO

LEON D. OSBOURN
ENGINEER
MO # 021726

2319 N. JACKSON | P.O. BOX 1304
JUNCTION CITY, KANSAS 66441
PH: (785) 762-5040 | FAX: (785) 762-7744
jdo@kveeng.com | www.kveeng.com

KAW VALLEY ENGINEERING
KAW VALLEY ENGINEERING, INC. IS AUTHORIZED TO OFFER ENGINEERING SERVICES IN MISSOURI STATE CERTIFICATE OF AUTHORITY # 000842.
EXPIRES 12/31/18


STREETS OF WEST PRYOR
NWQ NW PRYOR ROAD & NW LOWENSTEIN DRIVE
LEE'S SUMMIT, MISSOURI

**PRELIMINARY DEVELOPMENT PLAN
LOWENSTEIN DRIVE PLAN & PROFILE**

PROJ. NO. **A14-7067-1**

DESIGNER	DRAWN BY
LDO	JT

SHEET **C-10** REV **2**

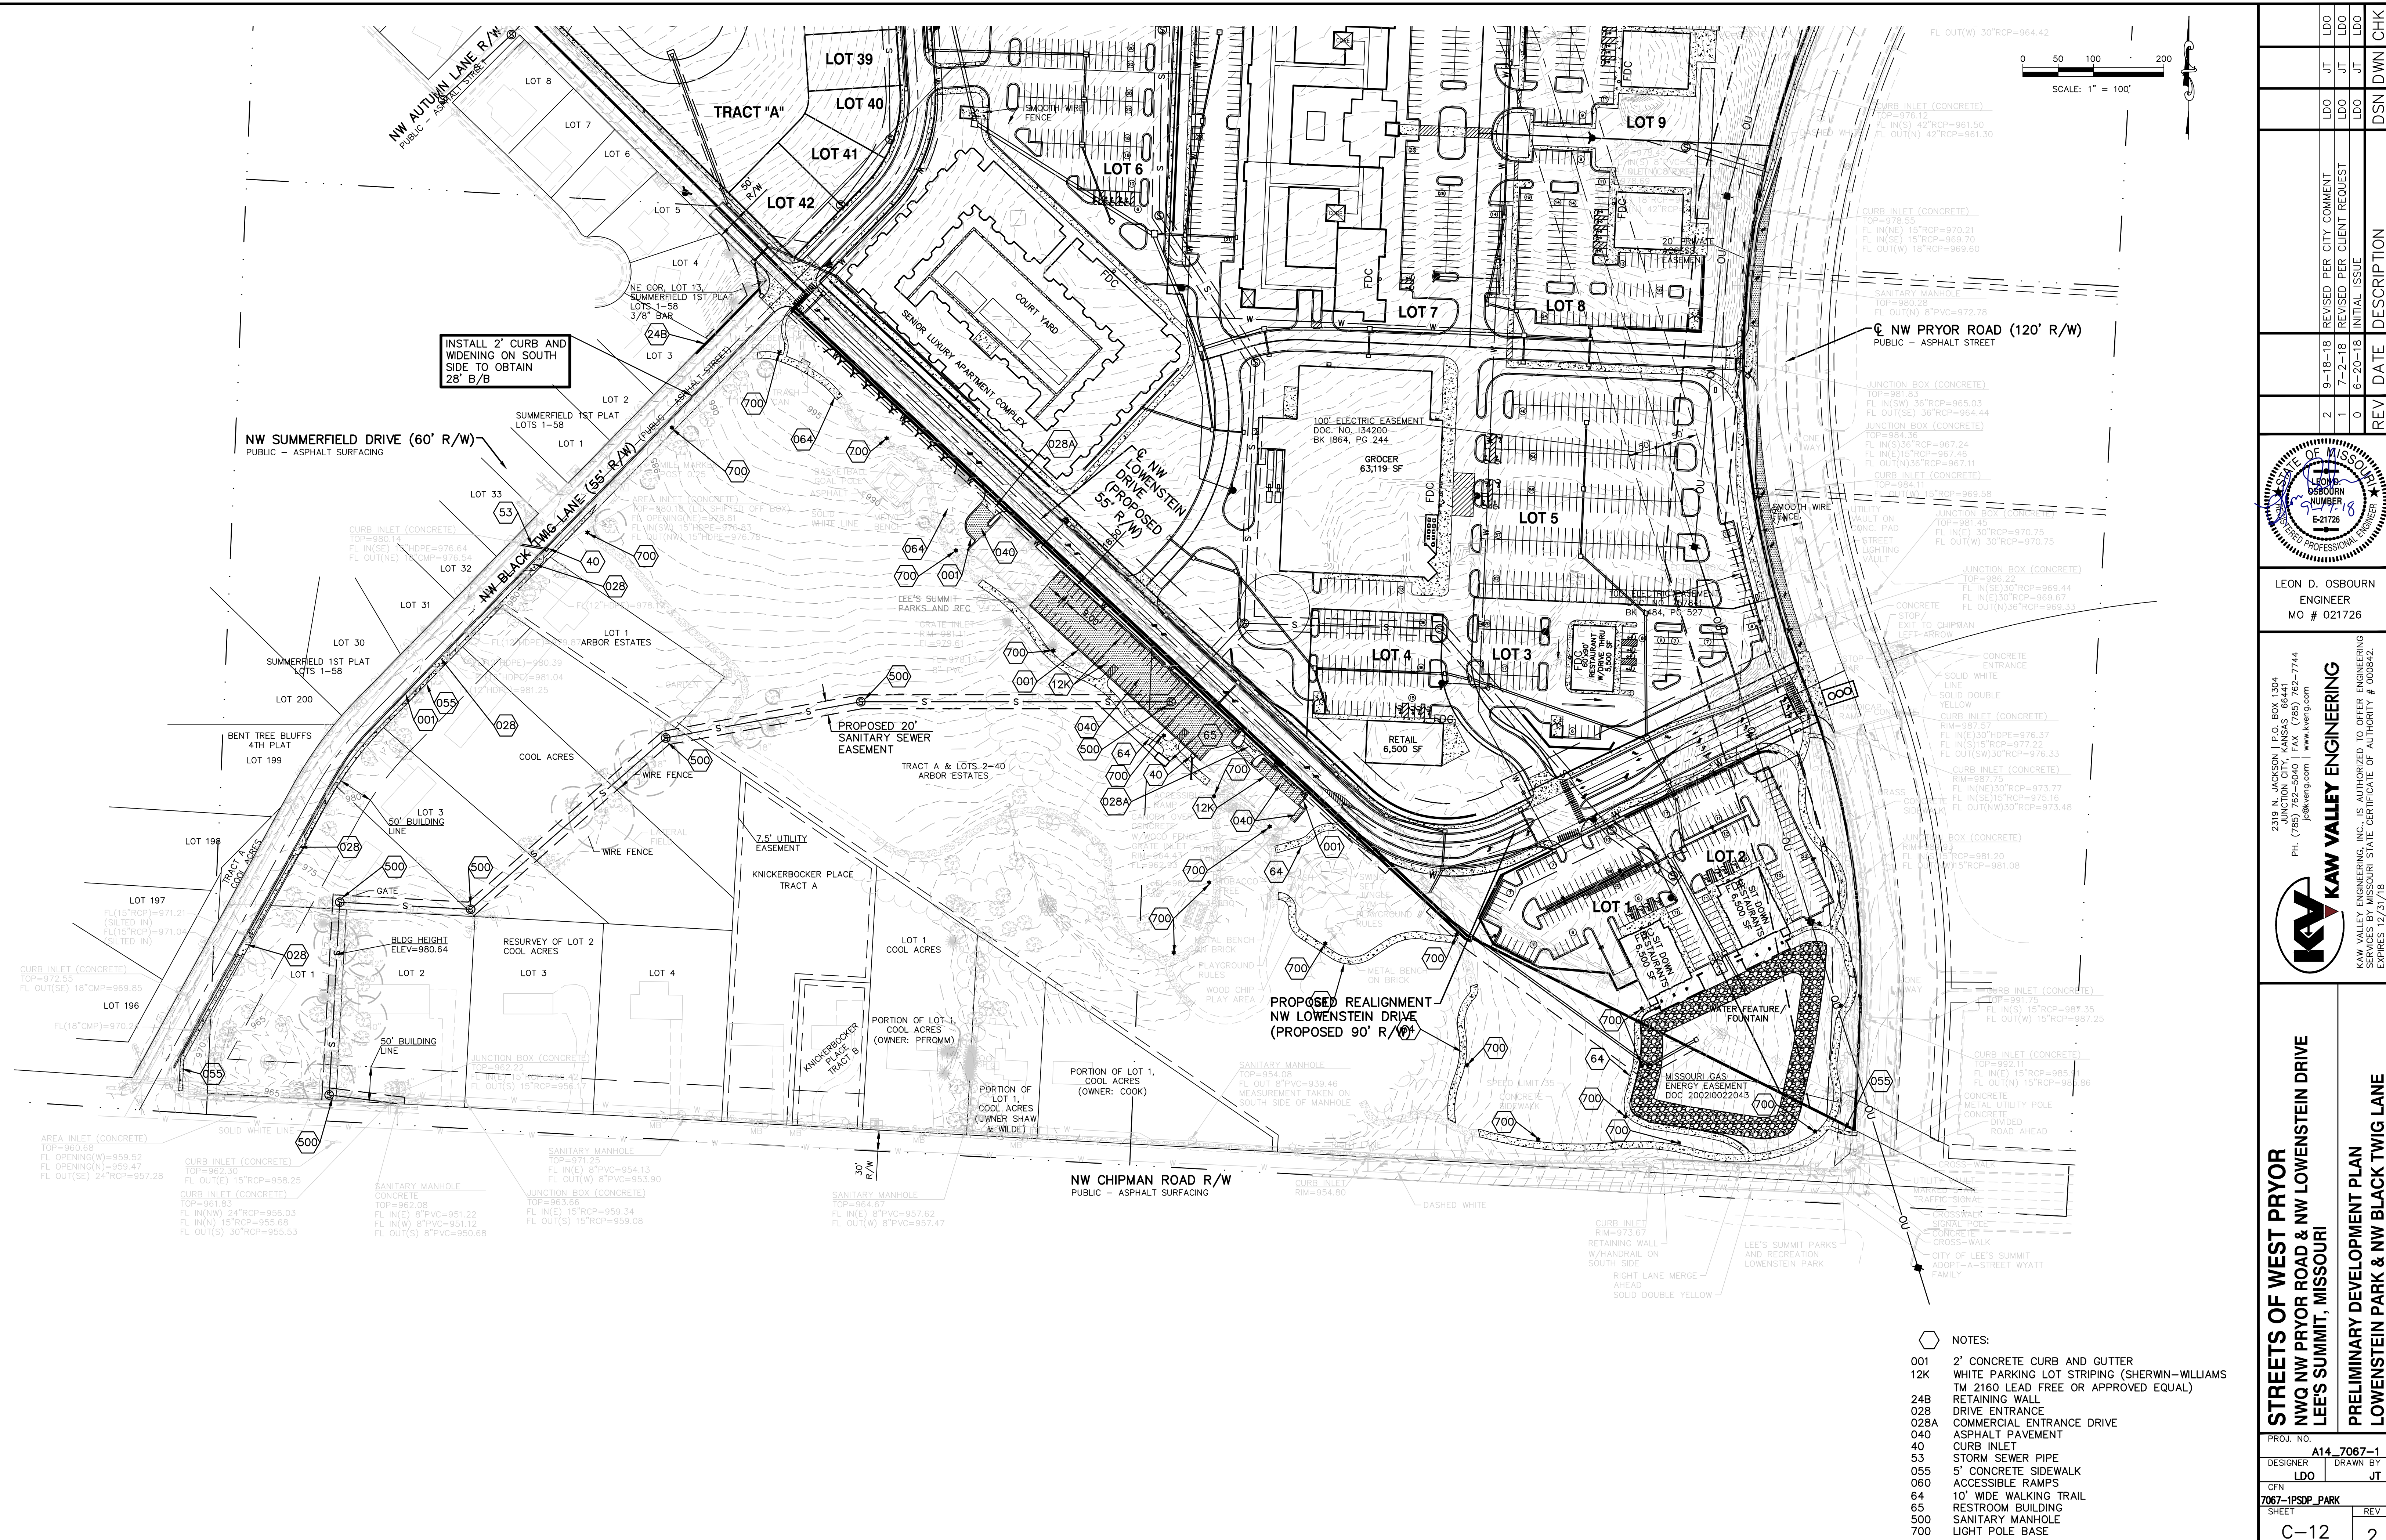

STATE OF MISSOURI
LEON D. OSBOURN
ENGINEER
MO # 021726

2319 N. JACKSON | P.O. BOX 1304
JUNCTION CITY, KANSAS 66441
PH (785) 762-5040 | FAX (785) 762-7744
jdc@kveeng.com | www.kveeng.com

KAW VALLEY ENGINEERING
KAW VALLEY ENGINEERING, INC. IS AUTHORIZED TO OFFER ENGINEERING SERVICES IN THE STATE OF MISSOURI. STATE CERTIFICATE OF AUTHORITY # 00084Z. EXPIRES 12/31/18

STREETS OF WEST PRYOR
NWQ NW PRYOR ROAD & NW LOWENSTEIN DRIVE
LEE'S SUMMIT, MISSOURI

PRELIMINARY DEVELOPMENT PLAN
LOWENSTEIN PARK & NW BLACK TWIG LANE

REV	DATE	DESCRIPTION	DSN	DWN	CHK
2	9-18-18	REVISED PER CITY COMMENT	LDO	JT	LDO
1	7-2-18	REVISED PER CLIENT REQUEST	LDO	JT	LDO
0	6-20-18	INITIAL ISSUE	LDO	JT	LDO

PROJ. NO.
A14-7067-1


DESIGNER
LDO

CFN
7067-1PSPD_PARK

SHEET
C-12

DRAWN BY
JT


REV
2

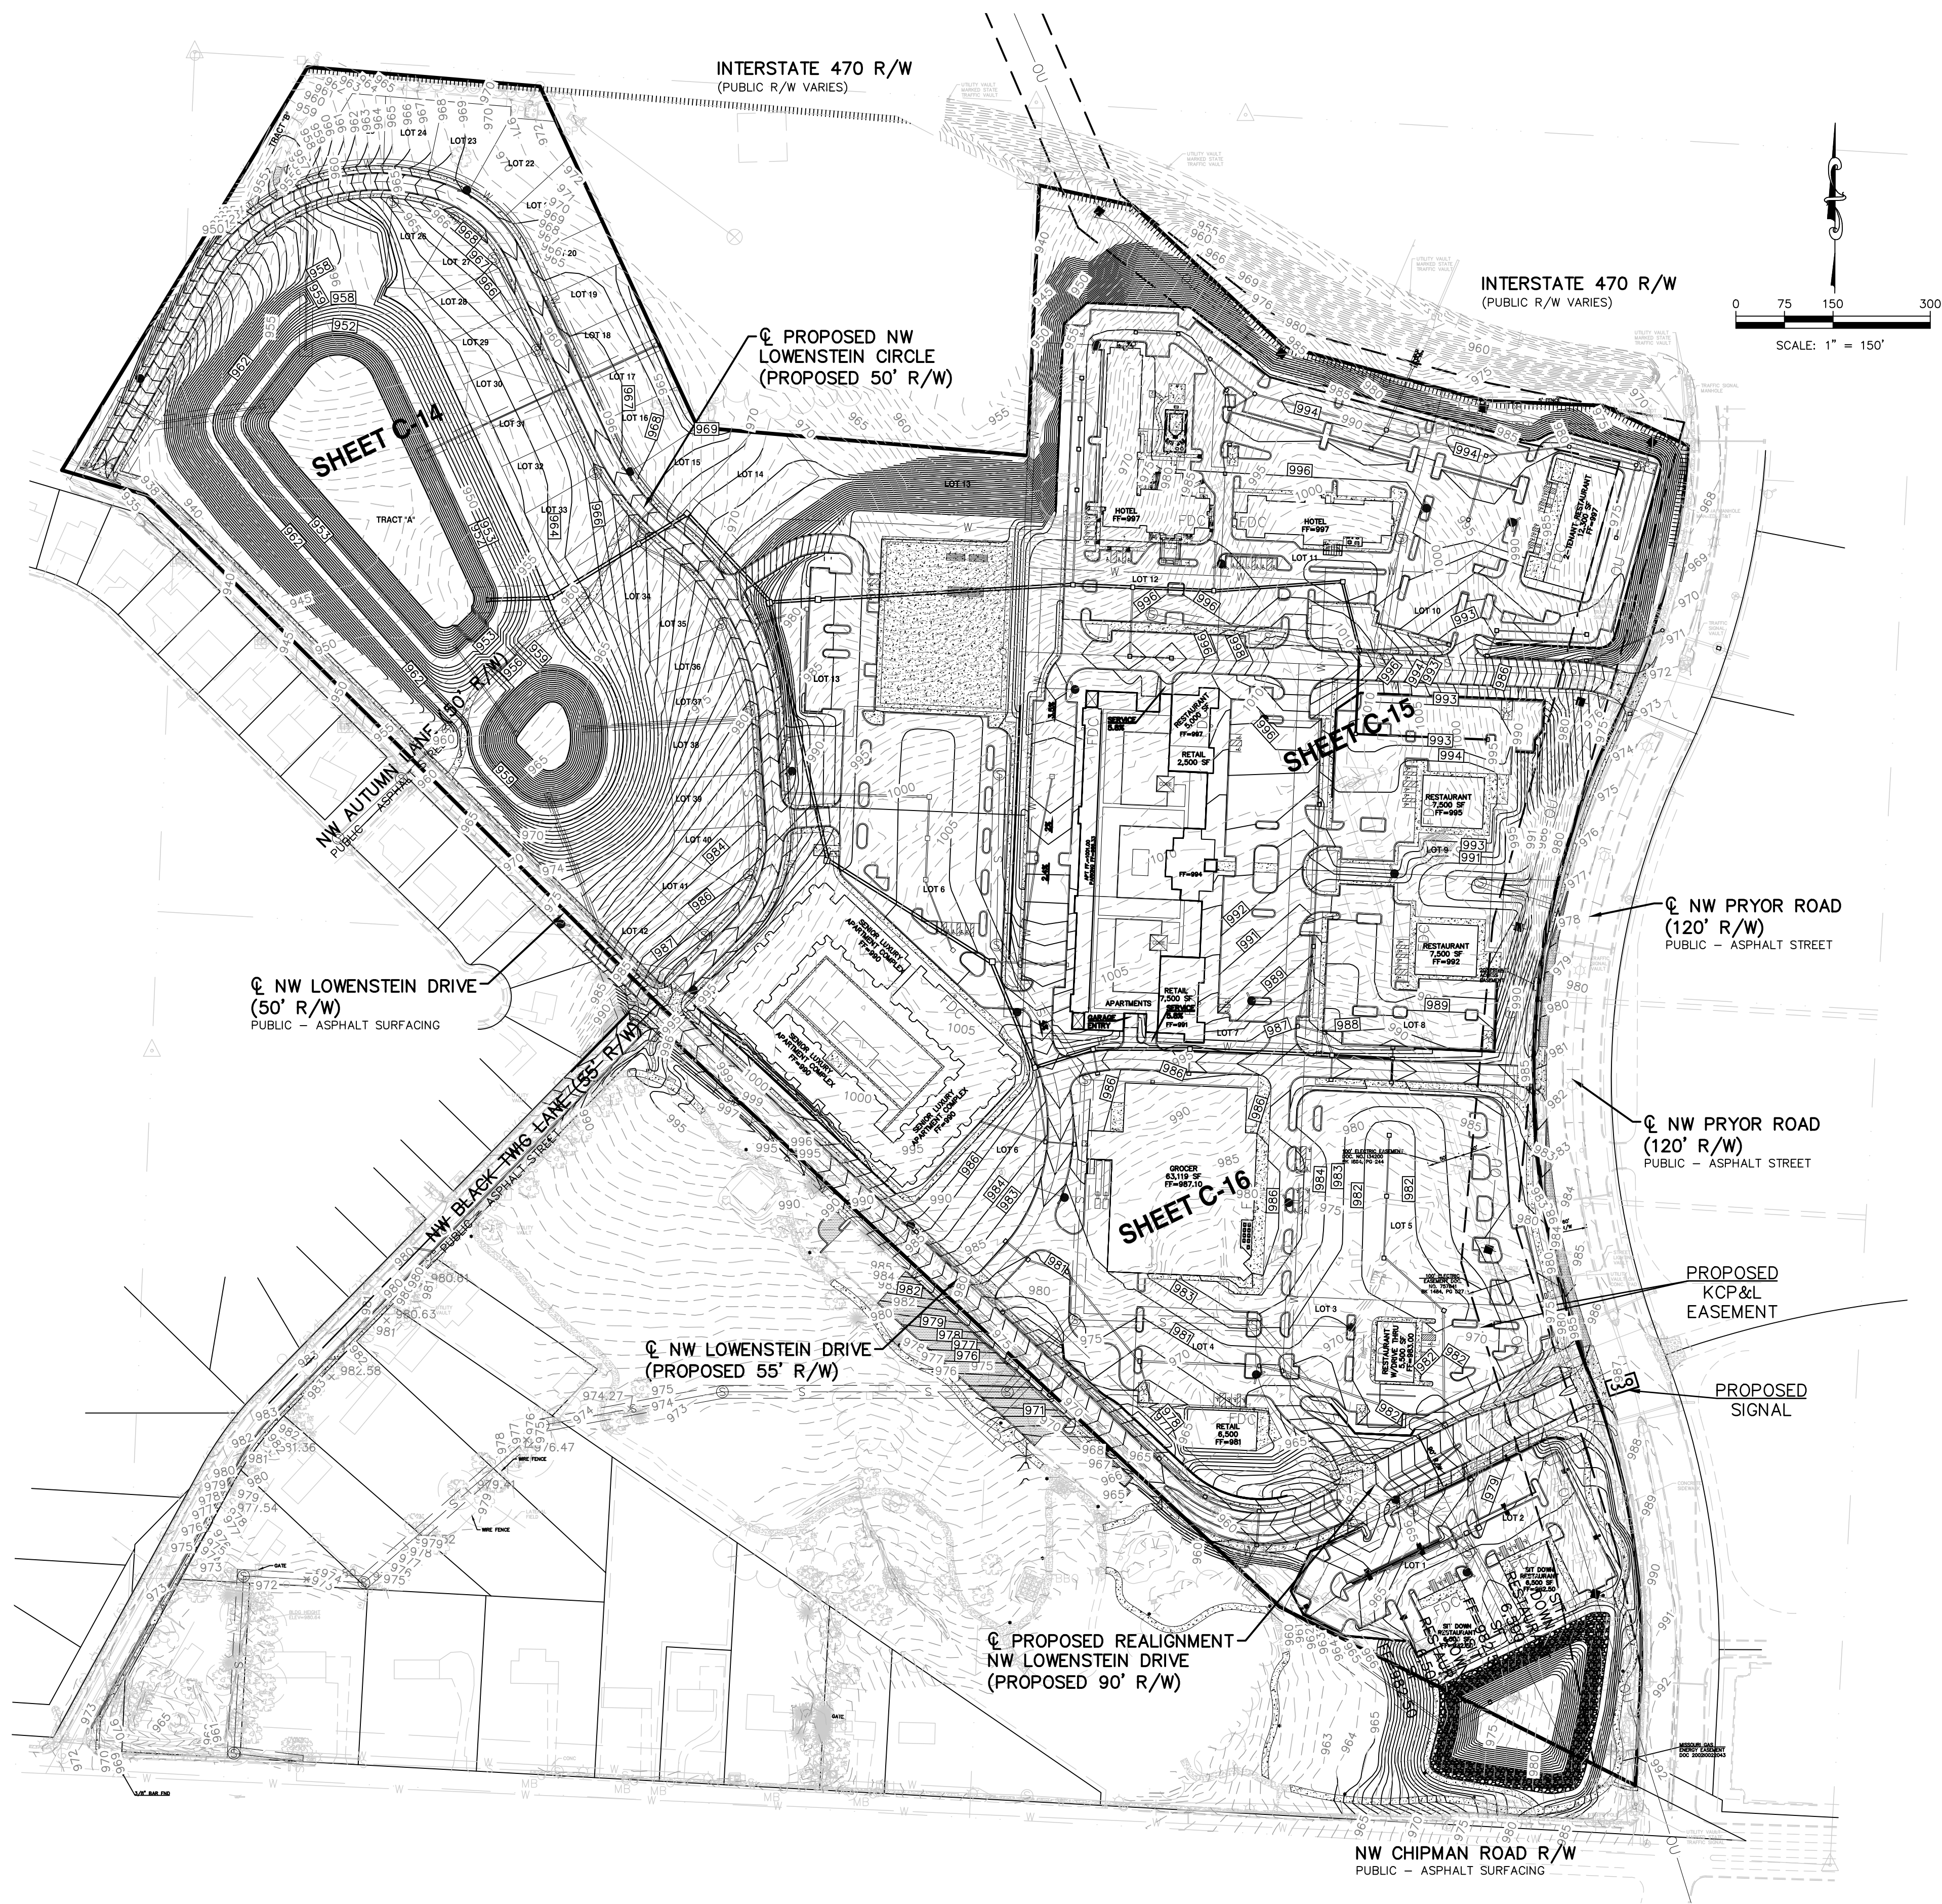


DATUM BENCHMARK:
VERTICAL DATUM IS NAVD 88 ESTABLISHED USING OPUS PROJECTS ON PROJECT CONTROL.



BENCHMARKS:
BM #1: CHISELED "SQUARE" ON TOP OF CURB POINT OF INTERSECTION OF WEST PARK PARKING LOT AT EAST DRIVE ENTRANCE. ELEV=985.05
BM #2: CHISELED "SQUARE" ON NORTHWEST CORNER AREA INLET, 25'± EAST OF CURB LINE AND ON-LINE WITH SOUTH CURB OF NW LOWENSTEIN DRIVE AT 90° BEND IN ROAD. ELEV=971.06

STREETS OF WEST PRYOR		NWQ NW PRYOR ROAD & NW LOWENSTEIN DRIVE		LEE'S SUMMIT, MISSOURI	
PRELIMINARY DEVELOPMENT PLAN		OVERALL GRADING PLAN			
PROJ. NO.	A14-7067-1	DESIGNER	LDO	DRAWN BY	JT
CFN	7067-1P5DP-CP	SHEET	C-13	REV	2
STATE OF MISSOURI		LEON D. OSBOURN		ENGINEER	
2319 N. JACKSON P.O. BOX 1304		JUNCTION CITY, KANSAS 66441		PH: (785) 762-5040 FAX: (785) 762-7744	
KAW VALLEY ENGINEERING		KAW VALLEY ENGINEERING, INC. IS AUTHORIZED TO OFFER ENGINEERING SERVICES IN MISSOURI STATE CERTIFICATE OF AUTHORITY # 000842.		EXPIRES 12/31/18	
REV		DATE		DESCRIPTION	
2		9-18-18		REVISED PER CITY COMMENT	
1		8-9-18		REVISED PER CITY COMMENT	
0		6-20-18		INITIAL ISSUE	
DSN		DWN		CHK	

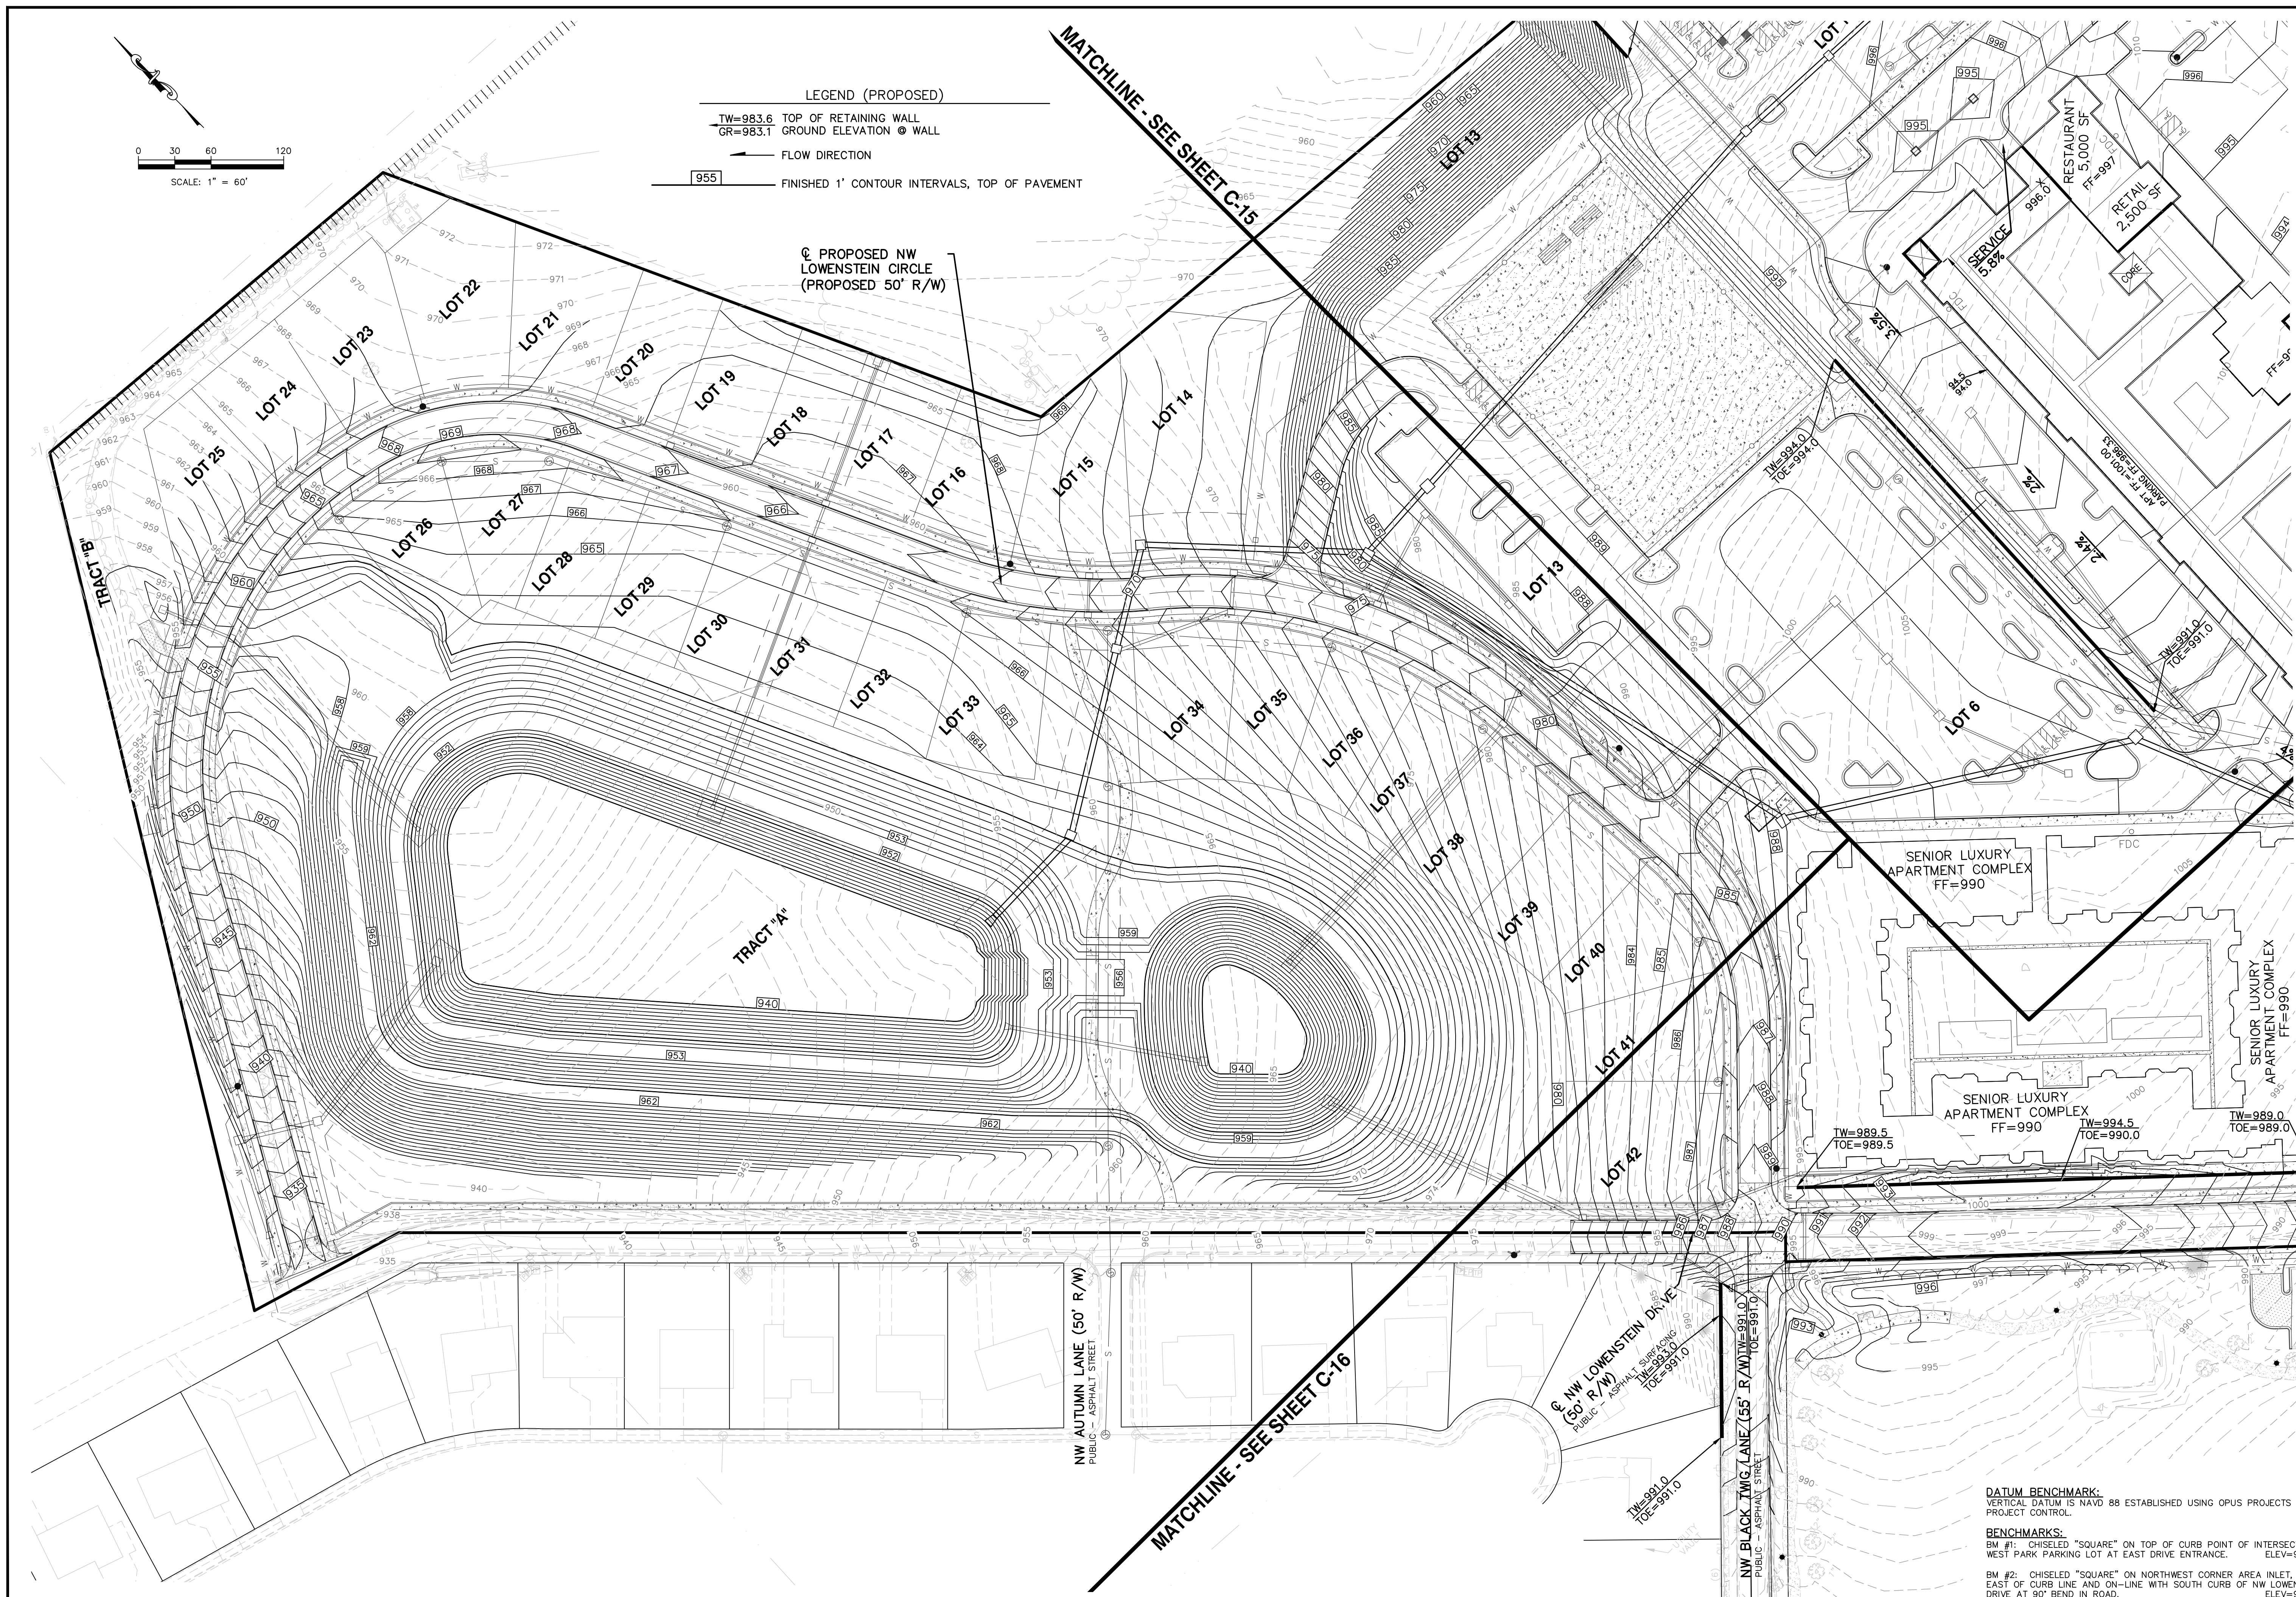


STREETS OF WEST PRYOR NWQ NW PRYOR ROAD & NW LOWENSTEIN DRIVE LEE'S SUMMIT, MISSOURI		2319 N. JACKSON P.O. BOX 1304 JUNCTION CITY, KANSAS 66441 PH: (781) 231-7744 (781) 232-7744 www.kaweng.com					
PRELIMINARY DEVELOPMENT PLAN GRADING PLAN		KAW VALLEY ENGINEERING KAW VALLEY ENGINEERING, INC. IS AUTHORIZED TO OFFER ENGINEERING SERVICES BY MISSOURI STATE CERTIFICATE OF AUTHORITY # 000842. EXPIRES 12/31/18		LEON D. OSBOURN ENGINEER MO # 021726			
PROJ. NO. A14-7067-1		DESIGNER LDO		DRAWN BY JT			
CFN		SHEET 7067-1PSPD-GP		REV			
C-14				2			

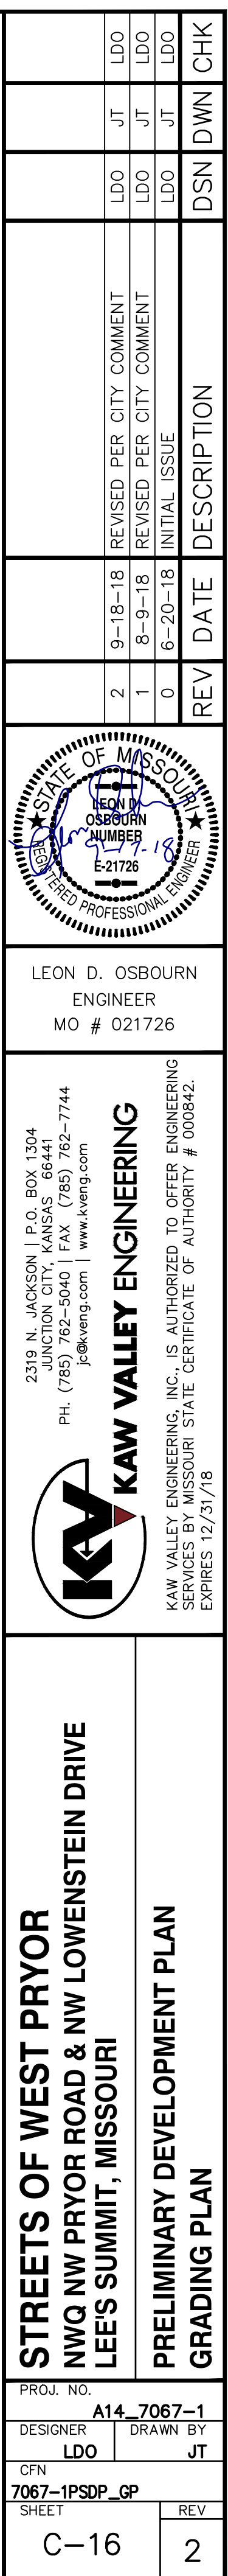


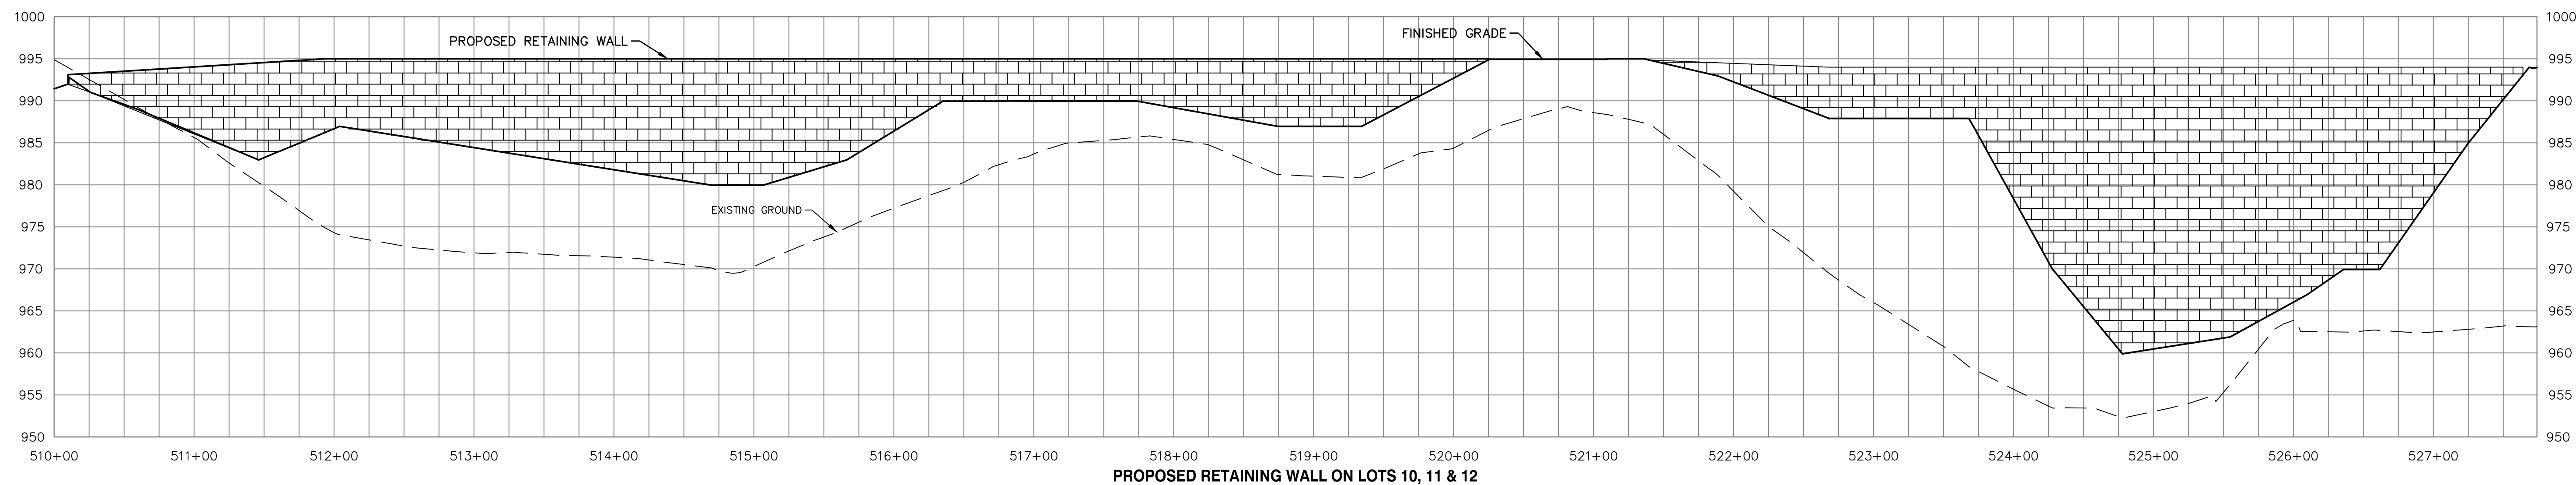
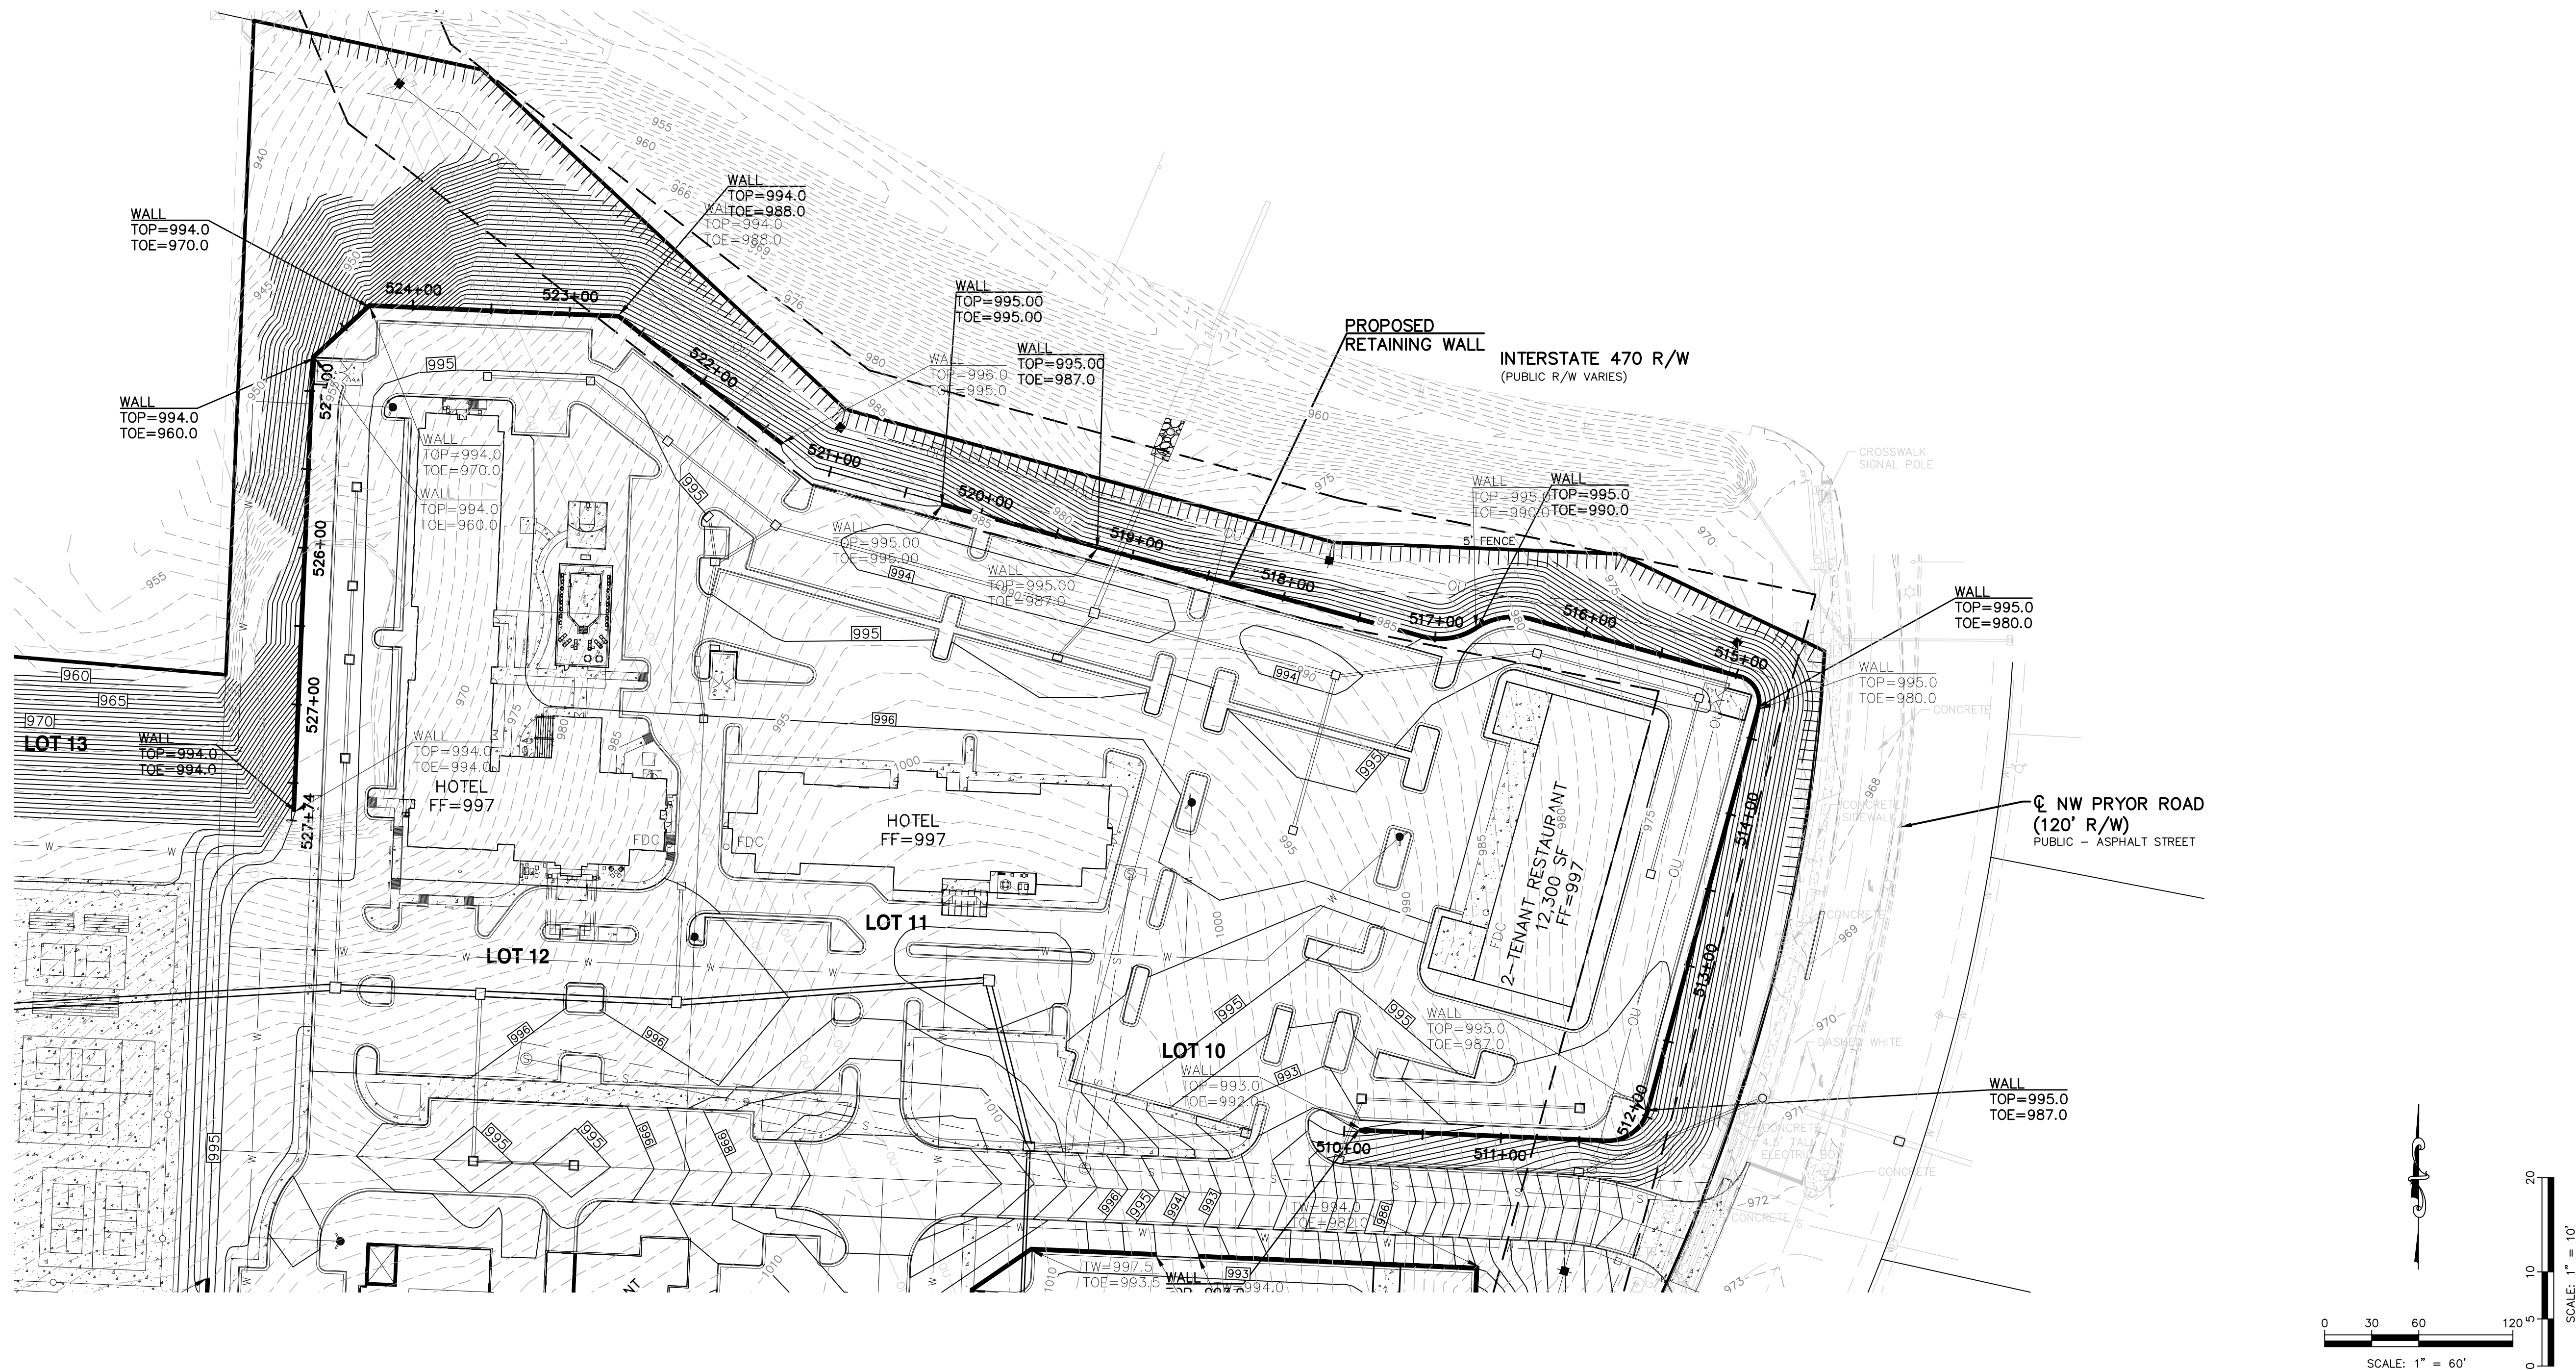


PROPOSED RETAINING WALL ON LOTS 10, 11 & 12

STATE OF MISSOURI LEON D. OSBOURN ENGINEER NUMBER E-21726		REV	DATE	INITIAL	ISSUE	DESCRIPTION
0	8-9-18					
LEON D. OSBOURN ENGINEER MO # 021726		STREETS OF WEST PRYOR NWQ NW PRYOR ROAD & NW LOWENSTEIN DRIVE LEE'S SUMMIT, MISSOURI				
KAW VALLEY ENGINEERING 2319 N. JACKSON P.O. BOX 1304 JUNCTION CITY, KANSAS 66441 PH. (785) 762-5040 FAX (785) 762-7744 joe@kveg.com www.kveg.com		PRELIMINARY DEVELOPMENT PLAN PROPOSED RETAINING WALL PROFILE ON LOTS 10, 11 & 12				
KAW VALLEY ENGINEERING, INC. IS AUTHORIZED TO OFFER ENGINEERING SERVICES IN MISSOURI STATE CERTIFICATE OF AUTHORITY # 000842. EXPIRES 12/31/18		PROJ. NO. A14-7067-1 DESIGNER LDO DRAWN BY JT CFN 7067-1PSP_RWALLP SHEET C-16A REV 0				


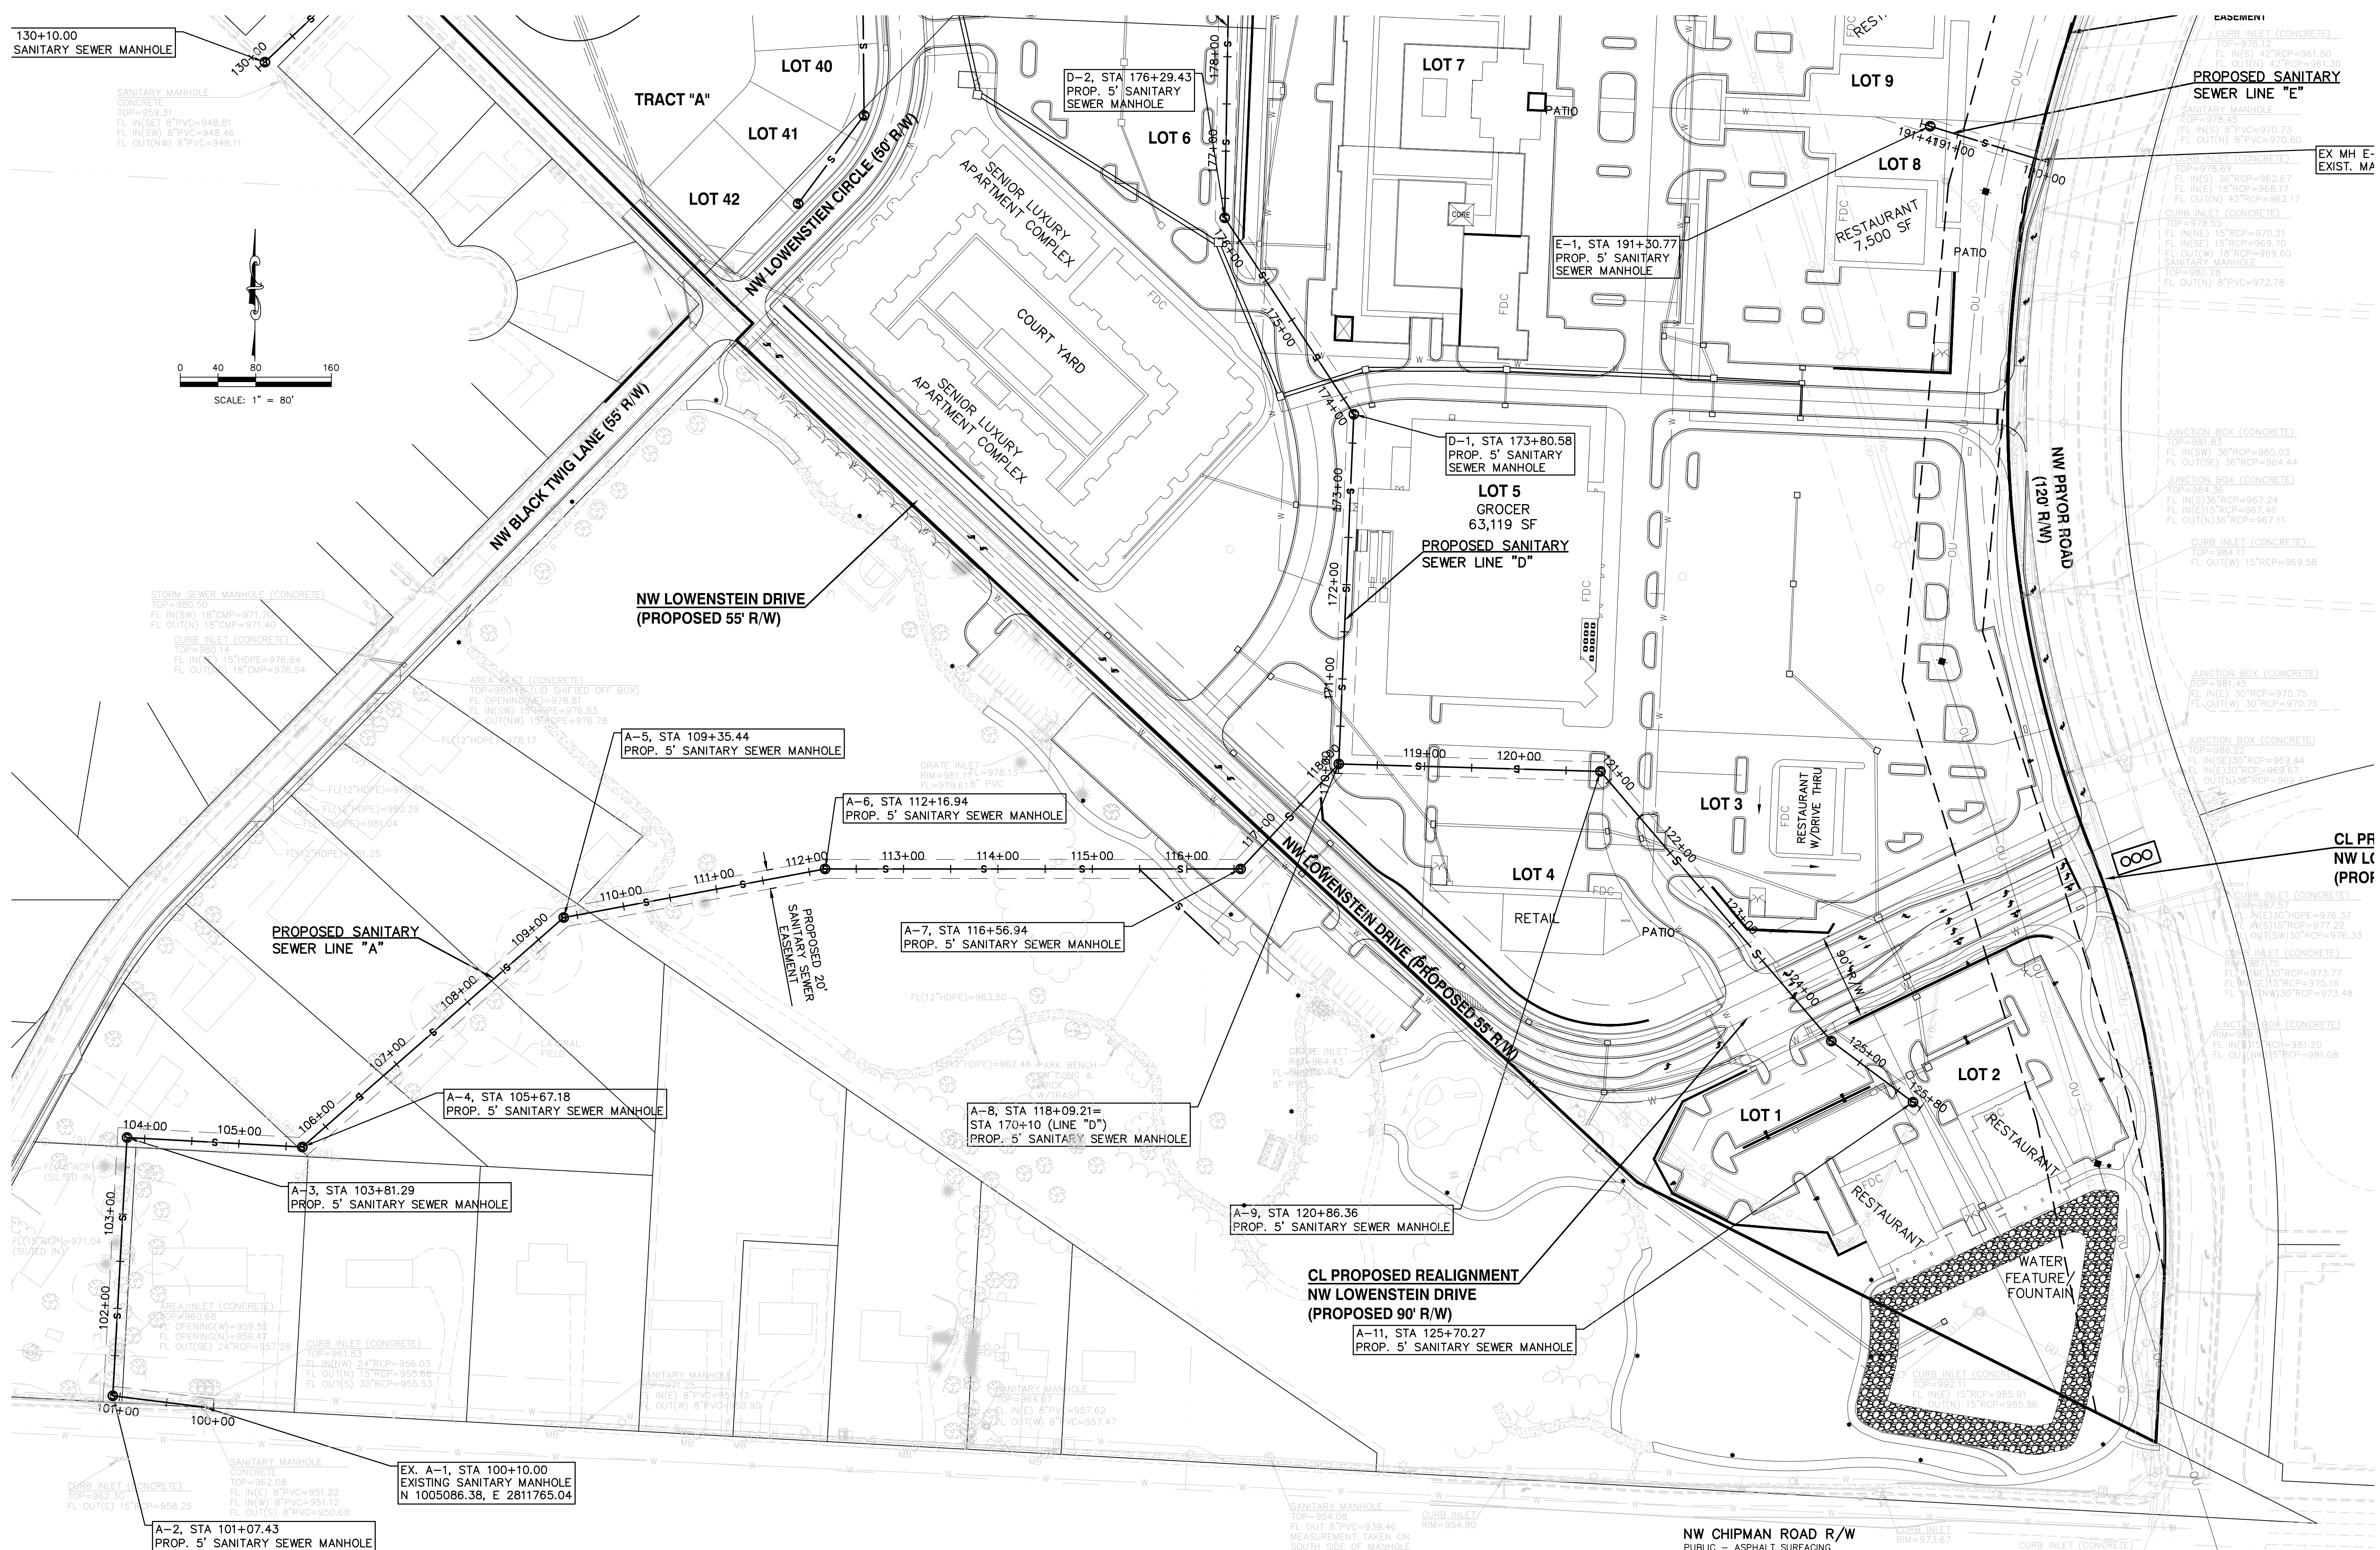


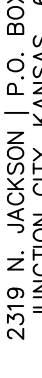STREETS OF WEST PRYOR NWQ NW PRYOR ROAD & NW LOWENSTEIN DRIVE LEE'S SUMMIT, MISSOURI		 KAW VALLEY ENGINEERING KAW VALLEY ENGINEERING, INC., IS AUTHORIZED TO OFFER ENGINEERING SERVICES BY MISSOURI STATE CERTIFICATE OF AUTHORITY # 000842. EXPIRES 12/31/18		2319 N. JACKSON P.O. Box 1304 JACKSON, MISSOURI 64301 PH. (785) 782-5040 FAX (785) 762-7744 www.kveng.com									
PRELIMINARY DEVELOPMENT PLAN SANITARY SEWER LINE "A" PLAN				LEON D. OSBOURN ENGINEER MO # 021726									
PROJ. NO. A14_7067-1				DESIGNER LDO		DRAWN BY JT							
CEN SHEET 7067-1PSPD_SFP				REV									
C-17				1									

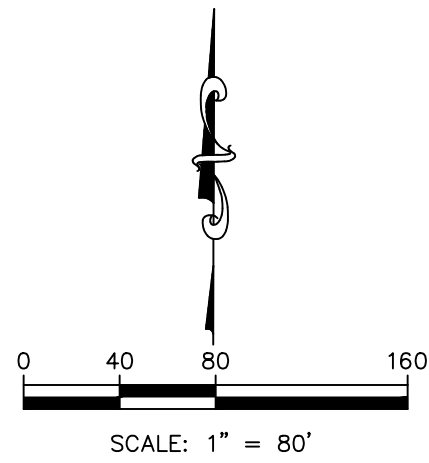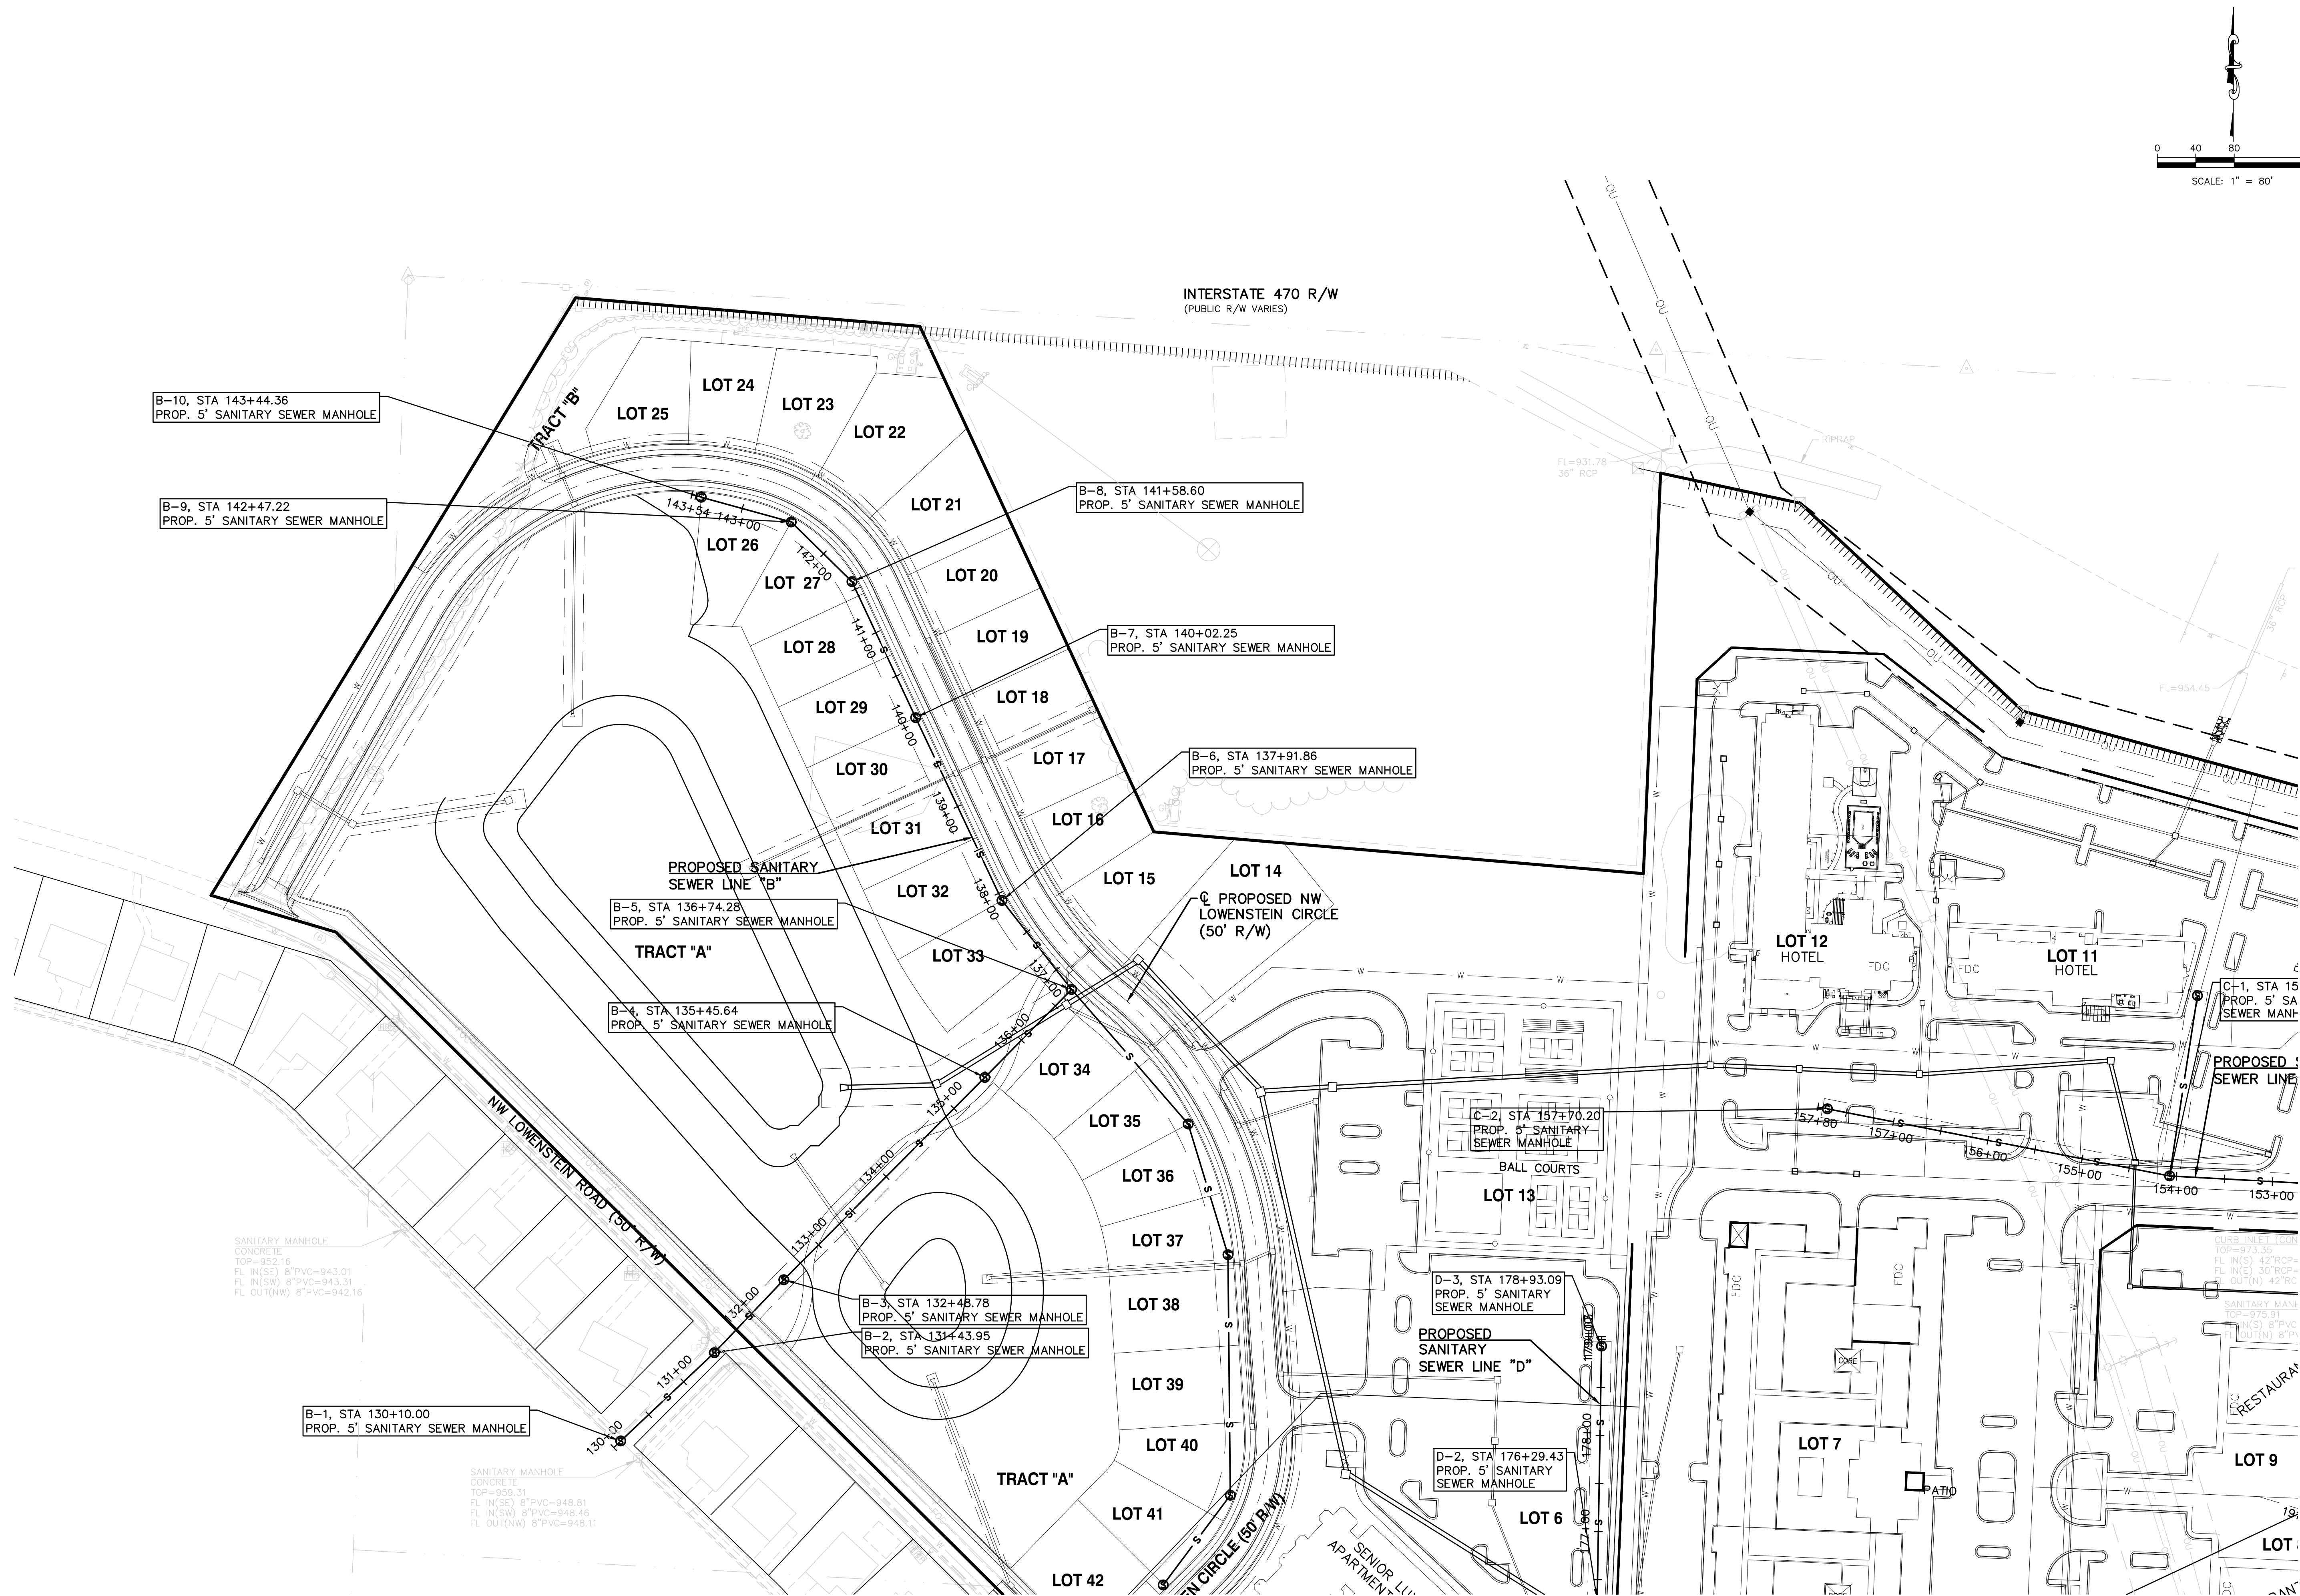

STATE OF MISSOURI LEON D. OSBOURN ENGINEER NO. 021726		REV	DATE	DESCRIPTION	DSN	DWN	CHK
1	9-18-18	0	8-20-18	INITIAL ISSUE			
LEON D. OSBOURN ENGINEER MO # 021726		KAW VALLEY ENGINEERING KAW VALLEY ENGINEERING, INC. IS AUTHORIZED TO OFFER ENGINEERING SERVICES IN THE STATE OF MISSOURI. EXPIRES 12/31/18					
2319 N. JACKSON P.O. BOX 1304 JUNCTION CITY, KANSAS 66441 PH. (785) 762-5040 FAX (785) 762-7744 joe@kveg.com www.kveg.com		STREETS OF WEST PRYOR NWQ NW PRYOR ROAD & NW LOWENSTEIN DRIVE LEE'S SUMMIT, MISSOURI PRELIMINARY DEVELOPMENT PLAN SANITARY SEWER LINE "B" PLAN					
PROJ. NO. A14-7067-1		DESIGNER LDO DRAWN BY JT					
CFN 7067-1PSPD_SPP		SHEET REV					
C-18		1					

PLAN SHEET (W)

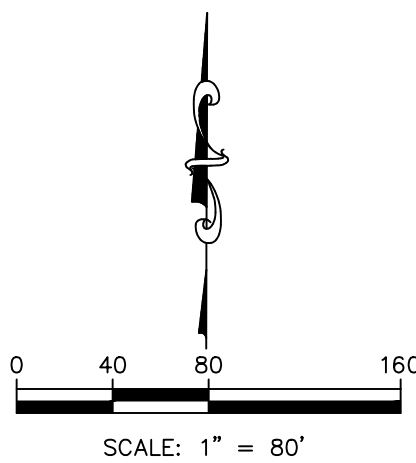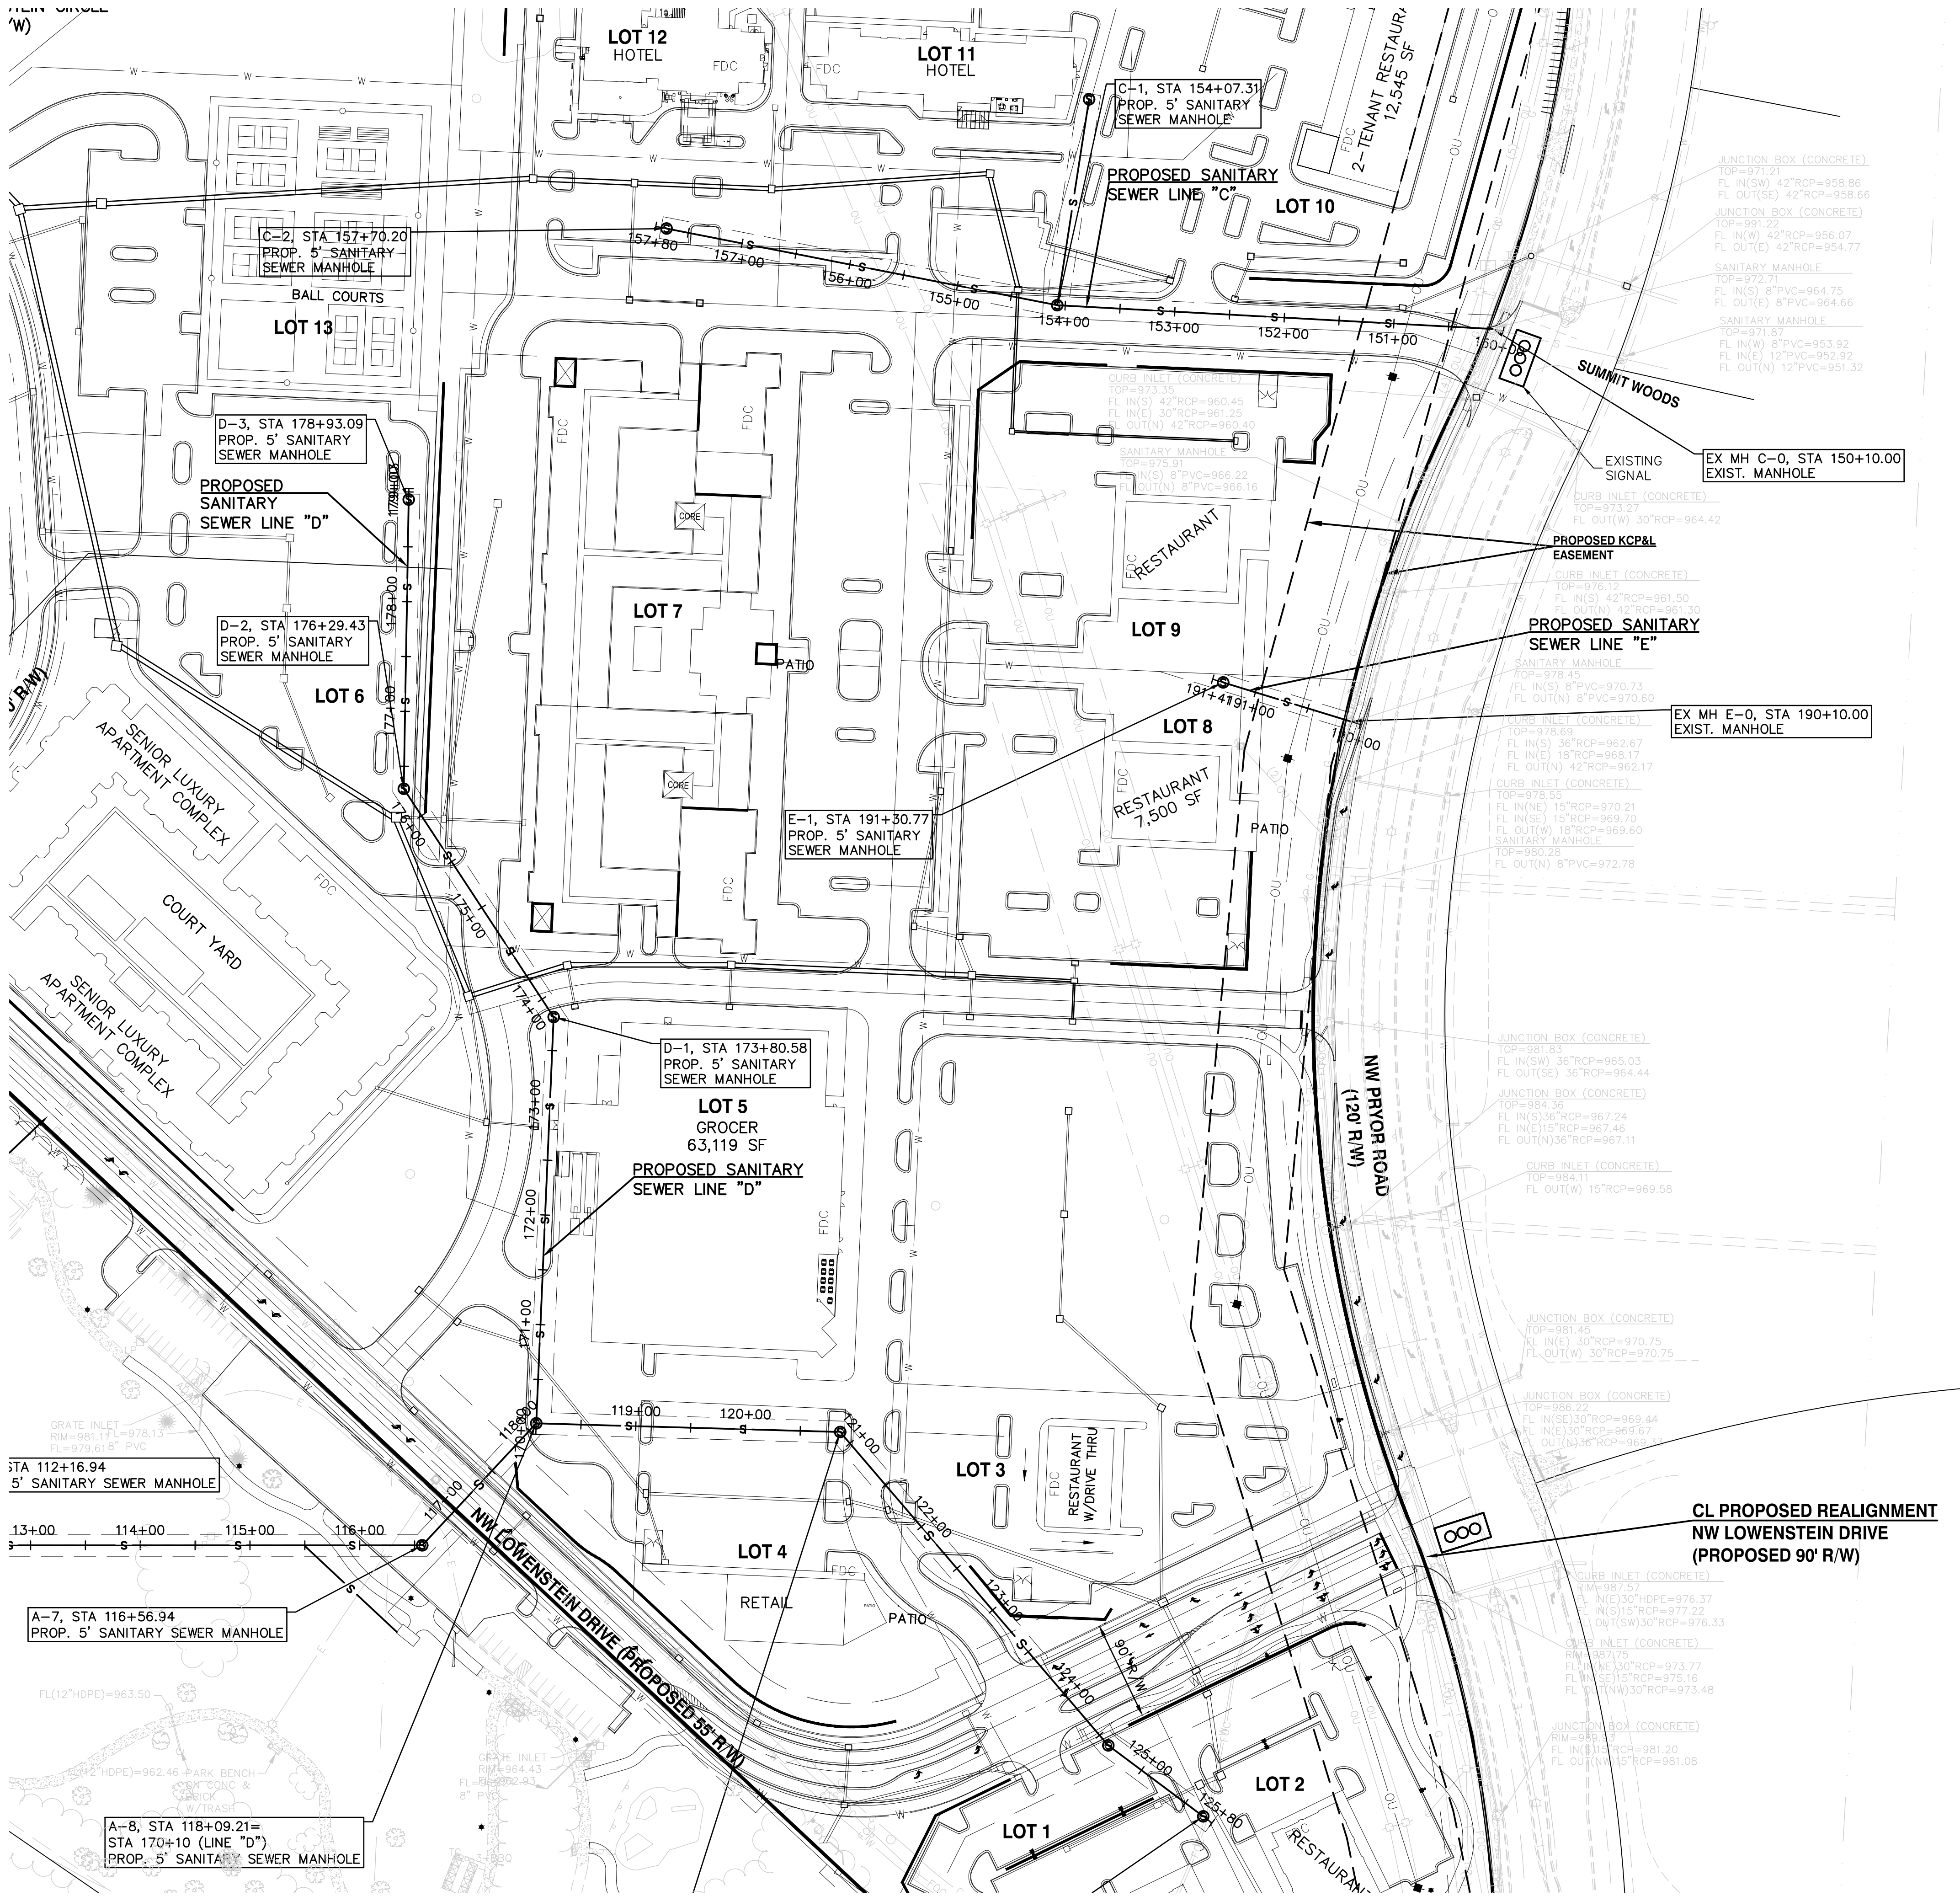

PROJ. NO.		A14-7067-1	
DESIGNER		LDO	
SHEET		C-18A	
REV		1	
DATE		9-18-18	
REV		0	
DATE		8-20-18	
REV		1	
DESCRIPTION		SANITARY SEWER LINE "C", "D", & "E" PLAN	
DSN		LDO	
DWN		LDO	
CHK		LDO	

LEON D. OSBOURN
ENGINEER
MO # 021726


2319 N. JACKSON | P.O. BOX 1304
JUNCTION CITY, KANSAS 66441
PH. (785) 762-5040 | FAX (785) 762-7744
le@kve.com | www.kve.com

KAW VALLEY ENGINEERING
KAW VALLEY ENGINEERING, INC. IS AUTHORIZED TO OFFER ENGINEERING SERVICES IN THE STATE OF MISSOURI. EXPIRES 12/31/18

STREETS OF WEST PRYOR
NWQ NW PRYOR ROAD & NW LOWENSTEIN DRIVE
LEE'S SUMMIT, MISSOURI

PRELIMINARY DEVELOPMENT PLAN
SANITARY SEWER LINE "C", "D", & "E" PLAN


PROJ. NO. A14-7067-1
DESIGNER LDO
SHEET C-18A
REV 1

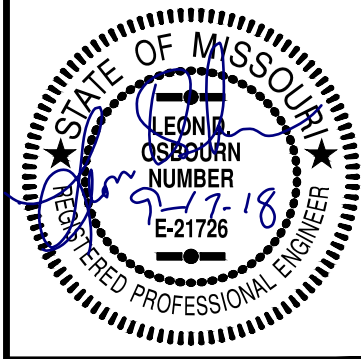

KAW VALLEY ENGINEERING

2313 N. JACKSON, P.O. BOX 1304
 OMAHA, NEBRASKA 68106
 CH. 1500
 PH. (781) 762-5046 | FAX (785) 762-7744
www.kveeng.com


KAW VALLEY ENGINEERING, INC., IS AUTHORIZED TO OFFER ENGINEERING
 SERVICES BY MISSOURI STATE CERTIFICATE OF AUTHORITY # 000842.
 EXPIRES 12/31/18

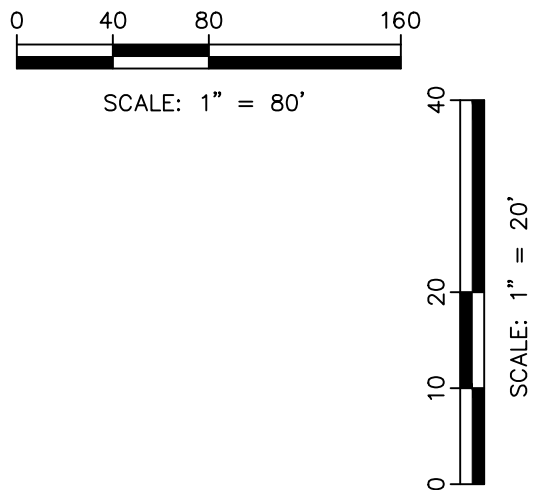

STREETS OF WEST PRYOR
NNWQ NW PRYOR ROAD & NW LOWENSTEIN DRIVE
LEE'S SUMMIT, MISSOURI

PRELIMINARY DEVELOPMENT PLAN
SANITARY SEWER LINE "A" & "B" PROFILES

DESIGNER		DRAWN BY	
LDO		J	
67-1PSDP_SPP			
SHEET		REV	
C-19		1	

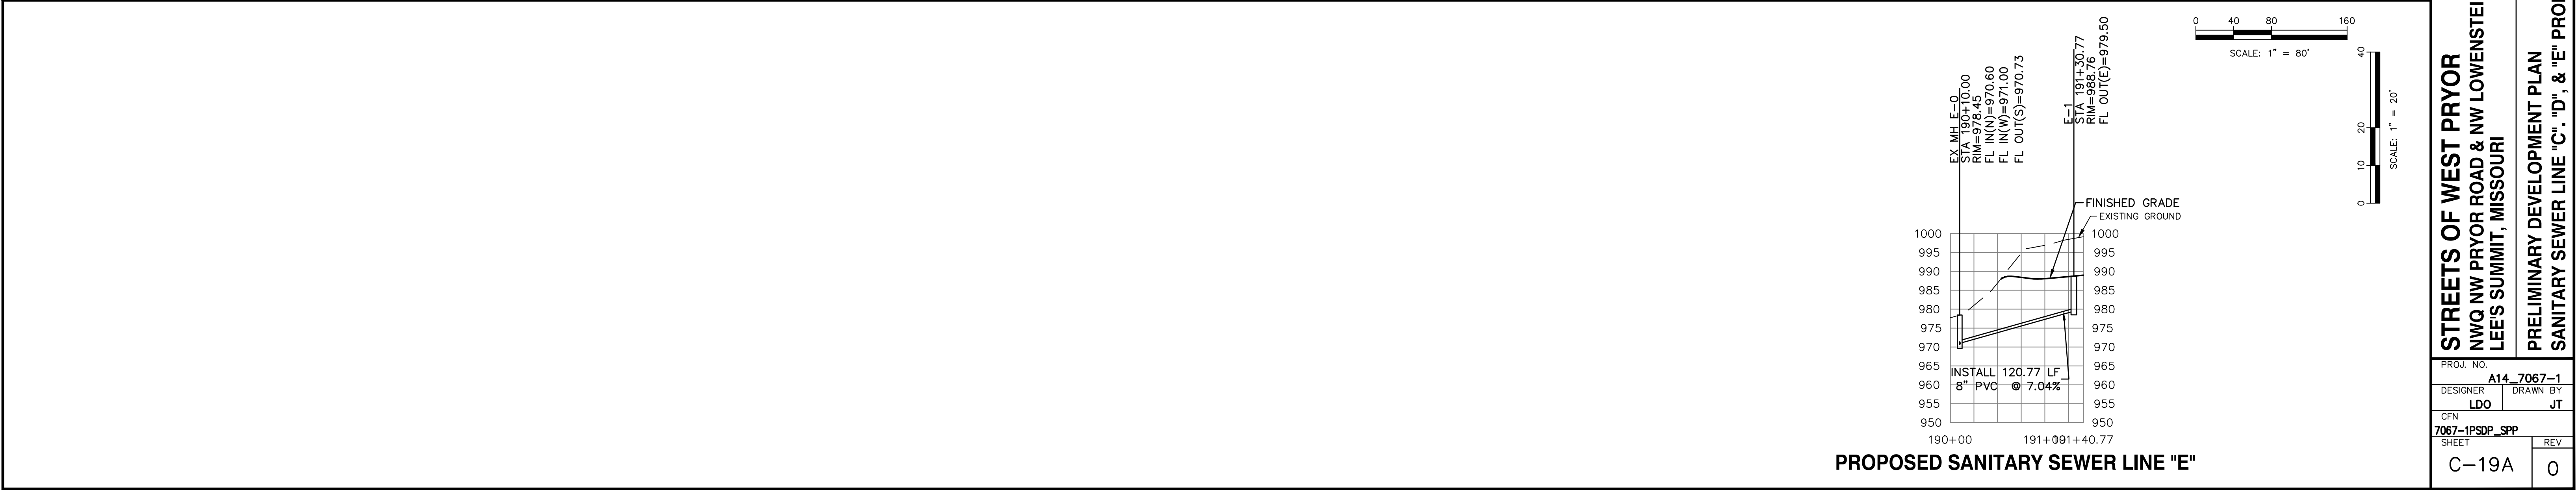

STREETS OF WEST PRYOR
NWQ NW PRYOR ROAD & NW LOWENSTEIN DRIVE
LEE'S SUMMIT, MISSOURI


PRELIMINARY DEVELOPMENT PLAN
SANITARY SEWER LINE "C", "D", & "E" PROFILES

2319 N. JACKSON | P.O. BOX 1304
JUNCTION CITY, KANSAS 66441
PH: (785) 762-5040 | FAX: (785) 762-7744
jc@kveg.com | www.kveg.com

KAW VALLEY ENGINEERING



KAW VALLEY ENGINEERING, INC. IS AUTHORIZED TO OFFER ENGINEERING SERVICES IN MISSOURI STATE CERTIFICATE OF AUTHORITY # 000842.
EXPIRES 12/31/18

LEON D. OSBOURN
ENGINEER
MO # 021726

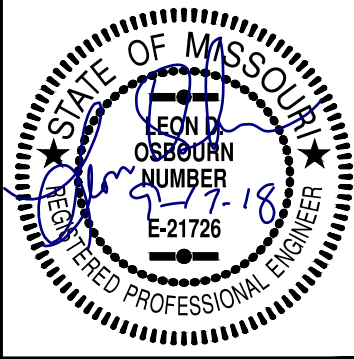



REV	DATE	DESCRIPTION
0	8-9-18	INITIAL ISSUE

	LDO	JT	LDO
	DSN	DWN	CHK

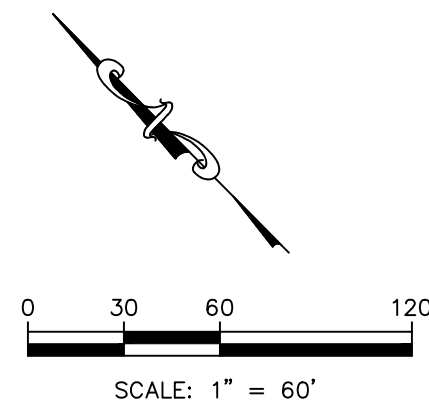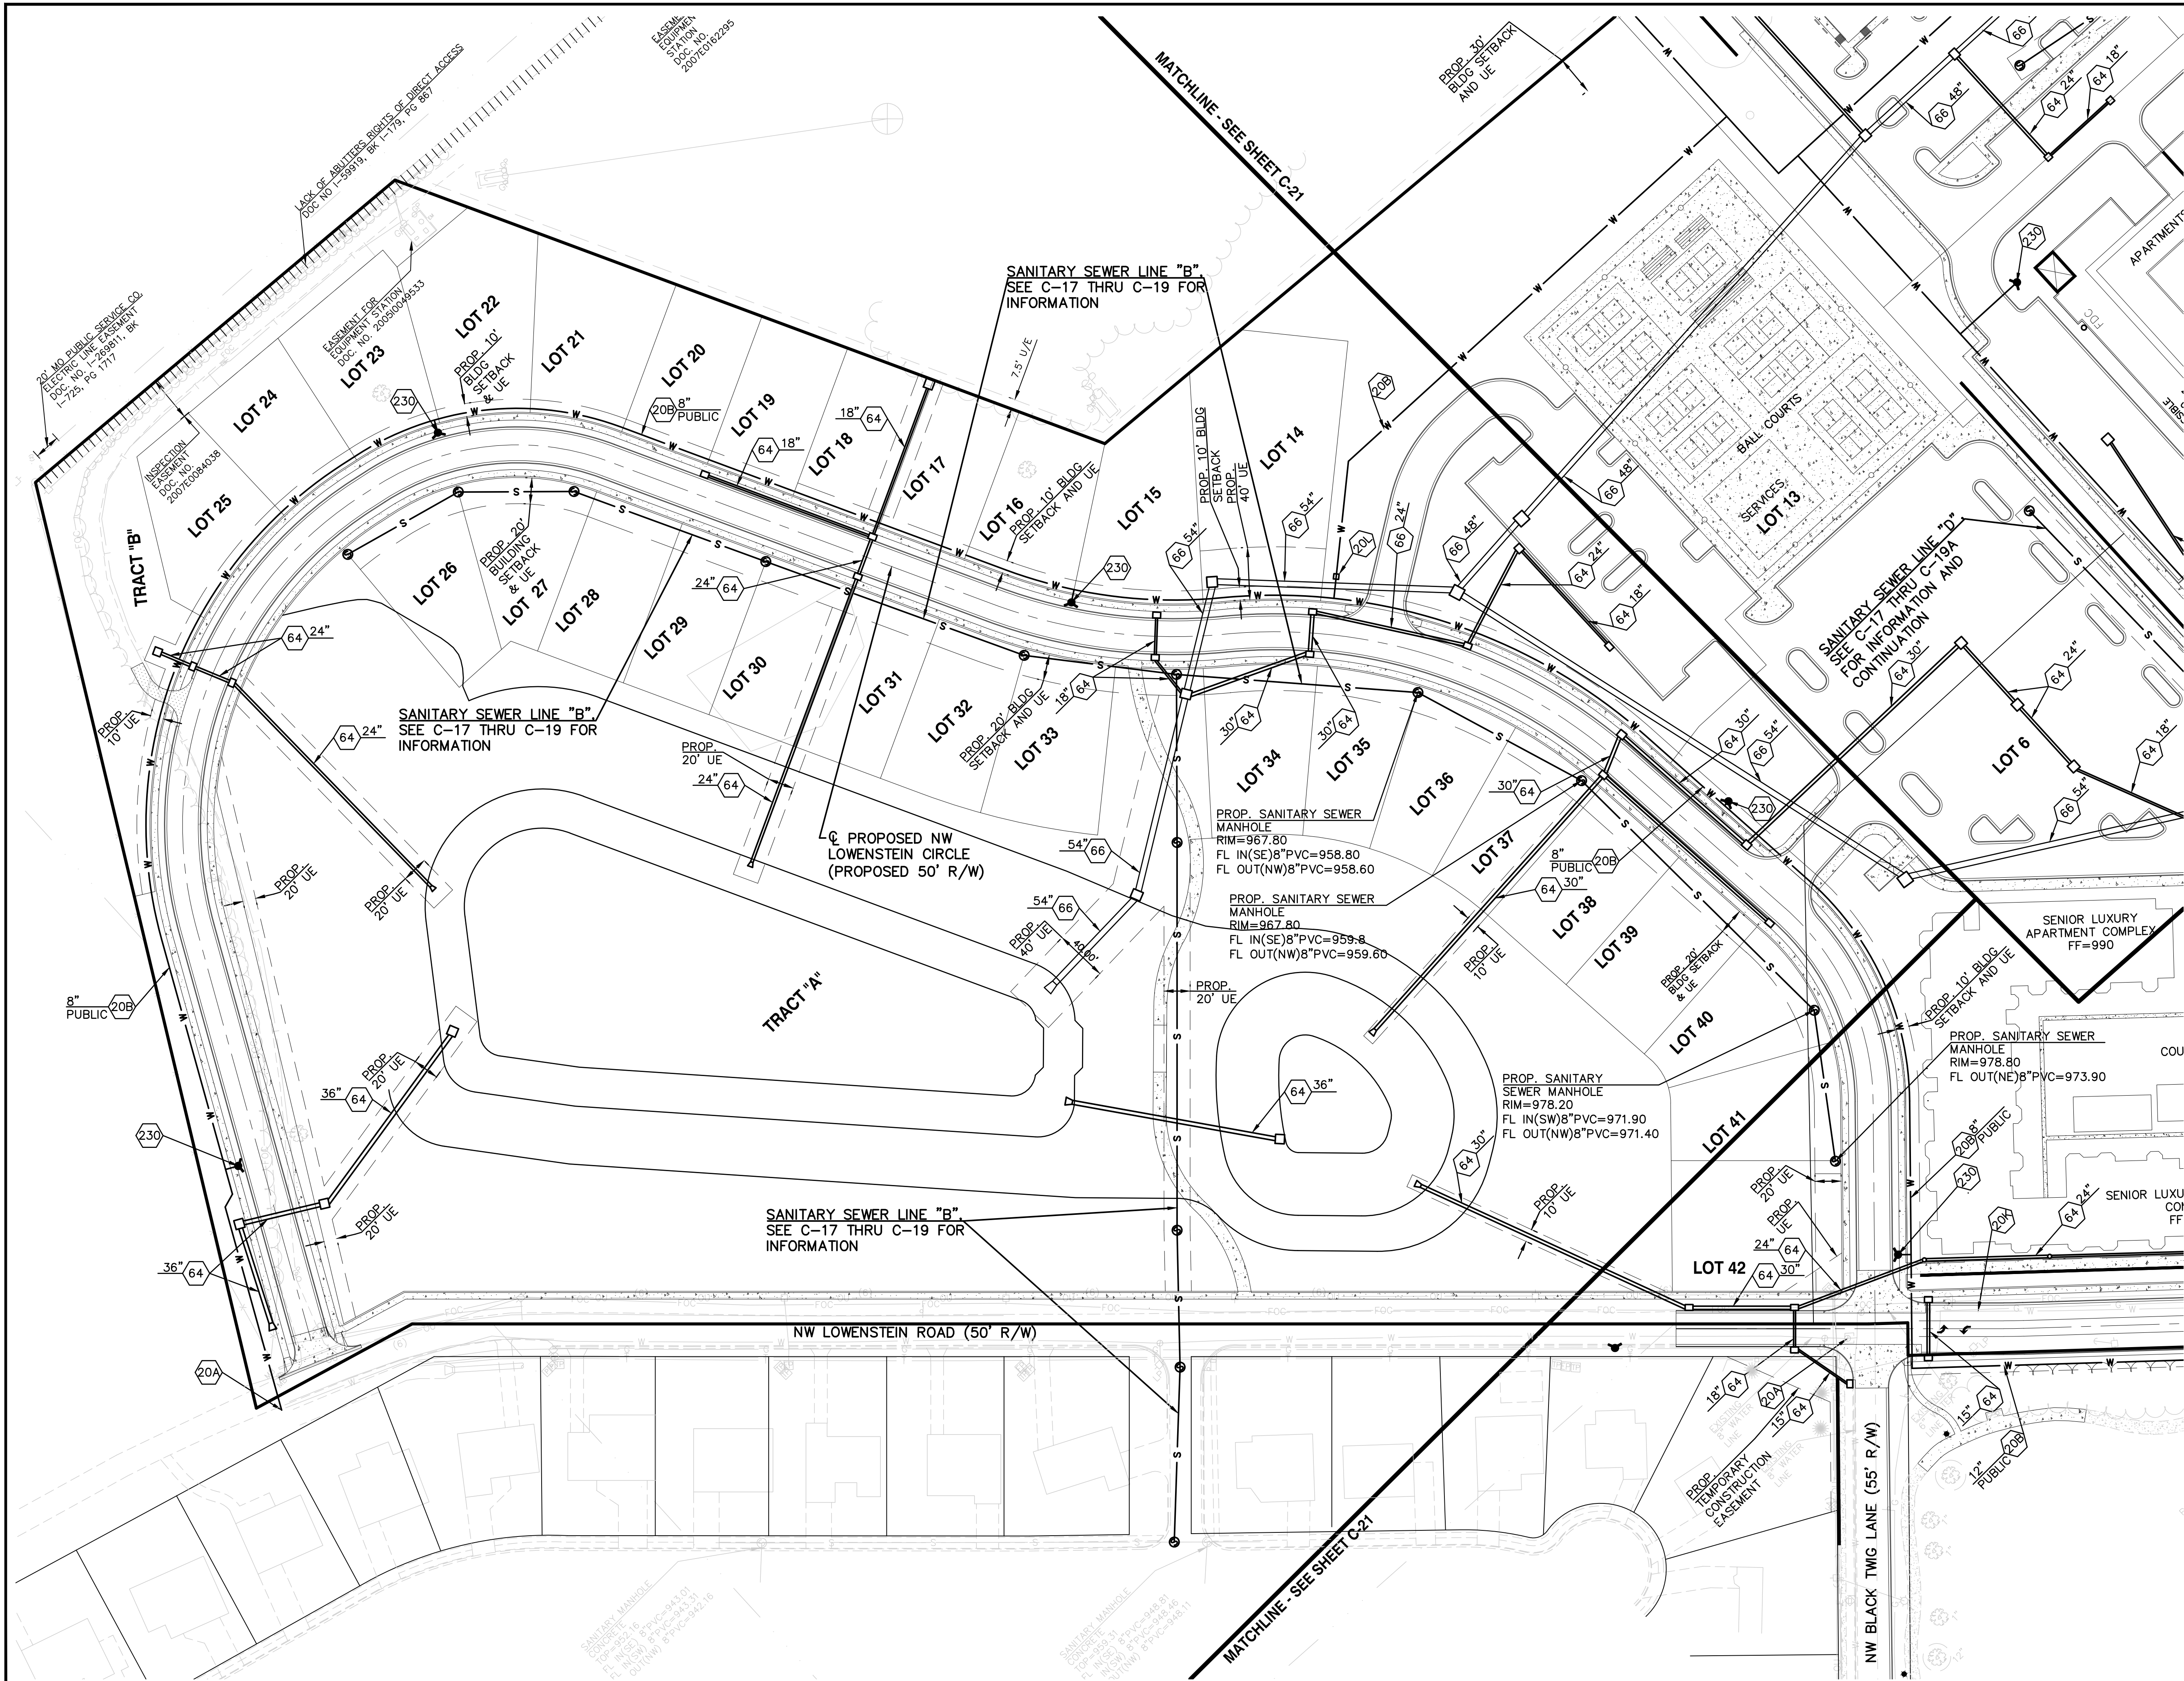

- NOTES:
- 20A POINT OF CONNECTION - WATER SERVICE
 - 20B WATER LINE INSTALLED BY CONTRACTOR
 - 20K (8" PRIVATE UNLESS NOTED OTHERWISE)
 - 20L REMOVE OR ABANDON EXISTING
 - 20N WATERLINE IN PLACE
 - 61 BACKFLOW PREVENTER
 - 64 FIRE DEPARTMENT CONNECTION
 - 66 CONVERT STREET INLET TO JUNCTION BOX
 - 230 STORM SEWER PIPE
 - 230 DEEP STORM SEWER RCP PIPE (100 YEAR
 - 230 CAPACITY)
 - 230 FIRE HYDRANT

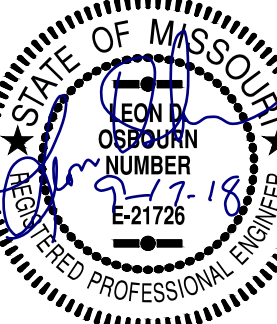		LEON D. OSBOURN ENGINEER MO # 021726	
		KAW VALLEY ENGINEERING 2319 N. JACKSON P.O. BOX 1304 JUNCTION CITY, KANSAS 66441 PH: (785) 762-5040 FAX: (785) 762-7744 jdo@kveg.com www.kveg.com	
KAW VALLEY ENGINEERING, INC. IS AUTHORIZED TO OFFER ENGINEERING SERVICES IN MISSOURI STATE CERTIFICATE OF AUTHORITY # 000842. EXPIRES 12/31/18			
STREETS OF WEST PRYOR NWQ NW PRYOR ROAD & NW LOWENSTEIN DRIVE LEE'S SUMMIT, MISSOURI PRELIMINARY DEVELOPMENT PLAN UTILITY PLAN			
PROJ. NO. A14-7067-1		DESIGNER LDO	
CFN 7067-1PSDP_UP		DRAWN BY JT	
SHEET C-20		REV 2	
REV		DATE	
2		9-18-18	
1		8-9-18	
0		6-20-18	
LDO		REVISED PER CITY COMMENT	
JT		REVISED PER CITY COMMENT	
LDO		INITIAL ISSUE	
DSN		DESCRIPTION	
JTN		CHK	
LDO		DWN	

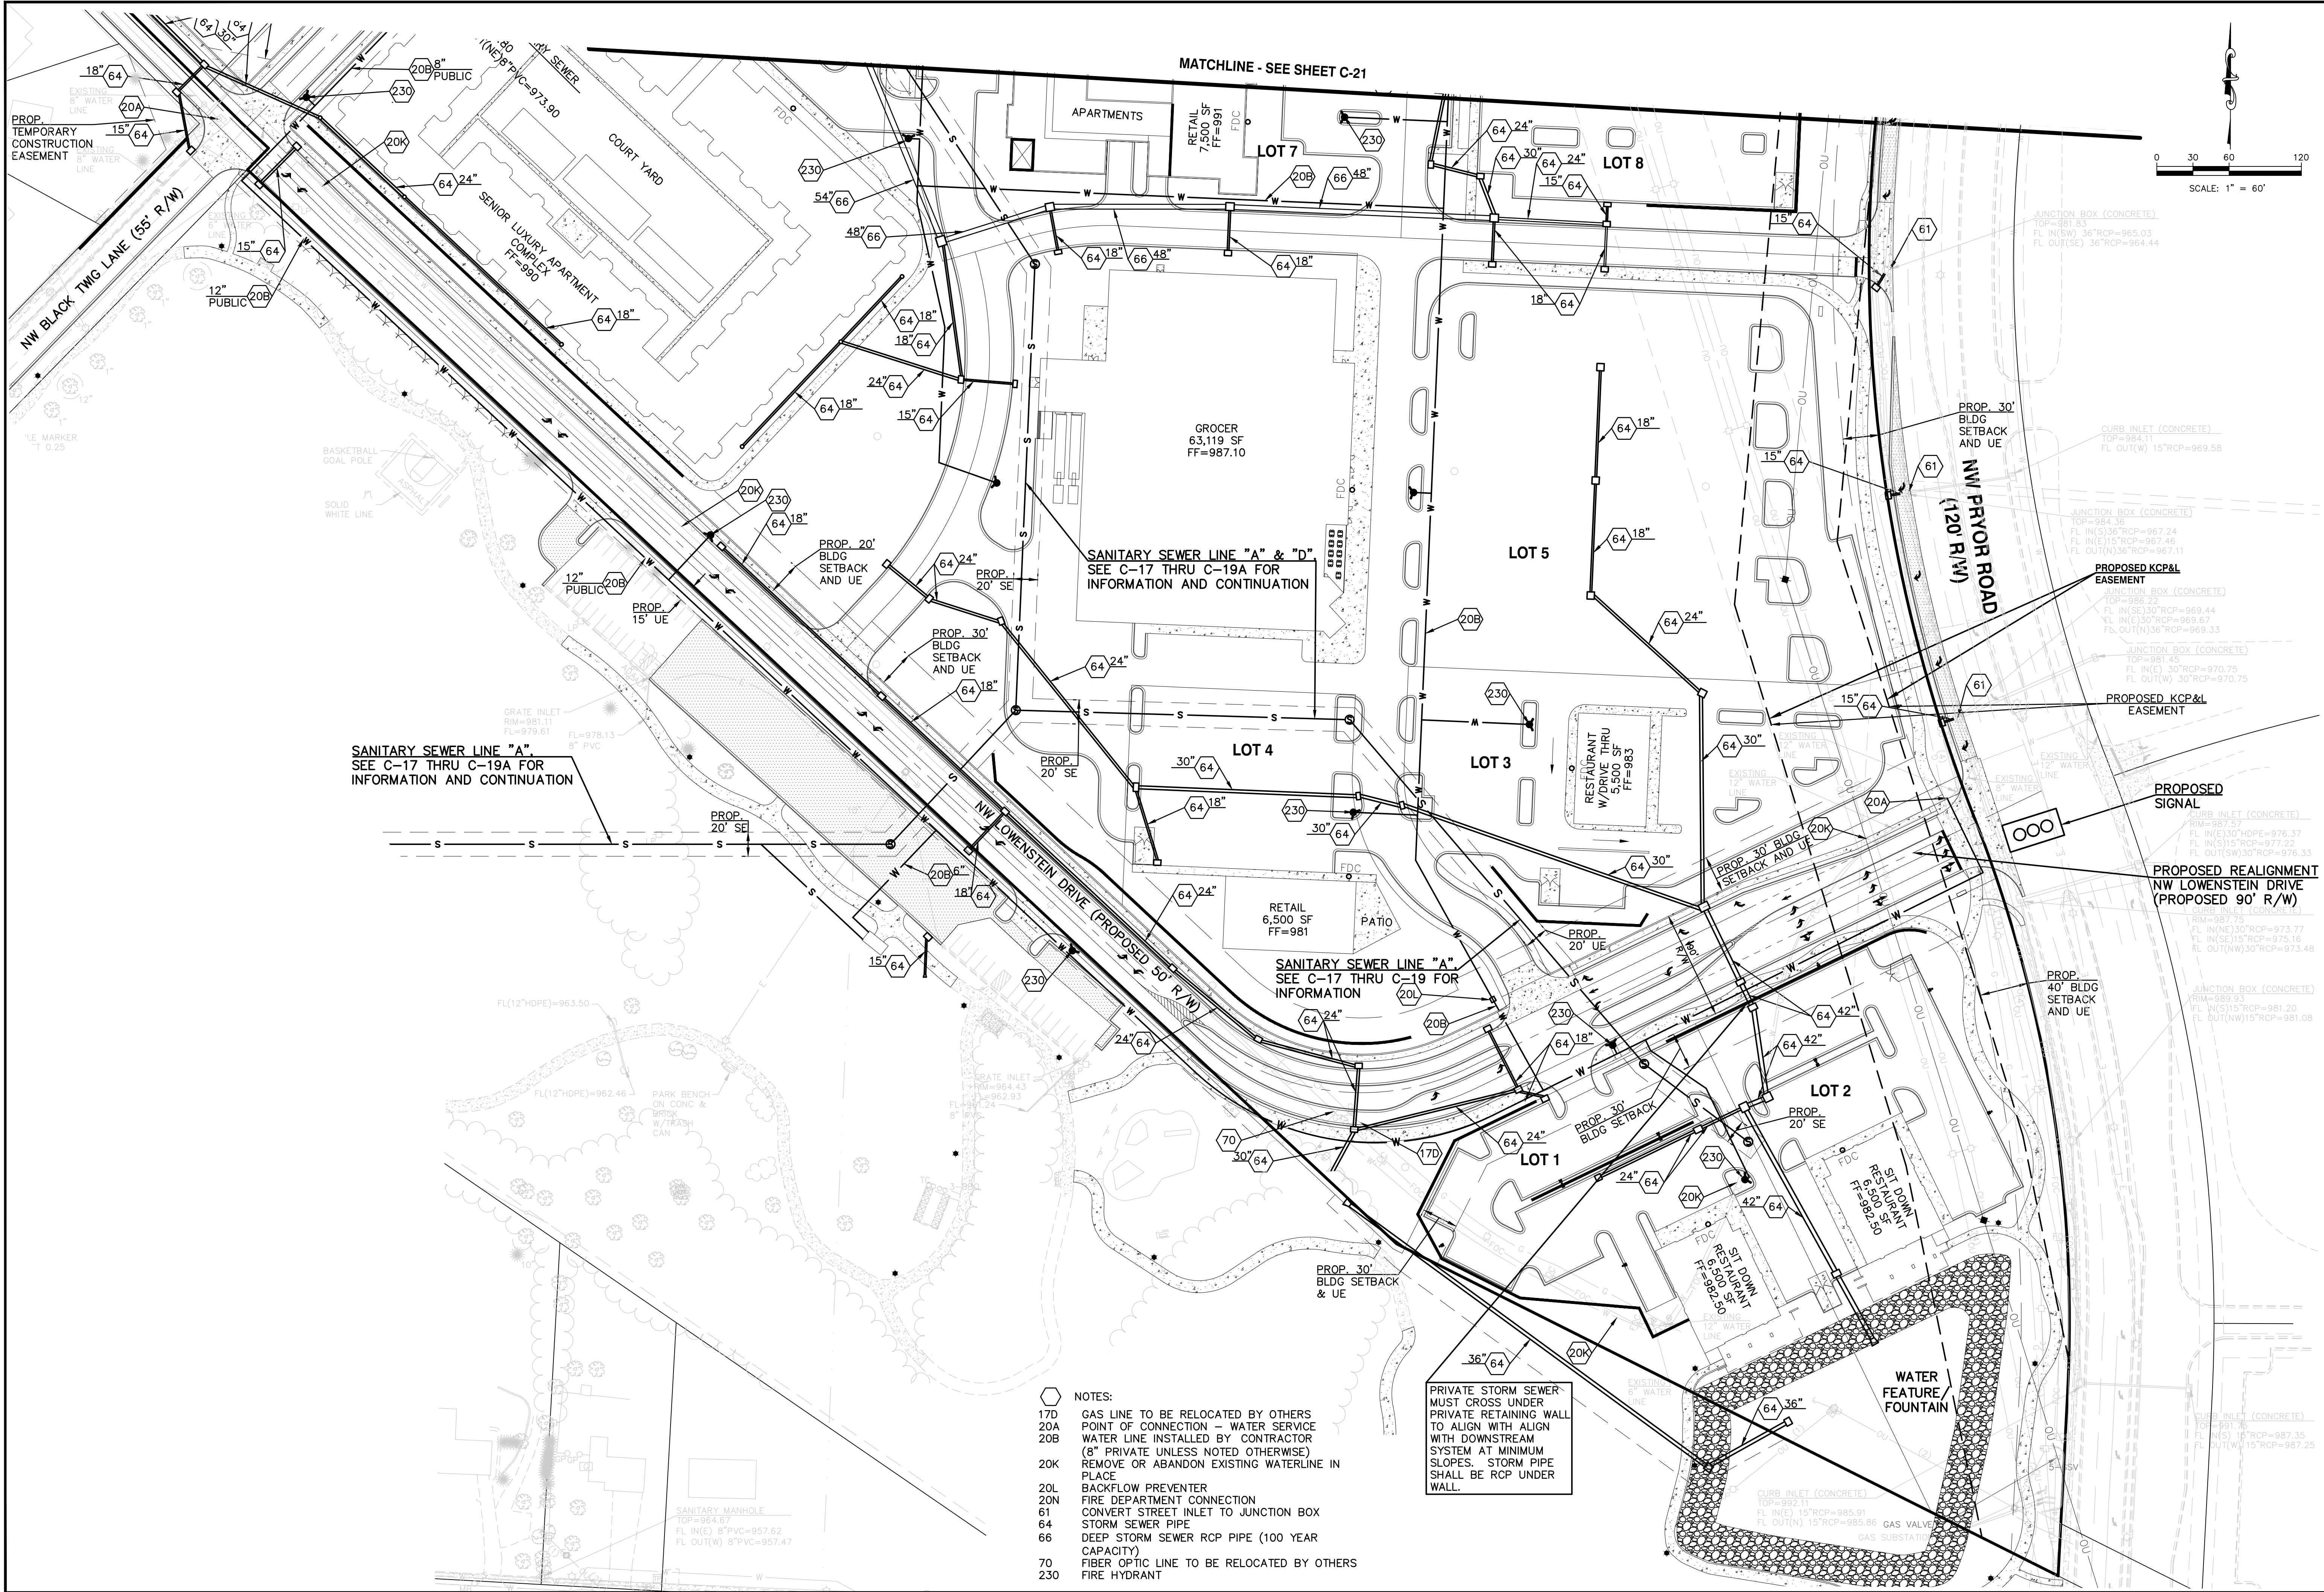

THIS DRAWING SHALL NOT BE UTILIZED BY ANY PERSON, FIRM, OR CORPORATION IN WHOLE OR IN PART WITHOUT THE SPECIFIC PERMISSION OF KAW VALLEY ENGINEERING, INC.

REV	DATE	DESCRIPTION
2	9-18-18	REVISED PER CITY COMMENT
1	8-9-18	REVISED PER CITY COMMENT
0	6-20-18	INITIAL ISSUE

LEON D. OSBOURN
ENGINEER
MO # 021726

KAW VALLEY ENGINEERING
KAW VALLEY ENGINEERING, INC. IS AUTHORIZED TO OFFER ENGINEERING SERVICES IN THE STATE OF MISSOURI. LICENSE # 000842.
EXPIRES 12/31/18

PROJ. NO. **A14-7067-1**

DESIGNER	DRAWN BY
LDO	JT

CFN
7067-IPSDP-UP

SHEET	REV
C-22	2