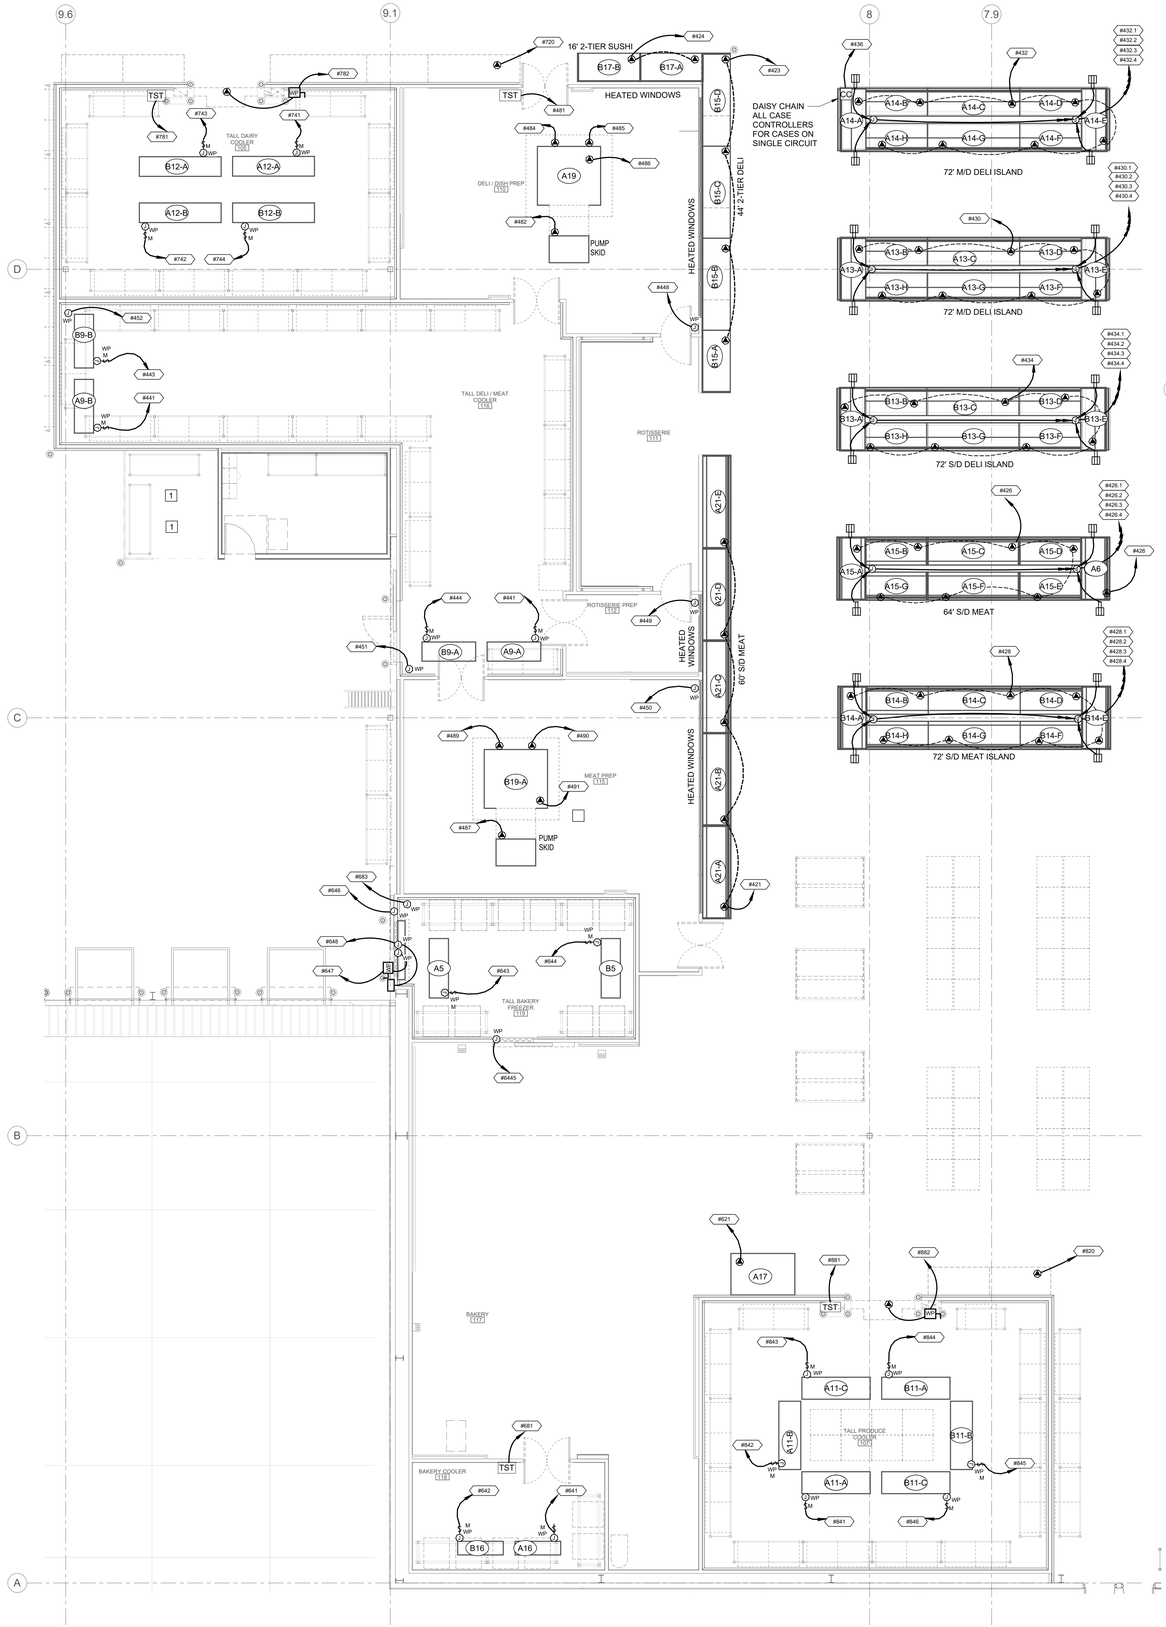

1 RE3.0 FRESH LINE FLOOR PLAN
1/8" = 1'-0"

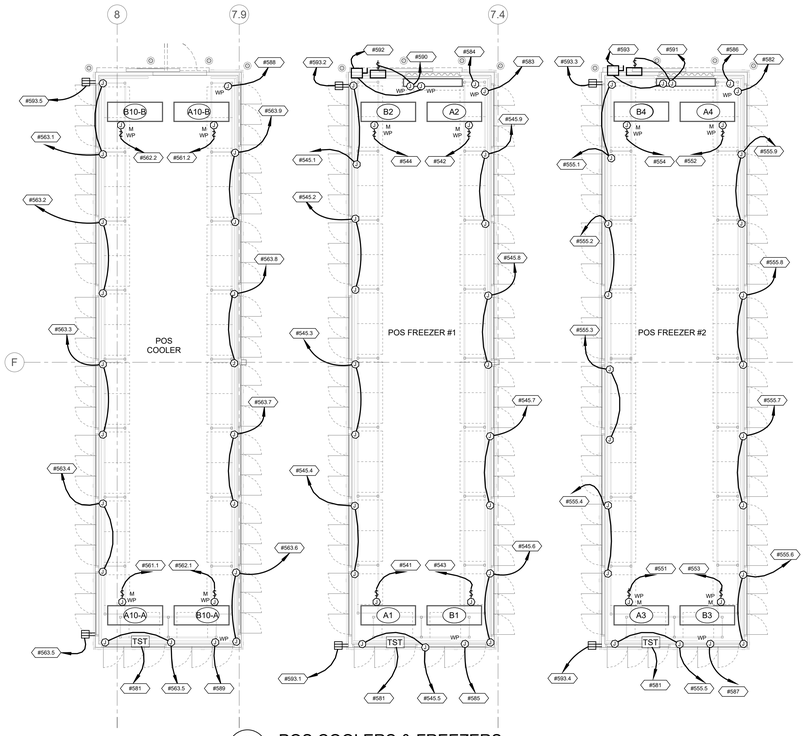

2 RE3.0 POS COOLERS & FREEZERS
1/8" = 1'-0"

3 RE3.0 MECHANICAL ROOM
1/8" = 1'-0"

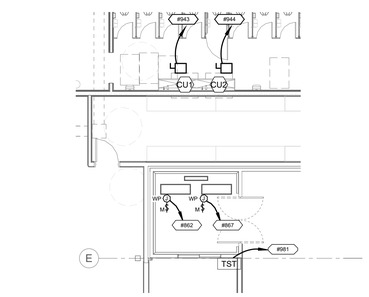

4 RE3.0 FOOD SERVICE POWER ELECTRICAL PLAN
1/8" = 1'-0"

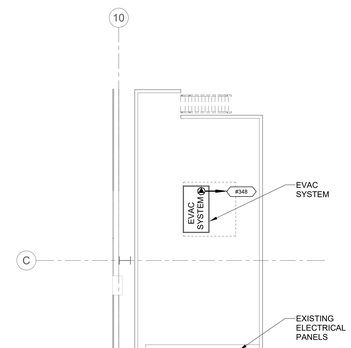

5 RE3.0 RECIEVING AREA MEZZANINE
1/8" = 1'-0"

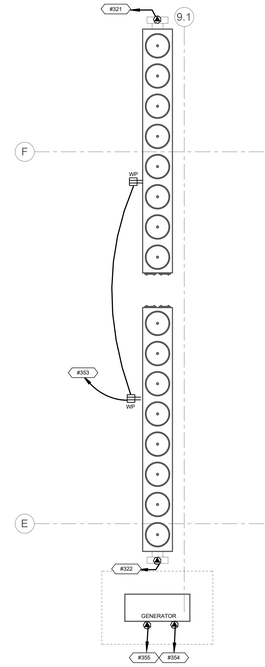

6 RE3.0 REFRIGERATION ROOFTOP EQUIP
1/8" = 1'-0"

GENERAL NOTES

A. ALL JUNCTION BOXES FOR REACH-IN DOOR LIGHTS TO BE LOCATED ON MULLIONS.
B. OVERHEAD ELECTRICAL CONDUIT TO BE RUN INSIDE OF TRUSS WORK AS HIGH AS POSSIBLE, AVOIDING SKYLIGHTS AND STORE LIGHTING.
C. SURFACE MOUNT ALL CONDUIT FOR MEAT/DELI/PRODUCE REFRIGERATED WALK-IN BOXES ON THE EXTERIOR ROOF OF THE WALK-IN BOXES.
D. SEE SHEET RE3.0 FOR ELECTRICAL LEGEND.
E. ALL SLIDER DOORS TO HAVE DOOR CLOSE MONITOR/ALARM BY MT CONTROL SYSTEM.
F. ENSURE ALL ELECTRICAL CORDS AT REACH-IN DOORS ARE KEPT TAUT.
G. ALL HEATED DRIVE IN DOORS TO HAVE PIG TAIL ELECTRICAL CORDS THAT ARE TAUT.
H. ALL MECHANICAL AND ELECTRICAL SYSTEMS MUST MEET ALL LOCAL AND NATIONAL CODES.
I. NO MOTION SENSORS ON ANY LIGHTS.
J. INSTALL SINAGE FOR "DUAL SOURCES OF POWER SERVING THIS BUILDING" AT METER BASE AND EACH ELECTRICAL PANEL, ROOM AND EACH PIECE OF EQUIPMENT SERVED BY GENERATOR.

ELECTRICAL LEGEND

- x# — REFRIGERATION SYSTEM NUMBER - SEE REFRIGERATION SCHEDULE FOR REFERENCE
- #### — INDICATES REFRIGERATION EQUIPMENT NUMBER
- SPECIAL PURPOSE CONNECTION
- J — JUNCTION BOX, WP: WEATHER PROOF
- DISCONNECT SWITCH, WP : WEATHER PROOF
- GFI RECEPTACLE-DUPLEX (GROUND FAULT INTERRUPT)
- RECEPTACLE-DUPLEX
- TST — THERMO-SIMPLE TRANSFORMER. FIELD INSTALL ON TOP OF PRODUCE COOLER, POS BOXES, BAKERY COOLER, AND FOOD SERVICE
- CIRCUIT; PROVIDE QUANTITY OF CONDUCTORS AS REQUIRED FOR QUANTITY OF CIRCUITS SHOWN. MINIMUM 2#10 WITH 1#10 GROUND IN 3/4"C.
- $_M — MANUAL MOTOR DISCONNECT/STARTER SWITCH

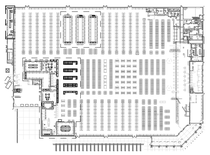

KEY PLAN

Cushing Terrell.
cushingterrell.com
800.757.9522

REFRIGERATION
COSTCO WHOLESALE
LEE'S SUMMIT, MO

STATE OF MISSOURI
GARY GLASSING NUMBER PE-2009009947
12/22/2025

© 2025 | ALL RIGHTS RESERVED
CUSHING TERRELL

PERMIT

12.22.2025
DESIGNED BY | SCHMIDT
DRAWN BY | SCHUELER
REVISIONS

REFRIGERATION POWER PLAN

RE3.0

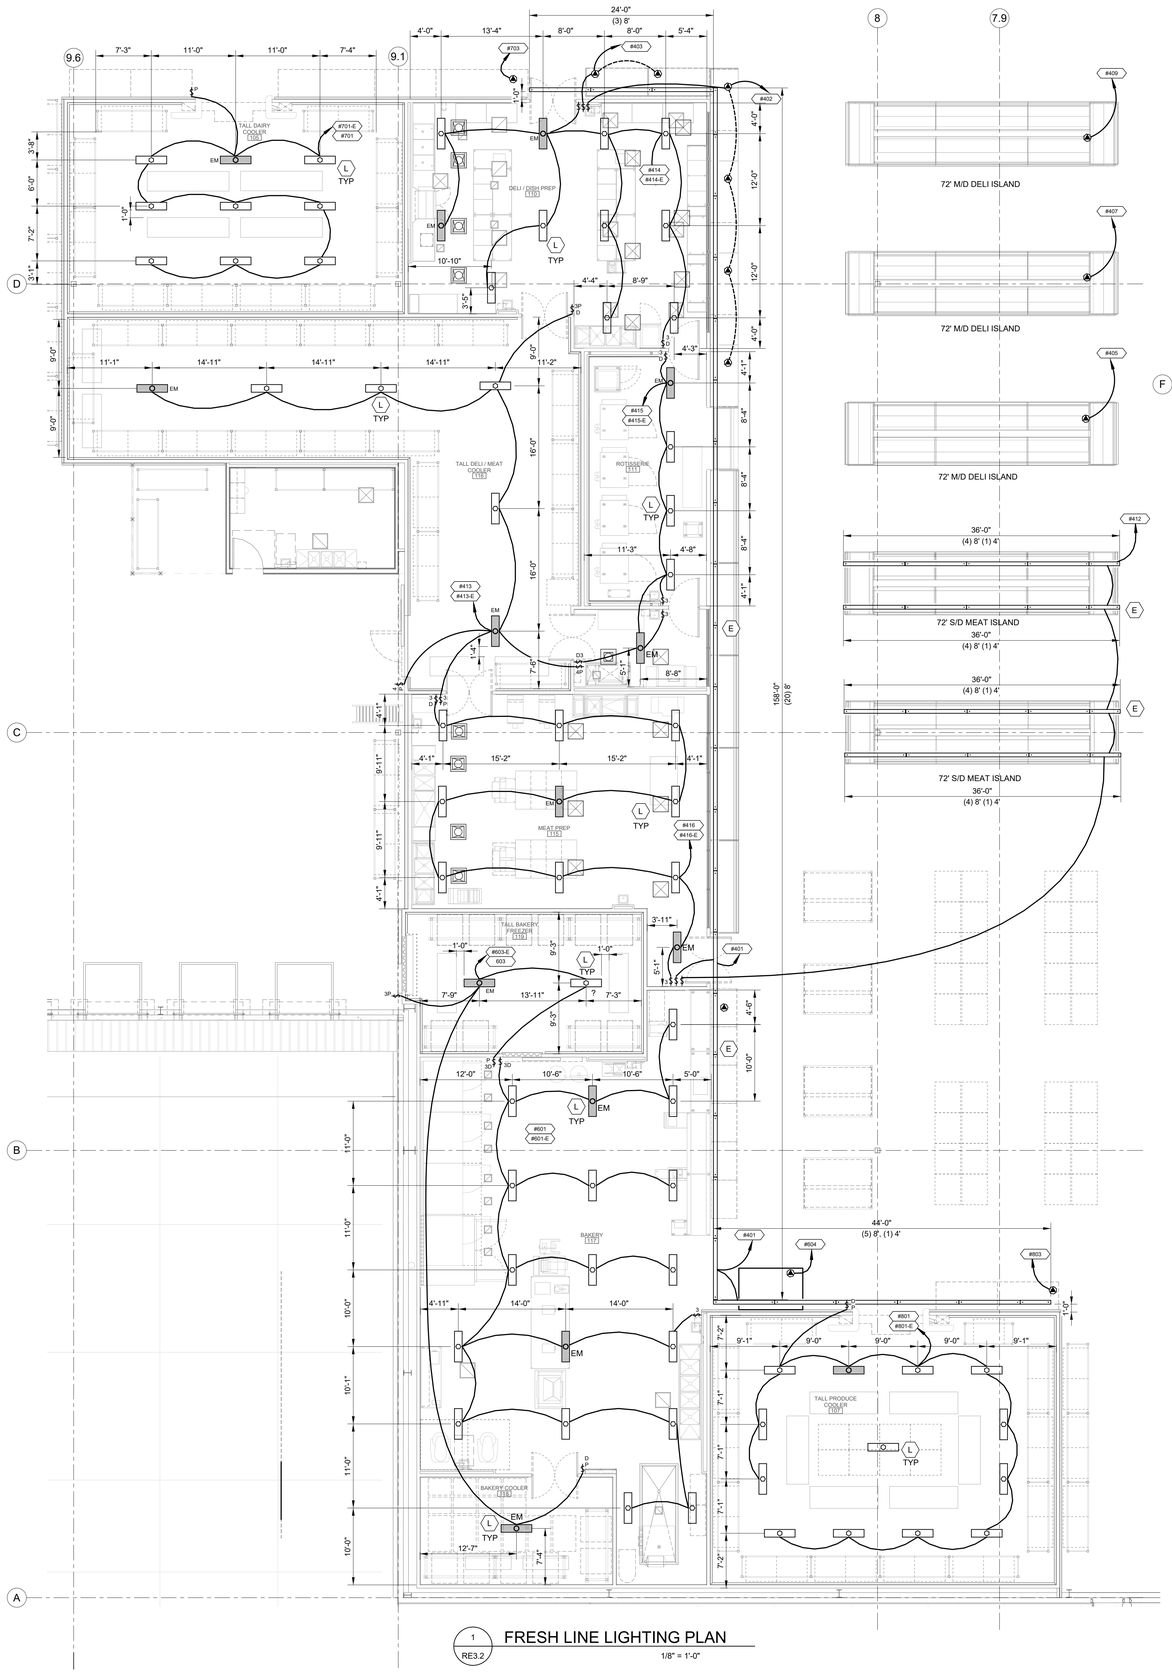

1 RE3.2 FRESH LINE LIGHTING PLAN

1/8" = 1'-0"

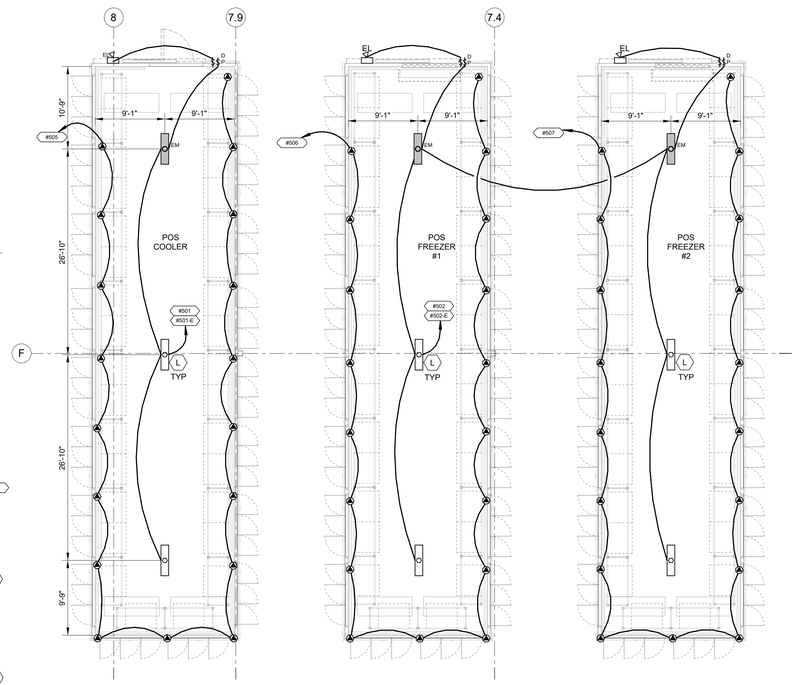

3 RE3.2 POS COOLERS & FREEZERS LIGHTING

1/8" = 1'-0"

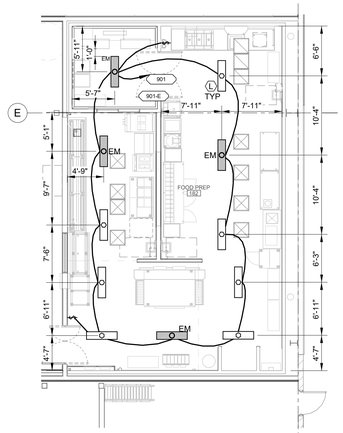

2 RE3.2 FOOD SERVICE LIGHTING PLAN

1/8" = 1'-0"

GENERAL NOTES

1. MINIMIZED EXPOSED CONDUIT IN REFRIGERATION BOX. ROUTE CONDUIT ON ROOF OF BOX WHENEVER POSSIBLE, SEAL PER CODE.
2. ALL WORK ON THIS SHEET IS BY REFRIGERATION ELECTRICAL CONTRACTOR.
3. ALL ELECTRICAL DEVICES AND EQUIPMENT (CONDUIT, J-BOXES, DISCONNECTS, LIGHTS, ETC.) WITHIN ANY REFRIGERATED SPACE SHALL BE RATED FOR WET LOCATIONS.
4. ALL PENETRATIONS IN AND OUT OF REFRIGERATED BOXES SHALL BE SEALED.
5. PROVIDE SWITCHING FOR LIGHTING. PROVIDE NEMA 4 ENCLOSURE, SWITCHES, CONTACTORS, POWER SUPPLY, WIRING, ETC. AS REQUIRED FOR A COMPLETE SYSTEM.
6. NOT USED.
7. ALL LIGHTING CIRCUITS TO BE RUN THROUGH CONTROL BREAKER.
8. PERIMETER FIXTURES MUST BE LOCATED 4' O.C. FROM PERIMETER WALLS. LIGHT FIXTURE LAYOUT AND QUANTITY HAVE BEEN DESIGNED BY VISION ENGINEERING FOR THIS PROJECT. ANY MOUNTING LOCATION OR QUANTITY DEVIATION FROM THE PLAN AS SHOWN SHALL BE SUBMITTED TO VISION ENGINEERING FOR REVIEW AND APPROVAL PRIOR TO ROUGH-IN.
9. EACH CONTRACTOR IS RESPONSIBLE FOR HAVING A THOROUGH KNOWLEDGE OF ALL DRAWINGS AND SPECIFICATIONS IN THEIR RELATED FIELD. THE FAILURE TO FAMILIARIZE THEMSELVES WITH THIS KNOWLEDGE DOES NOT RELIEVE THE CONTRACTOR OF RESPONSIBILITY TO PERFORM THE WORK AND ENSURE THE EQUIPMENT OPERATES PROPERLY. ADDITIONAL COMPENSATION SHALL NOT BE PERMITTED DUE TO CONDITIONS RESULTING FROM FAILURE TO FAMILIARIZE WORKERS WITH THIS KNOWLEDGE. REFRIGERATION CONTRACTOR TO ADHERE TO ALL EPA GUIDELINES.
10. LIGHTING MANUFACTURER DELI & MEAT PREP NOTE: IF THERE ARE ANY CONFLICTS ON THE CEILING IN THE FIELD THAT ARE NOT SHOWN ON THE DRAWINGS, PLEASE SHIFT THE FIXTURES TO AVOID THOSE CONFLICTS. PERIMETER FIXTURES LOCATED ADJACENT TO THE PLAN NORTH, SOUTH AND EAST WALLS MUST BE INSTALLED NO FURTHER THAN 4' O.C. FROM THE WALL.

LIGHTING LEGEND

SYMBOL	DESCRIPTION
	EMERGENCY/NIGHT LIGHT w/LIGHT ALARMS LMIU 125 MT ID OR APPROVED EQUAL. MOUNTED ABOVE BOX, VISIBLE FROM DOOR. SUPPLIED & INSTALLED BY REFRIGERATION ELECTRICAL CONTRACTOR.
	SYLVANIA LIGHTING
$D	SWITCH - DIMMER
$	SWITCH - SPST.
$3	SWITCH - THREEWAY
$P	SWITCH - PILOT
	FRESHLINE LINEAR LED LIGHT
	CIRCUIT: PROVIDE QUANITY OF CONDUCTORS AS SHOWN IN SCHEDULE. MINIMUM 2#10 WITH 1#10 GROUND IN 3/4" CONDUIT.
P	EMPLOYEE SAFETY LIGHT

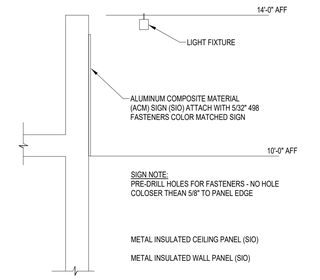

4 RE3.2 HEAD WALL (SHOWN AT SIGN)

NOT TO SCALE

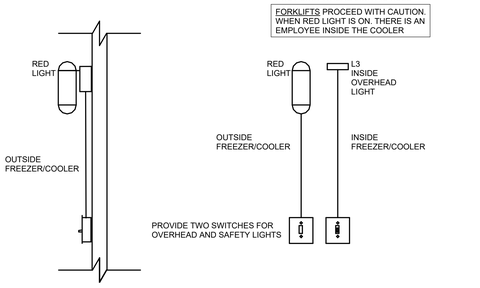

5 RE3.2 EMPLOYEE SAFETY LIGHT

1/2" = 1'-0"

REFRIGERATION LIGHT FIXTURE SCHEDULE

TYPE	MANUFACTURER	MODEL	LAMP	MOUNTING	WATT	REMARKS
L	SYLVANIA	WVAP1A-S180-UNVD8SC7-48W1-GR	LED	SURFACE	120W	SHADED FIXTURES (EM) SHALL BE PROVIDED WITH 90 MINUTE MINIMUM BATTERY BACKUP
E	CORELITE	HGL-S-FR-80L-835-1-D-UNV-STD-W-UM-4 HGL-S-FR-80L-835-1-D-UNV-STD-W-UM-8	LED	AC CABLE SUSPENDED	70W (4') 141W (8')	SUSPEND LIGHTS VIA AC CABLE AT 14'-0" 12" FROM VERTICAL FACE OF FRESHLINE WALL. SUSPEND MEAT ISLAND LIGHTS 14'-0" OVER CASES AS SHOWN. USE VENDOR PROVIDED ACCESSORIES.
EL	FEDERAL SIGNAL	BASE: SLMBD-120-240GY LED: SLM350R	LED	WALL	10W	SEE DETAIL 5/RE3.2, AND OEM SPECS FOR INSTALLATION

Cushing Terrell.

cushingterrell.com
800.757.9522

REFRIGERATION
COSTCO WHOLESALE
LEE'S SUMMIT, MO

STATE OF MISSOURI
GARY GLASSING
NUMBER PE-2006000951
12/22/2025

© 2025 | ALL RIGHTS RESERVED
CUSHING TERRELL

PERMIT

12.22.2025
DESIGNED BY | SCHMIDT
DRAWN BY | SCHUELER
REVISIONS

REFRIGERATION LIGHTING PLAN

RE3.2

LEE SUMMIT, MO
REFRIGERATION ELECTRICAL COORDINATION LIST

Refrigeration | **REV # 0** | **Date: 11.26.2025** | **Refr & Elec** | **Electrical**

ITEM #	Rev #	EQUIPMENT DESCRIPTION	REFRIG. SYS. #	VOLTAGE	PHASE	AMPS	WATTS	FLA	MCA	MOCP	PANEL	WIRE SIZE	LIGHTING CONTROL BREAKER	SPECIAL REQUIREMENTS AND/OR NOTES
300 RACK EQUIPMENT														
RACKS POWER (300-309)														
301		COMPRESSOR RACK A		460	3				458	500	BY OTHERS	(x2) 3#250MCM, #2 GND, 2 1/2"C		
302		COMPRESSOR RACK B		460	3				458	500	BY OTHERS	(x2) 3#250MCM, #2 GND, 2 1/2"C		
RACK CONTROLS (310-319)														
311		CONTROLS RACK A		115	1				16	20	RGP	2#10 #10 GND 3/4"C		
312		CONTROLS RACK B		115	1				16	20	RGP	2#10 #10 GND 3/4"C		
CONDENSER POWER (320-329)														
321		GAS COOLER A		460	3				34.4	45	BY OTHERS	3#6, #10 GND 1"C		
322		GAS COOLER B		460	3				34.4	45	BY OTHERS	3#6, #10 GND 1"C		
CONDENSER CONTROLS (330-339)														
CONTROLS AND MISCELLANEOUS (340-399)														
341		460 VOLT FAN CONTROL PANEL		460	3			52.6	65.5	70	BY OTHERS	3#4 #8 GND 1"C		
342		208 VOLT FAN CONTROL PANEL		208	3			123.1	154.1	175	BY OTHERS	3#2/0 #6 GND 2"C		
343		460 VOLT FAN CONTROL PANEL CONTROL		115	1				16	20	BY OTHERS	2#10 #10 GND 3/4"C		
344		208 VOLT FAN CONTROL PANEL CONTROL		115	1				16	20	BY OTHERS	2#10 #10 GND 3/4"C		
345		MICRO THERMO WORKSTATION		115	1				5	15	RGP	2#10 #10 GND 3/4"C		
346		LEAK DETECTION PANEL		115	1				16	20	BY OTHERS	2#10 #10 GND 3/4"C		
347		ALARM PANEL **LS#SYCAN07**		115	1				16	20	BY OTHERS	2#10 #10 GND 3/4"C		
348		EVAC SYSTEM		208	1				28.75	30	RGP	3#10 #10 GND 3/4"C		
349		ROOF RECEPTACLE		115	1				16	20	BY OTHERS	2#10 #10 GND 3/4"C		
350		CONDENSING UNIT - RACK A		208	3				27.7	40	RGP	3#8 #10 GND 3/4"C		
351		CONDENSING UNIT - RACK B		208	3				27.7	40	RGP	3#8 #10 GND 3/4"C		
354		GENERATOR BLOCK HEATER		115	1	10.0				20	RGP	3#8 #10 GND 3/4"C		
355		GENERATOR BLOCK CHARGER		120	1	12.5				20	RGP	3#8 #10 GND 3/4"C		
356		COMPRESSOR CENTER A/E	A1B	208	3				9.1	20	208V FAN CONTROL PANEL	2#10 #10 GND 3/4"C		
357		COMPRESSOR CENTER A/F	B1B	208	3				9.1	20	208V FAN CONTROL PANEL	2#10 #10 GND 3/4"C		
361		ATS - AUTOMATIC TRANSFER SWITCH		208	3				156	175	BY OTHERS	4#2/0 #6 GND 2"C		REFER TO TRANSFER SWITCH DETAIL 1 / R3
362		VESSEL HEATER - RACK A		115	1				12	20	BY OTHERS	2#10 #10 GND 3/4"C		
363		VESSEL HEATER - RACK B		115	1				12	20	BY OTHERS	2#10 #10 GND 3/4"C		
368		ENELEX METERING PANEL		115	1				16	20	BY OTHERS	2#10 #10 GND 3/4"C		
369		MT VENTILATION PANEL		115	1				16	20	BY OTHERS	2#10 #10 GND 3/4"C		
400 FRESHLINE														
LIGHTING (400-419)														
401		SUSPENDED WALL LIGHTING		277	1					20	BY OTHERS	2#10 #10 GND 3/4"C	x	
402		5-TIER DELI LINE-UP LIGHTING		115	1					20	BY OTHERS	2#10 #10 GND 3/4"C		
403		3-TIER SUSHI LINE-UP LIGHTING	B1T	115	1	3.5				20	BY OTHERS	2#10 #10 GND 3/4"C	x	
407		DELI ISLAND LIGHTING	A1Z	115	1	3.0				20	BY OTHERS	2#10 #10 GND 3/4"C	x	
408		DS DELI ISLAND LIGHTING	A1K	115	1	3.0				20	BY OTHERS	2#10 #10 GND 3/4"C	x	
410		DS DELI ISLAND LIGHTING	B1K	115	1	3.0				20	BY OTHERS	2#10 #10 GND 3/4"C	x	
412		SUSPENDED MEAT ISLAND LIGHTING		277	1	1.2	333			20		3#10 #10 GND 3/4"C		
413		MEAT COOLER LIGHTING		277	1	3.0	840			20	BY OTHERS	3#10 #10 GND 3/4"C	x	
413.5		MEAT COOLER LIGHTING - EM BATTERY CHARGING CIRCUIT					1920							CONNECT TO 24 HOUR NON-CONTROLLED POLE OF LIGHTING CIRCUIT FOR EM BATTERY CHARGING.
414		DELI/SUSHI PREP LIGHTING		277	1	7.8	2160			20	BY OTHERS	3#10 #10 GND 3/4"C	x	
414.5		DELI/SUSHI PREP LIGHTING - EM BATTERY CHARGING CIRCUIT					1920							CONNECT TO 24 HOUR NON-CONTROLLED POLE OF LIGHTING CIRCUIT FOR EM BATTERY CHARGING.
415		ROTISSERIE/ROTISSERIE PREP LIGHTING		277	1	2.6	720			20	BY OTHERS	3#10 #10 GND 3/4"C	x	
415.5		ROTISSERIE/ROTISSERIE PREP LIGHTING - EM BATTERY CHARGING CIRCUIT					1920							CONNECT TO 24 HOUR NON-CONTROLLED POLE OF LIGHTING CIRCUIT FOR EM BATTERY CHARGING.
416		MEAT PREP LIGHTING		277	1	5.5	1560			20	BY OTHERS	3#10 #10 GND 3/4"C	x	
416.5		MEAT PREP LIGHTING - EM BATTERY CHARGING CIRCUIT					1920							CONNECT TO 24 HOUR NON-CONTROLLED POLE OF LIGHTING CIRCUIT FOR EM BATTERY CHARGING.
CASES (420-439)														
421		M1 MEAT LINE-UP FANS	A2Z	115	1					20	BY OTHERS	2#10 #10 GND 3/4"C		
422		D/T ENDCAP	A6	115	1	1.4				20	BY OTHERS	2#10 #10 GND 3/4"C		
423		5-TIER DELI LINE-UP FANS	B1S	115	1					20	BY OTHERS	2#10 #10 GND 3/4"C		
424		3-TIER SUSHI LINE-UP FANS	B1Z	115	1	1.2				20	BY OTHERS	2#10 #10 GND 3/4"C		
426		M1 MEAT ISLAND FANS	A1S	115	1	2.0				20	BY OTHERS	2#10 #10 GND 3/4"C		
426.1		CONVENIENCE OUTLET		115	1		1920			20	BY OTHERS	2#8 #8 GND 3/4"C		48 CONDUCTORS MAXIMUM CIRCUIT DISTANCE IS 160' TO MAINTAIN LESS THAN 3% VOLTAGE DROP
426.2		CONVENIENCE OUTLET		115	1		1920			20	BY OTHERS	2#8 #8 GND 3/4"C		48 CONDUCTORS MAXIMUM CIRCUIT DISTANCE IS 160' TO MAINTAIN LESS THAN 3% VOLTAGE DROP
426.3		CONVENIENCE OUTLET		115	1		1920			20	BY OTHERS	2#8 #8 GND 3/4"C		48 CONDUCTORS MAXIMUM CIRCUIT DISTANCE IS 160' TO MAINTAIN LESS THAN 3% VOLTAGE DROP
426.4		CONVENIENCE OUTLET		115	1		1920			20	BY OTHERS	2#8 #8 GND 3/4"C		48 CONDUCTORS MAXIMUM CIRCUIT DISTANCE IS 160' TO MAINTAIN LESS THAN 3% VOLTAGE DROP
428		M1 MEAT ISLAND FANS	B1A	115	1	2.0				20	BY OTHERS	2#10 #10 GND 3/4"C		
428.1		CONVENIENCE OUTLET		115	1		1920			20	BY OTHERS	2#8 #8 GND 3/4"C		48 CONDUCTORS MAXIMUM CIRCUIT DISTANCE IS 160' TO MAINTAIN LESS THAN 3% VOLTAGE DROP
428.2		CONVENIENCE OUTLET		115	1		1920			20	BY OTHERS	2#8 #8 GND 3/4"C		48 CONDUCTORS MAXIMUM CIRCUIT DISTANCE IS 160' TO MAINTAIN LESS THAN 3% VOLTAGE DROP
428.3		CONVENIENCE OUTLET		115	1		1920			20	BY OTHERS	2#8 #8 GND 3/4"C		48 CONDUCTORS MAXIMUM CIRCUIT DISTANCE IS 160' TO MAINTAIN LESS THAN 3% VOLTAGE DROP
428.4		CONVENIENCE OUTLET		115	1		1920			20	BY OTHERS	2#8 #8 GND 3/4"C		48 CONDUCTORS MAXIMUM CIRCUIT DISTANCE IS 160' TO MAINTAIN LESS THAN 3% VOLTAGE DROP
430		DS DELI ISLAND FANS	A1Q	115	1	16.6				20	BY OTHERS	2#10 #10 GND 3/4"C		
430.1		CONVENIENCE OUTLET		115	1		1920			20	BY OTHERS	2#8 #8 GND 3/4"C		48 CONDUCTORS MAXIMUM CIRCUIT DISTANCE IS 160' TO MAINTAIN LESS THAN 3% VOLTAGE DROP
430.2		CONVENIENCE OUTLET		115	1		1920			20	BY OTHERS	2#8 #8 GND 3/4"C		48 CONDUCTORS MAXIMUM CIRCUIT DISTANCE IS 160' TO MAINTAIN LESS THAN 3% VOLTAGE DROP
430.3		CONVENIENCE OUTLET		115	1		1920			20	BY OTHERS	2#8 #8 GND 3/4"C		48 CONDUCTORS MAXIMUM CIRCUIT DISTANCE IS 160' TO MAINTAIN LESS THAN 3% VOLTAGE DROP
430.4		CONVENIENCE OUTLET		115	1		1920			20	BY OTHERS	2#8 #8 GND 3/4"C		48 CONDUCTORS MAXIMUM CIRCUIT DISTANCE IS 160' TO MAINTAIN LESS THAN 3% VOLTAGE DROP
432		DS DELI ISLAND FANS	A1A	115	1	16.6				20	BY OTHERS	2#10 #10 GND 3/4"C		
432.1		CONVENIENCE OUTLET		115	1		1920			20	BY OTHERS	2#8 #8 GND 3/4"C		48 CONDUCTORS MAXIMUM CIRCUIT DISTANCE IS 160' TO MAINTAIN LESS THAN 3% VOLTAGE DROP
432.2		CONVENIENCE OUTLET		115	1		1920			20	BY OTHERS	2#8 #8 GND 3/4"C		48 CONDUCTORS MAXIMUM CIRCUIT DISTANCE IS 160' TO MAINTAIN LESS THAN 3% VOLTAGE DROP
432.3		CONVENIENCE OUTLET		115	1		1920			20	BY OTHERS	2#8 #8 GND 3/4"C		48 CONDUCTORS MAXIMUM CIRCUIT DISTANCE IS 160' TO MAINTAIN LESS THAN 3% VOLTAGE DROP
432.4		CONVENIENCE OUTLET		115	1		1920			20	BY OTHERS	2#8 #8 GND 3/4"C		48 CONDUCTORS MAXIMUM CIRCUIT DISTANCE IS 160' TO MAINTAIN LESS THAN 3% VOLTAGE DROP
434		DS DELI ISLAND FANS	B1Q	115	1	16.6				20	BY OTHERS	2#10 #10 GND 3/4"C		
434.1		CONVENIENCE OUTLET		115	1		1920			20	BY OTHERS	2#8 #8 GND 3/4"C		48 CONDUCTORS MAXIMUM CIRCUIT DISTANCE IS 160' TO MAINTAIN LESS THAN 3% VOLTAGE DROP
434.2		CONVENIENCE OUTLET		115	1		1920			20	BY OTHERS	2#8 #8 GND 3/4"C		48 CONDUCTORS MAXIMUM CIRCUIT DISTANCE IS 160' TO MAINTAIN LESS THAN 3% VOLTAGE DROP
434.3		CONVENIENCE OUTLET		115	1		1920			20	BY OTHERS	2#8 #8 GND 3/4"C		48 CONDUCTORS MAXIMUM CIRCUIT DISTANCE IS 160' TO MAINTAIN LESS THAN 3% VOLTAGE DROP
434.4		CONVENIENCE OUTLET		115	1		1920			20	BY OTHERS	2#8 #8 GND 3/4"C		48 CONDUCTORS MAXIMUM CIRCUIT DISTANCE IS 160' TO MAINTAIN LESS THAN 3% VOLTAGE DROP
436		CASE CONTROLLER CIRCUIT		115	1		1080			20	BY OTHERS	2#10 #10 GND 3/4"C		
WALK-INS (440-479)														
441		MEAT COOLER WALK-IN BOX EVAPORATOR	A9	208	1				9.1	15	208V FAN CONTROL PANEL	2#10 #10 GND 3/4"C		
442		MEAT COOLER WALK-IN BOX EVAPORATOR	A9	208	1				9.1	15	208V FAN CONTROL PANEL	2#10 #10 GND 3/4"C		
443		MEAT COOLER WALK-IN BOX EVAPORATOR	B9	208	1				9.1	15	208V FAN CONTROL PANEL	2#10 #10 GND 3/4"C		
444		MEAT COOLER WALK-IN BOX EVAPORATOR	B9	208	1				9.1	15	208V FAN CONTROL PANEL	2#10 #10 GND 3/4"C		
446		DELI HEATED WINDOWS		115	1				7.15	20	BY OTHERS	2#10 #10 GND 3/4"C		ALL HEATED WINDOWS REQUIRE 30mA GFPE PROTECTION
449		ROTISSERIE PREP HEATED WINDOWS		115	1				1.3	20	BY OTHERS	2#10 #10 GND 3/4"C		ALL HEATED WINDOWS REQUIRE 30mA GFPE PROTECTION
450		MEAT PREP HEATED WINDOWS		115	1				6.5	20	BY OTHERS	2#10 #10 GND 3/4"C		ALL HEATED WINDOWS REQUIRE 30mA GFPE PROTECTION
451		CONDENSATE HEAT TAPE MEAT COOLER		115	1	5.0				20	BY OTHERS	2#10 #10 GND 3/4"C		ALL HEAT TAPE REQUIRE 30mA GFPE PROTECTION
453		CONDENSATE HEAT TAPE MEAT COOLER		115	1	5.0				20	BY OTHERS	2#10 #10 GND 3/4"C		ALL HEAT TAPE REQUIRE 30mA GFPE PROTECTION
CONTROLS AND MISCELLANEOUS (460-499)														
481		THERMO SIMPLE TRANSFORMER		115	1	2.0				20	BY OTHERS	2#10 #10 GND 3/4"C		
482		DELI PREP A/H1 PUMP SKID POWER	A1P	115	1				8	15	BY OTHERS	3#10 #10 GND 3/4"C		
484		DELI PREP A/H1 FAN	A1P	460	3			6.2	12	20	BY OTHERS	3#10 #10 GND 3/4"C		
485		DELI PREP A/H1 REHEAT	A1P	460	3			42.7		50	BY OTHERS	3#6, #10 GND 1"C		
486		DELI PREP A/H1 UV LIGHT / CONTROL PANEL	A1P	115	1		240		2	20	BY OTHERS	2#10 #10 GND 3/4"C		
487		MEAT PREP A/H1 PUMP SKID POWER	B1P	115	1				8	15	BY OTHERS	3#10 #10 GND 3/4"C		
489		MEAT PREP A/H1 FAN	B1P	460	3			6.2	12	20	BY OTHERS	3#10 #10 GND 3/4"C		
490		MEAT PREP A/H1 REHEAT	B1P	460	3			42.7		50	BY OTHERS	3#6, #10 GND 1"C		
491		MEAT PREP A/H1 UV LIGHT / CONTROL PANEL	B1P	115	1		240		2	20	BY OTHERS	2#10 #10 GND 3/4"C		

GENERAL NOTES

A. BUILDING ELECTRICAL ENGINEER IS RESPONSIBLE FOR COMPILING FINAL LOAD TABULATION FOR EACH PANEL TO CONFIRM NO OVERLOAD CONDITION EXIST.
B. CONTROL BREAKERS ARE REQUIRED FOR ALL LIGHTING CIRCUITS.
C. SEE LIGHTING CONTROL SCHEDULE ON BUILDING ELECTRICAL DRAWINGS.
D. ALL DOOR HEATERS AND HEAT TAPE REQUIRE 30mA GFI BREAKERS.
E. PANEL(S) INSTALLED BY OTHERS UNDER SEPARATE CONTRACT UNDER SEPARATE SCOPE AND CONTRACT. ALL PANEL INFORMATION INCLUDING MAIN, SPARES, BUSSED SPACES AND SPACES HAVE BEEN COORDINATED. ALL CIRCUITS ARE THE RESPONSIBILITY OF THE PROJECT E.C. ANY DIVERSIONS OR DISCREPANCIES FROM THESE SCHEDULES OR EQUIPMENT LOAD INFORMATION SHALL BE COORDINATED WITH BOTH EOR'S IMMEDIATELY.
F. INSTALL SINAGE FOR "DUAL SOURCES OF POWER SERVING THIS BUILDING" AT METER BASE AND EACH ELECTRICAL PANEL, ROOM AND EACH PIECE OF EQUIPMENT SERVED BY GENERATOR.

PANEL: RGP

LOCATION:	RECEIVING AREA MEZZANINE	**AMPS:** 225 A	**MINIUM AIC RATING:** SEE POWER RISER OR ONE-LINE
TYPE OF MAIN:	175 MCB	**VOLTAGE:** 208Y/120	**MOUNTING TYPE:** SURFACE
MANUFACTURER:	SQ-D	**PHASES:** 3	**NOTES:** E.C. SHALL VERIFY ALL BREAKER SIZES
MODEL TYPE:	NQOB	**WIRES:** 4	

LOAD NAME	CKT NO	BKR AMP	POLE	A	B	C	POLE	BKR AMP	CKT NO	LOAD NAME
CONTROLS RACK A - 311	1	20	1	1920 0			1	20	2	SPARE
CONTROLS RACK B - 312	3	20	1		1920 0		1	20	4	SPARE
460V FAN CONTROL PANEL CONTROL - 343	5	20	1			1920 0	1	20	6	SPARE
MT WORKSTATION - 349	7	15	1	600 1920			1	20	8	208V FAN CONTROL PANEL CONTROL - 344
GENERATOR BLOCK HEATER - 354	9	20	1		1500 1920		1	20	10	VESSEL HEATER RACK A - 362
GENERATOR BATTERY CHARGER - 355	11	20	1			1200 1920	1	20	12	VESSEL HEATER RACK B - 363
RACK A CONDENSING UNIT - 350	13	40	3	3323 3448			3	40	14	EVAC SYSTEM - 352
--	15	--	--		3323 3448		--	--	16	--
--	17	--	--			3323 3448	--	--	18	--
RACK B CONDENSING UNIT - 351	19	40	3	3323 0			1	20	20	SPARE
--	21	--	--		3323 0		1	20	22	SPARE
--	23	--	--			3323 0	1	20	24	SPARE
				14533.5	15433.5	15133.5				**TOTAL CONNECTED PHASE VA**
				121.1	129.4	126.9				**TOTAL CONNECTED PHASE AMPS**

LOAD CLASSIFICATION	CONNECTED LOAD	DEMAND FACTOR	ESTIMATED DEMAND	PANEL TOTALS
Lighting	0	0.00%	0	**TOTAL CONNECTED LOAD:** 45100.5
Convenience Outlets	0	0.00%	0	**TOTAL CONNECTED AMPS:** 125.2
Motors	30281	100.00%	30281	
Kitchen Equipment	0	0.00%	0	**TOTAL EST. DEMAND:** 45100.5
Electric Heat	5340	100.00%	5340	**TOTAL EST. DEMAND AMPS:** 125.2
Water Heat	0	0.00%	0	
Miscellaneous	9480	100.00%	9480	

NOTES
:

ITEM #		EQUIPMENT DESCRIPTION	REFRIG. SYS. #	VOLTAGE	PHASE	AMPS	WATTS	FLA	MCA	MOCP	PANEL	WIRE SIZE	LIGHTING CONTROL BREAKER	SPECIAL REQUIREMENTS AND/OR NOTES
500 POS BOXES														
LIGHTING (500-519)														
501		POS COOLER LIGHTING					360							
501.6		POS COOLER LIGHTING - EM BATTERY CHARGING CIRCUIT		277	1	1.3	11			20	BY OTHERS	3#10 #10 GND 3/4"C	x	CONNECT TO 24 HOUR NON-CONTROLLED POLE OF LIGHTING CIRCUIT FOR EM BATTERY CHARGING.
502		POS FREEZER #1 & #2 LIGHTING					720							
502.6		POS FREEZER #1 & #2 LIGHTING - EM BATTERY CHARGING CIRCUIT		277	1	2.6	11			20	BY OTHERS	3#10 #10 GND 3/4"C	x	CONNECT TO 24 HOUR NON-CONTROLLED POLE OF LIGHTING CIRCUIT FOR EM BATTERY CHARGING.
505		POS COOLER MULLION LIGHTING		115	1	9.0				20	BY OTHERS	2#8 #8 GND 3/4"C		48 CONDUCTORS MAX CIRCUIT LENGTH IS 275' TO MAINTAIN LESS THAN 3% VOLTAGE DROP
506		POS FREEZER #1 MULLION LIGHTING		115	1	9.0				20	BY OTHERS	2#8 #8 GND 3/4"C		48 CONDUCTORS MAX CIRCUIT LENGTH IS 275' TO MAINTAIN LESS THAN 3% VOLTAGE DROP
507		POS FREEZER #2 MULLION LIGHTING		115	1	9.0				20	BY OTHERS	2#8 #8 GND 3/4"C		48 CONDUCTORS MAX CIRCUIT LENGTH IS 275' TO MAINTAIN LESS THAN 3% VOLTAGE DROP
WALK-INS (540-579)														
541		POS FREEZER #1 WALK-IN BOX EVAPORATOR	A1	460	3				4.3	15	460V FAN CONTROL PANEL	3#10 #10 GND 3/4"C		
547		POS FREEZER #1 WALK-IN BOX EVAPORATOR	A2	460	3				4.3	15	460V FAN CONTROL PANEL	3#10 #10 GND 3/4"C		
543		POS FREEZER #1 WALK-IN BOX EVAPORATOR	B1	460	3				4.3	15	460V FAN CONTROL PANEL	3#10 #10 GND 3/4"C		
548		POS FREEZER #1 WALK-IN BOX EVAPORATOR	B2	460	3				4.3	15	460V FAN CONTROL PANEL	3#10 #10 GND 3/4"C		
545.1		DOOR HEAT POS FREEZER #1		115	1				3.88	20	BY OTHERS	2#10 #10 GND 3/4"C		
545.2		DOOR HEAT POS FREEZER #1		115	1				3.88	20	BY OTHERS	2#10 #10 GND 3/4"C		
545.3		DOOR HEAT POS FREEZER #1		115	1				3.88	20	BY OTHERS	2#10 #10 GND 3/4"C		
545.4		DOOR HEAT POS FREEZER #1		115	1				3.88	20	BY OTHERS	2#10 #10 GND 3/4"C		
545.5		DOOR HEAT POS FREEZER #1		115	1				3.88	20	BY OTHERS	2#10 #10 GND 3/4"C		
545.6		DOOR HEAT POS FREEZER #1		115	1				3.88	20	BY OTHERS	2#10 #10 GND 3/4"C		
545.7		DOOR HEAT POS FREEZER #1		115	1				3.88	20	BY OTHERS	2#10 #10 GND 3/4"C		
545.8		DOOR HEAT POS FREEZER #1		115	1				3.88	20	BY OTHERS	2#10 #10 GND 3/4"C		
545.9		DOOR HEAT POS FREEZER #1		115	1				3.88	20	BY OTHERS	2#10 #10 GND 3/4"C		
551		POS FREEZER #2 WALK-IN BOX EVAPORATOR	A3	460	3				4.3	15	460V FAN CONTROL PANEL	3#10 #10 GND 3/4"C		
552		POS FREEZER #2 WALK-IN BOX EVAPORATOR	A4	460	3				4.3	15	460V FAN CONTROL PANEL	3#10 #10 GND 3/4"C		
553		POS FREEZER #2 WALK-IN BOX EVAPORATOR	B3	460	3				4.3	15	460V FAN CONTROL PANEL	3#10 #10 GND 3/4"C		
554		POS FREEZER #2 WALK-IN BOX EVAPORATOR	B4	460	3				4.3	15	460V FAN CONTROL PANEL	3#10 #10 GND 3/4"C		
555.1		DOOR HEAT POS FREEZER #2		115	1				3.88	20	BY OTHERS	2#10 #10 GND 3/4"C		
555.2		DOOR HEAT POS FREEZER #2		115	1				3.88	20	BY OTHERS	2#10 #10 GND 3/4"C		
555.3		DOOR HEAT POS FREEZER #2		115	1				3.88	20	BY OTHERS	2#10 #10 GND 3/4"C		
555.4		DOOR HEAT POS FREEZER #2		115	1				3.88	20	BY OTHERS	2#10 #10 GND 3/4"C		
555.5		DOOR HEAT POS FREEZER #2		115	1				3.88	20	BY OTHERS	2#10 #10 GND 3/4"C		
555.6		DOOR HEAT POS FREEZER #2		115	1				3.88	20	BY OTHERS	2#10 #10 GND 3/4"C		
555.7		DOOR HEAT POS FREEZER #2		115	1				3.88	20	BY OTHERS	2#10 #10 GND 3/4"C		
555.8		DOOR HEAT POS FREEZER #2		115	1				3.88	20	BY OTHERS	2#10 #10 GND 3/4"C		
555.9		DOOR HEAT POS FREEZER #2		115	1				3.88	20	BY OTHERS	2#10 #10 GND 3/4"C		
561.1		POS COOLER WALK-IN BOX EVAPORATOR	A1D	460	3				4.3	15	460V FAN CONTROL PANEL	3#10 #10 GND 3/4"C		
561.2		POS COOLER WALK-IN BOX EVAPORATOR	A1D	460	3				4.3	15	460V FAN CONTROL PANEL	3#10 #10 GND 3/4"C		
562.1		POS COOLER WALK-IN BOX EVAPORATOR	B1D	460	3				4.3	15	460V FAN CONTROL PANEL	3#10 #10 GND 3/4"C		
562.2		POS COOLER WALK-IN BOX EVAPORATOR	B1D	460	3				4.3	15	460V FAN CONTROL PANEL	3#10 #10 GND 3/4"C		
563.1		DOOR HEAT POS COOLER		115	1				1.52	20	BY OTHERS	2#10 #10 GND 3/4"C		
563.2		DOOR HEAT POS COOLER		115	1				1.52	20	BY OTHERS	2#10 #10 GND 3/4"C		
563.3		DOOR HEAT POS COOLER		115	1				1.52	20	BY OTHERS	2#10 #10 GND 3/4"C		
563.4		DOOR HEAT POS COOLER		115	1				1.52	20	BY OTHERS	2#10 #10 GND 3/4"C		
563.5		DOOR HEAT POS COOLER		115	1				1.52	20	BY OTHERS	2#10 #10 GND 3/4"C		
563.6		DOOR HEAT POS COOLER		115	1				1.52	20	BY OTHERS	2#10 #10 GND 3/4"C		
563.7		DOOR HEAT POS COOLER		115	1				1.52	20	BY OTHERS	2#10 #10 GND 3/4"C		
563.8		DOOR HEAT POS COOLER		115	1				1.52	20	BY OTHERS	2#10 #10 GND 3/4"C		
563.9		DOOR HEAT POS COOLER		115	1				1.52	20	BY OTHERS	2#10 #10 GND 3/4"C		
CONTROLS AND MISCELLANEOUS (580-599)														
581		THERMO SIMPLE TRANSFORMER (2 TOGETHER)		115	1	3.0				20	BY OTHERS	2#10 #10 GND 3/4"C		
582		FREEZER DOOR HEATER / HEATED PRESSURE RELIEF PORT		115	1	10.5				20	BY OTHERS	2#8 #10 GND 3/4"C		
583		FREEZER DOOR HEATER / HEATED PRESSURE RELIEF PORT		115	1	10.5				20	BY OTHERS	2#8 #10 GND 3/4"C		
584		CONDENSATE HEAT TAPE POS #1		115	1	5.0				20	BY OTHERS	2#10 #10 GND 3/4"C		ALL HEAT TAPE REQUIRE 30mA GFPE PROTECTION
585		CONDENSATE HEAT TAPE POS #2		115	1	5.0				20	BY OTHERS	2#10 #10 GND 3/4"C		ALL HEAT TAPE REQUIRE 30mA GFPE PROTECTION
586		CONDENSATE HEAT TAPE POS #3		115	1	5.0				20	BY OTHERS	2#10 #10 GND 3/4"C		ALL HEAT TAPE REQUIRE 30mA GFPE PROTECTION
587		CONDENSATE HEAT TAPE POS #4		115	1	5.0				20	BY OTHERS	2#10 #10 GND 3/4"C		ALL HEAT TAPE REQU