ARCH E1.30" x 42"

GENERAL NOTES - STRUCTURAL:

1. General Information:
   - A. The contractor shall verify dimensions and conditions before construction and notify the engineer of record of any conflicts, discrepancies, inconsistencies, or difficulties affecting the work before proceeding.
   - B. The contractor shall coordinate all disciplines, verifying size and location of all openings, whether shown on structural drawings or not, as called for on architectural, mechanical, or electrical drawings. In the case of work in an existing building the contractor shall scan existing structure to locate all rebar in the area of the new construction using ground penetrating radar and notify the engineer of record for review prior to coring/cutting.
   - C. All design and construction work for this project shall conform to the requirements of the following governing design codes:
     1. International Building Code (IBC 2018) as amended by the city of Lee's Summit, Missouri.
     2. Minimum Design Loads for Buildings and Other Structure (ASCE 7-16)
     3. Structural Welding Code (AWS D1.1-15)
     4. Building Code Requirements for Structural Concrete (ACI 318-14). Building Code Requirements for Masonry Structures (ACI 530-16 / TMS 402-16)
     5. National Design Specification (NDS) for Wood Construction with 2018 Supplements (ANSI/AWC NDS-2018)
   - D. These drawings are for this specific project ("Trilogy") and no other use is authorized.

2. Structural Load Design Criteria:
   - A. Dead Load:
     Deck Floors = 55 psf
     Apartment Floors = 35 psf
     Roofs = 20 psf
     Stairs = 40 psf
   - B. Live Load:
     Public Rooms = 100 psf
     Stairs and Corridors = 100 psf
     Apartment Floors (Private Rooms) = 40 psf
     Storage Areas = 100 psf
     Deck (Private) = 60 psf
   - C. Roof Live = 20 psf; Roof Collateral Dead = 5 psf
   - D. Snow: Pg = 20psf, Pf =14psf, Pm = 20 psf, Is = 1.0, Ce = 1.0, Ct = 1.0, Drift per ASCE/SEI 7
   - E. Lateral Loads:
     1. Wind: V = 110 mph, Exposure C
        Occupancy [Risk] Category II, Iw=1.0 GCpi=+/-0.18
        Design wind pressures to be used for the design of exterior component and cladding materials on the designated zones of wall and roof surfaces shall be per section 30.3 and Table 30.3-1 of ASCE/SEI 7. Tabulated pressures shall be multiplied by effective area reduction factors, exposure adjustment factors, and topographic factors where applicable
     2. Seismic: Ss = 0.111, S1 = 0.062
        Occupancy [Risk] Category II, Ie=1.0,
        Site Classification C; Sds = 0.089; Sd1 = 0.07
        Seismic Design Category B
        Basic Seismic Force-resisting System:
        Light-Framed Walls with Shear Panels of All other Materials
        Equivalent Lateral Force Procedure
        R = 2; V = 0.046 W; Omega = 2.5; Cd= 2
   - F. This project is designed to resist the most critical effects resulting from the load combinations of section 1605.3 of the International Building Code

3. Concrete:
   - A. All concrete for foundations shall develop the minimum ultimate compressive design strength of 4000 psi in 28 days, but not less than 540 pounds of cement shall be used per cubic yard of concrete regardless of strengths obtained, not over 6 gallons of water per 100 pounds of cement and not over 4 inches of slump.
   - B. All concrete for interior flatwork shall develop the minimum ultimate compressive design strength of 4000 psi in 28 days, but not less than 540 pounds of cement shall be used per cubic yard of concrete regardless of strengths obtained, not over 5.40 gallons of water per 100 pounds of cement and not over 4 inches of slump. Concrete mix shop drawing shall contain testing data proving concrete mix design shrinkage in less than 0.034% at 28 days when tested according to ASTM C157 (air drying method only).
   - C. Concrete for exterior flatwork shall have a minimum design compressive strength of 4500 psi in 28 days, with not less than 560 pounds of cement per cubic yard of concrete, not over 5 gallons of water per 100 pounds of cement, with 6% +/- 1% air entrainment, and a maximum of 4 inches of slump.
   - D. The preceding minimum mix requirements may have water-reducing admixtures conforming to ASTM C494 added to the mix at the manufacturer's dosage rates for improved workability.
   - E. All interior concrete slabs on grade shall be placed over 15 mil, Class A Vapor Barrier per ASTM E1745 with less than 0.01 perms, tested after mandatory conditioning. All joints shall be lapped and sealed per manufacturer's recommendations, as well as damaged vapor barrier material shall also be sealed per manufacturer's recommendation prior to concrete placement. Install barrier per manufacturer recommended details at all discontinuous edges (at interior columns, exterior edge of slab, etc.) to ensure the terms of warranty are followed. The vapor barrier shall be placed over free-draining granular material as prescribed by the project soils report.
   - F. The preceding minimum mix requirements may have up to 15% maximum of the cement content replaced with an approved ASTM C618 Class C fly ash, provided the total minimum cementitious content is not reduced.
   - G. All concrete is reinforced concrete unless specifically called out as unreinforced. Reinforce all concrete (not otherwise shown) with same reinforcing steel as in similar conditions or areas. Any details not shown shall be detailed per ACI 315 and meet requirements of ACI 318 (edition specified in Section 1, "General Information", above).
   - H. Control joints in conventionally reinforced dirt formed slab are to be as shown on plans. Where not shown, limit controlled areas to not more than 144 square feet, or 12 feet on any side. Slab panel size ratio shall not exceed 1 1/2 to 1.
   - I. Contractor shall verify that all concrete inserts, reinforcing and embedded items (embeds) are correctly located and rigidly secured prior to concrete placement.
   - J. Construction joints in beams, slabs, and grade beams shall occur at midspan (middle third) unless noted otherwise. Provide nominal 2x4 horizontal formed keys at construction joints for shear transfer.
   - K. No aluminum items shall be embedded in any concrete.

4. Reinforcing Steel:
   - A. All reinforcing steel shall conform to the requirements of either ASTM A615 or A706 grade 60 steel. Welded plain wire fabric shall be supplied in sheets and conform to the requirements of ASTM A185.
   - B. Clear minimum coverage of concrete over reinforcing steel shall be as follows: (U.N.O. on concrete drawings)
     Concrete placed against earth 3"
     Formed concrete against earth 2"
     Slabs 1"
     Beams or Columns 1-1/2"
     Other 2"
     All coverage shall be, as a minimum, at least the thickness of the largest diameter of the covered reinforcing bars.
   - C. All dowels shall be the same size and spacing as adjoining main bars (splice lap 48 bar diameters or 30" minimum unless noted otherwise).
   - D. At corners of all walls, beams, and grade beams, supply corner bars (minimum 2'-6" in each direction or 48 bar diameters) in outside face of wall, matching size and spacing of horizontal bars. Where there are no vertical bars in outside face of wall, supply (3) - #4 vertical support bars for corner bars.
   - E. Reinforcing bars marked continuous and all vertical steel shall be lapped 48 bar diameters (2'-6" minimum) at splices and embedments, unless shown otherwise. Splice top bars near midspan and splice bottom bars over supports, unless noted otherwise.
   - F. At all holes in concrete walls and slabs, add (2) - #5 bars (opening dimension plus 80 diameters long) at each of four sides and add (2) - #5 x 5'-0" diagonally at each of four corners of hole. Openings in 8" thick walls are reinforced similar, but with (1) - #5 instead of (2) - #5, respectively.
   - G. Accessories shall be as specified in latest edition of the ACI Detailing Handbook and the concrete Reinforcing Steel Institute Design Handbook. Maximum accessory spacing shall be 4'-0" on center, and all accessories on exposed surfaces are to have plastic coated feet.
   - H. All slabs and stairs not shown otherwise shall be 6" thick with #4 bars at 12" on center each way. All exterior porches and stoops not otherwise detailed may be constructed in any standard manner, solid or hollow, but must be reinforced with #4 bars at 12" on center each way minimum. Porches shall be doweled to adjacent walls or grade beams with #4 bars at 12" on center, hooked or embedded 48 diameters into both members. Slope porches 1/4" per foot for drainage unless noted otherwise.

5. Post Tension:
   - A. Post tensioning cables shall be unbonded 0.5" diameter, 270 ksi tensile strength, with a minimum ultimate load capacity of 41.3 kips per cable, manufactured in accordance with ASTM A416 and conforming to the recommendations of the Post-Tensioning Institute. Effective prestress force calculations shall be provided by the post-tensioning supplier prepared and sealed by a professional civil/structural engineer licensed in the State of Missouri.
   - B. Post-tensioning cables shall be installed as follows:
     1. Under direct supervision of supplier's certified representative.
     2. All drapes to be smooth curves between elevations posted (within 1/4" +/-).
     3. Pull all cables to 80% of ultimate strength.
     4. Set all cables off at 70% of ultimate strength.
     5. Use calibrated hydraulic jacks; calibrate before first pull and periodically (6 week intervals) thereafter.
     6. Measure and log elongation of each cable during stressing and report in writing to the structural engineer of record. Do not cut off stressed cable ends until structural engineer of record has reviewed and accepted the elongations.
     7. All cables to be inspected / observed by the special inspector before placing concrete.
     8. Do not stress cables until concrete has attained a minimum of 75% of its specified design compressive strength. Slab on grade only: to reduce or eliminate possible shrinkage cracks each tendon should be stressed to 11 kips, 16 hours after concrete placement or at approximately 1000 psi concrete strength. Long and narrow slabs may be stressed in the long direction only. Final stressing shall be performed when concrete in foundation beams and slabs has attained a minimum compressive strength of 2000psi.

5. Post Tension (Continued):
   - 9. Provide certified mill reports and other test data as specified.
   - 10. Provide supports and accessories as required to ensure proper cable positioning before, during and after concrete placement.
   - 11. Continually monitor cable profiles during concrete placement to avoid displacement of cables.
   - 12. Damaged sheathing may be repaired by taping. No exposed cable is permitted.
   - 13. Cables shall be placed according to the layout shown on shop drawings. Minor deviation of horizontal spacing (+/- 1/2") is allowed to avoid openings, piping, sleeves, and inserts which have critical locations.
   - 14. Horizontal and vertical transitions in cable alignment shall be as shown in details for a minimum radius of curvature.
   - 15. Cables longer than 150 ft shall be stressed from both ends, where possible.
   - 16. After acceptance of stressed cable elongations, cut off excess cable and grout anchor pockets with sand/cement grout.

6. Post Installed Anchors:
   - A. Post-installed anchors shall be used only where specified on the drawings unless approved in writing by the engineer of record. See drawings for anchor diameter, spacing and embedment. Performance values of the anchors shall be obtained for specified products using appropriate design procedures and/or standards as required by the governing building code. Anchors installed in concrete shall have an ICC-ES Evaluation Service Report. Special inspection is required for all post installed anchors. The contractor shall coordinate an on-site meeting with the post installed anchor manufacturer field representative to educate the construction team on the anchor installation guidelines and requirements.
   - B. Mechanical anchors used in cracked and uncracked concrete shall have been tested and qualified for use in accordance with ACI 355.2 and ICC-ES AC193. All anchors shall be installed per the anchor manufacturer's written instructions and guidelines.
   - C. Adhesive anchors used in cracked and uncracked concrete shall have been tested and qualified for use in accordance with ICC-ES AC308. All anchors shall be installed per the anchor manufacturer's written instructions and guidelines.
   - D. Mechanical anchors used in solid grouted masonry shall have been tested and qualified for use in accordance with ICC-ES AC01. All anchors shall be installed per the anchor manufacturer's written instructions and guidelines.
   - E. Adhesive anchors used in solid grouted masonry shall have been tested and qualified for use in accordance with ICC-ES AC58. All anchors shall be installed per the anchor manufacturer's written instructions and guidelines.
   - F. Anchors used in hollow concrete masonry shall have been tested and qualified in accordance with ICC-ES AC106 or ICC-ES AC58 as appropriate. All anchors shall be installed per the anchor manufacturer's written instructions and guidelines with appropriate screen tubes used for applications.

7. Foundations:
   - A. The soil investigation was prepared by Cook, Flatt & Strobel Engineers, P.A., and the project number is CFS Project No. 20-5674 and the telephone number is 913-627-9040. Also reference geotechnical Addendums #1 and #2 for additional supplemental information.
   - B. Refer to concrete structural drawings for more information.
   - C. Frost depth footing bearing elevation: (-) 36" min.
   - D. Soil bearing pressure: 2000 psf.

8. Timber and Wood Framing:
   - A. Quality and construction of wood framing members and their fasteners for load supporting purposes not otherwise indicated on the drawings shall be in accordance with the International Building Code.
   - B. All studs and top and bottom plates shall be Douglas Fir No. 2 grade visually graded lumber, with an allowable fiber stress in bending of 900 psi minimum and an elastic modulus of 1,600,000 psi unless noted otherwise. All joist, truss members, and headers to be No. grade 2 (min.) unless noted otherwise. All lumber for exterior decks and balconies shall be treated Southern Yellow Pine No. 2 grade.
   - C. Blocking of stud bearing walls and shear walls shall be solid, matching stud material.
   - D. Joist blocking and bridging shall be solid wood or cross bridging of either metal or metal straps. Spacing shall not exceed 8'-0".
   - E. Wood members and sheathing shall be fastened with number and size of fasteners not less than that set forth in Table 2304.10.1 of the International Building Code. Floor sheathing shall be APA rated tongue and groove Sturd-I-Floor, exposure 1, glued and nailed with 8d ring shank nails or # 10 screws at 12" on center to all supports. Sheathing of shear walls or roof diaphragms shall be edge nailed with 8d common nails at 6" on center and nailed to intermediate framing and/or blocking members with 8d common nails at 12" on center unless otherwise noted on the drawings. All floor sheathing shall be installed with 1/8 inch gaps between panel edges and end joints.
   - F. Sill plates shall be bolted to concrete walls or steel beams with 1/2" diameter bolts at 32" on center. Sill plates in direct contact with concrete or masonry shall be treated lumber.
   - G. Joist hangers shall be equal to Simpson Strong Tie "LUS" for wood application and "LB" for steel weld-on application.
   - H. Service condition - dry with moisture content at or below 19% in service.
   - I. Laminated veneer lumber (LVL) shall have an allowable flexural stress (Fb) of 2,800 psi (reduced by size factor), allowable shear (Fv) of 300 psi (reduced by size factor) and an elastic modulus (E) of 1,900,000 psi.
   - J. Parallel Strand Lumber (PSL) shall have an allowable flexural stress (Fb) of 2,900 psi (reduced by size factor) and an elastic modulus (E) of 2,000,000 psi.
   - K. Pre-engineered wood trusses shall be designed in accordance with the Truss Plate Institute's national design standard for metal-plate connected wood truss construction (ANSI/TPI-1 latest edition). Trusses shall be designed and manufactured by an authorized member of the Wood Truss Council of America (WTCA). Truss design shall conform to specified codes, allowable stress increases, deflection limitations and other applicable criteria of the governing code.
   - L. Shop drawings showing complete erection and fabrication details and calculations (including connections) shall be submitted to the project architect/engineer for review prior to fabrication and/or erection. Such drawings shall bear the seal of a professional engineer, registered in the state of the project location. Shop drawings shall also be submitted to the local government controlling agency when requested by that agency.
   - M. All trusses shall be securely braced both during erection and permanently, as indicated on the approved truss design drawings and in accordance with TPI's commentary and recommendations for handling, installing and bracing metal-plate connected wood trusses (HIB-91, booklet) and the latest edition of ANSI/TPI-1.
   - N. The truss manufacturer shall supply all hardware and fasteners for joining truss members together and fastening truss members to their supports. Metal connector plates shall be manufactured by a member of the Wood Truss Council of America (WTCA) and shall be 20 gauge minimum. Connector plates shall meet or exceed ASTM A653, grade 33, with ASTM A924 galvanized coating designation G60.
   - O. Shipment, handling, and erection of trusses shall be by experienced, qualified persons and shall be performed in a manner so as not to endanger life or property. Apparent truss damage shall be reported to the truss manufacturer for evaluation prior to erection. Cutting or alteration of trusses is not permitted.
   - P. Contractor shall coordinate truss layout for openings and penetrations required by other trades including for plumbing, HVAC, electrical, roof access hatches, chases, etc.
   - Q. Pre-engineered floor truss design load and deflection criteria are as follows:
     Top Chord Dead Load = 25psf
     Top Chord Live Load = Per General Note 2B
     Bottom Chord Dead Load = 10psf
     Allowable Total Load Deflection = L/360
     Allowable Live Load Deflection = L/480; ½" maximum
   - R. Pre-engineered roof truss design load and deflection criteria are as follows:
     Top Chord Dead Load = 15psf
     Top Chord Live Load = 20psf
     Top Chord Snow Load = Per General Note 2D & per snow drift loading per Sheet S0.02
     Bottom Chord Dead Load = 10psf
     Allowable Total Load Deflection = L/300
     Allowable Live Load Deflection = L/360
     Roof trusses shall be designed for wind uplift loads indicated in Building Components & Cladding Wind Loads Diagram.

9. Shop Drawing Review:
   - A. Krudwig Structural Engineers, Inc. will review the General Contractor's (GC) shop drawings and related submittals (as indicated below) with respect to the ability of the detailed work, when complete, to be a properly functioning integral element of the overall structural system designed by Krudwig Structural Engineers, Inc.
   - B. Prior to submittal of a shop drawing or any related material to Krudwig Structural Engineers, Inc., the GC shall:
     1. Review each submission for conformance with the means, methods, techniques, sequences and operations of construction and safety precautions and programs incidental thereto, all of which are the sole responsibility of the GC.
     2. Review and approve each submission.
     3. Stamp each submission as approved.
   - C. Krudwig Structural Engineers, Inc. shall assume that no submission comprises in a variation unless the GC advises Krudwig Structural Engineers, Inc. with written documentation.
   - D. Shop drawings and related material (if any) required are indicated below. Should Krudwig Structural Engineers, Inc. require more than ten (10) working days to perform the review, Krudwig Structural Engineers, Inc. shall so notify the GC.
     1. Concrete mix designs and material certificates including admixtures and compounds applied to the concrete after placement.
     2. Reinforcing steel shop drawings including erection drawings and bending details. Bar list will not be reviewed for correct quantities.
     3. Construction and control joint plans and/or elevations.
     4. Structural steel shop drawings including erection drawings and piece details. Include connection submittals and miscellaneous framing.
     5. Miscellaneous anchors shown on the structural drawings.
     6. Wood truss design calculations and detailed erection and fabrication drawings. Standard stick framing shop drawings need not be submitted.
     7. Post tensioned tendon layout, details, accessories, and elongation calculations.
   - E. Krudwig Structural Engineers, Inc. shall review shop drawings and related materials with comments provided that each submission has met the above requirements. Krudwig Structural Engineers, Inc. shall return without comment unrequired material or submissions without GC approval stamp.

10. Statement of Structural Special Inspections:
    - A. The structural design for this project is based on completion of special inspections during construction in accordance with section 1704 of the International Building Code (edition specified in Section 1, "General Information", above). The owner shall employ one or more qualified special inspectors to provide the required special inspections.
    - B. The special inspector shall furnish inspection reports to the building official, owner, architect and structural engineer of record.
    - C. All discrepancies shall be brought to the immediate attention of the contractor for correction, then, if uncorrected, to the proper design authority, building official and structural engineer of record.
    - D. The special inspector shall submit a final signed report stating that the work requiring special inspection was, to the best of the inspector's knowledge, in conformance with the approved plans and specifications and the applicable workmanship provisions of the building code.
    - E. The following inspections and tests are required with the frequency (continuous or periodic) as defined within the referenced section or standard listed below. The General Contractor shall provide notification to the inspector when items requiring inspection are ready to be inspected and provide access for those inspections.
      1. Shop Fabrication – pre-engineered wood trusses per Section 1704.2.5 or 1705.5.2 unless TPI certified shop
      2. Concrete Construction per Section 1705.3 and Table 1705.3
         a. Reinforcing Steel Placement
         b. Reinforcing Steel Welding
         c. Cast in Place Anchors
         d. Post Installed Anchors
         e. Design Mix Verification
         f. Concrete Sampling and Testing
         g. Concrete Placement
         h. Concrete Curing
         i. Prestressed Concrete Stressing and Grouting
         j. Verification of In-situ Concrete Strength Prior to Stressing Post-Tensioned Concrete
      3. Verification of Soils per Table 1705.6
      4. Wood Lateral System (periodic)
         a. Wood shearwalls (include sheathing, rim board and bottom plate attachments)
         b. Portal frames
         c. Shear wall and portal frame holdowns
         d. Shear wall tension rod system
      5. Wood Gravity Framing and Placement (adjust frequency of random sampling where indicated as required)
         a. Heavy timber/SCL/glulam beams and supports (periodic)
         b. Headers and jambs (random sampling)
         c. Bearing walls (random sampling)
         d. Connector/hardware installation (random sampling)
         e. Floor and roof trusses (random sampling)

11. Structural Observations:
    - A. The general contractor shall notify the engineer of record and allow for safe access to the appropriate items requiring structural observations.
    - B. The engineer of record shall be notified such that the following items can be observed:
      1. Wood Framed Floors
         a. Floor/Roof is erected, prior to MEP system routing
         b. MEP routing is completed and all hardward installed - prior to insulating or sheathing
    - C. At the discresion of the engineer of record, a site observation report will be issued to the general contractor and architect of record.
    - D. The structural observations are performed at the discretion of the engineer of record and are not required per the IBC for this project.

12. Copyright and Disclaimer:
    - A. All drawings in the structural set (S-series drawings) are the copyrighted work of Krudwig Structural Engineers, Inc. These drawings may not be photographed, traced, or copied in any manner without the written permission of Krudwig Structural Engineers, Inc. Exception: Original drawings may be printed for distribution to the owner, architect, and general contractor for coordination, bidding, and construction. Subcontractors may not reproduce these drawings for any purpose.
    - B. I, John A. Krudwig, P.E., registered engineer and a representative of Krudwig Structural Engineers, Inc., do hereby accept professional responsibility as required by the professional registration laws of this state for the structural design drawings consisting of S-series drawings. I hereby disclaim responsibility for all other drawings in the construction document package, they being the responsibility of other design professionals whose seals and signed statements may appear elsewhere in the construction document package.

13. Submittals:
    - A. Deferred submittals:
      1. The structural design of the following items is deferred to the general contractor. These items shall be designed per the criteria listed on these documents:
         a. Pre-engineered pre-fabricated roof trusses
         b. Steel Connections
    - B. Shop drawings:
      1. Contractor shall submit structural shop drawings for the following items:
         a. Concrete mix design and materials
         b. Concrete reinforcing
         c. Structural steel

14. Wood Shrinkage Notes:

Krudwig Structural Engineers, Inc. takes no responsibility for the naturally-occurring shrinkage that will occur in a wood structure or the impact the movement will have on the architectural, mechanical, electrical and plumbing systems that are designed by others. The analysis values provided below are estimated in accordance with IBC Section 2304.3.3 and indicate the systems and/or routing of the systems shall be designed to accommodate the movement. Failure to follow the considerations below can result in a failure of the impacted components within the system.
Estimated values are based on the following moisture content in the framing
- a. At install (MC) = 19%
- b. At equilibrium (EMC) = 9%

Reference wall sections on this sheet for estimated cumulative values per floor.

The following is a list of recommendations to minimize potential issues related to wood shrinkage and veneer expansion. Veneer expansion is seasonable and variable depending on sun exposure. The majority of wood shrinkage will occur in the first 24 months of occupancy with minor seasonal variations.

1. MEP System Considerations
   - a. Postpone MEP installation as long as possible to allow as much dead load to be applied--allowing construction gaps to close.
   - b. Provide oversized and vertically slotted holes at pipe horizontal penetration and notches. Refer to typical notching and cutting of stud wall detail for additional considerations on size limitations.
   - c. Plumbing pipe and electrical conduit joints and connections shall be flexible and allow for expansion/contraction to prevent a overly rigid (fixed) assembly.
   - d. Hangers and necessary rigid connections shall be adjusted prior to completion of construction or closing of wall/ceiling assembly.
   - e. Horizontal vent penetrations through exterior veneers shall be provided with double flashing.
   - f. All sheet metal vertical down spouts shall have intermediate slip joints.
   - g. Roof drains shall utilize adjustable fittings that are adjusted back to the roof finish sheathing elevation at the completion of construction and then shall be adjusted as required to maintain proper drainage.
2. Architectural System Considerations
   - a. At stucco, EIFS and thin set veneer systems provide horizontal expansion joints, slip joints with appropriate flashing, this includes transitions between changes in veneer material.
   - b. At brick and stone veneers provide veneers ties designed to accommodate differential movement.
   - c. Refer to architectural window and door head and sill; parapet; and horizontal material changes for specific horizontal gap requirements between materials.
   - d. Around rigid (concrete/CMU) stair and elevator towers and at fire seperation walls provide adjustable thresholds or transitions.
3. Construction Tolerance Considerations
   - a. All studs shall be cut level, square and tight to top and bottom plates to reduce any additional shortening of the building due to nesting.
   - b. All wood structural panels on the walls shall have a 1/2" relief gap at each floor level to reduce the potential for bulging.
   - c. All floor sheathing shall have 1/8" gaps around all four sides at time of install to allow for expansion.
   - d. All shearwall holdown shall be checked and retighten immediately prior to sheathing of the walls. If a continuous rod system is utilized for holdowns or uniform uplift anchors, the take-up devise pins shall be verified to have been pulled prior to sheathing the walls.
   - e. Delay placement of gyp topping around rigid (concrete/CMU) stair and elevator towers until completing of construction.
4. Material Storage and Protection
   - a. All stored material shall remain covered and elevated from the elements to reduce the potential for an increase in moisture content.
   - b. Do not allow water to pond on the floor sheathing. Provide drain holes in the floor sheathing as required to relieve any water that might temporary pond.
5. Post Occupancy Consideration
   - a. Recommend a review of roof drains every 3 months for the first 24 months of occupancy and then annually and adjusted as needed.
   - b. Recommend a review of vertical joints at exterior doors, windows and at changes in materials. Caulked as needed as shrinkage occurs and original joint fails.
   - c. Remedial self-leveling work may be required around concrete or CMU stair and elevator towers as needed as shrinkage occurs.

TYPICAL SYMBOLS LEGEND:

- X# — BEAM OR HEADER PER SCHEDULE ON SHEETS S0.03a/S0.03b
- uX# — UPSET BEAM OR HEADER PER SCHEDULE ON SHEETS S0.03a/S0.03b
- X — PLAN NOTES, FLOOR & ROOF FRAMING TYPE PER SCHEDULE ON SHEET S0.03
- X — BEARING WALL TYPE PER SCHEDULE ON SHEET S0.04
- LEVEL — BEARING WALL TYPE BELOW / ON LOWER LEVEL, PER SCHEDULE ON SHEET S0.04
- X — SHEARWALL HOLDDOWN TYPE PER SCHEDULE ON SHEET S0.05 (W/ ADDT'L TEXT INDICATES LEVEL)
- SW# — SHEARWALL TYPE PER SCHEDULE ON SHEET S0.05
- XX-# # — FOOTING TYPE PER SCHEDULE ON SHEET S0.03a
- -- — INDICATES ROOF SNOW DRIFT LOADING CONDITION PER SHEET S0.02
- X — STEEL BASE PLATE & / OR COLUMN PLATE CONNECTION TYPE (WHERE OCCURS PER PLAN)
- TYPE — INFO — SPAN DIRECTION FOR DECK / SLAB. REFER TO PLAN OR DECK SCHEDULE FOR DECK / SLAB TYPE
- T/SLAB 100'-0" — SLAB-ON-GRADE ELEVATION. REFER TO PLAN OR DECK SCHEDULE FOR TYPE / DESCRIPTION
- SCHEMATIC POST TENSIONED TENDONS
- MATCH LINE — BUILDING SEGMENT MATCH LINE

TYPICAL FOUNDATION & FRAMING PLAN ELEMENTS LEGEND:

- 2x WOOD STUD BEARING WALLS (TYPE PER PLAN & SCHED.)
- 2x WOOD STUD BEARING WALL ABOVE (TYPE PER PLAN & SCHED.)
- SHEARWALL (BEARING, TYPE PER PLAN & SCHED.)
- SHEARWALL (NON-LOAD BEARING, TYPE PER PLAN & SCHED.)
- 2ND (1ST) 1ST (BSMT.) SHEARWALL UNDERLAY BELOW (SHOWN FOR REFERENCE, RE: SHEARWALL PANS. TYPE PER PLAN & SCHED.)
- HEADER / BEAM (WOOD, TYPE PER PLAN & SCHED.)
- HEADER / BEAM (STEEL, TYPE PER PLAN & SCHED.)
- SPECIAL LOAD BEARING WALL (WHERE INDICATED (AS REQ'D) ON SHEARWALL / HOLDOWN PLANS)
- COLUMN (WOOD OR STEEL, TYPE PER PLAN & SCHED.)
- CONCRETE FOOTING (BELOW BRG. WALL, GRADE BEAM, STRIP FOOTING OR THICKENED SLAB PER PLAN & SCHED.)
- CONCRETE SPREAD FOOTING (BELOW COLUMN OR JAMB POINT LOAD, TYPE PER PLAN & SCHED.)
- PT DELAY / CLOSURE STRIP. COORD. W/ ADJACENT THICKENED SLAB FTG's & REINF. WHERE OCCURS PER PLAN
- ROOF ITEMS:
  - DARK GREY DIAGONAL LINE HATCH = STANDARD ROOF POP-UP (FRAMED W/ PRE-ENGINEERED ROOF TRUSSES)
  - LIGHT GREY DIAGONAL LINE HATCH = ALTERNATE (ALT.) RAISED PLATE / CEILING @ ROOF POP-UP (SMALL CROSS HATCH INDICATES RAISED EXTERIOR SOFFIT @ COVERED BALCONIES) — HEAVY LINE = ROOF POP-UP EDGE / BOUNDARY — WOOD FILL W/ LIGHT GREY HIDDEN LINE = ROOF POP-UP OVERHANG EXTENTS (FRAMED W/ 2x OUTRIGGERS OR ROOF TRUSS TOP CHORD EXTENSIONS TYP., RE: SECTION DETAILS)
  - LIGHT GREY CROSS HATCH = TALL ROOF POP-UP (FRAMED W/ PRE-ENGINEERED ROOF TRUSSES)
  - LIGHT GREY CROSS HATCH = RAISED PLATE / CEILING @ TALL ROOF POP-UP (SMALL CROSS HATCH INDICATES RAISED EXTERIOR SOFFIT @ COVERED BALCONIES) — HEAVY LINE = ROOF POP-UP EDGE / BOUNDARY — WOOD FILL W/ LIGHT GREY HIDDEN LINE = ROOF POP-UP OVERHANG EXTENTS (FRAMED W/ 2x OUTRIGGERS OR ROOF TRUSS TOP CHORD EXTENSIONS TYP., RE: SECTION DETAILS)

ABBREVIATIONS:

@ - AT
BM. - BEAM
BOT. - BOTTOM
B.O. - BOTTOM OF
C.I.P. - CAST-IN-PLACE
℄ - CENTER LINE
C.C. - CENTER TO CENTER
CLR. - CLEAR
CONT. - CONTINUOUS
℄ - CONTROL JOINT
CVR. - COVER
CV-BRACE - CHEVRON STYLE BRACE
Ø / DIA. - DIAMETER
E.W. --OR-- EA. WAY - EACH WAY
FTG. - FOOTING
FDN. - FOUNDATION
GRAP - GEOGRID REINFORCED AGGREGATE PAD
G.T. - GIRDER TRUSS
GRBM. - GRADE BEAM
HT. - HEIGHT
HK. - HOOK
HORIZ. - HORIZONTAL
Lg. - LONG (OR LENGTH)
MIN. - MINIMUM
N.T.S. - NOT TO SCALE
NW - NORMAL WEIGHT
O.C. - ON CENTER
OH. - OVERHANG
SIM. - SIMILAR
S.O.G. - SLAB-ON-GRADE
T.O. - TOP OF
T.O.C. - TOP OF CONCRETE
T.O.F. - TOP OF FOOTING
T.O.W. - TOP OF WALL
T&B - TOP AND BOTTOM
TYP. - TYPICAL
U.N.O. - UNLESS NOTED OTHERWISE
VERT. - VERTICAL
W/ - WITH

WOOD SHRINKAGE TABLES & DIAGRAMS:

EST. BLDG. COMPONENT MOVEMENT TABLE - 4-STORY

FLOOR	ACCUMULATIVE WOOD SHRINKAGE	HEIGHT OF BRICK	ACCUMULATIVE BRICK EXPANSION
4TH FLR. WALLS	0.870"	45'-0 1/4"	0.486"
3RD FLR. WALLS	0.747"	33'-0"	0.356"
2ND FLR. WALLS	0.509"	22'-4 1/4"	0.241"
1ST FLR. WALLS	0.271"	11'-8 1/2"	0.126"
N/A	--	--	--

SS3 (4 STORY CASE)

Holdown/Strap System Shrinkage Summary


Location	Member	Depth	Shrinkage Coefficient	Moisture Change	Member Shrinkage	Incremental Shrinkage
4th Story Sole Plate	2x DF	1.5 in.	0.002	11%	0.033 in.	
4th Floor System	Floor Truss	3 in.	0.0025	11%	0.082 in.	0.181 in.
3rd Story Top Plate	2-2x DF	3 in.	0.002	11%	0.066 in.	
3rd Story Sole Plate	2x DF	1.5 in.	0.002	11%	0.033 in.	
3rd Floor System	Floor Truss	3 in.	0.0025	11%	0.082 in.	0.181 in.
2nd Story Top Plate	2-2x DF	3 in.	0.002	11%	0.066 in.	
2nd Story Sole Plate	2x DF	1.5 in.	0.002	11%	0.033 in.	
2nd Floor System	Floor Truss	3 in.	0.0025	11%	0.082 in.	0.181 in.
1st Story Top Plate	2-2x DF	3 in.	0.002	11%	0.066 in.	
1st Story Sill Plate	2x DF	1.5 in.	0.002	11%	0.033 in.	0.033 in.

Continuous Rod System Shrinkage Summary

Location	Member	Depth	Shrinkage Coefficient	Moisture Change	Member Shrinkage	Cumulative Shrinkage
4th Story Top Plate	2-2x DF	3 in.	0.002	11%	0.066 in.	0.870 in.
4th Story Stud	Stud	104.5 in.	0.00005	11%	0.057 in.	0.804 in.
4th Story Sole Plate	2x DF	1.5 in.	0.002	11%	0.033 in.	0.747 in.
4th Floor System	Floor Truss	3 in.	0.0025	11%	0.082 in.	0.714 in.
3rd Story Top Plate	2-2x DF	3 in.	0.002	11%	0.066 in.	0.632 in.
3rd Story Stud	Stud	104.5 in.	0.00005	11%	0.057 in.	0.566 in.
3rd Story Sole Plate	2x DF	1.5 in.	0.002	11%	0.033 in.	0.509 in.
3rd Floor System	Floor Truss	3 in.	0.0025	11%	0.082 in.	0.476 in.
2nd Story Top Plate	2-2x DF	3 in.	0.002	11%	0.066 in.	0.394 in.
2nd Story Stud	Stud	104.5 in.	0.00005	11%	0.057 in.	0.328 in.
2nd Story Sole Plate	2x DF	1.5 in.	0.002	11%	0.033 in.	0.271 in.
2nd Floor System	Floor Truss	3 in.	0.0025	11%	0.082 in.	0.238 in.
1st Story Top Plate	2-2x DF	3 in.	0.002	11%	0.066 in.	0.156 in.
1st Story Stud	Stud	104.5 in.	0.00005	11%	0.057 in.	0.090 in.
1st Story Sill Plate	2x DF	1.5 in.	0.002	11%	0.033 in.	0.033 in.

Calculation Notes:
1. Calculation assumes that the sub-floor material is dimensionally stable and its shrinkage is negligible.
2. Calculation assumes that EWP members are dimensionally stable and its shrinkage is negligible. EWP members include I joists, LVL, PSL.
3. Calculation assumes that floor trusses have a single top and bottom chord member whose shrinkage is equivalent to (2) SP 2x plates.
4. Calculation assumes that solid sawn members are between 2" - 4" nominal thickness. Heavy timbers that are 5" and thicker may be seasoned differently than smaller members and are therefore not considered in combination with other members in this calculator.

SS3 (4 STORY CASE)

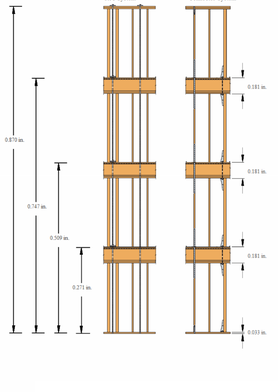

EST. BLDG. COMPONENT MOVEMENT TABLE - 5-STORY


FLOOR	ACCUMULATIVE WOOD SHRINKAGE	HEIGHT OF BRICK	ACCUMULATIVE BRICK EXPANSION
4TH FLR. WALLS	1.108"	55'-8"	0.602"
3RD FLR. WALLS	0.985"	43'-7 3/4"	0.472"
2ND FLR. WALLS	0.747"	33'-0"	0.357"
1ST FLR. WALLS	0.509"	22'-4 1/4"	0.242"
BASEMENT WALLS	0.271"	11'-7 3/4"	0.126"

SS3 (5 STORY CASE)

Holdown/Strap System Shrinkage Summary

Location	Member	Depth	Shrinkage Coefficient	Moisture Change	Member Shrinkage	Incremental Shrinkage
5th Story Sole Plate	2x DF	1.5 in.	0.002	11%	0.033 in.	
5th Floor System	Floor Truss	3 in.	0.0025	11%	0.082 in.	0.181 in.
4th Story Top Plate	2-2x DF	3 in.	0.002	11%	0.066 in.

ARCH E1.30" x 42"

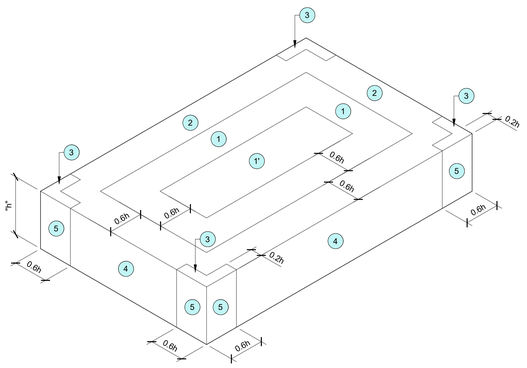

WIND LOAD DESIGN (COMPONENTS & CLADDING) FLAT / HIP / GABLE (0° ≤ Θ ≤ 7°)		
ZONE	EFFECTIVE AREA (SF)	$P_{netΘ}$ x λ (PSF)
1' ROOF	10	+14.3 / -32.0
	20	+13.4 / -32.0
	50	+12.2 / -32.0
	100	+11.3 / -32.0
1 ROOF	10	+14.3 / -55.9
	20	+13.4 / -52.2
	50	+12.2 / -48.1
	100	+11.3 / -43.6
2 ROOF	10	+14.3 / -73.6
	20	+13.4 / -68.9
	50	+12.2 / -62.6
	100	+11.3 / -58.0
3 ROOF	10	+14.3 / -100.3
	20	+13.4 / -91.0
	50	+12.2 / -78.4
	100	+11.3 / -68.9
4 WALL	10	+35.1 / -38.0
	20	+33.5 / -36.4
	50	+31.4 / -34.3
	100	+29.8 / -32.8
5 WALL	10	+35.1 / -46.9
	20	+33.5 / -43.8
	50	+31.4 / -39.6
	100	+29.8 / -36.4

BLDG. C&C NOTES:


1. RE: ZONE DIAGRAM PER ASCE 7-16 (FIGURE 30.4-1)
2. MEAN ROOF HEIGHT: 57.67 ft
3. 60% MEAN ROOF HEIGHT: 34.60 ft
4. 20% MEAN ROOF HEIGHT: 11.53 ft

2 WIND LOADING DIAGRAM & LOAD TABLE

1/16" = 1'-0"

NOTES:

1. REFER TO GENERAL NOTES FOR WIND LOAD DESIGN CRITERIA.
2. POSITIVE LOADS ACT IN A PERPENDICULAR DIRECTION TOWARDS THE SURFACE. NEGATIVE LOADS ACT IN PERPENDICULAR DIRECTION AWAY FROM THE SURFACE.
3. WIND LOADS CALCULATED ARE BASED ON THE PROVISIONS OF ASCE-16. VALUES SHOWN ARE DETERMINED ASSUMING AS ENCLOSED BUILDING WITH AN INTERNAL PRESSURE COEFFICIENT = ± 0.18 & A Kd FACTOR = 0.85.
4. LINEAR INTERPOLATION IS PERMITTED FOR TRIBUTARY AREAS BETWEEN VALUES GIVEN.
5. "h" IS EQUAL TO THE MEAN ROOF HEIGHT OF THE BUILDING (NOTED ABOVE @ BELOW WIND LOAD DESIGN TABLE) OR HEIGHT OF OTHER STRUCTURE, EXCEPT THAT EAVE HEIGHT SHALL BE USED FOR ROOF ANGLE Θ ≤ 10°.
6. FIGURES SHOWN ARE ILLUSTRATIVE ONLY & ARE NOT INTENDED TO DEPICT THE ACTUAL STRUCTURE DIMENSIONS.
7. ALL DESIGNERS USING THIS WIND LOAD DIAGRAM MUST INDEPENDENTLY VERIFY THE DESIGN PRESSURES BASED ON THE APPLICABLE BUILDING CODE.
8. ROOF PRESSURES ARE FOR FLAT ROOF ONLY. WIND LOADS FOR THE DESIGN OF SLOPED ROOFS (WITH ANGLES GREATER THAN 10°) SHALL BE OBTAINED USING THE PROVISIONS OF ASCE-7-16.
9. PARAPETS SHALL BE DESIGNED FOR COMPONENTS & CLADDING LOADS PER ASCE 7-16, SECTION 30.6.1.

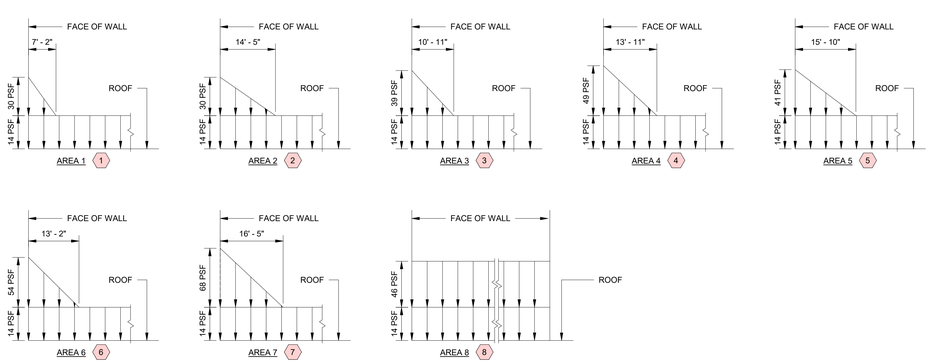

1 SNOW DRIFT LOADING DIAGRAMS

1/16" = 1'-0"

NOTES:

1. REFER TO BUILDING SEGMENT ROOF FRAMING PLANS FOR SNOW DRIFT LOADING TYPE LOCATIONS.
2. GROUND SNOW LOAD & FLAT SNOW LOAD ARE INDICATED IN GENERAL NOTE 2 ON SHEET S0.01.
3. SNOW DRIFT LOAD IS IN ADDITION TO THE FLAT ROOF SNOW LOAD INDICATED IN GENERAL NOTE 2 ON SHEET S0.01, AS SHOWN IN THE SNOW DRIFT LOADING DIAGRAMS ABOVE.
4. ROOF FRAMING MEMBERS DESIGNED BY SUPPLIER SHALL BE DESIGNED FOR THE WORST CASE LOAD EFFECTS RESULTANT FROMT GROUND SNOW, UNBALANCED SNOW, SNOW DRIFT, & RAIN-SNOW LOADS TAKEN IN COMBINATION AS REQ'D BY ASCE 7.
5. DRIFT LOADS ARE TO BE APPLIED AGAINST ROOF PROJECTIONS (SCREENS, RTU's, STAIR TOWERS, OFFSET ROOFS, ETC.) GREATER THAN 15'-0" IN LENGTH.
6. IN COMBINATION WITH THE ABOVE DIAGRAMS & ASSOCIATED REFERENCES ON THE ROOF FRAMING PLANS, PRECISE DRIFT LOAD INTENSITIES & WIDTHS SHALL BE CALCULATED BY THE ROOF TRUSS DESIGNER FOR CONSIDERATION IN INDIVIDUAL TRUSS DESIGN.
7. DRIFT HEIGHT NEED NOT BE TAKEN AS GREATER THAN THE HEIGHT OF THE ADJACENT PARAPET ELEVATION. DRIFT INTENSITY & WIDTH MAY BE REDUCED PROPORTIONALLY.

TABLE 2304.10.1
FASTENING SCHEDULE

DESCRIPTION OF BUILDING ELEMENTS	NUMBER AND TYPE OF FASTENER	SPACING AND LOCATION
Roof		
1. Blocking between ceiling joists, rafters or trusses to top plate or other framing below	3-8d common (2½" × 0.131"); or 3-10d box (3" × 0.128"); or 3-3" × 0.131" nails; or 3-3" 14 gage staples, 7/16" crown	Each end, toenail
Blocking between rafters or truss not at the wall top plate, to rafter or truss	2-8d common (2½" × 0.131") 2-3" × 0.131" nails 2-3" 14 gage staples	Each end, toenail
	2-16 d common (3½" × 0.162") 3-3" × 0.131" nails 3-3" 14 gage staples	End nail
Flat blocking to truss and web filler	16d common (3½" × 0.162") @ 6" o.c. 3" × 0.131" nails @ 6" o.c. 3" × 14 gage staples @ 6" o.c	Face nail
2. Ceiling joists to top plate	3-8d common (2½" × 0.131"); or 3-10d box (3" × 0.128"); or 3-3" × 0.131" nails; or 3-3" 14 gage staples, 7/16" crown	Each joist, toenail
3. Ceiling joist not attached to parallel rafter, laps over partitions (no thrust) (see Section 2308.7.3.1, Table 2308.7.3.1)	3-16d common (3½" × 0.162"); or 4-10d box (3" × 0.128"); or 4-3" × 0.131" nails; or 4-3" 14 gage staples, 7/16" crown	Face nail
4. Ceiling joist attached to parallel rafter (heel joint) (see Section 2308.7.3.1, Table 2308.7.3.1)	Per Table 2308.7.3.1	Face nail
5. Collar tie to rafter	3-10d common (3" × 0.148"); or 4-10d box (3" × 0.128"); or 4-3" × 0.131" nails; or 4-3" 14 gage staples, 7/16" crown	Face nail
6. Rafter or roof truss to top plate (See Section 2308.7.5, Table 2308.7.5)	3-10 common (3" × 0.148"); or 3-16d box (3½" × 0.135"); or 4-10d box (3" × 0.128"); or 4-3" × 0.131 nails; or 4-3" 14 gage staples, 7/16" crown	Toenail[c]
7. Roof rafters to ridge valley or hip rafters; or roof rafter to 2-inch ridge beam	2-16d common (3½" × 0.162"); or 3-10d box (3" × 0.128"); or 3-3" × 0.131" nails; or 3-3" 14 gage staples, 7/16" crown; or	End nail
	3-10d common (3" × 0.148"); or 4-16d box (3½" × 0.135"); or 4-10d box (3" × 0.128"); or 4-3" × 0.131" nails; or 4-3" 14 gage staples, 7/16" crown	Toenail
Wall		
8. Stud to stud (not at braced wall panels)	16d common (3½" × 0.162");	24" o.c. face nail
	10d box (3" × 0.128"); or 3" × 0.131" nails; or 3-3" 14 gage staples, 7/16" crown	16" o.c. face nail
9. Stud to stud and abutting studs at intersecting wall corners (at braced wall panels)	16d common (3½" × 0.162"); or	16" o.c. face nail
	16d box (3½" × 0.135"); or	12" o.c. face nail
	3" × 0.131" nails; or 3-3" 14 gage staples, 7/16" crown	12" o.c. face nail
10. Built-up header (2" to 2" header)	16d common (3½" × 0.162"); or	16" o.c. each edge, face nail
	16d box (3½" × 0.135")	12" o.c. each edge, face nail
11. Continuous header to stud	4-8d common (2½" × 0.131"); or 4-10d box (3" × 0.128")	Toenail
12. Top plate to top plate	16d common (3½" × 0.162"); or	16" o.c. face nail
	10d box (3" × 0.128"); or 3" × 0.131" nails; or 3" 14 gage staples, 7/16" crown	12" o.c. face nail
13. Top plate to top plate, at end joints	8-16d common (3½" × 0.162"); or 12-10d box (3" × 0.128"); or 12-3" × 0.131" nails; or 12-3" 14 gage staples, 7/16" crown	Each side of end joint, face nail (minimum 24" lap splice length each side of end joint)
14. Bottom plate to joist, rim joist, band joist or blocking (not at braced wall panels)	16d common (3½" × 0.162"); or	16" o.c. face nail
	16d box (3½" × 0.135"); or 3" × 0.131" nails; or 3" 14 gage staples, 7/16" crown	12" o.c. face nail
15. Bottom plate to joist, rim joist, band joist or blocking at braced wall panels	2-16d common (3½" × 0.162"); or 3-16d box (3½" × 0.135"); or 4-3" × 0.131" nails; or 4-3" 14 gage staples, 7/16" crown	16" o.c. face nail
16. Stud to top or bottom plate	4-8d common (2½" × 0.131"); or 4-10d box (3" × 0.128"); or 4-3" × 0.131" nails; or 4-3" 14 gage staples, 7/16" crown; or	Toenail
	2-16d common (3½" × 0.162"); or 3-10d box (3" × 0.128"); or 3-3" × 0.131" nails; or 3-3" 14 gage staples, 7/16" crown	End nail
17. Top plates, laps at corners and intersections	2-16d common (3½" × 0.162"); or 3-10d box (3" × 0.128"); or 3-3" × 0.131" nails; or 3-3" 14 gage staples, 7/16" crown	Face nail
18. 1" brace to each stud and plate	2-8d common (2½" × 0.131"); or 2-10d box (3" × 0.128"); or 2-3" × 0.131" nails; or 2-3" 14 gage staples, 7/16" crown	Face nail
19. 1" × 6" sheathing to each bearing	2-8d common (2½" × 0.131"); or 2-10d box (3" × 0.128")	Face nail
20. 1" × 8" and wider sheathing to each bearing	3-8d common (2½" × 0.131"); or 3-10d box (3" × 0.128")	Face nail
Floor		
21. Joist to sill, top plate, or girder	3-8d common (2½" × 0.131"); or floor 3-10d box (3" × 0.128"); or 3-3" × 0.131" nails; or 3-3" 14 gage staples, 7/16" crown	Toenail
22. Rim joist, band joist, or blocking to top plate, sill or other framing below	8d common (2½" × 0.131"); or 10d box (3" × 0.128"); or 3" × 0.131" nails; or 3" 14 gage staples, 7/16" crown	6" o.c., toenail
23. 1" × 6" subfloor or less to each joist	2-8d common (2½" × 0.131"); or 2-10d box (3" × 0.128")	Face nail
24. 2" subfloor to joist or girder	2-16d common (3½" × 0.162")	Face nail
25. 2" planks (plank & beam – floor & roof)	2-16d common (3½" × 0.162")	Each bearing, face nail
26. Built-up girders and beams, 2" lumber layers	20d common (4" × 0.192")	32" o.c., face nail at top and bottom staggered on opposite sides
	10d box (3" × 0.128"); or 3" × 0.131" nails; or 3" 14 gage staples, 7/16" crown	24" o.c. face nail at top and bottom staggered on opposite sides
	And: 2-20d common (4" × 0.192"); or 3-10d box (3" × 0.128"); or 3-3" × 0.131" nails; or 3-3" 14 gage staples, 7/16" crown	Ends and at each splice, face nail
27. Ledger strip supporting joists or rafters	3-16d common (3½" × 0.162"); or 4-10d box (3" × 0.128"); or 4-3" × 0.131" nails; or 4-3" 14 gage staples, 7/16" crown	Each joist or rafter, face nail
28. Joist to band joist or rim joist	3-16d common (3½" × 0.162"); or 4-10d box (3" × 0.128"); or 4-3" × 0.131" nails; or 4-3" 14 gage staples, 7/16" crown	End nail
29. Bridging or blocking to joist, rafter or truss	2-8d common (2½" × 0.131"); or 2-10d box (3" × 0.128"); or 2-3" × 0.131" nails; or 2-3" 14 gage staples, 7/16" crown	Each end, toenail

DESCRIPTION OF BUILDING ELEMENTS	NUMBER AND TYPE OF FASTENER	SPACING AND LOCATION	
Wood structural panels (WSP), subfloor, roof and interior wall sheathing to framing and particleboard wall sheathing to framing[a]			
		Edges (inches)	Intermediate supports (inches)
30. 3/8" – 1/2"	6d common or deformed (2" × 0.113") (subfloor and wall)	6	12
	8d common or deformed (2½" × 0.131") (roof) or RSRS-01 (2⅜" × 0.113") nail (roof)[d]	6	12
	2½" × 0.113" nail (subfloor and wall)	6	12
	1¾" 16 gage staple, 7/16" crown (subfloor and wall)	4	8
	2½" × 0.113" nail (roof)	4	8
	1¾" 16 gage staple, 7/16" crown (roof)	3	6
31. 19/32" – 3/4"	8d common or deformed (2½" × 0.131"); or 6d deformed (2" × 0.113") (subfloor and wall)	6	12
	8d common or deformed (2½" × 0.131") (roof) or RSRS-01 (2⅜" × 0.113") nail (roof)[d]	6	12
	2½" × 0.113" nail; or 2" 16 gage staple, 7/16" crown	4	8
32. 7/8" – 1¼"	10d common (3" × 0.148"); or 8d deformed (2½" × 0.131")	6	12
Other exterior wall sheathing			
33. 1/2" fiberboard sheathing[b]	1½" galvanized roofing nail (7/16" head diameter); or 1½" 16 gage staple with 7/16" or 1" crown	3	6
34. 25/32" fiberboard sheathing[b]	1¾" galvanized roofing nail (1/4" diameter head); or 1½" 16 gage staple with 7/16" or 1" crown	3	6
Wood structural panels, combination subfloor underlayment to framing			
35. 3/4" and less	8d common (2½" × 0.131"); or 8d deformed (2" × 0.113")	6	12
36. 7/8" – 1"	8d common (2½" × 0.131"); or 8d deformed (2½" × 0.131")	6	12
37. 1 1/8" – 1 1/4"	10d common (3" × 0.148"); or 8d deformed (2½" × 0.131")	6	12
Panel siding to framing			
38. 1/2" or less	6d corrosion-resistant siding (1¾" × 0.106"); or 6d corrosion-resistant casing (2" × 0.099")	6	12
39. 5/8"	8d corrosion-resistant siding (2½" × 0.128"); or 8d corrosion-resistant casing (2½" × 0.113")	6	12
Interior paneling			
40. 1/4"	4d casing (1½" × 0.080"); or 4d finish (1½" × 0.072")	6	12
41. 3/8"	6d casing (2" × 0.099"); or 6d finish (Panel supports at 24 inches)	6	12

For SI: 1 inch = 25.4 mm.

a. Nails spaced at 6 inches at intermediate supports where spans are 48 inches or more. For nailing of wood structural panel and particleboard diaphragms and shear walls, refer to Section 2305. Nails for wall sheathing are permitted to be common, box or casing.
b. Spacing shall be 6 inches on center on the edges and 12 inches on center at intermediate supports for nonstructural applications. Panel supports at 16 inches (20 inches if strength axis in the long direction of the panel, unless otherwise marked).
c. Where a rafter is fastened to an adjacent parallel ceiling joist in accordance with this schedule and the ceiling joist is fastened to the top plate in accordance with this schedule, the number of toenails in the rafter shall be permitted to be reduced by one nail.
d. RSRS-01 is a Roof Sheathing Ring Shank nail meeting the specifications in ASTM F1667.

NOTES:

1. ALL NAILS SHALL BE AS INDICATED U.N.O. OR SPECIFIED ON STRUCTURAL DRAWINGS OR ALTERNATE PROVIDED BY ENGINEER IN WRITING.
2. NAILING DESIGNATION:

   (2) 16d NAILS
   - (2) — DIAMETER & LENGTH PER NAIL TYPE DESIGNATION (BELOW)
   - — QUANTITY

3. ALL NAILS NOTED AS 6d, 8d, 10d, 16d ETC. SHALL BE COMMON NAILS, INFO AS FOLLOWS:

NAME:	SHANK Ø:	LENGTH:
6d	0.113"	2"
8d	0.131"	2 1/2"
10d	0.148"	3"
16d	0.162"	3 1/2"

4. AS NOTED ON THE PLANS & DETAILS, EQUIVALENT NAILING IS PROVIDED FOR USE OF 0.131" NAILS IN LIEU OF COMMON NAILS. UTILIZE RING-SHANK NAILS @ EXTERIOR APPLICATIONS & WHERE ELSE REQUIRED BY INTERNATIONAL BUILDING CODE.
5. CONDITIONS NOT SPECIFIED SHALL BE IN ACCORDANCE WITH CURRENT INTERNATIONAL BUILDING CODE.
6. WHERE SCHEDULES, SCHEDULE NOTES, NOTES, OR DETAILS CALL OUT THE USE OF MIN. 2 1/2"x0.131" NAILS, IT IS TYPICALLY ACCEPTABLE TO SUBSTITUTE W/ 3"x0.131" NAILS.

RELEASED FOR CONSTRUCTION
As Noted on Plans Review
Development Services Department
Lee's Summit, Missouri
Date: 12/12/2023

ARCHITECTURE
LANDSCAPE ARCHITECTURE
ENERGY SERVICES
NSPJ ARCHITECTS, Inc.
P. 913.831.1333
F. 913.831.1233
NSPJARCH.COM
3515 W. 75TH ST., SUITE 201
PRAIRIE VILLAGE, KS 66208
STATE OF MISSOURI
JOHN A. SCHLAGLE
NUMBER PE-2005000226
PROFESSIONAL ENGINEER
06.12.23
KRUDWIG STRUCTURAL ENGINEERS
11200 Corporate Ave., Suite 110 Lenexa, Kansas 66219

A NEW RESIDENTIAL COMMUNITY AT::

TRILOGY

NW WARD RD. | LEE'S SUMMIT, MO

DRAWING RELEASE LOG
- 03.15.2023 - PERMIT SUBMITTAL

REVISIONS

3	23 0511	ADDENDUM 2
5	23 0612	ASI 1

JOB NO. PN1129 DATE 03/15/23
DRAWN BY KSE
6.12.2023
ASI 1
SHEET NAME
WIND & SNOW LOAD INFO, NAILING SCHEDULE
SHEET NO.
S0.02

6/12/2023 4:34:12 PM

ARCH E1.30" x 42"

FLOOR & ROOF FRAMING NOTES SCHEDULE

MARK	DESCRIPTION
A	18" DP. PRE-ENGINEERED FLOOR TRUSSES @ 24" O.C. (16" O.C. @ SPANS OVER 20'-0" and 16" O.C. W/ DOUBLE TOP & BOT. CHORD AT SPANS OVER 24'-0" OR AS REQUIRED BY TRUSS DESIGN CRITERIA). DESIGN FOR CONCENTRATED LOADS @ OFFSET WALLS ABOVE (RE. S/S3.11). FINAL FLOOR TRUSS SPACINGS NOTED ABOVE SHALL BE DETERMINED / CONFIRMED BY PRE-ENGINEERED TRUSS MANUFACTURER.
A1	UPSET 1 3/4" x 18" LVL SISTERED TO 18" DP. PRE-ENGINEERED FLOOR TRUSS. CUT OPENINGS IN SIDE OF LVL AS REQ'D FOR MEP PENETRATIONS; MAINTAIN A MINIMUM DEPTH OF 3 1/2" ABOVE & BELOW OPENINGS DESIGN SISTERED FLOOR TRUSS FOR REACTIONS FROM PERPENDICULAR CORRIDOR TRUSSES @ ATTACH TO LVL PER DETAIL 9/S3.11. PROVIDE BEARING STUDS EA. END AS FOLLOWS: LEVEL 3 WALLS: (2) 2x4 LEVEL 2 WALLS: (3) 2x4 LEVEL 1 WALLS: (4) 2x4 BASEMENT WALLS: (4) 2x4
A2	18" DP. PRE-ENGINEERED FLOOR TRUSSES ALIGNED W/ SHEARWALL W/ TENSION TIES PER 1 OR 1A/S3.11. DESIGN TRUSS FOR COMPRESSION FORCE INDICATED
B1	PRE-ENGINEERED ROOF TRUSSES @ 24" O.C. (REFER TO ARCH. DWG's FOR SCHEMATIC TRUSS PROFILES). PROVIDE TIE HOLDOWNS EA. END PER DETAIL 1/S3.21 (U.N.O.) OR TRUSS TO TRUSS CONNECTION PER TRUSS SUPPLIER
B2	2x12's @ 16" O.C. W/ ROOF DECK PER SCHEDULE. SLOPE TO INTERNAL ROOF DRAIN W/ TAPERED RIGID INSULATION PER ARCH. COORDINATE JOIST SPACING W/ DRAIN LOCATION
B3	PRE-ENGINEERED ROOF TRUSSES @ 24" O.C. ROTATED PERPENDICULAR TO EXT. WALL (REFER TO ARCH. DWG's FOR SCHEMATIC TRUSS PROFILES). PROVIDE TIE HOLDOWNS EA. END PER DETAIL 1/S3.21 (U.N.O.) OR TRUSS TO TRUSS CONNECTION PER TRUSS SUPPLIER
B4	PRE-ENGINEERED ROOF TRUSSES @ 24" O.C. (RE: ARCH. FOR SLOPE) OVER CORRIDOR. PROVIDE HEADER TRUSS EA. SIDE OF ROOF DRAINS W/ TRUSS TO TRUSS CONNECTION BY TRUSS SUPPLIER
B5	2x10 ROOF JOISTS @ 16" O.C. OVER ELEVATOR SHAFT W/ SIMPSON LUS210 TO 2x10 LEDGER EA. END. PROVIDE CEILING FRAMING & RATED CEILING ASSEMBLY PER ARCH. DWG's. RE: 8/S3.20
B6	2x10 FLOOR JOISTS @ 16" O.C. @ STAIR LANDING W/ SIMPSON LUS210 HANGERS @ EA. END TO 2x10 PERIMETER LEDGER & STAIR LANDING BEAM.
C1	W8x24 ELEVATOR HOIST BEAM. RE: 6/S3.20 (@ BEARING EA. END) & 8/S3.20.
D1	2x8 TREATED SOUTHERN YELLOW PINE NO. 2 GRADE BALCONY JOISTS (TOP OF JOIST = TOP OF TRUSS ELEVATION - 6 3/4") @ 16" O.C. W/ SIMPSON LUS28 JOIST HANGER TO SUPPORT(S). PROVIDE RIPPED & TAPERED 2x ATOP EACH JOIST TO SLOPE BALCONY DECK TO DRAIN (RE: ARCHITECTURAL DRAWINGS FOR EXACT DIMENSIONS)
D2	2x12 TREATED SOUTHERN YELLOW PINE NO. 2 GRADE BALCONY JOISTS (TOP OF JOIST = TOP OF TRUSS ELEVATION - 6 3/4") @ 16" O.C. (PROVIDE DOUBLE JOIST ALIGNED W/ INNER EDGE OF PILASTER ABOVE WHERE OCCURS W/ SIMPSON LUS210-2 (WHERE UPSET BEAM CONDITION DOES NOT OCCUR)) W/ SIMPSON LUS210 JOIST HANGER TO SUPPORT(S). PROVIDE RIPPED & TAPERED 2x ATOP EACH JOIST TO SLOPE BALCONY DECK TO DRAIN (RE: ARCHITECTURAL DRAWINGS FOR EXACT DIMENSIONS)

11

STRUCTURAL DECK & SLAB SCHEDULE

MARK	DESCRIPTION
3/4" FD	3/4" GYPCRETE ATOP 23/32" T&G APA RATED SHEATHING. SHEATHING SHALL BE GLUED & NAILED W/ 8d RING SHANK NAILS OR #10 SCREWS @ 6" O.C. @ EDGES & 12" O.C. @ FIELD (OR 2 1/2"x0.131" @ 5/11)
3" TS	3" NORMAL-WEIGHT CONCRETE TOPPING SLAB (RE: ARCH.) REINFORCED W/ 6x6-W2.1xW2.1 WWF. ATOP DRAINAGE MAT (PER ARCH.). ATOP WATERPROOFING MEMBRANE (PER ARCH.). ATOP 15/32" EXTERIOR GRADE PLYWOOD SHEATHING (SLOPE PER ARCH.). PROVIDE 1" TOOLED CONTROL JOINT (TRANSVERSE DIRECTION) @ MIDSPAN OF SINGLE BAY BALCONIES OR THIRD POINTS OF TWO BAY BALCONIES (EA. WAY @ LARGER DECKS), 8'-0" MAX. SPACING. FILL JOINT WITH SEALANT
4" PT SOG	4" POST TENSION CONCRETE SLAB (AIR ENTRAINED @ ANCILLARY BUILDINGS), ATOP 15 MIL VAPOR BARRIER, ATOP 4" GRANULAR LEVELING COURSE, ATOP 8" SUITABLE LVC SUBGRADE MATERIAL PER GEOTECH REPORT
8" PT SOG APRON	8" POST TENSION CONCRETE APRON SLAB (AIR ENTRAINED), ATOP 4" GRANULAR LEVELING COURSE, ATOP 8" SUITABLE LVC SUBGRADE MATERIAL PER GEOTECH REPORT
4" EXT SOG	4" CONCRETE SLAB (AIR ENTRAINED), ATOP 4" GRANULAR LEVELING COURSE, ATOP SUITABLE SUBGRADE MATERIAL PER GEOTECH REPORT. REINFORCE SLAB W/ #4 @ 16" O.C. EA. WAY MID-DEPTH. T/SLAB ELEVATION VARIES W/ SLOPE. RE: ARCHITECTURAL/CIVIL DRAWINGS
5/8" RD	19/32" APA RATED SHEATHING ATTACHED WITH 8d NAILS OR #10 SCREWS (SCREWS REQ'D AT TPO/LOW SLOPED ROOFS) @ 6" O.C. @ EDGES & 12" O.C. @ FIELD (OR 2 1/2"x.131" @ 5/11 (WHERE SCREWS NOT REQ'D))

NOTES:

1. FD = FLOOR DECK TYPE
2. TS = TOPPING SLAB TYPE
3. SOG = SLAB-ON-GRADE TYPE
4. RD = ROOF DECK TYPE
5. PT = POST TENSION

FLOOR & ROOF FRAMING JACK & KING STUDS FOR HEADERS SCHEDULE - FOR 2x6 WALLS

WIDTH / CONDITION	# OF (J) JACK STUDS & # OF (K) KING STUDS					NOTES
	BASEMENT WALLS	1ST FLR. WALLS	2ND FLR. WALLS	3RD FLR. WALLS	4TH FLR. WALLS	
0'-0" TO 3'-6"	1 (J) / 2 (K)	1 (J) / 1 (K)	1 (J) / 1 (K)	1 (J) / 1 (K)	1 (J) / 1 (K)	USE JACK STUDS PER TABLE U.N.O. PER PLAN
3'-7" TO 4'-6"	1 (J) / 3 (K)	1 (J) / 2 (K)	1 (J) / 2 (K)	1 (J) / 1 (K)	1 (J) / 1 (K)	USE JACK STUDS PER TABLE U.N.O. PER PLAN
4'-7" TO 5'-6"	1 (J) / 3 (K)	1 (J) / 2 (K)	1 (J) / 2 (K)	1 (J) / 2 (K)	1 (J) / 2 (K)	USE JACK STUDS PER TABLE U.N.O. PER PLAN
5'-7" TO 6'-6"	2 (J) / 3 (K)	2 (J) / 2 (K)	2 (J) / 2 (K)	2 (J) / 2 (K)	2 (J) / 2 (K)	USE JACK STUDS PER TABLE U.N.O. PER PLAN
6'-7" TO 7'-0", 7'-6" **	N/A	2 (J) / 3 (K)	2 (J) / 3 (K)	2 (J) / 3 (K)	2 (J) / 3 (K)	USE JACK STUDS PER TABLE U.N.O. PER PLAN
7'-0" TO 11'-0"	N/A	3 1/2" x 5 1/2" 28F-E1 SP/SP (U) GLULAM (J) / 4 (K)	3 1/2" x 5 1/2" 28F-E1 SP/SP (U) GLULAM (J) / 4 (K)	N/A	N/A	USE JACK STUDS PER TABLE U.N.O. PER PLAN
GARAGE DOOR OPENINGS	2 (J) / 3 (K)	2 (J) / 3 (K)	N/A	N/A	N/A	USE JACK STUDS PER TABLE U.N.O. PER PLAN
CANTILEVERED BALCONY MEMBERS	5 1/2" x 5 1/2" 28F-E1 SP/SP (U) GLULAM (J)	5 1/2" x 5 1/2" 28F-E1 SP/SP (U) GLULAM (J)	3 1/2" x 5 1/2" 28F-E1 SP/SP (U) GLULAM (J)	(3) 2x6 (J)	(3) 2x6 (J)	USE STUD PACKS STUDS PER TABLE U.N.O. PER PLAN

NOTES:

1. EXTERIOR HEADERS @ EA. FLOOR PERMITTED TO USE (2) 2x6 JACK STUDS U.N.O. ON TABLE ABOVE OR PER PLANS.
2. RE: FLOOR FRAMING PLANS FOR ADDITIONAL SPECIFIC COL. &/OR STUD PACK CALLOUTS FOR HEADER BRG. POINTS NOT CALLED OUT HERE.
3. ATTACH JAMB & KING STUDS TOGETHER PER DETAILS 4 & 5/S0.04.
4. REFER TO "HEADER & ROOF FRAMING HEADERS SCHEDULE" NOTES ON SHEET S0.03a FOR ADDT'L INFO NOT NOTED HERE.
5. ** DENOTES THAT OPENING "WIDTH/CONDITION" INCLUDES TRIPLE WINDOW OPENINGS EXCEEDING 7'-0" IN WIDTH (7'-6"W PER SCHED., TYP.).

FLOOR & ROOF FRAMING JACK & KING STUDS FOR HEADERS SCHEDULE - FOR 2x4 WALLS

WIDTH / CONDITION	# OF (J) JACK STUDS & # OF (K) KING STUDS					NOTES
	BASEMENT WALLS	1ST FLR. WALLS	2ND FLR. WALLS	3RD FLR. WALLS	4TH FLR. WALLS	
0'-0" TO 3'-6"	2 (J) / 2 (K)	2 (J) / 1 (K)	2 (J) / 1 (K)	2 (J) / 1 (K)	2 (J) / 1 (K)	USE JACK STUDS PER TABLE U.N.O. PER PLAN
3'-7" TO 4'-6"	3 (J) / 3 (K)	3 (J) / 2 (K)	3 (J) / 2 (K)	3 (J) / 1 (K)	2 (J) / 1 (K)	USE JACK STUDS PER TABLE U.N.O. PER PLAN
4'-7" TO 5'-6"	3 (J) / 3 (K)	3 (J) / 2 (K)	3 (J) / 2 (K)	3 (J) / 2 (K)	2 (J) / 2 (K)	USE JACK STUDS PER TABLE U.N.O. PER PLAN
5'-7" TO 6'-6"	3 (J) / 3 (K)	3 (J) / 2 (K)	3 (J) / 2 (K)	3 (J) / 2 (K)	2 (J) / 2 (K)	USE JACK STUDS PER TABLE U.N.O. PER PLAN
6'-7" TO 7'-0"	5 (J) / 3 (K)	4 (J) / 3 (K)	4 (J) / 3 (K)	4 (J) / 3 (K)	2 (J) / 3 (K)	USE JACK STUDS PER TABLE U.N.O. PER PLAN
7'-0" TO 11'-0"	3 1/2" x 5 1/2" 28F-E1 SP/SP (U) GLULAM (J) / 4 (K)	3 1/2" x 5 1/2" 28F-E1 SP/SP (U) GLULAM (J) / 4 (K)	3 1/2" x 5 1/2" 28F-E1 SP/SP (U) GLULAM (J) / 4 (K)	N/A	N/A	USE JACK STUDS PER TABLE U.N.O. PER PLAN
GARAGE DOOR OPENINGS	N/A	N/A	N/A	N/A	N/A	USE JACK STUDS PER TABLE U.N.O. PER PLAN

NOTES:

1. RE: FLOOR FRAMING PLANS FOR ADDITIONAL SPECIFIC COL. &/OR STUD PACK CALLOUTS FOR HEADER BRG. POINTS NOT CALLED OUT HERE.
2. ATTACH JAMB & KING STUDS TOGETHER PER DETAILS 4 & 5/S0.04.
3. REFER TO "HEADER & ROOF FRAMING HEADERS SCHEDULE" NOTES ON SHEET S0.03a FOR ADDT'L INFO NOT NOTED HERE.

XX-#.# — TYP. FTG. CALLOUT TAG

FOOTING SCHEDULE

TYPE:	WIDTH:	LENGTH:	DEPTH:	REINFORCING:
SF-2.5	2'-6"	CONT.	14"	REINFORCING PER DETAIL 2A/S3.03
SF-3.0	3'-0"	CONT.	14"	REINFORCING PER DETAIL 2B/S3.03
SF-3.0B	3'-0"	CONT.	12"	REINFORCING PER DETAIL 5/S3.04 (OCCURS @ TRASH ENCLOSURE)
SF-4.0	4'-0"	CONT.	12"	REINFORCING PER DETAIL 1/S3.03 (OCCURS @ 4/5 SPLIT FOUNDATION WALL ONLY)
SF-5.5	5'-6"	CONT.	14"	REINFORCING PER DETAIL 2C/S3.03
SF-7.0	7'-0"	CONT.	16"	REINFORCING PER DETAIL 2D/S3.03
TS-1.5	1'-6" (WIDTH @ BASE)	CONT.	8"	THICKENED SLAB W/ (3) #4 CONT. BOT.
TS-2.0	2'-0" (WIDTH @ BASE)	CONT.	8"	THICKENED SLAB W/ (3) #4 CONT. BOT.
TS-2.5	2'-6" (WIDTH @ BASE)	CONT.	8"	THICKENED SLAB W/ (3) #4 CONT. BOT.
TS-3.0	3'-0" (WIDTH @ BASE)	CONT.	8"	THICKENED SLAB W/ (3) #4 CONT. BOT.
TS-3.0B	3'-0" (WIDTH @ BASE, LOW)	CONT.	12"	THICKENED SLAB W/ (4) #4 CONT. BOT. (OCCURS @ SEG. B / CLUB S.O.G. STEP ONLY)
TS-3.5	3'-6" (WIDTH @ BASE)	CONT.	8"	THICKENED SLAB W/ (3) #4 CONT. BOT.
GB-1.0	1'-0"	CONT.	2'-8"	(2) #4 CONT. TOP & BOT. W/ DOWELS PER 1A/S3.02
GB-1.0B	1'-0"	CONT.	3'-8"	(2) #4 CONT. TOP & BOT. W/ DOWELS PER 1A/S3.02
GB-1.0C	1'-0"	CONT.	2'-8"	#4 @ 12" O.C. HORIZ. W/ #4 DOWELS @ 16" O.C. (2'-0" Lg. HK. INTO SLAB)
GB-1.0D	1'-0"	CONT.	3'-8"	#4 @ 12" O.C. HORIZ. W/ #4 DOWELS @ 16" O.C. (2'-0" Lg. HK. INTO SLAB)
GB-1.5	1'-6"	CONT.	2'-8"	(3) #4 CONT. TOP & BOT. W/ DOWELS PER 1A/S3.02
GB-1.6	1'-6"	CONT.	3'-8"	(3) #4 CONT. TOP & BOT. W/ DOWELS PER 1A/S3.02
GB-2.0	2'-0"	CONT.	2'-8"	(3) #4 CONT. TOP & BOT. W/ DOWELS PER 1A/S3.02
GB-2.0B	2'-0"	CONT.	3'-8"	(3) #4 CONT. TOP & BOT. W/ DOWELS PER 1A/S3.02
GB-2.5	2'-6"	CONT.	2'-8"	#3 STIRRUPS @ 24" O.C. W/ (3) #5 CONT. TOP & BOT.
GB-3.0	3'-0"	CONT.	2'-8"	#3 STIRRUPS @ 24" O.C. W/ (4) #5 CONT. TOP & BOT.
F-2.5	2'-6"	2'-6"	1'-0" **	(4) #4 @ 8" O.C. EA. WAY BOT.
F-3.0	3'-0"	3'-0"	1'-0" **	(4) #4 @ 8" O.C. EA. WAY BOT.
F-3.5	3'-6"	3'-6"	1'-0" **	(5) #4 @ 8" O.C. EA. WAY BOT.
F-4.0	4'-0"	4'-0"	1'-0" **	(6) #4 @ 8" O.C. EA. WAY BOT.
F-4.5	4'-6"	4'-6"	1'-0" **	(7) #4 @ 8" O.C. EA. WAY BOT.
F-4.6C	4'-6"	6'-0"	1'-0"	(3) #4 TOP & (6) #4 BOT. LEFT / RIGHT; (3) #4 TOP & (6) #4 BOT. MIDDLE (RE: NOTE 6.)
F-4.7C	4'-9"	6'-0"	1'-0"	(3) #4 TOP & (6) #4 BOT. LEFT / RIGHT; (3) #4 TOP & (6) #4 BOT. MIDDLE (RE: NOTE 6.)
F-5.0	5'-0"	5'-0"	1'-0" **	(7) #4 @ 8" O.C. EA. WAY BOT.
F-5.5	5'-6"	5'-6"	1'-0" **	(8) #4 @ 8" O.C. EA. WAY BOT.
F-6.0	6'-0"	6'-0"	1'-0" **	(9) #4 @ 8" O.C. EA. WAY BOT.
F-6.5	6'-6"	6'-6"	1'-4" **	(10) #5 @ 8" O.C. EA. WAY BOT.
F-7.0	7'-0"	7'-0"	1'-4" **	(10) #5 @ 8" O.C. EA. WAY BOT.
F-7.5	7'-6"	7'-6"	1'-4" **	(11) #5 @ 8" O.C. EA. WAY BOT.
F-8.0	8'-0"	8'-0"	1'-6" **	(12) #5 @ 8" O.C. EA. WAY BOT.
F-8.5	8'-6"	8'-6"	1'-6" **	(13) #5 @ 8" O.C. EA. WAY BOT.
F-2.5E	2'-6"	2'-6"	2'-8"	(3) #4 @ 8" O.C. EA. WAY BOT.
F-3.0E	3'-0"	3'-0"	2'-8"	(4) #4 @ 8" O.C. EA. WAY BOT.
F-3.5E	3'-6"	3'-6"	2'-8"	(5) #4 @ 8" O.C. EA. WAY BOT.
F-4.0E	4'-0"	4'-0"	2'-8"	(6) #4 @ 8" O.C. EA. WAY BOT.
F-4.5E	4'-6"	4'-6"	2'-8"	(7) #4 @ 8" O.C. EA. WAY BOT.
F-5.0E	5'-0"	5'-0"	2'-8"	(7) #4 @ 8" O.C. EA. WAY BOT.
F-5.5E	5'-6"	5'-6"	2'-8"	(8) #4 @ 8" O.C. EA. WAY BOT.
F-6.5E	6'-6"	6'-6"	2'-8"	(10) #5 @ 8" O.C. EA. WAY BOT.
F-7.0E	7'-0"	7'-0"	2'-8"	(10) #5 @ 8" O.C. EA. WAY BOT.
F-8.5E	8'-6"	8'-6"	2'-8"	(13) #5 @ 8" O.C. EA. WAY BOT.

NOTES:

1. EXTERIOR FOOTINGS OR FOOTING @ GRADE BEAM SHALL MATCH GRADE BEAM DEPTH & BE PLACED W/ GRADE BEAM. PROVIDE SPECIFIED REBAR TOP & BOT. W/ (4) STANDEES TO SUPPORT MATS.
2. CENTER FOOTINGS ON COLUMNS &/OR WALL CENTER LINES PER PLAN U.N.O.
3. REFER TO SECTION 6/S3.01 @ INTERIOR FOOTINGS.
4. ABBREVIATIONS:
   SF = CONTINUOUS STRIP FOOTING.
   TS = CONTINUOUS THICKENED SLAB.
   GB = CONTINUOUS GRADE BEAM.
   F = SPREAD FOOTING (OR ISOLATED FOOTING).
5. FOOTING DEPTHS NOTED W/ " ** " ARE TO BE MIN. 1'-4" Dp. (OR LARGER DEPTH AS NOTED IN SCHED.) @ SEGMENT B / CLUB FOOTINGS (AS / WHERE OCCURS). COORDINATE FINAL FOOTING DEPTHS W/ REQ'D ANCHOR BOLT EMBEDMENTS & ADJUST FOOTING DEPTHS ACCORDINGLY.
6. FOOTINGS THAT CONTAIN A "C" (F-X.XC) INDICATE A "COMBINED" FOOTING TYPE (A FOOTING THAT CARRIES (2) POINT LOADS). PROVIDE 28 1/2" LAP SPLICE @ OVERLAP BTWN. MIDDLE REINF. (BTWN. POINT LOADS) & OUTER REINF. (LEFT & RIGHT OF POINT LOADS). PROVIDE 3" CLR. COVER TOP & BOT., TYP.

FLOOR & ROOF FRAMING HEADERS SCHEDULE

MARK	HEADER	NOTES
HR1	(2) 2 x 8	
HR2	(3) 2 x 8	
HR3	(2) 2 x 10	
HR4	(2) 2 x 12	
HR5	(3) 2 x 12	
HR6	1 1/4" x 18" LSL RIM W/ (2) 2 x 8	
HR7	1 1/4" x 18" LSL RIM W/ (2) 2 x 12	
HR8	1 1/4" x 18" LSL RIM W/ (2) 1 3/4" x 11 7/8" LVL	NOTCH LSL @ INTERSECTING HEADER (USE CONCEALED FLANGE HANGER). RE: 4A/S3.10
HR9	1 1/4" x 18" LSL RIM W/ (2) 1 3/4" x 18" LVL	
HR10	(2) 1 3/4" x 9 1/4" LVL	
HR11	(2) 1 3/4" x 11 7/8" LVL	NOTES 13., 14.
HR12	(2) 1 3/4" x 18" LVL	
HR13	GIRDER TRUSS	
HR14	1 1/4" x 18" LSL RIM W/ (3) 1 3/4" x 18" LVL	NOTE 9.
HR15	1 3/4" x 18" LVL W/ 18" FLR. GIRDER TRUSS	NOTE 15.

11

NOTES:

1. JAMB STUDS SHALL MATCH SIZE & GRADE OF WALL STUDS, U.N.O.
2. WHERE BEAM IS DESIGNATED AS UPSET (W/ "u"), ALL JAMB STUDS NOTED WILL EXTEND TO DOUBLE TOP PLATE.
3. ALL EXTERIOR FRAMING TO BE TREATED.
4. PROVIDE SQUASH BLOCKS @ TRUSSES & BLOCKING @ FRAMING WHERE JAMBS OR STUD PACKS ARE DISCONTINUOUS. QUANTITY TO MATCH JAMB OR STUD PACK ABOVE. RE: 7 & 8/S0.06.
5. PROVIDE 1/2" PLYWOOD SPACER PLATES @ INTERIOR HEADERS CONSTRUCTED W/ 2x FRAMING (RE: 5B/S0.04) WHERE REQ'D. PROVIDE PLYWOOD SPACERS @ ROOF TRUSS BEARING HEADERS FOR HOLDOWN INSTALLATION.
6. RE: DETAIL 5A OR 5B/S0.04 FOR MULTI-PLY MEMBER CONNECTION REQUIREMENTS.
7. ATTACH JAMB & KING STUDS TOGETHER PER DETAILS 4 & 5/S0.04.
8. PROVIDE (2) KING STUDS MIN. WHEN PL. HEIGHT > 9'. WHERE TRANSOM WINDOWS OCCUR, PROVIDE INTERMEDIATE GIRT PER SECTIONS BTWN. FULL HEIGHT JAMB STUDS.
9. WHERE SHEARWALL ATS ROD(S) TIE INTO BEAM, UTILIZE 28F-E2 SP/SP (B) GLULAM OF EQUIVALENT SIZE TO THE MULTIPLE LVL's SPECIFIED IN SCHEDULE.
10. REFER TO COL. & KING STUDS SCHEDULES FOR JACK & KING STUD REQUIREMENTS.
11. HEADERS TO BE TREATED WHERE OCCURS BELOW BALCONY FRAMING, TYP.
12. PROVIDE ADDITIONAL 2x(s) (TO MATCH REQUIRED HEADER DEPTH) AS REQ'D FOR FASTENING OF STEEL ANGLE BOLTED LINTELS @ WHERE MASONRY VENEER OCCURS @ ABOVE DOOR &/OR WINDOW OPENINGS (RE: SHEET S0.20 FOR LINTEL INFO).
13. WHERE "HR11" OCCURS @ EXT. MSRY. OPNG's, UTILIZE (3) 1 3/4" x 11 7/8" LVL's FOR FASTENING OF STEEL ANGLE BOLTED LINTELS.(RE: SHEET S0.20 FOR LINTEL INFO). 11
14. WHERE uHR11 OCCURS @ "T" INTERSECTION BEAMS @ WHERE ENTRANCES TO TUCK-UNDER GARAGES OCCUR, UTILIZE THE FOLLOWING HANGERS:
    a. @ 1ST FLR. FRMG.:
       i. UTILIZE HGU3.63-SDS ((H) = 11") @ SINGLE uHR11 BM. / HEADER @ CONN. TO INTERSECTING BEAM PER PLAN.
       i. UTILIZE HHGU9.00-SDS ((H) = 13") @ DOUBLE uHR11's, WHICH CONSISTS OF (2) SEPARATE UPSET BM's / HEADERS W/ 1" GAP BETWEEN, @ CONN. TO INTERSECTING BEAM PER PLAN. PROVIDE SOLID BLOCKING THE FULL HEIGHT (H) & DEPTH (D) OF THE HANGER: BETWEEN THE OUTER FACES OF THE HANGER & FACE OF BM's / HEADERS, AS WELL AS @ THE 1" GAP BETWEEN THE WOOD BM's / HEADERS, TYP.
    b. @ 2ND FLR. FRMG.:
       i. UTILIZE HGU3.63-SDS ((H) = 11") @ SINGLE uHR11 BM. / HEADER @ CONN. TO INTERSECTING BEAM PER PLAN.
       ii. UTILIZE HGU9.00-SDS ((H) = 11") @ DOUBLE uHR11's, WHICH CONSISTS OF (2) SEPARATE UPSET BM's / HEADERS W/ 1" GAP BETWEEN, @ CONN. TO INTERSECTING BEAM PER PLAN. PROVIDE SOLID BLOCKING THE FULL HEIGHT (H) & DEPTH (D) OF THE HANGER: BETWEEN THE OUTER FACES OF THE HANGER & FACE OF BM's / HEADERS, AS WELL AS @ THE 1" GAP BETWEEN THE WOOD BM's / HEADERS, TYP.
    c. WHERE HGU/IHHGU HANGERS ARE NOT APPLICABLE @ OTHER UPSET WOOD BEAM / HEADER-TO-WOOD BEAM / HEADER CONNECTIONS, UTILIZE A 1/4" STEEL PL. HANGER PER 15/S0.07, OR IF CONNECTING A WOOD BEAM / HEADER TO A STEEL BEAM UTILIZE A 1/4" STEEL PL. HANGER PER 9/S0.20 . PLEASE VERIFY WITH E.O.R. IF A SUBSTITUTION IS REQUESTED IN LIEU OF A 1/4" STEEL PL. HANGER.
15. 1 3/4"x 18" LVL W/ FLOOR GIRDER TRUSS PER DETAIL 9/S3.11.

COL./STUD PACK OPTIONS BY FTG. SIZE (1ST FLR. / BASEMENT)

FOOTING	GLULAM COL's (28F-E1 SP/SP (U))	STUD PACKS	A53 Gr. B xS COL's	A53 Gr. B xxS COL's
F-2.5	3 1/2" x 5 1/2"	(3) 2x6	3 1/2" Ø xS PIPE	3" Ø xxS PIPE
F-3.0	3 1/2" x 5 1/2"	(4) 2x6	3 1/2" Ø xS PIPE	3" Ø xxS PIPE
F-3.5	3 1/2" x 5 1/2"	(5) 2x6	3 1/2" Ø xS PIPE	3" Ø xxS PIPE
F-4.0	3 1/2" x 7" –OR– 5 1/2" x 5 1/2"	N/A	3 1/2" Ø xS PIPE	3" Ø xxS PIPE
F-4.5	5 1/2" x 7"	N/A	3 1/2" Ø xS PIPE	3" Ø xxS PIPE
F-5.0	5 1/2" x 7"	N/A	3 1/2" Ø xS PIPE	3" Ø xxS PIPE
F-5.5	5 1/2" x 7"	N/A	4" Ø xS PIPE	3" Ø xxS PIPE
F-6.0	N/A	N/A	5" Ø xS PIPE	4" Ø xxS PIPE
F-6.5	N/A	N/A	5" Ø xS PIPE	4" Ø xxS PIPE

NOTES:

1. REFER TO FOUNDATION PLANS FOR FOOTING SIZES & LOCATIONS.
2. ATTACH JAMB & KING STUDS TOGETHER PER DETAILS 4 & 5/S0.04 (APPLICABLE TO STUD PACKS).
3. REFER TO "HEADER & ROOF FRAMING HEADERS SCHEDULE" NOTES ON SHEET S0.03a FOR ADDT'L INFO NOT NOTED HERE.
4. GLULAM COL's / POSTS / JAMBS ARE PREFERRED METHOD U.N.O. 11

RELEASED FOR CONSTRUCTION
As Noted on Plans Review
Development Services Department
Lee's Summit, Missouri
11/02/23

ARCHITECTURE
LANDSCAPE ARCHITECTURE
ENERGY SERVICES
P. 913.831.1500
F. 913.831.1505
NSPJARCH.COM
NSPJ ARCHITECTS, INC.
3515 W. 75TH ST., SUITE 201
PRAIRIE VILLAGE, KS 66208

© COPYRIGHT

STATE OF MISSOURI
JOHN A. KRUDWIG
NUMBER PE-2005000226
PROFESSIONAL ENGINEER
11.02.23

KRUDWIG STRUCTURAL ENGINEERS, LLC
11200 Corporate Ave., Suite 110 Lenexa, Kansas 66219

A NEW RESIDENTIAL COMMUNITY AT::
TRILOGY
NW WARD RD. | LEE'S SUMMIT, MO

DRAWING RELEASE LOG
• 03.15.2023 - PERMIT SUBMITTAL

REVISIONS

1	23.0411	CITY COMMENTS
2	23.0428	ADD 1 / CC 2
3	23.0511	ADDENDUM 2
5	23.0612	ASI 1
8	23.0811	ASI 4
10	23.0925	ASI 6 - UPDATED
11	23.1102	ASI 7

JOB NO. PN1129
DATE 03/15/23
DRAWN BY KSE
11.02.2023
ASI 7
SHEET NAME
FRAMING, FOOTING & SLAB/DECK SCHEDULES
SHEET NO.
S0.03a

11/3/2023 9:47:07 AM

ARCH E1.30" x 42"

FLOOR & ROOF FRAMING BEAMS SCHEDULE


MARK	BEAM SIZE	BEAM SPECIFICATIONS	BEAM END BEARING / GENERAL BEARING CONDITIONS
B1	(2) 1 3/4" x 11 7/8"	LVL, TREATED	DOWNSET BELOW BALCONY FRMG., W/ FULL BRG. ON STUD PACKS @ EA. END. --OR-- W/ FULL BRG. ON STUD PACKS @ ONE END & SIMPSON HUCQ412-SDS HANGER CONN. WELDED TO STEEL COL. (PER SIMPSON SPECS) @ OPPOSITE END (WHERE OCCURS @ SEG. B)
uB2	(3) 2x8	TREATED SOUTHERN YELLOW PINE, NO. 2 GRADE	UPSET @ SAME LEVEL AS BALCONY FLOOR FRMG., CANTILEVERED (2'-8" MAX.), W/ BACK-SPAN TO EXTERIOR FACE OF BALCONY BACK WALL FRMG. / LVL RIM BOARD PER S3.14 BALCONY DTL's (INFILL BLOCKING ATOP & BELOW BEAM AS REQ'D @ INTERIOR & EXT. FLOOR FRMG.). PROVIDE SIMPSON INVERTED HUC26-3 (MAX.) @ "INTERIOR" END OF EA. BEAM TO LVL CONN. - EXTEND LVL RIM BOARD ATOP 2x6 WALL (WHERE REQ'D) TO RECEIVE HANGER CONN.
uB3	(2) 2x12	TREATED SOUTHERN YELLOW PINE, NO. 2 GRADE	UPSET WITHIN FLOOR FRMG., CANTILEVERED, W/ INVERTED SIMPSON HUCQ210-2-SDS (OR EQ.) HANGER CONN. TO INTERIOR BEAM @ ABOVE GARAGES (ENSURE END OF BM. CONNECTING TO EXTENDS FAR ENOUGH FOR FULL HANGER ATTACHMENT) --OR-- W/ MIN. 2:1 BACK-SPAN (5'-4"-2'-8" TYP.) LENGTH REQ'D @ ABOVE PATIOS. INFILL BLOCKING ATOP BEAM AS REQ'D @ INTERIOR FLOOR FRMG.
uB4	7" x 18"	30F-E2 SP/SP (B), NOT TREATED	UPSET WITHIN FLOOR FRMG., W/ FULL BRG. ON STUD PACKS @ EA. END, OR W/ STEEL PL. HANGER PER 9/S0.20 @ EA. END WHERE CONNECTING TO STEEL BEAMS, OR W/ STEEL PL. HANGER PER 9/S0.20 @ ONE END & FULL STUD PACK BRG. @ OPP. END.
uB5	(1) 2x8 @ "D1" FRMG. (1) 2x12 @ "D2" FRMG.	TREATED SOUTHERN YELLOW PINE, NO. 2 GRADE	UPSET WITHIN BALCONY FRMG. @ OUTER EDGE OF BALCONIES, TYP., W/ JOIST HANGER CONNECTION TO BALCONY JOISTS, TYP. PROVIDE LUC26 (FOR 2x8) OR LUC210 (FOR 2x12) HANGER CONN. @ EA. END TO ADJOINING BEAM, TYP. WHERE LUC CONNECTS TO STEEL BM. SEE S0.20 FOR SIM. / TYP. CONN. DETAILS.
uB6	W16x26 --OR-- (2) 7" x 18"	WIDE-FLANGE STEEL BEAM --OR-- GLULAM 30F-E2 SP/SP (B), NOT TREATED	UPSET WITHIN FLOOR FRMG., W/ FULL BRG. ON STUD PACKS @ MID. SPAN & @ EA. END, OR 'UPSET' HEADER CONDITION W/ FULL BRG. ON STUD PACKS @ EA. END, W/ INTERSECTING STEEL BEAM / BOLTED CONN. PER PLAN
uB7	7" x 18"	30F-V5M1 SP/SP (B), NOT TREATED	UPSET WITHIN FLOOR FRMG., W/ FULL BRG. ON STUD PACKS @ MIDDLE SPAN & @ EA. END.
B8	5 1/2" x 11 7/8"	24F-V5M1 SP/SP (B), TREATED	DOWNSET BELOW BALCONY FRMG., W/ FULL WALL BRG. ON STUD PACKS @ EA. END.
uB9	3 1/2" x 11 1/4"	24F-V5M1 SP/SP (B), TREATED	UPSET WITHIN FLOOR FRMG., CANTILEVERED, W/ MIN. 2:1 (5'-4"-2'-8" TYP.) BACK-SPAN LENGTH REQ'D @ TYP. BALCONY --OR-- W/ INVERTED SIMPSON HUCQ412-SDS HANGER CONN. TO INTERIOR BEAM @ ABOVE GARAGE (PROVIDE BLOCKING W/IN STEEL BEAM THAT uB9 ATTACHES TO PER DETAIL 5A/S0.20 FOR HANGER ATTACHMENT).
uB10	(2) 2x12	TREATED SOUTHERN YELLOW PINE, NO. 2 GRADE	UPSET WITHIN FLOOR FRMG., CANTILEVERED W/ MIN. 2:1 (5'-4"-2'-8" TYP.) BACK-SPAN LENGTH REQ'D. INFILL BLOCKING ATOP BEAM AS REQ'D @ INTERIOR FLOOR FRMG.
uB11	(2) 2x12	TREATED SOUTHERN YELLOW PINE, NO. 2 GRADE	UPSET WITHIN BALCONY FRMG., W/ SIMPSON HUC212-2 HANGER CONN. W/ MAX. FASTENING PATTERN. PROVIDE BLOCKING W/IN STEEL BEAM THAT uB11 ATTACHES TO PER DETAIL 5A/S0.20 FOR HANGER ATTACHMENT TO STEEL BM., W/ STANDARD HANGER ATTACHMENT @ OPPOSITE END. NOTE: STEEL BM. CONNECTION END IS SLIGHTLY SKEWED, PROVIDE SKEWED SIMPSON HUC212-2-SDS HANGER @ THIS END.
uB12	(3) 2x12	TREATED SOUTHERN YELLOW PINE, NO. 2 GRADE	UPSET WITHIN BALCONY FRMG., W/ SIMPSON HUC212-3 HANGER CONN. W/ MAX. FASTENING PATTERN. PROVIDE BLOCKING W/IN STEEL BEAM THAT uB12 ATTACHES TO PER DETAIL 5A/S0.20 FOR HANGER ATTACHMENT TO STEEL BM., W/ STANDARD HANGER ATTACHMENT @ OPPOSITE END. NOTE: STEEL BM. CONNECTION END IS SLIGHTLY SKEWED, PROVIDE SKEWED HUCQ212-3 @ THIS END.
uB13	3 1/2" x 11 1/4"	24F-V5M1 SP/SP (B), TREATED	UPSET WITHIN BALCONY FRMG., W/ SIMPSON HUC412 HANGER CONN. W/ MAX. FASTENING PATTERN. PROVIDE BLOCKING W/IN STEEL BEAM THAT uB13 ATTACHES TO PER DETAIL 5A/S0.20 FOR HANGER ATTACHMENT TO STEEL BM., W/ STANDARD HANGER ATTACHMENT @ OPPOSITE END. NOTE: STEEL BM. CONNECTION END IS SLIGHTLY SKEWED, PROVIDE SKEWED HUC412 @ THIS END.
uB14	W10x19 CONT.	WIDE-FLANGE STEEL BEAM	UPSET WITHIN FLOOR FRMG., CANTILEVERED, W/ FULL BRG. ON STUD PACKS @ ONE END, @ (1) MID-SPAN PORTION, & @ EXTERIOR WALL NEAR OPPOSITE CANTILEVERED END.
uB15	W12x26	WIDE-FLANGE STEEL BEAM	UPSET WITHIN FLOOR FRMG., W/ SKEWED BOLTED CONN. TO STEEL BEAM @ ONE END & FULL BRG. ON STUD PACKS @ OPPOSITE END. PROVIDE FULL WIDTH x WEB DEPTH BLOCKING AS REQ'D FOR BALCONY LEDGER ATTACHMENT @ EXTERIOR, RE: 5/S0.20.
uB16	W12x72	WIDE-FLANGE STEEL BEAM	UPSET WITHIN FLOOR FRMG., CANTILEVERED, W/ SKEWED BOLTED CONN. TO STEEL BEAM @ ONE END & FULL BRG. ON STUD PACKS @ EXTERIOR WALL NEAR OPPOSITE CANTILEVERED END.
uB17	W12x14	WIDE-FLANGE STEEL BEAM	UPSET WITHIN FLOOR FRMG., W/ SKEWED BOLTED CONN. TO STEEL BEAM @ EA. END. PROVIDE FULL WIDTH x WEB DEPTH BLOCKING AS REQ'D FOR BALCONY LEDGER ATTACHMENT @ EXTERIOR, RE: 5/S0.20.
uB18	W12x50	WIDE-FLANGE STEEL BEAM	UPSET WITHIN FLOOR FRMG., W/ FULL BRG. ON STUD PACKS @ ONE END & SKEWED BOLTED CONN. TO STEEL BEAM @ OPPOSITE END. BEAM uB16 INTERSECTS THIS BEAM W/ A SKEWED BOLTED CONN.
uB19	W12x19 CONT.	WIDE-FLANGE STEEL BEAM	UPSET WITHIN FLOOR FRMG., CANTILEVERED, W/ FULL BRG. ON STUD PACKS @ ONE END & @ EXTERIOR WALL NEAR OPPOSITE CANTILEVERED END, W/ ADDT'L SUPPORT VIA STEEL COLUMNS @ (2) MID-SPAN PORTIONS.
uB20	5 1/4" x 18"	LVL, NOT TREATED	UPSET WITHIN FLOOR FRMG., W/ FULL BRG. ON STUD PACKS @ ONE END, W/ SIMPSON HGLTV5.37 (H = 16.5) HANGER CONN. @ OPPOSITE END. WELD TO uB19 STEEL BEAM PER SIMPSON SPECS. PROVIDE BLOCKING W/IN STEEL BEAM THAT uB20 ATTACHES TO PER DETAIL 5A/S0.20 FOR ADDT'L HANGER ATTACHMENT TO STEEL BM. NOTE: STEEL BM. CONN. END IS SLIGHTLY SKEWED, PROVIDE SKEWED HGLTV5.37 @ THIS END, OR W/ FULL WALL BRG. ON STUD PACKS @ OPPOSITE END.
B21	W12x45 --OR-- HSS 12x8x5/8	WIDE-FLANGE BEAM --OR-- HSS (A500 GR. B)	DOWNSET BELOW BALCONY FRMG., W/ FULL BRG. ON STUD PACKS EA. END.
uB22	3 1/2" x 11 1/4"	24F-V5M1 SP/SP (B), TREATED	UPSET WITHIN BALCONY FRMG., W/ FULL BRG. ON STUD PACKS EA. END.
uB23	3 1/2" x 11 1/4"	24F-V5M1 SP/SP (B), TREATED	UPSET WITHIN FLOOR FRMG., CANTILEVERED, W/ MIN. 2:1 (10'-0":5'-0" TYP.) BACK-SPAN LENGTH REQ'D @ TYP. INSET CORNER BALCONY.
uB24	(3) 2x12	TREATED SOUTHERN YELLOW PINE, NO. 2 GRADE	UPSET WITHIN BALCONY FRMG., W/ SIMPSON HUC212-3 SKEWED HANGER CONN. @ EA. END, W/ MAX. FASTENING PATTERN. NOTE: INSTALL THIS BM. @ A MAX. 45° ANGLE TO ACCOMMODATE SKEWED JOIST HANGER ATTACHMENT TO THIS BM., JOIST HANGERS OF WHICH HAVE @ MAX. SKEW ANGLE OF 45°. G.C., ADJUST TAPERED 2x's ATOP BM. & JOIST FRMG. AS REQ'D FOR PROPER DRAINAGE. NOTE: RE: NOTE 12.
uB25	5 1/2" x 11 1/4"	30F-E2 SP/SP (B), TREATED	UPSET WITHIN FLOOR FRMG., CANTILEVERED, W/ 16'-0" Lg. BACK-SPAN FROM EXTERIOR FACE OF BALCONY BACK WALL FRMG. INFILL BLOCKING ATOP BEAM AS REQ'D @ INTERIOR FLOOR FRMG.
uB26	5 1/2" x 11 1/4"	30F-E2 SP/SP (B), TREATED	UPSET WITHIN FLOOR FRMG., CANTILEVERED, W/ 16'-0" Lg. BACK-SPAN FROM EXTERIOR FACE OF BALCONY BACK WALL FRMG., W/ SIMPSON HGLT4 HANGER @ CONN. TO INTERIOR BM. (H = 9 1/2", W = 5 9/16" (BM. WIDTH + 1/16", OR AS REQ'D PER SIMPSON TOLERANCE RECOMMENDATIONS)). 9 1/2"H REQ'D IN ORDER TO MATCH DEPTH OF uB30 BEAM CONNECTING TO. PROVIDE STUD PACK BRG. @ EXTERIOR WALL DOWN TO TOP OF WINDOW HEADER SUPPORT NEAR CANTILEVERED END.
uB27	7" x 11 1/4"	30F-E2 SP/SP (B), TREATED	UPSET WITHIN FLOOR FRMG., CANTILEVERED, W/ 15'-0" Lg. BACK-SPAN FROM EXTERIOR FACE OF BALCONY BACK WALL FRMG., W/ SIMPSON HGLT7.12 HANGER @ CONN. TO INTERIOR BM. (H = 11 1/4", W = 7 1/8" (BM. WIDTH + 1/8", OR AS REQ'D PER SIMPSON TOLERANCE RECOMMENDATIONS)). 11 1/4"H REQ'D IN ORDER TO MATCH DEPTH OF uB29 BEAM CONNECTING TO. PROVIDE STUD PACK BRG. @ EXTERIOR WALL DOWN TO TOP OF WINDOW HEADER SUPPORT NEAR CANTILEVERED END.
uB28	3 1/2" x 11 1/4"	30F-E2 SP/SP (B), TREATED	UPSET WITHIN FLOOR FRMG., CANTILEVERED, W/ 15'-0" Lg. BACK-SPAN FROM EXTERIOR FACE OF BALCONY BACK WALL FRMG. INFILL BLOCKING ATOP BEAM AS REQ'D @ INTERIOR FLOOR FRMG.
uB29	3 1/2" x 11 1/4"	LVL, NOT TREATED	UPSET WITHIN FLOOR FRMG., W/ FULL BRG. ON STUD PACKS @ EA. END. PROVIDE HANGER SUPPORT NEAR MID-SPAN FOR SUPPORT OF uB27 CANTILEVERED BEAM.
uB30	7" x 9 1/2"	30F-E2 SP/SP (B), NOT TREATED	UPSET WITHIN FLOOR FRMG., W/ FULL BRG. ON STUD PACKS @ EA. END. PROVIDE HANGER SUPPORT NEAR MID-SPAN FOR SUPPORT OF uB26 CANTILEVERED BEAM.
B31	W12x30 --OR-- HSS 12x6x1/4 --OR-- 7" x 18"	WIDE-FLANGE BEAM --OR-- HSS (A500 GR. B) --OR-- GLULAM 30F-E2 SP/SP (B), NOT TREATED	DOWNSET BELOW BALCONY FRMG., FULL BRG. ON STUD PACKS EA. END.
uB32	5 1/2" x 11 1/4"	30F-E2 SP/SP (B), TREATED	UPSET WITHIN FLOOR FRMG., CANTILEVERED, W/ 14'-0" Lg. BACK-SPAN FROM EXTERIOR FACE OF BALCONY BACK WALL FRMG., W/ SIMPSON HGLT4 HANGER @ CONN. TO INTERIOR BM. (H = 9 1/4", W = 5 9/16" (BM. WIDTH + 1/16", OR AS REQ'D PER SIMPSON TOLERANCE RECOMMENDATIONS)). 9 1/4"H REQ'D IN ORDER TO MATCH DEPTH OF uB36 BEAM CONNECTING TO. PROVIDE STUD PACK BRG. @ EXTERIOR WALL NEAR CANTILEVERED END. INFILL BLOCKING ATOP BEAM AS REQ'D @ INTERIOR FLOOR FRMG.
uB33	5 1/2" x 11 7/8"	30F-E2 SP/SP (B), TREATED	UPSET WITHIN FLOOR FRMG., CANTILEVERED, W/ 14'-0" Lg. BACK-SPAN FROM EXTERIOR FACE OF BALCONY BACK WALL FRMG., W/ SIMPSON HGLT4 HANGER @ CONN. TO INTERIOR BM. (H = 9 1/4", W = 5 9/16" (BM. WIDTH + 1/16", OR AS REQ'D PER SIMPSON TOLERANCE RECOMMENDATIONS)). 9 1/4"H REQ'D IN ORDER TO MATCH DEPTH OF uB36 BEAM CONNECTING TO. PROVIDE STUD PACK BRG. @ EXTERIOR WALL NEAR CANTILEVERED END. INFILL BLOCKING ATOP BEAM AS REQ'D @ INTERIOR FLOOR FRMG.
uB34	5 1/2" x 11 7/8"	30F-E2 SP/SP (B), TREATED	UPSET WITHIN FLOOR FRMG., CANTILEVERED, W/ 14'-0" Lg. BACK-SPAN FROM EXTERIOR FACE OF BALCONY BACK WALL FRMG., W/ SIMPSON HGLT4 HANGER @ CONN. TO INTERIOR BM. (H = 9 1/4", W = 5 9/16" (BM. WIDTH + 1/16", OR AS REQ'D PER SIMPSON TOLERANCE RECOMMENDATIONS)). 9 1/4"H REQ'D IN ORDER TO MATCH DEPTH OF uB36 BEAM CONNECTING TO. PROVIDE STUD PACK BRG. @ EXTERIOR WALL DOWN TO TOP OF WINDOW HEADER NEAR CANTILEVERED END. INFILL BLOCKING ATOP BEAM AS REQ'D @ INTERIOR FLOOR FRMG.
uB35	3 1/2" x 11 1/4"	24F-V5M1 SP/SP (B), TREATED	UPSET WITHIN FLOOR FRMG., CANTILEVERED, W/ 14'-0" Lg. BACK-SPAN FROM EXTERIOR FACE OF BALCONY BACK WALL FRMG. INFILL BLOCKING ATOP BEAM AS REQ'D @ INTERIOR FLOOR FRMG.
uB36	3 1/2" x 9 1/4"	LVL, NOT TREATED	UPSET WITHIN FLOOR FRMG., W/ FULL BRG. ON STUD PACKS @ EA. END. PROVIDE HANGER SUPPORT FOR SUPPORT OF uB32 & uB33 CANTILEVERED BEAMS --OR-- SUPPORT OF uB34 & uB35 CANTILEVERED BEAMS.
uB37	W12x30	WIDE-FLANGE BEAM	UPSET WITHIN FLOOR FRMG., W/ FULL BRG. ON STUD PACK @ ONE END W/ SKEWED BOLTED CONN. TO uB38 STEEL BEAM @ OPPOSITE END & SHARED STUD PACK BRG.
uB38	W12x22	WIDE-FLANGE BEAM	UPSET WITHIN FLOOR FRMG., W/ FULL BRG. ON STUD PACK @ ONE END W/ SKEWED BOLTED CONN. TO uB37 STEEL BEAM @ OPPOSITE END & SHARED STUD PACK BRG.
uB39	3 1/2" x 18"	LVL, NOT TREATED	UPSET WITHIN FLOOR FRMG., W/ FULL BRG. ON STUD PACKS @ EA. END, TYP. PROVIDE SIMPSON HB3.56/18 HANGER FOR SUPPORT OF INTERMEDIATE BEAMS WHERE OCCURS. @ STAIR BEAMS PROVIDE BRG. STUDS AS FOLLOWS: 3RD FLR. WALLS: (2) 2x4 2ND FLR. WALLS: (3) 2x4 1ST FLR. WALLS: (4) 2x4. BASEMENT WALLS: (5) 2x4 NOTE: REFER TO SECT. DETAIL 6/S0.10 FOR TYP. INTERIOR STAIR BEAM JAMBS / STUD PACKS ADDT'L INFO.

FLOOR & ROOF FRAMING BEAMS SCHEDULE

MARK	BEAM SIZE	BEAM SPECIFICATIONS	BEAM END BEARING / GENERAL BEARING CONDITIONS
uB40	3 1/2" x 18"	GLULAM 30F-E1 SP/SP (U), NOT TREATED	UPSET WITHIN FLOOR FRMG., W/ FULL BRG. ON STUD PACKS @ EA. END, TYP.
uB41	W16x67 --OR-- (2) 7" x 18"	WIDE-FLANGE BEAM --OR-- GLULAM 30F-E2 SP/SP (B), NOT TREATED	UPSET WITHIN FLOOR FRMG., W/ STEEL BEAM BOLTED CONN's @ EA. END., OR W/ FULL BRG. ON STUD PACKS @ EA. END (OR CANTILEVERED END), & W/ INTERMEDIATE BRG. @ STEEL COLUMN (WHERE OCCURS PER PLAN)
uB42	7" x 18"	LVL, NOT TREATED	UPSET WITHIN FLOOR FRMG., W/ FULL BRG. ON STUD PACKS @ END & W/ 1/4" STEEL PL. HANGER @ OPPOSITE END PER DETAIL 9/S0.20, WELDED TO uB50 STEEL BEAM PER SIMPSON SPECS --OR-- 1/4" STEEL PL. HANGER @ OPPOSITE END PER DETAIL 15/S0.07, W/ INTERSECTING BEAM / HANGER CONNECTIONS TO THIS BEAM PER PLAN.
uB43	W8x58 CONT. --OR-- (2) 7" x 18"	WIDE-FLANGE BEAM --OR-- GLULAM 30F-E2 SP/SP (B), NOT TREATED	UPSET WITHIN FLOOR FRMG., W/ FULL BRG. ON STUD PACKS @ EA. END (& @ INTERMEDIATE BRG. POINTS WHERE OCCURS), W/ INTERSECTING BEAM / HANGER OR STEEL BEAM BOLTED CONN. TO THIS BEAM PER PLAN.
uB44	5 1/4" x 18"	LVL, NOT TREATED	UPSET WITHIN FLOOR FRMG., W/ FULL BRG. ON STUD PACKS @ EA. END, W/ INTERSECTING BEAM / HANGER CONNECTIONS TO THIS BEAM PER PLAN.
uB45	7" x 18"	LVL, NOT TREATED	UPSET WITHIN FLOOR FRMG., W/ 1/4" STEEL PL. HANGER CONN. PER DETAIL 15/S0.07 @ EA. END.
uB46	W12x40 --OR-- (2) 5" x 18" --OR-- (2) 7" x 18"	WIDE-FLANGE BEAM --OR-- GLULAM 30F-E2 SP/SP (B), NOT TREATED. NOTE: uB46 WOOD BM. OPTIONS LISTED ARE FOR 2ND FLR. FRMG. --OR-- 1ST FLR. FRMG., RESPECTIVELY	UPSET WITHIN FLOOR FRMG., W/ FULL BRG. ON STUD PACKS @ EA. END, W/ INTERSECTING STEEL BEAM BOLTED CONN. OR WD. BEAM(S) / HANGER(S) CONN's TO THIS BEAM PER PLAN.
uB47	3 1/2" x 18"	LVL, NOT TREATED	UPSET WITHIN FLOOR FRMG., W/ 1/4" STEEL PL. HANGER CONN. PER DETAIL 15/S0.07 @ EA. END.
uB48	W10x33 --OR-- (2) 5" x 18" --OR-- (2) 7" x 18"	WIDE-FLANGE BEAM --OR-- GLULAM 30F-E2 SP/SP (B), NOT TREATED. NOTE: uB48 WOOD BM. OPTIONS LISTED ARE FOR 2ND FLR. FRMG. --OR-- 1ST FLR. FRMG., RESPECTIVELY	UPSET WITHIN FLR. FRMG., W/ FULL BRG. ON STUD PACK @ ONE END, W/ STL. BM. BOLT'D CONN. @ OPP. END, OR STL. BM. BOLT'D CONN's @ EA. END, OR W/ 1/4" STEEL PL. HANGER CONN. PER DETAIL 15/S0.07 @ OPP. END, OR W/ 1/4" STEEL PL. HANGER CONN's PER DETAIL 15/S0.07 @ EA. END.
uB49	W14x38 --OR-- 7" x 18"	WIDE-FLANGE BEAM --OR-- GLULAM 30F-E2 SP/SP (B), NOT TREATED	UPSET WITHIN FLOOR FRMG., W/ FULL BRG. ON STUD PACKS @ EA. END, W/ INTERSECTING WD. BEAM / HANGER CONN's TO THIS BEAM PER PLAN.
uB50	W16x26 --OR-- (2) 7" x 18"	WIDE-FLANGE BEAM --OR-- GLULAM 30F-E2 SP/SP (B), NOT TREATED	UPSET WITHIN FLR. FRMG., W/ FULL BRG. ON STUD PACKS @ EA. END, W/ INTERSECTING STL. BM. BOLT'D CONN. OR WD. BM. / HANGER CONN. TO THIS BM. PER PLAN, OR W/ STL. BOLT'D CONN's @ EA. END, W/ INTERMEDIATE BRG. PTS.
uB51	W12x53 --OR-- (2) 7" x 18"	WIDE-FLANGE BEAM --OR-- GLULAM 30F-E2 SP/SP (B), NOT TREATED	UPSET WITHIN FLOOR FRMG., W/ STEEL BOLTED CONN's @ EA. END OR W/ 1/4" STEEL PL. HANGER CONN. PER DETAIL 15/S0.07 @ EA. END, W/ INTERSECTING STEEL BEAM BOLTED CONN. OR WD. BEAM / HANGER CONN. TO THIS BEAM PER PLAN.
uB52	W14x82 --OR-- (2) 5" x 18"	WIDE-FLANGE BEAM --OR-- GLULAM 30F-E2 SP/SP (B), NOT TREATED	UPSET WITHIN FLOOR FRMG., W/ FULL BRG. ON STUD PACKS @ EA. END, W/ INTERSECTING STL. BM. BOLT'D CONN. OR WD. BM. / HANGER CONN. TO THIS BM. PER PLAN, & W/ INTERM. BRG. @ STL. COL. (WHERE OCCURS PER PLAN)
uB53	W10x45 --OR-- (2) 7" x 18"	WIDE-FLANGE BEAM --OR-- GLULAM 30F-E2 SP/SP (B), NOT TREATED	UPSET W/IN FLR. FRMG., W/ FULL BRG. ON STUD PACK @ ONE END, W/ STL. BM. BOLT'D CONN. @ OPP. END OR W/ 1/4" STEEL PL. HANGER CONN. PER DETAIL 15/S0.07 @ OPP. END, W/ INTERSECTING STL. BM. BOLTED CONN. OR WD. BM. / HANGER CONN. TO THIS BM. PER PLAN.
uB54	W8x24 --OR-- 5" x 18"	WIDE-FLANGE BEAM --OR-- GLULAM 30F-E2 SP/SP (B), NOT TREATED	UPSET WITHIN FLOOR FRMG., W/ STEEL BEAM BOLTED CONN. @ EA. END OR W/ 1/4" STEEL PL. HANGER CONN. PER DETAIL 15/S0.07 @ EA. END.
uB55	W14x159 --OR-- (2) 5" x 18"	WIDE-FLANGE BEAM --OR-- GLULAM 30F-E2 SP/SP (B), NOT TREATED	UPSET WITHIN FLR. FRMG., W/ FULL BRG. ON STUD PACKS @ EA. END, W/ INTERSECTING STL. BM. BOLT'D CONN's OR WD. BM's / HANGER's CONN's TO THIS BEAM PER PLAN, & W/ INTERM. BRG. @ STL. COL's (WHERE OCCURS PER PLAN)
uB56	W12x45 --OR-- (2) 7" x 18"	WIDE-FLANGE BEAM --OR-- GLULAM 30F-E2 SP/SP (B), NOT TREATED	UPSET WITHIN FLR. FRMG., W/ FULL BRG. ON STUD PACKS @ EA. END, W/ INTERSECTING STL. BM. BOLT'D CONN. &/OR WD. BM(S) / HANGER(S) CONN(S) TO THIS BM. PER PLAN, OR W/ FULL BRG. ON STUD PACK @ ONE END & STL. BM. BOLT'D CONN. @ OPP. END, W/ INTERSECTING WD. HEADER(S) / HANGER(S) TO THIS BM. PER PLAN.
uB57	W12x22	WIDE-FLANGE BEAM	UPSET WITHIN FLOOR FRMG., W/ FULL BRG. ON STUD PACKS @ EA. END, W/ INTERSECTING STEEL BEAM BOLTED CONN. TO THIS BEAM PER PLAN.
uB58	W10x39 --OR-- (2) 5" x 18"	WIDE-FLANGE BEAM --OR-- GLULAM 30F-E2 SP/SP (B), NOT TREATED	UPSET WITHIN FLOOR FRMG., W/ STEEL BEAM BOLTED CONN's @ EA. END OR W/ 1/4" STEEL PL. HANGER CONN's PER DETAIL 15/S0.07 @ EA. END.
uB59	W12x26 --OR-- (2) 5" x 18"	WIDE-FLANGE BEAM --OR-- GLULAM 30F-E2 SP/SP (B), NOT TREATED	UPSET WITHIN FLOOR FRMG., W/ FULL BRG. ON STUD PACKS @ EA. END, W/ INTERSECTING STL. BM. BOLT'D CONN. OR WD. BM. / HANGER CONN. TO THIS BEAM PER PLAN, W/ INTERSECTING WD. HDR. / HANGER TO THIS BM. PER PLAN.
uB60	W12x30	WIDE-FLANGE BEAM	UPSET WITHIN FLOOR FRMG., W/ FULL BRG. ON STUD PACKS @ ONE END & W/ STEEL BEAM BOLTED CONNECTION @ OPPOSITE END, W/ INTERSECTING STEEL BEAM BOLTED CONN. TO THIS BEAM PER PLAN.
uB61	W8x13	WIDE-FLANGE BEAM	UPSET WITHIN FLOOR FRMG., W/ FULL BRG. ON STUD PACKS @ ONE END & W/ STEEL BEAM BOLTED CONNECTION @ OPPOSITE END.

NOTES:

1. SEE "FLOOR & ROOF FRAMING HEADERS SCHEDULE" FOR TYPICAL NOTES.
2. REFER TO SEGMENT B / CLUB PLANS FOR STEEL BEAM SIZES & TYPES APPLICABLE TO THAT PORTION OF THE BUILDING.
3. CLULAM SPECIFICATIONS NOTED INDICATE MINIMUM DESIGN REQUIREMENTS & NOTED SPECIFICATIONS CAN BE CONSOLIDATED AS NEEDED FOR EFFICIENCY AS LONG AS MINIMUM SPECIFICATIONS ARE MET.
4. RE: "COL./STUD PACK OPTIONS BY FTG. SIZE (1ST FLR. / BASEMENT) @ FOUNDATION PLANS FOR TYPICAL COL. & STUD PACK SIZE OPTIONS FOR BEAM BRG.
5. WHERE STEEL OCCURS @ UPPER LEVELS (ABOVE 1ST FLR. / BASEMENT), STUD PACKS / END BRG. SHALL BE (4) 2x4 OR (4) 2x6 (MIN.) COORDINATE STUD SIZE WITH WALL IN WHICH IT OCCURS.
6. RE: FLOOR FRAMING PLANS FOR ADDITIONAL SPECIFIC COL. &/OR STUD PACK CALLOUTS FOR END OF BEAM BRG. OR GIRDER TRUSS BRG. POINTS.
7. (uBXX) **W** BEAM TAGS THAT CONTAIN A " **W** " DESIGNATION ON THE FRMG. PLANS INDICATE THAT THERE IS A WOOD BEAM ALTERNATIVE OPTION TO THE STEEL BEAM SPECIFIED IN THE SCHEDULE ABOVE. ADJUST THE CL. OF ASSOCIATED BRG. FTG's IF / AS REQ'D WHERE CL. OF BRG. SHIFTS IF WOOD BEAM OPTION IS UTILIZED.
8. DOUBLE REQ'D END BRG. CONDITIONS AS REQ'D FOR WHERE (2) WOOD BEAMS OCCUR SIDE-BY-SIDE FOR WOOD BEAM OPTIONS NOTED IN THE SCHEDULE ABOVE.
9. ATTACH JAMB & KING STUDS TOGETHER PER DETAILS 4 & 5/S0.04.
10. REFER TO "HEADER & ROOF FRAMING HEADERS SCHEDULE" NOTES ON SHEET S0.03a FOR ADDT'L INFO NOT NOTED HERE.
11. WHERE WELDED TOP FLANGE HANGERS ARE UTILIZED & REQUIRE FACE NAILING INTO BLOCKING W/IN THE STEEL BM. WEB SPACE, ADJUST NAIL LENGTH ACCORDINGLY RELATIVE TO THE OVERALL BM. FLANGE WIDTH OF THE STEEL BM. / BLOCKING ATTACHING TO.
12. THE LSSR210 HANGER IS AN ACCEPTABLE OPTION IN LIEU OF LUS HANGERS WHERE ANGLED / SKEWED HANGER CONNECTIONS ARE REQ'D (NOTE: ENSURE ANGLE OF uB24 DOES NOT EXCEED 45 DEG. ADJUST END BEAM BRG. POINT OF uB24 AS REQ'D TO ACCOMMODATE THE 45 DEG. MAX SKEW ANGLE OF THE LSSR HANGERS). RE: TYPICAL BALCONY LAYOUT BELOW (SHOWN @ 2ND FLR. FRMG., INSET CORNER BALCONY, @ SEGMENT A):

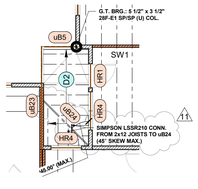

NOTES:

1. PER G.C. VALUE ENGINEERING COORDINATION, BEAMS DESIGNATED WITH " **W** " DESIGNATION ON THE FRMG. PLANS (THAT INDICATE A WOOD BEAM ALTERNATIVE IN LIEU OF STEEL BEAM) SHALL BE UTILIZED WHERE OCCURS PER PLAN.
2. NOT ALL STEEL BEAMS W/ A " **W** " OPTION NOTED IN THE "FLOOR & ROOF FRAMING BEAMS SCHEDULE" ON THIS SHEET CAN UTILIZE A WOOD BEAM OPTION, THUS REFER TO PLANS FOR SPECIFIC " **W** " OPTION LOCATIONS, TYP.

RELEASED FOR CONSTRUCTION
As Noted on Plans Review
Development Services Department
Lee's Summit, Missouri
11.02.23

ARCHITECTURE
LANDSCAPE ARCHITECTURE
ENERGY SERVICES
P. 913.831.1500
F. 913.831.1501
NSPJARCH.COM
NSPJ
ARCHITECTS Inc.
3515 W. 75TH ST., SUITE 201
PRAIRIE VILLAGE, KS 66208

© COPYRIGHT

STATE OF MISSOURI
JOHN A. KRUDWIG
NUMBER PE-2005000226
PROFESSIONAL ENGINEER
11.02.23

KRUDWIG STRUCTURAL ENGINEERS Inc.
11200 Corporate Ave., Suite 110 Lenexa, Kansas 66219

A NEW RESIDENTIAL COMMUNITY AT::

TRILOGY

NW WARD RD. | LEE'S SUMMIT, MO

DRAWING RELEASE LOG
- 03.15.2023 - PERMIT SUBMITTAL


REVISIONS

10	23 0925	ASI 6 - UPDATED
11	23 1102	ASI 7


JOB NO. **PN1129**
DATE **03/15/23**
DRAWN BY **Author**
11.02.2023
ASI 7
SHEET NAME **FRAMING SCHEDULES**
SHEET NO. **S0.03b**

11/2/2023 4:51:35 PM

ARCH E1 30" x 42"

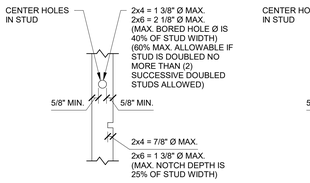

BEARING WALL

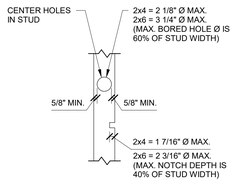


NON-BEARING WALL

NOTES (BEARING WALL):

1. HOLES SHALL NOT BE LOCATED IN THE SAME STUD AS A CUT OR NOTCH.
2. CONTACT ARCHITECT PRIOR TO CUTTING OR NOTCHING TO VERIFY SIZE & LOCATION IF HOLE IS GREATER THAN 20% STUD WIDTH OR NOTCHES GREATER THAN 10% STUD WIDTH ARE REQUIRED IN (2) OR MORE CONSECUTIVE STUDS.
3. NOTCHES OR HOLES NOT PERMITTED IN JAMBS, STUD PACKS & @ ENDS OF SHEARWALLS.
4. STUD SHOES ARE NOT AN ACCEPTABLE REMEDIATION OF OVER-NOTCHED OR OVER-CUT STUDS WITHOUT PRIOR APPROVAL OF ENGINEER OF RECORD.
5. HOLES MAY BE VERTICALLY ELONGATED TO A MAX. VERTICAL DIMENSION OF 6" TO ACCOMODATE BUILDING SHRINKAGE.

ALLOWABLE HOLES/NOTCHES IN WALL STUDS


1 SECTION 3/4" = 1'-0"

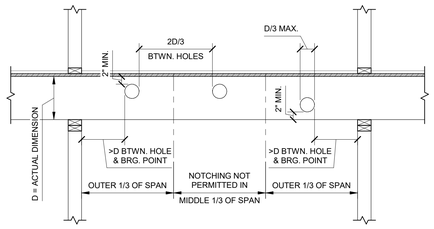

NOTES:

1. CONTACT ARCHITECT PRIOR TO CUTTING JOISTS TO VERIFY SIZE & LOCATION.
2. DETAIL APPLIES TO 2x FRAMING ONLY. REFER TO ENGINEERED OR COMPOSITE LUMBER MANUFACTURER'S RECOMMENDATIONS AT PSL's, LVL's, LSL's & GLULAM's

2 SECTION 3/4" = 1'-0"

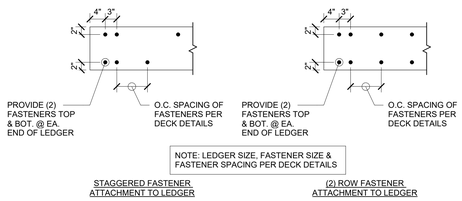

TYPICAL LEDGER ATTACHMENT

3 SECTION 3/4" = 1'-0"

STUD BEARING WALL SCHEDULE

MARK	BASEMENT WALLS (1ST FLR. FRMG.)	1ST FLR. WALLS (2ND FLR. FRMG.)	2ND FLR. WALLS (3RD FLR. FRMG.)	3RD FLR. WALLS (4TH FLR. FRMG.)	4TH FLR. WALLS (ROOF FRAMING)	NOTES
1 COR.	(2) 2x4 @ 16" O.C. --OR-- 2x6 @ 16" O.C.	2x4 @ 16" O.C. D.E.O. --OR-- 2x6 @ 16" O.C.	2x4 @ 16" O.C. D.E.O. --OR-- 2x6 @ 16" O.C.	2x4 @ 16" O.C. D.E.O. --OR-- 2x6 @ 16" O.C.	2x4 @ 16" O.C.	RE: NOTES 6 & 7
2 L.B.W.	(3) 2x4 @ 12" O.C. --OR-- (2) 2x6 @ 16" O.C.	(2) 2x4 @ 16" O.C. --OR-- 2x6 @ 16" O.C.	(2) 2x4 @ 16" O.C. --OR-- 2x6 @ 16" O.C.	2x4 @ 16" O.C.	2x4 @ 16" O.C.	RE: NOTES 6 & 8
3 EXT. T	2x6 @ 16" O.C. D.E.O.	2x6 @ 16" O.C. D.E.O.	2x6 @ 16" O.C.	2x6 @ 16" O.C.	2x6 @ 16" O.C.	RE: NOTES 6 & 9
4 EXT. C	(2) 2x6 @ 16" O.C. --OR-- (3) 2x4 @ 12" O.C.	(2) 2x6 @ 16" O.C. --OR-- (3) 2x4 @ 12" O.C.	2x6 @ 16" O.C. D.E.O.	2x6 @ 16" O.C.	2x6 @ 16" O.C.	RE: NOTES 6 & 10
5 L.B.W.S.	(3) 2x4 @ 12" O.C. --OR-- (2) 2x6 @ 16" O.C.	(3) 2x4 @ 12" O.C. --OR-- (2) 2x6 @ 16" O.C.	(3) 2x4 @ 16" O.C. --OR-- 2x6 @ 16" O.C.	(2) 2x4 @ 16" O.C. --OR-- 2x6 @ 16" O.C.	PER L.B.W.	RE: NOTES 6 & 11

NOTES:

1. ALL EXTERIOR STUD BACK-UP @ MASONRY VENEER TO BE 2x4 @ 12" O.C. --OR-- 2x6 @ 16" O.C. MIN., W/ 9'-1" STUD HEIGHT.
2. PROVIDE 2x BLOCKING @ MID-HEIGHT (5'-0" MAX.) @ ALL LOAD BEARING WALLS NOT SHEATHED ON BOTH SIDES & @ ALL 2x6 GARAGE WALLS.
3. WHERE STUD SIZE IN ARCHITECTURAL PLANS IS LARGER THAN THAT SHOWN IN SCHEDULE, USE SAME NUMBER OF LARGER STUDS TO THOSE SHOWN IN SCHEDULE (U.N.O.). AT 2x6 LOAD BEARING GARAGE WALLS ALIGNED WITH DOUBLE 2x4 WALLS ABOVE, PROVIDE (2) 2x6 STUDS @ 16" O.C. (ALIGN DOUBLE STUDS W/ FLOOR TRUSSES W/ INFILL STUD BTWN. STUD PACKS @ OFFSET BEARING WALLS).
4. REFER TO 4/S0.04 FOR NAILING OF MULTIPLE STUDS.
5. ROOF TRUSS BEARING WALLS W/ PL. HEIGHT > 10' SHALL BE (2) 2x4 @ 16" O.C. MIN.
6. D.E.O. = DOUBLE EVERY OTHER STUD.
7. COR. = CORRIDOR BEARING WALLS.
8. L.B.W. = TYPICAL LOAD BEARING WALLS NOT @ CORRIDORS OR EXTERIOR WALLS.
9. EXT. T = TYPICAL EXTERIOR LOAD BEARING WALLS.
10. EXT. C = "CORNER" EXTERIOR LOAD BEARING WALLS: LOCATIONS WHERE FLOOR TRUSSES ARE PERPENDICULAR / BEARING ON THE EXTERIOR WALL.
11. L.B.W.S. = SPECIAL LOAD BEARING WALL. OCCURS @ BRG. WALLS @ UNITS TYPES B1, B2, B4, C1, C2, C3 & D1. RE: SHEARWALL / HOLDOWN PLANS FOR SPECIFIC LOCATIONS.

TYPICAL MULTI-PLY STUD CONNECTION

4 SECTION 1 1/2" = 1'-0"

BUILT-UP STUD PACK COLUMN ATTACHMENT SCHEDULE

# OF PLIES	ATTACHMENT @ COL. STUD PACKS SUPPORTING BEAMS & UPSET HEADERS	ATTACHMENT @ COL. STUD PACKS SUPPORTING TRUSSES & KING STUDS OF DOWNSET HEADERS
2-PLY MEMBERS	8d NAILS @ 12" O.C. (OR 3"x0.131" @ 11" O.C.) 1" FROM EDGE, W/ OPP. EDGE NAILED FROM OPP. SIDE OFFSET 6", @ 12" O.C. (OR 11" O.C.) W/ FIRST NAIL 2" FROM EA. END	8d NAILS @ 12" O.C. (OR 3"x0.131" @ 11" O.C.) 1" FROM EDGE, W/ OPP. EDGE NAILED FROM OPP. SIDE OFFSET 6", @ 12" O.C. (OR 11" O.C.) W/ FIRST NAIL 2" FROM EA. END
3-PLY MEMBERS	SIMPSON SDWS22400 @ 16" O.C. 1 1/2" FROM EDGE, W/ OPP. EDGE SCREWED FROM OPP. SIDE OFFSET 8", @ 16" O.C. W/ FIRST SCREW 4" FROM EA. END	8d NAILS @ 12" O.C. (OR 3"x0.131" @ 11" O.C.), 1" FROM EDGE, W/ OPP. EDGE NAILED FROM OPP. SIDE OFFSET 6", @ 12" O.C. (OR 11" O.C.) W/ FIRST NAIL 2" FROM EA. END
4-PLY MEMBERS	SIMPSON SDWS22500 @ 16" O.C., 1 1/2" FROM EDGE W/ OPP. EDGE SCREWED FROM OPP. SIDE OFFSET 8", @ 16" O.C. W/ FIRST SCREW 4" FROM EA. END	(3) PLIES ATTACHED PER 3-PLY ATTACHMENT W/ 4TH PLY ATTACHED W/ 8d NAILS @ 12" O.C. (OR 3"x0.131" @ 11" O.C.) IN (2) ROWS, 1 1/2" FROM EDGE, OFFSET ROW 6"
5-PLY MEMBERS	SIMPSON SDWS22600 @ 12" O.C., 1 1/2" FROM EDGE W/ OPP. EDGE SCREWED FROM OPP. SIDE OFFSET 6", @ 12" O.C. W/ FIRST SCREW 4" FROM EA. END	(3) PLIES ATTACHED PER 3-PLY ATTACHMENT W/ 4TH & 5TH PLY ATTACHED W/ 8d NAILS @ 12" O.C. IN (2) ROWS, 1 1/2" FROM EDGE, OFFSET ROW 6"
6-PLY MEMBERS	SIMPSON SDWS22800 @ 12" O.C., 1 1/2" FROM EDGE W/ OPP. EDGE SCREWED FROM OPP. SIDE OFFSET 6", @ 12" O.C. W/ FIRST SCREW 4" FROM EA. END	(3) PLIES ATTACHED PER 3-PLY ATTACHMENT W/ 4TH PLY ATTACHED W/ 8d NAILS @ 12" O.C. (OR 3"x0.131" @ 11" O.C.) IN (2) ROWS, 1 1/2" FROM EDGE, OFFSET ROW 6". & 5TH & 6TH PLIES ATTACHED W/ SIMPSON SDWS22500 @ 12" O.C. IN (2) ROWS, 1 1/2" FROM EDGE, OFFSET ROWS 6" W/ FIRST SCREW 4" FROM EA. END

NOTES:

1. ALL BUILT-UP STUD PACKS MUST ALIGN FLOOR TO FLOOR W/ SOLID BLOCKING (SQUASH BLOCKS) @ FLOOR CAVITIES.
2. EXTEND ALL STUD PACKS TO COLUMNS U.N.O.
3. ALL NAILS ARE COMMON NAILS U.N.O.

TYPICAL JACK STUD ATTACHMENT

5 SECTION 1 1/2" = 1'-0"

TYPICAL MULTI-PLY BEAM CONNECTION

5A SECTION 1 1/2" = 1'-0"

TYPICAL MULTI-PLY HEADER CONNECTION

5B SECTION 1 1/2" = 1'-0"

ARCHITECTURE
LANDSCAPE ARCHITECTURE
ENERGY SERVICES
P. 913.831.1500
F. 913.831.1505
NSPJARCH.COM
NSPJ ARCHITECTS, INC.
3515 W. 75TH ST., SUITE 201
PRAIRIE VILLAGE, KS 66208

© COPYRIGHT

RELEASED FOR CONSTRUCTION
As Noted on Plans Review
Development Services Department
Lee's Summit, Missouri
06/12/2023



06.12.23

KRUDWIG STRUCTURAL ENGINEERS
11200 Corporate Ave., Suite 110 Lenexa, Kansas 66219

A NEW RESIDENTIAL COMMUNITY AT::

TRILOGY

NW WARD RD. | LEE'S SUMMIT, MO

DRAWING RELEASE LOG
• 03.15.2023 - PERMIT SUBMITTAL

REVISIONS
3 23 0511 ADDENDUM 2
5 23 0612 ASI 1

JOB NO. PN1129
DATE 03/15/23
DRAWN BY KSE
6.12.2023
ASI 1
SHEET NAME STUD BEARING WALL SCHEDULE
SHEET NO. S0.04

6/12/2023 4:34:16 PM

ARCH E1.30" x 42"

SHEARWALL SCHEDULE

SHEARWALL TYPE		FLOOR						
		BASEMENT WALLS	1ST FLR. WALLS	2ND FLR. WALLS	3RD FLR. WALLS (OPTION #1)	3RD FLR. WALLS (OPTION #2)	4TH FLR. WALLS (OPTION #1)	4TH FLR. WALLS (OPTION #2)
SW1	MATERIAL THICKNESS	7/16" W.S.P.-SHEATHING ONE SIDE W/ EDGES BLOCKED	7/16" W.S.P.-SHEATHING ONE SIDE W/ EDGES BLOCKED	7/16" W.S.P.-SHEATHING ONE SIDE W/ EDGES BLOCKED	7/16" W.S.P.-SHEATHING ONE SIDE W/ EDGES BLOCKED	(2) LAYERS 5/8" GYP. BD. ONE SIDE W/ EDGES BLOCKED	7/16" W.S.P.-SHEATHING ONE SIDE W/ EDGES BLOCKED	(1) LAYER 5/8" GYP. BD. ONE SIDE W/ EDGES BLOCKED
	NAIL SIZE & SPACING	8d @ 3/3 (OR 3"x0.131" @ 2/2)	8d @ 6/6 (OR 3"x0.131" @ 5/5)	8d @ 4/4 (OR 3"x0.131" @ 3/3)	8d @ 6/6 (OR 3"x0.131" @ 5/5)	RE: NOTE 12.	8d @ 6/6 (OR 3"x0.131" @ 5/5)	6d COOLER @ 4/4
	SILL PL. ANCHORS	1/2" Ø ANCHORS PER 3/S3.01 @ 32" O.C.	1/2" Ø ANCHORS PER 3/S3.01 @ 32" O.C. OR SDWS22400 @ 16" O.C.	SDWS22400 @ 24" O.C.	SDWS22400 @ 24" O.C.	SDWS22400 @ 24" O.C.	SDWS22400 @ 32" O.C.	SDWS22400 @ 32" O.C.
	TOP PL. SCREWS	SDWS22500 @ 24" O.C.	SDWS22500 @ 24" O.C.	SDWS22500 @ 32" O.C.	SDWS22500 @ 32" O.C.	SDWS22500 @ 32" O.C.	PER SECT. DTL's 1, 4 & 4A/S3.20	PER SECT. DTL's 1, 4 & 4A/S3.20
	SHEAR FORCE	587 PLF (WORST)	383 PLF (WORST)	484 PLF (WORST)	266 PLF (WORST)	266 PLF (WORST)	262 PLF (WORST)	262 PLF (WORST)

NOTES:

1. NAILING SHALL BE TO ALL STUDS, TOP & BOT. PLATES, & BLOCKING WHERE INDICATED.
2. PROVIDE CONT. ATS ROD SYSTEM OR MECH. HOLDOWNS PER PLAN & SCHED.
3. NAIL SPACING SHOWN AS (# / #) WHICH INDICATES FASTENERS SPACING IN INCHES @ THE EDGES / FIELD WHERE FIELD IS THE INTERMEDIATE MEMBERS.
4. TYP. SILL PL: TO WOOD SHALL BE (2) 16d @ 16" O.C. (OR (4) 3"x0.131" @ 16" O.C.) FACE NAIL, U.N.O. IN SCHEDULE.
5. TYP. SILL PL. TO CONCRETE SHALL BE 1/2" Ø ANCHORS PER 3/S3.01:
   A. @ 2x4 WALLS SPACE AS INDICATED IN SCHED. W/ 1/4" x 2 1/2" x 2 1/2" PL. WASHER OR SIMPSON BPS 1/2 - 3 @ CONTRACTOR'S OPTION.
   B. @ 2x6 WALLS SPACE AS INDICATED IN SCHED. W/ 1/4" x 2 1/2" x 4 1/2" PL. WASHER OR SIMPSON BPS 1/2 - 6 @ CONTRACTOR'S OPTION.
6. PL. WASHERS TO MAINTAIN MAX. OF 1/2" BTWN. EDGE OF SILL PL. (ON SIDE OF SHEARWALL SHEATHING; ALT. SIDES WHERE SHEATHING IS INSTALLED ON BOTH SIDES) & EDGE OF PL. WASHER.
7. SHEARWALL SHEATHING CALLED OUT @ CORRIDOR WALLS SHALL BE LOCATED @ UNIT SIDE OF WALL.
8. DESIGN SHEAR TRUSSES FOR FORCES INDICATED IN SCHED.
9. NAILS @ WOOD STRUCTURAL PANEL SHEARWALLS SHALL BE GALVANIZED COMMON OF TYPE INDICATED.
10. EXTERIOR BUILDING SHEATHING SHALL BE 7/16" OSB (OR EQ.) BLOCKED W/ 8d NAILS @ 6/12 NAILING PATTERN (OR 2 1/2"x0.131" @ 5/11). INSTALL SHEATHING VERTICALLY & SPLICE PANELS @ FLOOR PER 1/S0.06 (PROVIDE STRAPS PER 2/S0.06 WHERE SHEATHING JOINTS DO NOT CONFORM TO 1/S0.06).
11. RE: DETAILS 2B/S0.08 & 3/S0.09 @ OPENINGS THROUGH SHEARWALLS.
12. NAILING @ (2) LAYERS OF 5/8" GYPSUM SHEATHING, ONE SIDE, W/ EDGES BLOCKED (WHERE OCCURS PER SCHED.):
    A. BASE PLY: 6d COOLER NAILS @ 9/9 (OR EQUIVALENT SCREW TYPE THAT MEETS OR EXCEEDS REQ'D SHEAR CAPACITY OF SPECIFIED NAIL. PROVIDE ICC-ES REPORT AS NEEDED).
    B. FACE PLY: 8d COOLER NAILS @ 7/7 (OR EQUIVALENT SCREW TYPE THAT MEETS OR EXCEEDS REQ'D SHEAR CAPACITY OF SPECIFIED NAIL. PROVIDE ICC-ES REPORT AS NEEDED).
    NOTE: IN LIEU OF (2) LAYERS OF 5/8" SHEATHING, @ CONTRACTOR'S OPTION, 7/16" APA-RATED SHEATHING MAY BE USED W/ EDGES BLOCKED, OPTION PER SCHEDULE WHERE OCCURS.
13. RE: DETAILS 9 THROUGH 12/S0.06 & DETAILS 9 THROUGH 11A ON SHEET S0.07 FOR SHEARWALL DETAILING @ ENDS OF WALLS, INTERSECTIONS & JOISTS.
14. ALL TOP PL. SCREWS INDICATED IN SCHED. ARE SIMPSON SDWS22500.
15. WHERE SHEARWALL IS CALLED OUT ON EA. SIDE OF SINGLE WALL, PROVIDE INDICATED SHEATHING ON EA. SIDE OF WALL.
16. FASTENING OF GYP. BD. PER MANUFACTURER'S SPECIFICATIONS.
17. W.S.P. = WOOD STRUCTURAL PANEL OR OSB EQUIVALENT.
18. FOR "4TH FLR. WALLS (OPTION's #1 & #2)", MIN. TOP PL. SCREWS = SDWS22500 @ 32" O.C. (@ LOCATIONS WHERE NOT NOTED PER SCHEDULE ABOVE).

SHEARWALL HOLDOWN SCHEDULE

MARK	BASEMENT WALLS	1ST FLR. WALLS	2ND FLR. WALLS	3RD FLR. WALLS	4TH FLR. WALLS	MIN. ALLOWABLE ROD TENSILE CAPACITY	EMBEDDED ANCHOR OR EQ.
1	5/8" STANDARD THREADED ROD W/ (4) 2x4 OR (4) 2x6	5/8" STANDARD THREADED ROD W/ (4) 2x4 OR (4) 2x6	1/2" STANDARD THREADED ROD W/ (4) 2x4 OR (4) 2x6	1/2" STANDARD THREADED ROD W/ (4) 2x4 OR (4) 2x6	1/2" STANDARD THREADED ROD W/ (4) 2x4 OR (4) 2x6	5/8" = 6,675 lbs 1/2" = 4,270 lbs	SIMPSON PAB5-24
2	3/4" STANDARD THREADED ROD W/ (4) 2x4 OR (4) 2x6	3/4" STANDARD THREADED ROD W/ (4) 2x4 OR (4) 2x6	1/2" STANDARD THREADED ROD W/ (4) 2x4 OR (4) 2x6	1/2" STANDARD THREADED ROD W/ (4) 2x4 OR (4) 2x6	1/2" STANDARD THREADED ROD W/ (4) 2x4 OR (4) 2x6	3/4" = 9,610 lbs 1/2" = 4,270 lbs	SIMPSON PAB6-24

2 TYPE 2 - NOT USED

NOTES:


1. CONT. ROD SYSTEM BASED UPON CONT. THREADED RODS UTILIZING EITHER CLP SYSTEM OR SIMPSON ATS SYSTEM.
2. RODS SHALL HAVE A MIN. TENSILE CAPACITY SHOWN IN SCHED.
3. RE: SECTION DETAILS ON S0.05, S0.06 & S0.07 FOR TYP. HOLDOWN DETAILS.
4. ALL HOLDOWNS TO HAVE HALF THE LISTED REQ'D STUDS EA. SIDE OF THREADED ROD TO MATCH STUD SIZE & GRADE NOTED IN WALL SCHED. HOLDOWN STUDS ARE IN ADDITION TO BEARING WALL STUDS - PROVIDE ADDT'L STUDS AS REQ'D TO MEET QUANTITY NOTED IN SCHED. OFFSET STUD PACK 3" TYP. FROM CENTERLINE OF THREADED ROD. PROVIDE SQUASH BLOCKS WITHIN FLOOR PLATE DEPTH (TRUSS DEPTH) ALIGNED W/ STUD PACKS. QUANTITY OF SQUASH BLOCKS TOP MATCH QUANTITY OF STUDS BELOW.
5. PROVIDE CAST-IN-PLACE ANCHOR PER SCHED. OR DRILL & EPOXY THREADED ROD INTO FOUNDATION/SLAB W/ 9" EMBED (CAST IN ANCHOR REQ'D @ EDGE OF SLAB CONDITIONS PER 1C/S0.05). ROD SHALL BE CLEAN OF GREASE. ATTACHMENT TO CONC. REQUIRES FULL TIME SPECIAL INSPECTION.
6. PROVIDE PL. WASHER, NUT & BRG. PL. CAPABLE OF DEVELOPING CAPACITY OF ROD @ EA. FLOOR.
7. PROVIDE TAKE-UP DEVICE @ EA. FLOOR (RE: ESTIMATED BUILDING MOVEMENT TABLE).
8. PROVIDE COUPLING TAKE-UP DEVICE AS REQ'D (RE: ESTIMATED BUILDING MOVEMENT TABLE).
9. PROVIDE SHOP DRAWINGS SHOWING LOCATIONS OF ALL HOLDOWNS & HARDWARE FOR REVIEW PRIOR TO INSTALLATION.
10. HOLE THROUGH TOP & SILL PLATES SHALL BE ROD DIAMETER PLUS 1/4".
11. PROVIDE BRG. PL. ON UNDERSIDE OF UPSET BEAM (RE: 3/S0.05) @ "D" SERIES RODS.
12. SHEARWALL HOLDOWN TYPE INFO:

HDU2

SHEARWALL HOLDOWN BASE CONDITION:
s = TYPICAL FOUNDATION / SLAB-ON-GRADE CONNECTION / TERMINATION FOR CONTINUOUS ROD
b = CONTINUOUS ROD HOLDOWN TERMINATION @ WOOD OR STEEL BEAM, RE: DETAILS FOR ADDT'L INFO (RE: SHOP DRAWINGS FOR STEEL TERMINATION DETAILS)
g = SIMPSON HDU2 HOLDOWN @ OFFSET END OF WALL CONDITION @ FOUNDATION / SLAB-ON-GRADE CONNECTION / TERMINATION (FOR HDU2 CONN., PROVIDE 5/8" Ø x 9" EMBED DEPTH THREADED ROD W/ BP 5/8-3 & DOUBLE-NUT --OR-- 5/8" Ø x 9" EMBED DEPTH THREADED ROD DRILL & EPOXY, W/ HILTI HY-200 EPOXY OR EQUAL (PROVIDE THICKENED SLAB @ HOLDOWNS SIMILAR TO 6A & 6B/S3.01)
f = FLOOR-TO-FLOOR OR FLOOR-TO-BEAM / HEADER / FRMG. SIMPSON HDU2 HOLDOWN CONDITION @ WOOD FRAMING WHERE OFFSET SHEARWALL OCCURS BEYOND CONTINUOUS ROD
a = TYPICAL FOUNDATION / SLAB-ON-GRADE CONNECTION / TERMINATION W/ LOWER TOP OF CONTINUOUS ROD TERMINATION DUE TO UNIT LAYOUT(S) ABOVE
c = CONTINUOUS ROD HOLDOWN TERMINATION @ WOOD OR STEEL BEAM, W/ LOWER TOP OF CONTINUOUS ROD TERMINATION DUE TO UNIT LAYOUT(S) ABOVE, RE: DETAILS FOR ADDT'L INFO (RE: SHOP DRAWINGS FOR STEEL TERMINATION DETAILS)

SHEARWALL HOLDOWN TYPE MARK #


NOTE: REFER TO SHEARWALL ELEVATIONS FOR ADDT'L INFO ON SHEARWALL HOLDOWN BASE CONDITIONS & WHERE THEY TYPICALLY OCCUR.

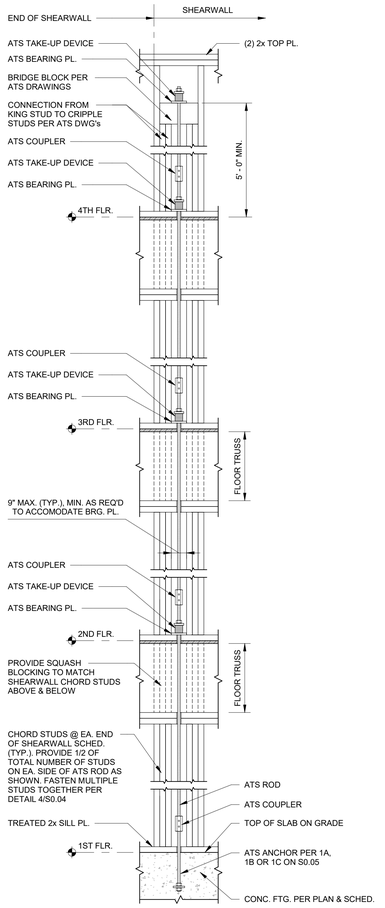

TYPICAL ANCHOR TIEDOWN SYSTEM DETAIL @ EA. END OF SHEARWALLS


RE: PLANS FOR SHEARWALL LOCATIONS & SHEARWALL SCHED. ON THIS SHEET FOR ADDT'L INFO

1 SECTION 3/4" = 1'-0"

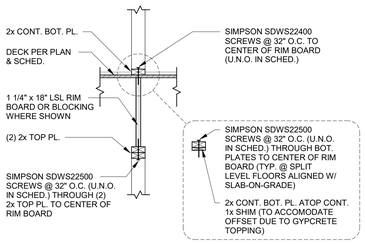


TYPICAL SHEARWALL SILL PL. ATTACHMENT @ 2x SILL

2 SECTION 3/4" = 1'-0"

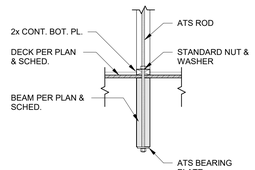


TYPICAL HOLDOWN ATOP WOOD BEAM

3 SECTION 3/4" = 1'-0"

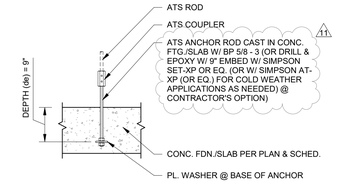


TYPICAL ATS ANCHOR @ INTERIOR SLAB LOCATIONS

1A SECTION 3/4" = 1'-0"

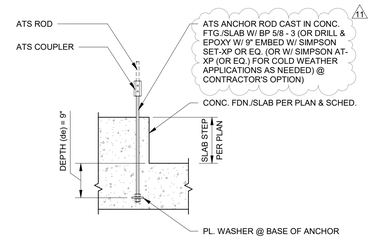


TYPICAL ATS ANCHOR @ STEP IN FOUNDATION SLAB

1B SECTION 3/4" = 1'-0"

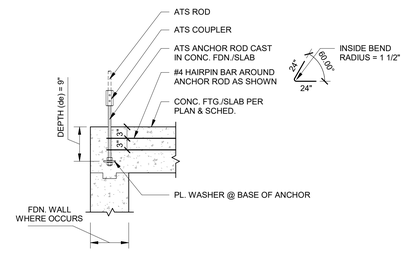


TYPICAL ATS CAST IN ANCHOR @ EDGE OF FOUNDATION SLAB

1C SECTION 3/4" = 1'-0"

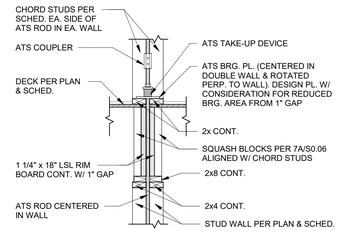

TYPICAL SINGLE ATS ROD @ DOUBLE SHEARWALLS

1D SECTION 3/4" = 1'-0"

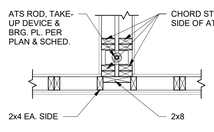

TYPICAL ATS ROD IN CENTER OF UNIT DEMISING WALL

1E SECTION 3/4" = 1'-0"

RELEASED FOR CONSTRUCTION
As Noted on Plans Review
Development Services Department
Lee's Summit, Missouri
Date: 11/02/2023

ARCHITECTURE
LANDSCAPE ARCHITECTURE
ENERGY SERVICES
P. 913.831.1500
F. 913.831.1501
NSPJARCH.COM
NSPJ ARCHITECTS, INC.
3515 W. 75TH ST., SUITE 201
PRAIRIE VILLAGE, KS 66208

© COPYRIGHT

STATE OF MISSOURI
JOHN A. SCHWAB
NUMBER PE-2005000226
PROFESSIONAL ENGINEER
11.02.23

KRUDWIG STRUCTURAL ENGINEERS
11200 Corporate Ave., Suite 110 Lenexa, Kansas 66219

A NEW RESIDENTIAL COMMUNITY AT::
TRILOGY
NW WARD RD. | LEE'S SUMMIT, MO

DRAWING RELEASE LOG
• 03.15.2023 - PERMIT SUBMITTAL

△REVISIONS

1	23.0411	CITY COMMENTS
2	23.0428	ADD 1 / CC 2
3	23.0511	ADDENDUM 2
5	23.0612	ASI 1
7	23.0713	ASI 3
8	23.0811	ASI 4
10	23.0925	ASI 6 - UPDATED
11	23.1102	ASI 7

JOB NO. PN1129
DATE 03/15/23
DRAWN BY KSE
11.02.2023
ASI 7
SHEET NAME SHEARWALL SCHEDULE & DETAILS
SHEET NO. S0.05


11/2/2023 4:51:40 PM

ARCH E1 30" x 42"

RELEASED FOR CONSTRUCTION
As Noted on Plans Review
Development Services Department
Lee's Summit, Missouri
11.02.23


ARCHITECTURE
LANDSCAPE ARCHITECTURE
ENERGY SERVICES
P. 913.831.1515
F. 913.831.1516
NSPJARCH.COM
© COPYRIGHT NSPJ ARCHITECTS, INC.

NSPJ
ARCHITECTS, INC.
3515 W. 75TH ST., SUITE 201
PRAIRIE VILLAGE, KS 66208

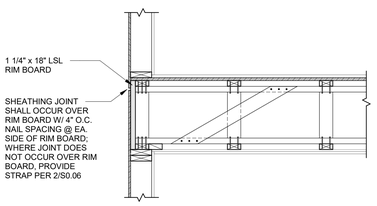

TYPICAL EXTERIOR SHEATHING JOINT

1 SECTION 3/4" = 1'-0"

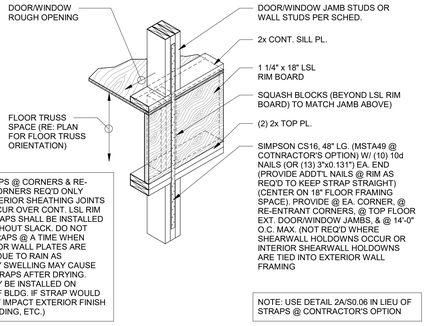


NOTE: STRAPS @ CORNERS & RE-ENTRANT CORNERS REQ'D ONLY WHERE EXTERIOR SHEATHING JOINTS DO NOT OCCUR OVER CONT. LSL RIM BOARD. STRAPS SHALL BE INSTALLED TIGHT & WITHOUT SLACK. DO NOT INSTALL STRAPS @ A TIME WHEN SUBFLOOR OR WALL PLATES ARE WET/DAMP DUE TO RAIN AS TEMPORARY SWELLING MAY CAUSE SLACK IN STRAPS AFTER DRYING. STRAPS MAY BE INSTALLED ON INTERIOR OF BLDG. IF STRAP WOULD NEGATIVELY IMPACT EXTERIOR FINISH (STUCCO, SIDING, ETC.)

NOTE: USE DETAIL 2A/S0.06 IN LIEU OF STRAPS @ CONTRACTOR'S OPTION

TYPICAL COIL STRAP @ EXT. JAMBS SUPPORTING ROOF FRAMING @ FLOOR DIRECTLY BELOW ROOF & FLOOR-TO-FLOOR TIES WHERE DETAIL 1/S0.06 IS NOT FOLLOWED


2 SECTION 3/4" = 1'-0"

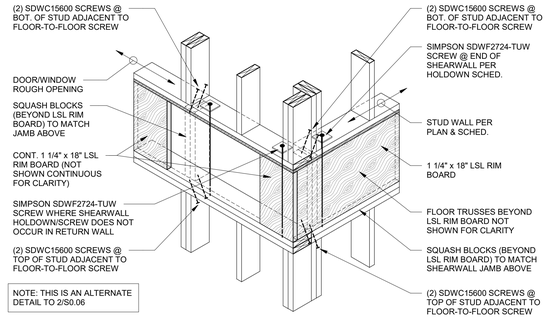

NOTE: THIS IS AN ALTERNATE DETAIL TO 2/S0.06


TYPICAL FLOOR-TO-FLOOR SCREW @ EXT. JAMBS SUPPORTING ROOF FRAMING @ FLOOR DIRECTLY BELOW ROOF & FLOOR-TO-FLOOR TIES WHERE DETAIL 1/S0.06 IS NOT FOLLOWED

2A SECTION 3/4" = 1'-0"

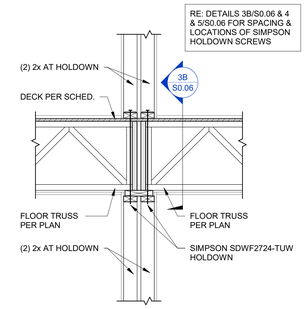


TYPICAL UNIT UPLIFT HOLDOWN DETAIL @ TOP FLOOR ROOF TRUSS BEARING WALLS

3 SECTION 3/4" = 1'-0"

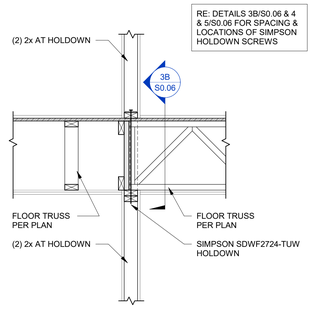


TYPICAL UNIT UPLIFT HOLDOWN DETAIL @ TOP FLOOR ROOF TRUSS BEARING WALLS

3A SECTION 3/4" = 1'-0"

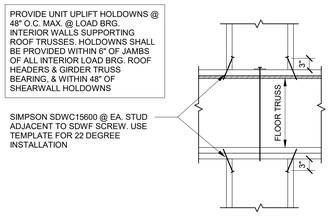


TYPICAL SIDE VIEW @ DOUBLE STUD SCREWS @ HOLDOWN

3B SECTION 3/4" = 1'-0"

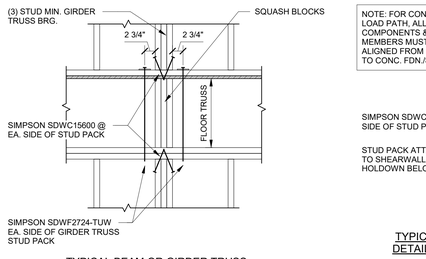


TYPICAL BEAM OR GIRDER TRUSS UPLIFT HOLDOWN DETAIL @ TOP FLOOR

4 SECTION 3/4" = 1'-0"

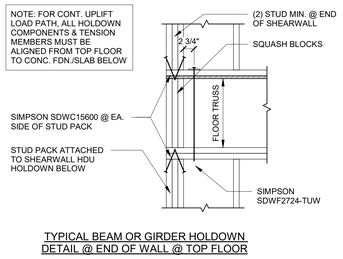


TYPICAL BEAM OR GIRDER HOLDOWN DETAIL @ END OF WALL @ TOP FLOOR


5 SECTION 3/4" = 1'-0"

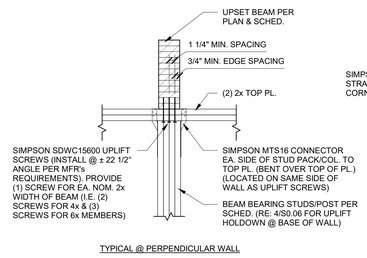

TYPICAL @ PERPENDICULAR WALL

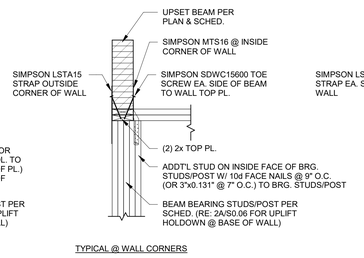


TYPICAL @ WALL CORNERS

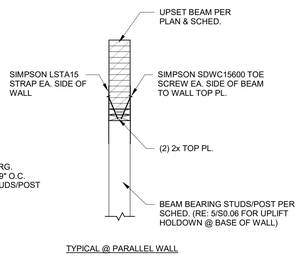

TYPICAL @ PARALLEL WALL


TYPICAL UPSET WOOD BEAM UPLIFT HOLDOWN @ BEAMS SUPPORTING ROOF TRUSS BEARING WALLS OR WHERE INDICATED

6 SECTION 3/4" = 1'-0"

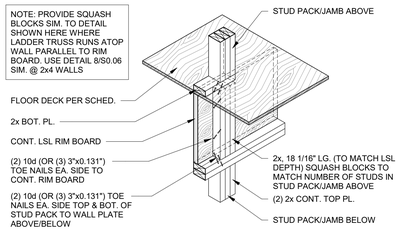


TYPICAL SQUASH BLOCK DETAIL @ CONT. RIM BOARD

7 SECTION 3/4" = 1'-0"

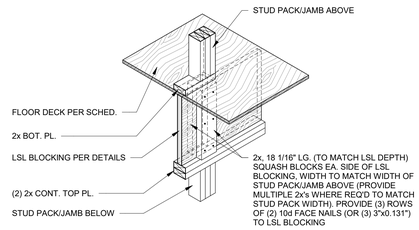


TYPICAL SQUASH BLOCK DETAIL @ LSL BLOCKING

8 SECTION 3/4" = 1'-0"

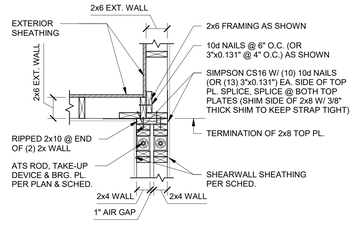


TYPICAL @ UNIT DEMISING WALL TRANSITION TO 2x6 EXT. WALL

9 SECTION 3/4" = 1'-0"

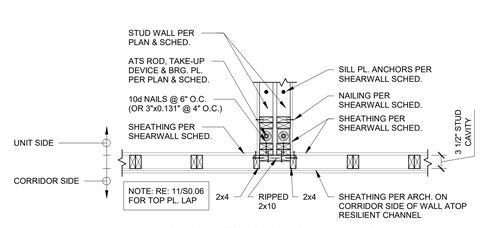


TYPICAL INTERSECTION OF UNIT DEMISING WALL& CORRIDOR WALL (SIM. @ EXT. WALL)

10 SECTION 3/4" = 1'-0"

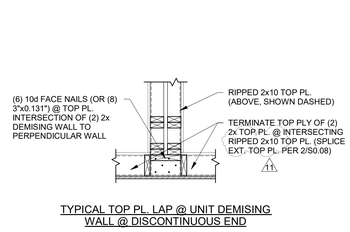


TYPICAL TOP PL. LAP @ UNIT DEMISING WALL @ DISCONTINUOUS END

11 SECTION 3/4" = 1'-0"

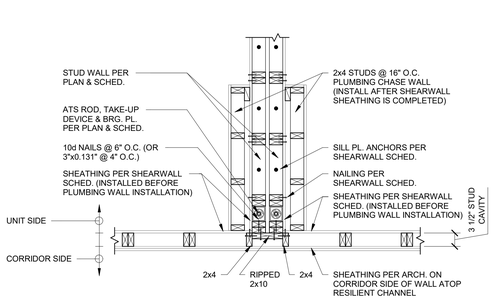


TYPICAL INTERSECTION OF UNIT DEMISING WALL& CORRIDOR WALL (SIM. @ EXT. WALL)

12 SECTION 3/4" = 1'-0"

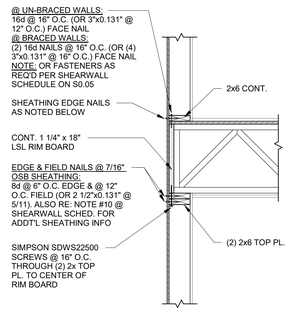


TYPICAL LATERAL NAILING @ EXT. WALL W/ TRUSS BRG.

13 SECTION 3/4" = 1'-0"

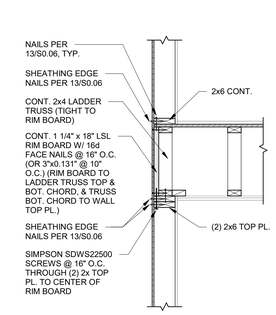


TYPICAL LATERAL NAILING @ EXT. WALL PARALLEL TO TRUSS BRG.

13A SECTION 3/4" = 1'-0"

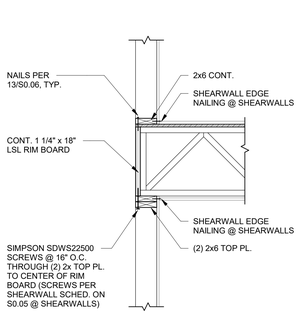


TYPICAL LATERAL NAILING @ ONE-SIDED WALL W/ TRUSS BRG.

13B SECTION 3/4" = 1'-0"

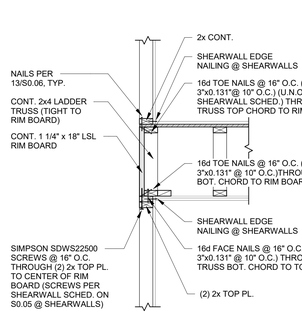

TYPICAL LATERAL NAILING @ UNIT DEMISING WALL OR ONE-SIDED WALL PARALLEL TO TRUSS BRG.

13C SECTION 3/4" = 1'-0"

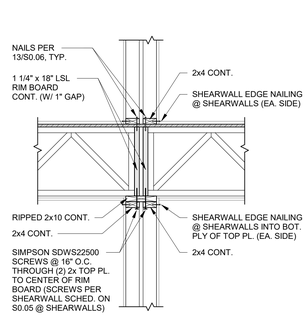

TYPICAL LATERAL NAILING @ DOUBLE UNIT DEMISING WALLS W/ TRUSS BRG.

13D SECTION 3/4" = 1'-0"

A NEW RESIDENTIAL COMMUNITY AT:

TRILOGY

NW WARD RD. | LEE'S SUMMIT, MO

DRAWING RELEASE LOG
03.15.2023 - PERMIT SUBMITTAL

REVISIONS

3	23 0511	ADDENDUM 2
5	23 0612	ASI 1
10	23 0925	ASI 6 - UPDATED
11	23 1102	ASI 7

KRUDWIG STRUCTURAL ENGINEERS
11200 Corporate Ave., Suite 110 Lenexa, Kansas 66219

JOB NO. PN1129
DATE 03/15/23
DRAWN BY KSE
11.02.2023
ASI 7
SHEET NAME SHEARWALL & FRAMING DETAILS
SHEET NO. S0.06


11/2/2023 4:51:46 PM

ARCH E1.30" x 42"

RELEASED FOR CONSTRUCTION
As Noted on Plans Review
Development Services Department
Lee's Summit, Missouri
11.02.23


ARCHITECTURE
LANDSCAPE ARCHITECTURE
ENERGY SERVICES
P. 913.831.1500
F. 913.831.1505
NSPJARCH.COM
NSPJ
ARCHITECTS Inc.
3515 W. 75TH ST., SUITE 201
PRAIRIE VILLAGE, KS 66208

© COPYRIGHT

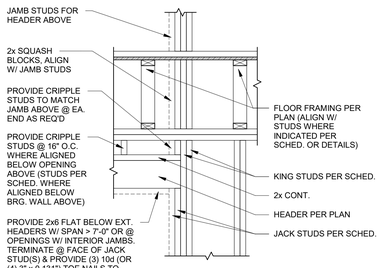


TYPICAL HEADER DETAIL

1 SECTION 3/4" = 1'-0"

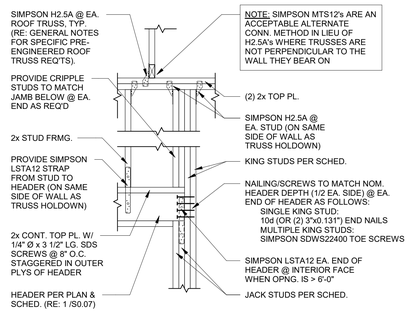


TYPICAL HEADER DETAIL @ ROOF TRUSS BRG.

2 SECTION 3/4" = 1'-0"

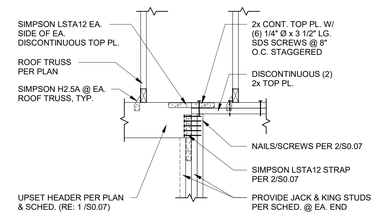


TYPICAL HEADER DETAIL @ DISCONTINUOUS TOP PL. @ ROOF

3 SECTION 3/4" = 1'-0"

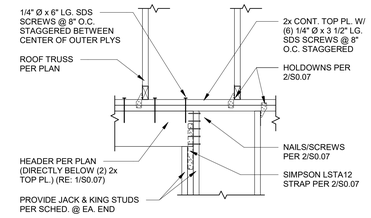

TYPICAL HEADER DETAIL @ ROOF TRUSS BRG. LOCATIONS W/ HEADER DIRECTLY BELOW (2) 2x TOP PL.


4 SECTION 3/4" = 1'-0"

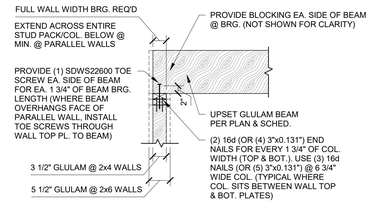

TYPICAL GLULAM BEAM &/OR COLUMN DETAIL

NOTES:
1. RE: 6/SO.07 WHERE COL. IS SET IN BTWN. WALL TOP & BOT. PLATES.
2. PROVIDE STRAPS PER 6/S0.07 @ DISCONTINUOUS WALL TOP PLATES.
3. COORDINATE LOCATIONS OF GLULAM JAMB POSTS / COL's W/ G.C. PER PLANS & SCHEDULES ON S0.03a & PER SCHEDULED OPTIONS ON FOUNDATION PLANS


5 SECTION 3/4" = 1'-0"

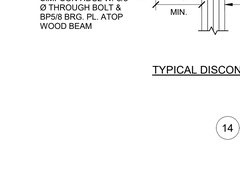


TYPICAL GLULAM BEAM BEARING DIRECTLY ON GLULAM OR PSL COLUMN DETAIL

NOTES:
1. RE: 6/S0.07 WHERE COL. IS SET IN BTWN. WALL TOP & BOT. PLATES.
2. PROVIDE STRAPS PER 6/S0.07 @ DISCONTINUOUS WALL TOP PLATES.
3. COORDINATE LOCATIONS OF GLULAM JAMB POSTS / COL's W/ G.C. PER PLANS & SCHEDULES ON S0.03a & PER SCHEDULED OPTIONS ON FOUNDATION PLANS

5A SECTION 3/4" = 1'-0"

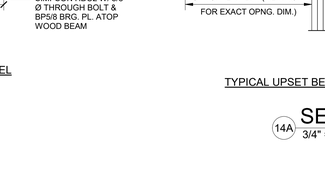

ELEVATION VIEW

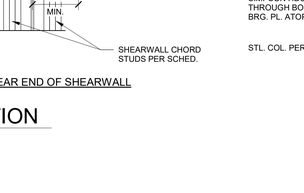


PLAN VIEW

PLAN VIEW @ CORNER

PLAN VIEW @ END OF WALL


TYPICAL STRAPS @ DISCONTINUOUS TOP PL. @ COL.

6 SECTION 3/4" = 1'-0"

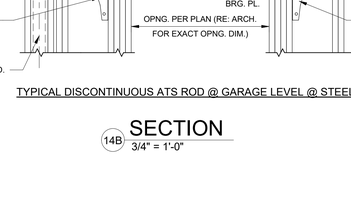


TYPICAL MULTI-PLY EXTERIOR ROOF HEADER WHERE GEOMETRY DOES NOT ALLOW 2x PL. BELOW HEADER

7 SECTION 3/4" = 1'-0"

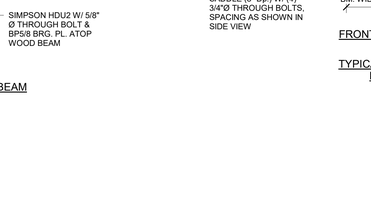

TYPICAL HOLE THROUGH LEDGER

8 SECTION 3/4" = 1'-0"

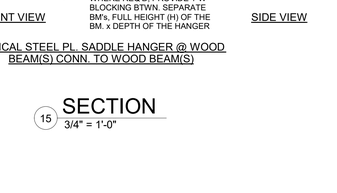

TYPICAL @ DISCONTINUOUS SHEARWALL SHEATHING

9 SECTION 3/4" = 1'-0"

TYPICAL @ SHEARWALL SHEATHING CONTINUOUS PAST NON-LOAD BRG. WALL

10 SECTION 3/4" = 1'-0"

TYPICAL SHEARWALL SHEATHING JOINT

11 SECTION 3/4" = 1'-0"

TYPICAL SHEARWALL @ WALL STUD SIZE TRANSITION

11A SECTION 3/4" = 1'-0"

TYPICAL HDU FLOOR-TO-FLOOR HOLDOWN

12 SECTION 3/4" = 1'-0"

13 NOT USED 3/4" = 1'-0"

TYPICAL DISCONTINUOUS ATS ROD @ GARAGE LEVEL

14 SECTION 3/4" = 1'-0"

TYPICAL UPSET BEAM NEAR END OF SHEARWALL

14A SECTION 3/4" = 1'-0"

TYPICAL DISCONTINUOUS ATS ROD @ GARAGE LEVEL @ STEEL BEAM

14B SECTION 3/4" = 1'-0"

TYPICAL STEEL PL. SADDLE HANGER @ WOOD BEAM(S) CONN. TO WOOD BEAM(S)

15 SECTION 3/4" = 1'-0"

A NEW RESIDENTIAL COMMUNITY AT::

TRILOGY

NW WARD RD. | LEE'S SUMMIT, MO

KRUDWIG
STRUCTURAL ENGINEERS LLC
11200 Corporate Ave., Suite 110 Lenexa, Kansas 66219

DRAWING RELEASE LOG
• 03.15.2023 - PERMIT SUBMITTAL


REVISIONS

3	23.0511	ADDENDUM 2
5	23.0612	ASI 1
10	23.0925	ASI 6 - UPDATED
11	23.1102	ASI 7

JOB NO. PN1129
DATE 03/15/23
DRAWN BY KSE
11.02.2023
ASI 7
SHEET NAME
SHEARWALL & FRAMING DETAILS
SHEET NO.
S0.07

11/2/2023 4:51:53 PM

ARCH E1.30" x 42"

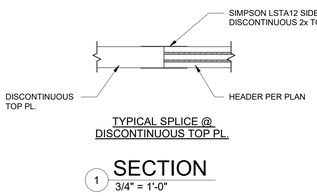


TYPICAL SPLICE @ DISCONTINUOUS TOP PL.

1 SECTION 3/4" = 1'-0"


NOTE: INSTALL ENDS OF PL. TIGHT @ SPLICE FOR COMPRESSION

NOTE: PROVIDE TENSION STRAPS PER 1/S0.08 @ LOCATIONS WHERE TOP PL. SPLICE IS NOT STAGGERED 4'-0" MIN. & WHERE PLUMBING / ELECTRICAL BORES OR NOTCHES TOP PL. OVER THE ALLOWABLE DIMENSIONS SHOWN IN DETAIL 3/S0.08

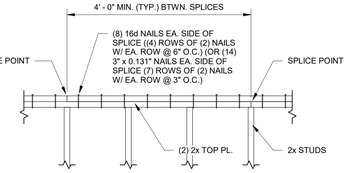


TYPICAL TOP PL. SPLICE

2 SECTION 3/4" = 1'-0"

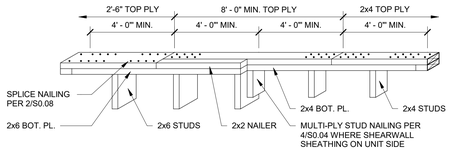


TYPICAL TOP PL. SPLICE @ WALL SIDE TRANSITION

2A SECTION 3/4" = 1'-0"

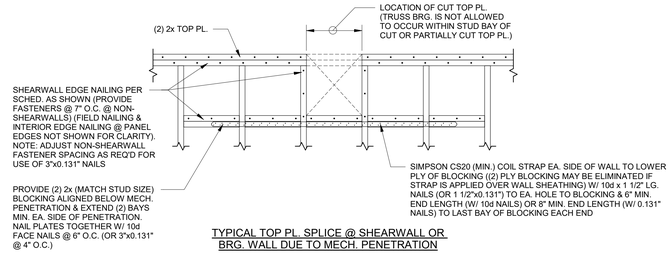


TYPICAL TOP PL. SPLICE @ SHEARWALL OR BRG. WALL DUE TO MECH. PENETRATION

2B SECTION 3/4" = 1'-0"

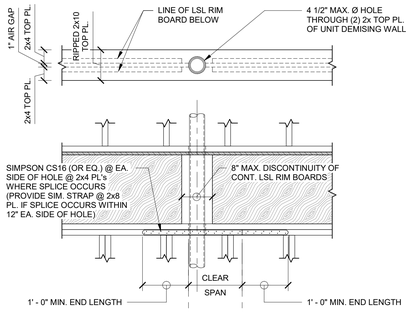


TYPICAL @ PLUMBING STACK IN DOUBLE UNIT DEMISING WALL

3 SECTION 3/4" = 1'-0"

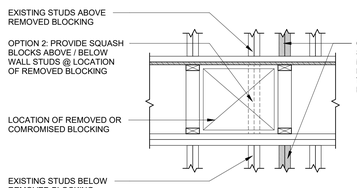


TYPICAL @ WHERE MECH. DUCT INTERRUPTS LSL / LSL BLOCKING

4 SECTION 3/4" = 1'-0"

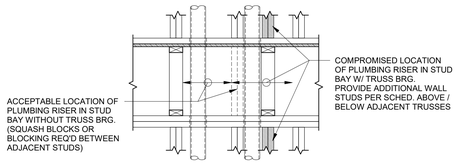

TYPICAL @ WHERE PLUMBING INTERRUPTS TOP PL.

5 SECTION 3/4" = 1'-0"

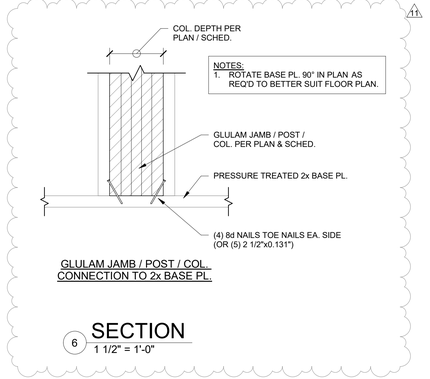

GLULAM JAMB / POST / COL. CONNECTION TO 2x BASE PL.

6 SECTION 1 1/2" = 1'-0"

TYPICAL COL. CAP CONNECTION

TYPICAL COL. CAP @ INTERMEDIATE SUPPORT

TYPICAL COL. CAP @ END SUPPORT

TYPICAL CONNECTION @ DBL. GLULAM JAMB POSTS / COL's

TYPICAL COL. CAP CONNECTION @ GLULAM JAMB POST / COL.

TYPICAL COL. CAP @ END SUPPORT @ GLULAM JAMB POST / COL.

TYPICAL COL. CAP @ END SUPPORT @ STEEL PIPE JAMB POST / COL.

CUSTOM STEEL CAP PLATE & GLUE LAMINATED COLUMNS (U.N.O. RE: SEPARATE DETAILS @ CLUB FOR GLUE LAMINATED BEAMS & STEEL COL's)

NOTES:
1. COORDINATE LOCATIONS OF GLULAM JAMB POSTS / COL's W/ G.C. PER PLANS & SCHEDULES ON S0.03a & PER SCHEDULED OPTIONS ON FOUNDATION PLANS

6A SECTION 1 1/2" = 1'-0"

CUSTOM STEEL CAP PLATE @ DOUBLE WOOD BEAMS & GLUE LAMINATED / STEEL COLUMNS (U.N.O. RE: SEPARATE DETAILS @ CLUB FOR GLUE LAMINATED BEAMS & STEEL COL's)

NOTES:
1. COORDINATE LOCATIONS OF GLULAM JAMB POSTS / COL's W/ G.C. PER PLANS & SCHEDULES ON S0.03a & PER SCHEDULED OPTIONS ON FOUNDATION PLANS

6B SECTION 1 1/2" = 1'-0"

TYPICAL @ COMBINED GLUE LAMINATED COLUMNS

NOTES:
1. COORDINATE LOCATIONS OF GLULAM JAMB POSTS / COL's W/ G.C. PER PLANS & SCHEDULES ON S0.03a & PER SCHEDULED OPTIONS ON FOUNDATION PLANS

7 SECTION 1 1/2" = 1'-0"

ARCHITECTURE
LANDSCAPE
ARCHITECTURE
ENERGY SERVICES
P. 913.831.1500
F. 913.831.1505
NSPJARCH.COM
NSPJ
ARCHITECTS Inc.
3515 W. 75TH ST., SUITE 201
PRAIRIE VILLAGE, KS 66208

© COPYRIGHT

RELEASED FOR CONSTRUCTION
As Noted on Plans Review
Development Services Department
Lee's Summit, Missouri
11.02.23



KRUDWIG
STRUCTURAL ENGINEERS LLC
11200 Corporate Ave., Suite 110 Lenexa, Kansas 66219

A NEW RESIDENTIAL COMMUNITY AT::
TRILOGY
NW WARD RD. | LEE'S SUMMIT, MO

DRAWING RELEASE LOG
• 03.15.2023 - PERMIT SUBMITTAL


REVISIONS

1	23 0411	CITY COMMENTS
3	23 0511	ADDENDUM 2
5	23 0612	ASI 1
10	23 0925	ASI 6 - UPDATED
11	23 1102	ASI 7

JOB NO. PN1129
DATE 03/15/23
DRAWN BY KSE
11.02.2023
ASI 7
SHEET NAME GENERAL FRAMING DETAILS
SHEET NO. S0.08


11/2/2023 4:51:58 PM

ARCH E1.30" x 42"

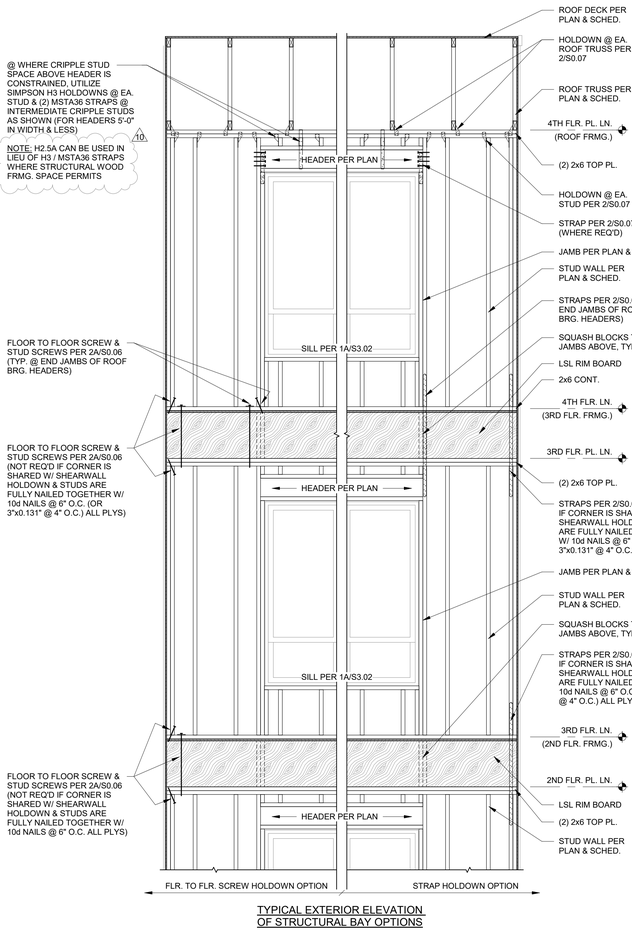


TYPICAL EXTERIOR ELEVATION OF STRUCTURAL BAY OPTIONS

1 ELEVATION
1/2" = 1'-0"

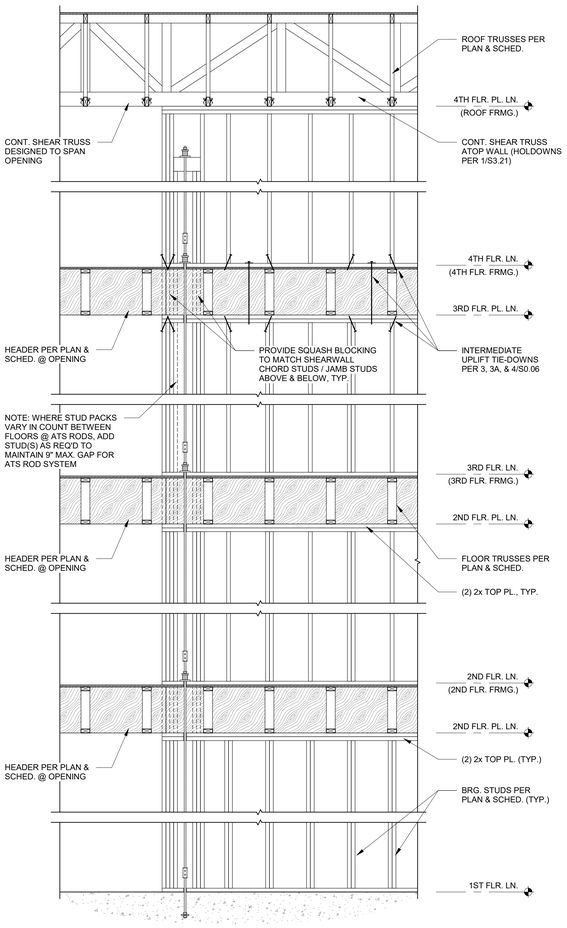


TYPICAL CORRIDOR BRG. WALL ELEVATION

2A ELEVATION
1/2" = 1'-0"

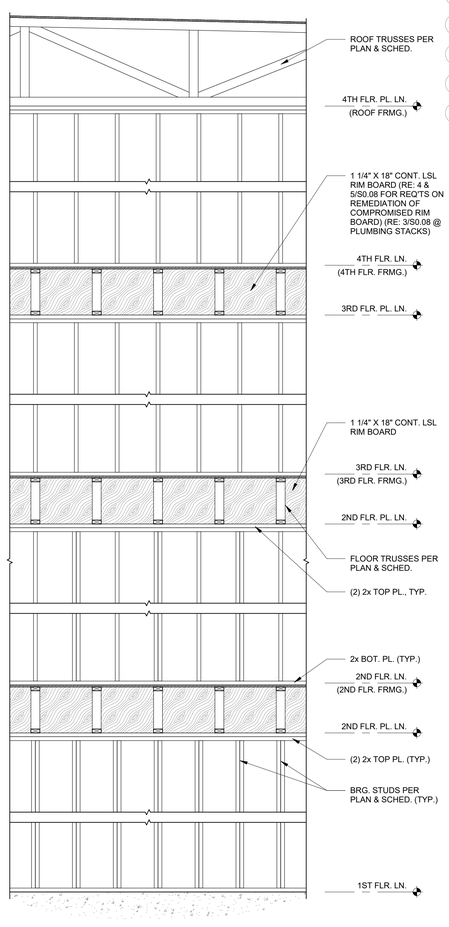

TYPICAL UNIT DEMISING WALL ELEVATION

2B ELEVATION
1/2" = 1'-0"

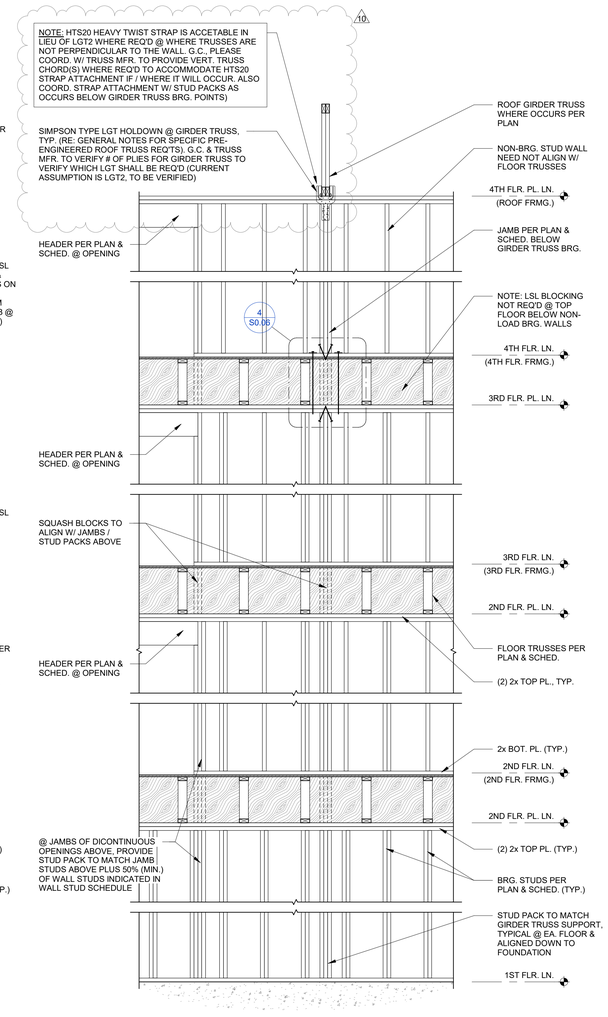

TYPICAL INTERIOR BRG. WALL ELEVATION

2C ELEVATION
1/2" = 1'-0"

ARCHITECTURE
LANDSCAPE
ARCHITECTURE
ENERGY SERVICES
P. 913.831.3515
F. 913.831.3516
NSPJARCH.COM
NSPJ
ARCHITECTS Inc.
3515 W. 75TH ST., SUITE 201
PRAIRIE VILLAGE, KS 66208
© COPYRIGHT

STATE OF MISSOURI
JOHN A. GRIFFITH
NUMBER PE-2005000226
PROFESSIONAL ENGINEER
09.25.23

RELEASED FOR CONSTRUCTION
As Noted on Plans Review
Development Services Department
Lee's Summit, Missouri
10/02/23

KRUDWIG
STRUCTURAL ENGINEERS LLC
11200 Corporate Ave., Suite 110 Lenexa, Kansas 66219

A NEW RESIDENTIAL COMMUNITY AT::
TRILOGY
NW WARD RD. | LEE'S SUMMIT, MO

DRAWING RELEASE LOG
• 03.15.2023 - PERMIT SUBMITTAL


REVISIONS
5 23.0612 ASI 1
10 23.0925 ASI 6 - UPDATED

JOB NO. PN1129
DATE 03/15/23
DRAWN BY KSE
9.25.2023
ASI 6 - UPDATED
SHEET NAME
GENERAL FRAMING DETAILS

SHEET NO.
S0.09


9/25/2023 8:37:57 AM

ARCH E1.30" x 42"

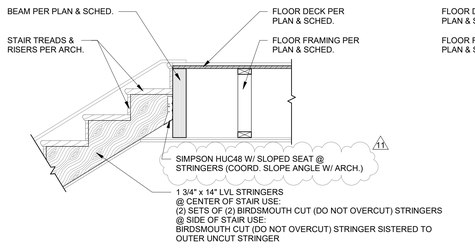


TYPICAL STAIR & STRINGER CONNECTION DETAIL

1 SECTION 3/4" = 1'-0"

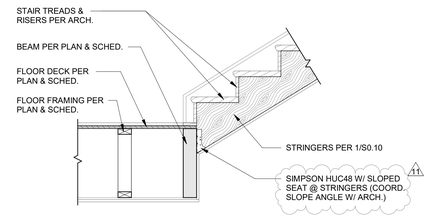


TYPICAL STAIR STRINGER CONNECTION DETAIL

1A SECTION 3/4" = 1'-0"

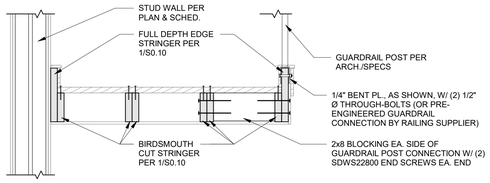

TYPICAL STAIR RUN THROUGH SECTION


2 SECTION 3/4" = 1'-0"

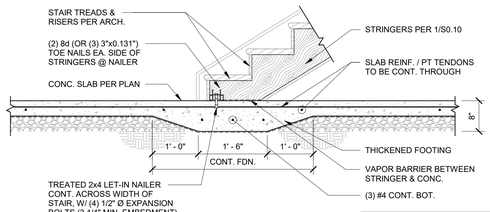

NOTE: SIMPSON STRONG-BOLT 2 IS ACCEPTABLE TO USE FOR THE 1/2" Ø EXPANSION BOLT REQ'T (UTILIZE STB2-50434 TO MAINTAIN 3 1/4" EMBEDMENT). G.C., PLEASE COORD. PLACEMENT W/ PT TENDON LOCATIONS (GENERAL FOR ALL ANCHOR PLACEMENT)


TYP. THICKENED SLAB @ INTERIOR STAIRS

3 SECTION 3/4" = 1'-0"

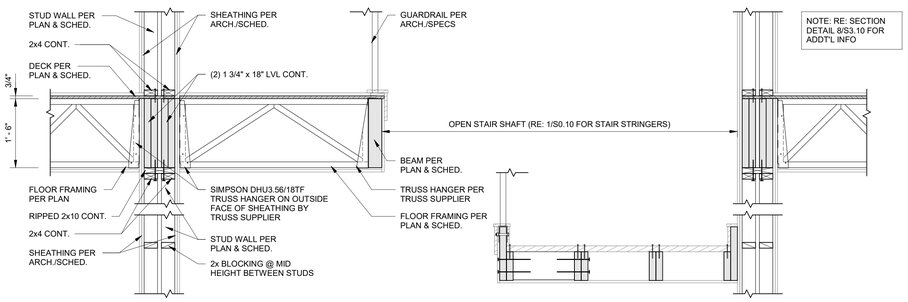


TYP. INTERIOR STAIR SECTION

4 SECTION 3/4" = 1'-0"

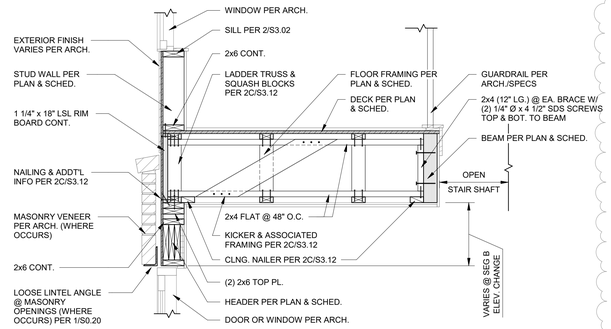


TYP. INTERIOR STAIR SECTION @ EXTERIOR WALL

5 SECTION 3/4" = 1'-0"

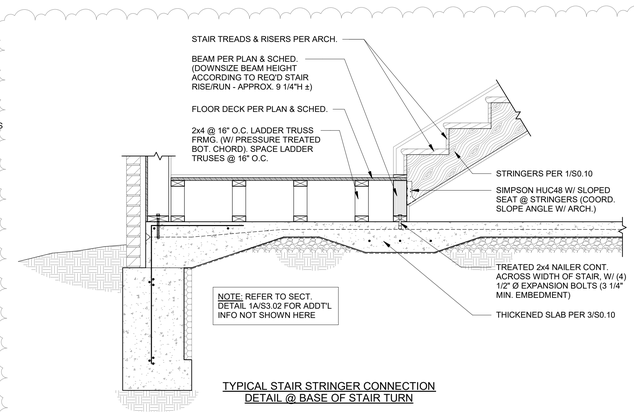


TYPICAL STAIR STRINGER CONNECTION DETAIL @ BASE OF STAIR TURN

6A SECTION 3/4" = 1'-0"

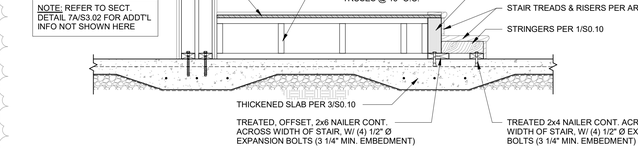


TYPICAL STAIR STRINGER CONNECTION DETAIL @ BASE OF STAIR TURN


6B SECTION 3/4" = 1'-0"

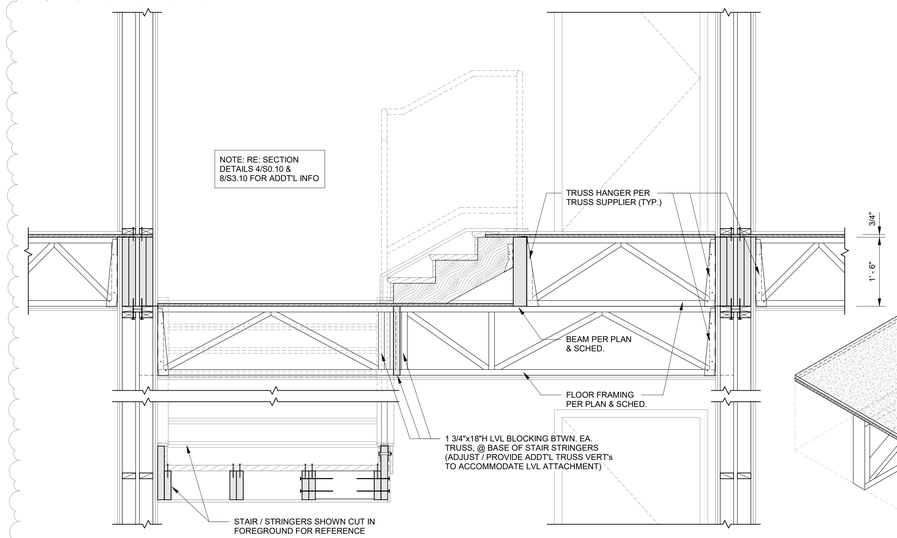


TYP. INTERIOR STAIR SECTION @ STAIR TURN ((3) RISERS SHOWN @ 2ND FLR. FRMG. - SEG. A, SIM. @ (2) RISERS @ 3RD FLR. FRMG. - SEG. A)

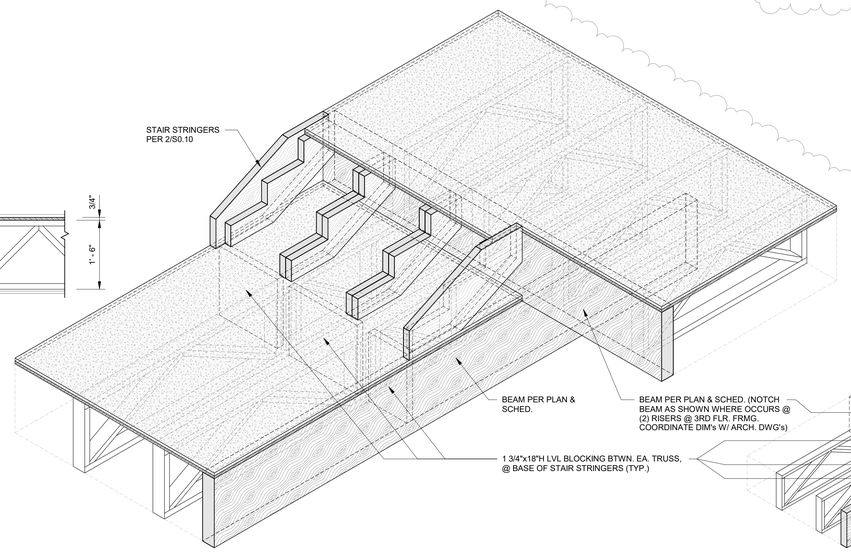

AXONOMETRIC VIEW @ MULTIPLE STAIR LANDINGS ((3) RISERS SHOWN @ 2ND FLR. FRMG. - SEG. A, SIM. @ (2) RISERS @ 3RD FLR. FRMG. - SEG. A)

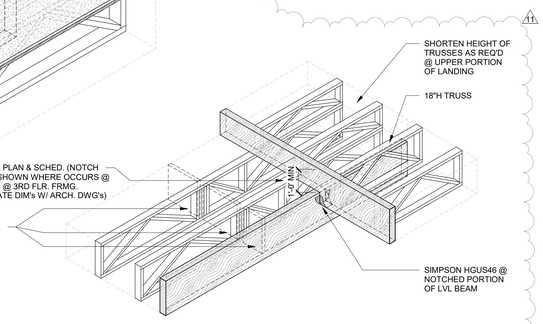

AXONOMETRIC VIEW @ MULTIPLE STAIR LANDINGS (NOTCHED LVL BEAM @ WHERE (2) RISERS OCCURS @ 3RD FLR. FRMG. - SEG. A)

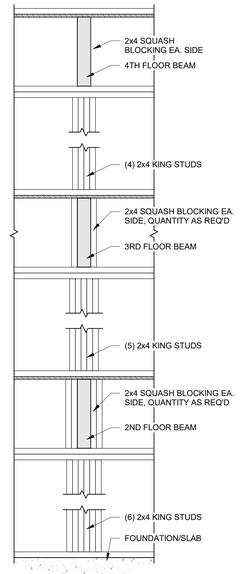

TYP. INTERIOR STAIR BEAM JAMBS/STUD PACKS

7 SECTION 3/4" = 1'-0"

8 SECTION 3/4" = 1'-0"

RELEASED FOR CONSTRUCTION
As Noted on Plans Review
Development Services Department
Lee's Summit, Missouri
Date: 11.02.23

ARCHITECTURE
LANDSCAPE
ARCHITECTURE
ENERGY SERVICES
NSPJ ARCHITECTS
3515 W. 75TH ST., SUITE 201
PRAIRIE VILLAGE, KS 66208
P. 913.831.1333
F. 913.831.1233
NSPJARCH.COM

© COPYRIGHT

STATE OF MISSOURI
JOHN A. SPENCER
NUMBER E-PE-2005000226
PROFESSIONAL ENGINEER
11.02.23

KRUDWIG STRUCTURAL ENGINEERS
11200 Corporate Ave., Suite 110 Lenexa, Kansas 66219

A NEW RESIDENTIAL COMMUNITY AT::

TRILOGY

NW WARD RD. | LEE'S SUMMIT, MO

DRAWING RELEASE LOG
• 03.15.2023 - PERMIT SUBMITTAL

△REVISIONS

1	23.0411	CITY COMMENTS
5	23.0612	ASI 1
10	23.0925	ASI 6 - UPDATED
11	23.1102	ASI 7

JOB NO. PN1129
DATE 03/15/23
DRAWN BY KSE
11.02.2023
ASI 7
SHEET NAME STAIR FRAMING DETAILS
SHEET NO. S0.10


11/2/2023 4:52:04 PM

ARCH E1 30" x 42"


RELEASED FOR CONSTRUCTION
As Noted on Plans Review
Development Services Department
Lee's Summit, Missouri
11.02.23

ARCHITECTURE
LANDSCAPE ARCHITECTURE
ENERGY SERVICES
P. 913.831.1500
F. 913.831.1501
NSPJARCH.COM
NSPJ
ARCHITECTS Inc.
3515 W. 75TH ST., SUITE 201
PRAIRIE VILLAGE, KS 66208


© COPYRIGHT 2023

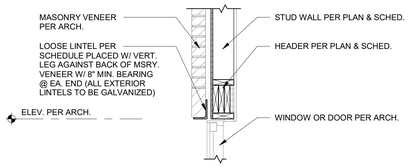


STEEL LINTEL @ HEADER OR BEAM

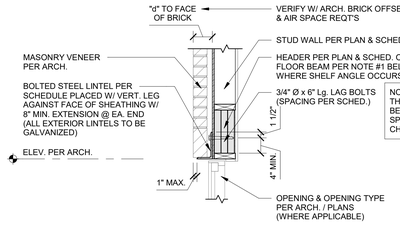

STEEL LINTEL @ HEADER OR UPSET BEAM

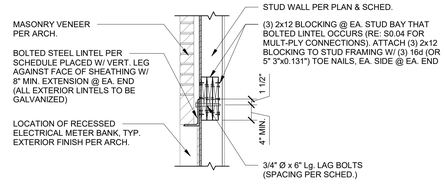

STEEL LINTEL @ WALL / BLOCKING
(TYP. @ ELECTRICAL METER BANK)

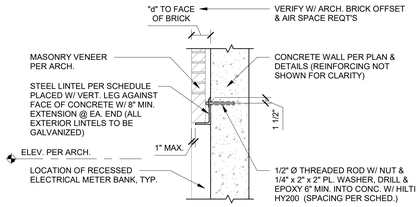

STEEL LINTEL @ CONCRETE WALL
(TYP. @ ELECTRICAL METER BANK)

LOOSE STEEL LINTEL SCHEDULE @ WOOD FRAMING

FOR OPENINGS	GALV. ANGLE (WOOD)	GALV. ANGLE (CONC.)
LESS THAN 6'-0"	L5 x 3 1/2 x 5/16 (LLV)	N/A
6'-0" < OPNG. < 9'-0"	N/A	N/A

1 SECTION
3/4" = 1'-0"

BOLTED STEEL LINTEL SCHEDULE @ WOOD FRAMING

ANGLE SIZE	"d" DIMENSION	MAX. BRICK HEIGHT	LAG BOLT SPACING	USE	NOTES
L7 x 4 x 3/8 (LLV)	4" < d ≤ 5"	10' - 0"	24" O.C.	@ OPNG. HEADERS	
L7 x 4 x 3/8 (LLV)	4" < d ≤ 5"	30' - 0"	12" O.C.	@ SHELF ANGLES	1.

NOTES:


1. SHELF ANGLE OCCURS @ 3RD FLOOR LEVEL TO ACCOUNT FOR EXPANSION & CONTRACTION RELATIVE TO OVERALL WOOD SHRINKAGE @ WHERE BRICK VENEER OCCURS @ ALL STORIES ON A GIVEN PORTION OF THE EXTERIOR FACADE. PROVIDE 5 1/2" x 18" GLULAM BACK-UP FOR LAG BOLT ATTACHMENT IN LIEU OF USING LSL RIM BOARD & SQUASH BLOCKING, TYP. PROVIDE EXPANSION JOINT @ WHERE SHELF ANGLE OCCURS. SIZE RELATIVE TO BRICK EXPANSION VS. WOOD SHRINKAGE CONTRACTION, COORD. W/ ARCH.

2 SECTION
3/4" = 1'-0"


THREADED ROD ANCHORED STEEL LINTEL SCHEDULE @ CONCRETE

ANGLE SIZE	"d" DIMENSION	MAX. BRICK HEIGHT	ANCHOR SPACING	USE	NOTES
L7 x 4 x 3/8 (LLV)	4" < d ≤ 5"	10' - 0"	1/2" Ø @ 24" O.C.	@ RECESSED MSRY.	
L7 x 4 x 3/8 (LLV)	4" < d ≤ 5"	30' - 0"	1/2" Ø @ 12" O.C.	@ RECESSED MSRY.	

2B SECTION
3/4" = 1'-0"

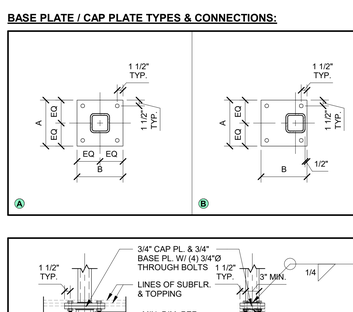

TYPICAL INTERIOR STEEL BEAM
SUPPORTING FLOOR TRUSSES

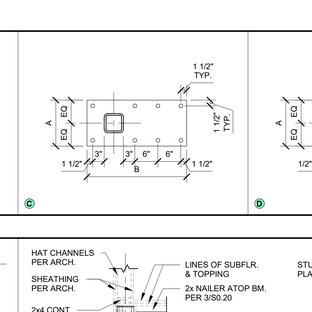


TYPICAL INTERIOR STEEL BEAM PARALLEL TO
FLOOR TRUSSES / SUPPORTING WALL ABOVE

NOTES:
1. TRUSS HANGERS PER TRUSS SUPPLIER, TYP.
2. COORD. BEAM HANGERS / TYPES THAT OCCUR @ WHERE WOOD BEAMS CONNECT TO STEEL BEAMS
3. COORD. BEAM HANGERS / TYPES @ WHERE WOOD BEAMS CONNECT TO STEEL BEAM ALTERNATE WOOD OPTIONS " (xxx.) W " @ LOCATIONS PER FRAMING PLANS (WOOD OPTION PREFERRED PER G.C. WHERE OPTION OCCURS PER PLANS)


3 SECTION
3/4" = 1'-0"

4 SECTION
3/4" = 1'-0"

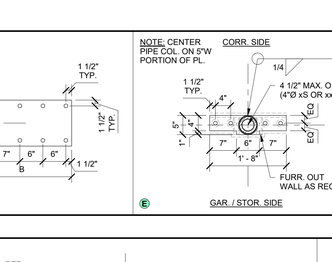


TYPICAL WIDE FLANGE BEAM WEB
BLOCKING WHERE REQ'D / INDICATED

5 SECTION
1 1/2" = 1'-0"

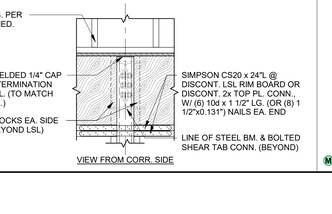


TYPICAL WIDE FLANGE BEAM WEB
BLOCKING @ BEAM HANGER

5A SECTION
1 1/2" = 1'-0"

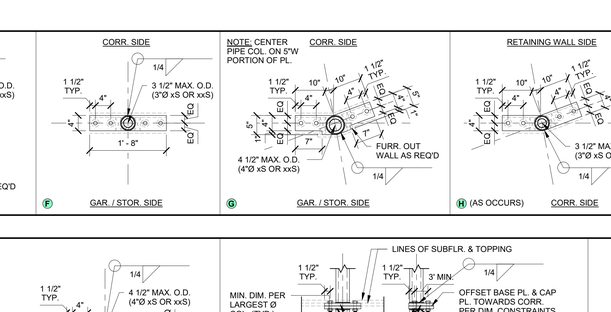

TYP. INTERIOR COLUMN FOOTING / FOUNDATION

6 SECTION
3/4" = 1'-0"

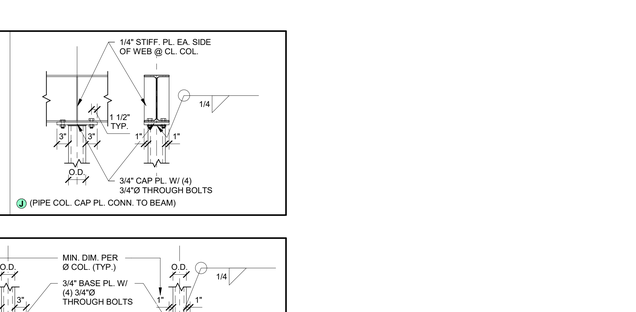

TYP. EXTERIOR COLUMN FOOTING / FOUNDATION

7 SECTION
3/4" = 1'-0"

TYPICAL BALCONY @ FRAMED BOX-OUT @ EXTERIOR FACE FRAMING
(SHOWN CUT / ELEVATED @ SOUTHEAST BALCONY @ ALONG GRID P & BTWN. GRIDS 15 & 15.5 @ SEGMENT B)

8 SECTION
3/4" = 1'-0"

TYPICAL TOP FLANGE STEEL PL. SADDLE HANGER
FOR WOOD BEAM(S) CONN. TO STEEL BEAM

9 SECTION
3/4" = 1'-0"

STEEL BEAM STIFFENER PLATE NOTES:

1. USE 1/2" STIFFENER PLATES WHERE THE FOLLOWING OCCURS:
   a. STEEL BEAM SUPPORTS COL. POINT LOAD.
   b. STEEL BEAM RUNNING CONTINUOUS OVER COL. ABOVE FTG. EQUAL TO F-4.0 OR GREATER IN SIZE.
   c. STEEL BEAM SUPPORTS INTERSECTING STEEL BEAM.


STEEL COLUMN SCHEDULE


COLUMN SIZE	LOCATION	BASE PL. SIZE (t x A x B)	BASE PL. TYPE	ANCHOR BOLTS	EMBEDMENT
HSS 5 x 5 x 1/2"	INTERIOR	1" x 12" x 12"	A	(4) 3/4" Ø	12"
HSS 5 x 5 x 1/2"	EXTERIOR WALL	1" x 12" x 12"	B	(4) 3/4" Ø	18"
3-1/2" Ø xS PIPE COL.	INTERIOR	1" x 12" x 12"	A	(4) 3/4" Ø	12"
4" Ø xS PIPE COL.	INTERIOR	1" x 12" x 12"	A	(4) 3/4" Ø	12"
5" Ø xS PIPE COL.	INTERIOR	1" x 12" x 12"	A	(4) 3/4" Ø	12"
3" Ø xxS PIPE COL.	INTERIOR	1" x 12" x 12"	A	(4) 3/4" Ø	12"
4" Ø xxS PIPE COL.	INTERIOR	1" x 12" x 12"	A	(4) 3/4" Ø	12"
HSS 5 x 5 x 1/2" @ BRACE	INTERIOR	1 1/2" x 12" x 26"	C	(8) 3/4" Ø	12"
HSS 5 x 5 x 1/2" @ BRACE	EXTERIOR WALL	1 1/2" x 12" x 26"	D	(8) 3/4" Ø	18"

NOTES:

1. COLUMNS SHALL BE LOCATED & ORIENTED TO FIT WITHIN WALLS WHERE APPLICABLE (UNLESS SHOWN OTHERWISE PER PLAN).
2. BASE PL's SHALL BE ORIENTED TOWARD THE INTERIOR OF THE BUILDING @ EXTERIOR COL's SO THAT BASE PL. IS NOT EXPOSED PAST THE EDGE OF SLAB.
3. ALL BASE PL's TO SET ATOP 1 1/2" NON-SHRINK GROUT (U.N.O.).
4. ALL xS & xxS PIPE COL. BASE PL's NOTED IN THIS SCHEDULE OCCUR @ PT SLAB-ON-GRADE LOCATIONS.
5. IT IS ACCEPTABLE TO POST-INSTALL ANCHOR BOLTS W/ HILTI HY200 IN LIEU OF CAST-IN-PLACE ANCHORS. MATCH EMBEDMENT ON SCHEDULE.

BASE PLATE / CAP PLATE TYPES & CONNECTIONS:

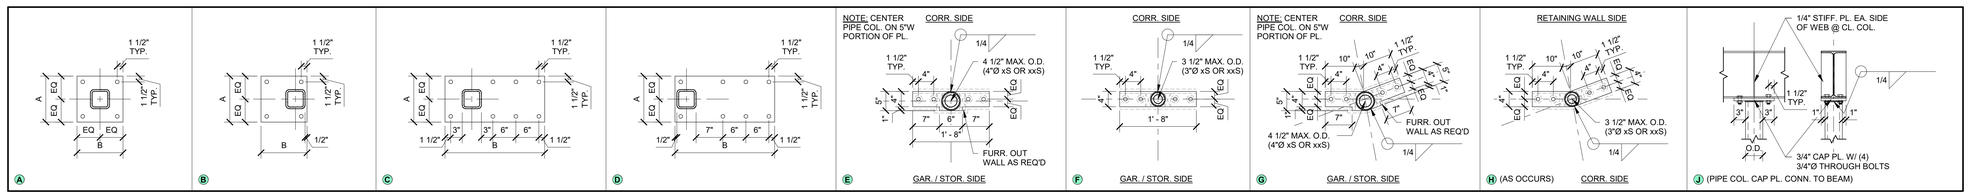

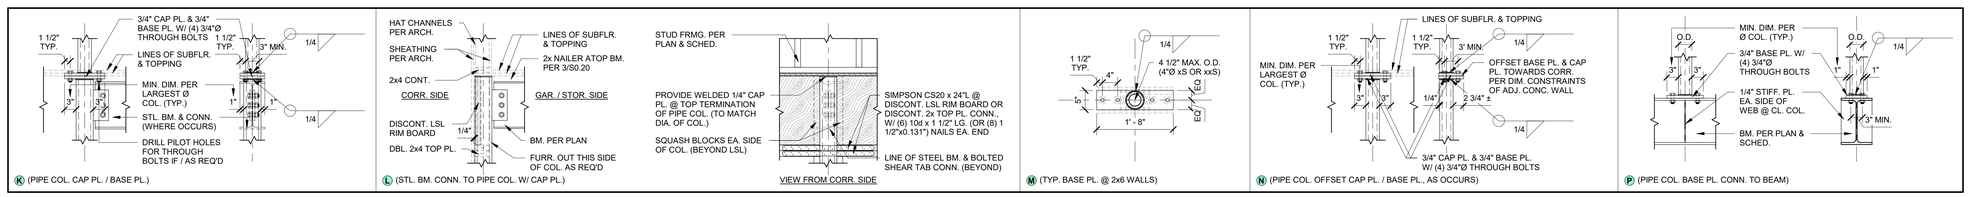

A NEW RESIDENTIAL COMMUNITY AT::

TRILOGY

NW WARD RD. | LEE'S SUMMIT, MO

DRAWING RELEASE LOG
• 03.15.2023 - PERMIT SUBMITTAL

KRUDWIG STRUCTURAL ENGINEERS
11200 Corporate Ave., Suite 110 Lenexa, Kansas 66219

REVISIONS

1	23 0411	CITY COMMENTS
2	23 0428	ADD 1 / CC 2
3	23 0511	ADDENDUM 2
5	23 0612	ASI 1
10	23 0925	ASI 6 - UPDATED
11	23 1102	ASI 7

JOB NO. PN1129
DATE 03/15/23
DRAWN BY KSE
11.02.2023
ASI 7
SHEET NAME
STEEL FRAMING INFO & DETAILS
SHEET NO.
S0.20

11/2/2023 4:52:11 PM

ARCH E1.30" x 42"



1 BLDG's 1 & 2 - OVERALL GRID REFERENCE PLAN
1" = 30'-0"

N

RELEASED FOR CONSTRUCTION
As Noted on Plans Review
Development Services Department
Lee's Summit, Missouri
Date: 07/13/2023

ARCHITECTURE
LANDSCAPE
ARCHITECTURE
ENERGY SERVICES

NSPJ ARCHITECTS, Inc.
3515 W. 75TH ST., SUITE 201
PRAIRIE VILLAGE, KS 66208
P. 913.831.1333
F. 913.831.1233
NSPJARCH.COM

© COPYRIGHT 2023

STATE OF MISSOURI
JOHN A. SCHLICHTMANN
NUMBER PE-2005000282
PROFESSIONAL ENGINEER
07.13.23

KRUDWIG
STRUCTURAL ENGINEERS, LLC
11200 Corporate Ave., Suite 110 Lenexa, Kansas 66219


A NEW RESIDENTIAL COMMUNITY AT::
TRILOGY
NW WARD RD. | LEE'S SUMMIT, MO

DRAWING RELEASE LOG
- 03.15.2023 - PERMIT SUBMITTAL

REVISIONS

5	23.0612	ASI 1
7	23.0713	ASI 3

KEY PLAN N

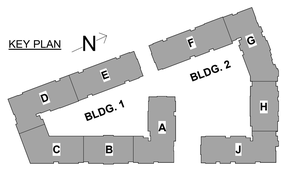


JOB NO. PN1129
DATE 03/15/23
DRAWN BY KSE
7.13.2023
ASI 3
SHEET NAME
BLDG's 1 & 2 OVERALL GRID REFERENCE PLAN
SHEET NO.
S1.99

7/13/2023 3:03:23 PM

ARCH E1.30" x 42"


SEGMENT A
SEGMENT B
SEGMENT C
SEGMENT D
SEGMENT E
MATCH LINE
MATCH LINE
MATCH LINE

ARCH E1.30" x 42"

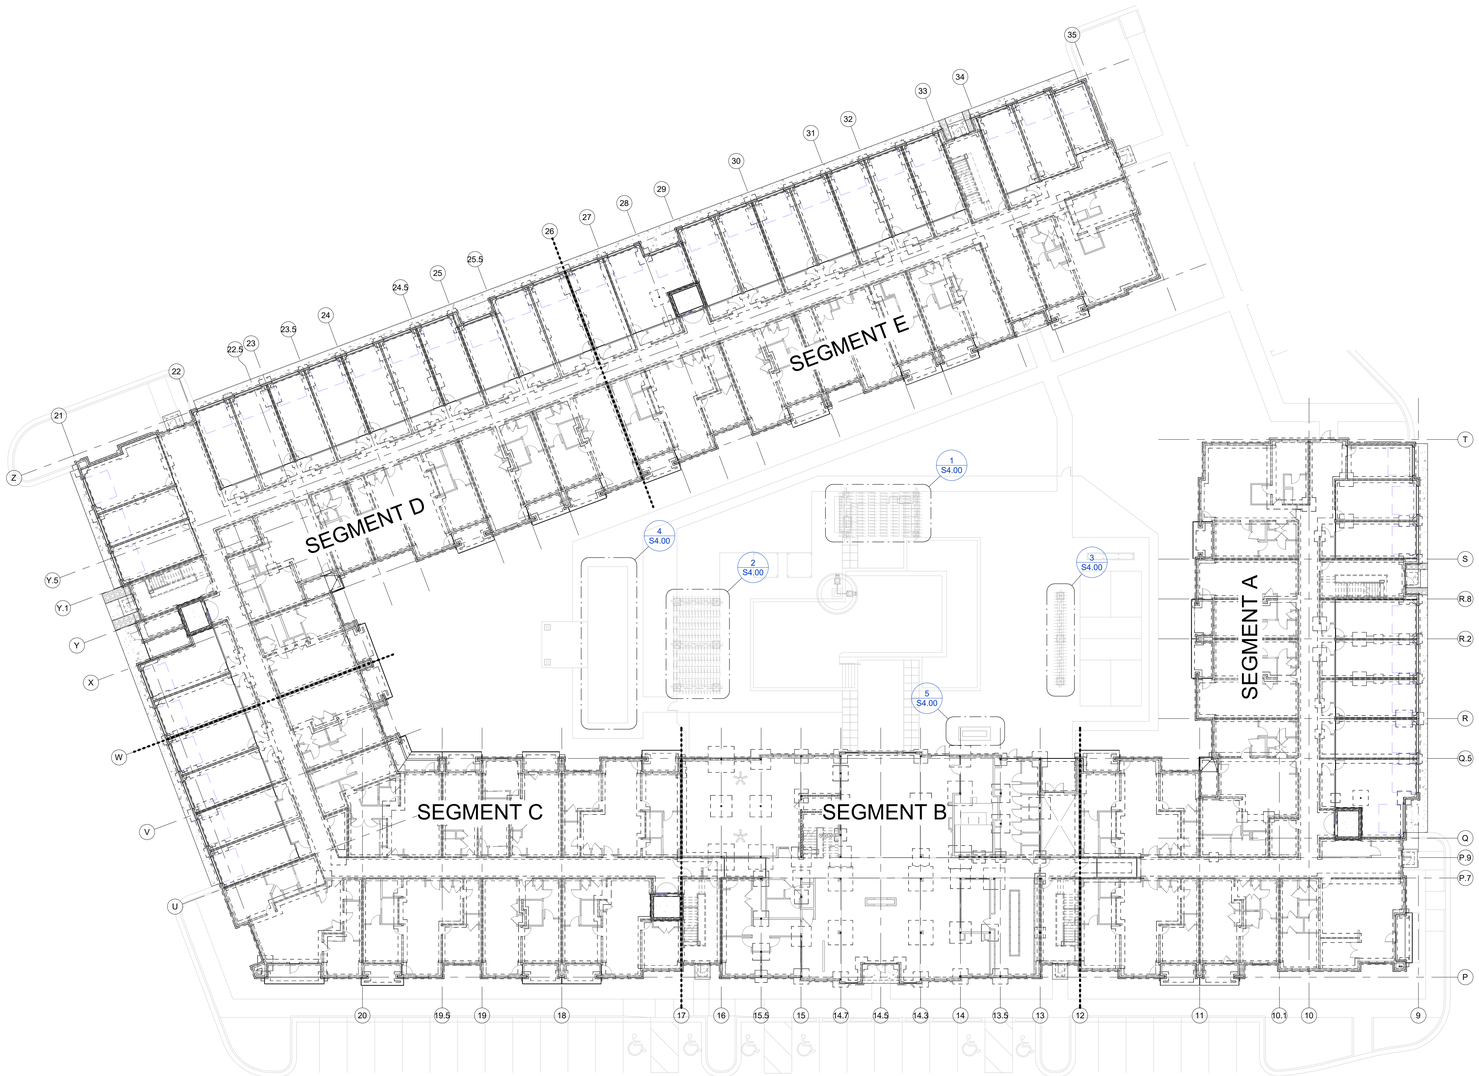

1 BLDG 1 - OVERALL 1ST FLOOR FOUNDATION PLAN
1" = 20'-0"

RELEASED FOR CONSTRUCTION
As Noted on Plans Review
Development Services Department
Lee's Summit, Missouri
Date: 07/13/2023

ARCHITECTURE
LANDSCAPE
ARCHITECTURE
ENERGY SERVICES

NSPJ ARCHITECTS, Inc.
3515 W. 75TH ST., SUITE 201
PRAIRIE VILLAGE, KS 66208
P. 913.831.1333
F. 913.831.1523
NSPJARCH.COM

© COPYRIGHT 2023

STATE OF MISSOURI
JOHN A. SCHLICHTE
NUMBER PE-2005000228
PROFESSIONAL ENGINEER
07.13.23

KRUDWIG STRUCTURAL ENGINEERS
11200 Corporate Ave., Suite 110 Lenexa, Kansas 66219


A NEW RESIDENTIAL COMMUNITY AT::
TRILOGY
NW WARD RD. | LEE'S SUMMIT, MO

DRAWING RELEASE LOG
- 03.13.2023 - PERMIT SUBMITTAL

△ REVISIONS

5	23.0612	ASI 1
7	23.0713	ASI 3

KEY PLAN N

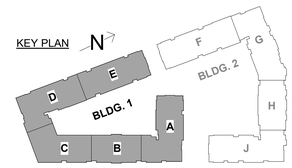


7

GENERAL SHEET REVISIONS:
1. UPDATED CONCRETE APRON SLAB EXTENTS / OFFSET FROM BLDG. TO MATCH ARCH.
2. UPDATED / PROVIDED STOOP LOCATIONS PER COORD. W/ CIVIL DWG's.
3. UPDATED SCHEMATIC LAYOUTS OF PT TENDONS AS REQ'D PER ABOVE NOTED REVISIONS.
4. ADDED AREAS OF MILD REINFORCING IN LIEU OF PT TENDONS (WHERE INDICATED PER PLANS), PER COORD. W/ PT SHOP DRAWINGS.
5. ADDT'L REVISIONS AS CLOUDED PER PLANS.

JOB NO. PN1129
DATE 03/15/23
DRAWN BY KSE
7.13.2023
ASI 3
SHEET NAME
BLDG 1 - OVERALL 1ST FLOOR FDN. PLAN
SHEET NO.
S2.01

7/13/2023 3:03:48 PM

ARCH E1.30" x 42"

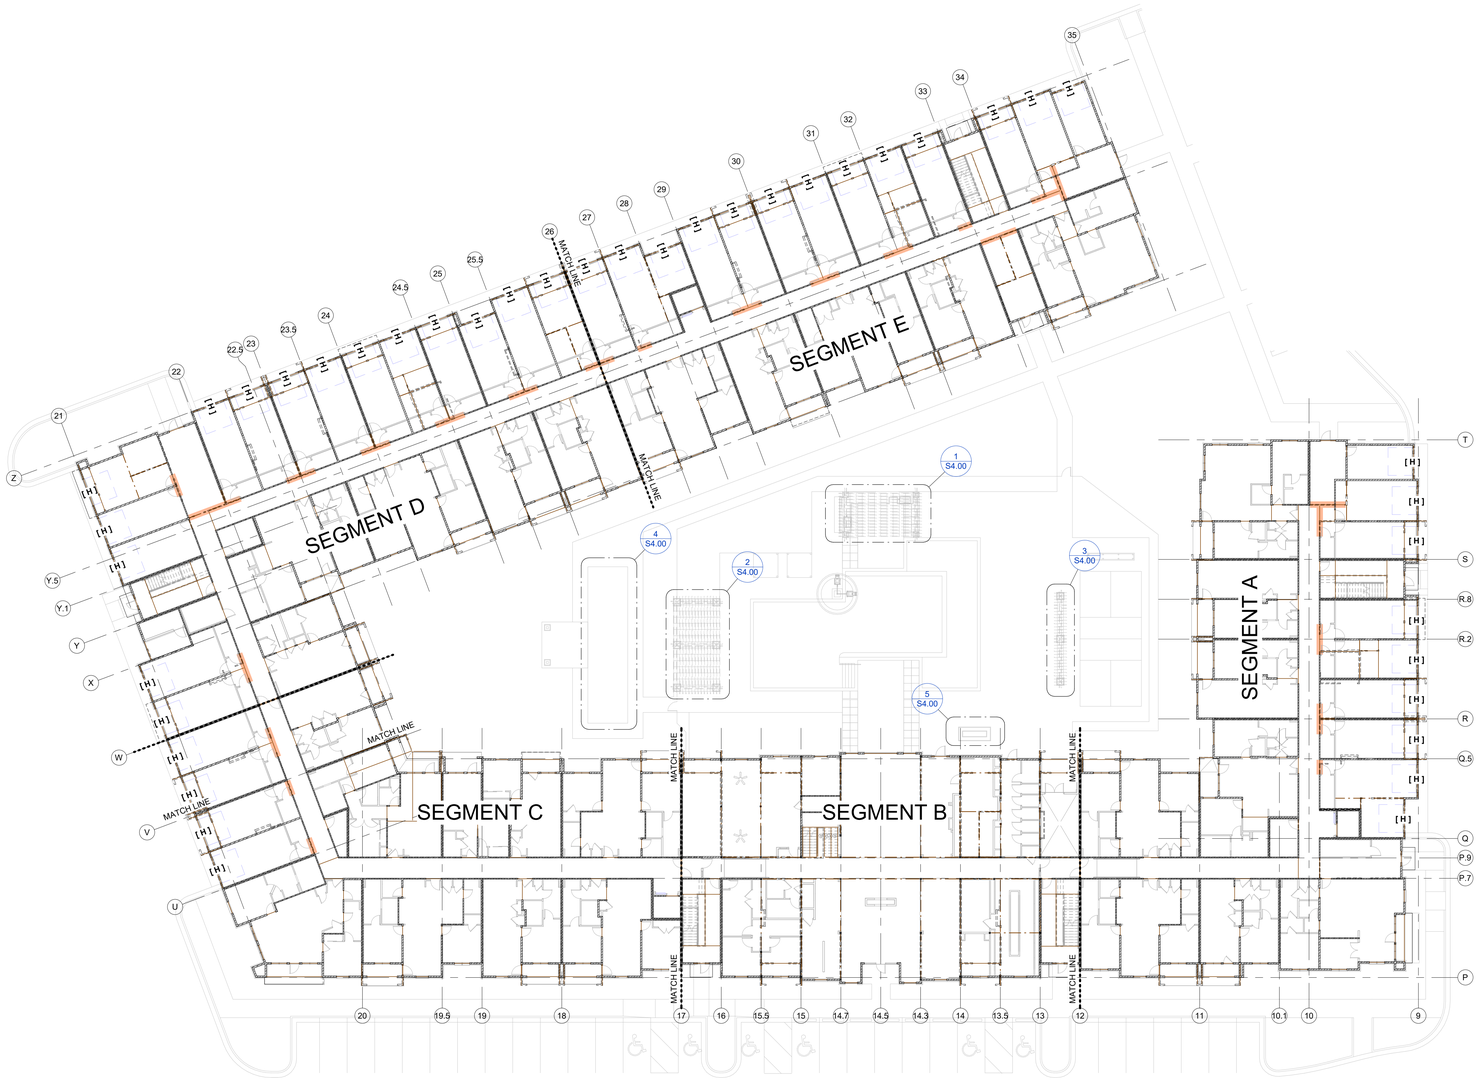

1 BLDG 1 - OVERALL 2ND FLOOR FRAMING PLAN

1" = 20'-0"

N

NOTES:

1. **[H]** INDICATES "H" FRAME UTILIZED @ GARAGE DOOR OPNG's PER 1A & 1B/S3.13. G.C., PLEASE VERIFY WHICH IS MORE COST EFFECTIVE (LSTA30 STRAPS VS. "H" FRAMES) & VERIFY IF "H" FRAMES ARE REQ'D FOR GENERAL GARAGE HARDWARE MOUNTING.
2. HIGHLIGHTED BEAMS ON THIS PLAN INDICATE WHERE SIMPSON HDU2 HOLDOWNS OCCUR PER DETAIL 14/S0.07 @ WOOD BEAMS OR PER 14B/S0.07 @ STEEL BEAMS (WHERE OCCURS). REFER TO SHEARWALL ELEVATIONS ON S2.50, S2.51, S2.60 & S2.61 FOR BEAM HOLDOWN LOCATIONS NOT HIGHLIGHTED ON THIS PLAN. TAKE NOTE OF WHERE ENDS OF BEAMS TERMINATE INTO ANOTHER BM. IN LIEU OF A HOLDOWN

10.

ARCHITECTURE
LANDSCAPE
ARCHITECTURE
ENERGY SERVICES

NSPJ
ARCHITECTS
3515 W. 75TH ST., SUITE 201
PRAIRIE VILLAGE, KS 66208
P. 913.831.1333
F. 913.831.1523
NSPJARCH.COM

© COPYRIGHT

RELEASED FOR CONSTRUCTION
As Noted on Plans Review
Development Services Department
Lee's Summit, Missouri
Date: 09/25/2023

STATE OF MISSOURI
JOHN A. KRUDWIG
NUMBER PE-2005000228
PROFESSIONAL ENGINEER
09.25.23

KRUDWIG
STRUCTURAL ENGINEERS
11200 Corporate Ave., Suite 110 Lenexa, Kansas 66219

A NEW RESIDENTIAL COMMUNITY AT::

TRILOGY


NW WARD RD. | LEE'S SUMMIT, MO

DRAWING RELEASE LOG
- 03.15.2023 - PERMIT SUBMITTAL

△ REVISIONS

5	23.0612	ASI 1
10	23.0925	ASI 6 - UPDATED


KEY PLAN N

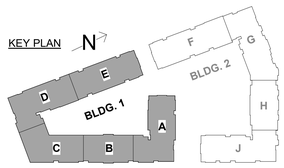

JOB NO. PN1129
DATE 03/15/23
DRAWN BY KSE
9.25.2023
ASI 6 - UPDATED
SHEET NAME
BLDG 1 - OVERALL 2ND FLOOR FRAMING PLAN
SHEET NO.
S2.02

9/25/2023 8:38:08 AM

ARCH E1.30" x 42"

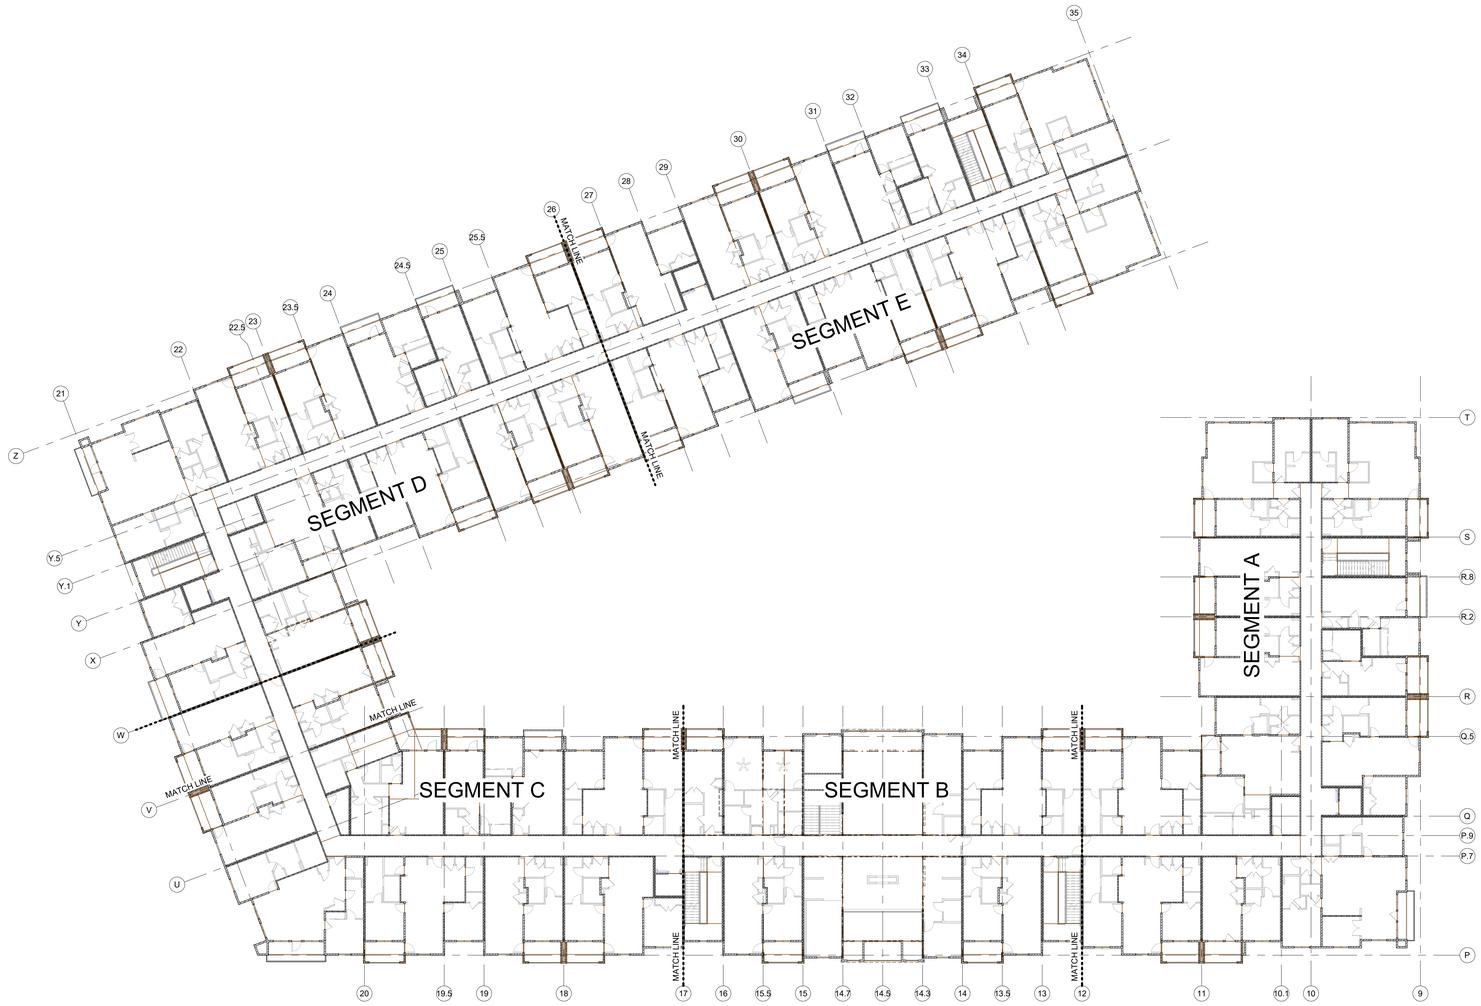

1 BLDG 1 - OVERALL 3RD FLOOR FRAMING PLAN
1" = 20'-0"

N

RELEASED FOR CONSTRUCTION
As Noted on Plans Review
Development Services Department
Lee's Summit, Missouri
Date: 06.12.2023

ARCHITECTURE
LANDSCAPE
ARCHITECTURE
ENERGY SERVICES

NSPJ ARCHITECTS, Inc.
3515 W. 75TH ST., SUITE 201
PRAIRIE VILLAGE, KS 66208
P. 913.831.1333
F. 913.831.1233
NSPJARCH.COM

© COPYRIGHT 2023

STATE OF MISSOURI
JOHN A. SCHLICHTE
NUMBER PE-2005000208
PROFESSIONAL ENGINEER
06.12.23


KRUDWIG
STRUCTURAL ENGINEERS
11200 Corporate Ave., Suite 110 Lenexa, Kansas 66219

A NEW RESIDENTIAL COMMUNITY AT::
TRILOGY
NW WARD RD. | LEE'S SUMMIT, MO

DRAWING RELEASE LOG
• 03.15.2023 - PERMIT SUBMITTAL

△REVISIONS


KEY PLAN N

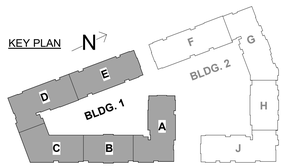


JOB NO. PN1129
DATE 03/15/23
DRAWN BY KSE
6.12.2023
ASI 1
SHEET NAME
BLDG 1 - OVERALL 3RD FLOOR FRAMING PLAN
SHEET NO.
S2.03

6/12/2023 4:35:40 PM


ARCH E1.30" x 42"

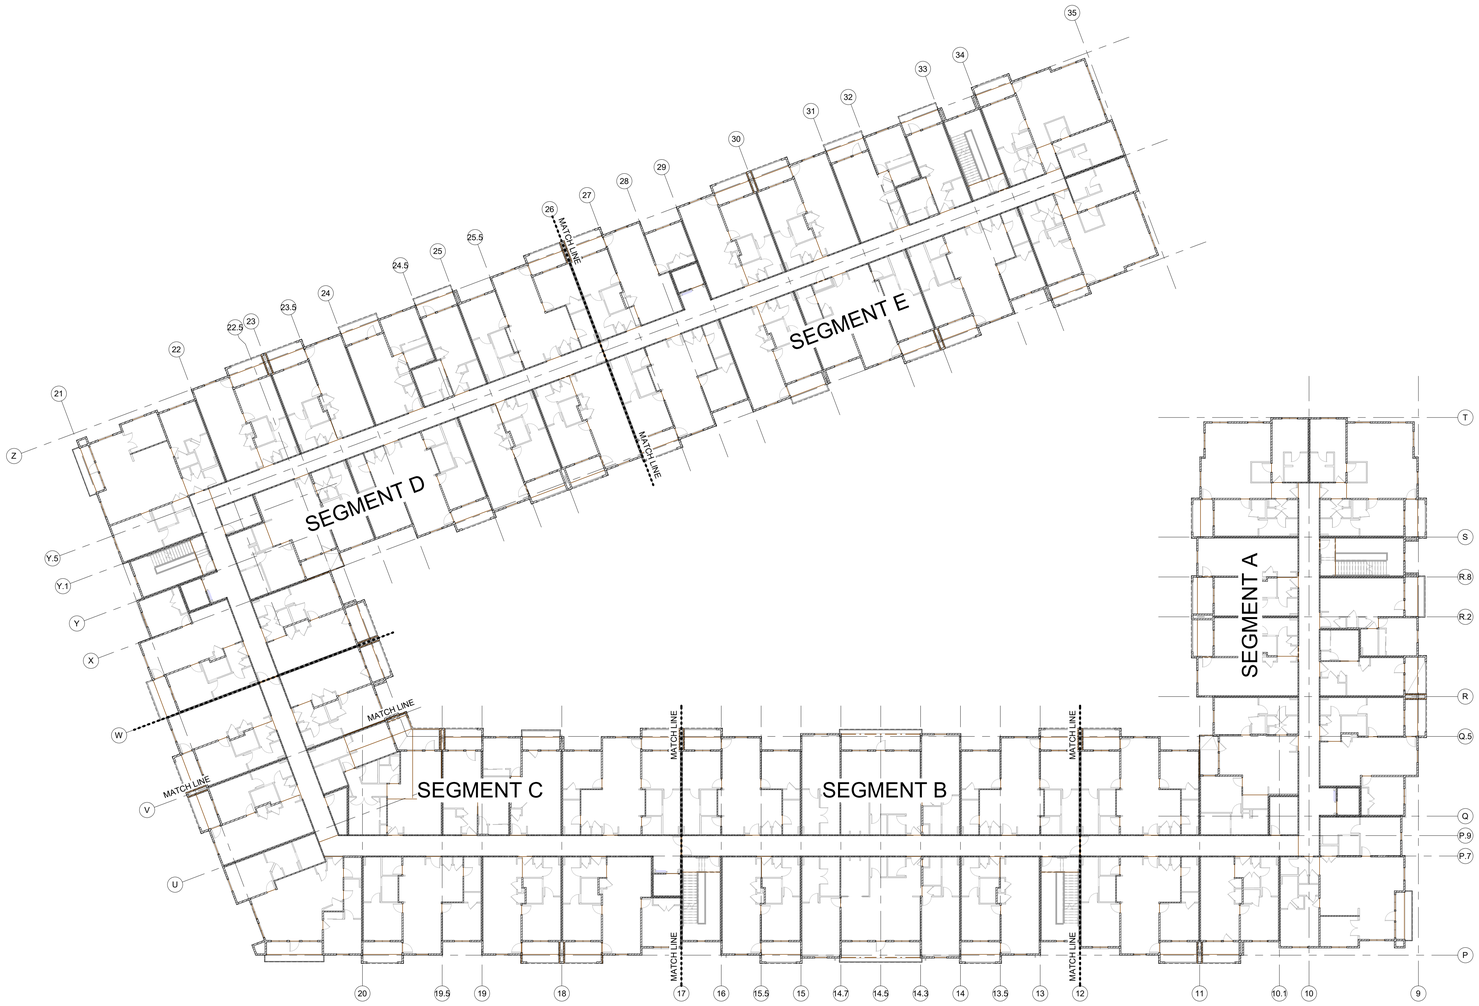
SEGMENT A
SEGMENT B
SEGMENT C
SEGMENT D
SEGMENT E
MATCH LINE
MATCH LINE
MATCH LINE

ARCH E1.30" x 42"

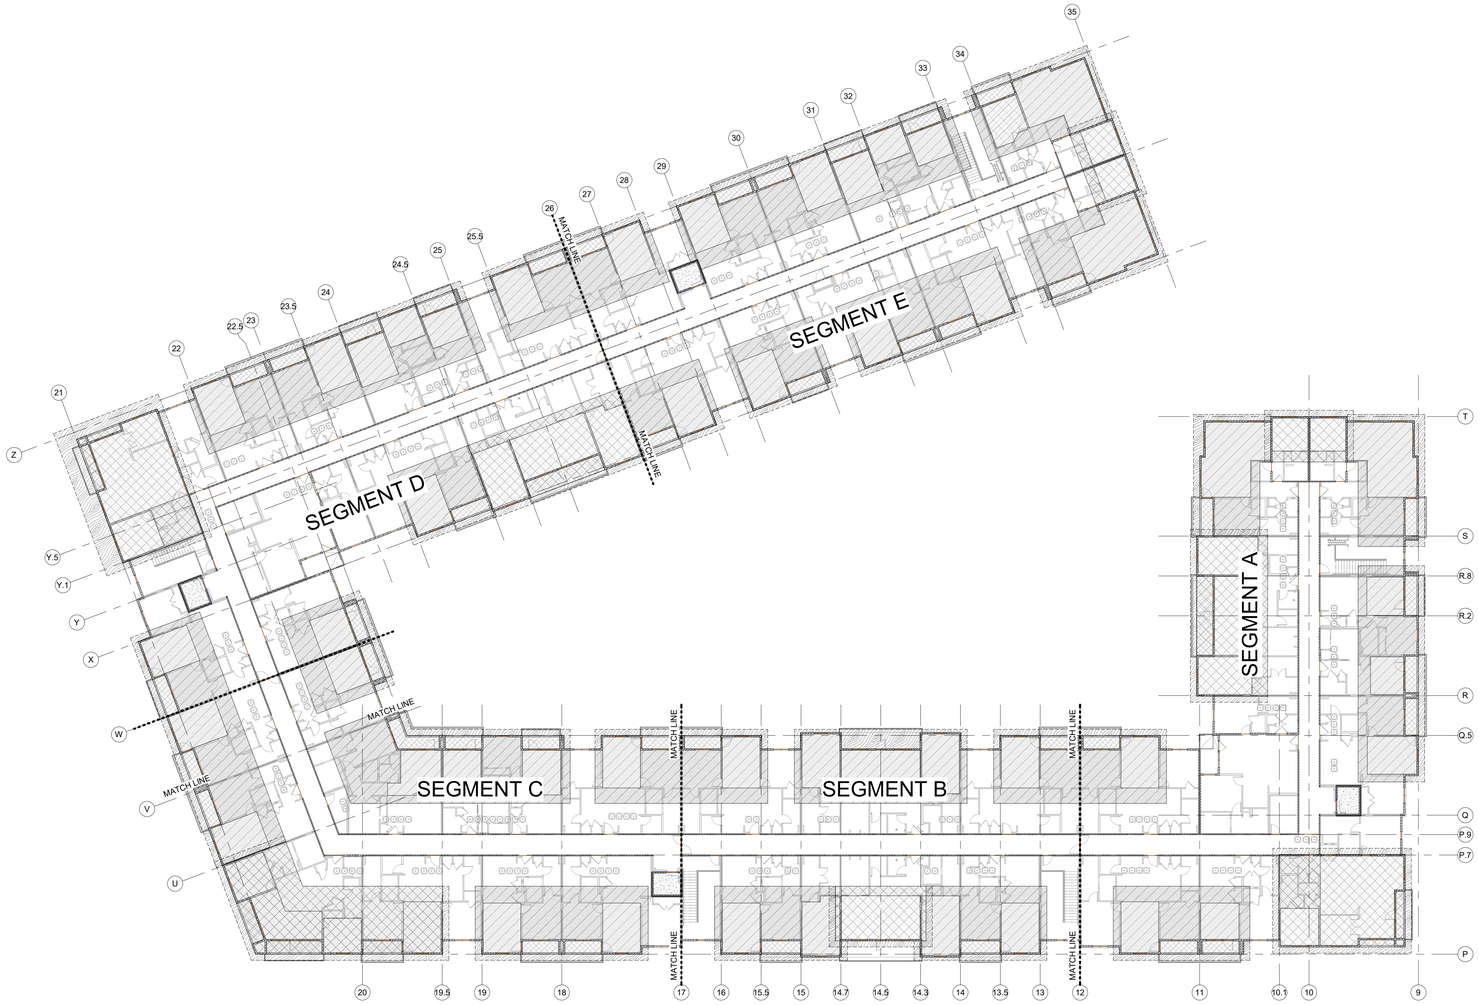
SEGMENT A
SEGMENT B
SEGMENT C
SEGMENT D
SEGMENT E
MATCH LINE
MATCH LINE
MATCH LINE

ARCH E1.30" x 42"

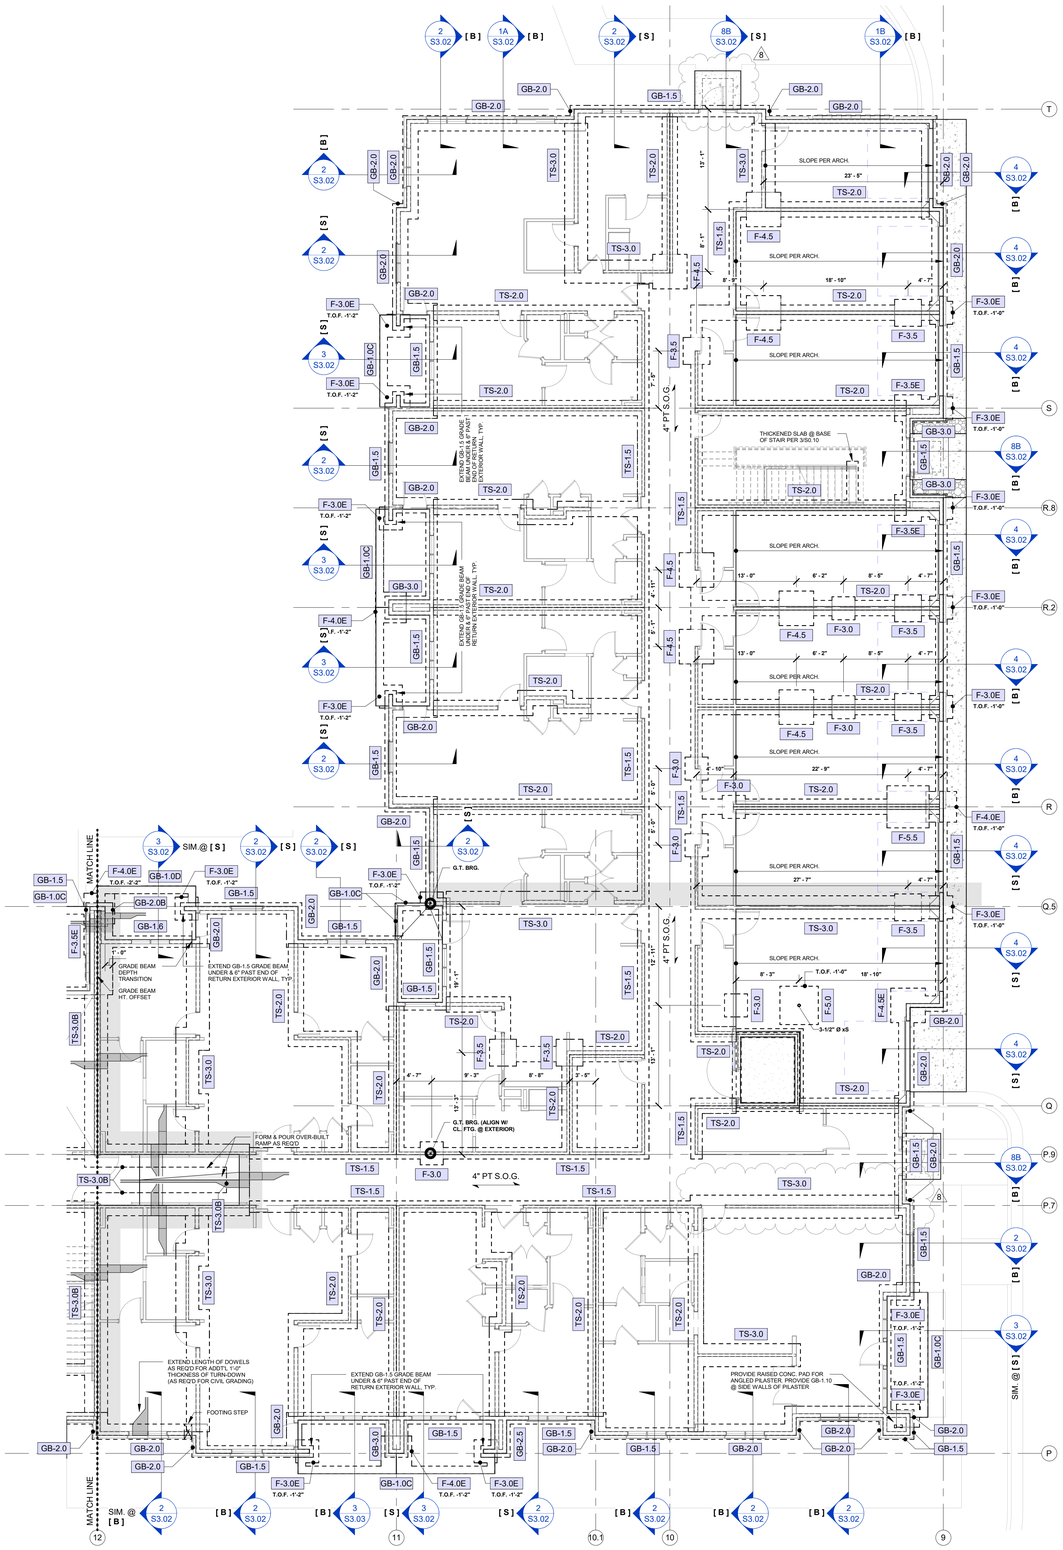

1 SEGMENT A - 1ST FLOOR FOUNDATION PLAN

1/8" = 1'-0"


NOTES:
1. REFER TO "PT SLAB-ON-GRADE & FOUNDATION GENERAL NOTES" ON THIS SHEET.
2. WHERE SPOT (ISOLATED, F-#.#) FOOTING DIMENSIONS ARE PROVIDED, THEY OCCUR FROM THE NEAREST GRID LINE(S) TO CL. OF FTG., TYPICAL (ROUNDED TO NEAREST 1").

COL./STUD PACK OPTIONS BY FTG. SIZE (1ST FLR. / BASEMENT)

FOOTING	GLULAM COL's (28F-E1.1 SP/SP (U))	STUD PACKS	A53 Gr. B xS COL's	A53 Gr. B xxS COL's
F-2.5	3 1/2" x 5 1/2"	(3) 2x6	3 1/2" Ø xS PIPE	3" Ø xxS PIPE
F-3.0	3 1/2" x 5 1/2"	(4) 2x6	3 1/2" Ø xS PIPE	3" Ø xxS PIPE
F-3.5	3 1/2" x 5 1/2"	(5) 2x6	3 1/2" Ø xS PIPE	3" Ø xxS PIPE
F-4.0	3 1/2" x 7" --OR-- 5 1/2" x 5 1/2"	N/A	3 1/2" Ø xS PIPE	3" Ø xxS PIPE
F-4.5	5 1/2" x 7"	N/A	3 1/2" Ø xS PIPE	3" Ø xxS PIPE
F-5.0	5 1/2" x 7"	N/A	3 1/2" Ø xS PIPE	3" Ø xxS PIPE
F-5.5	5 1/2" x 7"	N/A	4" Ø xS PIPE	3" Ø xxS PIPE
F-6.0	N/A	N/A	5" Ø xS PIPE	4" Ø xxS PIPE
F-6.5	N/A	N/A	5" Ø xS PIPE	4" Ø xxS PIPE

PT SLAB-ON-GRADE & FOUNDATION GENERAL NOTES:

1. REFER TO GENERAL NOTES ON SHEET S0.01.
2. REFER TO TYPICAL DETAILS ON S3.00 SERIES. SHEETS. SECTIONS NOT OTHERWISE INDICATED ON PLAN SHALL BE SIMILAR TO LIKE CONDITIONS.
3. CONFIRM ALL DIMENSIONS, ELEVATIONS, SLOPES, AND RECESSES WITH ARCH DRAWINGS.
4. AT ALL CONTINUOUS FOUNDATIONS, PROVIDE CORNER BARS PER 3/S3.00 AT ALL CORNERS AND INTERSECTIONS.
5. STRUCTURAL DATUM ELEVATION = CIVIL DATUM ELEVATION PER CIVIL DRAWINGS (VARIES PER BUILDING) AS NOTED ON PT SLAB PLANS.
6. PLACE TENDONS ON 1.5" CHAIRS.
7. LAYOUT TENDONS SUCH TO AVOID BLOCKOUTS, SHEARWALL HOLDOWNS AND COLUMN BEARING POINTS.
8. PROVIDE (2) #5 x 5'-0" AT RE-ENTRANT CORNERS, CENTERED IN SLAB DEPTH
9. PLACE FIRST STRAND ± 1'-0" FROM SLAB EDGE (U.N.O.).
10. PROVIDE FULL LENGTH TENDON PASSING CONTINUOUS BETWEEN POURS WHERE SHOWN. DO NOT TENSION UNTIL COMPLETION OF BOTH SLABS.
11. T.O.W. & T.O.F. RELATIVE TO FFE / DATUM ELEVATIONS AS NOTED ON PT SLAB PLANS & AS INDICATED IN DIM's / ELEVATIONS NOTED @ S3.00 SERIES CONCRETE DETAILS.
12. T.O.F. @ INTERIOR BLDG. FTG's = T/SLAB ELEVATION, TYP. ADJUST HEIGHTS OF FOOTINGS ACCORDINGLY WHERE OCCURS @ / ALONG SLOPED PT SLAB-ON- GRADE @ GARAGES.
13. T.O.F. @ EXTERIOR BLDG. PERIMETER FTG's = -1'-0", TYP.
14. T.O.F. @ EXTERIOR BLDG. PERIMETER FTG's @ PATIOS = -1'-2", TYP. (AS REQ'D TO MAINTAIN 8" MIN. THICKENED SLAB FOR PT TENDONS)
15. MAX. PT TENDON LENGTH = 125'-0".

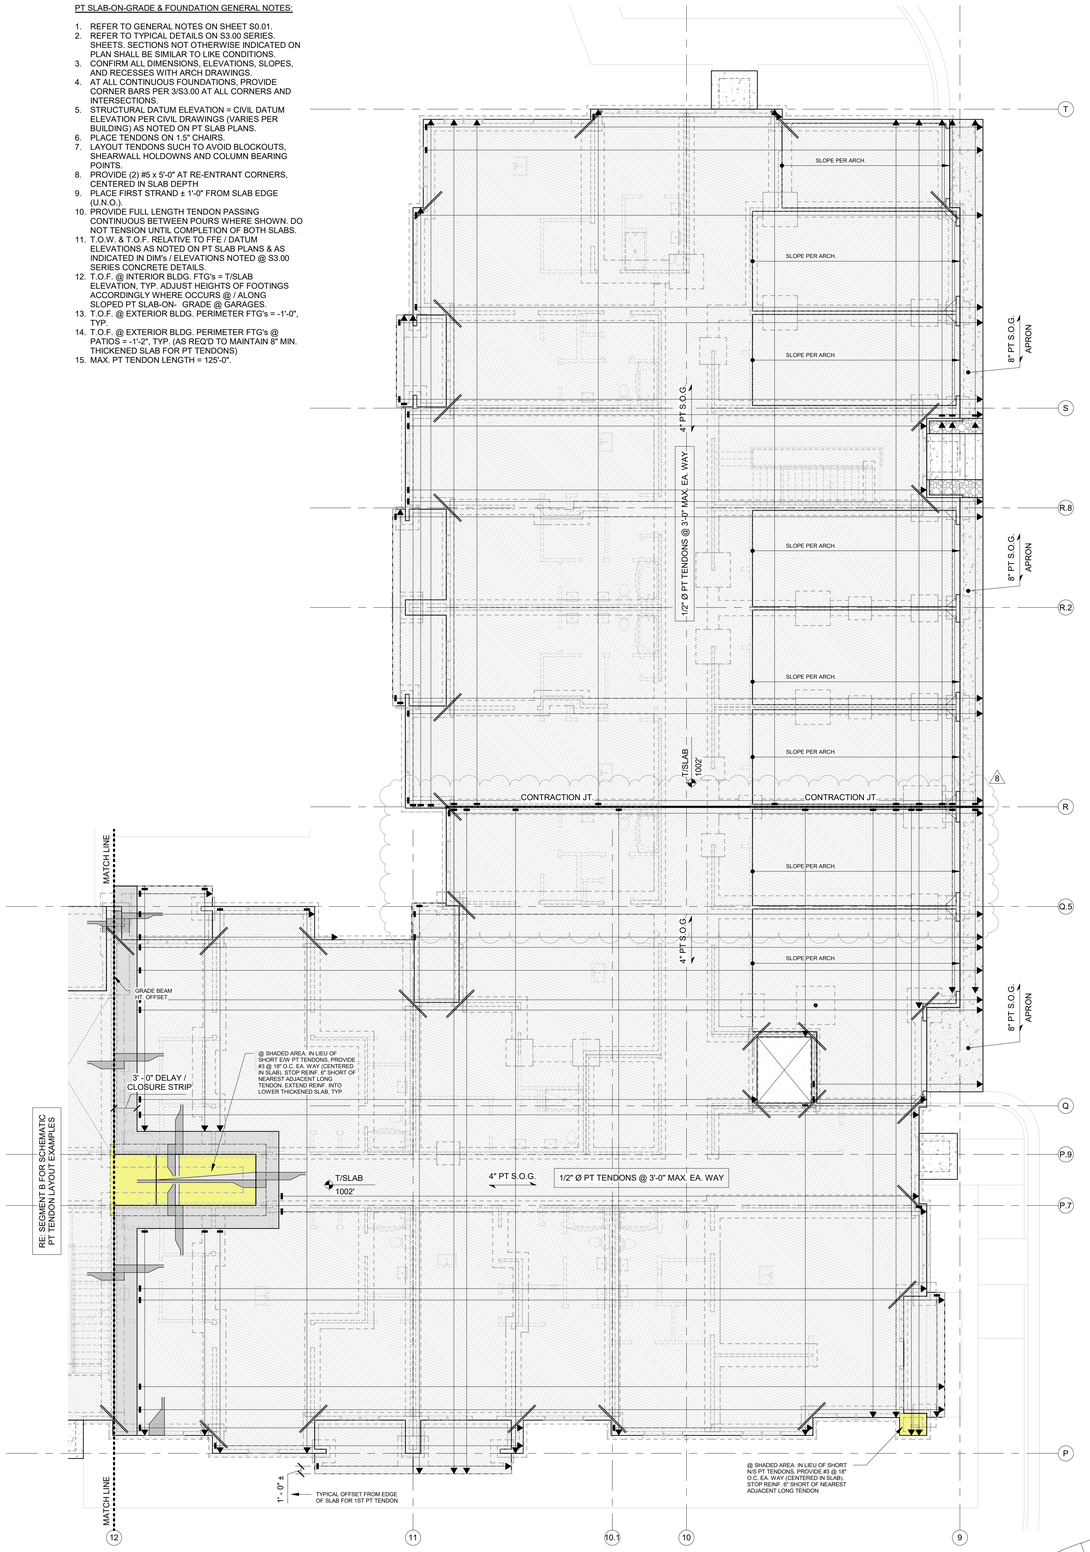


2 SEGMENT A - 1ST FLOOR PT SLAB PLAN

1/8" = 1'-0"

NOTES:
1. REFER TO "PT SLAB-ON-GRADE & FOUNDATION GENERAL NOTES" ON THIS SHEET.

KEY PLAN

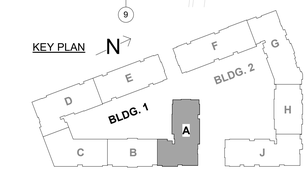

8 GENERAL SHEET REVISIONS:
1. REVISED SECTION DETAIL TAGS PER EXTERIOR ARCH. VENEER / CLADDING REV's @ FOUNDATION, 1ST FLOOR FRMG. & 2ND FLR. FRMG. PLANS. ALSO RE: UPDATED NOTES @ SECTION DETAILS ON SHEETS S3.02, S3.12 & S3.14.
2. ADDITIONAL REVISIONS CLOUDED AS APPLICABLE @ 3RD FLR., 4TH FLR. & ROOF FRAMING PLANS.

RELEASED FOR CONSTRUCTION
As Noted on Plans Review
Development Services Department
Lee's Summit, Missouri
08.11.23

ARCHITECTURE LANDSCAPE ARCHITECTURE ENERGY SERVICES
P. 913.831.1500
F. 913.831.1520
NSPJARCH.COM

© COPYRIGHT 2023

NSPJ ARCHITECTS, Inc.
3515 W. 75TH ST., SUITE 201
PRAIRIE VILLAGE, KS 66208

STATE OF MISSOURI
JOHN A. KRUDWIG
NUMBER PE-2005000284
PROFESSIONAL ENGINEER
08.11.23

KRUDWIG STRUCTURAL ENGINEERS
11200 Corporate Ave., Suite 110 Lenexa, Kansas 66219

A NEW RESIDENTIAL COMMUNITY AT::

TRILOGY

NW WARD RD. | LEE'S SUMMIT, MO

DRAWING RELEASE LOG
• 03.15.2023 - PERMIT SUBMITTAL

△REVISIONS

1	23 0411	CITY COMMENTS
2	23 0428	ADD 1 / CC 2
3	23 0511	ADDENDUM 2
5	23 0612	ASI 1
7	23 0713	ASI 3
8	23 0811	ASI 4


JOB NO. PN1129
DATE 03/15/23
DRAWN BY KSE
8.11.2023
ASI 4

SHEET NAME
SEG (A) 1ST FLOOR PT SLAB & FDN. PLANS


SHEET NO.
S2.06

8/11/2023 3:50:45 PM

ARCH E1.30" x 42"

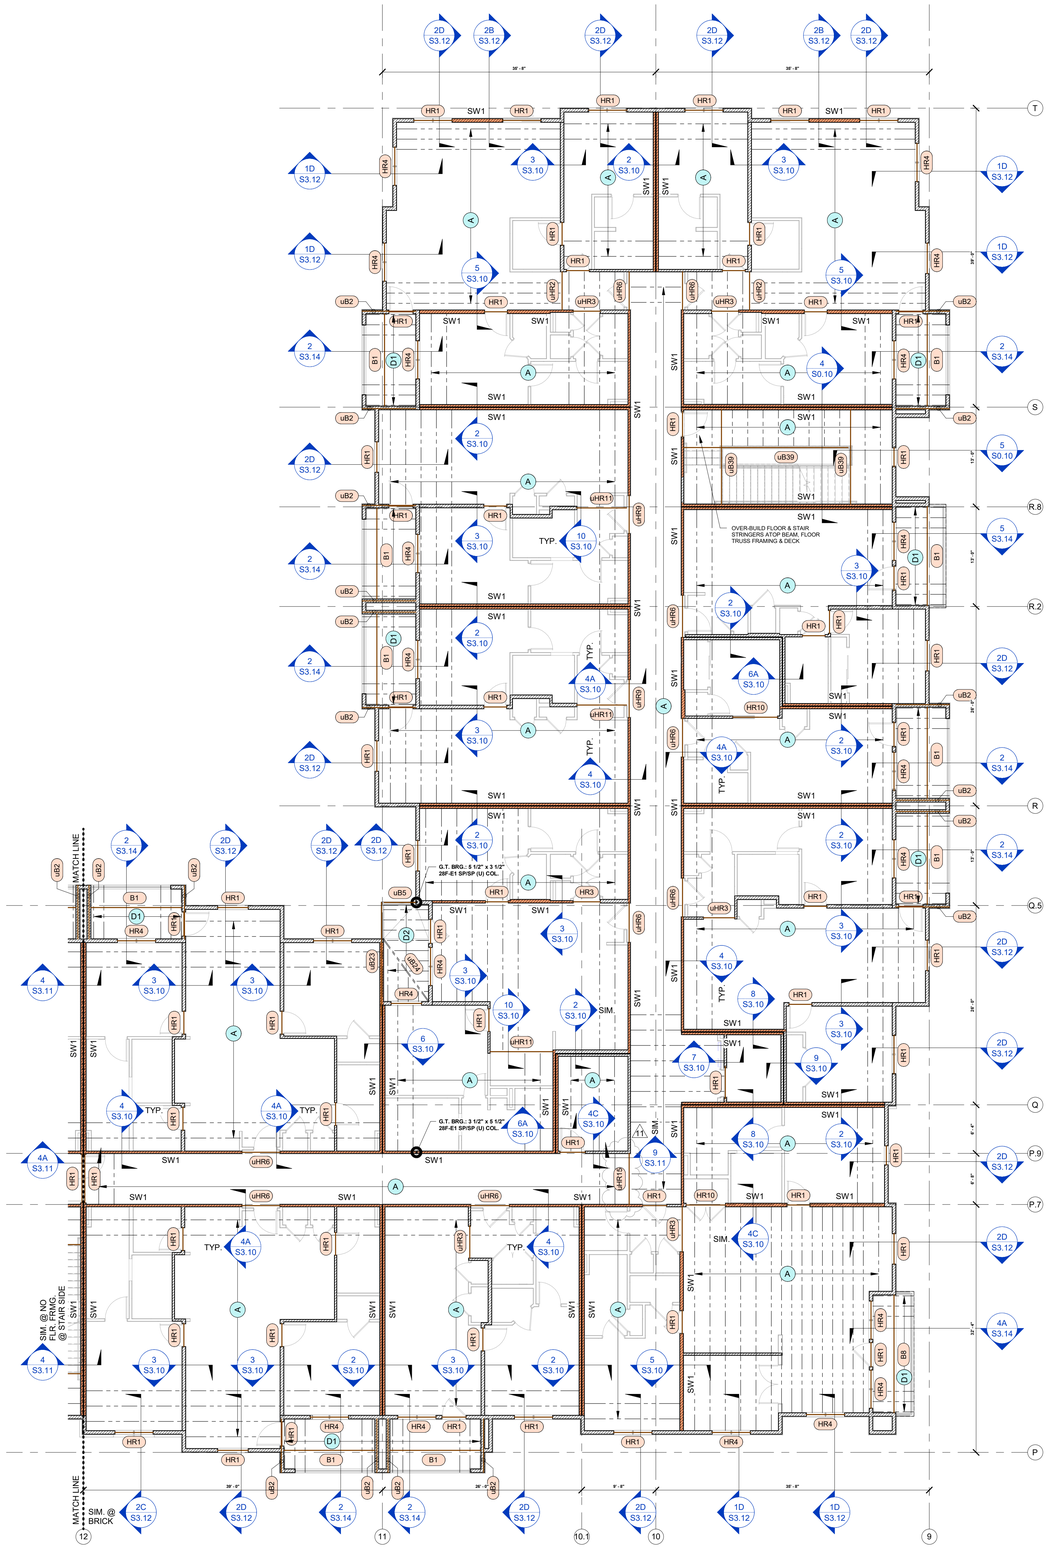


1 SEGMENT A - 3RD FLOOR FRAMING PLAN
1/8" = 1'-0"

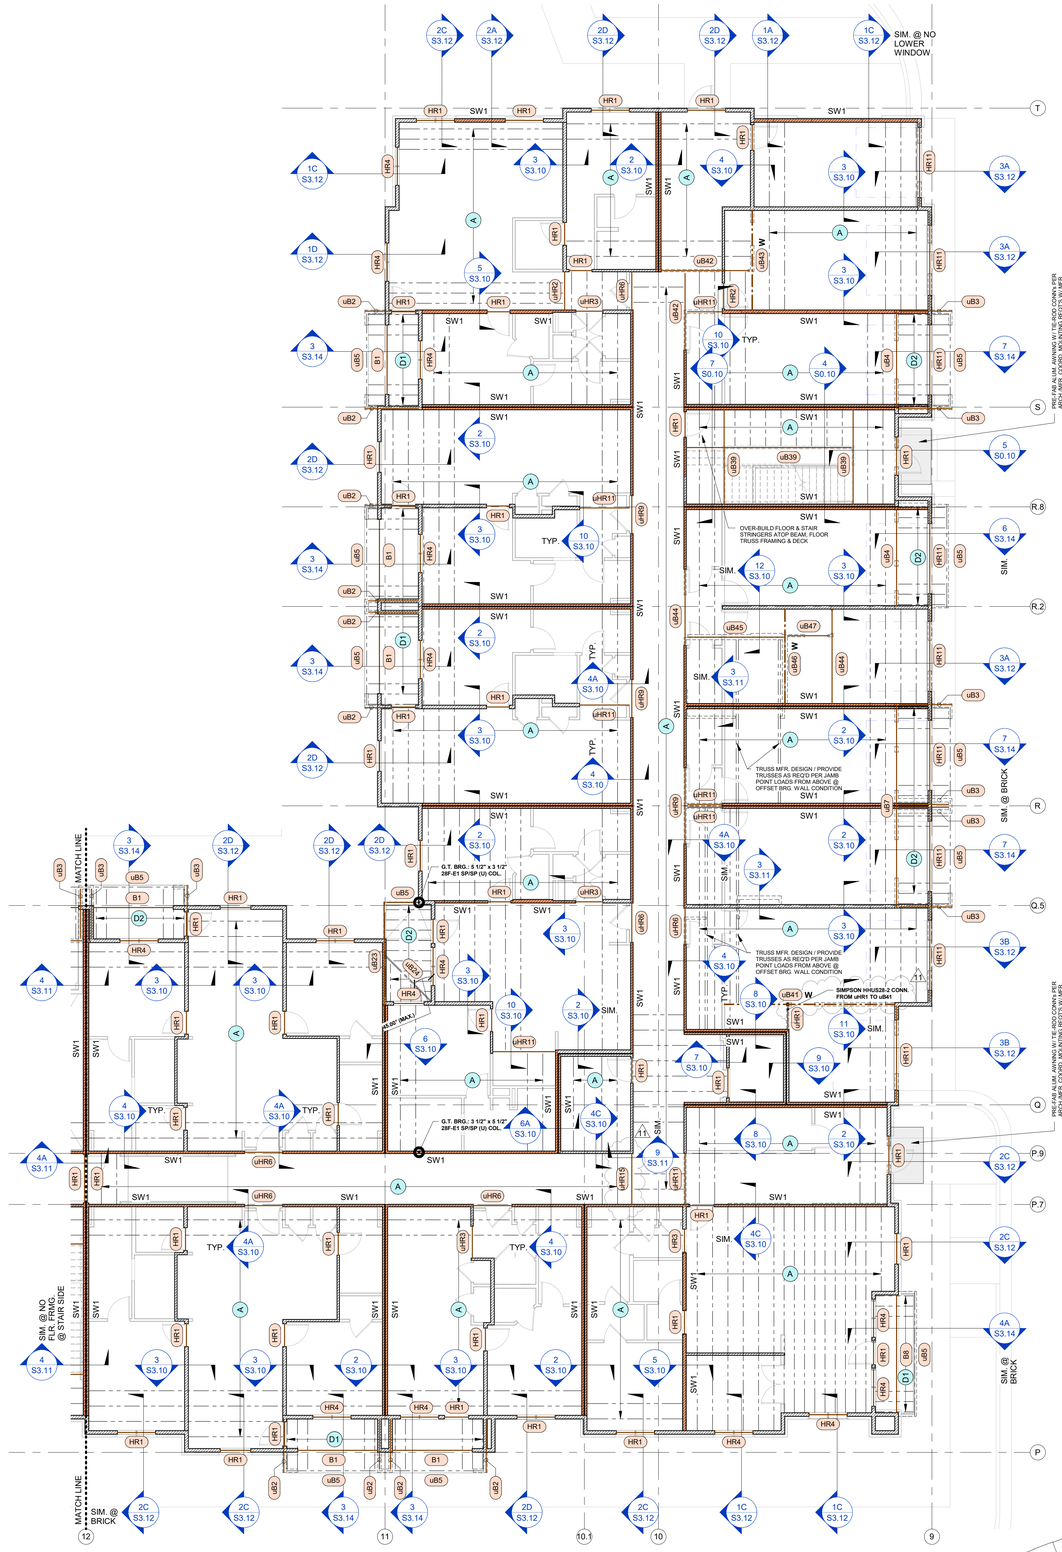

2 SEGMENT A - 2ND FLOOR FRAMING PLAN
1/8" = 1'-0"

KEY PLAN N

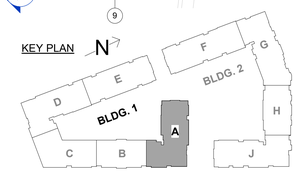

GENERAL SHEET REVISIONS:
1. REVISED SECTION DETAIL TAGS PER EXTERIOR ARCH. VENEER / CLADDING REV's @ FOUNDATION, 1ST FLOOR FRMG. & 2ND FLR. FRMG. PLANS. ALSO RE: UPDATED NOTES @ SECTION DETAILS ON SHEETS S3.02, S3.12 & S3.14.
2. ADDITIONAL REVISIONS CLOUDED AS APPLICABLE @ 3RD FLR., 4TH FLR. & ROOF FRAMING PLANS.

RELEASED FOR CONSTRUCTION
As Noted on Plans Review
Development Services Department
Lee's Summit, Missouri
11/02/2023

ARCHITECTURE
LANDSCAPE ARCHITECTURE
ENERGY SERVICES

NSPJ ARCHITECTS
3515 W. 75TH ST., SUITE 201
PRAIRIE VILLAGE, KS 66208
P. 913.831.1333
F. 913.831.1523
NSPJARCH.COM

© COPYRIGHT

STATE OF MISSOURI
JOHN A. CRAWFORD
NUMBER PE-2005000029
PROFESSIONAL ENGINEER
11.02.23

KRUDWIG STRUCTURAL ENGINEERS
11200 Corporate Ave., Suite 110 Lenexa, Kansas 66219

A NEW RESIDENTIAL COMMUNITY AT::

TRILOGY

NW WARD RD. | LEE'S SUMMIT, MO

DRAWING RELEASE LOG
- 03.15.2023 - PERMIT SUBMITTAL

REVISIONS

1	23 0411	CITY COMMENTS
2	23 0428	ADD 1 / CC 2
3	23 0511	ADDENDUM 2
5	23 0512	ASI 1
8	23 0811	ASI 4
11	23 1102	ASI 7


JOB NO. PN1129
DATE 03/15/23
DRAWN BY KSE
11.02.2023
ASI 7

SHEET NAME
SEG (A) 2ND & 3RD FLOOR FRAMING PLANS

SHEET NO.
S2.07

11/2/2023 4:52:32 PM


ARCH E1.30" x 42"

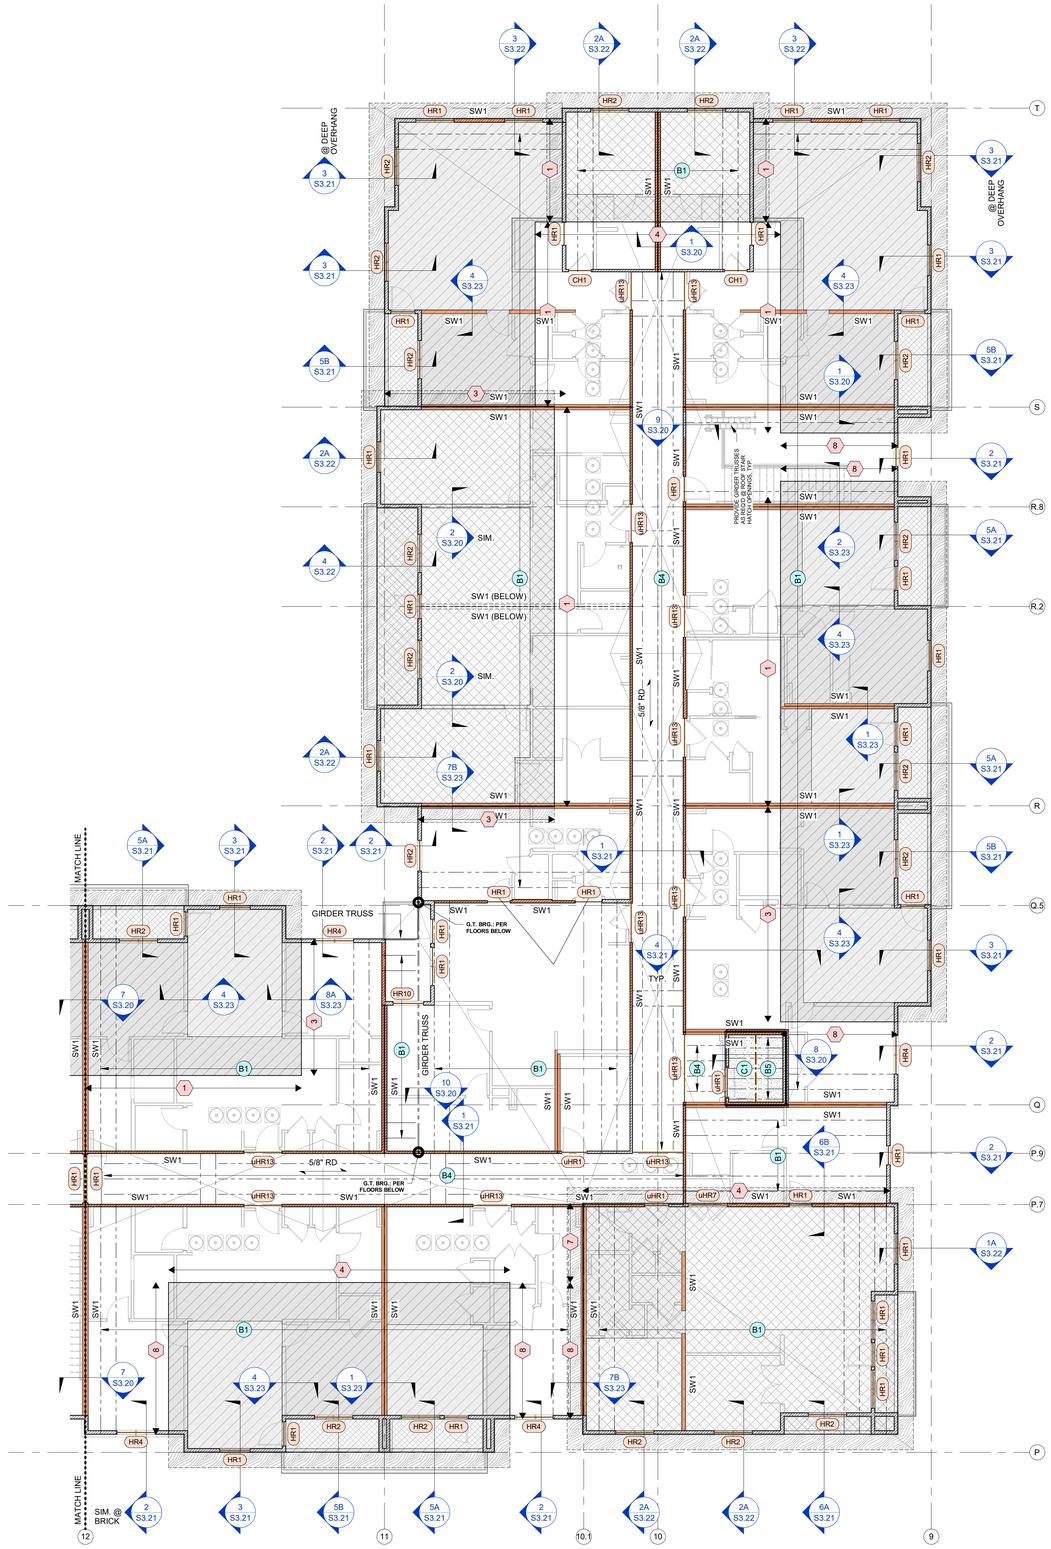

1 SEGMENT A - ROOF FRAMING PLAN
1/8" = 1'-0"


NOTES:

1. (#) - REFER TO SNOW DRIFT LOADING DIAGRAMS ON SHEET S0.02.
2. RE: ARCH. DWG's FOR ALTERNATING TREAD DEVICE / ROOF ACCESS HATCH LOCATIONS & COORD. W/ STAIR ORIENTATIONS AS REQ'D.

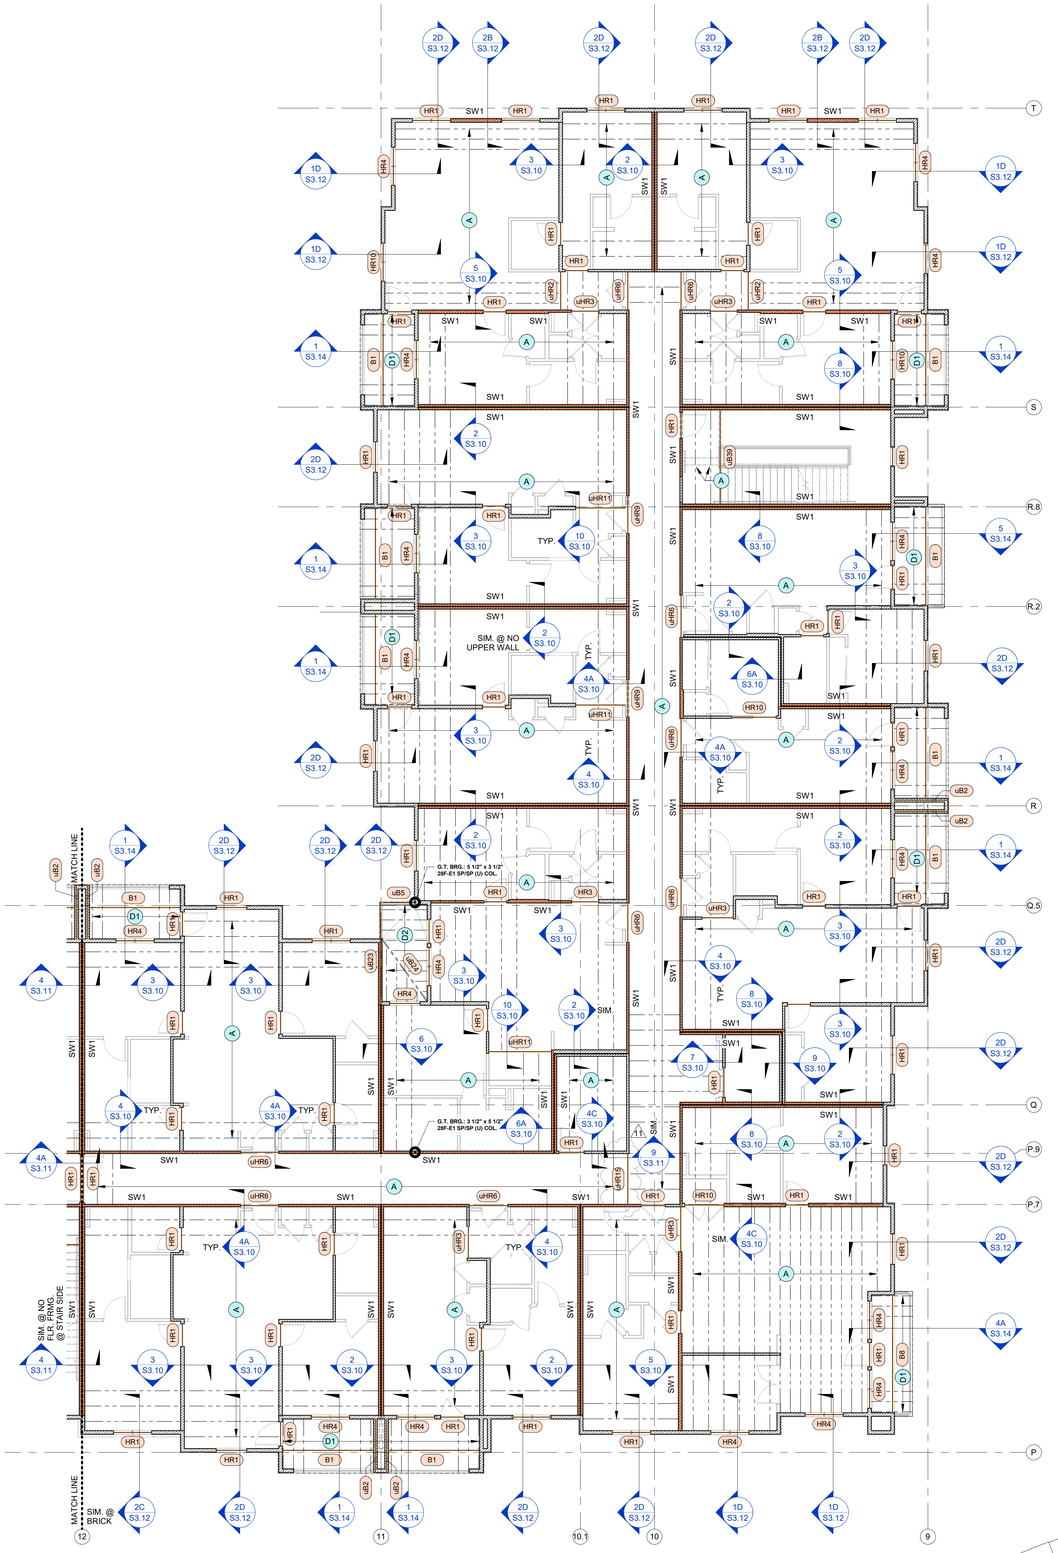

2 SEGMENT A - 4TH FLOOR FRAMING PLAN
1/8" = 1'-0"

KEY PLAN N

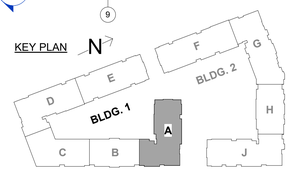

GENERAL SHEET REVISIONS:

1. REVISED SECTION DETAIL TAGS PER EXTERIOR ARCH. VENEER / CLADDING REV's @ FOUNDATION, 1ST FLOOR FRMG. & 2ND FLR. FRMG. PLANS. ALSO RE: UPDATED NOTES @ SECTION DETAILS ON SHEETS S3.02, S3.12 & S3.14.
2. ADDITIONAL REVISIONS CLOUDED AS APPLICABLE @ 3RD FLR., 4TH FLR. & ROOF FRAMING PLANS.

RELEASED FOR CONSTRUCTION
As Noted on Plans Review
Development Services Department
Lee's Summit, Missouri
11/02/23

ARCHITECTURE
LANDSCAPE ARCHITECTURE
ENERGY SERVICES
P. 913.831.1500
F. 913.831.1505
NSPJARCH.COM
NSPJ ARCHITECTS, Inc.
3515 W. 75TH ST., SUITE 201
PRAIRIE VILLAGE, KS 66208
© COPYRIGHT 2023

STATE OF MISSOURI
JOHN A. CRAWFORD
NUMBER PE-2005000228
PROFESSIONAL ENGINEER
11.02.23

KRUDWIG
STRUCTURAL ENGINEERS
11200 Corporate Ave., Suite 110 Lenexa, Kansas 66219

A NEW RESIDENTIAL COMMUNITY AT::

TRILOGY

NW WARD RD. | LEE'S SUMMIT, MO

DRAWING RELEASE LOG
• 03.15.2023 - PERMIT SUBMITTAL

REVISIONS

1	23 0411	CITY COMMENTS
3	23 0511	ADDENDUM 2
5	23 0612	ASI 1
8	23 0811	ASI 4
11	23 1102	ASI 7


JOB NO. PN1129
DATE 03/15/23
DRAWN BY KSE
11.02.2023
ASI 7

SHEET NAME
SEG (A) 4TH FLOOR & ROOF FRAMING PLANS

SHEET NO.
S2.08

11/2/2023 4:53:23 PM

ARCH E1.30" x 42"

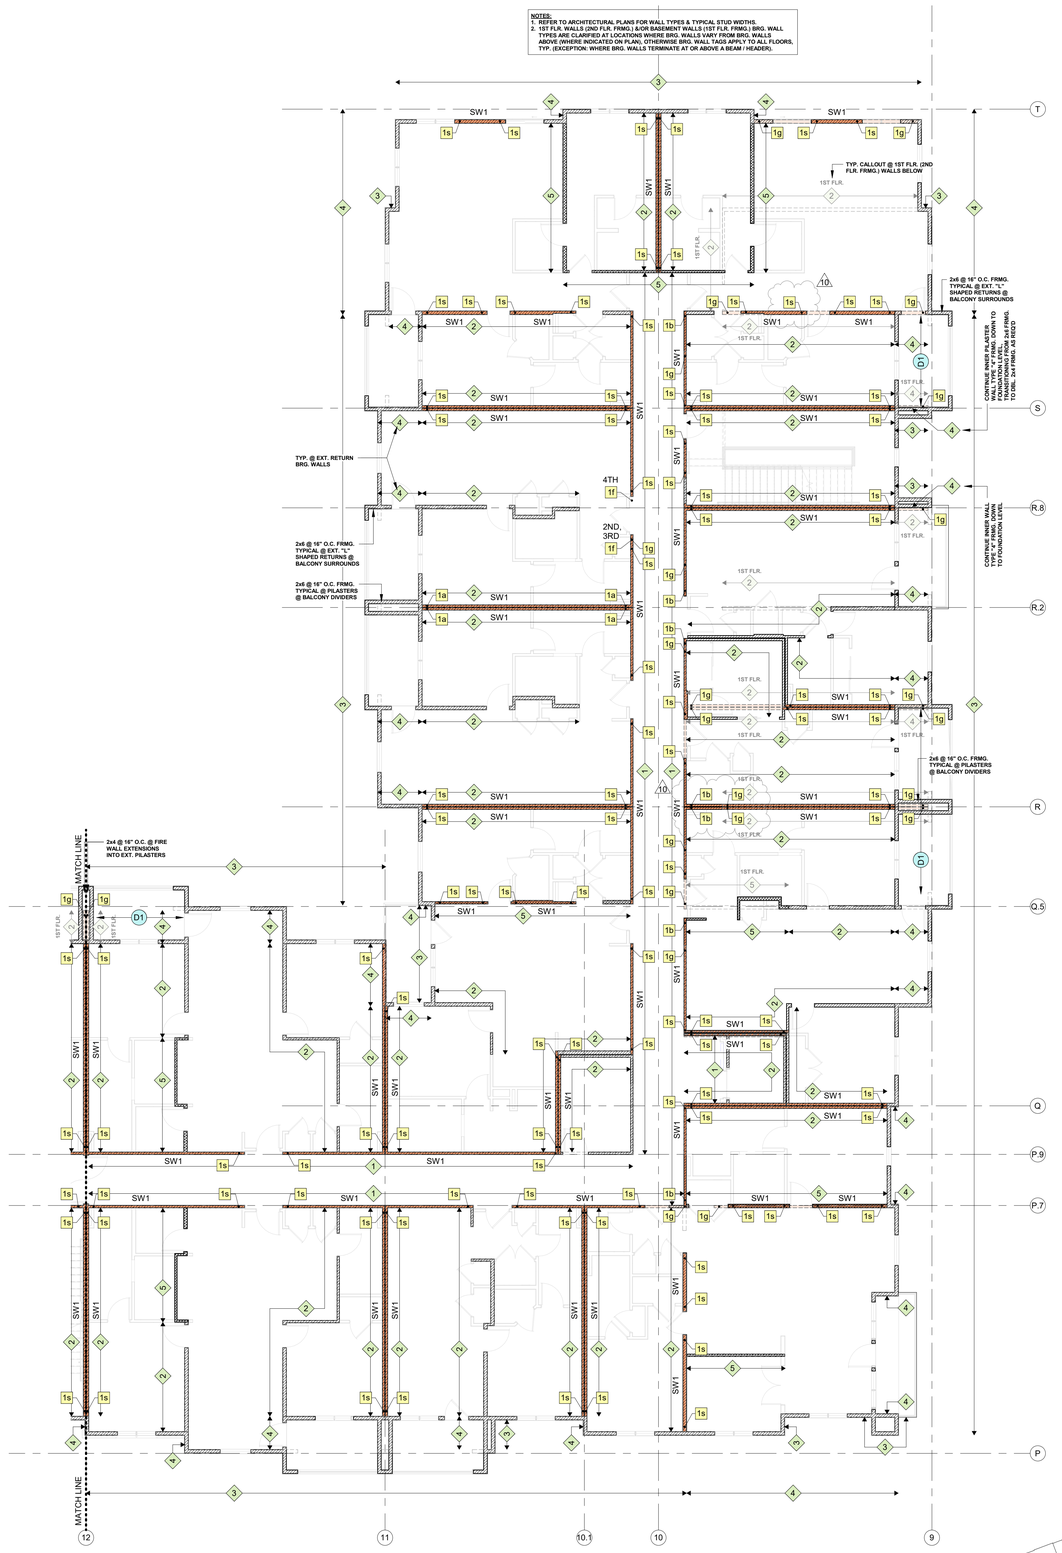


1 SEGMENT A - SHEARWALL / HOLDOWN PLAN

1/8" = 1'-0"

NOTES:
1. SHEARWALL PLANS ARE SHOWN @ 4TH FLOOR FRAMING (3RD FLR. LN.) W/ 2ND (1ST FLR. LN.) & 1ST (0 BSMT. LN.) FLOOR FRMG. SHEARWALL UNDERLAYS FOR REFERENCE / COORDINATION.
2. RE: BLDG. 1 (SEGMENTS D / E) & BLDG. 2 (SEGMENTS G / H / J) SHEARWALL ELEVATIONS FOR TYPICAL CONDITIONS WHERE FLOOR-TO-FLOOR OR FLOOR-TO-BEAM HOLDOWNS ARE REQ'D.
3. RE: DETAILS 1A & 1B FOR HOLDOWNS @ GARAGE PORTAL FRAMES @ UNIT BLDG's.

KEY PLAN N

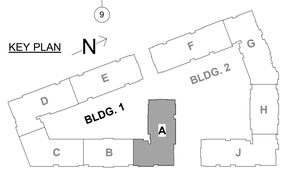

RELEASED FOR CONSTRUCTION
As Noted on Plans Review
Development Services Department
Lee's Summit, Missouri
Date: 09/25/2023

ARCHITECTURE
LANDSCAPE ARCHITECTURE
ENERGY SERVICES
P. 913.831.1500
F. 913.831.1505
NSPJARCHITECTS.com
NSPJ
ARCHITECTS Inc.
3515 W. 75TH ST., SUITE 201
PRAIRIE VILLAGE, KS 66208
© COPYRIGHT

STATE OF MISSOURI
JOHN A. KRUDWIG
NUMBER PE-2005000284
PROFESSIONAL ENGINEER
09.25.23

KRUDWIG
STRUCTURAL ENGINEERS
11200 Corporate Ave., Suite 110 Lenexa, Kansas 66219

A NEW RESIDENTIAL COMMUNITY AT::
TRILOGY
NW WARD RD. | LEE'S SUMMIT, MO

DRAWING RELEASE LOG
• 03.13.2023 - PERMIT SUBMITTAL

REVISIONS

1	23.0411	CITY COMMENTS
3	23.0511	ADDENDUM 2
10	23.0925	ASI 6 - UPDATED

JOB NO. PN1129
DATE 03/15/23
DRAWN BY KSE
9.25.2023
ASI 6 - UPDATED
SHEET NAME
SEG (A) SHEARWALL PLAN

SHEET NO.
S2.08a


9/25/2023 8:38:23 AM

ARCH E1.30" x 42"

RELEASED FOR CONSTRUCTION
As Noted on Plans Review
Development Services Department
Lee's Summit, Missouri
Jan 08, 2024

ARCHITECTURE
LANDSCAPE ARCHITECTURE
ENERGY SERVICES
P. 913.831.1500
F. 913.831.1501
NSPJARCH.COM
NSPJ
ARCHITECTS Inc.
3515 W. 75TH ST., SUITE 201
PRAIRIE VILLAGE, KS 66208

© COPYRIGHT

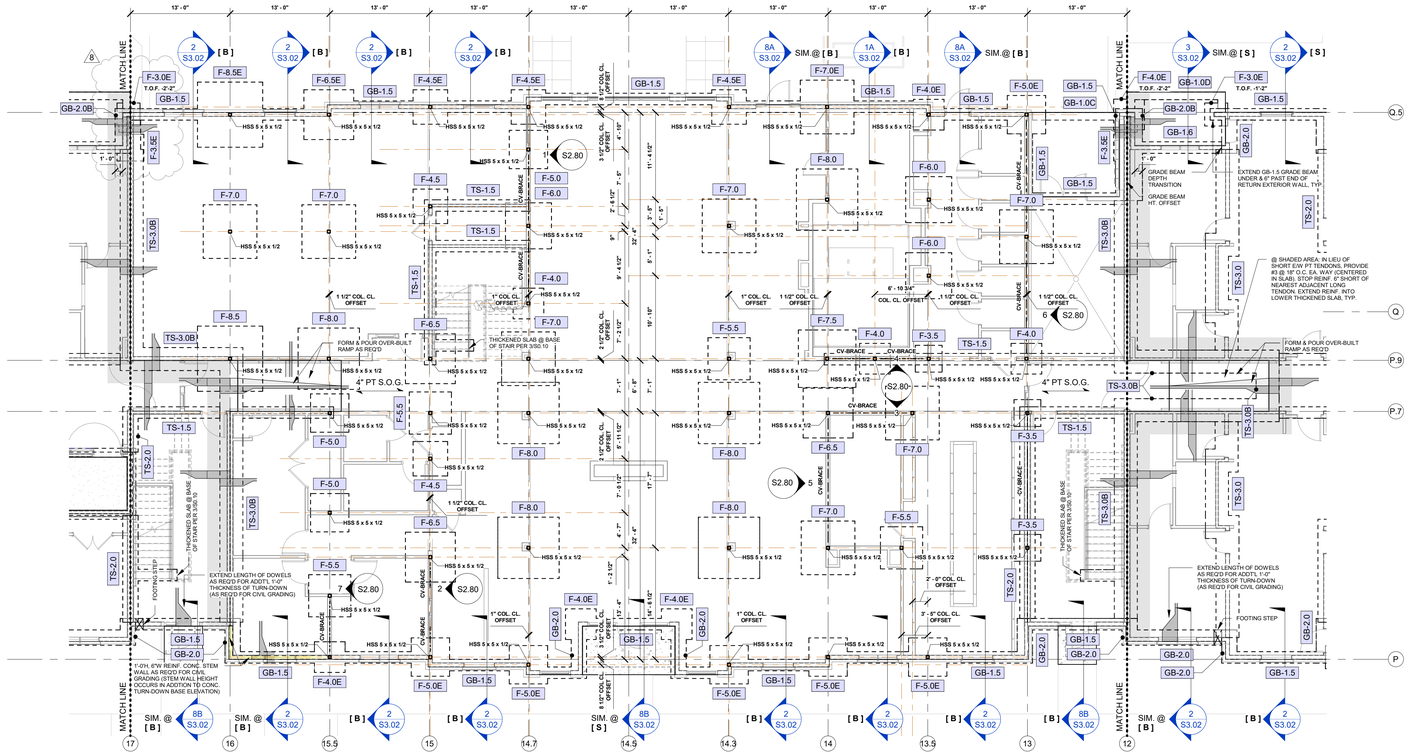

1 SEGMENT B - 1ST FLOOR FOUNDATION PLAN


1/8" = 1'-0"

NOTES:
1. REFER TO "PT SLAB-ON-GRADE & FOUNDATION GENERAL NOTES" ON THIS SHEET.
2. WHERE SPOT (ISOLATED, F-#.#) FOOTING DIMENSIONS ARE PROVIDED, THEY OCCUR FROM THE NEAREST GRID LINE(S) TO CL. OF FTG., TYPICAL (ROUNDED TO NEAREST 1").

COL./STUD PACK OPTIONS BY FTG. SIZE (1ST FLR. / BASEMENT)

FOOTING	GLULAM COL's (28F-E1 SP/SP (U))	STUD PACKS	A53 Gr. B xS COL's	A53 Gr. B xxS COL's
F-2.5	3 1/2" x 5 1/2"	(3) 2x6	3 1/2" Ø xS PIPE	3" Ø xxS PIPE
F-3.0	3 1/2" x 5 1/2"	(4) 2x6	3 1/2" Ø xS PIPE	3" Ø xxS PIPE
F-3.5	3 1/2" x 5 1/2"	(5) 2x6	3 1/2" Ø xS PIPE	3" Ø xxS PIPE
F-4.0	3 1/2" x 7" --OR-- 5 1/2" x 5 1/2"	N/A	3 1/2" Ø xS PIPE	3" Ø xxS PIPE
F-4.5	5 1/2" x 7"	N/A	3 1/2" Ø xS PIPE	3" Ø xxS PIPE
F-5.0	5 1/2" x 7"	N/A	3 1/2" Ø xS PIPE	3" Ø xxS PIPE
F-5.5	5 1/2" x 7"	N/A	4" Ø xS PIPE	3" Ø xxS PIPE
F-6.0	N/A	N/A	5" Ø xS PIPE	4" Ø xxS PIPE
F-6.5	N/A	N/A	5" Ø xS PIPE	4" Ø xxS PIPE

NOTE: THIS SCHEDULE APPLIES TO FOOTINGS & ASSOCIATED COL's / STUD PACKS WHERE COLUMNS ARE NOT ALREADY IDENTIFIED AS PART OF "SEGMENT B" STEEL FRAMING.

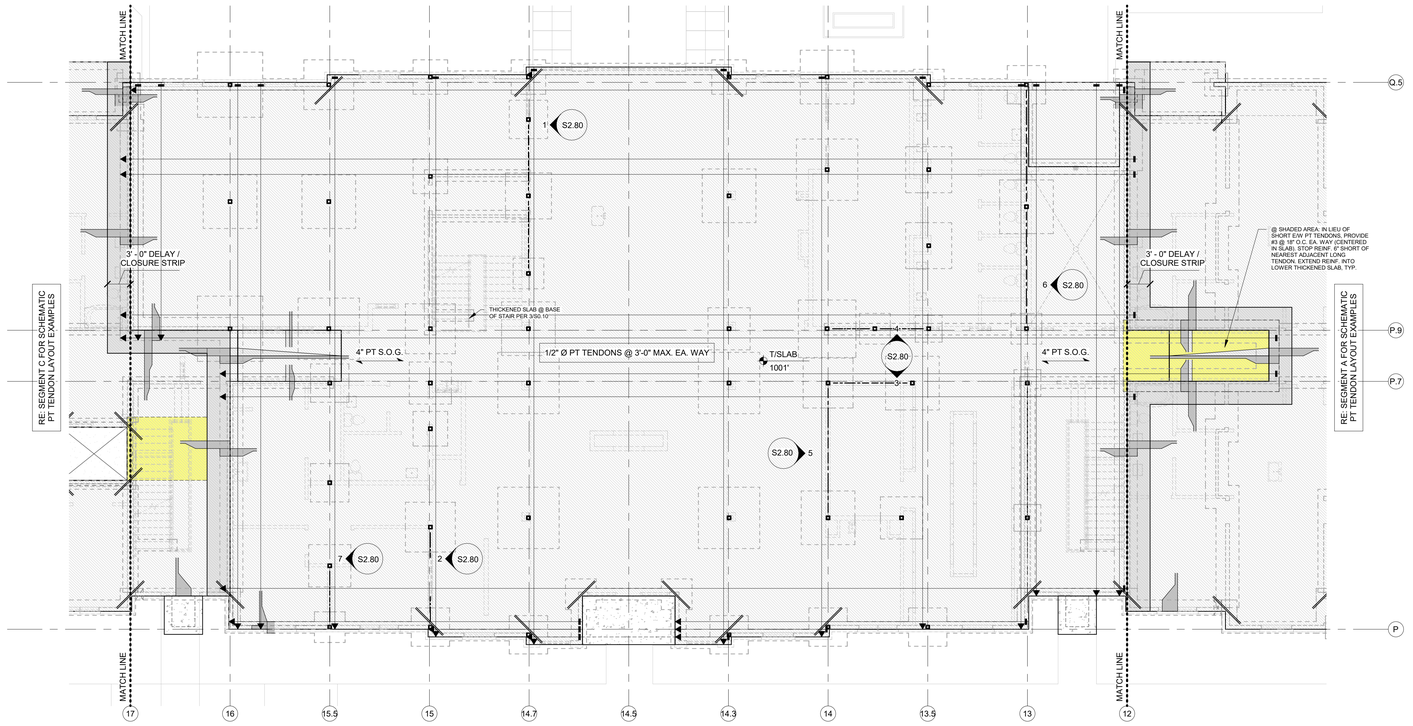

2 SEGMENT B - 1ST FLOOR PT SLAB PLAN

1/8" = 1'-0"

NOTES:
1. REFER TO "PT SLAB-ON-GRADE & FOUNDATION GENERAL NOTES" ON THIS SHEET.

PT SLAB-ON-GRADE & FOUNDATION GENERAL NOTES:

1. REFER TO GENERAL NOTES ON SHEET S0.01.
2. REFER TO TYPICAL DETAILS ON S3.00 SERIES SHEETS. SECTIONS NOT OTHERWISE INDICATED ON PLAN SHALL BE SIMILAR TO LIKE CONDITIONS.
3. CONFIRM ALL DIMENSIONS, ELEVATIONS, SLOPES, AND RECESSES WITH ARCH DRAWINGS.
4. AT ALL CONTINUOUS FOUNDATIONS, PROVIDE CORNER BARS PER S/S3.00 AT ALL CORNERS AND INTERSECTIONS.
5. STRUCTURAL DATUM ELEVATION = CIVIL DATUM ELEVATION PER CIVIL DRAWINGS (VARIES PER BUILDING) AS NOTED ON PT SLAB PLANS.
6. PLACE TENDONS ON 1.5" CHAIRS.
7. LAYOUT TENDONS SUCH TO AVOID BLOCKOUTS, SHEARWALL HOLDOWNS AND COLUMN BEARING POINTS.
8. PROVIDE (2) #5 x 5'-0" AT RE-ENTRANT CORNERS, CENTERED IN SLAB DEPTH
9. PLACE FIRST STRAND ± 1'-0" FROM SLAB EDGE (U.N.O.).
10. PROVIDE FULL LENGTH TENDON PASSING CONTINUOUS BETWEEN POURS WHERE SHOWN. DO NOT TENSION UNTIL COMPLETION OF BOTH SLABS.
11. T.O.W. & T.O.F. RELATIVE TO FFE / DATUM ELEVATIONS AS NOTED ON PT SLAB PLANS & AS INDICATED IN DIM'S / ELEVATIONS NOTED @ S3.00 SERIES CONCRETE DETAILS.
12. T.O.F. @ INTERIOR BLDG. FTG's = T/SLAB ELEVATION, TYP. ADJUST HEIGHTS OF FOOTINGS ACCORDINGLY WHERE OCCURS @ / ALONG SLOPED PT SLAB-ON- GRADE @ GARAGES.
13. T.O.F. @ EXTERIOR BLDG. PERIMETER FTG's = -1'-0", TYP.
14. T.O.F. @ EXTERIOR BLDG. PERIMETER FTG's @ PATIOS = -1'-2", TYP. (AS REQ'D TO MAINTAIN 8" MIN. THICKENED SLAB FOR PT TENDONS)
15. MAX. PT TENDON LENGTH = 125'-0".

A NEW RESIDENTIAL COMMUNITY AT::

TRILOGY

NW WARD RD. | LEE'S SUMMIT, MO

KRUDWIG
STRUCTURAL ENGINEERS
11200 Corporate Ave., Suite 110 Lenexa, Kansas 66219


STATE OF MISSOURI
JOHN A. KRUDWIG
NUMBER E-PE-2005000262
PROFESSIONAL ENGINEER
08.11.23

DRAWING RELEASE LOG
• 03.15.2023 - PERMIT SUBMITTAL

REVISIONS

1	23.0411	CITY COMMENTS
2	23.0428	ADD 1 / GC 2
3	23.0511	ADDENDUM 2
5	23.0612	ASI 1
7	23.0713	ASI 3
8	23.0811	ASI 4

KEY PLAN N

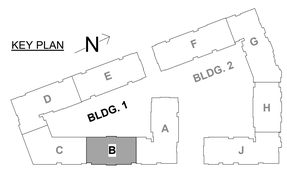

8 GENERAL SHEET REVISIONS:
1. REVISED SECTION DETAIL TAGS PER EXTERIOR ARCH. VENEER / CLADDING REV's @ FOUNDATION. 1ST FLOOR FRMG. & 2ND FLR. FRMG. PLANS. ALSO RE: UPDATED NOTES @ SECTION DETAILS ON SHEETS S3.02, S3.12 & S3.14.
2. ADDITIONAL REVISIONS CLOUDED AS APPLICABLE @ 3RD FLR., 4TH FLR. & ROOF FRAMING PLANS.


JOB NO. PN1129 | DATE 03/15/23
DRAWN BY KSE
8.11.2023
ASI 4

SHEET NAME
SEG (B) 1ST FLOOR PT SLAB & FDN. PLANS

SHEET NO.
S2.09

8/11/2023 3:51:57 PM

ARCH E1.30" x 42"

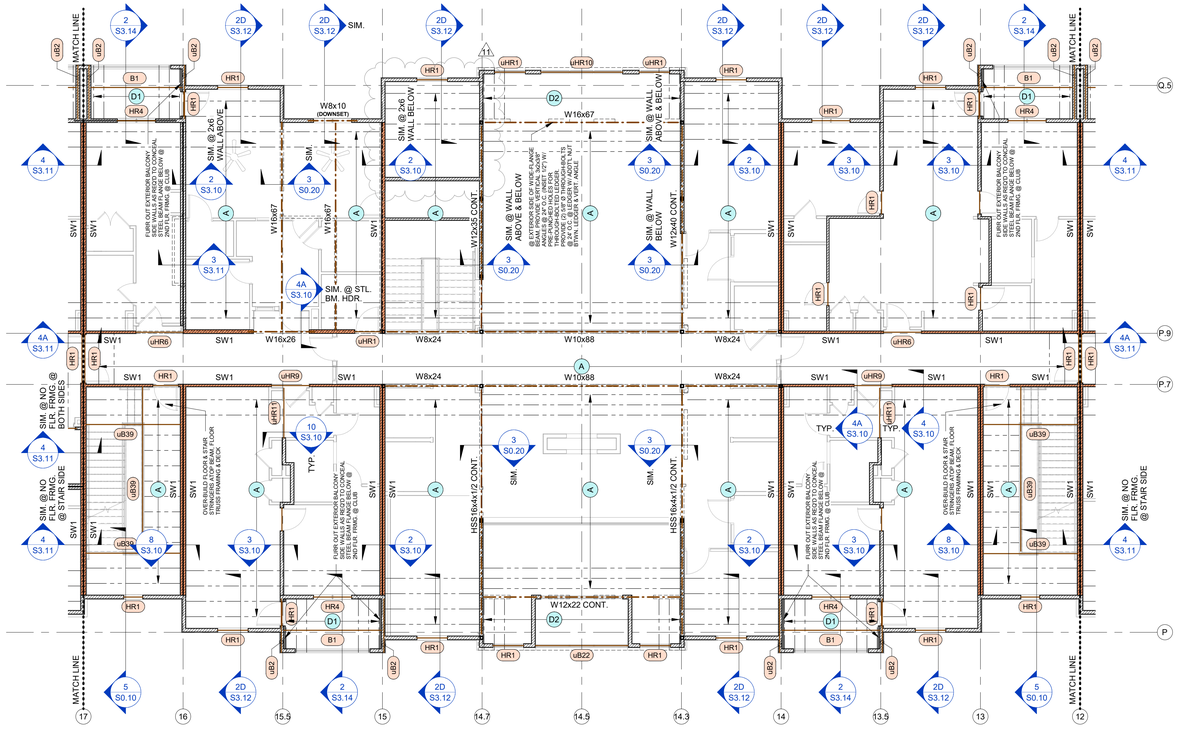

1 SEGMENT B - 3RD FLOOR FRAMING PLAN
1/8" = 1'-0"

2 SEGMENT B - 2ND FLOOR FRAMING PLAN
1/8" = 1'-0"

RELEASED FOR CONSTRUCTION
As Noted on Plans Review
Development Services Department
Lee's Summit, Missouri

ARCHITECTURE
LANDSCAPE
ARCHITECTURE
ENERGY SERVICES

NSPJ ARCHITECTS
3515 W. 75TH ST., SUITE 201
PRAIRIE VILLAGE, KS 66208
P. 913.831.1555
F. 913.831.1560
NSPJARCH.COM
© COPYRIGHT

STATE OF MISSOURI
JOHN A. KRUDWIG
NUMBER PE-2005000228
PROFESSIONAL ENGINEER
11.02.23

KRUDWIG
STRUCTURAL ENGINEERS
11200 Corporate Ave., Suite 110 Lenexa, Kansas 66219

A NEW RESIDENTIAL COMMUNITY AT::

TRILOGY


NW WARD RD. | LEE'S SUMMIT, MO

DRAWING RELEASE LOG
- 03.15.2023 - PERMIT SUBMITTAL

REVISIONS

1	23 0411	CITY COMMENTS
2	23 0428	ADD 1 / CC 2
3	23 0511	ADDENDUM 2
5	23 0612	ASI 1
10	23 0925	ASI 6 - UPDATED
11	23 1102	ASI 7

KEY PLAN

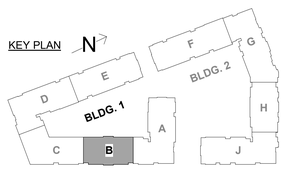


JOB NO. PN1129
DATE 03/15/23
DRAWN BY KSE
11.02.2023
ASI 7

SHEET NAME
SEG (B) 2ND & 3RD FLOOR FRAMING PLANS

SHEET NO.
S2.10

11/2/2023 4:54:04 PM

ARCH E1 30" x 42"

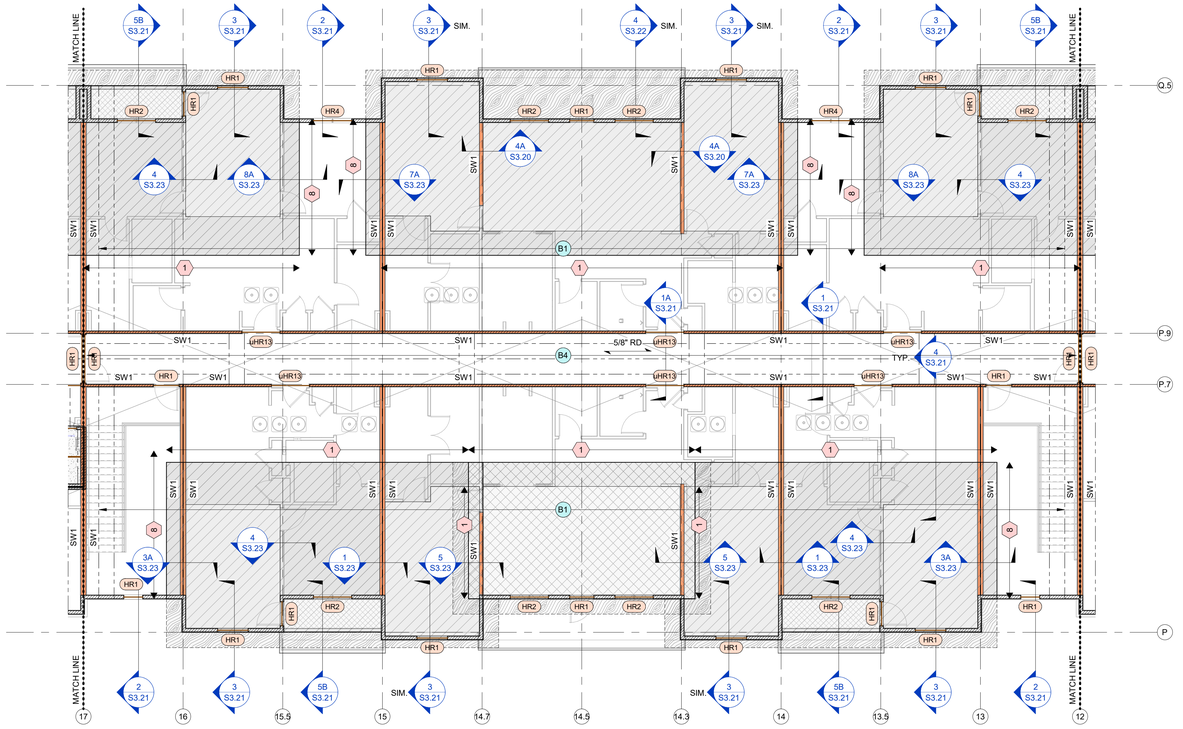


1 SEGMENT B - ROOF FRAMING PLAN

1/8" = 1'-0"

NOTES:

1. (#) - REFER TO SNOW DRIFT LOADING DIAGRAMS ON SHEET S0.02.
2. RE: ARCH. DWG's FOR ALTERNATING TREAD DEVICE / ROOF ACCESS HATCH LOCATIONS & COORD. W/ STAIR ORIENTATIONS AS REQ'D.

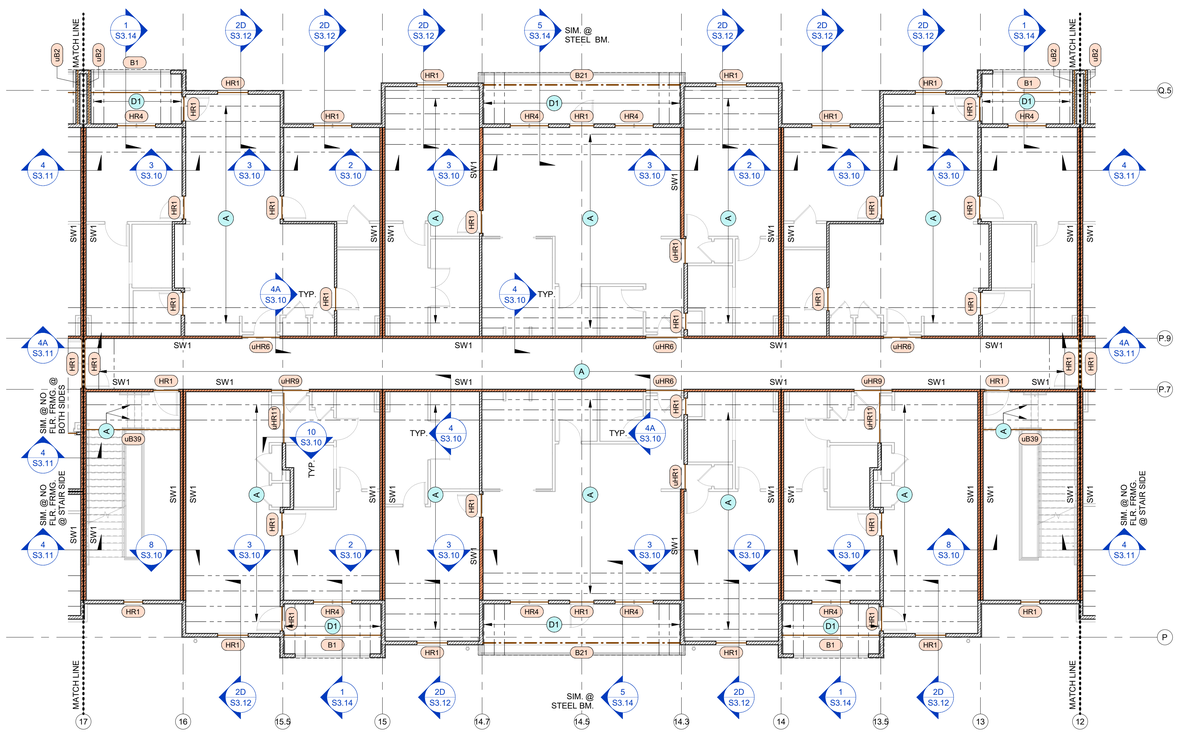

2 SEGMENT B - 4TH FLOOR FRAMING PLAN

1/8" = 1'-0"

RELEASED FOR CONSTRUCTION
As Noted on Plans Review
Development Services Department
Lee's Summit, Missouri
Date: 06/12/2023

ARCHITECTURE
LANDSCAPE ARCHITECTURE
ENERGY SERVICES
NSPJ ARCHITECTS, Inc.
3515 W. 75TH ST., SUITE 201
PRAIRIE VILLAGE, KS 66208
P. 913.831.1333
F. 913.831.1233
NSPJARCH.COM

© COPYRIGHT

STATE OF MISSOURI
JOHN A. GRIFFITH
NUMBER PE-2005000228
PROFESSIONAL ENGINEER
06.12.23

KRUDWIG
STRUCTURAL ENGINEERS
11200 Corporate Ave., Suite 110 Lenexa, Kansas 66219

A NEW RESIDENTIAL COMMUNITY AT::

TRILOGY


NW WARD RD. | LEE'S SUMMIT, MO

DRAWING RELEASE LOG
- 03.15.2023 - PERMIT SUBMITTAL

△ REVISIONS

1	23.0411	CITY COMMENTS
3	23.0511	ADDENDUM 2
5	23.0612	ASI 1

KEY PLAN

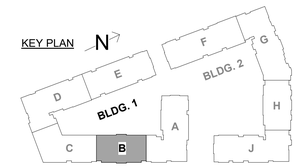

GENERAL SHEET REVISIONS: 5
1. ADDED INTERIOR FLOOR FRAMING SECTION DETAIL TAGS.
2. WOOD BEAM ALTERNATIVES INDICATED & AS CLOUDED.

JOB NO. PN1129
DATE 03/15/23
DRAWN BY KSE
6.12.2023
ASI 1

SHEET NAME
SEG (B) 4TH FLOOR & ROOF FRAMING PLANS

SHEET NO.
S2.11

6/12/2023 4:38:27 PM

ARCH E1.30" x 42"

1 SEGMENT B - SHEARWALL / HOLDOWN PLAN
1/8" = 1'-0"

NOTES:
1. SHEARWALL PLANS ARE SHOWN @ 4TH FLOOR FRAMING (3RD FLR. LN.) W/ 2ND (1ST FLR. LN.) & 1ST (0 BSMT. LN.) FLOOR FRMG. SHEARWALL UNDERLAYS FOR REFERENCE / COORDINATION.
2. RE: BLDG. 1 (SEGMENTS D / E) & BLDG. 2 (SEGMENTS G / H / J) SHEARWALL ELEVATIONS FOR TYPICAL CONDITIONS WHERE FLOOR-TO-FLOOR OR FLOOR-TO-BEAM HOLDOWNS ARE REQ'D.
3. RE: DETAILS 1A & 1B FOR HOLDOWNS @ GARAGE PORTAL FRAMES @ UNIT BLDG's.

ARCHITECTURE
LANDSCAPE
ARCHITECTURE
ENERGY SERVICES

NSPJ
ARCHITECTS
3515 W. 75TH ST., SUITE 201
PRAIRIE VILLAGE, KS 66208
P. 913.831.1555
F. 913.831.1562
NSPJARCH.COM
© COPYRIGHT

RELEASED FOR CONSTRUCTION
As Noted on Plans Review
Development Services Department
Lee's Summit, Missouri
11/02/23


STATE OF MISSOURI
JOHN A. KRUDWIG
NUMBER
PE-2005000282
PROFESSIONAL ENGINEER
11.02.23

KRUDWIG
STRUCTURAL ENGINEERS
11200 Corporate Ave., Suite 110 Lenexa, Kansas 66219

A NEW RESIDENTIAL COMMUNITY AT::
TRILOGY
NW WARD RD. | LEE'S SUMMIT, MO

DRAWING RELEASE LOG
• 03.15.2023 - PERMIT SUBMITTAL

REVISIONS
3	23 0511	ADDENDUM 2
10	23 0935	ASI 6 - UPDATED
11	23 1102	ASI 7

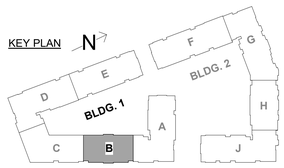
KEY PLAN N


JOB NO. PN1129
DATE 03/15/23
DRAWN BY KSE
11.02.2023
ASI 7
SHEET NAME SEG (B) SHEARWALL PLAN

SHEET NO. S2.11a

11/2/2023 4:54:29 PM

ARCH E1.30" x 42"

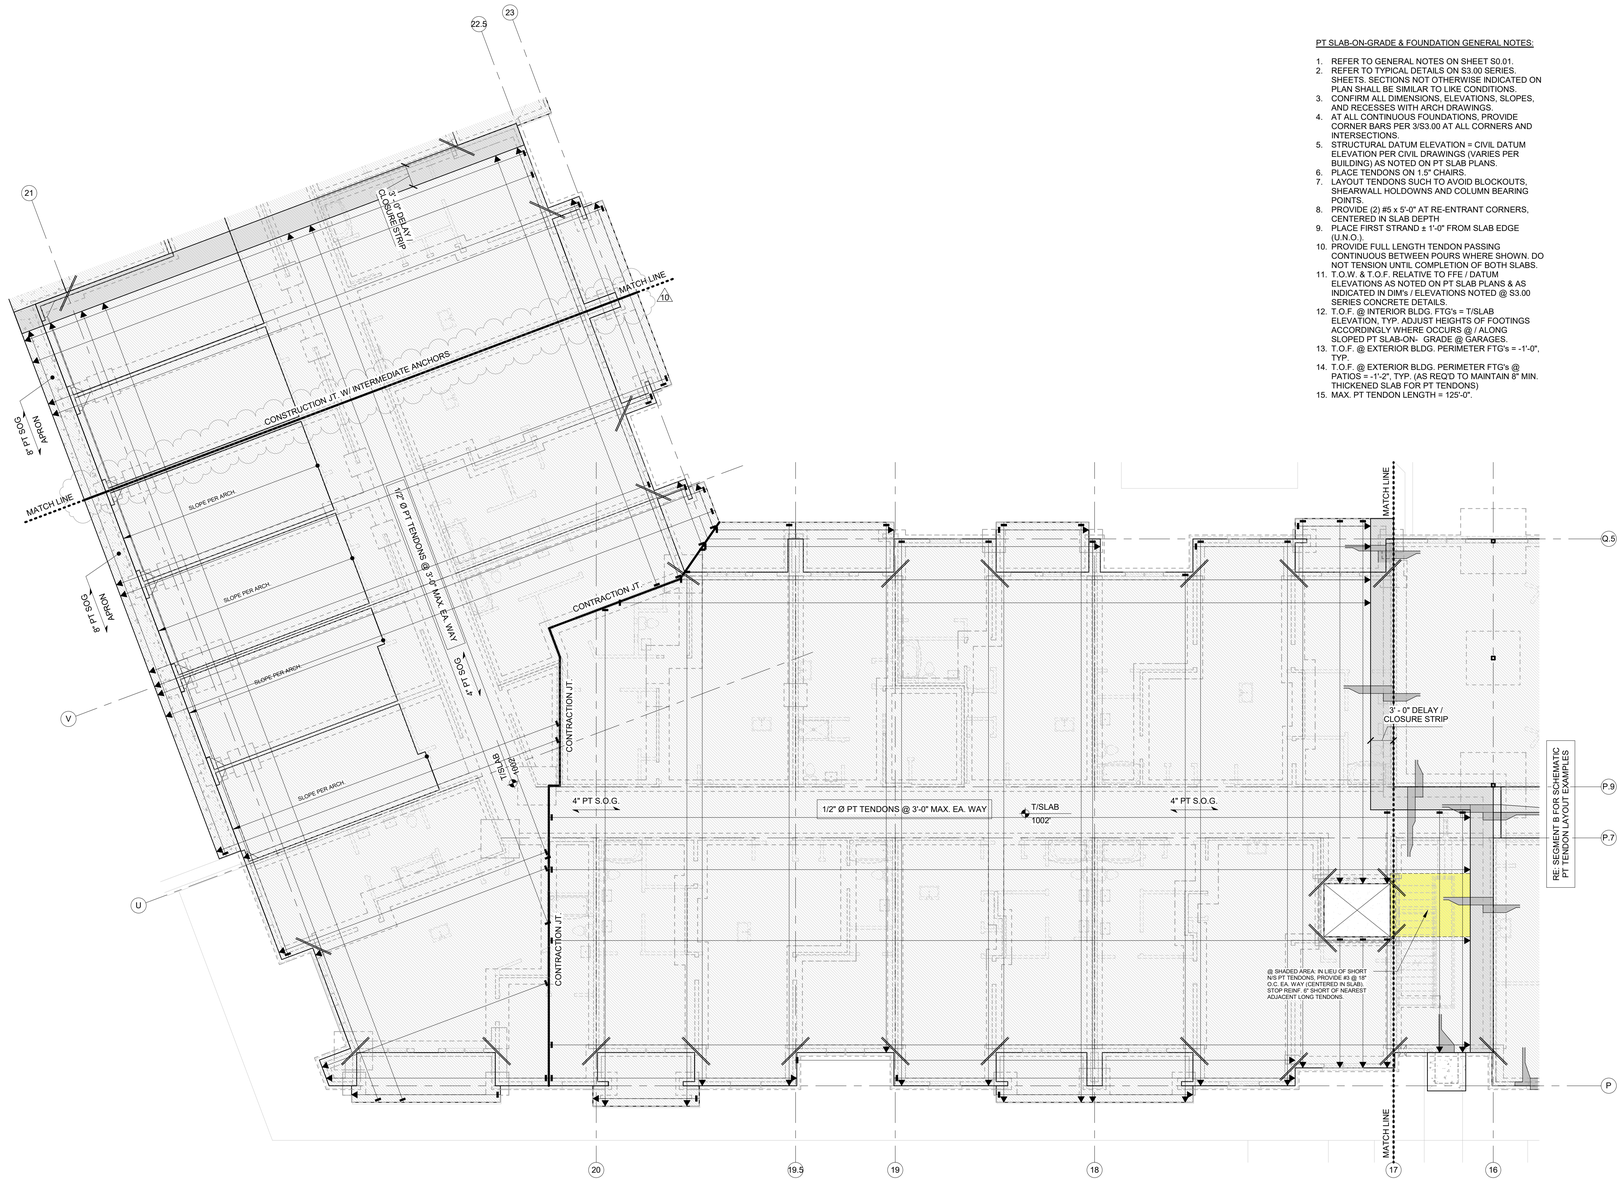

2 SEGMENT C - 1ST FLOOR PT SLAB PLAN


1/8" = 1'-0"

NOTES:
1. REFER TO "PT SLAB-ON-GRADE & FOUNDATION GENERAL NOTES" ON THIS SHEET.

PT SLAB-ON-GRADE & FOUNDATION GENERAL NOTES:

1. REFER TO GENERAL NOTES ON SHEET S0.01.
2. REFER TO TYPICAL DETAILS ON S3.00 SERIES. SHEETS. SECTIONS NOT OTHERWISE INDICATED ON PLAN SHALL BE SIMILAR TO LIKE CONDITIONS.
3. CONFIRM ALL DIMENSIONS, ELEVATIONS, SLOPES, AND RECESSES WITH ARCH DRAWINGS.
4. AT ALL CONTINUOUS FOUNDATIONS, PROVIDE CORNER BARS PER 3/S3.00 AT ALL CORNERS AND INTERSECTIONS.
5. STRUCTURAL DATUM ELEVATION = CIVIL DATUM ELEVATION PER CIVIL DRAWINGS (VARIES PER BUILDING) AS NOTED ON PT SLAB PLANS.
6. PLACE TENDONS ON 1.5" CHAIRS.
7. LAYOUT TENDONS SUCH TO AVOID BLOCKOUTS, SHEARWALL HOLDOWNS AND COLUMN BEARING POINTS.
8. PROVIDE (2) #5 x 5'-0" AT RE-ENTRANT CORNERS, CENTERED IN SLAB DEPTH
9. PLACE FIRST STRAND ± 1'-0" FROM SLAB EDGE (U.N.O.).
10. PROVIDE FULL LENGTH TENDON PASSING CONTINUOUS BETWEEN POURS WHERE SHOWN. DO NOT TENSION UNTIL COMPLETION OF BOTH SLABS.
11. T.O.W. & T.O.F. RELATIVE TO FFE / DATUM ELEVATIONS AS NOTED ON PT SLAB PLANS & AS INDICATED IN DIM's / ELEVATIONS NOTED @ S3.00 SERIES CONCRETE DETAILS.
12. T.O.F. @ INTERIOR BLDG. FTG's = T/SLAB ELEVATION, TYP. ADJUST HEIGHTS OF FOOTINGS ACCORDINGLY WHERE OCCURS @ / ALONG SLOPED PT SLAB-ON- GRADE @ GARAGES.
13. T.O.F. @ EXTERIOR BLDG. PERIMETER FTG's = -1'-0", TYP.
14. T.O.F. @ EXTERIOR BLDG. PERIMETER FTG's @ PATIOS = -1'-2", TYP. (AS REQ'D TO MAINTAIN 8" MIN. THICKENED SLAB FOR PT TENDONS)
15. MAX. PT TENDON LENGTH = 125'-0".

KEY PLAN N

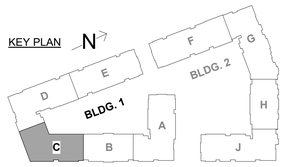

ARCHITECTURE
LANDSCAPE
ARCHITECTURE
ENERGY SERVICES

NSPJ ARCHITECTS, Inc.
3515 W. 75TH ST., SUITE 201
PRAIRIE VILLAGE, KS 66208
P. 913.831.1333
F. 913.831.1233
NSPJARCH.COM

© COPYRIGHT

STATE OF MISSOURI
JOHN A. SCHWAB
NUMBER PE-2005000226
PROFESSIONAL ENGINEER
09.25.23

KRUDWIG STRUCTURAL ENGINEERS, LLC
11200 Corporate Ave., Suite 110 Lenexa, Kansas 66219

RELEASED FOR CONSTRUCTION
As Noted on Plans Review
Development Services Department
Lee's Summit, Missouri
10/02/23

A NEW RESIDENTIAL COMMUNITY AT::
TRILOGY
NW WARD RD. | LEE'S SUMMIT, MO

DRAWING RELEASE LOG
- 03.15.2023 - PERMIT SUBMITTAL

REVISIONS

1	23.0411	CITY COMMENTS
3	23.0511	ADDENDUM 2
7	23.0713	ASI 3
10	23.0925	ASI 6 - UPDATED

JOB NO. PN1129
DATE 03/15/23
DRAWN BY KSE
9.25.2023
ASI 6 - UPDATED
SHEET NAME
SEG (C) 1ST FLOOR PT SLAB PLAN
SHEET NO.
S2.12

9/25/2023 8:39:06 AM

ARCH E1.30" x 42"

RELEASED FOR CONSTRUCTION
As Noted on Plans Review
Development Services Department
Lee's Summit, Missouri

ARCHITECTURE
LANDSCAPE ARCHITECTURE
ENERGY SERVICES

NSPJ ARCHITECTS
3515 W. 75TH ST., SUITE 201
PRAIRIE VILLAGE, KS 66208
P. 913.831.1333
F. 913.831.1233
NSPJARCH.COM
© COPYRIGHT

STATE OF MISSOURI
JOHN A. SCHLICHTMANN
NUMBER PE-2005000258
PROFESSIONAL ENGINEER
08.11.23


KRUDWIG
STRUCTURAL ENGINEERS
11200 Corporate Ave., Suite 110 Lenexa, Kansas 66219

COL./STUD PACK OPTIONS BY FTG. SIZE (1ST FLR. / BASEMENT)

FOOTING	GLULAM COL's (28F-E1 SP/SP (U))	STUD PACKS	A53 Gr. B xS COL's	A53 Gr. B xxS COL's
F-2.5	3 1/2" x 5 1/2"	(3) 2x6	3 1/2" Ø xS PIPE	3" Ø xxS PIPE
F-3.0	3 1/2" x 5 1/2"	(4) 2x6	3 1/2" Ø xS PIPE	3" Ø xxS PIPE
F-3.5	3 1/2" x 5 1/2"	(5) 2x6	3 1/2" Ø xS PIPE	3" Ø xxS PIPE
F-4.0	3 1/2" x 7" --OR-- 5 1/2" x 5 1/2"	N/A	3 1/2" Ø xS PIPE	3" Ø xxS PIPE
F-4.5	5 1/2" x 7"	N/A	3 1/2" Ø xS PIPE	3" Ø xxS PIPE
F-5.0	5 1/2" x 7"	N/A	3 1/2" Ø xS PIPE	3" Ø xxS PIPE
F-5.5	5 1/2" x 7"	N/A	4" Ø xS PIPE	3" Ø xxS PIPE
F-6.0	N/A	N/A	5" Ø xS PIPE	4" Ø xxS PIPE
F-6.5	N/A	N/A	5" Ø xS PIPE	4" Ø xxS PIPE

PT SLAB-ON-GRADE & FOUNDATION GENERAL NOTES:

1. REFER TO GENERAL NOTES ON SHEET S0.01.
2. REFER TO TYPICAL DETAILS ON S3.00 SERIES SHEETS. SECTIONS NOT OTHERWISE INDICATED ON PLAN SHALL BE SIMILAR TO LIKE CONDITIONS.
3. CONFIRM ALL DIMENSIONS, ELEVATIONS, SLOPES, AND RECESSES WITH ARCH DRAWINGS.
4. AT ALL CONTINUOUS FOUNDATIONS, PROVIDE CORNER BARS PER 3/S3.00 AT ALL CORNERS AND INTERSECTIONS.
5. STRUCTURAL DATUM ELEVATION = CIVIL DATUM ELEVATION PER CIVIL DRAWINGS (VARIES PER BUILDING) AS NOTED ON PT SLAB PLANS.
6. PLACE TENDONS ON 1.5" CHAIRS.
7. LAYOUT TENDONS SUCH TO AVOID BLOCKOUTS, SHEARWALL HOLDOWNS AND COLUMN BEARING POINTS.
8. PROVIDE (2) #5 x 5'-0" AT RE-ENTRANT CORNERS, CENTERED IN SLAB DEPTH
9. PLACE FIRST STRAND ± 1'-0" FROM SLAB EDGE (U.N.O.).
10. PROVIDE FULL LENGTH TENDON PASSING CONTINUOUS BETWEEN POURS WHERE SHOWN. DO NOT TENSION UNTIL COMPLETION OF BOTH SLABS.
11. T.O.W. & T.O.F. RELATIVE TO FFE / DATUM ELEVATIONS AS NOTED ON PT SLAB PLANS & AS INDICATED IN DIM's / ELEVATIONS NOTED @ S3.00 SERIES CONCRETE DETAILS.
12. T.O.F. @ INTERIOR BLDG. FTG's = T/SLAB ELEVATION, TYP. ADJUST HEIGHTS OF FOOTINGS ACCORDINGLY WHERE OCCURS @ / ALONG SLOPED PT SLAB-ON- GRADE @ GARAGES.
13. T.O.F. @ EXTERIOR BLDG. PERIMETER FTG's = -1'-0", TYP.
14. T.O.F. @ EXTERIOR BLDG. PERIMETER FTG's @ PATIOS = -1'-2", TYP. (AS REQ'D TO MAINTAIN 8" MIN. THICKENED SLAB FOR PT TENDONS)
15. MAX. PT TENDON LENGTH = 125'-0".

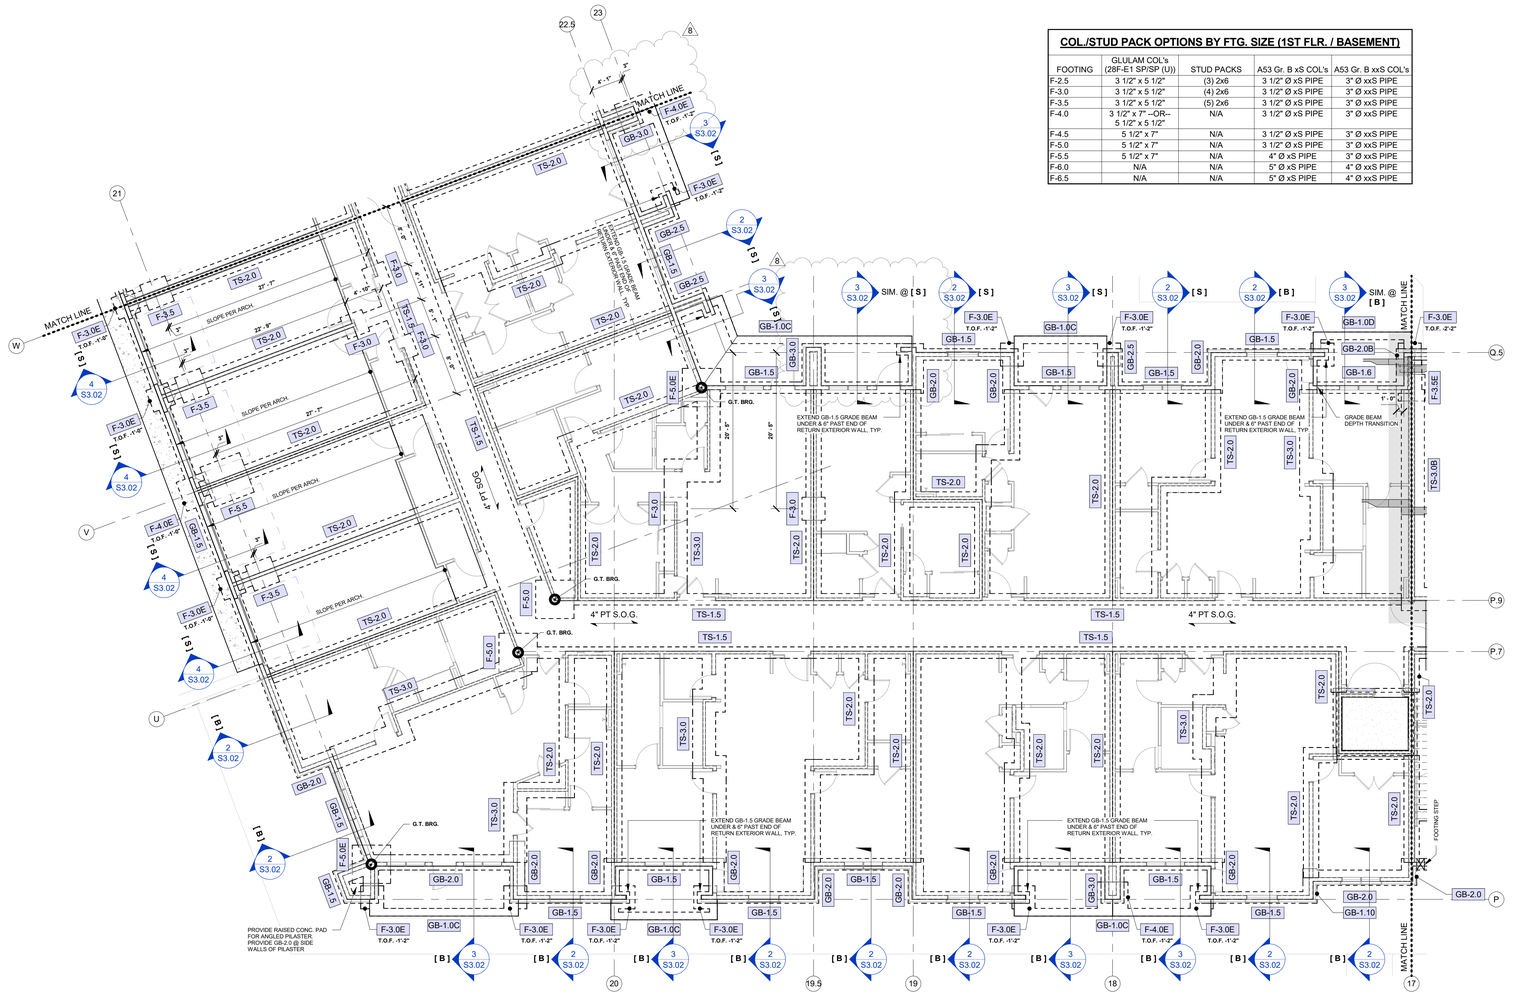

1 SEGMENT C - 1ST FLOOR FOUNDATION PLAN
1/8" = 1'-0"

NOTES:
1. REFER TO "PT SLAB-ON-GRADE & FOUNDATION GENERAL NOTES" ON THIS SHEET.
2. WHERE SPOT (ISOLATED, F-#.#) FOOTING DIMENSIONS ARE PROVIDED, THEY OCCUR FROM THE NEAREST GRID LINE(S) TO CL. OF FTG., TYPICAL (ROUNDED TO NEAREST 1").


A NEW RESIDENTIAL COMMUNITY AT::
TRILOGY
NW WARD RD. | LEE'S SUMMIT, MO

DRAWING RELEASE LOG
• 03.15.2023 - PERMIT SUBMITTAL

△ REVISIONS

1	23.0411	CITY COMMENTS
2	23.0428	ADD 1 / CC 2
3	23.0511	ADDENDUM 2
5	23.0612	ASI 1
7	23.0713	ASI 3
8	23.0811	ASI 4

KEY PLAN

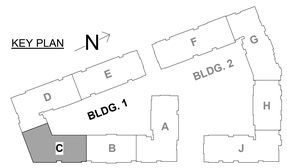


8 GENERAL SHEET REVISIONS:
1. REVISED SECTION DETAIL TAGS PER EXTERIOR ARCH. VENEER / CLADDING REV's @ FOUNDATION, 1ST FLOOR FRMG. & 2ND FLR. FRMG. PLANS. ALSO RE: UPDATED NOTES @ SECTION DETAILS ON SHEETS S3.02, S3.12 & S3.14.
2. ADDITIONAL REVISIONS CLOUDED AS APPLICABLE @ 3RD FLR., 4TH FLR. & ROOF FRAMING PLANS.

JOB NO. PN1129
DATE 03/15/23
DRAWN BY KSE
8.11.2023
ASI 4
SHEET NAME
SEG (C) 1ST FLOOR FDN. PLAN
SHEET NO.
S2.13

8/11/2023 3:52:16 PM

ARCH E1.30" x 42"

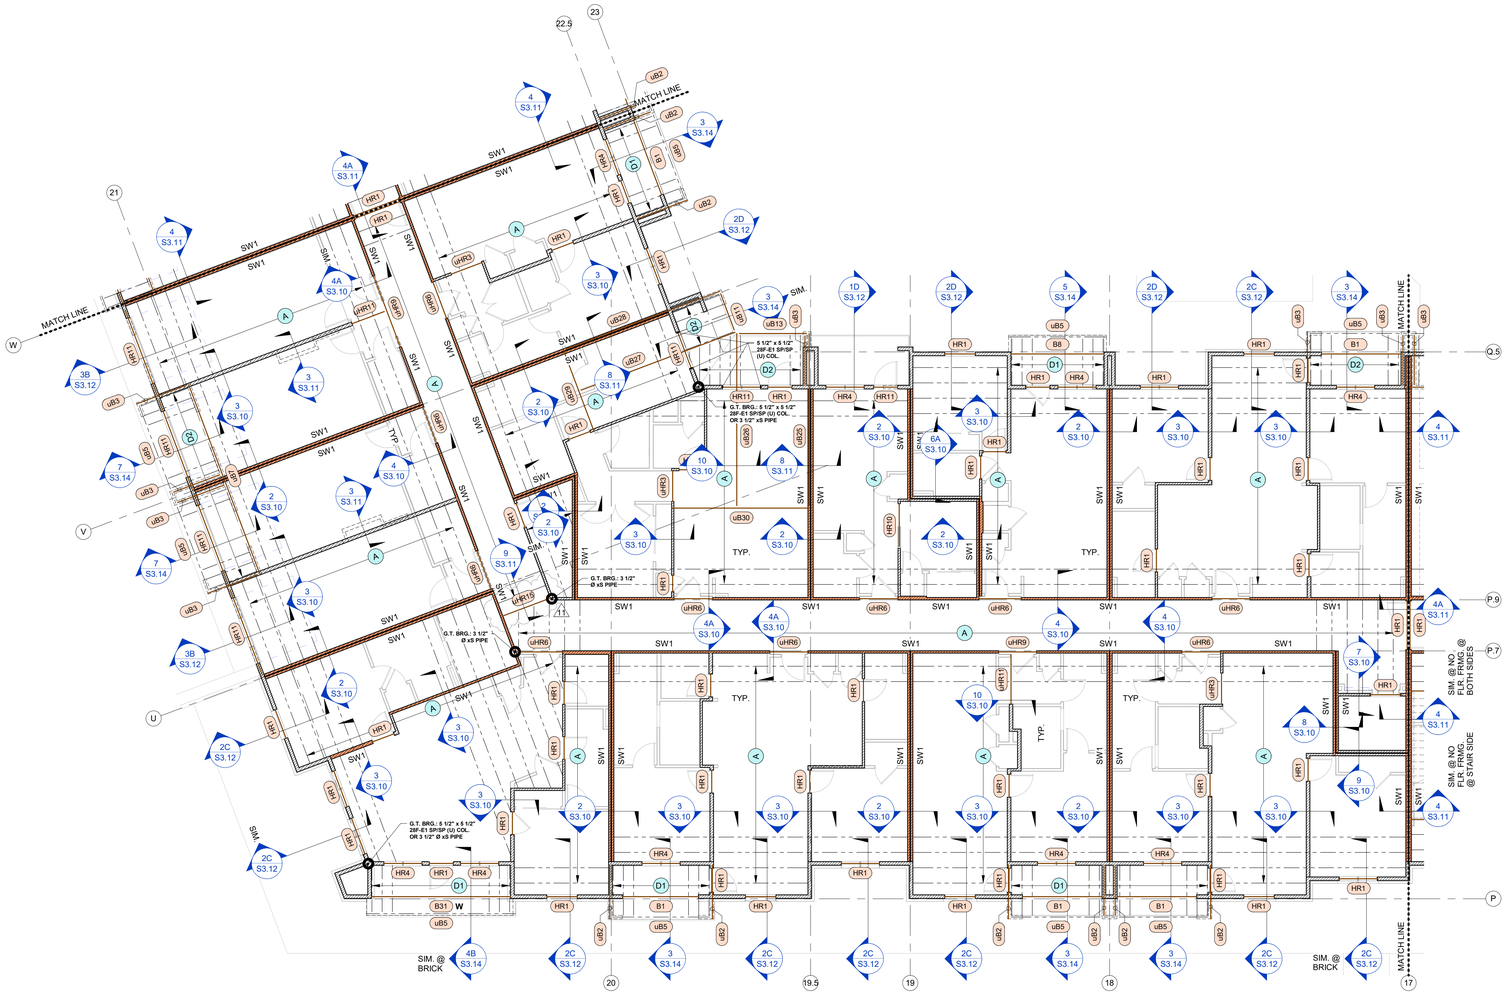

1 SEGMENT C - 2ND FLOOR FRAMING PLAN
1/8" = 1'-0"

RELEASED FOR CONSTRUCTION
As Noted on Plans Review
Development Services Department
Lee's Summit, Missouri
11.02.23

ARCHITECTURE
LANDSCAPE
ARCHITECTURE
ENERGY SERVICES

NSPJ ARCHITECTS
3515 W. 75TH ST., SUITE 201
PRAIRIE VILLAGE, KS 66208
P. 913.831.1555
F. 913.831.1562
NSPJARCH.COM

© COPYRIGHT


STATE OF MISSOURI
JOHN A. KNUDWIG
NUMBER PE-2005000228
PROFESSIONAL ENGINEER
11.02.23

KRUDWIG STRUCTURAL ENGINEERS
11200 Corporate Ave., Suite 110 Lenexa, Kansas 66219

A NEW RESIDENTIAL COMMUNITY AT::
TRILOGY
NW WARD RD. | LEE'S SUMMIT, MO

DRAWING RELEASE LOG
- 03.15.2023 - PERMIT SUBMITTAL

KEY PLAN

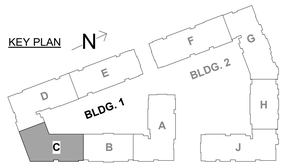

△ REVISIONS

1	23.0411	CITY COMMENTS
2	23.0428	ADD 1 / CC 2
3	23.0511	ADDENDUM 2
5	23.0612	ASI 1
8	23.0811	ASI 4
10	23.0925	ASI 6 - UPDATED
11	23.1102	ASI 7


JOB NO. PN1129
DATE 03/15/23
DRAWN BY KSE
11.02.2023
ASI 7

SHEET NAME
SEG (C) 2ND FLOOR FRAMING PLAN

SHEET NO.
S2.14

11/2/2023 4:54:52 PM

ARCH E1.30" x 42"

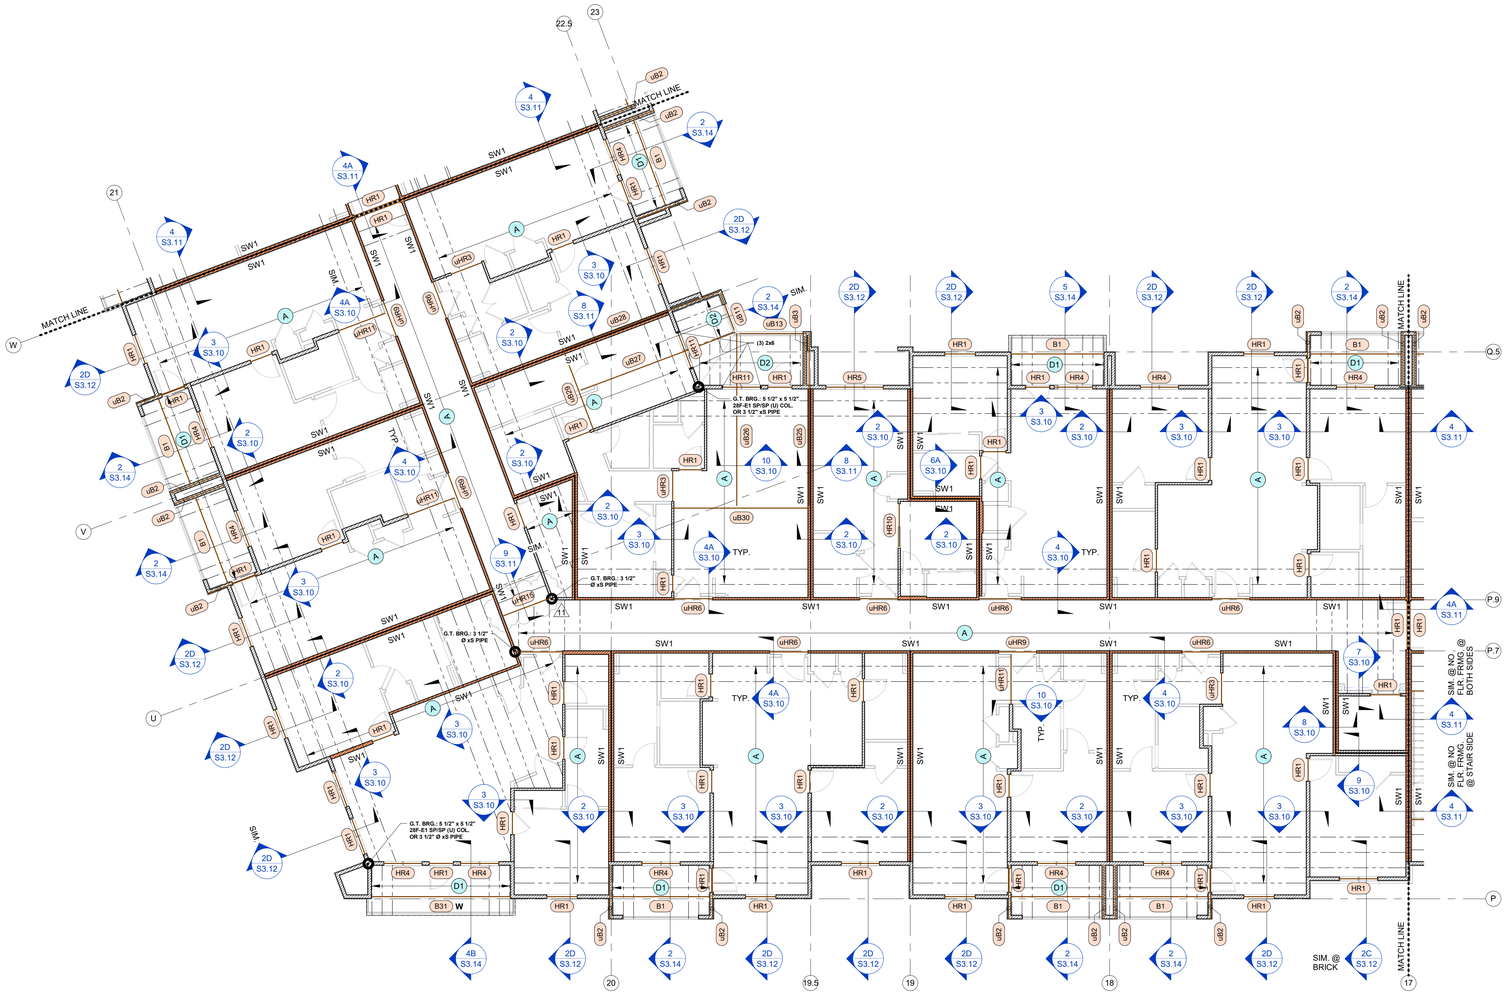

1 SEGMENT C - 3RD FLOOR FRAMING PLAN
1/8" = 1'-0"

NSPJ ARCHITECTS, Inc.
ARCHITECTURE
LANDSCAPE
ARCHITECTURE
ENERGY SERVICES
3515 W. 75TH ST., SUITE 201
PRAIRIE VILLAGE, KS 66208
P. 913.831.1555
F. 913.831.1563
NSPJARCH.COM
© COPYRIGHT

STATE OF MISSOURI
JOHN A. KRUDWIG
NUMBER
PE-2005000228
PROFESSIONAL ENGINEER
11.02.23


KRUDWIG STRUCTURAL ENGINEERS, LLC
11200 Corporate Ave., Suite 110 Lenexa, Kansas 66219

RELEASED FOR CONSTRUCTION
As Noted on Plans Review
Development Services Department
Lee's Summit, Missouri
11.02.23

A NEW RESIDENTIAL COMMUNITY AT::
TRILOGY
NW WARD RD. | LEE'S SUMMIT, MO

DRAWING RELEASE LOG
- 03.15.2023 - PERMIT SUBMITTAL

REVISIONS
1	23.0411	CITY COMMENTS
3	23.0511	ADDENDUM 2
5	23.0612	ASI 1
8	23.0811	ASI 4
11	23.1102	ASI 7

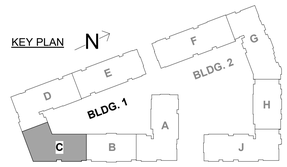
KEY PLAN N


GENERAL SHEET REVISIONS:
1. REVISED SECTION DETAIL TAGS PER EXTERIOR ARCH. VENEER / CLADDING REV's @ FOUNDATION, 1ST FLOOR FRMG. & 2ND FLR. FRMG. PLANS. ALSO RE: UPDATED NOTES @ SECTION DETAILS ON SHEETS S3.02, S3.12 & S3.14.
2. ADDITIONAL REVISIONS CLOUDED AS APPLICABLE @ 3RD FLR., 4TH FLR. & ROOF FRAMING PLANS.

JOB NO. PN1129
DATE 03/15/23
DRAWN BY KSE
11.02.2023
ASI 7
SHEET NAME SEG (C) 3RD FLOOR FRAMING PLAN
SHEET NO. S2.15

11/2/2023 4:55:14 PM

ARCH E1.30" x 42"

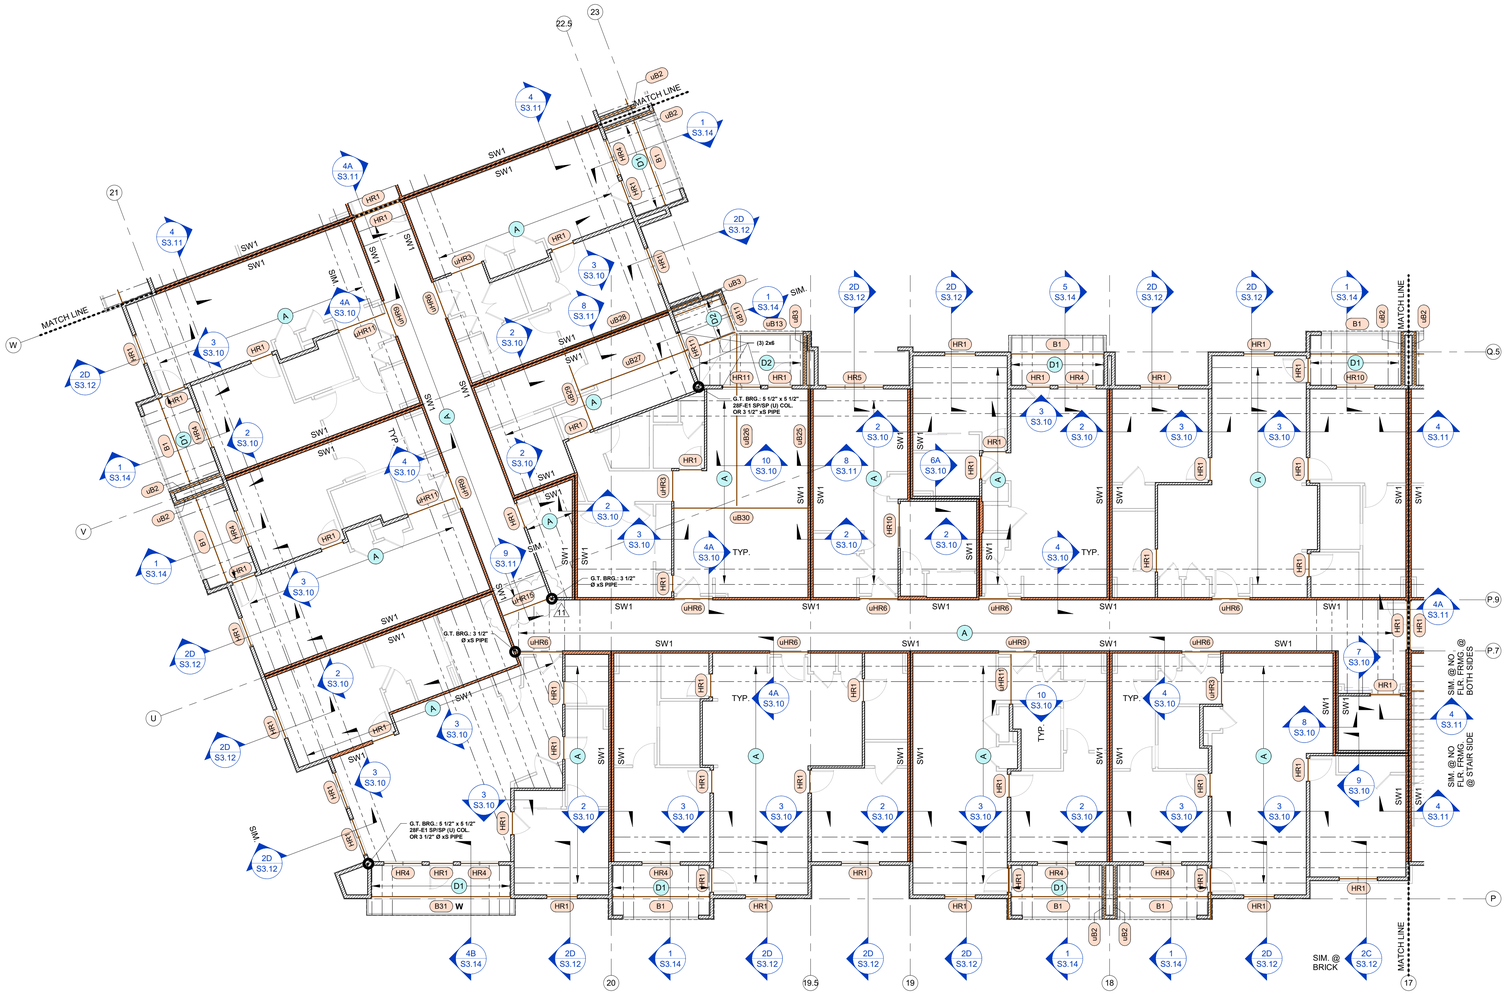

1 SEGMENT C - 4TH FLOOR FRAMING PLAN
1/8" = 1'-0"

NSPJ ARCHITECTS, Inc.
ARCHITECTURE
LANDSCAPE
ARCHITECTURE
ENERGY SERVICES
3515 W. 75TH ST., SUITE 201
PRAIRIE VILLAGE, KS 66208
P. 913.831.1555
F. 913.831.1563
NSPJARCH.COM

© COPYRIGHT

RELEASED FOR CONSTRUCTION
As Noted on Plans Review
Development Services Department
Lee's Summit, Missouri
11.02.23

STATE OF MISSOURI
JOHN A. KRUDWIG
NUMBER PE-2005000208
PROFESSIONAL ENGINEER
11.02.23

KRUDWIG STRUCTURAL ENGINEERS
11200 Corporate Ave., Suite 110 Lenexa, Kansas 66219


A NEW RESIDENTIAL COMMUNITY AT::
TRILOGY
NW WARD RD. | LEE'S SUMMIT, MO

DRAWING RELEASE LOG
- 03.15.2023 - PERMIT SUBMITTAL

REVISIONS

1	23.0411	CITY COMMENTS
3	23.0511	ADDENDUM 2
5	23.0612	ASI 1
8	23.0811	ASI 4
11	23.1102	ASI 7

KEY PLAN N

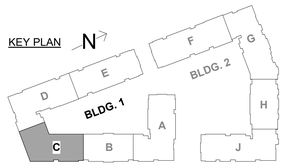


GENERAL SHEET REVISIONS:
1. REVISED SECTION DETAIL TAGS PER EXTERIOR ARCH. VENEER / CLADDING REV's @ FOUNDATION, 1ST FLOOR FRMG. & 2ND FLR. FRMG. PLANS. ALSO RE: UPDATED NOTES @ SECTION DETAILS ON SHEETS S3.02, S3.12 & S3.14.
2. ADDITIONAL REVISIONS CLOUDED AS APPLICABLE @ 3RD FLR., 4TH FLR. & ROOF FRAMING PLANS.

JOB NO. PN1129
DATE 03/15/23
DRAWN BY KSE
11.02.2023
ASI 7
SHEET NAME SEG (C) 4TH FLOOR FRAMING PLAN
SHEET NO. S2.16

11/2/2023 4:55:33 PM

ARCH E1.30" x 42"

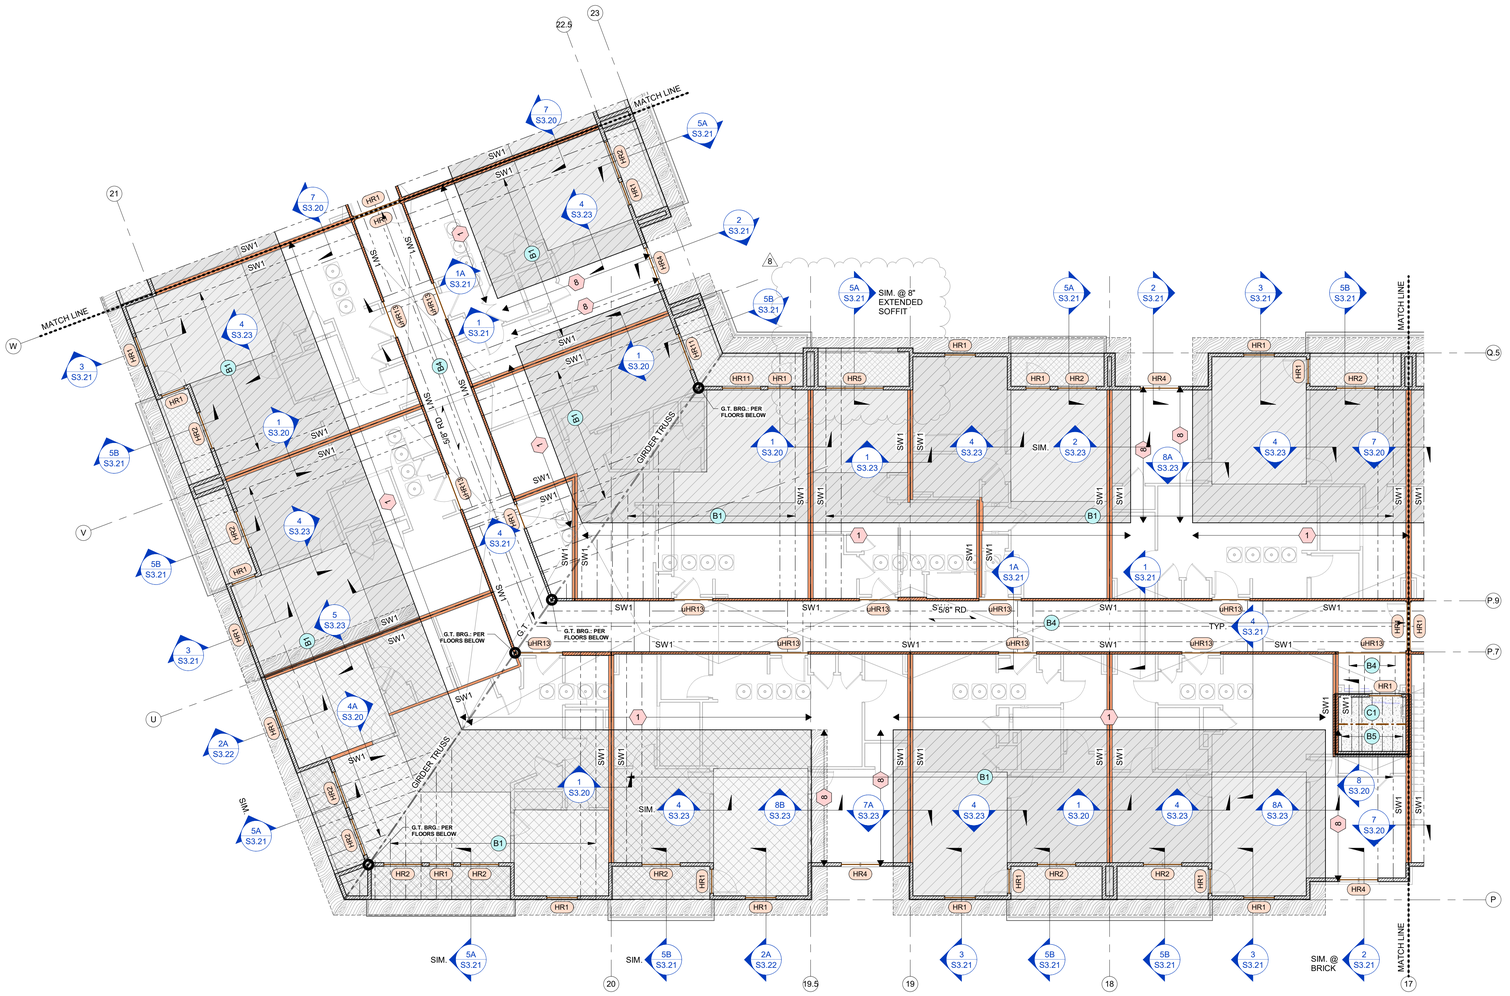

1 SEGMENT C - ROOF FRAMING PLAN

1/8" = 1'-0"

NOTES:

1. # - REFER TO SNOW DRIFT LOADING DIAGRAMS ON SHEET S0.02.
2. RE: ARCH. DWG's FOR ALTERNATING TREAD DEVICE / ROOF ACCESS HATCH LOCATIONS & COORD. W/ STAIR ORIENTATIONS AS REQ'D.

RELEASED FOR CONSTRUCTION
As Noted on Plans Review
Development Services Department
Lee's Summit, Missouri
08.11.23

ARCHITECTURE
LANDSCAPE
ARCHITECTURE
ENERGY SERVICES

NSPJ ARCHITECTS
3515 W. 75TH ST., SUITE 201
PRAIRIE VILLAGE, KS 66208
P. 913.831.1333
F. 913.831.1233
NSPJARCH.COM

© COPYRIGHT

STATE OF MISSOURI
JOHN A. KRUDWIG
NUMBER PE-2005000208
PROFESSIONAL ENGINEER
08.11.23

KRUDWIG STRUCTURAL ENGINEERS
11200 Corporate Ave., Suite 110 Lenexa, Kansas 66219

A NEW RESIDENTIAL COMMUNITY AT::

TRILOGY


NW WARD RD. | LEE'S SUMMIT, MO

DRAWING RELEASE LOG
- 03.15.2023 - PERMIT SUBMITTAL

△REVISIONS

1	23.0411	CITY COMMENTS
3	23.0511	ADDENDUM 2
8	23.0811	ASI 4

KEY PLAN N

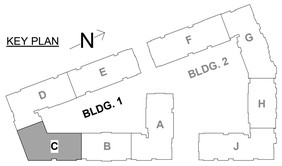


8

GENERAL SHEET REVISIONS:
1. REVISED SECTION DETAIL TAGS PER EXTERIOR ARCH. VENEER / CLADDING REV's @ FOUNDATION, 1ST FLOOR FRMG. & 2ND FLR. FRMG. PLANS. ALSO RE: UPDATED NOTES @ SECTION DETAILS ON SHEETS S3.02, S3.12 & S3.14.
2. ADDITIONAL REVISIONS CLOUDED AS APPLICABLE @ 3RD FLR., 4TH FLR. & ROOF FRAMING PLANS.

JOB NO. PN1129
DATE 03/15/23
DRAWN BY KSE
8.11.2023
ASI 4
SHEET NAME SEG (C) ROOF FRAMING PLAN
SHEET NO. S2.17

8/11/2023 3:53:51 PM

ARCH E1.30" x 42"

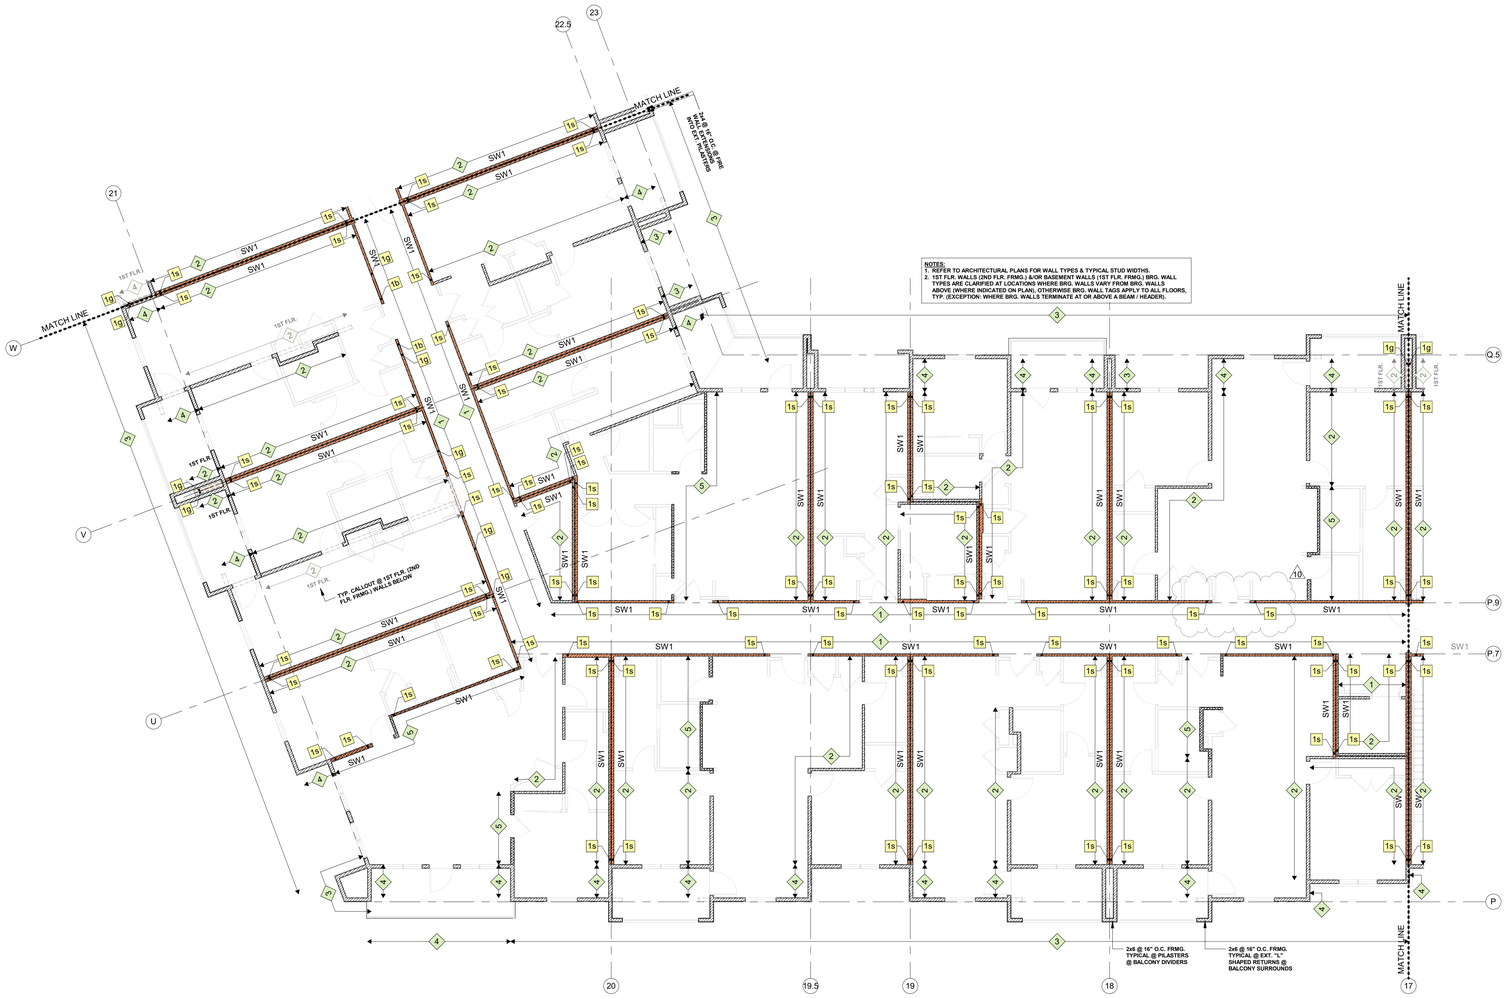

1 SEGMENT C - SHEARWALL / HOLDOWN PLAN

1/8" = 1'-0"

NOTES:
1. SHEARWALL PLANS ARE SHOWN @ 4TH FLOOR FRAMING (3RD FLR. LN.) W/ 2ND (1ST FLR. LN.) & 1ST (0 BSMT. LN.) FLOOR FRMG. SHEARWALL UNDERLAYS FOR REFERENCE / COORDINATION.
2. RE: BLDG. 1 (SEGMENTS D / E) & BLDG. 2 (SEGMENTS G / H / J) SHEARWALL ELEVATIONS FOR TYPICAL CONDITIONS WHERE FLOOR-TO-FLOOR OR FLOOR-TO-BEAM HOLDOWNS ARE REQ'D.
3. RE: DETAILS 1A & 1B FOR HOLDOWNS @ GARAGE PORTAL FRAMES @ UNIT BLDG's.

RELEASED FOR CONSTRUCTION
As Noted on Plans Review
Development Services Department
Lee's Summit, Missouri
Date: 10/02/23

ARCHITECTURE
LANDSCAPE
ARCHITECTURE
ENERGY SERVICES

NSPJ ARCHITECTS, Inc.
3515 W. 75TH ST., SUITE 201
PRAIRIE VILLAGE, KS 66208
P. 913.831.1333
F. 913.831.1233
NSPJARCH.COM

© COPYRIGHT 2023

STATE OF MISSOURI
JOHN A. SCHLICHTE
NUMBER PE-2005000228
PROFESSIONAL ENGINEER
09.25.23

KRUDWIG
STRUCTURAL ENGINEERS, LLC
11200 Corporate Ave., Suite 110 Lenexa, Kansas 66219

A NEW RESIDENTIAL COMMUNITY AT::


TRILOGY

NW WARD RD. | LEE'S SUMMIT, MO

DRAWING RELEASE LOG
- 03.15.2023 - PERMIT SUBMITTAL

△REVISIONS
3 23.0511 ADDENDUM 2
10 23.0925 ASI 6 - UPDATED

KEY PLAN N

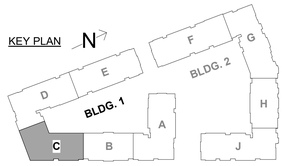


JOB NO. PN1129
DATE 03/15/23
DRAWN BY KSE
9.25.2023
ASI 6 - UPDATED
SHEET NAME
SEG (C) SHEARWALL PLAN

SHEET NO.
S2.17a

9/25/2023 8:39:23 AM

ARCH E1.30" x 42"

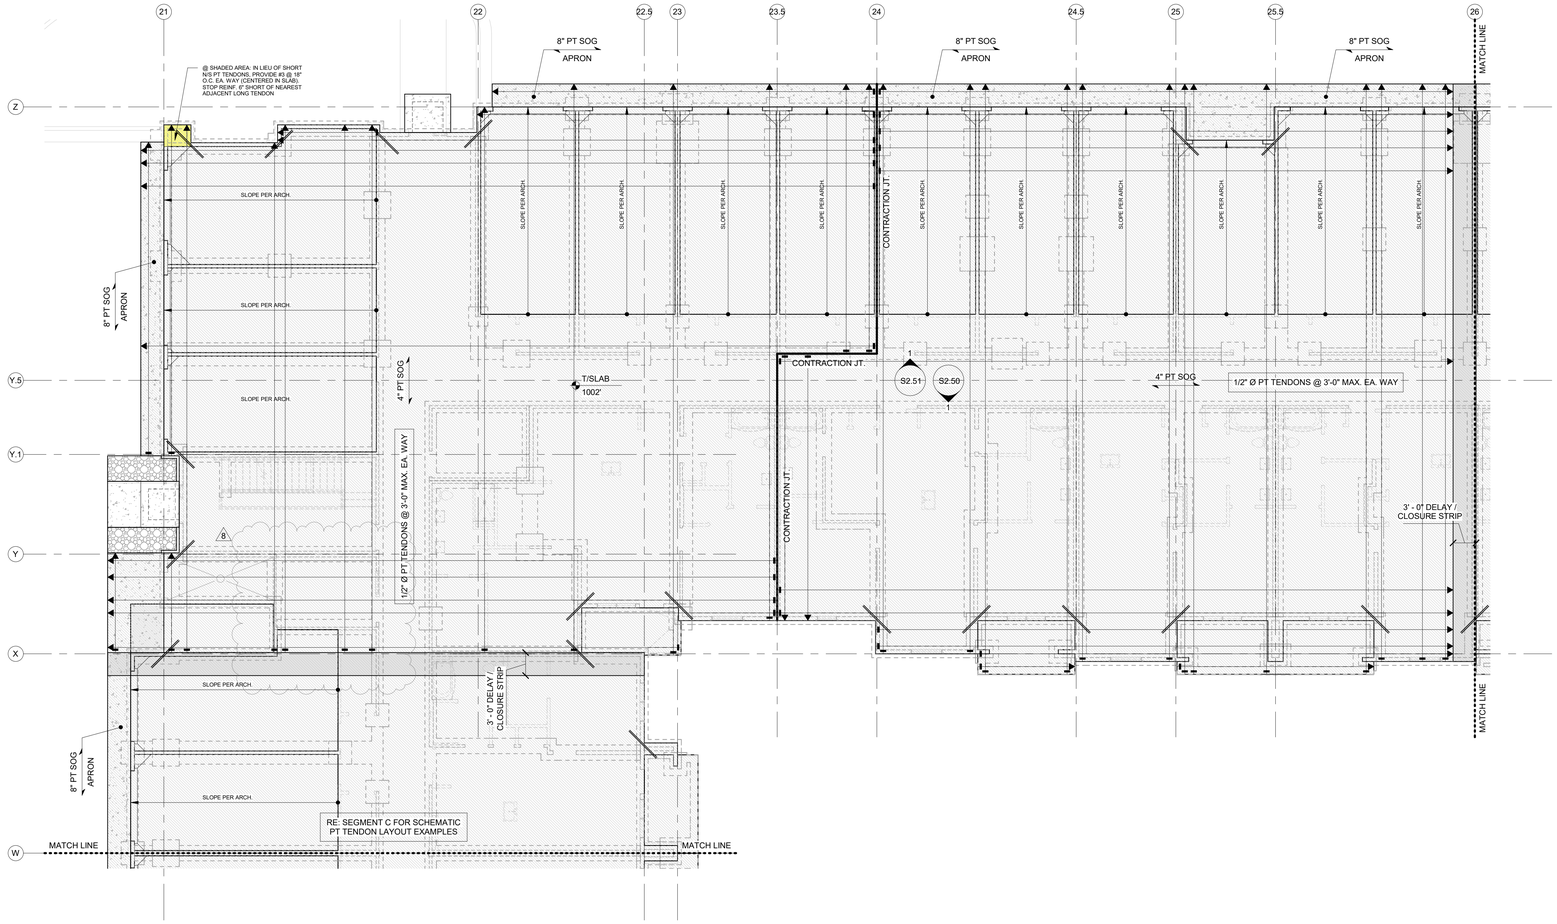

1 SEGMENT D - 1ST FLOOR PT SLAB PLAN

1/8" = 1'-0"

NOTES:
1. REFER TO "PT SLAB-ON-GRADE & FOUNDATION GENERAL NOTES" ON THIS SHEET.

PT SLAB-ON-GRADE & FOUNDATION GENERAL NOTES:

1. REFER TO GENERAL NOTES ON SHEET S0.01.
2. REFER TO TYPICAL DETAILS ON S3.00 SERIES. SHEETS. SECTIONS NOT OTHERWISE INDICATED ON PLAN SHALL BE SIMILAR TO LIKE CONDITIONS.
3. CONFIRM ALL DIMENSIONS, ELEVATIONS, SLOPES, AND RECESSES WITH ARCH DRAWINGS.
4. AT ALL CONTINUOUS FOUNDATIONS, PROVIDE CORNER BARS PER 3/S3.00 AT ALL CORNERS AND INTERSECTIONS.
5. STRUCTURAL DATUM ELEVATION = CIVIL DATUM ELEVATION PER CIVIL DRAWINGS (VARIES PER BUILDING) AS NOTED ON PT SLAB PLANS.
6. PLACE TENDONS ON 1.5" CHAIRS.
7. LAYOUT TENDONS SUCH TO AVOID BLOCKOUTS, SHEARWALL HOLDOWNS AND COLUMN BEARING POINTS.
8. PROVIDE (2) #5 x 5'-0" AT RE-ENTRANT CORNERS, CENTERED IN SLAB DEPTH
9. PLACE FIRST STRAND ± 1'-0" FROM SLAB EDGE (U.N.O.).
10. PROVIDE FULL LENGTH TENDON PASSING CONTINUOUS BETWEEN POURS WHERE SHOWN. DO NOT TENSION UNTIL COMPLETION OF BOTH SLABS.
11. T.O.W. & T.O.F. RELATIVE TO FFE / DATUM ELEVATIONS AS NOTED ON PT SLAB PLANS & AS INDICATED IN DIM's / ELEVATIONS NOTED @ S3.00 SERIES CONCRETE DETAILS.
12. T.O.F. @ INTERIOR BLDG. FTG's = T/SLAB ELEVATION, TYP. ADJUST HEIGHTS OF FOOTINGS ACCORDINGLY WHERE OCCURS @ / ALONG SLOPED PT SLAB-ON- GRADE @ GARAGES.
13. T.O.F. @ EXTERIOR BLDG. PERIMETER FTG's = -1'-0", TYP.
14. T.O.F. @ EXTERIOR BLDG. PERIMETER FTG's @ PATIOS = -1'-2", TYP. (AS REQ'D TO MAINTAIN 8" MIN. THICKENED SLAB FOR PT TENDONS)
15. MAX. PT TENDON LENGTH = 125'-0".

RELEASED FOR CONSTRUCTION
As Noted on Plans Review
Development Services Department
Lee's Summit, Missouri
Date: 08.11.2023

ARCHITECTURE
LANDSCAPE
ARCHITECTURE
ENERGY SERVICES
P. 913.831.1500
F. 913.831.1503
NSPJARCH.COM
NSPJ
ARCHITECTS
3515 W. 75TH ST., SUITE 201
PRAIRIE VILLAGE, KS 66208

© COPYRIGHT



08.11.23

KRUDWIG
STRUCTURAL ENGINEERS
11200 Corporate Ave., Suite 110 Lenexa, Kansas 66219

A NEW RESIDENTIAL COMMUNITY AT::

TRILOGY


NW WARD RD. | LEE'S SUMMIT, MO

DRAWING RELEASE LOG
- 03.15.2023 - PERMIT SUBMITTAL

REVISIONS

1	23.0411	CITY COMMENTS
2	23.0428	ADD 1 / CC 2
3	23.0511	ADDENDUM 2
7	23.0713	ASI 3
8	23.0811	ASI 4

KEY PLAN

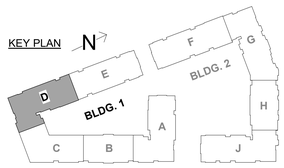

JOB NO. PN1129
DATE 03/15/23
DRAWN BY KSE
8.11.2023
ASI 4

SHEET NAME
SEG (D) 1ST FLOOR PT SLAB PLAN

SHEET NO.
S2.18

8/11/2023 3:54:01 PM


ARCH E1.30" x 42"

RELEASED FOR CONSTRUCTION
As Noted on Plans Review
Development Services Department
Lee's Summit, Missouri
Date: 08.11.2023

ARCHITECTURE
LANDSCAPE
ARCHITECTURE
ENERGY SERVICES

NSPJ ARCHITECTS, Inc.
3515 W. 75TH ST., SUITE 201
PRAIRIE VILLAGE, KS 66208
P. 913.831.1333
F. 913.831.1233
NSPJARCH.COM

© COPYRIGHT

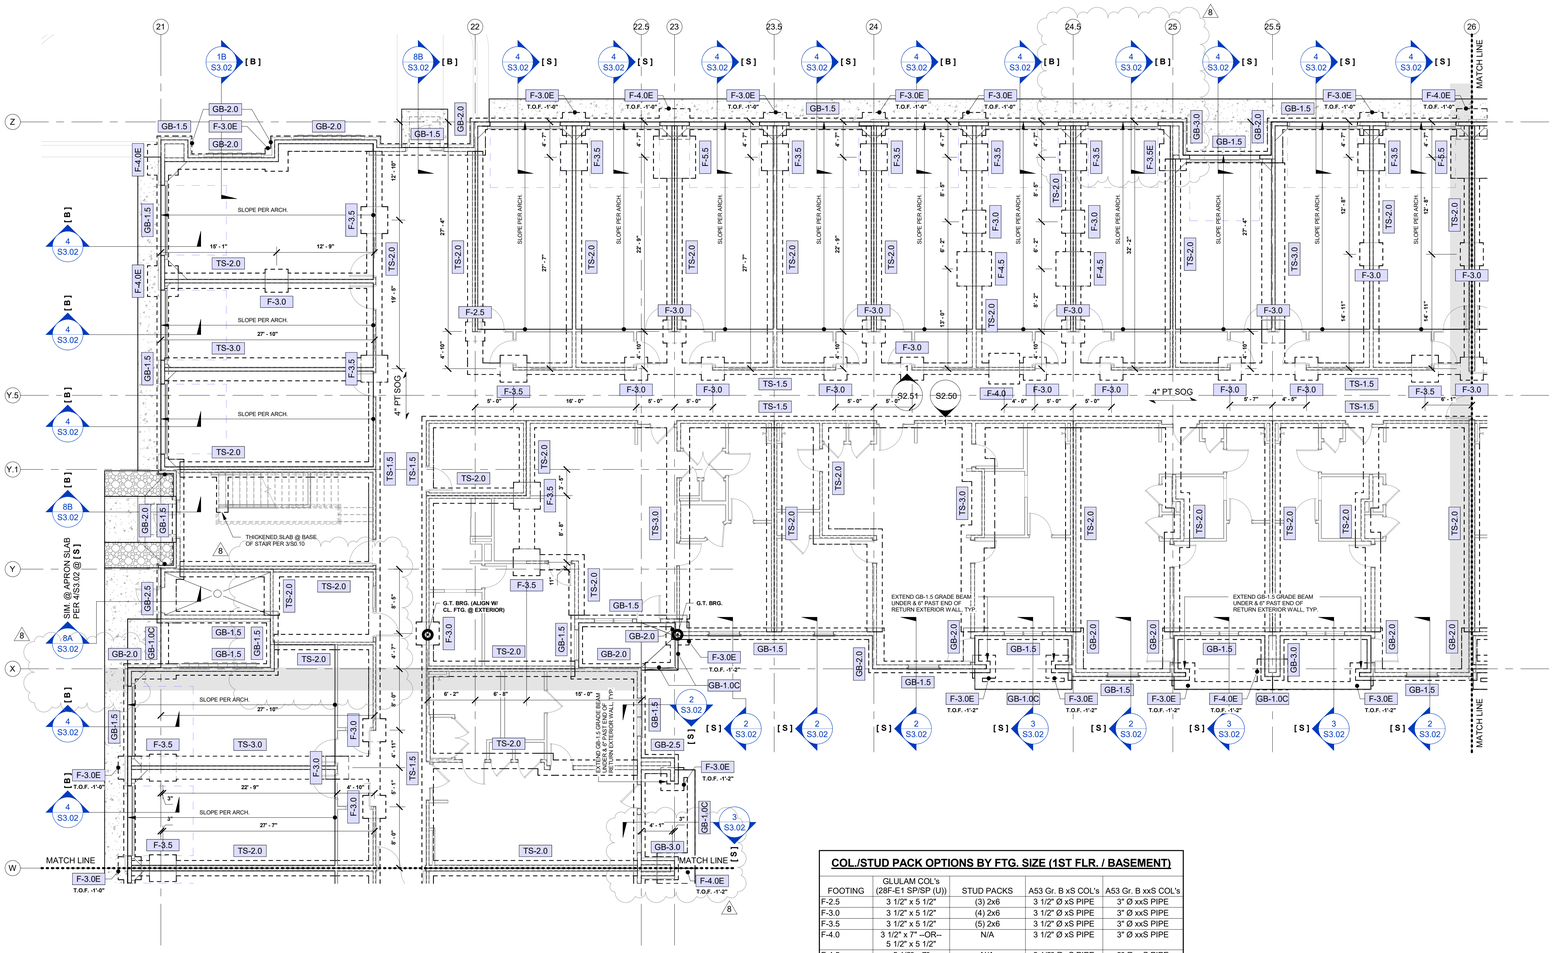

SEGMENT D - 1ST FLOOR FOUNDATION PLAN

1/8" = 1'-0"

NOTES:
1. REFER TO "PT SLAB-ON-GRADE & FOUNDATION GENERAL NOTES" ON THIS SHEET.
2. WHERE SPOT (ISOLATED, F-#.#) FOOTING DIMENSIONS ARE PROVIDED, THEY OCCUR FROM THE NEAREST GRID LINE(S) TO CL. OF FTG., TYPICAL (ROUNDED TO NEAREST 1").

COL./STUD PACK OPTIONS BY FTG. SIZE (1ST FLR. / BASEMENT)

FOOTING	GLULAM COL's (28F-E1 SP/SP (U))	STUD PACKS	A53 Gr. B xS COL's	A53 Gr. B xxS COL's
F-2.5	3 1/2" x 5 1/2"	(3) 2x6	3 1/2" Ø xS PIPE	3" Ø xxS PIPE
F-3.0	3 1/2" x 5 1/2"	(4) 2x6	3 1/2" Ø xS PIPE	3" Ø xxS PIPE
F-3.5	3 1/2" x 5 1/2"	(5) 2x6	3 1/2" Ø xS PIPE	3" Ø xxS PIPE
F-4.0	3 1/2" x 7" –OR– 5 1/2" x 5 1/2"	N/A	3 1/2" Ø xS PIPE	3" Ø xxS PIPE
F-4.5	5 1/2" x 7"	N/A	3 1/2" Ø xS PIPE	3" Ø xxS PIPE
F-5.0	5 1/2" x 7"	N/A	3 1/2" Ø xS PIPE	3" Ø xxS PIPE
F-5.5	5 1/2" x 7"	N/A	4" Ø xS PIPE	3" Ø xxS PIPE
F-6.0	N/A	N/A	5" Ø xS PIPE	4" Ø xxS PIPE
F-6.5	N/A	N/A	5" Ø xS PIPE	4" Ø xxS PIPE

PT SLAB-ON-GRADE & FOUNDATION GENERAL NOTES:

1. REFER TO GENERAL NOTES ON SHEET S0.01.
2. REFER TO TYPICAL DETAILS ON S3.00 SERIES. SHEETS. SECTIONS NOT OTHERWISE INDICATED ON PLAN SHALL BE SIMILAR TO LIKE CONDITIONS.
3. CONFIRM ALL DIMENSIONS, ELEVATIONS, SLOPES, AND RECESSES WITH ARCH DRAWINGS.
4. AT ALL CONTINUOUS FOUNDATIONS, PROVIDE CORNER BARS PER 3/S3.00 AT ALL CORNERS AND INTERSECTIONS.
5. STRUCTURAL DATUM ELEVATION = CIVIL DATUM ELEVATION PER CIVIL DRAWINGS (VARIES PER BUILDING) AS NOTED ON PT SLAB PLANS.
6. PLACE TENDONS ON 1.5" CHAIRS.
7. LAYOUT TENDONS SUCH TO AVOID BLOCKOUTS, SHEARWALL HOLDOWNS AND COLUMN BEARING POINTS.
8. PROVIDE (2) #5 x 5'-0" AT RE-ENTRANT CORNERS, CENTERED IN SLAB DEPTH
9. PLACE FIRST STRAND ± 1'-0" FROM SLAB EDGE (U.N.O.).
10. PROVIDE FULL LENGTH TENDON PASSING CONTINUOUS BETWEEN POURS WHERE SHOWN. DO NOT TENSION UNTIL COMPLETION OF BOTH SLABS.
11. T.O.W. & T.O.F. RELATIVE TO FFE / DATUM ELEVATIONS AS NOTED ON PT SLAB PLANS & AS INDICATED IN DIM's / ELEVATIONS NOTED @ S3.00 SERIES CONCRETE DETAILS.
12. T.O.F. @ INTERIOR BLDG. FTG's = T/SLAB ELEVATION, TYP. ADJUST HEIGHTS OF FOOTINGS ACCORDINGLY WHERE OCCURS @ / ALONG SLOPED PT SLAB-ON- GRADE @ GARAGES.
13. T.O.F. @ EXTERIOR BLDG. PERIMETER FTG's = -1'-0", TYP.
14. T.O.F. @ EXTERIOR BLDG. PERIMETER FTG's @ PATIOS = -1'-2", TYP. (AS REQ'D TO MAINTAIN 8" MIN. THICKENED SLAB FOR PT TENDONS)
15. MAX. PT TENDON LENGTH = 125'-0".

KRUDWIG
STRUCTURAL ENGINEERS
11200 Corporate Ave., Suite 110 Lenexa, Kansas 66219

STATE OF MISSOURI
JOHN A. KRUDWIG
NUMBER E-PE-2005000252
PROFESSIONAL ENGINEER
08.11.23


A NEW RESIDENTIAL COMMUNITY AT::
TRILOGY
NW WARD RD. | LEE'S SUMMIT, MO

DRAWING RELEASE LOG
- 03.15.2023 - PERMIT SUBMITTAL

REVISIONS

1	23.0411	CITY COMMENTS
2	23.0428	ADD 1 / CC 2
3	23.0511	ADDENDUM 2
5	23.0612	ASI 1
7	23.0713	ASI 3
8	23.0811	ASI 4

KEY PLAN N

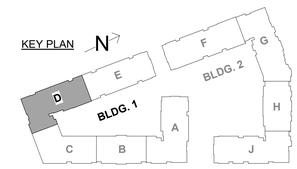


GENERAL SHEET REVISIONS:
1. REVISED SECTION DETAIL TAGS PER EXTERIOR ARCH. VENEER / CLADDING REV's @ FOUNDATION, 1ST FLOOR FRMG. & 2ND FLR. FRMG. PLANS. ALSO RE: UPDATED NOTES @ SECTION DETAILS ON SHEETS S3.02, S3.12 & S3.14.
2. ADDITIONAL REVISIONS CLOUDED AS APPLICABLE @ 3RD FLR., 4TH FLR. & ROOF FRAMING PLANS.

JOB NO. PN1129
DATE 03/15/23
DRAWN BY KSE
8.11.2023
ASI 4
SHEET NAME SEG (D) 1ST FLOOR FDN. PLAN
SHEET NO. S2.19

8/11/2023 3:54:18 PM

ARCH E1.30" x 42"

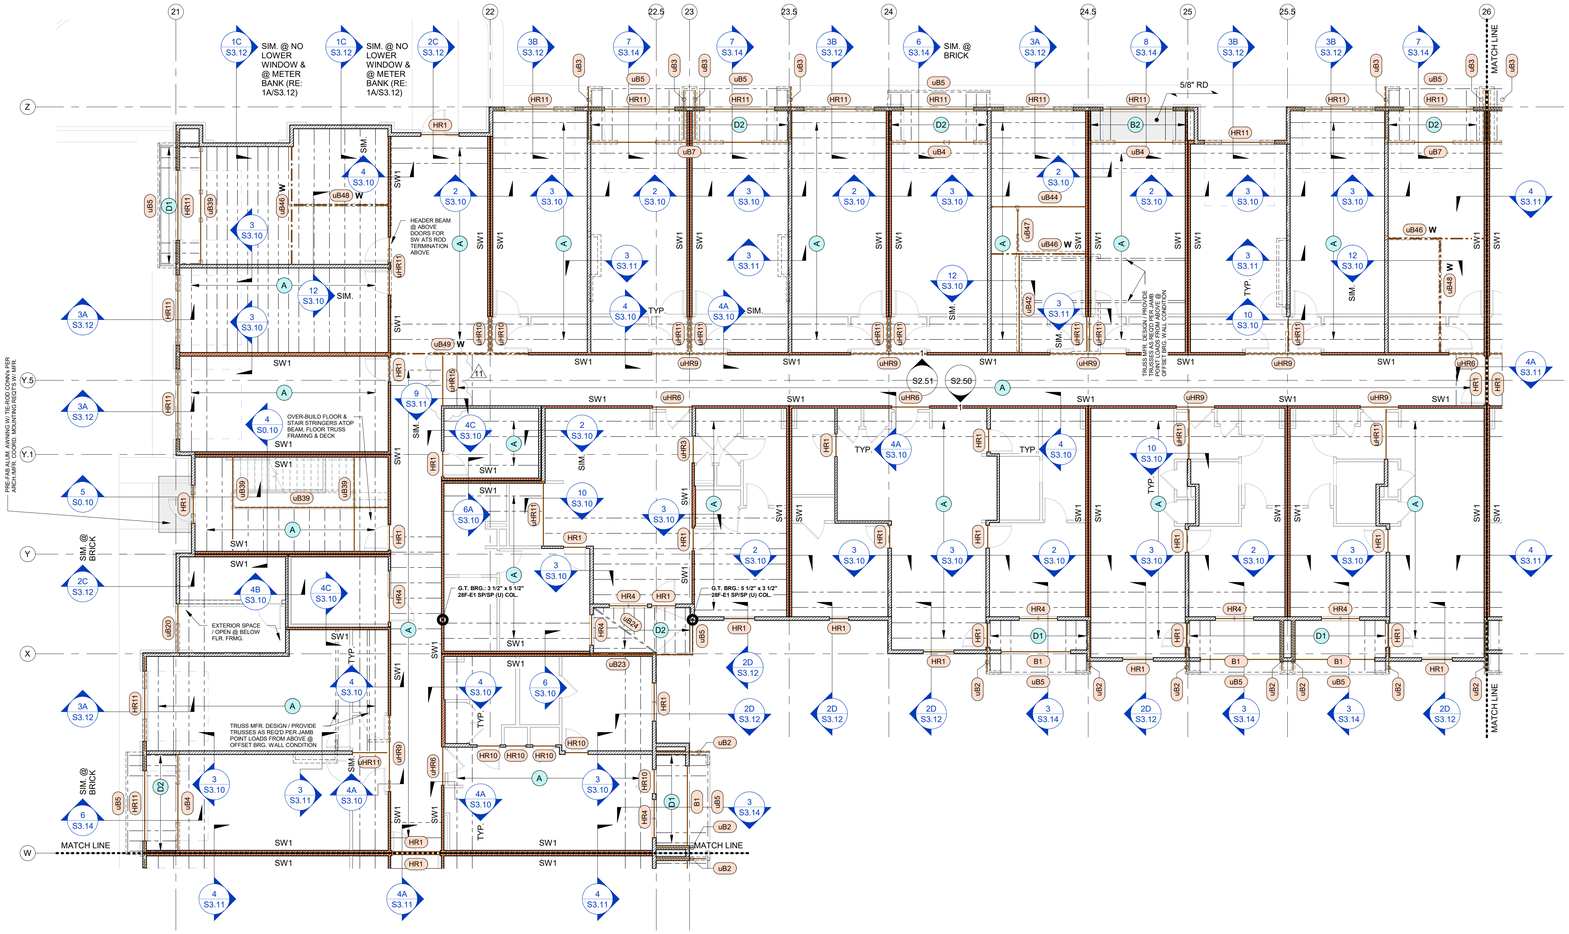

1 SEGMENT D - 2ND FLOOR FRAMING PLAN
1/8" = 1'-0"

RELEASED FOR CONSTRUCTION
As Noted on Plans Review
Development Services Department
Lee's Summit, Missouri
11/02/2023

ARCHITECTURE
LANDSCAPE
ARCHITECTURE
ENERGY SERVICES
NSPJ
ARCHITECTS, Inc.
3515 W. 75TH ST., SUITE 201
PRAIRIE VILLAGE, KS 66208
P. 913.831.1333
F. 913.831.1523
NSPJARCH.COM
© COPYRIGHT

STATE OF MISSOURI
JOHN A. SCHLICHTMANN
NUMBER PE-2005000228
PROFESSIONAL ENGINEER
11.02.23

KRUDWIG
STRUCTURAL ENGINEERS
11200 Corporate Ave., Suite 110 Lenexa, Kansas 66219


A NEW RESIDENTIAL COMMUNITY AT::
TRILOGY
NW WARD RD. | LEE'S SUMMIT, MO

DRAWING RELEASE LOG
• 03.15.2023 - PERMIT SUBMITTAL

△ REVISIONS

1	23.0411	CITY COMMENTS
2	23.0428	ADD 1 / CC 2
3	23.0511	ADDENDUM 2
5	23.0612	ASI 1
8	23.0811	ASI 4
10	23.0925	ASI 6 - UPDATED
11	23.1102	ASI 7

KEY PLAN

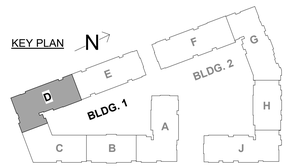

JOB NO. PN1129
DATE 03/15/23
DRAWN BY KSE
11.02.2023
ASI 7
SHEET NAME
SEG (D) 2ND FLOOR FRAMING PLAN
SHEET NO.
S2.20

11/2/2023 4:55:54 PM

ARCH E1.30" x 42"



1 SEGMENT D - 3RD FLOOR FRAMING PLAN

1/8" = 1'-0"

RELEASED FOR CONSTRUCTION
As Noted on Plans Review
Development Services Department
Lee's Summit, Missouri
11/02/2023

ARCHITECTURE
LANDSCAPE
ARCHITECTURE
ENERGY SERVICES

NSPJ ARCHITECTS, Inc.
3515 W. 75TH ST., SUITE 201
PRAIRIE VILLAGE, KS 66208
P. 913.831.1333
F. 913.831.1233
NSPJARCH.COM

© COPYRIGHT

STATE OF MISSOURI
JOHN A. GRADDY
NUMBER PE-2005000228
PROFESSIONAL ENGINEER
11.02.23

KRUDWIG
STRUCTURAL ENGINEERS
11200 Corporate Ave., Suite 110 Lenexa, Kansas 66219


A NEW RESIDENTIAL COMMUNITY AT::

TRILOGY

NW WARD RD. | LEE'S SUMMIT, MO

DRAWING RELEASE LOG
- 03.15.2023 - PERMIT SUBMITTAL

KEY PLAN

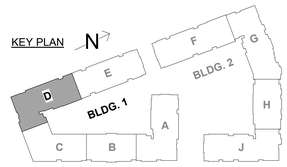

GENERAL SHEET REVISIONS:
1. REVISED SECTION DETAIL TAGS PER EXTERIOR ARCH. VENEER / CLADDING REV's @ FOUNDATION, 1ST FLOOR FRMG. & 2ND FLR. FRMG. PLANS. ALSO RE: UPDATED NOTES @ SECTION DETAILS ON SHEETS S3.02, S3.12 & S3.14.
2. ADDITIONAL REVISIONS CLOUDED AS APPLICABLE @ 3RD FLR., 4TH FLR. & ROOF FRAMING PLANS.

△ REVISIONS

1	23.0411	CITY COMMENTS
3	23.0511	ADDENDUM 2
5	23.0612	ASI 1
8	23.0811	ASI 4
11	23.1102	ASI 7

JOB NO. PN1129
DATE 03/15/23
DRAWN BY KSE
11.02.2023
ASI 7
SHEET NAME
SEG (D) 3RD FLOOR FRAMING PLAN
SHEET NO.
S2.21

11/2/2023 4:56:14 PM

ARCH E1 30" x 42"



1 SEGMENT D - 4TH FLOOR FRAMING PLAN
1/8" = 1'-0"

RELEASED FOR CONSTRUCTION
As Noted on Plans Review
Development Services Department
Lee's Summit, Missouri
11/02/2023

ARCHITECTURE
LANDSCAPE
ARCHITECTURE
ENERGY SERVICES
NSPJ
ARCHITECTS, Inc.
3515 W. 75TH ST., SUITE 201
PRAIRIE VILLAGE, KS 66208
P. 913.831.1333
F. 913.831.1233
NSPJARCH.COM
© COPYRIGHT

STATE OF MISSOURI
JOHN A. SCHLICHTMANN
NUMBER PE-2005000228
PROFESSIONAL ENGINEER
11.02.23

KRUDWIG
STRUCTURAL ENGINEERS
11200 Corporate Ave., Suite 110 Lenexa, Kansas 66219


A NEW RESIDENTIAL COMMUNITY AT::
TRILOGY
NW WARD RD. | LEE'S SUMMIT, MO

DRAWING RELEASE LOG
- 03.15.2023 - PERMIT SUBMITTAL

△ REVISIONS

1	23 0411	CITY COMMENTS
3	23 0511	ADDENDUM 2
5	23 0612	ASI 1
8	23 0811	ASI 4
11	23 1102	ASI 7

KEY PLAN

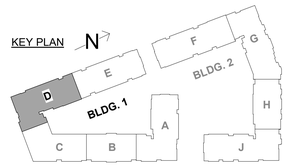


GENERAL SHEET REVISIONS:
1. REVISED SECTION DETAIL TAGS PER EXTERIOR ARCH. VENEER / CLADDING REV's @ FOUNDATION, 1ST FLOOR FRMG. & 2ND FLR. FRMG. PLANS. ALSO RE: UPDATED NOTES @ SECTION DETAILS ON SHEETS S3.02, S3.12 & S3.14.
2. ADDITIONAL REVISIONS CLOUDED AS APPLICABLE @ 3RD FLR., 4TH FLR. & ROOF FRAMING PLANS.

JOB NO. PN1129
DATE 03/15/23
DRAWN BY KSE
11.02.2023
ASI 7
SHEET NAME
SEG (D) 4TH FLOOR FRAMING PLAN
SHEET NO.
S2.22

11/2/2023 4:56:33 PM

ARCH E1.30" x 42"

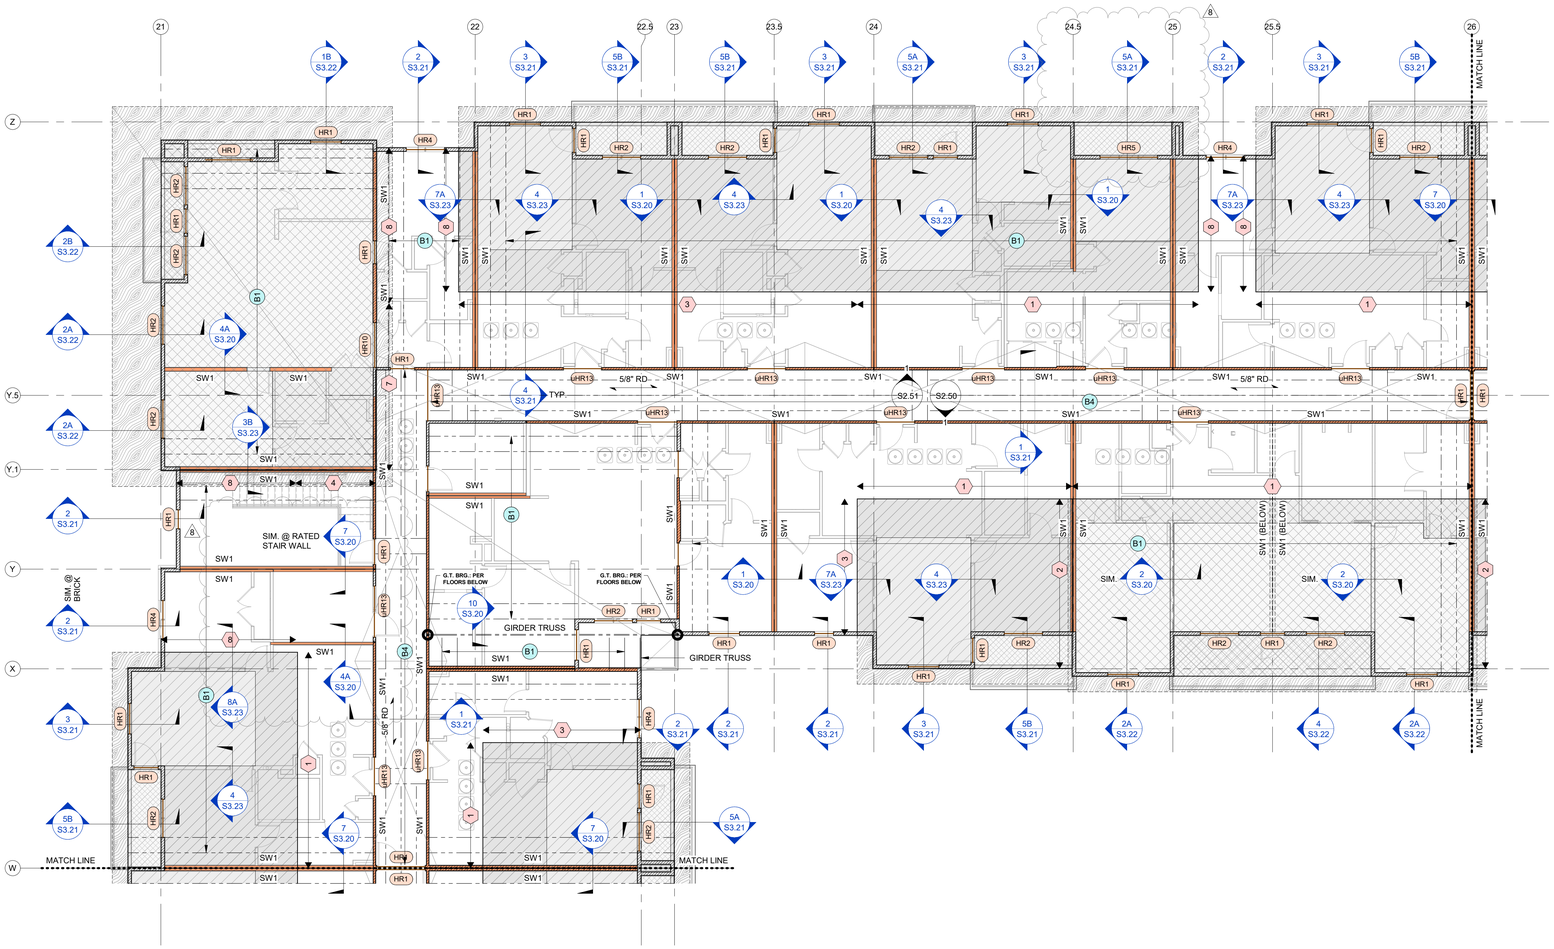


1 SEGMENT D - ROOF FRAMING PLAN

1/8" = 1'-0"

NOTES:

1. (#) - REFER TO SNOW DRIFT LOADING DIAGRAMS ON SHEET S0.02.
2. RE: ARCH. DWG's FOR ALTERNATING TREAD DEVICE / ROOF ACCESS HATCH LOCATIONS & COORD. W/ STAIR ORIENTATIONS AS REQ'D.

KEY PLAN

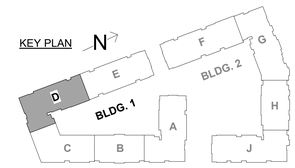

8 GENERAL SHEET REVISIONS:

1. REVISED SECTION DETAIL TAGS PER EXTERIOR ARCH. VENEER / CLADDING REV's @ FOUNDATION, 1ST FLOOR FRMG. & 2ND FLR. FRMG. PLANS. ALSO RE: UPDATED NOTES @ SECTION DETAILS ON SHEETS S3.02, S3.12 & S3.14.
2. ADDITIONAL REVISIONS CLOUDED AS APPLICABLE @ 3RD FLR., 4TH FLR. & ROOF FRAMING PLANS.

NSPJ ARCHITECTS
ARCHITECTURE LANDSCAPE ARCHITECTURE ENERGY SERVICES
3515 W. 75TH ST., SUITE 201
PRAIRIE VILLAGE, KS 66208
P. 913.831.1333
F. 913.831.1662
NSPJARCH.COM
© COPYRIGHT

STATE OF MISSOURI
JOHN A. KRUDWIG
NUMBER PE-2005000228
PROFESSIONAL ENGINEER
08.11.23

KRUDWIG STRUCTURAL ENGINEERS
11200 Corporate Ave., Suite 110 Lenexa, Kansas 66219

RELEASED FOR CONSTRUCTION
As Noted on Plans Review
Development Services Department
Lee's Summit, Missouri
Date: 08/11/2023

A NEW RESIDENTIAL COMMUNITY AT::
TRILOGY
NW WARD RD. | LEE'S SUMMIT, MO


DRAWING RELEASE LOG
- 03.15.2023 - PERMIT SUBMITTAL

△ REVISIONS

1	23.0411	CITY COMMENTS
3	23.0511	ADDENDUM 2
8	23.0811	ASI 4

JOB NO. PN1129
DATE 03/15/23
DRAWN BY KSE
8.11.2023
ASI 4
SHEET NAME SEG (D) ROOF FRAMING PLAN
SHEET NO. S2.23

8/11/2023 3:55:51 PM

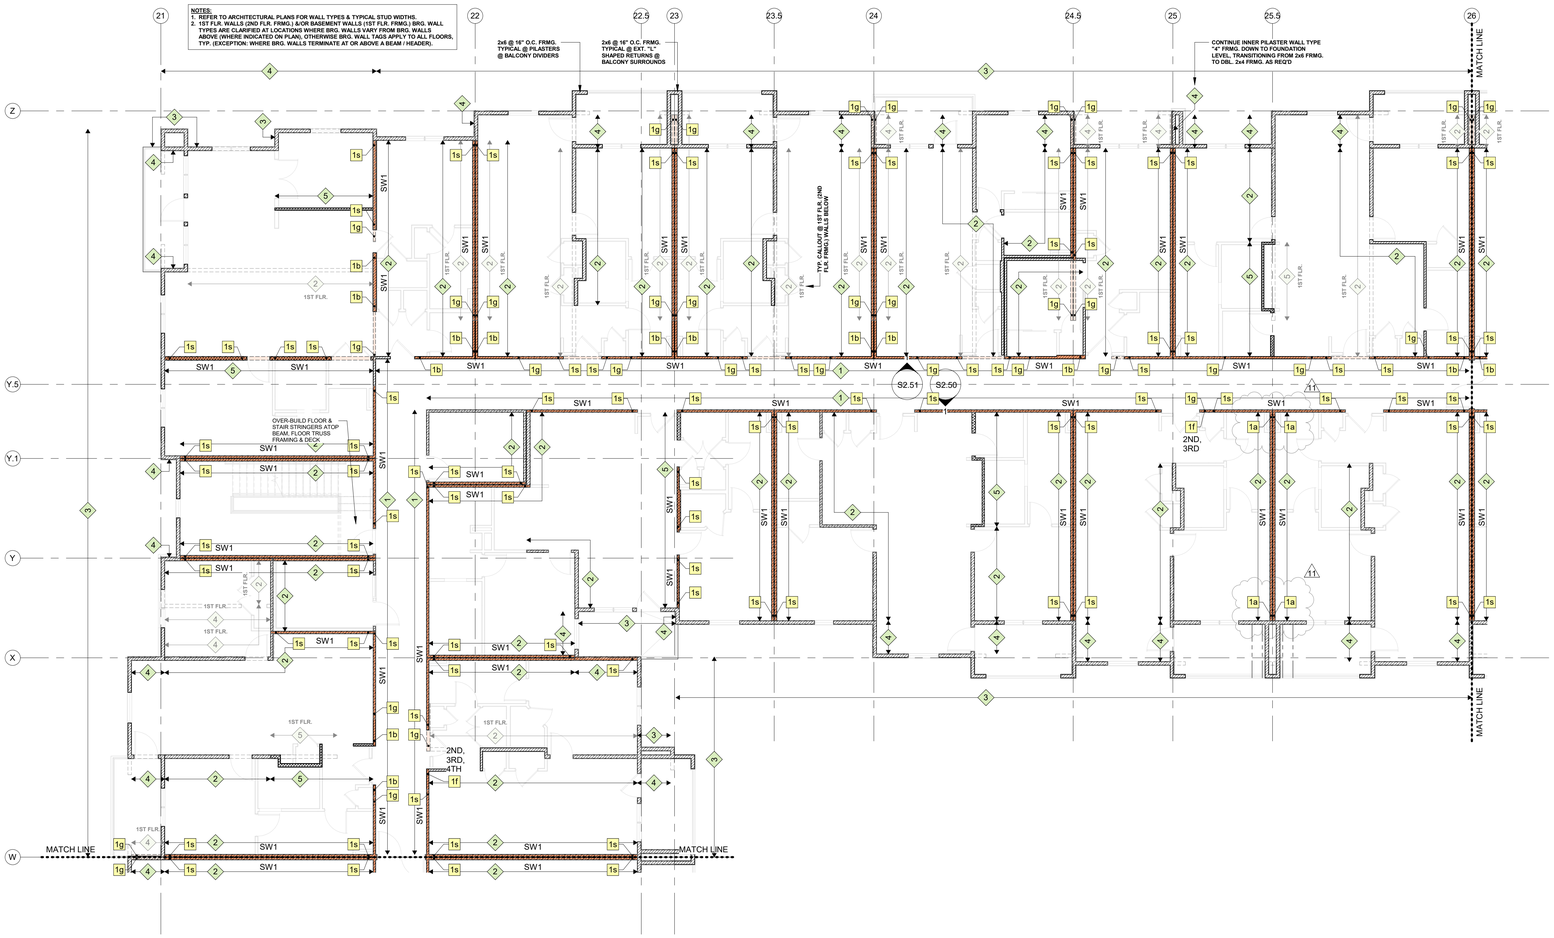

1 SEGMENT D - SHEARWALL / HOLDOWN PLAN

1/8" = 1'-0"

NOTES:
1. SHEARWALL PLANS ARE SHOWN @ 4TH FLOOR FRAMING (3RD FLR. LN.) W/ 2ND (1ST FLR. LN.) & 1ST (0 BSMT. LN.) FLOOR FRMG. SHEARWALL UNDERLAYS FOR REFERENCE / COORDINATION.
2. RE: BLDG. 1 (SEGMENTS D / E) & BLDG. 2 (SEGMENTS G / H / J) SHEARWALL ELEVATIONS FOR TYPICAL CONDITIONS WHERE FLOOR-TO-FLOOR OR FLOOR-TO-BEAM HOLDOWNS ARE REQ'D.
3. RE: DETAILS 1A & 1B FOR HOLDOWNS @ GARAGE PORTAL FRAMES @ UNIT BLDG's.

ARCH E1.30" x 42"

RELEASED FOR CONSTRUCTION
As Noted on Plans Review
Development Services Department
Lee's Summit, Missouri
11/02/23

ARCHITECTURE
LANDSCAPE ARCHITECTURE
ENERGY SERVICES
NSPJ ARCHITECTS, Inc.
3515 W. 75TH ST., SUITE 201
PRAIRIE VILLAGE, KS 66208
P. 913.831.1333
F. 913.831.1523
NSPJARCH.COM

© COPYRIGHT 2023



KRUDWIG
STRUCTURAL ENGINEERS
11200 Corporate Ave., Suite 110 Lenexa, Kansas 66219

A NEW RESIDENTIAL COMMUNITY AT::


TRILOGY

NW WARD RD. | LEE'S SUMMIT, MO

DRAWING RELEASE LOG
- 03.15.2023 - PERMIT SUBMITTAL

△ REVISIONS

3	23 0511	ADDENDUM 2
8	23 0811	ASI 4
10	23 0925	ASI 6 - UPDATED
11	23 1102	ASI 7

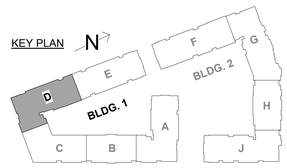

JOB NO. PN1129
DATE 03/15/23
DRAWN BY KSE
11.02.2023
ASI 7
SHEET NAME SEG (D) SHEARWALL PLAN

SHEET NO.
S2.23a

11/2/2023 4:56:56 PM

ARCH E1.30" x 42"

RELEASED FOR CONSTRUCTION
As Noted on Plans Review
Development Services Department
Lee's Summit, Missouri
Date: 08.11.23


ARCHITECTURE
LANDSCAPE
ARCHITECTURE
ENERGY SERVICES

P. 913.831.1500
F. 913.831.1520
NSPJARCH.COM

NSPJ
ARCHITECTS
3515 W. 75TH ST., SUITE 201
PRAIRIE VILLAGE, KS 66208

© COPYRIGHT

STATE OF MISSOURI
JOHN A. SCHLICHTMANN
NUMBER PE-2005000226
PROFESSIONAL ENGINEER
08.11.23

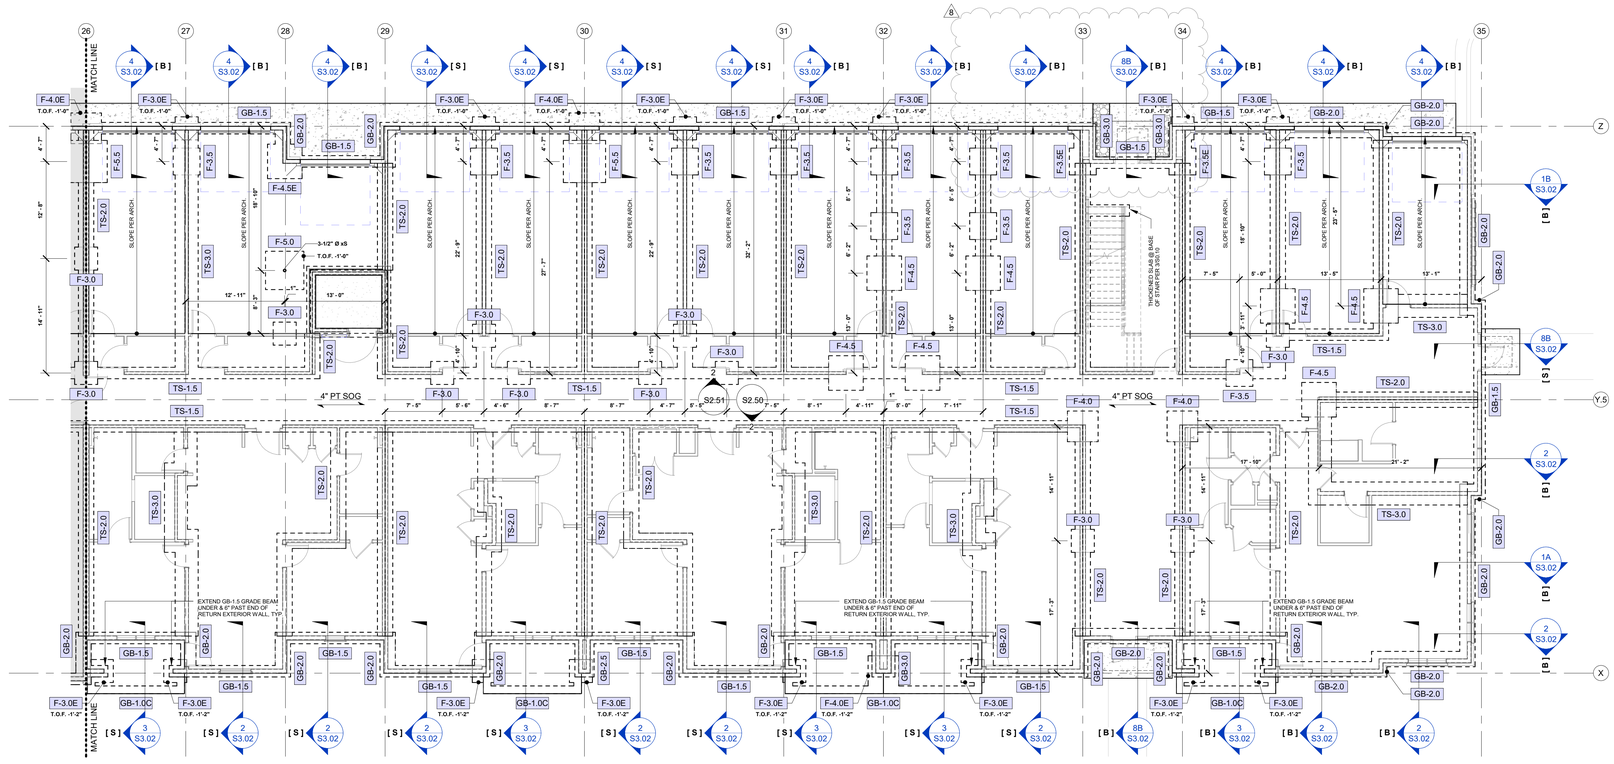


1 SEGMENT E - 1ST FLOOR FOUNDATION PLAN

1/8" = 1'-0"

NOTES:
1. REFER TO "PT SLAB-ON-GRADE & FOUNDATION GENERAL NOTES" ON THIS SHEET.
2. WHERE SPOT (ISOLATED, F-#.#) FOOTING DIMENSIONS ARE PROVIDED, THEY OCCUR FROM THE NEAREST GRID LINE(S) TO CL. OF FTG., TYPICAL (ROUNDED TO NEAREST 1").

COL./STUD PACK OPTIONS BY FTG. SIZE (1ST FLR. / BASEMENT)

FOOTING	GLULAM COL's (28F-E1 SP/SP (U))	STUD PACKS	A53 Gr. B xS COL's	A53 Gr. B xxS COL's
F-2.5	3 1/2" x 5 1/2"	(3) 2x6	3 1/2" Ø xS PIPE	3" Ø xxS PIPE
F-3.0	3 1/2" x 5 1/2"	(4) 2x6	3 1/2" Ø xS PIPE	3" Ø xxS PIPE
F-3.5	3 1/2" x 5 1/2"	(5) 2x6	3 1/2" Ø xS PIPE	3" Ø xxS PIPE
F-4.0	3 1/2" x 7" --OR-- 5 1/2" x 5 1/2"	N/A	3 1/2" Ø xS PIPE	3" Ø xxS PIPE
F-4.5	5 1/2" x 7"	N/A	3 1/2" Ø xS PIPE	3" Ø xxS PIPE
F-5.0	5 1/2" x 7"	N/A	3 1/2" Ø xS PIPE	3" Ø xxS PIPE
F-5.5	5 1/2" x 7"	N/A	4" Ø xS PIPE	3" Ø xxS PIPE
F-6.0	N/A	N/A	5" Ø xS PIPE	4" Ø xxS PIPE
F-6.5	N/A	N/A	5" Ø xS PIPE	4" Ø xxS PIPE

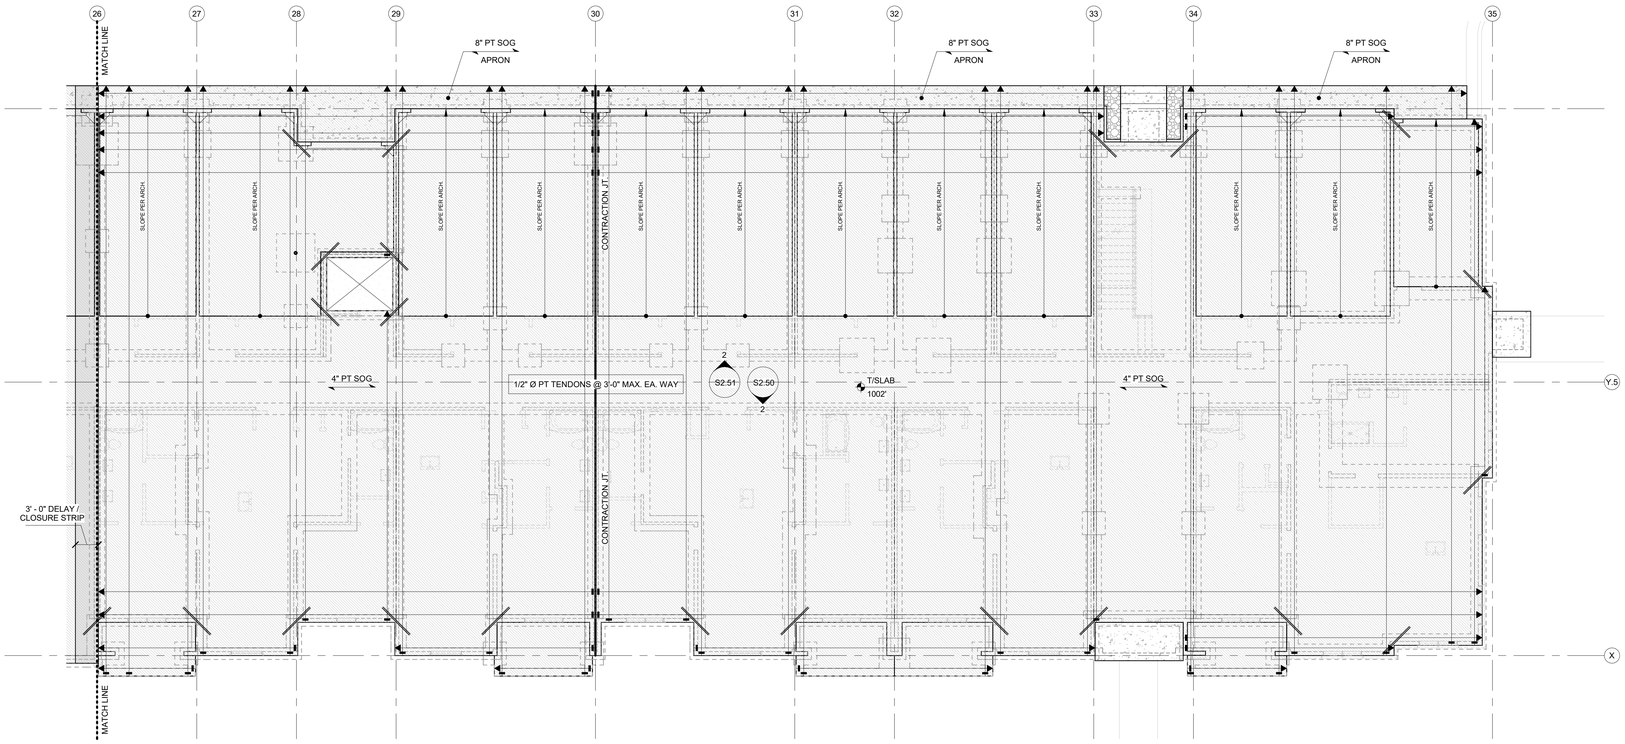

2 SEGMENT E - 1ST FLOOR PT SLAB PLAN

1/8" = 1'-0"

NOTES:
1. REFER TO "PT SLAB-ON-GRADE & FOUNDATION GENERAL NOTES" ON THIS SHEET.

PT SLAB-ON-GRADE & FOUNDATION GENERAL NOTES:

1. REFER TO GENERAL NOTES ON SHEET S0.01.
2. REFER TO TYPICAL DETAILS ON S3.00 SERIES SHEETS. SECTIONS NOT OTHERWISE INDICATED ON PLAN SHALL BE SIMILAR TO LIKE CONDITIONS.
3. CONFIRM ALL DIMENSIONS, ELEVATIONS, SLOPES, AND RECESSES WITH ARCH DRAWINGS.
4. AT ALL CONTINUOUS FOUNDATIONS, PROVIDE CORNER BARS PER 3/S3.00 AT ALL CORNERS AND INTERSECTIONS.
5. STRUCTURAL DATUM ELEVATION = CIVIL DATUM ELEVATION PER CIVIL DRAWINGS (VARIES PER BUILDING) AS NOTED ON PT SLAB PLANS.
6. PLACE TENDONS ON 1.5" CHAIRS.
7. LAYOUT TENDONS SUCH TO AVOID BLOCKOUTS, SHEARWALL HOLDOWNS AND COLUMN BEARING POINTS.
8. PROVIDE (2) #5 x 5'-0" AT RE-ENTRANT CORNERS, CENTERED IN SLAB DEPTH
9. PLACE FIRST STRAND ± 1'-0" FROM SLAB EDGE (U.N.O.).
10. PROVIDE FULL LENGTH TENDON PASSING CONTINUOUS BETWEEN POURS WHERE SHOWN. DO NOT TENSION UNTIL COMPLETION OF BOTH SLABS.
11. T.O.W. & T.O.F. RELATIVE TO FFE / DATUM ELEVATIONS AS NOTED ON PT SLAB PLANS & AS INDICATED IN DIM's / ELEVATIONS NOTED @ S3.00 SERIES CONCRETE DETAILS.
12. T.O.F. @ INTERIOR BLDG. FTG's = T/SLAB ELEVATION, TYP. ADJUST HEIGHTS OF FOOTINGS ACCORDINGLY WHERE OCCURS @ / ALONG SLOPED PT SLAB-ON- GRADE @ GARAGES.
13. T.O.F. @ EXTERIOR BLDG. PERIMETER FTG's = -1'-0", TYP.
14. T.O.F. @ EXTERIOR BLDG. PERIMETER FTG's @ PATIOS = -1'-2", TYP. (AS REQ'D TO MAINTAIN 8" MIN. THICKENED SLAB FOR PT TENDONS)
15. MAX. PT TENDON LENGTH = 125'-0".

A NEW RESIDENTIAL COMMUNITY AT::

TRILOGY

NW WARD RD. | LEE'S SUMMIT, MO


DRAWING RELEASE LOG
- 03.15.2023 - PERMIT SUBMITTAL

KRUDWIG
STRUCTURAL ENGINEERS
11200 Corporate Ave., Suite 110 Lenexa, Kansas 66219

REVISIONS

1	23.0411	CITY COMMENTS
2	23.0428	ADD 1 / CC 2
3	23.0511	ADDENDUM 2
5	23.0612	ASI 1
7	23.0713	ASI 3
8	23.0811	ASI 4

KEY PLAN

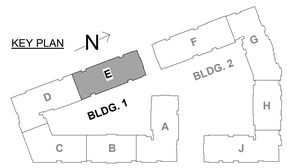

8 GENERAL SHEET REVISIONS:
1. REVISED SECTION DETAIL TAGS PER EXTERIOR ARCH. VENEER / CLADDING REV's @ FOUNDATION, 1ST FLOOR FRMG. & 2ND FLR. FRMG. PLANS. ALSO RE: UPDATED NOTES @ SECTION DETAILS ON SHEETS S3.02, S3.12 & S3.14.
2. ADDITIONAL REVISIONS CLOUDED AS APPLICABLE @ 3RD FLR., 4TH FLR. & ROOF FRAMING PLANS.

JOB NO. PN1129
DATE 03/15/23
DRAWN BY KSE
8.11.2023
ASI 4

SHEET NAME
SEG (E) 1ST FLOOR PT SLAB & FDN. PLANS

SHEET NO.
S2.24

8/11/2023 3:56:41 PM


ARCH E1 30" x 42"

RELEASED FOR CONSTRUCTION
As Noted on Plans Review
Development Services Department
Lee's Summit, Missouri
11/02/23


ARCHITECTURE
LANDSCAPE
ARCHITECTURE
ENERGY SERVICES

NSPJ ARCHITECTS
3515 W. 75TH ST., SUITE 201
PRAIRIE VILLAGE, KS 66208
P. 913.831.1333
F. 913.831.1233
NSPJARCH.COM

© COPYRIGHT

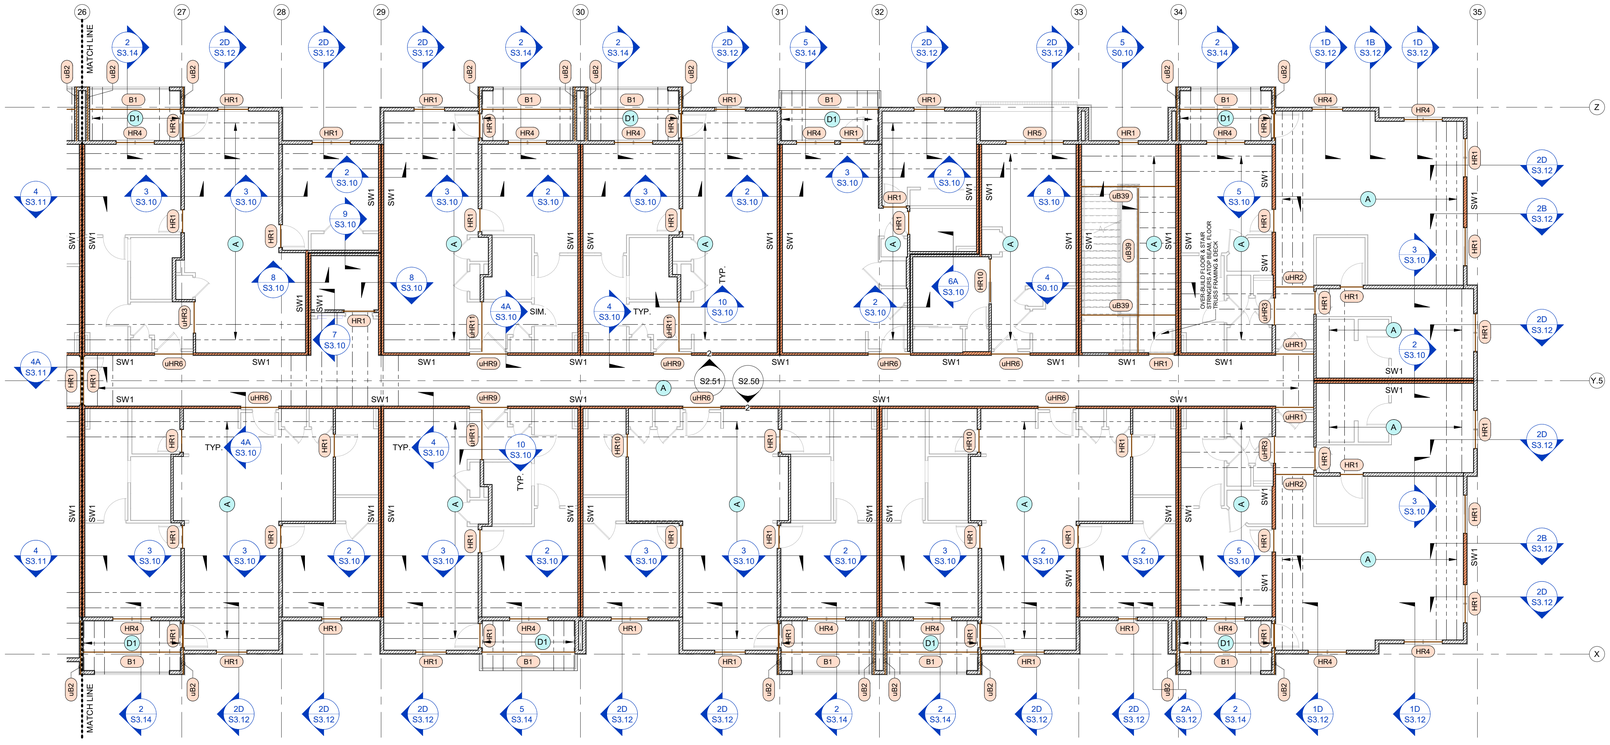

1 SEGMENT E - 3RD FLOOR FRAMING PLAN
1/8" = 1'-0"

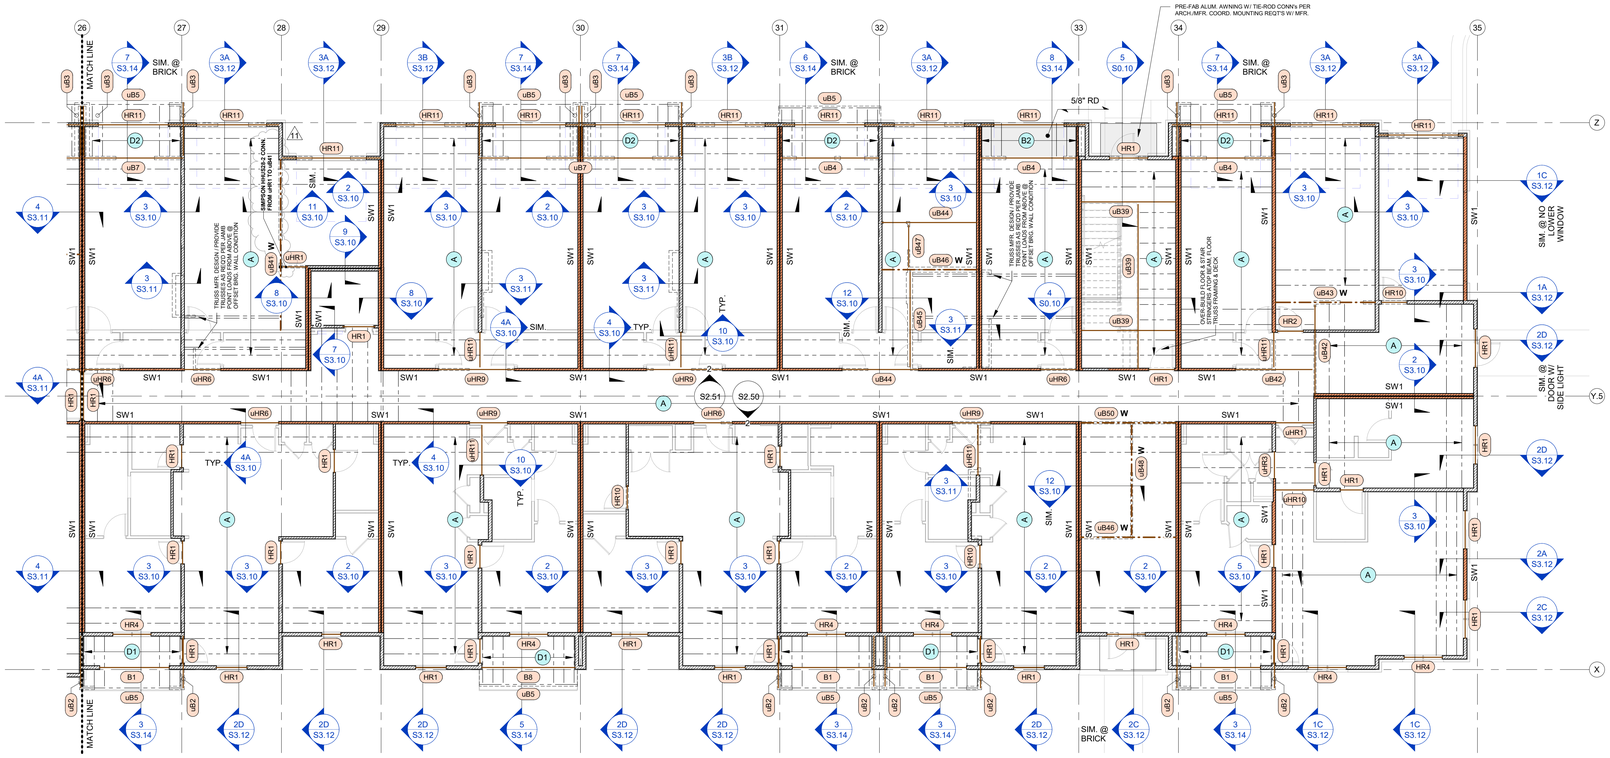

2 SEGMENT E - 2ND FLOOR FRAMING PLAN
1/8" = 1'-0"

A NEW RESIDENTIAL COMMUNITY AT::

TRILOGY

NW WARD RD. | LEE'S SUMMIT, MO

DRAWING RELEASE LOG
• 03.15.2023 - PERMIT SUBMITTAL


STATE OF MISSOURI
JOHN A. KRUDWIG
NUMBER E-2005000228
PROFESSIONAL ENGINEER
11.02.23

KRUDWIG
STRUCTURAL ENGINEERS
11200 Corporate Ave., Suite 110 Lenexa, Kansas 66219

△REVISIONS

1	23 0411	CITY COMMENTS
3	23 0511	ADDENDUM 2
5	23 0612	ASI 1
8	23 0811	ASI 4
11	23 1102	ASI 7

KEY PLAN

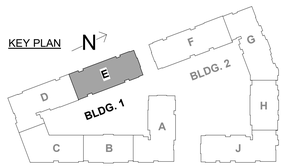

GENERAL SHEET REVISIONS:
1. REVISED SECTION DETAIL TAGS PER EXTERIOR ARCH. VENEER / CLADDING REV's @ FOUNDATION, 1ST FLOOR FRMG. & 2ND FLR. FRMG. PLANS. ALSO RE: UPDATED NOTES @ SECTION DETAILS ON SHEETS S3.02, S3.12 & S3.14.
2. ADDITIONAL REVISIONS CLOUDED AS APPLICABLE @ 3RD FLR., 4TH FLR. & ROOF FRAMING PLANS.


JOB NO. PN1129 | DATE 03/15/23
DRAWN BY KSE
11.02.2023
ASI 7

SHEET NAME
SEG (E) 2ND & 3RD FLOOR FRAMING PLANS

SHEET NO.
S2.25

11/2/2023 4:57:38 PM

ARCH E1.30" x 42"

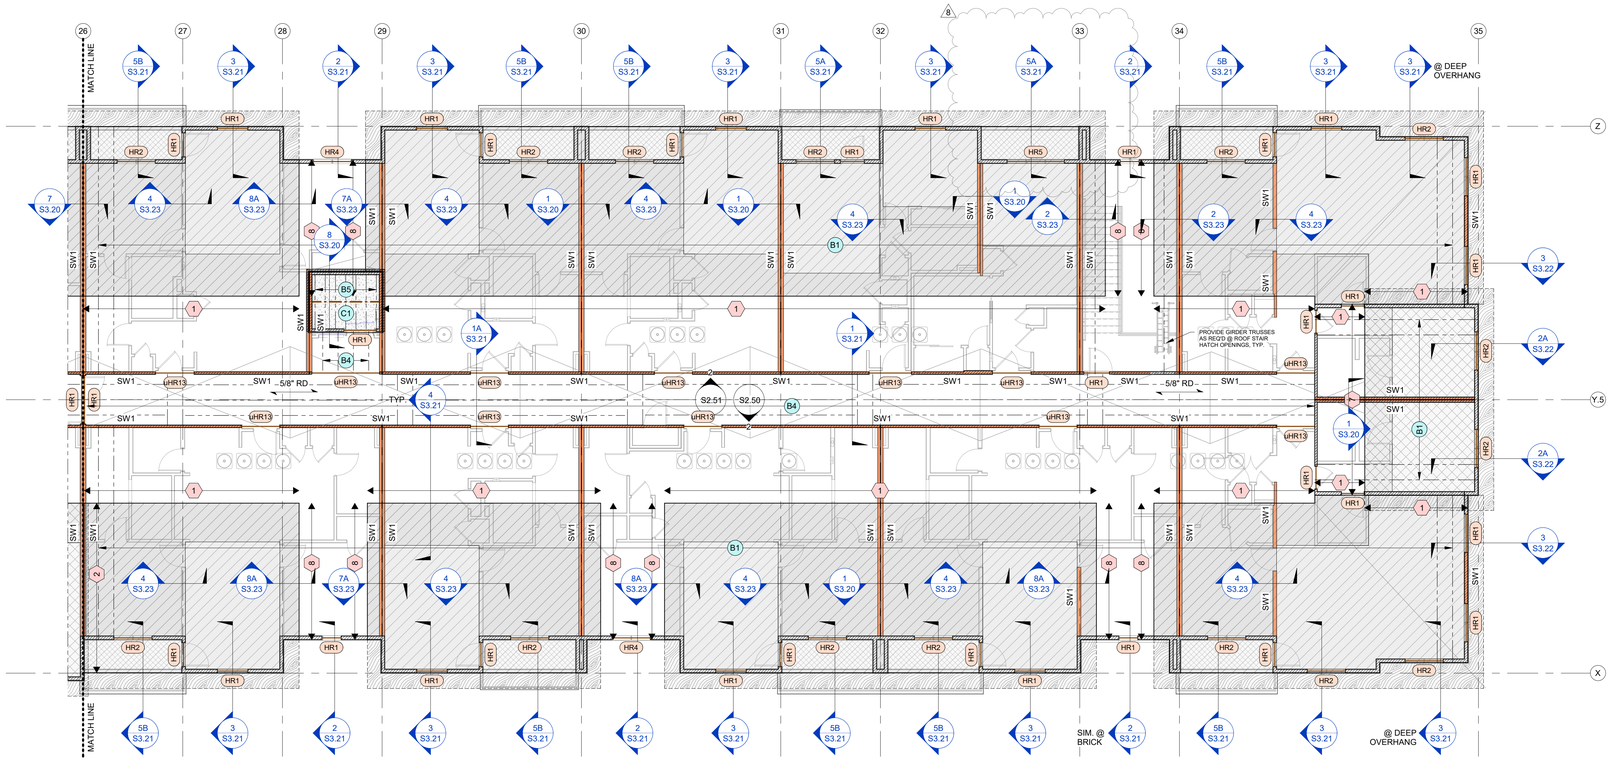


1 SEGMENT E - ROOF FRAMING PLAN

1/8" = 1'-0"

NOTES:

1. (#) - REFER TO SNOW DRIFT LOADING DIAGRAMS ON SHEET S0.02.
2. RE: ARCH. DWG's FOR ALTERNATING TREAD DEVICE / ROOF ACCESS HATCH LOCATIONS & COORD. W/ STAIR ORIENTATIONS AS REQ'D.

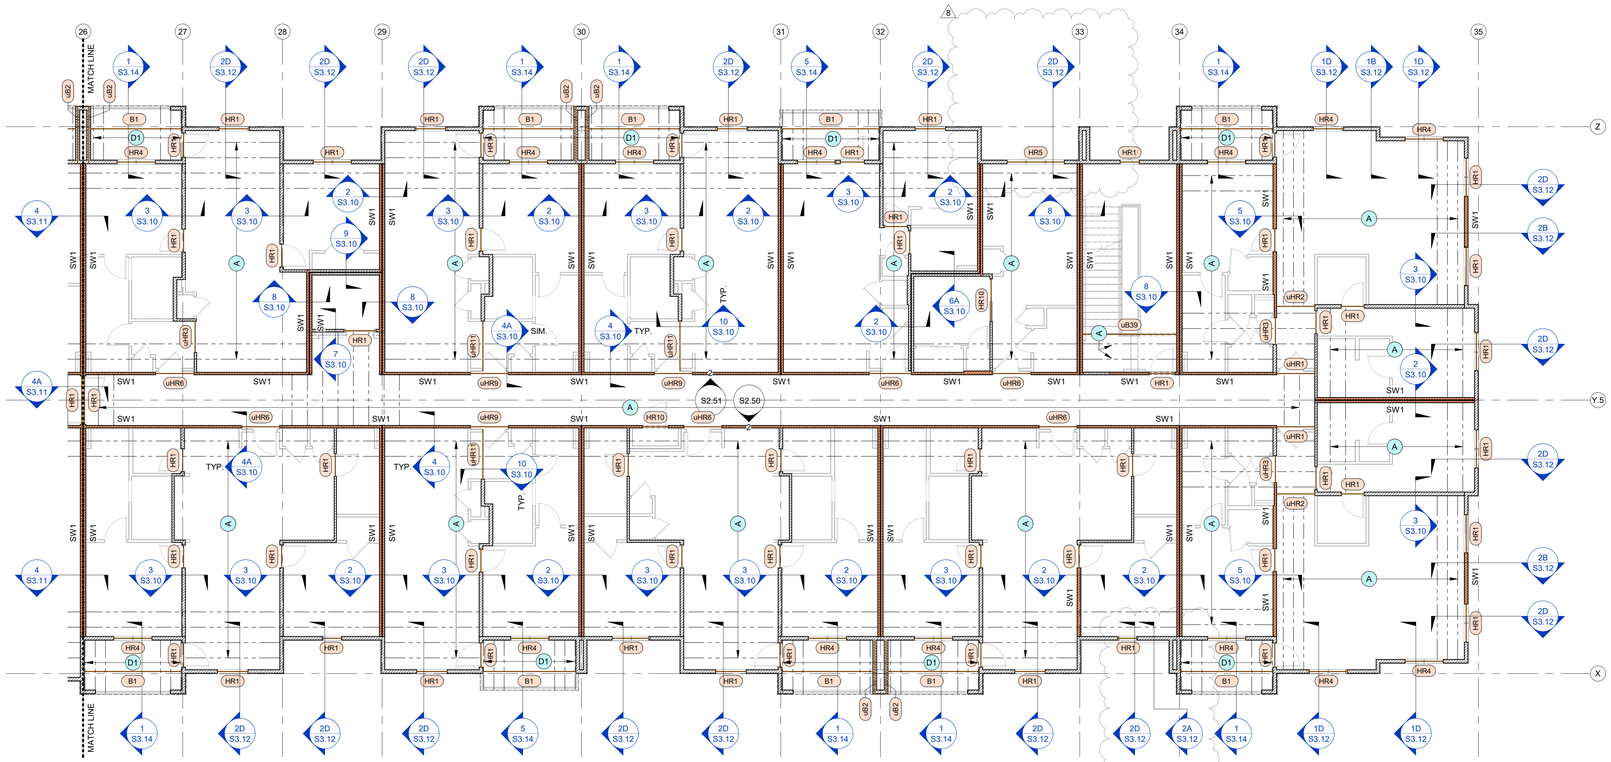

2 SEGMENT E - 4TH FLOOR FRAMING PLAN

1/8" = 1'-0"

ARCHITECTURE
LANDSCAPE
ARCHITECTURE
ENERGY SERVICES

NSPJ ARCHITECTS, Inc.
3515 W. 75TH ST., SUITE 201
PRAIRIE VILLAGE, KS 66208
P. 913.831.1333
F. 913.831.1335
NSPJARCH.COM

© COPYRIGHT

RELEASED FOR CONSTRUCTION
As Noted on Plans Review
Development Services Department
Lee's Summit, Missouri
Date: 08.11.23

STATE OF MISSOURI
JOHN A. KRUDWIG
NUMBER E-PE-2005000228
PROFESSIONAL ENGINEER
08.11.23

KRUDWIG
STRUCTURAL ENGINEERS
11200 Corporate Ave., Suite 110 Lenexa, Kansas 66219

A NEW RESIDENTIAL COMMUNITY AT::

TRILOGY


NW WARD RD. | LEE'S SUMMIT, MO

DRAWING RELEASE LOG
- 03.15.2023 - PERMIT SUBMITTAL

△ REVISIONS

1	23.0411	CITY COMMENTS
3	23.0511	ADDENDUM 2
5	23.0612	ASI 1
8	23.0811	ASI 4

KEY PLAN

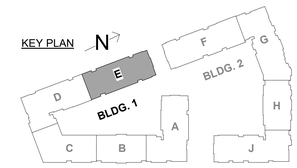

8

GENERAL SHEET REVISIONS:
1. REVISED SECTION DETAIL TAGS PER EXTERIOR ARCH. VENEER / CLADDING REV's @ FOUNDATION, 1ST FLOOR FRMG. & 2ND FLR. FRMG. PLANS. ALSO RE: UPDATED NOTES @ SECTION DETAILS ON SHEETS S3.02, S3.12 & S3.14.
2. ADDITIONAL REVISIONS CLOUDED AS APPLICABLE @ 3RD FLR., 4TH FLR. & ROOF FRAMING PLANS.

JOB NO. PN1129 | DATE 03/15/23
DRAWN BY KSE
8.11.2023
ASI 4

SHEET NAME
SEG (E) 4TH FLOOR & ROOF FRAMING PLANS

SHEET NO.
S2.26

8/11/2023 3:58:12 PM

ARCH E1.30" x 42"

RELEASED FOR CONSTRUCTION
As Noted on Plans Review
Development Services Department
Lee's Summit, Missouri
Date: 06.12.23

ARCHITECTURE
LANDSCAPE
ARCHITECTURE
ENERGY SERVICES

NSPJ ARCHITECTS, INC.
3515 W. 75TH ST., SUITE 201
PRAIRIE VILLAGE, KS 66208
P. 913.831.1555
F. 913.831.1563
NSPJARCH.COM

© COPYRIGHT

STATE OF MISSOURI
JOHN A. KRUDWIG
NUMBER
E-PE-2005000236
PROFESSIONAL ENGINEER
06.12.23

KRUDWIG
STRUCTURAL ENGINEERS, LLC
11200 Corporate Ave., Suite 110 Lenexa, Kansas 66219


A NEW RESIDENTIAL COMMUNITY AT::

TRILOGY

NW WARD RD. | LEE'S SUMMIT, MO

DRAWING RELEASE LOG
• 03.15.2023 - PERMIT SUBMITTAL

△REVISIONS
3 23 0611 ADDENDUM 2

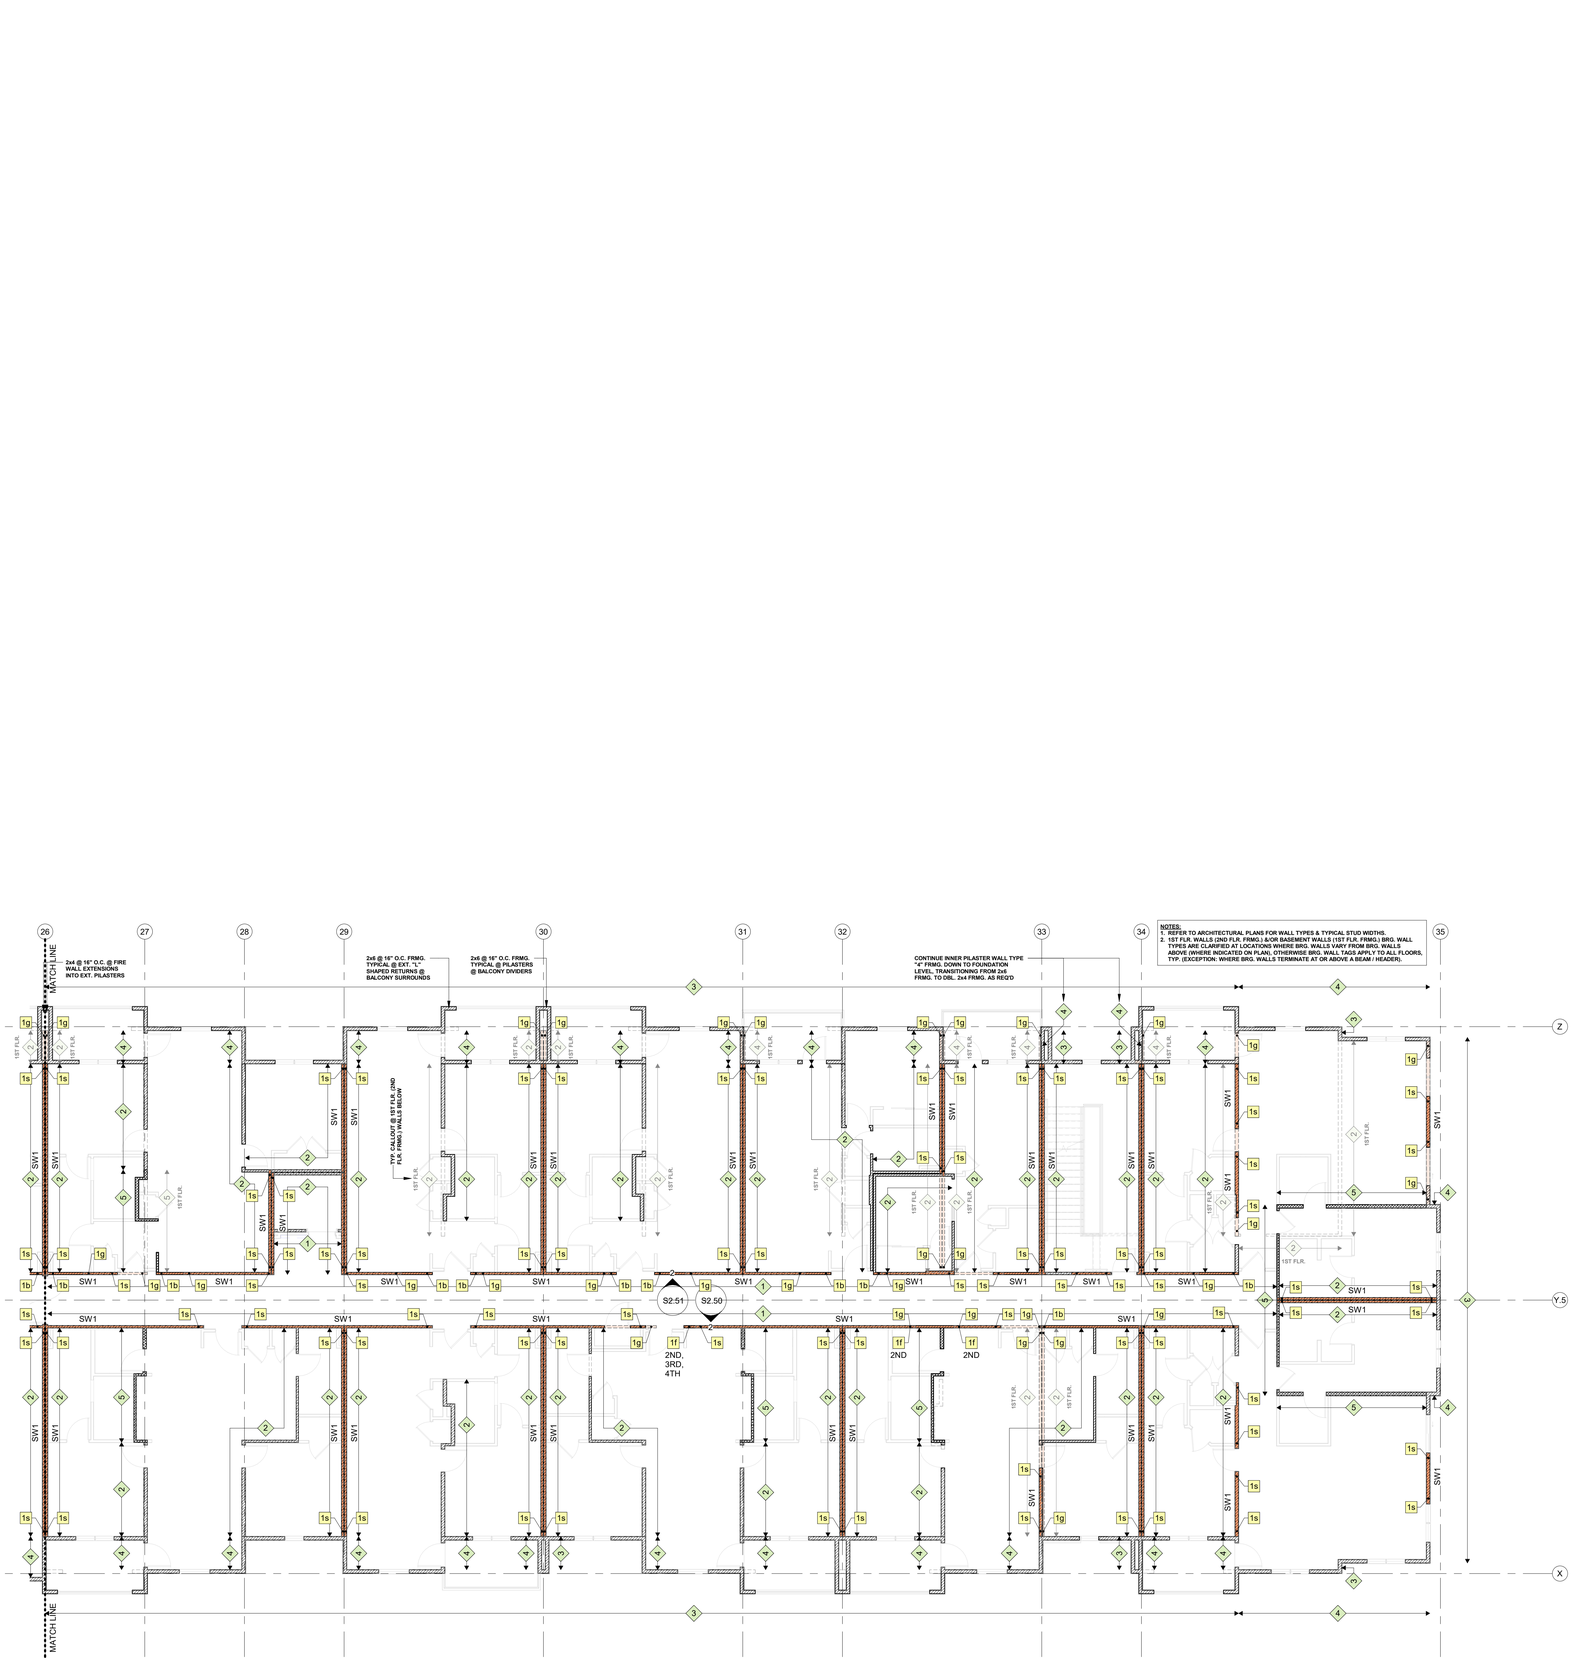


NOTES:
1. REFER TO ARCHITECTURAL PLANS FOR WALL TYPES & TYPICAL STUD WIDTHS.
2. 1ST FLR. WALLS (2ND FLR. FRMG.) &/OR BASEMENT WALLS (1ST FLR. FRMG.) BRG. WALL TYPES ARE CLARIFIED AT LOCATIONS WHERE BRG. WALLS VARY FROM BRG. WALLS ABOVE (WHERE INDICATED ON PLAN), OTHERWISE BRG. WALL TAGS APPLY TO ALL FLOORS, TYP. (EXCEPTION: WHERE BRG. WALLS TERMINATE AT OR ABOVE A BEAM / HEADER).

1 SEGMENT E - SHEARWALL / HOLDOWN PLAN

1/8" = 1'-0"

NOTES:
1. SHEARWALL PLANS ARE SHOWN @ 4TH FLOOR FRAMING (3RD FLR. LN.) W/ 2ND (1ST FLR. LN.) & 1ST (0 BSMT. LN.) FLOOR FRMG. SHEARWALL UNDERLAYS FOR REFERENCE / COORDINATION.
2. RE: BLDG. 1 (SEGMENTS D / E) & BLDG. 2 (SEGMENTS G / H / J) SHEARWALL ELEVATIONS FOR TYPICAL CONDITIONS WHERE FLOOR-TO-FLOOR OR FLOOR-TO-BEAM HOLDOWNS ARE REQ'D.
3. RE: DETAILS 1A & 1B FOR HOLDOWNS @ GARAGE PORTAL FRAMES @ UNIT BLDG's.

KEY PLAN

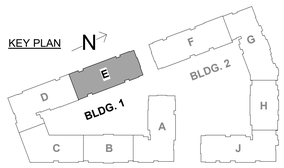


JOB NO. PN1129
DATE 03/15/23
DRAWN BY KSE
6.12.2023
ASI 1
SHEET NAME SEG (E) SHEARWALL PLAN


SHEET NO.
S2.26a

6/12/2023 4:43:17 PM

ARCH E1.30" x 42"

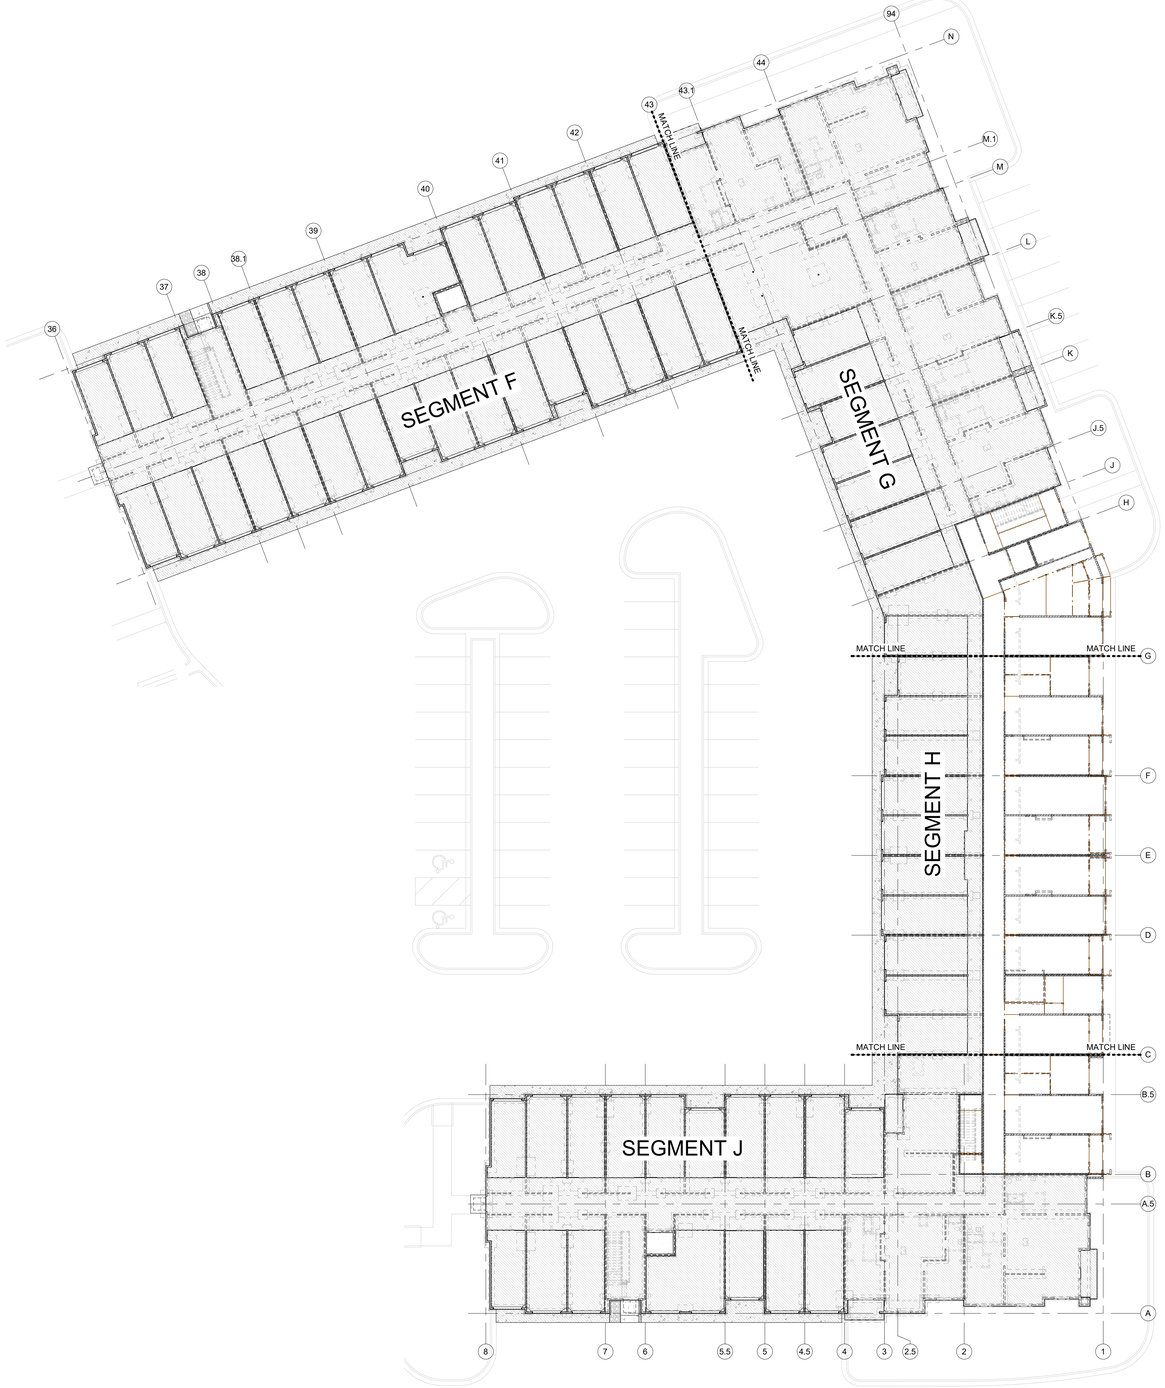

1 BLDG 2 - OVERALL PT SLAB PLAN
1" = 20'-0"

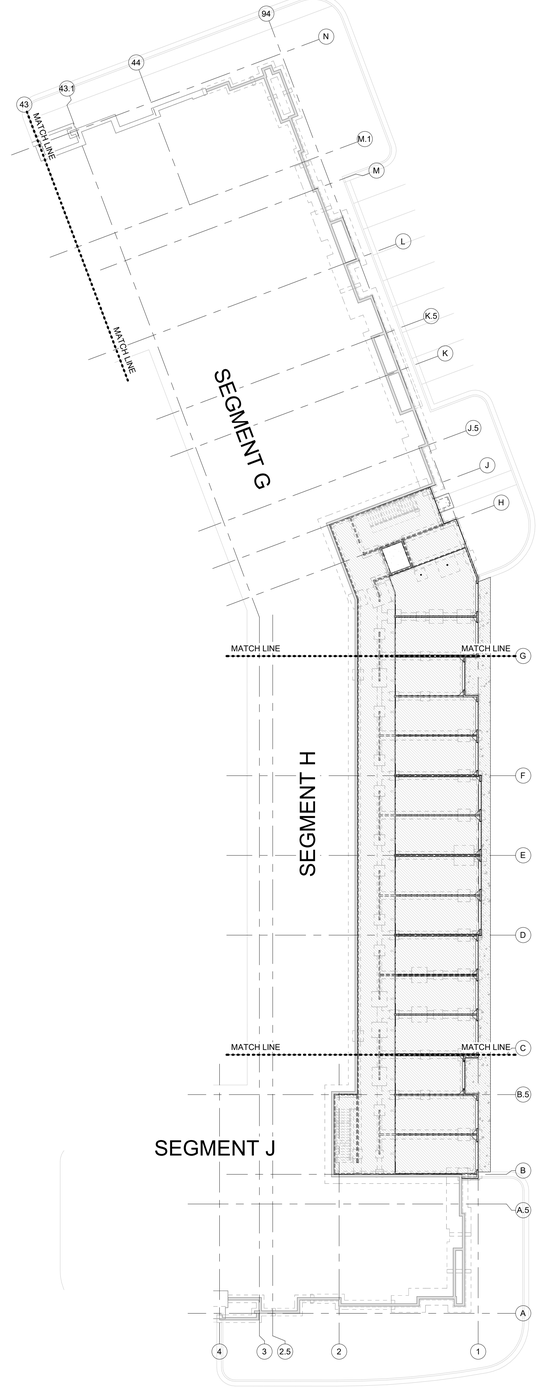

2 BLDG 2 - OVERALL BASEMENT PT SLAB PLAN
1" = 20'-0"

RELEASED FOR CONSTRUCTION
As Noted on Plans Review
Development Services Department
Lee's Summit, Missouri
Date: 07/13/2023

ARCHITECTURE
LANDSCAPE ARCHITECTURE
ENERGY SERVICES
NSPJ ARCHITECTS, Inc.
3515 W. 75TH ST., SUITE 201
PRAIRIE VILLAGE, KS 66208
P. 913.831.1333
F. 913.831.1233
NSPJARCH.COM
© COPYRIGHT

STATE OF MISSOURI
JOHN A. KRUDWIG
NUMBER PE-2005000826
PROFESSIONAL ENGINEER
07.13.23


KRUDWIG STRUCTURAL ENGINEERS, LLC
11200 Corporate Ave., Suite 110 Lenexa, Kansas 66219

A NEW RESIDENTIAL COMMUNITY AT::
TRILOGY
NW WARD RD. | LEE'S SUMMIT, MO

DRAWING RELEASE LOG
• 03.15.2023 - PERMIT SUBMITTAL

△REVISIONS
7 23 0713 ASI 3

KEY PLAN N

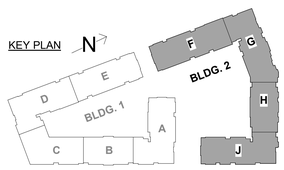


JOB NO. PN1129
DATE 03/15/23
DRAWN BY KSE
7.13.2023
ASI 3
SHEET NAME
BLDG 2 - OVERALL PT SLAB PLANS
SHEET NO.
S2.30

GENERAL SHEET REVISIONS: △7
1. UPDATED CONCRETE APRON SLAB EXTENTS / OFFSET FROM BLDG. TO MATCH ARCH.
2. UPDATED / PROVIDED STOOP LOCATIONS PER COORD. W/ CIVIL DWG's.
3. UPDATED SCHEMATIC LAYOUTS OF PT TENDONS AS REQ'D PER ABOVE NOTED REVISIONS.
4. ADDED AREAS OF MILD REINFORCING IN LIEU OF PT TENDONS (WHERE INDICATED PER PLANS), PER COORD. W/ PT SHOP DRAWINGS.
5. ADDT'L REVISIONS AS CLOUDED PER PLANS.

7/13/2023 3:05:01 PM

ARCH E1.30" x 42"

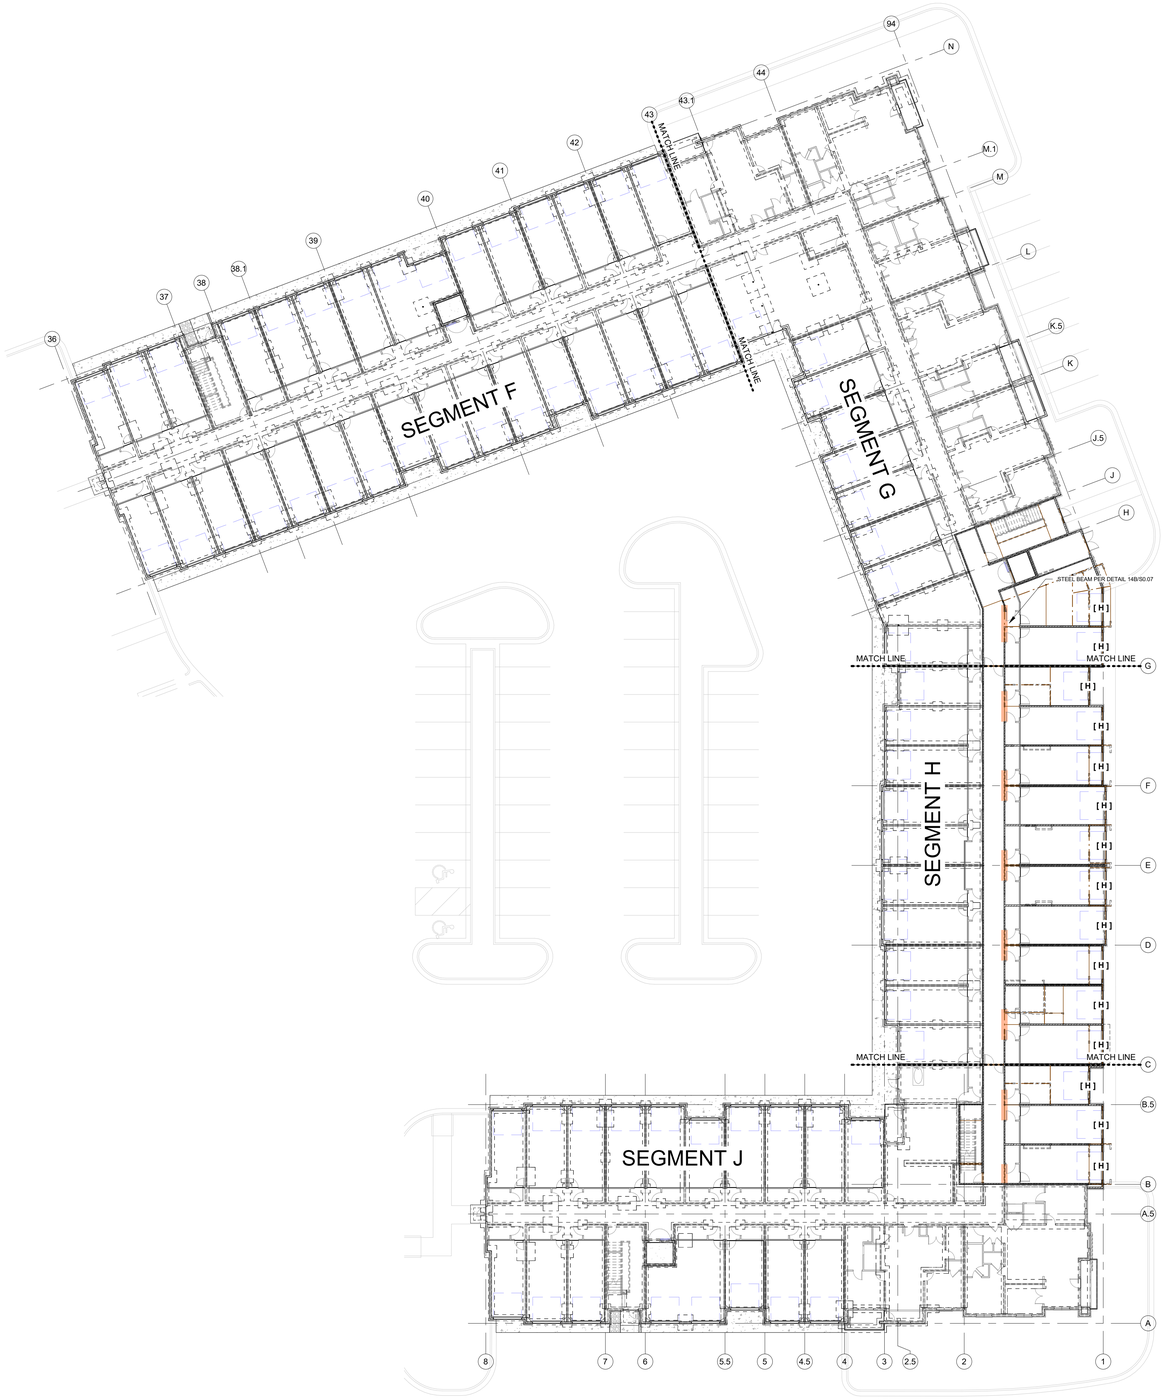


1 BLDG 2 - OVERALL 1ST FLOOR FOUNDATION & FRAMING PLAN

1" = 20'-0"

NOTES:
1. **[H]** INDICATES "H" FRAME UTILIZED @ GARAGE DOOR OPNG's PER 1A & 1B/S3.13. G.C., PLEASE VERIFY WHICH IS MORE COST EFFECTIVE (LSTA30 STRAPS VS. "H" FRAMES) & VERIFY IF "H" FRAMES ARE REQ'D FOR GENERAL GARAGE HARDWARE MOUNTING.
2. HIGHLIGHTED BEAMS ON THIS PLAN INDICATE WHERE SIMPSON HDU2 HOLDOWNS OCCUR PER DETAIL 14/S0.07 @ WOOD BEAMS OR PER 14B/S0.07 @ STEEL BEAMS (WHERE OCCURS). REFER TO SHEARWALL ELEVATIONS ON S2.50, S2.51, S2.60 & S2.61 FOR BEAM HOLDOWN LOCATIONS NOT HIGHLIGHTED ON THIS PLAN. TAKE NOTE OF WHERE ENDS OF BEAMS TERMINATE INTO ANOTHER BM. IN LIEU OF A HOLDOWN


△10

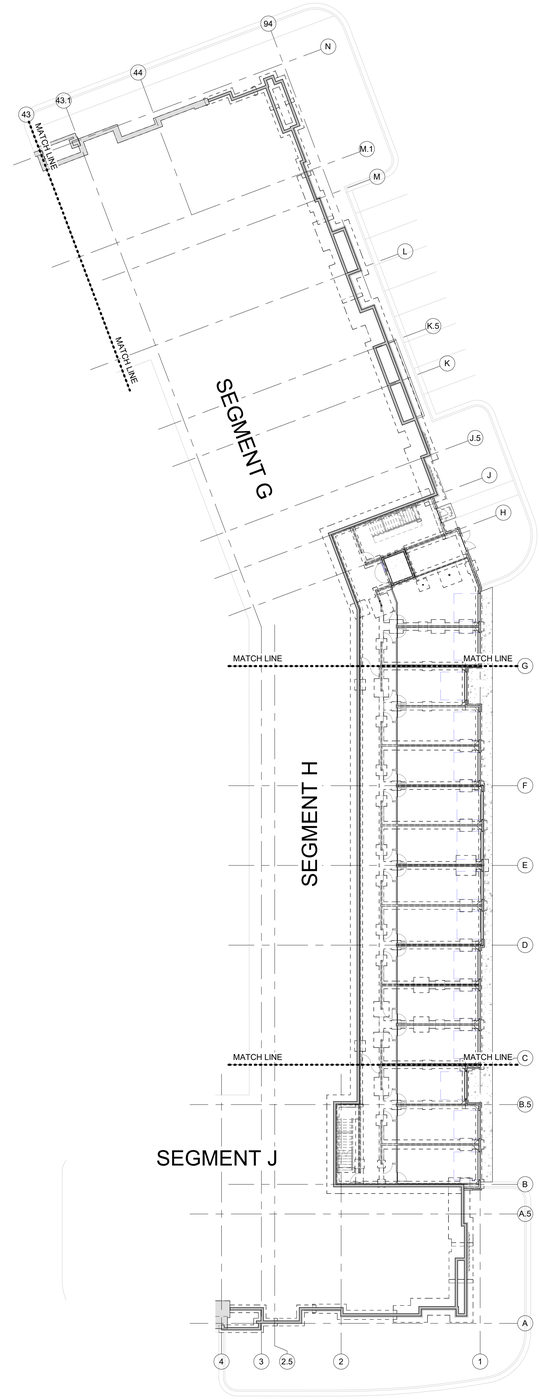

2 BLDG 2 - OVERALL BASEMENT FOUNDATION PLAN

1" = 20'-0"

KEY PLAN

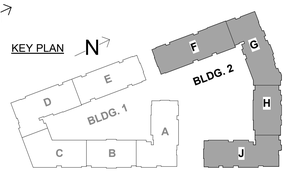

RELEASED FOR CONSTRUCTION
As Noted on Plans Review
Development Services Department
Lee's Summit, Missouri
Date: 09/25/2023

ARCHITECTURE
LANDSCAPE ARCHITECTURE
ENERGY SERVICES
NSPJ ARCHITECTS, Inc.
3515 W. 75TH ST., SUITE 201
PRAIRIE VILLAGE, KS 66208
P. 913.831.1333
F. 913.831.1233
NSPJARCH.COM
© COPYRIGHT

STATE OF MISSOURI
JOHN A. [illegible]
NUMBER PE-2005000328
PROFESSIONAL ENGINEER
09.25.23

KRUDWIG STRUCTURAL ENGINEERS, LLC
11200 Corporate Ave., Suite 110 Lenexa, Kansas 66219

A NEW RESIDENTIAL COMMUNITY AT::
TRILOGY
NW WARD RD. | LEE'S SUMMIT, MO

DRAWING RELEASE LOG
• 03.15.2023 - PERMIT SUBMITTAL

△REVISIONS
7 23 0713 ASI 3
10 23 0925 ASI 6 - UPDATED

JOB NO. PN1129
DATE 03/15/23
DRAWN BY KSE
9.25.2023
ASI 6 - UPDATED
SHEET NAME
BLDG 2 - OVERALL FDN. & 1ST FLOOR FRAMING PLANS
SHEET NO.
S2.31

9/25/2023 8:40:01 AM

ARCH E1.30" x 42"



1 BLDG 2 - OVERALL 2ND FLOOR FRAMING PLAN

1" = 20'-0"


N

10.

NOTES:

1. **[H]** INDICATES "H" FRAME UTILIZED @ GARAGE DOOR OPNG's PER 1A & 1B/S3.13. G.C., PLEASE VERIFY WHICH IS MORE COST EFFECTIVE (LSTA39 STRAPS VS. "H" FRAMES) & VERIFY IF "H" FRAMES ARE REQ'D FOR GENERAL GARAGE HARDWARE MOUNTING.
2. HIGHLIGHTED BEAMS ON THIS PLAN INDICATE WHERE SIMPSON HDU2 HOLDOWNS OCCUR PER DETAIL 14/S0.07 @ WOOD BEAMS OR PER 14B/S0.07 @ STEEL BEAMS (WHERE OCCURS). REFER TO SHEARWALL ELEVATIONS ON S2.50, S2.51, S2.60 & S2.61 FOR BEAM HOLDOWN LOCATIONS NOT HIGHLIGHTED ON THIS PLAN. TAKE NOTE OF WHERE ENDS OF BEAMS TERMINATE INTO ANOTHER BM. IN LIEU OF A HOLDOWN

KEY PLAN N

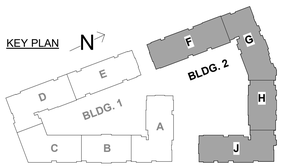

RELEASED FOR CONSTRUCTION
As Noted on Plans Review
Development Services Department
Lee's Summit, Missouri
Date: 10/02/2023

ARCHITECTURE
LANDSCAPE
ARCHITECTURE
ENERGY SERVICES

NSPJ
ARCHITECTS
3515 W. 75TH ST., SUITE 201
PRAIRIE VILLAGE, KS 66208
P. 913.831.1333
F. 913.831.1233
NSPJARCH.COM

© COPYRIGHT 2023

STATE OF MISSOURI
JOHN A. SCHLICHTMANN
NUMBER PE-2005000228
PROFESSIONAL ENGINEER
09.25.23

KRUDWIG
STRUCTURAL ENGINEERS
11200 Corporate Ave., Suite 110 Lenexa, Kansas 66219

A NEW RESIDENTIAL COMMUNITY AT::

TRILOGY

NW WARD RD. | LEE'S SUMMIT, MO

DRAWING RELEASE LOG
- 03.15.2023 - PERMIT SUBMITTAL

REVISIONS
10 23 0925 ASI 6 - UPDATED

JOB NO. PN1129
DATE 03/15/23
DRAWN BY KSE
9.25.2023
ASI 6 - UPDATED
SHEET NAME
BLDG 2 - OVERALL 2ND FLOOR FRAMING PLAN
SHEET NO.
S2.32

9/25/2023 8:40:04 AM

ARCH E1.30" x 42"



1 BLDG 2 - OVERALL 3RD FLOOR FRAMING PLAN
1" = 20'-0"

ARCHITECTURE
LANDSCAPE
ARCHITECTURE
ENERGY SERVICES
NSPJ
ARCHITECTS, Inc.
3515 W. 75TH ST., SUITE 201
PRAIRIE VILLAGE, KS 66208
P. 913.831.1333
F. 913.831.1233
NSPJARCH.COM
© COPYRIGHT

RELEASED FOR CONSTRUCTION
As Noted on Plans Review
Development Services Department
Lee's Summit, Missouri
Date: 06.12.23

STATE OF MISSOURI
JOHN A. CHRISTIANSEN
NUMBER PE-2005000208
PROFESSIONAL ENGINEER
06.12.23


KRUDWIG
STRUCTURAL ENGINEERS, LLC
11200 Corporate Ave., Suite 110 Lenexa, Kansas 66219

A NEW RESIDENTIAL COMMUNITY AT::
TRILOGY
NW WARD RD. | LEE'S SUMMIT, MO

DRAWING RELEASE LOG
• 03.15.2023 - PERMIT SUBMITTAL

△REVISIONS

KEY PLAN N

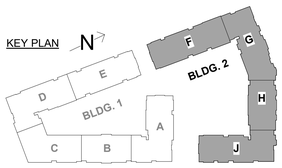

JOB NO. PN1129
DATE 03/15/23
DRAWN BY KSE
6.12.2023
ASI 1
SHEET NAME
BLDG 2 - OVERALL 3RD FLOOR FRAMING PLAN
SHEET NO.
S2.33

6/12/2023 4:44:00 PM

ARCH E1.30" x 42"



1 BLDG 2 - OVERALL 4TH FLOOR FRAMING PLAN
1" = 20'-0"

ARCHITECTURE
LANDSCAPE
ARCHITECTURE
ENERGY SERVICES

NSPJ ARCHITECTS
3515 W. 75TH ST., SUITE 201
PRAIRIE VILLAGE, KS 66208
P. 913.831.1333
F. 913.831.1233
NSPJARCH.COM
© COPYRIGHT

RELEASED FOR CONSTRUCTION
As Noted on Plans Review
Development Services Department
Lee's Summit, Missouri
Date: 06.12.23

STATE OF MISSOURI
JOHN A. SCHLICHTE
NUMBER PE-2005000208
PROFESSIONAL ENGINEER
06.12.23


KRUDWIG
STRUCTURAL ENGINEERS
11200 Corporate Ave., Suite 110 Lenexa, Kansas 66219

A NEW RESIDENTIAL COMMUNITY AT::
TRILOGY
NW WARD RD. | LEE'S SUMMIT, MO

DRAWING RELEASE LOG
• 03.15.2023 - PERMIT SUBMITTAL

△REVISIONS


KEY PLAN N

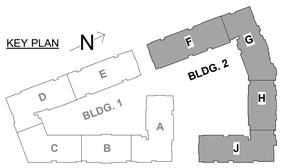

JOB NO. PN1129
DATE 03/15/23
DRAWN BY KSE
6.12.2023
ASI 1
SHEET NAME
BLDG 2 - OVERALL 4TH FLOOR FRAMING PLAN
SHEET NO.
S2.34

6/12/2023 4:44:07 PM

ARCH E1.30" x 42"

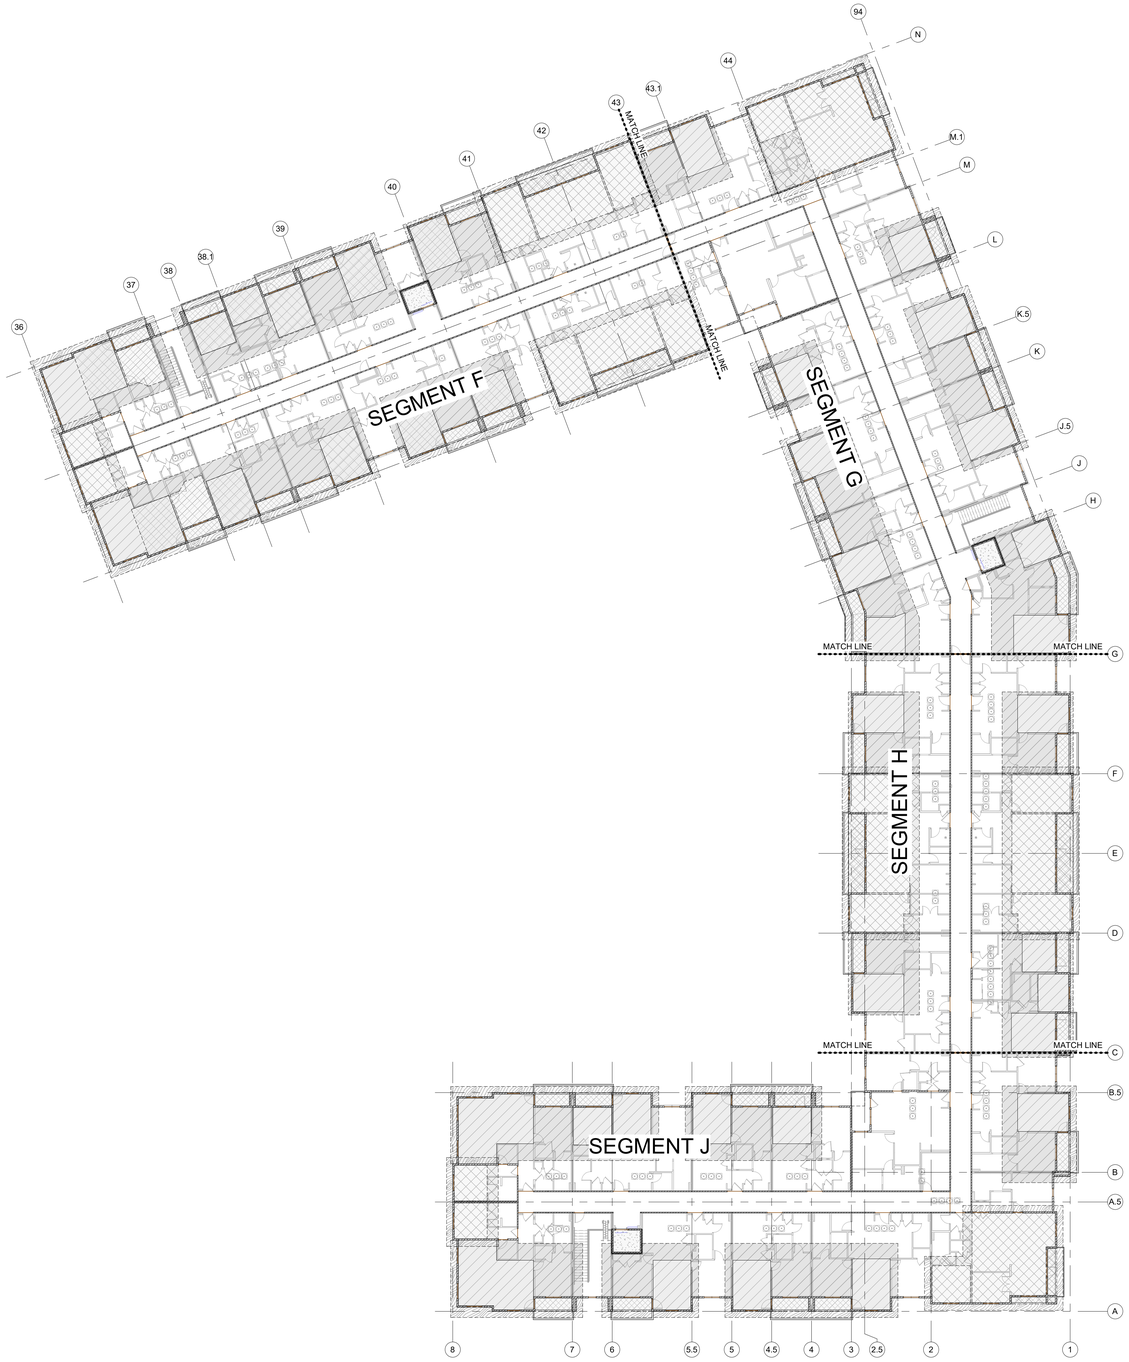

1 BLDG 2 - OVERALL ROOF FRAMING PLAN
1" = 20'-0"

ARCHITECTURE
LANDSCAPE
ARCHITECTURE
ENERGY SERVICES

NSPJ ARCHITECTS
3515 W. 75TH ST., SUITE 201
PRAIRIE VILLAGE, KS 66208
P. 913.831.1333
F. 913.831.1233
NSPJARCH.COM

© COPYRIGHT 2023

RELEASED FOR CONSTRUCTION
As Noted on Plans Review
Development Services Department
Lee's Summit, Missouri
Date: 06.12.23

STATE OF MISSOURI
JOHN A. KRUDWIG
NUMBER PE-2005000284
PROFESSIONAL ENGINEER
06.12.23


KRUDWIG STRUCTURAL ENGINEERS
11200 Corporate Ave., Suite 110 Lenexa, Kansas 66219

A NEW RESIDENTIAL COMMUNITY AT::
TRILOGY
NW WARD RD. | LEE'S SUMMIT, MO

DRAWING RELEASE LOG
• 03.15.2023 - PERMIT SUBMITTAL

△ REVISIONS


KEY PLAN N

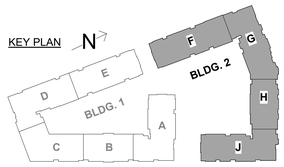

JOB NO. PN1129
DATE 03/15/23
DRAWN BY KSE
6.12.2023
ASI 1
SHEET NAME
BLDG 2 - OVERALL ROOF FRAMING PLAN
SHEET NO.
S2.35


6/12/2023 4:44:15 PM

ARCH E1.30" x 42"

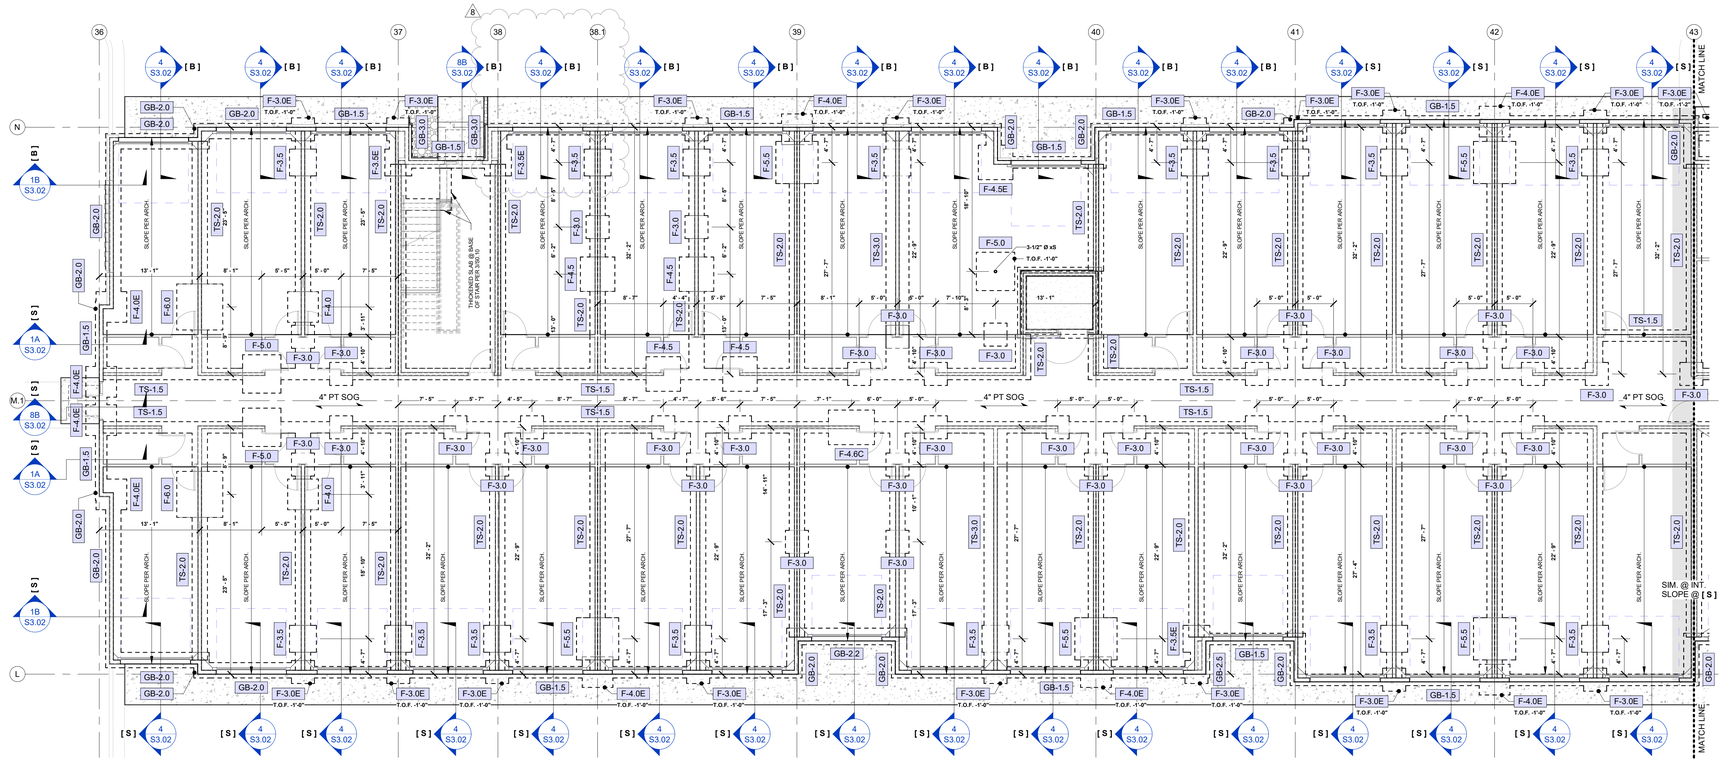

1 SEGMENT F - 1ST FLOOR FOUNDATION PLAN
1/8" = 1'-0"

NOTES:
1. REFER TO "PT SLAB-ON-GRADE & FOUNDATION GENERAL NOTES" ON THIS SHEET.
2. WHERE SPOT (ISOLATED, F-#.#) FOOTING DIMENSIONS ARE PROVIDED, THEY OCCUR FROM THE NEAREST GRID LINE(S) TO CL. OF FTG. TYPICAL (ROUNDED TO NEAREST 1").

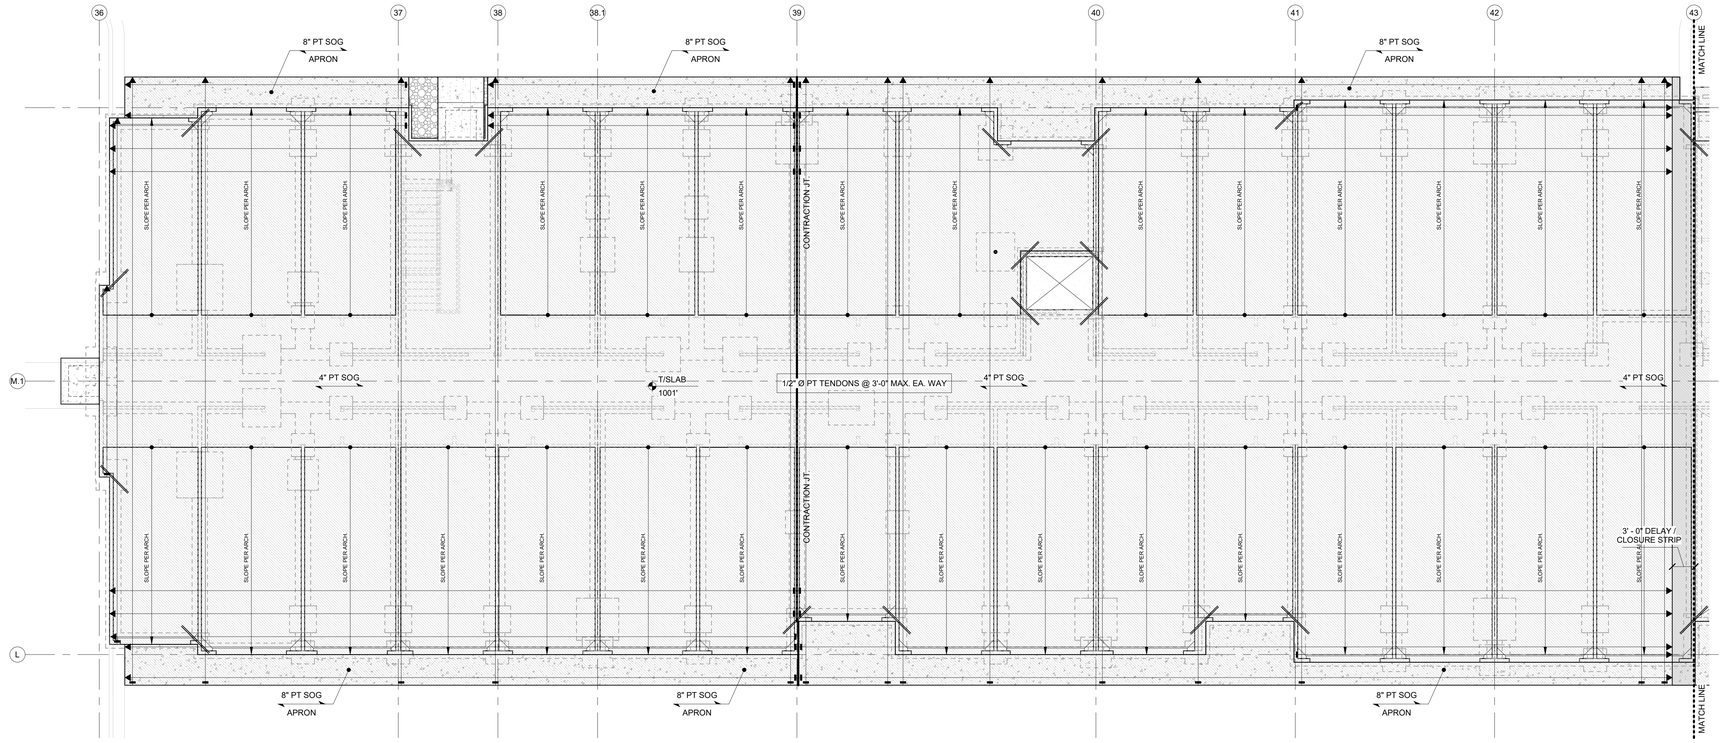

2 SEGMENT F - 1ST FLOOR PT SLAB PLAN
1/8" = 1'-0"

NOTES:
1. REFER TO "PT SLAB-ON-GRADE & FOUNDATION GENERAL NOTES" ON THIS SHEET.


COL./STUD PACK OPTIONS BY FTG. SIZE (1ST FLR. / BASEMENT)

FOOTING	GLULAM COL's (28F-E1 SP/SP (U))	STUD PACKS	A53 Gr. B xS COL's	A53 Gr. B xxS COL's
F-2.5	3 1/2" x 5 1/2"	(3) 2x6	3 1/2" Ø xS PIPE	3" Ø xxS PIPE
F-3.0	3 1/2" x 5 1/2"	(4) 2x6	3 1/2" Ø xS PIPE	3" Ø xxS PIPE
F-3.5	3 1/2" x 5 1/2"	(5) 2x6	3 1/2" Ø xS PIPE	3" Ø xxS PIPE
F-4.0	3 1/2" x 7" --OR-- 5 1/2" x 5 1/2"	N/A	3 1/2" Ø xS PIPE	3" Ø xxS PIPE
F-4.5	5 1/2" x 7"	N/A	3 1/2" Ø xS PIPE	3" Ø xxS PIPE
F-5.0	5 1/2" x 7"	N/A	3 1/2" Ø xS PIPE	3" Ø xxS PIPE
F-5.5	5 1/2" x 7"	N/A	4" Ø xS PIPE	3" Ø xxS PIPE
F-6.0	N/A	N/A	5" Ø xS PIPE	4" Ø xxS PIPE
F-6.5	N/A	N/A	5" Ø xS PIPE	4" Ø xxS PIPE

PT SLAB-ON-GRADE & FOUNDATION GENERAL NOTES:

1. REFER TO GENERAL NOTES ON SHEET S0.01.
2. REFER TO TYPICAL DETAILS ON S3.00 SERIES SHEETS. SECTIONS NOT OTHERWISE INDICATED ON PLAN SHALL BE SIMILAR TO LIKE CONDITIONS.
3. CONFIRM ALL DIMENSIONS, ELEVATIONS, SLOPES, AND RECESSES WITH ARCH DRAWINGS.
4. AT ALL CONTINUOUS FOUNDATIONS, PROVIDE CORNER BARS PER 3/S3.00 AT ALL CORNERS AND INTERSECTIONS.
5. STRUCTURAL DATUM ELEVATION = CIVIL DATUM ELEVATION PER CIVIL DRAWINGS (VARIES PER BUILDING) AS NOTED ON PT SLAB PLANS.
6. PLACE TENDONS ON 1.5" CHAIRS.
7. LAYOUT TENDONS SUCH TO AVOID BLOCKOUTS, SHEARWALL HOLDOWNS AND COLUMN BEARING POINTS.
8. PROVIDE (2) #5 x 5'-0" AT RE-ENTRANT CORNERS, CENTERED IN SLAB DEPTH
9. PLACE FIRST STRAND ± 1'-0" FROM SLAB EDGE (U.N.O.).
10. PROVIDE FULL LENGTH TENDON PASSING CONTINUOUS BETWEEN POURS WHERE SHOWN. DO NOT TENSION UNTIL COMPLETION OF BOTH SLABS.
11. T.O.W. & T.O.F. RELATIVE TO FFE / DATUM ELEVATIONS AS NOTED ON PT SLAB PLANS & AS INDICATED IN DIM's / ELEVATIONS NOTED @ S3.00 SERIES CONCRETE DETAILS.
12. T.O.F. @ INTERIOR BLDG. FTG's = T/SLAB ELEVATION, TYP. ADJUST HEIGHTS OF FOOTINGS ACCORDINGLY WHERE OCCURS @ / ALONG SLOPED PT SLAB-ON- GRADE @ GARAGES.
13. T.O.F. @ EXTERIOR BLDG. PERIMETER FTG's = -1'-0", TYP.
14. T.O.F. @ EXTERIOR BLDG. PERIMETER FTG's @ PATIOS = -1'-2", TYP. (AS REQ'D TO MAINTAIN 8" MIN. THICKENED SLAB FOR PT TENDONS)
15. MAX. PT TENDON LENGTH = 125'-0".

KEY PLAN

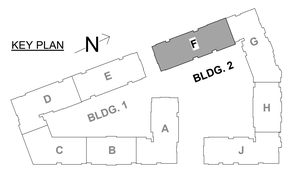

8 GENERAL SHEET REVISIONS:
1. REVISED SECTION DETAIL TAGS PER EXTERIOR ARCH. VENEER / CLADDING REVs @ FOUNDATION, 1ST FLOOR FRMG. & 2ND FLR. FRMG. PLANS. ALSO RE: UPDATED NOTES @ SECTION DETAILS ON SHEETS S3.02, S3.12 & S3.14.
2. ADDITIONAL REVISIONS CLOUDED AS APPLICABLE @ 3RD FLR., 4TH FLR. & ROOF FRAMING PLANS.

RELEASED FOR CONSTRUCTION
As Noted on Plans Review
Development Services Department
Lee's Summit, Missouri
Date: 08.11.23

ARCHITECTURE
LANDSCAPE
ARCHITECTURE
ENERGY SERVICES
P. 913.831.1500
F. 913.831.1501
NSPJARCH.COM
NSPJ
ARCHITECTS
3515 W. 75TH ST., SUITE 201
PRAIRIE VILLAGE, KS 66208

© COPYRIGHT

STATE OF MISSOURI
JOHN A. GRADOVILLE
NUMBER E-PE-2005000228
PROFESSIONAL ENGINEER
08.11.23

KRUDWIG
STRUCTURAL ENGINEERS
11200 Corporate Ave., Suite 110 Lenexa, Kansas 66219

A NEW RESIDENTIAL COMMUNITY AT::
TRILOGY
NW WARD RD. | LEE'S SUMMIT, MO

DRAWING RELEASE LOG
• 03.15.2023 - PERMIT SUBMITTAL

REVISIONS

1	23.0411	CITY COMMENTS
2	23.0428	ADD 1 / CC 2
3	23.0511	ADDENDUM 2
5	23.0612	ASI 1
7	23.0713	ASI 3
8	23.0811	ASI 4


JOB NO. PN1129
DATE 03/15/23
DRAWN BY KSE
8.11.2023
ASI 4

SHEET NAME
SEG (F) 1ST FLOOR PT SLAB & FDN. PLANS


SHEET NO.
S2.36

8/11/2023 3:58:34 PM

ARCH E1.30" x 42"

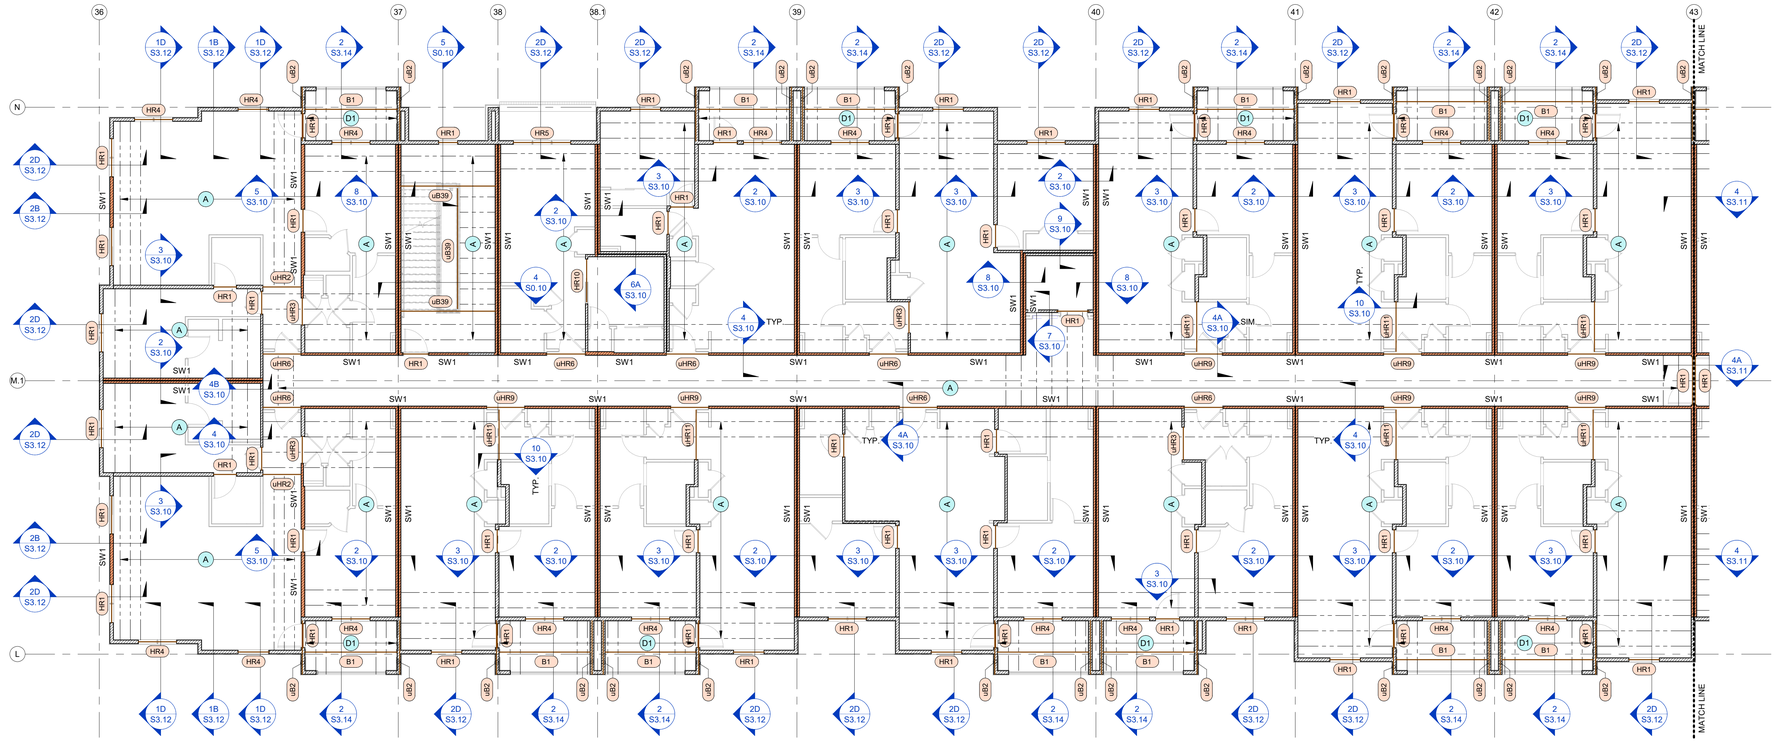


1 SEGMENT F - 3RD FLOOR FRAMING PLAN
1/8" = 1'-0"

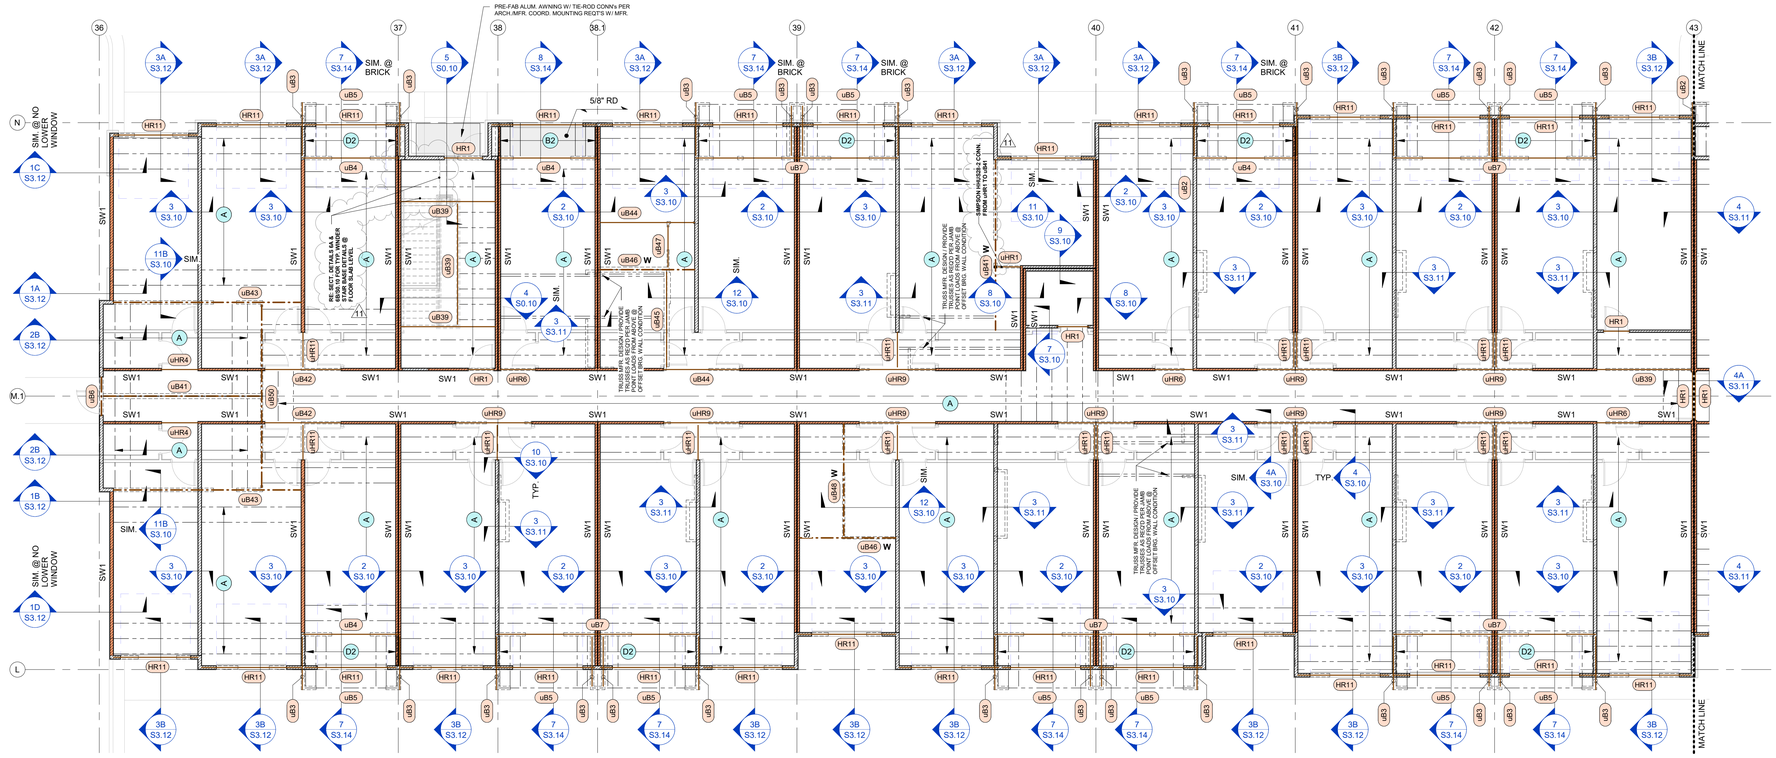

2 SEGMENT F - 2ND FLOOR FRAMING PLAN
1/8" = 1'-0"

KEY PLAN

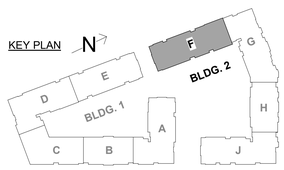

GENERAL SHEET REVISIONS:
1. REVISED SECTION DETAIL TAGS PER EXTERIOR ARCH. VENEER / CLADDING REV's @ FOUNDATION, 1ST FLOOR FRMG. & 2ND FLR. FRMG. PLANS. ALSO RE: UPDATED NOTES @ SECTION DETAILS ON SHEETS S3.02, S3.12 & S3.14.
2. ADDITIONAL REVISIONS CLOUDED AS APPLICABLE @ 3RD FLR., 4TH FLR. & ROOF FRAMING PLANS.

RELEASED FOR CONSTRUCTION
As Noted on Plans Review
Development Services Department
Lee's Summit, Missouri
Date: 11/02/2023

ARCHITECTURE
LANDSCAPE
ARCHITECTURE
ENERGY SERVICES
NSPJ ARCHITECTS
3515 W. 75TH ST., SUITE 201
PRAIRIE VILLAGE, KS 66208
P. 913.831.1333
F. 913.831.1233
NSPJARCH.COM

© COPYRIGHT

STATE OF MISSOURI
JOHN A. KRUDWIG
NUMBER E-2005000228
PROFESSIONAL ENGINEER
11.02.23

KRUDWIG STRUCTURAL ENGINEERS
11200 Corporate Ave., Suite 110 Lenexa, Kansas 66219

A NEW RESIDENTIAL COMMUNITY AT::
TRILOGY
NW WARD RD. | LEE'S SUMMIT, MO

DRAWING RELEASE LOG
- 03.15.2023 - PERMIT SUBMITTAL

REVISIONS

1	23.0411	CITY COMMENTS
3	23.0511	ADDENDUM 2
5	23.0612	ASI 1
8	23.0811	ASI 4
11	23.1102	ASI 7


JOB NO. PN1129
DATE 03/15/23
DRAWN BY KSE
11.02.2023
ASI 7

SHEET NAME
SEG (F) 2ND & 3RD FLOOR FRAMING PLAN

SHEET NO.
S2.37

11/2/2023 4:58:19 PM

ARCH E1.30" x 42"

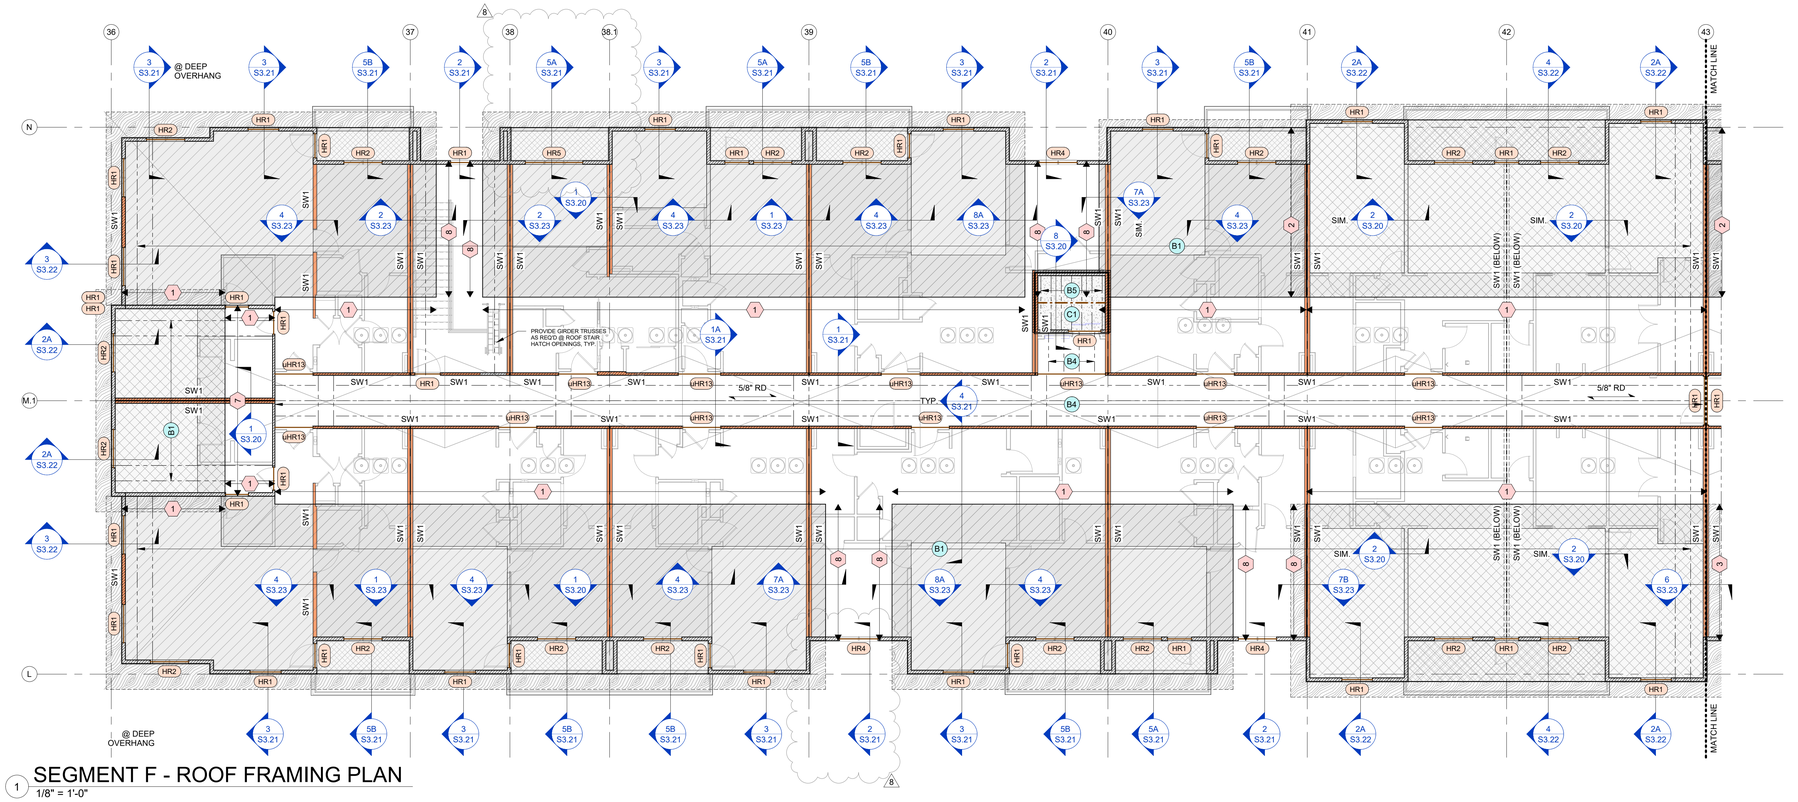


1 SEGMENT F - ROOF FRAMING PLAN

1/8" = 1'-0"

NOTES:

1. # - REFER TO SNOW DRIFT LOADING DIAGRAMS ON SHEET S0.02.
2. RE: ARCH. DWG's FOR ALTERNATING TREAD DEVICE / ROOF ACCESS HATCH LOCATIONS & COORD. W/ STAIR ORIENTATIONS AS REQ'D.

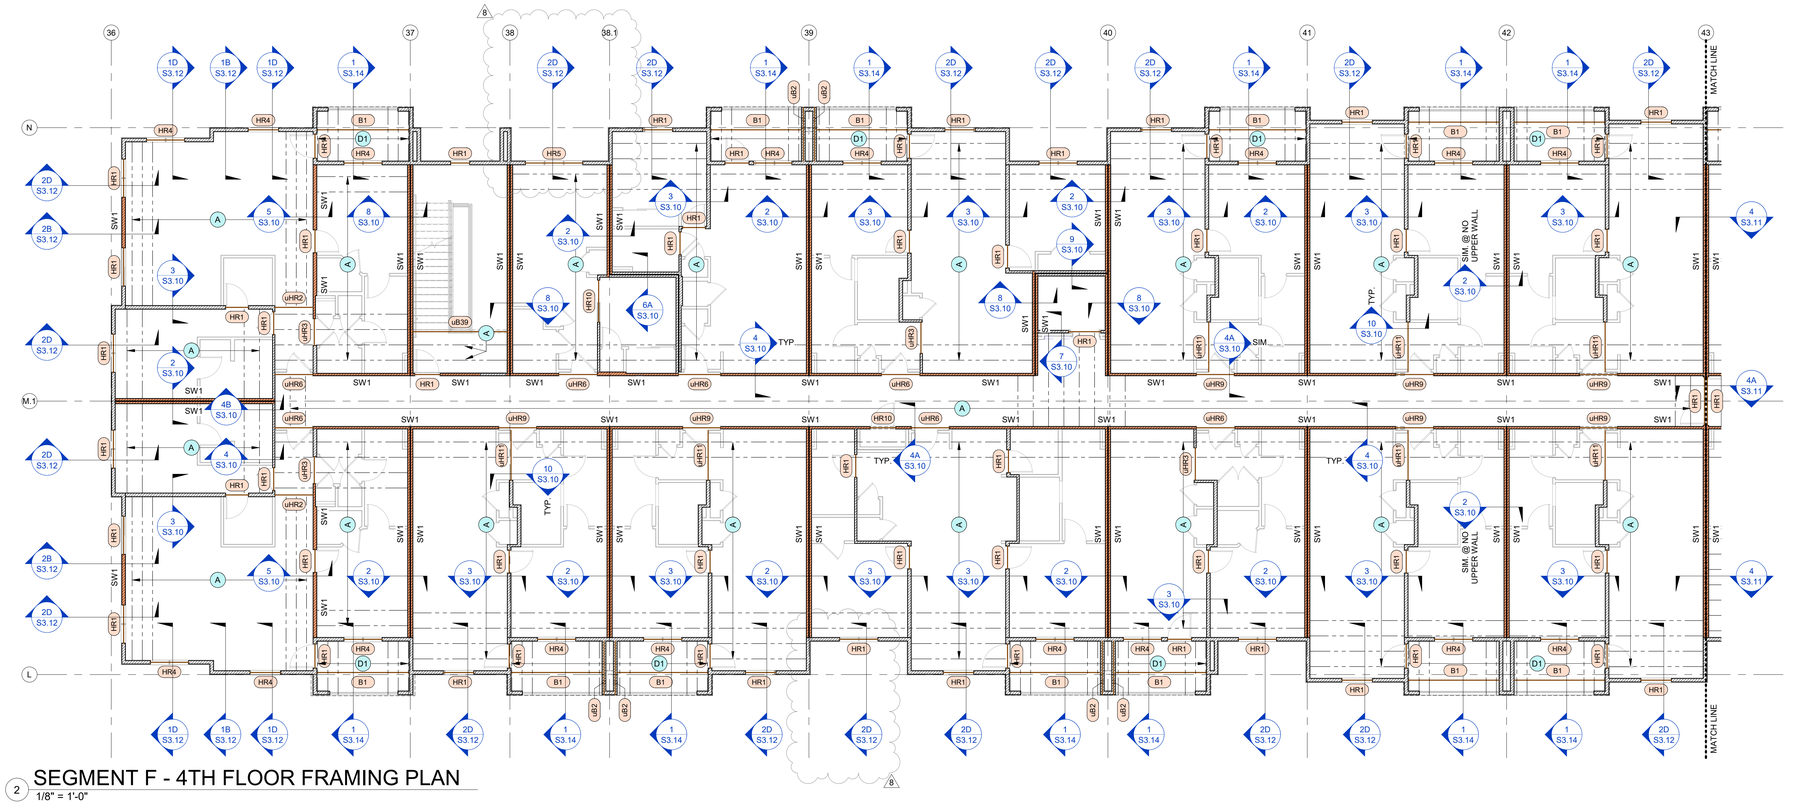

2 SEGMENT F - 4TH FLOOR FRAMING PLAN

1/8" = 1'-0"

RELEASED FOR CONSTRUCTION
As Noted on Plans Review
Development Services Department
Lee's Summit, Missouri
Date: 08.11.2023

ARCHITECTURE
LANDSCAPE ARCHITECTURE
ENERGY SERVICES
NSPJ ARCHITECTS, Inc.
3515 W. 75TH ST., SUITE 201
PRAIRIE VILLAGE, KS 66208
P. 913.831.1333
F. 913.831.1233
NSPJARCH.COM

© COPYRIGHT

STATE OF MISSOURI
JOHN A. GRUDZIEN
NUMBER E-PE-2005000228
PROFESSIONAL ENGINEER
08.11.23

KRUDWIG
STRUCTURAL ENGINEERS
11200 Corporate Ave., Suite 110 Lenexa, Kansas 66219

A NEW RESIDENTIAL COMMUNITY AT::


TRILOGY

NW WARD RD. | LEE'S SUMMIT, MO

DRAWING RELEASE LOG
- 03.15.2023 - PERMIT SUBMITTAL

REVISIONS

1	23.0411	CITY COMMENTS
3	23.0511	ADDENDUM 2
5	23.0612	ASI 1
8	23.0811	ASI 4

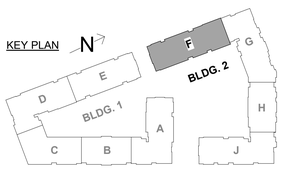

JOB NO. PN1129
DATE 03/15/23
DRAWN BY KSE
8.11.2023
ASI 4

SHEET NAME
SEG (F) 4TH FLOOR & ROOF FRAMING PLAN

SHEET NO.
S2.38

8/11/2023 4:00:02 PM

ARCH E1.30" x 42"

RELEASED FOR CONSTRUCTION
As Noted on Plans Review
Development Services Department
Lee's Summit, Missouri
Date: 06/12/2023

ARCHITECTURE
LANDSCAPE
ARCHITECTURE
ENERGY SERVICES


NSPJ ARCHITECTS, Inc.
3515 W. 75TH ST., SUITE 201
PRAIRIE VILLAGE, KS 66208
P. 913.831.1555
F. 913.831.1563
NSPJARCH.COM

© COPYRIGHT 2023

STATE OF MISSOURI
JOHN A. KRUDWIG
NUMBER
E-2005000026
PROFESSIONAL ENGINEER
06.12.23

KRUDWIG
STRUCTURAL ENGINEERS, LLC
11200 Corporate Ave., Suite 110 Lenexa, Kansas 66219


NOTES:
1. REFER TO ARCHITECTURAL PLANS FOR WALL TYPES & TYPICAL STUD WIDTHS.
2. 1ST FLR. WALLS (2ND FLR. FRMG.) &/OR BASEMENT WALLS (1ST FLR. FRMG.) BRG. WALL TYPES ARE CLARIFIED AT LOCATIONS WHERE BRG. WALLS VARY FROM BRG. WALLS ABOVE (WHERE INDICATED ON PLAN). OTHERWISE BRG. WALL TAGS APPLY TO ALL FLOORS. TYP. (EXCEPTION: WHERE BRG. WALLS TERMINATE AT OR ABOVE A BEAM / HEADER).

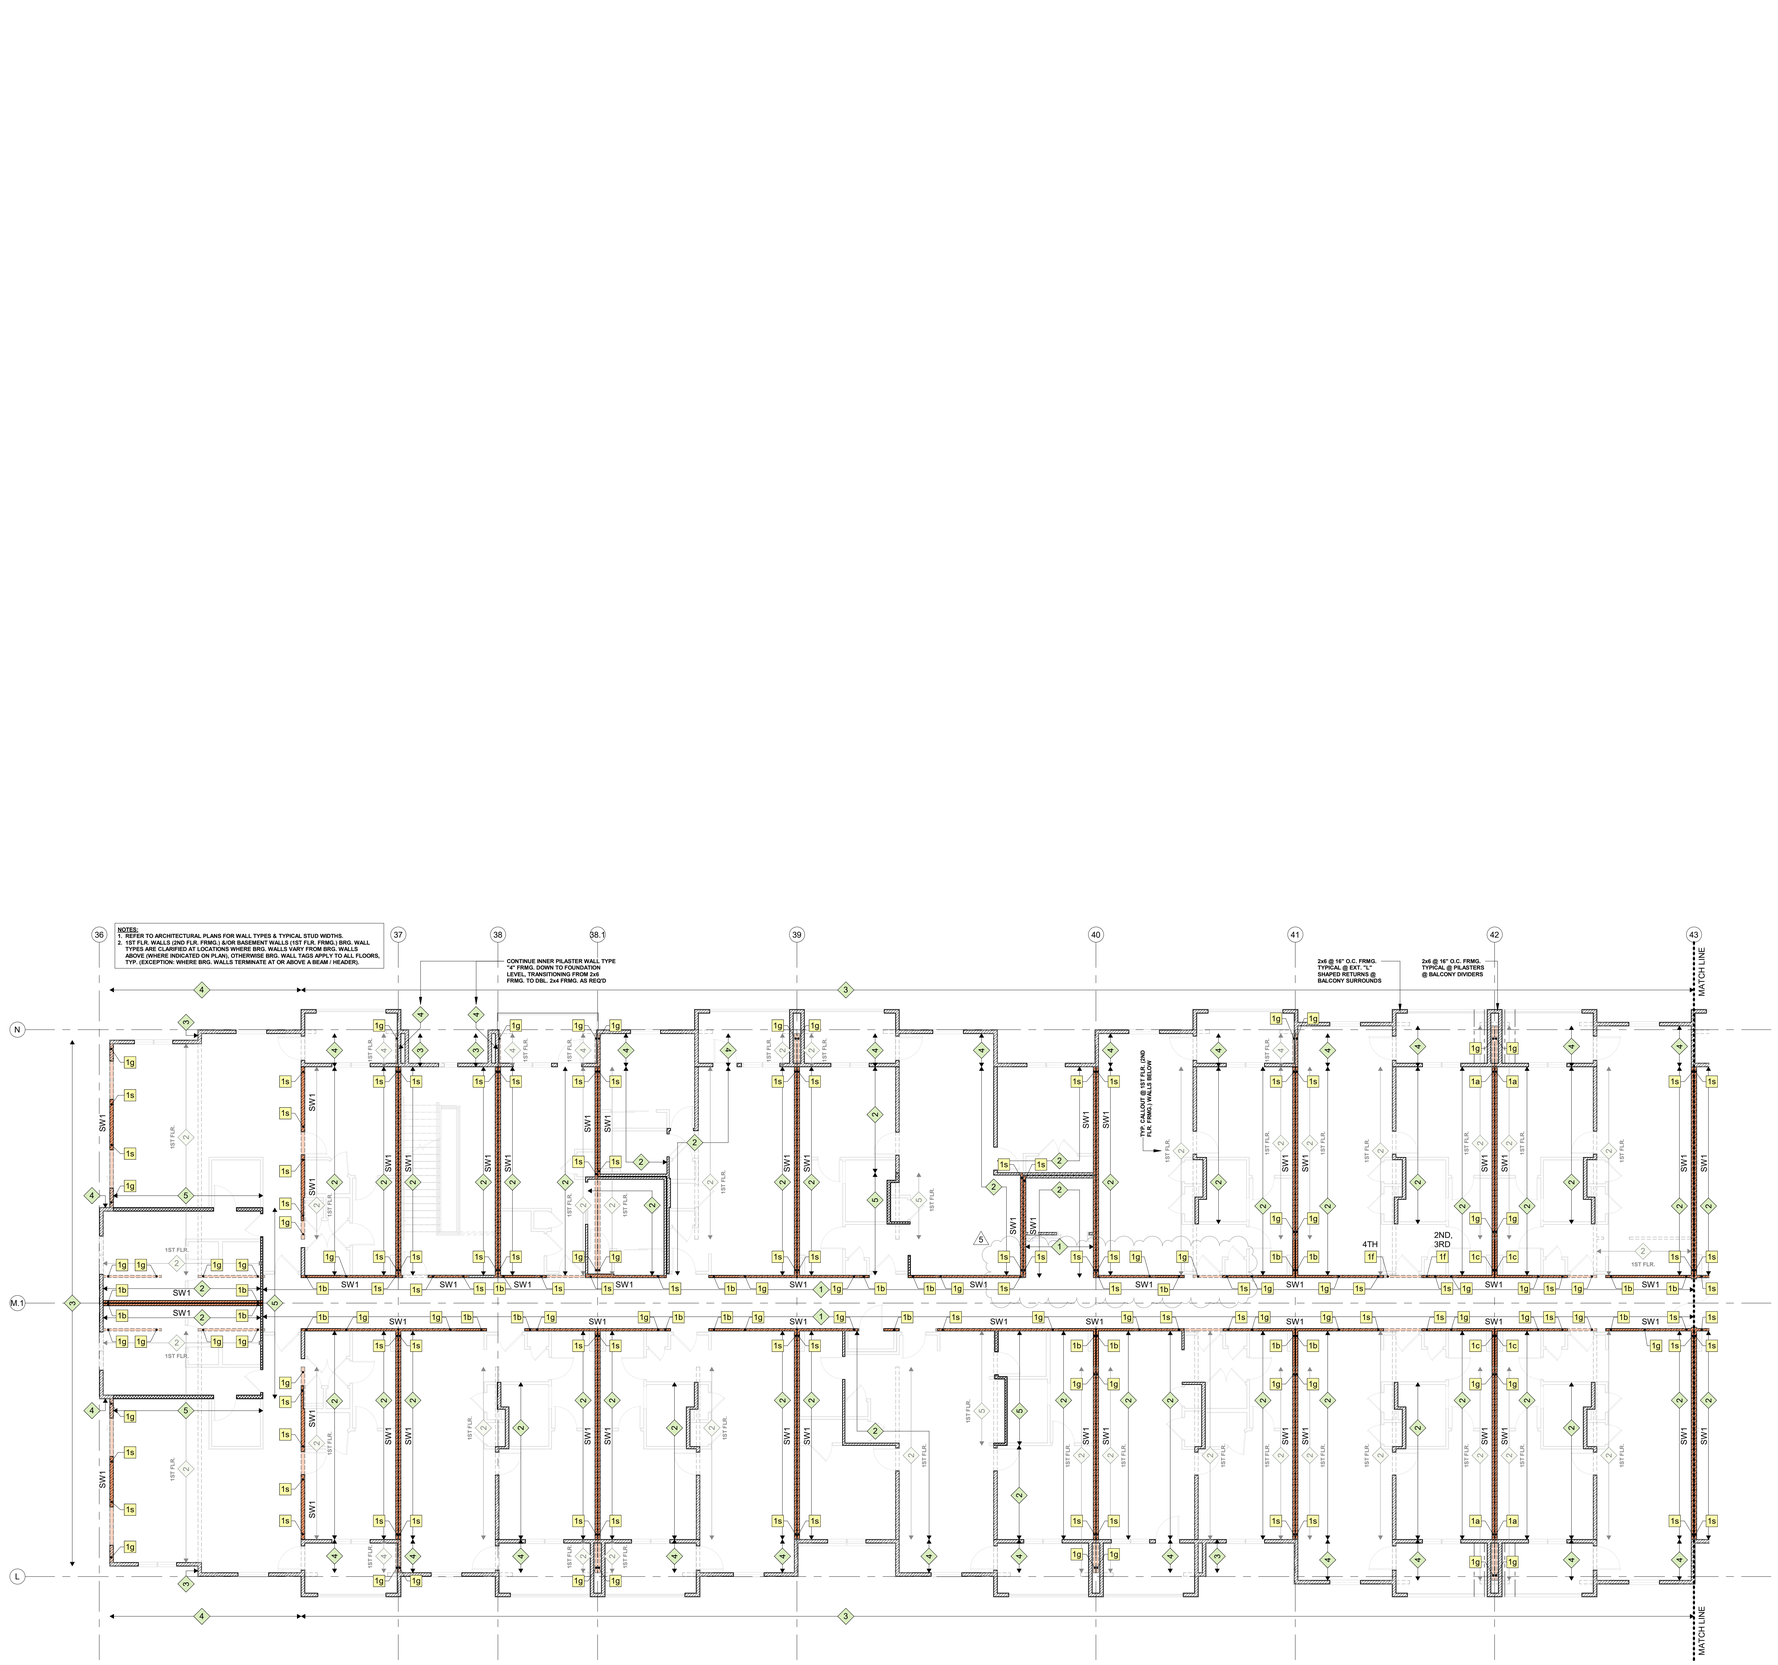

1 SEGMENT F - SHEARWALL / HOLDOWN PLAN

1/8" = 1'-0"

NOTES:
1. SHEARWALL PLANS ARE SHOWN @ 4TH FLOOR FRAMING (3RD FLR. LN.) W/ 2ND (1ST FLR. LN.) & 1ST (0 BSMT. LN.) FLOOR FRMG. SHEARWALL UNDERLAYS FOR REFERENCE / COORDINATION.
2. RE: BLDG. 1 (SEGMENTS D / E) & BLDG. 2 (SEGMENTS G / H / J) SHEARWALL ELEVATIONS FOR TYPICAL CONDITIONS WHERE FLOOR-TO-FLOOR OR FLOOR-TO-BEAM HOLDOWNS ARE REQ'D.
3. RE: DETAILS 1A & 1B FOR HOLDOWNS @ GARAGE PORTAL FRAMES @ UNIT BLDG's.

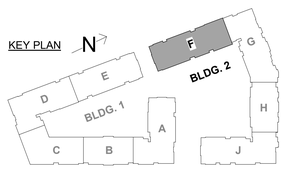

A NEW RESIDENTIAL COMMUNITY AT::

TRILOGY

NW WARD RD. | LEE'S SUMMIT, MO

DRAWING RELEASE LOG
- 03.15.2023 - PERMIT SUBMITTAL

△REVISIONS


3	23.0511	ADDENDUM 2
5	23.0612	ASI 1

JOB NO. PN1129
DATE 03/15/23
DRAWN BY KSE
6.12.2023
ASI 1
SHEET NAME SEG (F) SHEARWALL PLAN

SHEET NO. S2.38a

6/12/2023 4:45:41 PM


ARCH E1.30" x 42"

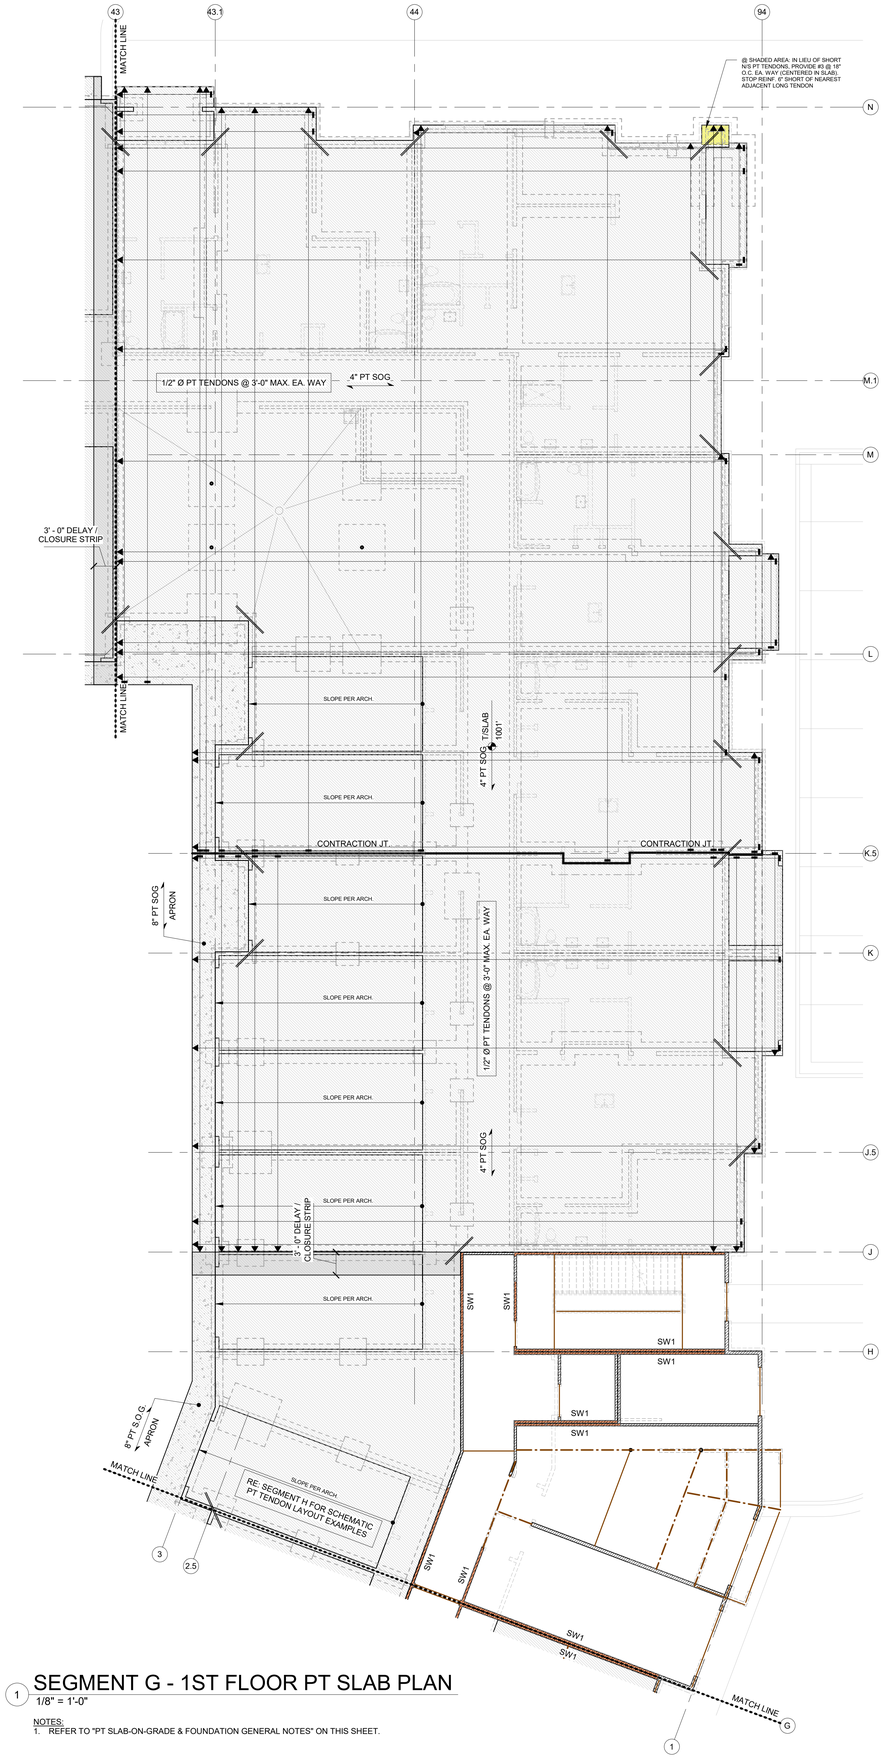

1 SEGMENT G - 1ST FLOOR PT SLAB PLAN

1/8" = 1'-0"

NOTES:
1. REFER TO "PT SLAB-ON-GRADE & FOUNDATION GENERAL NOTES" ON THIS SHEET.

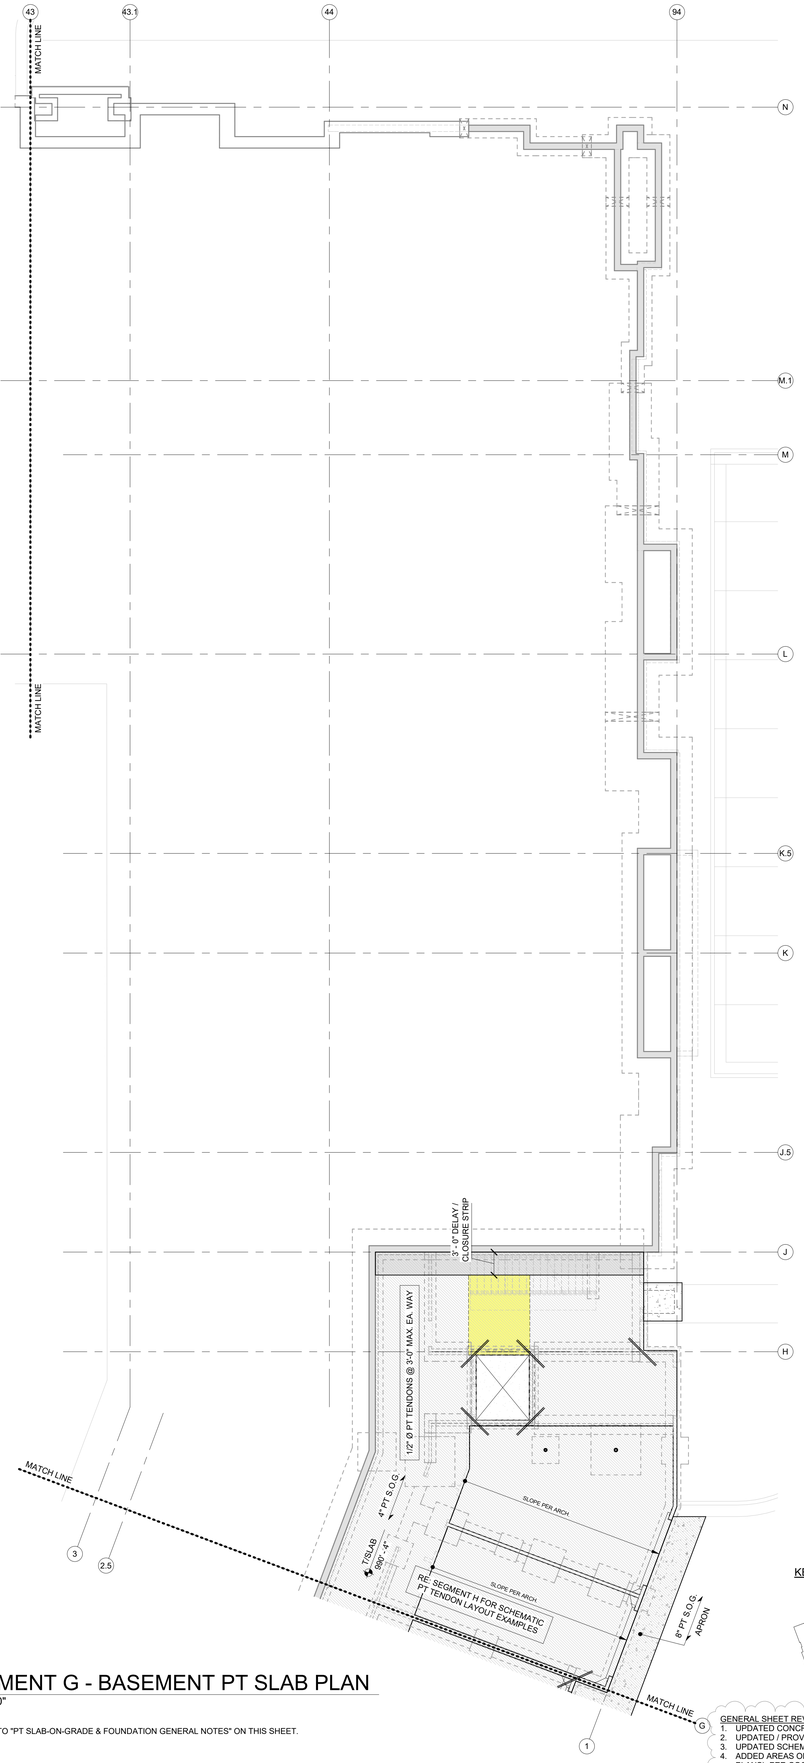

2 SEGMENT G - BASEMENT PT SLAB PLAN

1/8" = 1'-0"

NOTES:
1. REFER TO "PT SLAB-ON-GRADE & FOUNDATION GENERAL NOTES" ON THIS SHEET.

PT SLAB-ON-GRADE & FOUNDATION GENERAL NOTES:

1. REFER TO GENERAL NOTES ON SHEET S0.01.
2. REFER TO TYPICAL DETAILS ON S3.00 SERIES. SHEETS. SECTIONS NOT OTHERWISE INDICATED ON PLAN SHALL BE SIMILAR TO LIKE CONDITIONS.
3. CONFIRM ALL DIMENSIONS, ELEVATIONS, SLOPES, AND RECESSES WITH ARCH DRAWINGS.
4. AT ALL CONTINUOUS FOUNDATIONS, PROVIDE CORNER BARS PER 3/S3.00 AT ALL CORNERS AND INTERSECTIONS.
5. STRUCTURAL DATUM ELEVATION = CIVIL DATUM ELEVATION PER CIVIL DRAWINGS (VARIES PER BUILDING) AS NOTED ON PT SLAB PLANS.
6. PLACE TENDONS ON 1.5" CHAIRS.
7. LAYOUT TENDONS SUCH TO AVOID BLOCKOUTS, SHEARWALL HOLDOWNS AND COLUMN BEARING POINTS.
8. PROVIDE (2) #5 x 5'-0" AT RE-ENTRANT CORNERS, CENTERED IN SLAB DEPTH
9. PLACE FIRST STRAND ± 1'-0" FROM SLAB EDGE (U.N.O.).
10. PROVIDE FULL LENGTH TENDON PASSING CONTINUOUS BETWEEN POURS WHERE SHOWN. DO NOT TENSION UNTIL COMPLETION OF BOTH SLABS.
11. T.O.W. & T.O.F. RELATIVE TO FFE / DATUM ELEVATIONS AS NOTED ON PT SLAB PLANS & AS INDICATED IN DIM's / ELEVATIONS NOTED @ S3.00 SERIES CONCRETE DETAILS.
12. T.O.F. @ INTERIOR BLDG. FTG's = T/SLAB ELEVATION, TYP. ADJUST HEIGHTS OF FOOTINGS ACCORDINGLY WHERE OCCURS @ / ALONG SLOPED PT SLAB-ON- GRADE @ GARAGES.
13. T.O.F. @ EXTERIOR BLDG. PERIMETER FTG's = -1'-0", TYP.
14. T.O.F. @ EXTERIOR BLDG. PERIMETER FTG's @ PATIOS = -1'-2", TYP. (AS REQ'D TO MAINTAIN 8" MIN. THICKENED SLAB FOR PT TENDONS)
15. MAX. PT TENDON LENGTH = 125'-0".

ARCHITECTURE
LANDSCAPE
ARCHITECTURE
ENERGY SERVICES

NSPJ
ARCHITECTS, Inc.
3515 W. 75TH ST., SUITE 201
PRAIRIE VILLAGE, KS 66208
P. 913.831.1333
F. 913.831.1233
NSPJARCH.COM

© COPYRIGHT

STATE OF MISSOURI
JOHN A. GRAFF
NUMBER PE-2005000226
PROFESSIONAL ENGINEER
07.13.23

KRUDWIG
STRUCTURAL ENGINEERS
11200 Corporate Ave., Suite 110 Lenexa, Kansas 66219

RELEASED FOR CONSTRUCTION
As Noted on Plans Review
Development Services Department
Lee's Summit, Missouri
Jennifer Thompson

A NEW RESIDENTIAL COMMUNITY AT::

TRILOGY


NW WARD RD. | LEE'S SUMMIT, MO

DRAWING RELEASE LOG
- 03.15.2023 - PERMIT SUBMITTAL

△ REVISIONS

1	23.0411	CITY COMMENTS
3	23.0511	ADDENDUM 2
7	23.0713	ASI 3

KEY PLAN N

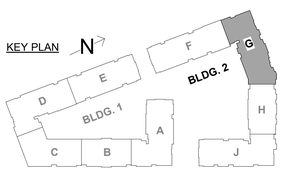

JOB NO. PN1129
DATE 03/15/23
DRAWN BY KSE
7.13.2023
ASI 3


SHEET NAME
SEG (G) BASEMENT & 1ST FLOOR PT SLAB PLANS

SHEET NO.
S2.39a

△ GENERAL SHEET REVISIONS:
1. UPDATED CONCRETE APRON SLAB EXTENTS / OFFSET FROM BLDG. TO MATCH ARCH.
2. UPDATED / PROVIDED STOOP LOCATIONS PER COORD. W/ CIVIL DWG's.
3. UPDATED SCHEMATIC LAYOUTS OF PT TENDONS AS REQ'D PER ABOVE NOTED REVISIONS.
4. ADDED AREAS OF MILD REINFORCING IN LIEU OF PT TENDONS (WHERE INDICATED PER PLANS), PER COORD. W/ PT SHOP DRAWINGS.
5. ADDTL REVISIONS AS CLOUDED PER PLANS.

7/13/2023 3:05:31 PM


ARCH E1.30" x 42"

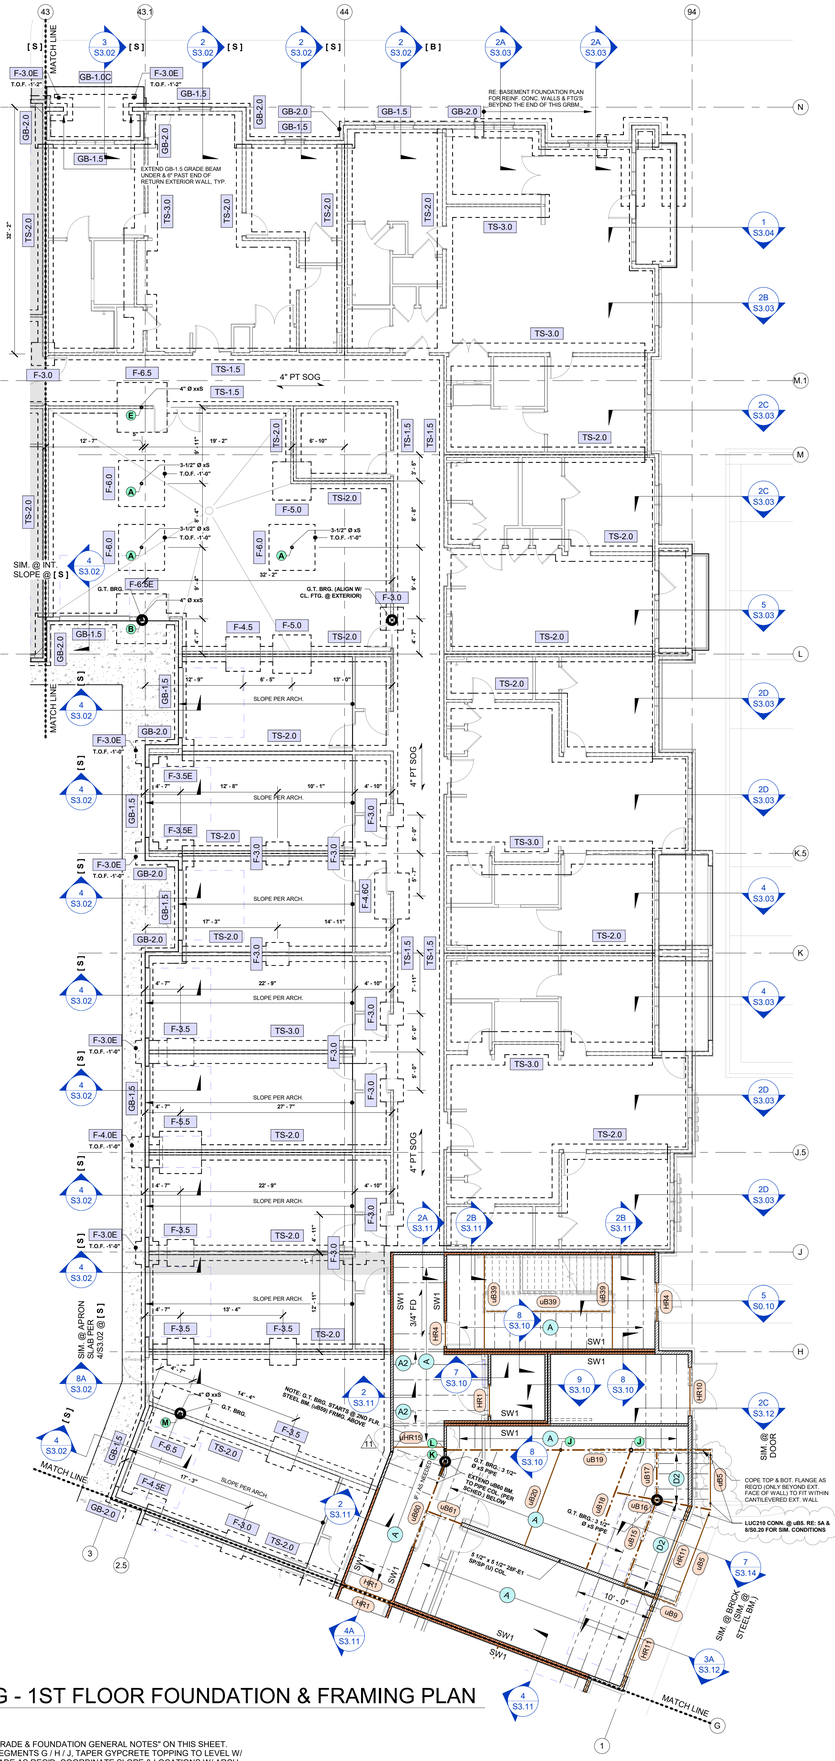

1 SEGMENT G - 1ST FLOOR FOUNDATION & FRAMING PLAN

1/8" = 1'-0"

NOTES:
1. REFER TO "PT SLAB-ON-GRADE & FOUNDATION GENERAL NOTES" ON THIS SHEET.
2. @ 1ST FLOOR FRMG. @ SEGMENTS G / H / J, TAPER GYPCRETE TOPPING TO LEVEL W/ ADJACENT SLABS-ON-GRADE AS REQ'D. COORDINATE SLOPE & LOCATIONS W/ ARCH.
3. WHERE SPOT (ISOLATED, F-#.#) FOOTING DIMENSIONS ARE PROVIDED, THEY OCCUR FROM THE NEAREST GRID LINE(S) TO CL. OF FTG., TYPICAL (ROUNDED TO NEAREST 1").

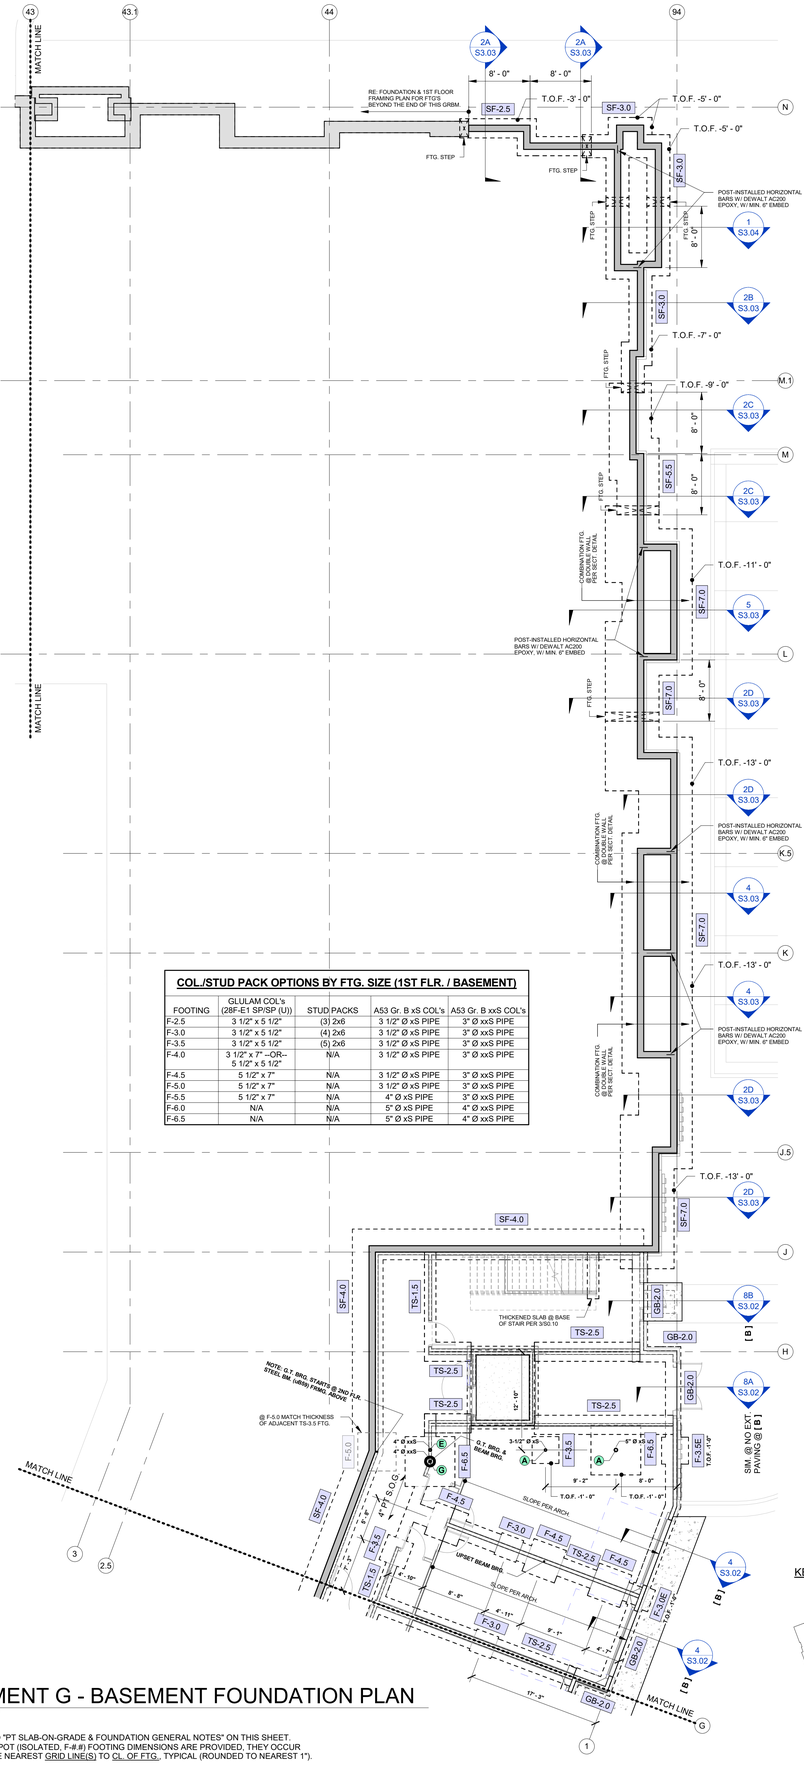

2 SEGMENT G - BASEMENT FOUNDATION PLAN

1/8" = 1'-0"

NOTES:
1. REFER TO "PT SLAB-ON-GRADE & FOUNDATION GENERAL NOTES" ON THIS SHEET.
2. WHERE SPOT (ISOLATED, F-#.#) FOOTING DIMENSIONS ARE PROVIDED, THEY OCCUR FROM THE NEAREST GRID LINE(S) TO CL. OF FTG., TYPICAL (ROUNDED TO NEAREST 1").

COL./STUD PACK OPTIONS BY FTG. SIZE (1ST FLR. / BASEMENT)

FOOTING	GLULAM COL's (28F-E1 SP/SP (U))	STUD PACKS	A53 Gr. B xS COL's	A53 Gr. B xxS COL's
F-2.5	3 1/2" x 5 1/2"	(3) 2x6	3 1/2" Ø xS PIPE	3" Ø xxS PIPE
F-3.0	3 1/2" x 5 1/2"	(4) 2x6	3 1/2" Ø xS PIPE	3" Ø xxS PIPE
F-3.5	3 1/2" x 5 1/2"	(5) 2x6	3 1/2" Ø xS PIPE	3" Ø xxS PIPE
F-4.0	3 1/2" x 7" --OR-- 5 1/2" x 5 1/2"	N/A	3 1/2" Ø xS PIPE	3" Ø xxS PIPE
F-4.5	5 1/2" x 7"	N/A	3 1/2" Ø xS PIPE	3" Ø xxS PIPE
F-5.0	5 1/2" x 7"	N/A	3 1/2" Ø xS PIPE	3" Ø xxS PIPE
F-5.5	5 1/2" x 7"	N/A	4" Ø xS PIPE	3" Ø xxS PIPE
F-6.0	N/A	N/A	5" Ø xS PIPE	4" Ø xxS PIPE
F-6.5	N/A	N/A	5" Ø xS PIPE	4" Ø xxS PIPE

PT SLAB-ON-GRADE & FOUNDATION GENERAL NOTES:

1. REFER TO GENERAL NOTES ON SHEET S0.01.
2. REFER TO TYPICAL DETAILS ON S3.00 SERIES. SHEETS. SECTIONS NOT OTHERWISE INDICATED ON PLAN SHALL BE SIMILAR TO LIKE CONDITIONS.
3. CONFIRM ALL DIMENSIONS, ELEVATIONS, SLOPES, AND RECESSES WITH ARCH DRAWINGS.
4. AT ALL CONTINUOUS FOUNDATIONS, PROVIDE CORNER BARS PER 3/S3.00 AT ALL CORNERS AND INTERSECTIONS.
5. STRUCTURAL DATUM ELEVATION = CIVIL DATUM ELEVATION PER CIVIL DRAWINGS (VARIES PER BUILDING) AS NOTED ON PT SLAB PLANS.
6. PLACE TENDONS ON 1.5" CHAIRS.
7. LAYOUT TENDONS SUCH TO AVOID BLOCKOUTS, SHEARWALL HOLDOWNS AND COLUMN BEARING POINTS.
8. PROVIDE (2) #5 x 5'-0" AT RE-ENTRANT CORNERS, CENTERED IN SLAB DEPTH
9. PLACE FIRST STRAND ± 1'-0" FROM SLAB EDGE (U.N.O.).
10. PROVIDE FULL LENGTH TENDON PASSING CONTINUOUS BETWEEN POURS WHERE SHOWN. DO NOT TENSION UNTIL COMPLETION OF BOTH SLABS.
11. T.O.W. & T.O.F. RELATIVE TO FFE / DATUM ELEVATIONS AS NOTED ON PT SLAB PLANS & AS INDICATED IN DIM's / ELEVATIONS NOTED @ S3.00 SERIES CONCRETE DETAILS.
12. T.O.F. @ INTERIOR BLDG. FTG's = T/SLAB ELEVATION, TYP. ADJUST HEIGHTS OF FOOTINGS ACCORDINGLY WHERE OCCURS @ / ALONG SLOPED PT SLAB-ON- GRADE @ GARAGES.
13. T.O.F. @ EXTERIOR BLDG. PERIMETER FTG's = -1'-0", TYP.
14. T.O.F. @ EXTERIOR BLDG. PERIMETER FTG's @ PATIOS = -1'-2", TYP. (AS REQ'D TO MAINTAIN 8" MIN. THICKENED SLAB FOR PT TENDONS)
15. MAX. PT TENDON LENGTH = 125'-0".

ARCHITECTURE
LANDSCAPE ARCHITECTURE
ENERGY SERVICES
NSPJ
ARCHITECTS, Inc.
3515 W. 75TH ST., SUITE 201
PRAIRIE VILLAGE, KS 66208
P. 913.831.1333
F. 913.831.1335
NSPJARCH.COM

© COPYRIGHT

STATE OF MISSOURI
JOHN A. CHRISTENSEN
NUMBER PE-2005000226
PROFESSIONAL ENGINEER
11.02.23

KRUDWIG
STRUCTURAL ENGINEERS
11200 Corporate Ave., Suite 110 Lenexa, Kansas 66219

RELEASED FOR CONSTRUCTION
As Noted on Plans Review
City of Lee's Summit, Missouri
Development Services Department
Lee's Summit, Missouri
Permit #PW2310000

A NEW RESIDENTIAL COMMUNITY AT::

TRILOGY


NW WARD RD. | LEE'S SUMMIT, MO

DRAWING RELEASE LOG
• 03.15.2023 - PERMIT SUBMITTAL

△ REVISIONS

1	23.0411	CITY COMMENTS
2	23.0428	ADD 1 / CC 2
3	23.0511	ADDENDUM 2
5	23.0612	ASI 1
7	23.0713	ASI 3
8	23.0811	ASI 4
10	23.0925	ASI 6 - UPDATED
11	23.1102	ASI 7

KEY PLAN

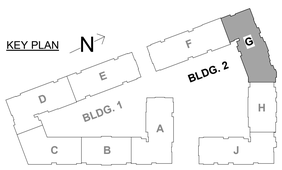

JOB NO. PN1129
DATE 03/15/23
DRAWN BY KSE

11.02.2023
ASI 7


SHEET NAME
SEG (G) FDN. & 1ST FLOOR FRAMING PLANS

SHEET NO.
S2.39b


NOTES:
1. @ "BEND" / CORRIDOR TRUSS FRAMING DIRECTION TRANSITION @ SEGMENT G, ADJUST LOCATION OF uHR3 OR uHR4 UPSET CORRIDOR BM's / HEADERS TO THE WEST AS REQ'D TO AVOID GIRDER TRUSS & BEAM BRG. POINTS.
2. RE: CLOUDED REV's PER PLAN.

11/2/2023 4:58:37 PM

ARCH E1 30" x 42"

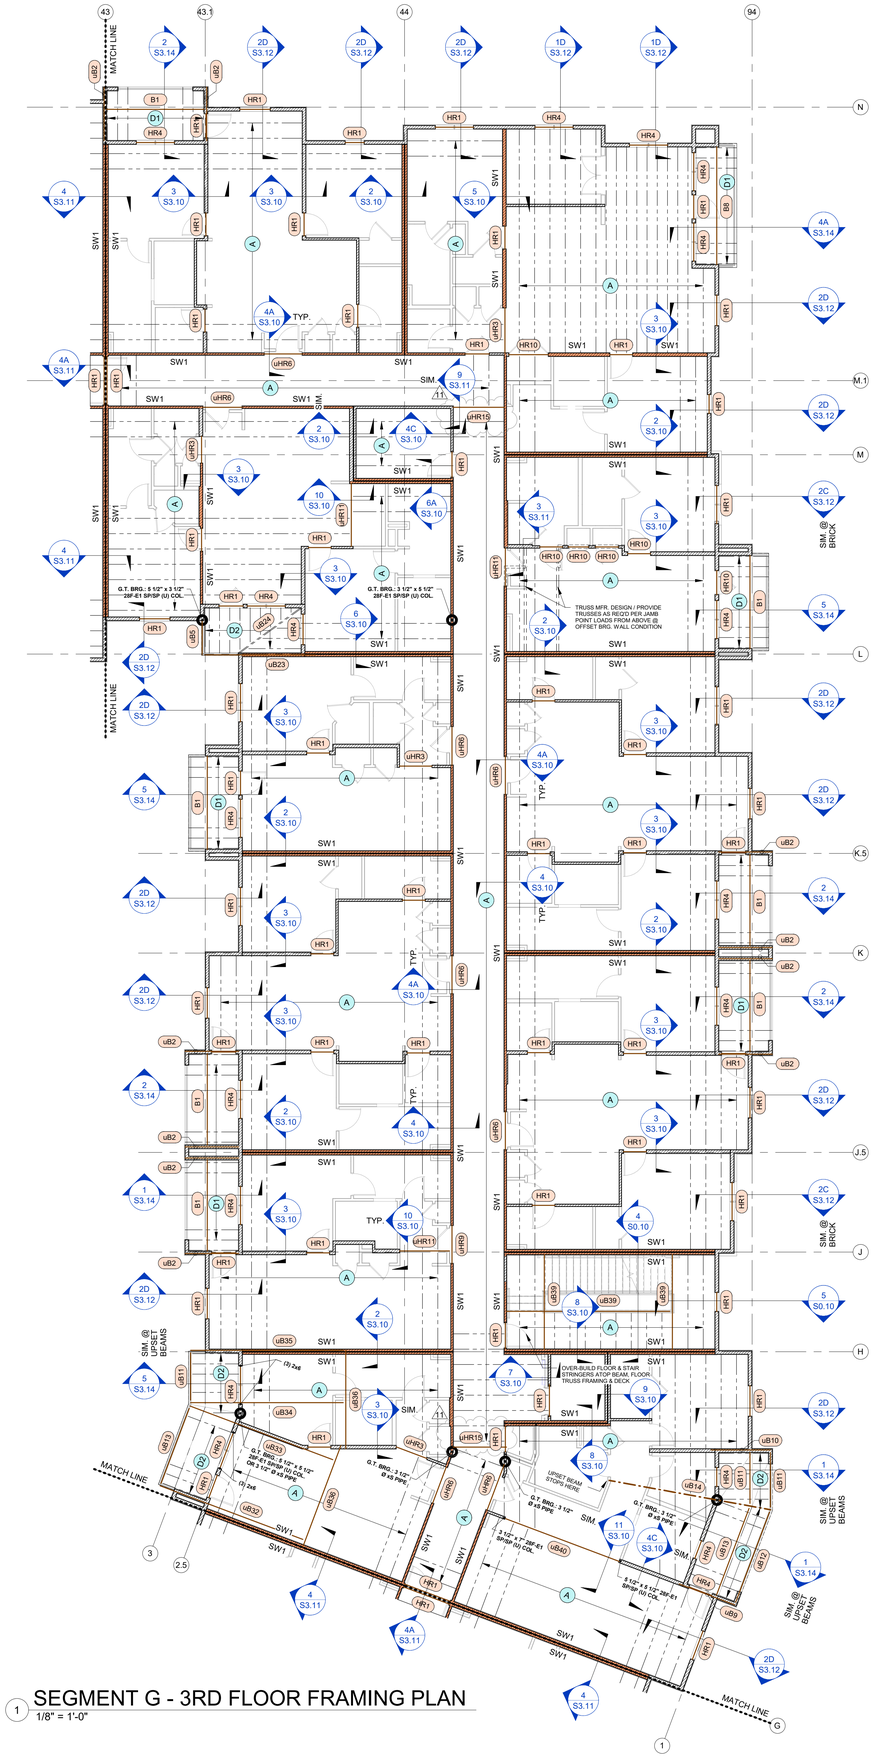

1 SEGMENT G - 3RD FLOOR FRAMING PLAN
1/8" = 1'-0"

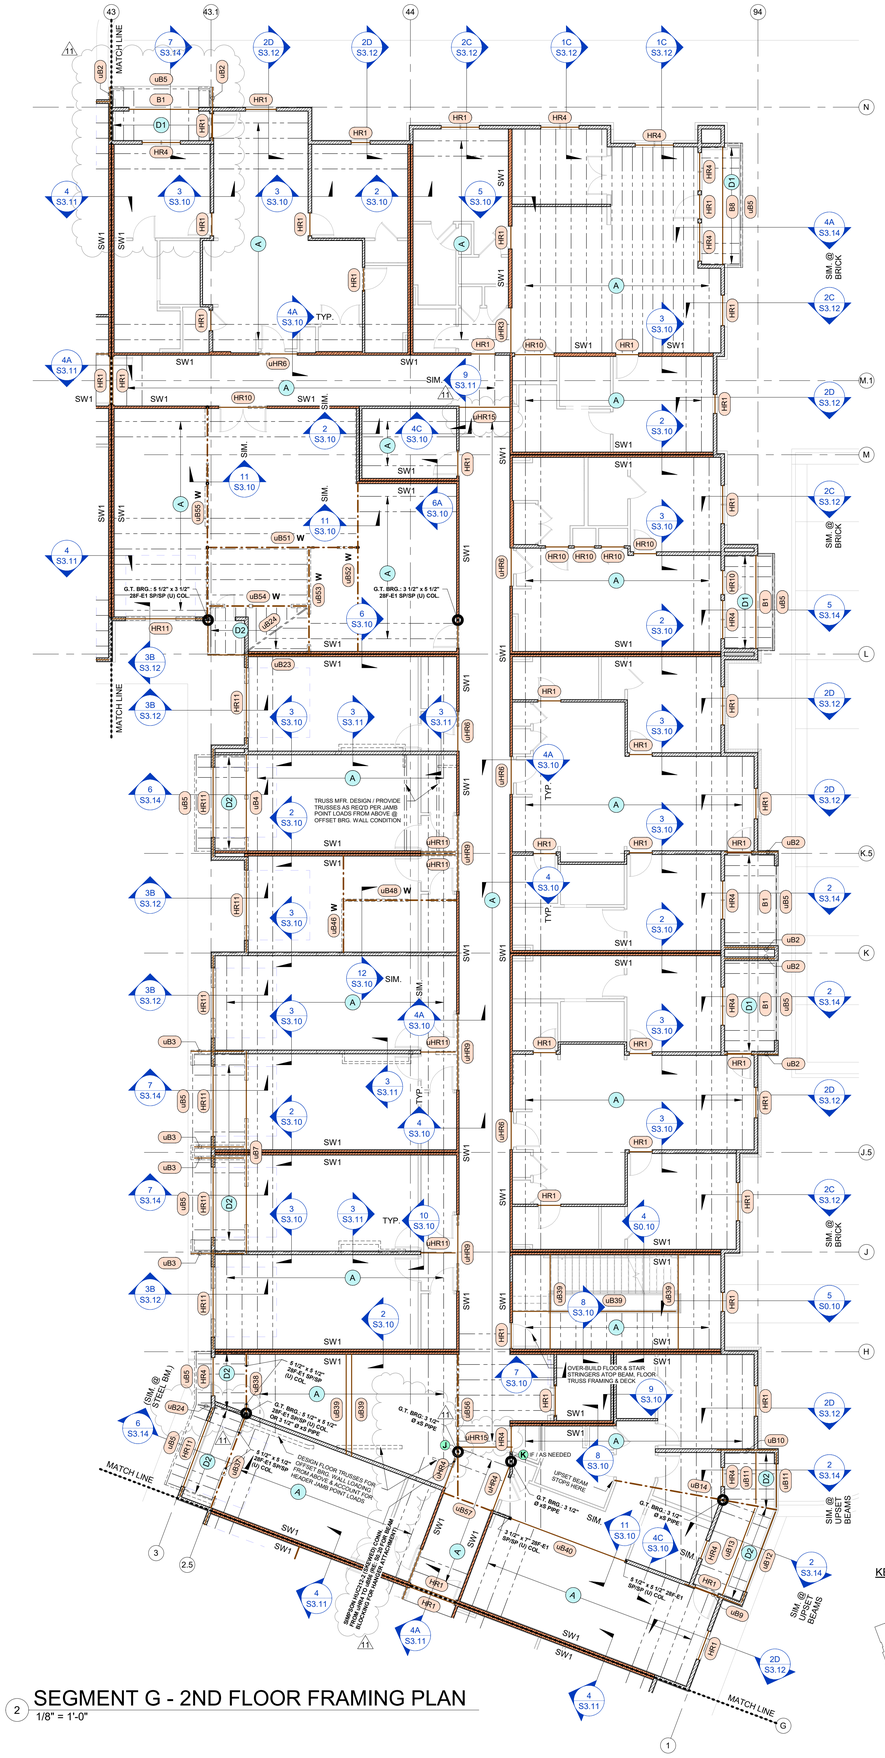

2 SEGMENT G - 2ND FLOOR FRAMING PLAN
1/8" = 1'-0"

ARCHITECTURE
LANDSCAPE ARCHITECTURE
ENERGY SERVICES

NSPJ
ARCHITECTS, Inc.
3515 W. 75TH ST., SUITE 201
PRAIRIE VILLAGE, KS 66208
P. 913.831.1555
F. 913.831.1565
NSPJARCH.COM

© COPYRIGHT

STATE OF MISSOURI
JOHN A. GRUDWIG
NUMBER PE-2005000258
PROFESSIONAL ENGINEER
11.02.23

KRUDWIG
STRUCTURAL ENGINEERS
11200 Corporate Ave., Suite 110 Lenexa, Kansas 66219

RELEASED FOR CONSTRUCTION
As Noted on Plans Review
Development Services Department
Lee's Summit, Missouri
11/02/2023

A NEW RESIDENTIAL COMMUNITY AT::

TRILOGY


NW WARD RD. | LEE'S SUMMIT, MO

DRAWING RELEASE LOG
- 03.12.2023 - PERMIT SUBMITTAL

REVISIONS

1	23.0411	CITY COMMENTS
3	23.0511	ADDENDUM 2
5	23.0612	ASI 5
8	23.0811	ASI 4
10	23.0925	ASI 6 - UPDATED
11	23.1102	ASI 7

KEY PLAN

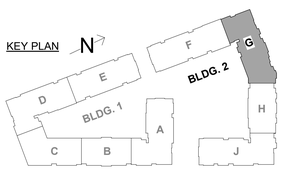

NOTES:
1. @ "BEND" / CORRIDOR TRUSS FRAMING DIRECTION TRANSITION @ SEGMENT G, ADJUST LOCATION OF uHR3 OR uHR4 UPSET CORRIDOR BM's / HEADERS TO THE WEST AS REQ'D TO AVOID GIRDER TRUSS & BEAM BRG. POINTS.
2. RE: CLOUDED REV's PER PLAN.


JOB NO. PN1129
DATE 03/15/23
DRAWN BY KSE
11.02.2023
ASI 7

SHEET NAME
SEG (G) 2ND & 3RD FLOOR FRAMING PLANS

SHEET NO.
S2.40

11/2/2023 4:59:21 PM

ARCH E1.30" x 42"

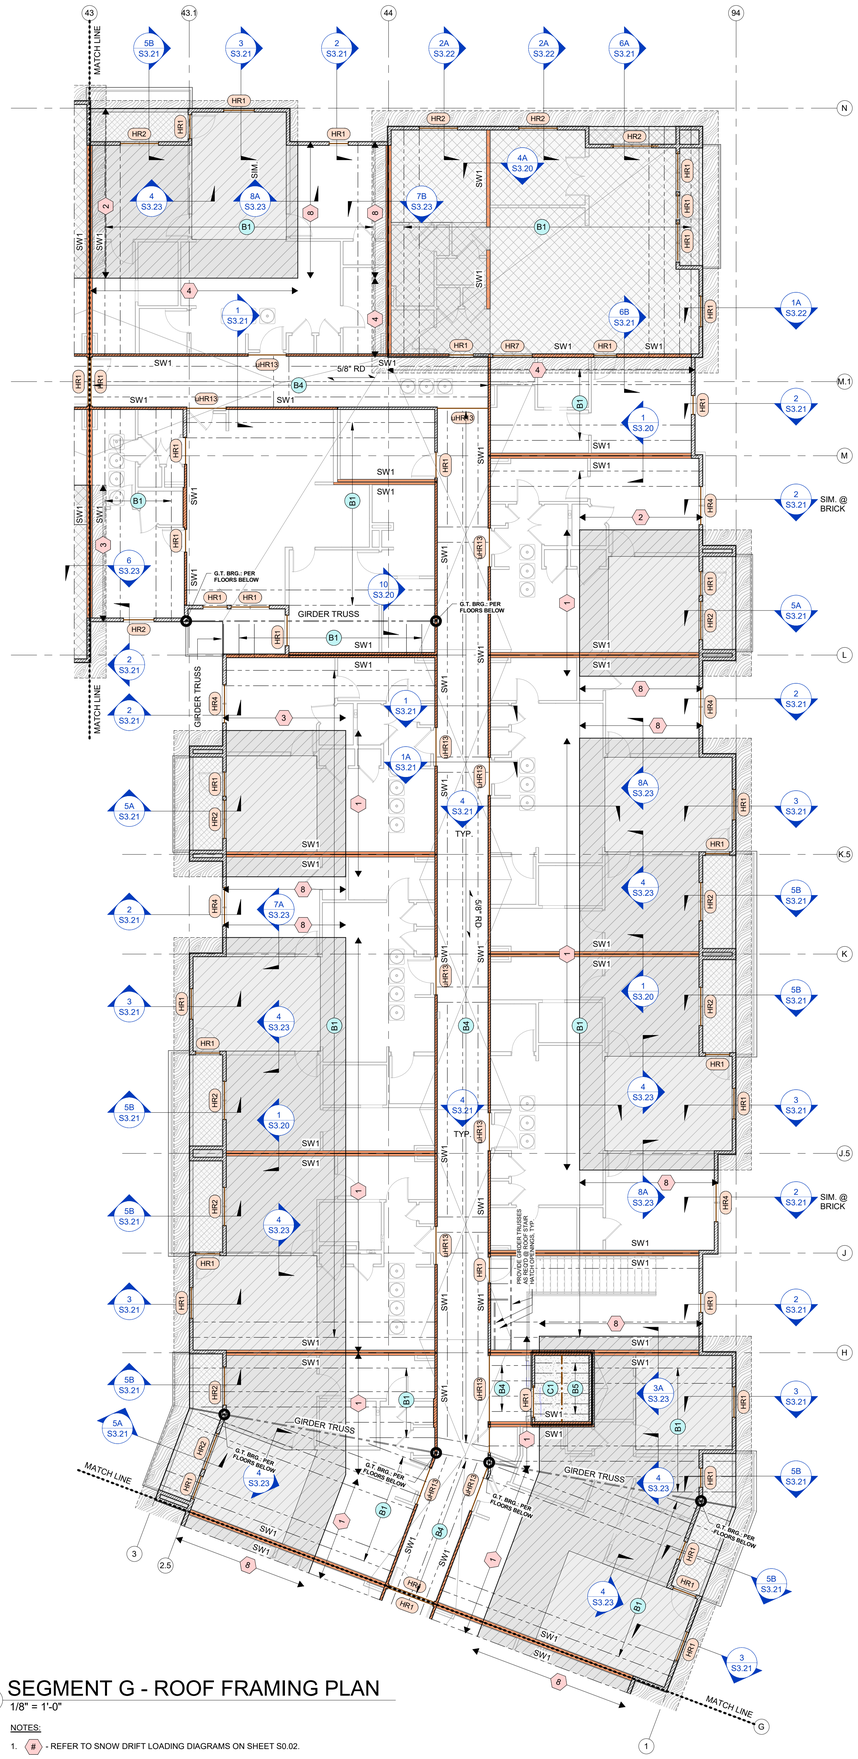

1 SEGMENT G - ROOF FRAMING PLAN

1/8" = 1'-0"

NOTES:

1. # - REFER TO SNOW DRIFT LOADING DIAGRAMS ON SHEET S0.02.
2. RE: ARCH. DWG's FOR ALTERNATING TREAD DEVICE / ROOF ACCESS HATCH LOCATIONS & COORD. W/ STAIR ORIENTATIONS AS REQ'D.




2 SEGMENT G - 4TH FLOOR FRAMING PLAN

1/8" = 1'-0"

NOTES:

1. @ "BEND" / CORRIDOR TRUSS FRAMING DIRECTION TRANSITION @ SEGMENT G, ADJUST LOCATION OF uHR3 OR uHR4 UPSET CORRIDOR BM's / HEADERS TO THE WEST AS REQ'D TO AVOID GIRDER TRUSS & BEAM BRG. POINTS.
2. RE: CLOUDED REV's PER PLAN.

KEY PLAN

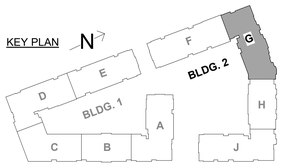

RELEASED FOR CONSTRUCTION
As Noted on Plans Review
Date 11/2/2023
Development Services Department
Lee's Summit, Missouri

ARCHITECTURE
LANDSCAPE ARCHITECTURE
ENERGY SERVICES
P. 913.831.1555
F. 913.831.1563
NSPJARCH.COM
NSPJ
ARCHITECTS Inc.
3515 W. 75TH ST., SUITE 201
PRAIRIE VILLAGE, KS 66208

© COPYRIGHT

STATE OF MISSOURI
JOHN A. KRUDWIG
NUMBER E-PE-2005000228
PROFESSIONAL ENGINEER
11.02.23

KRUDWIG
STRUCTURAL ENGINEERS
11200 Corporate Ave., Suite 110 Lenexa, Kansas 66219

A NEW RESIDENTIAL COMMUNITY AT::

TRILOGY

NW WARD RD. | LEE'S SUMMIT, MO

DRAWING RELEASE LOG
- 03.15.2023 - PERMIT SUBMITTAL

REVISIONS

1	23.0411	CITY COMMENTS
3	23.0511	ADDENDUM 2
5	23.0612	ASI 1
8	23.0811	ASI 4
10	23.0925	ASI 6 - UPDATED
11	23.1102	ASI 7

JOB NO. PN1129
DATE 03/15/23
DRAWN BY KSE
11.02.2023
ASI 7

SHEET NAME
SEG (G) 4TH FLOOR & ROOF FRAMING PLANS

SHEET NO.
S2.41

11/2/2023 4:59:57 PM

RELEASED FOR CONSTRUCTION
As Noted on Plans Review

The drawings and specifications and the ideas, designs and arrangements represented thereon are and shall remain the property of the Architect. They are not to be used in whole or in part for any purpose whatsoever except with the written permission of the Architect and upon payment of all charges due the Architect. Visual contact with these drawings or specifications shall constitute conclusive evidence of acceptance of these restrictions.
© COPYRIGHT

ARCHITECTURE
LANDSCAPE
ARCHITECTURE
ENERGY SERVICES

NSPJ
ARCHITECTS, Pa.
3515 W. 75TH ST., SUITE 201
PRAIRIE VILLAGE, KS 66208
P. 913.831.1515
F. 913.831.1505
NSPJARCH.COM

KRUDWIG STRUCTURAL ENGINEERS
11200 Corporate Ave., Suite 110 Lenexa, Kansas 66219

STATE OF MISSOURI
JOHN A. LOMBARDO
NUMBER PE-2009020511
PROFESSIONAL ENGINEER
09.25.23

TRILOGY

A NEW RESIDENTIAL COMMUNITY AT:


NW WARD RD. | LEE'S SUMMIT, MO

DRAWING RELEASE LOG
• 03.15.2023 - PERMIT SUBMITTAL

REVISIONS
1 07.07.23 ADDENDA #2
10 9.18.23 AS-E - UPDATED

JOB NO. PN1129
DATE 03/15/23
DRAWN BY KEE
9.25.2023 UPDATED
SHEET NAME SEG (G) SHEARWALL PLAN
SHEET NO. S2.41a

KEY PLAN

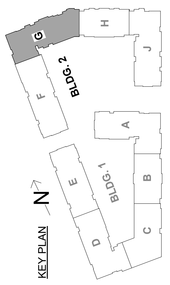


1 SEGMENT G - SHEARWALL / HOLDOWN PLAN

1/8" = 1'-0"

NOTES:
1. THESE SHEARWALL PLANS ARE SHOWN @ 4TH FLOOR FRAMING (3RD FLR. LN.) W/ 2ND (1ST FLR. LN.) & 1ST (0 BSMT. LN.) FLOOR FRMG. SHEARWALL UNDERLAYS FOR REFERENCE / COORDINATION.
2. RE: BLDG. 1 (SEGMENTS D / E) & BLDG. 2 (SEGMENTS G / H / J) SHEARWALL ELEVATIONS FOR TYPICAL SHEARWALL & HOLDOWN DETAILS. ALL SHEARWALL & HOLDOWN DETAILS ARE REQD.
3. RE: DETAILS 1A & 1B FOR HOLDOWNS @ GARAGE PORTAL FRAMES @ UNIT BLDG's.


ARCH E1.30" x 42"

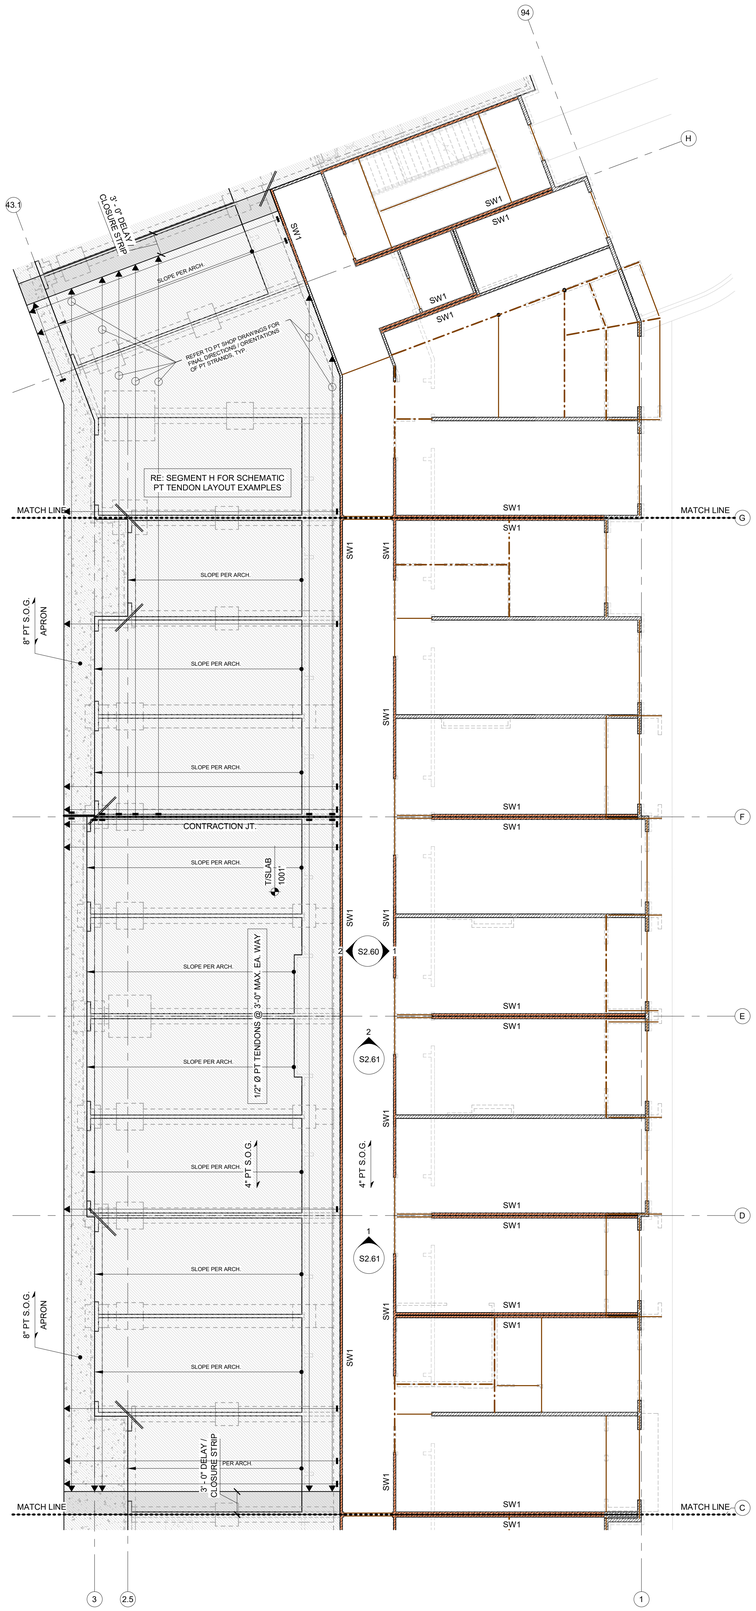

1 SEGMENT H - 1ST FLOOR PT SLAB PLAN

1/8" = 1'-0"

NOTES:
1. REFER TO "PT SLAB-ON-GRADE & FOUNDATION GENERAL NOTES" ON THIS SHEET.

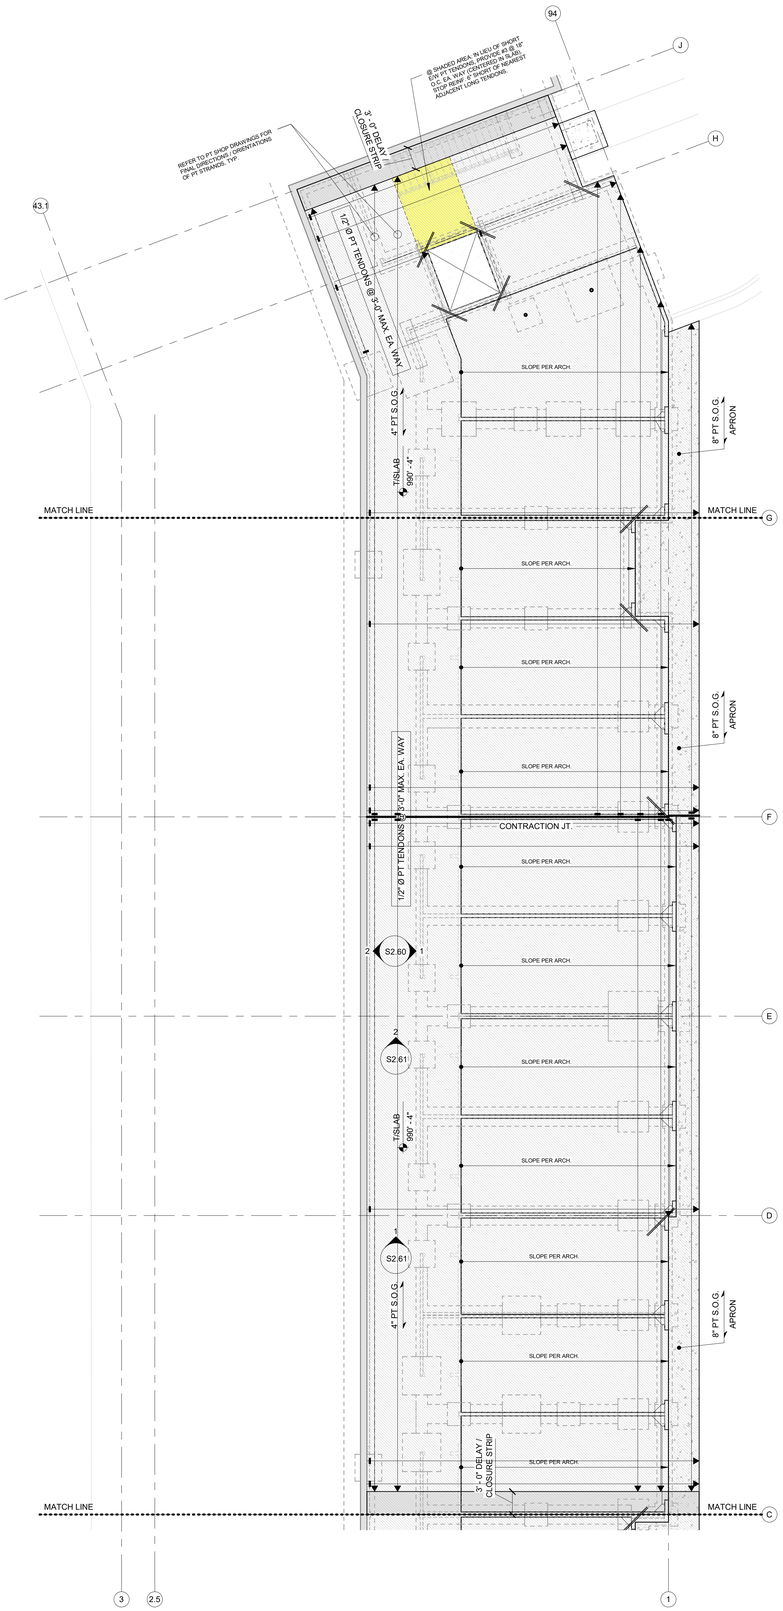

2 SEGMENT H - BASEMENT PT SLAB PLAN

1/8" = 1'-0"

NOTES:
1. REFER TO "PT SLAB-ON-GRADE & FOUNDATION GENERAL NOTES" ON THIS SHEET.

PT SLAB-ON-GRADE & FOUNDATION GENERAL NOTES:

1. REFER TO GENERAL NOTES ON SHEET S0.01.
2. REFER TO TYPICAL DETAILS ON S3.00 SERIES SHEETS. SECTIONS NOT OTHERWISE INDICATED ON PLAN SHALL BE SIMILAR TO LIKE CONDITIONS.
3. CONFIRM ALL DIMENSIONS, ELEVATIONS, SLOPES, AND RECESSES WITH ARCH DRAWINGS.
4. AT ALL CONTINUOUS FOUNDATIONS, PROVIDE CORNER BARS PER 3/S3.00 AT ALL CORNERS AND INTERSECTIONS.
5. STRUCTURAL DATUM ELEVATION = CIVIL DATUM ELEVATION PER CIVIL DRAWINGS (VARIES PER BUILDING) AS NOTED ON PT SLAB PLANS.
6. PLACE TENDONS ON 1.5" CHAIRS.
7. LAYOUT TENDONS SUCH TO AVOID BLOCKOUTS, SHEARWALL HOLDOWNS AND COLUMN BEARING POINTS.
8. PROVIDE (2) #5 x 5'-0" AT RE-ENTRANT CORNERS, CENTERED IN SLAB DEPTH
9. PLACE FIRST STRAND ± 1'-0" FROM SLAB EDGE (U.N.O.).
10. PROVIDE FULL LENGTH TENDON PASSING CONTINUOUS BETWEEN POURS WHERE SHOWN. DO NOT TENSION UNTIL COMPLETION OF BOTH SLABS.
11. T.O.W. & T.O.F. RELATIVE TO FFE / DATUM ELEVATIONS AS NOTED ON PT SLAB PLANS & AS INDICATED IN DIM's / ELEVATIONS NOTED @ S3.00 SERIES CONCRETE DETAILS.
12. T.O.F. @ INTERIOR BLDG. FTG's = T/SLAB ELEVATION, TYP. ADJUST HEIGHTS OF FOOTINGS ACCORDINGLY WHERE OCCURS @ / ALONG SLOPED PT SLAB-ON- GRADE @ GARAGES.
13. T.O.F. @ EXTERIOR BLDG. PERIMETER FTG's = -1'-0", TYP.
14. T.O.F. @ EXTERIOR BLDG. PERIMETER FTG's @ PATIOS = -1'-2", TYP. (AS REQ'D TO MAINTAIN 8" MIN. THICKENED SLAB FOR PT TENDONS).
15. MAX. PT TENDON LENGTH = 125'-0".

NSPJ
ARCHITECTS
3515 W. 75TH ST., SUITE 201
PRAIRIE VILLAGE, KS 66208
P. 913.831.1333
F. 913.831.1303
NSPJARCH.COM
ARCHITECTURE
LANDSCAPE ARCHITECTURE
ENERGY SERVICES

© COPYRIGHT 2023

STATE OF MISSOURI
JOHN A. SCHWAB
NUMBER PE-2005000028
PROFESSIONAL ENGINEER
07.13.23

KRUDWIG
STRUCTURAL ENGINEERS
11200 Corporate Ave., Suite 110 Lenexa, Kansas 66219

RELEASED FOR CONSTRUCTION
As Noted on Plans Review
Development Services Department
Lee's Summit, Missouri
Jason Hannaman

A NEW RESIDENTIAL COMMUNITY AT::

TRILOGY


NW WARD RD. | LEE'S SUMMIT, MO

DRAWING RELEASE LOG
- 03.13.2023 - PERMIT SUBMITTAL

△REVISIONS

1	23.0411	CITY COMMENTS
3	23.0511	ADDENDUM 2
7	23.0713	ASI 3

KEY PLAN N

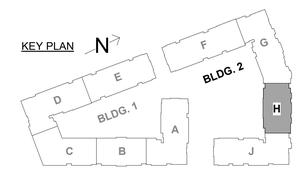

GENERAL SHEET REVISIONS: 7
1. UPDATED CONCRETE APRON SLAB EXTENTS / OFFSET FROM BLDG. TO MATCH ARCH.
2. UPDATED / PROVIDED STOOP LOCATIONS PER COORD. W/ CIVIL DWG's.
3. UPDATED SCHEMATIC LAYOUTS OF PT TENDONS AS REQ'D PER ABOVE NOTED REVISIONS.
4. ADDED AREAS OF MILD REINFORCING IN LIEU OF PT TENDONS (WHERE INDICATED PER PLANS), PER COORD. W/ PT SHOP DRAWINGS.
5. ADDT'L REVISIONS AS CLOUDED PER PLANS.

JOB NO. PN1129
DATE 03/15/23
DRAWN BY KSE
7.13.2023
ASI 3


SHEET NAME
SEG (H) BASEMENT & 1ST FLOOR PT SLAB PLANS

SHEET NO.
S2.42

7/13/2023 3:05:49 PM

ARCH E1.30" x 42"


COL./STUD PACK OPTIONS BY FTG. SIZE (1ST FLR. / BASEMENT)				
FOOTING	GLULAM COL's (28F-E1 SP/SP (U))	STUD PACKS	A53 Gr. B xS COL's	A53 Gr. B xxS COL's
F-2.5	3 1/2" x 5 1/2"	(3) 2x6	3 1/2" Ø xS PIPE	3" Ø xxS PIPE
F-3.0	3 1/2" x 5 1/2"	(4) 2x6	3 1/2" Ø xS PIPE	3" Ø xxS PIPE
F-3.5	3 1/2" x 5 1/2"	(5) 2x6	3 1/2" Ø xS PIPE	3" Ø xxS PIPE
F-4.0	3 1/2" x 7" --OR-- 5 1/2" x 5 1/2"	N/A	3 1/2" Ø xS PIPE	3" Ø xxS PIPE
F-4.5	5 1/2" x 7"	N/A	3 1/2" Ø xS PIPE	3" Ø xxS PIPE
F-5.0	5 1/2" x 7"	N/A	3 1/2" Ø xS PIPE	3" Ø xxS PIPE
F-5.5	5 1/2" x 7"	N/A	4" Ø xS PIPE	3" Ø xxS PIPE
F-6.0	N/A	N/A	5" Ø xS PIPE	4" Ø xxS PIPE
F-6.5	N/A	N/A	5" Ø xS PIPE	4" Ø xxS PIPE

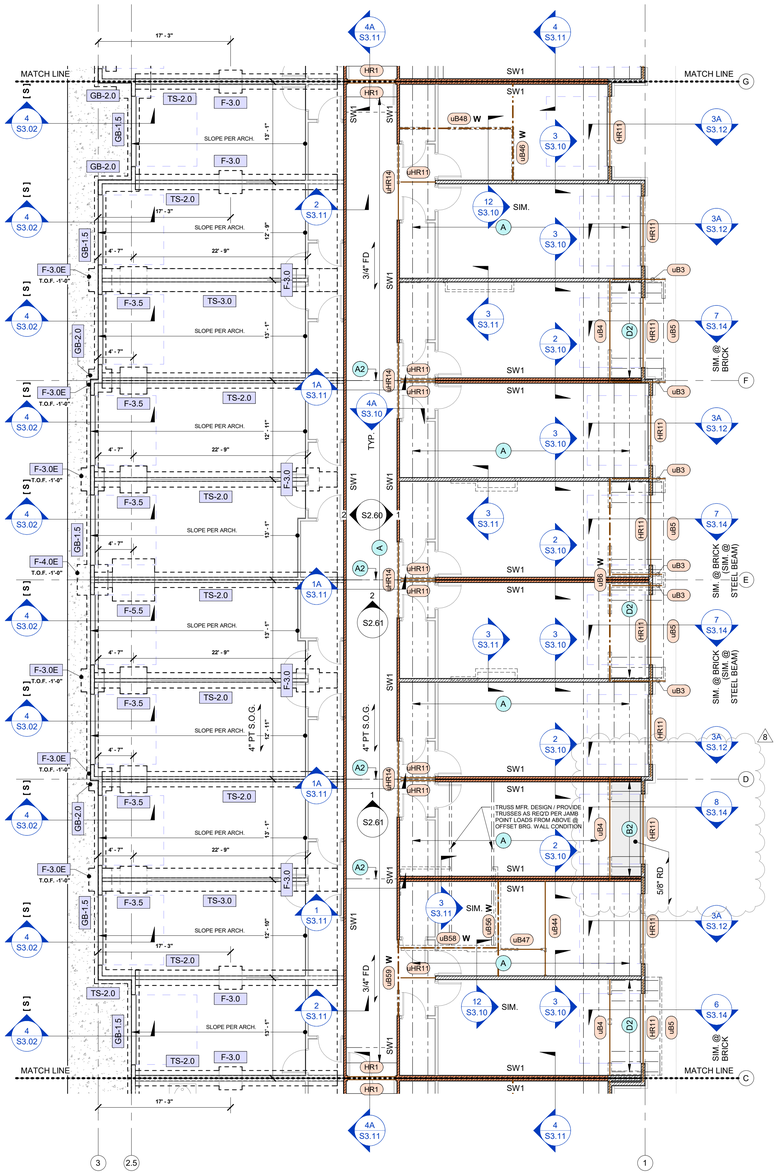

1 SEGMENT H - 1ST FLOOR FOUNDATION & FRAMING PLAN

1/8" = 1'-0"

NOTES:
1. REFER TO "PT SLAB-ON-GRADE & FOUNDATION GENERAL NOTES" ON THIS SHEET.
2. @ 1ST FLOOR FRMG. @ SEGMENTS G / H / J, TAPER GYPCRETE TOPPING TO LEVEL W/ ADJACENT SLABS-ON-GRADE AS REQ'D. COORDINATE SLOPE & LOCATIONS W/ ARCH.
3. WHERE SPOT (ISOLATED, F-#.#) FOOTING DIMENSIONS ARE PROVIDED, THEY OCCUR FROM THE NEAREST GRID LINE(S) TO CL. OF FTG., TYPICAL (ROUNDED TO NEAREST 1").

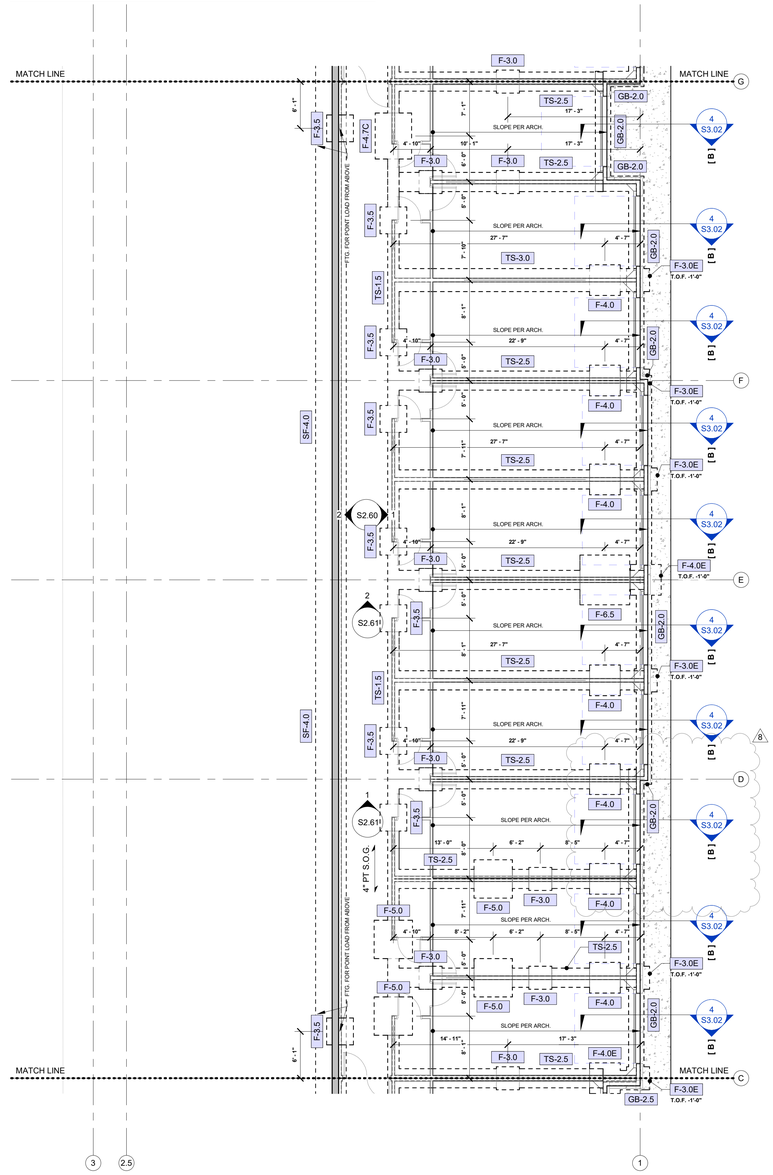

2 SEGMENT H - BASEMENT FOUNDATION PLAN

1/8" = 1'-0"

NOTES:
1. REFER TO "PT SLAB-ON-GRADE & FOUNDATION GENERAL NOTES" ON THIS SHEET.
2. WHERE SPOT (ISOLATED, F-#.#) FOOTING DIMENSIONS ARE PROVIDED, THEY OCCUR FROM THE NEAREST GRID LINE(S) TO CL. OF FTG., TYPICAL (ROUNDED TO NEAREST 1").

PT SLAB-ON-GRADE & FOUNDATION GENERAL NOTES:

1. REFER TO GENERAL NOTES ON SHEET S0.01.
2. REFER TO TYPICAL DETAILS ON S3.00 SERIES SHEETS. SECTIONS NOT OTHERWISE INDICATED ON PLAN SHALL BE SIMILAR TO LIKE CONDITIONS.
3. CONFIRM ALL DIMENSIONS, ELEVATIONS, SLOPES, AND RECESSES WITH ARCH DRAWINGS.
4. AT ALL CONTINUOUS FOUNDATIONS, PROVIDE CORNER BARS PER 3/S3.00 AT ALL CORNERS AND INTERSECTIONS.
5. STRUCTURAL DATUM ELEVATION = CIVIL DATUM ELEVATION PER CIVIL DRAWINGS (VARIES PER BUILDING) AS NOTED ON PT SLAB PLANS.
6. PLACE TENDONS ON 1.5" CHAIRS.
7. LAYOUT TENDONS SUCH TO AVOID BLOCKOUTS, SHEARWALL HOLDOWNS AND COLUMN BEARING POINTS.
8. PROVIDE (2) #5 x 5'-0" AT RE-ENTRANT CORNERS, CENTERED IN SLAB DEPTH
9. PLACE FIRST STRAND ± 1'-0" FROM SLAB EDGE (U.N.O.).
10. PROVIDE FULL LENGTH TENDON PASSING CONTINUOUS BETWEEN POURS WHERE SHOWN. DO NOT TENSION UNTIL COMPLETION OF BOTH SLABS.
11. T.O.W. & T.O.F. RELATIVE TO FFE / DATUM ELEVATIONS AS NOTED ON PT SLAB PLANS & AS INDICATED IN DIM's / ELEVATIONS NOTED @ S3.00 SERIES CONCRETE DETAILS.
12. T.O.F. @ INTERIOR BLDG. FTG's = T/SLAB ELEVATION, TYP. ADJUST HEIGHTS OF FOOTINGS ACCORDINGLY WHERE OCCURS @ / ALONG SLOPED PT SLAB-ON- GRADE @ GARAGES.
13. T.O.F. @ EXTERIOR BLDG. PERIMETER F'TG's = -1'-0", TYP.
14. T.O.F. @ EXTERIOR BLDG. PERIMETER F'TG's @ PATIOS = -1'-2", TYP. (AS REQ'D TO MAINTAIN 8" MIN. THICKENED SLAB FOR PT TENDONS)
15. MAX. PT TENDON LENGTH = 125'-0".

NSPJ ARCHITECTS
ARCHITECTURE LANDSCAPE ARCHITECTURE ENERGY SERVICES
P. 913.831.1515
F. 913.831.1523
NSPJARCH.COM
3515 W. 75TH ST., SUITE 201
PRAIRIE VILLAGE, KS 66208

© COPYRIGHT

STATE OF MISSOURI
JOHN A. GRUDWIG
NUMBER PE-2005000282
PROFESSIONAL ENGINEER
08.11.23

KRUDWIG STRUCTURAL ENGINEERS
11200 Corporate Ave., Suite 110 Lenexa, Kansas 66219

RELEASED FOR CONSTRUCTION
As Noted on Plans Review
Development Services Department
Lee's Summit, Missouri
Log #


A NEW RESIDENTIAL COMMUNITY AT::
TRILOGY
NW WARD RD. | LEE'S SUMMIT, MO

DRAWING RELEASE LOG
- 03.15.2023 - PERMIT SUBMITTAL

△ REVISIONS

1	23 0411	CITY COMMENTS
2	23 0428	ADD 1 / CC 2
3	23 0511	ADDENDUM 2
5	23 0512	ASI 1
7	23 0713	ASI 3
8	23 0811	ASI 4

KEY PLAN N

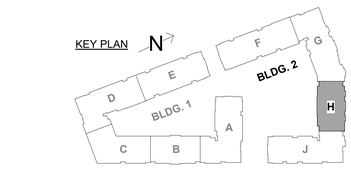

8 GENERAL SHEET REVISIONS:
1. REVISED SECTION DETAIL TAGS PER EXTERIOR ARCH. VENEER / CLADDING REV's @ FOUNDATION, 1ST FLOOR FRMG. & 2ND FLR. FRMG. PLANS. ALSO RE: UPDATED NOTES @ SECTION DETAILS ON SHEETS S3.02, S3.12 & S3.14.
2. ADDITIONAL REVISIONS CLOUDED AS APPLICABLE @ 3RD FLR., 4TH FLR. & ROOF FRAMING PLANS.

JOB NO. PN1129
DATE 03/15/23
DRAWN BY KSE
8.11.2023
ASI 4
SHEET NAME
SEG (H) FDN. & 1ST FLOOR FRAMING PLANS
SHEET NO.
S2.43

8/11/2023 4:02:08 PM


ARCH E1.30" x 42"

RELEASED FOR CONSTRUCTION
As Noted on Plans Review
Development Services Department
Lee's Summit, Missouri


ARCHITECTURE
LANDSCAPE
ARCHITECTURAL
ENERGY SERVICES

NSPJ
ARCHITECTS
3515 W. 75TH ST., SUITE 201
PRAIRIE VILLAGE, KS 66208
P. 913.831.1333
F. 913.831.1233
NSPJARCH.COM

© COPYRIGHT

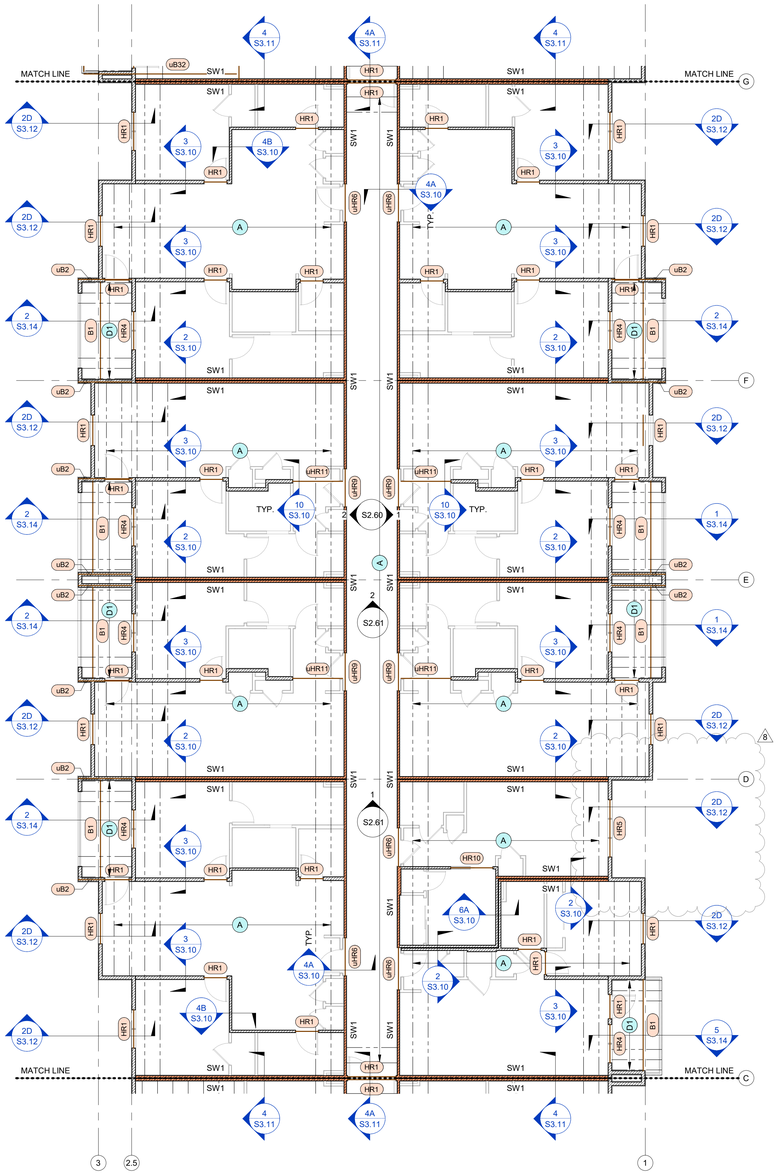


1 SEGMENT H - 3RD FLOOR FRAMING PLAN
1/8" = 1'-0"

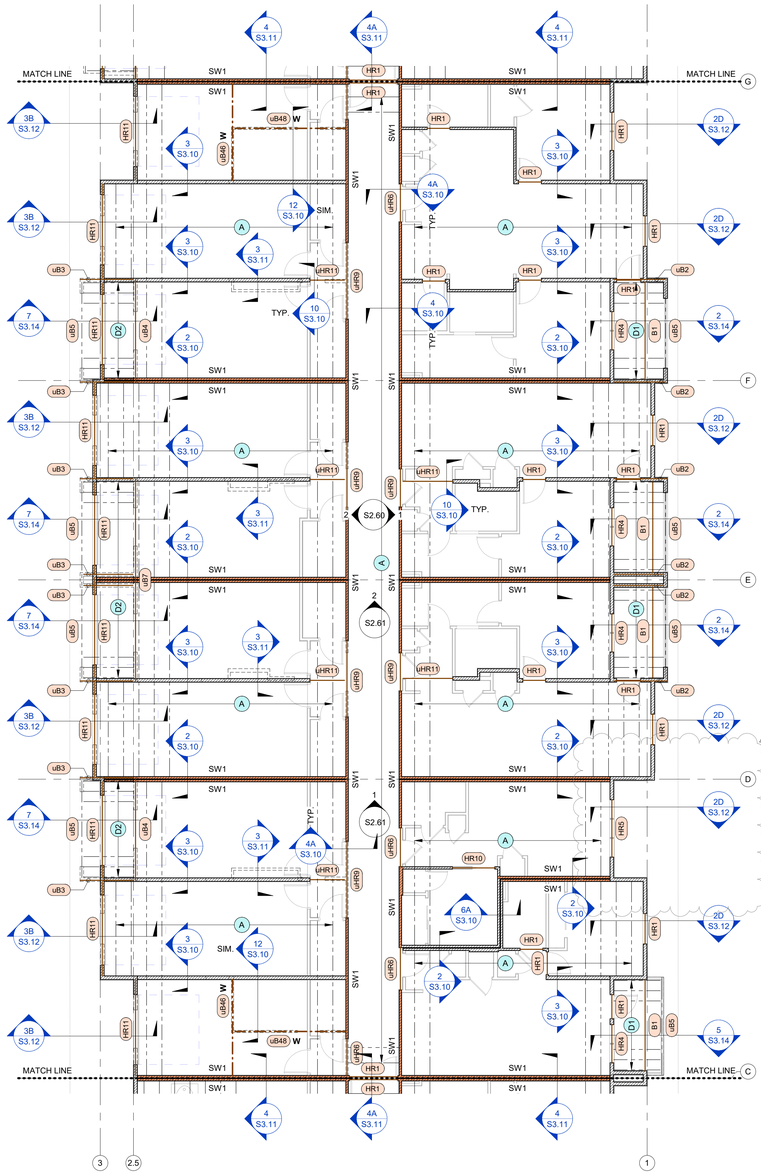

2 SEGMENT H - 2ND FLOOR FRAMING PLAN
1/8" = 1'-0"

KEY PLAN N

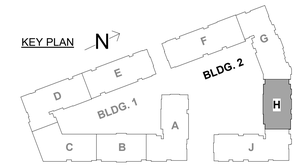

8

GENERAL SHEET REVISIONS:
1. REVISED SECTION DETAIL TAGS PER EXTERIOR ARCH. VENEER / CLADDING REV's @ FOUNDATION, 1ST FLOOR FRMG. & 2ND FLR. FRMG. PLANS. ALSO RE: UPDATED NOTES @ SECTION DETAILS ON SHEETS S3.02, S3.12 & S3.14.
2. ADDITIONAL REVISIONS CLOUDED AS APPLICABLE @ 3RD FLR., 4TH FLR. & ROOF FRAMING PLANS.

STATE OF MISSOURI
JOHN A. GRUDWIG
NUMBER PE-2005000228
PROFESSIONAL ENGINEER
08.11.23

KRUDWIG
STRUCTURAL ENGINEERS
11200 Corporate Ave., Suite 110 Lenexa, Kansas 66219

A NEW RESIDENTIAL COMMUNITY AT::
TRILOGY
NW WARD RD. | LEE'S SUMMIT, MO

DRAWING RELEASE LOG
• 03.15.2023 - PERMIT SUBMITTAL

REVISIONS

1	23.0411	CITY COMMENTS
3	23.0511	ADDENDUM 2
5	23.0612	ASI 1
8	23.0811	ASI 4

JOB NO. PN1129
DATE 03/15/23
DRAWN BY KSE
8.11.2023
ASI 4
SHEET NAME
SEG (H) 2ND & 3RD FLOOR FRAMING PLANS
SHEET NO.
S2.44

8/11/2023 4:02:51 PM


ARCH E1.30" x 42"

RELEASED FOR CONSTRUCTION
As Noted on Plans Review
Development Services Department
Lee's Summit, Missouri

ARCHITECTURE
LANDSCAPE
ARCHITECTURE
ENERGY SERVICES

NSPJ
ARCHITECTS Inc.
3515 W. 75TH ST., SUITE 201
PRAIRIE VILLAGE, KS 66208
P. 913.831.1333
F. 913.831.1233
NSPJARCH.COM


© COPYRIGHT

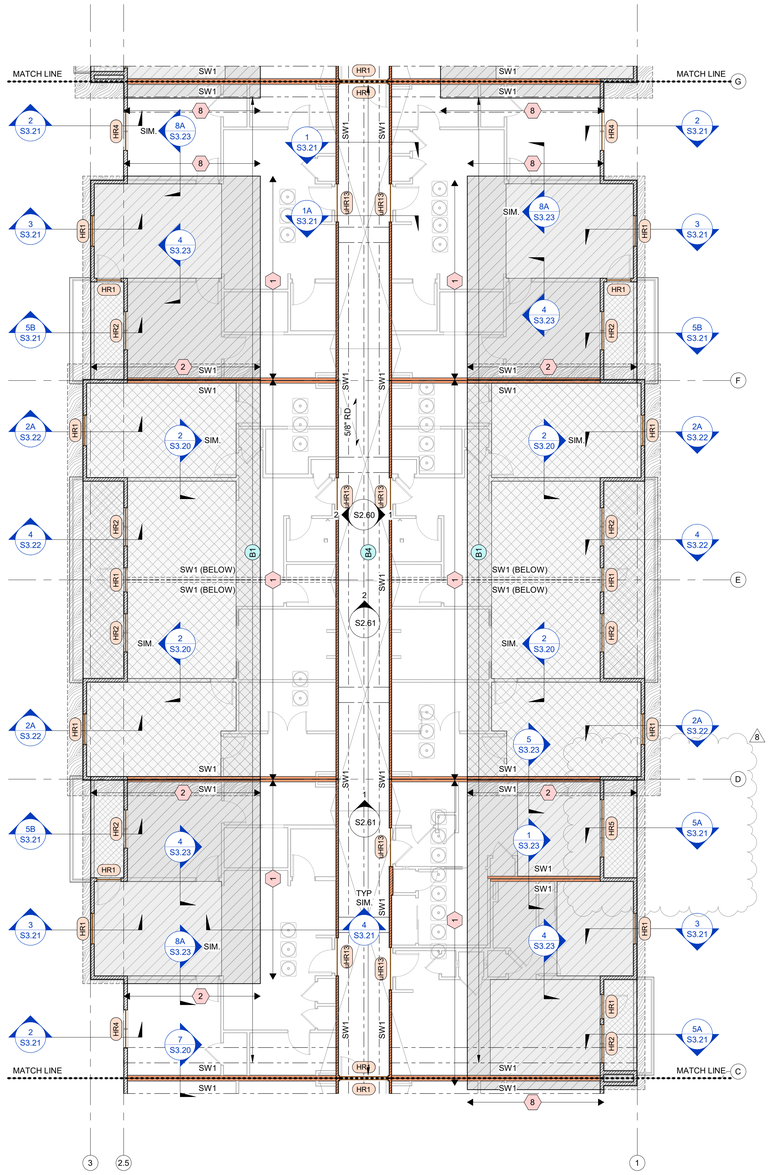

1 SEGMENT H - ROOF FRAMING PLAN
1/8" = 1'-0"

NOTES:

1. (#) - REFER TO SNOW DRIFT LOADING DIAGRAMS ON SHEET S0.02.
2. RE: ARCH. DWG's FOR ALTERNATING TREAD DEVICE / ROOF ACCESS HATCH LOCATIONS & COORD. W/ STAIR ORIENTATIONS AS REQ'D.

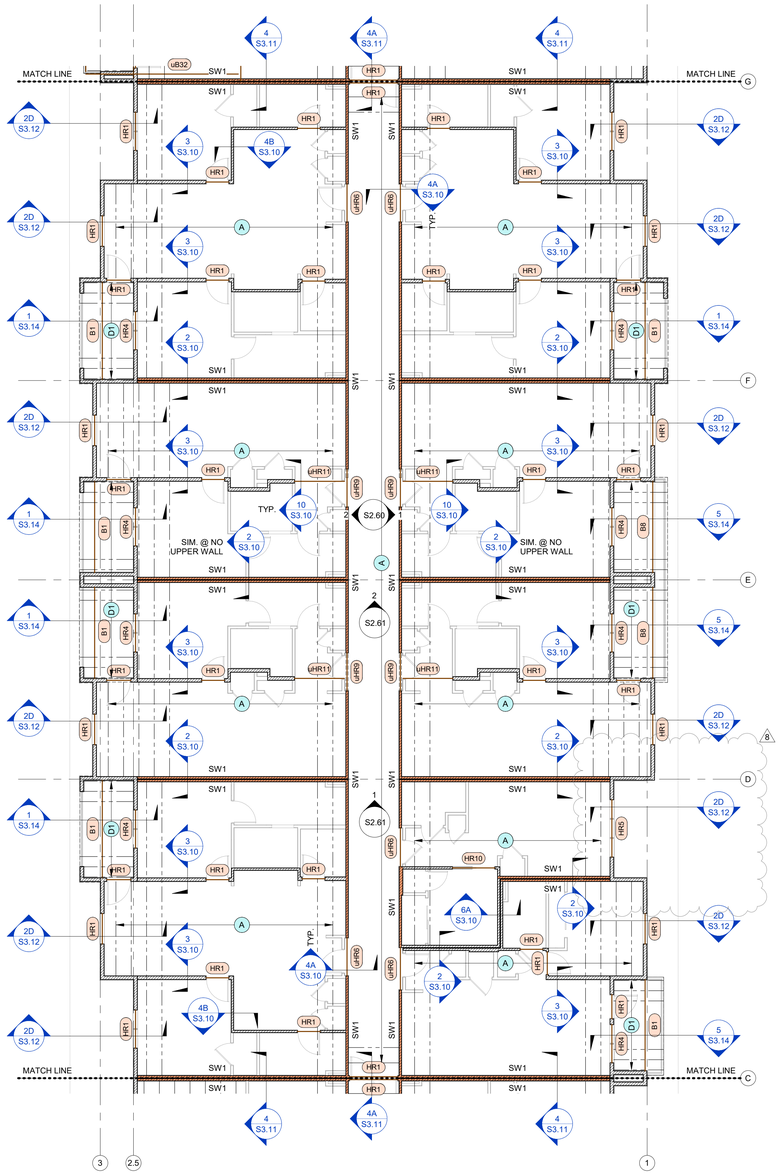

2 SEGMENT H - 4TH FLOOR FRAMING PLAN
1/8" = 1'-0"

KRUDWIG
STRUCTURAL ENGINEERS
11200 Corporate Ave., Suite 110 Lenexa, Kansas 66219

STATE OF MISSOURI
JOHN A. KRUDWIG
NUMBER
E-2005000028
PROFESSIONAL ENGINEER
08.11.23

A NEW RESIDENTIAL COMMUNITY AT::

TRILOGY


NW WARD RD. | LEE'S SUMMIT, MO

DRAWING RELEASE LOG
• 03.15.2023 - PERMIT SUBMITTAL

REVISIONS

1	23.0411	CITY COMMENTS
3	23.0511	ADDENDUM 2
5	23.0612	ASI 1
8	23.0811	ASI 4

KEY PLAN

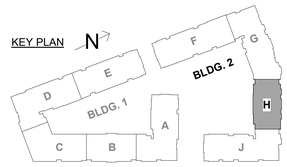

8 GENERAL SHEET REVISIONS:
1. REVISED SECTION DETAIL TAGS PER EXTERIOR ARCH. VENEER / CLADDING REV's @ FOUNDATION, 1ST FLOOR FRMG. & 2ND FLR. FRMG. PLANS. ALSO RE: UPDATED NOTES @ SECTION DETAILS ON SHEETS S3.02, S3.12 & S3.14.
2. ADDITIONAL REVISIONS CLOUDED AS APPLICABLE @ 3RD FLR., 4TH FLR. & ROOF FRAMING PLANS.


JOB NO. PN1129
DATE 03/15/23
DRAWN BY KSE
8.11.2023
ASI 4

SHEET NAME
SEG (H) 4TH FLOOR & ROOF FRAMING PLANS

SHEET NO.
S2.45

8/11/2023 4:03:22 PM


ARCH E1.30" x 42"

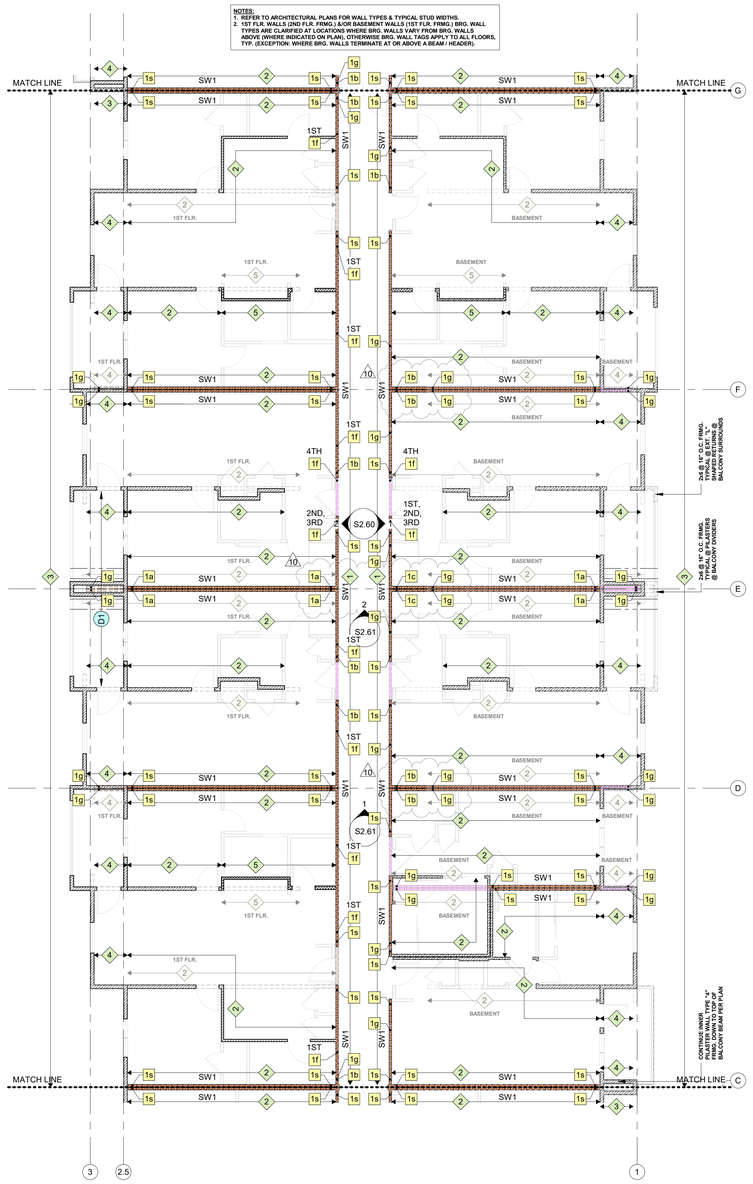

1 SEGMENT H - SHEARWALL / HOLDOWN PLAN
1/8" = 1'-0"

NOTES:
1. SHEARWALL PLANS ARE SHOWN @ 4TH FLOOR FRAMING (3RD FLR. LN.) W/ 2ND (1ST FLR. LN.) & 1ST (0 BSMT. LN.) FLOOR FRMG. SHEARWALL UNDERLAYS FOR REFERENCE / COORDINATION.
2. RE: BLDG. 1 (SEGMENTS D / E) & BLDG. 2 (SEGMENTS G / H / J) SHEARWALL ELEVATIONS FOR TYPICAL CONDITIONS WHERE FLOOR-TO-FLOOR OR FLOOR-TO-BEAM HOLDOWNS ARE REQ'D.
3. RE: DETAILS 1A & 1B FOR HOLDOWNS @ GARAGE PORTAL FRAMES @ UNIT BLDG's.

KEY PLAN

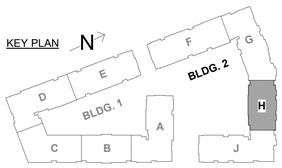

RELEASED FOR CONSTRUCTION
As Noted on Plans Review
Development Services Department
Lee's Summit, Missouri
Date: 09/25/2023

ARCHITECTURE
LANDSCAPE ARCHITECTURE
ENERGY SERVICES
P. 913.831.1515
F. 913.831.1516
NSPJARCH.COM
NSPJ ARCHITECTS, INC.
3515 W. 75TH ST., SUITE 201
PRAIRIE VILLAGE, KS 66208

© COPYRIGHT



KRUDWIG
STRUCTURAL ENGINEERS, INC.
11200 Corporate Ave., Suite 110 Lenexa, Kansas 66219

A NEW RESIDENTIAL COMMUNITY AT::

TRILOGY

NW WARD RD. | LEE'S SUMMIT, MO

DRAWING RELEASE LOG
- 03.15.2023 - PERMIT SUBMITTAL

REVISIONS

3	23.0511	ADDENDUM 2
5	23.0612	ASI 1
10	23.0925	ASI 6 - UPDATED

JOB NO. PN1129
DATE 03/15/23
DRAWN BY KSE
9.25.2023
ASI 6 - UPDATED
SHEET NAME
SEG (H) SHEARWALL PLAN

SHEET NO.
S2.45a


9/25/2023 8:41:31 AM

ARCH E1.30" x 42"

1 SEGMENT J - 1ST FLOOR PT SLAB PLAN

1/8" = 1'-0"


NOTES:
1. REFER TO "PT SLAB-ON-GRADE & FOUNDATION GENERAL NOTES" ON THIS SHEET.

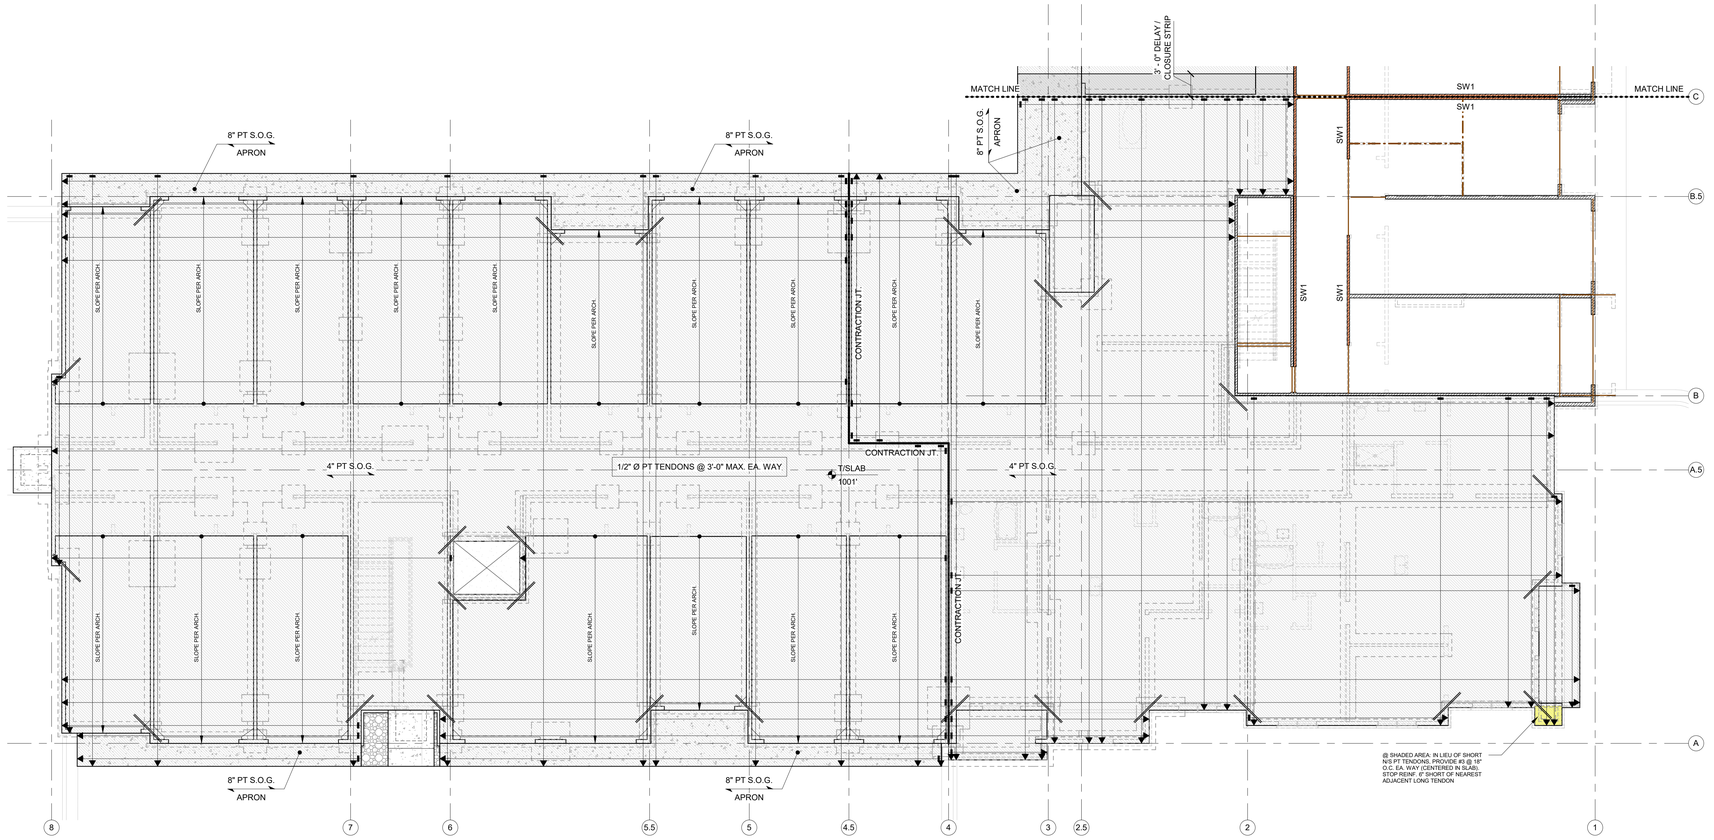

2 SEGMENT J - BASEMENT PT SLAB PLAN

1/8" = 1'-0"

NOTES:
1. REFER TO "PT SLAB-ON-GRADE & FOUNDATION GENERAL NOTES" ON THIS SHEET.

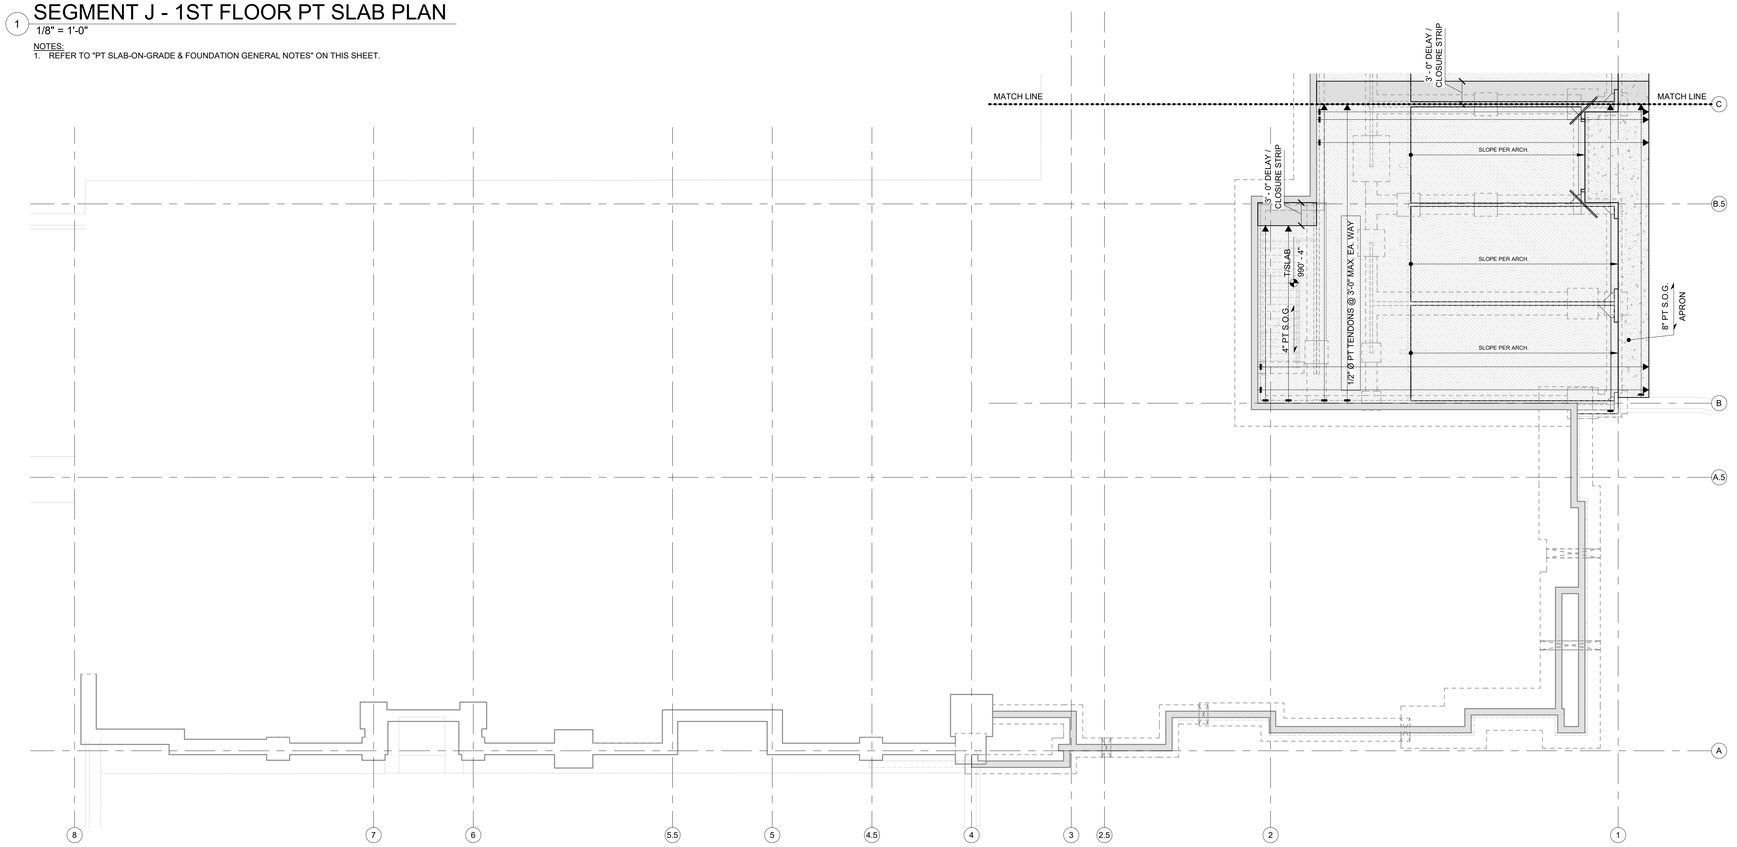

PT SLAB-ON-GRADE & FOUNDATION GENERAL NOTES:

1. REFER TO GENERAL NOTES ON SHEET S0.01.
2. REFER TO TYPICAL DETAILS ON S3.00 SERIES. SHEETS. SECTIONS NOT OTHERWISE INDICATED ON PLAN SHALL BE SIMILAR TO LIKE CONDITIONS.
3. CONFIRM ALL DIMENSIONS, ELEVATIONS, SLOPES, AND RECESSES WITH ARCH DRAWINGS.
4. AT ALL CONTINUOUS FOUNDATIONS, PROVIDE CORNER BARS PER 3/S3.00 AT ALL CORNERS AND INTERSECTIONS.
5. STRUCTURAL DATUM ELEVATION = CIVIL DATUM ELEVATION PER CIVIL DRAWINGS (VARIES PER BUILDING) AS NOTED ON PT SLAB PLANS.
6. PLACE TENDONS ON 1.5" CHAIRS.
7. LAYOUT TENDONS SUCH TO AVOID BLOCKOUTS, SHEARWALL HOLDOWNS AND COLUMN BEARING POINTS.
8. PROVIDE (2) #5 x 5'-0" AT RE-ENTRANT CORNERS, CENTERED IN SLAB DEPTH
9. PLACE FIRST STRAND ± 1'-0" FROM SLAB EDGE (U.N.O.).
10. PROVIDE FULL LENGTH TENDON PASSING CONTINUOUS BETWEEN POURS WHERE SHOWN. DO NOT TENSION UNTIL COMPLETION OF BOTH SLABS.
11. T.O.W. & T.O.F. RELATIVE TO FFE / DATUM ELEVATIONS AS NOTED ON PT SLAB PLANS & AS INDICATED IN DIM's / ELEVATIONS NOTED @ S3.00 SERIES CONCRETE DETAILS.
12. T.O.F. @ INTERIOR BLDG. FTG's = T/SLAB ELEVATION, TYP. ADJUST HEIGHTS OF FOOTINGS ACCORDINGLY WHERE OCCURS @ / ALONG SLOPED PT SLAB-ON- GRADE @ GARAGES.
13. T.O.F. @ EXTERIOR BLDG. PERIMETER FTG's = -1'-0", TYP.
14. T.O.F. @ EXTERIOR BLDG. PERIMETER FTG's @ PATIOS = -1'-2", TYP. (AS REQ'D TO MAINTAIN 8" MIN. THICKENED SLAB FOR PT TENDONS)
15. MAX. PT TENDON LENGTH = 125'-0".

ARCHITECTURE
LANDSCAPE
ARCHITECTURE
ENERGY SERVICES

NSPJ ARCHITECTS, Inc.
3515 W. 75TH ST., SUITE 201
PRAIRIE VILLAGE, KS 66208
P. 913.831.1333
F. 913.831.1233
NSPJARCH.COM

© COPYRIGHT

RELEASED FOR CONSTRUCTION
As Noted on Plans Review
Development Services Department
Lee's Summit, Missouri

STATE OF MISSOURI
JOHN A. SCHLICHTMANN
NUMBER PE-2005000228
PROFESSIONAL ENGINEER
07.13.23

KRUDWIG STRUCTURAL ENGINEERS
11200 Corporate Ave., Suite 110 Lenexa, Kansas 66219

A NEW RESIDENTIAL COMMUNITY AT::

TRILOGY


NW WARD RD. | LEE'S SUMMIT, MO

DRAWING RELEASE LOG
- 03.15.2023 - PERMIT SUBMITTAL

REVISIONS

1	23.0411	CITY COMMENTS
3	23.0511	ADDENDUM 2
7	23.0713	ASI 3

KEY PLAN

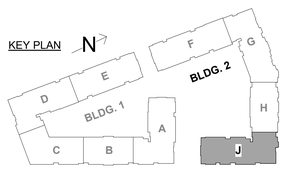

GENERAL SHEET REVISIONS: 7

1. UPDATED CONCRETE APRON SLAB EXTENTS / OFFSET FROM BLDG. TO MATCH ARCH.
2. UPDATED / PROVIDED STOOP LOCATIONS PER COORD. W/ CIVIL DWG's.
3. UPDATED SCHEMATIC LAYOUTS OF PT TENDONS AS REQ'D PER ABOVE NOTED REVISIONS.
4. ADDED AREAS OF MILD REINFORCING IN LIEU OF PT TENDONS (WHERE INDICATED PER PLANS), PER COORD. W/ PT SHOP DRAWINGS.
5. ADDTL REVISIONS AS CLOUDED PER PLANS.

JOB NO. PN1129
DATE 03/15/23
DRAWN BY KSE
7.13.2023
ASI 3

SHEET NAME
SEG (J) BASEMENT & 1ST FLOOR PT SLAB PLANS

SHEET NO.
S2.46a

7/13/2023 3:06:03 PM

ARCH E1.30" x 42"

RELEASED FOR CONSTRUCTION
As Noted on Plans Review
Development Services Department
Lee's Summit, Missouri
Date: 09/25/2023

ARCHITECTURE
LANDSCAPE
ARCHITECTURE
ENERGY SERVICES


NSPJ
ARCHITECTS, Inc.
3515 W. 75TH ST., SUITE 201
PRAIRIE VILLAGE, KS 66208
P. 913.831.1333
F. 913.831.1233
NSPJARCH.COM
© COPYRIGHT

STATE OF MISSOURI
JOHN A. KRUDWIG
NUMBER
PE-2005000226
PROFESSIONAL ENGINEER
09.25.23

KRUDWIG
STRUCTURAL ENGINEERS
11200 Corporate Ave., Suite 110 Lenexa, Kansas 66219

COL./STUD PACK OPTIONS BY FTG. SIZE (1ST FLR. / BASEMENT)


FOOTING	GLULAM COL's (28F-E1 SP/SP (U))	STUD PACKS	A53 Gr. B xS COL's	A53 Gr. B xxS COL's
F-2.5	3 1/2" x 5 1/2"	(3) 2x6	3 1/2" Ø xS PIPE	3" Ø xxS PIPE
F-3.0	3 1/2" x 5 1/2"	(4) 2x6	3 1/2" Ø xS PIPE	3" Ø xxS PIPE
F-3.5	3 1/2" x 5 1/2"	(5) 2x6	3 1/2" Ø xS PIPE	3" Ø xxS PIPE
F-4.0	3 1/2" x 7" --OR-- 5 1/2" x 5 1/2"	N/A	3 1/2" Ø xS PIPE	3" Ø xxS PIPE
F-4.5	5 1/2" x 7"	N/A	3 1/2" Ø xS PIPE	3" Ø xxS PIPE
F-5.0	5 1/2" x 7"	N/A	3 1/2" Ø xS PIPE	3" Ø xxS PIPE
F-5.5	5 1/2" x 7"	N/A	4" Ø xS PIPE	3" Ø xxS PIPE
F-6.0	N/A	N/A	5" Ø xS PIPE	4" Ø xxS PIPE
F-6.5	N/A	N/A	5" Ø xS PIPE	4" Ø xxS PIPE

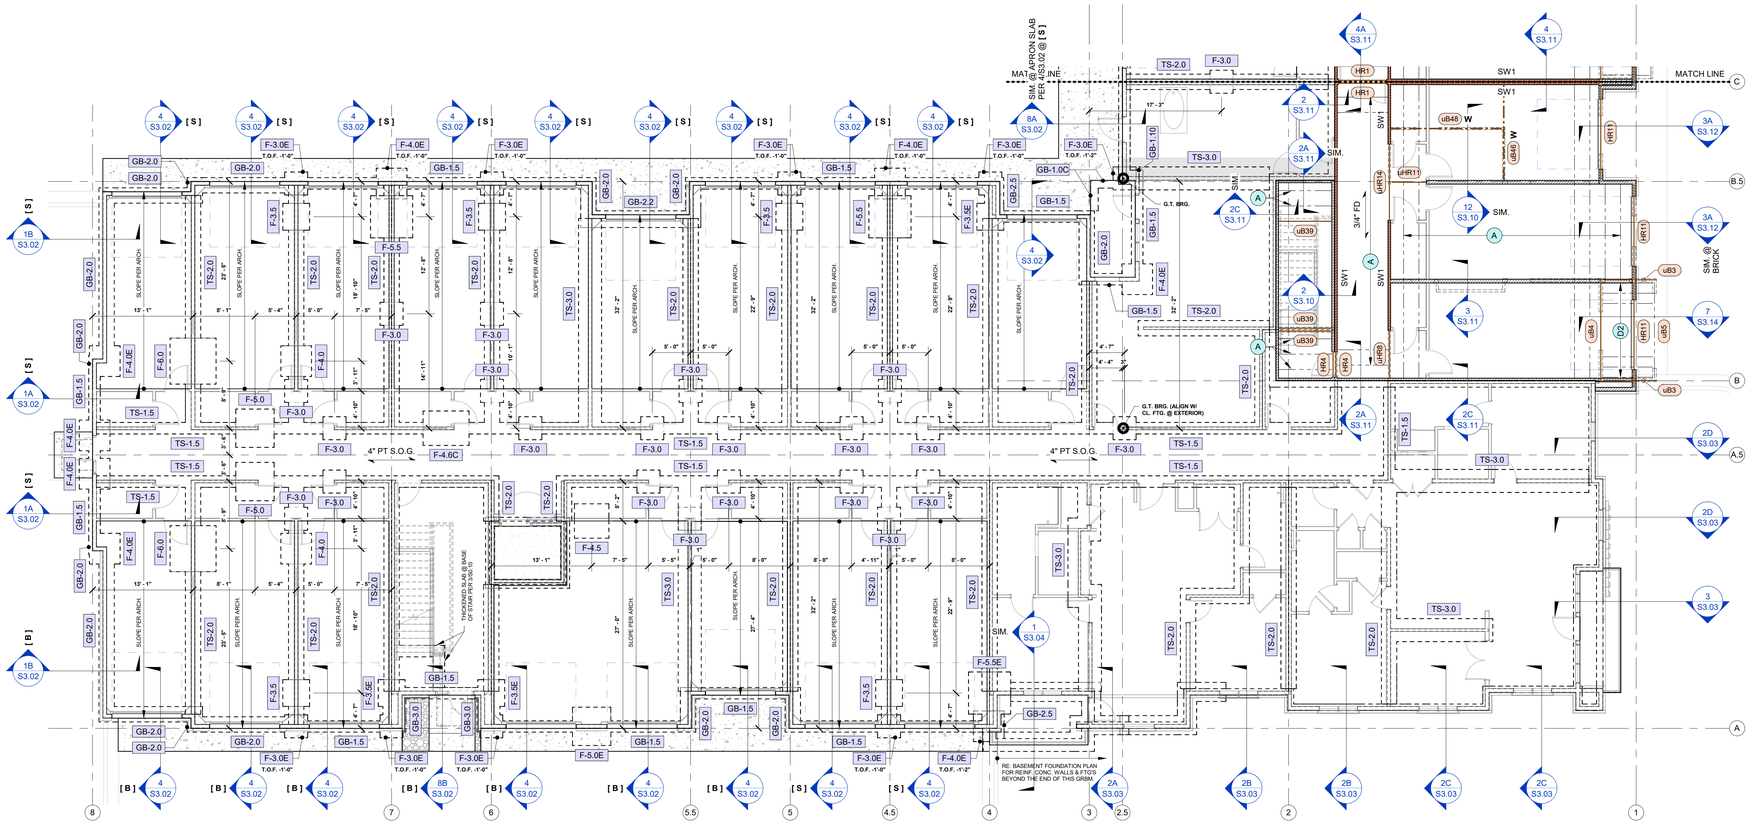

1 SEGMENT J - 1ST FLOOR FOUNDATION & FRAMING PLAN

1/8" = 1'-0"

NOTES:
1. REFER TO "PT SLAB-ON-GRADE & FOUNDATION GENERAL NOTES" ON THIS SHEET.
2. @ 1ST FLOOR FRMG. @ SEGMENTS G / H / J, TAPER GYPCRETE TOPPING TO LEVEL W/ ADJACENT SLABS-ON-GRADE AS REQ'D. COORDINATE SLOPE & LOCATIONS W/ ARCH.
3. WHERE SPOT (ISOLATED, F-#.#) FOOTING DIMENSIONS ARE PROVIDED, THEY OCCUR FROM THE NEAREST GRID LINE(S) TO CL. OF FTG., TYPICAL (ROUNDED TO NEAREST 1").

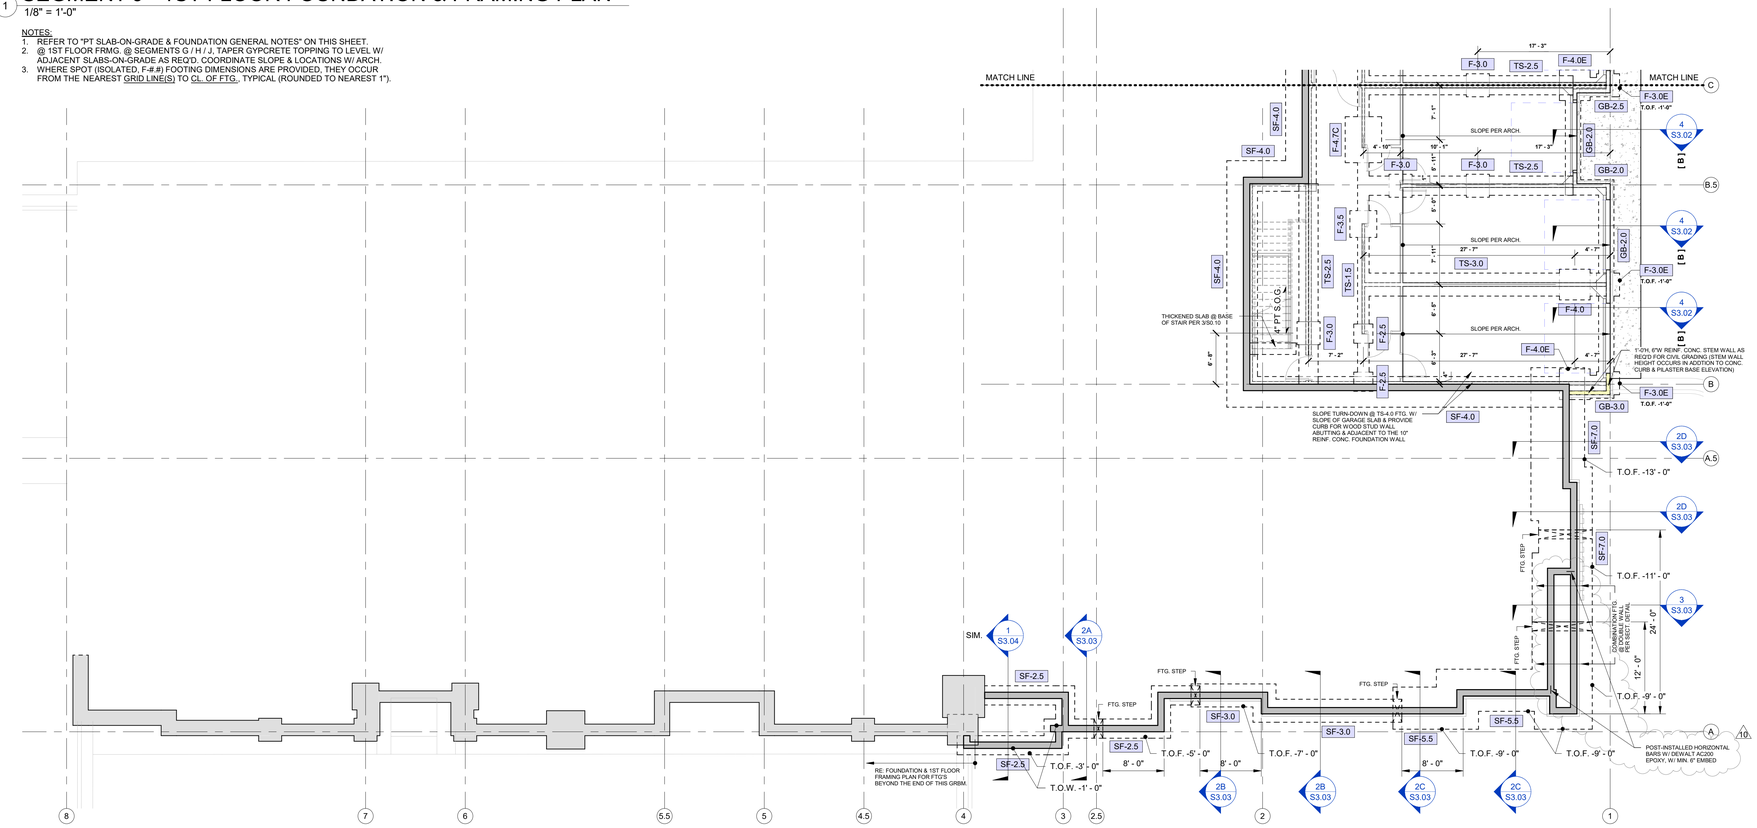

PT SLAB-ON-GRADE & FOUNDATION GENERAL NOTES:

1. REFER TO GENERAL NOTES ON SHEET S0.01.
2. REFER TO TYPICAL DETAILS ON S3.00 SERIES. SHEETS. SECTIONS NOT OTHERWISE INDICATED ON PLAN SHALL BE SIMILAR TO LIKE CONDITIONS.
3. CONFIRM ALL DIMENSIONS, ELEVATIONS, SLOPES, AND RECESSES WITH ARCH DRAWINGS.
4. AT ALL CONTINUOUS FOUNDATIONS, PROVIDE CORNER BARS PER 3/S3.00 AT ALL CORNERS AND INTERSECTIONS.
5. STRUCTURAL DATUM ELEVATION = CIVIL DATUM ELEVATION PER CIVIL DRAWINGS (VARIES PER BUILDING) AS NOTED ON PT SLAB PLANS.
6. PLACE TENDONS ON 1.5" CHAIRS.
7. LAYOUT TENDONS SUCH TO AVOID BLOCKOUTS, SHEARWALL HOLDOWNS AND COLUMN BEARING POINTS.
8. PROVIDE (2) #5 x 5'-0" AT RE-ENTRANT CORNERS, CENTERED IN SLAB DEPTH
9. PLACE FIRST STRAND ± 1'-0" FROM SLAB EDGE (U.N.O.).
10. PROVIDE FULL LENGTH TENDON PASSING CONTINUOUS BETWEEN POURS WHERE SHOWN. DO NOT TENSION UNTIL COMPLETION OF BOTH SLABS.
11. T.O.W. & T.O.F. RELATIVE TO FFE / DATUM ELEVATIONS AS NOTED ON PT SLAB PLANS & AS INDICATED IN DIM's / ELEVATIONS NOTED @ S3.00 SERIES CONCRETE DETAILS.
12. T.O.F. @ INTERIOR BLDG. FTG's = T/SLAB ELEVATION, TYP. ADJUST HEIGHTS OF FOOTINGS ACCORDINGLY WHERE OCCURS @ / ALONG SLOPED PT SLAB-ON- GRADE @ GARAGES.
13. T.O.F. @ EXTERIOR BLDG. PERIMETER FTG's = -1'-0", TYP.
14. T.O.F. @ EXTERIOR BLDG. PERIMETER FTG's @ PATIOS = -1'-2", TYP. (AS REQ'D TO MAINTAIN 8" MIN. THICKENED SLAB FOR PT TENDONS)
15. MAX. PT TENDON LENGTH = 125'-0".

2 SEGMENT J - BASEMENT FOUNDATION PLAN

1/8" = 1'-0"

NOTES:
1. REFER TO "PT SLAB-ON-GRADE & FOUNDATION GENERAL NOTES" ON THIS SHEET.
2. WHERE SPOT (ISOLATED, F-#.#) FOOTING DIMENSIONS ARE PROVIDED, THEY OCCUR FROM THE NEAREST GRID LINE(S) TO CL. OF FTG., TYPICAL (ROUNDED TO NEAREST 1").

A NEW RESIDENTIAL COMMUNITY AT::

TRILOGY


NW WARD RD. | LEE'S SUMMIT, MO

DRAWING RELEASE LOG
- 03.15.2023 - PERMIT SUBMITTAL

REVISIONS

1	23.0411	CITY COMMENTS
2	23.0428	ADD 1 / CC 2
3	23.0511	ADDENDUM 2
5	23.0512	ASI 1
7	23.0713	ASI 3
8	23.0811	ASI 4
10	23.0925	ASI 6 - UPDATED

KEY PLAN

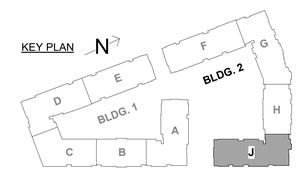

JOB NO. PN1129
DATE 03/15/23
DRAWN BY KSE
9.25.2023
ASI 6 - UPDATED
SHEET NAME
SEG (J) FDN. & 1ST FLOOR FRAMING PLANS
SHEET NO.
S2.46b

9/25/2023 8:41:41 AM

ARCH E1.30" x 42"



1 SEGMENT J - 3RD FLOOR FRAMING PLAN
1/8" = 1'-0"

2 SEGMENT J - 2ND FLOOR FRAMING PLAN
1/8" = 1'-0"

11/2/2023 5:00:39 PM

RELEASED FOR CONSTRUCTION
As Noted on Plans Review
Development Services Department
Lee's Summit, Missouri
Date: 11/02/2023

ARCHITECTURE
LANDSCAPE
ARCHITECTURE
ENERGY SERVICES

NSPJ ARCHITECTS, Inc.
3515 W. 75TH ST., SUITE 201
PRAIRIE VILLAGE, KS 66208
P. 913.831.1333
F. 913.831.1233
NSPJARCH.COM

© COPYRIGHT

STATE OF MISSOURI
JOHN A. GRAVLEE
NUMBER PE-2005000228
PROFESSIONAL ENGINEER
11.02.23

KRUDWIG
STRUCTURAL ENGINEERS
11200 Corporate Ave., Suite 110 Lenexa, Kansas 66219

A NEW RESIDENTIAL COMMUNITY AT::

TRILOGY


NW WARD RD. | LEE'S SUMMIT, MO

DRAWING RELEASE LOG
• 03.15.2023 - PERMIT SUBMITTAL

△REVISIONS

1	23.0411	CITY COMMENTS
3	23.0511	ADDENDUM 2
5	23.0612	ASI 1
8	23.0811	ASI 4
11	23.1102	ASI 7

KEY PLAN

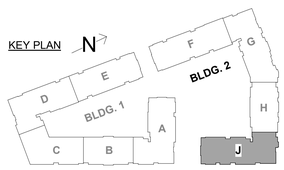

GENERAL SHEET REVISIONS:
1. REVISED SECTION DETAIL TAGS PER EXTERIOR ARCH. VENEER / CLADDING REV's @ FOUNDATION, 1ST FLOOR FRMG. & 2ND FLR. FRMG. PLANS. ALSO RE: UPDATED NOTES @ SECTION DETAILS ON SHEETS S3.02, S3.12 & S3.14.
2. ADDITIONAL REVISIONS CLOUDED AS APPLICABLE @ 3RD FLR., 4TH FLR. & ROOF FRAMING PLANS.

JOB NO. PN1129
DATE 03/15/23
DRAWN BY KSE
11.02.2023
ASI 7
SHEET NAME
SEG (J) 2ND & 3RD FLOOR FRAMING PLAN
SHEET NO.
S2.47

ARCH E1.30" x 42"



1 SEGMENT J - ROOF FRAMING PLAN

1/8" = 1'-0"

NOTES:

1. (#) - REFER TO SNOW DRIFT LOADING DIAGRAMS ON SHEET S0.02.
2. RE: ARCH. DWG's FOR ALTERNATING TREAD DEVICE / ROOF ACCESS HATCH LOCATIONS & COORD. W/ STAIR ORIENTATIONS AS REQ'D.

2 SEGMENT J - 4TH FLOOR FRAMING PLAN

1/8" = 1'-0"

NSPJ ARCHITECTS
3515 W. 75TH ST., SUITE 201
PRAIRIE VILLAGE, KS 66208
P. 913.831.1515
F. 913.831.1516
NSPJARCH.COM
ARCHITECTURE LANDSCAPE ARCHITECTURE ENERGY SERVICES

© COPYRIGHT

RELEASED FOR CONSTRUCTION
As Noted on Plans Review
11.02.23
Development Services Department
Lee's Summit, Missouri

STATE OF MISSOURI
JOHN A. KRUDWIG
NUMBER E-PE-2005000228
PROFESSIONAL ENGINEER
11.02.23

KRUDWIG STRUCTURAL ENGINEERS
11200 Corporate Ave., Suite 110 Lenexa, Kansas 66219

A NEW RESIDENTIAL COMMUNITY AT::

TRILOGY


NW WARD RD. | LEE'S SUMMIT, MO

DRAWING RELEASE LOG
- 03.15.2023 - PERMIT SUBMITTAL

△ REVISIONS

1	23 0411	CITY COMMENTS
3	23 0511	ADDENDUM 2
5	23 0612	ASI 1
8	23 0811	ASI 4
11	23 1102	ASI 7

KEY PLAN

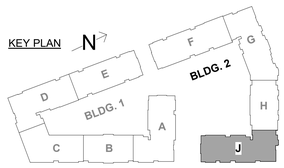

GENERAL SHEET REVISIONS:
1. REVISED SECTION DETAIL TAGS PER EXTERIOR ARCH. VENEER / CLADDING REV's @ FOUNDATION, 1ST FLOOR FRMG. & 2ND FLR. FRMG. PLANS. ALSO RE: UPDATED NOTES @ SECTION DETAILS ON SHEETS S3.02, S3.12 & S3.14.
2. ADDITIONAL REVISIONS CLOUDED AS APPLICABLE @ 3RD FLR., 4TH FLR. & ROOF FRAMING PLANS.

JOB NO. PN1129
DATE 03/15/23
DRAWN BY KSE
11.02.2023
ASI 7

SHEET NAME
SEG (J) 4TH FLOOR & ROOF FRAMING PLAN

SHEET NO.
S2.48

11/2/2023 5:01:14 PM

ARCH E1.30" x 42"

RELEASED FOR CONSTRUCTION
As Noted on Plans Review
Development Services Department
Lee's Summit, Missouri
Date: 10/02/2023

ARCHITECTURE
LANDSCAPE ARCHITECTURE
ENERGY SERVICES

NSPJ ARCHITECTS, Inc.
3515 W. 75TH ST., SUITE 201
PRAIRIE VILLAGE, KS 66208
P. 913.831.1555
F. 913.831.1563
NSPJARCH.COM

© COPYRIGHT

STATE OF MISSOURI
JOHN A. KRUDWIG
NUMBER
E-PE-2005000026
PROFESSIONAL ENGINEER
09.25.23

KRUDWIG
STRUCTURAL ENGINEERS, LLC
11200 Corporate Ave., Suite 110 Lenexa, Kansas 66219

A NEW RESIDENTIAL COMMUNITY AT::


TRILOGY

NW WARD RD. | LEE'S SUMMIT, MO

DRAWING RELEASE LOG
- 03.15.2023 - PERMIT SUBMITTAL

△REVISIONS

3	23 0511	ADDENDUM 2
10	23 0905	ASI 6 - UPDATED

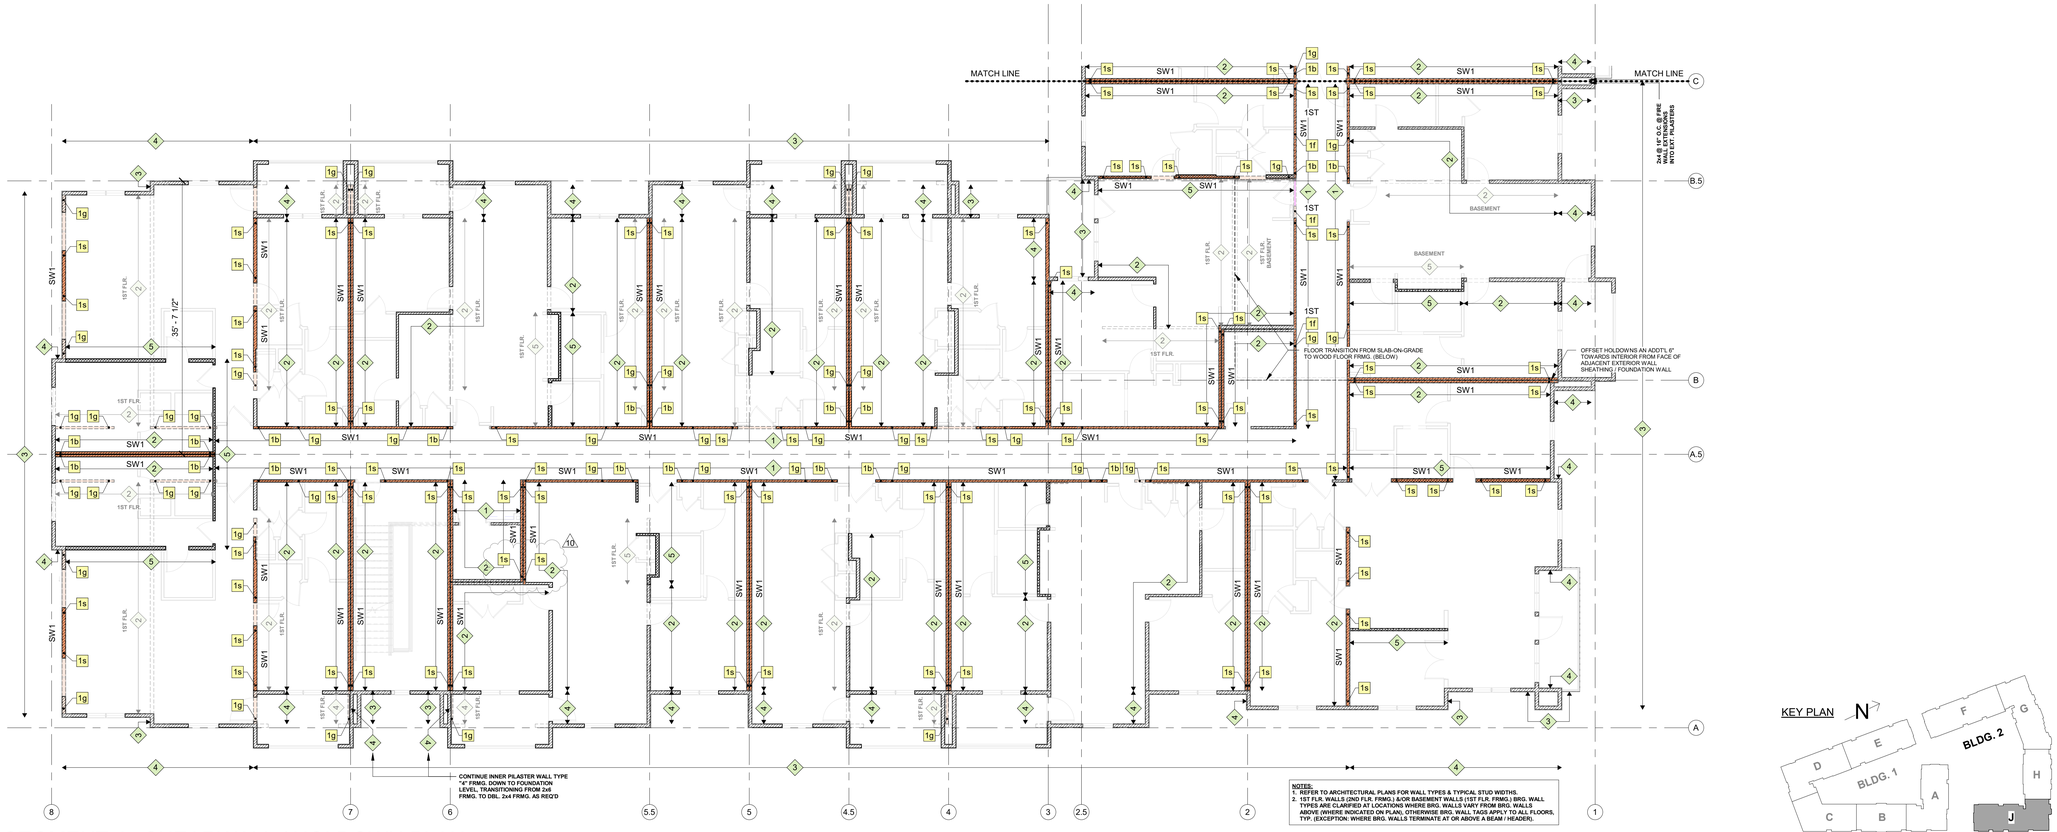

NOTES:
1. REFER TO ARCHITECTURAL PLANS FOR WALL TYPES & TYPICAL STUD WIDTHS.
2. 1ST FLR. WALLS (2ND FLR. FRMG.) &/OR BASEMENT WALLS (1ST FLR. FRMG.) BRG. WALL TYPES ARE CLARIFIED AT LOCATIONS WHERE BRG. WALLS VARY FROM BRG. WALLS ABOVE (WHERE INDICATED ON PLAN), OTHERWISE BRG. WALL TAGS APPLY TO ALL FLOORS. TYP. (EXCEPTION: WHERE BRG. WALLS TERMINATE AT OR ABOVE A BEAM / HEADER).

1 SEGMENT J - SHEARWALL / HOLDOWN PLAN

1/8" = 1'-0"

NOTES:
1. SHEARWALL PLANS ARE SHOWN @ 4TH FLOOR FRAMING (3RD FLR. LN.) W/ 2ND (1ST FLR. LN.) & 1ST (0 BSMT. LN.) FLOOR FRMG. SHEARWALL UNDERLAYS FOR REFERENCE / COORDINATION.
2. RE: BLDG. 1 (SEGMENTS D / E) & BLDG. 2 (SEGMENTS G / H / J) SHEARWALL ELEVATIONS FOR TYPICAL CONDITIONS WHERE FLOOR-TO-FLOOR OR FLOOR-TO-BEAM HOLDOWNS ARE REQ'D.
3. RE: DETAILS 1A & 1B FOR HOLDOWNS @ GARAGE PORTAL FRAMES @ UNIT BLDG's.


KEY PLAN N

JOB NO. PN1129 DATE 03/15/23
DRAWN BY KSE
9.25.2023
ASI 6 - UPDATED
SHEET NAME SEG (J) SHEARWALL PLAN


SHEET NO. S2.48a

9/25/2023 8:41:54 AM

ARCH E1.30" x 42"

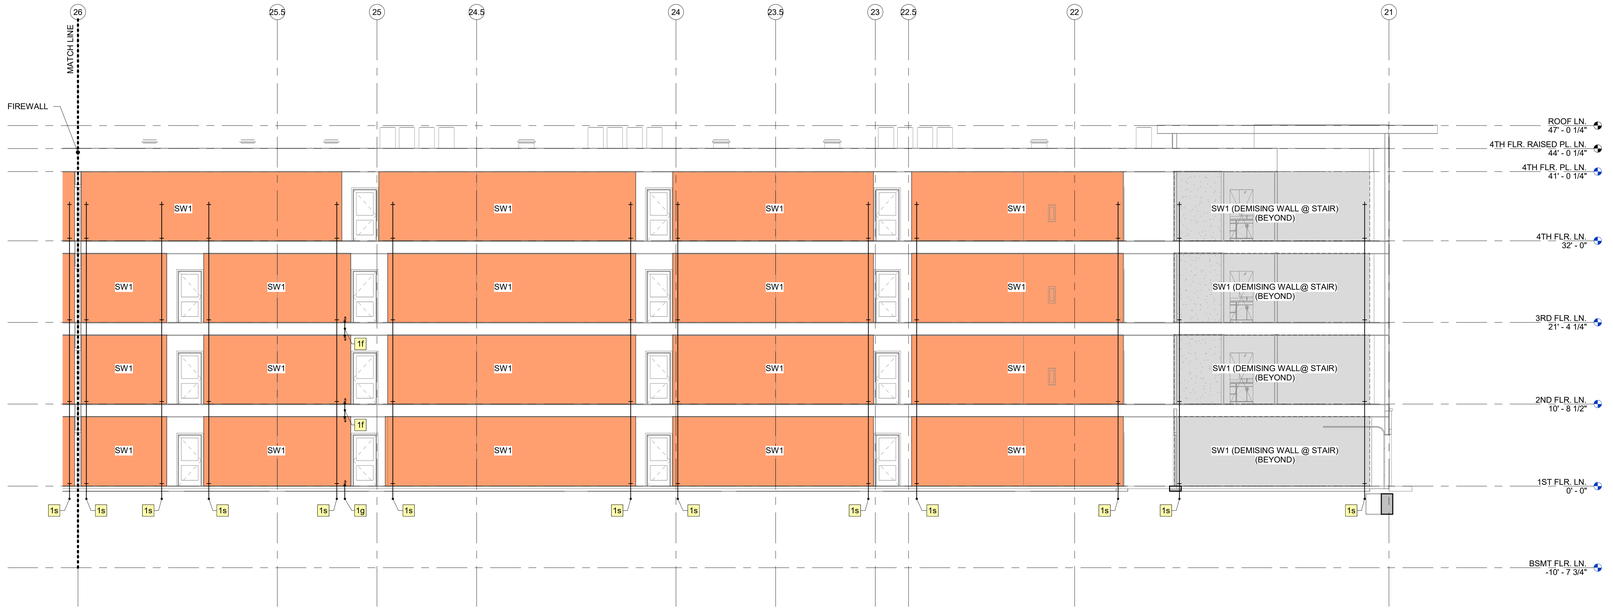

1 SHEARWALL ELEVATION - BLDG 1 - SEG D - CORR. LOOKING EAST
1/8" = 1'-0"

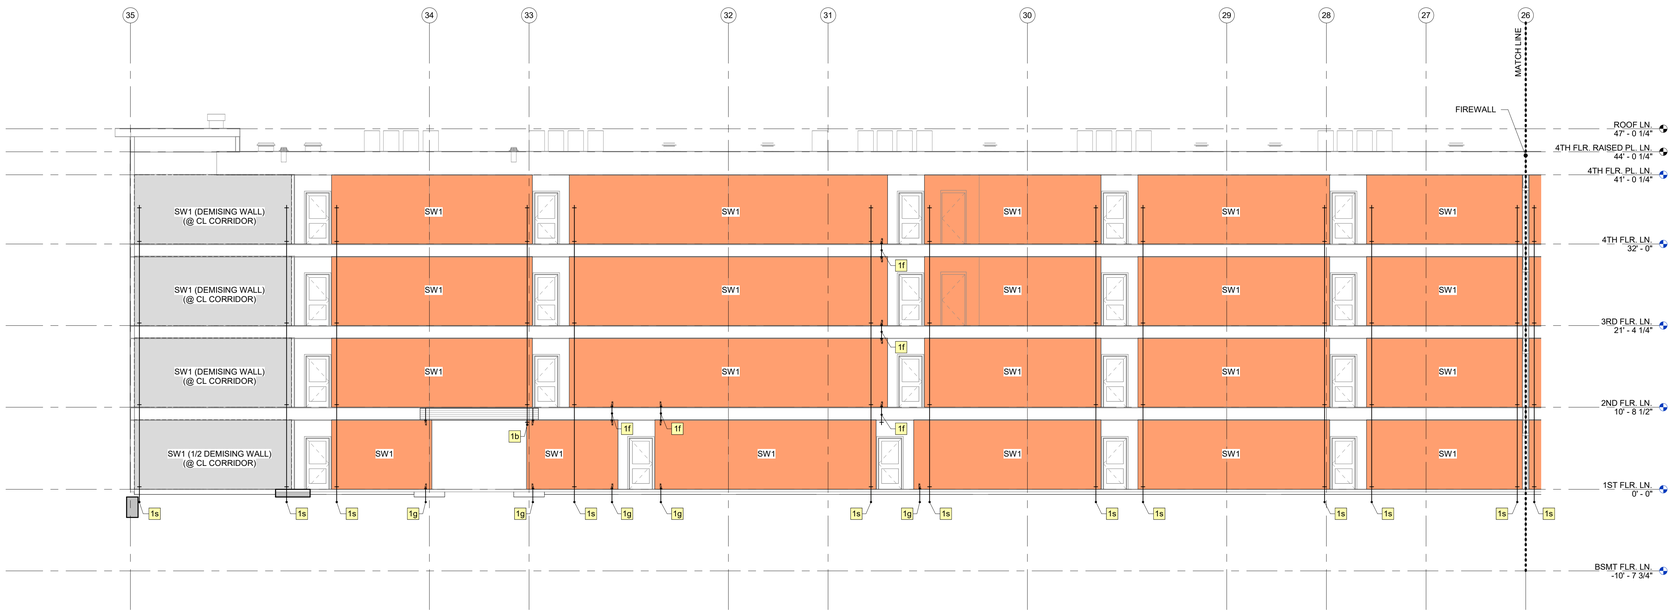

2 SHEARWALL ELEVATION - BLDG 1 - SEG E - CORR. LOOKING EAST
1/8" = 1'-0"

RELEASED FOR CONSTRUCTION
As Noted on Plans Review
Development Services Department
Lee's Summit, Missouri
Date: 06/12/2023

ARCHITECTURE
LANDSCAPE
ARCHITECTURE
ENERGY SERVICES
NSPJ
ARCHITECTS, Inc.
3515 W. 75TH ST., SUITE 201
PRAIRIE VILLAGE, KS 66208
P. 913.831.1333
F. 913.831.1233
NSPJARCH.COM
© COPYRIGHT 2023

STATE OF MISSOURI
JOHN R. SCHLICHTER
NUMBER
E-2005000028
PROFESSIONAL ENGINEER
06.12.23

KRUDWIG
STRUCTURAL ENGINEERS
11200 Corporate Ave., Suite 110 Lenexa, Kansas 66219

A NEW RESIDENTIAL COMMUNITY AT::
TRILOGY
NW WARD RD. | LEE'S SUMMIT, MO


DRAWING RELEASE LOG
• 03.15.2023 - PERMIT SUBMITTAL

△REVISIONS


JOB NO. PN1129
DATE 03/15/23
DRAWN BY KSE
6.12.2023
ASI 1
SHEET NAME
BLDG 1 - SHEARWALL ELEVATIONS
SHEET NO.
S2.50

6/12/2023 4:50:09 PM

ARCH E1.30" x 42"

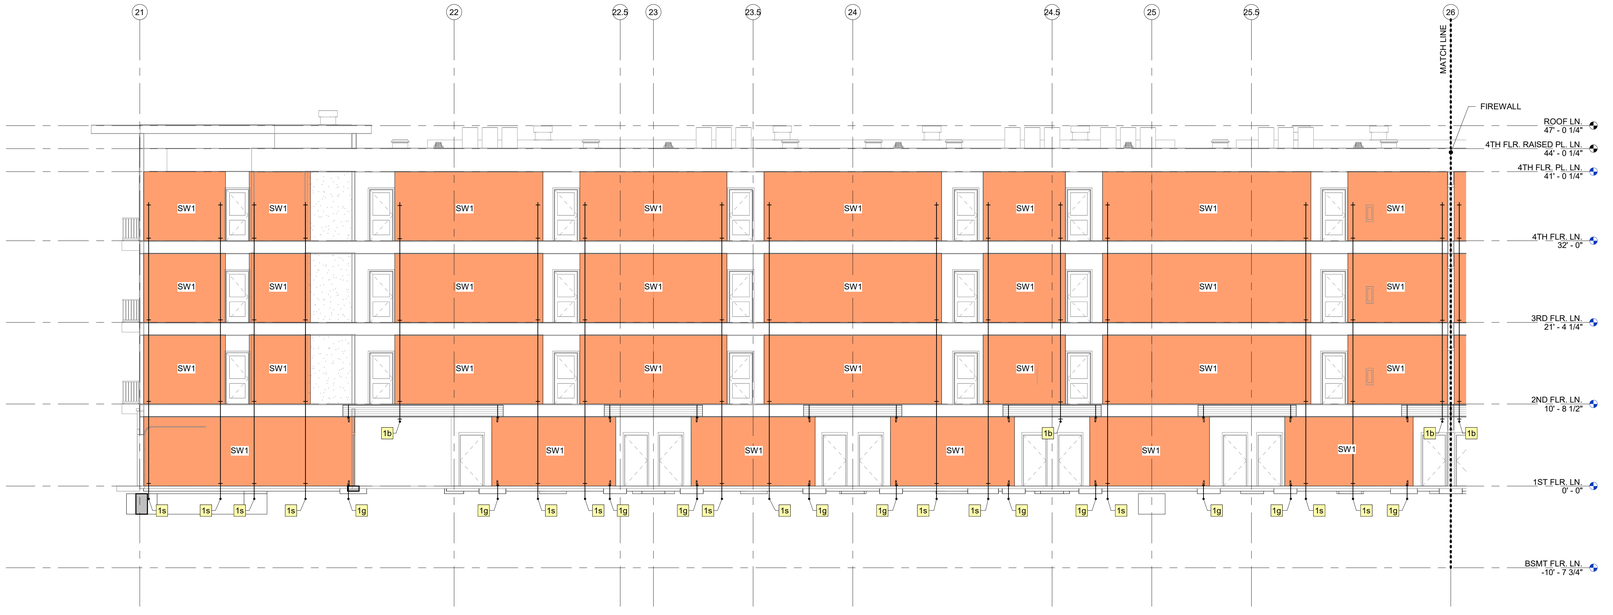

1 SHEARWALL ELEVATION - BLDG 1 - SEG D - CORR. LOOKING WEST
1/8" = 1'-0"

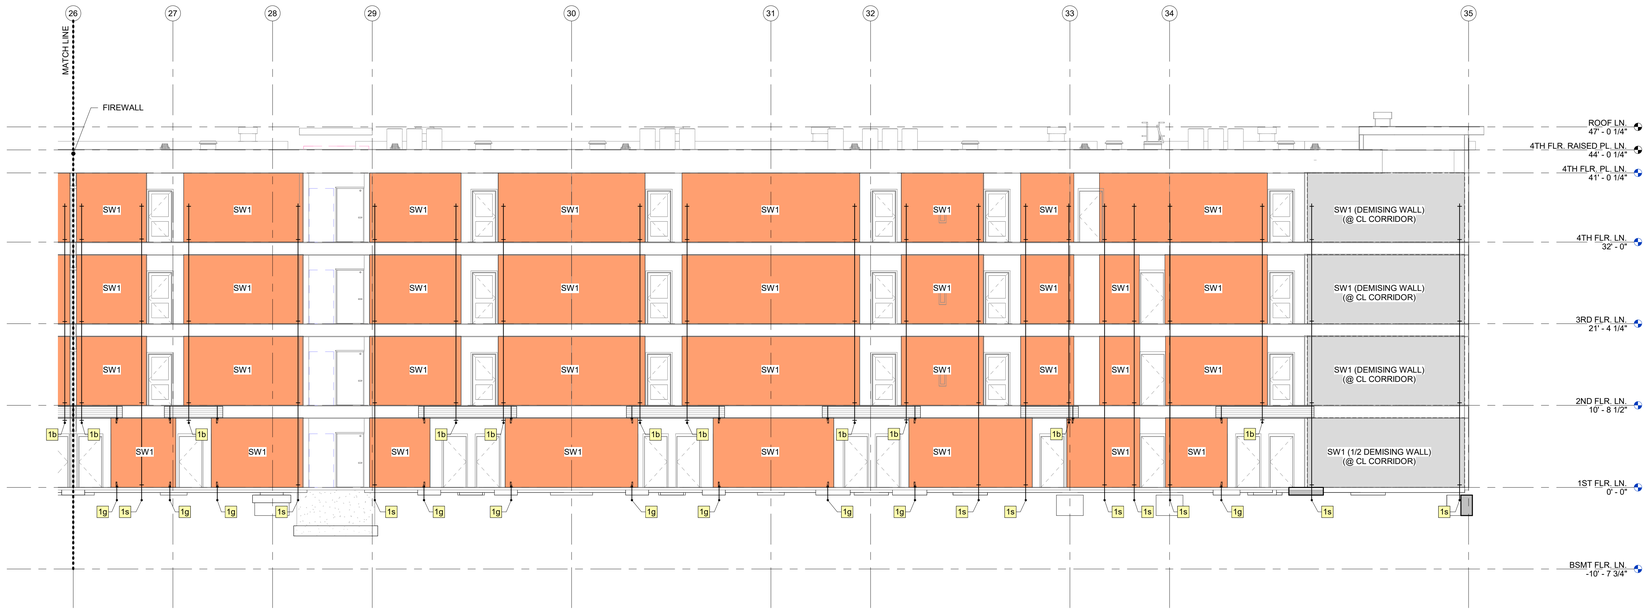

2 SHEARWALL ELEVATION - BLDG 1 - SEG E - CORR. LOOKING WEST
1/8" = 1'-0"

RELEASED FOR CONSTRUCTION
As Noted on Plans Review
Development Services Department
Lee's Summit, Missouri
Date: 06.12.23

ARCHITECTURE
LANDSCAPE ARCHITECTURE
ENERGY SERVICES
NSPJ ARCHITECTS
3515 W. 75TH ST., SUITE 201
PRAIRIE VILLAGE, KS 66208
P. 913.831.1333
F. 913.831.1233
NSPJARCH.COM
© COPYRIGHT 2023

STATE OF MISSOURI
JOHN A. LOVINGER
NUMBER
PE-2005000029
PROFESSIONAL ENGINEER
06.12.23

KRUDWIG
STRUCTURAL ENGINEERS
11200 Corporate Ave., Suite 110 Lenexa, Kansas 66219

A NEW RESIDENTIAL COMMUNITY AT::
TRILOGY
NW WARD RD. | LEE'S SUMMIT, MO

DRAWING RELEASE LOG
• 03.15.2023 - PERMIT SUBMITTAL


△REVISIONS

JOB NO. PN1129
DATE 03/15/23
DRAWN BY KSE
6.12.2023
ASI 1
SHEET NAME
BLDG 1 - SHEARWALL ELEVATIONS
SHEET NO.
S2.51


6/12/2023 4:50:17 PM

ARCH E1.30" x 42"

RELEASED FOR CONSTRUCTION
As Noted on Plans Review
Development Services Department
Lee's Summit, Missouri
Date: 09/25/2023

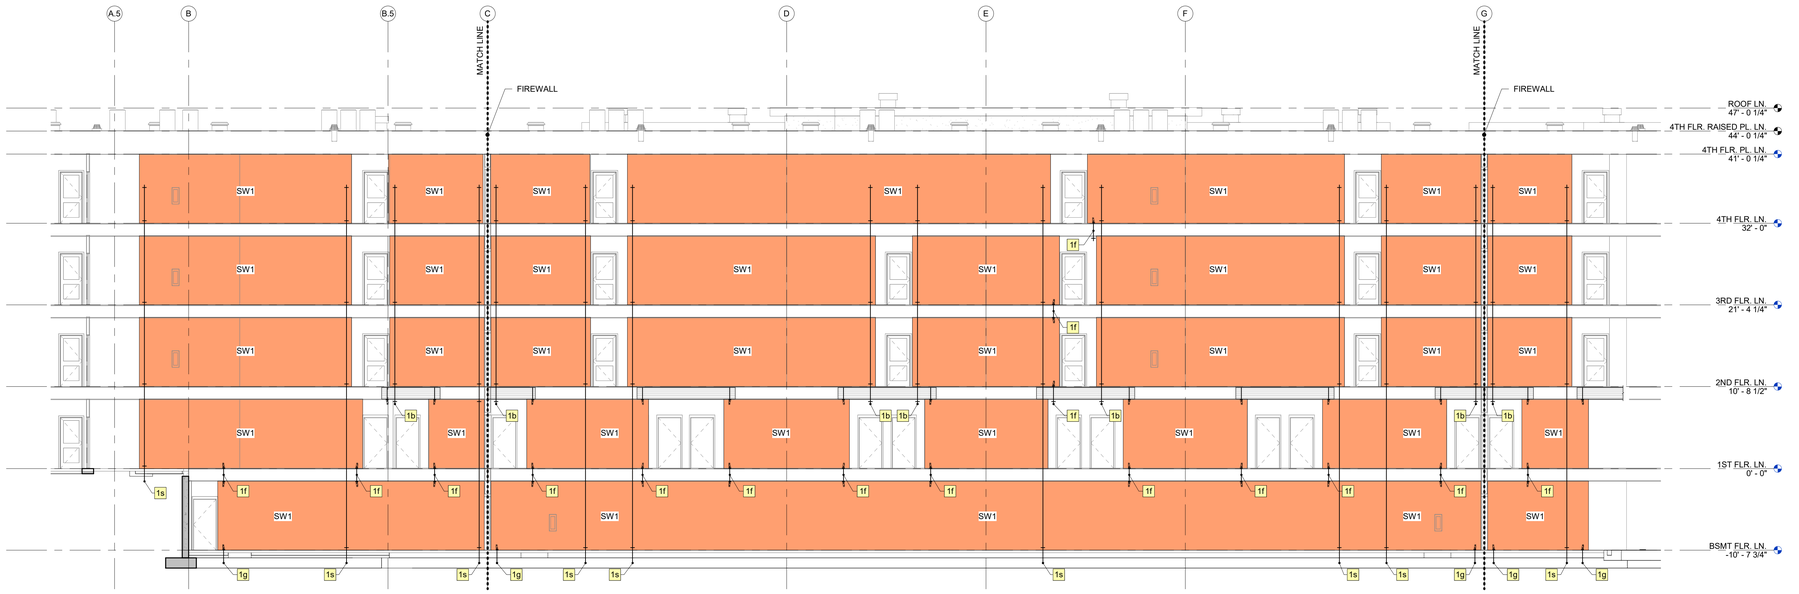

2 SHEARWALL ELEVATION - BLDG 2 - SEG G/H/J - CORR. LOOKING SOUTH
1/8" = 1'-0"

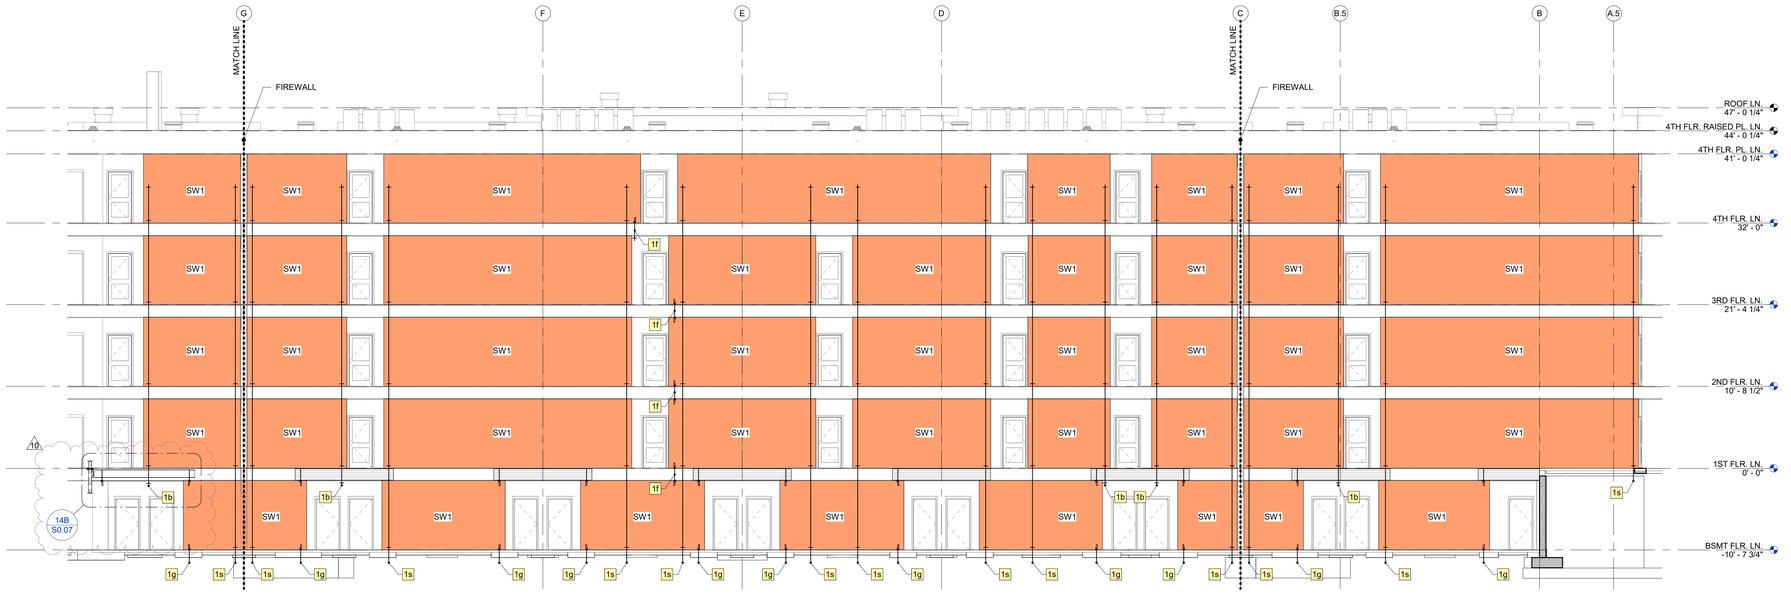

1 SHEARWALL ELEVATION - BLDG 2 - SEG G/H/J - CORR. LOOKING NORTH
1/8" = 1'-0"

ARCHITECTURE
LANDSCAPE ARCHITECTURE
ENERGY SERVICES
NSPJ ARCHITECTS, Inc.
3515 W. 75TH ST., SUITE 201
PRAIRIE VILLAGE, KS 66208
P. 913.831.1333
F. 913.831.1233
NSPJARCH.COM

© COPYRIGHT

STATE OF MISSOURI
JOHN K. SCHWAB
NUMBER
PE-2005000228
PROFESSIONAL ENGINEER
09.25.23

KRUDWIG
STRUCTURAL ENGINEERS
11200 Corporate Ave., Suite 110 Lenexa, Kansas 66219

A NEW RESIDENTIAL COMMUNITY AT::
TRILOGY
NW WARD RD. | LEE'S SUMMIT, MO


DRAWING RELEASE LOG
- 03.15.2023 - PERMIT SUBMITTAL

△ REVISIONS
10 23 0925 ASI 6 - UPDATED


JOB NO. PN1129
DATE 03/15/23
DRAWN BY KSE
9.25.2023
ASI 6 - UPDATED
SHEET NAME
BLDG 2 - SHEARWALL ELEVATIONS
SHEET NO.
S2.60

9/25/2023 8:41:59 AM

ARCH E1.30" x 42"

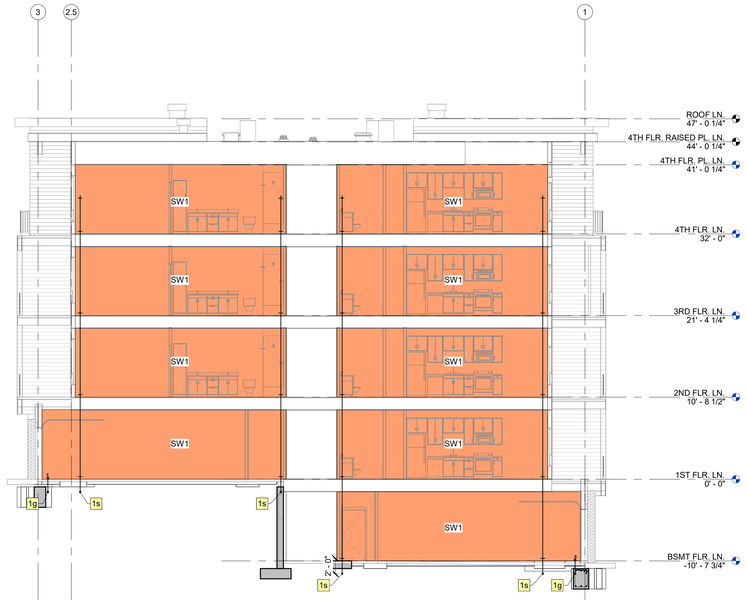

1 SHEARWALL ELEVATION - BLDG 2 - SEG H - GRID D
1/8" = 1'-0"

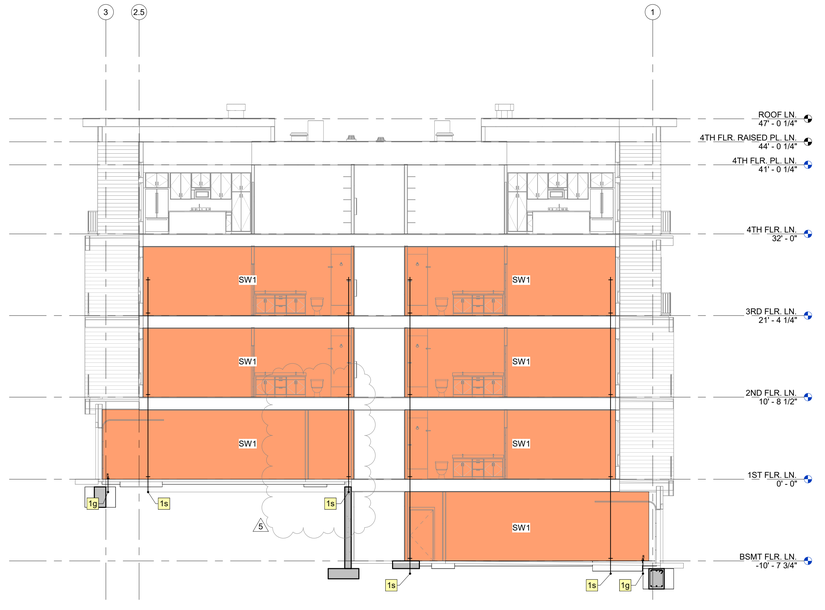

2 SHEARWALL ELEVATION - BLDG 2 - SEG H - GRID E
1/8" = 1'-0"

RELEASED FOR CONSTRUCTION
As Noted on Plans Review
Development Services Department
Lee's Summit, Missouri
Date: 06.12.23

ARCHITECTURE
LANDSCAPE
ARCHITECTURE
ENERGY SERVICES

NSPJ ARCHITECTS
3515 W. 75TH ST., SUITE 201
PRAIRIE VILLAGE, KS 66208
P. 913.831.1333
F. 913.831.1233
NSPJARCH.COM
© COPYRIGHT

STATE OF MISSOURI
JOHN A. KRUDWIG
NUMBER
PE-2005000029
PROFESSIONAL ENGINEER
06.12.23

KRUDWIG
STRUCTURAL ENGINEERS
11200 Corporate Ave., Suite 110 Lenexa, Kansas 66219

A NEW RESIDENTIAL COMMUNITY AT::
TRILOGY
NW WARD RD. | LEE'S SUMMIT, MO

DRAWING RELEASE LOG
• 03.15.2023 - PERMIT SUBMITTAL

△REVISIONS
5 23 0612 ASI 1

JOB NO. PN1129
DATE 03/15/23
DRAWN BY KSE
6.12.2023
ASI 1
SHEET NAME
BLDG 2 - SHEARWALL ELEVATIONS
SHEET NO.
S2.61

6/12/2023 5:51:24 PM

ARCH E1.30" x 42"

7

DETACHED GARAGES REMOVED
FROM SCOPE OF PROJECT

2A NOT USED
1/8" = 1'-0"


2B NOT USED
1/8" = 1'-0"

2C NOT USED
1/8" = 1'-0"

3A NOT USED
1/8" = 1'-0"

3B NOT USED
1/8" = 1'-0"

3C NOT USED
1/8" = 1'-0"

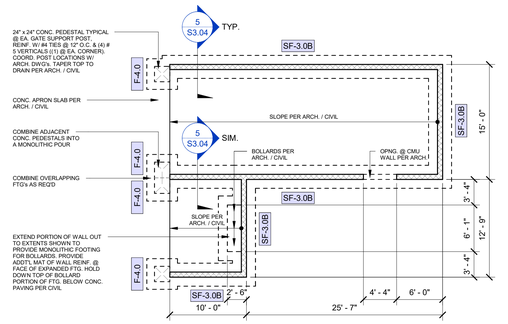

1 TRASH ENCLOSURE FOUNDATION PLAN
1/8" = 1'-0"

ARCHITECTURE
LANDSCAPE ARCHITECTURE
ENERGY SERVICES
P. 913.831.1500
F. 913.831.1505
NSPJARCH.COM
© COPYRIGHT 2023

NSPJ ARCHITECTS
3515 W. 75TH ST., SUITE 201
PRAIRIE VILLAGE, KS 66208

RELEASED FOR CONSTRUCTION
As Noted on Plans Review
Development Services Department
Lee's Summit, Missouri

STATE OF MISSOURI
JOHN A. KRUDWIG
NUMBER PE-2005000824
PROFESSIONAL ENGINEER
07.13.23

KRUDWIG STRUCTURAL ENGINEERS
11200 Corporate Ave., Suite 110 Lenexa, Kansas 66219

A NEW RESIDENTIAL COMMUNITY AT::
TRILOGY
NW WARD RD. | LEE'S SUMMIT, MO

DRAWING RELEASE LOG
• 03.15.2023 - PERMIT SUBMITTAL


REVISIONS

1	23.0411	CITY COMMENTS
2	23.0428	ADD 1 / CC 2
5	23.0612	ASI 1
7	23.0713	ASI 3


JOB NO. PN1129
DATE 03/15/23
DRAWN BY KSE
7.13.2023
ASI 3
SHEET NAME
DETACHED GARAGES & TRASH ENCLOSURE
SHEET NO.
S2.70

7/13/2023 3:06:16 PM


ARCH E1.30" x 42"

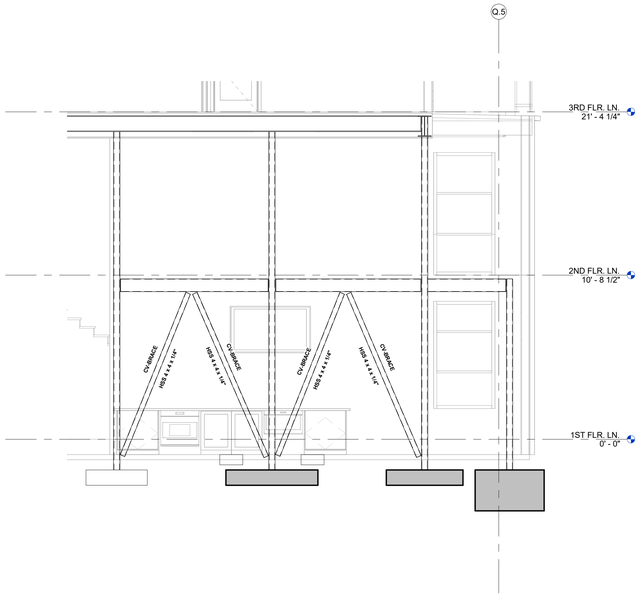


1 BRACE - GRID 14.7
1/4" = 1'-0"

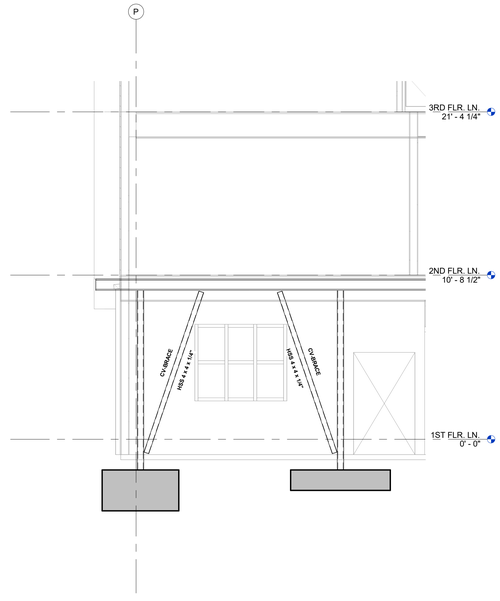


2 BRACE - GRID 15
1/4" = 1'-0"

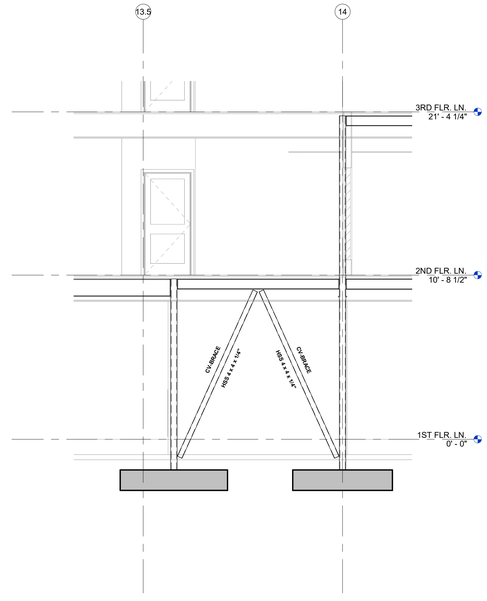


3 BRACE - GRID P.7
1/4" = 1'-0"

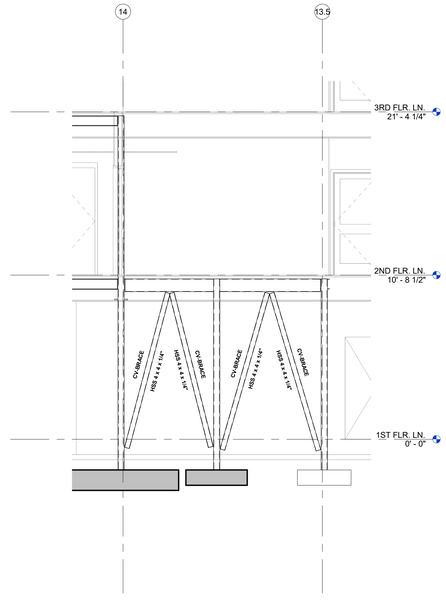


4 BRACE - GRID P.9
1/4" = 1'-0"

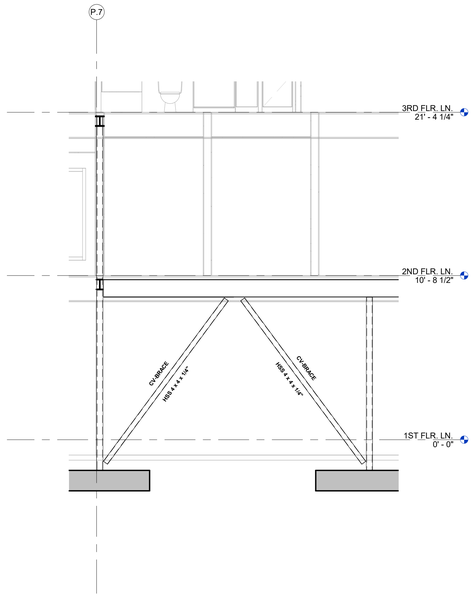

5 BRACE - GRID 14
1/4" = 1'-0"

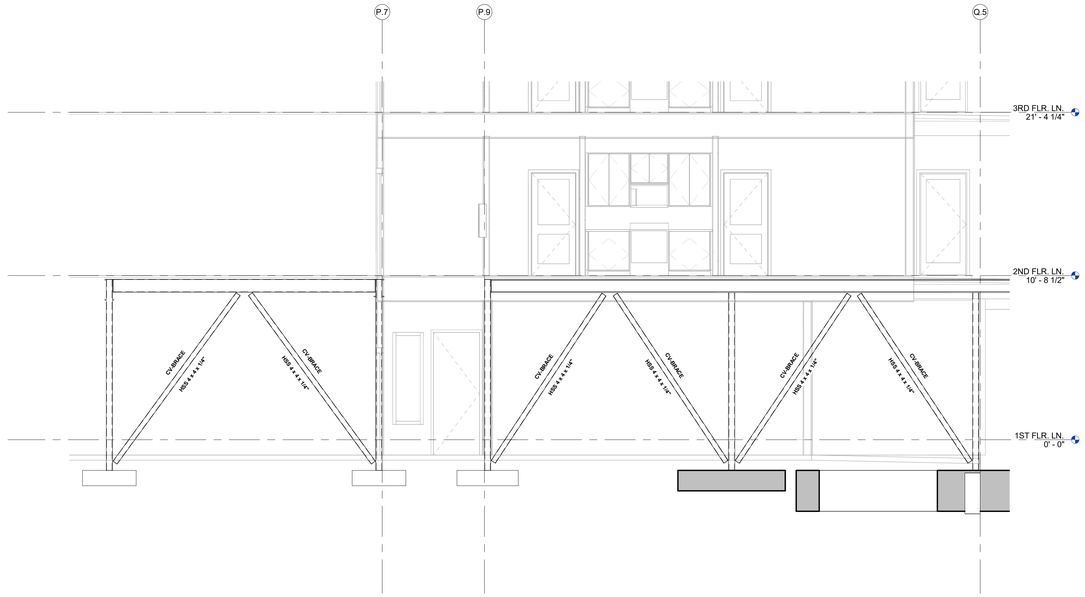

6 BRACE - GRID 13
1/4" = 1'-0"

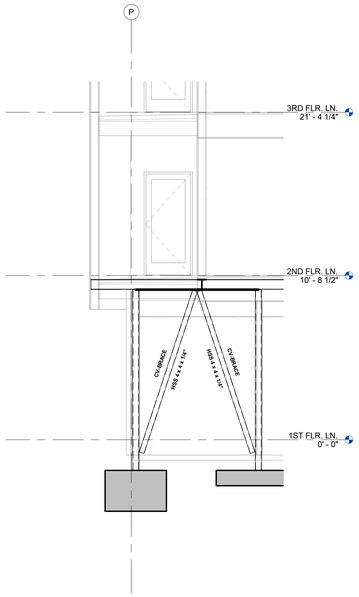

7 BRACE - GRID 15.5
1/4" = 1'-0"

RELEASED FOR CONSTRUCTION
As Noted on Plans Review
Development Services Department
Lee's Summit, Missouri
Date: 06/12/23

ARCHITECTURE
LANDSCAPE ARCHITECTURE
ENERGY SERVICES
NSPJ ARCHITECTS, Inc.
3515 W. 75TH ST., SUITE 201
PRAIRIE VILLAGE, KS 66208
P. 913.831.1500
F. 913.831.1511
NSPJARCH.COM
© COPYRIGHT

STATE OF MISSOURI
JOHN R. SCHLICHTMANN
NUMBER PE-2005000026
PROFESSIONAL ENGINEER
06.12.23

KRUDWIG STRUCTURAL ENGINEERS
11200 Corporate Ave., Suite 110 Lenexa, Kansas 66219

A NEW RESIDENTIAL COMMUNITY AT::
TRILOGY
NW WARD RD. | LEE'S SUMMIT, MO

DRAWING RELEASE LOG
- 03.15.2023 - PERMIT SUBMITTAL

△ REVISIONS

JOB NO. PN1129
DATE 03/15/23
DRAWN BY KSE
6.12.2023
ASI 1
SHEET NAME BRACE ELEVATIONS
SHEET NO. S2.80


6/12/2023 5:14:42 PM

ARCH E1.30" x 42"

RELEASED FOR CONSTRUCTION
As Noted on Plans Review
Development Services Department
Lee's Summit, Missouri
06.12.23


ARCHITECTURE
LANDSCAPE ARCHITECTURE
ENERGY SERVICES
P. 913.831.1500
F. 913.831.1505
NSPJARCH.COM
NSPJ
ARCHITECTS Inc.
3515 W. 75TH ST., SUITE 201
PRAIRIE VILLAGE, KS 66208

© COPYRIGHT

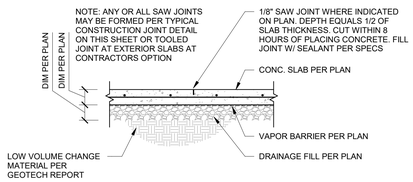


TYPICAL SAW JOINT NOTED "SJ" ON PLAN

1 SECTION 3/4" = 1'-0"

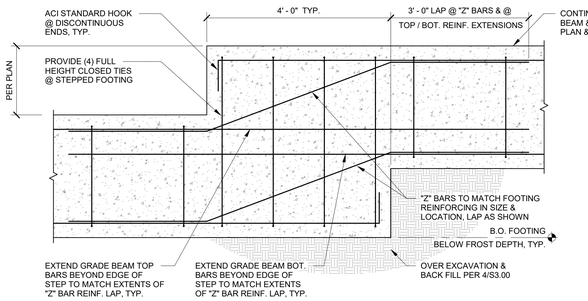


TYPICAL GRADE BEAM STEP

2 SECTION 3/4" = 1'-0"

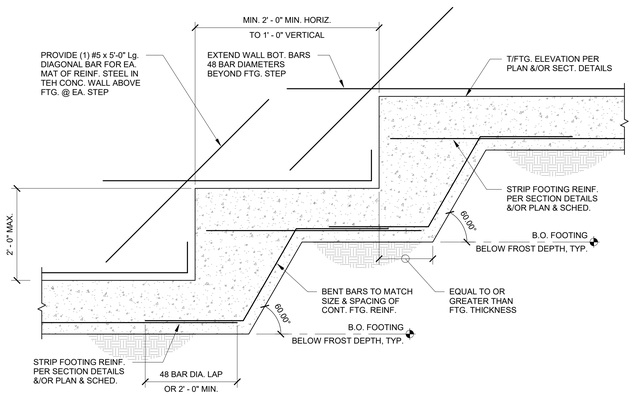


TYPICAL STRIP FOOTING STEP

3 SECTION 3/4" = 1'-0"

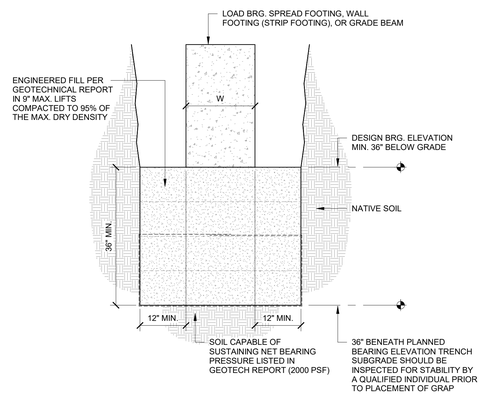

ENGINEERED FILL BACKFILL

4 SECTION 3/4" = 1'-0"

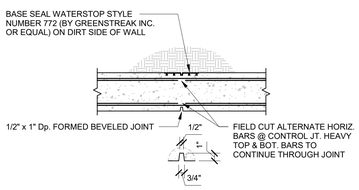


TYPICAL VERTICAL WALL CONTROL JOINT

NOTES:

1. MAXIMUM SPACING = 25'-0".
2. COORD. LOCATIONS W/ ARCHITECT / ALIGN W/ MASONRY CONTROL / EXPANSION JOINTS ABOVE.
3. COORDINATE W/ POST TENSION SLAB REQ'TS WHEN APPLICABLE & AS REQ'D.

5 SECTION 3/4" = 1'-0"

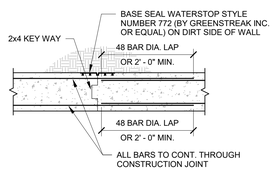


TYPICAL VERTICAL WALL CONSTRUCTION JOINT

NOTES:


1. MAXIMUM SPACING = 100'-0".
2. COORDINATE W/ POST TENSION SLAB REQ'TS WHEN APPLICABLE & AS REQ'D.

6 SECTION 3/4" = 1'-0"

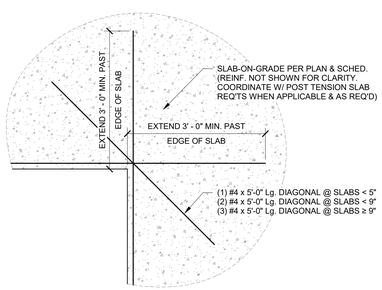


TYPICAL SLAB-ON-GRADE RE-ENTRANT CORNER BARS

7 SECTION 3/4" = 1'-0"

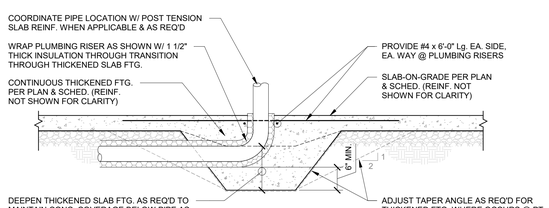

TYPICAL PLUMBING RISER THROUGH THICKENED SLAB FTG.


8 SECTION 3/4" = 1'-0"

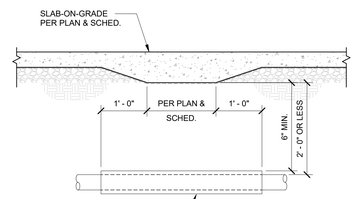

NOTES:

1. IF PIPE IS MORE THAN 2'-0" BELOW THE BOT. OF THE GRADE BEAM, SLEEVE IS NOT REQ'D.
2. IF PIPE FALLS WITHIN BOT. OF FTG. PROVIDE BOT. FOOTING STEP SUCH THAT 6" MIN. COVERAGE IS PROVIDED.

TYPICAL PLUMBING SLEEVE @ THICKENED SLAB FTG.

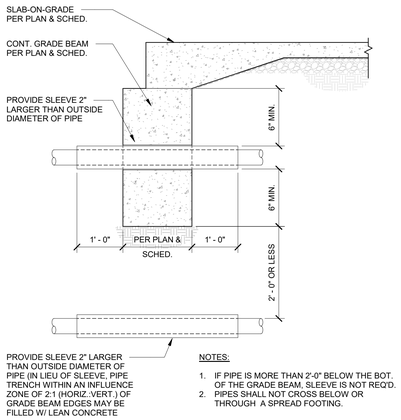

NOTES:

1. IF PIPE IS MORE THAN 2'-0" BELOW THE BOT. OF THE GRADE BEAM, SLEEVE IS NOT REQ'D.
2. PIPES SHALL NOT CROSS BELOW OR THROUGH A SPREAD FOOTING.

TYPICAL GRADE BEAM PLUMBING SLEEVE

9 SECTION 3/4" = 1'-0"

KRUDWIG
STRUCTURAL ENGINEERS
11200 Corporate Ave., Suite 110 Lenexa, Kansas 66219

06.12.23

A NEW RESIDENTIAL COMMUNITY AT::

TRILOGY

NW WARD RD. | LEE'S SUMMIT, MO

DRAWING RELEASE LOG
• 03.15.2023 - PERMIT SUBMITTAL


REVISIONS

1	23.0411	CITY COMMENTS

JOB NO. PN1129
DATE 03/15/23
DRAWN BY KSE
6.12.2023
ASI 1
SHEET NAME FOUNDATION DETAILS
SHEET NO. S3.00


6/12/2023 4:50:52 PM

ARCH E1.30" x 42"

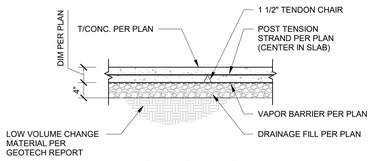


TYPICAL PT SLAB DETAIL

1 SECTION
3/4" = 1'-0"

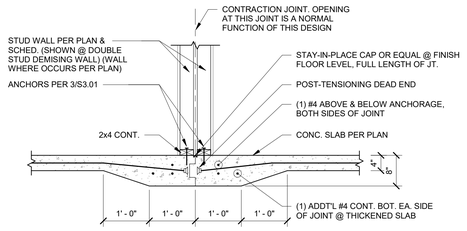

TYPICAL PT SLAB CONTRACTION JT. DETAIL

2 SECTION
3/4" = 1'-0"

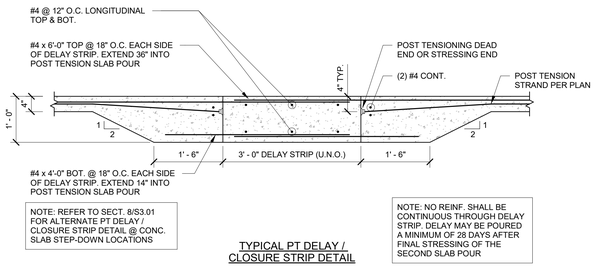


NOTE: REFER TO SECT. 8/S3.01 FOR ALTERNATE PT DELAY / CLOSURE STRIP DETAIL @ CONC. SLAB STEP-DOWN LOCATIONS

TYPICAL PT DELAY / CLOSURE STRIP DETAIL

NOTE: NO REINF. SHALL BE CONTINUOUS THROUGH DELAY STRIP. DELAY MAY BE POURED A MINIMUM OF 28 DAYS AFTER FINAL STRESSING OF THE SECOND SLAB POUR


2A SECTION
3/4" = 1'-0"

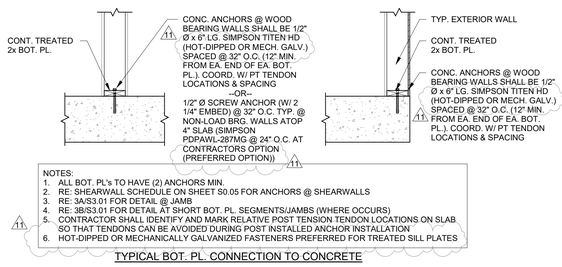

NOTES:
1. ALL BOT. PL's TO HAVE (2) ANCHORS MIN.
2. RE: SHEARWALL SCHEDULE ON SHEET S0.05 FOR ANCHORS @ SHEARWALLS
3. RE: 3A/S3.01 FOR DETAIL @ JAMB
4. RE: 3B/S3.01 FOR DETAIL AT SHORT BOT. PL. SEGMENTS/JAMBS (WHERE OCCURS)
5. CONTRACTOR SHALL IDENTIFY AND MARK RELATIVE POST TENSION TENDON LOCATIONS ON SLAB SO THAT TENDONS CAN BE AVOIDED DURING POST INSTALLED ANCHOR INSTALLATION
6. HOT-DIPPED OR MECHANICALLY GALVANIZED FASTENERS PREFERRED FOR TREATED SILL PLATES

TYPICAL BOT. PL. CONNECTION TO CONCRETE

3 SECTION
3/4" = 1'-0"

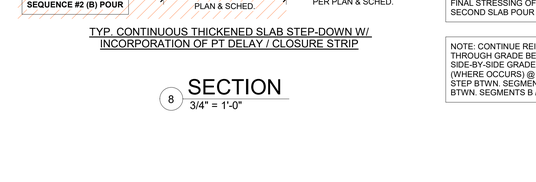

3A SECTION
3/4" = 1'-0"

TYP. BOT. PL. CONNECTION TO CONC. @ SHORT PL. SEGMENTS & JAMBS

3B SECTION
3/4" = 1'-0"

4 SECTION
3/4" = 1'-0"

5 SECTION
3/4" = 1'-0"

TYP. SPREAD FOOTING @ CONTINUOUS THICKENED SLAB

6 SECTION
3/4" = 1'-0"

TYP. THICKENED SLAB @ INTERIOR SHEARWALL HOLDOWNS

6A SECTION
3/4" = 1'-0"

TYP. THICKENED SLAB @ INTERIOR SHEARWALL HOLDOWNS

6B SECTION
3/4" = 1'-0"

NOTE: NO REINF. SHALL BE CONTINUOUS THROUGH DELAY STRIP. DELAY MAY BE POURED A MINIMUM OF 28 DAYS AFTER FINAL STRESSING OF THE SECOND SLAB POUR

NOTE: CONTINUE REINFORCING THROUGH GRADE BEAMS & SIDE-BY-SIDE GRADE BEAMS (WHERE OCCURS) @ S.O.G. STEP BTWN. SEGMENTS A / B & BTWN. SEGMENTS B / C

TYP. CONTINUOUS THICKENED SLAB STEP-DOWN W/ INCORPORATION OF PT DELAY / CLOSURE STRIP

8 SECTION
3/4" = 1'-0"

TYP. CORNER REINFORCING BARS @ CONCRETE WALLS & FOUNDATIONS

TYP. T-INTERSECTION REINFORCING BARS @ CONCRETE WALLS & FOUNDATIONS

7 SECTION
3/4" = 1'-0"

RELEASED FOR CONSTRUCTION
As Noted on Plans Review
by Development Services Department
Lee's Summit, Missouri
11/02/23

ARCHITECTURE
LANDSCAPE ARCHITECTURE
ENERGY SERVICES
P. 913.831.1000
F. 913.831.1010
NSPJARCH.COM
NSPJ
ARCHITECTS Inc.
3515 W. 75TH ST., SUITE 201
PRAIRIE VILLAGE, KS 66208

© COPYRIGHT

STATE OF MISSOURI
JOHN A. KRUDWIG
NUMBER PE-2005000252
PROFESSIONAL ENGINEER
11.02.23

KRUDWIG
STRUCTURAL ENGINEERS
11200 Corporate Ave., Suite 110 Lenexa, Kansas 66219

A NEW RESIDENTIAL COMMUNITY AT::
TRILOGY
NW WARD RD. | LEE'S SUMMIT, MO

DRAWING RELEASE LOG
- 03.15.2023 - PERMIT SUBMITTAL


REVISIONS

1	23.0411	CITY COMMENTS
2	23.0428	ADD 1 / CC 2
5	23.0612	ASI 1
7	23.0713	ASI 3
8	23.0811	ASI 4
10	23.0925	ASI 6 - UPDATED
11	23.1102	ASI 7

JOB NO. PN1129
DATE 03/15/23
DRAWN BY KSE
11.02.2023
ASI 7
SHEET NAME FOUNDATION DETAILS
SHEET NO. S3.01


11/2/2023 5:01:19 PM

ARCH E1.30" x 42"

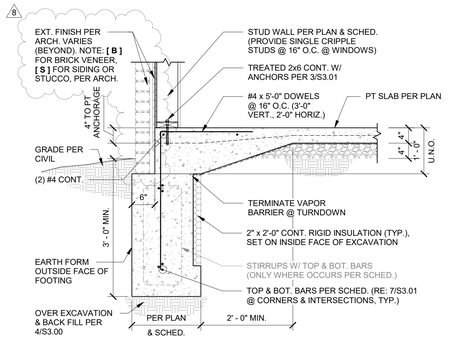


TYP. EXTERIOR WALL GRADE BEAM

1A SECTION
3/4" = 1'-0"

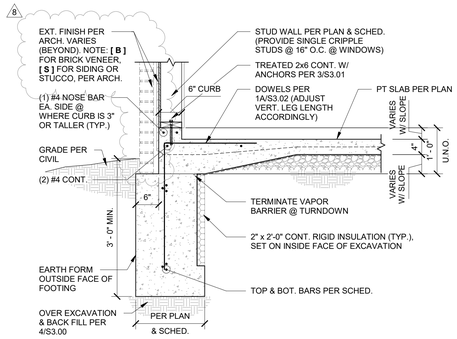


TYP. EXTERIOR WALL GRADE BEAM @ GARAGE SIDE WALL

1B SECTION
3/4" = 1'-0"

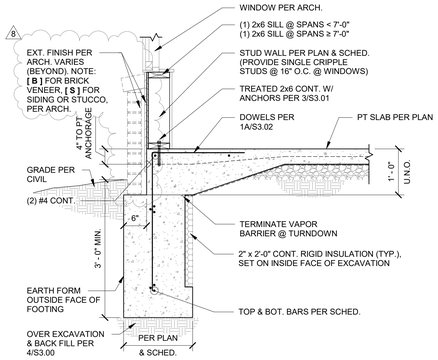


TYP. EXTERIOR GRADE BEAM @ WINDOW

2 SECTION
3/4" = 1'-0"

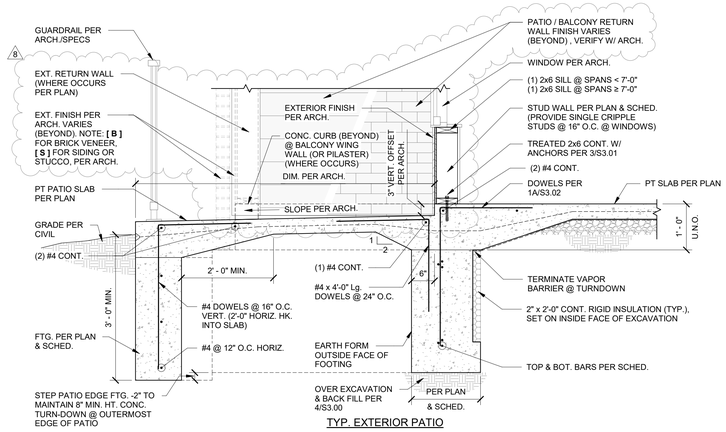


TYP. EXTERIOR PATIO

3 SECTION
3/4" = 1'-0"

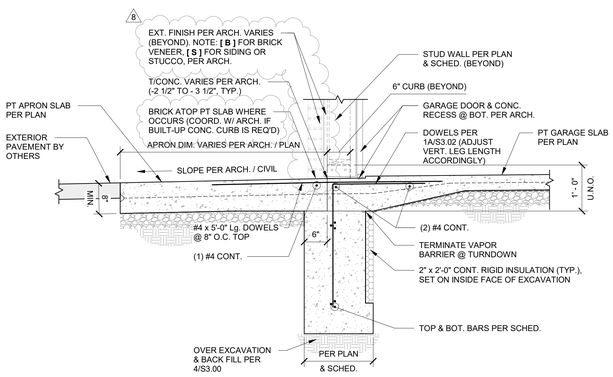


TYP. GARAGE APRON SLAB

4 SECTION
3/4" = 1'-0"

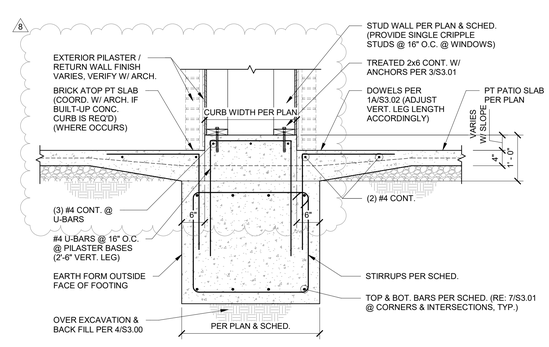


TYP. EXTERIOR GRADE BEAM @ PATIO PILASTER (END PILASTER SIM.)

5 SECTION
3/4" = 1'-0"

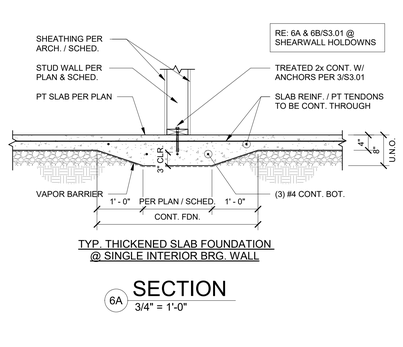


TYP. THICKENED SLAB FOUNDATION @ SINGLE INTERIOR BRG. WALL

6A SECTION
3/4" = 1'-0"

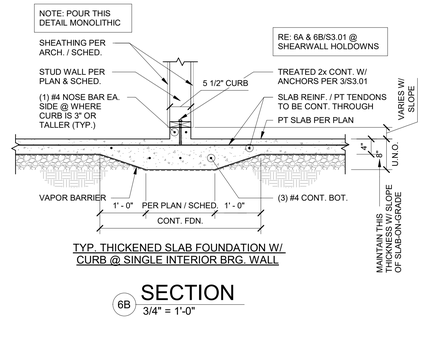


TYP. THICKENED SLAB FOUNDATION W/ CURB @ SINGLE INTERIOR BRG. WALL

6B SECTION
3/4" = 1'-0"

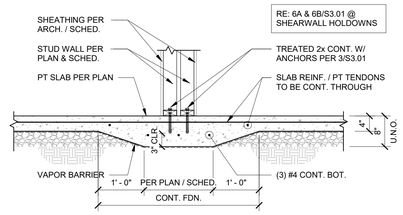


TYP. THICKENED SLAB FOUNDATION W/ DOUBLE INTERIOR BRG. WALL

7A SECTION
3/4" = 1'-0"

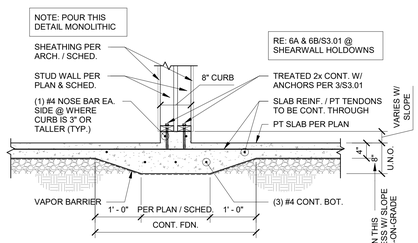


TYP. THICKENED SLAB FOUNDATION W/ CURB @ DOUBLE INTERIOR BRG. WALL

7B SECTION
3/4" = 1'-0"

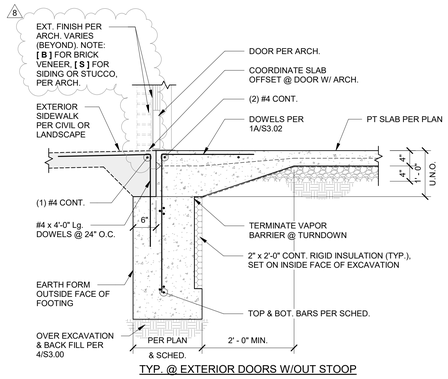

TYP. @ EXTERIOR DOORS W/OUT STOOP

8A SECTION
3/4" = 1'-0"

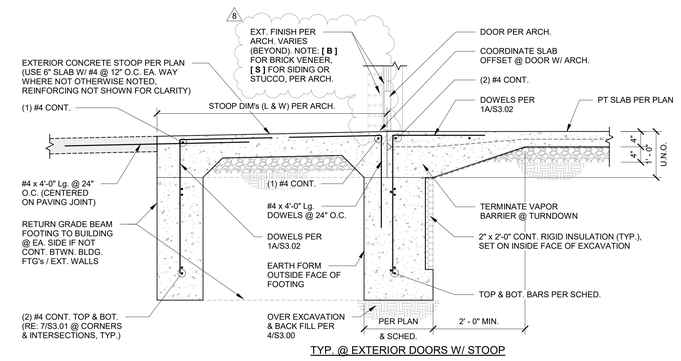

TYP. @ EXTERIOR DOORS W/ STOOP

8B SECTION
3/4" = 1'-0"

ARCHITECTURE
LANDSCAPE ARCHITECTURE
ENERGY SERVICES

NSPJ ARCHITECTS, Inc.
3515 W. 75TH ST., SUITE 201
PRAIRIE VILLAGE, KS 66208
P. 913.831.1500
F. 913.831.1505
NSPJARCH.COM

© COPYRIGHT

RELEASED FOR CONSTRUCTION
As Noted on Plans Review
Development Services Department
Lee's Summit, Missouri
08.11.23

STATE OF MISSOURI
JOHN A. KRUDWIG
NUMBER PE-2005000252
PROFESSIONAL ENGINEER
08.11.23

KRUDWIG STRUCTURAL ENGINEERS
11200 Corporate Ave., Suite 110 Lenexa, Kansas 66219

A NEW RESIDENTIAL COMMUNITY AT::

TRILOGY

NW WARD RD. | LEE'S SUMMIT, MO

DRAWING RELEASE LOG
- 03.15.2023 - PERMIT SUBMITTAL

REVISIONS

1	23.0411	CITY COMMENTS
2	23.0428	ADD 1 / CC 2
3	23.0511	ADDENDUM 2
5	23.0612	ASI 1
8	23.0811	ASI 4

JOB NO. PN1129
DATE 03/15/23
DRAWN BY KSE
8.11.2023
ASI 4
SHEET NAME FOUNDATION DETAILS
SHEET NO. S3.02

8/11/2023 4:05:21 PM


ARCH E1 30" x 42"

RELEASED FOR CONSTRUCTION
As Noted on Plans Review
Development Services Department
Lee's Summit, Missouri
Jun 12, 2023
Project #: 2023-0411

ARCHITECTURE
LANDSCAPE ARCHITECTURE
ENERGY SERVICES
P. 913.831.1500
F. 913.831.1505
NSPJARCH.COM
© COPYRIGHT 2023
NSPJ
ARCHITECTS
3515 W. 75TH ST., SUITE 201
PRAIRIE VILLAGE, KS 66208




KRUDWIG
STRUCTURAL ENGINEERS
11200 Corporate Ave., Suite 110 Lenexa, Kansas 66219

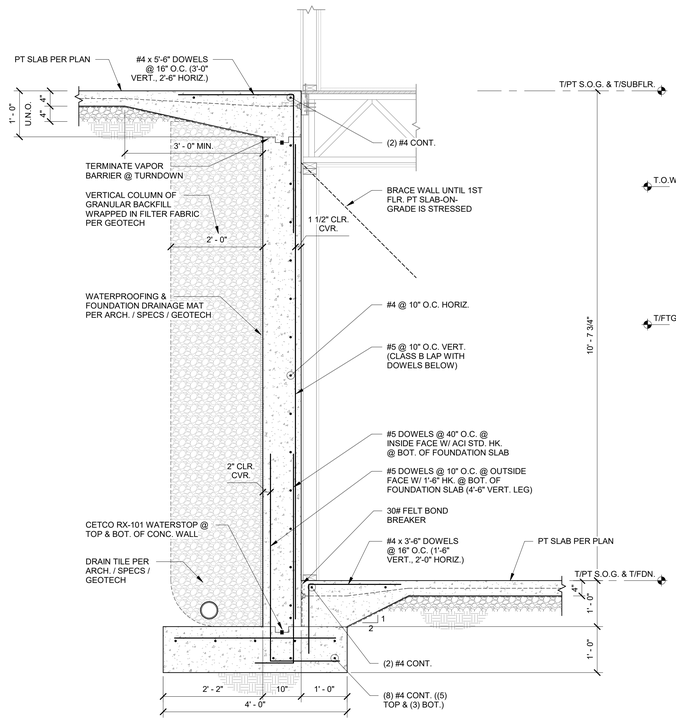


TYP. FOUNDATION WALL @ LEVEL TRANSITION


1 SECTION
3/4" = 1'-0"

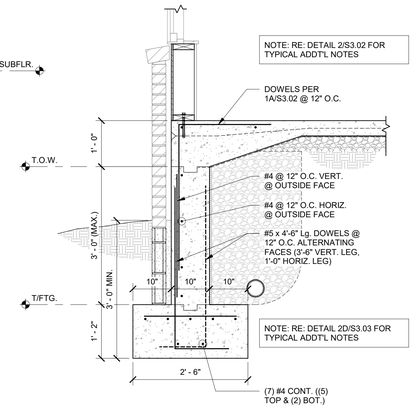


2A SECTION
3/4" = 1'-0"

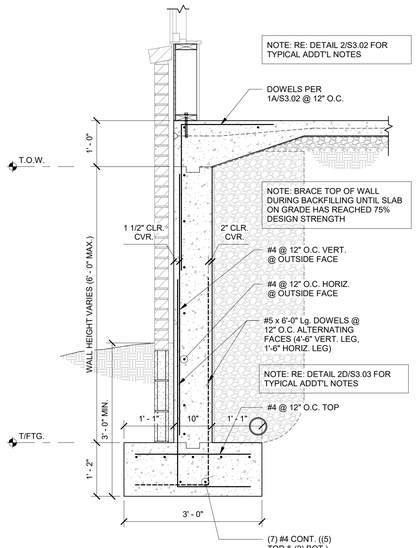


2B SECTION
3/4" = 1'-0"

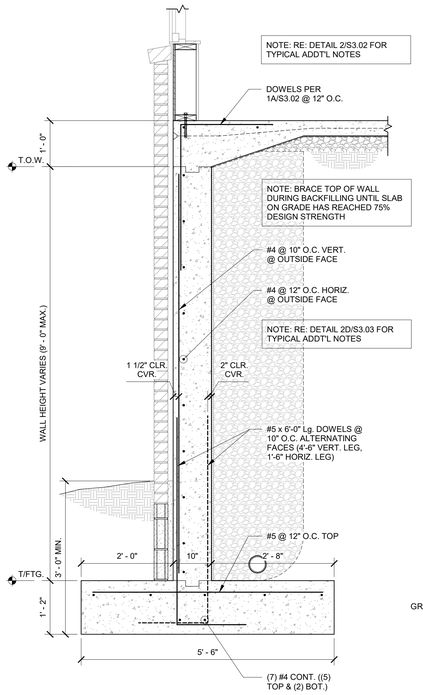


2C SECTION
3/4" = 1'-0"

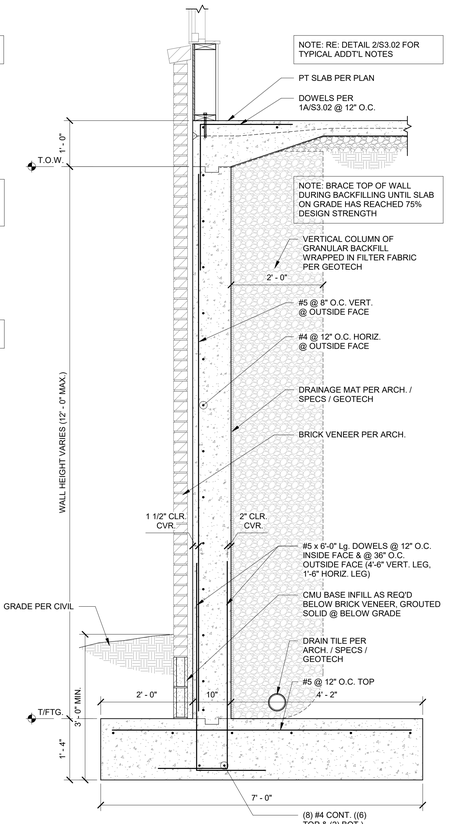


2D SECTION
3/4" = 1'-0"

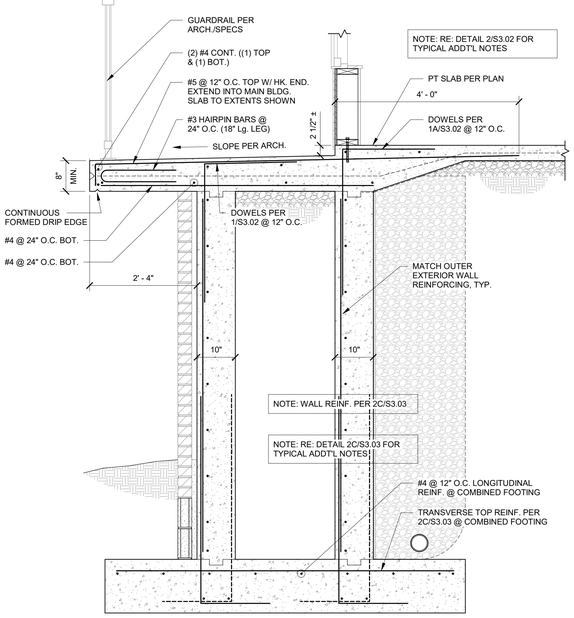

3 SECTION
3/4" = 1'-0"

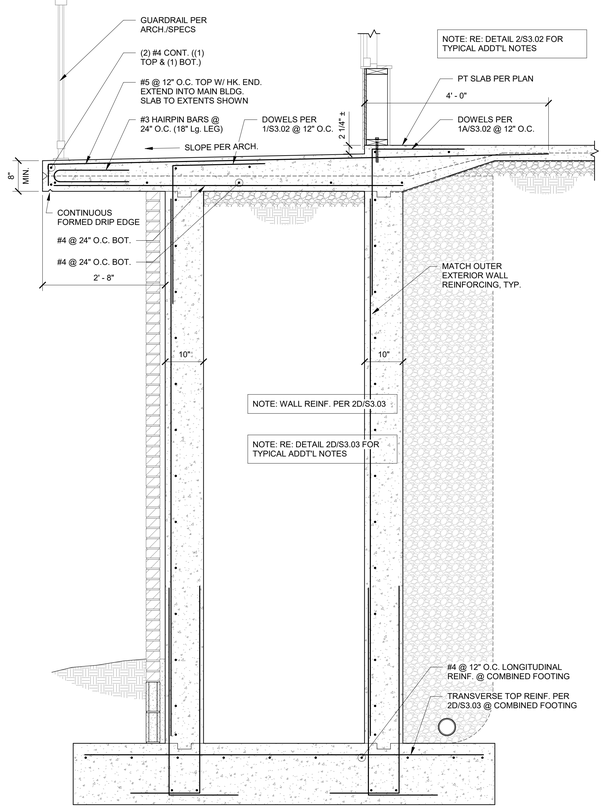

4 SECTION
3/4" = 1'-0"

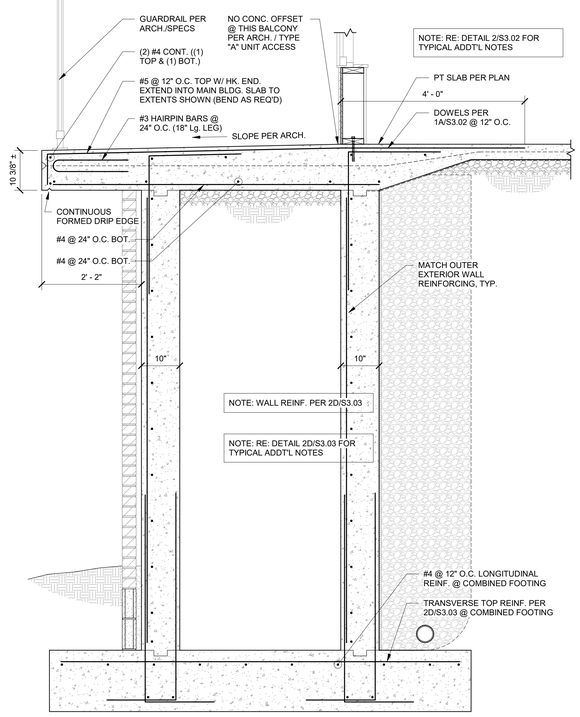

5 SECTION
3/4" = 1'-0"

A NEW RESIDENTIAL COMMUNITY AT::
TRILOGY
NW WARD RD. | LEE'S SUMMIT, MO

DRAWING RELEASE LOG
• 03.15.2023 - PERMIT SUBMITTAL

REVISIONS


1	23.0411	CITY COMMENTS
2	23.0428	ADD 1 / CC 2
3	23.0511	ADDENDUM 2

JOB NO. PN1129
DATE 03/15/23
DRAWN BY KSE
6.12.2023
ASI 1
SHEET NAME
FOUNDATION DETAILS

SHEET NO.
S3.03

6/12/2023 4:51:04 PM

ARCH E1.30" x 42"

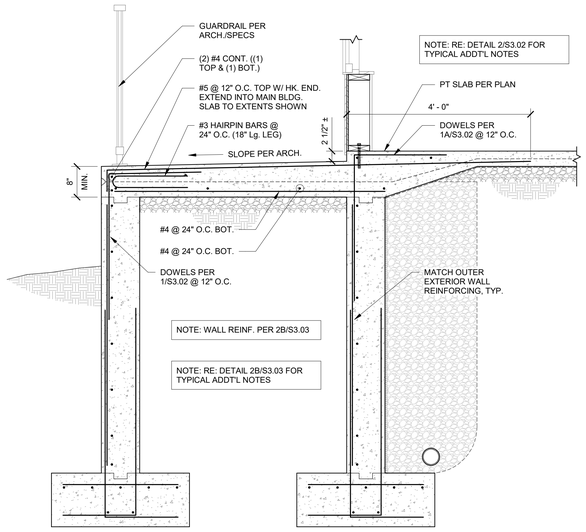


1 SECTION
3/4" = 1'-0"

2 NOT USED
3/4" = 1'-0"


3 NOT USED
3/4" = 1'-0"

4 NOT USED
3/4" = 1'-0"

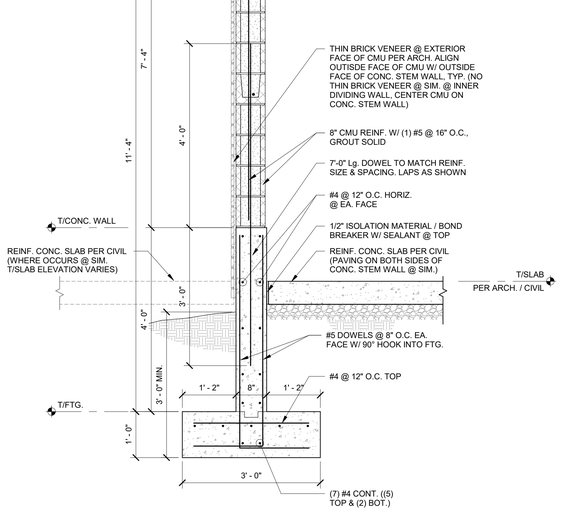

TYP. TRASH ENCLOSURE SECTION

5 SECTION
3/4" = 1'-0"

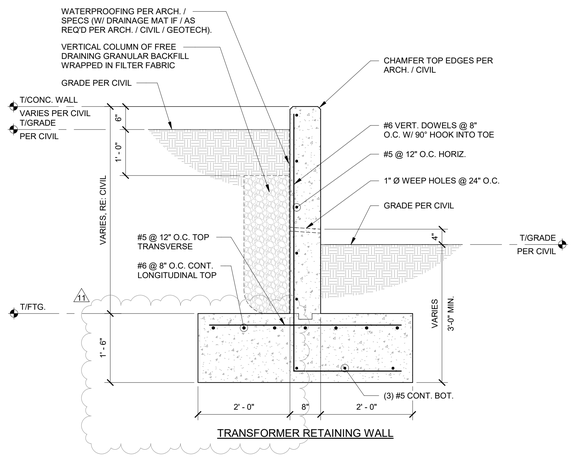

TRANSFORMER RETAINING WALL

6 SECTION
3/4" = 1'-0"

ARCHITECTURE
LANDSCAPE
ARCHITECTURE
ENERGY SERVICES

P. 913.831.1515
F. 913.831.1516
NSPJARCH.COM

NSPJ
ARCHITECTS
3515 W. 75TH ST., SUITE 201
PRAIRIE VILLAGE, KS 66208

© COPYRIGHT

RELEASED FOR CONSTRUCTION
As Noted on Plans Review
Development Services Department
Lee's Summit, Missouri
Date: 11/02/2023

STATE OF MISSOURI
JOHN A. CRAWFORD
NUMBER PE-2005000228
PROFESSIONAL ENGINEER
11.02.23

KRUDWIG
STRUCTURAL ENGINEERS
11200 Corporate Ave., Suite 110 Lenexa, Kansas 66219

A NEW RESIDENTIAL COMMUNITY AT::
TRILOGY
NW WARD RD. | LEE'S SUMMIT, MO

DRAWING RELEASE LOG
• 03.15.2023 - PERMIT SUBMITTAL

REVISIONS


1	23.0411	CITY COMMENTS
2	23.0428	ADD 1 / CC 2
3	23.0511	ADDENDUM 2
5	23.0612	ASI 1
7	23.0713	ASI 3
10	23.0925	ASI 6 - UPDATED
11	23.1102	ASI 7

JOB NO. PN1129
DATE 03/15/23
DRAWN BY KSE
11.02.2023
ASI 7
SHEET NAME
FOUNDATION DETAILS

SHEET NO.
S3.04


11/2/2023 5:01:23 PM

ARCH E1.30" x 42"

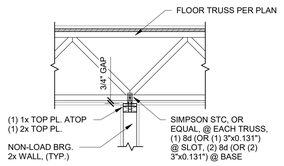


TYPICAL NON-LOAD BEARING WALL @ FLOOR TRUSS (PERPENDICULAR)

1 SECTION 3/4" = 1'-0"

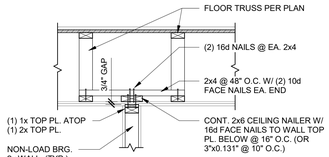


TYPICAL NON-LOAD BEARING WALL @ FLOOR TRUSS (PARALLEL)

1A SECTION 3/4" = 1'-0"

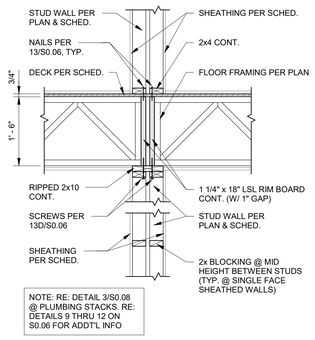


NOTE: RE: DETAIL 3/S0.08 @ PLUMBING STACKS. RE: DETAILS 9 THRU 12 ON S0.06 FOR ADDT'L INFO


2 SECTION 3/4" = 1'-0"

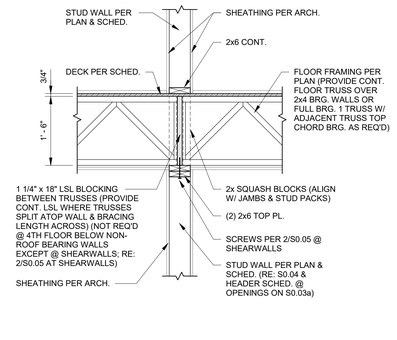


3 SECTION 3/4" = 1'-0"

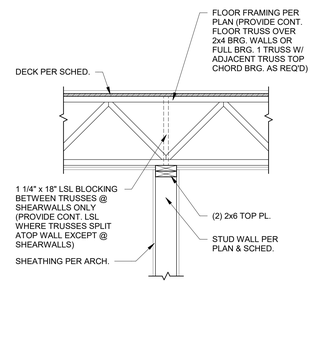


3A SECTION 3/4" = 1'-0"

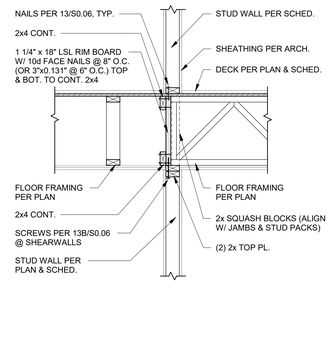

4 SECTION 3/4" = 1'-0"

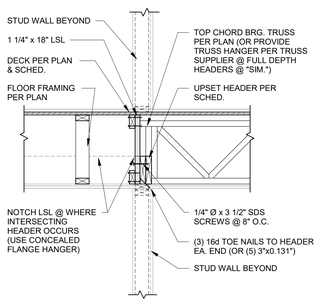


4A SECTION 3/4" = 1'-0"

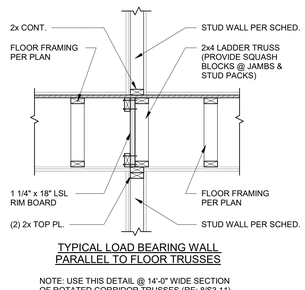


TYPICAL LOAD BEARING WALL PARALLEL TO FLOOR TRUSSES

NOTE: USE THIS DETAIL @ 14'-0" WIDE SECTION OF ROTATED CORRIDOR TRUSSES (RE: 8/S3.11)


4B SECTION 3/4" = 1'-0"

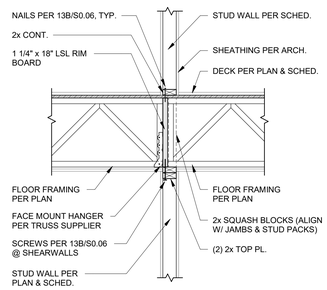


4C SECTION 3/4" = 1'-0"

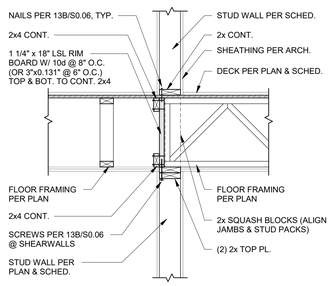


5 SECTION 3/4" = 1'-0"

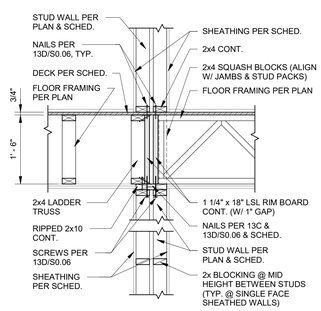


6 SECTION 3/4" = 1'-0"

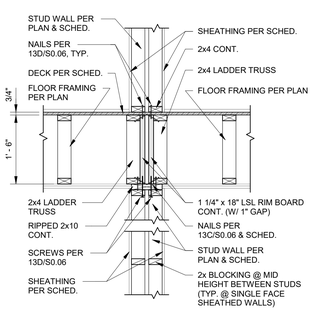


6A SECTION 3/4" = 1'-0"

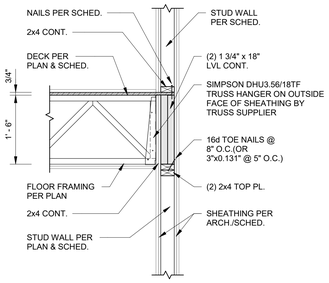


7 SECTION 3/4" = 1'-0"

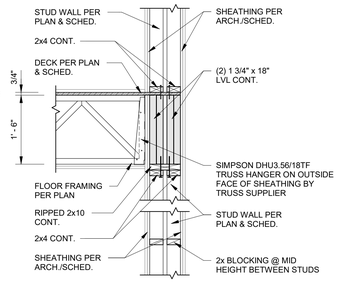

8 SECTION 3/4" = 1'-0"

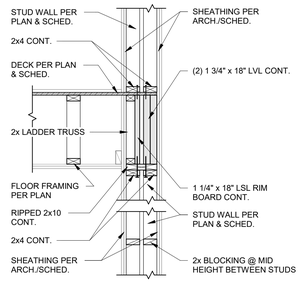


9 SECTION 3/4" = 1'-0"

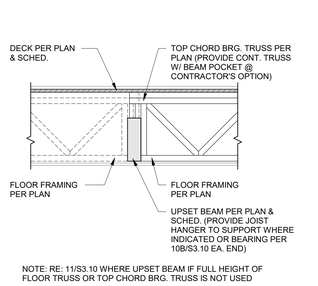

NOTE: RE: 11/S3.10 WHERE UPSET BEAM IF FULL HEIGHT OF FLOOR TRUSS OR TOP CHORD BRG. TRUSS IS NOT USED

TYPICAL SHALLOW UPSET BEAM


10 SECTION 3/4" = 1'-0"

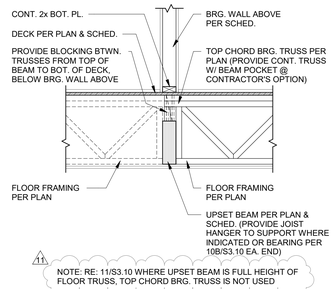

11 NOTE: RE: 11/S3.10 WHERE UPSET BEAM IS FULL HEIGHT OF FLOOR TRUSS, TOP CHORD BRG. TRUSS IS NOT USED


TYPICAL SHALLOW UPSET BEAM SUPPORTING BEARING WALL

10A SECTION 3/4" = 1'-0"

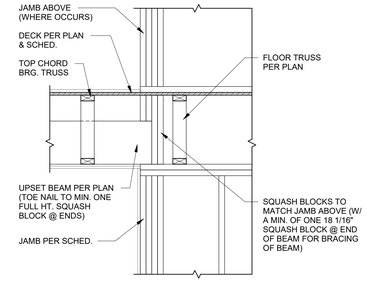


TYPICAL UPSET BEAM BEARING

10B SECTION 3/4" = 1'-0"

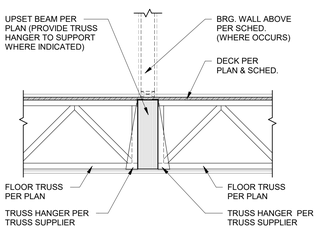


TYPICAL FULL DEPTH UPSET BEAM


11 SECTION 3/4" = 1'-0"

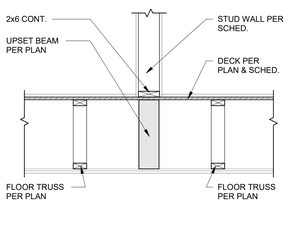


11A SECTION 3/4" = 1'-0"

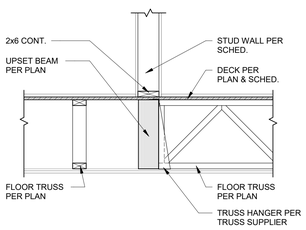

11B SECTION 3/4" = 1'-0"

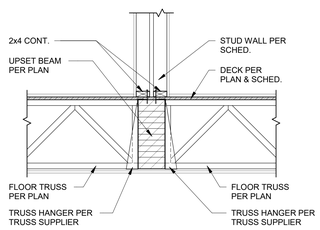

11C SECTION 3/4" = 1'-0"

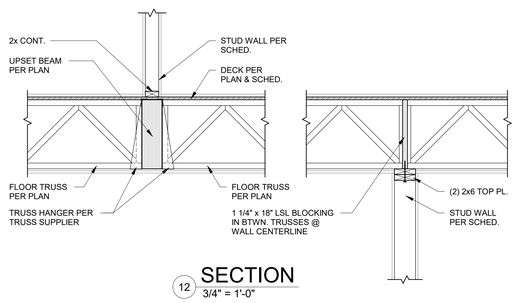

12 SECTION 3/4" = 1'-0"

RELEASED FOR CONSTRUCTION
As Noted on Plans Review
Development Services Department
Lee's Summit, Missouri
Jan 02, 2024

ARCHITECTURE
LANDSCAPE ARCHITECTURE
ENERGY SERVICES
P. 913.831.1500
F. 913.831.1501
NSPJARCH.COM
NSPJ
ARCHITECTS Inc.
3515 W. 75TH ST., SUITE 201
PRAIRIE VILLAGE, KS 66208

© COPYRIGHT



KRUDWIG
STRUCTURAL ENGINEERS
11200 Corporate Ave., Suite 110 Lenexa, Kansas 66219

A NEW RESIDENTIAL COMMUNITY AT::

TRILOGY

NW WARD RD. | LEE'S SUMMIT, MO

DRAWING RELEASE LOG
• 03.15.2023 - PERMIT SUBMITTAL

△REVISIONS

3	23 0511	ADDENDUM 2
5	23 0612	ASI 1
10	23 0925	ASI 6 - UPDATED
11	23 1102	ASI 7


JOB NO. PN1129
DATE 03/15/23
DRAWN BY KSE
11.02.2023
ASI 7

SHEET NAME
FLOOR FRAMING DETAILS

SHEET NO.
S3.10


11/2/2023 5:01:31 PM

ARCH E1.30" x 42"

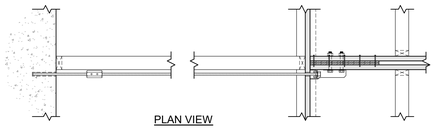


PLAN VIEW


GENERAL FRAMING NOTES:
1. STRONG-BOLT 2 IS AN ACCEPTABLE EXPANSION ANCHOR FOR WHERE 5/8" Ø EXPANSION BOLTS OCCUR / ARE REQ'D.
2. WHERE 5/8" Ø THREADED TIE-RODS ARE CALLED OUT @ DETAILS 1 & 1A/S3.11, IT IS ACCEPTABLE TO USE (2) 5/8" x 48" ALL THREAD RODS (SIMPSON ATRS(8X48Z2P), W/ COUPLERS AS REQ'D, W/ SIMPSON SET3G ADHESIVE FOR EPOXY ANCHORING INTO CONC. FOUNDATION WALL.

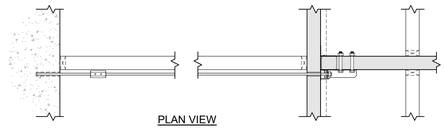


PLAN VIEW

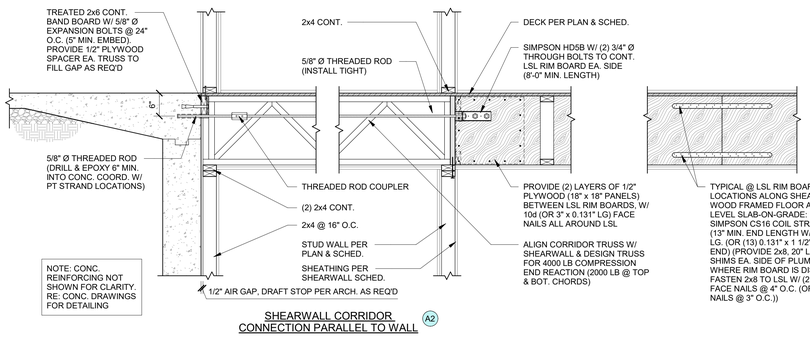

SHEARWALL CORRIDOR CONNECTION PARALLEL TO WALL (A2)

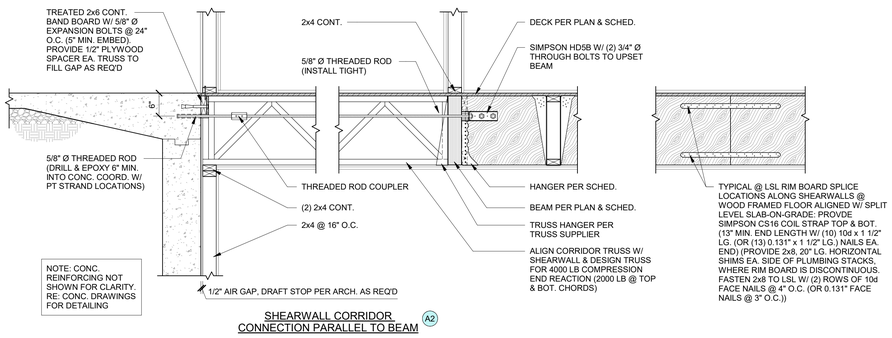


SHEARWALL CORRIDOR CONNECTION PARALLEL TO BEAM (A2)

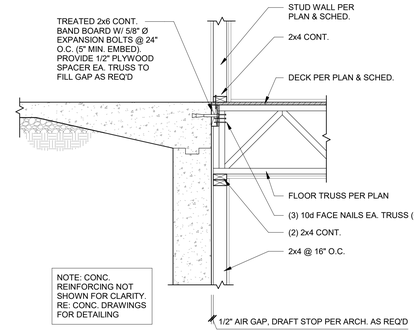



1 SECTION 3/4" = 1'-0"


1A SECTION 3/4" = 1'-0"

2 SECTION 3/4" = 1'-0"

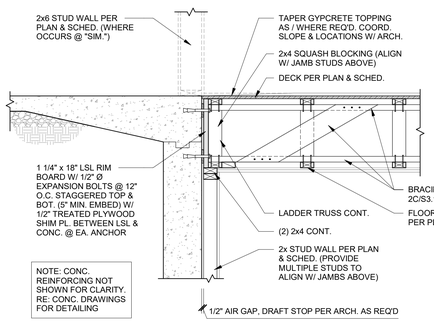


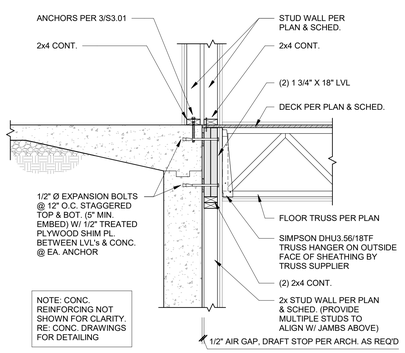

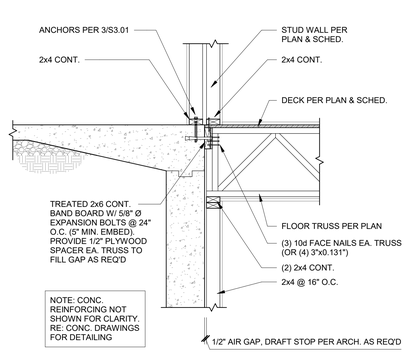

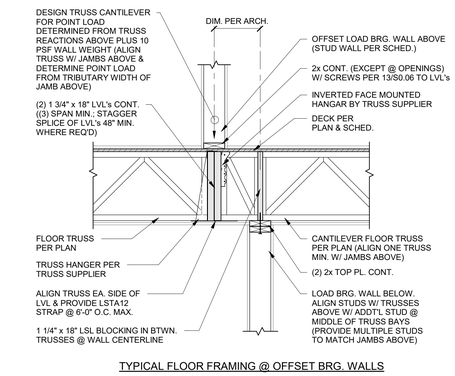

TYPICAL FLOOR FRAMING @ OFFSET BRG. WALLS

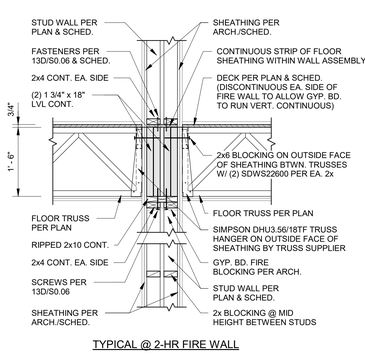

TYPICAL @ 2-HR FIRE WALL


2A SECTION 3/4" = 1'-0"

2B SECTION 3/4" = 1'-0"

2C SECTION 3/4" = 1'-0"


3 SECTION 3/4" = 1'-0"

4 SECTION 3/4" = 1'-0"

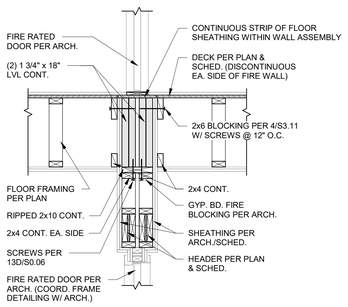


TYPICAL @ 2-HR FIRE WALL DOOR OPENING

4A SECTION 3/4" = 1'-0"

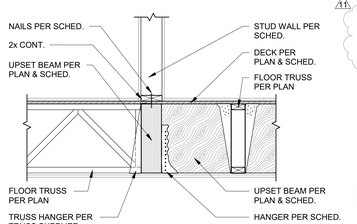


TYPICAL @ INTERSECTING BEAMS & FLOOR FRAMING


5 SECTION 3/4" = 1'-0"

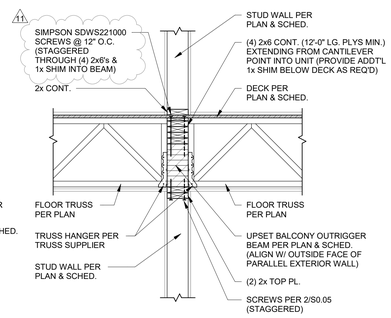


6 SECTION 3/4" = 1'-0"

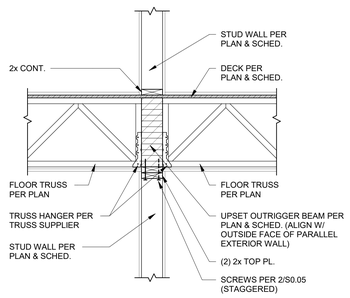


6A SECTION 3/4" = 1'-0"

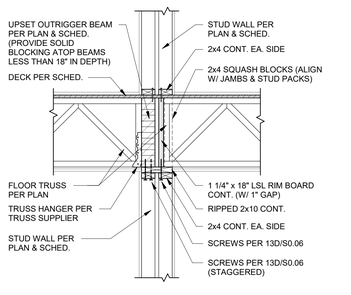


7 SECTION 3/4" = 1'-0"

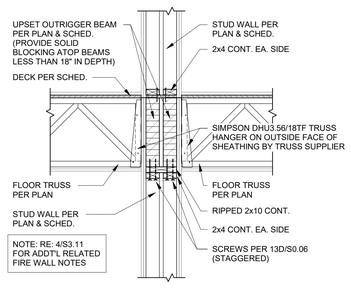

7A SECTION 3/4" = 1'-0"

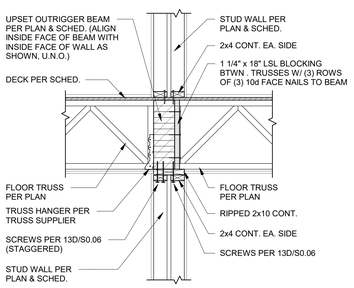

8 SECTION 3/4" = 1'-0"

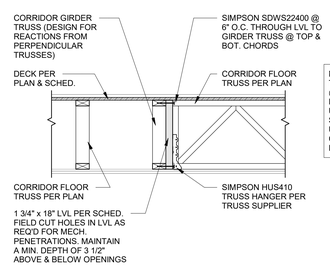

NOTE: PROVIDE TOP CHORD BRG. TRUSS W/ ADJACENT GIRDER TRUSS @ "SIM." LOCATIONS WHERE UPSET HEADER OCCURS PER SCHED. --OR-- UTILIZE LVL W/ GIRDER TRUSS AS SHOWN IN THIS DETAIL IN LIEU OF UPSET HEADER PER SCHED. COORDINATE REQ'TS W/ HVAC DUCT ROUTING / SIZING, TYP.

TYPICAL @ ROTATED CORRIDOR FRAMING (RE: 4B/S3.10)

9 SECTION 3/4" = 1'-0"

ARCHITECTURE
LANDSCAPE ARCHITECTURE
ENERGY SERVICES
P. 913.831.1515
F. 913.831.1505
NSPJARCH.COM
NSPJ ARCHITECTS, INC.
3515 W. 75TH ST., SUITE 201
PRAIRIE VILLAGE, KS 66208

© COPYRIGHT

RELEASED FOR CONSTRUCTION
As Noted on Plans Review
Development Services Department
Lee's Summit, Missouri
2023

STATE OF MISSOURI
JOHN A. [illegible]
NUMBER PE-2005000251
PROFESSIONAL ENGINEER
11.02.23

KRUDWIG STRUCTURAL ENGINEERS
11200 Corporate Ave., Suite 110 Lenexa, Kansas 66219

A NEW RESIDENTIAL COMMUNITY AT::

TRILOGY

NW WARD RD. | LEE'S SUMMIT, MO

DRAWING RELEASE LOG
- 03.15.2023 - PERMIT SUBMITTAL

REVISIONS

1	23.0411	CITY COMMENTS
3	23.0511	ADDENDUM 2
5	23.0612	ASI 1
10	23.0925	ASI 6 - UPDATED
11	23.1102	ASI 7


JOB NO. PN1129
DATE 03/15/23
DRAWN BY KSE
11.02.2023
ASI 7

SHEET NAME
FLOOR FRAMING DETAILS

SHEET NO.
S3.11


11/2/2023 5:01:37 PM

ARCH E1.30" x 42"

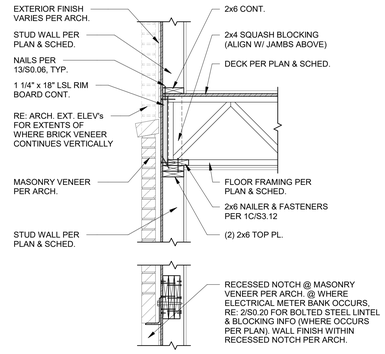


TYPICAL EXTERIOR WALL W/ PERPENDICULAR TRUSS FRAMING @ MASONRY

1A SECTION 3/4" = 1'-0"

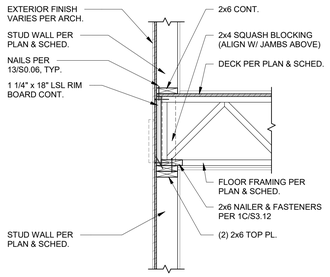


TYPICAL EXTERIOR WALL W/ PERPENDICULAR TRUSS FRAMING @ SIDING/STUCCO

1B SECTION 3/4" = 1'-0"

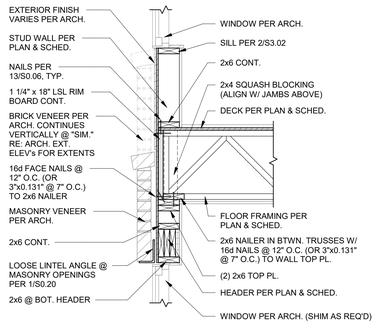


TYPICAL EXTERIOR WALL @ WINDOWS W/ PERPENDICULAR TRUSS FRAMING @ MASONRY

1C SECTION 3/4" = 1'-0"

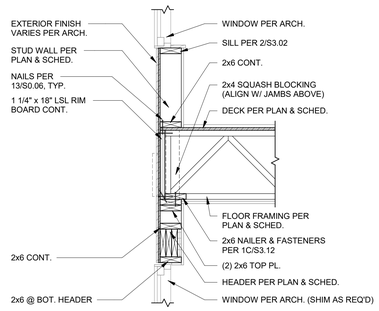


TYPICAL EXTERIOR WALL @ WINDOWS W/ PERPENDICULAR TRUSS FRAMING @ SIDING/STUCCO

1D SECTION 3/4" = 1'-0"

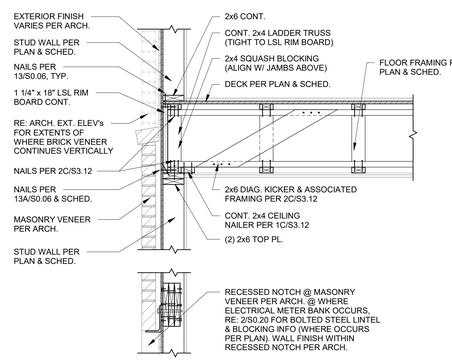


TYPICAL EXTERIOR WALL W/ PARALLEL TRUSS FRAMING @ MASONRY

2A SECTION 3/4" = 1'-0"

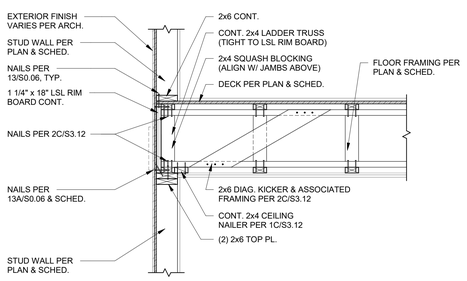


TYPICAL EXTERIOR WALL W/ PARALLEL TRUSS FRAMING @ SIDING/STUCCO

2B SECTION 3/4" = 1'-0"

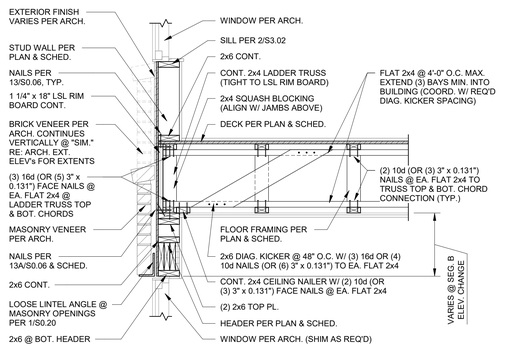


TYPICAL EXTERIOR WALL @ WINDOWS W/ PARALLEL TRUSS FRAMING @ MASONRY

2C SECTION 3/4" = 1'-0"

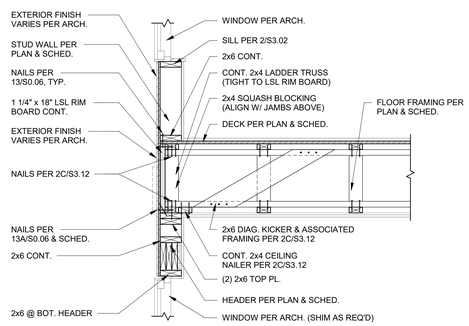

TYPICAL EXTERIOR WALL @ WINDOWS W/ PARALLEL TRUSS FRAMING @ SIDING/STUCCO


2D SECTION 3/4" = 1'-0"

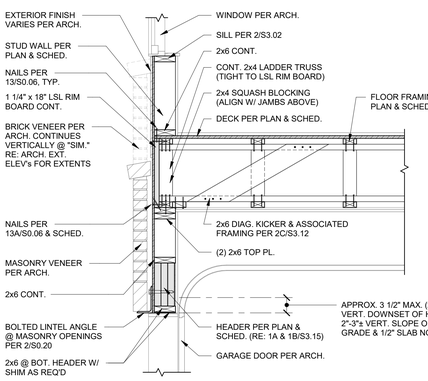

TYPICAL EXTERIOR WALL @ GARAGE DOOR W/ PARALLEL TRUSS FRAMING @ MASONRY

3A SECTION 3/4" = 1'-0"

8

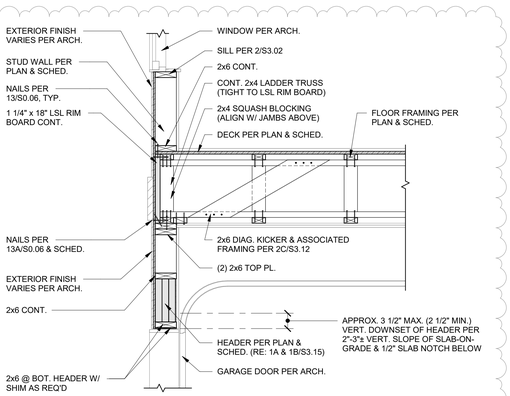

TYPICAL EXTERIOR WALL @ GARAGE DOOR W/ PARALLEL TRUSS FRAMING @ SIDING /STUCCO

3B SECTION 3/4" = 1'-0"

8/11/2023 4:05:27 PM

RELEASED FOR CONSTRUCTION
As Noted on Plans Review
Development Services Department
Lee's Summit, Missouri
Date: 08/11/2023

ARCHITECTURE
LANDSCAPE
ARCHITECTURE
ENERGY SERVICES
P. 913.831.1515
F. 913.831.1525
NSPJARCH.COM
NSPJ
ARCHITECTS
3515 W. 75TH ST., SUITE 201
PRAIRIE VILLAGE, KS 66208

© COPYRIGHT



08.11.23

KRUDWIG
STRUCTURAL ENGINEERS
11200 Corporate Ave., Suite 110 Lenexa, Kansas 66219

A NEW RESIDENTIAL COMMUNITY AT::

TRILOGY

NW WARD RD. | LEE'S SUMMIT, MO


DRAWING RELEASE LOG
- 03.15.2023 - PERMIT SUBMITTAL

REVISIONS

1	23 0411	CITY COMMENTS
2	23 0428	ADD 1 / CC 2
3	23 0511	ADDENDUM 2
5	23 0612	ASI 1
8	23 0811	ASI 4


JOB NO. **PN1129**
DATE **03/15/23**
DRAWN BY **KSE**
8.11.2023
ASI 4
SHEET NAME
FLOOR FRAMING DETAILS
SHEET NO.
S3.12

ARCH E1.30" x 42"

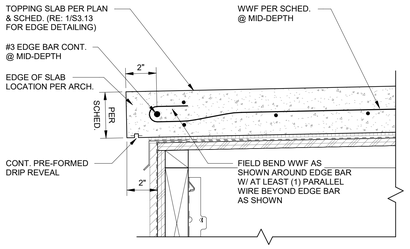

TYPICAL BALCONY SLAB EDGE DETAIL

1 SECTION
3" = 1'-0"

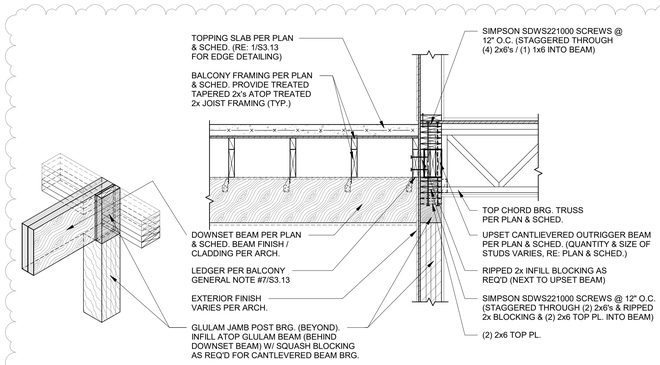

TYPICAL SIDE BALCONY @ UPSET CANTILEVERED OUTRIGGER BEAM @ DOWNSET BEAM CONDITION (LOOKING TOWARDS EXTERIOR)

2 SECTION
3/4" = 1'-0"

GENERAL BALCONY NOTES:

1. PROVIDE #3 CONT. @ BALCONY CONC. SLAB EDGES, TYP.
2. @ SIDES OF PROJECTING BALCONY SLABS, PROVIDE #3 EXTENDED TO EDGE OF SLAB W/ 24" Lg. LEG @ EDGE OF SLAB & EXTEND 24" PAST CORNER OF WALL @ OPPOSITE END.
3. CENTER PILASTERS / DIVIDING WALLS FRAMED W/ 2x6's @ 16" O.C., TYP.
4. @ PILASTERS & RETURN WALLS, PROVIDE BEARING STUDS @ BALCONY BEAM SUPPORTS PER SCHED.
5. @ CENTER PILASTER SIDE WALLS, PROVIDE 2x JOISTS (MATCH SIZE PER PLAN & SCHED.) @ BELOW WALL EDGES FOR WALL SUPPORT WITHIN BALCONY FLOOR FRMG.
6. @ CENTER PILASTER OUTER WALL, PROVIDE (2) 2x12 BLOCKING @ END OF / IN BETWEEN ENDS OF BALCONY BEAMS @ TOP OF WALL CONNECTED W/ (2) SDWS22800 END SCREWS EA. END OF EA. PLY.
7. 2x LEDGERS TO BE CONNECTED W/ SIMPSON SDWS22400DB SCREWS @ 6" O.C. STAGGERED. RE: 3/S0.04 & 8/S0.07.
8. PROVIDE FULL DEPTH BLOCKING @ MID-HEIGHT OF STUDS (TYP. @ STUDS SHEATHED ON ONE SIDE).

RELEASED FOR CONSTRUCTION
As Noted on Plans Review
Development Services Department
Lee's Summit, Missouri
Jan 02, 2024

ARCHITECTURE
LANDSCAPE
ARCHITECTURE
ENERGY SERVICES
P. 913.831.1500
F. 913.831.1501
NSPJARCH.COM
NSPJ
ARCHITECTS
3515 W. 75TH ST., SUITE 201
PRAIRIE VILLAGE, KS 66208

© COPYRIGHT



11.02.23

KRUDWIG
STRUCTURAL ENGINEERS
11200 Corporate Ave., Suite 110 Lenexa, Kansas 66219

A NEW RESIDENTIAL COMMUNITY AT::

TRILOGY

NW WARD RD. | LEE'S SUMMIT, MO

DRAWING RELEASE LOG
- 03.15.2023 - PERMIT SUBMITTAL

REVISIONS

1	23.0411	CITY COMMENTS
3	23.0511	ADDENDUM 2
8	23.0811	ASI 4
11	23.1102	ASI 7

JOB NO. **PN1129**
DATE **03/15/23**
DRAWN BY **KSE**
11.02.2023
ASI 7
SHEET NAME
FLOOR FRAMING DETAILS

SHEET NO.
S3.13

11/2/2023 5:01:40 PM

ARCH E1.30" x 42"


RELEASED FOR CONSTRUCTION
As Noted on Plans Review
Development Services Department
Lee's Summit, Missouri
2023-0411

ARCHITECTURE
LANDSCAPE ARCHITECTURE
ENERGY SERVICES
P. 913.831.1500
F. 913.831.1503
NSPJARCH.COM
NSPJ
ARCHITECTS Inc.
3515 W. 75TH ST., SUITE 201
PRAIRIE VILLAGE, KS 66208

© COPYRIGHT




09.25.23

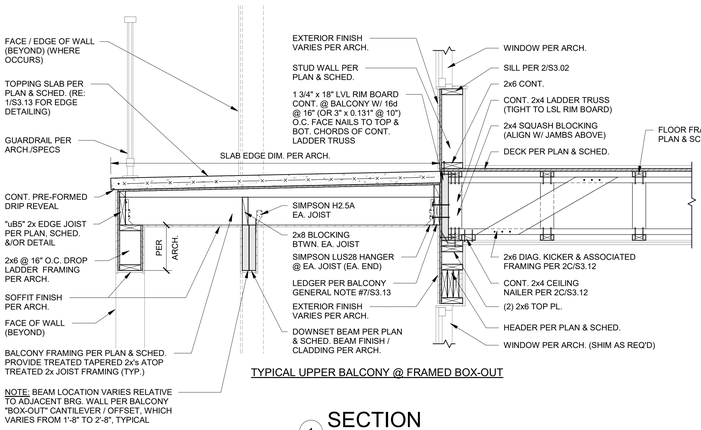


TYPICAL UPPER BALCONY @ FRAMED BOX-OUT

1 SECTION
3/4" = 1'-0"

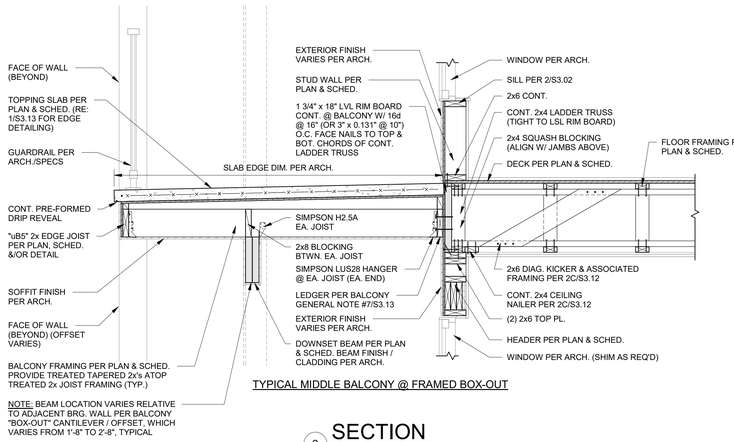


TYPICAL MIDDLE BALCONY @ FRAMED BOX-OUT

2 SECTION
3/4" = 1'-0"

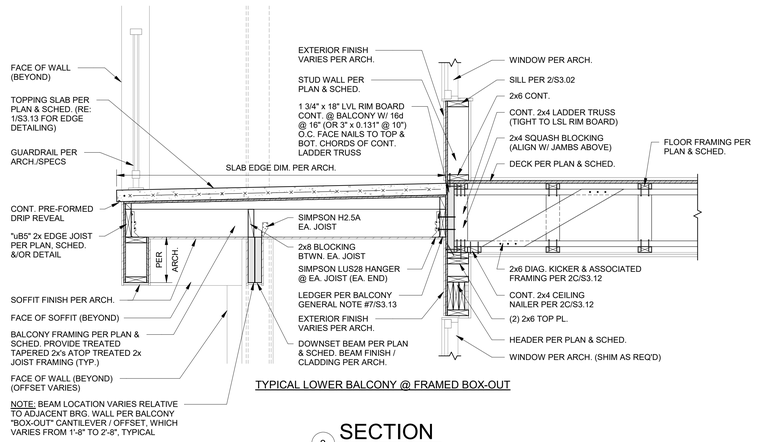


TYPICAL LOWER BALCONY @ FRAMED BOX-OUT

3 SECTION
3/4" = 1'-0"

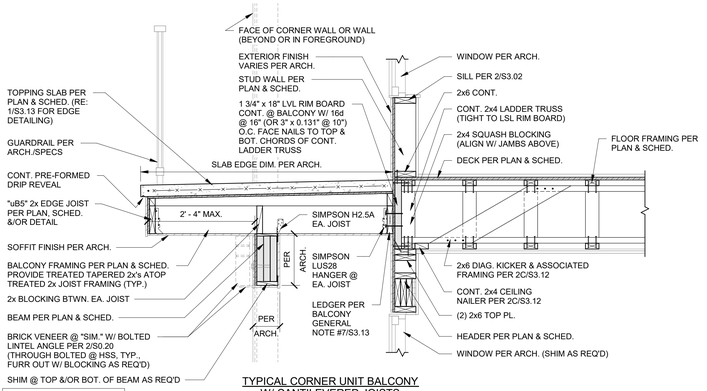


TYPICAL CORNER UNIT BALCONY W/ CANTILEVERED JOISTS

4A SECTION
3/4" = 1'-0"

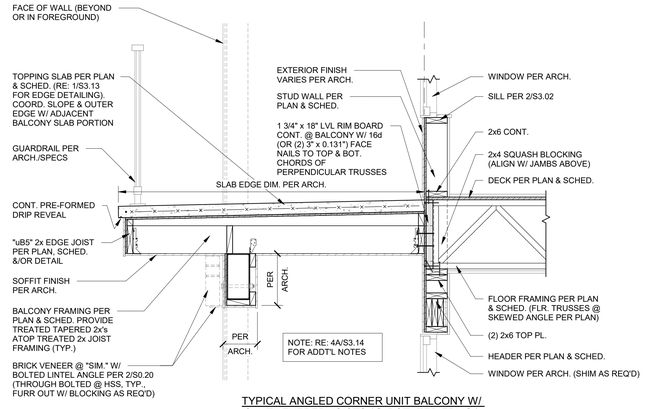


TYPICAL ANGLED CORNER UNIT BALCONY W/ CANTILEVERED JOISTS (@ ROTATED FRMG.)

4B SECTION
3/4" = 1'-0"

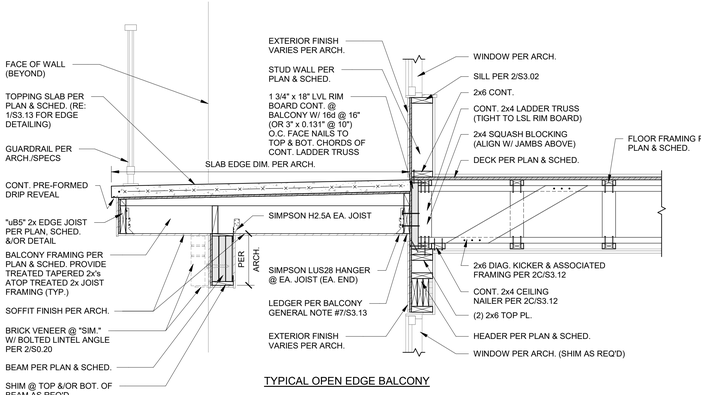


TYPICAL OPEN EDGE BALCONY @ GARAGE DOOR W/ PARALLEL TRUSS FRAMING @ MASONRY

6 SECTION
3/4" = 1'-0"

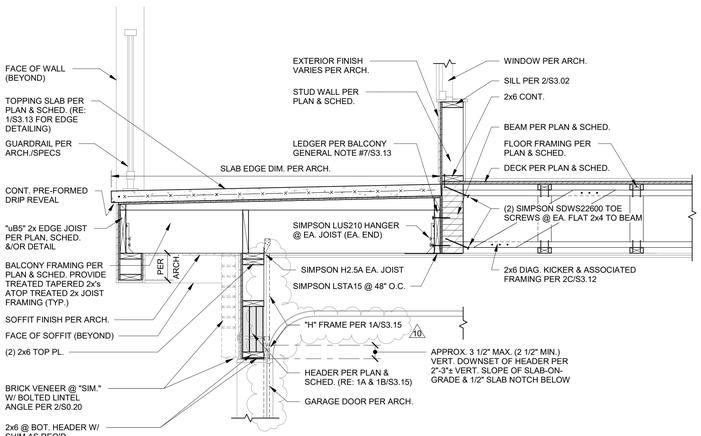


TYPICAL BALCONY @ FRAMED BOX-OUT @ GARAGE DOOR W/ PARALLEL TRUSS FRAMING @ MASONRY (SIM. @ WHERE OCCURS OVER OCCUPIED SPACE)

7 SECTION
3/4" = 1'-0"

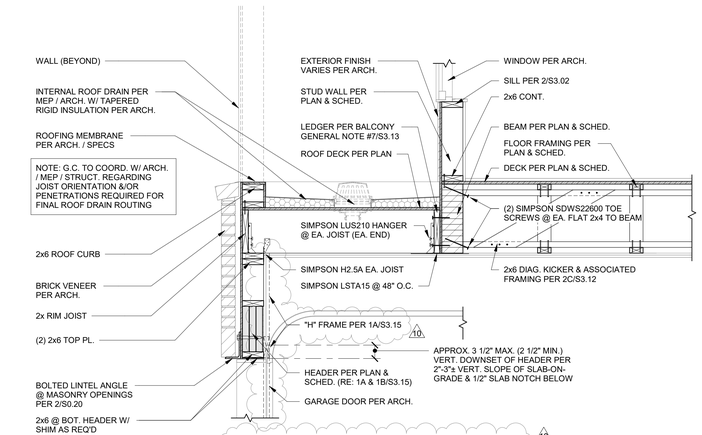

TYPICAL LOW ROOF @ GARAGE DOOR W/ PARALLEL TRUSS FRAMING & EXTERIOR MASONRY

8 SECTION
3/4" = 1'-0"

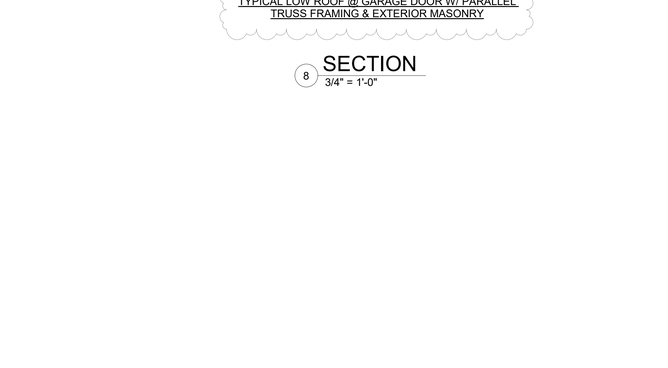

TYPICAL OPEN EDGE BALCONY

KRUDWIG
STRUCTURAL ENGINEERS
11200 Corporate Ave., Suite 110 Lenexa, Kansas 66219

A NEW RESIDENTIAL COMMUNITY AT::

TRILOGY

NW WARD RD. | LEE'S SUMMIT, MO

DRAWING RELEASE LOG
- 03.15.2023 - PERMIT SUBMITTAL

REVISIONS


1	23.0411	CITY COMMENTS
2	23.0428	ADD 1 / CC 2
3	23.0511	ADDENDUM 2
5	23.0612	ASI 1
8	23.0811	ASI 4
10	23.0925	ASI 6 - UPDATED

JOB NO. PN1129
DATE 03/15/23
DRAWN BY KSE
9.25.2023
ASI 6 - UPDATED
SHEET NAME
FLOOR FRAMING DETAILS

SHEET NO.
S3.14


9/25/2023 8:42:17 AM

ARCH E1.30" x 42"

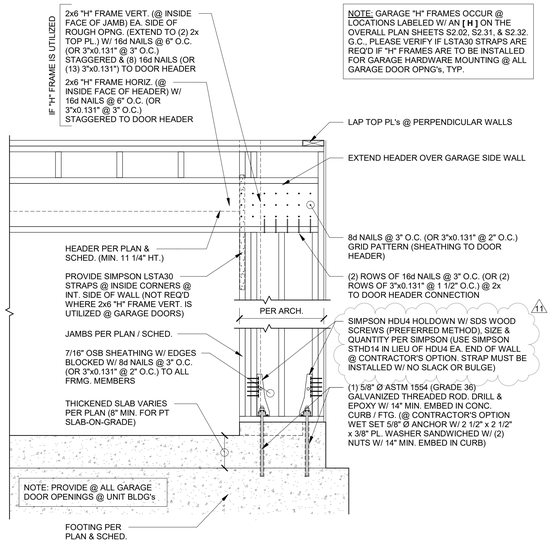


TYPICAL PORTAL FRAME DETAIL @ END OF SINGLE GARAGE DOOR OPNG.

1A SECTION
3/4" = 1'-0"

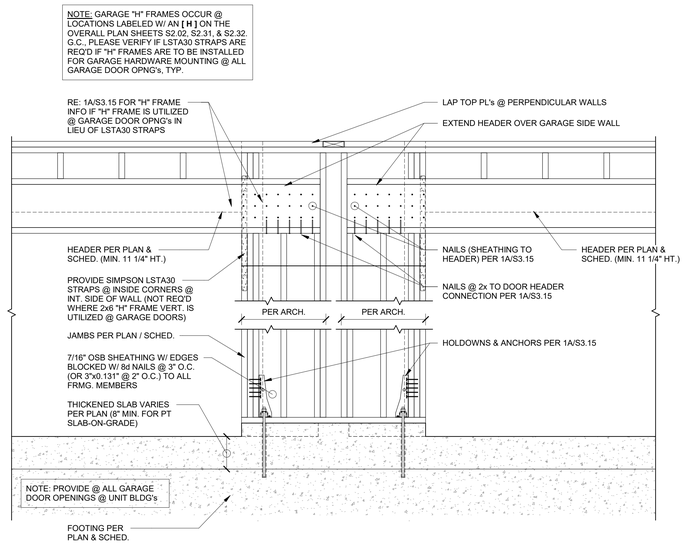

TYPICAL PORTAL FRAME DETAIL @ BTWN. GARAGE DOOR OPNG's

1B SECTION
3/4" = 1'-0"

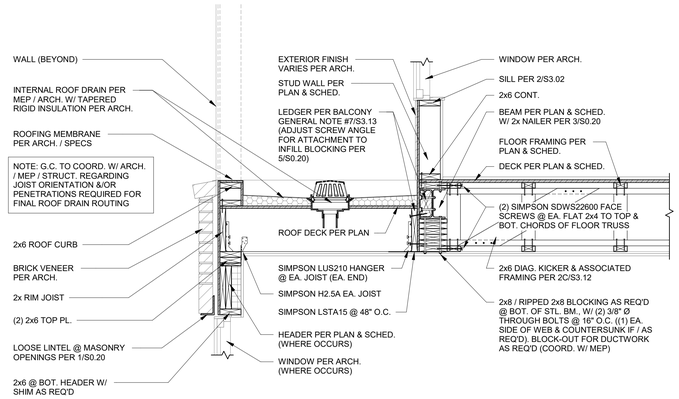

TYPICAL LOW ROOF @ CLUB STL. BM. W/ PARALLEL TRUSS FRAMING & EXTERIOR MASONRY

2 SECTION
3/4" = 1'-0"

RELEASED FOR CONSTRUCTION
As Noted on Plans Review
Development Services Department
Lee's Summit, Missouri
11/02/23

ARCHITECTURE
LANDSCAPE ARCHITECTURE
ENERGY SERVICES
P. 913.831.1515
F. 913.831.1516
NSPJARCH.COM
NSPJ ARCHITECTS, INC.
3515 W. 75TH ST., SUITE 201
PRAIRIE VILLAGE, KS 66208

© COPYRIGHT

STATE OF MISSOURI
JOHN A. KRUDWIG
NUMBER E-PE-2005000284
PROFESSIONAL ENGINEER
11.02.23

KRUDWIG STRUCTURAL ENGINEERS, LLC
11200 Corporate Ave., Suite 110 Lenexa, Kansas 66219

A NEW RESIDENTIAL COMMUNITY AT::
TRILOGY
NW WARD RD. | LEE'S SUMMIT, MO

DRAWING RELEASE LOG
• 03.15.2023 - PERMIT SUBMITTAL

REVISIONS

1	23.0411	CITY COMMENTS
5	23.0612	ASI 1
10	23.0925	ASI 6 - UPDATED
11	23.1102	ASI 7

JOB NO. PN1129
DATE 03/15/23
DRAWN BY KSE
11.02.2023
ASI 7
SHEET NAME
GARAGE FRAMING DETAILS

SHEET NO.
S3.15

11/2/2023 5:01:43 PM

ARCH E1.30" x 42"


RELEASED FOR CONSTRUCTION
As Noted on Plans Review
Development Services Department
Lee's Summit, Missouri
11.02.23

ARCHITECTURE
LANDSCAPE ARCHITECTURE
ENERGY SERVICES
P. 913.831.1500
F. 913.831.1501
NSPJARCH.COM
NSPJ
ARCHITECTS
3515 W. 75TH ST., SUITE 201
PRAIRIE VILLAGE, KS 66208

© COPYRIGHT




11.02.23

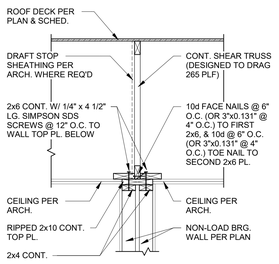


TYPICAL SHEAR TRUSS ATOP SHEARWALL

1 SECTION 3/4" = 1'-0"

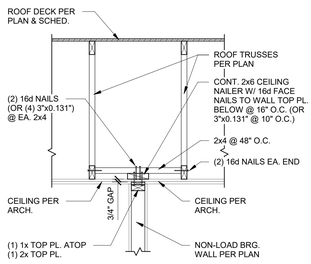


TYPICAL NON-LOAD BEARING WALL / TRUSS @ ROOF (PARALLEL)

2 SECTION 3/4" = 1'-0"

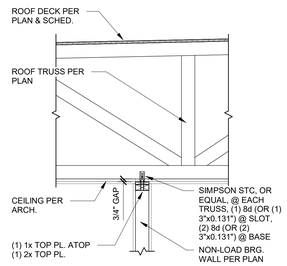


TYPICAL NON-LOAD BEARING WALL / TRUSS @ ROOF (PERPENDICULAR)

2A SECTION 3/4" = 1'-0"

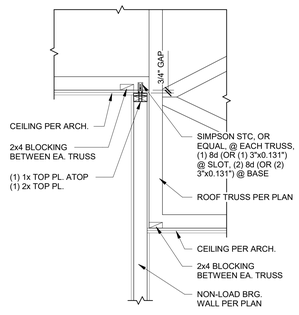


TYPICAL NON-LOAD BEARING WALL / TRUSS @ ROOF @ RAISED PL. (PERPENDICULAR)

2B SECTION 3/4" = 1'-0"

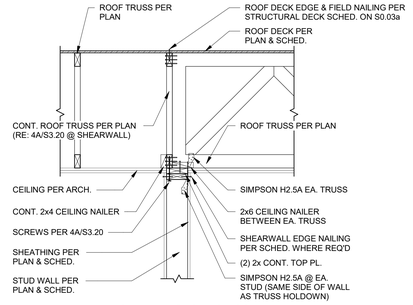


TYPICAL INTERSECTING ROOF TRUSSES @ BRG. WALL

3 SECTION 3/4" = 1'-0"

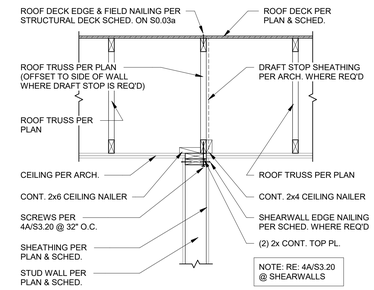


TYPICAL ROOF TRUSSES PARALLEL @ BRG. WALL

3A SECTION 3/4" = 1'-0"

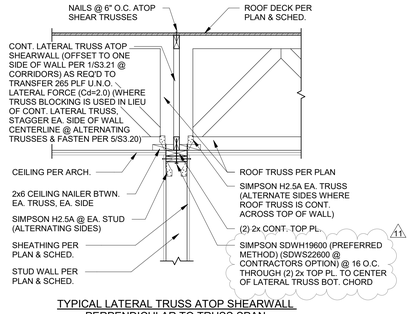


TYPICAL LATERAL TRUSS ATOP SHEARWALL PERPENDICULAR TO TRUSS SPAN

4 SECTION 3/4" = 1'-0"

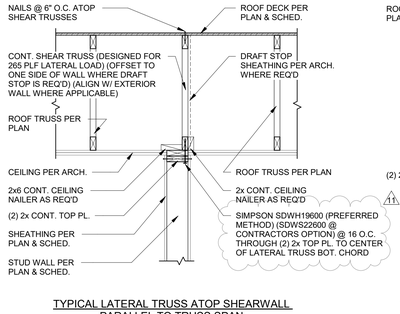

TYPICAL LATERAL TRUSS ATOP SHEARWALL PARALLEL TO TRUSS SPAN


4A SECTION 3/4" = 1'-0"

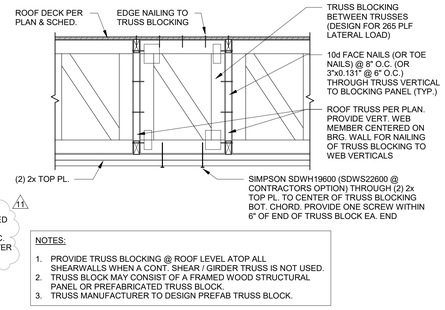

NOTES:
1. PROVIDE TRUSS BLOCKING @ ROOF LEVEL ATOP ALL SHEARWALLS WHEN A CONT. SHEAR / GIRDER TRUSS IS NOT USED.
2. TRUSS BLOCK MAY CONSIST OF A FRAMED WOOD STRUCTURAL PANEL OR PREFABRICATED TRUSS BLOCK.
3. TRUSS MANUFACTURER TO DESIGN PREFAB TRUSS BLOCK.


TYPICAL ROOF TRUSS BLOCKING @ SHEARWALLS

5 SECTION 3/4" = 1'-0"

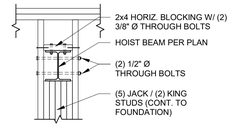


TYPICAL ELEVATOR HOIST BEAM CONNECTION

6 SECTION 3/4" = 1'-0"

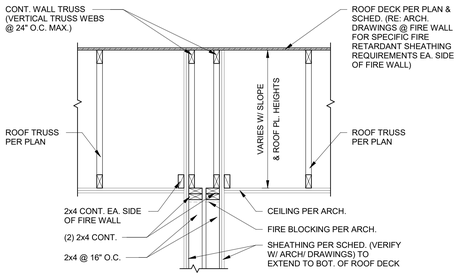


TYPICAL ROOF @ FIRE WALL

7 SECTION 3/4" = 1'-0"

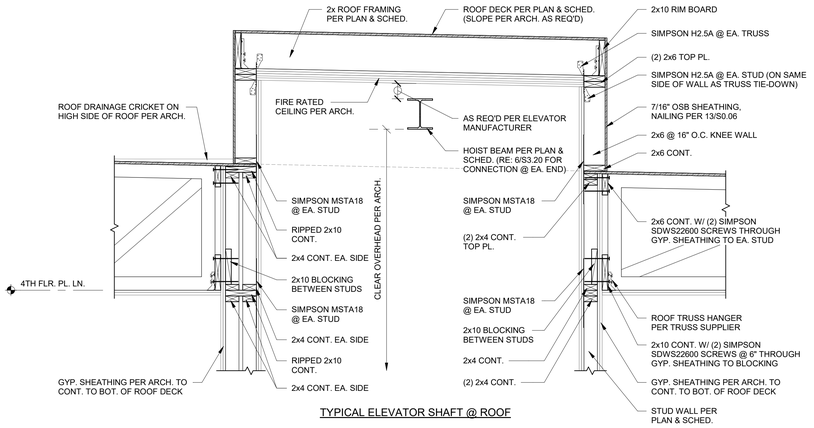


TYPICAL ELEVATOR SHAFT @ ROOF

8 SECTION 3/4" = 1'-0"

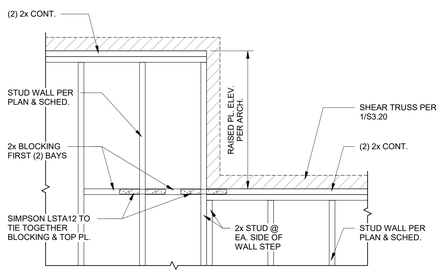


TYPICAL ROOF TRUSS BRG. @ CORRIDOR BRG. WALL @ STAIR (WHERE OCCURS)

9 SECTION 3/4" = 1'-0"

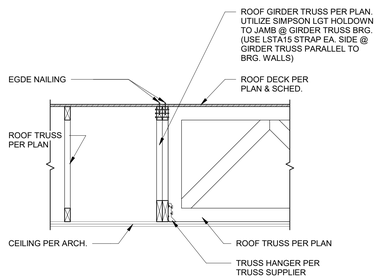

TYPICAL INTERSECTING ROOF TRUSS @ GIRDER TRUSS

10 SECTION 3/4" = 1'-0"

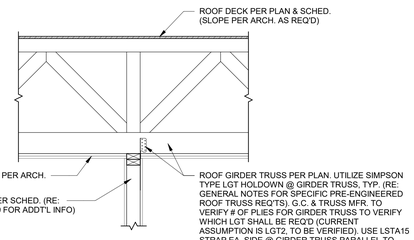

TYPICAL @ ROOF GIRDER TRUSS BRG.

11 SECTION 3/4" = 1'-0"

TYPICAL @ WALL STEP @ RAISED PL.

12 SECTION 3/4" = 1'-0"

A NEW RESIDENTIAL COMMUNITY AT::

TRILOGY

NW WARD RD. | LEE'S SUMMIT, MO

DRAWING RELEASE LOG
• 03.15.2023 - PERMIT SUBMITTAL

KRUDWIG
STRUCTURAL ENGINEERS
11200 Corporate Ave., Suite 110 Lenexa, Kansas 66219

REVISIONS

1	23.0411	CITY COMMENTS
3	23.0511	ADDENDUM 2
5	23.0612	ASI 1
10	23.0925	ASI 6 - UPDATED
11	23.1102	ASI 7

JOB NO. PN1129
DATE 03/15/23
DRAWN BY KSE
11.02.2023
ASI 7


SHEET NAME
ROOF FRAMING DETAILS

SHEET NO.
S3.20

11/2/2023 5:01:49 PM

ARCH E1 30" x 42"


RELEASED FOR CONSTRUCTION
As Noted on Plans Review
Development Services Department
Lee's Summit, Missouri
Jan 08, 2024

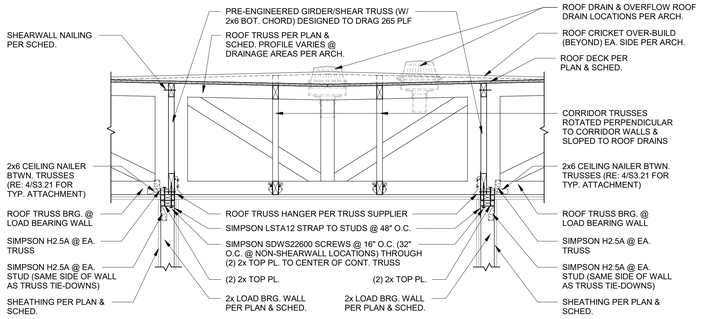

NOTE: WHERE DRAFT STOP IS REQ'D PER ARCH., PROVIDE SHEATHING DIRECTLY TO CONT. GIRDER/SHEAR TRUSS & PROVIDE TRUSS HANGER TO OUTSIDE FACE OF SHEATHING PER 4/S3.21.

TYPICAL CORRIDOR TRUSS SECTION @ CORRIDOR BRG. WALLS


1 SECTION
3/4" = 1'-0"

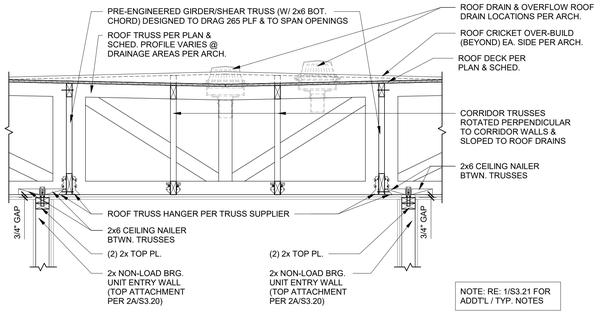

NOTE: RE: 1/S3.21 FOR ADDT'L / TYP. NOTES


TYPICAL CORRIDOR TRUSS SECTION @ CORRIDOR WALL OPENINGS

1A SECTION
3/4" = 1'-0"

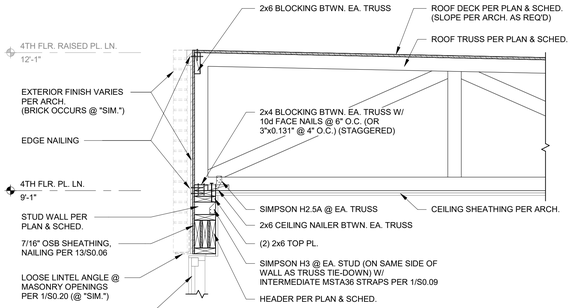


TYPICAL ROOF TRUSS BRG. @ EXTERIOR BRG. WALL (PERPENDICULAR)

2 SECTION
3/4" = 1'-0"

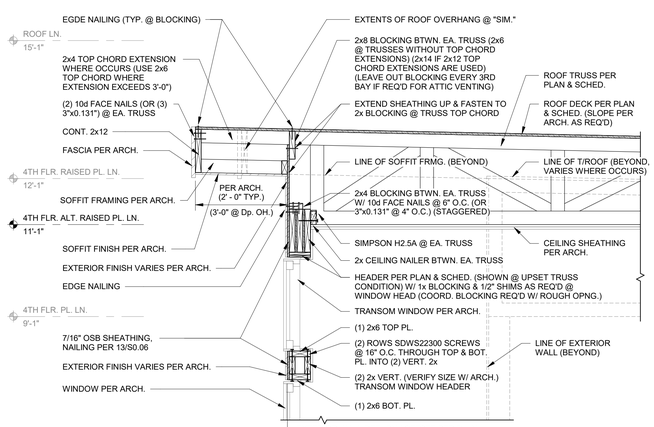


TYPICAL ROOF TRUSS BRG. @ EXTERIOR BRG. WALL @ ROOF POP-UP

3 SECTION
3/4" = 1'-0"

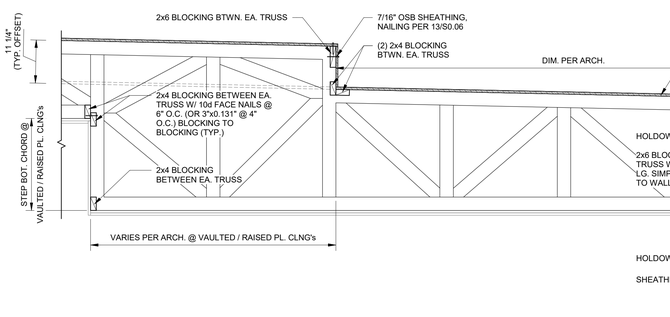

TYPICAL UNIT ROOF TRUSS BRG. @ CORRIDOR BRG. WALLS & ROOF POP-UP


4 SECTION
3/4" = 1'-0"

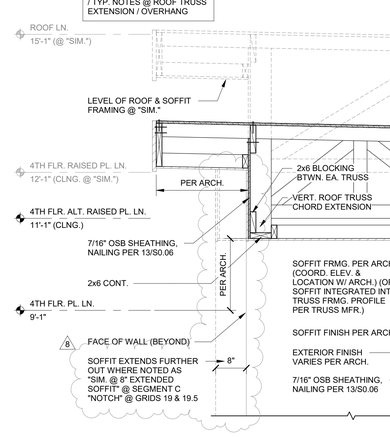

TYPICAL ROOF TRUSS BRG. @ EXTERIOR BRG. WALL & BALCONY OPNG. @ ROOF & TALL ROOF POP-UPS

5A SECTION
3/4" = 1'-0"


NOTE: RE: 3/S3.21 FOR ADDT'L / TYP. NOTES @ ROOF TRUSS EXTENSION / OVERHANG

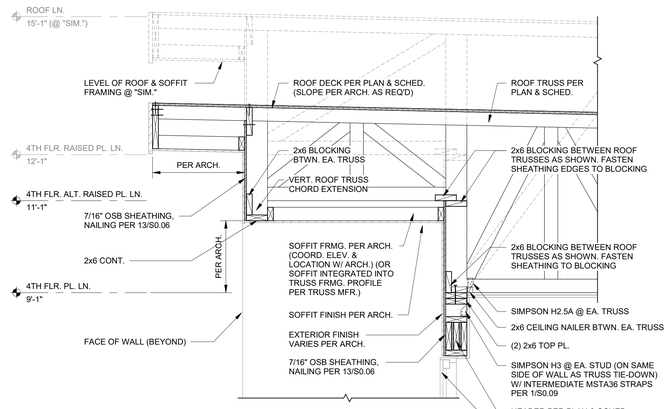

TYPICAL ROOF TRUSS BRG. @ EXTERIOR BRG. WALL & BALCONY OPNG. @ ROOF & TALL ROOF POP-UPS

5B SECTION
3/4" = 1'-0"


NOTE: RE: 3/S3.21 FOR ADDT'L / TYP. NOTES @ ROOF TRUSS EXTENSION / OVERHANG

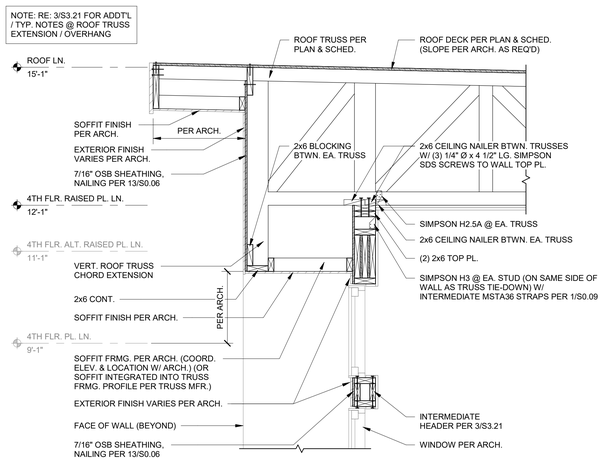

TYPICAL UNIT ROOF TRUSS BRG. @ CORNER UNIT TALL ROOF POP-UP (PERPENDICULAR)

6A SECTION
3/4" = 1'-0"

NOTE: RE: 3/S3.21 FOR ADDT'L / TYP. NOTES @ ROOF TRUSS EXTENSION / OVERHANG

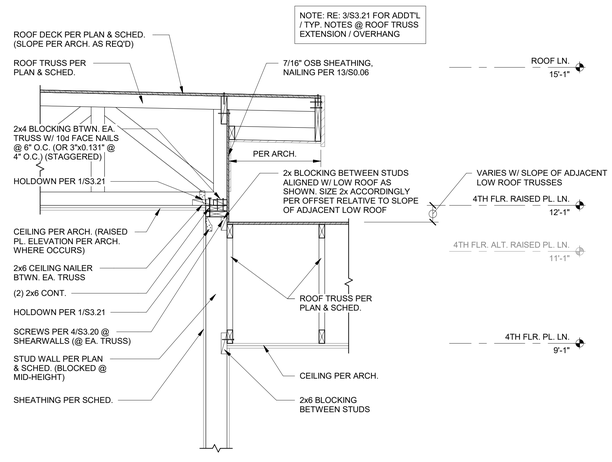

TYPICAL UNIT ROOF TRUSS BRG. @ CORNER UNIT TALL ROOF POP-UP (PERPENDICULAR)

6B SECTION
3/4" = 1'-0"

ARCHITECTURE
LANDSCAPE ARCHITECTURE
ENERGY SERVICES
P. 913.831.1500
F. 913.831.1505
NSPJARCH.COM
NSPJ ARCHITECTS, INC.
3515 W. 75TH ST., SUITE 201
PRAIRIE VILLAGE, KS 66208

© COPYRIGHT



08.11.23

KRUDWIG STRUCTURAL ENGINEERS
11200 Corporate Ave., Suite 110 Lenexa, Kansas 66219

A NEW RESIDENTIAL COMMUNITY AT::

TRILOGY

NW WARD RD. | LEE'S SUMMIT, MO

DRAWING RELEASE LOG
- 03.15.2023 - PERMIT SUBMITTAL


REVISIONS

1	23.0411	CITY COMMENTS
5	23.0612	ASI 1
8	23.0811	ASI 4

JOB NO. PN1129
DATE 03/15/23
DRAWN BY KSE
8.11.2023
ASI 4
SHEET NAME ROOF FRAMING DETAILS
SHEET NO. S3.21


8/11/2023 4:05:37 PM

ARCH E1 30" x 42"

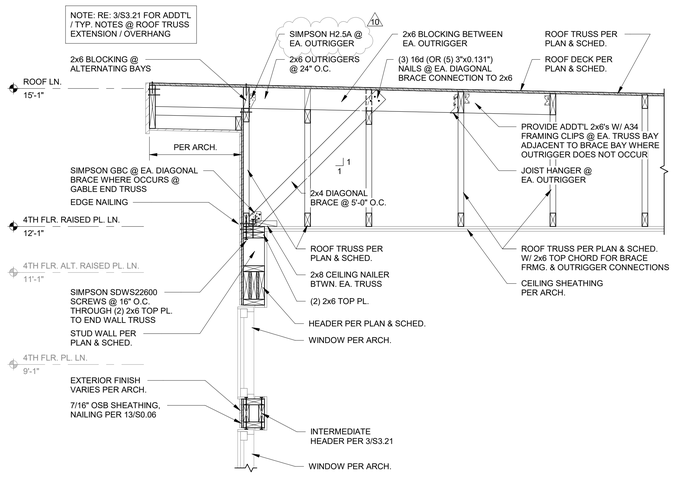


TYPICAL UNIT ROOF TRUSS BRG. @ CORNER
UNIT TALL ROOF POP-UP (PARALLEL)

1A SECTION
3/4" = 1'-0"

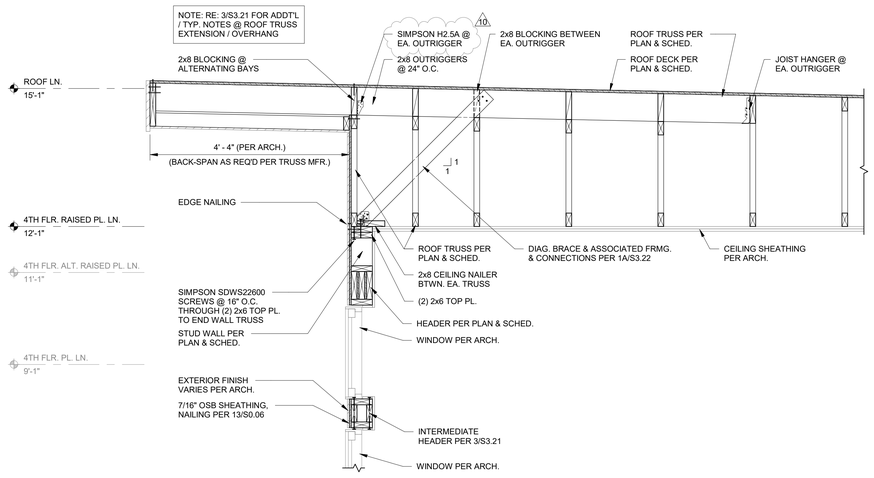

TYPICAL UNIT ROOF TRUSS BRG. @ CORNER
UNIT TALL ROOF POP-UP (PARALLEL)

1B SECTION
3/4" = 1'-0"

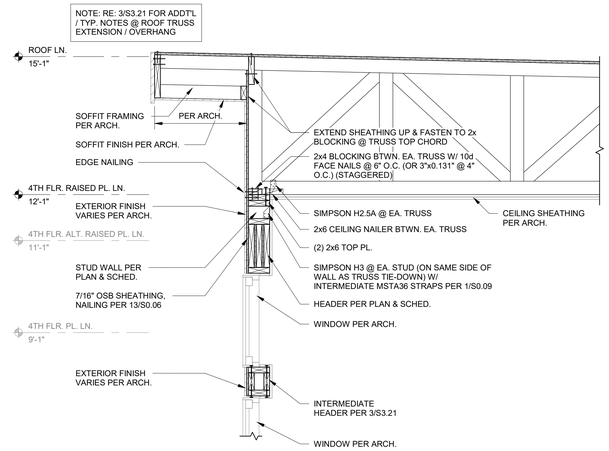

TYPICAL ROOF TRUSS BRG. @ EXTERIOR
BRG. WALL @ TALL ROOF POP-UP

2A SECTION
3/4" = 1'-0"

TYPICAL ROOF TRUSS BRG. @ EXTERIOR BRG. WALL
@ TALL ROOF POP-UP @ EXTENDED OVERHANG

2B SECTION
3/4" = 1'-0"

TYPICAL ROOF TRUSS BRG. @
EXTERIOR BRG. WALL (PARALLEL)

3 SECTION
3/4" = 1'-0"

TYPICAL ROOF TRUSS BRG. @ EXTERIOR BRG.
WALL & BALCONY OPNG. @ TALL ROOF POP-UP

4 SECTION
3/4" = 1'-0"

5 NOT USED
3/4" = 1'-0"

RELEASED FOR CONSTRUCTION
As Noted on Plans Review
Development Services Department
Lee's Summit, Missouri
Date: 09/25/2023

ARCHITECTURE
LANDSCAPE
ARCHITECTURE
ENERGY SERVICES
P. 913.831.1500
F. 913.831.1501
NSPJARCH.COM
© COPYRIGHT 2023

NSPJ
ARCHITECTS
3515 W. 75TH ST., SUITE 201
PRAIRIE VILLAGE, KS 66208

STATE OF MISSOURI
JOHN A. KRUDWIG
NUMBER PE-2005000258
PROFESSIONAL ENGINEER
09.25.23

KRUDWIG
STRUCTURAL ENGINEERS
11200 Corporate Ave., Suite 110 Lenexa, Kansas 66219

A NEW RESIDENTIAL COMMUNITY AT::
TRILOGY
NW WARD RD. | LEE'S SUMMIT, MO

DRAWING RELEASE LOG
• 03.15.2023 - PERMIT SUBMITTAL

REVISIONS

1	23 0411	CITY COMMENTS
5	23 0612	ASI 1
7	23 0713	ASI 3
10	23 0925	ASI 6 - UPDATED

JOB NO. PN1129
DATE 03/15/23
DRAWN BY KSE
9.25.2023
ASI 6 - UPDATED
SHEET NAME
ROOF FRAMING DETAILS
SHEET NO.
S3.22


9/25/2023 8:42:27 AM

ARCH E1.30" x 42"

RELEASED FOR CONSTRUCTION
As Noted on Plans Review
Development Services Department
Lee's Summit, Missouri
10/02/23


ARCHITECTURE
LANDSCAPE ARCHITECTURE
ENERGY SERVICES
P. 913.831.1500
F. 913.831.1501
NSPJARCH.COM
NSPJ
ARCHITECTS
3515 W. 75TH ST., SUITE 201
PRAIRIE VILLAGE, KS 66208

© COPYRIGHT

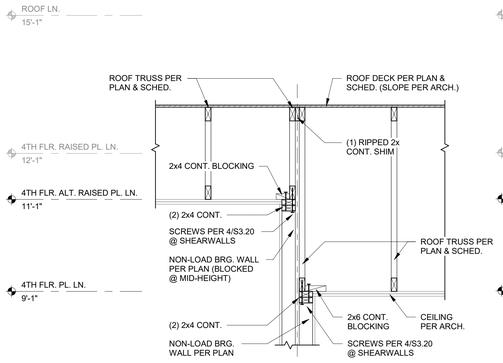


TYPICAL ALT. RAISED PL. @ DOUBLE UNIT DEMISING WALL

1 SECTION
3/4" = 1'-0"

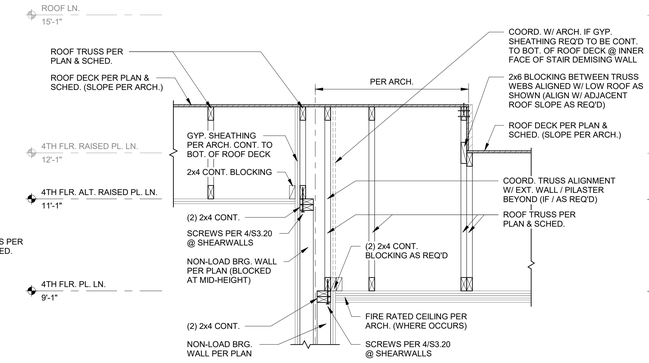


TYPICAL ALT. RAISED PL. @ DOUBLE STAIR WALL (@ ADDT'L ROOF OFFSET / EXTENSION WHERE OVERHANG OCCURS BEYOND)

2 SECTION
3/4" = 1'-0"

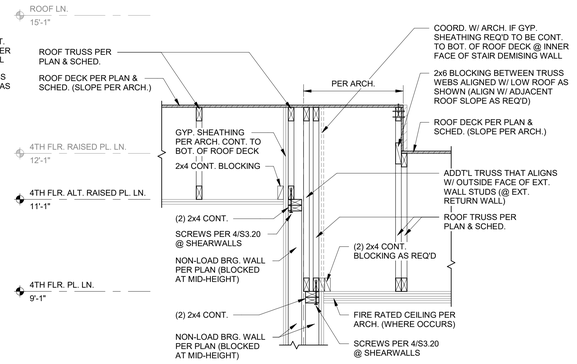

TYPICAL ALT. RAISED PL. @ DOUBLE STAIR WALL (@ ROOF OFFSET / EXTENSION WHERE OVERHANG OCCURS BEYOND)

3A SECTION
3/4" = 1'-0"

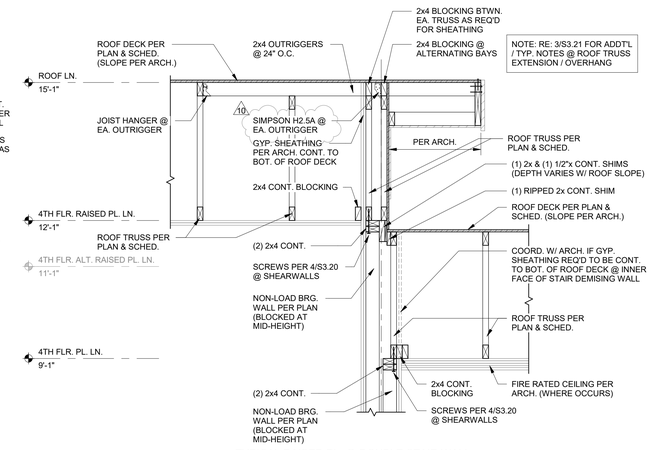

TYPICAL RAISED PL. @ DOUBLE STAIR WALL

3B SECTION
3/4" = 1'-0"



TYPICAL RAISED PL. & ALT. RAISED PL. @ UNIT WALL


4 SECTION
3/4" = 1'-0"

TYPICAL RAISED PL. & ALT. RAISED PL. @ UNIT WALL W/ ROOF OVERHANG

5 SECTION
3/4" = 1'-0"


RAISED PL. @ FIRE WALL - SEG F / G

6 SECTION
3/4" = 1'-0"

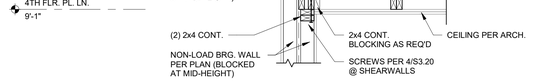


TYPICAL RAISED PL. @ DOUBLE UNIT DEMISING WALL (@ ROOF OFFSET / EXTENSION WHERE OVERHANG OCCURS BEYOND)

7A SECTION
3/4" = 1'-0"

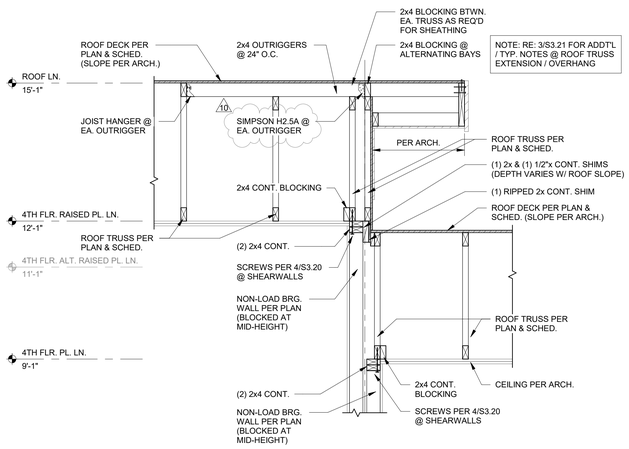


TYPICAL RAISED PL. @ DOUBLE UNIT DEMISING WALL W/ ROOF OVERHANG

7B SECTION
3/4" = 1'-0"

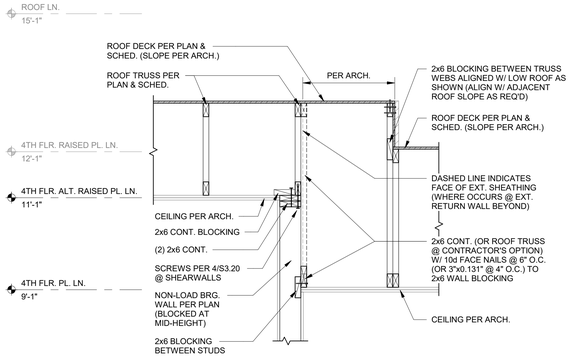

TYPICAL RAISED PL. @ UNIT WALL W/ ROOF OVERHANG

8A SECTION
3/4" = 1'-0"

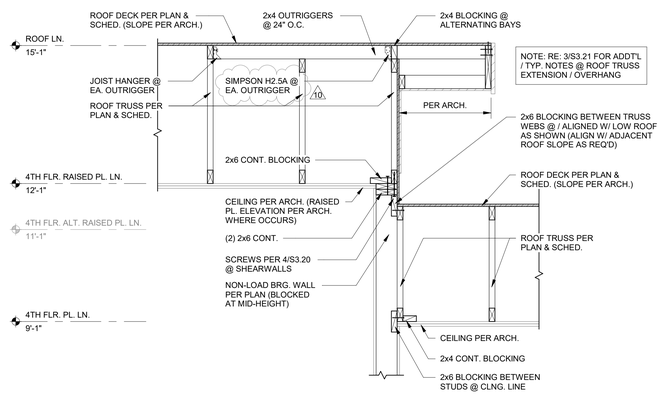

TYPICAL RAISED PL. @ UNIT WALL W/ ROOF OVERHANG

8B SECTION
3/4" = 1'-0"

KRUDWIG
STRUCTURAL ENGINEERS
11200 Corporate Ave., Suite 110 Lenexa, Kansas 66219

A NEW RESIDENTIAL COMMUNITY AT::
TRILOGY
NW WARD RD. | LEE'S SUMMIT, MO

DRAWING RELEASE LOG
• 03.15.2023 - PERMIT SUBMITTAL

△REVISIONS


1	23 0411	CITY COMMENTS
5	23 0612	ASI 1
10	23 0925	ASI 6 - UPDATED

JOB NO. PN1129
DATE 03/15/23
DRAWN BY KSE
9.25.2023
ASI 6 - UPDATED
SHEET NAME ROOF FRAMING DETAILS
SHEET NO. S3.23

STATE OF MISSOURI
JOHN A. SPENCER
NUMBER E-PE-2005000236
PROFESSIONAL ENGINEER
09.25.23

9/25/2023 8:42:30 AM


ARCH E1 30" x 42"

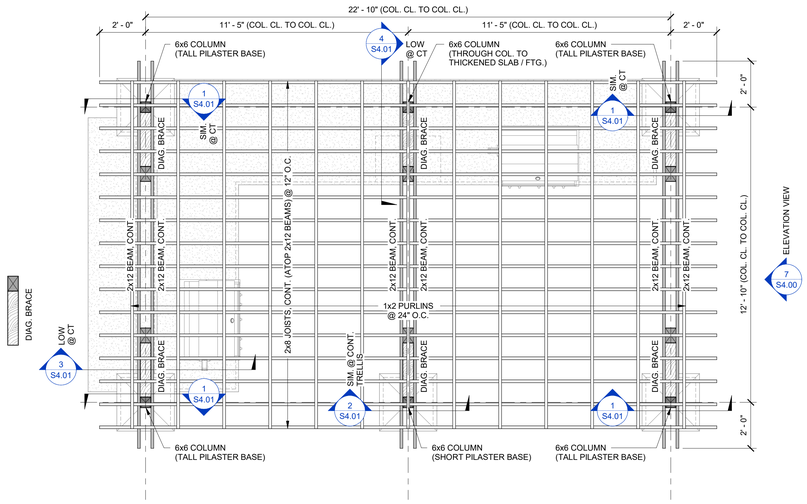

NOTE: REFER TO LANDSCAPE & CIVIL PLANS FOR LOCATION / ORIENTATION

NOTE: ALL WOOD TO BE SOUTHERN YELLOW PINE #2, TREATED


1 GRILL STRUCTURE TRELLIS PLAN
3/8" = 1'-0"

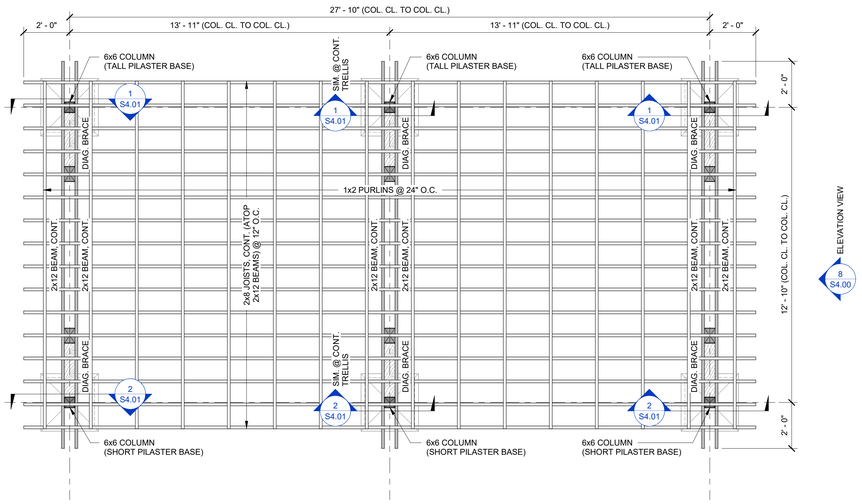

NOTE: REFER TO LANDSCAPE & CIVIL PLANS FOR LOCATION / ORIENTATION

NOTE: ALL WOOD TO BE SOUTHERN YELLOW PINE #2, TREATED


2 GENERAL TRELLIS PLAN
3/8" = 1'-0"

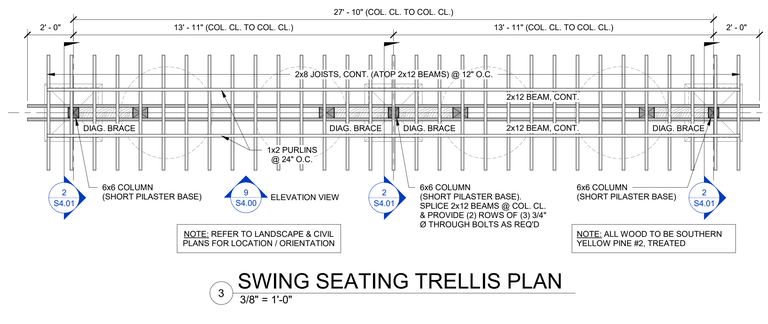


NOTE: REFER TO LANDSCAPE & CIVIL PLANS FOR LOCATION / ORIENTATION

NOTE: ALL WOOD TO BE SOUTHERN YELLOW PINE #2, TREATED

3 SWING SEATING TRELLIS PLAN
3/8" = 1'-0"

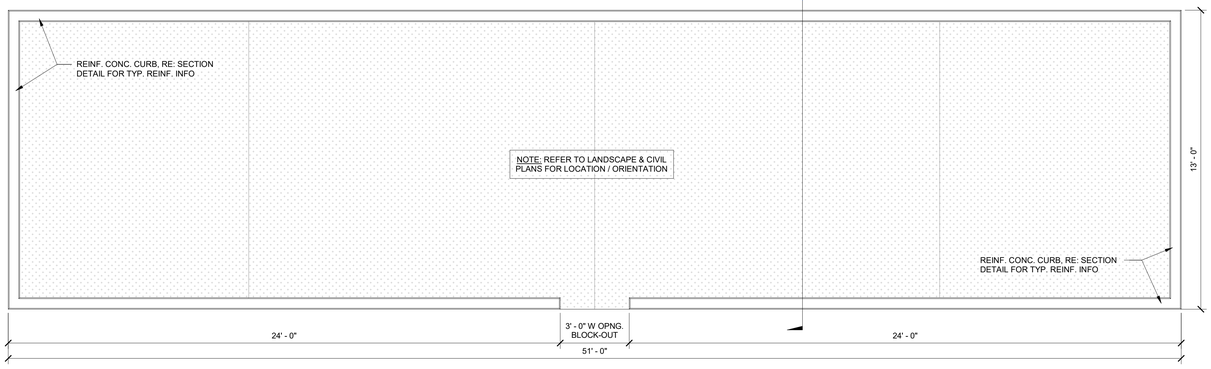


4 BOCCE COURT PLAN
3/8" = 1'-0"

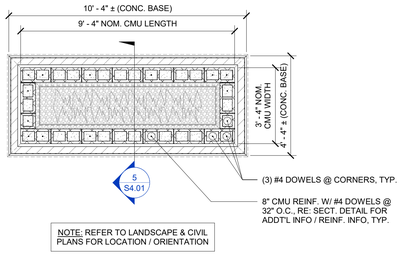


NOTE: REFER TO LANDSCAPE & CIVIL PLANS FOR LOCATION / ORIENTATION

5 FIRE PIT PLAN
3/8" = 1'-0"

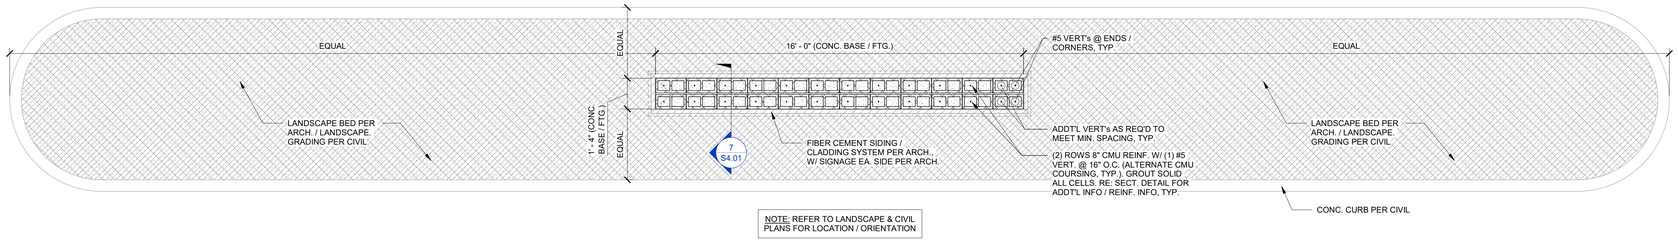


NOTE: REFER TO LANDSCAPE & CIVIL PLANS FOR LOCATION / ORIENTATION


6 MONUMENT SIGN PLAN
3/8" = 1'-0"

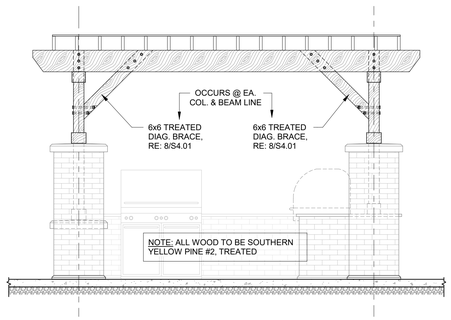

7 GRILL TRELLIS BRACING ELEVATION
3/8" = 1'-0"

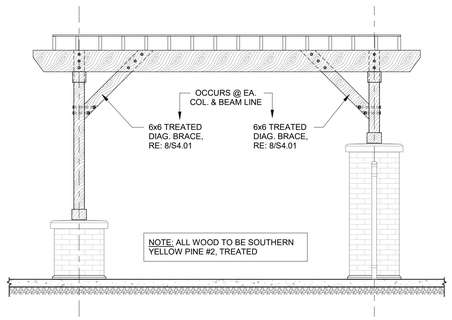

8 GENERAL TRELLIS BRACING ELEVATION
3/8" = 1'-0"

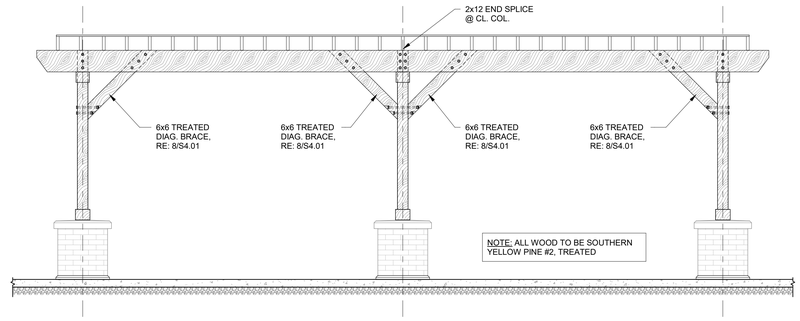

9 SWING SEATING TRELLIS BRACING ELEVATION
3/8" = 1'-0"

RELEASED FOR CONSTRUCTION
As Noted on Plans Review
Development Services Department
Lee's Summit, Missouri
06.12.2023

ARCHITECTURE
LANDSCAPE ARCHITECTURE
ENERGY SERVICES
NSPJ
ARCHITECTS, Inc.
3515 W. 75TH ST., SUITE 201
PRAIRIE VILLAGE, KS 66208
P. 913.831.1333
F. 913.831.1733
NSPJARCH.COM

© COPYRIGHT



KRUDWIG
STRUCTURAL ENGINEERS
11200 Corporate Ave., Suite 110 Lenexa, Kansas 66219

A NEW RESIDENTIAL COMMUNITY AT::

TRILOGY

NW WARD RD. | LEE'S SUMMIT, MO


DRAWING RELEASE LOG
- 03.13.2023 - PERMIT SUBMITTAL

△REVISIONS
5 23.0612 ASI 1

JOB NO. PN1129
DATE 03/15/23
DRAWN BY KSE
6.12.2023
ASI 1
SHEET NAME AMENITY STRUCTURE PLANS
SHEET NO. S4.00


6/12/2023 4:51:50 PM

ARCH E1 30" x 42"

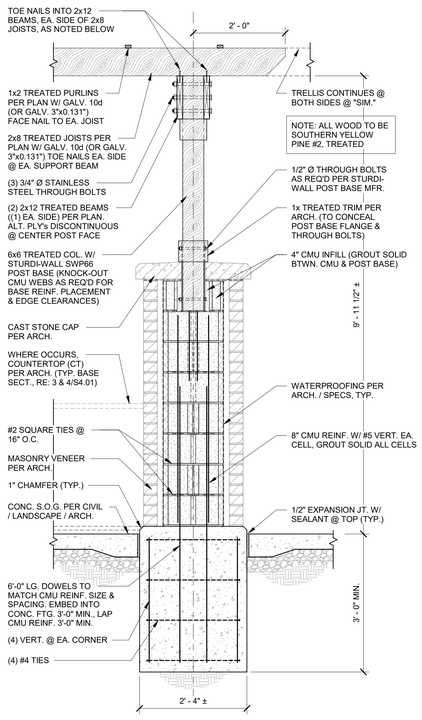


TYPICAL SECTION DETAIL @ TALL CMU PILASTER
TRELLIS COL. BASE W/ REINF. CONC. FTG.

1 SECTION
3/4" = 1'-0"

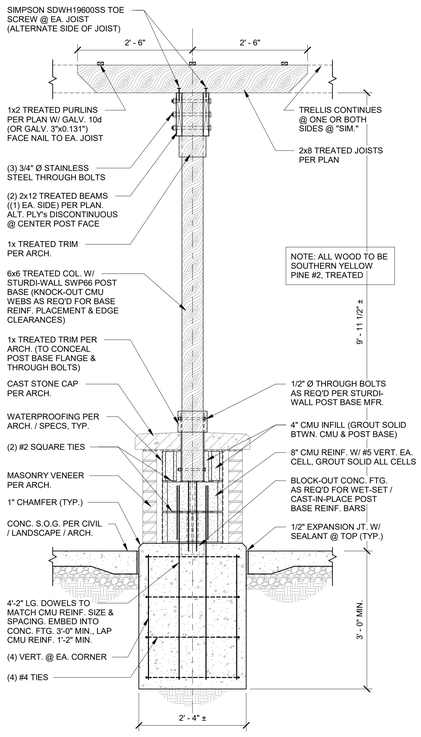


TYPICAL SECTION DETAIL @ SHORT CMU PILASTER
TRELLIS COL. BASE W/ REINF. CONC. FTG.

2 SECTION
3/4" = 1'-0"

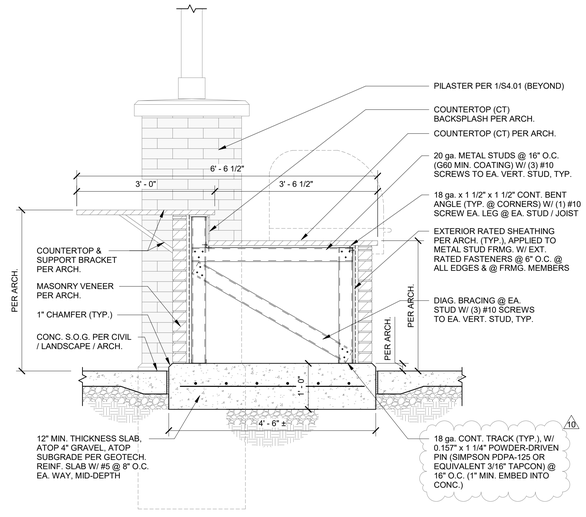


TYPICAL SECTION DETAIL @ KITCHEN / GRILL STRUCTURE
COUNTERTOP / BASE W/ RAISED COUNTERTOP (SIM. @ WHERE NO RAISED COUTERTOP OCCURS)

3 SECTION
3/4" = 1'-0"

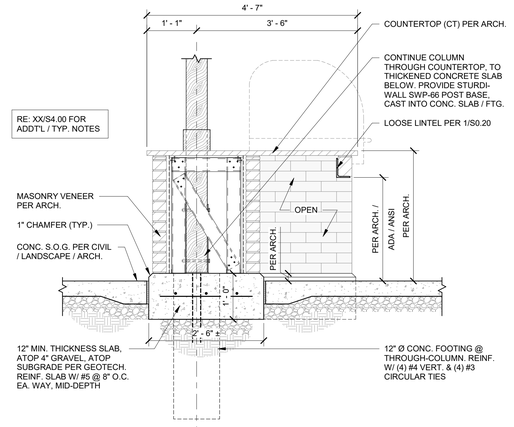


TYPICAL SECTION DETAIL @ KITCHEN STRUCTURE
COUNTERTOP / BASE W/ OPENING BELOW COUNTERTOP & @ THROUGH COL. CONT. TO THICKENED SLAB / FTG.

4 SECTION
3/4" = 1'-0"

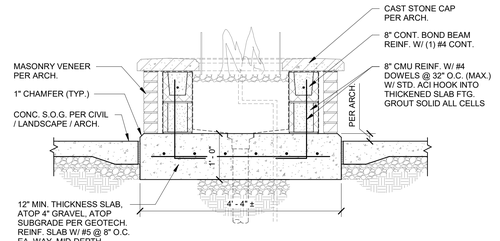


TYPICAL SECTION DETAIL @ OUTDOOR
FIRE PIT THICKENED SLAB FTG.

5 SECTION
3/4" = 1'-0"

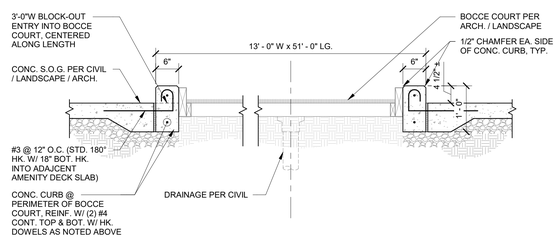


TYPICAL SECTION DETAIL @ OUTDOOR
BOCCE COURT REINF. CONC. CURBS

6 SECTION
3/4" = 1'-0"

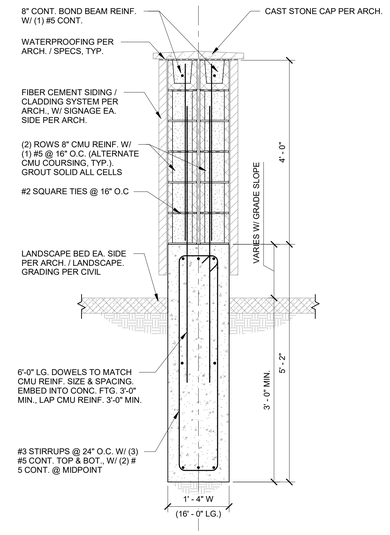

TYPICAL SECTION DETAIL @ MONUMENT
SIGN CMU BASE W/ CONC. FTG.

7 SECTION
3/4" = 1'-0"

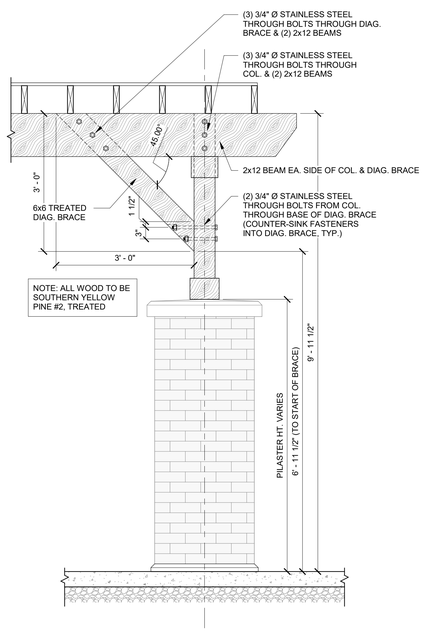

TYPICAL SECTION DETAIL @
COL. & BEAM DIAG. BRACE

8 SECTION
3/4" = 1'-0"

RELEASED FOR CONSTRUCTION
As Noted on Plans Review
Development Services Department
Lee's Summit, Missouri
10/26/23

ARCHITECTURE
LANDSCAPE ARCHITECTURE
ENERGY SERVICES
P. 913.831.1500
F. 913.831.1505
NSPJARCH.COM
NSPJ
ARCHITECTS
3515 W. 75TH ST., SUITE 201
PRAIRIE VILLAGE, KS 66208

© COPYRIGHT

STATE OF MISSOURI
JOHN A. KRUDWIG
NUMBER PE-2005000228
PROFESSIONAL ENGINEER
09.25.23

KRUDWIG
STRUCTURAL ENGINEERS
11200 Corporate Ave., Suite 110 Lenexa, Kansas 66219

A NEW RESIDENTIAL COMMUNITY AT::
TRILOGY
NW WARD RD. | LEE'S SUMMIT, MO

DRAWING RELEASE LOG
• 03.15.2023 - PERMIT SUBMITTAL

REVISIONS
5 23.0612 ASI 1
10 23.0925 ASI 6 - UPDATED

JOB NO. PN1129
DATE 03/15/23
DRAWN BY KSE
9.25.2023
ASI 6 - UPDATED
SHEET NAME
AMENITY STRUCTURE DETAILS
SHEET NO.
S4.01

9/25/2023 8:42:34 AM