IDENTIFICATION TAG	DESCRIPTION	VENDOR
FIXTURES (CABINETS, PRESENTATION FIXTURES, CASHWRAPS, BACKWRAPS, MARKETING & GRAPHICS)		
BW2-V01-FW	BBW/WB SALES FIXTURE (2)	OCH
BW3-V01-FW	BBW/WB SALES FIXTURE (3)	OCH
BWI6.3-V02-GR	BBW BACKWRAP, PRE-FINISHED (1)	OCH
BWC3-L-V02-GR	BBW CASHWRAP CABINET; PRE-FINISHED (1)	OCH
BWP3-V01-SR	TOILET PAPER HOLDER (3)	TBD
BWGF2-M1-V01-B	BBW BLACK COLLAGE FRAME DECOR (1)	CREATIVE PALLETTE
BWGF3-M1-V02-B	BBW BLACK COLLAGE FRAME DECOR (1)	CREATIVE PALLETTE
BWGF3-M2-V01-B	BBW BLACK COLLAGE FRAME DECOR (1)	CREATIVE PALLETTE
BWGF2-M2-V01-B	BBW BLACK COLLAGE FRAME DECOR (1)	CREATIVE PALLETTE
BWGF5-M1-V01-WH	BBW WHITE COLLAGE FRAME DECOR (1)	CREATIVE PALLETTE
BWGF3-M1-V02-WH	BBW WHITE COLLAGE FRAME DECOR (1)	CREATIVE PALLETTE
BWGF2-M2-V01-WH	BBW WHITE COLLAGE FRAME DECOR (1)	CREATIVE PALLETTE
BWGF6-M1-V01-WH	BBW WHITE COLLAGE FRAME DECOR (2)	CREATIVE PALLETTE
BWC2-S-V02-WH	BBW CABINET - 2 BAY (3)	OCH
BWC3-S-V02-WH	BBW CABINET - 3 BAY (3)	OCH
BWC4-S-V02-WH	BBW CABINET - 4 BAY (2)	OCH
BWIFSL-S-V02-WH	BBW FOCAL CABINET (1)	OCH
BWMC-24-V03-LO	CLUSTER (2)	OCH
BWMC-40-V03-LO	CLUSTER (2)	OCH
CHGR-V02-GR	CASHWRAP, BASE (GR); PRE-FINISHED (1)	OCH
DV-WM1-V01-FW	DEMO SINK VANITY (2)	OCH
GCT-V02-WH	WB SALES GIFT CARD FIXTURE (1)	OCH
MRDSR-L-V03-LO	MIRDS (2)	OCH
RRCAB-V01-LO	TOILET ROOM CABINET (1)	OCH
RT-5-V02-LO	BBW/WB SALES FIXTURE (3)	OCH
SCN3X5-V01-FN	BBW/WB SALES FIXTURE (2)	OCH
TBL-30-V03-LO	BBW/WB SALES FIXTURE (1)	OCH
WBC1-S-V01-PO	WB CABINET - 1 BAY (3)	OCH
WBC2-S-V01-SB	WB CABINET - 2 BAY (4)	OCH
WBC3-S-V01-PO	WB CABINET - 3 BAY (2)	OCH
WBC4-S-V01-LO	WB CABINET - 4 BAY (1)	OCH
WBOT-7-V01-LO	WBC SALES FIXTURE (1)	OCH
WBRT-8-V02-LO	WBC SALES FIXTURE (1)	OCH
WEIC3-S-V02-WH	WELLNESS CABINET - 3 BAY (1)	OCH
WEIC5-S-V02-WH	WELLNESS CABINET - 5 BAY (1)	OCH
WFPB-30-V02-LO	WALLFLOWERS BULB CAPACITY BIN (9)	OCH
WFDB3X2-V01-SB	WALLFLOWERS HEATER BOARD 3X2 LAYOUT (2)	RUGGLES
WFDB2X2-V01-SB	WALLFLOWERS HEATER BOARD 2X2 LAYOUT (1)	RUGGLES
WFRB-30-V02-LO	WALLFLOWERS HEATER CAPACITY BIN W/ FACEPLATE (8)	OCH

SPECIAL STORE SPECIFIC OWNER PROVIDED ITEMS

N.T.S. 42N-A000-S00-NOTE — S 08.14.18

1. ANY DISCREPANCIES BETWEEN THE EXISTING CONDITIONS DOCUMENTS AND THE ACTUAL FIELD CONDITIONS SHALL BE BROUGHT TO THE ATTENTION OF THE BBWI PROJECT MANAGER BEFORE PROCEEDING WITH ANY WORK.
2. THE CONTRACTOR SHALL REVIEW ALL DOCUMENTS AND VERIFY ALL DIMENSIONS AND FIELD CONDITIONS AND SHALL CONFIRM THAT WORK IS BUILDABLE AS SHOWN. ANY CONFLICTS OR OMISSIONS, ETC., SHALL BE IMMEDIATELY REPORTED TO THE BBWI PROJECT MANAGER FOR CLARIFICATION PRIOR TO THE PERFORMANCE OF ANY WORK IN QUESTION.
3. WHEN CONTRACTOR ACCEPTS DELIVERY OF ALL ITEMS NOTED ON PLANS WHETHER IN CONTRACT OR NOT IN CONTRACT, HE SHALL BE RESPONSIBLE FOR LOSS AND/OR DAMAGE TO THESE ITEMS.
4. THE CONTRACTOR SHALL MAINTAIN FOR THE ENTIRE DURATION OF THE WORK ALL EXITS, EXIT LIGHTING, FIRE PROTECTION DEVICES AND ALARMS IN CONFORMANCE WITH ALL APPLICABLE CODES AND ORDINANCES.
5. DURING ALL PHASES OF WORK, DO NOT DISTURB THE DELIVERIES AND FUNCTIONS OF ADJACENT AND NEIGHBORING TENANTS.
6. 'TYP.' SHOULD MEAN THAT THE CONDITION IS REPRESENTATIVE FOR SIMILAR CONDITIONS THROUGHOUT. UNLESS OTHERWISE NOTED, DETAILS ARE USUALLY KEYED AND NOTED 'TYP.' ONLY ONCE WHEN THEY FIRST OCCUR.
7. DO NOT SCALE DRAWINGS. WRITTEN DIMENSIONS TAKE PRECEDENCE OVER SCALED DIMENSIONS
8. ARCHITECTURAL DRAWINGS TAKE PRECEDENCE OVER OTHER DRAWINGS FOR LAYOUT DIMENSIONS AND NUMBER OF ITEMS PROVIDED. UPON DISCOVERY OF DISCREPANCIES BETWEEN ARCHITECTURAL DRAWINGS AND ENGINEERING DRAWINGS, THE GENERAL CONTRACTOR SHALL NOTIFY THE BBWI PROJECT MANAGER IMMEDIATELY.
9. DIMENSIONS SHOWN ON PLANS ARE TO FACE OF GYPSUM BOARD, CONCRETE COLUMNS OR GRID LINES AND FACE OF EXTERIOR MASONRY UNLESS OTHERWISE NOTED OR DETAILED.
10. CONTRACTOR SHALL, IN THE WORK OF ALL TRADES, PERFORM ANY AND ALL CUTTING, PATCHING RESTORING, REPAIRING AND THE LIKE NECESSARY TO COMPLETE THE WORK AND RESTORE ANY DAMAGED SURFACES RESULTING FROM THE WORK TO THEIR ORIGINAL CONDITION. ALL ROOF PATCHING SHALL RETURN AREA TO 'LIKE NEW' CONDITION. PRIOR TO BIDDING, G.C. TO VERIFY ANY ROOF WARRANTIES WITH LANDLORD AND INCLUDE IN CONTRACT
11. EACH CONTRACTOR SHALL LEAVE THE SITE IN A NEAT, CLEAN AND ORDERLY CONDITION UPON THE COMPLETION OF HIS WORK ON A DAILY BASIS. ALL WASTE, RUBBISH AND EXCESS MATERIALS SHALL BE REMOVED FROM THE SITE PROMPTLY. THE GENERAL CONTRACTOR SHALL BE RESPONSIBLE FOR REMOVAL AND DISPOSAL OF ALL TRASH, INCLUDING OWNER-FURNISHED ITEMS AND TRASH GENERATED BY OWNER'S CONTRACTORS FOR THE DURATION OF THE PROJECT.
12. FIRE SPRINKLER AND SIGNAGE SHOP DRAWINGS TO BE SUBMITTED UNDER SEPARATE COVER.
13. CONTRACTOR TO PROVIDE A PORTABLE FIRE EXTINGUISHER WITH A RATING OF NOT LESS THAN 2-A OR 2-A/10BC WITHIN 75' TRAVEL DISTANCE TO ALL PORTIONS OF THE BUILDING DURING CONSTRUCTION.
14. CONTRACTOR TO PROVIDE MINIMUM THREE FIRE EXTINGUISHERS (TWO IN SALES AND ONE IN NON-SALES) OR AS REQUIRED BY FIRE MARSHALL. VERIFY EXACT LOCATIONS WITH BBWI PROJECT MANAGER PRIOR TO INSTALLATION. G.C. TO MAKE SURE ALL FIRE EXTINGUISHERS ARE CERTIFIED PRIOR TO TURNOVER OF STORE. SEE FIRE PROTECTION SPECIFICATIONS.
15. GENERAL CONTRACTOR TO PROVIDE DRAFTSTOPPING AND/OR FIREBLOCKING IF REQUIRED BY THE LOCAL JURISDICTION.
16. A 44" CLEAR AISLE SHALL BE PROVIDED AND MAINTAINED THROUGH ROOMS TO EXIT DOORS.
17. NO FOOD IS TO BE PREPARED, STORED OR SERVED ON THE PREMISES.
18. ALL SECURITY DOOR AREAS TO BE PROVIDED WITH A KEY LOCKING DEVICE SO AS TO ENABLE DOOR TO BE LOCKED IN THE OPEN POSITION AND REMAIN UNLOCKED DURING BUSINESS HOURS (WITH THE EXCEPTION OF THE REAR SERVICE DOOR).
19. ONLY PANIC HARDWARE APPROVED AND LISTED BY THE STATE FIRE MARSHALL SHALL BE INSTALLED.
20. EXIT DOORS SHALL SWING IN THE DIRECTION OF EXIT TRAVEL WHEN SERVING 50 OR MORE PERSONS.
21. DOORS OPENING INTO ONE-HOUR FIRE-RESISTIVE CORRIDOR SHALL BE PROTECTED WITH A SMOKE OR DRAFT STOP FIRE ASSEMBLY HAVING A MIN. 20 MINUTE RATING OR AS NOTED IN DOOR SCHEDULE.
22. EXIT SIGNS SHALL BE ELECTRICALLY ILLUMINATED AND THE TWO LAMPS SHALL BE ENERGIZED FROM SEPARATE CIRCUITS. ILLUMINATION SHALL NORMALLY BE PROVIDED BY THE PREMISES WIRING SYSTEM. IN THE EVENT OF FAILURE OF THIS SYSTEM, ILLUMINATION SHALL BE AUTOMATICALLY PROVIDED FROM AN EMERGENCY BACKUP SYSTEM. EMERGENCY LIGHTING SHALL GIVE A VALUE OF MIN. ONE FOOTCANDLE AT FLOOR LEVEL, UNIFORM THROUGHOUT EGRESS PATH.
23. FIRE DAMPERS SHALL BE PROVIDED BY MECHANICAL SUBCONTRACTOR WHERE DUCTS PENETRATE FIRE-RATED WALLS OR CEILINGS. REFER TO MECHANICAL DRAWINGS.
24. EVERY EXIT DOOR SHALL BE OPERABLE FROM THE INSIDE WITHOUT THE USE OF A KEY, TOOL, SPECIAL KNOWLEDGE, OR EFFORT.
25. BATHROOM IS NOT TO FACILITATE MORE THAN (4) EMPLOYEES.

GENERAL NOTES

N.T.S. 42N-A000-R00-NOTE — R 02.25.10

1. THE GENERAL CONTRACTOR SHALL ARRANGE FOR ALL INSPECTIONS AND FURNISH THE STORE MANAGER WITH THE CERTIFICATE OF OCCUPANCY. CONTRACTOR TO ALSO PROVIDE A LIST OF NAMES, ADDRESSES, AND TELEPHONE NUMBERS FOR ALL SUBCONTRACTORS, INCLUDING ALL OWNER PROVIDED SUBCONTRACTORS. A LETTER OF COMPLIANCE WITH THE AMERICAN'S WITH DISABILITIES ACT OR CANADIAN BARRIER FREE STANDARDS SHALL ALSO BE PROVIDED. ALL ITEMS TO BE PERMANENTLY MOUNTED IN SEPARATE 8 1/2" x 11" PICTURE FRAMES (3 TOTAL) IN MANAGER'S AREA AT FACE HEIGHT, AND ONE COPY PROVIDED TO OWNER'S PROJECT MANAGER. INCLUDE THIS INFORMATION IN THE PROJECT CLOSEOUT PACKAGE.
2. PUNCHLIST ITEMS ARE TO BE COMPLETED WITHIN 7 DAYS OF ISSUANCE AND PRIOR TO THE CONSTRUCTION COMPLETION DATE.
3. PRIOR TO STORE OPENING, THE G.C. IS RESPONSIBLE TO COORDINATE OWNERS BALANCING CONTRACTOR TO BALANCE H.V.A.C. SYSTEM. REFERENCE AIR BALANCE COVER FORM AND PROCEDURES LISTED ON MECHANICAL DRAWINGS. CONTRACTOR SHALL PROVIDE THE LANDLORD AND THE OWNER'S PROJECT MANAGER WITH A COPY OF THE BALANCE REPORT.
4. IF REQUIRED BY LANDLORD, THE G.C. SHALL SECURE THE NECESSARY APPROVAL OF STORE'S SPRINKLER SYSTEM FROM LANDLORD'S FIRE INSURANCE CARRIER.
5. G.C. SHALL TURN OVER (3) SETS OF KEYS TO STORE MANAGER CLEARLY MARKING EACH KEY FOR IDENTIFICATION.
6. G.C. SHALL PROVIDE A PROFESSIONAL CLEANING SERVICE FOR THE STORE AT THE TIME OF COMPLETION. STORE SHALL BE CLEANED AGAIN AFTER MERCHANDISING OF THE STORE, AS REQUIRED TO RETURN TO A 'DUST-FREE' CONDITION PRIOR TO OPENING.
7. G.C. SHALL EXPLAIN OPERATION OF ALL MECHANICAL SYSTEMS TO STORE MANAGER.
8. G.C. SHALL ASSEMBLE AND INSTALL REMAINING OWNER SUPPLIED FIXTURES & HARDWARE ARRIVING ON MERCHANDISE TRUCK.
9. G.C. IS RESPONSIBLE TO PROVIDE (2) 30 YARD TRASH CONTAINER FOR ALL INITIAL MERCHANDISE PACKING PRIOR TO STORE OPENING.
10. ONE (1) AS-BUILT SET OF DRAWINGS SHALL REMAIN ON SITE IN PLAN TUBE HOLDER.
11. G.C. IS RESPONSIBLE TO INSTALL CABINET SHELVES - REFER TO CABINET SECTIONS FOR SPACING.
12. IF BARRICADE IS REMOVED PRIOR TO STORE OPENING, G.C. TO INSTALL KRAFT PAPER ON INSIDE OF STOREFRONT WINDOWS AND BLACK PLASTIC ON GRILLE TO BLOCK CUSTOMER VIEWS INTO THE STORE.

TURNOVER REQUIREMENTS

N.T.S. 42N-A000-N00-NOTE — P 02.25.10

FINISHES

B-17	PRE-FINISHED 5 1/2" WOOD BASE TO MATCH LIGHT OAK WOOD GRAIN FINISH	OCH
MT-16	METAL CORNER GUARD FINISH SW7010 'ACIER'	LAMBERT
MT-17	METAL CORNER GUARD FINISH SW7039 'VIRTUAL TAUPE'	LAMBERT
MT-18	METAL CORNER GUARD FINISH SW7006 'LATTE'	LAMBERT
MT-19	METAL CORNER GUARD FINISH SW9171 'FELTED WOOD'	LAMBERT
MT-20	METAL CORNER GUARD FINISH SW7047 'PORPOISE'	LAMBERT
PT-23	PAINT SW-9170 'ACIER'	SHERWIN WILLIAMS
PT-24	PAINT SW-7039 'VIRTUAL TAUPE'	SHERWIN WILLIAMS
PT-25	PAINT SW-7047 'PORPOISE'	SHERWIN WILLIAMS
PT-26	PAINT SW-9171 'FELTED WOOL'	SHERWIN WILLIAMS
PT-28	PAINT SW-6106 'LATTE' DURATION SATIN LATEX	SHERWIN WILLIAMS
WCR-TSP	FULL HEIGHT CLEAR SUPERIOR FINISH SHEET GLASS	TECTONICS
WCWG-TLO	FULL-HEIGHT LIGHT OAK STAIN WOODGRAIN WALLCOVERING; THINNER SUBSTRATE	TECTONICS
WCWG-TPO	FULL HEIGHT DARK GRAY WOOD GRAIN WALLCOVERING; THINNER SUBSTRATE	TECTONICS
WCPVG12B	FULL-HEIGHT 8" PLANKING W/ 12" VARIED GINGHAM PATTERN WALLCOVERING; THINNER SUBSTRATE BLUE STRIPE AT CEILING	TECTONICS
WCPV20B	FULL-HEIGHT 8" PLANKING W/ 20" VARIED GINGHAM PATTERN WALLCOVERING; THINNER SUBSTRATE BLUE STRIPE AT CEILING	TECTONICS
WP-22	FULL-HEIGHT 1" SEAT WALL SW7010 'ACIER' FINISH	OCH

LANDLORD NOTES:
- PENETRATIONS OR ROOF WORK MUST BE CONDUCTED BY LANDLORD APPROVED ROOFER DUE TO WARRANTY.
- EXTERIOR SIGNAGE, CANOPY CONNECTION, PENETRATIONS AND WATERPROOFING TO BE SUBMITTED TO THE LANDLORD FOR APPROVAL AS A SEPARATE SUBMITTAL.
- STOREFRONT FILM, COLOR, AND BRAND TO BE SUBMITTED TO LANDLORD FOR APPROVAL AS A SEPARATE SUBMITTAL.

PROJECT SCOPE:

THIS PROJECT IS THE FULL REMODEL OF THE EXISTING 'BATH & BODY WORKS' STORE, EXPANSION INTO ADJACENT TENANT, AND REMOTE STORAGE SPACE. WORK IS TO INCLUDE, BUT NOT BE LIMITED TO, THE FULL REMODEL OF EXISTING FLOORING, WALL CONSTRUCTION, LIGHTING AND CEILINGS.

NOTE:

USAGE HISTORY: BATH & BODY WORKS
STARBUCKS

PROPOSED USE: BATH & BODY WORKS AND WHITE BARN
SPACE NUMBER(S): M8-A
IS TO BE USED EXCLUSIVELY FOR RETAIL SALES
REMOTE STORAGE SPACE NUMBER: 1752 A

SCOPE OF WORK

N.T.S. 42N-A000-N00-NOTE — M 02.25.10

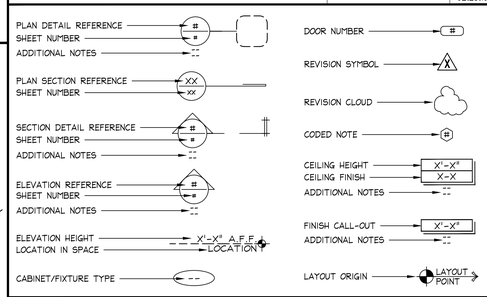

SYMBOL LEGEND

N.T.S. 42N-A000-L00-NOTE — L 02.25.10

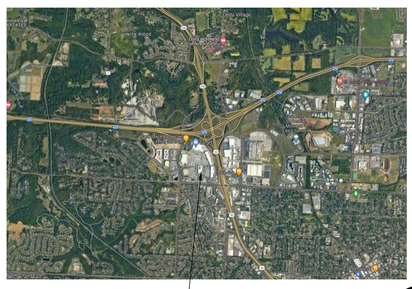

VICINITY MAP

N.T.S. 42N-A000-K00-NOTE — K 02.25.10

LEVEL 1 OF 1

SUMMITWOODS CROSSING

RAINIER
1700 NW CHIPMAN RD
LEE'S SUMMIT, MO
SCALE: 1"=200'

☒ FLOOR OUTLETS TO BE SLAB ON GRADE
☐ FLOOR OUTLETS TO BE POKE-THROUGH

KEY PLAN

N.T.S. 42N-A000-J00-NOTE — J 02.25.10

SHEET	SHEET TITLE	REVISIONS 1	2	3	4	5	6
ARCHITECTURAL							
A00.0	COVER SHEET	●					
A00.1	RESPONSIBILITY AND FINISH SCHEDULES	●					
A00.2	DOOR SCHEDULE AND DETAILS	●					
A01.1	DEMOLITION PLAN						
A01.2	BARRICADE PLAN & ELEVATION						
A01.3	DEMOLITION PLAN - REMOTE STORAGE						
A02.1a	CONSTRUCTION PLAN	●					
A02.1b	CONSTRUCTION PLAN	●					
A02.1c	CONSTRUCTION PLAN - REMOTE STORAGE	●					
A04.1a	REFLECTED CEILING PLAN	●					
A04.1b	REFLECTED CEILING PLAN - REMOTE STORAGE						
A05.1a	FLOOR & WALL FINISH PLAN	●					
A05.1b	FLOOR & WALL FINISH PLAN - REMOTE STORAGE						
A06.1a	PRESENTATION PLAN	●					
A06.1b	PRESENTATION PLAN & INT. ELEVATIONS - REMOTE STORAGE	●					
A07.1	INTERIOR ELEVATIONS	●					
A07.2	INTERIOR ELEVATIONS & DECOR DETAILS	●					
A08.1a	STOREFRONT ELEVATION	●					
A08.1b	STOREFRONT ELEVATION	●					
A08.1c	STOREFRONT FRAME & GLASS LAYOUT						
A08.3	STOREFRONT SECTIONS	●					
A08.5	STOREFRONT DETAILS	●					
A10.1a	BBW PERIMETER CABINETRY DETAILS	●					
A10.1b	BBW PERIMETER CABINETRY DETAILS	●					
A10.1c	BBW PERIMETER CABINETRY DETAILS	●					
A11.1	WBC PERIMETER CABINETRY DETAILS	●					
A11.2	WB TRANSITION, CH & BW DETAILS	●					
A11.3	BBW/WB BW CABINETRY DETAILS	●					
A12.1a	PARTITION AND CEILING DETAILS	●					
A12.1b	PARTITION AND CEILING DETAILS						
A13.1	TOILET ROOM AND NON-SALES DETAILS	●					
A14.1	NON-SALES DETAILS						
A14.2	NON-SALES DETAILS						
A15.1	SPECIFICATIONS						
A15.2	SPECIFICATIONS						
A15.3	SPECIFICATIONS						
A15.4	SPECIFICATIONS						
37	TOTAL ARCHITECTURAL SHEETS						
STRUCTURAL							
S01.01	STRUCTURAL SPECIFICATIONS & NOTES						
S03.01	STRUCTURAL CONSTRUCTION DETAILS						
S03.02	STRUCTURAL CONSTRUCTION DETAILS						
S05.01	MECH SUPPORT FRAMING PLAN & DETAILS						
S05.02	MECH SUPPORT FRAMING PLAN & DETAILS						
05	TOTAL STRUCTURAL SHEETS						
ELECTRICAL							
E01.01	ELECTRICAL NOTES AND SCHEDULES						
E02.01	ELECTRICAL POWER & LOW VOLTAGE PLAN						
E02.02	ELECTRICAL POWER & LOW VOLTAGE PLAN						
E03.01	ELECTRICAL LIGHTING PLAN						
E03.02	ELECTRICAL LIGHTING PLAN						
E04.01	ELECTRICAL DETAILS						
E05.01	ELECTRICAL PANELS & RISER DIAGRAM	●					
E05.02	ELECTRICAL CONTROL DIAGRAM						
E06.01	ELECTRICAL SPECIFICATIONS						
04	TOTAL ELECTRICAL SHEETS						
MECHANICAL							
M01.01	MECHANICAL NOTES AND SCHEDULES	●					
M02.01	MECHANICAL PLAN						
M03.01	MECHANICAL DETAILS						
M04.01	MECHANICAL RESPONSIBILITY SCHEDULES						
M05.01	MECHANICAL SPECIFICATIONS						
05	TOTAL MECHANICAL SHEETS						
PLUMBING							
P01.01	PLUMBING NOTES, SCHEDULES, AND ISOMETRICS						
P02.01	PLUMBING & FIRE SPRINKLER HEAD PLAN						
P03.01	PLUMBING AND FIRE PROTECTION DETAILS						
P03.02	PLUMBING AND FIRE PROTECTION DETAILS						
P04.01	PLUMBING AND FIRE PROTECTION SPECIFICATIONS						
05	TOTAL PLUMBING SHEETS						
61	**TOTAL SHEETS**						

PROHIBITION ON REUSE:
THESE DRAWINGS AND SPECIFICATIONS WERE PREPARED FOR USE ON A SPECIFIC SITE CONTEMPORANEOUSLY WITH THEIR ISSUE DATE. THEY ARE NOT INTENDED FOR USE ON A DIFFERENT PROJECT SITE OR AT A LATER TIME. REUSE OF THESE DRAWINGS AND SPECIFICATIONS, OR ANY REPRODUCTION THEREOF, ON ANOTHER PROJECT IS PROHIBITED AND CONTRARY TO LAW UNLESS EXPRESSLY AUTHORIZED IN WRITING BY BATH & BODY WORKS, INC. ('BBWI').
THESE DRAWINGS AND SPECIFICATIONS ARE THE PROPERTY OF BBWI AND SHALL NOT BE DISPLAYED IN ANY MANNER OR USED ON ANY OTHER PROJECT EXCEPT BY WRITTEN AGREEMENT WITH BBWI. NO REPRODUCTION OF THESE DRAWINGS AND SPECIFICATIONS SHALL BE MADE WITHOUT THE WRITTEN AUTHORIZATION OF BBWI. ALL ORIGINALS OR REPRODUCTIONS OF THESE DRAWINGS AND SPECIFICATIONS MUST BE RETURNED TO BBWI UPON COMPLETION OF THEIR INTENDED USE, UNLESS OTHERWISE AGREED BY BBWI.
COPYRIGHT NOTICE:
THESE DRAWINGS AND SPECIFICATIONS ARE COPYRIGHTED AND SUBJECT TO COPYRIGHT PROTECTION AS AN "ARCHITECTURAL WORK" UNDER SEC. 102 OF THE COPYRIGHT ACT, 17 U.S.C. AS AMENDED DECEMBER 1990, KNOWN AS THE ARCHITECTURAL WORKS COPYRIGHT PROTECTION ACT OF 1990. THE PROTECTION INCLUDES, WITHOUT LIMITATION, THE OVERALL FORM, ARRANGEMENT AND COMPOSITION OF SPACES, AND ELEMENTS OF THE DESIGN. UNDER SUCH PROTECTION, UNAUTHORIZED USE OF THESE DRAWINGS AND SPECIFICATIONS MAY RESULT IN CESSATION OF CONSTRUCTION, BUILDING SEIZURE, AND/OR MONETARY LIABILITY.

DRAWING INDEX

N.T.S. 42N-A000-E00-NOTE — F 02.25.10

THIS SET OF DRAWINGS WAS ORIGINATED USING THE 241Sa.00 MASTERS

BULLETIN UPDATE NO.	DRAWING ISSUANCE	BULLETIN UPDATE NO.	DRAWING ISSUANCE	BULLETIN UPDATE NO.	DRAWING ISSUANCE
ADDEND.#1,2 & G.F.D.#1&2	01/12/2024	A.D.D.#1&2	01/12/2024	241Sa.01	REV1 FOR 02/16/2024

BULLETIN IMPLEMENTATION

N.T.S. 42N-A000-B00-NOTE — E 10.14.11

ABV	ABOVE	MAX	MAXIMUM
ACT	ACOUSTICAL CEILING TILE	MDF	MEDIUM DENSITY FIBERBOARD
A.F.F.	ABOVE FINISH FLOOR	MECH	MECHANICAL
AFR	ACCESSIBLE FITTING ROOM	MFG	MANUFACTURER
ALUM	ALUMINUM	MISC	MISCELLANEOUS
A.W.I.	AMERICAN WOOD INSTITUTE	MIN	MINIMUM
ASTM	AMERICAN SOCIETY FOR TESTING AND MATERIALS	mm	MILLIMETER
		MTD	MOUNTED
BBWI	BATH & BODY WORKS INC	MTL	METAL
BD	BOARD		
BLKG	BLOCKING	N.I.C.	NOT IN CONTRACT
B.O.	BOTTOM OF	N.P.	NEUTRAL PIER
BW	BACKWRAP	(N)	NEW
		N.T.S.	NOT TO SCALE
℄ / CL	CENTERLINE		
CLG	CEILING	O.C.	ON CENTER
C.M.	CONSTRUCTION MANAGER	O.D.	OUTSIDE DIMENSION
COL	COLUMN	OPNG	OPENING
CONC	CONCRETE	OPP.	OPPOSITE
CONSTR	CONSTRUCTION		
CONT	CONTINUOUS	PL	PLATE
C.T.F.	CUT TO FIT	PLEX	PLEXIGLAS
CW	CASHWRAP	PLYWD	PLYWOOD
C/C	CENTER TO CENTER	PREFIN	PREFINISHED
		PM	PROJECT MANAGER
DIAG	DIAGONAL	P.T.	PRESERVATIVE TREATED
DIA.	DIAMETER		
		QTY	QUANTITY
EA	EACH		
ELEV	ELEVATION	(R)	RELOCATED
E.P.A.	ENVIRONMENTAL PROTECTION AGENCY	RAD	RADIUS
EQ	EQUAL	REQD	REQUIRED
EXIST/(E)	EXISTING	(REF)	REFERENCE
EXT	EXTERIOR	REGS	REGISTERS
		R.O.	ROUGH OPENING
F.C.D.	FINISHED CABINET DIMENSION	S.C.	SOLID CORE
FD	FLOOR DRAIN	SECT	SECTION
F.D.	FINISH DIMENSION	SHT	SHEET
FHSDS	FLAT HEAD SELF DRILLING SCREW	SIM	SIMILAR
FIN	FINISH	SPL	SPECIAL
FL	FLOOR	SQ	SQUARE
FLG	FLOORING	SQ FT / S.F.	SQUARE FEET
FLUOR	FLUORESCENT	SSMA	STEEL STUD MANUFACTURERS ASSOC.
F.R.T.	FIRE RESISTIVE TREATED	STC	SOUND TRANSMISSION COEFFICIENT
FR	FITTING ROOM	STL	STEEL
		STRUCT	STRUCTURE
GA	GAUGE	SURF	SURFACE
G.C.	GENERAL CONTRACTOR		
GYP.BD	GYPSUM BOARD	TEMP	TEMPERATURE
HDF	HIGH DENSITY FIBERBOARD	THRU	THROUGH
HGT	HEIGHT	T.O.	TOP OF
HORIZ	HORIZONTAL	TYP	TYPICAL
H.M.	HOLLOW METAL		
HR	HOUR	U.L.	UNDERWRITERS LABORATORIES
HVAC	HEATING, VENTILATION, AIR CONDITIONING	U.O.N.	UNLESS OTHERWISE NOTED
I.D.	INSIDE DIMENSION	V.C.	VOLUME CONTROL
INCAND	INCANDESCENT	VERT	VERTICAL
INT	INTERIOR	V.I.F.	VERIFY IN FIELD
LAV	LAVATORY	W/	WITH
LL	LANDLORD	WBC	WHITE BARN CANDLE
L.L.	LEASE LINE	WD	WOOD
		W/O	WITHOUT
		W.I.C.	WOOD INSTITUTE COUNCIL

ABBREVIATIONS

N.T.S. 42N-A000-D00-NOTE — D 11.05.14

STORE TYPE: BATH & BODY WORKS / WHITE BARN
LOCATION: LEE'S SUMMIT
BUILDING LEVEL: 1 OF 1
APPLICABLE CODES: INTERNATIONAL BUILDING CODE W/ LOCAL AMENDMENTS - 2018
INTERNATIONAL MECHANICAL CODE W/ LOCAL AMENDMENTS - 2018
NATIONAL ELECTRICAL CODE W/ LOCAL AMENDMENTS - 2017
INTERNATIONAL PLUMBING CODE W/ LOCAL AMENDMENTS - 2018
INTERNATIONAL ENERGY CONSERVATION CODE - 2018
INTERNATIONAL FIRE CODE W/ LOCAL AMENDMENTS - 2018
ICC/ANSI A117.1 - 2009

OCCUPANCY GROUP: MERCANTILE - M

DEFERRED SUBMITTALS:
FIRE ALARM SYSTEM
FIRE SPRINKLER SYSTEM

SEISMIC DESIGN CATEGORY: 109 MPH

DESIGN WIND SPEED: SDC B

CONSTRUCTION TYPE: IIB

FIRE RESISTIVE REQUIREMENTS: DEMISING WALL..... (1 HOUR)
SALES/NON-SALES WALL... (0 HOUR)
CEILING..... (0 HOUR)
COLUMNS..... (0 HOUR)

FIRE SPRINKLERS: ENTIRE SALES AND NON-SALES AREA OF THE STORE IS TO RECEIVE AN AUTOMATIC FIRE SPRINKLER SYSTEM AS PER APPROVED FIRE PROTECTION PLANS.

FIRE ALARM SYSTEM: REQUIRED: YES

OCCUPANCY LOAD BREAKDOWN: SALES AREA: 3,512 SQUARE FEET / 60 = 59
NON-SALES AREA: 3,218 SQUARE FEET / 300 = 11
TOTAL = 70

REQUIRED EXITS: (REMOTE): NUMBER OF EXITS REQUIRED: 02 NUMBER OF EXITS PROVIDED: 03
NUMBER OF EXITS REQUIRED: 01 NUMBER OF EXITS PROVIDED: 02

MAX ALLOWABLE TRAVEL DISTANCE: 250 FEET
COMMON PATH: 75 FEET
DEAD END CORRIDOR: 50 FEET

RESTROOM REQUIREMENTS: WATER CLOSETS: 1 UNISEX REQUIRED; 1 UNISEX PROVIDED
LAVATORIES: 1 UNISEX REQUIRED; 1 UNISEX PROVIDED

	YES	NO	
PUBLIC ACCESS REQUIRED:	☒	☐	#REMOTE STORAGE ROOM ONLY ACCESSIBLE BY EMPLOYEES FROM BATH & BODY WORKS (BBW STORE). EMPLOYEES TO USE BBW RESTROOM LOCATED <300 FT. AWAY
UNISEX PERMITTED:	☒	☐	
BABY CHANGING STATION REQUIRED:	☐	☒	
GENDER NEUTRAL SIGNAGE REQUIRED:	☐	☒	
HI/LO DRINKING FOUNTAIN REQUIRED:	☐	☒	
BUBBLER PERMITTED:	☒	☐	

VESTIBULE REQUIREMENTS: VESTIBULE REQUIRED: YES
IF REQUIRED, IS AIR CURTAIN ALLOWED: YES

EGRESS THRU NON-SALES REQUIREMENTS: DEMARCATED PATH (DEFINED BY FULL OR PARTIAL HEIGHT WALLS): YES
RATED CORRIDOR: NO

PERMITTED OFF/IN EGRESS CORRIDOR: RESTROOMS: YES / STORAGE: N

TOILET ROOM	FURNISHED BY O	G	L	INSTALLED BY O	G	L	REMARKS
BBW PUBLIC "WALLCOVERING" TOILET ROOM							
CEILING		●			●		
LIGHT FIXTURES & LAMPS	●				●		
FLOOR TILE	●				●		SEE A05.1
MARBLE THRESHOLD	●				●		
"ELEVATED" RESTROOM WALL TILE	●				●		
DOOR, FRAMES, TRIM & HARDWARE							REFER TO DOOR SCHEDULE
SINK	●				●		
MIRROR	●				●		
TOILET		●			●		SEE MEP DRAWINGS
ADA SIGNAGE	●			●			
RECESSED CABINET	●				●		
CREDENZA	●				●		
ACCESSORIES	●				●		TOILET PAPER HOLDER & COAT HOOK
HAND DRYER		●			●		
ACCESSIBLE GRAB BARS	●				●		
WALLCOVERING	●				●		
WALLCOVERING COATING		●			●		
GRAPHIC FRAMES & DECOR	●				●		SEE A07.2
VESTIBULE							
CEILING		●			●		REFER TO REFLECTED CEILING PLAN
LIGHT FIXTURES & LAMPS	●				●		
DRINKING FOUNTAIN	●				●		SEE MEP DRAWINGS
DRINKING FOUNTAIN RAILS		●			●		
METAL WALL CORNER GUARDS		●			●		SEE A02.1
FLOORING		●			●		
DOOR, FRAMES, TRIM & HARDWARE							REFER TO DOOR SCHEDULE
CHAIR RAIL	●				●		SEE A05.1
WALLCOVERING	●				●		SEE A05.1
NON-SALES							
CEILING (EXPOSED STRUCTURE)			●			●	
LIGHT FIXTURES & LAMPS	●				●		
FLOORING		●			●		
VINYL BASE		●			●		
F.R.P. PANEL		●			●		APPLY ON EXPOSED WALLS. SEE A05.1 FOR LOCATIONS.
REAR SERVICE DOOR							REFER TO DOOR SCHEDULE
REAR SERVICE DOOR HARDWARE							REFER TO DOOR SCHEDULE
REAR SERVICE LIGHTING	●				●		
REAR SERVICE DOOR DELIVERY BUZZER SYSTEM		●			●		
EMERGENCY OPERATIONS CENTER BACK DOOR STICKER	●				●		
MAGNETIC MARKER BOARDS	●				●		NS-62, SEE INTERIOR ELEVATIONS FOR MOUNTING CONFIGURATION
SHELVING UNITS (FIXED)	●				●		
PERIMETER SHELVES		●			●		
PERIMETER SHELVING HARDWARE	●				●		STANDARDS, BRACKETS, CLIPS, ETC.
METAL WALL CORNER GUARDS		●			●		
DRAWING PLAN TUBE HOLDER		●			●		
HOOKS		●			●		NS-14
LOCKERS	●				●		NS-67
MUSIC CONTROL SYSTEM	●				●		AT CLOSET ADJACENT TO CASHWRAP, SEE PLAN
MANAGER'S WORKSTATION	●				●		NS-69
SAFE	●				●		NS-56
MICROWAVE	●			●			NS-30, BY BRAND
BREAK BAR		●			●		NS-31
BREAK AREA STOOLS	●				●		NS-57
LARGE REFRIGERATOR		●			●		NS-15b (ENERGY STAR RATED - MIN. 18 CU. FT.) - WHITE
IT CABINET	●			●			
TABLET CHARGING STATION	●				●		NS-61, BY BRAND
TABLET CHARGING STATION COUNTER		●			●		COUNTER TO MATCH BREAK BAR
LADDER HOOKS	●				●		
REMOTE STORAGE							
CEILING (EXPOSED STRUCTURE)							
LIGHT FIXTURES & LAMPS							(E) TO REMAIN (SPACE #28) & TO BE RELOCATED BY G.C. (SPACE #24)
VINYL BASE		●			●		
F.R.P. PANEL		●			●		APPLY ON EXPOSED WALLS. SEE A05.1 FOR LOCATIONS.
SERVICE DOOR							REFER TO DOOR SCHEDULE
SERVICE DOOR HARDWARE							REFER TO DOOR SCHEDULE
SERVICE LIGHTING	●				●		
SERVICE DOOR DELIVERY BUZZER SYSTEM		●			●		
EMERGENCY OPERATIONS CENTER BACK DOOR STICKER	●				●		
SHELVING UNITS (FIXED & MOBILE)	●				●		
PERIMETER SHELVES		●			●		
PERIMETER SHELVING HARDWARE	●				●		STANDARDS, BRACKETS, CLIPS, ETC.
MAGNETIC MARKER BOARDS	●			●			NS-62, SEE INTERIOR ELEVATIONS FOR MOUNTING CONFIGURATION
METAL WALL CORNER GUARDS		●			●		

MEP AND STRUCTURAL	FURNISHED BY O	G	L	INSTALLED BY O	G	L	REMARKS
MEP AND STRUCTURAL WORK - REFER TO MEP AND STRUCTURAL DRAWINGS							
GENERAL SALES AREA							
CEILING		●			●		
FLOORING	●				●		
LIGHT FIXTURES	●				●		
CABINETRY & FRAMING CLIPS	●				●		
SHELVING & HARDWARE	●				●		
PRESENTATION / FLOOR FIXTURES	●				●		G.C. TO USE "LOC LOCTITE" WHEN INSTALLING DOOR/DRAWER PULLS
CASHWRAP CABINET	●				●		
BACKWRAP CABINET	●				●		
BACKWRAP MILLWORK CLOSET	●				●		
FLOORING FILL AND PREPARATION		●			●		
TRAFFIC COUNTER	●			●			CONDUITS & J BOX BY G.C.
TRAFFIC COUNTER MOUNTING BRACKET	●				●		OUTLET IF APPLICABLE, BY G.C.
MUSIC SYSTEM SPEAKERS & WIRING (WITHOUT VIDEO)	●				●		
RF TECH WIRING AND ANTENNA	●			●			CONDUITS & J BOX BY G.C.
LVAN CONDUIT		●			●		
LVAN WIRING AND EQUIPMENT	●			●			
BURGLAR ALARM	●			●			
STRETCH FABRIC SCREEN	●				●		
WALL BASE		●			●		
DOOR, FRAMES & HARDWARE							
WALL DECOR & GRAPHIC FRAMES	●				●		SEE A07.2
WALLCOVERING	●				●		
WOOD TRIMS		●			●		SEE DETAIL G/A10.1
LAMINATE CASHWRAP AND COUNTERTOP	●				●		
METAL CORNER GUARDS	●				●		
FOCAL ILLUMINATED SIGNAGE	●			●			WALL MOUNTED ABOVE FOCALS PER PLAN; ILLUMINATED
ART & DECOR	●				●		
CHAIR RAIL		●			●		SEE A05.1
WALL MOUNTED ILLUMINATED SIGNAGE	●			●			WALL MOUNTED SIGNAGE, SEE PLAN; ILLUMINATED
DEMO SINKS							
EJECTOR / DRAIN PUMP		●			●		IF REQUIRED
ACCESS PANEL		●			●		BELOW DEMO SINK (IF APPLICABLE)
BASE CABINET, COUNTERTOP, SINK	●				●		
WALL BASE		●			●		
WALLCOVERING	●				●		
CHAIR RAIL		●			●		
METAL WALL CORNER GUARDS	●				●		
MIRROR	●				●		
WALL SCONCES	●				●		
GENERAL STOREFRONT							
NEUTRAL PIERS							EXISTING
STRUCTURAL STEEL		●			●		
BLADE SIGN	●			●			
BLOCKING FOR BLADE SIGN		●			●		EXISTING
LIGHT FIXTURES & LAMPS	●				●		
SIGNAGE	●			●			INCLUDING ATTACHMENT
WINDOW DECALS	●			●			
BRAKE MTL. (FASCIA)	●				●		VARIES, SEE ELEVATIONS G.C. TO ORDER
BRAKE MTL. ADHESIVE		●			●		
TRIM AROUND SIGNAGE		●			●		REFER TO STOREFRONT DRAWINGS
GENERAL EXTERIOR CONDITIONS							
(E) ALUMINUM WINDOW SYSTEM							EXISTING TO REMAIN
(N) ALUMINUM WINDOW SYSTEM		●			●		(N) TO MATCH (E) STOREFRONT CONSTRUCTION & FINISHES
(N) EXTERIOR ENTRY DOORS & HARDWARE		●			●		REFER TO DOOR SCHEDULE
GLAZING FILM		●			●		REFER TO STOREFRONT DRAWINGS
WALK-OFF MAT	●				●		
WOOD SOFFIT TRIM		●			●		REFER TO STOREFRONT DRAWINGS
GINGHAM GRAPHIC FILM	●				●		
(N) AWNING GINGHAM FABRIC	●			●			
(E) AWNING FRAME AND BLOCKING							EXISTING TO REMAIN
GENERAL							
DEMISING WALL (CMU / METAL STUDS)							EXISTING TO REMAIN
DEMISING WALL GYP. BD.							EXISTING TO REMAIN
CONCRETE SLAB							EXISTING TO REMAIN
FLOOR LEVELING (AS REQUIRED)		●			●		
INSULATION (AS REQUIRED)		●			●		
IN-WALL BLOCKING		●			●		
GYP. BD. PARTITIONS		●			●		
F.R.T. PLYWOOD		●			●		
DOORS, DOOR FRAMES, & HARDWARE							REFER TO DOOR SCHEDULE
U-CHANGE CYLINDER @ FRONT ENTRY & REAR PANIC BAR		●			●		EXTERIOR ENTRY STORES
PAINT / COATINGS		●			●		WALL, CEILING, AND/OR FLOOR, AS REQUIRED

RESPONSIBILITY SCHEDULE — **ANNOTATIONS:** O: OWNER G: GENERAL CONTRACTOR L: LANDLORD — FULL - — J 09.24.23

GENERAL (CONTINUED)	FURNISHED BY O	G	L	INSTALLED BY O	G	L	REMARKS
TEMPORARY TELEPHONE		●			●		
FIRE EXTINGUISHERS		●			●		
EXIT LIGHTS	●				●		
ACCESS PANELS		●			●		AT GYP. BD. CEILING, IF REQUIRED

DEMOLITION	FURNISHED BY O	G	L	INSTALLED BY O	G	L	REMARKS
DEMOLITION		●			●		
TEMPORARY POWER	●				●		
TEMPORARY LIGHTING		●			●		
DUMPSTER		●			●		
CONSTRUCTION WINDOW PAPER		●			●		

DEMOLITION	FURNISHED BY O	G	L	INSTALLED BY O	G	L	REMARKS
BARRICADE: CONSTRUCTION & PAINTING		●			●		VERIFY WITH LANDLORD
BARRICADE GRAPHICS (TENANT)	●			●			PER OWNER'S SPECIFICATIONS
ACM GRAPHICS PANEL (TENANT)	●				●		EXTERIOR BARRICADES
BARRICADE GRAPHICS (MALL)			●			●	PER LANDLORD'S SPECIFICATIONS

EXPANSION JOINT COVER		●			●		

RESPONSIBILITY SCHEDULE CONTINUED

CODE	MATERIAL	MANUFACTURER	DESCRIPTION	LOCATION/NOTES
FLOOR COVERINGS				
FC-4	VINYL COMPOSITE TILE	ARMSTRONG	EXCELON NO. 51901 - "TAUPE", IMPERIAL TEXTURE	NON-SALES FLOOR
FC-5	VINYL COMPOSITE TILE	ARMSTRONG	EXCELON NO. 51816 - "CHERRY RED", IMPERIAL TEXTURE	NON-SALES FIRE LANE, IN FRONT OF ELECTRICAL PANELS
FC-13	VINYL COMPOSITE TILE	ARMSTRONG	EXCELON NO. 51869 - "HUMMUS" IMPERIAL TEXTURE	NON-SALES PROCESSING AREA ONLY
FC-29	LUXURY VINYL TILE	KAREN PEARSE	FEATURED SUMAC - "NATURAL" 7.25" X 48" NOMINAL (184X1219)	SALES AREA FLOORING; RUNNING BOND, GLUE DOWN METHOD
FC-31	WALK-OFF MAT	CROWN MATTING	ANTHRACITE MAT. SIZE 48" X 48" (1219mm X 1219mm) WITH 1 3/8" HEAVY DUTY BLACK VINYL TRIM EDGE.	LAY-DOWN INTERIOR WALK-OFF MAT FOR BOH EXIT AT EXTERIOR STORES & P4 SINGLE DOOR ENTRIES
FC-32	WALK-OFF MAT	CROWN MATTING	ANTHRACITE MAT. SIZE 48" X 72" (1219mm X 1829mm) WITH 1 3/8" HEAVY DUTY BLACK VINYL TRIM EDGE.	LAY-DOWN INTERIOR WALK-OFF MAT FOR EXTERIOR STORE DOUBLE DOOR ENTRIES
BASE COVERING				
B-1	VINYL BASE	JOHNSONITE	CB-121-4 - "CEMENT", 4" (102mm) HIGH COVE BASE. USE JOHNSONITE 946 PREMIUM CONTACT ADHESIVE PERAVENDOR SPECIFICATIONS	NON-SALES, TOILET ROOM, HALLWAY. CONTACT SCOTT STERTMEYER: 1-713-254-9791 SCOTT.STERTMEYER@TARKETT.COM
B-13	WOOD BASE	G.C.	PAINT GRADE POPLAR - 3/4" x 5 1/2" (19mm x 140mm)	SALES AREA. REFER TO FINISH PLAN FOR PAINT FINISH
B-17	WOOD BASE	OCH	3/4" x 5 1/2" (19mm x 140mm) PROFILE LIGHT OAK WOOD GRAIN FINISH	WELLNESS & BBW FOCAL CABINET AREAS. REFER TO FINISH PLAN FOR PAINT FINISH
CEILING				
ACT-2	ACOUSTICAL CEILING TILE	ARMSTRONG	CORTEGA NO. 769 - 24" x 48"(610mm x 1218mm) NON-DIRECTIONAL FISSURED ON PRELUDE XL 15/16" (24mm) EXPOSED TEE GRID	NON-RATED CORRIDOR CEILING. TILE AND GRID TO BE WHITE.
SEALANTS				
S-2	ADHESIVE	G.E.	1200 SERIES SILICONE - CLEAR	FOR USE WITH METAL CORNER GUARDS, MT-6, MT-16,MT-17, MT-18, MT-19 AND MT-20. APPLY PER MANUFACTURERS RECOMMENDATION.
S-19	GROUT	CUSTOM BUILDING PRODUCTS.	#544 - "ROLLING FOG"	FOR USE WITH T-8, T-10, T-11 (BY G.C.) CUSTOMER SUPPORT # 1-800-272-8786
SPECIAL FINISHES				
M-21	PLASTIC LAMINATE	WILSONART	PLASTIC LAMINATE; #1500-60 GREY (MATTE) W/ PLASTIC TEE MOLDING EDGE TO MATH WORK SURFACE	OFFICE DESK/BREAK ROOM COUNTER/BREAK COUNTER
PL-1	PLASTIC LAMINATE	FORMICA	NO. 933-58 "MISSION WHITE" MATTE	BREAK BAR
SF-1	F.R.P.	BID	1/4" (6mm) FIBER REINFORCED POLYESTER PANELING WITH CORNER & J MOLDINGS AS REQUIRED, COLOR: WHITE	ALL EXPOSED NON-SALES WALLS, TOILET ROOM, HALLWAY. REFER TO FINISH PLAN.
SF-4	GLAZING FILM	3M	SCOTCHCAL SERIES 210 - NO. 210-324 "FROSTED CRYSTAL"	APPLY FILM TO EXTERIOR SIDE OF TRANSOM GLASS PRIOR TO GLASS INSTALLATION
SF-6	MALL-MATCH FLOORING	TO MATCH MALL SPECIFICATION	TO MATCH MALL STANDARD	TO MATCH MALL STANDARD; FROM LEASE LINE TO CLOSURE LINE
SF-9	GLAZING FILM	3M	CONTROL TAC PLUS GRAPHIC FILM SERIES 180. COLOR: SCOTCHCAL WHITE #RG3630-20	SPANDREL GLASS; FOR LOCATIONS WHERE STRUCTURAL FRAMING IS RIGHT BEHIND GLASS
T-8	TILE	ERA	ERA - "WHITE" - 4" X 8" (102mm X 203mm) (PRODUCT #3037-0716), 1/16" (2mm) GROUT JOINTS	BBW BRICK & WALLCOVERING TOILET ROOM WALLS (BY OWNER) - (S-19 GROUT)
T-10	CERAMIC TILE	ERA	ERA - "WHITE" BULLNOSE - 4" X 8" (102mm X 203mm) (PRODUCT #3037 BULLNOSE), 1/16" (2mm) GROUT JOINTS	BBW BRICK & WALLCOVERING ELEVATED TOILET ROOM WALLS TOP ROW (BY OWNER) - (S-19 GROUT)
T-11	CERAMIC TILE	ERA	ERA - "WHITE" COVE BASE - 6" X 6" (152mm X 152mm) (PRODUCT #3037 COVE BASE), 1/16" (2mm) GROUT JOINTS	BBW WALLCOVERING TOILET ROOM WALLS COVE BASE (BY OWNER) - (S-19 GROUT)
WD-22	SLAT WALL	OCH	FULL- HEIGHT 1" SLAT WALL SW 9170 "ACER" SLAT WOOD WALL 138" H X 4-5/16" W X 3/4" THICK - 1" VISIBLE SLATS	WB FABRIC CARE
PAINT FINISHES				
PT-18	PAINT	SHERWIN WILLIAMS	DURATION SATIN LATEX (A97W01251) "EXTRA WHITE"	SATIN: WALLS, DOORS (HOLLOW METAL & WOOD), BASE & TRIMS FLAT: CEILINGS (PRIME CEILING WITH SPEC-PRO LEVEL-FIVE, L5-5, SMOOTH DRYWALL PRIMER/SURFACER)
PT-19	PAINT	SHERWIN WILLIAMS	DURATION SATIN LATEX (A97W01255) "IT'S ALL ABOUT THE BLUE"	SATIN: WALLS, DOORS (HOLLOW METAL & WOOD), BASE & TRIMS FLAT: STOREFRONT MALL FACADE AND APPLIED TRIM, SEE A08.1
PT-23	PAINT	SHERWIN WILLIAMS	SW 9170 "ACIER"	SATIN: WALLS,DOORS (HOLLOW METAL & WOOD), BASE & TRIMS FLAT: CEILING (PRIME CEILING WITH SPEC-PRO LEVEL-FIVE, L5-5-SMOOTH DRYWALL PRIMER/SURFACER)
PT-24	PAINT	SHERWIN WILLIAMS	SW 7039 - "VIRTUAL TAUPE"	SATIN FINISH AT CASHWRAP WALLS, FLAT AT CEILING, CHAIR RAIL, SEMI-GLOSS AT WBC WALLFLOWERS & CANDLES TRIM / BASE
PT-25	PAINT	SHERWIN WILLIAMS	SW 7047 - "PORPOISE"	SATIN WALLS, DOORS, (HOLLOW METAL & WOOD), BASE & TRIMS WB WALLFLOWERS & WB CANDLES FLAT: CEILINGS (PRIME CEILING WITH SPEC-PRO LEVEL FIVE, L5-5 SMOOTH DRYWALL PRIMER/SURFACER)
PT-26	PAINT	SHERWIN WILLIAMS	SW 9171 - "FELTED WOOL"	SATIN: WALLS, DOORS, (HOLLOW METAL & WOOD), BASE & TRIMS DEMO SINK FLAT: CEILINGS (PRIME CEILING WITH SPEC-PRO LEVEL FIVE, L5-5 SMOOTH DRYWALL PRIMER/SURFACER)
PT-28	PAINT	SHERWIN WILLIAMS	DURATION SATIN LATEX - SW 6108 "LATTE" (USED FOR OAK WALLCOVERING INSTALLATION)	BBW FOCAL CABINET & WELLNESS
PT-92	PAINT	SHERWIN WILLIAMS	SW 6258 - "TRICORN BLACK"	SATIN FINISH AT WALLS AND DOORS, FLAT AT CEILING, SEMI-GLOSS AT TRIM/BASE
WALL COVERINGS				
MT-6	METAL CORNER GUARDS	LAMBERT	3/4" X 3/4" X 42" (19mm x 19mm x 1067mm) 90 DEGREE ANGLE - FINISH: MATCH PT-18	GLUE DOWN METHOD SALES AREA CORNERS, REFER TO FINISH PLAN FOR LOCATIONS
MT-16	METAL CORNER GUARDS	LAMBERT	3/4" X 3/4" X 42" (19mm x 19mm x 1067mm) 90 DEGREE ANGLE - FINISH: MATCH PT-23	GLUE DOWN METHOD
MT-17	METAL CORNER GUARDS	LAMBERT	3/4" X 3/4" X 40" (19mm x 19mm x 1067mm) 90 DEGREE ANGLE - FINISH: MATCH PT-24	GLUE DOWN METHOD
MT-18	METAL CORNER GUARDS	LAMBERT	3/4" X 3/4" X 42" (19mm x 19mm x 1067mm) 90 DEGREE ANGLE - FINISH: MATCH PT-28	GLUE DOWN METHOD
MT-19	METAL CORNER GUARDS	LAMBERT	3/4" X 3/4" X 40" (19mm x 19mm x 1067mm) 90 DEGREE ANGLE - FINISH: MATCH PT-26	GLUE DOWN METHOD
MT-20	METAL CORNER GUARDS	LAMBERT	3/4" X 3/4" X 42" (19mm x 19mm x 1067mm) 90 DEGREE ANGLE - FINISH: MATCH PT-25	GLUE DOWN METHOD
WCP-TGR	WALL COVERING	TECTONICS	FULL-HEIGHT 4" (102mm) SW 9170 "ACIER" SHIPLAP	3 PANEL REPEAT; WALLS TO BE PRIMED, PAINTED PT-23, AND SIZING APPLIED PRIOR TO WALL COVERING INSTALLATION. WBC CABINETS
WCP-TWH	WALL COVERING	TECTONICS	FULL HEIGHT WHITE PLANKING WALLCOVERING. THINNER SUBSTRATE	3 PANEL REPEAT; WALLS TO BE PRIMED, PAINTED PT-18 ("EXTRA WHITE") & SIZING APPLIED PRIOR TO WALLCOVERING INSTALLATION
WCPV20B	WALL COVERING	TECTONICS	FULL-HEIGHT 8" PLANKING W/ 20"X15" VARIED GINGHAM PATTERN WALLCOVERING; THINNER SUBSTRATE. BLUE STRIPE AT CEILING	WALLS TO BE PRIMED, PAINTED PT-18 AND SIZING APPLIED PRIOR TO WALL COVERING INSTALLATION. BBW DISPLAY WINDOWS
WCPVG12B	WALL COVERING	TECTONICS	FULL-HEIGHT 8" PLANKING W/ 12"X9" VARIED GINGHAM PATTERN WALLCOVERING; THINNER SUBSTRATE BLUE STRIPE AT CEILING	WALLS TO BE PRIMED, PAINTED PT-18 AN SIZING APPLIED PRIOR TO WALLCOVERING INSTALLATION. BBW WALLS
WCNG-TLO	WALL COVERING	TECTONICS	FULL-HEIGHT LIGHT OAK STAIN WOODGRAIN WALLCOVERING; THINNER SUBSTRATE	WALLS TO BE PRIMED, PAINTED PT-28 AND SIZING APPLIED PRIOR TO WALLCOVERING INSTALLATION. BBW FOCAL WALLS
WCNG-TPO	WALL COVERING	TECTONICS	FULL-HEIGHT DARK GRAY WOOD GRAIN WALLCOVERING; THINNER SUBSTRATE	WALLS TO BE PRIMED, PAINTED PT-25 AND SIZING APPLIED PRIOR TO WALL COVERING INSTALLATION. WBC WALLFLOWERS & WB CANDLES
GLASS				
G-3	INSULATED STOREFRONT GLASS	BID	1" (25mm) CLEAR INSULATED TEMPERED GLASS	EXTERIOR STOREFRONT CONDITIONS; SF-17 UNLESS OTHERWISE NOTED
G-4	STOREFRONT GLASS	BID	1/2" (13mm) CLEAR TEMPERED GLASS	AT STOREFRONT DISPLAY WINDOWS, FRAMELESS DOORS & SIDELITES

FINISH LEGEND — NO SCALE — 05N-A0003-E00-NOTE — A 09.24.23

GF
www.greenbergfarrow.com
92 East Main Street
Suite 410
Somerville, NJ 08876
t: 732 537 0811
STATE OF MISSOURI · ROBERT J. WARSHEFSKI JR. · NUMBER A-2021005419 · 2022211103 · ARCHITECT
02/16/24

Bath&BodyWorks
Three Limited Parkway · Columbus, Ohio 43230
Telephone: 614.415.7000 · Fax: 614.415.7349

PROHIBITION ON REUSE: THESE SPECIFICATIONS WERE PREPARED FOR USE ON A SPECIFIC SITE. THEY ARE NOT INTENDED FOR USE ON A DIFFERENT SITE, AND MAY NOT BE SUITABLE FOR REUSE ON ANOTHER PROJECT OR AT ANOTHER SITE, EVEN IF ANY PORTION OF THE SITE OR PROJECT IS SIMILAR OR IDENTICAL. ANY REUSE WITHOUT THE PRIOR WRITTEN CONSENT OF BBW, INC. SHALL BE AT THE USER'S SOLE RISK AND WITHOUT LIABILITY TO BBW, INC. AND USER SHALL INDEMNIFY AND HOLD BBW, INC. HARMLESS FROM AND AGAINST ANY AND ALL LIABILITY, DAMAGES, LOSSES, AND EXPENSES ARISING OUT OF OR RESULTING THEREFROM.

COPYRIGHT NOTICE: THESE DRAWINGS AND SPECIFICATIONS ARE THE PROPERTY OF BBW, INC. AND SHALL NOT BE REPRODUCED OR COPIED IN ANY MANNER OR USED ON ANY OTHER PROJECT EXCEPT BY WRITTEN AGREEMENT WITH BBW, INC. NO REPRODUCTIONS OF ANY PART OF THE DRAWINGS OR SPECIFICATIONS SHALL BE MADE WITHOUT THE PRIOR WRITTEN AUTHORIZATION OF BBW, INC. ALL COPYRIGHTS AND OTHER PROPERTY RIGHTS IN THESE DRAWINGS AND SPECIFICATIONS ARE RESERVED TO BBW, INC. UNAUTHORIZED USE OF THESE DRAWINGS AND SPECIFICATIONS, INCLUDING COPYING OR REVISING THEM TO REMOVE BBW, INC.'S NAME AND/OR COPYRIGHT NOTICE, OR THE PREPARATION OF DERIVATIVE WORKS THEREFROM, WITHOUT THE PRIOR WRITTEN CONSENT OF BBW, INC. IS PROHIBITED AND WILL SUBJECT THE INFRINGER TO LIABILITY FOR DAMAGES, INCLUDING WITHOUT LIMITATION ATTORNEYS' FEES AND COSTS, AS WELL AS INJUNCTIVE RELIEF PROHIBITING FURTHER INFRINGEMENT. ALL RIGHTS RESERVED UNDER U.S. AND INTERNATIONAL COPYRIGHT LAWS AND TREATIES. © BBW, INC. 2024

PROJECT INFORMATION:
104.01.1733.02
BATH & BODY WORKS
SUMMIT WOODS CROSSING
SPACE NO. M8-A & 1752A (REMOTE STORAGE)
1702 NW CHIPMAN RD.
LEE'S SUMMIT, MO 64081
FULL REMODEL | PACKAGE:
GINGHAM+ | GENERATION:
00118173 | A/E PROJECT #:
SCOPE:
DESIGN TYPE:
BBW PROJECT #:
SIS PKG3
241Sa0.01
2023193.0

REVISIONS:

REQUIRED BY:	DESCRIPTION:	DATE
1	REV1 - FOR REVISION, LL COMMENTS, BUILDING DEPT. COMMENTS, & 241Sa0.01	02/16/2024

DATE ISSUED: 01/12/2024
DESIGNED BY: AS
DRAWN BY: AN
CHECKED BY: MC

RESPONSIBILITY AND FINISH SCHEDULES

DRAWING NUMBER:
A00.1

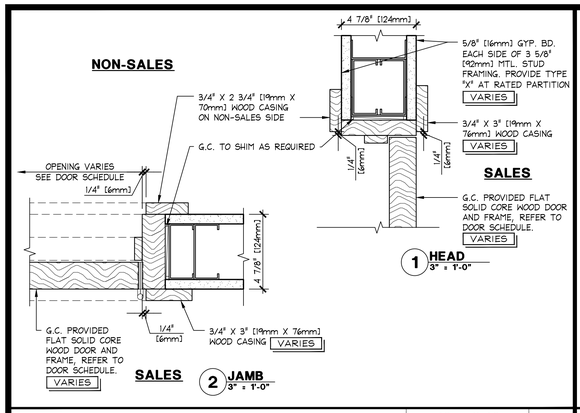

FLAT WOOD CLOSET DOOR JAMB/HEAD DETAIL

3" = 1'-0" | 42D-A002-S00-DETL | S | 04.10.20

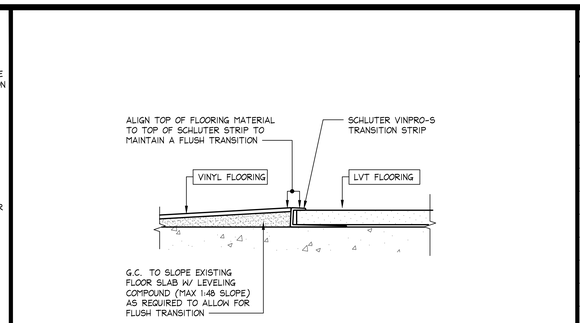

NOTE: REVIEW SPECIFICATIONS DIVISION IX "FINISHES" FOR FLOOR FINISH INSTALLATION

LVT TO VINYL TRANSITION

FULL | 42D-A002-M00-DETL | M | 12.4.19

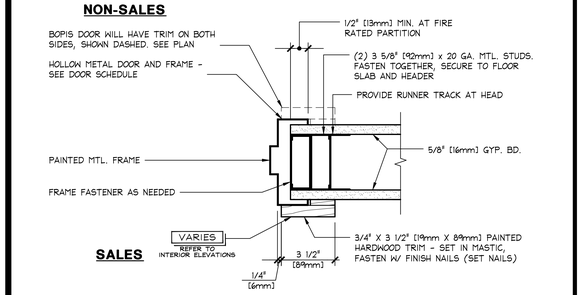

NOTE: HARDWOOD DOOR TRIM IS PROVIDED AND INSTALLED BY G.C.

NOTE: FRAME MUST BE SET TO FIT TIGHT TO TOP OF FINISHED FLOOR - ALLOW NO OPEN GAPS.

H.M. DOOR JAMB/HEAD DETAIL (SALES)

3" = 1'-0" | 42D-A002-R00-DETL | R | 04.10.20

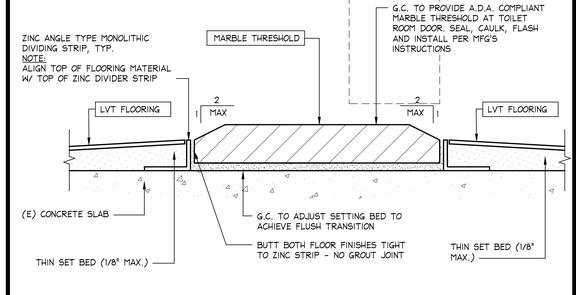

NOTE: REVIEW SPECIFICATIONS DIVISION IX "FINISHES" FOR FLOOR FINISH INSTALLATION

PAINTED TOILET ROOM TRANSITION LVT TO LVT WITH THRESHOLD

FULL | 42D-A002-L00-DETL | L | --

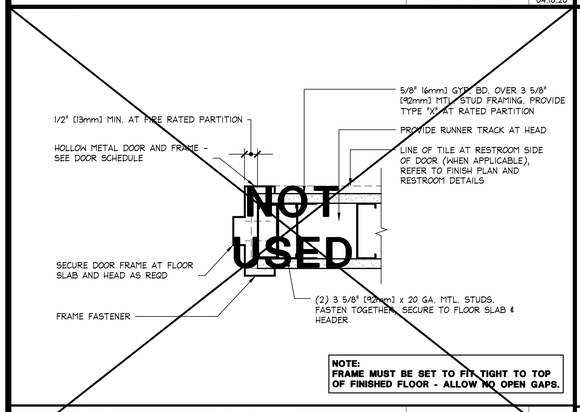

NOTE: FRAME MUST BE SET TO FIT TIGHT TO TOP OF FINISHED FLOOR - ALLOW NO OPEN GAPS.

H.M. DOOR JAMB/HEAD DETAIL (NON-SALES)

3" = 1'-0" | 42D-A002-P00-DETL | P | 04.10.20

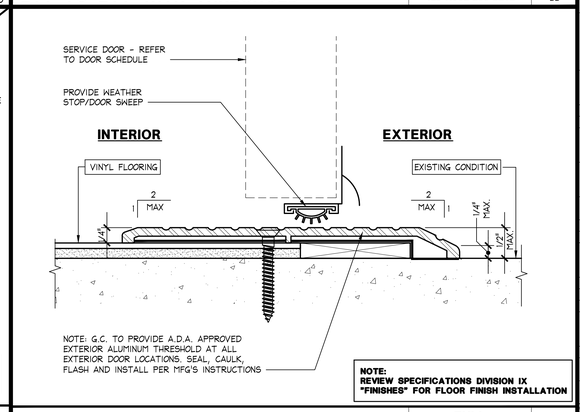

NOTE: REVIEW SPECIFICATIONS DIVISION IX "FINISHES" FOR FLOOR FINISH INSTALLATION

VINYL TO SERVICE DOOR - THRESHOLD

FULL | 42D-A002-K00-DETL | K | 08.13.09

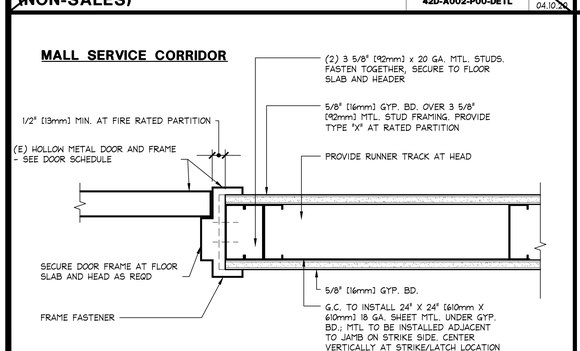

NOTE: FRAME MUST BE SET TO FIT TIGHT TO TOP OF FINISHED FLOOR - ALLOW NO OPEN GAPS.

H.M. DOOR JAMB/HEAD DETAIL (SERVICE)

3" = 1'-0" | 42D-A002-N00-DETL | N | 04.20.20

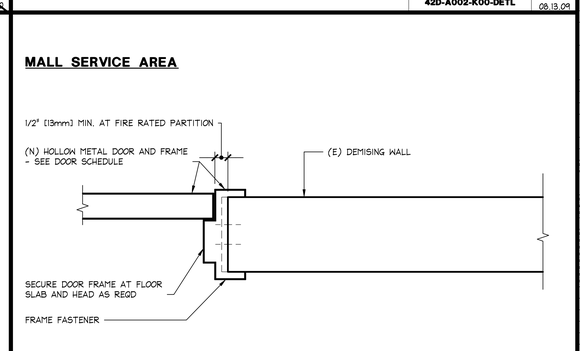

NOTE: FRAME MUST BE SET TO FIT TIGHT TO TOP OF FINISHED FLOOR - ALLOW NO OPEN GAPS.

H.M. DOOR JAMB/HEAD DETAIL (SERVICE)

3" = 1'-0" | 42D-A002-N00-DETL | J | 04.20.20

DOOR SCHEDULE

QTY	NUMBER (SEE PLAN)	LOCATION	SIZE (WIDTH x HEIGHT x THICKNESS)	MATERIAL	FINISH (* = PREFINISHED; FINISH SAME EA. SIDE U.O.N.)	FIRE RAT'G	HDW GROUP	ELEV (N/A00.2)	DETAIL NUMBER HEAD	DETAIL NUMBER JAMB	DETAIL NUMBER SILL	NOTES
2	1A	(N)(PR) BBW EXTERIOR STOREFRONT SWING DOORS - STRIP CENTER	(N)(PR)3'-0" x 7'-0" x 1 3/4" [914mm x 2134mm x 44mm]	LEAF: GLASS FRAME: ALUMINUM	*	--	A12	3B	C A08.5	D A08.5	G A08.5	G.C. TO ENSURE DOORS (4 PULLS) IN FULLY OPEN POSITION DO NOT STRIKE STOREFRONT/GLAZING.
1	4F	WBC H.M. VESTIBULE/NON-SALES	3'-0" x 7'-0" x 1 3/4" [914mm x 2134mm x 44mm]	LEAF: H.M. FRAME: H.M.	VESTIBULE: PT-24 NON-SALES SIDE: PT-18	--	WB2	7B	R A00.2	R A00.2	M A00.2	
1	3P	WBC FLAT WOOD DOUBLE CLOSET	(PR) 1'-7" x 7'-0" x 1 3/4" [483mm x 2134mm x 44mm]	LEAF: WOOD FRAME: WOOD	PT-24	--	WD5	6F	SI A00.2	S2 A00.2	-- --	
1	6A	TOILET ROOM	3'-0" x 7'-0" x 1 3/4" [914mm x 2134mm x 44mm]	LEAF: H.M. FRAME: H.M.	VESTIBULE: PT-24 TOILET ROOM: PT-19	--	C1	7A	R A00.2	R A00.2	L A00.2	
1	7A	(N) REAR SERVICE	3'-0" x 7'-0" x 1 3/4" [914mm x 2134mm x 44mm]	LEAF: (N) H.M. FRAME: (N) H.M.	HALLWAY SIDE: PT-18 EXTERIOR: MATCH MALL	1 HR	F1	9A	N A00.2	N A00.2	K A00.2	
1	7C	(E) REAR SERVICE	3'-6" x 7'-0" x 1 3/4" [1067mm x 2134mm x 44mm]	LEAF: H.M. FRAME: H.M.	INTERIOR: PT-18 EXTERIOR: MATCH MALL	1 HR	F2	9B	J A00.2	J A00.2	-- --	REPLACE LOCKSET HARDWARE

DOOR ELEVATIONS

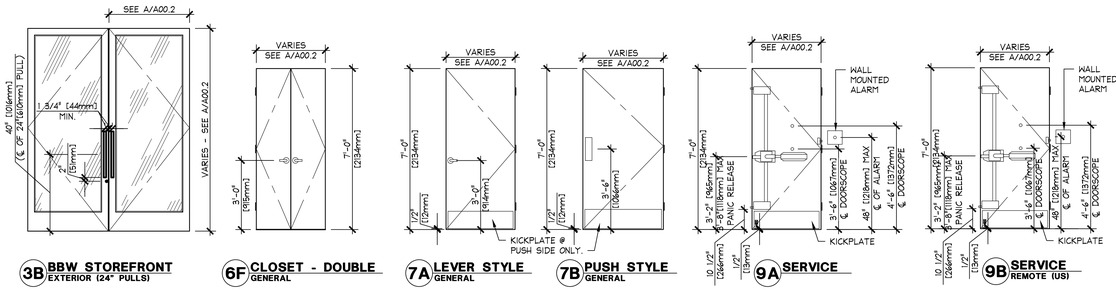

3B BBW STOREFRONT EXTERIOR (24" PULLS)

6F CLOSET - DOUBLE GENERAL

7A LEVER STYLE GENERAL

7B PUSH STYLE GENERAL

9A SERVICE

9B SERVICE REMOTE (US)

HARDWARE GROUPS

QTY	ITEM	FURN O	FURN GC	INST O	INST GC	E
	GROUP A12: BBW EXTERIOR ENTRANCE DOORS - STRIP CENTER					
2	ALUMINUM FRAMED DOOR W/ 1" [25mm] CLEAR TEMPERED INSULATED GLASS (TRULITE 300-MEDIUM STILE W/ BEVELED STOP, 3 3/4" [95mm] STILES + TOP RAIL AND 10" [254mm] BOTTOM RAIL. FINISH TO MATCH EXISTING STOREFRONT SYSTEM. DOOR MUST OPEN TO 180 DEGREES		●		●	
2	CYLINDER: U-CHANGE #3160A01AID2 WITH 626 FINISH. PHONE: (888)541-1300, "TEAM FOXTROT" (INTERIOR AND EXTERIOR SIDE OF ACTIVE LEAF)		●		●	
1	3 POINT LOCK(ACTIVE LEAF): KAWNEER WITH THRESHOLD AND HEADER BOLTS. FINISH: 14 CLEAR ANODIZED. MOUNT LOCK AT 2" [51mm] BELOW PULLS WITHIN ACCESSIBLE REACH RANGE. PROVIDE EXIT INDICATOR. PROVIDE MATCHING STRIKE IN INACTIVE DOOR LEAF.		●		●	
1	CLOSER: LCN 2030 SERIES PACER WITH COVER PLATE (QUANTITY PER LEAF). PROVIDE SC2 SEALING COMPOUND FOR EXTERIOR APPLICATIONS.		●		●	
3	HINGES: KAWNEER BUTT HINGE 300 SERIES (QTY PER LEAF)		●		●	
1	DEADLOCK: ADAMS RITE MS-1850		●		●	
1	PULLS: CR LAURENCE 24LPBS - 24" [610mm] PULL. (QUANTITY PER LEAF.) BRUSHED STAINLESS (INCLUDES BOTH SIDES OF DOOR.)		●		●	
1	KICKPLATE: IVES 8400- 8" H [203mm] x DOOR WIDTH MINUS 2" [51mm] US26D (QUANTITY PER DOOR LEAF.) MOUNT TO INTERIOR DOOR SIDE		●		●	
1	DOOR STOPS: IVES FS436, FINISH US26D (PER DOOR LEAF, WHEN VESTIBULE IS PRESENT.)		●		●	
1	THRESHOLD: KAWNEER BUTT HUNG AS REQ'D, SEE DRAWINGS		●		●	
1	CODE SIGNAGE: SEE GENERAL NOTE "I"		●		●	
	GROUP C1: BBW PAINTED TOILET ROOM DOOR					
1	DOOR LEAF AND FRAME		●		●	
3	HINGES: STANLEY CB179 4 1/2" [114mm] X 4 1/2" [114mm] US26D		●		●	
1	LOCKSET: CORBIN RUSSWIN CL3320-NZD-626 PRIVACY FUNCTION		●		●	
1	KICKPLATE: IVES 8400 COUNTER SUNK MOUNTING HOLES ORDERING SIZE = DOOR WIDTH MINUS 2", 8" H FINISH: US32D SATIN STAINLESS STEEL		●		●	
1	WALL STOP: IVES WS402CCV US26D		●		●	
2	HOOKS: GAMCO #76727 (1) CENTERED ON LAV. SIDE OF DOOR @ 72" [1829mm] AFF, (1) ON WALL @ 44", SEE A13.1		●		●	
1	CLOSER: CORBIN RUSSWIN DC3200 / DC3210 (MOUNT ON TOILET ROOM SIDE) FINISH: 689		●		●	
	SMOKE SEAL: (AT RATED DOORS) PEMKO S88BL (COLOR: BLACK)		●		●	
1	COMPOSITE THRESHOLD		●		●	
	•GROUP F1: REAR SERVICE					
1	DOOR LEAF AND FRAME		●		●	
3	HINGES: (W/ SECURITY STUDS) IVES 5BB1-SH 4 1/2" [114mm] X 4 1/2" [114mm] US32D (EXT. LOCATION) US26D (INT. LOCATION)		●		●	
1	PANIC HARDWARE: (WITH BATTERY ALARM) SECURITECH TRIDENT TEL-210-KLT. MOUNT AT 38" [965mm] A.F.F. (44" [1118mm] A.F.F. MAX.)	●			●	
1	U-CHANGE LOCK CYLINDER 3IIB01A102 W/KEY AND CHANGE TOOL	●			●	
1	U-CHANGE LOCK CYLINDER 3I6F01AID2 W/KEY AND CHANGE TOOL	●			●	
1	CLOSER: CORBIN RUSSWIN DC3210 FINISH: 689		●		●	
1	KICKPLATE: IVES 8400 10" [254mm]H X DOOR WIDTH MINUS 2" [51mm] US26D		●		●	
2	VIEWER: IVES U698-B26D CENTERED ON DOOR AT 54" AND 42"		●		●	
1	LOCK GUARD: IVES LGI US32D		●		●	
	DOOR SWEEP (AT EXTERIOR LOCATION) PEMKO 216AV		●		●	
1	DOOR SEAL (AT EXTERIOR OR RATED DOORS) PEMKO S88BL (COLOR: BLACK)		●		●	
	THRESHOLD: (AT EXTERIOR LOCATION) PEMKO 276A		●		●	
	DOOR CONTACT: (AT EXT. LOCATION)	●		●		
1	SIGN PLAQUE	●		●		
	NOTE: AT EXISTING SERVICE DOORS, PROVIDE AND INSTALL HARDWARE AS NEEDED TO MEET THE ABOVE REQUIREMENTS. ALSO REMOVE AND REPLACE OUTSIDE LEVER/LOCK AND INSTALL BLANK COVER PLATES TO CONCEAL HOLES AND PAINT ENTIRE DOOR PER MALL'S REQUIREMENTS. ALL DOORS TO RECEIVE PANIC HARDWARE AS SPECIFIED ABOVE					

HARDWARE GROUPS

QTY	ITEM	FURN O	FURN GC	INST O	INST GC	E
	•GROUP F2: REMOTE SERVICE					
1	DOOR LEAF AND FRAME					●
3	HINGES: (W/ SECURITY STUDS.) IVES 5BB1-SH 4 1/2" [114mm] X 4 1/2" [114mm] US32D (EXT. LOCATION) US26D (INT. LOCATION)		●		●	
1	PANIC HARDWARE: (WITH BATTERY ALARM) SECURITECH TRIDENT TEL-210-KLT. MOUNT AT 38" [965mm] A.F.F. (44" [1118mm] A.F.F. MAX.)	●			●	
1	U-CHANGE LOCK CYLINDER 3IIB01A102 W/KEY AND CHANGE TOOL	●			●	
1	U-CHANGE LOCK CYLINDER 3I6F01AID2 W/KEY AND CHANGE TOOL	●			●	
1	CLOSER: CORBIN RUSSWIN DC3210 FINISH: 689		●		●	
1	KICKPLATE: IVES 8400 10" [254mm]H X DOOR WIDTH MINUS 2" [51mm] US26D		●		●	
1	LOCK GUARD: IVES LGI US32D		●		●	
	DOOR SWEEP (AT EXTERIOR LOCATION) PEMKO 216AV		●		●	
1	DOOR SEAL (AT EXTERIOR OR RATED DOORS) PEMKO S88BL		●		●	
	THRESHOLD: (AT EXTERIOR LOCATION) PEMKO 276A		●		●	
	DOOR CONTACT: (AT EXT. LOCATION)	●		●		
1	SIGN PLAQUE	●		●		
	NOTE: AT EXISTING SERVICE DOORS, PROVIDE AND INSTALL HARDWARE AS NEEDED TO MEET THE ABOVE REQUIREMENTS. ALSO REMOVE AND REPLACE OUTSIDE LEVER/LOCK AND INSTALL BLANK COVER PLATES TO CONCEAL HOLES AND PAINT ENTIRE DOOR PER MALL'S REQUIREMENTS.					
	GROUP WB2: WBC H.M. SALES/NON-SALES					
1	DOOR LEAF AND FRAME		●		●	
3	HINGES: STANLEY CB199 4 1/2" [114mm] X 4 1/2" [114mm] US10B		●		●	
1	PUSH PLATE: IVES 8200 (AT NON-RATED DOORS) ORDERING SIZE = 4" X 16" [102mm X 406mm] FINISH: US10B DARK BRONZE		●		●	
1	PULL PLATE WITH PULL: IVES 8302 4" [102mm] X 16" [406mm] PLATE WITH 8102 PULL US10B (AT NON-RATED DOORS)		●		●	
1	CLOSER: CORBIN RUSSWIN DC3200 / DC3210 (MOUNT ON NON-SALES SIDE) FINISH: 690 DARK BRONZE		●		●	
1	KICKPLATE: IVES 8400 COUNTER SUNK MOUNTING HOLES ORDERING SIZE = DOOR WIDTH MINUS 2", 8" H FINISH: US10B DARK BRONZE		●		●	
1	FLOOR STOP AND HOLDER: (AT NON-RATED DOORS) IVES FS446-US10B		●		●	
1	LATCHSET: (AT RATED DOORS) CORBIN RUSSWIN CL3310-NZD-613E PASSAGE FUNCTION		●		●	
	SMOKE SEAL: (AT RATED DOORS) PEMKO S88BL (COLOR: BLACK)		●		●	
1	NIGHTLOCK LOCKDOWN LOW PROFILE-TAYLOR BROTHERS DOOR LOCK,LLC		●		●	
	GROUP WD5: WBC FLAT WOOD DOUBLE CLOSET DOOR					
2	DOOR LEAF AND FRAME		●		●	
3	HINGES: STANLEY CB179 4 1/2" [114mm] X 4 1/2" [114mm] FINISH: US10B - DARK BRONZE (QUANTITY PER DOOR LEAF)		●		●	
1	LATCHSET: CORBIN RUSSWIN MODEL-CL3810-NZD-613 COMMERCIAL CYLINDRICAL GRADE 2 PASSAGE LEVER SET WITH NEWPORT TRIM AND OIL RUBBED BRONZE FINISH		●		●	
1	WALL STOP: IVES WS402CCV US10B FINISH: DARK BRONZE		●		●	
1	SURFACE BOLT: IVES SB453 12" [305mm] LENGTH US10B. MOUNT TO CLOSET SIDE OF DOOR AT TOP OF INACTIVE LEAF (RIGHT HAND DOOR) OF DOOR PAIR		●		●	
1	DUMMY LEVER: CORBIN RUSSWIN MODEL-CL3350-AZD-613 COMMERCIAL GRADE I EXTRA HEAVY DUTY SINGLE DUMMY LEVER WITH AZD TRIM AND OIL RUBBED BRONZE FINISH		●		●	
	SMOKE SEAL: (AT RATED DOORS) PEMKO S88BL		●		●	

DOOR HANDING DIAGRAM

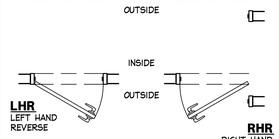

GENERAL DOOR AND HARDWARE NOTES

HARDWARE NOTES

1. DOOR HARDWARE SHALL BE OF THE LEVER OR PUSH TYPE, MOUNTED PER HARDWARE SCHEDULE. FINISH SHALL BE STAINLESS STEEL AT ALL LOCATIONS (U.N.O.). ALL DOOR HARDWARE SHALL COMPLY WITH FEDERAL AND STATE ACCESSIBILITY REQUIREMENTS.
2. ALL EXIT DOORS TO BE OPERABLE FROM INSIDE WITHOUT USE OF A KEY, SPECIAL KNOWLEDGE OR EFFORT.
3. THE FORCE REQUIRED TO OPERATE ANY DOOR SHALL BE MAXIMUM 5 LBS. FOR EXTERIOR DOORS AND INTERIOR DOORS.
4. ALL LOCKING HARDWARE MUST INCLUDE 'U-CHANGE' LOCK CYLINDERS. ALL DOORS TO BE KEYED ALIKE UNLESS NOTED OTHERWISE

GENERAL NOTES

1. DOORS AT STOREFRONT TO HAVE SIGN WITH 1" [25mm] CONTRASTING LETTERING ABOVE DOORS STATING "THESE DOORS TO REMAIN UNLOCKED DURING BUSINESS HOURS".
2. EXIT DOORS TO BE OPERABLE FROM THE INSIDE WITHOUT THE USE OF A KEY OR ANY SPECIAL KNOWLEDGE OR EFFORT.
3. DOORS WITHIN THE PATH OF TRAVEL FOR ACCESSIBILITY TO BE OPERABLE WITH A SINGLE EFFORT BY LEVER, PANIC BAR OR PUSH/PULL HARDWARE.
4. DOOR HARDWARE SHALL BE OF THE LEVER OR PUSH TYPE MOUNTED 34" TO 48" [864mm X 1219mm] (34" TO 44" IN CALIFORNIA) ABOVE THE FLOOR AND SHALL BE OPERABLE WITH A MAXIMUM EFFORT OF 5 LBS. FOR INTERIOR DOORS AND EXTERIOR DOORS.
5. THRESHOLDS SHALL NOT EXCEED 1/2" [13mm] IN HEIGHT. RAISED THRESHOLDS AND FLOOR LEVEL CHANGES AT ACCESSIBLE DOORWAYS SHALL BE BEVELED WITH A SLOPE NO GREATER THAN 1:2.
6. ALL COMPONENTS OF FIRE RATED DOOR ASSEMBLIES SHALL BEAR THE LABEL OF AN APPROVED TESTING AGENCY.
7. BOTH SIDES OF DOOR SHALL BE FINISHED THE SAME UNLESS OTHERWISE NOTED.
8. ALL WOOD DOORS, FRAMES AND TRIM SHALL BE A.W.I. OR W.I.C. CUSTOM GRADE.
9. REFER TO MECHANICAL PLAN FOR ANY REQUIRED UNDERCUTS FOR AIR TRANSFER.

DOOR SCHEDULE AND HARDWARE GROUPS

3/8" = 1'-0" | - | A | --

GF
www.greenbergfarrow.com
92 East Main Street
Suite 410
Somerville, NJ 08876
t: 732 537 0811

STATE OF MISSOURI — ROBERT J. WARSHEFSKI JR. — NUMBER A-2021005419 — ARCHITECT — 02/21/185

02/16/24

Bath&BodyWorks
Three Limited Parkway · Columbus, Ohio 43230
Telephone: 614.415.7000 · Fax: 614.415.7349

DRAWINGS ARE PREPARED FOR USE ON A SPECIFIC SITE. THEY ARE NOT INTENDED FOR USE ON A DIFFERENT PROJECT IS PROHIBITED AND CONTRARY TO LAW UNLESS EXPRESSLY AUTHORIZED BY GF. ALL DRAWINGS ARE THE PROPERTY OF GF AND SHALL NOT BE REPRODUCED IN ANY MANNER OR SOLD ON ANY OTHER PROJECT EXCEPT BY AGREEMENT WITH GF. ALL COMMON LAW, STATUTORY AND OTHER RESERVED RIGHTS, INCLUDING COPYRIGHT, IN THE DRAWINGS, SPECIFICATIONS AND OTHER DOCUMENTS PREPARED BY GF, ALL ORIGINALS OR REPRODUCTIONS OF THOSE DRAWINGS AND SPECIFICATIONS SHALL BE RETURNED TO GF UPON COMPLETION OF THOSE DRAWINGS AND SPECIFICATIONS.

COPYRIGHT NOTICE:
THESE DRAWINGS AND SPECIFICATIONS ARE COPYRIGHTED WORKS OF GREENBERG FARROW ARCHITECTURE, INC. (GF). 2020. ALL RIGHTS RESERVED. THESE DRAWINGS AND SPECIFICATIONS, AND THE ARCHITECTURAL WORK (AND SEC. 102 OF THE COPYRIGHT ACT, 17 U.S.C. §) MARKED DOCUMENT CONTEMPORANEOUSLY WITH THEIR ISSUE DATE. THEY ARE NOT INTENDED FOR USE ON A DIFFERENT PROJECT IS PROHIBITED AND CONTRARY TO LAW UNLESS EXPRESSLY AUTHORIZED BY GF. ALL DRAWINGS ARE THE PROPERTY OF GF AND SHALL NOT BE REPRODUCED IN ANY MANNER OR SOLD ON ANY OTHER PROJECT EXCEPT BY AGREEMENT WITH GF. ALL COMMON LAW, STATUTORY AND OTHER RESERVED RIGHTS, INCLUDING COPYRIGHT, IN THE DRAWINGS, SPECIFICATIONS AND OTHER DOCUMENTS PREPARED BY GF, ALL ORIGINALS OR REPRODUCTIONS OF THOSE DRAWINGS AND SPECIFICATIONS SHALL BE RETURNED TO GF UPON COMPLETION OF THOSE DRAWINGS AND SPECIFICATIONS.

SIS PKG3
2415a.01
2023119.3.0

104.01.1733.02

PROJECT INFORMATION:

BATH & BODY WORKS
SUMMIT WOODS CROSSING
SPACE NO. M8-A & 1752A (REMOTE STORAGE)
1702 NW CHIPMAN RD.
LEE'S SUMMIT, MO 64081

SCOPE: FULL REMODEL | PACKAGE:
DESIGN TYPE: GINGHAM+ | GENERATION:
BBW PROJECT #: 00118173 | A/E PROJECT #:

REVISIONS:

	RECEIVED BY:	DATE
1	KEVI – PCR REVISION, LL COMMENTS, BUILDING DEPT. COMMENTS, & 2415a.01	02/16/2024

DATE ISSUED: 01/12/2024
DESIGNED BY: AC
DRAWN BY: AN
CHECKED BY: MC

DOOR SCHEDULE AND DETAILS

DRAWING NUMBER:
A00.2

DE-IMAGING SHALL OCCUR ONCE BATH & BODY WORKS HAS RELOCATED AND VACATED FROM THEIR FORMER LEASE SPACE OR FROM A TEMPORARY SPACE INTO THE NEWLY CONSTRUCTED OR REMODELED SPACE, AND NORMALLY FOLLOWING THE OPENING DATE OF THE NEW STORE. THE DE-IMAGING OF THE SPACE SHALL INCLUDE THE FOLLOWING:

1. G.C. TO REMOVE ALL STOREFRONT SIGNAGE INCLUDING: PIN-MOUNTED OR SURFACE MOUNTED LETTERS OR LOGOS, ILLUMINATED SIGNAGE, AND SIGNAGE OR LOGOS APPLIED TO THE GLASS.
2. G.C. TO PATCH AND REPAIR ALL HOLES RESULTING FROM THE REMOVAL OF SIGNAGE AND PAINT TO MATCH EXISTING STOREFRONT.
3. G.C. TO CLEAN GLASS TO REMOVE ANY RESIDUE FROM THE REMOVAL OF SIGNAGE OR LOGOS.
4. G.C. TO PAINT OUT ANY EXISTING SURFACE PAINTED SIGNAGE OR LOGOS TO MATCH THE EXISTING STOREFRONT.
5. G.C. TO REMOVE ALL AWNINGS AND FRAMES, PATCH AND REPAIR HOLES, AND PAINT TO MATCH THE EXISTING STOREFRONT.
6. G.C. TO REMOVE SIGN AND MURAL (IF APPLICABLE) AT BACKWRAP, PATCH HOLES AND PAINT TO MATCH EXISTING WALLS.
7. G.C. TO REMOVE ALL DEPARTMENTAL SIGNAGE (IF APPLICABLE).
8. G.C. TO REMOVE ALL SIGNAGE INSIDE THE STORE OR VISIBLE IN THE STOREFRONT WINDOWS.
9. G.C. TO DISPOSE OF ALL EXISTING SIGNAGE AND LOGO ELEMENTS, AND LEAVE SPACE CLEAN.
10. G.C. TO DESTROY ANY FLOOR FIXTURES LEFT IN THE VACATED SPACE. VERIFY WITH BBWI PROJECT MANAGER.
11. G.C. TO BLACKOUT ALL STOREFRONT WINDOWS. WINDOWS TO RECEIVE BLACKOUT THE NIGHT OF CLOSING.
12. G.C. TO REMOVE UTILITIES FROM BATH & BODY WORKS NAME.

DE-IMAGING NOTES - ALLOWANCE

FULL | 42N-A011-M00-NOTE | S 08.19.22

EXTENT OF DEMOLITION

MASONRY WALL

TEMPORARY BARRICADE

DEMOLITION PLAN LEGEND

FULL | 42L-A011-L00-LGND | R 08.24.09

1. THIS SECTION IS INCLUDED FOR GENERAL REFERENCE WORK TO BE PERFORMED BY THE GENERAL CONTRACTOR (G.C.), APPLIED AS NEEDED TO STORE. SEE SELECTIVE DEMOLITION IN SPECIFICATIONS.
2. G.C. TO REMOVE ALL EXISTING LEASEHOLD IMPROVEMENTS AS REQUIRED TO ACHIEVE LEASE PLAN CONDITION. DEMOLITION INCLUDES, BUT IS NOT LIMITED TO THE REMOVAL OF ALL EXISTING PARTITIONS, CEILINGS, FLOOR COVERINGS, PLATFORMS, DISPLAY SHOW WINDOWS, STOREFRONT (IF APPLICABLE), STOREFRONT SIGNAGE, CABINETS, ETC. UNLESS NOTED OTHERWISE. DEMOLITION ALSO INCLUDES THE REMOVAL OF ALL EXISTING ELECTRICAL, MECHANICAL, AND PLUMBING FIXTURES AND EQUIPMENT, UNLESS NOTED OTHERWISE WITHIN LEASE SPACE AND ON THE ROOF. SEE MEP DRAWINGS FOR SELECTIVE DEMOLITION.
   2.a. REMOVAL OF STOREFRONT SIGNAGE IS THE RESPONSIBILITY OF THE G.C. IF STOREFRONT FACADE IS TO REMAIN, G.C. TO PATCH AND REPAIR EXISTING MALL FINISHES TO LIKE NEW CONDITION.
3. G.C. TO COORDINATE WITH LANDLORD AND THE OWNERS OF ALL ADJACENT TENANTS A CONVENIENT TIME TO PERFORM DEMOLITION WORK. G.C. IS TO PROVIDE AND INSTALL ALL TEMPORARY MEANS OF EGRESS, TEMPORARY LIGHTING, AND ALL SAFETY DEVICES IN ACCORDANCE WITH STATE AND LOCAL CODES AND LANDLORD REQUIREMENTS.
4. DEMOLISH IN AN ORDERLY AND CAREFUL MANNER AS REQUIRED TO ACCOMMODATE NEW WORK, PREVENT MOVEMENT OR SETTLEMENT OF STRUCTURE(S). PROVIDE BRACING OR SHORING AS REQUIRED. G.C. WILL ASSUME LIABILITY FOR SUCH MOVEMENT, SETTLEMENT, DAMAGE OR INJURY.
5. G.C. TO EXERCISE EXTREME CARE DURING DEMOLITION AS TO NOT DISRUPT OR DAMAGE ANY EXISTING UTILITIES OR SPRINKLER LINES WHICH SERVICE ADJACENT TENANTS. G.C. WILL BEAR THE SOLE RESPONSIBILITY OF ANY SUCH DISRUPTION OR DAMAGE.
6. G.C. TO COORDINATE THE REMOVAL, DISCONNECTION AND/OR CAPPING OF ANY UTILITIES WITH LANDLORD'S FIELD REPRESENTATIVE. ALL ABANDONED ELECTRICAL/TELEPHONE CONDUIT, PLUMBING LINES, DRAIN LINES, AND MECHANICAL DUCTWORK AS THE RESULT OF DEMOLITION SHALL BE REMOVED BACK TO THE LANDLORD'S ORIGINAL POINT. G.C. TO PLACE MARKERS TO INDICATE LOCATION OF DISCONNECTED SERVICES.
7. HVAC SUBCONTRACTOR TO INSPECT EXISTING CONDITIONS PRIOR TO DEMOLITION, AND DETERMINE WHETHER ANY COMPRESSOR REFRIGERANT LINES ARE PRESENT THAT MUST BE PROPERLY DRAINED (TO E.P.A STANDARDS) PRIOR TO DEMOLITION. SEE DEMOLITION NOTES IN MEP SPECIFICATIONS.
8. ANY AND ALL COMBUSTIBLE MATERIALS SHALL BE REMOVED FROM CEILING PLENUM. THIS WORK SHALL INCLUDE, BUT IS NOT LIMITED TO, EXISTING LANDLORD AND/OR ADJACENT TENANT ITEMS THAT ARE NOT SUITABLE FOR R.A. PLENUM (I.E. TELEPHONE, FIRE ALARM CABLES, ETC.) VERIFY SITE CONDITIONS.
9. G.C. IS RESPONSIBLE FOR PATCHING AND REPAIRING EXISTING FLOOR SLAB AND DEMISING WALLS AFTER COMPLETION OF DEMOLITION AND PRIOR TO THE COMMENCEMENT OF NEW CONSTRUCTION. G.C. TO PATCH, REPAIR AND LEVEL EXISTING FLOOR SLAB AND INFORM OWNER OF ALL SEVERE IRREGULARITIES IN EXISTING SLAB. G.C. TO PREPARE EXISTING SLAB FOR INSTALLATION OF NEW FLOORING.
10. G.C. TO CUT ALL NECESSARY OPENINGS. ALL PROTRUSIONS, MARKS, CRACKS, BROKEN AND/OR OTHER EVIDENCE OF DAMAGED OR UNSOUND STRUCTURAL CONDITIONS SHALL BE REMOVED, REPLACED, REPAIRED, OR RESTORED AS DIRECTED BY GOVERNING AUTHORITIES.
11. G.C. TO COORDINATE WITH LANDLORD RESPONSIBILITY IN PERFORMING ANY AND ALL ROOF WORK. SUCH ITEMS SHALL INCLUDE, BUT IS NOT LIMITED TO ROOF CURBS, VENTS, PITCH PANS, FAN UNITS, ETC. PATCH AND REPAIR ROOF AND/OR DECK TO ORIGINAL AND WEATHERTIGHT CONDITION. VERIFY SITE CONDITIONS.
12. G.C. IS RESPONSIBLE FOR THE REMOVAL OF ALL UNUSED, ABANDONED AND EXTRANEOUS ITEMS. BURNING MATERIAL ON SITE IS NOT PERMITTED.
13. G.C. TO NOTIFY OWNER IMMEDIATELY OF ANY SEVERE DISCREPANCIES OR IRREGULARITIES DISCOVERED DURING DEMOLITION WHICH MIGHT AFFECT THE PROPOSED STORE DESIGN, ESPECIALLY IN REGARDS TO HEIGHT AVAILABLE FOR CEILING, MECHANICAL DUCTWORK, RECESSED LIGHTING AND ROLL-UP GRILLES.
14. THE ARCHITECT HAS NO KNOWLEDGE OF AND SHALL NOT BE HELD LIABLE IF ANY ASBESTOS OR OTHER HAZARDOUS MATERIALS ARE DISCOVERED DURING CONSTRUCTION. THE CONTRACTOR SHALL ISOLATE THE AFFECTED AREA AND CONTACT THE OWNER FOR FURTHER INSTRUCTIONS BEFORE PROCEEDING. THE ARCHITECT HAS NO KNOWLEDGE OF AND SHALL NOT BE LIABLE FOR ANY DAMAGES CAUSED BY THE EXISTING WATER LEAKAGES AND MOLDS.
15. G.C. IS RESPONSIBLE FOR MAINTAINING FIRE RATING AT EXPOSED CEILING LOCATIONS DUE TO DEMOLITION OF (E) CEILING
16. THE G.C. SHOULD NOT CUT THE MAIN TELEPHONE WIRES LEADING TO THE TERMINATION STRIP (DMARC BLOCK) OR PHONE SYSTEM.
17. IF THE DMARC IS TO BE RELOCATED, (DUE TO DESIGN, SITE CONDITIONS OR DOWNSIZED SPACE), IT IS TO BE COORDINATED WITH LIMITED TECHNICAL SERVICES (LTS). THE PRIMARY CONTACT IS BRENDAN SPIVEY AT 614.415.4077.
18. THE G.C. IS TO ALLOW ADEQUATE TIME FOR RELOCATION IN THE CONSTRUCTION SCHEDULE.
19. IF THE WALL WITH THE TELEPHONE BLOCK IS SCHEDULED FOR DEMOLITION, THE ENTIRE BACKING PANEL SHOULD BE REMOVED FROM THE WALL (WITHOUT DISCONNECTING THE WIRING) AND MUST BE SAFELY SECURED IN THE CEILING UNTIL IT CAN BE RELOCATED TO THE NEW AREA OR REINSTALLED ON THE WALL.
20. NO EMERGENCY LIGHTS ARE TO BE ON THE PERIMETER DEMISING WALL FOR INTERFERENCE WITH SIGNAGE. IF EMERGENCY LIGHTS EXIST FROM LANDLORD OR PREVIOUS TENANT, THEY ARE TO BE REMOVED AND THE WALL PATCHED AND RETURNED TO A LIKE NEW CONDITION.

DEMOLITION NOTES

FULL | 42N-A011-R00-NOTE | C 04.18.19

1. LEASE LINE
2. (E) NEUTRAL PIER TO REMAIN / (E) MALL FACADE TO REMAIN
3. (E) DEMISING WALL TO REMAIN. REMOVE EXISTING FINISHES TO FACE OF DEMISING WALL, TAKING CARE NOT TO DISTURB EXISTING FACE OF GYP. BD.
4. (E) COLUMNS TO REMAIN. REMOVE EXISTING FINISHES AND MAINTAIN EXISTING RATING AS REQD.
5. (E) PARTITIONS / SOFFIT / STOREFRONT / DOORS TO REMAIN
6. (E) EQUIPMENT TO REMAIN
7. (E) PLUMBING / SPRINKLER LINE TO REMAIN
8. (E) MALL DUCTWORK TO REMAIN, SHOWN HATCHED
9. (E) GAS LINE(S) TO REMAIN
10. (E) PORTION OF STOREFRONT SYSTEM TO BE DEMOLISHED AND REPLACED AS INDICATED. G.C. TO PROTECT REMAINDER OF STOREFRONT SYSTEM, STOREFRONT STRUCTURE, & CONSTRUCTION DURING DEMOLITION. SEE A08.1's FOR DETAILS
11. (E) PARTITIONS / CABINETS / DOORS / CEILINGS / FLOORING TO BE DEMOLISHED, SHOWN DASHED
12. (E) PLUMBING LINE(S) & FIXTURES TO BE DEMOLISHED. CUT AND CAP AS REQD. SEE MEP DRAWINGS.
13. (E) HVAC UNIT, CURB AND DUCTWORK TO BE DEMOLISHED, SHOWN DASHED. SEE MEP DRAWINGS. REPAIR ROOF TO NEW CONDITION
14. (E) ELECTRICAL EQUIPMENT TO BE REMOVED, SHOWN DASHED. SEE MEP DRAWINGS
15. STOREFRONT BARRICADE. G.C. TO CONSTRUCT ACCORDING TO TENANT CRITERIA
16. CONSTRUCTION WINDOW PAPER INSTALLED ON (E) STOREFRONT GLAZING
17. G.C. TO REMOVE (E) TENANT SIGNAGE, PATCH AND REPAIR STOREFRONT FACADE AS REQ'D TO LIKE NEW CONDITION
18. G.C. TO REMOVE (E) UV FILM FROM STOREFRONT GLAZING
19. (E) METAL AWNING TO REMAIN, PATCH AND REPAIR AS REQ'D TO LIKE NEW CONDITION
20. (E) PORTION OF DEMISING WALL TO BE DEMOLISHED.

DEMOLITION PLAN KEYNOTES

FULL | 42N-A011-D00-NOTE | N 01.10.23

LOWEST POINT OF (E) DECK: 17'-0" (5,182mm) A.F.F. (V.I.F.)
LOWEST POINT OF (E) STRUCTURE: 16'-0" (4,877mm) A.F.F. (V.I.F.)
LOWEST POINT OF (E) OBSTRUCTION TO REMAIN: 15'-3" (4,648mm) A.F.F. (V.I.F.)

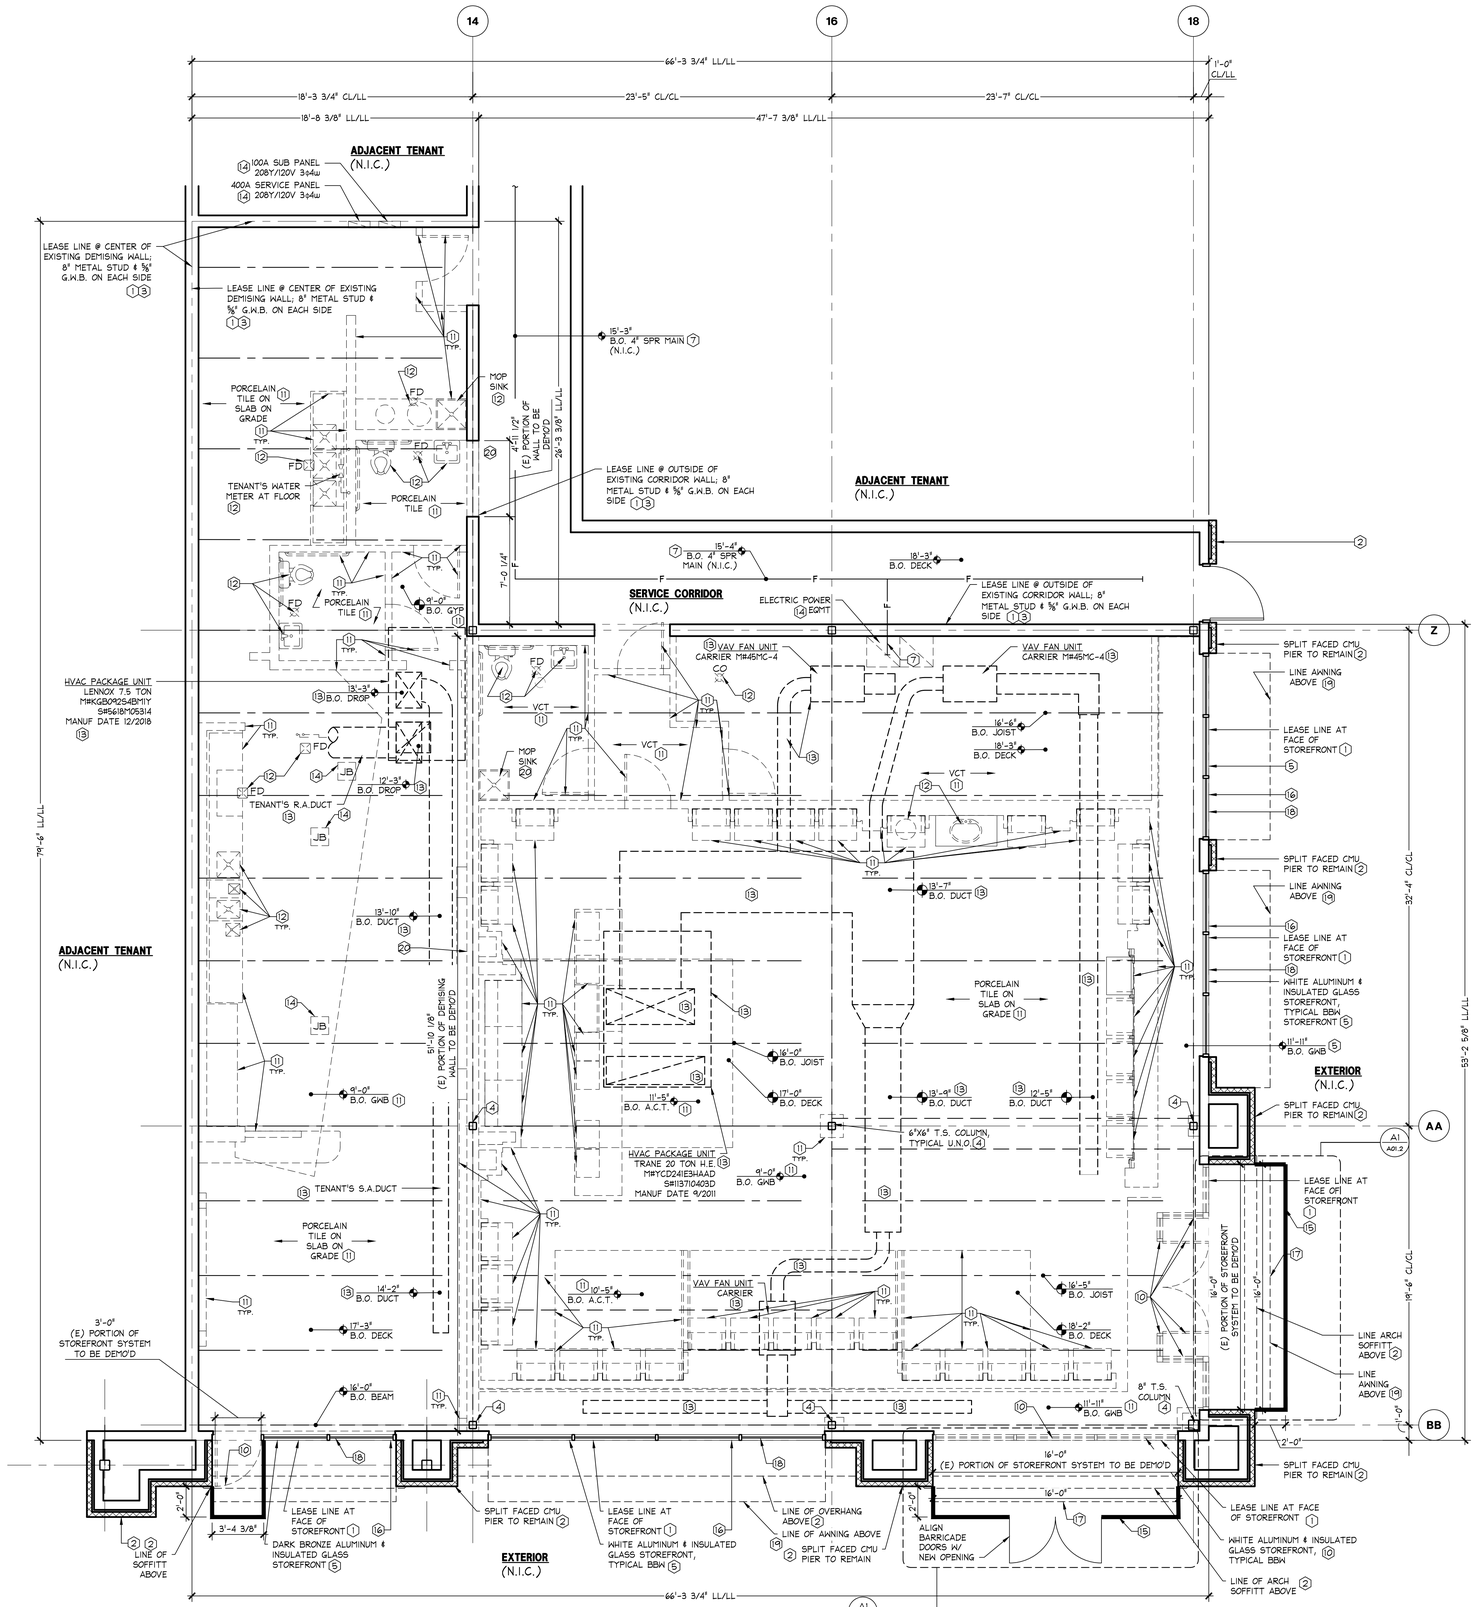

www.greenbergfarrow.com
92 East Main Street
Suite 410
Somerville, NJ 08876
t: 732 537 0811

STATE OF MISSOURI
ROBERT J. WARSHEFSKI JR.
NUMBER A-2021005419
REGISTERED ARCHITECT
02/16/24

Bath&BodyWorks
Three Limited Parkway · Columbus, Ohio 43230
Telephone: 614.415.7000 · Fax: 614.415.7349

PROHIBITION ON MODIFICATIONS:
THESE DRAWINGS AND SPECIFICATIONS WERE PREPARED FOR USE ON A SPECIFIC SITE CONTEMPORANEOUSLY WITH THEIR ISSUE DATE. THEY ARE NOT INTENDED FOR USE ON A DIFFERENT PROJECT OR AT A LATER DATE. ANY MODIFICATIONS TO THESE DRAWINGS AND SPECIFICATIONS, REPRODUCTION THEREOF, OR ANOTHER PROJECT IS PROHIBITED AND CONTRARY TO LAW UNLESS EXPRESSLY AUTHORIZED BY GREENBERG FARROW ARCHITECTURE, INC. AND BBWI.

THESE DRAWINGS AND SPECIFICATIONS ARE THE PROPERTY OF BBWI AND SHALL NOT BE DISPOSED IN ANY MANNER OR USED ON ANY OTHER PROJECT EXCEPT BY WRITTEN AGREEMENT WITH BBWI. NO REPRODUCTIONS OF THESE DRAWINGS AND SPECIFICATIONS SHALL BE MADE WITHOUT THE PRIOR WRITTEN AUTHORIZATION OF BBWI. ALL ORIGINALS OR REPRODUCTIONS OF THESE DRAWINGS AND SPECIFICATIONS SHALL BE RETURNED TO BBWI UPON COMPLETION OF THEIR INTENDED USE, UNLESS OTHERWISE AGREED BY BBWI.

COPYRIGHT NOTICE:
THESE DRAWINGS AND SPECIFICATIONS ARE COPYRIGHTED AND SUBJECT TO COPYRIGHT PROTECTION AS AN "ARCHITECTURAL WORK" UNDER SEC. 102 OF THE COPYRIGHT ACT, 17 U.S.C. AS AMENDED DECEMBER 1990. THE ARCHITECT RETAINS ALL COMMON LAW, STATUTORY AND OTHER RIGHTS, INCLUDING COPYRIGHT, IN THE DRAWINGS, SPECIFICATIONS, ELECTRONIC DATA AND OTHER DOCUMENTS PREPARED BY THE ARCHITECT. VISUAL CONTACT WITH THESE DRAWINGS AND SPECIFICATIONS SHALL CONSTITUTE PRIMA FACIE EVIDENCE OF ACCEPTANCE OF THESE RESTRICTIONS.

104.01.1733.02

BATH & BODY WORKS
SUMMIT WOODS CROSSING
SPACE NO.: M8-A & 1752A (REMOTE STORAGE)
1702 NW CHIPMAN RD.
LEE'S SUMMIT, MO 64081

SCOPE: FULL REMODEL | PACKAGE: SIS PKG3
DESIGN TYPE: GINGHAM+ | GENERATION: 241.So.01
BBWI PROJECT #: 0011.81.73 | A/E PROJECT #: 2023.1193.0

REVISIONS:

	REQUIRED BY:	DATE:
1	REV1 - FOR REVISION, LL COMMENTS, BUILDING DEPT. COMMENTS, & 2415s.01	02/16/2024

DATE ISSUED: 01/12/2024
DESIGNED BY: AC
DRAWN BY: AN
CHECKED BY: MC

DEMOLITION PLAN

DRAWING NUMBER:
A01.1

DEMOLITION PLAN

1/4" = 1'-0" | 42P-A011-A00-PLAN | A 10.14.11

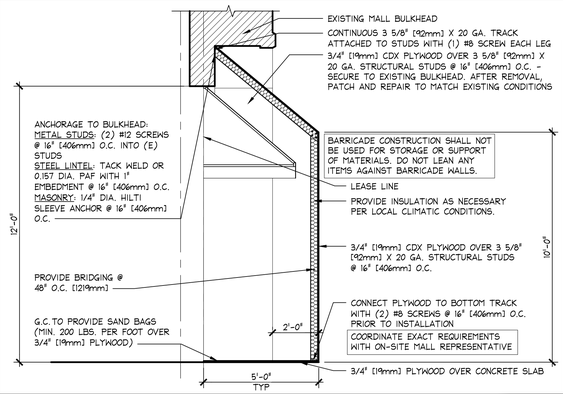

STOREFRONT BARRICADE (EXTERIOR) SECTION

3/8" = 1'-0" | 42D-A011-G01-DETL | K 09.24.21

1. GENERAL CONTRACTOR IS TO CONSTRUCT A STOREFRONT BARRICADE PER LANDLORD/MALL SPECIFICATIONS. FINISHES PER BBWI SPECS. SEE NOTE #3
2. IF LANDLORD/MALL HAS NO SPECIFICATIONS, THEN: GENERAL CONTRACTOR IS TO CONSTRUCT TEMPORARY BARRICADE(S) OF 3-5/8" [92mm] METAL STUDS AT 16" [406mm] O.C. WITH ONE LAYER OF FULL HEIGHT 5/8" [16mm] EXTERIOR GRADE PLYWOOD ("MALL SIDE). INSTALL 5/8" [16mm] EXTERIOR GRADE PLYWOOD BACK TO MALL BULKHEAD TO CREATE DUST-PROOF CONDITION. BARRICADES ARE TO BE ADEQUATELY SECURED AND BRACED TO MALL BULKHEAD FRAMING FOR LATERAL STABILITY, AND BARRICADE MUST BE STRUCTURALLY SOUND.
3. PRIME AND PAINT BARRICADE PT-19, SEMI-GLOSS. ACM METAL PANEL WITH PRE-PRINTED VINYL GRAPHIC PROVIDED BY OWNER'S VENDOR AND INSTALLED BY G.C. PER SIGNAGE SHOP DRAWINGS.
(G.C. TO VERIFY BARRICADE FINISH WITH SIGNAGE SHOP DRAWINGS. CONTACT BBWI PROJECT MANAGER FOR SHOPS)
4. CARE IS TO BE TAKEN WHEN DISASSEMBLING AND REMOVING BARRICADE. GENERAL CONTRACTOR IS TO RESTORE MALL FLOORING AND BULKHEAD TO A 'LIKE NEW' CONDITION AND FINISH.
5. GENERAL CONTRACTOR TO CONSULT WITH MALL REPRESENTATIVE FOR HOURS IN WHICH WORK ON BARRICADE CAN OCCUR.
6. PROVIDE PLAN LAYOUT AND FIELD DIMENSIONS TO OWNER FOR GRAPHIC INSTALLATION.

ACM GRAPHIC PANEL BARRICADE NOTES

FULL | 42N-A012-C02-NOTE | H 08.19.22

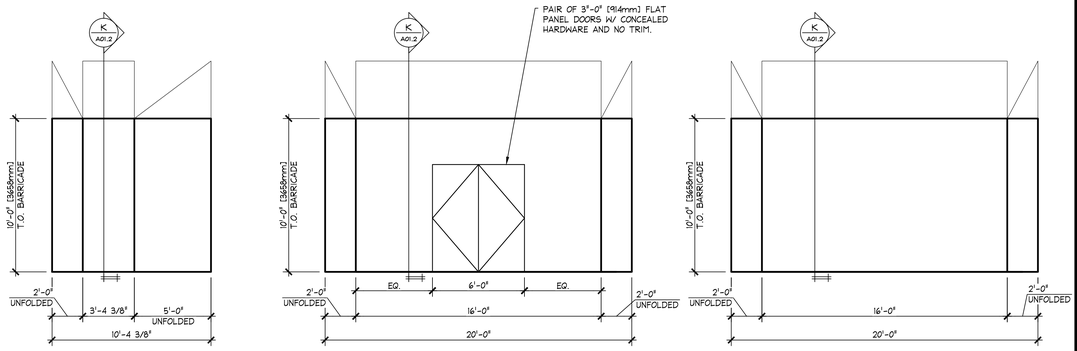

STOREFRONT BARRICADE ELEVATION

1/4" = 1'-0" | 42N-A011-H00-NOTE | B 08.24.09

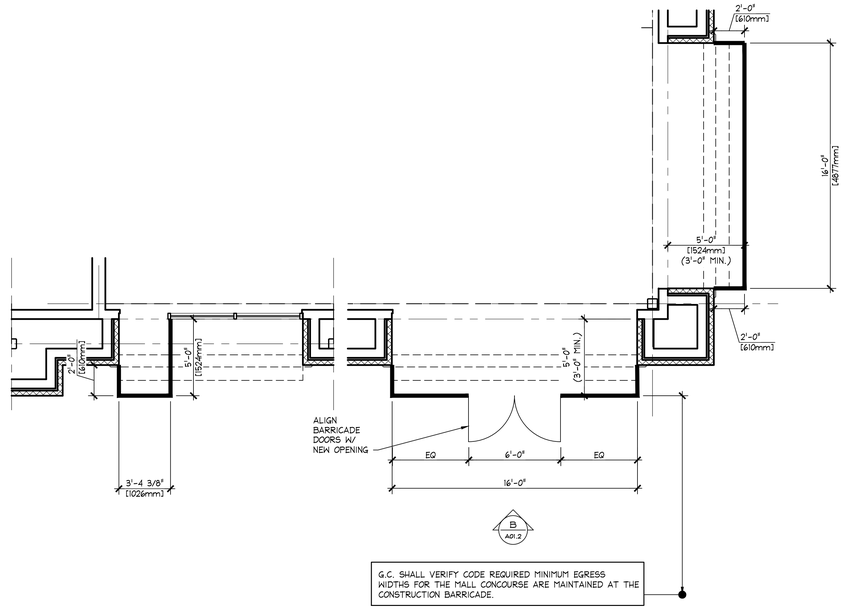

STOREFRONT BARRICADE PLAN

1/4" = 1'-0" | 42N-A011-H00-NOTE | A 08.24.09

www.greenbergfarrow.com
92 East Main Street
Suite 410
Somerville, NJ 08876
t: 732 537 0811

STATE OF MISSOURI
ROBERT J. WARSHEFSKI JR.
NUMBER A-2021005419
ARCHITECT
02/16/24

Bath&BodyWorks
Three Limited Parkway · Columbus, Ohio 43230
Telephone: 614.415.7000 · Fax: 614.415.7349

PROHIBITION ON USE:
THESE DRAWINGS AND SPECIFICATIONS WERE PREPARED FOR USE ON A SPECIFIC SITE CONTEMPORANEOUSLY WITH THEIR ISSUE DATE. THEY ARE NOT INTENDED FOR USE ON A DIFFERENT PROJECT OR AT A LATER DATE. THEY ARE NOT TO BE USED BY ANY PERSON FOR ANY PURPOSE OTHER THAN REPRODUCTION THEREOF ON ANOTHER PROJECT IS PROHIBITED AND CONTRARY TO LAW UNLESS EXPRESSLY AUTHORIZED BY BBWI. ALL DRAWINGS OR REPRODUCTIONS OF THESE DRAWINGS AND SPECIFICATIONS MUST BE RETURNED TO BBWI UPON COMPLETION OF THEIR INTENDED USE, UNLESS OTHERWISE AGREED TO BY BBWI.

THESE DRAWINGS AND SPECIFICATIONS ARE THE PROPERTY OF BBWI AND SHALL NOT BE DEPOSITED IN ANY MANNER OR VOID ON ANY OTHER PROJECT EXCEPT BY WRITTEN AGREEMENT WITH BBWI. NO REPRODUCTION OF THESE DRAWINGS AND SPECIFICATIONS SHALL BE MADE WITHOUT THE PRIOR WRITTEN AUTHORIZATION OF BBWI. ALL DRAWINGS OR REPRODUCTIONS OF THESE DRAWINGS AND SPECIFICATIONS MUST BE RETURNED TO BBWI UPON COMPLETION OF THEIR INTENDED USE, UNLESS OTHERWISE AGREED TO BY BBWI.

COPYRIGHT NOTICE:
THESE DRAWINGS AND SPECIFICATIONS ARE COPYRIGHTED AND SUBJECT TO COPYRIGHT PROTECTION AS AN "ARCHITECTURAL WORK" UNDER SEC. 102 OF THE COPYRIGHT ACT, 17 U.S.C. AS AMENDED DECEMBER 1990. THE ARCHITECTURAL WORK INCLUDES THE OVERALL FORM, ARRANGEMENT AND COMPOSITION OF SPACES AND ELEMENTS IN THE DESIGN, INCLUDING BUILDING, INTERIOR FORM, ARRANGEMENT AND COMPOSITION OF SPACES, AND STRUCTURAL, MECHANICAL, AND ELECTRICAL SYSTEMS. THE COPYRIGHT IN THESE DRAWINGS AND SPECIFICATIONS EXTENDS TO ALL DESIGNS AND DRAWINGS BE BBWI, INCLUDING ARCHITECTURAL, MECHANICAL, AND ELECTRICAL SYSTEMS. THE COPYRIGHT IN THESE DRAWINGS AND SPECIFICATIONS EXTENDS TO ALL DESIGNS AND DRAWINGS BE BBWI, INCLUDING ARCHITECTURAL, MECHANICAL, AND ELECTRICAL SYSTEMS. UNDER SUCH PROTECTION, UNAUTHORIZED USE OF THESE DRAWINGS AND SPECIFICATIONS BY ANY PERSON OR ENTITY IN ANY MANNER IS PROHIBITED AND MAY BE A VIOLATION OF THE RIGHTS OF THE ARCHITECT. ANY UNAUTHORIZED USE MAY RESULT IN CIVIL AND CRIMINAL PENALTIES, INCLUDING THOSE PROVIDED FOR BY 17 U.S.C. 503 AND 504. THE ARCHITECT WILL PURSUE ALL AVAILABLE REMEDIES TO THE FULLEST EXTENT OF THE LAW. USE OF THESE DRAWINGS AND SPECIFICATIONS CONSTITUTES ACCEPTANCE OF THE FOREGOING AND AGREEMENT TO INDEMNIFY AND HOLD HARMLESS THE ARCHITECT FOR ANY AND ALL LIABILITY.

PROJECT INFORMATION: 104.01.1733.02

BATH & BODY WORKS
SUMMIT WOODS CROSSING
SPACE NO. M8-A & 1752A (REMOTE STORAGE)
1702 NW CHIPMAN RD.
LEE'S SUMMIT, MO 64081

SCOPE: FULL REMODEL | PACKAGE: SIS PKG3
DESIGN TYPE: GINGHAM+ | GENERATION: 241So.01
BBWI PROJECT #: 00118173 | A/E PROJECT #: 2023119 3.0

REVISIONS:

	REQUIRED BY:	DATE
1	REVI - PDR REVISION, LL COMMENTS,	02/16/2024
	BUILDING DEPT. COMMENTS, & 2415s.01	

DATE ISSUED: 01/12/2024
DESIGNED BY: AC
DRAWN BY: AN
CHECKED BY: MC

BARRICADE PLAN & ELEVATION

DRAWING NUMBER: A01.2

1. LEASE LINE
2. (E) NEUTRAL PIER TO REMAIN
3. (E) DEMISING WALL TO REMAIN. REMOVE EXISTING FINISHES TO FACE OF DEMISING WALL, TAKING CARE NOT TO DISTURB EXISTING FACE OF GYP. BD.
4. (E) COLUMNS TO REMAIN. REMOVE EXISTING FINISHES AND MAINTAIN EXISTING RATING AS REQD.
5. (E) PARTITIONS / SOFFIT / STOREFRONT / BULKHEAD / DOORS / FLOORING TO REMAIN
6. (E) EQUIPMENT TO REMAIN
7. (E) PLUMBING / SPRINKLER LINE TO REMAIN
8. (E) MALL DUCTWORK TO REMAIN, SHOWN HATCHED
9. (E) GAS LINE(S) TO REMAIN
10. (E) PORTION OF STOREFRONT SYSTEM TO BE DEMOLISHED AND REPLACED AS INDICATED. G.C. TO PROTECT REMAINDER OF STOREFRONT SYSTEM, STOREFRONT STRUCTURE, & CONSTRUCTION DURING DEMOLITION. SEE A08.1's FOR DETAILS.
11. (E) PARTITIONS / CABINETS / DOORS / CEILINGS / FLOORING TO BE DEMOLISHED, SHOWN DASHED
12. (E) PLUMBING LINE(S) & FIXTURES TO BE DEMOLISHED, CUT AND CAP AS REQD. SEE MEP DRAWINGS
13. (E) HVAC UNIT, CURB AND DUCTWORK TO BE DEMOLISHED, SHOWN DASHED. SEE MEP DRAWINGS. REPAIR ROOF TO NEW CONDITION
14. (E) ELECTRICAL EQUIPMENT TO BE REMOVED, SHOWN DASHED. SEE MEP DRAWINGS
15. STOREFRONT BARRICADE. G.C. TO CONSTRUCT ACCORDING TO TENANT CRITERIA
16. CONSTRUCTION WINDOW PAPER INSTALLED ON (E) STOREFRONT GLAZING
17. G.C. TO REMOVE (E) TENANT SIGNAGE, PATCH AND REPAIR STOREFRONT FACADE AS REQ'D TO LIKE NEW CONDITION
18. G.C. TO REMOVE (E) UV FILM FROM STOREFRONT GLAZING
19. (E) METAL AWNING TO REMAIN, PATCH AND REPAIR AS REQ'D TO LIKE NEW CONDITION

DEMOLITION PLAN KEYNOTES | FULL | 42N-A011-D00-NOTE | L | 01.10.23

EXTENT OF DEMOLITION

DEMOLITION PLAN LEGEND | FULL | 42L-A011-L00-LGND | G | 08.24.09

1. THIS SECTION IS INCLUDED FOR GENERAL REFERENCE WORK TO BE PERFORMED BY THE GENERAL CONTRACTOR (G.C.), APPLIED AS NEEDED TO STORE. SEE SELECTIVE DEMOLITION IN SPECIFICATIONS.
2. G.C. TO REMOVE ALL EXISTING LEASEHOLD IMPROVEMENTS AS REQUIRED TO ACHIEVE LEASE PLAN CONDITION. DEMOLITION INCLUDES, BUT IS NOT LIMITED TO THE REMOVAL OF ALL EXISTING PARTITIONS, CEILINGS, FLOOR COVERINGS, PLATFORMS, DISPLAY SHOW WINDOWS, STOREFRONT (IF APPLICABLE), STOREFRONT SIGNAGE, CABINETS, ETC. UNLESS NOTED OTHERWISE. DEMOLITION ALSO INCLUDES THE REMOVAL OF ALL EXISTING ELECTRICAL, MECHANICAL, AND PLUMBING FIXTURES AND EQUIPMENT, UNLESS NOTED OTHERWISE WITHIN LEASE SPACE AND ON THE ROOF. SEE MEP DRAWINGS FOR SELECTIVE DEMOLITION.
   2.a. REMOVAL OF STOREFRONT SIGNAGE IS THE RESPONSIBILITY OF THE G.C. IF STOREFRONT FACADE IS TO REMAIN, G.C. TO PATCH AND REPAIR EXISTING MALL FINISHES TO LIKE NEW CONDITION.
3. G.C. TO COORDINATE WITH LANDLORD AND THE OWNERS OF ALL ADJACENT TENANTS A CONVENIENT TIME TO PERFORM DEMOLITION WORK. G.C. IS TO PROVIDE AND INSTALL ALL TEMPORARY MEANS OF EGRESS, TEMPORARY LIGHTING, AND ALL SAFETY DEVICES IN ACCORDANCE WITH STATE AND LOCAL CODES AND LANDLORD REQUIREMENTS.
4. DEMOLISH IN AN ORDERLY AND CAREFUL MANNER AS REQUIRED TO ACCOMMODATE NEW WORK, PREVENT MOVEMENT OR SETTLEMENT OF STRUCTURE(S). PROVIDE BRACING OR SHORING AS REQUIRED. G.C. WILL ASSUME LIABILITY FOR SUCH MOVEMENT, SETTLEMENT, DAMAGE OR INJURY.
5. G.C. TO EXERCISE EXTREME CARE DURING DEMOLITION AS TO NOT DISRUPT OR DAMAGE ANY EXISTING UTILITIES OR SPRINKLER LINES WHICH SERVICE ADJACENT TENANTS. G.C. WILL BEAR THE SOLE RESPONSIBILITY OF ANY SUCH DISRUPTION OR DAMAGE.
6. G.C. TO COORDINATE THE REMOVAL, DISCONNECTION AND/OR CAPPING OF ANY UTILITIES WITH LANDLORD'S FIELD REPRESENTATIVE. ALL ABANDONED ELECTRICAL/TELEPHONE CONDUIT, PLUMBING LINES, DRAIN LINES, AND MECHANICAL DUCTWORK AS THE RESULT OF DEMOLITION SHALL BE REMOVED BACK TO THE LANDLORD'S ORIGINAL POINT. G.C. TO PLACE MARKERS TO INDICATE LOCATION OF DISCONNECTED SERVICES.
7. HVAC SUBCONTRACTOR TO INSPECT EXISTING CONDITIONS PRIOR TO DEMOLITION, AND DETERMINE WHETHER ANY COMPRESSOR REFRIGERANT LINES ARE PRESENT THAT MUST BE PROPERLY DRAINED (TO E.P.A STANDARDS) PRIOR TO DEMOLITION. SEE DEMOLITION NOTES IN MEP SPECIFICATIONS.
8. ANY AND ALL COMBUSTIBLE MATERIALS SHALL BE REMOVED FROM CEILING PLENUM. THIS WORK SHALL INCLUDE, BUT IS NOT LIMITED TO, EXISTING LANDLORD AND/OR ADJACENT TENANT ITEMS THAT ARE NOT SUITABLE FOR R.A. PLENUM (I.E. TELEPHONE, FIRE ALARM CABLES, ETC.) VERIFY SITE CONDITIONS.
9. G.C. IS RESPONSIBLE FOR PATCHING AND REPAIRING EXISTING FLOOR SLAB AND DEMISING WALLS AFTER COMPLETION OF DEMOLITION AND PRIOR TO THE COMMENCEMENT OF NEW CONSTRUCTION. G.C. TO PATCH, REPAIR AND LEVEL EXISTING FLOOR SLAB AND INFORM OWNER OF ALL SEVERE IRREGULARITIES IN EXISTING SLAB. G.C. TO PREPARE EXISTING SLAB FOR INSTALLATION OF NEW FLOORING.
10. G.C. TO CUT ALL NECESSARY OPENINGS. ALL PROTRUSIONS, MARKS, CRACKS, BROKEN AND/OR OTHER EVIDENCE OF DAMAGED OR UNSOUND STRUCTURAL CONDITIONS SHALL BE REMOVED, REPLACED, REPAIRED, OR RESTORED AS DIRECTED BY GOVERNING AUTHORITIES.
11. G.C. TO COORDINATE WITH LANDLORD RESPONSIBILITY IN PERFORMING ANY AND ALL ROOF WORK. SUCH ITEMS SHALL INCLUDE, BUT IS NOT LIMITED TO ROOF CURBS, VENTS, PITCH PANS, FAN UNITS, ETC. PATCH AND REPAIR ROOF AND/OR DECK TO ORIGINAL AND WEATHERTIGHT CONDITION. VERIFY SITE CONDITIONS.
12. G.C. IS RESPONSIBLE FOR THE REMOVAL OF ALL UNUSED, ABANDONED AND EXTRANEOUS ITEMS. BURNING MATERIAL ON SITE IS NOT PERMITTED.
13. G.C. TO NOTIFY OWNER IMMEDIATELY OF ANY SEVERE DISCREPANCIES OR IRREGULARITIES DISCOVERED DURING DEMOLITION WHICH MIGHT AFFECT THE PROPOSED STORE DESIGN, ESPECIALLY IN REGARDS TO HEIGHT AVAILABLE FOR CEILING, MECHANICAL DUCTWORK, RECESSED LIGHTING AND ROLL-UP GRILLES.
14. THE ARCHITECT HAS NO KNOWLEDGE OF AND SHALL NOT BE HELD LIABLE IF ANY ASBESTOS OR OTHER HAZARDOUS MATERIALS ARE DISCOVERED DURING CONSTRUCTION. THE CONTRACTOR SHALL ISOLATE THE AFFECTED AREA AND CONTACT THE OWNER FOR FURTHER INSTRUCTIONS BEFORE PROCEEDING. THE ARCHITECT HAS NO KNOWLEDGE OF AND SHALL NOT BE LIABLE FOR ANY DAMAGES CAUSED BY THE EXISTING WATER LEAKAGES AND MOLDS.
15. G.C. IS RESPONSIBLE FOR MAINTAINING FIRE RATING AT EXPOSED CEILING LOCATIONS DUE TO DEMOLITION OF (E) CEILING
16. THE G.C. SHOULD NOT CUT THE MAIN TELEPHONE WIRES LEADING TO THE TERMINATION STRIP (DMARC BLOCK) OR PHONE SYSTEM.
17. IF THE DMARC IS TO BE RELOCATED, (DUE TO DESIGN, SITE CONDITIONS OR DOWNSIZED SPACE), IT IS TO BE COORDINATED WITH LIMITED TECHNICAL SERVICES (LTS). THE PRIMARY CONTACT IS BRENDAN SPIVEY AT 614.415.4077.
18. THE G.C. IS TO ALLOW ADEQUATE TIME FOR RELOCATION IN THE CONSTRUCTION SCHEDULE.
19. IF THE WALL WITH THE TELEPHONE BLOCK IS SCHEDULED FOR DEMOLITION, THE ENTIRE BACKING PANEL SHOULD BE REMOVED FROM THE WALL (WITHOUT DISCONNECTING THE WIRING) AND MUST BE SAFELY SECURED IN THE CEILING UNTIL IT CAN BE RELOCATED TO THE NEW AREA OR REINSTALLED ON THE WALL.
20. NO EMERGENCY LIGHTS ARE TO BE ON THE PERIMETER DEMISING WALL FOR INTERFERENCE WITH SIGNAGE. IF EMERGENCY LIGHTS EXIST FROM LANDLORD OR PREVIOUS TENANT, THEY ARE TO BE REMOVED AND THE WALL PATCHED AND RETURNED TO A LIKE NEW CONDITION.

DEMOLITION NOTES | FULL | 42N-A011-R00-NOTE | C | 04.18.19

LOWEST POINT OF (E) DECK: 16'-6" [5,029mm] A.F.F. (V.I.F.)
LOWEST POINT OF (E) STRUCTURE: 14'-4" [4,369mm] A.F.F. (V.I.F.)
LOWEST POINT OF (E) OBSTRUCTION TO REMAIN: 13'-3" [4,039mm] A.F.F. (V.I.F.)

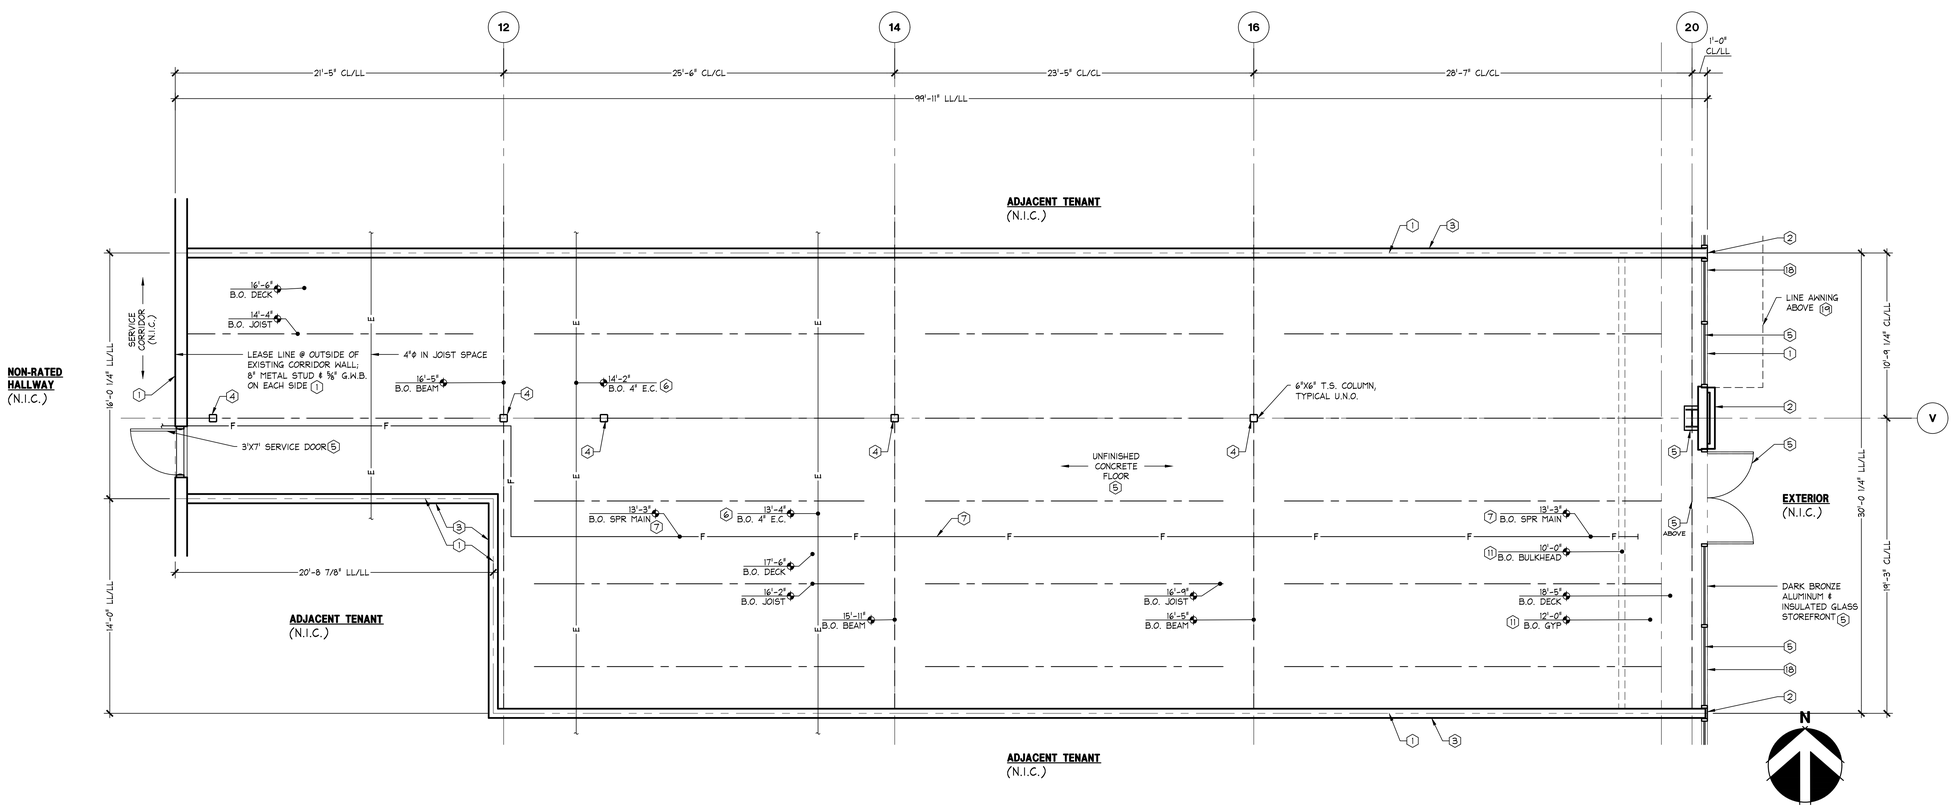

DEMOLITION PLAN - REMOTE STORAGE | 1/4" = 1'-0" | 42P-A011-A00-PLAN | A | 10.14.11

www.greenbergfarrow.com
92 East Main Street
Suite 410
Somerville, NJ 08876
t: 732 537 0811

ROBERT J. WARSHEFSKI JR. NUMBER A-202100541 STATE OF MISSOURI ARCHITECT
02/16/24

Bath&BodyWorks
Three Limited Parkway · Columbus, Ohio 43230
Telephone: 614.415.7000 · Fax: 614.415.7349

PROHIBITION ON MODS:
THESE DRAWINGS AND SPECIFICATIONS WERE PREPARED FOR USE ON A SPECIFIC SITE CONTEMPORANEOUSLY WITH THEIR ISSUE DATE. THEY ARE NOT INTENDED FOR USE ON A DIFFERENT SITE AND MAY NOT BE SUITABLE FOR REUSE ON ANOTHER PROJECT. ANY REUSE WITHOUT WRITTEN VERIFICATION OR ADAPTATION BY BBWI WILL BE AT USER'S SOLE RISK AND WITHOUT LIABILITY TO BBWI. ANY REUSE, REPRODUCTION THEREOF, OR ANOTHER PROJECT IS PROHIBITED AND CONTRARY TO LAW UNLESS EXPRESSLY AUTHORIZED BY BBWI. ALL DRAWINGS OR REPRODUCTIONS OF THESE DRAWINGS AND SPECIFICATIONS SHALL BE RETURNED TO BBWI UPON COMPLETION OF THEIR INTENDED USE, UNLESS OTHERWISE AGREED BY BBWI.

THESE DRAWINGS AND SPECIFICATIONS ARE THE PROPERTY OF BBWI AND SHALL NOT BE DEPOSITED IN ANY MANNER OR VOID ON ANY OTHER PROJECT EXCEPT BY WRITTEN AGREEMENT WITH BBWI. NO REPRODUCTION OF THESE DRAWINGS AND SPECIFICATIONS SHALL BE MADE WITHOUT PRIOR WRITTEN AUTHORIZATION OF BBWI. ALL DRAWINGS OR REPRODUCTIONS OF THESE DRAWINGS AND SPECIFICATIONS SHALL BE RETURNED TO BBWI UPON COMPLETION OF THEIR INTENDED USE, UNLESS OTHERWISE AGREED BY BBWI.

COPYRIGHT NOTICE:
THESE DRAWINGS AND SPECIFICATIONS ARE COPYRIGHTED AND SUBJECT TO COPYRIGHT PROTECTION AS AN "ARCHITECTURAL WORK" UNDER SEC. 102 OF THE COPYRIGHT ACT, 17 U.S.C. AS AMENDED DECEMBER 1990. THE ARCHITECT RETAINS ALL RIGHTS WITH REGARD TO CLAIMS OF COPYRIGHT AND OTHER RIGHTS THEIR MAY BE ASSERTED, WHETHER OR NOT REGISTRATION HAS BEEN MADE. THE ARCHITECTURAL WORKS DEPICTED HEREIN AND IN SIMILAR DESIGNS ARE NOT TO BE CONSTRUCTED FROM THESE DRAWINGS AND SPECIFICATIONS UNLESS A WRITTEN AGREEMENT IS FIRST EXECUTED BETWEEN THE OWNER AND THE ARCHITECT. ALL DRAWINGS, RENDERINGS, SPECIFICATIONS AND COPIES THEREOF FURNISHED BY THE ARCHITECT ARE AND SHALL REMAIN THE ARCHITECT'S PROPERTY. THEY ARE NOT TO BE USED BY THE OWNER OR ANY OTHERS ON EXTENSIONS OF THE PROJECT OR ANY OTHER PROJECT WITHOUT THE WRITTEN AGREEMENT OF THE ARCHITECT. ANY UNAUTHORIZED USE OF THESE DRAWINGS AND SPECIFICATIONS WILL BE AT THE SOLE RISK AND LIABILITY OF THE OWNER OR OTHER PERSONS USING THEM OR RECEIVING THEM FROM THE OWNER. THE OWNER AGREES TO INDEMNIFY AND HOLD THE ARCHITECT HARMLESS FROM ALL CLAIMS, DAMAGES AND EXPENSES, INCLUDING ATTORNEY'S FEES AND COURT COSTS ARISING OUT OF OR RESULTING FROM SUCH UNAUTHORIZED USE OF THESE DRAWINGS AND SPECIFICATIONS, INCLUDING WITHOUT LIMITATION ANY USE WHICH RESULTS IN ANY CLAIM OF INFRINGEMENT OF COPYRIGHTS OR OTHER RIGHTS. THE OWNER FURTHER AGREES TO WAIVE ALL CLAIMS AGAINST THE ARCHITECT RESULTING IN ANY WAY FROM ANY UNAUTHORIZED CHANGES OR REUSE OF THE DRAWINGS AND SPECIFICATIONS FOR ANY PROJECT BY ANY PERSON OTHER THAN THE ARCHITECT OR THE ARCHITECT'S CONSULTANTS, AND THE OWNER AGREES TO DEFEND AND INDEMNIFY THE ARCHITECT AND THE ARCHITECT'S CONSULTANTS AGAINST ANY SUCH CLAIMS AND LIABILITY.

104.01.1733.02

PROJECT INFORMATION:
BATH & BODY WORKS
SUMMIT WOODS CROSSING
SPACE NO. M8-A & 1752A (REMOTE STORAGE)
1702 NW CHIPMAN RD.
LEE'S SUMMIT, MO 64081

SCOPE: FULL REMODEL | PACKAGE: SIS PKG.3
DESIGN TYPE: GINGHAM+ | GENERATION: 2.415a.01
BBWI PROJECT #: 00118173 | A/E PROJECT #: 202311 93.0

REVISIONS:

	REQUIRED BY:	DATE
1	REV1 - POR REVISION, LL COMMENTS, BUILDING DEPT. COMMENTS, & 2415a.01	02/16/2024

DATE ISSUED: 01/12/2024
DESIGNED BY: AC
DRAWN BY: MC
CHECKED BY: SV

DEMOLITION PLAN REMOTE S.

DRAWING NUMBER: A01.3

1. LEASE LINE
2. LINE OF (N) STOREFRONT ENTRY DOORS
3. LINE OF EXISTING BULKHEAD ABOVE, SHOWN DASHED
4. INSTALL WATER-RESISTANT GYP. BD. @ TOILET ROOM AND DRINKING FOUNTAIN WALLS, TYP. INSTALL WATERPROOF MEMBRANE UP TO 6" [152mm] A.F.F. ON WALLS PRIOR TO FINISH INSTALLATION (EPOXY BASED PAINT TO BE USED IN THESE AREAS) ⚠1
5. (E) NEUTRAL PIER
6. REFRIGERATOR. REFER TO DETAIL L/A14.1
7. G.C. TO INSTALL TACTILE EXIT SIGNAGE. REFER TO DETAIL L/A13.1
8. LEVEL EXISTING FLOOR AT CASHWRAP AND BACKWRAP AREA
9. FLOOR OUTLET. REFER TO ELECTRICAL DRAWINGS
10. ELECTRICAL PANELS - SEE ELECTRICAL DRAWINGS. INSTALL PLYWOOD ON FACE OF WALL FURRING AS REQD FOR BACKING. DASHED LINE INDICATES MIN. CLEAR FLOOR SPACE REQD IN FRONT OF PANELS
11. (6) INDIVIDUAL HOOKS. REFER TO DETAIL P2 AND P3/A13.1
12. G.C. TO INSTALL IN-WALL METAL BLOCKING FOR DECOR ATTACHMENT. REFER TO DETAIL L/A12.1
13. SALES/NON-SALES WALL: FULL-HEIGHT GYP. BD. @ NON-SALES SIDE ONLY. REFER TO DETAIL B/A12.1
14. FIXED SHELVING UNITS - ANCHOR TO FLOOR AND SECURE TO WALL. REFER TO DETAIL A/A14.1
15. (E) DEMISING WALL
16. G.C. TO PROVIDE (3) SHELVES ON OWNER SUPPLIED STANDARDS AND BRACKETS ON WALL ABOVE MICROWAVE/REFRIGERATOR, SAFE, LOCKERS & BREAK COUNTER. SEE DETAIL L & R/A14.1. DEPTH OF SHELVING @ MICRO/FRIDGE TO BE 18" [457mm] MIN.
17. LEAVE BOTTOM (2) SHELVES OUT OF FIXED SHELVING UNIT FOR LOCATING MOBILE MARKETING CART. REFER TO A14.1
18. PERIMETER SHELVING W/ WALL-MOUNTED STANDARDS. REFER TO C/A14.1
19. DRINKING FOUNTAIN. REFER TO DETAIL S/A13.1
20. LOCKED BACKROOM CONTAINER. REFER TO J/A14.1
21. 48"H [1219mm] MTL. CORNER GUARD @ NON-SALES AREA. INSTALL TIGHT TO FLOOR.
22. PLAN TUBE HOLDER MOUNTED UNDER PHONE/DATA BOARD. REFER TO DETAIL J/A13.1
23. BREAK COUNTER. REFER TO P1/A13.1
24. LINE OF (E) SOFFIT ABOVE, SHOWN DASHED
25. EMPLOYEE LOCKERS. INSTALL BLOCKING FOR ATTACHMENT TO WALL. REFER TO R/A14.1.
26. IT CABINET ON CASTERS - REFER TO DETAIL R/A13.1
27. PROCESSING AREA. REFER TO SHEET C2/A14.1 FOR SHELVING DETAIL
28. 24in X 48in F.R.T. PLYWOOD MOUNTED TO WALL @ 5'-0" [1524mm] A.F.F. (TO BOTTOM) FOR PHONE AND DATA EQUIPMENT
29. MUSIC CONTROL SYSTEM - SEE ELECTRICAL DRAWINGS
30. MICROWAVE. REFER TO DETAIL L/A14.1
31. MANAGER'S DESK -REFER TO DETAIL J/A14.1
32. EJECTOR PUMP - FOR DEMONSTRATION SINK. SEE MEP DRAWINGS
33. WALL CONTAINING DRAIN LINE FOR DEMO SINK W/ MODIFIED FRAMING PER DETAIL K/A12.1
34. STOCKING CART
35. PAINTED STEEL MAGNETIC MARKER BOARD. SEE A07.X FOR MOUNTING HEIGHT/CONFIGURATION
36. FIRE EXTINGUISHER LOCATION. EXTINGUISHER TO HAVE MINIMUM RATING OF 2-A/10BC. G.C. TO LOCATE SO THAT MAXIMUM DISTANCE BETWEEN THEM IS NO MORE THAN 75'-0" [22860mm]. COORDINATE EXACT LOCATION WITH OWNER'S PROJECT MANAGER & FIRE MARSHAL. MOUNT WITH TOP NO HIGHER THAN 48" [1219mm] OFF THE FLOOR.
37. SAFE SECURED TO FLOOR
38. BREAK AREA STOOLS
39. G.C. TO REFINISH (E) GYP. BD. WALL TO LIKE NEW CONDITION
40. TABLET CHARGING STATION AND COUNTER. REFER TO L/A14.1.
41. MARKETING CART
42. 24 HR POWER OUTLET. SEE ELECTRICAL DRAWINGS
43. LINE OF AWNING ABOVE
44. LINE OF (N) SOFFIT ABOVE, SHOWN DASHED

CONSTRUCTION PLAN KEYNOTES

-
42P-A021-D00-NOTES
M
12.10.20

HATCH	WALL TYPE / DESCRIPTION
	DEMOLITION
	EXTENT OF DEMOLITION: REFER TO DEMOLITION PLAN.
	DEMISING
	(E) DEMISING WALLS: G.C. TO REPAIR OR REPLACE 5/8" [16mm] GYPSUM BOARD TYPE 'X' IF REQUIRED TO MAINTAIN FIRE RATING (U.L. #U465). SEE NOTE ON DEMOLITION PLAN FOR EXISTING CONSTRUCTION.
	(E) CMU WALL: G.C. TO REPAIR OR REPLACE AS REQUIRED TO MAINTAIN EXISTING FIRE RATING
	(N) DEMISING WALL: (1) LAYER 5/8" [16mm] GYPSUM BOARD (BOTH SIDES) ON METAL STUD FRAMING. TIGHT TO DECK ABOVE - ONE HOUR RATED (U.L. #U465). SEE DETAIL C/A12.1
	INTERIOR PARTITIONS SEE STRUCTURAL DRAWINGS FOR STOREFRONT & LEDGE FRAMING. REFER TO STRUCTURAL DRAWINGS FOR REQD STUD SIZES, GA. AND SPACING.
	(N) ONE HOUR RATED PARTITION WALL: METAL STUDS WITH 5/8" [16mm] TYPE 'X' GYPSUM BOARD ON BOTH SIDES. EXTEND GYPSUM BOARD TIGHT TO STRUCTURE/DECK ABOVE. REFER TO FLOOR PLAN FOR SPECIFIC CONDITION (U.L. #U465). SEE DETAIL C/A12.1. REFER TO STRUCTURAL DRAWINGS FOR REQD STUD SIZES, GA. AND SPACING.
	(N) PARTITION WALL (CABINETS): WALL FINISH (VARIES - REFER TO FINISH PLAN) ON METAL STUDS WITH 16 GA. STUD BLOCKING. SEE DETAILS B, L & R/A10.1, B & G/A11.1 AND B & F/A11.1a. REFER TO STRUCTURAL DRAWINGS FOR REQD STUD SIZES, GA. AND SPACING.
	(N) PARTITION WALL: (1) LAYER 5/8" [16mm] GYPSUM BOARD ON METAL STUDS. INSTALL GYP. BD. ON ONE SIDE ONLY AT BACK TO BACK OR AT PERIMETER WALL CONDITIONS. SEE DETAILS A,B,D,F/A12.1 REFER TO STRUCTURAL DRAWINGS FOR REQD STUD SIZES, GA. AND SPACING.
	(N) INSULATION AT RESTROOM/SALES WALL: METAL STUDS (6" [152mm] AT PLUMBING WALL) WITH 5/8" [16mm] GYPSUM BOARD ON BOTH SIDES, FILL WITH 3 1/2" [89mm] FRICTION FIT BATT INSULATION AT RESTROOM/SALES WALL FOR SOUND ATTENUATION. STC 42 OR BETTER. RUN INSULATION FROM FLOOR SLAB TO BOTTOM OF CEILING. SEE DETAIL E/A12.1. REFER TO STRUCTURAL DRAWINGS FOR REQD STUD SIZES, GA. AND SPACING.

HATCH	WALL TYPE / DESCRIPTION
	DEMISING
	COLUM'N NOTES: GENERAL CONTRACTOR TO WRAP ALL STRUCTURAL MALL COLUMNS WITHIN LEASED SPACE WITH 5/8" [16mm] GYPSUM BOARD TYPE 'X' FIRE-RATED ENCLOSURE TO OBTAIN REQUIRED RATING AS ESTABLISHED BY STATE AND LOCAL CODES AND/OR BY LANDLORD. COLUMNS ARE TO BE WRAPPED AS TIGHT AS POSSIBLE TO MAINTAIN A MINIMUM SIZE ENCLOSURE, UNLESS NOTED OTHERWISE ON DRAWINGS.
	(N) EXTERIOR WALL: 18 GA MIN. 3 5/8" [92mm] METAL STUDS @ 16" [406mm] O.C. MAX. WITH 5/8" [16mm] GYPSUM BOARD ON INSIDE FACE OF EXTERIOR WALL TIGHT TO STRUCTURE ABOVE. FILL WITH 3 1/2" [89mm] FRICTION FIT BATT INSULATION AND .04 MIL VAPOR BARRIER. REFER TO STRUCTURAL DRAWINGS FOR REQD STUD SIZES, GA. AND SPACING.
	(N) PARTIAL HEIGHT WALL (FOCAL CABINET): (1) LAYER 5/8" TYPE 'X' GYPSUM BOARD ON METAL STUDS. TOP OF WALL VARIES SEE DETAIL N/A11.1. FOR WBC. REFER TO STRUCTURAL DRAWINGS FOR REQ'D STUD SIZES, GA. AND SPACING.

PARTITION GENERAL NOTES

REFER TO SHEET S01.1 FOR ALL STUD SIZES AND GAUGES

1. ALL LIGHT GAGE METAL FRAMING TO COMPLY WITH THE SSMA (STEEL STUD MANUFACTURERS ASSOCIATION) TABLES AND GUIDELINES. REFER TO STRUCTURAL DRAWINGS FOR REQD STUD SIZES, GAGE AND SPACING. FOR WALLS UNDER DIFFERENT LOADING CONDITIONS OR HEIGHTS, REFER TO THE SSMA TABLES.
2. REFER TO STRUCTURAL DRAWINGS FOR ALL BRACING, SLAB ATTACHMENT, AND STRUCTURE/HEAD CONNECTION REQUIREMENTS.
3. FOR WALLS AT BUILT-IN CABINETS THROUGHOUT THE SALES AREA, REFER TO CABINET DETAILS AS INDICATED ON THE FLOOR PLAN FOR FURTHER INFORMATION.
4. GENERAL CONTRACTOR TO CONFIRM ACTUAL FIELD CONDITIONS AND COMPLY WITH INDICATED INSTRUCTIONS.
   EXISTING DEMISING WALLS TIGHT TO DECK: REPAIR AND/OR REPLACE DRYWALL SURFACES TO LIKE NEW CONDITION.
   EXISTING DEMISING WALLS SHORT OF DECK: INSTALL ADDITIONAL METAL FRAMING AND DRYWALL AS REQUIRED TO COMPLETE DEMISING WALL TIGHT TO DECK.
   EXISTING DEMISING WALLS SHORT OF DECK: (REQUIRED DUE TO COMMON HVAC PLENUM AND APPROVED BY BUILDING DEPARTMENT INSTALL 1" [25mm] X 2" [51mm] WIRE MESH SECURITY SCREEN FROM TOP OF PARTITION TIGHT TO DECK ABOVE - G.C. MUST ADVISE BBWI'S PROJECT MANAGER OF ACTUAL FIELD CONDITIONS IN ORDER TO OBTAIN SPECIFIC INSTALLATION INSTRUCTIONS.

PARTITION LEGEND

NO SCALE
-
D
08.19.22

REFER TO SHEET A00.2 DOOR SCHEDULE

UNLESS OTHERWISE NOTED, ALL DIMENSIONS ARE TO FINISH FACE OF WALL

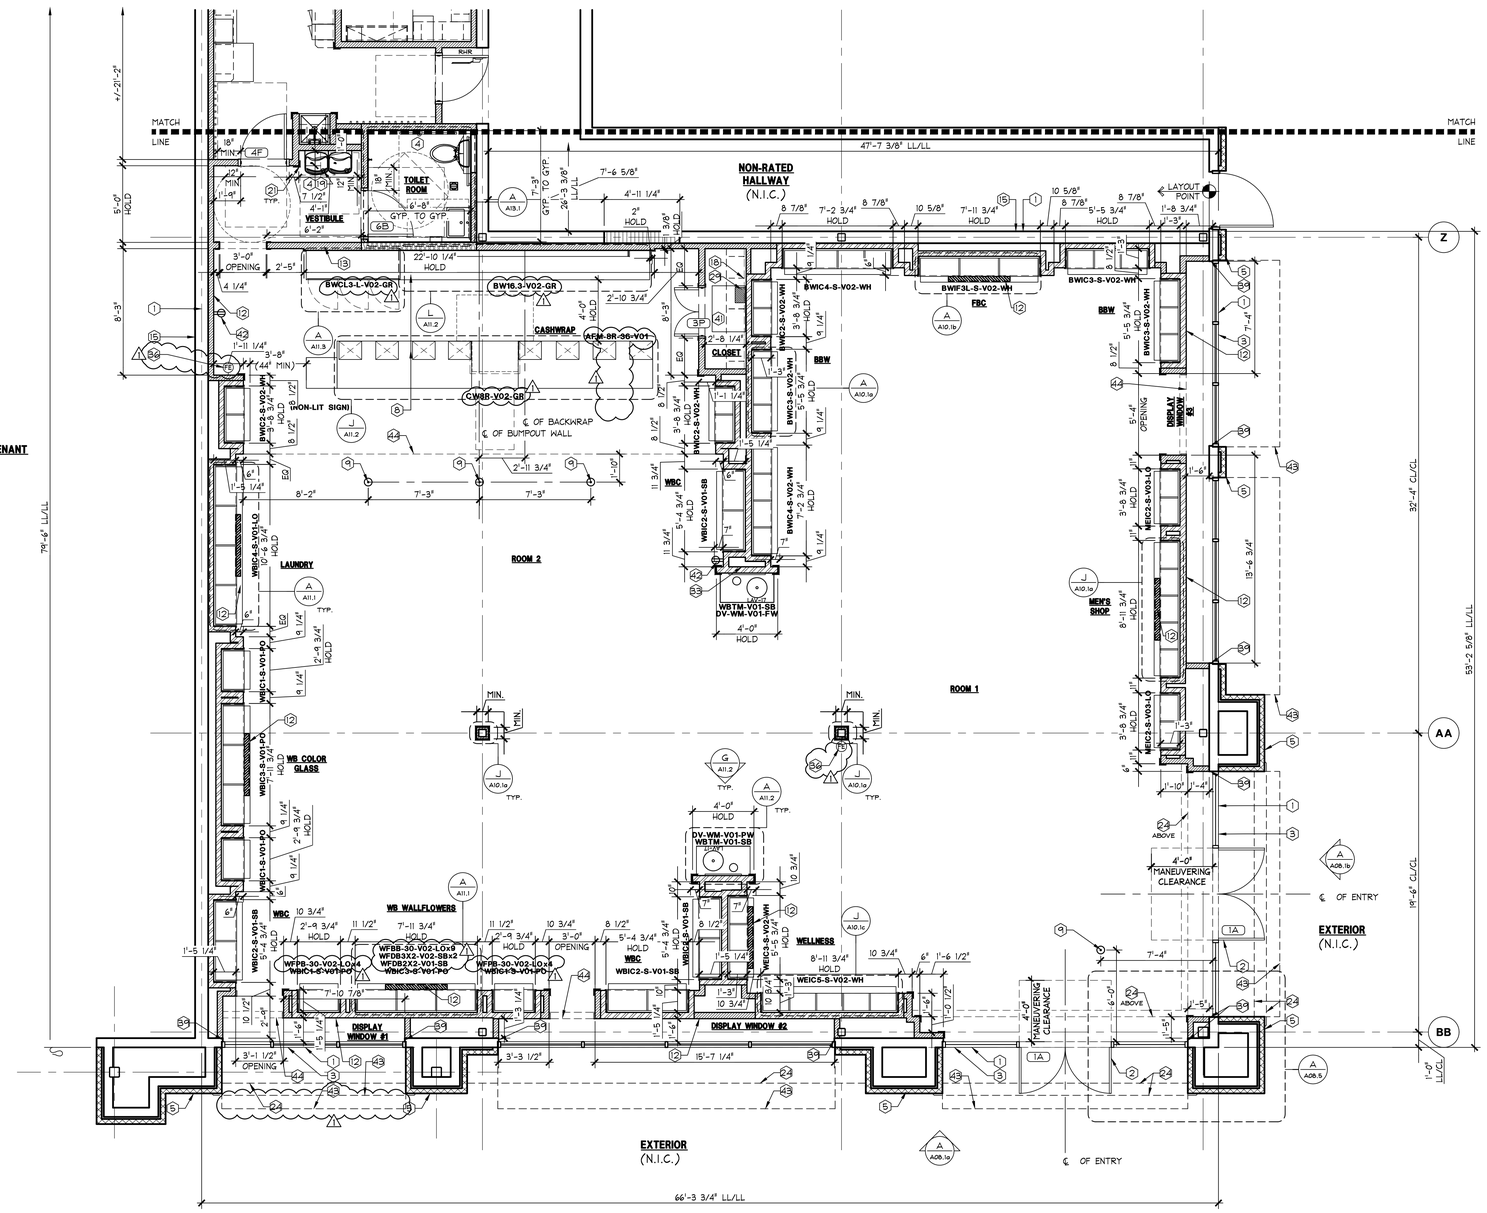

CONSTRUCTION PLAN NOTES:

1. EXISTING FLOOR SLAB SHALL BE LEVEL, WITH MAXIMUM ALLOWABLE SLOPE OF 1/8" [3mm] PER 10 FEET [3048mm] . CONTRACTOR TO VERIFY EXISTING CONDITIONS AND LEVEL AS REQUIRED.
2. G.C. TO LEVEL EXISTING FLOOR AT CASHWRAP/BACKWRAP AREA USING LATEX LEVELING COMPOUND. TAPER EDGES DOWN TO TOP OF FLOOR SLAB (1/16" [19mm] PER FOOT [305mm] MAXIMUM TAPER). FLOORING TO CONTINUE UNDERNEATH CASHWRAP & BACKWRAP.
3. FIRE ALARM/STROBE - AUDIO/VISUAL ALARM SYSTEMS WILL COMPLY WITH ADA REQUIREMENTS. MOUNT/SUSPEND ALARM SO AS NOT TO INTERFERE WITH DISPLAY FIXTURES.

UNIMPROVED SPACE PLAN NOTE:

G.C. TO REMOVE ANY EXISTING SHELVES, DOORS, HOOKS, ETC. G.C. TO INSTALL FLOORING HAZARD TAPE ON ANY FLOOR LEVEL CHANGES

LANDLORD NOTE:

BBWI TO PROVIDE COPIES OF BUILDING PERMIT AND PERMIT APPROVED PLANS TO LL PRIOR TO CONSTRUCTION

UPON COMPLETION AND TI PAYMENT, TENANT MUST PROVIDE LL WITH:
1. COPY OF C OF O
2. UNCONDITIONAL LIEN WAIVERS
3. AS-BUILT ARCH, MEP AND FP
4. SIGN OFF LETTERS BY ARCHITECT, STRUCTURAL ENGINEER, MEP & FIRE PROTECTION ENGINEERS NOTING COMPLETED WORK IS IN COMPLIANCE WITH CODE AND APPROVED PLANS

CONSTRUCTION PLAN

1/4" = 1'-0"
42P-A021-A00-PLAN
A
02.12.23

GF
www.greenbergfarrow.com
92 East Main Street
Suite 410
Somerville, NJ 08876
t: 732 537 0811

STATE OF MISSOURI
ROBERT J. WARSHEFSKI JR.
NUMBER A-2021005419
ARCHITECT
02/16/24

Bath&BodyWorks
Three Limited Parkway · Columbus, Ohio 43230
Telephone: 614.415.7000 · Fax: 614.415.7349

PROHIBITION ON RELIANCE: THESE DRAWINGS AND SPECIFICATIONS WERE PREPARED FOR USE ON A SPECIFIC SITE. CONFIDENTIALITY: CONFIDENTIALITY WITH THEIR USE. THEY ARE NOT INTENDED FOR USE ON A DIFFERENT REPRODUCTION THEREOF, OR ANOTHER PROJECT IS PROHIBITED AND CONTRARY TO LAW UNLESS EXPRESSLY AUTHORIZED IN WRITING BY BBWI. NO REPRODUCTION OF THESE DRAWINGS AND SPECIFICATIONS IS PERMITTED.

THESE DRAWINGS AND SPECIFICATIONS ARE THE PROPERTY OF BBWI AND SHALL NOT BE DISPLAYED IN ANY MANNER OR USED ON ANY OTHER PROJECT EXCEPT BY WRITTEN AGREEMENT WITH BBWI. NO REPRODUCTION OF THESE DRAWINGS AND SPECIFICATIONS IS PERMITTED WITHOUT THE PRIOR WRITTEN AUTHORIZATION OF BBWI. ALL ORIGINALS OR REPRODUCTIONS OF THESE DRAWINGS AND SPECIFICATIONS SHALL BE RETURNED TO BBWI UPON COMPLETION OF THEIR INTENDED USE, UNLESS OTHERWISE AGREED BY BBWI. RE-USE OF THESE DRAWINGS AND SPECIFICATIONS ON ANY EXTENSION OF THIS PROJECT OR ON ANY OTHER PROJECT WITHOUT THE EXPRESS WRITTEN PERMISSION OF BBWI SHALL BE AT THE USER'S SOLE RISK AND WITHOUT LIABILITY TO BBWI. THE USER SHALL INDEMNIFY AND HOLD HARMLESS BBWI AND ITS OFFICERS, EMPLOYEES AND CONSULTANTS AGAINST ALL CLAIMS, LOSSES, DAMAGES, LIABILITIES AND COSTS ARISING OUT OF OR RESULTING THEREFROM.

COPYRIGHT NOTICE: THESE DRAWINGS AND SPECIFICATIONS ARE COPYRIGHTED AND SUBJECT TO COPYRIGHT PROTECTION AS AN "ARCHITECTURAL WORK" UNDER SEC. 102 OF THE COPYRIGHT ACT, 17 U.S.C. AS AMENDED DECEMBER 1990. THE ARCHITECTURAL WORKS PROTECTION ACT OF 1990 PROTECTS THE DESIGNS AND UNPUBLISHED AND PUBLISHED ARCHITECTURAL PLANS, DRAWINGS AND BUILDINGS. PROTECTION INCLUDES THE DESIGN OF THE BUILDING AS EMBODIED IN THE PLANS AND DRAWINGS, AS WELL AS THE BUILDING ITSELF. UNDER SUCH PROTECTION, UNAUTHORIZED USE OF THESE DRAWINGS AND SPECIFICATIONS MAY RESULT IN IMPORTANT LEGAL LIABILITIES FOR INFRINGEMENT, INCLUDING STATUTORY DAMAGES OF UP TO $100,000 PER WORK INFRINGED, COURT COSTS AND ATTORNEY'S FEES.

PROJECT INFORMATION:
104.01.1733.02
BATH & BODY WORKS
SUMMIT WOODS CROSSING
SPACE NO. M8-A & 1752A (REMOTE STORAGE)
1702 NW CHIPMAN RD.
LEE'S SUMMIT, MO 64081
SCOPE: FULL REMODEL
DESIGN TYPE: GINGHAM+
BBWI PROJECT #: 00118173

PACKAGE: SIS PKG3
GENERATION: 241Sa.01
A/E PROJECT #: 202311930

REVISIONS:

	REQUIRED BY:	DESCRIPTION:	DATE:
1		REV1 - PDR REVISION, LL COMMENTS, BUILDING DEPT. COMMENTS, & 241Sa.01	02/16/2024

DATE ISSUED: 01/12/2024
DESIGNED BY: AS
DRAWN BY: MC
CHECKED BY: SV

CONSTRUCTION PLAN

DRAWING NUMBER:
A02.1a

1. LEASE LINE
2. LINE OF (N) STOREFRONT ENTRY DOORS
3. LINE OF EXISTING BULKHEAD ABOVE, SHOWN DASHED
4. INSTALL WATER-RESISTANT GYP. BD. @ TOILET ROOM AND DRINKING FOUNTAIN WALLS, TYP. INSTALL WATERPROOF MEMBRANE UP TO 6" [152mm] A.F.F. ON WALLS PRIOR TO FINISH INSTALLATION. EPOXY BASED PAINT TO BE USED IN THESE AREAS.
5. (E) NEUTRAL PIER
6. REFRIGERATOR, REFER TO DETAIL L/AI4.1
7. G.C. TO INSTALL TACTILE EXIT SIGNAGE. REFER TO DETAIL L/AI3.1
8. LEVEL EXISTING FLOOR AT CASHWRAP AND BACKWRAP AREA
9. FLOOR OUTLET, REFER TO ELECTRICAL DRAWINGS
10. ELECTRICAL PANELS - SEE ELECTRICAL DRAWINGS. INSTALL PLYWOOD ON FACE OF WALL FURRING AS REQD FOR BACKING. DASHED LINE INDICATES MIN. CLEAR FLOOR SPACE REQD IN FRONT OF PANELS
11. (6) INDIVIDUAL HOOKS. REFER TO DETAIL P2 AND P3/AI3.1
12. G.C. TO INSTALL IN-WALL METAL BLOCKING FOR DECOR ATTACHMENT. REFER TO DETAIL L/AI2.1
13. SALES/NON-SALES WALL. FULL-HEIGHT GYP. BD. @ NON-SALES SIDE ONLY. REFER TO DETAIL B/AI2.1
14. FIXED SHELVING UNITS - ANCHOR TO FLOOR AND SECURE TO WALL. REFER TO DETAIL A/AI4.1
15. (E) DEMISING WALL
16. G.C. TO PROVIDE (3) SHELVES ON OWNER SUPPLIED STANDARDS AND BRACKETS ON WALL ABOVE MICROWAVE/REFRIGERATOR, SAFE, LOCKERS & BREAK COUNTER. SEE DETAIL L & R/AI4.1. DEPTH OF SHELVING @ MICRO/FRIDGE TO BE 18" [457mm] MIN.
17. LEAVE BOTTOM (2) SHELVES OUT OF FIXED SHELVING UNIT FOR LOCATING MOBILE MARKETING CART. REFER TO AI4.1
18. PERIMETER SHELVING W/ WALL-MOUNTED STANDARDS. REFER TO C/AI4.1
19. DRINKING FOUNTAIN. REFER TO DETAIL B/AI3.1
20. LOCKED BACKROOM CONTAINER, REFER TO J/AI4.1
21. 48"H [1219mm] MTL. CORNER GUARD @ NON-SALES AREA. INSTALL TIGHT TO FLOOR.
22. PLAN TUBE HOLDER MOUNTED UNDER PHONE/DATA BOARD, REFER TO DETAIL J/AI3.1
23. BREAK COUNTER. REFER TO P1/AI3.1
24. LINE OF (E) SOFFIT ABOVE, SHOWN DASHED
25. EMPLOYEE LOCKERS. INSTALL BLOCKING FOR ATTACHMENT TO WALL. REFER TO R/AI4.1.
26. IT CABINET ON CASTERS - REFER TO DETAIL R/AI3.1
27. PROCESSING AREA. REFER TO SHEET C2/AI4.1 FOR SHELVING DETAIL
28. 24IN X 48"H F.R.T. PLYWOOD MOUNTED TO WALL @ 5'-0" [1524mm] A.F.F. (TO BOTTOM) FOR PHONE AND DATA EQUIPMENT.
29. MUSIC CONTROL SYSTEM - SEE ELECTRICAL DRAWINGS
30. MICROWAVE, REFER TO DETAIL L/AI4.1
31. MANAGER'S DESK -REFER TO DETAIL J/AI4.1
32. EJECTOR PUMP - FOR DEMONSTRATION SINK, SEE MEP DRAWINGS
33. WALL CONTAINING DRAIN LINE FOR DEMO SINK W/ MODIFIED FRAMING PER DETAIL K/AI2.1
34. STOCKING CART
35. PAINTED STEEL MAGNETIC MARKER BOARD, SEE A07.X FOR MOUNTING HEIGHT/CONFIGURATION
36. FIRE EXTINGUISHER LOCATION. EXTINGUISHER TO HAVE MINIMUM RATING OF 2-A/10BC. G.C. TO LOCATE SO THAT MAXIMUM DISTANCE BETWEEN THEM IS NO MORE THAN 75'-0" [22860mm]. COORDINATE EXACT LOCATION WITH OWNER'S PROJECT MANAGER & FIRE MARSHAL. MOUNT WITH TOP NO HIGHER THAN 48" [1219mm] OFF THE FLOOR.
37. SAFE SECURED TO FLOOR
38. BREAK AREA STOOLS
39. G.C. TO REFINISH (E) GYP. BD. WALL TO LIKE NEW CONDITION
40. TABLET CHARGING STATION AND COUNTER. REFER TO L/AI4.1.
41. MARKETING CART
42. 24 HR POWER OUTLET. SEE ELECTRICAL DRAWINGS
43. LINE OF AWNING ABOVE
44. LINE OF (N) SOFFIT ABOVE, SHOWN DASHED

CONSTRUCTION PLAN KEYNOTES

-
42P-A021-D00-NOTES
M
12.10.20

HATCH	WALL TYPE / DESCRIPTION
	DEMOLITION
	EXTENT OF DEMOLITION: REFER TO DEMOLITION PLAN.
	DEMISING
	(E) DEMISING WALLS: G.C. TO REPAIR OR REPLACE 5/8" [16mm] GYPSUM BOARD TYPE 'X' IF REQUIRED TO MAINTAIN FIRE RATING (U.L. #U465). SEE NOTE ON DEMOLITION PLAN FOR EXISTING CONSTRUCTION.
	(E) CMU WALL: G.C. TO REPAIR OR REPLACE AS REQUIRED TO MAINTAIN EXISTING FIRE RATING.
	(N) DEMISING WALL: (1) LAYER 5/8" [16mm] GYPSUM BOARD (BOTH SIDES) ON METAL STUD FRAMING. TIGHT TO DECK ABOVE - ONE HOUR RATED (U.L. #U465). SEE DETAIL C/AI2.1
	INTERIOR PARTITIONS SEE STRUCTURAL DRAWINGS FOR STOREFRONT & LEDGE FRAMING. REFER TO STRUCTURAL DRAWINGS FOR REQD STUD SIZES, GA. AND SPACING.
	(N) ONE HOUR RATED PARTITION WALL: METAL STUDS WITH 5/8" [16mm] TYPE 'X' GYPSUM BOARD ON BOTH SIDES. EXTEND GYPSUM BOARD TIGHT TO STRUCTURE/DECK ABOVE. REFER TO FLOOR PLAN FOR SPECIFIC CONDITION (U.L. #U465). SEE DETAIL C/AI2.1. REFER TO STRUCTURAL DRAWINGS FOR REQD STUD SIZES, GA. AND SPACING.
	(N) PARTITION WALL (CABINETS): WALL FINISH (VARIES - REFER TO FINISH PLAN) ON METAL STUDS WITH 16 GA. STUD BLOCKING. SEE DETAILS B, L & R/AI0.1; B & G/AI1.1 AND B & F/AI1.1a. REFER TO STRUCTURAL DRAWINGS FOR REQD STUD SIZES, GA. AND SPACING.
	(N) PARTITION WALL: (1) LAYER 5/8" [16mm] GYPSUM BOARD ON METAL STUDS. INSTALL GYP. BD. ON ONE SIDE ONLY AT BACK TO BACK OR AT PERIMETER WALL CONDITIONS. SEE DETAILS A,B,D,F/AI2.1 REFER TO STRUCTURAL DRAWINGS FOR REQD STUD SIZES, GA. AND SPACING.
	(N) INSULATION AT RESTROOM/SALES WALL: METAL STUDS (6" [152mm] AT PLUMBING WALL) WITH 5/8" [16mm] GYPSUM BOARD ON BOTH SIDES. FILL WITH 3 1/2" [89mm] FRICTION FIT BATT INSULATION AT RESTROOM/SALES WALL FOR SOUND ATTENUATION. STC 42 OR BETTER. RUN INSULATION FROM FLOOR SLAB TO BOTTOM OF CEILING. SEE DETAIL E/AI2.1. REFER TO STRUCTURAL DRAWINGS FOR REQD STUD SIZES, GA. AND SPACING.

HATCH	WALL TYPE / DESCRIPTION
	DEMISING
	COLUMN NOTES: GENERAL CONTRACTOR TO WRAP ALL STRUCTURAL MALL COLUMNS WITHIN LEASED SPACE WITH 5/8" [16mm] GYPSUM BOARD TYPE 'X' FIRE-RATED ENCLOSURE TO OBTAIN REQUIRED RATING AS ESTABLISHED BY STATE AND LOCAL CODES AND/OR BY LANDLORD. COLUMNS ARE TO BE WRAPPED AS TIGHT AS POSSIBLE TO MAINTAIN A MINIMUM SIZE ENCLOSURE, UNLESS NOTED OTHERWISE ON DRAWINGS.
	(N) EXTERIOR WALL: 18 GA MIN, 3 5/8" [92mm] METAL STUDS @ 16" [406mm] O.C. MAX. WITH 5/8" [16mm] GYPSUM BOARD ON INSIDE FACE OF EXTERIOR WALL TIGHT TO STRUCTURE ABOVE. FILL WITH 3 1/2" [89mm] FRICTION FIT BATT INSULATION AND .04 MIL VAPOR BARRIER. REFER TO STRUCTURAL DRAWINGS FOR REQD STUD SIZES, GA. AND SPACING.
	(N) PARTIAL HEIGHT WALL (FOCAL CABINET): (1) LAYER 5/8" TYPE 'X' GYPSUM BOARD ON METAL STUDS. TOP OF WALL VARIES SEE DETAIL N/AI1.1 FOR MBC. REFER TO STRUCTURAL DRAWINGS FOR REQD STUD SIZES, GA. AND SPACING.

PARTITION LEGEND

NO SCALE
-
D
08.19.22

PARTITION GENERAL NOTES

REFER TO SHEET S01.1 FOR ALL STUD SIZES AND GAUGES

1. ALL LIGHT GAGE METAL FRAMING TO COMPLY WITH THE SSMA (STEEL STUD MANUFACTURERS ASSOCIATION) TABLES AND GUIDELINES. REFER TO STRUCTURAL DRAWINGS FOR REQD STUD SIZES, GAGE AND SPACING. FOR WALLS UNDER DIFFERENT LOADING CONDITIONS OR HEIGHTS, REFER TO THE SSMA TABLES.
2. REFER TO STRUCTURAL DRAWINGS FOR ALL BRACING, SLAB ATTACHMENT, AND STRUCTURE/HEAD CONNECTION REQUIREMENTS.
3. FOR WALLS AT BUILT-IN CABINETS THROUGHOUT THE SALES AREA, REFER TO CABINET DETAILS AS INDICATED ON THE FLOOR PLAN FOR FURTHER INFORMATION.
4. GENERAL CONTRACTOR TO CONFIRM ACTUAL FIELD CONDITIONS AND COMPLY WITH INDICATED INSTRUCTIONS.
   EXISTING DEMISING WALLS TIGHT TO DECK: REPAIR AND/OR REPLACE DRYWALL SURFACES TO LIKE NEW CONDITION.
   EXISTING DEMISING WALLS SHORT OF DECK: INSTALL ADDITIONAL METAL FRAMING AND DRYWALL AS REQUIRED TO COMPLETE DEMISING WALL TIGHT TO DECK.
   EXISTING DEMISING WALLS SHORT OF DECK: (REQUIRED DUE TO COMMON HVAC PLENUM AND APPROVED BY BUILDING DEPARTMENT) INSTALL 1" [25mm] X 2" [51mm] WIRE MESH SECURITY SCREEN FROM TOP OF PARTITION TIGHT TO DECK ABOVE - G.C. MUST ADVISE BBW'S PROJECT MANAGER OF ACTUAL FIELD CONDITIONS IN ORDER TO OBTAIN SPECIFIC INSTALLATION INSTRUCTIONS.

REFER TO SHEET A00.2 DOOR SCHEDULE

UNLESS OTHERWISE NOTED, ALL DIMENSIONS ARE TO FINISH FACE OF WALL

CONSTRUCTION PLAN NOTES:

1. EXISTING FLOOR SLAB SHALL BE LEVEL, WITH MAXIMUM ALLOWABLE SLOPE OF 1/8" [3mm] PER 10 FEET [3048mm]. CONTRACTOR TO VERIFY EXISTING CONDITIONS AND LEVEL AS REQUIRED.
2. G.C. TO LEVEL EXISTING FLOOR AT CASHWRAP/BACKWRAP AREA USING LATEX LEVELING COMPOUND. TAPER EDGES DOWN TO TOP OF FLOOR SLAB (1/16" [1mm] PER FOOT [305mm] MAXIMUM TAPER). FLOORING TO CONTINUE UNDERNEATH CASHWRAP & BACKWRAP.
3. FIRE ALARM/STROBE - AUDIO/VISUAL ALARM SYSTEMS WILL COMPLY WITH ADA REQUIREMENTS. MOUNT/SUSPEND ALARM SO AS NOT TO INTERFERE WITH DISPLAY FIXTURES.

UNIMPROVED SPACE PLAN NOTE:

G.C. TO REMOVE ANY EXISTING SHELVES, DOORS, HOOKS, ETC. G.C. TO INSTALL FLOORING HAZARD TAPE ON ANY FLOOR LEVEL CHANGES

LANDLORD NOTE:

BBWI TO PROVIDE COPIES OF BUILDING PERMIT AND PERMIT APPROVED PLANS TO LL PRIOR TO CONSTRUCTION

UPON COMPLETION AND TI PAYMENT, TENANT MUST PROVIDE LL WITH:
1. COPY OF C OF O
2. UNCONDITIONAL LIEN WAIVERS
3. AS-BUILT ARCH, MEP AND FP
4. SIGN OFF LETTERS BY ARCHITECT, STRUCTURAL ENGINEER, MEP & FIRE PROTECTION ENGINEERS NOTING COMPLETED WORK IS IN COMPLIANCE WITH CODE AND APPROVED PLANS

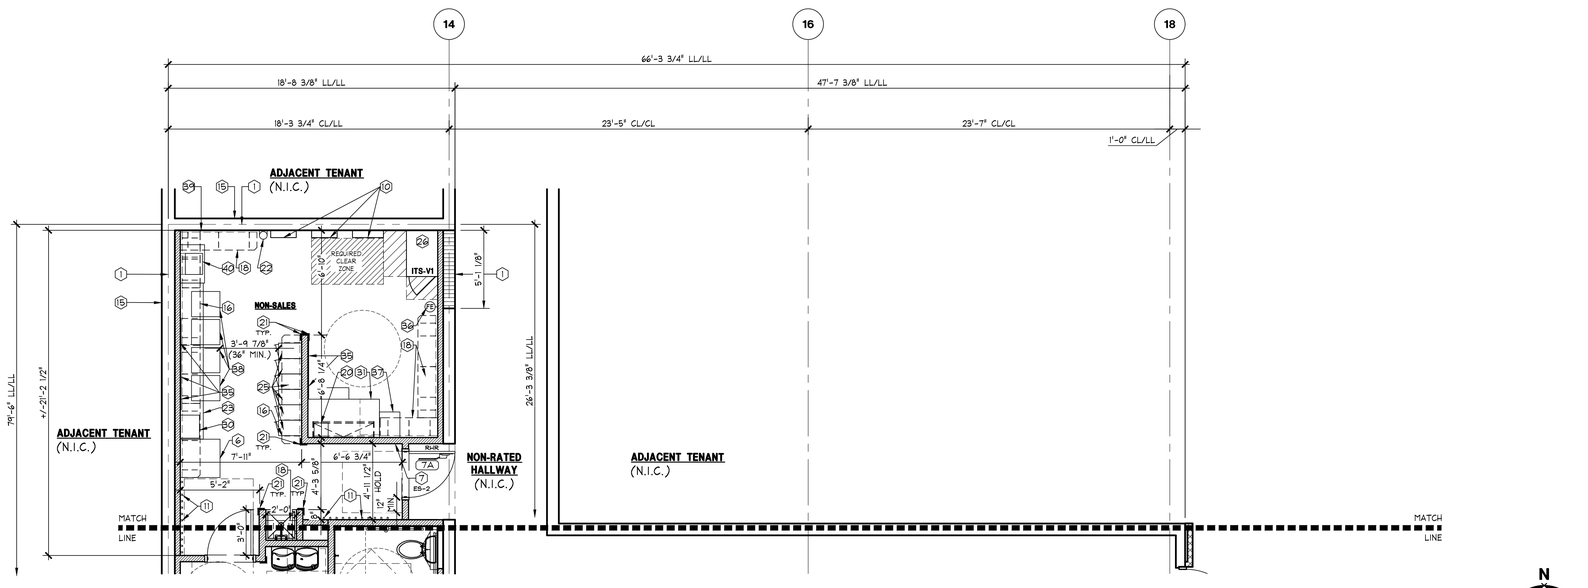

CONSTRUCTION PLAN

1/4" = 1'-0"
42P-A021-A00-PLAN
A
02.12.23

www.greenbergfarrow.com
92 East Main Street
Suite 410
Somerville, NJ 08876
t: 732 537 0811

STATE OF MISSOURI
ROBERT J. WARSHEFSKI JR.
NUMBER A-2021005419
ARCHITECT
02/16/24

Bath&BodyWorks
Three Limited Parkway · Columbus, Ohio 43230
Telephone: 614.415.7000 · Fax: 614.415.7349

PROHIBITION ON RESELL:
THESE DRAWINGS AND SPECIFICATIONS WERE PREPARED FOR USE ON A SPECIFIC SITE CONTEMPORANEOUSLY WITH THEIR ISSUE DATE. THEY ARE NOT INTENDED FOR USE ON A DIFFERENT SITE AT A LATER DATE WITHOUT THE PRIOR WRITTEN CONSENT OF BBW. ANY REUSE, REPRODUCTION OR MODIFICATION OF THESE DRAWINGS AND SPECIFICATIONS FOR ANY OTHER PROJECT, EXTENSION TO THIS PROJECT OR ANY OTHER PROJECT, OR ANY USE BY ANY THIRD PARTY IS PROHIBITED AND CONSENT TO LAW UNLESS EXPRESSLY AUTHORIZED BY BBW. RETENTION OR USE OF THESE DRAWINGS AND SPECIFICATIONS BY ANY OWNER OR TENANT AFTER TERMINATION OF BBW, WITHOUT THE EXPRESS WRITTEN AUTHORIZATION OF BBW, SHALL CONSTITUTE CONSENT TO THE FOREGOING PROHIBITIONS.

THESE DRAWINGS AND SPECIFICATIONS ARE THE PROPERTY OF BBW AND SHALL NOT BE DEPOSITED IN ANY MANNER OR USED ON ANY OTHER PROJECT EXCEPT BY WRITTEN AGREEMENT WITH BBW. NO REPRODUCTIONS OF THESE DRAWINGS & SPECIFICATIONS SHALL BE MADE WITHOUT THE WRITTEN AUTHORIZATION OF BBW. ALL ORIGINALS OR REPRODUCTIONS OF THESE DRAWINGS AND SPECIFICATIONS SHALL BE RETURNED TO BBW UPON COMPLETION OF THEIR INTENDED USE, UNLESS OTHERWISE AGREED BY BBW.

COPYRIGHT NOTICE:
THESE DRAWINGS AND SPECIFICATIONS ARE COPYRIGHTED AND SUBJECT TO COPYRIGHT PROTECTION AS AN "ARCHITECTURAL WORK" UNDER SEC. 102 OF THE COPYRIGHT ACT, 17 U.S.C. AS AMENDED DECEMBER 1990. THE ARCHITECTURAL WORK PROTECTION APPLIES TO THE OVERALL FORM AS WELL AS THE ARRANGEMENT AND COMPOSITION OF SPACES AND ELEMENTS IN THE DESIGN. UNDER SUCH PROTECTION, UNAUTHORIZED USE OF THESE DRAWINGS AND SPECIFICATIONS BY ANY PERSON OR ENTITY IN ANY MANNER IS PROHIBITED AND COULD RESULT IN SUBSTANTIAL CIVIL PENALTIES AND IN AN ACTION FOR INFRINGEMENT. REPRODUCTION, PUBLICATION OR USE OF THESE DRAWINGS AND SPECIFICATIONS, OR ANY PART OF THEM, WITHOUT THE EXPRESS WRITTEN CONSENT OF BBW, WILL BE CONSIDERED AN INFRINGEMENT OF BBW'S COPYRIGHT AND WILL SUBJECT THE INFRINGER TO LEGAL LIABILITY.

PROJECT INFORMATION:
104.01.1733.02
BATH & BODY WORKS
SUMMIT WOODS CROSSING
SPACE NO.: M8-A & 1752A (REMOTE STORAGE)
1702 NW CHIPMAN RD.
LEE'S SUMMIT, MO 64081
SCOPE: FULL REMODEL
DESIGN TYPE: GINGHAM+
BBWI PROJECT #: 00118173
SIS PKG3
241So.01
2023119 3.0
PACKAGE:
GENERATION:
A/E PROJECT #:

REVISIONS:

	REQUIRED BY:	DATE
1	REV1 - PDR REVISION, LL COMMENTS,	02/16/2024
	BUILDING DEPT. COMMENTS, & 2415s.01	

DATE ISSUED: 01/12/2024
DESIGNED BY: AS
DRAWN BY: MC
CHECKED BY: SV

CONSTRUCTION PLAN

DRAWING NUMBER:
A02.1b

1. LEASE LINE
2. LINE OF (E) STOREFRONT ENTRY DOORS
3. LINE OF EXISTING BULKHEAD ABOVE, SHOWN DASHED
4. INSTALL WATER-RESISTANT GYP. BD. @ TOILET ROOM AND DRINKING FOUNTAIN WALLS. TYP. INSTALL WATERPROOF MEMBRANE UP TO 6" (152mm) A.F.F. ON WALLS PRIOR TO FINISH INSTALLATION.
5. (E) NEUTRAL PIER
6. REFRIGERATOR. REFER TO DETAIL L/A14.1
7. G.C. TO INSTALL TACTILE EXIT SIGNAGE. REFER TO DETAIL L/A13.1
8. LEVEL EXISTING FLOOR AT CASHWRAP AND BACKWRAP AREA
9. FLOOR OUTLET. REFER TO ELECTRICAL DRAWINGS
10. ELECTRICAL PANELS - SEE ELECTRICAL DRAWINGS. INSTALL PLYWOOD ON FACE OF WALL FURRING AS REQD FOR BACKING. DASHED LINE INDICATES MIN. CLEAR FLOOR SPACE REQD IN FRONT OF PANELS
11. (6) INDIVIDUAL HOOKS. REFER TO DETAIL P2 AND P3/A13.1
12. G.C. TO INSTALL IN-WALL METAL BLOCKING FOR DECOR ATTACHMENT. REFER TO DETAIL L/A12.1
13. SALES/NON-SALES WALL. FULL-HEIGHT GYP. BD. @ NON-SALES SIDE ONLY. REFER TO DETAIL B/A12.1
14. FIXED SHELVING UNITS - ANCHOR TO FLOOR AND SECURE TO WALL. REFER TO DETAIL A/A14.1
15. (E) DEMISING WALL
16. G.C. TO PROVIDE (3) SHELVES ON OWNER SUPPLIED STANDARDS AND BRACKETS ON WALL ABOVE MICROWAVE/REFRIGERATOR, SAFE, LOCKERS & BREAK COUNTER. SEE DETAIL L & R/A14.1. DEPTH OF SHELVING @ MICRO/FRIDGE TO BE 18" (467mm) MIN.
17. LEAVE BOTTOM (2) SHELVES OUT OF FIXED SHELVING UNIT FOR LOCATING MOBILE MARKETING CART. REFER TO A14.1
18. PERIMETER SHELVING W/ WALL-MOUNTED STANDARDS. REFER TO C/A14.1
19. DRINKING FOUNTAIN. REFER TO DETAIL S/A13.1
20. LOCKED BACKROOM CONTAINER. REFER TO J/A14.1
21. 48"H (1219mm) MTL. CORNER GUARD @ NON-SALES AREA. INSTALL TIGHT TO FLOOR.
22. PLAN TUBE HOLDER MOUNTED UNDER PHONE/DATA BOARD. REFER TO DETAIL J/A13.1
23. BREAK COUNTER. REFER TO P1/A13.1
24. LINE OF (E) SOFFIT ABOVE, SHOWN DASHED
25. EMPLOYEE LOCKERS. INSTALL BLOCKING FOR ATTACHMENT TO WALL. REFER TO R/A14.1
26. T CABINET ON CASTERS - REFER TO DETAIL R/A13.1
27. PROCESSING AREA. REFER TO SHEET C2/A14.1 FOR SHELVING DETAIL.
28. 24in X 48"H. F.R.T. PLYWOOD MOUNTED TO WALL @ 8'-0" (1524mm) A.F.F. (TO BOTTOM) FOR PHONE AND DATA EQUIPMENT
29. MUSIC CONTROL SYSTEM - SEE ELECTRICAL DRAWINGS
30. MICROWAVE. REFER TO DETAIL L/A14.1
31. MANAGER'S DESK -REFER TO DETAIL J/A14.1
32. EJECTOR PUMP - FOR DEMONSTRATION SINK. SEE MEP DRAWINGS
33. WALL CONTAINING DRAIN LINE FOR DEMO SINK W/ MODIFIED FRAMING PER DETAIL K/A12.1
34. STOCKING CART
35. PAINTED STEEL MAGNETIC MARKER BOARD. SEE A07.X FOR MOUNTING HEIGHT/CONFIGURATION
36. FIRE EXTINGUISHER LOCATION. EXTINGUISHER TO HAVE MINIMUM RATING OF 2-A10BC. G.C. TO LOCATE SO THAT MAXIMUM DISTANCE BETWEEN THEM IS NO MORE THAN 75'-0" (22860mm). COORDINATE EXACT LOCATION WITH OWNER'S PROJECT MANAGER & FIRE MARSHAL. MOUNT WITH TOP NO HIGHER THAN 48" (1219mm) OFF THE FLOOR.
37. SAFE SECURED TO FLOOR
38. BREAK AREA STOOLS
39. G.C. TO REFINISH (E) GYP. BD. WALL TO LIKE NEW CONDITION
40. LINE OF (E) AWNING ABOVE, SHOWN DASHED
41. (E) SHOE CART
42. MOBILE SHELVING UNITS - REFER TO DETAIL A & C/A14.2. LEVEL FLOOR BENEATH UNITS USING SELF-LEVELING CONCRETE TOPPING ALLOWABLE TOLERANCE IS 1/8" PER 10'-0". FLOOR MOUNTED TRACK. REFER TO MFG's INSTALLATION GUIDE FOR MORE INFO.

CONSTRUCTION PLAN KEYNOTES

-
42P-A021-D00-NOTES

M
12.10.20

HATCH	WALL TYPE / DESCRIPTION
	DEMOLITION
	EXTENT OF DEMOLITION: REFER TO DEMOLITION PLAN.
	DEMISING
	(E) DEMISING WALLS: G.C. TO REPAIR OR REPLACE 5/8" (16mm) GYPSUM BOARD TYPE 'X' IF REQUIRED TO MAINTAIN FIRE RATING (U.L. #U465). SEE NOTE ON DEMOLITION PLAN FOR EXISTING CONSTRUCTION.
	(E) CMU WALL: G.C. TO REPAIR OR REPLACE AS REQUIRED TO MAINTAIN EXISTING FIRE RATING
	(N) DEMISING WALL: (1) LAYER 5/8" (16mm) GYPSUM BOARD (BOTH SIDES) ON METAL STUD FRAMING. TIGHT TO DECK ABOVE - ONE HOUR RATED (U.L. #U465). SEE DETAIL C/A12.1
	INTERIOR PARTITIONS SEE STRUCTURAL DRAWINGS FOR STOREFRONT & LEDGE FRAMING. REFER TO STRUCTURAL DRAWINGS FOR REQD STUD SIZES, GA. AND SPACING.
	(N) ONE HOUR RATED PARTITION WALL: METAL STUDS WITH 5/8" (16mm) TYPE 'X' GYPSUM BOARD ON BOTH SIDES. EXTEND GYPSUM BOARD TIGHT TO STRUCTURE/DECK ABOVE. REFER TO FLOOR PLAN FOR SPECIFIC CONDITION (U.L. #U465). SEE DETAIL C/A12.1. REFER TO STRUCTURAL DRAWINGS FOR REQD STUD SIZES, GA. AND SPACING.
	(N) PARTITION WALL (CABINETS): WALL FINISH (VARIES - REFER TO FINISH PLAN) ON METAL STUDS WITH 16 GA. STUD BLOCKING. SEE DETAILS B, L & R/A10.1, D & G/A10.1 AND D & F-F/A11.1a. REFER TO STRUCTURAL DRAWINGS FOR REQD STUD SIZES, GA. AND SPACING.
	(N) PARTITION WALL: (1) LAYER 5/8" (16mm) GYPSUM BOARD ON METAL STUDS. INSTALL GYP. BD. ON ONE SIDE ONLY AT BACK TO BACK OR AT PERIMETER WALL CONDITIONS. SEE DETAILS A,B,D,F/A12.1 REFER TO STRUCTURAL DRAWINGS FOR REQD STUD SIZES, GA. AND SPACING.
	(N) INSULATION AT RESTROOM/SALES WALL: METAL STUDS (6" (152mm) AT PLUMBING WALL) WITH 5/8" (16mm) GYPSUM BOARD ON BOTH SIDES. FILL WITH 3 1/2" (89mm) FRICTION FIT BATT INSULATION AT RESTROOM/SALES WALL FOR SOUND ATTENUATION. STC 42 OR BETTER. RUN INSULATION FROM FLOOR SLAB TO BOTTOM OF CEILING. SEE DETAIL B/A12.1. REFER TO STRUCTURAL DRAWINGS FOR REQD STUD SIZES, GA. AND SPACING.

HATCH	WALL TYPE / DESCRIPTION
	DEMISING
	COLUMN NOTES: GENERAL CONTRACTOR TO WRAP ALL STRUCTURAL MALL COLUMNS WITHIN LEASED SPACE WITH 5/8" (16mm) GYPSUM BOARD TYPE 'X' FIRE-RATED ENCLOSURE TO OBTAIN REQUIRED RATING AS ESTABLISHED BY STATE AND LOCAL CODES AND/OR BY LANDLORD. COLUMNS ARE TO BE WRAPPED AS TIGHT AS POSSIBLE TO MAINTAIN A MINIMUM SIZE ENCLOSURE, UNLESS NOTED OTHERWISE ON DRAWINGS.
	(N) EXTERIOR WALL: 18 GA MIN. 3 5/8" (92mm) METAL STUDS @ 16" (406mm) O.C. MAX. WITH 5/8" (16mm) GYPSUM BOARD ON INSIDE FACE OF EXTERIOR WALL TIGHT TO STRUCTURE ABOVE. FILL WITH 3 1/2" (89mm) FRICTION FIT BATT INSULATION AND .04 MIL VAPOR BARRIER. REFER TO STRUCTURAL DRAWINGS FOR REQD STUD SIZES, GA. AND SPACING.
	(N) PARTIAL HEIGHT WALL (FOCAL CABINET): (1) LAYER 5/8" TYPE 'X' GYPSUM BOARD ON METAL STUDS. TOP OF WALL VARIES SEE DETAIL N/A11.1 FOR MBC. REFER TO STRUCTURAL DRAWINGS FOR REQ'D STUD SIZES, GA. AND SPACING.

PARTITION LEGEND

NO SCALE
-
D
08.19.22

PARTITION GENERAL NOTES

REFER TO SHEET S01.1 FOR ALL STUD SIZES AND GAUGES

1. ALL LIGHT GAGE METAL FRAMING TO COMPLY WITH THE SSMA (STEEL STUD MANUFACTURERS ASSOCIATION) TABLES AND GUIDELINES. REFER TO STRUCTURAL DRAWINGS FOR REQD STUD SIZES, GAGE AND SPACING. FOR WALLS UNDER DIFFERENT LOADING CONDITIONS OR HEIGHTS, REFER TO THE SSMA TABLES.
2. REFER TO STRUCTURAL DRAWINGS FOR ALL BRACING, SLAB ATTACHMENT, AND STRUCTURE/HEAD CONNECTION REQUIREMENTS.
3. FOR WALLS AT BUILT-IN CABINETS THROUGHOUT THE SALES AREA, REFER TO CABINET DETAILS AS INDICATED ON THE FLOOR PLAN FOR FURTHER INFORMATION.
4. GENERAL CONTRACTOR TO CONFIRM ACTUAL FIELD CONDITIONS AND COMPLY WITH INDICATED INSTRUCTIONS.
   EXISTING DEMISING WALLS TIGHT TO DECK: REPAIR AND/OR REPLACE DRYWALL SURFACES TO LIKE NEW CONDITION.
   EXISTING DEMISING WALLS SHORT OF DECK: INSTALL ADDITIONAL METAL FRAMING AND DRYWALL AS REQUIRED TO COMPLETE DEMISING WALL TIGHT TO DECK.
   EXISTING DEMISING WALLS SHORT OF DECK: (REQUIRED DUE TO COMMON HVAC PLENUM AND APPROVED BY BUILDING DEPARTMENT. INSTALL 1" (25mm) X 2" (51mm) WIRE MESH SECURITY SCREEN FROM TOP OF PARTITION TIGHT TO DECK ABOVE - G.C. MUST ADVISE BBW'S PROJECT MANAGER OF ACTUAL FIELD CONDITIONS IN ORDER TO OBTAIN SPECIFIC INSTALLATION INSTRUCTIONS.

REFER TO SHEET A00.2 DOOR SCHEDULE

UNLESS OTHERWISE NOTED, ALL DIMENSIONS ARE TO FINISH FACE OF WALL

CONSTRUCTION PLAN NOTES:

1. EXISTING FLOOR SLAB SHALL BE LEVEL, WITH MAXIMUM ALLOWABLE SLOPE OF 1/8" (3mm) PER 10 FEET (3048mm). CONTRACTOR TO VERIFY EXISTING CONDITIONS AND LEVEL AS REQUIRED.
2. G.C. TO LEVEL EXISTING FLOOR AT CASHWRAP/BACKWRAP AREA USING LATEX LEVELING COMPOUND. TAPER EDGES DOWN TO TOP OF FLOOR SLAB (1/16" (19mm) PER FOOT (305mm) MAXIMUM TAPER). FLOORING TO CONTINUE UNDERNEATH CASHWRAP & BACKWRAP.
3. FIRE ALARM/STROBE - AUDIO/VISUAL ALARM SYSTEMS WILL COMPLY WITH ADA REQUIREMENTS. MOUNT/SUSPEND ALARM SO AS NOT TO INTERFERE WITH DISPLAY FIXTURES.

UNIMPROVED SPACE PLAN NOTE:

G.C. TO REMOVE ANY EXISTING SHELVES, DOORS, HOOKS, ETC. G.C. TO INSTALL FLOORING HAZARD TAPE ON ANY FLOOR LEVEL CHANGES

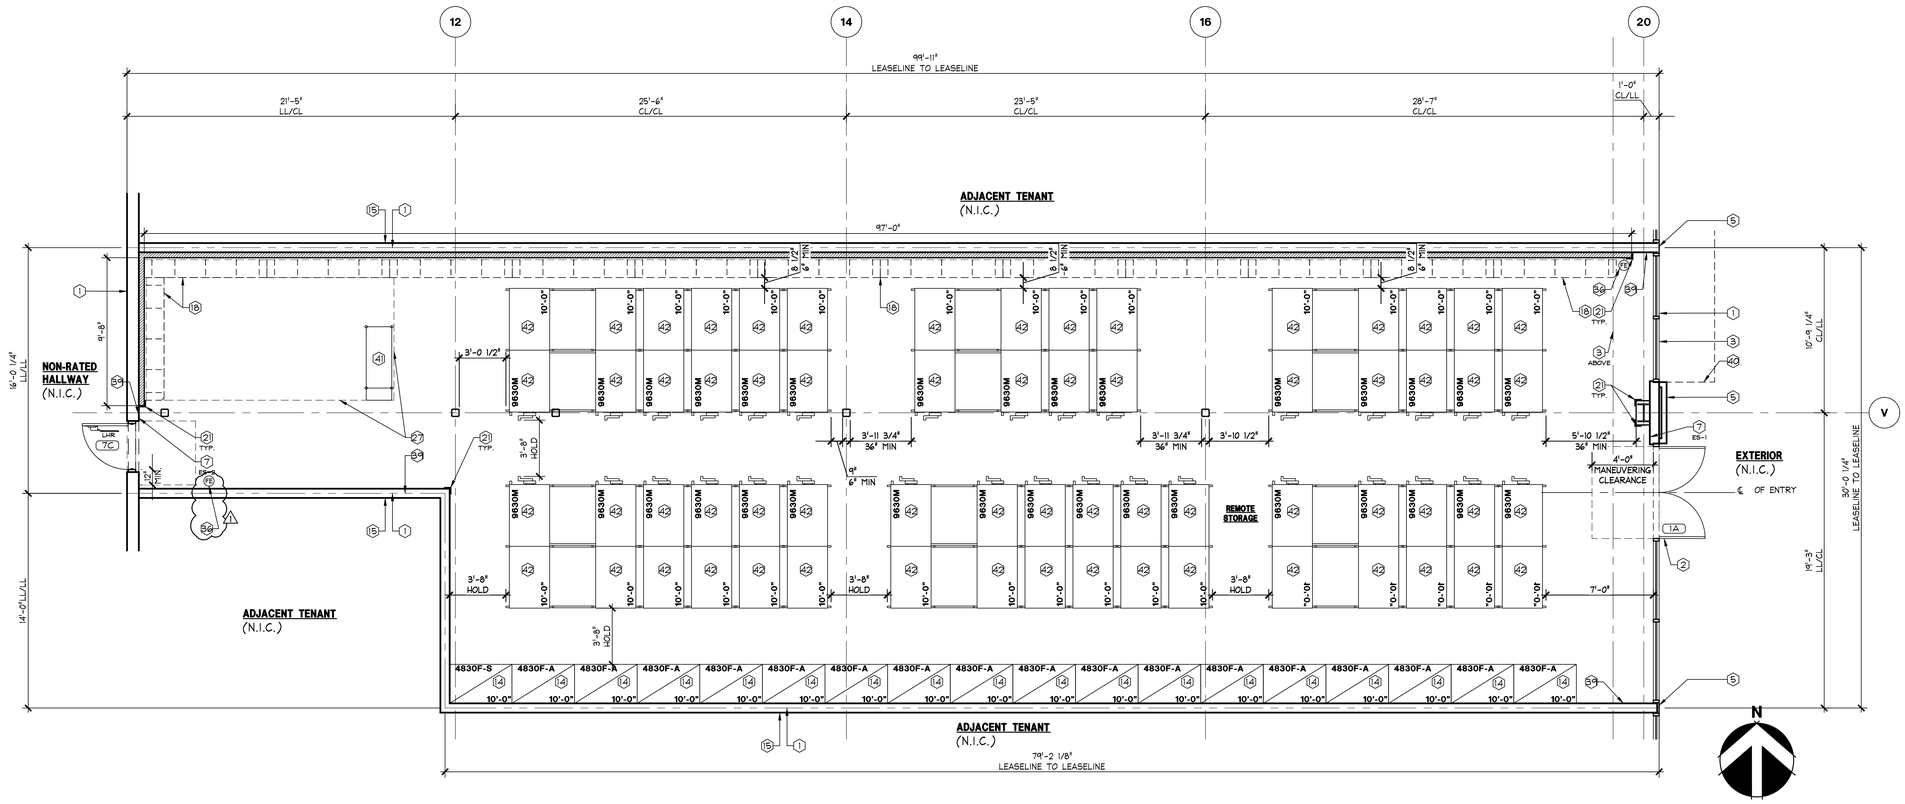

CONSTRUCTION PLAN - REMOTE STORAGE

1/4" = 1'-0"
42P-A021-A00-PLAN

A
02.12.23

www.greenbergfarrow.com
92 East Main Street
Suite 410
Somerville, NJ 08876
t: 732 537 0811

STATE OF MISSOURI
ROBERT J. WARSHEFSKI JR.
NUMBER A-2021005419
2022-07-193
ARCHITECT
02/16/24

Bath&BodyWorks
Three Limited Parkway · Columbus, Ohio 43230
Telephone: 614.415.7000 · Fax: 614.415.7349

PROHIBITION ON RISE:
THESE DRAWINGS AND SPECIFICATIONS WERE PREPARED FOR USE ON A SPECIFIC SITE CONTEMPORANEOUSLY WITH THEIR ISSUE DATE. THEY ARE NOT INTENDED FOR USE ON A DIFFERENT SITE AND MAY NOT BE REUSED IN WHOLE OR IN PART FOR ANY OTHER PROJECT WITHOUT THE AUTHOR'S WRITTEN REPRODUCTION THEREOF, ON ANOTHER PROJECT IS PROHIBITED AND CONSENT TO SUCH USE UNLESS EXPRESSLY AUTHORIZED BY BBW. NO REPRODUCTION MAY BE MADE WITHOUT THE AUTHOR'S WRITTEN CONSENT.

THESE DRAWINGS AND SPECIFICATIONS ARE THE PROPERTY OF BBW AND SHALL NOT BE DISPLAYED IN ANY MANNER OR USED ON ANY OTHER PROJECT EXCEPT BY WRITTEN AGREEMENT WITH BBW. NO REPRODUCTION OF THESE DRAWINGS AND SPECIFICATIONS, NOR ANY PART THEREOF, MAY BE MADE WITHOUT THE WRITTEN AUTHORIZATION OF BBW. ALL DRAWINGS OR REPRODUCTIONS OF THESE DRAWINGS AND SPECIFICATIONS SHALL BE RETURNED TO BBW UPON COMPLETION OF THEIR INTENDED USE, UNLESS OTHERWISE AGREED BY BBW.

COPYRIGHT NOTICE:
THESE DRAWINGS AND SPECIFICATIONS ARE COPYRIGHTED AND SUBJECT TO COPYRIGHT PROTECTION AS AN "ARCHITECTURAL WORK" UNDER SEC. 102 OF THE COPYRIGHT ACT, 17 U.S.C. AS AMENDED DECEMBER 1990. THE ARCHITECT IDENTIFIED HEREON EXPRESSLY RESERVES HIS COMMON LAW COPYRIGHT AND OTHER PROPERTY RIGHTS IN THESE PLANS, SKETCHES AND DRAWINGS. VISUAL CONTACT WITH THESE PLANS AND SPECIFICATIONS SHALL CONSTITUTE PRIMA FACIE EVIDENCE OF ACCEPTANCE OF THESE RESTRICTIONS. ANY REUSE OF THESE PLANS AND SPECIFICATIONS FOR EXTENSIONS OF THIS PROJECT OR ON ANY OTHER PROJECT WITHOUT THE EXPRESS WRITTEN PERMISSION OF THE ARCHITECT IS PROHIBITED AND WILL BE ENFORCED BY LEGAL PROCEEDINGS. ANY UNAUTHORIZED USE OF THESE DRAWINGS AND SPECIFICATIONS SHALL BE AT THE SOLE RISK AND LIABILITY OF THE PARTY USING THEM AND THAT PARTY AGREES TO HOLD HARMLESS AND INDEMNIFY THE ARCHITECT AGAINST ALL CLAIMS, DAMAGES, LOSSES AND EXPENSES, INCLUDING ATTORNEY'S FEES, ARISING OUT OF OR RESULTING THEREFROM. ANY MODIFICATION OF THESE DRAWINGS AND SPECIFICATIONS IS FORBIDDEN WITHOUT THE WRITTEN PERMISSION OF THE ARCHITECT. ANY MODIFICATIONS MADE TO THESE DRAWINGS AND SPECIFICATIONS WITHOUT THE PERMISSION OF THE ARCHITECT WILL RELIEVE THE ARCHITECT OF ALL LIABILITY.

104.01.1733.02

BATH & BODY WORKS
SUMMIT WOODS CROSSING
SPACE NO. MB-A & 1752A (REMOTE STORAGE)
1702 NW CHIPMAN RD.
LEE'S SUMMIT, MO 64081

SCOPE: FULL REMODEL
DESIGN TYPE: GINGHAM+
BBW PROJECT #: 00118173

SIS PKG: KG3
PACKAGE: 2415a.01
GENERATION: 202311193.0
A/E PROJECT #:

REVISIONS:

	REQUIRED BY:	DATE
1	REVI - POR REVISION, LL COMMENTS,	02/16/2024
	BUILDING DEPT. COMMENTS, & 2415a.01	

DATE ISSUED: 01/12/2024
DESIGNED BY: AS
DRAWN BY: MC
CHECKED BY: SV

CONSTRUCTION PLAN REMOTE S.

DRAWING NUMBER:
A02.1c

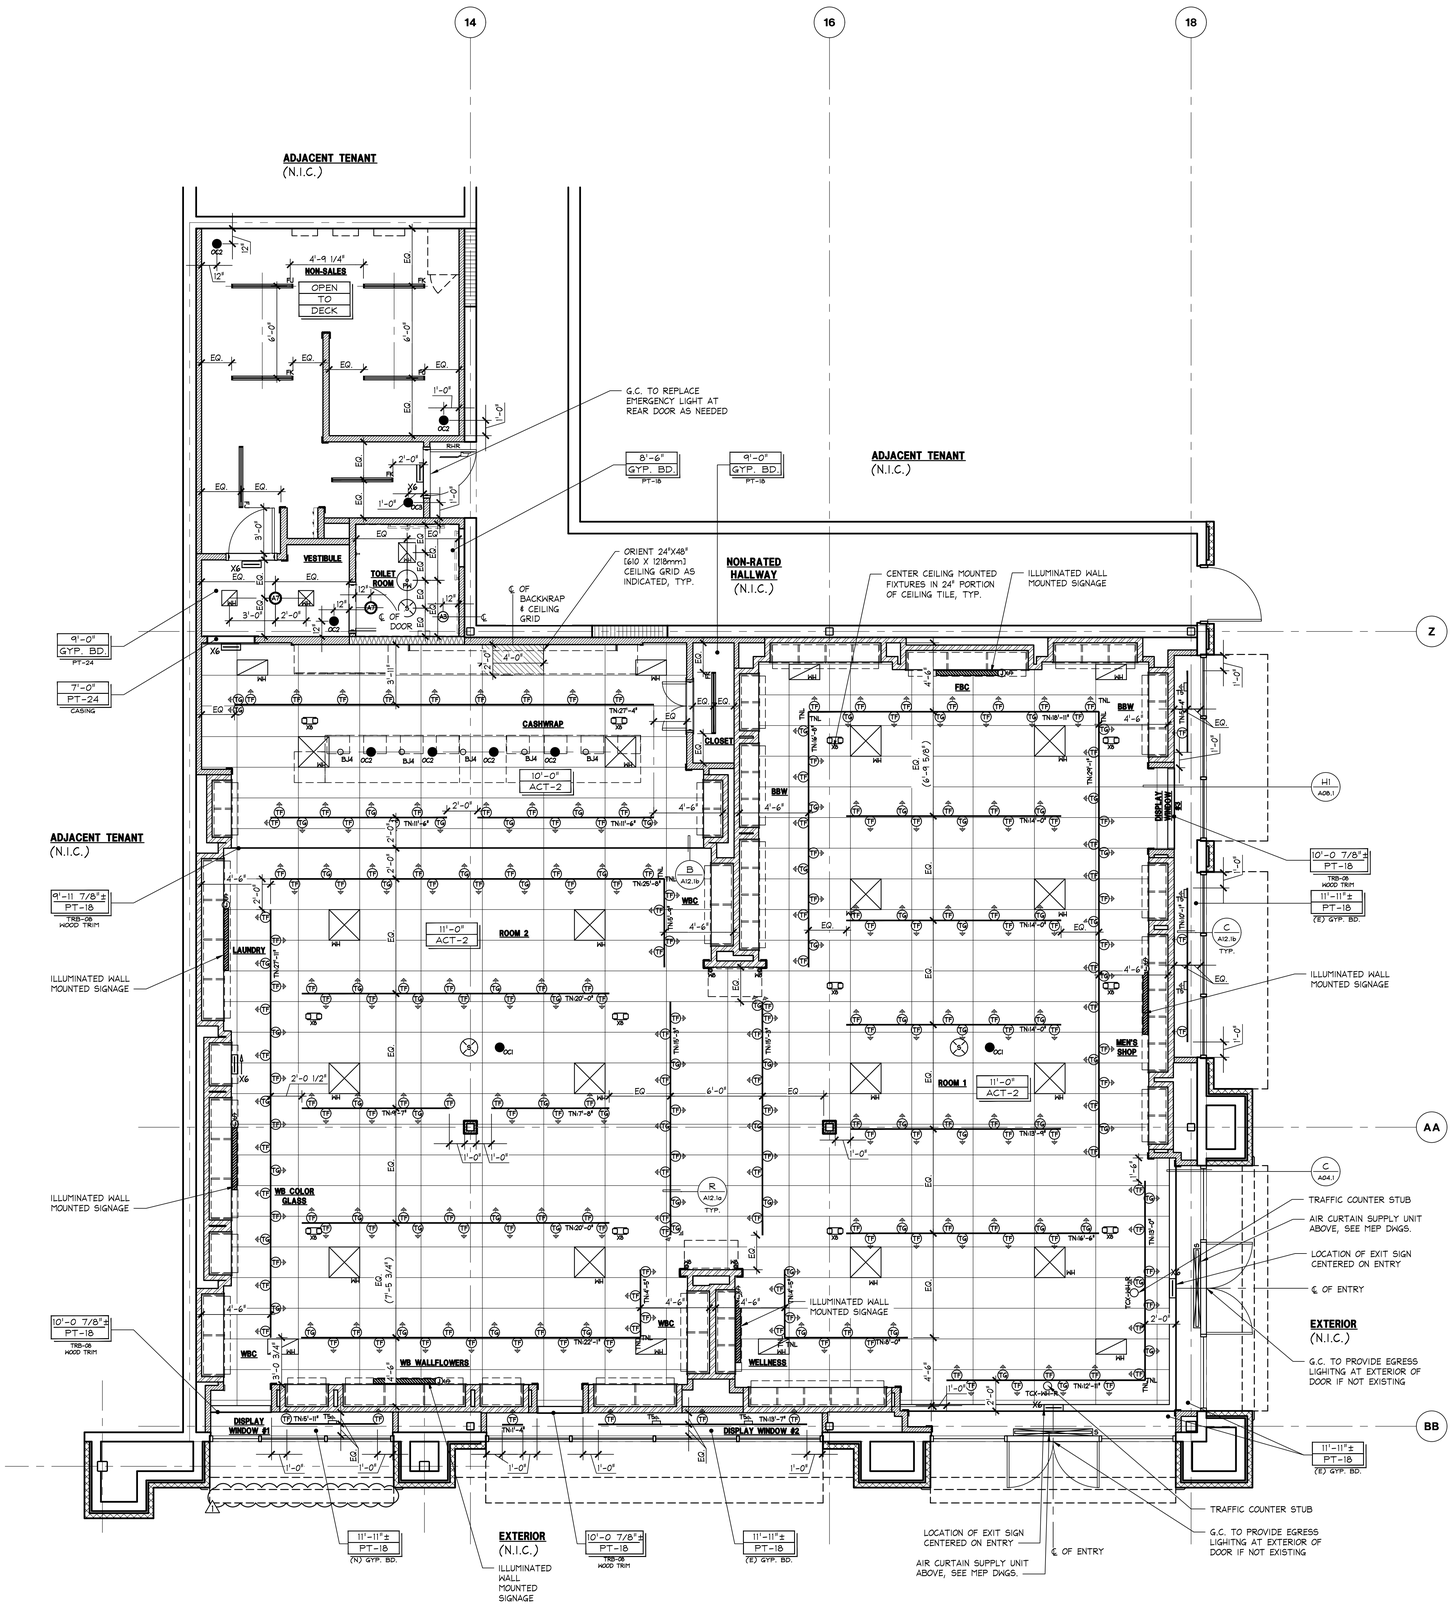

SYMBOL	DESCRIPTION
	RECESSED DOWNLIGHT
	TRACK W/ TRACK HEADS
	LED STRIPS - SURFACE MOUNTED ℄ CHAIN HUNG
	EGRESS SIGNAGE - WBC: CEILING MOUNTED (UNLESS INDICATED OTHERWISE) BBW: WALL MOUNTED (UNLESS INDICATED OTHERWISE)
	EMERGENCY LIGHT
	SPEAKER
	SUPPLY DIFFUSER
	RETURN AIR GRILLE
	CEILING ACCESS PANEL
	EXHAUST AIR REGISTER
	LVAN CAMERA - SUPPLIED AND INSTALLED BY SECURITY VENDOR
	TRAFFIC COUNTER - -WH = WHITE (BBW)
	ROUND TRAFFIC COUNTER - WHITE
	DUAL HEAD LED EMERGENCY LIGHT
	3 LAMP SEMI-FLUSH MOUNT PENDANT, ETCHED OPAL GLASS, BRUSHED CARAMEL FINISH WITH WOVEN OFF-WHITE FABRIC, 17 WATT MAX STICKER, 120V DIMMABLE VIA INCANDESCENT LOAD
	DECORATIVE WALL SCONCE - HUDSON VALLEY (FIXTURE) 3700-PN

NOTES:
1. ALL CEILING HEIGHTS ARE FROM THE TOP OF FINISH FLOOR TO UNDERSIDE OF FINISH CEILING.
2. PROVIDE ADEQUATE CLEARANCES FOR FIXTURES, DUCTS, CEILINGS, AND RELATED PERTINENT ITEMS NECESSARY TO MAINTAIN THE SPECIFIED HEIGHTS ABOVE FINISH FLOOR.
3. ADDITIONAL HANGER AND SAFETY WIRES FOR LIGHT FIXTURES, SPEAKERS AND DUCTWORK, AS REQUIRED BY LOCAL CODES, TO BE THE RESPONSIBILITY OF THE CEILING SUBCONTRACTOR.
4. SPRINKLER HEAD LAYOUT TO CONFORM TO LOCAL CODE, TAKING IN ACCOUNT LOCATIONS OF DUCTWORK, LIGHTING AND LOCATION OF TENANT'S CABINET, FIXTURE AND SHELVING UNITS. SPRINKLER HEAD COLOR TO MATCH CEILING FINISH AT SALES AREAS. REFER TO P02.01 FOR MORE FINISH LOCATIONS.
5. ARCHITECTURAL DRAWINGS DETERMINE LOCATION OF LUMINAIRES AND SUPERSEDE ALL OTHERS, U.O.N.
6. AFTER INSTALLATION, ELECTRICAL CONTRACTOR IS TO TILT THE LAMP IN ALL "T" FIXTURES @ A 45 DEGREE ANGLE TOWARD WALL OR CABINETS.
7. SEE LIGHT FIXTURE SCHEDULE ON ELECTRICAL DRAWINGS FOR FIXTURE MODEL NUMBERS KEYED TO THE LIGHTING AND CEILING LEGEND.
8. NO EMERGENCY LIGHTS, EXIT LIGHTS OR SENSORS ARE TO BE PLACED ON THE PERIMETER SALES WALLS.
9. REFER TO G/A10.1 FOR WOOD TRIM PROFILE LEGEND.

CEILING AND LIGHTING LEGEND

1/4" = 1'-0" | 42L-A041-M01-LGND | D 08.19.22

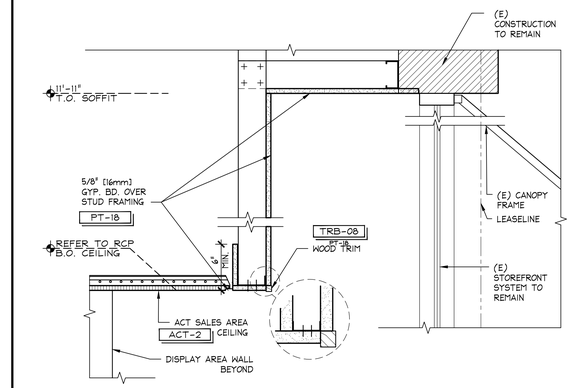

SOFFIT DETAIL TRANSITION

1 1/2" = 1'-0" | 42D-A085-J01-DETL | C 08.01.17

REFLECTED CEILING PLAN

1/4" = 1'-0" | 42P-A041-A01-PLAN | A 01.27.22

www.greenbergfarrow.com
92 East Main Street
Suite 410
Somerville, NJ 08876
t: 732 537 0811

STATE OF MISSOURI
ROBERT J. WARSHEFSKI JR
NUMBER A-2021005419
ARCHITECT
02/16/24

Bath&BodyWorks
Three Limited Parkway · Columbus, Ohio 43230
Telephone: 614.415.7000 · Fax: 614.415.7349

PROHIBITION ON MODIFICATIONS: THESE DRAWINGS AND SPECIFICATIONS WERE PREPARED FOR USE ON A SPECIFIC SITE CONTEMPORANEOUSLY WITH THEIR ISSUE DATE. THEY ARE NOT INTENDED FOR USE ON A DIFFERENT PROJECT OR AT A LATER DATE. ANY MODIFICATIONS MADE BY ANYONE OTHER THAN BBW SHALL NOT BE DEPOSITED IN REPRODUCTION THEREOF, ON ANOTHER PROJECT IS PROHIBITED AND CONTRARY TO LAW UNLESS EXPRESSLY AUTHORIZED IN WRITING BY BBW. BBW SHALL NOT BE RESPONSIBLE FOR ANY SUCH UNAUTHORIZED USE.

COPYRIGHT NOTICE: THESE DRAWINGS AND SPECIFICATIONS ARE THE PROPERTY OF BBW AND SHALL NOT BE DEPOSITED IN ANY MANNER OR HELD FOR ANY OTHER PROJECT EXCEPT BY WRITTEN AGREEMENT WITH BBW. NO REPRODUCTION OF THESE DRAWINGS AND SPECIFICATIONS, IN WHOLE OR IN PART, OR PREPARATION OF ANY DERIVATIVE WORKS THEREFROM, MAY BE MADE WITHOUT THE PRIOR WRITTEN AUTHORIZATION OF BBW. ALL DRAWINGS OR REPRODUCTIONS OF THESE DRAWINGS AND SPECIFICATIONS, AUTHORIZED BY BBW, BE RETURNED TO BBW UPON COMPLETION OF THEIR INTENDED USE, UNLESS OTHERWISE AGREED BY BBW.

COPYRIGHT PROTECTION: THESE DRAWINGS AND SPECIFICATIONS ARE COPYRIGHTED AND SUBJECT TO COPYRIGHT PROTECTION AS AN "ARCHITECTURAL WORK" UNDER SEC. 102 OF THE COPYRIGHT ACT, 17 U.S.C. AS AMENDED DECEMBER 1990. THE ARCHITECTURAL WORK PROTECTED BY COPYRIGHT INCLUDES THE OVERALL FORM AS WELL AS THE ARRANGEMENT AND COMPOSITION OF SPACES AND ELEMENTS IN THE DESIGN. UNDER SUCH PROTECTION, UNAUTHORIZED USE OF THESE DRAWINGS AND SPECIFICATIONS BY OTHERS WILL NOT BE MADE WITHOUT THE EXPRESS WRITTEN PERMISSION OF BBW AND TITLE TO THEM REMAINS WITH BBW. VISUAL CONTACT WITH THESE DRAWINGS AND SPECIFICATIONS SHALL CONSTITUTE PRIMA FACIE EVIDENCE OF ACCEPTANCE OF THESE RESTRICTIONS.

104.01.1733.02

BATH & BODY WORKS
SUMMIT WOODS CROSSING
SPACE NO. M8-A & 1752A (REMOTE STORAGE)
1702 NW CHIPMAN RD.
LEE'S SUMMIT, MO 64081

PROJECT INFORMATION:
SCOPE: FULL REMODEL
DESIGN TYPE: GINGHAM+
RBWI PROJECT #: 00118173

PACKAGE: SIS PKG3
GENERATION: 241So.01
A/E PROJECT #: 2023119 3.0

REVISIONS:

	REQUIRED BY:	DATE
1	KEY1 - PCR REVISION, LL COMMENTS,	02/16/2024
	BUILDING DEPT. COMMENTS, & 2415s.01	

DATE ISSUED: 01/12/2024
DESIGNED BY: AS
DRAWN BY: MC
CHECKED BY: SV

REFLECTED CEILING PLAN

DRAWING NUMBER: A04.1a

SYMBOL	DESCRIPTION
	RECESSED DOWNLIGHT
	TRACK W/ TRACK HEADS
	LED STRIPS - SURFACE MOUNTED ¢ CHAIN HUNG
	EGRESS SIGNAGE - WBC: CEILING MOUNTED (UNLESS INDICATED OTHERWISE) BBW: WALL MOUNTED (UNLESS INDICATED OTHERWISE)
	EMERGENCY LIGHT
	SPEAKER
	SUPPLY DIFFUSER
	RETURN AIR GRILLE
	CEILING ACCESS PANEL
	EXHAUST AIR REGISTER
	LVAN CAMERA - SUPPLIED AND INSTALLED BY SECURITY VENDOR
TCX-(XX)	TRAFFIC COUNTER - -WH = WHITE (BBW)
TCX-WH-R	ROUND TRAFFIC COUNTER - WHITE
	DUAL HEAD LED EMERGENCY LIGHT
PN	3 LAMP SEMI-FLUSH MOUNT PENDANT, ETCHED OPAL GLASS, BRUSHED CARAMEL FINISH WITH WOVEN OFF-WHITE FABRIC, 17 WATT MAX STICKER, 120V DIMMABLE VIA INCANDESCENT LOAD
WB	DECORATIVE WALL SCONCE - HUDSON VALLEY (FIXTURE) 3700-PN

NOTES:
1. ALL CEILING HEIGHTS ARE FROM THE TOP OF FINISH FLOOR TO UNDERSIDE OF FINISH CEILING.
2. PROVIDE ADEQUATE CLEARANCES FOR FIXTURES, DUCTS, CEILINGS, AND RELATED PERTINENT ITEMS NECESSARY TO MAINTAIN THE SPECIFIED HEIGHTS ABOVE FINISH FLOOR.
3. ADDITIONAL HANGER AND SAFETY WIRES FOR LIGHT FIXTURES, SPEAKERS AND DUCTWORK, AS REQUIRED BY LOCAL CODES, TO BE THE RESPONSIBILITY OF THE CEILING SUBCONTRACTOR.
4. SPRINKLER HEAD LAYOUT TO CONFORM TO LOCAL CODE, TAKING IN ACCOUNT LOCATIONS OF DUCTWORK, LIGHTING AND LOCATION OF TENANT'S CABINET, FIXTURE AND SHELVING UNITS. SPRINKLER HEAD COLOR TO MATCH CEILING FINISH AT SALES AREAS. REFER TO P02.01 FOR MORE FINISH LOCATIONS.
5. ARCHITECTURAL DRAWINGS DETERMINE LOCATION OF LUMINAIRES AND SUPERSEDE ALL OTHERS, U.O.N.
6. AFTER INSTALLATION, ELECTRICAL CONTRACTOR IS TO TILT THE LAMP IN ALL "T" FIXTURES @ A 45 DEGREE ANGLE TOWARD WALL OR CABINETS.
7. SEE LIGHT FIXTURE SCHEDULE ON ELECTRICAL DRAWINGS FOR FIXTURE MODEL NUMBERS KEYED TO THE LIGHTING AND CEILING LEGEND.
8. NO EMERGENCY LIGHTS, EXIT LIGHTS OR SENSORS ARE TO BE PLACED ON THE PERIMETER SALES WALLS.
9. REFER TO G/A10.1 FOR WOOD TRIM PROFILE LEGEND.

CEILING AND LIGHTING LEGEND | 1/4" = 1'-0" | 42L-A041-M01-LGND | D 08.19.22

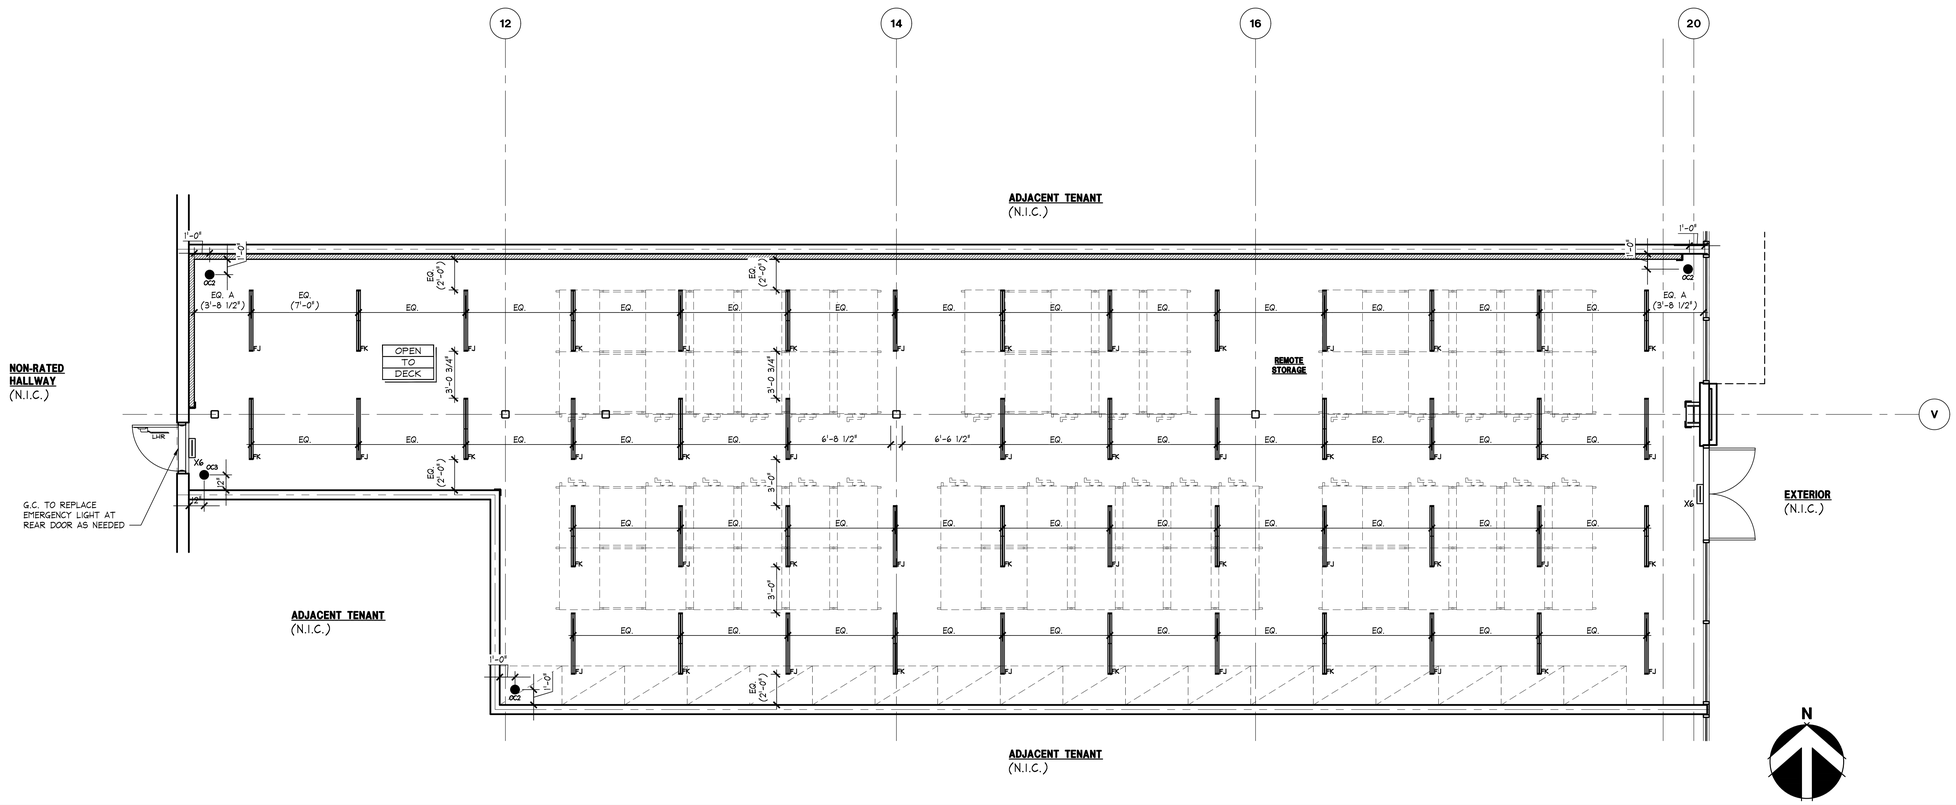

REFLECTED CEILING PLAN - REMOTE STORAGE | 1/4" = 1'-0" | 42P-A041-A01-PLAN | A 01.27.22

www.greenbergfarrow.com
92 East Main Street
Suite 410
Somerville, NJ 08876
t: 732 537 0811

STATE OF MISSISSIPPI
ROBERT J. WARSHEFSKI JR.
NUMBER A-2021005419
ARCHITECT
02/16/24

Bath&BodyWorks
Three Limited Parkway · Columbus, Ohio 43230
Telephone: 614.415.7000 · Fax: 614.415.7349

PROHIBITION ON REUSE:
THESE DRAWINGS AND SPECIFICATIONS WERE PREPARED FOR USE ON A SPECIFIC SITE CONSTRUCTION STRICTLY IN ACCORDANCE WITH THEIR TERMS AND CONDITIONS. THEY ARE NOT INTENDED FOR USE ON A DIFFERENT SITE AS A STAND-ALONE SET OF DRAWINGS AND SPECIFICATIONS. ANY SUCH USE WITHOUT THE WRITTEN PERMISSION AND AUTHORIZATION OF BBW, INCLUDING REPRODUCTION THEREOF, ON ANOTHER PROJECT IS PROHIBITED AND CONTRARY TO LAW UNLESS EXPRESSLY AUTHORIZED BY BBW. BBW WILL NOT BE RESPONSIBLE FOR ANY SUCH USE OF THESE DRAWINGS AND SPECIFICATIONS.

THESE DRAWINGS AND SPECIFICATIONS ARE THE PROPERTY OF BBW AND SHALL NOT BE DUPLICATED IN ANY MANNER OR USED ON ANY OTHER PROJECT EXCEPT BY WRITTEN AGREEMENT WITH BBW. NO REPRODUCTIONS OF THESE DRAWINGS AND SPECIFICATIONS SHALL BE MADE WITHOUT THE WRITTEN AUTHORIZATION OF BBW. ALL DRAWINGS OR REPRODUCTIONS OF THESE DRAWINGS AND SPECIFICATIONS ARE TO BE RETURNED TO BBW UPON COMPLETION OF THEIR INTENDED USE, UNLESS OTHERWISE AGREED TO BY BBW.

COPYRIGHT NOTICE:
THESE DRAWINGS AND SPECIFICATIONS ARE COPYRIGHTED AND SUBJECT TO COPYRIGHT PROTECTION AS AN "ARCHITECTURAL WORK" UNDER SEC. 102 OF THE COPYRIGHT ACT, 17 U.S.C. AS AMENDED DECEMBER 1990. THE ARCHITECT UNDER WHOM THESE DRAWINGS WERE PREPARED RETAINS ALL COPYRIGHTS, INCLUDING OTHER RIGHTS IN THEM. THE OWNER'S RIGHT TO USE THESE DRAWINGS AND SPECIFICATIONS DOES NOT INCLUDE ANY RIGHTS OF OWNERSHIP, COPYRIGHT OR OTHER INTELLECTUAL PROPERTY RIGHTS IN THESE OR ANY SIMILAR DRAWINGS OR SPECIFICATIONS. ANY UNAUTHORIZED USE OF THESE DRAWINGS AND SPECIFICATIONS IS PROHIBITED AND WILL BE ENFORCED BY APPROPRIATE LEGAL MEANS, INCLUDING INJUNCTIVE RELIEF AND MONETARY DAMAGES. BBW WILL NOT BE RESPONSIBLE FOR ANY UNAUTHORIZED USE OF THESE DRAWINGS AND SPECIFICATIONS AND OWNER AGREES TO INDEMNIFY AND HOLD BBW HARMLESS FROM ANY CLAIMS, DAMAGES, LOSSES AND EXPENSES, INCLUDING ATTORNEYS' FEES, ARISING OUT OF OR RESULTING FROM ANY SUCH UNAUTHORIZED USE. OWNER'S LIABILITY UNDER THIS PARAGRAPH SHALL NOT BE LIMITED BY ANY LIMITATION ON THE AMOUNT OR TYPE OF DAMAGES OR COMPENSATION OWED BY OWNER TO ARCHITECT OR ARCHITECT'S CONSULTANTS UNDER THE AGREEMENT BETWEEN OWNER AND ARCHITECT OR ARCHITECT'S CONSULTANTS, NOR SHALL THE AMOUNT OF ANY SUCH DAMAGES OR COMPENSATION BE REDUCED BY ANY INSURANCE COVERAGE AVAILABLE TO OR PROVIDED BY OWNER OR ARCHITECT OR ARCHITECT'S CONSULTANTS. OWNER'S LIABILITY UNDER THIS PARAGRAPH SHALL NOT BE LIMITED BY ANY LIMITATION OF LIABILITY.

104.01.1733.02

BATH & BODY WORKS
SUMMIT WOODS CROSSING
SPACE NO. M8-A & 1752A (REMOTE STORAGE)
1702 NW CHIPMAN RD.
LEE'S SUMMIT, MO 64081

PROJECT INFORMATION:
SCOPE: FULL REMODEL
DESIGN TYPE: GINGHAM+
BBWI PROJECT #: 00118173

PACKAGE: SIS PKG3
GENERATION: 2.41Sa.01
A/E PROJECT #: 202311930

REVISIONS:

	REQUIRED BY:	DATE
1	REV1 - PER REVISION, LL COMMENTS,	02/16/2024
	BUILDING DEPT. COMMENTS, R 2415a.01	

DATE ISSUED: 01/12/2024
DESIGNED BY: AS
DRAWN BY: MC
CHECKED BY: SV

REFLECTED CEILING PLAN REMOTE S.

DRAWING NUMBER:
A04.1b

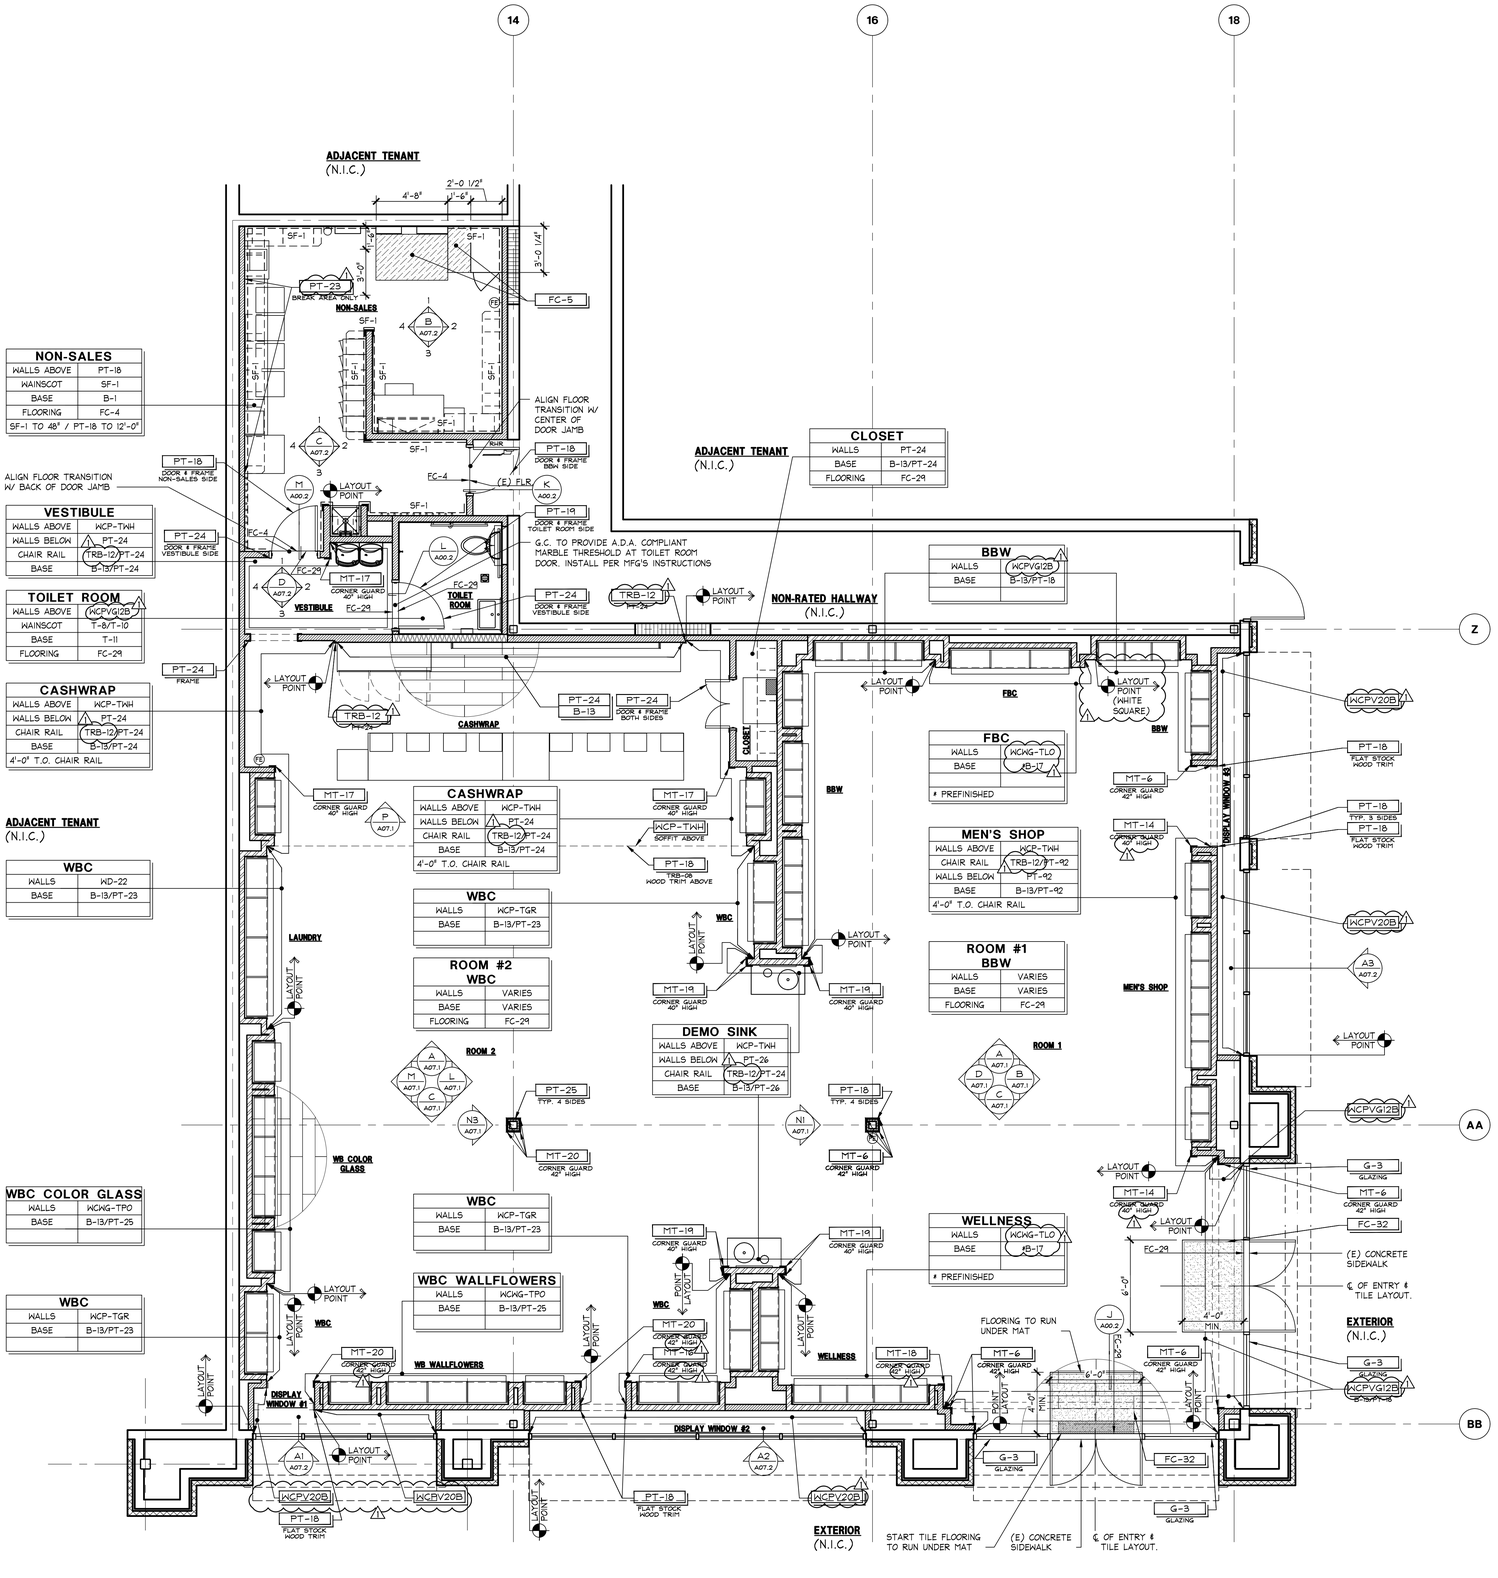

1. REFER TO SHEET A08.1 FOR STOREFRONT FINISHES
2. REFER TO SHEET A00.1 FOR FINISH SCHEDULE
3. REFER TO G/A10.1 FOR WOOD TRIM PROFILE LEGEND
4. MITER ALL OUTSIDE CORNERS OF WALL BASE - COPE ALL INSIDE CORNERS
5. TILE FLOORING TO BE SET BEFORE WOOD BASE. SCRIBE WOOD BASE TO TOP OF FLOOR AS BEST POSSIBLE AND CAULK GAPS.
6. BACK OF HOUSE CONCRETE FLOORING: G.C. TO PREPARE EXISTING CONCRETE FLOOR AS REQUIRED BY MANUFACTURER. APPLY ONE COAT OF HARDENER, AS SPECIFIED, FOLLOWED BY TWO COATS OF CONCRETE PROTECTOR, AS SPECIFIED, AT PAINTED CLEAR FLOOR AREAS ONLY. OMIT HARDENER AND PROTECTING AGENT. PREPARE FLOOR AS REQUIRED FOR PAINTING AS DIRECTED BY PAINT MANUFACTURER. PAINT TWO COATS OF SPECIFIED PAINT.

FINISH PLAN NOTES

FULL
42N-A051-D00-NOTE
D 08.19.22

REFER TO SPECIFICATIONS DIVISION IX FOR MORE INFORMATION.

PAINT:

1. CONTRACTOR TO REVIEW CONSTRUCTION DETAIL SHEETS, FLOOR FINISH PLAN, AND ELEVATIONS FOR HELPFUL CLARIFICATION OF ITEMS AND SURFACES TO BE PAINTED.
2. CONTRACTOR IS TO PRIME ALL GYPSUM BOARD.
3. ALL METAL SURFACES PAINTED BY PAINT CONTRACTOR ARE TO BE PRIMED WITH A HIGH QUALITY METAL PRIMER AND FINISHED WITH A HIGH QUALITY SEMI GLOSS PAINT U.O.N. FINISH COATS MUST NOT REVEAL BRUSH MARKS. SPRAY OR APPLY AS NEEDED.
4. ALL WOOD SURFACES TO BE PRIMED WITH AN ALL-PURPOSE 100% ACRYLIC LATEX PRIMER AND FINISHED WITH A LATEX BASE PAINT.
5. FOR EXTERIOR STOREFRONTS: PRIME ALL WOOD WITH ALKYD PRIMER. USE BENJAMIN MOORE MOORCRAFT SUPER SPEC - SEMI GLOSS AS BASE FOR ALL COLORS.
6. USING NON-SHRINKING FILLER, FILL AND PUTTY ALL NAIL HOLES, COUNTERSINK SCREWS, BOLTS, CRACKS, ETC. BEFORE APPLYING FINISH.
7. WOOD DOORS: SEAL BOTTOMS, TOPS, AND EDGES. SAND ALL WOOD DOORS BEFORE FINISHING.
8. NAIL WOOD TRIM BOARDS IN LEAST CONSPICUOUS LOCATIONS. SET AND FINISH SMOOTH.
9. SAND ALL WOOD SURFACES SMOOTH AND EVEN BEFORE PAINTING.
10. SAND ENAMELED FINISHES APPLIED TO WOOD OR METAL BETWEEN COATS WITH FINE SANDPAPER TO PRODUCE SMOOTH AND EVEN FINISH.
11. MAKE FINISH WORK UNIFORM, SMOOTH, FREE OF RUNS, SAGS, DEFECTIVE BRUSHING AND CLOGGING. MAKE EDGES OF PAINT ADJOINING OTHER MATERIALS OR COLORS SHARP AND CLEAN WITHOUT OVERLAPPING.

FLOOR COVERING:

1. G.C. TO INSTALL LVT TILE, ALTERNATING FROM MULTIPLE BOXES AND ROTATING TILES THRU-OUT THE STORE. G.C. TO COORDINATE SPECIFIC PLANK SELECTION WHEN OFFSETTING TILE WITH PM PRIOR TO INSTALLATION. TILE SHALL BE INSTALLED IN RUNNING BOND PATTERN.

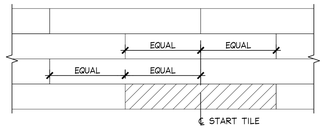

FINISH NOTES

FULL
42N-A051-H00-NOTE
C 04.07.20

www.greenbergfarrow.com
92 East Main Street
Suite 410
Somerville, NJ 08876
t: 732 537 0811

STATE OF MISSOURI
ROBERT J. WARSHEFSKI JR.
NUMBER A-2021005419
ARCHITECT
02/16/24

Bath&BodyWorks
Three Limited Parkway · Columbus, Ohio 43230
Telephone: 614.415.7000 · Fax: 614.415.7349

PROHIBITION ON MODIFICATIONS: THESE SPECIFICATIONS WERE PREPARED FOR USE ON A SPECIFIC SITE. CONTEMPORANEOUSLY WITH THEIR ISSUE DATE. THEY ARE NOT INTENDED FOR USE ON A DIFFERENT PROJECT OR AT A DIFFERENT TIME. ANY MODIFICATIONS MADE TO THESE SPECIFICATIONS WITHOUT THE REPRODUCTION THEREOF ON ANOTHER PROJECT IS PROHIBITED AND CONTRARY TO LAW UNLESS EXPRESSLY AUTHORIZED IN WRITING BY GREENBERG FARROW.

COPYRIGHT: THESE DRAWINGS AND SPECIFICATIONS ARE THE PROPERTY OF BBW AND SHALL NOT BE DEPOSITED IN ANY MANNER OR USED ON ANY OTHER PROJECT EXCEPT BY WRITTEN AGREEMENT WITH BBW. NO REPRODUCTIONS OF THESE DRAWINGS AND SPECIFICATIONS OR ANY PART THEREOF MAY BE MADE WITHOUT THE AUTHORIZATION OF BBW. ALL ORIGINALS OR REPRODUCTIONS OF THESE DRAWINGS AND SPECIFICATIONS ARE RETURNED TO BBW UPON COMPLETION OF THEIR INTENDED USE, UNLESS OTHERWISE AGREED BY BBW.

COPYRIGHT NOTICE: THESE DRAWINGS AND SPECIFICATIONS ARE SUBJECT TO COPYRIGHT PROTECTION AS AN "ARCHITECTURAL WORK" UNDER SEC. 102 OF THE COPYRIGHT ACT, 17 U.S.C. AS AMENDED DECEMBER 1990. THE ARCHITECT IS THE AUTHOR AND OWNER OF THIS ARCHITECTURAL WORK. THE COPYRIGHT PROTECTION CLAIMED INCLUDES, WITHOUT LIMITATION, THE ENTIRE FORM, ARRANGEMENT AND COMPOSITION OF SPACES AND ELEMENTS OF THE DESIGN, UNDER SUCH PROTECTION, UNAUTHORIZED USE OF THESE DRAWINGS AND SPECIFICATIONS WILL BE STRICTLY ENFORCED AND PROSECUTED TO THE FULLEST EXTENT OF THE LAW. ANY UNAUTHORIZED USE WILL BE UNDERTAKEN AT USER'S SOLE RISK AND WILL BE MADE A CLAIMANT OF INDEMNIFYING, DEFENDING, SAVING AND HOLDING HARMLESS FROM ANY AND ALL LIABILITY.

104.01.1733.02

BATH & BODY WORKS
SUMMIT WOODS CROSSING
SPACE NO. MB-A & 1752A (REMOTE STORAGE)
1702 NW CHIPMAN RD.
LEE'S SUMMIT, MO 64081

PROJECT INFORMATION:

SCOPE: FULL REMODEL | PACKAGE: SJS PKG3
DESIGN TYPE: GINGHAM+ | GENERATION: 241Sa.01
BBW PROJECT #: 00118173 | A/E PROJECT #: 202311933.0

REVISIONS:

	REQUIRED BY:	DATE
1	REV1 - POR REVISION, LL COMMENTS,	02/16/2024
	BUILDING DEPT. COMMENTS, & 2415a.01	

DATE ISSUED: 01/12/2024
DESIGNED BY: AS
DRAWN BY: MC
CHECKED BY: SV

FLOOR & WALL FINISH PLAN

DRAWING NUMBER:
A05.1a

FLOOR & WALL FINISH PLAN

1/4" = 1'-0"
42P-A051-A00-PLAN
A 08.16.22

REFER TO SPECIFICATIONS DIVISION IX FOR MORE INFORMATION.

PAINT:

1. CONTRACTOR TO REVIEW CONSTRUCTION DETAIL SHEETS, FLOOR FINISH PLAN, AND ELEVATIONS FOR HELPFUL CLARIFICATION OF ITEMS AND SURFACES TO BE PAINTED.
2. CONTRACTOR IS TO PRIME ALL GYPSUM BOARD.
3. ALL METAL SURFACES PAINTED BY PAINT CONTRACTOR ARE TO BE PRIMED WITH A HIGH QUALITY METAL PRIMER AND FINISHED WITH A HIGH QUALITY SEMI GLOSS PAINT U.O.N. FINISH COATS MUST NOT REVEAL BRUSH MARKS. SPRAY OR APPLY AS NEEDED.
4. ALL WOOD SURFACES TO BE PRIMED WITH AN ALL-PURPOSE 100% ACRYLIC LATEX PRIMER AND FINISHED WITH A LATEX BASE PAINT.
5. FOR EXTERIOR STOREFRONTS: PRIME ALL WOOD WITH ALKYD PRIMER. USE BENJAMIN MOORE MOORCRAFT SUPER SPEC – SEMI GLOSS AS BASE FOR ALL COLORS.
6. USING NON-SHRINKING FILLER, FILL AND PUTTY ALL NAIL HOLES, COUNTERSINK SCREWS, BOLTS, CRACKS, ETC. BEFORE APPLYING FINISH.
7. WOOD DOORS: SEAL BOTTOMS, TOPS, AND EDGES. SAND ALL WOOD DOORS BEFORE FINISHING.
8. NAIL WOOD TRIM BOARDS IN LEAST CONSPICUOUS LOCATIONS. SET AND FINISH SMOOTH.
9. SAND ALL WOOD SURFACES SMOOTH AND EVEN BEFORE PAINTING.
10. SAND ENAMELED FINISHES APPLIED TO WOOD OR METAL BETWEEN COATS WITH FINE SANDPAPER TO PRODUCE SMOOTH AND EVEN FINISH.
11. MAKE FINISH WORK UNIFORM, SMOOTH, FREE OF RUNS, SAGS, DEFECTIVE BRUSHING AND CLOGGING. MAKE EDGES OF PAINT ADJOINING OTHER MATERIALS OR COLORS SHARP AND CLEAN WITHOUT OVERLAPPING.

FLOOR COVERING:

1. G.C. TO INSTALL LVT TILE, ALTERNATING FROM MULTIPLE BOXES AND ROTATING TILES THRU-OUT THE STORE. G.C. TO COORDINATE SPECIFIC PLANK SELECTION WHEN OFFSETTING TILE WITH PM PRIOR TO INSTALLATION. TILE SHALL BE INSTALLED IN RUNNING BOND PATTERN.

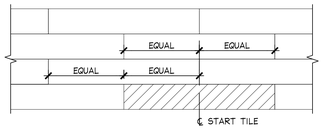

FINISH NOTES | FULL | 42N-A051-H00-NOTE | C | 04.07.20

1. REFER TO SHEET A08.1 FOR STOREFRONT FINISHES
2. REFER TO SHEET A00.1 FOR FINISH SCHEDULE
3. REFER TO G/A10.1 FOR WOOD TRIM PROFILE LEGEND
4. MITER ALL OUTSIDE CORNERS OF WALL BASE – COPE ALL INSIDE CORNERS
5. TILE FLOORING TO BE SET BEFORE WOOD BASE. SCRIBE WOOD BASE TO TOP OF FLOOR AS BEST POSSIBLE AND CAULK GAPS.
6. BACK OF HOUSE CONCRETE FLOORING: G.C. TO PREPARE EXISTING CONCRETE FLOOR AS REQUIRED BY MANUFACTURER. APPLY ONE COAT OF HARDENER, AS SPECIFIED, FOLLOWED BY TWO COATS OF CONCRETE PROTECTOR, AS SPECIFIED. AT PAINTED CLEAR FLOOR AREAS ONLY, OMIT HARDENER AND PROTECTING AGENT. PREPARE FLOOR AS REQUIRED FOR PAINTING AS DIRECTED BY PAINT MANUFACTURER. PAINT TWO COATS OF SPECIFIED PAINT.

FINISH PLAN NOTES | FULL | 42N-A051-D00-NOTE | D | 08.19.22

REMOTE STORAGE	
WALLS ABOVE	PT-18
WAINSCOT	SF-1
BASE	B-1
FLOORING	FC-4
SF-1 TO 48" / PT-18 TO 12'-0"	

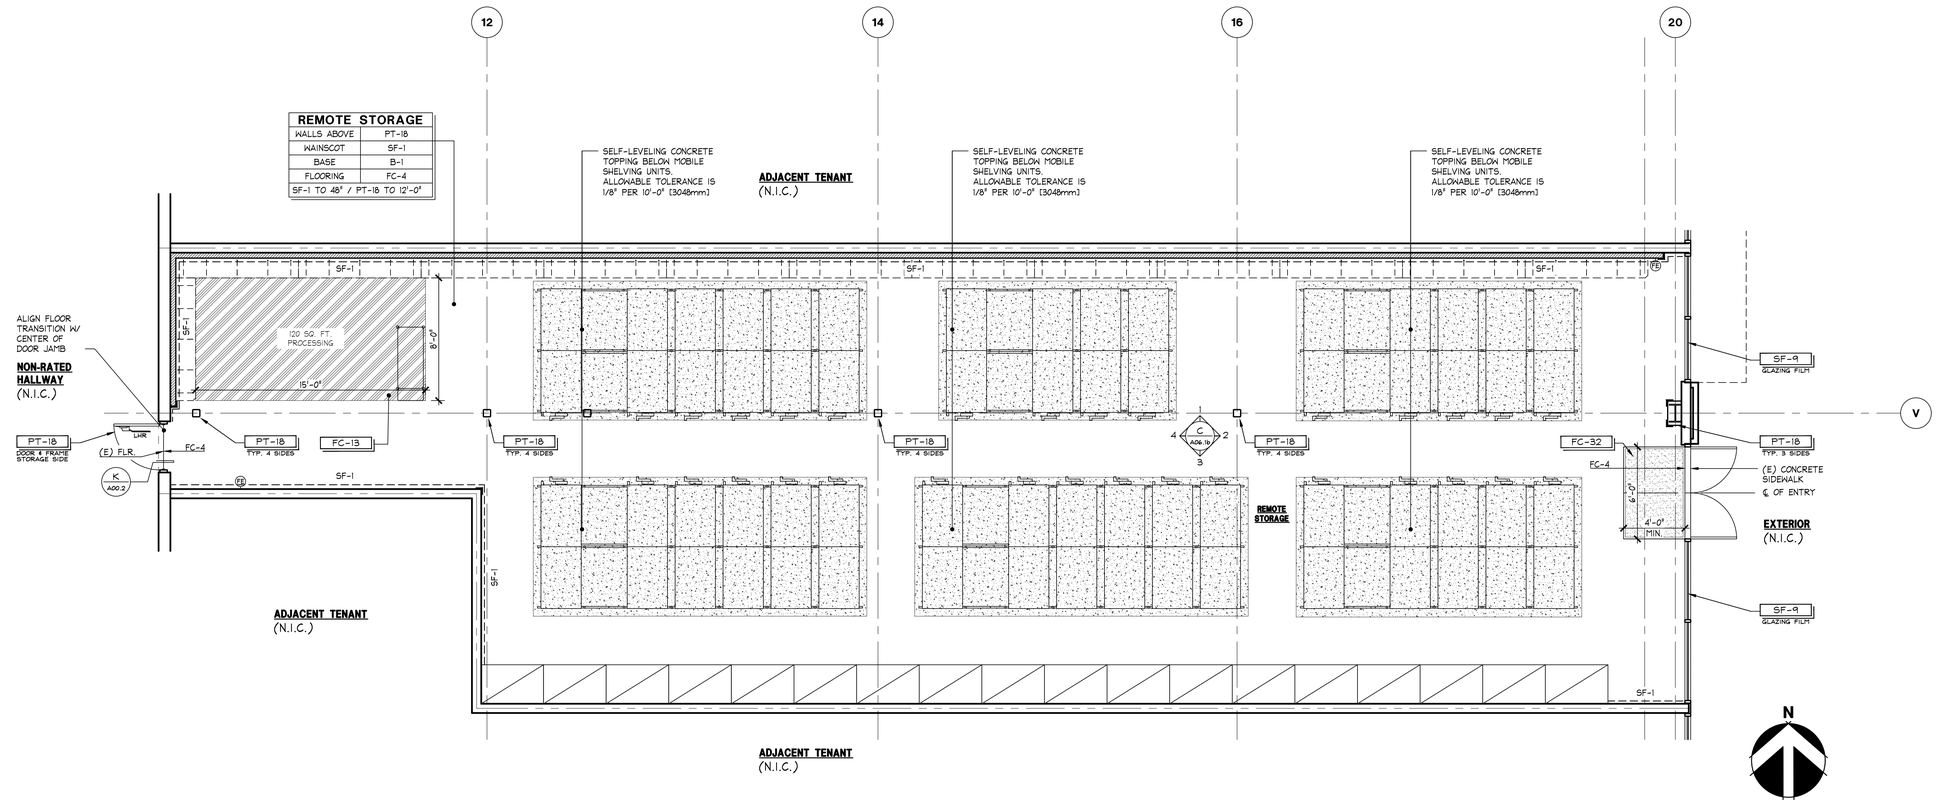

FLOOR & WALL FINISH PLAN - REMOTE STORAGE | 1/4" = 1'-0" | 42P-A051-A00-PLAN | A | 08.16.22

www.greenbergfarrow.com
92 East Main Street
Suite 410
Somerville, NJ 08876
t: 732 537 0811

STATE OF MISSOURI
ROBERT J. WARSHEFSKI JR.
NUMBER A-2021005419
ARCHITECT
02/16/24

Bath&BodyWorks
Three Limited Parkway · Columbus, Ohio 43230
Telephone: 614.415.7000 · Fax: 614.415.7349

PROHIBITION ON REUSE:
THESE DRAWINGS AND SPECIFICATIONS WERE PREPARED FOR USE ON A SPECIFIC SITE CONSTRUCTION STRICTLY IN ACCORDANCE WITH THEIR ISSUE DATE. THEY ARE NOT INTENDED FOR USE ON A DIFFERENT PROJECT OR AT A LATER TIME. ANY REUSE WITHOUT WRITTEN VERIFICATION OR ADAPTATION BY BBWI FOR THE SPECIFIC PURPOSE INTENDED WILL BE AT USER'S SOLE RISK AND WITHOUT LIABILITY OR LEGAL EXPOSURE TO BBWI. ANY REUSE OR MODIFICATION WITHOUT WRITTEN VERIFICATION OR ADAPTATION BY BBWI AS APPROPRIATE FOR THE SPECIFIC PURPOSE INTENDED WILL BE AT USER'S SOLE RISK AND WITHOUT LIABILITY OR LEGAL EXPOSURE TO BBWI OR ITS CONSULTANTS.

THESE DRAWINGS AND SPECIFICATIONS ARE THE PROPERTY OF BBWI AND SHALL NOT BE DEPOSITED IN ANY MANNER OR USED ON ANY OTHER PROJECT EXCEPT BY WRITTEN AGREEMENT WITH BBWI. NO REPRODUCTION OF THESE DRAWINGS AND SPECIFICATIONS SHALL BE MADE WITHOUT THE WRITTEN AUTHORIZATION OF BBWI. ALL DRAWINGS OR REPRODUCTIONS OF THESE DRAWINGS AND SPECIFICATIONS ARE RETURNED TO BBWI UPON COMPLETION OF THEIR INTENDED USE, UNLESS OTHERWISE AGREED BY BBWI.

COPYRIGHT NOTICE:
THESE DRAWINGS AND SPECIFICATIONS ARE COPYRIGHTED AND SUBJECT TO COPYRIGHT PROTECTION AS AN "ARCHITECTURAL WORK" UNDER SEC. 102 OF THE COPYRIGHT ACT, 17 U.S.C. AS AMENDED DECEMBER 1990. THE ARCHITECTURAL WORK COVERED BY THESE DRAWINGS AND SPECIFICATIONS INCLUDES THE BUILDING AND INTERIOR SPACES, FLOOR PLANS, AND PLACEMENT AND ORIENTATION OF PROPERTY AND ELEMENTS SHOWN THEREIN. THE COPYRIGHT PROTECTION CLAIMED INCLUDES, WITHOUT LIMITATION, ALL FORMS, ARRANGEMENTS AND COMPOSITIONS OF SPACES AND ELEMENTS OF THE DESIGN, UNDER SUCH PROTECTION, UNAUTHORIZED USE OF THESE DRAWINGS AND SPECIFICATIONS IS NEITHER AUTHORIZED NOR PERMITTED. BY ACCEPTANCE OF THESE DRAWINGS AND SPECIFICATIONS, THE RECIPIENT AGREES TO AND SHALL INDEMNIFY AND HOLD HARMLESS BBWI AND ITS CONSULTANTS FROM ANY AND ALL LOSS OR EXPENSE, INCLUDING ATTORNEYS' FEES AND COURT COSTS FOR ALL VIOLATIONS OR UNAUTHORIZED REUSE OR MODIFICATIONS OF THESE DRAWINGS AND SPECIFICATIONS BY THE RECIPIENT OR PERSONS OR ENTITIES THAT ACQUIRE THEM THROUGH THE RECIPIENT, AND SHALL ASSUME ALL LEGAL DEFENSE AND LIABILITY.

104.01.1733.02

BATH & BODY WORKS
SUMMIT WOODS CROSSING
SPACE NO. M8-A & 1752A (REMOTE STORAGE)
1702 NW CHIPMAN RD.
LEE'S SUMMIT, MO 64081

PROJECT INFORMATION:
SCOPE: FULL REMODEL
DESIGN TYPE: GINGHAM+
BBWI PROJECT #: 00118173

PACKAGE: SIS PKG.3
GENERATION: 2.415a.01
A/E PROJECT #: 202311 93.0

REVISIONS:

	REQUIRED BY:	DATE
1	REV1 – PER REVISION, LL COMMENTS,	02/16/2024
	BUILDING DEPT. COMMENTS, R. 2.415a.01	

DATE ISSUED: 01/12/2024
DESIGNED BY: AS
DRAWN BY: MC
CHECKED BY: SV

FLOOR & WALL FINISH PLAN REMOTE S.

DRAWING NUMBER:
A05.1b

OVERALL STORE DEPTH: 78'-8 7/8" (24,000mm)
OVERALL STORE WIDTH: 65'-6 1/8" (19,968mm)

PRESENTATION PLAN NOTES:
1. GENERAL CONTRACTOR IS RESPONSIBLE TO RECEIVE, UNPACK, ASSEMBLE AND SET ACCORDING TO THE FIXTURE PLAN ALL OWNER-FURNISHED DISPLAY FIXTURES AND PRESENTATION ITEMS. G.C. TO DISPOSE OF ALL PACKING MATERIALS ACCORDINGLY.
2. UPON COMPLETION OF CABINET INSTALLATION, GENERAL CONTRACTOR TO INSPECT EVERY CABINET TO ENSURE THAT EACH DOOR HANGS PLUMB AND TRUE, AND AT THE SAME TIME RE-TIGHTEN ALL HINGES. (FLOOR FIXTURES, PERIMETER CABINET, CASHWRAP AND BACKWRAP)
3. G.C. TO INSPECT ALL DRAWERS & HARDWARE TO ENSURE PROPER OPERATION
4. SEE FIXTURE DETAILS FOR INSTALLATION SEQUENCING AND SHELF LAYOUTS.
5. FIXTURE VENDORS TO PROVIDE TOUCH UP KIT FOR EACH WOOD FINISH. G.C. TO REQUEST FROM OPERATIONS PLANNER IF NOT RECEIVED ALL SCREW HEADS AT FIXTURES, CABINETS, AND PULL PLATES TO BE PAINTED TO MATCH. USE OF MARKERS ARE PROHIBITED.
6. CONFIRM LOCATION OF GABLED CABINETS IN WHITE BARN CANDLE PRIOR TO INSTALLATION.
7. CONFIRM SHELF SPACING FOR ALL WHITE BARN CANDLE FIXTURES WITH PROJECT MANAGER PRIOR TO INSTALL.

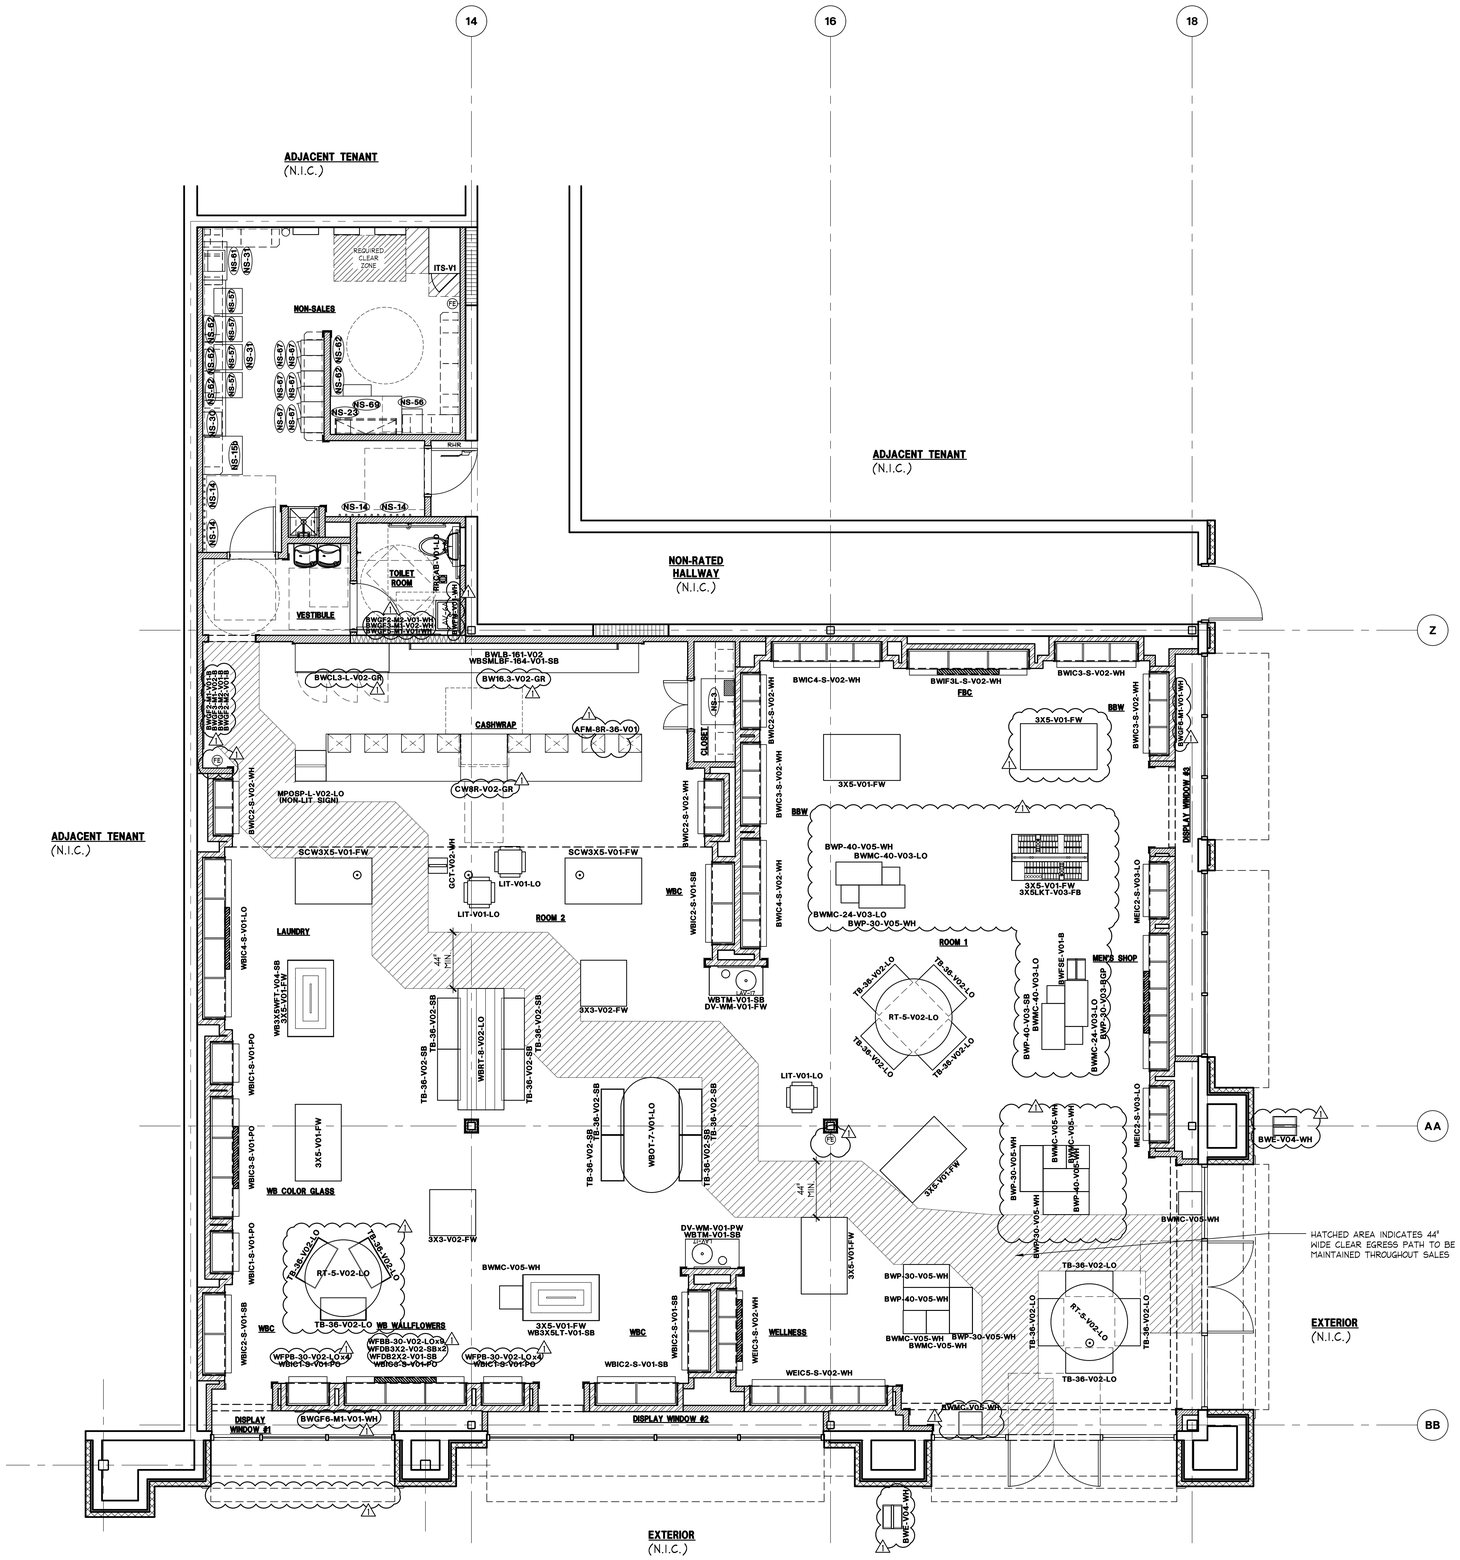

www.greenbergfarrow.com
92 East Main Street
Suite 410
Somerville, NJ 08876
t: 732 537 0811

STATE OF MISSOURI
ROBERT J. WARSHEFSKI JR.
NUMBER A-2021005419
ARCHITECT
02/16/24

Bath&BodyWorks
Three Limited Parkway · Columbus, Ohio 43230
Telephone: 614.415.7000 · Fax: 614.415.7349

NOTICE:
THESE DRAWINGS AND SPECIFICATIONS WERE PREPARED FOR USE ON A SPECIFIC SITE CONFORMSMOOTHLY WITH THOSE SITE DATA SHOWN HEREON. THEY ARE NOT INTENDED FOR USE ON A DIFFERENT SITE AND THEIR REUSE, IN WHOLE OR IN PART, FOR ANY OTHER PROJECT OR ADDITIONS TO SAME, OR FOR COMPLETION OF THIS PROJECT BY OTHERS, WITHOUT THE EXPRESS WRITTEN PERMISSION AND CONSENT OF BBW, INC. IS PROHIBITED AND ANY REPRODUCTION THEREOF OR ANY DEVIATION THEREFROM SHALL BE AT THE USER'S SOLE RISK AND WITHOUT LIABILITY TO BBW. ANY SUCH UNAUTHORIZED REUSE OR DEVIATION SHALL OBLIGATE THE USER TO INDEMNIFY AND HOLD BBW HARMLESS FROM ALL LOSS, DAMAGE, LIABILITY AND EXPENSE, INCLUDING ATTORNEYS' FEES.
THESE DRAWINGS AND SPECIFICATIONS ARE THE PROPERTY OF BBW AND SHALL NOT BE DEPOSITED IN ANY MANNER OR SIZE ON ANY OTHER PROJECT EXCEPT BY WRITTEN AGREEMENT WITH BBW. NO ELEMENTS OF THESE DRAWINGS AND SPECIFICATIONS SHALL BE USED BY ANY PERSON FOR ANY PURPOSE WITHOUT THE AUTHORIZATION OF BBW. ALL DRAWINGS OR REPRODUCTIONS OF THESE DRAWINGS AND SPECIFICATIONS SHALL BE RETURNED TO BBW UPON COMPLETION OF THEIR INTENDED USE, UNLESS OTHERWISE AGREED BY BBW. IF RELEASED TO BBW UPON COMPLETION OF THEIR INTENDED USE, UNLESS OTHERWISE AGREED BY BBW.
COPYRIGHT NOTICE:
THESE DRAWINGS AND SPECIFICATIONS ARE COPYRIGHTED AND SUBJECT TO COPYRIGHT PROTECTION AS AN "ARCHITECTURAL WORK" UNDER SEC. 102 OF THE COPYRIGHT ACT, 17 U.S.C. AS AMENDED DECEMBER 1990. THE RIGHTS OF THE AUTHOR OF THE ARCHITECTURAL WORK EXTEND TO THE ENTIRE DESIGN OF THE WORKS, INCLUDING THE ARRANGEMENT AND COMPOSITION OF SPACES AND ELEMENTS OF THE DESIGN. UNDER SUCH PROTECTION, UNAUTHORIZED USE OF THESE DRAWINGS AND SPECIFICATIONS BY ANY PERSONS OR ENTITY WILL BE PROSECUTED TO THE MAXIMUM EXTENT POSSIBLE UNDER THE LAW.

PROJECT INFORMATION: 104.01.1733.02

BATH & BODY WORKS
SUMMIT WOODS CROSSING
SPACE NO. M6-A & 1752A (REMOTE STORAGE)
1702 NW CHIPMAN RD.
LEE'S SUMMIT, MO 64081

SCOPE: FULL REMODEL | PACKAGE: SIS PKG3
DESIGN TYPE: GINGHAM+ | GENERATION: 2415a.01
BBW PROJECT #: 00118173 | A/E PROJECT #: 2023119.0

REVISIONS:

	REQUIRED BY:	DATE:
1	REV1 - POR REVISION, LL COMMENTS, BUILDING DEPT. COMMENTS, & 2415a.01	02/16/2024

DATE ISSUED: 01/12/2024
DESIGNED BY: AS
DRAWN BY: MC
CHECKED BY: SV

PRESENTATION PLAN

DRAWING NUMBER: A06.1a

PRESENTATION PLAN

1/4" = 1'-0"

42P-A061-A00-PLAN

A
02.12.23

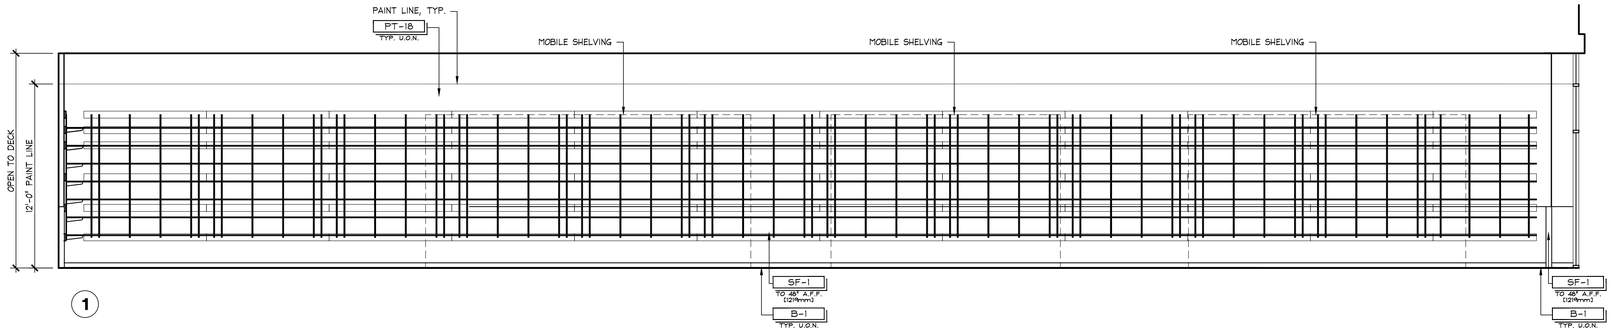

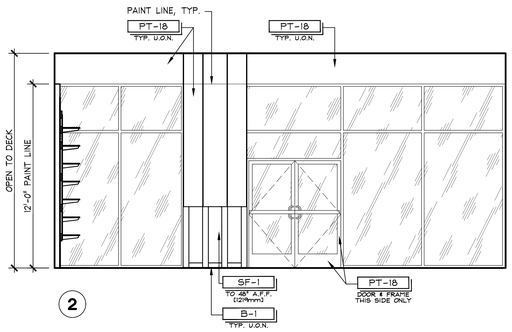

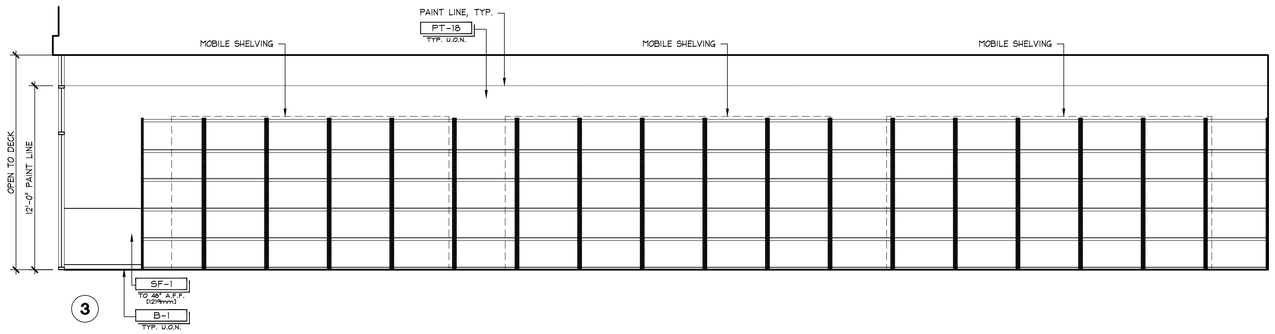

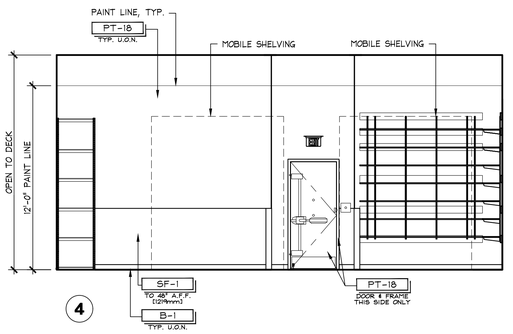

REMOTE STORAGE ELEVATIONS

1/4" = 1'-0"

42P-A061-A00-PLAN

C

02.12.23

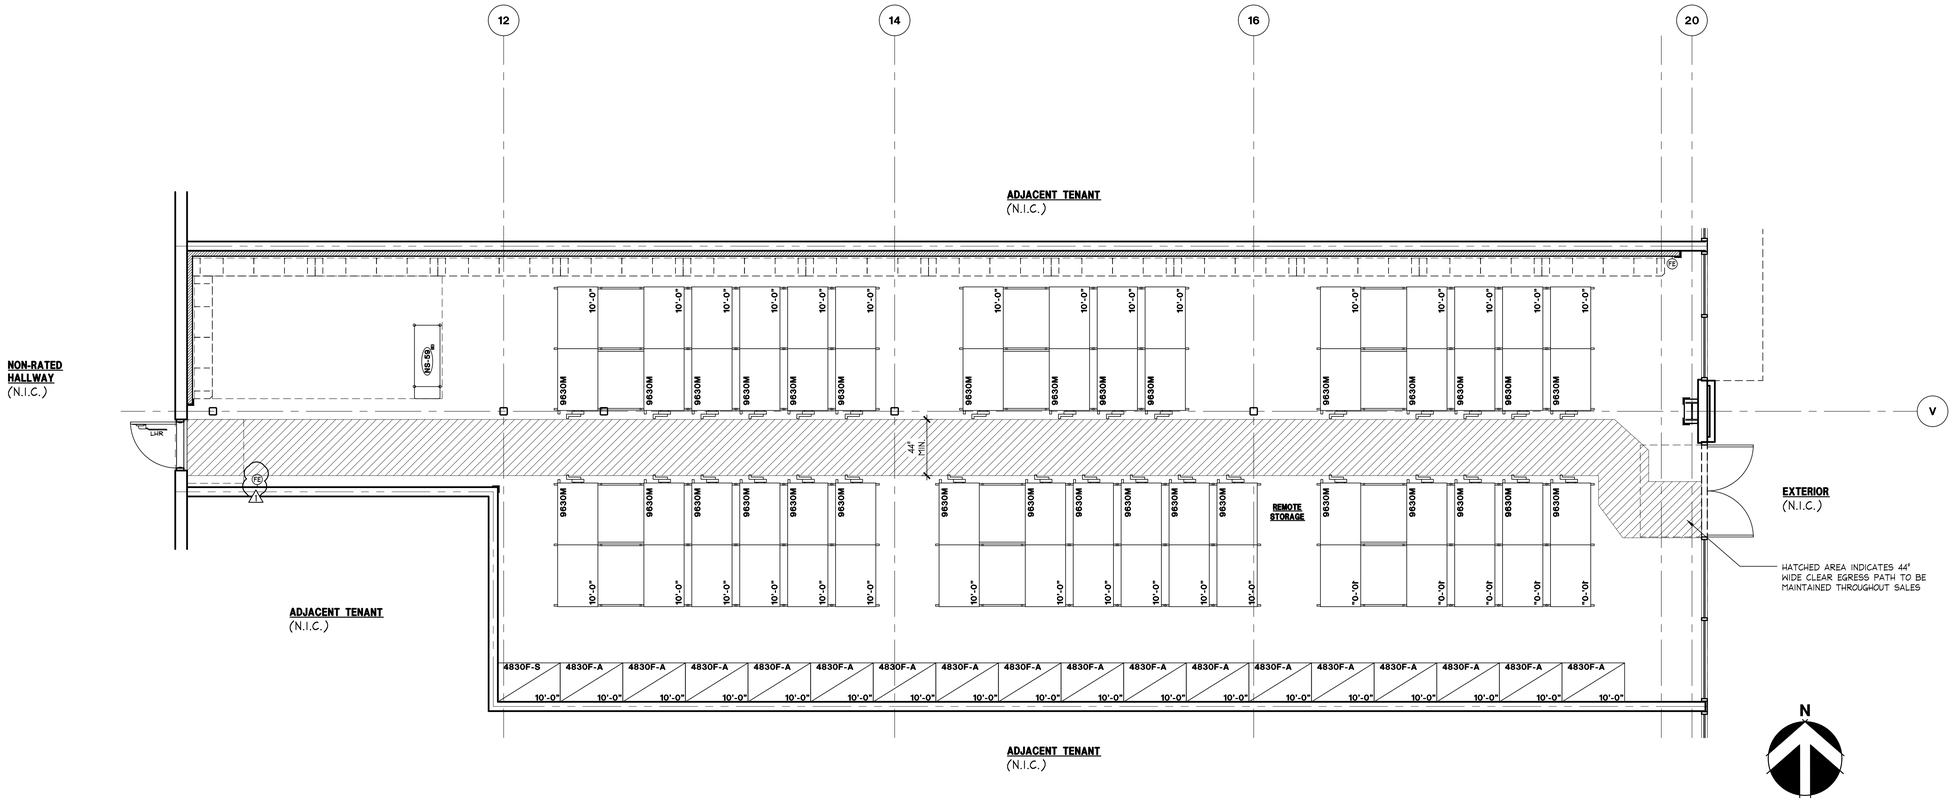

PRESENTATION PLAN - REMOTE STORAGE

1/4" = 1'-0"

42P-A061-A00-PLAN

A

02.12.23

www.greenbergfarrow.com
92 East Main Street
Suite 410
Somerville, NJ 08876
t: 732 537 0811

STATE OF MISSOURI
ROBERT J. WARSHEFSKI JR.
NUMBER A-2021005419
ARCHITECT
02/16/24

Bath&BodyWorks
Three Limited Parkway · Columbus, Ohio 43230
Telephone: 614.415.7000 · Fax: 614.415.7349

PROHIBITION ON MOLD:
THESE DRAWINGS AND SPECIFICATIONS WERE PREPARED FOR USE ON A SPECIFIC SITE CONTEMPORANEOUSLY WITH THEIR ISSUE DATE. THEY ARE NOT INTENDED FOR USE ON A DIFFERENT PROJECT SITE OR AT A LATER DATE. USE OF THESE DRAWINGS AND SPECIFICATIONS ON A DIFFERENT SITE, REPRODUCTION THEREOF, OR ANOTHER PROJECT IS PROHIBITED AND CONTRARY TO LAW UNLESS EXPRESSLY AUTHORIZED IN WRITING BY BBWI. NO WARRANTY IS MADE AS TO THEIR SUITABILITY FOR USE ON ANY OTHER PROJECT.

THESE DRAWINGS AND SPECIFICATIONS ARE THE PROPERTY OF BBWI AND SHALL NOT BE DEPOSITED IN ANY MANNER OR USED ON ANY OTHER PROJECT EXCEPT BY WRITTEN AGREEMENT WITH BBWI. NO REPRODUCTION OF THESE DRAWINGS AND SPECIFICATIONS SHALL BE MADE WITHOUT THE PRIOR WRITTEN AUTHORIZATION OF BBWI. ALL DRAWINGS OR REPRODUCTIONS OF THESE DRAWINGS AND SPECIFICATIONS AUTHORIZED TO BE RETURNED TO BBWI UPON COMPLETION OF THEIR INTENDED USE, UNLESS OTHERWISE AGREED TO BY BBWI.

COPYRIGHT NOTICE:
THESE DRAWINGS AND SPECIFICATIONS ARE COPYRIGHTED AND SUBJECT TO COPYRIGHT PROTECTION AS AN "ARCHITECTURAL WORK" UNDER SEC. 102 OF THE COPYRIGHT ACT, 17 U.S.C. AS AMENDED DECEMBER 1990. THE ARCHITECTURAL WORK PROTECTED BY COPYRIGHT INCLUDES THE OVERALL FORM AS WELL AS THE ARRANGEMENT AND COMPOSITION OF SPACES AND ELEMENTS IN THE DESIGN. UNDER SUCH PROTECTION, UNAUTHORIZED USE OF THESE DRAWINGS AND SPECIFICATIONS BY OTHERS MAY RESULT IN IMPOSITION OF STATUTORY DAMAGES OF UP TO $100,000.

104.01.1733.02

BATH & BODY WORKS
SUMMIT WOODS CROSSING
SPACE NO. M8-A & 1752A (REMOTE STORAGE)
1702 NW CHIPMAN RD.
LEE'S SUMMIT, MO 64081

PROJECT INFORMATION:

SCOPE: FULL REMODEL | PACKAGE: SIS PKG3
DESIGN TYPE: GNGHAM+ | GENERATION: 241So.01
BBWI PROJECT #: 00118173 | A/E PROJECT #: 20231193.0

REVISIONS:

	REQUIRED BY:	DATE
1	REVI - PDR REVISION, LL COMMENTS,	02/16/2024
	BUILDING DEPT. COMMENTS, & 2415s.01	

DATE ISSUED: 01/12/2024
DESIGNED BY: AS
DRAWN BY: MC
CHECKED BY: SV

PRESENTATION & INT. ELEVATIONS REMOTE S.

DRAWING NUMBER:
A06.1b

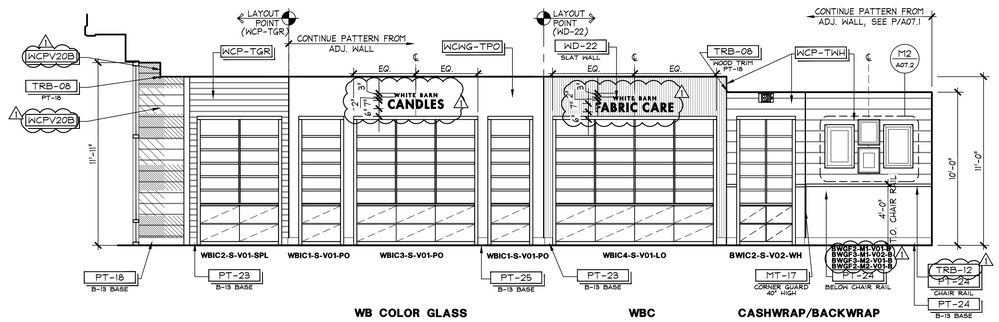

WB COLOR GLASS — WBC — CASHWRAP/BACKWRAP

ROOM 2

INTERIOR ELEVATION — 1/4" = 1'-0" — 51E-A071-B00-ELEV — M — 08.19.22

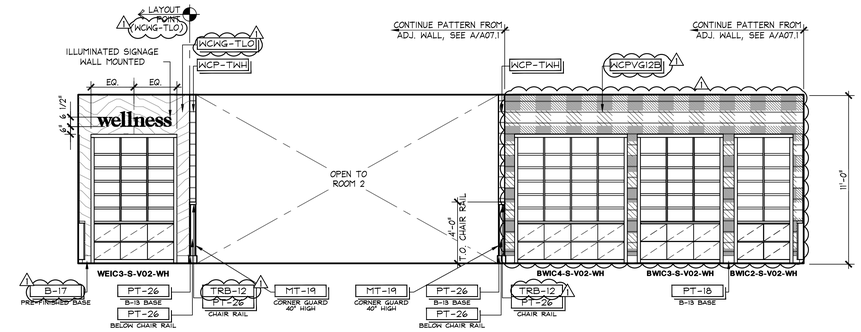

WELLNESS — ROOM 1 — BBW

INTERIOR ELEVATION — 1/4" = 1'-0" — - — D — 10.21.22

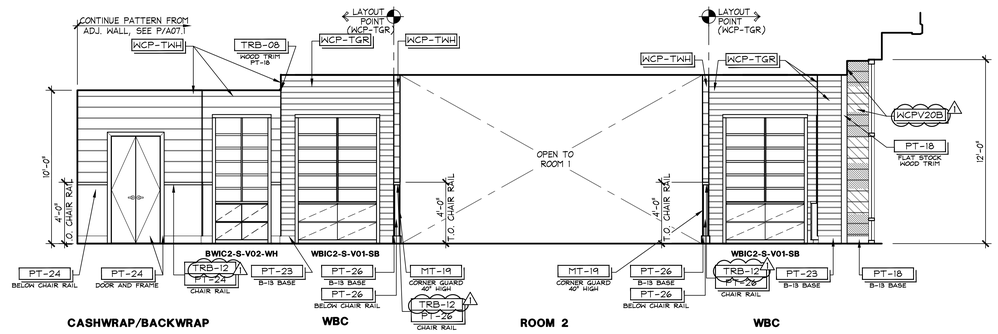

CASHWRAP/BACKWRAP — WBC — ROOM 2 — WBC

INTERIOR ELEVATION — 1/4" = 1'-0" — 51E-A071-B00-ELEV — L — 08.19.22

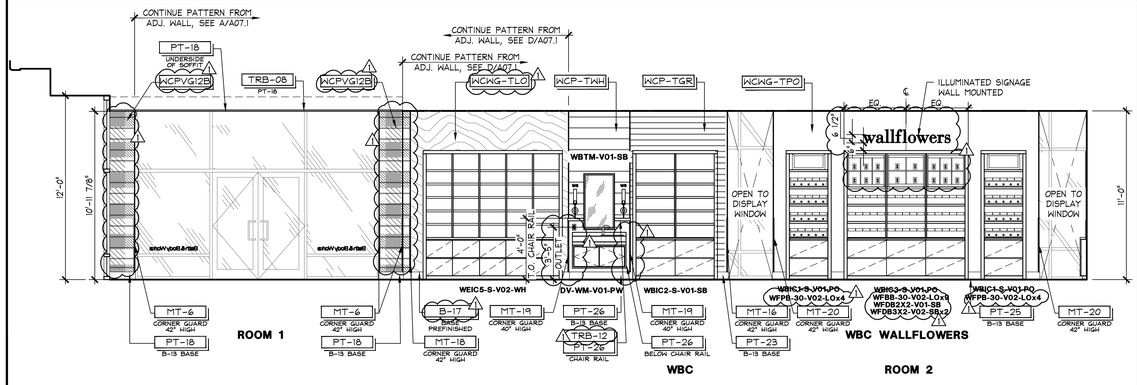

ROOM 1 — WBC — WBC WALLFLOWERS — ROOM 2

INTERIOR ELEVATION — 1/4" = 1'-0" — 51E-A071-B00-ELEV — C — 08.19.22

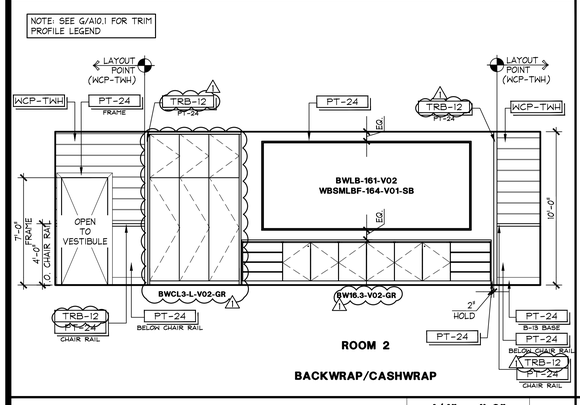

ROOM 2

BACKWRAP/CASHWRAP

INTERIOR ELEVATION — 1/4" = 1'-0" — 51E-A071-P00-ELEV — P — 08.19.22

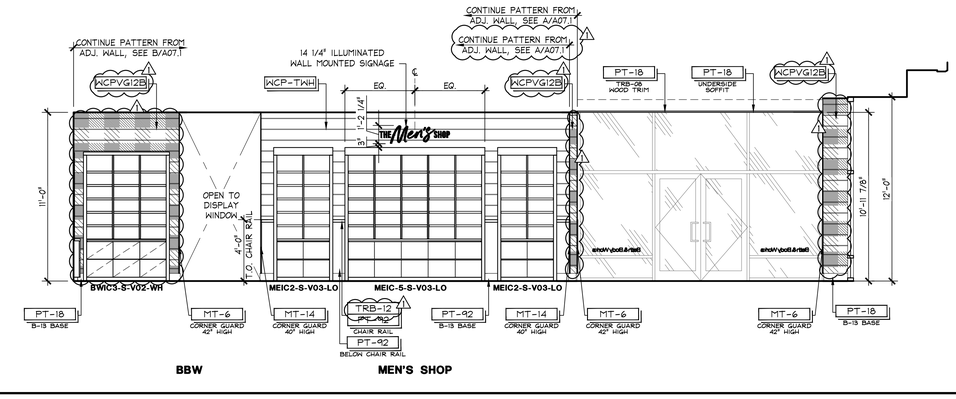

BBW — MEN'S SHOP

INTERIOR ELEVATION — 1/4" = 1'-0" — 51E-A071-B00-ELEV — B — 08.19.22

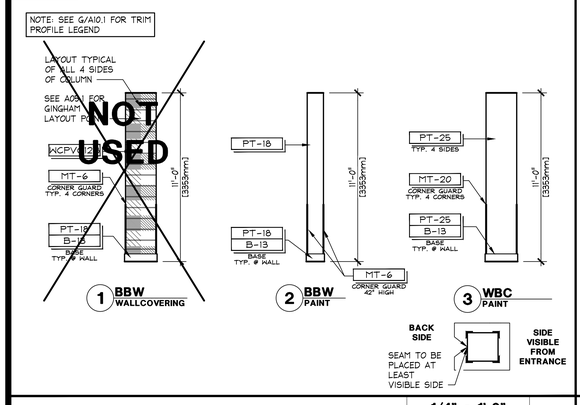

INTERIOR ELEVATION — 1/4" = 1'-0" — - — N — 08.19.22

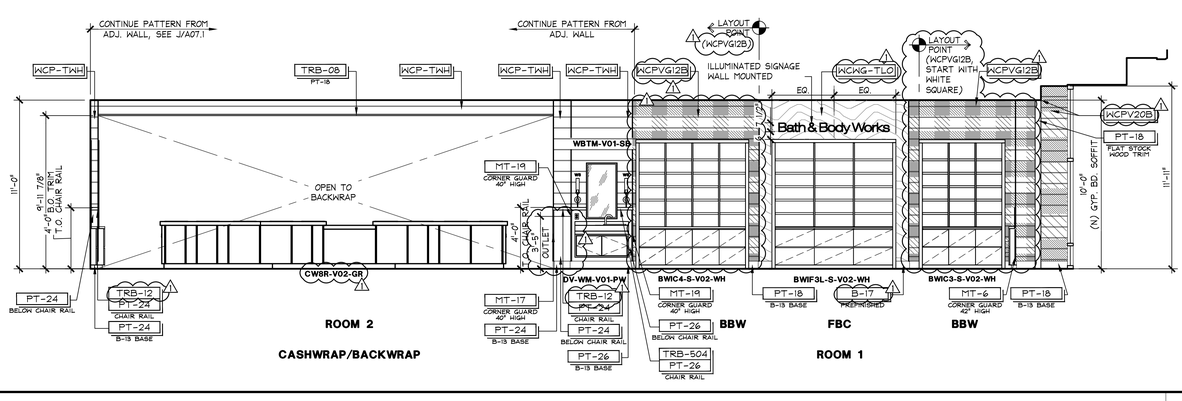

ROOM 2

CASHWRAP/BACKWRAP — BBW — FBC — ROOM 1 — BBW

INTERIOR ELEVATION — 1/4" = 1'-0" — 51E-A071-A00-ELEV — A — 02.11.23

GF
www.greenbergfarrow.com
92 East Main Street
Suite 410
Somerville, NJ 08876
t: 732 537 0811

STATE OF MISSOURI — ROBERT J. WARSHEFSKI JR. — NUMBER A-2021005419 — ARCHITECT — 02/16/24

Bath&BodyWorks
Three Limited Parkway · Columbus, Ohio 43230
Telephone: 614.415.7000 · Fax: 614.415.7349

PROHIBITION ON REUSE
THESE DRAWINGS AND SPECIFICATIONS WERE PREPARED FOR USE ON A SPECIFIC SITE. CONTEMPORANEOUSLY WITH THEIR ISSUE DATE. THEY ARE NOT INTENDED FOR USE ON A DIFFERENT PROJECT IS PROHIBITED AND CONSENT TO SAME UNLESS EXPRESSLY REPRODUCTION THEREOF ON ANOTHER PROJECT IS PROHIBITED AND CONSENT TO SAME UNLESS EXPRESSLY AUTHORIZED BY BBW. NO OTHER PROJECT EXCEPT BY WRITTEN AGREEMENT WITH BBW. NO ASSIGNMENT OF BBW'S COPYRIGHT OR OTHER PROPERTY RIGHTS IN THESE PLANS, SPECIFICATIONS OR PROJECT DESIGN IS MADE TO ANY OWNER OR CONTRACTOR BY THE DELIVERY OF THESE DRAWINGS AND SPECIFICATIONS OR ANY COPIES THEREOF. ALL RIGHTS IN THE PLANS, SPECIFICATIONS AND PROJECT DESIGN ARE RESERVED TO BBW AND ANY REPRODUCTIONS OR USE OF THESE DRAWINGS AND SPECIFICATIONS BY ANY PERSON OR ENTITY OTHER THAN BBW AND FOR ANY PROJECT OTHER THAN THE ONE FOR WHICH THEY WERE PREPARED BY BBW, IS STRICTLY PROHIBITED AND WITHOUT THE EXPRESS WRITTEN AUTHORIZATION OF BBW, ALL ORIGINAL OR REPRODUCTIONS OF THESE DRAWINGS AND SPECIFICATIONS MUST CONTAIN THE STATUTORY COPYRIGHT NOTICE OF BBW. BY RECEIVING THESE DRAWINGS AND SPECIFICATIONS, THE RECIPIENT AGREES TO BE BOUND BY THE FOREGOING RESTRICTIONS. UNAUTHORIZED USE OF THESE DRAWINGS AND SPECIFICATIONS WITHOUT THE EXPRESS WRITTEN AUTHORIZATION OF BBW SHALL BE VOID AND SHALL SUBJECT THE INFRINGER TO LIABILITY.

COPYRIGHT NOTICE:
THESE DRAWINGS AND SPECIFICATIONS ARE COPYRIGHTED AND SUBJECT TO COPYRIGHT PROTECTION AS AN "ARCHITECTURAL WORK" UNDER SEC. 102 OF THE COPYRIGHT ACT, 17 U.S.C. AS AMENDED DECEMBER 1990. BBW'S CONSULTANTS SHALL HAVE COPYRIGHT PROTECTION AS PROVIDED UNDER THE ACT WITH RESPECT TO ANY PORTIONS OF THE DRAWINGS AND SPECIFICATIONS PREPARED BY THEM. ALL RIGHTS IN THE PLANS, SPECIFICATIONS AND PROJECT DESIGN ARE RESERVED TO BBW AND ANY REPRODUCTIONS OR USE OF THESE DRAWINGS AND SPECIFICATIONS BY ANY PERSON OR ENTITY OTHER THAN BBW AND FOR ANY PROJECT OTHER THAN THE ONE FOR WHICH THEY WERE PREPARED BY BBW, IS STRICTLY PROHIBITED AND WITHOUT THE EXPRESS WRITTEN AUTHORIZATION OF BBW, ALL ORIGINAL OR REPRODUCTIONS OF THESE DRAWINGS AND SPECIFICATIONS MUST CONTAIN THE STATUTORY COPYRIGHT NOTICE OF BBW. BY RECEIVING THESE DRAWINGS AND SPECIFICATIONS, THE RECIPIENT AGREES TO BE BOUND BY THE FOREGOING RESTRICTIONS. UNAUTHORIZED USE OF THESE DRAWINGS AND SPECIFICATIONS WITHOUT THE EXPRESS WRITTEN AUTHORIZATION OF BBW SHALL BE VOID AND SHALL SUBJECT THE INFRINGER TO LIABILITY.

PROJECT INFORMATION:

104.01.1733.02

BATH & BODY WORKS
SUMMIT WOODS CROSSING
SPACE NO. M8-A & 1752A (REMOTE STORAGE)
1702 NW CHIPMAN RD.
LEE'S SUMMIT, MO 64081

SCOPE: FULL REMODEL | PACKAGE:
DESIGN TYPE: GINGHAM+ | GENERATION:
BBWI PROJECT #: 00118173 | A/E PROJECT #:

SIS PKG.3
241Sa.01
2023193.0

REVISIONS:

	REQUIRED BY:	DATE
1	REV1 - FOR REVISION, LL COMMENTS,	02/16/2024
	BUILDING DEPT. COMMENTS, & 241Sa.01	

DATE ISSUED: 01/12/2024
DESIGNED BY: AS
DRAWN BY: VL
CHECKED BY: SV

INTERIOR ELEVATIONS

DRAWING NUMBER:
A07.1

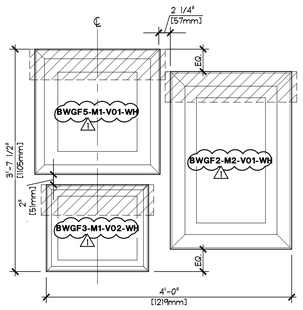

1 BWGF2-M2-V01-WH
BWGF3-M1-V02-WH
BWGF5-M1-V01-WH

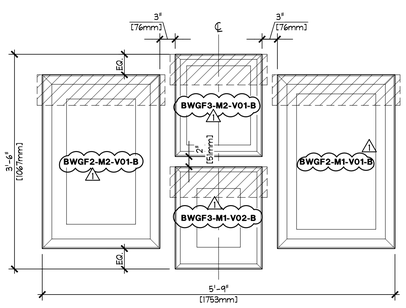

2 BWGF2-M1-V01-B
BWGF3-M1-V02-B
BWGF3-M2-V01-B
BWGF2-M2-V01-B

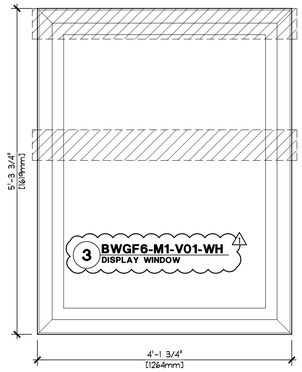

3 BWGF6-M1-V01-WH
DISPLAY WINDOW

BBW FRAME COLLAGE LAYOUTS

1" = 1'-0"
42D-A072-A00-DETL
M 04.16.20

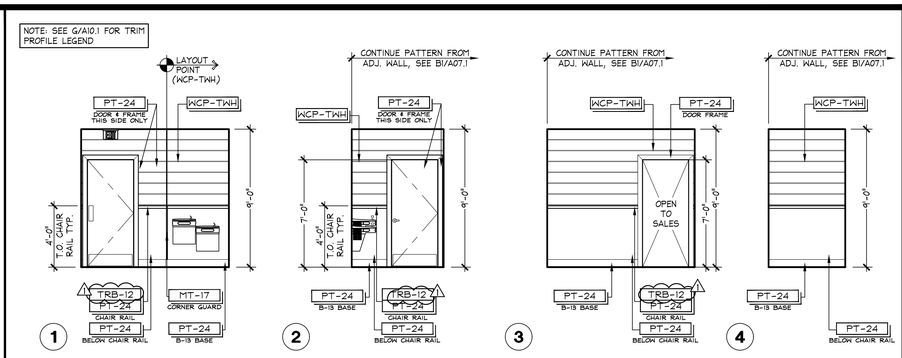

VESTIBULE ELEVATIONS

1/4" = 1'-0"
51E-A071-A00-ELEV
D 02.11.23

NOTES:
- USE T-SCREW PROVIDED WITH DECORATIVE FRAME TO LOCK FRAME INTO PLACE

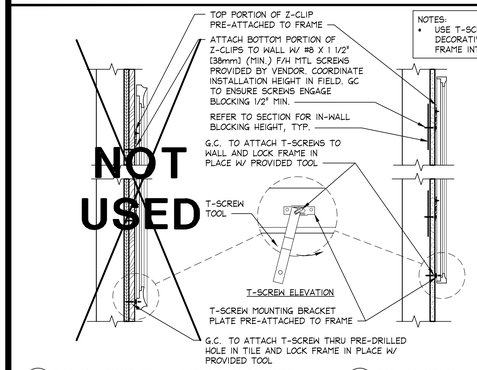

1 CONDITIONS WITH WOOD PLANKING

2 CONDITIONS WITH GYP. BD.

FRAME ATTACHMENT (RECTANGULAR AND OVAL)

1 1/2" = 1'-0"
42B-A101-G00-SECT
R 09.30.22

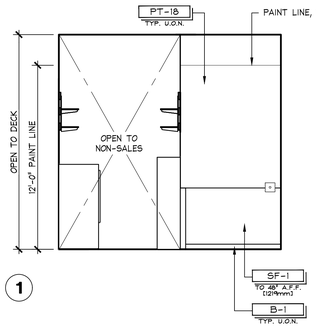

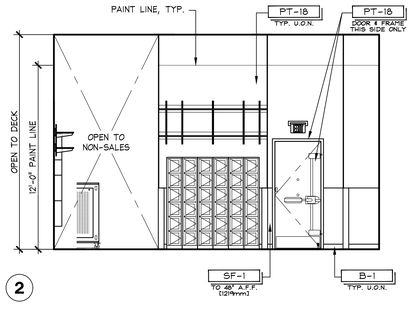

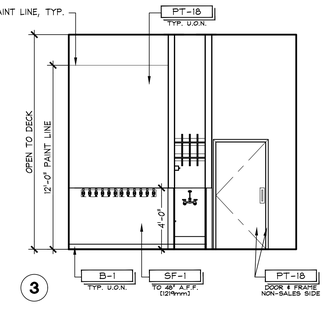

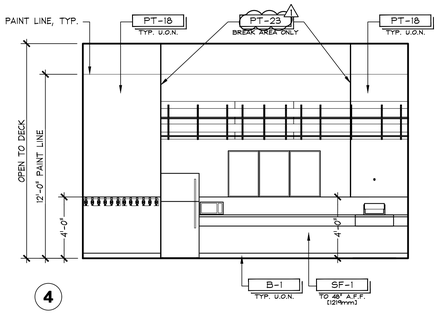

NON-SALES ELEVATIONS

1/4" = 1'-0"
51E-A071-A00-ELEV
C 02.11.23

GRAPHIC FRAME LEGEND

DESCRIPTION	SIZE	MAT V.O.	IDENTIFICATION TAG
WB GRAPHIC FRAME A: 4" FRAME PROFILE (SW)	32" X 42"	20" X 28"	WBGF-A-SW
WB GRAPHIC FRAME B: 3" FRAME PROFILE (B)	20" X 25.25	12" X 17.25"	WBGF-B-B3
WB GRAPHIC FRAME C: 2" FRAME PROFILE (GLD)	22" X 14"	14.5" X 6.5"	WBGF-C-V02-GLD
WB GRAPHIC FRAME D: 2" FRAME PROFILE (TDB)	17" X 17"	10.125" X 10.125"	WBGF-D-V02-TDB
WB GRAPHIC FRAME E: 2.75" FRAME PROFILE (WAL)	21.5" X 25.5"	13.5" X 19.5"	WBGF-E-V01-WAL
WB GRAPHIC FRAME J: 1.5" FRAME PROFILE (SW)	16" X 16"	N/A	WBGF-J-SW
WB GRAPHIC FRAME K: 3" FRAME PROFILE (B)	25.25" X 20"	17.25" X 12"	WBGF-K-B
WB GRAPHIC FRAME M: 2.75" FRAME PROFILE (WAL)	24" X 12"	N/A	WBGF-M-V01-WAL
WB GRAPHIC FRAME P: 2" FRAME PROFILE (B)	24" X 27"	8" X 11"	WBGF-P-B

USE THE KEY BELOW TO DECIPHER THE WHITE BARN GRAPHIC FRAME ID TAGS:
WBGF-#-C
WB - INDICATES THAT THIS GRAPHIC IS FOR WBC
GF - INDICATES ITS A GRAPHIC FRAME
- REFERS TO FRAME SIZE
C - COLOR/FINISH (SW, B, TDB, TLB, GLD)

COLORS:
SW SALVAGED WOOD
B/B3 BLACK
TDB TUSCANY DARK BROWN
TLB TUSCANY LIGHT BROWN
GLD GOLD
WAL WALNUT

DECOR LEGEND

DESCRIPTION	IDENTIFICATION TAG
WB LETTER 'B' (GLD)	WBLB-V01-GLD
WB LETTER 'W' (GLD)	WBLW-V01-GLD
WB FRAME LEDGE - 56", 70", 90", 102" (GLD)	WBFLE-V01-GLD
PILLAR CANDLE HOLDER	PCH-V01

WBC GRAPHIC FRAME AND DECOR LEGEND

1/4" = 1'-0"
42D-A072-P00-DETL
P 08.02.22

NON-SALES ELEVATIONS

1/4" = 1'-0"
51E-A071-B00-ELEV
B 08.19.22

GRAPHIC FRAME LEGEND

DESCRIPTION	SIZE	MAT V.O.	IDENTIFICATION TAG
BBW GRAPHIC FRAME 1: 1" FRAME PROFILE (GLD)	14" X 16"	9.5" X 11.5"	BWGF1-M1-V02-GLD
BBW GRAPHIC FRAME 1: 1" FRAME PROFILE (GLD)	14" X 16"	8" X 10"	BWGF1-M2-V02-GLD
BBW GRAPHIC FRAME 1: 1" FRAME PROFILE (BO)	14" X 16"	9.5" X 11.5"	BWGF1-M1-V01-BO
BBW GRAPHIC FRAME 2: 3" FRAME PROFILE (SVR)	23.75" X 34.75"	13.5" X 24.5"	BWGF2-M1-V02-SVR
BBW GRAPHIC FRAME 2: 2" FRAME PROFILE (MO)	23" X 34"	13.5" X 24.5"	BWGF2-M1-V01-MO
BBW GRAPHIC FRAME 2: 2" FRAME PROFILE (MO)	23" X 34"	15.5" X 26.5"	BWGF2-M2-V01-MO
BBW GRAPHIC FRAME 3: 2" FRAME PROFILE (B)	17" X 20"	9" X 12"	BWGF3-M1-V01-B
BBW GRAPHIC FRAME 3: 1" FRAME PROFILE (GLD)	17" X 20"	12.5" X 15.5"	BWGF3-M1-V02-GLD
BBW GRAPHIC FRAME 3: 1" FRAME PROFILE (GLD)	17" X 20"	8.5" X 11.5"	BWGF3-M2-V02-GLD
BBW GRAPHIC FRAME 3: 1" FRAME PROFILE (BO)	17" X 20"	12.5" X 15.5"	BWGF3-M1-V01-BO
BBW GRAPHIC FRAME 3: 2" FRAME PROFILE (MO)	17" X 20"	9.25" X 12.25"	BWGF3-M1-V01-MO
BBW GRAPHIC FRAME 3: 2" FRAME PROFILE (MO)	17" X 20"	8.75" X 11.75"	BWGF3-M2-V01-MO
BBW GRAPHIC FRAME 4: 3" FRAME PROFILE (SVR)	39.25" X 53.75"	27.5" X 42.5"	BWGF4-M1-V02-SVR
BBW GRAPHIC FRAME 5: 2" FRAME PROFILE (B)	24.5" X 24.5"	16.5" X 16.5"	BWGF5-M1-V01-B
BBW GRAPHIC FRAME 5: 2" FRAME PROFILE (MO)	24.5" X 24.5"	15.5" X 15.5"	BWGF5-M1-V01-MO

USE THE KEY BELOW TO DECIPHER THE BBW GRAPHIC FRAME ID TAGS:
BWGF#-M#-V##-C
BW - INDICATES THAT THIS GRAPHIC IS FOR BBW
GF - INDICATES ITS A GRAPHIC FRAME
- REFERS TO FRAME SIZE, MAT SIZE AND VERSION NUMBER
C - COLOR/FINISH (GLD, MO, BO, SVR, BRS, B)

COLORS:
GLD GOLD
B BLACK
BO BLONDE OAK
MO WALNUT (PREVIOUSLY MEDIUM OAK)
BRS BRASS
TO TOASTED OAK
SVR SILVER

DECOR LEGEND

DESCRIPTION	IDENTIFICATION TAG
BBW DECORATIVE MIRROR (23.75 X 34.75")	BWDM-V01-SVR
BBW LETTER 'B' - MEDIUM, LARGE (GLD)	BWLBX-V01-GLD
BBW FRAME LEDGE - 34", 42", 54", 98", 65", 127", 147" (BO)	BWFLE-V01-BO
DISPLAY CUBBY (TO)	DC-V01-TO
SMALL HURRICANE CANDLE HOLDER (BRS)	HCHS-V01-BRS
LARGE HURRICANE CANDLE HOLDER (BRS)	HCHL-V01-BRS
ROUND SCONCE CANDLE HOLDER (BRS)	RSCH-V02-BRS
ROUND DECORATIVE MIRROR (GLD)	RDM-V01-GLD

BBW GRAPHIC FRAME AND DECOR LEGEND

1/4" = 1'-0"
42D-A072-N00-DETL
N 09.24.21

DISPLAY WINDOW #1, #2 & #3 ELEVATIONS

1/4" = 1'-0"
51E-A071-A00-ELEV
A 02.11.23

NOTE: SEE G/A10.1 FOR TRIM PROFILE LEGEND

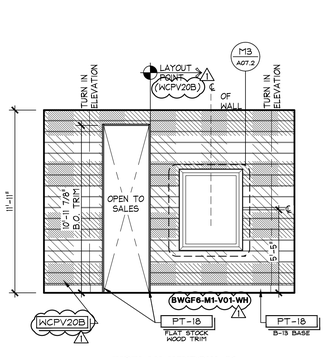

DISPLAY WINDOW #1

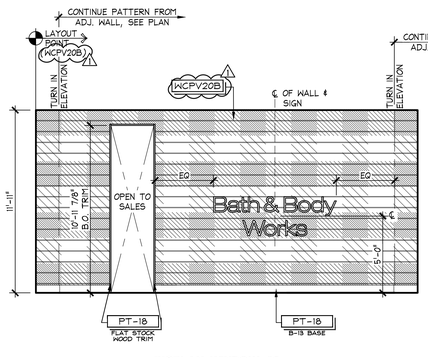

DISPLAY WINDOW #2

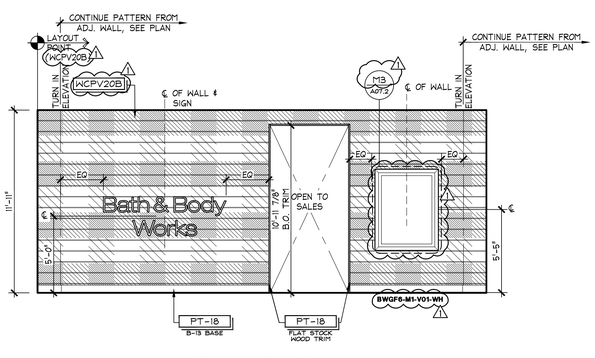

DISPLAY WINDOW #3

www.greenbergfarrow.com
92 East Main Street
Suite 410
Somerville, NJ 08876
t: 732 537 0811

STATE OF MISSOURI
ROBERT J. WARSHEFSKI JR.
NUMBER A-2021005419
ARCHITECT
02/16/24

Bath&BodyWorks
Three Limited Parkway · Columbus, Ohio 43230
Telephone: 614.415.7000 · Fax: 614.415.7349

PROHIBITION ON RESALE
THESE PLANS AND SPECIFICATIONS WERE PREPARED FOR USE ON A SPECIFIC SITE. THEY ARE NOT INTENDED FOR USE ON A DIFFERENT SITE, AND MAY NOT BE SUITABLE FOR USE ON A DIFFERENT SITE. THEY ARE NOT INTENDED FOR USE ON A SPECIFIC SITE. THEY ARE NOT INTENDED FOR USE ON A DIFFERENT SITE, AND MAY NOT BE SUITABLE FOR USE ON A DIFFERENT SITE. ANY REPRODUCTION OR USE OF THESE PLANS AND SPECIFICATIONS ON ANOTHER PROJECT IS PROHIBITED AND CONTRARY TO LAW UNLESS EXPRESSLY AUTHORIZED BY GREENBERG FARROW.

COPYRIGHT NOTICE:
THESE PLANS AND SPECIFICATIONS ARE THE PROPERTY OF BBW AND SHALL NOT BE DUPLICATED IN ANY MANNER OR USED ON ANY OTHER PROJECT EXCEPT BY AGREEMENT WITH BBW. NO REPRODUCTIONS SHALL BE MADE WITHOUT THE PRIOR WRITTEN AUTHORIZATION OF BBW. ALL DRAWINGS OR REPRODUCTIONS OF THESE DRAWINGS AND SPECIFICATIONS SHALL BEAR THE COPYRIGHT NOTICE OF BBW. BBW IS ENTITLED TO SEEK INJUNCTIVE RELIEF AND DAMAGES FOR ANY INFRINGEMENT. ANY INFRINGEMENT SHALL BE DEEMED TO BE WILLFUL UNLESS BBW IS ADVISED TO THE CONTRARY BY THE INFRINGER IN WRITING WITHIN 10 DAYS AFTER BBW DELIVERS THESE DRAWINGS AND SPECIFICATIONS TO THE INFRINGER. BBW IS ENTITLED TO SEEK INJUNCTIVE RELIEF AND DAMAGES FOR ANY INFRINGEMENT. ANY INFRINGEMENT SHALL BE DEEMED TO BE WILLFUL UNLESS BBW IS ADVISED TO THE CONTRARY BY THE INFRINGER IN WRITING WITHIN 10 DAYS AFTER BBW DELIVERS THESE DRAWINGS AND SPECIFICATIONS TO THE INFRINGER.

COPYRIGHT NOTICE:
THESE PLANS AND SPECIFICATIONS ARE COPYRIGHTED AND SUBJECT TO COPYRIGHT PROTECTION AS AN "ARCHITECTURAL WORK" UNDER SEC. 102 OF THE COPYRIGHT ACT, 17 U.S.C. AS AMENDED DECEMBER 1990. THEY ARE NOT TO BE CHANGED OR COPIED IN ANY FORM OR MANNER WHATSOEVER, NOR ARE THEY TO BE ASSIGNED TO ANY THIRD PARTY, WITHOUT FIRST OBTAINING THE EXPRESS WRITTEN PERMISSION AND CONSENT OF GREENBERG FARROW. ANY UNAUTHORIZED USE OF THESE PLANS AND SPECIFICATIONS WILL CONSTITUTE AN INFRINGEMENT OF THE COPYRIGHT AND THE ARCHITECT'S RIGHTS, AND WILL SUBJECT THE INFRINGER TO LIABILITY.

PROJECT INFORMATION:
104.01.1733.02
BATH & BODY WORKS
SUMMIT WOODS CROSSING
SPACE NO. M8-A & 1752A (REMOTE STORAGE)
1702 NW CHIPMAN RD.
LEE'S SUMMIT, MO 64081

SCOPE: FULL REMODEL
DESIGN TYPE: GINGHAM+
BBWI PROJECT #: 00118173

PACKAGE: SIS PKG.3
GENERATION: 2.415a.01
A/E PROJECT #: 2023193.0

REVISIONS:

	REQUIRED BY:	DATE
1	REVI - PER REVISION, LL COMMENTS, BUILDING DEPT. COMMENTS, & 2415a.01	02/16/2024

DATE ISSUED: 01/12/2024
DESIGNED BY: AS
DRAWN BY: VL
CHECKED BY: SV

INTERIOR ELEVATIONS & DECOR DETAILS

DRAWING NUMBER:
A07.2

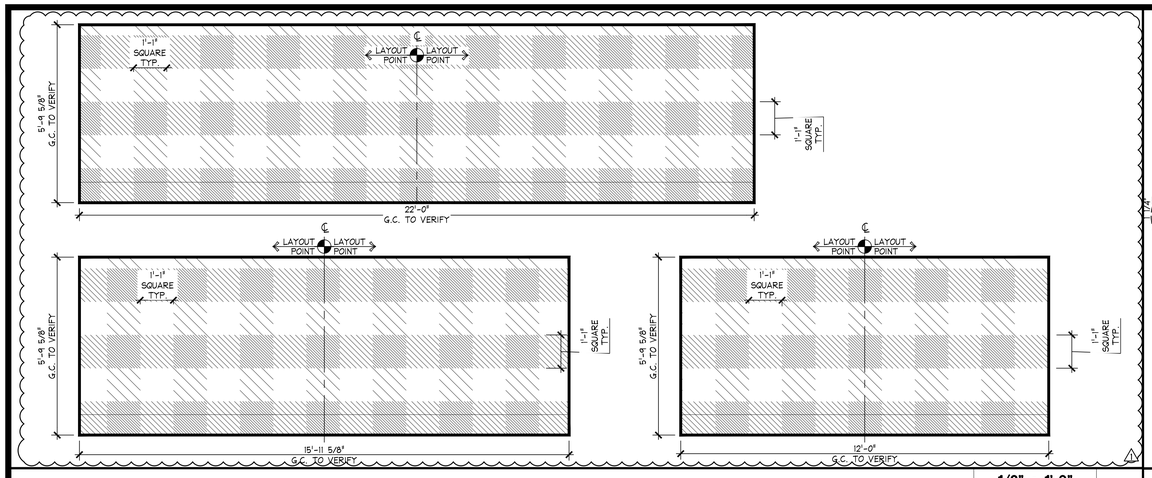

GINGHAM AWNING ELEVATION

1/2" = 1'-0" | M

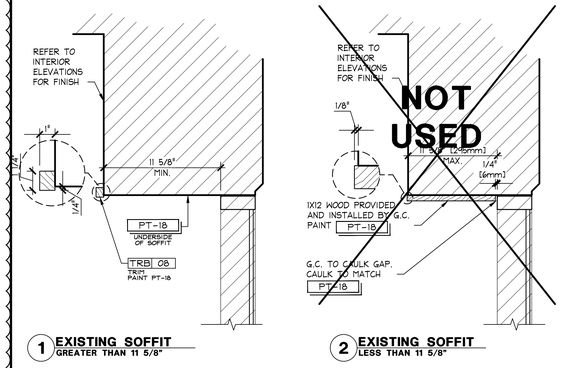

TRIM DETAIL AT EXISTING SOFFIT

1 1/2" = 1'-0" | 42D-A081-H00-DETL | H

1. LEASE LINE
2. (E) MALL PIER TO REMAIN
3. G.C. TO PATCH, REPAIR FACADE AS REQUIRED AT SIGNAGE
4. (E) ALUMINUM STOREFRONT WINDOW SYSTEM TO REMAIN
5. 24"H BOLD WHITE, FACE LIT SURFACE MOUNTED SIGNAGE
6. GINGHAM WINDOW FILM ON INTERIOR SIDE OF (E) GLAZING. REFER TO SHOP DRAWINGS FOR INSTALLATION. SF-22
7. GLAZING FILM TO BE APPLIED TO INTERIOR FACE OF STOREFRONT GLAZING SF-17
8. (N) ENTRY DOORS, SEE SCHEDULE
9. 1" CLEAR TEMPERED INSULATED GLAZING G-3
10. (N) GINGHAM FABRIC AWNING OVER EXISTING METAL FRAME; SEE DETAIL R/A08.1b
11. VINYL WINDOW SIGNAGE PROVIDED BY OWNER, INSTALLED BY SIGN VENDOR - 3" [76mm] BATH & BODY WORKS
12. (E) LIGHT FIXTURES TO REMAIN
13. BBW GRAPHIC FRAMES BEYOND. SEE A07.X FOR MOUNTING HEIGHT.
14. (N) STOREFRONT SYSTEM KAWNEER TRIFAB 451T (CENTER PLANE) ALUMINUM WINDOW SYSTEM (W/ BLACK GASKETS), OR SIMILAR, TO MATCH (E) STOREFRONT FINISH
15. G.C. TO INSTALL (N) BRICK FINISH KNEE WALL WHERE WHERE HATCHED, TO MATCH EXISTING G.C. TO COORDINATE WITH LL TO OBTAIN BRICK TO MATCH EXISTING.
16. 12" BBW NON-ILLUMINATED WHITE DIMENSIONAL LOGO
17. (N) GINGHAM FABRIC AWNING OVER NEW METAL FRAME; SEE DETAIL R/A08.1a

STOREFRONT KEYNOTES

FULL | D

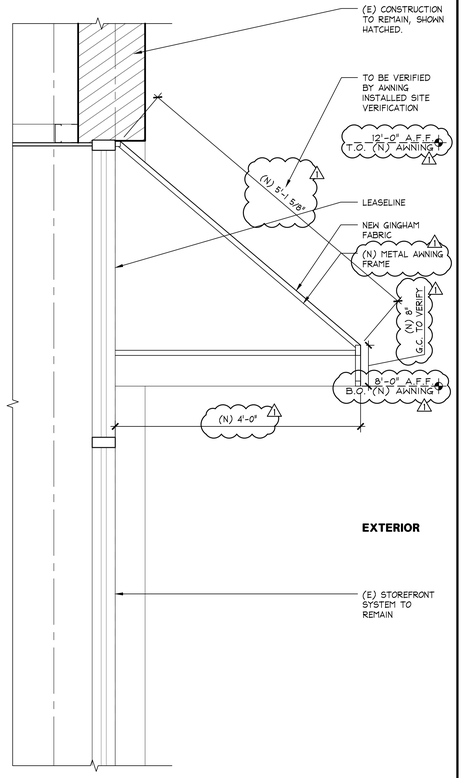

AWNING DETAILS ARE NOT FOR CONSTRUCTION AND ARE TO BE COORDINATED DIRECTLY WITH AWNING VENDOR DRAWINGS ONCE RECEIVED. G.C. TO CONFIRM AS-BUILT CONDITIONS OF THE WALL CONSTRUCTION PRIOR TO INSTALLATION AND NOTIFY BBWI PM AND ARCHITECT IF ADDITIONAL SUPPORT/DETAILS ARE NEEDED.

(N) AWNING SECTION DETAIL

1" = 1'-0" | R

STOREFRONT SIGNAGE TO BE SUBMITTED UNDER SEPARATE COVER

U-FACTOR AND SHGC REQUIREMENTS:
PER THE IECC (2015), TABLE C402.4 INDICATES THAT FOR G-3 1" CLEAR INSULATED TEMPERED GLASS WILL BE A MINIMUM OF U-FACTOR: 0.38.

LANDLORD NOTE:
EXTERIOR SIGNAGE, CANOPY CONNECTION, PENETRATIONS AND WATERPROOFING TO BE SUBMITTED TO THE LANDLORD FOR APPROVAL AS A SEPARATE SUBMITTAL.

STOREFRONT FILM, COLOR, AND BRAND TO BE SUBMITTED TO LANDLORD FOR APPROVAL AS A SEPARATE SUBMITTAL

LANDLORD NOTE:
PENETRATIONS OR ROOF WORK MUST BE CONDUCTED BY LANDLORD APPROVED ROOFER DUE TO WARRANTY.

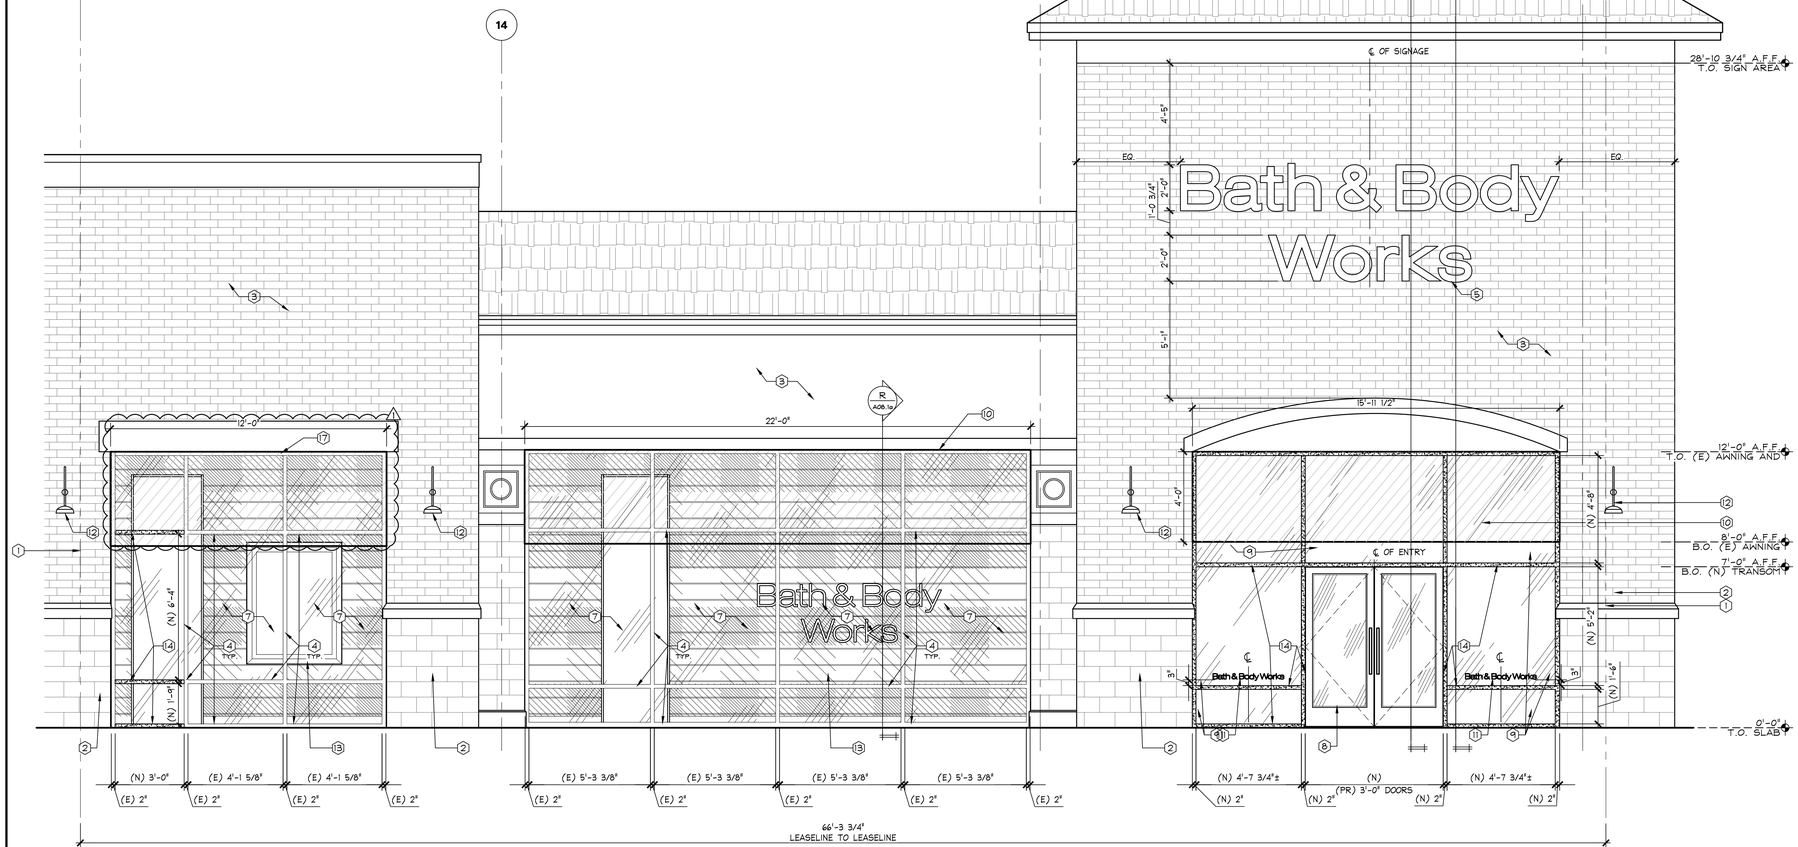

STOREFRONT ELEVATION

3/8" = 1'-0" | 42E-A081-A08-ELEV | A | 09.24.21

GF
www.greenbergfarrow.com
92 East Main Street
Suite 410
Somerville, NJ 08876
t: 732 537 0811

STATE OF MISSOURI — ROBERT J. WARSHEFSKI JR. — NUMBER A-2021005419 — ARCHITECT — 02/16/24

Bath&BodyWorks
Three Limited Parkway · Columbus, Ohio 43230
Telephone: 614.415.7000 · Fax: 614.415.7349

PROHIBITION OF MOLDS:
ALL CONSTRUCTION DOCUMENTS WERE PREPARED FOR USE ON A SPECIFIC SITE. CONSTRUCTION DOCUMENTS WERE PREPARED FOR USE ON A SPECIFIC SITE. CONTEMPORANEOUSLY WITH THEIR ISSUE DATE. THEY ARE NOT INTENDED FOR USE ON A DIFFERENT PROJECT OR AT A LATER DATE. ANY REUSE WITHOUT WRITTEN VERIFICATION OR ADAPTATION BY BBWI FOR THE SPECIFIC PURPOSE INTENDED WILL BE AT USER'S SOLE RISK AND WITHOUT LIABILITY TO BBWI OR ITS CONSULTANTS. ANY REUSE, REPRODUCTION THEREOF, OR ANOTHER PROJECT IS PROHIBITED AND CONTRARY TO LAW UNLESS EXPRESSLY AUTHORIZED BY BBWI. ALL DRAWINGS, SPECIFICATIONS AND COPIES THEREOF FURNISHED BY BBWI ARE AND SHALL REMAIN BBWI'S PROPERTY.

THESE DRAWINGS AND SPECIFICATIONS ARE THE PROPERTY OF BBWI AND SHALL NOT BE DEPOSITED IN ANY MANNER OR VOID ON ANY OTHER PROJECT EXCEPT BY WRITTEN AGREEMENT WITH BBWI. NO REPRODUCTIONS OF THESE DRAWINGS AND SPECIFICATIONS SHALL BE MADE WITHOUT PRIOR WRITTEN AUTHORIZATION OF BBWI. ALL DRAWINGS OR REPRODUCTIONS OF THESE DRAWINGS AND SPECIFICATIONS MUST BE RETURNED TO BBWI UPON COMPLETION OF THEIR INTENDED USE, UNLESS OTHERWISE AGREED BY BBWI.

COPYRIGHT NOTICE:
ALL DRAWINGS AND SPECIFICATIONS ARE COPYRIGHTED AND SUBJECT TO COPYRIGHT PROTECTION AS AN "ARCHITECTURAL WORK" UNDER SEC. 102 OF THE COPYRIGHT ACT, 17 U.S.C. AS AMENDED DECEMBER 1990. THE ARCHITECT RETAINS ALL COMMON LAW, STATUTORY AND OTHER RIGHTS, INCLUDING COPYRIGHT, IN THE DRAWINGS, SPECIFICATIONS, COMPUTER FILES, FIELD DATA, NOTES AND DOCUMENTS PREPARED BY THE ARCHITECT AS INSTRUMENTS OF SERVICE. NO PART OF THESE DRAWINGS AND SPECIFICATIONS MAY BE REPRODUCED OR TRANSMITTED IN ANY FORM OR BY ANY MEANS, ELECTRONIC OR MECHANICAL, INCLUDING PHOTOCOPYING AND RECORDING, OR BY ANY INFORMATION STORAGE AND RETRIEVAL SYSTEM, WITHOUT THE PRIOR PERMISSION OF THE ARCHITECT. ANY UNAUTHORIZED USE OF THESE DRAWINGS AND SPECIFICATIONS WILL BE AT THE SOLE RISK OF THE USER AND WITHOUT LIABILITY TO THE ARCHITECT. THE USER WILL DEFEND, INDEMNIFY AND HOLD HARMLESS THE ARCHITECT FROM ANY AND ALL LIABILITY, REAL OR ALLEGED, ARISING OUT OF THE UNAUTHORIZED USE OF THESE DRAWINGS AND SPECIFICATIONS. THE USER WILL ALSO PAY ALL COSTS, INCLUDING ATTORNEY'S FEES, INCURRED BY THE ARCHITECT IN CONNECTION WITH ANY UNAUTHORIZED USE.

104.01.1733.02

PROJECT INFORMATION:
BATH & BODY WORKS
SUMMIT WOODS CROSSING
SPACE NO. MB-A & 1752A (REMOTE STORAGE)
1702 NW CHIPMAN RD.
LEE'S SUMMIT, MO 64081

SCOPE: FULL REMODEL
DESIGN TYPE: GINGHAM+
BBWI PROJECT #: 00118173

PACKAGE: SJS PKG3
GENERATION: 241.5a.01
A/E PROJECT #: 202311933.0

REVISIONS:

	REQUIRED BY:	DATE
1	REV1 - POR REVISION, LL COMMENTS, BUILDING DEPT. COMMENTS, & 241.5a.01	02/16/2024

DATE ISSUED: 01/12/2024
DESIGNED BY: AS
DRAWN BY: MC
CHECKED BY: SV

STOREFRONT ELEVATION

DRAWING NUMBER:
A08.1a

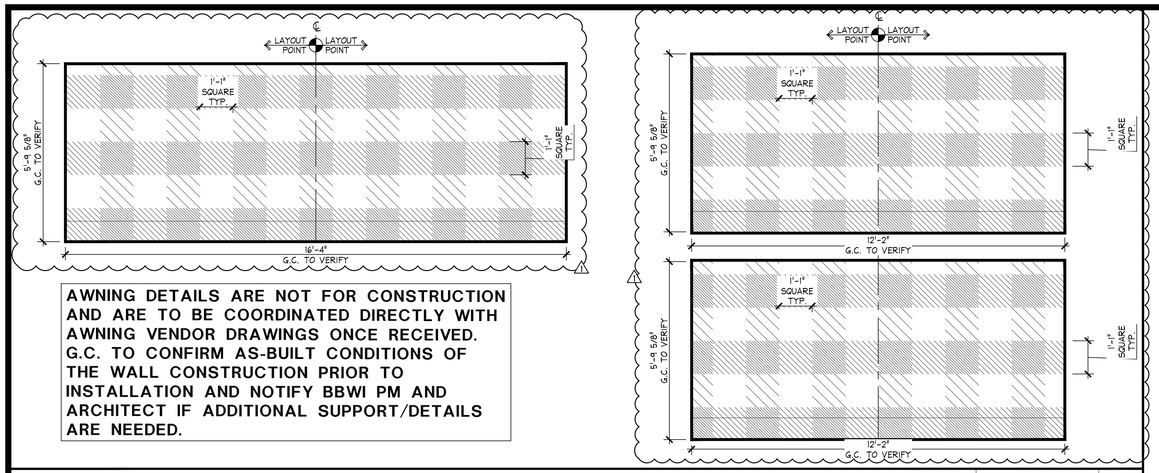

AWNING DETAILS ARE NOT FOR CONSTRUCTION AND ARE TO BE COORDINATED DIRECTLY WITH AWNING VENDOR DRAWINGS ONCE RECEIVED. G.C. TO CONFIRM AS-BUILT CONDITIONS OF THE WALL CONSTRUCTION PRIOR TO INSTALLATION AND NOTIFY BBWI PM AND ARCHITECT IF ADDITIONAL SUPPORT/DETAILS ARE NEEDED.

GINGHAM AWNING ELEVATION | 1/2" = 1'-0" | M

1. LEASE LINE
2. (E) MALL PIER TO REMAIN
3. G.C. TO PATCH, REPAIR FACADE AS REQUIRED AT SIGNAGE
4. (E) ALUMINUM STOREFRONT WINDOW SYSTEM TO REMAIN
5. 24"H BOLD WHITE, FACE LIT SURFACE MOUNTED SIGNAGE
6. GINGHAM WINDOW FILM ON INTERIOR SIDE OF (E) GLAZING. REFER TO SHOP DRAWINGS FOR INSTALLATION. SF-22
7. GLAZING FILM TO BE APPLIED TO INTERIOR FACE OF STOREFRONT GLAZING SF-17
8. (N) ENTRY DOORS, SEE SCHEDULE
9. 1" CLEAR TEMPERED INSULATED GLAZING G-3
10. (N) GINGHAM FABRIC AWNING OVER EXISTING METAL FRAME; SEE DETAIL R/A08.1b
11. VINYL WINDOW SIGNAGE PROVIDED BY OWNER, INSTALLED BY SIGN VENDOR - 3" [76mm] BATH & BODY WORKS
12. (E) LIGHT FIXTURES TO REMAIN
13. BBW GRAPHIC FRAMES BEYOND. SEE A07.X FOR MOUNTING HEIGHT.
14. (N) STOREFRONT SYSTEM KAWNEER TRIFAB 451T (CENTER PLANE) ALUMINUM WINDOW SYSTEM (W/ BLACK GASKETS), OR SIMILAR, TO MATCH (E) STOREFRONT FINISH
15. G.C. TO INSTALL (N) BRICK FINISH KNEE WALL WHERE WHERE HATCHED, TO MATCH EXISTING G.C. TO COORDINATE WITH LL TO OBTAIN BRICK TO MATCH EXISTING.
16. 12" BBW NON-ILLUMINATED WHITE DIMENSIONAL LOGO
17. (N) GINGHAM FABRIC AWNING OVER NEW METAL FRAME; SEE DETAIL R/A08.1a

STOREFRONT KEYNOTES | FULL | D

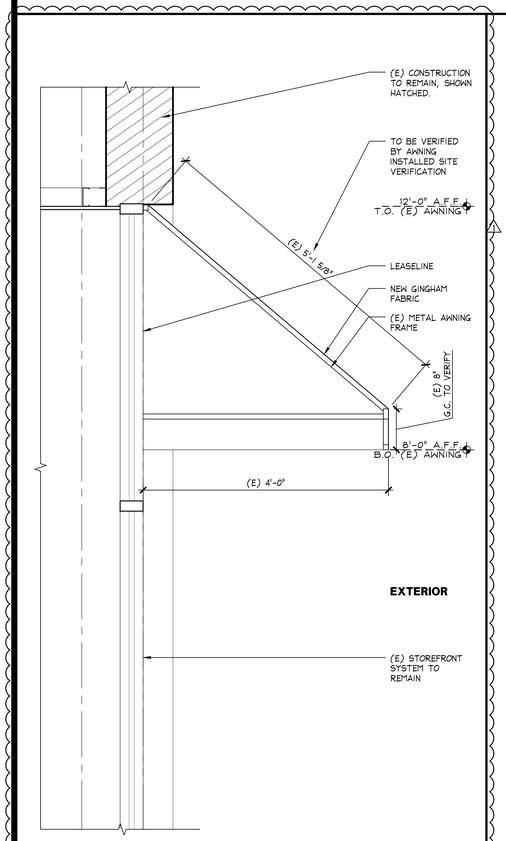

AWNING DETAILS ARE NOT FOR CONSTRUCTION AND ARE TO BE COORDINATED DIRECTLY WITH AWNING VENDOR DRAWINGS ONCE RECEIVED. G.C. TO CONFIRM AS-BUILT CONDITIONS OF THE WALL CONSTRUCTION PRIOR TO INSTALLATION AND NOTIFY BBWI PM AND ARCHITECT IF ADDITIONAL SUPPORT/DETAILS ARE NEEDED.

(E) AWNING SECTION DETAIL | 1" = 1'-0" | R

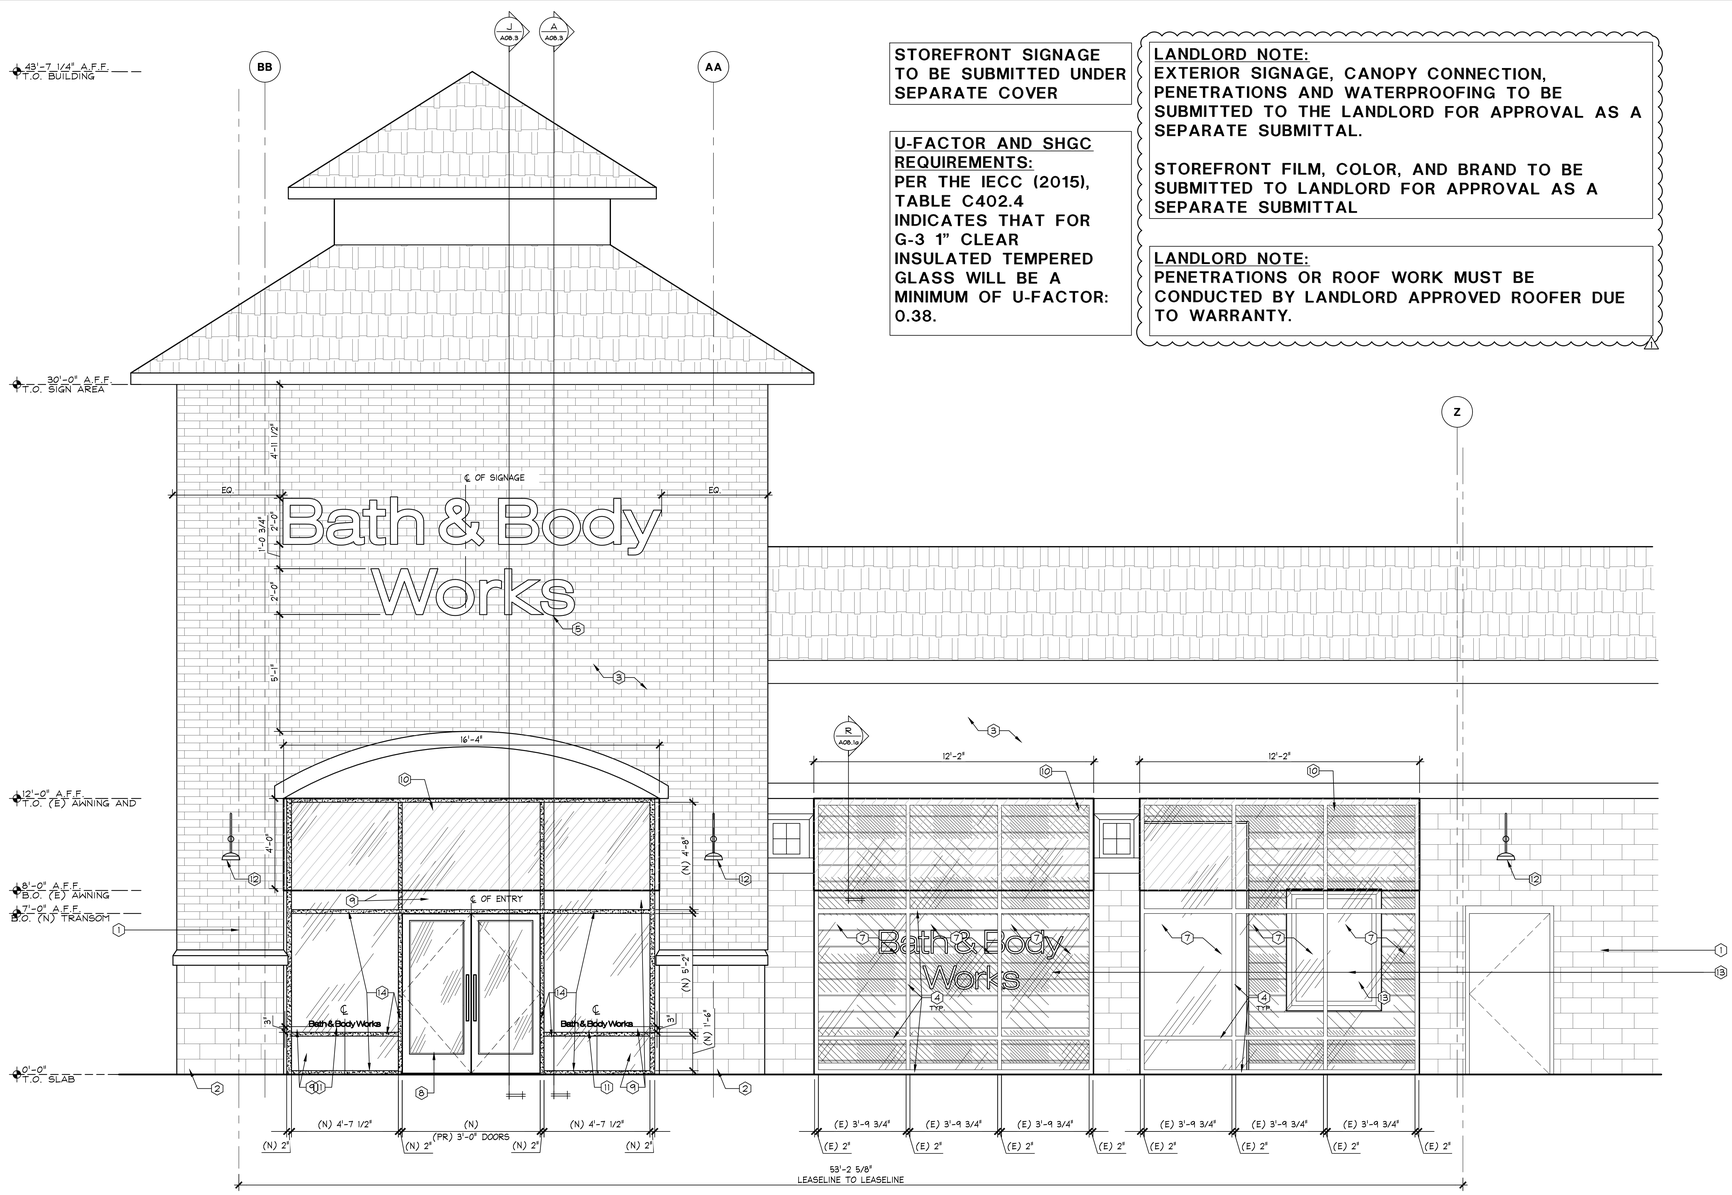

STOREFRONT ELEVATION | 3/8" = 1'-0" | 42E-A081-A08-ELEV | A 09.24.21

STOREFRONT SIGNAGE TO BE SUBMITTED UNDER SEPARATE COVER

U-FACTOR AND SHGC REQUIREMENTS:
PER THE IECC (2015), TABLE C402.4 INDICATES THAT FOR G-3 1" CLEAR INSULATED TEMPERED GLASS WILL BE A MINIMUM OF U-FACTOR: 0.38.

LANDLORD NOTE:
EXTERIOR SIGNAGE, CANOPY CONNECTION, PENETRATIONS AND WATERPROOFING TO BE SUBMITTED TO THE LANDLORD FOR APPROVAL AS A SEPARATE SUBMITTAL.

STOREFRONT FILM, COLOR, AND BRAND TO BE SUBMITTED TO LANDLORD FOR APPROVAL AS A SEPARATE SUBMITTAL

LANDLORD NOTE:
PENETRATIONS OR ROOF WORK MUST BE CONDUCTED BY LANDLORD APPROVED ROOFER DUE TO WARRANTY.

www.greenbergfarrow.com
92 East Main Street
Suite 410
Somerville, NJ 08876
t: 732 537 0811

STATE OF MISSOURI — ROBERT J. WARSHEFSKI JR. — NUMBER A-2021005419 — ARCHITECT — 02/16/24

Bath&BodyWorks
Three Limited Parkway · Columbus, Ohio 43230
Telephone: 614.415.7000 · Fax: 614.415.7349

PROHIBITION NOTICE:
THESE DRAWINGS AND SPECIFICATIONS WERE PREPARED FOR USE ON A SPECIFIC SITE CONTEMPORANEOUSLY WITH THEIR ISSUE DATE. THEY ARE NOT INTENDED FOR USE ON A DIFFERENT PROJECT AT A DIFFERENT TIME AND MAY NOT BE ALTERED OR REUSED WITHOUT THE WRITTEN CONSENT OF BBW. REPRODUCTION THEREOF, ON ANOTHER PROJECT IS PROHIBITED AND CONTRARY TO LAW UNLESS EXPRESSLY AUTHORIZED IN WRITING BY BBW. ALL RIGHTS RESERVED UNDER U.S. COPYRIGHT LAWS.

THESE DRAWINGS AND SPECIFICATIONS ARE THE PROPERTY OF BBW AND SHALL NOT BE DEPOSITED IN ANY MANNER OR USED ON ANY OTHER PROJECT EXCEPT BY WRITTEN AGREEMENT WITH BBW. NO REPRODUCTIONS OF THESE DRAWINGS AND SPECIFICATIONS SHALL BE MADE WITHOUT THE PRIOR WRITTEN AUTHORIZATION OF BBW. ALL DRAWINGS OR REPRODUCTIONS OF THESE DRAWINGS AND SPECIFICATIONS SHALL BE RETURNED TO BBW UPON COMPLETION OF THEIR INTENDED USE, UNLESS OTHERWISE AGREED TO BY BBW.

COPYRIGHT NOTICE:
THESE DRAWINGS AND SPECIFICATIONS ARE COPYRIGHTED AND SUBJECT TO COPYRIGHT PROTECTION AS AN "ARCHITECTURAL WORK" UNDER SEC. 102 OF THE COPYRIGHT ACT, 17 U.S.C. AS AMENDED DECEMBER 1990. THE ARCHITECTURAL WORK INCLUDES THE OVERALL FORM AS WELL AS THE ARRANGEMENT AND COMPOSITION OF SPACES AND ELEMENTS IN THE DESIGN. UNDER SUCH PROTECTION, UNAUTHORIZED USE OF THESE DRAWINGS AND SPECIFICATIONS BY OTHERS WILL BE AVOIDED BY LEGAL MEANS. OWNER AGREES TO INDEMNIFY AND HOLD HARMLESS ARCHITECT FROM ALL CLAIMS, DAMAGES, LOSSES, AND EXPENSES, INCLUDING ATTORNEY'S FEES, ARISING OUT OF OR RESULTING FROM OWNER'S MODIFICATION OF THESE DRAWINGS AND SPECIFICATIONS, OR OWNER'S USE OF INCOMPLETE SETS OF THESE DRAWINGS AND SPECIFICATIONS, WITHOUT THE ARCHITECT'S PARTICIPATION, REVIEW, AND APPROVAL OF THE SUBSEQUENT DESIGN, DRAWINGS, OR SPECIFICATIONS, OWNER WAIVES ANY CLAIMS AGAINST ARCHITECT RESULTING IN ANY WAY FROM OWNER'S MODIFICATIONS OR OWNER'S USE OF INCOMPLETE SETS OF THESE DRAWINGS AND SPECIFICATIONS, AND OWNER AGREES TO INDEMNIFY AND HOLD HARMLESS ARCHITECT FROM ALL CLAIMS, DAMAGES, LOSSES, AND EXPENSES, INCLUDING ATTORNEY'S FEES, ARISING OUT OF OR RESULTING FROM SUCH MODIFICATIONS OR USE. ANY MODIFICATIONS MADE BY OWNER OR ANY REPRESENTATIVE OF OWNER WITHOUT THE PRIOR WRITTEN APPROVAL OF ARCHITECT SHALL BE AT OWNER'S SOLE RISK AND WITHOUT LIABILITY TO ARCHITECT.

104.01.1733.02

BATH & BODY WORKS
SUMMIT WOODS CROSSING
SPACE NO. MB-A & 1752A (REMOTE STORAGE)
1702 NW CHIPMAN RD.
LEE'S SUMMIT, MO 64081

PROJECT INFORMATION:
SCOPE: FULL REMODEL
DESIGN TYPE: GINGHAM+
BBWI PROJECT #: 00118173
PACKAGE: SIS PKG3
GENERATION: 2415a.01
A/E PROJECT #: 202311913.0

REVISIONS:

	REQUIRED BY:	DATE
1	REVI - PDR REVISION, LL COMMENTS, BUILDING DEPT. COMMENTS, & 2415a.01	02/16/2024

DATE ISSUED: 01/12/2024
DESIGNED BY: AS
DRAWN BY: MC
CHECKED BY: SV

STOREFRONT ELEVATION

DRAWING NUMBER:
A08.1b

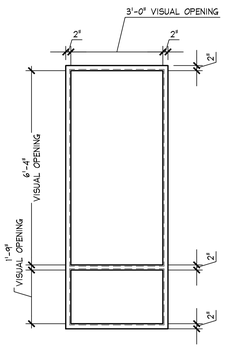

1 STOREFRONT FRAME LAYOUT
ELEVATION A08.1a

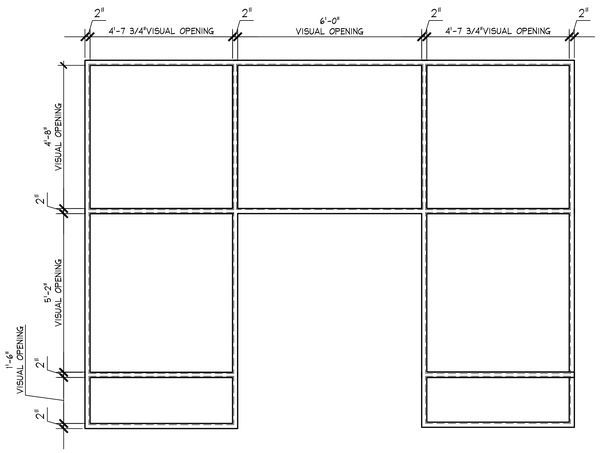

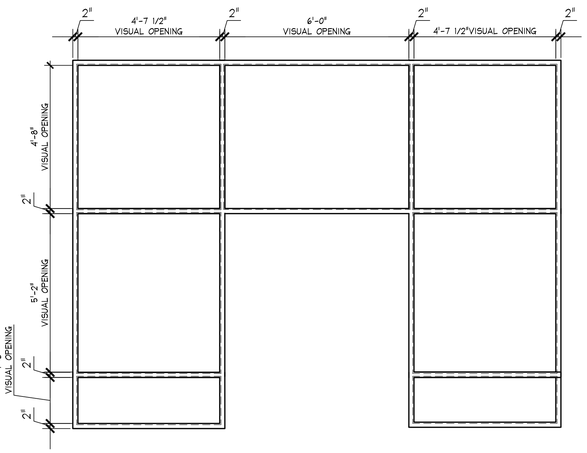

1 STOREFRONT FRAME LAYOUT
ELEVATION A08.1b

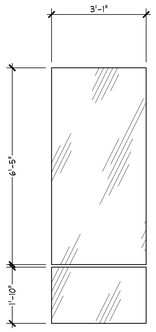

2 STOREFRONT GLASS LAYOUT
ELEVATION A08.1a

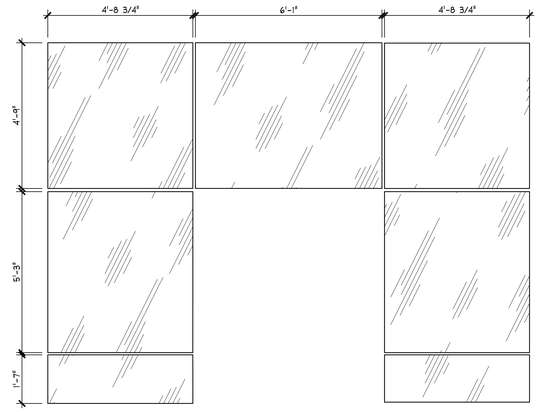

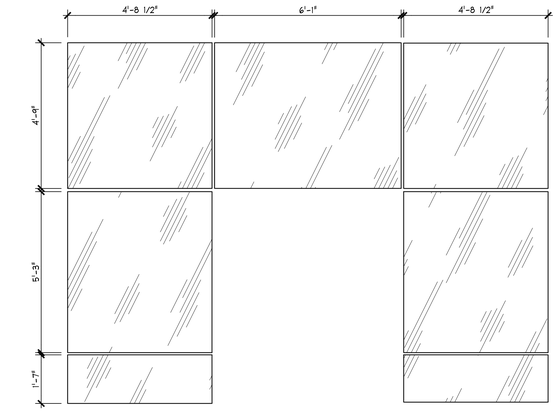

2 STOREFRONT GLASS LAYOUT
ELEVATION A08.1b

GLASS PANEL NOTE:
GLASS DIMENSIONS ARE CRITICAL.
DIMENSION INDICATED MUST BE MAINTAINED.

STOREFRONT FRAME AND GLASS LAYOUT

1/2" = 1'-0"
42E-A081-A00-ELEV
A
08.07.18

www.greenbergfarrow.com
92 East Main Street
Suite 410
Somerville, NJ 08876
t: 732 537 0811

STATE OF MISSOURI
ROBERT J. WARSHEFSKI JR.
NUMBER A-2021005419
ARCHITECT
02/16/24

Bath&BodyWorks
Three Limited Parkway · Columbus, Ohio 43230
Telephone: 614.415.7000 · Fax: 614.415.7349

PROHIBITION ON MODS:
THESE DRAWINGS AND SPECIFICATIONS WERE PREPARED FOR USE ON A SPECIFIC SITE CONSTRUCTION(ALLY) WITH THEIR ISSUE DATE. THEY ARE NOT INTENDED FOR USE ON A DIFFERENT PROJECT, AT A LATER TIME, OR BY OTHERS WHO HAVE NOT CONTRACTED WITH GF FOR SUCH USE. REPRODUCTION THEREOF, OR ANOTHER PROJECT IS PROHIBITED AND CONTRARY TO LAW UNLESS EXPRESSLY AUTHORIZED BY GF. ALL DRAWINGS SO REPRODUCED SHALL HAVE REMOVED THEREFROM ALL REFERENCES TO GF.

THESE DRAWINGS AND SPECIFICATIONS ARE THE PROPERTY OF GFRM AND SHALL NOT BE DEPOSITED IN ANY MANNER OR USED ON ANY OTHER PROJECT EXCEPT BY WRITTEN AGREEMENT WITH GFRM. NO REPRODUCTIONS OF ANY PORTIONS OF THESE DRAWINGS AND SPECIFICATIONS SHALL BE MADE WITHOUT THE WRITTEN AUTHORIZATION OF GFRM. ALL DRAWINGS SO REPRODUCTIONS OF THESE DRAWINGS AND SPECIFICATIONS ARE TO BE RETURNED TO GFRM UPON COMPLETION OF THEIR INTENDED USE, UNLESS OTHERWISE AGREED BY GFRM.

COPYRIGHT NOTICE:
THESE DRAWINGS AND SPECIFICATIONS ARE COPYRIGHTED AND SUBJECT TO COPYRIGHT PROTECTION AS AN "ARCHITECTURAL WORK" UNDER SEC. 102 OF THE COPYRIGHT ACT, 17 U.S.C. AS AMENDED DECEMBER 1990. THE ARCHITECT UNDER WHOSE SUPERVISION THESE DRAWINGS WERE PREPARED RETAINS ALL COMMON LAW, STATUTORY AND OTHER RESERVED RIGHTS, INCLUDING THE COPYRIGHT. NO PART OF THESE DRAWINGS MAY BE REPRODUCED, DISCLOSED, EXHIBITED OR USED IN ANY FORM OR BY ANY MEANS, ELECTRONIC OR MECHANICAL, WITHOUT THE EXPRESS AND PRIOR WRITTEN PERMISSION OF GREENBERG FARROW ARCHITECTURE, INC. UNAUTHORIZED USE OF THESE DRAWINGS AND SPECIFICATIONS WITHOUT THE EXPRESS AND PRIOR WRITTEN CONSENT OF GREENBERG FARROW ARCHITECTURE, INC. WILL BE SUBJECT TO LEGAL ACTION, INCLUDING ABATEMENT AND MONETARY DAMAGES.

104.01.1733.02

PROJECT INFORMATION:
BATH & BODY WORKS
SUMMIT WOODS CROSSING
SPACE NO. M8-A & 1752A (REMOTE STORAGE)
1702 NW CHIPMAN RD.
LEE'S SUMMIT, MO 64081

SCOPE: FULL REMODEL
DESIGN TYPE: GINGHAM+
BBWI PROJECT #: 00118173

SIS PKG3
2415a.01
20231193.0

PACKAGE GENERATION: A/E PROJECT #:

REVISIONS:

	REQUIRED BY:	DATE
1	REV1 - PGR REVISION, LL COMMENTS,	02/16/2024
	BUILDING DEPT. COMMENTS, & 2415a.01	

DATE ISSUED: 01/12/2024
DESIGNED BY: AS
DRAWN BY: MC
CHECKED BY: SV

STOREFRONT FRAME & GLASS LAYOUT

DRAWING NUMBER:
A08.1c

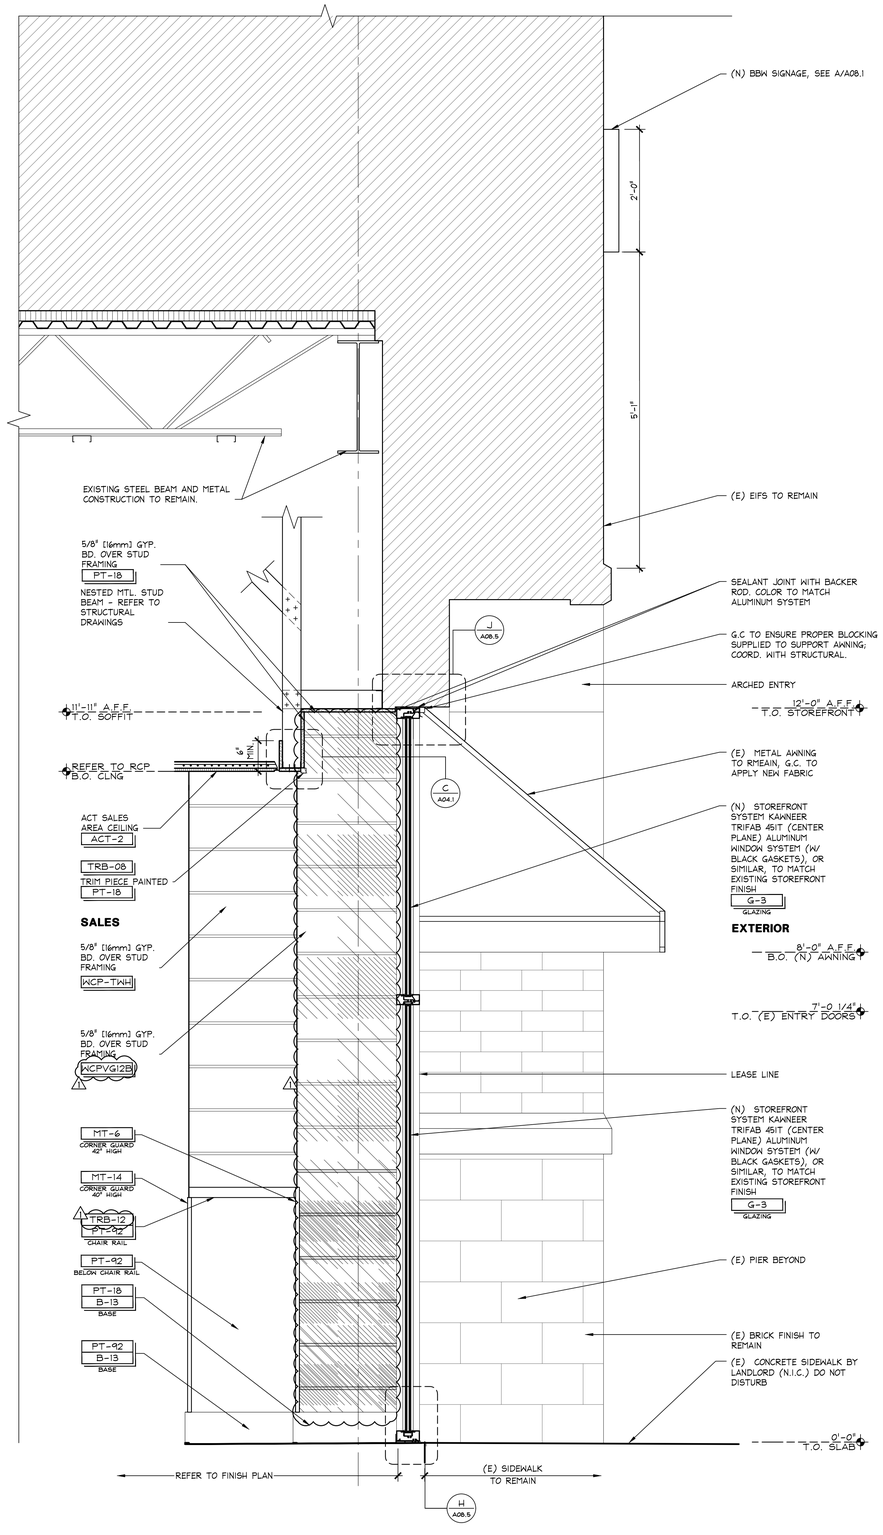

STOREFRONT SECTION

1" = 1'-0"
428-A083-A00-SECT

J
09.24.21

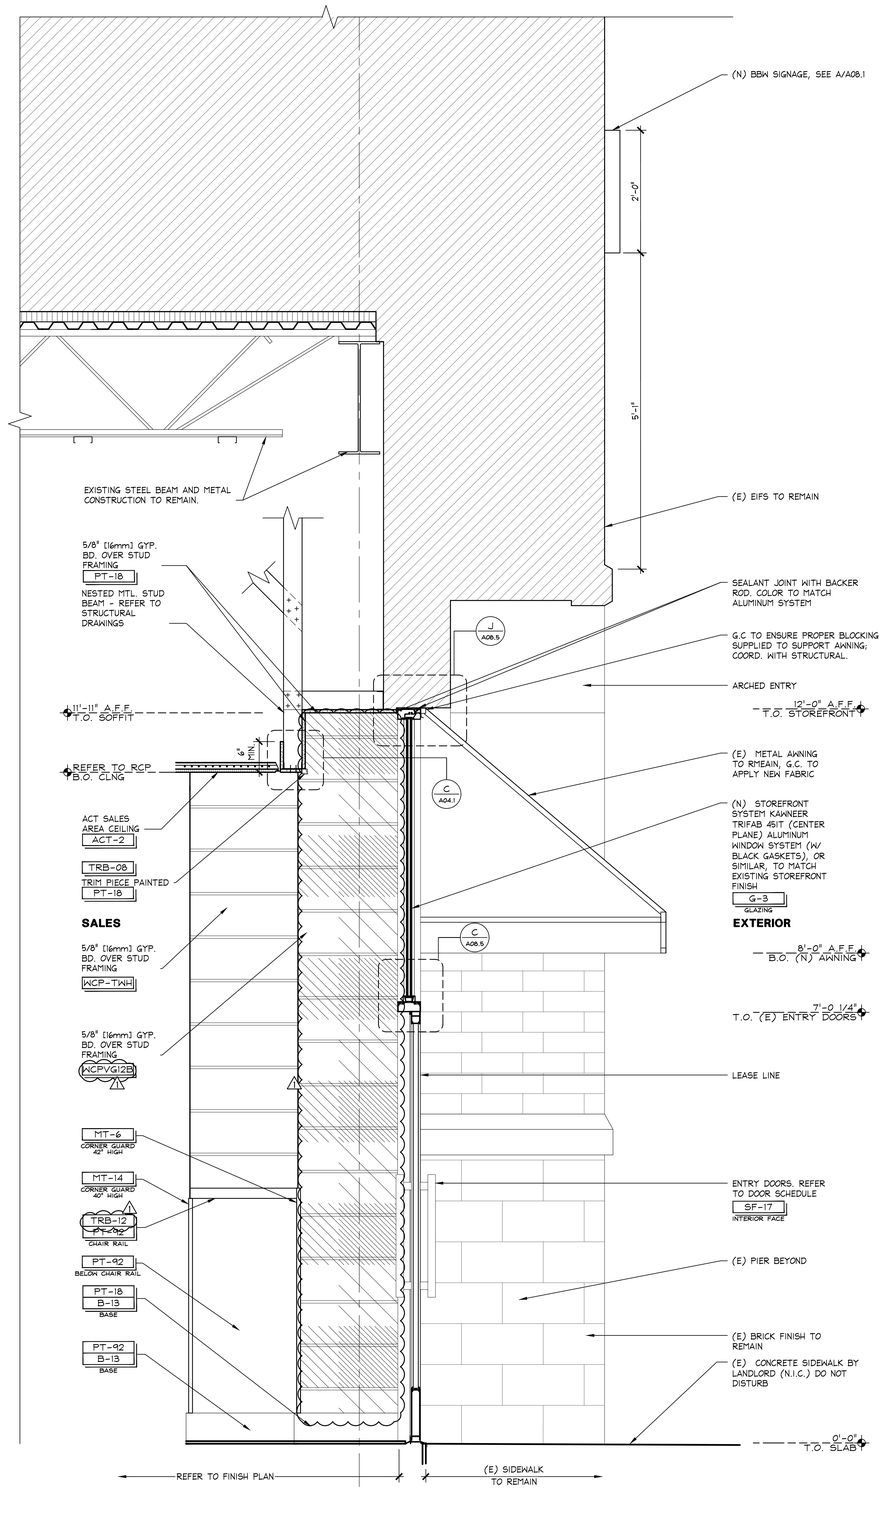

STOREFRONT SECTION

1" = 1'-0"
428-A083-A00-SECT

A
09.24.21

www.greenbergfarrow.com
92 East Main Street
Suite 410
Somerville, NJ 08876
t: 732 537 0811

STATE OF MISSOURI
ROBERT J. WARSHEFSKI JR.
NUMBER A-2021005419
ARCHITECT
02/16/24

Bath&BodyWorks
Three Limited Parkway · Columbus, Ohio 43230
Telephone: 614.415.7000 · Fax: 614.415.7349

PROHIBITION ON REUSE
THESE DRAWINGS AND SPECIFICATIONS WERE PREPARED FOR USE ON A SPECIFIC SITE. THEY ARE NOT METHOD FOR USE ON A DIFFERENT

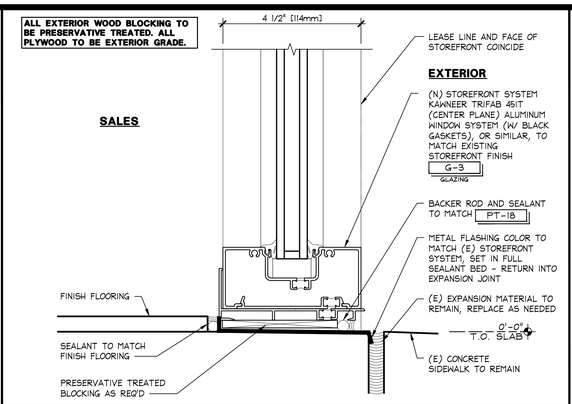

WINDOW SILL DETAIL | 6" = 1'-0" | 42D-A085-A01-DETL | H | 10.25.19

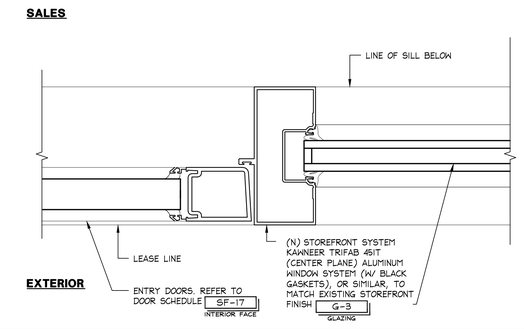

JAMB DETAIL | 6" = 1'-0" | 42D-A085-E01-DETL | D | 07.16.09

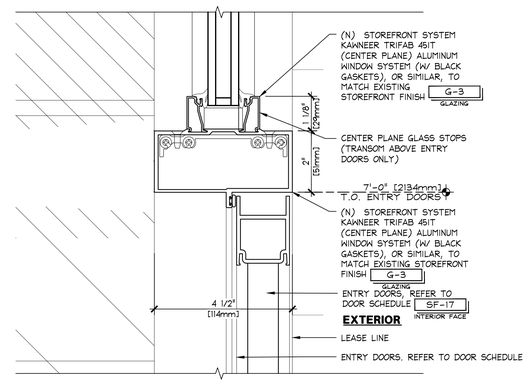

DETAIL @ STOREFRONT DOOR | 6" = 1'-0" | 42D-A085-A00-DETL | C | 08.06.18

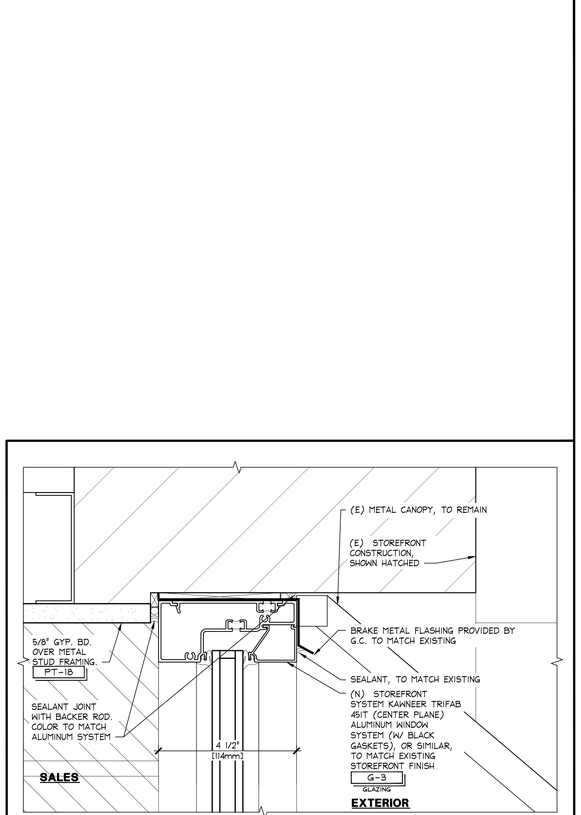

DETAIL @ TRANSOM WINDOW /BULKHEAD | 6" = 1'-0" | 42D-A085-D00-DETL | J | 10.25.19

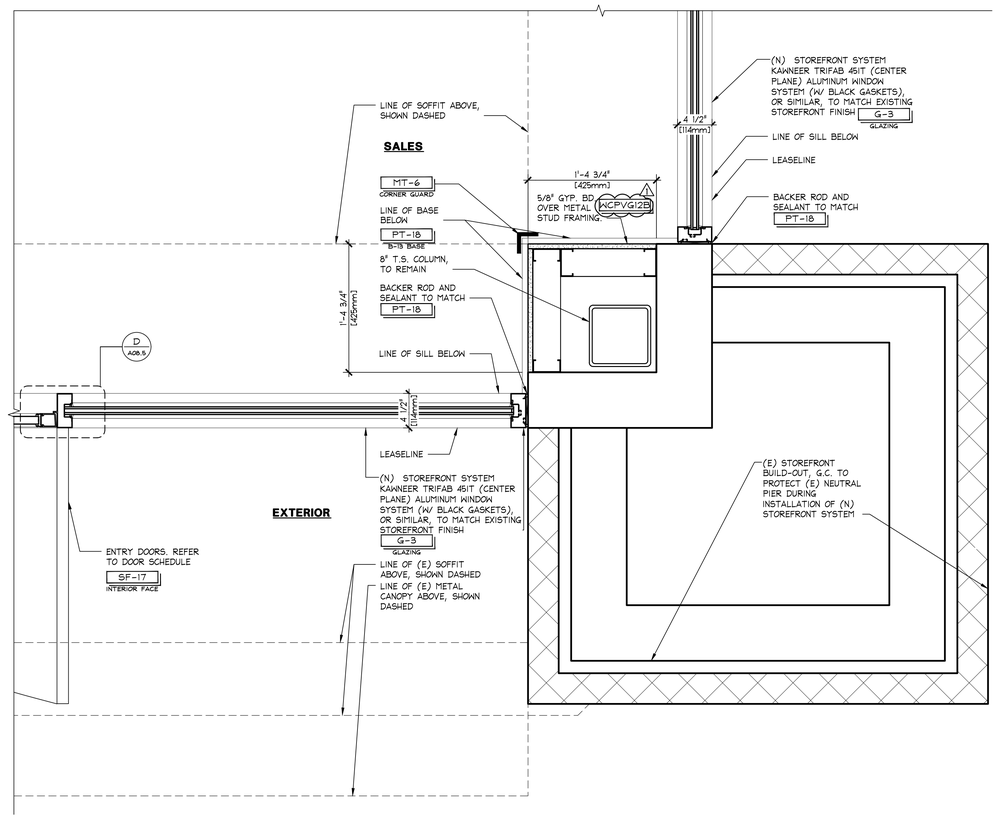

PLAN SECTION AT STOREFRONT | 1 1/2" = 1'-0" | A

www.greenbergfarrow.com
92 East Main Street
Suite 410
Somerville, NJ 08876
t: 732 537 0811

STATE OF MISSOURI
ROBERT J. WARSHEFSKI JR.
NUMBER A-2021005419
ARCHITECT
02/16/24

Bath&BodyWorks
Three Limited Parkway · Columbus, Ohio 43230
Telephone: 614.415.7000 · Fax: 614.415.7349

PROHIBITION ON MODEL:
THESE DRAWINGS AND SPECIFICATIONS WERE PREPARED FOR USE ON A SPECIFIC SITE CONTEMPORANEOUSLY WITH THEIR ISSUE DATE. THEY ARE NOT INTENDED FOR USE ON A DIFFERENT PROJECT SITE OR AT A LATER TIME AND MUST NOT BE REUSED WITHOUT THE WRITTEN CONSENT OF BBWI. REPRODUCTION THEREOF ON ANOTHER PROJECT IS PROHIBITED AND CONTRARY TO LAW UNLESS EXPRESSLY AUTHORIZED IN WRITING BY BBWI. ANY UNAUTHORIZED USE SHALL BE AT THE USER'S SOLE RISK.

THESE DRAWINGS AND SPECIFICATIONS ARE THE PROPERTY OF BBWI AND SHALL NOT BE DEPOSITED IN ANY MANNER OR USED ON ANY OTHER PROJECT EXCEPT BY WRITTEN AGREEMENT WITH BBWI. NO REPRODUCTIONS OF THESE DRAWINGS AND SPECIFICATIONS SHALL BE MADE WITHOUT THE WRITTEN AUTHORIZATION OF BBWI. ALL DRAWINGS OR REPRODUCTIONS OF THESE DRAWINGS AND SPECIFICATIONS AUTHORIZED BY BBWI SHALL BEAR THE COPYRIGHT NOTICE AND THE NAME OF BBWI AS SHOWN ON THESE DRAWINGS. ALL DRAWINGS AND SPECIFICATIONS REMAIN THE PROPERTY OF BBWI WHETHER THE PROJECT FOR WHICH THEY ARE MADE IS EXECUTED OR NOT. THE VISUAL CONTACT WITH THESE DRAWINGS AND SPECIFICATIONS SHALL CONSTITUTE PRIMA FACIE EVIDENCE OF ACCEPTANCE OF THESE RESTRICTIONS.

COPYRIGHT NOTICE:
THESE DRAWINGS AND SPECIFICATIONS ARE COPYRIGHTED AND SUBJECT TO COPYRIGHT PROTECTION AS AN "ARCHITECTURAL WORK" UNDER SEC. 102 OF THE COPYRIGHT ACT, 17 U.S.C. AS AMENDED DECEMBER 1990. THE ARCHITECTURAL WORKS INCLUDED HEREIN MUST NOT BE CONSTRUCTED OR INCLUDED IN ANY MEDIUM OF EXPRESSION WITHOUT THE PRIOR WRITTEN CONSENT OF BBWI. UNDER NO CIRCUMSTANCES SHALL TRANSFER OF OWNERSHIP OF ANY TANGIBLE MEDIUM EVIDENCING A PURCHASED ARCHITECTURAL WORK, OR ANY COPY THEREOF, BE DEEMED TO BE A SALE OF ANY COPYRIGHT OR OTHER INTELLECTUAL PROPERTY RIGHTS IN SUCH ARCHITECTURAL WORK. ALL RIGHTS NOT EXPRESSLY GRANTED HEREIN ARE EXPRESSLY RESERVED TO BBWI. THE PURCHASE, LICENSE OR USE OF THE ARCHITECTURAL WORKS DESCRIBED IN AND/OR REPRESENTED BY THESE DRAWINGS AND SPECIFICATIONS DOES NOT GRANT THE PURCHASER, LICENSEE OR USER ANY RIGHT TO BUILD, REPRODUCE OR CONSTRUCT DERIVATIVE WORKS BASED UPON THE ARCHITECTURAL WORKS EMBODIED IN THESE DRAWINGS AND SPECIFICATIONS WITHOUT THE PRIOR WRITTEN AGREEMENT OF BBWI AND PAYMENT OF ADDITIONAL COMPENSATION AND EXECUTION OF AN AGREEMENT WITH BBWI FOR SUCH USE AND/OR CONSTRUCTION. ANY UNAUTHORIZED USE OF THESE DRAWINGS AND SPECIFICATIONS SHALL BE AT THE SOLE RISK AND LIABILITY OF THE UNAUTHORIZED USER.

104.01.1733.02

PROJECT INFORMATION:

BATH & BODY WORKS
SUMMIT WOODS CROSSING
SPACE NO. M8-A & 1752A (REMOTE STORAGE)
1702 NW CHIPMAN RD.
LEE'S SUMMIT, MO 64081

SCOPE: FULL REMODEL
DESIGN TYPE: GINGHAM+
BBWI PROJECT #: 00118173

SIS PKG3
PACKAGE: 241Sa.01
GENERATION: 2023193.0
A/E PROJECT #:

REVISIONS:

	REQUIRED BY:	DATE
1	REV1 - PDR REVISION, LL COMMENTS,	02/16/2024
	BUILDING DEPT. COMMENTS, # 2415a.01	

DATE ISSUED: 01/12/2024
DESIGNED BY: AS
DRAWN BY: MC
CHECKED BY: SV

STOREFRONT DETAILS

DRAWING NUMBER:
A08.5

NOTE: G.C TO PROVIDE IN-WALL BLOCKING AND DRILL PILOT HOLES FOR ALL SCREW ATTACHMENTS INTO MDF PANELS

REFER TO PPL STAGING DOCUMENT FOR CABINET SHELF SPACING

FOR TRIM PAINT FINISHES REFER TO FLOOR AND WALL FINISH PLAN

FOR ALL WOOD TRIM PROFILES REFER TO M/A11.1

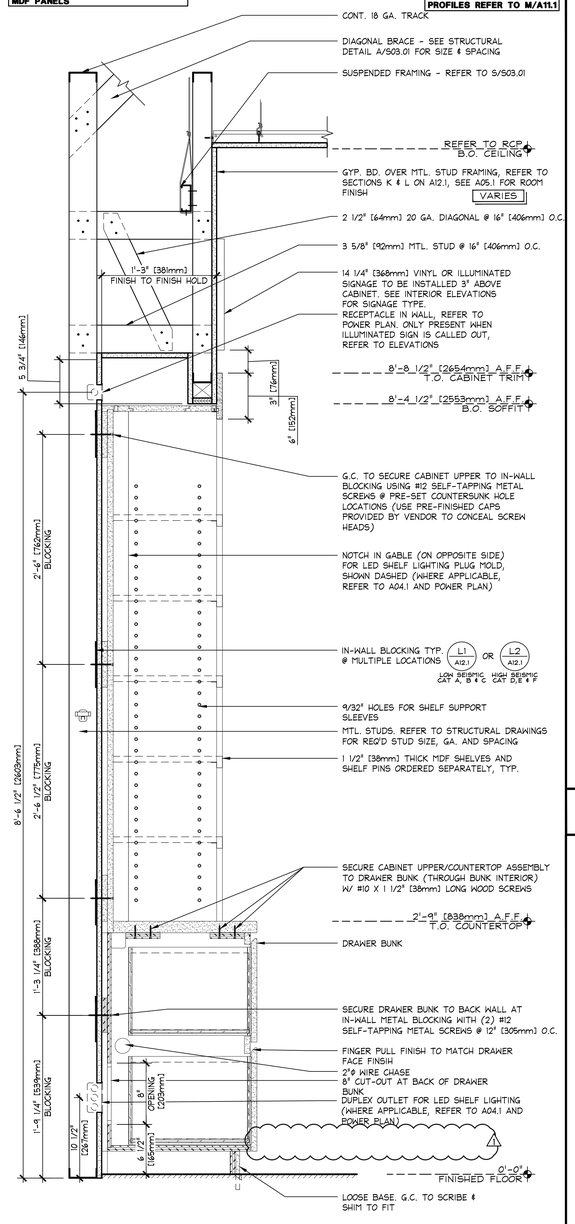

SECTION @ WALL CABINET MEIC#-S-V##-LO

1 1/2" = 1'-0" | 42B-A101-F00-SECT | K | 09.24.21

REFER TO A05.1 FOR FINISHES FOR ALL TRIMS.

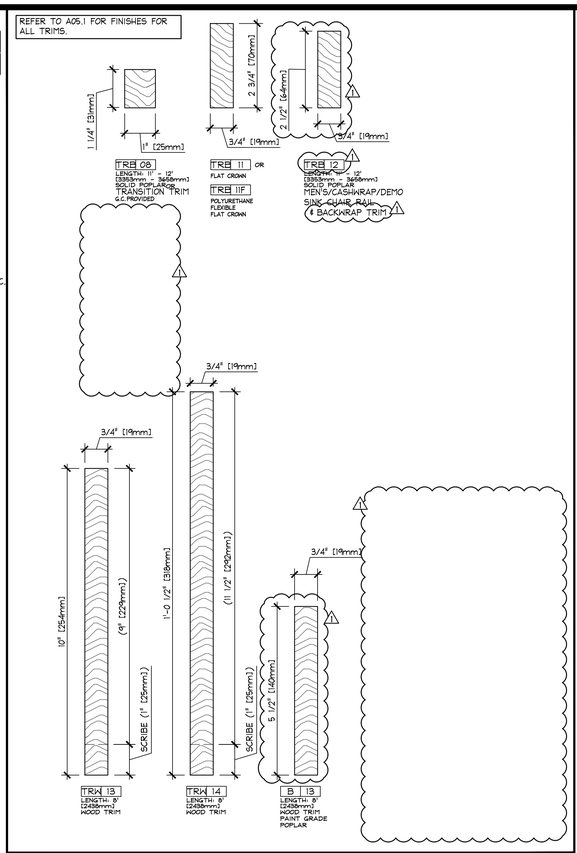

TRIM PROFILE LEGEND

6" = 1'-0" | 42D-A101-J00-DETL | G | 02.12.23

TOP SHELF INSTALLATION

3" = 1'-0" | 42D-A102-H00-DETL | F | 04.10.20

NOTE: G.C TO PROVIDE IN-WALL BLOCKING AND DRILL PILOT HOLES FOR ALL SCREW ATTACHMENTS INTO MDF PANELS

REFER TO PPL STAGING DOCUMENT FOR CABINET SHELF SPACING

FOR TRIM PAINT FINISHES REFER TO FLOOR AND WALL FINISH PLAN

FOR ALL WOOD TRIM PROFILES REFER TO M/A11.1

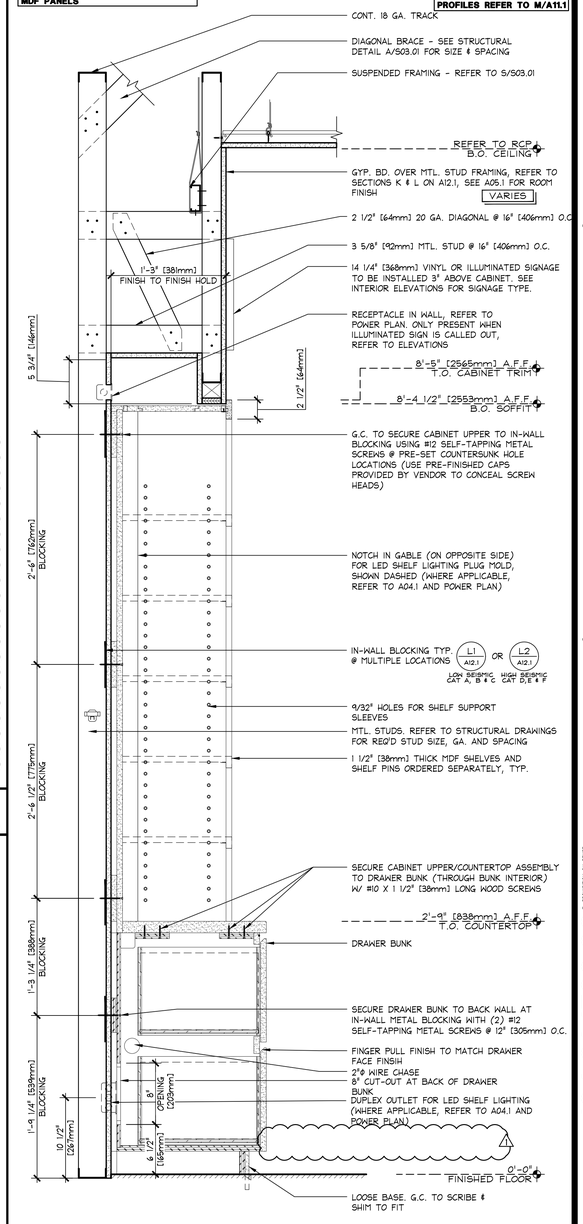

SECTION @ WALL CABINET BWIC#-S-V##-WH

1 1/2" = 1'-0" | 42B-A101-F00-SECT | B | 09.24.21

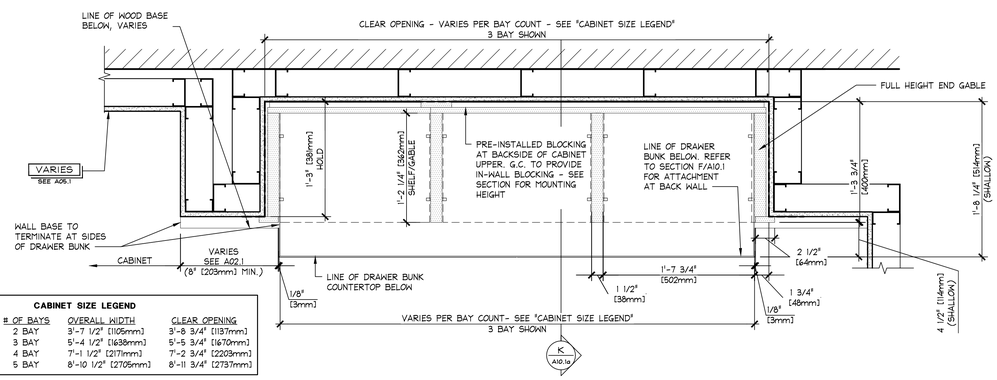

CABINET SIZE LEGEND

FIXTURE TAG	# OF BAYS	OVERALL WIDTH	CLEAR OPENING
MEIC2	2 BAY	3'-7 1/2" [1105mm]	3'-8 3/4" [1137mm]
MEIC3	3 BAY	5'-4 1/2" [1638mm]	5'-5 3/4" [1670mm]
MEIC4	4 BAY	7'-1 1/2" [2171mm]	7'-2 3/4" [2203mm]
MEIC5	5 BAY	8'-10 1/2" [2705mm]	8'-11 3/4" [2737mm]

ENLARGED PLAN @ WALL CABINET MEIC#-S-V##-LO

1 1/2" = 1'-0" | 42D-A101-A00-DETL | J | 09.24.21

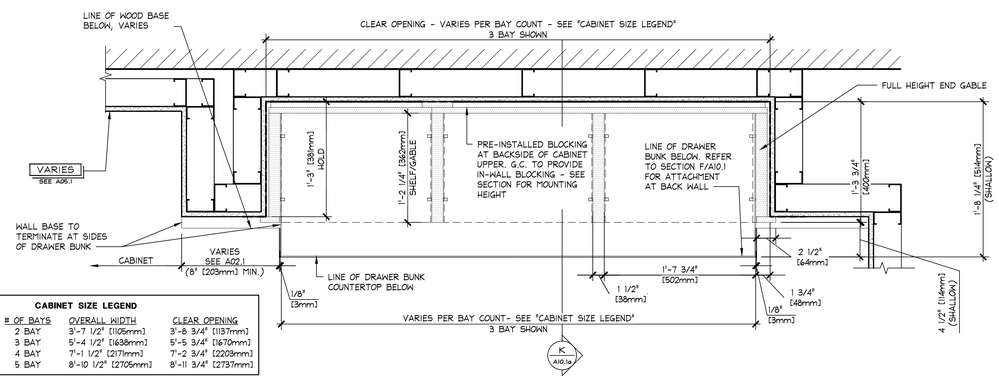

CABINET SIZE LEGEND

FIXTURE TAG	# OF BAYS	OVERALL WIDTH	CLEAR OPENING
BWIC2	2 BAY	3'-7 1/2" [1105mm]	3'-8 3/4" [1137mm]
BWIC3	3 BAY	5'-4 1/2" [1638mm]	5'-5 3/4" [1670mm]
BWIC4	4 BAY	7'-1 1/2" [2171mm]	7'-2 3/4" [2203mm]
BWIC5	5 BAY	8'-10 1/2" [2705mm]	8'-11 3/4" [2737mm]

ENLARGED PLAN @ WALL CABINET BWIC#-S-V##-WH

1 1/2" = 1'-0" | 42D-A101-A00-DETL | A | 09.24.21

GF
www.greenbergfarrow.com
92 East Main Street
Suite 410
Somerville, NJ 08876
t: 732 537 0811

STATE OF MISSOURI
ROBERT J. WARSHEFSKI JR.
NUMBER A-2021005419
ARCHITECT
02/16/24

Bath&BodyWorks
Three Limited Parkway · Columbus, Ohio 43230
Telephone: 614.415.7000 · Fax: 614.415.7349

PROHIBITION ON MOLDS:
THESE DRAWINGS AND SPECIFICATIONS WERE PREPARED FOR USE ON A SPECIFIC SITE CONTEMPORANEOUSLY WITH THEIR ISSUE DATE. THEY ARE NOT INTENDED FOR USE ON A DIFFERENT PROJECT OR AT A LATER DATE WITHOUT THE EXPRESS WRITTEN PERMISSION OF BBW. NO REPRODUCTION THEREOF, OR ANOTHER PROJECT IS PROHIBITED AND CONTRARY TO LAW UNLESS EXPRESSLY AUTHORIZED BY BBW. ALL DRAWINGS OR REPRODUCTIONS OF THESE DRAWINGS AND SPECIFICATIONS MUST BE RETURNED TO BBW UPON COMPLETION OF THEIR INTENDED USE, UNLESS OTHERWISE AGREED BY BBW.

THESE DRAWINGS AND SPECIFICATIONS ARE THE PROPERTY OF BBW AND SHALL NOT BE DEPOSITED IN ANY MANNER OR USED ON ANY OTHER PROJECT EXCEPT BY WRITTEN AGREEMENT WITH BBW. NO REPRODUCTION OF ANY KIND SHALL BE MADE WITHOUT THE PRIOR WRITTEN CONSENT OF BBW. NO AUTHORIZATION OF BBW. ALL ORIGINALS OR REPRODUCTIONS OF THESE DRAWINGS AND SPECIFICATIONS MUST BE RETURNED TO BBW UPON COMPLETION OF THEIR INTENDED USE, UNLESS OTHERWISE AGREED BY BBW.

COPYRIGHT NOTICE:
THESE DRAWINGS AND SPECIFICATIONS ARE COPYRIGHTED AND SUBJECT TO COPYRIGHT PROTECTION AS AN "ARCHITECTURAL WORK" UNDER SEC. 102 OF THE COPYRIGHT ACT, 17 U.S.C. AS AMENDED DECEMBER 1990. THE ARCHITECT UNDER WHOSE SUPERVISION THESE DRAWINGS WERE PREPARED RETAINS ALL COMMON LAW, STATUTORY AND OTHER RESERVED RIGHTS, INCLUDING THE COPYRIGHT. THE OWNER OF THE PROJECT FOR WHICH THESE DRAWINGS AND SPECIFICATIONS WERE PREPARED IS PERMITTED TO USE THEM SOLELY FOR CONSTRUCTION, USE AND MAINTENANCE OF THIS PROJECT, PROVIDED THAT THE ARCHITECT'S COPYRIGHT NOTICE IS INCLUDED ON ALL REPRODUCTIONS. UNAUTHORIZED USE OF THESE DRAWINGS AND SPECIFICATIONS FOR ANY OTHER PROJECT, EXTENSIONS OF THIS PROJECT OR BY ANY THIRD PARTY IS PROHIBITED AND WILL BE AT THE USER'S SOLE RISK AND WITHOUT LIABILITY TO THE ARCHITECT AND THE ARCHITECT'S CONSULTANTS. UNAUTHORIZED USE OF, OR MODIFICATIONS TO, THESE DRAWINGS AND SPECIFICATIONS WILL VOID THE ARCHITECT'S AND THE ARCHITECT'S CONSULTANTS' PROFESSIONAL LIABILITY INSURANCE COVERAGE AND WILL MAKE THE USER OF THESE DRAWINGS AND SPECIFICATIONS LIABLE FOR ALL CLAIMS, DAMAGES AND LOSSES ARISING OUT OF OR RESULTING THEREFROM. THE USER SHALL INDEMNIFY AND HOLD HARMLESS THE ARCHITECT AND THE ARCHITECT'S CONSULTANTS AGAINST ALL SUCH CLAIMS, DAMAGES, LOSSES AND EXPENSES, INCLUDING REASONABLE ATTORNEYS' FEES AND COSTS OF DEFENSE, ARISING OUT OF OR RESULTING THEREFROM.

PROJECT INFORMATION:

104.01.1733.02

BATH & BODY WORKS
SUMMIT WOODS CROSSING
SPACE NO. M8-A & 1752A (REMOTE STORAGE)
1702 NW CHIPMAN RD.
LEE'S SUMMIT, MO 64081

SCOPE: FULL REMODEL | PACKAGE:
DESIGN TYPE: GINGHAM+ | GENERATION: SIS PKG3
BBWI PROJECT #: 0011.81.73 | A/E PROJECT #: 241.S0.01
2023.1193.0

REVISIONS:

REQUIRED BY:	DATE
1 REV1 - PER REVISION, LL COMMENTS, BUILDING DEPT. COMMENTS, & 2415s.01	02/16/2024

DATE ISSUED: 01/12/2024
DESIGNED BY: AS
DRAWN BY: MC
CHECKED BY: SV

BBW PERIMETER CABINETRY DETAILS

DRAWING NUMBER:
A10.1a

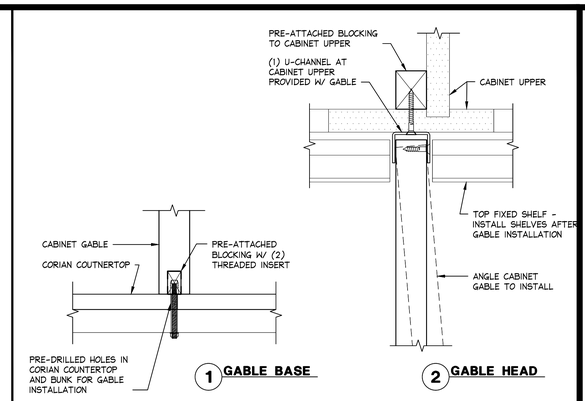

GABLE INSTALLATION

6" = 1'-0" | 42D-A102-D00-DETL | D 06.09.15

NOTE: G.C TO PROVIDE IN-WALL BLOCKING AND DRILL PILOT HOLES FOR ALL SCREW ATTACHMENTS INTO MDF PANELS

REFER TO PPL STAGING DOCUMENT FOR CABINET SHELF SPACING

FOR TRIM PAINT FINISHES REFER TO FLOOR AND WALL FINISH PLAN

FOR ALL WOOD TRIM PROFILES REFER TO M/A11.1

G.C. TO REFER TO A04.1 & ELECTRICAL DRAWINGS FOR USE OF LIT SHELVES.

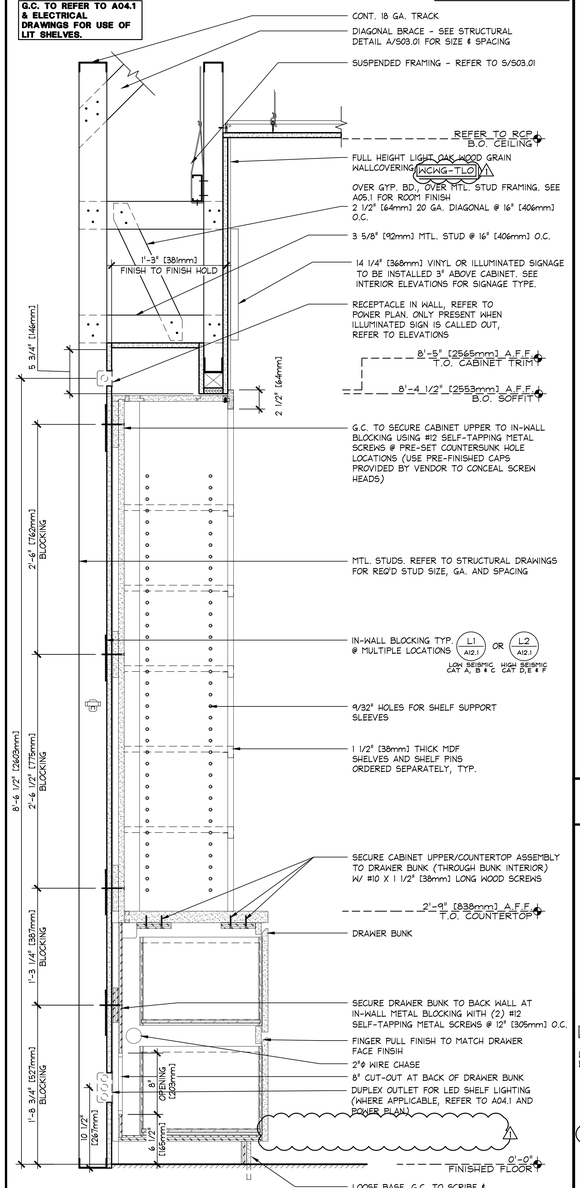

SECTION @ BWIF3L-S-V02-WH-SPL

1 1/2" = 1'-0" | 42S-A101-F00-SECT | J 09.24.21

FOR ALL WOOD TRIM PROFILES REFER TO J/A10.1

FOR PAINT FINISHES REFER TO THE FLOOR AND WALL FINISH PLAN

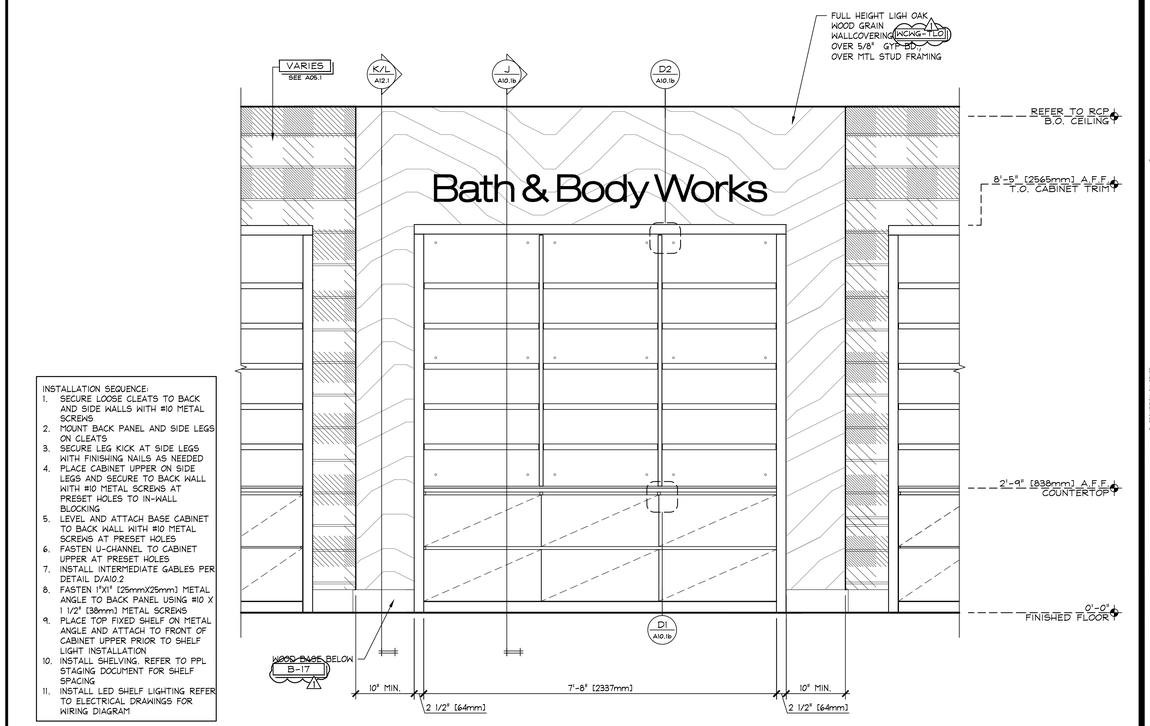

INSTALLATION SEQUENCE:
1. SECURE LOOSE CLEATS TO BACK AND SIDE WALLS WITH #10 METAL SCREWS
2. MOUNT BACK PANEL AND SIDE LEGS ON CLEATS
3. SECURE LEG KICK AT SIDE LEGS WITH FINISHING NAILS AS NEEDED
4. PLACE CABINET UPPER ON SIDE LEGS AND SECURE TO BACK WALL WITH #10 METAL SCREWS AT PRESET HOLES TO IN-WALL BLOCKING
5. LEVEL AND ATTACH BASE CABINET TO BACK WALL WITH #10 METAL SCREWS AT PRESET HOLES
6. FASTEN U-CHANNEL TO CABINET UPPER AT PRESET HOLES
7. INSTALL INTERMEDIATE GABLES PER DETAIL D/A10.2
8. FASTEN 1"X1" [25mmX25mm] METAL ANGLE TO BACK PANEL USING #10 X 1 1/2" [38mm] METAL SCREWS
9. PLACE TOP FIXED SHELF ON METAL ANGLE AND ATTACH TO FRONT OF CABINET UPPER PRIOR TO SHELF LIGHT INSTALLATION
10. INSTALL SHELVING. REFER TO PPL STAGING DOCUMENT FOR SHELF SPACING
11. INSTALL LED SHELF LIGHTING REFER TO ELECTRICAL DRAWINGS FOR WIRING DIAGRAM

ELEVATION @ BWIF3L-S-V02-WH-SPL (30-30-30)

3/4" = 1'-0" | 42E-A102-B01-ELEV | B 09.04.15

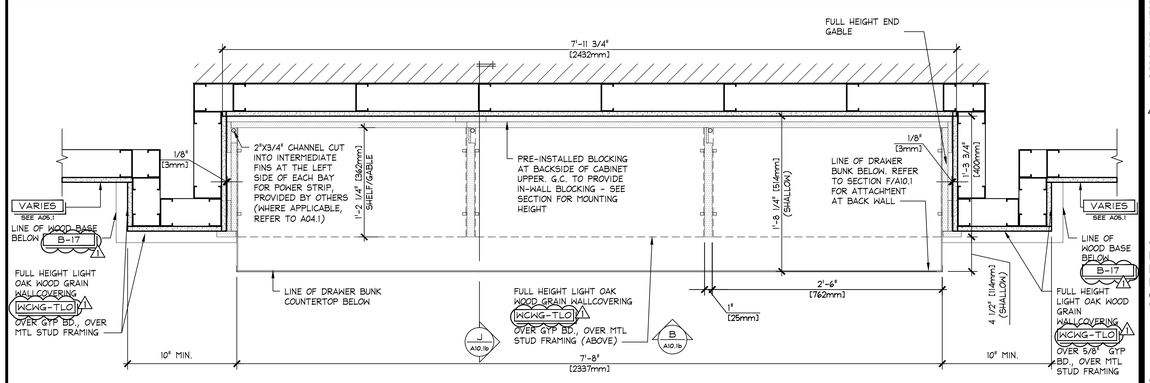

ENLARGED PLAN @ BWIF3L-S-V02-WH-SPL (30-30-30)

1 1/2" = 1'-0" | 42D-A102-A01-DETL | A 09.04.15

www.greenbergfarrow.com
92 East Main Street
Suite 410
Somerville, NJ 08876
t: 732 537 0811

STATE OF MINNESOTA — ROBERT J. WARSHEFSKI JR. — NUMBER A-2021005419 — ARCHITECT — 02/16/24

Bath&BodyWorks
Three Limited Parkway · Columbus, Ohio 43230
Telephone: 614.415.7000 · Fax: 614.415.7349

PROHIBITION ON REUSE: THESE PLANS AND SPECIFICATIONS WERE PREPARED FOR USE ON A SPECIFIC SITE. CONTEMPORANEOUSLY WITH THEIR ISSUE DATE. THEY ARE NOT INTENDED FOR USE ON A DIFFERENT PROJECT OR ANOTHER PROJECT IS PROHIBITED AND CONTRARY TO LAW UNLESS EXPRESSLY AUTHORIZED BY GF. ANY REUSE OR REPRODUCTION THEREOF ON ANOTHER PROJECT WITHOUT THE EXPRESS WRITTEN CONSENT OF GF SHALL BE AT THE USER'S SOLE RISK AND WITHOUT LIABILITY TO GF.

THESE DRAWINGS AND SPECIFICATIONS ARE THE PROPERTY OF GF AND SHALL NOT BE DEPOSITED IN ANY MANNER OR SIZE ON ANY OTHER PROJECT EXCEPT BY WRITTEN AGREEMENT WITH GF. NO REPRODUCTIONS OF THESE DRAWINGS AND SPECIFICATIONS, IN WHOLE OR IN PART, MAY BE MADE WITHOUT THE AUTHORIZATION OF GF. ALL DRAWINGS OR REPRODUCTIONS OF THESE DRAWINGS AND SPECIFICATIONS MADE BY ANY METHOD OR DEVICE ARE THE PROPERTY OF GF AND MUST BE RETURNED TO GF UPON COMPLETION OF THEIR INTENDED USE, UNLESS OTHERWISE AGREED TO BY GF.

COPYRIGHT NOTICE:
THESE PLANS AND SPECIFICATIONS ARE COPYRIGHTED AND SUBJECT TO COPYRIGHT PROTECTION AS AN "ARCHITECTURAL WORK" UNDER SEC. 102 OF THE COPYRIGHT ACT, 17 U.S.C. AS AMENDED DECEMBER 1990. THE ARCHITECTURAL WORK COVERED BY THESE PLANS AND SPECIFICATIONS INCLUDES, BUT IS NOT LIMITED TO, THE OVERALL FORM, ARRANGEMENT AND COMPOSITION OF SPACES AND ELEMENTS OF THE DESIGN, UNDER SUCH PROTECTION, UNAUTHORIZED USE OF THESE DRAWINGS AND SPECIFICATIONS IS STRICTLY PROHIBITED AND WILL SUBJECT THE INFRINGER TO LIABILITY.

SIS PKG:3
2415s.01
2023193.0

PROJECT INFORMATION:

104.01.1733.02

BATH & BODY WORKS
SUMMIT WOODS CROSSING
SPACE NO. M8-A & 1752A (REMOTE STORAGE)
1702 NW CHIPMAN RD.
LEE'S SUMMIT, MO 64081

SCOPE: FULL REMODEL | PACKAGE:
DESIGN TYPE: GINGHAM+ | GENERATION:
BBWI PROJECT #: 00118173 | A/E PROJECT #:

REVISIONS:

	REQUIRED BY:	DATE
1	REV1 - PDR REVISION, LL COMMENTS,	02/16/2024
	BUILDING DEPT. COMMENTS, & 2415s.01	

DATE ISSUED: 01/12/2024
DESIGNED BY: AS
DRAWN BY: MC
CHECKED BY: SV

BBW PERIMETER CABINETRY DETAILS

DRAWING NUMBER:
A10.1b

NOTE: G.C TO PROVIDE IN-WALL BLOCKING AND DRILL PILOT HOLES FOR ALL SCREW ATTACHMENTS INTO MDF PANELS

REFER TO PPL STAGING DOCUMENT FOR CABINET SHELF SPACING

FOR TRIM PAINT FINISHES REFER TO FLOOR AND WALL FINISH PLAN

FOR ALL WOOD TRIM PROFILES REFER TO M/A11.1

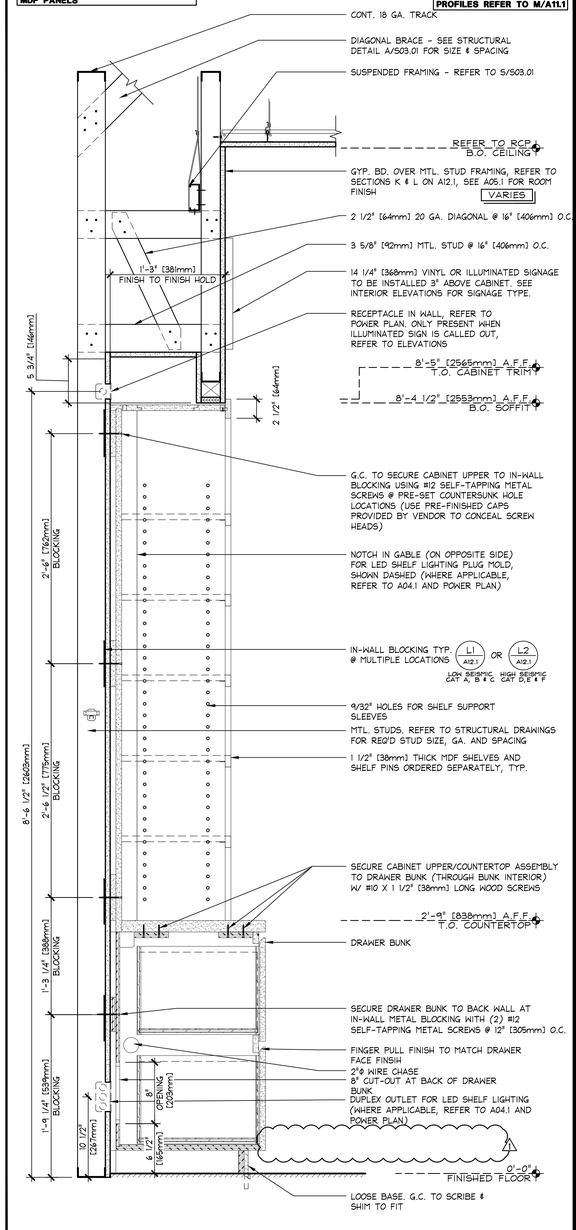

SECTION @ WALL CABINET
WEIC#-S-V##-WH

1 1/2" = 1'-0"
428-A101-F00-SECT

B
09.24.21

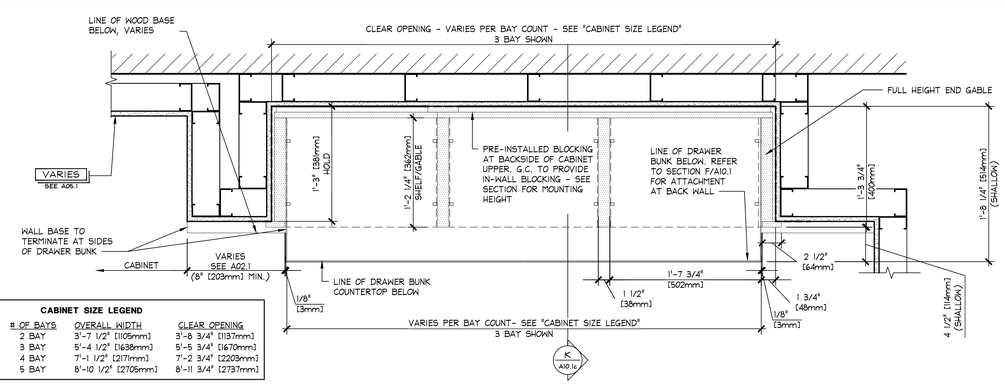

CABINET SIZE LEGEND

FIXTURE TAG	# OF BAYS	OVERALL WIDTH	CLEAR OPENING
WEIC2	2 BAY	3'-7 1/2" [1105mm]	3'-8 3/4" [1137mm]
WEIC3	3 BAY	5'-4 1/2" [1638mm]	5'-5 3/4" [1670mm]
WEIC4	4 BAY	7'-1 1/2" [2171mm]	7'-2 3/4" [2203mm]
WEIC5	5 BAY	8'-10 1/2" [2705mm]	8'-11 3/4" [2737mm]

ENLARGED PLAN @ WALL CABINET
WEIC#-S-V##-WH

1 1/2" = 1'-0"
42D-A101-A00-DETL

A
09.24.21

GF
www.greenbergfarrow.com
92 East Main Street
Suite 410
Somerville, NJ 08876
t: 732 537 0811

STATE OF MISSOURI
ROBERT J. WARSHEFSKI JR.
NUMBER A-2021005419
ARCHITECT
02/16/24

Bath&BodyWorks
Three Limited Parkway · Columbus, Ohio 43230
Telephone: 614.415.7000 · Fax: 614.415.7349

PROHIBITION ON REUSE:
THESE DRAWINGS AND SPECIFICATIONS WERE PREPARED FOR USE ON A SPECIFIC SITE CONTEMPORANEOUSLY WITH THEIR ISSUE DATE. THEY ARE NOT INTENDED FOR USE ON A DIFFERENT PROJECT SITE OR AT A LATER TIME. ANY REUSE WITHOUT THE EXPRESS WRITTEN PERMISSION AND APPROPRIATE REVISION OF THESE DRAWINGS AND SPECIFICATIONS BY GFBW FOR SUCH REUSE WILL BE AT RECIPIENT'S SOLE RISK AND WITHOUT LIABILITY TO GFBW.

THESE DRAWINGS AND SPECIFICATIONS ARE THE PROPERTY OF GFBW AND SHALL NOT BE DISPOSED IN ANY MANNER OR USED ON ANY OTHER PROJECT EXCEPT BY WRITTEN AGREEMENT WITH GFBW. NO REPRODUCTION OF THESE DRAWINGS & SPECIFICATIONS IN WHOLE OR IN PART MAY BE MADE WITHOUT THE AUTHORIZATION OF GFBW. ALL DRAWINGS OR REPRODUCTIONS OF THESE DRAWINGS AND SPECIFICATIONS SHALL BE RETURNED TO GFBW UPON COMPLETION OF THEIR INTENDED USE, UNLESS OTHERWISE AGREED BY GFBW.

COPYRIGHT NOTICE:
THESE DRAWINGS AND SPECIFICATIONS ARE COPYRIGHTED AND SUBJECT TO COPYRIGHT PROTECTION AS AN "ARCHITECTURAL WORK" UNDER SEC. 102 OF THE COPYRIGHT ACT, 17 U.S.C. AS AMENDED DECEMBER 1990. THE ARCHITECT DESIGN OF THESE DRAWINGS AND SPECIFICATIONS MAY BE PROTECTED

NOTE: G.C TO PROVIDE IN-WALL BLOCKING AND DRILL PILOT HOLES FOR ALL SCREW ATTACHMENTS INTO MDF PANELS

G.C. TO REFER TO A04.1 & ELECTRICAL DRAWINGS FOR USE OF LIT SHELVES.

REFER TO PPL STAGING DOCUMENT FOR CABINET SHELF SPACING

FOR TRIM PAINT FINISHES REFER TO FLOOR AND WALL FINISH PLAN

FOR ALL WOOD TRIM PROFILES REFER TO M/A11.1

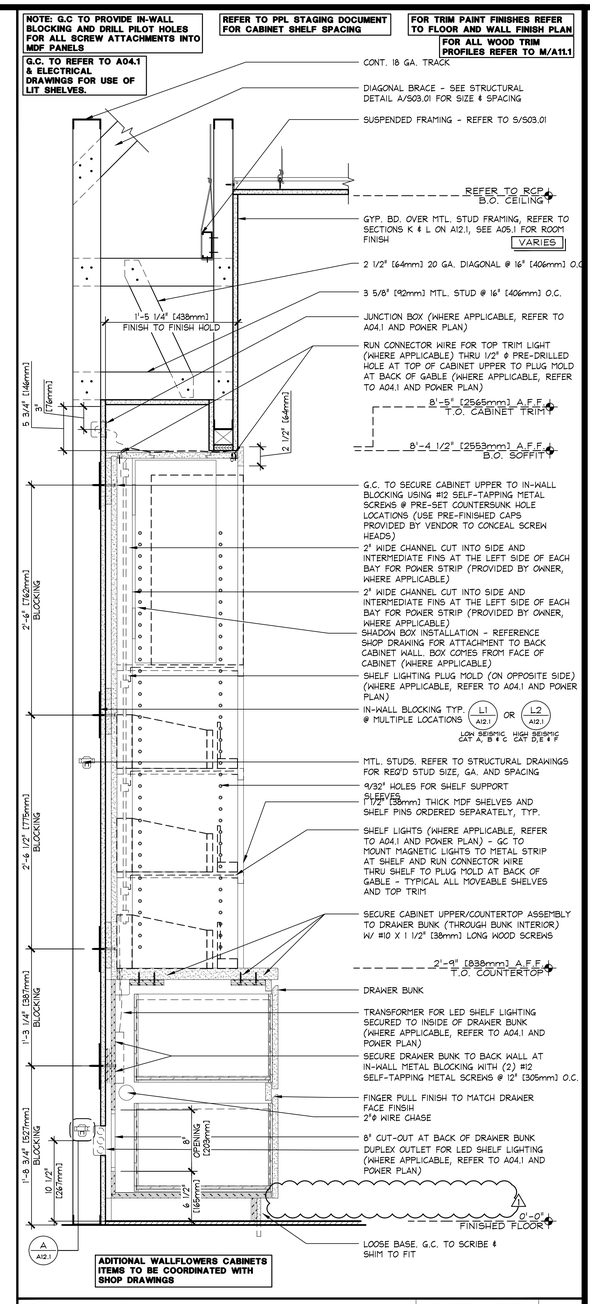

ADITIONAL WALLFLOWERS CABINETS ITEMS TO BE COORDINATED WITH SHOP DRAWINGS

SECTION @ WALL CABINET
WBIC#-S-V##-##

1 1/2" = 1'-0"

42S-A101-F00-SECT

B 09.24.21

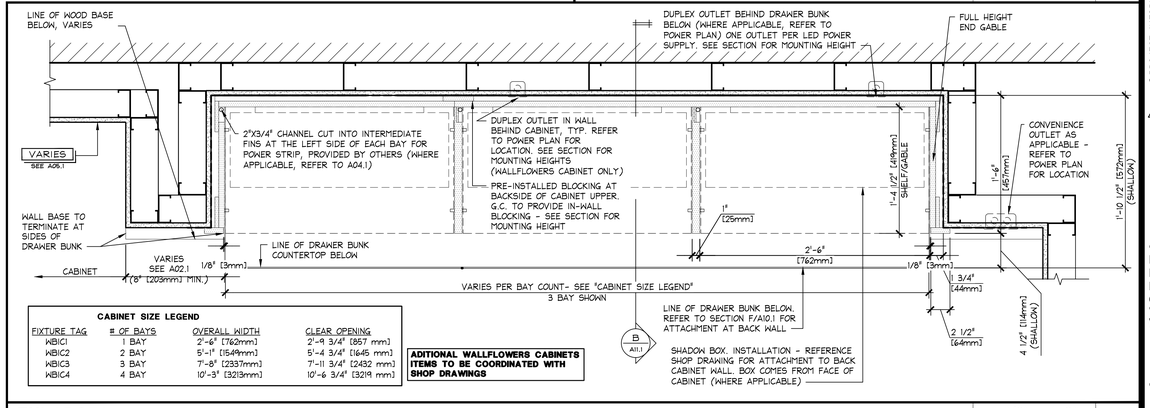

CABINET SIZE LEGEND

FIXTURE TAG	# OF BAYS	OVERALL WIDTH	CLEAR OPENING
WBIC1	1 BAY	2'-6" [762mm]	2'-4 3/4" [857 mm]
WBIC2	2 BAY	5'-1" [1549mm]	5'-4 3/4" [1645 mm]
WBIC3	3 BAY	7'-8" [2337mm]	7'-11 3/4" [2432 mm]
WBIC4	4 BAY	10'-3" [3213mm]	10'-6 3/4" [3219 mm]

ADITIONAL WALLFLOWERS CABINETS ITEMS TO BE COORDINATED WITH SHOP DRAWINGS

ENLARGED PLAN @ WALL CABINET
WBIC#-S-V##-##

1 1/2" = 1'-0"

42D-A101-A00-DETL

A 09.24.21

www.greenbergfarrow.com
92 East Main Street
Suite 410
Somerville, NJ 08876
t: 732 537 0811

STATE OF MINNESOTA
ROBERT J. WARSHEFSKI JR.
NUMBER
A-2021005419
ARCHITECT
02/16/24

Bath&BodyWorks

Three Limited Parkway · Columbus, Ohio 43230
Telephone: 614.415.7000 · Fax: 614.415.7349

NOTICE: THESE DRAWINGS AND SPECIFICATIONS ARE COPYRIGHTED AND SUBJECT TO COPYRIGHT PROTECTION AS AN "ARCHITECTURAL WORK" UNDER SEC. 102 OF THE COPYRIGHT ACT, 17 U.S.C. AS AMENDED DECEMBER 1990. THE ARCHITECT IDENTIFIED HEREON EXPRESSLY RESERVES HIS COMMON LAW COPYRIGHT AND OTHER PROPERTY RIGHTS IN THESE PLANS, INCLUDING THE RIGHT TO PREVENT UNAUTHORIZED USE OF THESE DRAWINGS AND SPECIFICATIONS.

NOTICE: DRAWINGS AND SPECIFICATIONS ARE THE PROPERTY OF BBWI AND SHALL NOT BE DEPOSITED IN ANY MANNER OR USED ON ANY OTHER PROJECT EXCEPT BY WRITTEN AGREEMENT WITH BBWI. NO REPRODUCTION THEREOF OR THEREFROM SHALL BE MADE WITHOUT THE WRITTEN PERMISSION AND AUTHORIZATION OF BBWI. ALL DRAWINGS OR REPRODUCTIONS OF THESE DRAWINGS AND SPECIFICATIONS MUST BE RETURNED TO BBWI UPON COMPLETION OF THEIR INTENDED USE, UNLESS OTHERWISE AGREED BY BBWI.

COPYRIGHT NOTICE:
THESE DRAWINGS AND SPECIFICATIONS ARE COPYRIGHTED AND SUBJECT TO COPYRIGHT PROTECTION AS AN "ARCHITECTURAL WORK" UNDER SEC. 102 OF THE COPYRIGHT ACT, 17 U.S.C. AS AMENDED DECEMBER 1990. THE ARCHITECT IDENTIFIED HEREON EXPRESSLY RESERVES HIS COMMON LAW COPYRIGHT AND OTHER PROPERTY RIGHTS IN THESE PLANS, INCLUDING THE RIGHT TO PREVENT UNAUTHORIZED USE OF THESE DRAWINGS AND SPECIFICATIONS.

PROJECT INFORMATION:

104.01.1733.02

BATH & BODY WORKS
SUMMIT WOODS CROSSING
SPACE NO. M8-A & 1752A (REMOTE STORAGE)
1702 NW CHIPMAN RD.
LEE'S SUMMIT, MO 64081

SCOPE: FULL REMODEL | PACKAGE: SIS PKG.3
DESIGN TYPE: GINGHAM+ | GENERATION: 24.1Sa.01
BBWI PROJECT #: 00118173 | A/E PROJECT #: 2023.193.0

REVISIONS:

	REQUIRED BY:	DATE
1	REV1 - PER REVISION, LL COMMENTS,	02/16/2024
	BUILDING DEPT. COMMENTS, & 2415a.01	

DATE ISSUED: 01/12/2024
DESIGNED BY: AS
DRAWN BY: MC
CHECKED BY: SV

WBC PERIMETER CABINETRY DETAILS

DRAWING NUMBER:

A11.1

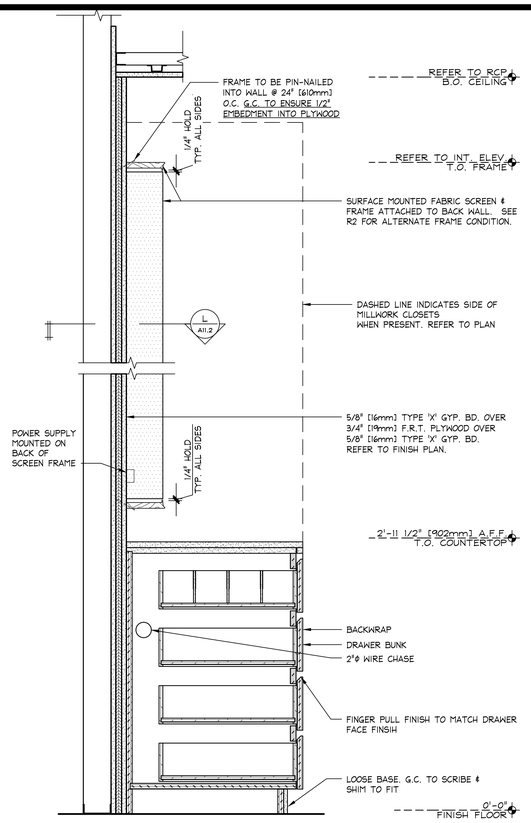

SECTION @ FABRIC SCREEN (GINGHAM+) | 1 1/2" = 1'-0" | 428-A112-R00-SECT | R | 03.18.21

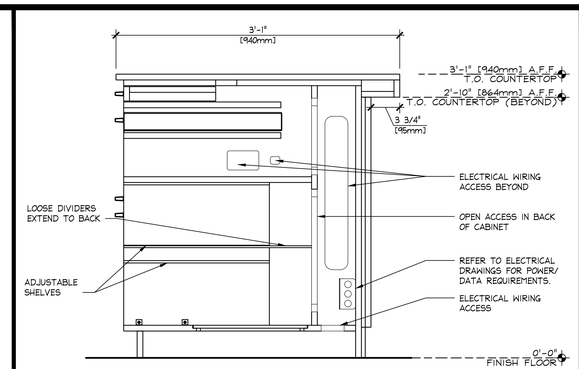

SECTION @ CASHWRAP (GINGHAM+) | 1 1/2" = 1'-0" | 42D-A112-M00-DETL | M | 03.17.21

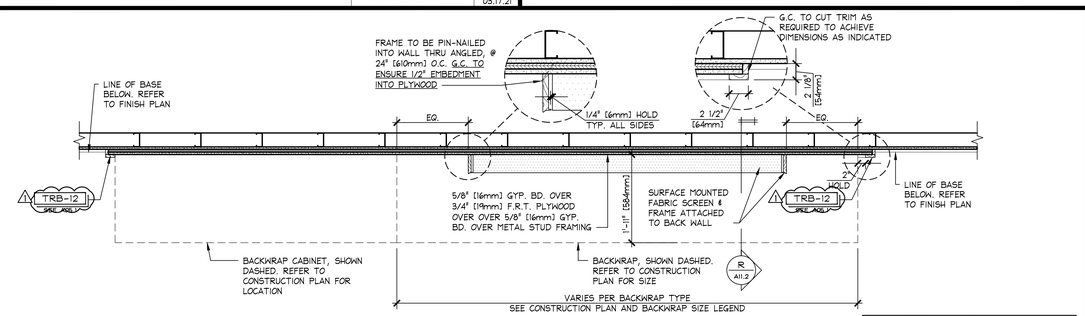

REFER TO VENDOR SHOP DRAWINGS FOR ADDITIONAL INFORMATION.

FOR ALL WOOD TRIM PROFILES REFER TO G/A10.1

FRAME IS SHIPPED IN (4) PIECES - VENDOR WILL SPLICE AND JOIN MOULDING PRIOR TO SHIPPING. CONTACT VENDOR IF FRAME IS NOT PACKAGED AS NOTED.

REFER TO FINISH PLAN FOR WALL FINISHES.

BACKWRAP SIZE LEGEND

FIXTURE TAG	OVERALL WIDTH
BWBW7.5 SPL	7'-6 1/2" [2299mm]
BWBW10 SPL	10'-1 3/4" [3090mm]
BWBW13.7 SPL	13'-9 1/2" [4204mm]
BWBW16.3 SPL	16'-4 3/4" [4997mm]
BWBW18.9 SPL	19'-0" [5791mm]

ENLARGED PLAN @ BACKWRAP FABRIC SCREEN DISPLAY (GINGHAM+) | 3/4" = 1'-0" | 42D-A112-L00-DETL | L | 08.16.22

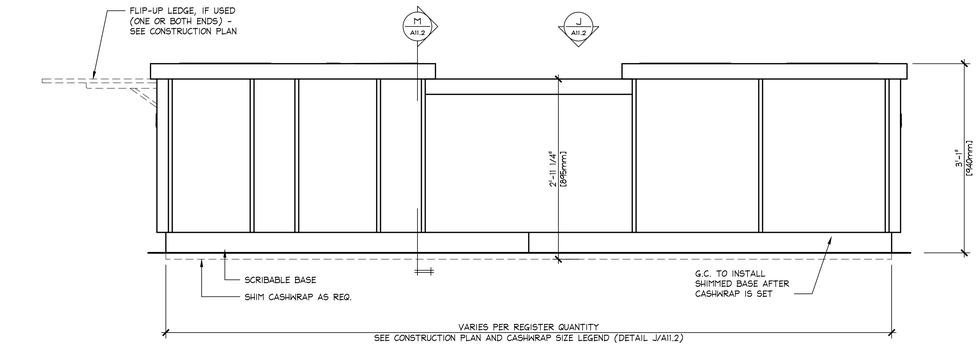

FRONT ELEVATION @ 4-9 REGISTER CASHWRAP (CW#R-V0#-GR) (GINGHAM+) | 1" = 1'-0" | 42E-A112-K00-ELEV | K | 03.17.21

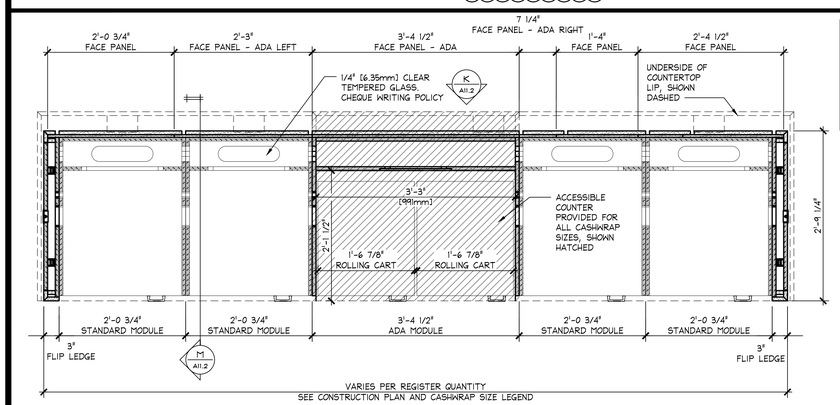

CASHWRAP SIZE LEGEND

FIXTURE TAG	# OF REGISTERS	OVERALL WIDTH
CW3R-V01-GR-SPL	3 REG	10 3 1/4" [3313mm]
CW4R-V01-GR-SPL	4 REG	12'-4" [3759mm]
CW5R-V01-GR-SPL	5 REG	14'-4 3/4" [4388mm]
CW6R-V01-GR-SPL	6 REG	16'-5 1/2" [5017mm]
CW7R-V01-GR-SPL	7 REG	18'-6 1/4" [5645mm]
CW8R-V01-GR-SPL	8 REG	20'-7" [6274mm]
CW9R-V01-GR-SPL	9 REG	22'-7 3/4" [6902mm]

PLAN @ 4-9 REGISTER CASHWRAP (CW#R-V0#-GR) (GINGHAM+) | 1" = 1'-0" | 42P-A112-J00-PLAN | J | 03.17.21

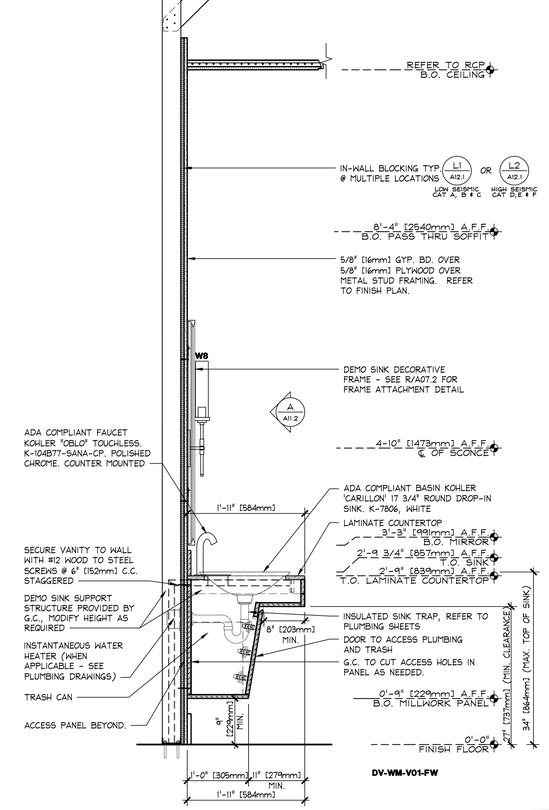

SECTION @ WALL MOUNTED DEMO SINK (GINGHAM+) | 1" = 1'-0" | 428-A112-N00-SECT | E | 09.09.22

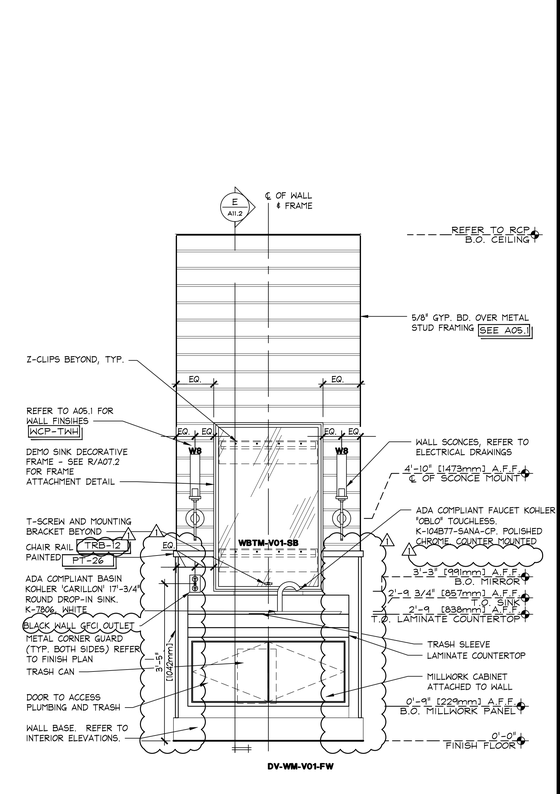

ELEVATION @ WALL MOUNTED DEMO SINK (GINGHAM+) | 3/4" = 1'-0" | 42D-A112-G00-DETL | A | 09.24.21

www.greenbergfarrow.com
92 East Main Street
Suite 410
Somerville, NJ 08876
t: 732 537 0811

STATE OF MISSOURI · ROBERT J. WARSHEFSKI JR. · NUMBER A-2021005419 · 2023 · ARCHITECT

02/16/24

Bath&BodyWorks

Three Limited Parkway · Columbus, Ohio 43230
Telephone: 614.415.7000 · Fax: 614.415.7349

PROHIBITION ON RISES:
"ARCHITECTURAL WORK" UNDER SEC. 102 OF THE COPYRIGHT ACT, 17 U.S.C. AS AMENDED DECEMBER 1990. PROVISIONS OF SUCH ACT PROTECT THE ARCHITECTURAL WORK DEPICTED IN THESE DRAWINGS AGAINST UNAUTHORIZED CONSTRUCTION AND PUBLICATION. THESE DRAWINGS AND SPECIFICATIONS ARE THE PROPERTY OF BBW AND SHALL NOT BE DEPOSITED IN ANY MANNER OR USED ON ANY OTHER PROJECT EXCEPT BY WRITTEN AGREEMENT WITH BBW. NO REPRODUCTION OF ANY KIND MAY BE MADE WITHOUT THE PRIOR WRITTEN PERMISSION OF BBW. ALL DRAWINGS OR REPRODUCTIONS OF THESE DRAWINGS AND SPECIFICATIONS ARE TO BE RETURNED TO BBW UPON COMPLETION OF THEIR INTENDED USE, UNLESS OTHERWISE AGREED BY BBW.
COPYRIGHT NOTICE:
THESE DRAWINGS AND SPECIFICATIONS ARE COPYRIGHTED AND SUBJECT TO COPYRIGHT PROTECTION AS AN "ARCHITECTURAL WORK" UNDER SEC. 102 OF THE COPYRIGHT ACT, 17 U.S.C. AS AMENDED DECEMBER 1990. PROVISIONS OF SUCH ACT PROTECT THE ARCHITECTURAL WORK DEPICTED IN THESE DRAWINGS AGAINST UNAUTHORIZED CONSTRUCTION AND PUBLICATION. THESE DRAWINGS AND SPECIFICATIONS ARE THE PROPERTY OF BBW AND SHALL NOT BE USED IN ANY MANNER OR USED ON ANY OTHER PROJECT EXCEPT BY WRITTEN AGREEMENT WITH BBW. NO REPRODUCTION OF ANY KIND MAY BE MADE WITHOUT THE PRIOR WRITTEN PERMISSION OF BBW. ALL DRAWINGS OR REPRODUCTIONS OF THESE DRAWINGS AND SPECIFICATIONS ARE TO BE RETURNED TO BBW UPON COMPLETION OF THEIR INTENDED USE, UNLESS OTHERWISE AGREED BY BBW. © BBW 2021

PROJECT INFORMATION:

104.01.1733.02

BATH & BODY WORKS
SUMMIT WOODS CROSSING
SPACE NO.: M8-A & 1752A (REMOTE STORAGE)
1702 NW CHIPMAN RD.
LEE'S SUMMIT, MO 64081

SCOPE: FULL REMODEL | PACKAGE: SIS PKG3
DESIGN TYPE: GINGHAM+ | GENERATION: 2415a.01
RBBW PROJECT #: 00118173 | A/E PROJECT #: 20231193.0

REVISIONS:

REVISED BY:	DATE
REV1 - PCR REVISION, LL COMMENTS, BUILDING DEPT. COMMENTS, & 2415a.01	02/16/2024

DATE ISSUED: 01/12/2024
DESIGNED BY: AS
DRAWN BY: MC
CHECKED BY: SV

WB TRANSITION, CW & BW DETAILS

DRAWING NUMBER:

A11.2

REFER TO PPL STAGING DOCUMENT FOR CABINET SHELF SPACING
FOR ALL WOOD TRIM PROFILES REFER TO M/A11.1

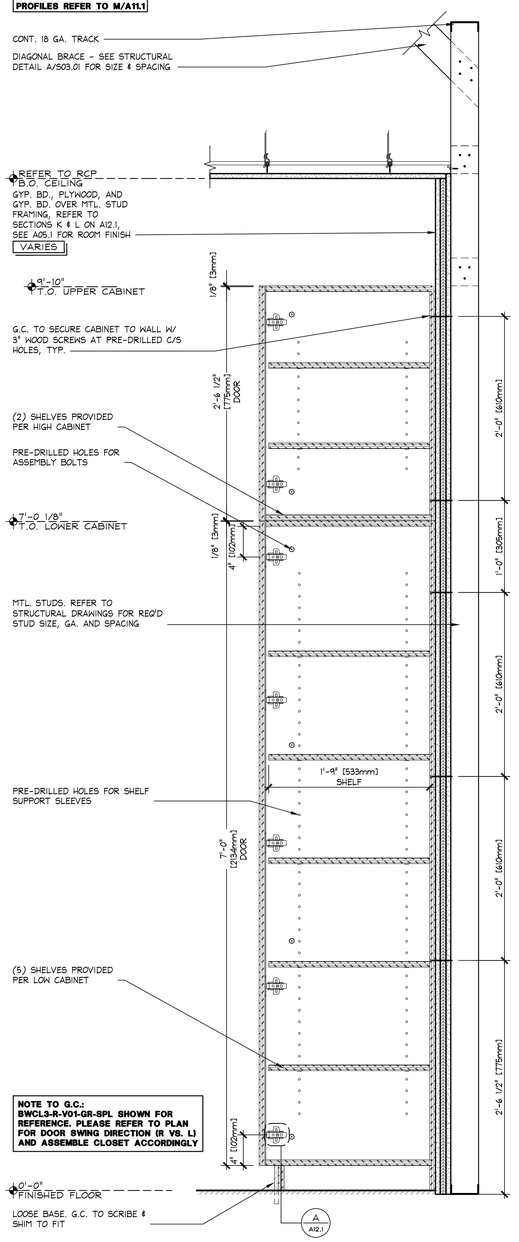

NOTE TO G.C.:
BWCL3-R-V01-GR-SPL SHOWN FOR REFERENCE. PLEASE REFER TO PLAN FOR DOOR SWING DIRECTION (R VS. L) AND ASSEMBLE CLOSET ACCORDINGLY

SECTION @ BACKWRAP CLOSET BWCL3-L-V02-GR (GINGHAM+)

1 1/2" = 1'-0" | 42D-A101-A00-DETL | F | 09.24.21

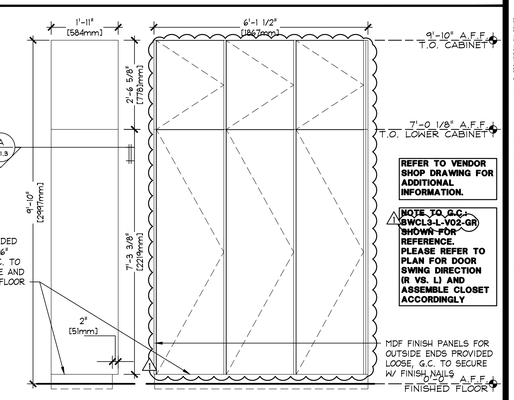

REFER TO VENDOR SHOP DRAWING FOR ADDITIONAL INFORMATION.

NOTE TO G.C.: ~~BWCL3-L-V02-GR~~ SHOWN FOR REFERENCE. PLEASE REFER TO PLAN FOR DOOR SWING DIRECTION (R VS. L) AND ASSEMBLE CLOSET ACCORDINGLY

ELEVATION @ BACKWRAP CLOSET BWCL3-L-V02-GR (GINGHAM+)

N.T.S | 42D-A101-A00-DETL | B | 09.24.23

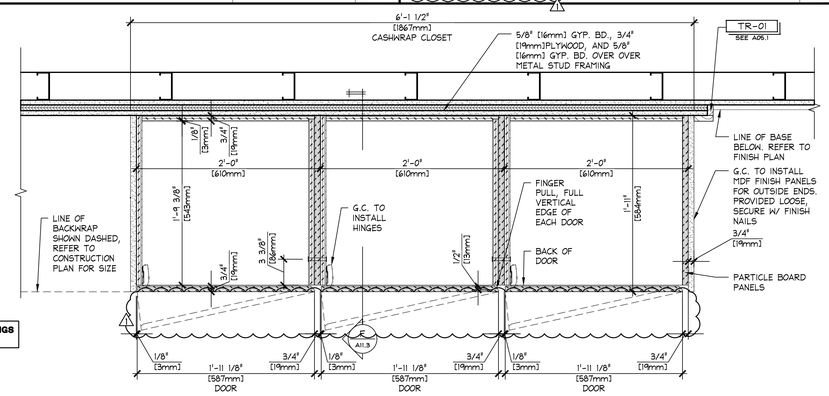

NOTE TO G.C.:
BWCL3-R-V01-GR-SPL SHOWN FOR REFERENCE. PLEASE REFER TO PLAN FOR DOOR SWING DIRECTION (R VS. L) AND ASSEMBLE CLOSET ACCORDINGLY

REFER TO VENDOR SHOP DRAWINGS FOR ADDITIONAL INFORMATION.

FOR ALL WOOD TRIM PROFILES REFER TO G/A10.1

ENLARGED PLAN @ BACKWRAP CLOSET BWCL3-L-V02-GR (GINGHAM+)

1 1/2" = 1'-0" | 42D-A101-A00-DETL | A | 09.24.21

www.greenbergfarrow.com
92 East Main Street
Suite 410
Somerville, NJ 08876
t: 732 537 0811

STATE OF MISSOURI
ROBERT J. WARSHEFSKI JR.
NUMBER A-2021005419
ARCHITECT
02/16/24

Bath&BodyWorks
Three Limited Parkway · Columbus, Ohio 43230
Telephone: 614.415.7000 · Fax: 614.415.7349

PROHIBITION ON MIXED CONSTRUCTIONS: MIXED CONSTRUCTIONS WERE PREPARED FOR USE ON A SPECIFIC SITE CONTEMPORANEOUSLY WITH THEIR ISSUE DATE. THEY ARE NOT INTENDED FOR USE ON A DIFFERENT CONSTRUCTION PROJECT OR AT A LATER DATE. THE USE OF THESE DOCUMENTS ON ANY OTHER PROJECT, WITHOUT THE REPRODUCTION THEREOF, OR ANOTHER PROJECT IS PROHIBITED AND CONTRARY TO LAW UNLESS EXPRESSLY AUTHORIZED BY BBW. BBW WILL NOT BE RESPONSIBLE FOR ANY UNAUTHORIZED USE OF THESE DOCUMENTS.

THESE DRAWINGS AND SPECIFICATIONS ARE THE PROPERTY OF BBW AND SHALL NOT BE DEPOSITED IN ANY MANNER OR USED ON ANY OTHER PROJECT EXCEPT BY WRITTEN AGREEMENT WITH BBW. NO REPRODUCTIONS OF ANY SHEETS OR PORTIONS THEREOF SHALL BE MADE WITHOUT THE WRITTEN AUTHORIZATION OF BBW. ALL DRAWINGS OR REPRODUCTIONS OF THESE DRAWINGS AND SPECIFICATIONS ARE TO BE RETURNED TO BBW UPON COMPLETION OF THEIR INTENDED USE, UNLESS OTHERWISE AGREED BY BBW.

COPYRIGHT NOTICE:
THESE DRAWINGS AND SPECIFICATIONS ARE COPYRIGHTED AND SUBJECT TO COPYRIGHT PROTECTION AS AN "ARCHITECTURAL WORK" UNDER SEC. 102 OF THE COPYRIGHT ACT, 17 U.S.C. AS AMENDED DECEMBER 1990. THE ARCHITECTURAL WORKS PROTECTION ACT PROTECTS THE DESIGNS OF BUILDINGS AND OTHER ARCHITECTURAL WORKS, INCLUDING THE ARRANGEMENT AND COMPOSITION OF SPACES AND ELEMENTS IN ANY MEDIUM OF EXPRESSION, INCLUDING PLANS, DRAWINGS AND BUILDINGS. UNDER SUCH PROTECTION, UNAUTHORIZED USE OF THESE DRAWINGS AND SPECIFICATIONS MAY RESULT IN SUBSTANTIAL STATUTORY DAMAGES OF UP TO $150,000 PER ELEMENT OF THE DESIGN, UNDER SUCH PROTECTION, UNAUTHORIZED USE OF THESE DRAWINGS AND SPECIFICATIONS MAY RESULT IN SUBSTANTIAL STATUTORY DAMAGES OF UP TO $150,000 PER ELEMENT OF THE DESIGN, PLUS ATTORNEYS' FEES AND COSTS. BBW WILL ENFORCE ITS COPYRIGHTS TO THE FULLEST EXTENT OF THE LAW. BY USING THESE DRAWINGS AND SPECIFICATIONS, YOU AGREE TO INDEMNIFY AND HOLD BBW HARMLESS FROM ANY AND ALL LOSSES, COSTS, AND CLAIMS, INCLUDING ATTORNEYS' FEES, ARISING OUT OF ANY COPYRIGHT INFRINGEMENT LIABILITY.

PROJECT INFORMATION:

104.01.1733.02

BATH & BODY WORKS
SUMMIT WOODS CROSSING
SPACE NO. MB-A & 1752A (REMOTE STORAGE)
1702 NW CHIPMAN RD.
LEE'S SUMMIT, MO 64081

SCOPE: FULL REMODEL | PACKAGE: SIS PKG3
DESIGN TYPE: GINGHAM+ | GENERATION: 2415a.01
BBW PROJECT #: 00118173 | A/E PROJECT #: 202311913.0

REVISIONS:

	REQUIRED BY:	DATE
1	REVI - PER REVISION, LL COMMENTS,	02/16/2024
	BUILDING DEPT. COMMENTS, & 2415a.01	

DATE ISSUED: 01/12/2024
DESIGNED BY: AS
DRAWN BY: MC
CHECKED BY: SV

BBW/WB BW CABINETRY DETAILS

DRAWING NUMBER:
A11.3

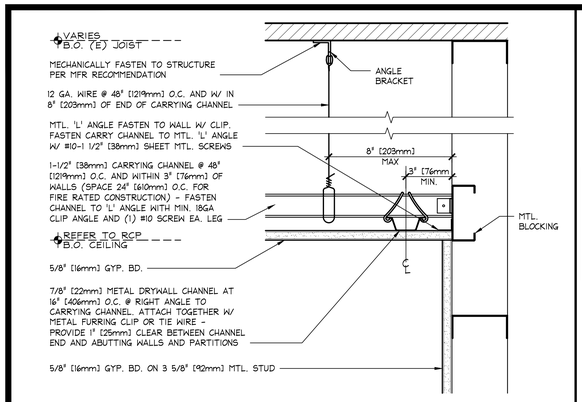

CEILING @ PERIMETER WALL

3" = 1'-0"

42D-A121-S00-DETL

S 11.29.20

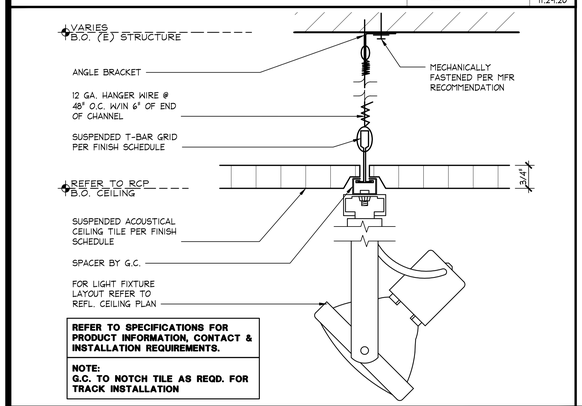

TRACK LIGHT - SURFACE MOUNTED

6" = 1'-0"

42D-A121-R00-DETL

R 04.10.20

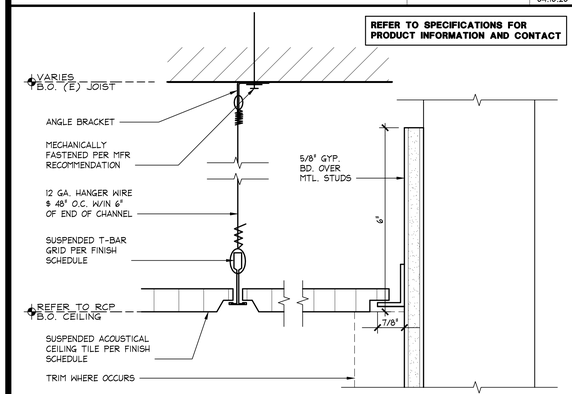

CEILING ASSEMBLY

6" = 1'-0"

42D-A121-P00-DETL

P 04.10.20

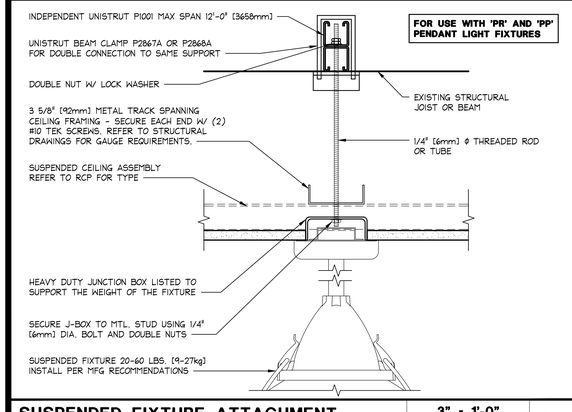

SUSPENDED FIXTURE ATTACHMENT 20 - 60 LBS

3" = 1'-0"

42D-A123-C00-DETL

N 04.08.16

ARCH NOTE:
REMOVE THIS DETAIL FOR P4

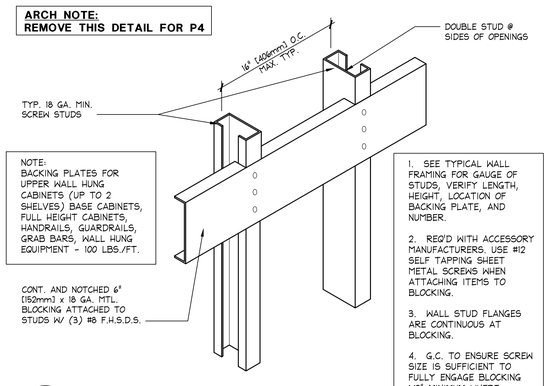

2 **HEAVY DUTY BLOCKING**

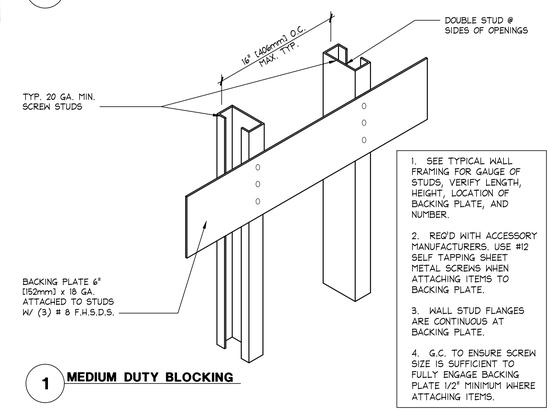

1 **MEDIUM DUTY BLOCKING**

IN-WALL BLOCKING DETAIL

1 1/2" = 1'-0"

42D-A121-L00-DETL

L 09.30.22

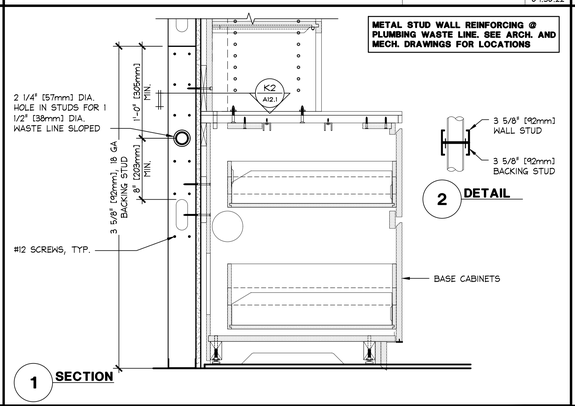

2 **DETAIL**

1 **SECTION**

PLUMBING STUD @ CABINET

1 1/2" = 1'-0"

42D-A121-K00-DETL

K 04.10.20

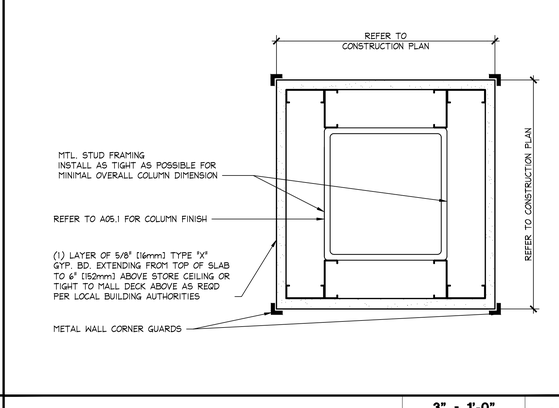

COLUMN ENCLOSURE FRAMING DETAIL

3" = 1'-0"

42D-A121-J00-DETL

J 04.10.20

FOR ALL WOOD TRIMS REFER TO J/A10.1

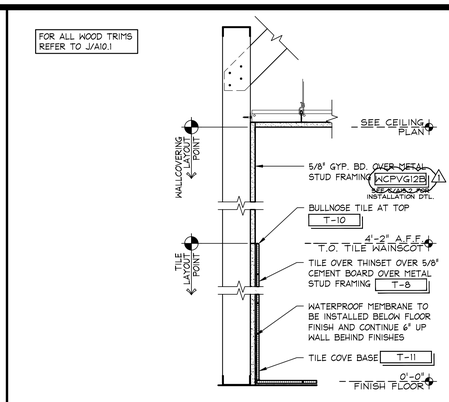

TOILET ROOM WALL SECTION - BBW WALLCOVERING

1 1/2" = 1'-0"

42D-A132-F00-DETL

H 08.16.22

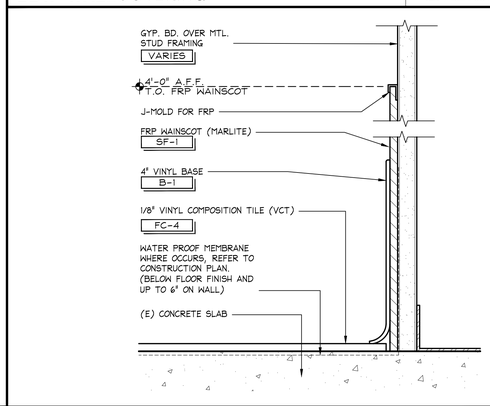

FRP WAINSCOT SECTION

6" = 1'-0"

42D-A121-G00-DETL

G 12.08.20

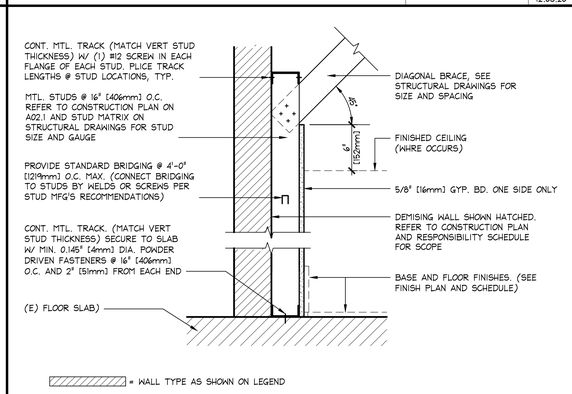

FURRED PARTITION

1 1/2" = 1'-0"

42S-A121-F00-SECT

F 04.10.20

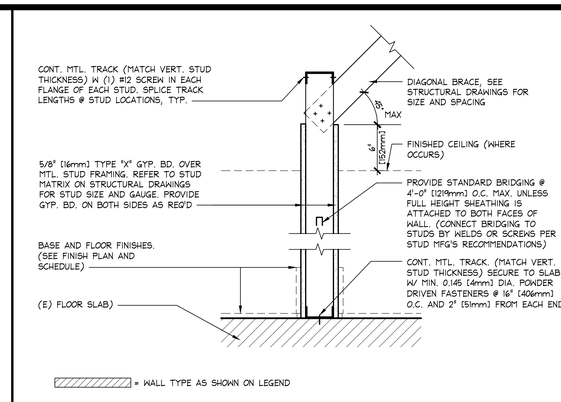

NON-RATED PARTITION

1 1/2" = 1'-0"

•428-A121-D00-SECT

D 04.10.20

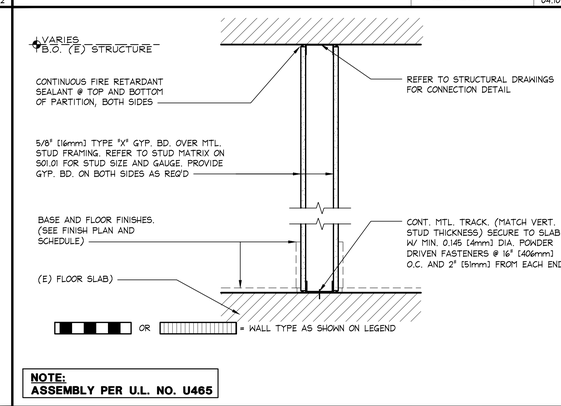

NOTE:
ASSEMBLY PER U.L. NO. U465

1-HOUR RATED PARTITION

1 1/2" = 1'-0"

•428-A121-C00-SECT

C 04.10.20

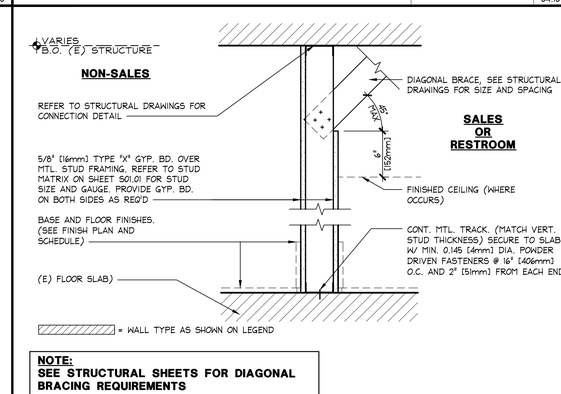

NOTE:
SEE STRUCTURAL SHEETS FOR DIAGONAL BRACING REQUIREMENTS

NON-RATED PARTITION (TO STRUCTURE)

1 1/2" = 1'-0"

•428-A121-B00-SECT

B 04.10.20

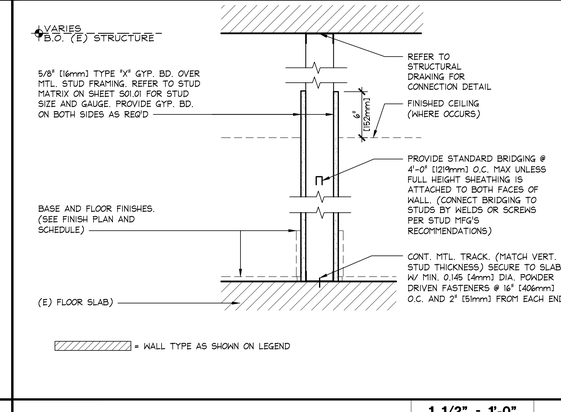

TOILET PARTITION

1 1/2" = 1'-0"

42S-A121-E00-SECT

E 04.10.20

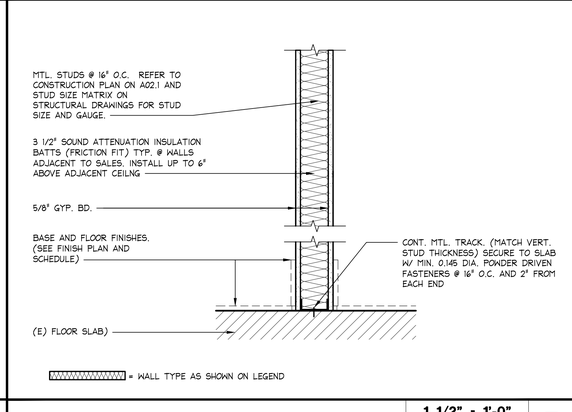

NON-RATED PARTITION

1 1/2" = 1'-0"

•428-A121-A00-SECT

A 04.10.20

www.greenbergfarrow.com
92 East Main Street
Suite 410
Somerville, NJ 08876
t: 732 537 0811

STATE OF MISSOURI
ROBERT J. WARSHEFSKI JR.
NUMBER A-2021005419
ARCHITECT
02/16/24

Bath&BodyWorks
Three Limited Parkway · Columbus, Ohio 43230
Telephone: 614.415.7000 · Fax: 614.415.7349

PROHIBITION ON REUSE: THESE DRAWINGS AND SPECIFICATIONS WERE PREPARED FOR USE ON A SPECIFIC SITE, AND ARE NOT SUITABLE FOR REUSE ON ANY OTHER PROJECT OR SITE OR FOR COMPLETION OF THIS PROJECT BY ANY OTHER PARTY. THEY ARE NOT INTENDED FOR USE ON A DIFFERENT SITE, AND MAY NOT BE ALTERED, THE WORDS 'COPYRIGHT' OR 'PROTECTED' OR ANY OTHER NOTICE OR LEGEND REGARDING REPRODUCTION THEREOF ON ANOTHER PROJECT IS PROHIBITED EXCEPT BY WRITTEN AGREEMENT WITH BBW. NO REPRODUCTION OF ANY PORTION OF THESE DRAWINGS OR SPECIFICATIONS ON ANOTHER PROJECT SHALL BE MADE WITHOUT THE WRITTEN AUTHORIZATION OF BBW. ALL ORIGINALS OR REPRODUCTIONS OF THESE DRAWINGS AND SPECIFICATIONS ARE TO BE RETURNED TO BBW UPON COMPLETION OF THEIR INTENDED USE, UNLESS OTHERWISE AGREED BY BBW.

COPYRIGHT NOTICE: THESE DRAWINGS AND SPECIFICATIONS ARE COPYRIGHTED AND SUBJECT TO COPYRIGHT PROTECTION AS AN 'ARCHITECTURAL WORK' UNDER SEC. 102 OF THE COPYRIGHT ACT, 17 U.S.C. AS AMENDED DECEMBER 1990. THE ARCHITECT OF RECORD FOR THIS PROJECT (AS DEFINED IN THE LATEST EDITION OF AIA DOCUMENT B101) SHALL BE DEEMED THE AUTHOR OF THESE DRAWINGS AND SPECIFICATIONS WITHIN THE MEANING AND TERM OF SECTION 102 OF THE COPYRIGHT ACT. ALL RIGHTS RESERVED. THE OWNER AND ARCHITECT AGREE THAT, TO THE EXTENT PERMITTED BY LAW, THE ARCHITECT IS AND SHALL REMAIN THE AUTHOR AND OWNER OF HIS ARCHITECTURAL WORK. ALL COPIES MADE UNDER THIS AGREEMENT MUST BEAR THE STATUTORY COPYRIGHT NOTICE IN THE FORM SET FORTH ABOVE. ANY UNAUTHORIZED USE OF THESE DRAWINGS AND SPECIFICATIONS SHALL VOID ALL LIABILITY.

PROJECT INFORMATION:

104.01.1733.02

BATH & BODY WORKS
SUMMIT WOODS CROSSING
SPACE NO. M8-A & 1752A (REMOTE STORAGE)
1702 NW CHIPMAN RD.
LEE'S SUMMIT, MO 64081

SCOPE: FULL REMODEL | PACKAGE:
DESIGN TYPE: GINGHAM+ | GENERATION:
BBWI PROJECT #: 00118173 | A/E PROJECT #:

SIS PKG.3
241Sa.01
20231193.0

REVISIONS:

	REQUIRED BY:	DATE
1	REV1 - PER REVISION, LL COMMENTS, BUILDING DEPT. COMMENTS, & 241Sa.01	02/16/2024

DATE ISSUED: 01/12/2024
DESIGNED BY: AS
DRAWN BY: MC
CHECKED BY: SV

PARTITION AND CEILING DETAILS

DRAWING NUMBER:
A12.1a

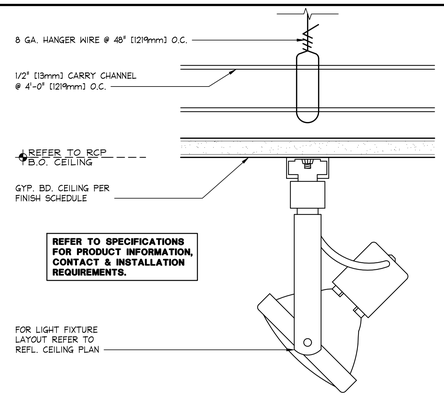

TRACK LIGHT - SURFACE MOUNTED | 6" = 1'-0" | 42D-A121-R00-DETL | C 04.10.20

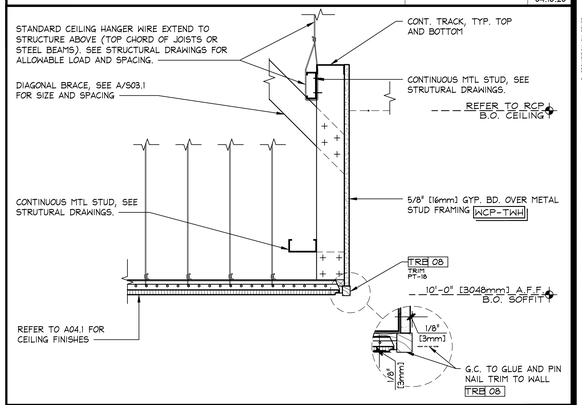

SOFFIT AT CASHWRAP (WALLCOVERING/WALLCOVERING) | 1 1/2" = 1'-0" | •42S-A121-A00-SECT | B 04.10.20

FOR TRIM AND PLANKING PAINT FINISHES REFER TO THE FLOOR AND WALL FINISH PLAN

FOR ALL WOOD TRIM PROFILES REFER TO J/A10.1

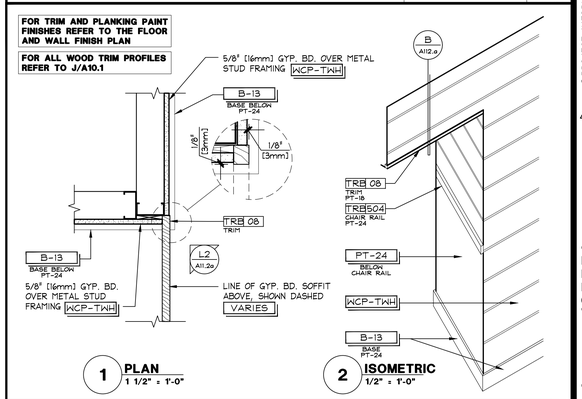

CORNER TRIM DETAIL AT CASHWRAP PORTAL (WALLCOVERING/WALLCOVERING) | 1 1/2" = 1'-0" | •42S-A121-A00-SECT | A 04.10.20

www.greenbergfarrow.com
92 East Main Street
Suite 410
Somerville, NJ 08876
t: 732 537 0811

STATE OF MISSOURI
ROBERT J. WARSHEFSKI JR.
NUMBER A-2021005419
REGISTERED ARCHITECT
02/16/24

Bath&BodyWorks
Three Limited Parkway · Columbus, Ohio 43230
Telephone: 614.415.7000 · Fax: 614.415.7349

PROHIBITION ON MISUSE:
THESE DRAWINGS AND SPECIFICATIONS WERE PREPARED FOR USE ON A SPECIFIC SITE CONTEMPORANEOUSLY WITH THEIR ISSUE DATE. THEY ARE NOT INTENDED FOR USE ON A DIFFERENT PROJECT OR AT A LATER TIME. ANY REUSE WITHOUT WRITTEN VERIFICATION OR ADAPTATION BY GFBW FOR THE SPECIFIC PURPOSE INTENDED WILL BE AT USER'S SOLE RISK AND WITHOUT LIABILITY OR LEGAL EXPOSURE TO GFBW. ANY REUSE OR REPRODUCTION THEREOF ON ANOTHER PROJECT IS PROHIBITED AND CONTRARY TO LAW UNLESS EXPRESSLY AUTHORIZED BY GFBW. ANY REUSE OR REPRODUCTION WITHOUT SUCH AUTHORIZATION SHALL BE AT USER'S SOLE RISK AND WITHOUT LIABILITY OR LEGAL EXPOSURE TO GFBW.

THESE DRAWINGS AND SPECIFICATIONS ARE THE PROPERTY OF GFBW AND SHALL NOT BE DEPOSITED IN ANY MANNER OR USED ON ANY OTHER PROJECT EXCEPT BY WRITTEN AGREEMENT WITH GFBW. NO REPRODUCTION OF THESE DRAWINGS AND SPECIFICATIONS SHALL BE MADE WITHOUT THE WRITTEN AUTHORIZATION OF GFBW. ALL DRAWINGS OR REPRODUCTIONS OF THESE DRAWINGS AND SPECIFICATIONS SHALL BE RETURNED TO GFBW UPON COMPLETION OF THEIR INTENDED USE, UNLESS OTHERWISE AGREED BY GFBW.

COPYRIGHT NOTICE:
THESE DRAWINGS AND SPECIFICATIONS ARE COPYRIGHTED AND SUBJECT TO COPYRIGHT PROTECTION AS AN "ARCHITECTURAL WORK" UNDER SEC. 102 OF THE COPYRIGHT ACT, 17 U.S.C. AS AMENDED DECEMBER 1990. THE ARCHITECT IS THE AUTHOR AND OWNER OF THESE DRAWINGS AND SPECIFICATIONS AND THE COPYRIGHT THEREIN. THE ARCHITECT RETAINS ALL RIGHTS WITH REGARD TO THE UNAUTHORIZED USE OF THESE DRAWINGS AND SPECIFICATIONS, INCLUDING THE RIGHT TO COPY, DISTRIBUTE, ADAPT OR DISPLAY THE WORKS. UNDER SUCH PROTECTION, UNAUTHORIZED USE OF THESE DRAWINGS AND SPECIFICATIONS DOES NOT CREATE ANY RIGHTS IN THIRD PARTIES AND IS AT THE USER'S SOLE RISK AND WITHOUT LIABILITY OR LEGAL EXPOSURE TO GFBW, AND USER AGREES TO INDEMNIFY AND HOLD HARMLESS GFBW FROM ALL CLAIMS, DAMAGES, LOSSES AND EXPENSES ARISING OUT OF OR RESULTING THEREFROM.

104.01.1733.02

PROJECT INFORMATION:
BATH & BODY WORKS
SUMMIT WOODS CROSSING
SPACE NO. MB-A & 1752A (REMOTE STORAGE)
1702 NW CHIPMAN RD.
LEE'S SUMMIT, MO 64081

SCOPE: FULL REMODEL | PACKAGE: SJS PKG3
DESIGN TYPE: GINGHAM+ | GENERATION: 2415s.01
BBW PROJECT #: 00118173 | A/E PROJECT #: 202311933.0

REVISIONS:

	REQUIRED BY:	DATE
1	REV1 - PDR REVISION, LL COMMENTS,	02/16/2024
	BUILDING DEPT. COMMENTS, & 2415s.01	

DATE ISSUED: 01/12/2024
DESIGNED BY: AS
DRAWN BY: MC
CHECKED BY: SV

PARTITION AND CEILING DETAILS

DRAWING NUMBER:
A12.1b

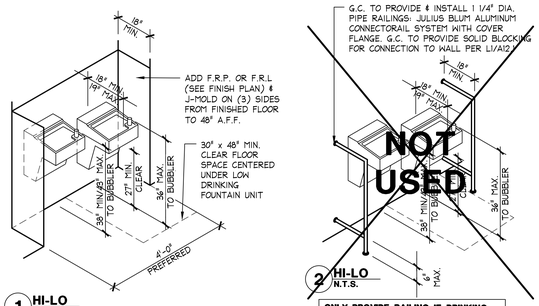

1 **HI-LO** N.T.S.

2 **HI-LO** N.T.S.

ONLY PROVIDE RAILING IF DRINKING FOUNTAIN IS IN THE PATH OF TRAVEL

PROVIDE DRINKING FOUNTAIN ONLY IF REQD. BY CODE IF THE DRINKING FOUNTAIN IS LOCATED IN THE PATH OF TRAVEL, A TEXTURED AREA 1'-0" AROUND THE FOUNTAIN, CLEARLY IDENTIFIABLE BY THE BLIND IS REQUIRED. BUBBLER IS TO BE ACTIVATED BY A ACCESSIBLE PUSH BAR ON FRONT FACE OF UNIT.

HI/LO DRINKING FOUNTAIN

N.T.S.	S
42D-A131-S00-DETL	09.30.22

NOTE:
ROLLING CABINET MUST BE IN PLACE PRIOR TO HVAC START-UP

BASE PLATE CAN BE SECURED AFTER FLOORING HAS BEEN INSTALLED

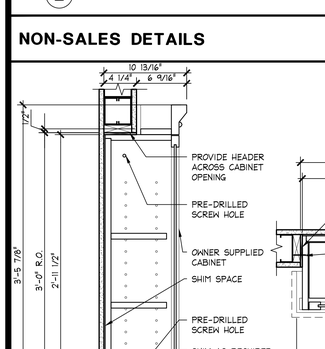

1 **ELEVATION**

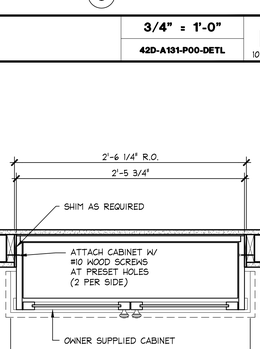

2 **PLAN CLEARANCE**

IT CABINET MOUNTING DETAIL

3/4" = 1'-0"	R
42D-A131-R00-DETL	04.10.20

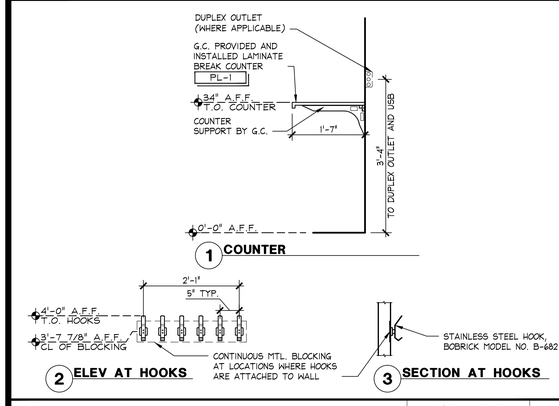

1 **COUNTER**

2 **ELEV AT HOOKS**

3 **SECTION AT HOOKS**

NON-SALES DETAILS

3/4" = 1'-0"	P
42D-A131-P00-DETL	10.21.22

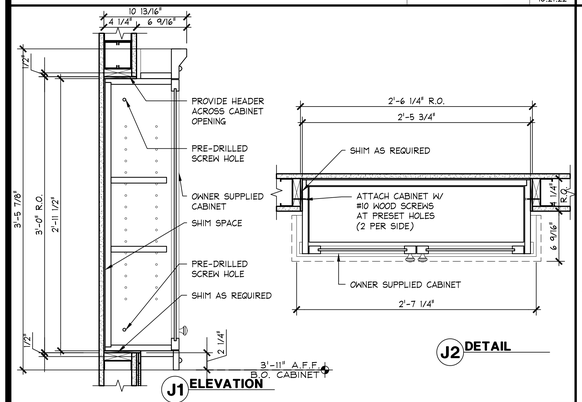

J1 **ELEVATION**

J2 **DETAIL**

ELEVATED RECESSED CABINET RRCAB-V01-LO

1 1/2" = 1'-0"	N
42D-A131-J02-DETL	08.19.22

SIGNAGE NOTES:

1. LETTERS AND NUMBERS SHALL BE RAISED 1/32", UPPER CASE, SANS SERIF OR SIMPLE SERIF TYPE AND SHALL BE ACCOMPANIED WITH GRADE 2 BRAILLE. RAISED CHARACTERS SHALL BE AT LEAST 5/8" HIGH, BUT NO HIGHER THAN 2". PICTOGRAMS SHALL BE ACCOMPANIED BY THE EQUIVALENT VERBAL DESCRIPTION PLACED DIRECTLY BELOW THE PICTOGRAMS. THE BORDER DIMENSION OF THE PICTOGRAM SHALL BE 6" MIN. IN HEIGHT.
2. WHERE PERMANENT IDENTIFICATION IS PROVIDED FOR ROOMS AND SPACES, SIGNS SHALL BE INSTALLED ON THE WALL ADJACENT TO THE LATCH SIDE OF THE DOOR. WHERE THERE IS NO WALL SPACE TO THE LATCH SIDE OF THE DOOR, INCLUDING AT DOUBLE LEAF DOORS, SIGNS SHALL BE PLACED ON THE NEAREST ADJACENT WALL. MOUNTING HEIGHT SHALL BE MINIMUM 48" TO BASELINE OF THE LOWEST TACTILE CHARACTER, 60" MAXIMUM TO BASELINE OF HIGHEST TACTILE CHARACTER. MOUNTING LOCATION FOR SUCH SIGNAGE SHALL BE SO THAT A CLEAR FLOOR SPACE OF 18" MINIMUM BY 18" MINIMUM, CENTERED ON THE TACTILE CHARACTERS IS PROVIDED BEYOND THE ARC OF ANY DOOR SWING BETWEEN THE CLOSED POSITION AND 45 DEGREE OPEN POSITION.
3. ACCESSIBLE SIGNAGE TEXT AND FIGURES SHALL BE A CONTRASTING COLOR FROM THE SIGN BACKGROUND

TYPESTYLE GRADE 2 BRAILLE TYP.

4 **ADA/ICC A117.1 COMPLIANT SIGNAGE** N.T.S.

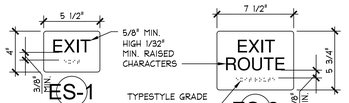

3 **COMPLIANT EXIT SIGNAGE** N.T.S.

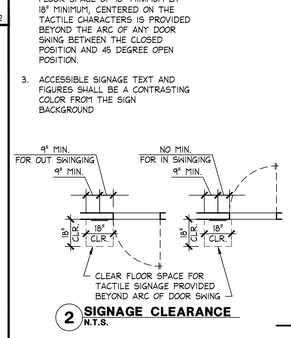

2 **SIGNAGE CLEARANCE** N.T.S.

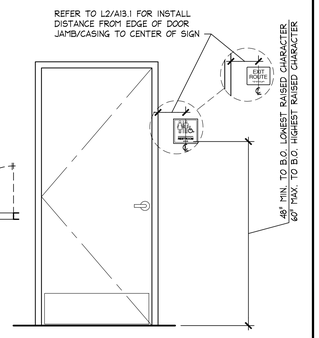

1 **INSTALLATION HEIGHT** N.T.S.

BBW ACCESSIBILITY & TACTILE SIGNAGE ADA/ICC A117.1 COMPLIANT (WC/BRICK)

FULL	L
42D-A131-L10-DETL	12.10.18

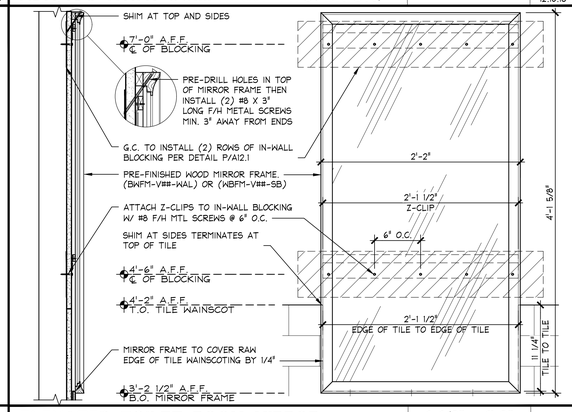

ELEVATED TOILET ROOM MIRROR INSTALLATION DETAIL

1 1/2" = 1'-0"	K
42D-A132-A00-DETL	12.06.18

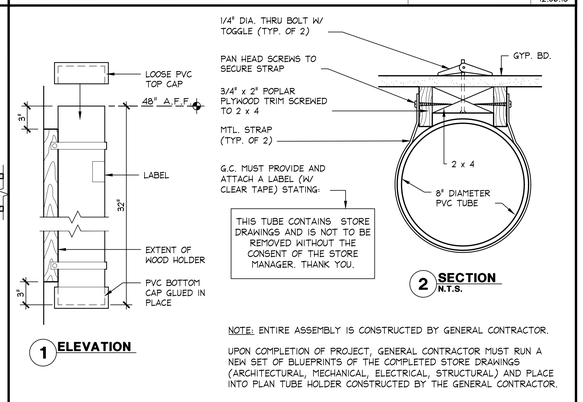

1 **ELEVATION**

2 **SECTION** N.T.S.

NOTE: ENTIRE ASSEMBLY IS CONSTRUCTED BY GENERAL CONTRACTOR.

UPON COMPLETION OF PROJECT, GENERAL CONTRACTOR MUST RUN A NEW SET OF BLUEPRINTS OF THE COMPLETED STORE DRAWINGS (ARCHITECTURAL, MECHANICAL, ELECTRICAL, STRUCTURAL) AND PLACE INTO PLAN TUBE HOLDER CONSTRUCTED BY THE GENERAL CONTRACTOR.

PLAN TUBE HOLDER

1 1/2" = 1'-0"	J
42D-A131-J00-DETL	04.10.20

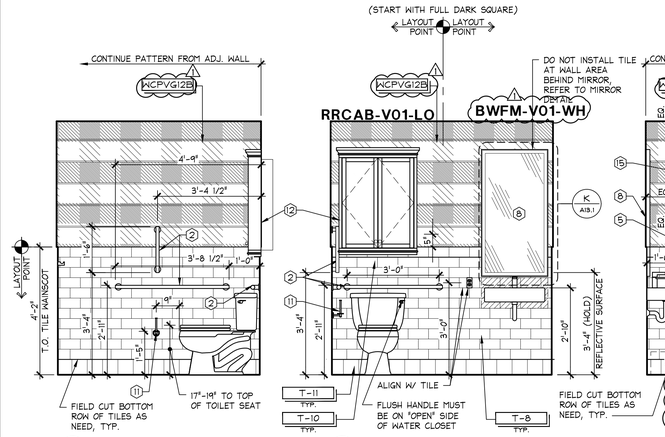

1 **ELEVATION**

2 **ELEVATION**

3 **ELEVATION**

4 **ELEVATION**

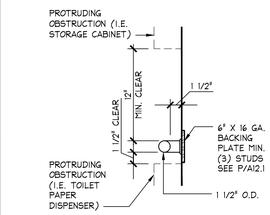

5 **HORIZONTAL GRAB BAR DETAIL @ WALL** N.T.S.

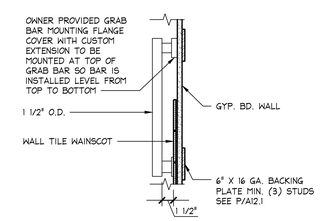

6 **VERTICAL GRAB BAR DETAIL @ WALL** N.T.S.

GRAB BAR NOTES:

GRAB BARS SHALL NOT ROTATE AND THERE ARE TO BE NO SHARP, OR ABRASIVE ELEMENTS ON OR ADJACENT TO THEM. EDGES ARE TO HAVE A MIN. OF 1/8" RADIUS.

GRAB BAR BACKING AND ATTACHMENT SHALL BE CONSTRUCTED FOR A 250 POUND POINT LOAD APPLIED AT ANY POINT ON THE GRAB BAR, FASTENER, MOUTING DEVICE OR SUPPORTING STRUCTURE

SINK NOTES:

INSULATE OR COVER ALL HOT WATER AND DRAIN PIPES UNDER SINK. NO SHARP OR ABRASIVE SURFACES ALLOWED UNDER SINK.

FAUCET CONTROLS AND OPERATING MECHANISMS MUST EASILY OPERATE BY ONE HAND AND MUST NOT REQUIRE GRASPING, PINCHING, OR TWISTING OF THE WRIST. THE FORCE NEEDED TO ACTIVATE CONTROLS SHALL NOT EXCEED 5LBS. FOR LEVER OPERATED, OR 15 LBS. FOR PUSH TYPE.

TOILET ROOM ELEVATIONS (WALLCOVERING TOILET ROOM FINISHES)

1/2" = 1'-0"	C
42E-A131-C03-ELEV	08.11.17

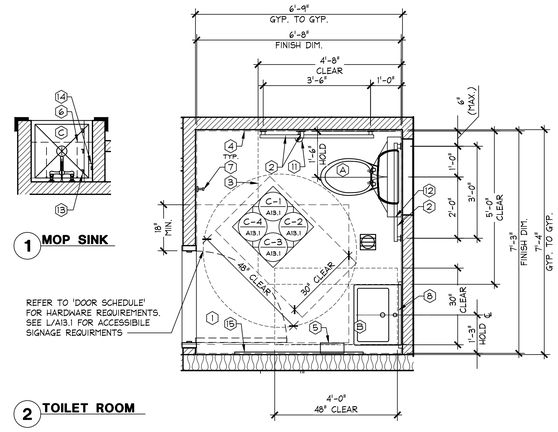

2 **TOILET ROOM**

REFER TO 'DOOR SCHEDULE' FOR HARDWARE REQUIREMENTS. SEE L/A13.1 FOR ACCESSIBLE SIGNAGE REQUIRMENTS

1 **MOP SINK**

Ⓐ WATER CLOSET

Ⓑ SINK, G.C. TO PROVIDE 2x12 IN-WALL F.R.T. WOOD BLOCKING AND INSTALL PER MFG INSTRUCTIONS

Ⓒ 24" X 24" MOP SINK WITH FAUCET SET (TO INCLUDE 42" HOSE) ALL BY G.C. G.C. TO CAULK FRP TO SINK & SINK TO FLOOR WITH WHITE SILICONE CAULK.

① G.C. TO INFORM OWNER IF LAVATORY INCREASES IN SIZE OTHER THAN WHAT IS SHOWN TO MEET ACCESSIBILITY REQUIREMENTS.

② OWNER SUPPLIED GRAB BAR, ISO, POLISHED CHROME, G.C. INSTALLED. REFER TO DETAIL C/A13.1 FOR APPROPRIATE LENGTHS AND ATTACHMENT METHOD. MUST COMPLY WITH LOCAL AND STATE CODES.

③ FLOOR CLEARANCE FOR WATER CLOSET TO BE PROVIDED IN ACCESSIBLE LAVATORIES.

④ CERAMIC WALL TILE T-8 INSTALLED W/ T-10 BULLNOSE & COVE BASE T-11 ; REFER TO ELEVATIONS C/A13.1

⑤ G.C. SUPPLIED SURFACE MOUNTED HAND DRYER - DYSON AIRBLADE V #310828-01, AB12 WHITE.

⑥ MOP SINK STORAGE SHELVES: G.C. TO FURNISH AND INSTALL (2) 14" DEEP ADJUSTABLE PLYWOOD SHELVES 14" APART (WITH CLIPPED CORNERS WHERE APPLIES) WITH OWNER PROVIDED HARDWARE ABOVE MOP SINK SURFACE MOUNTED BLOCKING. REFER TO DETAIL C1/A14.1. REFER TO A02.1 FOR LENGTHS.

⑦ OWNER SUPPLIED CLOTHING HOOKS BY KOHLER K-14443, POLISHED CHROME, G.C. INSTALLED. TO BE MOUNTED ON WALL AT 43 1/2" A.F.F. INTO SOLID IN-WALL BLOCKING.

⑧ OWNER SUPPLIED MIRROR, G.C. INSTALLED. REFER TO DETAIL A/A13.1

⑨ NOT USED

⑩ NOT USED

⑪ OWNER SUPPLIED TOILET PAPER HOLDER ISO DN070CH, POLISHED CHROME, G.C. INSTALLED.

⑫ OWNER SUPPLIED CABINET. G.C. TO PROVIDE BLOCKING AND INSTALL. REFER TO DETAILS N/A13.1

⑬ G.C. SUPPLIED AND INSTALLED FRICTION-TYPE MOP HOLDERS BY ULINE #H-2841 ; REFER TO C-1/A14.1 FOR MOUNTING HEIGHTS.

⑭ G.C. SUPPLIED AND INSTALLED FRICTION-TYPE HOSE HOLDER BY McMASTER-CARR #18505A71 (STYLE #8); REFER TO C-1/A14.1 FOR MOUNTING HEIGHTS.

⑮ OWNER SUPPLIED GRAPHIC FRAME, G.C. INSTALLED.

ACCESSIBILITY CONSTRUCTION NOTES:

1. ALL ACCESSIBLE ENTRANCES SHALL BE IDENTIFIED AS REQUIRED AND BE VISIBLE FROM APPROACHING PEDESTRIAN WAYS.
2. OPERATING DEVICES ON ACCESSIBLE DOORS SHALL HAVE A SHAPE THAT IS EASY TO GRASP WITH ONE HAND AND DOES NOT REQUIRE TIGHT GRASPING, TIGHT PINCHING, OR TWISTING OF THE WRIST TO OPERATE. LEVER OPERATED MECHANISMS, PUSH-TYPE MECHANISMS, AND U-SHAPED HANDLES ARE ACCEPTABLE DESIGNS. HARDWARE FOR ACCESSIBLE DOOR PASSAGE SHALL BE MOUNTED NO HIGHER THAN 48" A.F.F. HAND ACTIVATED DOOR OPENING HARDWARE SHALL BE BETWEEN 30" AND 44" A.F.F. MAX. EFFORT TO OPERATE DOORS SHALL NOT EXCEED 5 LBS FOR INTERIOR DOORS OR 8 1/2 LBS FOR EXTERIOR DOORS. FIRE DOORS MAY BE REQUIRE A MAX EFFORT OF 15 LBS.
4. EACH SIDE OF AN ENTRANCE SHALL BE LEVEL (SLOPE NO GREATER THAN 1:48.) WITH A MINIMUM AREA MATCHING THE CORRESPONDING DOOR APPROACH CLEARANCE.
5. CHANGES IN FLOOR LEVEL INCLUDING THRESHOLDS AT DOOR OPENINGS SHALL BE NO GREATER THAN 1/4" FOR A STEPPED TRANSITION AND NO GREATER THAN 1/2" FOR A BEVELED TRANSITION WITH A SLOPE NO GREATER THAN 1:2.
6. IF THE DOOR HAS A CLOSER, THEN THE SWEEP PERIOD OF THE CLOSER SHALL BE ADJUSTED SO THAT FROM AN OPEN POSITION OF 90 DEGREES, THE TIME REQUIRED TO MOVE THE DOOR TO AN OPEN POSITION OF 12 DEGREES SHALL BE 5 SECONDS MINIMUM.
7. HEIGHT OF CLOTHING HOOKS SHALL NOT BE GREATER THAN 48" FROM THE FLOOR.
8. THE STRUCTURAL STRENGTH OF GRAB BARS, SEATS, FASTENERS, AND MOUNTING DEVICES SHALL BE ABLE TO WITHSTAND 250 LBF POINT LOAD, BEARING, SHEAR, AND TORSION.
9. GRAB BARS SHALL NOT ROTATE WITHIN THEIR FITTINGS. G.C. TO PROVIDE IN-WALL BLOCKING FOR ALL GRAB BAR LOCATIONS.
10. WATER CLOSET FLUSH VALVE SHALL BE LOCATED ON THE WIDE SIDE OF TOILET (EXCEPT TANK TYPE) THE FORCE REQUIRED TO ACTIVATE THE FLUSH VALVE SHALL BE 5 LBF
11. FAUCET CONTROLS AND OPERATING MECHANISM (SEE NOTATION #2 ABOVE).
12. SELF-CLOSING VALVES TO REMAIN OPEN FOR AT LEAST 10 SECONDS.
13. HOT WATER PIPES UNDER LAVATORY SHALL BE INSULATED OR OTHERWISE COVERED. THERE SHALL BE NO SHARP OR ABRASIVE SURFACES UNDER LAVATORY.
14. DRINKING FOUNTAIN SHALL CONFORM TO REQUIREMENTS OF THE AMERICAN DISABILITIES ACT-2010. SEE DETAIL R/A13.1.
15. ALL REQUIRED DOORWAYS SHALL BE 3'-0" x 6'-8" (MINIMUM).
16. FLOORS TO BE SLIP-RESISTANT.
17. LAVATORIES ADJACENT TO WALL SHALL BE CENTERED 18" MIN. FROM SIDEWALL WITH RIM OF COUNTER NO HIGHER THAN 34" FROM FINISH FLOOR.

TOILET ROOM PLAN (WALLCOVERING TOILET ROOM FINISHES)

1/2" = 1'-0"	A
42P-A131-A00-PLAN	08.19.22

GF
www.greenbergfarrow.com
92 East Main Street
Suite 410
Somerville, NJ 08876
t: 732 537 0811

STATE OF MISSOURI — ROBERT J. WARSHEFSKI JR. — NUMBER A-2021005419 — ARCHITECT — 2025/11/03

02/16/24

Bath&BodyWorks
Three Limited Parkway · Columbus, Ohio 43230
Telephone: 614.415.7000 · Fax: 614.415.7349

PROHIBITION ON REUSE
THESE DRAWINGS AND SPECIFICATIONS ARE INSTRUMENTS OF SERVICE FOR USE ON A SPECIFIC SITE. CONSTRUCTION DOCUMENTS ARE NOT INTENDED FOR USE ON ANY OTHER SITE AND ARE NOT TO BE USED IN ANY MANNER CONTRARY TO THIS AGREEMENT WITH OUR CLIENT. THEY ARE NOT INTENDED FOR USE ON A DIFFERENT PROJECT AT THE SAME SITE. ANY SUCH USE WITHOUT THE EXPRESS WRITTEN CONSENT OF GREENBERG FARROW IS AT THE SOLE RISK OF THE USER AND WITHOUT LIABILITY TO GREENBERG FARROW AND ITS CONSULTANTS. THE USER SHALL INDEMNIFY AND HOLD HARMLESS GREENBERG FARROW AND ITS CONSULTANTS AGAINST ALL DAMAGES, LIABILITIES AND COSTS, INCLUDING REASONABLE ATTORNEYS' FEES AND DEFENSE COSTS, ARISING OUT OF OR IN CONNECTION WITH SUCH UNAUTHORIZED REUSE BY THE USER OR BY PERSONS OR ENTITIES FOR WHICH THE USER IS RESPONSIBLE. THIS INDEMNIFICATION SHALL BE BINDING ON THE USER AND ITS SUCCESSORS AND ASSIGNS.

THESE DRAWINGS AND SPECIFICATIONS ARE THE PROPERTY OF GREENBERG FARROW (GF) AND ARE NOT TO BE USED IN ANY MANNER OR SIZE ON ANY OTHER PROJECT EXCEPT BY AGREEMENT WITH GF. ALL COMMON LAW, STATUTORY AND OTHER RESERVED RIGHTS, INCLUDING COPYRIGHT, IN THE DRAWINGS AND SPECIFICATIONS SHALL REMAIN THE PROPERTY OF GF. ALL DRAWINGS OR REPRODUCTIONS OF THESE DRAWINGS AND SPECIFICATIONS MUST BEAR THE COPYRIGHT NOTICE OF GF. NO DRAWINGS OR SPECIFICATIONS SHALL BE USED BY ANY PERSON OR ENTITY FOR ANY PURPOSE WHATSOEVER WITHOUT THE EXPRESS WRITTEN PERMISSION OF GF. ALL DRAWINGS OR REPRODUCTIONS OF THESE DRAWINGS AND SPECIFICATIONS MUST BEAR THE COPYRIGHT NOTICE OF GF.

COPYRIGHT NOTICE:
THESE DRAWINGS AND SPECIFICATIONS ARE COPYRIGHTED AND SUBJECT TO COPYRIGHT PROTECTION AS AN "ARCHITECTURAL WORK" UNDER SEC. 102 OF THE COPYRIGHT ACT, 17 U.S.C. AS AMENDED DECEMBER 1990. SUCH PROTECTION INCLUDES ALL ELEMENTS OF THE DESIGN, WHETHER OR NOT PROTECTABLE UNDER SEC. 102 OF THE COPYRIGHT ACT, 17 U.S.C. AS AMENDED DECEMBER 1990. SUCH PROTECTION INCLUDES ALL ELEMENTS OF THE DESIGN, UNDER SUCH PROTECTION, UNAUTHORIZED USE OF THESE DRAWINGS AND SPECIFICATIONS MAY RESULT IN SUBSTANTIAL CIVIL AND CRIMINAL LIABILITY.

SIS PKG.3
2415s0.01
20231193.0

104.01.1733.02

PROJECT INFORMATION:

BATH & BODY WORKS
SUMMIT WOODS CROSSING
SPACE NO. M8-A & 1752A (REMOTE STORAGE)
1702 NW CHIPMAN RD.
LEE'S SUMMIT, MO 64081

SCOPE: FULL REMODEL | PACKAGE:
DESIGN TYPE: GINGHAM+ | GENERATION:
BBWI PROJECT #: 00118173 | A/E PROJECT #:

REVISIONS:

	REQUIRED BY:	DATE
1	REV1 - FOR REVISION, LL COMMENTS,	02/16/2024
	BUILDING DEPT. COMMENTS, & 2415s.01	

DATE ISSUED: 01/12/2024
DESIGNED BY: AS
DRAWN BY: MC
CHECKED BY: SV

TOILET ROOM AND NON-SALES DETAILS

DRAWING NUMBER:
A13.1

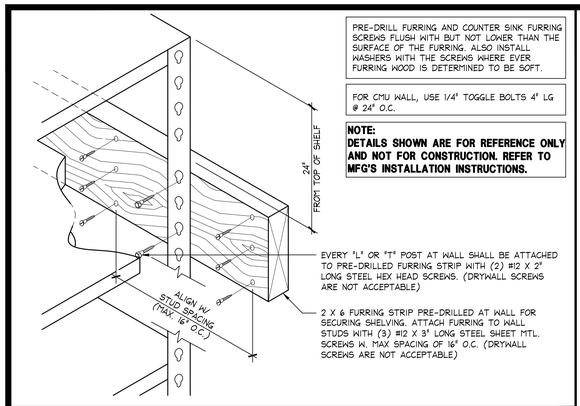

PRE-DRILL FURRING AND COUNTER SINK FURRING SCREWS FLUSH WITH BUT NOT LOWER THAN THE SURFACE OF THE FURRING. ALSO INSTALL WASHERS WITH THE SCREWS WHERE EVER FURRING WOOD IS DETERMINED TO BE SOFT.

FOR CMU WALL, USE 1/4" TOGGLE BOLTS 4" LG @ 24" O.C.

NOTE:
DETAILS SHOWN ARE FOR REFERENCE ONLY AND NOT FOR CONSTRUCTION. REFER TO MFG'S INSTALLATION INSTRUCTIONS.

EVERY "L" OR "T" POST AT WALL SHALL BE ATTACHED TO PRE-DRILLED FURRING STRIP WITH (2) #12 X 2" LONG STEEL HEX HEAD SCREWS. (DRYWALL SCREWS ARE NOT ACCEPTABLE)

2 X 6 FURRING STRIP PRE-DRILLED AT WALL FOR SECURING SHELVING. ATTACH FURRING TO WALL STUDS WITH (3) #12 X 3" LONG STEEL SHEET MTL. SCREWS W. MAX SPACING OF 16" O.C. (DRYWALL SCREWS ARE NOT ACCEPTABLE)

RIVET RACK - FURRING ATTACHMENT

3" = 1'-0" | 42D-A141-S00-DETL | S | 03.01.10

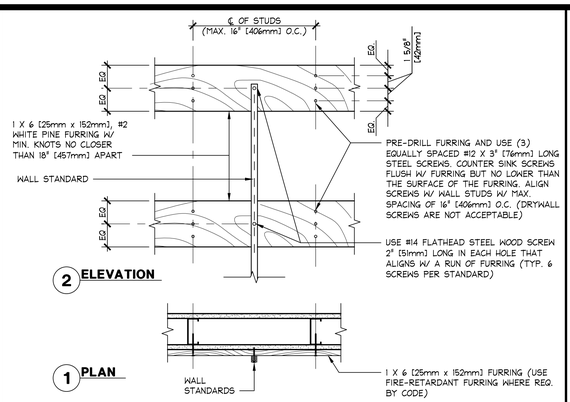

WALL FURRING DETAIL

1 1/2" = 1'-0" | 42D-A141-M00-DETL | M | 03.01.10

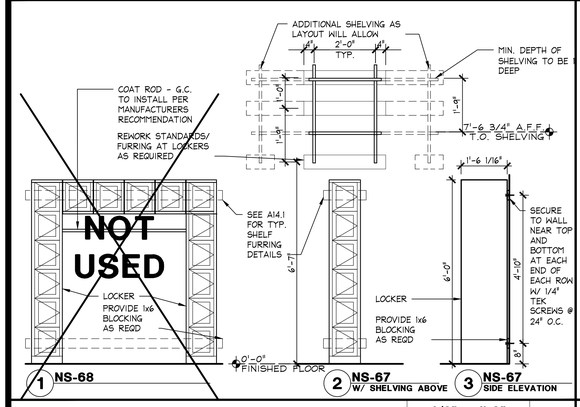

LOCKER DETAILS - NS-67 & NS-68

1/2" = 1'-0" | 42D-A141-R00-DETL | R | 08.16.22

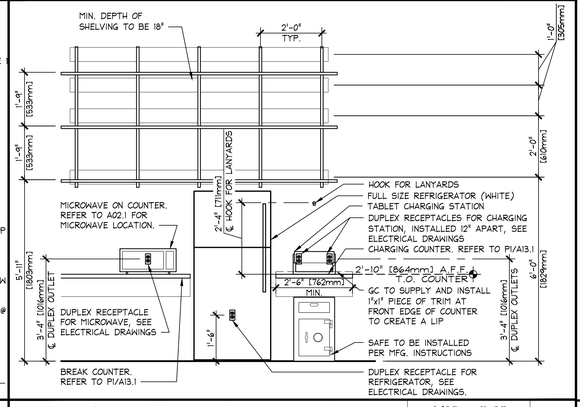

BREAK COUNTER, CHARGING STATION, MICROWAVE/REFRIGERATOR DETAIL

1/2" = 1'-0" | 42D-A141-L00-DETL | L | 02.12.23

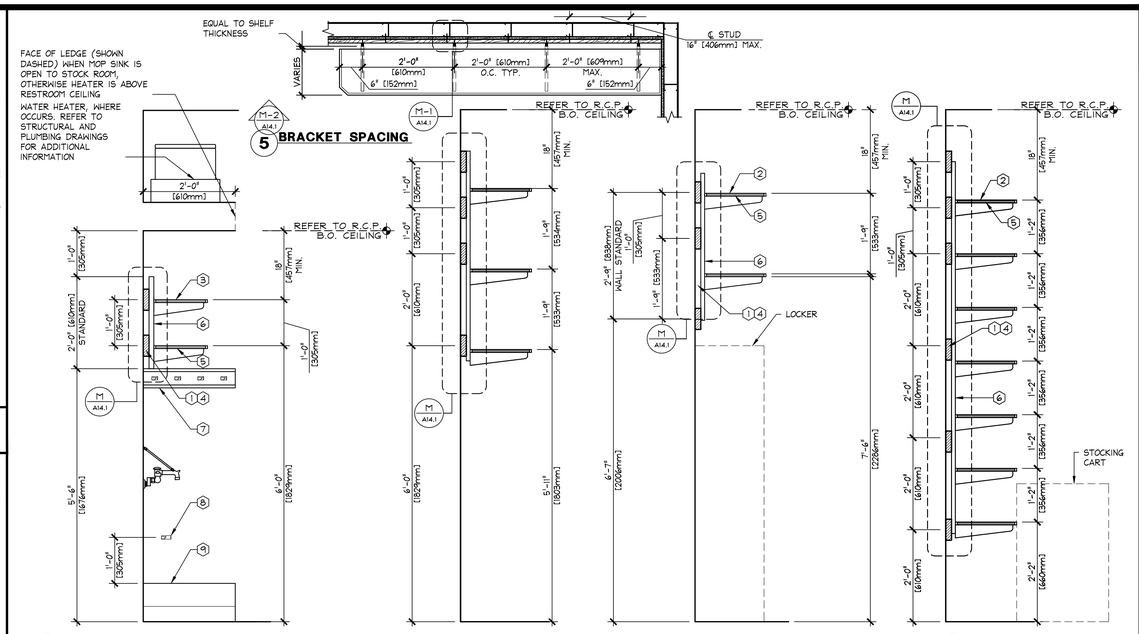

GENERAL NOTES

NO SUBSTITUTIONS WILL BE PERMITTED ON ANY OF THE MATERIALS OR HARDWARE SPECIFIED IN THESE DETAILS, UNLESS OTHERWISE NOTED.

SHELVING TO BE WHITE MELAMINE W/ PAINTED FRONT EDGE AND 3/4" [19mm] HDF WITH ROUTED BULLNOSED EDGE.

ALL SHELF MOUNTING HARDWARE, HANGRODS AND WALL STANDARDS ARE SUPPLIED BY OWNER - INSTALLED BY G.C.

NON-SALES SHELVING AND HANGROD NOTES

1. HORIZONTAL 1 X 6 [25mm X 152mm] WOOD FURRING BY G.C. - FURRING IS TO BE SPACED SO THAT THE FURRING IS CENTERED AT EACH TOP (3) HOLES OF THE STANDARD AND EVERY OTHER HOLE TO THE BOTTOM OF THE STANDARD. FURRING IS TO BE WHITE PINE, #2 MINIMUM. KNOTS ARE TO BE NO CLOSER THAN 18" [457mm] APART.
2. 16" [406mm] DEEP SHELF BY G.C.
3. 14" [356mm] DEEP SHELF BY G.C.
4. PAINT 1X6 [25mm X 152mm] BLOCKING IN STANDARD FINISH RESTROOM AND OFFICE TO MATCH WALL
5. SHELF BRACKETS AND HOLD-DOWN CLIPS.
6. WALL STANDARDS - G.C. TO CUT TO LENGTH & INSTALL TO THE FURRING STRIPS, SEE DETAIL P1/A14.1 AND C-5/A14.1
7. FRICTION TYPE MOP HOLDER, SEE A/A13.1 FOR SPECIFICATION.
8. FRICTION TYPE HOSE HOLDER, SEE A/A13.1 FOR SPECIFICATION.
9. MOP SINK, SEE A13.1 FOR SPECIFICATION

STANDARDS AND BRACKET DETAILS

3/4" = 1'-0" | 42D-A141-C00-DETL | C | 08.19.22

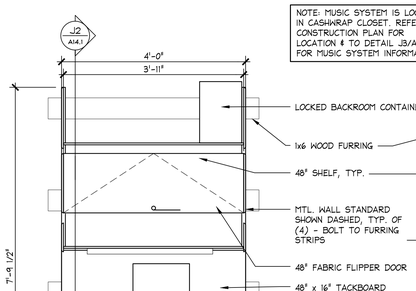

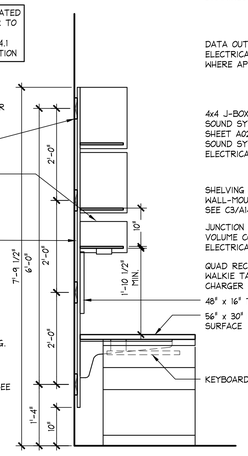

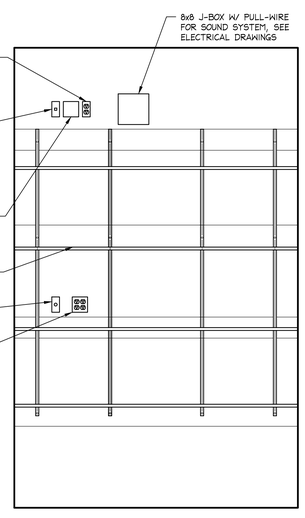

NOTE:
REFER TO ELECTRICAL DRAWINGS FOR OUTLET AND POWER LOCATIONS

NOTE:
LAYOUT OF MANAGER'S WORKSTATION CAN BE MIRRORED. REFER TO PLAN LAYOUT FOR STORE SPECIFIC ORIENTATION.

NOTE:
MANAGER'S COUNTER, ACCESSORIES, SHELVES, HARDWARE & FILE CABINETS ARE PART OF KENWOOD OFFICE FURNITURE PACKAGE. G.C. TO ASSEMBLE & INSTALL PER MANUFACTURER'S INSTRUCTIONS.

MANAGERS WORKSTATION DETAILS - NS-69 (WITHOUT AV CABINET AND WITH MUSIC SYSTEM LOCATED IN CASHWRAP CLOSET)

3/4" = 1'-0" | 42D-A141-J01-DETL | J | 10.03.23

NOTE:
DETAILS SHOWN ARE FOR REFERENCE ONLY, NOT FOR CONSTRUCTION. REFER TO MFG'S INSTALLATION INSTRUCTIONS.

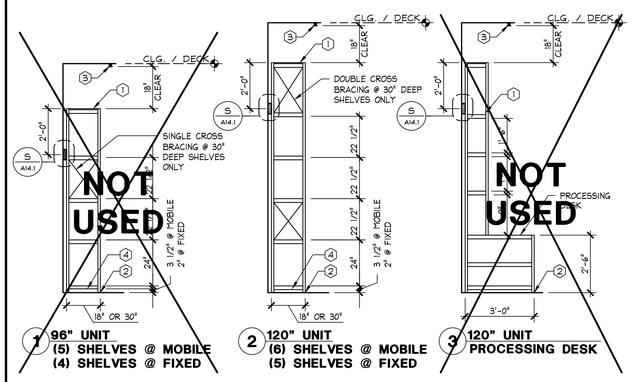

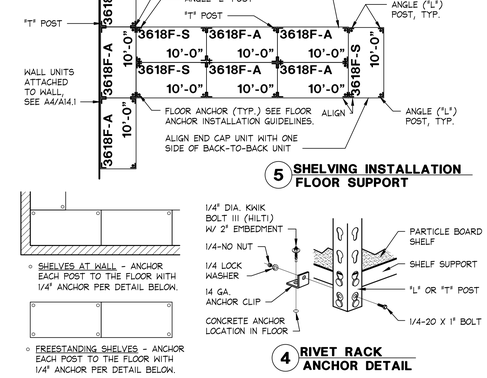

STOCKROOM SHELVING KEYNOTES

1. PARTICLE BOARD OR PERFORATED METAL SHELF, TYP.
2. (1) FLOOR ANCHOR PER DETAIL R/A14.1 AT EVERY "L" AND "T" POST. "T" POSTS SHOULD BE ANCHORED ON OFFSIDE LOCATIONS ONLY. REFER TO MFG. INSTALLATION INSTRUCTIONS.
3. UNITS MUST BE 18" CLEAR BELOW SPRINKLER HEADS
4. DO NOT INSTALL BOTTOM SHELF. SIDE & REAR SHELF SUPPORTS TO BE INSTALLED.
5. CENTER SUPPORT TO BE INSTALLED ON ALL 30" DEEP SHELVES

INSTALLATION NOTES

1. THESE DETAILS ARE FOR GENERAL INFORMATION ONLY. G.C. TO INSTALL SHELVING UNITS PER MANUFACTURES GUIDELINES.
2. G.C. TO SURVEY AND EVALUATE CONDITION AND LEVEL OF STOCKROOM FLOOR CONDITION FOR TRACK ATTACHMENT. CONSULT WITH MANUFACTURER FOR FLOOR TOLERANTS.
3. G.C. TO SECURE CONTINUOUS 1 X 6 WHITE PINE WOOD FURRING W/ MINIMUM KNOTS NO CLOSER THAN 18", TO EVERY WALL STUD TO ENSURE LATERAL STABILITY OF FULLY STOCKED WALL SHELVING, REFER TO DETAIL H/A14.1.
4. ASSEMBLE ALL UPRIGHT ASSEMBLIES PRIOR TO INSTALLING TRACK AND STATIONARY UNITS.
5. PLAN SEQUENCE OF EVENTS AND INSTALLATION PER MANUFACTURER'S INSTRUCTIONS TO ENSURE A FUNCTIONAL SYSTEM.

STARTER AND ADD-ON UNITS AXONOMETRIC

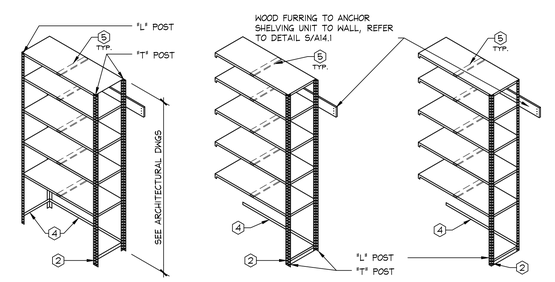

FIXED SHELVING UNIT DETAILS (REMOTE STORAGE LOCATIONS)

3/8" = 1'-0" | 42D-A141-A02-DETL | A | 12.11.20

www.greenbergfarrow.com
92 East Main Street
Suite 410
Somerville, NJ 08876
t: 732 537 0811

STATE OF MISSOURI — ROBERT J. WARSHEFSKI JR. — NUMBER A-2021005419 — ARCHITECT — 02/16/24

Bath&BodyWorks
Three Limited Parkway · Columbus, Ohio 43230
Telephone: 614.415.7000 · Fax: 614.415.7349

PROHIBITION ON MOLDS:
THESE DRAWINGS AND SPECIFICATIONS WERE PREPARED FOR USE ON A SPECIFIC SITE. CONTEMPORANEOUSLY WITH THEIR ISSUE DATE. THEY ARE NOT INTENDED FOR USE ON A DIFFERENT PROJECT OR AT A DIFFERENT TIME. THEY ARE NOT INTENDED FOR USE ON A DIFFERENT PROJECT OR AT A DIFFERENT TIME. REPRODUCTION THEREOF, OR ANOTHER PROJECT IS PROHIBITED AND CONTRARY TO LAW UNLESS EXPRESSLY AUTHORIZED BY BBW. NO REPRODUCTION OF ANY KIND IS PERMITTED WITHOUT THE WRITTEN CONSENT OF BBW.

COPYRIGHT NOTICE:
THESE DRAWINGS AND SPECIFICATIONS ARE THE PROPERTY OF BBW AND SHALL NOT BE DEPOSITED IN ANY MANNER OR USED ON ANY OTHER PROJECT EXCEPT BY WRITTEN AGREEMENT WITH BBW. NO REPRODUCTION OF ANY KIND IS PERMITTED WITHOUT THE WRITTEN CONSENT OF BBW. ALL DRAWINGS & REPRODUCTIONS OF THESE DRAWINGS AND SPECIFICATIONS ARE TO BE RETURNED TO BBW UPON COMPLETION OF THEIR INTENDED USE, UNLESS OTHERWISE AGREED BY BBW.

PROJECT INFORMATION: 104.01.1733.02

BATH & BODY WORKS
SUMMIT WOODS CROSSING
SPACE NO. MB-A & 1752A (REMOTE STORAGE)
1702 NW CHIPMAN RD.
LEE'S SUMMIT, MO 64081

SCOPE: FULL REMODEL | PACKAGE: SIS PKG3
DESIGN TYPE: GINGHAM+ | GENERATION: 2415s.01
BBW PROJECT #: 00118173 | A/E PROJECT #: 202311913.0

REVISIONS:

	REQUIRED BY:	DATE
1	REVI - PER REVISION, LL COMMENTS,	02/16/2024
	BUILDING DEPT. COMMENTS, & 2415s.01	

DATE ISSUED: 01/12/2024
DESIGNED BY: AS
DRAWN BY: MC
CHECKED BY: SV

NON-SALES DETAILS

DRAWING NUMBER: A14.1

NOTE:
DETAILS SHOWN ARE FOR REFERENCE ONLY AND NOT FOR CONSTRUCTION. REFER TO MFG'S INSTALLATION INSTRUCTIONS.

NOTE:
SHELVES SHOWN FOR REFERENCE ONLY. REFER TO DETAIL A/A14.1 FOR CORRECT SHELF SPACING.

NOTES:
1. DIAGONAL BRACING SHALL BE ATTACHED WITH TAMPER RESISTANT SCREWS.
2. INSTALL OWNER PROVIDED DECALS ON CROSS BRACING & SHELVING.
3. REFER TO MFG. INSTALLATION INSTRUCTIONS FOR CROSSBRACING DETAILS, ATTACHMENT AND SPACING

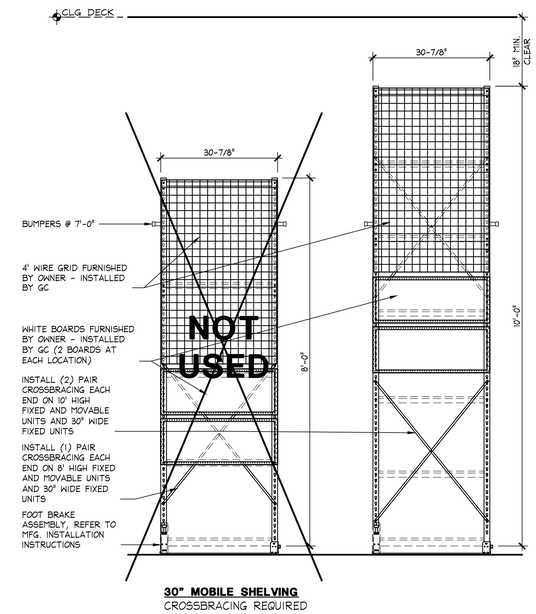

30" MOBILE SHELVING
CROSSBRACING REQUIRED

MOBILE SHELVING UNIT DETAILS

3/4" = 1'-0"
-

A
09.24.21

www.greenbergfarrow.com
92 East Main Street
Suite 410
Somerville, NJ 08876
t: 732 537 0811

STATE OF MISSOURI
ROBERT J. WARSHEFSKI JR.
NUMBER A-2021005419
ARCHITECT
02/16/24

Bath&BodyWorks
Three Limited Parkway · Columbus, Ohio 43230
Telephone: 614.415.7000 · Fax: 614.415.7349

PROHIBITION ON MIXED USE:
THESE DRAWINGS AND SPECIFICATIONS WERE PREPARED FOR USE ON A SPECIFIC SITE CONSTRUCTION STRICTLY IN ACCORDANCE WITH THEIR ISSUE DATE. THEY ARE NOT INTENDED FOR USE ON A DIFFERENT PROJECT OR AT A LATER TIME, OR BY PERSONS OTHER THAN THOSE AUTHORIZED BY BBW IN WRITING. ANY REUSE, REPRODUCTION THEREOF, OR ANOTHER PROJECT IS PROHIBITED AND CONTRARY TO LAW UNLESS EXPRESSLY AUTHORIZED IN WRITING BY BBW AND A FEE PAID. BBW MAKES NO WARRANTIES AS TO SUCH USES.

THESE DRAWINGS AND SPECIFICATIONS ARE THE PROPERTY OF BBW AND SHALL NOT BE DUPLICATED IN ANY MANNER OR USED ON ANY OTHER PROJECT EXCEPT BY WRITTEN AGREEMENT WITH BBW. NO REPRODUCTION OF THESE DRAWINGS AND SPECIFICATIONS SHALL BE MADE WITHOUT THE WRITTEN AUTHORIZATION OF BBW. ALL DRAWINGS OR REPRODUCTIONS OF THESE DRAWINGS AND SPECIFICATIONS ARE TO BE RETURNED TO BBW UPON COMPLETION OF THEIR INTENDED USE, UNLESS OTHERWISE AGREED BY BBW.

COPYRIGHT NOTICE:
THESE DRAWINGS AND SPECIFICATIONS ARE COPYRIGHTED AND SUBJECT TO COPYRIGHT PROTECTION AS AN "ARCHITECTURAL WORK" UNDER SEC. 102 OF THE COPYRIGHT ACT, 17 U.S.C. AS AMENDED DECEMBER 1990. THE ARCHITECTURAL WORKS PROTECTION ACT PROTECTS THE OWNER WITH RESPECT TO THE FEATURES OF HIS/HER DESIGN SPECIFIED IN THESE DRAWINGS AND SPECIFICATIONS, INCLUDING THE BUILDING, AS CONSTRUCTED. THE COPYRIGHT PROTECTION INCLUDES THE EXCLUSIVE RIGHT TO REPRODUCE THE DESIGN IN COPIES OR VIDEO OR LIKE MEDIUM, TO PREPARE DERIVATIVE WORKS BASED UPON THE DESIGN, TO DISTRIBUTE COPIES OF THE DESIGN BY SALE OR OTHER TRANSFER OF OWNERSHIP, AND TO DISPLAY THE ARCHITECTURAL WORK PUBLICLY. UNAUTHORIZED USE OF THESE DRAWINGS AND SPECIFICATIONS MAY RESULT IN SUBSTANTIAL STATUTORY DAMAGES FOR COPYRIGHT INFRINGEMENT, AS WELL AS ATTORNEY'S FEES AND COSTS. BBW RESERVES ALL RIGHTS AND REMEDIES AVAILABLE TO IT UNDER THE COPYRIGHT LAWS AND OTHER LAWS. BBW DISCLAIMS ANY AND ALL LIABILITY FOR ANY UNAUTHORIZED MODIFICATIONS OF THESE DRAWINGS AND SPECIFICATIONS, AND AGREES TO INDEMNIFY AND HOLD HARMLESS BBW FROM ANY AND ALL LIABILITY, INCLUDING REASONABLE ATTORNEY'S FEES, ARISING FROM ANY SUCH UNAUTHORIZED MODIFICATIONS.

104.01.1733.02

SIS PKG3
2415a.01
20231193.0

PROJECT INFORMATION:

BATH & BODY WORKS
SUMMIT WOODS CROSSING
SPACE NO. M8-A & 1752A (REMOTE STORAGE)
1702 NW CHIPMAN RD.
LEE'S SUMMIT, MO 64081

SCOPE: FULL REMODEL | PACKAGE:
DESIGN TYPE: GINGHAM+ | GENERATION:
BBWI PROJECT #: 00118173 | A/E PROJECT #:

REVISIONS:

	REQUIRED BY:	DATE
1	REV1 - PER REVISION, LL COMMENTS,	02/16/2024
	BUILDING DEPT. COMMENTS, & 2415a.01	

DATE ISSUED: 01/12/2024
DESIGNED BY: AS
DRAWN BY: MC
CHECKED BY: SV

NON-SALES DETAILS

DRAWING NUMBER:
A14.2

TABLE OF CONTENTS

DIVISION 00: PROCUREMENT AND CONTRACTING REQUIREMENTS

007200 GENERAL CONDITIONS (AIA A201-1997)
007300 SUPPLEMENTARY CONDITIONS

DIVISION 01: GENERAL REQUIREMENTS

011100 SUMMARY OF WORK
013000 ADMINISTRATIVE REQUIREMENTS
014000 QUALITY REQUIREMENTS
015000 TEMPORARY FACILITIES AND CONTROLS
016000 PRODUCT REQUIREMENTS
016200 PRODUCT OPTION
017000 EXECUTION AND CLOSEOUT REQUIREMENTS
017300 EXECUTION
017900 DEMONSTRATING AND TRAINING

DIVISION 02: EXISTING CONDITIONS (NOT USED)

DIVISION 03: CONCRETE

035400 CAST UNDERLAYMENT

DIVISION 04: MASONRY

044000 STONE ASSEMBLIES

DIVISION 05: METALS

055000 METAL FABRICATIONS
057000 DECORATIVE METALS

DIVISION 06: WOOD, PLASTICS AND COMPOSITES

061053 MISCELLANEOUS ROUGH CARPENTRY
062000 FINISH CARPENTRY
064000 ARCHITECTURAL WOODWORK

DIVISION 07: THERMAL AND MOISTURE PROTECTION

072100 THERMAL INSULATION
072400 EXTERIOR INSULATION FINISH SYSTEM
075900 ROOF REPAIRS
076000 FLASHING AND SHEET METAL
078100 APPLIED FIREPROOFING
078400 FIRE STOPPING
079200 JOINT SEALANTS

DIVISION 08: OPENINGS

081000 METAL DOORS AND FRAMES
081400 WOOD DOORS
083100 ACCESS DOORS AND PANELS
083220 SLIDING & STACKING GLASS DOOR SYSTEMS
083326 OVERHEAD COILING GRILLES
083516 SLIDING GRILLES
084113 ALUMINUM-FRAMED ENTRANCES AND STOREFRONTS
084126 ALL-GLASS ENTRANCES AND STOREFRONTS
087100 DOOR HARDWARE
088100 GLASS GLAZING
088300 MIRRORS

DIVISION 09: FINISHES

092116 GYPSUM BOARD ASSEMBLIES
093000 TILING
095100 ACOUSTICAL CEILINGS
096429 WOOD STRIP AND PLANKING FLOORING
096519 RESILIENT TILE FLOORING
096800 CARPETING
097216 VINYL-COATED FABRIC WALL COVERING
097216.16 RIGID SHEET VINYL WALL COVERINGS (FRP)
099000 PAINTING AND COATING
099000.10 PLASTER

DIVISION 10: SPECIALITIES

102113.13 METAL TOILET COMPARTMENTS
102613 CORNER GUARDS
102813 TOILET ACCESSORIES
105100 LOCKERS
105626 MOBILE STORAGE SHELVING
107313 AWNINGS

DIVISION 11: EQUIPMENT (NOT USED)

DIVISION 12: FURNISHINGS (NOT USED)

DIVISION 13: SPECIAL CONSTRUCTION (NOT USED)

DIVISION 14: CONVEYING EQUIPMENT (NOT USED)

DIVISION 15 THRU 20: RESERVED

DIVISION 21: FIRE SUPPRESSION (REFER TO SPRINKLER DRAWINGS)

DIVISION 22: PLUMBING (REFER TO PLUMBING DRAWINGS)

DIVISION 23: HEATING, VENTILATION, AND AIR CONDITIONING (REFER TO MECHANICAL DRAWINGS)

DIVISION 24: RESERVED

DIVISION 25: INTEGRATED AUTOMATION

DIVISION 26: ELECTRICAL (REFER TO ELECTRICAL DRAWINGS)

DIVISION 27: COMMUNICATIONS (REFER TO ELECTRICAL DRAWINGS)

DIVISION 28: ELECTRONIC SAFETY AND SECURITY

DIVISION 29: RESERVED

DIVISION 30 THRU 39: SITE AND INFRASTRUCTURE (NOT USED)

DIVISION 40 THRU 49: PROCESS EQUIPMENT (INDUSTRIAL) (NOT USED)

DIVISION 00 - PROCUREMENT AND CONTRACTING REQUIREMENTS

SECTION 007200 - GENERAL CONDITIONS

A. GENERAL CONDITIONS: THE OWNERS STANDARD GENERAL CONDITIONS FOR CONSTRUCTION IS INCORPORATED INTO THE CONTROLLING CONTRACT FOR CONSTRUCTION.
   1. A COPY WILL BE MADE AVAILABLE BY OWNER UPON REQUEST

SECTION 007300 - SUPPLEMENTARY CONDITIONS

A. CONDITIONS AND REQUIREMENTS: GENERAL CONDITIONS, SUPPLEMENTARY CONDITIONS AND DIVISION 1 - GENERAL REQUIREMENTS CONTAIN INFORMATION NECESSARY FOR COMPLETION OF EVERY PART OF PROJECT.

B. DIVISION 1: WHERE PROVISIONS OF GENERAL CONDITIONS RELATE TO PROJECT ADMINISTRATION OR WORK-RELATED REQUIREMENTS OF THE CONTRACT, THOSE PARAGRAPHS ARE EXPANDED IN DIVISION 1.

C. MISCELLANEOUS DEFINITIONS.
   1. APPROVED: REQUIRES WRITTEN ACTION BY OWNER'S PROJECT MANAGER AS DOES TERMS SUCH AS DIRECTED, SELECTED, REQUIRED, ORDERED, DESIGNATED, ACCEPTED, ACCEPTABLE, AND SATISFACTORY.
   2. FURNISH: SUPPLY AND DELIVER TO PROJECT, UNLESS OTHERWISE STATED IN GREATER DETAIL.
   3. INSTALL: OPERATIONS AT PROJECT, FROM INSPECTING TO UNLOADING, TO COMPLETION IN PLACE, READY FOR INTENDED USE.
   4. PROVIDE: FURNISH AND INSTALL, COMPLETE AND READY FOR INTENDED USE, UNLESS OTHERWISE STATED IN GREATER DETAIL.

DIVISION 01 - GENERAL REQUIREMENTS

SECTION 011100 - SUMMARY OF WORK

A. SCOPE: PROJECT CONSISTS OF CONSTRUCTION OF THE BATH & BODY WORKS AND/OR WHITE BARN CANDLE STORE AS INDICATED IN CONTRACT DOCUMENTS.
   1. ITEMS NOTED 'NIC' (NOT IN CONTRACT) WILL BE FURNISHED AND INSTALLED BY OWNER OR UNDER SEPARATE CONTRACT.
   2. HAZARDOUS MATERIALS: NOT IN CONTRACT; OWNER WILL PROVIDE FOR HANDLING OF HAZARDOUS MATERIALS UNDER SEPARATE CONTRACT PRIOR TO THIS PROJECT. IF HAZARDOUS MATERIALS ARE SUSPECTED, NOTIFY OWNER IMMEDIATELY.

B. WORK SEQUENCE: COORDINATE CONSTRUCTION SCHEDULE, OPERATIONS AND USE OF PREMISES WITH BUILDING MANAGEMENT.

C. CONTRACTOR USE OF PREMISES: LIMIT TO AREAS INDICATED ON DRAWINGS AND AS SPECIFIED, LIMIT ACCESS AS DIRECTED BY OWNER.

D. LINES AND LEVELS ENGINEERING: ESTABLISH LINES AND LEVELS BY USE OF RECOGNIZED ENGINEERING PRACTICES. LOCATED AND PROTECT CONTROL AND REFERENCE POINTS.

E. REGULATORY REQUIREMENTS: PROJECT HAS BEEN DESIGNED IN ACCORDANCE WITH APPLICABLE CODES. COMPLY WITH CODE REQUIREMENTS FOR CONSTRUCTION. INFORM ARCHITECT OF DISCREPANCIES OBSERVED OR NOTED BY OTHERS.

F. STANDARDS: COMPLY WITH STANDARDS REFERENCED EXCEPT WHERE MORE RIGID REQUIREMENTS ARE REQUIRED BY CODE. DATE OF STANDARD IS THAT IN EFFECT AS OF DATE DOCUMENTS ARE ISSUED, EXCEPT WHEN SPECIFIC DATE IS SPECIFIED.

G. OWNER FURNISHED, CONTRACTOR INSTALLED ITEMS: OWNER WILL ARRANGE FOR AND PAY FOR PRODUCT AS INDICATED ON DRAWINGS TO BE DELIVERED TO PROJECT SITE FOR CONTRACTOR INSTALLATION.
   1. CONTRACTOR SHALL INSPECT, RECEIVE, UNLOAD, STORE, INSTALL AND FINISH AS DIRECTED.

H. SUPERINTENDENT SHALL REMAIN ON JOBSITE THROUGH STORE OPENING & COMPLETION OF PUNCH-LIST.

SECTION 013000 - ADMINISTRATIVE REQUIREMENTS

A. PROCEDURES: CONTRACTOR SHALL REVIEW AND APPROVED SUBMITTALS PRIOR TO SUBMITTING TO OWNER'S PROJECT MANAGER; INFORM OWNER'S PROJECT MANAGER IN WRITING AT TIME OF SUBMISSION OF ANY PROPOSED DEVIATION FROM CONTRACT DOCUMENTS.
   1. SUBMITTAL BY CONTRACTOR REPRESENTS THAT FIELD MEASUREMENTS, FIELD CONSTRUCTION CRITERIA, MATERIALS, CATALOG NUMBERS AND SIMILAR DATA HAVE BEEN DETERMINED AND VERIFIED BY CONTRACTOR.

B. SHOP DRAWINGS: SUBMIT ONE REPRODUCIBLE AND TWO PRINTS; PROVIDE FOR CUSTOM PRODUCTS AND PRODUCTS NOT FULLY IDENTIFIED BY PRODUCT DATA.

C. PRODUCT DATA: SUBMIT NUMBER REQUIRED BY CONTRACTOR PLUS TWO FOR OWNER'S PROJECT MANAGE. INDICATE ITEM TO BE USED WHERE DATA FOR MORE THAN ONE PRODUCT OR OPTION IS INCLUDED; PROVIDE FOR EACH STOCK MANUFACTURED ITEM.

D. MANUFACTURER'S CERTIFICATES: PROVIDE TWO.

E. COORDINATION: COORDINATE USE OF PREMISES AND ACCESS TO SITE UNDER DIRECTION OF OWNER; COORDINATE WORK TO ASSURE EFFICIENT AND ORDERLY SEQUENCE OF INSTALLATION OF CONSTRUCTION ELEMENTS.
   1. MAKE PROVISIONS FOR OWNER INSTALLED ITEMS AND FOR SEPARATE CONTRACTS.
   2. VERIFY CHARACTERISTICS OF INTERRELATED OPERATING EQUIPMENT ARE COMPATIBLE; COORDINATE WORK HAVING INTERDEPENDENT RESPONSIBILITIES FOR INSTALLING, CONNECTION TO, AND PLACING SUCH EQUIPMENT IN SERVICE.
   3. COORDINATE SPACE REQUIREMENTS AND INSTALLATION OF MECHANICAL AND ELECTRICAL WORK; CONCEAL PIPES, DUCTS, AND WIRING IN FINISHED AREA; COORDINATE LOCATIONS OF FIXTURES AND OUTLETS WITH FINISHES.

SECTION 014000 - QUALITY REQUIREMENTS

A. GENERAL QUALITY CONTROL: MAINTAIN QUALITY CONTROL OVER SUPPLIERS, MANUFACTURERS, PRODUCTS, SERVICES, SITE CONDITIONS, AND WORKMANSHIP, TO PRODUCE WORK OF SPECIFIED QUALITY.

B. MANUFACTURER'S FIELD SERVICES: WHEN SPECIFIED IN RESPECTIVE SPECIFICATION SECTIONS REQUIRE MANUFACTURER OR SUPPLIER TO HAVE QUALIFIED PERSONNEL PROVIDE ON-SITE OBSERVATIONS AND RECOMMENDATIONS.
   1. REPRESENTATIVE SHALL:
      a. OBSERVE FIELD CONDITIONS, INCLUDING CONDITIONS OF SURFACES. OBSERVE QUALITY OF WORKMANSHIP AND METHODS OF INSTALLATION.
      b. PROVIDE RECOMMENDATIONS FOR INSTALLATION AND WORKMANSHIP.
      c. WHERE REQUIRED, START, TEST, AND ADJUST EQUIPMENT AS APPLICABLE.
      d. SUBMIT WRITTEN REPORT TO OWNER'S PROJECT MANAGER OF OBSERVATIONS.

C. MOCK-UPS: CONSTRUCT FIELD SAMPLES AND MOCK-UPS ON SITE AS REQUIRED.

D. TESTING LABORATORY SERVICES: TESTING SHALL BE BY AN APPROVED TESTING LABORATORY, AS REQUIRED BY SPECIFICATIONS AND BY APPLICABLE CODES.
   1. TESTING REQUIRED WILL BE PAID FOR BY OWNER EXCEPT RETESTING WILL BE PAID FOR BY CONTRACTOR WHERE REQUIRED BY FAILURE TO MEET ORIGINAL TESTS.
   2. CONTRACTOR SHALL FURNISH MATERIALS AND SAMPLES FOR TESTS AND SHALL ASSIST TESTING LABORATORY AS REQUESTED.

SECTION 015000 - TEMPORARY FACILITIES AND CONTROLS

A. GENERAL: PROVIDE TEMPORARY CONSTRUCTION FACILITIES AND TEMPORARY CONTROLS AS REQUIRED TO COMPLETE PROJECT IN ACCORDANCE WITH CONTRACT DOCUMENTS AND TO CONFORM WITH REQUIREMENTS OF APPLICABLE AUTHORITIES.
   1. CONTRACT GOVERNING AUTHORITIES TO ESTABLISH EXTENT OF TEMPORARY FACILITIES AND TEMPORARY CONTROLS REQUIRED BY AUTHORITIES.

B. TEMPORARY POWER: PROVIDE POWER SERVICE AND LIGHTING REQUIRED FOR OPERATIONS, WITH BRANCH WIRING AND DISTRIBUTION BOXES LOCATED TO ALLOW SERVICE AND LIGHTING BY MEANS OF CONSTRUCTION-TYPE POWER CORDS.

C. TEMPORARY LIGHTING: MINIMUM ILLUMINATION SHALL BE 5 FOOT - CANDLES FOR GENERAL CONSTRUCTION LIGHTING PER OSHA STANDARDS FOR CONSTRUCTION.

D. TEMPORARY WATER AND SANITARY SERVICES: PROVIDE AND MAINTAIN REQUIRED DRINKING WATER AND SANITARY FACILITIES WITH ENCLOSURES.

E. NOISE, DUST, AND POLLUTION CONTROL: PROVIDE MATERIALS AND EQUIPMENT NECESSARY TO COMPLY WITH LOCAL REQUIREMENTS FOR NOISE, DUST, AND POLLUTION CONTROL.

F. BARRIERS: PROVIDE AS REQUIRED TO PROTECT ADJACENT PROPERTIES FROM DAMAGE FROM OPERATIONS; AND AS REQUIRED BY GOVERNING AUTHORITIES.
   1. BARRICADE AS REQUIRED BY CITY OR LANDLORD, IN ACCORDANCE WITH ALL CODES, CRITERIA AND DETAILS.
   2. SECURITY: MAINTAIN SITE AND MATERIALS SECURE DURING CONSTRUCTION PERIOD.

F. CLEANING: CONTROL ACCUMULATION OF WASTE MATERIALS AND RUBBISH; DISPOSE OF OFF-SITE AT INTERVALS AND APPROVED BY OWNER'S PROJECT MANAGER AND ACCEPTABLE TO APPLICABLE AUTHORITIES.

G. SIGNS: SUBJECT TO APPROVAL OF OWNER'S PROJECT MANAGER.

H. STORAGE: LIMIT ON-SITE STORAGE TO AREAS DESIGNATED FOR CONSTRUCTION OPERATIONS AND APPROVED IN WRITING IN ADVANCE BY OWNER; PROVIDE ADDITIONAL WEATHER-TIGHT, SECURED OFF-SITE STORAGE AS REQUIRED.

I. REMOVAL AND CLEANING: REMOVE CONSTRUCTION FACILITIES, CLEAN AND REPAIR DAMAGE, IN EXCESS OF CONTRACT REQUIREMENTS, CAUSED BY OPERATIONS OR USE OF TEMPORARY FACILITIES.

SECTION 016000 - PRODUCT REQUIREMENTS

A. CONTRACT AMOUNT: BASE ON MATERIALS AND PRODUCTS IN CONTRACT DOCUMENTS; WHERE LISTED IN CONTRACT DOCUMENTS, MATERIALS AND PRODUCTS BY MANUFACTURERS NOT LISTED SHALL NOT BE USED WITHOUT WRITTEN APPROVAL.

B. PRODUCTS: COMPONENTS SUPPLIED IN QUANTITY SHALL BE INTERCHANGEABLE; PROVIDE NEW MATERIALS UNLESS OTHERWISE DIRECTED IN CONTRACT DOCUMENTS.

C. INSTALLATION: INSTALL ITEMS PLUMB, LEVEL AND SECURE, AND IN CORRECT RELATION TO ADJACENT PRODUCTS; SECURE IN PLACE WITH POSITIVE ANCHORAGE DEVICES DESIGNED AND SIZED TO WITHSTAND STRESSES, VIBRATION AND PACKAGING.
   1. COMPLY WITH MANUFACTURER RECOMMENDATIONS AND INSTALLATION INSTRUCTIONS EXCEPT WHERE MORE STRINGENT REQUIREMENTS ARE SPECIFIED.

D. TRANSPORTATION: TRANSPORT PRODUCTS TO AVOID PRODUCT DAMAGE, DELIVER IN UNDAMAGED CONDITION IN MANUFACTURER'S UNOPENED CONTAINERS OR PACKAGING.

E. HANDLING: PROVIDE EQUIPMENT AND PERSONNEL TO HANDLE PRODUCTS BY METHODS TO PREVENT SOILING AND DAMAGE. PROMPTLY INSPECT TO ASSURE PRODUCTS ARE CORRECT, COMPLETE, AND UNDAMAGED AND QUANTITIES ARE CORRECT.

F. STORAGE: STORE MATERIAL IN ACCORDANCE WITH MANUFACTURER INSTRUCTIONS, WITH SEALS AND LABELS INTACT AND LEGIBLE.

G. PROTECTION: PROVIDE COVERINGS TO PROTECT PRODUCTS FROM DAMAGE FROM TRAFFIC AND CONSTRUCTION OPERATIONS, REMOVE WHEN NO LONGER NEEDED.

H. SPECIFIED PRODUCTS: FOR PRODUCTS SPECIFIED BY NAMING ONE OR MORE PRODUCTS OR MANUFACTURERS, SELECT PRODUCTS OF ANY NAMED MANUFACTURER MEETING SPECIFICATIONS.

SECTION 016200 - PRODUCT OPTION

A. SUBSTITUTIONS AND PRODUCT OPTIONS: PROVIDE PRODUCTS INDICATED OR APPROVED; REQUESTS FOR SUBSTITUTIONS IN WRITING.
   1. CONTRACTOR OPTIONS: PROVIDE PRODUCTS AND MANUFACTURERS NAMED IN SPECIFICATIONS, SUBMIT REQUEST FOR SUBSTITUTION FOR PRODUCTS AND MANUFACTURERS NOT SPECIFICALLY NAMED WHERE NAMES ARE LISTED.

B. SUBSTITUTIONS: CONTRACTOR SHALL INVESTIGATE PROPOSED SUBSTITUTIONS AND DETERMINE IF EQUIVALENT TO PRODUCTS SPECIFIED. SUBMITTALS SHALL INCLUDE COST OR TIME BENEFITS FOR SUBSTITUTION; FAILURE TO INDICATE COST OR TIME BENEFITS IS JUSTIFICATION FOR REJECTION.

C. CONTRACTOR'S REPRESENTATION: REQUESTS CONSTITUTE THAT CONTRACTOR/(S) HAS INVESTIGATED PROPOSED PRODUCTS AND DETERMINES IT MEETS OR EXCEEDS SPECIFIED PRODUCTS AND WAIVES CLAIMS FOR ADDITIONAL COSTS THAT SUBSEQUENTLY BECOME APPARENT.

D. APPROVALS: OWNER'S PROJECT MANAGER SHALL BE JUDGE OF ACCEPTABILITY AND RESERVES RIGHT TO REJECT PROPOSED SUBSTITUTION BASED ON INSUFFICIENT INFORMATION; USE ONLY SUBSTITUTIONS APPROVED IN WRITING.

SECTION 017000 - EXECUTION AND CLOSEOUT PROCEDURES

A. INSTALLER QUALIFICATIONS: INSTALLERS TO HAVE MINIMUM FIVE YEARS SUCCESSFUL EXPERIENCE INSTALLING ITEMS SIMILAR TO THOSE REQUIRED FOR PROJECT, EXCEPT FOR INDIVIDUALS IN TRAINING UNDER DIRECT SUPERVISION OF EXPERIENCED INSTALLER.

B. EXAMINATION: BEGINNING INSTALLATION OF A PRODUCT SIGNIFIES INSTALLER HAS EXAMINED SUBSTRATES, AREAS, AND CONDITIONS FOR COMPLIANCE WITH MANUFACTURER REQUIREMENTS FOR TOLERANCES AND OTHER CONDITIONS AFFECTING PERFORMANCE.

C. MANUFACTURER'S INSTRUCTIONS: WHEN WORK IS SPECIFIED TO COMPLY WITH MANUFACTURER'S RECOMMENDATIONS OR INSTRUCTIONS, DISTRIBUTE COPIES TO OWNER'S PROJECT MANAGER.

D. INSTALLATION: COMPLY WITH MANUFACTURER'S WRITTEN RECOMMENDATIONS AND INSTALLATION INSTRUCTIONS UNLESS MORE RESTRICTIVE REQUIREMENTS ARE SPECIFIED.

E. PROTECTION: COVER PRODUCTS SUBJECT TO DETERIORATION WITH IMPERVIOUS SHEET, PROVIDE VENTILATION TO AVOID CONDENSATION AND TRAPPING WATER.

F. CUTTING AND PATCHING: CUT AND FIT COMPONENTS AS REQUIRED; PATCH DISTURBED AREAS TO MATCH ADJACENT MATERIALS AND FINISHES.
   1. REFINISHING: REFINISH ENTIRE SURFACES AS NECESSARY TO PROVIDE EVEN FINISH TO MATCH ADJACENT FINISHES; FOR CONTINUOUS SURFACES REFINISH TO NEAREST INTERSECTION, FOR AN ASSEMBLY REFINISH ENTIRE UNIT.

G. FINAL CLEANING: CLEAN INTERIOR AND EXTERIOR SURFACES EXPOSED TO VIEW, REMOVE TEMPORARY LABELS, STAINS AND FOREIGN SUBSTANCES, POLISH TRANSPARENT AND GLOSSY SURFACES; VACUUM CARPETED AND SOFT SURFACES; CLEAN DUCTS; CLEAN SITE.

H. SUBSTANTIAL COMPLETION: PROVIDE DOCUMENTATION STATING WORK HAS BEEN SUBSTANTIALLY COMPLETED. WHERE OWNER REQUIRES USE OF SPACE PRIOR TO FINAL COMPLETION, PROVIDE LIST OF ITEMS TO BE COMPLETED.
   1. OWNER'S PROJECT MANAGER WILL REVIEW LIST OF ANY ITEMS TO COMPLETED AND SUPPLEMENT LIST WITH ITEMS CONSIDERED TO BE INCOMPLETE OR UNACCEPTABLE.

I. FINAL COMPLETION: PROVIDE WRITTEN CERTIFICATION INDICATING WORK IS IN COMPLIANCE WITH CONTRACT DOCUMENTS, SYSTEMS HAVE BEEN TESTED AND ARE OPERATIONAL, AND WORK IS READY FOR FINAL INSPECTION.

J. PROJECT RECORD DOCUMENTS: MAINTAIN COMPLETE AND UP-TO-DATE RECORD DOCUMENTS; KEEP SEPARATE FROM FIELD DOCUMENTS. SUBMIT PROJECT RECORD DOCUMENTS, MATERIAL AND FINISH DATA, OPERATION AND INSTRUCTION MANUALS, WARRANTIES AND BONDS AT COMPLETION.
   1. SUBMIT BOUND IN 8-1/2" X 11" THREE RING BINDERS WITH DURABLE PLASTIC COVERS. ARRANGE IN FORMAT SIMILAR TO SPECIFICATIONS.

K. WARRANTIES: PROVIDE WARRANTIES AS INDICATED, SIGNED BY CONTRACTOR AND MANUFACTURER; FORM AS APPROVED BY OWNER PRIOR TO EXECUTION.
   1. WARRANTIES SHALL BE IN ADDITION TO AND NOT A LIMITATION OF OTHER RIGHTS OWNER MAY HAVE AGAINST CONTRACTOR UNDER CONTRACT DOCUMENTS AND AS PRESCRIBED BY LAW, REGARDLESS OF WORDING OF WARRANTY.
   2. PROVIDE A LIST OF SUBCONTRACTORS CONTACTS AND PHONE NUMBERS IN A FRAME MOUNTED ON OFFICE DOOR. INCLUDE THIS IN PROJECT CLOSEOUT PACKAGE.

SECTION 017300 - EXECUTION

A. SELECTIVE DEMOLITION: REMOVE FROM SITE EXISTING MATERIALS, CONSTRUCTION AND UTILITIES AS NEEDED TO COMPLETE PROJECT. REMOVE EXISTING ELEMENTS INDICATED AND ENCOUNTERED DURING CONSTRUCTION, AS NEEDED TO COMPLETE WORK.
   1. REMOVE ONLY THOSE ELEMENTS NECESSARY FOR COMPLETION OF PROJECT, REPLACE OR REPAIR ELEMENTS UNNECESSARILY REMOVED OR DAMAGED DURING CONSTRUCTION.

B. CAREFULLY REMOVE AND STORE ITEMS INDICATED FOR REUSE IN PROJECT AND COORDINATE WITH OTHER TRADES AND MODIFICATIONS AND REINSTALLATION.

C. PROTECTION: PREVENT MOVEMENT AND SETTLEMENT OF ADJACENT STRUCTURE, PROVIDE BRACING, SHORING, AND UNDERPINNING AS NEEDED AND BE RESPONSIBLE FOR SAFETY AND SUPPORT OF STRUCTURES. ASSUME LIABILITY FOR SUCH MOVEMENT AND SETTLEMENT.

D. UTILITIES: CONTACT APPLICABLE UTILITY COMPANIES PRIOR TO DISCONNECTING UTILITIES; DISCONTINUE WORK IF UNEXPECTED UTILITY LINES ARE ENCOUNTERED . DETERMINE LINE SOURCE AND USE PRIOR TO REMOVAL. CAP AND IDENTIFY.

SECTION 017900 - DEMONSTRATION AND TRAINING

A. SUMMARY: PROJECT INCLUDES SPECIAL FACILITY START-UP PROCESS TO BRING FACILITY TO FULLY OPERATIONAL STATE, FREE OF DEFICIENCIES, IN MOST EFFICIENT AND TIMELY MANNER ACHIEVABLE.

DIVISION 03 - CONCRETE

SECTION 035400 - CAST UNDERLAYMENT

A. GENERAL: PROVIDE POURED CEMENTITIOUS UNDERLAYMENT SYSTEM, NOT INTENDED AS FINISHED TRAFFIC SURFACE, INCLUDING ACCESSORIES AS REQUIRED FOR COMPLETE INSTALLATION.

B. SUBMITTALS: FURNISH MANUFACTURER'S LITERATURE.

C. INSTALLER: FIRM WITH MINIMUM 5 YEARS SUCCESSFUL EXPERIENCE REGULARLY ENGAGED IN INSTALLATION OF SPECIFIED MATERIALS, PROPERLY EQUIPPED AND ACCEPTABLE TO MANUFACTURER.

D. MANUFACTURER: ARDEX, INC./K-15; W.R.BONSAI CO./SELF-LEVELING WEAR TOPPING.

E. SYSTEM: POURABLE CEMENTITIOUS, HIGH-STRENGTH, FAST-SETTING, NON-SHRINK, SELF-LEVELING UNDERLAYMENT; MINIMUM 4000 PSI COMPRESSIVE STRENGTH AT 28 DAYS, ASTM C349. TOLERANCE IS TO BE 1/8" OVER TEN FEET.

F. INSTALLATION: COMPLY WITH MANUFACTURER RECOMMENDATIONS AND INSTALLATION INSTRUCTIONS

H. FURNISH AND INSTALL EPOXY BASED, OR APPROVED EQUAL, MANUFACTURER RECOMMENDED LEVELING COMPOUND AT SENSORMAT PANEL UNITS. (SEE DETAIL IN ELECTRICAL DRAWINGS.)

DIVISION 04 - MASONRY

SECTION 044000 - STONE ASSEMBLIES

G. GENERAL: PROVIDE STONE FABRICATIONS FOR CLADDING AS INDICATED ON DRAWINGS, INCLUDING ANCHORS, MORTAR, GROUT, AND ACCESSORIES AS REQUIRED FOR COMPLETE, FINISHED INSTALLATION.

H. QUALITY CONTROL: OBSERVE STONE DURING FABRICATION AND ENSURE CONSISTENCY OF APPEARANCE.
   1. DEFECTS AND BLEMISHES: CONTRASTING SPOTS, FOREIGN ELEMENTS, IRREGULAR COLOR VARIATIONS, AND IRREGULARITIES IN TYPICAL CHARACTERISTICS SHALL BE CONSIDERED DEFECTS AND BLEMISHES.

C. COMPOSITE STONE: AS INDICATED ON DRAWINGS; EACH TYPE OF STONE SHALL COME FROM A SINGLE MANUFACTURER TO ENSURE CONSISTENT COLOR.

D. MORTAR AND GROUT MATERIALS: ASTM C150, TYPE I PORTLAND CEMENT, ASTM C207, TYPE S HYDRATED LIME, AND ASTM C144 SAND, CLEAN, FREE OF HARMFUL SUBSTANCES; USE WHITE CEMENT AT COLORED MORTAR AND GROUT, COLOR TO MATCH STONE UNLESS OTHERWISE INDICATED.

E. ACCESSORIES: PROVIDE ACCESSORIES AS REQUIRED FOR COMPLETE SYSTEM.

F. FABRICATION: PROVIDE STONE WITH EXPOSED SURFACES SMOOTH, TRUE AND FLAT.

G. FABRICATION: FABRICATE AS SHOWN AND AS DETAILED ON FINAL SHOP DRAWINGS WITH EXPOSED SURFACES SMOOTH, TRUE, AND FLAT.
   1. CUT ACCURATELY TO SHAPE AND DIMENSIONS SHOWN ON FINAL SHOP DRAWINGS; COMPLY WITH FABRICATION TOLERANCES OF THE STONE ASSOCIATION (I.E. GRANITE INSTITUTE) FOR SPECIFIED FINISHES. ZERO TOLERANCE WHERE HAIRLINE JOINTS ARE REQUIRED.

H. INSTALLATION: DO NOT USE MATERIAL WITH CHIPS, CRACKS, VOIDS, DISCOLORATION OR OTHER DEFECTS THAT MIGHT BE VISIBLE OR CAUSE STAINING IN FINISHED WORK.
   1. STONE APPLICATION: INSTALL CURBS WITH SOFT STAINLESS STEEL WIRE ANCHORS, MINIMUM 1/8" DIAMETER SET WITH PORTLAND CEMENT WITH SHRINKAGE REDUCER (EXTERIOR); GROUT JOINTS.
   2. EXECUTE WORK WITH SKILLED MECHANICS AND EMPLOY SKILLED FITTERS AT SITE TO DO NECESSARY FIELD CUTTING AS STONE IS SET.

TOOL JOINTS SLIGHTLY CONCAVE.

DIVISION 05 - METALS

SECTION 055000 - METAL FABRICATIONS

A. GENERAL: PROVIDE MISCELLANEOUS METAL SHAPES AND FABRICATIONS AS REQUIRED AND NOT INCLUDED AS PART OF OTHER SECTIONS, WITH ANCHORS AND ACCESSORIES AS REQUIRED FOR COMPLETE INSTALLATION.

B. SUBMITTALS: FURNISH SHOP DRAWINGS FOR CUSTOM FABRICATIONS, PRODUCT DATA FOR MANUFACTURED ITEMS; PROVIDE TEMPLATES FOR ANCHOR INSTALLATION BY OTHERS.

C. STEEL SHAPES: ASTM A36 STEEL.

D. GROUT: PROVIDE NON-SHRINK, NONMETALLIC, PREMIXED, FACTORY PACKAGED, NON-STAINING, NON-CORROSIVE, NON-GASEOUS GROUT; TYPE SPECIFICALLY RECOMMENDED BY MANUFACTURER FOR APPLICATIONS INDICATED.

E. FASTENERS AND ROUGH HARDWARE: TYPE REQUIRED FOR SPECIFIC USAGE; PROVIDE ZINC-COATED FASTENERS FOR EXTERIOR USE OR WHERE BUILT INTO EXTERIOR WALLS.

F. WELDING MATERIALS: AWS D1.1, TYPE REQUIRED FOR MATERIALS BEING WELDED.

G. PAINT: PROVIDE PRIMERS AS RECOMMENDED BY PAINT MANUFACTURERS FOR SUBSTRATES AND PAINTS SPECIFIED IN SECTION 09900 - PAINTING.
   1. GALVANIZING REPAIR PAINT: HIGH ZINC-DUCT CONTENT PAINT FOR REGALVANIZING WELDS IN GALVANIZED STEEL.

H. FABRICATION: FABRICATE ITEMS WITH JOINTS NEATLY FITTED AND PROPERLY SECURED; GRIND EXPOSED WELDS CONTINUOUS, SMOOTH AND FLUSH WITH ADJACENT FINISHED SURFACES, AND EASE EXPOSED EDGES TO APPROXIMATE 1/32" UNIFORM RADIUS.
   1. MAKE EXPOSED JOINTS FLUSH BUTT TYPE, HAIRLINE JOINTS WHERE MECHANICALLY FASTENED.
   2. FIT AND SHOP ASSEMBLE IN LARGEST PRACTICAL SECTIONS FOR DELIVERY.
   3. FINISHES: GALVANIZE AND PRIME PAINT EXTERIOR MISCELLANEOUS METAL, PRIME PAINT INTERIOR MISCELLANEOUS METAL; GALVANIZE COATING MINIMUM G90 COATING, GALVANIZED AFTER FABRICATION.

I. CLEAN SURFACES OF RUST, SCALE, GREASE AND FOREIGN MATTER PRIOR TO APPLYING GALVANIZED OR PAINTED FINISH.

J. INSTALLATION: INSTALL ITEMS SQUARE AND LEVEL, ACCURATELY FITTED AND FREE FROM DISTORTION OR DEFECTS DETRIMENTAL TO APPEARANCE OR PERFORMANCE; ENSURE ALIGNMENT WITH ADJACENT CONSTRUCTION; COORDINATE WITH RELATED WORK TO ENSURE NO INTERRUPTION IN INSTALLATION.
   1. SUPPLY ITEMS REQUIRING TO BE CASE INTO OR EMBEDDED IN OTHER MATERIALS TO APPROPRIATE TRADES.
   2. AFTER INSTALLATION, TOUCHUP FIELD WELDS AND SCRATCHED AND DAMAGED SURFACES; USE PRIMER CONSISTENT WITH SHOP COAT OR RECOMMENDED FOR GALVANIZED SURFACES, AS APPLICABLE.

K. COLD-FORMED METAL FRAMING: CONFORM TO ASTM C955 & C1007 WHERE INDICATED ON DRAWINGS (SEE DIVISION 9 SECTION 092115 FOR METAL FRAMING NOT INDICATED ON DRAWINGS). PROVIDE ACCESSORIES REQUIRED FOR COMPLETE INSTALLATION.

L. METAL BLOCKING: PRE-NOTCHED METAL BLOCKING TO BE NOTCH TITE BY METAL LITE INC. ANAHEIM, CA. (PH 1800-866-6824)

SECTION 057000 - DECORATIVE METALS

A. GENERAL: PROVIDE CUSTOM ORNAMENTAL METAL ITEMS AS INDICATED WITH ACCESSORIES AND ATTACHMENT DEVICES AS REQUIRED FOR COMPLETE, FINISHED INSTALLATION.
   1. ORNAMENTAL METAL ITEMS: INSTALL STAINLESS STEEL AND BREAK METAL SHAPES AS INDICATED ON DRAWINGS.

B. FABRICATOR: FIRM WITH MINIMUM FIVE YEARS SUCCESSFUL EXPERIENCE FABRICATING ORNAMENTAL METAL ITEMS SIMILAR TO THOSE REQUIRED FOR PROJECT.

C. STAINLESS STEEL: ASTM A666, TYPE 302/304 CORROSION RESISTANT STAINLESS STEEL WITH NO. 4 SATIN DIRECTIONAL FINISH.

D. BRACKETS AND ANCHORS: UNEXPOSED PLATES, ANGLES AND SUPPORTS MAY BE STEEL; EXPOSED ITEMS TO MATCH ORNAMENTAL METAL TYPE AND FINISH.

E. FASTENERS: TYPE REQUIRED FOR SPECIFIC USAGE; PROVIDE CONCEALED FASTENERS EXCEPT WHERE SPECIFICALLY APPROVED; WHERE EXPOSE MATCH TYPE AND FINISH OF METAL BEING FASTENED.
   1. CONCEALED STEEL FASTENERS: HOT-DIPPED GALVANIZED MINIMUM G90 WHERE BUILT INTO EXTERIOR WALLS OR SUBJECT TO HIGH HUMIDITY.

F. FABRICATION: FABRICATE COMPONENT CONNECTIONS TO SUPPORT SPECIFIED DESIGN LOADS.
   1. SELECT MATERIALS FOR STRAIGHTNESS, FREE OF DEFECTS AND IRREGULARITIES.
   2. EXPOSED-TO-VIEW SURFACES EXHIBITING PITTING, SEAM MARKS, ROLLER MARKS, "OIL CANNING", STAINS, DISCOLORATION, AND IMPERFECTIONS ON FINISHED UNITS ARE NOT ACCEPTABLE.
   3. MAKER EXPOSED JOINTS FLUSH BUTT TYPE, HAIRLINE JOINTS WHERE MECHANICALLY FASTENED; PROVIDE CONCEALED CONNECTION DEVICES WITH HIDDEN FASTENERS OR AS DETAILED.
   4. SEPARATE DISSIMILA

b. MINIMUM 1/2" WIDE SEALANT JOINTS AT ALL PENETRATIONS THROUGH THE EIFS (WINDOWS, DOORS, ETC.).

c. INSTALL BACKER ROD AND SEALANT THAT HAS BEEN EVALUATED IN ACCORDANCE WITH ASTM C 1382, "TEST METHOD FOR DETERMINING TENSILE ADHESION PROPERTIES OF SEALANTS WHEN USED IN EXTERIOR INSULATION AND FINISH SYSTEMS (EIFS) JOINTS," AND THAT MEETS MINIMUM 50% ELONGATION AFTER CONDITIONING.

d. DESIGN JOINTS WITH SECONDARY MOISTURE PROTECTION AND DRAIN JOINTS TO THE EXTERIOR

I. TRIM, PROJECTING ARCHITECTURAL FEATURES AND REVEALS
a. ALL TRIM AND PROJECTING ARCHITECTURAL FEATURES MUST HAVE A MINIMUM 1.2 (27") SLOPE ALONG THEIR TOP SURFACE. ALL HORIZONTAL REVEALS MUST HAVE A MINIMUM 1.2 (27") SLOPE ALONG THEIR BOTTOM SURFACE.

6. FIRE PROTECTION
a. DO NO USE FOAM PLASTIC IN EXCESS OF 4 " THICK. WHERE A FIRE-RESISTANCE RATING IS REQUIRED BY CODE USE EIFS OVER RATED ASSEMBLY.

1.04 SUBMITTALS
I. SAMPLES FOR APPROVAL AS DIRECTED BY BBWI PROJECT MANAGER.

2. PREPARE AND SUBMIT PROJECT-SPECIFIC DETAILS (WHEN REQUIRED BY CONTRACT DOCUMENTS).

1.05 QUALITY ASSURANCE
I. MANUFACTURER REQUIREMENTS
a. MEMBER IN GOOD STANDING OF THE EIFS INDUSTRY MEMBERS ASSOCIATION (EIMA).

b. SYSTEM MANUFACTURER FOR A MINIMUM OF TWENTY (20) YEARS. MANUFACTURING FACILITIES ISO 9002 CERTIFIED.

c. MANUFACTURER'S WALL ASSEMBLY LISTED IN GYPSUM ASSOCIATION FIRE RESISTANCE DESIGN MANUAL.

2. CONTRACTOR REQUIREMENTS
a. ENGAGED IN APPLICATION OF EIFS FOR A MINIMUM OF THREE (3) YEARS.

b. KNOWLEDGEABLE IN THE PROPER USE AND HANDLING OF STO MATERIALS AND LISTED BY STO AS HAVING ATTENDED STO EIFS CONTINUING EDUCATION.

c. EMPLOY SKILLED MECHANICS WHO ARE EXPERIENCED AND KNOWLEDGEABLE IN EIFS APPLICATION, AND FAMILIAR WITH THE REQUIREMENTS OF THE SPECIFIED WORK.

d. SUCCESSFUL COMPLETION OF MINIMUM OF THREE (3) PROJECTS OF SIMILAR SIZE AND COMPLEXITY TO THE SPECIFIED PROJECT.

e. PROVIDE THE PROPER EQUIPMENT, MANPOWER AND SUPERVISION ON THE JOB SITE TO INSTALL THE SYSTEM IN COMPLIANCE WITH STO'S PUBLISHED SPECIFICATIONS AND DETAILS AND THE PROJECT PLANS AND SPECIFICATIONS.

3. INSULATION BOARD MANUFACTURER REQUIREMENTS
a. RECOGNIZED BY STO AS CAPABLE OF PRODUCING INSULATION BOARD TO MEET SYSTEM REQUIREMENTS, AND HOLD A VALID LICENSING AGREEMENT WITH STO.

b. LISTED BY AN APPROVED AGENCY.

c. LABEL INSULATION BOARD WITH INFORMATION REQUIRED BY STO, THE APPROVED LISTING AGENCY AND THE APPLICABLE BUILDING CODE.

1.06 DELIVERY, STORAGE AND HANDLING
I. DELIVER ALL MATERIALS IN THEIR ORIGINAL SEALED CONTAINERS BEARING MANUFACTURER'S NAME AND IDENTIFICATION OF PRODUCT.

2. PROTECT COATINGS (AIL PRODUCTS) FROM FREEZING AND TEMPERATURES IN EXCESS OF 90°F STORE AWAY FROM DIRECT SUNLIGHT.

3. PROTECT PORTLAND CEMENT BASED MATERIALS (BAG PRODUCTS) FROM MOISTURE AND HUMIDITY. STORE UNDER COVER OFF THE GROUND IN A DRY LOCATION.

1.07 PROJECT/SITE CONDITIONS
I. MAINTAIN AMBIENT AND SURFACE TEMPERATURES ABOVE 40°F DURING APPLICATION AND DRYING PERIOD, MINIMUM 24 HOURS AFTER APPLICATION OF EIFS.

2. PROVIDE SUPPLEMENTARY HEAT FOR INSTALLATION IN TEMPERATURES LESS THAN 40°F (4°C).

3. PROVIDE PROTECTION OF SURROUNDING AREAS AND ADJACENT SURFACES FROM APPLICATION OF MATERIALS.

1.08 COORDINATION/SCHEDULING
I. PROVIDE SITE GRADING SUCH THAT EIFS TERMINATES ABOVE FINISHED GRADE A MINIMUM OF 8" (203 MM) OR AS REQUIRED BY CODE.

2. PROVIDE PROTECTION OF ROUGH OPENINGS BEFORE INSTALLING WINDOWS, DOORS, AND OTHER PENETRATIONS THROUGH THE WALL AND PROVIDE SILL FLASHING.

3. INSTALL WINDOW AND DOOR HEAD FLASHING IMMEDIATELY AFTER WINDOWS AND DOORS ARE INSTALLED.

4. INSTALL DIVERTER FLASHING WHEREVER WATER CAN ENTER THE WALL ASSEMBLY TO DIRECT WATER TO THE EXTERIOR.

5. INSTALL COPINGS AND SEALANT IMMEDIATELY AFTER INSTALLATION OF THE EIF SYSTEM AND WHEN EIFS COATINGS ARE DRY.

6. ATTACH PENETRATIONS THROUGH EIFS TO STRUCTURAL SUPPORT AND PROVIDE WATER TIGHT SEAL AT PENETRATIONS.

1.09 WARRANTY
I. PROVIDE MANUFACTURER'S STANDARD LABOR AND MATERIAL WARRANTY.

A. PRODUCTS

2.01 MANUFACTURERS
I. PROVIDE EIF SYSTEM AND ACCESSORIES FROM SINGLE SOURCE MANUFACTURER OR APPROVED SUPPLIER.

2. THE FOLLOWING ARE ACCEPTABLE MANUFACTURERS:
a. STO CORP. - EIF SYSTEM

b. PLASTIC COMPONENTS, INC - ACCESSORIES

3. INDUSTRY STANDARD SYSTEM:
a. INTERIOR: STOLIT CLASSIC

b. EXTERIOR: STO CLASSIC NEXT 12 YEAR WARRANTY

2.02 SURFACE PREPARATION
I. LEVELER: STO LEVELER - ONE-COMPONENT, POLYMER MODIFIED, CEMENT BASED LEVELER WITH FIBER REINFORCEMENT IF REQUIRED IN UNEVEN RESTORATION SURFACE.

2.03 ADHESIVE
I. CEMENTITIOUS ADHESIVE
a. STO BTS PLUS-ONE-COMPONENT, POLYMER-MODIFIED, CEMENT BASED HIGH BUILD ADHESIVE.

2. NON-CEMENTITIOUS ADHESIVE
a. STO DISPERSION ADHESIVE-NON-CEMENTITIOUS, ACRYLIC BASED ADHESIVE

2.04 INSULATION BOARD
I. NOMINAL 1.0 LB/FT3 EXPANDED POLYSTYRENE (EPS) INSULATION BOARD IN COMPLIANCE WITH ASTM C 578 TYPE I REQUIREMENTS, AND EIMA GUIDELINE SPECIFICATION FOR EXPANDED POLYSTYRENE (EPS) INSULATION BOARD. USE NEWLY PACKAGED INSULATION BOARD ONLY.

2.05 BASE COAT
I. CEMENTITIOUS BASE COATS
a. STO BTS PLUS-ONE-COMPONENT POLYMER MODIFIED CEMENT BASED HIGH BUILD BASE COAT WITH LESS THAN 33 % PORTLAND CEMENT CONTENT BY WEIGHT AND CAPABLE OF ACHIEVING MINIMUM 1/16" (1.6 MM) THICKNESS IN ONE PASS.

2. NONCEMENTITIOUS BASE COAT
a. STO RFP-ONE COMPONENT READY MIXED NON-CEMENTITIOUS, FIBER REINFORCED ACRYLIC BASE COAT.

3. WATERPROOF BASE COAT
a. STO FLEXYL - TWO COMPONENT FIBER REINFORCED ACRYLIC BASED WATERPROOF BASE COAT MIXED WITH PORTLAND CEMENT.

2.06 REINFORCING MESHES
I. ULTRA-HIGH IMPACT MESH (0' TO 6'-0")
a. STO MESH: NOMINAL 4.5 OZ./YD2 (390 G/M2), OVER STO ARMOR MAT - NOMINAL 15 OZ/YD2 INTERWOVEN, OPEN WEAVE GLASS FIBER FABRIC WITH ALKALINE RESISTANT COATING FOR COMPATIBILITY WITH STO MATERIALS.

2. INTERMEDIATE MESH (ABOVE 6'-0")
b. STO INTERMEDIATE MESH: NOMINAL 11 OZ./YD2 INTERWOVEN, OPEN WEAVE GLASS FIBER FABRIC WITH ALKALINE RESISTANT COATING FOR COMPATIBILITY WITH STO MATERIALS

2.07 PRIMER
I. STO PRIMER ACRYLIC BASED TINTED PRIMER.

2.08 FINISH COAT
I. STOLIT: .75 FREEFORM ACRYLIC BASED TEXTURED WALL COATING WITH GRADED MARBLE AGGREGATE. CUSTOM FINISH AS INDICATED ON STOREFRONT DRAWINGS (A08 SERIES).

2.09 MIXED INGREDIENTS
I. WATER: CLEAN AND POTABLE.

2. PORTLAND CEMENT: TYPE I IN CONFORMANCE WITH ASTM C 150.

2.10 ACCESSORIES
I. STARTER TRACK RIGID PVC (POLYVINYL CHLORIDE) PLASTIC TRACK PART NO. STDE AS FURNISHED BY PLASTIC COMPONENTS, INC., 9051 NW 97TH TERRACE, MIAMI, FLORIDA 33178 (1-800-327-7077).

2.11 MIXING
I. STO PLEX 91: ADD WATER AS DIRECTED ON LABELING.

2. STO LEVELER: MIX RATIO WITH WATER 6-7 QUARTS (5.7-6.6 L) OF CLEAN WATER PER 60 POUND (27.3 KG) BAG OF STO LEVELER. POUR WATER INTO A CLEAN MIXING PAIL. ADD STO LEVELER, MIX TO A UNIFORM CONSISTENCY AND ALLOW TO SET FOR APPROXIMATELY 5 MINUTES. ADJUST MIX IF NECESSARY WITH ADDITIONAL STO LEVELER OR WATER AND REMIX TO A UNIFORM TROWEL CONSISTENCY. AVOID RETEMPERING. KEEP MIX RATIO CONSISTENT. DO NO EXCEED MAXIMUM WATER AMOUNT IN MIX RATIO.

3. STO RFP: MIX WITH A CLEAN, RUST-FREE HIGH SPEED MIXER TO A UNIFORM CONSISTENCY.

4. STO FLEXYL: MIX RATIO WITH PORTLAND CEMENT: 1:1 RATIO BY WEIGHT. POUR STO FLEXYL INTO A CLEAN MIXING PAIL. ADD PORTLAND CEMENT, MIX TO A UNIFORM CONSISTENCY AND ALLOW TO SET FOR APPROXIMATELY FIVE MINUTES. ADJUST MIX IF NECESSARY WITH ADDITIONAL STO FLEXYL AND REMIX TO A UNIFORM TROWEL CONSISTENCY. AVOID RETEMPERING. KEEP MIX RATIO CONSISTENT.

5. STO PRIMER: MIX WITH A CLEAN, RUST-FREE HIGH SPEED MIXER TO A UNIFORM CONSISTENCY.

6. STOLIT: MIX WITH A CLEAN, RUST-FREE HIGH SPEED MIXER TO A UNIFORM CONSISTENCY. A SMALL AMOUNT OF WATER MAY BE ADDED TO ADJUST WORKABILITY. LIMIT ADDITION OF WATER TO AMOUNT NEEDED TO ACHIEVE THE FINISH TEXTURE.

7. MIX ONLY AS MUCH MATERIAL AS CAN READILY BE USED.

8. DO NOT USE ANTI-FREEZE COMPOUNDS OR OTHER ADDITIVES.

C. EXECUTION

3.01 ACCEPTABLE INSTALLERS
I. PREQUALIFY UNDER QUALITY ASSURANCE REQUIREMENTS OF THIS SPECIFICATION (SECTION 1.07.B).

3.02 EXAMINATION
I. INSPECT SURFACES FOR:
a. CONTAMINATION: ALGAE, CHALKINESS, DIRT, DUST, EFFLORESCENCE, FORM OIL, FUNGUS, GREASE, LAITANCE, MILDEW OR OTHER FOREIGN SUBSTANCES.

b. SURFACE ABSORPTION AND CHALKINESS.

c. CRACKS: MEASURE CRACK WIDTH AND RECORD LOCATION OF CRACKS.

d. DAMAGE AND DETERIORATION.

e. MOISTURE CONTENT AND MOISTURE DAMAGE: USE A MOISTURE METER TO DETERMINE IF THE SURFACE IS DRY ENOUGH TO RECEIVE THE EIFS AND RECORD ANY AREAS OF MOISTURE DAMAGE.

f. COMPLIANCE WITH SPECIFICATION TOLERANCES: RECORD AREAS THAT ARE OUT OF TOLERANCE (GREATER THAN 1/4" IN 8'-0" DEVIATION IN PLANE).

2. INSPECT SHEATHING APPLICATION FOR COMPLIANCE WITH APPLICABLE REQUIREMENT:
a. EXTERIOR GYPSUM SHEATHING: GA-253

b. EXTERIOR GRADE AND EXPOSURE 1 WOOD BASED SHEATHING: APA ENGINEERED WOOD ASSOCIATION E 30.

c. GLASS MAT FACED GYPSUM SHEATHING: GEORGIA PACIFIC PUBLICATION 101514

d. CEMENTITIOUS SHEATHING: CONSULT MANUFACTURER'S PUBLISHED RECOMMENDATIONS

3. REPORT DEVIATIONS FROM THE REQUIREMENTS OF PROJECT SPECIFICATIONS OR OTHER CONDITIONS THAT MIGHT ADVERSELY AFFECT THE EIFS INSTALLATION TO THE GENERAL CONTRACTOR. DO NOT START WORK UNTIL DEVIATIONS ARE CORRECTED.

3.03 SURFACE PREPARATION
I. REMOVE SURFACE CONTAMINANTS ON CONCRETE AND CONCRETE MASONRY SURFACES (REFER TO ASTM D 4258 AND D 4261).

2. APPLY CONDITIONER BY SPRAYER OR ROLLER TO CHALKING OR EXCESSIVELY ABSORPTIVE SURFACES.

3. REPLACE WEATHER-DAMAGED SHEATHING AND REPAIR DAMAGED OR CRACKED SURFACES.

4. LEVEL SURFACES TO COMPLY WITH REQUIRED TOLERANCES.

3.04 INSTALLATION
I. INSTALL EIFS IN COMPLIANCE WITH MANUFACTURER'S PUBLISHED INSTRUCTIONS (SEE ADDENDUM).

3.05 PROTECTION
I. PROVIDE PROTECTION OF INSTALLED MATERIALS FROM WATER INFILTRATION INTO OR BEHIND THEM.

2. PROVIDE PROTECTION OF INSTALLED MATERIALS FROM DUST, DIRT, PRECIPITATION, FREEZING AND CONTINUOUS HIGH HUMIDITY UNTIL THEY ARE FULLY DRY.

SECTION 075900 - ROOF REPAIRS

1. GENERAL: REPAIR EXISTING ROOFING SYSTEM AS REQUIRED FOR NEW CONSTRUCTION, WITH COMPONENTS AND ACCESSORIES AS REQUIRED FOR COMPLETE WEATHER TIGHT INSTALLATION.

2. STANDARDS: CONFORM TO NATIONAL ROOFING CONTRACTOR'S ASSOCIATION ROOFING AND WATERPROOFING MANUAL, 4TH OR 5TH EDITION.

3. WARRANTY: MAINTAIN ALL EXISTING WARRANTIES. PROVIDE FOR CORRECTING FAILURE OF ROOF REPAIRS TO RESIST PENETRATION OF WATER AND DAMAGE FROM WIND; WARRANTY PERIOD OF TWO YEARS.

4. ROOFING SYSTEM: MATCH EXISTING ROOFING, NO SUBSTITUTIONS PERMITTED; PROVIDE MATERIALS CAPABLE OF MAINTAINING EXISTING WARRANTIES; CONFORM TO REQUIREMENTS OF NRCA ROOFING MANUAL.
a. SYSTEM: PROVIDE COMPLETE SYSTEM WITH ACCESSORIES AS REQUIRED FOR REPAIRS, INCLUDING INSULATION WHERE EXISTING ROOFING IS INSULATED.

5. ROOF SYSTEM REPAIRS: COMPLY WITH MANUFACTURER'S RECOMMENDATIONS AND INSTRUCTIONS AND NRCA RECOMMENDATIONS FOR ROOF TYPE SPECIFIED.
b. REMOVE EXISTING ROOFING AS REQUIRED FOR PROJECT; REMOVE ONLY AS MUCH ROOFING AS CAN BE REPLACED IN SAME DAY UNLESS OTHERWISE APPROVED IN ADVANCE BY OWNER'S PROJECT MANAGER.

c. INSPECT SUBSTRATES AND ROOF DECK TO ENSURE SUBSTRATES AND DECK ARE CLEAN AND SMOOTH, FREE OF DEPRESSIONS, WAVES OR PROJECTS, AND ARE PROPERLY SLOPE TO DRAINS, VALLEY, OR EAVES.

d. INSULATION APPLICATION: ATTACH INSULATION IN ACCORDANCE WITH INSULATION MANUFACTURER'S INSTRUCTIONS AND NRCA RECOMMENDATIONS FOR INSTALLATION OF INSULATION ON DECK INVOLVED.

e. COMPLY WITH MANUFACTURER'S RECOMMENDATIONS FOR INSTALLATION OF COMPOSITE TYPE BASE, WALL AND FILED FLASHING.

f. COORDINATE METAL FLASHING AND COUNTERFLASHING.

g. COORDINATE INSTALLATION OF ROOF DRAINS AND RELATED FLASHING.

h. MOP IN AND SEAL FLASHING AND FLANGES OF ITEMS PROJECTING THROUGH MEMBRANE.

SECTION 076000 - FLASHING AND SHEET METAL

A. GENERAL: PROVIDE FLASHING AND SHEET METAL, REGLETS, AND ACCESSORIES AS REQUIRED FOR ROOF REPAIRS AS REQUIRED FOR COMPLETE, WEATHER TIGHT INSTALLATION.

B. STANDARDS: CONFORM TO SMACNA "ARCHITECTURAL SHEET METAL MANUAL" REQUIREMENTS FOR FLASHING AND SHEET METAL.

C. DESIGN REQUIREMENTS: ALLOW FOR MOVEMENT OF COMPONENTS WITHOUT CAUSING BUCKLING, FAILURE OF JOINT SEALS, UNDUE STRESS ON FASTENERS OR OTHER DETRIMENTAL EFFECTS, WHEN SUBJECT TO 100 YEAR SEASONAL TEMPERATURE RANGES.

D. SUBMITTALS: FURNISH PRODUCT DATA FOR MANUFACTURED PRODUCTS.

E. WARRANTY: MAINTAIN ALL EXISTING WARRANTIES. CORRECT FAILURE OF METAL FLASHING SYSTEM TO RESIST PENETRATION OF WATER AND DAMAGE FROM WIND, WARRANTY PERIOD TWO YEARS.

F. FLASHING AND SHEET METAL: MATCH EXISTING, BUT NOT LESS THAT FOLLOWING.
1. GALVANIZED METAL FLASHING: ASTM A526 GALVANIZED STEEL WITH MINIMUM 0.02 AND WITH MINIMUM G90 GALVANIZED COATING; MINIMUM 24 GAGE.

2. PREFINISHED METAL FLASHING: 24 GAGE GALVANIZED STEEL WITH FACTORY FINISHED KYNAR 500 TYPE FLUROPOLYMER COATING AND STRIPPABLE PROTECTIVE FILM; COLOR AS SELECTED FROM MANUFACTURER'S FULL RANGE OF COLORS.

3. ALUMINUM FLASHING: ASTM B209, ALLOY AS REQUIRED TO MATCH FINISH SPECIFIED FOR OTHER ALUMINUM COMPONENTS; THICKNESS MINIMUM 0.050" AT FLASHING.

4. STAINLESS STEEL SHEET METAL: ASTM A666, 2D ANNEALED FINISH, SOFT TEMPER EXCEPT WHERE HARDER TEMPER IS REQUIRED FOR FORMING OR PERFORMANCE; 0.015" (28 GAGE) TYPICAL.

5. COPPER SHEET METAL: ASTM B370, COLD ROLLED 16 OZ. (0.0216") THICK; SOFT TEMPER WHERE REQUIRED FOR FORMING.

G. REGLETS: FRY/SPRINGLOK OR MM SYSTERMS/SNAP-TITE REGLETS, FABRICATE OF SAME METAL AS ADJACENT FLASHING AND SHEET METAL.

H. METAL TO METAL SEALANT: BUTYL TYPE: NON-STAINING, NON-CORROSIVE, NON-SHRINKING, NON-SAGGING, ULTRAVIOLET AND OZONE RESISTANT.

I. INSTALLATION: COMPLY WITH SMACNA MANUAL.
1. INSTALL METAL FLASHING AND SHEET METAL IN ACCORDANCE WITH SMACNA ARCHITECTURAL SHEET METAL MANUAL; TIGHT IN PLACE, WITH CORNER SQUARE, SURFACES TRUE AND STRAIGHT IN PLANES, AND LINES ACCURATE TO PROFILES AS INDICATED ON DRAWINGS.

2. INSTALL SEALANT WHERE REQUIRED TO PREVENT DIRECT WEATHER PENETRATION

3. COMPLETED INSTALLATION SHALL BE FREE OF RATTLES, NOISE DUE TO THERMAL AND AIR MOVEMENT, AND WIND WHISTLES.

SECTION 078100 - APPLIED FIREPROOFING

A. GENERAL: PATCH EXISTING FIREPROOFING AS REQUIRED BY APPLICABLE CODES FOR CONSTRUCTION TYPE; NO ASBESTOS PERMITTED.

B. DESIGN REQUIREMENTS: PROVIDE MATERIALS CAPABLE OF ATTAINING FIRE RATINGS AS REQUIRED FOR TYPE I, FIRE RESISTIVE CONSTRUCTION.

C. PERFORMANCE REQUIREMENTS: PROVIDE MATERIALS LISTED BY UL OR INDEPENDENT TESTING AND INSPECTION AGENCY ACCEPTABLE TO APPLICABLE AUTHORITIES.
1. FIRE RESISTANCE RATINGS: COMPLY WITH REQUIRED RATINGS BASED

2. SURFACE BURNING CHARACTERISTICS. MAXIMUM 25 FLAME SPREAD AND 25 SMOKE DENSITY WHEN TESTED IN ACCORDANCE WITH ASTM E84.

D. CERTIFICATE: SUBMIT MANUFACTURER CERTIFICATION INDICATING APPLICATOR ACCEPTABILITY AND MATERIAL COMPLACENT WITH APPLICABLE CODES AND CONTRACT DOCUMENTS.
1. CERTIFICATION SHALL INDICATE NEW MATERIALS USED TO PATCH EXISTING FIREPROOFED MEMBERS AT NEW AND EXISTING WORK ARE COMPATIBLE WITH EXISTING FIREPROOFING MATERIALS AND MEET ALL PERFORMANCE REQUIREMENTS.

E. QUALIFICATION OF APPLICATOR: FIRM ACCEPTABLE TO MANUFACTURER OF FIREPROOFING MATERIALS WITH MINIMUM FIVE YEARS SUCCESSFUL EXPERIENCE ON PROJECTS OF SIMILAR SCOPE.

F. MANUFACTURERS/PRODUCTS: MATCH EXISTING BUT NOT LESS THAN W.R. GRACE/MONOKOTE OR ALBI MANUFACTURING DIVISION STANCHEM/DURASPRAY.

G. INSTALLATION: INSTALL IN ACCORDANCE MANUFACTURER RECOMMENDATIONS AND FIRE TEST RESULTS AS REQUIRED TO PROVIDE REQUIRED FIRE RATINGS.
1. PROTECT ADJACENT SURFACES AND EQUIPMENT FROM DAMAGE BY OVER SPRAY, FALLOUT, AND DUSTING; MASK ADJACENT WORK AS REQUIRED. CLOSE OFF AND SEAL DUCT WORK IN AREAS WHERE FIREPROOFING IS BEING APPLIED.

2. CLEAN SUBSTRATE OF DIRT, DUST, GREASE, OIL, LOOSE MATERIAL, PAINTS, PRIMERS, AND OTHER MATTER WHICH AFFECTS BOND OF SPRAYED FIREPROOFING.

3. APPLY FIREPROOFING IN SUFFICIENT THICKNESS AND DENSITY TO ACHIEVE REQUIRED FIRE RATINGS.

4. APPLY FIREPROOFING OVER SUBSTRATE, BUILDING TO REQUIRED THICKNESS WITH AS MANY PASSES OR STAGES NECESSARY TO COVER WITH MONOLITHIC BLANKET OF UNIFORM DENSITY AND TEXTURE.

SECTION 078400 - FIRE STOPPING

A. GENERAL: PROVIDE PENETRATION-TYPE FIRE STOPPING FOR TIME-RATED FLOOR, WALL AND PARTITION ASSEMBLIES CAPABLE OF PREVENTING PASSAGE OF FLAME, SMOKE AND HOT GASES.

B. CODES: CONFORM TO APPLICABLE CODE REQUIREMENTS FOR BOTH F AND T RATINGS.

C. STANDARDS: PASS ASTM E814 THROUGH-PENETRATION FIRE STOPS, ASTM E119 FIRE TESTS AND ASTM E84 FLAME SPREAD/SMOKE CONSTRICTION MAXIMUM 25/25.

D. SUBMITTALS: FURNISH SHOP DRAWINGS, PRODUCT DATA, AND CERTIFICATES OF COMPLIANCE WITH CONTRACT DOCUMENTS, AND APPLICABLE CODES.

E. MANUFACTURERS: 3M/FIRE BARRIER, STI/SPECSEAL OR PENSIL, OR HILTI/FIRESTOP SYSTEMS.

F. GENERAL: CHOOSE PRODUCTS AND METHODS MEETING APPLICABLE CODES AND SPECIFICATION REQUIREMENTS FOR EACH FIRE STOPPING APPLICATION, SUBJECT TO OWNER'S PROJECT MANAGER'S ACCEPTANCE.

G. FIRE STOPPING MATERIALS: FURNISH MATERIALS FOR PENETRATIONS IN TIME-RATED FLOOR, WALL, AND PARTITION ASSEMBLIES CAPABLE OF PREVENT PASSAGE OF FLAME, SMOKE, AND HOT GASES.
1. PENETRATION TEST: FURNISH MATERIALS PASSING ASTM E814 FOR PENETRATION FIRE STOPPING INDICATING MAINTENANCE OF TIME-RATED ADJACENT ASSEMBLIES.
2. FIRE STOPPING: MAINTAIN FIRE RATING OF ASSEMBLY IN WHICH FIRE STOPPING IS INSTALLED, SUCH AS FLOOR, PARTITION, OR WALL, IN ACCORDANCE WITH ASTM E119 TEST.

H. INSTALLATION: INSTALL IN ACCORDANCE MANUFACTURER RECOMMENDATIONS AND FIRE TEST RESULTS AS REQUIRED TO PROVIDE REQUIRED FIRE RATINGS.
1. FIELD INSPECTIONS: MAINTAIN COPY OF MANUFACTURER'S INSTALLATION INSTRUCTIONS AND RECOMMENDATIONS AT EACH WORK AREA..

SECTION 079200 - JOINT SEALERS

A. GENERAL: PROVIDE EXTERIOR AND INTERIOR JOINT SEALERS NOT PROVIDED ELSEWHERE; TYPE SUITABLE FOR APPLICATION INDICATED WITH ACCESSORIES AS REQUIRED FOR COMPLETE INSTALLATION.

B. INSTALLER QUALIFICATIONS: FIRM WITH MINIMUM FIVE YEARS SUCCESSFUL EXPERIENCE ON PROJECTS OF SIMILAR TYPE AND SIZE, USING SPECIFIED PRODUCTS.

C. WARRANTY: REPAIR OR REPLACE JOINT SEALERS WHICH FAIL TO PERFORM AS INTENDED BECAUSE OF LEAKING, CRUMBLING, HARDENING, SHRINKAGE, BLEEDING, SAGGING, STAINING AND LOSES OF ADHESION; WARRANTY PERIOD TWO YEARS.

D. EXTERIOR NON-TRAFFIC JOINTS: GE/SILPRUF, DOW/790-795, OR PECORA/864, LOW MODULES SILICONE SEALANT.

E. TRAFFIC BEARING JOINTS: MAMECO/VULKEM 245, OR PECORA/NR-200 UREXPAN, MULTI-COMPONENT POLYURETHANE, SELF-LEVELING JOINT SEALER.

F. MILDEW-RESISTANT SANITARY SEALANTS: GE/SANITARY SEALANT, DOW/BATHTUB CAULK, OR PECORA/863 #345 WHITE; PROVIDE AT INTERIOR AREAS WHERE SEALANT WILL BE EXPOSED TO WATER.

G. GENERAL INTERIOR JOINT SEALER: PECORA/AC-20 OR SONNEBORN/SONOLAC, ACRYLIC OR LATEX EMULSION.

H. MISCELLANEOUS MATERIALS: PRIMERS, SEALERS, JOINT CLEANERS, BOND BREAKER TAPE, AND SEALANT BACKER RODS AS RECOMMENDED BY SEALANT MANUFACTURER FOR APPLICATIONS INDICATED.

1. OVERSIZE BACKER ROD MINIMUM 30% TO 50% OF JOINT OPENING.

I. COLORS: AS INDICATED OR AS SELECTED BY OWNER'S PROJECT MANAGER FROM MANUFACTURER'S FULL RANGER OF COLORS.

J. PREPARATION: CLEAN JOINT SURFACES IMMEDIATELY BEFORE INSTALLATION OF JOINT SEALER, AND PRIME OR SEAL JOINT SURFACES AS RECOMMENDED BY MANUFACTURER.

K. INSTALLATION: COMPLY WITH MANUFACTURER'S PRINTED INSTALLATION INSTRUCTIONS AND ASTM C1193.
1. EMPLOY INSTALLATION TECHNIQUES WHICH WILL ENSURE JOINT SEALERS ARE DEPOSITED IN UNIFORM, CONTINUOUS RIBBONS WITHOUT GAPS OR AIR POCKETS, WITH COMPLETE "WETTING" OF BOND SURFACES.

DIVISION 08 - DOORS AND WINDOWS

SECTION 081000 - METAL DOORS AND FRAMES

A. GENERAL: PROVIDE STEEL DOORS AND FRAMES AND ACCESSORIES AS REQUIRED FOR COMPLETE INSTALLATION; COORDINATE WITH SECTION 08700 - HARDWARE.

B. STANDARDS: COMPLY WITH STEEL DOOR INSTITUTE "STANDARD STEEL DOORS AND FRAMES OR NAAMM HOLLOW METAL MANUFACTURER'S ASSOCIATION "HOLLOW METAL MANUAL."
1. FIRE RATED STANDARDS: FURNISH MATERIALS TESTED, LABELED AND INSPECTED BY UL, WARNOCK HERESY, OR TESTING AGENCY ACCEPTABLE TO APPLICABLE AUTHORITIES.

C. SUBMITTALS: SUBMIT PRODUCT DATA.

D. MANUFACTURERS: AMWELD, CECO, PIONEER, OR APPROVED EQUAL.

E. HOLLOW METAL DOORS: FLUSH HOLLOW METAL DOORS FULL FLUSH TYPE; SDI MODEL 1, NAAMM TYPE B FULL FLUSH WITH UNFILLED EDGE; CLOSE TOP AT EXTERIOR DOORS.
1. CORE: PROVIDE STEEL STIFFENED CORE; INSULATED AT EXTERIOR DOORS.

2. GAGE: PROVIDE MINIMUM 18 GAGE AT INTERIOR DOORS, MINIMUM 16 GAGE AT EXTERIOR DOORS.

F. PRESSED STEEL (HOLLOW METAL) FRAMES. MINIMUM 16 GAGE KNOCKDOWN (FIELD-ASSEMBLED) FRAMES.

G. FIRE RATED UNITS: CONFORM TO NFPA 80; PROVIDE UL OR WARNOCK HERESY LABELED DOORS AND FRAMES AS REQUIRED.

H. ACCESSORIES: PROVIDE DOOR SILENCERS, ANCHORS, AND ACCESSORIES.

I. FABRICATION: CONFORM TO REQUIREMENTS OF SDI OR NAAMM.
1. DOOR SILENCERS: PLACE MINIMUM THREE SINGLE BUMPERS ON SINGLE DOOR FRAMES, SPACE EQUALLY ALONG STRIKE JAMBS; PLACE TWO SINGLE BUMPERS ON DOUBLE DOOR FRAME HEADS.

J. FINISH: PRIME PAINT INTERIOR UNITS, GALVANIZE AND PRIME PAINT EXTERIOR UNITS; MINIMUM A60 GALVANIZING; CLEAN, DEGREASE AND FACTORY PRIME PAINT.

K. INSTALLATION: COMPLY WITH MANUFACTURER RECOMMENDATIONS AND EITHER SDI OR NAAMM STANDARDS.
1. INSTALL FIRE RATED UNITS IN CONFORMANCE WITH FIRE LABEL REQUIREMENTS AND NFPA 80.
2. INSTALL DOORS AND FRAMES PLUMB AND SQUARE, AND WITH MAXIMUM DIAGONAL DISTORTION OF 1/16".

SECTION 081400 - WOOD DOORS

A. GENERAL: INSTALL WOOD DOORS AND WOOD DOOR FRAMES AS REQUIRED FOR COMPLETE INSTALLATION; COORDINATE WITH HARDWARE IN SECTION 08700.

B. STANDARDS: COMPLY WITH NATIONAL WOOD WINDOW AND DOOR ASSOCIATION (NWWDA) INDUSTRY STANDARDS FOR WOOD DOORS.

C. PROJECT CONDITIONS: DO NOT DELIVER OR INSTALL DOORS UNTIL CONDITIONS FOR TEMPERATURE AND RELATIVE HUMIDITY HAVE BEEN STABILIZED IN ACCORDANCE WITH REFERENCED STANDARDS REQUIREMENTS APPLICABLE TO PROJECT LOCATION.

D. WARRANTY: PROVIDE FOR REHANGING WOOD DOORS EXHIBITING DEFECTS IN WORKMANSHIP. WARRANTY PERIOD TWO YEARS.

E. INSTALLATION: INSTALL WOOD DOORS IN ACCORDANCE WITH MANUFACTURER'S RECOMMENDATIONS AND INSTALLATION INSTRUCTIONS, AND REFERENCE STANDARDS, PLUMB AND SQUARE, AND WITH MAXIMUM DIAGONAL DISTORTION OF 1/16".

F. PROTECTION: PROTECT DOORS AS RECOMMENDED BY DOOR MANUFACTURER TO ENSURE DOORS ARE WITHOUT DAMAGE AT TIME OF SUBSTANTIAL COMPLETION.

SECTION 083100 - ACCESS DOORS AND PANELS

A. GENERAL: PROVIDE ACCESS DOORS AS REQUIRED FOR ACCESS TO VALVES AND CONTROLS LOCATED BEHIND FINISHED WALLS AND CEILINGS NOT OTHERWISE ACCESSIBLE, WITH ACCESSORIES FOR COMPLETE INSTALLATION.
1. COORDINATE WITH VARIOUS TRADES FOR CONTROLS AND VALVES WHICH MAY BE CONCEALED.

B. SUBMITTALS: FURNISH PRODUCT DATA FOR EACH TYPE OF ACCESS DOOR AND PANEL.

C. MANUFACTURERS: STEALTH, AVAILABLE THROUGH MDI SUPPLY (888-634-3667) AND SEVERAL OTHER SUPPLIERS; KARP ASSOCIATES INC., MASPETH, N.Y. (718-784-2105)
1. SALES AREA (NON-RATED): STEALTH DROP-IN STYLE CEILING ACCESS PANEL WITH ROUNDED CORNERS, SEE CEILING PLAN FOR SIZES AND LOCATIONS.
2. SALES AREA (RATED): KARP MODEL #KATR PRIME COATED STEEL WITH STAINLESS STEEL CAM LATCH ON RECESSED DOOR. SEE CEILING PLAN FOR SIZES AND LOCATIONS.
3. NON-SALES AREA (NON-RATED): KARP MODEL #DSC-214M. PRIME COATED STEEL WITH STUD LATCH. SEE CEILING PLAN FOR SIZES AND LOCATIONS.
4. 4. NON-SALES AREA (RATED): KARP MODEL #KCP-150FR PRIME COATED STEEL WITH RING TURN LATCH. SEE CEILING PLAN FOR SIZES AND LOCATIONS.

F. INSTALLATION: COMPLY WITH MANUFACTURER RECOMMENDATIONS AND APPLICABLE REQUIREMENTS FOR FIRE RATINGS.
1. SET FRAMES ACCURATELY IN POSITION AND SECURELY ATTACH TO SUPPORTS WITH FACE PANELS PLUMB OR LEVEL IN RELATION TO ADJACENT FINISH SURFACES.
2. ADJUST HARDWARE AND DOORS AFTER INSTALLATION FOR PROPER OPERATION.
3. REMOVE AND REPLACE DOORS OR FRAMES WHICH ARE WARPED, BOWED OR OTHERWISE DAMAGED.

SECTION 083220 - SLIDING AND STACKING GLASS DOOR SYSTEMS

PART 1 - GENERAL
1.00 SECTION INCLU

C. FULLY TEMPERED ULTRACLEAR (LOW IRON) FLOAT GLASS (GL#_): ASTM C 1048, KIND FT, CONDITION A, TYPE 1, CLASS 1, QUALITY-Q3, WITH VISIBLE LIGHT TRANSMISSION OF NOT LESS THAN 91 PERCENT; THICKNESS (10MM) (13MM).
D. FULLY TEMPERED TINTED FLOAT GLASS (GL#_): ASTM C1048, KIND FT, CONDITION A, TYPE 1, CLASS 2, QUALITY-Q3; THICKNESS (10MM) (13MM).
E. LAMINATED FULLY TEMPERED CLEAR FLOAT GLASS (GL#_) ASTM C1172; CONSISTING OF TWO PLIES OF 6MM THICK GLASS WITH INTERIOR LAYER OF 0.060" THICK CLEAR POLYBUTYRAL; UNIT THICKNESS 13MM.

PART 3 EXECUTION

3.01 EXAMINATION
A. EXAMINE PARTITION SUBSTRATES TO DETERMINE IF WORK IS WITHIN GLASS PANEL PARTITION MANUFACTURER'S REQUIRED TOLERANCES AND READY TO RECEIVE WORK. PROCEED WITH INSTALLATION OF PARTITIONS ONCE CONDITIONS AFFECTING INSTALLATION AND PERFORMANCE OF PARTITIONS MEET MANUFACTURER'S REQUIREMENTS.

3.02 PARTITION INSTALLATION
A. GENERAL: COMPLY WITH GLASS PANEL PARTITION MANUFACTURER'S WRITTEN INSTALLATION INSTRUCTIONS AND APPROVED SHOP DRAWINGS.
B. INSTALL GLASS PANEL PARTITIONS AFTER OTHER FINISHING OPERATIONS HAVE BEEN COMPLETED.
C. SET UNITS LEVEL, PLUMB, AND TRUE TO LINE, WITH UNIFORM JOINTS.
D. FASTEN GLASS PANEL PARTITION TRACK AND SILL TO BUILDING STRUCTURE AND SUPPORTS AS INDICATED ON APPROVED SHOP DRAWINGS, UTILIZING APPROVED FASTENERS AND SPACING.
E. SET, SEAL, AND GROUT FLOOR CLOSER CASES.

3.03 ADJUSTING
A. ADJUST DOOR CLOSERS TO REQUIRED TIMING AND FORCE.
B. ADJUST LATCHES AND LOCKS FOR SMOOTH OPERATIONS.
C. TEST AND ADJUST HARDWARE LINKED TO ACCESS CONTROL SYSTEM.
D. REPLACE DAMAGED PANELS AND ACCESSORIES.

3.04 CLEANING
A. CLEAN GLASS PANELS IN ACCORDANCE WITH GLASS MANUFACTURER'S WRITTEN INSTRUCTIONS. DO NOT USE CLEANING AGENTS OR METHODS NOT APPROVED BY GLASS MANUFACTURER.
B. CLEAN EXPOSED METAL SURFACES TO FACTORY NEW APPEARANCE.

SECTION 083328 - OVERHEAD COILING GRILLES

PART 1 - GENERAL
1.01 SECTION INCLUDES
A. ALUMINUM OVERHEAD COILING GRILLES.

1.02 SUBMITTALS: SEE SECTION 013000

1.03 SUMMARY
A. ROLLING GRILLE PROVIDED AND INSTALLED BY BBWI. GENERAL CONTRACTOR TO VERIFY GRILLE IS TRUE, PLUMB, AND OPERATING PROPERLY, BEFORE INSTALLER LEAVES PREMISES

PART 2 - PRODUCT
2.01 MANUFACTURERS
A. DAGENDOR LTD, 504 RIVIERE S., ST-EUSTACHE, QC J7R 0E2, (800) 301-0097

PART 3 - EXECUTION
3.01 PREPARATION
A. PREPARE OPENING(S) TO RECEIVE GRILLE(S) AS REQUIRED BY MANUFACTURER.
B. GENERAL CONTRACTOR TO SUPPLY GRILLE INSTALLERS WITH FINISH FLOOR ELEVATION FOR PROPER INSTALLATION OF GRILLE LOCK AS WELL AS PRECISE GRILLE LOCATION ON FLOOR LAYOUT.

3.02 INSTALLATION (BY VENDOR INSTALLERS)
A. INSTALL AS SHOWN ON DRAWINGS IN STRICT ACCORDANCE WITH MANUFACTURER'S INSTRUCTIONS ADJUST FOR SMOOTH AND EASY OPERATION.
B. CAREFULLY COORDINATE INSTALLATION AND HOOK-UP OF ROLLING GRILLE WITH ALL AFFECTED TRADES. REFER TO DOOR SCHEDULE

SECTION 083516 - SLIDING GRILLES

PART 1 - GENERAL
1.01 SECTION INCLUDES
A. MANUALLY - OPERATED SLIDING SECURITY GRILLES
B. RELATED SECTIONS
1. SECTION 055000-METAL FABRICATIONS - FOR MISCELLANEOUS STEEL SUPPORT BRACKETS AND GUIDES.
1.02 REFERENCES
A. AMERICAN ARCHITECTURAL MANUFACTURERS ASSOCIATION. (AAMA):
1. AAMA 611, VOLUNTARY SPECIFICATION FOR ANODIZED ARCHITECTURAL ALUMINUM.
B. ASTM INTERNATIONAL:
1. ASTM B 221, STANDARD SPECIFICATION FOR ALUMINUM AND ALUMINUM ALLOY EXTRUDED BARS, RODS, WIRE, PROFILES AND TUBES.
1.03 SUBMITTALS
A. PRODUCT DATA: MANUFACTURER'S PRINTED PRODUCT INFORMATION IDENTIFYING ALL COMPONENTS, FINISHES AND OPTIONS.
B. SHOP DRAWINGS: SHOW EACH INSTALLATION INCLUDING COMPONENTS NOT DIMENSIONED OR DETAILED IN PRODUCT DATA. INCLUDE ELEVATIONS, PLANS, SECTIONS, DETAILS AND ATTACHMENT TO OTHER WORK.
C. SAMPLES: FOR EACH TYPE OF EXPOSED FINISH REQUIRED.
1.04 QUALITY ASSURANCE
A. SOURCE LIMITATIONS: OBTAIN FOLDING METAL GRILLES SPECIFIED IN THIS SECTION THROUGH ONE SOURCE FROM A SINGLE MANUFACTURER.
1.05 DELIVERY, STORAGE AND HANDLING
A. DELIVER FOLDING METAL GRILLES IN MANUFACTURER'S ORIGINAL, UNDAMAGED AND UNOPENED CONTAINERS. PROVIDE IDENTIFICATION LABELS ON EACH CONTAINER.
B. STORE FOLDING GRILLES IN LOCATIONS PROTECTED FROM WEATHER AND DAMAGE FROM CONSTRUCTION OPERATIONS.
1.06 PROJECT CONDITIONS
A. FIELD MEASUREMENTS: VERIFY DIMENSIONS OF OPENINGS WHERE FOLDING GRILLES ARE INDICATED TO BE INSTALLED. INDICATE MEASUREMENTS ON SHOP DRAWINGS.
1.07 WARRANTY
A. WARRANTY: MANUFACTURERS STANDARD WARRANTY IN WHICH MANUFACTURER AGREES TO REPLACE HINGED PANEL SECTIONS THAT FAIL IN MATERIALS OR WORKMANSHIP WITHIN SPECIFIED WARRANTY PERIOD.
PART 2 - PRODUCT
2.01 MANUFACTURERS
A. DAGENDOR, PHONE (800) 301-0097 / (450) 491-1050, EMAIL DAGENDOR@DAGENDOR.COM., WEBSITE WWW.DAGENDOR.COM

SECTION 084113 - ALUMINUM-FRAMED ENTRANCES AND STOREFRONTS

D. GENERAL: PROVIDE EXTRUDED ALUMINUM ENTRANCE SYSTEM WITH DOORS, FRAMES, HARDWARE, ANCHORAGE MATERIAL, AND ACCESSORIES AS REQUIRED FOR COMPLETE INSTALLATION.

E. STANDARDS: COMPLY WITH ARCHITECTURAL ALUMINUM MANUFACTURERS ASSOCIATION (AAMA) "ALUMINUM STORE FRONT AND ENTRANCE MANUAL."
F. CODES AND REGULATIONS: COMPLY WITH APPLICABLE CODES AND REGULATIONS.

G. SUBMITTALS: FURNISH MANUFACTURER'S LITERATURE, SHOP DRAWINGS, AND SAMPLES

H. STRUCTURAL CERTIFICATES: PROVIDE CERTIFICATION BY STATE REGISTERED ENGINEER INDICATING SYSTEM COMPLIES WITH CONTRACT DOCUMENTS AND APPLICABLE CODES.

I. SPECIAL PROJECT WARRANTY: PROVIDE FOR CORRECTING FAILURES INCLUDING WIND DAMAGE AND WATER PENETRATION TO INTERIOR SURFACES, EXCESSIVE DEFLECTIONS, AND DETERIORATION OF FINISHES, WEATHER-STRIPPING AND ACCESSORIES. SPECIAL WARRANTY PERIOD SHALL BE TWO YEARS.

J. MANUFACTURERS: AS INDICATED IN DRAWINGS OR APPROVED EQUAL.

K. STOREFRONT: EXTRUDED ALUMINUM ENTRANCE SYSTEM AS INDICATED ON DRAWINGS.
1. ALUMINUM TYPE: AS RECOMMENDED BY MANUFACTURER FOR APPLICATION INDICATED, BUT NOT LESS THAN EXTRUDED ALUMINUM, ASTM B221, 6061 OR 6063 ALLOW AND T5 OR T6 TEMPER.
2. FINISH: "70% KYNAR, AAMA 2605, BONE WHITE LT609-50" AS INDICATED IN DRAWINGS.
3. INTERIOR STOREFRONT FINISH: MANUFACTURER'S STANDARD CLEAR ANODIZED FINISH AS INDICATED ON DRAWINGS.

L. GLAZING: SEE SECTION 088100
1. APPLIED GLAZING FILM: APPLY 3M FILM ON ALUMINUM FRAMED STOREFRONT GLASS WHERE INDICATED ON DRAWINGS.

J. GLAZING ACCESSORIES: OF TYPE RECOMMENDED BY MANUFACTURER TO SUIT SECURITY LOCATIONS AND APPLICATIONS FOR DRY GLAZING INSTALLATION.

K. MISCELLANEOUS MATERIALS:
1. STEEL REINFORCEMENT AND BRACKETS: MANUFACTURER'S STANDARD WITH MINIMUM 2 OZ. HOT-DIP ZINC COATING, ASTM A123, APPLIED AFTER FABRICATION.
2. BITUMINOUS PAINT: COLD-APPLIED MASTIC, SSPC PAINT 12, COMPOUND FOR 30 MIL THICKNESS PER COAT.
3. FLASHING: PROVIDE SUB-SILL FLASHING MEMBERS, MINIMUM 22 GAGE SHEET ALUMINUM OF SIZES AND SHAPED INDICATED AND AS REQUIRED TO DRAIN WATER TO EXTERIOR; MATCH ADJACENT ALUMINUM MEMBER FINISH.
4. ANCHORING DEVICES: CORROSION RESISTANT TYPE CAPABLE OF SUPPORTING ENTRANCE SYSTEM AND SUPERIMPOSED DESIGN LOADS; DESIGN TO ALLOW ADJUSTMENTS OF SYSTEM PRIOR TO BEING PERMANENTLY FASTENED IN PLACE.

L. FABRICATION: FABRICATE ALUMINUM ENTRANCE AND STOREFRONT SYSTEM TO ALLOW FOR CLEARANCES AND SHIM SPACING AROUND PERIMETER OF ASSEMBLIES TO ENABLE INSTALLATION; PROVIDE FOR THERMAL MOVEMENT.
1. ACCURATELY FIT TOGETHER JOINTS AND CORNERS; MATCH COMPONENTS ENSURING CONTINUITY OF LINE AND DESIGN' ENSURE JOINTS AND CONNECTIONS ARE FLUSH, HAIRLINE AND WEATHERPROOF.
2. SEPARATE DISSIMILAR MATERIALS WITH BITUMINOUS PAINT OR PERFORMED SEPARATORS WHICH WILL PREVENT CORROSION.

M. INSTALLATION: INSTALL ALUMINUM FRAMED STOREFRONT ASSEMBLIES, INCLUDING ENTRANCES, IN ACCORDANCE WITH MANUFACTURER'S RECOMMENDATIONS AND TO MEET DESIGN REQUIREMENTS INDICATED.
1. ENSURE ASSEMBLIES ARE PLUMB, LEVEL AND FREE OF WARP OR TWIST, MAINTAIN DIMENSIONAL TOLERANCES AND ALIGNMENT WITH ADJACENT WORK.
2. USE SUFFICIENT ANCHORAGE DEVICES TO SECURELY AND RIGIDLY FASTEN ASSEMBLIES TO BUILDING.
3. INSTALL HARDWARE IN ACCORDANCE WITH MANUFACTURER'S RECOMMENDATIONS, USING PROPER TEMPLATES. COORDINATE INSTALLATION OF CYLINDERS WITH SECTION 087100.
4. INSTALL SILL MEMBERS AND THRESHOLDS IN BED OF COMPOUND, JOINT FILLERS OR GASKETS TO PROVIDE WEATHER TIGHT CONSTRUCTION.
5. GLASS INSTALLATION: COMPLY WITH GANA GLAZING MANUAL AND GLAZING MANUFACTURER INSTRUCTIONS. DO NOT ALLOW GLASS TO TOUCH ANY METAL SURFACES.

N. ADDITIONAL REQUIREMENTS FOR EXTERIOR STOREFRONT SYSTEMS IN HURRICANE PRONE REGIONS. (FOR WINDSPEED GREATER THAN 90 M.P.H. ALONG U.S. ATLANTIC COAST AND GULF OF MEXICO.)
1. MANUFACTURER AND PRODUCTS:
A. TRULITE CG500 ALUMINUM FRAMED STOREFRONT SYSTEM WITH "70% KYNAR, AAMA 2605, BONE WHITE LT609-50" FINISH: 2-1/2" X 5" NOMINAL DIMENSION; NON-THERMAL; CENTER GLAZED FOR 9/16" IMPACT RESISTANT GLAZING; SCREW SPLINE FABRICATION WITH INTERIOR STRUCTURAL SILICONE GLAZING. FOR INSULATED GLAZING LOCATIONS, USE TRULITE CG501 ALUMINUM FRAMED STOREFRONT SYSTEM WITH "70% KYNAR, AAMA 2605, BONE WHITE LT609-50" FINISH; 2-1/2" X 5" NOMINAL DIMENSION; THERMAL; CENTER GLAZED FOR 1-5/16" IMPACT RESISTANT GLAZING.
B. TRULITE 351 IMPACT DOORS ALUMINUM FRAMED ENTRANCE WITH "70% KYNAR, AAMA 2605, BONE WHITE LT609-50" FINISH: 1-3/4" THICK, MEDIUM STILE DOOR WITH 3 3/4" VERTICAL FACE DIMENSION; 3 3/4" TOP RAIL DIMENSION AND 6 1/4" BOTTOM RAIL DIMENSION TO ACCEPT 9/16" IMPACT RESISTANT GLAZING WITH INTERIOR STRUCTURAL SILICONE GLAZED.
C. APPROVED EQUALS: SUBMIT ALTERNATES TO BBW PM FOR APPROVAL.
2. STOREFRONT SYSTEM SHALL COMPLY WITH FLORIDA & MIAMI-DADE COUNTY STANDARDS.
3. WIND LOADS: DESIGN AND CONSTRUCT SYSTEM BASED ON APPLICABLE BUILDING CODE REQUIREMENTS FOR SPECIFIC PROJECT LOCATION AND MANUFACTURER'S FBC APPROVED PRODUCT REPORT OR MIAMI-DADE COUNTY ACCEPTABLE NOA REPORT.

4. WINDBORNE-DEBRIS-IMPACT-RESISTANCE PERFORMANCE: PASS MISSILE-IMPACT AND CYCLIC-PRESSURE TESTS WHEN TESTED ACCORDING TO ASTM E 1886 AND TESTING INFORMATION IN ASTM E 1996 FOR WIND ZONE CRITERIA FOR SPECIFIC PROJECT LOCATION.
A. LARGE-MISSILE TEST: FOR GLAZED OPENINGS LOCATED WITHIN 30 FEET OF GRADE.
B. SMALL-MISSILE TEST: FOR GLAZED OPENINGS LOCATED MORE THAN 30 FEET ABOVE GRADE.

5. AIR INFILTRATION: TESTED IN ACCORDANCE WITH ASTM E 283. AIR INFILTRATION RATE SHALL NOT EXCEED 0.06 CFM/SQ. FT. AT A STATIC AIR PRESSURE DIFFERENTIAL OF 6.24 PSF.

6. WATER RESISTANCE: TESTED IN ACCORDANCE WITH ASTM E 331. THERE SHALL BE NO LEAKAGE AT A MINIMUM STATIC AIR PRESSURE DIFFERENTIAL OF 12 PSF AS DEFINED IN AAMA 501.

7. SEE STRUCTURAL DRAWINGS FOR DESIGN WIND LOAD CRITERIA FOR STOREFRONT CURTAIN WALLS.

8. PROVIDE COMPONENTS THAT HAVE BEEN PREVIOUSLY TESTED BY AN INDEPENDENT TESTING LABORATORY CERTIFIED BY MIAMI-DADE COUNTY BUILDING CODE COMPLIANCE OFFICE (BCCO), FLORIDA BUILDING CODE (FBC), AND ASTM.

9. COMPLY WITH IMPACT RESISTANCE AND CYCLIC PRESSURE DIFFERENTIALS PER ASTM E1886 AND ASTM E1996, SBCCI SSTD 12, FBC PROTOCOLS TAS 201, 202, AND 203, OR MIAMI-DADE COUNTY BBCO PROTOCOLS PA 201, 202, AND 203.

10. SAFETY REQUIREMENTS OF STOREFRONT CURTAIN WALL SHALL BE COMPLIANT WITH CPSC 16 CFR 1201 CATEGORY II AND ANSI Z97.1 CLASS A.

11. STRUCTURAL SILICONE SEALANT: PROVIDE STRUCTURAL SILICONE SEALANT PER STOREFRONT MANUFACTURER WRITTEN INSTRUCTIONS AND RECOMMENDATIONS.

12. MAXIMUM CALCULATED DEFLECTION OF ANY FRAMING MEMBER IN DIRECTION NORMAL TO THE PLANE OF THE WALL WHEN SUBJECTED TO SPECIFIED PRESSURES SHALL BE LIMITED TO L/175 OF THE SPAN BUT NO MORE THAN 3/4".

SECTION 084128 - ALL-GLASS ENTRANCES AND STOREFRONTS

A. GENERAL: SECTION INCLUDES: PROVIDE SPECIAL FRAMELESS ALL-GLASS ENTRANCES AND STOREFRONTS, INCLUDING SAFETY GLASS DOORS, RELATED HARDWARE, ADJACENT GLAZING AND ACCESSORIES AS REQUIRED FOR COMPLETE, OPERATIONAL INSTALLATION.
1. RELATED WORK: SECTION 08700: CYLINDERS FOR DOOR LOCKS.
B. REFERENCES
1. GLASS ASSOCIATION OF NORTH AMERICA (GANA.): GLAZING MANUAL.
2. BUILDERS HARDWARE MANUFACTURERS ASSOCIATION (BHMA.): BHMA 1301/ ANSI A156.18, STANDARDS FOR MATERIALS AND FINISHES.
C. SYSTEM DESCRIPTION
1. PERFORMANCE REQUIREMENTS: PROVIDE ASSEMBLIES CAPABLE OF WITHSTANDING MINIMUM UNIFORM TEST PRESSURE OF 20 PSF INWARD AND OUTWARD PRESSURE WHEN TESTED IN ACCORDANCE WITH ASTM E330.
D. SUBMITTALS
1. PRODUCT DATA: FURNISH MANUFACTURER'S LITERATURE.
2. SHOP DRAWINGS: INDICATE COMPONENT DETAILS, MATERIALS, FINISHES, DIMENSIONS, HARDWARE AND FITTINGS, AND METHOD OF ANCHORAGE.
3. SAMPLES: FURNISH SAMPLES OF METAL FINISH.
E. QUALITY ASSURANCE
1. INSTALLER QUALIFICATIONS: FIRM WITH MINIMUM FIVE YEARS SUCCESSFUL EXPERIENCE IN INSTALLATION OF ENTRANCES SIMILAR TO THOSE SPECIFIED; APPROVED BY SYSTEM MANUFACTURER.
2. REGULATORY REQUIREMENTS: COMPLY WITH REQUIREMENTS OF APPLICABLE BUILDING CODES AND AMERICANS WITH DISABILITIES ACT ACCESSIBILITY GUIDELINES (ADAAG) TO ENSURE ACCESS TO PERSONS WITH DISABILITIES.
F. PROJECT CONDITIONS
1. CHECK OPENINGS BY FIELD MEASUREMENTS BEFORE FABRICATION TO ENSURE PROPER FITTING AND TIGHT JOINTS; COORDINATE FABRICATION WITH SHOP DRAWINGS OF ADJACENT CONSTRUCTION WHERE NECESSARY TO AVOID DELAYS.
G. MANUFACTURERS:
1. SEE ARCHITECTURAL DRAWINGS
2. SUBSTITUTIONS: REFER TO SECTION 016200
H. MATERIALS
1. ALL-GLASS ENTRANCE SYSTEMS: PROVIDE COMPLETE SYSTEM.
a. GLASS: NOT LESS THAN NOMINAL 1/2" THICK, LOW-IRON, SELECT GLAZING QUALITY CLEAR TEMPERED GLASS COMPLYING WITH ASTM C1048, KIND FT.
1. SAFETY GLASS: CONFORM TO ANSI Z97.1 AND APPLICABLE CODES AND REGULATIONS.
2. PROVIDE HORIZONTALLY TEMPERED GLASS WITHOUT TONG MARKS; VERTICAL TEMPERING PERMITTED ONLY WHERE TONG MARKS CAN BE TOTALLY CONCEALED IN FINISHED INSTALLATION.
3. POLISH SIDE EDGES TO BE EXPOSED OR TO RECEIVE SEALANT; CUT GLASS TO TOLERANCES NECESSARY TO PROVIDE EVEN, 1/8" JOINTS WITHIN PLUS OR MINUS 1/16".
b. DOOR FITTINGS: PROVIDE CUSTOM "PATCH" TYPE FITTINGS AS INDICATED ON DRAWINGS AND AS REQUIRED TO SUPPORT DORMA DOOR CONTROLS/BTS 80 FLOOR PIVOT CLOSER.
1. FINISH: BHMA 630 (US32D), SATIN STAINLESS STEEL FINISHED WITH 320 GRIT SANDER TO MATCH ARCHITECT'S SAMPLE.
c. FRAMELESS GLASS DOOR HARDWARE: MANUFACTURER'S STANDARD METAL AND FINISH TO MATCH DOOR RAILS, UNLESS OTHERWISE INDICATED. REFER TO ARCHITECTURAL DRAWINGS.
d. ANCHORAGES AND FASTENINGS: MANUFACTURER'S STANDARD TYPES, CONCEALED EXCEPT AS OTHERWISE REQUIRED; FINISH EXPOSED FASTENERS TO MATCH ADJACENT METAL SURFACES.
e. SEALANT: HIGH MODULUS STRUCTURAL SILICONE DESIGNED FOR STRUCTURAL GLAZING.
1. SEALANT COLOR: CLEAR
2. MANUFACTURERS:
A. DOW CORNING/SILICONE RUBBER SEALANT 999.
B. GENERAL ELECTRIC/SILICONE CONSTRUCTION SCS 1200 SEALANT.
C. PECORA/863 GLAZING SILICONE.
D. TREMCO/PROGLAZE SILICONE.
E. SUBSTITUTIONS: REFER TO SECTION 01630
f. SIDELIGHT GLAZING CHANNELS: SATIN STAINLESS STEEL TO MATCH DOOR PATCHES; SIZED AS REQUIRED TO SUPPORT GLASS;
1. EXPOSED FINISH: MATCH SATIN FINISH FOR DOOR SYSTEM.
J. FABRICATION
1. LOCATE AND PROVIDE HOLES AND CUTOUTS TO RECEIVE HARDWARE BEFORE TEMPERING GLASS; DO NOT PERMIT CUTTING, DRILLING OR OTHER GLASS ALTERATIONS AFTER TEMPERING.
a. POLISH EXPOSED ENDS OF GLASS; ROUND EDGES SLIGHTLY.
2. FABRICATE ALL-GLASS ENTRANCE SYSTEM TO ACCOMMODATE REQUIRED HARDWARE AND ACCESSORY ITEMS.
3. INSTALL HARDWARE AT FABRICATION PLANT; REMOVE ONLY AS REQUIRED FOR FINAL FINISHING OPERATIONS, AND FOR DELIVERY AND INSTALLATION OF WORK AT PROJECT SITE.

K. EXAMINATION
1. EXAMINE AREAS AND CONDITIONS UNDER WHICH WORK IS TO BE INSTALLED.
2. BEGINNING INSTALLATION SIGNIFIES ACCEPTANCE OF CONDITIONS.
L. INSTALLATION
1. COMPLY WITH MANUFACTURER'S RECOMMENDATIONS AND INSTALLATION INSTRUCTIONS.
a. INSTALL GLAZING IN ACCORDANCE WITH MANUFACTURER'S INSTRUCTIONS AND GANA GLAZING MANUAL.
2. SET UNITS PLUMB, LEVEL AND TRUE TO LINE, WITHOUT WARP OR RACK; ANCHOR SECURELY IN PLACE.
3. SEPARATE ALUMINUM AND OTHER CORRODIBLE METAL SURFACES FROM SOURCES OF CORROSION OR ELECTROLYTIC ACTION AT POINTS OF CONTACT WITH OTHER MATERIALS.
M. ADJUSTING: ADJUST OPERATING HARDWARE TO ENSURE PROPER OPERATION.
N. CLEANING: CLEAN SURFACES USING MANUFACTURER'S RECOMMENDED CLEANING METHODS.

SECTION 087100 - DOOR HARDWARE

A. GENERAL: PROVIDE DOOR HARDWARE FOR HOLLOW METAL DOORS AND FOR WOOD DOORS, AND PROVIDE CYLINDERS FOR DOORS PROVIDED WITH HARDWARE, WITH ACCESSORIES AS REQUIRED FOR COMPLETE OPERATIONAL DOOR INSTALLATION.

B. STANDARDS: COMPLY WITH BUILDERS HARDWARE MANUFACTURERS ASSOCIATION (BHMA) ANSI/BHMA 156 SERIES STANDARDS.

C. CODES AND REGULATIONS: COMPLY WITH STATE AND FEDERAL REQUIREMENTS FOR ENSURING ACCESS FOR PERSONS WITH DISABILITIES.
1. FIRE RATED DOORS: COMPLY WITH REQUIREMENTS OF NFPA 80 AND APPLICABLE CODES FOR FIRE RATED DOOR HARDWARE; PROVIDE HARDWARE BEARING UNDERWRITERS LABORATORY (UL) LABELS.

D. SUBMITTALS: FURNISH SHOP DRAWINGS, PRODUCT DATA INCLUDING KEYING SCHEDULE, AND SAMPLES OF EACH REQUIRED STYLE AND FINISH.
1. SUPPLY TEMPLATES TO DOOR AND FRAME MANUFACTURERS FOR PROPER AND ACCURATE SIZING AND LOCATIONS OF CUT-OUTS FOR HARDWARE.

E. GENERAL MATERIALS: PROVIDE COMPLETE HARDWARE WITH ACCESSORIES AS REQUIRED FOR DOORS AND APPLICATIONS INDICATED AND NOT PROVIDED UNDER OTHER SECTIONS.

F. HINGES: HAGES, LAWRENCE, MCKINNEY, OR STANLEY; FULL MORTISED HINGES; SIZE AND NUMBER AS RECOMMENDED BY MANUFACTURER; NON REMOVABLE PINS AT EXTERIOR OUT SWINGING DOORS, BLABBERING HINGES AT FIRE RATED DOORS AND DOORS WITH CLOSURES.

G. LOCKSET/LATCHSETS: SCHLAGE, SARGENT, YALE, OR U-CHANGE; FULL MORTISE LOCKSETS TYPICAL AT DOORS TO PUBLIC AREAS, CYLINDRICAL LOCKSETS AND LATCHSETS AT OTHER LOCATIONS, SOLID LEVER TYPE WITH ROSE, KEYING AS DIRECTED BY OWNER; PROVIDE CYLINDERS FOR DOORS FURNISHED WITH LOCKS. (U CHANGE CUSTOMER SERVICE: 1-800-253-5625).

H. OVERHEAD CLOSURES: LCN/4000 SERIES OR NORTON/7500 FULLY ADJUSTABLE: MODERN TYPE WITH COVER.

I. ACCESSORIES: PROVIDE DOOR STOPS, THRESHOLDS, WEATHER-STRIPPING, TRIM, COORDINATORS AND ACCESSORIES AS REQUIRED FOR COMPLETE OPERATIONAL DOOR INSTALLATION.
1. THRESHOLDS, STOPS, TRIMS AND MISCELLANEOUS HARDWARE. PROVIDE AS INDICATED, AS SPECIFIED, AS INCLUDED IN HARDWARE SCHEDULE, AND AS REQUIRED FOR COMPLETE INSTALLATION.

2. WEATHER-STRIPPING: PROVIDE CONTINUOUS WEATHER-STRIPPING AT TOP AND SIDES OF EXTERIOR DOORS.

3. FIRE RATED GASKETS: PROVIDE CONTINUOUS FIRE RATED GASKETS AT TOP AND SIDE OF FIRE RATED DOORS.

4. THROUGH BOLTS: THROUGH BOLTS AND GROMMET NUTS SHALL BE AVOIDED ON DOOR FACES IN HIGHLY VISIBLE AREAS, UNLESS NO ALTERNATIVE IS POSSIBLE, AS DIRECTED AND APPROVED, AND SHALL NOT BE USED FOR SOLID WOOD CORE DOORS.

J. FINISH: BHMA 626 (US26D), SATIN FINISHED CHROMIUM PLATED UNLESS OTHERWISE INDICATED.

K. INSTALLATION: COMPLY WITH MANUFACTURER RECOMMENDATIONS, BHMA, AND APPLICABLE REQUIREMENTS FOR ACCESS AND FOR FIRE RATINGS.
1. FIT HARDWARE PRIOR TO PAINTING, THEN REMOVE FOR PAINTING OF DOORS AND FRAMES BEFORE FINAL INSTALLATION OF HARDWARE.

2. HEIGHT TO COMPLY WITH APPLICABLE CODES AND BHMA RECOMMENDATIONS.

3. HARDWARE GROUPS: REFER TO DRAWINGS.

SECTION 088100 - GLASS GLAZING

A. GENERAL: PROVIDE FULLY TEMPERED GLASS AND G.C. FURNISHED FILM ON GLASS (AS REQUIRED). GLASS THICKNESS SHALL BE PER ARCHITECTURAL DRAWINGS. PROVIDE GLAZING ACCESSORIES AS REQUIRED FOR COMPLETE INSTALLATION.

B. STANDARDS: COMPLY WITH GLASS ASSOCIATION OF NORTH AMERICA (GANA) "GLAZING MANUAL".

C. CODES: SAFETY GLAZING SHALL COMPLY WITH CONSUMER PRODUCT STANDARD 16 CFR 1201, CATEGORY II, AND SHALL HAVE PASSED ANSI Z97.1, CLASS A.

D. MANUFACTURERS: PILKINGTON LOF, GUARDIAN, OR PPG.

E. GLAZING SEALANT: ONE COMPONENT SILICONE GLAZING SEALANT; PROVIDE AS RECOMMENDED BY SEALANT MANUFACTURER FOR APPLICATIONS INDICATED, HIGH MODULUS TYPE AT STRUCTURAL SILICONE BUTT GLAZING.
1. MANUFACTURERS: DOW OR GE.

F. SETTING BLOCKS AND SPACERS: NEOPRENE OR EPDM, SILICONE COMPATIBLE WHERE IN CONTACT WITH SILICONE SEALANT.

G. PREPARATION: CLEAN GLAZING CHANNELS AND FRAMING MEMBERS TO RECEIVE GLASS IMMEDIATELY BEFORE GLAZING: REMOVE COATINGS NOT FIRMLY BONDED TO SUBSTRATE.

H. INSTALLATION: COMPLY WITH GANA GLAZING MANUAL AND SEALANT MANUAL AND GLAZING MANUFACTURER INSTRUCTIONS
1. DO NOT ALLOW GLASS TO TOUCH METAL SURFACES

2. COMPLY WITH NFPA 80 FOR GLASS IN FIRE RATED OPENINGS

3. PLACE SETTING BLOCKS AT QUARTER POINTS IN THIN COURSE OF SEALANT

4. INSTALL REMOVABLE STOPS WITH GLASS CENTERED IN SPACE WITH SPACER SHIMS AT 2'-0" INTERVALS ON BOTH SIDES OF GLASS, 1/4" BELOW SIGHTLINE.

5. SEALANT GLAZING: FILL GAP BETWEEN GLASS AND STOPS WITH SEALANT TO DEPTH EQUAL TO BITE OF FRAME ON GLASS BUT NOT MORE THAN 3/8" BELOW SIGHTLINE.

SECTION 088300 - MIRRORS

SUMMARY: THIS SECTION INCLUDES NEW WALL MOUNTED GLASS MIRRORS.

A. QUALITY ASSURANCE
1. INSTALLER QUALIFICATIONS: AN EXPERIENCED INSTALLER WHO HAS COMPLETED MIRROR GLAZING SIMILAR IN MATERIAL, DESIGN, AND EXTENT TO THAT INDICATED; WHOSE WORK HAS RESULTED IN MIRROR INSTALLATIONS WITH A RECORD OF NOT LESS THAN 5 YEARS OF SUCCESSFUL IN-SERVICE PERFORMANCE.

2. SOURCE LIMITATIONS FOR MIRRORS: OBTAIN MIRRORS FROM ONE SUPPLIER/MANUFACTURER FOR EACH TYPE OF MIRROR INDICATED.

3. SOURCE LIMITATIONS FOR GLAZING ACCESSORIES: OBTAIN GLAZING ACCESSORIES FROM ONE SOURCE FOR EACH TYPE OF ACCESSORY INDICATED.

4. GLAZING PUBLICATIONS: COMPLY WITH THE APPLICABLE RECOMMENDATIONS OF THE FOLLOWING. WHERE RECOMMENDATIONS CONFLICT THE MORE STRINGENT SHALL APPLY.
a. GLASS ASSOCIATION OF NORTH AMERICA (GANA): "GLAZING MANUAL" AND THE MIRROR DIVISION'S "MIRRORS, HANDLE WITH EXTREME CARE: TIPS FOR THE PROFESSIONAL ON THE CARE AND HANDLING OF MIRRORS."

b. NATIONAL GLASS ASSOCIATION (NGA): "CUSTOM MIRRORS, FABRICATION AND INSTALLATION.

B. DELIVERY, STORAGE, AND HANDLING.
1. PROTECT MIRRORS ACCORDING TO MIRROR MANUFACTURER'S WRITTEN INSTRUCTIONS AND AS NEEDED TO PREVENT DAMAGE TO MIRRORS FROM CONDENSATION, TEMPERATURE CHANGES DIRECT EXPOSURE TO SUN, OR OTHER CAUSES.

2. COMPLY WITH MIRROR MANUFACTURER'S WRITTEN INSTRUCTIONS FOR SHIPPING, STORING, AND HANDLING MIRRORS AS NEEDED TO PREVENT DETERIORATION OF SILVERING, DAMAGE TO EDGES, AND ABRASION OF GLASS SURFACES AND APPLIED COATINGS. STORE INDOORS, PROTECTED FROM MOISTURE INCLUDING CONDENSATION.

C. PROJECTION CONDITIONS: ENVIRONMENTAL LIMITATIONS - DO NOT INSTALL MIRRORED GLASS UNTIL AMBIENT TEMPERATURE AND HUMIDITY CONDITIONS ARE MAINTAINED AT LEVELS INDICATED FOR FINAL OCCUPANCY.

D. SILVERED FLAT GLASS MIRROR MATERIAL: 6.0 MM THICK AND COMPLYING WITH ASTM C 1503, MIRROR SELECT QUALITY FOR USE IN VISUALLY DEMANDING APPLICATIONS REQUIRING MINIMAL DISTORTIONS AND BLEMISHES.
E. FABRICATION
1. CUTOUTS: FABRICATE CUTOUTS FOR NOTCHES AND HOLES IN MIRRORS WITHOUT MARRING VISIBLE SURFACES. LOCATE AND SIZE CUTOUTS SO THEY FIT CLOSELY AROUND PENETRATIONS IN MIRRORS.

2. MIRROR EDGE TREATMENT: CUTTING AND POLISHING
a. TYPICAL MIRRORS: FLAT EDGES WHERE THE CLEAN CUT "SQUARE" EDGE OF THE GLASS IS FLAT AND SURFACES EDGES ARE SLIGHTLY ARRISGED. AFTER GRINDING THE ARRISEES, EDGES SHALL BE POLISHED TO A HIGH GLOSS SURFACE WHERE THE SURFACE REFLECTIVITY IS SIMILAR IN APPEARANCE TO THE MAJOR SURFACE OF THE GLASS.
b. BEVELED EDGED MIRRORS: PROVIDE BEVELED EDGED MIRRORS WHERE THE SURFACE EDGE OF THE GLASS IS BEVELED TO WIDTH INDICATED ON THE OWNER FURNISHED DRAWINGS. THE ANGLE FORMED BY THE INTERSECTION OF THE PLANCE OF THE BEVEL WITH THE MAJOR SURFACE FACE OF THE GLASS SHALL BE BETWEEN 3 TO 10 DEGREES. THE BEVELED SURFACE AND THE NOSE OF THE BEVEL SHALL BE POLISHED TO A HIGH GLOSS SURFACE WHERE THE SURFACE REFLECTIVITY IS SIMILAR IN APPEARANCE TO THE MAJOR SURFACE OF THE GLASS.
c. EDGE SEALING: IMMEDIATELY AFTER CUTTING THE FINAL SIZES, AND APPLYING EDGE TREATMENT; FACTORY SEAL EDGES OF MIRRORS WITH EDGE SEALER TO PREVENT CHEMICAL OR ATMOSPHERIC PENETRATION OF GLASS COATING.

F. MISCELLANEOUS MATERIALS

1. SETTING BLOCK: NON-RUBBER

P. RECESSED WALL STUD INSTALLATION SEQUENCE
   1. REMOVE RUBBER FILLER FROM STANDARD BEFORE RECESSED STUD IS PUT IN PLACE.
   2. MASK TAPE STANDARD PORTION OF RECESSED STUD FOR ALL WALLS RECEIVING PAINT OR WALL COVERING.
   3. SET RECESSED STUDS IN WALL.
   4. USE LASER TO SET CONSISTENT HEIGHT OF STANDARD PORTION OF RECESSED STUDS - SCREW CLIP IN TOPS AND BOTTOMS. (SET INSERT 7'-0" A.F.F.)
   5. INSTALL DRYWALL ON RECESSED STUDS - AVOID DRYWALL FACTORY EDGE AGAINST STANDARD (REQUIRES EXCESSIVE MUD BUILD UP).
   6. FLAT TAPE DRYWALL AGAINST STANDARD.
   7. SAND MUD DOWN TO STANDARD TO AVOID EXCESS BUILD UP.
   8. APPLY ALL FINISH MATERIALS TO WALL PRIOR TO CUTTING OUT STANDARD SLOTS.
   9. USE RAZOR BLADES TO CUT OUT STANDARD SLOTS - TOPS AND BOTTOMS OF ALL SLOTS MUST ALIGN. CUTS TO BE MADE INSIDE OF STANDARD SLOTS.
   10. WHEN COMPLETE - INSTALL BRACKETS ON EACH STANDARD AND INSTALL ROD TO VERIFY ALIGNMENT.

SECTION 093000 - TILING

A. GENERAL: PROVIDE TILE SYSTEMS INCLUDING SETTING MATERIALS, GROUT AND ACCESSORIES AS REQUIRED FOR COMPLETE FINISHED INSTALLATION.

B. STANDARDS: COMPLY WITH TILE COUNCIL OF AMERICA "HANDBOOK OF CERAMIC TILE INSTALLATION" INCLUDING REFERENCED ASTM AND ANSI STANDARDS.

C. TILE MANUFACTURERS: AS INDICATED ON DRAWINGS.
   1. FLOOR TILE: PROVIDE NON-SLIP UNITS WITH MINIMUM WET AND DRY VALUE OF 0.60 COEFFICIENT OF FRICTION WHEN TESTED IN ACCORDANCE WITH ASTM C1028.

D. LATEX THIN SET: THINSET BOND COAT, LATEX-CEMENTITIOUS MORTAR CONFORMING TO ANSI A118.4.

E. GROUT: ANSI A118.6, LATEX CEMENTITIOUS TYPE BY LATICRETE, BOSTIK OR CUSTOM BUILDING PRODUCTS. REFER TO DRAWINGS.

F. INTEGRAL WATERPROOFING: LATICRETE, BOSTIK, OR NOBEL LIQUID RUBBER INTEGRAL TILE SETTING WATERPROOFING SYSTEM WITH NO BITUMINOUS EXTENDS; PROVIDE AT TILE APPLICATIONS ABOVE GRADE.

G. CLEANING AND SEALING MATERIALS: AS RECOMMENDED BY TILE AND GROUT MANUFACTURERS, SUCH AS BOSTIK CONSTRUCTION PRODUCTS/HYDROMENT CERAMASEAL.

H. SURFACE PREPARATION: DO NOT COMMENCE WORK UNTIL SURFACE CONDITIONS ARE WITHIN TOLERANCES REQUIRED FOR PROPER INSTALLATION.
   1. WHERE RH TESTING IS GREATER THAN 80% AS PER ASTM F-2170. QUICK-SETTING, WATER-RESISTANT, HIGH-COMPRESSIVE-STRENGTH, SELF-LEVELING UNDERLAYMENT: ADVANCED HYDRAULIC, SPECIALLY FORMULATED FOR THE RESURFACING OF INTERIOR HORIZONTAL SURFACES WHERE ENVIRONMENTAL CONTROLS ARE NOT IN PLACE, THAT CAN BE APPLIED IN MINIMUM UNIFORM THICKNESS OF 1/4 INCH TO 1 INCH (6 MM TO 25 MM).
      1.a. PRODUCT: SUBJECT TO COMPLIANCE WITH REQUIREMENTS, PROVIDE MAPEI CORPORATION; ULTRAPLAN EXTREME 2.
      1.b. PRODUCT: LATICRETE NXT LEVEL OR NXT LEVEL PLUS
   2. WHERE RH TESTING IS LESS THAN 80% AS PER ASTM F-2170 HIGH-PERFORMANCE, QUICK-SETTING, HYDRAULIC CEMENT UNDERLAYMENT: POLYMER-MODIFIED, SELF-LEVELING, HYDRAULIC CEMENT PRODUCT THAT CAN BE APPLIED FROM FEATHER EDGE TO 1-1/2 INCHES (38 MM).
      2.a. PRODUCT: SUBJECT TO COMPLIANCE WITH REQUIREMENTS, PROVIDE MAPEI CORPORATION; ULTRAPLAN 1 PLUS.
      2.b. PRODUCT: LATICRETE NXT LEVEL OR NXT LEVEL PLUS
   3. WATER: POTABLE AND AT A TEMPERATURE OF NOT MORE THAN 70 DEGREE F (21 DEGREE C.)
   4. PRIMER: PRODUCT OF UNDERLAYMENT MANUFACTURER RECOMMENDED IN WRITING FOR SUBSTRATE, CONDITIONS, AND APPLICATION INDICATED.
      4.a. ALL-PURPOSE PRIMER FOR SELF-LEVELING UNDERLAYMENTS:
         4.a.a. PRODUCT: SUBJECT TO COMPLIANCE WITH REQUIREMENTS, PROVIDE MAPEI CORPORATION: PRIMER T.
         4.a.a.b. PRODUCT: LATICRETE NXT PRIMER

I. INSTALLATION: COMPLY WITH TILE COUNCIL OF AMERICA (TCA) HANDBOOK FOR CERAMIC TILE INSTALLATION FOR LATEX BOND COAT THIN SET APPLICATION.
   1. TILE: INSTALL TILE IN ACCORDANCE WITH REFERENCED ANSI STANDARDS AND TCA RECOMMENDATIONS FOR TYPE OF SUBSTRATE AND INDICATED SETTING METHOD; LATEX-CEMENT THIN SET AND BOND COATS REQUIRED.
   2. PLACE TILE IN ACCORDANCE WITH PATTERNS INDICATED ON DRAWINGS OR AS DIRECTED BY OWNER'S PROJECT MANAGER; CAREFULLY PLAN TILE LAYOUTS, ENSURE PATTERN IS UNINTERRUPTED FROM ONE SURFACE TO THE NEXT AND THROUGH DOORWAYS.
   3. SEAL TILE AND GROUT SURFACES WHERE RECOMMENDED BY MANUFACTURER FOR MATERIALS AND APPLICATIONS INVOLVED; COMPLY WITH MANUFACTURER'S RECOMMENDATIONS.

J. MOISTURE TESTING: PROCEED WITH INSTALLATION ONLY AFTER SUBSTRATES PASS TESTING ACCORDING TO FLOORING MANUFACTURER'S WRITTEN RECOMMENDATIONS. PERFORM ONE OR BOTH TESTS, AS REQUIRED BY THE MANUFACTURER, IN ACCORDANCE WITH THE FOLLOWING:
   1. PERFORM ANHYDROUS CALCIUM CHLORIDE TEST ACCORDING TO ASTM F1869. PROCEED WITH INSTALLATION ONLY AFTER SUBSTRATES HAVE MAXIMUM MOISTURE-VAPOR-EMISSION RATE ACCEPTABLE TO THE FLOORING MANUFACTURER.
   2. PERFORM RELATIVE HUMIDITY TEST USING IN SITU PROBES ACCORDING TO ASTM F 2170. PROCEED WITH INSTALLATION ONLY AFTER SUBSTRATES HAVE A MAXIMUM RELATIVE HUMIDITY LEVEL ACCEPTABLE TO THE FLOORING MANUFACTURER.

SECTION 095100 - ACOUSTICAL CEILINGS

A. GENERAL: PROVIDE ACOUSTICAL CEILINGS INCLUDING SUSPENSION SYSTEM, TRIM, AND ACCESSORIES AS REQUIRED FOR COMPLETE FINISHED INSTALLATION.

B. STANDARDS: CONFORM TO ASTM C635 FOR METAL SUSPENSION SYSTEM AND STM C636 FOR INSTALLATION OF ACOUSTICAL CEILINGS.

C. PERFORMANCE REQUIREMENTS: PROVIDE PRODUCTS LISTED BY UNDERWRITERS LABORATORIES (UL).
   1. FLAME SPREAD/SMOKE DENSITY: PROVIDE PRODUCTS MEETING CODE REQUIREMENTS FOR MAXIMUM 25 FLAME SPREAD AND MAXIMUM 25 SMOKE DENSITY.

D. SEISMIC REQUIREMENTS: COMPLY WITH STATE AND LOCAL CODE REQUIREMENTS FOR SEISMIC BRACING OF CEILING SUSPENSION SYSTEM, AND WITH ASTM E580.

E. SUBMITTALS: SUBMIT PRODUCT DATA, SHOP DRAWINGS INDICATING LAYOUT, AND SAMPLES OF GRID, TRIM, AND CEILING UNITS.

F. INSTALLER: FIRM WITH MINIMUM THREE YEAR'S SUCCESSFUL EXPERIENCE IN PROJECTS OF SIMILAR TYPE AND SCOPE; ACCEPTABLE TO MANUFACTURER OF ACOUSTICAL UNITS.

G. PROJECT CONDITIONS: DO NOT INSTALL CEILINGS UNTIL BUILDING IS ENCLOSED, SUFFICIENT HEAT IS PROVIDED, DUST GENERATING ACTIVITIES HAVE TERMINATED AND OVERHEAD MECHANICAL WORK IS COMPLETED, TESTED, AND APPROVED; ALLOW WET WORK TO DRY PRIOR TO INSTALLATION.

H. ACOUSTICAL UNITS: TYPES AS INDICATED ON DRAWINGS.
   1. MANUFACTURERS: ARMSTRONG
      SALES: REFER TO FINISH SCHEDULE FOR ARMSTRONG TYPE.
      BACK-OF-HOUSE AREAS: REFER TO FINISH SCHEDULE FOR ARMSTRONG TYPE.

I. SUSPENSION SYSTEM:

MANUFACTURERS: ACOUSTICAL UNIT MANUFACTURER, OR CHICAGO METALLIC.
   1. TYPICAL: SPECIAL 15/16" NARROW PROFILE WHITE BAKED ENAMEL FINISHED STEEL OR ALUMINUM TYPE; EDGE TRIM WITH VERTICAL LEG CONCEALED.
   2. BACK-OF-HOUSE AREAS: STANDARD 1" PROFILE WHITE BAKED ENAMEL FINISHED STEEL OR ALUMINUM TYPE, EDGE TRIM WITH VERTICAL LEG CONCEALED. J. PREPARATION: MEASURE CEILING AREA AND ESTABLISH LAYOUT OF ACOUSTICAL UNITS TO BALANCE BORDER WIDTHS AT OPPOSITE EDGES OF EACH CEILING; DO NOT USE LESS THAN HALF WIDTH UNITS AT BORDERS.

J. COORDINATE WITH OTHER WORK SUPPORTED BY OR PENETRATING THROUGH CEILINGS, INCLUDING LIGHT FIXTURES, HVAC EQUIPMENT AND PARTITION SYSTEMS.

K. INSTALLATION: COMPLY WITH MANUFACTURER RECOMMENDATIONS, ASTM C636, AND APPLICABLE REQUIREMENTS FOR FIRE RATINGS.
   1. FINISHED CEILINGS: TRUE TO LINES AND LEVELS AND FREE FROM WARPED, SOILED OR DAMAGED GRID OR ACOUSTICAL UNITS.
   2. INSTALL CEILING SYSTEMS IN A MANNER CAPABLE OF SUPPORTING SUPERIMPOSED LOADS, WITH MAXIMUM PERMISSIBLE DEFLECTION OF 1/8"IN 10'-0".
   3. ENSURE SUSPENSION SYSTEM IS LOCATED TO ACCOMMODATE FITTINGS AND UNITS OF EQUIPMENT WHICH IS TO BE PLACED AFTER INSTALLATION OF CEILING GRID.
   4. WHERE DUCTS OR OTHER EQUIPMENT PREVENT REGULAR SPACING OF HANGERS, REINFORCE NEAREST ADJACENT HANGERS AND RELATED CARRYING CHANNELS AS REQUIRED TO SPAN REQUIRED DISTANCE.
   5. INSTALL EDGE MOLDINGS AT INTERSECTION OF CEILING AND VERTICAL SURFACES, USING MAXIMUM LENGTHS, STRAIGHT, TRUE TO LINE AND LEVEL; MITER CORNERS.
   6. FIT ACOUSTIC UNITS IN PLACE, FREE FROM DAMAGED EDGES OR DEFECT DETRIMENTAL TO APPEARANCE AND FUNCTION. LAY DIRECTIONALLY PATTERNED UNITS ONE WAY WITH PATTERN AS DIRECTED. FIT BORDER UNITS NEATLY AGAINST ABUTTING SURFACES.
   7. INSTALL UNITS LEVEL, IN UNIFORM PLANE AND FREE FROM TWIST, WARP AND DENTS.
   8. INSTALL HOLD-DOWN CLIPS WHERE REQUIRED BY APPLICABLE CODES AND WHERE CEILING IS WITHIN 20'-0" OF AN EXTERIOR DOOR.

L. ADJUSTMENT: ADJUST SAGS OR TWISTS WHICH DEVELOP IN CEILING SYSTEM AND REPLACE ANY PART WHICH IS DAMAGED OR FAULTY.

SECTION 096429 - WOOD STRIP AND PLANK FLOORING

A. GENERAL: INSTALL SHOP FINISHED ACRYLIC IMPREGNATED WOOD STRIP FLOORING SYSTEM WITH ACCESSORIES AS REQUIRED FOR COMPLETE FINISHED INSTALLATION.

B. PROJECT CONDITIONS: DO NOT INSTALL WOOD FLOORING SYSTEM UNTIL WET CONSTRUCTION WORK IS COMPLETED AND SURROUNDING AIR HAS MAXIMUM MOISTURE CONTENT OF 40 PERCENT. PROVIDE PERMANENT HEAT, LIGHT AND VENTILATION PRIOR TO INSTALLATION.
   1. MAINTAIN ROOM TEMPERATURE BETWEEN 60-90 DEGREES F, HUMIDITY 25-50 FOR PERIOD OF SEVEN DAYS PRIOR TO DELIVERY OF MATERIALS

C. MANUFACTURER: PERMAGRAIN

D. WOOD: AS INDICATED ON DRAWINGS, TONGUE AND GROOVED EDGES WITH SHOP APPLIED ACRYLIC IMPREGNATED FINISH INTENDED FOR DIRECT ADHESIVE APPLICATION TO CONCRETE.

E. ADHESIVE: TYPE AS RECOMMENDED BY MANUFACTURER TO ENSURE MAXIMUM DURABILITY OVER TIME; NONTOXIC, WATERPROOF TYPE SUITABLE FOR FLOORING, SUBSTRATE, AND ACCEPTABLE TO APPLICABLE AUTHORITIES.

F. SUBFLOOR FILLER: UTILIZE PORTLAND CEMENT BASED PRODUCTS FOR FLOOR PREP

G. DIVIDER STRIPS: TYPE AS INDICATED IN DETAILS.

H. PREPARATION: BROOM CLEAN SUBSTRATE SURFACE AND ENSURE FLOOR SURFACE IS SMOOTH AND FLOAT TO PLUS OR MINUS 1/8" PER 10'-0", FREE OF OIL, GREASE, DUST AND FOREIGN SUBSTANCE. USE LATEX FILLER TO PATCH CRACKS AND SMALL HOLES, AND FOR MINOR LEVELING.
   1. GRIND CONCRETE WHERE RIDGES AND IRREGULARITIES PROVIDE UNSATISFACTORY SUBSTRATE FOR WOOD STRIP FLOORING.

I. INSTALLATION: COMPLY WITH MANUFACTURER RECOMMENDATIONS AND INSTALLATION INSTRUCTION FOR DIRECT APPLICATION OF WOOD STRIP FLOORING OVER CONCRETE.
   1. ENSURE JOINTS OF WOOD FLOORING ARE IN LINE; ENSURE FULL ADHESIVE CONTACT FOR PERMANENT BOND TO SUBSTRATE.
   2. LAY FLOORING SYMMETRICAL ABOUT ROOM CENTER LINE; FIT NEATLY TO VERTICAL INTERRUPTIONS.
   3. PROVIDE DIVIDER STRIPS AT CENTERLINE OF DOOR OPENINGS AND WHERE FLOORING TERMINATES WITH TILE OR OTHER FLOOR FINISHES. (SEE FINISH PLAN LAYOUT)
   4. PROVIDE MAXIMUM 1:12 SLOPE WHERE FINISHED FLOOR SURFACE CHANGES LEVEL BETWEEN WOOD FLOORING AND ADJACENT FLOORING.
   5. PROVIDE MOISTURE BARRIER AS RECOMMENDED BY VENDOR.

J. MOISTURE TESTING: FOR REQUIREMENTS, REFER TO SECTION 093000, ITEM J.

SECTION 096519 - RESILIENT TILE FLOORING

A. GENERAL: PROVIDE RESILIENT TILE FLOORING SYSTEM AND RESILIENT BASE, WITH ACCESSORIES AS REQUIRED FOR COMPLETE FINISHED INSTALLATION.

B. SUBMITTALS: FURNISH PRODUCT DATA AND SAMPLES OF EACH TYPE OF FLOORING AND BASE COLOR AND PATTERN SELECTED.

C. PROJECT CONDITIONS: ENSURE FLOOR SURFACES ARE SMOOTH AND FLAT WITH MAXIMUM VARIATION OF 1/8" IN 10'-0"; ENSURE CONCRETE FLOORS ARE DRY AND EXHIBIT NEGATIVE ALKALINITY, CARBONIZING AND DUSTING.

D. RESILIENT TILE: 12" X 12" BY 1/8" THICK; VINYL COMPOSITION TILE CONFORMING TO ASTM F1066, COMPOSITION 1; COLOR AND PATTERN AS INDICATED IN FINISH SCHEDULE.
   1. MANUFACTURERS: ARMSTRONG WORLD INDUSTRIES, INC.; AZROCK INDUSTRIES, INC.; TARKETT INC., OR APPROVED EQUAL.
      FLAMMABILITY: PROVIDE MATERIALS TESTED UNDER ASTM E648, FLOORING RADIANT PANEL TEST, WITH RESULTS OF 0.45 WATTS/CM2 OR HIGHER.
   2. SLIP RESISTANCE: PROVIDE MATERIALS TESTED UNDER ASTM D2047, JAMES SLIP TEST WITH MINIMUM 0.6 RATING FOR FLOORS.

E. RESILIENT BASE: FS SS-W-40, 1/8" GAGE COVED BASE AT HARD FLOOR SURFACES, STRAIGHT (TOP SET) BASE AT CARPET; PROVIDE PREMOLDED END STOPS AND EXTERNAL CORNERS.
   1. MANUFACTURERS: BURKE OR ROPPE, MOLDED RUBBER BASE.
      HEIGHT: 6" UNLESS OTHERWISE INDICATED.
   2. COLOR: AS INDICATED IN FINISH SCHEDULE.

F. EDGE STRIPS AND ACCESSORIES: RUBBER OR VINYL EDGE STRIPS MATCHING RESILIENT FLOORING; LATEX-MODIFIED PORTLAND CEMENT BASED UNDERLAYMENT AND PATCHING COMPOUND; NONTOXIC WATER RESISTANT TYPE ADHESIVES.

G. SUBFLOOR FILLER: WHITE PREMIXED LATEX-CEMENT PASTE DESIGNED FOR PROVIDING THIN SOLID SURFACE FOR LEVELING AND MINOR RAMPING OR SUBSURFACE TO ADJACENT FLOOR FINISHES; MATERIAL CAPABLE OF BEING APPLIED AND FEATHERED OUT TO ADJACENT FLOOR WITHOUT SPALLING.

H. PRIMERS AND ADHESIVES: WATERPROOF NONTOXIC TYPES AS RECOMMENDED BY FLOORING MANUFACTURER FOR SPECIFIED MATERIAL AND APPLICATION.

I. SEALER AND WAX: TYPE RECOMMENDED BY FLOORING MANUFACTURER FOR MATERIAL TYPE AND LOCATION.

J. PREPARATION: CONFORM WITH MANUFACTURER'S RECOMMENDATIONS FOR PREPARATION AND WITH ASTM F710; REMOVE SUBFLOOR RIDGES AND BUMPS; FILL LOW SPOTS, CRACKS, JOINTS, HOLES AND DEFECTS WITH SUBFLOOR FILLER.

K. FLOORING INSTALLATION: CONFORM WITH MANUFACTURER'S RECOMMENDATIONS AND INSTALLATION INSTRUCTIONS; SET FLOORING IN PLACE, PRESS WITH HEAVY ROLLER TO ENSURE FULL ADHESION; SCRIBE FLOORING TO WALLS, COLUMNS, AND OTHER APPURTENANCES, TO PRODUCE TIGHT JOINTS.
   1. INSTALL MINIMUM 1/2 TILE AT ROOM AND AREA PERIMETER; TERMINATE RESILIENT FLOORING AT CENTERLINE OF DOOR OPENINGS WHERE ADJACENT FLOOR FINISH IS DISSIMILAR; INSTALL EDGE STRIPS AT UNPROTECTED AND EXPOSED EDGES WHERE FLOORING TERMINATES.
   2. SEE FINISH PLAN FOR FLOOR PATTERN DESIRED IN EACH AREA.

L. MOISTURE TESTING: FOR REQUIREMENTS, REFER TO SECTION 093000, ITEM J.

M. BASE INSTALLATION: COMPLY WITH MANUFACTURER'S RECOMMENDATIONS AND INSTALLATION INSTRUCTIONS; APPLY TO WALLS, COLUMN, PILASTERS, CASEWORK, AND OTHER PERMANENT FIXTURES IN ROOMS AND AREAS WHERE BASE IS REQUIRED.
   3. MITER INTERNAL CORNERS; USE PREMOLDED SECTIONS FOR EXTERNAL CORNERS AND EXPOSED ENDS; SCRIBE AND FIT TO DOOR FRAMES AND OTHER OBSTRUCTIONS.

N. EDGE STRIPS: INSTALL WHERE EDGE OF TILE WOULD OTHERWISE BE EXPOSED; BUTT TO FLOORING WITHOUT GAPS; SET IN ADHESIVE.

O. CLEANING: CLEAN, SEAL AND WAX FLOOR IN ACCORDANCE WITH MANUFACTURER'S RECOMMENDATIONS.

SECTION 096800 - CARPET (WALK-OFF MAT)

A. GENERAL: PROVIDE ENTRY CARPET TYPE FLOOR WALK OFF MATS WITH PVC GRID AND ACCESSORIES AS REQUIRED FOR COMPLETE FINISHED INSTALLATION. G.C. TO PROVIDE CARPET TRANSITION STRIPS FOR FLUSH MOUNTING OF MAT WITH ADJACENT FLOOR FINISH.

B. CODES AND REGULATIONS: COMPLY WITH STATE AND FEDERAL REQUIREMENTS FOR ENSURING ACCESS FOR PERSONS WITH DISABILITIES.

C. MANUFACTURER: THE MATHORKS COMPANY LLC, 11900 OLD BALTIMORE PIKE, BELTSVILLE, MD 20705, (301-837-1272)
   1. BBW ENTRY: REFER TO FINISH SCHEDULE.

D. INSTALLATION: COMPLY WITH MANUFACTURER RECOMMENDATIONS AND APPLICABLE CODES AND STANDARDS. G.C. TO PAINT SUBSTRATE. ONCE DRY, CLEAN RECESSED WELL PRIOR TO INSTALLING GRID.

SECTION 097216 - VINYL-COATED FABRIC WALL COVERINGS

A. GENERAL: PROVIDE PREFINISHED GLASS FIBER REINFORCED POLYESTER RESIN FABRICATED WALL PANELS, WITH TRIM PIECES AND ACCESSORIES AS REQUIRED FOR COMPLETE INSTALLATION

B. SUBMITTALS: SEE SECTION 013000.

C. MAINTENANCE INSTRUCTIONS: SEE SECTION 017000.

D. MANUFACTURERS: AS INDICATED ON FINISH SCHEDULE.

E. TYPES: AS INDICATED ON FINISH SCHEDULE.

F. ADHESIVE: NONTOXIC TYPE RECOMMENDED BY WALL COVERING MANUFACTURER TO SUIT APPLICATION.

G. PROVIDE PRIMER WHICH ALLOWS REMOVAL OF WALL COVERING FROM GYPSUM BOARD WITHOUT DAMAGING PAPER FACING OF BOARD, AND WITHOUT PREMATURE SEPARATION OF WALL COVERING FROM WALL. PRIMER TO BE NON-STAINING AND NON-TOXIC, AS RECOMMENDED BY WALL COVERING MANUFACTURER.

H. EXAMINATION: ENSURE SURFACES TO RECEIVE WALL COVERING ARE CLEAN, TRUE AND FREE OF IRREGULARITIES, DO NOT COMMENCE WITH WORK UNTIL SURFACES ARE SATISFACTORY. ENSURE WALL SURFACE FLATNESS TOLERANCE DOES NOT VARY MORE THAN 1/8" IN 10'-0", NOR VARY AT A RATE GREATER THAN 1/16" PER RUNNING FOOT.

I. PREPARATION: COMPLY WITH MANUFACTURER'S RECOMMENDATIONS; FILL NICKS, GOUGES AND OTHER MINOR IMPERFECTIONS OF SUBSTRATES WITH LATEX FILLER; SAND SMOOTH, FLUSH WITH SURFACE; APPLY PRIME COAT IN ACCORDANCE WITH MANUFACTURER'S RECOMMENDATIONS.

J. APPLICATION: HANDLE AND APPLY WALL COVERING IN ACCORDANCE WITH MANUFACTURER'S RECOMMENDATIONS AND INSTALLATION INSTRUCTIONS; MIX AND APPLY ADHESIVE IN ACCORDANCE WITH ADHESIVE MANUFACTURER'S RECOMMENDATIONS.
   1. USE PANELS IN EXACT ORDER AS CUT FROM ROLLS; USE ROLLS IN CONSECUTIVE ORDER AS NUMBERED BY MANUFACTURER.
   2. HORIZONTAL SEAMS AND CUTTING AT CORNERS ARE NOT ACCEPTABLE; CUT NO CLOSER THAN 2" OF AN INSIDE CORNER, AND NOT CLOSER THAN 6" OF AN OUTSIDE CORNER.
   3. FILL SPACES ABOVE & BELOW WINDOWS, DOORS, AND SIM. AREAS IN SEQUENCE FROM ROLL.

INSTALL IN PATTERN AS PROVIDED BY MANUFACTURER OR AS INDICATED IN DRAWINGS

SECTION 097716.16 - RIGID-SHEET VINYL WALL COVERINGS (F.R.P. PANELS)

A. GENERAL: PROVIDE PREFINISHED GLASS FIBER REINFORCED POLYESTER RESIN FABRICATED WALL PANELS, WITH TRIM PIECES AND ACCESSORIES AS REQUIRED FOR COMPLETE INSTALLATION.

B. MANUFACTURERS: KEMLITE COMPANY/KEMLITE FIRE-X GLASBORD PLUS, SEQUENTIA, SET. INC./STRUCTOGLAS PYRO PANEL SYSTEM, OR NUDO PRODUCTS, INC./FIBER-LITE PANELS, CLASS

C. PANELS: FIBERGLASS REINFORCED PLASTIC (FRP) PANEL SYSTEM; NOMINAL 0.090" THICKNESS; WHITE.
   1. FIRE-RATING: CLASS I (UL CLASS A), MAXIMUM 25 FLAME SPREAD, 25 SMOKE GENERATION BASED ON ASTM E84 INSTALLATION.

D. TRIM PIECES: MANUFACTURER'S STANDARD MATCHING MOLDINGS AND TRIM PIECES AS REQUIRED FOR COMPLETE, FINISHED INSTALLATION, AND AS REQUIRED FOR JOINTS, CORNERS AND PANEL EDGES.

E. ADHESIVE: MANUFACTURER'S RECOMMENDED NONTOXIC, WATERPROOF ADHESIVE SUITABLE FOR SUBSTRATES INDICATED.

F. PRIMER: PROVIDE NON-STAINING RELEASE COAT PRIMER AS RECOMMENDED BY WALL PANEL MANUFACTURER WHERE PANELS ARE APPLIED TO GYPSUM BOARD.

G. MECHANICAL FASTENERS: CONCEALED TYPE ONLY; TYPES AS RECOMMENDED BY SYSTEM MANUFACTURER.

H. INSTALLATION: COMPLY WITH MANUFACTURER RECOMMENDATIONS AND APPLICABLE REQUIREMENTS FOR FIRE RATINGS. CORE AND MITER TRIM PIECES. INSTALL PANELS IN MAXIMUM SIZE INCREMENTS AVAILABLE.
   1. INSTALL WALL PANELING BEFORE INSTALLATION OF PLUMBING, BASES, HARDWARE, AND SIMILAR ACCESSORIES.
   2. SECURELY ADHERE PANELS TO WALL SURFACES; USE BLIND NAILING METHODS AND REQUIRED TO SUPPORT PANELS UNTIL ADHESIVE DRIES; EXPOSED MECHANICAL FASTENERS SHALL NOT BE ACCEPTABLE. REMOVE EXCESS ADHESIVE FROM EDGES; WIPE SEAM CLEAN WITH DRY CLOTH TOWEL.

SECTION 099000 - PAINTING AND COATING

A. GENERAL: PROVIDE PAINTING OF EXPOSED ITEMS AND SURFACES NOT PREFINISHED, AS REQUIRED FOR COMPLETE FINISHED INSTALLATION

B. SURFACES NOT TO BE PAINTED: PREFINISHED ITEMS; CONCEALED AND INACCESSIBLE AREAS, CODE-REQUIRED LABELS.

C. STANDARDS: PROVIDE MATERIALS APPROVED FOR USE BY APPLICABLE AIR QUALITY MANAGEMENT DISTRICT FOR LIMITATIONS OF VOLATILE ORGANIC COMPOUNDS FOR ARCHITECTURAL COATINGS.

D. SUBMITTALS: FURNISH PRODUCT DATA AND SAMPLES.
   1. DUPLICATED PAINTED FINISHES OF APPROVED SAMPLES ON ACTUAL WALL SURFACES AND COMPONENTS FOR APPROVAL PRIOR TO COMMENCING WORK.

E. DELIVERY: DELIVER MATERIALS TO JOB SITE IN ORIGINAL, NEW AND UNOPENED PACKAGES AND CONTAINERS BEARING MANUFACTURER'S NAME AND LABEL.

F. MANUFACTURER: BENJAMIN MOORE

G. MATERIAL QUALITY: PROVIDE TOP LINE QUALITY COMMERCIAL GRADE (PROFESSIONAL PAINTER…PAINTS; MATERIALS NOT BEARING MANUFACTURER'S IDENTIFICATION AS A BEST-GRADE PRODUCT SHALL NOT BE ACCEPTABLE.
   1. PRIMERS; PROVIDE PREMIUM GRADE PRIMERS RECOMMENDED BY PAINT MANUFACTURER FOR SUBSTRATES INDICATED AND FOR FINISH SYSTEMS SPECIFIED.
   2. UNDERCOATS AND BARRIER COATS: PROVIDE UNDERCOAT PAINTS PRODUCED BY SAME MANUFACTURER AS FINISH COATS; USE ONLY THINNERS APPROVED BY PAINT MANUFACTURER, AND USE ONLY WITHIN RECOMMENDED LIMITS.
   3. FINISH COATS: PROVIDE FINISH COATS CAPABLE OF BEING HASHED WITH MILD DETERGENT WITHOUT LOSS OF COLOR, SHEEN, OR PIGMENTS.
   4. FINISH COAT COORDINATION: PROVIDE FINISH COATS WHICH ARE COMPATIBLE WITH PRIME PAINTS, UNDERCOATS, AND BARRIER COATS USED. VOLATILE ORGANIC COMPOUNDS: PROVIDE MATERIALS WITH MINIMAL VOLATILE ORGANIC COMPOUNDS (VOC); COMPLY WITH APPLICABLE REGULATIONS.

H. COLORS AND FINISHES: PURE, NON-FADING, APPLICABLE TYPES TO SUIT SERVICE INDICATED; NO LEAD CONTENT PERMITTED.

I. PREPARATION: PERFORM PREPARATION AND CLEANING PROCEDURES IN ACCORDANCE WITH PAINT MANUFACTURER'S INSTRUCTIONS AND AS SPECIFIED FOR SUBSTRATE CONDITION.
   1. EXAMINE AREAS AND CONDITIONS UNDER WHICH PAINTING WORK IS TO BE APPLIED. START OF PAINTING WORK INDICATES ACCEPTANCE OF SURFACES AND CONDITIONS OF SURFACES AND CONDITIONS WITHIN ANY PARTICULAR AREA.
   2. REMOVE HARDWARE, ACCESSORIES, AND ITEMS IN PLACE AND NOT TO BE PAINTED, OR PROVIDE PROTECTION PRIOR TO SURFACE PREPARATION AND PAINTING; AFTER PAINTING REINSTALL REMOVED ITEMS.

J. APPLICATION: APPLY PAINT IN ACCORDANCE WITH MANUFACTURER'S DIRECTIONS; USE APPLICATORS AND TECHNIQUES BEST SUITED FOR SUBSTRATE AND TYPE OF MATERIAL BEING APPLIED.
   1. APPLY ADDITIONAL COATS WHEN STAINS OR BLEMISHES SHOW THROUGH FINAL COAT, UNTIL PAINT IS A UNIFORM FINISH, COLOR AND APPEARANCE.
   2. FINISH DOORS ON TOPS, BOTTOMS AND SIDE EDGES SAME AS FACES. PROVIDE EXTRA ATTENTION TO ASSURE DRY FILM THICKNESS AT CORNERS AND CREVICES IS EQUIVALENT TO THAT OF FLAT SURFACES.
   3. PAINT SURFACES BEHIND MOVABLE EQUIPMENT AND FURNITURE SAME AS SIMILAR EXPOSED SURFACES; PAINT SURFACES BEHIND PERMANENTLY-FIXED EQUIPMENT AND FURNITURE WITH PRIME COAT ONLY.
   4. PAINT BACK SIDES OF ACCESS PANELS AND REMOVABLE OR HINGED COVERS TO MATCH EXPOSED SURFACE.

SECTION 099000.10 - PLASTER

A. PREPARATION:
   1. PRIME WALLS WITH TWO COATS OF GRAY (PT-93 BENJAMIN MOORE AF-715 "DOLPHIN").
   2. ENSURE CORNER BEAD IS INSTALLED AT OUTSIDE CORNERS OF ALL GYP. BD. PASS-THRU'S THAT RECEIVE PLASTER FINISH.
   3. SAND LIGHTLY BETWEEN EACH SUCCEEDING ENAMEL AND EACH VARNISH COAT.

K. SCHEDULING PAINTING: APPLY FIRST COAT TO SURFACES THAT HAVE BEEN CLEANED, PRETREATED OR PREPARED FOR PAINTING AS SOON AS PRACTICABLE AFTER PREPARATION.
   1. ALLOW TIME BETWEEN SUCCESSIVE COATINGS TO PERMIT PROPER DRYING. DO NOT RECOAT UNTIL PAINT FEELS FIRM AND DOES NOT DEFORM OR FEEL STICKY UNDER MODERATE THUMB PRESSURE.

L. MINIMUM COATING THICKNESS: APPLY MATERIALS AT NOT LESS THAN MANUFACTURER'S RECOMMENDED SPREADING RATE, TO ESTABLISH A TOTAL DRY FILM THICKNESS AS RECOMMENDED BY COATING MANUFACTURER.

M. PRIME COATS: APPLY TO ITEMS NOT PREVIOUSLY PRIMED; RECOAT PRIMED AND SEALED SURFACES WHERE THERE IS EVIDENCE OF SUCTION SPOTS OR UNSEALED AREAS IN FIRST COAT.

N. FINNISH COATS: PROVIDE EVEN TEXTURE; LEAVE NO LAPS, IRREGULARITY IN TEXTURE, SKID MARKS, OR OTHER SURFACE IMPERFECTIONS.

O. PAINT SYSTEM: PROVIDE MINIMUM TWO COAT PLUS PRIMER SYSTEMS.
   1. EXT. PAINTED METAL: SEMI-GLOSS 100% ACRYLIC.
   2. GYPSUM BOARD WALLS: EGGSHELL (SATIN) LATEX EMULSION.
   3. GYPSUM BOARD CEILINGS: FLAT LATEX EMULSION.
   4. TOILET ROOM WALLS AND CEILINGS: SEMI-GLOSS ACRYLIC ENAMEL.
   5. INT. PAINTED METAL: SEMI-GLOSS 100% ACRYLIC.
   6. CONCRETE FLOORS: CLEAR PENETRATING SEAL; ONE COAT SYSTEM ACCEPTABLE.
   7. FLOOR STRIPES: TRAFFIC BEARING, NON-SLIP STRIPE PAINT; ONE COAT SYSTEM ACCEPTABLE.
   8. SHEENS: COMPLY WITH ASTM D523, REFLECTANCE OF PAINT.

P. CLEAN-UP: DURING PROGRESS OF WORK, REMOVED DISCARDED PAINT MATERIALS, RUBBISH, CANS AND RAGS FROM SITE AT END OF EACH WORK DAY.
   1. CLEAN GLASS AND PAINT-SPATTERED SURFACES IMMEDIATELY BY PROPER METHODS OF WASHING AND SCRAPING, USING CARE NOT TO SCRATCH OR DAMAGE FINISHED SURFACES.

Q. PROTECTION: PROTECT WORK OF OTHER TRADES, WHETHER TO BE PAINTED OR NOT; CORRECT DAMAGE BY CLEANING, REPAIRING OR REPLACING, AND REPAINTING, AS ACCEPTABLE TO OWNER'S PROJECT MANAGER.
   1. PROVIDE "WET PAINT" SIGNS TO PROTECT NEWLY-PPAINTED FINISHES.
   2. REMOVED TEMPORARY PROTECTIVE WRAPPINGS PROVIDED BY OTHERS FOR PROTECTION OF THEIR WORK, AFTER COMPLETION OF PAINTING OPERATIONS.

R. REPAIR: AT COMPLETION OF WORK OF OTHER TRADES, TOUCHUP AND RESTORE DAMAGED SURFACES OR

LIGHT GAGE FRAMING

MIL. THICKNESS - STRUCTURAL GAGE NUMBER CROSS REFERENCE

20 GA. ------ 33 MIL
18 GA. ------ 43 MIL
16 GA. ------ 54 MIL
14 GA. ------ 68 MIL
12 GA. ------ 97 MIL

EXAMPLE CROSS REFERENCE:

3 5/8", 18 GA STRUCTURAL METAL STUD = 362 S 162 - 43 METAL STUD

STUD DEPTH	(S=STUD) (T=TRACK)	FLANGE WIDTH	STUD THICKNESS
=3.625"		=1.625"	=43 MIL (18 GA.)
=3 5/8"		=1 5/8"	

SEE GENERAL NOTES FOR LOCATIONS WHERE NON-STRUCTURAL AND STRUCTURAL STUDS ARE TO BE USED. TABLES ABOVE ARE A REFERENCE GUIDE FOR STRUCTURAL STUDS ONLY.

LIGHT GAGE FRAMING SCREW CONNECTIONS

UNLESS NOTED, LIGHT GAGE FRAMING CONNECTIONS SHALL BE MADE USING #8 SCREWS. SEE DETAIL A/S03.01 FOR DIAGONAL BRACING CONNECTIONS.

AT LOCATIONS WHERE SHEATHING MATERIAL IS PLACED AGAINST THE SCREW HEADS OF LIGHTGAGE METAL FRAMING CONNECTIONS, PANCAKE HEAD SCREWS SHALL BE USED SO THAT THE SHEATHING MATERIAL REMAINS STRAIGHT AND SMOOTH.

SEISMIC DESIGN CATEGORIES A, B & C

LIGHT GAGE METAL FRAMING - NON-STRUCTURAL AND STRUCT STUDS | - - | **R** 02.01.16

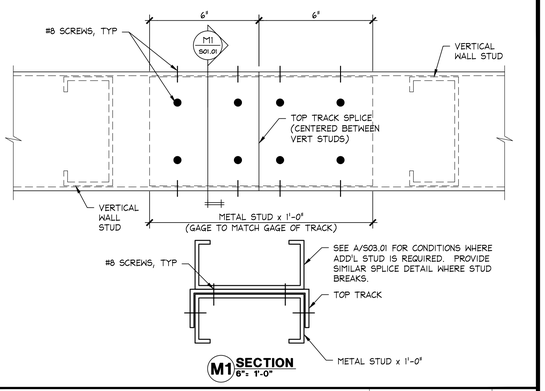

TOP TRACK SPLICE STRUCT/NON-STRUCTURAL STUDS | 6"=1'-0" | 42DS011M2DETL | **M**

NOT USED | - - | **L** -

STRUCTURAL NOTES:

A. CONTROLLING BUILDING CODE: 2018 INTERNATIONAL BUILDING CODE
SEISMIC DESIGN CATEGORY B

B. STRUCTURAL COLD FORMED METAL FRAMING

1. ALL STOREFRONT FRAMING SHOWN IN STRUCTURAL SECTIONS (S02.XX DRAWINGS) AND AS NOTED STRUCTURAL SHALL CONFORM TO THE REQUIREMENT OF THIS SECTION.
2. COLD FORMED STEEL FRAMING SHALL CONFORM TO REQUIREMENTS OF THE CURRENT EDITION OF AISI "SPECIFICATION FOR DESIGN OF COLD-FORMED STEEL STRUCTURAL MEMBERS".
3. ALL MEMBERS SHALL BE FORMED FROM CORROSION-RESISTANT STEEL (GRADE 33 UNLESS OTHERWISE SPECIFIED) AND THEN ZINC COATED PER ASTM A653, GRADE G-60.
4. ALL COLD FORMED MEMBERS SHALL COME FROM A SINGLE MANUFACTURER, "CLARKDIETRICH" OR EQUAL. THE INSTALLATION SHALL COMPLY WITH THE MANUFACTURER'S RECOMMENDATIONS.
5. DESIGN BASED ON Fy = 33 KSI FOR MEMBERS 43 MILS AND LIGHTER. Fy = 50 KSI FOR MEMBERS 54 MILS AND HEAVIER.
6. ALL STOREFRONT FRAMING SHOWN IN THE STRUCTURAL SECTIONS SHALL HAVE 1 5/8" FLANGES AND WEB DEPTHS AS INDICATED ON THE DRAWINGS
7. TRACK BLOCKING IN WALLS AND CEILINGS SHOWN IN THE ARCHITECTURAL DRAWINGS SUCH AS F/A12.01, ETC. SHALL BE 18 GA (43 MIL) WITH 1 1/4" FLANGES
8. SEE SECTION L/S03.01 FOR DEEP LEG DEFLECTION TRACK DETAILS
9. BASE TRACKS SHALL BE SET ON SMOOTH AND LEVEL CONCRETE OR NON-SHRINK GROUT SUCH AS "MASTERFLOW 713" BY MASTER BUILDERS.
10. FASTENING OF COMPONENTS SHALL BE WITH SELF-DRILLING CADMIUM PLATED OR ZINC COATED SCREWS (UNLESS NOTED). SCREWS SHALL BE OF SUFFICIENT SIZE TO ENSURE THE STRENGTH OF THE CONNECTION.
11. SEE DETAIL R/S01.01 FOR ADDITIONAL SCREW REQUIREMENTS.
12. SPLICES IN FRAMING COMPONENTS OTHER THAN BOTTOM WALL TRACK ARE NOT PERMITTED.
13. STUDS SHALL BE INSTALLED SO THE ENDS ARE POSITIONED AGAINST THE INSIDE OF THE RUNNER TRACK WEB PRIOR TO FASTENING AND SHALL BE ATTACHED TO BOTH FLANGES OF THE UPPER AND LOWER RUNNER TRACKS, WITH (1)-#8 SCREW IN EACH FLANGE OF EACH STUD, UNLESS NOTED.
14. ATTACH BOTTOM TRACKS WITH 0.157" DIA POWDER ACTUATED FASTENERS (HILTI X-U, ICC ESR-2269 OR EQUIVALENT) AT 16" O.C. W/ 1" EMBEDMENT, TYP U.N.

C. NON-STRUCTURAL COLD FORMED METAL FRAMING

1. ALL INTERIOR FRAMING NOT COVERED IN STRUCTURAL LIGHTGAGE FRAMING SECTION SHALL COMPLY WITH THIS SECTION.
2. COLD FORMED STEEL FRAMING SHALL CONFORM TO REQUIREMENTS OF THE CURRENT EDITION OF THE AMERICAN IRON AND STEEL INSTITUTE PUBLICATION "NORTH AMERICAN SPECIFICATION FOR THE DESIGN OF COLD-FORMED STEEL FRAMING - NONSTRUCTURAL MEMBERS", EXCEPT AS OTHERWISE SHOWN OR SPECIFIED.
3. FRAMING MEMBERS SHALL COMPLY WITH ASTM C 645 FOR CONDITIONS INDICATED. STEEL SHEET COMPONENTS SHALL COMPLY WITH ASTM C 645 AND PROTECTIVE COATING SHALL COMPLY WITH ASTM A 653 G40 OR HAVE A COATING THAT PROVIDES EQUIVALENT CORROSION RESISTANCE. A40 GALVANNEALED PRODUCTS ARE NOT ACCEPTABLE.
4. FRAMING SHALL HAVE A MINIMUM THICKNESS OF 0.018 INCHES (57 KSI MINIMUM YIELD STRENGTH) OR 0.030 INCHES (33 KSI MINIMUM YIELD STRENGTH).
5. FRAMING SHALL HAVE 1 1/4" FLANGES AND WEB DEPTHS INDICATED ON THE DRAWINGS.
6. FRAMING BASIS OF DESIGN: CLARKDIETRICH PROSTUD20, MARINOWARE VIPER 20. 30 MIL, 33 KSI DRYWALL STUDS ARE ALSO ACCEPTABLE ALTERNATIVES. IF SUBSTITUTIONS ARE REQUESTED, THE CONTRACTOR WILL BE RESPONSIBLE FOR PROVING THE SUBSTITUTION IS AT LEAST EQUIVALENT TO THE BASIS OF DESIGN. THIS INCLUDES SUBMITTING LOAD TABLES SHOWING THE SUBSTITUTED STUDS MEET OR EXCEED THE UNBRACED HEIGHTS GIVEN IN THE NON-COMPOSITE TABLES OF THE BASIS OF DESIGN STUDS AS WELL AS TESTING DATA THAT INDICATES SCREW CONNECTIONS FOR #8 SCREWS MEET OR EXCEEDS PUBLISHED VALUES OF THE BASIS OF DESIGN STUDS.
7. SEE SECTION L/S03.01 FOR DEEP LEG DEFLECTION TRACK DETAILS
8. BASE TRACKS SHALL BE SET ON SMOOTH AND LEVEL CONCRETE OR NON-SHRINK GROUT SUCH AS "MASTERFLOW 713" BY MASTER BUILDERS.
9. FASTENING OF COMPONENTS SHALL BE WITH SELF-DRILLING CADMIUM PLATED OR ZINC COATED SCREWS (UNLESS NOTED). SCREWS SHALL BE OF SUFFICIENT SIZE TO ENSURE THE STRENGTH OF THE CONNECTION.
10. SEE DETAIL R/S01.01 FOR ADDITIONAL SCREW REQUIREMENTS.
11. SPLICES IN FRAMING COMPONENTS OTHER THAN TOP AND BOTTOM WALL TRACK ARE NOT PERMITTED. SEE DETAIL M/S01.01 FOR SPLICES IN TOP WALL TRACK.
12. ATTACH BOTTOM TRACKS WITH 0.157" DIA POWDER ACTUATED FASTENERS (HILTI X-U OR EQUIVALENT) AT 16" O.C., TYP U.N.
13. STUDS SHALL BE INSTALLED SO THE ENDS ARE POSITIONED AGAINST THE INSIDE OF THE RUNNER TRACK WEB PRIOR TO FASTENING AND SHALL BE ATTACHED TO BOTH FLANGES OF THE UPPER AND LOWER RUNNER TRACKS, WITH (1)-#8 SCREW IN EACH FLANGE OF EACH STUD, UNLESS NOTED.

D. STRUCTURAL STEEL

1. STRUCTURAL STEEL SHALL CONFORM TO THE AISC "SPECIFICATIONS FOR THE DESIGN, FABRICATION AND ERECTION OF STRUCTURAL STEEL FOR BUILDINGS", CURRENT EDITION.
2. WELDED CONNECTIONS SHALL CONFORM TO THE CURRENT REVISED CODE OF THE AMERICAN WELDING SOCIETY, AWS D1.01. WELDING ELECTRODES SHALL BE E70XX, LOW HYDROGEN.
3. BOLTS AND BOLTED CONNECTIONS SHALL CONFORM TO THE REQUIREMENTS OF THE "SPECIFICATIONS FOR STRUCTURAL JOINTS USING ASTM A325 OR A490 BOLTS" CURRENT EDITION. SEE SECTIONS AND DETAILS FOR SPECIFIC CONNECTION REQUIREMENTS.
4. STRUCTURAL STEEL BEAMS SHALL CONFORM TO THE REQUIREMENTS OF ASTM A992, Fy = 50 KSI. STEEL TUBE SHALL CONFORM TO THE REQUIREMENTS OF ASTM A500, GRADE C, Fy = 50 KSI. STEEL PIPE SHALL CONFORM TO THE REQUIREMENTS OF ASTM A501, Fy = 36 KSI. ALL OTHER STEEL SHAPES, PLATES, ETC., SHALL CONFORM TO THE REQUIREMENTS OF ASTM A36, Fy = 36 KSI.

E. CAST-IN-PLACE CONCRETE

1. CONCRETE SHALL HAVE A MINIMUM COMPRESSIVE STRENGTH OF 3500 PSI AT 28 DAYS, WITH A WATER CEMENT RATIO = .50 (MAXIMUM). CONCRETE EXPOSED TO WEATHER SHALL BE AIR-ENTRAINED AT 6% ± 1.5%
2. ALL REINFORCING STEEL SHALL BE NEW DOMESTIC DEFORMED BILLET STEEL CONFORMING TO ASTM A-615 GRADE 60.
3. WELDED WIRE FABRIC SHALL CONFORM TO ASTM A-185 DELIVERED IN FLAT SHEETS.
4. ALL MIXES SHALL INCLUDE EITHER ASTM C150 PORTLAND CEMENT OR ASTM C595 PORTLAND-LIMESTONE CEMENT.
5. ALL CONCRETE WORK SHALL BE IN ACCORDANCE WITH "THE BUILDING CODE REQUIREMENTS FOR REINFORCED CONCRETE" CURRENT EDITION OF ACI.
6. ALL REINFORCING DETAILS SHALL CONFORM TO "MANUAL OF STANDARD PRACTICE FOR DETAILING REINFORCED CONCRETE STRUCTURES" CURRENT EDITION OF ACI, UNLESS DETAILED OTHERWISE ON THE STRUCTURAL DRAWINGS.
7. CONTRACTOR SHALL VERIFY LOCATIONS OF ALL OPENINGS, SLEEVES, ANCHOR BOLTS, INSERTS, ETC., AS REQUIRED BY OTHER TRADES BEFORE CONCRETE IS PLACED.
8. CONTRACTOR SHALL PROVIDE SPACERS, CHAIRS, BOLSTERS, ETC., NECESSARY TO SUPPORT REINFORCING STEEL. CHAIRS WHICH BEAR ON EXPOSED CONCRETE SURFACES SHALL HAVE ENDS WHICH ARE PLASTIC TIPPED OR STAINLESS STEEL. CHAIRS WHICH BEAR ON EXPOSED CONCRETE SURFACES TO RECEIVE SANDBLAST FINISH SHALL BE STAINLESS STEEL.
9. THE FOLLOWING MINIMUM CONCRETE COVER SHALL BE PROVIDED FOR REINFORCEMENT:
   3"----CONCRETE CAST AGAINST & PERMANENTLY EXPOSED TO EARTH.
   2"----CONCRETE EXPOSED TO EARTH OR WEATHER, #6 THRU #18 BARS.
   1-1/2"-CONCRETE EXPOSED TO EARTH OR WEATHER, #5 BAR & SMALLER.
   1-1/2"--CONCRETE NOT EXPOSED TO WEATHER NOR IN CONTACT WITH EARTH FOR THE PRIMARY REINFORCEMENT, TIES, STIRRUPS AN SPIRALS IN BEAMS AND COLUMNS.
   3/4"---CONCRETE NOT EXPOSED TO WEATHER OR IN CONTACT WITH EARTH FOR SLABS, WALLS AND JOISTS, #11 BAR & SMALLER.

F. MASONRY WALL CONSTRUCTION

G. FRAMING LUMBER

SPECIAL INSPECTIONS:

AS PER IBC SECTION 1704.2, "SPECIAL INSPECTIONS ARE NOT REQUIRED FOR CONSTRUCTION OF A MINOR NATURE, OR AS WARRANTED BY CONDITIONS IN THE JURISDICTION, AS APPROVED BY THE BUILDING OFFICIAL." VERIFY WITH BUILDING DEPARTMENT IN THE SCOPE OF STRUCTURAL STEEL WORK FOR SUPPORT OF MECHANICAL EQUIPMENT SHOWN ARE OF A MINOR NATURE TO WAIVE THE SPECIAL INSPECTIONS REQUIREMENTS.

STRUCTURAL SPECIFICATIONS | - - | **C** 02.01.16

SEISMIC DESIGN CATEGORIES A, B & C

TABLE 1
STUD SIZE MATRIX FOR ALL INTERIOR PARTITIONS EXCEPT AS NOTED IN TABLES 2 & 3

STUDS FOR SEISMIC DESIGN CATEGORIES A, B & C ONLY

STUD DESIGNATION	STUD DEPTH	FLANGE WIDTH	MIN THICKNESS	STUD SPACING	MAX WALL HEIGHT SPANNING FROM FLOOR TO BRACING
3 5/8" NON-STRUCT STUD	3 5/8"	1 1/4"	0.018"	16"	13'-6"
6" NON-STRUCT STUD	6"	1 1/4"	0.030"	16"	19'-0"

TABLE 2
STUD SIZE MATRIX FOR WALL & FOCAL CABINET WALLS

SEISMIC DESIGN CATEGORIES A, B & C.

FULL HEIGHT VERTICAL STUDS SHALL BE 3 5/8", NON-STRUCTURAL STUDS (WITH 1 1/4" FLANGE) @ 16" O.C. MAX. INSTALL DIAGONAL BRACING AT APPROXIMATELY 11'-6" A.F.F. AS SHOWN IN THESE SECTIONS

TABLE 3
STUD SIZE MATRIX FOR PARTITIONS THAT LATERALLY SUPPORT FLOOR MOUNTED STOCKROOM SHELVING

SEISMIC DESIGN CATEGORIES A, B & C.

SEE DRAWING S03.02

NOTE: FOR ALL THREE TABLES ABOVE, AT LOCATIONS WHERE SHELVING OCCURS ON EACH SIDE OF A SINGLE STUD WALL, REDUCE THE STUD SPACING SHOWN IN THE TABLES ABOVE BY ONE-HALF, AND REDUCE THE DIAGONAL SPACING SHOWN IN DETAIL A/S03.01 BY ONE-HALF.

NOTES:
1. DESIGN BASED ON ALLOWABLE DEFLECTION OF L/200.
2. PROVIDE HORIZONTAL BRIDGING @ 4'-0" O.C. FOR FULL HEIGHT OF WALL PER DETAIL R/S03.01.
3. DESIGN BASED ON MINIMUM 5 PSF LATERAL LOAD, OR LATERAL SEISMIC LOAD, WHICHEVER CONTROLS.
4. TABLE IS VALID FOR UP TO (2) LAYERS OF 5/8" THK GYPSUM BOARD ON EACH SIDE OF METAL STUDS.
5. SEE A/S03.01 FOR DIAGONAL BRACING DETAILS.

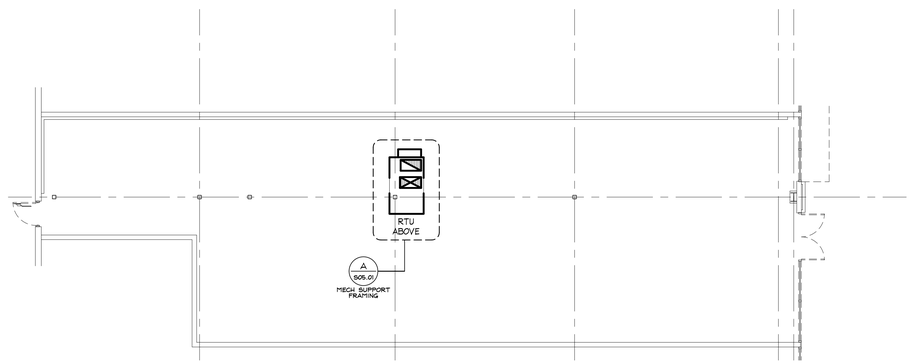

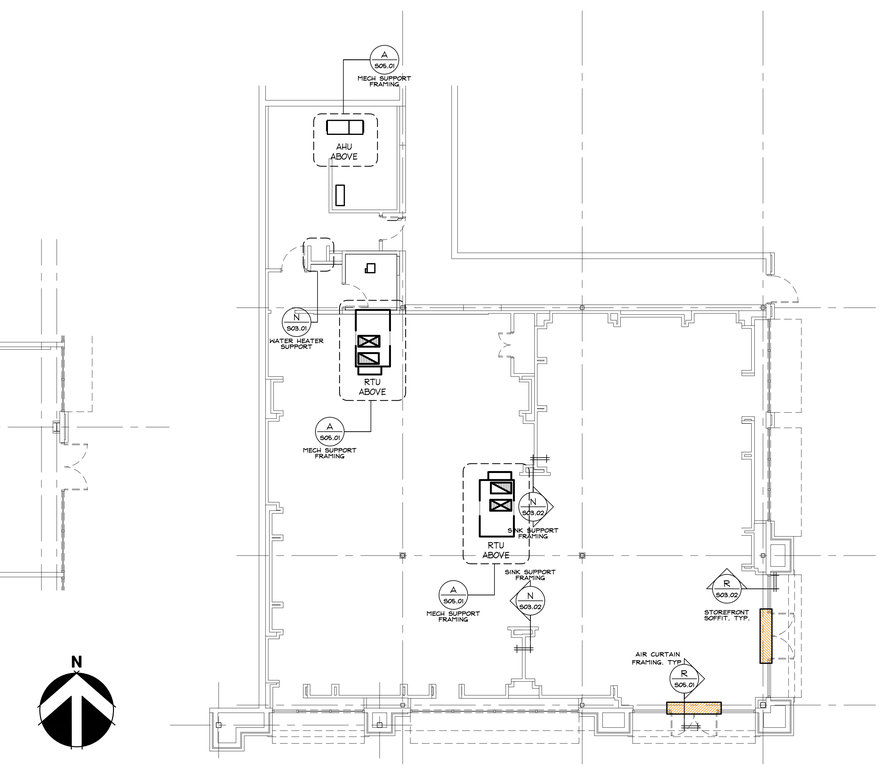

STUD SIZE MATRIX - NON STRUCTURAL AND STRUCTURAL STUDS | - - | **N** 02.01.16

LOCATION PLAN | 1/8" = 1'-0" - | **A** -

PROHIBITION ON AI/ES: CONTRACTOR(S) SHALL NOT UPLOAD ARCHITECTURAL DRAWINGS, SPECIFICATIONS, AND/OR OTHER DIGITAL DATA FILES CONSTRUCTION DOCUMENTS WERE PREPARED FOR USE ON A SPECIFIC SITE CONTEMPORANEOUSLY WITH THEIR ISSUE DATE; THEY ARE NOT INTENDED FOR USE ON A DIFFERENT PROJECT SITE OR AT A LATER DATE. THE USE OF THESE DOCUMENTS ON OTHER PROJECTS, FOR ADDITIONS TO THIS PROJECT, OR FOR COMPLETION OF THIS PROJECT BY OTHERS, WITHOUT WRITTEN VERIFICATION OR ADAPTATION BY GFBW, WILL BE AT OWNER'S SOLE RISK AND WITHOUT LIABILITY TO GFBW. OWNER SHALL INDEMNIFY AND HOLD HARMLESS GFBW AND ITS CONSULTANTS AGAINST ALL DAMAGES, LIABILITIES OR COSTS, INCLUDING REASONABLE ATTORNEYS' FEES AND DEFENSE COSTS, ARISING OUT OF OR RESULTING THEREFROM.

THESE DRAWINGS AND SPECIFICATIONS ARE THE PROPERTY OF GFBW AND SHALL NOT BE REPRODUCED IN ANY MANNER OR USED ON ANY OTHER PROJECT EXCEPT BY WRITTEN AGREEMENT WITH GFBW. NO REPRODUCTION OF ANY PORTION OF THESE DRAWINGS OR SPECIFICATIONS SHALL BE MADE WITHOUT THE WRITTEN AUTHORIZATION OF GFBW. ALL DRAWINGS OR REPRODUCTIONS OF THESE DRAWINGS AND SPECIFICATIONS AUTHORIZED BY GFBW SHALL BEAR THIS COPYRIGHT NOTICE. ALL DRAWINGS AND SPECIFICATIONS ARE TO BE RETURNED TO GFBW UPON COMPLETION OF THEIR INTENDED USE, UNLESS OTHERWISE AGREED BY GFBW.

COPYRIGHT NOTICE:
THESE ARCHITECTURAL WORK" UNDER SEC. 102 OF THE COPYRIGHT ACT, 17 U.S.C. AS AMENDED DECEMBER 1990, WHICH DESIGNATES ARCHITECTURAL WORKS AS PROTECTABLE PURSUANT TO THE COPYRIGHT ACT. ANY USE OF THESE PLANS AND SPECIFICATIONS FOR ANY PURPOSE OTHER THAN THE ONE INTENDED BY GFBW IS STRICTLY PROHIBITED. UNAUTHORIZED USE OF THESE DRAWINGS AND SPECIFICATIONS IS A VIOLATION OF FEDERAL COPYRIGHT LAWS AND MAY SUBJECT VIOLATORS TO SUBSTANTIAL DAMAGES, INCLUDING ATTORNEYS' FEES AND COURT COSTS, AS WELL AS CRIMINAL PENALTIES AND LIABILITY.

GF
www.greenbergfarrow.com
8600 W Bryn Mawr Ave
Suite 800N
Chicago, IL 60631
Proj 20231193

STATE OF MISSOURI
MICHAEL E HAAS
NUMBER PE-2010020348
PROFESSIONAL ENGINEER
Expires 12/31/25
date 2/15/24

Bath&BodyWorks
Three Limited Parkway · Columbus, Ohio 43230
Telephone: 614.415.7000 · Fax: 614.415.7349

PROJECT INFORMATION:
104.01.1733.02
BATH & BODY WORKS
SUMMIT WOODS CROSSING
SPACE NO. M8-A & 1752A (REMOTE STORAGE)
1702 NW CHIPMAN RD.
LEE'S SUMMIT, MO 64081

SCOPE: FULL REMODEL | PACKAGE: SIS PKG3
DESIGN TYPE: GINGHAM+ | GENERATION: 241S0.01
BBWI PROJECT #: 00118173 | A/E PROJECT #: 20231193.0

REVISIONS:

	REQUIRED BY:	DATE:
1	REV1 - PDR REVISION, LL COMMENTS,	02/16/2024
	BUILDING DEPT. COMMENTS, & 2415s.01	

DATE ISSUED: 01/12/2024
DESIGNED BY: KG
DRAWN BY: KG
CHECKED BY: KM

STRUCTURAL SPECIFICATIONS AND NOTES

DRAWING NUMBER:
S01.01

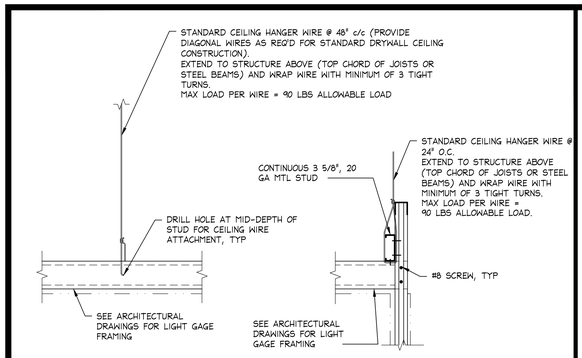

SUSPENDED FRAMING DETAILS | 1 1/2"=1'-0" | 00DS031S00DETL | S | 11.11.16

NOT USED | - | - | M | -

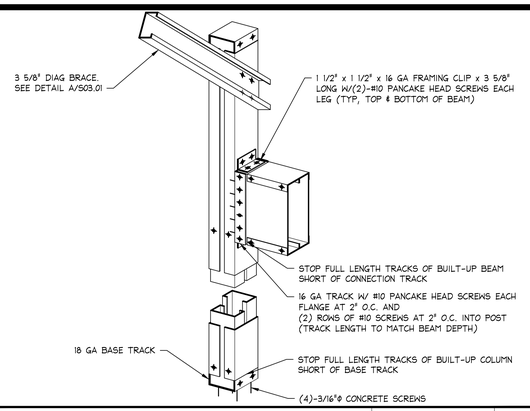

COLUMN CONNECTIONS | 1/2"=1'-0" | H

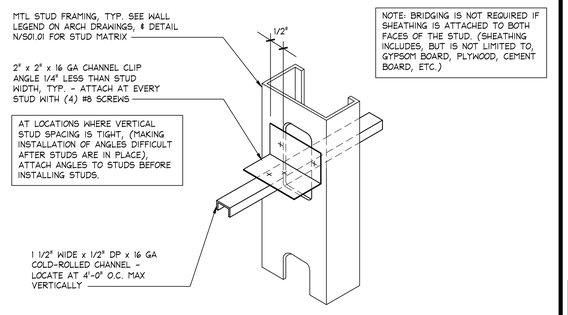

BRIDGING DETAIL | N.T.S | 00DS031R00DETL | R | 08.14.09

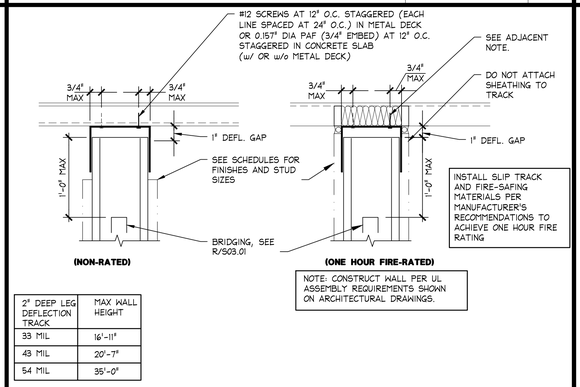

2" DEEP LEG DEFLECTION TRACK	MAX WALL HEIGHT
33 MIL	16'-11"
43 MIL	20'-7"
54 MIL	35'-0"

DEFLECTION TRACK - DESIGN CATEGORIES A, B, & C | 3"=1'-0" | 00DS031L100DETL | L

NOT USED | N.T.S. | - | G | -

NOT USED | - | - | C | -

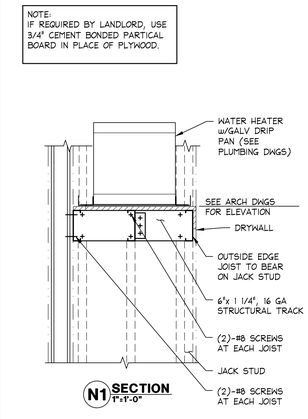

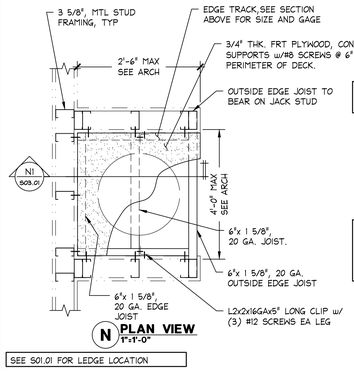

SEE S01.01 FOR LEDGE LOCATION

WATER HEATER SUPPORT ON SHELF SEISMIC DESIGN CATEGORIES A, B & C | 1" = 1'-0" | 00D-S031-N06-PLAT | N | 02.15.16

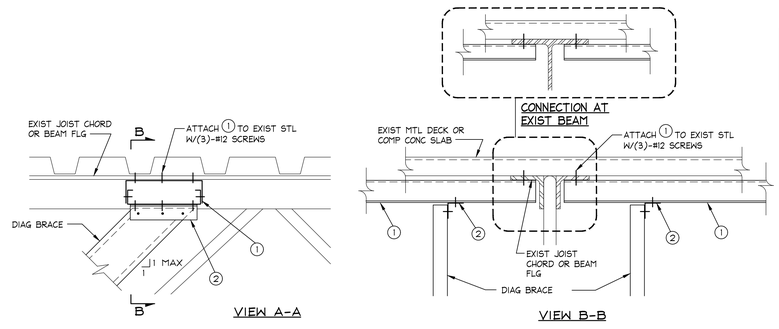

BEFORE INSTALLING ANCHORS, CONTRACTOR SHALL VERIFY WITH MALL MANAGEMENT THAT ATTACHMENT SHOWN IS ACCEPTABLE.

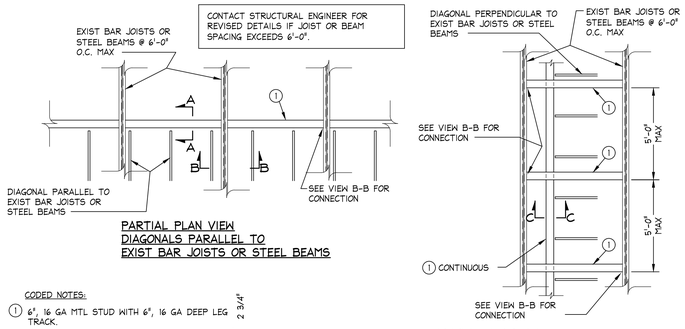

CODED NOTES:

1. 6", 16 GA MTL STUD WITH 6", 16 GA DEEP LEG TRACK.
   #12 SCREWS @ 6" O.C. MAX AND 2" FROM EACH END
2. 2 x 2 x 12 GA x 6" LG FRAMING CLIP, ONE SIDE OF DIAG, W/(3)-#12 SCREWS EACH LEG.

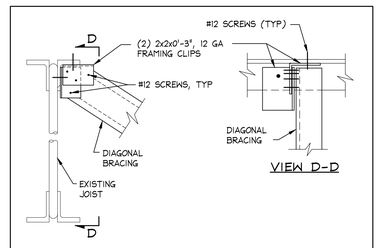

ALTERNATE DIAGONAL BRACING ATTACHMENT TO EXISTING STRUCTURE DIAGONAL PERPENDICULAR TO JOIST

DIAGONAL BRACING ATTACHMENT TO EXISTING BAR JOISTS OR STEEL BEAMS

TYPICAL DIAGONAL BRACE CONNECTION | N.T.S. | 00DS031E00BRAC | E | 08.14.09

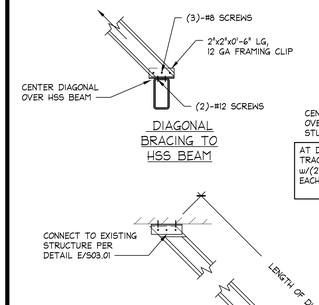

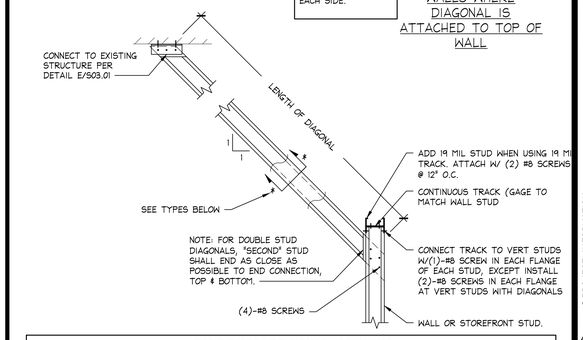

DIAGONAL BRACING OPTIONS

TYPE I — SINGLE MEMBER

TYPE II — DBL MEMBER, #8 SCREWS @ 12"c/c

TYPE III — #8 SCREWS @ 12"c/c, DBL MEMBER w/ CONTINUOUS TRACK TOP & BOTTOM w/ SAME THICKNESS AS STUD.

SPACING OF DIAGONAL BRACING
NON-STRUCTURAL INTERIOR PARTITIONS - 72" O.C. MAX
STRUCTURAL STOREFRONT FRAMING - 72" O.C. MAX

* CONTACT STRUCTURAL ENGINEER FOR LENGTHS LONGER THAN 18'-0".

STUD SIZE	STUD THICKNESS	MAXIMUM DIAGONAL LENGTH		
		TYPE I	TYPE II	TYPE III
3 5/8"x 1 1/4"	19 MIL	8'-0"	14'-0"	18'-0"
3 5/8"x 1 5/8"	33 MIL	10'-0"	18'-0"	-

TYPICAL DIAGONAL BRACING SEISMIC DESIGN CATEGORIES A, B & C | 1"=1'-0" | 00DS031A13BRAC | A | 02.01.16

GF
www.greenbergfarrow.com
8600 W Bryn Mawr Ave
Suite 800N
Chicago, IL 60631
Proj 20231193

STATE OF MISSOURI — MICHAEL E HAAS — NUMBER PE-2010020348 — PROFESSIONAL ENGINEER
Expires 12/31/25
date 2/15/24

Bath&BodyWorks
Three Limited Parkway · Columbus, Ohio 43230
Telephone: 614.415.7000 · Fax: 614.415.7349

PROHIBITION ON REUSE: THESE DRAWINGS AND SPECIFICATIONS WERE PREPARED FOR USE ON A SPECIFIC SITE. CONSEQUENTLY, THEY ARE NOT INTENDED FOR USE ON A DIFFERENT SITE; THEY ARE NOT INTENDED TO BE COMPLETE OR ADEQUATE FOR USE ON ANY SITE OTHER THAN THE PROJECT IS PROPERTIES AND CONTRARY TO LAW UNLESS EXPRESSLY AUTHORIZED BY WRITTEN AGREEMENT WITH BBWI. ANY REUSE WITHOUT SUCH AUTHORIZATION IS AT THE USER'S SOLE RISK AND WITHOUT LIABILITY TO BBWI.

COPYRIGHT NOTICE: THESE DRAWINGS AND SPECIFICATIONS ARE THE PROPERTY OF BBWI AND SHALL NOT BE DEPOSITED IN ANY MANNER OR USED ON ANY OTHER PROJECT EXCEPT BY WRITTEN AGREEMENT WITH BBWI. NO REPRODUCTIONS OF THESE DRAWINGS AND SPECIFICATIONS ARE TO BE MADE WITHOUT THE AUTHORIZATION OF BBWI. ALL ORIGINAL OR REPRODUCTIONS OF THESE DRAWINGS AND SPECIFICATIONS MUST BEAR BBWI'S COPYRIGHT NOTICE. IN THE EVENT OF UNAUTHORIZED REUSE OF THESE DRAWINGS AND SPECIFICATIONS BY ANY PERSON OR ENTITY, SUCH PERSON OR ENTITY SHALL INDEMNIFY AND HOLD HARMLESS BBWI AND BBWI'S CONSULTANTS FROM AND AGAINST ANY AND ALL CLAIMS, DAMAGES, LOSSES AND EXPENSES, INCLUDING BUT NOT LIMITED TO ATTORNEYS' FEES AND COURT COSTS, ARISING OUT OF OR RESULTING THEREFROM. SUCH PERSON OR ENTITY SHALL ALSO BE LIABLE FOR ANY DAMAGES RESULTING FROM SUCH UNAUTHORIZED REUSE OF THESE DRAWINGS AND SPECIFICATIONS, INCLUDING BUT NOT LIMITED TO ANY CONSEQUENTIAL DAMAGES THAT BBWI MAY INCUR AS A RESULT OF SUCH UNAUTHORIZED REUSE.

ARCHITECTURAL WORK UNDER SEC. 17 U.S.C. AS AMENDED DECEMBER 1990. ALL DRAWINGS, MANUALS, AND COPYRIGHT 102 OF THE COPYRIGHT ACT, 17 U.S.C. AS AMENDED DECEMBER 1990. ALL DRAWINGS, MANUALS, AND SPECIFICATIONS ARE AND SHALL REMAIN THE PROPERTY OF ARCHITECTURAL WORK UNDER SEC. 102 OF THE COPYRIGHT ACT, 17 U.S.C. AS AMENDED DECEMBER 1990. ALL DRAWINGS, MANUALS, AND SPECIFICATIONS ARE AND SHALL REMAIN THE PROPERTY OF ARCHITECTURAL WORK UNDER SEC. 102 OF THE COPYRIGHT ACT, 17 U.S.C. AS AMENDED DECEMBER 1990. ALL DRAWINGS, MANUALS, AND SPECIFICATIONS ARE AND SHALL REMAIN THE PROPERTY OF

SIS PKG:3
241Sa.01
20231193.0

PROJECT INFORMATION:

104.01.1733.02

BATH & BODY WORKS

SUMMIT WOODS CROSSING
SPACE NO. M8-A & 1752A (REMOTE STORAGE)
1702 NW CHIPMAN RD.
LEE'S SUMMIT, MO 64081

SCOPE: FULL REMODEL | PACKAGE:
DESIGN TYPE: GINGHAM+ | GENERATION:
BBWI PROJECT #: 00118173 | A/E PROJECT #:

REVISIONS:

	REQUIRED BY:		DATE
1	REV1 - PER REVISION, LL COMMENTS, BUILDING DEPT. COMMENTS, & 2415a.01		02/16/2024

DATE ISSUED: 01/12/2024
DESIGNED BY: KG
DRAWN BY: KG
CHECKED BY: KM

STRUCTURAL CONSTRUCTION DETAILS

DRAWING NUMBER:

S03.01

S005 STRUCTURAL DETAILS

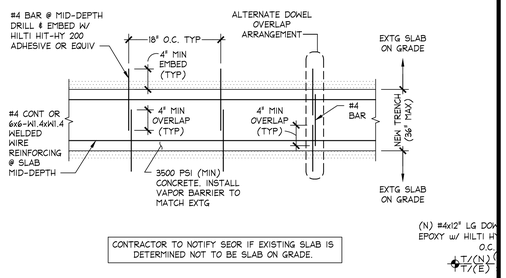

CONTRACTOR TO NOTIFY SEOR IF EXISTING SLAB IS DETERMINED NOT TO BE SLAB ON GRADE.

NEW TRENCH IN EXISTING CONCRETE SLAB | 1"=1'-0" | - | **S** | --

NOT USED | N.T.S. | - | **D**

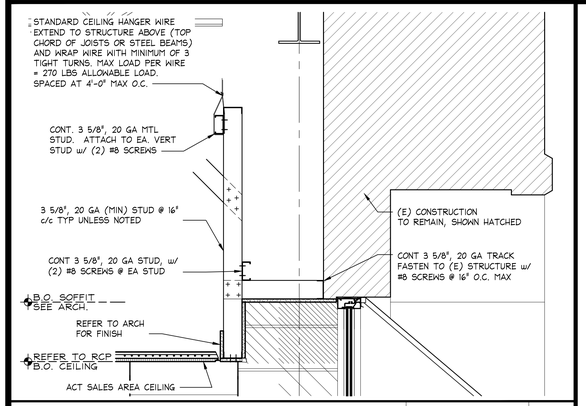

SOFFIT DETAIL @ STOREFRONT | 1" = 1'-0" | - | **R** | --

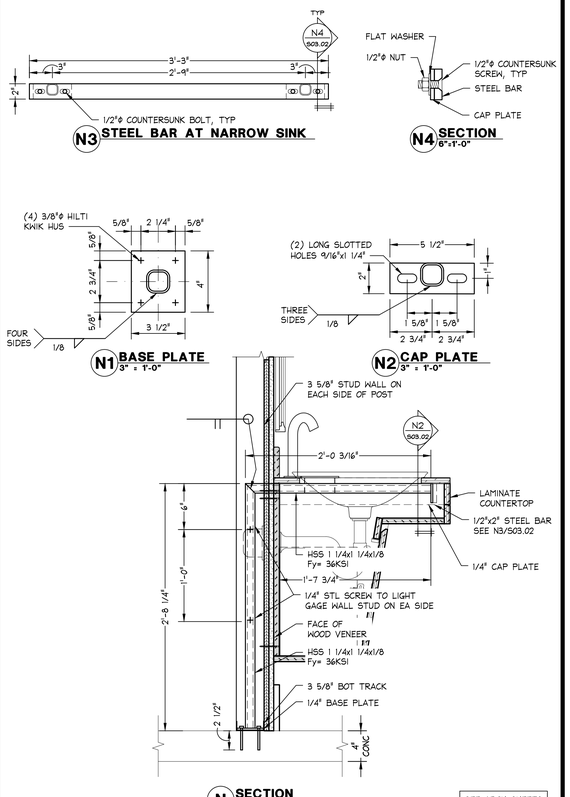

WALL MOUNTED DEMO SINK- SUPPORT DETAIL | 1 1/2"=1'-0" | - | **N** | 10.02.23

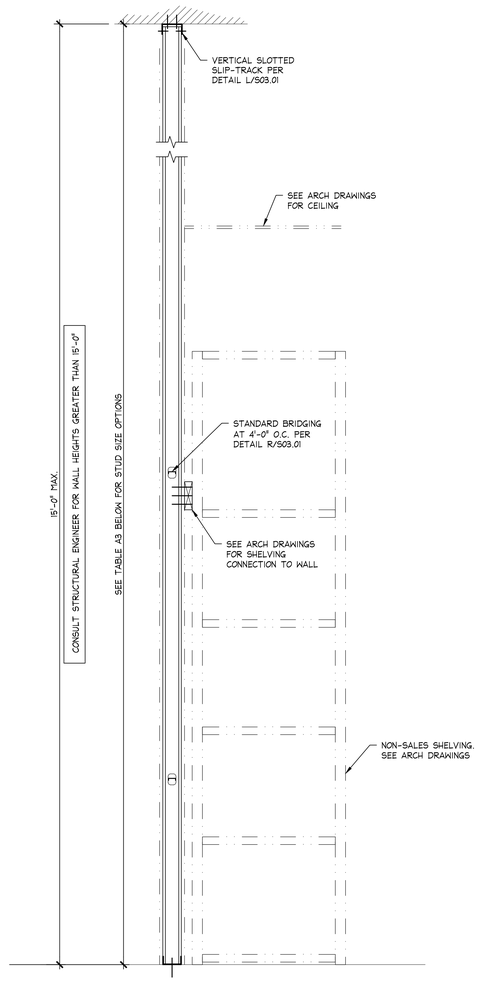

TABLE A3
STUD SIZE MATRIX FOR PARTITIONS THAT LATERALLY SUPPORT FLOOR MOUNTED STOCKROOM SHELVING

SEISMIC DESIGN CATEGORY A, B & C

STUD DESIGNATION	STUD DEPTH	FLANGE WIDTH	STUD GAUGE	STUD SPACING	MAXIMUM WALL HEIGHT
NON-STRUCT DBL STUD	3 5/8"	1 1/4"	20 OR 20EQ	16"	15'-0"

NOTES:
REFER TO NOTES ON N/S01.01

FULL HEIGHT STUD WITHOUT DIAGONAL BRACING

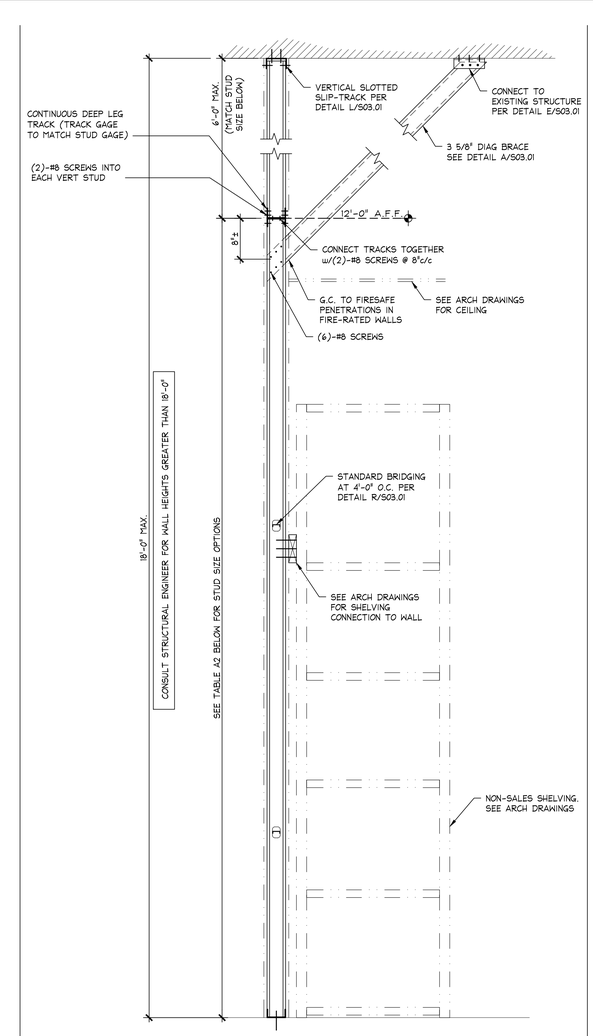

TABLE A2
STUD SIZE MATRIX FOR PARTITIONS THAT LATERALLY SUPPORT FLOOR MOUNTED STOCKROOM SHELVING

SEISMIC DESIGN CATEGORY A, B & C

STUD DESIGNATION	STUD DEPTH	FLANGE WIDTH	STUD GAUGE	STUD SPACING	MAXIMUM WALL HEIGHT TO DOUBLE TRACK
NON-STRUCT	3 5/8"	1 1/4"	20 OR 20EQ	16"	12'-0"

NOTES:
REFER TO NOTES ON N/S01.01

FULL HEIGHT STUD WITH DIAGONAL BRACING

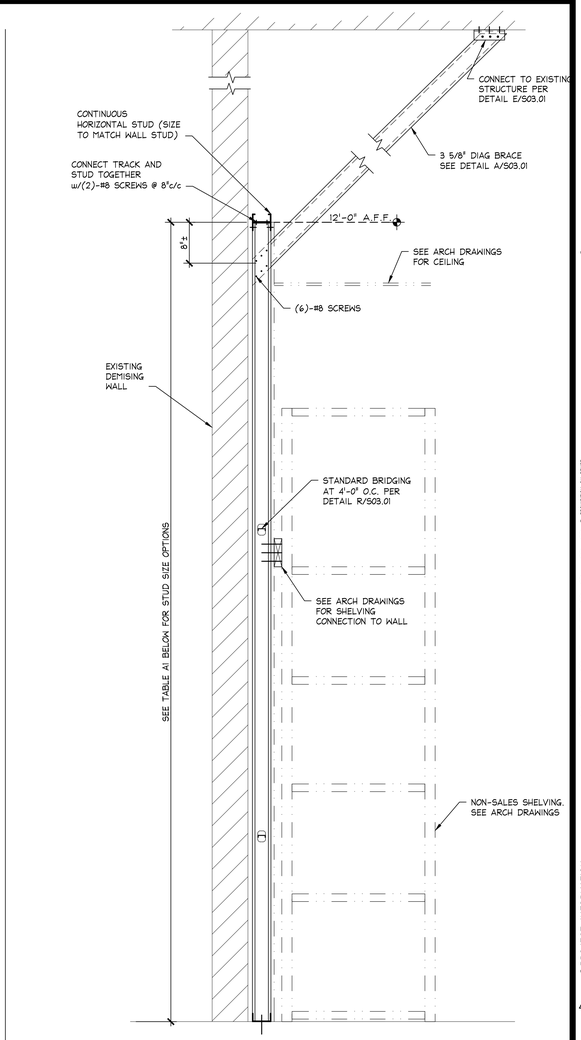

TABLE A1
STUD SIZE MATRIX FOR PARTITIONS THAT LATERALLY SUPPORT FLOOR MOUNTED STOCKROOM SHELVING

SEISMIC DESIGN CATEGORY A, B & C

STUD DESIGNATION	STUD DEPTH	FLANGE WIDTH	STUD GAUGE	STUD SPACING	MAXIMUM WALL HEIGHT
NON-STRUCT	3 5/8"	1 1/4"	20 OR 20EQ	16"	12'-0"

NOTES:
REFER TO NOTES ON N/S01.01

PARTIAL HEIGHT STUD WITH DIAGONAL BRACING

WALL SECTIONS - NON-SALES SHELVING - NON-STRUCT STUDS SDC A, B & C | 1" = 1'-0" | 05DS032A01BRACR1 | **A** | 02.01.16

GF
www.greenbergfarrow.com
8600 W Bryn Mawr Ave
Suite 800N
Chicago, IL 60631
Proj 20231193

STATE OF MISSOURI · MICHAEL S HAAS · NUMBER PE-2010020348 · PROFESSIONAL ENGINEER
Expires 12/31/25
date 2/15/24

Bath&BodyWorks
Three Limited Parkway · Columbus, Ohio 43230
Telephone: 614.415.7000 · Fax: 614.415.7349

PROHIBITION ON REUSE:
THESE DRAWINGS AND SPECIFICATIONS WERE PREPARED FOR USE ON A SPECIFIC SITE CONTEMPORANEOUSLY WITH THEIR ISSUE DATE. THEY ARE NOT INTENDED FOR USE ON A DIFFERENT PROJECT OR AT A LATER TIME. ANY REUSE WITHOUT WRITTEN VERIFICATION OR ADAPTATION BY BBWI FOR THE SPECIFIC PURPOSE INTENDED WILL BE AT USER'S SOLE RISK AND WITHOUT LIABILITY OR LEGAL EXPOSURE TO BBWI. ANY REPRODUCTION OF THESE DRAWINGS AND SPECIFICATIONS, OR ANY PORTION THEREOF, ON ANOTHER PROJECT IS PROHIBITED AND CONTRARY TO LAW UNLESS EXPRESSLY AUTHORIZED BY BBWI.

THESE DRAWINGS AND SPECIFICATIONS ARE THE PROPERTY OF BBWI AND SHALL NOT BE DEPICTED IN ANY MANNER OR USED ON ANY OTHER PROJECT EXCEPT BY WRITTEN AGREEMENT WITH BBWI. NO REPRODUCTIONS OF THESE DRAWINGS AND SPECIFICATIONS SHALL BE MADE WITHOUT PRIOR WRITTEN AUTHORIZATION OF BBWI. ALL ORIGINALS OR REPRODUCTIONS OF THESE DRAWINGS AND SPECIFICATIONS ARE TO BE RETURNED TO BBWI UPON COMPLETION OF THEIR INTENDED USE, UNLESS OTHERWISE AGREED BY BBWI.

COPYRIGHT NOTICE:
THESE DRAWINGS AND SPECIFICATIONS ARE COPYRIGHTED AND SUBJECT TO COPYRIGHT PROTECTION AS AN "ARCHITECTURAL WORK" UNDER SEC. 102 OF THE COPYRIGHT ACT, 17 U.S.C. AS AMENDED DECEMBER 1990. THE ARCHITECTURAL WORKS PROTECTION ACT PROTECTS THE OWNER AND DESIGNER OF A BUILDING AGAINST THE UNAUTHORIZED COPYING OF ARCHITECTURAL PLANS AND DRAWINGS. THIS PROTECTION IS AUTOMATIC AND COMMENCES WHEN THE PLANS ARE FIRST PUBLISHED OR CONSTRUCTION COMMENCES, WHICHEVER COMES FIRST. PROTECTION CONTINUES FOR THE LIFE OF THE AUTHOR PLUS 50 YEARS. UNDER SUCH PROTECTION, UNAUTHORIZED USE OF THESE DRAWINGS AND SPECIFICATIONS BY OTHERS MAY RESULT IN IMPOSITION OF STATUTORY DAMAGES OF UP TO $100,000 PER WORK AND ATTORNEY'S FEES.

PROJECT INFORMATION:

104.01.1733.02

BATH & BODY WORKS
SUMMIT WOODS CROSSING
SPACE NO. M8-A & 1752A (REMOTE STORAGE)
1702 NW CHIPMAN RD.
LEE'S SUMMIT, MO 64081

SCOPE: FULL REMODEL | PACKAGE: SIS PKG3
DESIGN TYPE: GINGHAM+ | GENERATION: 241So.01
BBWI PROJECT #: 00118173 | A/E PROJECT #: 20231193.0

REVISIONS:

	REQUIRED BY:	DATE
1	REV1 - PER REVISION, LL COMMENTS,	02/16/2024
	BUILDING DEPT. COMMENTS, & 2415s.01	

DATE ISSUED: 01/12/2024
DESIGNED BY: KG
DRAWN BY: KG
CHECKED BY: KM

STRUCTURAL CONSTRUCTION DETAILS

DRAWING NUMBER:
S03.02

S0900 Structural Construction Details

ROOF FRAMING NOTES:

1. CONTROLLING BUILDING CODE: 2018 INTERNATIONAL BUILDING CODE
   ROOF DESIGN LIVE LOAD = 20 PSF
   ROOF DESIGN DEAD LOAD (ASSUMED) = 15 PSF
   GROUND SNOW LOAD = 20 PSF
   DESIGN WIND SPEED = 109 MPH
2. EXISTING ROOF CONSTRUCTION: METAL DECK OVER OPEN WEB STEL JOISTS
3. ⊠ INDICATES ROOF OPENING. DETERMINE EXACT SIZE AND LOCATION FROM MECHANICAL DRAWINGS
4. IT IS THE CONTRACTOR'S SOLE RESPONSIBILITY TO DETERMINE ERECTION PROCEDURE AND SEQUENCE TO ENSURE THE SAFETY OF THE BUILDING AND ITS COMPONENT PARTS DURING ERECTION. THIS INCLUDES, BUT IS NOT LIMITED TO, THE ADDITION OF WHATEVER TEMPORARY BRACING, GUYS OR TIE-DOWNS THAT MAY BE NECESSARY. SUCH MATERIAL SHALL BE REMOVED AND SHALL REMAIN THE PROPERTY OF THE CONTRACTOR AFTER COMPLETION OF THE PROJECT.
5. FIELD VERIFY ALL DIMENSIONS PRIOR TO FABRICATION. MECH. UNIT DIMENSIONS SHALL BE COORDINATED WITH APPROVED MECH. UNIT MANUFACTURER DRAWINGS.
6. SUPPORT FRAMING SHOWN IS FOR THE MECH. UNIT SPECIFIED ON MECHANICAL DRAWINGS. IF DIFFERENT UNIT IS TO BE USED, CONTACT STRUCTURAL ENGINEER BEFORE PROCEEDING.
7. ALL STEEL SHALL BE ASTM A36 U.N.O.
8. STRUCTURAL STEEL SHALL CONFORM TO THE AISC "SPECIFICATIONS FOR THE DESIGN, FABRICATION AND ERECTION OF STRUCTURAL STEEL OF BUILDINGS". (CURRENT EDITION)
9. ALL WELDING SHALL BE DONE IN ACCORDANCE WITH "AMERICAN WELDING SOCIETY" SPECIFICATIONS (CURRENT EDITION).
10. WELDING ELECTRODES SHALL BE E70XX, LOW HYDROGEN.
11. IF EXISTING STRUCTURE IS DIFFERENT THAN SHOWN, CONTACT STRUCTURAL ENGINEER BEFORE PROCEEDING WITH ANY WORK IN THAT AREA.

STRUCTURAL NOTES | N.T.S. | 001-S051-S00-NOTE | S | 08.15.11

NOT USED | - | - | M | -

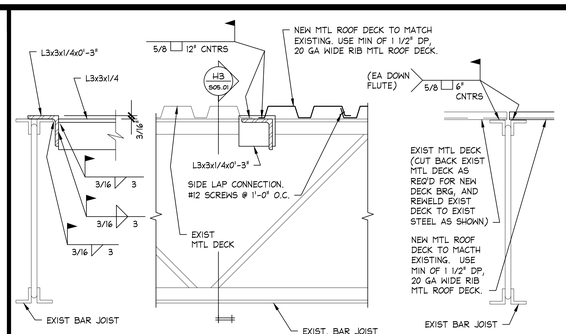

H3 SECTION 1 1/2" = 1'-0" | H1 SECTION 1 1/2" = 1'-0" | H2 SECTION 1 1/2" = 1'-0"

ROOF INFILL DETAILS | 1 1/2" = 1'-0" | 00S-S051-H00-RTU | H | 08.26.16

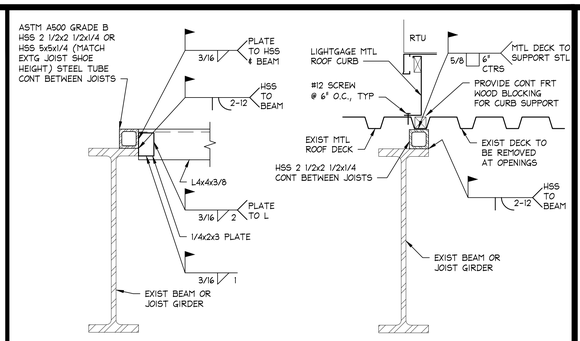

D1 L4x4 TO EXIST BEAM 1 1/2" = 1'-0" | D2 TYP. OPENING EDGE 1 1/2" = 1'-0"

MECH SUPPORT FRAME CONNECTION DETAILS | 1 1/2" = 1'-0" | 00B-S051-D00-RTU | D | 12.22.17

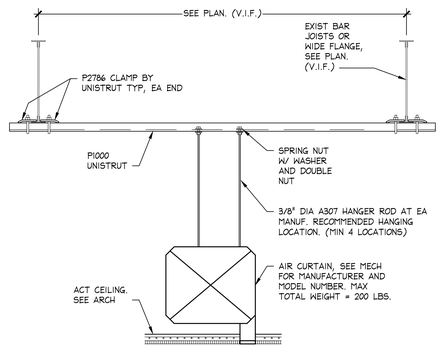

AIR CURTAIN SUPPORT DETAIL | 1"=1'-0" | - | R

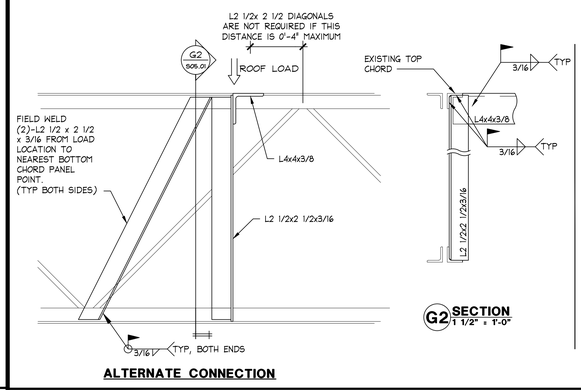

ALTERNATE CONNECTION

G2 SECTION 1 1/2" = 1'-0"

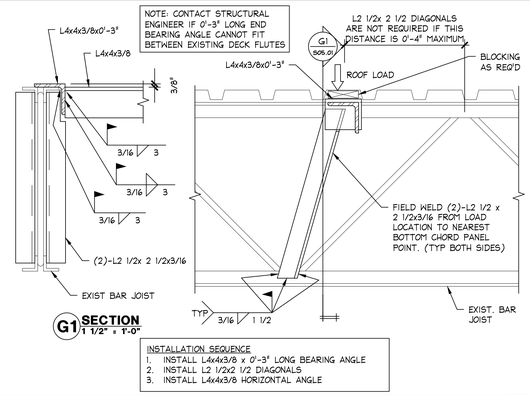

G1 SECTION 1 1/2" = 1'-0"

CONNECTION OF MECH UNIT SUPPORT L4x4 TO EXISTING BAR JOIST | 1 1/2" = 1'-0" | 00D-S051-G00-RTU | G | 08.26.16

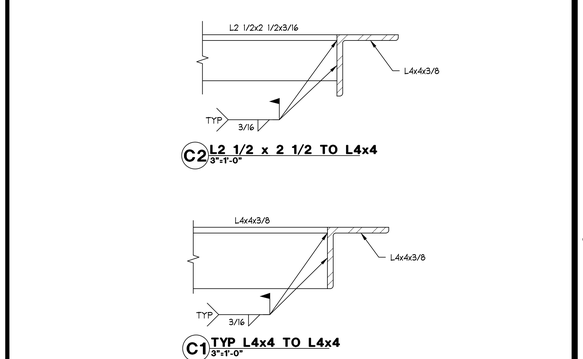

MECH SUPPORT FRAME CONNECTION DETAILS | 3" = 1'-0" | 00D-S051-C00-RTU | C | 10.15.12

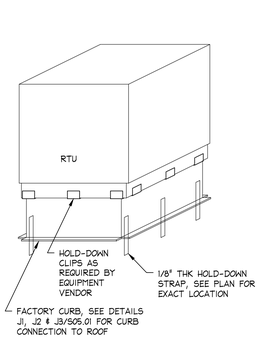

RETENTION STRAPS ROOFTOP HVAC UNITS

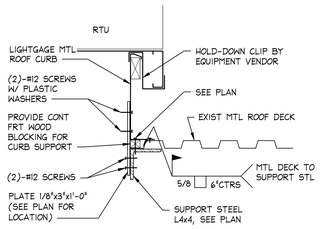

J1 HOLD DOWN STRAP AT NEW ANGLE N.T.S.

CLEAN AND PREPARE WELDS, AND PAINT WITH ZRC COLD GALVANIZING COMPOUND PER MANUFACTURER'S RECOMMENDATIONS.

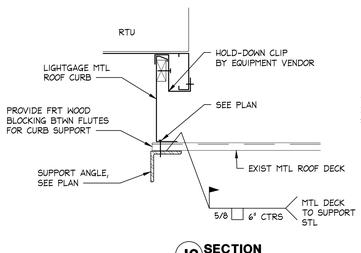

J2 SECTION N.T.S.

CLEAN AND PREPARE WELDS, AND PAINT WITH ZRC COLD GALVANIZING COMPOUND PER MANUFACTURER'S RECOMMENDATIONS.

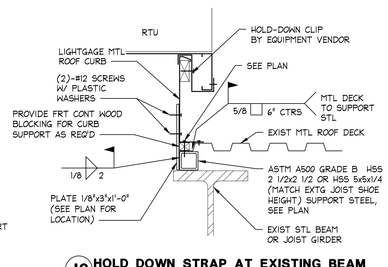

J3 HOLD DOWN STRAP AT EXISTING BEAM N.T.S.

CLEAN AND PREPARE WELDS, AND PAINT WITH ZRC COLD GALVANIZING COMPOUND PER MANUFACTURER'S RECOMMENDATIONS.

TYPICAL HIGH SEISMIC/ HIGH WIND HOLD-DOWN DETAILS | N.T.S. | 00D-S051-J00-RTU | J | 08.15.11

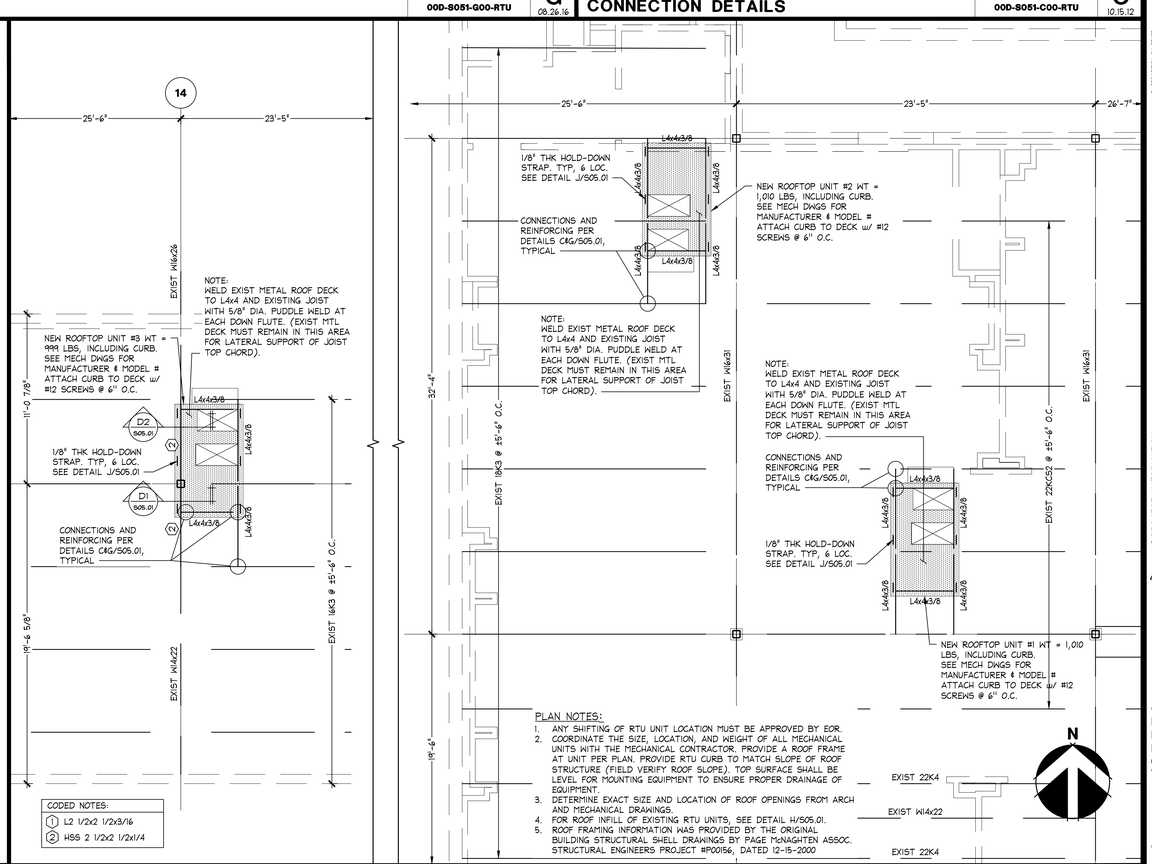

CODED NOTES:
1. L2 1/2x2 1/2x3/16
2. HSS 2 1/2x2 1/2x1/4

PLAN NOTES:
1. ANY SHIFTING OF RTU UNIT LOCATION MUST BE APPROVED BY EOR.
2. COORDINATE THE SIZE, LOCATION, AND WEIGHT OF ALL MECHANICAL UNITS WITH THE MECHANICAL CONTRACTOR. PROVIDE A ROOF FRAME AT UNIT PER PLAN. PROVIDE RTU CURB TO MATCH SLOPE OF ROOF STRUCTURE (FIELD VERIFY ROOF SLOPE). TOP SURFACE SHALL BE LEVEL FOR MOUNTING EQUIPMENT TO ENSURE PROPER DRAINAGE OF EQUIPMENT.
3. DETERMINE EXACT SIZE AND LOCATION OF ROOF OPENINGS FROM ARCH AND MECHANICAL DRAWINGS.
4. FOR ROOF INFILL OF EXISTING RTU UNITS, SEE DETAIL H/S05.01.
5. ROOF FRAMING INFORMATION WAS PROVIDED BY THE ORIGINAL BUILDING STRUCTURAL SHELL DRAWINGS BY PAGE MCNAGHTEN ASSOC. STRUCTURAL ENGINEERS PROJECT #P00156, DATED 12-15-2000

PARTIAL ROOF FRAMING PLAN | 1/4" = 1'-0" | -- | A | 10.15.12

www.greenbergfarrow.com
8600 W Bryn Mawr Ave
Suite 800N
Chicago, IL 60631
Proj 20231193
MICHAEL E HAAS — NUMBER PE-2010020348 — STATE OF MISSOURI — PROFESSIONAL ENGINEER
Expires 12/31/25
date 2/15/24

Bath&BodyWorks
Three Limited Parkway · Columbus, Ohio 43230
Telephone: 614.415.7000 · Fax: 614.415.7349

PROHIBITION ON MOLD: CONSTRUCTION SPECIFICATIONS WERE PREPARED FOR USE ON A SPECIFIC SITE. CONTEMPORANEOUSLY WITH THEIR ISSUE DATE. THEY ARE NOT INTENDED FOR USE ON A DIFFERENT PROJECT OR SITE AND MAY NOT CONTAIN CURRENT INFORMATION. THE USE OF THESE SPECIFICATIONS FOR REPRODUCTION THEREOF ON ANOTHER PROJECT IS PROHIBITED AND CONTRARY TO LAW UNLESS EXPRESSLY AUTHORIZED IN WRITING BY BBWI. BBWI SHALL NOT BE RESPONSIBLE FOR ANY SUCH UNAUTHORIZED USE.

THESE DRAWINGS AND SPECIFICATIONS ARE THE PROPERTY OF BBWI AND SHALL NOT BE DEPOSITED IN ANY MANNER OR USED ON ANY OTHER PROJECT EXCEPT BY WRITTEN AGREEMENT WITH BBWI. NO REPRODUCTION OF ANY PART MAY BE MADE WITHOUT PRIOR WRITTEN CONSENT OF BBWI. ALL RIGHTS RESERVED. AUTHORIZATION OF BBWI. ALL DRAWINGS OR REPRODUCTIONS OF THESE DRAWINGS AND SPECIFICATIONS SHALL BE RETURNED TO BBWI UPON COMPLETION OF THEIR INTENDED USE, UNLESS OTHERWISE AGREED BY BBWI.

COPYRIGHT NOTICE:
CONSTRUCTION SPECIFICATIONS ARE COPYRIGHTED AND SUBJECT TO COPYRIGHT PROTECTION AS AN "ARCHITECTURAL WORK" UNDER SEC. 102 OF THE COPYRIGHT ACT, 17 U.S.C. AS AMENDED DECEMBER 1990. THE ARCHITECTURAL WORK PROTECTION APPLIES TO THE DESIGN AS SHOWN IN THE PLANS, SPECIFICATIONS, DRAWINGS, AND MODELS, AND IN THE CONSTRUCTION OF THE BUILDING. UNDER SUCH PROTECTION, UNAUTHORIZED USE OF THESE DRAWINGS AND SPECIFICATIONS BY ANY PERSON OR ENTITY IN ANY MANNER IS AT THE RISK OF THAT PERSON OR ENTITY. BBWI HAS NOT AUTHORIZED ANY USE OF THESE DRAWINGS AND SPECIFICATIONS AND DISCLAIMS ALL RESPONSIBILITY AND LIABILITY.

SIS PKG3
241.S0.01
20231193.0

104.01.1733.02

PROJECT INFORMATION:
BATH & BODY WORKS
SUMMIT WOODS CROSSING
SPACE NO. M8-A & 1752A (REMOTE STORAGE)
1702 NW CHIPMAN RD.
LEE'S SUMMIT, MO 64081

SCOPE: FULL REMODEL | PACKAGE:
DESIGN TYPE: GINGHAM+ | GENERATION:
BBWI PROJECT #: 00118173 | A/E PROJECT #:

REVISIONS:

	REQUIRED BY:	DATE
1	REV1 - FOR REVISION, LL COMMENTS,	02/16/2024
	BUILDING DEPT. COMMENTS, & 2415s.01	

DATE ISSUED: 01/12/2024
DESIGNED BY: KG
DRAWN BY: KG
CHECKED BY: KM

MECH SUPPORT FRAMING PLAN AND DETAILS

DRAWING NUMBER:
S05.01

NOT USED

N.T.S. | S

JOIST REINFORCING

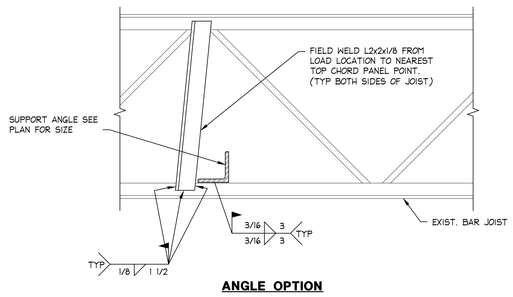

ANGLE OPTION

1" = 1'-0" | 00D-S051-M01-RTU | M 08.15.11

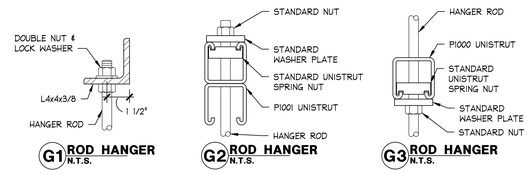

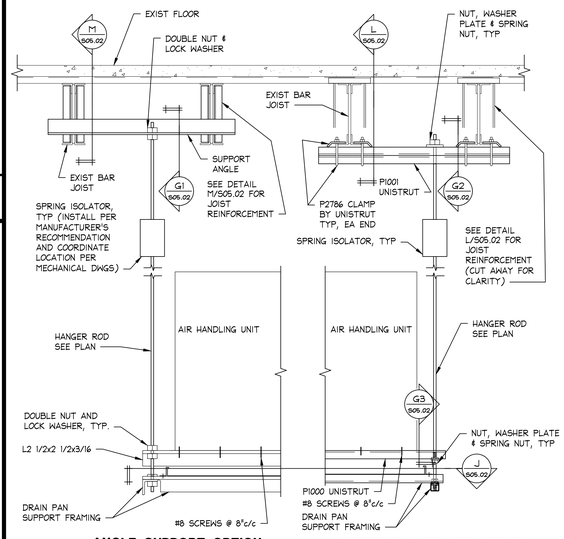

ANGLE SUPPORT OPTION **UNISTRUT SUPPORT OPTION**

ALL UNISTRUT MATERIALS AND CONNECTIONS SHALL BE INSTALLED WITH STRICT CONFORMANCE TO MANUFACTURER'S RECOMMENDATIONS

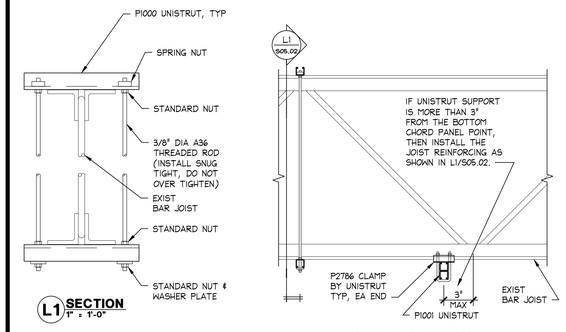

L1 505.02 **SECTION** 1" = 1'-0"

UNISTRUT OPTION

JOIST REINFORCING

1" = 1'-0" | 00D-S051-L01-RTU | L 03.31.17

HANGING UNIT SECTION

1" = 1'-0" | 00D-S051-G01-RTU | G 05.18.18

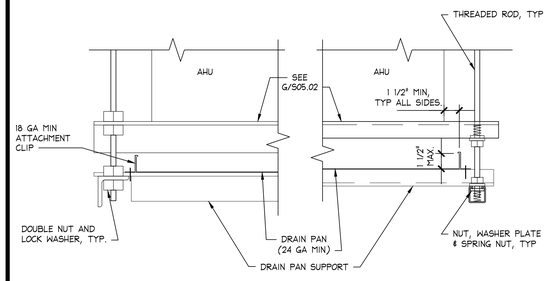

ANGLE SUPPORT OPTION **UNISTRUT SUPPORT OPTION**

J1 505.02 **SECTION** N.T.S.

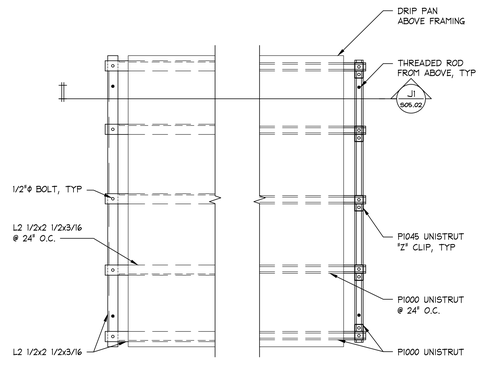

ANGLE SUPPORT OPTION **UNISTRUT SUPPORT OPTION**

J **PLAN** 1"=1'-0"

DRAIN PAN SUPPORT

1" = 1'-0" | -- | J 05.18.18

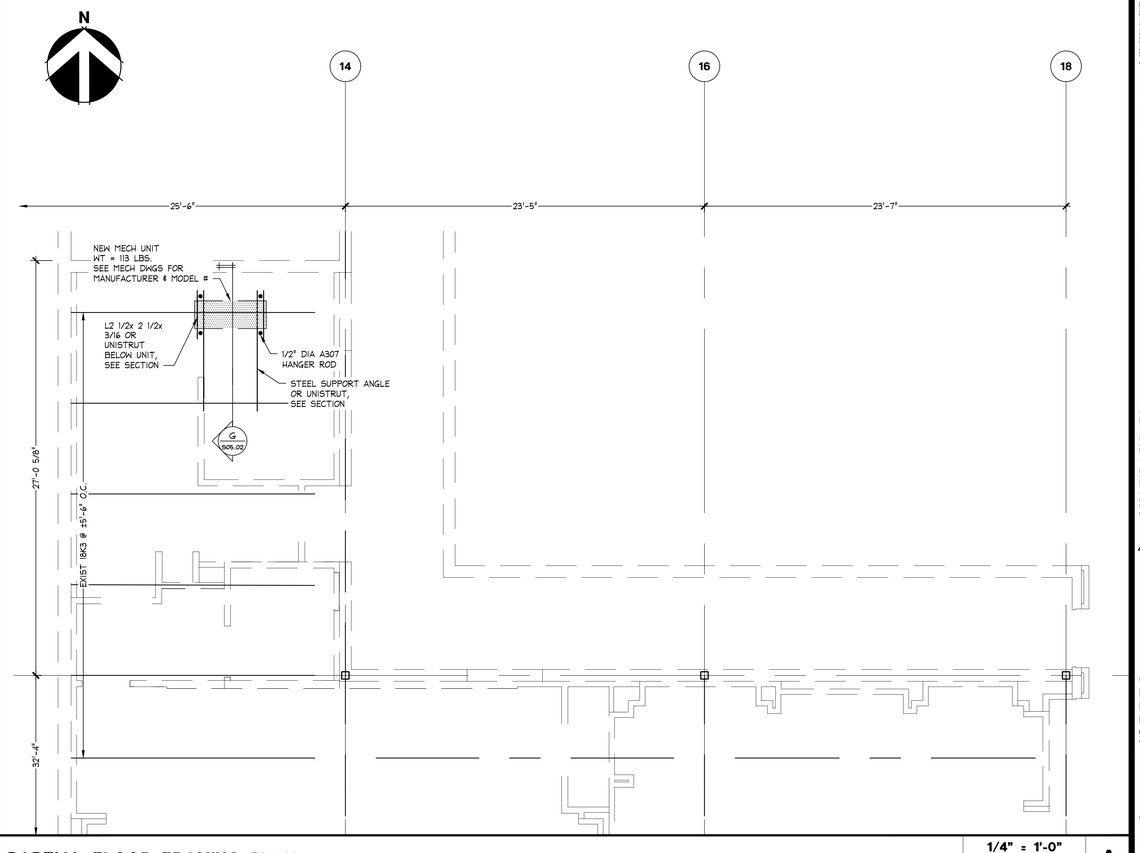

PARTIAL FLOOR FRAMING PLAN

1/4" = 1'-0" | -- | A 08.15.11

GF
www.greenbergfarrow.com
8600 W Bryn Mawr Ave
Suite 800N
Chicago, IL 60631
Proj 20231193
STATE OF MISSOURI MICHAEL E HAAS NUMBER PE-2010020348 PROFESSIONAL ENGINEER
Expires 12/31/25
date 2/15/24

Bath&BodyWorks
Three Limited Parkway · Columbus, Ohio 43230
Telephone: 614.415.7000 · Fax: 614.415.7349

PROHIBITION ON REUSE: THESE DRAWINGS AND SPECIFICATIONS WERE PREPARED FOR USE ON A SPECIFIC SITE. CONFORMANCEWITH THEIR ISSUE DATE). THEY ARE NOT INTENDED FOR USE ON A DIFFERENT SITE, AND MAY NOT BE REUSED WITHOUT THE EXPRESS WRITTEN PERMISSION OF GBBN. ANY REUSE OR REPRODUCTION THEREOF ON ANOTHER PROJECT IS PROHIBITED AND CONTRARY TO LAW UNLESS EXPRESSLY AUTHORIZED BY GBBN. ALL ERRORS & OMISSIONS ARE TO BE REPORTED TO GBBN BEFORE COMMENCEMENT OF WORK.

THESE DRAWINGS AND SPECIFICATIONS ARE THE PROPERTY OF GBBN AND SHALL NOT BE DEPOSITED IN ANY MANNER OR USED ON ANY OTHER PROJECT EXCEPT BY AGREEMENT WITH GBBN. NO REPRODUCTIONS OF THESE PLANS & SPECIFICATIONS IN WHOLE OR IN PART MAY BE MADE WITHOUT THE AUTHORIZATION OF GBBN. ALL ERRORS OR OMISSIONS ARE TO BE REPORTED TO GBBN BEFORE COMMENCEMENT OF WORK. ALL DRAWINGS OR REPRODUCTIONS OF THESE DRAWINGS AND SPECIFICATIONS MUST BEAR GBBN'S COPYRIGHT NOTICE.

COPYRIGHT NOTICE: THESE DRAWINGS & SPECIFICATIONS ARE COPYRIGHTED AND SUBJECT TO COPYRIGHT PROTECTION AS AN "ARCHITECTURAL WORK" UNDER SEC. 102 OF THE COPYRIGHT ACT, 17 U.S.C. AS AMENDED DECEMBER 1990. THE OWNER AND USER AGREE TO, AND HEREBY DO, INDEMNIFY AND HOLD HARMLESS THE ARCHITECT AND HIS CONSULTANTS FROM AND AGAINST ALL DAMAGES, LIABILITIES AND COSTS, INCLUDING REASONABLE ATTORNEY'S FEES AND DEFENSE COSTS, ARISING OUT OF OR IN CONNECTION WITH THE UNAUTHORIZED REUSE OF THESE DRAWINGS AND SPECIFICATIONS BY THE OWNER OR BY OTHERS ACTING THROUGH THE OWNER. UNDER NO CIRCUMSTANCES SHALL TRANSFER OF OWNERSHIP OF THE DRAWINGS OR SPECIFICATIONS BE DEEMED A SALE BY THE ARCHITECT, AND THE ARCHITECT RETAINS ALL COMMON LAW, STATUTORY AND OTHER RESERVED RIGHTS, INCLUDING THE COPYRIGHT THEREIN. IN THE EVENT OF UNAUTHORIZED REUSE OF THESE DRAWINGS AND SPECIFICATIONS BY THE OWNER OR BY OTHERS ACTING THROUGH THE OWNER, THE OWNER AGREES TO INDEMNIFY AND HOLD HARMLESS THE ARCHITECT AND HIS CONSULTANTS AGAINST ANY AND ALL CLAIMS, DAMAGES, LOSSES AND EXPENSES, INCLUDING ATTORNEY'S FEES AND DEFENSE COSTS, ARISING OUT OF OR RESULTING THEREFROM.

PROJECT INFORMATION:

104.01.1733.02

BATH & BODY WORKS
SUMMIT WOODS CROSSING
SPACE NO. M8-A & 1752A (REMOTE STORAGE)
1702 NW CHIPMAN RD.
LEE'S SUMMIT, MO 64081

SCOPE: FULL REMODEL | PACKAGE: SIS PKG.3
DESIGN TYPE: GINGHAM+ | GENERATION: 241So.01
BBWI PROJECT #: 00118173 | A/E PROJECT #: 202311193.0

REVISIONS:

	REQUIRED BY:	DATE
1	REV1 - PER REVISION, LL COMMENTS, BUILDING DEPT. COMMENTS, & 241So.01	02/16/2024

DATE ISSUED: 01/12/2024
DESIGNED BY: KG
DRAWN BY: KG
CHECKED BY: KM

MECH SUPPORT FRAMING PLAN AND DETAILS

DRAWING NUMBER:
S05.02

S05.02-ALL

ELECTRICAL SYMBOLS LEGEND

NTS | 00N-E0101-N00-LGND | N | 01/05/20

SYMBOL	ITEM	DESCRIPTION
	RECESSED DOWNLIGHT	REFER TO LIGHT FIXTURE SCHEDULE FOR DESCRIPTION
	RECESSED DIRECTIONAL	REFER TO LIGHT FIXTURE SCHEDULE FOR DESCRIPTION
	TRACK LIGHT	REFER TO LIGHT FIXTURE SCHEDULE FOR DESCRIPTION
	FLUORESCENT STRIP	REFER TO LIGHT FIXTURE SCHEDULE FOR DESCRIPTION
	EMERGENCY FLUORESCENT STRIP	REFER TO LIGHT FIXTURE SCHEDULE FOR DESCRIPTION
	FLUORESCENT TROFFER	REFER TO LIGHT FIXTURE SCHEDULE FOR DESCRIPTION
	SCONCE	REFER TO LIGHT FIXTURE SCHEDULE FOR DESCRIPTION
	DECORATIVE PENDANTS	REFER TO LIGHT FIXTURE SCHEDULE FOR DESCRIPTION
	DECORATIVE LAMP	REFER TO LIGHT FIXTURE SCHEDULE FOR DESCRIPTION
	EXIT SIGN W/ DIRECTIONAL ARROWS	ARROWS OPTIONAL PER PLAN. REFER TO LIGHT FIXTURE SCHEDULE FOR DESCRIPTION. IN CANADA, EXIT SIGNS ARE SUPPLIED & INSTALLED BY CONTRACTOR.
	EMERGENCY LIGHT, SURFACE	REFER TO LIGHT FIXTURE SCHEDULE FOR DESCRIPTION
	EMERGENCY LIGHT, RECESSED	REFER TO LIGHT FIXTURE SCHEDULE FOR DESCRIPTION
$	SWITCH	
$MS	SWITCH – MOTION SENSOR	HUBBELL AP2000W22 PASSIVE INFRARED, DOUBLE POLE, SINGLE THROW WALL SWITCH SENSOR WITH TWO SEPARATE RELAYS. WHITE COLOR FINISH.
$D	SWITCH – DIMMER	HUBBELL S61W, SINGLE POLE, SINGLE THROW WALL DIMMER SWITCH. WHITE COLOR FINISH.
$K	KEY – SWITCH	HUBBELL HBL1223KKL, SINGLE POLE, THREE-WAY BARREL KEY WALL SWITCH FOR STOREFRONT ROLLING GRILLE. WHITE COLOR FINISH.
$RD	SWITCH – DIMMER	ROOM CONTROLLER DIMMER SWITCH. REFER FOR SHEET E05.02 FOR MORE INFORMATION.
	CEILING EXHAUST FAN	REFER TO MECHANICAL SCHEDULE FOR INFORMATION.
TC	TRAFFIC COUNTER	REFER TO ARCHITECTURAL DRAWINGS FOR COLOR INFORMATION
AAP	WIRELESS ACCESS POINT	
	SPEAKER/SUBWOOFER	REFER TO ARCHITECTURAL DRAWINGS FOR INFORMATION.
SC SD	CAMERA/SECURITY DOME	REFER TO ARCHITECTURAL DRAWINGS FOR INFORMATION.
IP IPM IP PTZ	IP CAMERA	REFER TO ARCHITECTURAL DRAWINGS FOR INFORMATION.
VCS VCC VCI	LVAN	REFER TO ARCHITECTURAL DRAWINGS FOR INFORMATION.
	SINGLE RECEPT. W/ COVERPLATE	20 AMP, 120 VOLT
	DUPLEX RECEPT. W/ COVERPLATE	20 AMP, 120 VOLT, SHALL BE WHITE UNLESS NOTED OTHERWISE
	QUAD. RECEPT. W/ COVERPLATE	20 AMP, 120 VOLT
	FLUSH QUAD FLOOR RECEPT.	20 AMP, 120 VOLT FLOOR BOX
	FLUSH DUPLEX FLOOR RECEPT.	20 AMP, 120 VOLT FLOOR BOX
	FLUSH DUPLEX/DATA FLOOR RECEPT.	20 AMP, 120 VOLT FLOOR BOX
T	TELEPHONE OUTLET	WHITE COLOR RJ14C TELE. JACK IN SALES AND NON-SALES AREA.
	DATA/TELEPHONE OUTLET	WHITE COLOR PLATE IN SALES AND IN NON-SALES AREA.
	JUNCTION BOX	JUNCTION BOX, 4" X 4" X 2 1/8" DEEP MINIMUM
	MAGNETIC STARTER	FULL VOLTAGE STARTER IN A NEMA 1 ENCLOSURE, SIZE 1 MINIMUM
	DISCONNECT SWITCH	HEAVY DUTY, FUSIBLE AND NON-FUSIBLE PROVIDED BY EC
	DISCONNECT SWITCH	HEAVY DUTY, FUSIBLE AND NON-FUSIBLE PREINSTALLED WITH EQUIPMENT
	DELIVERY BUZZER TRANSFORMER	TRANSFORMER AT 8'–0" AFF
	DELIVERY BUZZER	REFER TO POWER PLAN FOR MOUNTING INFORMATION
	PUSHBUTTON	PUSHBUTTON UNIT
S	CEILING SMOKE DETECTOR	SYSTEM CONNECTED CEILING MOUNTED PHOTOELECTRIC TYPE SMOKE DETECTOR
S	DUCT SMOKE DETECTOR	SYSTEM CONNECTED DUCT MOUNTED PHOTOELECTRIC TYPE SMOKE DETECTOR COMPLETE WITH SAMPLING TUBES
DC	DOOR CONTACT	FOR SECURITY / CAMERA SYSTEM
MD	MOTION DETECTOR	CEILING MOUNTED
MD	MOTION DETECTOR	WALL MOUNTED
K	KEYPAD	KEYPAD SEE FLOOR PLAN FOR LOCATION
OS	CEILING MOUNTED OCC. SENSOR	LEVITON POWER BASE ADAPTER MODEL OPB15 AND OCCUPANCY SENSOR MODEL OSC–10 MOW. MOUNT SENSOR LEVELED WITH LIGHTS.
OS	CEILING MOUNTED OCC. SENSOR	ROOM CONTROLLER OCCUPANCY SENSOR. REFER FOR SHEET E05.02 FOR MORE INFORMATION.
PP OS OS	CEILING MOUNTED POWER PACK AND OCCUPANCY SENSOR(S)	POWER PACK, LEVITON MODEL OPP2001 OCCUPANCY SENSOR LEVITON MODEL OSC–10–MOW
DS	DAYLIGHT PHOTO SENSOR	
T/H CO2	COMBINED TEMPERATURE/HUMIDITY AND CARBON MONOXIDE SENSORS	SINGLE GANG BOX (2"x4") FOR SENSOR/THERMOSTAT/HUMIDISTAT/CARBON MONOXIDE WITH FACE FLUSH TO DRYWALL.
S	HVAC MONITORING SENSOR	BULLET TYPE SENSOR DOES NOT REQUIRE JUNCTION BOX, ONLY 1/2" CONDUIT IN WALL TO ABOVE CEILING.
	ELECTRONICALLY OPERATED DAMPER W/ TOGGLE DISCONNECT	REFER TO MECHANICAL DRAWINGS FOR SPECIFICATIONS.
FACP	FIRE ALARM CONTROL PANEL	INCLUDES BATTERY BACK–UP FURNISHED AND INSTALLED BY FIRE ALARM CONTRACTOR. COORDINATE WITH LANDLORD ALL FINAL SEQUENCES OF OPERATION.
FSA	FIRE ALARM REMOTE ANNUNCIATOR	
F	FIRE ALARM MANUAL PULL STATION	MOUNT CENTER OF DEVICE AT 48" AFF
F	FIRE ALARM HORN/STROBE	DEVICE SHALL BE WALL MOUNTED. MOUNT CENTER OF LENS AT 80" AFF. CANDELA RATING BY FIRE ALARM CONTRACTOR.
S	FIRE ALARM STROBE	DEVICE SHALL BE WALL MOUNTED. MOUNT CENTER OF LENS AT 80" AFF. CANDELA RATING BY FIRE ALARM CONTRACTOR.
HR	FIRE ALARM HORN/STROBE	DEVICE SHALL BE CEILING MOUNTED. CANDELA RATING BY FIRE ALARM CONTRACTOR.
	FIRE ALARM STROBE	DEVICE SHALL BE CEILING MOUNTED. CANDELA RATING BY FIRE ALARM CONTRACTOR.
B	FIRE ALARM BELL	DEVICE SHALL BE MOUNTED ABOVE THE CEILING. RATING BY FIRE ALARM CONTRACTOR.
D	HEAT DETECTOR	
ELR	END OF LINE RESISTOR	
RELAY	FAN SHUT DOWN RELAY	
FS	FIRE ALARM WATER FLOW SWITCH	
VA	EVACUATION SPEAKER	WHITE FOR LIGHT COLOR CEILINGS. BLACK FOR DARK COLOR CEILINGS.
RMC	ROOM CONTROLLER	ROOM CONTROLLER DIMMING SYSTEM. SEE SHEET E03.01 FOR MORE INFORMATION.

ELECTRICAL RESPONSIBILITY SCHEDULE

NTS | 00N-E0101-J00-SCHD | J | 04/10/20

ELECTRICAL SERVICE / DISTRIBUTION

ITEM	FURNISHED BY: LANDLORD	FURNISHED BY: CONT'R.	FURNISHED BY: BBWI VENDOR	INSTALLED OR PERFORMED BY: LANDLORD	INSTALLED OR PERFORMED BY: CONT'R.	INSTALLED OR PERFORMED BY: OTHER	RE–USE EXISTING	N/A	REMARKS
MAIN OVER CURRENT DEVICE IN LANDLORD'S ELECTRICAL EQUIPMENT							●		FIELD VERIFY PRIOR TO BID
METER IN LANDLORD'S OR TENANT'S SPACE (VERIFY W/ POWER PLANS, RISER)							●		FIELD VERIFY PRIOR TO BID
C/T'S AND CABINET IN LANDLORD'S OR TENANT'S SPACE (VERIFY W/ POWER PLANS, RISER)							●		FIELD VERIFY PRIOR TO BID
SERVICE ENTRANCE CONDUIT(S) TO LEASE SPACE							●		FIELD VERIFY PRIOR TO BID
SERVICE ENTRANCE FEEDER(S) TO LEASE SPACE							●		FIELD VERIFY PRIOR TO BID
I.F.S. ENCLOSURE (SWITCHGEAR ASSEMBLY)			IF		EC				
277/480 VOLT PANEL OR 347/600 VOLT PANEL								●	INSTALLED IN FACTORY
STEP DOWN LINE TRANSFORMER & MOUNTING ACCESSORIES			IF		IF				INSTALLED IN FACTORY
120/208 VOLT PANEL(S)			IF		IF				INSTALLED IN FACTORY
SMART BREAKER SYSTEM FOR LIGHTING CONTROL			IF		IF				INSTALLED IN FACTORY
LIGHTING CONTROLLER WITH POWER SUPPLY AND OVERRIDE STATION			EMS		IF				INSTALLED IN FACTORY
BREAKER LOCKS			IF		EC				AS REQUIRED BY ENGINEER

MECHANICAL / PLUMBING EQUIPMENT COORDINATION

ITEM	FURNISHED BY: LANDLORD	FURNISHED BY: CONT'R.	FURNISHED BY: BBWI VENDOR	INSTALLED OR PERFORMED BY: LANDLORD	INSTALLED OR PERFORMED BY: CONT'R.	INSTALLED OR PERFORMED BY: OTHER	RE–USE EXISTING	N/A	REMARKS
POWER WIRING AND CONDUIT / PULL STRING TO ALL HVAC EQUIPMENT		EC			EC				
ROOF TOP UNIT – DISCONNECT SWITCH			ACS			ACS			
ROOF TOP UNIT – WEATHERPROOF GFI SERVICE REC.			ACS			ACS			WIRED BY EC
AIR HANDLING UNIT (CW AND/OR HW, CW WITH ELECTRIC HEAT)–DISCONNECT SWITCH/FAN CONTACTS			ACS			ACS			
AIR HANDLING UNIT (DX SPLIT) – DISCONNECT SWITCH / FAN CONTACTS			ACS			ACS			
CONDENSING UNIT (DX SPLIT) – DISCONNECT SWITCH		EC			EC				
CONDENSING UNIT (DX SPLIT) – WEATHERPROOF GFI SERVICE REC.		EC			EC				
FAN POWERED VAV / VAV SYSTEM (WITH OR WITHOUT ELECTRIC HEAT) – DISCONNECT SWITCH							●		
WATER SOURCE HEAT PUMP – DISCONNECT SWITCH		EC			EC				
TOILET EXHAUST FANS (FRACTIONAL HP) WITH DISCONNECT SWITCH		MC			MC				WIRED BY EC
ELECTRONIC CONTROL DAMPERS – DISCONNECT SWITCH							●		
DUCT HEATERS							●		
HVAC SENSOR JUNCTION BOX AND CONDUIT WITH PULL STRING		EC			EC				WIRED BY WC
DEMONSTRATION SINK SOLENOID VALVE		BBWI			PC				CONTROL TRANSFORMER PROVIDED AND WIRED BY EC

LOW VOLTAGE SYSTEMS

ITEM	FURNISHED BY: LANDLORD	FURNISHED BY: CONT'R.	FURNISHED BY: BBWI VENDOR	INSTALLED OR PERFORMED BY: LANDLORD	INSTALLED OR PERFORMED BY: CONT'R.	INSTALLED OR PERFORMED BY: OTHER	RE–USE EXISTING	N/A	REMARKS
BURGLAR / SECURITY SYSTEM – HARDWARE			SSV		SC				
BURGLAR / SECURITY SYSTEM – WIRE			SSV		EC				
BURGLAR / SECURITY SYSTEM – CONDUIT / PULL STRING		EC			EC				IF REQUIRED BY AHJ
WAP – HARDWARE			TELC		TELC				
WAP – WIRE			TELC		TELC				
WAP – CONDUIT / PULL STRING		EC			EC				
LVAN / TRAFFIC & OBSERVATIONS SYSTEM – HARDWARE			TELC		TELC				
LVAN / TRAFFIC & OBSERVATIONS SYSTEM – WIRE			TELC		TELC				
LVAN / TRAFFIC & OBSERVATIONS SYSTEM – CONDUIT / PULL STRING		EC			EC				IF REQUIRED BY AHJ
MUSIC SYSTEM – HARDWARE (SPEAKERS/CONTROLLERS)			MS		EC				
MUSIC SYSTEM – WIRE			MS		EC				
MUSIC SYSTEM – CONDUIT / PULL STRING		EC			EC				IF REQUIRED BY AHJ
DELIVERY BUZZER SYSTEM – HARDWARE		EC			EC				
DELIVERY BUZZER SYSTEM – WIRE		EC			EC				
DELIVERY BUZZER SYSTEM – CONDUIT / PULL STRING		EC			EC				IF REQUIRED BY AHJ
TRAFFIC COUNTER – CONDUIT / PULL STRING		EC			EC				
TRAFFIC COUNTER – COUNTER / WIRE		BBWI			BBWI				

MISCELLANEOUS ELECTRICAL ITEMS

ITEM	FURNISHED BY: LANDLORD	FURNISHED BY: CONT'R.	FURNISHED BY: BBWI VENDOR	INSTALLED OR PERFORMED BY: LANDLORD	INSTALLED OR PERFORMED BY: CONT'R.	INSTALLED OR PERFORMED BY: OTHER	RE–USE EXISTING	N/A	REMARKS
LIGHTING FIXTURES AND LAMPS			LD		EC				
RECEPTACLES, COVERPLATES AND MOTION SENSOR LIGHT SWITCHES		EC			EC				
FLOOR BOXES, COVERS AND FLOOR BOXES WITH DATA		EC			EC				UNLESS OTHERWISE NOTED ON PLANS
JUNCTION BOXES		EC			EC				
DATA AND TELEPHONE SYSTEMS – CABLE AND JACKS		TELC			TELC				
DATA AND TELEPHONE SYSTEMS – CONDUITS / PULL STRING		EC			EC				
TELEPHONE DYNAMIC PANEL – PROTECTION OF DURING CONSTRUCTION / RELOCATION / DEMOLITION		GC			GC				CALL BBWI TO RELOCATE. DO NOT CUT WIRES.
DUCT SMOKE DETECTOR		FAC			MC				
MECHANICAL EQUIPMENT SHUT–DOWN RELAY		FAC			FAC				
FIRE ALARM SYSTEM		FAC			FAC				PROVIDE MUSIC SYSTEM RELAY AND COORDINATE W/ MUSIC VENDOR.
CASHWRAP – POWER WIRING AND CONDUIT / PULL STRING		EC			EC				
ROOM CONTROLLER DEVICES AND WIRING			IF		EC				
NETWORK CABINET		BBWI			GC				
AS–BUILT DRAWINGS		EC			EC				

ANY ITEM NOT SHOWN IS THE RESPONSIBILITY OF CONTRACTOR.

FIRE ALARM SINGLE LINE DIAGRAM

NTS | 00N-E0101-E00-DIAG | E | 08/12/11

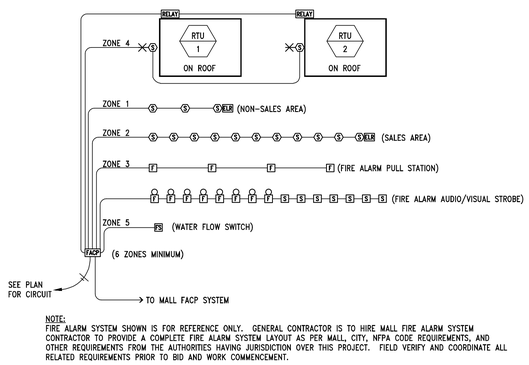

NOTE:
FIRE ALARM SYSTEM SHOWN IS FOR REFERENCE ONLY. GENERAL CONTRACTOR IS TO HIRE MALL FIRE ALARM SYSTEM CONTRACTOR TO PROVIDE A COMPLETE FIRE ALARM SYSTEM LAYOUT AS PER MALL, CITY, NFPA CODE REQUIREMENTS, AND OTHER REQUIREMENTS FROM THE AUTHORITIES HAVING JURISDICTION OVER THIS PROJECT. FIELD VERIFY AND COORDINATE ALL RELATED REQUIREMENTS PRIOR TO BID AND WORK COMMENCEMENT.

FIRE PENETRATION SCHEDULE

NTS | 00N-E0101-H00-SCHD | H | 08/13/15

TYPE OF PENETRATION	CONCRETE OR MASONRY: FLOORS UL/ULC SYSTEM #	CONCRETE OR MASONRY: WALLS UL/ULC SYSTEM #	GYPSUM BOARD/FRAME: FLOORS UL/ULC SYSTEM #	GYPSUM BOARD/FRAME: WALLS UL/ULC SYSTEM #	"SPECSEAL FIRESTOP" PRODUCTS
METAL CONDUITS MAX. 4"	CAJ1080	CAJ1080	FC1010	WL1049	SSS100 SEALANT
	CAJ1213	WJ1030		WL1088	LC150 SEALANT
	CAJ1198	CAJ1198		WL1062	PEN300 SILICONE
PVC CONDUIT 2" AND SMALLER	CAJ2031	WJ2018	FC2032	WL2093	SSS100 SEALANT
PVC CONDUITS 2" THRU 4"	CAJ2038	CAJ2038		WL2029	FIRESTOP COLLAR
	CAJ2045	CAJ2045			FIRESTOP COLLAR
	CAJ2124	CAJ2124	FC2033	WL2059	WRAP STRIPS
CABLE TRAY STEEL OR ALUMINUM	CAJ4029	WJ4021		WL4008	FIRESTOP PILLOWS
	CAJ4020	CAJ4020			FIRESTOP MORTAR
		WJ4009		WL4005	SSS100 SEALANT
ELECTRICAL BUS DUCT	CAJ6003	CAJ6003			PEN300 SILICONE
	CAJ6008	CAJ6008		WL6001	SSS100 SEALANT
CABLE BUNDLES MAX. 3"	CAJ3154	WJ3022		WL3076	SSS100 SEALANT

NOTES:

1. ALL U.L./ULC LISTED SYSTEMS SHOWN ABOVE ARE BASED ON PROVIDING A 1 & 2 HOUR RATED FIRESTOP. WHERE 3 HOUR RATING IS REQUIRED, CONTACT FIRESTOP PRODUCT MANUFACTURER FOR DESIGN MODIFICATIONS.
2. ALL U.L./ULC LISTED SYSTEMS SHOWN ABOVE ARE BASED ON "SpecSeal Firestop" PRODUCTS FROM SPECIFIED TECHNOLOGIES, INC. OR APPROVED EQUAL PRODUCTS FROM "3–M" OR HILTI, INC.

ELECTRICAL ABBREVIATIONS

NTS | 00D-E0101-F00-ABBR | G | 08/31/17

A/C	AIR CONDITIONER	FAC	FIRE ALARM CONTRACTOR	NL	NIGHT LIGHT DESIGNATION
AC	ALTERNATING CURRENT	FIXT	FIXTURE	N.O.	NORMALLY OPEN
ACS	HVAC EQUIPMENT SUPPLIER	FLA	FULL LOAD AMPS		
AFF	ABOVE FINISHED FLOOR	G	GROUND	OC	ON CENTER
AHU	AIR HANDLING UNIT	GC	GENERAL CONTRACTOR	OL	OVER LOAD
AHJ	AUTHORITY HAVING JURISDICTION	GFI	GROUND FAULT INTERRUPTER		
AIC	AMPERE INTERRUPTING CAPACITY			P	POLE
AMP. A	AMPERE	HP	HORSEPOWER	PA	PUBLIC ADDRESS
		HV	HIGH VOLTAGE	PC	PLUMBING CONTRACTOR
BBWI	BATH & BODY WORKS, INC.	HZ	HERTZ	PE	PHOTO ELECTRIC
				PNL	PANEL
C	CONDUIT	IP	INTERCOM PHONE	PS	PAGING SYSTEM VENDOR
C.B	CIRCUIT BREAKER	IF	IFS SUPPLIER	PWR	POWER
CCTV	CLOSED CIRCUIT TELEVISION	IFS	INTEGRATED FACILITY SYSTEM		
CIRC.	CIRCUIT			RM	ROOM
CL	CURRENT LIMITER	J–BOX	JUNCTION BOX	RT	RAIN TIGHT
COL.	COLUMN			RTU	ROOF TOP UNIT
COND	CONDUIT	KVA	KILOVOLT–AMPS		
CONT	CONTINUED			SC	SECURITY CONTRACTOR
CU	COPPER	LD	LIGHTING PACKAGE DISTRIBUTOR	SSV	SECURITY SYSTEM VENDOR
		LCL	LONG CONTINUOUS LOAD	SV	SENSORMATIC VENDOR
DET	DETAIL	LL	LANDLORD	SW	SWITCH
DF	DRINKING FOUNTAIN	LTG	LIGHTING	SW BD	SWITCHBOARD
DIA	DIAMETER	LV	LOW VOLTAGE		
DISC	DISCONNECT	LVAN	L–BRANDS VIDEO ANALYTIC NETWORK	TC	TIMECLOCK
DISTR	DISTRIBUTION			TELC	TELEPHONE CONTRACTOR
DWG	DRAWING	MAX	MAXIMUM	TELE	TELEPHONE
		MC	MECHANICAL CONTRACTOR	TYP	TYPICAL
(E). EX	EXISTING	MCA	MINIMUM CIRCUIT AMPACITY		
EC	ELECTRICAL CONTRACTOR	MCC	MOTOR CONTROL CENTER	V	VOLT
EF	EXHAUST FAN	MCB	MAIN CIRCUIT BREAKER		
ELEC	ELECTRICAL	MECH	MECHANICAL	WP	WEATHERPROOF
EM	EMERGENCY LIGHT DESIGNATION	MLO	MAIN LUG ONLY	WAP	WIRELESS ACCESS POINT
EMS	ENERGY MANAGEMENT SYSTEM VENDOR	MH	MOUNTING HEIGHT		
		MOCP	MAXIMUM OVER CURRENT PROTECTION		
EWC	ELECTRIC WATER COOLER	MS	MUSIC SYSTEM VENDOR		
EXO	EXTERNALLY OPERATED				
EXT LOC	EXTERIOR LOCATION	N.C.	NORMALLY CLOSED		
		NF	NON FUSED		
FA	FIRE ALARM	N.I.C.	NOT IN CONTRACT		

FIRE ALARM GENERAL NOTES

NTS | 00N-E0101-G00-NOTE | F | 08/15/18

1. FIRE ALARM SYSTEM SHALL BE UL/ULC LISTED AND APPROVED BY LOCAL FIRE OFFICIAL AND FIRE DEPARTMENT.
2. FIRE ALARM SYSTEM TO SHUT–DOWN HVAC UNITS AND MUTE MUSIC SYSTEM IN CASE OF ANY ZONE ALARM.
3. FIRE ALARM CONTRACTOR SHALL FURNISH AND INSTALL RELAYS AND DRY CONTACTS FOR HVAC UNITS AND MUSIC SYSTEM AS REQUIRED. RELAYS SHALL SHUT–DOWN HVAC UNITS AND MUTE MUSIC SYSTEM UPON ANY ZONE ALARM.
4. TENANT'S FIRE ALARM SYSTEM SHALL BE PRE–TESTED PER LANDLORD'S CRITERIA AND LOCAL AUTHORITY. TENANT'S FIRE ALARM SYSTEM SHALL BE FINAL TESTED BY THE LOCAL BUILDING AND FIRE MARSHALL AND WITNESSED BY LANDLORD'S ON–SITE REPRESENTATIVE.
5. LANDLORD'S FIRE ALARM CONTRACTOR SHALL MAKE FINAL CONNECTIONS TO LANDLORD'S FIRE ALARM SYSTEM AT THE TENANT'S SOLE COST AND EXPENSE.
6. THESE PLANS MAY BE USED FOR CONSTRUCTION ONLY AFTER APPROVAL IS OBTAINED FROM THE BUILDING DEPARTMENT FIRE ALARM PLAN CHECK DIVISION AND THAT DIVISION'S STAMPED APPROVAL AND AUTHORIZED SIGNATURE APPEAR ON THE PLANS.
7. COORDINATE ALL WORK WITH ALL TRADES INCLUDED BUT NOT LIMITED TO MECHANICAL, ELECTRICAL, PLUMBING, FIRE SPRINKLER, AND STRUCTURAL CONTRACTORS. INSTALL ALL WORK TO CLEAR NEW AND EXISTING ARCHITECTURAL AND STRUCTURAL MEMBERS. NO ITEM SUCH AS PIPE, DUCT, ETC. IS TO BE IN CONTACT WITH ANY EQUIPMENT.
8. REFER TO ARCHITECTURAL DRAWINGS FOR DEMOLITION WORK AND EXACT FIXTURE LOCATIONS.
9. CONTRACTOR SHALL PROVIDE CUT SHEETS TO BBWI FOR ALL EQUIPMENT AND DEVICES FURNISHED BY THE CONTRACTOR THAT DEVIATE FROM SPECIFIED ITEM FOR REVIEW AND APPROVAL PRIOR TO THE PURCHASE OF ANY SUCH EQUIPMENT OR DEVICES.
10. THE FIRE ALARM CONTRACTOR SHALL BE RESPONSIBLE TO FIELD VERIFY THE EXACT LOCATION OF SMOKE DETECTORS AND FIRE ALARM INTERFACE PANEL IN TENANT'S DEMISED PREMISES PRIOR TO SUBMITTING HIS OR HER BID. NO ADDITIONAL COMPENSATION WILL BE MADE FOR ANY EXTRAS DUE TO CONTRACTOR'S FAILURE TO VISIT THE JOB SITE AND/OR FAILURE TO PREDETERMINE ALL EXISTING CONDITIONS BEFORE SUBMITTING HIS OR HER BID.
11. ACCESS TO ALL COMPONENTS AND EQUIPMENT MUST BE PROVIDED TO MEET CODE AND SERVICE/MAINTENANCE EASE.
12. THE CONTRACTOR SHALL VERIFY WITH LOCAL CODES AS TO THE REQUIREMENT/INSTALLATION OF THE FIRE ALARM SYSTEM.
13. UPON COMPLETION OF THE WORK, CONTRACTOR SHALL ENSURE THE PROPER WORKING ORDER OF THE SYSTEM(S) AND MAKE ANY ADJUSTMENTS AS REQUIRED.
14. FIRE ALARM CONTRACTOR SHALL PROVIDE UL/ULC LISTED FIRE STOPPING SYSTEMS AROUND ALL CONDUIT PENETRATIONS THROUGH RATED WALLS.
15. FIRE ALARM CONTRACTOR RESPONSIBLE FOR PULLING LOW VOLTAGE PERWIT.

POWER PLAN CONSTRUCTION NOTES

NTS | 00N-E0101-A00-NOTE | A | 07/24/12

1. REFER TO LANDLORD'S SPECIFICATIONS AND TENANT DESIGN CRITERIA FOR NECESSARY INFORMATION AND COORDINATION WITH OTHER TRADES. COORDINATE ALL WORK WITH ALL TRADES INCLUDED BUT NOT LIMITED TO MECHANICAL, PLUMBING, FIRE PROTECTION, AND STRUCTURAL CONTRACTORS. INSTALL ALL WORK TO CLEAR NEW AND EXISTING ARCHITECTURAL AND STRUCTURAL MEMBERS. NO ITEM SUCH AS PIPE, DUCT, ETC. IS TO BE IN CONTACT WITH ANY EQUIPMENT.
2. ANY DISCREPANCY BETWEEN BBWI DRAWINGS AND TENANT CRITERIA, BBWI DRAWINGS SHALL TAKE PRECEDENCE.
3. THE DRAWINGS ARE ESSENTIALLY DIAGRAMMATIC TO THE EXTENT THAT ALL INSTALLED ITEMS AND LOCATIONS ARE NOT EXACTLY PLACED AND ARE NOT TO BE SCALED. ALL CONDUITS SHALL BE RUN TO SUIT CONDITIONS IN THE FIELD. CONDUIT RUNS ARE SHOWN DIAGRAMMATICALLY ON THESE PLANS AND DO NOT NECESSARILY REFLECT THE EXACT CONDUIT LOCATIONS. ALL CONDUITS SHALL BE RUN INSIDE SHELL OF BUILDING AND UNDER INSULATED CEILING TO AVOID HIGH AMBIENT TEMPERATURE CONDITION.
4. IT IS THE RESPONSIBILITY OF THE ELECTRICAL CONTRACTOR TO SCHEDULE ALL ELECTRICAL AND LOW VOLTAGE INSPECTIONS REQUIRED BY THE BUILDING DEPARTMENT AND SERVING UTILITIES, AND EACH CONTRACTOR SHALL BE RESPONSIBLE FOR HIS OR HER PERMITS AND INSPECTION FEES.
5. BEFORE COMMENCING ANY WORK, CONTRACTORS SHALL REVIEW THE LATEST ADOPTED CODE REQUIREMENTS, INCLUDING LANDLORD CRITERIA, AND PERFORM THE WORK IN STRICT ACCORDANCE WITH THESE. IN CASE OF CONFLICT, THE STRICTER REQUIREMENTS WILL PREVAIL.
6. CONTRACTOR SHALL BE RESPONSIBLE FOR FIELD VERIFICATION OF ALL EXISTING CONDITIONS PRIOR TO SUBMITTING HIS OR HER BID. FOR THE PURPOSE OF SURVEYING EXISTING CONDITIONS, WHICH MAY AFFECT THE WORK TO BE DONE UNDER THIS SECTION, ANY DISCREPANCIES SHALL BE IMMEDIATELY REPORTED TO THE GENERAL CONTRACTOR, BBWI, OR THE LANDLORD'S FIELD REPRESENTATIVE FOR CLARIFICATION.
   6.a. AFTER BID, ANY QUESTIONS RELATING TO SPECIFIC M, E, OR P ISSUES ARE TO BE DIRECTED AS RFI'S THROUGH THE BBWI PROJECT MANAGER.
   6.b. SHOULD THE SPACE HAVE BEEN INACCESSIBLE FOR INSPECTION, CONTRACTOR MUST INDICATE SO ON HIS OR HER BID.
   6.c. NO ADDITIONAL COMPENSATION SHALL BE MADE FOR ANY CHANGE ORDERS DUE TO CONTRACTOR'S FAILURE TO VISIT THE JOBSITE AND/OR PREDETERMINE ALL EXISTING CONDITIONS BEFORE SUBMITTING HIS OR HER BID.
7. THE CONTRACTOR, WITHIN FIFTEEN (15) DAYS OF THE AWARD OF THE CONTRACT, SHALL SUBMIT TO THE OWNER SIX (6) COPIES OF A COMPLETE LIST OF MATERIALS AND EQUIPMENT PROPOSED FOR THE JOB INCLUDING ALL DATA, PART NUMBERS, RATING CAPACITY, SIZE, DIMENSIONS, ELECTRICAL DATA, GRADE, MANUFACTURER, AND ANY OTHER DESCRIPTIVE DATA FOR ALL EQUIPMENT OR SYSTEMS THAT DEVIATE FROM SPECIFIED ITEMS. ANY DELAYS OR COSTS DUE TO THESE DEVIATIONS WILL BE THE RESPONSIBILITY OF THE CONTRACTOR.
8. CONTRACTOR SHALL REMOVE ALL ABANDONED WIRING WHICH IS NOT TO BE REUSED. FROM CONDUIT OR RACEWAY. AS IS PRACTICAL, CONDUIT AND/OR RACEWAYS SHALL REMAIN WITH PULL STRING AND CAPPED. CONTRACTOR SHALL BE RESPONSIBLE FOR THE DISPOSAL OF ALL UNUSED OR ABANDONED MATERIALS AND EQUIPMENT AND ITS REMOVAL OFF THE TENANT'S AND LANDLORD'S PREMISES.
9. OWNER RESERVES THE RIGHT TO HAVE CONSTRUCTION REVIEWED BY AN OUTSIDE CONSULTANT PRIOR TO ACCEPTANCE OF THE PROJECT.
10. EACH CONTRACTOR SHALL GUARANTEE ALL MATERIALS AND WORKMANSHIP RELATED TO HIS OR HER WORK FOR A MINIMUM PERIOD OF ONE YEAR FROM THE DATE WHICH THE OWNER ACCEPTS THE PROJECT. THE CONTRACTOR, AT NO ADDITIONAL COST TO THE OWNER OR TENANT, SHALL CORRECT ANY DEFECTS IN MATERIALS OR WORKMANSHIP DURING THIS GUARANTEE PERIOD.
   10.a. EACH CONTRACTOR SHALL BE RESPONSIBLE AND ENSURE A CLEAN INSTALLATION, ESPECIALLY IN EXPOSED CEILING AREAS. THE FINAL APPROVAL OF THIS WORK WILL BE ISSUED BY BBWI PROJECT MANAGER.
11. PROVIDE THREE SETS OF "AS–BUILT" DRAWINGS AND TWO BOUND SETS OF ALL OPERATIONS MANUALS, DIAGRAMS, SERVICE CONTRACTS, AND GUARANTEES TO BBWI PRECEDENT TO FINAL PAYMENT. A REPORT PREPARED BY AN INDEPENDENT AIR BALANCE CONTRACTOR, HIRED BY GC, MUST BE INCLUDED IN THE CLOSEOUT PACKAGE.
12. THE ABBREVIATION "BBWI", WHEREVER IT APPEARS IN THESE ELECTRICAL DRAWINGS, SHALL REFER TO "BATH & BODY WORKS, INC.".
13. THE CONTRACTOR FOR THIS WORK IS REQUIRED TO READ THE SPECIFICATIONS AND REVIEW DRAWINGS OF ALL DIVISIONS OF WORK AND IS RESPONSIBLE FOR THE COORDINATION OF THIS WORK AND THE WORK OF HIS OR HER SUBCONTRACTORS WITH ALL DIVISIONS OF WORK. IT IS THIS CONTRACTOR'S RESPONSIBILITY TO PROVIDE ALL SUBCONTRACTORS WITH A COMPLETE SET OF BID DOCUMENTS.
14. THESE PLANS MAY BE USED FOR CONSTRUCTION ONLY AFTER APPROVAL IS OBTAINED FROM THE BUILDING DEPARTMENT ELECTRICAL PLAN CHECK DIVISION AND THAT

1. SEE SHEET E05.01 ELECTRICAL EQUIPMENT DATA FOR WIRE SIZE.
2. ELECTRICAL CONTRACTOR SHALL FURNISH AND INSTALL COMPLETE EDWARDS DELIVERY BUZZER SYSTEM AS SHOWN ON DRAWINGS. SYSTEM SHALL INCLUDE TRANSFORMER, BUZZERS MOUNTED AT 96" AFF IN NON SALES (LARGE GRAY) AND 15" AFF AT BACKWRAPS (SMALLER FINNED VERSION), LOUVERED COVERPLATES, AND PUSHBUTTON MOUNTED AT 48" AFF. (WEATHERPROOF FOR OUTSIDE LOCATIONS). ELECTRICAL CONTRACTOR SHALL PROVIDE NECESSARY JUNCTION BOXES, CONDUIT, AND WIRE TO COMPLETELY INSTALL DELIVERY BUZZER SYSTEM. JUNCTION BOXES SHALL BE MOUNTED VERTICALLY. REFER TO SPECIFICATION SECTION 269000 ON SHEET E06.01 FOR ADDITIONAL INFORMATION.
3. ~~HVAC MONITORING SENSOR MOUNTED AT 52" AFF. BULLET TYPE SENSOR DOES NOT REQUIRE JUNCTION BOX, ONLY A 1/2" CONDUIT IN WALL TO ABOVE CEILING. SENSOR TO BE ROUTED BACK TO MONITOR CIRCUIT BOARD. PROVIDE JUNCTION BOX IN DEMARC ZONE NEXT TO IFS PANEL FOR MONITOR CIRCUIT BOARD. PROVIDE AND INSTALL 24 VOLT 150VA TRANSFORMER COMPATIBLE WITH TRANE TRACER MP505 WITH CODE REQUIRED DISCONNECT SWITCH.~~
4. PROVIDE JUNCTION BOX, TOGGLE DISCONNECT SWITCH IN NON-VISIBLE, ACCESSIBLE LOCATION, AND FINAL CONNECTION FOR ILLUMINATED SCREEN.
5. RECEPTACLES AND COVERPLATES DESIGNATED "SF" SHALL BE WHITE IN COLOR AND CEILING MOUNTED. REFER TO ARCHITECTURAL PLANS. SUPPORT BOX FROM STRUCTURE. IF NOT FEASIBLE TO PLACE IN CEILING, RECEPTACLES MAY BE MOUNTED ON VERTICAL FACE OF WALL WITHIN 18" FROM THE TOP OF THE SHOW WINDOW GLAZING.
6. USB CHARGER RECEPTACLE AND COVERPLATE SHALL BE WHITE. PROVIDE DEEP BACK BOX TO FIT RECEPTACLE PER MANUFACTURER REQUIREMENTS. MOUNT ABOVE COUNTER AT +40" AFF.
7. RECEPTACLES AND COVERPLATES SHALL BE WHITE IN COLOR. EXCEPT AS NOTED ON PLAN, MOUNT AS CLOSE TO FRONT OF WALL AS POSSIBLE (TO CLEAR BASE CABINET), AT 15" AFF.
8. PROVIDE DUPLEX RECEPTACLE FOR DRINKING FOUNTAIN/WATER COOLER. COORDINATE HEIGHT WITH PLUMBING CONTRACTOR.
9. ~~DEDICATED DUPLEX RECEPTACLE FOR SEASONAL CASH REGISTER. CIRCUIT SHALL NOT BE USED FOR ANY OTHER EQUIPMENT.~~
10. MECHANICAL SENSORS (QUANTITY/TYPE AS SHOWN) TO BE MOUNTED AT 52" AFF. BULLET TYPE SENSOR DOES NOT REQUIRE JUNCTION BOX, ONLY A 1/2" CONDUIT IN WALL TO ABOVE CEILING.
11. SAW CUT/CORE DRILL AND PATCH FLOOR SLAB AS REQUIRED FOR IN SLAB OR UNDERSLAB CONDUIT.
12. MUSIC SYSTEM. PROVIDE ALL CONDUIT AND JUNCTION BOXES, AND PERFORM ALL WORK AS INDICATED IN THE DETAIL.
13. 20 AMP, 120 VOLT RECEPTACLE AT 42" AFF. FOR MICROWAVE. IF PLAN LOCATION IS NOT ACCEPTABLE, IMMEDIATELY CONTACT BBWI PROJECT MANAGER FOR DIRECTION. SEE SHEET A14.02 FOR ADDITIONAL INFORMATION.
14. 20 AMP, 120 VOLT RECEPTACLE AT 18" AFF. FOR REFRIGERATOR. IF PLAN LOCATION IS NOT ACCEPTABLE, IMMEDIATELY CONTACT BBWI PROJECT MANAGER FOR DIRECTION. SEE SHEET A14.02 FOR ADDITIONAL INFORMATION.
15. INSTALL 20A, 2 POLE 'AC' TOGGLE DISCONNECT FURNISHED BY BBWI FOR WATER HEATER. PROVIDE JUNCTION BOX AND (2)#12 & (1)#12 GROUND IN 1/2" CONDUIT. COORDINATE EXACT REQUIREMENTS WITH PLUMBING CONTRACTOR.
16. PROVIDE JUNCTION BOX, TOGGLE DISCONNECT AND (2)#12 & (1)#12 GROUND IN 1/2" CONDUIT FOR RE-CIRCULATING PUMP. COORDINATE EXACT REQUIREMENTS WITH PLUMBING CONTRACTOR.
17. ~~AIR DEVICE OR ACCESS PANEL BY GENERAL CONTRACTOR TO BE USED AS ACCESS TO EQUIPMENT LOCATED ABOVE CEILING AND/OR FOR TRANSMISSION OF ALARM SOUND. CONTRACTOR SHALL BE RESPONSIBLE TO ENSURE THAT A MINIMUM UNOBSTRUCTED FREE AREA OF 3' VERTICALLY AND 3' HORIZONTALLY IN ALL DIRECTIONS AROUND EQUIPMENT IS MAINTAINED TO ALLOW FOR INSTALLATION AND MAINTENANCE OF EQUIPMENT. IF THIS FREE AREA CANNOT BE OBTAINED, IMMEDIATELY CONTACT BBWI'S PROJECT MANAGER FOR DIRECTION.~~
18. ~~RECEPTACLE FOR DEMO SINK DRAIN PUMP. COORDINATION LOCATION WITH PLUMBING CONTRACTOR.~~
19. PROVIDE GFI DUPLEX RECEPTACLE IN TOILET ROOM. REFER TO DETAIL C ON SHEET A13.1 FOR EXACT MOUNTING HEIGHT. VERIFY EXACT LOCATIONS WITH BBWI PROJECT MANAGER PRIOR TO WORK COMMENCEMENT.
20. BURGLAR ALARM SYSTEM CONTROL PANEL. MOUNT PANEL AND DEDICATED DUPLEX RECEPTACLE AT 10'-0" AFF. PANEL SHALL PLUG INTO ADJACENT DEDICATED RECEPTACLE.
21. FIRE ALARM DEVICE. A FIRE ALARM SYSTEM IS REQUIRED FOR THE SPACE COMPLETE WITH A FIRE ALARM PANEL (FACP). E.C. SHALL PROVIDE A COMPLETE, PERMITTED, AND FULLY TESTED FIRE ALARM SYSTEM FOR THE SPACE IN ACCORDANCE WITH ALL LOCAL AND NATIONAL CODES AND LANDLORD REQUIREMENTS. THE SPACE FACP SHALL COMMUNICATE WITH THE LANDLORD'S FIRE ALARM SYSTEM. THE LANDLORD'S FIRE ALARM CONTRACTOR SHALL MAKE ALL FINAL CONNECTIONS TO THE LANDLORD'S FIRE ALARM SYSTEM AT TENANT'S EXPENSE. FIELD VERIFY ANDCOORDINATE PRIOR TO BID AND WORK COMMENCEMENT.
22. KEYPAD FOR LVAN SYSTEM, MOUNTED WITH TOP AT 42" AFF AT LATCH-SIDE OF BACK EXIT DOOR, UNLESS CONDITIONS REQUIRE HINGE SIDE, WITH 1/2" CONDUIT UP WALL TO JUNCTION BOX ABOVE CEILING.
23. DOOR CONTACT FOR LVAN SYSTEM. GENERAL CONTRACTOR SHALL FURNISH AND INSTALL JUNCTION BOX AND 3/4" CONDUIT FROM ABOVE CEILING TO 6" FROM DOOR, ALIGNED WITH TOP OF DOOR FOR SWING DOORS.
24. INSTALL BUTTON FOR LVAN SYSTEM INSIDE CASHWRAP. COORDINATE EXACT LOCATION WITH BBWI'S PROJECT MANAGER.
25. REMOTE VOLUME CONTROLLER FOR MUSIC SYSTEM. PROVIDE ALL CONDUIT AND JUNCTION BOXES, AND PERFORM ALL WORK AS INDICATED IN THE DETAILS.
26. JUNCTION BOX FOR TRAFFIC COUNTER SHALL BE LOCATED IN AN ACCESSIBLE AREA.
27. WAP SENSOR SHALL BE LOCATED 35 FEET FROM ENTRY DOOR.
28. KEYPAD FOR BURGLAR ALARM / UNASSISTED DELIVERY (UAD) SYSTEM. PROVIDE JUNCTION BOX AT 44" AFF and 1/2" EMPTY CONDUIT WITH PULL STRING TO ACCESSIBLE LOCATION ABOVE CEILING. VERIFY EXACT LOCATIONS WITH BBWI PROJECT MANAGER PRIOR TO WORK COMMENCEMENT.
29. 4"X4" JUNCTION BOX MOUNTED IN WALL BEHIND BURGLAR ALARM CONTROL PANEL, WITH 1-1/2" CONDUIT UP WALL TO AN ADDITIONAL 4"X4" JUNCTION BOX MOUNTED ABOVE ACCESSIBLE CEILING. VERIFY EXACT LOCATION WITH BBWI PRIOR TO WORK COMMENCEMENT.
30. DOOR CONTACT FOR BURGLAR ALARM / UNASSISTED DELIVERY (UAD) SYSTEM. GENERAL CONTRACTOR SHALL FURNISH AND INSTALL JUNCTION BOX AND 3/4" CONDUIT FROM ABOVE CEILING TO 6" FROM DOOR, ALIGNED WITH TOP OF DOOR FOR SWING DOORS.
31. CEILING MOUNTED MOTION DETECTOR FOR BURGLAR ALARM / UNASSISTED DELIVERY (UAD) SYSTEM. VERIFY EXACT COLOR AND LOCATIONS WITH BBWI PROJECT MANAGER PRIOR TO WORK COMMENCEMENT.
32. WALL MOUNTED MOTION DETECTOR FOR BURGLAR ALARM / UNASSISTED DELIVERY (UAD) SYSTEM. VERIFY EXACT LOCATIONS WITH BBWI PROJECT MANAGER PRIOR TO WORK COMMENCEMENT. VERIFY EXACT LOCATIONS WITH BBWI PROJECT MANAGER PRIOR TO WORK COMMENCEMENT.
33. DEDICATED DUPLEX RECEPTACLE FOR WALLFLOWER DISPLAY PANEL. CIRCUIT SHALL NOT BE USED FOR ANY OTHER EQUIPMENT. REFER TO SHEET E03.01 FOR ADDITIONAL INFORMATION.
34. PROVIDE A DEDICATED DUPLEX RECEPTACLE ABOVE COUNTER AT 40" AFF FOR TABLET CHARGING STATION.
35. ~~MAKE FINAL CONNECTION TO DEHU-1 AND CONDENSATE DRAIN PUMP.~~

ELECTRICAL POWER & LOW VOLTAGE PLAN KEYNOTES

NTS

42N-E0201-D00-NOTE

D 04/10/20

CABLE IDENTIFICATION TABLE

CABLE	DESCRIPTION/TYPE	PURPOSE
	16AWG / 2 CONDUCTOR SINGLE TWISTED PAIR, PLENUM	LOUDSPEAKER & SYSTEM 1 VOLUME CONTROL
	CAT5e OR CAT6 UTP	NETWORK

NOTE:
REFER TO RESPONSIBILITY SCHEDULE FOR CONTRACTOR'S RESPONSIBILITIES.

NOTE:
ALL SPEAKER AND SUBWOOFER CABLING IS DAISY-CHAINED IN PARALLEL SPEAKER-TO-SPEAKER WITHIN THE SAME BRAND OF THE STORE.

NOTE:
THERE SHALL NOT BE NO MORE THAN (3) CABLES RUNNING TO/FROM EACH SPEAKER.

NOTE:
MAINTAIN A SINGLE CABLE BETWEEN ROOMS TO AVOID EXCESSIVE CABLE PULLS. SPEAKER-TO-SPEAKER CABLE PULL WITHIN EACH ROOM ARE DISCRETIONARY AS LONG AS EVERY SPEAKER AND SUBWOOFER IS ACCOUNTED FOR.

NOTE:
WIRELESS ACCESS POINT (WAP) DEVICES TO BE PLACED WITHIN 35 FEET RADIUS FROM EACH OTHER.

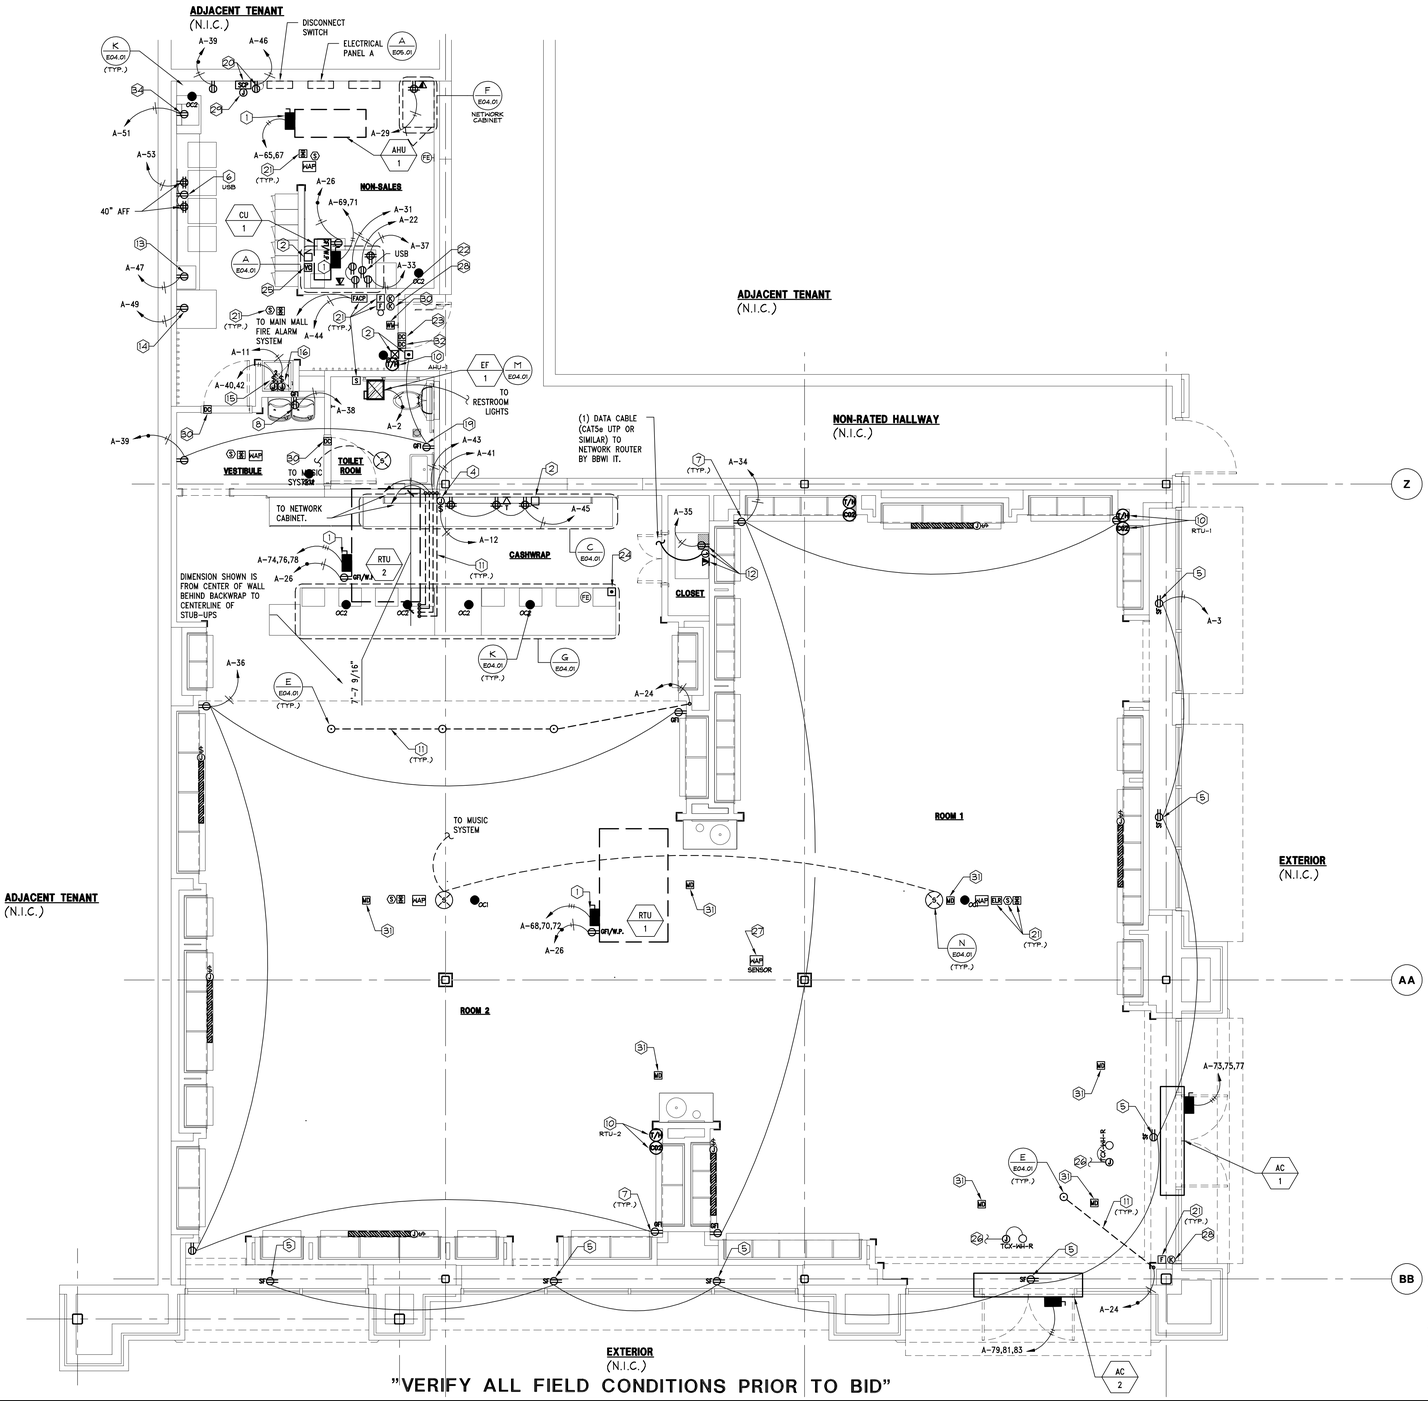

"VERIFY ALL FIELD CONDITIONS PRIOR TO BID"

ELECTRICAL POWER & LOW VOLTAGE PLAN

1/4" = 1'-0"

A

TBA
Thorson•Baker + Associates
CONSULTING ENGINEERS
3030 West Streetsboro Road (330) 659-6688 Ph.
Richfield, Ohio 44286 (330) 659-6675 Fax

STATE OF MISSOURI
JUSTIN HOSSEININEJAD
PE-2019005906
PROFESSIONAL ENGINEER
JUSTIN HOSSEININEJAD, PE-E-2019005906, E-2006028512, EXPIRES: 12-31-2025

Bath&BodyWorks
Three Limited Parkway · Columbus, Ohio 43230
Telephone: 614.415.7000 · Fax: 614.415.7349

PROHIBITION ON REUSE:
THESE DRAWINGS AND SPECIFICATIONS WERE PREPARED FOR USE ON A SPECIFIC SITE CONTEMPORANEOUSLY WITH THEIR ISSUE DATE. THEY ARE NOT INTENDED FOR USE ON A DIFFERENT PROJECT OR AT A LATER DATE WITHOUT THE EXPRESS WRITTEN PERMISSION OF BBWI. ANY REPRODUCTION THEREOF, OR ANOTHER PROJECT IS PROHIBITED AND CONTRARY TO LAW UNLESS EXPRESSLY AUTHORIZED BY BBWI. ALL DRAWINGS OR REPRODUCTIONS OF THESE DRAWINGS AND SPECIFICATIONS SHALL BE RETURNED TO BBWI UPON COMPLETION OF THEIR INTENDED USE.

THESE DRAWINGS AND SPECIFICATIONS ARE THE PROPERTY OF BBWI AND SHALL NOT BE DEPOSITED IN ANY MANNER OR USED ON ANY OTHER PROJECT EXCEPT BY WRITTEN AGREEMENT WITH BBWI. NO REPRODUCTIONS OF THESE DRAWINGS AND SPECIFICATIONS SHALL BE MADE WITHOUT THE PRIOR AUTHORIZATION OF BBWI. ALL DRAWINGS OR REPRODUCTIONS OF THESE DRAWINGS AND SPECIFICATIONS AUTHORIZED BY BBWI SHALL BE RETURNED TO BBWI UPON COMPLETION OF THEIR INTENDED USE, UNLESS OTHERWISE AGREED TO BY BBWI.

COPYRIGHT NOTICE:
THESE DRAWINGS AND SPECIFICATIONS ARE COPYRIGHTED AND SUBJECT TO COPYRIGHT PROTECTION AS AN "ARCHITECTURAL WORK" UNDER SEC. 102 OF THE COPYRIGHT ACT, 17 U.S.C. AS AMENDED DECEMBER 1990. THE ARCHITECTURAL WORK PROTECTED BY COPYRIGHT INCLUDES THE OVERALL FORM AS WELL AS THE ARRANGEMENT AND COMPOSITION OF SPACES AND ELEMENTS IN THE DESIGN. UNDER SUCH PROTECTION, UNAUTHORIZED USE OF THESE DRAWINGS AND SPECIFICATIONS BY OTHERS WILL AFFECT THE RESPONSIBLE CHARGE CAPABILITY OF THE ARCHITECT FOR WHOM THEY WERE PREPARED, REGARDLESS OF MODIFICATION, AND BBWI WILL BE HELD HARMLESS AND INDEMNIFIED AGAINST LOSS OR LIABILITY.

104.01.1733.02

PROJECT INFORMATION:
BATH & BODY WORKS
SUMMIT WOODS CROSSING
SPACE NO. M8-A & 1752A (REMOTE STORAGE)
1702 NW CHIPMAN RD.
LEE'S SUMMIT, MO 64081

SCOPE: FULL REMODEL
DESIGN TYPE: GINGHAM+
BBWI PROJECT #: 00118173

SIS PKG3
PACKAGE: 241Sa.01
GENERATION: 202311193.0
A/E PROJECT #:

REVISIONS:

	REQUIRED BY:	DATE
1	REV1 - PER REVISION, LL COMMENTS,	02/16/2024
	BUILDING DEPT. COMMENTS, & 241Sa.01	

DATE ISSUED: 01/12/2024
DESIGNED BY: RDW
DRAWN BY: TBA
CHECKED BY: JH

ELECTRICAL POWER & LOW VOLTAGE PLAN

DRAWING NUMBER:
E02.01

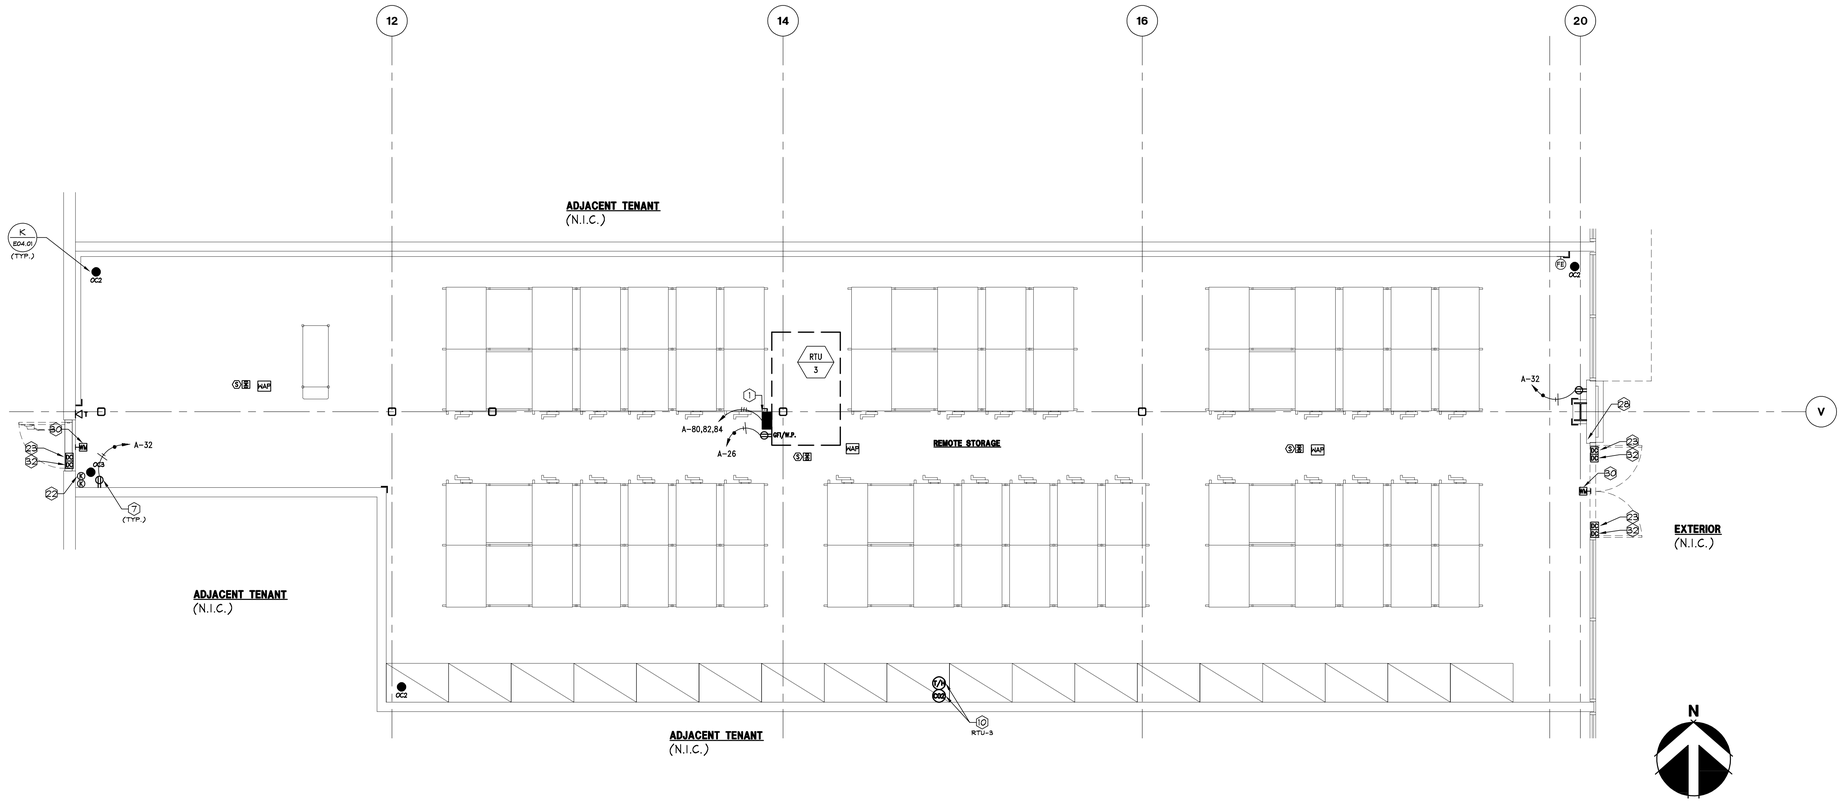

"VERIFY ALL FIELD CONDITIONS PRIOR TO BID"

ELECTRICAL POWER & LOW VOLTAGE PLAN

1/4" = 1'-0"

A

TBA
Thorson•Baker + Associates
CONSULTING ENGINEERS
3030 West Streetsboro Road
Richfield, Ohio 44286
(330) 659-6688 Ph.
(330) 659-6675 Fax

STATE OF MISSOURI
JUSTIN HOSSEININEJAD
PE-2019005906
PROFESSIONAL ENGINEER
JUSTIN HOSSEININEJAD, PE-E-2019005906,
E-2006028912; EXPIRES: 12-31-2025

Bath&BodyWorks
Three Limited Parkway · Columbus, Ohio 43230
Telephone: 614.415.7000 · Fax: 614.415.7349

PROHIBITION ON REUSE:
THESE DRAWINGS AND SPECIFICATIONS WERE PREPARED FOR USE ON A SPECIFIC SITE CONTEMPORANEOUSLY WITH THEIR ISSUE DATE. THEY ARE NOT INTENDED FOR USE ON A DIFFERENT PROJECT SITE OR A LATER TIME. ANY REUSE WITHOUT THE EXPRESS WRITTEN PERMISSION AND CONSENT OF BBWI IS PROHIBITED. REPRODUCTION THEREOF, ON ANOTHER PROJECT IS PROHIBITED AND CONTRARY TO LAW UNLESS EXPRESSLY AUTHORIZED BY BBWI. ANY REUSE OR REPRODUCTION WITHOUT SUCH AUTHORIZATION IS AT OWNER'S RISK.

THESE DRAWINGS AND SPECIFICATIONS ARE THE PROPERTY OF BBWI AND SHALL NOT BE DEPOSITED IN ANY MANNER OR USED ON ANY OTHER PROJECT EXCEPT BY WRITTEN AGREEMENT WITH BBWI. NO REPRODUCTION OF THESE DRAWINGS AND SPECIFICATIONS SHALL BE MADE WITHOUT THE WRITTEN AUTHORIZATION OF BBWI. ALL ORIGINALS OR REPRODUCTIONS OF THESE DRAWINGS AND SPECIFICATIONS ARE TO BE RETURNED TO BBWI UPON COMPLETION OF THEIR INTENDED USE, UNLESS OTHERWISE AGREED BY BBWI.

COPYRIGHT NOTICE:
THESE DRAWINGS AND SPECIFICATIONS ARE COPYRIGHTED AND SUBJECT TO COPYRIGHT PROTECTION AS AN "ARCHITECTURAL WORK" UNDER SEC. 102 OF THE COPYRIGHT ACT, 17 U.S.C. AS AMENDED DECEMBER 1990. THE ARCHITECTURAL WORK PROTECTED BY THIS COPYRIGHT INCLUDES THE OVERALL FORM AS WELL AS THE ARRANGEMENT AND COMPOSITION OF SPACES AND ELEMENTS IN THE DESIGN. INCLUDING BUILDINGS, PLANS, AND DRAWINGS. THE COPYRIGHT PROTECTION INCLUDES STRUCTURES AND ARCHITECTURAL WORKS WHETHER CONSTRUCTED OR NOT. THOSE COPYING AND/OR USING THESE PLANS AND DRAWINGS WITHOUT THE EXPRESS WRITTEN CONSENT OF BBWI SHALL HAVE NO LIABILITY. BBWI RETAINS ALL RIGHTS, INCLUDING COPYRIGHT, TO THESE DRAWINGS AND SPECIFICATIONS.

PROJECT INFORMATION:
104.01.1733.02

BATH & BODY WORKS
SUMMIT WOODS CROSSING
SPACE NO. M8-A & 1752A (REMOTE STORAGE)
1702 NW CHIPMAN RD.
LEE'S SUMMIT, MO 64081

SCOPE: FULL REMODEL
DESIGN TYPE: GINGHAM+
BBWI PROJECT #: 00118173

PACKAGE: SIS PKG3
GENERATION: 241So.01
A/E PROJECT #: 20231193.0

REVISIONS:

	REQUIRED BY:	DATE:
1	REVI - POR REVISION, LL COMMENTS,	02/16/2024
	BUILDING DEPT. COMMENTS, & 2415s.01	

DATE ISSUED: 01/12/2024
DESIGNED BY: RDW
DRAWN BY: TBA
CHECKED BY: JH

DRAWING NUMBER:
E02.02

SYMBOL	DESCRIPTION	MANUFACTURER & MODEL NUMBER	LAMP	WATTAGE
A3	6" RECESSED HORIZONTAL LAMP LED DOWNLIGHT, MATTE FINISH, CLEAR CONE, ELECTRONIC BALLAST, SELF FLANGED REFLECTOR, EW BALLAST W/ TEST SWITCH INSTALLED IN TRIM	JUNO: C6H-126/32T-BN ; C650-CS-BN LIGHTOLIER: B231CCDP, 6132BUEM4E	LED 13 WATT G24Q SERIES BASE LED LAMP 3000K 84 CRI 50,000 HR	13 WATTS
A7	4" RECESSED LED DOWNLIGHT, 2700K, 1200 LUMENS, MEDIUM REFLECTOR BEAM WITH SILVER CONE AND WHITE FLANGE, WITH EMERGENCY BALLAST, 120V, DIMMABLE VIA 0-10V	ELITE: L-HH4-LED-1200L-DIM10-120-MD -27K-85-EMG-LD (HOUSING) ELITE: L-HH4-4501-CL-WH	1-17 WATT INTEGRAL 2700K PHILIPS LUMILED, 85 CRI, 50,000 HRS.	17 WATTS
BJ4	3" ROUND FIXED DOWNLIGHT, WHITE FLANGE, 3000K, 25 DEGREE FLOOD BEAM, 120V, DIMMABLE VIA 2-WIRE REVERSE PHASE (ELV)	SOLAIS: LBR3DNC (HOUSING) SOLAIS: LBR3-DC-WH-WH (TRIM) SOLAIS: LB20/25C/30K/1100/BK (LED MODULE)	1-15 WATT INTEGRAL 3000K LED, 83 CRI, 50,000 HRS., MFG CREE	15 WATTS
FJ	4' SURFACE MOUNTED LED STRIP WHITE FINISH COLOR SELECTABLE AND LUMEN SELECTABLE (EC TO SET FIXTURES TO 30 WATTS AND 3000K) IF CHAIN MOUNTED EC TO SUPPLY	ENVISION: LED-RST-4FT-3M40W-4CCT	1-30 WATT, INTEGRAL LED, 3000K	30 WATTS
FK	4' SURFACE MOUNTED LED STRIP WHITE FINISH COLOR SELECTABLE AND LUMEN SELECTABLE WITH EMERGENCY BATERY BACK UP (EC TO SET FIXTURES TO 30 WATTS AND 3000K) IF CHAIN MOUNTED EC TO SUPPLY	ENVISION: LED-RST-4FT-3M40W-4CCT-EMB	1-30 WATT, INTEGRAL LED, 3000K	30 WATTS
PW	3 LAMP SEMI-FLUSH MOUNT PENDANT, ETCHED OPAL GLASS, BRUSHED CARAMEL FINISH WITH WOVEN OFF-WHITE FABRIC, 17 WATT MAX STICKER, 120V, DIMMABLE VIA INCANDESCENT LOAD	HINKLEY LIGHTING: 3521BC	1-9.5 WATT, DIMMABLE LED A19 LAMP, 2700K, E26 BASE, 80 CRI, 25,000 HRS., MFG PHILIPS: 429449.5A19/PER/827-22/P/E26/WG	51 WATTS
T5	BBW-15 WATT VERTICAL BALLAST 25 DEGREE FLOOD TRACK FIXTURE, WHITE FINISH 3000K, 120V. DIMMABLE VIA 2-WIRE FORWARD PHASE (MLV/TRIAC)	SOLAIS: LB20/25/30K/1100/WH/L	1-15 WATT INTEGRAL 3000K, 83 CRI, 50,000 HR, MFG CREE	15 WATTS
TF	FRONT LOADED GIMBAL TRACK HEAD WHITE FINISH WITH 3000K 90 CRI SHORT NECK PAR 30 LAMP FLOOD 25 DEGREE BEAM 13 WATT MAX STICKER INSTALLED	CONTECH: CTL2830-P-13W	11 WATT DIMMABLE SHORT NECK PAR30, E26 BASE 3000K 90CRI 25 DEGREE BEAM 50,000 HR WHITE FINISH	11 WATTS
TG	REAR LOADED GIMBAL TRACK HEAD WHITE FINISH WITH 3000K 90 CRI PAR 20 LAMP SPOT 15 DEGREE BEAM 10 WATT MAX STICKER	CONTECH: CTL820N-P-10W	8 WATT DIMMABLE PAR20, E26 BASE 3000K 90 CRI 15 DEGREE BEAM 50,000 HR WHITE FINISH	8 WATTS
TN	SURFACE MOUNTED SINGLE CIRCUIT TRACK, MATTE WHITE FINISH	CONTECH: LT8P LA10P LA2P LA10AP LA12P LA3P AS NEEDED	-	-
W8	ONE LAMP WALL SCONCE POLISHED NICKEL FINISH WITH CLEAR GLASS SHADE MEDIUM BASE SOCKET LAMP INCLUDED	HUDSON VALLEY: 3700-PN	INCLUDED	75 WATTS
X6	THERMOPLASTIC EXIT SIGN, UNIVERSAL MOUNTING CEILING/WALL, LED LAMPS AND INTEGRAL BATTERY BACK UP FOR 90 MINUTES. 120V.	LIGHTALARMS: QLXN5OOR-N	1-3 WATT LED MFG: SUPPLIED WITH FIXTURE	3 WATTS
XB	THERMOPLASTIC, 2 HEADED EMERGENCY LIGHT, WHITE FINISH, WITH 90 MINUTE BATTERY BACK UP. 120V.	ELITE: ELW-LED-803-W	2-1 WATT LED MFG: SUPPLIED WITH FIXTURE	3 WATTS

NOTES:
1. ALL FIXTURES ARE FURNISHED BY BBWI UNLESS OTHERWISE NOTED.
2. ALL LIGHT FIXTURES AND WIRING METHODS WITHIN PLENUM CEILING SHALL BE "PLENUM APPROVED" AS PER LOCAL ORDINANCES.
3. ALL LIGHT FIXTURES WITH 'EM' AFTER FIXTURE DESIGNATION SHALL BE PROVIDED WITH AN EMERGENCY BALLAST, PRODUCING A MINIMUM OF 1000 LUMENS FOR ONE (1) 48" LAMP.
4. ALL FIXTURES SHALL BE 120 VOLT UNLESS OTHERWISE NOTED.

LIGHTING PLAN FIXTURE SCHEDULE

NTS | 42N-E0301-S00-NOTE | R | 04/02/20

1. LIGHTING SHALL BE CIRCUITED EXACTLY AS SHOWN ON PLANS. CIRCUITING SHALL BE "THRU-WIRING" WHERE AND WHENEVER POSSIBLE. MULTIPLE CONNECTIONS TO A SINGLE LIGHT FIXTURE FOR VOLTAGE DROP CONDITIONS OR AS A RESULT OF A FIELD CONDITION ARE ACCEPTABLE. LIGHT FIXTURES SHALL BE MANUFACTURED TO ACCOMMODATE "THRU-WIRING". ANY RELATED COSTS FOR MULTIPLE CONNECTIONS SHOULD BE INCLUDED IN BID.
2. ELECTRICAL CONTRACTOR'S BID SHALL INCLUDE THE INSTALLATION OF ALL LIGHT FIXTURES AND ASSOCIATED LAMPS FURNISHED BY BBWI. ELECTRICAL CONTRACTOR IS RESPONSIBLE FOR ENSURING THE ADJUSTABILITY OF ALL DIRECTIONAL FIXTURES AFTER INSTALLATION AND AIM THEM PER GC DIRECTION. LIGHT FIXTURE SPECIFICATIONS MAY VARY. IF THIS IS THE CASE, CONTRACTOR IS TO CALL BBWI PURCHASING AGENT WHO WILL THEN CALL THE DISTRIBUTOR FOR EXACT SPECIFICATION OF LIGHTING FIXTURES. IF THE CEILING SYSTEMS ARE FIRE RATED, ELECTRICAL CONTRACTOR IS TO CLOSELY COORDINATE FIXTURE REQUIREMENTS WITH BBWI.
3. EMERGENCY AND EXIT LIGHTS SHALL BE INSTALLED AND CIRCUITED PER LOCAL AND LATEST NATIONAL ELECTRICAL CODES. ALL EMERGENCY AND EXIT FIXTURES SHALL BE DUAL VOLTAGE WITH BATTERY BACK UP (120/277 VOLT INPUT). INSTALL A CENTRAL BATTERY SYSTEM WHERE THE USE OF INDIVIDUAL BATTERY UNITS ARE PROHIBITED BY LOCAL CODES. IF PLAN LOCATION IS NOT ACCEPTABLE, IMMEDIATELY CONTACT BBWI PROJECT MANAGER FOR DIRECTION.
4. ALL LIGHTING CIRCUITS UP TO 100'-0" IN LENGTH SHALL UTILIZE #12 CONDUCTORS MINIMUM. ALL LIGHTING CIRCUITS FROM 100'-1" TO 150'-0" IN LENGTH SHALL UTILIZE #10 CONDUCTORS MINIMUM. ALL LIGHTING CIRCUITS 150'-01" UP TO 250'-0" IN LENGTH SHALL UTILIZE #8 CONDUCTORS MINIMUM. CIRCUITS ABOVE 251'-0" SHALL UTILIZE #6 CONDUCTORS MINIMUM.
5. ELECTRICAL CONTRACTOR SHALL MAKE ALL FINAL CONNECTIONS AS REQUIRED FOR A FULLY COMPLETE AND OPERABLE SYSTEM.
6. EXIT/EMERGENCY LIGHTS AT STOREFRONT ARE TO BE CEILING MOUNTED AND CENTERED OVER OPENING. EXIT/EMERGENCY LIGHTS AT DOOR TO NON-SALES SHALL BE CEILING MOUNTED AND CENTERED ABOVE DOOR. IF PLAN LOCATION IS NOT ACCEPTABLE, IMMEDIATELY CONTACT THE BBWI PROJECT MANAGER FOR DIRECTION.
7. IT WILL BE THE ELECTRICAL CONTRACTOR'S RESPONSIBILITY TO UNLOAD INVENTORY AND STORE LIGHTING PACKAGE. THE ELECTRICAL CONTRACTOR WILL ALSO SHIP ANY EXCESS MATERIALS BACK TO THE ELECTRICAL PACKAGE DISTRIBUTOR.
8. ELECTRICAL CONTRACTOR SHALL REFER BACK TO ARCHITECTURAL SHEETS FOR MOUNTING HEIGHTS OF ALL WALL MOUNTED EMERGENCY EGRESS AND EXIT FIXTURES. IF PLAN LOCATION IS NOT ACCEPTABLE, IMMEDIATELY CONTACT BBWI PROJECT MANAGER FOR DIRECTION.
9. REFER TO ARCHITECTURAL DRAWINGS FOR COORDINATION AND EXACT LOCATION OF EXIT SIGNS, EMERGENCY LIGHTING FIXTURES, SPEAKERS, DIFFUSERS, AND OTHER ARCHITECTURAL ELEMENTS.
10. THE ELECTRICAL CONTRACTOR MUST INCLUDE IN THE BID TWO (2) HOURS OF START-UP TIME FOR THE LIGHTING CONTROL SYSTEM. THE ELECTRICAL CONTRACTOR WILL BE REQUIRED TO REPAIR OR REPLACE COMPONENTS FOUND TO BE DEFECTIVE. THE ELECTRICAL CONTRACTOR MUST COORDINATE LIGHTING CONTROL START-UP WITH BAS SUPPLIER REPRESENTATIVE. FAILURE TO DO SO MAY REQUIRE THE ELECTRICAL CONTRACTOR TO RETURN TO THE JOB SITE TO PERFORM START-UP AT A FUTURE DATE AT THE ELECTRICAL CONTRACTOR'S OWN EXPENSE.
11. ALL APPURTENANCES PROVIDED WITH LIGHT FIXTURES, OR TRACK, ETC. POLARITY REVERSING ENDS, SHALL BE INSTALLED PER MANUFACTURER'S INSTRUCTIONS.

LIGHTING PLAN CONSTRUCTION NOTES

NTS | 42N-E0301-M00-NOTE | M | 08/15/11

1. CIRCUIT SALES EXIT, EMERGENCY (EM) AND NIGHTTIME SECURITY LIGHTS (NL) TO CIRCUIT A-1.
2. ~~BREAK-OFF CIRCUIT.~~
3. FURNISH AND INSTALL JUNCTION BOX, TOGGLE DISCONNECT SWITCH IN NON-VISIBLE LOCATION, AND FINAL CONNECTION FOR 120 VOLT SIGN. SIGN IS FURNISHED WITH INTERNAL GROUND FAULT PROTECTION BY SIGN MANUFACTURER PER N.E.C. ARTICLE 600-23B. VERIFY EXACT LOCATION OF JUNCTION BOX WITH SIGN MANUFACTURER. (REUSE EXISTING JUNCTION BOX AND CONDUIT INTO SPACE IF ALREADY INSTALLED. VERIFY IN FIELD EXACT LOCATION ON CANOPY). FOR CANOPY POWER SEE SHEET A08.01 FOR WALL PENETRATION IN ROUTING CONDUIT. NOTE: THE CIRCUIT FOR SIGNAGE MUST BE A DEDICATED ISOLATED 3-LINE CIRCUIT CONSISTING OF HOT, NEUTRAL, AND GROUND WIRES LEADING DIRECTLY TO THE PANEL.
4. ~~PROVIDE JUNCTION BOX MOUNTED ON INTERIOR OF STORE, ACCESSIBLE ABOVE CEILING, FOR EXTERIOR BLADE SIGN.~~
5. CIRCUIT SHALL BE CONTROLLED BY SMART BREAKER PANEL. PANEL PROVIDE SCHEDULED ON AND OFF FOR THE STOREFRONT SIGNAGE AND SHOW WINDOW LIGHTING. ALL OTHER LIGHTING ZONES REQUIRE A MANUAL ON INPUT TO INITIATE THE LIGHTS FOR THE DAY, AND HAVE SCHEDULED SHUTOFF. 2-HOUR OVERRIDE SWITCHES SHALL BE UTILIZED TO TEMPORARILY BYPASS THE SYSTEM'S SCHEDULE AND PROVIDE LIGHTING IN THE SPACE.
6. FURNISH AND INSTALL SWITCHING RELAY AND OCCUPANCY SENSOR TO ALLOW THE GENERAL LIGHTING TO BE CONTROLLED BY AN OCCUPANCY SENSOR DURING NORMALLY UNOCCUPIED HOURS, AND BY THE NORMALLY SCHEDULED OPERATION DURING OCCUPIED HOURS. REFER TO THE "SALES AFTER HOURS LIGHTING CONTROL WIRING SCHEMATIC" DETAIL "G" ON THIS SHEET FOR ADDITIONAL INFORMATION.
7. CIRCUIT NON-SALES EXIT, EMERGENCY (EM) AND NIGHTTIME SECURITY LIGHTS (NL) TO CIRCUIT A-2.
8. FURNISH & INSTALL OCCUPANCY MOTION SENSOR SWITCH FOR CONTROL OF LIGHTS AS SHOWN. MOUNT SO THAT BOTTOM OF SWITCH SITS AT 42"AFF. SENSOR SHALL AUTOMATICALLY TURN LIGHTS ON UPON DETECTING AN OCCUPANT. SENSOR SHALL AUTOMATICALLY SHUT OFF LIGHTING WITHIN 15 MINUTES OF ALL OCCUPANTS LEAVING THE SPACE.
9. FURNISH & INSTALL ROOM CONTROLLER FOR CONTROL OF LIGHTS AS SHOWN. MOUNT SO THAT CONTROLLER IS TIGHT TO DECK. INSTALL COMPLETE SYSTEM PER MANUFACTURER'S INSTALLATION INSTRUCTIONS. COORDINATE EXACT LOCATION OF EQUIPMENT WITH BBWI PROJECT MANAGER IN FIELD. REFER TO THE "BACK OF HOUSE ROOM CONTROLLER WIRING SCHEMATIC" DETAIL "L" ON THIS SHEET FOR ADDITIONAL INFORMATION.
10. FURNISH & INSTALL LOW VOLTAGE WALL SWITCH FOR MANUAL CONTROL OF LIGHTS AS SHOWN. MOUNT SO THAT BOTTOM OF SWITCH SITS AT 42"AFF. SENSOR SHALL AUTOMATICALLY TURN LIGHTS ON UPON DETECTING AN OCCUPANT. SENSOR SHALL AUTOMATICALLY SHUT OFF LIGHTING WITHIN 15 MINUTES OF ALL OCCUPANTS LEAVING THE SPACE.
11. FURNISH & INSTALL CEILING VACANCY SENSOR FOR CONTROL OF LIGHTS AS SHOWN. MOUNT SO THAT BOTTOM OF SENSOR SITS LEVEL WITH LIGHTING. SENSOR SHALL AUTOMATICALLY SHUT OFF LIGHTING WITHIN 15 MINUTES OF ALL OCCUPANTS LEAVING THE SPACE.
12. FURNISH & INSTALL CEILING OCCUPANCY SENSOR FOR CONTROL OF LIGHTS AS SHOWN. MOUNT SO THAT BOTTOM OF SENSOR SITS LEVEL WITH LIGHTING. SENSOR SHALL AUTOMATICALLY TURN LIGHTS ON UPON DETECTING AN OCCUPANT. SENSOR SHALL AUTOMATICALLY SHUT OFF LIGHTING WITHIN 15 MINUTES OF ALL OCCUPANTS LEAVING THE SPACE.
13. ~~LIGHT FIXTURES TO BE INSTALLED IN MILLWORK FIXTURE, NOT IN CEILING. VERIFY WITH BBWI. REFER TO SHEET E02.01 FOR POWER REQUIREMENTS.~~
14. ~~LED POWER SUPPLIES SHOWN TO CLARIFY SIZE AND QUANTITY FOR EACH CABINET/CASHWRAP TYPE.~~
15. FURNISH AND INSTALL JUNCTION BOX, TOGGLE DISCONNECT SWITCH IN NON-VISIBLE LOCATION, AND FINAL CONNECTION FOR 120 VOLT SIGN.

ELECTRICAL LIGHTING PLAN KEYNOTES

NTS | 42N-E0301-D00-NOTE | D | 04/03/20

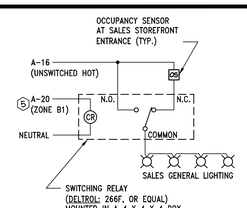

SALES SEQUENCE OF OPERATION:
- FOR STORE OPENING, "MANUAL-ON" / ZONE B1 OVERRIDE SWITCH MOUNTED ON THE IF'S IS USED TO TURN ON THE ZONE "B1" GENERAL LIGHTS. THE SWITCH ALSO INITIATES THE SEQUENCE FOR ALL OTHER SALES AREA LIGHTS TO TURN ON. AT THE END OF THE DAY THE LIGHTING TIMER WILL AUTOMATICALLY SHUT OFF ALL LIGHTS.
- AFTER HOURS OPERATION: EACH LIGHTING ZONE INCLUDES A 2 HOUR OVERRIDE SWITCH MOUNTED ON THE IF'S EQUIPMENT WHICH IS USED TO TURN ON ANY REQUIRED LIGHTING ZONE AFTER HOURS.

SALES AFTER-HOURS LIGHTING CONTROL WIRING SCHEMATIC

NTS | 42N-E0301-M00-NOTE | G | 04/03/20

NOTE: SHOWN COMPONENTS ARE PART OF GREENGATE WHICH IS AN EATON LIGHTING CONTROL SYSTEM

SEARCH GREENGATE CONTROLS-COOPER INDUSTRIES
WWW.COOPERINDUSTRIES.COM

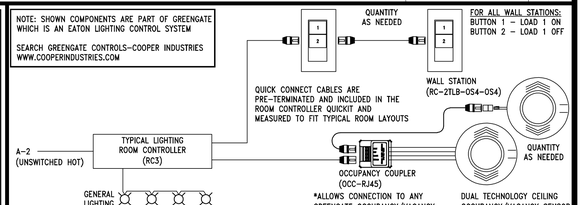

BACK OF HOUSE ROOM CONTROLLER WIRING SCHEMATIC

NTS | 42N-E0301-M00-NOTE | L | 04/03/20

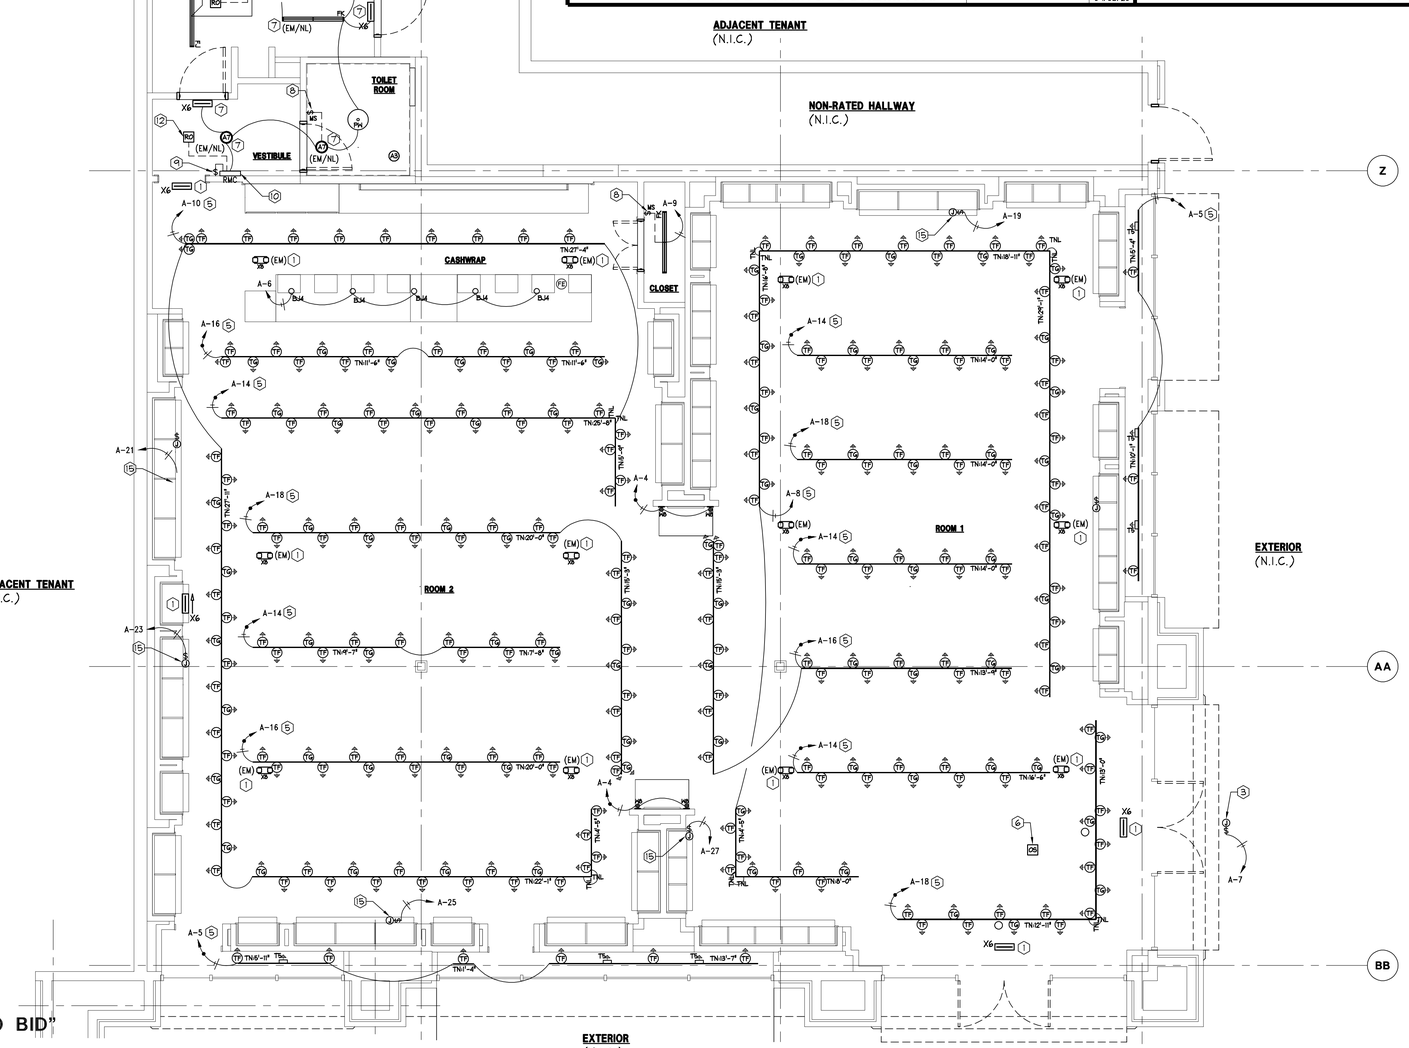

ASHRAE 90.1-2016 FUNCTIONAL TESTING:

PER ASHRAE 90.1-2016 SECTION 9.4.3, IT IS THIS CONTRACTOR'S RESPONSIBILITY TO HIRE A 3RD PARTY TESTING AGENT TO CONDUCT AND CERTIFY FUNCTIONAL TESTING OF THE LIGHTING CONTROLS IN ACCORDANCE WITH ASHRAE 90.1-2016 ARTICLE 9.4.3. THIS TESTING AGENT IS TO REVIEW THE COMPLETE M.E.P. DESIGN DOCUMENTS, CODE INTERPRETATIONS AND DESIGN ASPECTS PRIOR TO CONSTRUCTION AND CONTACT THE ENGINEER OF RECORD WITH ANY QUESTIONS OR COMMENTS REGARDING THE DESIGN SET.

THE INDIVIDUAL(S) RESPONSIBLE FOR THE FUNCTIONAL TESTING SHALL NOT BE DIRECTLY INVOLVED IN EITHER THE DESIGN OR CONSTRUCTION OF THE PROJECT AND SHALL PROVIDE DOCUMENTATION CERTIFYING THAT THE INSTALLED LIGHTING CONTROLS MEET OR EXCEED ALL DOCUMENTED PERFORMANCE CRITERIA. INCLUDE ALL COSTS OF THIS AGENT IN BID.

NOTE:
REFER TO SHEET E05.01 FOR PANEL SCHEDULE AND LIGHTING ZONE DESIGNATIONS.

NOTE:
LENGTH OF FLEXIBLE METAL CONDUIT, MC TYPE CABLE, OR AC90(CANADA) MAY EXCEED 6'-0" IF ALLOWED BY LANDLORD. REFER TO SPECIFICATIONS.

NOTE:
ELECTRICAL CONTRACTOR SHALL REFER TO ARCHITECTURAL SHEETS FOR MOUNTING HEIGHTS AND INSTALLATION DETAILS FOR SUSPENDED LIGHTING IN NON-SALES AREA.

NOTE:
GENERAL CONTRACTOR SHALL VERIFY CEILING FIRE RATING WITH ARCHITECT, AND BOX OR TENT ALL RECESSED LIGHT FIXTURES, IF REQUIRED, TO MAINTAIN CEILING FIRE RATING.

NOTE:
SWITCHES AND COVERPLATES IN "TOILET ROOMS" SHALL MATCH WALL FINISH COLOR. TYPICAL COLORS ARE WHITE FOR A "BBW TOILET ROOM", AND BLACK FOR A "WBC TOILET ROOM". REFER TO ARCHITECTURAL SHEETS A00.3 AND A05.1 FOR FINISHES.

NOTE:
CIRCUIT NON-SALES EXIT SIGNS AND EMERGENCY BATTERY BACKUP BALLAST TO LOCAL CIRCUIT AHEAD OF ALL SWITCHING.

NOTE:
"NL" DENOTES NIGHTTIME SECURITY LIGHTS.

"VERIFY ALL FIELD CONDITIONS PRIOR TO BID"

ELECTRICAL LIGHTING PLAN

1/4" = 1'-0" | A

Thorson•Baker + Associates
CONSULTING ENGINEERS
3030 West Streetsboro Road (330) 659-6688 Ph.
Richfield, Ohio 44286 (330) 659-6675 Fax

JUSTIN HOSSEINNEJAD, P.E.-2019005906, E-20080218(2), EXPIRES: 12-31-2025

Bath&BodyWorks
Three Limited Parkway • Columbus, Ohio 43230
Telephone: 614.415.7000 • Fax: 614.415.7349

PROHIBITION ON REUSE: THESE PLANS AND SPECIFICATIONS WERE PREPARED FOR USE ON A SPECIFIC SITE AND FOR A SPECIFIC PROJECT. THEY ARE NOT INTENDED FOR USE ON A DIFFERENT SITE AND/OR FOR ANOTHER PROJECT. THE ARCHITECT/ENGINEER SHALL NOT BE RESPONSIBLE FOR ANY REUSE OF THESE PLANS AND SPECIFICATIONS ON ANOTHER PROJECT OR SITE. ANY REPRODUCTION THEREOF OR ANOTHER PROJECT IS PROHIBITED AND CONTRARY TO LAW UNLESS EXPRESSLY AUTHORIZED IN WRITING BY THE ARCHITECT/ENGINEER.

COPYRIGHT NOTICE: THESE PLANS AND SPECIFICATIONS ARE THE PROPERTY OF BBWI AND SHALL NOT BE DEPOSITED IN ANY OTHER PROJECT EXCEPT BY WRITTEN AGREEMENT WITH BBWI. NO REPRODUCTION OF THESE PLANS AND SPECIFICATIONS ARE TO BE MADE WITHOUT THE WRITTEN AUTHORIZATION OF BBWI. ALL ORIGINAL OR REPRODUCED PLANS AND SPECIFICATIONS ARE TO BE RETURNED TO BBWI UPON COMPLETION OF THE WORK.

THESE DRAWINGS AND SPECIFICATIONS ARE COPYRIGHTED AND SUBJECT TO COPYRIGHT PROTECTION AS AN "ARCHITECTURAL WORK" UNDER SEC. 102 OF THE COPYRIGHT ACT, 17 U.S.C. AS AMENDED DECEMBER 1990. THE OWNER AND USER AGREE TO HOLD HARMLESS THE ARCHITECT AND CONSULTANTS, AND THEIR OFFICERS, DIRECTORS, EMPLOYEES AND AGENTS FOR ANY ALTERATIONS OR UTILIZATION NOT AUTHORIZED IN WRITING BY THE ARCHITECT AND CONSULTANTS, INCLUDING BUT NOT LIMITED TO USE OF THE PLANS AND SPECIFICATIONS ON ANY OTHER PROJECT, EXTENSIONS TO THIS PROJECT, ADDITIONS TO THIS PROJECT OR COMPLETION OF THIS PROJECT BY OTHERS UNLESS SUCH PROTECTION, UNAUTHORIZED USE OF THESE DRAWINGS AND SPECIFICATIONS ARE APPROPRIATELY LIMITED OR WAIVED BY THE ARCHITECT AND CONSULTANTS IN WRITING. OWNER AGREES TO INDEMNIFY AND HOLD HARMLESS THE ARCHITECT AND CONSULTANTS, AND THEIR OFFICERS, DIRECTORS, EMPLOYEES AND AGENTS FROM ALL LOSSES, EXPENSES, DAMAGES, ATTORNEY'S FEES AND OTHER COSTS, INCLUDING COSTS OF DEFENSE, ARISING OUT OF OR IN CONNECTION WITH ANY UNAUTHORIZED REUSE OF THESE DRAWINGS AND SPECIFICATIONS BY THE OWNER OR BY OTHERS ACTING THROUGH THE OWNER.

PROJECT INFORMATION:
104.01.1733.02
BATH & BODY WORKS
SUMMIT WOODS CROSSING
SPACE NO. M8-A & 1752A (REMOTE STORAGE)
1702 NW CHIPMAN RD.
LEE'S SUMMIT, MO 64081

SCOPE: FULL REMODEL | PACKAGE: SIS PKG3
DESIGN TYPE: GINGHAM+ | GENERATION: 2415a.01
BBWI PROJECT #: 00118173 | A/E PROJECT #: 2023119.3.0

REVISIONS:

	REQUIRED BY:	DATE
1	REVI – PER REVISION, LL COMMENTS,	02/16/2024
	BUILDING DEPT. COMMENTS, & 2415a.01	

DATE ISSUED: 01/12/2024
DESIGNED BY: RDW
DRAWN BY: TBA
CHECKED BY: JH

ELECTRICAL LIGHTING PLAN

DRAWING NUMBER:
E03.01

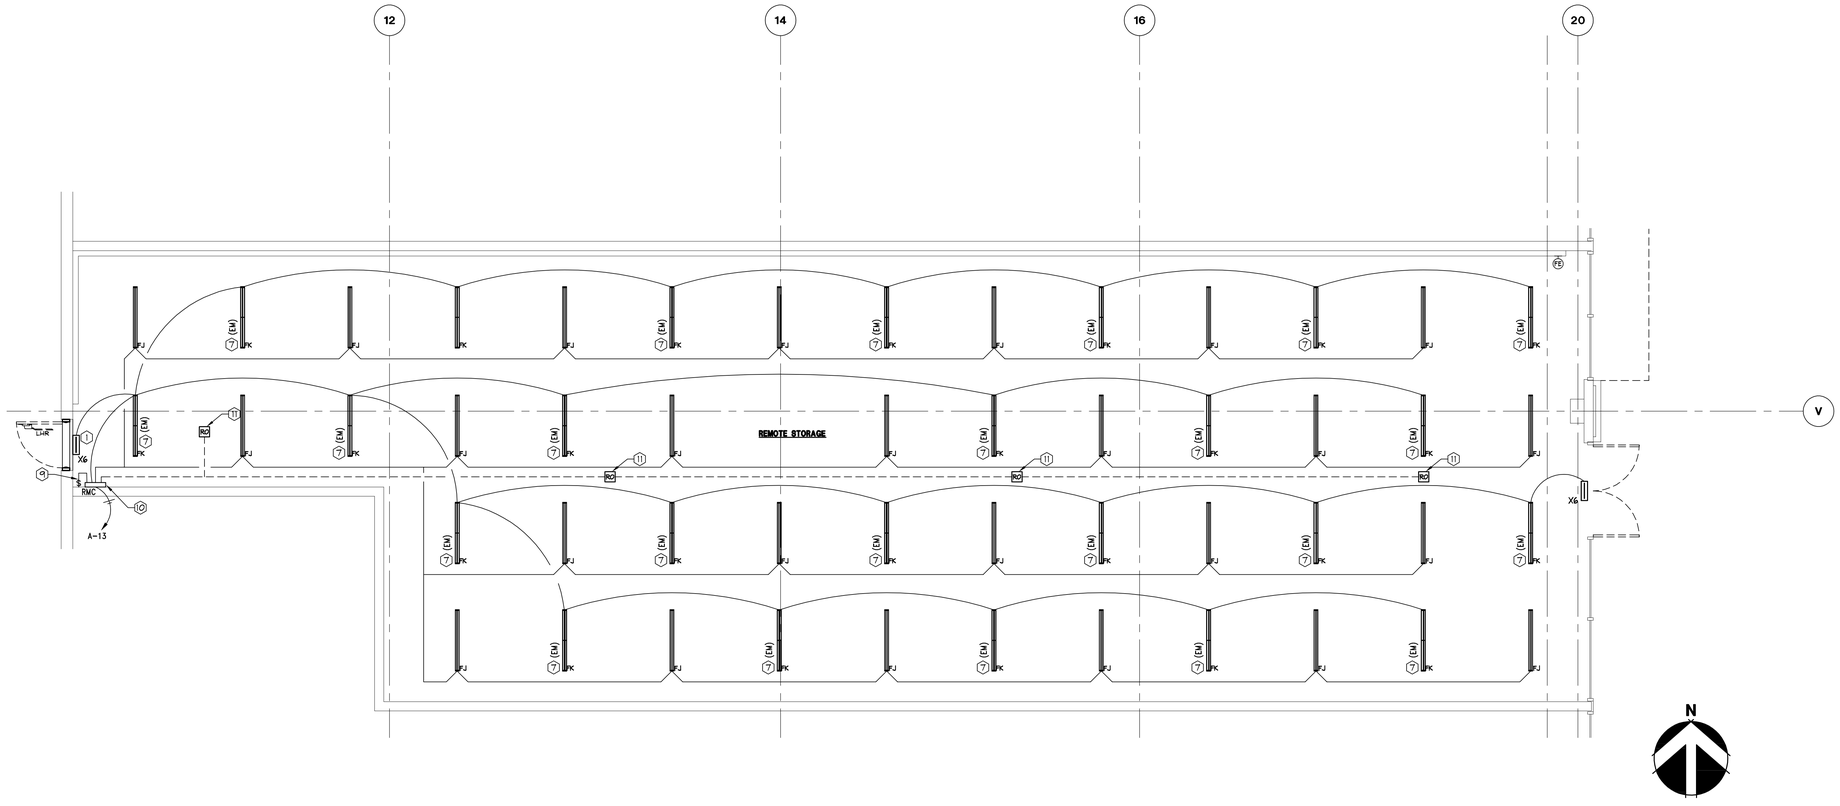

"VERIFY ALL FIELD CONDITIONS PRIOR TO BID"

ELECTRICAL LIGHTING PLAN

1/4" = 1'-0"

A

Thorson•Baker + Associates
CONSULTING ENGINEERS
3030 West Streetsboro Road
Richfield, Ohio 44286
(330) 659-6688 Ph.
(330) 659-6675 Fax

STATE OF MISSOURI
JUSTIN HOSSEININEJAD
PE-2019005906
PROFESSIONAL ENGINEER

Bath&BodyWorks
Three Limited Parkway · Columbus, Ohio 43230
Telephone: 614.415.7000 · Fax: 614.415.7349

PROHIBITION ON REUSE:
THESE DRAWINGS AND SPECIFICATIONS WERE PREPARED FOR USE ON A SPECIFIC SITE CONSTRUCTION SCHEDULE AND BUDGET. THEY ARE NOT INTENDED FOR USE ON A DIFFERENT PROJECT SITE OR A LATER PHASE OF THIS PROJECT. ANY REUSE WITHOUT THE EXPRESS WRITTEN PERMISSION AND APPROPRIATE REVISION BY BBWI IS PROHIBITED AND CONTRARY TO LAW UNLESS EXPRESSLY AUTHORIZED BY BBWI IN A FORM SATISFACTORY TO BBWI. ANY REUSE OR MODIFICATION WITHOUT SUCH PERMISSION AND REVISION SHALL BE AT RECIPIENT'S SOLE RISK AND WITHOUT LIABILITY TO BBWI OR ITS CONSULTANTS.

COPYRIGHT NOTICE:
THESE DRAWINGS AND SPECIFICATIONS ARE THE PROPERTY OF BBWI AND SHALL NOT BE REPRODUCED IN ANY MANNER OR SOLD OR ANY OTHER PROJECT EXCEPT BY WRITTEN AGREEMENT WITH BBWI. NO REPRODUCTION OF THESE DRAWINGS AND SPECIFICATIONS SHALL BE MADE WITHOUT THE WRITTEN AUTHORIZATION OF BBWI. ALL ORIGINALS OR REPRODUCTIONS OF THESE DRAWINGS AND SPECIFICATIONS SHALL BE RETURNED TO BBWI UPON COMPLETION OF THEIR INTENDED USE, UNLESS OTHERWISE AGREED BY BBWI.

COPYRIGHT NOTICE:
THESE DRAWINGS AND SPECIFICATIONS ARE COPYRIGHTED AND SUBJECT TO COPYRIGHT PROTECTION AS AN "ARCHITECTURAL WORK" UNDER SEC. 102 OF THE COPYRIGHT ACT, 17 U.S.C. AS AMENDED DECEMBER 1990. THE ARCHITECTURAL WORK PROTECTED BY THIS COPYRIGHT INCLUDES THE OVERALL FORM AND ARRANGEMENT AND COMPOSITION OF SPACES AND ELEMENTS IN THE DESIGN, BUT DOES NOT INCLUDE INDIVIDUAL STANDARD FEATURES (AS DEFINED IN THE REGULATIONS OF THE COPYRIGHT OFFICE), SUCH AS WALLS, FLOORS, DOORS, WINDOWS, CEILINGS, STAIRWAYS, AND COMPONENTS, REGARDLESS OF THEIR SHAPE AND ARRANGEMENT.

104.01.1733.02

PROJECT INFORMATION:

BATH & BODY WORKS
SUMMIT WOODS CROSSING
SPACE NO. M8-A & 1752A (REMOTE STORAGE)
1702 NW CHIPMAN RD.
LEE'S SUMMIT, MO 64081

SCOPE: FULL REMODEL
DESIGN TYPE: GINGHAM+
BBWI PROJECT #: 00118173

PACKAGE: SIS PKG3
GENERATION: 241So.01
A/E PROJECT #: 20231193.0

REVISIONS:

	REQUIRED BY:	DATE
1	REVI - POR REVISION, LL COMMENTS,	02/16/2024
	BUILDING DEPT. COMMENTS, & 2415s.01	

DATE ISSUED: 01/12/2024
DESIGNED BY: RDW
DRAWN BY: TBA
CHECKED BY: JH

ELECTRICAL LIGHTING PLAN

DRAWING NUMBER:
E03.02

SWITCHES AND COVERPLATES IN "TOILET ROOMS" SHALL MATCH WALL FINISH COLOR. TYPICAL COLORS ARE WHITE FOR A "BBW TOILET ROOM", AND BLACK FOR A "WBC TOILET ROOM". REFER TO ARCHITECTURAL SHEETS A00.3 AND A05.1 FOR FINISHES.

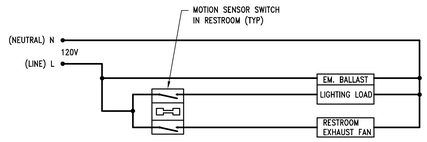

SCHEMATIC FOR 1 R.R EXHAUST FAN

NTS | 42D-E0402-R01-XFAN | M 11/06/19

REFER TO ARCHITECTURAL DRAWINGS FOR LOCATION OF CASHWRAP.

CASHWRAP COUNTER DETAIL
8 REGISTER CASHWRAP

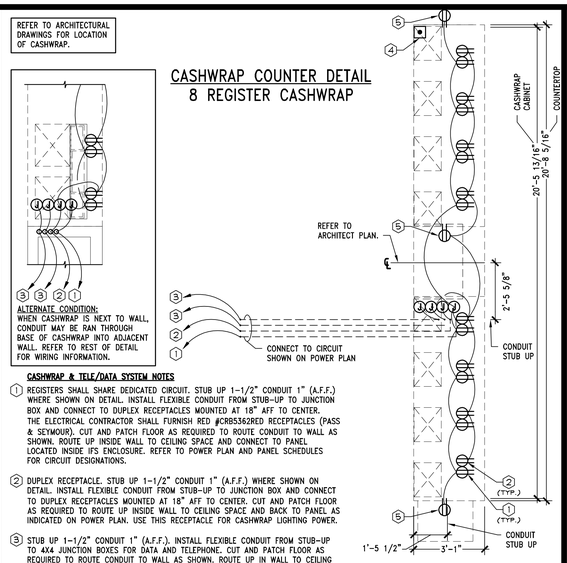

ALTERNATE CONDITION:
WHEN CASHWRAP IS NEXT TO WALL, CONDUIT MAY BE RAN THROUGH BASE OF CASHWRAP INTO ADJACENT WALL. REFER TO REST OF DETAIL FOR WIRING INFORMATION.

CASHWRAP & TELE/DATA SYSTEM NOTES

1. REGISTERS SHALL SHARE DEDICATED CIRCUIT. STUB UP 1-1/2" CONDUIT 1" (A.F.F.) WHERE SHOWN ON DETAIL. INSTALL FLEXIBLE CONDUIT FROM STUB-UP TO JUNCTION BOX AND CONNECT TO DUPLEX RECEPTACLES MOUNTED AT 18" AFF TO CENTER. THE ELECTRICAL CONTRACTOR SHALL FURNISH RED #CRB5362RED RECEPTACLES (PASS & SEYMOUR). CUT AND PATCH FLOOR AS REQUIRED TO ROUTE CONDUIT TO WALL AS SHOWN. ROUTE UP INSIDE WALL TO CEILING SPACE AND CONNECT TO PANEL LOCATED INSIDE IFS ENCLOSURE. REFER TO POWER PLAN AND PANEL SCHEDULES FOR CIRCUIT DESIGNATIONS.
2. DUPLEX RECEPTACLE. STUB UP 1-1/2" CONDUIT 1" (A.F.F.) WHERE SHOWN ON DETAIL. INSTALL FLEXIBLE CONDUIT FROM STUB-UP TO JUNCTION BOX AND CONNECT TO DUPLEX RECEPTACLES MOUNTED AT 18" AFF TO CENTER. CUT AND PATCH FLOOR AS REQUIRED TO ROUTE UP INSIDE WALL TO CEILING SPACE AND BACK TO PANEL AS INDICATED ON POWER PLAN. USE THIS RECEPTACLE FOR CASHWRAP LIGHTING POWER.
3. STUB UP 1-1/2" CONDUIT 1" (A.F.F.). INSTALL FLEXIBLE CONDUIT FROM STUB-UP TO 4X4 JUNCTION BOXES FOR DATA AND TELEPHONE. CUT AND PATCH FLOOR AS REQUIRED TO ROUTE CONDUIT TO WALL AS SHOWN. ROUTE UP IN WALL TO CEILING SPACE AND CONNECT TO NETWORK CABINET. WIRE FOR DATA LINES TO BE PULLED AND CONNECTED BY P.O.S. CONTRACTOR. IF CONDUIT IS LOCATED BELOW SLAB, INCREASE CONDUIT SIZE TO ACCOMMODATE CABLING RATED FOR WET LOCATIONS.
4. INSTALL BUTTON FOR LVAN SYSTEM INSIDE CASHWRAP. COORDINATE EXACT LOCATION WITH BBWI'S PROJECT MANAGER.
5. EC SHALL FURNISH AND INSTALL BLACK DUPLEX RECEPTACLE IN 2" DEEP OLD WORK SWITCH BOX WITH INTEGRAL SUPPORTS AND A BLACK SINGLE GANG COVERPLATE AT LOCATION OF PRE-CUT HOLE ON EXPOSED SIDES OF CASHWRAP FOR SEASONAL P.O.S. STATION.

GENERAL NOTES

1. WIRING DEVICES ARE SHOWN FOR REFERENCE ONLY. COORDINATE FINAL INSTALLATION LOCATION WITH BBWI PROJECT MANAGER IN FIELD.
2. DATA TERMINALS AND CONNECTIONS BY P.O.S. CONTRACTOR.
3. RUN METAL CLAD (MC) CABLE TO EACH RECEPTACLE FROM JUNCTION BOXES THRU WIREWAY WITHIN CASHWRAP COUNTER.
4. WIRING FROM CONDUIT STUB-UPS TO JUNCTION BOXES ARE TO BE RUN IN FLEXIBLE CONDUIT.
5. LABEL AND TAG ALL PULLWIRE RUNS AT EACH END WITH ORIGIN/DESIGNATION.
6. IF FRONT PORTION OF CASHWRAP IS ADJACENT TO A WALL, CONTRACTOR SHALL ROUTE CONDUIT FROM THE BACKWRAP TO THE FRONT CASHWRAP THROUGH THE WALL ADJACENT TO CASHWRAP INSTEAD OF ROUTING THROUGH FLOOR.

CASHWRAP DETAIL - XXCW8R-VXX-XX

3/8" = 1'-0" | 41D-E0401-G05-XXCW8R | G 04/30/202

BACKWRAP COUNTER DETAIL
16.3' BACKWRAP

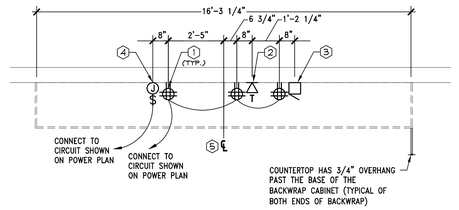

BACKWRAP & TELE/DATA SYSTEM NOTES

1. QUAD RECEPTACLE INSTALLED AT 15" A.F.F. DIRECTLY BEHIND CUTOUT IN BACKWRAP FOR UTILITY POWER. CONNECT TO CIRCUIT AS SHOWN ON POWER PLAN.
2. TELEPHONE OUTLET ON INSIDE OF BACKWRAP UNIT INSTALLED AT 15" A.F.F. PROVIDE 3/4" TELEPHONE CONDUIT WITH PULLWIRE TO TELEPHONE BOARD. TELEPHONE WIRE AND #RJ14C JACK BY OTHERS.
3. EDWARDS BUZZER INSTALLED BY ELECTRICAL CONTRACTOR AT 15" A.F.F. SEE POWER PLAN FOR ADDITIONAL INFORMATION.
4. FOR HARDWIRED ILLUMINATED FABRIC SCREEN, PROVIDE JUNCTION BOX AND TOGGLE DISCONNECT SWITCH AT 12" A.F.F. CONNECT TO DEDICATED CIRCUIT AS SHOWN ON POWER PLAN. (IF APPLICABLE)
5. CENTERLINE OF BACKWRAP CABINET.

GENERAL NOTES

1. WIRING DEVICES ARE SHOWN FOR REFERENCE ONLY. COORDINATE FINAL INSTALLATION LOCATION WITH BBWI PROJECT MANAGER IN FIELD.
2. DATA TERMINALS AND CONNECTIONS BY P.O.S. CONTRACTOR.
3. LABEL AND TAG ALL PULLWIRE RUNS AT EACH END WITH ORIGIN/DESIGNATION.

BACKWRAP DETAIL - XXBW16.3-VXX-XX

3/8" = 1'-0" | 41D-E0401-C04-XXBW16.3 | C 04/30/202

Thorson•Baker + Associates
CONSULTING ENGINEERS
3030 West Streetsboro Road (330) 659-6688 Ph.
Richfield, Ohio 44286 (330) 659-6675 Fax

STATE OF MISSOURI — JUSTIN HOSSEININEJAD — PE-2019005906 — PROFESSIONAL ENGINEER — 12-10-24

JUSTIN HOSSEININEJAD, PE-E-2019005906, E-2006028512, EXPIRES: 12-31-2025

Bath&BodyWorks
Three Limited Parkway • Columbus, Ohio 43230
Telephone: 614.415.7000 • Fax: 614.415.7349

PROHIBITION ON REUSE: THESE PLANS AND SPECIFICATIONS WERE PREPARED FOR USE ON A SPECIFIC SITE. THEY ARE NOT INTENDED FOR USE ON A DIFFERENT SITE, AND MAY NOT BE SUITABLE FOR REUSE ON A DIFFERENT SITE. THEY ARE NOT INTENDED FOR USE ON A DIFFERENT PROJECT EVEN IF THE PROJECT IS LOCATED ON THE SAME SITE. REUSE OF THESE PLANS AND SPECIFICATIONS ON ANY OTHER PROJECT IS PROHIBITED AND CONTRARY TO LAW UNLESS EXPRESSLY AUTHORIZED IN WRITING BY THE ARCHITECT.

COPYRIGHT NOTICE: THESE PLANS AND SPECIFICATIONS, AND THE IDEAS, DESIGNS AND ARRANGEMENTS REPRESENTED THEREIN, ARE THE PROPERTY OF BBWI AND SHALL NOT BE DUPLICATED IN ANY MANNER OR USED ON ANY OTHER PROJECT EXCEPT BY WRITTEN AGREEMENT WITH BBWI. NO REPRODUCTIONS OF THESE PLANS AND SPECIFICATIONS, IN WHOLE OR IN PART, MAY BE MADE WITHOUT THE AUTHORIZATION OF BBWI. ALL DRAWINGS OR REPRODUCTIONS OF THESE PLANS AND SPECIFICATIONS, IN WHOLE OR IN PART, AND ALL COPIES THEREOF, ARE TO BE RETURNED TO BBWI UPON COMPLETION OF THEIR INTENDED USE, UNLESS OTHERWISE AGREED TO BY BBWI.

ARCHITECTURAL WORK UNDER ECI: ALL OF THE COPYRIGHT SUBJECT MATTER OF THE ARCHITECTURAL WORK CONTEMPORANEOUSLY WITH THEIR ISSUE DATE. THEY ARE NOT INTENDED FOR USE ON A DIFFERENT PROJECT IS PROHIBITED AND CONTRARY TO LAW UNLESS EXPRESSLY AUTHORIZED IN WRITING BY THE ARCHITECT.

"ARCHITECTURAL WORK" UNDER ECI: 17 U.S.C. § 102 OF THE COPYRIGHT ACT, 17 U.S.C. § 102, AS AMENDED DECEMBER 1990, PROVIDES PROTECTION, FOR THE FIRST TIME, TO "ARCHITECTURAL WORKS." UNDER SUCH PROTECTION, UNAUTHORIZED USE OF THESE DRAWINGS AND SPECIFICATIONS TO CONSTRUCT ARCHITECTURAL WORKS SIMILAR TO THOSE INCORPORATED IN THESE DRAWINGS AND SPECIFICATIONS MAY RESULT IN SUBSTANTIAL LIABILITY.

SIS PKG3
241Sc.01
20231193.0

104.01.1733.02

PROJECT INFORMATION:

BATH & BODY WORKS
SUMMIT WOODS CROSSING
SPACE NO. M8-A & 1752A (REMOTE STORAGE)
1702 NW CHIPMAN RD.
LEE'S SUMMIT, MO 64081

SCOPE: FULL REMODEL | PACKAGE:
DESIGN TYPE: GINGHAM | GENERATION:
BBWI PROJECT #: 00118173 | A/E PROJECT #:

REVISIONS:

	REQUIRED BY:	DATE
1	REVI - PER REVISION, LL COMMENTS, BUILDING DEPT. COMMENTS, & 2415s.01	02/16/2024

DATE ISSUED: 01/12/2024
DESIGNED BY: RDW
DRAWN BY: TBA
CHECKED BY: JH

ELECTRICAL DETAILS

DRAWING NUMBER: E04.01

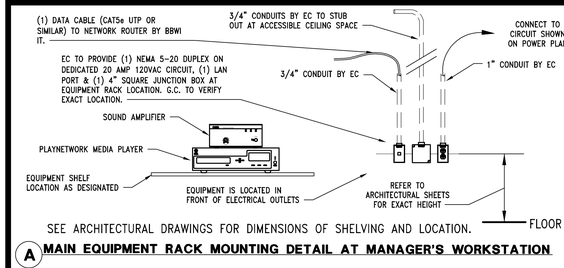

SEE ARCHITECTURAL DRAWINGS FOR DIMENSIONS OF SHELVING AND LOCATION.

A MAIN EQUIPMENT RACK MOUNTING DETAIL AT MANAGER'S WORKSTATION

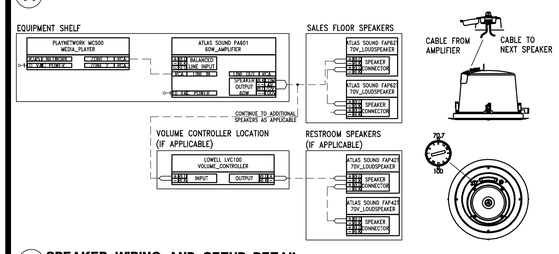

B SPEAKER WIRING AND SETUP DETAIL

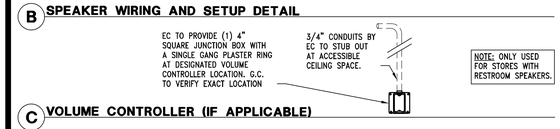

C VOLUME CONTROLLER (IF APPLICABLE)

MUSIC SYSTEM GENERAL NOTES

1. ANY CONDUIT DESIGNATED FOR 70V SPEAKER CABLES SHALL ONLY CONTAIN SUCH TYPE. NO OTHER LOW VOLTAGE CABLES/WIRE SHALL BE BUNDLED WITH OR IN A SHARED CONDUIT WITH 70V SPEAKER CABLES.
2. ALL AUDIO CABLES SHALL BE PROVIDED AND INSTALLED AS INDICATED ON RESPONSIBILITY SCHEDULE. AUDIO CABLES SHALL BE PROVIDED BY MS VENDOR PRIOR TO CEILING ROUGH-IN FOR INSTALLATION BY EC. ALL DATA CABLES AND LAN PORTS SHALL BE PROVIDED AND INSTALLED BY TELECOMMUNICATION VENDOR.
3. ALL SPEAKERS SHALL BE MANUALLY SET TO THE 8W (70.7V) TAP SETTING. THE TAP DIAL IS LOCATED ON THE SPEAKER FACE UNDER THE SPEAKER GRILLE. ALL SPEAKERS WITHIN 10'-0" OF A CASHWRAP SHALL BE TAPPED AT 3.8W AS NOTED ON MS VENDOR'S SHOP DRAWINGS.
4. ALL AUDIO SPECIFIC CABLES SHALL BE INSTALLED BY EC PER WIRING AND SETUP DETAIL WITHOUT ANY DEVIATIONS. SPEAKERS SHALL BE DAISY-CHAINED WHERE INDICATED. CABLE HOMERUNS TO AUDIO EQUIPMENT CABINET SHALL BE PULLED INTO CABINET AND PROPERLY IDENTIFIED. CABLES SHALL THEN BE TERMINATED TO EQUIPMENT BY MS VENDOR.
5. GC SHALL INSTALL SPEAKER PRE-INSTALLED BRACKETS FOR ALL SPEAKERS AND SUBWOOFERS IN GYPSUM WALLBOARD CEILINGS. PRE-INSTALL BRACKETS SHALL BE PROVIDED BY MS VENDOR PRIOR TO CEILING ROUGH IN.
6. EC SHALL INSTALL MUSIC ON HOLD CABLE AS SHOWN ON THE MS VENDOR'S SHOP DRAWINGS. INSTALLER SHALL LEAVE A 4' CABLE LOOP ON BOTH ENDS AND SHALL CLEARLY MARK CABLE AS "MUSIC ON HOLD". CABLE TO BE INSTALLED BETWEEN AUDIO CABINET AND TELEPHONE BOARD. MS VENDOR SHALL TERMINATE CABLE TO AUDIO EQUIPMENT AND TELECOMMUNICATION VENDOR SHALL TERMINATE TO TELEPHONE EQUIPMENT. TELECOMMUNICATION VENDOR SHALL PROVIDE AND INSTALL AN RDL TX-1A (OR SIMILAR) IN-LINE AT THE TELEPHONE BOARD FOR ANY NECESSARY SIGNAL ATTENUATION.

MUSIC SYSTEM INSTALLATION DETAILS - SYSTEM 1

1/2" = 1'-0" | 42D-E0402-C01-SOUN | N 12/22/17

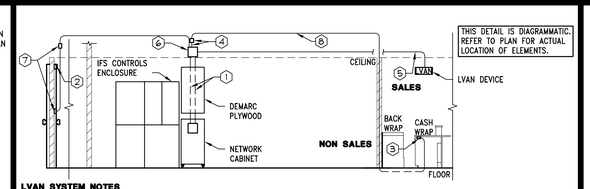

THIS DETAIL IS DIAGRAMMATIC. REFER TO PLAN FOR ACTUAL LOCATION OF ELEMENTS.

LVAN SYSTEM NOTES

1. (2) 2-1/2" CONDUITS AND PULL STRING IN WALL FROM 10X10 JUNCTION BOX BEHIND NETWORK CABINET TO 10X10 JUNCTION BOX ABOVE CEILING OF DEMARC ZONE.
2. PROVIDE DOOR CONTACTOR AT REAR EXIT DOOR.
3. LVAN SYSTEM PUSH-BUTTON TO BE INSTALLED INSIDE OF CASHWRAP AT END OF CASHWRAP CLOSEST TO SALE-TO-NONSALES DOOR.
4. PROVIDE 4X4 JUNCTION BOX ABOVE CEILING OF NETWORK CABINET CONNECTED TO 10X10 JUNCTION BOX WITH 3/4" CONDUIT AND PULLSTRING.
5. IF REQUIRED BY LOCAL CODE, FURNISH AND INSTALL 4X4 JUNCTION BOX AT EACH LVAN DEVICE (PLASTER RING NOT REQUIRED) WITH 1/2" CONDUIT BACK TO 10X10 J-BOX.
6. 10X10 JUNCTION BOX ABOVE CEILING. E.C. TO DETERMINE BOX DEPTH BASED ON THE NUMBER OF 1/2" CONDUIT ENTRIES REQUIRED. 1 ENTRY PER CAMERA ON ALL 3 SIDES. 4TH SIDE IS FOR THE 2-1/2" CONDUITS.
7. KEYPAD PROVIDED AT LATCH SIDE OF BACKDOOR MOUNTED WITH TOP AT 48" A.F.F. PROVIDE 4X4 JUNCTION BOX ABOVE CEILING AT KEYPAD LOCATION WITH 1/2" CONDUIT AND PULLSTRING DOWN WALL TERMINATING NO LOWER THAN 50" A.F.F. CONTROLLER DEVICE IS MOUNTED TO THE FACE OF THE JUNCTION BOX. CONNECT 4X4 JUNCTION BOX TO 10X10 JUNCTION BOX ABOVE DEMARC ZONE WITH 1/2" CONDUIT AND PULLSTRING. ENSURE THAT A MINIMUM 18X18 ACCESS PANEL IS PROVIDED IN CEILING FOR CONTROLLER.
8. PROVIDE 1-1/2" CONDUIT AND PULLSTRING FROM 4X4 JUNCTION BOX TO BE STUBBED UP INTO CASHWRAP FOR PUSH-BUTTON INSTALLATION. (CONDUIT SHALL RUN ADJACENT TO OTHER CONDUIT IN CASHWRAP).

LVAN SYSTEM

3/16" = 1'-0" | 42D-E0402-K00-LVAN | K 08/09/18

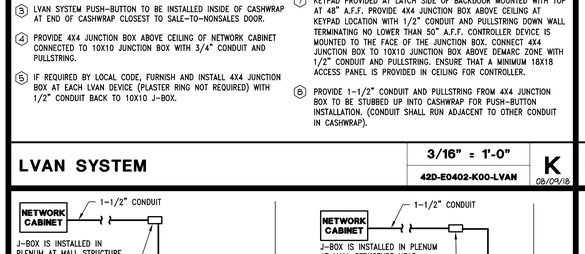

A NETWORK CABINET MOUNTING DETAIL

NOTE: PROVIDE MINIMUM OF 3' SERVICE LOOP TO ALLOW CABINET TO BE PULLED OUT FOR MAINTENANCE.

NOTE: USE MANUFACTURER'S SHOP DRAWINGS FOR FINAL INSTALLATION. CABINET CAN BE ORDERED TO SWING IN EITHER DIRECTION.

NOTE: CABINET MUST BE IN PLACE PRIOR TO HVAC START UP. BASE PLATE CAN REMAIN LOOSE UNTIL FLOORING IS COMPLETE.

NETWORK CABINET INSTALLATION DETAIL

1/2" = 1'-0" | 42D-E0402-S00-NETCAB | F 08/10/18

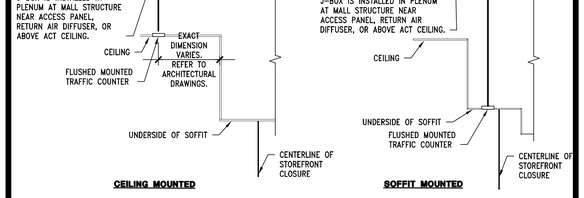

FURNISH AND INSTALL (1) 1-1/2" CONDUIT FROM NETWORK CABINET TO MAIN ENTRANCE AS SHOWN ON PLAN AND FINISH CONDUIT WITH AN INSULATED BUSHING FOR FUTURE INSTALLATION OF THE TRAFFIC COUNTER.

IF MULTIPLE STORE ENTRANCES ARE PRESENT THEN HOME RUN FOR EACH ENTRY FROM JUNCTION BOX WITH 1-1/2" CONDUIT WITH PULL STRING.

ONE JUNCTION BOX PER ENTRY. FEED ALL TRAFFIC COUNTERS OF THAT ENTRY TO THE JUNCTION BOX.

TRAFFIC COUNTER COLOR SHALL MATCH CEILING.

TRAFFIC COUNTER DETAIL

1/2" = 1'-0" | 42D-E0402-J00-TRAF | J 06/20/19

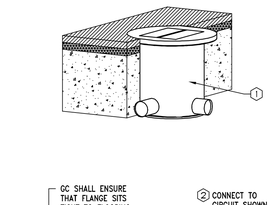

CODED NOTES

1. ROUND NON-METALLIC FLOOR BOX. ELECTRICAL CONTRACTOR TO PROVIDE DUPLEX RECEPTACLE .
2. 20 AMP, 120 VOLT CIRCUIT. CUT AND PATCH FLOOR AS REQUIRED TO ROUTE CONDUIT TO WALL AS SHOWN. ROUTE UP INSIDE WALL TO CEILING SPACE AND CONNECT TO PANEL LOCATED INSIDE IFS ENCLOSURE. REFER TO POWER PLAN AND PANEL SCHEDULES FOR CIRCUIT DESIGNATIONS.

DETAIL AT EDGE - N.T.S.

SLAB-ON-GRADE FLOORBOX RECEPTACLE

3" = 1'-0" | 42D-E0402-E00-RECP | E 10/26/18

FOR INFORMATION REGARDING LOW VOLTAGE AND TELEPHONE SYSTEMS CONTACT STORE SYSTEMS IMPLEMENTATION SUPPORT (LTS) AT 1-877-415-5285.

REFER TO ELECTRICAL POWER PLAN SHEET FOR CIRCUIT INFORMATION

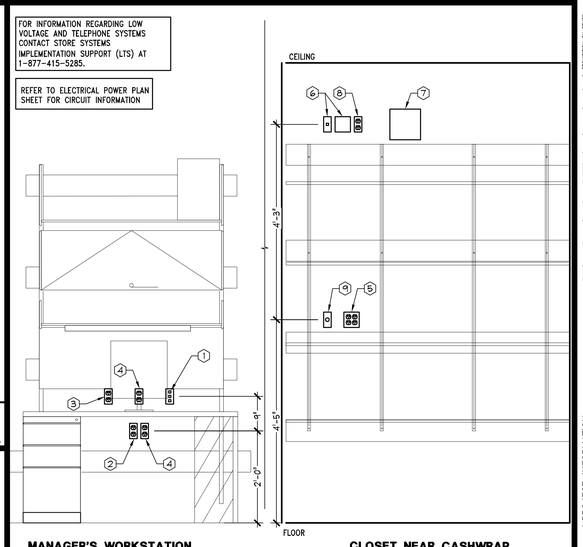

MANAGER'S WORKSTATION IN NON-SALES AREA

CLOSET NEAR CASHWRAP

MANAGER'S WORKSTATION NOTES

1. JUNCTION BOX FOR DATA, TELEPHONE, FAX, AND POLLING. INSTALL EMPTY 1" CONDUIT, WITH PULLWIRE, BACK TO NETWORK CABINET. DATA/TELEPHONE WIRE AND COVERPLATE BY OTHERS.
2. DEDICATED, ALWAYS ON, GREEN, DUPLEX RECEPTACLE (PASS & SEYMOUR MODEL #: 5362GN) FOR COMPUTER TERMINAL, IN A SINGLE 1/2" CONDUIT BACK TO PANELBOARD SECTION OF IFS ENCLOSURE. COVERPLATE SHALL BE WHITE. DO NOT SHARE ANY PART OF THIS CIRCUIT WITH ANY OTHER BRANCH CIRCUITS.
3. USB CHARGER RECEPTACLE TO BE LOCATED IN A COMMON AREA ON WORK STATION. GENERAL RECEPTACLE SHALL BE CONTROLLED BY TIME OF DAY SWITCHED CIRCUIT. LABEL RECEPTACLE AS "CONTROLLED".
4. ALWAYS ON, GREEN, DUPLEX RECEPTACLE (PASS & SEYMOUR MODEL #: 5362GN) FOR UTILITY POWER, IN A SINGLE 1/2" CONDUIT BACK TO PANELBOARD SECTION OF IFS ENCLOSURE. COVERPLATE SHALL BE WHITE.
5. DEDICATED QUAD RECEPTACLE FOR WALKIE TALKIE, IN A SINGLE 1/2" CONDUIT BACK TO PANELBOARD SECTION OF IFS ENCLOSURE.
6. 4X4 J-BOX W/ PULL-WIRE AND DATA CONNECTION BOX FOR MUSIC SYSTEM.
7. 8X8 J-BOX W/ PULL-WIRE FOR MUSIC SYSTEM.
8. DEDICATED DUPLEX RECEPTACLE FOR MUSIC SYSTEM, IN A SINGLE 1/2" CONDUIT BACK TO PANELBOARD SECTION OF IFS ENCLOSURE.
9. PROVIDE 4" SQUARE JUNCTION BOX WITH SINGLE GANG PLASTER RING FOR VOLUME CONTROL. PROVIDE 3/4" EMPTY CONDUIT WITH PULL STRING TO MUSIC SYSTEM.

MANAGER'S WORKSTATION WITH MUSIC ONLY SYSTEM IN CLOSET

3/4" = 1'-0" | 42D-E0401-A01-MANG | A 05/16/22

ELECTRICAL LOAD SUMMARY

DESCRIPTION	CONNECTED (kW/kVA)	POWER FACTOR	DEMAND FACTOR		DEMAND (kVA)
LIGHTING	6.411	1.0	1.25		8.014
TRACK LIGHTING	2.741	1.0	34 A	***	0.000
SHOW WINDOW	1.260	1.0	68 FT	200VA/FT **	12.340
RECEPTACLES	10.980	1.0	1.0< 10Kw 0.5 REMAINING		10.490
MOTORS	0.332	1.0	1.25		0.415
AIR CONDITIONING *	60.375	1.0	1.0 ****		60.375
ELECTRIC HEATING *	0.000	1.0	1.0		0.000
WATER HEATER	3.000	1.0	1.0		3.000
MISCELLANEOUS	4.680	1.0	1.0		4.680
TOTAL	89.779				99.314

NOTES:
* USE GREATER LOAD OF THE TWO CATAGORIES
** 200VA PER FOOT OR ACTUAL CONNECTED
*** 150VA/2FT OR ACTUAL CONNECTED
**** 125% OF THE LARGEST MOTOR OR COMPRESSOR IN SYSTEM

$\frac{\text{NEC DEMAND kW *1000}}{\text{SYSTEM VOLTAGE * 1.732}}$ = MINIMUM FEEDER AMPERAGE

$\frac{99.314 \text{ *1000}}{208 \text{ *1.732}}$ = **276 A** **EXISTING 400A SERVICE**

PANELBOARD A

LOCATION: WR ENCLOSURE (IFS)

VOLTAGE 120/208V., 3PH, 4W
MOUNTING SURFACE
BUS RATING 400A

400A M.L.O.
A.I.C.: 10,000A

	LCL	CL	LTG ZONE	CCT NO.	LOAD DESCRIPTION	CB AMP	CB POLE	LOAD A	LOAD B	LOAD C	CB AMP	CB POLE	LOAD DESCRIPTION	CCT NO.	LTG ZONE	CL	LCL	
LO	X			1	SALES EM LTS/EXT SIGN	20	1	60 398			20	1	NON-SALES LTS / EF	2			X	LO
	X		A	3	SHOW WINDOW RECPT	20	1		1,260 300		20	1	SCONCE LTS	4	D		X	
	X	4	A	5	STOREFRONT TK	20	1			189 75	20	1	CASHWRAP LIGHTS	6	B1		X	
	X		E	7	STOREFRONT SIGN	20	1	1,200 329			20	1	WALL DISPLAY TK	8	D	5	X	
	X			9	CLOSET LT	20	1		30 542		20	1	WALL DISPLAY TK	10	D	6	X	
				11	CIRCULATION PUMP	20	1			210 500	20	1	ILLUMINATED SCREEN	12	D		X	
	X			13	REMOTE STORAGE LTS	20	1	1,470 614			20	1	FLOOR DISPLAY TK	14	C	7	X	
				15	SPARE	20	1		0 532		20	1	GENERAL TK	16		6	X	
				17	SPARE	20	1			0 535	20	1	GENERAL TK	18	B2	6	X	
	X		D	19	SIGN	20	1	500 100			20	1	LIGHTCONTROL RELAY	20	B1			
	X		D	21	SIGN	20	1		500 180		20	1	MNGR CONTROLLED REC	22				
	X		D	23	SIGN	20	1			500 720	20	1	SALES FLOOR BOXES	24				
	X		D	25	SIGN	20	1	500 720			20	1	HVAC RECPTS	26				
	X		D	27	SIGN	20	1		500 100		20	1	(WR) TEMP. CONTROLS	28				LO
LO				29	NETWORK CABINET	20	1			1,000 180	20	1	(WR) TELEPHONE BRD.	30				LO
LO				31	MANAGER'S RCPTS	20	1	360 360			20	1	REMOTE STOCK RECPTS	32				
LO				33	MANAGER'S RCPT	20	1		180 540		20	1	SALES RECPTS	34				
				35	MUSIC SYSTEM	20	1			720 720	20	1	SALES RECPTS	36				
				37	WALKIE TALKIE	20	1	360 500			20	1	DRINKING FOUNTAIN	38				
				39	NONSALES RCPT	20	1		540 1,500		20	2	WATER HEATER	40				
LO				41	CASHWRAP REG.	20	1			1,800 1,500				42				
				43	CASHWRAP RCPTS	20	1	1,620 500			20	1	FACP	44				
				45	BACKWRAP RCPTS	20	1		1,080 100		20	1	BURGLAR SYSTEM	46				LO
				47	MICROWAVE	20	1			1,200 0	20	1	SPARE	48				
GFCI				49	REFRIGERATOR	20	1	1,000 0			20	1	SPARE	50				
LO				51	CHARGING STATION	20	1		180 0		20	1	SPARE	52				
				53	DESK RCPT	20	1			900 0	20	1	SPARE	54				
				55	SPARE	20	1	0 0			20	1	SPARE	56				
				57	SPARE	20	1		0 0		20	1	SPARE	58				
				59	SPARE	20	1			0 0	20	1	SPARE	60				
				61	SPARE	20	1	0 0			20	1	SPARE	62				
				63	SPARE	20	1		0 0		20	1	SPARE	64				
HACR				65	AHU-1	35	2			3,515 0	20	1	SPARE	66				
				67				3,515 5,760						68				HACR
HACR				69	CU-1	30	2		1,144 5,760		60	3	RTU-1	70				
				71						1,144 5,760				72				
HACR				73	AC-1	15	3	768 5,760			60	3	RTU-2	74				HACR
				75					768 5,760					76				
				77						768 5,760				78				
HACR				79	AC-2	15	3	768 3,963			45	3	RTU-3	80				HACR
				81					768 3,963					82				
				83						768 3,963				84				
					LOAD/PH:			31,125	26,227	32,427			TOTAL VA: 91,955 VA					
					LCL @ 25% PER PHASE			1,143	709	325			TOTAL AMPS: 255 A					
					TOTAL LOAD/PH:			32,268	26,936	32,752								

NOTES:
ALL CIRCUITS BREAKERS TO BE 20 AMP, 1-POLE UNLESS OTHERWISE NOTED.
(ALL PHASES SHALL BE BALANCED WITH 7% USING ACTUAL LOAD TOTALS)

BREAKER OPTIONS:

BABR - SOLENOID OPERATED BABR
LO - HANDLE LOCK-OFF DEVICE
IL - CIRCUIT SHALL ROUTE THRU ILUMIN PANEL
AUX - AUXILIARY CONTACTS
PA - HANDLE PADLOCK ATTACHMENT
GFCI - GROUND FAULT INTERRUPT
HACR - HEATING, A/C & REFRIGERATION
LCL - CONTINUOUS LOAD
CL - CURRENT LIMITING BREAKER IN AMPS

LIGHTING TIME CONTROL LEGEND:

A – INTERNALLY ILLUMINATED TRANSOMS (INCLUDING SLIDING LIGHT BOXES), STOREFRONT DOWNLIGHTING, SHOW WINDOW LIGHTS, SHOW WINDOW RECEPTACLES, ADDITIONAL ILLUMINATED SIGNAGE AT THE STOREFRONT

B1 – STOCKING LEVEL LIGHTING (BI-LEVEL GENERAL LIGHTING)

B2 – STOCKING LEVEL LIGHTING (BI-LEVEL GENERAL LIGHTING)

C – TASK LEVEL: SALES LIGHTING EVENLY DISTRIBUTED.

D – SALES LEVEL LIGHTING: BALANCE OF SALES LIGHTING, CABINET LIGHTING, CABINET LIGHTING RECEPTACLES, AND INTERIOR DISPLAY LIGHTING (CHANDELIERS, NEON, INTERIOR SIGNS, ETC).

E – EXTERIOR SIGNAGE, BLADE SIGNS, ADDITIONAL ILLUMINATED SIGNAGE ON THE EXTERIOR OF THE STORE.

NOTE:
ALL LIGHTING CIRCUITS CONNECTED TO LIGHTING ZONES ARE CONNECTED AND CONTROLLED AUTOMATICALLY THROUGH THE BUILDING CONTROL TIME CLOCK. REFER TO ELECTRICAL POWER GENERAL NOTE #12 ON THIS SHEET.

ELECTRICAL EQUIPMENT DATA

ITEM	VOLTAGE	FEEDERS WIRE	FEEDERS CONDUIT	BRANCH BREAKER	DISC. SW.	BUS/ FUSES	NOTE
EF-1	120V. 1#	(2)#12 & (1)#12G	1/2"	20A-1P	–	–	1
RTU-1	208V. 3#	(3)#6 & (1)#10G	1"	60A-3P	–	–	2
RTU-2	208V. 3#	(3)#6 & (1)#10G	1"	60A-3P	–	–	2
RTU-3	208V. 3#	(3)#8 & (1)#10G	3/4"	45A-3P	–	–	2
AHU-1	208V. 1#	(2)#8 & (1)#10G	3/4"	40A-2P	–	–	2
CU-1	208V. 1#	(2)#10 & (1)#10G	3/4"	30A-2P	–	–	2
AC-1	208V. 3#	(3)#12 & (1)#12G	1/2"	15A-2P	–	–	2
AC-2	208V. 3#	(3)#12 & (1)#12G	1/2"	15A-2P	–	–	2

NOTE:
1. "AC" TOGGLE SWITCH TO BE FURNISHED AND INSTALLED BY ELECTRICAL CONTRACTOR.
2. DISCONNECT SWITCH TO BE FURNISHED AND INSTALLED BY MECHANICAL SUPPLIER.

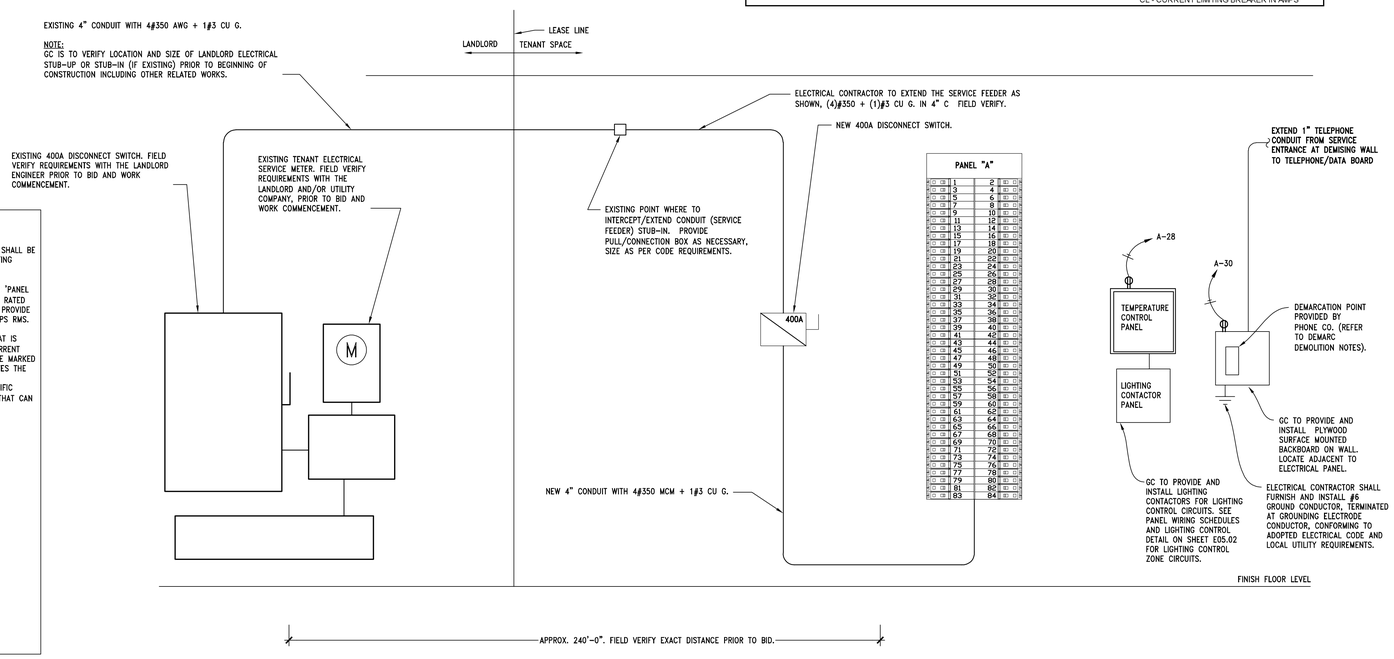

ELECTRICAL POWER GENERAL NOTES

1. HVAC CIRCUIT BREAKERS SHALL BE "HACR" TYPE WHEN REQUIRED BY EQUIPMENT NAMEPLATE PER ADOPTED ELECTRICAL CODE
2. ELECTRICAL CONTRACTOR SHALL FIELD VERIFY EXACT K.A.I.C. RATING (BUILDING SERVICE AVAILABLE FAULT CURRENT) OF LANDLORDS DISTRIBUTION EQUIPMENT PRIOR TO BID AND WORK COMMENCEMENT. IF FOUND TO BE HIGHER THAN PANEL RATING, NOTIFY YOUR BBWI PROJECT MANAGER IMMEDIATELY.
3. ELECTRICAL CONTRACTOR SHALL BALANCE ALL PANELS AND ELECTRICAL EQUIPMENT TO 7% (+/-) BETWEEN PHASES: A/B, B/C, A/C, REGARDLESS OF CIRCUITING INDICATED.
4. PROPER CLEARANCE MUST BE MAINTAINED ABOUT ELECTRICAL EQUIPMENT PER ADOPTED ELECTRICAL CODE FIELD VERIFY EXACT MOUNTING SPACE AVAILABLE IN ELECTRICAL ROOM/AREA PRIOR TO INSTALLATION OF ELECTRICAL EQUIPMENT.
5. ALL PANEL BRANCH CIRCUIT BREAKERS SHALL BE BOLT-ON TYPE.
6. ALL PANEL BUS BARS SHALL BE COPPER.
7. MOUNT A TYPEWRITTEN DIRECTORY BEHIND GLASS OR PLASTIC ON THE INSIDE OF EACH PANEL DOOR AND, ON THE DIRECTORY, SHOW THE CIRCUIT NUMBER AND COMPLETE DESCRIPTION OF ALL OUTLETS ON EACH CIRCUIT.
8. ELECTRICAL CONTRACTOR SHALL MAKE ALL FINAL ELECTRICAL CONNECTIONS FOR A COMPLETE AND OPERABLE ELECTRICAL DISTRIBUTION SYSTEM.
9. ALL PANELBOARDS, SWITCHBOARDS AND LINE VOLTAGE CONTROL EQUIPMENT SHALL BE FACTORY MARKED TO WARN QUALIFIED PERSONS OF POTENTIAL ELECTRIC ARC FLASH HAZARDS. MARKING SHALL BE LOCATED SO AS TO BE CLEARLY VISIBLE TO QUALIFIED PERSONS BEFORE EXAMINATION, ADJUSTING, SERVICING OR MAINTENANCE OF EQUIPMENT.
10. ELECTRICAL CONTRACTOR SHALL MAKE SURE ENTIRE INSTALLATION CONFORMS TO ADOPTED ELECTRICAL CODE – EXAMINATION, IDENTIFICATION, INSTALLATION, AND USE OF EQUIPMENT.
11. SWITCHBOARDS, PANELBOARDS, DISCONNECT SWITCHES, AND CONTACTORS ARE TO BE "LISTED" AND "IDENTIFIED" AS RATED FOR A MINIMUM OF 75°C CONDUCTOR TERMINATION.
12. IFS ENCLOSURE LIGHTING CONTROLS: SOLENOID OPERATED BABR BREAKERS ARE PROVIDED WITH IFS PANELS FOR STORE LIGHTING CONTROLS AND STOREFRONT SIGNS. SEE PANEL SCHEDULES FOR LIGHTING ZONE DESIGNATIONS (ie: ZONE A, B1, B2, C, D, E)
13. IFS ENCLOSURE FURNISHED BY OWNER AND INSTALLED BY ELECTRICAL CONTRACTOR IS HEREIN DESCRIBED:
    A. UNIT WILL BE SHIPPED TO PROJECT IN MULTIPLE SECTIONS AND THE ELECTRICAL CONTRACTOR WILL BE RESPONSIBLE FOR OFF-LOADING OF EQUIPMENT, INSPECTION OF EQUIPMENT FOR DAMAGE, VERIFICATION OF EQUIPMENT RECEIVED FOR PROPER STORAGE, SETTING AND MOVING OF EQUIPMENT INTO SPACE AS WELL AS REASSEMBLING OF SECTIONS INTO ONE COMPLETE UNIT PER MANUFACTURER'S DOCUMENTATION.
    B. ELECTRICAL CONTRACTOR SHALL CONNECT ALL PROVIDED INTERCONNECTING CABLES BETWEEN SECTIONS AND TORQUE CONNECTIONS PER MANUFACTURER'S REQUIREMENTS.
    C. ALL CONNECTIONS WITHIN THE TELEPHONE/DATA SECTION AND HVAC CONTROL SECTION OF THE IFS ENCLOSURE WILL BE DONE BY OTHERS. ELECTRICAL CONTRACTOR WILL BE RESPONSIBLE FOR INSTALLATION OF LOW VOLTAGE CONDUIT SYSTEM (IF REQUIRED BY CODE OR LANDLORD) INTO THESE SECTIONS ONLY.
    D. SWITCHBOARD WILL BE SHIPPED ON AN ENCLOSED SEMI-TRAILER. ELECTRICAL CONTRACTOR MUST ARRANGE FOR A FORKLIFT TO OFF-LOAD AT JOB SITE. ELECTRICAL CONTRACTOR WILL RECEIVE 24 NOTICE PRIOR TO DELIVERY.
14. ELECTRICAL CONTRACTOR SHALL INCLUDE ALL COSTS TO FURNISH AND INSTALL ALL LOW VOLTAGE WIRING IN CONDUIT, AS PART OF BASE BID.

DEMARC DEMOLITION NOTES

1. THE GC SHALL NOT CUT THE MAIN TELEPHONE WIRES LEADING TO THE TERMINATION STRIP (DEMARC BLOCK) OR PHONE SYSTEM.
2. IF THE DEMARC IS TO BE RELOCATED, IT SHALL BE COORDINATED WITH LIMITED TECHNICAL SERVICES (LTS). FOR BBW CALL 1-877-415-7911 AND SELECT OPTION 2. FOR BBW CANADIAN STORE CALL LASENZA 1-877-211-5151 THEN 877#, 3. FOR VS CALL 1-614-415-1011.
3. THE GC SHALL ALLOW ADEQUATE TIME FOR RELOCATION IN THE CONSTRUCTION SCHEDULE.
4. IF THE WALL WITH THE TELEPHONE BLOCK IS SCHEDULED FOR DEMOLITION, THE ENTIRE BACKING PANEL SHALL BE REMOVED FROM THE WALL (WITHOUT DISCONNECTING THE WIRING) AND IT SHALL BE SAFELY SECURED IN THE CEILING UNTIL IT CAN BE RELOCATED TO THE NEW AREA OR REINSTALLED ON WALL.

SERIES RATED NOTES

208V/120V:
1. ALL CIRCUIT BREAKERS IN 'PANEL MDP' SHALL BE FULLY RATED TO PROVIDE AN INTERRUPTING RATING OF **65,000** AMPS RMS.
2. MAIN BREAKERS FEEDING 'PANEL A' AND 'PANEL B' (AND 'PANEL C') SHALL BE "SERIES" RATED WITH ALL PANEL BRANCH BREAKERS TO PROVIDE AN INTERRUPTING RATING OF **65,000** AMPS RMS.
3. PANELBOARDS OR OTHER EQUIPMENT THAT IS PROTECTED BY "SERIES" RATED OVERCURRENT PROTECTED DEVICES UPSTREAM SHALL BE MARKED WITH A PERMANENT LABEL THAT INDICATES THE SHORT-CIRCUIT RATING OF THE SERIES COMBINATION AND CALLS OUT THE SPECIFIC REPLACEMENT OVERCURRENT DEVICE(S) THAT CAN BE UTILIZED.

ELECTRICAL RISER DIAGRAM, PANEL SCHEDULES, AND NOTES

NTS
00D-E0501-A00-DETL
A
08/10/18

Thorson•Baker + Associates
CONSULTING ENGINEERS
3030 West Streetsboro Road (330) 659-6688 Ph.
Richfield, Ohio 44286 (330) 659-6675 Fax

STATE OF MISSOURI
JUSTIN HOSSEININEJAD
PE-2019005906
PROFESSIONAL ENGINEER
JUSTIN HOSSEININEJAD, PE-E-2019005906,
E-2006028512, EXPIRES: 12-31-2025

Bath&BodyWorks
Three Limited Parkway • Columbus, Ohio 43230
Telephone: 614.415.7000 • Fax: 614.415.7349

PROHIBITION ON BIDS:
DRAWINGS AND SPECIFICATIONS WERE PREPARED FOR USE ON A SPECIFIC SITE CONSTRUCTION/BIDDING WITH THEIR ISSUE DATE; THEY ARE NOT INTENDED FOR USE ON A DIFFERENT PROJECT IS PROHIBITED AND CONTRARY TO LAW UNLESS EXPRESSLY AUTHORIZED BY BBW. ALL BIDS PREPARED IN VIOLATION OF THIS PROHIBITION WILL BE REJECTED AS NON-RESPONSIVE.

COPYRIGHT NOTICE:
THESE DRAWINGS AND SPECIFICATIONS ARE THE PROPERTY OF BBW AND SHALL NOT BE DEPOSITED IN ANY PUBLIC OFFICE EXCEPT BY WRITTEN AGREEMENT WITH BBW. NO PART OF THESE DRAWINGS AND SPECIFICATIONS SHALL BE USED BY ANY OTHER PERSON OR FIRM FOR ANY OTHER PROJECTS EVEN BY THE SAME OWNER, UNLESS SPECIFICALLY AUTHORIZED BY BBW. ALL ORIGINALS OR REPRODUCTIONS OF THESE DRAWINGS AND SPECIFICATIONS SHALL BE DESTROYED OR RETURNED TO BBW UPON COMPLETION OF THEIR INTENDED USE, UNLESS OTHERWISE AGREED BY BBW.

THESE DRAWINGS AND SPECIFICATIONS ARE SUBJECT TO COPYRIGHT PROTECTION AS AN "ARCHITECTURAL WORK" UNDER SEC. 102 OF THE COPYRIGHT ACT, 17 U.S.C. § 2 AS AMENDED DECEMBER 1990. THE OWNER AND ANYONE ELSE WHO COMES INTO POSSESSION OF THESE DRAWINGS OR REVIEWS THESE PLANS IN THE FUTURE MUST NOT COPY THESE DRAWINGS, IN WHOLE OR IN PART, THEY MUST NOT USE THEM TO CONSTRUCT ANY BUILDING, AND THEY MUST RETURN THEM UPON REQUEST. ALL VISUAL CONTACTS WITH THESE DRAWINGS INCLUDING BUT NOT LIMITED TO CONSTRUCTION, ARRANGEMENT OR COMPLETION OF PROJECTS OR PORTIONS THEREOF, OR THE PUBLIC DISPLAY OR PUBLICATION OF THESE PLANS IN ANY MEDIA, OR BY ANY METHOD, CONSTITUTES CONSENT BY THE VISUAL CONTACTOR AND NOT THE OWNER TO A SEPARATE AGREEMENT WITH BBW PROHIBITING UNAUTHORIZED REPRODUCTIONS OR USE BY OTHERS AND IMPOSING A FEE FOR SUCH USE. ALL COPYRIGHTS AND OTHER RIGHTS IN THESE DRAWINGS AND SPECIFICATIONS ARE RESERVED BY BBW. ANY REPRODUCTION OF THESE DRAWINGS AND SPECIFICATIONS, IN WHOLE OR IN PART, OR ANY VARIATION OR COPY THEREOF, IN ANY MEDIUM BY ANY METHOD, FOR USE BY OTHERS WITHOUT BBW'S PRIOR WRITTEN CONSENT IS STRICTLY FORBIDDEN. VISUAL CONTACT WITH THESE DRAWINGS AND SPECIFICATIONS SHALL CONSTITUTE PRIMA FACIE EVIDENCE OF ACCEPTANCE OF THESE RESTRICTIONS AND THEIR AGREEMENT TO BE LIABLE FOR ANY DAMAGES RESULTING FROM UNAUTHORIZED USE OF THESE DRAWINGS AND SPECIFICATIONS, INCLUDING BUT NOT LIMITED TO ACTUAL, CONSEQUENTIAL, AND PUNITIVE DAMAGES, AND ATTORNEY'S FEES AND COSTS. THE ORIGINAL DOCUMENT WAS SIGNED AND SEALED AND IS STORED AT BBW. ANY ELECTRONIC COPIES OF THESE DRAWINGS ARE FOR REFERENCE ONLY AND SHALL NOT BE RELIED UPON. BBW MAKES NO REPRESENTATIONS AS TO THE COMPATIBILITY OF THESE ELECTRONIC FILES WITH ANY HARDWARE OR SOFTWARE. IN THE EVENT OF ANY DISCREPANCY BETWEEN ANY ELECTRONIC FILES AND THE HARD COPY BBW SIGNED AND SEALED, THE HARD COPY SHALL GOVERN. BBW ASSUMES NO RESPONSIBILITY FOR ANY ALTERATIONS OR MODIFICATIONS TO THESE ELECTRONIC FILES, OR FOR ANY DAMAGES THAT MAY RESULT FROM SUCH ALTERATIONS OR MODIFICATIONS, OR FROM THE REUSE OF THESE ELECTRONIC FILES WITHOUT BBW'S PRIOR WRITTEN CONSENT. BY THE USE OF THESE ELECTRONIC FILES, THE RECIPIENT AGREES TO INDEMNIFY AND HOLD HARMLESS BBW, ITS OFFICERS, EMPLOYEES AND CONSULTANTS FROM ANY AND ALL LIABILITY, INCLUDING BUT NOT LIMITED TO ACTUAL, CONSEQUENTIAL, AND PUNITIVE DAMAGES, AND ATTORNEY'S FEES AND COSTS, ARISING OUT OF OR RESULTING FROM THE MODIFICATION OR REUSE OF THESE ELECTRONIC FILES.

104.01.1733.02

BATH & BODY WORKS
SUMMIT WOODS CROSSING
SPACE NO.: M8-A & 1752A (REMOTE STORAGE)
1702 NW CHIPMAN RD.
LEE'S SUMMIT, MO 64081

SIS PKG3
241So.01
20231193.0

PROJECT INFORMATION:
SCOPE: FULL REMODEL
DESIGN TYPE: GINGHAM+
BBWI PROJECT #: 00118173

PACKAGE:
GENERATION: 3
A/E PROJECT #:

REVISIONS:

	REQUIRED BY:	DATE
1	REVI - PER REVISION, LL COMMENTS, BUILDING DEPT. COMMENTS, & 2415s.01	02/16/2024

DATE ISSUED: 01/12/2024
DESIGNED BY: RDW
DRAWN BY: TBA
CHECKED BY: JH

ELECTRICAL PANELS AND RISER DIAGRAM

DRAWING NUMBER:
E05.01

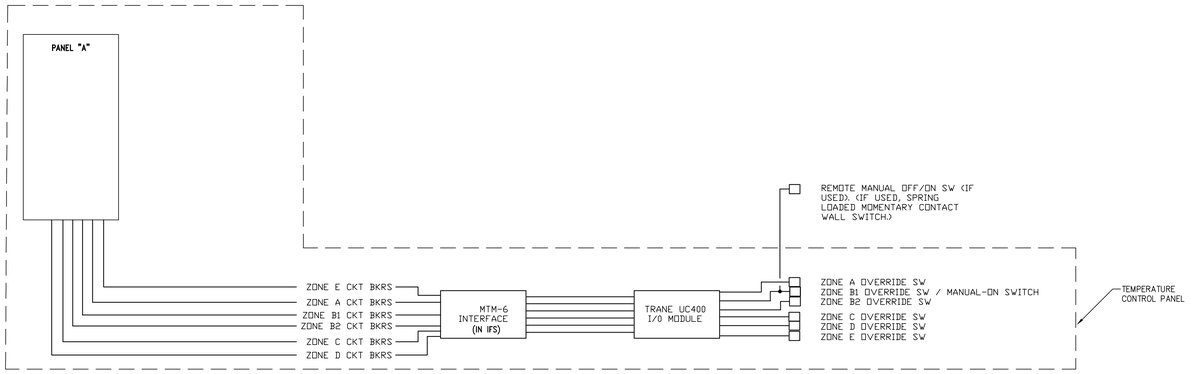

ASHRAE-90.1 LIGHTING CONTROL BLOCK DIAGRAM, PART OF HVAC CONTROL PACKAGE

NTS

ASHRAE 90.1-(2019) FUNCTIONAL TESTING:

PER ASHRAE 90.1-2019 SECTION 9.4.3, IT IS THIS CONTRACTOR'S RESPONSIBILITY TO HIRE A 3RD PARTY TESTING AGENT TO CONDUCT AND CERTIFY FUNCTIONAL TESTING OF THE LIGHTING CONTROLS IN ACCORDANCE WITH ASHRAE 90.1-2019 ARTICLE 9.4.3.. THIS TESTING AGENT IS TO REVIEW THE COMPLETE M.E.P. DESIGN DOCUMENTS, CODE INTERPRETATIONS AND DESIGN ASPECTS PRIOR TO CONSTRUCTION AND CONTACT THE ENGINEER OF RECORD WITH ANY QUESTIONS OR COMMENTS REGARDING THE DESIGN SET.

THE INDIVIDUAL(S) RESPONSIBLE FOR THE FUNCTIONAL TESTING SHALL NOT BE DIRECTLY INVOLVED IN EITHER THE DESIGN OR CONSTRUCTION OF THE PROJECT AND SHALL PROVIDE DOCUMENTATION CERTIFYING THAT THE INSTALLED LIGHTING CONTROLS MEET OR EXCEED ALL DOCUMENTED PERFORMANCE CRITERIA. INCLUDE ALL COSTS OF THIS AGENT IN BID.

LIGHTING TIME CONTROL LEGEND:

A – INTERNALLY ILLUMINATED TRANSOMS (INCLUDING SLIDING LIGHT BOXES), STOREFRONT DOWNLIGHTING, SHOW WINDOW LIGHTS, SHOW WINDOW RECEPTACLES, ADDITIONAL ILLUMINATED SIGNAGE AT THE STOREFRONT

B1 – STOCKING LEVEL LIGHTING (B1-LEVEL GENERAL LIGHTING)

B2 – STOCKING LEVEL LIGHTING (B1-LEVEL GENERAL LIGHTING)

C – TASK LEVEL: SALES LIGHTING EVENLY DISTRIBUTED.

D – SALES LEVEL LIGHTING: BALANCE OF SALES LIGHTING, CABINET LIGHTING, CABINET LIGHTING RECEPTACLES, AND INTERIOR DISPLAY LIGHTING (CHANDELIERS, NEON, INTERIOR SIGNS, ETC).

E – EXTERIOR SIGNAGE, BLADE SIGNS, ADDITIONAL ILLUMINATED SIGNAGE ON THE EXTERIOR OF THE STORE.

NOTE:
ALL LIGHTING CIRCUITS CONNECTED TO LIGHTING ZONES ARE CONNECTED AND CONTROLLED AUTOMATICALLY THROUGH THE BUILDING CONTROL TIME CLOCK. REFER TO ELECTRICAL POWER GENERAL NOTE #12 ON THIS SHEET.

LIGHTING SEQUENCE OF OPERATION:

SALES

- FOR STORE OPENING THE REMOTE "MANUAL ON" SWITCH IS USED TO TURN ON THE ZONE "B1" STORE LIGHTS. THE SWITCH ALSO INITIATES THE SEQUENCE FOR ALL OTHER SALES AREA LIGHTS TO TURN ON. AT THE END OF THE DAY THE LIGHTING TIMER WILL AUTOMATICALLY SHUT OFF ALL LIGHTS. A REMOTE "MANUAL-ON" SWITCH IS NOT NECESSARY IF THE SECURITY/NL PROVIDES A ADEQUATE LIGHTED PATH TO THE IFS UNIT TO ACTIVATE THE "B1" OVER-RIDE SWITCH.

  AFTER HOURS OPERATION: EACH LIGHTING ZONE INCLUDES A 2 HOUR OVERRIDE SWITCH MOUNTED ON THE IFS EQUIPMENT WHICH IS USED TO TURN ON ANY REQUIRED LIGHTING ZONE AFTER HOURS.

CORRIDOR/HALLWAYS

- LIGHTS SHALL BE CONTROLLED BY MANUAL ON SWITCH AND OCCUPANCY SENSOR(S). OCCUPANCY SENSOR(S) SHALL AUTOMATICALLY REDUCE LIGHTS BY AT LEAST 50% WHEN UNOCCUPIED FOR 30 MIN. AND BRING LIGHTS UP TO 100% WHEN OCCUPIED. THE "END OF DAY" LIGHTING TIMER WILL SHUT OFF ALL LIGHTS.

RESTROOM

- RESTROOM LIGHTS SHALL BE CONTROLLED BY WALL OCCUPANCY SENSOR SWITCH.

STOCKROOM, OFFICE, MULTI-PURPOSE ROOMS, BREAKROOMS

- LIGHTING SHALL BE CONTROLLED THRU ROOM CONTROLLER WITH MANUAL ON WALL SWITCHES AND VACANCY SENSOR(S).

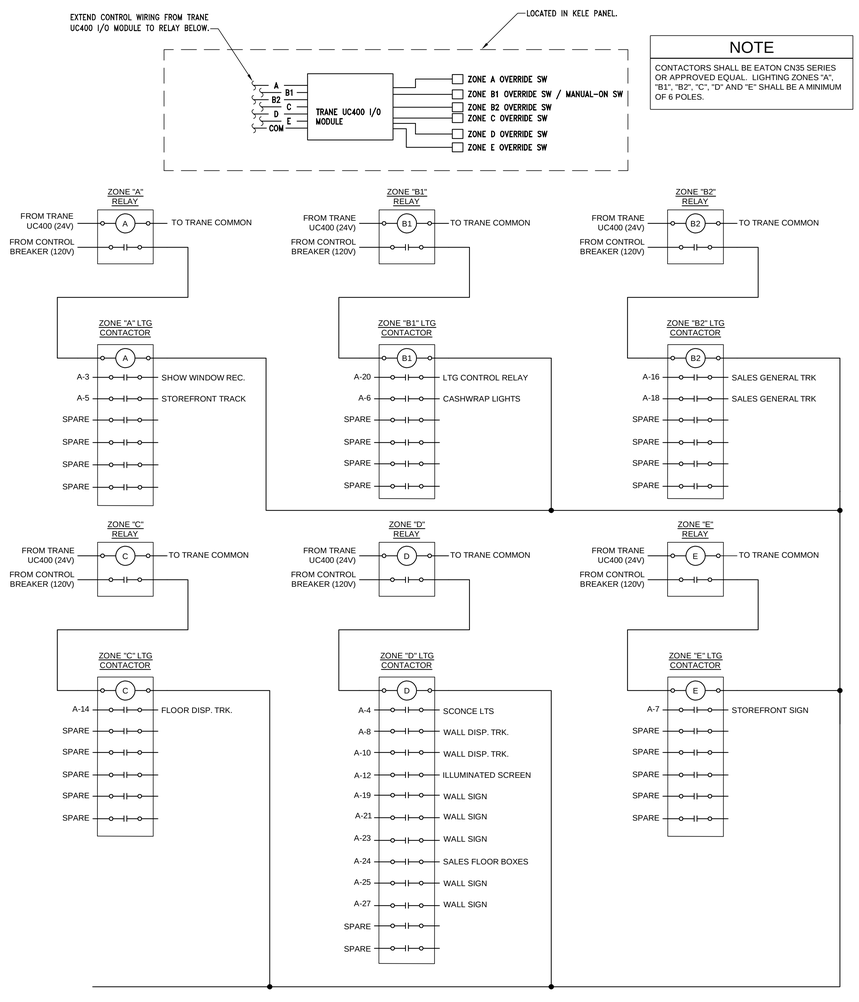

NOTE

CONTACTORS SHALL BE EATON CN35 SERIES OR APPROVED EQUAL. LIGHTING ZONES "A", "B1", "B2", "C", "D" AND "E" SHALL BE A MINIMUM OF 6 POLES.

LIGHTING CONTROL DETAIL

NTS

ELECTRICAL RISER DIAGRAM, PANEL SCHEDULES, AND NOTES

NTS

00D-E0501-A00-DETL

A 08/10/18

Thorson•Baker + Associates
CONSULTING ENGINEERS
3030 West Streetsboro Road
Richfield, Ohio 44286
(330) 659-6688 Ph.
(330) 659-6675 Fax

STATE OF MISSOURI
JUSTIN HOSSEININEJAD
PE-2019005906
PROFESSIONAL ENGINEER
12-10-24

JUSTIN HOSSEININEJAD, PE-E-2019005906, E-2008028812, EXPIRES: 12-31-2025

Bath&BodyWorks
Three Limited Parkway · Columbus, Ohio 43230
Telephone: 614.415.7000 · Fax: 614.415.7349

PROHIBITION ON REUSE: THESE DRAWINGS AND SPECIFICATIONS WERE PREPARED FOR USE ON A SPECIFIC SITE CONTEMPORANEOUSLY WITH THEIR ISSUE DATE. THEY ARE NOT INTENDED FOR USE ON A DIFFERENT PROJECT OR AT A LATER DATE. THEY MAY NOT BE USED IN WHOLE OR IN PART FOR ANY OTHER PROJECT OR AT ANOTHER LOCATION WITHOUT THE EXPRESS WRITTEN PERMISSION OF BBWI. ANY REUSE OR REPRODUCTION THEREOF ON ANOTHER PROJECT IS PROHIBITED AND CONTRARY TO LAW UNLESS EXPRESSLY AUTHORIZED BY BBWI.

THESE DRAWINGS AND SPECIFICATIONS ARE THE PROPERTY OF BBWI AND SHALL NOT BE DEPOSITED IN ANY MANNER OR USED ON ANY OTHER PROJECT EXCEPT BY WRITTEN AGREEMENT WITH BBWI. NO REPRODUCTIONS OF THESE PLANS AND SPECIFICATIONS SHALL BE MADE WITHOUT THE WRITTEN AUTHORIZATION OF BBWI. ALL DRAWINGS OR REPRODUCTIONS OF THESE PLANS AND SPECIFICATIONS ARE TO BE RETURNED TO BBWI UPON COMPLETION OF THEIR INTENDED USE, UNLESS OTHERWISE AGREED BY BBWI.

COPYRIGHT NOTICE: THESE DRAWINGS AND SPECIFICATIONS ARE COPYRIGHTED AND SUBJECT TO COPYRIGHT PROTECTION AS AN "ARCHITECTURAL WORK" UNDER SEC. 102 OF THE COPYRIGHT ACT, 17 U.S.C. AS AMENDED DECEMBER 1990. THE ARCHITECTURAL WORK PROTECTED BY COPYRIGHT INCLUDES THE OVERALL FORM, ARRANGEMENT AND COMPOSITION OF SPACES AND ELEMENTS IN THE DESIGN, INCLUDING BUT NOT LIMITED TO WALL AND ROOF LAYOUTS, STRUCTURAL FORMS, MASSING, STAIRWAYS, AND WINDOW PLACEMENT AND DESIGN. FURTHER, ANY REPRODUCTIONS OF THESE PLANS AND SPECIFICATIONS, OR ANY DESIGNS CONTAINED THEREIN, WITHOUT THE EXPRESS WRITTEN CONSENT OF BBWI, CONSTITUTES COPYRIGHT INFRINGEMENT AND BBWI RESERVES ALL RIGHTS AND REMEDIES AVAILABLE TO IT BY VIRTUE OF SUCH INFRINGEMENT, INCLUDING, BUT NOT LIMITED TO, INJUNCTIVE RELIEF AND MONETARY DAMAGES.

PROJECT INFORMATION:

104.01.1733.02

BATH & BODY WORKS
SUMMIT WOODS CROSSING
SPACE NO. M8-A & 1752A (REMOTE STORAGE)
1702 NW CHIPMAN RD.
LEE'S SUMMIT, MO 64081

SCOPE: FULL REMODEL | PACKAGE: SIS PKG3
DESIGN TYPE: GINGHAM+ | GENERATION: 241Sa.01
BBWI PROJECT #: 00118173 | A/E PROJECT #: 2023193.0

REVISIONS:

	REQUIRED BY:	DATE
1	REV1 – PDR REVISION, LL COMMENTS,	02/16/2024
	BUILDING DEPT. COMMENTS, & 2415a.01	

DATE ISSUED: 01/12/2024
DESIGNED BY: RDW
DRAWN BY: TBA
CHECKED BY: JH

ELECTRICAL CONTROL DIAGRAM

DRAWING NUMBER:
E05.02

SECTION 260000 - BASIC ELECTRICAL REQUIREMENTS

A. NOTE

1. THE ABBREVIATION BBWI WHEREVER IT APPEARS IN THESE ELECTRICAL DRAWINGS AND/OR SPECIFICATIONS SHALL REFER TO "BATH & BODY WORKS, INC.". ANY REFERENCE TO TENANT'S PROJECT MANAGER OR FURNISHED BY ANY OF THE ABOVE REFERS TO BBWI.
2. DRAWINGS AND GENERAL PROVISIONS OF CONTRACT, INCLUDING GENERAL AND SUPPLEMENTARY CONDITIONS AND ALL OTHER SPECIFICATION SECTIONS, APPLY TO THIS AND THE OTHER SECTIONS OF DIVISION 26.
3. THE CONTRACTOR FOR THIS DIVISION OF WORK IS REQUIRED TO READ THE SPECIFICATIONS AND REVIEW DRAWINGS FOR ALL DIVISIONS OF WORK AND IS RESPONSIBLE FOR THE COORDINATION OF THIS WORK AND THE WORK OF HIS OR HER SUBCONTRACTORS WITH ALL DIVISIONS OF WORK. IT IS THIS CONTRACTOR'S RESPONSIBILITY TO PROVIDE HIS OR HER SUBCONTRACTORS WITH A COMPLETE SET OF BID DOCUMENTS.
4. THIS ELECTRICAL CONTRACTOR IS RESPONSIBLE FOR SCHEDULING THE COMPLETION AND INSPECTION OF THIS WORK TO COMPLY WITH THE BBWI SCHEDULE AND THE PROJECT COMPLETION DATE.
5. THIS CONTRACTOR SHALL VISIT THE SITE PRIOR TO SUBMITTAL OF BID TO DETERMINE CONDITIONS AFFECTING THE WORK. ANY ITEMS WHICH ARE NOT COVERED IN THE BID DOCUMENTS OR ANY PROPOSED SUBSTITUTIONS SHALL BE LISTED SEPARATELY AND QUALIFIED IN THE CONTRACTORS BID. SUBMITTAL OF BID SHALL SERVE AS EVIDENCE OF KNOWLEDGE OF EXISTING CONDITIONS AND ANY MODIFICATIONS WHICH ARE REQUIRED TO MEET THE INTENT OF THE DRAWINGS AND SPECIFICATIONS. FAILURE TO VISIT THE SITE DOES NOT RELIEVE THE CONTRACTOR OF RESPONSIBILITY IN PERFORMANCE OF HIS OR HER WORK.
6. REFER TO RESPONSIBILITY SCHEDULE ON SHEET E01.01 OF THIS SET FOR INFORMATION IN REGARD TO RESPONSIBILITY OF WORK OR ITEMS WHICH MAY AFFECT BID.

B. GENERAL REQUIREMENTS

1. THIS CONTRACTOR SHALL PROVIDE ALL LABOR, MATERIALS, EQUIPMENT, SERVICES, TOOLS, TRANSPORTATION, INCIDENTALS AND DETAILS NECESSARY TO PROVIDE A COMPLETE ELECTRICAL SYSTEM AS SHOWN ON THE DRAWINGS, CALLED FOR IN THE SPECIFICATIONS, AND AS REQUIRED BY JOB CONDITIONS. ALL WORK NOT SPECIFICALLY NOTED AS BEING BY THE LANDLORD OR BBWI SHALL BE PROVIDED BY THIS CONTRACTOR. CLOSELY COORDINATE THE ENTIRE INSTALLATION WITH THE LANDLORD AND THE BBWI PROJECT MANAGER, AS REQUIRED.
2. THE DRAWINGS AND SPECIFICATIONS ARE INTENDED TO SUPPLEMENT EACH OTHER AND ANY MATERIAL OR LABOR CALLED FOR IN ONE SHALL BE FURNISHED AND INSTALLED EVEN THOUGH NOT SPECIFICALLY MENTIONED IN BOTH. ANY MATERIAL OR LABOR WHICH IS NEITHER SHOWN ON THE DRAWINGS NOR CALLED FOR IN THE SPECIFICATIONS, BUT WHICH IS OBVIOUSLY NECESSARY TO COMPLETE THE WORK, AND WHICH IS USUALLY INCLUDED IN WORK OF SIMILAR CHARACTER, SHALL BE FURNISHED AND INSTALLED AS PART OF CONTRACT.
3. WHERE THE DRAWINGS OR SPECIFICATIONS CALL FOR ITEMS WHICH EXCEED CODES OR THE LANDLORD'S TENANT CRITERIA, THE CONTRACTOR IS RESPONSIBLE FOR FURNISHING AND INSTALLING THE SYSTEM WITH THE MORE STRINGENT REQUIREMENTS AS DESIGNED AND DESCRIBED ON THESE DRAWINGS, UNLESS SPECIFICALLY NOTED OTHERWISE.
4. ALL WORK IN THIS SECTION SHALL BE INSTALLED SO AS TO BE READILY ACCESSIBLE FOR OPERATING, SERVICING, MAINTAINING, AND REPAIRING. THIS CONTRACTOR IS RESPONSIBLE FOR PROVIDING SUFFICIENT SERVICE ACCESS TO ALL EQUIPMENT.
5. ALL WORK SHALL BE PERFORMED IN A NEAT PROFESSIONAL MANNER USING GOOD CONSTRUCTION PRACTICES.
6. UNLESS SPECIFICALLY NOTED OTHERWISE, MATERIALS, PRODUCTS, AND EQUIPMENT, INCLUDING ALL COMPONENTS THEREOF, SHALL BE NEW, UNDERWRITERS LABORATORIES LISTED AND LABELED AND SIZED IN CONFORMITY WITH REQUIREMENTS OF STATE AND LOCAL CODES, WHICHEVER IS MORE STRINGENT.
7. THIS CONTRACTOR SHALL DO ALL CUTTING, CHASING AND CHANNELING REQUIRED FOR ANY WORK UNDER THIS DIVISION. CUTTING SHALL HAVE PRIOR APPROVAL BY BBWI PROJECT MANAGER AND THE LANDLORD. ALL PATCHING SHALL BE BY G.C. AND SHALL MATCH THE SURROUNDING SURFACES.
8. THE ELECTRICAL CONTRACTOR SHALL MAKE ALL FINAL ELECTRICAL CONNECTIONS AS REQUIRED FOR A COMPLETE AND OPERATING SYSTEM.

C. TEMPORARY LIGHT AND POWER

1. THIS CONTRACTOR SHALL FURNISH AND INSTALL ALL TEMPORARY WIRING AND RELATED GROUND FAULT INTERRUPTION PROTECTION FOR LIGHT AND POWER FOR ALL CONTRACTORS AND IS RESPONSIBLE FOR ITS REMOVAL
2. ALL TEMPORARY LIGHTING WILL CONFORM WITH OSHA STANDARDS.
3. THE GENERAL CONTRACTOR SETS UP ALL ELECTRICAL UTILITIES IN THE NAME OF BATH & BODY WORKS, INC. BATH & BODY WORKS, INC. PAYS FOR ALL UTILITIES THROUGHOUT CONSTRUCTION.

D. CODES

1. ALL WORK SHALL CONFORM TO THE LANDLORDS' CRITERIA, THE STATE'S, COUNTY'S, CITY'S, PROVINCE AND LOCAL CODES AND ORDINANCES, SAFETY AND HEALTH CODES, NFPA/NFPAC CODES, ENERGY CODES AND ALL OTHER APPLICABLE CODES AND REQUIREMENTS. THIS CONTRACTOR SHALL INQUIRE INTO AND COMPLY WITH ALL APPLICABLE CODES, ORDINANCES, AND REGULATIONS. THIS CONTRACTOR SHALL INCLUDE ANY CHANGES REQUIRED BY CODES IN THE BID AND IF THESE CHANGES ARE NOT INCLUDED IN THE BID, THEY SHALL BE QUALIFIED AS A SEPARATE LINE ITEM IN THE BID. AFTER CONTRACT IS AWARDED, CHANGE ORDERS FOR INCREASED COSTS DUE TO CODE ISSUES WILL NOT BE ACCEPTED BY BBWI, UNLESS ALLOWANCES HAVE PREVIOUSLY BEEN AGREED UPON.

E. LICENSES, PERMITS, INSPECTIONS & FEES

1. THIS CONTRACTOR SHALL OBTAIN AND PAY FOR ALL LICENSES, PERMITS, INSPECTIONS, AND FEES REQUIRED OR RELATED TO HIS OR HER WORK.
2. FURNISH TO THE BBWI'S PROJECT MANAGER ALL CERTIFICATES OF INSPECTION AND FINAL INSPECTION APPROVAL AT COMPLETION OF PROJECT.

F. TRADE NAMES, MANUFACTURERS AND SHOP DRAWINGS

1. WHERE TRADE NAMES AND MANUFACTURERS ARE USED ON THE DRAWINGS OR IN THE SPECIFICATIONS, THE EXACT EQUIPMENT SHALL BE USED AS A MINIMUM FOR THE BASE BID. MANUFACTURERS CONSIDERED AS AN EQUAL OR BETTER IN ALL ASPECTS TO THAT SPECIFIED WILL BE SUBJECT TO APPROVAL IN WRITING BY BBWI'S PROJECT MANAGER THROUGH SHOP DRAWING SUBMITTAL PROCESS FOR ACCEPTANCE PRIOR TO INSTALLATIONS. THE USE OF ANY UNAUTHORIZED EQUIPMENT SHALL BE REPLACED AT THE CONTRACTOR'S EXPENSE.
2. GENERAL CONTRACTOR SHALL SUBMIT ONLY SUBSTITUTION REQUESTS TO BBWI PROJECT MANAGER FOR APPROVAL. SUBMISSIONS SHALL BE MADE EARLY ENOUGH IN PROJECT TO ALLOW FOUR (4) WORKING DAYS FOR BBWI PROJECT MANAGER'S REVIEW WITHOUT CAUSING DELAYS OR CONFLICTS TO THE JOB'S PROGRESS. SUBMITTALS SHALL BEAR THE STAMP OF THE GENERAL CONTRACTOR AND THE SUBCONTRACTOR SHOWING THAT HE HAS REVIEWED AND CONFIRMED THAT THE SUBMITTALS ARE IN CONFORMANCE WITH THE CONTRACT DRAWINGS AND SPECIFICATIONS OR INDICATE WHERE EXCEPTIONS HAVE BEEN TAKEN.

G. GUARANTEE

1. THIS CONTRACTOR SHALL GUARANTEE ALL MATERIALS AND WORK PROVIDED UNDER HIS OR HER CONTRACT AND SHALL MAKE GOOD, REPAIR OR REPLACE AT HIS OR HER OWN EXPENSE, ANY DEFECTIVE WORK, MATERIAL, OR EQUIPMENT WHICH MAY BE DISCOVERED WITHIN A PERIOD OF 12 MONTHS FROM THE DATE OF ACCEPTANCE OF THE INSTALLATION BY BBWI'S PROJECT MANAGER (IN WRITING). EXTENDED WARRANTIES ARE AS SPECIFIED WITH INDIVIDUAL EQUIPMENT.
2. THE EQUIPMENT MANUFACTURER SHALL GUARANTEE AND PROVIDE A 12 MONTH GUARANTEE TO BBWI FROM THE DATE OF ACCEPTANCE. THE CONTRACTOR SHALL WARRANT THE INSTALLATION OF THIS EQUIPMENT AND WILL BE RESPONSIBLE FOR ANY DAMAGE AND/OR MALFUNCTION CAUSED BY THE INSTALLATION. THIS CONTRACTOR SHALL NOT BEAR ADDITIONAL WARRANTIES BEYOND A COMPLETE WORKING SYSTEM.

H. RECORD DRAWINGS

1. THIS CONTRACTOR SHALL MAINTAIN ONE SET OF DRAWINGS ON THE JOB SITE UPDATED WEEKLY TO RECORD ALL DEVIATIONS FROM CONTRACT DRAWINGS, SUCH AS:
   a. LOCATION OF CONCEALED PULLBOXES.
   b. REVISIONS, ADDENDUMS, AND CHANGE ORDERS.
   c. SIGNIFICANT DEVIATIONS MADE NECESSARY BY FIELD CONDITIONS, APPROVED EQUIPMENT SUBSTITUTIONS, AND CONTRACTOR'S COORDINATION WITH OTHER TRADES.
2. AT COMPLETION OF THE PROJECT AND BEFORE FINAL APPROVAL, THIS CONTRACTOR SHALL MAKE ANY FINAL CORRECTIONS TO DRAWINGS AND CERTIFY THE ACCURACY OF EACH PRINT BY SIGNATURE THEREON. FAILURE TO KEEP THESE RECORDS WILL ALLOW BBWI TO DIRECT THE GENERAL CONTRACTOR TO PROVIDE THESE RECORDS AT HIS OR HER EXPENSE PRIOR TO FINAL PAYMENT.

I. DISCREPANCIES IN DOCUMENTS

1. DRAWINGS (PLANS, SPECIFICATIONS, AND DETAILS) ARE DIAGRAMMATIC AND INDICATE THE GENERAL LOCATION AND INTENT OF THE MECHANICAL SYSTEMS. WHERE DRAWINGS, EXISTING SITE CONDITIONS, SPECIFICATIONS OR OTHER TRADES CONFLICT OR ARE UNCLEAR, ADVISES THE GENERAL CONTRACTOR IN WRITING, PRIOR TO SUBMITTAL OF BID. THE GENERAL CONTRACTOR IS RESPONSIBLE TO ADVISE BBWI'S PROJECT MANAGER, IN WRITING, OF VARIATIONS TO CONTRACT DOCUMENTS PRIOR TO SUBMISSION OF BID. OTHERWISE, BBWI PROJECT MANAGER'S INTERPRETATION OF CONTRACT DOCUMENTS OR CONDITIONS SHALL BE FINAL WITH NO ADDITIONAL COMPENSATION PERMITTED.

J. PHASING REQUIREMENTS

1. THIS CONTRACTOR IS TO INCLUDE IN HIS OR HER BID ALL NECESSARY SERVICE REQUIRED TO KEEP THE OPERATING PHASE OF THE STORE'S HVAC, ELECTRICAL, PLUMBING AND SPRINKLER SERVICE IN OPERATION. CONTRACTOR SHALL SCHEDULE IN WRITING WITH BBWI'S PROJECT MANAGER AND THE LANDLORD ONE WEEK PRIOR TO ANY SHUT DOWN OF THE HVAC, PLUMBING OR FIRE PROTECTION SYSTEMS.

K. DEMOLITION

1. THIS CONTRACTOR SHALL BE RESPONSIBLE FOR THE COORDINATION OF THE DEMOLITION OF EXISTING WORK AND THE DEMOLITION PROVIDED BY THE GENERAL CONTRACTOR. COORDINATE WITH THE GENERAL CONTRACTOR ANY EXISTING EQUIPMENT REQUIRED TO BE LEFT INTACT.
2. THIS CONTRACTOR SHALL INCLUDE, AND WILL BE HELD RESPONSIBLE FOR, THE REMOVAL OF ALL EXISTING CONDUIT, FIRE ALARM SYSTEM, SWITCH GEAR, PITCH POCKETS AND EQUIPMENT ETC.. UNLESS SPECIFICALLY NOTED OTHERWISE. CONTRACTOR SHALL VERIFY WITH THE LANDLORD ALL PRESUMED ABANDONED EQUIPMENT, CONDUIT AND SWITCH GEAR PRIOR TO REMOVAL. PITCH POCKETS SHALL BE REMOVED AND THE ROOF PATCHED, AS REQUIRED BY THE LANDLORD. ALL EXTRANEOUS ITEMS IN THE SPACE OR ON THE ROOF NOT APPLICABLE TO THE NEW WORK SHALL BE REMOVED AND ROOF/WALL/FLOOR PATCHED/REPAIRED TO LIKE NEW CONDITION. EXISTING ABANDONED CONDUIT OR EQUIPMENT IN THE FLOOR, EMBEDDED IN CONCRETE, OR OTHERWISE INACCESSIBLE, ARE TO BE CUT OFF AND SEALED BELOW OR WITHIN FLOOR OR WALL LEVEL WHEN THEY ARE NOT TO BE REUSED IN THIS PROJECT. IF REQUIRED BY LANDLORD OR CODES, ABANDONED CONDUIT SHALL BE REMOVED TO POINT OF ORIGINATION. CONFIRM EXTENT OF DEMOLITION PRIOR TO BID AND INCLUDE IN PROPOSAL.
3. ALL UNUSED COMMUNICATION, DATA, AND LOW VOLTAGE CABLING IS TO BE REMOVED IN ACCORDANCE WITH N.E.C. 725.(3)B AND 760.3(A).

L. SLEEVES

1. THIS CONTRACTOR SHALL PROVIDE SLEEVES TO PROTECT EQUIPMENT OR FACILITIES IN THE INSTALLATION. EACH SLEEVE SHALL EXTEND THROUGH ITS RESPECTIVE FLOOR, WALL OR PARTITION AND SHALL BE CUT FLUSH WITH EACH SURFACE EXCEPT SLEEVES THAT PENETRATE THE FLOOR, WHICH SHALL EXTEND 2" ABOVE THE FLOOR. CONTRACTOR SHALL COORDINATE THROUGH THE LANDLORD ANY CORE DRILLING OR CUTTING OF OPENINGS IN MASONRY FLOORS OR WALLS.
2. ALL SLEEVES AND OPENINGS THROUGH FIRE RATED WALLS AND/OR FLOORS SHALL BE FIRE SEALED WITH CALCIUM SILICATE, SILICONE "RTV" FOAM, "3M" FIRE RATED SEALANTS OR EQUAL, SO AS TO RETAIN THEIR FIRE RATING.
3. SLEEVES IN BEARING AND MASONRY WALLS, FLOORS, AND PARTITIONS SHALL BE STANDARD WEIGHT STEEL PIPE FINISHED WITH SMOOTH EDGES. FOR OTHER THAN MASONRY PARTITIONS, THROUGH SUSPENDED CEILINGS, OR FOR CONCEALED VERTICAL PIPING, SLEEVES SHALL BE NO. 22 U.S.G. GALVANIZED STEEL MINIMUM.

M. HANGERS

1. HANGERS SHALL INCLUDE ALL MISCELLANEOUS STEEL SUCH AS ANGLE IRON, BANDS, C-CLAMPS WITH RETAINING CLIPS, CHANNELS, HANGER RODS, ETC., NECESSARY FOR THE INSTALLATION OF WORK.
2. HANGERS SHALL BE FASTENED TO BUILDING STEEL, CONCRETE, OR MASONRY, BUT NOT TO PIPING. HANGING FROM METAL DECK IS NOT PERMITTED. HANGERS SHALL BE ATTACHED TO UPPER CHORD OF BAR JOIST. WHERE INTERFERENCES OCCUR, AND IN ORDER TO SUPPORT DUCTWORK OR PIPING, THE CONTRACTOR SHALL INSTALL TRAPEZE TYPE HANGERS OR SUPPORTS WHICH SHALL BE LOCATED WHERE THEY DO NOT INTERFERE WITH ACCESS TO FIRE DAMPERS, VALVES, AND OTHER EQUIPMENT. HANGER TYPES AND INSTALLATION METHODS ARE ALSO SUBJECT TO LANDLORD CRITERIA.
3. HANGERS FOR ALL INSULATED PIPING SHALL BE SIZED AND INSTALLED FOR THE OUTER DIAMETER OF INSULATION. INSTALL 6" LONG SPLIT CIRCLE GALVANIZED SADDLE BETWEEN THE HANGER AND THE PIPE INSULATION.
4. HANGERS AND PIPING OF DISSIMILAR METALS SHALL BE DI-ELECTRICALLY SEPARATED.

N. FINAL ELECTRICAL INSPECTION

1. ASIDE FROM NORMAL INTERIM INSPECTIONS OF WORK IN PLACE, BBWI MAY HAVE AN INDEPENDENT ELECTRICAL CONTRACTOR INSPECT THE FINISHED ELECTRICAL INSTALLATION UPON COMPLETION FOR COMPLIANCE WITH THE PLANS, SPECIFICATIONS AND CODES. THE INSTALLING CONTRACTOR WILL BE RESPONSIBLE TO BRING ALL ITEMS REPORTED BY THE INDEPENDENT ELECTRICAL CONTRACTOR UP TO PLANS AND SPECIFICATION REQUIREMENTS.

O. SCOPE OF WORK

1. THIS CONTRACTOR SHALL FURNISH ALL LABOR, MATERIALS, EQUIPMENT, SERVICES, TOOLS, TRANSPORTATION, AND FACILITIES NECESSARY FOR, REASONABLY IMPLIED AND INCIDENTAL TO, THE FURNISHING, INSTALLATION, COMPLETION AND TESTING OF ALL THE WORK FOR THE ELECTRICAL SYSTEMS AS SHOWN ON THE DRAWINGS, CALLED FOR IN THE SPECIFICATIONS, AND AS REQUIRED BY JOB CONDITIONS, TO INCLUDE, BUT NOT BE LIMITED TO THE FOLLOWING:
   a. A COMPLETE ELECTRICAL DISTRIBUTION SYSTEM INCLUDING THE INSTALLATION OF BBWI FURNISHED POWER DISTRIBUTION SYSTEM UNIT, SAFETY SWITCHES, DISCONNECT SWITCHES AND MOTOR STARTERS (SOMETIMES FURNISHED AND INSTALLED BY CONTRACTOR), AND LIGHTING. IT IS THE ELECTRICAL CONTRACTOR'S RESPONSIBILITY TO INCLUDE IN HIS OR HER BID FOR PROVIDING SERVICE EQUIPMENT NECESSARY FOR TIE-IN TO LANDLORD'S DISTRIBUTION EQUIPMENT OR TO OBTAIN SERVICE FROM LOCAL UTILITY COMPANY. REFER TO ELECTRICAL RESPONSIBILITY SCHEDULE AND ELECTRICAL POWER RISER DIAGRAM FOR ADDITIONAL INFORMATION.
   b. CONTRACTOR SHALL INCLUDE IN BID ALL NECESSARY MATERIALS REQUIRED TO COMPLETE THE SYSTEM INCLUDING, BUT NOT LIMITED TO, FEEDERS, BRANCH CIRCUITS, JUNCTION BOXES, OUTLET BOXES, WIRING DEVICES, COVERPLATES, CONDUITS, MOTOR STARTERS, DISCONNECTS, ETC.
   c. METERING AND CURRENT TRANSFORMERS AS REQUIRED BY DRAWINGS, BBWI, UTILITY COMPANY, AND/OR LANDLORD.
   d. THE WIRING OF MECHANICAL EQUIPMENT AS OUTLINED ON THE BID SET DRAWINGS AND IN THE SPECIFICATIONS. WORK SHALL INCLUDE WIRING OF ALL STARTERS, DISCONNECTS, AND POWER WIRING OF MECHANICAL EQUIPMENT EXCEPT AS SPECIFICALLY NOTED OTHERWISE. ALL LOW VOLTAGE (24 VOLT) EMS TEMPERATURE CONTROL WIRING SHALL BE THE RESPONSIBILITY OF THE ELECTRICAL CONTRACTOR UNLESS NOTED SPECIFICALLY ON DRAWING.
   e. INSTALLATION OF LIGHT FIXTURES AND LAMPS AS SHOWN ON THE DRAWINGS INCLUDING ALL DEVICES, EQUIPMENT, ETC. REQUIRED FOR MOUNTING.
   f. A COMPLETE CONDUIT SYSTEM FOR TELEPHONE/DATA AND TRAFFIC COUNTER INCLUDING BRANCH CONDUITS, OUTLET BOXES, PULL WIRES, GROUND CONDUCTORS, COVER PLATES, ETC. OR AS SPECIFICALLY NOTED OTHERWISE ON THE DRAWINGS.
   g. A COMPLETE EMERGENCY AND EXIT LIGHTING SYSTEM AS SHOWN ON THE DRAWINGS.
   h. TEMPORARY SERVICE AS INDICATED IN THE SPECIFICATIONS, INCLUDING ITS REMOVAL.
   i. FINAL CONNECTIONS TO ALL SIGNS, CORNICE LIGHTING, CASE LIGHTING, ETC. AS SHOWN ON DRAWINGS.
   j. INSTALLATION AND WIRING OF SPEAKERS, AMPLIFIERS, CONDUIT AND FINAL CONNECTIONS FOR SOUND SYSTEM AS SHOWN.
   k. SMOKE/FIRE ALARM WIRING, DEVICES AND CONDUIT, AS SHOWN OR DESCRIBED ON DRAWINGS OR AS NECESSARY TO MEET LANDLORD, STATE, LOCAL, INSURANCE AND FIRE DEPARTMENT REQUIREMENTS.
   l. INSTALLATION OF CONDUITS STUBBED TO ABOVE CEILING FOR HVAC. ALSO, ANY ADDITIONAL CONDUIT FOR HVAC CONTROL EQUIPMENT WHERE PLENUM RATED CABLES ARE NOT PERMITTED.
   m. BALANCING LOADS.
   n. AS-BUILT, PANEL DESCRIPTION AND CIRCUIT BREAKER SPECIFIC LABELING.
2. WORK NOT INCLUDED: THE FOLLOWING ITEMS OF ELECTRICAL CONSTRUCTION ARE NOT INCLUDED IN THIS CONTRACT:
   a. TELEPHONE INSTRUMENTS AND WIRING UNLESS NOTED OTHERWISE.
   b. DATA CABLE WIRING UNLESS NOTED OTHERWISE.
3. BEFORE STARTING WORK, THIS CONTRACTOR SHALL EXAMINE THE ARCHITECTURAL, STRUCTURAL, FIRE PROTECTION, MECHANICAL AND PLUMBING PLANS, SHOP DRAWINGS AND SPECIFICATIONS TO SEQUENCE, COORDINATE, AND INTEGRATE THE VARIOUS ELEMENTS OF THE ELECTRICAL SYSTEM, MATERIALS AND EQUIPMENT WITH OTHER CONTRACTORS TO AVOID INTERFERENCES AND CONFRONTATIONS.

P. CLEANING

1. AT THE END OF THE PROJECT, THIS CONTRACTOR SHALL CLEAN ALL EQUIPMENT, INCLUDING LIGHT FIXTURES, TO THE SATISFACTION OF BBWI. ALL DUST, DIRT, DEBRIS, AND FOREIGN MATTER SHALL BE REMOVED FROM ALL EQUIPMENT.

SECTION 260126 - MAINTENANCE TESTING OF ELECTRICAL SYSTEMS

A. ALL CONNECTIONS AT PANELS, LIGHTING CONTACTORS AND SWITCHES ARE TO BE MADE, ALL SPLICES COMPLETE, ALL FUSES IN PLACE, AND ALL CIRCUITS CONTINUOUS FROM POINT OF SERVICE CONNECTION TO ITS FINAL DESTINATION, AND ALL COVERS AND PLATES INSTALLED PRIOR TO THE TIME OF FINAL INSPECTION BY BBWI'S PROJECT MANAGER.

B. UPON COMPLETION OF THE WORK, ALL PARTS OF THE ELECTRICAL INSTALLATION SHALL BE TESTED AND PROVED FREE OF UNWANTED GROUNDS AND OTHER DEFECTS.

C. ALL OVERLOAD DEVICES, INCLUDING EQUIPMENT FURNISHED UNDER OTHER CONTRACTS, SHALL BE SET AND ADJUSTED TO SUIT THE LOAD CONDITIONS.

D. TEST AND MAKE CORRECTIONS/ADJUSTMENTS FOR PHASE BALANCING.

E. THIS CONTRACTOR IS TO BALANCE THE VOLTAGE LEAVING THE STEP-DOWN TRANSFORMER TO PROVIDE A SECONDARY VOLTAGE OF 120 MINIMUM TO 125 VOLTS MAXIMUM BY ADJUSTING THE TRANSFORMER TAPS ONCE ALL THE FINAL CONNECTIONS HAVE BEEN MADE TO THE LOW VOLTAGE PANELBOARD. INCLUDE FINAL BALANCE REPORT WITH AS-BUILT DRAWINGS.

SECTION 260519 - ELECTRICAL POWER CONDUCTORS AND CABLES

A. CONDUCTORS FOR FEEDERS AND BRANCH CIRCUITS SHALL BE COPPER AND THE AWG SIZE AND TYPE AS SHOWN ON DRAWINGS. MINIMUM WIRE SIZE SHALL BE #12 AND THE CONDUCTORS SHALL BE 600 VOLT INSULATION TYPE THW, THWN, THHN, OR RW90(CANADA).

B. MINIMUM WIRE SIZE – 20 AMP BRANCH CIRCUIT SHALL BE AWG LISTED. SIZE PER DISTANCE SHOWN BELOW. DISTANCE SHALL BE MEASURED FROM THE PANELBOARD CIRCUIT BREAKER TO THE FARTHEST OUTLET.
   1. #12 LESS THAN 100 FEET
   2. #10 BETWEEN 100 – 150 FEET
   3. #8 BETWEEN 150 – 250 FEET
   4. #6 OVER 250 FEET

C. ON ALL 20 AMP BRANCH CIRCUITS, CONDUCTORS LARGER THAN #10 AWG SHALL BE REDUCED TO #10 AWG WITHIN 10 FEET OF PANELBOARD AND DEVICE IN JUNCTION BOXES ON RATED TERMINAL STRIPS.

D. CONDUCTORS MAY BE STRANDED FOR SIZES #10 AWG AND LARGER. CONDUCTORS' SIZE #12 SHALL BE SOLID.

E. ALUMINUM CONDUCTORS ARE NOT PERMITTED, EXCEPT AT SERVICE ENTRANCE, WHERE REQUIRED BY LANDLORD. CONDUCTOR CONNECTION SHALL BE PER MANUFACTURER'S REQUIREMENTS. CONTRACTOR SHALL OBTAIN WRITTEN PERMISSION FROM GENERAL CONTRACTOR AND BBWI'S PROJECT MANAGER WHEN USED.

F. ALL WIRING SHALL BE IN CONDUIT, UNLESS SPECIFICALLY NOTED OTHERWISE (I.E. LOW VOLTAGE PLENUM RATED WIRE).

G. THE USE OF ROMEX OR BX CABLE IS NOT PERMITTED. THE USE OF MC CABLE IS NOT PERMITTED IN CANADA.

H. WIRE CONNECTORS SHALL BE EQUAL TO "SCOTCH LOCK" FOR #8 AWG WIRE AND SMALLER AND EQUAL TO T & B "LOCKTIGHT" FOR #6 AWG AND LARGER.

SECTION 260523 - CONTROL VOLTAGE ELECTRICAL POWER CABLES

A. UNITED STATES

1. FURNISH AND INSTALL A SYSTEM OF CONDUIT RACEWAYS, OUTLET BOXES AND PULL WIRES AS SHOWN ON THE DRAWINGS UNLESS OTHERWISE NOTED ON PLANS. TELEPHONE SWITCHING APPARATUS, CONDUCTORS, INSTRUMENTS, MISCELLANEOUS EQUIPMENT AND APPURTENANCES ARE NOT PART OF THIS CONTRACT AND WILL BE PROVIDED AND INSTALLED BY BBWI.
2. OUTLET BOXES TO BE 4" SQUARE MINIMUM WITH SINGLE DEVICE COVER AND TELEPHONE PLATE.
3. CONDUIT RUNS FROM IFS ENCLOSURE OR MANAGER'S OFFICE FOR TELEPHONE AND DATA LINES TO CASHWRAPS ARE TO BE CONTINUOUS WITH NO JUNCTION BOXES EXCEPT AS NOTED OTHERWISE ON DRAWINGS.
4. ALL PULL WIRES ARE TO BE LABELED FOR PURPOSE DESIGNATED.
5. ELECTRICAL CONTRACTOR SHALL REFER TO MECHANICAL DRAWINGS FOR ADDITIONAL ELECTRICAL WORK TO BE INCLUDED IN HIS OR HER BID.
6. ELECTRICAL CONTRACTOR SHALL DO ALL POWER WIRINGS, LINE VOLTAGE WIRINGS, AND LINE VOLTAGE CONTROL WIRING INDICATED UNDER THE HEATING, VENTILATION AND AIR CONDITIONING, PLUMBING AND FIRE PROTECTION SPECIFICATIONS AND DRAWINGS. THIS CONTRACTOR SHALL ALSO DO ALL INTERCONNECTING LINE VOLTAGE WIRINGS BETWEEN RELAYS AND SWITCHES AS REQUIRED.
7. ELECTRICAL CONTRACTOR IS RESPONSIBLE FOR FURNISHING AND INSTALLING CONDUIT FOR HVAC CONTROL WIRING WHERE REQUIRED BY CODE OR SHOWN ON PRINTS TO BE IN CONDUIT. REFER TO PLANS FOR REQUIREMENTS AND SIZE.
8. FIRE AND/OR SMOKE DAMPERS SHALL BE WIRED BY ELECTRICAL CONTRACTOR. COORDINATE WITH HVAC CONTRACTOR FOR POWER REQUIREMENTS.
9. REFER TO MECHANICAL DRAWINGS FOR AVAILABLE SCHEMATIC WIRING DIAGRAMS OF EQUIPMENT.

B. CANADA

1. ALL CCTV CABLES TO BE CAT5E TYPE AND WHITE IN COLOR. 5'-0" LOOP OF CABLE TO BE LEFT AT DVR AND 10'-0" LOOP OF CABLE TO BE LEFT AT EQUIPMENT LOCATION END COILED UP IN CEILING.
2. ALL SECURITY/ADT CABLING TO BE 22/4 NON-SHIELDED FT6 TYPE. NO CONDUIT REQUIRED IF RUN WITHIN THE PLENUM. 5'-0" LOOP OF CABLE TO BE LEFT AT THE CONTROL PANEL END AND 5'-0" TO BE LEFT AT THE EQUIPMENT LOCATION COILED IN CEILING.

SECTION 260526-GROUNDING AND BONDING FOR ELECTRICAL SYSTEMS

A. FURNISH AND INSTALL COMPLETE WIRED GROUNDING CONDUCTOR SYSTEM, #12 AWG MINIMUM, SIZED AND INSTALLED IN ACCORDANCE WITH THE LATEST ADOPTED EDITION OF THE NATIONAL ELECTRICAL CODE, STATE AND LOCAL CODES, THE LANDLORD'S TENANT CRITERIA, AS NOTED IN THE SPECIFICATIONS, AND AS INDICATED ON THE DRAWINGS.

B. ALL CONDUITS, INCLUDING FLEXIBLE METAL CONDUIT, SHALL BE GROUNDED WITH A GREEN GROUNDING CONDUCTOR.

C. GROUNDING CONNECTIONS MADE TO THE WATER PIPING SYSTEM SHALL BE COORDINATED WITH THE PLUMBING CONTRACTOR AND A BONDING JUMPER INSTALLED AROUND WATER METER PER CODES AND AS INDICATED ON DRAWINGS.

D. ALL DEVICES SHALL BE BONDED TO THE CONDUIT SYSTEM. USE A BONDING JUMPER BETWEEN THE OUTLET BOX AND THE DEVICE GROUNDING TERMINAL. METAL-TO-METAL CONTACT BETWEEN THE DEVICE YOKE AND THE OUTLET BOX IS NOT ACCEPTABLE AS A BOND FOR EITHER SURFACE MOUNTED BOXES OR FLUSH TYPE BOXES. ALL JUNCTION BOXES, OUTLET BOXES, AND PULL BOXES SHALL BE BONDED TO THE CONDUIT SYSTEM.

E. ALL ENCLOSURES AND NON-CURRENT CARRYING METAL PARTS ARE TO BE GROUNDED. CONDUIT SYSTEM IS TO BE ELECTRICALLY CONTINUOUS. ALL LOCKNUTS SHALL CUT THROUGH ENAMELED OR PAINTED SURFACES ON ENCLOSURES. WHERE ENCLOSURES AND NON-CURRENT CARRYING METAL PARTS ARE ISOLATED FROM THE CONDUIT SYSTEM, USE BONDING JUMPERS WITH APPROVED CLAMPS. ALL GROUND CLAMPS SHALL BE "PENN-UNION" OR EQUAL, SIMILAR TO "GPL" TYPE.

SECTION 260533-RACEWAY AND BOXES FOR ELECTRICAL SYSTEMS

A. THIS CONTRACTOR SHALL FURNISH AND INSTALL ALL CONDUITS SERVING ALL EQUIPMENT, INCLUDING BUT NOT LIMITED TO, LIGHTING, RECEPTACLES, HEATING, AIR CONDITIONING, PLUMBING EQUIPMENT, TELEPHONE, DATA, SPEAKERS, SECURITY, PAGER, TRAFFIC COUNTING SYSTEM AND ELECTRICAL EQUIPMENT.

B. ALL CONDUITS SHALL BE GALVANIZED IMC OR EMT UNLESS OTHERWISE SPECIFIED IN SPECIFICATIONS OR ON DRAWINGS. ALL CONDUIT IS TO BE UL/ULC LABELED. EMT CONNECTORS SHALL BE STEEL COMPRESSION OR SET SCREW TYPE. CONDUIT UNDER SLAB ON GRADE SHALL BE RIGID STEEL, OR SCHEDULE 40 PVC WITH RIGID STEEL ELLS WHERE PERMITTED BY LANDLORD OR CODE.

C. MINIMUM SIZE OF CONDUIT SHALL BE:
   1. MAIN FEEDER CONDUIT TO 2" OR LARGER FOR ALL APPLICATIONS.
   2. 1/2" MINIMUM FOR ALL LOCATIONS (IF ACCEPTABLE BY THE LANDLORD AND LOCAL CODE OFFICIALS), UNLESS NOTED OTHERWISE IN PLANS, SPECIFICATIONS, OR DRAWINGS.
   3. IF HVAC CONTROL WIRING IS REQUIRED TO BE RUN IN CONDUIT, IT SHALL BE A MINIMUM OF 3/4", UNLESS NOTED OTHERWISE ON DRAWINGS.
   4. ALL IN/UNDER FLOOR CONDUIT SHALL BE OF MINIMUM 3/4" SIZE.
   5. ALL FIRE ALARM CONDUIT SHALL BE OF MINIMUM 3/4" SIZE.

D. SUPPORT ALL CONDUIT, INCLUDING SEISMIC AND SWAY BRACING, IN ACCORDANCE WITH THE LOCALLY ADAPTED CODES.

E. GENERALLY, ALL CONDUIT SHALL BE CONCEALED EXCEPT FOR UNFINISHED AREAS, SUCH AS EQUIPMENT ROOMS. EXPOSED CONDUIT SHALL BE ALLOWED ONLY AS NOTED ON PLAN AND AS APPROVED BY BBWI'S PROJECT MANAGER. PAIN

GENERAL NOTES

ALL NOTES INCLUDED HEREIN ARE MADE PART OF EACH AND ALL MECHANICAL, ELECTRICAL AND PLUMBING SECTIONS OF WORK.

1. REFER TO LANDLORD'S SPECIFICATIONS AND TENANT DESIGN CRITERIA FOR NECESSARY INFORMATION AND COORDINATION WITH OTHER TRADES.
2. THE ABBREVIATION BBWI WHEREVER IT APPEARS IN THE DRAWINGS, SHALL REFER TO "BATH & BODY WORKS, INC.". ANY REFERENCE TO TENANT, BRAND SPECIFIC (VICTORIA'S SECRET, ETC.) OR FURNISHED BY ANY OF THE ABOVE REFERS TO BBWI.
3. ANY DISCREPANCY BETWEEN BBWI DRAWINGS AND TENANT CRITERIA, BBWI DRAWINGS SHALL TAKE PRECEDENCE.
4. THE DRAWINGS ARE ESSENTIALLY DIAGRAMMATIC TO THE EXTENT THAT ALL INSTALLED ITEMS AND LOCATIONS ARE NOT EXACTLY PLACED AND ARE NOT TO BE SCALED.
5. EACH CONTRACTOR SHALL BE RESPONSIBLE FOR ALL RELATED PERMITS AND INSPECTION FEES.
6. BEFORE COMMENCING ANY WORK, CONTRACTORS SHALL REVIEW THE LATEST NATIONAL, STATE AND LOCAL CODE REQUIREMENTS INCLUDING LANDLORD CRITERIA AND PERFORM THE WORK IN STRICT ACCORDANCE WITH THESE. IN CASE OF CONFLICT THE STRICTER REQUIREMENTS WILL PREVAIL.
7. NO ADDITIONAL COMPENSATION SHALL BE MADE FOR ANY CHANGE ORDERS DUE TO CONTRACTOR'S FAILURE TO VISIT THE JOBSITE AND/OR PREDETERMINE ALL EXISTING CONDITIONS BEFORE SUBMITTING HIS BID.
   A. CONTRACTOR SHALL BE RESPONSIBLE FOR FIELD VERIFICATION OF ALL EXISTING CONDITIONS PRIOR TO SUBMITTING A BID. FOR THE PURPOSE OF SURVEYING EXISTING CONDITIONS, WHICH MAY AFFECT THE WORK TO BE DONE UNDER THIS SECTION, ANY DISCREPANCIES SHALL BE IMMEDIATELY REPORTED TO THE GENERAL CONTRACTOR, BBWI OR THE LANDLORD'S FIELD REPRESENTATIVE FOR CLARIFICATION.
   B. AFTER BID, ANY QUESTIONS RELATING TO SPECIFIC M, E, OR P ISSUES ARE TO BE DIRECTED AS RFI'S THROUGH THE BBWI PROJECT MANAGER.
   C. SHOULD THE SPACE HAVE BEEN INACCESSIBLE FOR INSPECTION CONTRACTOR MUST INDICATE SO ON HIS BID.
8. THE GENERAL CONTRACTOR'S FIRE SPRINKLER SUBCONTRACTOR SHALL DESIGN AND INSTALL FIRE SPRINKLER SYSTEM CONFORMING TO LANDLORD'S CRITERIA, TENANT'S REQUIREMENTS AND PER LOCAL CODES AND NFPA STANDARDS.
9. THE CONTRACTOR, WITHIN FIFTEEN (15) DAYS OF THE AWARD OF THE CONTRACT, SHALL SUBMIT TO THE OWNER, SIX (6) COPIES OF A COMPLETE LIST OF MATERIALS AND EQUIPMENT PROPOSED FOR THE JOB INCLUDING ALL DATA, PART NUMBERS, RATING CAPACITY, SIZE, DIMENSIONS, ELECTRICAL DATA, GRADE, MANUFACTURER, AND ANY OTHER DESCRIPTIVE DATA FOR ALL EQUIPMENT OR SYSTEMS THAT DEVIATE FROM SPECIFIED ITEMS. ANY DELAYS OR COSTS DUE TO THESE DEVIATIONS, WILL BE THE RESPONSIBILITY OF THE CONTRACTOR.
10. CONTRACTOR SHALL BE RESPONSIBLE FOR THE DISPOSAL OF ALL UNUSED OR ABANDONED MATERIALS AND EQUIPMENT, AND ITS REMOVAL OFF THE LANDLORD'S PREMISES.
11. OWNER RESERVES THE RIGHT TO HAVE CONSTRUCTION REVIEWED BY AN OUTSIDE CONSULTANT PRIOR TO ACCEPTANCE OF THE PROJECT.
12. EACH CONTRACTOR SHALL GUARANTEE ALL MATERIALS AND WORKMANSHIP RELATED TO HIS WORK FOR A MINIMUM PERIOD OF ONE YEAR FROM THE DATE WHICH THE OWNER ACCEPTS THE PROJECT. THE CONTRACTOR AT NO ADDITIONAL COST TO THE OWNER OR TENANT SHALL CORRECT ANY DEFECTS IN MATERIALS OR WORKMANSHIP DURING THIS GUARANTEE PERIOD.
13. EACH CONTRACTOR SHALL BE RESPONSIBLE AND ENSURE A CLEAN INSTALLATION ESPECIALLY IN EXPOSED CEILING AREAS. THE FINAL APPROVAL OF THIS WORK WILL BE ISSUED BY BBWI PROJECT MANAGER.
14. PROVIDE ONE SETS OF "AS-BUILT" DRAWINGS INTO PLAN TUBE AND ONE BOUND SETS OF ALL OPERATIONS MANUALS, DIAGRAMS, SERVICE CONTRACTS AND GUARANTEES IN BINDER TO STORE MANAGER. A REPORT PREPARED IN ACCORDANCE WITH MECHANICAL SPECIFICATIONS BY AN INDEPENDENT AIR BALANCE CONTRACTOR, HIRED BY GC, MUST BE INCLUDED IN THE CLOSE-OUT PACKAGE.

HVAC GENERAL NOTES

1. THESE PLANS MAY BE USED FOR CONSTRUCTION ONLY AFTER APPROVAL IS OBTAINED FROM THE BUILDING DEPARTMENT MECHANICAL PLAN CHECK DIVISION AND THAT DIVISION'S STAMPED APPROVAL AND AUTHORIZED SIGNATURE APPEAR ON THE PLANS.
2. COORDINATE ALL WORK WITH ALL TRADES INCLUDED BUT NOT LIMITED TO ELECTRICAL, PLUMBING, FIRE PROTECTION AND STRUCTURAL CONTRACTORS. INSTALL ALL WORK TO CLEAR NEW AND EXISTING ARCHITECTURAL AND STRUCTURAL MEMBERS. NO ITEM SUCH AS PIPE, DUCT, ETC. IS TO COME IN CONTACT WITH ANY EQUIPMENT.
3. REFER TO ARCHITECTURAL DRAWINGS FOR DEMOLITION WORK.
4. REFER TO ARCHITECTURAL DRAWINGS FOR EXACT FIXTURE LOCATION.
5. CONTRACTOR SHALL PROVIDE CUT SHEETS TO BBWI FOR ALL EQUIPMENT AND DEVICES FURNISHED BY THE CONTRACTOR THAT DEVIATE FROM SPECIFIED ITEM FOR REVIEW AND APPROVAL PRIOR TO THE PURCHASE OF ANY SUCH EQUIPMENT OR DEVICES.
6. HVAC CONTRACTOR IS RESPONSIBLE TO INQUIRE WITH THE LANDLORD'S REPRESENTATIVE ON ANY SMOKE EVACUATION SYSTEM IN USE AT THE MALL AT THE TIME OF THE BID. IF THE SAID SYSTEM IS NOT ADEQUATELY DESCRIBED ON THE DRAWINGS, THE MECHANICAL CONTRACTOR IS RESPONSIBLE TO INFORM THE GENERAL CONTRACTOR AND INCLUDE THE COST AS A SEPARATE LINE ITEM IN THE BID. NO ADDITIONAL MONEYS SHALL BE AWARDED FOR TIE-IN REQUIREMENTS TO A LANDLORD'S SMOKE EVACUATION SYSTEM THAT IS IN EXISTENCE AT THE TIME OF THE BID, WITHOUT HAVING IDENTIFIED A SEPARATE LINE ITEM FOR THE SMOKE EVACUATION SYSTEM AT THE TIME OF THE BID.
7. ACCESS TO ALL COMPONENTS AND EQUIPMENT MUST BE PROVIDED TO MEET CODE AND SERVICE/MAINTENANCE EASE.
8. PRIOR TO STARTUP OF HVAC EQUIPMENT, MECHANICAL CONTRACTOR WILL CONFIRM WITH ONE OF THE LISTED HVAC MANUFACTURER REPRESENTATIVES THAT CORRECT POWER FOR EQUIPMENT HAS BEEN PROVIDED TO BBWI PROVIDED HVAC UNITS AND HAS BEEN TURNED ON FOR A MINIMUM OF 24 HOURS. BBWI RESERVES THE RIGHT TO CHECK CONSTRUCTION COMPLIANCE WITH PLANS AND SPECIFICATIONS. SHOULD THE OWNER FIND CORRECTIVE WORK TO BE NECESSARY, HE WILL NOTIFY CONTRACTOR OF SUCH WORK IN WRITING AND EXPECT COMPLIANCE PERFORMED WITH DUE DILIGENCE. IF ANY CORRECTIVE WORK IS DEEMED TO BE NECESSARY, THE COST OF REINSPECTIONS WILL BE BORNE BY THE CONTRACTOR. THE MECHANICAL CONTRACTOR WILL THEN ENSURE THAT THE EQUIPMENT IS POWERED FOR A MINIMUM OF 24 HRS BEFORE START-UP.
9. IF WORK IS REQUIRED BY BBWI IN ORDER TO IMPROVE, CHANGE OR CORRECT AIR CONDITIONING OPERATIONAL CONDITIONS DUE TO: PART MALFUNCTION, WARRANTY OR OTHER INABILITY TO PROVIDE THE COMFORT CONDITIONS REQUIRED BY THE STORE, CONTRACTOR SHALL BE DIRECTED BY BBWI TO ADDRESS THE WORK IN A TIMELY MANNER. IF IT BECOMES EVIDENT THAT THE CONTRACTOR CANNOT ACCOMPLISH THE TASK, THEN AFTER 72 HOURS OF WRITTEN NOTICE THE OWNER MAY, AT HIS DISCRETION, TAKE OVER SUCH WORK AND BACK CHARGE THE CONTRACTOR FOR ANY CORRECTIVE WORK THAT WAS REQUIRED DUE TO LACK OF PERFORMANCE, WORKMANSHIP AND/OR ADHERENCE TO PLANS AND SPECIFICATIONS.
10. UPON COMPLETION OF THE WORK, CONTRACTOR SHALL VERIFY THE PROPER WORKING ORDER OF THE SYSTEM(S) AND MAKE ANY ADJUSTMENTS AS REQUIRED.
11. PROVIDE FILTER CHANGES THROUGHOUT CONSTRUCTION AS REQUIRED FOR ALL HVAC EQUIPMENT. PROVIDE FILTER CHANGES AT LEAST TWICE MONTHLY ONCE STARTED, PRIOR TO TEST AND BALANCE, AND LASTLY, PRIOR TO MERCHANDISING. ANY EQUIPMENT OR DUCTWORK THAT BECOMES SOILED DUE TO A LACK OF FILTER CHANGES, AS DETERMINED SOLELY BY THE BBWI PROJECT MANAGER, SHALL BE CORRECTED ON BEHALF OF THE CONTRACTOR AND CHANGES BILLED TO THE CONTRACTOR.
12. NOTES TO EQUIPMENT SCHEDULES USE THE WORDS "FURNISH" AND "PROVIDE". WHERE THE WORD "FURNISH" IS USED, SOME FIELD INSTALLATION IS REQUIRED BY THE CONTRACTOR. WHERE THE WORD "PROVIDE" IS USED, NO FIELD INSTALLATION IS REQUIRED AS THE DEVICES OR ACCESSORIES ARE FURNISHED AND INSTALLED BY THE MANUFACTURER AS PART OF THE EQUIPMENT WHEN SHIPPED.
13. UNLESS OTHERWISE SPECIFIED, CONTRACTOR SHALL PROVIDE ALL EQUIPMENT, MATERIAL, LABOR AND SUPERVISION NECESSARY TO COMPLETE THE HEATING, VENTILATING AND AIR CONDITIONING WORK IN ACCORDANCE WITH THE SPECIFICATIONS AND STANDARDS AS OUTLINED HEREIN. SEE RESPONSIBILITY SCHEDULE ON SHEET M04.01.
14. MECHANICAL CONTRACTOR SHALL FIELD MEASURE EXISTING ROOF CURB(S) FOR CURB ADAPTER(S), WHERE APPLICABLE, AND SHALL SUPPLY DIMENSIONS TO BBWI HVAC SUPPLIER PRIOR TO START OF CONSTRUCTION.
15. ALL HEATING VENTILATING AND AIR CONDITIONING EQUIPMENT SHALL BE CLEARLY IDENTIFIED WITH TENANT'S NAME, SPACE NUMBER AND UNIT DESIGNATION AND SHALL BE STENCILED IN 4" HIGH BLACK LETTERS.
16. FURNISH AND INSTALL ALL NEW DUCTWORK INCLUDING INSTALLATION OF OWNER SUPPLIED ITEMS.
   A. ALL MATERIAL SHALL BE NEW AND OF COMMERCIAL GRADE AND BEAR UNDERWRITER'S LABORATORY AND UNION LABELS WHERE SUCH LABELING APPLIES.
   B. ALL PLENUMS SHALL BE FABRICATED FROM GALVANIZED SHEET METAL OF THE APPROPRIATE GAUGE AND BE INSULATED WITH A MINIMUM OF 1" THICK, 0.75 LB/CU.FT. DENSITY FIBERGLASS INSULATION WITH ALUMINUM FOIL BACKED VAPOR BARRIER.
   C. WHERE DESIGNATED, BRANCHES FROM MAIN LOW VELOCITY TRUNK DUCTWORK SHALL BE FURNISHED WITH SPLITTERS, DAMPERS OR SIMILAR BALANCING DEVICES IN ACCORDANCE WITH THE STANDARDS OF SMACNA.
   D. ALL DUCTS FOR FINAL CONNECTION TO DIFFUSERS SHALL BE CLASS 1. UL LISTED (SL 181) FLEXIBLE AIR DUCT NOT TO EXCEED 4'-0" IN LENGTH (THERMAFLEX, GLASFLEX, OR APPROVED EQUAL).
   E. RECTANGULAR SUPPLY AND RETURN AIR DUCTS – PLENUM OR DUCTED RETURN AIR SYSTEM: DUCT SIZES SHOWN ON DRAWINGS ARE INSIDE CLEAR DIMENSIONS. ALL RECTANGULAR DUCTWORK (SUPPLY AND RETURN) SHALL BE EXTERNALLY INSULATED PER SPECIFICATIONS.
   F. HANGER WIRES, DUCT STRAPS, FASTENING DEVICES, ETC. SHALL BE FASTENED TO THE STEEL JOISTS AND/OR BEAMS ABOVE. DO NOT ATTACH ANY SUCH ITEMS DIRECTLY TO FLOOR SLABS, PIPING, OTHER DUCTWORK, ELECTRICAL CONDUITS OR THE ROOF DECK ABOVE.
   G. ADDITIONAL FIRE DAMPERS SHOULD BE INSTALLED AS REQUIRED BY ANY APPLICABLE CODES AND/OR JURISDICTIONAL AUTHORITIES.
17. SEAL AROUND PIPES AND DUCTS PENETRATING FIRE SEPARATIONS WITH LISTED AND APPROVED FIRE SEAL MATERIAL. ONLY LISTED AND APPROVED SEALANTS AND METHODS FOR THE SPECIFIC USE WILL BE PERMITTED.
18. MECHANICAL CONTRACTOR SHALL INSTALL TEMPERATURE SENSORS AND AS SHOWN ON THE PLAN (VERIFY LOCAL CODES. IF PLAN LOCATION IS NOT ACCEPTABLE, IMMEDIATELY CONTACT BBWI PROJECT MANAGER FOR DIRECTION.)
19. UPON COMPLETION OF THE WORK, THE CONTRACTOR SHALL FULLY PRESSURE CHECK AND CHARGE ALL REFRIGERANT SYSTEMS (IF REQUIRED).
20. THE CONTRACTOR SHALL ENGAGE THE SERVICES OF, AIR/WATER BALANCING COMPANY THAT IS PROVIDED BY LDS&C. THIS COMPANY SHALL PERFORM THE BALANCING OF AIR/WATER SYSTEM(S) AND MAKE ANY REQUIRED ADJUSTMENTS TO ENSURE PROPER WORKING ORDER. UPON COMPLETION, THE BALANCING COMPANY SHALL PROVIDE A COMPLETE SYSTEM REPORT.

MECHANICAL GENERAL NOTES — NTS — 00N-M0101-J00-NOTE — N — 10/05/23

AIR CURTAIN SCHEDULE

MARK (AC-#)	1	2
MANUFACTURER	POWERED AIRE	POWERED AIRE
MODEL	ETA 2-84	ETA 2-84
TYPE	SUSPENDED	SUSPENDED
AIR FLOW (CFM)	3,356	3,356
ELECTRICAL		
VOLTS/Ø/HZ	208/3/60	208/3/60
HEATER KW	–	–
MOTOR HP (QTY=2)	3/4	3/4
APPROX. WEIGHT (LBS)	195	195
SERVES	ENTRANCE	ENTRANCE
ACCESSORIES	1,2,3	1,2,3
NOTES	1,2	1,2

ACCESSORIES:
1. PROVIDE UNIT COMPLETE WITH ALL REQUIRED CONTROLS (THERMAL CUTOUTS, AIRFLOW SWITCH, MAGNETIC CONTACTS, CONTROL TRANSFORMER, DISCONNECT SWITCH, CONTROL ENCLOSURE.
2. PROVIDE MOUNTING HARDWARE AS REQUIRED.
3. PROVIDE NOZZLE EXTENTION. VERIFY REQUIRED LENGTH IN FIELD.
4. SINGLE POINT CONNECTION.

NOTES:
1. UNITS MUST BE AMCA RATED
2. REFER TO ARCHITECTURAL STOREFRONT DETAILS ON SHEET A08.05 FOR ADDITIONAL INFORMATION

MECHANICAL EQUIPMENT SCHEDULES

NTS — 00N-M0101-E07-SCHD — K — 10/05/23

ABBREVIATIONS - MECHANICAL

AABC	AMERICAN AIR BALANCE COUNCIL	FPM	FEET PER MINUTE	OA	OUTDOOR AIR
AFF	ABOVE FINISH FLOOR	FPS	FEET PER SECOND	OAT	OUTDOOR AIR TEMPERATURE
AHU	AIR HANDLING UNIT	FV	FACE VELOCITY	OBD	OPPOSED BLADE DAMPER
APD	AIR PRESSURE DROP			OD	OUTSIDE DIMENSION OR DIAMETER
ASHRAE	AMERICAN SOCIETY OF HEATING, REFRIGERATING AND AIR CONDITIONING ENGINEERS	GAL	GALLONS	OPNG	OPENING
		GALV	GALVANIZED		
		GC	GENERAL CONTRACTOR	P	PUMP
		GPM	GALLONS PER MINUTE	PD	PRESSURE DROP
BDD	BACK DRAFT DAMPERS			PLBG	PLUMBING
BHP	BRAKE HORSEPOWER	HD	HEAD	PSI	POUNDS PER SQUARE INCH
BLDG	BUILDING	HP	HORSEPOWER		
BOD	BOTTOM OF DUCT	HTR	HEATER	RA	RETURN AIR
BOP	BOTTOM OF PIPE	HVAC	HEATING VENTILATING AND AIR	RG	RETURN GRILLE
BTUH	BRITISH THERMAL UNIT PER HOUR		CONDITIONING	RH	RELATIVE HUMIDITY
BBWI	BATH & BODY WORKS, INC.	HWR	HOT WATER RETURN	RPM	REVOLUTIONS PER MINUTE
		HWS	HOT WATER SUPPLY		
CAP	CAPACITY			SA	SUPPLY AIR
CD	CEILING DIFFUSER OR CONDENSATE DRAIN	ID	INSIDE DIAMETER	SENS	SENSIBLE
		IN	INCH	SF	SUPPLY FAN
CFM	CUBIC FEET PER MINUTE			SMACNA	SHEET METAL AND AIR CONDITIONING CONTRACTORS NATIONAL ASSOCIATION
CHWR	CHILLED WATER RETURN	KW	KILOWATT		
CHWS	CHILLED WATER SUPPLY				
CO2	CARBON DIOXIDE	LL	LANDLORD	SP	STATIC PRESSURE
CONTR	CONTRACTOR	L	LONG	SQ	SQUARE
COP	COEFFICIENT OF PERFORMANCE	LB	POUND	SQ.FT	SQUARE FEET
CWR	CONDENSER WATER RETURN	LD	LINEAR DIFFUSER	SS	STAINLESS STEEL
CWS	CONDENSER WATER SUPPLY	LF	LINEAR FEET		
		LWT	LEAVING WATER TEMPERATURE	TEMP	TEMPERATURE
DB	DRY BULB, DECIBEL			TSP	TOTAL STATIC PRESSURE
DEG	DEGREE	MAX	MAXIMUM	TSTAT	THERMOSTAT
DIA	DIAMETER	MBH	THOUSAND BTU PER HOUR	TYP	TYPICAL
DWG	DRAWING	MCA	MINIMUM CIRCUIT AMPACITY		
DX	DIRECT EXPANSION	MECH	MECHANICAL	UC	UNDERCUT
		MFR	MANUFACTURER	UH	UNIT HEATER
EA	EXHAUST AIR	MOCP	MAXIMUM OVER CURRENT PROTECTION	UON	UNLESS OTHERWISE NOTED
EAG	EXHAUST AIR GRILLE				
EAT	ENTERING AIR TEMPERATURE	MTD	MOUNTED	VAV	VARIABLE AIR VOLUME
EC	ELECTRICAL CONTRACTOR	MTR	MOTOR	VENT	VENTILATION, VENTILATOR
EER	ENERGY EFFICIENCY RATIO			VFD	VARIABLE FREQUENCY DRIVE
EF	EXHAUST FAN	NEBB	NATIONAL ENVIRONMENTAL BALANCING BUREAU	VTR	VENT THRU ROOF
EFF	EFFICIENCY				
EOD	ELECTRICALLY OPERATED DAMPER	N.C.	NORMALLY CLOSED	W	WATT
ESP	EXTERNAL STATIC PRESSURE	N.I.C.	NOT IN CONTRACT	WB	WET BULB
EWT	ENTERING WATER TEMPERATURE	N.O.	NORMALLY OPEN	WG	WATER GAUGE
		N/A	NOT APPLICABLE	WPD	WATER PRESSURE DROP
F	FAHRENHEIT			WT	WEIGHT
FCU	FAN COIL UNIT	NTS	NOT TO SCALE		
FLA	FULL LOAD AMPS				
FLEX	FLEXIBLE				

	SUPPLY AIR DIFFUSER
	RETURN AIR GRILLE
	ACCESS PANEL
	EXHAUST AIR REGISTER
S OR R	LINEAR DIFFUSER S=SUPPLY, R=RETURN
	NEW DUCTWORK
	EXISTING DUCTWORK TO REMAIN
	EXISTING DUCTWORK TO BE REMOVED
	FLEXIBLE AIR DUCT 4'-0" MAX.

	MANUAL VOLUME DAMPER
CFSD	COMBINATION FIRE/SMOKE DAMPER
FD	FIRE DAMPER
ABD	AUTOMATIC BACKDRAFT DAMPER
EOD	ELECTRONICALLY OPERATED DAMPER
UC	UNDERCUT DOOR
CO2	CARBON DIOXIDE SENSOR
H	HUMIDISTAT
S	TEMPERATURE SENSOR
T	THERMOSTAT
T/H	TEMPERATURE/HUMIDITY SENSOR
DS	DUCT SMOKE DETECTOR
	POINT OF CONNECTION

NOTE: (N)=NEW, (R)=RELOCATED, (E)=EXISTING

ABBREVIATIONS AND SYMBOLS LEGEND — NTS — 00N-M0101-J00-LGND — J — 10/05/23

ROOFTOP UNIT SCHEDULE (GAS/ELECTRIC)

MARK (RTU- #)	1	2	3
MODEL / IEERIEER)	YSJ090/14.6(11.0)	YSJ090/14.6(11.0)	YHC067/17.2(13.0)
AIR FLOW (CFM)	3,000	3,000	2,000
OA FLOW / MIN. OA FLOW (CFM)*	330 / 155	500 / 250	325 / 325
AMBIENT OAT (F)	93.9	93.9	93.9
EXTERNAL STATIC (IN. W.C.)	0.8	0.8	0.8
DX COOLING COIL			
EAT (°FDB/WB)	80.2 / 65.3	80.2 / 65.3	~~80.2 / 65.3~~
GROSS TOTAL (BTU/HR)	91,870	91,870	59,530
GROSS SENSIBLE (BTU/HR)	75,660	75,660	48,110
GAS HEAT			
FUEL	NATURAL GAS	NATURAL GAS	NATURAL GAS
INPUT (BTU/HR)	200,000	200,000	130,000
OUTPUT (BTU/HR)	162,000	162,000	104,000
ELECTRICAL			
VOLTS/Ø/HZ	208/3/60	208/3/60	208/3/60
MOTOR HP	3	3	1
UNIT MCA	48.0	48.0	33.0
MOCP AMPS	60.0	60.0	45.0
APPROX. WEIGHT (LBS)	1,295	1,295	999
ACCESSORIES	1,3-8,10,11,13-15	1,3-8,10,11,13-15	1,3-8,10,11,13-15
NOTES	1-2	1-2	1-2

ACCESSORIES ("S" INDICATES STANDARD; "O" INDICATES OPTIONAL):
1. S-FACTORY PROVIDED DISCONNECT SWITCH.
2. ~~S-FACTORY PROVIDED DUCT SMOKE DETECTOR IN RETURN AIR AND REMOTE TEST STATION; (MODEL SSK451).~~
3. S-FACTORY PROVIDED SUPPLY AIR SENSOR.
4. S-FACTORY PROVIDED COMP. ENTH. ECONOMIZER AND HOOD WITH BIRDSCREEN. SOME FIELD ASSEMBLY REQUIRED.
5. S-FACTORY PROVIDED NON-POWERED GFI CONVENIENCE OUTLET.
6. S-FACTORY PROVIDED CONDENSATE OVERFLOW SWITCH.
7. O-FACTORY PROVIDED POWER EXHAUST FOR RELIEF AIR. SOME FIELD ASSEMBLY REQUIRED.
8. O-FACTORY FURNISHED WITH DEHUMIDIFICATION (HOT GAS REHEAT) OPTION.
9. ~~O-FACTORY PROVIDED COASTAL CONDENSER COIL COATING.~~
10. O-FACTORY HAIL GUARD.
11. O-FURNISHED WITH 14" HIGH FACTORY FABRICATED ROOF CURB.
12. ~~O-CURB ADAPTER PROVIDED BY MECHANICAL CONTRACTOR.~~
13. O-SINGLE ZONE VAV.
14. O-FACTORY PROVIDED LOW LEAK DAMPERS.
15. O-FACTORY PROVIDED ECONOMIZER FAULT DETECTION.

NOTES:
1. REFER TO CONTROL WIRING SCHEMATICS FOR ANY FIELD INSTALLED CONTROL DEVICES NOT FACTORY INSTALLED.
2. FIELD SET MINIMUM OUTSIDE AIR AS SPECIFIED ABOVE. OUTSIDE AIR DAMPER SHALL FULLY CLOSE ON UNIT SHUTDOWN.

* MINIMUM OA FLOW IS THE AREA COMPONENT OF THE MINIMUM VENTILATION RATE BASED ON ASHRAE STANDARD 62.1-2013 FOR RETAIL SALES SPACE (0.12 CFM/SQFT), TABLE6-1.

AIR HANDLING UNIT SCHEDULE (SPLIT DX)

MARK (AHU-#)	1
MODEL	TPVA0A0181AA70A
AIR FLOW (CFM)	600
OA FLOW / MIN. OA FLOW (CFM)*	55 / 55
EXT. SP. (IN W.C.)	0.8
DX COOLING COIL	
EAT (°FDB/WB)	83.6 / 65.5
MAXIMUM (BTU/HR)	18,000
MINIMUM (BTU/HR)	7,000
ELECTRIC HEAT	
INPUT (WATTS)	5,000
OUTPUT (BTU/HR)	20,472
STAGES	1
ELECTRICAL	
VOLTS/Ø/HZ	208/1/60
MOTOR HP	1/5
MCA (AMPS)	33.8
MOCP (AMPS)	35.0
APPROX. WEIGHT (LBS)	115
ACCESSORIES	1,2,4-8,10-15
NOTES	1

ACCESSORIES ("S" INDICATES STANDARD; "O" INDICATES OPTIONAL):
1. S-COMBINATION FAN CONTACTOR/DISCONNECT SWITCH (IN HEATER CONTROL CABINET WHERE APPLICABLE).
2. S-FACTORY PROVIDED 1" MATT INSULATION.
3. ~~S-FACTORY FURNISHED MIXING BOX WITH ACTUATOR AND 0-10 VOLT ADAPTER.~~
4. S-FACTORY FURNISHED INTERNAL VIBRATION ISOLATORS.
5. S-FACTORY FURNISHED FAN PROOVING SWITCH.
6. S-FACTORY PROVIDED CONDENSATE PAN OVERFLOW SWITCH.
7. S-FACTORY FURNISHED THERMAL EXPANSION VALVE.
8. S-FOUR ROW DX COIL.
9. ~~O-TWO ROW HOT WATER COIL.~~
10. O-FACTORY PROVIDED ELECTRIC HEATER WITH SINGLE POINT CONNECTION (REHEAT POSITION).
11. O-FACTORY FURNISHED SECONDARY CONDENSATE PAN OVERFLOW SWITCH.
12. S-FACTORY SUPPLIED/CONTRACTOR INSTALLED CONTROLLER ENCLOSURE.
13. S-FACTORY SUPPLIED/CONTRACTOR INSTALLED RETURN AIR TEMPERATURE SENSORS.
14. S-FACTORY SUPPLIED/CONTRACTOR INSTALLED RELAYS (FAN ENABLE, COOLING ENABLE, AND HEATING ENABLE).
15. S-FACTORY SUPPLIED/CONTRACTOR INSTALLED CURRENT SWITCHES (FAN STATUS, COOLING STATUS, AND HEATING STATUS

NOTES:
1. REFER TO CONTROL WIRING SCHEMATICS FOR ANY FIELD INSTALLED CONTROL DEVICES NOT FACTORY INSTALLED.

* MINIMUM OA FLOW IS THE AREA COMPONENT OF THE MINIMUM VENTILATION RATE BASED ON ASHRAE STANDARD 62.1-2013 FOR RETAIL SALES SPACE (0.12 CFM/SQFT), TABLE6-1.

CONDENSING UNIT SCHEDULE

MARK (CU-#)	1
MODEL / SEER (EER)	TRUYA018 / 20.2
AMBIENT OA TEMP (DEG F DB)	96
TOTAL CAPACITY (BTU/HR)	18,000
PHYSICAL DATA	
NO. OF FANS	1
NO. OF COMP.	1
ELECTRICAL	
VOLTS/Ø/HZ	208/1/60
MCA (AMPS)	11.0
MOCP (AMPS)	28.0
APPROX. WEIGHT (LBS)	99
ACCESSORIES	1,3-6

ACCESSORIES ("S" INDICATES STANDARD; "O" INDICATES OPTIONAL):
1. S-FACTORY FURNISHED TRANSFORMER FOR FIELD APPLIED CONTROLS.
2. ~~S-PROVIDE DUAL COMPRESSORS WITH DUAL CIRCUITS FOR ALL UNITS 6 TONS & ABOVE.~~
3. S-FACTORY PROVIDED 5 MINUTE DELAY OFF TIMING ON COMPRESSOR RESTART.
4. S-FACTORY FURNISHED LOW AMBIENT CONTROL.
5. S-FACTORY PROVIDED HIGH AND LOW PRESSURE SWITCHES.
6. S-FACTORY HAIL GUARD.
7. ~~O-FACTORY PROVIDED COASTAL CONDENSER COIL COATING.~~

EXHAUST AND VENTILATION FAN SCHEDULE

MARK (EF-#)	1
MANUFACTURER	COOK
MODEL	GC-148
TYPE	CEILING FAN
DRIVE TYPE	DIRECT
PERFORMANCE	
AIR FLOW (CFM)	120
EXT. STATIC (IN W.C.)	0.35
FAN SPEED (RPM)	1,075
ELECTRICAL	
VOLTS/Ø/HZ	120/1/60
FAN MOTOR WATTS	43.9
APPROX. WEIGHT (LBS)	15
SERVES	RESTROOM
ACCESSORIES	1,2
NOTES	1,3

ACCESSORIES ("S" INDICATES STANDARD; "O" INDICATES OPTIONAL):
1. S-BACKDRAFT DAMPER
2. S-DISCONNECT PLUG.

NOTES:
1. INTERLOCK WITH LIGHTS.
2. ~~DISCONNECT SWITCH PROVIDED BY EC.~~
3. NO SUBSTITUTIONS
4. AIR BALANCE CONTRACTOR SHALL BALANCE FANS TO CODE MINIMUM REQUIREMENTS PER PLUMBING FIXTURE.

MECHANICAL EQUIPMENT SCHEDULES — NTS — 00N-M0101-E01-SCHD — E — 10/05/23

GRILLE, REGISTER, AND DIFFUSER SCHEDULE

MARK	SD-1	SD-2	SD-3	SD-4	SD-5
MANUFACTURER	TITUS	TITUS	TITUS	TITUS	TITUS
MODEL	OMNI	OMNI (2-WAY)	OMNI (3-WAY)	300RS	TMSA
NECK SIZE (L"XW")	SEE PLAN	8"X	8"X	12"X8"	SEE PLAN
FRAME SIZE (L"XW")	24"X24"	12"X12"	12"X12"	14"X10"	24"X24"
FRAME TYPE	LAY-IN	LAY-IN	LAY-IN	SURFACE	LAY-IN
FINISH*	PRIMER	PRIMER	PRIMER	TITUS #26	TITUS #26
NOISE CRITERIA LEVEL	<30	<30	<30	<30	<30
ACCESSORIES	2,5	4,5,6	4,5,6	1	2,5
NOTES	1,3	1,3	3		1

MARK	SD-6	SD-7	SD-8		
MANUFACTURER	TITUS	TITUS	TITUS		
MODEL	TMSA	OMNI	OMNI (3-WAY)		
NECK SIZE (L"XW")	SEE PLAN	SEE PLAN	SEE PLAN		
FRAME SIZE (L"XW")	12"X12"	24"X24"	24"X24"		
FRAME TYPE	LAY-IN	LAY-IN	LAY-IN		
FINISH*	PRIMER	TITUS #26	TITUS #26		
NOISE CRITERIA LEVEL	<30	<30	<30		
ACCESSORIES	2	2	2		
NOTES	1	1	1,6		

MARK	RG-1	RG-2	RG-3	RG-4	RG-5
MANUFACTURER	TITUS	TITUS	TITUS	TITUS	TITUS
MODEL	355RL	355RL	50F	355RL	355RL
NECK SIZE (L"XW")	22"X10"	10"X10"	22"X22"	12"X12"	22"X10"
FRAME SIZE (L"XW")	24"X12"	12"X12"	24"X24"	10"X10"	24"X12"
FRAME TYPE	LAY-IN	LAY-IN	LAY-IN	SURFACE	LAY-IN
FINISH*	PRIMER	TITUS #26	TITUS #26	TITUS #26	TITUS #26
NOISE CRITERIA LEVEL	<30	<30	<30	<30	<30
ACCESSORIES	5	5		5	
NOTES	2,3	2		2	2

MARK	RG-6		EAG-1	EAG-2	
MANUFACTURER	TITUS		TITUS	TITUS	
MODEL	355RL		355RL	355RL	
NECK SIZE (L"XW")	22"X22"		10"X10"	10"X10"	
FRAME SIZE (L"XW")	24"X24"		12"X12"	12"X12"	
FRAME TYPE	LAY-IN		LAY-IN	LAY-IN	
FINISH*	TITUS #26		PRIMER

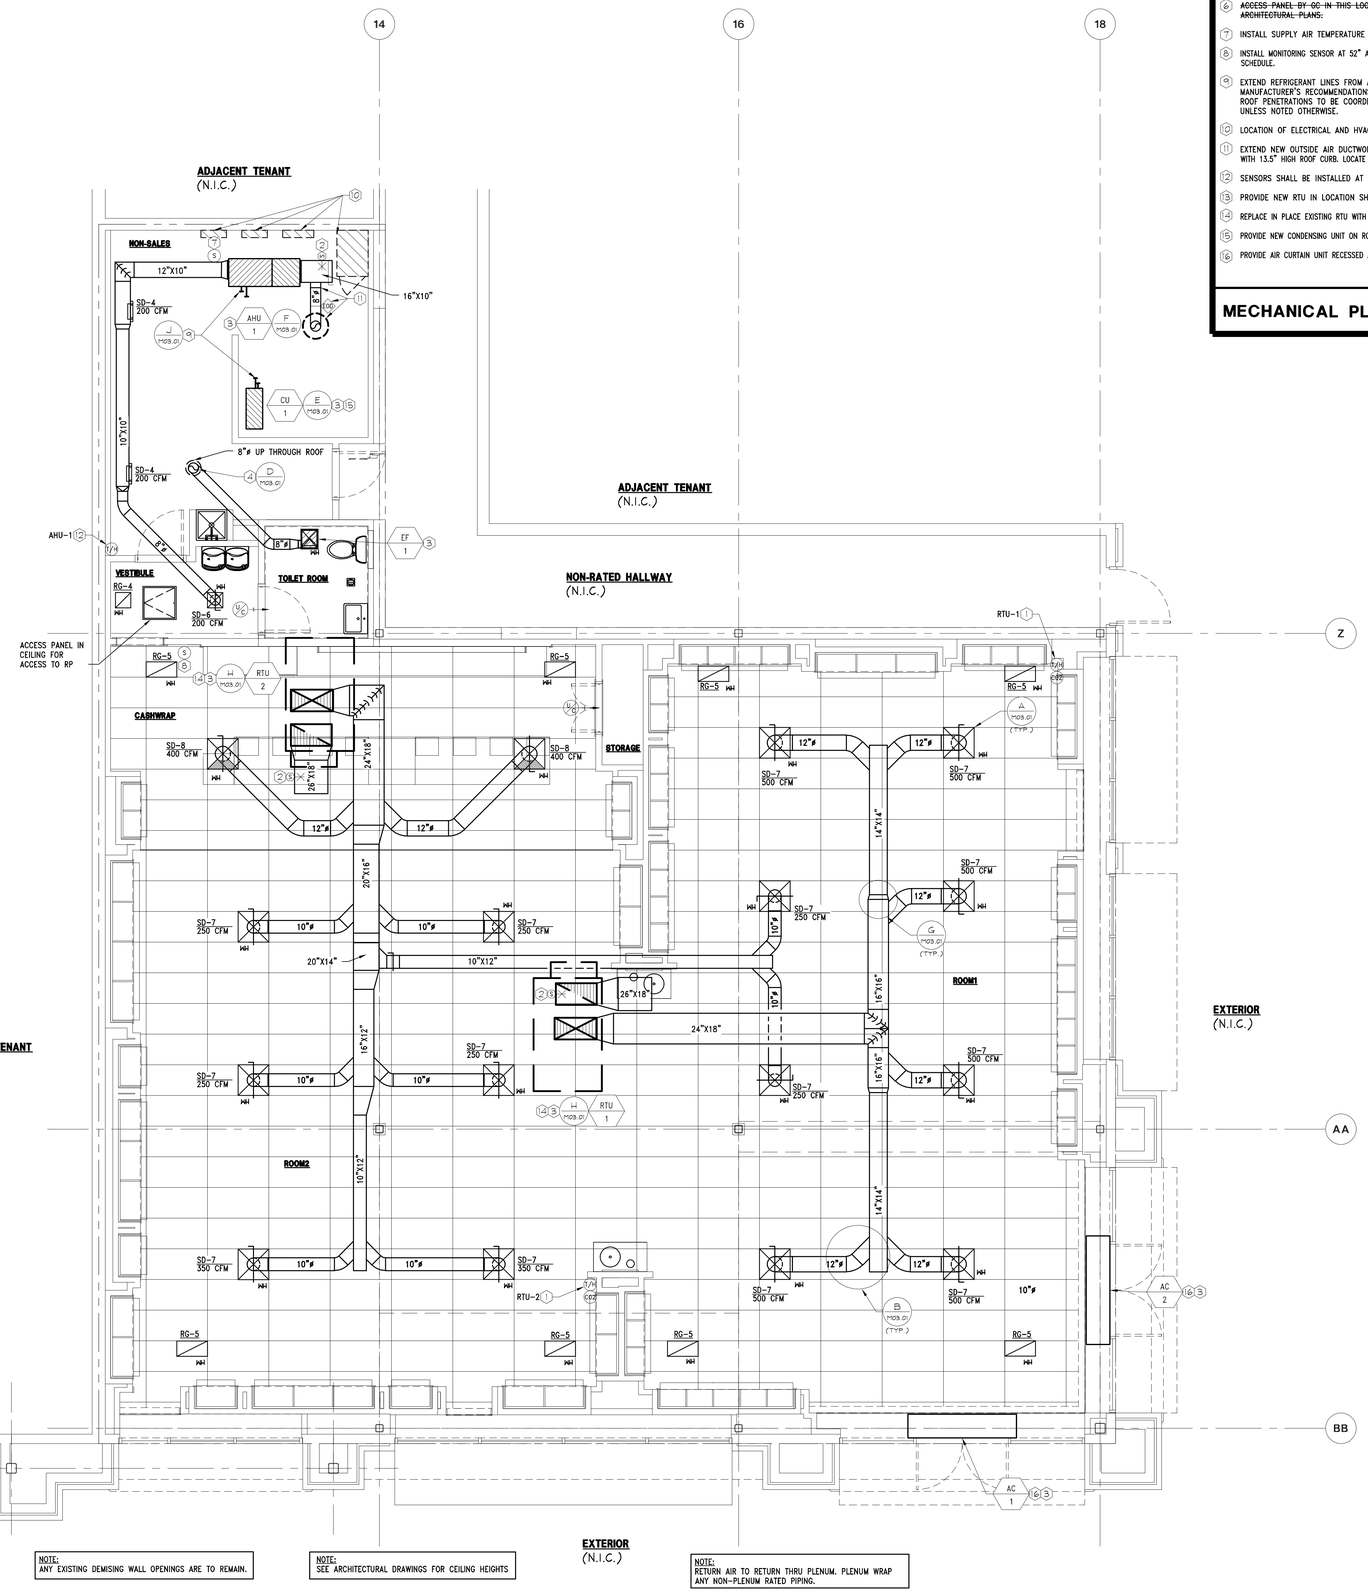

NOTE:
ANY EXISTING DEMISING WALL OPENINGS ARE TO REMAIN.

NOTE:
SEE ARCHITECTURAL DRAWINGS FOR CEILING HEIGHTS

NOTE:
RETURN AIR TO RETURN THRU PLENUM. PLENUM WRAP ANY NON-PLENUM RATED PIPING.

"VERIFY ALL FIELD CONDITIONS PRIOR TO BID"

1. SENSORS SHALL BE INSTALLED AT 52" AFF. AND NO MORE THAN 18" MAX FROM CORNER. COMBINATION TEMPERATURE/HUMIDITY, MODEL #SEN01561 AND CARBON DIOXIDE SENSORS. SEE SHEET M04.01 FOR RESPONSIBILITY SCHEDULE AND E04.02 FOR MOUNTING DETAILS OF SALES FLOOR LOCATIONS.
2. INSTALL RETURN AIR SMOKE DETECTOR IN DUCT. INTERLOCK TO SHUT DOWN UNIT ON SIGNAL FROM FIRE ALARM SYSTEM. SEE SHEET M04.01 FOR RESPONSIBILITY SCHEDULE.
3. TENANT CONTRACTOR SHALL FIELD VERIFY EXACT LOCATION OF ALL HVAC EQUIPMENT. COORDINATE WITH LANDLORD ENGINEER PRIOR TO BID AND CONSTRUCTION.
4. EXTEND EXHAUST DUCT UP THROUGH ROOF. PROVIDE A ROOF JACK, STORM COLLAR, AND ALL-WEATHER CAP.
5. ~~INSTALL GRILLE ABOVE THE CEILING OF THE SALES SPACE, APPROX. 12'-8" AFF TO BOTTOM OF GRILLE.~~
6. ~~ACCESS PANEL BY GC IN THIS LOCATION FOR ACCESS TO EQUIPMENT ABOVE CEILING. MECHANICAL CONTRACTOR TO MARK ALL UNIT ACCESS PANELS WITH A "RED FLAG". REFER TO ARCHITECTURAL PLANS.~~
7. INSTALL SUPPLY AIR TEMPERATURE SENSOR IN DUCT. SEE SHEET M04.01 FOR RESPONSIBILITY SCHEDULE.
8. INSTALL MONITORING SENSOR AT 52" AFF. MONITORING SENSOR SHALL BE KELE ST-BP SERIES FLUSH MOUNT, PAINTED TO MATCH ADJACENT FINISHES. SEE SHEET M04.01 FOR RESPONSIBILITY SCHEDULE.
9. EXTEND REFRIGERANT LINES FROM AIR COOLED CONDENSING UNIT TO THE AIR HANDLING UNIT'S DX COIL AND MAKE FINAL CONNECTIONS. REFRIGERANT LINES SHALL BE SIZED PER MANUFACTURER'S RECOMMENDATIONS. PROVIDE INSULATION, VALVING, OIL TRAPS, DRYERS, SIGHT GLASSES AND ACCESSORIES AS REQUIRED FOR A COMPLETE AND OPERABLE SYSTEM. ROOF PENETRATIONS TO BE COORDINATED WITH THE LANDLORD AND ALL ROOF WORK TO BE DONE BY THE LANDLORD'S ROOFING CONTRACTOR AT THE GENERAL CONTRACTOR'S EXPENSE UNLESS NOTED OTHERWISE.
10. LOCATION OF ELECTRICAL AND HVAC CONTROL PANELS. DO NOT ROUTE DUCTWORK OR PIPING ABOVE THIS AREA.
11. EXTEND NEW OUTSIDE AIR DUCTWORK, COMPLETE WITH BALANCING DAMPER AND MOTOR OPERATED DAMPER, THRU ROOF TO INTAKE HOOD. INTAKE HOOD SHALL BE COOK, MODEL PR, SIZE 8, WITH 13.5" HIGH ROOF CURB. LOCATE HOOD AT LEAST 15 FEET FROM EXHAUST OPENINGS. FIELD VERIFY LOCATION WITH LANDLORD.
12. SENSORS SHALL BE INSTALLED AT 52" AFF. COMBINATION TEMPERATURE/HUMIDITY, MODEL #SEN01561. SEE SHEET M04.01 FOR RESPONSIBILITY SCHEDULE.
13. PROVIDE NEW RTU IN LOCATION SHOWN. PROVIDE NEW ROOF CURB AND NEW ROOF OPENINGS. REFER TO STRUCTURAL DRAWINGS FOR ADDITIONAL INFORMATION.
14. REPLACE IN PLACE EXISTING RTU WITH NEW. PROVIDE NEW ROOF CURB AND MODIFY EXISTING ROOF OPENINGS AS REQUIRED. REFER TO STRUCTURAL DRAWINGS FOR ADDITIONAL INFORMATION.
15. PROVIDE NEW CONDENSING UNIT ON ROOF IN LOCATION SHOWN. FIELD VERIFY CLEARANCES.
16. PROVIDE AIR CURTAIN UNIT RECESSED ABOVE CEILING. PROVIDE WITH NOZZLE EXTENSION. VERIFY REQUIRED OF LENGTH OF NOZZLE EXTENSION IN FIELD PRIOR TO ORDERING.

MECHANICAL PLAN KEYNOTES

NTS

D 09/20/19

Thorson•Baker + Associates
CONSULTING ENGINEERS
3030 West Streetsboro Road (330) 659-6688 Ph.
Richfield, Ohio 44286 (330) 659-6675 Fax

STATE OF OHIO NATHANIEL JAMES KOBB NUMBER PE-2014032639 PROFESSIONAL ENGINEER
9/16/24

NATHANIEL J. KOBB, PE E-2014032639.
E-20080208SZ. EXPIRES: 12-31-2024

Bath&BodyWorks
Three Limited Parkway • Columbus, Ohio 43230
Telephone: 614.415.7000 • Fax: 614.415.7349

PROHIBITION ON REUSE:
THESE DRAWINGS AND SPECIFICATIONS WERE PREPARED FOR USE ON A SPECIFIC SITE CONTEMPORANEOUSLY WITH THEIR ISSUE DATE. THEY ARE NOT INTENDED FOR USE ON A DIFFERENT PROJECT SITE OR AT A LATER DATE. THEY MAY NOT BE USED IN PART OR WHOLE FOR ANY REPRODUCTION THEREOF, ON ANOTHER PROJECT IS PROHIBITED AND CONTRARY TO LAW UNLESS EXPRESSLY AUTHORIZED IN WRITING BY BBWI. ALL DRAWINGS OR REPRODUCTIONS OF THESE DRAWINGS AND SPECIFICATIONS ARE TO BE RETURNED TO BBWI UPON COMPLETION OF THEIR INTENDED USE, UNLESS OTHERWISE AGREED TO BY BBWI.

THESE DRAWINGS AND SPECIFICATIONS ARE THE PROPERTY OF BBWI AND SHALL NOT BE DEPOSITED IN ANY MANNER OR USED ON ANY OTHER PROJECT EXCEPT BY WRITTEN AGREEMENT WITH BBWI. NO REPRODUCTION OF ANY KIND WHATSOEVER MAY BE MADE OF ANY PART OF THESE DRAWINGS OR SPECIFICATIONS WITHOUT THE PRIOR WRITTEN AUTHORIZATION OF BBWI. ALL DRAWINGS OR REPRODUCTIONS OF THESE DRAWINGS AND SPECIFICATIONS ARE TO BE RETURNED TO BBWI UPON COMPLETION OF THEIR INTENDED USE, UNLESS OTHERWISE AGREED TO BY BBWI.

COPYRIGHT NOTICE:
THESE DRAWINGS AND SPECIFICATIONS ARE SUBJECT TO COPYRIGHT PROTECTION AS AN "ARCHITECTURAL WORK" UNDER SEC. 102 OF THE COPYRIGHT ACT, 17 U.S.C. AS AMENDED DECEMBER 1990. THE ARCHITECTURAL WORKS PROTECTION ACT EXTENDS TO THE DESIGN OF BUILDINGS EMBODIED IN THESE PLANS AND SPECIFICATIONS, INCLUDING THE ARRANGEMENT AND COMPOSITION OF SPACES AND ELEMENTS IN SUCH BUILDINGS. BUILDINGS EMBODYING THIS DESIGN MAY BE CONSTRUCTED ONLY BY WRITTEN AGREEMENT WITH BBWI. ALL RIGHTS RESERVED. UNAUTHORIZED USE OF THESE DRAWINGS AND SPECIFICATIONS WITHOUT THE EXPRESS WRITTEN PERMISSION OF BBWI SHALL VOID ALL WARRANTIES AND LICENSES GRANTED AND SHALL RENDER THE PERSON OR ENTITY RELYING ON THEM LIABLE FOR INFRINGEMENT AND AGREE TO HOLD BBWI HARMLESS AND INDEMNIFY BBWI FROM ANY AND ALL LIABILITY.

104.01.1733.02

BATH & BODY WORKS
SUMMIT WOODS CROSSING
SPACE NO. M8-A & 1752A (REMOTE STORAGE)
1702 NW CHIPMAN RD.
LEE'S SUMMIT, MO 64081

SCOPE: FULL REMODEL
DESIGN TYPE: GNGHAM+
BBWI PROJECT #: 00118173

SIS PKG3
241So.01
20231193.0

PROJECT INFORMATION:
PACKAGE:
GENERATION:
A/E PROJECT #:

REVISIONS:

	REQUIRED BY:	DATE
1	REV1 - POR REVISION, LL COMMENTS,	02/16/2024
	BUILDING DEPT. COMMENTS, & 2415s.01	

DATE ISSUED: 01/12/2024
DESIGNED BY: MAR
DRAWN BY: TBA
CHECKED BY: NJK

MECHANICAL PLAN

DRAWING NUMBER:
M02.01

MECHANICAL PLAN

1/4" = 1'-0"

A 03/31/17

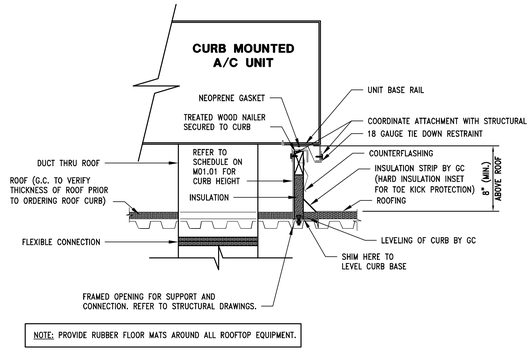

NOTE: PROVIDE RUBBER FLOOR MATS AROUND ALL ROOFTOP EQUIPMENT.

ROOFTOP UNIT CURB ASSEMBLY DETAIL

NTS | 00D-M0301-H00-UNIT | H | 12/22/17

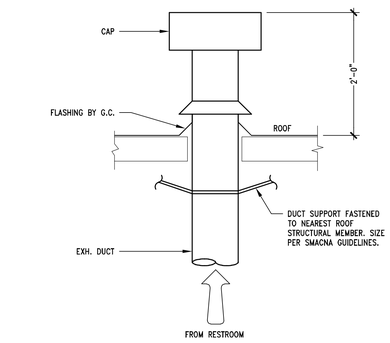

EXHAUST AIR DUCT ASSEMBLY DETAIL

1" = 1'-0" | 00D-M0301-D00-EXDT | D | 09/13/13

Duct Main - Transitions

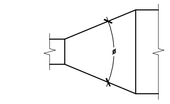

A **CONCENTRIC TRANSITION**
Ø - MAX. 45° DIVERGING,
60° CONVERGING

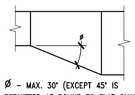

Ø - MAX. 30° (EXCEPT 45° IS
PERMITTED AT ROUND TO FLAT OVAL).

B **ECCENTRIC TRANSITION**

DUCT DETAILS

NTS | 00D-M0301-G00-DUCT | G | 04/02/18

NOTE: USE PLAN AS GUIDE TO FITTING TYPE.

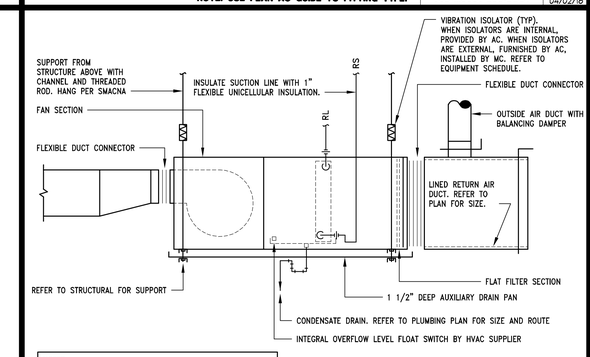

NOTES:
1) REFER TO PIPING DETAILS FOR ADDITIONAL REQUIREMENTS.
2) REFER TO PLUMBING DRAWINGS FOR CONDENSATE PAN AND PIPE ROUTING REQUIREMENTS.

SPLIT DX AHU MOUNTING DETAIL

NTS | 00D-M0301-H04-UNIT | F | 09/15/22

Duct Main - Take-offs

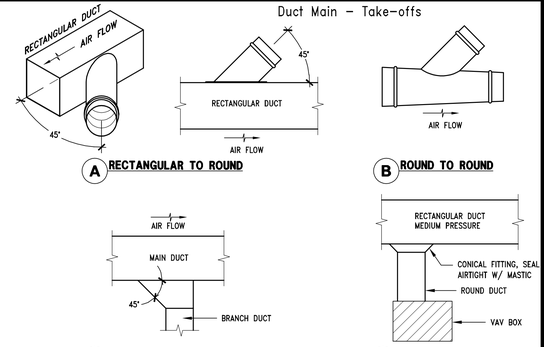

A **RECTANGULAR TO ROUND**

B **ROUND TO ROUND**

C **RECTANGULAR TO RECTANGULAR**
WHEN SHOWN

D **RECTANGULAR TO ROUND**
TAPS TO VAV TRUNK ONLY

DUCT DETAILS

NTS | 00D-M0301-B01-DUCT | B | 04/02/18

NOTE: USE PLAN AS GUIDE TO FITTING TYPE.

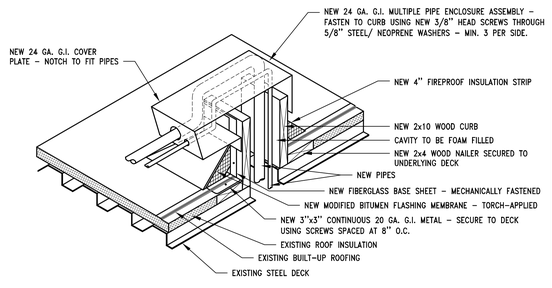

NOTE:
ALL PIPES ENTERING THE PIPE ENCLOSURE ASSEMBLY SHALL BE SLOPED UPWARD AS THEY ENTER THE FLASHING SO THAT WATER WILL NOT BE ABLE TO RUN INTO THE BUILDING.

PIPE THROUGH ROOF DETAIL

NTS | 00D-M0301-J00-PTRD | J | 08/26/15

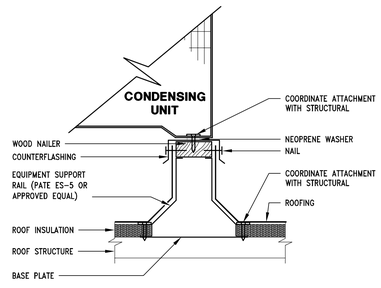

NOTE: PROVIDE RUBBER FLOOR MATS AROUND ALL ROOFTOP EQUIPMENT.

MOUNTING DETAIL FOR CONDENSING UNIT

NTS | 00D-M0301-M00-UNIT | E | 09/15/22

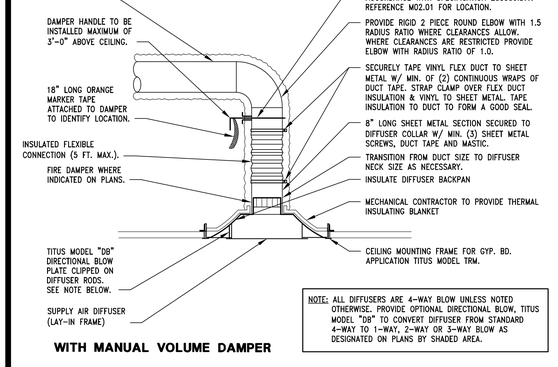

NOTE: ALL DIFFUSERS ARE 4-WAY BLOW UNLESS NOTED OTHERWISE. PROVIDE OPTIONAL DIRECTIONAL BLOW, TITUS MODEL "DB" TO CONVERT DIFFUSER FROM STANDARD 4-WAY TO 1-WAY, 2-WAY OR 3-WAY BLOW AS DESIGNATED ON PLANS BY SHADED AREA.

WITH MANUAL VOLUME DAMPER

CEILING DIFFUSER MOUNTING DETAIL

NTS | 00D-M0301-A00-DIFF | A | 02/08/18

Thorson•Baker + Associates
CONSULTING ENGINEERS
3030 West Streetsboro Road (330) 659-6688 Ph.
Richfield, Ohio 44286 (330) 659-6675 Fax

STATE OF OHIO · NATHANIEL J. KOBB · NUMBER PE-2014032639 · PROFESSIONAL ENGINEER
9/16/24

NATHANIEL J. KOBB, PE E-2014032639,
E-2008026912; EXPIRES: 12-31-2024

Bath&BodyWorks
Three Limited Parkway · Columbus, Ohio 43230
Telephone: 614.415.7000 · Fax: 614.415.7349

PROHIBITION ON REUSE
THESE DRAWINGS AND SPECIFICATIONS WERE PREPARED FOR USE ON A SPECIFIC SITE CONTEMPORANEOUSLY WITH THEIR ISSUE DATE. THEY ARE NOT INTENDED FOR USE ON A SUBSEQUENT PROJECT OR ANOTHER PROJECT IS PROHIBITED AND CONSENT TO SUCH USE, UNLESS EXPRESSLY REPRODUCTION THEREOF, ON ANOTHER PROJECT IS PROHIBITED AND CONSENT TO SUCH USE, UNLESS EXPRESSLY AUTHORIZED BY THE ARCHITECT, WILL BE GRANTED ONLY ON TERMS WHICH WILL INDEMNIFY THE ARCHITECT AGAINST ANY LIABILITY.

COPYRIGHT NOTICE
THESE DRAWINGS AND SPECIFICATIONS ARE THE PROPERTY OF BBWI AND SHALL NOT BE DEPOSITED IN ANY MANNER OR USED ON ANY OTHER PROJECT EXCEPT BY WRITTEN AGREEMENT WITH BBWI. NO REPRODUCTIONS OF THESE DRAWINGS AND SPECIFICATIONS, IN WHOLE OR IN PART, SHALL BE MADE WITHOUT THE WRITTEN AUTHORIZATION OF BBWI. ALL DRAWINGS OR REPRODUCTIONS OF THESE DRAWINGS AND SPECIFICATIONS SHALL BE RETURNED TO BBWI UPON COMPLETION OF THEIR INTENDED USE, UNLESS OTHERWISE AGREED TO BY BBWI. © 2024 BATH & BODY WORKS BRAND MANAGEMENT, INC. ALL RIGHTS RESERVED. UNAUTHORIZED USE OF THESE DRAWINGS AND SPECIFICATIONS IS STRICTLY PROHIBITED AND MAY RESULT IN LEGAL ACTION AND LIABILITY.

PROJECT INFORMATION:
104.01.1733.02
BATH & BODY WORKS
SUMMIT WOODS CROSSING
SPACE NO. M8-A & 1752A (REMOTE STORAGE)
1702 NW CHIPMAN RD.
LEE'S SUMMIT, MO 64081
SCOPE: FULL REMODEL | PACKAGE: SIS PKG3
DESIGN TYPE: GINGHAM+ | GENERATION: 241Sa.01
BBWI PROJECT #: 00118173 | A/E PROJECT #: 2023193.0

REVISIONS:

	REQUIRED BY:	DATE
1	REV1 - POR REVISION, LL COMMENTS,	02/14/2024
	BUILDING DEPT. COMMENTS, & 241Sa.01	

DATE ISSUED: 01/12/2024
DESIGNED BY: MAR
DRAWN BY: TBA
CHECKED BY: NJK

MECHANICAL DETAILS

DRAWING NUMBER:
M03.01

Zone Name / Space Name	Floor Area (ft²)	Maximum Occupants	Required Outdoor Air (CFM/person)	Required Outdoor Air (CFM/ft²)	Required Outdoor Air (CFM)
101 ROOM1	1267.5	19.0	7.5	0.12	374.0
102 ROOM 2	1676.8	25.2	7.5	0.12	311.0
103 CASHWRAP	381.1	8.0	7.5	0.12	106.0
104 STORAGE	24.8	0.1	0.00	0.12	3.0
105 VESTIBULE	58.7	0.2	0.00	0.06	3.5
106 TOILET ROOM	54.9	0.0	0.00	0.00	0.0
107 NON-SALES	360.8	1.2	0.00	0.12	43.3
108 REMOTE STORAGE	2698.2	9.0	0.00	0.12	323.8
Totals					**1164.6**

OUTSIDE AIR CALCULATIONS

NTS

00D-M0401-M00-OACA

M 09/13/13

DESIGN WEATHER PARAMETERS

City Name	Kansas City	
Location	Missouri	
Latitude	39.3	Deg.
Longitude	94.7	Deg.
Elevation	1024.0	ft
Summer Design Dry-Bulb	96.0	°F
Summer Coincident Wet-Bulb	75.0	°F
Summer Daily Range	18.8	°F
Winter Design Dry-Bulb	-1.0	°F
Winter Design Wet-Bulb	-2.5	°F
Atmospheric Clearness Number	1.00	
Average Ground Reflectance	0.20	
Soil Conductivity	0.800	BTU/(hr·ft·°F)
Local Time Zone (GMT +/- N hours)	6.0	hours
Consider Daylight Savings Time	No	
Simulation Weather Data	N/A	
Current Data is	2001 ASHRAE Handbook	
Design Cooling Months	January to December	

HVAC LOAD CALCULATIONS

Air System Information

Air System Name	ALL ZONES	Number of zones	1
Equipment Class	UNDEF	Floor Area	6522.8 ft²
Air System Type	SZCAV	Location	Kansas City, Missouri

Sizing Calculation Information

Calculation Months	Jan to Dec	Zone CFM Sizing	Sum of space airflow rates
Sizing Data	Calculated	Space CFM Sizing	Individual peak space loads

Central Cooling Coil Sizing Data

Total coil load	21.1 Tons	Load occurs at	Aug 1300
Total coil load	253.6 MBH	OA DB / WB	93.9 / 74.5 °F
Sensible coil load	211.0 MBH	Entering DB / WB	80.2 / 65.3 °F
Coil CFM at Aug 1300	8566 CFM	Leaving DB / WB	56.6 / 55.2 °F
Max block CFM	8566 CFM	Coil ADP	53.9 °F
Sum of peak zone CFM	8566 CFM	Bypass Factor	0.100
Sensible heat ratio	0.832	Resulting RH	51 %
CFM/Ton	405.3	Design supply temp.	55.0 °F
ft²/Ton	308.7	Zone T-stat Check	1 of 1 OK
BTU/(hr·ft²)	38.9	Max zone temperature deviation	0.0 °F
Water flow @ 10.0 °F rise	50.75 gpm		

Central Heating Coil Sizing Data

Max coil load	175.8 MBH	Load occurs at	Des Htg
Coil CFM at Des Htg	8566 CFM	BTU/(hr·ft²)	27.0
Max coil CFM	8566 CFM	Ent. DB / Lvg DB	58.1 / 77.8 °F
Water flow @ 20.0 °F drop	17.59 gpm		

Supply Fan Sizing Data

Actual max CFM	8566 CFM	Fan motor BHP	2.35 BHP
Standard CFM	8254 CFM	Fan motor kW	1.86 kW
Actual max CFM/ft²	1.31 CFM/ft²	Fan static	1.00 in wg

	DESIGN COOLING			DESIGN HEATING		
	COOLING DATA AT Aug 1300			HEATING DATA AT DES HTG		
	COOLING OA DB / WB 93.9 °F / 74.5 °F			HEATING OA DB / WB -1.0 °F / -2.5 °F		
ZONE LOADS	Details	Sensible (BTU/hr)	Latent (BTU/hr)	Details	Sensible (BTU/hr)	Latent (BTU/hr)
Window & Skylight Solar Loads	1231 ft²	56945	-	1231 ft²	-	-
Wall Transmission	1192 ft²	2092	-	1192 ft²	7490	-
Roof Transmission	6162 ft²	8448	-	6162 ft²	19763	-
Window Transmission	1231 ft²	14471	-	1231 ft²	59457	-
Skylight Transmission	0 ft²	0	-	0 ft²	0	-
Door Loads	126 ft²	6241	-	126 ft²	5175	-
Floor Transmission	6523 ft²	0	-	6523 ft²	3680	-
Partitions	0 ft²	0	-	0 ft²	0	-
Ceiling	0 ft²	0	-	0 ft²	0	-
Overhead Lighting	13110 W	31310	-	0	0	-
Task Lighting	0 W	0	-	0	0	-
Electric Equipment	3450 W	11771	-	0	0	-
People	78	19198	16064	0	0	0
Infiltration	-	0	0	-	0	0
Miscellaneous	-	2500	0	-	0	0
Safety Factor	5% / 5%	7649	803	5%	4778	0
>> Total Zone Loads	-	160625	16867	-	100344	0
Zone Conditioning	-	158787	16867	-	99286	0
Plenum Wall Load	10%	570	-	0	0	-
Plenum Roof Load	60%	12671	-	0	0	-
Plenum Lighting Load	30%	13419	-	0	0	-
Return Fan Load	8566 CFM	0	-	8566 CFM	0	-
Ventilation Load	1165 CFM	19219	25694	1165 CFM	82903	0
Supply Fan Load	8566 CFM	6350	-	8566 CFM	-6350	-
Space Fan Coil Fans	-	0	-	-	0	-
Duct Heat Gain / Loss	0%	0	-	0%	0	-
>> Total System Loads	-	211016	42562	-	175840	0
Central Cooling Coil	-	211016	42579	-	0	0
Central Heating Coil	-	0	-	-	175840	-
>> Total Conditioning	-	211016	42579	-	175840	0
Key:	Positive values are clg loads Negative values are htg loads			Positive values are htg loads Negative values are clg loads		

HVAC LOAD CALCULATIONS

NTS

00D-M0401-N00-LOAD

N 10/31/2014

SPLIT DX AIR HANDLING UNIT WITH ELECTRIC HEAT NETWORK WIRING AND SEQUENCE

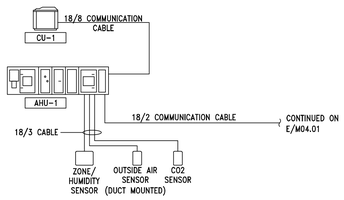

NOTES:

(1) ALL WIRE SHALL BE 18/3 UNLESS OTHERWISE INDICATED.
(2) NUMBER OF CABLES FURNISHED BY HVAC SUPPLIER IS INDICATED BY NUMBER OF TICK MARKS ACROSS THE LINE.
(3) PURPLE 18/2 WIRE IS FURNISHED BY HVAC SUPPLIER AND IS PLENUM RATED.
(4) SCHEMATIC IS FOR REFERENCE ONLY. AT TIME OF CONSTRUCTION, THE HVAC SUPPLIER WILL PROVIDE A COMPLETE DIAGRAM FOR INSTALLATION. SEE RESPONSIBILITY SCHEDULES, THIS SHEET, FOR A LIST OF ALL COMPONENTS AND SENSORS REQUIRING FIELD INSTALLATION.
(5) PROVIDE 18" SERVICE LOOP FOR CONTROL WIRE AT UNIT.

SPLIT DX AIR HANDLING UNIT (AHU) SEQUENCE OF OPERATIONS

MANUFACTURER SHALL FURNISH AND/OR INSTALL ALL NECESSARY CONTROL DEVICES TO ACCOMPLISH THE FOLLOWING SEQUENCE OF OPERATION (REFER TO RESPONSIBILITY SCHEDULE FOR FIELD INSTALLATION REQUIREMENTS):

DURING OCCUPIED HOURS THE SUPPLY FANS SHALL OPERATE CONTINUOUSLY, AND THE OUTSIDE AIR DAMPER SHALL OPEN TO THE MINIMUM SCHEDULED POSITION (ADJUSTABLE). WHEN THE OUTDOOR TEMPERATURE IS ABOVE 55 DEGREES FAHRENHEIT (ADJUSTABLE), AND THE SPACE TEMPERATURE IS 1°F ABOVE COOLING SETPOINT, COOLING SHALL BE ENERGIZED IN STAGES (WHERE APPLICABLE) UNTIL 1°F BELOW SETPOINT IS ACHIEVED. WHEN THE OUTDOOR TEMPERATURE IS BELOW 55 DEGREES FAHRENHEIT (ADJUSTABLE), AND SPACE TEMPERATURE IS ABOVE COOLING SETPOINT, COOLING SHALL DEENERGIZE, AND OUTSIDE AIR DAMPERS AND RETURN AIR DAMPERS SHALL MODULATE TO PROVIDE A SUPPLY AIR TEMPERATURE TO SATISFY THE DEMAND FOR COOLING. IF THE SPACE TEMPERATURE FALLS 1°F BELOW THE HEATING SETPOINT, AND THE OUTDOOR DAMPER IS AT THE MINIMUM POSITION, ELECTRIC HEAT SHALL BE ENERGIZED IN STAGES (WHERE APPLICABLE) UNTIL 1°F ABOVE SETPOINT IS ACHIEVED.

DURING UNOCCUPIED HOURS, THE SUPPLY FANS SHALL DEENERGIZE AND THE OUTDOOR DAMPER SHALL CLOSE. IF THE SPACE TEMPERATURE RISES 1°F ABOVE THE COOLING SETPOINT, THE FANS SHALL ENERGIZE, AND THE OUTSIDE AIR DAMPERS SHALL REMAIN CLOSED. COOLING SHALL BE ENERGIZED IN STAGES (WHERE APPLICABLE). WHEN THE SPACE TEMPERATURE FALLS BELOW THE HEATING SETPOINT, THE FANS SHALL DEENERGIZE. IF THE SPACE TEMPERATURE FALLS BELOW THE HEATING SETPOINT, THE FANS SHALL ENERGIZE, AND THE OUTSIDE AIR DAMPERS SHALL REMAIN CLOSED. ELECTRIC HEAT SHALL BE ENERGIZED IN STAGES (WHERE APPLICABLE). WHEN THE SPACE TEMPERATURE RISES ABOVE THE HEATING SETPOINT, ELECTRIC HEAT AND FANS SHALL BE DEENERGIZED.

RELIEF FAN (WHERE APPLICABLE) SHALL BE ENERGIZED WHENEVER THE SUPPLY FANS ARE OPERATING, AND THE UNIT IS IN THE ECONOMIZER MODE OF OPERATION. THE RELIEF FAN SPEED SHALL BE VARIED THROUGH A VARIABLE FREQUENCY DRIVE CONTROLLED BY SPACE PRESSURE DIFFERENTIAL RELATIVE TO OUTDOOR PRESSURE. FAN SPEED SHALL MODULATE TO MAINTAIN A SPACE PRESSURE OF 0.05" POSITIVE RELATIVE TO OUTDOOR PRESSURE. RELIEF DAMPER SHALL OPEN WHENEVER RELIEF FAN IS ENERGIZED.

A MANUFACTURER PROVIDED OR FIELD INSTALLED PAN OVERFLOW SWITCH WILL DISABLE ALL FANS, COOLING, HEATING, AND CLOSE OUTDOOR AIR DAMPER IF HIGH WATER IS SENSED IN THE PAN.

A FIELD INSTALLED CO2 SENSOR SHALL MODULATE THE OUTDOOR AIR DAMPER DURING OCCUPIED OPERATION BETWEEN SCHEDULED OA FLOW CFM AND MIN SCHEDULED OA FLOW TO MAINTAIN A CO2 CONCENTRATION BETWEEN 1000PPM AND 500PPM.

A DUCT MOUNTED SMOKE DETECTOR SHALL DEENERGIZE THE SUPPLY AND RELIEF FAN, AND CLOSE THE OUTDOOR AIR DAMPER WHEN ACTIVATED.

SETPOINTS:

OCCUPIED HEATING: 70°F COOLING: 72°F
UNOCCUPIED HEATING: 60°F COOLING: 85°F

SPLIT DX AIR HANDLING UNIT WITH CONDENSING UNIT RESPONSIBILITY SCHEDULE

ITEM	FURNISHED BY			INSTALLED OR PERFORMED BY			RE-USE EXISTING	N/A	REMARKS
	BBWI	LANDLORD	CONTR.	LANDLORD	CONTR.	OTHER			
AIR HANDLING UNIT	AC				MC				
AIR HANDLING UNIT DISCONNECT/FAN CONTACTOR	AC					AC			
HIGH AND LOW PRESSURE SWITCHES (FACTORY INSTALLED)	AC					AC			FACTORY INSTALLED
ELECTRIC HEATER WITH SINGLE POINT CONNECTION AND CONTACTOR	AC				MC				
CONDENSATE DRAIN LINES		MC			MC				VERIFY REQUIREMENTS WITH LOCAL CODE
MIXING BOX WITH ACTUATOR AND 0-10 VOLT ADAPTER								●	INTERCONNECTIVE WIRING BY MC
VIBRATION ISOLATORS	AC					AC			
EVAPORATOR FAN MOTOR, SHEAVES AND BELTS	AC					AC			CHANGES REQUIRED FOR BALANCE ARE PROVIDED BY MC
THERMAL EXPANSION VALVE	AC				MC				
PRIMARY CONDENSATE PAN OVERFLOW SWITCH	AC					AC			
SECONDARY CONDENSATE PAN OVERFLOW SWITCH	AC				MC				
FAN PROVING SWITCH	AC					AC			
AIR COOLED CONDENSING UNIT	AC				MC				
CONDENSING UNIT DISCONNECT SWITCH			EC		EC				
CONDENSING UNIT GROUND FAULT OUTLET			EC		EC				
BAS CONTROLLER	AC					AC			
SUPPLY AIR TEMPERATURE SENSOR	AC					AC			
SPACE TEMPERATURE SENSOR								●	
CARBON DIOXIDE SENSOR								●	
HUMIDITY SENSOR								●	ONE PER EACH UNIT WITH DEHUMIDIFICATION
OUTSIDE AIR TEMPERATURE SENSOR	AC				MC				ONE PER PROJECT
LOW AMBIENT KIT								●	REQUIRES MOTOR CHANGE OUT
SINGLE ZONE VAV CONTROLS								●	UNITS WITH CAPACITY GREATER THAN 65 MBH AT AHRI CONDITIONS
SPLIT SYSTEM COMMISSIONING	AC					AC			CALL HVAC EQUIPMENT SUPPLIER
MONITORING SPACE TEMPERATURE SENSOR								●	
MONITORING CARBON DIOXIDE SENSOR								●	
ROOM TEMPERATURE/HUMIDITY SENSOR	AC				MC				
MONITORING ONLY CONTROLLERS WITH ANALOG INPUTS AND COMMUNICATION CAPABILITY								●	INSTALL MONITORING CONTROLLER AT IFS
CONTROL TRANSFORMERS			MC		MC				AS REQUIRED FOR MONITORING DEVICES
CONTROL SYSTEM WIRE FOR SYSTEM COMPONENTS	CC				MC				FINAL CONN. BY MC

NETWORK WIRING AND SEQUENCE

NTS

00D-M0401-E04-SCHD

E 02/22/2024

GAS/ELECTRIC ROOFTOP UNIT NETWORK WIRING AND SEQUENCE

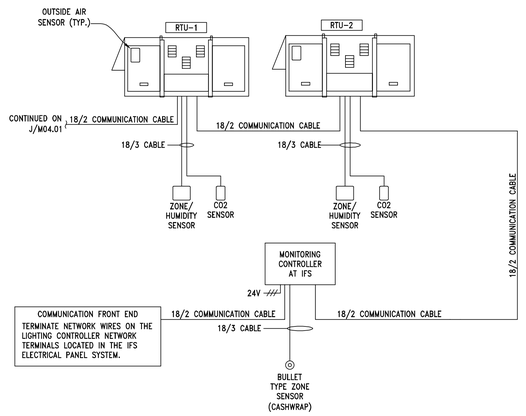

NOTES:

(1) ALL WIRE SHALL BE 18/3 UNLESS OTHERWISE INDICATED.
(2) NUMBER OF CABLES FURNISHED BY HVAC SUPPLIER IS INDICATED BY NUMBER OF TICK MARKS ACROSS THE LINE.
(3) PURPLE 18/2 WIRE IS FURNISHED BY HVAC SUPPLIER AND IS PLENUM RATED.
(4) SCHEMATIC IS FOR REFERENCE ONLY. AT TIME OF CONSTRUCTION, THE HVAC SUPPLIER WILL PROVIDE A COMPLETE DIAGRAM FOR INSTALLATION. SEE RESPONSIBILITY SCHEDULES, THIS SHEET, FOR A LIST OF ALL COMPONENTS AND SENSORS REQUIRING FIELD INSTALLATION.
(5) PROVIDE 18" SERVICE LOOP FOR CONTROL WIRE AT UNIT.

ROOFTOP UNIT (RTU) SEQUENCE OF OPERATIONS

MANUFACTURER SHALL FURNISH AND/OR INSTALL ALL NECESSARY CONTROL DEVICES TO ACCOMPLISH THE FOLLOWING SEQUENCE OF OPERATION (REFER TO RESPONSIBILITY SCHEDULE FOR FIELD INSTALLATION REQUIREMENTS):

DURING OCCUPIED HOURS THE SUPPLY FANS SHALL OPERATE CONTINUOUSLY, AND THE OUTSIDE AIR DAMPER SHALL OPEN TO THE MINIMUM SCHEDULED POSITION (ADJUSTABLE). WHEN THE OUTDOOR TEMPERATURE IS ABOVE 55 DEGREES FAHRENHEIT (ADJUSTABLE), AND THE SPACE TEMPERATURE IS 1°F ABOVE COOLING SETPOINT, COOLING SHALL BE ENERGIZED IN STAGES (WHERE APPLICABLE) UNTIL 1°F BELOW SETPOINT IS ACHIEVED. WHEN THE OUTDOOR TEMPERATURE IS BELOW 55 DEGREES FAHRENHEIT (ADJUSTABLE), AND SPACE TEMPERATURE IS ABOVE COOLING SETPOINT, COOLING SHALL DEENERGIZE, AND OUTSIDE AIR DAMPERS AND RETURN AIR DAMPERS SHALL MODULATE TO PROVIDE A SUPPLY AIR TEMPERATURE TO SATISFY THE DEMAND FOR COOLING. IF THE SPACE TEMPERATURE FALLS 1°F BELOW THE HEATING SETPOINT, AND THE OUTDOOR DAMPER IS AT THE MINIMUM POSITION, GAS HEAT SHALL BE ENABLED IN STAGES (WHERE APPLICABLE) UNTIL 1°F ABOVE SETPOINT IS ACHIEVED.

DURING UNOCCUPIED HOURS, THE SUPPLY FANS SHALL BE DEENERGIZED. IF THE SPACE TEMPERATURE RISES ABOVE THE COOLING SETPOINT, THE FANS SHALL ENERGIZE, AND THE OUTSIDE AIR DAMPERS SHALL REMAIN CLOSED. COOLING SHALL BE ENERGIZED. WHEN THE SPACE TEMPERATURE FALLS 1°F BELOW THE COOLING SETPOINT, COOLING AND FANS SHALL BE DEENERGIZED. IF THE SPACE TEMPERATURE FALLS 1°F BELOW THE HEATING SETPOINT, THE FANS SHALL OPERATE, AND THE OUTSIDE AIR DAMPERS SHALL REMAIN CLOSED. GAS HEAT SHALL BE ENABLED IN STAGES (WHERE APPLICABLE). WHEN THE SPACE TEMPERATURE RISES 1°F ABOVE THE HEATING SETPOINT, GAS HEAT AND FANS SHALL BE DISABLED.

POWER EXHAUST FAN (WHERE APPLICABLE) SHALL BE ENERGIZED WHENEVER THE SUPPLY FANS ARE OPERATING, AND THE UNIT IS IN THE ECONOMIZER MODE OF OPERATION. RELIEF DAMPER SHALL OPEN WHEN RELIEF FAN IS ENERGIZED.

A FIELD INSTALLED CO2 SENSOR SHALL MODULATE THE OUTDOOR AIR DAMPER DURING OCCUPIED OPERATION BETWEEN SCHEDULED OA FLOW CFM AND MIN SCHEDULED OA FLOW TO MAINTAIN A CO2 CONCENTRATION BETWEEN 1000PPM AND 500PPM.

A FIELD INSTALLED HUMIDITY SENSOR SHALL ENERGIZE THE COOLING IN STAGES (WHERE APPLICABLE) WHEN THE CONDITIONED SPACE RISES ABOVE 55% RH. THE UNIT WILL OPERATE IN THE DEHUMIDIFICATION MODE UNTIL THE RELATIVE HUMIDITY OF THE CONDITIONED SPACE IS 5% BELOW THE RH SETPOINT. REHEAT OPERATION WILL INITIATE ON A DEHUMIDIFICATION DEMAND AND DOES NOT REQUIRE A COOLING DEMAND.

A DUCT MOUNTED SMOKE DETECTOR SHALL DEENERGIZE THE SUPPLY AND RELIEF FAN, AND CLOSE THE OUTDOOR AIR DAMPER WHEN ACTIVATED.

SETPOINTS:

OCCUPIED HEATING: 70°F COOLING: 72°F
UNOCCUPIED HEATING: 60°F COOLING: 85°F
HUMIDITY SETPOINT: 50%RH

ROOFTOP UNIT RESPONSIBILITY SCHEDULE

ITEM	FURNISHED BY			INSTALLED OR PERFORMED BY			RE-USE EXISTING	N/A	REMARKS
	BBWI	LANDLORD	CONTR.	LANDLORD	CONTR.	OTHER			
ROOFTOP UNITS	AC				MC				
SEISMIC HOLD DOWN CLIPS								●	REFER TO DETAIL "J" ON SHEET S05.01
ROOFTOP UNIT CONNECTION TO CURB REQUIREMENTS	AC				MC				COORDINATE WITH STRUCTURAL ENGINEER
ROOFCURB FOR RTU AS REQUIRED	AC				MC				
ROOFCURB ADAPTER FOR RTU AS REQUIRED								●	MC TO MEASURE EXISTING CURBS FOR ADAPTERS
STRUCTURAL SUPPORTS FOR RTU AS REQUIRED			MC		MC				
ECONOMIZER PACKAGE	AC				MC				SOME MODIFICATIONS BY MC REQUIRED
ECONOMIZER ACTUATOR	AC					AC			
POWER EXHAUST	AC				MC				
EVAPORATOR FAN MOTOR, SHEAVES AND BELTS	AC					AC			CHANGES REQUIRED FOR BALANCE ARE PROVIDED MC
NON-POWERED GROUND FAULT SERVICE RECEPTACLE	AC					AC			WIRED BY EC
NON-FUSED ELECTRICAL DISCONNECT	AC					AC			
BAS CONTROLLER	AC					AC			
SUPPLY AIR TEMPERATURE SENSOR	AC					AC			
CONDENSATE OVERFLOW SWITCH	AC					AC			
SPACE TEMPERATURE SENSOR								●	
OUTSIDE AIR TEMPERATURE SENSOR	AC				MC				ONE PER PROJECT
CARBON DIOXIDE SENSOR	CC				MC				
HUMIDITY SENSOR								●	ONE PER EACH UNIT WITH DEHUMIDIFICATION
SINGLE ZONE VAV CONTROLS	AC				MC	AC			UNITS WITH CAPACITY GREATER THAN 65 MBH AT AHRI CONDITIONS
ROOFTOP UNIT COMMISSIONING	AC					AC			CALL HVAC EQUIPMENT SUPPLIER
MONITORING SPACE TEMPERATURE SENSOR	AC				MC				
MONITORING CARBON DIOXIDE SENSOR								●	
ROOM TEMPERATURE/HUMIDITY SENSOR	AC				MC				
MONITORING ONLY CONTROLLERS WITH ANALOG INPUTS AND COMMUNICATION CAPABILITY	CC				MC				INSTALL MONITORING CONTROLLER AT IFS
CONTROL TRANSFORMERS			MC		MC				AS REQUIRED FOR MONITORING DEVICES
CONTROL SYSTEM WIRE FOR SYSTEM COMPONENTS	CC				MC				FINAL CONN. BY MC

NETWORK WIRING AND SEQUENCE

NTS

00D-M0401-E01-SCHD

E 02/22/2024

GAS/ELECTRIC ROOFTOP UNIT NETWORK WIRING AND SEQUENCE

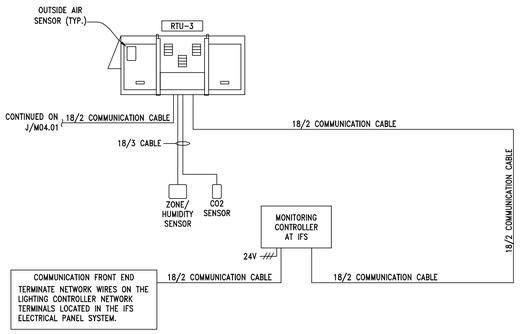

NOTE TO CONTRACTOR

ITEM(S) NOT SHOWN ON ANY OF THE RESPONSIBILITY SCHEDULES ARE THE RESPONSIBILITY OF THE CONTRACTOR.

ABBREVIATIONS, RESPONSIBILITY SCHEDULES

AC	HVAC EQUIPMENT SUPPLIER	GC	GENERAL CONTRACTOR
AHU	AUTHORITY HAVING JURISDICTION	LC	LANDLORD CONTRACTOR
BAS	BUILDING AUTOMATION SYSTEM	LD	LIGHTING PACKAGE DISTRIBUTOR
BBWI	BATH & BODY WORKS, INC.	LL	LANDLORD
EC	ELECTRICAL CONTRACTOR	MC	MECHANICAL CONTRACTOR
FAC	FIRE ALARM CONTRACTOR	CC	CONTROLS CONTRACTOR

HVAC RESPONSIBILITY SCHEDULE

ITEM	FURNISHED BY			INSTALLED OR PERFORMED BY			RE-USE EXISTING	N/A	REMARKS
	BBWI	LANDLORD	CONTR.	LANDLORD	CONTR.	OTHER			
BAS CONTROLLER	AC				MC				
CONTROLLER ENCLOSURES	AC				MC				
AIR CURTAIN			MC		MC				
VIBRATION ISOLATION			AC		AC				
ROOFING CUT & PATCH, INSULATED TOE KICK & CURB LEVELING.			MC		MC				HIRE LANDLORD APPROVED ROOFING CONTRACTOR
DUCT SMOKE DETECTOR			FAC		MC				POWER WIRING PROVIDED BY FAC
SMOKE SYSTEM ACCESSORIES, ETC.								●	UNLESS FACTORY INSTALLED
DIFFUSERS AND GRILLES			MC		MC				
DIFFUSERS/GRILLES FIRE DAMPERS								●	
WALL FIRE DAMPERS								●	
COMBINATION FIRE/SMOKE DAMPERS								●	
LOW PRESSURE DUCTWORK			MC		MC				
RECTANGULAR TO ROUND DUCT ADAPTER								●	
HIGH/MEDIUM PRESSURE DUCTWORK								●	
DUCT SUPPORTS			MC		MC				
SEISMIC BRACING								●	
HURRICANE WIND BRACING								●	
DUCT HEATER(S)								●	
UNIT HEATER(S)								●	
INLINE AND CEILING EXHAUST FAN(S)			MC		MC				
ROOF AND WALL MOUNTED EXHAUST FAN(S) AND CURB								●	
EXHAUST FAN ROOF CURB								●	
TOILET EXHAUST DUCTWORK WALL OR ROOF CAP			MC		MC				
PIPING AND PIPING APPURTENANCES (CIRCUIT SETTERS, ETC.)			MC		MC				
BALANCE CONTRACTOR REPORT			GC						AABC OR NEBB CERTIFIED
AS-BUILT DRAWINGS			MC						
LANDLORD REQUIRED TEMPERATURE CONTROL SYSTEM COMPONENTS								●	HIRE LL REQUIRED CONTRACTOR WHEN REQUIRED BY LL
TEMPERATURE CONTROL SYSTEM WIRE FOR LL REQUIRED SYSTEM COMPONENTS								●	HIRE LL REQUIRED CONTRACTOR WHEN REQUIRED BY LL
YOUNG REGULATOR W/ BOWDEN CABLE								●	
LOCKING QUADRANT VOLUME DAMPER			MC		MC				
PNEUMATIC TUBING								●	
FIRE ALARM SHUTDOWN RELAY			FAC		FAC				WHERE APPLICABLE FOR FIRE ALARM SYSTEMS
RELIEF AIR DAMPER AND ACTUATOR								●	
RELIEF AIR FAN OR RETURN AIR FAN								●	
SMOKE EVACUATION								●	
OUTSIDE AIR INTAKE HOOD/LOUVER WITH DAMPER								●	
OUTSIDE AIR INTAKE DAMPER ACTUATOR								●	
RELIEF AIR HOOD OR LOUVER WITH COUNTER-BALANCED BACKDRAFT DAMPER								●	
DAMPERS FOR FIELD BUILT ECONOMIZER								●	
DAMPER ACTUATORS FOR FIELD BUILT ECONOMIZER								●	
OUTSIDE AIR DAMPER			MC		MC				
OUTSIDE AIR DAMPER ACTUATOR	AC				MC				

HVAC RESPONSIBILITY SCHEDULES

NTS

00D-M0401-A00-SCHD

A 10/05/23

Thorson•Baker + Associates
CONSULTING ENGINEERS
3030 West Streetsboro Road (330) 659-6688 Ph.
Richfield, Ohio 44286 (330) 659-6675 Fax

STATE OF OHIO — NATHANIEL J. KOBB — NUMBER PE-2014032639 — PROFESSIONAL ENGINEER

NATHANIEL J. KOBB, PE E-2014032639, E-2006026912, EXPIRES: 12-31-2024

Bath&BodyWorks
Three Limited Parkway · Columbus, Ohio 43230
Telephone: 614.415.7000 · Fax: 614.415.7349

PROMOTION OR ISSUE: THESE SPECIFICATIONS ARE COPYRIGHTED AND SUBJECT TO COPYRIGHT PROTECTION AS AN "ARCHITECTURAL WORK" UNDER SEC. 102 OF THE COPYRIGHT ACT, 17 U.S.C. AS AMENDED DECEMBER 1990. THEY MAY NOT BE COPIED, REPRODUCED, OR USED IN ANY MANNER WHATSOEVER WITHOUT THE EXPRESS WRITTEN PERMISSION OF BBW, INC. EXCEPT THAT LIMITED PERMISSION IS GRANTED TO USE THESE SPECIFICATIONS ON A SINGLE PROJECT SOLELY BY THE ARCHITECT OF RECORD AND HIS CONSULTANTS FOR THAT PROJECT. ANY USE, DISCLOSURE, REPRODUCTION, MODIFICATION, DISTRIBUTION, OR PREPARATION OF DERIVATIVE WORKS BASED ON THESE SPECIFICATIONS FOR ANY OTHER PROJECT EXCEPT BY WRITTEN AGREEMENT WITH BBW, INC. IS STRICTLY PROHIBITED. ANY UNAUTHORIZED USE OF THESE SPECIFICATIONS IS AT THE SOLE RISK OF THE USER AND WILL BE DEEMED TO CONSTITUTE INFRINGEMENT OF THE COPYRIGHT IN THE SPECIFICATIONS AND ANY DERIVATIVE WORKS. USE OF THESE SPECIFICATIONS FOR ANY PROJECT BY ANY PARTY, EXCEPT AS EXPRESSLY AUTHORIZED BY BBW, CONSTITUTES AGREEMENT BY SUCH PARTY TO INDEMNIFY AND HOLD HARMLESS BBW, INC. FROM ANY AND ALL LIABILITY.

COPYRIGHT NOTICE: THESE SPECIFICATIONS ARE COPYRIGHTED AND SUBJECT TO COPYRIGHT PROTECTION AS AN "ARCHITECTURAL WORK" UNDER SEC. 102 OF THE COPYRIGHT ACT, 17 U.S.C. AS AMENDED DECEMBER 1990. THEY MAY NOT BE COPIED, REPRODUCED, OR USED IN ANY MANNER WHATSOEVER WITHOUT THE EXPRESS WRITTEN PERMISSION OF BBW, INC. EXCEPT THAT LIMITED PERMISSION IS GRANTED TO USE THESE SPECIFICATIONS ON A SINGLE PROJECT SOLELY BY THE ARCHITECT OF RECORD AND HIS CONSULTANTS FOR THAT PROJECT. ANY USE, DISCLOSURE, REPRODUCTION, MODIFICATION, DISTRIBUTION, OR PREPARATION OF DERIVATIVE WORKS BASED ON THESE SPECIFICATIONS FOR ANY OTHER PROJECT EXCEPT BY WRITTEN AGREEMENT WITH BBW, INC. IS STRICTLY PROHIBITED. ANY UNAUTHORIZED USE OF THESE SPECIFICATIONS IS AT THE SOLE RISK OF THE USER AND WILL BE DEEMED TO CONSTITUTE INFRINGEMENT OF THE COPYRIGHT IN THE SPECIFICATIONS AND ANY DERIVATIVE WORKS. USE OF THESE SPECIFICATIONS FOR ANY PROJECT BY ANY PARTY, EXCEPT AS EXPRESSLY AUTHORIZED BY BBW, CONSTITUTES AGREEMENT BY SUCH PARTY TO INDEMNIFY AND HOLD HARMLESS BBW, INC. FROM ANY AND ALL LIABILITY.

104.01.1733.02

SIS PKG3
241So.01
2023193.0

PROJECT INFORMATION:

BATH & BODY WORKS
SUMMIT WOODS CROSSING
SPACE NO. M8-A & 1752A (REMOTE STORAGE)
1702 NW CHIPMAN RD.
LEE'S SUMMIT, MO 64081

FULL REMODEL | PACKAGE:
GINGHAM+ GENERATION:
001181.73 A/E PROJECT #:

SECTION 230000: BASIC MECHANICAL REQUIREMENTS

A. NOTE

1. THE ABBREVIATION BBWI WHEREVER IT APPEARS IN THESE MECHANICAL DRAWINGS AND/OR SPECIFICATIONS SHALL REFER TO "BATH & BODY WORKS, INC.". ANY REFERENCE TO TENANT'S PROJECT MANAGER OR FURNISHED BY ANY OF THE ABOVE REFERS TO BBWI.
2. DRAWINGS AND GENERAL PROVISIONS OF CONTRACT, INCLUDING GENERAL AND SUPPLEMENTARY CONDITIONS AND ALL OTHER SPECIFICATION SECTIONS, APPLY TO THIS AND THE OTHER SECTIONS OF DIVISION 15.
3. THE CONTRACTOR FOR THIS DIVISION OF WORK IS REQUIRED TO READ THE SPECIFICATIONS AND REVIEW DRAWINGS FOR ALL DIVISIONS OF WORK AND IS RESPONSIBLE FOR THE COORDINATION OF THIS WORK AND THE WORK OF HIS SUBCONTRACTORS WITH ALL DIVISIONS OF WORK. IT IS THIS CONTRACTOR'S RESPONSIBILITY TO PROVIDE HIS SUBCONTRACTORS WITH A COMPLETE SET OF BID DOCUMENTS.
4. THIS CONTRACTOR IS RESPONSIBLE FOR SCHEDULING THE COMPLETION AND INSPECTION OF THIS WORK TO COMPLY WITH THE BBWI SCHEDULE AND THE PROJECT COMPLETION DATE.
5. THIS CONTRACTOR SHALL VISIT THE SITE PRIOR TO SUBMITTAL OF BID TO DETERMINE CONDITIONS AFFECTING THE WORK. ANY ITEMS WHICH ARE NOT COVERED IN THE BID DOCUMENTS OR ANY PROPOSED SUBSTITUTIONS SHALL BE LISTED SEPARATELY AND QUALIFIED IN THE CONTRACTORS BID. SUBMITTAL OF BID SHALL SERVE AS EVIDENCE OF KNOWLEDGE OF EXISTING CONDITIONS AND ANY MODIFICATIONS WHICH ARE REQUIRED TO MEET THE INTENT OF THE DRAWINGS AND SPECIFICATIONS. FAILURE TO VISIT THE SITE DOES NOT RELIEVE THE CONTRACTOR OF RESPONSIBILITY IN PERFORMANCE OF HIS WORK.
6. REFER TO RESPONSIBILITY SCHEDULE ON SHEET M04.01 OF THIS SET FOR INFORMATION IN REGARD TO RESPONSIBILITY OF WORK OR ITEMS WHICH MAY AFFECT THE BID.

B. GENERAL REQUIREMENTS

1. THIS CONTRACTOR SHALL PROVIDE ALL LABOR, MATERIALS, EQUIPMENT, SERVICES, TOOLS, TRANSPORTATION, INCIDENTALS AND DETAILS NECESSARY TO PROVIDE A COMPLETE MECHANICAL SYSTEM AS SHOWN ON THE DRAWINGS, CALLED FOR IN THE SPECIFICATIONS, AND AS REQUIRED BY JOB CONDITIONS. ALL WORK NOT SPECIFICALLY NOTED AS BEING BY THE LANDLORD OR BBWI SHALL BE PROVIDED BY THIS CONTRACTOR. CLOSELY COORDINATE THE ENTIRE INSTALLATION WITH THE LANDLORD AND THE BBWI PROJECT MANAGER, AS REQUIRED.
2. THE DRAWINGS AND SPECIFICATIONS ARE INTENDED TO SUPPLEMENT EACH OTHER AND ANY MATERIAL OR LABOR CALLED FOR IN ONE SHALL BE FURNISHED AND INSTALLED EVEN THOUGH NOT SPECIFICALLY MENTIONED IN BOTH. ANY MATERIAL OR LABOR WHICH IS NEITHER SHOWN ON THE DRAWINGS NOR CALLED FOR IN THE SPECIFICATIONS, BUT WHICH IS OBVIOUSLY NECESSARY TO COMPLETE THE WORK, AND WHICH IS USUALLY INCLUDED IN WORK OF SIMILAR CHARACTER, SHALL BE FURNISHED AND INSTALLED AS PART OF CONTRACT.
3. WHERE THE DRAWINGS OR SPECIFICATIONS CALL FOR ITEMS WHICH EXCEED CODES OR THE LANDLORD'S TENANT CRITERIA, THE CONTRACTOR IS RESPONSIBLE FOR FURNISHING AND INSTALLING THE SYSTEM WITH THE MORE STRINGENT REQUIREMENTS AS DESIGNED AND DESCRIBED ON THESE DRAWINGS, UNLESS SPECIFICALLY NOTED OTHERWISE.
4. ALL WORK IN THIS SECTION SHALL BE INSTALLED SO AS TO BE READILY ACCESSIBLE FOR OPERATING, SERVICING, MAINTAINING, AND REPAIRING. THIS CONTRACTOR IS RESPONSIBLE FOR PROVIDING SUFFICIENT SERVICE ACCESS TO ALL EQUIPMENT.
5. ALL WORK SHALL BE PERFORMED IN A NEAT PROFESSIONAL MANNER USING GOOD CONSTRUCTION PRACTICES.
6. UNLESS SPECIFICALLY NOTED OTHERWISE, MATERIALS, PRODUCTS, AND EQUIPMENT, INCLUDING ALL COMPONENTS THEREOF, SHALL BE NEW, UNDERWRITER'S LABORATORIES/UNDERWRITER'S LABORATORIES OF CANADA LISTED AND LABELED AND SIZED IN CONFORMITY WITH REQUIREMENTS OF STATE/PROVINCE AND LOCAL CODES, WHICHEVER IS MORE STRINGENT.
7. THIS CONTRACTOR SHALL DO ALL CUTTING, CHASING AND CHANNELING REQUIRED FOR ANY WORK UNDER THIS DIVISION. CUTTING SHALL HAVE PRIOR APPROVAL BY BBWI PROJECT MANAGER AND THE LANDLORD. ALL PATCHING SHALL BE BY G.C. AND SHALL MATCH THE SURROUNDING SURFACES.
8. THE MECHANICAL CONTRACTOR SHALL MAKE ALL FINAL MECHANICAL CONNECTIONS AS REQUIRED FOR A COMPLETE AND OPERATING SYSTEM.
   a. THE MECHANICAL CONTRACTOR SHALL NOTIFY THE GENERAL CONTRACTOR TO CONTACT BBWI'S DESIGNATED COMPANY (EMS) FOR START-UP. (REFER TO SHEET M01.01).

C. CODES

1. ALL WORK SHALL CONFORM TO THE LANDLORDS' CRITERIA, THE STATE'S/PROVINCE'S, COUNTY'S, CITY'S AND LOCAL CODES AND ORDINANCES, SAFETY AND HEALTH CODES, NFPA/NFPAC CODES, ENERGY CODES AND ALL OTHER APPLICABLE CODES AND REQUIREMENTS. THIS CONTRACTOR SHALL INQUIRE INTO AND COMPLY WITH ALL APPLICABLE CODES, ORDINANCES, AND REGULATIONS. THIS CONTRACTOR SHALL INCLUDE ANY CHANGES REQUIRED BY CODES IN THE BID AND IF THESE CHANGES ARE NOT INCLUDED IN THE BID, THEY MUST BE QUALIFIED AS A SEPARATE LINE ITEM IN THE BID. AFTER CONTRACT IS AWARDED, CHANGE ORDERS FOR INCREASED COSTS DUE TO CODE ISSUES WILL NOT BE ACCEPTED BY BBWI.

D. LICENSES, PERMITS, INSPECTIONS & FEES

1. THIS CONTRACTOR SHALL OBTAIN AND PAY FOR ALL LICENSES, PERMITS, INSPECTIONS, AND FEES REQUIRED OR RELATED TO HIS WORK.
2. FURNISH TO THE BBWI'S PROJECT MANAGER ALL CERTIFICATES OF INSPECTION AND FINAL INSPECTION APPROVAL AT COMPLETION OF PROJECT.

E. TRADE NAMES, MANUFACTURERS AND SHOP DRAWINGS

1. WHERE TRADE NAMES AND MANUFACTURERS ARE USED ON THE DRAWINGS OR IN THE SPECIFICATIONS, THE EXACT EQUIPMENT SHALL BE USED AS A MINIMUM FOR THE BASE BID. MANUFACTURERS CONSIDERED AS AN EQUAL OR BETTER IN ALL ASPECTS TO THAT SPECIFIED WILL BE SUBJECT TO APPROVAL IN WRITING BY BBWI'S PROJECT MANAGER THROUGH SHOP DRAWING SUBMITTAL PROCESS FOR ACCEPTANCE PRIOR TO INSTALLATION. THE USE OF ANY UNAUTHORIZED EQUIPMENT SHALL BE REPLACED AT THE CONTRACTOR'S EXPENSE.
2. GENERAL CONTRACTOR SHALL SUBMIT ALL EQUIPMENT AND DEVICES TO BBWI PROJECT MANAGER FOR APPROVAL. SUBMISSIONS SHALL BE MADE EARLY ENOUGH IN PROJECT TO ALLOW FOUR (4) WORKING DAYS FOR BBWI PROJECT MANAGER'S REVIEW WITHOUT CAUSING DELAYS OR CONFLICTS TO THE JOB'S PROGRESS. SUBMITTALS SHALL BEAR THE STAMP AND/OR THE SIGNATURE OF THE GENERAL CONTRACTOR AND THE SUBCONTRACTOR SHOWING THAT THEY HAVE REVIEWED AND CONFIRMED THAT THE SUBMITTALS ARE IN CONFORMANCE WITH THE CONTRACT DRAWINGS AND SPECIFICATIONS OR INDICATE WHERE EXCEPTIONS HAVE BEEN TAKEN.

F. GUARANTEE

1. THIS CONTRACTOR SHALL GUARANTEE ALL MATERIALS AND WORK PROVIDED UNDER HIS CONTRACT AND SHALL MAKE GOOD, REPAIR OR REPLACE AT HIS OWN EXPENSE, ANY DEFECTIVE WORK, MATERIAL, OR EQUIPMENT WHICH MAY BE DISCOVERED WITHIN A PERIOD OF 12 MONTHS FROM THE DATE OF ACCEPTANCE (IN WRITING) OF THE INSTALLATION BY BBWI'S PROJECT MANAGER. EXTENDED WARRANTIES ARE AS SPECIFIED WITH INDIVIDUAL EQUIPMENT.
2. THE EQUIPMENT MANUFACTURER SHALL GUARANTEE AND PROVIDE A 12 MONTH GUARANTEE TO BBWI FROM THE DATE OF ACCEPTANCE. THIS CONTRACTOR SHALL WARRANTY THE INSTALLATION OF THIS EQUIPMENT AND WILL BE RESPONSIBLE FOR ANY DAMAGE AND/OR MALFUNCTION CAUSED BY THE INSTALLATION. THIS CONTRACTOR SHALL NOT BEAR ADDITIONAL WARRANTIES BEYOND A COMPLETE WORKING SYSTEM.

G. RECORD DRAWINGS

1. THIS CONTRACTOR SHALL MAINTAIN ONE SET OF DRAWINGS ON THE JOB SITE UPDATED WEEKLY TO RECORD ALL DEVIATIONS FROM CONTRACT DRAWINGS, SUCH AS:
   a. LOCATION OF CONCEALED PIPING VALVES AND DUCTS.
   b. REVISIONS, ADDENDUM, AND CHANGE ORDERS.
   c. SIGNIFICANT DEVIATIONS MADE NECESSARY BY FIELD CONDITIONS, APPROVED EQUIPMENT SUBSTITUTIONS, AND CONTRACTOR'S COORDINATION WITH OTHER TRADES.
2. AT COMPLETION OF THE PROJECT AND BEFORE FINAL APPROVAL, THIS CONTRACTOR SHALL MAKE ANY FINAL CORRECTIONS TO DRAWINGS AND CERTIFY THE ACCURACY OF EACH PRINT BY SIGNATURE THEREON. FAILURE TO KEEP THESE RECORDS WILL ALLOW BBWI TO DIRECT THE GENERAL CONTRACTOR TO PROVIDE THESE RECORDS AT HIS EXPENSE PRIOR TO FINAL PAYMENT.

H. DISCREPANCIES IN DOCUMENTS

1. DRAWINGS (PLANS, SPECIFICATIONS, AND DETAILS) ARE DIAGRAMMATIC AND INDICATE THE GENERAL LOCATION AND INTENT OF THE MECHANICAL SYSTEMS. WHERE DRAWINGS, EXISTING SITE CONDITIONS, SPECIFICATIONS OR OTHER TRADES CONFLICT OR ARE UNCLEAR, ADVISE THE GENERAL CONTRACTOR IN WRITING, PRIOR TO SUBMITTAL OF BID. THE GENERAL CONTRACTOR IS RESPONSIBLE TO ADVISE BBWI'S PROJECT MANAGER, IN WRITING, OF VARIATIONS TO CONTRACT DOCUMENTS PRIOR TO SUBMISSION OF BID. OTHERWISE, BBWI PROJECT MANAGER'S INTERPRETATION OF CONTRACT DOCUMENTS OR CONDITIONS SHALL BE FINAL WITH NO ADDITIONAL COMPENSATION PERMITTED.

I. PHASING REQUIREMENTS

1. THIS CONTRACTOR IS TO INCLUDE IN HIS BID ALL NECESSARY SERVICE REQUIRED TO KEEP THE OPERATING PHASE OF THE STORE'S HVAC, PLUMBING AND SPRINKLER SERVICE IN OPERATION. CONTRACTOR MUST SCHEDULE IN WRITING WITH BBWI'S PROJECT MANAGER AND THE LANDLORD ONE WEEK PRIOR TO ANY SHUT DOWN OF THE HVAC, PLUMBING OR FIRE PROTECTION SYSTEMS.

J. DEMOLITION

1. THIS CONTRACTOR SHALL BE RESPONSIBLE FOR THE COORDINATION OF THE DEMOLITION OF EXISTING WORK AND THE DEMOLITION PROVIDED BY THE GENERAL CONTRACTOR. COORDINATE WITH THE GENERAL CONTRACTOR ANY EXISTING EQUIPMENT REQUIRED TO BE LEFT INTACT.
2. THIS CONTRACTOR SHALL INCLUDE, AND WILL BE HELD RESPONSIBLE FOR, THE REMOVAL OF ALL EXISTING HVAC UNITS, HYDRONIC PIPING, REFRIGERANT RECAPTURE, EXHAUST FANS, ETC. AND ASSOCIATED ROOF CURBS NOT TO BE REUSED ON THIS PROJECT, UNLESS SPECIFICALLY NOTED OTHERWISE. CONTRACTOR MUST VERIFY WITH THE LANDLORD ALL PRESUMED ABANDONED EQUIPMENT, PIPES, AND DUCTWORK PRIOR TO REMOVAL. ROOF CURBS SHALL BE REMOVED AND THE ROOF PATCHED. ALL EXMANUFACTURERROUS ITEMS IN THE SPACE OR ON THE ROOF NOT APPLICABLE TO THE NEW WORK MUST BE REMOVED AND ROOF/WALL/FLOOR PATCHED/REPAIRED TO MATCH EXISTING STRUCTURE. EXISTING ABANDONED PIPES, DUCTS, OR EQUIPMENT IN THE FLOOR, EMBEDDED IN CONCRETE OR OTHERWISE INACCESSIBLE ARE TO BE CUT OFF AND SEALED BELOW OR WITHIN FLOOR OR WALL LEVEL WHEN THEY ARE NOT TO BE REUSED IN THIS PROJECT. IF REQUIRED BY LANDLORD OR CODES, ABANDONED PIPING AND/OR DUCTWORK MUST BE REMOVED TO POINT OF ORIGIN. CONFIRM THE EXTENT OF DEMOLITION PRIOR TO BID AND INCLUDE IN BID PROPOSAL.

K. SLEEVES

1. THIS CONTRACTOR SHALL PROVIDE SLEEVES TO PROTECT EQUIPMENT OR FACILITIES IN THE INSTALLATION. EACH SLEEVE SHALL EXTEND THROUGH ITS RESPECTIVE FLOOR, WALL OR PARTITION AND SHALL BE CUT FLUSH WITH EACH SURFACE EXCEPT SLEEVES THAT PENETRATE THE FLOOR, WHICH SHALL EXTEND 2" ABOVE THE FLOOR. CONTRACTOR MUST COORDINATE THROUGH THE LANDLORD ANY CORE DRILLING OR CUTTING OF OPENINGS IN MASONRY FLOORS OR WALLS.
2. ALL SLEEVES AND OPENINGS THROUGH FIRE RATED WALLS AND/OR FLOORS SHALL BE FIRE SEALED WITH CALCIUM SILICATE, SILICONE "RTV" FOAM, "3M" FIRE RATED SEALANTS OR EQUAL, SO AS TO RETAIN THEIR FIRE RATING.
3. SLEEVES IN BEARING AND MASONRY WALLS, FLOORS, AND PARTITIONS SHALL BE STANDARD WEIGHT STEEL PIPE FINISHED WITH SMOOTH EDGES. FOR OTHER THAN MASONRY PARTITIONS, THROUGH SUSPENDED CEILINGS, OR FOR CONCEALED VERTICAL PIPING, SLEEVES SHALL BE NO. 22 U.S.G. GALVANIZED STEEL MINIMUM.

L. SCOPE OF WORK

1. THIS CONTRACTOR SHALL FURNISH ALL LABOR, MATERIALS, EQUIPMENT, SERVICES, TOOLS, TRANSPORTATION AND FACILITIES NECESSARY FOR, REASONABLY IMPLIED AND INCIDENTAL TO, THE FURNISHING, INSTALLATION, COMPLETION AND TESTING OF ALL THE WORK FOR THE HVAC SYSTEMS AS SHOWN ON THE DRAWINGS, CALLED FOR IN THE SPECIFICATIONS, AND AS REQUIRED BY JOB CONDITIONS, TO INCLUDE, BUT NOT BE LIMITED TO THE FOLLOWING:
   a. HVAC UNITS, ALL RELATED EQUIPMENT AND ACCESSORIES (UNLESS NOTED OTHERWISE).
   b. DUCTWORK, FITTINGS, DAMPERS, AND INSULATION.
   c. HYDRONIC PIPING. (AS APPLICABLE, REFER TO PLANS).
   d. REFRIGERANT PIPING (AS APPLICABLE, REFER TO PLANS).
   e. CURBS, ROOFING, AND STEEL FRAMING FOR SUPPORT (AS APPLICABLE, REFER TO PLANS).
   f. TESTING, ADJUSTING, AND BALANCING.
   g. KEEPING A RECORD SET AND PREPARE AS-BUILT DRAWINGS.
2. BEFORE STARTING WORK, THIS CONTRACTOR SHALL VISIT THE JOB SITE AND EXAMINE THE ARCHITECTURAL, STRUCTURAL, MECHANICAL AND ELECTRICAL PLANS AND SPECIFICATIONS TO SEQUENCE, COORDINATE, AND INTEGRATE THE VARIOUS ELEMENTS OF THE HVAC SYSTEM, MATERIALS, AND EQUIPMENT WITH OTHER CONTRACTORS TO AVOID INTERFERENCES AND CONFRONTATIONS.
3. RELOCATION OF EXISTING DUCT MAINS OR BRANCHES TO MEET STORE DESIGN CRITERIA MUST BE INCLUDED IN BID PROPOSAL.

M. HVAC EQUIPMENT

1. PRIMARY HEATING AND AIR CONDITIONING UNITS ARE TO BE FURNISHED BY BBWI AS SCHEDUDED UNLESS NOTED OTHERWISE. REFER TO PLANS FOR REQUIREMENTS. ALL EQUIPMENT SHALL INCLUDE A FIVE (5) YEAR COMPRESSOR AND TEN (10) YEAR HEAT EXCHANGER WARRANTY.
2. ALL EQUIPMENT SHALL BE COMPLETE IN EVERY RESPECT WITH ALL DEVICES AND ACCESSORIES PROVIDED TO MEET THE DESIGN INTENT AND OPERATION OF THE SYSTEMS SHOWN ON THE DRAWINGS AND SPECIFIED HEREIN.
3. EQUIPMENT SHALL BE INSTALLED IN STRICT ACCORDANCE WITH THE MANUFACTURER'S INSTRUCTIONS.

N. EQUIPMENT FURNISHED BY BATH & BODY WORKS, INC.

1. THE FOLLOWING EQUIPMENT IS FURNISHED BY BBWI AND INSTALLED BY THIS CONTRACTOR UNLESS SPECIFICALLY NOTED OTHERWISE. REFER TO RESPONSIBILITY SCHEDULE AND PLANS FOR APPLICABILITY.
   a. HVAC UNITS.
   b. TEMPERATURE CONTROLS.
2. ALL DUCTWORK, ROOF OPENINGS AND CAPS, DIFFUSERS, FANS AND ACCESSORIES NECESSARY TO PROVIDE A COMPLETE TOILET EXHAUST SYSTEM SHALL BE FURNISHED AND INSTALLED BY THIS CONTRACTOR.

O. CURBS FOR SUPPORT

1. THIS CONTRACTOR SHALL FURNISH AND INSTALL CURB ADAPTORS ON EXISTING CURBS WHERE ALLOWED BY LANDLORD. CURB ADAPTORS MUST BE MANUFACTURED BY THYBAR, MICROMETL, OR BBWI APPROVED EQUAL.
2. WHERE EXISTING CURBS ARE NOT AVAILABLE OR WHERE CURB ADAPTORS ARE NOT ALLOWED THIS CONTRACTOR SHALL FURNISH AND INSTALL ALL NECESSARY CURBS REQUIRED TO INSTALL ALL HVAC EQUIPMENT AS DESCRIBED ON THE DRAWINGS. CURBS SHALL BE A MINIMUM OF 14" HIGH (SEE M04.01 "LOCAL AREA REQUIREMENTS" ITEM # 5), OF THE SAME MANUFACTURER OF THE EQUIPMENT UNLESS NOTED OTHERWISE. CURBS SHALL ELEVATE THE UNIT(S) A MINIMUM OF 8" ABOVE ROOF LINE.
3. ALL CURBS AND CURB ADAPTORS SHALL BE INSTALLED SUCH THAT TOP OF CURBS ARE LEVEL. ALL PENETRATIONS OF EXISTING STRUCTURE SHALL BE DONE IN ACCORDANCE WITH THE LANDLORD'S GUIDELINES AT THIS CONTRACTOR'S EXPENSE. THIS CONTRACTOR SHALL RECEIVE BBWI PROJECT MANAGER'S WRITTEN APPROVAL BEFORE ANY WORK TAKES PLACE. THIS CONTRACTOR IS ALSO RESPONSIBLE FOR ALL SEISMIC, HURRICANE OR OTHER SECURING DEVICES REQUIRED BY LOCAL OR OTHER CODES.

P. LABELS/PIPE MARKERS

1. FURNISH AND INSTALL PIPE IDENTIFICATION MARKERS ON ALL PIPES INSTALLED UNDER THIS CONTRACT. MARKERS SHALL BE A MINIMUM OF 1-1/2" X 8" AND IDENTIFIED IN ACCORDANCE WITH THE BACKGROUND AND LETTER COLORS ISSUED BY THE AMERICAN NATIONAL STANDARDS INSTITUTE (ANSI).
2. PIPING SHALL BE IDENTIFIED AS FOLLOWS: CHILLED WATER RETURN, CHILLED WATER SUPPLY, CONDENSATE, HOT WATER RETURN, HOT WATER SUPPLY, CONDENSER WATER RETURN, CONDENSER WATER SUPPLY, REFRIGERANT LIQUID, REFRIGERANT SUCTION, AND DIRECTIONAL ARROWS. ALL IDENTIFICATIONS MUST BE VISIBLE AT EQUIPMENT.

Q. FINAL HVAC INSPECTIONS

1. ASIDE FROM NORMAL INTERIM INSPECTIONS OF WORK IN PLACE, BBWI SHALL HAVE AN INDEPENDENT HVAC CONTRACTOR INSPECT THE FINISHED HVAC INSTALLATION UPON COMPLETION FOR COMPLIANCE WITH THE PLANS, SPECIFICATIONS AND CODES. THE INSTALLING CONTRACTOR WILL BE RESPONSIBLE TO BRING ALL ITEMS REPORTED BY THE INDEPENDENT HVAC CONTRACTOR UP TO PLANS AND SPECIFICATION REQUIREMENTS.

SECTION 230500: COMMON WORK RESULTS FOR HVAC

A. HANGERS

1. HANGERS SHALL INCLUDE ALL MISCELLANEOUS STEEL SUCH AS ANGLE IRON, BANDS, C-CLAMPS WITH RETAINING CLIPS, CHANNELS, HANGER RODS, ETC., NECESSARY FOR THE INSTALLATION OF WORK.
2. HANGERS SHALL BE FASTENED TO BUILDING STEEL, CONCRETE, OR MASONRY, BUT NOT TO PIPING. HANGING FROM METAL DECK IS NOT PERMITTED. HANGERS MUST BE ATTACHED TO UPPER CHORD OF BAR JOIST. WHERE INTERFERENCES OCCUR, AND IN ORDER TO SUPPORT DUCTWORK OR PIPING, THE CONTRACTOR MUST INSTALL TRAPEZE TYPE HANGERS OR SUPPORTS WHICH SHALL BE LOCATED WHERE THEY DO NOT INTERFERE WITH ACCESS TO FIRE DAMPERS, VALVES, AND OTHER EQUIPMENT. HANGER TYPES AND INSTALLATION METHODS ARE ALSO SUBJECT TO LANDLORD CRITERIA.
3. HANGERS FOR ALL INSULATED PIPING SHALL BE SIZED AND INSTALLED FOR THE OUTER DIAMETER OF INSULATION. INSTALL 6" LONG SPLIT CIRCLE GALVANIZED SADDLE BETWEEN THE HANGER AND THE PIPE INSULATION.
4. HANGERS AND PIPING OF DISSIMILAR METALS SHALL BE DI-ELECTRICALLY SEPARATED.

B. VIBRATION ISOLATION DEVICES

1. SPRING VIBRATION ISOLATION DEVICES SHALL BE FURNISHED AND INSTALLED IN ALL SUPPORTS BETWEEN VIBRATING EQUIPMENT (FANS, AIR HANDLERS, ETC.) AND STRUCTURE. ISOLATORS TO BE SIZED ACCORDING TO LOAD WITH A MIN. 1" DEFLECTION. VIBRATING EQUIPMENT HUNG FROM STRUCTURE SHALL BE ISOLATED WITH RUBBER AND SPRING DEVICES. VIBRATING EQUIPMENT SUPPORTED FROM FLOOR OR DECK SHALL BE ISOLATED WITH HOUSED SPRING MOUNT DEVICES.
2. EXAMINE DEAD LOAD AND OPERATING LOAD CONDITIONS WHEN SELECTING DEVICES. ADJUST FOR PROPER ALIGNMENT AND LOADING. AVOID "GROUNDING" THE ISOLATOR.
3. CHECK HANGER ROD SIZE FOR ALLOWABLE LOADS AT THE ISOLATING DEVICE AND AT THE UPPER AND LOWER ATTACHMENTS TO STRUCTURES, DUCTS, EQUIPMENT, ETC.
4. CONSULT MANUFACTURER FOR APPLICATION DATA.

C. TESTING, ADJUSTING, AND BALANCING

1. TESTING, ADJUSTING AND BALANCING OF ALL WORK SHALL BE MADE BY AN INDEPENDENT CONTRACTOR WHO IS A CURRENTLY LICENSED ASSOCIATED AIR BALANCING COUNCIL (AABC) OR NATIONAL ENVIRONMENTAL BALANCING BUREAU (NEBB) BALANCING CONTRACTOR. NO OTHER BALANCE REPORTS WILL BE ACCEPTED. ALL BALANCING WORK MUST BE COMPLETE AND DONE IN ACCORDANCE WITH THE MOST RECENT STANDARDS OF THEIR SOCIETY. TEST AND BALANCE TO BE PROVIDED BY BBWI.
2. FINAL TESTING, ADJUSTING AND BALANCING REPORT MUST BE COMPLETE AND SUBMITTED WITH FINAL CLOSE-OUT DOCUMENTS TO BBWI 1 WEEK PRIOR TO MERCHANDISING DATE.
3. THE HVAC CONTRACTOR SHALL BE PRESENT FOR AIR BALANCE TO VERIFY ACCESSIBILITY TO ALL DEVICES, VERIFY ALL OPERATING SEQUENCES (WITH CONTROLS WINDOW REMOTELY SUPPORTING THE SEQUENCES) AND INSTALL NEW FILTERS IN ALL UNITS JUST PRIOR TO THE AIR BALANCE. THE COMPLETE AIR BALANCE SHALL TAKE PLACE WITH OUTSIDE AIR DAMPERS IN MINIMUM POSITION, EXCEPT AS NOTED OTHERWISE. HVAC CONTRACTOR SHALL ALSO INSTALL A NEW SET OF FILTERS ONE DAY PRIOR TO MERCHANDISING.
4. THE BALANCE REPORT SHALL INCLUDE AS A MINIMUM THE FOLLOWING INFORMATION:
   a. AABC OR NEBB CERTIFICATION NUMBER AND SIGNATURE OF BALANCING CONTRACTOR.
   b. INSTRUMENTATION LIST WITH LAST CALIBRATION DATES.
   c. MAKE AND MODEL NUMBERS OF ALL HVAC EQUIPMENT TESTED.
   d. AIR CFM AND STATIC PRESSURE READINGS (DISCHARGE AND SUCTION) AS MEASURED BY PITOT TUBE DUCT TRAVERSE AT THE UNIT.
   e. MOTOR NAMEPLATE DATA WITH ACTUAL FIELD VOLTAGE AND AMPERAGE READINGS FOR EACH LEG.
   f. MOTOR AND FAN RPMS, SHEAVE SIZES AND BELT SIZES.
   g. OUTSIDE, RETURN, MIXED AND SUPPLY AIR TEMPERATURES AT FULL COOLING.
   h. WATER BALANCE DATA INCLUDING GPM WITH INLET AND OUTLET TEMPERATURE AND PRESSURE READINGS (WHERE APPLICABLE).
   i. MAKE AND MODEL NUMBERS OF ALL AIR DISTRIBUTION EQUIPMENT.
   j. FINAL BALANCED AIR VOLUMES AT ALL OUTLETS (INCLUDING RETURNS WHERE DUCTED).
   k. INDEXED PLAN WITH DIFFUSER AND RETURN LOCATIONS.
   l. MAXIMUM AND MINIMUM SET POINTS FOR DEMAND CONTROL VENTILATION SYSTEMS INCLUDING CFM, FAN SPEED, AND OUTDOOR AIR DAMPERS POSITIONS.
5. BALANCE ALL MEDIA QUANTITIES TO WITHIN 10% OF THAT INDICATED ON THE DRAWINGS WITH STORE IN OPERATING CONDITION (SALES/NON-SALES, OFFICE, AND RESTROOM DOORS CLOSED). ANY REQUIRED CHANGES IN SHEAVES, BELTS OR PULLEYS NEEDED TO ACHIEVE SPECIFIED FLOW RATES SHALL BE PERFORMED BY THE HVAC CONTRACTOR WITH NO ADDITIONAL COST TO BBWI.
6. ALL CONTROL SEQUENCES SHALL BE TESTED (INTERLOCKED EQUIPMENT, SMOKE DETECTORS, SMOKE EVACUATION, ECONOMIZER, ETC.) AND OPERATING STATUS RECORDED IN THE BALANCE REPORT.
7. AIR BALANCING CONTRACTOR IS TO CONFIRM OVERRIDE OF MINIMUM OUTSIDE AIR INTAKE UPON CO2 MONITORING CONFIRMATION. FOR CO2 MONITORING CONTACT, SEE CONTACT INFORMATION ON SHEET M01.01.
8. THREE COPIES (ELECTRONIC COPIES ARE ACCEPTABLE) OF THE BALANCE REPORT SHALL BE SUBMITTED THROUGH THE GENERAL CONTRACTOR TO BBWI FOR APPROVAL. THE GENERAL CONTRACTOR SHALL VERIFY THE COMPLETENESS OF THE REPORTS PRIOR TO SUBMITTING TO BBWI. SUBMIT ONE COPY OF FINAL APPROVED AIR BALANCE REPORT TO MALL GENERAL MANAGER.
9. EQUIPMENT SUPPLIER SHALL BE RESPONSIBLE FOR ENSURING PROGRAMMING FOR ALL OUTDOOR AIR DAMPERS REFLECTS THE APPROVED CERTIFIED AIR BALANCE. CONTROLS VENDOR SHALL PROVIDE REMOTE SUPPORT AS NEEDED TO TAB CONTRACTOR TO ENSURE DAMPER SETPOINT.
10. THE BALANCING CONTRACTOR SHALL PERFORM ALL APPLICABLE TESTING AND BALANCING FUNCTIONS REQUIRED FOR THE SYSTEM DESIGNED ON THESE DRAWINGS. ALL SYSTEMS UNABLE TO BE COMPLETELY BALANCED AT THE TIME OF ORIGINAL BALANCE MUST BE BALANCED IN FUTURE AT NO ADDITIONAL EXPENSE TO BBWI THE BALANCING CONTRACTOR SHALL RECHECK ANY ITEMS THAT BBWI DEEMS NECESSARY AT NO ADDITIONAL COST TO BBWI.

D. VALVES

1. GATE VALVES, 2-INCH AND SMALLER: CLASS 150, BODY AND UNION BONNET OF ASTM B 62 CAST BRONZE WITH THREADED OR SOLDER ENDS, INTEGRAL SEAT, RENEWABLE SOLID BRONZE WEDGE DISC, RISING STEM, SCREWED BONNET AND RE-PACKABLE UNDER PRESSURE. BALL VALVES ARE ACCEPTED AS AN EQUAL SUBSTITUTION.
2. GATE VALVES, 2-1/2 INCH AND LARGER: CLASS 125 CAST IRON BODY, RENEWABLE BRONZE SEATS AND SOLID WEDGE DISC, RISING STEM, FLANGED ENDS, AND RE-PACKABLE UNDER PRESSURE.
3. SWING CHECK VALVES, 2-INCH AND SMALLER: CLASS 150, CAST BRONZE BODY AND CAP CONFORMING TO ASTM B 62 WITH HORIZONTAL SWING, Y-PATTERN, RENEWABLE BRONZE DISC, AND HAVING THREADED OR SOLDERED ENDS.
4. SWING CHECK VALVE, 2-1/2 INCH AND LARGER: CLASS 125 CAST IRON BODY AND BOLTED CAP, HORIZONTAL SWING, RENEWABLE BRONZE DISC, FLANGED ENDS AND CAPABLE OF BEING REFITTED WHILE THE VALVE REMAINS IN THE LINE.
5. COMBINATION BALANCING AND SHUTOFF VALVES: BELL & GOSSETT CIRCUIT SETTER WITH LOCKING SET POINT. A CIRCUIT SETTER BALANCE WHEEL MUST BE INCLUDED WITH O & M MANUAL. TACO OR GRISWOLD ARE CONSIDERED AS EQUAL.

SECTION 230700: HVAC INSULATION

A. DUCTWORK INSULATION

1. FURNISH AND INSTALL INSULATION PRODUCTS IN ACCORDANCE WITH MANUFACTURER'S WRITTEN INSTRUCTIONS, AND IN ACCORDANCE WITH RECOGNIZED INDUSTRY PRACTICES. INSULATION MUST COMPLY WITH NFPA/NFPAC 90A.
2. ALL INSULATION SHALL HAVE A FLAME SPREAD RATING OF NOT MORE THAN 25 AND A SMOKE DEVELOPED RATING OF NO HIGHER THAN 50 WHEN TESTED IN ACCORDANCE WITH ASTM E 84-05, OR AS REQUIRED BY LOCAL CODES.
3. DUCTWORK SHALL BE INSULATED ACCORDING TO THE ENERGY CODE ADOPTED BY LOCAL AHJ. IT IS THE CONTRACTOR'S RESPONSIBILITY TO CONFIRM CODE AND PROVIDE ADEQUATE INSULATION AS INDICATED BELOW (WITHIN ASSUMED PARAMETERS).THIS SPEC DOES NOT INCLUDE REQUIREMENTS FOR DUCTWORK LOCATED WITHIN A VENTILATED ATTIC OR OUTSIDE. IN SUCH INSTANCES, REFER DIRECTLY TO CODE ADOPTED BY LOCAL AHJ.
   a. RECTANGULAR SUPPLY AND RETURN AIR DUCTS - PLENUM OR DUCTED RETURN AIR SYSTEM: DUCT SIZES SHOWN ON DRAWINGS ARE INSIDE CLEAR DIMENSIONS. ALL RECTANGULAR DUCTWORK (SUPPLY AND RETURN) SHALL BE EXTERNALLY INSULATED TO THICKNESS LISTED BELOW.
      (1) ASHRAE 90.1-2007, 2010, 2013 & 2016 IECC-2009, 2012, 2015 & 2018 OREGON ENERGY CODE-2014. WASHINGTON STATE ENERGY CODE-2015: PROVIDE 2" THICK, 1.0 LB/FT^3 (R=7.6, R=6.1 INSTALLED) DUCT WRAP WITH VAPOR BARRIER
4. ALL OUTDOOR AIR (ROUND, OVAL, AND RECTANGULAR) AND ROUND/OVAL SUPPLY AIR DUCTWORK SHALL BE EXTERNALLY INSULATED AS INDICATED:
   a. PLENUM AND DUCTED RETURN AIR SYSTEMS: ALL OUTDOOR AIR (ROUND, OVAL, AND RECTANGULAR) AND ROUND/OVAL SUPPLY AIR DUCTWORK SHALL BE EXTERNALLY INSULATED WITH A DUCT WRAP WITH VAPOR BARRIER. REFER TO THICKNESS BELOW. VAPOR BARRIER IS TO BE MAINTAINED THROUGHOUT DUCT SYSTEM. ALL JOINTS MUST BE OVERLAPPED AND TUCKED SO THAT NO INSULATION FIBER IS VISIBLE (TAPING OR MASTIC IS REQUIRED. OVERLAP WITH WIRE IS NOT ACCEPTABLE). EXTEND DUCTWORK INSULATION WITHOUT INTERRUPTION THROUGH WALLS, FLOORS AND OTHER PENETRATIONS.
      (1) ASHRAE 90.1-2007, 2010, 2013. & 2016 INTERNATIONAL ENERGY CODE-2009, 2012, 2015. & 2018 OREGON ENERGY EFFICIENC

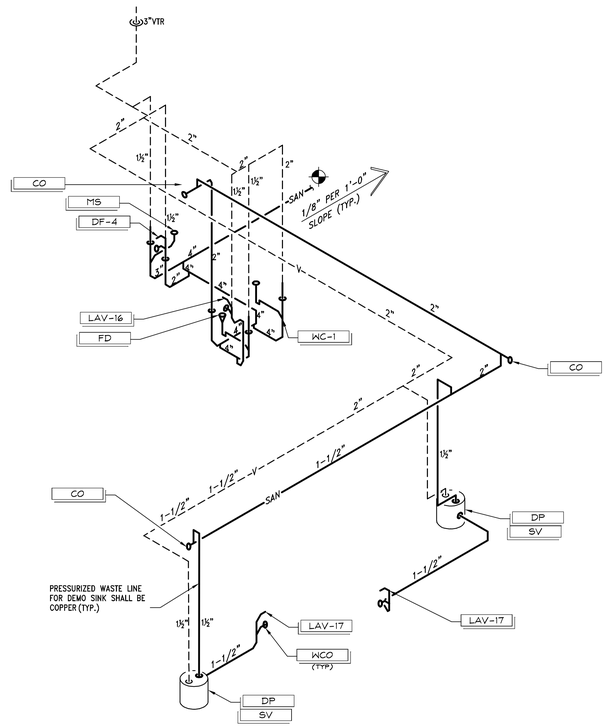

NOTE:
CONNECTIONS TO HORIZONTAL DRAIN LINES SHOULD BE MADE WITH WYE (Y) FITTINGS. DO NOT USE DOUBLE-WYE (Y) FITTINGS

WASTE & VENT PIPING DIAGRAM

NTS — L — 04/10/15

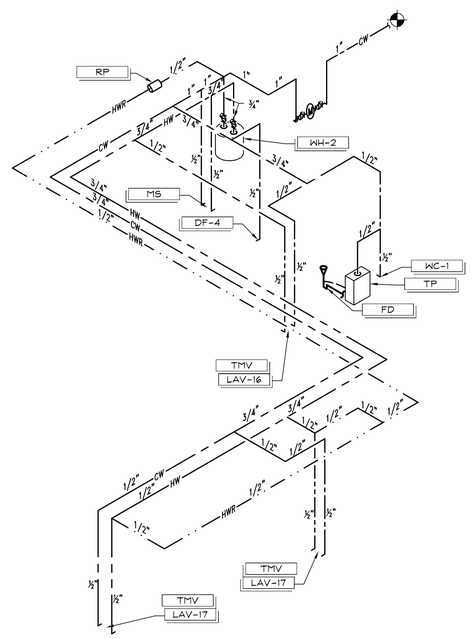

NOTE(S):
PROVIDE AN APPROVED BACKFLOW PREVENTER FOR MAIN DOMESTIC WATER LINE, IN ACCORDANCE WITH LOCAL CODE AND LANDLORD REQUIREMENTS.
FOR WATER HAMMER ARRESTER (WHA) REQUIREMENTS REFER TO PLUMBING SCHEDULE AND SEE DETAIL R/P03.01.

DOMESTIC WATER PIPING DIAGRAM

NTS — J — 11/11/11

ITEM	FURNISHED BY			INSTALLED BY			RE-USE EXISTING	N/A	REMARKS
	BBWI	LANDLORD	CONT'R.	LANDLORD	CONT'R.	OTHER			
PLUMBING FIXTURES & TRIM			GC		GC				UNLESS OTHERWISE NOTED
DRINKING FOUNTAIN & ASSOCIATED ACCESSORIES	BBWI				GC				
SEWER AND VENT PIPING			GC		GC				
TANK WATER HEATER			GC		GC				
DOMESTIC HOT AND COLD WATER PIPING			GC		GC				
CONDENSATE DRAIN PIPING			GC		GC				
SECOND CONDENSATE DRAIN PIPING			GC		GC				
CONDENSATE DRAIN PUMP								●	
HOT WATER CIRCULATION PUMP			GC		GC				
GAS PIPING			GC		GC				
FLOOR DRAINS, CLEANOUTS, WATER HAMMER ARRESTORS, ETC.			GC		GC				
INSTANTANEOUS WATER HEATER								●	
DEMO SINK LAV AND FAUCET	BBWI				GC				
ELEVATED RESTROOM SINK AND FAUCET								●	
NON-PUBLIC RESTROOM SINK AND FAUCET			GC		GC				
DRAIN PUMP			GC		GC				PROVIDE DP AND SV IN LIEU OF GRAVITY DRAIN UNDER ALTERNATE BID
SPRINKLER PIPING			FPC		FPC				
SPRINKLER HEADS			FPC		FPC				
FIRE EXTINGUISHERS			FPC		FPC				
AS-BUILTS DRAWINGS			GC						

ANY ITEM NOT SHOWN IS THE RESPONSIBILITY OF THE CONTRACTOR.

PLUMBING & FIRE PROTECTION RESPONSIBILITY SCHEDULE

NTS — 42N-P0101-H00-SCHD — H — 02/08/16

ITEM	FIXTURE	ROUGH-IN SERVICES						DESCRIPTION	REMARKS
		CW	HW	W	V	IW	GAS		
WC-1	WATER CLOSET TANK TYPE	½"	–	4"	2"	–	–	KOHLER "HIGHLINE PRESSURE LITE" MODEL NO. K-3519, 1.0 GPF, PRESSURE ASSISTED WHITE WATER CLOSET WITH ELONGATED VITREOUS CHINA BOWL, (OR ZURN MODEL Z5561, 1.0 GPF WITH HIGH PERFORMANCE ECOFLUSH TECHNOLOGY), 17⅝" HIGH, WHITE OPEN FRONT SEAT AND COVER #K-4650. FURNISH WITH BOLT CAPS AND CHROME SUPPLY STOP. (FOR PUBLIC AND NON-PUBLIC RESTROOMS). FLUSH LEVER SHALL BE LOCATED ON THE WIDE SIDE OF THE TOILET.	ACCESSIBLE TYPE
LAV-8A (SENSORED FAUCET)	BBW ELEVATED RESTROOM	½"	½"	–	2"	1½"	–	GIRVANT WALL-MOUNTED LAVATORY MODEL NO. #045480-0088, WHITE, FURNISH WITH CHROME SUPPLY STOPS, P-TRAP, CHROME PLATED GRID DRAIN. SINK-MOUNTED MAC SENSOR FAUCET MODEL NO. FA444-HD-65, CHROME AND 0.5 GPM AERATOR. INSULATE P-TRAP AND SUPPLY LINES WITH WHITE INSULATION ½" PLUMBEREX "HANDY-SHIELD MAXX" PIPING INSULATION OR EQUIVALENT.	ACCESSIBLE TYPE
LAV-8A (SENSORED FAUCET)	WB RESTROOM SINK	½"	½"	–	2"	1½"	–	GIRVANT WALL-MOUNTED LAVATORY MODEL NO. #045480-0088, WHITE, FURNISH WITH CHROME SUPPLY STOPS, P-TRAP, GOLD PLATED GRID DRAIN AND TRIM RING 1065328-800. MAC SENSOR #FA444-HD-65-03 WITH 8" GOLD PLATE A=10800-65, ANTIQUE BRASS AND 0.5 GPM AERATOR. MIXING VALVE 170A-LF AND DRAIN 7124-A-800. INSULATE P-TRAP AND SUPPLY LINES WITH BLACK INSULATION ½" PLUMBEREX "HANDY-SHIELD MAXX" PIPING INSULATION OR EQUIVALENT.	ACCESSIBLE TYPE
LAV-9A (SENSORED FAUCET)	BBW 3x5 DEMO TABLE	½"	½"	–	2"	1½"	–	KOHLER VOX ROUND ABOVE-COUNTER LAVATORY, MODEL NO. K-14800 IN WHITE. FURNISH WITH CHROME SUPPLY STOP AND P-TRAP. KOHLER #K-3878-CP, CHROME PLATED GRID DRAIN, MAC 7340D-110L, POLISHED CHROME. INSULATE P-TRAP AND SUPPLY LINES WITH WHITE INSULATION ½" PLUMBERES "HANDY-SHIELD MAXX" PIPING INSULATION OR EQUIVALENT.	ACCESSIBLE TYPE
LAV-14 (SENSORED FAUCET)	BBW / WB WALL MOUNTED SHALLOW DEMO SINK	½"	½"	–	2"	1½"	–	KOHLER "CARILLON" BASIN MODEL NO. #K-7786, WHITE. FURNISH WITH CHROME SUPPLY STOPS AND P-TRAP. KOHLER OVERFLOW DRAIN K-7128-CP (POLISHED CHROME), WALL MOUNTED KOHLER "OBLO" TOUCHLESS MODEL #K-124916-SANA-CP (POLISHED CHROME), AA BATTERY POWERED, 0.5 GPM AERATOR. INSULATE P-TRAP AND SUPPLY LINES WITH WHITE INSULATION ½" PLUMBEREX "HANDY-SHIELD MAXX" PIPING INSULATION OR EQUIVALENT.	ACCESSIBLE TYPE
LAV-16 (SENSORED FAUCET)	STANDARD RESTROOM SINK	½"	½"	–	2"	1½"	–	KOHLER "CHESAPEAKE" 19 1/4"x17 1/4" LAVATORY, MODEL NO. K-1722 (OR AMERICAN STANDARD "COMRADE" WALL-MOUNT SINK, MODEL NO. 0124.131). FURNISH WITH CONCEALED ARM WALL HANGER, CHROME SUPPLY STOPS AND P-TRAP, KOHLER SCULPTED INSIGHT TOUCHLESS FAUCET MODEL NO. K-13461 WITH 0.5 GPM AERATOR, INSULATE P-TRP AND SUPPLY LINES WITH 1/2" ARMSTRONG "ARMAFLEX" PIPING OR EQUIVALENT. SINK-MOUNTED. (FOR NON-PUBLIC RESTROOMS).	ACCESSIBLE TYPE
LAV-17 (SENSORED FAUCET)	BBW / WB COUNTER MOUNTED DEMO SINK	½"	½"	2"	1½"	–	–	KOHLER "CARILLON" BASIN MODEL NO. #K-7806, WHITE. FURNISH WITH CHROME SUPPLY STOPS AND P-TRAP. KOHLER OVERFLOW DRAIN K-7128-CP (POLISHED CHROME), COUNTER MOUNTED KOHLER "OBLO" TOUCHLESS MODEL #K-104877-SANA-CP (POLISHED CHROME), AA BATTERY POWERED, 0.5 GPM AERATOR, INSULATE P-TRAP AND SUPPLY LINES WITH WHITE INSULATION ½" PLUMBEREX "HANDY SHIELD MAX" PIPING INSULATION OR EQUIVALENT.	ACCESSIBLE TYPE
WH-1	WATER HEATER INSTANTANEOUS	½"	½"	–	–	–	–	CHRONOMITE INSTANT-FLOW #M-20L, 0.5 GPM @ 57° RISE, 4180 WATTS, 20 AMP BREAKER, 208V~1#~60.	INSTALL BELOW SINK
WH-1	WATER HEATER INSTANTANEOUS	½"	½"	–	–	–	–	CHRONOMITE INSTANT-FLOW #E-4BL, 0.5 GPM @ 83° RISE, 4600 WATTS, 20 AMP BREAKER, 208V~1#~60. (CA SPEC)	
WH-2	WATER HEATER TANK TYPE	¾"	¾"	–	–	¾"	–	RHEEM WATER HEATER MODEL NO. EGSP-10, 10 GALLON WITH FACTORY EQUIPPED HEAT TRAPS INSIDE NIPPLES, 208V~1#~60, 3 KW AND 14.4 AMPS.	
TP	TRAP PRIMER	½"	–	–	–	–	–	PRECISION PLUMBING PRODUCTS TRAP PRIMER, MODEL NO. P-2, COPPER BODY, ADJUSTABLE WITH ½" COPPER TYPE "L" TO FLOOR DRAIN.	
FD	FLOOR DRAIN	–	–	2"	1½"	–	–	ZURN FLOOR DRAIN MODEL NO. Z-415-6B, CAST IRON BODY, COMBINATION INVERTIBLE CLAMP AND ADJUSTABLE COLLAR, 2" BOTTOM OUTLET WITH 6" ROUND NICKEL BRONZE STRAINER.	WITH DEEP SEAL P-TRAP
WHA	WATER HAMMER ARRESTER	–	–	–	–	–	–	SIOUX CHIEF 650 SERIES WATER HAMMER ARRESTER OR EQUAL. *SIZE & INSTALL PER PDI #WH-201 STANDARD OR MANUFACTURER'S INSTRUCTION.	*
WCO	WALL CLEANOUT	–	–	–	–	–	–	ZURN ZN-1446-BP CLEANOUT TEE, DURA-COATED CAST IRON BODY, GAS AND WATER TIGHT BRONZE PLUG AND STAINLESS STEEL WALL ACCESS COVER WITH SECURING SCREW.	
FCO	FLOOR CLEANOUT	–	–	–	–	–	–	ZURN FLOOR CLEANOUT MODEL NO. ZN-1400 WITH GAS-TIGHT AND WATER-TIGHT TAPERED THREADED PLUG AND ROUND POLISHED NICKEL BRONZE SCORIATED ADJUSTABLE TOP.	
CO	CLEANOUT	–	–	–	–	–	–	ZURN CLEANOUT FERRULE WITH PLUG #Z1440 WITH DURA-COATED CAST IRON BODY, WITH GAS-TIGHT AND WATER-TIGHT ABS TAPERED THREADED PLUG.	
SK-1	BREAK SINK	½"	½"	2"	1½"	–	–	DAYTON 01117193 SINGLE BOWL SINK (19" x 17" x 6⅝" BOWL) WITH ELKAY MODEL NO. LKD232S DUAL HANDLE GOOSENECK FAUCET	ACCESSIBLE TYPE
DF-2	"ELEVATED" DRINKING FOUNTAIN (CHILLED)	½"	–	2"	1½"	–	–	HALSEY TAYLOR #OVL-11 SERP BI-LEVEL BARRIER FREE WATER COOLER PROVIDE CHROME SUPPLY STOP AND P-TRAP. FURNISH WITH #5JB-Q REMOTE CHILLER. SEE MANUFACTURER'S INSTRUCTIONS FOR PROPER INSTALLATION PER ACCESSIBILITY REQUIREMENTS.	ACCESSIBLE TYPE
DF-3	DRINKING FOUNTAIN	½"						OASIS ATLANTIS #PCOOIOSRS "HOT 'N COLD" WATER COOLER. PROVIDE CHROME SUPPLY STOP. SEE MANUFACTURER'S INSTRUCTIONS FOR PROPER INSTALLATION.	
DF-4	DRINKING FOUNTAIN	½"	–	2"	1½"	–	–	ELKAY VERSATILE COOLER WALL MOUNT BI-LEVEL ADA NON-FILTERED, REFRIGERATED, LIGHT GRAY GRANITE, MODEL EZSTLBLC. FURNISH WITH PLUG-IN, 3-WIRE GROUNDING TYPE SERVICE CORD. PROVIDE CHROME SUPPLY STOP AND P-TRAP. SEE MANUFACTURER'S INSTRUCTIONS FOR PROPER INSTALLATION PER ACCESSIBILITY REQUIREMENTS.	ACCESSIBLE TYPE
UR	URINAL WALL MOUNTED	½"	–	2"	1¼"	–	–	KOHLER "BARDON SUPERHOR" URINAL MODEL NO. K-4980-ET FURNISH WITH KOHLER #K-13686 0.5 GPF FLUSH VALVE (OR ZURN #Z5738, 0.125 GPF, WHITE VITREOUS CHINA, WITH ZER6003EV FLUSHOMETER VALVE)	0.5 GPF MAX ACCESSIBLE TYPE
MS	MOP SINK	½"	½"	3"	1½"	–	–	FIAT MOP MOLDED STONE SERVICE BASIN MODEL NO. MSB-2424 WITH VINYL BUMPERGUARD. FURNISH WITH AMERICAN STANDARD FAUCET MODEL NO. 8354.112 WITH INTEGRAL VACUUM BREAKER AND STOPS. PROVIDE 42" RUBBER HOSE WITH FAUCET.	
DP	DRAIN PUMP BASIN	–	–	INLT. 1½" DISC. 1½"	–	–	–	ZOELLER #131, FLOOR MOUNTED 5 GAL. POLYETHYLENE BASIN WITH GASKETED POLYETHYLENE LID. ZOELLER #98, 115V~1#, 1/2 HP, 1725 RPM, 25 FT. HD. U.L. LISTED. PUMP PASSES 1/2" SPHERICAL SOLIDS. ELECTRICAL CONNECTION TO BE MADE WITH 15 FT. U.L. LISTED 3 WIRE CORD AND PLUG. BASIN AND PUMP TO BE TEMPERATURE RATED TO 130 °F. UNIT IS FURNISHED WITH CHECK VALVE, MODEL #10-0032-115V-15FT NORMALLY OPEN (N.O.) SINGLE PIGGYBACK FLOAT SWITCH. MODEL #10-0064-115V~15FT NORMALLY CLOSED (N.C.) SINGLE PIGGYBACK FLOAT SWITCH.	PROVIDE DP AND SV IN LIEU OF GRAVITY DRAIN UNDER ALTERNATE BID. COORDINATE POWER WITH ELECTRICAL.
SV	SOLENOID VALVE	–	–	–	–	–	–	GENERAL CONTRACTOR SHALL PROVIDE 115V ½"NPT (TWO WAY) NORMALLY OPEN (N.O.) SOLENOID VALVE FOR EACH DEMO SINK. BASIS OF DESIGN IS DANFOSS MODEL EVSI-15-NO-24. EQUALS ARE ACCEPTABLE. VALVE SHALL BE PROVIDED WITH 6 FT. U.L. LISTED 3 WIRE CORD AND PLUG. PLUMBING CONTRACTOR TO INSTALL.	
TMV	THERMOSTATIC MIXING VALVE							SYMMONS MIXING VALVE #7-225-CK "MAXLINE", ½" INLETS AND OUTLET, THERMOSTATIC CONTROLLER WITH INTEGRAL CHECKS, ALL BRASS BODY WITH DUAL STAINLESS STEEL STRAINER, VANDAL-RESISTANT TEMPERATURE ADJUSTMENT HANDLE. SET TO 105°. MOUNT IN ACCESSIBLE LOCATION.	
RP	CIRCULATION PUMP	¾"	¾"	–	–	–	–	BELL & GOSSETT #100, BRONZE PUMP WITH A CAPACITY OF 1.4 GPM @ 7.9 FT. HEAD, ½ HORSEPOWER, 1750 RPM, 115V~1#. INSTALL NEAR WATER HEATER PER MANUFACTURER'S INSTRUCTIONS.	

PLUMBING FIXTURE SCHEDULE-BBW

NTS — 42N-P0101-E00-SCHD — E — 09/15/22

AD	ACCESS DOOR
ADA	AMERICAN DISABILITY ACT
AFF	ABOVE FINISHED FLOOR
AHJ	AUTHORITY HAVING JURISDICTION
AP	ACCESS PANEL
BBWI	BATH & BODY WORKS, INC.
CD	CEILING DIFFUSER OR CONDENSATE DRAIN
CFM	CUBIC FEET PER MINUTE
CI	CAST IRON
CO	CLEANOUT
CONT	CONTINUE
CONTR	CONTRACTOR
COTG	CLEANOUT TO GRADE
CW	COLD WATER
DET	DETAIL
DF	DRINKING FOUNTAIN
DL	DOOR LOUVER
DS	DREAMSTEAMER
DTR	DOWN THRU ROOF
DWG	DRAWING
(E) EWC	EXISTING ELECTRIC WATER COOLER
FCO	FLOOR CLEANOUT
FCU	FAN COIL UNIT
FD	FLOOR DRAIN
FOIC	FURNISHED BY OWNER, INSTALLED BY CONTRACTOR
FPC	FIRE PROTECTION CONTRACTOR
FPS	FEET PER SECOND
FS	FLOOR SINK
G	GAS
GC	GENERAL CONTRACTOR
GAL	GALLONS
GPM	GALLONS PER MINUTE
HB	HOSE BIBB
HD	HEAD
HP	HORSEPOWER
HW	HOT WATER
HWR	HOT WATER RETURN
INV	INVERT
LAV	LAVATORY
LB	POUND
LC	LANDLORD CONTRACTOR
LD	LIGHTING PACKAGE DISTRIBUTOR
LF	LINEAL FEET
LL	LANDLORD
MC	MECHANICAL CONTRACTOR
MECH	MECHANICAL
MFR	MANUFACTURER
MTD	MOUNTED
MTR	MOTOR
(N)	NEW
N.C.	NORMALLY CLOSED
N.I.C.	NOT IN CONTRACT
N.O.	NORMALLY OPEN
N/A	NOT APPLICABLE
NTS	NOT TO SCALE
P	PUMP
PC	PLUMBING CONTRACTOR
PD	PRESSURE DROP
PLBG	PLUMBING
PM	PROJECT MANAGER
POC	POINT OF CONNECTION
PRV	PRESSURE REDUCING VALVE
PSI	POUNDS PER SQUARE INCH
(R)	RELOCATE
RD	ROOF DRAIN
RPBP	REDUCED PRESSURE BACKFLOW PREVENTER
RPM	REVOLUTION PER MINUTE
SCH	SCHEDULE
SOV	SHUT-OFF VALVE OR SCHEDULE OF VALVE
UH	UNIT HEATER
UON	UNLESS OTHERWISE NOTED
UTR	UP THRU ROOF
VTR	VENT THRU ROOF
WC	WATER CLOSET
WCO	WALL CLEANOUT
WG	WATER GAUGE
WH	WATER HEATER
WHA	WATER HAMMER ARRESTER
WT	WEIGHT

	NEW WASTE OR SAN. SEWER
	EXISTING WASTE OR SAN. SEWER
—D—	CONDENSATE DRAIN
	GAS
	NEW VENT
	EXISTING VENT
	NEW COLD WATER
	EXISTING COLD WATER
	NEW HOT WATER
	NEW HOT WATER RETURN
	EXISTING HOT WATER
	PIPE DROP
	PIPE RISE

	FLOOR CLEAN-OUT
	WALL CLEAN-OUT
	FLOOR DRAIN
	VENT THRU ROOF
	POINT OF CONNECTION
M	WATER METER
	SHUT-OFF VALVE
	CONCEALED SPRINKLER HEAD
	RECESSED PENDANT SPRINKLER HEAD
	UPRIGHT SPRINKLER HEAD BRASS FINISH
	PENDANT SPRINKLER HEAD BRASS FINISH
	EXISTING SPRINKLER HEAD
FE	PORTABLE FIRE EXTINGUISHER

FINISH:
WH: WHITE
B: BLACK
C: CHROME
G: CUSTOM FINISH PT-94 = "GRIZZLE GREY"
BU: CUSTOM FINISH PT-20 = "DAY BLUE"

PLUMBING & FIRE PROTECTION LEGEND, SYMBOLS AND ABBREVIATIONS

NTS — 00N-P0101-C00-ABBR — C — 09/04/15

1. UNLESS OTHERWISE SPECIFIED, CONTRACTOR SHALL PROVIDE ALL NECESSARY EQUIPMENT, MATERIAL, LABOR AND SUPERVISION NECESSARY TO COMPLETE THE PLUMBING WORK IN ACCORDANCE WITH THE SPECIFICATIONS AND STANDARDS.
2. FIELD VERIFY EXACT SIZE AND LOCATION OF EXISTING WASTE PIPING BELOW SLAB, VENT PIPING ABOVE CEILING AND UP THROUGH ROOF AND COLD WATER SUPPLY PIPING ABOVE CEILING PRIOR TO COMMENCEMENT OF ANY WORK. AFTER INSTALLATION AND FINAL CONNECTION OF NEW WASTE PIPING BELOW SLAB, BACK FILL AND PATCH IN ACCORDANCE WITH THE LANDLORD'S CRITERIA REGARDING SUCH WORK.
3. CONTRACTOR SHALL FURNISH AND INSTALL ALL OF THE NECESSARY PLUMBING FIXTURES (SEE PLUMBING RESPONSIBILITY SCHEDULE ON THIS SHEET) TO SERVE THE TENANT'S DEMISED PREMISES AND MAKE NECESSARY INSTALLATION OF DOMESTIC WATER AND SEWER PIPING FROM TENANT'S DEMISED PREMISE TO CONNECTION PROVIDED BY LANDLORD.
4. SANITARY VENTS SHALL BE ROUTED TO THE EXISTING LANDLORD'S POINT OF CONNECTION WITHIN THE TENANT'S DEMISED PREMISES OR TO A POINT APPROVED BY LOCAL AUTHORITY. THE CONTRACTOR SHALL PROVIDE A CAPPED TEE FOR POSSIBLE FUTURE CONNECTION (IF REQUIRED BY THE LANDLORD). CONTRACTOR SHALL COORDINATE ALL ROOF PENETRATIONS WITH THE LANDLORD'S ROOFING CONTRACTOR, AS REQUIRED. VENT THRU ROOF SHALL BE AT LEAST 15 FEET AWAY FROM A/C UNIT FRESH AIR INTAKE.
5. SEAL AROUND ALL PIPES PENETRATING FIRE SEPARATIONS WITH LISTED AND APPROVED FIRE SEAL MATERIAL. ONLY LISTED AND APPROVED SEALANTS AND METHODS FOR THE SPECIFIC USE WILL BE PERMITTED.
6. THE CONTRACTOR SHALL INSTALL ALL TOILET FIXTURES IN ACCORDANCE WITH ALL CODES AND AS REQUIRED BY LANDLORD'S CRITERIA. CONTROLS FOR FLUSH VALVES SHALL BE MOUNTED ON THE WIDE SIDE OF THE WATER CLOSET AND NO MORE THAN 44" A.F.F.
7. THE CONTRACTOR SHALL ENSURE THAT ALL SLAB PENETRATIONS WITHIN THE TENANT'S DEMISED PREMISES ARE PROPERLY SEALED AND REMAIN WATERTIGHT TO PREVENT ANY POSSIBLE DAMAGE TO OTHER TENANTS AND/OR TO THE BUILDING. FAILURE TO DO SO SHALL BE AT THE RISK AND SOLE EXPENSE OF THE CONTRACTOR.
8. ALL MATERIAL SHALL BE NEW AND OF COMMERCIAL GRADE, AND BEAR UNDERWRITER'S LABORATORIES AND UNION LABELS WHERE SUCH LABELING APPLIES.
9. PLUMBING CONTRACTOR TO FIELD VERIFY PROPER SLOPE OF EXISTING SEWER TO MAIN SEWER PRIOR TO ANY NEW PLUMBING INSTALLATION.
10. PLUMBING CONTRACTOR MUST VISIT THE JOBSITE TO BECOME FAMILIAR WITH MAJOR ITEMS SUCH AS STRUCTURAL ELEMENTS AND OTHER EXISTING JOB CONDITIONS THAT MAY AFFECT THE WORK. ADDITIONALLY, PLUMBING CONTRACTOR SHALL VERIFY EXACT LOCATIONS AND DIMENSIONS OF SUCH ITEMS AS WASTE, VENTS, WATER LINES, ETC.
11. PLUMBING CONTRACTOR TO FAMILIARIZE AND FOLLOW SPECIFICATIONS AND DETAILS CONTAINED IN DESIGN CRITERIA OF TENANT HANDBOOK.
12. PLUMBING CONTRACTOR TO CLEAR ALL EXISTING AND NEW DRAIN LINES AND FIXTURES, PRIOR TO TURNING OVER SPACE TO TENANT.
13. PLUMBING CONTRACTOR SHALL PROVIDE ACCESS TO VALVES, TRAP PRIMERS, ETC. INSTALLED BEHIND WALLS, FLOORS OR CEILINGS.
14. NO PVC PLASTIC PIPING ALLOWED WITHIN CEILING VOIDS USED FOR NON-DUCTED RETURN AIR PLENUM OR IN WALLS, EXCEPT IN CANADA WHERE XFR-PVC MAY BE USED IF PERMITTED BY THE AUTHORITY HAVING JURISDICTION.
15. THE GENERAL CONTRACTOR'S FIRE SPRINKLER SUB-CONTRACTOR SHALL DESIGN AND INSTALL FIRE SPRINKLER SYSTEM CONFORMING TO LANDLORD'S CRITERIA, TENANT'S REQUIREMENTS, AND PER LOCAL CODES AND NFPA STANDARDS.
16. HEADS MOUNTED UNDER EIGHT FEET (8'-0") ABOVE FINISHED FLOOR SHALL BE CONCEALED OR BE PROVIDED WITH WIRE GUARDS.
17. THESE PLANS MAY BE USED FOR CONSTRUCTION ONLY AFTER APPROVAL IS OBTAINED FROM THE BUILDING DEPARTMENT PLUMBING PLAN CHECK DIVISION AND THAT DIVISION'S STAMPED APPROVAL AND AUTHORIZED SIGNATURE APPEAR ON THE PLANS.
18. COORDINATE ALL WORK WITH ALL TRADES INCLUDED BUT NOT LIMITED TO ELECTRICAL, FIRE PROTECTION, MECHANICAL AND STRUCTURAL CONTRACTORS. INSTALL ALL WORK TO CLEAR NEW AND EXISTING ARCHITECTURAL AND STRUCTURAL MEMBERS. NO ITEM SUCH AS PIPE, DUCT, ETC. IS TO BE IN CONTACT WITH ANY EQUIPMENT.
19. REFER TO ARCHITECTURAL DRAWINGS FOR DEMOLITION WORK.
20. REFER TO ARCHITECTURAL DRAWINGS FOR EXACT FIXTURE LOCATION.
21. CONTRACTOR SHALL PROVIDE CUT SHEETS TO B&BW FOR ALL EQUIPMENT AND DEVICES FURNISHED BY THE CONTRACTOR THAT DEVIATE FROM SPECIFIED ITEM FOR REVIEW AND APPROVAL PRIOR TO THE PURCHASE OF ANY SUCH EQUIPMENT OR DEVICES.
22. THE PLUMBING CONTRACTOR SHALL BE RESPONSIBLE TO FIELD VERIFY THE EXACT LOCATIONS, SIZES, INVERTS AND CONDITION OF EXISTING SANITARY WASTE PIPING BELOW SLAB, VENT PIPING ABOVE CEILING AND UP THROUGH ROOF AND DOMESTIC COLD WATER SUPPLY PIPING TO TENANT'S DEMISED PREMISES PRIOR TO SUBMITTING HIS BID. NO ADDITIONAL COMPENSATION WILL BE MADE FOR ANY EXTRAS DUE TO CONTRACTOR'S FAILURE TO VISIT THE JOB SITE AND/OR FAILURE TO PREDETERMINE ALL EXISTING CONDITIONS BEFORE SUBMITTING HIS BID.
23. ACCESS TO ALL COMPONENTS AND EQUIPMENT MUST BE PROVIDED TO MEET CODE AND SERVICE/MAINTENANCE EASE.
24. THE CONTRACTOR SHALL VERIFY WITH LOCAL CODES AS TO THE REQUIREMENT/INSTALLATION OF ANY "WATER SAVING" DEVICES TO THE PLUMBING FIXTURES. (EXAMPLE: TOILET, FAUCETS, ETC.).
25. PLUMBING SYSTEM SHALL BE PRESSURE TESTED AND STERILIZED PER LANDLORD'S CRITERIA AND LOCAL AUTHORITY.
26. UPON COMPLETION OF THE WORK, CONTRACTOR SHALL ENSURE THE PROPER WORKING ORDER OF THE SYSTEM(S) AND MAKE ANY ADJUSTMENTS AS REQUIRED.

PLUMBING GENERAL CONSTRUCTION NOTES

NTS — 00N-P0101-A00-NOTE — A — 08/10/15

Thorson•Baker + Associates
CONSULTING ENGINEERS
3030 West Streetsboro Road (330) 659-6688 Ph.
Richfield, Ohio 44286 (330) 659-6675 Fax

STATE OF OHIO — NATHANIEL J. KOBB — NUMBER PE-2014032639 — PROFESSIONAL ENGINEER
NATHANIEL J. KOBB, PE E-2014032639.
E-20060209512. EXPIRES: 12.31.2024

Bath&BodyWorks
Three Limited Parkway · Columbus, Ohio 43230
Telephone: 614.415.7000 · Fax: 614.415.7349

PROMOTION OF NOTES:
THESE DRAWINGS AND SPECIFICATIONS WERE PREPARED FOR USE ON A SPECIFIC SITE CONTEMPORANEOUSLY WITH THEIR ISSUE DATE. THEY ARE NOT INTENDED FOR USE ON A DIFFERENT SITE AND/OR AT A LATER DATE. THEY MAY NOT BE USED IN WHOLE OR IN PART FOR ANY REPRODUCTION THEREOF, OR ANOTHER PROJECT IS PROHIBITED AND CONTRARY TO LAW UNLESS EXPRESSLY AUTHORIZED BY BBW. NO VISUAL CONTACT WITH THESE DRAWINGS AND SPECIFICATIONS SHALL CONSTITUTE PUBLICATION IN ANY MANNER OF THIS OR ANY OTHER PROJECT EXCEPT BY WRITTEN AGREEMENT WITH BBW. NO REPRODUCTION OF THESE DRAWINGS AND SPECIFICATIONS SHALL BE MADE WITHOUT THE PRIOR WRITTEN AUTHORIZATION OF BBW. ALL DRAWALS OR REPRODUCTIONS OF THESE DRAWINGS AND SPECIFICATIONS AUTHORIZED BY BBW, BE RETURNED TO BBW UPON COMPLETION OF THE INTENDED USE, UNLESS OTHERWISE AGREED TO BY BBW.
COPYRIGHT NOTICE:
THESE DRAWINGS AND SPECIFICATIONS ARE SUBJECT TO COPYRIGHT PROTECTION AS AN "ARCHITECTURAL WORK" UNDER SEC. 102 OF THE COPYRIGHT ACT, 17 U.S.C. AS AMENDED DECEMBER 1990. THE ARCHITECTURAL WORKS INCLUDE THE OVERALL FORM AS WELL AS THE ARRANGEMENT AND COMPOSITION OF SPACES AND ELEMENTS IN THE DESIGN, BUT DOES NOT INCLUDE INDIVIDUAL STANDARD FEATURES. COPYRIGHT PROTECTION INCLUDES THESE DRAWINGS AND ALL DERIVATIVE DESIGNS, WHETHER BUILT OR NOT. THE COPYRIGHT IS OWNED BY BBW. ALL RIGHTS RESERVED. UNAUTHORIZED USE OF THESE DRAWINGS AND SPECIFICATIONS IS PROHIBITED AND MAY RESULT IN SUBSTANTIAL DAMAGES AND ATTORNEY'S FEES LIABILITY.

PROJECT INFORMATION:
104.01.1733.02
BATH & BODY WORKS
SUMMIT WOODS CROSSING
SPACE NO. M8-A & 1752A (REMOTE STORAGE)
1702 NW CHIPMAN RD.
LEE'S SUMMIT, MO 64081
SCOPE: FULL REMODEL
DESIGN TYPE: GINGHAM+
BBWI PROJECT #: 00118173
PACKAGE: SIS PKG3
GENERATION: 2415a.01
A/E PROJECT #: 20231193.0

REVISIONS:

	REQUIRED BY:	DATE
1	REVI – POR REVISION, LL COMMENTS, BUILDING DEPT. COMMENTS, & 2415a.01	02/16/2024

DATE ISSUED: 01/12/2024
DESIGNED BY: MAR
DRAWN BY: TBA
CHECKED BY: NJK

PLUMBING NOTES, SCHEDULES AND ISOMETRICS

DRAWING NUMBER:
P01.01

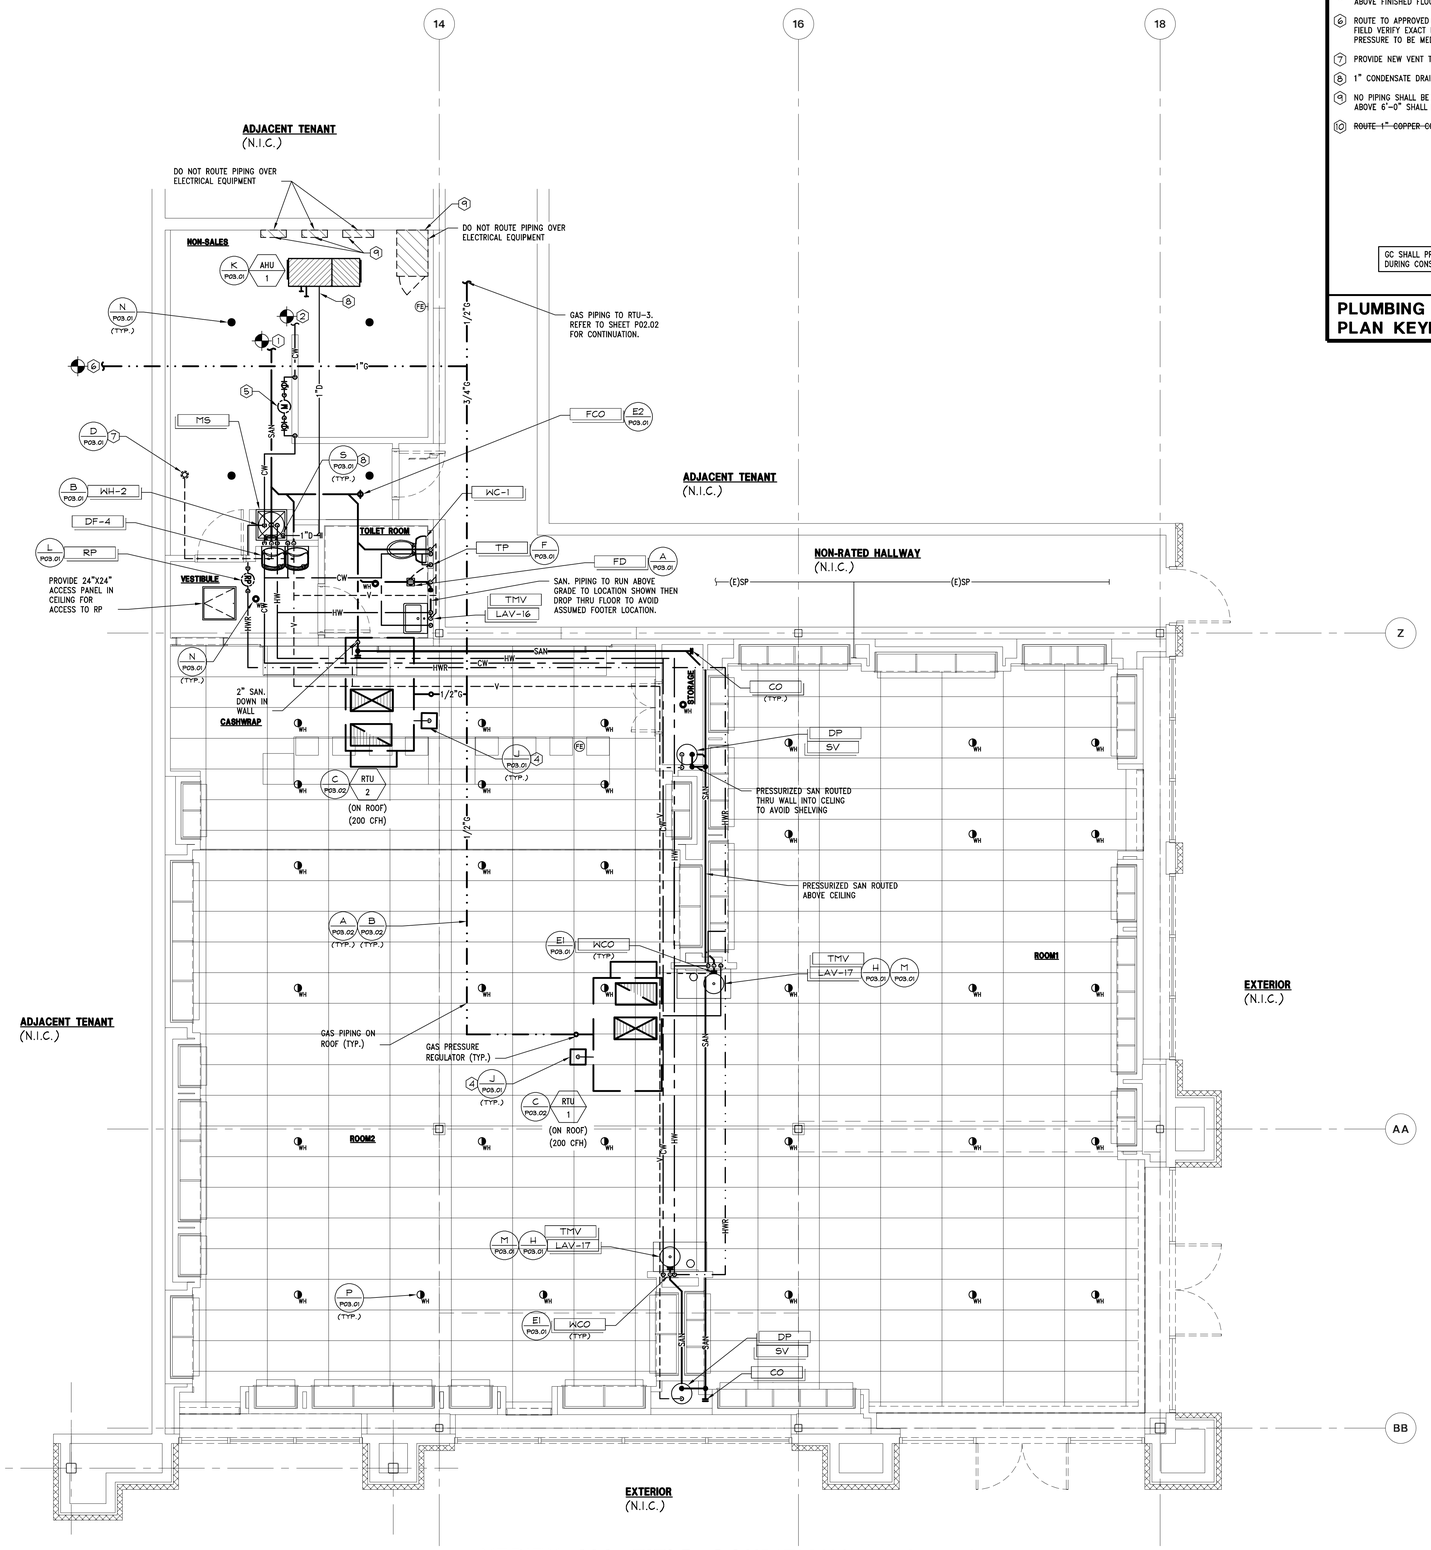

VERIFY ALL FIELD CONDITIONS PRIOR TO BID

1. CONNECT (N) 4" SANITARY SEWER BELOW SLAB TO (E) SANITARY SEWER LINE. (FIELD VERIFY EXACT SIZE AND LOCATION – MIN. 4")
2. CONNECT (N) 1" COLD WATER TO (E) COLD WATER LINE. (FIELD VERIFY EXACT SIZE AND LOCATION – MIN. 1")
3. ~~P.O.C. OF (N) VENT TO (E) VENT LINE. (FIELD VERIFY EXACT SIZE AND LOCATION – MIN. 2")~~
4. 1" CONDENSATE DRAIN ON ROOF TO DISCHARGE TO SPLASH BLOCK. REFER TO DETAIL J ON SHEET P03.01.
5. PLUMBING CONTRACTOR TO PROVIDE WATER METER – 'HERSEY MODEL NO. ¾" MVR' AT MINIMUM OF 21 GPM. VERIFY LOCATION. MOUNT 48" ABOVE FINISHED FLOOR. MAKE NECESSARY CONNECTIONS AS REQUIRED. METER TO READ IN GALLONS.
6. ROUTE TO APPROVED GAS METER LOCATION WITH REGULATOR, TOTAL GAS LOAD = 530 CFH AND A TOTAL DEVELOPED LENGTH = 425 FEET. FIELD VERIFY EXACT LOCATION OF METER AND GAS COMPANY REQUIREMENTS. REUSE (E)GAS METER OR PROVIDE NEW AS REQUIRED. GAS PRESSURE TO BE MEDIUM PRESSURE. PROVIDE GAS PRESSURE REGULATOR AT EACH UNIT TO REDUCE PRESSURE TO 7" W.C.
7. PROVIDE NEW VENT THROUGH ROOF, PER DETAIL D ON SHEET P03.01.
8. 1" CONDENSATE DRAIN FROM EQUIPMENT TO DISCHARGE AT MOP SINK. REFER TO DETAILS K & S ON SHEET P03.01.
9. NO PIPING SHALL BE ROUTED OVER ELECTRICAL GEAR. ANY EXISTING PIPING LESS THAN 6'-0" ABOVE SHALL BE RELOCATED. ANY PIPING ABOVE 6'-0" SHALL BE PROVIDED WITH A DRIP PAN.
10. ~~ROUTE 1" COPPER CONDENSATE DRAIN FROM DEHUMIDIFIER CONDENSATE PUMP TO MOP SINK WITH 2" AIR GAP OR CODE APPROVED RECEPTOR.~~

SPRINKLER HEADS SHOWN FOR REFERENCE, STYLE, FINISH, SUGGESTED LOCATION AND QUANTITY ONLY. FILED UNDER SEPARATE PERMIT.

GC SHALL PROVIDE COVERS ON ALL FLOOR DRAINS DURING CONSTRUCTION TO PREVENT DEBRIS IN PIPES.

GC TO PROVIDE WRITTEN REPORT TO BBWI PM ON CONDITION OF EXISTING SEWER TIE-IN REGARDING SLOPE AND FLOW.
- SCOPE WITH CAMERA PRIOR TO CONNECTION
- DO NOT CONNECT WITHOUT BBWI PM AUTHORIZATION IF SPECS NOT MET

PLUMBING AND FIRE SPRINKLER HEAD PLAN KEYNOTES

NTS

D 11/11/21

PLUMBING AND FIRE SPRINKLER HEAD PLAN

1/4" = 1'-0"

A

Thorson•Baker + Associates
CONSULTING ENGINEERS
3030 West Streetsboro Road (330) 659-6688 Ph.
Richfield, Ohio 44286 (330) 659-6675 Fax

STATE OF OHIO · NATHANIEL J. KOBB · NUMBER PE-2014032639 · PROFESSIONAL ENGINEER

NATHANIEL J. KOBB, PE E-2014032639, E-2009028552; EXPIRES: 12.31.2024

Bath&BodyWorks
Three Limited Parkway · Columbus, Ohio 43230
Telephone: 614.415.7000 · Fax: 614.415.7349

PROHIBITION ON RISES:
THESE DRAWINGS AND SPECIFICATIONS WERE PREPARED FOR USE ON A SPECIFIC SITE CONTEMPORANEOUSLY WITH THEIR ISSUE DATE. THEY ARE NOT INTENDED FOR USE ON A DIFFERENT PROJECT, AT A DIFFERENT TIME, OR ON ANOTHER PROJECT IS PROHIBITED AND CONTRARY TO LAW UNLESS EXPRESSLY AUTHORIZED BY BBWI.

THESE DRAWINGS AND SPECIFICATIONS ARE THE PROPERTY OF BBWI AND SHALL NOT BE DEPOSITED IN ANY MANNER OR USED ON ANY OTHER PROJECT EXCEPT BY WRITTEN AGREEMENT WITH BBWI. NO REPRODUCTION OF ANY PART OF THESE DRAWINGS AND SPECIFICATIONS IN ANY FORM WHATSOEVER SHALL BE MADE WITHOUT THE AUTHORIZATION OF BBWI. ALL DRAWINGS OR REPRODUCTIONS OF THESE DRAWINGS AND SPECIFICATIONS ARE TO BE RETURNED TO BBWI UPON COMPLETION OF THEIR INTENDED USE, UNLESS OTHERWISE AGREED BY BBWI.

COPYRIGHT NOTICE:
THESE DRAWINGS AND SPECIFICATIONS ARE COPYRIGHTED AND SUBJECT TO COPYRIGHT PROTECTION AS AN "ARCHITECTURAL WORK" UNDER SEC. 102 OF THE COPYRIGHT ACT, 17 U.S.C. AS AMENDED DECEMBER 1990. THE ARCHITECT'S OF DESIGNS INCORPORATED INTO THESE DRAWINGS AND SPECIFICATIONS INCLUDE THE STRUCTURE, MECHANICAL AND ELECTRICAL SYSTEMS, AND WORKS AND ARRANGEMENTS OF SPACES AND FORMS. THE COPYRIGHT MAY NOT BE USED BY ANY PERSON OR ENTITY FOR ANY BUILDING OR OTHER STRUCTURE DESIGNED FROM THESE DRAWINGS AND SPECIFICATIONS WITHOUT THE EXPRESS WRITTEN CONSENT OF BBWI. ANY UNAUTHORIZED USE OF THESE DRAWINGS AND SPECIFICATIONS WILL BE AT THE SOLE RISK AND RESPONSIBILITY OF THE USER, AND BBWI WILL BE HELD HARMLESS AGAINST ANY CLAIMS, SUITS, OR LIABILITY.

104.01.1733.02

PROJECT INFORMATION:

BATH & BODY WORKS
SUMMIT WOODS CROSSING
SPACE NO. MB-A & 1752A (REMOTE STORAGE)
1702 NW CHIPMAN RD.
LEE'S SUMMIT, MO 64081

SCOPE: FULL REMODEL
DESIGN TYPE: GINGHAM+
BBWI PROJECT #: 00118173

SJS PKG3
PACKAGE: 2415s.01
GENERATION: 202311193.0
A/E PROJECT #:

REVISIONS:

	REQUIRED BY:	DATE
1	REV1 – POR REVISION, LL COMMENTS,	02/16/2024
	BUILDING DEPT. COMMENTS, & 2415s.01	

DATE ISSUED: 01/12/2024
DESIGNED BY: MAR
DRAWN BY: TBA
CHECKED BY: NJK

PLUMBING AND FIRE SPRINKLER HEAD PLAN

DRAWING NUMBER:
P02.01

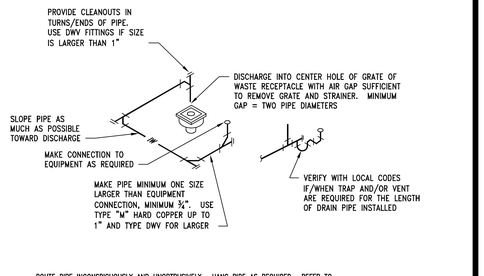

CONDENSATE DRAIN DETAIL

NTS | 00D-P0301-K01-COND | S | 09/03/2015

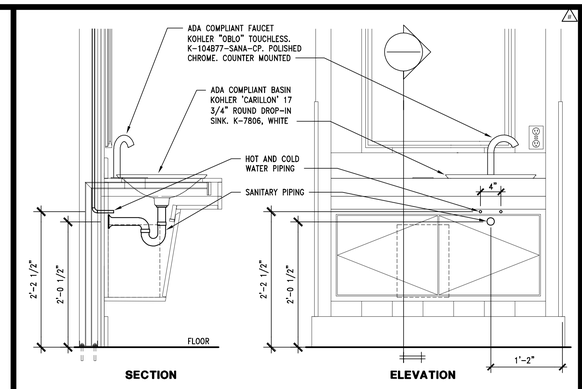

WALL MOUNTED DEMO SINK PIPING DIMENISIONS DETAIL

1" = 1'-0" | 00D-P0301-E00-DSDIMS | M | 10.10.23

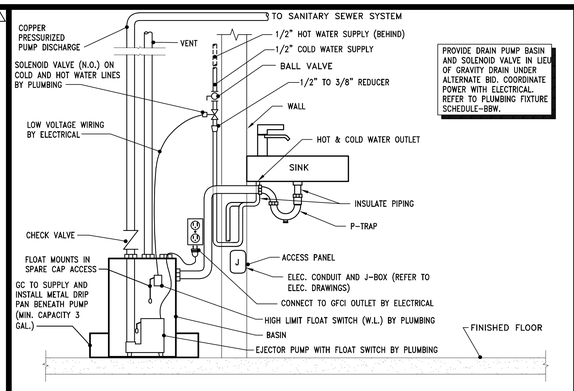

NOTE: INSULATE EXPOSED PIPING BELOW SINK PER ADA REQUIREMENTS.

DEMONSTRATION SINK DETAIL

NTS | 42D-P0301-H00-DEMO | H | 09/04/15

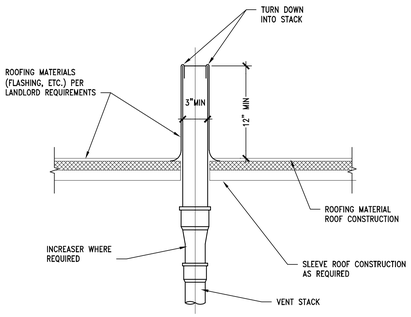

VENT THRU ROOF DETAIL

1-1/2"=1'-0" | 00D-P0301-D00-VTR | D | 09/03/2015

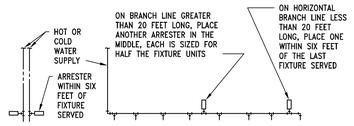

PDI SIZE	FIXTURE UNIT LOAD
AA	1–3
A	4–11
B	12–32
C	33–60
D	61–113
E	114–154
F	155–330

FIXTURE UNIT TABULATION		
FIXTURE	COLD	HOT
VALVE WATER CLOSET	10	–
TANK WATER CLOSET	5	–
URINAL	5	–
LAVATORY	1.5	1.5
SINK	2	2
MOP BASIN	3	3
SHOWER/BATHTUB	2	3
DRINKING FOUNTAIN	0.5	–

PC TO PROVIDE WATER HAMMER ARRESTERS BY SIOUX CHIEF, PRECISION PLUMBING PRODUCTS, WATTS OR APPROVED EQUIVALENT WITH PISTON AND O-RING CONSTRUCTION, HAVING PDI #WH-201, ASSE #1010 OR ANSI #A112.26.1M CERTIFICATION. SIZE AND INSTALL PER PDI #WH-201 STANDARD OR MANUFACTURER'S INSTRUCTION. THE TABLES ABOVE ARE BASED ON THE SIOUX CHIEF PRODUCT LINE. IF PRESSURE IS IN EXCESS OF 65 PSIG THEN UPSIZE THE ARRESTER BY ONE (EXAMPLE: AN 'A' ARRESTER WOULD BECOME A 'B' ARRESTER.)

WATER HAMMER ARRESTERS

NTS | 00D-P0301-R00-WHAI | R | 10/30/2014

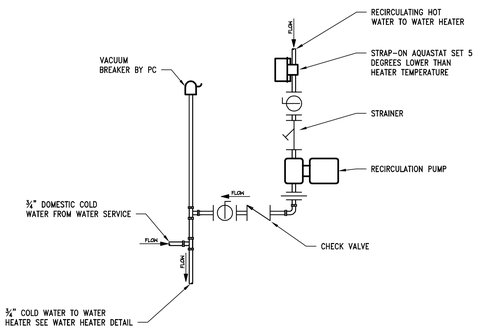

NOTE:
INSULATE ALL PIPING IN ACCORDANCE WITH SPECIFICATIONS. PIPING ARRANGEMENT SHOWN IS SCHEMATIC. ADJUST TO SUIT FIELD CONDITIONS. MAKE PIPE SAME SIZE AS PUMP FITTING. FOLLOW MANUFACTURER'S INSTRUCTIONS FOR INSTALLATION PROCEDURE. VERIFY PROPER OPERATION WHEN INSTALLED.

HOT WATER RECIRC. PUMP DETAIL

NTS | L | 08/11/15

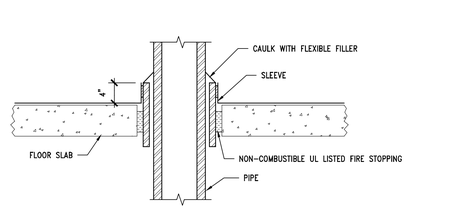

NOTE:
ALL FLOOR PENETRATIONS MUST BE SLEEVED AND LIQUID TIGHT.

PIPE FLOOR PENETRATION DETAIL

NTS | 00D-P0301-G00-PPEN | G | 09/03/2015

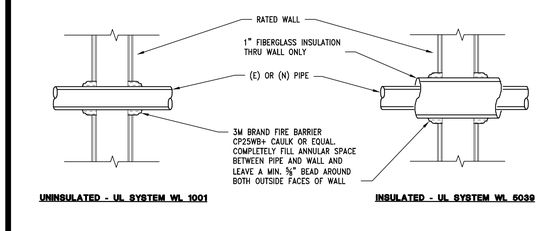

NOTE:
INSTALLATION TO FOLLOW UL SYSTEM WL 1001 OR WL 5039 AND BE A UL TESTED ASSEMBLY.

PIPE THRU FIRE WALL PENETRATION DETAIL

NTS | 00D-P0301-C00-PTFW | C | 09/03/2015

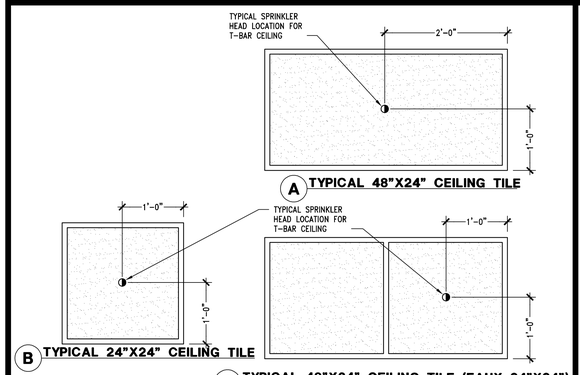

FIRE SPRINKLER HEAD LOCATION DETAILS

1" = 1'-0" | 00D-P0301-P00-FSHL | P | 09/03/2015

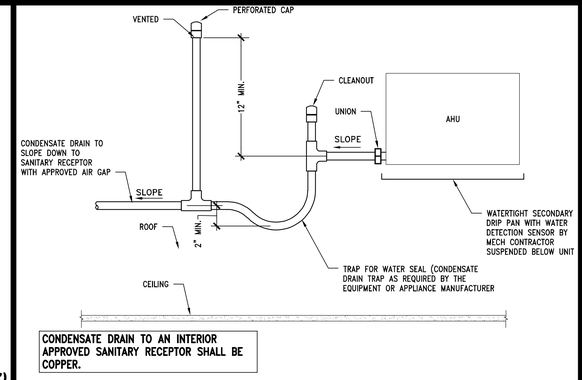

CONDENSATE DRAIN TO AN INTERIOR APPROVED SANITARY RECEPTOR SHALL BE COPPER.

CONDENSATE DRAIN DETAIL

1" = 1'-0" | 00D-P0301-J02-COND | K | 09/03/2015

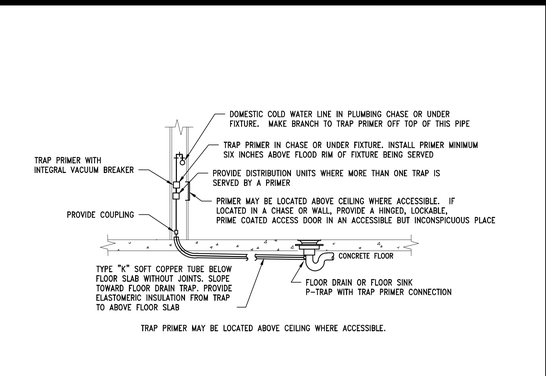

TRAP PRIMER MAY BE LOCATED ABOVE CEILING WHERE ACCESSIBLE.

TRAP PRIMER

1" = 1'-0" | 00D-P0301-F01-TRAP | F | 09/03/2015

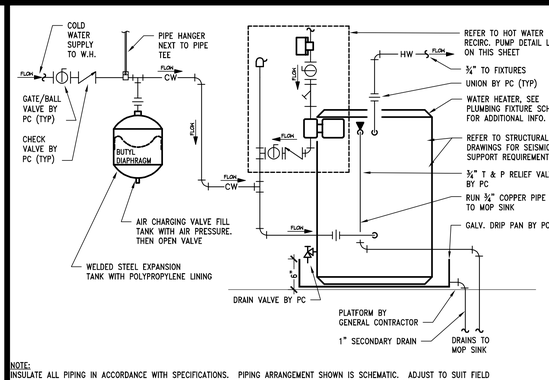

NOTE:
INSULATE ALL PIPING IN ACCORDANCE WITH SPECIFICATIONS. PIPING ARRANGEMENT SHOWN IS SCHEMATIC. ADJUST TO SUIT FIELD CONDITIONS. MAKE PIPE SAME SIZE AS TANK FITTINGS. FITTINGS COME FACTORY EQUIPPED WITH HEAT TRAPS IN NIPPLES. FOLLOW MANUFACTURER'S INSTRUCTIONS FOR INSTALLATION PROCEDURE. VERIFY PROPER OPERATION WHEN INSTALLED.

WATER HEATER DETAIL

1" = 1'-0" | 00D-P0301-B00-WTHR | B | 03/27/15

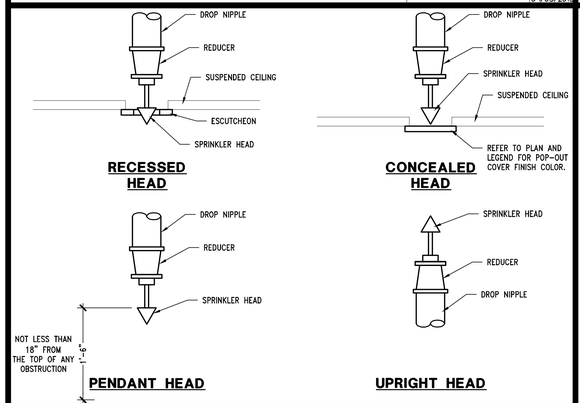

FIRE SPRINKLER HEAD DETAILS

NTS | 00D-P0301-N00-FSHD | N | 02/14/2014

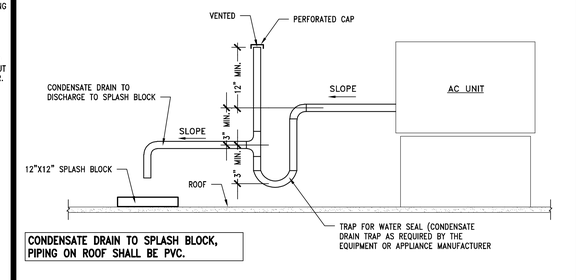

CONDENSATE DRAIN TO SPLASH BLOCK, PIPING ON ROOF SHALL BE PVC.

CONDENSATE DRAIN DETAIL

1" = 1'-0" | 00D-P0301-J00-COND | J | 09/03/2015

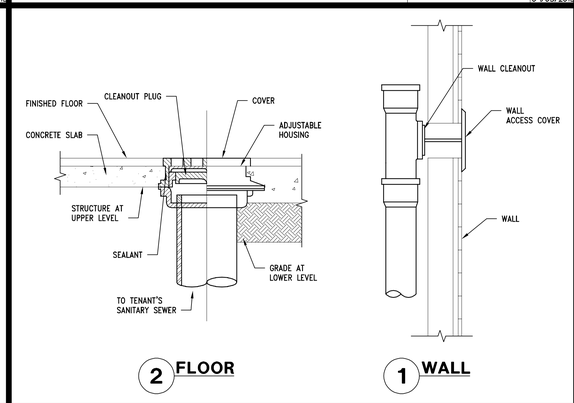

CLEANOUT DETAILS

NTS | 00D-P0301-E00-FWCO | E | 09/03/2015

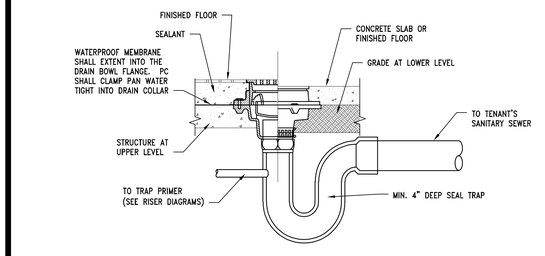

FLOOR DRAIN DETAIL

NTS | 00D-P0301-A00-FDRN | A | 09/03/2015

TBA
Thorson•Baker + Associates
CONSULTING ENGINEERS
3030 West Streetsboro Road (330) 659-6688 Ph.
Richfield, Ohio 44286 (330) 659-6675 Fax

STATE OF OHIO NATHANIEL JAMES KOBB NUMBER PE-2014032639 PROFESSIONAL ENGINEER

NATHANIEL J. KOBB, PE E-2014032639, E-2006026912, EXPIRES: 12-31-2024

Bath&BodyWorks
Three Limited Parkway • Columbus, Ohio 43230
Telephone: 614.415.7000 • Fax: 614.415.7349

PROHIBITION ON REUSE: THESE SPECIFICATIONS WERE PREPARED FOR USE ON A SPECIFIC SITE. CONTEMPORANEOUSLY WITH THEIR ISSUE DATE. THEY ARE NOT INTENDED FOR USE ON A KITCHEN REPRODUCTION THEREOF ON ANOTHER PROJECT IS PROHIBITED AND CONTRARY TO LAW UNLESS EXPRESSLY AUTHORIZED BY THE ARCHITECTURAL WORK UNDER ITS CONTROL.

COPYRIGHT NOTICE: THESE SPECIFICATIONS AND DRAWINGS ARE, AND SHALL NOT BE DEPOSITED IN ANY MANNER OR USED ON ANY OTHER PROJECT EXCEPT BY AGREEMENT IN WRITING WITH BBW. NO AUTHORIZATION OF BBW. ALL ORIGINAL OR REPRODUCTIONS OF THESE DRAWINGS AND SPECIFICATIONS BBW. BE ALTERED TO SUIT APPLICATION OF THESE DRAWINGS AND SPECIFICATIONS BY OTHERS WITHOUT THE EXPRESS WRITTEN CONSENT OF BBW. ALL ORIGINAL OR REPRODUCTIONS OF THESE DRAWINGS AND SPECIFICATIONS ARE SUBJECT TO COPYRIGHT PROTECTION AS AN "ARCHITECTURAL WORK" UNDER SEC. 102 OF THE COPYRIGHT ACT, 17 U.S.C. AS AMENDED DECEMBER 1990. THE PROTECTION INCLUDES THE OVERALL FORM, ARRANGEMENT AND COMPOSITION OF SPACES AND ELEMENTS OF THE DESIGN. UNDER SUCH PROTECTION, UNAUTHORIZED USE OF THESE DRAWINGS AND SPECIFICATIONS BY ANY PERSONS OR ENTITY THAT VIOLATES THE ARCHITECT'S COPYRIGHT MAY RESULT IN LIABILITY FOR STATUTORY DAMAGES AS HIGH AS $100,000 PER INFRINGEMENT, AS WELL AS ATTORNEY'S FEES.

SIS PKG3
241Sc.01
20231193.0

104.01.1733.02

PROJECT INFORMATION:

BATH & BODY WORKS
SUMMIT WOODS CROSSING
SPACE NO. M8-A & 1752A (REMOTE STORAGE)
1702 NW CHIPMAN RD.
LEE'S SUMMIT, MO 64081

SCOPE: FULL REMODEL | PACKAGE:
DESIGN TYPE: GINGHAM+ | GENERATION:
BBWI PROJECT #: 00118173 | A/E PROJECT #:

REVISIONS:

1	REQUIRED BY:	DATE
	REV1 - PER REVISION, LL COMMENTS,	02/14/2024
	BUILDING DEPT. COMMENTS, & 2415s.01	

DATE ISSUED: 01/12/2024
DESIGNED BY: MAR
DRAWN BY: TBA
CHECKED BY: NJK

PLUMBING AND FIRE PROTECTION DETAILS

DRAWING NUMBER:
P03.01

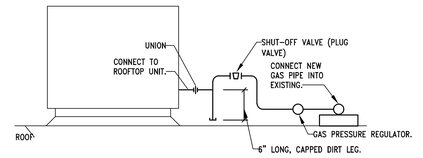

DIRT LEG

NTS

00D-P0301-F00-COND

C 08/17/2018

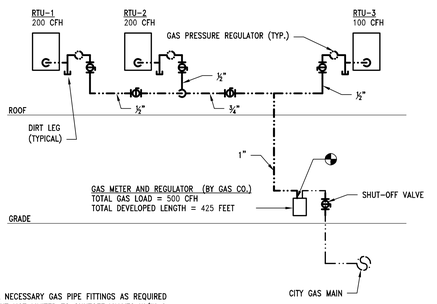

NOTES

1. PROVIDE ALL NECESSARY GAS PIPE FITTINGS AS REQUIRED INCLUDING BUT NOT LIMITED TO SHUTOFF VALVES W/IN 6 FT OF APPLIANCE & BETWEEN SHUTOFF AND APPLIANCE A UNION AND SEDIMENT TRAP. ALL BLACK IRON PIPE NEEDS TO BE PROTECTED FROM MOISTURE (PAINTED).

GAS PIPING DIAGRAM

NTS

00D-P0301-M00-GSPD

B 09/03/2015

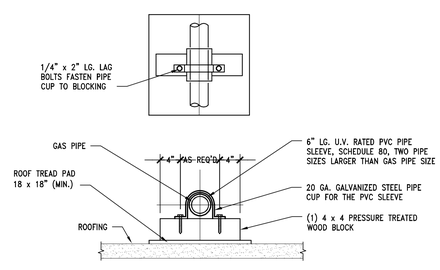

NOTES

1. SUPPORT REQUIRED 10'-0" O.C. AND AT ALL CHANGES IN DIRECTION.
2. INCREASE IN HEIGHT AS REQUIRED FOR ROUTING ABOVE ROOF MOUNTED ACCESSORIES SUCH AS EXPANSION JOINTS.

GAS PIPING SUPPORT DETAIL

1" = 1'-0"

00D-P0301-S00-GPSD

A 09/03/2015

Thorson•Baker + Associates
CONSULTING ENGINEERS
3030 West Streetsboro Road
Richfield, Ohio 44286
(330) 659-6688 Ph.
(330) 659-6675 Fax

NATHANIEL J. KOBB, PE E-2014032639, E-2009020912. EXPIRES: 12-31-2024

Bath&BodyWorks
Three Limited Parkway · Columbus, Ohio 43230
Telephone: 614.415.7000 · Fax: 614.415.7349

PROHIBITION ON REUSE:
THESE DRAWINGS AND SPECIFICATIONS WERE PREPARED FOR USE ON A SPECIFIC SITE CONSTRUCTION SCHEDULE IN ACCORDANCE WITH THEIR TERMS. THEY ARE NOT INTENDED FOR USE ON A DIFFERENT SITE, AT A DIFFERENT TIME, OR WITH DIFFERENT CONSTRUCTION PARTICIPANTS. ANY REUSE WITHOUT WRITTEN REPRODUCTION THEREOF, ON ANOTHER PROJECT IS PROHIBITED AND CONTRARY TO LAW UNLESS EXPRESSLY AUTHORIZED BY TBA, A PROFESSIONAL CORPORATION, WHICH AUTHORIZATION MAY BE WITHHELD FOR ANY REASON.

THESE DRAWINGS AND SPECIFICATIONS ARE THE PROPERTY OF BBWI AND SHALL NOT BE DEPOSITED IN ANY MANNER OR USED ON ANY OTHER PROJECT EXCEPT BY WRITTEN AGREEMENT WITH BBWI. NO REPRODUCTION OF ANY PORTION OF THESE DRAWINGS AND SPECIFICATIONS SHALL BE MADE WITHOUT THE WRITTEN AUTHORIZATION OF BBWI. ALL DRAWINGS OR REPRODUCTIONS OF THESE DRAWINGS AND SPECIFICATIONS SHALL BE RETURNED TO BBWI UPON COMPLETION OF THEIR INTENDED USE, UNLESS OTHERWISE AGREED TO BY BBWI.

COPYRIGHT NOTICE:
THESE DRAWINGS AND SPECIFICATIONS ARE SUBJECT TO COPYRIGHT PROTECTION AS AN "ARCHITECTURAL WORK" UNDER SEC. 102 OF THE COPYRIGHT ACT, 17 U.S.C. AS AMENDED DECEMBER 1990. THE ARCHITECT'S REPRODUCTION OR PUBLICATION OF THESE PLANS AND SPECIFICATIONS IS LIMITED TO USES SPECIFICALLY LICENSED BY THE ARCHITECT IN WRITING. PUBLICATION, INCLUDING UNINTENDED ELECTRONIC DISCLOSURE, DOES NOT CONSTITUTE A LIMITATION OR WAIVER OF OUR RESERVED RIGHTS.

PROJECT INFORMATION:

BATH & BODY WORKS

SUMMIT WOODS CROSSING
SPACE NO. MB-A & 1752A (REMOTE STORAGE)
1702 NW CHIPMAN RD.
LEE'S SUMMIT, MO 64081

SCOPE: FULL REMODEL | PACKAGE: SIS PKG3
DESIGN TYPE: GINGHAM+ | GENERATION: 2415a.01
BBWI PROJECT #: 00118173 | A/E PROJECT #: 20231193.0

104.01.1733.02

REVISIONS:

	REQUIRED BY:	DATE
1	REV1 – PER REVISION, LL COMMENTS,	02/16/2024
	BUILDING DEPT. COMMENTS, & 2415a.01	

DATE ISSUED: 01/12/2024
DESIGNED BY: MAR
DRAWN BY: TBA
CHECKED BY: NJK

PLUMBING AND FIRE PROTECTION DETAILS

DRAWING NUMBER:
P03.02

SECTION 210000: FIRE PROTECTION

A. SCOPE OF WORK

1. PROVIDE A COMPLETE AND OPERABLE FIRE PROTECTION SYSTEM AS IT APPLIES TO THE DEMISED PREMISE.
2. WHERE APPLICABLE, THE CONTRACTOR SHALL CONTRACT THIS WORK WITH A LANDLORD APPROVED FIRE PROTECTION CONTRACTOR, ALL MATERIALS AND EQUIPMENT UNDER THIS SECTION SHALL BE NEW AND LISTED BY UNDERWRITERS LABORATORIES/OF CANADA, INC. FOR FIRE PROTECTION SYSTEM INSTALLATION.
3. THE FIRE PROTECTION SYSTEM SHALL BE AS FOLLOWS:
   a. NEW WET SPRINKLER FIRE PROTECTION SYSTEM FOR ALL AREAS OF THE RETAIL SPACE, PORTIONS THAT ARE UNHEATED OR EXPOSED TO FREEZING TEMPERATURES SHALL BE PROVIDED WITH AN AUTOMATIC DRY PIPE SYSTEM COMPLYING WITH NFPA/NFPAC 13.
   b. COVERAGE SHALL BE IN ACCORDANCE WITH EXISTING CONDITIONS, NFPA/NFPAC 13, LOCAL CODES, LANDLORD'S CRITERIA, MALL INSURANCE AND BBWI'S STANDARDS AND SHALL INCLUDE:
      (1) ALL PIPE TAPS, RISERS, LATERALS, BRANCHES, VALVES, HANGERS, ALARMS, SPRINKLER HEADS AND ALL COMPONENTS REQUIRED.
      (2) PROVIDE PROFESSIONALLY DESIGNED AND SEALED DRAWINGS, HYDRAULIC CALCULATIONS, SUBMITTALS AND APPROVALS AS NEEDED INCLUDING ANY SEALS, PERMITS, FEES, AND CHARGES.
   c. FIRE EXTINGUISHERS SHALL BE PROVIDED. REFER TO INSTALLATION SECTION OF THIS SPECIFICATION.
4. EXAMINE ARCHITECTURAL, STRUCTURAL, MECHANICAL AND ELECTRICAL DOCUMENTS TO PROPERLY SEQUENCE, COORDINATE, AND INTEGRATE THE VARIOUS ELEMENTS OF THE FIRE PROTECTION SYSTEM WITH OTHER CONTRACTORS TO AVOID INTERFERENCES AND CONFRONTATIONS.
5. CONTRACTOR SHALL USE APPROVED INDUSTRY FIRE SPRINKLER STANDARDS FOR REUSING EXISTING FIRE SPRINKLER BRANCHES AND SUBMIT CALCULATIONS TO THE BBWI'S PROJECT MANAGER UPON REQUEST OR REWORK SYSTEM TO THE BBWI PROJECT MANAGER'S SATISFACTION.
6. RELOCATION OF EXISTING MAINS, LATERALS, BRANCHES AND RISERS TO FACILITATE STORE DESIGN CRITERIA SHALL BE INCLUDED AS PART OF THIS WORK.

B. SHOP DRAWINGS AND DESIGN

1. IN ACCORDANCE WITH THE PREVAILING STANDARDS, BUT NO LESS THAN THAT REQUIRED BY NFPA/ NFPAC 13, THIS FIRE PROTECTION CONTRACTOR SHALL PREPARE COMPLETE CALCULATIONS AND SHOP DRAWINGS. SIX (6) COPIES SHALL BE SUBMITTED TO THE GENERAL CONTRACTOR AND ADDITIONAL SETS AS REQUIRED TO THE PROPER CODE AUTHORITIES FOR APPROVAL (NO WORK SHALL BEGIN UNTIL ALL APPROVALS HAVE BEEN RECEIVED).
2. COPY OF THE LETTER OF APPROVAL FROM THE LANDLORD'S INSURANCE RATING BUREAU SHALL BE FORWARDED TO THE LANDLORD'S AGENT AND TO THE BBWI PROJECT MANAGER.
   a. REQUIREMENTS IF PROJECT IS A SIMON MALL: A MINIMUM OF FIVE SETS OF SHOP DRAWINGS ALONG WITH HYDRAULIC CALCULATIONS (IF APPLICABLE) SHALL BE SUBMITTED TO GLOBAL RISK CONSULTANTS FOR APPROVAL. HYDRAULIC CALCULATIONS SHALL BE SUBMITTED REGARDLESS OF THE SCOPE OF WORK INVOLVED.
   b. REQUIREMENTS IF PROJECT IS A SIMON MALL: FIVE SETS OF MATERIAL BROCHURES SHALL ALSO BE SUBMITTED TO GRC FOR REVIEW. BROCHURES SHALL BE LIMITED TO NEW SPRINKLER HEADS, FLEXIBLE DROPS AND VALVES. PLANS SHALL INDICATE THE TYPE OF PIPING BEING UTILIZED WITH THE GAUGE INDICATED.
3. LISTED BELOW ARE MINIMUM REQUIREMENTS FOR SPRINKLER SYSTEM DESIGN AND INSTALLATION. SYSTEM SHALL BE HYDRAULICALLY DESIGNED:
   a. ORDINARY HAZARD, GROUP 2: PROVIDE A 0.20 GPM/SF PER 1,500 SQUARE FEET DENSITY WITH 165°F RATED 1/2" ORIFICE SPRINKLER HEADS OR FOLLOW NFPA/NFPAC DENSITY/AREA CURVE FOR DENSITY COVERAGE. PROVIDE A MAXIMUM COVERAGE OF 130 SQUARE FEET PER HEAD.
      (1) REQUIREMENTS IF PROJECT IS A SIMON MALL: MINIMUM SPACING SHALL BE 70 SQUARE FEET PER HEAD AND SPACING SHOULD NOT EXCEED 100 SF FOR DENSITIES OVER 0.25 GPM/SF.
      (2) REQUIREMENTS IF PROJECT IS A SIMON MALL: FM GLOBAL REQUIRED DENSITY WILL BE 0.15 GPM/SF OVER THE MOST HYDRAULICALLY REMOTE 2500 SF USING ½" ORIFICE, 165 DEGREE RATED HEADS. HEAD SPACING SHOULD NOT EXCEED 130SF. OPTIMUM SPRINKLER OPERATING AREA SHOULD BE 300SF UNLESS SPECIFIC APPROVAL IS GIVEN OTHERWISE FOR SPECIAL OCCUPANCIES. THE MOST REMOTE AREA SHOULD HAVE THE DIMENSIONS PARALLEL TO THE BRANCH LINE OF AT LEAST 1.4 TIMES THE SQUARE-FOOT OF THE AREA. THE DENSITY DESIGN SHOULD CONFORM TO THE MOST STRINGENT FM GLOBAL OR NFPA/NFPAC 13, ORDINARY HAZARD GROUP TWO OCCUPANCY FOR RETAIL/COMMON/OFFICE AND MECHANICAL EQUIPMENT AREAS.
   b. MAXIMUM HEAD SPACING: 15 FT.
   c. SPRINKLERS SHALL BE TESTED FOR A MINIMUM OF 2 HOURS AT 200 PSI.
   d. DESIGN CALCULATIONS OF INSIDE PIPE SHALL USE C=100 FOR DRY AND C=120 FOR WET SYSTEMS.

C. SPRINKLER HEADS

1. ALL SPRINKLER HEADS SHALL BE NEW (EXISTING HEADS IN EXISTING BBWI STORES ARE NOT TO BE REPLACED UNLESS NOTED OTHERWISE), U.L. AND F.M. LISTED AND APPROVED AUTOMATIC SPRAY TYPE AS MANUFACTURED BY AUTOMATIC SPRINKLER, GRINNELL, RELIABLE, OR VIKING.
2. ALL SPRINKLER HEADS SHALL BE RATED AS FOLLOWS OR AS REQUIRED BY LOCAL CODES:
   a. STORAGE AREAS OR MEZZANINES: 200°F-225°F.
   b. SALES AREA: 150°F-170°F OR 200°F-225°F AS NOTED ON PLANS.
3. MANUFACTURER FOR ALL SPRINKLER HEADS SHALL BE AS FOLLOWS:
   a. SALES AREA: BASE BID SHALL INCLUDE HEADS MANUFACTURED BY RELIABLE WITH ALTERNATE BIDS BASED ON VIKING MICROFAST AND MIRAGE VK SERIES OR GRINNELL MODEL F972 AND SHALL BE APPROVED BY THE BBWI PROJECT MANAGER PRIOR TO ORDERING AND INSTALLATION.
   b. NON-SALES AREA: ROUGH BRASS FINISH AS MANUFACTURED BY AUTOMATIC SPRINKLER, STAR, RELIABLE, GRINNELL OR VIKING SPRINKLER COMPANY ONLY.
4. ALL SALES AREA SPRINKLER HEADS INCLUDING TRIM AND COVER SHALL HAVE FACTORY APPLIED FINISH. REFER TO FIRE SPRINKLER HEAD PLAN FOR FINISH REQUIREMENTS.
5. ALL SPRINKLER HEADS ON THE WALL SIDE OF TENANT'S STOREFRONT ENCLOSURE, IF ANY, SHALL MATCH LANDLORD'S TYPE.

D. PIPING, FITTINGS, & VALVES

1. SCHEDULE 40 BLACK STEEL: ASTM A-53 WELDED AND SEAMLESS, ANSI B-36-10-70 FOR WROUGHT STEEL PIPE.
2. CAST IRON OR MALLEABLE IRON SCREWED FITTINGS FOR PIPES 2 INCHES AND SMALLER, SCREWED OR CAST IRON FLANGED JOINTS FOR PIPES LARGER THAN 2 INCHES. FITTING SHALL BE APPROVED FOR 175 PSI WORKING PRESSURE.
3. GALVANIZED OR BLACK MALLEABLE IRON WITH BRASS SEAT SCREWED UNIONS FOR PIPES 2 INCHES AND SMALLER.
4. VICTAULIC TYPE COUPLINGS ARE ACCEPTABLE WHERE APPROVED BY LOCAL CODE AND THE LANDLORD.
5. REQUIREMENTS IF PROJECT IS A SIMON MALL: APPROVED FM LIGHTWALL PIPING WITH ROLL GROVES MAY BE USED IS SIZES LARGER THAN 2 INCHES, EXCEPT WHERE PIPE IS SUBJECT TO PHYSICAL DAMAGE.
6. REQUIREMENTS IF PROJECT IS A SIMON MALL: ALL HANGERS SHALL CONFORM TO FM GLOBAL GUIDELINES, STRUCTURAL STEEL HEADERS SHALL BE INSTALLED FOR SUPPORTING CROSS MAIN HANGERS WHERE THE MAIN IS NOT DIRECTLY BELOW A STRUCTURAL MEMBER.
7. REQUIREMENTS IF PROJECT IS A SIMON MALL: CAST IRON WALL PLATES SHALL BE PROVIDED ON EXPOSED PIPING WHERE PIPE PASSES THROUGH WALLS, PARTITIONS, CEILINGS, ETC., SECURED BY SETSCREWS.
8. REQUIREMENTS IF PROJECT IS A SIMON MALL: VALVES SHALL BE FM GLOBAL APPROVED AND RATED 175 PSI MINIMUM.

E. INSTALLATION

1. A FIRE PROTECTION SYSTEM TAP IS NORMALLY FURNISHED BY THE LANDLORD, VERIFY IN FIELD PRIOR TO BID.
   a. WHENEVER AN EXISTING SPRINKLER SYSTEM IS BEING RENOVATED, THE INTEGRITY AND RELIABILITY OF THE EXISTING SYSTEM SHALL BE MAINTAINED.
   b. ORIGINAL SPRINKLER SHOP DRAWINGS SHALL BE ACQUIRED THROUGH THE MALL MANAGER/PROJECT MANAGER; HOWEVER, THE SPRINKLER CONTRACTOR SHALL VERIFY THE EXISTING SPRINKLER SYSTEM IN THE FIELD AND SHALL COORDINATE WITH AND SHOW DISCREPANCIES BETWEEN THE ORIGINAL SHOP DRAWINGS AND FIELD CONDITIONS IN THE RENOVATED SHOP DRAWINGS.
2. INSTALLATION SHALL INCLUDE TESTING THE BUILDING SYSTEM PRIOR TO CONNECTING TO MALL SPRINKLER SYSTEM. TESTING SHALL BE APPROVED BY THE FIRE DEPARTMENT AND LANDLORD REPRESENTATIVES. FINAL CONNECTION TO LANDLORD'S SPRINKLER MAIN WILL NOT BE MADE UNTIL THE ENTIRE SYSTEM WITHIN THE DEMISE PREMISES IS TESTED AND READY FOR SERVICE.
3. SPRINKLER HEAD SPACING SHALL COMPLY WITH ORDINARY HAZARD, GROUP 2.
4. SYSTEM SHALL COMPLY WITH THE MOST STRINGENT OF THESE SPECIFICATIONS, THE LANDLORD'S DESIGN CRITERIA OR LOCAL CODES WITH PIPE SIZING BEING BASED ON NFPA/NFPAC ORDINARY HAZARD, GROUP 2 AND COMPLY WITH NFPA/NFPAC 13 LATEST EDITION.
5. ALL SPRINKLER LINES SHALL BE CONCEALED AND MOUNTED AS HIGH AS IS PRACTICAL, AVOIDING INTERFERENCE WITH LIGHTS, DUCTS, PIPES, STORAGE DECK, ETC.
6. FIRE PROTECTION CONTRACTOR SHALL PREPARE COORDINATED SHOP DRAWINGS INDICATING THE LOCATIONS OF ALL SPRINKLER HEADS, SPRINKLER LINES, LIGHTS, DIFFUSERS, GRILLES AND REGISTERS PRIOR TO INSTALLATION.
7. RELOCATE ALL MAINS AND BRANCHES INTERFERING WITH CEILING HEIGHTS, EQUIPMENT AND MAJOR COMPONENTS, INCLUSIVE OF ADJACENT TENANTS AND MALL COMMON AREAS, REMOVE ALL UNUSED PIPING.
8. FASTENING AND/OR SUSPENSION DEVICES MUST BE ATTACHED TO THE BUILDING STRUCTURE ONLY. SUPPORT SHALL BE FROM THE TOP OF ANY BAR JOIST OR AS DIRECTED BY THE LANDLORD OR THE BUILDING STRUCTURAL ENGINEER.
9. FURNISH AND INSTALL A VALVED TEST CONNECTION IN AN ACCESSIBLE LOCATION FOR THE SPRINKLER SYSTEM AS REQUIRED OR REQUESTED BY THE MALL, LOCAL INSPECTOR, OR INSURANCE CARRIER – COORDINATE LOCATION WITH THE BBWI PROJECT MANAGER AND LOCAL FIRE PROTECTION OFFICIAL TO ROUGH-IN.
10. WHEN COMPLETED, THE ENTIRE FIRE PROTECTION PIPING SYSTEM SHALL BE HYDROSTATICALLY TESTED AS REQUIRED BY THE RULES AND REGULATIONS OF THE AUTHORITIES HAVING JURISDICTION. SYSTEM SHALL SHOW NO SIGNS OF LEAKAGE OR OTHER DEFECTS. THIS CONTRACTOR SHALL BE RESPONSIBLE FOR DAMAGE TO THE WORK OF THE OTHER CONTRACTORS OR TO THE BUILDING, OR TO ITS CONTENTS, PEOPLE, ETC., EXPENSE. COMPLETELY FLUSH THE SYSTEM UNTIL DISCHARGE SHOWS NO DISCOLORATION.
11. PROPERLY COMPLETED AND SIGNED "SPRINKLER CONTRACTOR'S MATERIAL AND TEST CERTIFICATES SHALL BE FURNISHED TO THE LANDLORD, AUTHORITIES HAVING JURISDICTION, TENANT'S ARCHITECT, INSURANCE REPRESENTATIVE, PROJECT OFFICE AND THE BBWI PROJECT MANAGER.
12. PROVIDE VALVED DRAIN WITH HOSE THREAD AT ALL LOW POINTS OR TRAPS IN SPRINKLER PIPING. IDENTIFY DRAIN VALVES IF ABOVE HARD CEILINGS WITH A SUITABLE CEILING MARKER AND PROVIDE ARCHITECT APPROVED METHOD FOR ACCESS AS REQUIRED.
13. COORDINATE SPRINKLER WORK WITH FIRE/ALARM CONTRACTOR WHERE THERE ARE FLOW AND TAMPER SWITCHES AND ALARM REQUIREMENTS.
14. SPRINKLER SYSTEM SHALL BE INTERFACED WITH BUILDING FIRE/LIFE SAFETY AND SMOKE EXHAUST SYSTEM IF REQUIRED. REFER TO LANDLORD TENANT CRITERIA AND REQUIREMENTS.
15. FURNISH AND INSTALL 10LB. TYPE "ABC" FIRE EXTINGUISHERS WITH CABINETS IF REQUIRED, AND AT LEAST A "4A-80B:C" RATED EXTINGUISHER. LOCATIONS ARE TO BE ESTABLISHED IN THE FIELD BY THE BBWI PROJECT MANAGER AND THE LOCAL FIRE PROTECTION OFFICIAL MAXIMUM TRAVEL DISTANCE BETWEEN EXTINGUISHERS SHALL BE 75 FEET OR LESS AS REQUIRED BY LOCAL CODES.

SECTION 220000: PLUMBING

A. SCOPE OF WORK

1. THIS CONTRACTOR SHALL FURNISH ALL LABOR, MATERIALS, EQUIPMENT, SERVICES, TOOLS, TRANSPORTATION AND FACILITIES NECESSARY FOR, REASONABLY IMPLIED AND INCIDENTAL TO, THE FURNISHING, INSTALLATION, COMPLETION AND TESTING OF ALL WORK FOR THE PLUMBING SYSTEMS AS SHOWN ON THE DRAWINGS, CALLED FOR IN THE SPECIFICATIONS, AND AS REQUIRED BY JOB CONDITIONS, TO INCLUDE, BUT NOT BE LIMITED TO THE FOLLOWING:
   a. COMPLETE SANITARY PIPING SYSTEMS OF WASTE, DRAINS, AND VENTS.
   b. COMPLETE COLD AND HOT WATER PIPING SYSTEMS, APPURTENANCES AND INSULATION.
   c. FIXTURES AND EQUIPMENT AS SCHEDULED.
   d. COMPLETE NATURAL GAS OR PROPANE PIPING SYSTEMS (AS APPLICABLE, REFER TO PLANS).
   e. CONDENSATE PIPING SYSTEMS (AS APPLICABLE, REFER TO PLANS).
   f. TESTS AND ADJUSTMENTS.
   g. SUBMIT A COMPLETE SET OF REPRODUCIBLE AS-BUILTS.
2. BEFORE STARTING WORK, THIS CONTRACTOR SHALL EXAMINE THE ARCHITECTURAL, STRUCTURAL, MECHANICAL AND ELECTRICAL PLANS AND SPECIFICATIONS TO SEQUENCE, COORDINATE, AND INTEGRATE THE VARIOUS ELEMENTS OF THE PLUMBING SYSTEM, MATERIALS, AND EQUIPMENT WITH OTHER CONTRACTORS TO AVOID INTERFERENCES AND CONFRONTATIONS.
3. ALL EXISTING WASTE LINES NEW OR OLD MUST UNDERGO A SEWER INTERIOR INSPECTION USING COLOR CLOSE CIRCUIT TELEVISION (CCTV) CAMERA A MINIMUM OF 30 PAST LEASE LINE IN ALL DIRECTIONS, DOCUMENT INSPECTION ON DVD WITH AUDIO LOCATION AND DATE INFORMATION, DVD TITLE INFORMATION AND CONTINUOUS TAPE COUNTER. PROVIDE HAR COPY OF ALL INSPECTION LOGS. DO NOT COMMENCE WORK OF SANITARY TIE IN PRIOR TO APPROVAL OF INSPECTION LOGS BY BBWI PROJECT MANAGER. ANY BLOCKAGE WITHIN 30' PERIMETER MUST BE CLEARED. CAMERA LENS MUST PROVIDE NOT LESS THAN 140 DEGREE VIEWING ANGLE WITH AUTOMATIC OR REMOTE FOCUS AND IRIS CONTROLS. POINTS OF INTEREST MAY INCLUDE, BUT ARE NOT LIMITED TO THE FOLLOWING: DEFECTS, CRACKS, VOIDS, CONNECTIONS, ENCRUSTATIONS, MINERAL DEPOSITS, DEPOSITS, DEBRIS, SEDIMENT, AND ANY LOCATION DETERMINED NOT TO BE CLEAN OR PART OF AN IMPROPER LINER INSTALLATION, AND ANY DEFECTS IN LINER THAT INCLUDE BUT ARE NOT LIMITED TO BUMPS, FOLDS, TEARS, AND DIMPLES.
4. RELOCATION OF EXISTING WATER, GAS, WASTE, VENT, OR DRAINAGE LINES TO FACILITATE STORE DESIGN CRITERIA MUST BE INCLUDED IN BID PROPOSAL.

B. EQUIPMENT AND INSTALLATION

1. REFER TO PLANS FOR SCHEDULES OF EQUIPMENT AND FIXTURES. AMERICAN STANDARD AND CRANE MAY BE CONSIDERED WITH APPROVAL FROM BBWI PROJECT MANAGER.
2. SANITARY PIPING
   a. PROVIDE ALL SANITARY WASTE, SEWERS, AND VENTS WITHIN THE PROJECT SPACE WITH CONNECTION TO THE EXISTING DRAINAGE SYSTEMS ON-SITE. SANITARY WASTE AND VENT PIPING ABOVE FLOOR SHALL BE HUBLESS CAST-IRON PIPE, FITTINGS AND CONNECTIONS. SANITARY WASTE AND VENT PIPING BELOW GRADE SHALL BE SCHEDULE 40 PVC PLASTIC PIPE WITH SOLVENT WELD FITTINGS, OR SERVICE-WEIGHT CAST-IRON WITH NEOPRENE GASKET JOINT SYSTEM. NO PVC PLASTIC PIPING ALLOWED WITHIN CEILING VOIDS USED FOR NON-DUCTED RETURN AIR PLENUM OR IN WALLS, EXCEPT IN CANADA WHERE XFR-PVC MAY BE USED IF PERMITTED BY THE AUTHORITY HAVING JURISDICTION. ALL DRAINAGE PIPING SHALL BE UNIFORMLY PITCHED, 1/4" PER FOOT FOR PIPE SIZES 3" AND SMALLER, 1/8" PER FOOT FOR PIPE SIZES 4" AND LARGER, UNLESS OTHERWISE REQUIRED BY EXISTING CONDITIONS, OR INDICATED ON THE DRAWINGS.
   b. INSULATE ALL HORIZONTAL RUNS OF PIPING LOCATED IN CEILING SPACES, WHEN APPLICABLE. INSULATION TO BE AS SPECIFIED FOR WATER PIPING.
   c. CONDENSATE PIPING SHALL BE TYPE 'L' DRAWN COPPER TUBE WITH 95-5 TIN-ANTIMONY SOLDERED JOINTS AND WROUGHT COPPER FITTINGS WITH DIELECTRIC SEPARATION BETWEEN DISSIMILAR METALS.
3. POTABLE WATER PIPING SHALL BE AS FOLLOWS:
   a. BELOW GRADE: TYPE 'K', ANNEALED TYPE TEMPERED COPPER TUBE FOR PIPE SIZES 2 INCHES AND SMALLER, BRAZE ALL JOINTS. (PROPRESS FITTINGS ARE NOT PERMITTED)
   b. ALL OTHER: TYPE 'L' DRAWN COPPER TUBE WITH WROUGHT COPPER FITTINGS AND 95-5 TIN-ANTIMONY SOLDER.
4. PIPING OF DISSIMILAR METALS MUST BE DIELECTRICALLY SEPARATED.
5. GENERALLY, SANITARY AND POTABLE WATER TAPS WILL BE PROVIDED BY THE LANDLORD. FIELD VERIFY EXACT CONNECTION POINTS PRIOR TO SUBMITTING BID. NOTIFY THE BBWI PROJECT MANAGER, IF CONDITIONS ARE NOT AS SHOWN ON THE PLANS OR AS STATED IN THE SPECIFICATIONS. CONTRACTOR MUST VERIFY THE OPERABILITY OF ENTIRE SYSTEM PRIOR TO TIE-IN AS FOLLOWS:
   a. SCOPE SANITARY TO LEASE LINE, SNAKE AS REQUIRED AND REPORT ANY BLOCKAGES.
   b. TEST WATER PRESSURE TO INSURE MINIMUM PSI MATCHES MOST DEMANDED BY EQUIPMENT SUPPLIED.
6. INSULATE ALL HOT WATER, COLD WATER AND CONDENSATE PIPING WITH 1" THICK (K=0.23 @ 75°F) PIPE INSULATION WITH AN ALL SERVICE JACKET. INSULATION AND JACKET TO MEET LOCAL CODES AND UL/ULC FLAME SPREAD AND SMOKE DEVELOPED RATINGS. WHERE LOCAL CODE IS MORE STRINGENT OR INSULATION VALUE OR FLAME AND SMOKE SPREAD COMPLY WITH LOCAL CODE.
7. INSULATE THE TRAP, SANITARY AND SUPPLY PIPES UNDER LAVATORY WITH 1/2" ARMSTRONG "ARMAFLEX" PIPING INSULATION OR TRUEBRO MODEL 102W "HANDI LAV GUARD" INSULATION KIT.
8. INSTALL ALL NECESSARY PIPE HANGERS, SADDLES, AND CARRIERS TO PROPERLY SUPPORT ALL PIPING AND FIXTURES. HANGERS SHALL SUIT TYPE OF PIPING PROVIDED AND BE SPACED AT A MAXIMUM SPAN OF 5 FEET. PROVIDE SWAY AND SEISMIC BRACING WHERE REQUIRED BY CODES.
9. STERILIZE WATER SYSTEM IN ACCORDANCE WITH LOCAL CODES.
10. CLEANOUTS AND FLOOR DRAINS SHALL BE INSTALLED PER LOCAL CODES. WALL COVERS ARE TO BE STAINLESS STEEL AND FLOOR COVERS ARE TO BE BRASS, UNLESS OTHERWISE SPECIFIED. PROVIDE FLOOR COVERS WITH INSET AREA FOR CARPETED LOCATIONS. ALL CLEANOUT LOCATIONS SHALL BE APPROVED BY THE BBWI PROJECT MANAGER.
11. ESCUTCHEONS SHALL BE CHROME PLATED, SIZE AS REQUIRED, AND PLACED AT ALL PIPE PENETRATIONS AT WALLS, FLOORS AND CEILINGS IN FINISHED AREAS.
12. LEAKAGE TESTS SHALL BE PER LOCAL CODES MINIMUM AS FOLLOWS:
   a. TEST WATER PIPING AT 100 PSIG FOR SIX HOURS.
   b. TEST DRAIN, WASTE, VENT PIPING BY A 10' WATER COLUMN FOR TWO HOURS.
13. FLASHING SHALL BE SEALED WATERTIGHT AND PERFORMED IN ACCORDANCE TO THE LANDLORD'S CRITERIA. USE A LANDLORD APPROVED ROOFING CONTRACTOR, WHERE APPLICABLE.
14. PROVIDE WATER METER AND REMOTE READER PER LANDLORD'S CRITERIA OR LOCAL UTILITIES REQUIREMENTS, IF APPLICABLE. REFER TO PLANS TO DETERMINE IF WATER METER IS REQUIRED.

C. GAS PIPING

1. FURNISH AND INSTALL A COMPLETE GAS PIPING SYSTEM, IF APPLICABLE. REFER TO PLANS TO DETERMINE IF A GAS SYSTEM IS REQUIRED.
2. GAS LINES SHALL BE BLACK STEEL, SCHEDULE 40, ASTM A-53, WITH MALLEABLE THREADED FITTINGS FOR 2" AND SMALLER, AND WITH WELDED JOINTS FOR 2-1/2" AND LARGER.
3. FURNISH AND INSTALL A GAS COCK, DRIP LEG AND UNION CONNECTION TO EACH PIECE OF EQUIPMENT.
4. SUPPORT PIPING AS REQUIRED BY CODE OR REQUIRED BY LANDLORD CRITERIA, WHICHEVER IS MORE STRINGENT.
5. GAS PIPING EXPOSED ON ROOF MUST BE PAINTED WITH RUST-INHIBITING PAINT.
6. GAS PIPING INSTALLED IN RETURN AIR PLENUMS SHALL BE SLEEVED AND VENTED, OR WELDED IN ACCORDANCE WITH THE LOCAL GAS COMPANY, LOCAL CODE, AND APPLICABLE NFPA/NFPAC 54 CODES.
7. TESTING AND PURGING OF GAS PIPING SHALL BE DONE PER THE REQUIREMENTS OF THE LOCAL GAS COMPANY, LOCAL CODES, AND APPLICABLE NFPA/NFPAC 54 CODES, UP TO FINAL CONNECTION POINT AT THE APPLIANCE.
8. CONTACT AND COORDINATE GAS SERVICE, METER AND REGULATOR REQUIREMENTS WITH THE LOCAL GAS COMPANY AND THE MALL'S OPERATIONS MANAGER PRIOR TO BID. INCLUDE INSTALLATION COST OF GAS METER AND REGULATOR IN BID.

Thorson•Baker + Associates
CONSULTING ENGINEERS
3030 West Streetsboro Road (330) 659-6688 Ph.
Richfield, Ohio 44286 (330) 659-6675 Fax

STATE OF OHIO — NATHANIEL JOSEPH KOBB — NUMBER PE-2014032639 — PROFESSIONAL ENGINEER

NATHANIEL J. KOBB, PE E-2014032639.
E-20080208122. EXPIRES: 12-31-2024

Bath&BodyWorks
Three Limited Parkway · Columbus, Ohio 43230
Telephone: 614.415.7000 · Fax: 614.415.7349

PROHIBITION ON RESELL: THESE SPECIFICATIONS WERE PREPARED FOR USE ON A SPECIFIC SITE CONTEMPORANEOUSLY WITH THEIR ISSUE DATE. THEY ARE NOT INTENDED FOR USE ON A DIFFERENT PROJECT OR AT A DIFFERENT TIME. ANY REUSE, REPRODUCTION THEREOF, OR ANOTHER PROJECT IS PROHIBITED AND CONTRARY TO LAW UNLESS EXPRESSLY AUTHORIZED IN WRITING BY THE ARCHITECT OR ENGINEER WHO PREPARED THEM.

COPYRIGHT NOTICE: THESE DRAWINGS AND SPECIFICATIONS ARE THE PROPERTY OF BBWI AND SHALL NOT BE REPRODUCED IN ANY MANNER OR USED ON ANY OTHER PROJECT EXCEPT BY WRITTEN AGREEMENT WITH BBWI. NO REPRODUCTION OR USE OF ANY PORTION OF THESE DRAWINGS AND SPECIFICATIONS SHALL BE MADE WITHOUT AUTHORIZATION OF BBWI. ALL DRAWINGS OR REPRODUCTIONS OF THESE DRAWINGS AND SPECIFICATIONS ARE TO BE RETURNED TO BBWI UPON COMPLETION OF THEIR INTENDED USE, UNLESS OTHERWISE AGREED TO BY BBWI.

COPYRIGHT NOTICE: "ARCHITECTURAL WORK" UNDER SEC. 102 OF THE COPYRIGHT ACT, 17 U.S.C. AS AMENDED DECEMBER 1990, INCLUDES ANY TANGIBLE OR INTANGIBLE EXPRESSION OF AN ARCHITECTURAL WORK FROM WHICH BUILDINGS, STRUCTURES, OR OTHER SPATIAL CONFIGURATIONS MAY BE CONSTRUCTED, INCLUDING ARCHITECTURAL PLANS AND DRAWINGS. THE DESIGNS, ARRANGEMENTS AND COMPOSITIONS OF SPACES, FORMS AND ELEMENTS OF THESE DRAWINGS AND SPECIFICATIONS ARE PROTECTED UNDER FEDERAL COPYRIGHT LAWS. UNAUTHORIZED USE OF THESE DRAWINGS AND SPECIFICATIONS MAY RESULT IN SUBSTANTIAL CIVIL AND CRIMINAL PENALTIES AND LIABILITY.

SIS PKG3
241Sa.01
202311 93.0

PROJECT INFORMATION:
104.01.1733.02
BATH & BODY WORKS
SUMMIT WOODS CROSSING
SPACE NO. M8-A & 1752A (REMOTE STORAGE)
1702 NW CHIPMAN RD.
LEE'S SUMMIT, MO 64081

SCOPE: FULL REMODEL | PACKAGE:
DESIGN TYPE: GINGHAM+ | GENERATION: A/E PROJECT #:
BBWI PROJECT #: 00118173

REVISIONS:

	REQUIRED BY:	DATE
1	REV1 - PDR REVISION, LL COMMENTS,	02/14/2024
	BUILDING DEPT. COMMENTS, & 241Sa.01	

DATE ISSUED: 01/12/2024
DESIGNED BY: MAR
DRAWN BY: TBA
CHECKED BY: NJK

PLUMBING AND FIRE PROTECTION SPECIFICATIONS

DRAWING NUMBER:
P04.01

PLUMBING AND FIRE PROTECTION SPECIFICATIONS

NTS
00D-P0401-A00-DETL
A
12/22/17