GENERAL NOTE

*ALL SPRINKLER SYSTEMS SHALL CONFORM WITH THE REQUIREMENTS OF NFPA
*ALL SECTIONS OF TRAPPED PIPING TO HAVE AUXILIARY DRAINS WHERE REQUIRED PER NFPA
*ALL HANGER TO BE INSTALLED PER REQUIREMENTS OF NFPA
*PENETRATIONS THROUGH FIRE RATED WALL SHALL BE FIRE CAULKED AS REQUIRED PER CONTRACT
*THE OWNER SHALL BE RESPONSIBLE FOR PROVIDING ADEQUATE HEAT TO PREVENT WATER FILLED PIPE FROM FREEZING
*AMERICAN FIRE SPRINKLER CORP. IS NOT CONTRACTED TO PROVIDE THE ALARM WIRING TO THE CENTRAL STATION ALARM SYSTEM
*THREADED PIPING 1" -2" SHALL BE SCH 40 BLACK STEEL WITH DUCTILE THREADED FITTINGS
*GROOVED PIPING 1" -2" SHALL BE SCH 40 BLACK STEEL WITH VICTAULIC GROOVED FITTINGS
*GROOVED PIPING 2 1/2" -8" SHALL BE SCH 10 BLACK STEEL WITH VICTAULIC GROOVED FITTINGS
*SYSTEM PIPE SHALL BE SIZED PER HYDRAULIC CALCULATION

BUILDING CODE ANALYSIS

*BUILDING USE: MARKET
*CONSTRUCTION TYPE: II-B
*OCCUPANCY GROUP /S: A3 - ASSEMBLY
B - BUSINESS
S2 - STORAGE
*TOTAL FLOOR AREA: 16,495 SF

FIRE PROTECTION CODE ANALYSIS

*SYSTEM DESIGN IS BASED ON 2016 IBC, NFPA '13 2016
SPRINKLER DESIGN DEMANDS SHALL BE AS FOLLOWS
*ALL SPACES ARE LIGHT HAZARD UNLESS NOTED OTHERWISE ON DRAWINGS
*LIGHT HAZARD: 0.10 GPM/SF OVER 1500 SQ. FT. + 100 GPM HOSE ALLOWANCE
*ORDINARY HAZARD GROUP 1: 0.15 GPM/SF OVER 1500 SQ. FT. + 250 GPM HOSE ALLOWANCE
*ORDINARY HAZARD GROUP 2: 0.20 GPM/SF OVER 1500 SQ. FT. + 250 GPM HOSE ALLOWANCE
*DESIGN AREAS UTILIZE QUICK RESPONSE SPRINKLER AREA REDUCTION IN ACCORDANCE WITH NFPA '13

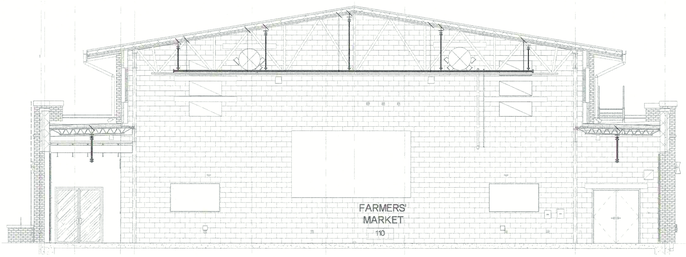

B SECTION DETAIL
SCALE: 1/8" = 1'-0"

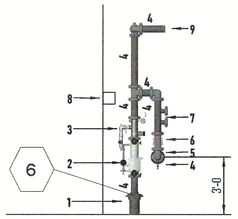

A RISER DETAIL
SCALE: N.T.S.

9. OUT TO SYSTEM
8. SPARE SPRINKLER BOX
7. (2) CAPPED 2½" OUTLETS FOR FORWARD FLOW TESTING
6. 4" CHECK VALVE
5. TO 30° ANGLE 5"x4" STORZ FDC
4. ¼" BALL DRIP VALVE
3. 4" AGF RISER MANIFOLD; INCLUDES
-WATER ALARM
-INSPECTORS TEST
-WATER GAUGES
-2" SYSTEM DRAIN
-SYSTEM DRAIN
2. 4" DERRINGER 30 DOUBLE CHECK DETECTOR BACKFLOW DEVICE
1. 6" FIRE SERVICE IN (BY OTHERS)

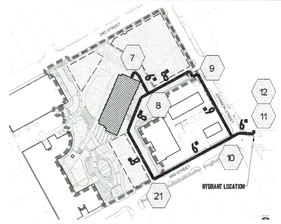

SITE PLAN & UNDERGROUND DETAIL

Supply Flow Test Data	
Test Conducted By	City of Lee's Summit
Test Witnessed By	Ryan McCormick
Date of Test	5/1/2024
Time of Test	2:00pm
Location	SE 3rd St & SE Johnson St
Static Pressure	80.000
Residual Pressure:	73.000
Flow	2000.00

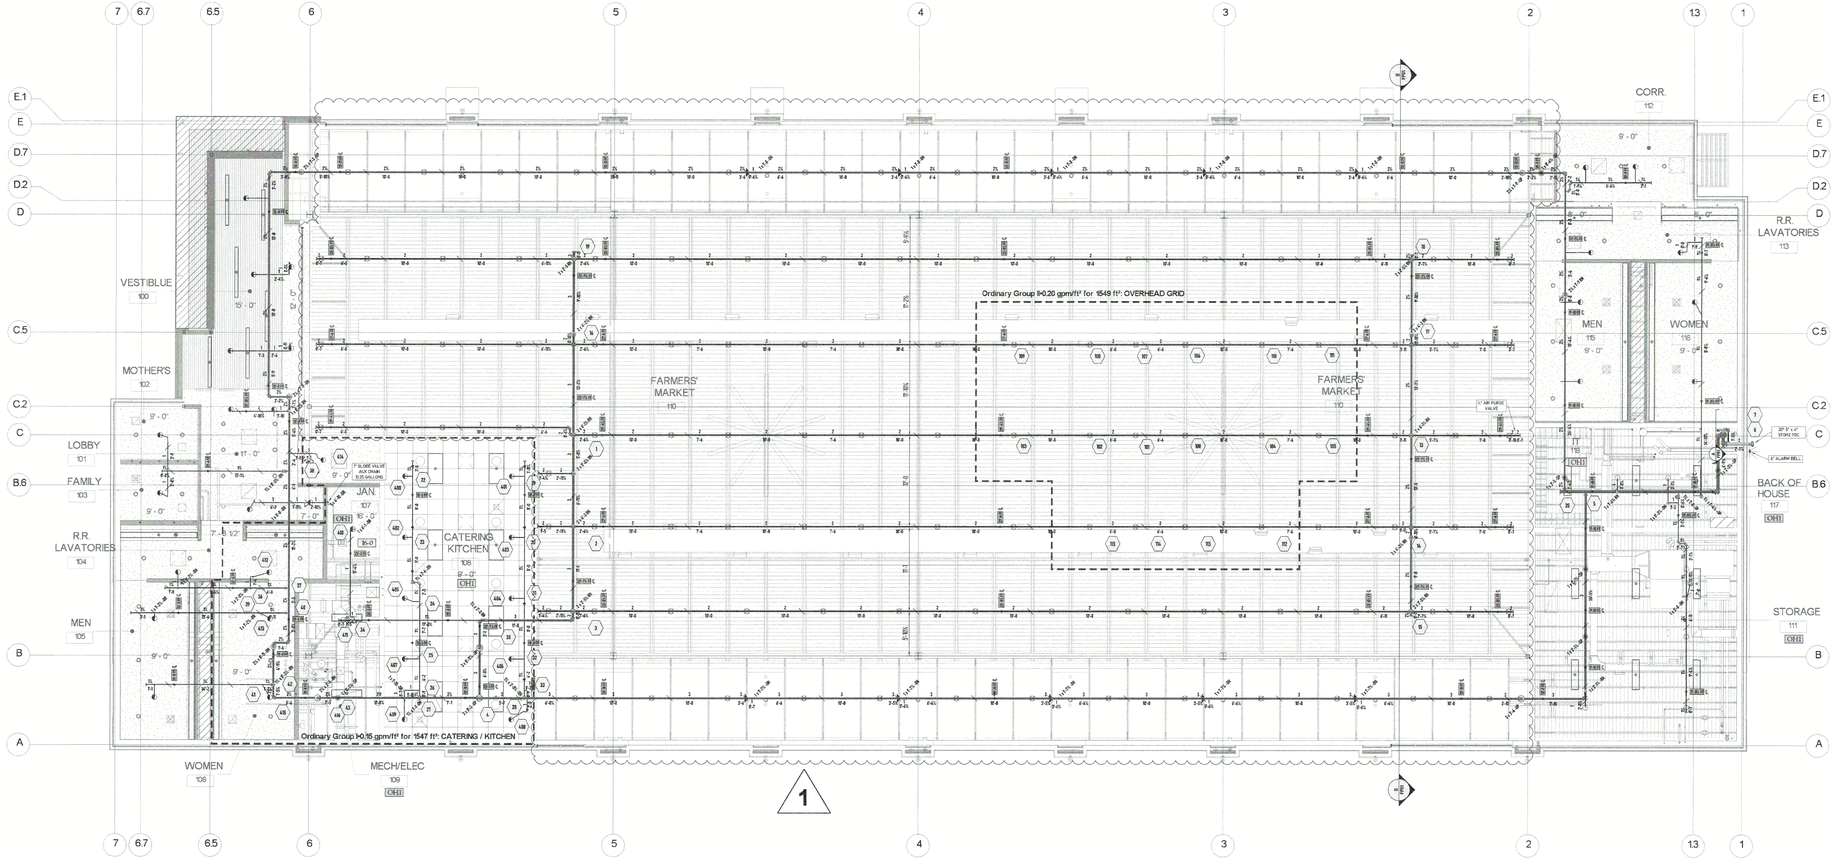

N SCALE: 1/8" = 1'-0"
0' 1' 2' 5' 10' 20'

Hydraulic Information	
Remote Area OVERHEAD GRID	
OCCUPANCY CLASSIFICATION	Ordinary Group II
DENSITY (gpm/ft²)	0.20 for 1500 ft² (Actual 1549 ft²)
TOTAL HOSE STREAMS	250.00
TOTAL HEADS FLOWING	16
K-FACTOR	8
TOTAL WATER REQUIRED	650.11
TOTAL PRESSURE REQUIRED	65.926
BASE of RISER (gpm)	400.11
BASE of RISER (psi)	64.533
SAFETY MARGIN (psi)	+13.199 (16.7%)

Hydraulic Information	
Remote Area CATERING / KITCHEN	
OCCUPANCY CLASSIFICATION	Ordinary Group I
DENSITY (gpm/ft²)	0.15 for 1500 ft² (Actual 1547 ft²)
TOTAL HOSE STREAMS	250.00
TOTAL HEADS FLOWING	17
K-FACTOR	5.6
TOTAL WATER REQUIRED	640.13
TOTAL PRESSURE REQUIRED	67.222
BASE of RISER (gpm)	390.13
BASE of RISER (psi)	65.913
SAFETY MARGIN (psi)	+21.927 (27.7%)

MAXIMUM DISTANCE BETWEEN HANGERS												
NOMINAL PIPE SIZE (IN)	1/4"	1"	1¼"	1½"	2"	2½"	3"	3½"	4"	5"	6"	8"
STEEL PIPE EXCEPT THREADED LIGHTWALL	N/A	12'-0	12'-0	12'-0	12'-0	12'-0	12'-0	12'-0	12'-0	12'-0	12'-0	12'-0

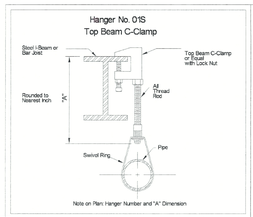

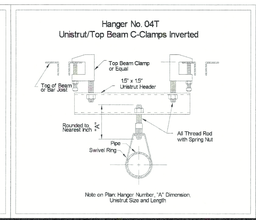

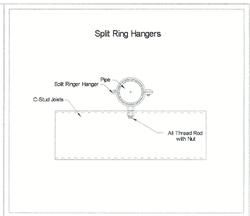

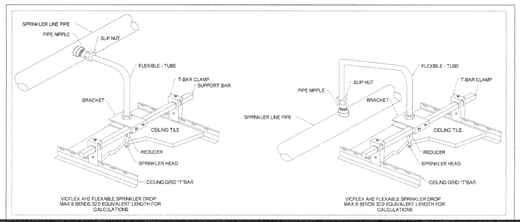

SPRINKLER LEGEND										
SYMBOL	QUANTITY	MANUFACTURER	SIN	K-FACTOR	TYPE	SIZE	FINISH	TEMPERATURE	RESPONSE	NOTES
⊗	115	VIKING	VK3501	8.0	UPRIGHT	¾	BRASS	200°	QUICK	
◉	1	VIKING	VK3501	8.0	UPRIGHT	¾	BRASS	200°	QUICK	ON SPRIG
○	7	VIKING	VK3001	5.6	UPRIGHT	½	BRASS	200°	QUICK	
◉	5	VIKING	VK3001	5.6	UPRIGHT	½	BRASS	200°	QUICK	ON SPRIG
△	1	VIKING	VK3001	5.6	UPRIGHT	½	BRASS	200°	QUICK	UNDER OBSTRUCTION
◑	37	VIKING	VK4621	5.6	CONC. PENDENT	½	WHITE	200°	QUICK	
⟩	10	VIKING	VK630	8.0	EC SIDEWALL	¾	BRASS	175°	QUICK	UNDER OVERHEAD DOOR 16 x 18 (WIDTH x THROW)
TOTAL	176									

DATE: 06-17-2024

REVISIONS:
1 UPDATED SYSTEM IN MARKET AREA TO ORDINARY HAZARD GROUP 2 OCCUPANCY

Symbols
Description
Symbol
Hydraulic Reference Points
Elev. Below Top of Steel
Elev. Above Finished Floor
Elev. of Top of Steel
Ceiling Height
Device Mounting Location
Riser up or down
FLEXIBLE COUPLING
HAZARD CLASSIFICATION

LEE'S SUMMIT FARMERS MARKET

209 SE GREEN ST
LEE'S SUMMIT, MO 64063

PE STAMP:
STATE OF MISSOURI
JONATHAN D. THOMPSON
NUMBER
2012018284
6/27/24

AMERICAN FIRE SPRINKLER
OFFICE: 8750 W. 47TH TERR. MISSION, KS. 66203
MAIL: P.O. BOX 958 MISSION, KS. 66201-0958
913-722-2000
FIRE PROTECTION SYSTEMS: CONSULTANTS: DESIGN
FABRICATION - SALES - SERVICE

PAY ITEM: SPR

REVIEWING AUTHORITY :	
OWNER / LEE'S SUMMIT, MO	
ALL HEADS THIS SHEET:	176
TOTAL HEADS THIS JOB:	176
DRAWN BY: JONATHAN THOMPSON	
DATE :	05-07-2024
REVISION DATE :	06-17-2024
SCALE:	AS SHOWN
CONTRACT #	4353CK
DWG #:	FP01
SHEET:	1 OF 1

FIRE PROTECTION SUBMITTAL