ELECTRICAL SITE PLAN NOTES:

1. ROUTE CIRCUIT TO PANEL INDICATED VIA LIGHTING CONTROLS. SEE DETAIL ON SHEET E2.0.
2. PROPOSED KCP&L XFMR. VERIFY EXACT LOCATION.
3. ELECTRICAL SECONDARY, SEE RISER DIAGRAM.
4. ELECTRICAL PRIMARY CONDUITS, SEE CIVIL PLANS.
5. ELECTRICAL SERVICE, SEE RISER DIAGRAM.
6. (1) 4" CONDUIT TO PROPERTY LINE FOR TELEPHONE SERVICE. TERMINATE AT LOCATION DIRECTED BY SERVICE PROVIDER.
7. PROVIDE TWO SWITCHED CONDUCTORS BACK TO TIME CLOCK FOR BI-LEVEL SWITCHING.

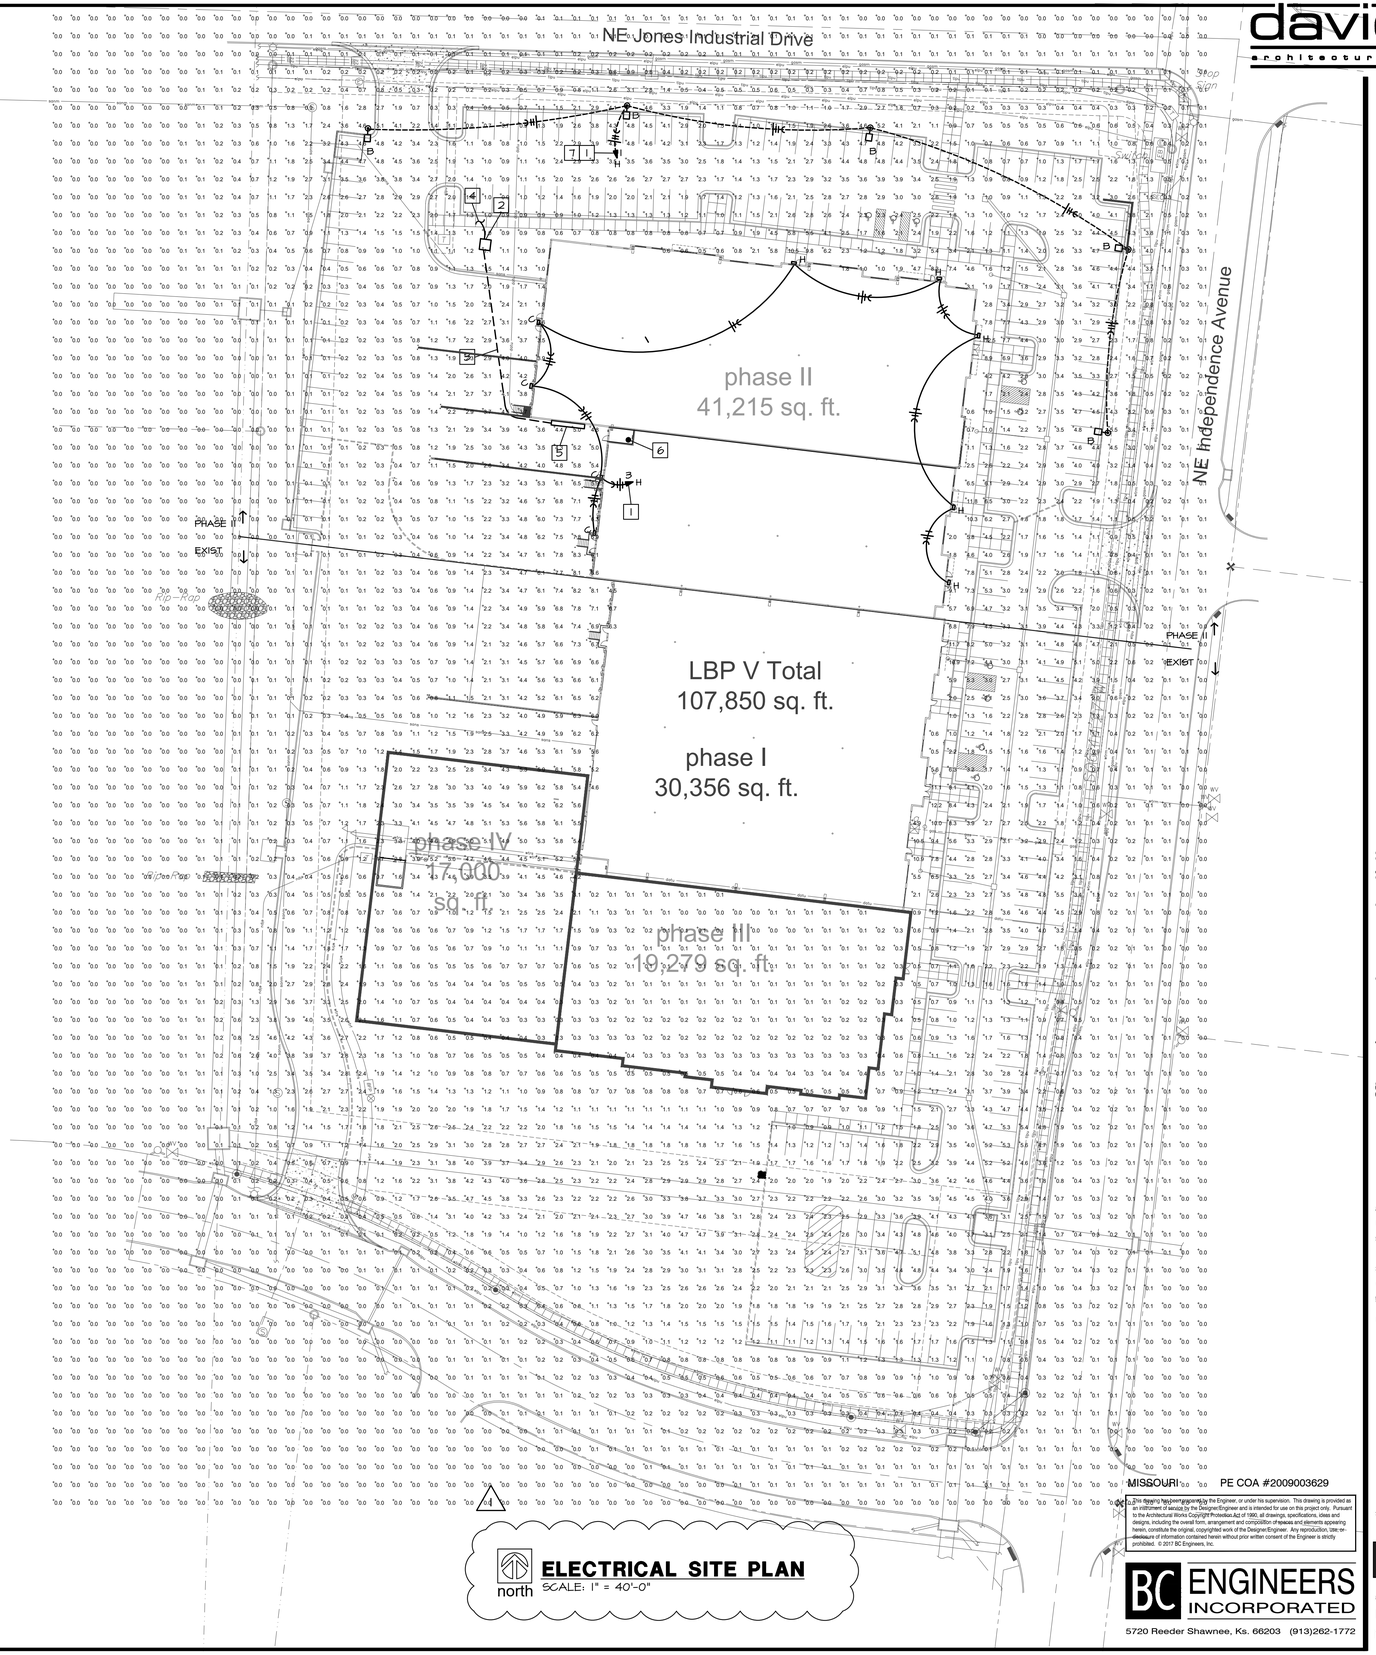

ELECTRICAL SITE PLAN
SCALE: 1" = 40'-0"

davidson architecture&engineering
4301 Indian Creek Parkway
Overland Park, KS 66207
phone: 913.451.9390
fax: 913.451.9391
www.davidsonae.com

a new office / warehouse building
LBP V - A
NE Maguire Blvd. & NE Independence Avenue
Lee's Summit, Missouri

△

date
03.17.17
drawn by
ma/dw
checked by
ek/ds
revisions
03.30.17

MISSOURI PE COA #2009003629
This drawing has been prepared by the Engineer, or under his supervision. This drawing is provided as an instrument of service by the DesignerEngineer and is intended for use on this project only. Pursuant to the Architectural Works Copyright Protection Act of 1990, all drawings, specifications, ideas and designs, including the overall form, arrangement and composition of spaces and elements appearing herein, constitute the original, copyrighted work of the DesignerEngineer. Any reproduction, use or disclosure of information contained herein without prior written consent of the Engineer is strictly prohibited. © 2017 BC Engineers, Inc.

BC ENGINEERS INCORPORATED
5720 Reeder Shawnee, Ks. 66203 (913)262-1772

sheet number
E3
drawing type
permit
project number
17014