FASCINATION NORTH - LOT 44

MULTI-TENANT SHELL

3300 SW FASCINATION DR
LEE'S SUMMIT, MO 64081

project number
18132.001

drawing issuance
PERMIT 3/27/18

drawing revisions

No.	Description:	Date:

professional seal

drawing title
ELEVATIONS

drawing number
A201

klover architects
incorporated
10955 LOWELL AVENUE, SUITE 700 • OVERLAND PARK, KS 66210
ph: 913.649.8181 • fx: 913.649.1275 • www.klover.net

THIS DRAWING has been prepared by the Architect, or prepared under his direct supervision or on instrument of service and is intended for use only on this project. All intangible, 3dimensional, direct and designs, including the overall layout, form, arrangement, and composition of spaces and elements portrayed, constitute the original, unpublished work of the Architect. Any reproduction, use or disclosure of the information contained herein without the written consent of the Architect is strictly prohibited.

© 2018 KLOVER ARCHITECTS, INC.

THE ARCHITECT DISCLAIMS responsibility for the existing building structure, site conditions, existing construction elements, or any documents, drawings or other instruments used for any part of this Project which do not bear the Architect's seal. The Architect's services are undertaken only in the interest of the Project Owner. No obligation is assumed by the Architect to the benefit of any other entity.

RELATED DOCUMENTS. This drawing is a single component of an integrated set of Construction Documents. General and Supplementary Conditions of the Contract, General Requirements, Specifications and other drawings may further the work described. Failure to review and integrate the design intent of the work described in the Construction Documents does not relieve the Contractor from producing a complete Project.

CONFIRMATION of the exact, correct, dimensions and relationships with architectural layout, production and with requirements of the functional & operative fit-out work must be verified by all permits and required approvals are obtained.

VERIFY FINAL DIMENSIONS and dimensions prior to construction, commencement of work constitutes acceptance of all field conditions existing conditions. Alteration of & related or opposed work to be installed & others constitutes acceptance of that work and assumption of responsibility for satisfactory installation.

DRAWING SCALE is half size of a normal ansi drawing scaled. DO NOT SCALE drawings - USE WRITTEN DIMENSIONS ONLY

ELEVATION 1

SCALE: 3/16"=1'-0"

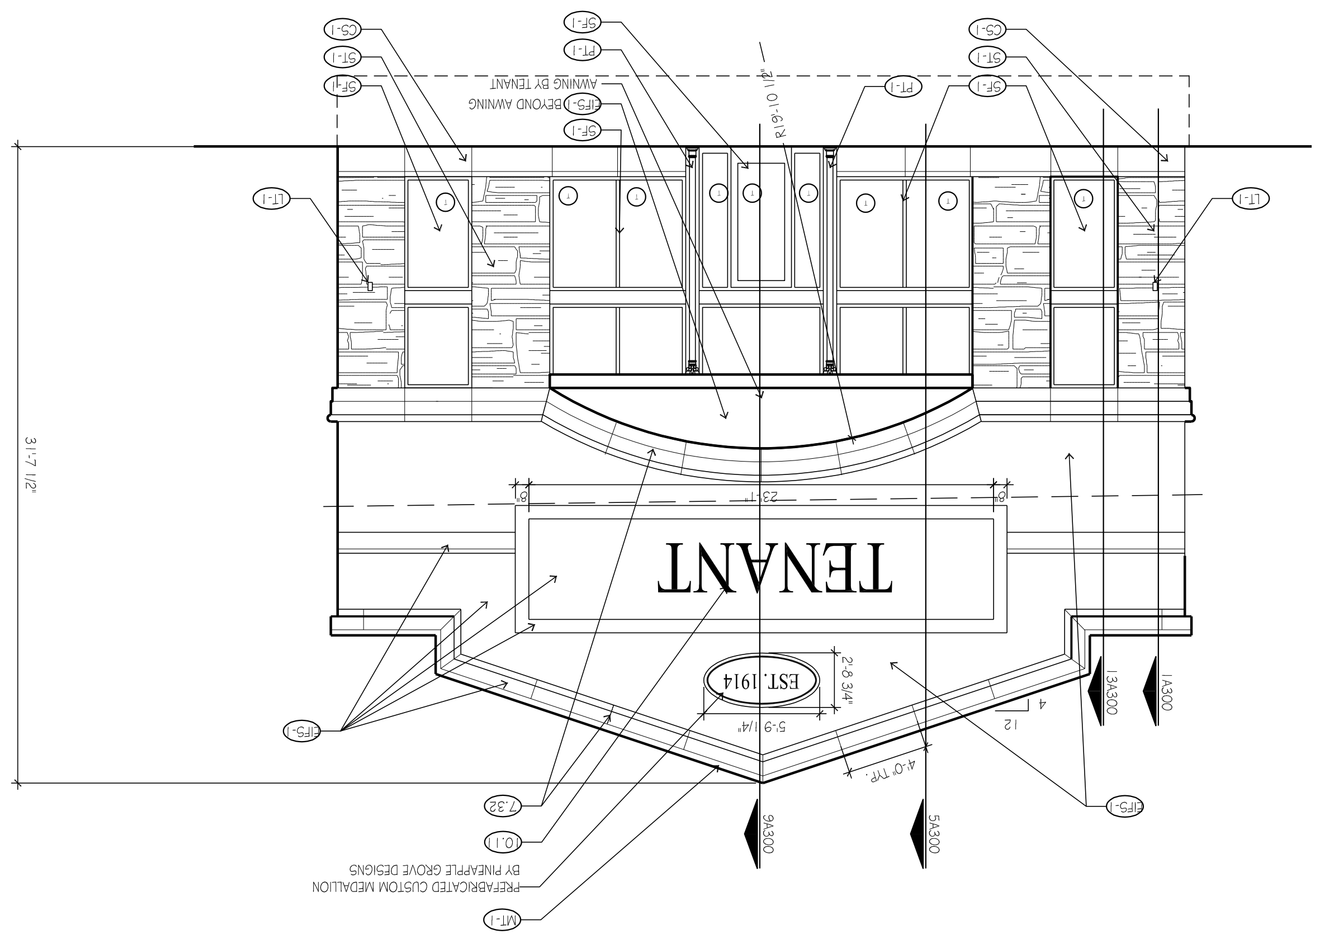

EAST ELEVATION 9

SCALE: 3/16"=1'-0"

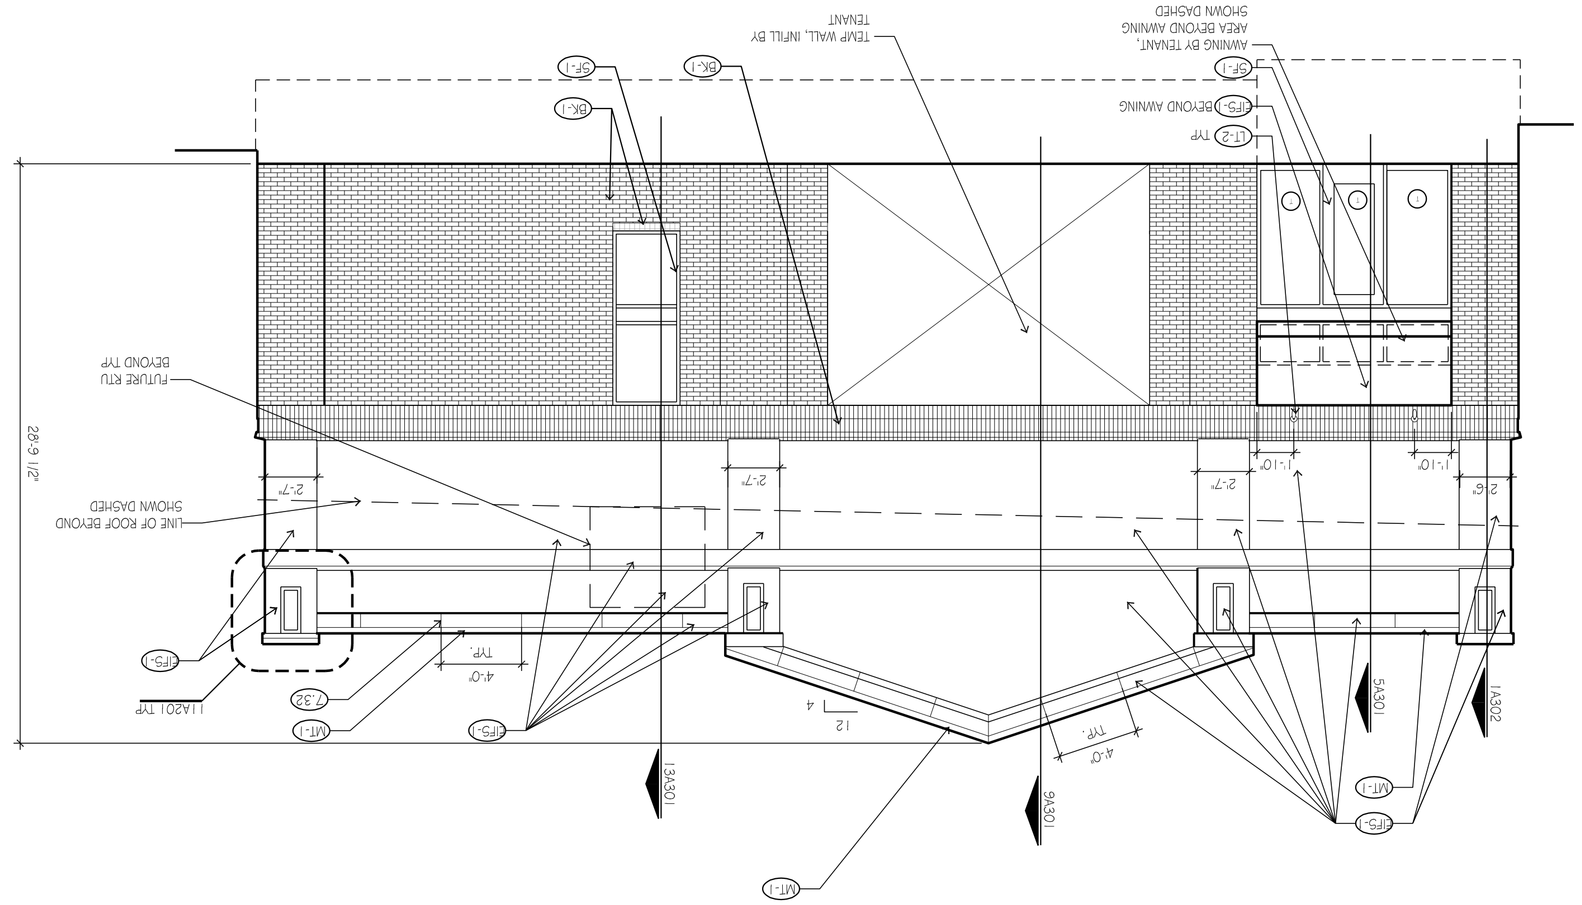

WEST ELEVATION 3

SCALE: 3/16"=1'-0"

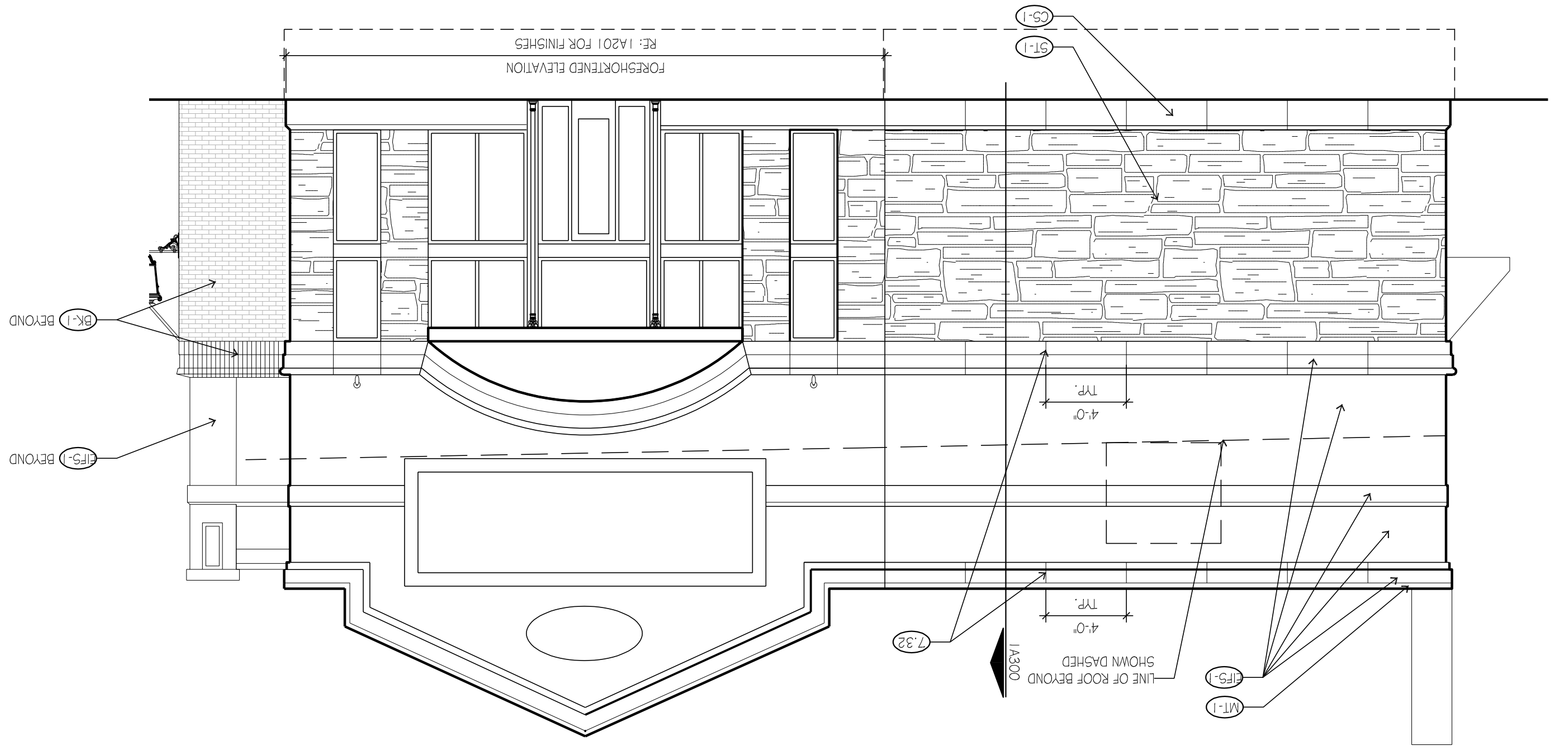

ENLARGED ELEVATION DETAIL 11

SCALE: 3/16"=1'-0"

NOTE: RE: SECTIONS FOR ADDITIONAL INFORMATION

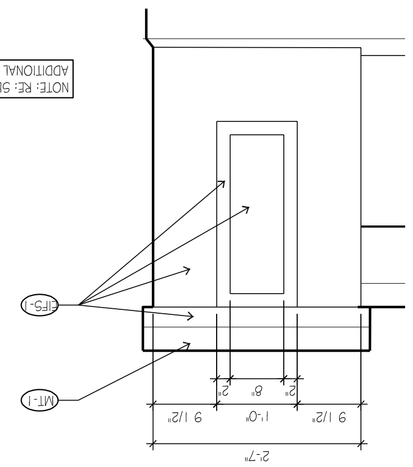

MATERIAL LEGEND				
SYMBOL	MATERIAL	MANUFACTURER	COLOR	FINISH/TD
BK-1	BRICK	SLOJIX CITY BRICK	COPPERSTONE SMOOTH	
BK-2	BRICK	SLOJIX CITY BRICK	BADLANDS VELOUR	
CS-1	CAST STONE	CONTINENTAL CAST STONE	BUFF	
EIFS-1	EIFS	SHERWIN WILLIAMS	WOOL SKEIN SW6148	
MT-1	METAL	PAC-CLAD	ALMOND	
PT-1	PAINT	SHERWIN WILLIAMS OR EQUAL	MATCH STOREFRONT	
SF-1	STOREFRONT	KAWNEER	DARK BRONZE	
ST-1	STONE	US STONE -KANSAS LIMESTONE-	SILVERDALE	1" NATURAL THINSTONE; FINISH: SPLIT FACE; PATTERN: DIMENSIONAL STONE SIZES SHALL BE LARGER SCALE
LT-1	LIGHT	WALL SCONCE RE: MEP	BLACK	
LT-2	LIGHT	WINGCAPE TAYLOR LED,DOWN LIGHT RE: MEP	BLACK	

○ = TEMPERED GLASS

NOTE: RE: A300 FOR KEY NOTES