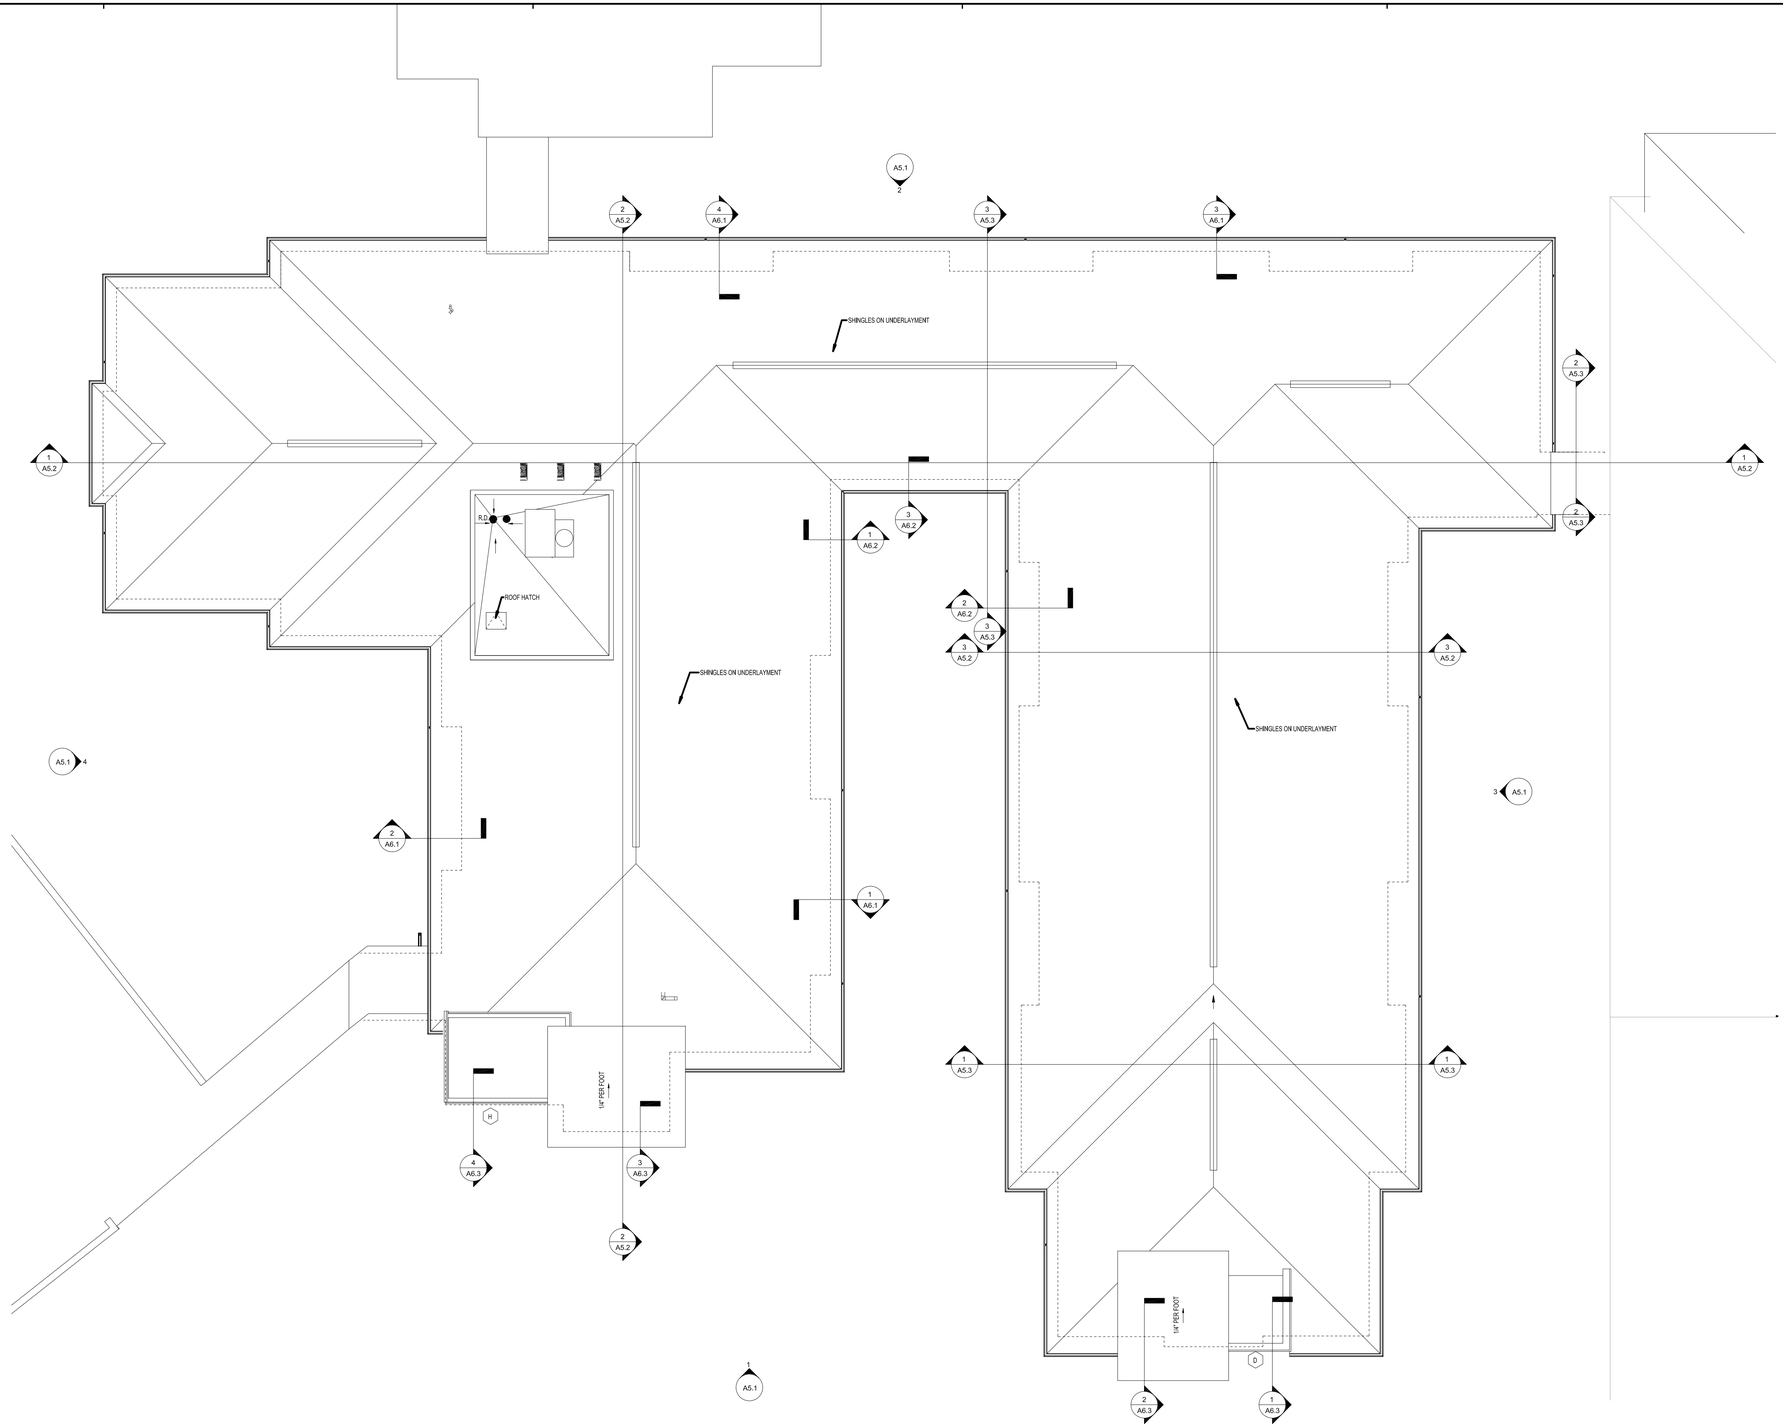

MENU

CADD VERSION
PLOT SCALE
PLOT DATE
COMM NO.
DRAWING NO.

1 ROOF PLAN
3/32" = 1'-0"

N
PLAN NORTH

KEYPLAN

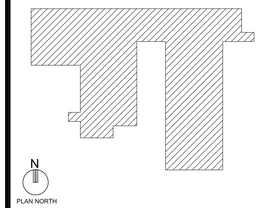

GENERAL NOTES

1. ROOF PITCH 3:12 TYPICAL U.N.O
2. PROVIDE ICE PROTECTION UNDERLAYMENT AT ALL EAVES, VALLEYS & PEAK INTERSECTION WITH VERTICAL WALLS.
3. DASHED LINE REPRESENTS LINE OF BUILDING BELOW.
4. TYPICAL METAL DOWNSPOUT LEADER.
5. HATCHED AREA INDICATES FULLY ADHERED TPO ROOFING ON TAPERED INSULATION SLOPED 1/4" PER FOOT.
6. 3'-0" X 2'-6" ROOF HATCH.

FDP SUBMITTAL

PROJECT TITLE

John Knox Village

VAL 400

SFCS Architecture Engineering Planning Interiors

SFCS Inc. ▪ 1927 South Tryon St., Ste 207
Charlotte, North Carolina 28203
704.372.7327 ▪ Fax 704.372.7369
www.sfcs.com

PROJECT DESIGNER	:
PROJECT ARCHITECT	:
PROJECT ENGINEER	:
DRAWN BY	:
CHECKED BY	:
APPROVED BY	:

NO.	REVISION DESCRIPTION	DATE

DRAWING TITLE

ROOF PLAN

COMM. NO.	DATE
171206.00	SEPTEMBER 5, 2018
DRAWING A1.2	SHEET _____ OF _____