G:\12720\Civil 3D\Production Drawings\Street & Storm Plans\12720C0100.dwg Layout: 1 Cover Sheet -- Friday, July 17, 2020, 12:57pm -- Architect 00212, Professional Engineer 000133, Professional Land Surveyor 000059
Copyright 2020, George Butler Associates, Inc.

PUBLIC STREET, STORM SEWER AND STREET LIGHTING PLANS FOR PARAGON STAR DEVELOPMENT – LEE'S SUMMIT, MO

View High Dr, View High Pkwy, River Rd
Sections 33 & 34–Township 48–Range 32
City of Lee's Summit
Jackson County, Missouri

Design Speed = 40 mph

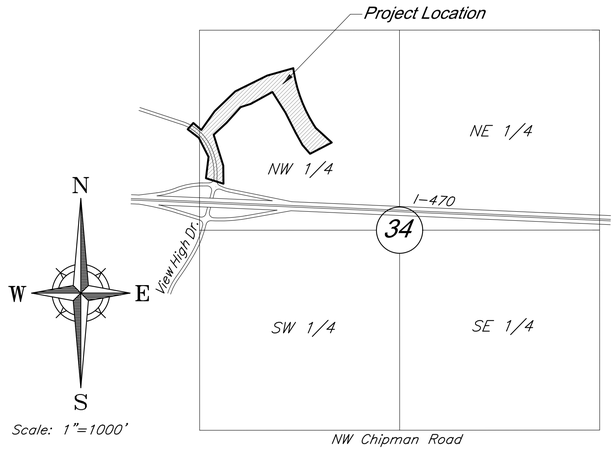

Scale: 1"=1000'

Summary of Quantities

Item No.	Description	Unit	Approx. Unit Quantity
1	Concrete Surface (7") w/ Aggregate Base (6")	SY	13,858
2	Concrete Curb and Gutter (Type "B")	LF	10,577
3	4" Underdrain	LF	8,627
4	Street Lighting	EA	47
5	8'x5' Curb Inlet	EA	1
6	8'x4' Curb Inlet	EA	3
7	7'x5' Curb Inlet	EA	1
8	7'x3' Curb Inlet	EA	6
9	6'x3' Curb Inlet	EA	5
10	5'x4' Curb Inlet	EA	1
11	5'x3' Curb Inlet	EA	6
12	Storm Sewer (15") (RCP)	LF	985
13	Storm Sewer (18") (RCP)	LF	1,186
14	Storm Sewer (24") (RCP)	LF	370
15	4' MH	EA	4
16	Seeding	Acre	2.91
17	Temporary Gravel Construction Entrance	EA	1
18	Curb Inlet Protection	EA	144
19	Concrete CG-2 (Mountable Curb)(Roundabout)	LF	981
20	Concrete C-1 (Barrier Curb)(Roundabout)	LF	698
21	Brick Pavers (Roundabouts)	SY	3,590
22	Brick Pavers (Street Medians)	SY	2,204
23	5" KCP&L Conduit	LF	5,908
24	4" Telecom conduit	LF	4,570
25	4" SCH 40 PVC	LF	948
26	Cut	CY	18,169
27	Fill	CY	11,609
28	End Section 15" RCP w/ Conc. Toewall	EA	1
29	End Section 18" RCP w/ Conc. Toewall	EA	1
30	End Section 24" RCP w/ Conc. Toewall	EA	1
31	Concrete Sidewalk (6' Wide)	LF	3,654
32	Concrete Sidewalk (10' Wide)	LF	2,345
33	Retaining Wall	SF	337
34	Median Nose	EA	4

PROJECT BENCHMARK

BM #11 – Chiseled "L" on top Northeast corner of concrete guardrail at the Northeast corner of I470 bridge spanning View High Drive.
EL=833.80

KCMO Project Review CLDPIR–2019–00011
KCMO File No. 2019–036

UTILITY CONTACTS

Sanitary Sewers
Mr. Jeff Thorn, PE
City of Lee's Summit Water Utilities
1200 SE Hamblen Road
Lee's Summit, MO 64063
(816) 969–1922
email: jeff.thorn@cityofLS.net

Mr. Jeff Shook
Little Blue Valley Sewer District
21101 East 78 Highway
Independence, MO 64057
(816) 285–1522
email: jshook@lbvsd.net

Water
Mr. Jeff Thorn, PE
City of Lee's Summit Water Utilities
1200 SE Hamblen Road
Lee's Summit, MO 64063
(816) 969–1922
email: jeff.thorn@cityofLS.net

Electric Service
Mr. Nathan Michael
Evergy
P.O. Box 418679
Kansas City, MO 64141
(816) 220–5210
Fax (816) 245–3623
email: Nathan.Michael@kcpl.com

Gas
Mr. Donnie Richards
Missouri Gas Energy
7500 E 35th Terrace
Kansas City, MO 64129
(816) 472–9464
Fax (816) 472–3488
email: donnie.richards@sug.com

Cable Television
Mr. Greg Thomas
Time Warner Cable
8221 W. 119th Street
Overland Park, KS 66213
(913) 643–1950
email: greg.thomas@twcable.com

Telephone
Ms. Glenda Charles
AT&T
1425 Oak Street
Kansas City, MO 64106
(816) 365–1669
Fax (816) 275–1109
email: gc6954@att.com

Missouri One Call System 1–800–344–7483 (DIG–RITE)

VICINITY MAP

Section 33 & 34-T48N-R32W

NOT FOR CONSTRUCTION	
REVIEWED FOR CONSTRUCTION	X

DEVELOPED AND OWNED BY:
PARAGON STAR LLC
801 NORTHWEST COMMERCE CENTER
LEE'S SUMMIT, MISSOURI 64086
PHONE: (816) 802–6801
CONTACT: Mr. Flip Short
EMAIL: fshort@legacytouch.com

PREPARED & SUBMITTED BY:
GEORGE BUTLER ASSOCIATES, INC.
9801 RENNER BOULEVARD
LENEXA, KANSAS 66219
PHONE: 913–492–0400
FAX: 913–577–8312
CONTACT: BRAD BURTON P.E.
EMAIL: BBURTON@GBATEAM.COM

Developers Bonding Statement

I have reviewed these plans and understand what is proposed. The work shall be completed in one contract. Any incidental work not specifically permitted must be preformed by the permit holder.

Developer

This project has been designed, and these plans prepared, to meet or exceed the design criteria of Kansas City, Missouri in current usage, except as indicated below:

Exceptions:
1. None.

STATE OF MISSOURI
BRADLEY D. BURTON
NUMBER E–25662
REGISTERED PROFESSIONAL ENGINEER
7/17/2020

PROJECT ENGINEER: 7/17/20 DATE:

INDEX OF SHEETS

Sht. No.	Description
1	Cover Sheet
2	General Layout
3	General Notes
4-5	Typical Sections
6	Demolition Plan
7	Plan & Profile (View High Dr)
8-9	Plan & Profile (View High Pkwy)
10-11	Plan & Profile (River Rd)
12	Utility Plan (View High Dr)
13	Utility (View High Pkwy)
14	Utility Plan (River Dr)
15-16	Private Water Main Line C Plan & Profiles
17	Floodway & Floodplain Plan
18-20	Intersection Details
21	Intersection Enlargements
22-25	Grading Plan
26-28	Erosion & Sediment Control Plan
29-30	Erosion Control Details
31	Storm Drainage Map
32	Storm Drainage Calculations
33-34	Storm Sewer Profiles
35-37	Storm Sewer Details
38-40	Construction Details
41-42	View High Drive Cross Sections
43-51	View High Parkway Cross Sections
52-54	River Road Cross Sections
55-56	Street and Lighting Plan
57	KCMO Street Lighting Details
58-62	Lee's Summit Street Lighting Details 1 of 5
63	Street Lighting Wiring Diagram
64-66	Pavement Marking & Signing Plan View High Drive
67-69	Pavement Marking & Signing Plan View High Parkway
70-72	Pavement Marking & Signing Plan River Road
73-77	Pavement Marking & Signing Details
78	Construction Sequencing Plan
79	Traffic Control Detour
80	Traffic Control Plan
81-82	Temporary Traffic Control Details
83-85	Sight Triangles and Sight Stopping Distances
86-94	Turning Movements - BUS
95-103	Turning Movements - WB-67

GBA
architects
engineers
9801 Renner Boulevard
Lenexa, Kansas 66219
913.492.0400
www.gbateam.com

6/25/20

Copyright 2020, George Butler Associates, Inc. -- Friday July 17, 2020, 12:59pm -- G:\12720\Civil 3D\Production Drawings\Street & Storm Plans\12720CD000.dwg Layout: 2 General Layout -- Architect 00212, Professional Engineer 000133, Professional Land Surveyor 000059

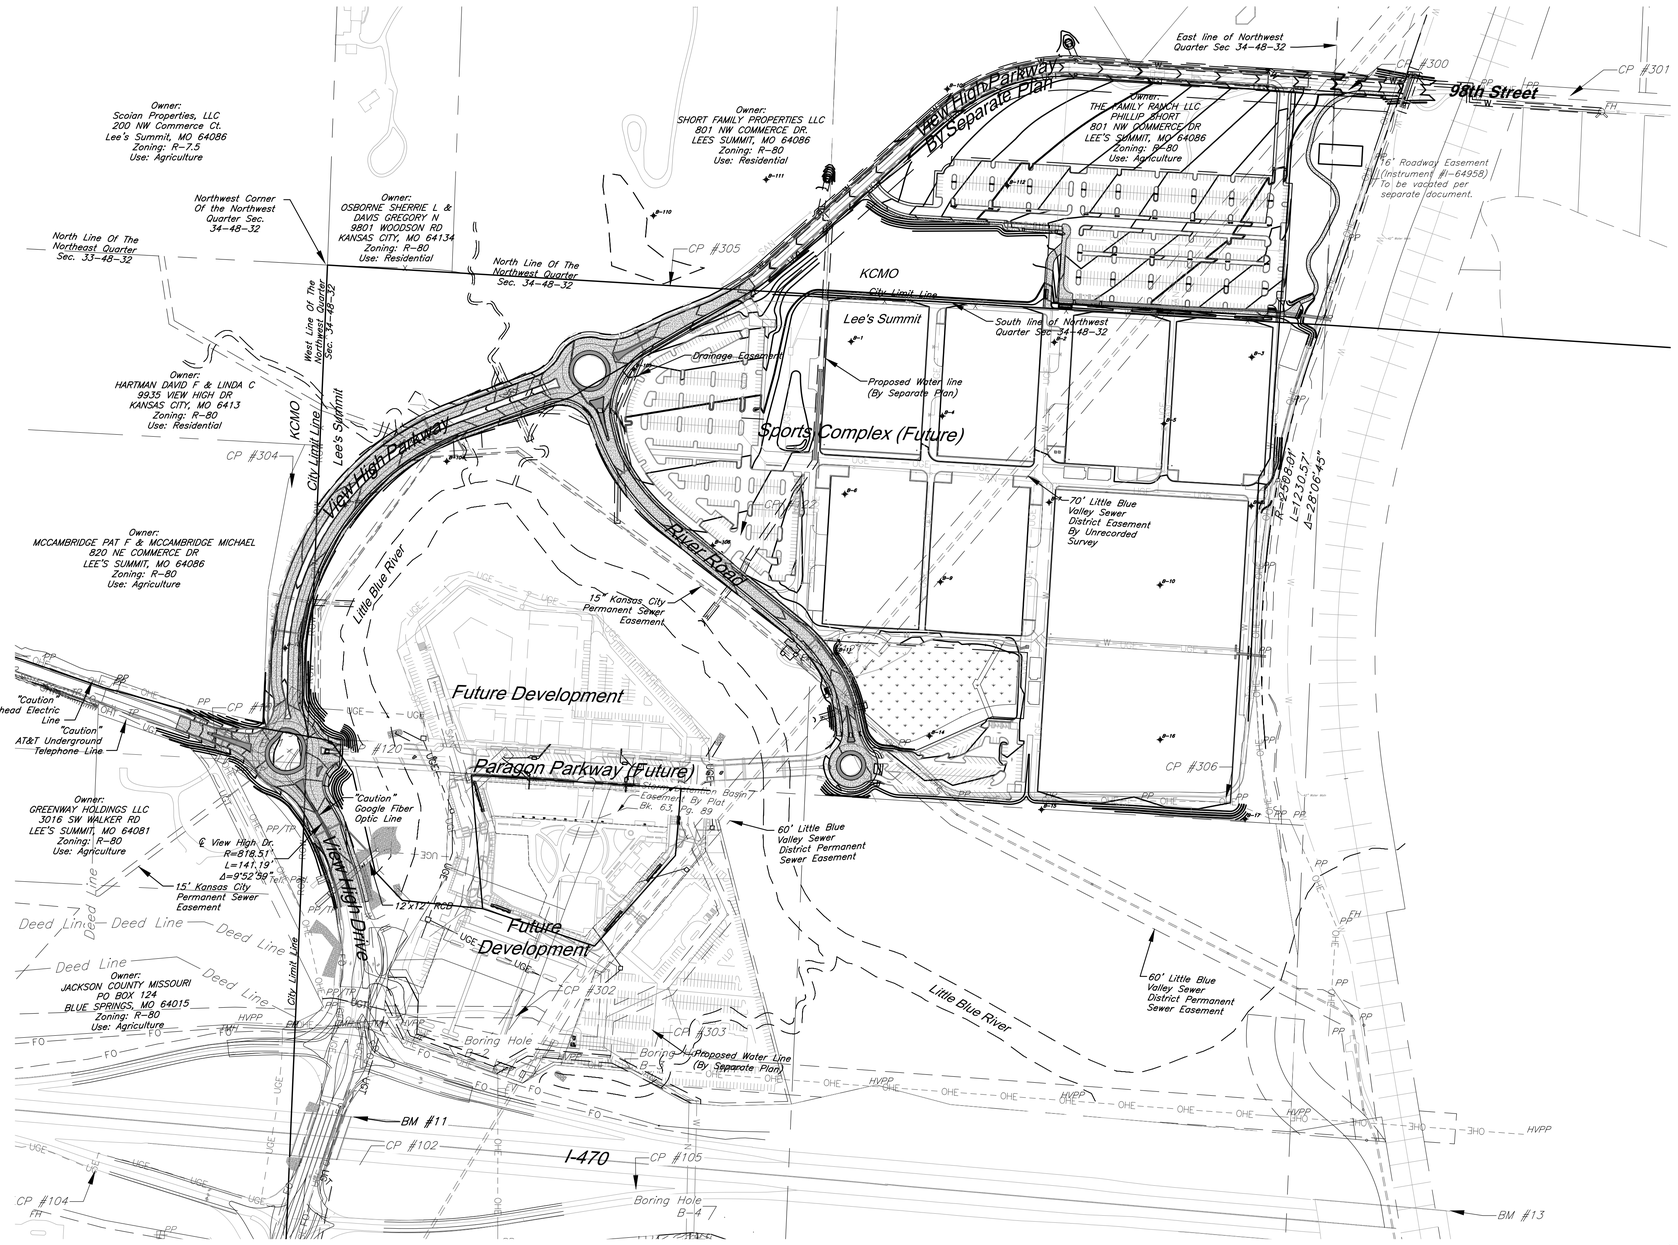

GBA architects engineers
9801 Renner Boulevard
Lenexa, Kansas 66219
913.492.0400
www.gbateam.com

STATE OF MISSOURI
BRADLEY D. BURTON
NUMBER E-25862
REGISTERED PROFESSIONAL ENGINEER
7/17/2020

DATE:	6-25-2020
DESIGN BY:	CEL
DRAWN BY:	DRV
PROJECT NO.:	12720
SHEET NO.:	2
TOTAL SHEETS	103

Bradley D. Burton
Professional Engineer
License No. 25862

Street and Storm Sewer Plans

Paragon Star Development

Lee's Summit, Missouri

NO.	DATE	REVISIONS	BY	APPROVED

Legend

CATV Ped.	Cable TV Pedestal
P.P.	Power Pole
	Guy Anchor
E.M.H.	Electrical Manhole
E.M.	Electric Meter
	Electrical Transformer
Elec. Ped.	Electric Pedestal
P.P./T.P.	Power Pole/Telephone Pole
P.P./L.P.	Power Pole/Light Pole
	Bollard/Guard Post
G.M.	Gas Meter
G.V.	Gas Valve
	Curb Inlet
	Junction Box
	Sanitary Sewer Manhole
S.C.O.	Sanitary Cleanout
L.P.	Light Pole
Y.L.	Yard Light
B-1	Boring Hole
	Sign
	Property Corner
T.M.H.	Telephone Manhole
Tel. Ped.	Telephone Pedestal
T.P.	Telephone Pole
T.S.C.B.	Traffic Signal Controller Box
	Tree Coniferous
	Barbed Wire Fence
	Centerline
FO	Fiber Optic Line
G	Gas Line
	Guard Rail
OHE	Over Head Electric
OHT	Over Head Telephone
OHTV	Over Head Cable TV
P	Property Line
ROW	Right-of-Way Line
SAN	Sanitary Sewer Line
	Stream
	Tree Line
UGE	Underground Electric
UGT	Underground Telephone
UGTV	Underground Cable TV
W	Water Line
1010	Proposed Grades
	Proposed Storm Sewers
1008	Existing Grades
	Existing Storm Sewers
	Tree Deciduous
F.H.	Fire Hydrant
W.M.	Water Meter

FLOODPLAIN NOTE:

According to FEMA Flood Insurance Rate Map (FIRM) Community Panel No. 29095C0404G, effective Date 1/20/17, the tract lies partially within an area designated as Special Flood Hazard Areas. Special Flood Hazard Areas defined on portions of the site include regulatory floodway, Zone AE (with depths identified on site from 810 to 811), and 0.2% Annual Chance Flood Hazard Areas.

A CLOMR has been provided for this project, case number 20-07-0520R, received 2/14/20.

Total Disturbed Area = 10.14 Acres

PROJECT CONTROL

Modified State Plane (Project Ground Coordinates), NAD83
2403 - Missouri West, U.S. Feet
Vertical - NAVD88, U.S. Feet

0.99990648
To get to State Plane:
Coordinates x CAF = State Plane

CP #100 - ½" rebar with GBA cap on South side of View High Drive, 18' West of asphalt field entrance, approximately 975' North along the centerline of View High Drive from the ramp to West bound I-470.
Coordinates:
N: 1009568.88'
E: 2803498.54'
EL: 819.37'
Ties:
1) North 4.15' to the South edge of asphalt of View High Drive
2) East 18.00' to West edge of asphalt field entrance
South 27.50' to west end of 18" cmp culvert for field entrance

CP #120 - ½" rebar with GBA cap at NW corner of View High Drive and access road "Future View High Drive Pkwy"
Coordinates:
N: 1009573.66'
E: 2803729.57'
EL: 811.46'
Ties:
1) NW 3.60' to East edge of asphalt
2) West 51.44' to back of curb at nose of island
NE 56.30' to center of MH lid

CP #121 - ½" rebar with GBA cap approximately 1430'± ENE of access road "Future View High Drive Pkwy" from View High Drive, near MH #1055
Coordinates:
N: 1009788.28'
E: 2805047.90'
EL: 806.65'
Ties:
1) SW 3.65' to center of MH lid
2) WNW 14'± to power pole
3) NW 35.65' to NE corner of chain link fence area

CP #122 - ½" rebar with GBA cap approximately 1380'± NE of access road "Future View High Drive Pkwy" from View High Drive
Coordinates:
N: 1010126.48'
E: 2804884.88'
EL: 813.20'
Ties:
1) West 298'± to center of MH lid
2) South 199'± to center of MH lid

CP #304 - ½" rebar West of future View High Pkwy at top of hill near tree line, approximately 732'± North of access road "Future View High Drive Pkwy" from View High Drive
Coordinates:
N: 1010251.92'
E: 2803699.53'
EL: 839.39'
Ties:
1) NNE 23.10' to South face of twin 10" oak tree
2) SW 5.30' to East face of 10" oak tree
3) NW 14.60' to East face of 9" oak tree

CP #305 - ½" rebar South of dead end of gravel driveway, which connects to Easterly end of E. 97th Street, on top of hill.
Coordinates:
N: 1010784.43'
E: 2804698.47'
EL: 888.55'
Ties:
SE 4.00' to great break at ridge line

PROJECT BENCHMARK

BM #11 - Chiseled "L" on top Northeast corner of concrete guardrail at the Northeast corner of I470 bridge spanning View High Drive. Coordinates: N=1008590.33', E=2803864.07', EL=833.80

BM #13 - Chiseled "L" on NE corner of Interstate 470 and Cedar Creek Bridge Coordinates:N=1008342.79', E=2806758.22', EL=852.04'

200' 0' 200' 400'
SCALE : 1 INCH = 200 FEET

General Layout

G:\12720\Civil 3D\Production Drawings\Street & Storm Plans\12720002200.dwg Layout: 3 General Notes -- Friday, July 17, 2020, 12:39pm -- Copyright 2020, George Butler Associates, Inc.

Architect 00212, Professional Engineer 000133, Professional Land Surveyor 000059

STATE OF MISSOURI
BRADLEY D. BURTON
NUMBER E-25862
REGISTERED PROFESSIONAL ENGINEER
7/17/2020

GBA
architects
engineers
9801 Renner Boulevard
Lenexa, Kansas 66219
913.492.0400
www.gbateam.com

DATE:	6-25-2020
DESIGN BY:	CEL
DRAWN BY:	DRV
PROJECT NO.:	12720
SHEET NO.	3
TOTAL SHEETS	103

Bradley D. Burton
Professional Engineer
License No. 25862

Street and Storm Sewer Plans
Paragon Star Development
Lee's Summit, Missouri

NO.	DATE	REVISIONS	BY	APPROVED

GENERAL NOTES

General Notes:

1. All Construction shall conform to the current City Standards and Specifications of Lee's Summit, MO in effect at the time of the City's approval date shown on the approved plans and incorporated herein by reference.
2. All traffic control shall be the responsibility of the Contractor and shall be in conformance with the Manual of Uniform Traffic Control Devices (MUTCD).
3. Property Corners and/or Section corners disturbed or damaged by construction activities shall be reset by a Registered Land Surveyor licensed in the state of Missouri, at the Contractor's expense.
4. The Contractor shall be responsible for the restoration of the Right-of-Way and for damaged improvements such as curbs, driveways, sidewalks, street light and traffic signal junction boxes, traffic signal equipment, irrigation systems, etc. Damaged improvements shall be repaired in conformance with the latest Lee's Summit, MO standards and to the City's satisfaction.
5. All work shall be confined within easements and/or construction limits as shown on the plans.
6. The Contractor shall, prior to the commencement of work, investigate surface and subsurface conditions to be encountered across the site and notify the Engineer if any discrepancies or changed conditions are noted.
7. This project will include numerous activities occurring on site including storm sewer, sanitary sewer, grading, utility etc. Contractor shall coordinate his work with other contractors on site.
8. All trash and debris identified on site shall be properly handled and disposed of in accordance with state of Missouri regulations.
9. All measurements on these plans are horizontal distances, not slope distances.
10. Items not listed separately in the Summary of Quantities are subsidiary to other items.
11. All site concrete shall be KCMMB – 4,000 PSI unless otherwise noted.
12. All paving shall adhere to Lee's Summit Standards, Section 2200.

Permitting:

13. Excavation for Utility work within the Right of Way requires a Right of Way work permit from the Public Works Department, in addition to all other permits.
14. Contractor is responsible for obtaining all required permits, paying all fees, and for otherwise complying with all applicable regulations governing the work.
15. All work within the floodway, delineated wetland, and regulator stream channels shall adhere to the terms and conditions of the issued CLOMR and Corps of Engineers Section 404 permit permit.

Erosion Control:

16. The Contractor is responsible for providing erosion and sediment control BMP's to prevent sediment from reaching paved areas, storm sewer systems, drainage courses, and adjacent properties. In the event the prevention measures are not effective, the contractor shall remove any debris, silt, or mud and restore the Right-Of-Way, or adjacent properties to original or better condition.
17. Contractor shall ensure that all construction shall conform to the requirements of the Stormwater Pollution Prevention Plan (SWPPP) a copy of which shall be maintained and updated on site by the Contractor.
18. The Contractor shall seed all disturbed areas within the Public Street Right-of-Way unless otherwise noted in the plans.
19. No trees shall be damaged or removed without prior authorization from owner unless otherwise shown on this plan.
20. Inspection and maintenance of the sediment and erosion control BMPs shall be per the project SWPPP, but at a minimum shall be once every 7 days or within 24 hours of a precipitation event of 0.5 inches or greater. Records of inspections shall be kept with the project SWPPP.
21. Trees, where indicated to be removed, shall be completely removed, including root balls.
22. At the contractors option, removed trees may be mulched on site and used as mulch berms in lieu of sediment fence or straw wattles.

Earthwork:

23. The Contractor shall be responsible for removing and disposing of grass and vegetation that is found on site. Contractor shall strip site of organic material to a depth acceptable to the Geotechnical Engineer and prior to the placement of fill. Disposal of all debris shall be performed by the contractor in strict accordance with all applicable codes and ordinances. All clearing and grubbing, stripping, and grading operations shall be performed in accordance with the recommendations as found in the Geotechnical Report, and erosion control and grading plans for this site.

24. Slopes shall be constructed to a maximum slope of 3:1 (Horiz:Vert).
25. Refer to "Geotechnical Engineering Report: Paragon Star – Soccer Fields" Dated 6/27/2016 (Terracon Project #02165149), and "Geotechnical Engineering Report – Paragon Star Roadways and Borrow Site" Dated December 8, 2016 – along with Addendum #1 dated 1/4/17, and Addendum #2 dated 2/13/17, and "Preliminary Geotechnical Report: View High Green Development" Dated May 29, 2013, by Terracon Consultants, Inc., for grading and pavement recommendations and boring logs. All earthwork shall conform to the recommendations of the Report. A copy of the final site soils report and all boring logs will be available for review prior to the commencement of construction. The soils information shown in this set of plans has been provided by Terracon. George Butler Associates, Inc. is not responsible for the adequacy or accuracy of the soils information shown or provided. It is provided for informational purposes only. The content of these plans may change based on recommendations found in the final geo-technical report.
26. Unless otherwise noted, all spot elevations and contours are shown to "finish" grade surface. Contractor shall adjust for any overcut required in paving, parking, landscape, or building pad areas as defined in the Geotechnical Report, these plans, or the project specifications.
27. All temporary slopes and excavations should conform to Occupational Safety and Health Administration (OSHA) standards for the Construction Industry (29 CFR part 1026, subpart P).
28. Cut/Fill – All fills are to be made with suitable structural fill material in accordance with the project's geotechnical report recommendations.

Utility:

29. All Manholes, Catch Basins, Utilty Valves, Meter Pits, and other utility equipment shall be adjusted or rebuilt to grade as required.
30. Prior to beginning work, the Contractor shall notify all utility companies who have facilities in the vicinity of the project area of the work to be performed.
31. All Utility extensions and construction shall conform to the Standards and Specifications of the applicable Utility Companies.

Storm Sewer:

32. All RCP shall be Class III.
33. All HDPE Pipe shall be ADS N-12. Pipe shall meet AASHTO M294.
34. Pipe Lengths are called out from center of structure to center of structure.
35. Drainage across the project site during construction shall be the Contractor's responsibility. Surface drainage shall be controlled to reduce or prevent the flow of surface water onto adjacent grounds. Contractor shall control downstream erosion and silting during construction. Flexibility is given to to the Contractor to make minor grading revisions along roads or between building pads to improve drainage during construction, with prior approval of the engineer.
36. Prior to ordering precast storm sewer structures, Contractor shall provide shop drawings to the Engineer for review and approval.

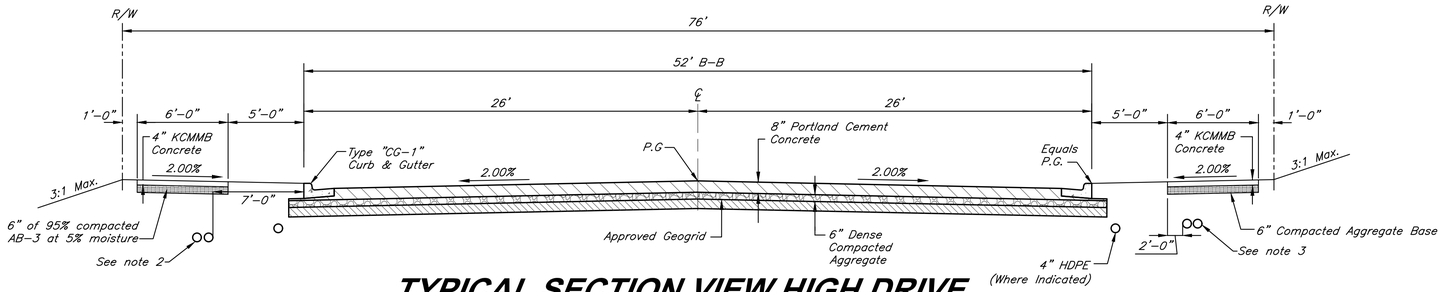

TYPICAL SECTION VIEW HIGH DRIVE

Sta 111+00 - 113+50

Scale: 1" = 5'

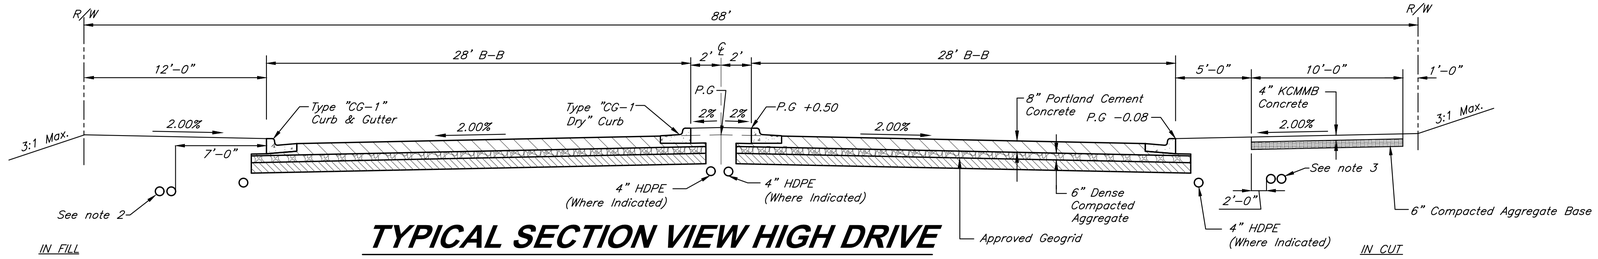

TYPICAL SECTION VIEW HIGH DRIVE

Sta 106+25 - 110+00

Scale: 1" = 5'

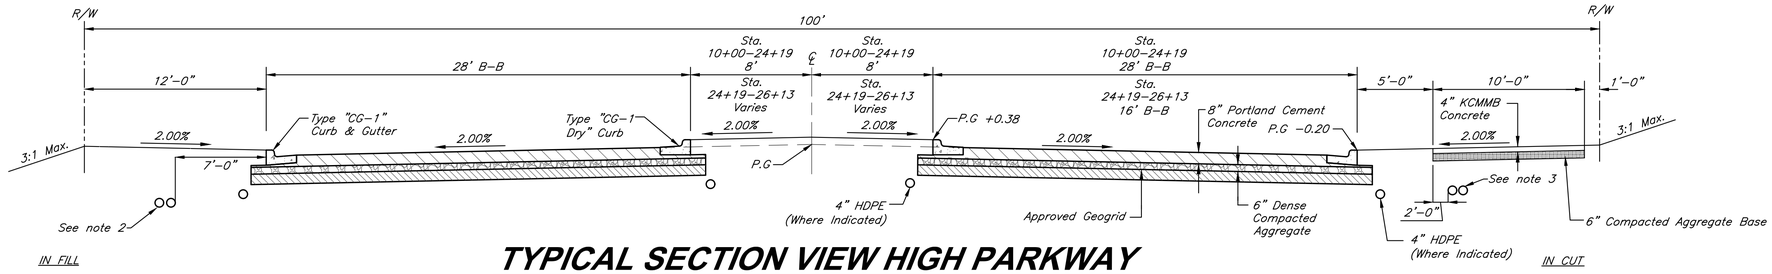

TYPICAL SECTION VIEW HIGH PARKWAY

Sta 10+00 - 26+13

Scale: 1" = 5'

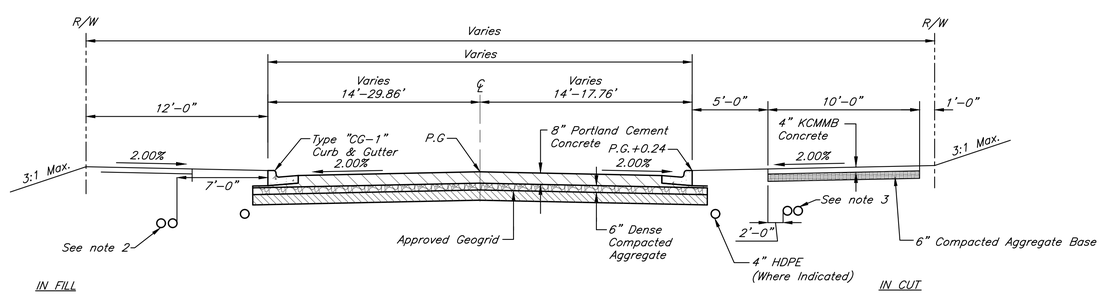

TYPICAL SECTION VIEW HIGH PARKWAY

Sta 26+13 - 29+07

Scale: 1" = 5'

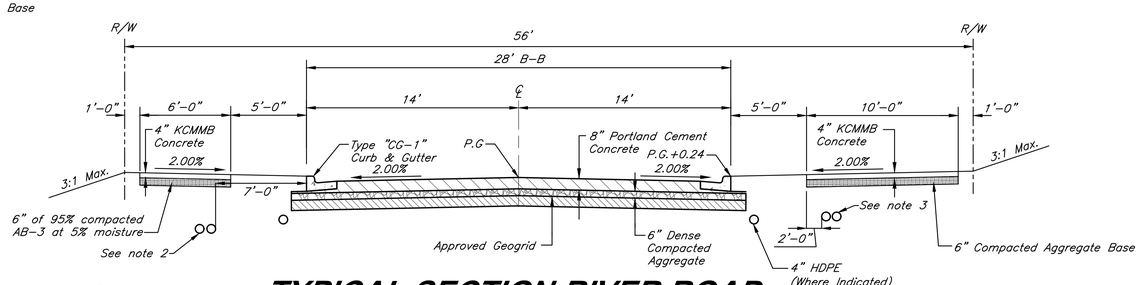

TYPICAL SECTION RIVER ROAD

Sta 10+00 - 23+06

Scale: 1" = 5'

Typical Sections

STATE OF MISSOURI
BRADLEY D. BURTON
NUMBER E-25862
REGISTERED PROFESSIONAL ENGINEER
7/17/2020

GBA
architects engineers
9801 Renner Boulevard
Lenexa, Kansas 66219
913.492.0400
www.gbateam.com

DATE:	6-25-2020
DESIGN BY:	CEL
DRAWN BY:	DRV
PROJECT NO.:	12720
SHEET NO.	TOTAL SHEETS
4	103

Bradley D. Burton
Professional Engineer
License No. 25862

Street and Storm Sewer Plans

Paragon Star Development

Lee's Summit, Missouri

NO.	DATE	REVISIONS	BY	APPROVED

NOTES:

1. All paving shall adhere to Lee's Summit Standards, Section 2200.
2. Install Two 5" PVC Schedule 40 electrical conduit. Minimum 41" depth from final grade to top of conduit with buried electric line plastic caution tape at a depth of 12" per utility standards.
3. Install Two 4" PVC Schedule 40 electrical conduit. Minimum 30" depth from final grade to top of conduit with buried electric line plastic caution tape at a depth of 12" per utility standards.

G:\12720\Civil 3D\Production Drawings\Street & Storm Plans\12720CC300.dwg Layout: 4 Typical Sections -- Friday, July 17, 2020, 12:59pm -- Copyright 2020, George Butler Associates, Inc.
Architect 00212, Professional Engineer 000133, Professional Land Surveyor 000059

Architect 00212, Professional Engineer 000133, Professional Land Surveyor 000059 -- Copyright 2020, George Butler Associates, Inc. -- Friday July 17, 2020, 12:59pm -- G:\12720\Civil 3D\Production Drawings\Street & Storm Plans\12720C0300.dwg Layout: 5 Typical Sections Alt.

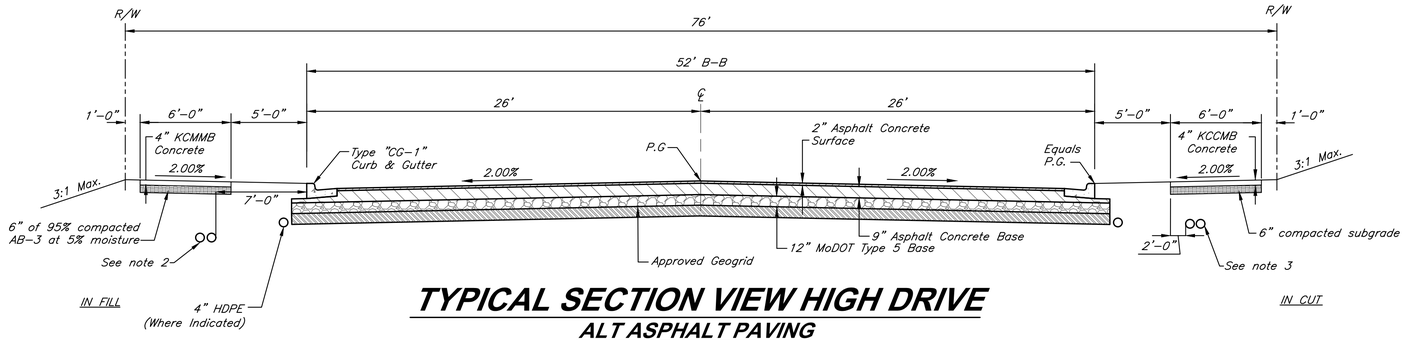

TYPICAL SECTION VIEW HIGH DRIVE

ALT ASPHALT PAVING

Sta 111+00 - 113+50

Scale: 1" = 5'

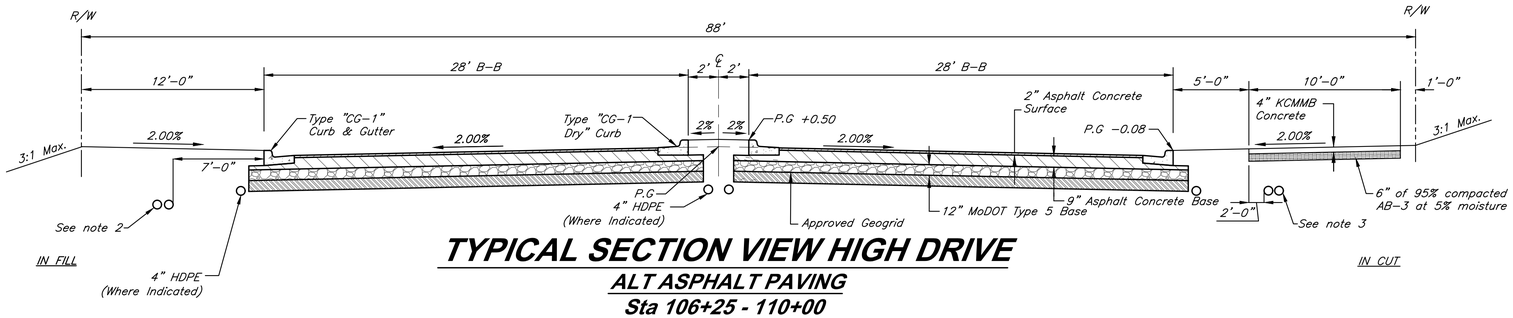

TYPICAL SECTION VIEW HIGH DRIVE

ALT ASPHALT PAVING

Sta 106+25 - 110+00

Scale: 1" = 5'

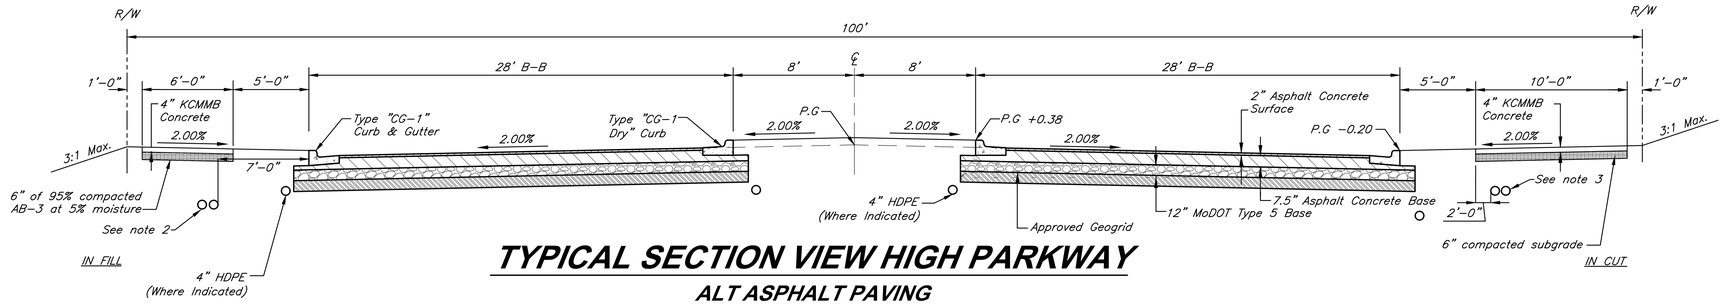

TYPICAL SECTION VIEW HIGH PARKWAY

ALT ASPHALT PAVING

Scale: 1" = 5'

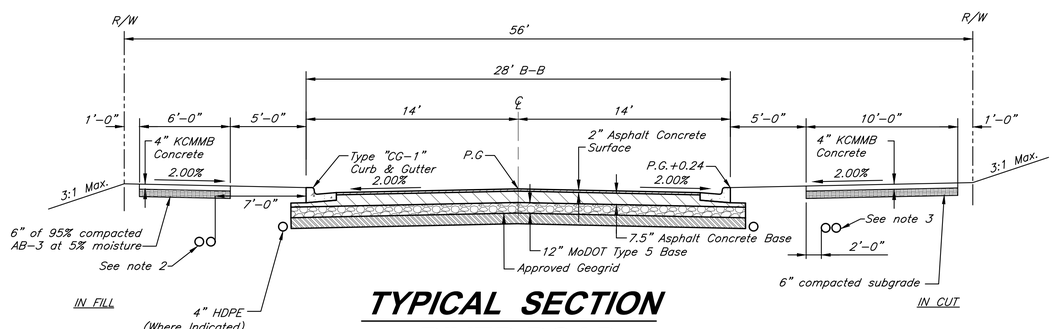

TYPICAL SECTION
RIVER ROAD

ALT ASPHALT PAVING

Scale: 1" = 5'

STATE OF MISSOURI
BRADLEY D. BURTON
NUMBER E-25862
REGISTERED PROFESSIONAL ENGINEER
7/17/2020

GBA
architects
engineers
9801 Renner Boulevard
Lenexa, Kansas 66219
913.492.0400
www.gbateam.com

DATE:	6-25-2020
DESIGN BY:	CEL
DRAWN BY:	DRV
PROJECT NO.:	12720
SHEET NO.	5
TOTAL SHEETS	103

Bradley D. Burton
Professional Engineer
License No. 25862

Street and Storm Sewer Plans

Paragon Star Development

Lee's Summit, Missouri

NO.	DATE	REVISIONS	BY	APPROVED

NOTES:

1. All paving shall adhere to Lee's Summit Standards, Section 2200.
2. Install Two 5" PVC Schedule 40 electrical conduit. Minimum 41" depth from final grade to top of conduit with buried electric line plastic caution tape at a depth of 12" per utility standards.
3. Install Two 4" PVC Schedule 40 electrical conduit. Minimum 30" depth from final grade to top of conduit with buried electric line plastic caution tape at a depth of 12" per utility standards.

Typical Sections Alt.

Architect 00212, Professional Engineer 000133, Professional Land Surveyor 000059 -- Copyright 2020, George Butler Associates, Inc. -- Friday July 17, 2020, 1:00pm -- G:\12720\Civil 3D\Production Drawings\Street & Storm Plans\12720DD500.dwg Layout: 6 Demolition Plan

STATE OF MISSOURI
BRADLEY D. BURTON
NUMBER E-25862
REGISTERED PROFESSIONAL ENGINEER
7/17/2020

Bradley D. Burton
Professional Engineer
License No. 25862

GBA
architects
engineers
9801 Renner Boulevard
Lenexa, Kansas 66219
913.492.0400
www.gbateam.com

DATE:	6-25-2020
DESIGN BY:	CEL
DRAWN BY:	DRV
PROJECT NO.:	12720
SHEET NO.	6
TOTAL SHEETS	103

Street and Storm Sewer Plans

Paragon Star Development

Lee's Summit, Missouri

NO.	DATE	REVISIONS	BY	APPROVED

PROJECT BENCHMARKS

BM #11 – Chiseled "L" on top Northeast corner of concrete guardrail at the Northeast corner of I470 bridge spanning View High Drive.
EL=833.80

Notes:

1. All material to be removed shall be disposed of off site by contractor. All disposal shall meet all applicable local, state, and federal guidelines.
2. Trees marked for removal shall be completely removed, including root balls.
3. All pavement and concrete shall be cleanly sawcut prior to removal.
4. All demolition shall be as per these plans and shall adhere to all local, state, and federal laws, ordinances, codes, and statutes governing such demolition.
5. Contractor shall remove any existing facilities as required to complete the construction of all site improvements detailed on these plans.
6. Any Utility relocation shall be performed by respective Utility companies.
7. Stapling, nailing or otherwise attaching materials to trees to be preserved is not allowed.

TO BE REMOVED:

Asphalt	5210 SY
Curb and Gutter	100 LF
Street Signs	4
Fence	220 LF
Guardrail	188 LF
4'x2.5' FO Vault	1
18" CMP	34 LF

LEGEND

- Existing asphalt pavement to be removed
- Existing site features to be removed
- Limits of Disturbance

CAUTION!
Existing Utilities shown per the best information available to the Engineer. Contractor to locate existing utilities and irrigation system prior to construction

60' 0' 60' 120'
SCALE : 1 INCH = 60 FEET

Demolition Plan

G:\12720\Civil 3D\Production Drawings\Street & Storm Plans\12720C1300 (View High Pkwy).dwg Layout: 7 Plan & Profile (View High Dr) -- Friday July 17, 2020, 1:03pm -- Copyright 2020, George Butler Associates, Inc. Architect 00212, Professional Engineer 000133, Professional Land Surveyor 000059

Point of Curvature
View High Drive
Station=104+17.65
Northing=1008945.0810
Easting=2803871.4939

Owner:
JACKSON COUNTY MISSOURI
PO BOX 124
BLUE SPRINGS, MO 64015
Zoning: R-80
Use: Agriculture

"Caution" Existing AT&T Underground Telephone Line

Owner:
GREENWAY HOLDINGS LLC
3016 SW WALKER RD
LEE'S SUMMIT, MO 64081
Zoning: R-80
Use: Agriculture

Point of Curvature
View High Drive
Station=112+30.45
Northing=1009592.6680
Easting=2803512.5312

1 Curve Data
Δ=34°09'06"
R=818.51'
L=487.88'
T=251.43'

2 Curve Data
Δ=1°38'38"
R=2000.00'
L=57.38'
T=28.69'

Point of Tangent
View High Drive
Station=112+87.83
Northing=1009610.9933
Easting=2803458.1576

Proposed Water Line (By Separate Plan)

Sta. 106+66.33, 53.07' Lt.
View High Drive
Existing 12'x12' RCB Headwall
N=1009177.0769 E=2803797.9812

Sta. 108+33.00, 33.00' Lt.
View High Drive
Construct 7'x3' Curb Inlet
N=1009331.5735 E=2803760.8533

Sta. 106+25.00, 32.00 Lt, to
Sta. 107+50.00, 32.00 Lt.
Install MoDot Type B Permanent
Concrete Traffic Barrier.
See Sht. 37 for detail.

15' Kansas City Permanent Sewer Easement

Sta. 112+22.95, 23.96' Lt.
View High Drive
Construct 5'x3' Curb Inlet
N=1009567.5587 E=2803512.3447

Point of Tangent
View High Drive
Station=108+91.18
Northing=1009397.4033
Easting=2803762.5244

Permanent Easement
Jackson County, MO
Missouri Warranty Deed
Document #469713
Bk. 1106, Pg. 1750

"Caution" Existing Underground Electric

"Caution" Existing Overhead Power Lines

KCMO MH#10735
Top=814.37

Proposed Underground Telephone – See Sht. 12

Proposed Water Line (By Separate Plan)

End Construction
View High Drive
Station=113+50.00
Northing=1009631.6909
Easting=2803399.5370

Begin Construction
View High Drive
Station=106+25.00
Northing=1009150.5259
Easting=2803858.8759

Existing Triple 15'x20' RCB

Ingress, Egress, Easement and Utility Per Plat Bk. 63 Pg. 89

Sta. 106+25.00, 45.00 Rt, to
Sta. 107+50.00, 45.00 Rt.
Install MoDot Type D Permanent
Concrete Traffic Barrier.
See Sht. 40 for detail

Sta. 107+22.25, 68.54' Rt.
View High Drive
Existing 12'x12' RCB Headwall
N=1009266.3281 E=2803897.9324

Sta. 107+34.41, 82.93' Rt.
View High Drive
Connect to 4100 Headwall
N=1009283.6073 E=2803907.1489

Sta. 108+32.93, 43.79' Rt.
View High Drive
Construct 7'x5' Curb Inlet
N=1009365.8400 E=2803829.5712

Future Development

Lot 2

Sta. 113+57.31, 30.51' Rt.
View High Drive
Construct 5'x3' End Section w/ Toe Wall
N=1009662.8968 E=2803402.8075

Construct Median Nose See Detail Sht. 40

Sta. 112+22.68, 24.62' Rt.
View High Drive
Construct 5'x3' Curb Inlet
N=1009613.7324 E=2803527.4624

Retaining Wall, See Sht. 18

Sta. 111+20.29, 62.03' Rt.
View High Drive
Construct 4' Diameter Manhole
N=1009618.0413 E=2803636.3840

Private Storm Sewer 204–204A

Owner:
MCCAMBRIDGE PAT F & MCCAMBRIDGE MICHAEL
820 NE COMMERCE DR
LEE'S SUMMIT, MO 64086
Zoning: R-80
Use: Agriculture

Sta. 110+58.15, View High Drive=
Sta. 9+62.60, View High Pkwy
See Intersection Detail Sht. 18
N=1009539.9866
E=2803676.5832

Sta. 9+84.48, View High Pkwy=
Sta. 10+00.00, Paragon Parkway
N=1009556.4995
E=2803676.9233

10' Concrete Sidewalk

15' Kansas City Permanent Sewer Easement

Future Underground Electric

KCMO MH#10468
Top=814.20

Proposed Underground Electric – See Sht. 12

Little Blue River

Paragon Pkwy (Future)

View High Pkwy (See Sht. 8)

City Limit Line

Boring Location

Proposed Water Line (By Separate Plan)

Proposed Grade

Existing Triple 15'x20' RCB

Sta. 106+93.00 View High Drive
Existing 12'x12' RCB

Sta. 108+32.97
Proposed 18" RCP Pipe

Sta. 110+62.11 View High Drive
Existing 21" PVC Sanitary Sewer

Sta. 112+22.82
Proposed 15" RCP Pipe

Sta. 105+93.85 View High Drive
Existing Triple 15'x20' RCB

Sta. 106+25 View High Drive
Begin Roadway Construction

Sta. 107+00 View High Drive
End Roadway Construction

Sta. 112+65.86
"Caution" OHE Crossing

Sta. 111+39.65
Proposed Water Main (by separate plan)

Sta. 110+82.60
Proposed UGE

Sta. 110+85.00
Proposed UGT

Sta. 107+82.62
Water Main (by separate plan)

Sta. 107+75.00

Sta. 113+35.00
End Roadway Construction

View High Drive

Design Speed = 40 MPH

HIGH POINT ELEV = 813.42
HIGH POINT STA = 105+78.79
PVI STA = 106+00
PVI ELEV = 813.81
A.D. = −1.65%
K = 121.21
200.00' VC

LOW POINT ELEV = 811.77
LOW POINT STA = 108+33.14
PVI STA = 108+75.00
PVI ELEV = 811.06
A.D. = 3.44%
K = 58.14
200.00' VC

LOW POINT ELEV = 816.18
LOW POINT STA = 110+85.00
PVI STA = 112+10.00
PVI ELEV = 819.23
A.D. = 3.99%
K = 62.59
250.00' VC

EVCS: 105+00
EVCE: 813.76

EVCS: 107+00
EVCE: 812.81

EVCS: 107+75.00
EVCE: 812.08

EVCS: 109+75.00
EVCE: 813.50

EVCS: 113+35.00
EVCE: 827.28

Existing Ground

−1.00%

2.44%

6.43%

Proposed Grade

℄ Roundabout

See DDI Plans

| | | |

G:\12720\Civil 3D\Production Drawings\Street & Storm Plans\12720C1300 (View High Pkwy).dwg Layout: 8 Plan & Profile (View High Pkwy) -- Friday, July 17, 2020, 1:04pm -- Copyright 2020, George Butler Associates, Inc. Architect 00212, Professional Engineer 000133, Professional Land Surveyor 000059

Sta. 10+95.34, 52.92' Lt.
View High Pkwy
15" RCP end of Pipe. Const. Conc. Headwall,
See Sht. 35 for Detail.
N-1009673.7904 E-2803626.4056

Owner:
MCCAMBRIDGE PAT F & MCCAMBRIDGE MICHAEL
820 NE COMMERCE DR
LEE'S SUMMIT, MO 64086
Zoning: R-80
Use: Agriculture

Sta. 10+95.08, 40.89' Lt.
View High Pkwy
Construct 4' Dia. Manhole
N-1009673.2803 E-2803638.4263

Sta. 12+11.27, 38.99' Lt.
View High Pkwy
Construct 7'x3' Curb Inlet
N-1009789.4115 E-2803642.7203

Sta. 12+93.85, 39.01' Lt.
View High Pkwy
Construct 7'x3' Curb Inlet
N-1009876.2320 E-2803649.5415

Sta. 19+69.70, 39.48' Lt.
View High Pkwy
Construct 8'x4' Curb Inlet
N-1010434.9658 E-2804048.1371

Sta. 18+54.66, 38.98' Lt.
View High Pkwy
Construct 7'x3' Curb Inlet
N-1010371.1162 E-2803944.9431

Sta. 18+53.08, 39.10' Rt.
View High Pkwy
Construct 4'x3' Curb Inlet
N-1010307.2355 E-2803989.8673

Sta. 13+84.48, 39.50' Rt.
View High Pkwy
Existing 7'x4' Curb Inlet
N-1009949.1768 E-2803744.4711

Sta. 13+56.19, 38.98' Lt.
View High Pkwy
Construct 5'x3' Curb Inlet
N-1009940.9227 E-2803661.4805

Sta. 12+92.96, 39.00' Rt.
View High Pkwy
Construct 7'x3' Curb Inlet
N-1009864.6986 E-2803726.6943

Sta. 12+13.72, 39.01' Rt.
View High Pkwy
Construct 6'x3' Curb Inlet
N-1009790.1576 E-2803720.7534

Sta. 19+68.53, 39.00' Rt.
View High Pkwy
Construct 6'x3' Curb Inlet
N-1010364.4158 E-2804082.5371

Sta. 20+25.55, 39.01' Rt.
View High Pkwy
Construct 6'x3' Curb Inlet
N-1010386.7774 E-2804131.4975

Sta. 20+32.89, 83.41' Rt.
View High Pkwy
End Of Pipe @ Existing Piping
Penetration in Headwall
N-1010348.0995 E-2804154.2944

Point of Curvature
View High Pkwy
Station=12+12.00
Northing=1009789.3364
Easting=2803681.7189

Point of Tangent
View High Pkwy
Station=20+50.32
Northing=1010431.8534
Easting=2804139.8243

Sta. 9+84.48, View High Pkwy=
Sta. 10+00.00, Paragon Parkway
N-1009561.8649
E-2803677.0338

Sta. 9+62.60, View High Pkwy=
Sta. 110+58.15, View High Drive
See Intersection Detail Sht. 18
N-1009539.9866
E-2803676.5832

Curve Data
△=68°37'01"
R=700.00'
L=838.31'
T=477.66'

Install 4 SY Riprap
D50=12"
Depth=24"
See Construction Details

Retaining Wall, See Sht. 18

Private Storm Sewer 204-204A

Existing 42" RCP Culvert

Existing 48" RCP Culvert

Existing 8'x8' Concrete Box Culvert W/Conc. Headwalls

Proposed Underground Electric – See Sht. 13

Proposed Underground Telephone – See Sht. 13

Proposed Water Line (By Separate Plan)

Proposed Water Line (By Separate Plan)

Existing Fence To Be Removed See Sheet 6

15' South Woods, Inc. Permanent Sewer Easement

15' Kansas City Permanent Sewer Easement

15' Kansas City Permanent Sewer Easement

Drainage Easement

Drainage Easement

Drainage Easement

10' Concrete Sidewalk

City Limit Line

KCMO Lee's Summit

Little Blue River

KCMO MH#1049

KCMO MH#1051

KCMO MH#1054

KCMO MH#1063

B-101

B-102

B-103

B-104

Soil Boring (Typ.)

Match Sta. 20+75
(See Sheet 9)

N69°47'48"E
368.85'

N70°33'11"W
62.17'

N71°13'48"W
14.24'

WT 10.48' E
212.00'

Sta. 10+97.12
Proposed 002

Sta. 11+02.88
Proposed 001

View High Drive

Paragon Pkwy (Future)

View High Parkway

Existing R/W

Proposed Underground Electric – See Sht. 13

Proposed Underground Telephone – See Sht. 13

Existing 42" RCP Culvert

Existing 48" RCP Culvert

Existing 8'x8' Concrete Box Culvert W/Conc. Headwalls

Proposed Water Line (By Separate Plan)

Drainage Easement

Drainage Easement

Drainage Easement

10' Concrete Sidewalk

15' Kansas City Permanent Sewer Easement

15' Kansas City Permanent Sewer Easement

15' South Woods, Inc. Permanent Sewer Easement

City Limit Line

KCMO Lee's Summit

Little Blue River

KCMO MH#1049

KCMO MH#1051

KCMO MH#1054

KCMO MH#1063

B-101

B-102

B-103

B-104

Soil Boring (Typ.)

Match Sta. 20+75
(See Sheet 9)

N69°47'48"E
368.85'

N70°33'11"W
62.17'

N71°13'48"W
14.24'

WT 10.48' E
212.00'

Sta. 10+97.12
Proposed 002

Sta. 11+02.88
Proposed 001

View High Drive

Paragon Pkwy (Future)

View High Parkway

Existing R/W

204A 204 207 206 4001 205 203 202 3701 102 201 3901 403 404 3601 402 401 400

Horizontal Scale: 1" = 50'
Vertical Scale: 1" = 10'

0' 50' 100'

10' 5' 0'

STATE OF MISSOURI
BRADLEY D. BURTON
NUMBER E-25862
REGISTERED PROFESSIONAL ENGINEER
7/17/2020

GBA
architects
engineers
9801 Renner Boulevard
Lenexa, Kansas 66219
913.492.0400
www.gbateam.com

DATE:	6-25-2020
DESIGN BY:	CEL
DRAWN BY:	DRV
PROJECT NO.:	12720
SHEET NO.	8
TOTAL SHEETS	103

Bradley D. Burton
Professional Engineer
License No. 25862

Street and Storm Sewer Plans

Paragon Star Development

Lee's Summit, Missouri

NO.	DATE	REVISIONS	BY	APPROVED

PROJECT BENCHMARK

BM #11 – Chiseled "L" on top Northeast corner of concrete guardrail at the Northeast corner of I470 bridge spanning View High Drive.
EL=833.80

Notes:

1. Pipe length called out is from center of structure to center of structure.
2. Storm Sewer Structure Station offset and coordinates based on center of structure. Top elevations are top center of lid.
3. Tops on all in grade inlets shall maintain street slope, low point inlets to be set level.
4. Boring information based on original undisturbed earth – see Geotechnical report.

View High Parkway

Design Speed = 40 MPH

LOW POINT ELEV = 812.62
LOW POINT STA = 12+92.43
PVI STA = 12+96.67
PVI ELEV = 812.22
A.D. = 2.12%
K = 70.75

HIGH POINT ELEV = 814.93
HIGH POINT STA = 16+05.00
PVI STA = 16+21.67
PVI ELEV = 815.86
A.D. = -2.52%
K = 119.05

LOW POINT ELEV = 811.60
LOW POINT STA = 19+70.65
PVI STA = 20+31.67
PVI ELEV = 810.12
A.D. = 4.72%
K = 63.56

150.00' VC

300.00' VC

300.00' VC

Sta. 9+62.60 View High Parkway=
Sta. 110+58.15 View High Drive=
Sta. 10+00.00 Paragon Parkway

Sta. 10+97.12
Proposed 002

Sta. 11+02.88
Proposed 001

BVCS: 12+21.67
BVCE: 812.97

B-101 Boring

EVCS: 13+71.67
EVCE: 813.06

Sta. 13+74.25 View High Parkway
Existing 42" RCP

City Limit Line

B-102 Boring

BVCS: 18+81.67
BVCE: 812.22

B-103 Boring

Match Sta. 20+75
(See Sheet 9)

Mass Grading Surface

Proposed Grade

Existing Ground

-1.00%

1.12%

-1.40%

0'–10' Lean Clay

0'–14.7' Lean Clay
14.7'–18' Sandstone
18'–20.5' Shale
20.5'–21.4' Limestone

0'–18.5' Lean Clay
18.5'–22' Shale
22'–23.4 Limestone

Sta. 12+93.43
Proposed 24" RCP Pipe

Sta. 19+69.15
Proposed 24" RCP Pipe

Sta. 20+27.19 View High Parkway
Existing 8'x8' RCB

| | | | |

G:\12720\Civil 3D\Production Drawings\Street & Storm Plans\12720C1300 (View High Pkwy).dwg Layout: 9 Plan & Profile (View High Pkwy) -- Friday July 17, 2020, 1:05pm -- Copyright 2020, George Butler Associates, Inc. Architect 00212, Professional Engineer 000133, Professional Land Surveyor 000059

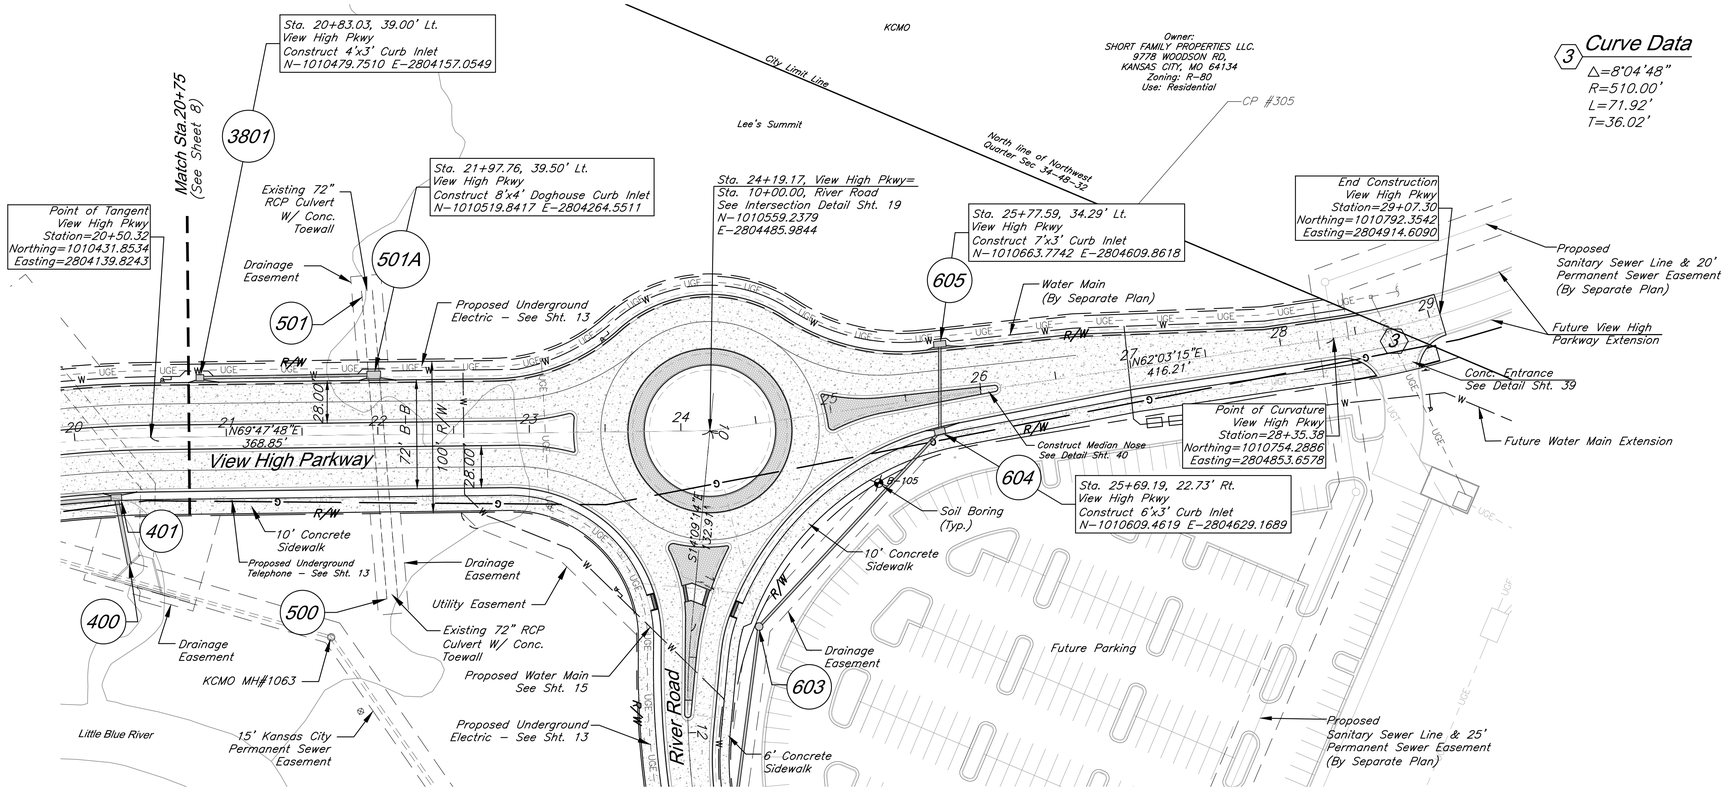

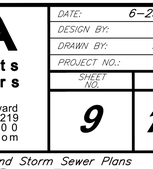

GBA
architects
engineers
9801 Renner Boulevard
Lenexa, Kansas 66219
913.492.0400
www.gbateam.com

DATE:	6-25-2020
DESIGN BY:	CEL
DRAWN BY:	DRV
PROJECT NO.:	12720
SHEET NO.	9
TOTAL SHEETS	103

Bradley D. Burton
Professional Engineer
License No. 25862

Street and Storm Sewer Plans

Paragon Star Development

Lee's Summit, Missouri

NO.	DATE	REVISIONS	BY	APPROVED

PROJECT BENCHMARK

BM #11 – Chiseled "L" on top Northeast corner of concrete guardrail at the Northeast corner of I470 bridge spanning View High Drive.
EL=833.80

Notes:

1. Pipe length called out is from center of structure to center of structure. Payment for pipe length is from inside face to inside face of structure.
2. Storm Sewer Structure Station offset and coordinates based on center of structure. Top elevations are top center of lid.
3. Tops on all in grade inlets shall maintain street slope, low point inlets to be set level.
4. Boring information based on original undisturbed earth – see Geotechnical report.

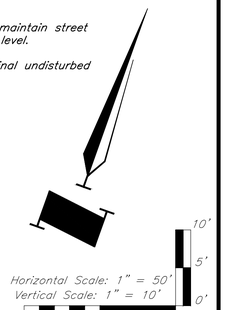

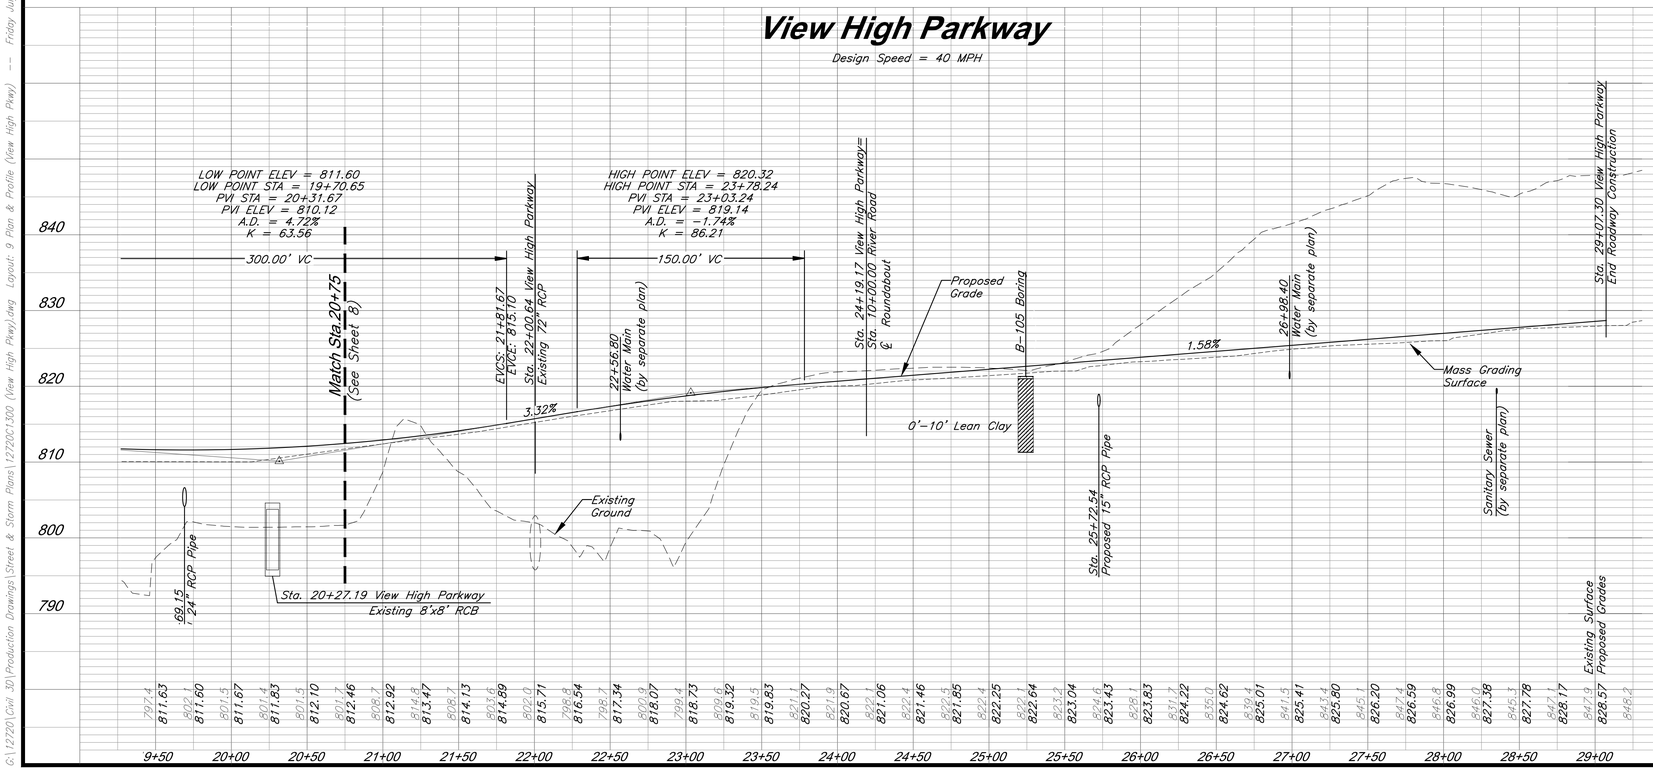

Plan & Profile (View High Pkwy)

G:\12720\Civil 3D\Production Drawings\Street & Storm Plans\12720C1300 (River Dr).dwg Layout: 10 Plan & Profile (River Dr) -- Friday, July 17, 2020, 1:08pm -- Copyright 2020, George Butler Associates, Inc. Architect 00212, Professional Engineer 000133, Professional Land Surveyor 000059

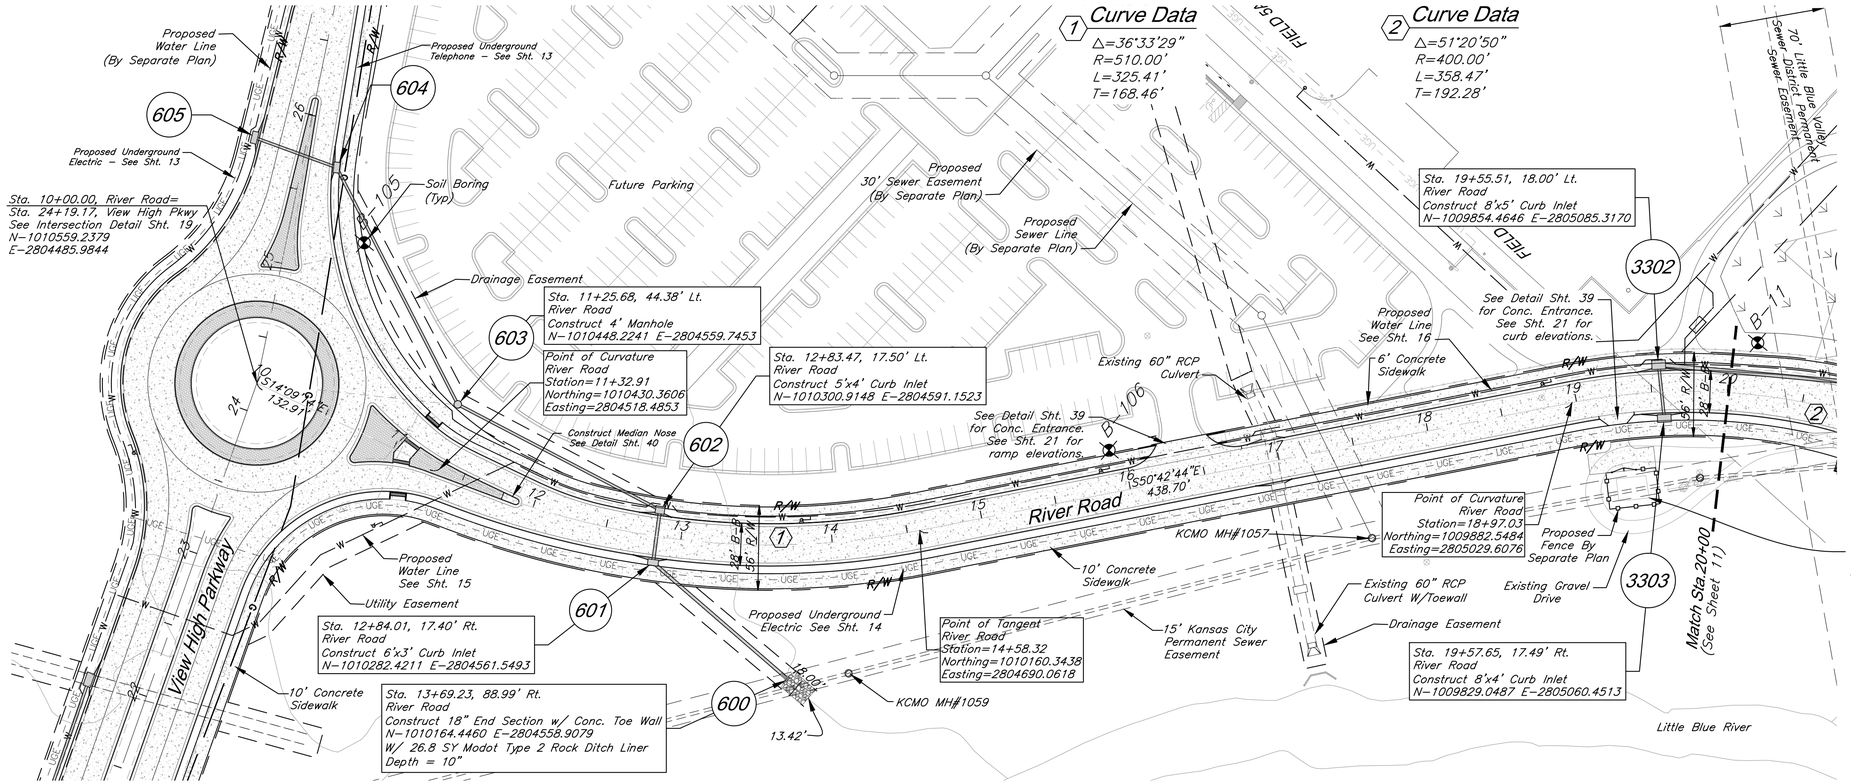

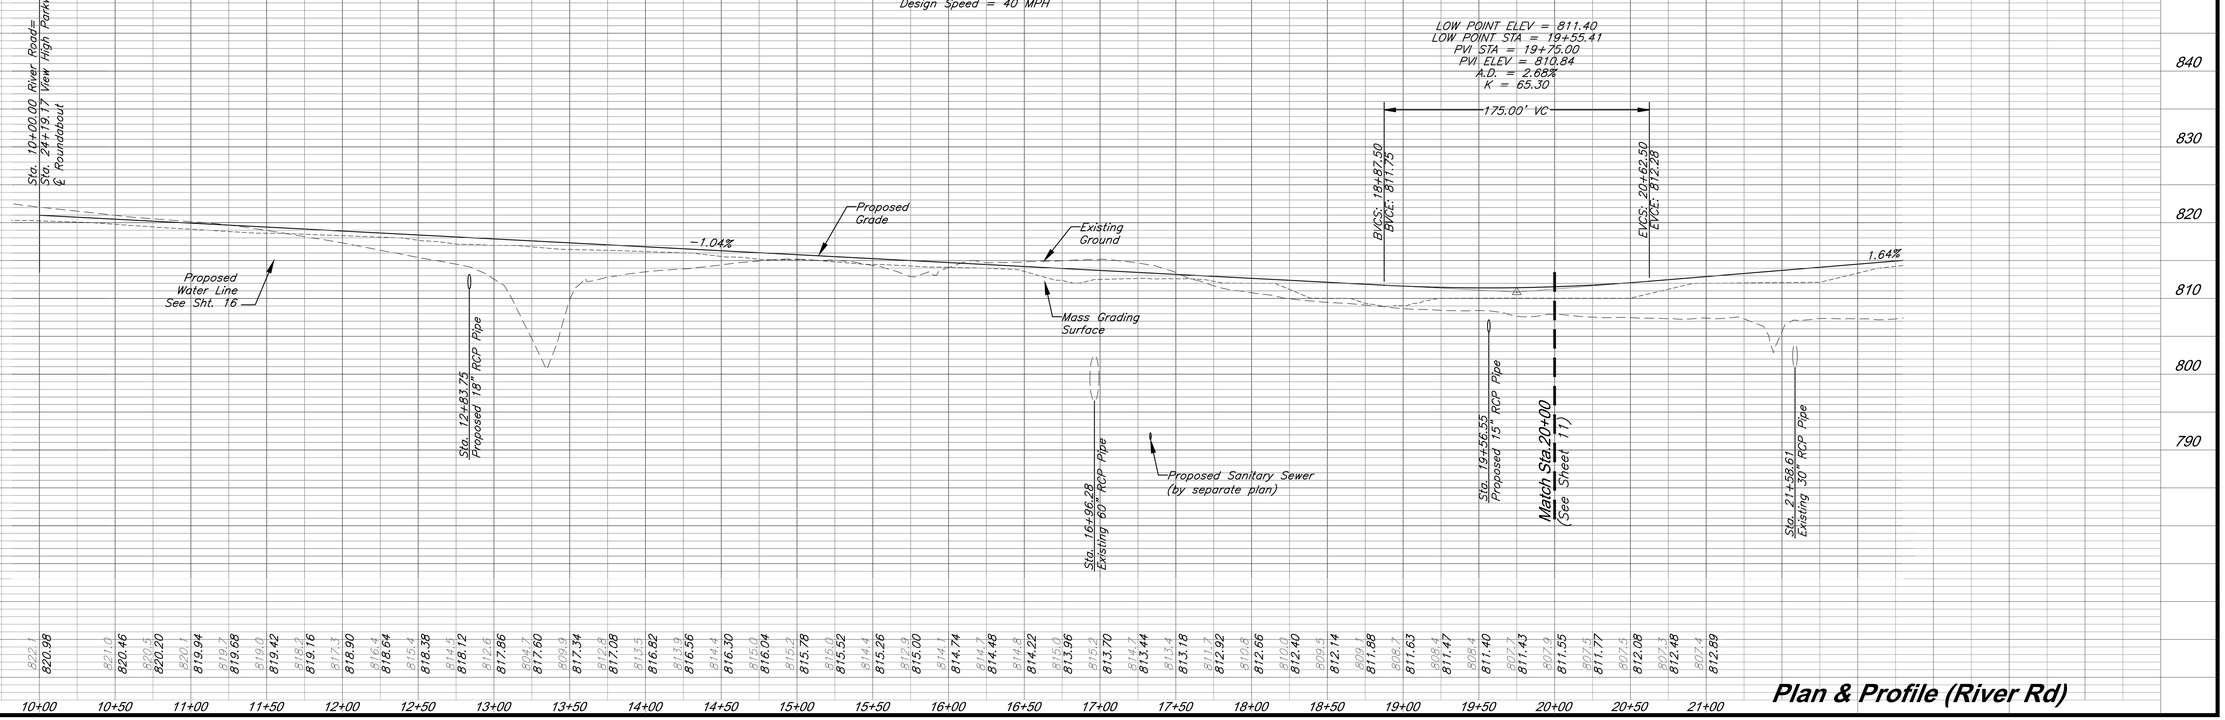

STATE OF MISSOURI
BRADLEY D. BURTON NUMBER E-25862
REGISTERED PROFESSIONAL ENGINEER
7/17/2020

GBA architects engineers
9801 Renner Boulevard
Lenexa, Kansas 66219
913.492.0400
www.gbateam.com

DATE:	6-25-2020
DESIGN BY:	CEL
DRAWN BY:	DRV
PROJECT NO.:	12720
SHEET NO.	10
TOTAL SHEETS	103

Bradley D. Burton
Professional Engineer
License No. 25862

Street and Storm Sewer Plans

Paragon Star Development

Lee's Summit, Missouri

NO.	DATE	REVISIONS	BY	APPROVED

PROJECT BENCHMARKS

BM #11 – Chiseled "L" on top Northeast corner of concrete guardrail at the Northeast corner of I470 bridge spanning View High Drive. EL=833.80

Notes:

1. Pipe length called out is from center of structure to center of structure. Payment for pipe length is from inside face to inside face of structure.
2. Storm Sewer Structure Station offset and coordinates based on center of structure. Top elevations are top center of lid.
3. Tops on all in grade inlets shall maintain street slope, low point inlets to be set level.
4. Boring information based on original undisturbed earth – see Geotechnical report.

G:\12720\Civil 3D\Production Drawings\Street & Storm Plans\12720C100 (River Dr).dwg Layout: 11 Plan & Profile (River Rd) -- Friday, July 17, 2020, 1:08pm -- Copyright 2020, George Butler Associates, Inc. Architect 00212, Professional Engineer 000133, Professional Land Surveyor 000059

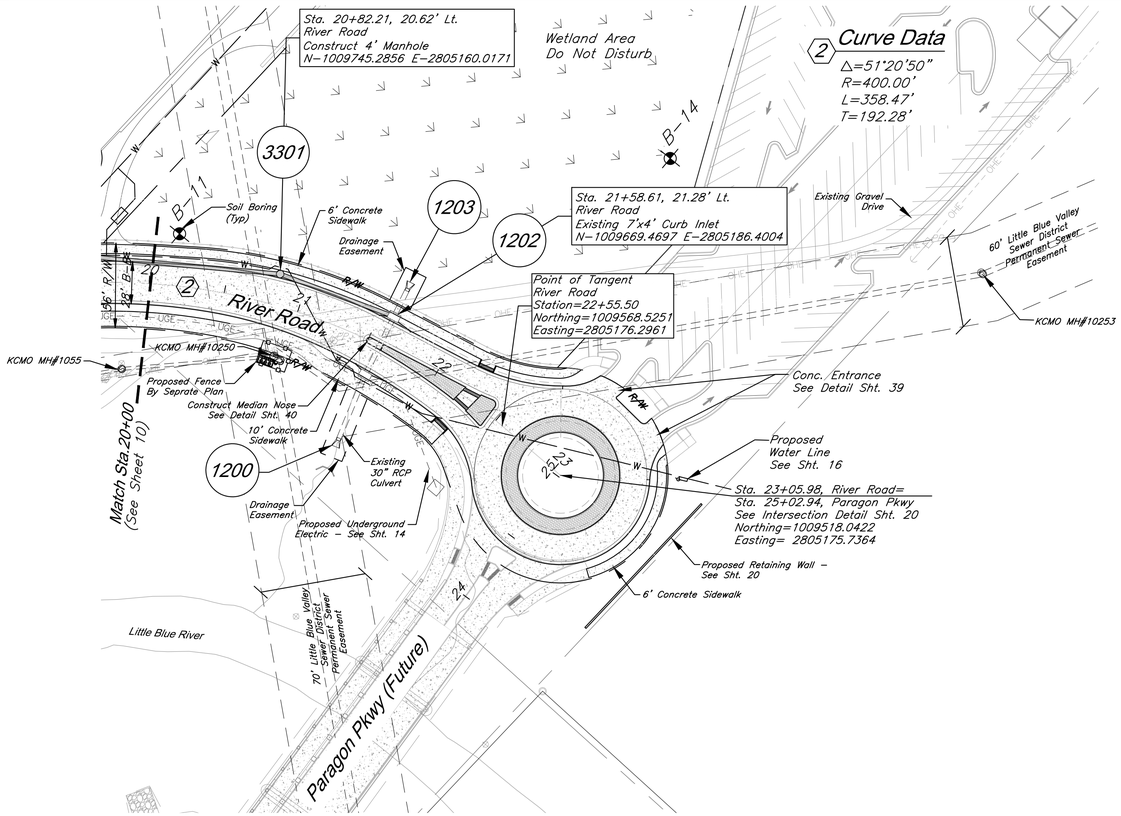

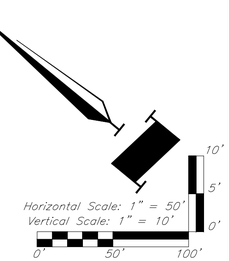

PROJECT BENCHMARKS

BM #11 – Chiseled "L" on top Northeast corner of concrete guardrail at the Northeast corner of I470 bridge spanning View High Drive.
EL=833.80

Notes:

1. Pipe length called out is from center of structure to center of structure. Payment for pipe length is from inside face to inside face of structure.
2. Storm Sewer Structure Station offset and coordinates based on center of structure. Top elevations are top center of lid.
3. Tops on all in grade inlets shall maintain street slope, low point inlets to be set level.
4. Boring information based on original undisturbed earth – see Geotechnical report.

STATE OF MISSOURI
BRADLEY D. BURTON NUMBER E-25862
REGISTERED PROFESSIONAL ENGINEER
7/17/2020

GBA architects engineers
9801 Renner Boulevard
Lenexa, Kansas 66219
913.492.0400
www.gbateam.com

DATE:	6-25-2020
DESIGN BY:	CEL
DRAWN BY:	DRV
PROJECT NO.:	12720
SHEET NO.:	11
TOTAL SHEETS:	103

Bradley D. Burton
Professional Engineer
License No. 25862

Street and Storm Sewer Plans

Paragon Star Development

Lee's Summit, Missouri

NO.	DATE	REVISIONS	BY	APPROVED

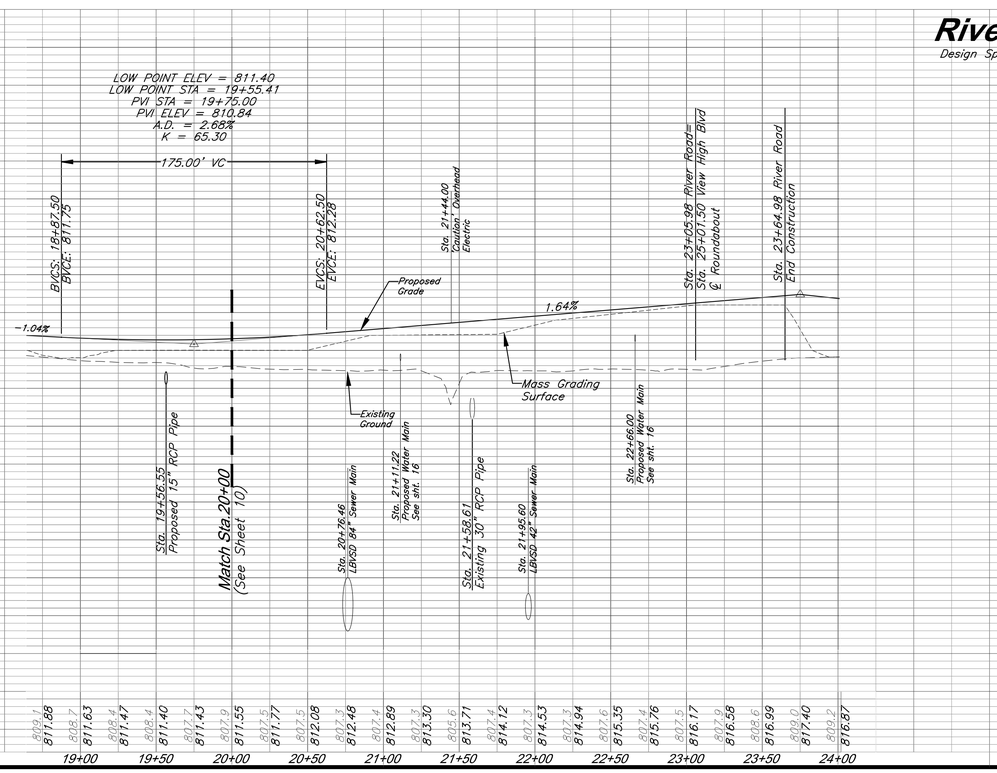

River Road

Design Speed = 40 MPH

Plan & Profile (River Rd)

C:\12720\Civil 3D\Production Drawings\Street & Storm Plans\12720C0900 (View High Pkwy).dwg Layout: 12 Utility Plan (View High Dr) -- Friday July 17, 2020, 1:11pm -- Copyright 2020, George Butler Associates, Inc. Architect 00212, Professional Engineer 000133, Professional Land Surveyor 000059

STATE OF MISSOURI
BRADLEY D. BURTON
NUMBER E-25862
REGISTERED PROFESSIONAL ENGINEER
7/17/2020

GBA
architects
engineers
9801 Renner Boulevard
Lenexa, Kansas 66219
913.492.0400
www.gbateam.com

DATE:	6-25-2020
DESIGN BY:	CEL
DRAWN BY:	DRV
PROJECT NO.:	12720
SHEET NO.	12
TOTAL SHEETS	103

Bradley D. Burton
Professional Engineer
License No. 25862

Street and Storm Sewer Plans

Paragon Star Development

Lee's Summit, Missouri

NO.	DATE	REVISIONS	BY	APPROVED

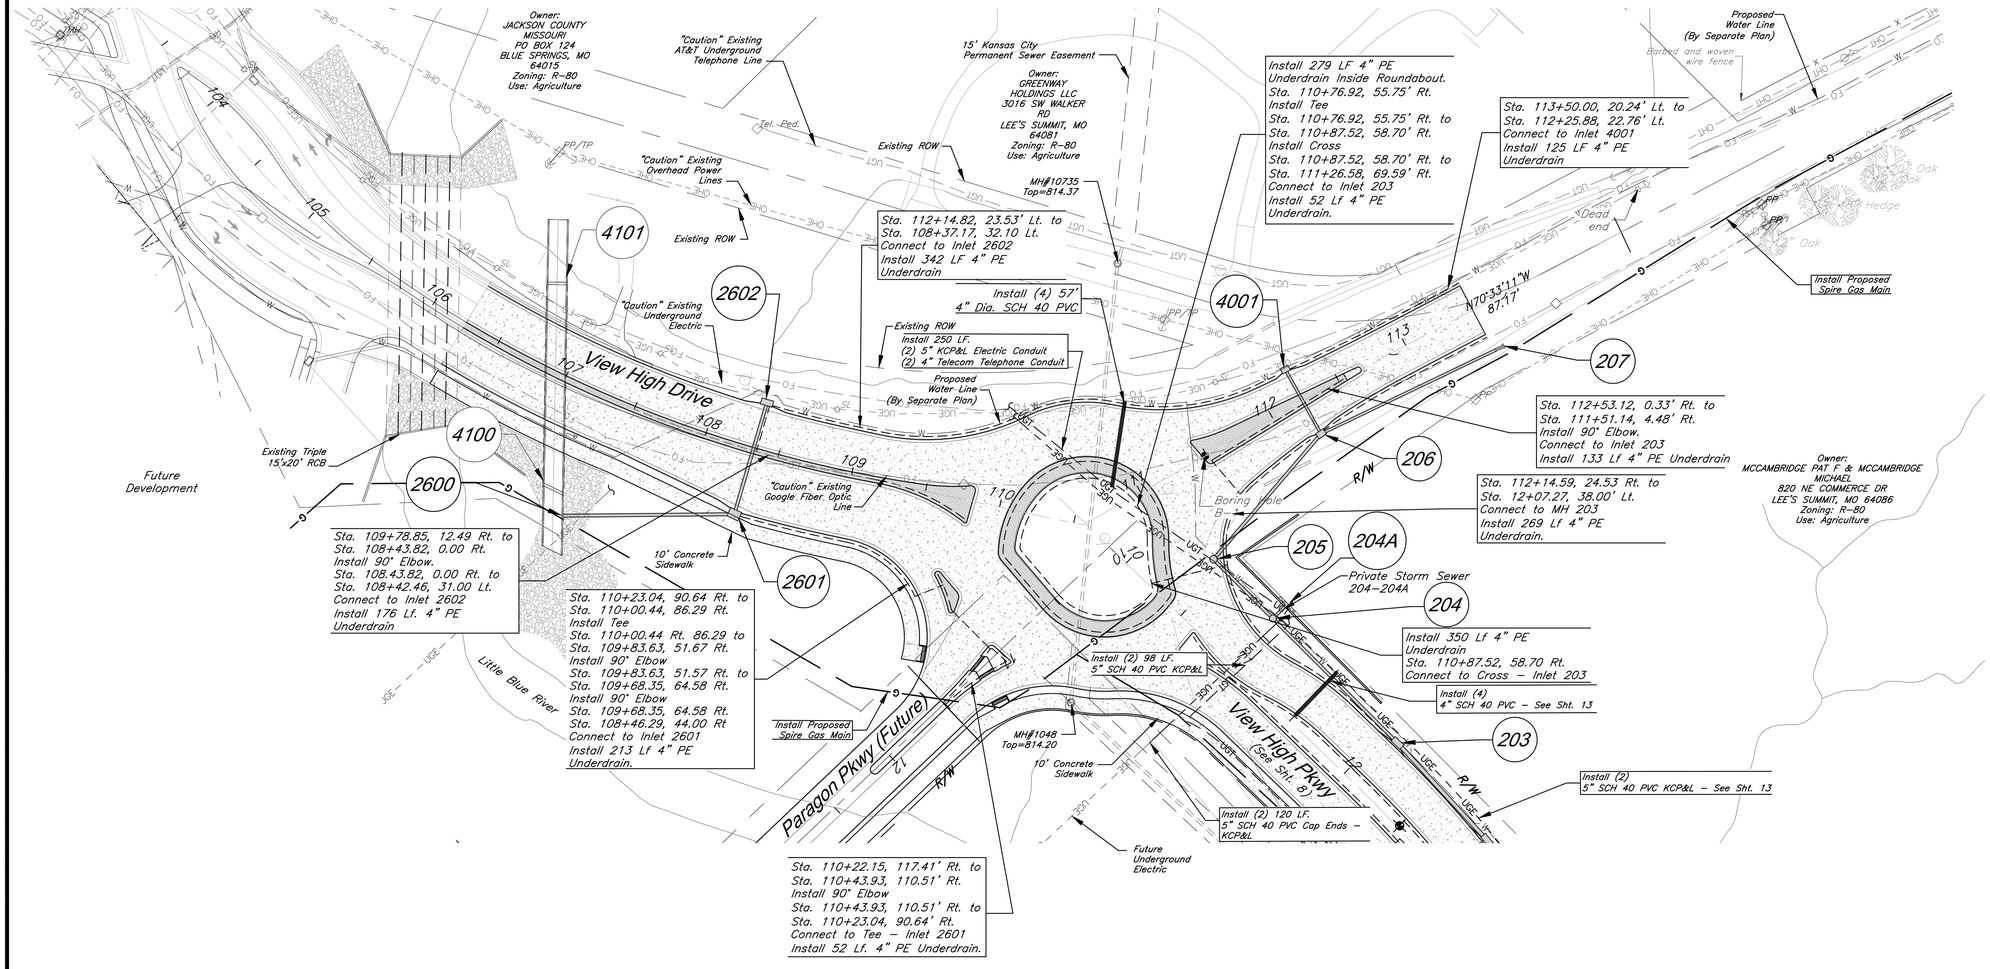

PROJECT BENCHMARK

BM #11 - Chiseled "L" on top Northeast corner of concrete guardrail at the Northeast corner of I470 bridge spanning View High Drive. EL=833.80

Notes:

1. Pipe length called out is from center of structure to center of structure.
2. Storm Sewer Structure Station offset and coordinates based on center of structure. Top elevations are top center of lid.
3. Tops on all in grade inlets shall maintain street slope, low point inlets to be set level.
4. Boring information based on original undisturbed earth - see Geotechnical report.

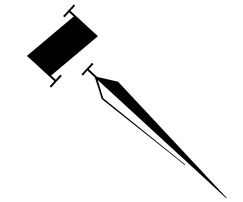

Utility Plan (View High Dr)

G:\12720\Civil 3D\Production Drawings\Street & Storm Plans\12720CD900 (View High Pkwy).dwg Layout: 13 Utility (View High Pkwy) -- Friday, July 17, 2020, 1:11pm -- Copyright 2020, George Butler Associates, Inc. Architect 00212, Professional Engineer 000133, Professional Land Surveyor 000059

Owner:
MCCAMBRIDGE PAT F & MCCAMBRIDGE MICHAEL
820 NE COMMERCE DR
LEE'S SUMMIT, MO 64086
Zoning: R-80
Use: Agriculture

Sta. 10+65.71, 4.25' Rt, to
Sta. 12+96.62, 6.00' Lt, to
Install Tee
Sta. 12+96.62, 37.03' Lt.
Connect to Inlet 202
Install 234 LF 4" PE
Underdrain

Sta. 13+49.27, 38.00' Lt. to
Sta. 12+97.65, 38.00' Lt.
Connect to Inlet 202
Install 55 LF 4" PE
Underdrain

Sta. 16+04.94, 38.00' Lt. to
Sta. 13+59.03, 38.00' Lt.
Connect to Inlet 3701
Install 260 LF 4" PE
Underdrain

Sta. 16+05.04, 38.00' Lt. to
Sta. 18+50.84, 38.00' Lt.
Connect to Inlet 404
Install 259 LF 4" PE
Underdrain

Install 1850 LF
5" SCH 40 PVC KCP&L (2)
Offset 44.00' Lt.

15' South Woods, Inc. Permanent Sewer Easement

Sta. 18+64.63, 38.00' Lt. to
Sta. 19+65.46, 38.00' Lt.
Connect to Inlet 403
Install 135 LF 4" PE
Underdrain

206 205 204A 204 203 202 3701 404 403

View High Parkway

Private Storm Sewer 204-204A

Existing 42" RCP Culvert

KCMO MH#1049

Soil Boring (Typ.)

Drainage Easement

Install Proposed Spire Gas Main

10' Concrete Sidewalk

Install 1785 LF
4" SCH 40 PVC Telecom (2)
Offset 44.00 Rt.

KCMO MH#1051

15' Kansas City Permanent Sewer Easement

3601

Sta. 18+60.96, 38.00' Rt. to
Sta. 19+64.83, 38.00' Rt.
Connect to Inlet 402
Install 98 LF 4" PE
Underdrain

KCMO MH#1054

402 401 400

Existing 8'x8' Concrete Box Culvert W/Conc. Headwalls

Proposed Underground Electric and Telephone (By Provider)

Proposed Water Line

Drainage Easement

Match Sta.20+75

Sta. 16+04.89, 6.00' Rt. to
Sta. 12+91.29, 6.00' Rt.
Connect to Tee – Inlet 201
Install 311 LF 4" PE
Underdrain

Sta. 16+04.91, 6.00' Lt. to
Sta. 12+92.62, 6.00' Lt.
Connect to Tee – Inlet 202
Install 311 LF 4" PE
Underdrain

Sta. 16+05.19, 38.00' Rt. to
Sta. 18+50.44, 38.00' Rt.
Connect to Inlet 3601
Install 232 LF 4" PE
Underdrain

Sta. 16+05.10, 6.00' Lt. to
Sta. 19+66.84, 6.00' Lt.
Install Tee
Sta. 19+66.84, 36.94' Lt.
Connect to Inlet 403
Install 396 LF 4" PE
Underdrain

Sta. 16+05.12, 6.00' Rt. to
Sta. 19+66.20, 6.00' Rt.
Install Tee
Sta. 19+66.20, 6.00' Rt. to
Sta. 19+66.20, 6.00' Rt.
Connect to Inlet 402
Install 389 LF 4" PE
Underdrain

102 201 3901

Boring Hole B-1

Install (4) 40' 4" Dia. SCH 40 PVC

Sta. 10+66.71, 16.68' Rt. to
Sta. 12+91.29, 6.00' Rt.
Install Tee
Sta. 12+91.29, 37.00' Rt.
Connect to Inlet 201
Install 225 LF 4" PE
Underdrain

KCMO MH#1048

Little Blue River

Little Blue River

View High Drive

Parkway Pkwy Future

KCMO MH#1063

15' Kansas City Permanent Sewer Easement

Existing 8'x8' Concrete Box Culvert W/Conc. Headwalls

Drainage Easement

15' Kansas City Permanent Sewer Easement

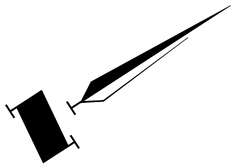

STATE OF MISSOURI
BRADLEY D. BURTON
NUMBER E-25862
REGISTERED PROFESSIONAL ENGINEER
7/17/2020

GBA
architects engineers
9801 Renner Boulevard
Lenexa, Kansas 66219
913.492.0400
www.gbateam.com

DATE:	6-25-2020
DESIGN BY:	CEL
DRAWN BY:	DRV
PROJECT NO.:	12720
SHEET NO.	13
TOTAL SHEETS	103

Bradley D. Burton
Professional Engineer
License No. 25862

Street and Storm Sewer Plans
Paragon Star Development
Lee's Summit, Missouri

NO.	DATE	REVISIONS	BY	APPROVED

PROJECT BENCHMARK

BM #11 – Chiseled "L" on top Northeast corner of concrete guardrail at the Northeast corner of I470 bridge spanning View High Drive.
EL=833.80

Match Sta.20+75

Owner:
SHORT FAMILY PROPERTIES LLC.
9778 WOODSON RD,
KANSAS CITY, MO 64134
Zoning: R-80
Use: Residential

Sta. 21+83.26, 38.00' Lt. to
Sta. 20+85.53, 38.00' Lt.
Connect to Inlet 3801
Install 98 LF 4" PE
Underdrain

Sta. 24+80.65, 68.45' Lt. to
Sta. 22+02.26, 38.00' Lt.
Connect to Inlet 501A
Install 285 LF 4" PE
Underdrain

Sta. 23+27.80, 10.74' Lt. to
Sta. 19+66.84, 6.00' Lt.
Connect to Tee – Inlet 403
Install 356 LF 4" PE
Underdrain

Sta. 26+09.17, 0.00' Rt. to
Sta. 25+00.260, 9.40' Rt.
Install Tee
Sta. 25+00.260, 9.40' Rt. to
Sta. 25+11.77, 36.55' Rt
Install 140 LF 4" PE
Underdrain – MH 603
Connect to River Road
Uderdrain Via Tee
View High Pkwy.
Sta. 25+11.77, 36.55' Rt =
River Road Sta. 10+13.43,
98.64' Lt.

Sta. 28+26.82, 16.00' Lt. to
Sta. 25+81.07, 33.12' Lt.
Connect to Inlet 605
Install 246 LF 4" PE
Underdrain

Proposed Sanitary Sewer Line & 20' Permanent Sewer Easement (By Separate Plan)

3801 501A 605

Existing 72" RCP Culvert W/ Conc. Toewall

Install (4) 38' 4" Dia. SCH 40 PVC

Install 1850 LF
5" SCH 40 PVC KCP&L (2)
Offset 44.00' Lt.

Water Main (By Separate Plan)

Future View High Parkway Extension

Conc. Entrance See Detail Sht. 39

Future Water Main Extension

View High Parkway

Sta. 23+27.80, 10.74' Rt. to
Sta. 19+66.20, 6.00' Rt.
Connect to Tee – Inlet 402
Install 358 LF 4" PE
Underdrain

10' Concrete Sidewalk

Install (4) 58' 4" Dia. SCH 40 PVC

Existing 72" RCP Culvert W/ Conc. Toewall

Proposed Water Line (See Sht. 15)

KCMO MH#1063

15' Kansas City Permanent Sewer Easement

Install (2) 5" SCH 40 PVC KCP&L

River Road

604

Soil Boring (Typ.)

Install Proposed Spire Gas Main

Install 1785 LF
4" SCH 40 PVC Telecom (2)

Drainage Easement

603

Future Parking

Proposed Sanitary Sewer Line & 25' Permanent Sewer Easement (By Separate Plan)

6' Concrete Sidewalk

Little Blue River

KCMO Lee's Summit

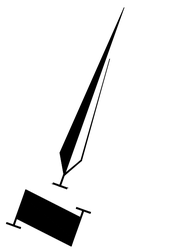

Utility (View High Pkwy)

G:\12720\Civil 3D\Production Drawings\Street & Storm Plans\12720GD00 (River Dr).dwg Layout: 14 Utility Plan (River Dr) -- Friday July 17, 2020, 1:13pm -- Architect 00212, Professional Engineer 000133, Professional Land Surveyor 000059 -- Copyright 2020, George Butler Associates, Inc.

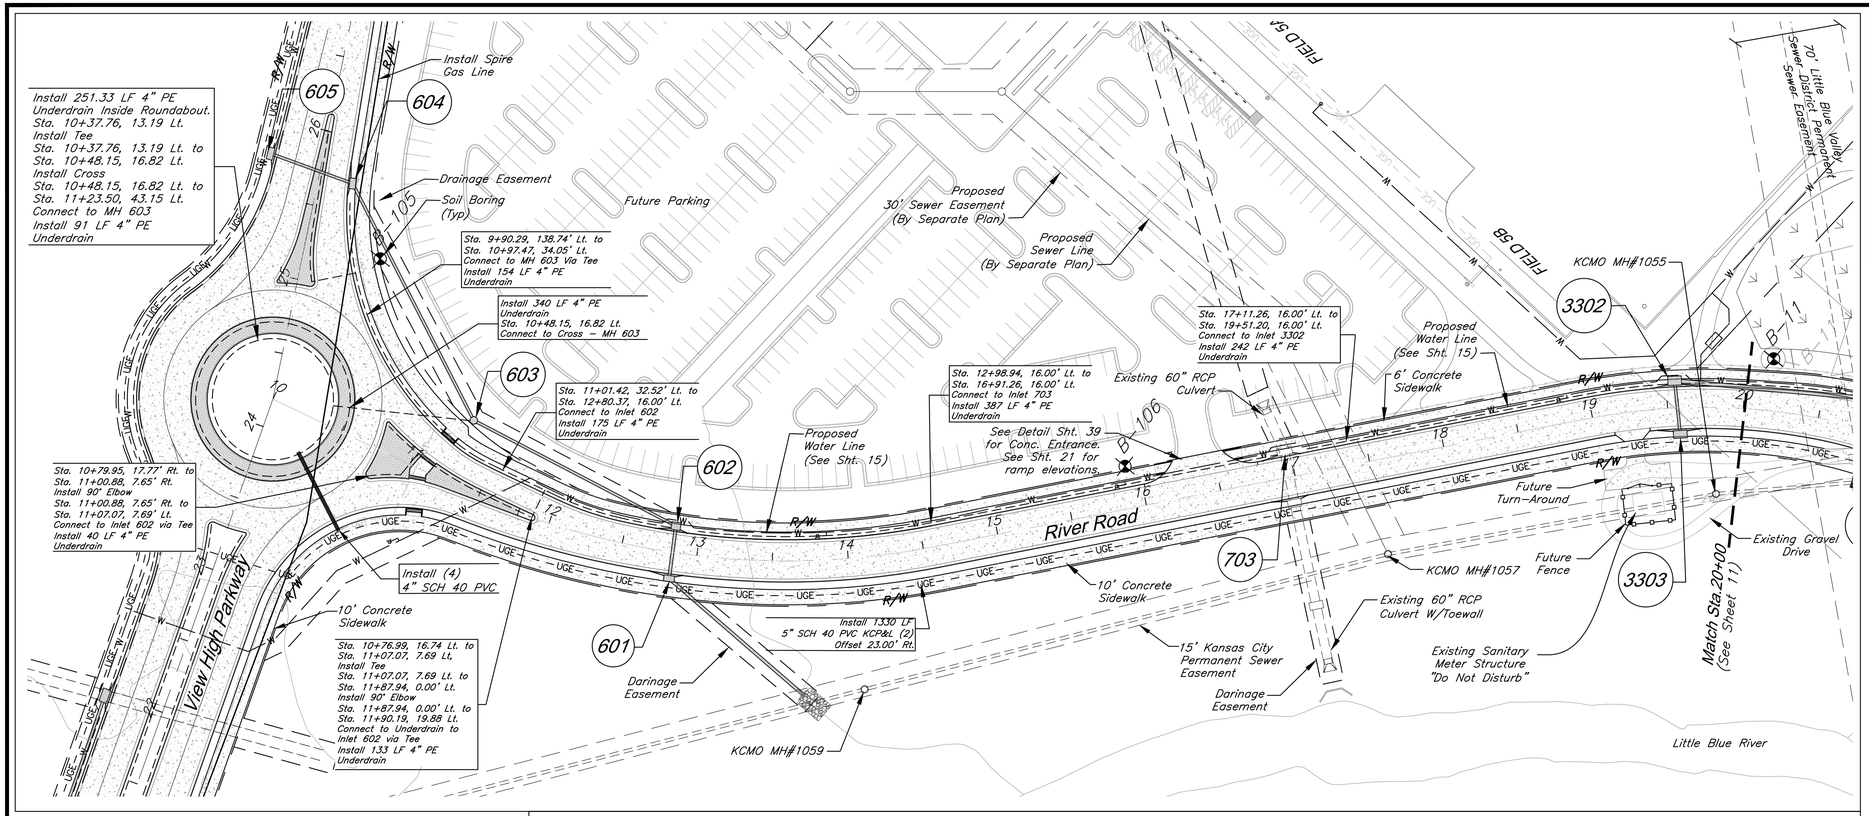

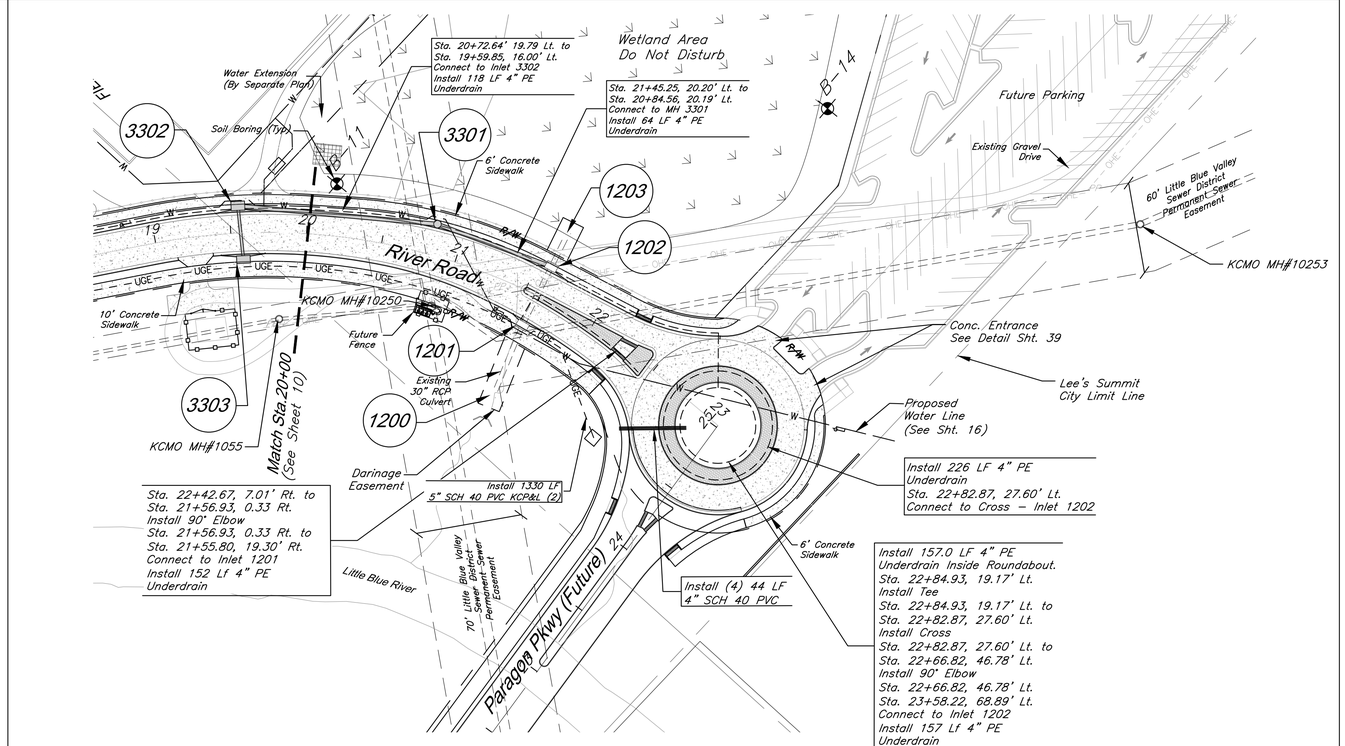

STATE OF MISSOURI
BRADLEY D. BURTON
NUMBER E-25862
REGISTERED PROFESSIONAL ENGINEER
7/17/2020

GBA architects engineers
9801 Renner Boulevard
Lenexa, Kansas 66219
913.492.0400
www.gbateam.com

DATE:	6-25-2020
DESIGN BY:	CEL
DRAWN BY:	DRV
PROJECT NO.:	12720
SHEET NO.	14
TOTAL SHEETS	103

Bradley D. Burton
Professional Engineer
License No. 25862

Street and Storm Sewer Plans

Paragon Star Development

Lee's Summit, Missouri

NO.	DATE	REVISIONS	BY	APPROVED

PROJECT BENCHMARKS

BM #11 – Chiseled "L" on top Northeast corner of concrete guardrail at the Northeast corner of 1470 bridge spanning View High Drive.
EL=833.80

Notes:

1. Pipe length called out is from center of structure to center of structure. Payment for pipe length is from inside face to inside face of structure.
2. Storm Sewer Structure Station offset and coordinates based on center of structure. Top elevations are top center of lid.
3. Tops on all in grade inlets shall maintain street slope, low point inlets to be set level.
4. Boring information based on original undisturbed earth – see Geotechnical report.

50' 0' 50' 100'
SCALE : 1 INCH = 50 FEET

Utility Plan (River Dr)

G:\12720\Civil 3D\Production Drawings\Street & Storm Plans\12720C1600.dwg Layout: 15 Private Water Main Line C Plan & Profiles -- Friday, July 17, 2020, 1:16pm -- Copyright 2020, George Butler Associates, Inc. Architect 00212, Professional Engineer 0001133, Professional Land Surveyor 000059

Owner
Paragon Star, LLC

City of KCMO
City of Lee's Summit

View High Pkwy

Proposed Water Main
(By By Separate Plan)

Proposed Drainage Easement

Proposed Storm Sewer

Future Parking Area

Water Main Line C Sta. 2+00.00, Lt. -2.00'
Install:
1- 6" LS Fire Hydrant
1- 6" Gate Valve
1- 90° Bend
1- 8"x8"x6" Tee w/Backing Block
N-1010440.6680
E-2804460.7469

Water Main Line C Sta. 7+00.00, Rt. 2.00'
Install:
1- 6" LS Fire Hydrant
1- 6" Gate Valve
1- 90° Bend
1- 8"x8"x6" Tee w/Backing Block
N-1010096.2489
E-2804793.6720

Deflect Water Main Around Curb Inlet
Minimum 18" Vertical Clearance
Minimum 5' Horizontal Clearance
Sta. 8+01-Sta. 8+28

Deflect Water Main Around Curb Inlet
Minimum 18" Vertical Clearance
Minimum 5' Horizontal Clearance
Sta. 3+96-Sta. 4+20

Match Line Sta. 9+50
See Sheet 16

FIELD 58

30' Sanitary Sewer Easement

56.00' ROW

28.00' B-B

Line C

River Road

Existing Storm Sewer

Sta. 1+02.00
Install 22.5° Bend
N-1010457.1941 E-2804365.4600

Sta. 0+82.00
Install 45° Bend w/Backing Block
N-1010465.5821 E-2804347.3039

Sta. 0+00.00 Private Water Line=
Sta. 14+00.00 Line B (By Separate Plan). Connect 8" C900 PVC to Existing Valve
Begin Construction Line C
N-1010542.5651 E-2804319.0618

Sta. 3+03.30
Install 45° Bend w/Backing Block
N-1010395.5284 E-2804553.6811

Water Main Line C Sta. 5+00.00, Rt. 2.00'
Install:
1- 6" LS Fire Hydrant
1- 6" Gate Valve
1- 90° Bend
1- 8"x8"x6" Tee w/Backing Block
N-1010226.2796
E-2804644.2913

Little Blue River

Sta. 1+60.00
Install 22.5° Bend
N-1010454.7896 E-2804425.4118

Proposed Water Main
(By By Separate Plan)

100.00' ROW

View High Parkway

15' Kansas City Permanent Sewer Easement

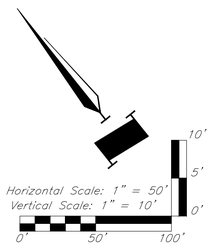

NOTES:
D.E. = Drainage Easement
U.E. = Utility Easement
P.L. = Property Line
R/W = Right-of-Way
FG = Finished Grade
TP = Top of Pipe
LS = Lee's Summit

BENCHMARK:
BM #11 – Chiseled "L" on top Northeast corner of concrete guardrail at the Northeast corner of 1470 bridge spanning View High Drive.
EL=833.80

STATE OF MISSOURI
BRADLEY D. BURTON
NUMBER E-25862
REGISTERED PROFESSIONAL ENGINEER
7/17/2020

GBA
architects
engineers
9801 Renner Boulevard
Lenexa, Kansas 66219
913.492.0400
www.gbateam.com

DATE:	6-25-2020
DESIGN BY:	CEL
DRAWN BY:	
PROJECT NO.:	12720
SHEET NO.	15
TOTAL SHEETS	103

Bradley D. Burton
Professional Engineer
License No. 25862

Street and Storm Sewer Plans
Paragon Star Development
Lee's Summit, Missouri

NO.	DATE	REVISIONS	BY	APPROVED

CAUTION!
Numerous Utilities on Site. Contractor to verify location and elevation of all utilities prior to commencing construction.

NOTE:
1. Fire Hydrants shall be spaced every 300' in mixed use area and every 600' in residential areas.
2. Waterline shall be installed 4' off of back of curb, except where noted otherwise.
3. Water Main shall maintain 3 feet of separation from Light Poles.
4. Compacted fill shall be placed to a minimum of 18 inches above the top of the pipe prior to installation.

PRIVATE LINE C

Sta. 0+39.97 ℄ View High Parkway
Sta. 2+70.00 ℄ River Road
Match Line Sta. 9+50 See Sheet 16

Existing Grade (Mass Grading)
42" Min.
Existing Grade
Final Grade
42" Min.

Connect to existing 8"x8"x6" Tee
Line C – Sta. 0+00.00=
Line B – Sta. 13+84.37
(By separate plan)
Start Construction Line C

Sta. 2+00.00, 2.00' Rt.
Install LS Fire Hydrant Assembly

Ex. 18" RCP
FL = 811.00

18" Min. – See Note 11, Sheet 2

Sta. 5+00.00, 2.00' Rt.
Install LS Fire Hydrant Assembly

Construct 8" C900 PVC Water Main (Restrained Throughout)

Sta. 7+00.00, 2.00' Rt.
Install LS Fire Hydrant Assembly

6.13'
17.13'

Ex. 60" RCP
FL = 797.43

8" SDR 26 PVC
FL = 791.60
(By Separate Plan)

295 LF. to Fire Hydrant
300 LF. to Fire Hydrant
200 LF. to Fire Hydrant
300 LF. to Fire Hydrant

Install 950 LF. 8" C900 Restrained Joint PVC w/ Locate Wire (TYP)

Compacted placed to a minimum of 18 inches above the top of the pipe prior to installation.

	0+00	1+00	2+00	3+00	4+00	5+00	6+00	7+00	8+00	9+00	10+00
FG	816.57	817.79	817.34	817.75	818.39	819.53	819.49	818.65	818.05	817.96	817.21
TP	812.96	814.11	813.21	814.03	815.15	815.86	815.90	814.93	814.38	814.34	813.62
FG	816.37	816.04	815.76	815.13	814.31	814.00	813.72	813.40	812.34	812.22	
TP	812.87	812.44	812.15	811.51	810.64	810.41	810.19	809.69	808.78	808.56	

PRIVATE WATER MAIN LINE C PLAN & PROFILES

G:\12720\Civil 3D\Production Drawings\Street & Storm Plans\12720C1600.dwg Layout: 16 Private Water Main Line C Plan & Profiles -- Friday, July 17, 2020, 1:16pm -- Copyright 2020, George Butler Associates, Inc. Architect 00212, Professional Engineer 000133, Professional Land Surveyor 000059

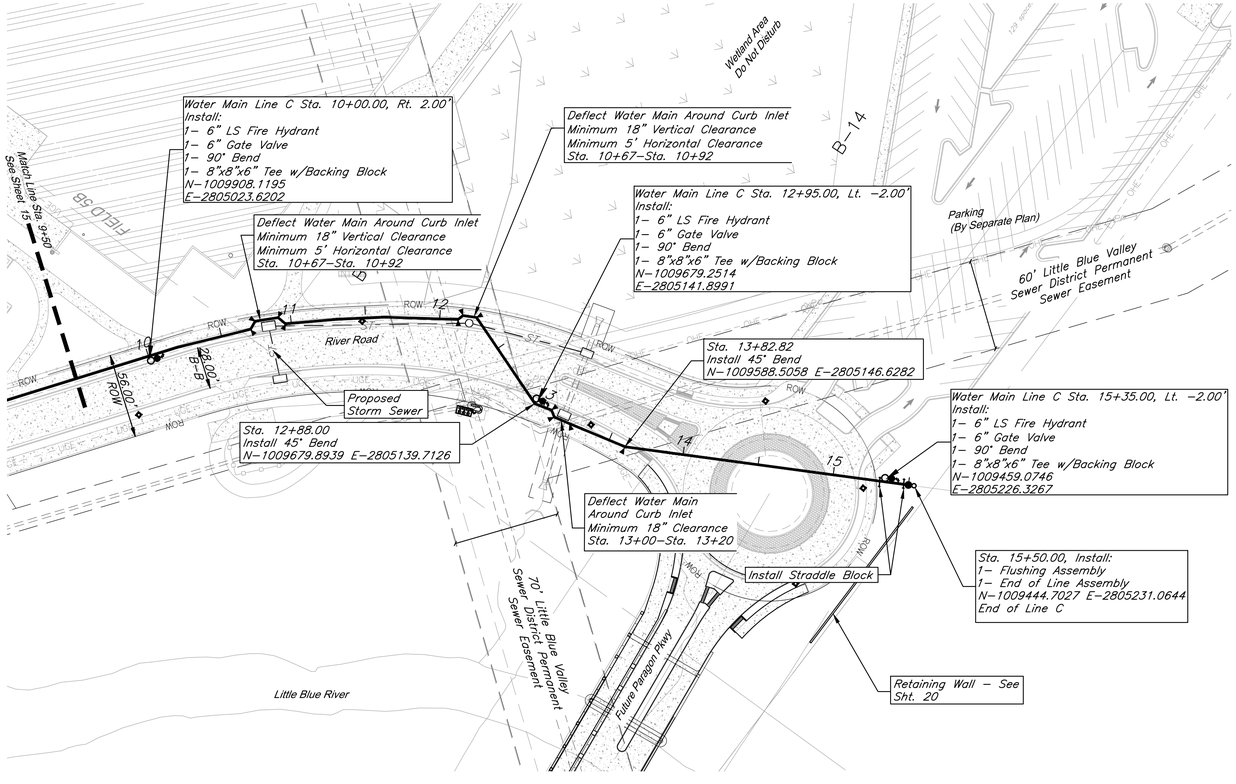

CAUTION!

Numerous Utilities on Site. Contractor to verify location and elevation of all utilities prior to commencing construction.

NOTES:

D.E. = Drainage Easement
U.E. = Utility Easement
℄ = Property Line
R/W = Right-of-Way
FG = Finished Grade
TP = Top of Pipe
LS = Lee's Summit

BENCHMARK:

BM #11 - Chiseled "L" on top Northeast corner of concrete guardrail at the Northeast corner of I470 bridge spanning View High Drive.
EL=833.80

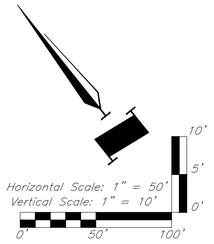

STATE OF MISSOURI
BRADLEY D. BURTON
NUMBER E-25862
REGISTERED PROFESSIONAL ENGINEER
7/17/2020

GBA architects engineers
9801 Renner Boulevard
Lenexa, Kansas 66219
913.492.0400
www.gbateam.com

DATE:	6-25-2020
DESIGN BY:	CEL
DRAWN BY:	
PROJECT NO.:	12720
SHEET NO.:	16
TOTAL SHEETS	103

Bradley D. Burton
Professional Engineer
License No. 25862

Street and Storm Sewer Plans
Paragon Star Development
Lee's Summit, Missouri

NO.	DATE	REVISIONS	BY	APPROVED

1. Fire Hydrants shall be spaced every 300' in mixed use area and every 600' in residential areas.
2. Waterline shall be installed 4' off of back of curb, except where noted otherwise.
3. Water Main shall maintain 3 feet of separation from Light Poles.

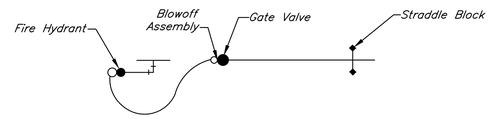

Temporary Connection Detail

Restrain Throughout
Not To Scale

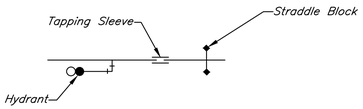

Permanent Connection Detail

Restrain Throughout
Not To Scale

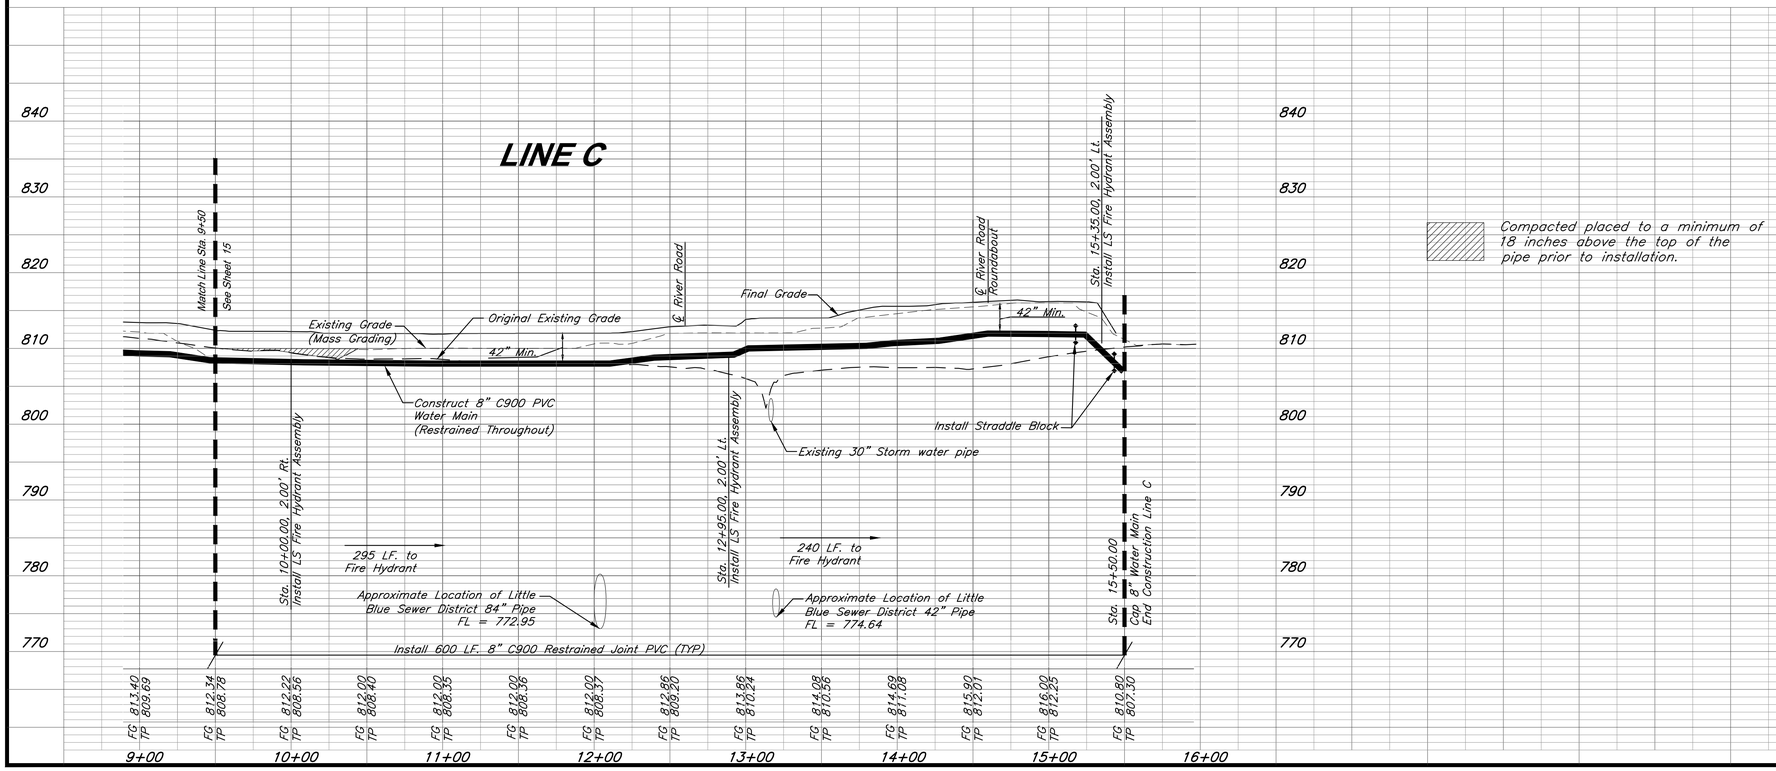

Compacted placed to a minimum of 18 inches above the top of the pipe prior to installation.

PRIVATE WATER MAIN LINE C PLAN & PROFILES

Architect 00212, Professional Engineer 000133, Professional Land Surveyor 000059 -- Copyright 2020, George Butler Associates, Inc.

G:\12720\Civil 3D\Production Drawings\Street & Storm Plans\12720C2800.dwg Layout: 17 Floodway & Floodplain Plan -- Friday July 17, 2020, 1:18pm -- Copyright 2020,

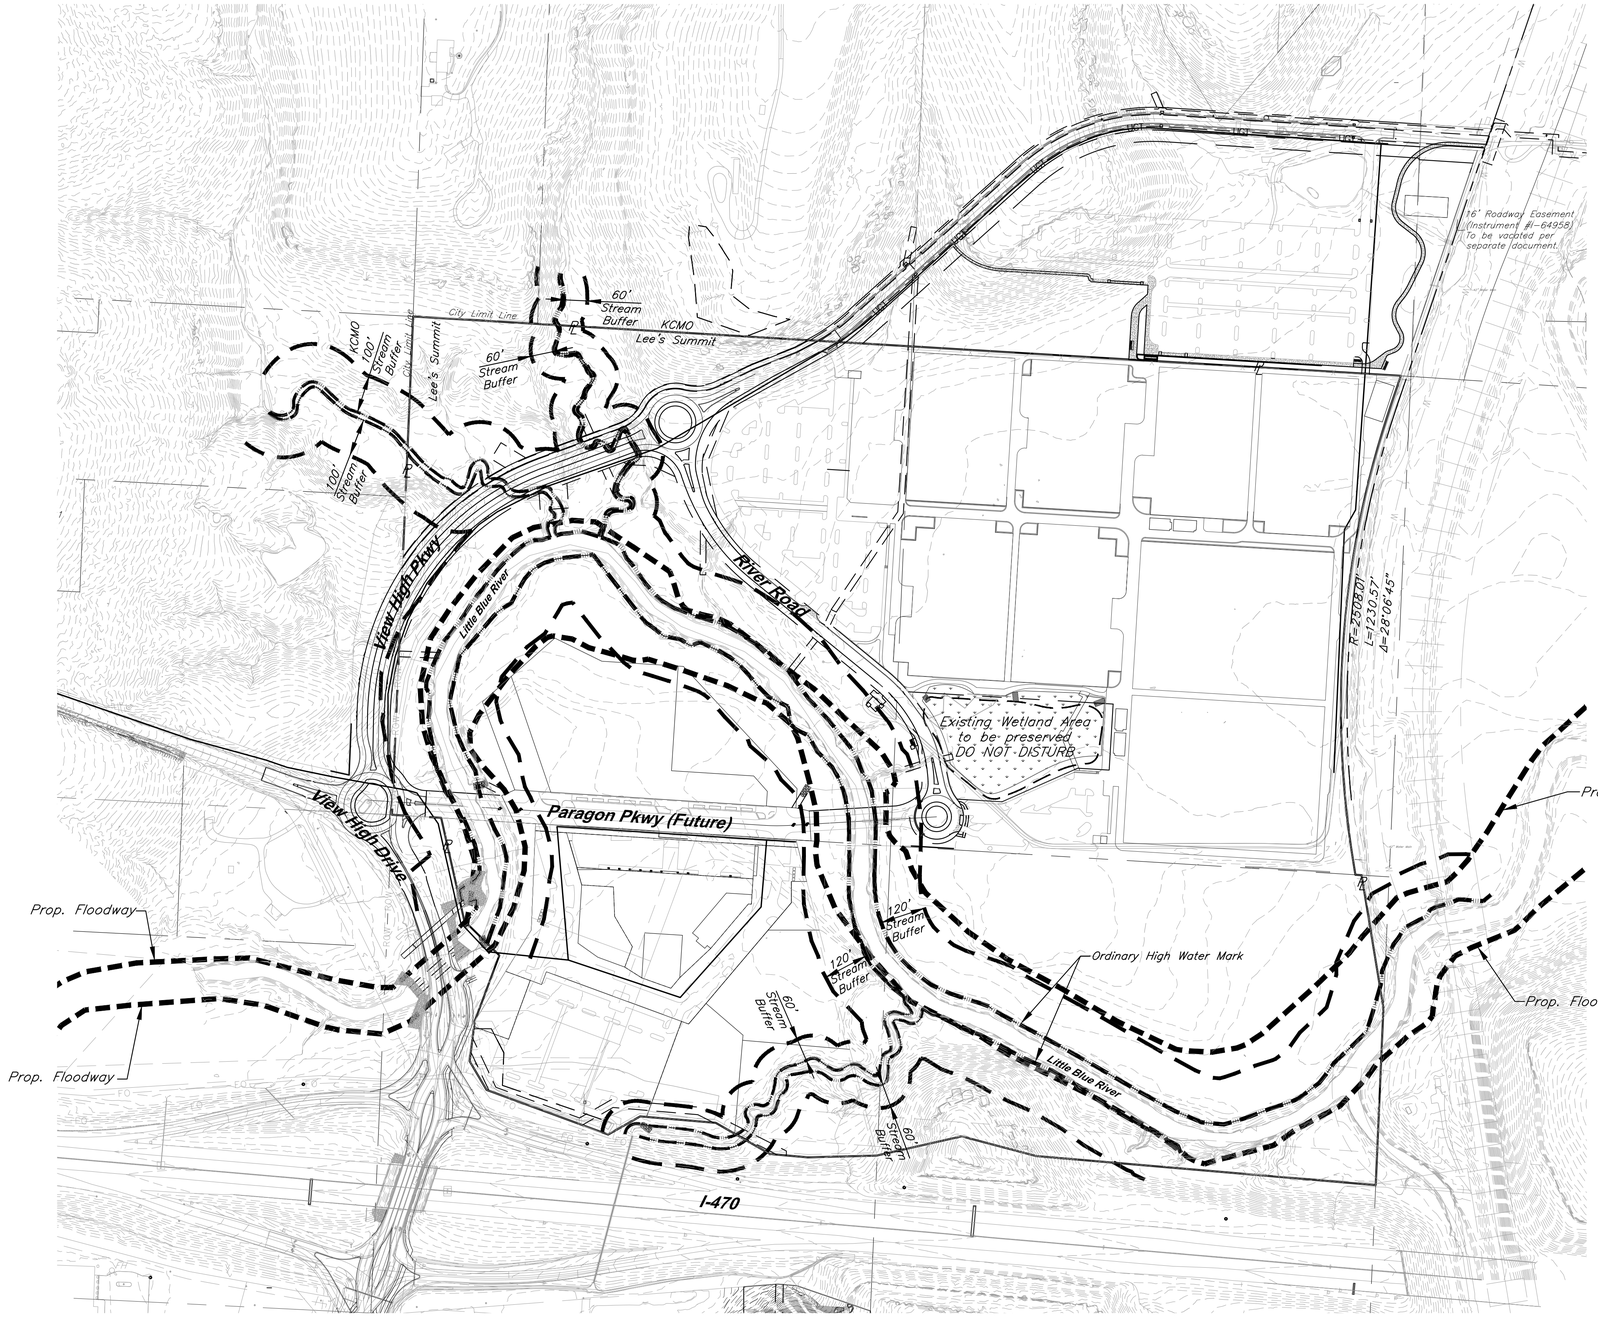

STATE OF MISSOURI
BRADLEY D. BURTON
NUMBER E-25862
REGISTERED PROFESSIONAL ENGINEER
7/17/2020

GBA
architects
engineers
9801 Renner Boulevard
Lenexa, Kansas 66219
913.492.0400
www.gbateam.com

DATE:	6-25-2020
DESIGN BY:	CEL
DRAWN BY:	DRV
PROJECT NO.:	12720
SHEET NO.:	17
TOTAL SHEETS	103

Bradley D. Burton
Professional Engineer
License No. 25862

Street and Storm Sewer Plans

Paragon Star Development

Lee's Summit, Missouri

NO.	DATE	REVISIONS	BY	APPROVED

Legend

- Stream Buffer
- Proposed Floodway
- Ordinary High Water Mark

Proposed Floodway and Floodplain, refer to lines established by the FEMA CLOMR dated 2/14/2020, Case No. 20-70-0520R.

200' 0' 200' 400'
SCALE : 1 INCH = 200 FEET

Floodway & Floodplain Plan

C:\12720\Civil 3D\Production Drawings\Street & Storm Plans\12720CT700.dwg Layout: 18 Intersection Details -- Friday, July 17, 2020, 1:19pm -- Copyright 2020, George Butler Associates, Inc.
Architect 00212, Professional Engineer 000133, Professional Land Surveyor 000059

STATE OF MISSOURI
BRADLEY D. BURTON NUMBER E-25862
REGISTERED PROFESSIONAL ENGINEER
7/17/2020

GBA
architects engineers
9801 Renner Boulevard
Lenexa, Kansas 66219
913.492.0400
www.gbateam.com

DATE:	6-25-2020
DESIGN BY:	CEL
DRAWN BY:	DRV
PROJECT NO.:	12720
SHEET NO.:	18
TOTAL SHEETS	103

Bradley D. Burton
Professional Engineer
License No. 25862

Street and Storm Sewer Plans

Paragon Star Development

Lee's Summit, Missouri

NO.	DATE	REVISIONS	BY	APPROVED

PROJECT BENCHMARKS

BM #11 – Chiseled "L" on top Northeast corner of concrete guardrail at the Northeast corner of I470 bridge spanning View High Drive.
EL=833.80

NOTE:

1. All Elevations are to Top of Curb unless otherwise noted.
2. See Sheet 38 for Curb & Gutter Detail.

LEGEND

R/W	Right of Way
PT	Point of Tangent
MP	Mid Point
PC	Point of Curvature
PCC	Point of Compound Curvature
PRC	Point of Reverse Curvature
TC	Top of Curb
	Dry Curb (CG-1 DRY)
	Paver

See Intersection Enlargement Sht. 21 For Crosswalk Detail

① View High Pkwy–East

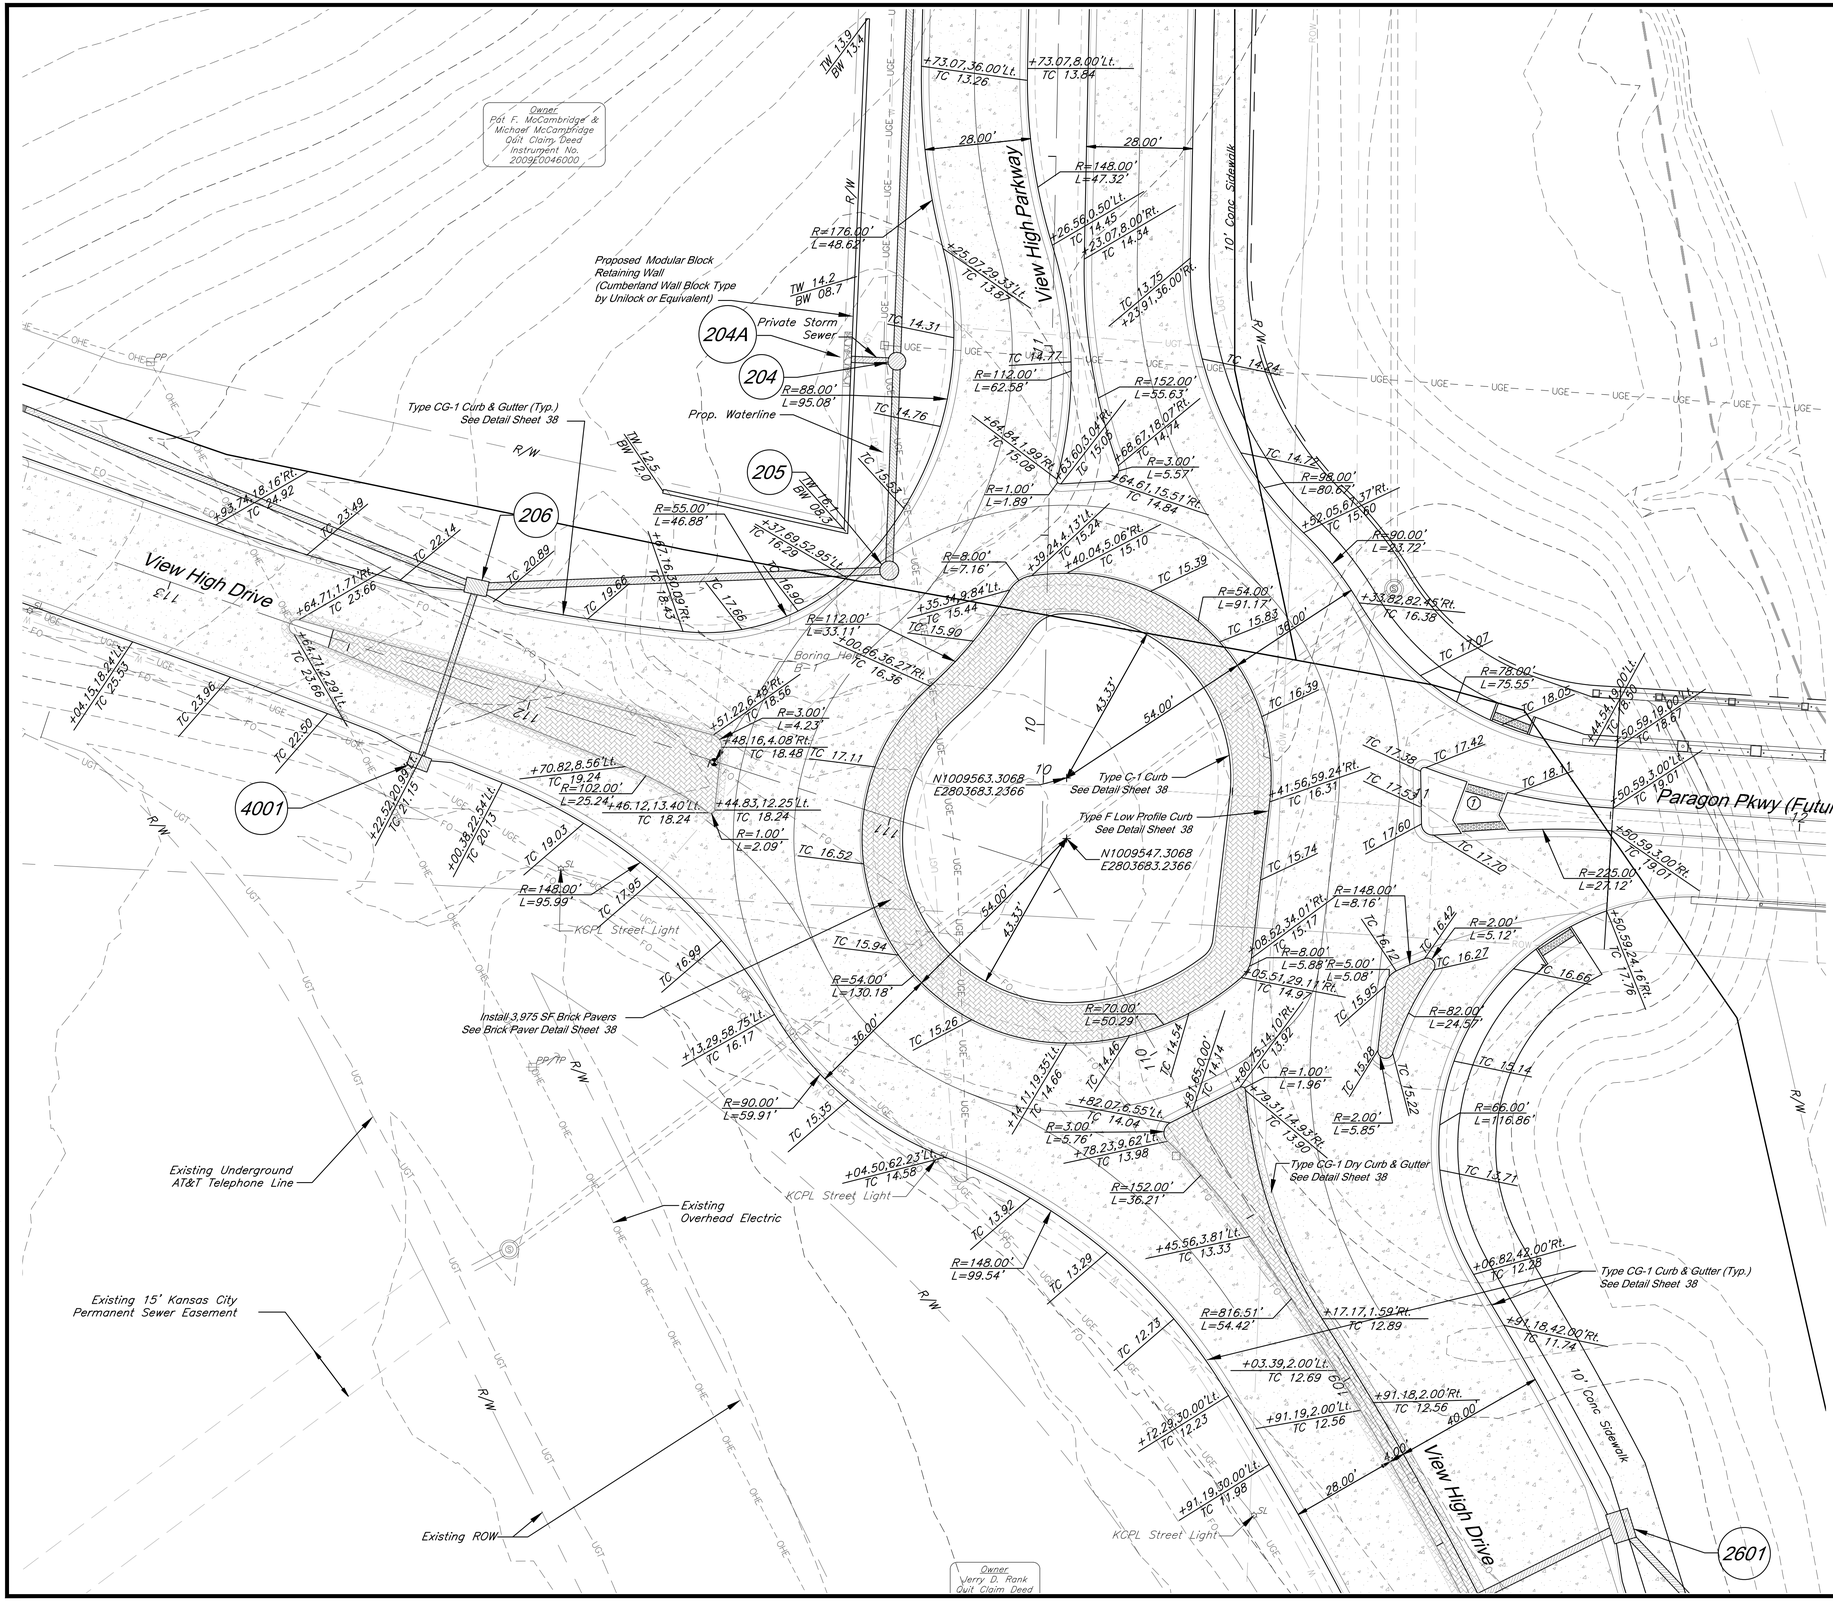

20' 0' 20' 40'
SCALE : 1 INCH = 20 FEET

Intersection Details

Architect 00212, Professional Engineer 000133, Professional Land Surveyor 000059 — Copyright 2020, George Butler Associates, Inc.

G:\12720\Civil 3D\Production Drawings\Street & Storm Plans\12720C1700.dwg Layout: 19 Intersection Details — Friday, July 17, 2020, 1:19pm

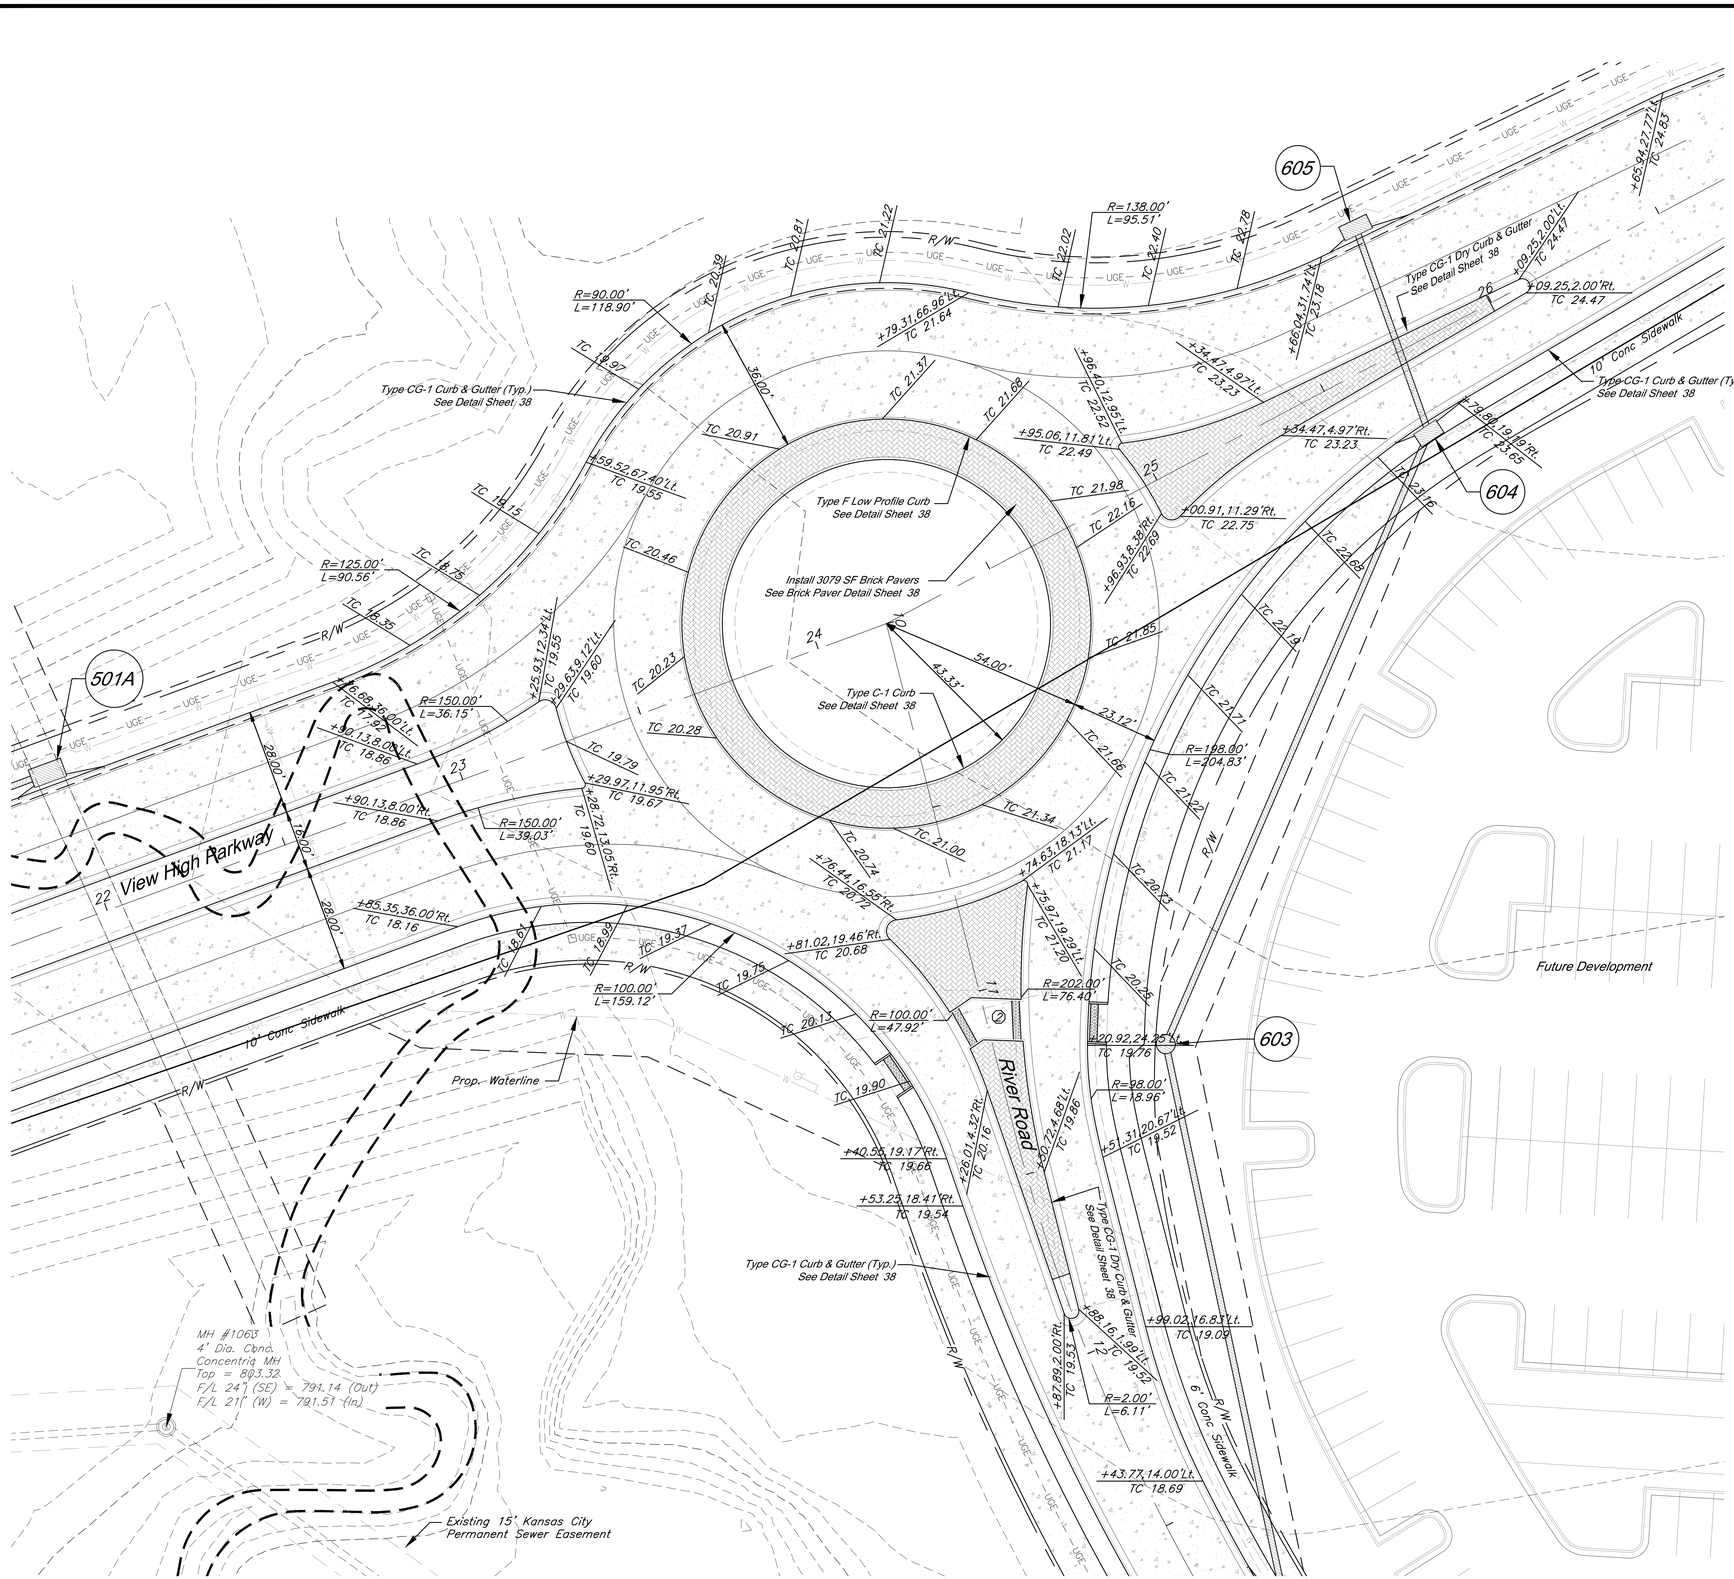

GBA
architects
engineers
9801 Renner Boulevard
Lenexa, Kansas 66219
913.492.0400
www.gbateam.com

STATE OF MISSOURI
BRADLEY D. BURTON
NUMBER E-25862
REGISTERED PROFESSIONAL ENGINEER
7/17/2020

DATE:	6-25-2020
DESIGN BY:	CEL
DRAWN BY:	DRV
PROJECT NO.:	12720
SHEET NO.	19
TOTAL SHEETS	103

Bradley D. Burton
Professional Engineer
License No. 25862

Street and Storm Sewer Plans

Paragon Star Development

Lee's Summit, Missouri

NO.	DATE	REVISIONS	BY	APPROVED

PROJECT BENCHMARKS

BM #11 – Chiseled "L" on top Northeast corner of concrete guardrail at the Northeast corner of the I470 bridge spanning View High Drive.
EL=833.80

NOTE:

1. All Elevations are to Top of Curb unless otherwise noted.
2. See Sheet 38 for Curb & Gutter Detail.

LEGEND

R/W	Right of Way
PT	Point of Tangent
MP	Mid Point
PC	Point of Curvature
PCC	Point of Compound Curvature
PRC	Point of Reverse Curvature
TC	Top of Curb
	Dry Curb (CG-1 DRY)
	Paver

See Intersection Enlargement
Sht. 21 For Crosswalk Details

② River Road-North

20' 0' 20' 40'
SCALE : 1 INCH = 20 FEET

Intersection Details

Architect 00212, Professional Engineer 000133, Professional Land Surveyor 000059 -- Copyright 2020, George Butler Associates, Inc.

G:\12720\Civil 3D\Production Drawings\Street & Storm Plans\12720C1700.dwg Layout: 20 Intersection Details -- Friday, July 17, 2020, 1:20pm -- Copyright 2020, George Butler Associates, Inc.

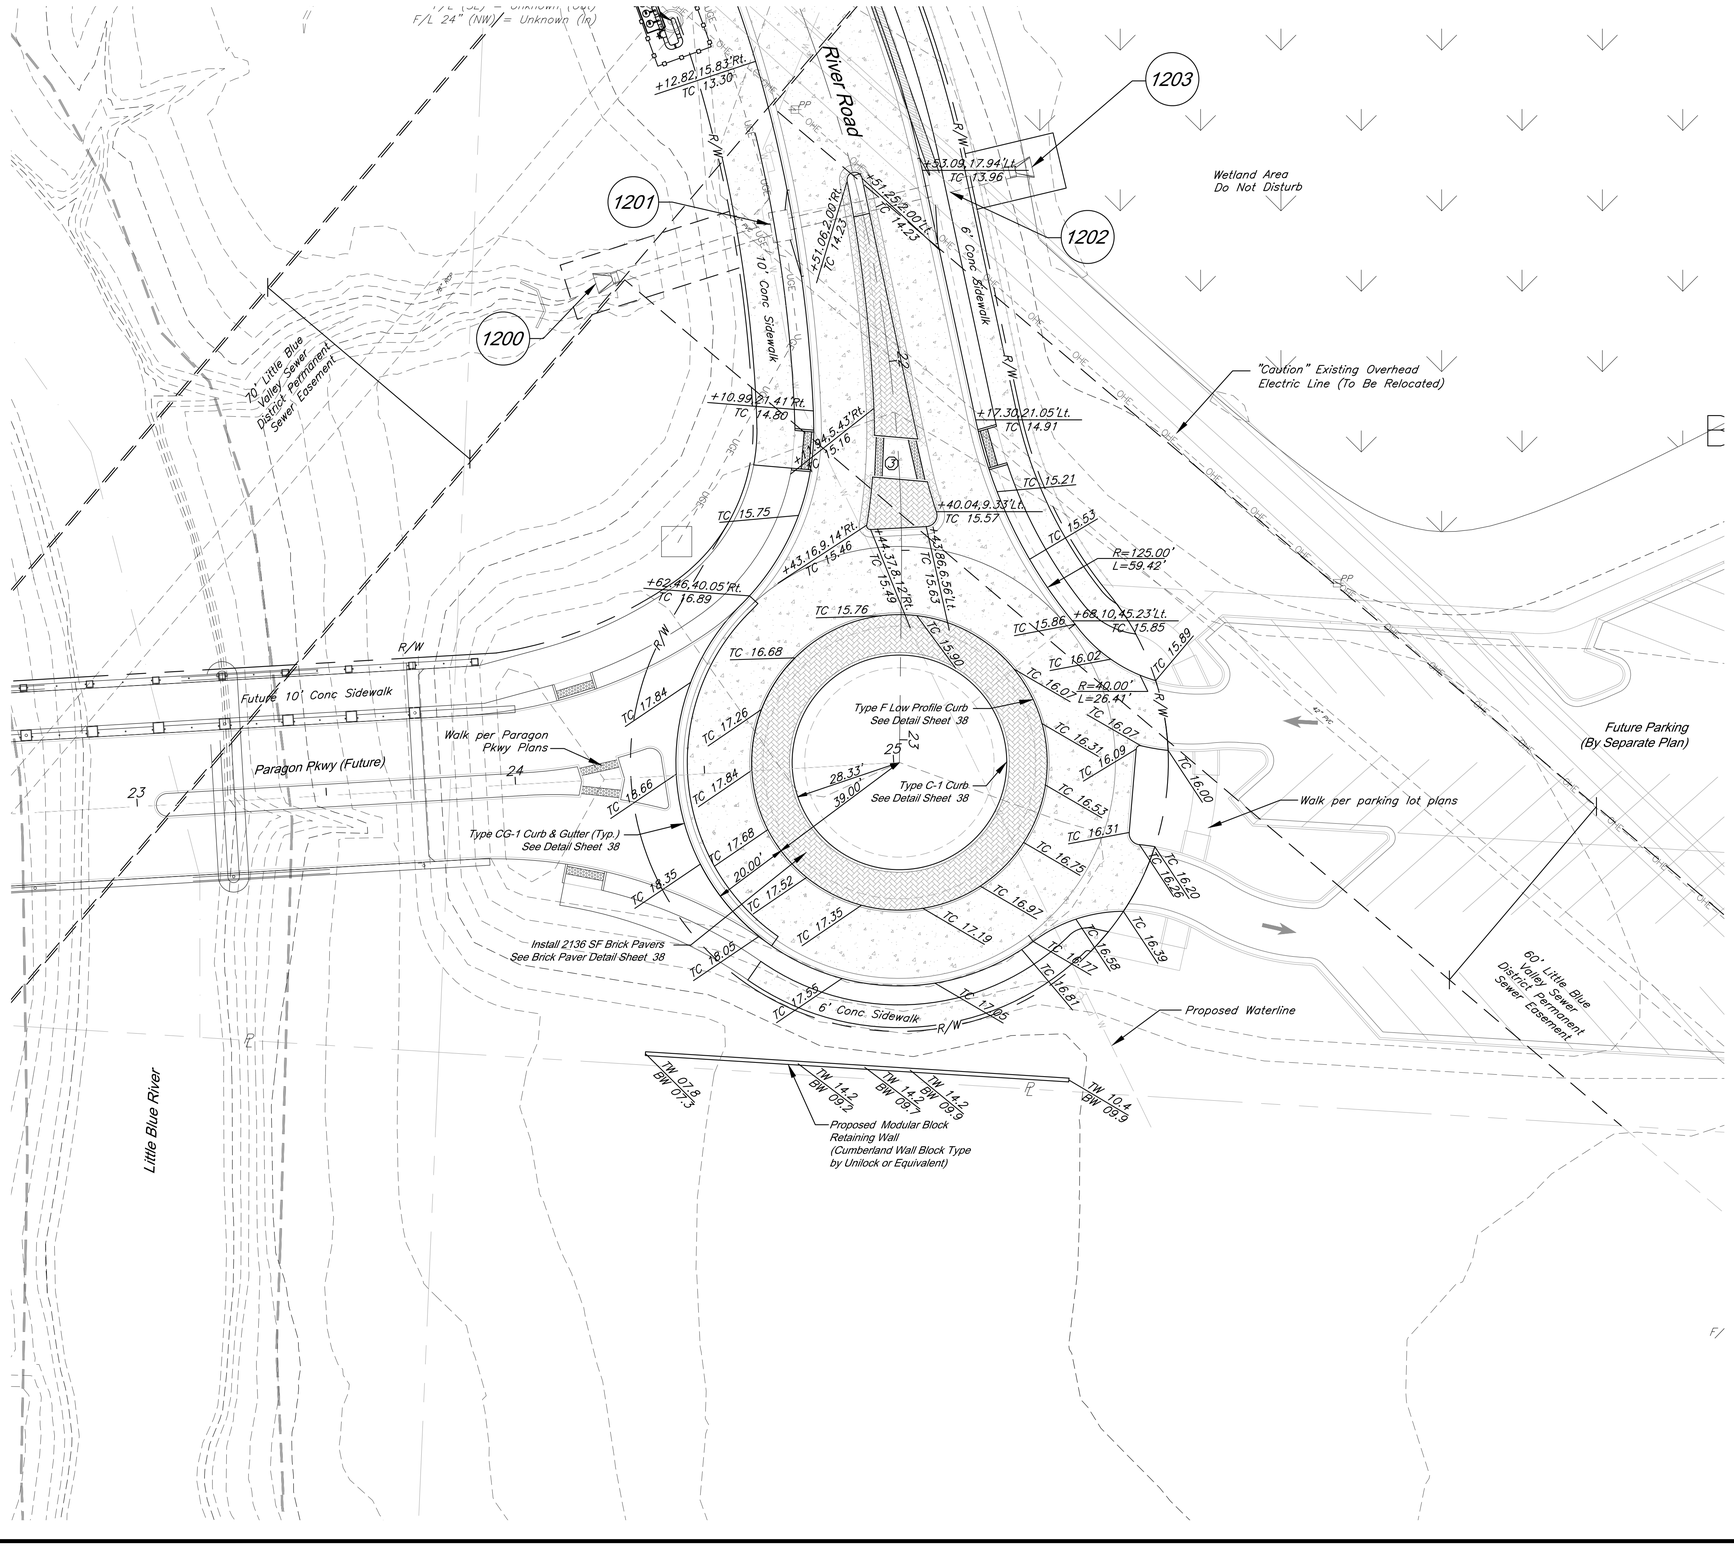

STATE OF MISSOURI
BRADLEY D. BURTON
NUMBER E-25862
REGISTERED PROFESSIONAL ENGINEER
7/17/2020

Bradley D. Burton
Professional Engineer
License No. 25862

GBA
architects
engineers
9801 Renner Boulevard
Lenexa, Kansas 66219
913.492.0400
www.gbateam.com

DATE:	6-25-2020
DESIGN BY:	CEL
DRAWN BY:	DRV
PROJECT NO.:	12720
SHEET NO.	20
TOTAL SHEETS	103

Street and Storm Sewer Plans

Paragon Star Development

Lee's Summit, Missouri

NO.	DATE	REVISIONS	BY	APPROVED

PROJECT BENCHMARKS

BM #11 – Chiseled "L" on top Northeast corner of concrete guardrail at the Northeast corner of the 1470 bridge spanning View High Drive.
EL=833.80

NOTE:

1. All Elevations are to Top of Curb unless otherwise noted.
2. See Sheet 38 for Curb & Gutter Detail.

LEGEND

R/W	Right of Way
PT	Point of Tangent
MP	Mid Point
PC	Point of Curvature
PCC	Point of Compound Curvature
PRC	Point of Reverse Curvature
TC	Top of Curb
	Dry Curb (CG-1 DRY)
	Paver

See Intersection Enlargement
Sht. 21 For Crosswalk Details

③ River Road–South

Intersection Details

Architect 00212, Professional Engineer 000133, Professional Land Surveyor 000059 -- Copyright 2020, George Butler Associates, Inc.

G:\12720\Civil 3D\Production Drawings\Street & Storm Plans\12720C1701.dwg Layout: 21 Intersection Enlargements -- Friday July 17, 2020, 1:22pm -- Copyright 2020

① VIEW HIGH PKWY-East

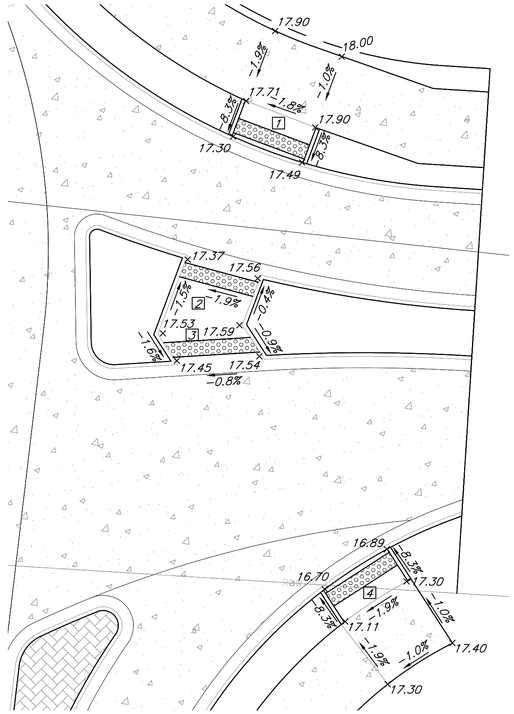

VIEW HIGH PKWY-Parking Entry Ramps

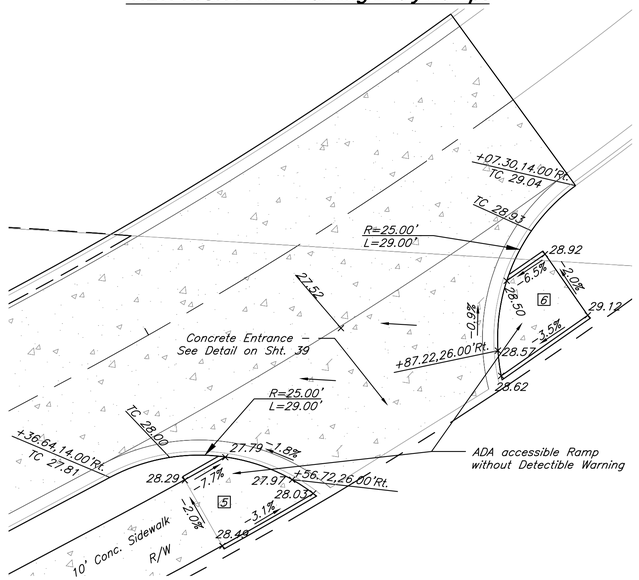

② RIVER ROAD-North

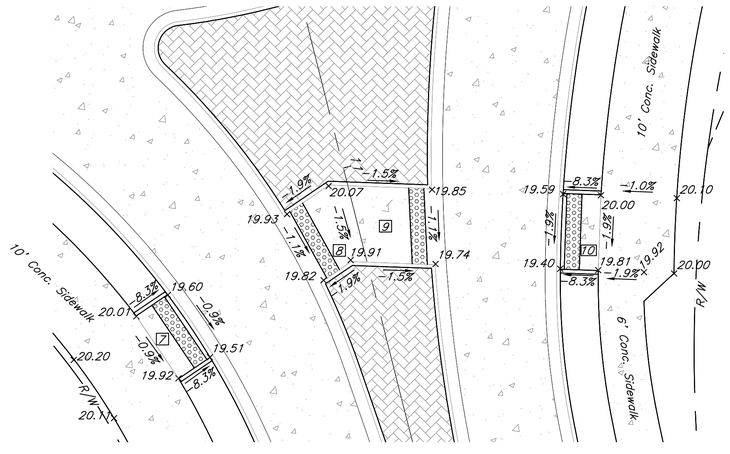

RIVER ROAD-Parking Entry Ramps

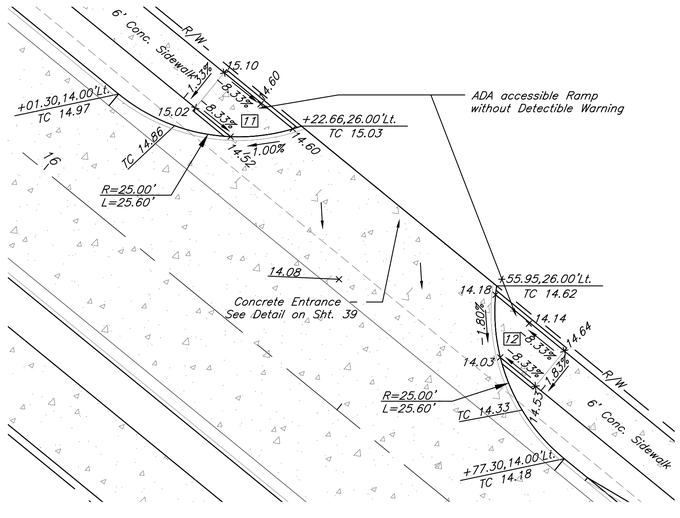

③ RIVER ROAD-South

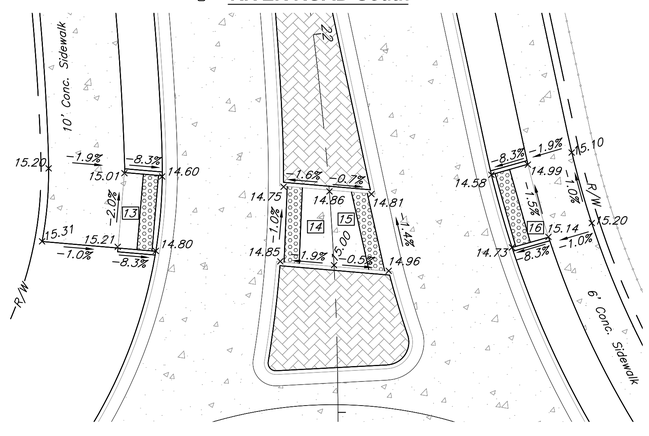

RIVER ROAD-Sta. 19+25.16

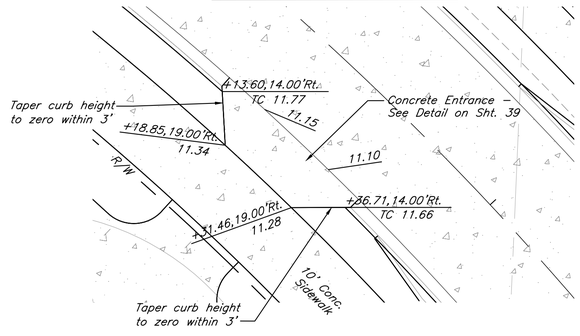

Intersection Enlargements

LEGEND

R/W	Right of Way
TC	Top of Curb
1	Ramp ID
	See sheet 38 for details

NOTE:

1. All Elevations are to Top of Curb unless otherwise noted.
2. See Sheet 38 for Curb & Gutter Detail.
3. See Sheet 38 for Sidewalk Ramp Details.
4. Install Type "A" S/W Ramp unless otherwise noted.

PROJECT BENCHMARKS

BM #11 – Chiseled "L" on top Northeast corner of concrete guardrail at the Northeast corner of 1470 bridge spanning View High Drive. EL=833.80

10' 0' 10' 20'
SCALE : 1 INCH = 10 FEET

STATE OF MISSOURI
BRADLEY D. BURTON
NUMBER E-25862
REGISTERED PROFESSIONAL ENGINEER
7/17/2020

Bradley D. Burton
Professional Engineer
License No. 25862

GBA
architects
engineers
9801 Renner Boulevard
Lenexa, Kansas 66219
913.492.0400
www.gbateam.com

DATE:	6-25-2020
DESIGN BY:	CEL
DRAWN BY:	DRV
PROJECT NO.:	12720
SHEET NO.:	21
TOTAL SHEETS	103

Street and Storm Sewer Plans

Paragon Star Development

Lee's Summit, Missouri

NO.	DATE	REVISIONS	BY	APPROVED

Architect 00212, Professional Engineer 000133, Professional Land Surveyor 000059 -- George Butler Associates, Inc. -- Copyright 2020, George Butler Associates, Inc.

G:\12720\Civil 3D\Production Drawings\Street & Storm Plans\12720CC700.dwg Layout: 22 Grading Plan -- Friday, July 17, 2020, 1:24pm

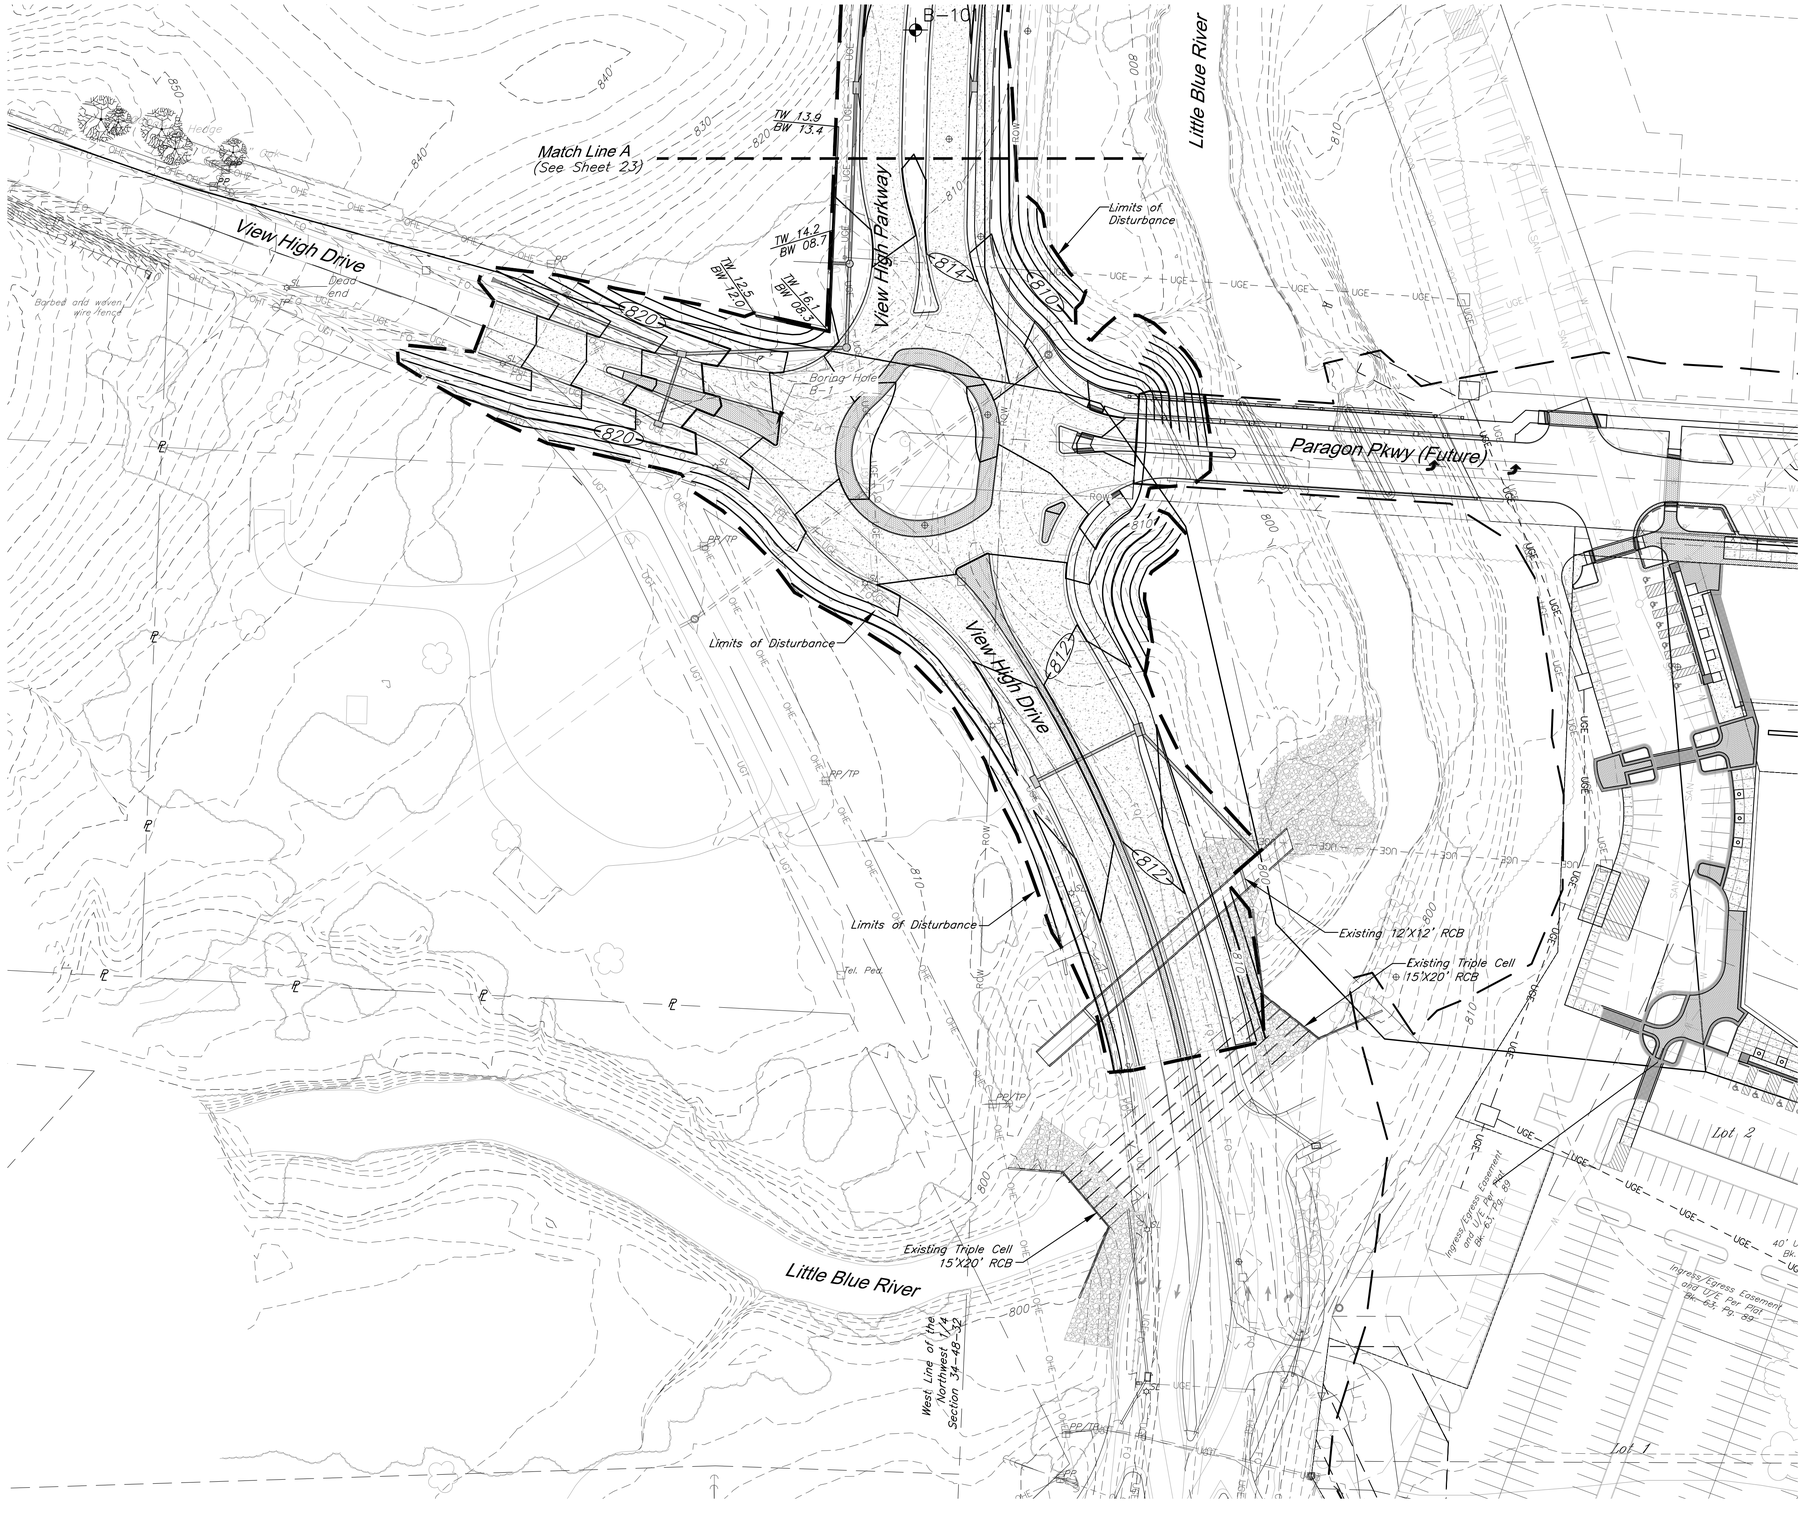

STATE OF MISSOURI
BRADLEY D. BURTON
NUMBER E-25862
REGISTERED PROFESSIONAL ENGINEER
7/17/2020

GBA
architects
engineers
9801 Renner Boulevard
Lenexa, Kansas 66219
913.492.0400
www.gbateam.com

DATE:	6-25-2020
DESIGN BY:	CEL
DRAWN BY:	DRV
PROJECT NO.:	12720
SHEET NO.	TOTAL SHEETS
22	103

Bradley D. Burton
Professional Engineer
License No. 25862

Street and Storm Sewer Plans

Paragon Star Development

Lee's Summit, Missouri

NO.	DATE	REVISIONS	BY	APPROVED

Legend

- (800) — Proposed Contours
- —800— — Existing Contours
- — — — Limits of Disturbance

50' 0' 50' 100'

SCALE : 1 INCH = 50 FEET

Grading Plan

Architect 00212, Professional Engineer 000133, Professional Land Surveyor 000059
Copyright 2020, George Butler Associates, Inc. -- Friday July 17, 2020, 1:24pm -- Layout: 23 Grading Plan
G:\12720\Civil 3D\Production Drawings\Street & Storm Plans\12720GD700.dwg

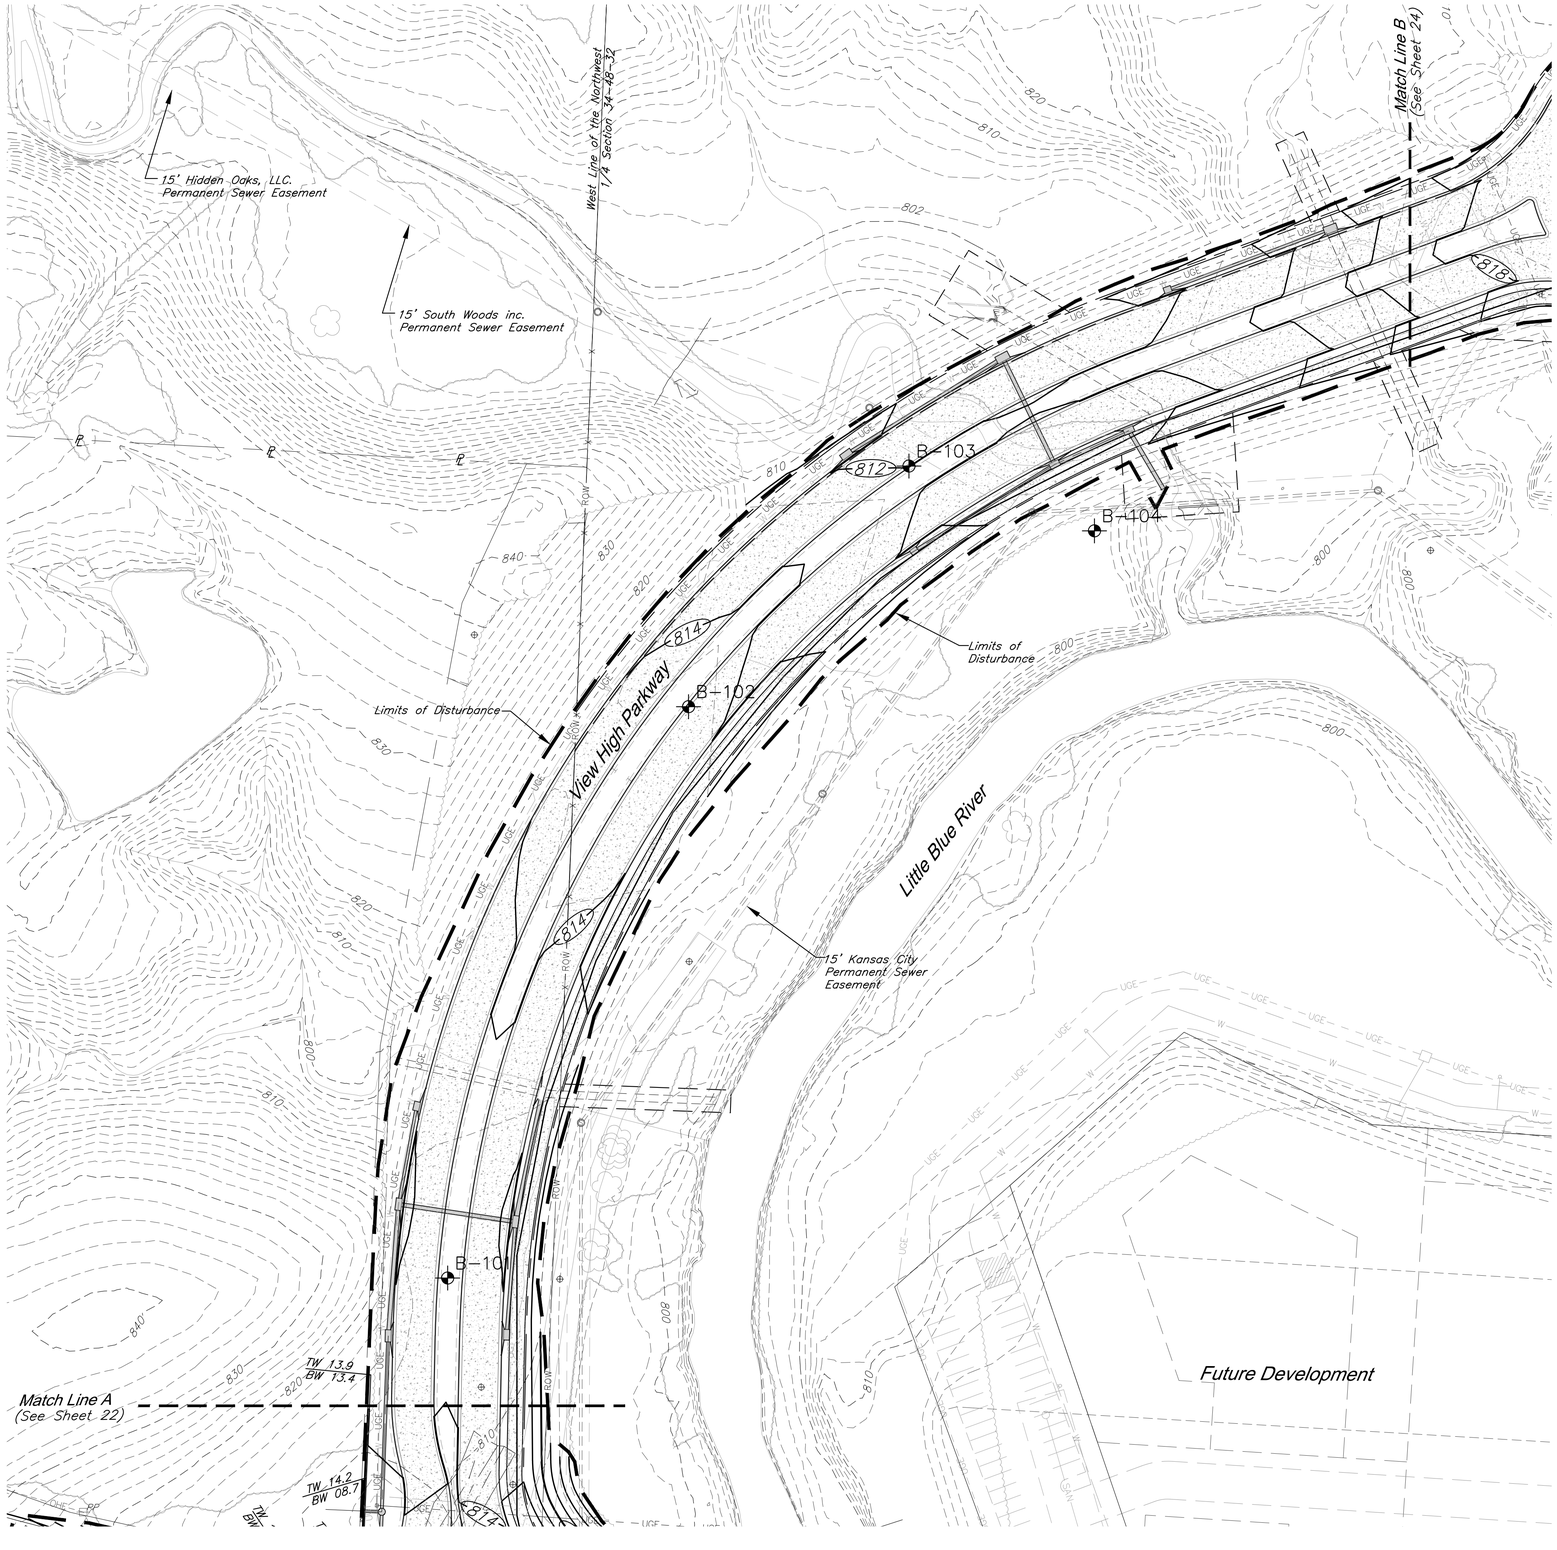

STATE OF MISSOURI
BRADLEY D. BURTON
NUMBER E-25862
REGISTERED PROFESSIONAL ENGINEER
7/17/2020

GBA
architects
engineers
9801 Renner Boulevard
Lenexa, Kansas 66219
913.492.0400
www.gbateam.com

DATE:	6-25-2020
DESIGN BY:	CEL
DRAWN BY:	DRV
PROJECT NO.:	12720
SHEET NO.	23
TOTAL SHEETS	103

Bradley D. Burton
Professional Engineer
License No. 25862

Street and Storm Sewer Plans

Paragon Star Development

Lee's Summit, Missouri

NO.	DATE	REVISIONS	BY	APPROVED

Legend

- 800 — Proposed Contours
- 800 — Existing Contours
- Limits of Disturbance

50' 0' 50' 100'
SCALE : 1 INCH = 50 FEET

Grading Plan

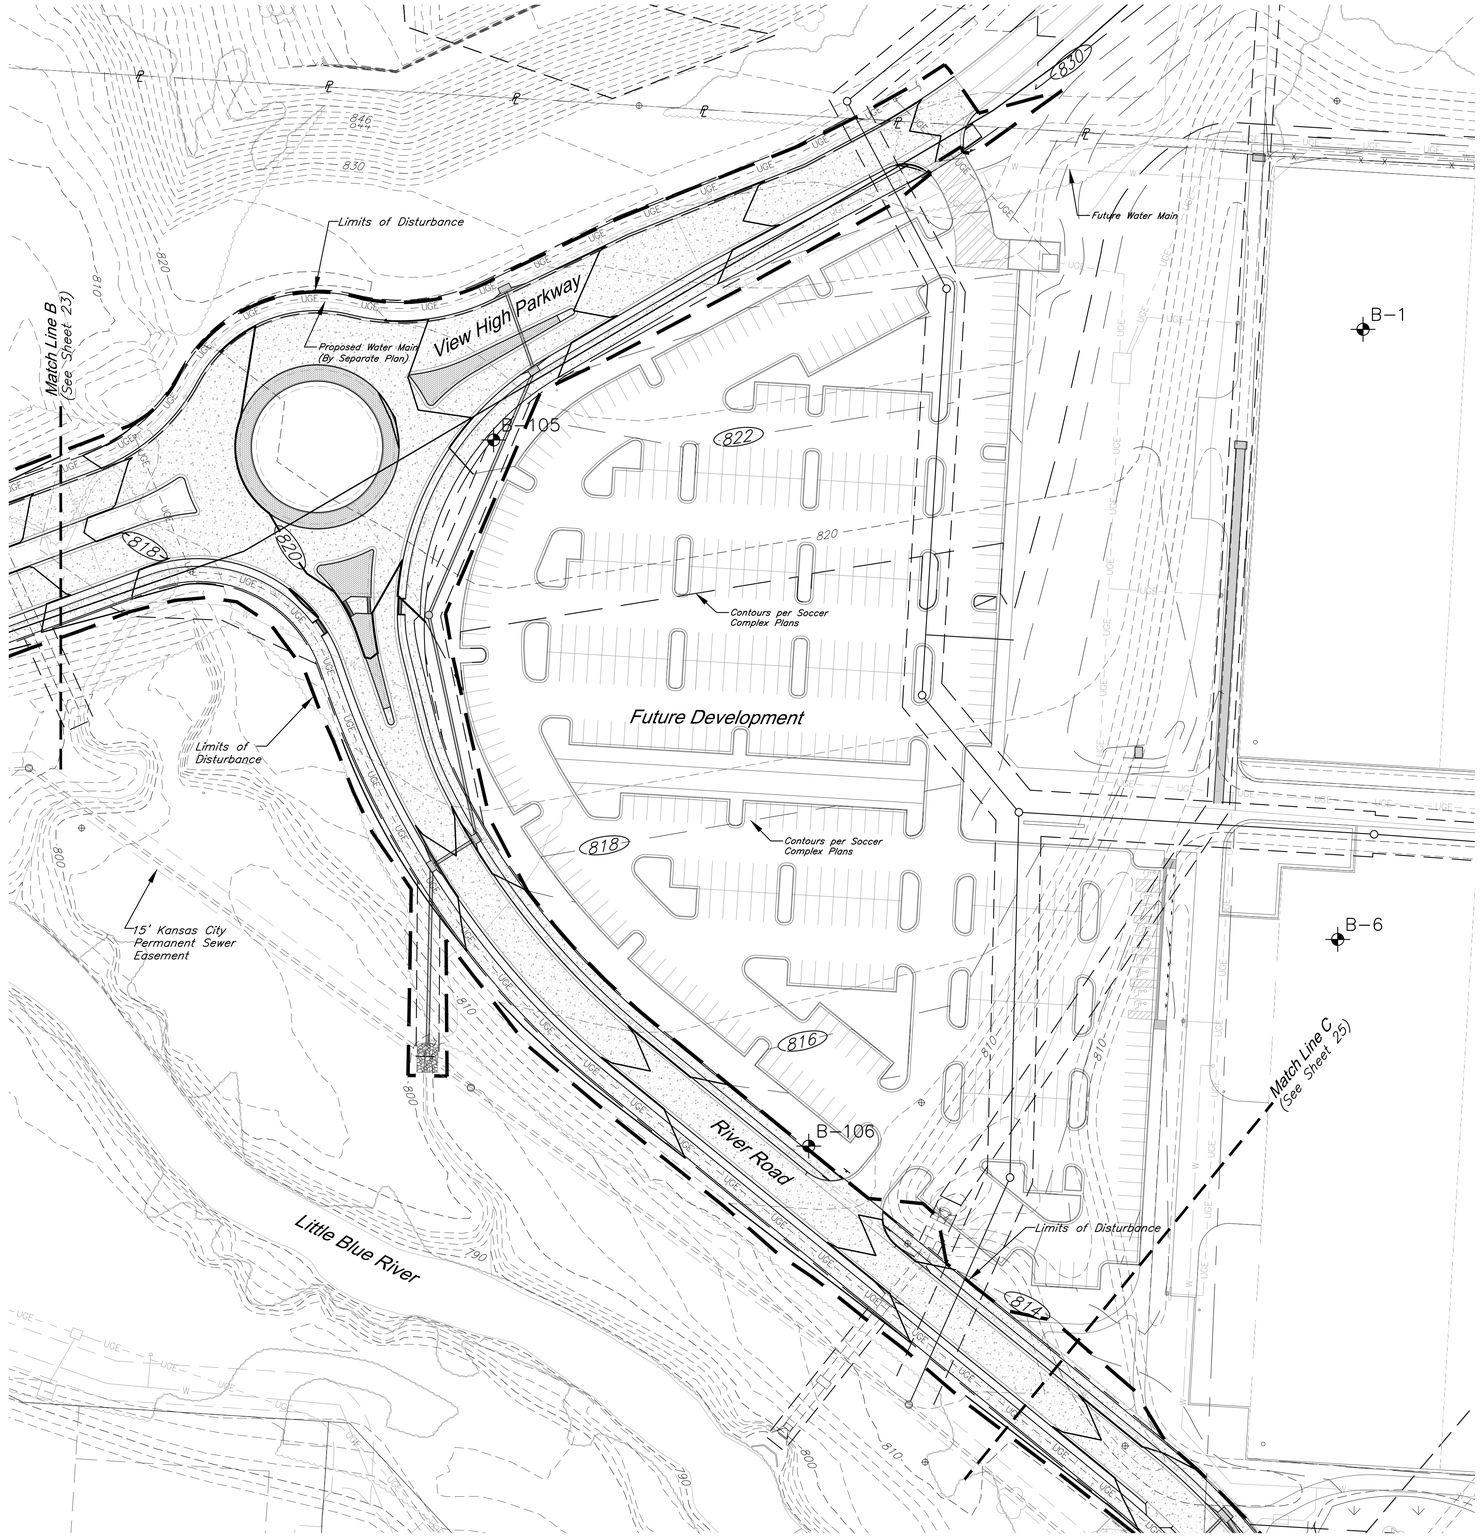

STATE OF MISSOURI
BRADLEY D. BURTON
NUMBER E-25862
REGISTERED PROFESSIONAL ENGINEER
7/17/2020

GBA
architects
engineers
9801 Renner Boulevard
Lenexa, Kansas 66219
913.492.0400
www.gbateam.com

DATE:	6-25-2020
DESIGN BY:	CEL
DRAWN BY:	DRV
PROJECT NO.:	12720
SHEET NO.	24
TOTAL SHEETS	103

Bradley D. Burton
Professional Engineer
License No. 25862

Street and Storm Sewer Plans

Paragon Star Development

Lee's Summit, Missouri

NO.	DATE	REVISIONS	BY	APPROVED

Legend

- 800 — Proposed Contours
- 800 — Contours per Soccer Complex Plans
- 800 — Existing Contours
- Limits of Disturbance

50' 0' 50' 100'
SCALE : 1 INCH = 50 FEET

Grading Plan

G:\12720\Civil 3D\Production Drawings\Street & Storm Plans\12720CC700.dwg Layout: 24 Grading Plan -- Friday, July 17, 2020, 1:25pm -- Copyright 2020, George Butler Associates, Inc.
Architect 00212, Professional Engineer 000133, Professional Land Surveyor 000059

G:\12720\Civil 3D\Production Drawings\Street & Storm Plans\12720GD700.dwg Layout: 25 Grading Plan -- Friday, July 17, 2020, 1:25pm -- Copyright 2020, George Butler Associates, Inc.
Architect 00212, Professional Engineer 000133, Professional Land Surveyor 000059

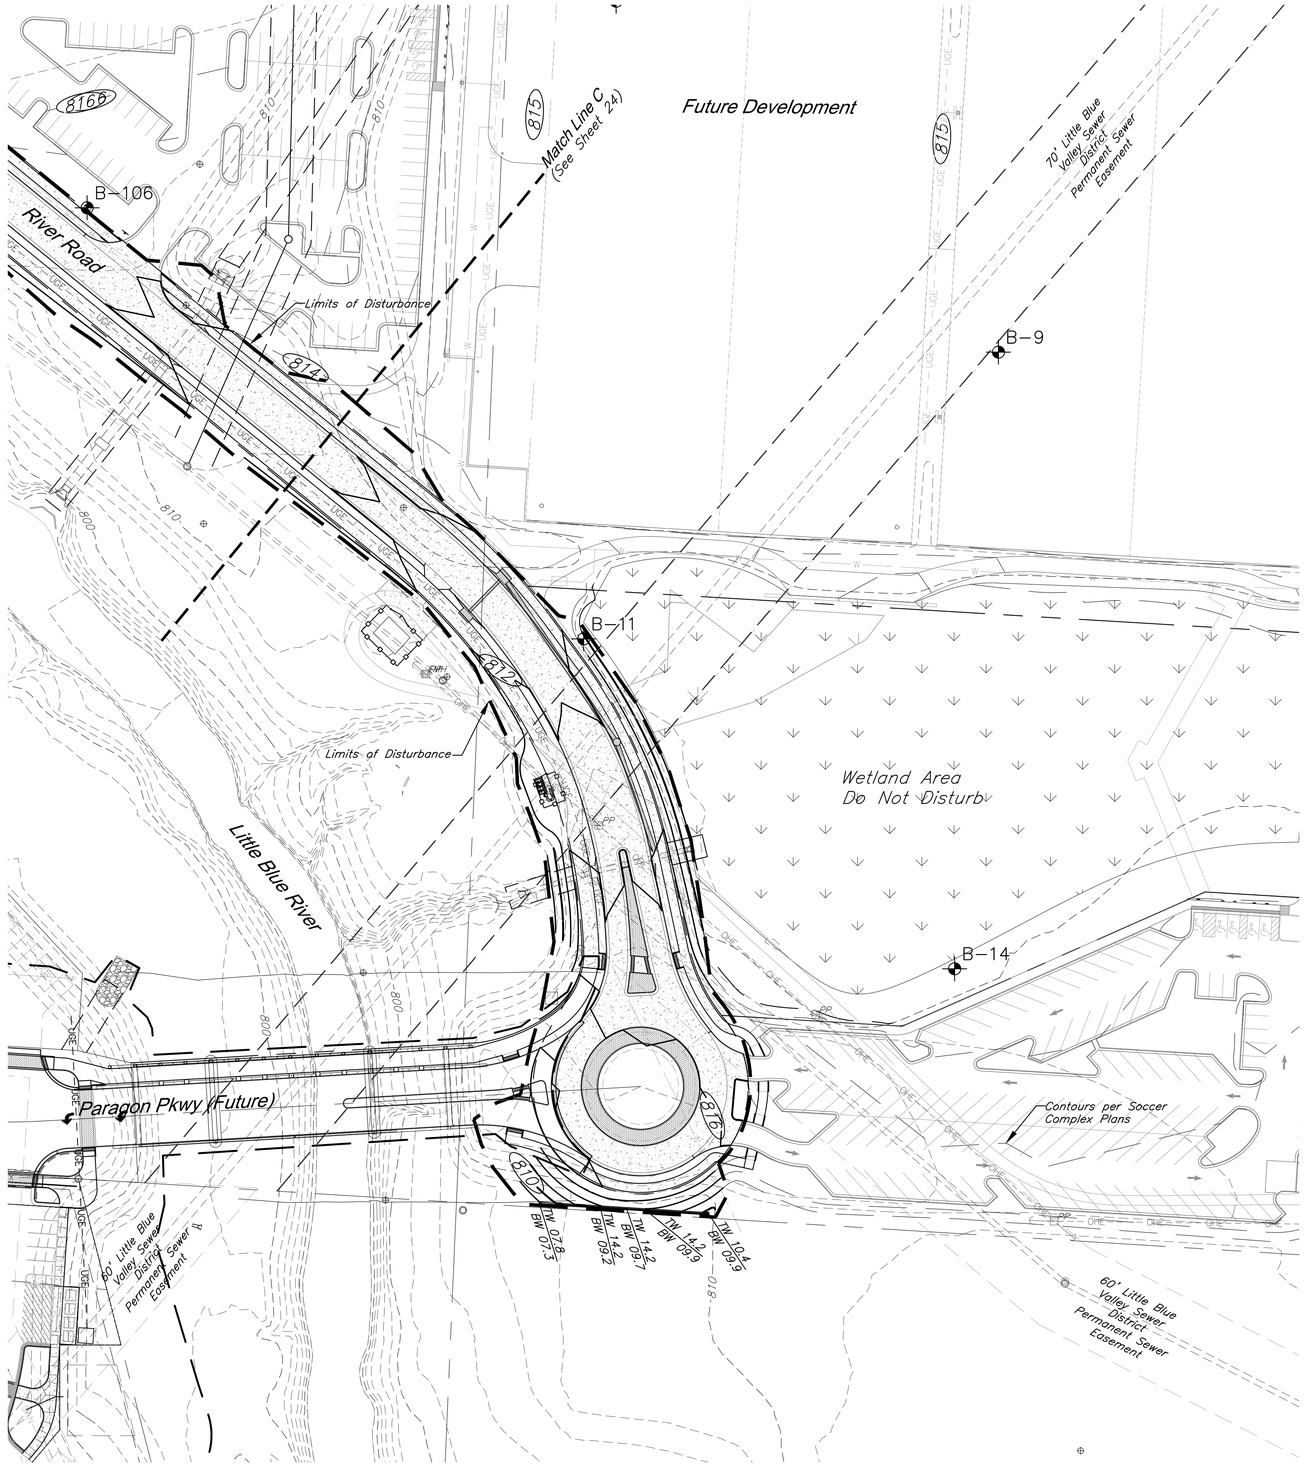

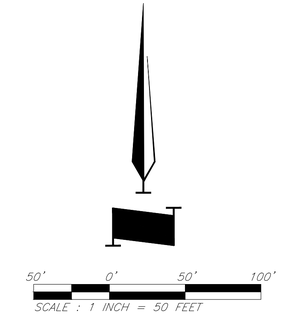

Grading Plan

STATE OF MISSOURI
BRADLEY D. BURTON
NUMBER E-25862
REGISTERED PROFESSIONAL ENGINEER
7/17/2020

GBA
architects
engineers
9801 Renner Boulevard
Lenexa, Kansas 66219
913.492.0400
www.gbateam.com

DATE:	6-25-2020
DESIGN BY:	CEL
DRAWN BY:	DRV
PROJECT NO.:	12720
SHEET NO.:	25
TOTAL SHEETS	103

Bradley D. Burton
Professional Engineer
License No. 25862

Street and Storm Sewer Plans
Paragon Star Development
Lee's Summit, Missouri

NO.	DATE	REVISIONS	BY	APPROVED

Legend

- 800 — Proposed Contours
- 800 — Contours per Soccer Complex Plans
- 800 — Existing Contours
- Limits of Disturbance

G:\12720\Civil 3D\Production Drawings\Street & Storm Plans\12720C4000.dwg Layout: 26 Pre-Construction Erosion & Sediment Control Plan-Phase 1 -- Friday July 17, 2020, 1:26pm -- Copyright 2020, George Butler Associates, Inc. 00212, Professional Engineer 000133, Professional Land Surveyor 000059

STATE OF MISSOURI
BRADLEY D. BURTON
NUMBER E-25862
REGISTERED PROFESSIONAL ENGINEER
7/17/2020

GBA
architects
engineers
9801 Renner Boulevard
Lenexa, Kansas 66219
913.492.0400
www.gbateam.com

DATE:	6-25-2020
DESIGN BY:	CEL
DRAWN BY:	DRV
PROJECT NO.:	12720
SHEET NO.	26
TOTAL SHEETS	103

Bradley D. Burton
Professional Engineer
License No. 25862

Street and Storm Sewer Plans

Paragon Star Development

Lee's Summit, Missouri

NO.	DATE	REVISIONS	BY	APPROVED

Erosion Control Legend

- Silt Fence
- Gravel Filter Bags
- Temporary Gravel Construction Entrance
- 800 — Proposed Contours
- — 800 — Contours per Soccer Complex Plans
- – – – – 800 – – – – Existing Contours

Total Disturbed Area = 10.14 Acres

EROSION & SEDIMENT CONTROL PHASING CHART (See Sheets 25 thru 30)

Project Phase	BMP Plan Ref. No.	BMP Description	May Remove after Phase	Notes
A. Prior to Mass Grading	1	Const. Entrance & Staging Area	C	
	2	Maintain Existing Orange Construction Fence	C	
	3	Maintain Existing Perimeter Silt Fence	C	
B. Street Construction	4	Inlet Protection	C	
C. Permanent Stabilization*	5	Seed & Mulch or Blanket or Sod		Erosion control blanket to be installed w/ seed. Check approved seeding dates and install temporary stabilization if out of seeding season. Install blanket according to manufacturer's instructions and stapling pattern.

*Permanent Stabilization will be considered stabilized when 100% of disturbed area is established with perennial vegetation with a density of 70%.

50' 0' 50' 100'
SCALE : 1 INCH = 50 FEET

Pre-Construction Erosion & Sediment Control Plan-Phase 1

G:\12720\Civil 3D\Production Drawings\Street & Storm Plans\12720C4000.dwg Layout: 27 Erosion & Sediment Control Plan-Phase 2 -- Friday, July 17, 2020, 1:27pm -- Copyright 2020, George Butler Associates, Inc. Architect 00212, Professional Engineer 000133, Professional Land Surveyor 000059

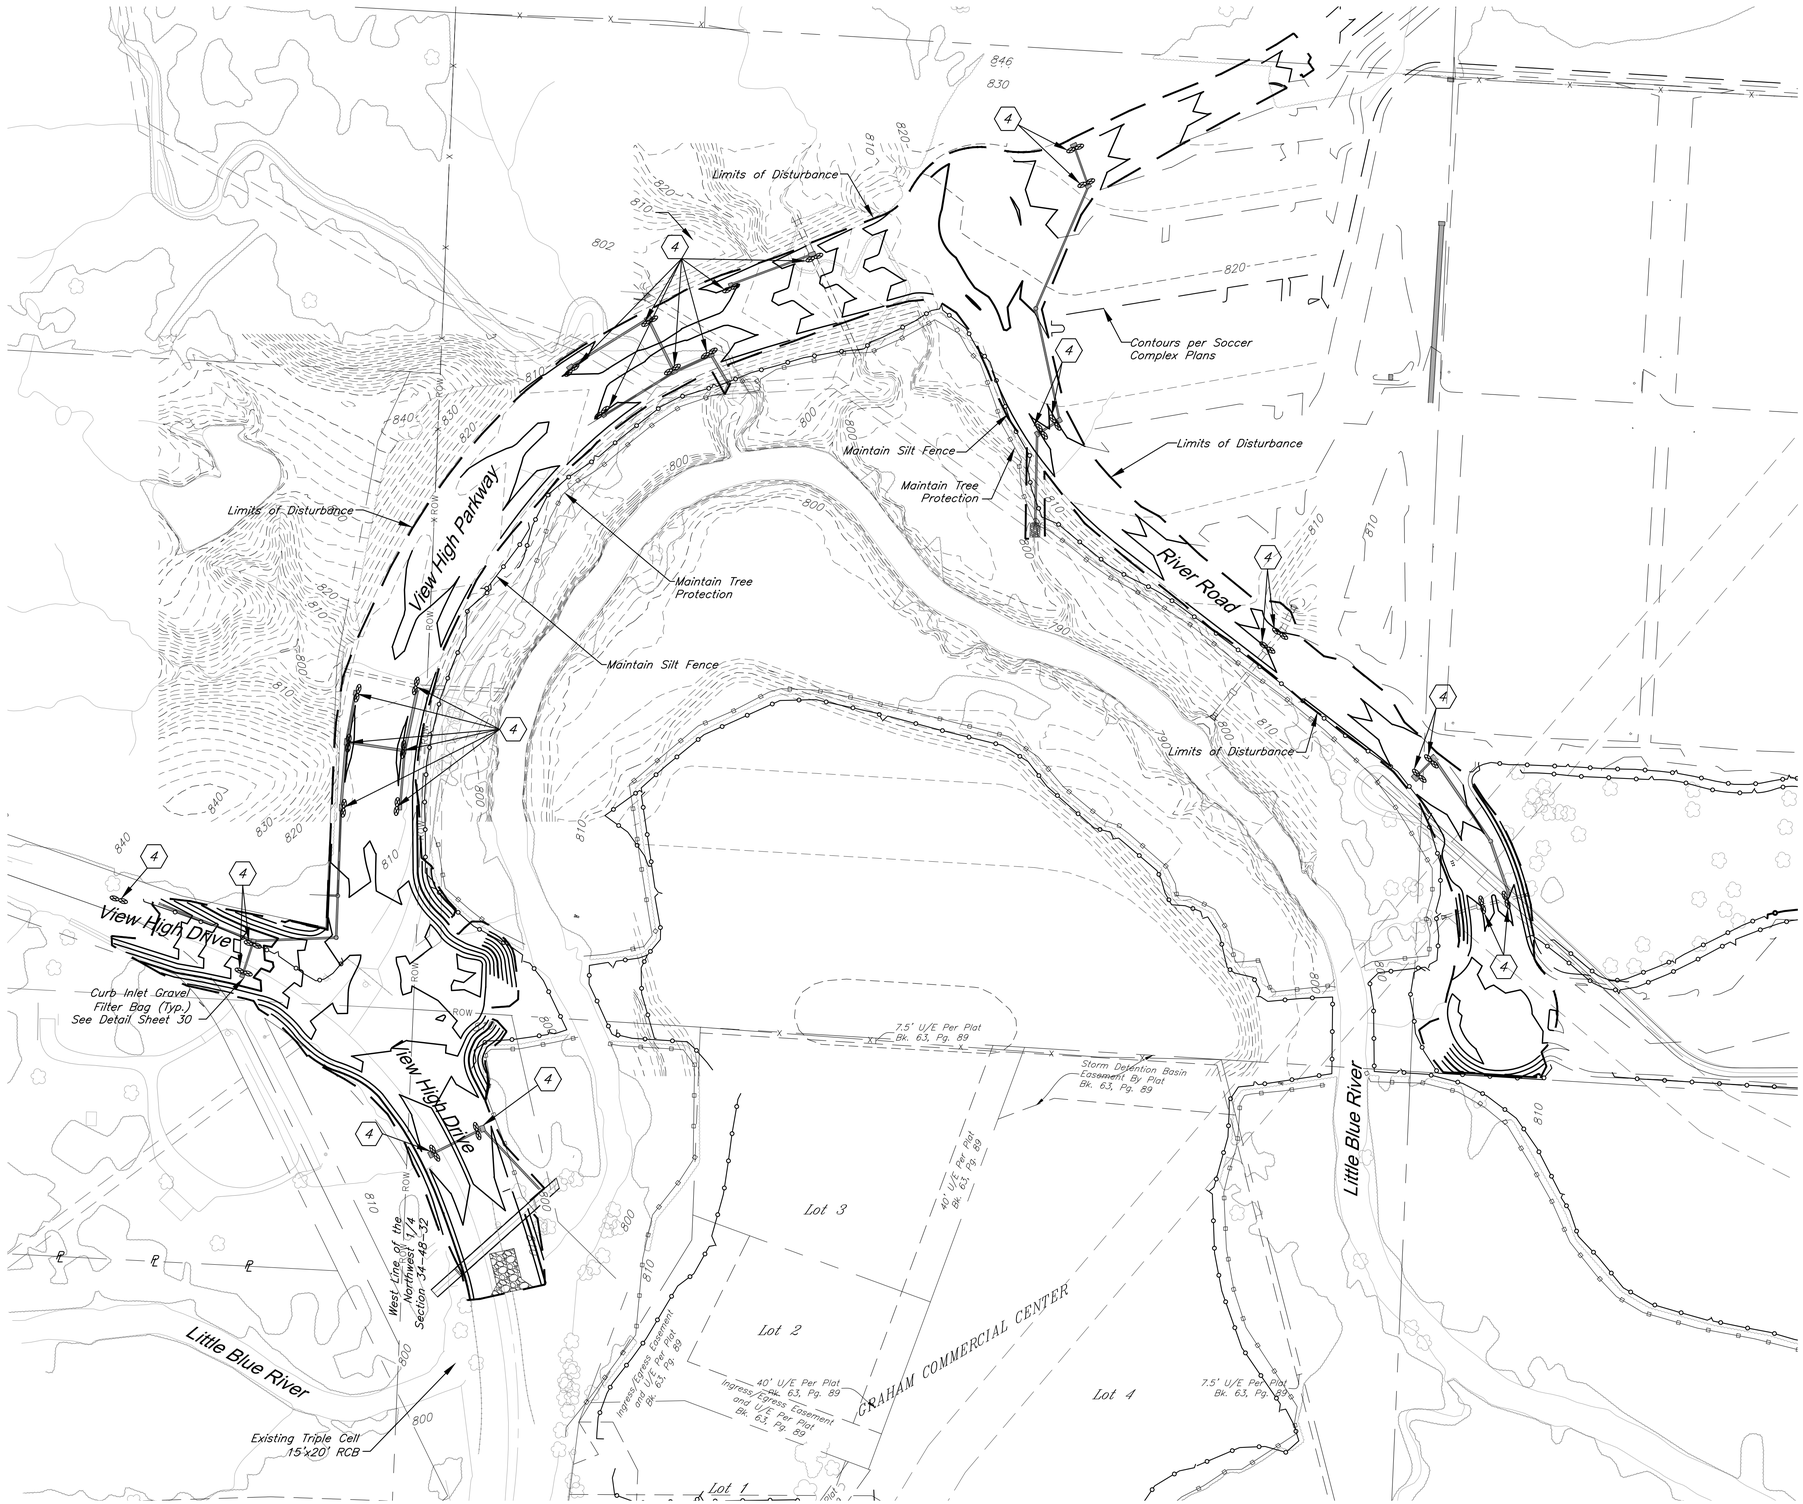

STATE OF MISSOURI
BRADLEY D. BURTON
NUMBER E-25862
REGISTERED PROFESSIONAL ENGINEER
7/17/2020

GBA
architects
engineers
9801 Renner Boulevard
Lenexa, Kansas 66219
913.492.0400
www.gbateam.com

DATE:	6-25-2020
DESIGN BY:	CEL
DRAWN BY:	DRV
PROJECT NO.:	12720
SHEET NO.	27
TOTAL SHEETS	103

Bradley D. Burton
Professional Engineer
License No. 25862

Street and Storm Sewer Plans

Paragon Star Development

Lee's Summit, Missouri

NO.	DATE	REVISIONS	BY	APPROVED

Erosion Control Legend

- Silt Fence
- Gravel Filter Bags
- Temporary Gravel Construction Entrance
- 800 — Proposed Contours
- 800 — Contours per Soccer Complex Plans
- 800 — Existing Contours
- Limits of Disturbance

Erosion & Sediment Control Plan-Phase 2

G:\12720\Civil 3D\Production Drawings\Street & Storm Plans\12720C4000.dwg Layout: 28 Erosion & Sediment Control Plan-Phase 3 -- Friday, July 17, 2020, 1:27pm -- Copyright 2020, George Butler Associates, Inc. Architect 00212, Professional Engineer 000133, Professional Land Surveyor 000059

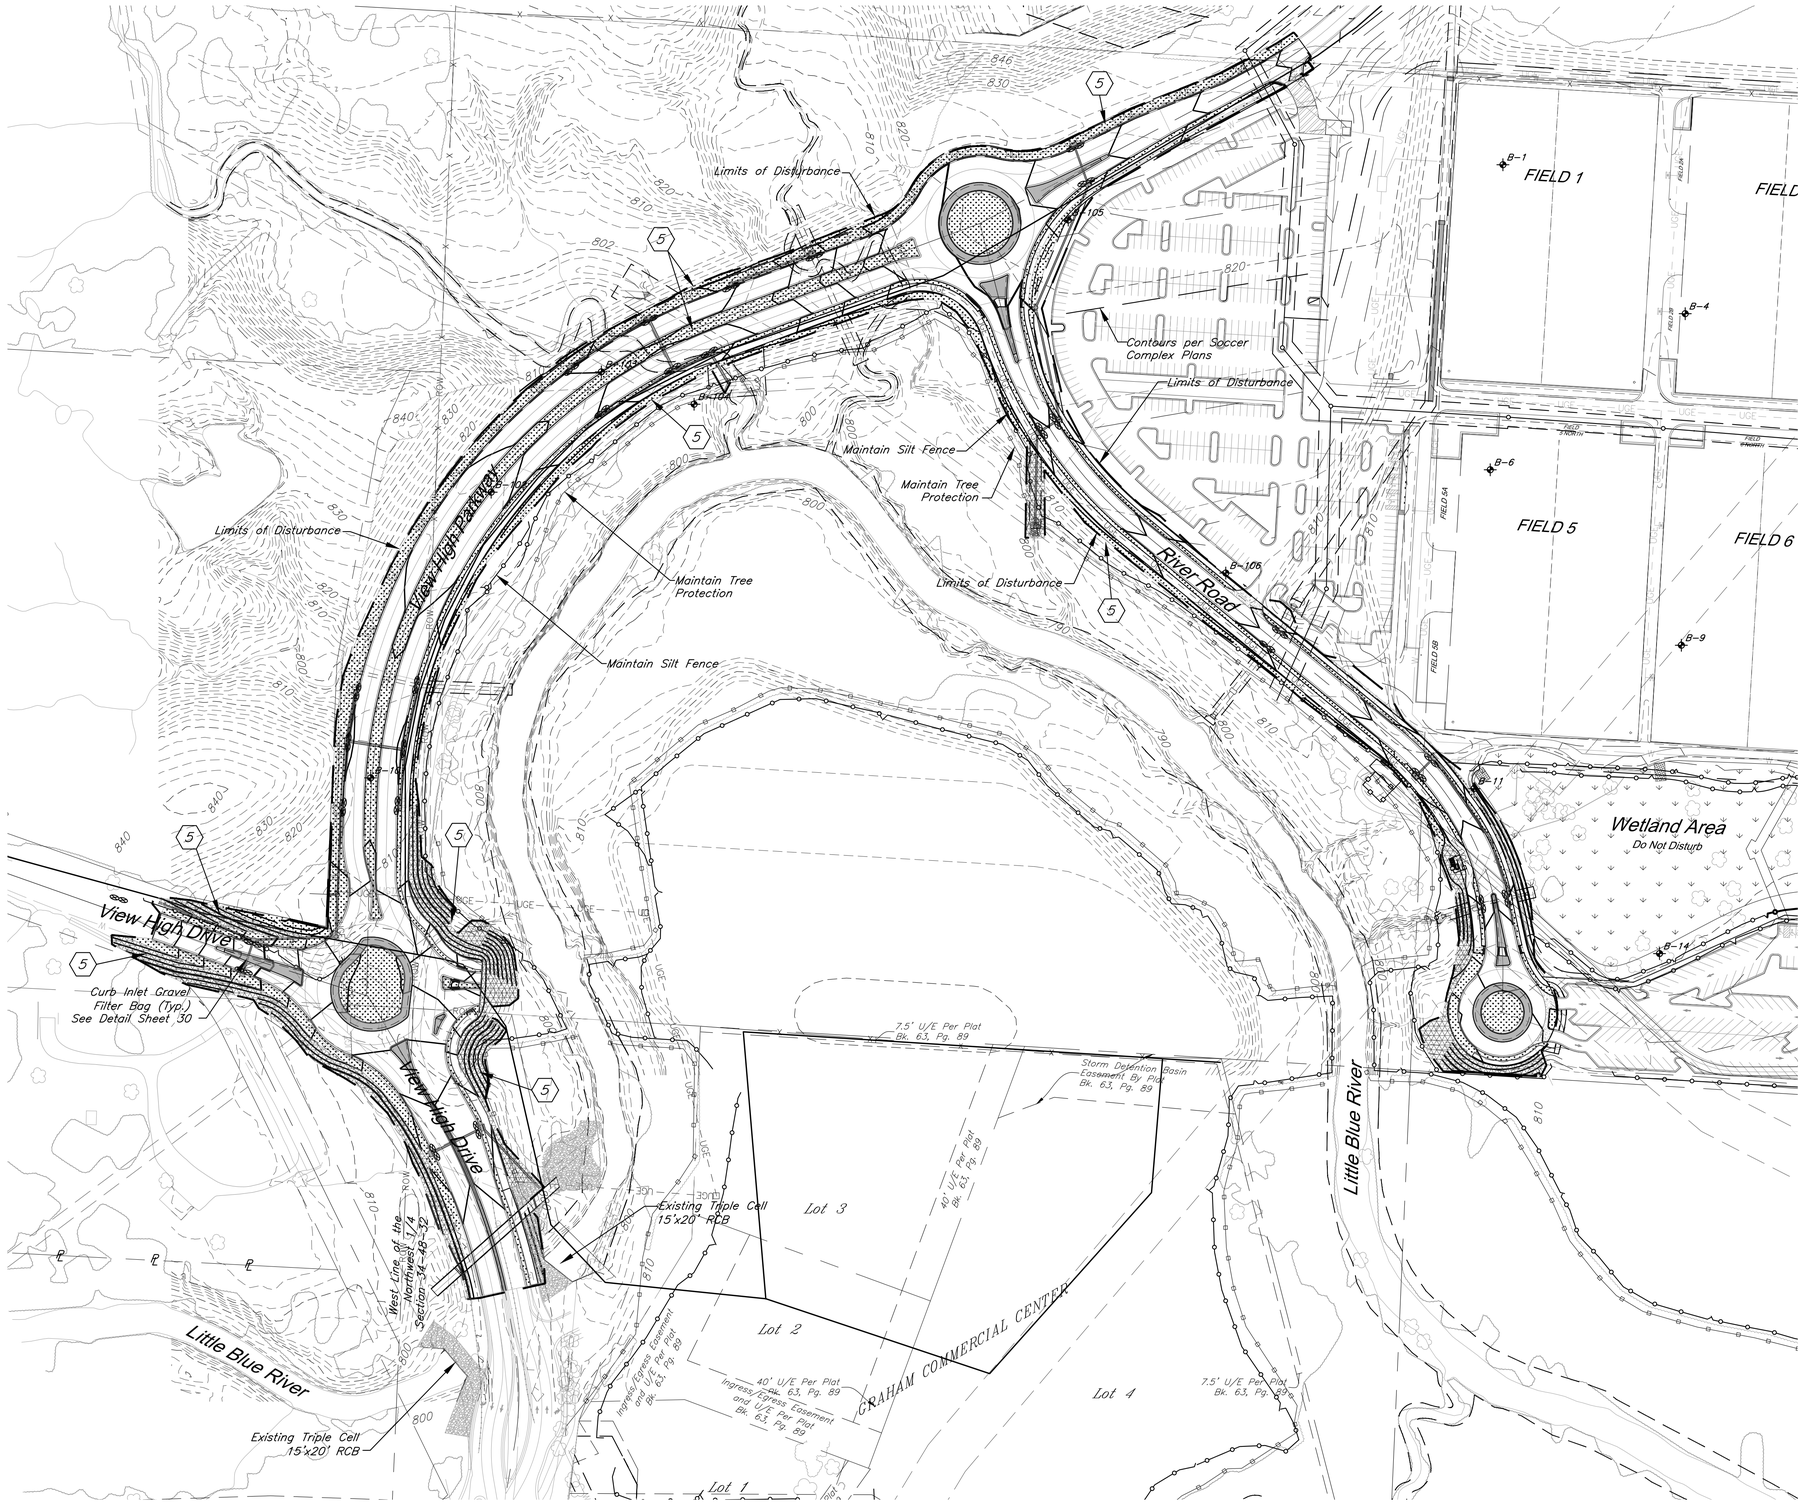

STATE OF MISSOURI
BRADLEY D. BURTON
NUMBER E-25862
REGISTERED PROFESSIONAL ENGINEER
7/17/2020

GBA
architects
engineers
9801 Renner Boulevard
Lenexa, Kansas 66219
913.492.0400
www.gbateam.com

DATE:	6-25-2020
DESIGN BY:	CEL
DRAWN BY:	DRV
PROJECT NO.:	12720
SHEET NO.:	28
TOTAL SHEETS	103

Bradley D. Burton
Professional Engineer
License No. 25862

Street and Storm Sewer Plans

Paragon Star Development

Lee's Summit, Missouri

NO.	DATE	REVISIONS	BY	APPROVED

Erosion Control Legend

- Silt Fence
- Gravel Filter Bags
- Temporary Gravel Construction Entrance
- 800 — Proposed Contours
- 800 — Contours per Soccer Complex Plans
- 800 — Existing Contours
- Limits of Disturbance
- Erosion Control Blanket North American Green SC150BN or approved equal
- Establish Turf Type tall fescue with Seed and Straw Mulch

Note: Remove Gravel Filter Bags after Project Phase C. Stabilize all disturbed area in accordance with erosion control notes.

50' 0' 50' 100'
SCALE : 1 INCH = 50 FEET

Post Construction - Erosion & Sediment Control Plan-Phase 3

Architect 00212, Professional Engineer 000133, Professional Land Surveyor 000059 -- Friday July 17, 2020, 1:27pm -- Copyright 2020, George Butler Associates, Inc.
G:\12720\Civil 3D\Production Drawings\Street & Storm Plans\12720C4600.dwg Layout: 29 Erosion Control Details

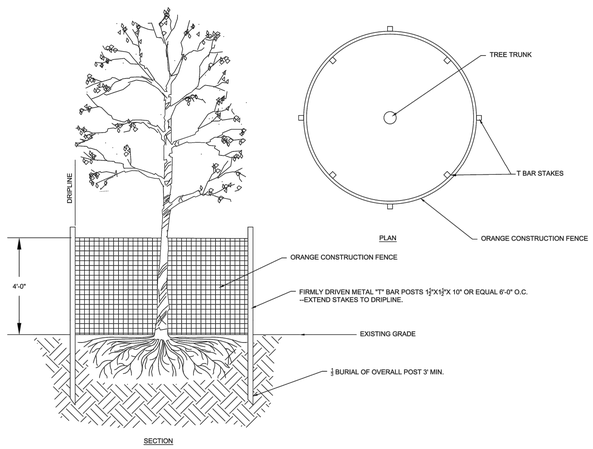

TREE PRESERVATION

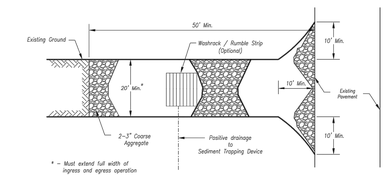

Plan View
Not to Scale

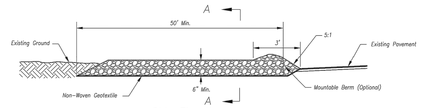

Side Elevation
Not to Scale

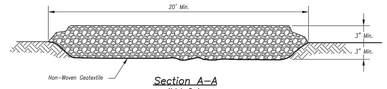

Section A-A
Not to Scale

Notes for Construction Entrance:

1. Avoid locating on steep slopes, at curves on public roads, or downhill of disturbed area.
2. Remove all vegetation and other unsuitable material from the foundation area, grade, and crown for positive drainage.
3. If slope towards the public road exceeds 2%, construct a 6- to 8-inch high ridge with 3H:1V side slopes across the foundation approximately 15 feet from the edge of the public road to divert runoff from it.
4. Install pipe under the entrance if needed to maintain drainage ditches along public roads.
5. Place stone to dimensions and grade as shown on plans. Leave surface sloped for drainage.
6. Divert all surface runoff and drainage from the entrance to a sediment control device.
7. If conditions warrant, place geotextile fabric on the graded foundation to improve stability.

Maintenance for Construction Entrance:

1. Reshape entrance as needed to maintain function and integrity of installation. Top dress with clean aggregate as needed.

CONSTRUCTION ENTRANCE

Notes for Concrete Washout:

1. Concrete washout areas shall be installed prior to any concrete placement on site.
2. Concrete washout area shall include a flat subsurface pit sized for the estimated amount of concrete to be placed on site. The slopes leading out of the subsurface pit shall be 3:1. The vehicle tracking pad shall be sloped towards the concrete washout area.
3. Vehicle tracking control is required at the access point to all concrete washout areas.
4. Signs shall be placed at the construction site entrance, washout area and elsewhere as necessary to clearly indicate the location(s) of the concrete washout area(s) to operators of concrete truck and pump rigs.
5. A one-piece impervious liner may be required along the bottom and sides of the subsurface pit in sandy or gravelly soils.

Maintenance for Concrete Washout:

1. Concrete washout materials shall be removed once the materials have filled the washout to approximately 75% full.
2. Concrete washout areas shall be enlarged as necessary to maintain capacity for wasted concrete.
3. Concrete washout water, wasted pieces of concrete and all other debris in the subsurface pit shall be transported from the job site in a water-tight container and disposed of properly.
4. Concrete washout areas shall remain in place until all concrete for the project is placed.
5. When concrete washout areas are removed, excavations shall be filled with suitable compacted backfill and topsoil, any disturbed areas associated with the installation, maintenance, and/or removal of the concrete washout areas shall be stabilized.

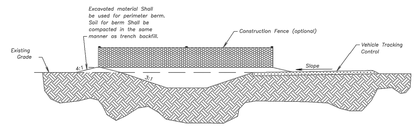

CONCRETE WASHOUT

Construction Entrance modified from 2015 Overland Park Standard Details for Erosion and Sediment Control; Concrete Washout modified from 2009 City of Great Bend Standard Drawings.

AMERICAN PUBLIC WORKS ASSOCIATION
Kansas City Metro Chapter
KANSAS CITY METRO CHAPTER

CONSTRUCTION ENTRANCE AND CONCRETE WASHOUT

STANDARD DRAWING NUMBER ESC-01
ADOPTED: 10/24/2016

STATE OF MISSOURI
BRADLEY D. BURTON
NUMBER E-25662
REGISTERED PROFESSIONAL ENGINEER
7/17/2020

GBA
architects engineers
9801 Renner Boulevard
Lenexa, Kansas 66219
913.492.0400
www.gbateam.com

DATE: 6-25-2020
DESIGN BY: CEL
DRAWN BY: DRV
PROJECT NO.: 12720
SHEET NO.: 29
TOTAL SHEETS: 103

Bradley D. Burton
Professional Engineer
License No. 25862

Street and Storm Sewer Plans
Paragon Star Development
Lee's Summit, Missouri

NO.	DATE	REVISIONS	BY	APPROVED

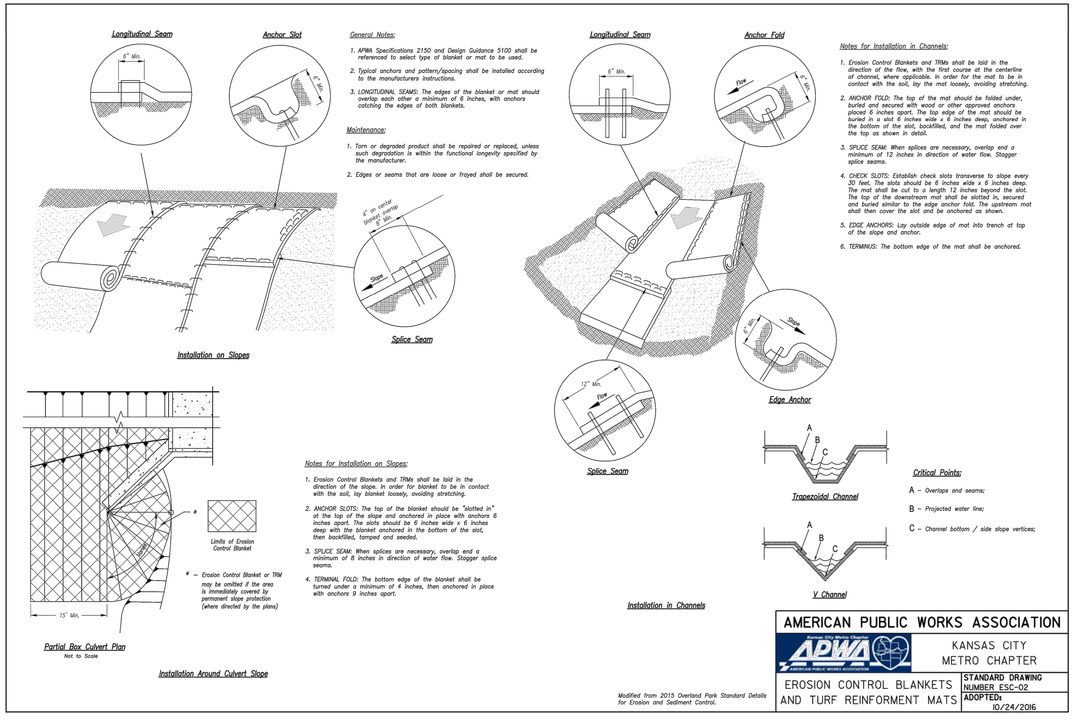

General Notes:

1. APWA Specifications 2150 and Design Guidance 5100 shall be referenced to select type of blanket or mat to be used.
2. Typical anchors and pattern/spacing shall be installed according to the manufacturers instructions.
3. LONGITUDINAL SEAMS: The edges of the blanket or mat should overlap each other a minimum of 6 inches, with anchors catching the edges of both blankets.

Maintenance:

1. Torn or degraded product shall be repaired or replaced, unless such degradation is within the functional longevity specified by the manufacturer.
2. Edges or seams that are loose or frayed shall be secured.

Notes for Installation in Channels:

1. Erosion Control Blankets and TRMs shall be laid in the direction of the flow, with the first course at the centerline of channel, where applicable. In order for the mat to be in contact with the soil, lay the mat loosely, avoiding stretching.
2. ANCHOR FOLD: The top of the mat should be folded under, buried and secured with wood or other approved anchors placed 6 inches apart. The top edge of the mat should be buried in a slot 6 inches wide x 6 inches deep, anchored in the bottom of the slot, backfilled, and the mat folded over the top as shown in detail.
3. SPLICE SEAM: When splices are necessary, overlap end a minimum of 12 inches in direction of water flow. Stagger splice seams.
4. CHECK SLOTS: Establish check slots transverse to slope every 30 feet. The slots should be 6 inches wide x 6 inches deep. The mat shall be cut to a length 12 inches beyond the slot. The top of the downstream mat shall be slotted in, secured and buried similar to the edge anchor fold. The upstream mat shall then cover the slot and be anchored as shown.
5. EDGE ANCHORS: Lay outside edge of mat into trench at top of the slope and anchor.
6. TERMINUS: The bottom edge of the mat shall be anchored.

Notes for Installation on Slopes:

1. Erosion Control Blankets and TRMs shall be laid in the direction of the slope. In order for blanket to be in contact with the soil, lay blanket loosely, avoiding stretching.
2. ANCHOR SLOTS: The top of the blanket should be "slotted in" at the top of the slope and anchored in place with anchors 6 inches apart. The slots should be 6 inches wide x 6 inches deep with the blanket anchored in the bottom of the slot, then backfilled, tamped and seeded.
3. SPLICE SEAM: When splices are necessary, overlap end a minimum of 8 inches in direction of water flow. Stagger splice seams.
4. TERMINAL FOLD: The bottom edge of the blanket shall be turned under a minimum of 4 inches, then anchored in place with anchors 9 inches apart.

Critical Points:

A - Overlaps and seams;

B - Projected water line;

C - Channel bottom / side slope vertices;

Installation Around Culvert Slope

Installation in Channels

Installation on Slopes

Splice Seam

Edge Anchor

Trapezoidal Channel

V Channel

Partial Box Culvert Plan

Limits of Erosion Control Blanket

Splice Seam

Edge Anchor

Trapezoidal Channel

V Channel

Partial Box Culvert Plan

Limits of Erosion Control Blanket

Installation Around Culvert Slope

Installation in Channels

Installation on Slopes

Copyright 2020, George Butler Associates, Inc. -- Architect 00212, Professional Engineer 000133, Professional Land Surveyor 000059 -- Friday July 17, 2020, 1:27pm -- G:\12720\Civil 3D\Production Drawings\Street & Storm Plans\12720C4600.dwg Layout: 30 Erosion Control Details

STATE OF MISSOURI
BRADLEY D. BURTON
NUMBER E-25862
REGISTERED PROFESSIONAL ENGINEER
7/17/2020

GBA
architects
engineers
9801 Renner Boulevard
Lenexa, Kansas 66219
913.492.0400
www.gbateam.com

DATE:	6-25-2020
DESIGN BY:	CEL
DRAWN BY:	DRV
PROJECT NO.:	12720
SHEET NO.	TOTAL SHEETS
30	103

Bradley D. Burton
Professional Engineer
License No. 25862

Street and Storm Sewer Plans
Paragon Star Development
Lee's Summit, Missouri

NO.	DATE	REVISIONS	BY	APPROVED

Notes for Silt Fence Ditch Check:

1. Stakes shall be 4' (min.) long and one of the following materials:
   a. Hardwood – 1 ¾" x 1 ¾";
   b. Southern Pine (No. 2) – 2 ¾" x 2 ¾";
   c. Steel U, T, L, or C Section – .95 lbs. per 1'-0";
   d. Synthetic – same strength as wood stakes.
2. Cross pieces shall be of same material as stakes.
3. Attach fence fabric securely on 6" centers (max.).
4. Use of high flow material is acceptable.
5. Refer to plan sheets to estimate the length of silt fence required.
6. Use support fencing when tributary area is greater than 2.4 acres or when ditch gradient is greater than 2 percent.
7. Silt fence sliced in to a 6" minimum depth.
8. Deviation at tie in points shall be a minimum of 4" higher than the center.

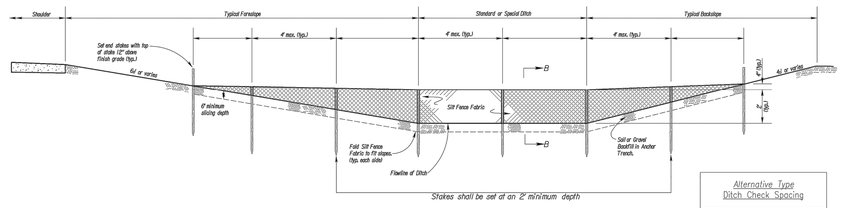

Stakes shall be set at an 2' minimum depth

TYPICAL ELEVATION

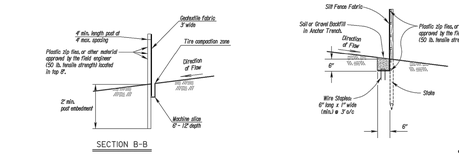

SECTION B-B

SILT FENCE DITCH CHECK
NO SCALE

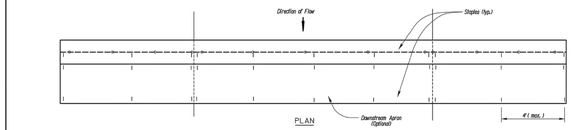

PLAN

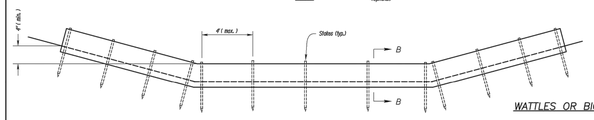

TYPICAL ELEVATION

Notes for Wattles and Biodegradable Log Ditch Check:

1. Use as many biodegradable log sections as necessary to ensure water does not flow around end of ditch check.
2. Overlap sections a minimum of 18"
3. Stakes shall be per manufacturer's instructions. Length of stakes shall be a minimum of 2 times the diameter of the log or 24" minimum.
4. Use Erosion Control (Class 1) (Type C) as the downstream apron when directed by the Engineer.
5. Use 9" diameter logs when used with Erosion Control (Class 2) (Any Type) channel lining. Smaller diameter logs may be used with Erosion Control (Class 2) (Any Type) channel lining as directed by the Engineer.

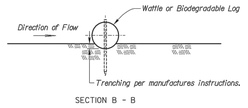

SECTION B - B

WATTLES OR BIODEGRADABLE LOG DITCH CHECKS
OR Filter Sock Ditch Check
NO SCALE

Modified from Kansas Department of Transportation Standard Details for Erosion Control and Sediment Control.

AMERICAN PUBLIC WORKS ASSOCIATION
KANSAS CITY METRO CHAPTER

SILT FENCE AND WATTLE/ BIODEGRADABLE LOG DITCH CHECKS	STANDARD DRAWING NUMBER ESC-09
	ADOPTED: 10/24/2016

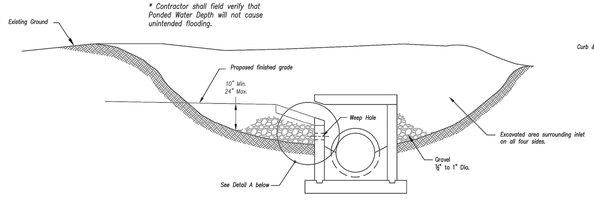

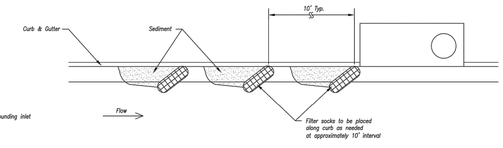

On Grade Curb Inlet Protection

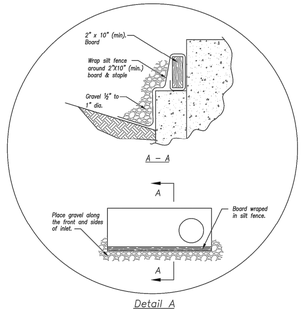

Detail A

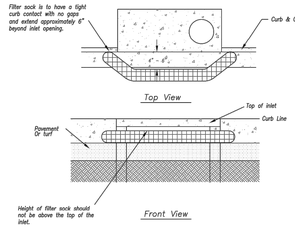

Sump Inlet Sediment Filter

Notes:

1. Immediately following inlet construction and prior to construction of curb and inlet throat, protect inlet opening by installing 2" X 10" (min.) board wrapped in silt fence. Structures shall have excavated storage area on all four sides to allow settling of sediment (Early Stage Curb Inlet).
2. When inlet is completed and curb poured, filter socks or approved equal should be used (Late Stage Curb Inlet). Straw wattles are not approved for curb inlet use.
3. Contractor to field verify ponding water shall not create a traffic hazard.

Maintenance:

1. Remove deposited sediment from excavated storage areas when available storage has been reduced by 20%.
2. Remove deposited sediment from filter socks or similar when any accumulation of sediment is visible.
3. Repair or replace as necessary to maintain function and integrity of installation.

EARLY STAGE CURB INLET
(Open Box and Prior to Pouring Curb and Inlet Throat)

LATE STAGE CURB INLET
(After Pouring Curb and Inlet Throat)

Modified from 2015 Overland Park Standard Details for Erosion and Sediment Control.

AMERICAN PUBLIC WORKS ASSOCIATION
Kansas City Metro Chapter
KANSAS CITY METRO CHAPTER

CURB INLET PROTECTION	STANDARD DRAWING NUMBER ESC-06
	ADOPTED: 10/24/2016

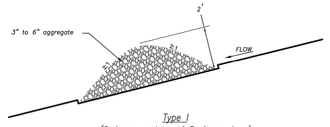

ROCK DITCH CHECK

Temporary Rock Ditch Check Spacing

Ditch Centerline Slope (%)	Spacing Interval (Feet)
5.0	60
6.0	50
7.0	43
8.0	36
9.0	33
10.0	29

Note: Use this spacing only for Rock Ditch Checks.

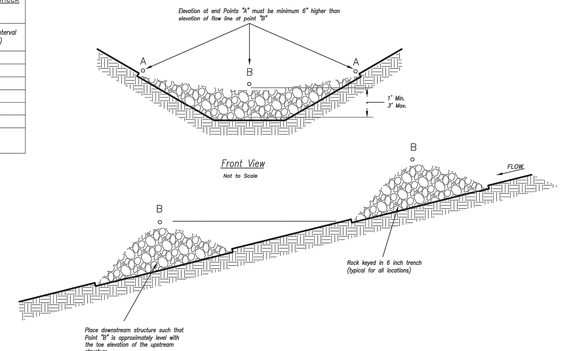

Spacing Between Check Dams (all types)
Not to Scale

Notes:

1. Rock check dams shall be used only for drainage areas less that 10 acres unless approved by the City Engineer.
2. Use rock checks only in situations where the ditch slope exceeds 6%.

Maintenance:

1. Remove and dispose of sediment deposits when the deposit approaches ½ the height of the ditch check.
2. Replace and reshape as necessary to maintain function and integrity of installation.

Modified from 2015 Overland Park Standard Details for Erosion and Sediment Control.

AMERICAN PUBLIC WORKS ASSOCIATION
Kansas City Metro Chapter
KANSAS CITY METRO CHAPTER

ROCK DITCH CHECKS	STANDARD DRAWING NUMBER ESC-10
	ADOPTED: 10/24/2016

Erosion Control Details

G:\12720\Civil 3D\Production Drawings\Street & Storm Plans\12720C2000.dwg Layout: 31 Storm Drainage Map -- Friday, July 17, 2020, 1:28pm -- Copyright 2020, George Butler Associates, Inc. -- Architect 00212, Professional Engineer 000133, Professional Land Surveyor 000059

STATE OF MISSOURI
BRADLEY D. BURTON
NUMBER E-25862
REGISTERED PROFESSIONAL ENGINEER
7/17/2020

GBA
architects
engineers
9801 Renner Boulevard
Lenexa, Kansas 66219
913.492.0400
www.gbateam.com

DATE:	6-25-2020
DESIGN BY:	CEL
DRAWN BY:	DRV
PROJECT NO.:	12720
SHEET NO.	31
TOTAL SHEETS	103

Bradley D. Burton
Professional Engineer
License No. 25862

Street and Storm Sewer Plans
Paragon Star Development
Lee's Summit, Missouri

NO.	DATE	REVISIONS	BY	APPROVED

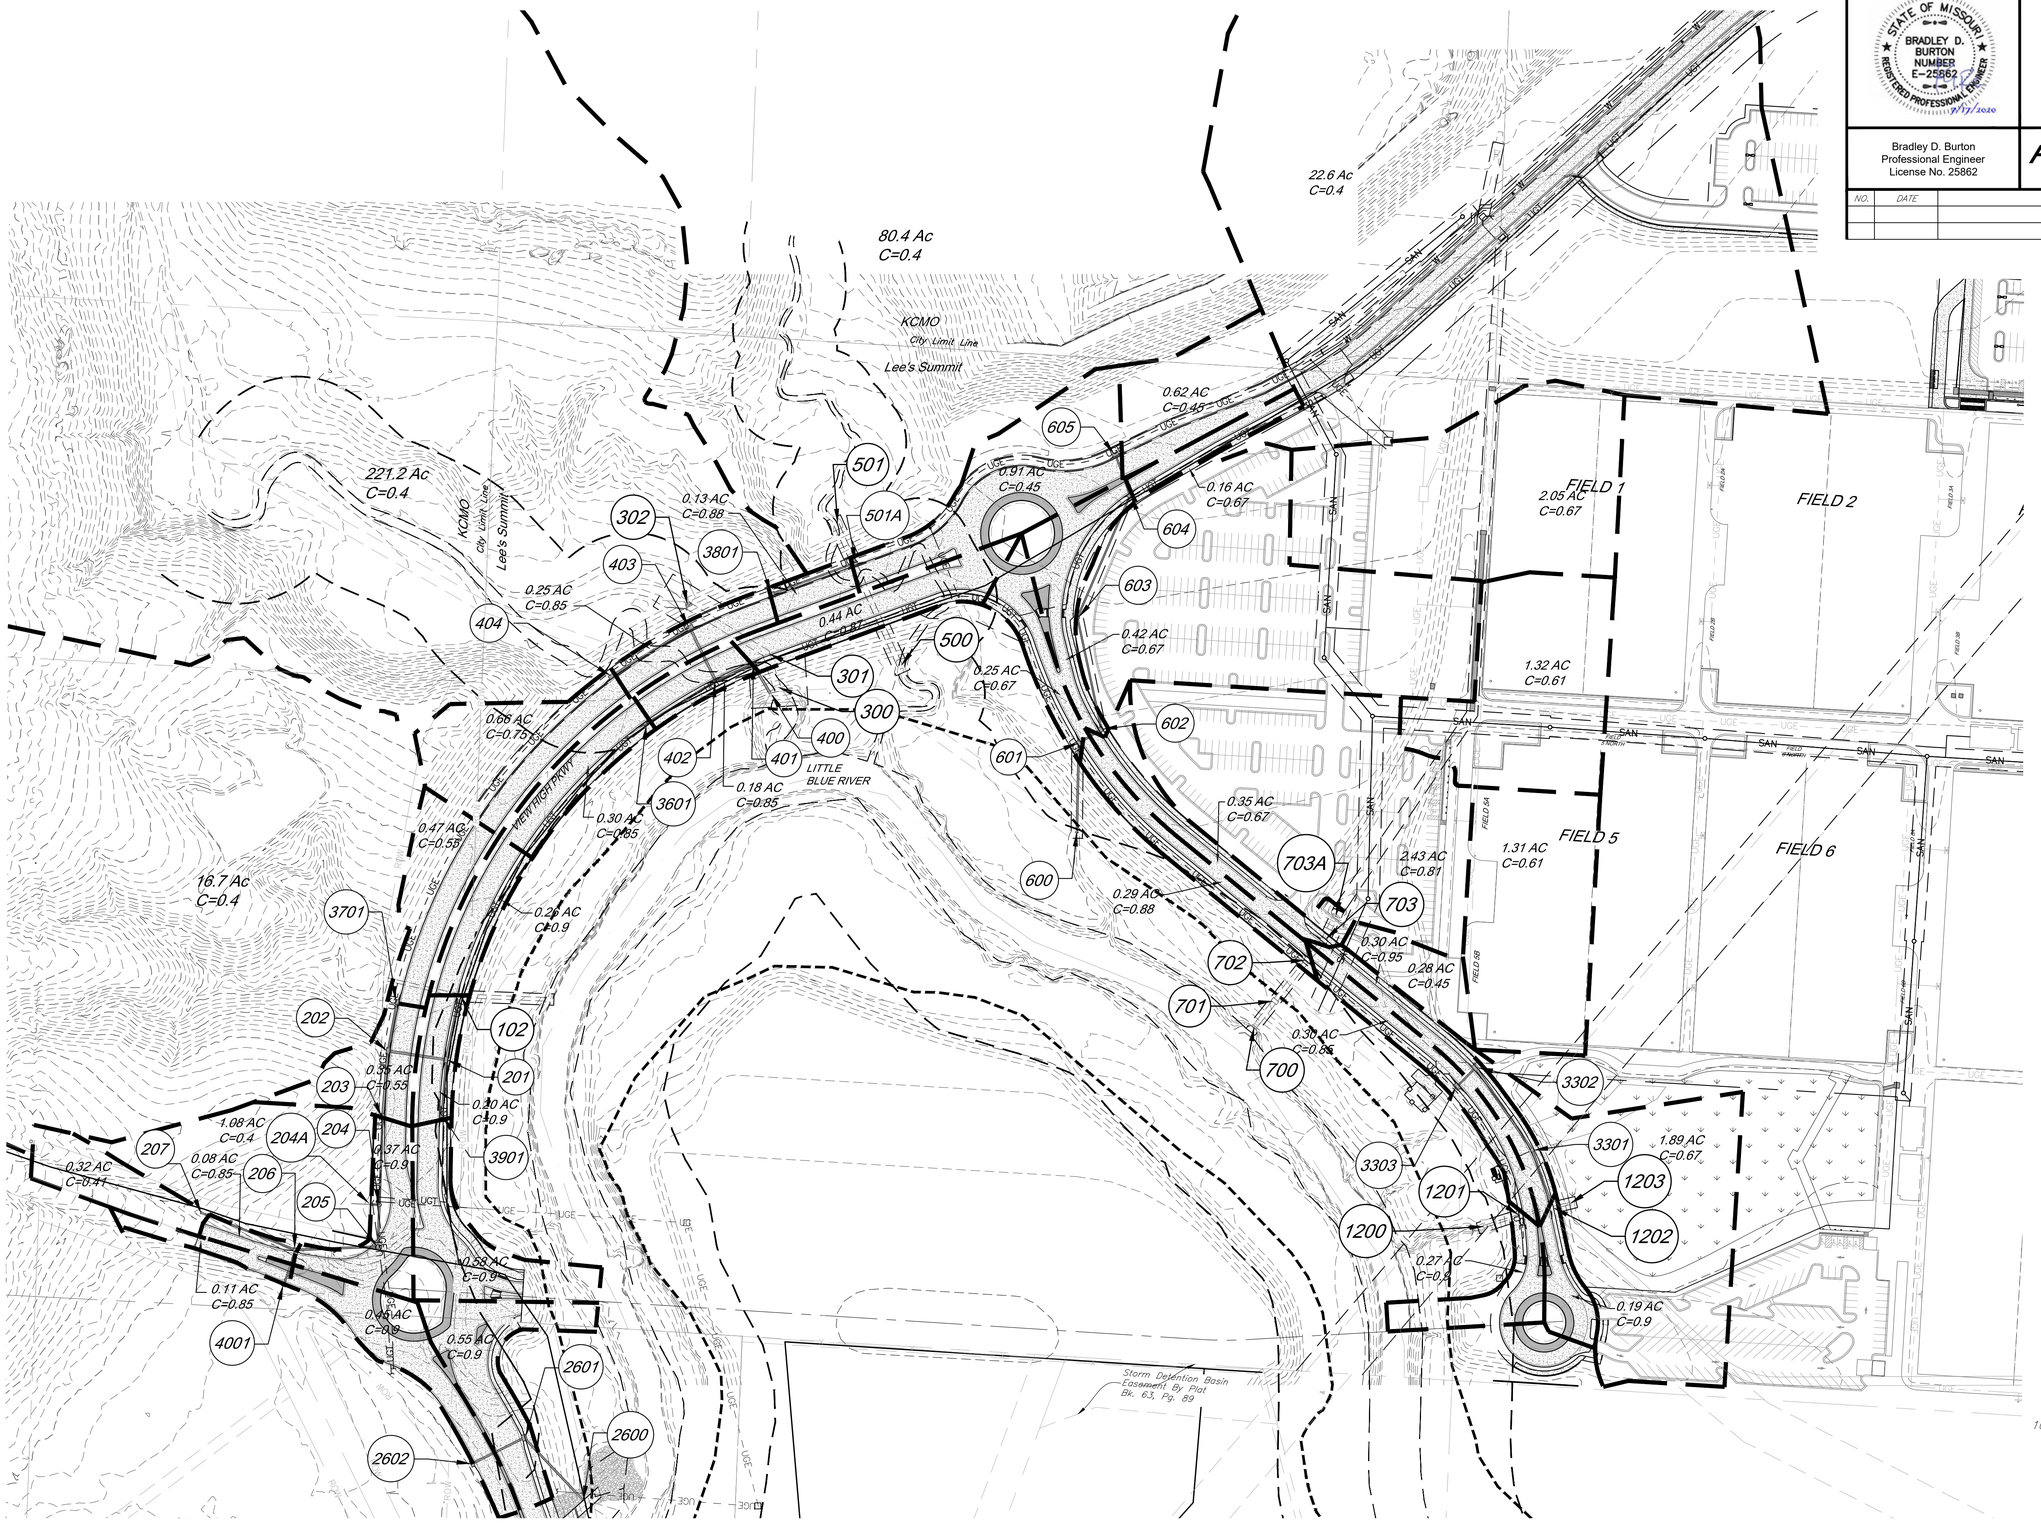

Storm Drainage Map

Indicates Proposed Storm Sewer | Indicates Storm Sewer for Soccer Complex | Indicates Existing Storm Sewer

25 Year Storm — Culverts have been designed to the 100 year Storm

	Structures		Runoff Calculations								Gutter Spread Calculations 10-Year Storm							Pipe Design								Design Checks								
	From	To	Direct Area (acre)	Line In (acre)	Total Area (acre)	C	K	Tc (min)	Flow Time (min)	Intensity (in/hr)	Design Q (cfs)	Inlet Width (ft.)	Curb Type	Q Inlet (cfs)	Gutter Spread (ft.)	Street Slope (ft./ft.)	Q Captured (cfs)	Q Bypass (cfs)	Description	Pipe length (lin ft)	Pipe Slope Slope, %	Pipe dia (in)	Manning's n Value	Q full (cfs)	Pipe Area, sf	V full fps	Design V fps	Hw/D	outlet head, H	HW, Inlet Control, (ft)	HW, Outlet Control, (ft)	Inlet Top Elevation	upstream flowline	downstream flowline	Invert Drop (ft)	Downstream water elevation	Hydraulic Grade Elev. (Calculated)	Hydraulic Grade (allowable)	Comments
Line 100 (100 Yr)	103		16.70			0.40	1.25	5.90		9.96	83.2								End Section												N/A					806.14	813.50	
		102			16.70	0.40	1.25	5.90	0.18	9.96	83.2								RCP	129.01	1.00	42	0.013	100.88	9.62	10.49	11.69	1.5	3.34	803.85	806.14					802.80			
	102		0.26	3.56		0.90	1.25	5.90		9.96	2.9								Curb Inlet												813.01			0.3		802.80	811.18	Tie in from Line 200
		101			20.52	0.44	1.25	6.08	0.08	9.89	112.3								RCP	58.18	1.00	48	0.013	144.03	12.57	11.46	12.63	1.5	2.27	802.80	797.32		796.94	796.36		795.05			
	101		0.00			0.67	1.25	6.00		10.32	0.0								Junction Box												805.38			7.15		795.05	804.05	
		100			20.52	0.44	1.25	6.16	0.08	9.86	112.0								RCP	58.69	1.00	48	0.013	144.03	12.57	11.46	12.63	1.5	2.27	795.05	790.27		789.21	788.62		788.00			
																																			788.00		
Line 100 (25 Yr)	103		16.70			0.40	1.10	5.90		8.22	60.4								End Section												N/A					802.44	813.50	
		102			16.70	0.40	1.10	5.90	0.20	8.22	60.4								RCP	129.01	1.00	42	0.013	100.88	9.62	10.49	10.93	1.1	1.76	802.44	802.35		798.53	797.24		800.59			
	102		0.26	3.56		0.90	1.10	5.90		8.22	2.1	7.00	CG-1 (B) Sx,2%	1.6	8	0.01	1.30	0.34	Curb Inlet												813.01			0.3		800.59	811.18	Tie in from Line 200
		101			20.52	0.34	1.10	6.10	0.09	8.15	62.0								RCP	58.18	1.00	48	0.013	144.03	12.57	11.46	11.01	0.9	0.69	800.59	793.54		796.94	796.36		792.85			
	101		0.00			0.67	1.10	5.00		8.53	0.0								Junction Box												806.38			7.15		792.85	804.05	
		100			20.52	0.34	1.10	6.18	0.09	8.12	61.8								RCP	58.69	1.00	48	0.013	144.03	12.57	11.46	11.00	0.9	0.69	792.85	788.69		789.21	788.62		788.00			
																																			788.00		
Line 200	207		0.32			0.41	1.10	6.00		8.19	1.2								Flared End Section												825.33			0.5		826.21	826.58	
		206			0.32	0.41	1.10	6.00	0.22	8.19	1.2								HDPE	134.00	7.88	15	0.01	23.63	1.23	19.26	10.06	0.7	0.12	826.21	815.49		825.33	814.78		815.37			
	206		0.08	0.11		0.85	1.10	5.00		8.53	0.6	5.00	CG-1 (B) Sx,2%	0.5	4	0.08	0.4	0.10	Curb Inlet												832.17			0.5		815.37	830.34	Tie in from Line 4000
		205			0.51	0.57	1.10	6.22	0.17	8.11	2.6								HDPE	109.01	4.60	18	0.01	29.37	1.77	16.62	10.76	0.7	0.19	815.37	810.04		814.28	809.26		809.86			
	205		0.00			0.00	1.10	5.00		8.53	0.0	5.00	CG-1 (B) Sx,2%	0.1	3	0.02	0.1	0.00	Manhole												821.30			0.5		809.86	819.97	
		204			0.51	0.57	1.10	6.39	0.17	8.06	2.6								HDPE	55.28	1.00	18	0.01	13.69	1.77	7.75	5.49	0.7	0.11	809.86	808.58		808.76	808.21		808.47			
	204		0.00	1.08		0.00	1.10	5.00		8.53	0.0								Manhole												815.62			1.27		808.47	814.29	
		203			1.59	0.46	1.10	6.56	0.28	8.00	6.4								HDPE	116.21	0.80	18	0.01	12.25	1.77	6.93	6.99	1.0	1.19	808.47	808.40		806.94	806.01		807.21			
	203		0.37			0.90	1.10	5.00		8.53	3.1	7.00	CG-1 (B) Sx,2%	2.4	9	0.01	1.9	0.55	Curb Inlet												812.88			0.5		807.21	811.05	
		202			1.96	0.54	1.10	6.39	0.19	8.06	9.4								HDPE	87.09	0.80	24	0.01	26.38	3.14	8.40	7.67	0.8	0.50	807.21	806.84		805.51	804.82		806.34			
	202		0.35	0.47		0.55	1.10	8.24		7.51	1.6	7.00	CG-1 (B) Sx,2%	2.2	10	Sump	2.2	0.00	Curb Inlet												812.43			0.5		806.34	810.60	Tie in from Line 3700
		201			2.78	0.53	1.10	6.58	0.16	8.00	12.9								RCP	78.01	0.80	24	0.013	20.29	3.14	6.46	8.33	1.0	0.88	806.33	806.34		804.32	803.69		805.46			
	201		0.20	0.58		0.90	1.10	5.00		8.53	1.7	7.00	CG-1 (B) Sx,2%	2.7	12	Sump	2.7	0.00	Curb Inlet												812.41			0.5		805.46	810.58	Tie in from Line 3900
		102			3.56	0.61	1.10	6.74	0.12	7.95	19.0								RCP	86.33	2.26	30	0.013	61.83	4.91	12.60	11.98	0.9	0.69	805.46	801.28		803.19	801.24		800.59			Connect to Line 100
																																			800.59		
Line 204A	204A		1.08		1.08	0.40	1.10	5.00		8.53	4.1								End Of Pipe												807.70					808.97	809.20	
		204			1.08	0.40	1.10	5.00	0.02	8.53	4.1								RCP	12.03	2.16	15	0.013	9.52	1.23	7.76	9.19	1.0	0.31	808.97	808.77		807.70	807.44		808.47			Connect to Line 200
Line 300 (100 Yr)	302		221.20			0.40	1.25	17.10		6.94	767.3								RCB Headwall												N/A					809.03	811.00	
		301			221.20	0.40	1.25	17.10	0.13	6.94	767.3								RCB	118.95	0.50	8'x8' RCB	0.013	821.11	49.00	15.45	14.79	1.8	4.49	810.58	813.52		795.94	795.35		809.03			
	301					0.67	1.25	5.00		10.32	0.0								35° Bend												N/A			0		809.03	811.00	35 degree bend South
		300			221.20	0.40	1.25	17.23	0.05	6.91	764.5								RCB	47.05	0.50	8'x8' RCB	0.013	821.11	49.00	15.45	14.77	1.8	4.49	809.92	793.82		795.35	795.11		789.33			
																																			789.33		
Line 400	404		0.66			0.75	1.10	5.00		8.53	4.6	7.00	CG-1 (B) Sx,2%	3.6	10	0.01	2.669	0.97	Curb Inlet												812.40					808.75	810.57	
		403			0.66	0.75	1.10	5.00	0.29	8.53	4.6								HDPE	121.35	1.00	18	0.01	13.69	1.77	7.75	6.97	0.9	0.65	808.75	807.93		807.47	806.26		807.27			
	403		0.25			0.85	1.10	5.00		8.53	2.0	8.00	CG-1 (B) Sx,2%	3.0	12	Sump	2.989	0.00	Curb Inlet												811.42			0.5		807.27	809.59	
		402			0.91	0.76	1.10	5.29	0.15	8.43	6.6								RCP	78.49	1.50	24	0.013	27.78	3.14	8.84	8.73	0.8	0.23	807.27	806.08		805.76	804.58		805.85			
	402		0.18	0.30		0.85	1.10	5.00		8.53	1.4	6.00	CG-1 (B) Sx,2%	2.2	12	Sump	2.218	0.00	Curb Inlet												811.42			0.5		805.85	809.59	Tie in from Line 3600
		401			1.39	0.80	1.10	5.44	0.05	8.37	10.3								HDPE	53.83	7.32	24	0.01	79.78	3.14	25.40	17.46	0.9	0.44	805.85	801.24		804.08	800.14		800.80			
	401		0.44			0.87	1.10	5.00		8.53	3.6	6.00	CG-1 (B) Sx,2%	2.8	10	0.01	2.151	0.66	Curb Inlet												811.65			1.45		800.80	809.82	
		400			1.83	0.82	1.10	5.49	0.04	8.36	13.8								HDPE	44.90	8.00	24	0.01	83.41	3.14	26.55	19.56	1.1	0.73	800.80	796.73		796.69	795.10		796.00			Connect to RCB Wall
Line 500 (100 Yr)	501		80.40			0.40	1.25	25.00		5.71	229.7								End Section												N/A					805.26	815.50	
		501A			80.40	0.40	1.25	25.00	0.06	5.71	229.7								RCP	56.06	1.50	72	0.013	520.09	28.27	18.39	16.10	1.1	1.59	804.43	805.26		797.78	796.94		803.67			
	501A		0.91	0.13		0.45	1.25	25.00		5.71	2.9								Curb Inlet												815.44			0		803.67	814.11	Tie in From Line 3800
		500			61.44	0.40	1.25	25.00	0.15	5.71	233.2								RCP	147.94	1.50	72	0.013	520.09	28.27	18.39	16.18	1.1	2.20	803.67	799.98		796.94	794.72		797.72			
	500		0.00			0.00	1.25	25.00		5.71	0.0								End Section																	797.72		
Line 600 (25 Yr)	501		80.40			0.40	1.10	25.00		4.63	164.0								End Section												N/A					803.15	815.50	
		501A			80.40	0.40	1.10	25.00	0.06	4.63	164.0								RCP	56.06	1.50	72	0.013	520.09	28.27	18.39	14.44	0.9	0.81	803.14	803.15		797.78	796.94		802.34			
	501A		0.91	0.13		0.45	1.10	25.00		4.63	2.1	8.00	CG-1 (B) Sx,2%	2.5	8	0.03	1.849	0.67	Curb Inlet												815.44			0		802.34	814.11	Tie in From Line 3800
		500			81.44	0.40	1.10	25.06	0.17	4.63	166.4								RCP	147.94	1.50	72	0.013	520.09	28.27	18.39	14.51	0.9	1.15	802.34	798.87		796.94	794.72		797.72			
	500		0.00			0.00	1.10	25.00		4.63	0.0								End Section																	797.72		
Line 600	605		0.62			0.45	1.10	6.43		8.05	2.5	7.00	CG-1 (B) Sx,2%	1.9	8	0.02	1.503	0.43	Curb Inlet												823.36					820.88	822.03	
		604			0.62	0.45	1.10	6.43	0.15	8.05	2.5								RCP	57.64	1.89	12	0.013	4.91	0.79	6.25	6.27	1.1	0.80	818.45	820.88		817.39	816.30		820.08			
	604		0.16			0.67	1.10	6.43		8.05	0.9	6.00	CG-1 (B) Sx,2%	0.7	6	0.02	0.744	0.00	Curb Inlet												823.47			0.5		820.08	822.14	
		603			0.78	0.50	1.10	6.58	0.45	8.00	3.4								HDPE	175.55	1.00	12	0.01	4.64	0.79	5.91	6.44	1.4	3.87	817.21	820.08		815.80	814.04		816.21			
	603		0.00			0.00	1.10	6.43		8.05	0.0								Manhole												819.78			0.5		816.21	818.45	
		602			0.78	0.50	1.10	7.04	0.39	7.86	3.3								HDPE	150.62	1.00	12	0.01	4.64	0.79	5.91	6.40	1.4	3.26	814.93	816.21		813.54	812.04		812.95			
	602		0.42			0.67	1.10	6.43		8.05	2.5	5.00	CG-1 (B) Sx,2%	2.0	9	0.01	1.527	0.43	Curb Inlet												818.27			0.5		812.95	816.94	
		601			1.20	0.56	1.10	7.43	0.10	7.74	5.7								RCP	34.91	1.00	18	0.013	10.53	1.77	5.96	6.07	0.9	0.42	812.95	810.97		811.54	811.19		810.55			
	601		0.25			0.67	1.10	6.24		8.11	1.5	6.00	CG-1 (B) Sx,2%	1.2	7	0.01	0.935	0.24	Curb Inlet												818.26			2.28		810.55	816.93	
		600			1.45	0.58	1.10	7.53	0.12	7.71	7.1								HDPE	119.49	8.50	18	0.01	39.92	1.77	22.59	17.02	1.1	1.50	810.55	800.25		808.91	798.75		798.75			
Line 700 (100 Yr)	710		17.12			0.51	1.25	18.92		6.61	72.2								End Section												N/A					832.62	836.00	
		709			17.12	0.51	1.25	18.92	0.14	6.61	72.2								RCP	90.20	5.75	48	0.013	345.37	12.57	27.48	21.69	0.7	0.01	832.62	826.94		829.93	824.74		826.93			
	709		0.42			0.80	1.25	5.50		10.12	4.2								Curb Inlet												834.22			0.5		826.93	832.39	
		708			17.54	0.52	1.25	19.06	0.12	6.59	74.7								RCP	36.50	5.00	48	0.013	322.06	12.57	25.63	20.82	0.7	0.01	826.93	821.45		824.24	822.42		821.44			
	708		0.22			0.90	1.25	6.21		9.84	2.4								Curb Inlet												834.16			3.67		821.44	832.33	
		707			17.76	0.52	1.25	19.19	0.12	6.57	76.0								RCP	199.94	5.00	48	0.013	322.06	12.57	25.63	20.92	0.7	0.01	821.44	811.12		818.75	808.75		811.10			
	707		0.00			0.80	1.25	5.00		10.32	0.0								Junction Box												817.28			1		811.10	815.45	
		706			17.76	0.52	1.25	19.31	0.02	5.33	61.7								RCP	190.19	0.79	60	0.013	232.11	19.63	11.82	9.97	0.7	0.00	811.10	809.11		807.75	806.25		809.10			
	706		0.00			0.80	1.25	5.00		8.53	0.0								Junction Box												817.11			0.5		809.10	815.28	
		705			17.76	0.52	1.25	19.33	0.02	6.54	75.8								RCP	239.94	0.96	60	0.013	255.87	19.63	13.03	11.32	0.7	0.01	809.10	806.31		805.75	803.45		806.30			
	705		0.00	8.88		0.67	1.25	5.85		9.98	0.0								Junction Box												815.46			0.5		806.30	814.13	
		704			26.64	0.58	1.25	19.35	0.02	6.54	125.7								RCP	329.02	0.92	60	0.013	250.48	19.63	12.76	12.74	0.7	0.01	806.30	800.96		802.95	799.92		800.95			
	704		0.64	2.13		0.86	1.25	5.00		10.32	6.0								Curb Inlet												814.35			2.3		800.95	813.02	
		703			29.31	0.65	1.25	19.38	0.02	6.53	155.2								RCP	35.49	0.80	60	0.013	233.57	19.63	11.90	12.70	0.7	0.00	800.95	800.37		797.60	797.31		800.37			
	703		0.25			0.90	1.25	5.00		10.32	2.9								Curb Inlet												813.98			0.3		800.37	812.15	
		702			29.56	0.65	1.25	19.40	0.02	6.53	197.0								RCP	35.00	0.80	60	0.013	233.57	19.63	11.90	12.73	0.7	0.00	800.37	799.79		797.01	796.73		799.79			
	702		0.29			0.90	1.25	5.00		10.32	3.4								Curb Inlet												813.98			0.3		799.79	812.15	
		701			29.85	0.65	1.25	19.42	0.02	6.53	159.0								RCP	68.97	0.80	60	0.013	233.57	19.63	11.90	12.73	0.7	0.00	799.79	790.61		796.43	795.88		790.61			
	701		0.00			0.90	1.25	5.00		10.32	0.0								Junction Box												808.48			8.63		790.61	807.15	
		700			29.56	0.66	1.25	19.42	0.02	6.53	159.0								RCP	44.31	1.00	60	0.013	261.14	19.63	13.30	13.92	0.7	0.00	790.61	789.31		787.25	786.81		789.31			
																																			789.31		
Line 700 (25 Yr)	710		17.12			0.51	1.10	18.92		5.38	51.7								End Section												N/A					832.62	836.00	
		709			17.12	0.51	1.10	18.92	0.14	5.38	51.7								RCP	90.20	5.75	48	0.013	345.37	12.57	27.48	19.72	0.7	0.01	832.62	826.94		829.93	824.74		826.93			
	709		0.42			0.80	1.10	5.50		8.35	3.1								Curb Inlet												834.22			0.5		826.93	832.39	
		708			17.54	0.52	1.10	19.06	0.12	5.36	53.5								RCP	36.50	5.00	48	0.013	322.06	12.57	25.63	18.93	0.7	0.00	826.93	821.44		824.24	822.42		821.44			
	708		0.22			0.90	1.10	6.21		8.12	1.8								Curb Inlet												834.16			3.67		821.44	832.33	
		707			17.76	0.52	1.10	19.19	0.12	5.34	54.5								RCP	199.94	5.00	48	0.013	322.06	12.57	25.63	19.03	0.7	0.01	821.44	811.11		818.75	808.75		811.10			
	707		0.00			0.80	1.10	5.00		8.53	0.0								Junction Box												817.28			1		811.10	815.45	
		706			17.76	0.52	1.10	19.31	0.02	5.33	54.3								RCP	190.19	0.79	60	0.013	232.11	19.63	11.82	9.62	0.7	0.00	811.10	809.11		807.75	806.25		809.10			
	706		0.00			0.80	1.10	5.00		8.53	0.0								Junction Box												817.11			0.5		809.10	815.28	
		705			17.76	0.52	1.10	19.33	0.02	5.32	54.3								RCP	239.94	0.96	60	0.013	255.87	19.63	13.03	10.32	0.7	0.00	809.10	800.96		805.75	803.45		800.95			
	705		0.00	8.88		0.67	1.10	5.85		8.24	0.0								Junction Box												815.46			0.5		806.30	814.13	
		704			26.64	0.58	1.10	19.35	0.02	5.32	90.0								RCP	329.02	0.92	60	0.013	250.48	19.63	12.76	11.68	0.7	0.00	806.30	800.96		802.95	799.92		800.95			
	704		0.54	2.13		0.86	1.10	5.00		8.53	4.4								Curb Inlet												814.35			2.3		800.95	813.02	
		703			29.31	0.65	1.10	19.38	0.02	5.32	111.2								RCP	35.49	0.80	60	0.013	233.57	19.63	11.90	11.72	0.7	0.00	800.95	800.37		797.60	797.31		800.37			
	703		0.25			0.90	1.10	5.00		8.53	2.1	9.0	CG-1 (B) Sx,2%	2.1	7	0.010	1.64	0.443	Curb Inlet												813.98			0.3		800.37	812.15	
		702			29.56	0.65	1.10	19.40	0.02	5.31	112.4								RCP	35.00	0.80	60	0.013	233.57	19.63	11.90	11.76	0.7	0.00	800.37	799.79		797.01	796.73		799.79			
	702		0.29			0.90	1.10	5.00		8.53	2.4	8.0	CG-1 (B) Sx,2%	2.2	8	0.010	1.69	0.466	Curb Inlet												813.98			0.3		799.79	812.15	
		701			29.85	0.65	1.10	19.42	0.02	5.31	113.9								RCP	68.97	0.80	60	0.013	233.57	19.63	11.90	11.79	0.7	0.00	799.79	790.61		796.43	795.88		790.61			
	701		0.00			0.90	1.10	5.00		8.53	0.0								Junction Box												808.48			8.63		790.61	807.15	
		700			29.56	0.66	1.10	19.42	0.02	5.31	113.9								RCP	44.31	1.00	60	0.013	261.14	19.63	13.30	12.82	0.7	0.00	790.61	789.31		787.25	786.81		789.31			
																																			789.31		
Line 1200 (100 Yr)	1203		4.52			0.51	1.25	8.33		9.10	26.2								End Section												N/A					810.31	810.00	
		1202			4.52	0.51	1.25	8.33	0.03	9.10	26.2								RCP	25.00	3.02	30	0.013	71.47	4.91	14.56	13.41	1.1	0.76	810.31	806.89		807.50	806.75		806.13			
	1202		0.19	0.60		0.90	1.25	6.35		9.79	2.1	8.00	CG-1 (B) Sx,2%	1.2	7	0.02	0.95	0.24	Curb Inlet												814.01			5.36		806.13	812.18	Tie in from Line 3300
		1201			5.31	0.57	1.25	8.36	0.08	9.09	34.1								RCP	43.24	1.00	30	0.013	41.13	4.91	8.38	9.35	1.4	1.56	804.99	806.13		801.39	800.96		804.57			
	1201		0.27			0.90	1.25	5.00		10.32	3.1	8.00	CG-1 (B) Sx,2%	1.8	8	0.02	1.40	0.39	Curb Inlet												814.00			0.3		804.57	812.17	
		1200			5.58	0.58	1.25	8.44	0.09	9.07	36.8								RCP	51.00	1.00	30	0.013	41.13	4.91	8.38	9.45	1.6	1.95	804.57	801.95		800.66	800.15		800.00			
																																			800.00		
Line 1200 (25 Yr)	1203		4.52			0.51	1.10	8.33		7.48	19.0								End Section												N/A					809.77	810.00	
		1202			4.52	0.51	1.10	8.33	0.03	7.48	19.0								RCP	25.00	3.02	30	0.013	71.47	4.91	14.56	12.55	0.9	0.40	809.77	804.72		807.50	806.75		804.32			
	1202		0.19	0.60		0.90	1.10	6.35		8.07	1.5	8.00	CG-1 (B) Sx,2%	1.2	7	0.02	0.95	0.24	Curb Inlet												814.01			5.36		804.32	812.18	Tie in from Line 3300
		1201			5.31	0.57	1.10	8.36	0.08	7.47	24.7								RCP	43.24	1.00	30	0.013	41.13	4.91	8.38	8.74	1.1	0.82	804.07	804.32		801.39	800.96		803.50			
	1201	

G:\12720\Civil 3D\Production Drawings\Street & Storm Plans\12720C1400.dwg Layout: 33 Storm Sewer Profiles -- Friday, July 17, 2020, 1:29pm -- Copyright 2020, George Butler Associates, Inc.
Architect 00212, Professional Engineer 000133, Professional Land Surveyor 000059

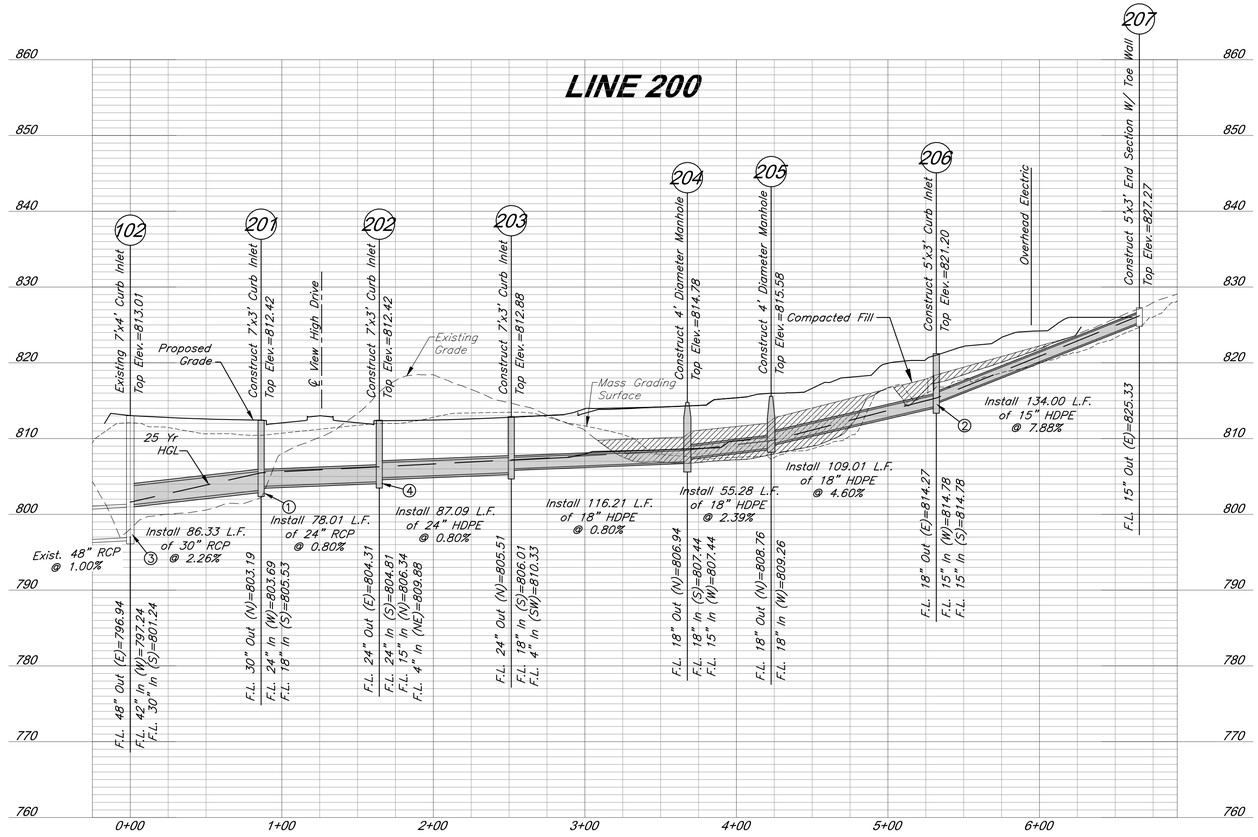

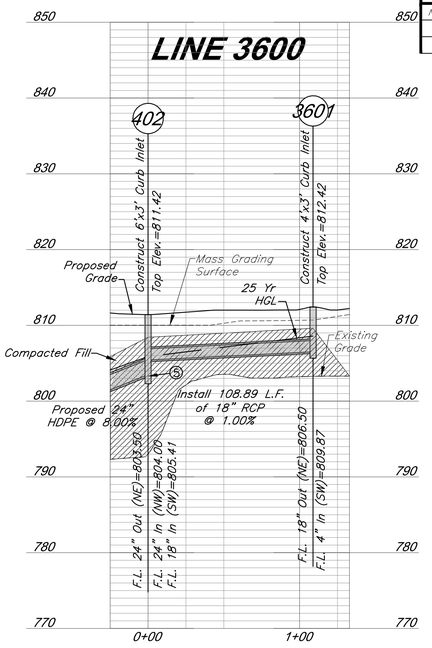

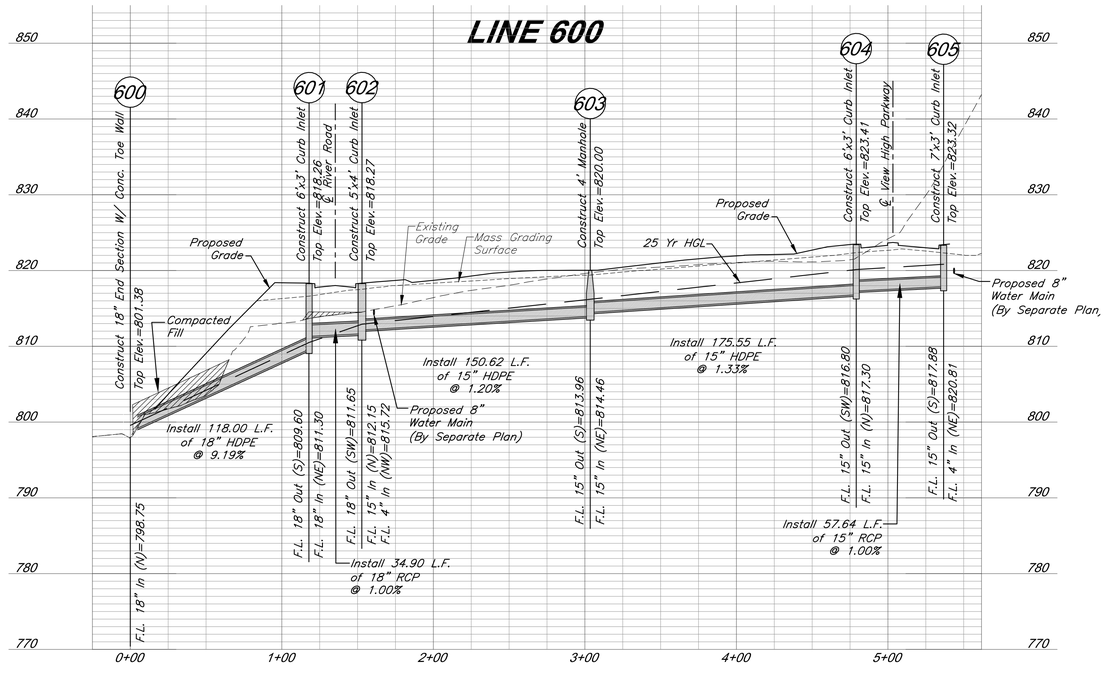

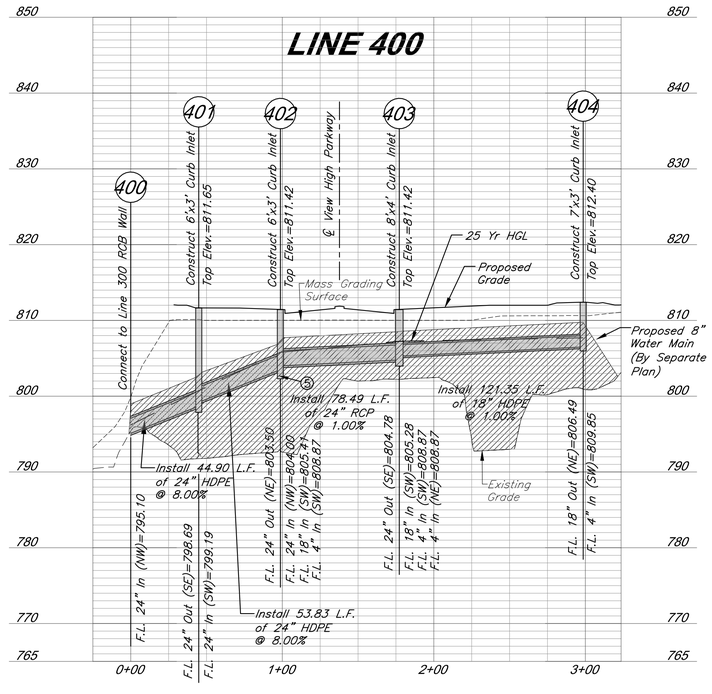

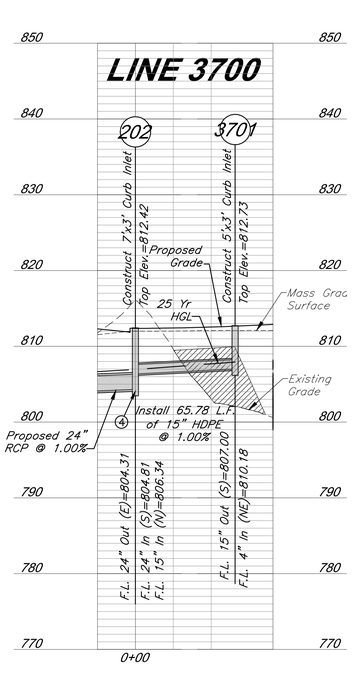

Note:

1) Compacted Fill shall be placed to a minimum 18" above the top of pipe prior to installation.

Legend

Compacted Fill

Connections:

1. Line 3900 Sta 0+00.00 = Line 200 Sta 0+86.33
2. Line 4000 Sta 0+00.00 = Line 200 Sta 4+81.43
3. Line 200 Sta 0+00.00 = Line 100 Sta 1+41.87
4. Line 3700 Sta 0+00.00 = Line 200 Sta 1+64.34
5. Line 3600 Sta 0+00.00 = Line 400 Sta 0+98.75

Horizontal Scale: 1" = 50'
Vertical Scale: 1" = 10'
0' 50' 100'
0' 5' 10'

STATE OF MISSOURI
BRADLEY D. BURTON
NUMBER E-25862
REGISTERED PROFESSIONAL ENGINEER
7/17/2020

GBA architects engineers
9801 Renner Boulevard
Lenexa, Kansas 66219
913.492.0400
www.gbateam.com

DATE:	6-25-2020
DESIGN BY:	CEL
DRAWN BY:	DRV
PROJECT NO.:	12720
SHEET NO.	33
TOTAL SHEETS	103

Bradley D. Burton
Professional Engineer
License No. 25862

Street and Storm Sewer Plans

Paragon Star Development

Lee's Summit, Missouri

NO.	DATE	REVISIONS	BY	APPROVED

Storm Sewer Profiles

Copyright 2020, George Butler Associates, Inc. -- Architect 00212, Professional Engineer 000133, Professional Land Surveyor 000059

G:\12720\Civil 3D\Production Drawings\Street & Storm Plans\12720C1400.dwg Layout: 34 Storm Sewer Profiles -- Friday, July 17, 2020, 1:29pm

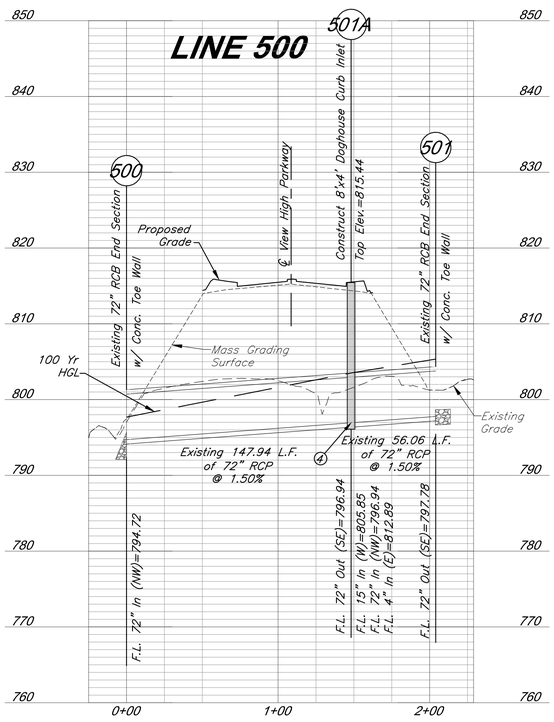

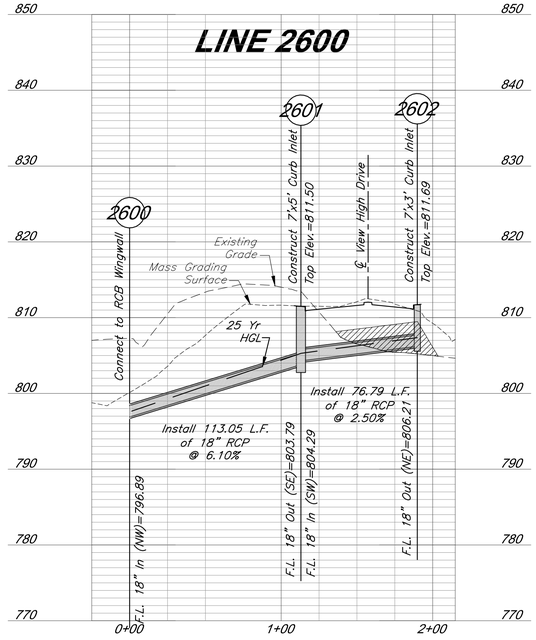

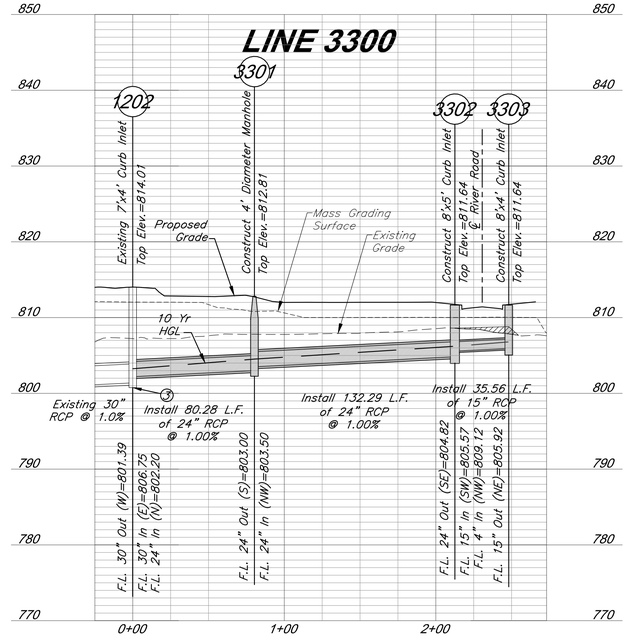

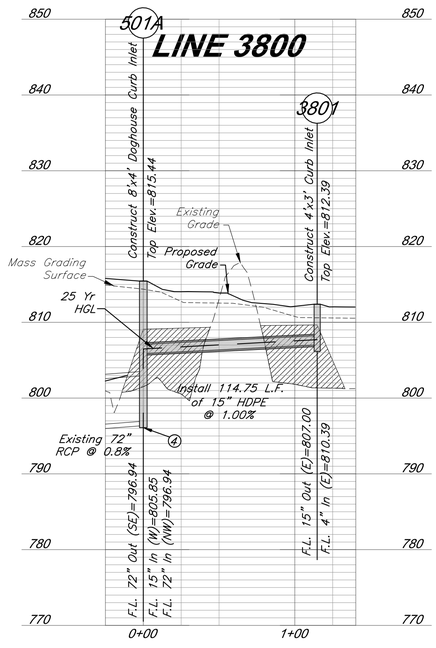

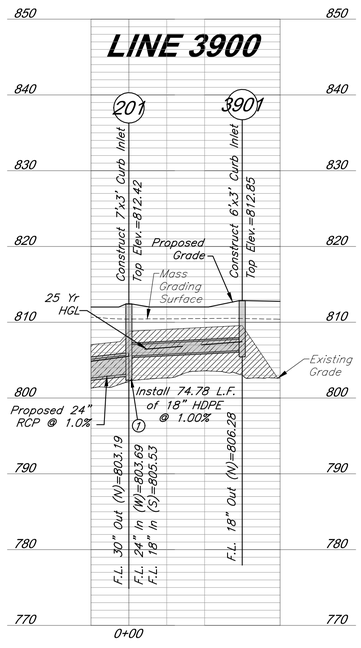

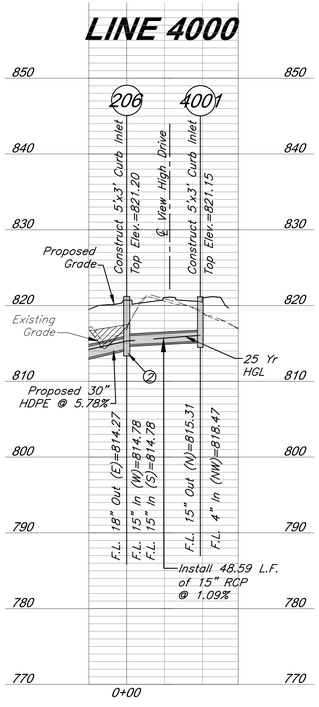

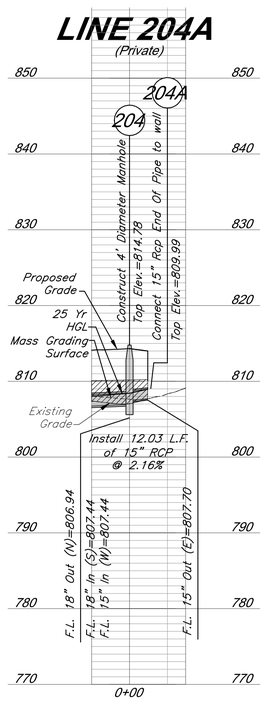

STATE OF MISSOURI
BRADLEY D. BURTON
NUMBER E-25862
REGISTERED PROFESSIONAL ENGINEER
7/17/2020

GBA
architects
engineers
9801 Renner Boulevard
Lenexa, Kansas 66219
913.492.0400
www.gbateam.com

DATE:	6-25-2020
DESIGN BY:	CEL
DRAWN BY:	DRV
PROJECT NO.:	12720
SHEET NO.	34
TOTAL SHEETS	103

Bradley D. Burton
Professional Engineer
License No. 25862

Street and Storm Sewer Plans

Paragon Star Development

Lee's Summit, Missouri

NO.	DATE	REVISIONS	BY	APPROVED

Note:

1) Compacted Fill shall be placed to a minimum 18" above the top of pipe prior to installation.

Legend

Compacted Fill

Connections:

1. Line 3900 Sta 0+00.00 = Line 200 Sta 0+86.33
2. Line 4000 Sta 0+00.00 = Line 200 Sta 4+81.43
3. Line 3300 Sta 0+00.00 = Line 1200 Sta 1+19.13
4. Line 3800 Sta 0+00.00 = Line 500 Sta 1+48.20

Horizontal Scale: 1" = 50'
Vertical Scale: 1" = 10'

10' 5' 0'
0' 50' 100'

Storm Sewer Profiles

Architect 00212, Professional Engineer 000133, Professional Land Surveyor 000059 — Copyright 2020, George Butler Associates, Inc. — Friday July 17, 2020, 1:29pm — G:\12720\Civil 3D\Production Drawings\Street & Storm Plans\12720CC2200.dwg Layout: 35 Storm Sewer Details

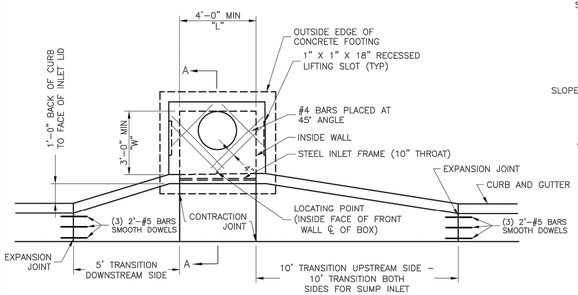

PLAN VIEW

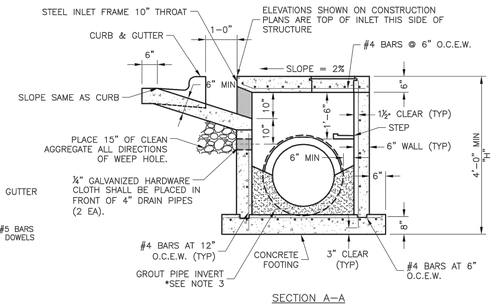

SECTION A–A

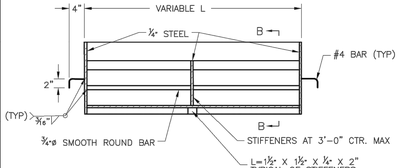

FRONT ELEVATION

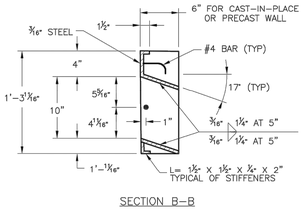

SECTION B–B

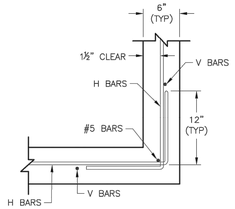

WALL CORNER DETAIL

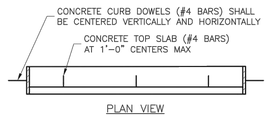

PLAN VIEW

STEEL FRAME NOTES:
1. ALL WELDS SHALL BE PERFORMED IN ACCORDANCE WITH APPROPRIATE AWS SPECIFICATIONS AND PROCEDURES.
2. ALL WELDS ON EXPOSED SURFACES SHALL BE DRESSED SO AS TO PROVIDE A PLEASING FINISHED APPEARANCE.
3. THE ENTIRE FRAME SHALL BE PAINTED A SINGLE COAT OF CHEM–PRIME #37H–78 PRIMER (GRAY) OR EQUAL.

GENERAL NOTES:
1. THE FIRST DIMENSION LISTED IN THE CONSTRUCTION NOTES IS THE "L" DIMENSION. THE SECOND DIMENSION IS THE "W" DIMENSION.
2. FLOW LINES LISTED ON THE PROJECT PLANS ARE LISTED AT THE INSIDE FACE OF THE WALL.
3. FLOOR OF INLET GROUTED AND SHAPED TO MATCH PIPE INVERT TO PROVIDE SMOOTH FLOW.
4. LOCATE MH RING AND COVER ON BLANK WALL IF POSSIBLE.
5. STEPS SHALL BE SPACED AT 1'–4" O.C. VERTICALLY ON BLANK WALL IF POSSIBLE.
6. BEVEL ALL EXPOSED EDGES WITH ¾"CHAMFER OR ½" TOOLED EDGE.
7. ON–GRADE INLETS SHALL CONFORM TO THE STREET GRADE AND SUMP INLETS SHALL BE LEVEL.
8. PRECAST LIDS SHALL BE PINNED, SEALED WITH NON–SHRINKABLE GROUT AND REMOVABLE FOR FUTURE MAINTENANCE.
9. LIFTING RINGS SHALL BE REMOVED AND SEALED WITH NON–SHRINKABLE GROUT
10. FOR RING AND COVER SEE THE STORMWATER APPROVED PRODUCT LIST.

LEE'S SUMMIT MISSOURI
PUBLIC WORKS ENGINEERING DIVISION | 220 SE GREEN STREET | LEE'S SUMMIT, MO 64063

Project: STANDARD DETAILS CITY OF LEE'S SUMMIT, MO LEE'S SUMMIT, JACKSON COUNTY, MO
Sheet Name: CURB INLET DETAL

Drawn By: MJF
Checked By: DL
Date: 04/17
Proj.#:

STM-1

STANDARD 24" MANHOLE COVER
MINIMUM WEIGHT = 160 LB
NOTE: PICK HOLES NOT SHOWN

*COVER AND FRAME MODEL INFORMATION REFER TO THE STORMWATER APPROVED PRODUCT LIST.

LEE'S SUMMIT MISSOURI
PUBLIC WORKS ENGINEERING DIVISION | 220 SE GREEN STREET | LEE'S SUMMIT, MO 64063

STORM MANHOLE COVER DETAIL

Date: 04/17
Drawn By: MJF
Checked By: DL

STM-6

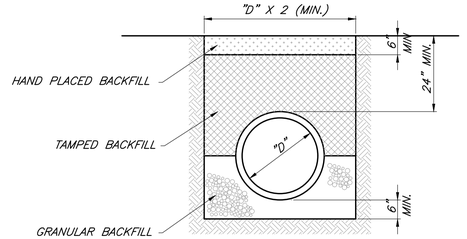

FIRST CLASS BEDDING (RCP)

NOTES:

1. GRANULAR FILL SHALL BE 1/2" CLEAN ROCK, PLACED IN 6" LIFTS AND COMPACTED BY SLICING WITH A SHOVEL.
2. TAMPED FILL SHALL BE FINELY DIVIDED, JOB EXCAVATED MATERIAL FREE OF DEBRIS, ORGANIC MATERIAL, AND STONES, COMPACTED TO TYPE AA MR–5 COMPACTION.
3. HAND PLACED FILL SHALL BE FINELY DIVIDED MATERIAL, FREE OF DEBRIS AND STONES, COMPACTED TO TYPE AA MR–5 COMPACTION.
4. ALL PIPE SHALL BE INSPECTED PRIOR TO BACKFILL. ALL PIPE COVERED PRIOR TO INSPECTION SHALL BE UNCOVERED AT THE CONTRACTORS EXPENSE.

PIPE BEDDING DETAILS

Not to Scale

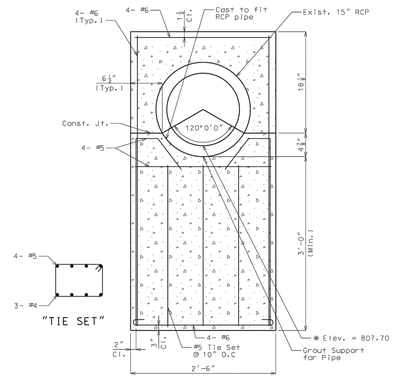

ELEVATION

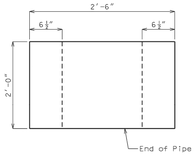

PLAN

PIPE SUPPORT

Use KCMMB 4K concrete for pipe support. Provide 1½" clear unless otherwise noted

4000 PSI Grout placed under RCP pipe for the full length of pipe. Locate pipe support so that end of the pipe is flush with the front edge of the support. Use grout per 2019 Missouri Standard Specifications for Highway Construction Section 1066. Payment for all materials, labor, excavation and incidentals used to construct the pipe support including grout shall be subsidiary to other items.

Contractor shall verify flowline and pipe dimensions prior to ordering materials or forming of Pipe Support. The Engineer shall be notified immediately if any discrepancies in elevations or plan are discovered. The bottom of the Pipe Support shall be set a minimum of 3 feet below grade.

STRUCTURE 204A CONCRETE HEADWALL DETAIL

Not to Scale

STATE OF MISSOURI
BRADLEY D. BURTON
NUMBER E-25862
REGISTERED PROFESSIONAL ENGINEER
7/17/2020

GBA architects engineers
9801 Renner Boulevard
Lenexa, Kansas 66219
913.492.0400
www.gbateam.com

DATE:	6-25-2020
DESIGN BY:	CEL
DRAWN BY:	DRV
PROJECT NO.:	12720
SHEET NO.:	35
TOTAL SHEETS	103

Bradley D. Burton
Professional Engineer
License No. 25862

Street and Storm Sewer Plans
Paragon Star Development
Lee's Summit, Missouri

NO.	DATE	REVISIONS	BY	APPROVED

Storm Sewer Details

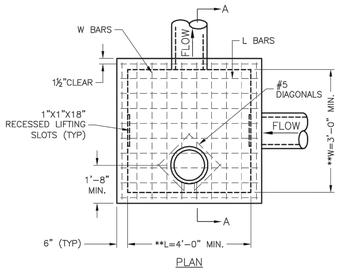

PLAN

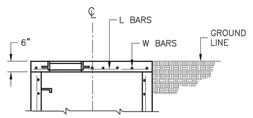

SLAB TOP ALTERNATE FOR JUNCTION BOX (SHALLOW)

** INCREASE IN MULTIPLES OF 6" (7'-0") MAX WITHOUT SPECIAL DESIGN. (SEE PROJECT PLANS FOR DETAILS)

REINFORCING

BARS	BAR SIZE	SPACING (IN.)
H	4	12
V	4	12
L	5	6
W	5	6

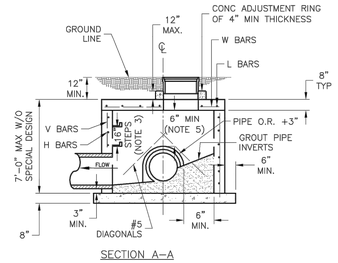

SECTION A–A

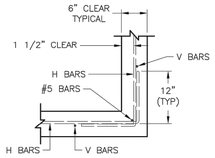

WALL CORNER DETAIL

GENERAL NOTES:

1. LOCATE RING AND COVER ON BLANK WALL.
2. USE ¾" CHAMFER STRIP OR ½" R EDGER TOOL ON ALL EXPOSED CONCRETE CORNERS.
3. STEPS REQUIRED AT 16" O.C. WHEN DEPTH FROM TOP OF CASTING TO INVERT EXCEEDS 4' ON BLANK WALL IF POSSIBLE.
4. BOXOUTS WILL NOT BE ALLOWED TO PROJECT THROUGH THE CORNERS OF THE STRUCTURE AND THE MINIMUM DISTANCE BETWEEN BOXOUTS IS 6".
5. THE MINIMUM REINFORCING SHALL BE 1 H–BAR OVER A CAST–IN–PLACE PIPE AND 2 H–BARS OVER A PRECAST BOXOUT.
8. PRECAST LIDS SHALL BE PINNED, SEALED WITH NON–SHRINKABLE GROUT AND REMOVABLE FOR FUTURE MAINTENANCE.
9. REINFORCING OF COVERS IN STREETS REQUIRE SPECIAL DESIGN.
10. FOR RING AND COVER SEE THE STORMWATER APPROVED PRODUCT LIST.

LEE'S SUMMIT MISSOURI
PUBLIC WORKS ENGINEERING DIVISION | 220 SE GREEN STREET | LEE'S SUMMIT, MO 64063

Project: STANDARD DETAILS CITY OF LEE'S SUMMIT, MO LEE'S SUMMIT, JACKSON COUNTY, MO
Sheet Name: JUNCTION BOX DETAIL

Drawn By: MJF
Checked By: DL
Date: 04/17
Proj. #:

STM-3

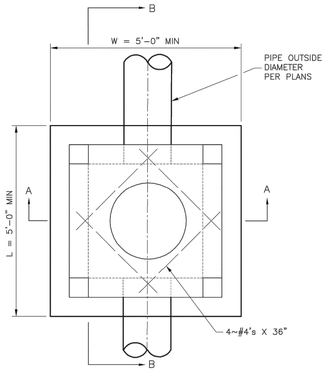

PLAN VIEW

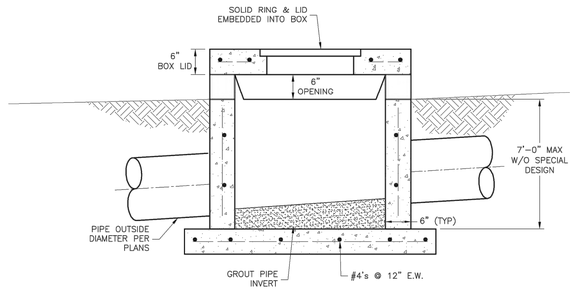

SECTION B–B

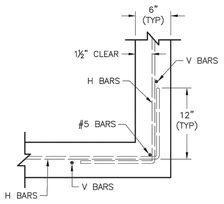

WALL CORNER DETAIL

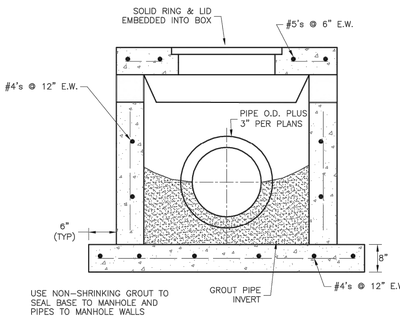

SECTION A–A

GENERAL NOTES:

1. LOCATE RING AND COVER OVER OUTLET ON BLANK WALL.
2. USE ¾" CHAMFER ON ALL EXPOSED CONCRETE CORNERS.
3. FLOOR OF INLET GROUTED AND SHAPED TO MATCH PIPE INVERT TO PROVIDE SMOOTH FLOW.
4. STEPS REQUIRED AT 16" O.C. WHEN DEPTH FROM TOP OF CASTING TO INVERT EXCEEDS 3' ON BLANK WALL IF POSSIBLE.
5. BOXOUTS WILL NOT BE ALLOWED TO PROJECT THROUGH THE CORNERS OF THE STRUCTURE.
6. THE MINIMUM REINFORCING SHALL BE 1 H–BAR OVER A CAST–IN–PLACE PIPE AND 2 H–BARS OVER A PRECAST BOXOUT.
7. SHOW FIELD INLET ORIENTATION ON PLANS PLUS NUMBER AND SIDE OF OPENINGS.
8. PRECAST LIDS SHALL BE PINNED, SEALED WITH NON–SHRINKABLE GROUT AND REMOVABLE FOR FUTURE MAINTENANCE.
9. FOR RING AND COVER SEE THE STORMWATER APPROVED PRODUCT LIST.

LEE'S SUMMIT MISSOURI
PUBLIC WORKS ENGINEERING DIVISION | 220 SE GREEN STREET | LEE'S SUMMIT, MO 64063

Project: STANDARD DETAILS CITY OF LEE'S SUMMIT, MO LEE'S SUMMIT, JACKSON COUNTY, MO
Sheet Name: FIELD INLET DETAIL

Drawn By: MJF
Checked By: DL
Date: 04/17
Proj. #:

STM-2

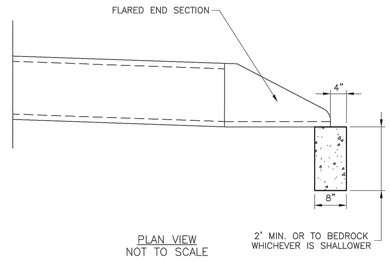

PLAN VIEW
NOT TO SCALE

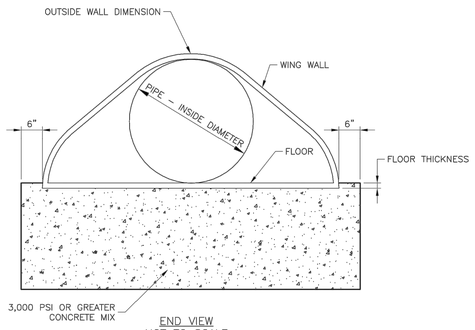

END VIEW
NOT TO SCALE

LEE'S SUMMIT MISSOURI
PUBLIC WORKS ENGINEERING DIVISION | 220 SE GREEN STREET | LEE'S SUMMIT, MO 64063

FLARED END SECTION SUPPORT DETAIL

Date: 04/17
Drawn By: MJF
Checked By: DL

STM-5

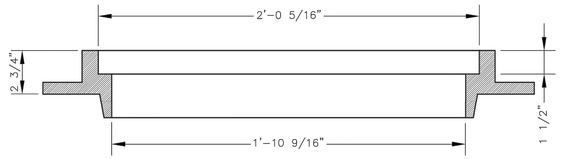

SLAB MANHOLE FRAME
LEE'S SUMMIT PART NO.: LS103A
MINIMUM WEIGHT = 145 LB

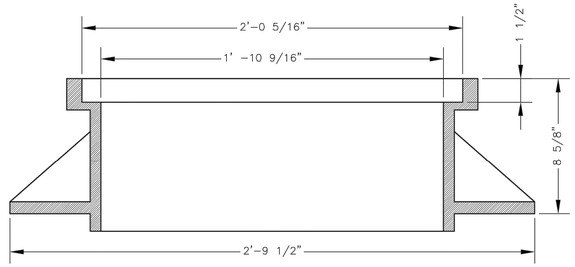

STANDARD 24" MANHOLE FRAME
LEE'S SUMMIT PART NO.: LS101A
MINIMUM WEIGHT = 250 LB

*COVER AND FRAME MODEL INFORMATION REFER TO THE STORMWATER APPROVED PRODUCTS LIST.

LEE'S SUMMIT MISSOURI
PUBLIC WORKS ENGINEERING DIVISION | 220 SE GREEN STREET | LEE'S SUMMIT, MO 64063

STORM MANHOLE FRAME DETAIL

Date: 04/17
Drawn By: MJF
Checked By: DL

STM-7

STATE OF MISSOURI
BRADLEY D. BURTON
NUMBER E-25862
REGISTERED PROFESSIONAL ENGINEER
6/17/2020

GBA architects engineers
9801 Renner Boulevard
Lenexa, Kansas 66219
913.492.0400
www.gbateam.com

DATE:	6-25-2020
DESIGN BY:	CEL
DRAWN BY:	DRV
PROJECT NO.:	12720
SHEET NO.:	36
TOTAL SHEETS:	103

Bradley D. Burton
Professional Engineer
License No. 25862

Street and Storm Sewer Plans
Paragon Star Development
Lee's Summit, Missouri

NO.	DATE	REVISIONS	BY	APPROVED

C:\12720\Civil 3D\Production Drawings\Street & Storm Plans\12720C2200.dwg Layout: 36 Storm Sewer Details -- Friday, July 17, 2020, 1:29pm -- Copyright 2020, George Butler Associates, Inc.
Architect 00212, Professional Engineer 000133, Professional Land Surveyor 000059

Architect 00212, Professional Engineer 000133, Professional Land Surveyor 000059 -- Copyright 2020, George Butler Associates, Inc.

G:\12720\Civil 3D\Production Drawings\Street & Storm Plans\12720C2200.dwg Layout: 37 Storm Sewer Details -- Friday, July 17, 2020, 1:29pm -- Copyright 2020

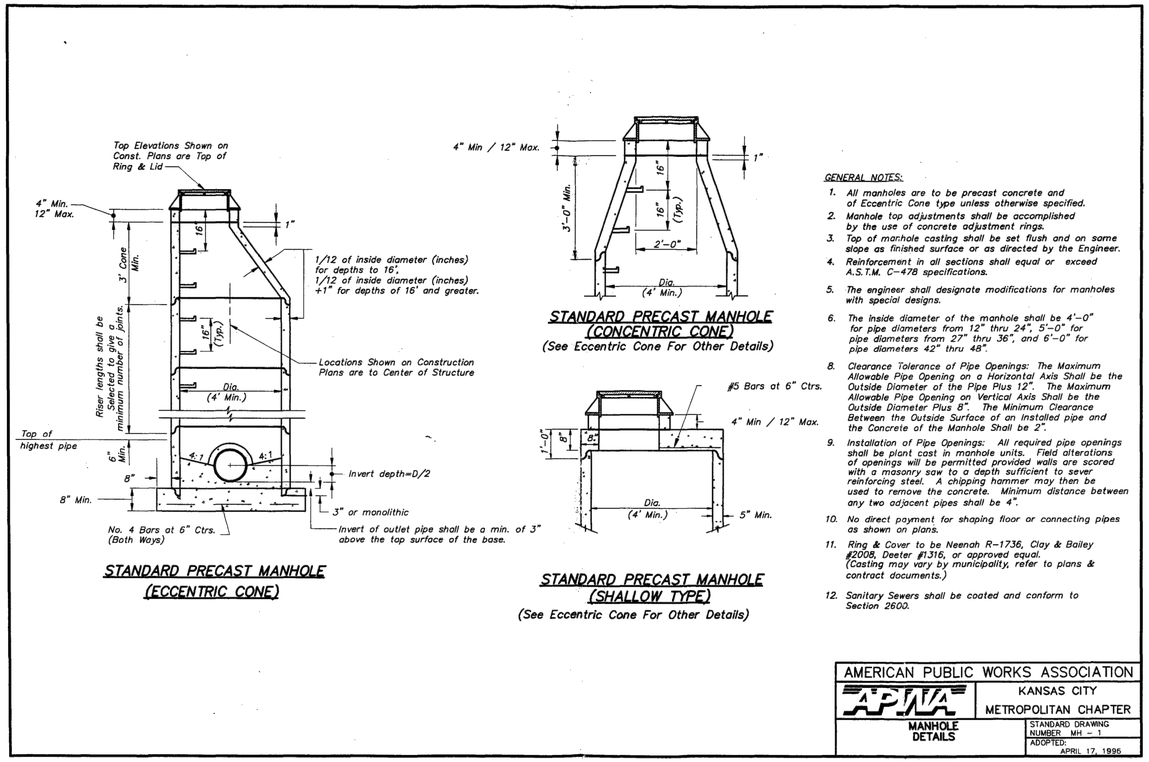

GENERAL NOTES:

1. All manholes are to be precast concrete and of Eccentric Cone type unless otherwise specified.
2. Manhole top adjustments shall be accomplished by the use of concrete adjustment rings.
3. Top of manhole casting shall be set flush and on same slope as finished surface or as directed by the Engineer.
4. Reinforcement in all sections shall equal or exceed A.S.T.M. C-478 specifications.
5. The engineer shall designate modifications for manholes with special designs.
6. The inside diameter of the manhole shall be 4'-0" for pipe diameters from 12" thru 24", 5'-0" for pipe diameters from 27" thru 36", and 6'-0" for pipe diameters 42" thru 48".
8. Clearance Tolerance of Pipe Openings: The Maximum Allowable Pipe Opening on a Horizontal Axis Shall be the Outside Diameter of the Pipe Plus 12". The Maximum Allowable Pipe Opening on Vertical Axis Shall be the Outside Diameter Plus 8". The Minimum Clearance Between the Outside Surface of an Installed pipe and the Concrete of the Manhole Shall be 2".
9. Installation of Pipe Openings: All required pipe openings shall be plant cast in manhole units. Field alterations of openings will be permitted provided walls are scored with a masonry saw to a depth sufficient to sever reinforcing steel. A chipping hammer may then be used to remove the concrete. Minimum distance between any two adjacent pipes shall be 4".
10. No direct payment for shaping floor or connecting pipes as shown on plans.
11. Ring & Cover to be Neenah R-1736, Clay & Bailey #2008, Deeter #1.316, or approved equal. (Casting may vary by municipality, refer to plans & contract documents.)
12. Sanitary Sewers shall be coated and conform to Section 2600.

AMERICAN PUBLIC WORKS ASSOCIATION
APWA KANSAS CITY METROPOLITAN CHAPTER
MANHOLE DETAILS
STANDARD DRAWING NUMBER MH - 1
ADOPTED: APRIL 17, 1996

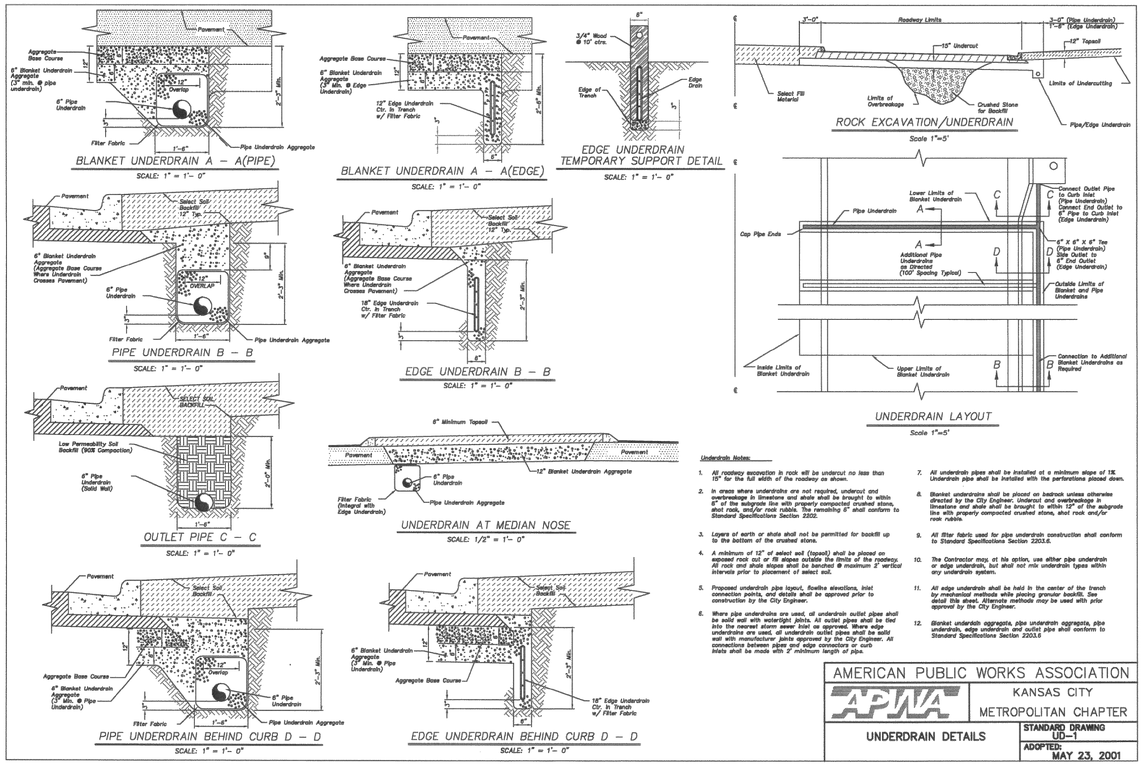

Underdrain Notes:

1. All roadway excavation in rock will be undercut no less than 15" for the full width of the roadway as shown.
2. In areas where underdrains are not required, undercut and overbreakage in limestone and shale shall be brought to within 6" of the subgrade line with properly compacted crushed stone, shot rock, and/or rock rubble. The remaining 6" shall conform to Standard Specifications Section 2202.
3. Layers of earth or shale shall not be permitted for backfill up to the bottom of the crushed stone.
4. A minimum of 12" of select soil (topsoil) shall be placed on exposed rock cut or fill slopes outside the limits of the roadway. All rock and shale slopes shall be benched @ maximum 2' vertical intervals prior to placement of select soil.
5. Proposed underdrain pipe layout, flowline elevations, inlet connection points, and details shall be approved prior to construction by the City Engineer.
6. Where pipe underdrains are used, all underdrain outlet pipes shall be solid wall with watertight joints. All outlet pipes shall be tied into the nearest storm sewer inlet as approved. Where edge underdrains are used, all underdrain outlet pipes shall be solid wall manufactured pipe as approved by the City Engineer. All connections between pipe and edge underdrains or curb inlets shall be made with 2' minimum length of pipe.
7. All underdrain pipes shall be installed at a minimum slope of 1%. Underdrain pipe shall be installed with the perforations placed down.
8. Blanket underdrains shall be placed on bedrock unless otherwise directed by the City Engineer. Undercut and overbreakage in limestone and shale shall be brought to within 12" of the subgrade line with properly compacted crushed stone, shot rock and/or rock rubble.
9. All filter fabric used for pipe underdrain construction shall conform to Standard Specifications Section 2203.6.
10. The Contractor may, at his option, use either pipe underdrain or edge underdrain, but shall not mix underdrain types within any underdrain system.
11. All edge underdrain shall be held in the center of the trench by mechanical methods while placing granular backfill. See detail this sheet. Alternate methods may be used with prior approval by the City Engineer.
12. Blanket underdrain aggregate, pipe underdrain aggregate, pipe underdrain, edge underdrain and outlet pipe shall conform to Standard Specifications Section 2203.6

AMERICAN PUBLIC WORKS ASSOCIATION
APWA KANSAS CITY METROPOLITAN CHAPTER
UNDERDRAIN DETAILS
STANDARD DRAWING UD-1
ADOPTED: MAY 23, 2001

STATE OF MISSOURI
BRADLEY D. BURTON
NUMBER E-25862
REGISTERED PROFESSIONAL ENGINEER
7/17/2020

GBA architects engineers
9801 Renner Boulevard
Lenexa, Kansas 66219
913.492.0400
www.gbateam.com

DATE:	6-25-2020
DESIGN BY:	CEL
DRAWN BY:	DRV
PROJECT NO.:	12720
SHEET NO.	37
TOTAL SHEETS	103

Bradley D. Burton
Professional Engineer
License No. 25862

Street and Storm Sewer Plans
Paragon Star Development
Lee's Summit, Missouri

NO.	DATE	REVISIONS	BY	APPROVED

Storm Sewer Details

Copyright 2020, George Butler Associates, Inc. -- Architect 00212, Professional Engineer 000133, Professional Land Surveyor 000059

G:\12720\Civil 3D\Production Drawings\Street & Storm Plans\12720C2100.dwg Layout: 38 Construction Details -- Friday July 17, 2020, 1:30pm -- Copyright 2020, George Butler Associates, Inc.

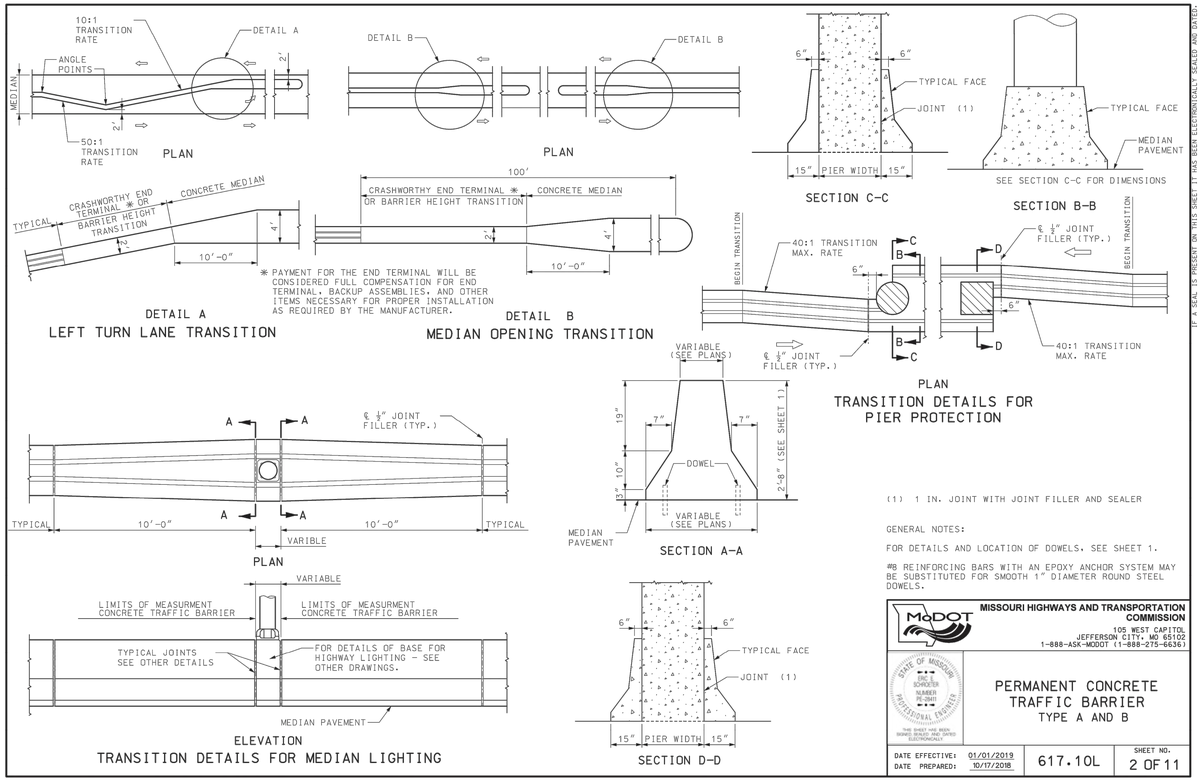

MISSOURI HIGHWAYS AND TRANSPORTATION COMMISSION
105 WEST CAPITOL
JEFFERSON CITY, MO 65102
1-888-ASK-MODOT (1-888-275-6636)

PERMANENT CONCRETE TRAFFIC BARRIER
TYPE A AND B

DATE EFFECTIVE: 01/01/2019	617.10L	SHEET NO. 2 OF 11
DATE PREPARED: 10/17/2018		

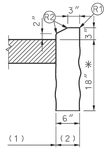

TYPE F

✱ DEPTH MAY BE REDUCED IF KEYED 6" IN ROCK.

LEGEND

- (B) TIE BARS - 30" X #5 Ø AT 30" CTRS.
- (C) PERMISSIBLE CONSTRUCTION JOINT. IF CONSTRUCTED IN THIS MANNER TIE BARS MUST BE USED.
- (D) #4 Ø TIE BAR AT 24" CENTERS LENGTH OF THE TIE BARS EQUALS THICKNESS OF PAVEMENT PLUS HEIGHT OF CURB, LESS 3 INCHES.
- (K) TONGUE & GROOVE JOINT WITH TIE BAR - SEE DETAIL.
- (P) TOP OF PAVEMENT OR CONCRETE BASE.
- (R1) ROUND TO ½" RADIUS. (EXCEPT FOR SAWED JOINTS)
- (R2) ROUND TO ¾" RADIUS.

LOW PROFILE CURB

	Section A-A	Section B-B		Section C-C
Ramp ID	Ramp Extension (FT)	Ramp Width (FT)	Sidewalk Curb	Ramp Opening (FT)
1	0	10	Yes	10
2	N/A	10	Yes	10
3	N/A	10	Yes	11.5
4	0	10	Yes	10
5	1	10	Yes	12.67
6	1	10	Yes	12.67
7	0	10	Yes	10
8	N/A	10	Yes	10
9	N/A	10	Yes	10
10	0	10	Yes	10
11	1	6	Yes	8.33
12	1	6	Yes	8.33
13	0	10	Yes	10
14	N/A	10	Yes	10
15	N/A	10	Yes	10.5
16	0	10	Yes	10

Note: Ramp ID shown on sheet 21.

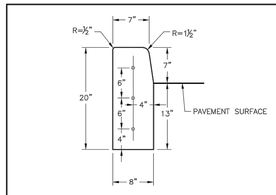

STRAIGHT CURB
(TYPE C-1)

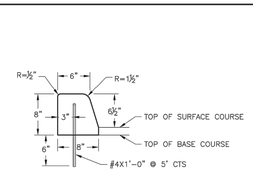

DOWELLED CURB
(TYPE DC)

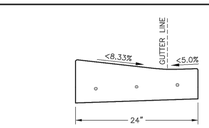

CURB & GUTTER DETAIL AT RAMP
(ADA SLOPE REQUIREMENTS)

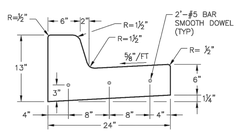

STRAIGHT BACK CURB & GUTTER
(TYPE CG-1)

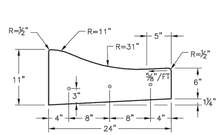

ROLL BACK CURB & GUTTER
(TYPE CG-2)

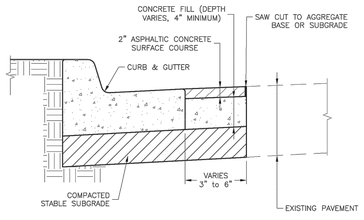

CURB REPLACEMENT DETAIL

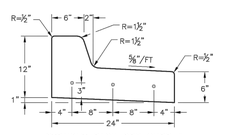

STRAIGHT BACK DRY CURB & GUTTER
(TYPE CG-1 DRY)

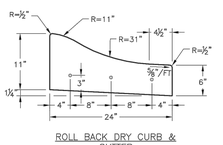

ROLL BACK DRY CURB & GUTTER
(TYPE CG-2 DRY)

GENERAL NOTES

1. ¾" ISOLATION JOINTS WITH 3 (2'-#5 BAR) SMOOTH DOWELS SHALL BE PLACED AT RADIUS POINTS AND AT 150' INTERVALS. THESE DOWEL BARS SHALL BE GREASED AND WRAPPED ON ONE END WITH EXPANSION TUBES.
2. 3" DEEP CONTRACTION JOINTS SHALL BE INSTALLED AT APPROXIMATELY 10' INTERVALS. THESE JOINTS SHALL PASS ACROSS THE ENTIRE CURB SECTION.
3. CONCRETE FILL SHALL HAVE UNIFORM AND SMOOTH FINISH
4. KCMMB 4K CONCRETE SHALL BE USED FOR ALL CURB.
5. ASPHALTIC CONCRETE SURFACE COURSE SHALL CONFORM TO STANDARD SPECIFICATIONS SECTION 2205.2.
6. CURBS FOR NEW STREETS SHALL BE BUILT ON ASPHALT OR AGGREGATE BASE AS SHOWN IN TYPICAL SECTION DETAIL.
7. WHITE CURING COMPOUND MUST BE APPLIED UNIFORMLY TO THE CONCRETE SURFACE IMMEDIATELY AFTER FINAL FINISHING.

LEE'S SUMMIT MISSOURI
PUBLIC WORKS ENGINEERING DIVISION | 220 SE GREEN STREET | LEE'S SUMMIT, MO 64063

STANDARD DETAILS
CITY OF LEE'S SUMMIT, MO
LEE'S SUMMIT, JACKSON COUNTY, MO
CURB & GUTTER DETAIL

Drawn By: MJF
Checked By: DL
Date: 06/17
Proj. #:

GEN-4

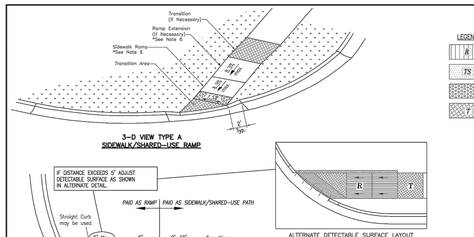

SIDEWALK/SHARED-USE PATH & SIDEWALK/SHARED-USE RAMP NOTES:

1. CURB RAMP OPENING, NOT INCLUDING FLARES, SHALL MATCH EXISTING SIDEWALK WIDTH AND OPENING SHALL BE AT LEAST 48" WIDE.
2. USE 18" LONG #4 EPOXY COATED TIE BARS @ 24" O.C. EMBED TIE BARS 9" IN EACH DIRECTION.
3. ALL RAMPS, SIDEWALKS, SHARED-USE PATHS SUBGRADE MUST BE OF STABLE, COMPACTED EARTH AND SHALL BE OVERLAYED WITH 4" COMPACTED DENSE GRADED AGGREGATE BASE.
4. LONGITUDINAL JOINT SPACING TO MATCH WIDTH OF SIDEWALK.
5. ISOLATION JOINTS SHALL BE PLACED WHERE WALK ABUTS DRIVEWAYS AND SIMILAR STRUCTURES, AND 150' CENTERS MAX.
6. ADA MAXIMUM RAMP SLOPE = 8.33% ADA MAXIMUM CROSS SLOPE = 2.0% *ROADWAY EXCEPTION: WHERE EXISTING ROAD PROFILE GRADE DOES NOT ALLOW RAMP TO MEET RAMP SLOPE REQUIREMENT OF 8.33% OR LESS, THE RAMP SHALL BE EXTENDED TO A LENGTH OF 15 FEET TO MATCH EXISTING SIDEWALK. CROSS SLOPE OF RAMP SHALL BE 1.5%, ±0.5%.
7. TURNING SPACES SHALL BE 1.5%, ±0.5%, SLOPE IN ANY DIRECTION. TURNING SPACES SHALL HAVE A MINIMUM 4'x4' TURNING AREA. TURNING SPACES, WITH A SIDEWALK CURB, SHALL HAVE A 5' TURNING AREA PERPENDICULAR TO THE SIDEWALK CURB.
8. FOR RETROFIT WORK, SLOPES TO BE DETERMINED IN FIELD BY CONTRACTOR AND APPROVED BY CITY INSPECTOR
9. RAMP EXTENSION AREA SHALL NOT BE USED AS TRANSITION TO EXISTING SIDEWALK. ANY TRANSITIONS REQUIRED TO MATCH RAMPS TO EXISTING SIDEWALK SHALL REQUIRE REMOVAL AND REPLACEMENT OF ADDITIONAL SIDEWALK BEYOND THE RAMP AREA. SIDEWALK TRANSITION LENGTH SHALL BE EQUAL TO OR GREATER THAN THE WIDTH OF THE EXISTING SIDEWALK. RAMP EXTENSIONS SHALL BE A CONTINUOUS SLOPE.
10. ALL SIDEWALK AND RAMP CONSTRUCTION SHALL MEET CURRENT PUBLIC RIGHT OF WAY ACCESSIBILITY GUIDELINES (PROWAG).

LEE'S SUMMIT MISSOURI
PUBLIC WORKS ENGINEERING DIVISION | 220 SE GREEN STREET | LEE'S SUMMIT, MO 64063

STANDARD DETAILS
CITY OF LEE'S SUMMIT, MO
LEE'S SUMMIT, JACKSON COUNTY, MO
ADA RAMP RETROFIT DETAIL

Drawn By: MJF
Checked By: DL
Date: 06/17
Proj. #:

GEN-3A

GBA architects engineers
9801 Renner Boulevard
Lenexa, Kansas 66219
913.492.0400
www.gbateam.com

DATE:	6-25-2020
DESIGN BY:	CEL
DRAWN BY:	DRV
PROJECT NO.:	12720
SHEET NO.	TOTAL SHEETS
38	103

STATE OF MISSOURI
BRADLEY D. BURTON
NUMBER E-25862
REGISTERED PROFESSIONAL ENGINEER
7/17/2020

Bradley D. Burton
Professional Engineer
License No. 25862

Street and Storm Sewer Plans
Paragon Star Development
Lee's Summit, Missouri

NO.	DATE	REVISIONS	BY	APPROVED

IF A SEAL IS PRESENT ON THIS SHEET IT HAS BEEN ELECTRONICALLY SEALED AND DATED

Construction Details

Architect 00212, Professional Engineer 000133, Professional Land Surveyor 000059 -- Copyright 2020, George Butler Associates, Inc. -- Friday July 17, 2020, 1:30pm -- G:\12720\Civil 3D\Production Drawings\Street & Storm Plans\12720G2100.dwg Layout: 39 Construction Details

STATE OF MISSOURI
BRADLEY D. BURTON
NUMBER E-25862
REGISTERED PROFESSIONAL ENGINEER
7/17/2020

GBA
architects
engineers
9801 Renner Boulevard
Lenexa, Kansas 66219
913.492.0400
www.gbateam.com

DATE:	6-25-2020
DESIGN BY:	CEL
DRAWN BY:	DRV
PROJECT NO.:	12720
SHEET NO.	39
TOTAL SHEETS	103

Bradley D. Burton
Professional Engineer
License No. 25862

Street and Storm Sewer Plans

Paragon Star Development

Lee's Summit, Missouri

NO.	DATE	REVISIONS	BY	APPROVED

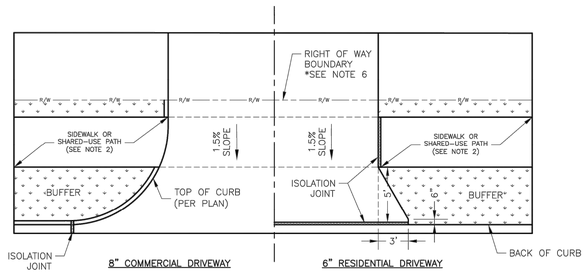

DRIVEWAY WITH BUFFER
NOT TO SCALE

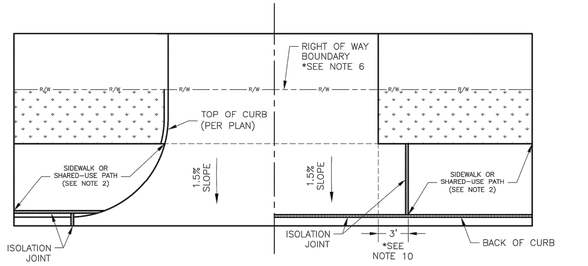

DRIVEWAY WITHOUT BUFFER
NOT TO SCALE

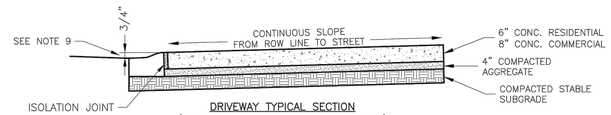

DRIVEWAY TYPICAL SECTION
(NO SIDEWALK OR SHARED-USE PATH)
NOT TO SCALE

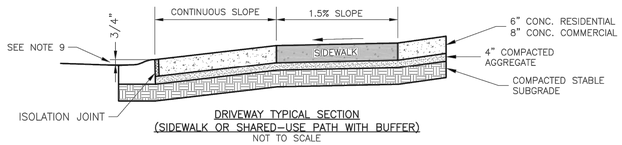

DRIVEWAY TYPICAL SECTION
(SIDEWALK OR SHARED-USE PATH WITH BUFFER)
NOT TO SCALE

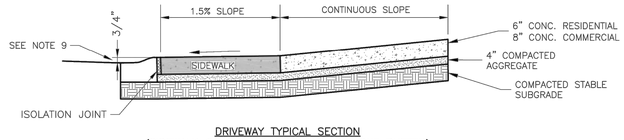

DRIVEWAY TYPICAL SECTION
(SIDEWALK OR SHARED-USE PATH WITHOUT BUFFER)
NOT TO SCALE

GENERAL NOTES
1. SUBGRADE SHALL BE STABLE, COMPACTED EARTH AND SHALL BE OVERLAYED WITH 4" COMPACTED DENSE GRADED AGGREGATE BASE.
2. ALL DRIVE APPROACHES SHALL MEET CURRENT PUBLIC RIGHT OF WAY ACCESSIBILITY GUIDELINES (PROWAG) FOR SLOPE REQUIREMENTS WHEN SIDEWALK IS REQUIRED (SEE ADA RAMP RETROFIT DETAIL GEN-3B, SIDEWALK/SHARED USE PATH RAMP AT DRIVEWAY DETAIL).
3. JOINT AT BACK OF CURB LINE SHALL BE AN ISOLATION JOINT FOR RESIDENTIAL DRIVEWAYS.
4. KCMMB 4K CONCRETE MIX IS REQUIRED FOR ALL CURBS.
5. COMMERCIAL DRIVEWAYS, IN THE PUBLIC RIGHT OF WAY, SHALL BE KCMMB 4K CONCRETE MIX.
6. RESIDENTIAL DRIVEWAYS, IN THE PUBLIC RIGHT OF WAY, KCMMB 4K CONCRETE MIX IS RECOMMENDED. OTHER CONCRETE MIXES NEEDS TO BE APPROVED BY CITY INSPECTOR.
7. A JOINT MUST BE INSTALLED AT THE RIGHT OF WAY BOUNDARY FOR PROPERTY DELINEATION.
8. WHITE CURING COMPOUND MUST BE APPLIED UNIFORMLY TO THE CONCRETE SURFACE IMMEDIATELY AFTER FINAL FINISHING.
9. ¾" FROM TOP OF CURB TO FLOWLINE AT DRIVEWAY (TYPE CG-1 CURB ONLY). MUST MAINTAIN ORIGINAL FLOWLINE OF CURB.
10. SIDEWALK ADJOINING CURB SHALL BE 6" THICK, EXTENDING 3' FROM THE DRIVEWAY.
11. THE MAXIMUM WIDTH OF A RESIDENTIAL DRIVEWAY IS 36 FEET WITHIN THE RIGHT OF WAY.

LEE'S SUMMIT
MISSOURI
PUBLIC WORKS ENGINEERING DIVISION | 220 SE GREEN STREET | LEE'S SUMMIT, MO 64063

Project: STANDARD DETAILS
CITY OF LEE'S SUMMIT, MO
LEE'S SUMMIT, JACKSON COUNTY, MO
Sheet Name: DRIVEWAY DETAIL

Drawn By: MJF
Checked By: DL
Date: 04/17
Revisions:

GEN-1

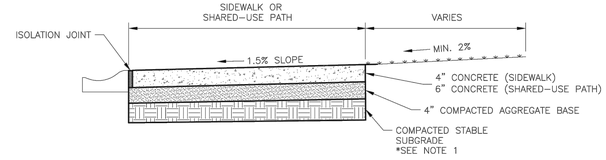

SIDEWALK/SHARED-USE PATH WITHOUT BUFFER
NOT TO SCALE

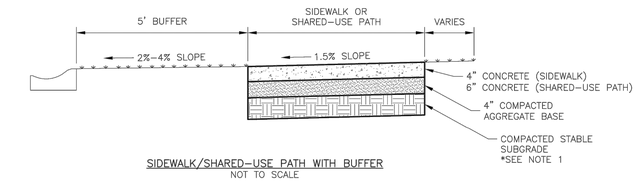

SIDEWALK/SHARED-USE PATH WITH BUFFER
NOT TO SCALE

GENERAL NOTES:

1. SUBGRADE MUST BE OF STABLE, COMPACTED EARTH AND SHALL BE OVERLAYED WITH 4" COMPACTED DENSE GRADED AGGREGATE BASE.
2. 1.5% CROSS SLOPE MUST BE MAINTAINED THROUGH DRIVEWAYS.
3. KCMMB 4K CONCRETE MIX SHALL BE REQUIRED FOR ALL SIDEWALKS/SHARED-USE PATHS OR AS APPROVED BY THE CITY INSPECTOR.
4. ALL SIDEWALK/SHARED-USE PATHS SHALL MEET CURRENT PUBLIC RIGHT OF WAY ACCESSIBILITY GUIDELINES (PROWAG).
5. AN ISOLATION JOINT SHALL BE PLACED AT A MAXIMUM OF 150 FT. CONSTRUCTION JOINTS SHALL BE PLACED THE SAME WIDTH OF SIDEWALK/SHARED-USE PATHS, BUT NO GREATER THAN 10 FT.
6. AN ISOLATION JOINT SHALL BE PLACED WHERE THE SIDEWALK/SHARED-USE PATHS MEETS A RESIDENTIAL DRIVEWAY.
7. SHARED-USE PATHS WIDTH SHALL BE 10 FT. WIDE.
8. SIDEWALK/SHARED-USE PATHS FINISHING SHALL BE FULL BROOM FINISH OR AS DIRECTED BY CITY INSPECTOR.
9. WHITE CURING COMPOUND MUST BE APPLIED UNIFORMLY TO THE CONCRETE SURFACE IMMEDIATELY AFTER FINAL FINISHING.

LEE'S SUMMIT
MISSOURI
PUBLIC WORKS ENGINEERING DIVISION | 220 SE GREEN STREET | LEE'S SUMMIT, MO 64063

SIDEWALK/SHARED-USE PATH DETAIL

Date: 04/17
Drawn By: MJF
Checked By: DL

GEN-2

Construction Details

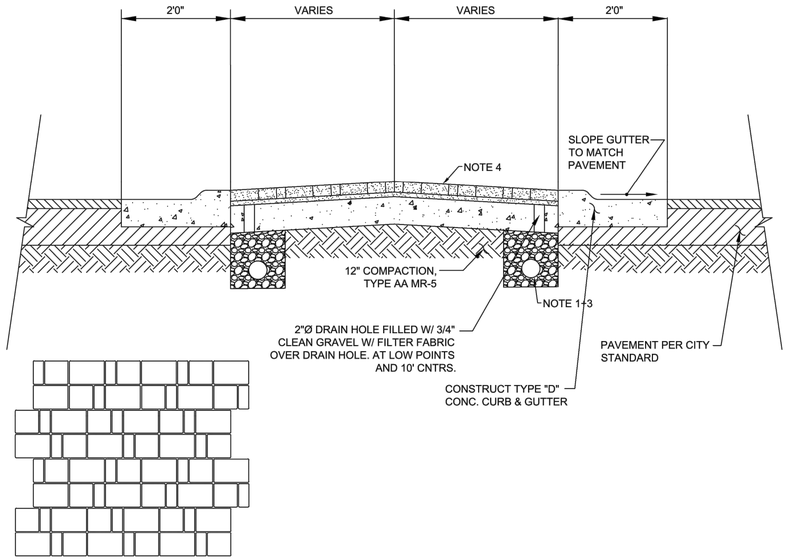

++ PAVING PATTERN
NO SCALE

MOUNTABLE MEDIAN PAVER DETAIL

NOTES:

1. UNDERDRAIN SHALL BE INSTALLED AROUND THE PERIMETER OF THE MEDIAN AND CONNECTED TO THE STORM DRAIN SYSTEM.

2. UNDERDRAIN SHALL BE INSTALLED TO THE CENTER OF THE MEDIAN AND CONNECTED TO THE STORM DRAIN SYSTEM.

3. CONCRETE PAVERS, PAVESTONE "COBBLE STONE" OR EQUAL
4-9/16"x2-1/4"x2-3/8"
4-9/16"x4-9/16"x2-3/8"
4-9/16"x6-13/16"x2-3/8"

PAVER COLOR
VARIABLE. CONTACT ENGINEERING

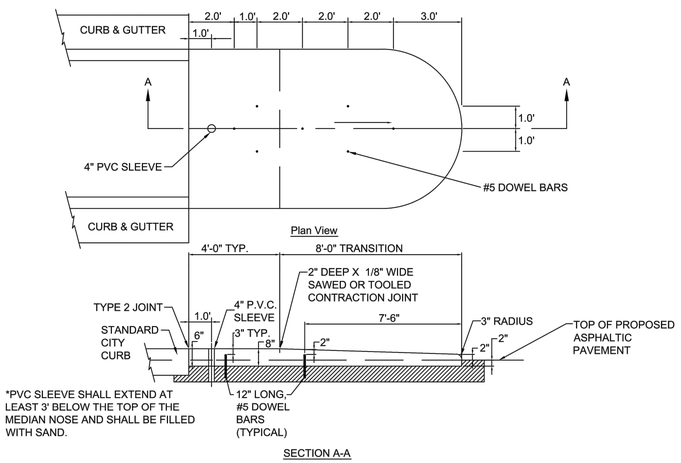

MEDIAN NOSE DETAIL

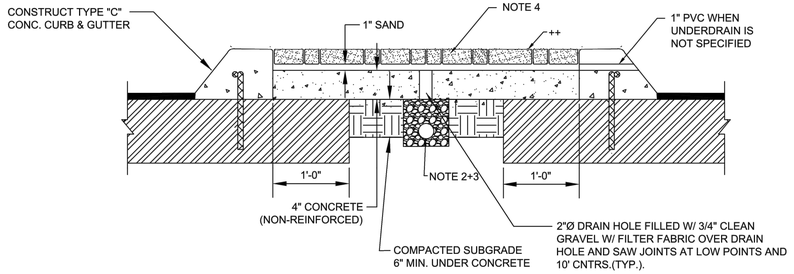

SECTION
NO SCALE

MEDIAN PAVER DETAIL

STATE OF MISSOURI
BRADLEY D. BURTON
NUMBER E-25862
REGISTERED PROFESSIONAL ENGINEER
9/11/2020

GBA
architects engineers
9801 Renner Boulevard
Lenexa, Kansas 66219
913.492.0400
www.gbateam.com

DATE:	6-25-2020
DESIGN BY:	CEL
DRAWN BY:	DRV
PROJECT NO.:	12720
SHEET NO.	TOTAL SHEETS
40	103

Bradley D. Burton
Professional Engineer
License No. 25862

Street and Storm Sewer Plans

Paragon Star Development

Lee's Summit, Missouri

NO.	DATE	REVISIONS	BY	APPROVED

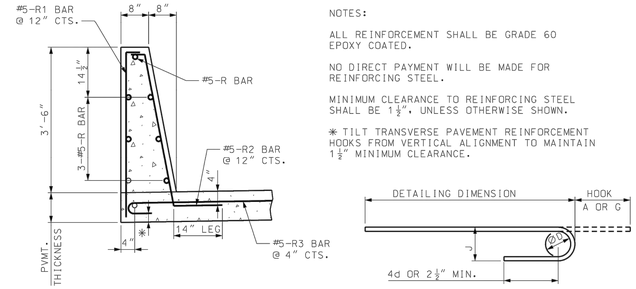

PART SECTION THROUGH BARRIER

NOTES:

ALL REINFORCEMENT SHALL BE GRADE 60 EPOXY COATED.

NO DIRECT PAYMENT WILL BE MADE FOR REINFORCING STEEL.

MINIMUM CLEARANCE TO REINFORCING STEEL SHALL BE 1½", UNLESS OTHERWISE SHOWN.

* TILT TRANSVERSE PAVEMENT REINFORCEMENT HOOKS FROM VERTICAL ALIGNMENT TO MAINTAIN 1½" MINIMUM CLEARANCE.

180° HOOKS

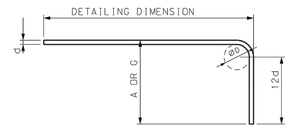

90° HOOKS

BAR SIZE	D (IN.)	END HOOK DIMENSIONS ALL GRADES 180° HOOKS A OR G	180° HOOKS J	90° HOOKS A OR G
#5	3⅝"	7"	5"	10"
#6	4½"	8"	6"	12"

ALL STANDARD HOOKS AND BENDS OTHER THAN 180° TO BE BENT WITH THE SAME PROCEDURE AS FOR 90° STANDARD HOOKS.

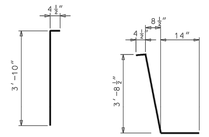

#5 R1 #5 R2

NOTES:

TYPE D SHALL BE USED ONLY AT LOCATIONS SHOWN ON PLANS.

FOR CONCRETE TRAFFIC BARRIER DELINEATION DETAILS SEE STD PLAN 903.03.

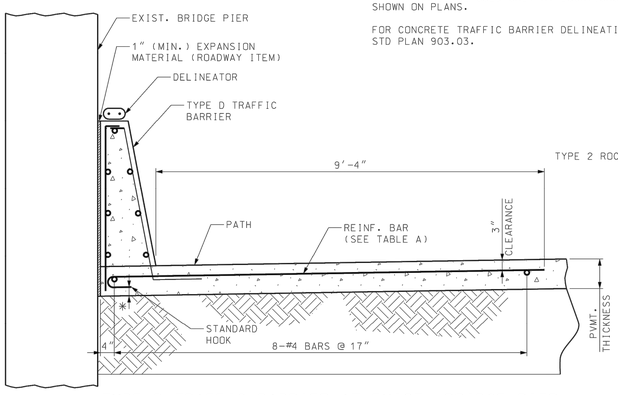

TYPE D TRAFFIC BARRIER AT EXIST. BRIDGE PIER

VIEW HIGH DRIVE
STA. 99+31.84 TO STA. 100+67.64

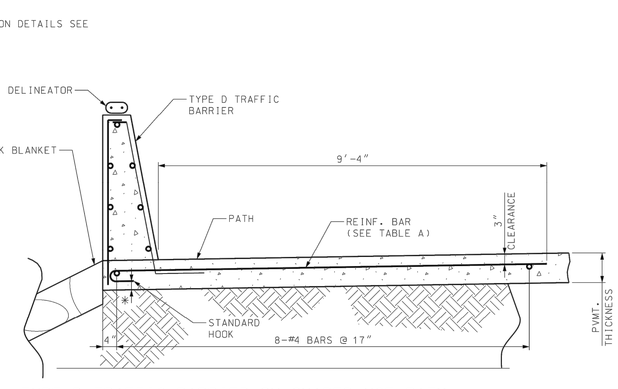

TYPE D TRAFFIC BARRIER ON SHARED USE PATH

VIEW HIGH DRIVE
STA. 105+75.75 TO STA. 107+50.00

NOT TO SCALE

SPECIAL SHEET
BARRIER DETAILS

RIGHT-OF-WAY PLANS NOT APPROVED FOR CONSTRUCTION

DATE PREPARED 08/30/2019
ROUTE I-470 STATE MO
DISTRICT KC SHEET NO. SBARR3S
COUNTY JACKSON
JOB NO.
CONTRACT ID.
PROJECT NO.
BRIDGE NO. A2150

DESCRIPTION | DATE | REV.

MISSOURI HIGHWAYS AND TRANSPORTATION COMMISSION
105 WEST CAPITOL
JEFFERSON CITY, MO 65102
1-888-ASK-MODOT (1-888-275-6636)

GBA
9801 Renner Blvd. Ste 300
Lenexa, KS 66219
913.492.0400
gbateam.com

GEORGE BUTLER ASSOCIATES, INC.
PRO. ENGINEER 000133
ARCHITECT 000212
PRO. LAND SURVEYOR 000059

ANNE SCHROER
PROFESSIONAL ENGINEER
E-2008029268

C:\12720\Micro\Highways\XXX_SS_BARRIER_DET_PLS_3_1_19 (0).vsd 2:07:40 PM 9/17/2019

C:\12720\Civil 3D\Production Drawings\Street & Storm Plans\12720GZ100.dwg Layout: 40 Construction Details -- Friday, July 17, 2020, 1:30pm -- Copyright 2020, George Butler Associates, Inc.

Architect 000212, Professional Engineer 000133, Professional Land Surveyor 000059

Architect 00212, Professional Engineer 000133, Professional Land Surveyor 000059
2020, 1:31pm -- Copyright 2020, George Butler Associates, Inc.
G:\12720\Civil 3D\Production Drawings\Street & Storm Plans\12720025000.dwg Layout: 41 View High Drive Cross Sections -- Friday July 17,

GBA
architects
engineers
9801 Renner Boulevard
Lenexa, Kansas 66219
913.492.0400
www.gbateam.com

DATE:	6-25-2020
DESIGN BY:	CEL
DRAWN BY:	DRV
PROJECT NO.:	12720
SHEET NO.	TOTAL SHEETS
41	103

Bradley D. Burton
Professional Engineer
License No. 25862

Street and Storm Sewer Plans

Paragon Star Development

Lee's Summit, Missouri

NO.	DATE	REVISIONS	BY	APPROVED

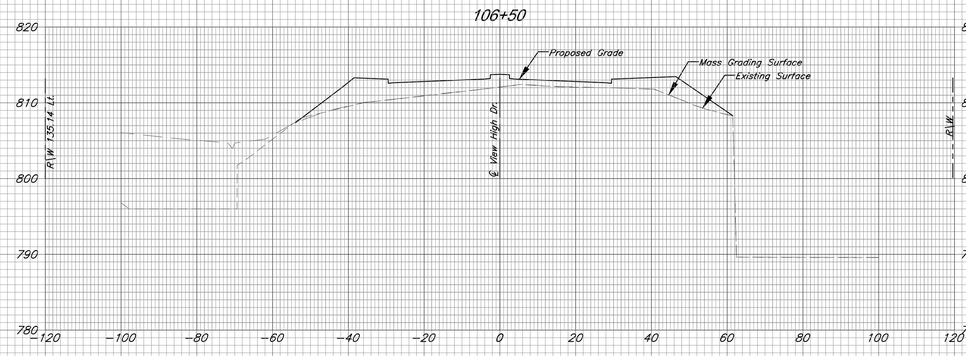

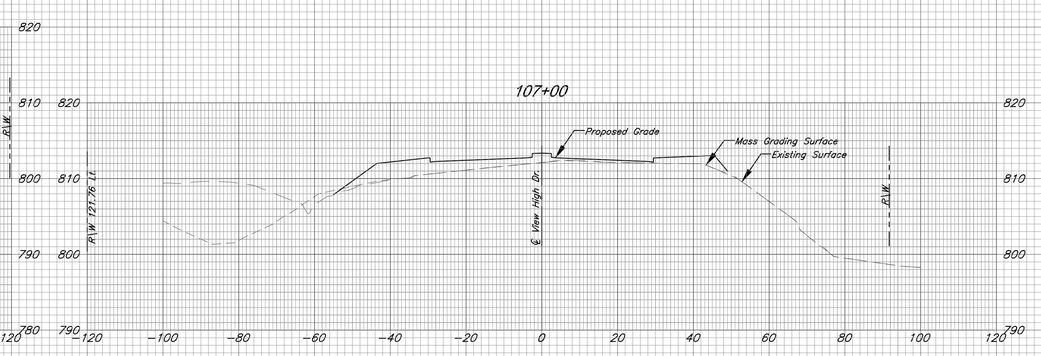

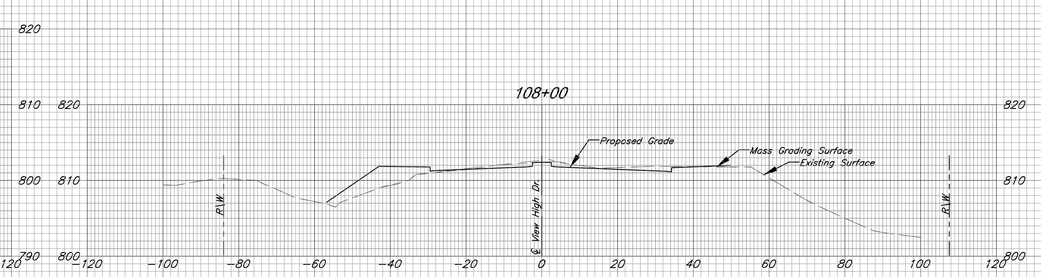

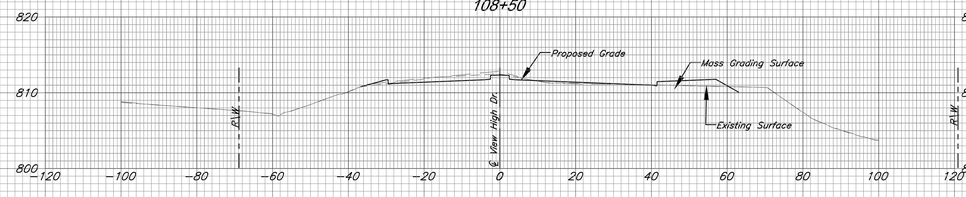

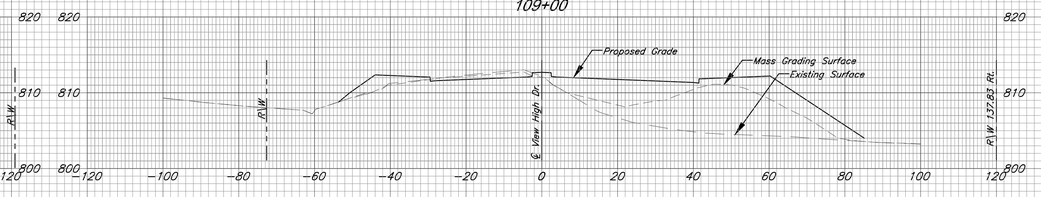

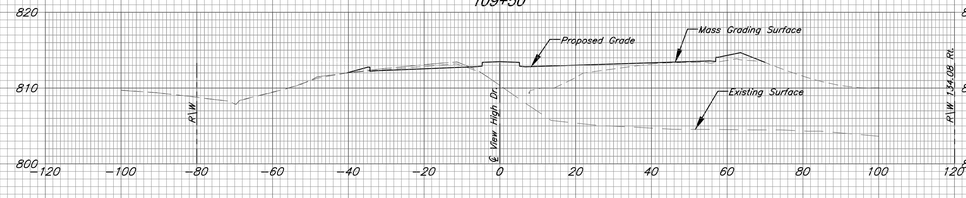

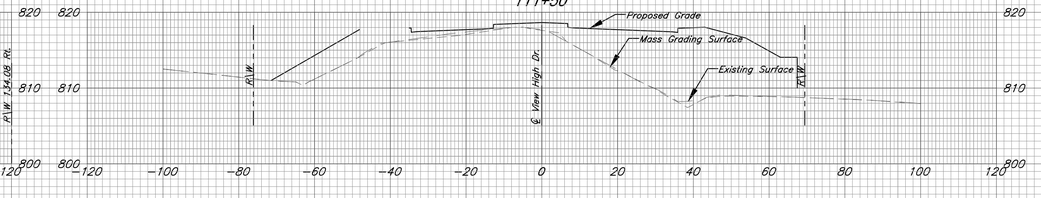

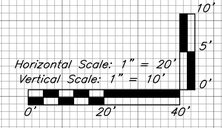

View High Drive Cross Sections

C:\12720\Civil 3D\Production Drawings\Street & Storm Plans\12720C2500.dwg Layout: 31 View High Drive Cross Sections -- Friday, July 17, 2020, 1:31pm -- Copyright 2020, George Butler Associates, Inc. Architect 00212, Professional Engineer 000133, Professional Land Surveyor 000059

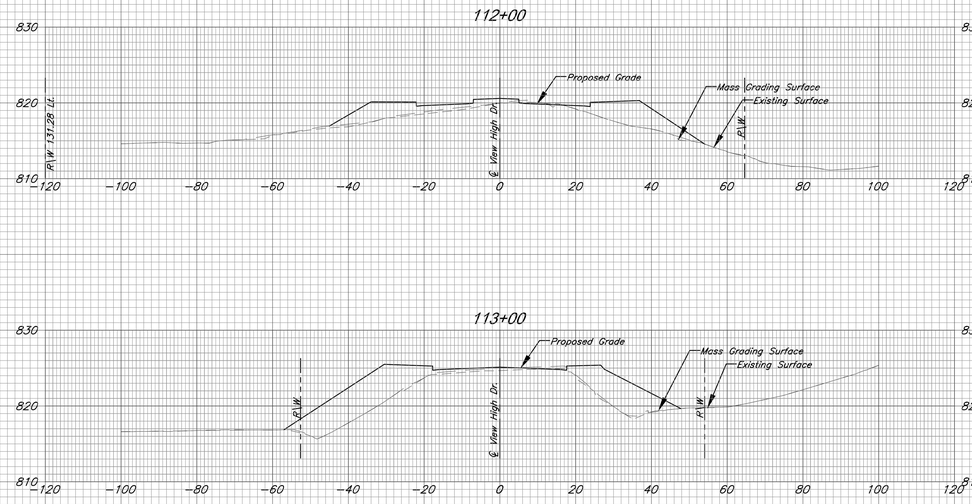

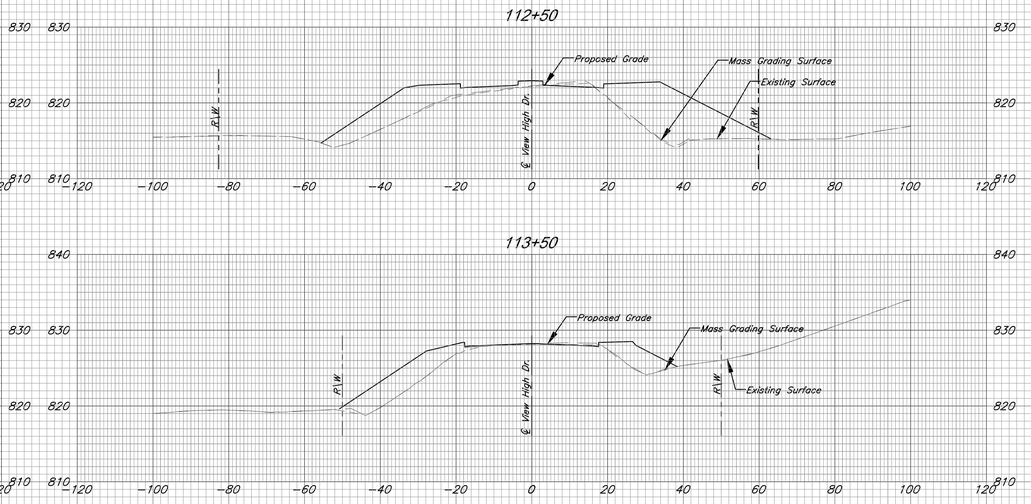

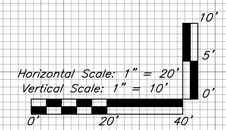

View High Drive Cross Sections

STATE OF MISSOURI
BRADLEY D. BURTON
NUMBER E-25862
REGISTERED PROFESSIONAL ENGINEER
7/17/2020

GBA
architects
engineers
9801 Renner Boulevard
Lenexa, Kansas 66219
913.492.0400
www.gbateam.com

DATE:	6-25-2020
DESIGN BY:	CEL
DRAWN BY:	DRV
PROJECT NO.:	12720
SHEET NO.	42
TOTAL SHEETS	103

Bradley D. Burton
Professional Engineer
License No. 25862

Street and Storm Sewer Plans
Paragon Star Development
Lee's Summit, Missouri

NO.	DATE	REVISIONS	BY	APPROVED

G:\12720\Civil 3D\Production Drawings\Street & Storm Plans\12720C2501.dwg Layout: 43 View High Parkway Cross Sections -- Friday July 17, 2020, 1:31pm -- Copyright 2020, George Butler Associates, Inc. Architect 00212, Professional Engineer 000133, Professional Land Surveyor 000059

Horizontal Scale: 1" = 20'
Vertical Scale: 1" = 10'

10' 5' 0'
0' 20' 40'

STATE OF MISSOURI
BRADLEY D. BURTON
NUMBER E-25862
REGISTERED PROFESSIONAL ENGINEER
7/17/2020

GBA
architects
engineers
9801 Renner Boulevard
Lenexa, Kansas 66219
913.492.0400
www.gbateam.com

DATE:	6-25-2020
DESIGN BY:	CEL
DRAWN BY:	DRV
PROJECT NO.:	12720
SHEET NO.	43
TOTAL SHEETS	103

Bradley D. Burton
Professional Engineer
License No. 25862

Street and Storm Sewer Plans
Paragon Star Development
Lee's Summit, Missouri

NO.	DATE	REVISIONS	BY	APPROVED

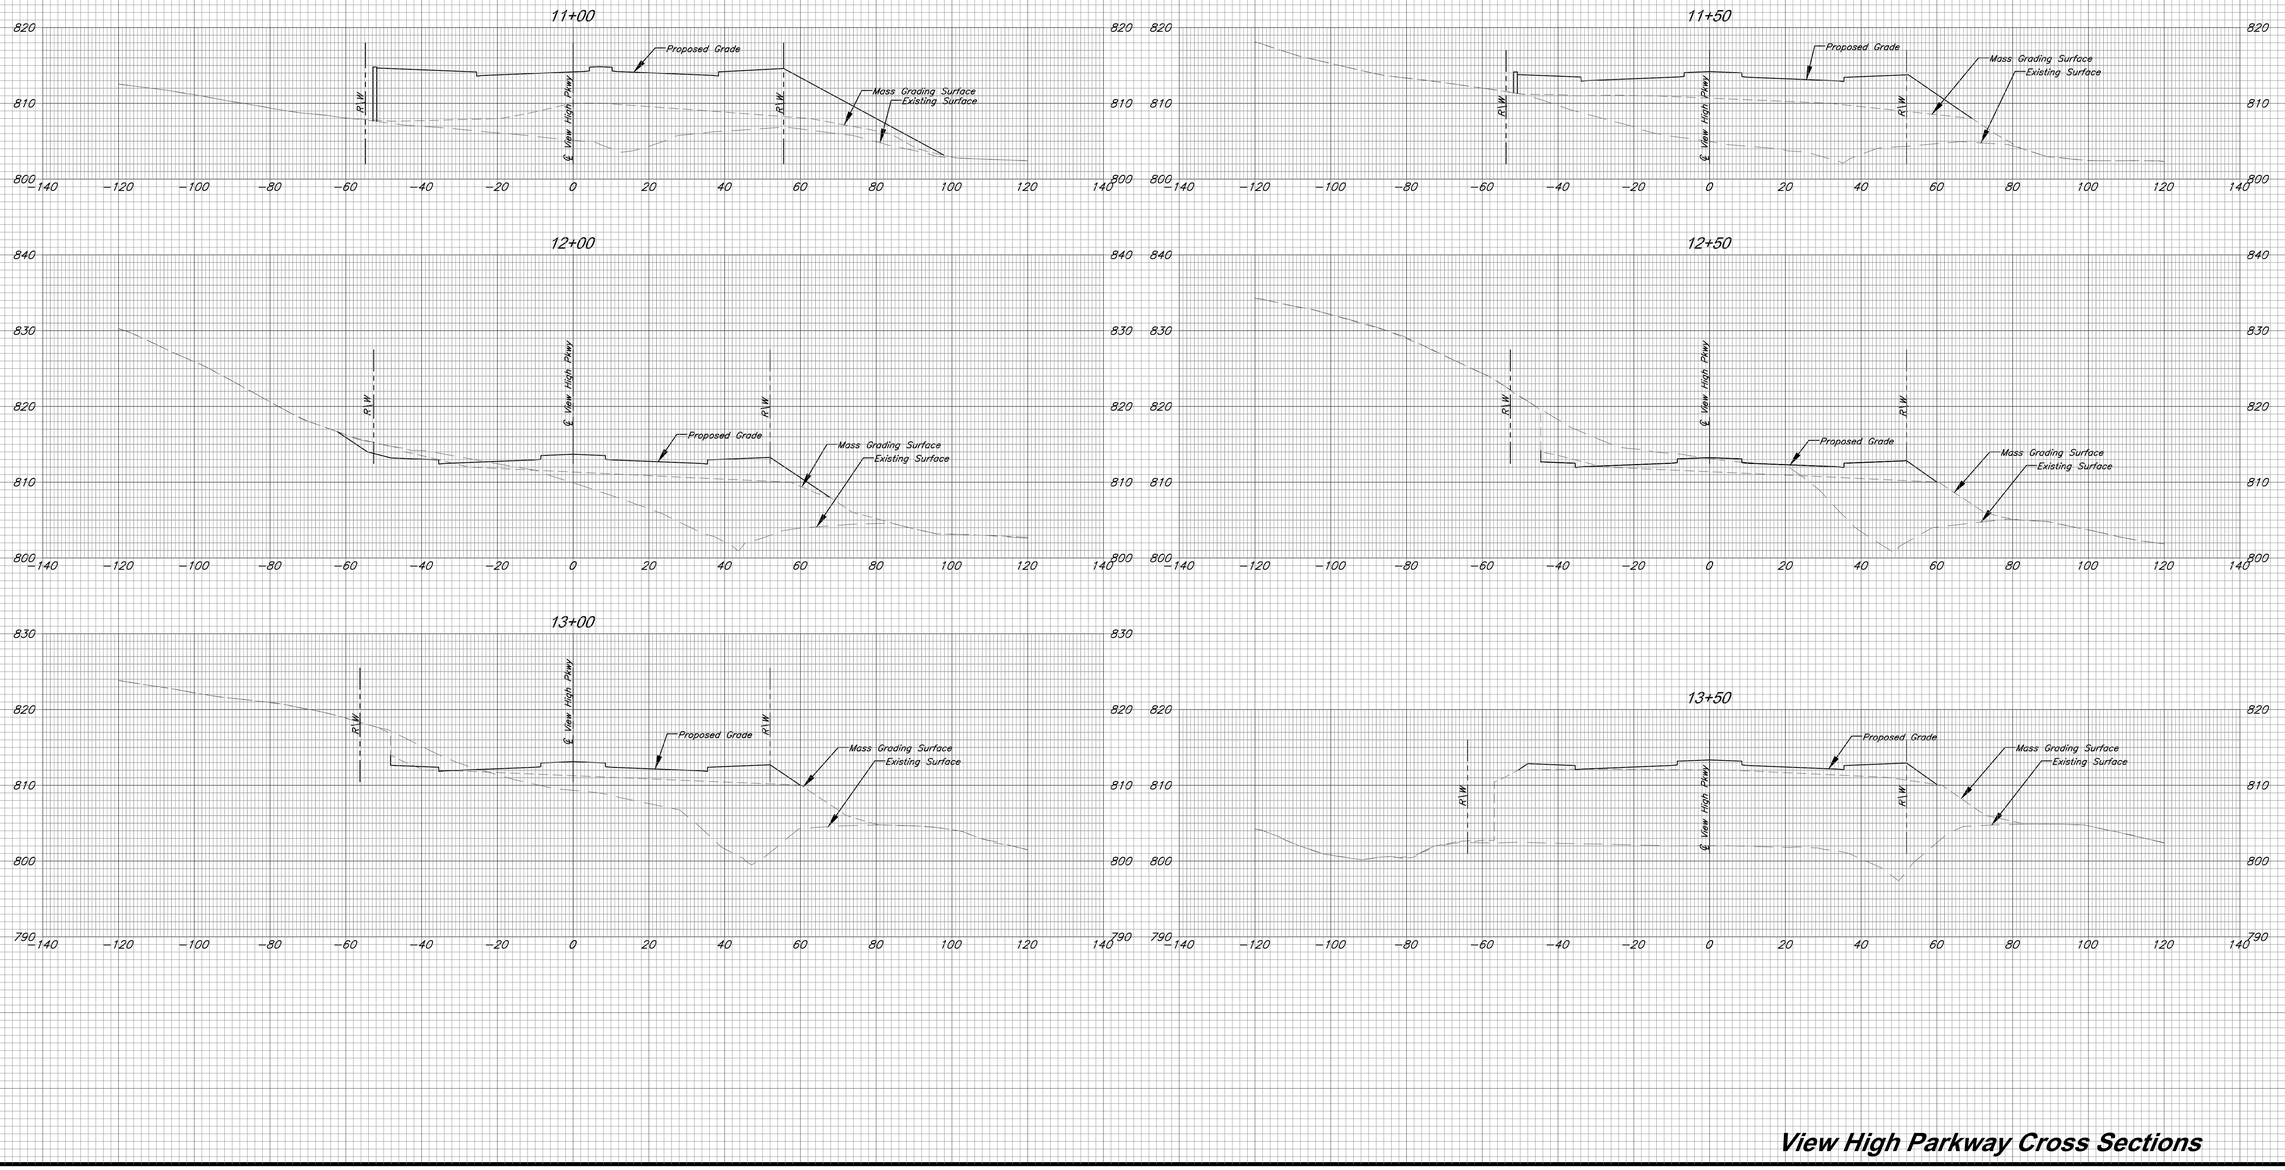

View High Parkway Cross Sections

Copyright 2020, George Butler Associates, Inc. -- Architect 00212, Professional Engineer 000133, Professional Land Surveyor 000059

G:\12720\Civil 3D\Production Drawings\Street & Storm Plans\12720C2501.dwg Layout: 44 View High Parkway Cross Sections -- Friday July 17, 2020, 1:31pm --

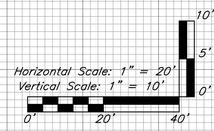

STATE OF MISSOURI
BRADLEY D. BURTON
NUMBER E-25862
REGISTERED PROFESSIONAL ENGINEER
7/17/2020

GBA
architects
engineers
9801 Renner Boulevard
Lenexa, Kansas 66219
913.492.0400
www.gbateam.com

DATE:	6-25-2020
DESIGN BY:	CEL
DRAWN BY:	DRV
PROJECT NO.:	12720
SHEET NO.	44
TOTAL SHEETS	103

Bradley D. Burton
Professional Engineer
License No. 25862

Street and Storm Sewer Plans

Paragon Star Development

Lee's Summit, Missouri

NO.	DATE	REVISIONS	BY	APPROVED

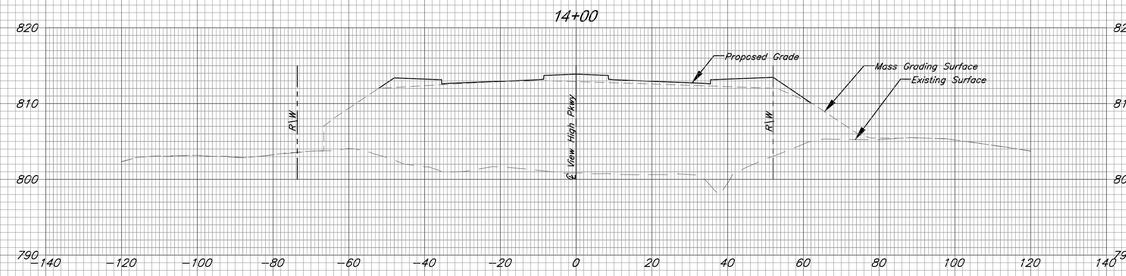

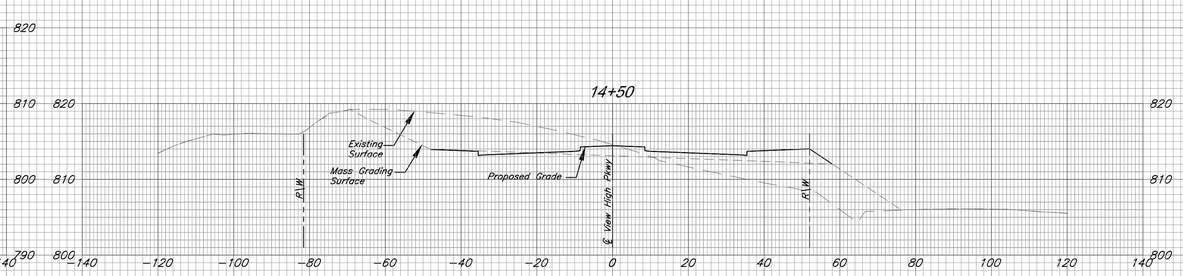

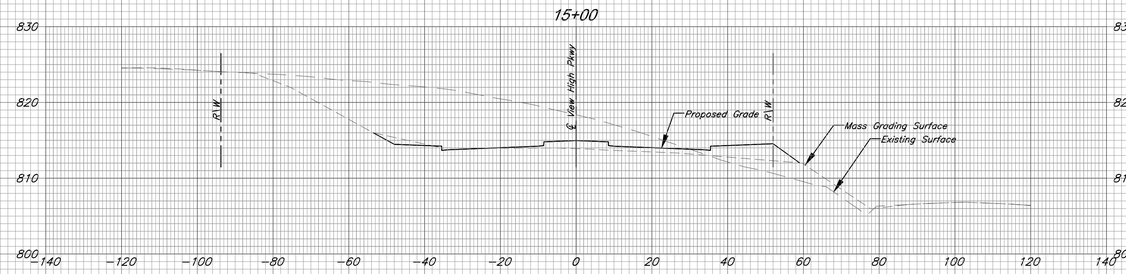

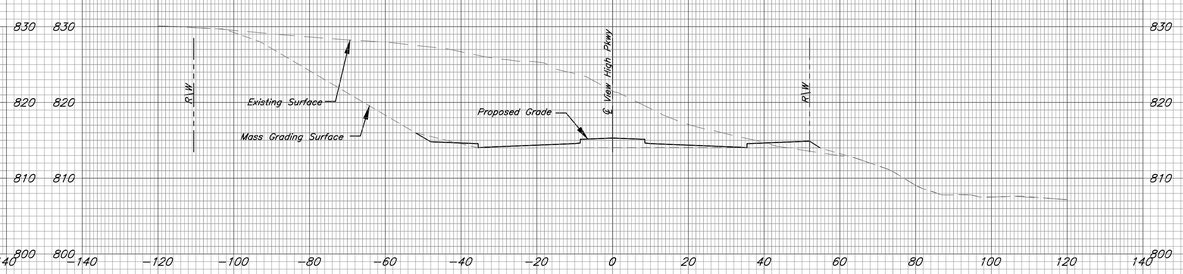

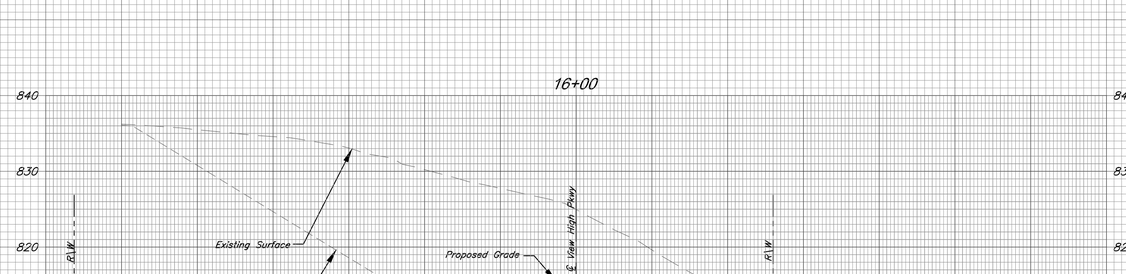

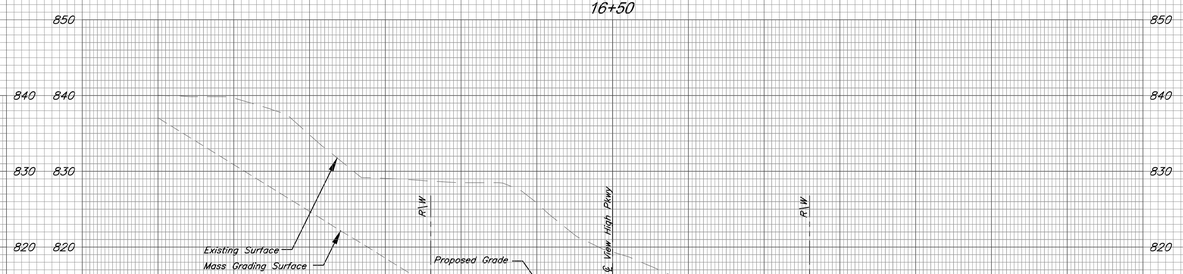

View High Parkway Cross Sections

Architect 00212, Professional Engineer 000133, Professional Land Surveyor 000059 -- Copyright 2020, George Butler Associates, Inc.

G:\12720\Civil 3D\Production Drawings\Street & Storm Plans\12720C2501.dwg Layout: 45 View High Parkway Cross Sections -- Friday, July 17, 2020, 1:31pm --

STATE OF MISSOURI
BRADLEY D. BURTON
NUMBER E-25862
REGISTERED PROFESSIONAL ENGINEER
7/17/2020

GBA
architects
engineers
9801 Renner Boulevard
Lenexa, Kansas 66219
913.492.0400
www.gbateam.com

DATE:	6-25-2020
DESIGN BY:	CEL
DRAWN BY:	DRV
PROJECT NO.:	12720
SHEET NO.	45
TOTAL SHEETS	103

Bradley D. Burton
Professional Engineer
License No. 25862

Street and Storm Sewer Plans

Paragon Star Development

Lee's Summit, Missouri

NO.	DATE	REVISIONS	BY	APPROVED

Horizontal Scale: 1" = 20'
Vertical Scale: 1" = 10'
0' 20' 40'
0' 5' 10'

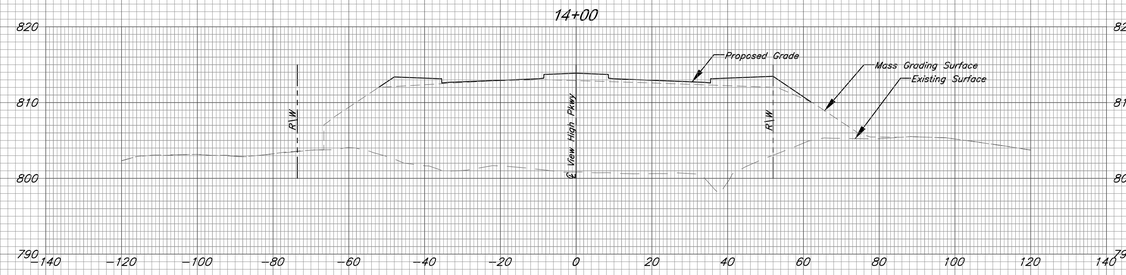

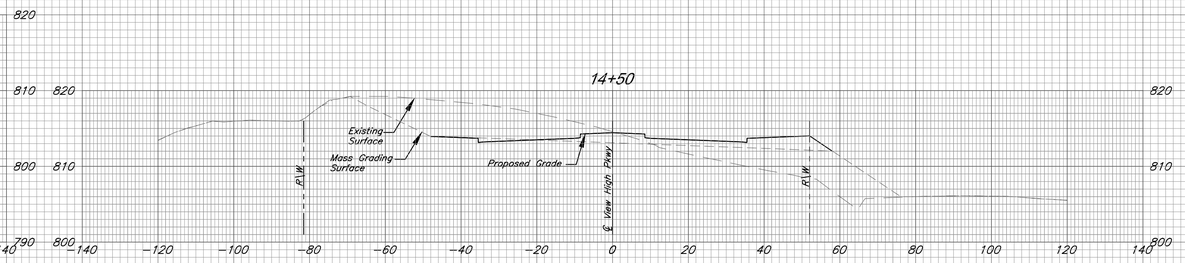

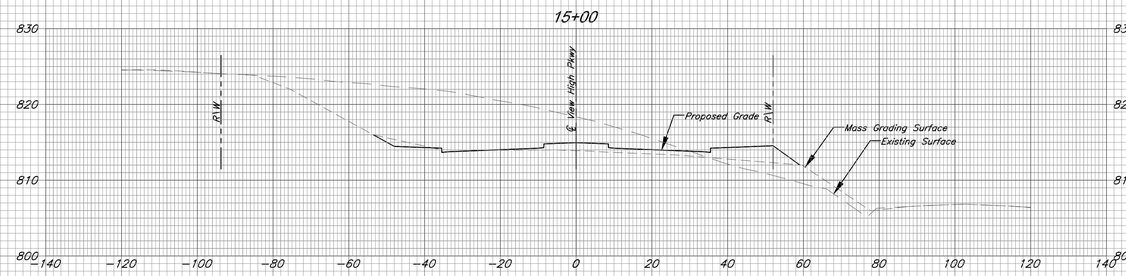

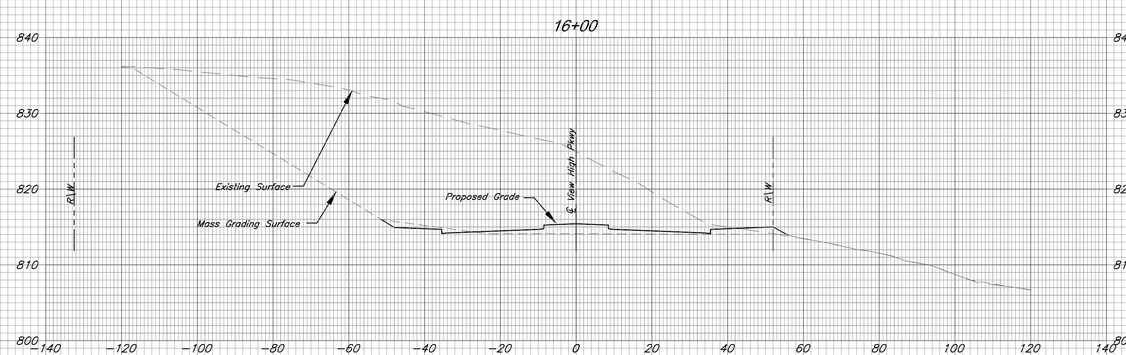

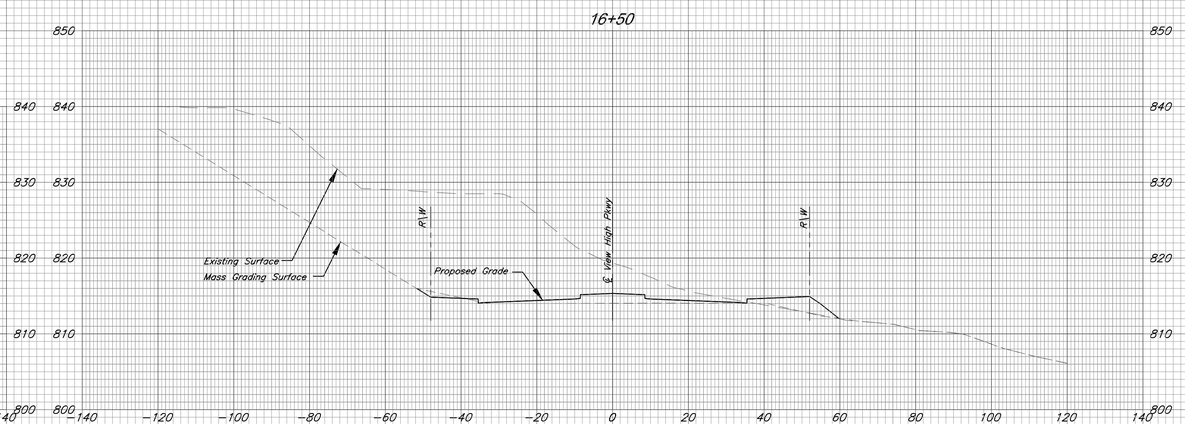

View High Parkway Cross Sections

G:\12720\Civil 3D\Production Drawings\Street & Storm Plans\12720C2501.dwg Layout: 46 View High Parkway Cross Sections -- Friday July 17, 2020, 1:31pm -- Copyright 2020, George Butler Associates, Inc. Architect 00212, Professional Engineer 000133, Professional Land Surveyor 000059

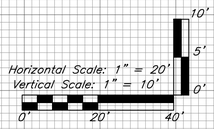

STATE OF MISSOURI
BRADLEY D. BURTON
NUMBER E-25862
REGISTERED PROFESSIONAL ENGINEER
7/17/2020

GBA
architects
engineers
9801 Renner Boulevard
Lenexa, Kansas 66219
913.492.0400
www.gbateam.com

DATE:	6-25-2020
DESIGN BY:	CEL
DRAWN BY:	DRV
PROJECT NO.:	12720
SHEET NO.:	46
TOTAL SHEETS	103

Bradley D. Burton
Professional Engineer
License No. 25862

Street and Storm Sewer Plans

Paragon Star Development

Lee's Summit, Missouri

NO.	DATE	REVISIONS	BY	APPROVED

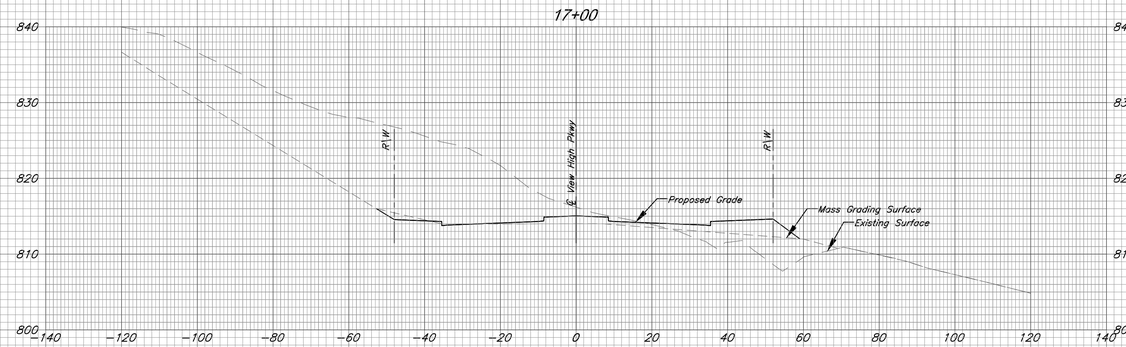

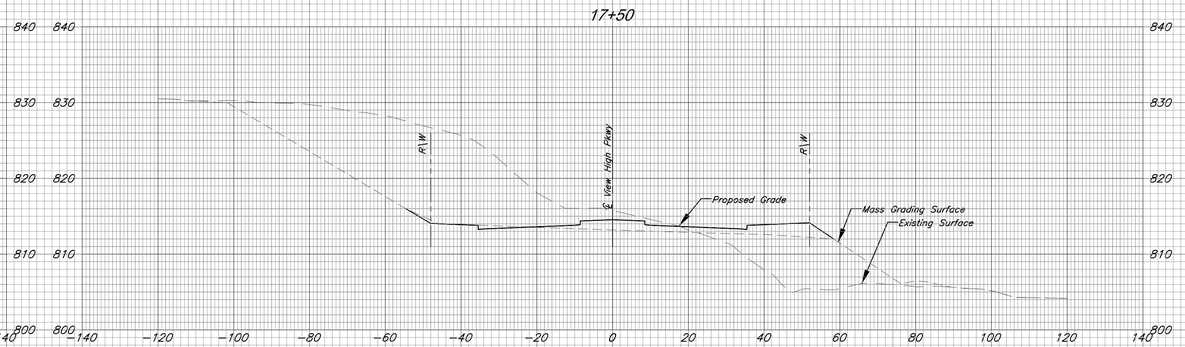

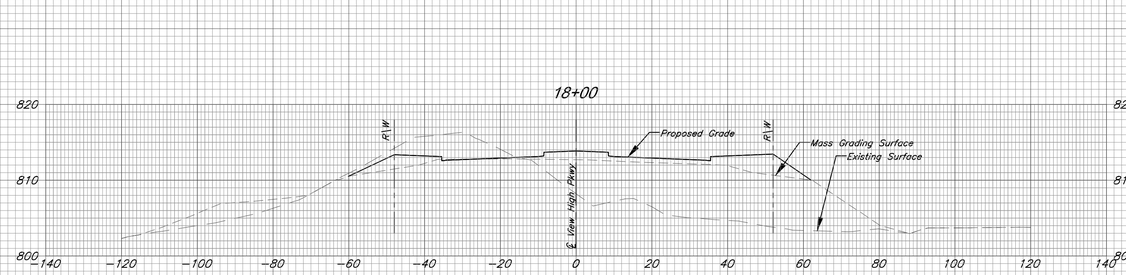

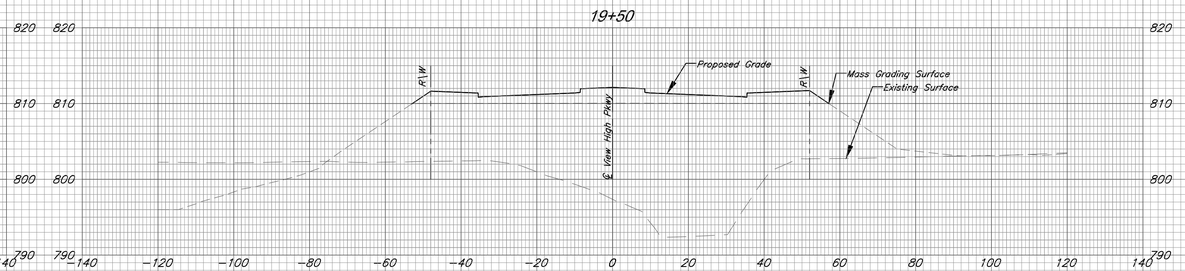

View High Parkway Cross Sections

Copyright 2020, George Butler Associates, Inc. -- Architect 00212, Professional Engineer 000133, Professional Land Surveyor 000059

G:\12720\Civil 3D\Production Drawings\Street & Storm Plans\12720C2501.dwg Layout: 47 View High Parkway Cross Sections -- Friday, July 17, 2020, 1:31pm

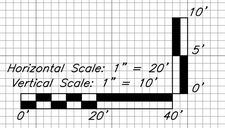

STATE OF MISSOURI
BRADLEY D. BURTON
NUMBER E-25862
REGISTERED PROFESSIONAL ENGINEER
7/17/2020

GBA
architects
engineers
9801 Renner Boulevard
Lenexa, Kansas 66219
913.492.0400
www.gbateam.com

DATE:	6-25-2020
DESIGN BY:	CEL
DRAWN BY:	DRV
PROJECT NO.:	12720
SHEET NO.:	47
TOTAL SHEETS	103

Bradley D. Burton
Professional Engineer
License No. 25862

Street and Storm Sewer Plans

Paragon Star Development

Lee's Summit, Missouri

NO.	DATE	REVISIONS	BY	APPROVED

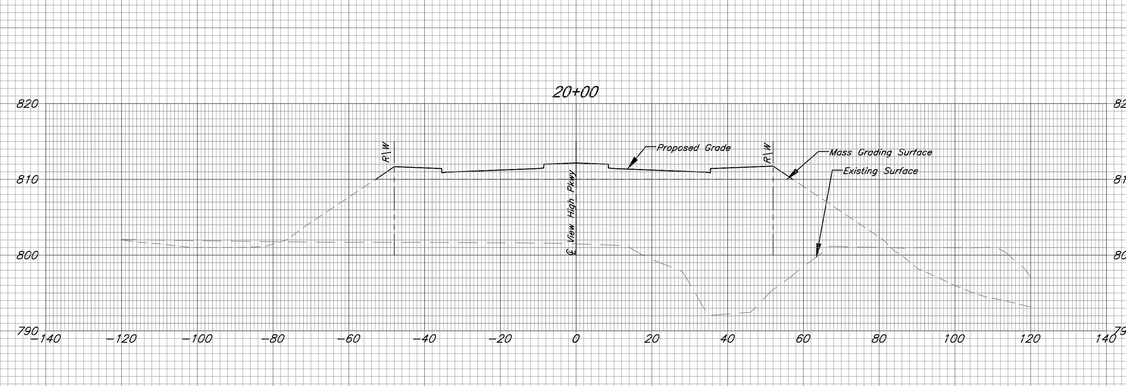

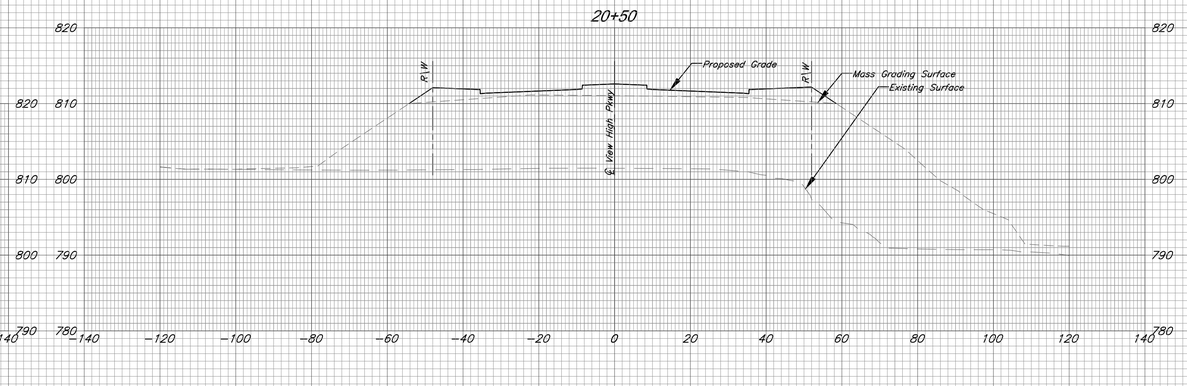

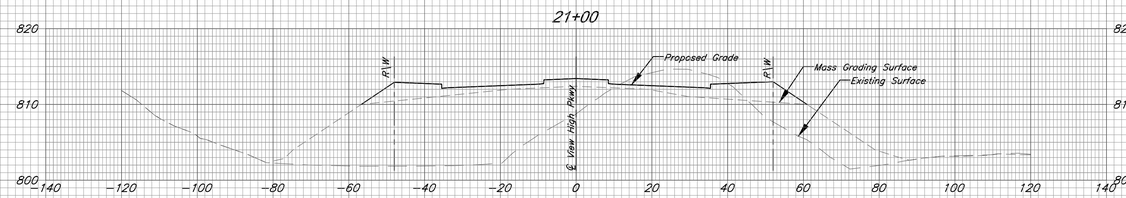

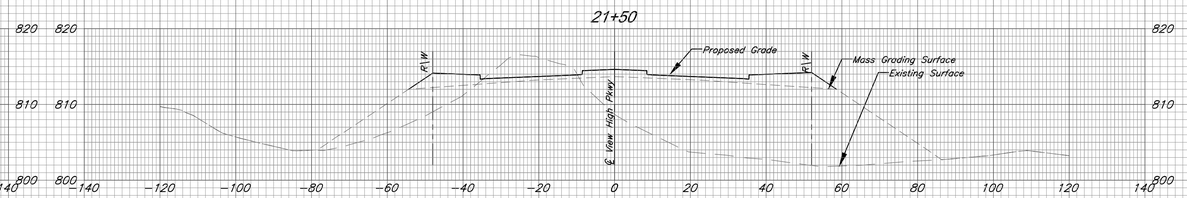

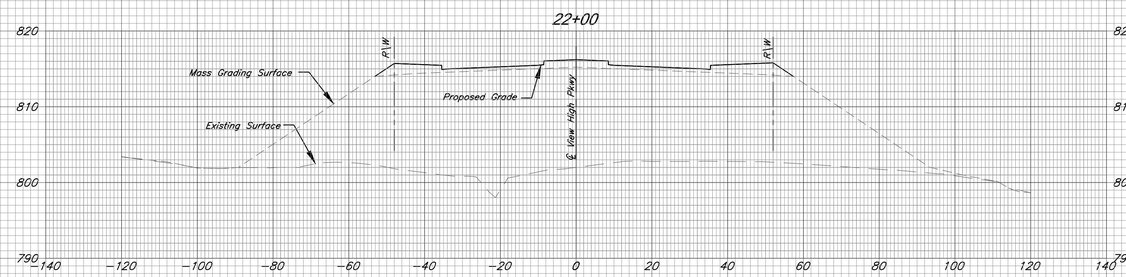

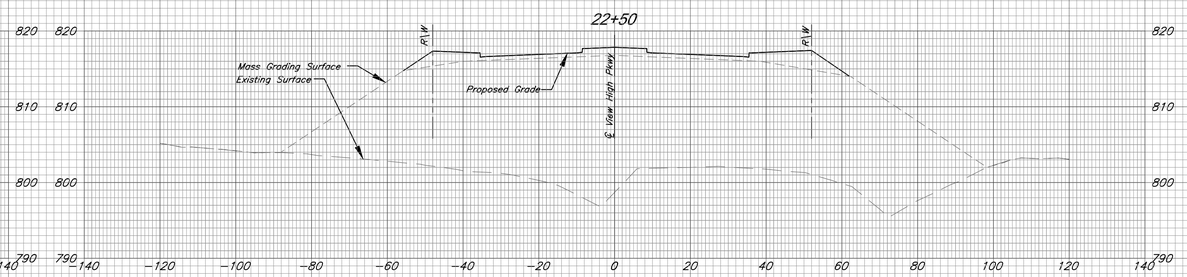

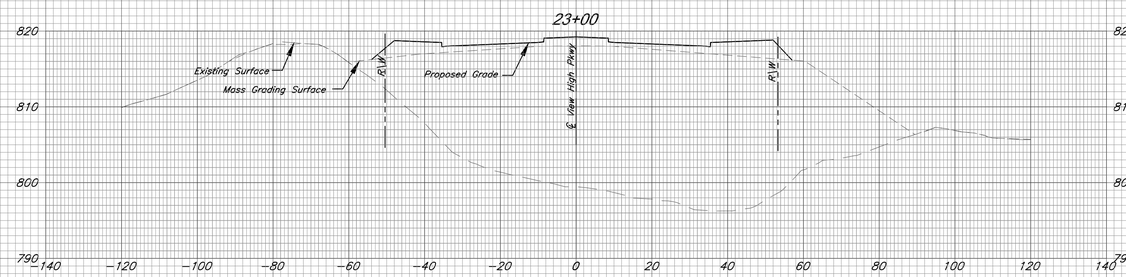

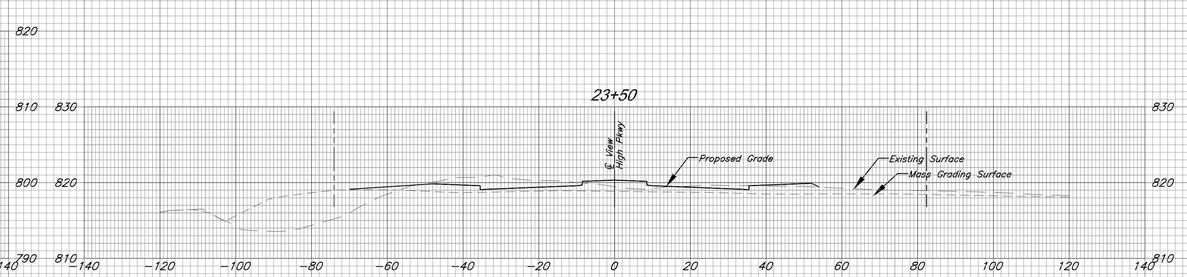

View High Parkway Cross Sections

G:\12720\Civil 3D\Production Drawings\Street & Storm Plans\12720C2501.dwg Layout: 48 View High Parkway Cross Sections -- Friday, July 17, 2020 1:31pm -- Copyright 2020, George Butler Associates, Inc. -- Architect 00212, Professional Engineer 000133, Professional Land Surveyor 000059

Horizontal Scale: 1" = 20'
Vertical Scale: 1" = 10'

10' 5' 0'
0' 20' 40'

STATE OF MISSOURI
BRADLEY D. BURTON
NUMBER E-25862
REGISTERED PROFESSIONAL ENGINEER
7/17/2020

GBA
architects
engineers
9801 Renner Boulevard
Lenexa, Kansas 66219
913.492.0400
www.gbateam.com

DATE:	6-25-2020
DESIGN BY:	CEL
DRAWN BY:	DRV
PROJECT NO.:	12720
SHEET NO.	48
TOTAL SHEETS	103

Bradley D. Burton
Professional Engineer
License No. 25862

Street and Storm Sewer Plans
Paragon Star Development
Lee's Summit, Missouri

NO.	DATE	REVISIONS	BY	APPROVED

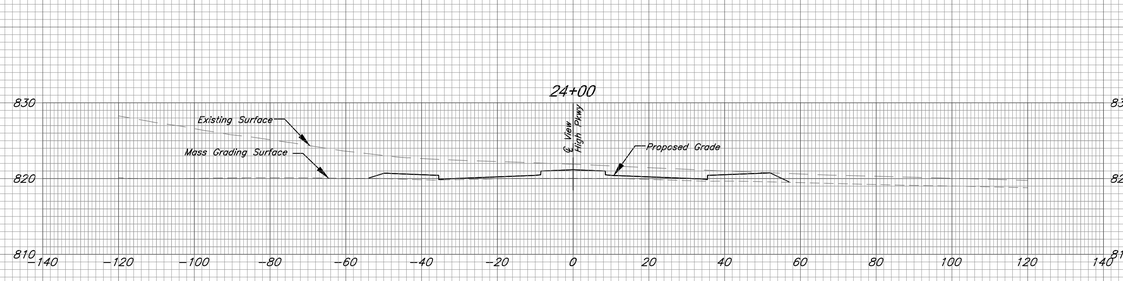

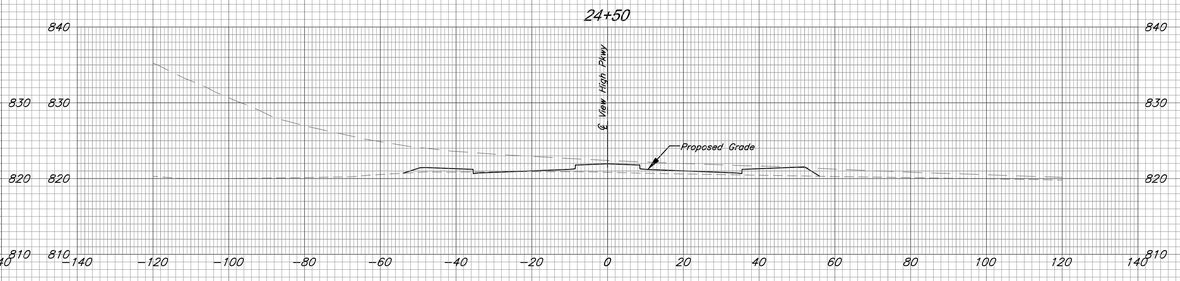

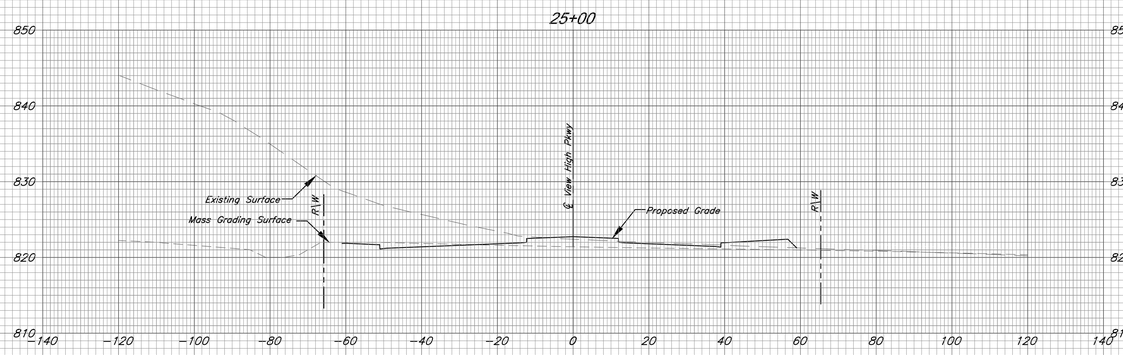

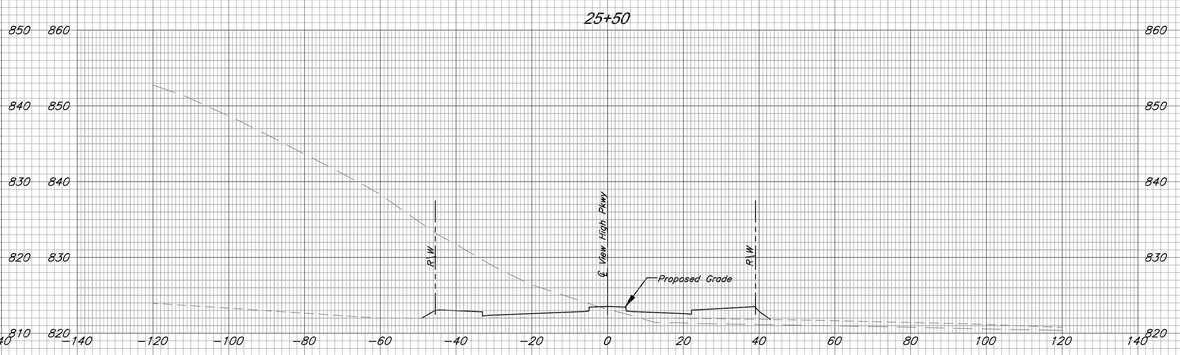

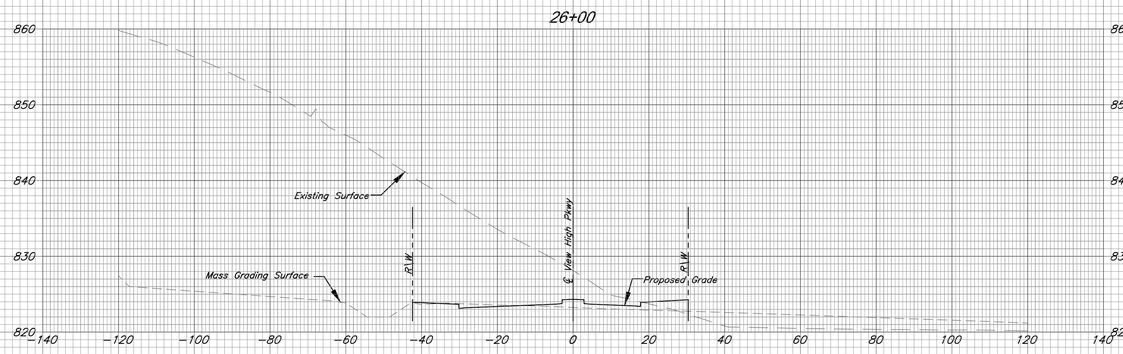

View High Parkway Cross Sections

Architect 00212, Professional Engineer 000133, Professional Land Surveyor 000059 -- Copyright 2020, George Butler Associates, Inc. -- Friday July 17, 2020, 1:31pm
G:\12720\Civil 3D\Production Drawings\Street & Storm Plans\12720C2501.dwg Layout: 49 View High Parkway Cross Sections

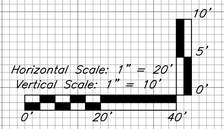

STATE OF MISSOURI
BRADLEY D. BURTON
NUMBER E-25862
REGISTERED PROFESSIONAL ENGINEER
7/17/2020

GBA
architects
engineers
9801 Renner Boulevard
Lenexa, Kansas 66219
913.492.0400
www.gbateam.com

DATE:	6-25-2020
DESIGN BY:	CEL
DRAWN BY:	DRV
PROJECT NO.:	12720
SHEET NO.	TOTAL SHEETS
49	103

Bradley D. Burton
Professional Engineer
License No. 25862

Street and Storm Sewer Plans
Paragon Star Development
Lee's Summit, Missouri

NO.	DATE	REVISIONS	BY	APPROVED

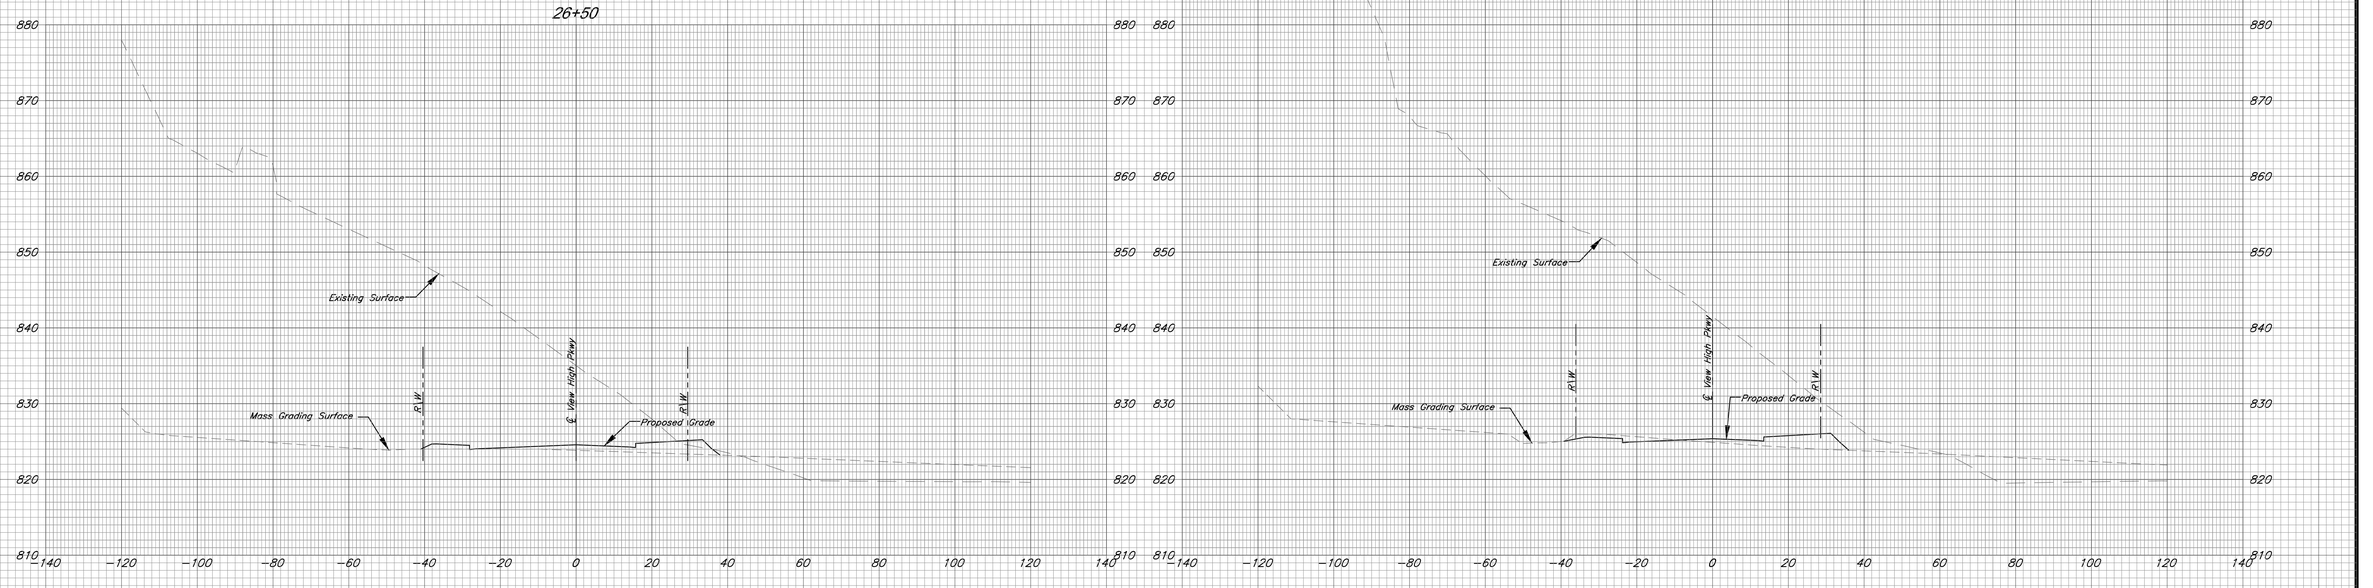

View High Parkway Cross Sections

G:\12720\Civil 3D\Production Drawings\Street & Storm Plans\12720C2501.dwg Layout: 50 View High Parkway Cross Sections -- Friday July 17, 2020, 1:32pm -- Copyright 2020, George Butler Associates, Inc. Architect 00212, Professional Engineer 000133, Professional Land Surveyor 000059

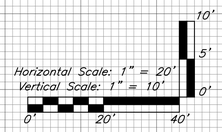

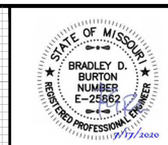

GBA
architects
engineers
9801 Renner Boulevard
Lenexa, Kansas 66219
913.492.0400
www.gbateam.com

DATE:	6-25-2020
DESIGN BY:	CEL
DRAWN BY:	DRV
PROJECT NO.:	12720
SHEET NO.	50
TOTAL SHEETS	103

Bradley D. Burton
Professional Engineer
License No. 25862

Street and Storm Sewer Plans

Paragon Star Development

Lee's Summit, Missouri

NO.	DATE	REVISIONS	BY	APPROVED

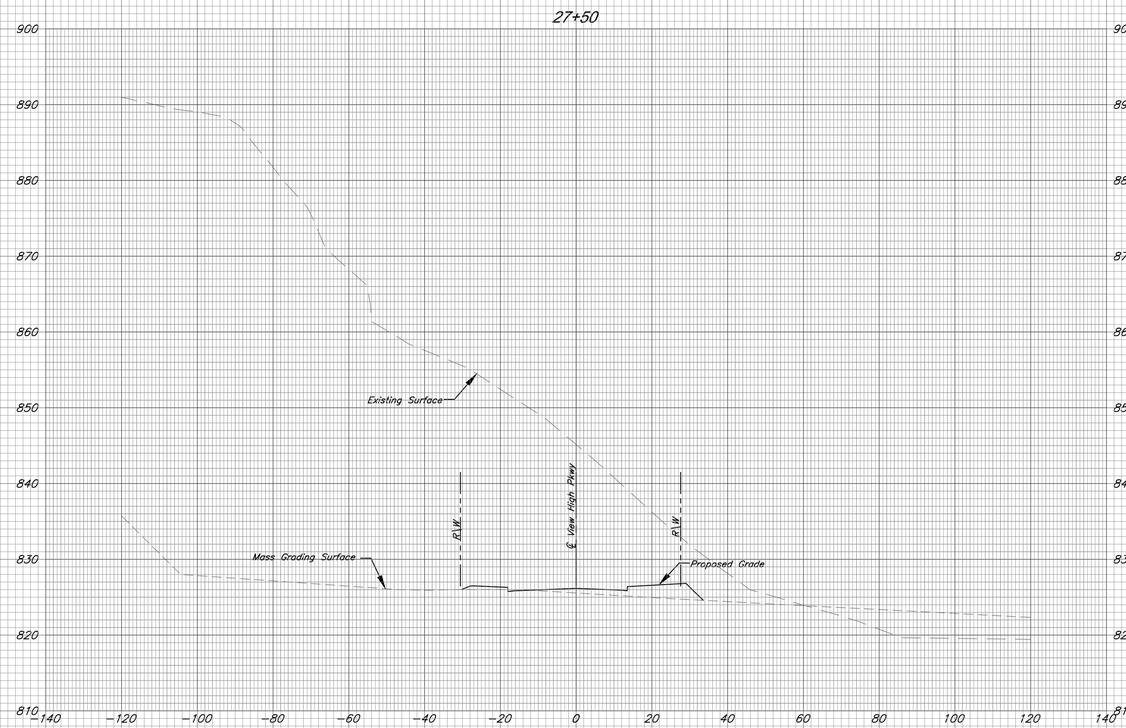

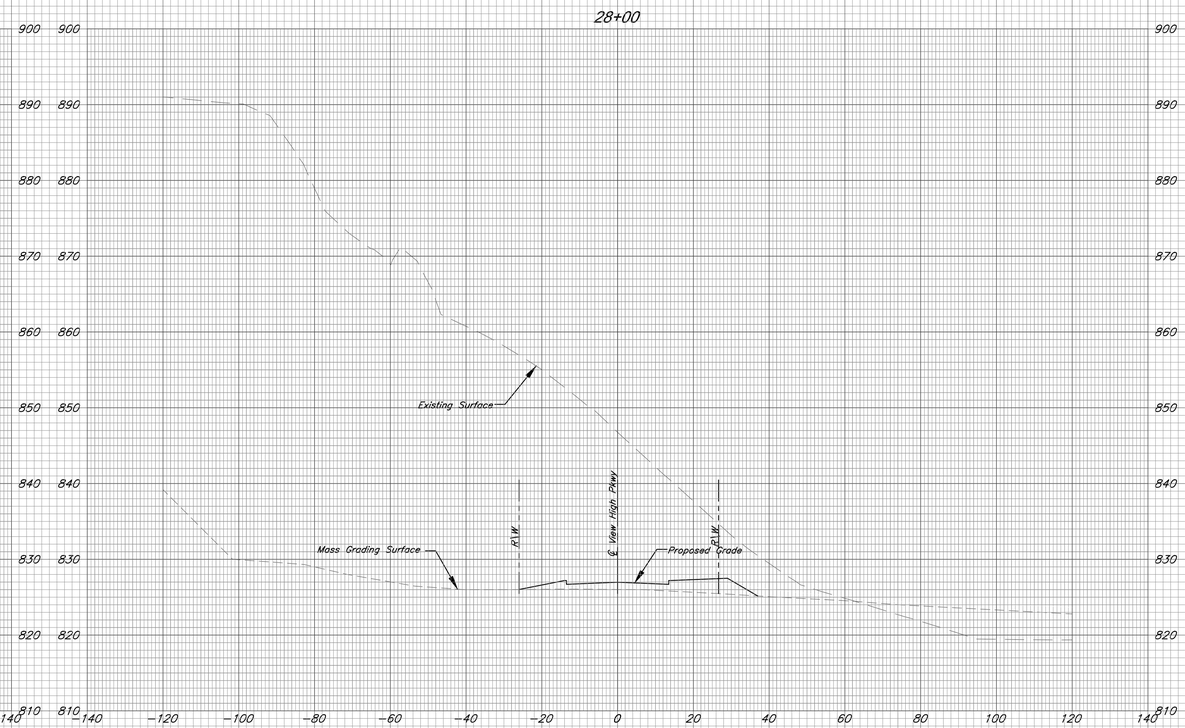

View High Parkway Cross Sections

G:\12720\Civil 3D\Production Drawings\Street & Storm Plans\12720C2501.dwg Layout: 51 View High Parkway Cross Sections -- Friday, July 17, 2020, 1:32pm -- Copyright 2020, George Butler Associates, Inc. Architect 00212, Professional Engineer 000133, Professional Land Surveyor 000059

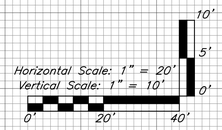

STATE OF MISSOURI
BRADLEY D. BURTON
NUMBER E-25862
REGISTERED PROFESSIONAL ENGINEER
7/17/2020

GBA
architects
engineers
9801 Renner Boulevard
Lenexa, Kansas 66219
913.492.0400
www.gbateam.com

DATE:	6-25-2020
DESIGN BY:	CEL
DRAWN BY:	DRV
PROJECT NO.:	12720
SHEET NO:	51
TOTAL SHEETS	103

Bradley D. Burton
Professional Engineer
License No. 25862

Street and Storm Sewer Plans
Paragon Star Development
Lee's Summit, Missouri

NO.	DATE	REVISIONS	BY	APPROVED

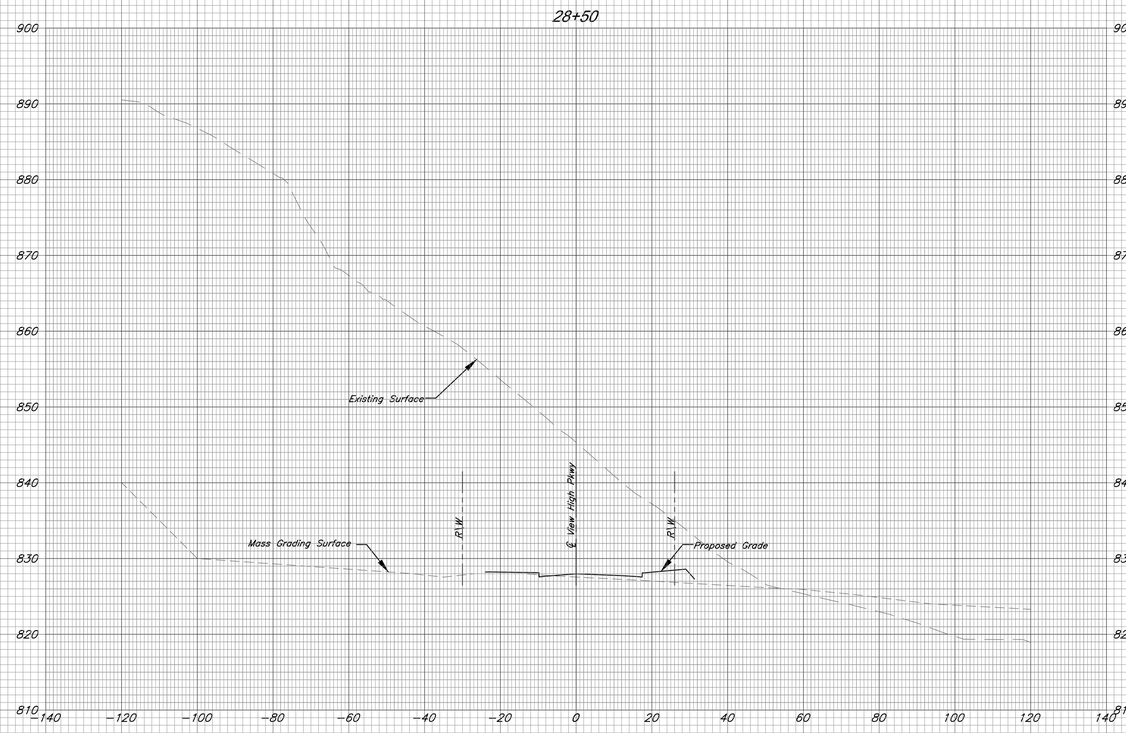

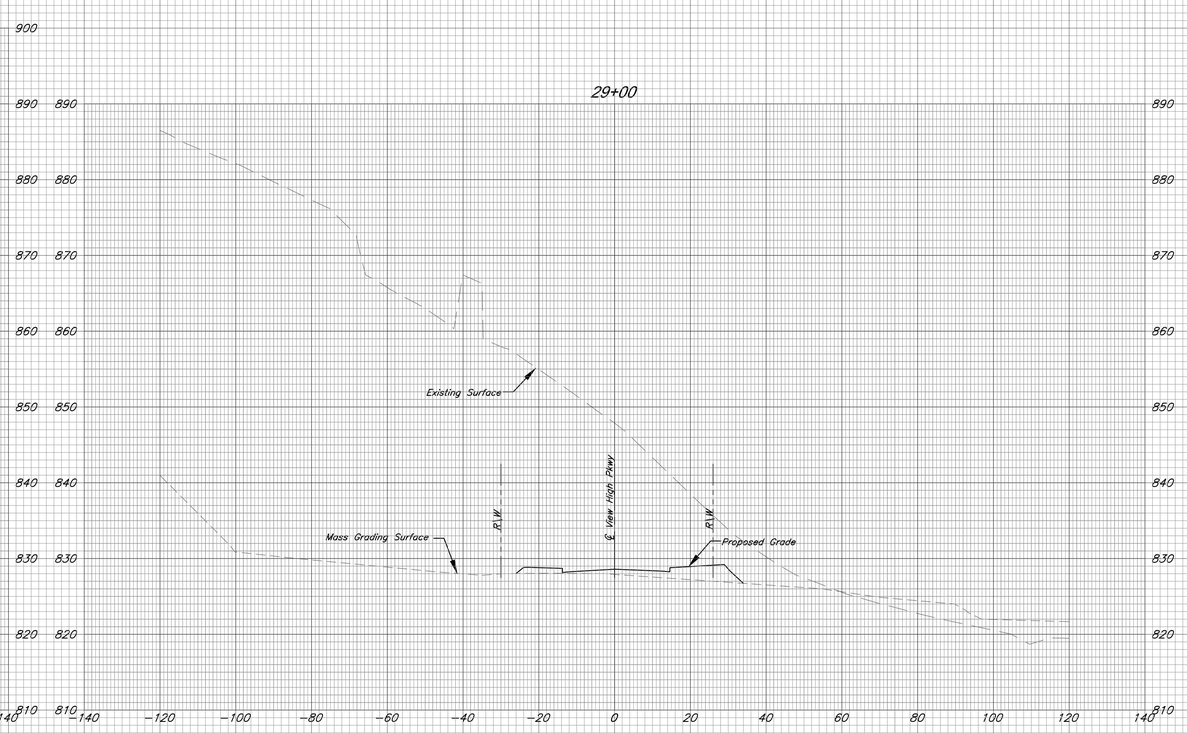

View High Parkway Cross Sections

Architect 00212, Professional Engineer 000133, Professional Land Surveyor 000059 -- Copyright 2020, George Butler Associates, Inc. -- Friday July 17, 2020, 1:33pm -- G:\12720\Civil 3D\Production Drawings\Street & Storm Plans\12720C2502.dwg Layout: 52 River Road Cross Sections

Horizontal Scale: 1" = 20'
Vertical Scale: 1" = 10'

10' 5' 0'
0' 20' 40'

STATE OF MISSOURI
BRADLEY D. BURTON
NUMBER E-25862
REGISTERED PROFESSIONAL ENGINEER
7/17/2020

GBA
architects
engineers
9801 Renner Boulevard
Lenexa, Kansas 66219
913.492.0400
www.gbateam.com

DATE:	6-25-2020
DESIGN BY:	CEL
DRAWN BY:	DRV
PROJECT NO.:	12720
SHEET NO.:	52
TOTAL SHEETS	103

Bradley D. Burton
Professional Engineer
License No. 25862

Street and Storm Sewer Plans
Paragon Star Development
Lee's Summit, Missouri

NO.	DATE	REVISIONS	BY	APPROVED

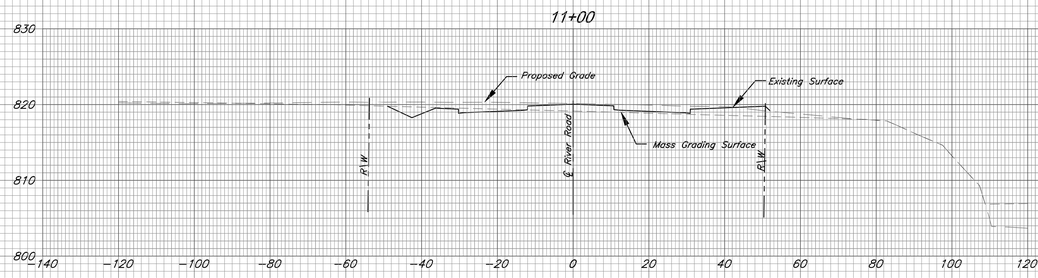

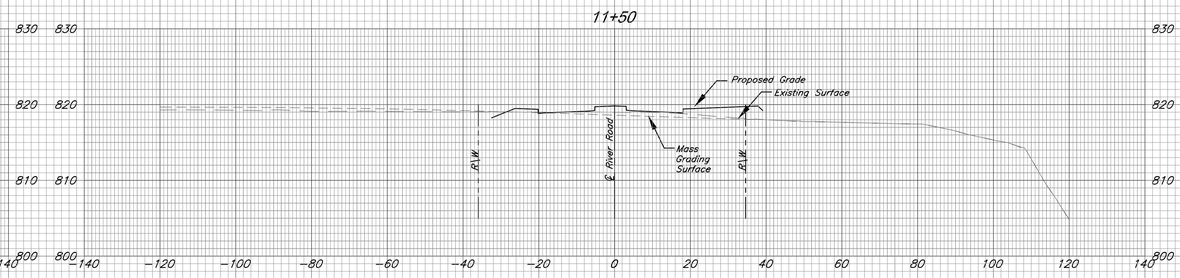

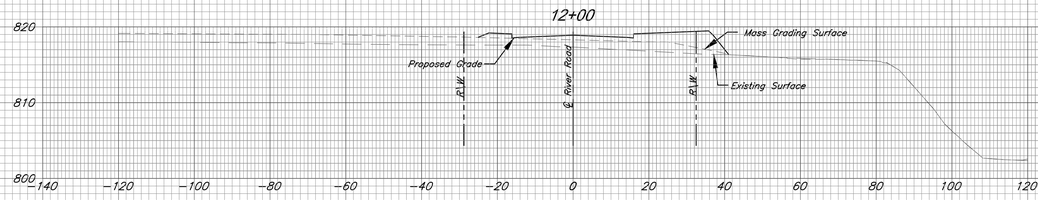

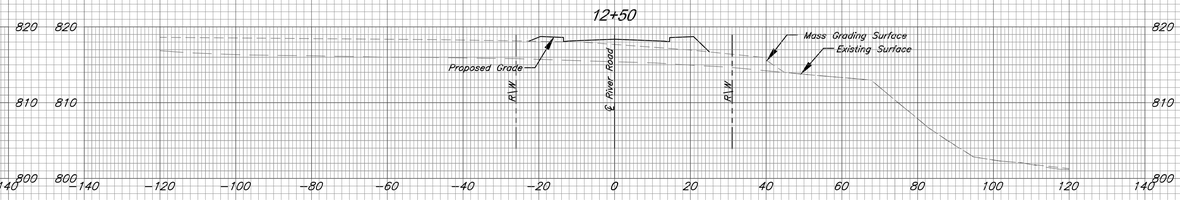

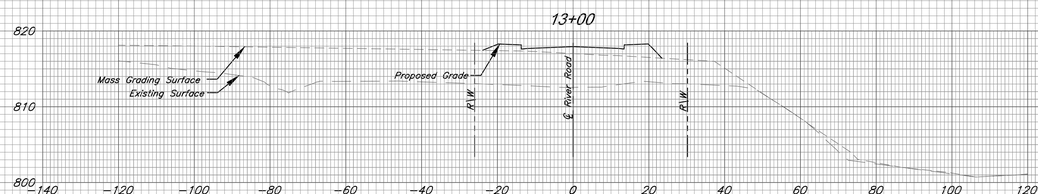

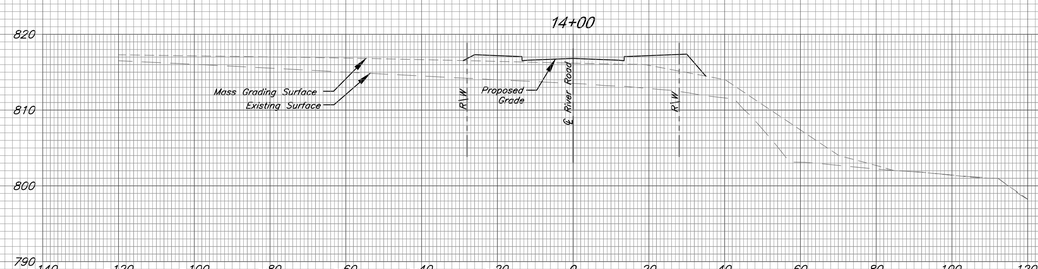

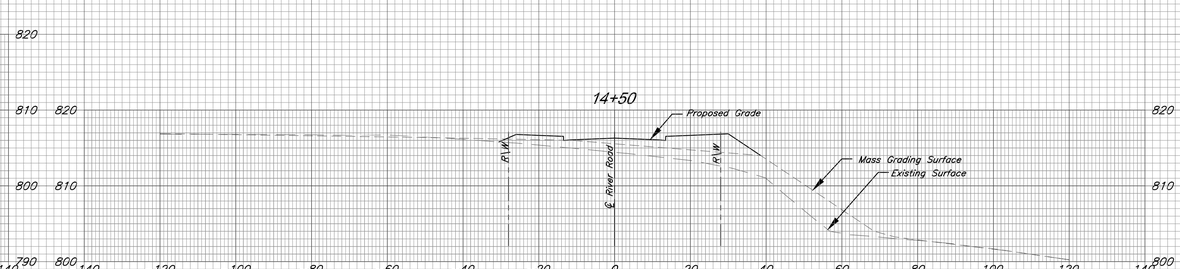

River Road Cross Sections

G:\12720\Civil 3D\Production Drawings\Street & Storm Plans\12720C2502.dwg Layout: 53 River Road Cross Sections -- Friday, July 17, 2020, 1:33pm -- Copyright 2020, George Butler Associates, Inc.
Architect 00212, Professional Engineer 000133, Professional Land Surveyor 000059

Horizontal Scale: 1" = 20'
Vertical Scale: 1" = 10'

10' 5' 0'
0' 20' 40'

STATE OF MISSOURI
BRADLEY D. BURTON
NUMBER E-25862
REGISTERED PROFESSIONAL ENGINEER
7/17/2020

GBA
architects
engineers
9801 Renner Boulevard
Lenexa, Kansas 66219
913.492.0400
www.gbateam.com

DATE:	6-25-2020
DESIGN BY:	CEL
DRAWN BY:	DRV
PROJECT NO.:	12720
SHEET NO.:	53
TOTAL SHEETS	103

Bradley D. Burton
Professional Engineer
License No. 25862

Street and Storm Sewer Plans
Paragon Star Development
Lee's Summit, Missouri

NO.	DATE	REVISIONS	BY	APPROVED

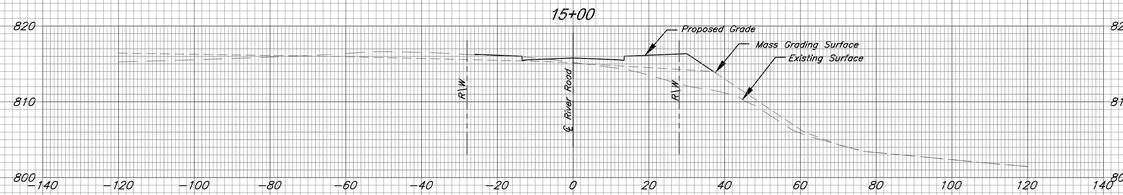

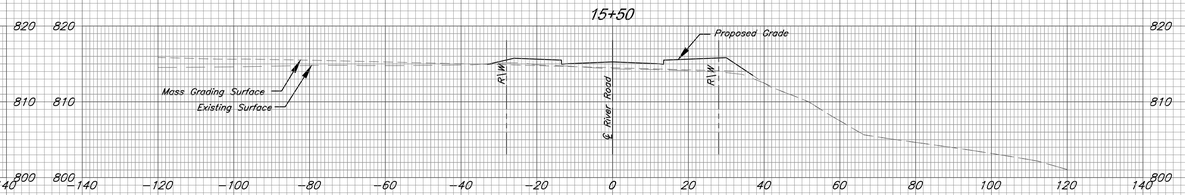

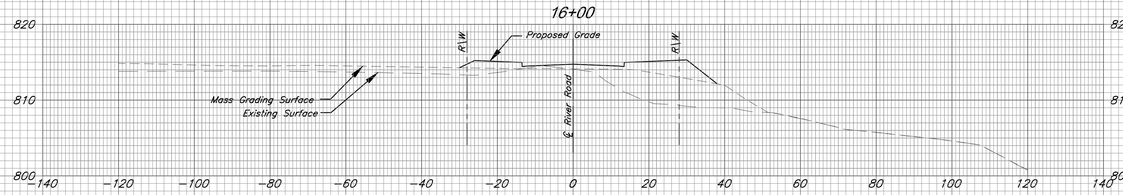

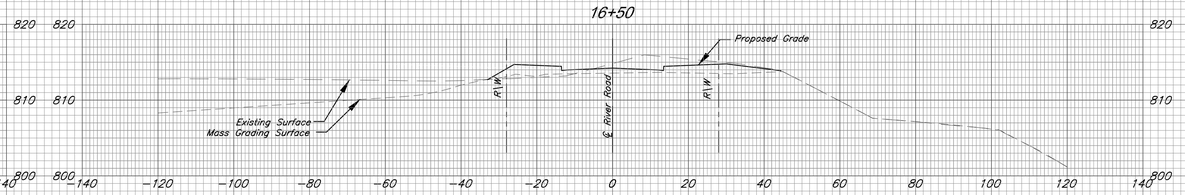

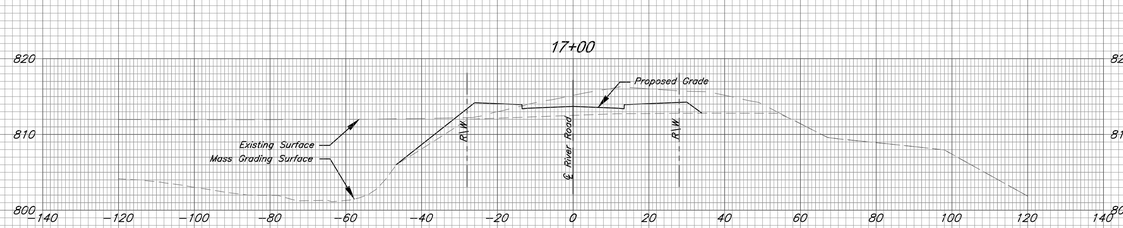

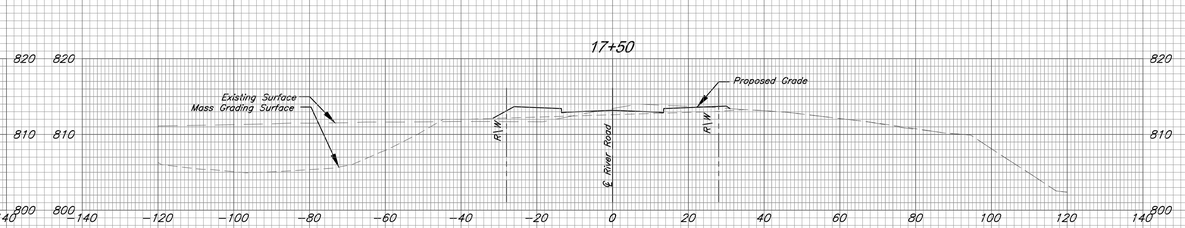

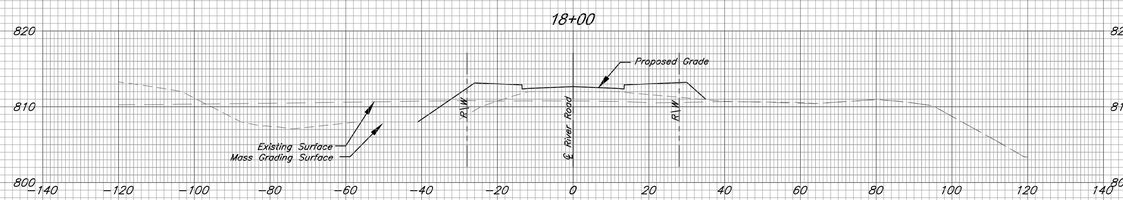

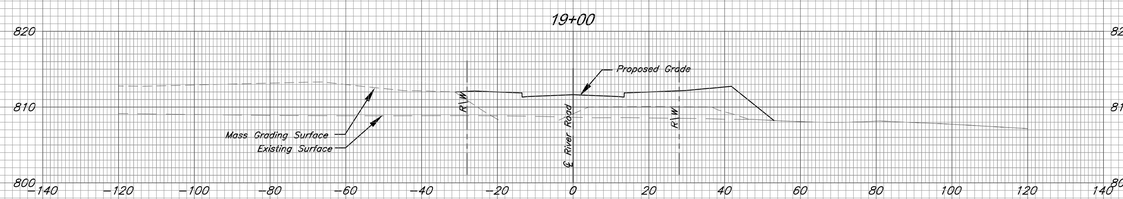

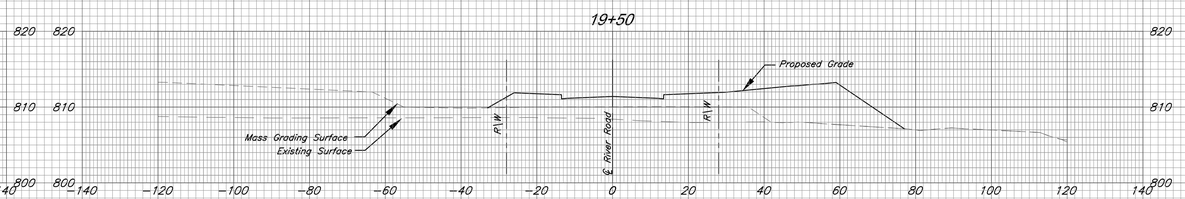

River Road Cross Sections

C:\122720\Civil 3D\Production Drawings\Street & Storm Plans\122720C2502.dwg Layout: 54 River Road Cross Sections -- Friday, July 17, 2020, 1:33pm -- Copyright 2020, George Butler Associates, Inc. -- Architect 00212, Professional Engineer 000133, Professional Land Surveyor 000059

STATE OF MISSOURI
BRADLEY D. BURTON
NUMBER E-25862
REGISTERED PROFESSIONAL ENGINEER
7/17/2020

GBA
architects
engineers
9801 Renner Boulevard
Lenexa, Kansas 66219
913.492.0400
www.gbateam.com

DATE:	6-25-2020
DESIGN BY:	CEL
DRAWN BY:	DRV
PROJECT NO.:	12720
SHEET NO.	54
TOTAL SHEETS	103

Bradley D. Burton
Professional Engineer
License No. 25862

Street and Storm Sewer Plans

Paragon Star Development

Lee's Summit, Missouri

NO.	DATE	REVISIONS	BY	APPROVED

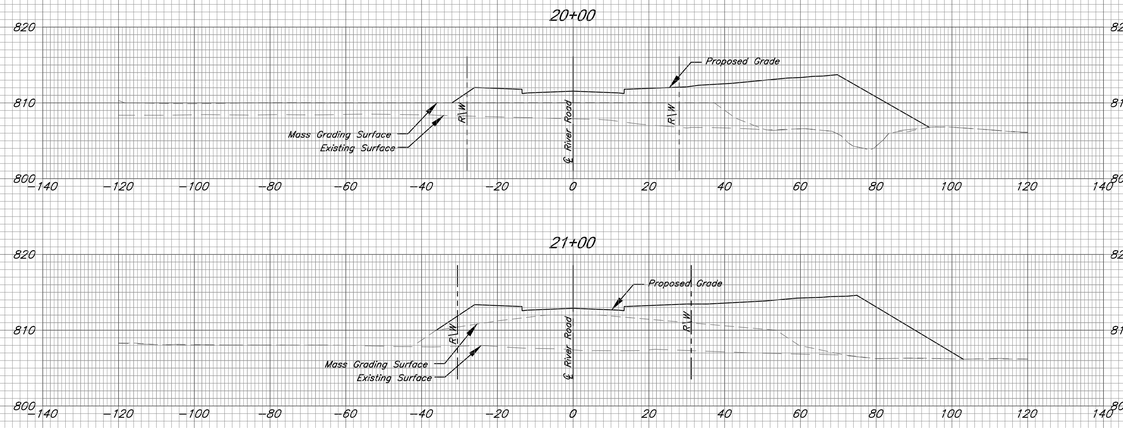

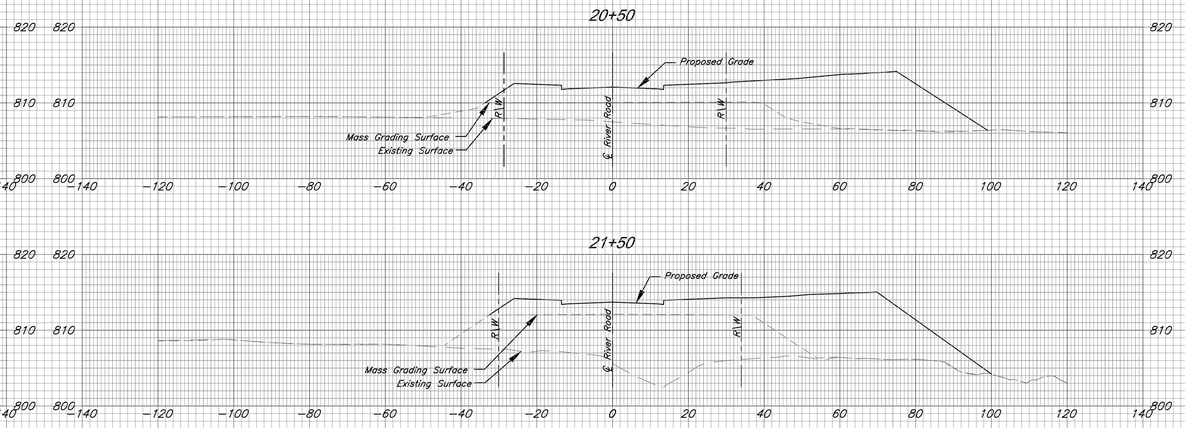

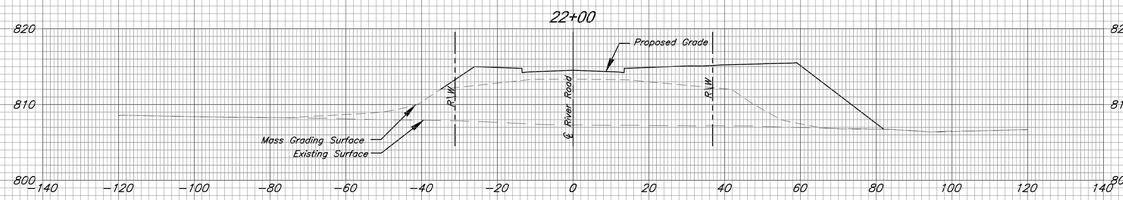

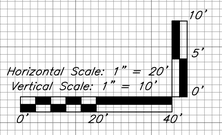

River Road Cross Sections

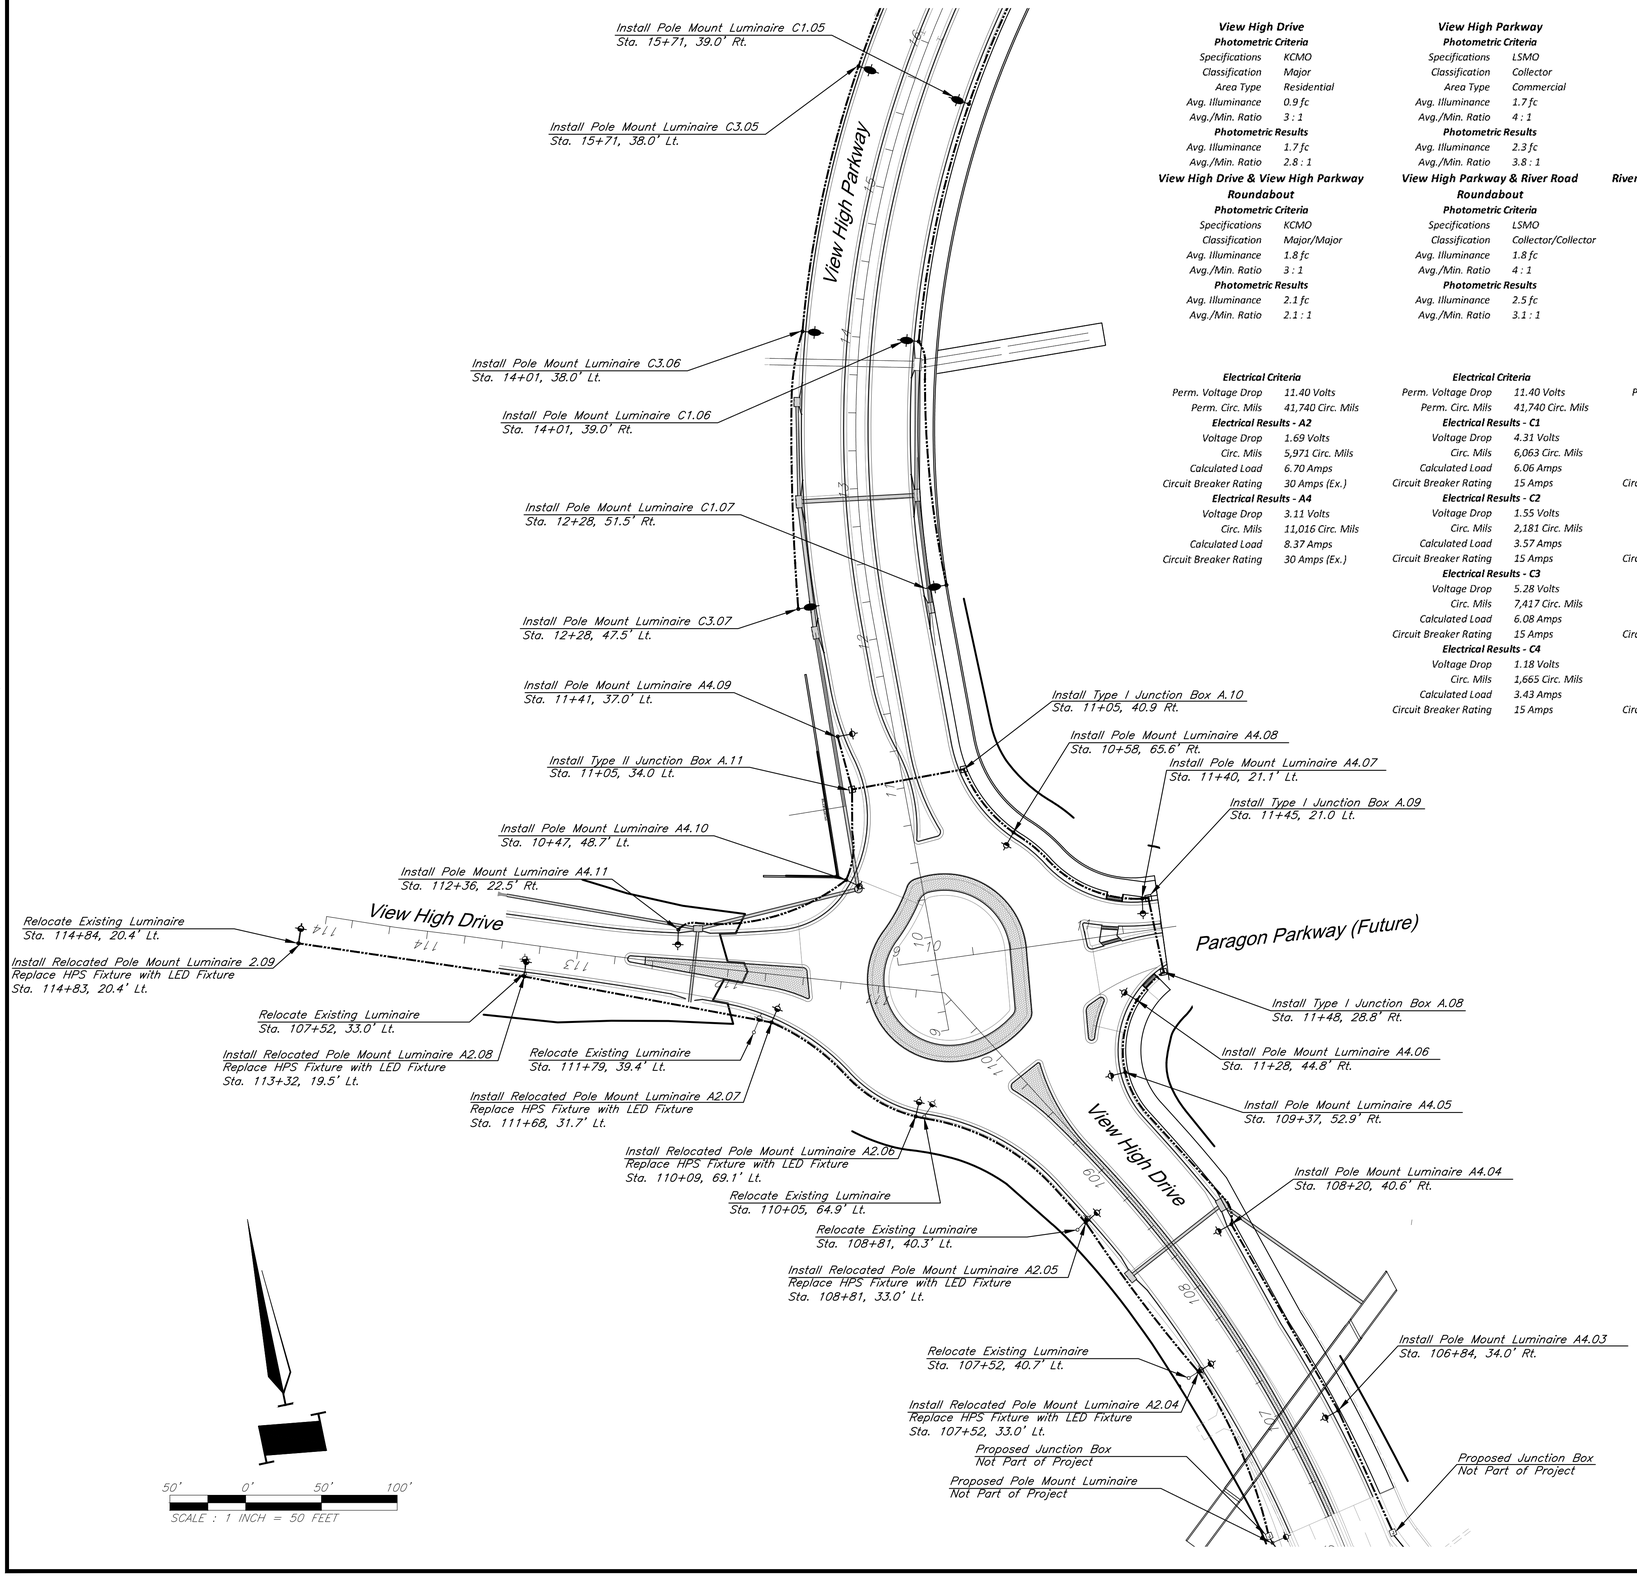

View High Drive

Photometric Criteria

Specifications	KCMO
Classification	Major
Area Type	Residential
Avg. Illuminance	0.9 fc
Avg./Min. Ratio	3 : 1

Photometric Results

Avg. Illuminance	1.7 fc
Avg./Min. Ratio	2.8 : 1

View High Drive & View High Parkway Roundabout

Photometric Criteria

Specifications	KCMO
Classification	Major/Major
Avg. Illuminance	1.8 fc
Avg./Min. Ratio	3 : 1

Photometric Results

Avg. Illuminance	2.1 fc
Avg./Min. Ratio	2.1 : 1

Electrical Criteria

Perm. Voltage Drop	11.40 Volts
Perm. Circ. Mils	41,740 Circ. Mils

Electrical Results - A2

Voltage Drop	1.69 Volts
Circ. Mils	5,971 Circ. Mils
Calculated Load	6.70 Amps
Circuit Breaker Rating	30 Amps (Ex.)

Electrical Results - A4

Voltage Drop	3.11 Volts
Circ. Mils	11,016 Circ. Mils
Calculated Load	8.37 Amps
Circuit Breaker Rating	30 Amps (Ex.)

View High Parkway

Photometric Criteria

Specifications	LSMO
Classification	Collector
Area Type	Commercial
Avg. Illuminance	1.7 fc
Avg./Min. Ratio	4 : 1

Photometric Results

Avg. Illuminance	2.3 fc
Avg./Min. Ratio	3.8 : 1

View High Parkway & River Road Roundabout

Photometric Criteria

Specifications	LSMO
Classification	Collector/Collector
Avg. Illuminance	1.8 fc
Avg./Min. Ratio	4 : 1

Photometric Results

Avg. Illuminance	2.5 fc
Avg./Min. Ratio	3.1 : 1

Electrical Criteria

Perm. Voltage Drop	11.40 Volts
Perm. Circ. Mils	41,740 Circ. Mils

Electrical Results - C1

Voltage Drop	4.31 Volts
Circ. Mils	6,063 Circ. Mils
Calculated Load	6.06 Amps
Circuit Breaker Rating	15 Amps

Electrical Results - C2

Voltage Drop	1.55 Volts
Circ. Mils	2,181 Circ. Mils
Calculated Load	3.57 Amps
Circuit Breaker Rating	15 Amps

Electrical Results - C3

Voltage Drop	5.28 Volts
Circ. Mils	7,417 Circ. Mils
Calculated Load	6.08 Amps
Circuit Breaker Rating	15 Amps

Electrical Results - C4

Voltage Drop	1.18 Volts
Circ. Mils	1,665 Circ. Mils
Calculated Load	3.43 Amps
Circuit Breaker Rating	15 Amps

River Road

Photometric Criteria

Specifications	LSMO
Classification	Collector
Area Type	Commercial
Avg. Illuminance	1.7 fc
Avg./Min. Ratio	4 : 1

Photometric Results

Avg. Illuminance	2.2 fc
Avg./Min. Ratio	3.1 : 1

River Road & Paragon Parkway (Future) Roundabout

Photometric Criteria

Specifications	LSMO
Classification	Collector/Collector
Avg. Illuminance	1.8 fc
Avg./Min. Ratio	4 : 1

Photometric Results

Avg. Illuminance	3.7 fc
Avg./Min. Ratio	4.1 : 1

Electrical Criteria

Perm. Voltage Drop	11.40 Volts
Perm. Circ. Mils	41,740 Circ. Mils

Electrical Results - B1

Voltage Drop	2.26 Volts
Circ. Mils	3,180 Circ. Mils
Calculated Load	3.44 Amps
Circuit Breaker Rating	15 Amps

Electrical Results - B2

Voltage Drop	2.05 Volts
Circ. Mils	2,884 Circ. Mils
Calculated Load	3.44 Amps
Circuit Breaker Rating	15 Amps

Electrical Results - B3

Voltage Drop	0.05 Volts
Circ. Mils	76 Circ. Mils
Calculated Load	0.86 Amps
Circuit Breaker Rating	15 Amps

Electrical Results - B4

Voltage Drop	0.48 Volts
Circ. Mils	682 Circ. Mils
Calculated Load	1.71 Amps
Circuit Breaker Rating	15 Amps

LEGEND

- Pole Mount Luminaire (35' Mt. Ht., 8' Arm Length, AEL Autobahn ATB2–60BLEDE70–MVOLT–R2–20–NL–P7–SH, Type 2 Distribution)
- Pole Mount Luminaire (30' Mt. Ht., 6' Arm Length, LED2–ARW–150W–T2M, Type 2 Distribution)
- Pole Mount Luminaire (30' Mt. Ht., 6' Arm Length, LED2–ARW–150W–T3M, Type 3 Distribution)
- Pole Mount Luminaire (Not Part of Project)
- Secondary Service Point
- Street Light Control Center
- Existing Street Light Control Center
- Junction Box
- Existing Junction Box
- HDPE Conduit
- Existing HDPE Conduit

GENERAL NOTES:

Existing foundations to be removed a minimum of 24" below grade and surface restored to surrounding conditions.

Circuit A2 and A4 cable and conduit shall be connected to adjacent interchange project lighting in adjacent project junction boxes. If adjacent project lighting is not already present, then Circuit A2 and A4 shall be capped and daylighted. Circuits to be powered and controlled from adjacent interchange project.

View High Dr lighting system currently is, and shall continue to be, owned and operated by the City of Kansas City, Missouri.

Street and Lighting Plan

STATE OF MISSOURI
CHRISTOPHER NOVOSEL
NUMBER PE-2010024421
PROFESSIONAL ENGINEER
9-17-2020

GBA architects engineers
9801 Renner Boulevard
Lenexa, Kansas 66219
913.492.0400
www.gbateam.com

Christopher Novosel
Professional Engineer
License No. 2018024421

DATE:	6-25-2020
DESIGN BY:	CMN
DRAWN BY:	CMN
PROJECT NO.:	12720
SHEET NO.	55
TOTAL SHEETS	103

Street and Storm Sewer Plans

Paragon Star Development

Lee's Summit, Missouri

NO.	DATE	REVISIONS	BY	APPROVED

G:\12720\Civil 3D\Production Drawings\Street & Storm Plans\12720TS100.dwg Layout: 51 Street and Lighting Plan -- Friday, July 17, 2020, 1:34pm -- Copyright 2020, George Butler Associates, Inc.
Architect 00212, Professional Engineer 000133, Professional Land Surveyor 000059

Architect 00212, Professional Engineer 000133, Professional Land Surveyor 000059 -- Copyright 2020, George Butler Associates, Inc.

G:\12720\Civil 3D\Production Drawings\Street & Storm Plans\12720ST5100.dwg Layout: 52 Street and Lighting Plan -- Friday July 17, 2020, 1:34pm --

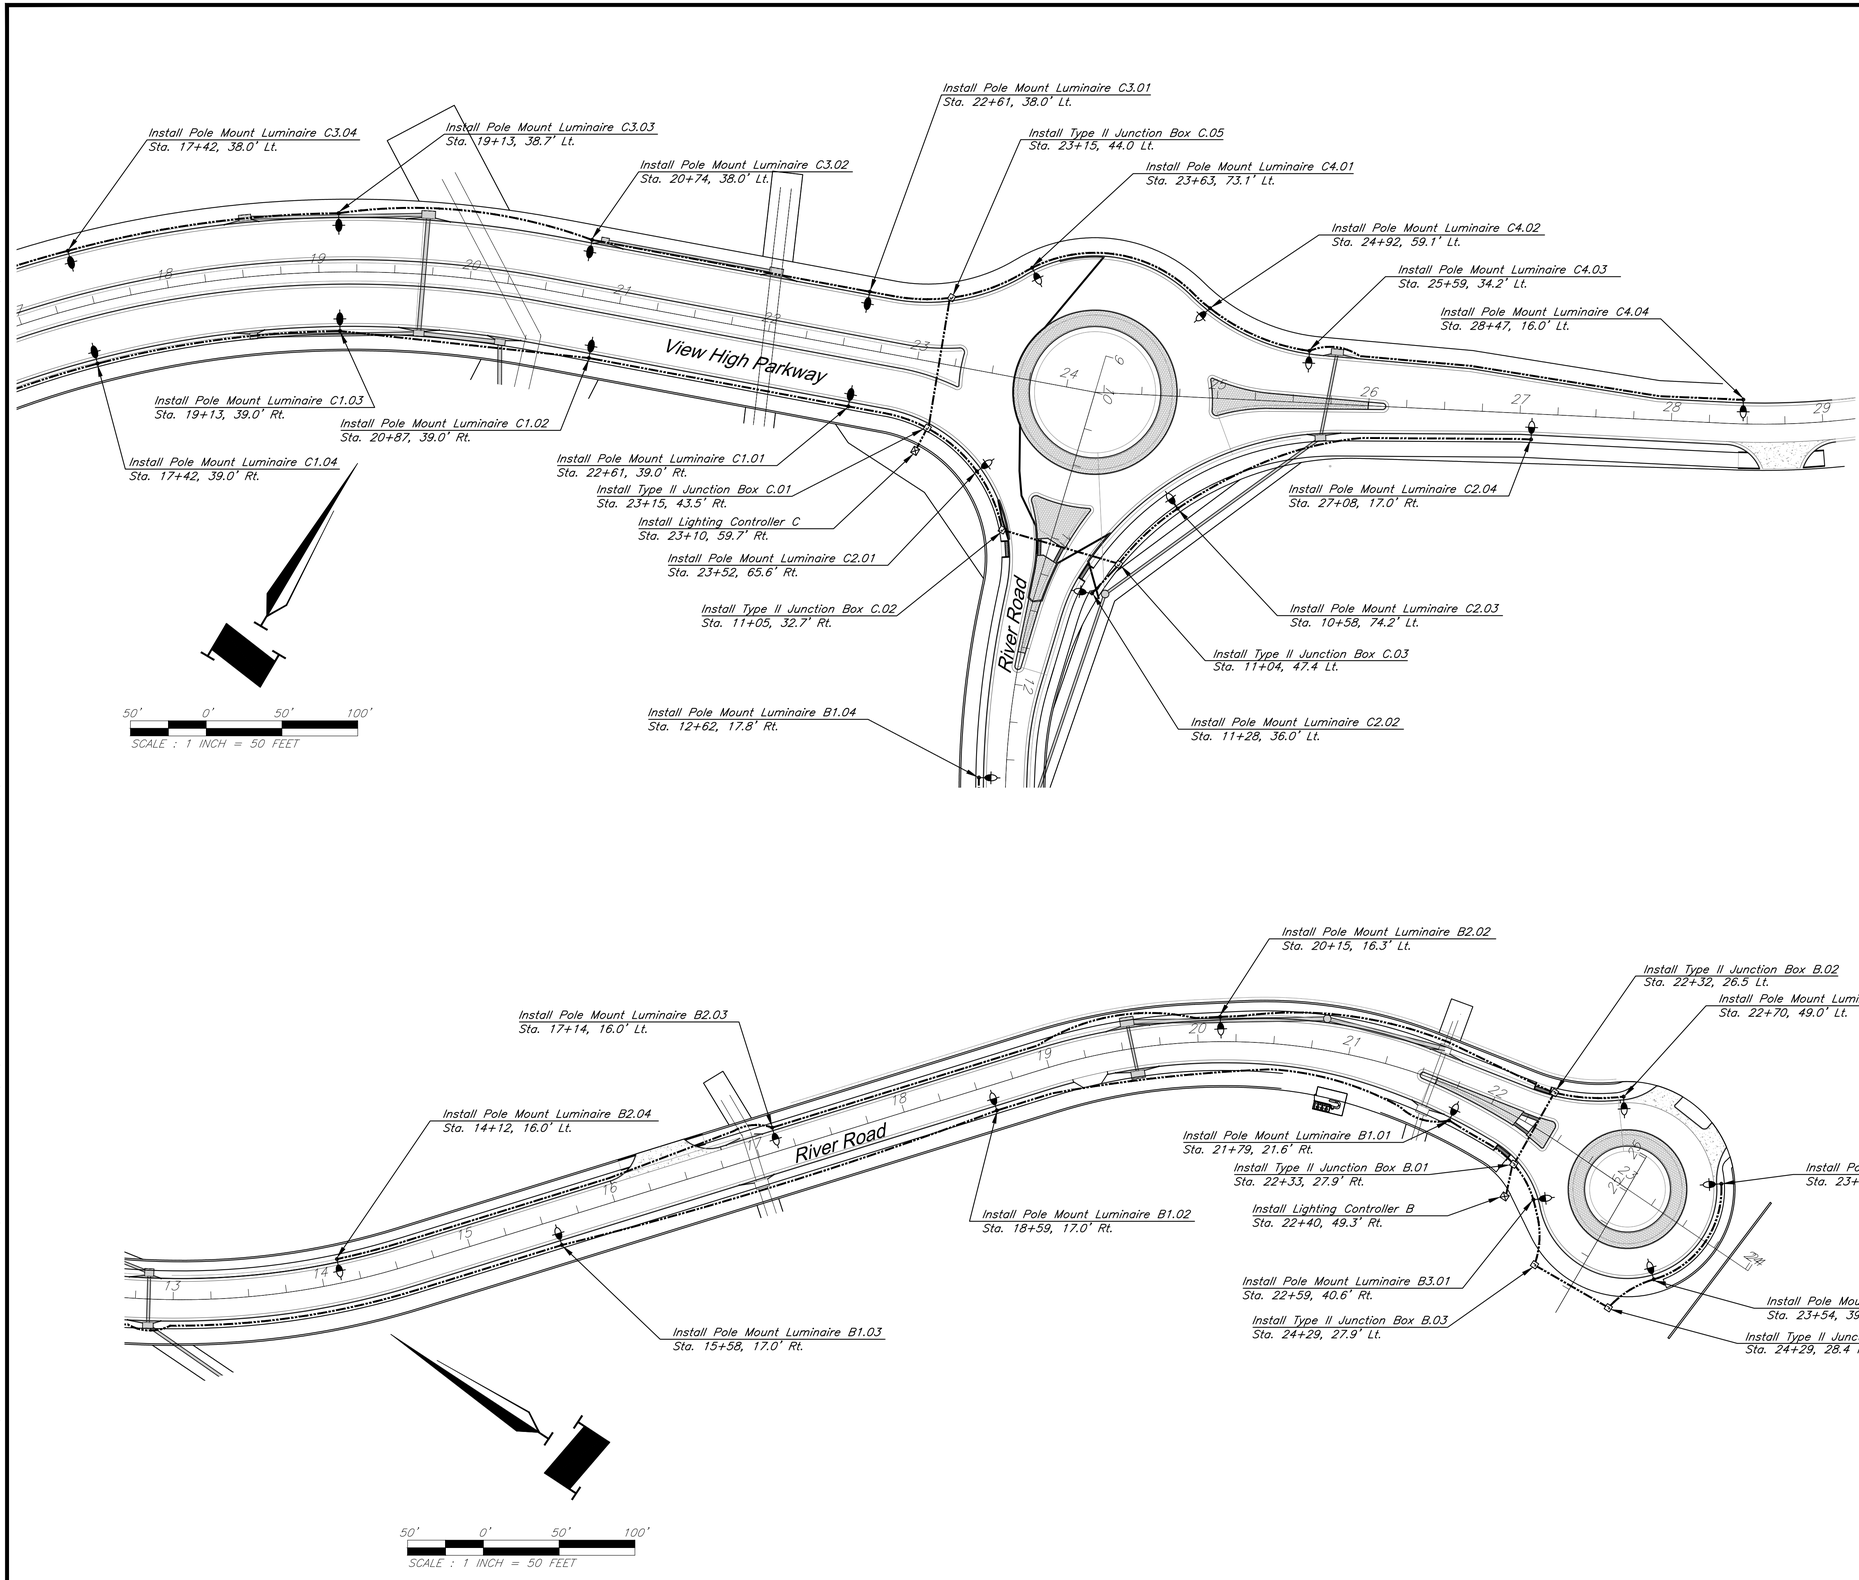

LEGEND

- Pole Mount Luminaire (35' Mt. Ht., 8' Arm Length, 250W LED Equivalent, Type 2 Distribution)
- Pole Mount Luminaire (30' Mt. Ht., 6' Arm Length, LED2-ARW-150W-T2M, Type 2 Distribution)
- Pole Mount Luminaire (30' Mt. Ht., 6' Arm Length, LED2-ARW-150W-T3M, Type 3 Distribution)
- Pole Mount Luminaire (Not Part of Project)
- Secondary Service Point
- Street Light Control Center
- Existing Street Light Control Center
- Junction Box
- Existing Junction Box
- HDPE Conduit
- Existing HDPE Conduit

STATE OF MISSOURI
CHRISTOPHER NOVOSEL
NUMBER PE-2018024421
PROFESSIONAL ENGINEER
9-17-2020

GBA architects engineers
9801 Renner Boulevard
Lenexa, Kansas 66219
913.492.0400
www.gbateam.com

Christopher Novosel
Professional Engineer
License No. 2018024421

DATE:	6-25-2020
DESIGN BY:	CMN
DRAWN BY:	CMN
PROJECT NO.:	12720
SHEET NO.	56
TOTAL SHEETS	103

Street and Storm Sewer Plans

Paragon Star Development

Lee's Summit, Missouri

NO.	DATE	REVISIONS	BY	APPROVED

Street and Lighting Plan

G:\12720\Civil 3D\Production Drawings\Street & Storm Plans\12720TS600.dwg Layout: KCMO Street Lighting Details -- Friday, July 17, 2020, 1:34pm -- Copyright 2020, George Butler Associates, Inc. -- Architect 00212, Professional Engineer 000133, Professional Land Surveyor 000059

KCMO GENERAL LIGHTING NOTES

All work shall comply with the Kansas City, MO, Department of Public Works Standard Construction and Materials Specification, Division II Section 2800, Division V Section 5800, supplemental changes and other APWA sections required to restore the City's 'right-of-way' to its original condition.

1.Roadway and Area classifications are Major/Residential. Pavement classification is R3 with a LLF of 0.68 (Major/Residential).

2.The streetlight layout was based on the following:

250W LED (Type C) equivalent: Autobahn #ATB2-60BLEDE70-MVOLT-R2-20-NL-P7-SH (130W LED), Multi-volt, Type II Optics, 20kV SPD, 7 Pin Receptacle, and Dimmable Driver with Shorting Cap or approved equal.

3.Poles shall be a Valmont or approved equal, round tapered galvanized steel. The mounting heights and arms shall be 35ft with an 8ft arm. Poles shall meet APWA Section 2802.18. Poles shall match appearance of existing street lighting poles in the project area.

4.All distribution cable shall be installed in Schedule 40, 2'PVC conduit or in preassembled 'cable-in-duct', except where shown on plans. All conduit runs shall be place 2ft from back of cub where possible and at a minimum depth of 24'.

5.Per APWA Section 5800, all street light poles, materials and controller must be installed within the City's 'Right-of-Way', except where shown on plans.

6.Distribution cable shall be as noted per plans, Type RHH/RHW/USE, 600 Volt, copper stranded and color coded black, red (or black) and green (APWA 2802.10) for a grounded 240Volt system (single phase).

7.Cable used within the poles shall be 3-#10, Type RHW/USE, 600 Volts rated, copper stranded, U.L. listed and color-coded red, black and green according to the NEC.

8.Provide and install in each pole base, 3 single-pole, set-screw, in-line, breakaway, fuseholders. Use Bussman (or approved equal) Model No. HEB-JW-RYC and HEB-JW-RLC-J (last pole). For the 2 "hot" breakaway conductors, place a 10 Amp KTK fuse in each breakaway fuseholder and a NNB Copper Slug in the system ground fuseholder."

9.Individual and system grounds shall be installed on all circuits (pole grounding rods and a ground wire from pole to pole). Grounding shall comply with Section 2803.8 of standards noted above.

10.All conduit crossings shall be indicated with an aluminum marker in the top of curb. Aluminum markers to be furnished and installed by the contractor.

11.The contractor is responsible for making his own determination as to type and location of underground and overhead utilities as may be necessary to avoid damage. The contractor shall verify location of underground pipelines, conduits, structures and overhead lines by contacting the owners of the utilities.

12.The Contractor shall be responsible for all restoration of the construction site to City specifications. The contractor shall also be responsible for all cost associated with any damage, including but not limited to landscaping, sprinkler systems, water, sewer, curbs and sidewalk, gas main, etc.., caused by the construction.

13.All workmanship and materials shall be subject to inspection and approval by the Streetlighting, Public Works Department. Coordinate a final joint inspection with Sara Hurst at (816) 513-9882.

14.Luminaire and Controller Cabinet Labels: The labels shall be KCMO-2X16-ADDS or equal. Contact William Frick & Company at (847) 918-3700. The Contractor shall furnish and install luminaire and controller cabinet identification labels according to the construction plans. Identification labels shall consist of three letters and four numerals in vertical orientation with the letters at the top so as to read downward. Legend shall be 2 inch series 'C' upper case black characters on silver retro-reflective sheeting with pressure sensitive adhesive backing, as prescribed for use on standard highways signs in the FHWA Manual of Uniform Traffic Control Devices. Labels must be coordinated with the Streetlighting Section at (816) 513-9500.

Steel poles shall be labeled by affixing self-adhesive decal directly on the pole. The label shall be position on the vertical axis of the pole facing the street and 8-10 feet above the pavement surface. Labels on cabinets shall be positioned near the top of the door adjacent to the door hinge.

15.The contractor shall install a cable retainer assembly mounted between a luminaire type pole and foundation anchor. The retainer is designed to secure the electrical conductors to prevent conductor theft. Contact PELCO at (405) 562-4680 for information and material.

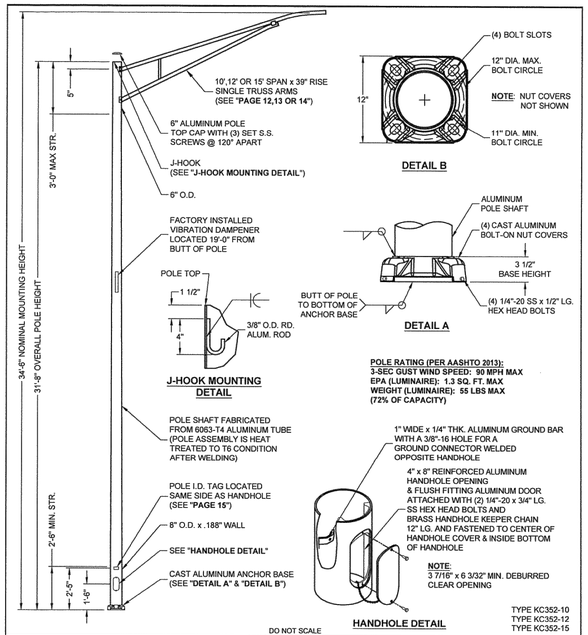

DO NOT SCALE

valmont	TITLE: S ANCHOR BASE ALUMINUM POLE — QTY:
Valmont Industries, Inc. Structures Division 20805 Eaton Ave Farmington, Minnesota 55024-7932 Phone: (651) 463-8990 (800) 899-7577 Fax: (651) 463-3349	MODEL NO.: 310B60B06T4A MATERIAL: ALUMINUM ALLOY FINISH: 100 GRIT SATIN POLISH PROJECT: SOLD TO: CITY OF KANSAS CITY, MO SHIP TO: P.O. NO: REP: POWER EQUIPMENT SALES DWN BY: HJT CHKD BY: APPR BY: JGB DATE: 06-26-18 DWG NO: DSKC PAGE: 5/15
CONFIDENTIAL The information contained in this drawing is privileged and confidential, and may be protected from disclosure. Please be aware that any use or dissemination of this drawing may be subject to legal restriction or sanction.	REV DATE REVISION DESCRIPTION BY

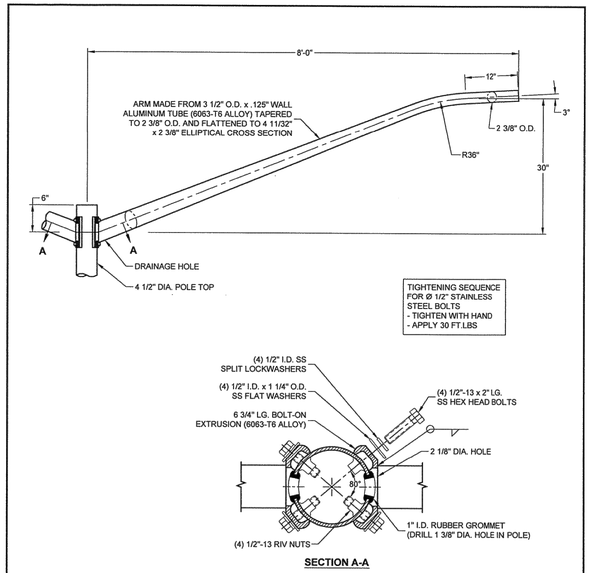

DO NOT SCALE

valmont	TITLE: S 8' x 30" x 3.5" SGL OR DBL MAST ARM 4.5" — QTY:
Valmont Industries, Inc. Structures Division 20805 Eaton Ave Farmington, Minnesota 55024-7932 Phone: (651) 463-8990 (800) 899-7577 Fax: (651) 463-3349	MODEL NO.: (1) OR (2) MA0830B45D MATERIAL: ALUMINUM ALLOY FINISH: 100 GRIT SATIN POLISH PROJECT: SOLD TO: CITY OF KANSAS CITY, MO SHIP TO: P.O. NO: REP: POWER EQUIPMENT SALES DWN BY: HJT CHKD BY: APPR BY: JGB DATE: 06-26-18 DWG NO: DSKC PAGE: 10/15
CONFIDENTIAL The information contained in this drawing is privileged and confidential, and may be protected from disclosure. Please be aware that any use or dissemination of this drawing may be subject to legal restriction or sanction.	REV DATE REVISION DESCRIPTION BY

KCMO Street Lighting Details

PACIFIC UTILITY PRODUCTS
2950 E. PHILADELPHIA ST. ONTARIO CA 91761

FAL147001A
S.O. SE

INDUSTRIAL CONTROL - RAINPROOF / OUTDOOR TYPE 3R
SUITABLE FOR USE AS SERVICE EQUIPMENT
BONDED NEUTRAL REMOVE BONDING MEANS FOR TEST PURPOSES ONLY

CAT.NO. USP16R-M2100-112C-KDOT-MOD 120/240VAC 1-PHASE 60Hz 3-WIRE 100 AMPS

SHORT CIRCUIT RATING: 10,000 RMS SYMMETRICAL AMPS @ 240 VAC MAX.
HOWEVER, THIS SHORT CIRCUIT RATING IS LIMITED TO THE LOWEST INTERRUPTING CAPACITY ON ANY DEVICE INSTALLED.

*MAIN SERVICE DISCONNECT:100 AMPS CUTLER-HAMMER TYPE BR, BRH.
*CIRCUIT BREAKERS 90 AMPS OR LESS: CUTLER-HAMMER TYPE BR, BRH, BD, BQ, GFCB. REPLACEMENT BREAKER(S) MUST BE SAME TYPE AND RATING.

*AUTOMATIC TRIP IS INDICATED BY HANDLE POSITION MIDWAY BETWEEN (ON) AND (OFF). TO RESTORE POWER MOVE HANDLE TO (OFF), THEN (ON).
*METER SOCKET: DURHAM, 200 AMPS CONTINUOUS.
*LOAD CENTER IS SUITABLE FOR USE WITH 60/75 DEGREE C COPPER OR ALUMINUM WIRE.

*LOAD CENTER IS LIMITED TO A MAXIMUM OF 12 INSTALLED CIRCUITS THAT UTILIZE A NEUTRAL CONNECTION, EITHER SINGLE POLE, MULTI-POLE, OR A COMBINATION OF EACH.

*SHIPPING TENDS TO LOOSEN ELECTRICAL CONNECTIONS - TIGHTEN ALL CONNECTIONS BEFORE ENERGIZING UNIT.

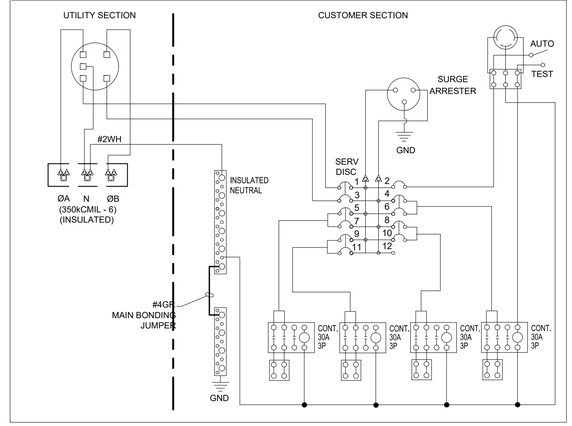

NO.	AMP.	POLE	DESCRIPTION
1-3	100	2	SERVICE DISCONNECT
5-7	30	2	LIGHTING
9-11	30	2	LIGHTING
2	15	1	PE CONTROL
4-6	30	2	LIGHTING
8-10	30	2	LIGHTING

*** TORQUE INFORMATION
□ 350MCM - 6 CU/AL 325 IN.LB.
△ #14-1/0 CU/AL 50 IN.LB.
*** NEUTRAL & EQUIPMENT GROUND-SINGLE CONDUCTOR
○ #14-1/0 CU/AL #3-1/0 50 IN.LB.
#6-4 45 IN.LB.
#8 40 IN.LB.
#14-10 25 IN.LB.
◦ #14-6 CU/AL #6 35 IN.LB.
#8 25 IN.LB.
#14-10 20 IN.LB.
*** EQUIPMENT GROUND-MULTIPLE CONDUCTOR
○ (2 OR 3) #10,12,14 CU/AL 45 IN.LB.
◦ (2) #12,14 CU/AL 20 IN.LB.
*** FIELD INSTALLED DEVICES-TORQUE TO VALUES INDICATED ON OR WITH DEVICE

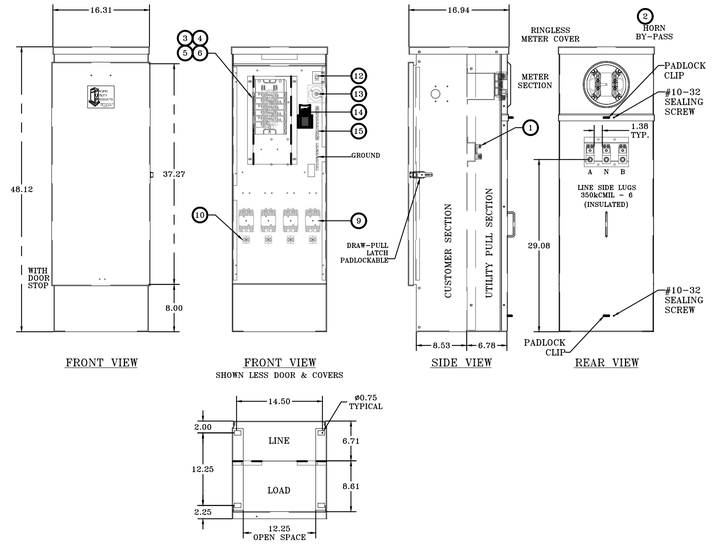

FAL147001A

REVISED BY: BF 1/25/2018

SPECIFICATIONS

* NEMA 3R CONSTRUCTION
* FABRICATED FROM .125 THK NATURAL ALUMINUM
* FACTORY WIRING 600 VOLT RATED COPPER
* ALL EXTERIOR HINGES CONTINUOUS PIANO TYPE
* ALL COMPONENTS ARE U.L. LISTED.

PAGE 1 OF 2

THIS INFORMATION IS PROPRIETY TO PACIFIC UTILITY PRODUCTS, INC. AND IS NOT DISCLOSED OUTSIDE OF PACIFIC UTILITY PRODUCTS, INC. WITHOUT A CONFIDENTIALITY AGREEMENT.

COMPONENT DIRECTORY
CAT. NO. USP16R-M2100-112C-KCMO

No.	
1	LANDING LUGS 350kCMIL-6 PER PH
2	MTR SOCKET 200A 4J with 5th CLIP
3	MAIN CB 100A 2P 120/240VAC 10kAIC
4	LOAD CENTER 125A 12CKT 1-PHASE
5	(4) CB 30A 2P 120/240VAC 10kAIC
6	(1) CB 15A 1P 120/240VAC 10kAIC
7	
8	
9	(4) CONTACTOR EH 30A ABB #A63-30-120
10	(4) TERM BLK 2P 85A MARATHON or EQUAL
11	
12	SWITCH TOGGLE SPST 20A
13	PE RECEPTACLE
14	(1) SURGE ARRESTER GE or EQUAL
15	INSULATED NEUTRAL BUS

SERVICE PEDESTAL

S.O. No.	QTY.
DATE	02 JUNE 2017
JOB NAME	-
DISTRIBUTOR	POWER EQUIPMENT SALES

USP NON-RESIDENTIAL
SERVICE PEDESTAL
0 - 200 AMPERES
0 - 600 VOLTS

PACIFIC
UTILITY
PRODUCTS
2950 E. PHILADELPHIA ST.
ONTARIO, CALIFORNIA 91761

GBA
architects
engineers
9801 Renner Boulevard
Lenexa, Kansas 66219
913.492.0400
www.gbateam.com

DATE:	6-25-2020
DESIGN BY:	CMN
DRAWN BY:	CMN
PROJECT NO.:	12720
SHEET NO.	57
TOTAL SHEETS	103

Christopher Novosel
Professional Engineer
License No. 2018024421

Street and Storm Sewer Plans
Paragon Star Development
Lee's Summit, Missouri

NO.	DATE	REVISIONS	BY	APPROVED

CHRISTOPHER NOVOSEL
NUMBER PE-2018024421
STATE OF MISSOURI
PROFESSIONAL ENGINEER
9-17-2020

GBA architects engineers
9801 Renner Boulevard
Lenexa, Kansas 66219
913.492.0400
www.gbateam.com

Christopher Novosel
Professional Engineer
License No. 2018024421

DATE:	6-25-2020
DESIGN BY:	DJM
DRAWN BY:	CMN
PROJECT NO.:	12720
SHEET NO.	58
TOTAL SHEETS	103

Street and Storm Sewer Plans

Paragon Star Development

Lee's Summit, Missouri

NO.	DATE	REVISIONS	BY	APPROVED

STREET LIGHT POLE, BRACKET ARM, AND BREAK-AWAY BASE

POLE TYPE	MOUNTING HEIGHT (A)	BRACKET ARMS		POLE SHAFT				SHOE BASE	ANCHOR BOLTS		
		LENGTH (B)		BASE O.D.	TOP O.D.	MIN. WALL THICKNESS	SHAFT LENGTH (C)	BOLT CIRCLE (BC)	DIAMETER	LENGTH	HOOK
		ARM 1	ARM 2								
P14	14'	-	-	6"	3"	0.156"	14'-0"	9.5"	0.75" 10NC	25"	3"
P30S	30'	6' or 10'	-	8"	6"	0.188"	26'-6" ±2"	11.0"	1.00" 8NC	36"	4"
P30D	30'	6' or 10'	6' or 10'	8"	6"	0.219"	26'-6" ±2"	11.0"	1.00" 8NC	36"	4"
P40S	40'	6', 10' or 15'	-	8"	6"	0.219"	36'-6" ±2"	11.5"	1.00" 8NC	36"	4"
P40D	40'	6', 10' or 15'	6', 10' or 15'	10"	6"	0.219"	36'-6" ±2"	14.5"	1.00" 8NC	48"	4"

NOTES:
1. All poles, arms, and miscellaneous equipment shall conform to these details and as specified by the latest city standard specifications.
2. Pole shaft shall have a satin ground finish.
3. All hardware (bolts, nuts, washers but not including anchor bolts) not otherwise specifically designated in the specifications or details shall be 300-series stainless steel conforming to ASTM A193 or A194.
4. Anchor bolts shall be used with concrete bases. Anchor bolts shall be steel with 50,000 PSI minimum yield; top 10" min. galvanized; including 8 nuts and 8 flat washers galvanized to ASTM A153 standards. Galvanized hex head bolts (see pole foundation sheet) shall be used with screw-in anchor bases. 4 bolts, 4 nuts and 8 flat washers to provided with each anchor.
5. All welding is to be done with 4043 weld wire. All arms and shafts are to be heat-treated to T6 temper after welding.
6. Anchor bolts shall project above the concrete base as per manufacturer's recommended practices, 2 ½ " to 3".
7. The aluminum street light pole assembly, including anchorage and luminaire, shall comply with the latest city standard specifications and the American Association of State Highway and Transportation Officials (AASHTO) load wind loading.
8. All poles and arms shall be clearly identified by the manufacturer's name, abbreviation, or symbol engraved on the shaft, shoe base, hand hole, or other means such as to be readily visible after installation.

MATERIAL DATA

COMPONENT	ALUMINUM ALLOY DESIGNATION	SPECIFICATION
Shoe Base	356-T6, Cast	ASTM B26 or B108
Breakaway Base	356-T6, Cast	ASTM B108
Bolt Covers	356 or 360, Cast	ASTM B26 or B108
Pole Shaft	6063-T6, Extruded	ASTM B221 or B241
Ground Lug	6061-T5 or 6063-T6, Plate	ASTM B221
Reinforced Handhole Frame	356-T6 or 6061-T6	ASTM B26, B108 or B221
Handhole Cover	6063-T6	ASTM B209, B221 or B241
Bracket Arm & Tubing Pipes	6063-T6	ASTM B221, B241 or B249
Bracket Arm Mounting Plates	6061-T6 or 6063-T6 Extruded	ASTM B221
Bracket Arm Strut & Arm Connector	6061-T6 or 6063-T6 Extruded	ASTM B221, B241 or B249
Pole Cap	356, Cast	ASTM B26 or B108
Anchor Bolts	N/A	Galvanized per ASTM A153

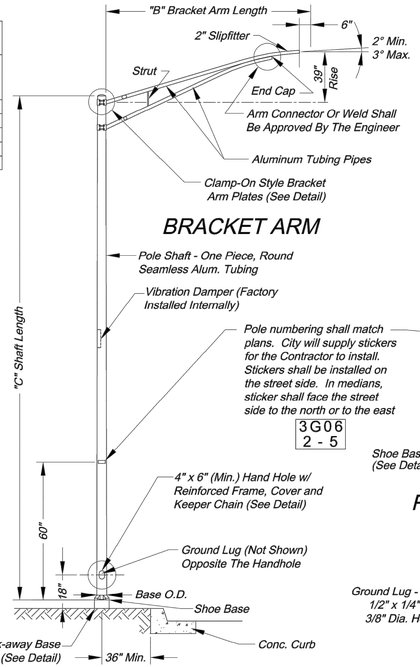

BRACKET ARM

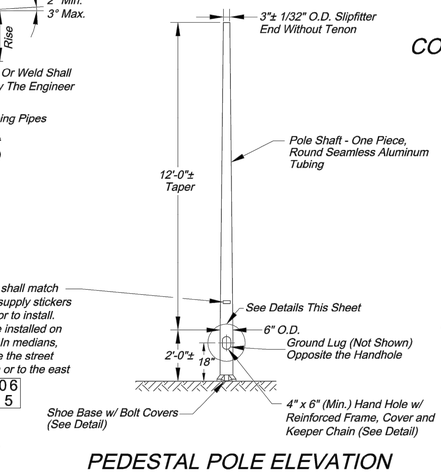

PEDESTAL POLE ELEVATION

(See tables for dimensions and materials)

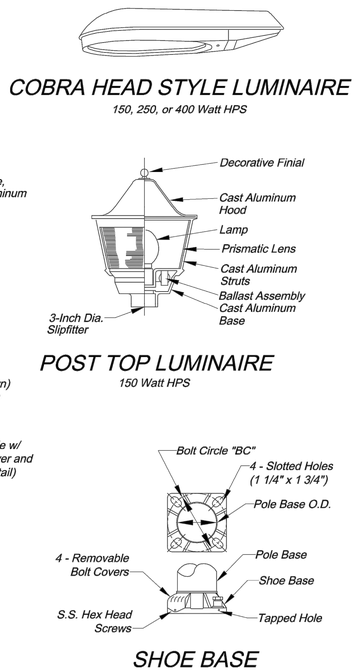

COBRA HEAD STYLE LUMINAIRE

150, 250, or 400 Watt HPS

POST TOP LUMINAIRE

150 Watt HPS

SHOE BASE

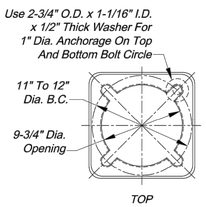

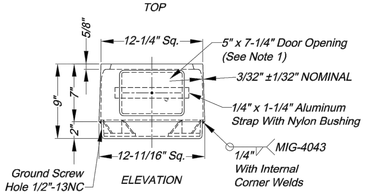

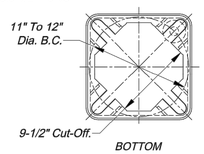

11" BREAK-AWAY BASE

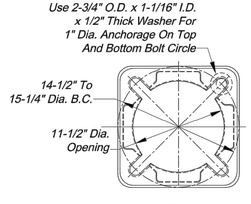

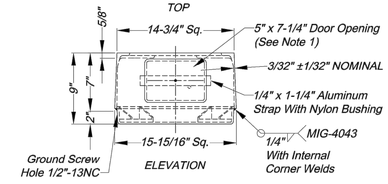

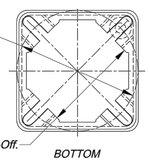

NOTES:
1. Door shall be on the same side of the pole as the hand hole.
2. Base Conforms to Breakaway Criteria Of AASHTO Standard Specifications For Structural Supports For Highway Signs, Luminaires And Traffic Signals (1994).

15" BREAK-AWAY BASE

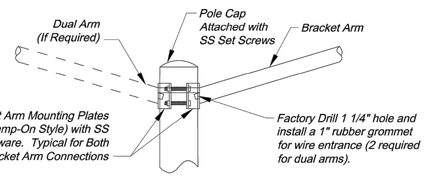

BRACKET ARM MOUNTING

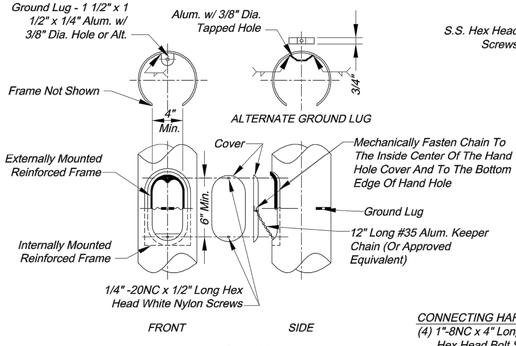

HAND HOLE

CONNECTING HARDWARE
(4) 1"-8NC x 4" Long Galv. Hex Head Bolt SAE Gr. 5
(8) 1/2" Galv. Washer 2-3/4" O.D.
(4) 1" Galv. Hex. Nut
(4) 1" Galv. Flat Washer
(4) 1" Lock Washer

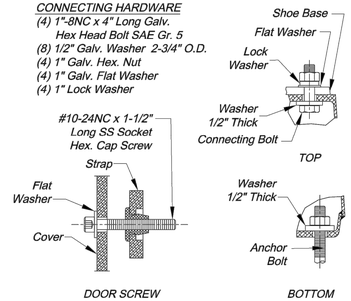

BREAK-AWAY BASE ANCHORAGE

CITY OF LEE'S SUMMIT
PUBLIC WORKS DEPARTMENT
ENGINEERING DIVISION
220 SE GREEN STREET
LEE'S SUMMIT, MISSOURI 64063
PHONE: (816) 969-1800 FAX: (816) 969-1809

Project:

POLE AND LUMINAIRE DETAILS

Sheet Name: STANDARD DRAWING SL-1

Drawn By: JH
Checked By: JW
Date: 08/21/2009

1 OF 5

1

G:\12720\Civil 3D\Production Drawings\Street & Storm Plans\12720STD600.dwg Layout: S2 Street and Lighting Details -- Friday, July 17, 2020, 1:34pm -- Architect 00212, Professional Engineer 000133, Professional Land Surveyor 000059
-- Copyright 2020, George Butler Associates, Inc.

STATE OF MISSOURI
CHRISTOPHER NOVOSEL
NUMBER PE-2018024421
PROFESSIONAL ENGINEER
9-17-2020

GBA
architects
engineers
9801 Renner Boulevard
Lenexa, Kansas 66219
913.492.0400
www.gbateam.com

Christopher Novosel
Professional Engineer
License No. 2018024421

DATE:	6-25-2020
DESIGN BY:	DJM
DRAWN BY:	CMN
PROJECT NO.:	12720
SHEET NO.	59
TOTAL SHEETS	103

Street and Storm Sewer Plans
Paragon Star Development
Lee's Summit, Missouri

NO.	DATE	REVISIONS	BY	APPROVED

POLE TYPE	BRACKET ARM	DEPTH (A)	BOLT CIRCLE (BC)
P14	---	48"	9.5"
P30S or P30D	Single or Dual	72"	11.0"
P40S	Single	94"	11.5"
P40D	Dual	94"	14.5"

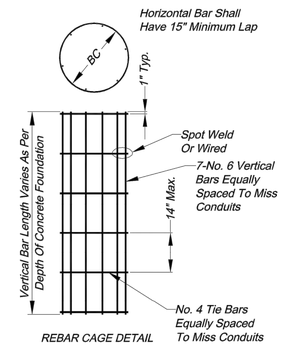

REBAR CAGE DETAIL

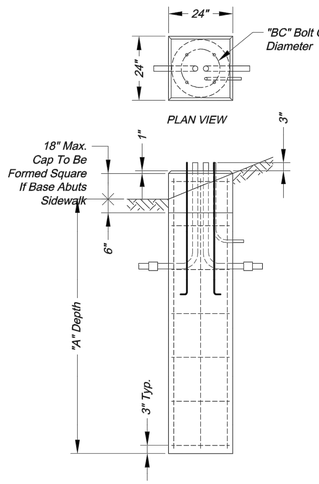

RAISED POLE BASE ELEVATION

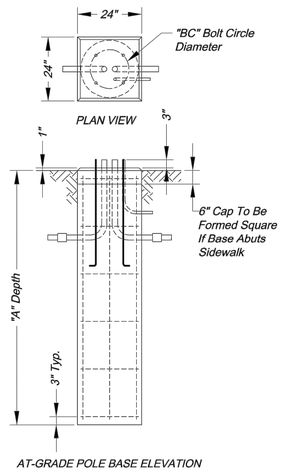

AT-GRADE POLE BASE ELEVATION

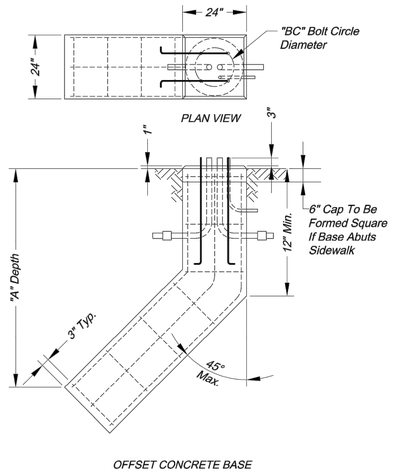

OFFSET CONCRETE BASE

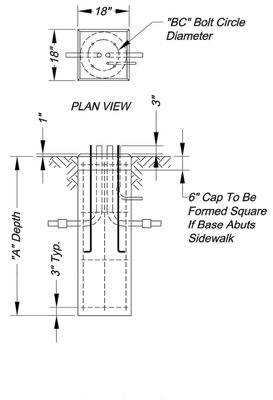

PEDESTAL POLE BASE

CONCRETE BASE DETAILS

BASE TYPE	POLE TYPE	MINIMUM TORQUE RATING (lbs. ft.)	MAXMUM TORQUE RATING (lbs. ft.)	SHAFT DIA. (A)	SHAFT LENGTH (B)	HELIX DIA. (C)	PLATE SIZE (D)	PLATE THICKNESS (E)	BOLT CIRCLE (BC)	SLOT LOCATION (G)
B14	P14	2,000	15,000	6"	48"	12"	10"	0.75"	9.5"	12"
B30	P30S & P30D	2,000	15,000	6"	60"	12"	12"	1.0"	11.0"	18"
B40S	P40S	2,000	20,000	8"	60"	14"	12"	1.0"	11.5"	18"
B40D	P40D	2,000	20,000	8"	60"	14"	15"	1.25"	14.5"	18"

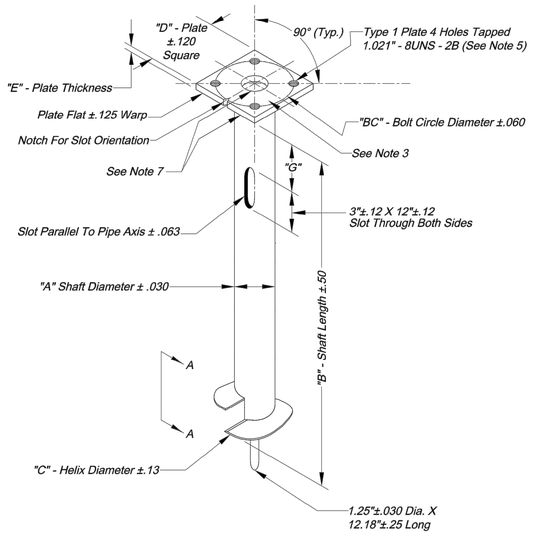

SCREW-IN ANCHOR BASE DETAILS

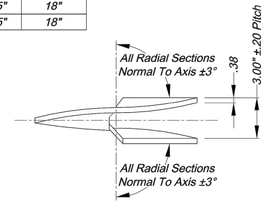

Helix Must Be Formed By Matching Metal Die
SECTION A-A

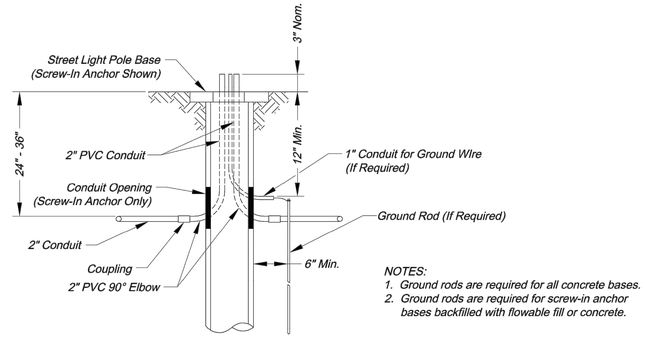

NOTES:
1. Ground rods are required for all concrete bases.
2. Ground rods are required for screw-in anchor bases backfilled with flowable fill or concrete.

CONDUIT ENTRANCE AND GROUNDING

NOTES:
1. Finish: Hot dip galvanize per ASTM-A153 (latest revision).
2. Baseplate to be perpendicular to shaft axis (±1°) and hole and concentric (±.188 I.D. Fim) to shaft axis.
3. All bases shall be identified by the manufacturer's initials and the anchor type (1 or 2) permanently stamped into the top plate with 1/2" letters., the Julian date of manufacture shall be permanently stamped in 1/4" numerals.
4. Pilot point and shaft axes to be concentric (±.125 Fim) and in line (±2°).
5. Tap 1" holes on the specified bolt circle perpendicular to the baseplate. Clean and chase the threads after hot-dip galvanizing so that a bolt may be installed.
6. Preheat (room temperature 70°F), tumbleblast, handgrind, and clean baseplate, helix, and core on all weld areas.
7. Flame cut irregularities permissible:
   (1) Valleys not to exceed 3/32 in. below nominal surface level.
   (2) Peaks or positive irregularities not to exceed 1/32 in. above nominal surface level or intersections of nominal surfaces.
8. Manufacturer to have in effect industry recognized written quality control for all materials and manufacturing processes.
9. All material is to be new, unused and mill traceable meeting the following specifications:
   - Baseplate: ASTM A36-(latest revision) hot rolled steel plate (conform to AASHTO technical bul. #270).
   - Shaft: Steel pipe piles, seemless or straight welded, grade 2 per ASTM A252. Alternate material: pipe type E or S, grade B per ASTM A53.
   - Helix: ASTM A635-(latest revision) hot rolled steel plate
   - Pilot Point: ASTM A575-(latest revision) hot rolled steel
   - Bolt: ASTM A325 or Grade 5 SAE J429 - 1" diameter hot dip galvanized hex head bolt. Bolt shall include one each lock and flat washer.
10. The design and performance integrity of the foundation shall be verified by full-scale tests by qualified engineers independent of the manufacturer. Certified test reports shall be provided upon request.
11. Flame cut notch or projection will be on the base plate to indicate slot orientation.

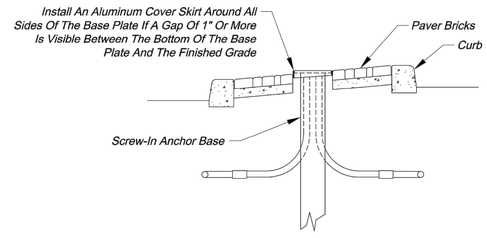

COVERSKIRT REQUIREMENTS

CITY OF LEE'S SUMMIT
PUBLIC WORKS DEPARTMENT
ENGINEERING DIVISION
220 SE GREEN STREET
LEE'S SUMMIT, MISSOURI 64063
PHONE: (816) 969-1800 FAX: (816) 969-1809

Project:
POLE BASE DETAILS
Sheet Name: STANDARD DRAWING SL-2

Drawn By: JH
Checked By: JW
Date: 08/21/2009

2 OF 5

2

G:\12720\Civil 3D\Production Drawings\Street & Storm Plans\12720TS600.dwg Layout: S3 Street and Lighting Details -- Friday, July 17, 2020, 1:34pm -- Copyright 2020, George Butler Associates, Inc.
Architect 00212, Professional Engineer 000133, Professional Land Surveyor 000059

CHRISTOPHER NOVOSEL
NUMBER PE-2018024421
PROFESSIONAL ENGINEER
STATE OF MISSOURI
9-17-2020

GBA
architects
engineers
9801 Renner Boulevard
Lenexa, Kansas 66219
913.492.0400
www.gbateam.com

Christopher Novosel
Professional Engineer
License No. 2018024421

DATE:	6-25-2020
DESIGN BY:	DJM
DRAWN BY:	CMN
PROJECT NO.:	12720
SHEET NO.	60
TOTAL SHEETS	103

Street and Storm Sewer Plans
Paragon Star Development
Lee's Summit, Missouri

NO.	DATE	REVISIONS	BY	APPROVED

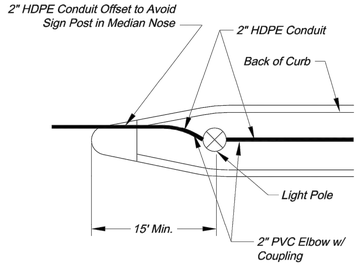

STREET LIGHT POLE IN MEDIAN

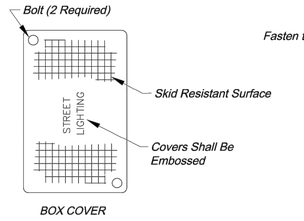

BOX COVER

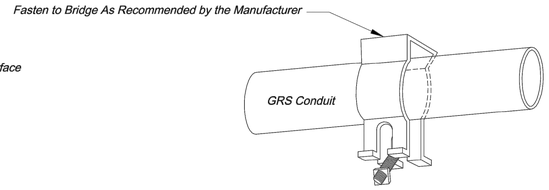

CONDUIT HANGER

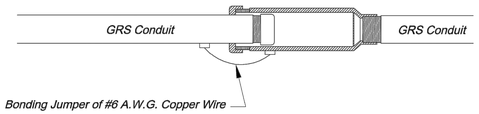

EXPANSION FITTING

CONDUIT MARKING DETAIL

NOTES:
1. An aluminum marker shall be placed in the top of the curb directly over the conduit.
2. Markers shall be installed by drilling the curb and expoxying the marker in place. If installed in a sidewalk or curb ramp, the top of the marker shall be flush with the concrete surface.
3. No direct payment shall be made for conduit markers; they are subsidiary to the installation of conduit.

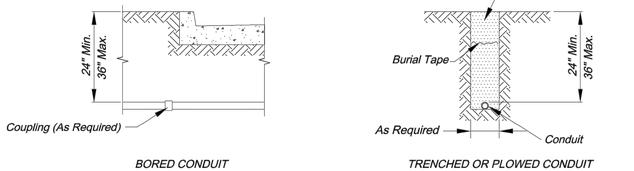

BORED CONDUIT

TRENCHED OR PLOWED CONDUIT

CONDUIT LOCATIONS

NOTES:
1. Backfill under paved surfaces shall be flowable fill.
2. The conduit shall not be covered unless inspected and approved by the City Engineer, so as to ensure proper depth, correct conduit material, and proper conduit end treatment.

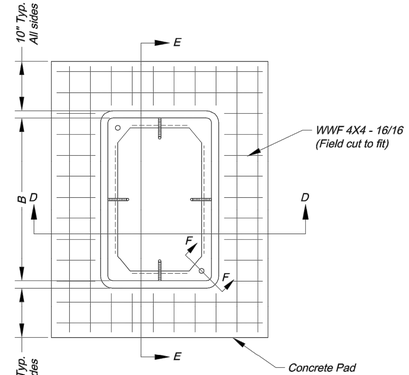

PLAN VIEW

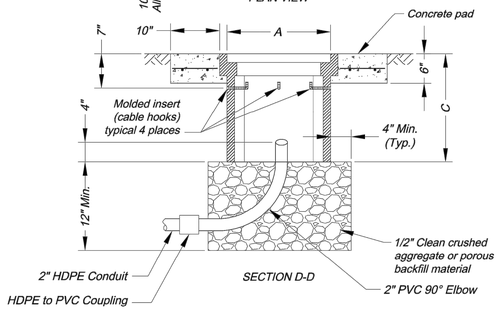

SECTION D-D

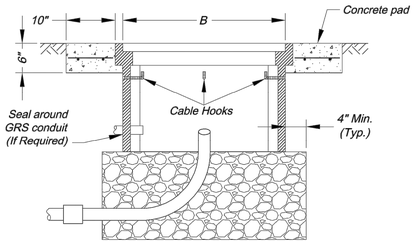

SECTION E-E

PULL OR JUNCTION BOX DETAILS

GRS CONDUIT DETAILS

NOTES:
1. All conduits installed above ground shall be GRS.
2. Conduit attached to bridges shall have expansion fittings installed at each end of the bridge and at each expansion joint on the bridge.
3. All GRS conduits shall be electrically bonded by a grounding bushing and ground wire as detailed.
4. Install the conduit and connector assembly to permit a 1/2" minimum longitudinal travel in either direction.

Number of Entering/Exiting Conduits	Box Type	Minimum Box Dimensions		
		A	B	C
1 - 2	Type 1 Junction Box	12"	12"	12"
3 - 4	Type 2 Junction Box	12"	18"	12"
> 4	Class 1 Pull Box	17"	30"	22"

All dimensions shown are nominal

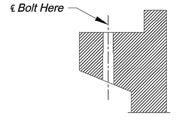

SECTION F-F

NOTES:
1. Lift opening required on all covers.
2. Preformed box walls may be either flared or vertical. The bottom of boxes shall be open to below.
3. If an extension is used with a preformed box, the lip of the extension may be interior or exterior. The extension shall be compatible and from the same manufacturer.
4. Cable hooks are to be included with Class 1 Pull Boxes only.
5. A Class 1 Pull Box shall be installed adjacent to each 4-Circuit Power Supply.

CITY OF LEE'S SUMMIT
PUBLIC WORKS DEPARTMENT
ENGINEERING DIVISION
220 SE GREEN STREET
LEE'S SUMMIT, MISSOURI 64063
(816) 969-1800 FAX: (816) 969-1809
PHONE: (816) 969-1800

Project:

Sheet Name: BOX AND CONDUIT DETAILS
STANDARD DRAWING SL-3

Drawn By: JH
Checked By: JW
Date: 08/21/2009

3 OF 5

3

G:\12720\Civil 3D\Production Drawings\Street & Storm Plans\12720TS600.dwg Layout: 54 Street and Lighting Deails -- Friday July 17, 2020, 1:34pm -- Copyright 2020, George Butler Associates, Inc. Architect 00212, Professional Engineer 000133, Professional Land Surveyor 000059

Copyright 2020, George Butler Associates, Inc. -- Architect 00212, Professional Engineer 000133, Professional Land Surveyor 000059
G:\12720\Civil 3D\Production Drawings\Street & Storm Plans\12720T5600.dwg Layout: 55 Street and Lighting Details -- Friday July 17, 2020, 1:34pm

Lee's Summit Street Lighting Details 4 of 5

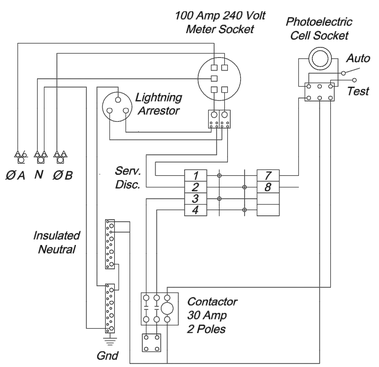

WIRING SCHEMATIC

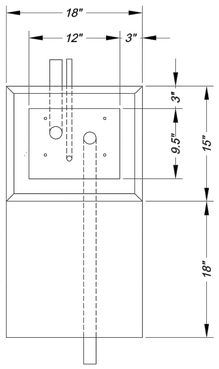

PLAN VIEW

FUSED CONTACTORS
ARE NOT PERMITTED

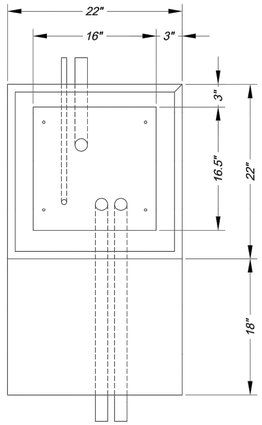

PLAN VIEW

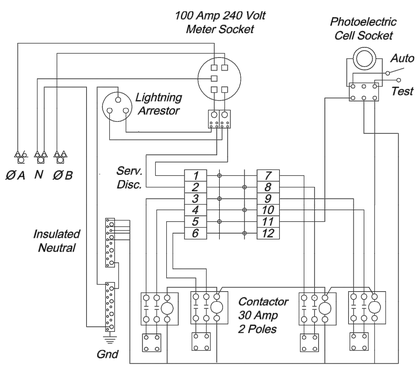

WIRING SCHEMATIC

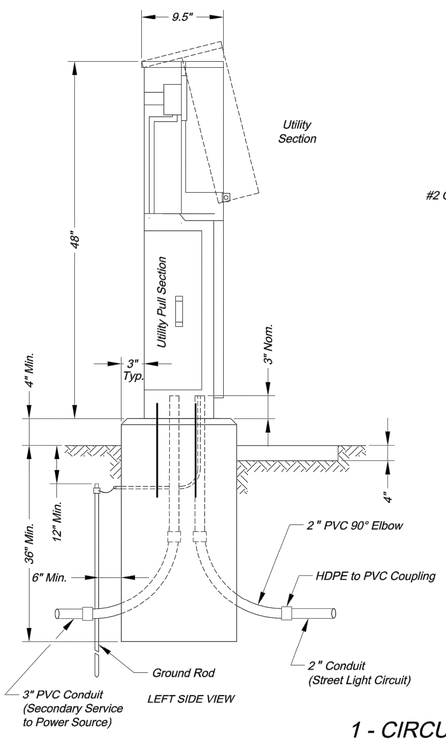

LEFT SIDE VIEW

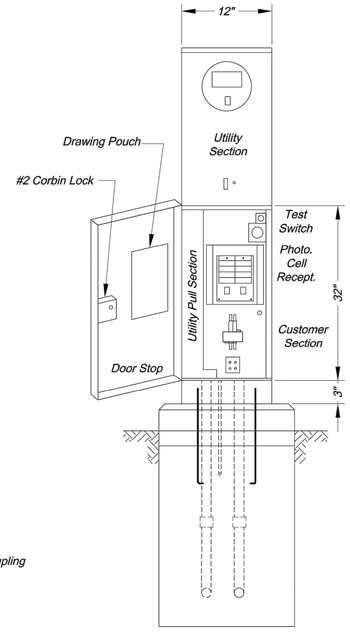

FRONT VIEW

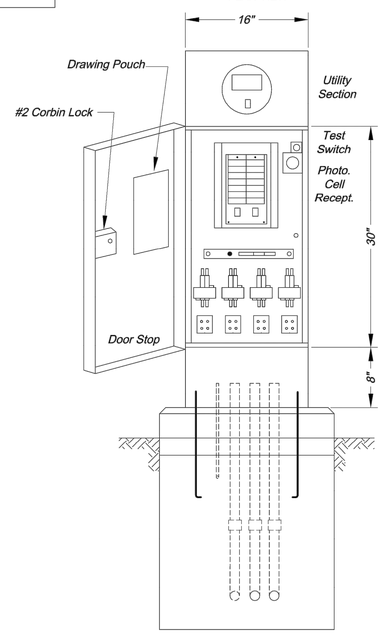

FRONT VIEW

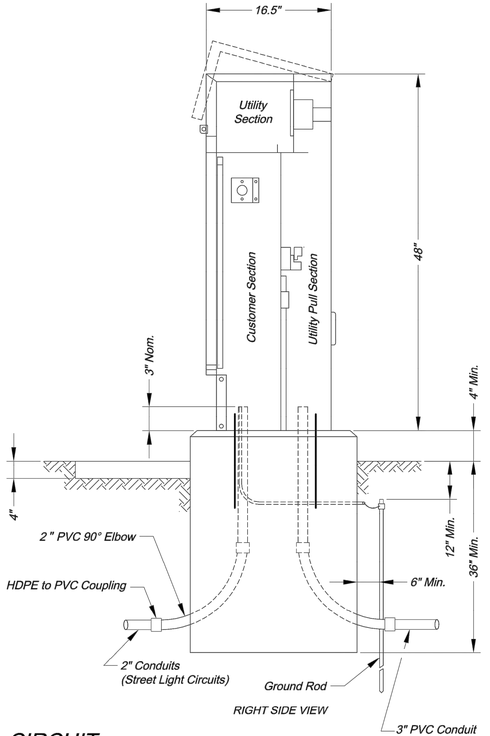

RIGHT SIDE VIEW

1 - CIRCUIT POWER SUPPLY

4 - CIRCUIT POWER SUPPLY

NOTES:
1. Photoelectric cell should be oriented to the north or east.
2. Seal around joint between cabinet and base with lifetime silicone caulk.
3. All exposed edges of the base should have a 1" chamfer
4. If base is adjacent to a traffic signal controller, raised portion of base (above finished grade) should be constructed to the same height as the signal controller base.
5. The street address with the power supply number below it should be labeled on the upper portion of the cabinet facing the street. The City will supply stickers for the Contractor to install.

STATE OF MISSOURI
CHRISTOPHER NOVOSEL
NUMBER PE-2018024421
PROFESSIONAL ENGINEER
9-17-2020

GBA
architects
engineers
9801 Renner Boulevard
Lenexa, Kansas 66219
913.492.0400
www.gbateam.com

DATE:	6-25-2020
DESIGN BY:	DJM
DRAWN BY:	CMN
PROJECT NO.:	12720
SHEET NO.	61
TOTAL SHEETS	103

Christopher Novosel
Professional Engineer
License No. 2018024421

Street and Storm Sewer Plans
Paragon Star Development
Lee's Summit, Missouri

NO.	DATE	REVISIONS	BY	APPROVED

CITY OF LEE'S SUMMIT
PUBLIC WORKS DEPARTMENT
ENGINEERING DIVISION
220 SE GREEN STREET
LEE'S SUMMIT, MISSOURI 64063
PHONE: (816) 969-1800 FAX: (816) 969-1809

Project:

POWER SUPPLY DETAILS

Sheet Name: STANDARD DRAWING SL-4

Drawn By: JH
Checked By: JW
Date: 08/21/2009

4 OF 5

4

STATE OF MISSOURI
CHRISTOPHER NOVOSEL
NUMBER PE-2018024421
PROFESSIONAL ENGINEER
9-17-2020

GBA
architects
engineers
9801 Renner Boulevard
Lenexa, Kansas 66219
913.492.0400
www.gbateam.com

Christopher Novosel
Professional Engineer
License No. 2018024421

DATE:	6-25-2020
DESIGN BY:	DJM
DRAWN BY:	CMN
PROJECT NO.:	12720
SHEET NO.:	62
TOTAL SHEETS	103

Street and Storm Sewer Plans

Paragon Star Development

Lee's Summit, Missouri

NO.	DATE	REVISIONS	BY	APPROVED

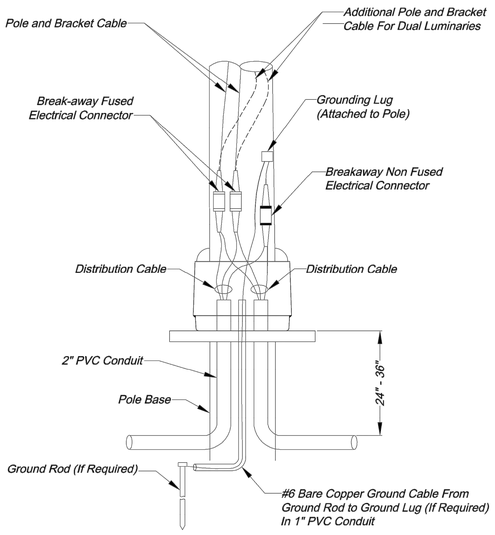

POLE WIRING DETAILS

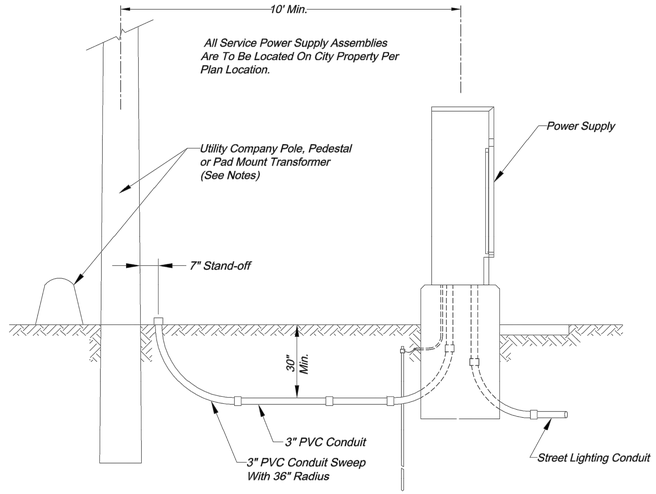

SECONDARY SERVICE CONNECTION DETAILS

NOTES:
1. Contractor shall install a conduit stub 24" to 6" above ground at utility poles. Conduit shall be stubbed to the side of the pole that will allow a direct run up the pole to the transformer without crossing other utility lines or cables. The end of the conduit shall be capped.
2. Contractor shall install conduit in a trench to within 24" of pedestals or pad mount transformers and leave a 36" x 36" x 36" access hole in the ground. Contractor shall keep open trench covered and promptly backfill access hole when service is completed.

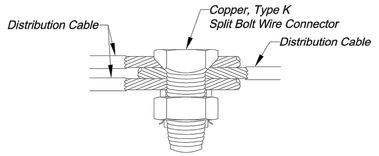

SPLICE KIT DETAILS

NOTES:
1. To be used only in junction or pull boxes where circuits branch or "tee".
2. All splices shall be protected with a resin splice kit (not shown) installed in accordance with the manufacturer's recommendations.

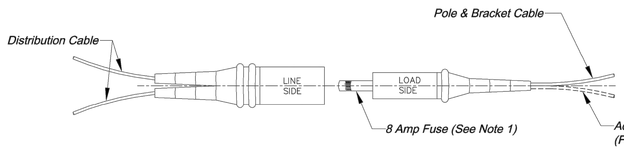

BREAK-AWAY FUSED ELECTRICAL CONNECTORS

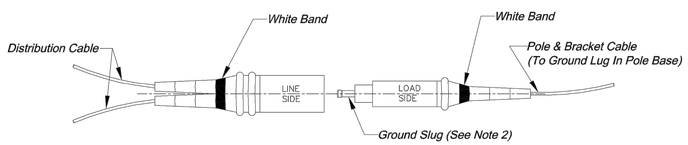

BREAK-AWAY NON FUSED ELECTRICAL CONNECTOR

NOTES:
1. Fuse remains in "Load Side" after break-away.
2. Ground "Slug" remains in "Load Side" after break-way.
3. Connectors shall have set screw type terminals to attach cables.

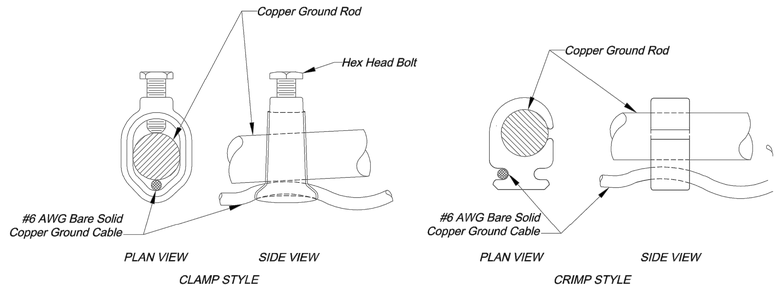

GROUND ROD CONNECTION DETAILS

CITY OF LEE'S SUMMIT
PUBLIC WORKS DEPARTMENT
ENGINEERING DIVISION
220 SE GREEN STREET
LEE'S SUMMIT, MISSOURI 64063
PHONE: (816) 969-1800 FAX: (816) 969-1809

Project:

ELECTRICAL DETAILS

Sheet Name: STANDARD DRAWING SL-5

Drawn By: JH
Checked By: JW
Date: 08/21/2009

5 OF 5

5

G:\12720\Civil 3D\Production Drawings\Street & Storm Plans\1220075600.dwg Layout: 56 Street and Lighting Details -- Friday July 17, 2020, 1:34pm -- Copyright 2020, George Butler Associates, Inc. -- Architect 00212, Professional Engineer 000133, Professional Land Surveyor 000059

G:\12720\Civil 3D\Production Drawings\Street & Storm Plans\12720TS601.dwg Layout: SS Street Lighting Wiring Diagram -- Friday, July 17, 2020, 1:35pm -- Copyright 2020, George Butler Associates, Inc. Architect 00212, Professional Engineer 000133, Professional Land Surveyor 000059

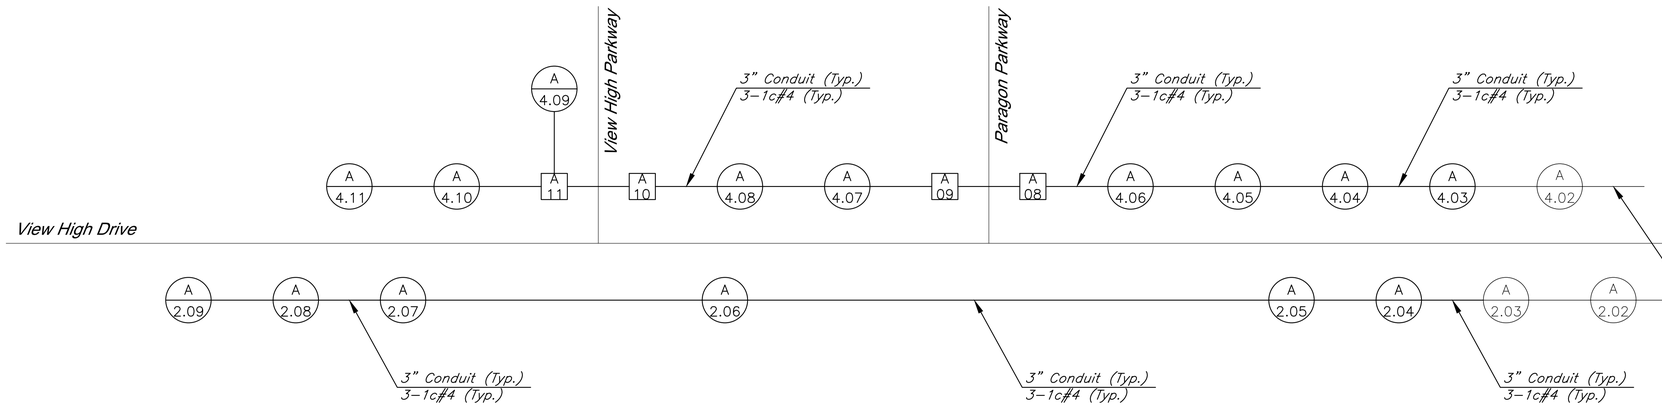

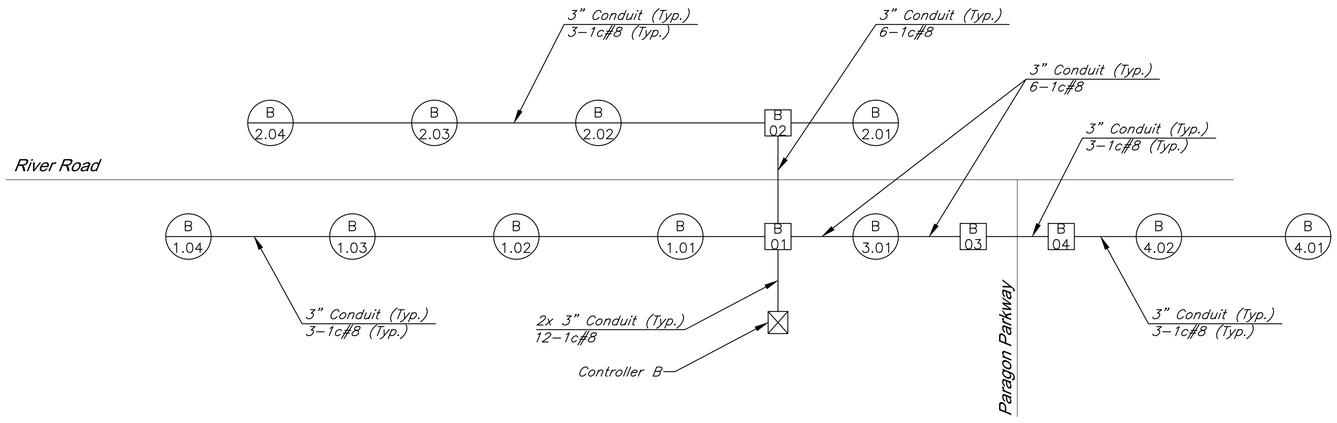

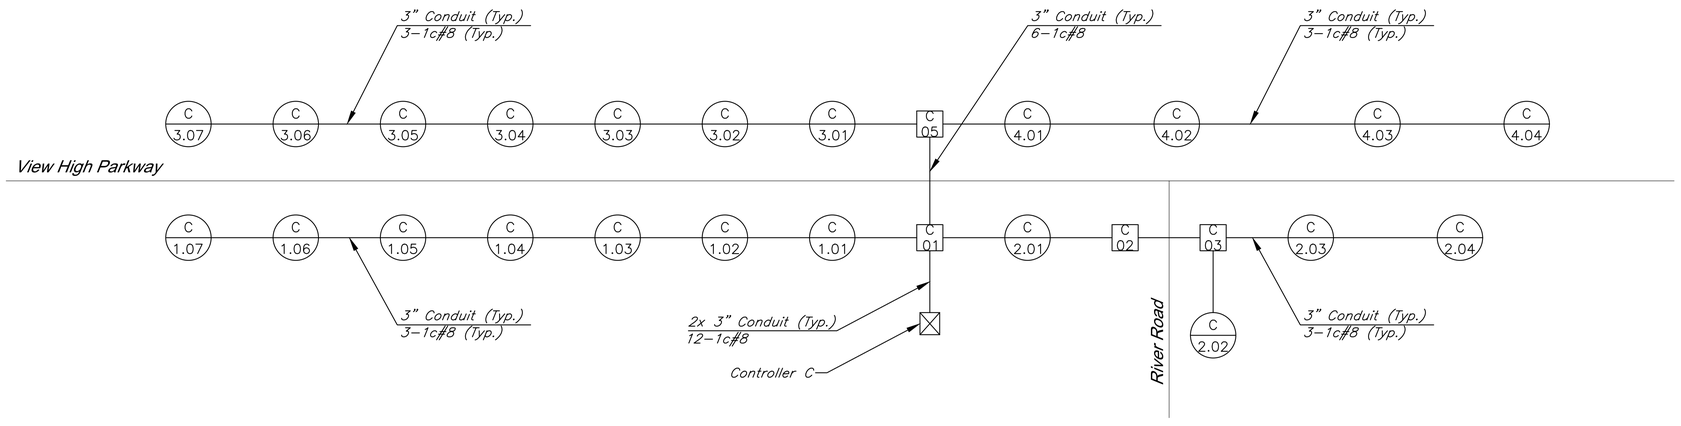

LEGEND

- A / 2.01 — Controller / Circuit/Luminaire Number
- 01 — Junction Box
- Secondary Service Point
- Control Center
- 01 — Existing Junction Box
- Existing Secondary Service Point
- Existing Control Center
- A / 2.01 — Existing Luminaire

STATE OF MISSOURI
CHRISTOPHER NOVOSEL
NUMBER PE-2018024421
PROFESSIONAL ENGINEER
7-17-2020

GBA
architects
engineers
9801 Renner Boulevard
Lenexa, Kansas 66219
913.492.0400
www.gbateam.com

Christopher Novosel
Professional Engineer
License No. 2018024421

DATE:	6-25-2020
DESIGN BY:	CEL
DRAWN BY:	DRV
PROJECT NO.:	12720
SHEET NO.	63
TOTAL SHEETS	103

Street and Storm Sewer Plans

Paragon Star Development

Lee's Summit, Missouri

NO.	DATE	REVISIONS	BY	APPROVED

Street Lighting Wiring Diagram

G:\12720\Civil 3D\Production Drawings\Street & Storm Plans\12720ST5200.dwg Layout: 61 Pavement Marking & Signing Plan View High Drive -- Friday July 17, 2020, 1:35pm -- Copyright 2020, George Butler Associates, Inc. Architect 00212, Professional Engineer 000133, Professional Land Surveyor 000059

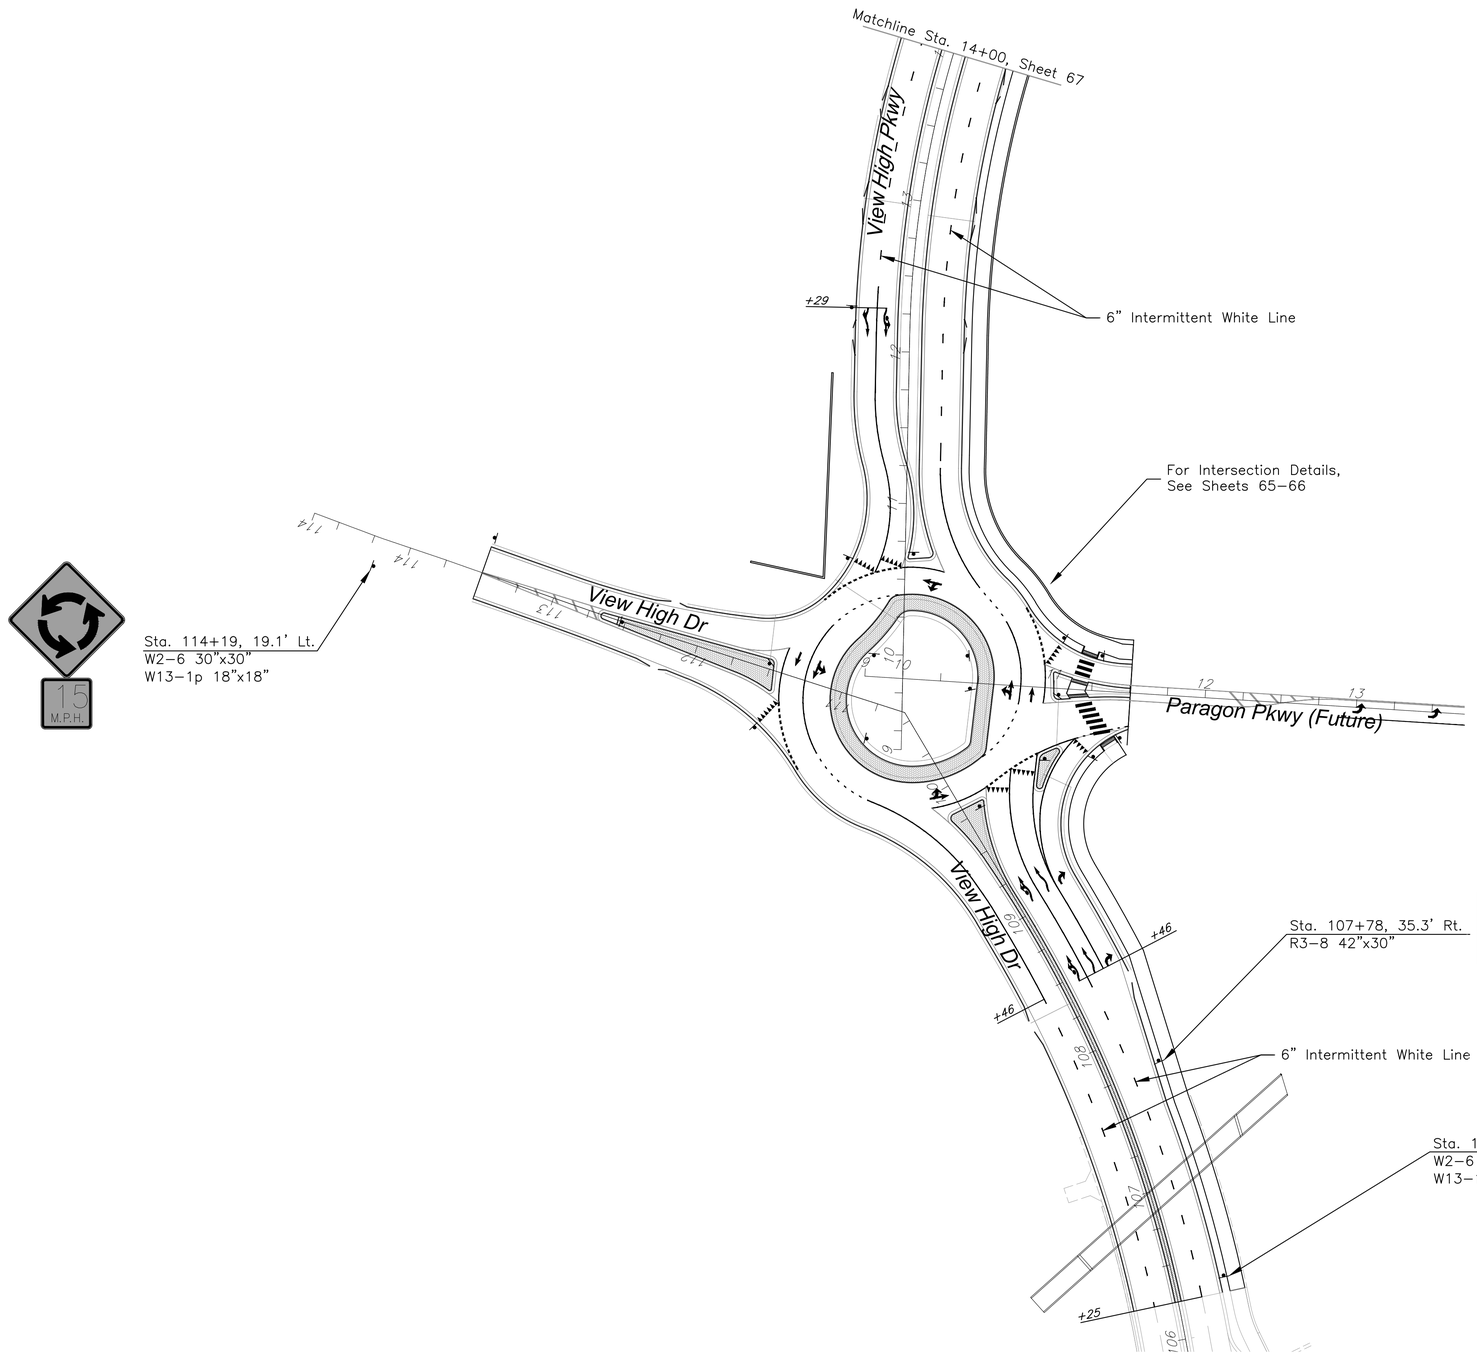

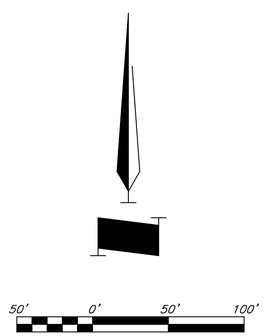

CHRISTOPHER NOVOSEL
NUMBER PE-2018024421
STATE OF MISSOURI
PROFESSIONAL ENGINEER
9-17-2020

GBA
architects
engineers
9801 Renner Boulevard
Lenexa, Kansas 66219
913.492.0400
www.gbateam.com

Christopher Novosel
Professional Engineer
License No. 2018024421

DATE:	6-25-2020
DESIGN BY:	SPC
DRAWN BY:	EGK
PROJECT NO.:	12720
SHEET NO.	64
TOTAL SHEETS	103

NO.	DATE	REVISIONS	BY	APPROVED

Street and Storm Sewer Plans

Paragon Star Development

Lee's Summit, Missouri

GENERAL NOTES:

All pavement marking within or under the jurisdiction of the City of Lee's Summit shall be preformed thermoplastic for pavement marking symbols, including stop lines, yield lines, diagonal lines, lane use arrows, and crosswalk lines, or high-build paint for longitudinal lines.

All pavement marking within or under the jurisdiction of the City of Kansas City, Missouri shall conform to the latest specifications of the City.

Pavement Marking & Signing Plan View High Drive

G:\12720\Civil 3D\Production Drawings\Street & Storm Plans\12720ISP200.dwg Layout: 59 Pavement Marking & Signing Plan View High Drive -- Friday July 17, 2020, 1:35pm -- Copyright 2020, George Butler Associates, Inc. Architect 00212, Professional Engineer 000133, Professional Land Surveyor 000059

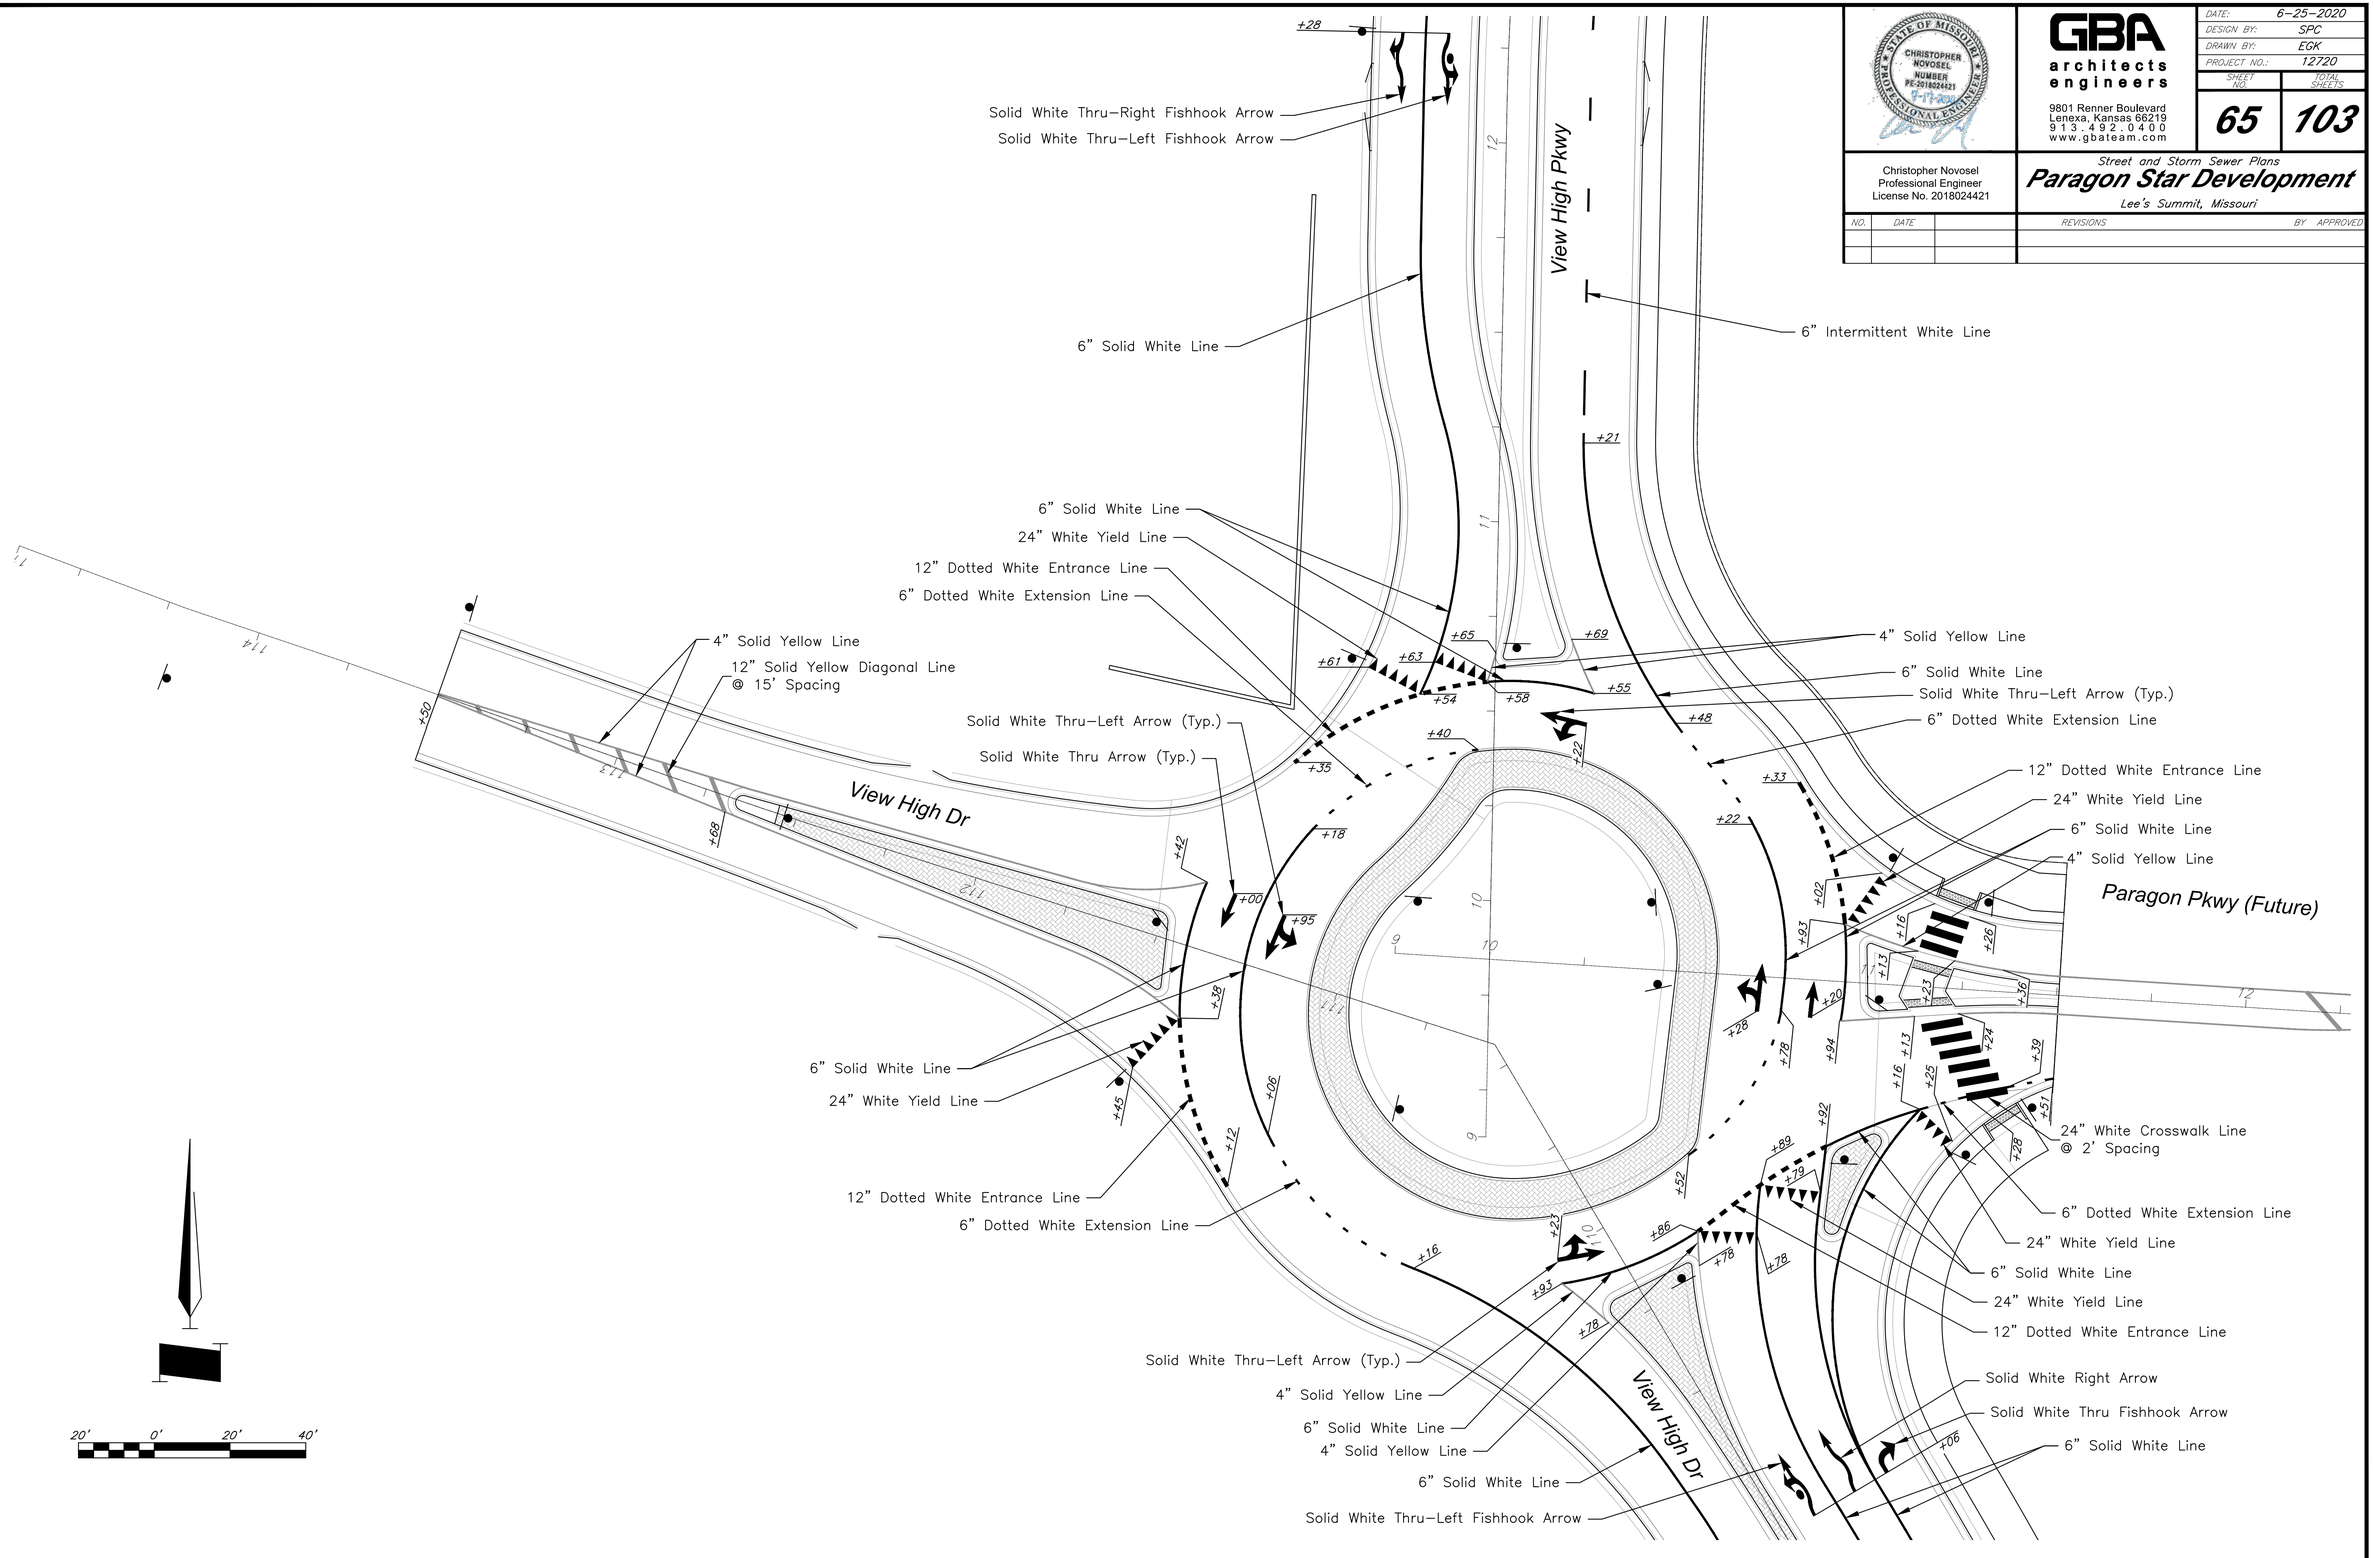

Pavement Marking & Signing Plan View High Drive

STATE OF MISSOURI
CHRISTOPHER NOVOSEL
NUMBER PE-2018024421
PROFESSIONAL ENGINEER
7-17-2020

GBA
architects
engineers
9801 Renner Boulevard
Lenexa, Kansas 66219
913.492.0400
www.gbateam.com

DATE:	6-25-2020
DESIGN BY:	SPC
DRAWN BY:	EGK
PROJECT NO.:	12720
SHEET NO.:	65
TOTAL SHEETS	103

Christopher Novosel
Professional Engineer
License No. 2018024421

Street and Storm Sewer Plans

Paragon Star Development

Lee's Summit, Missouri

NO.	DATE	REVISIONS	BY	APPROVED

G:\12720\Civil 3D\Production Drawings\Street & Storm Plans\12720TS200.dwg Layout: 60 Pavement Marking & Signing Plan View High Drive -- Friday July 17, 2020, 1:35pm -- Copyright 2020, George Butler Associates, Inc. Architect 00212, Professional Engineer 000133, Professional Land Surveyor 000059

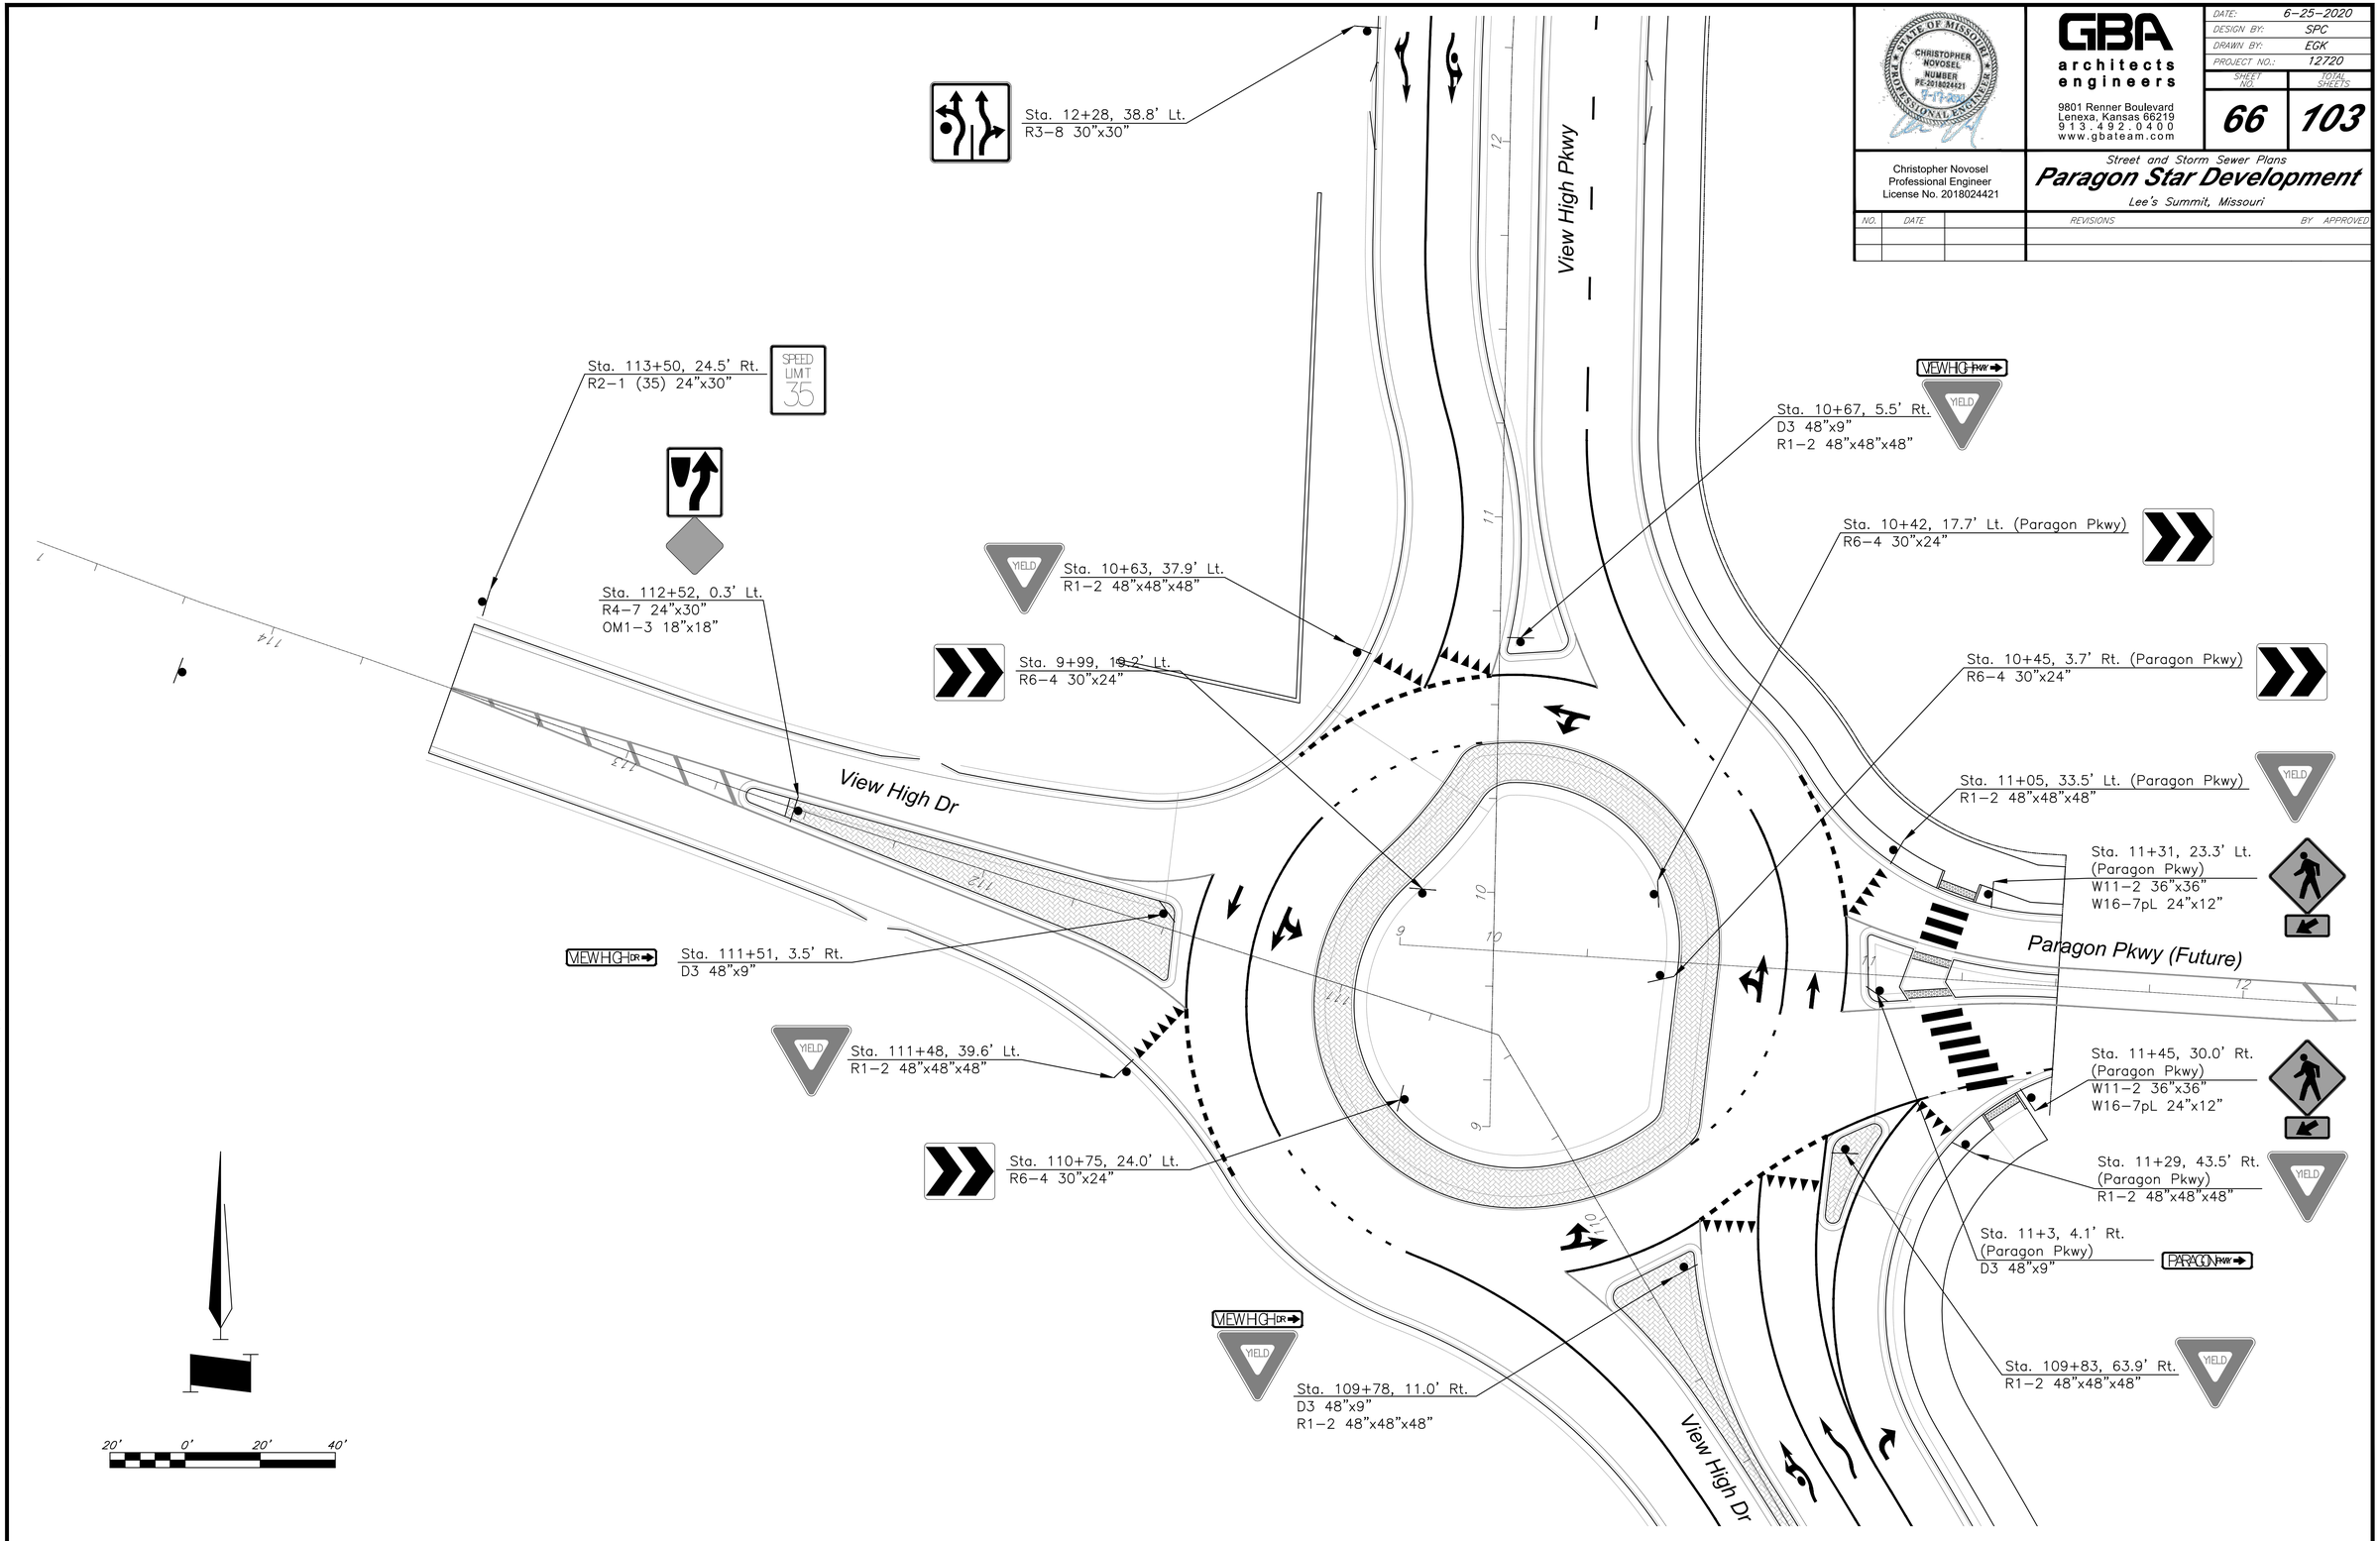

Pavement Marking & Signing Plan View High Drive

STATE OF MISSOURI
CHRISTOPHER NOVOSEL
NUMBER PE-2018024421
PROFESSIONAL ENGINEER
7-17-2020

GBA
architects
engineers
9801 Renner Boulevard
Lenexa, Kansas 66219
913.492.0400
www.gbateam.com

DATE:	6-25-2020
DESIGN BY:	SPC
DRAWN BY:	EGK
PROJECT NO.:	12720
SHEET NO.:	66
TOTAL SHEETS:	103

Christopher Novosel
Professional Engineer
License No. 2018024421

Street and Storm Sewer Plans

Paragon Star Development

Lee's Summit, Missouri

NO.	DATE	REVISIONS	BY	APPROVED

G:\12720\Civil 3D\Production Drawings\Street & Storm Plans\12720PSP01.dwg Layout: 64 Pavement Marking & Signing Plan View High Parkway -- Friday July 17, 2020, 1:35pm -- Copyright 2020, George Butler Associates, Inc.

CHRISTOPHER NOVOSEL
NUMBER PE-2018024421
STATE OF MISSOURI
PROFESSIONAL ENGINEER
7-17-2020

GBA
architects
engineers
9801 Renner Boulevard
Lenexa, Kansas 66219
913.492.0400
www.gbateam.com

DATE:	6-25-2020
DESIGN BY:	SPC
DRAWN BY:	EGK
PROJECT NO.:	12720
SHEET NO.	67
TOTAL SHEETS	103

Christopher Novosel
Professional Engineer
License No. 2018024421

Street and Storm Sewer Plans

Paragon Star Development

Lee's Summit, Missouri

NO.	DATE	REVISIONS	BY	APPROVED

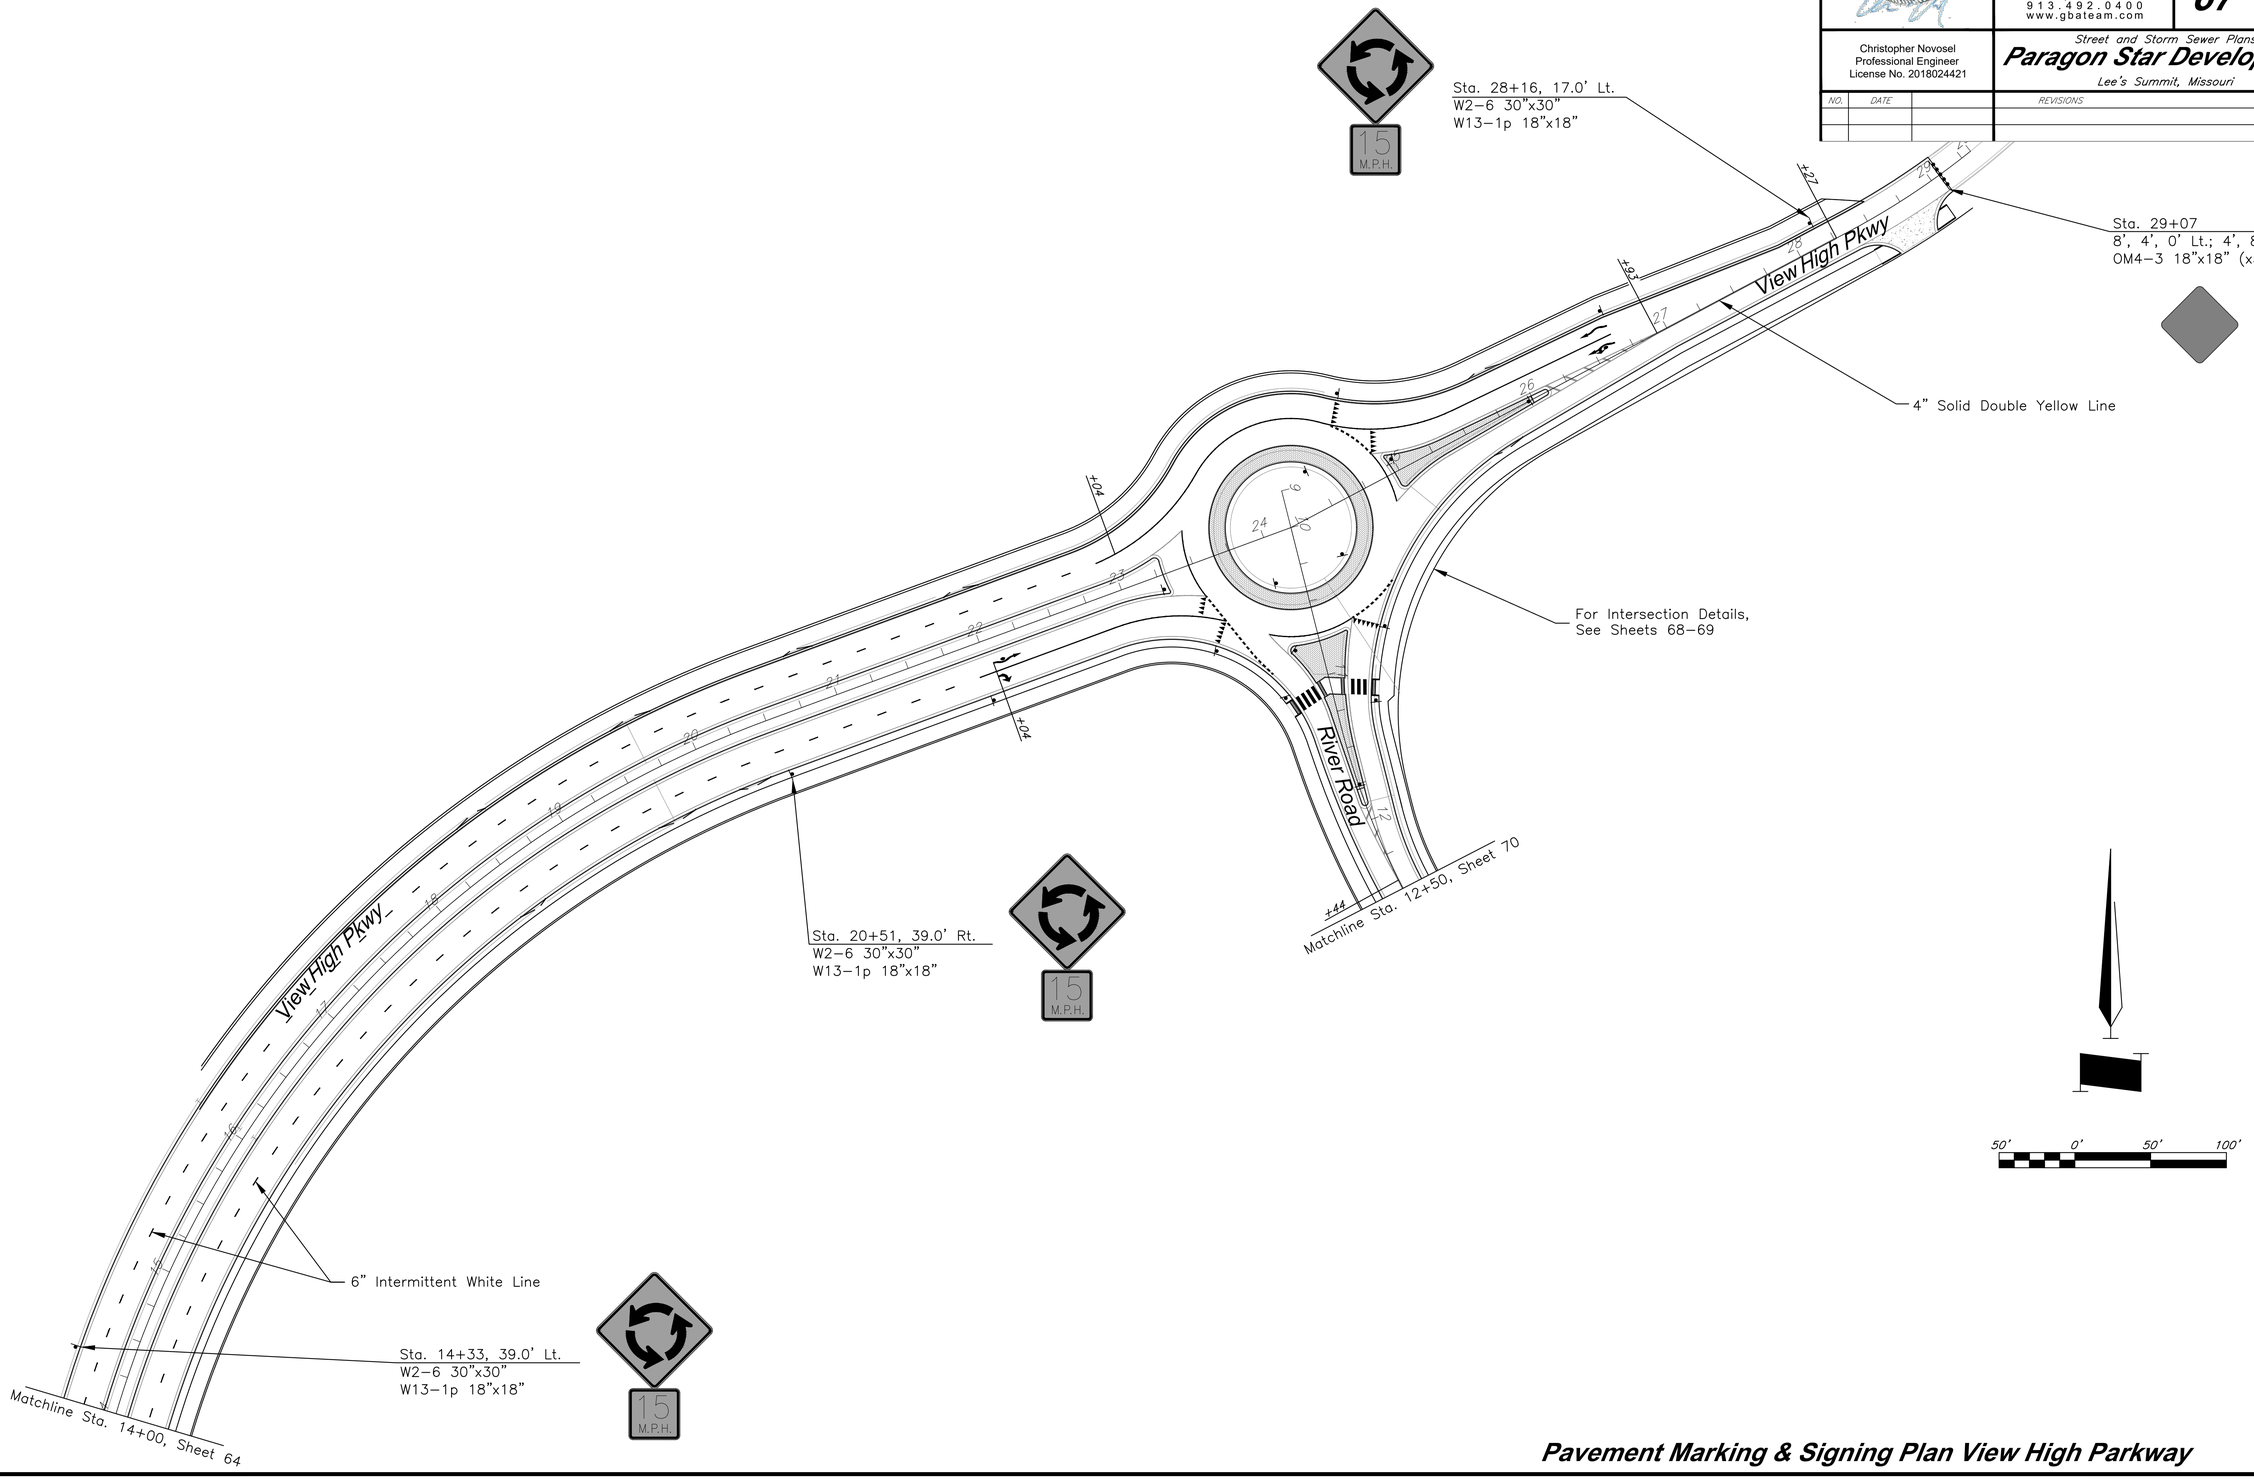

Pavement Marking & Signing Plan View High Parkway

G:\12720\Civil 3D\Production Drawings\Street & Storm Plans\12720PSP201.dwg Layout: 62 Pavement Marking & Signing Plan View High Parkway -- Friday July 17, 2020, 1:35pm -- Copyright 2020, George Butler Associates, Inc.

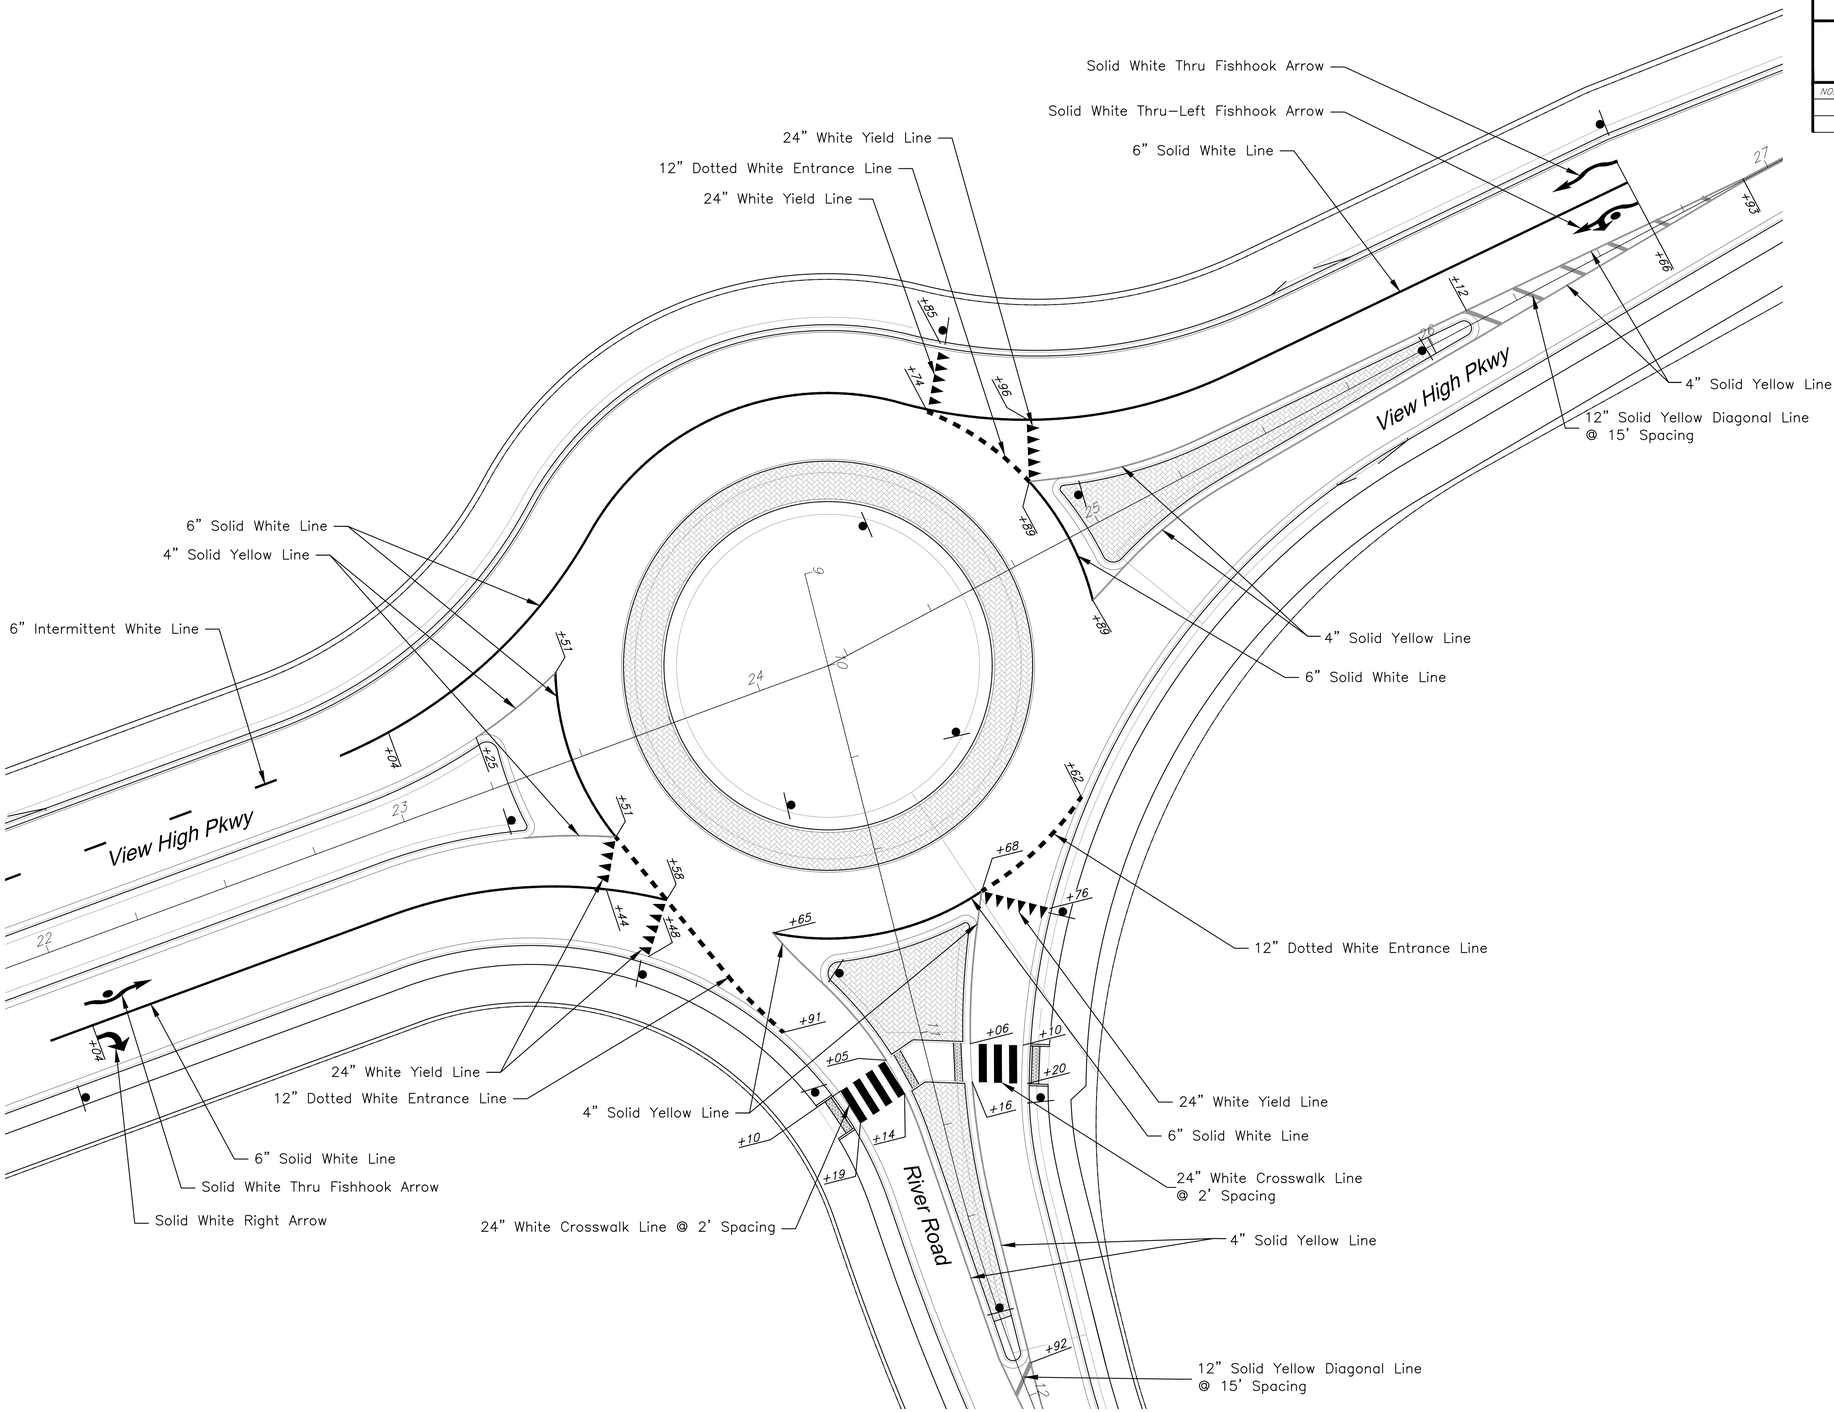

Pavement Marking & Signing Plan View High Parkway

CHRISTOPHER NOVOSEL NUMBER PE-2018024421 STATE OF MISSOURI PROFESSIONAL ENGINEER 7-17-2020

GBA architects engineers
9801 Renner Boulevard
Lenexa, Kansas 66219
913.492.0400
www.gbateam.com

DATE:	6-25-2020
DESIGN BY:	SPC
DRAWN BY:	EGK
PROJECT NO.:	12720
SHEET NO.:	68
TOTAL SHEETS	103

Christopher Novosel
Professional Engineer
License No. 2018024421

Street and Storm Sewer Plans

Paragon Star Development

Lee's Summit, Missouri

NO.	DATE	REVISIONS	BY	APPROVED

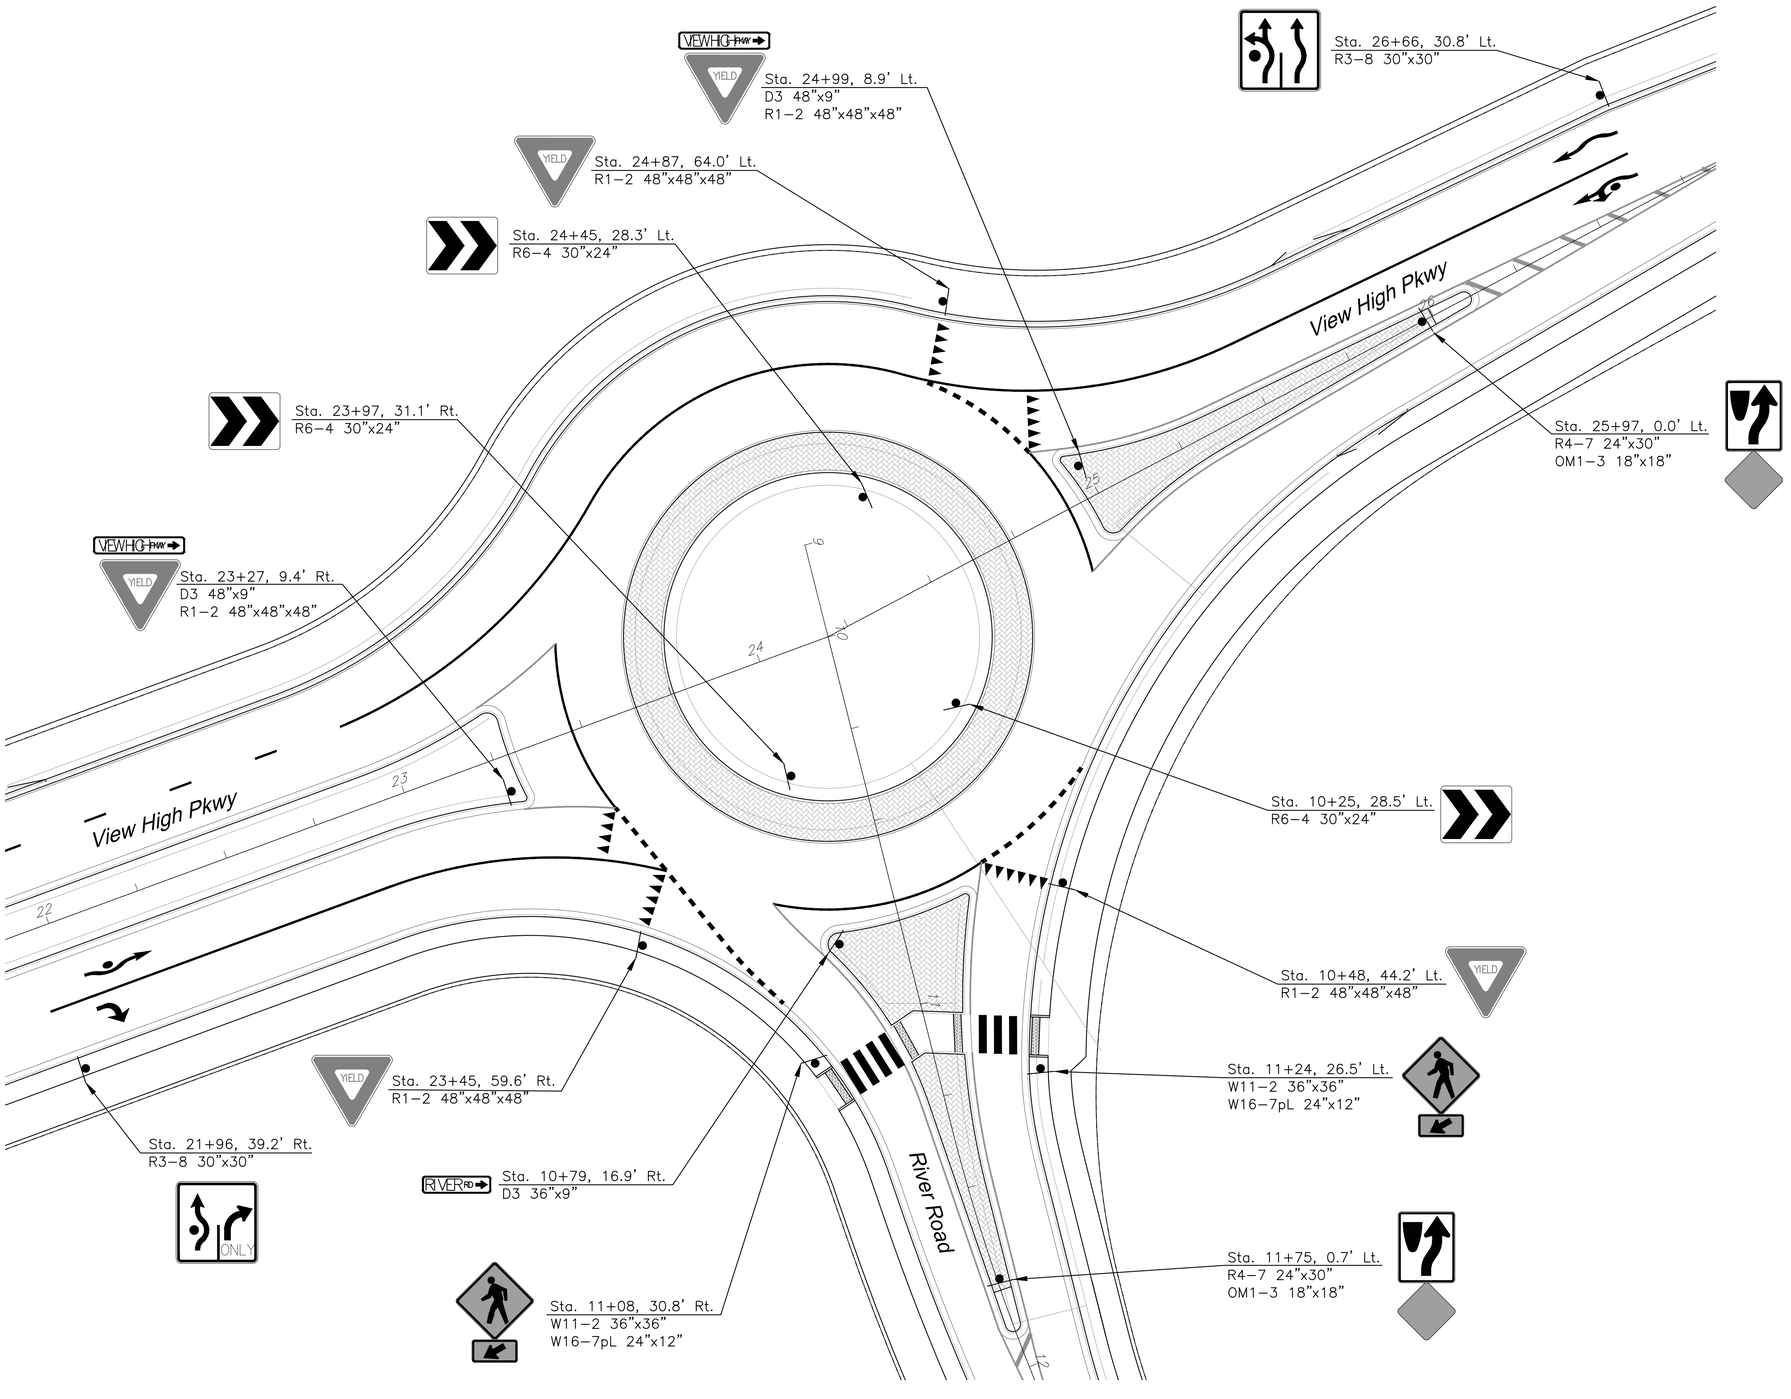

Pavement Marking & Signing Plan View High Parkway

STATE OF MISSOURI
CHRISTOPHER NOVOSEL
NUMBER PE-2018024421
PROFESSIONAL ENGINEER
9-17-2020

GBA
architects
engineers
9801 Renner Boulevard
Lenexa, Kansas 66219
913.492.0400
www.gbateam.com

DATE:	6-25-2020
DESIGN BY:	SPC
DRAWN BY:	EGK
PROJECT NO.:	12720
SHEET NO.	69
TOTAL SHEETS	103

Christopher Novosel
Professional Engineer
License No. 2018024421

Street and Storm Sewer Plans

Paragon Star Development

Lee's Summit, Missouri

NO.	DATE	REVISIONS	BY	APPROVED

G:\12720\Civil 3D\Production Drawings\Street & Storm Plans\12720ISD01.dwg Layout: 63 Pavement Marking & Signing Plan View High Parkway -- Friday July 17, 2020, 1:35pm -- Copyright 2020, George Butler Associates, Inc.

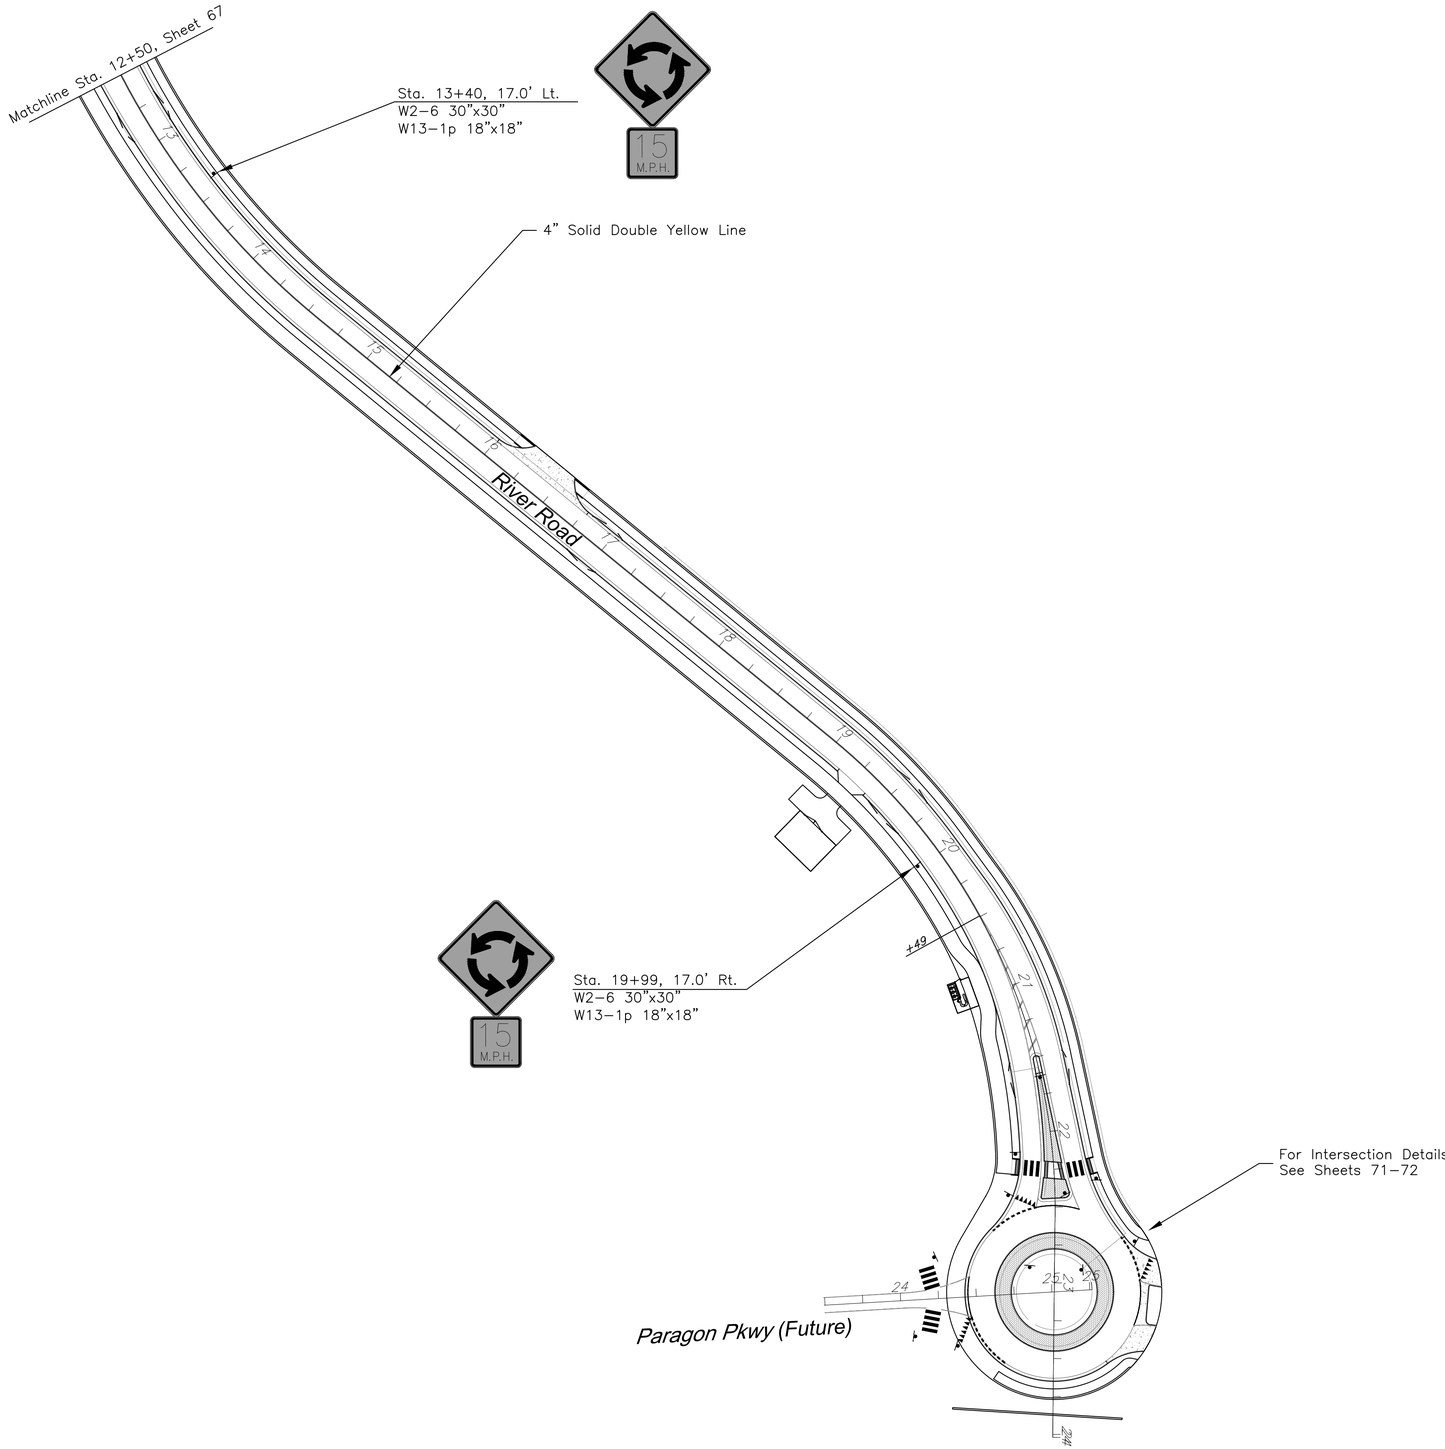

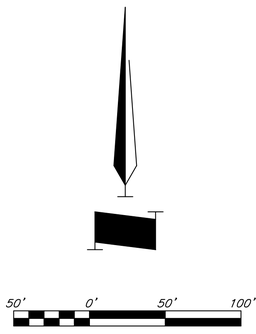

Pavement Marking & Signing Plan River Road

STATE OF MISSOURI
CHRISTOPHER NOVOSEL
NUMBER PE-2018024421
PROFESSIONAL ENGINEER
7-17-2020

GBA
architects engineers
9801 Renner Boulevard
Lenexa, Kansas 66219
913.492.0400
www.gbateam.com

Christopher Novosel
Professional Engineer
License No. 2018024421

DATE:	6-25-2020
DESIGN BY:	SPC
DRAWN BY:	EGK
PROJECT NO.:	12720
SHEET NO.	70
TOTAL SHEETS	103

Street and Storm Sewer Plans

Paragon Star Development

Lee's Summit, Missouri

NO.	DATE	REVISIONS	BY	APPROVED

G:\12720\Civil 3D\Production Drawings\Street & Storm Plans\12720TS002.dwg Layout: 68 Pavement Marking & Signing Plan River Road -- Friday July 17, 2020, 1:36pm -- Copyright 2020, George Butler Associates, Inc.

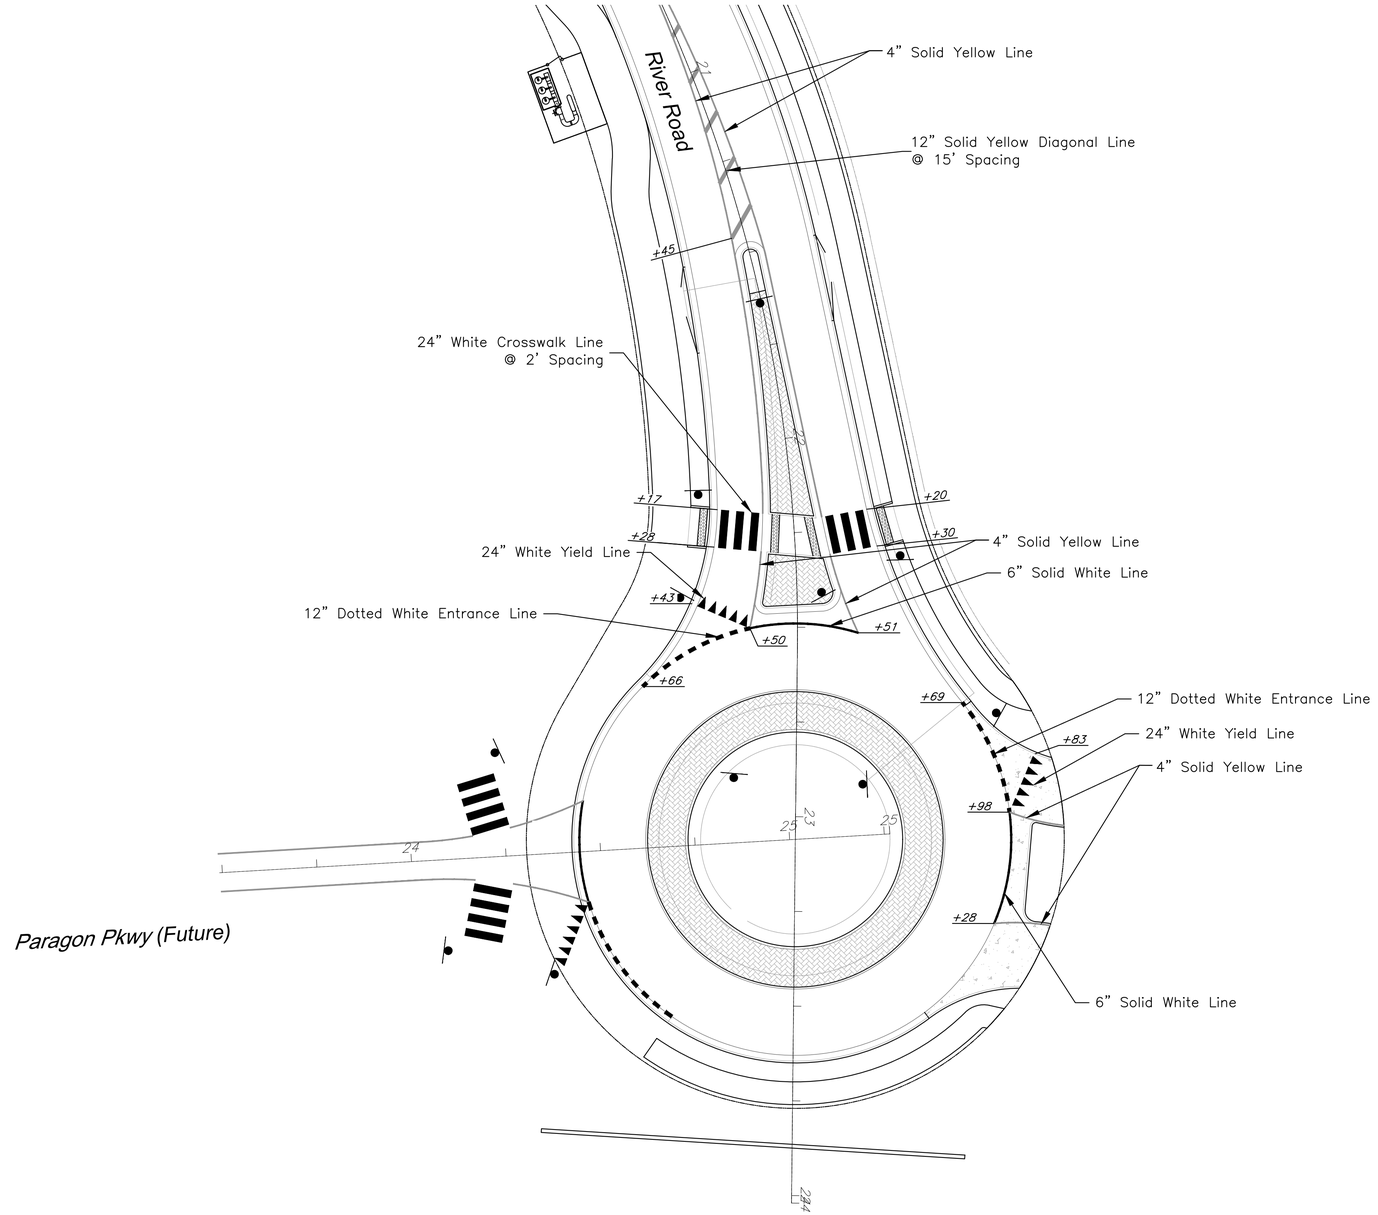

Pavement Marking & Signing Plan River Road

GBA architects engineers
9801 Renner Boulevard
Lenexa, Kansas 66219
913.492.0400
www.gbateam.com

DATE:	6-25-2020
DESIGN BY:	SPC
DRAWN BY:	EGK
PROJECT NO.:	12720
SHEET NO.	71
TOTAL SHEETS	103

STATE OF MISSOURI · CHRISTOPHER NOVOSEL · NUMBER PE-2018024421 · PROFESSIONAL ENGINEER · 6-17-2020

Christopher Novosel
Professional Engineer
License No. 2018024421

Street and Storm Sewer Plans

Paragon Star Development

Lee's Summit, Missouri

NO.	DATE	REVISIONS	BY	APPROVED

G:\12720\Civil 3D\Production Drawings\Street & Storm Plans\12720175202.dwg Layout: 66 Pavement Marking & Signing Plan River Road -- Friday, July 17, 2020, 1:36pm -- Copyright 2020, George Butler Associates, Inc.

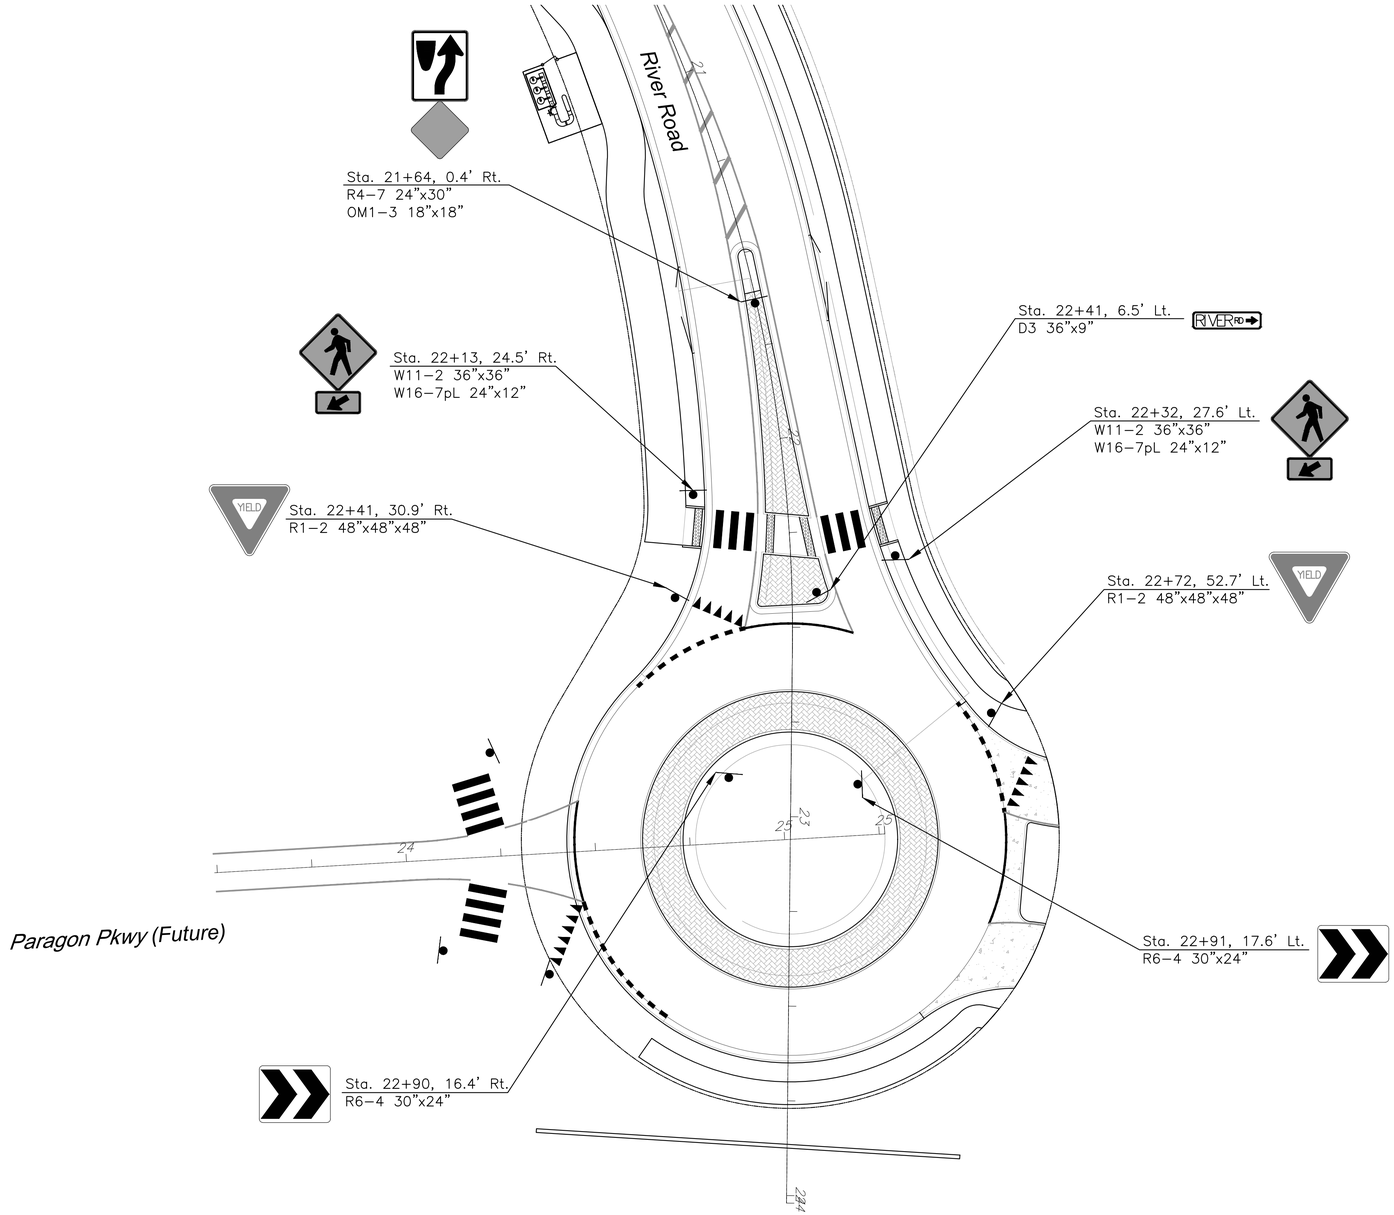

STATE OF MISSOURI
CHRISTOPHER NOVOSEL
NUMBER PE-2018024421
PROFESSIONAL ENGINEER
9-17-2020

GBA
architects
engineers
9801 Renner Boulevard
Lenexa, Kansas 66219
913.492.0400
www.gbateam.com

DATE:	6-25-2020
DESIGN BY:	SPC
DRAWN BY:	EGK
PROJECT NO.:	12720
SHEET NO.	72
TOTAL SHEETS	103

Christopher Novosel
Professional Engineer
License No. 2018024421

Street and Storm Sewer Plans

Paragon Star Development

Lee's Summit, Missouri

NO.	DATE	REVISIONS	BY	APPROVED

Pavement Marking & Signing Plan River Road

G:\12720\Civil 3D\Production Drawings\Street & Storm Plans\12720TS202.dwg Layout: 67 Pavement Marking & Signing Plan River Road -- Friday, July 17, 2020, 1:36pm -- Copyright 2020, George Butler Associates, Inc.

STATE OF MISSOURI
CHRISTOPHER NOVOSEL
NUMBER PE-2018024421
PROFESSIONAL ENGINEER
9-17-2020

GBA
architects
engineers
9801 Renner Boulevard
Lenexa, Kansas 66219
913.492.0400
www.gbateam.com

DATE:	6-25-2020
DESIGN BY:	DJM
DRAWN BY:	CMN
PROJECT NO.:	12720
SHEET NO.	73
TOTAL SHEETS	103

Christopher Novosel
Professional Engineer
License No. 2018024421

Street and Storm Sewer Plans
Paragon Star Development
Lee's Summit, Missouri

NO.	DATE	REVISIONS	BY	APPROVED

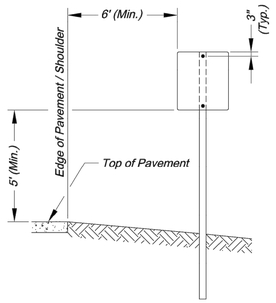

SIGN INSTALLATION FOR NON-CURBED STREET

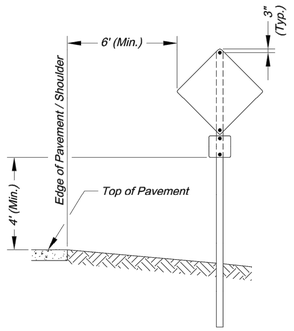

SIGN INSTALLATION WITH AUXILARY SIGN FOR NON-CURBED STREET

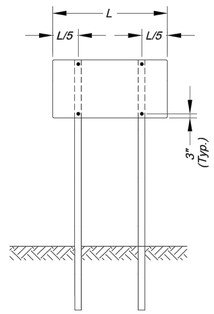

SIGN INSTALLATION WITH TWO SIGN POSTS

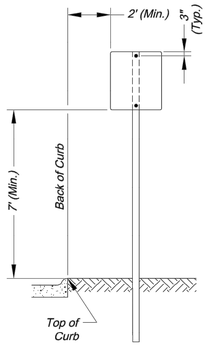

SIGN INSTALLATION FOR CURBED STREET

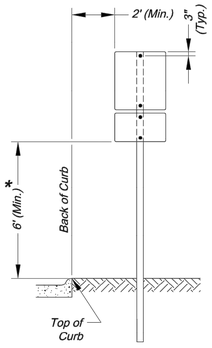

SIGN INSTALLATION WITH AUXILARY SIGN FOR CURBED STREET

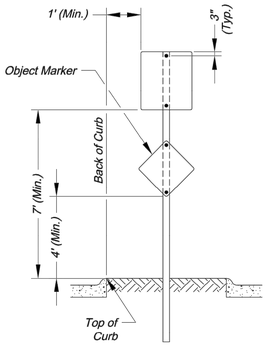

SIGN INSTALLATION FOR RAISED MEDIANS

SIGN MOUNTING DETAILS

* *The height to the bottom of a sign when it is located in a pedestrian walkway or extends into a walkway shall be a minimum of 80 inches above the walkway.*

NOTE:
1. *Generally, the sign mounting height should not be more than 1' greater than the minimum mounting height.*

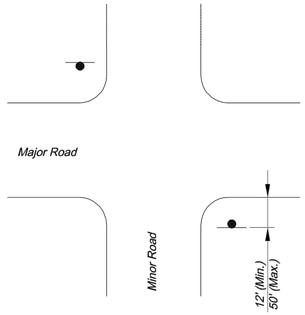

NON-CURBED INTERSECTION INSTALLATION

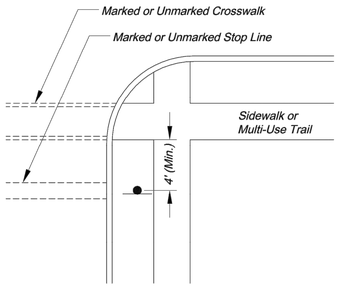

INTERSECTION WITH SIDEWALK / MULTI-USE TRAIL INSTALLATION

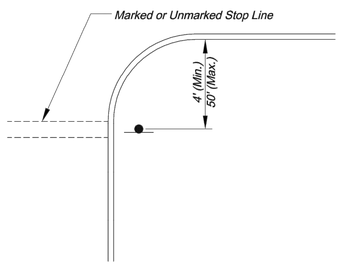

CURBED INTERSECTION INSTALLATION

CONTROL SIGN LOCATION

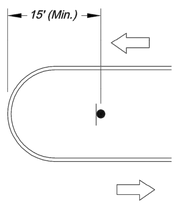

TYPICAL MEDIAN SIGN LOCATION

MEDIAN SIGN LOCATION

NOTES:
1. *A 4" P.V.C. sleeve shall be installed in new concrete medians at each location where a sign is to be installed.*
2. *For existing concrete medians, a 4" hole shall be cored into the concrete.*

CITY OF LEE'S SUMMIT
PUBLIC WORKS DEPARTMENT
ENGINEERING DIVISION
220 SE GREEN STREET
LEE'S SUMMIT, MISSOURI 64063
PHONE: (816) 969-1800 FAX: (816) 969-1809

Project:
SIGN MOUNTING DETAILS
Sheet Name: STANDARD DRAWING SN-1

Drawn By: AS
Checked By: JW
Date: 08/26/2009
Project#

1 OF 3
1

G:\12720\Civil 3D\Production Drawings\Street & Storm Plans\12720STD.dwg Layout: 69 Pavement Marking & Signing Details -- Friday July 17, 2020, 1:36pm -- Copyright 2020, George Butler Associates, Inc.

STATE OF MISSOURI
CHRISTOPHER NOVOSEL
NUMBER PE-2018024421
PROFESSIONAL ENGINEER
9-17-2020

GBA
architects
engineers
9801 Renner Boulevard
Lenexa, Kansas 66219
913.492.0400
www.gbateam.com

DATE:	6-25-2020
DESIGN BY:	DJM
DRAWN BY:	CMN
PROJECT NO.:	12720
SHEET NO.	74
TOTAL SHEETS	103

Christopher Novosel
Professional Engineer
License No. 2018024421

Street and Storm Sewer Plans
Paragon Star Development
Lee's Summit, Missouri

NO.	DATE	REVISIONS	BY	APPROVED

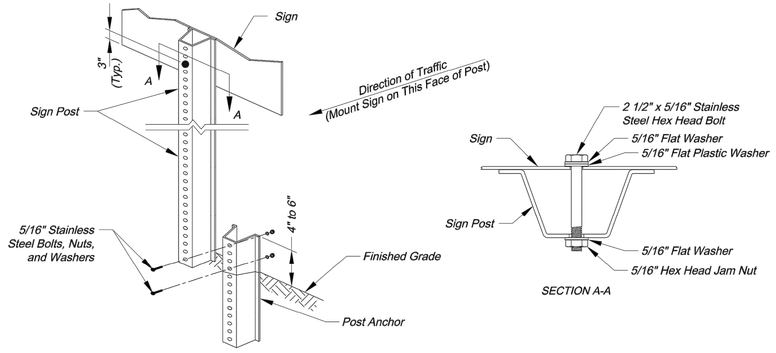

U-STEEL POST DETAILS

U-STEEL POST NOTES:
1. *Splice shall be positioned entirely between finished grade line and 18" above finished grade line. Only one splice will be allowed per post.*
2. *U-Steel post shall be 3 lb./ft., galvanized according to ASTM A123.*
3. *U-Steel post can be used for installation of signs with an area of less than 2.5 square feet.*
4. *All posts shall be embedded a minimum of 3 feet.*

PERMANENT SIGNING GENERAL NOTES:
1. *All signing shall be in accordance with the latest edition of the Manual on Uniform Traffic Control Devices (MUTCD).*
2. *The Contractor is responsible for avoiding any and all utilities when installing sign posts, whether the utility is indicated on the plans or not.*
3. *All workmanship and materials shall be subject to the inspection and approval of the Public Works Department of the City of Lee's Summit.*
4. *The Contractor shall stake the location of all sign posts to be installed. The City Inspector shall inspect the staking prior to installation. Minor relocation to avoid conflicts may be allowed with the approval of the City Traffic Engineer or designee.*
5. *Signs shown to be installed on the side of metal poles shall be mounted with stainless steel straps or wing brackets as detailed. No signs are to be installed on wood poles. See Traffic Signal Standard Drawings for the installation of signs on mast arms.*
6. *All post mounted signs shall be installed with breakaway anchors according to the Standard Drawings.*
7. *All existing signs will be used in place during construction and protected from damage unless otherwise indicated in the plans. If the Contractor damages any existing sign or posts during construction, the Contractor will be required to replace the damaged materials with new signs or posts of the same type and size at the Contractor's expense. The Contractor shall be responsible for removing and storing any signs that are to be reinstalled on the project. All equipment shall be reinstalled in good condition.*
8. *Existing permanent signs and posts removed by the Contractor for construction purposes which are not to be reinstalled shall be delivered to the City's Public Works Maintenance Facility (1971 SE Hamblen Road). The Contractor shall be responsible for removing and storing equipment in good condition and is fully responsible for the equipment until it is delivered.*
9. *All Stop, Yield, or street name signs shall be maintained in a conspicuous location for the driving public. All Stop and Yield signs removed for construction purposes can be temporarily erected in reflectorized drums (no less than 7 feet above the pavement surface) until they can be reinstalled. Any temporary Stop or Yield sign installation to be left in place overnight will require prior approval from the City Inspector.*

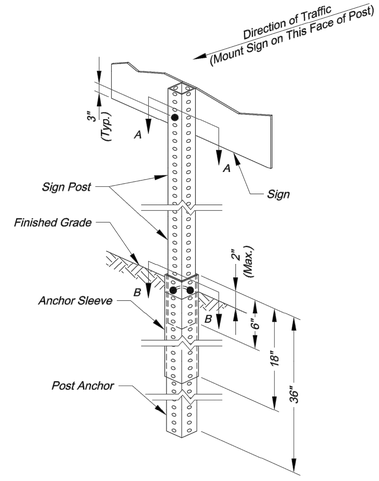

SQUARE STEEL POST INSTALLATION SEQUENCE:
1. *Sign post anchor driven partially into the ground using a drive cap with a sledge or power equipment.*
2. *Anchor sleeve slipped over anchor and drive into the ground together with the sign post anchor.*
3. *Insert sign post into the post anchor and bolt in place.*

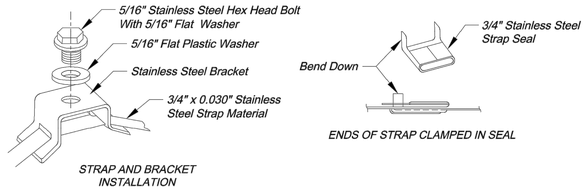

STRAP TYPE SIGN SUPPORT DETAILS

METAL POLE SIGN MOUNTING NOTES:
1. *Signs on metal poles shall be attached with two brackets and stainless steel bands.*
2. *Holes in sign for attachment to the mounting brackets shall be offset a minimum of 2 inches from the edge of the sign.*
3. *Holes in sign shall be located such that the sign is level.*
4. *All strap, bracket, and seal materials should be Type 201 stainless steel.*

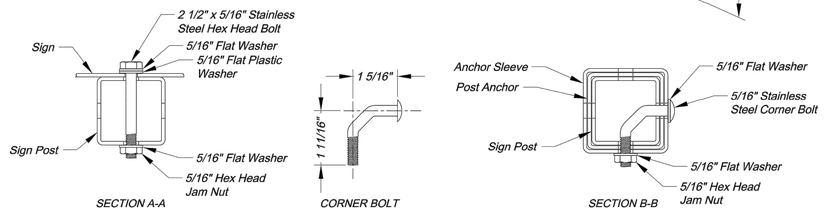

SQUARE STEEL POST DETAILS

SQUARE STEEL POST NOTES:
1. *Square steel sign posts and break-away anchor shall consist of the following materials:*
   Sign Post - 14 Ga. 2" x 2" Square Steel Post
   Post Anchor - 12 Ga. 2 ¼" x 2 ¼" x 36" Square Steel Post
   Anchor Sleeve - 12 Ga. 2 ½" x 2 ½" x 18" Square Steel Post
2. *14 Gauge posts must meet a certified minimum yield strength of 60,000 psi.*
3. *In all installations the first hole above the finished grade line on the sign post, anchor, and anchor sleeve must be in line for the insertion of the corner bolt.*
4. *The maximum area for one sign post is 9.0 square feet. A sign or combination of signs with an area greater than 9.0 square feet will require two posts. Also, signs with a width greater than 36" (not including 36" x 36" diamond shaped signs) will require two posts.*

CITY OF LEE'S SUMMIT
PUBLIC WORKS DEPARTMENT
ENGINEERING DIVISION
220 SE GREEN STREET
LEE'S SUMMIT, MISSOURI 64063
PHONE: (816) 969-1800 FAX: (816) 969-1809

Project:
SIGN POST DETAILS
Sheet Name: STANDARD DRAWING SN-2

Drawn By: AS
Checked By: JW
Date: 08/26/2009
Project#

G:\12720\Civil 3D\Production Drawings\Street & Storm Plans\12720STD00.dwg Layout: 70 Pavement Marking & Signing Details -- Friday July 17, 2020, 1:36pm -- Copyright 2020, George Butler Associates, Inc.

D3-1;
1.50" Radius, 0.50" Border, White on, Green;
"VIEW HIGH", C 75% spacing; "DR", C;
Standard Arrow Custom 6.00" X 4.00" 0';
Table of distances between letter and object lefts

1.67	V	4.42	I	1.79	E	3.51	W	7.50	H	4.23	I	1.79	G	4.23
H	5.28	D	2.27	R	3.64	→	6.00	1.67						

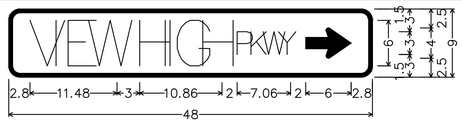

D3-1;
1.50" Radius, 0.50" Border, White on, Green;
"VIEW HIGH", B 75% spacing; "PKWY", B;
Standard Arrow Custom 6.00" X 4.00" 0';
Table of distances between letter and object lefts

2.80	V	3.44	I	1.59	E	2.70	W	6.75	H	3.37	I	1.59	G	3.37
H	4.53	P	1.83	K	1.61	W	2.02	Y	3.60	→	6.00	2.80		

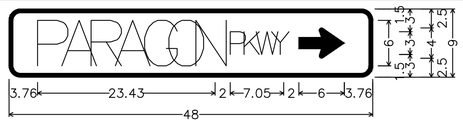

D3-1;
1.50" Radius, 0.50" Border, White on, Green;
"PARAGON", B 75% spacing; "PKWY", B;
Standard Arrow Custom 6.00" X 4.00" 0';
Table of distances between letter and object lefts

3.76	P	3.20	A	3.86	R	3.21	A	3.86	G	3.21	O	3.56	N	4.53
P	1.82	K	1.62	W	2.02	Y	3.59	→	6.00	3.76				

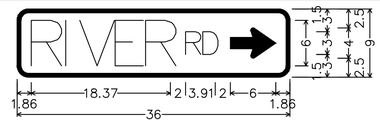

D3-1;
1.50" Radius, 0.50" Border, White on, Green;
"RIVER", C; "RD", C;
Standard Arrow Custom 6.00" X 4.00" 0';
Table of distances between letter and object lefts

1.86	R	4.55	I	1.85	V	4.67	E	4.02	R	5.28	R	2.27	D	3.64
→	6.00	1.86												

Christopher Novosel
Professional Engineer
License No. 2018024421

GBA
architects
engineers
9801 Renner Boulevard
Lenexa, Kansas 66219
913.492.0400
www.gbateam.com

DATE:	6-25-2020
DESIGN BY:	DJM
DRAWN BY:	CMN
PROJECT NO.:	12720
SHEET NO.	75
TOTAL SHEETS	103

Street and Storm Sewer Plans

Paragon Star Development

Lee's Summit, Missouri

NO.	DATE	REVISIONS	BY	APPROVED

Pavement Marking & Signing Details

STANDARD ABBREVIATION LISTS

Named Streets	
Avenue	AVE
Boulevard	BLVD
Circle	CIR
Creek	CR
Court	CT
Crossing	XING
Drive	DR
Highway	HWY
Lane	LN
Parkway	PKWY
Place	PL
Road	RD
Street	ST
Terrace	TER
Trail	TRL
Way	WAY

Numbered Streets	
First	ST
Second	ND
Third	RD
Fourth to Tenth	TH

STREET NAME SIGN QUANTITIES

Sign Designation	Sign Size	Sign Area (Sq. Ft.)	Number	Quantity (Sq. Ft.)
~~D3-1 (SP-1) View High Dr~~	~~48"x 9"~~	~~3.0~~	~~2~~	~~6.0~~
~~D3-1 (SP-2) View High Pkwy~~	~~48"x 9"~~	~~3.0~~	~~3~~	~~9.0~~
~~D3-1 (SP-3) Paragon Pkwy~~	~~48"x 9"~~	~~3.0~~	~~1~~	~~3.0~~
~~D3-1 (SP-4) River Rd~~	~~36"x 9"~~	~~2.25~~	~~2~~	~~4.5~~
D3-1 (SP-5)	9" x			
D3-1 (SP-6)	9" x			

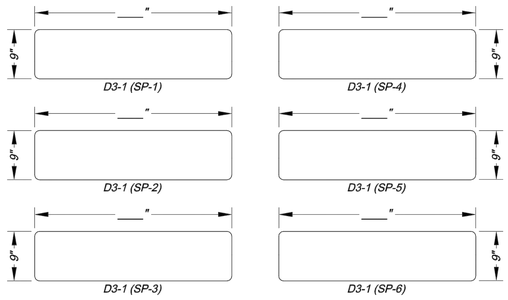

PROJECT SIGN DETAILS
SEE ABOVE

STREET NAME SIGN BLANK DETAILS

For Mounting on Square Steel Posts

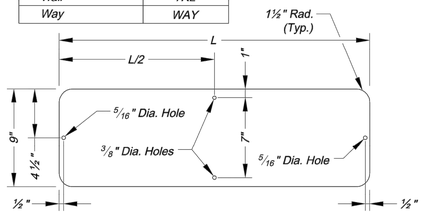

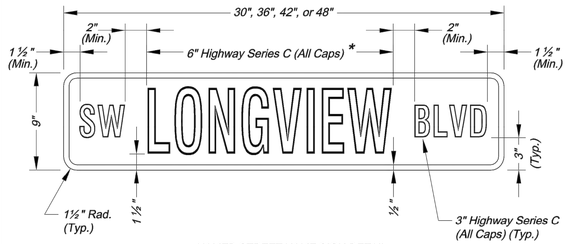

NAMED STREET NAME SIGN DETAIL

* Use Highway Series B (All Caps) in lieu of series C if necesary to fit text on a 36" sign blank.

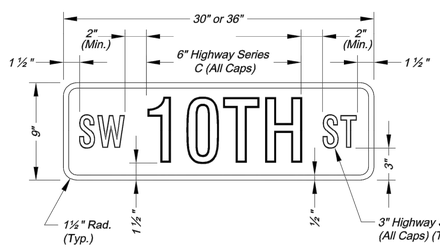

NUMBERED STREET NAME SIGN DETAIL

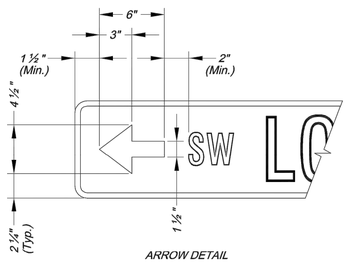

ARROW DETAIL

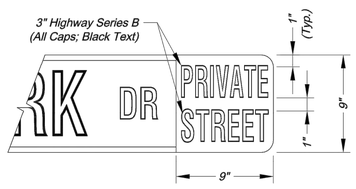

PRIVATE STREET TAG DETAIL

NOTES:
1. For all street name signs, the legend shall be white and the background shall be green.
2. Arrows shall be added to street name signs where the name of a street changes at an intersection. Street name signs with arrows are to be installed on each side of the intersection to indicate the change in names. Arrows shall be white.
3. The "PRIVATE STREET" tag should be added to the end of street name signs to indicate where a street that is outside the right-of-way intersects a public street. The background for the "PRIVATE STREET" tag shall be yellow.

STREET NAME SIGN FACE DETAILS

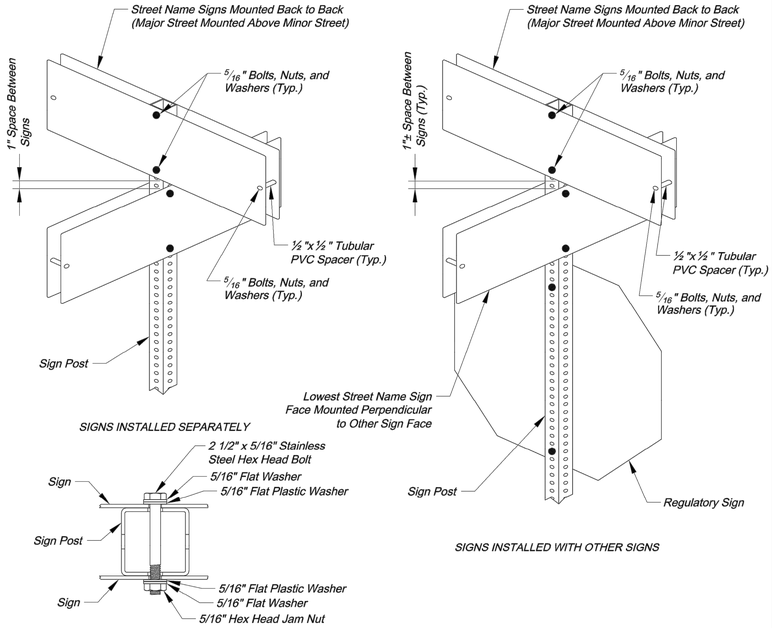

SQUARE STEEL POST MOUNTING DETAILS

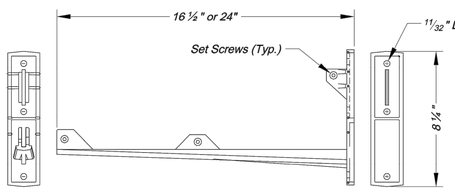

NOTES:
1. Wing bracket shall be an L-shaped cantilever of T-beam rigid frame 380-3 aluminum alloy construction.
2. Mount each wing bracket to metal pole using two ¾" wide stainless steel straps.
3. One wing bracket shall be installed per each sign. Cross brackets are not allowed.

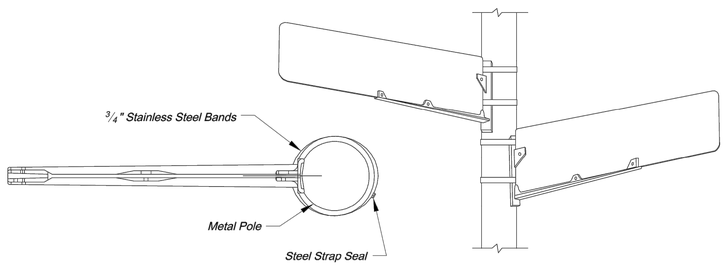

WING BRACKET MOUNTING DETAILS

CITY OF LEE'S SUMMIT
PUBLIC WORKS DEPARTMENT
ENGINEERING DIVISION
220 SE GREEN STREET
LEE'S SUMMIT, MISSOURI 64063
PHONE: (816) 969-1800 FAX: (816) 969-1809

Project: STREET NAME SIGN DETAILS

Sheet Name: STANDARD DRAWING SN-3

Drawn By: AS
Checked By: JW
Date: 08/26/2009
Project#

3 OF 3

3

G:\12720\Civil 3D\Production Drawings\Street & Storm Plans\12720STS00.dwg Layout: P1 Pavement Marking & Signing Details -- Friday, July 17, 2020, 1:36pm -- Copyright 2020, George Butler Associates, Inc.

Pavement Marking & Signing Details

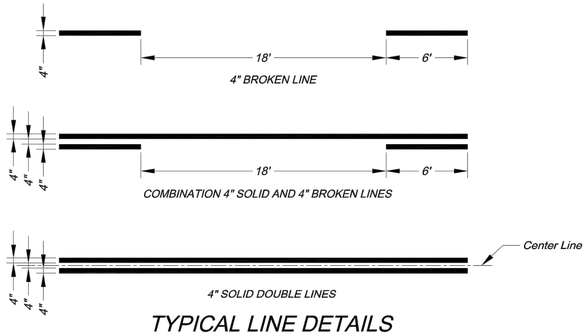

TYPICAL LINE DETAILS

NOTES:
1. All edge line, center line, and lane line pavement markings shall be 4" wide unless otherwise noted.
2. Edge lines shall be continuous solid white or yellow lines. Right side edge lines shall be solid white. Median or left side edge lines on divided roadways are to be solid yellow. Edge lines and center lines shall be continuous across driveways.

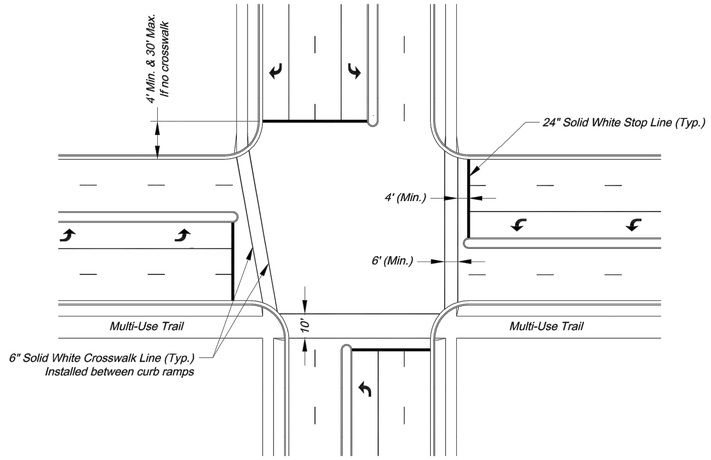

TYPICAL INTERSECTION MARKINGS

NOTES:
1. Transverse crosswalk lines shall be installed such that the distance between lines is at least 6 or 10 feet.
2. Stop lines are required at signalized intersections, on multi-lane stop controlled approaches, or in front of crosswalks at controlled intersections.

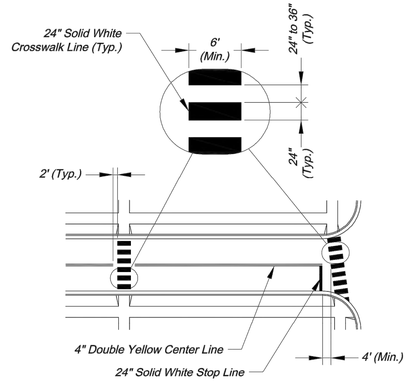

TYPICAL MIDBLOCK OR SCHOOL CROSS WALK

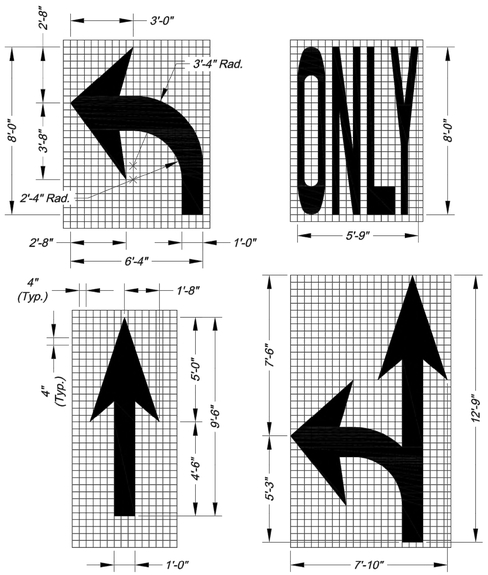

ARROW AND SYMBOL DETAILS

NOTES:
1. All arrow and symbol markings shall be white, and shall be centered in their respective traffic lanes.
2. Right-turn and combination right-turn/straight arrows are reverse of arrows shown.

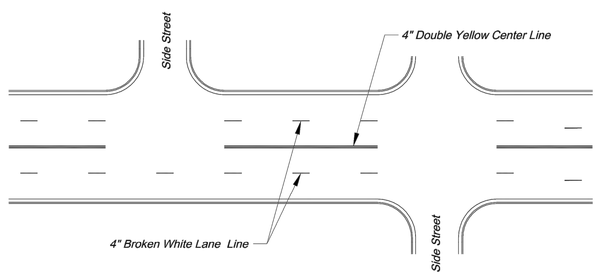

TYPICAL MARKINGS FOR FOUR-LANE UNDIVIDED ROADWAY

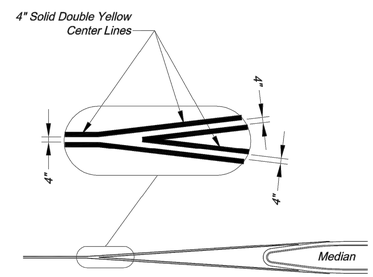

TYPICAL MEDIAN NOSE CENTER LINE DETAIL

PAVEMENT MARKING GENERAL NOTES:
1. All pavement markings shall be in accordance with the latest edition of the Manual on Uniform Traffic Control Devices (MUTCD).
2. All words and symbols shall conform to the latest edition of Standard Alphabets for Highway Signs and Pavement Markings printed by the U.S. Department of Transportation, Federal Highway Administration.
3. Pavement markings, either temporary or permanent are required at all times if the roadway is open to traffic.
4. All pavement markings that conflict with the desired markings shall be completely removed. Removals shall not leave the road surface scarred with an image that misleads traffic. Any excess damage or scarring of pavement shall be repaired at the Contractor's expense.
5. The proposed permanent markings shall be laid out by the Contractor in advance of the marking installation. Markings shall not be applied until the layout has been approved by the City Traffic Engineer.
6. Center lines shall be marked on all undivided arterial streets, and any other undivided street with more than two lanes and/or a speed limit of 30 mph or more.
7. Edge lines shall be marked on all non-curbed streets.

STATE OF MISSOURI
CHRISTOPHER NOVOSEL
NUMBER PE-2018024421
PROFESSIONAL ENGINEER
9-17-2020

GBA architects engineers
9801 Renner Boulevard
Lenexa, Kansas 66219
913.492.0400
www.gbateam.com

DATE:	6-25-2020
DESIGN BY:	DJM
DRAWN BY:	CMN
PROJECT NO.:	12720
SHEET NO.	76
TOTAL SHEETS	103

Christopher Novosel
Professional Engineer
License No. 2018024421

Street and Storm Sewer Plans
Paragon Star Development
Lee's Summit, Missouri

NO.	DATE	REVISIONS	BY	APPROVED

CITY OF LEE'S SUMMIT
PUBLIC WORKS DEPARTMENT
ENGINEERING DIVISION
220 SE GREEN STREET
LEE'S SUMMIT, MISSOURI 64063
PHONE: (816) 969-1800 FAX: (816) 969-1809

Project:
ROADWAY MARKING DETAILS
Sheet Name:
STANDARD DRAWING PM-1

Drawn By: AS
Checked By: JW
Date: 09/09/2009
Project#

1 OF 2
1

G:\12720\Civil 3D\Production Drawings\Street & Storm Plans\12720ST00.dwg Layout: T2 Pavement Marking & Signing Details -- Friday July 17, 2020, 1:36pm -- Copyright 2020, George Butler Associates, Inc.

STATE OF MISSOURI
CHRISTOPHER NOVOSEL
NUMBER PE-2018024421
PROFESSIONAL ENGINEER
7-17-2020

GBA
architects
engineers
9801 Renner Boulevard
Lenexa, Kansas 66219
913.492.0400
www.gbateam.com

DATE:	6-25-2020
DESIGN BY:	DJM
DRAWN BY:	CMN
PROJECT NO.:	12720
SHEET NO.:	77
TOTAL SHEETS	103

Christopher Novosel
Professional Engineer
License No. 2018024421

Street and Storm Sewer Plans
Paragon Star Development
Lee's Summit, Missouri

NO.	DATE	REVISIONS	BY	APPROVED

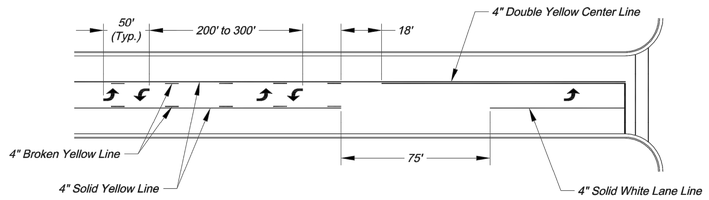

TYPICAL MARKINGS FOR TWO-WAY LEFT-TURN LANE

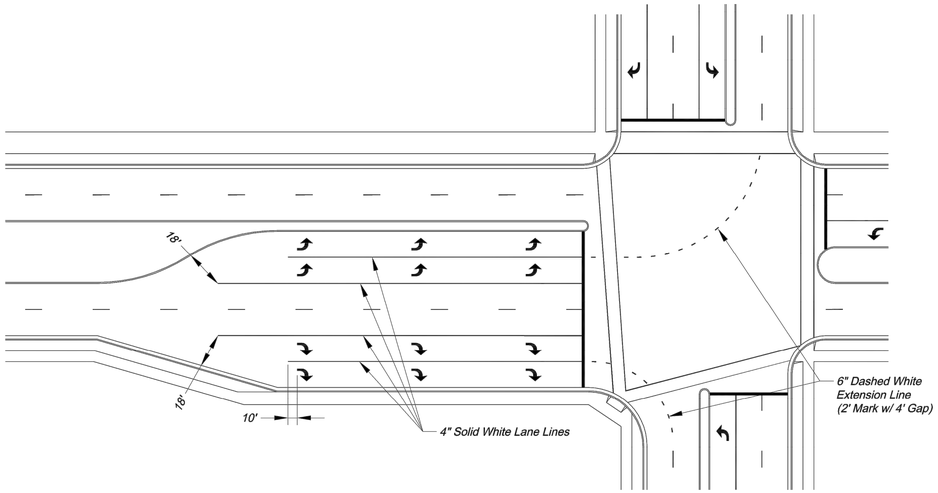

TYPICAL DUAL TURN LANE MARKINGS

NOTE:
1. Dashed extension lines shall not extend through crosswalks.

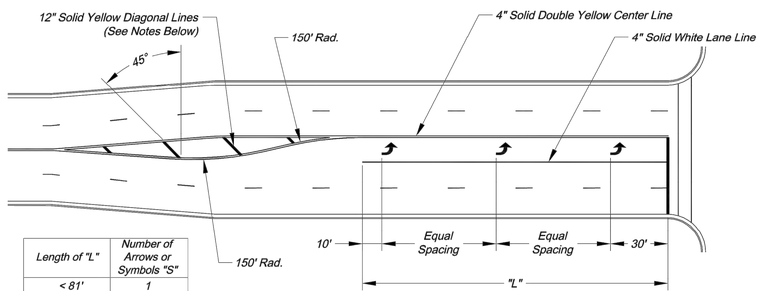

Length of "L"	Number of Arrows or Symbols "S"
< 81'	1
81' - 120'	2
121' - 200'	3
201' - 280'	4
281' - 360'	5
361' - 440'	6

TYPICAL TURN LANE MARKINGS

NOTES:
1. Diagonal lines are required between centerlines if the width of the area between the center lines is greater than 12' and/or the length of the area between center lines is greater than 250'.
2. Diagonal lines should be spaced at 5' increments, equal to the posted speed limit.
3. Equal Spacing is calculated as (L - 40) / (S - 1).
4. When a through lane of traffic terminates as a mandatory turn lane, Arrow and "ONLY" symbols should be marked in the turn lane, in alternating order. The first and last symbols should be Arrows.

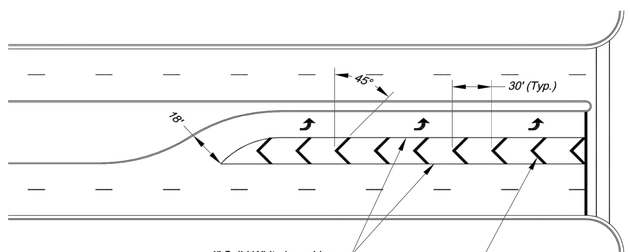

TYPICAL STRIPED OUT TURN LANE MARKINGS

CITY OF LEE'S SUMMIT
PUBLIC WORKS DEPARTMENT
ENGINEERING DIVISION
220 SE GREEN STREET
LEE'S SUMMIT, MISSOURI 64063
PHONE: (816) 969-1800 FAX: (816) 969-1809

Project: INTERSECTION MARKING DETAILS
Sheet Name: STANDARD DRAWING PM-2

Drawn By: AS
Checked By: JW
Date: 09/09/2009
Project#

2 OF 2

2

C:\12720\Civil 3D\Production Drawings\Street & Storm Plans\12720STP00.dwg Layout: T3 Pavement Marking & Signing Details -- Friday, July 17, 2020, 1:36pm -- Copyright 2020, George Butler Associates, Inc.

G:\12720\Civil 3D\Production Drawings\Street & Storm Plans\12720TS400.dwg Layout: T4 Construction Sequencing Plan -- Friday July 17, 2020, 1:37pm -- Copyright 2020, George Butler Associates, Inc. Architect 00212, Professional Engineer 000133, Professional Land Surveyor 000059

GBA
architects
engineers
9801 Renner Boulevard
Lenexa, Kansas 66219
913.492.0400
www.gbateam.com

DATE:	6-25-2020
DESIGN BY:	DJM
DRAWN BY:	CMN
PROJECT NO.:	12720
SHEET NO.	78
TOTAL SHEETS	103

Christopher Novosel
Professional Engineer
License No. 2018024421

Street and Storm Sewer Plans

Paragon Star Development

Lee's Summit, Missouri

NO.	DATE	REVISIONS	BY	APPROVED

Phase 1 Work Area

Phase 2 Work Area

Construction Sequencing Plan

C:\12720\Civil 3D\Production Drawings\Street & Storm Plans\12720TS400.dwg Layout: TS Traffic Control Detour -- Friday, July 17, 2020, 1:37pm -- Copyright 2020, George Butler Associates, Inc. -- Architect 00212, Professional Engineer 000133, Professional Land Surveyor 000059

LEGEND

- Construction Area
- Temporary Construction Sign
- Type III Barricade
- ADA–Compliant Type II Barricade
- Channelizer
- Arrow Display

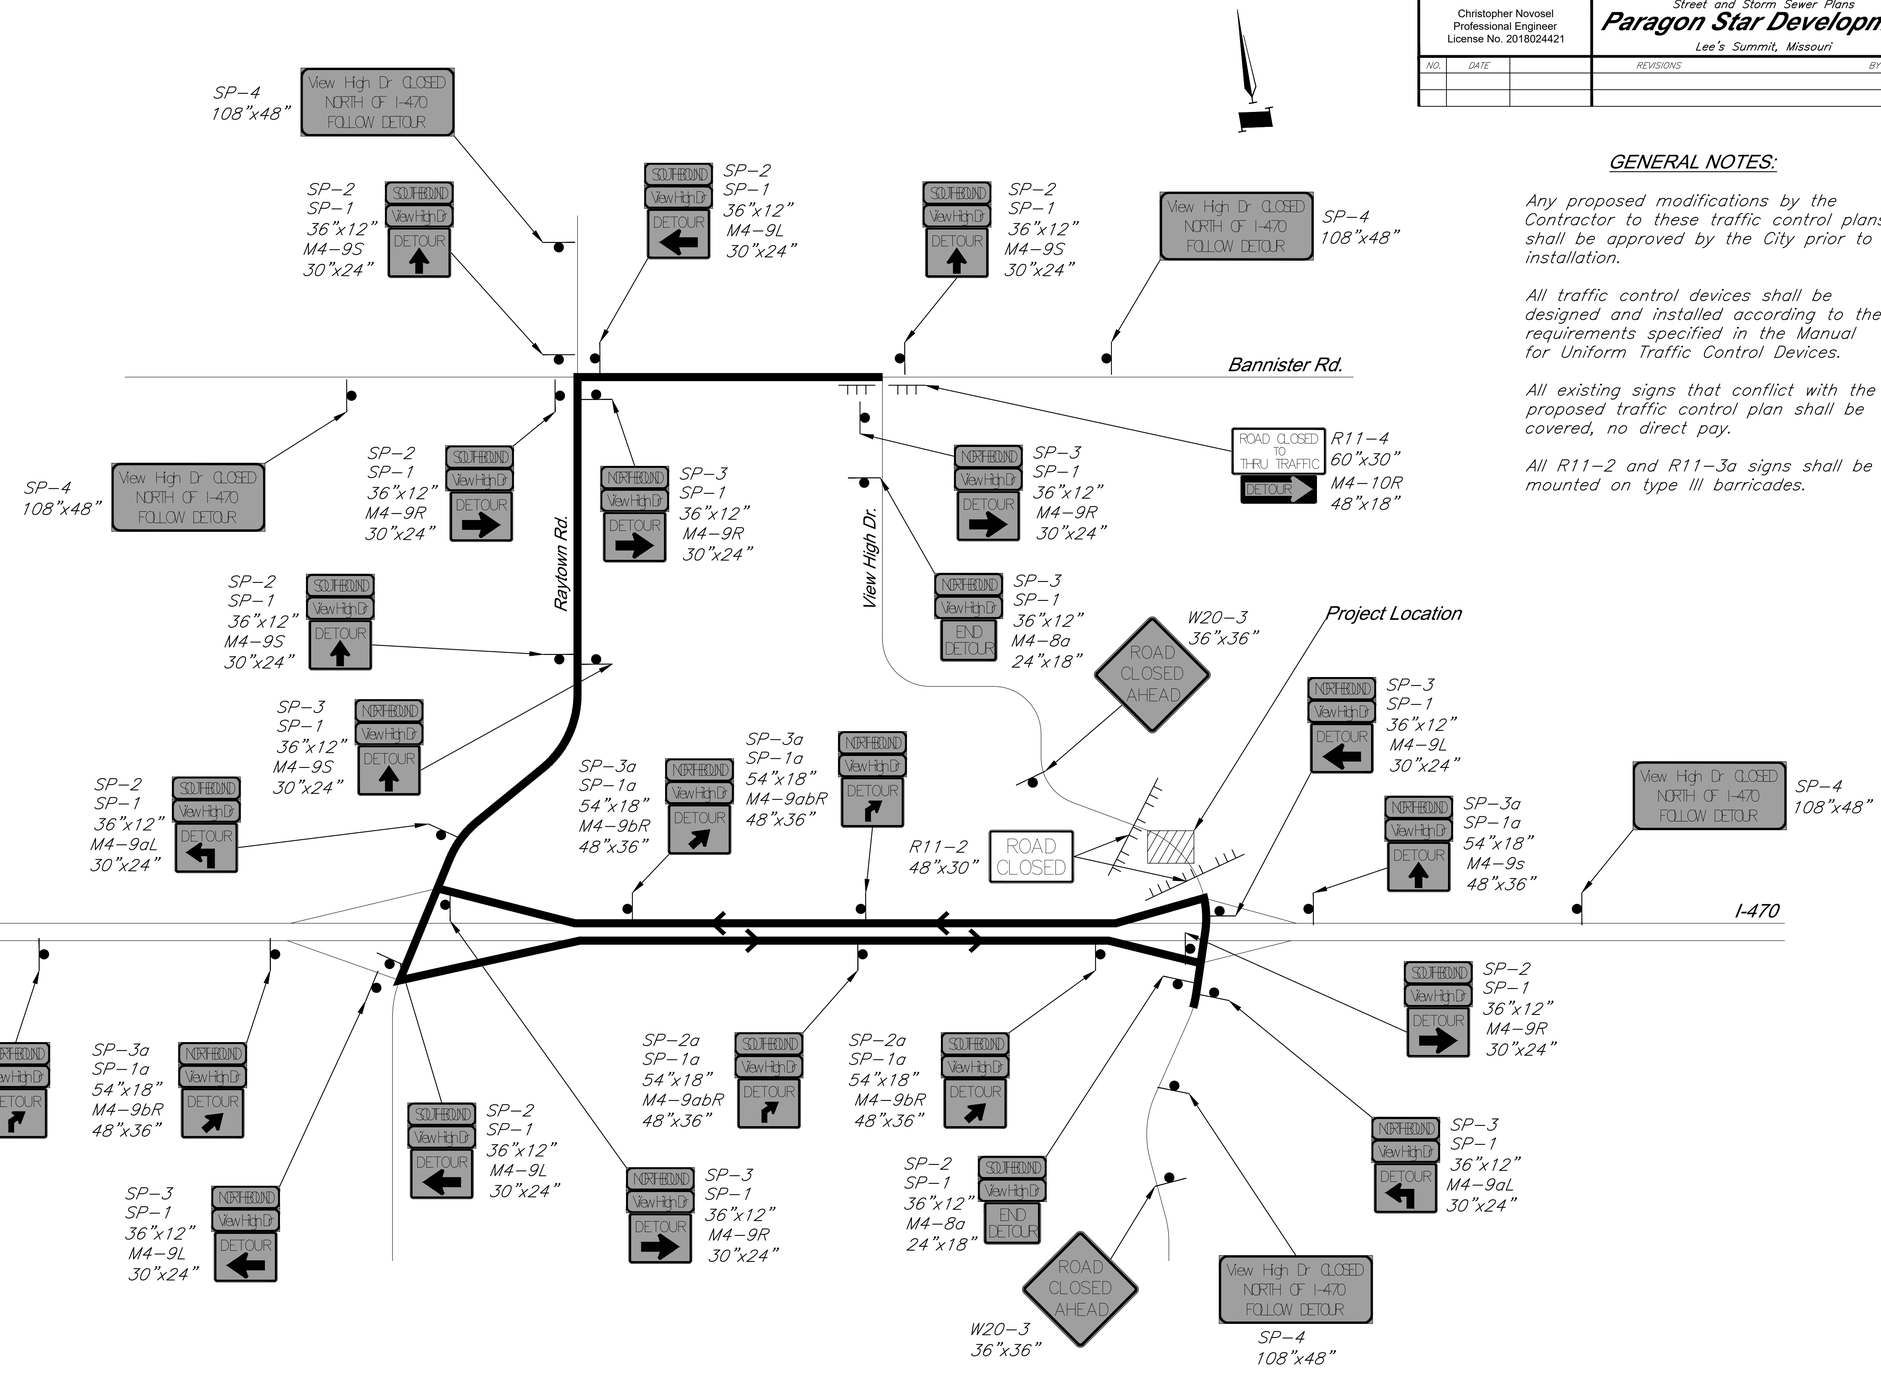

Traffic Control Detour

GENERAL NOTES:

Any proposed modifications by the Contractor to these traffic control plans shall be approved by the City prior to installation.

All traffic control devices shall be designed and installed according to the requirements specified in the Manual for Uniform Traffic Control Devices.

All existing signs that conflict with the proposed traffic control plan shall be covered, no direct pay.

All R11–2 and R11–3a signs shall be mounted on type III barricades.

STATE OF MISSOURI
CHRISTOPHER NOVOSEL
NUMBER PE-2018024421
PROFESSIONAL ENGINEER
7-17-2020

GBA architects engineers
9801 Renner Boulevard
Lenexa, Kansas 66219
913.492.0400
www.gbateam.com

DATE:	6–25–2020
DESIGN BY:	###
DRAWN BY:	###
PROJECT NO.:	12720
SHEET NO.	79
TOTAL SHEETS	103

Christopher Novosel
Professional Engineer
License No. 2018024421

Street and Storm Sewer Plans

Paragon Star Development

Lee's Summit, Missouri

NO.	DATE	REVISIONS	BY	APPROVED

G:\12720\Civil 3D\Production Drawings\Street & Storm Plans\12720TS400.dwg Layout: 76 Traffic Control Plan -- Friday July 17, 2020, 1:37pm -- Copyright 2020, George Butler Associates, Inc. -- Architect 00212, Professional Engineer 000133, Professional Land Surveyor 000059

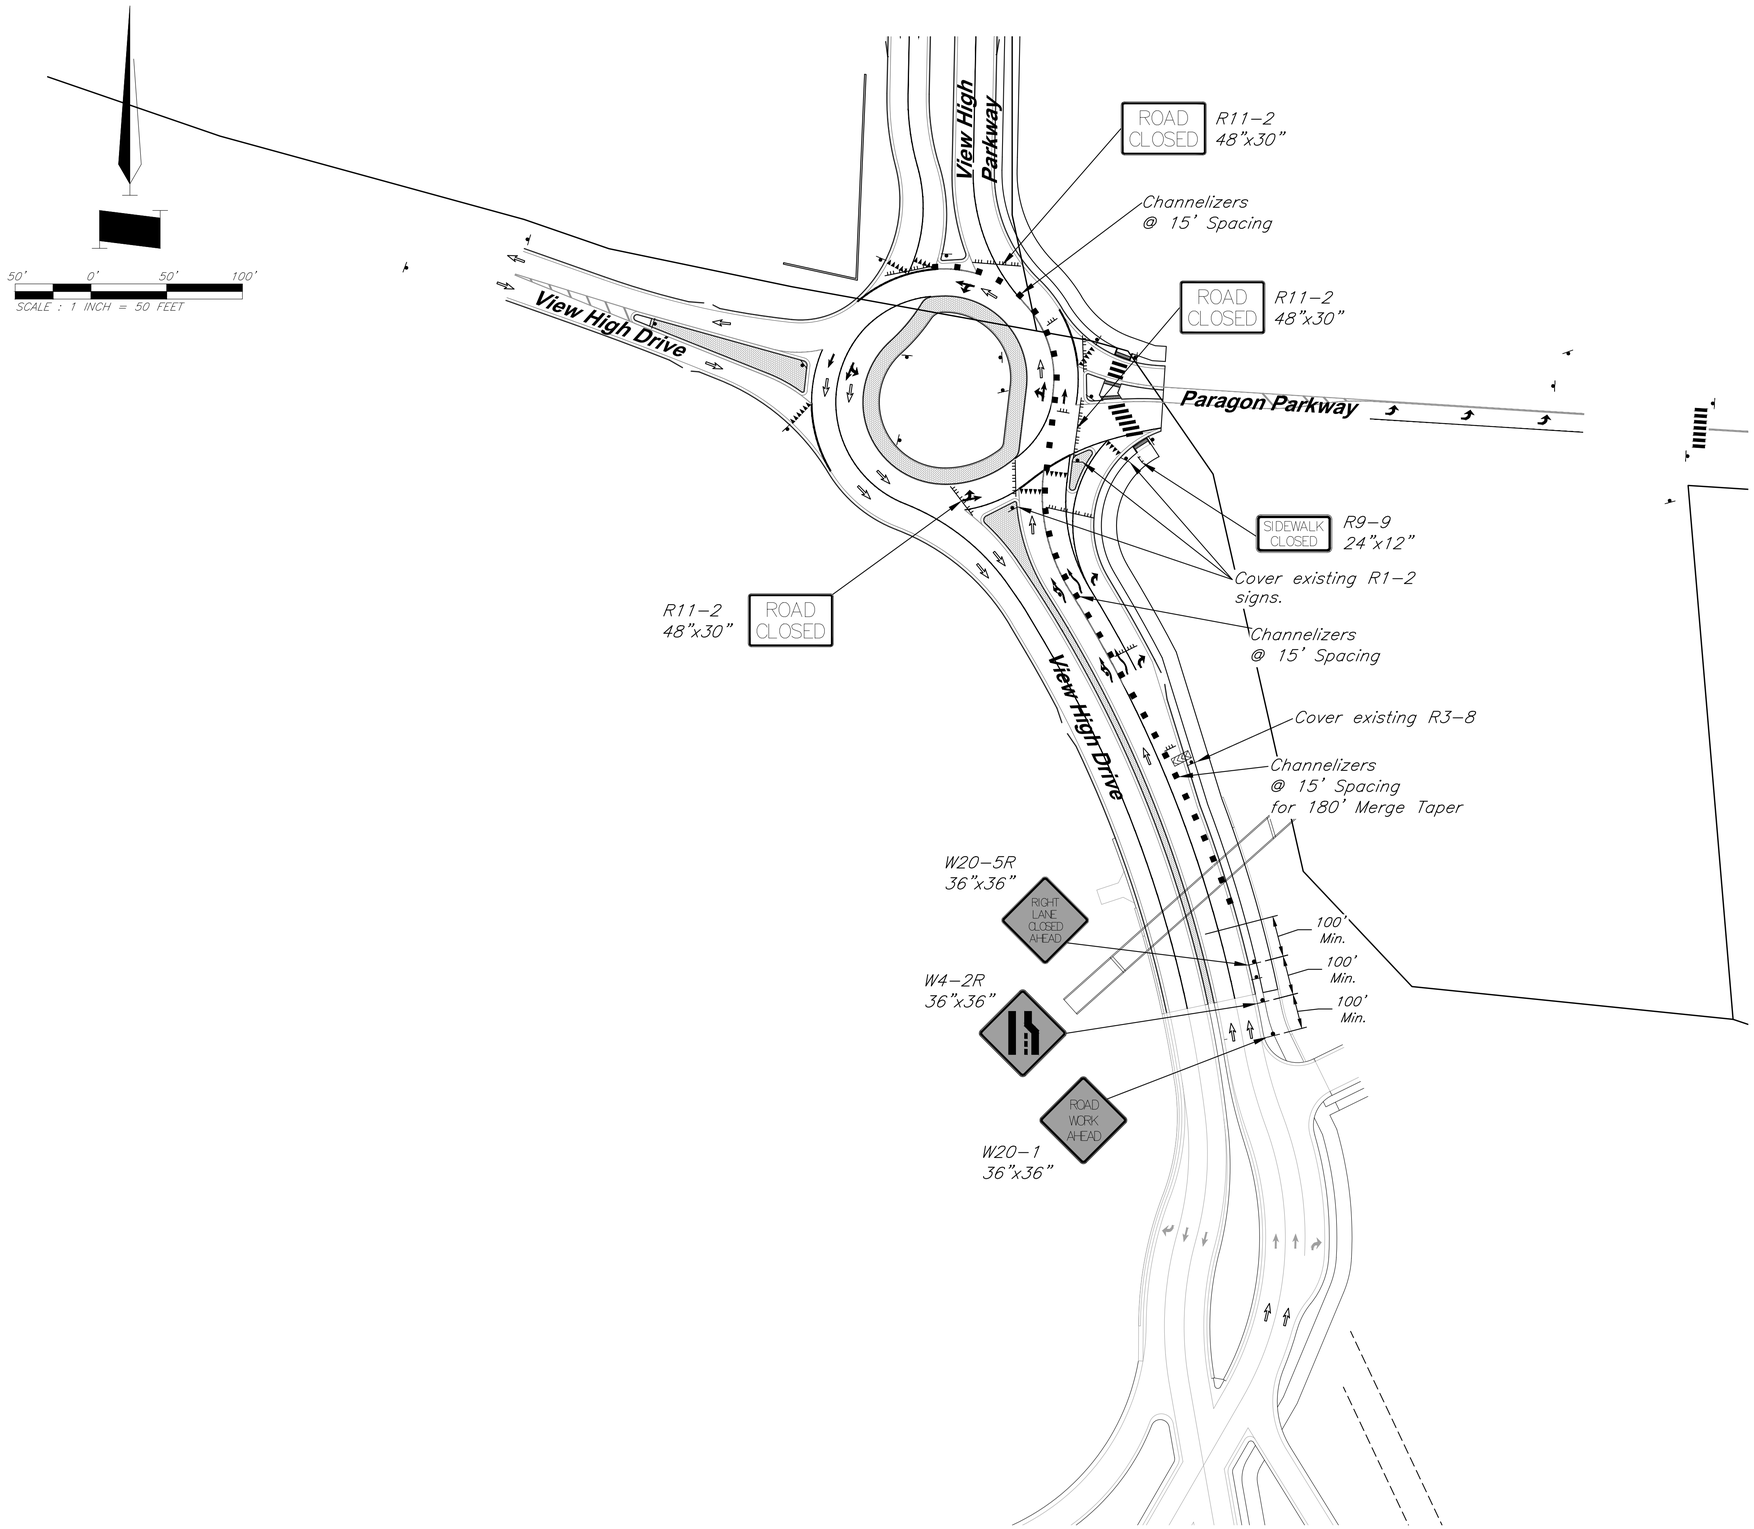

CHRISTOPHER NOVOSEL
NUMBER PE-2018024421
PROFESSIONAL ENGINEER
STATE OF MISSOURI
9-17-2020

GBA
architects
engineers
9801 Renner Boulevard
Lenexa, Kansas 66219
913.492.0400
www.gbateam.com

DATE:	6-25-2020
DESIGN BY:	###
DRAWN BY:	###
PROJECT NO.:	12720
SHEET NO.	TOTAL SHEETS
80	103

Christopher Novosel
Professional Engineer
License No. 2018024421

Street and Storm Sewer Plans

Paragon Star Development

Lee's Summit, Missouri

NO.	DATE	REVISIONS	BY	APPROVED

LEGEND

- Construction Area
- Temporary Construction Sign
- Type III Barricade
- ADA-Compliant Type II Barricade
- Channelizer
- Arrow Display
- Direction of Travel

GENERAL NOTES:

Any proposed modifications by the Contractor to these traffic control plans shall be approved by the City prior to installation.

All traffic control devices shall be designed and installed according to the requirements specified in the Manual for Uniform Traffic Control Devices.

All existing signs that conflict with the proposed traffic control plan shall be covered, no direct pay.

All R11-2 and R11-3a signs shall be mounted on type III barricades.

Traffic Control Plan

G:\12720\Civil 3D\Production Drawings\Street & Storm Plans\12720TS400.dwg Layout: TR Temporary Traffic Control Details -- Friday, July 17, 2020, 1:37pm -- Architect 00212, Professional Engineer 000133, Professional Land Surveyor 000059
Copyright 2020, George Butler Associates, Inc.

Temporary Traffic Control Details

CHRISTOPHER NOVOSEL
NUMBER PE-2018024421
PROFESSIONAL ENGINEER
STATE OF MISSOURI
7-17-2020

GBA architects engineers
9801 Renner Boulevard
Lenexa, Kansas 66219
913.492.0400
www.gbateam.com

Christopher Novosel
Professional Engineer
License No. 2018024421

DATE:	6-25-2020
DESIGN BY:	###
DRAWN BY:	###
PROJECT NO.:	12720
SHEET NO.:	81
TOTAL SHEETS	103

Street and Storm Sewer Plans

Paragon Star Development

Lee's Summit, Missouri

NO.	DATE	REVISIONS	BY	APPROVED

SYMBOL LEGEND

- WORK AREA
- SIGN
- BARRICADE
- DIRECTION OF TRAVEL
- CHANNELIZER
- ARROW PANEL
- FLAGGER

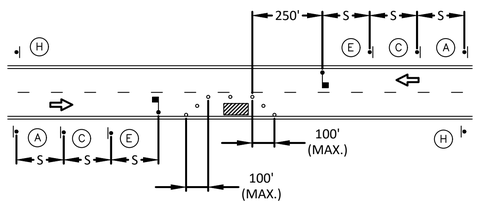

LANE CLOSURE - TWO LANE STREET

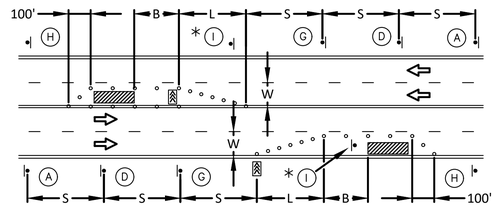

LANE CLOSURE - FOUR LANE STREET

* INSTALL SIGNS EVERY 200 FEET THROUGHOUT THE CLOSED LANE OR AS NEEDED

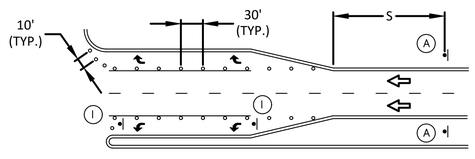

TURN LANE CLOSURE

SIGN LEGEND

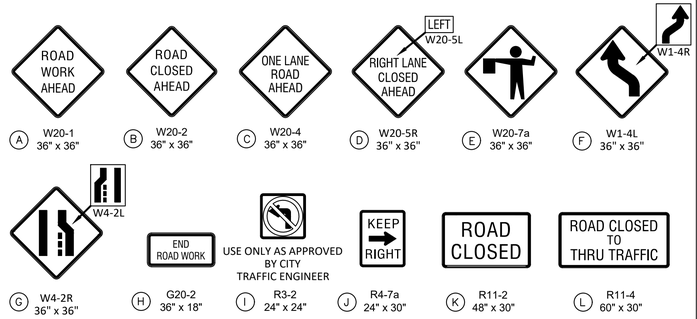

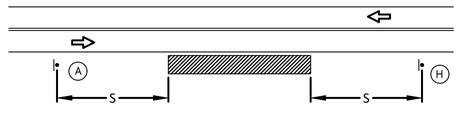

TYPICAL SIGNING FOR WORK ADJACENT TO THE STREET

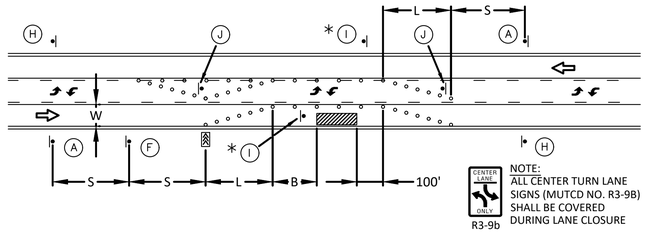

NOTE:
ALL CENTER TURN LANE SIGNS (MUTCD NO. R3-9B) SHALL BE COVERED DURING LANE CLOSURE

LANE CLOSURE - THREE LANE STREET

* INSTALL SIGNS EVERY 200 FEET THROUGHOUT THE CLOSED LANE OR AS NEEDED

SIGN SPACING "S"	
SPEED LIMIT (MPH)	SPACING (FEET)
25	100
30-35	250
≥ 40	350

TAPER DIMENSIONS (FEET)				
SPEED LIMIT (MPH)	MINIMUM TAPER LENGTH "L", PER LANE WIDTH "W"			MINIMUM NUMBER OF CHANNELIZERS
	10	11	12	
25	105	115	125	6
30	150	165	180	7
35	205	225	245	8
40	270	295	320	9
45	450	495	540	13

GUIDELINES FOR LENGTH OF LONGITUDINAL BUFFER SPACE "B"	
SPEED LIMIT (MPH)	LENGTH (FEET)
25	35
30	55
35	85
40	120
45	170

MAXIMUM CHANNELIZER SPACING		
SPEED LIMIT (MPH)	WITHIN TAPER (FEET)	OUTSIDE TAPER (FEET)
25	25	50
30	30	60
35	35	70
40	40	80
45	45	90

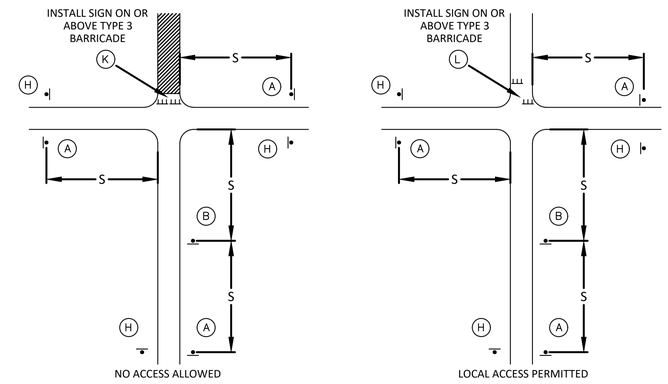

TYPICAL STREET CLOSURE

GENERAL NOTES:

1. ALL SIGNS, BARRICADES, CHANNELIZERS, MARKINGS AND OTHER TRAFFIC CONTROL DEVICES SHALL CONFORM TO THE LATEST EDITION OF THE MANUAL ON UNIFORM TRAFFIC CONTROL DEVICES (MUTCD).
2. ALL TRAFFIC CONTROL DEVICES SHALL BE STANDARD IN SIZE, SHAPE, COLOR, AND MESSAGE, IN GOOD CONDITION, AND RETRO-REFLECTORIZED. ALL SIGNS SHALL BE SECURELY MOUNTED WITH HEIGHT AND LATERAL LOCATION AS DESCRIBED IN THE MUTCD.
3. WARNING LIGHTS SHALL BE USED ON BARRICADES IN PLACE AT NIGHT AND ON WARNING SIGNS WHICH ALERT DRIVERS ABOUT A CHANGE IN ALIGNMENT, TRAFFIC CONTROL, LANE CLOSURE, OR ROAD CLOSURE.
4. FLAGGERS SHALL BE USED WHERE INDICATED ON THE PLANS, WHERE CONSTRUCTION VEHICLES INTERACT WITH NORMAL TRAFFIC, OR WHERE CONSTRUCTION ACTIVITIES IMPOSE A RESTRICTION ON TRAFFIC, AS DIRECTED BY THE CITY TRAFFIC ENGINEER. WHERE FLAGGERS ARE USED, ADVANCE SIGNING SHALL BE ERECTED AS SHOWN IN THE DETAILS OR AS SPECIFIED IN THE MUTCD. FLAGGERS SHALL MEET THE REQUIREMENTS IN THE MUTCD IN REGARD TO CHARACTER, TRAINING, ATTIRE, AND BEHAVIOR.
5. TRIM-LINES ARE THE CITY'S PREFERRED CHANNELIZING DEVICE. CONES MAY NOT BE USED AT NIGHTTIME.
6. TRAFFIC CONTROL DEVICES NOT IN USE OR NOT APPLICABLE SHALL BE EITHER COVERED OR REMOVED FROM THE WORK AREA.
7. THE CONTRACTOR SHALL USE BARRICADES, STREET PLATES, OR FENCING AS NEEDED TO EFFECTIVELY SHIELD PEDESTRIAN AND VEHICULAR TRAFFIC FROM EXPOSED OBJECTS, EXCAVATIONS, AND CONSTRUCTION ACTIVITIES.
8. ACCESS SHALL BE MAINTAINED TO ALL DRIVEWAYS AND SIDE STREETS UNLESS NOTED OTHERWISE ON THE PLANS.
9. NO STREET SHALL BE CLOSED WITHOUT THE APPROVAL OF THE CITY TRAFFIC ENGINEER. THE CONTRACTOR SHALL NOTIFY THE CITY TRAFFIC ENGINEER AT LEAST 7 DAYS IN ADVANCE OF ANY STREET CLOSURE. IF A DETOUR ROUTE AROUND THE CLOSURE IS TO BE PROVIDED, ALL DETOUR SIGNING SHALL BE AS SHOWN ON A PLAN APPROVED BY THE CITY TRAFFIC ENGINEER.
10. CONSTRUCTION VEHICLES PARKED ALONG STREETS SHALL BE LOCATED WITHIN THE WORK AREA (TRAFFIC CONTROL) OR WHERE OTHERWISE NORMALLY PERMITTED. CONSTRUCTION MATERIALS, INCLUDING TRAFFIC CONTROL AND VEHICLES SHALL NOT RESTRICT SIGHT DISTANCE FOR VEHICLES EXITING AT STREETS OR DRIVES.
11. CONSTRUCTION MATERIALS SHALL BE KEPT OFF OF SIDEWALKS, CONSOLIDATED IN ONE LOCATION WITHIN CITY RIGHT-OF-WAY, AND REMOVED DAILY UNLESS OTHERWISE APPROVED BY THE INSPECTOR. DIRT, MUD, AND OTHER CONSTRUCTION DEBRIS ON STREETS AND SIDEWALKS SHALL BE REMOVED IMMEDIATELY.
12. THE CONTRACTOR SHALL NOT PERFORM ANY WORK THAT WILL RESTRICT VEHICULAR TRAFFIC IN ANY WAY BETWEEN THE HOURS OF 7:00 A.M. AND 9:00 A.M. OR 4:00 P.M. AND 6:00 P.M. MONDAY THROUGH FRIDAY UNLESS OTHERWISE INDICATED IN THE SPECIFICATIONS.
13. ALL TRAVEL LANES SHOULD BE AT LEAST 11 FEET WIDE UNLESS OTHERWISE AUTHORIZED BY THE CITY TRAFFIC ENGINEER. A "NARROW LANES" SIGN SHALL BE INSTALLED IN ADVANCE OF A LANE WIDTH REDUCTION TO LESS THAN 11 FEET.
14. ALL EDGE DROP-OFFS OF MORE THAN 2 INCHES AND LESS THAN 4 INCHES SHOULD BE PROTECTED BY A WEDGE OR BARRIER AND ALL EDGE DROP-OFFS GREATER THAN 4 INCHES SHALL HAVE EDGE PROTECTION (SEE TRAFFIC CONTROL SPECIFICATIONS FOR EDGE TREATMENT REQUIREMENTS).
15. THE "WORKERS" SYMBOLIC SIGN (MUTCD NO. W21-1A) MAY BE USED INSTEAD OF THE "ROAD WORK AHEAD" SIGN FOR WORK WITH A DURATION OF 12 HOURS OR LESS. THE "END ROAD WORK" SIGN IS NOT REQUIRED TO BE INSTALLED AFTER THE "WORKERS" SIGN.
16. NO TRAFFIC SIGNAL SHALL BE ALTERED OR MODIFIED IN ANY WAY WITHOUT A PLAN APPROVED BY THE CITY TRAFFIC ENGINEER.
17. THE CONTRACTOR SHALL BE RESPONSIBLE FOR MAINTAINING ALL TRAFFIC CONTROL DEVICES ON AN AROUND-THE-CLOCK BASIS, WHETHER OR NOT WORK IS ACTIVELY BEING PURSUED AND ANY DEFICIENCIES NOTED SHALL BE CORRECTED IMMEDIATELY.
18. THE TRAFFIC CONTROL REQUIREMENTS SHOWN ON THESE PLANS ARE MINIMUM REQUIREMENTS ONLY AND DO NOT ATTEMPT TO ADDRESS IN DEPTH THE VARIETY OF SITUATIONS THAT MAY OCCUR ONCE CONSTRUCTION HAS STARTED. IN NO WAY DO THE REQUIREMENTS SHOWN ON THESE PLANS RELIEVE THE CONTRACTOR OF HIS RESPONSIBILITY FOR SELECTING THE PROPER TRAFFIC CONTROL DEVICES AND IMPLEMENTATION PROCEDURES THAT WILL ASSURE THE SAFETY OF DRIVERS, PEDESTRIANS, AND WORKERS AT ALL TIMES.
19. SHOULD THE CONTRACTOR FAIL TO ENFORCE THE TRAFFIC CONTROL PLAN OR FAIL TO CLEAN, REPLACE OR OTHERWISE MAINTAIN THE TRAFFIC CONTROL DEVICES WHEN DIRECTED TO DO SO BY THE CITY TRAFFIC ENGINEER OR REPRESENTATIVE, THE CITY MAY TAKE ONE OR MORE OF THE FOLLOWING ACTIONS:
    A. EMPLOY ANOTHER AGENCY TO CORRECT DEFICIENCIES IN TRAFFIC CONTROL DEVICES AND DEDUCT THE COST FROM THE CONTRACTOR'S PAY ESTIMATE.
    B. STOP THE WORK UNTIL DEFICIENCIES ARE CORRECTED.
    C. SUSPEND ALL PAY ESTIMATES UNTIL DEFICIENCIES ARE CORRECTED, OR
    D. PLACE THE CONTRACTOR IN DEFAULT.

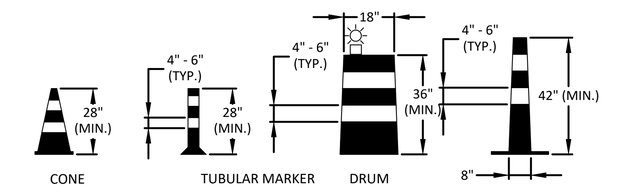

CHANNELIZERS

NOTE:
WHITE BANDS ON BARRICADES AND CHANNELIZERS SHALL BE MADE FROM HIGH INTENSITY SHEETING MATERIAL.

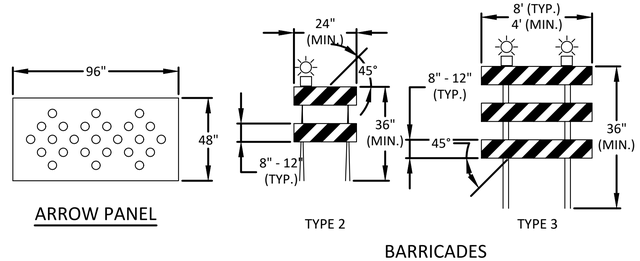

BARRICADES

LEE'S SUMMIT MISSOURI
PUBLIC WORKS ENGINEERING DIVISION | 220 SE GREEN STREET | LEE'S SUMMIT, MO 64063

Project: TRAFFIC STANDARD DETAILS
CITY OF LEE'S SUMMIT, MO
CITY OF LEE'S SUMMIT, JACKSON COUNTY, MO

Sheet Name: TRF – 1 TRAFFIC CONTROL DETAILS

Drawn By: TWS
Checked By: .
Date: 6/2016
Proj. #: .

TRF-1

Temporary Traffic Control Details

DETOUR GENERAL NOTES:

1. ALL SIGNS, BARRICADES, CHANNELIZERS, MARKINGS AND OTHER TRAFFIC CONTROL DEVICES SHALL CONFORM TO THE MANUAL ON UNIFORM TRAFFIC CONTROL DEVICES (MUTCD).
2. DETOUR ROUTES ARE NOT REQUIRED TO BE POSTED FOR THE CLOSURE OF A LOCAL STREET.
3. TRAFFIC SHALL ONLY BE DETOURED VIA ARTERIAL AND/OR COLLECTOR STREETS UNLESS OTHERWISE APPROVED BY THE CITY TRAFFIC ENGINEER.
4. WHEN A DETOUR ROUTE REQUIRES VEHICLES TO MAKE A TURN AT AN INTERSECTION WITH MORE THAN ONE APPROACH LANE, DETOUR SIGNS WITH ADVANCE ARROWS WILL BE REQUIRED AT LEAST 300 FEET IN ADVANCE OF THE INTERSECTION.
5. ADDITIONAL DETOUR SIGNAGE MAY BE REQUIRED BY THE CITY TRAFFIC ENGINEER.
6. REQUESTS TO USE THE CITY'S PORTABLE CHANGEABLE MESSAGE SIGNS SHALL BE MADE TO THE PUBLIC WORKS OPERATIONS DIVISION AND THE CITY TRAFFIC ENGINEER AT LEAST FIVE DAYS IN ADVANCE.

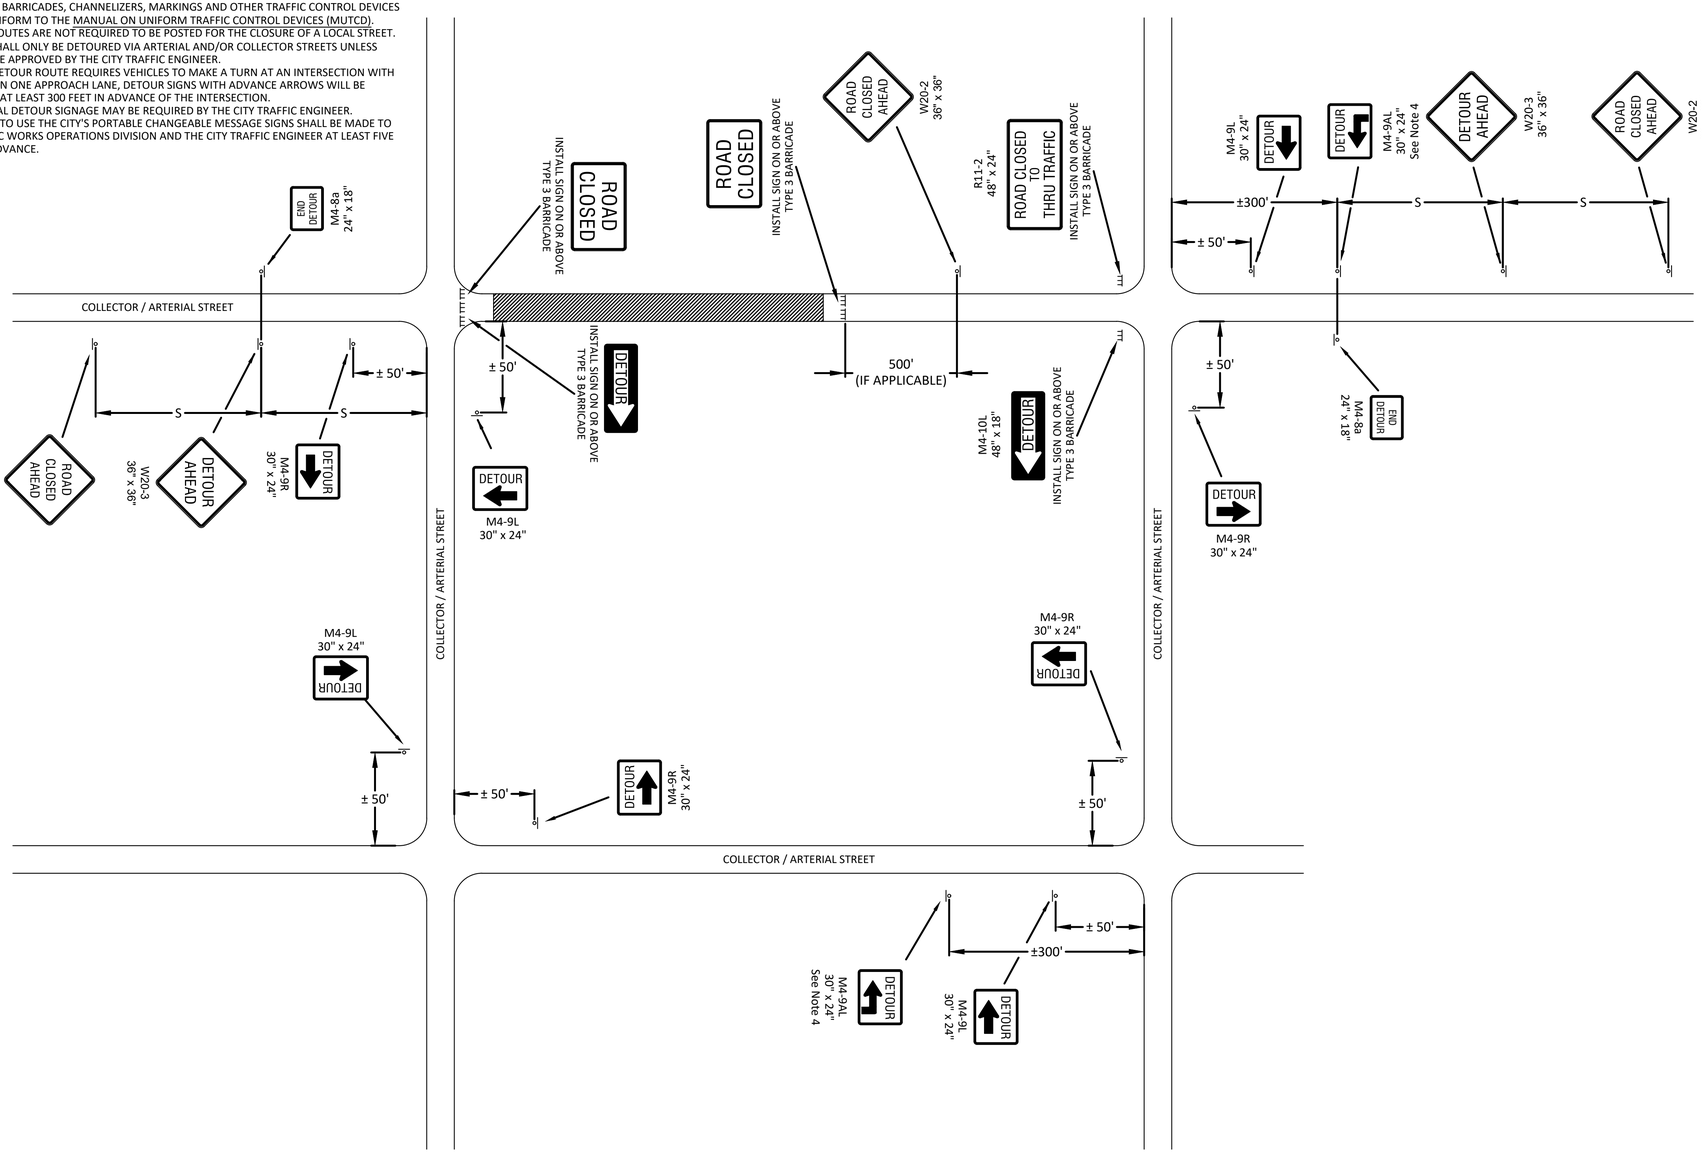

CHRISTOPHER NOVOSEL
NUMBER PE-2018024421
PROFESSIONAL ENGINEER
STATE OF MISSOURI
9-17-2020

GBA
architects
engineers
9801 Renner Boulevard
Lenexa, Kansas 66219
913.492.0400
www.gbateam.com

DATE:	6-25-2020
DESIGN BY:	###
DRAWN BY:	###
PROJECT NO.:	12720
SHEET NO.	82
TOTAL SHEETS	103

Christopher Novosel
Professional Engineer
License No. 2018024421

Street and Storm Sewer Plans
Paragon Star Development
Lee's Summit, Missouri

NO.	DATE	REVISIONS	BY	APPROVED

LS LEE'S SUMMIT MISSOURI
PUBLIC WORKS ENGINEERING DIVISION | 220 SE GREEN STREET | LEE'S SUMMIT, MO 64063

Project: . . CITY OF LEE'S SUMMIT, JACKSON COUNTY, MO

Sheet Name: TRF-2 TYPICAL DETOUR DETAIL

Drawn By: TWS
Checked By: .
Date: 6/2016
Proj. #: .

TRF-2

G:\12720\Civil 3D\Production Drawings\Street & Storm Plans\12720TS400.dwg Layout: 62 Temporary Traffic Control Details -- Friday July 17, 2020, 1:37pm -- Copyright 2020, George Butler Associates, Inc. Architect 00212, Professional Engineer 000133, Professional Land Surveyor 000059

G:\12720\Civil 3D\Production Drawings\Street & Storm Plans\12720175000.dwg Layout: 83 Sight Triangles and Sight Stopping Distances -- Friday, July 17, 2020, 1:38pm -- Copyright 2020, George Butler Associates, Inc. Architect 00212, Professional Engineer 000133, Professional Land Surveyor 000059

Legend

- Stopping Sight Distance
- Intersection Sight Distance
- Low Growth Landscaping Only

Stopping Sight Distances and Sight Triangles

STATE OF MISSOURI
CHRISTOPHER NOVOSEL
NUMBER PE-2018024421
PROFESSIONAL ENGINEER
7-17-2020

GBA
architects
engineers
9801 Renner Boulevard
Lenexa, Kansas 66219
913.492.0400
www.gbateam.com

DATE:	6-25-2020
DESIGN BY:	SPC
DRAWN BY:	DGL
PROJECT NO.:	12720
SHEET NO.	83
TOTAL SHEETS	103

Christopher Novosel
Professional Engineer
License No. 2018024421

Street and Storm Sewer Plans

Paragon Star Development

Lee's Summit, Missouri

NO.	DATE	REVISIONS	BY	APPROVED

C:\12720\Civil 3D\Production Drawings\Street & Storm Plans\12720TS600.dwg Layout: 84 Sight Triangles and Sight Stopping Distances -- Friday, July 17, 2020, 1:38pm -- Copyright 2020, George Butler Associates, Inc. Architect 00212, Professional Engineer 000133, Professional Land Surveyor 000059

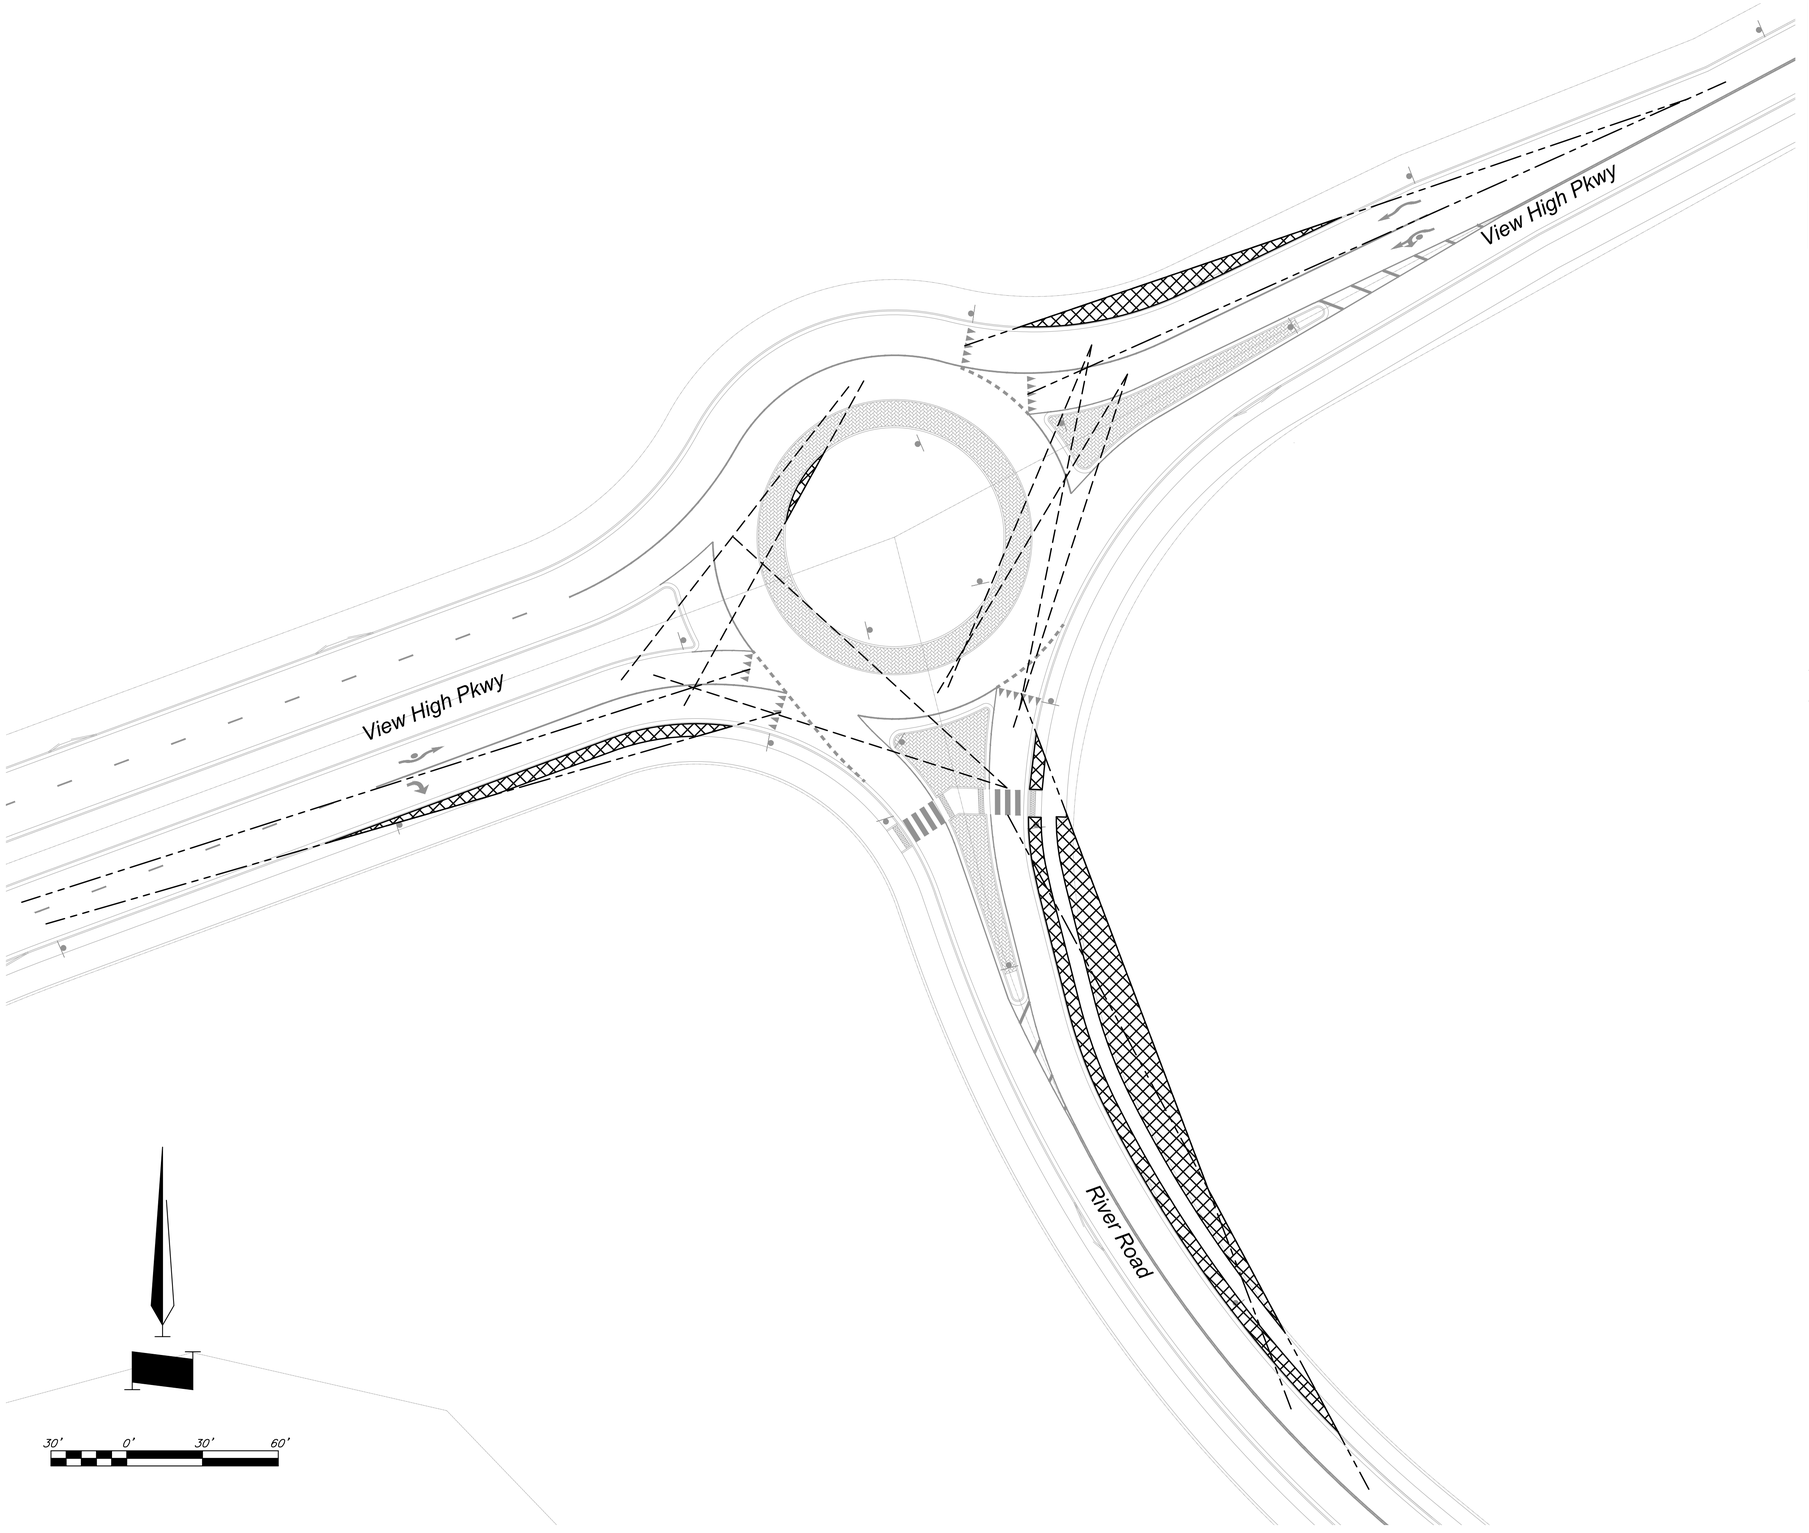

STATE OF MISSOURI
CHRISTOPHER NOVOSEL
NUMBER PE-2018024421
PROFESSIONAL ENGINEER
7-17-2020

GBA
architects
engineers
9801 Renner Boulevard
Lenexa, Kansas 66219
913.492.0400
www.gbateam.com

DATE:	6-25-2020
DESIGN BY:	SPC
DRAWN BY:	DGL
PROJECT NO.:	12720
SHEET NO.:	84
TOTAL SHEETS	103

Christopher Novosel
Professional Engineer
License No. 2018024421

Street and Storm Sewer Plans
Paragon Star Development
Lee's Summit, Missouri

NO.	DATE	REVISIONS	BY	APPROVED

Legend

- Stopping Sight Distance
- Intersection Sight Distance
- Low Growth Landscaping Only

Stopping Sight Distances and Sight Triangles

G:\12720\Civil 3D\Production Drawings\Street & Storm Plans\12720TS800.dwg Layout: 85 Sight Triangles and Sight Stopping Distances -- Friday July 17, 2020, 1:38pm -- Copyright 2020, George Butler Associates, Inc. Architect 00212, Professional Engineer 000133, Professional Land Surveyor 000059

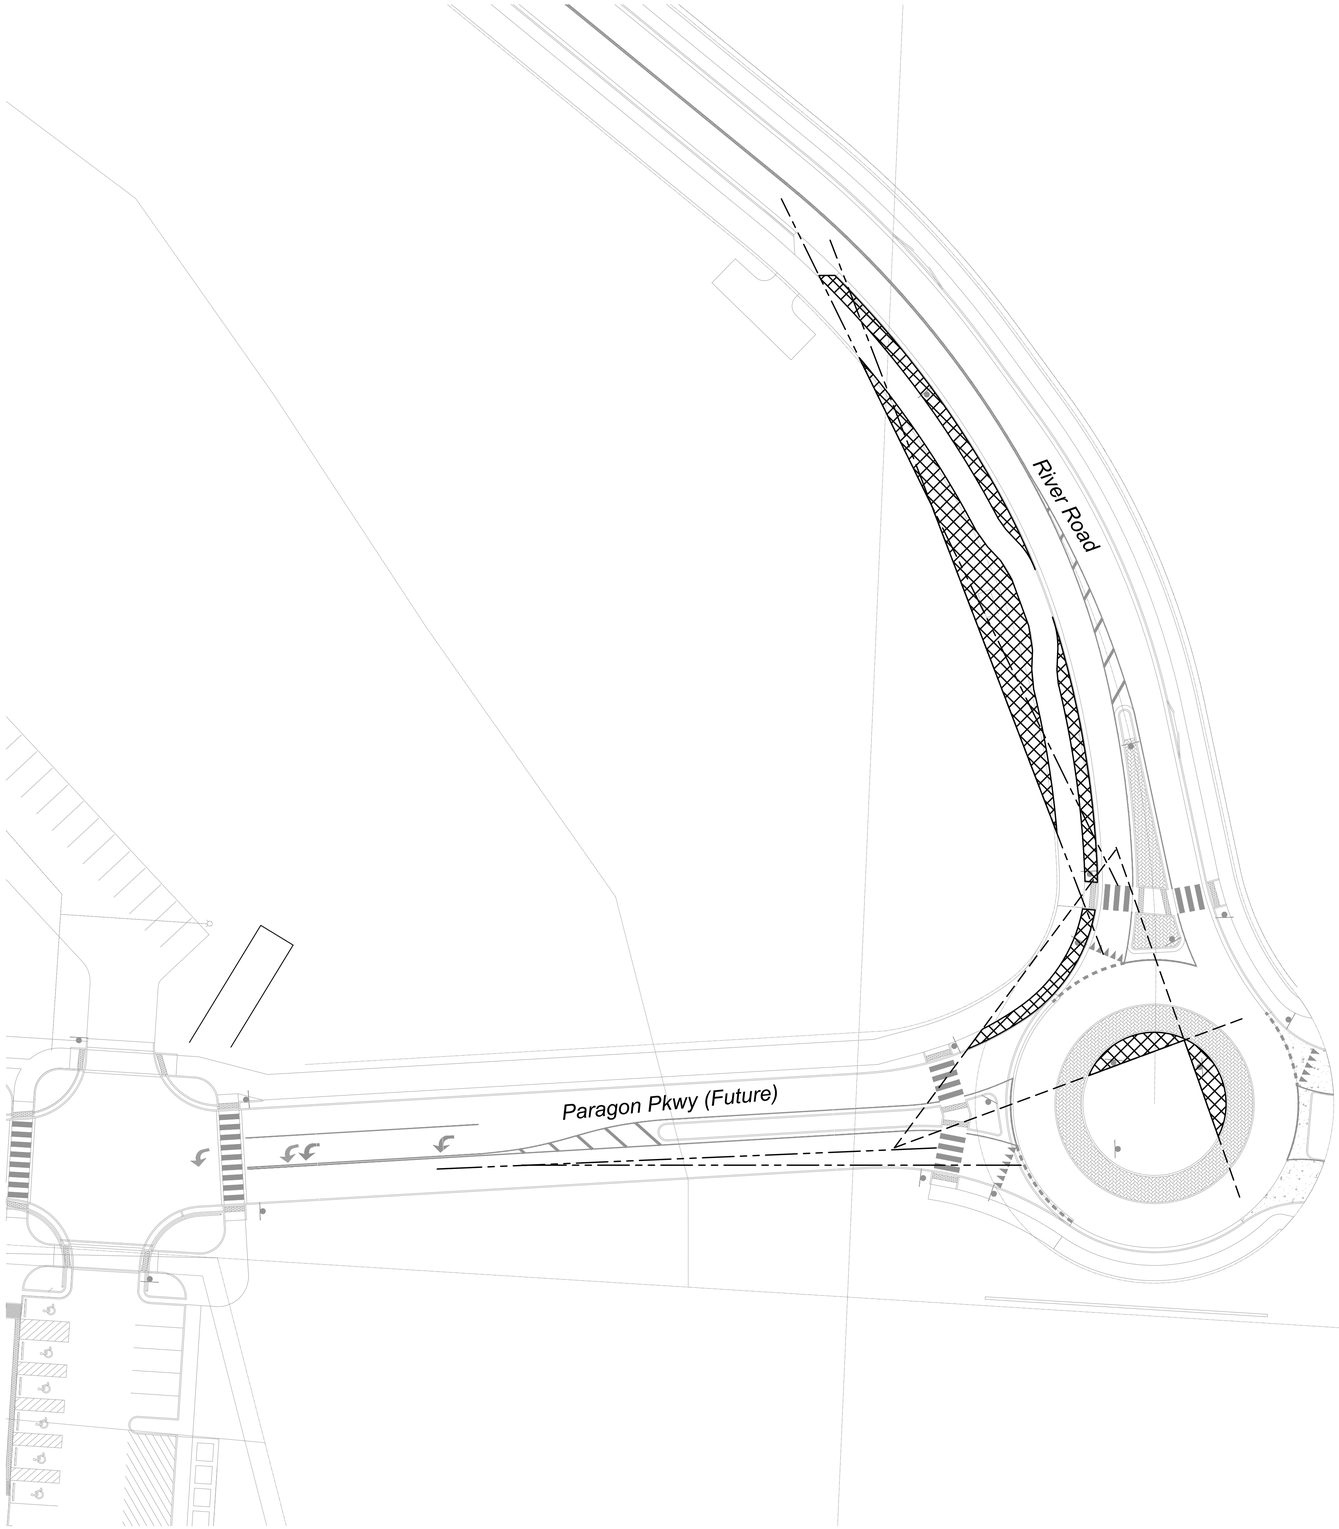

GBA
architects
engineers
9801 Renner Boulevard
Lenexa, Kansas 66219
913.492.0400
www.gbateam.com

DATE:	6-25-2020
DESIGN BY:	SPC
DRAWN BY:	DGL
PROJECT NO.:	12720
SHEET NO.	85
TOTAL SHEETS	103

Christopher Novosel
Professional Engineer
License No. 2018024421

Street and Storm Sewer Plans

Paragon Star Development

Lee's Summit, Missouri

NO.	DATE	REVISIONS	BY	APPROVED

Legend

Stopping Sight Distance

Intersection Sight Distance

Low Growth Landscaping Only

30' 0' 30' 60'

Stopping Sight Distances and Sight Triangles

C:\12720\Civil 3D\Production Drawings\Street & Storm Plans\12720TS901.dwg Layout: 86 Turning Movements - BUS -- Friday, July 17, 2020, 1:38pm -- Copyright 2020, George Butler Associates, Inc.
Architect 00212, Professional Engineer 000133, Professional Land Surveyor 000059

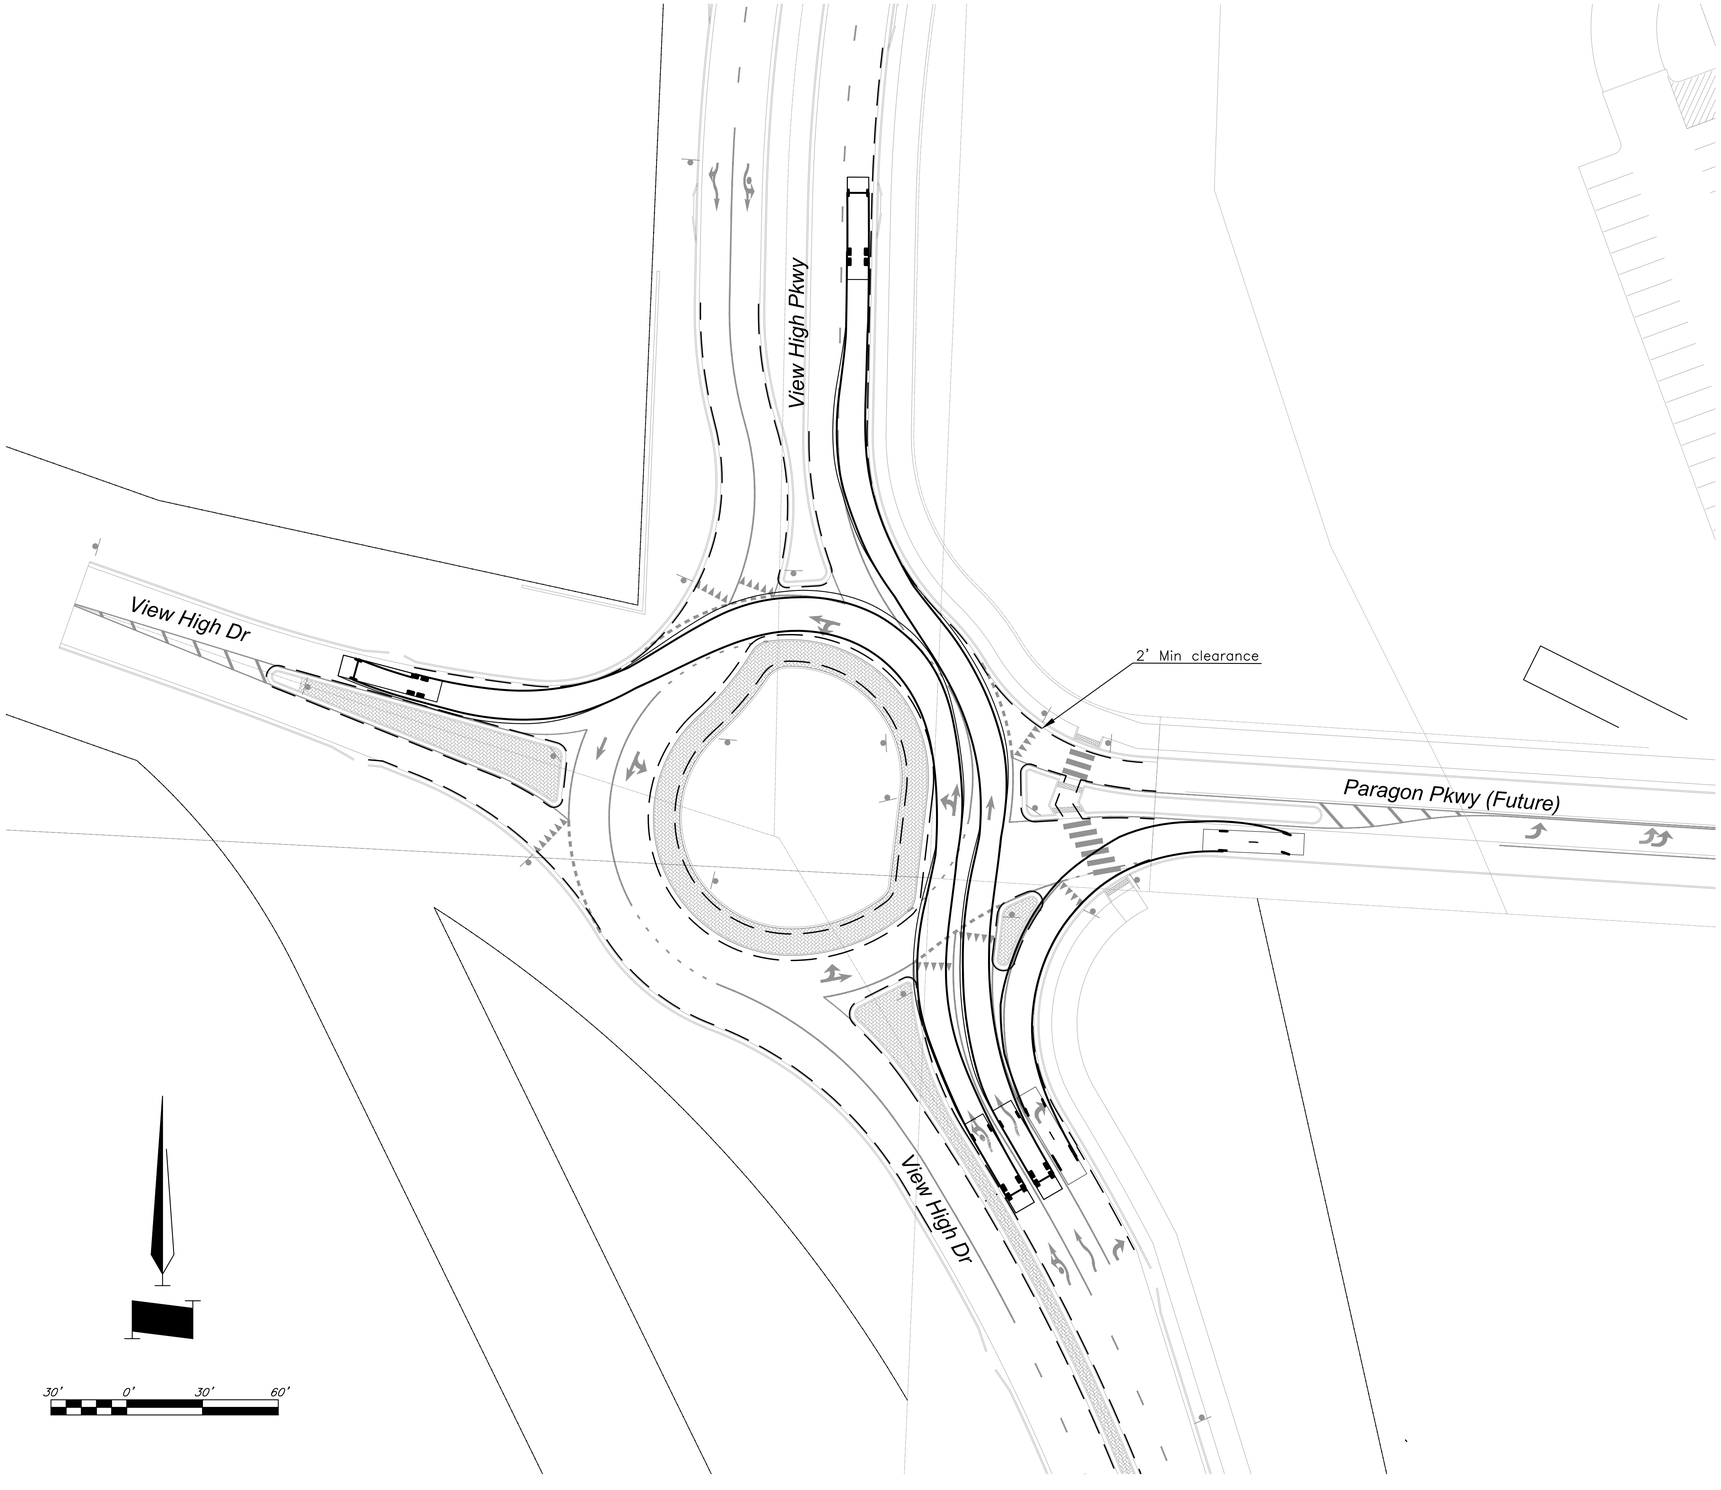

STATE OF MISSOURI
BRADLEY D. BURTON
NUMBER E-25862
REGISTERED PROFESSIONAL ENGINEER
7/17/2020

GBA
architects
engineers
9801 Renner Boulevard
Lenexa, Kansas 66219
913.492.0400
www.gbateam.com

DATE:	6-25-2020
DESIGN BY:	SPC
DRAWN BY:	DGL
PROJECT NO.:	12720
SHEET NO.	86
TOTAL SHEETS	103

Bradley D. Burton
Professional Engineer
License No. 25862

Street and Storm Sewer Plans
Paragon Star Development
Lee's Summit, Missouri

NO.	DATE	REVISIONS	BY	APPROVED

Legend

— — — — 2' offset from face of curb

Turning Movements using Design Vehicle 1 – BUS.
Movements must maintain a 2' clearance from tire track and curb, minimum.

Turning Movements - Northbound 1

G:\12720\Civil 3D\Production Drawings\Street & Storm Plans\12720TS901.dwg Layout: 87 Turning Movements - BUS -- Friday, July 17, 2020, 1:38pm -- Copyright 2020, George Butler Associates, Inc.
Architect 00212, Professional Engineer 000133, Professional Land Surveyor 000059

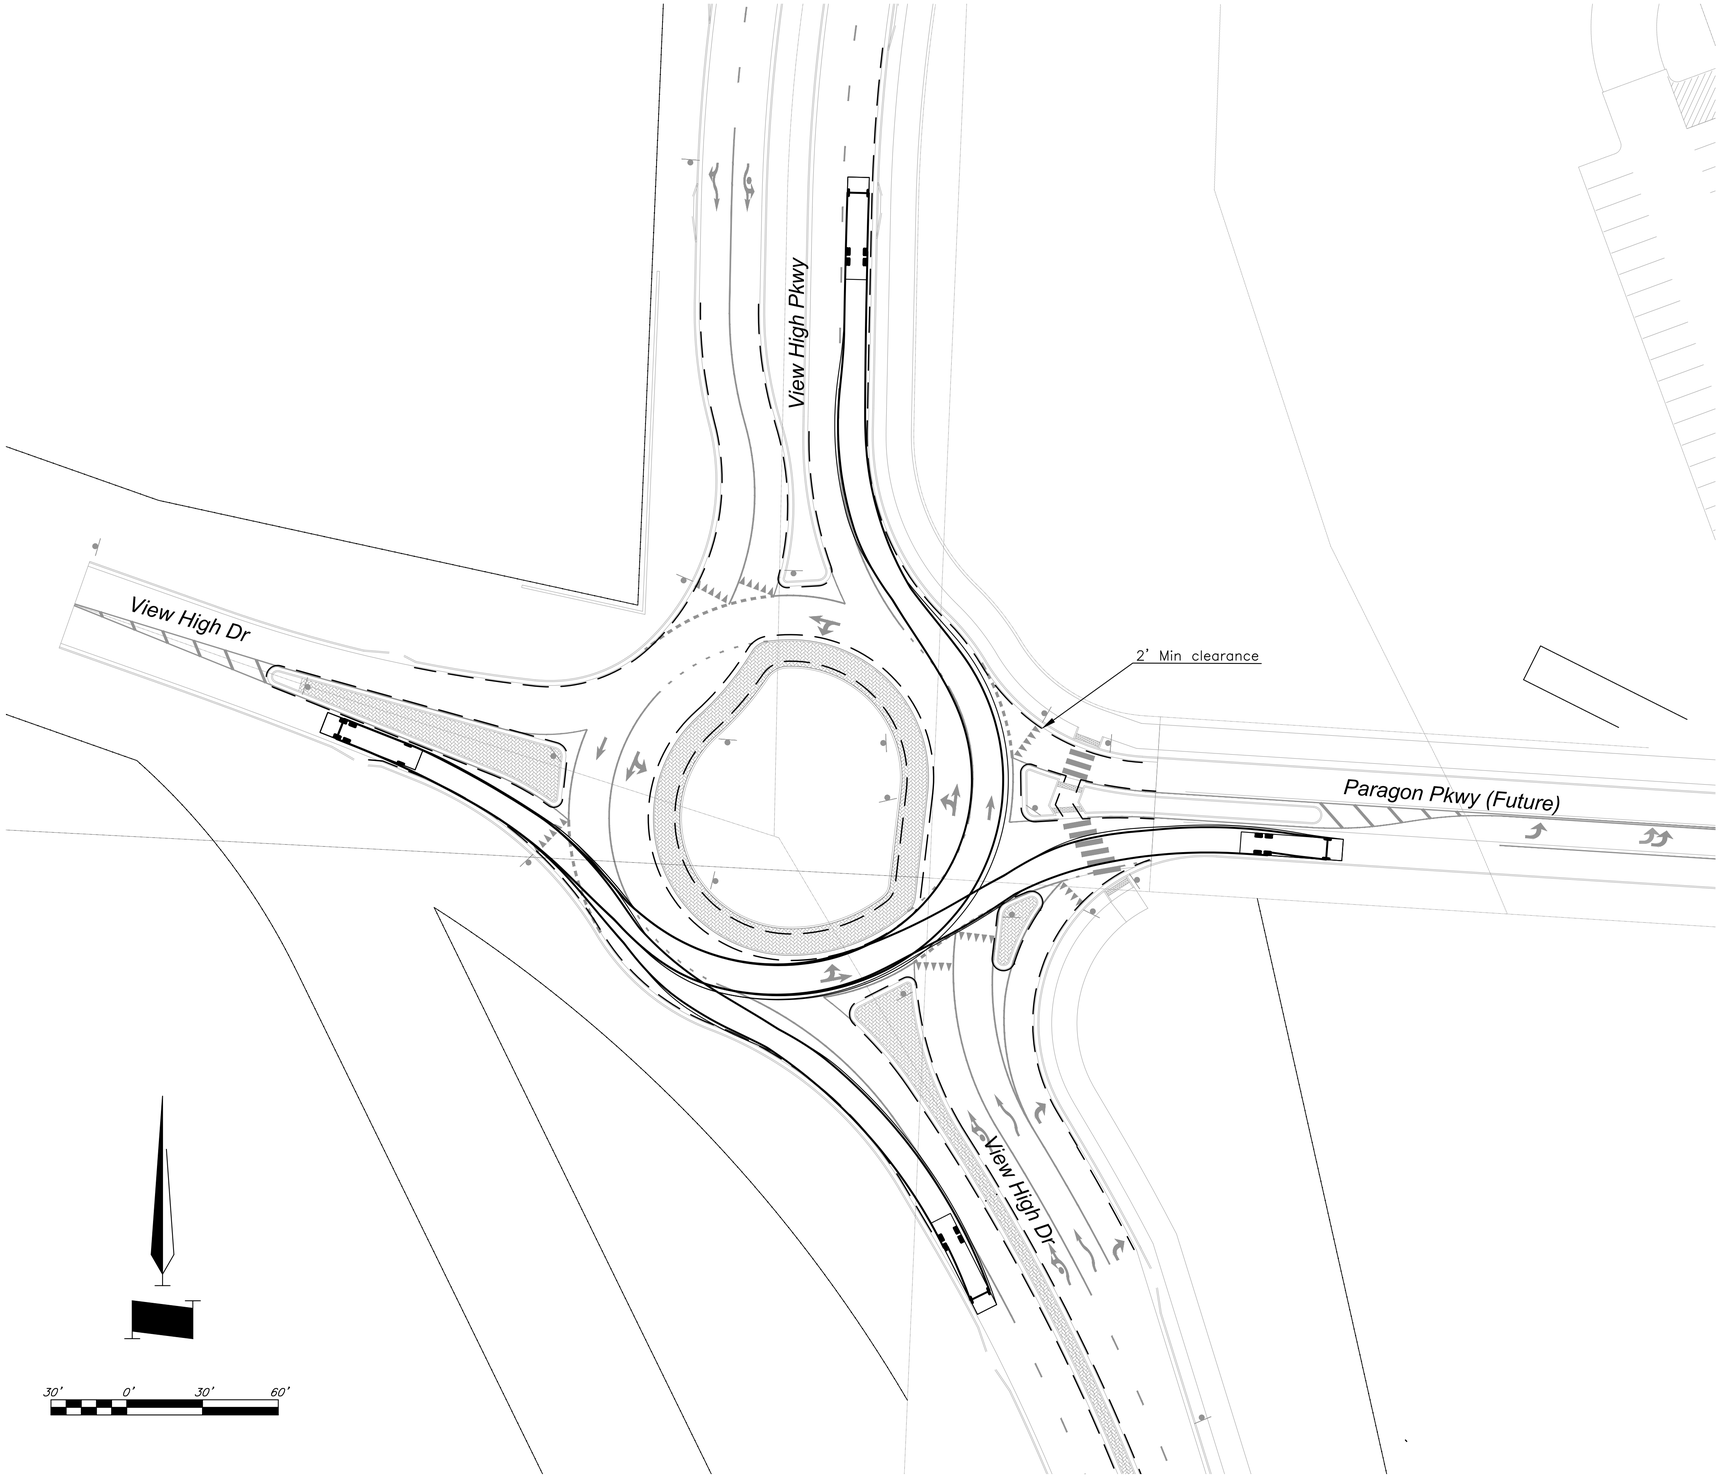

STATE OF MISSOURI
BRADLEY D. BURTON
NUMBER E-25862
REGISTERED PROFESSIONAL ENGINEER
7/17/2020

GBA
architects
engineers
9801 Renner Boulevard
Lenexa, Kansas 66219
913.492.0400
www.gbateam.com

DATE:	6-25-2020
DESIGN BY:	SPC
DRAWN BY:	DGL
PROJECT NO.:	12720
SHEET NO.	87
TOTAL SHEETS	103

Bradley D. Burton
Professional Engineer
License No. 25862

Street and Storm Sewer Plans

Paragon Star Development

Lee's Summit, Missouri

NO.	DATE	REVISIONS	BY	APPROVED

Legend

— — — — 2' offset from face of curb

Turning Movements using Design Vehicle 1 – BUS.
Movements must maintain a 2' clearance from tire track and curb, minimum.

Turning Movements - Eastbound 1

C:\12720\Civil 3D\Production Drawings\Street & Storm Plans\12720TS901.dwg Layout: 88 Turning Movements - BUS -- Friday, July 17, 2020, 1:39pm -- Copyright 2020, George Butler Associates, Inc. -- Architect 00212, Professional Engineer 000133, Professional Land Surveyor 000059

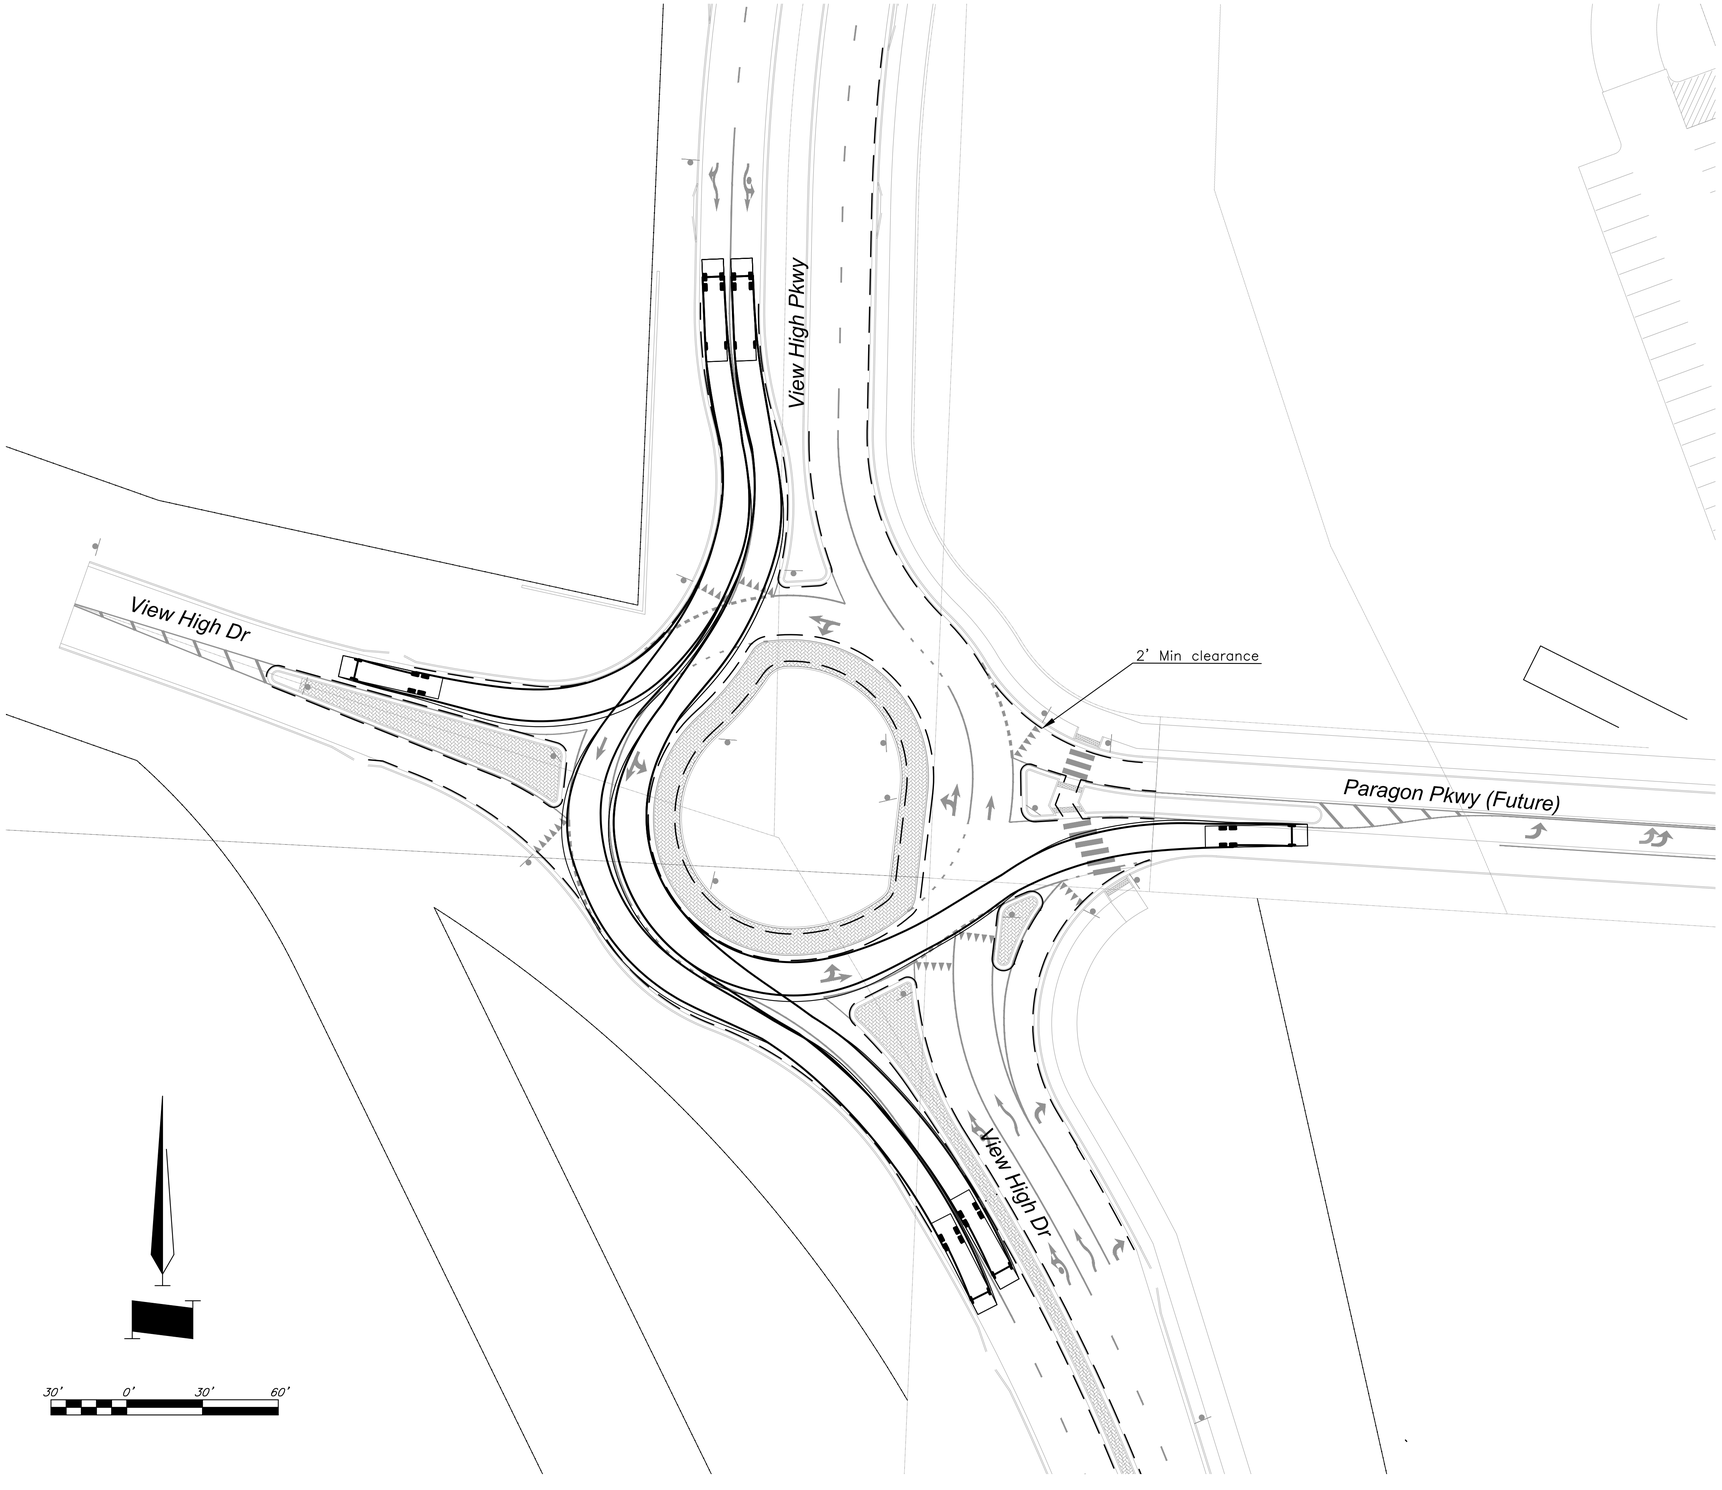

STATE OF MISSOURI
BRADLEY D. BURTON
NUMBER E-25862
REGISTERED PROFESSIONAL ENGINEER
7/17/2020

GBA
architects
engineers
9801 Renner Boulevard
Lenexa, Kansas 66219
913.492.0400
www.gbateam.com

DATE:	6-25-2020
DESIGN BY:	SPC
DRAWN BY:	DGL
PROJECT NO.:	12720
SHEET NO.	88
TOTAL SHEETS	103

Bradley D. Burton
Professional Engineer
License No. 25862

Street and Storm Sewer Plans
Paragon Star Development
Lee's Summit, Missouri

NO.	DATE	REVISIONS	BY	APPROVED

Legend

— — — — 2' offset from face of curb

Turning Movements using Design Vehicle 1 – BUS.
Movements must maintain a 2' clearance from tire track and curb, minimum.

Turning Movements - Southbound 1

G:\12720\Civil 3D\Production Drawings\Street & Storm Plans\12720TSW01.dwg Layout: 89 Turning Movements - BUS -- Friday, July 17, 2020, 1:39pm -- Architect 00212, Professional Engineer 000133, Professional Land Surveyor 000059 -- Copyright 2020, George Butler Associates, Inc.

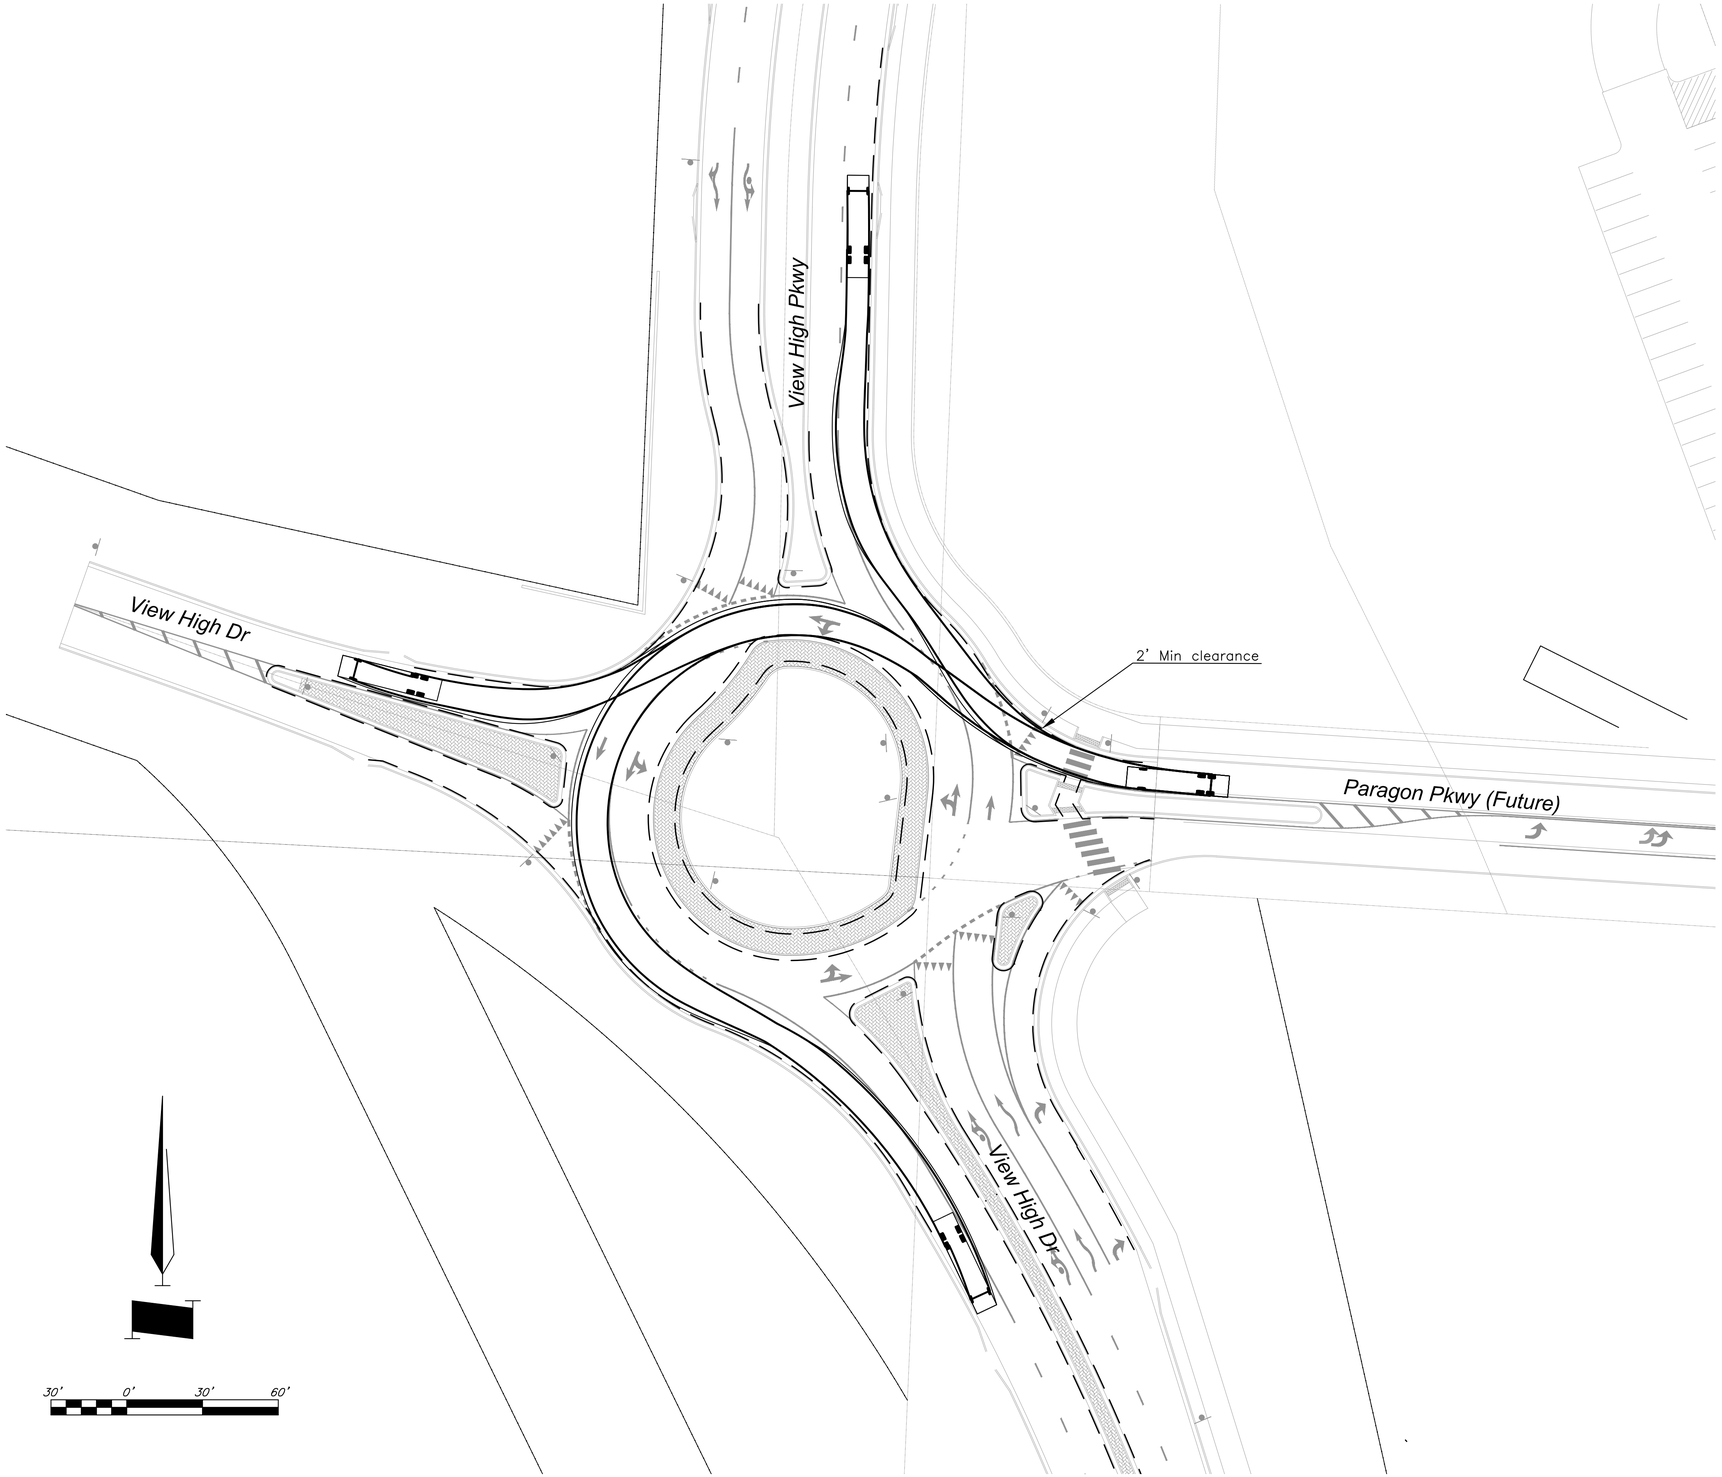

STATE OF MISSOURI
BRADLEY D. BURTON
NUMBER E-25862
REGISTERED PROFESSIONAL ENGINEER
7/17/2020

GBA
architects
engineers
9801 Renner Boulevard
Lenexa, Kansas 66219
913.492.0400
www.gbateam.com

DATE:	6-25-2020
DESIGN BY:	SPC
DRAWN BY:	DGL
PROJECT NO.:	12720
SHEET NO.	89
TOTAL SHEETS	103

Bradley D. Burton
Professional Engineer
License No. 25862

Street and Storm Sewer Plans
Paragon Star Development
Lee's Summit, Missouri

NO.	DATE	REVISIONS	BY	APPROVED

Legend

— — — — 2' offset from face of curb

Turning Movements using Design Vehicle 1 – BUS.
Movements must maintain a 2' clearance from tire track and curb, minimum.

Turning Movements - Westbound 1

Architect 00212, Professional Engineer 0001133, Professional Land Surveyor 000059 -- Copyright 2020, George Butler Associates, Inc. -- Friday July 17, 2020, 1:39pm -- G:\12720\Civil 3D\Production Drawings\Street & Storm Plans\12720TSW01.dwg Layout: 90 Turning Movements - BUS

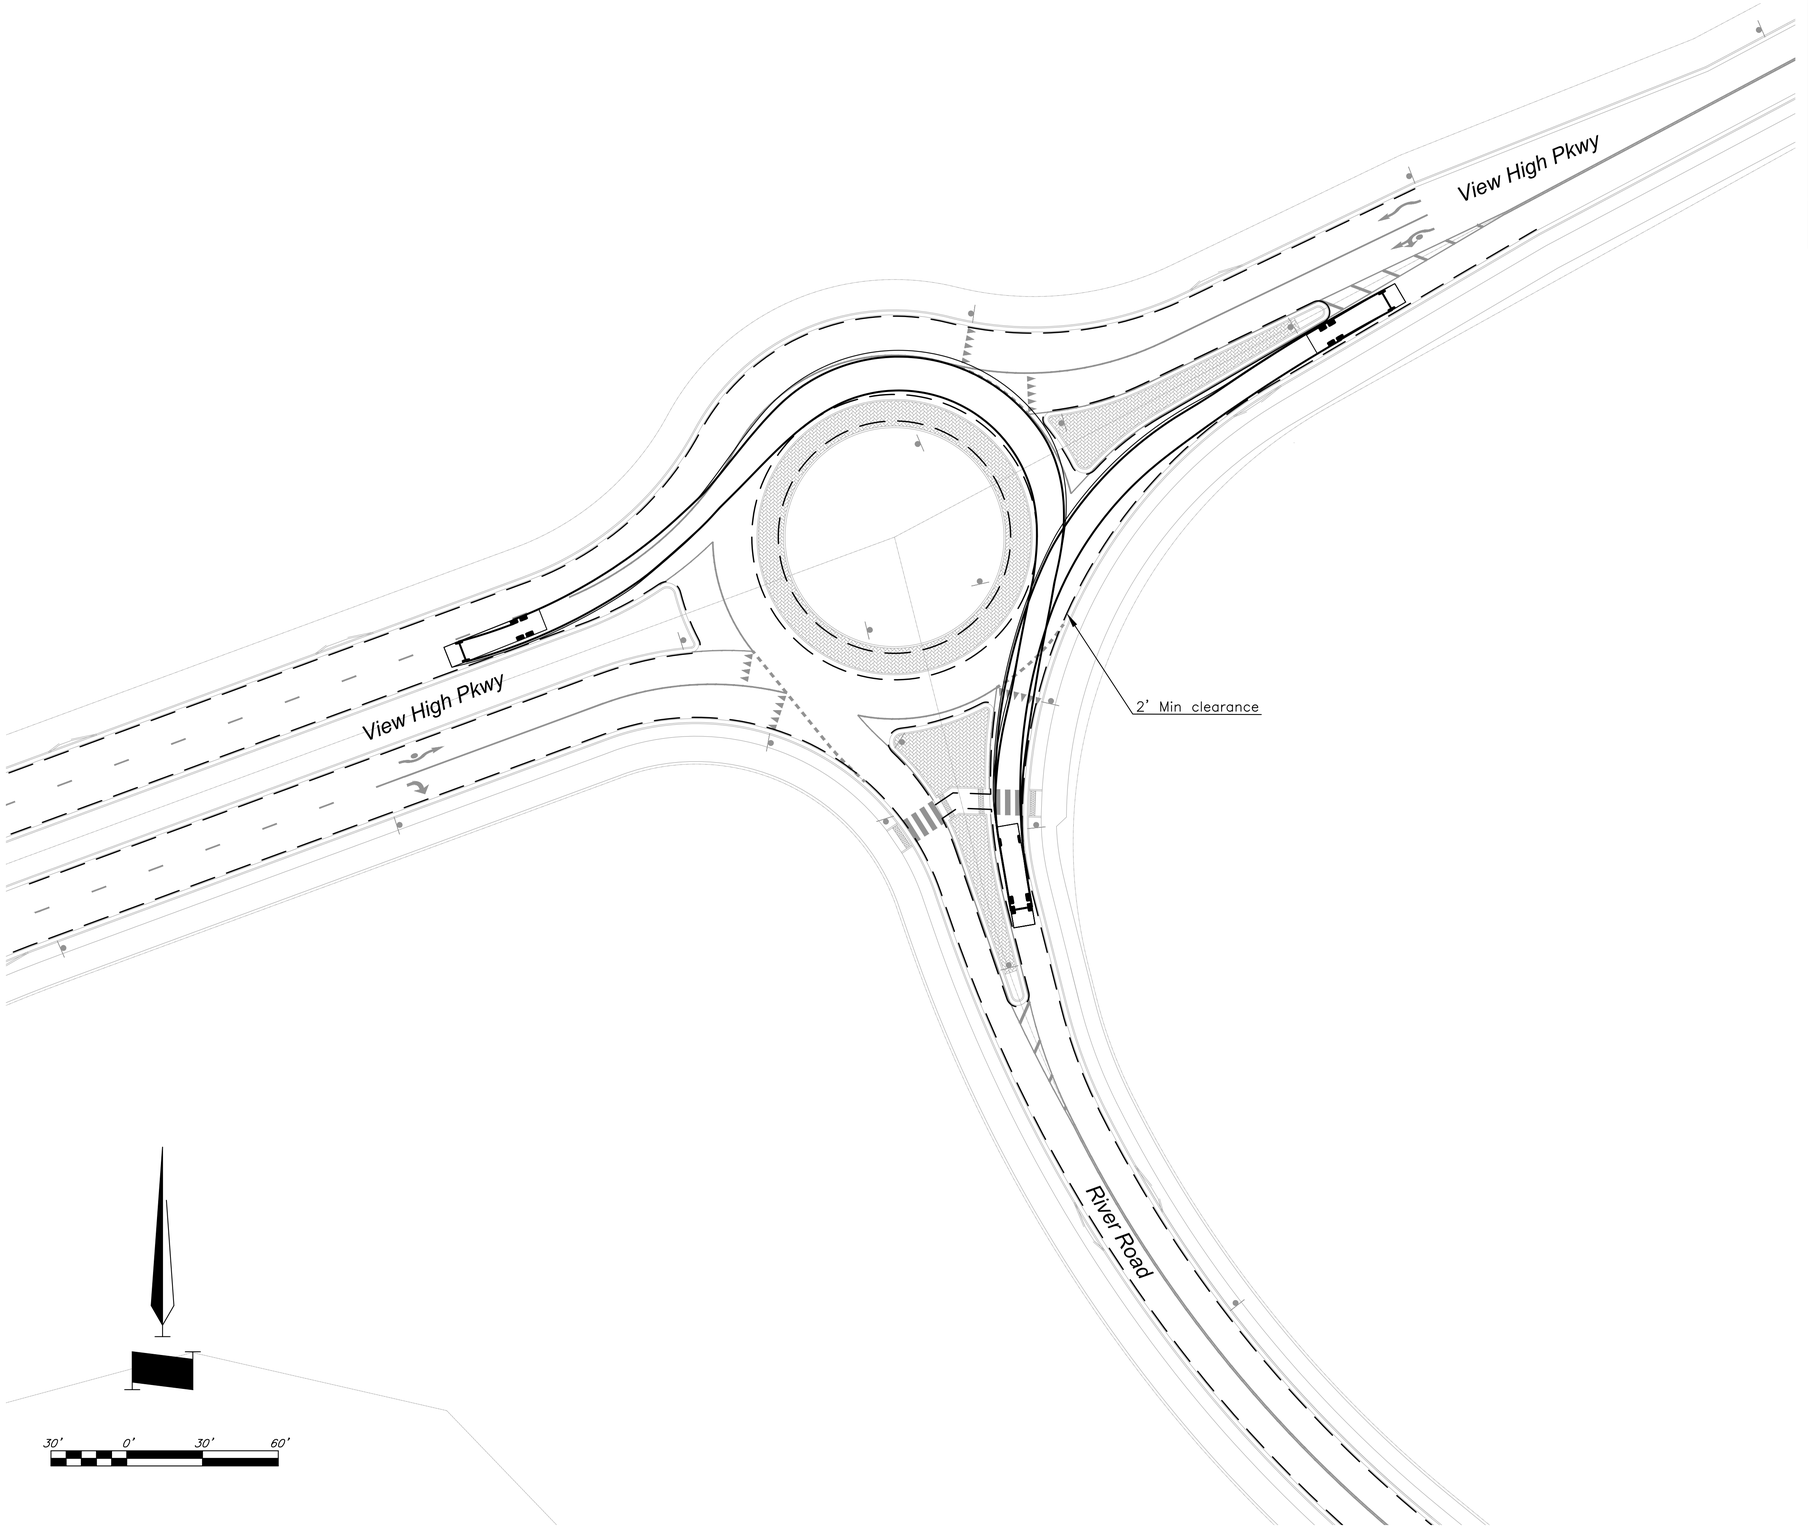

STATE OF MISSOURI
BRADLEY D. BURTON
NUMBER E-25862
REGISTERED PROFESSIONAL ENGINEER
7/17/2020

GBA
architects
engineers
9801 Renner Boulevard
Lenexa, Kansas 66219
913.492.0400
www.gbateam.com

DATE:	6-25-2020
DESIGN BY:	SPC
DRAWN BY:	DGL
PROJECT NO.:	12720
SHEET NO.	TOTAL SHEETS
90	103

Bradley D. Burton
Professional Engineer
License No. 25862

Street and Storm Sewer Plans

Paragon Star Development

Lee's Summit, Missouri

NO.	DATE	REVISIONS	BY	APPROVED

Legend

— — — — 2' offset from face of curb

Turning Movements using Design Vehicle 1 – BUS.
Movements must maintain a 2' clearance from tire track and curb, minimum.

Turning Movements - Northbound 2

G:\12720\Civil 3D\Production Drawings\Street & Storm Plans\1272075901.dwg Layout: 91 Turning Movements - BUS -- Friday July 17, 2020, 1:39pm -- Copyright 2020, George Butler Associates, Inc. Architect 00212, Professional Engineer 0001133, Professional Land Surveyor 000059

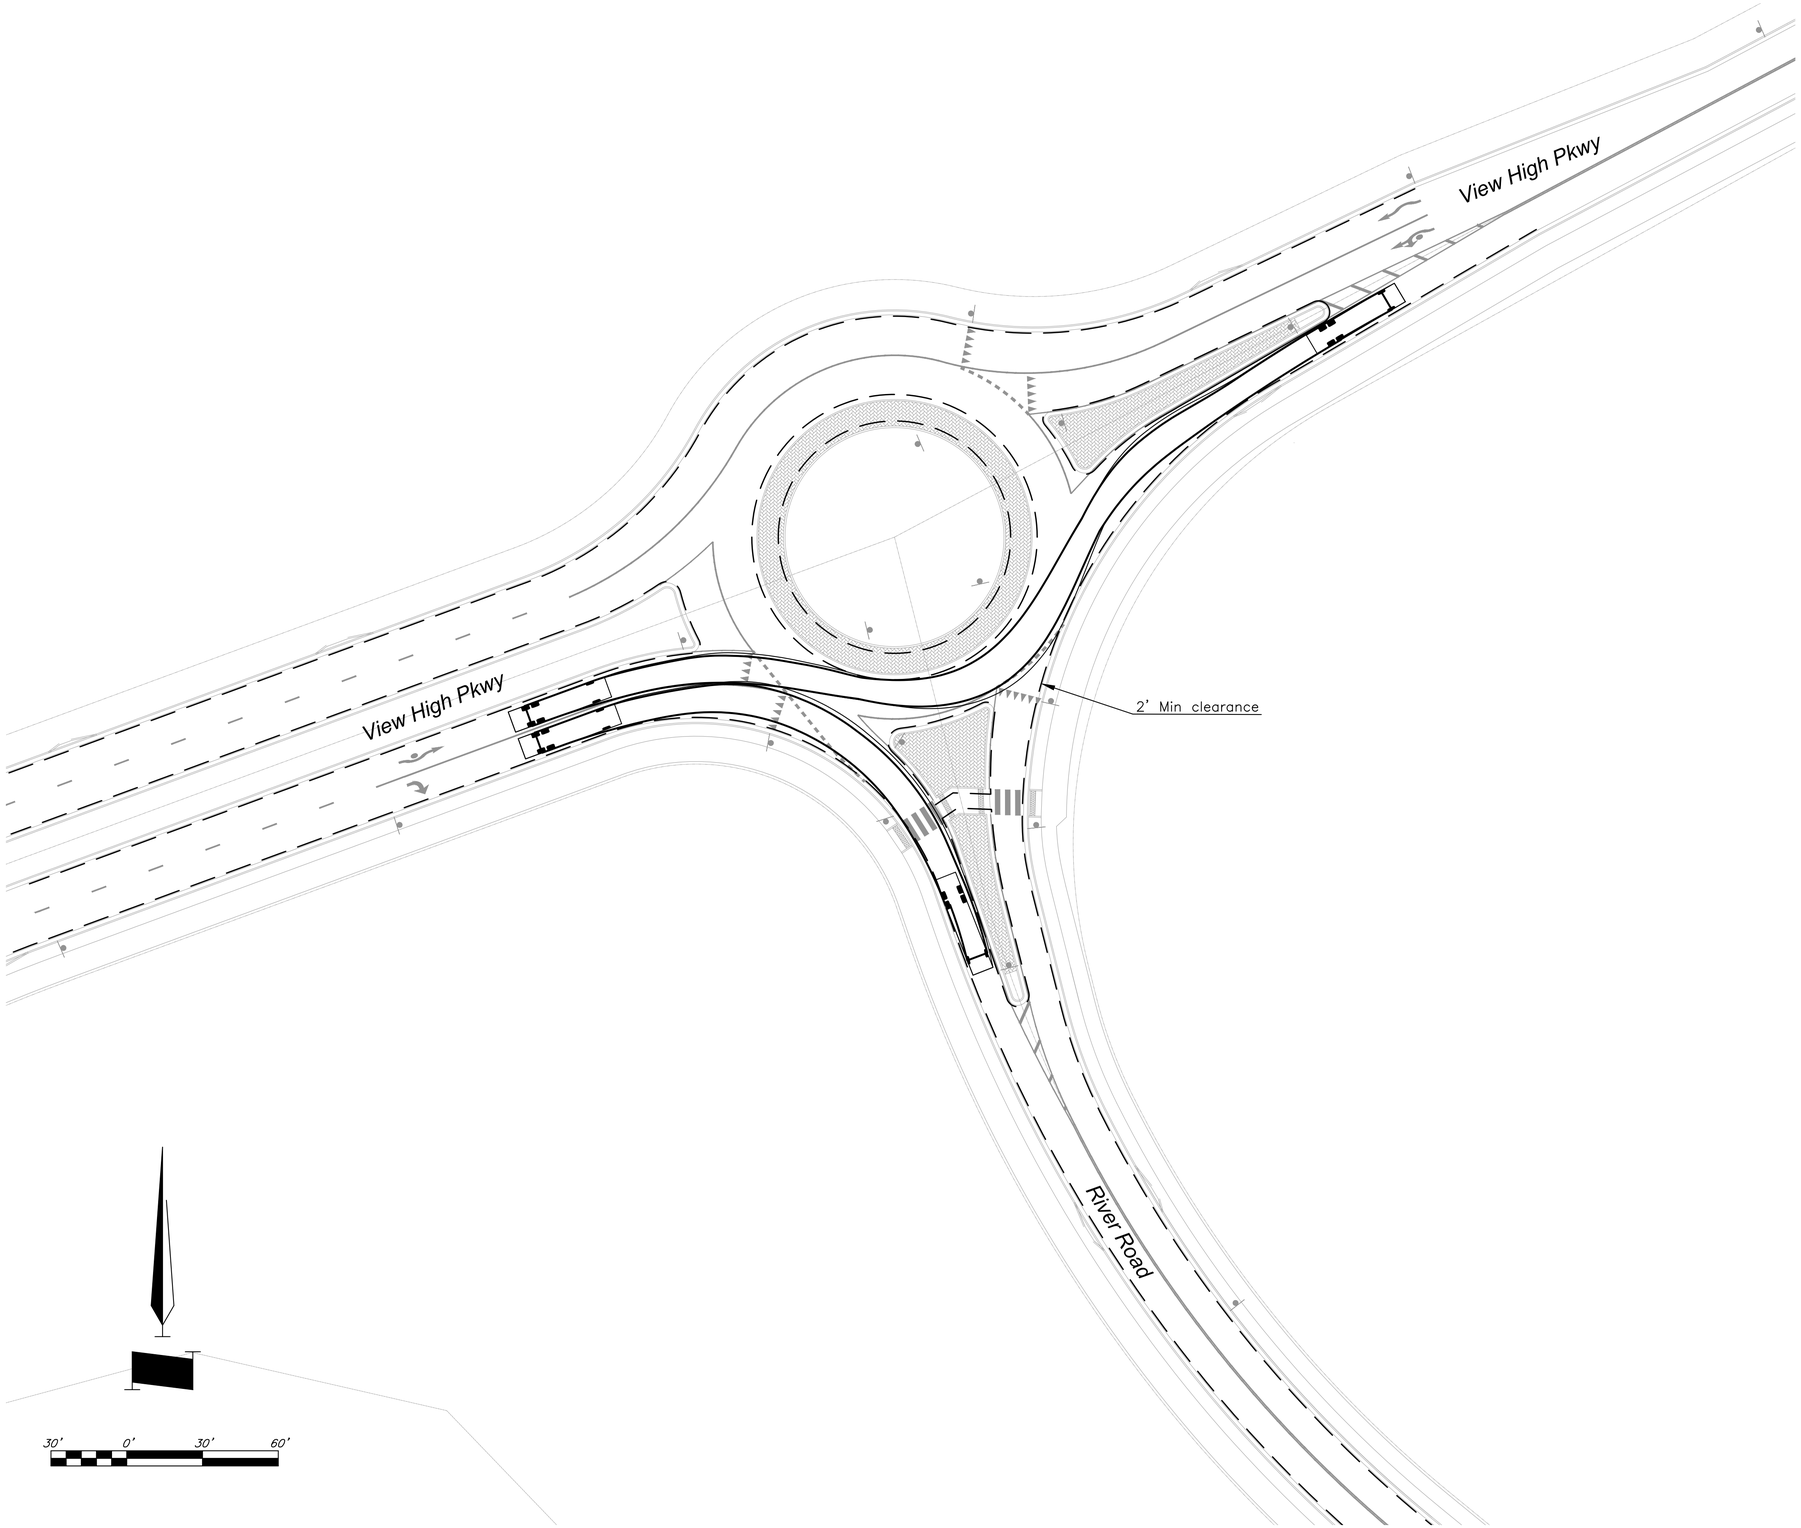

STATE OF MISSOURI
BRADLEY D. BURTON
NUMBER E-25862
REGISTERED PROFESSIONAL ENGINEER
7/17/2020

GBA
architects
engineers
9801 Renner Boulevard
Lenexa, Kansas 66219
913.492.0400
www.gbateam.com

DATE:	6-25-2020
DESIGN BY:	SPC
DRAWN BY:	DGL
PROJECT NO.:	12720
SHEET NO.	91
TOTAL SHEETS	103

Bradley D. Burton
Professional Engineer
License No. 25862

Street and Storm Sewer Plans
Paragon Star Development
Lee's Summit, Missouri

NO.	DATE	REVISIONS	BY	APPROVED

Legend

— — — — 2' offset from face of curb

Turning Movements using Design Vehicle 1 – BUS.
Movements must maintain a 2' clearance from tire track and curb, minimum.

Turning Movements - Eastbound 2

G:\12720\Civil 3D\Production Drawings\Street & Storm Plans\12720TSW1.dwg Layout: 92 Turning Movements - BUS -- Friday, July 17, 2020, 1:39pm -- Copyright 2020, George Butler Associates, Inc. Architect 00212, Professional Engineer 0001133, Professional Land Surveyor 000059

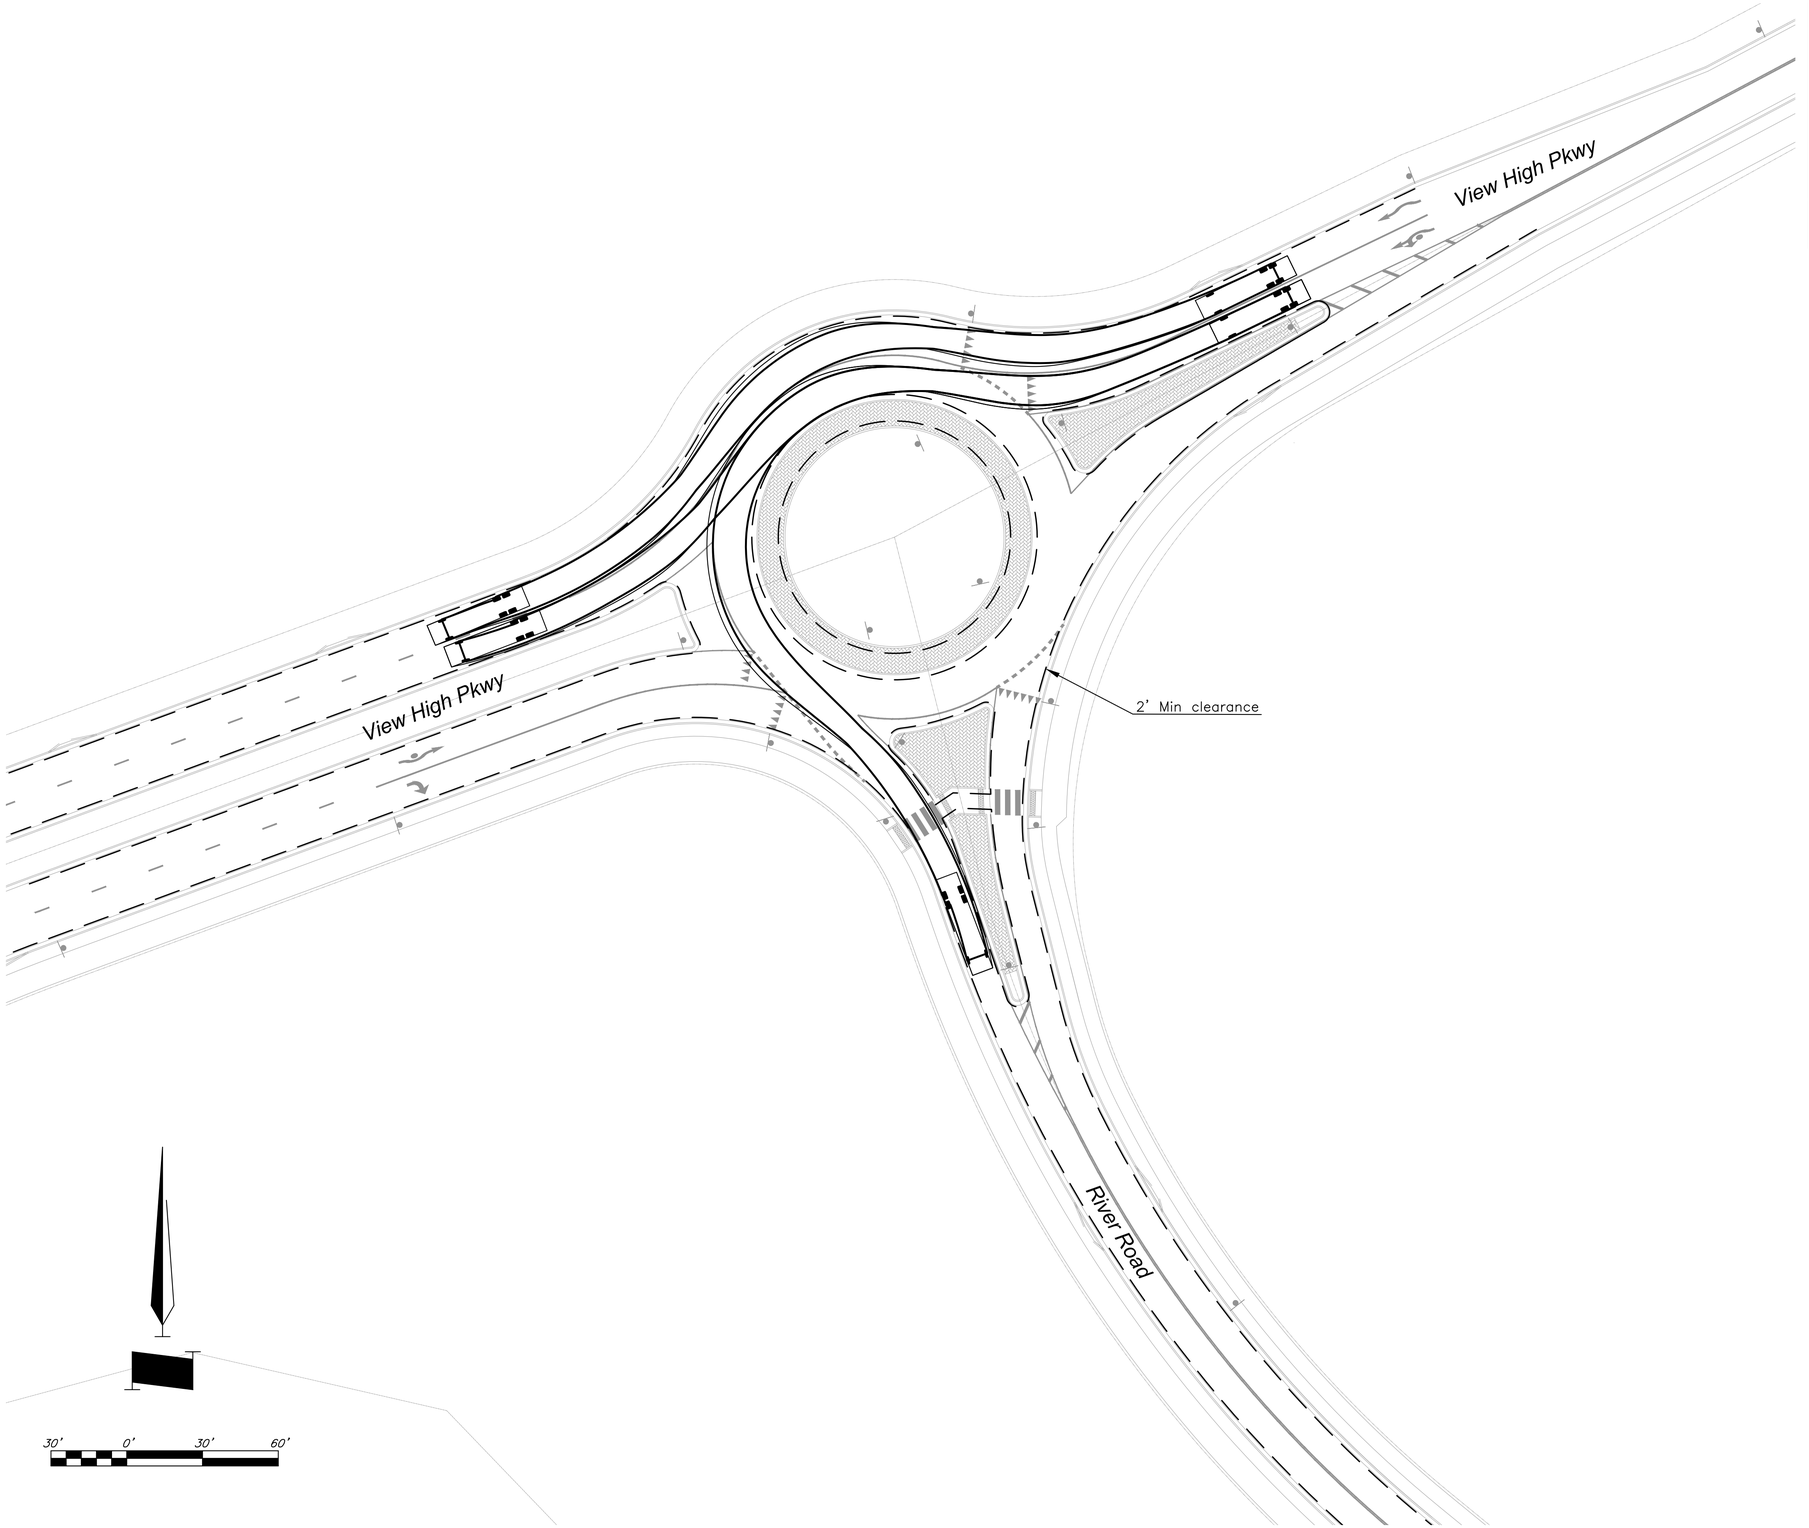

Legend

— — — — 2' offset from face of curb

Turning Movements using Design Vehicle 1 – BUS.
Movements must maintain a 2' clearance from tire track and curb, minimum.

STATE OF MISSOURI
BRADLEY D. BURTON
NUMBER E-25862
REGISTERED PROFESSIONAL ENGINEER
7/17/2020

GBA
architects
engineers
9801 Renner Boulevard
Lenexa, Kansas 66219
913.492.0400
www.gbateam.com

DATE:	6-25-2020
DESIGN BY:	SPC
DRAWN BY:	DGL
PROJECT NO.:	12720
SHEET NO.	92
TOTAL SHEETS	103

Bradley D. Burton
Professional Engineer
License No. 25862

Street and Storm Sewer Plans
Paragon Star Development
Lee's Summit, Missouri

NO.	DATE	REVISIONS	BY	APPROVED

Turning Movements - Westbound 2

G:\12720\Civil 3D\Production Drawings\Street & Storm Plans\12720TSW01.dwg Layout: 93 Turning Movements - BUS -- Friday, July 17, 2020, 1:39pm -- Copyright 2020, George Butler Associates, Inc. -- Architect 00212, Professional Engineer 000133, Professional Land Surveyor 000059

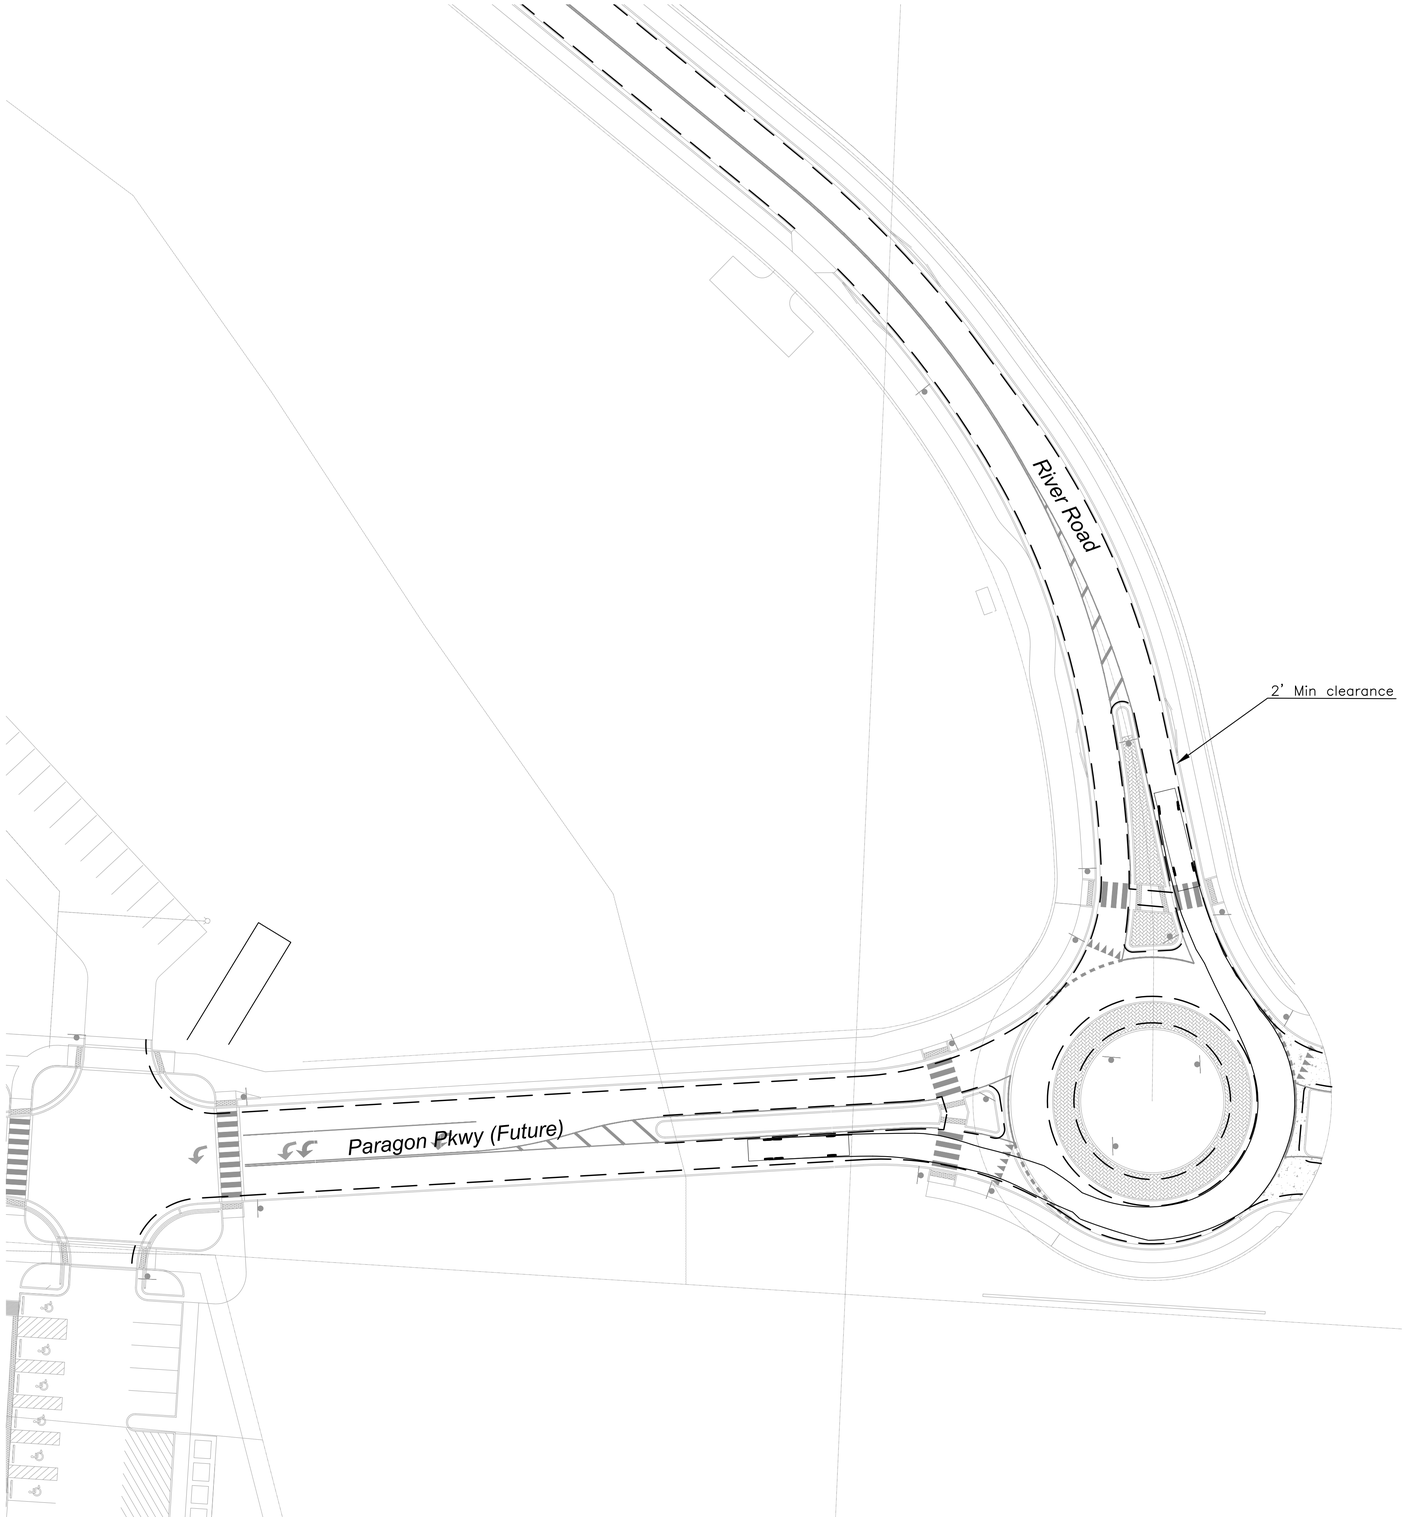

STATE OF MISSOURI
BRADLEY D. BURTON
NUMBER E-25862
REGISTERED PROFESSIONAL ENGINEER
7/17/2020

GBA
architects
engineers
9801 Renner Boulevard
Lenexa, Kansas 66219
913.492.0400
www.gbateam.com

DATE:	6-25-2020
DESIGN BY:	SPC
DRAWN BY:	DGL
PROJECT NO.:	12720
SHEET NO.	93
TOTAL SHEETS	103

Bradley D. Burton
Professional Engineer
License No. 25862

Street and Storm Sewer Plans
Paragon Star Development
Lee's Summit, Missouri

NO.	DATE	REVISIONS	BY	APPROVED

Legend

— — — — 2' offset from face of curb

Turning Movements using Design Vehicle 1 – BUS.
Movements must maintain a 2' clearance from tire track and curb, minimum.

30' 0' 30' 60'

Turning Movements - Eastbound 3

G:\12720\Civil 3D\Production Drawings\Street & Storm Plans\12720TS901.dwg Layout: 94 Turning Movements - BUS -- Friday July 17, 2020, 1:39pm -- Copyright 2020, George Butler Associates, Inc. -- Architect 00212, Professional Engineer 000133, Professional Land Surveyor 000059

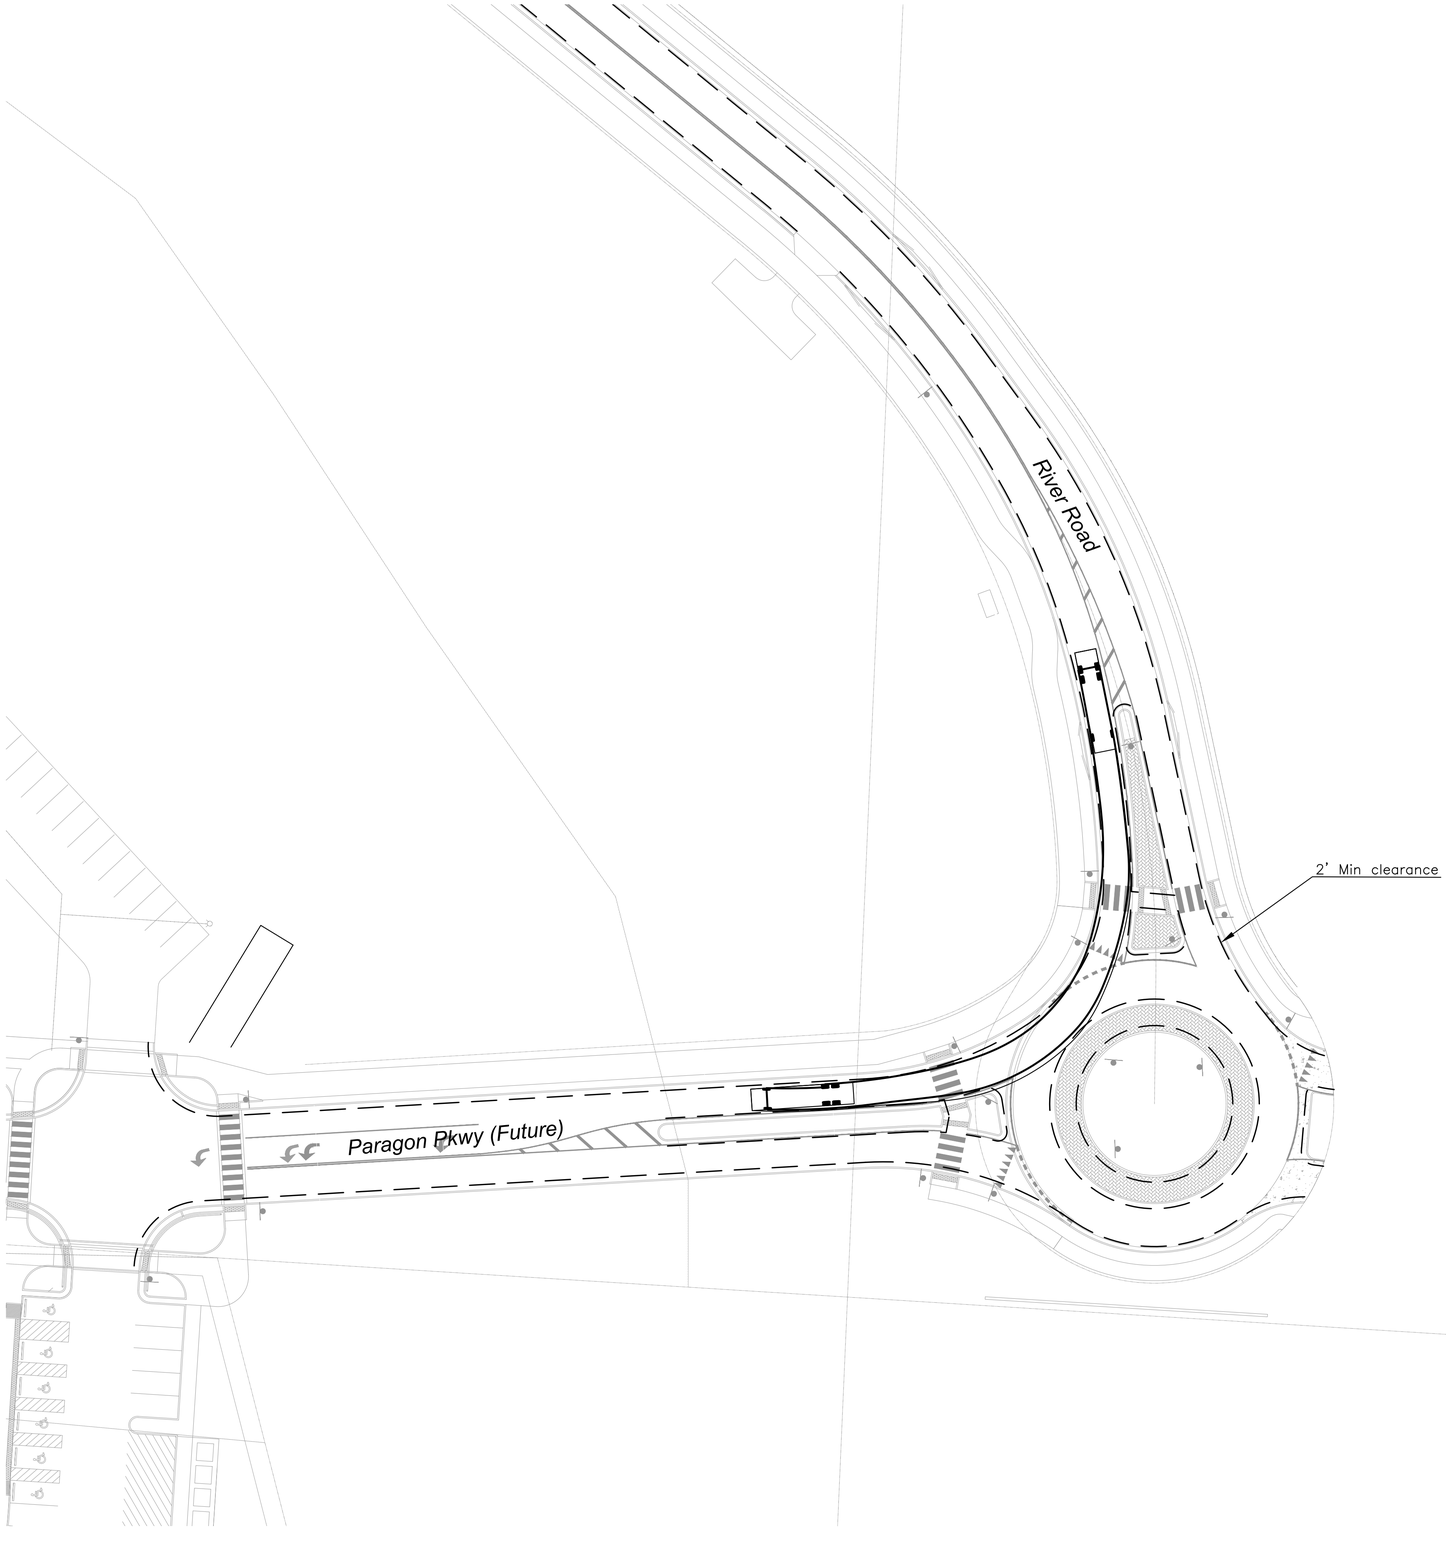

STATE OF MISSOURI
BRADLEY D. BURTON
NUMBER E-25862
REGISTERED PROFESSIONAL ENGINEER
7/17/2020

GBA
architects
engineers
9801 Renner Boulevard
Lenexa, Kansas 66219
913.492.0400
www.gbateam.com

DATE:	6-25-2020
DESIGN BY:	SPC
DRAWN BY:	DGL
PROJECT NO.:	12720
SHEET NO.	94
TOTAL SHEETS	103

Bradley D. Burton
Professional Engineer
License No. 25862

Street and Storm Sewer Plans
Paragon Star Development
Lee's Summit, Missouri

NO.	DATE	REVISIONS	BY	APPROVED

Legend

— — — — 2' offset from face of curb

Turning Movements using Design Vehicle 1 – BUS.
Movements must maintain a 2' clearance from tire track and curb, minimum.

30' 0' 30' 60'

Turning Movements - Southbound 3

G:\12720\Civil 3D\Production Drawings\Street & Storm Plans\12720TSW2.dwg Layout: 95 Turning Movements 1a - WB67 -- Friday, July 17, 2020, 1:39pm -- Copyright 2020, George Butler Associates, Inc. Architect 00212, Professional Engineer 000133, Professional Land Surveyor 000059

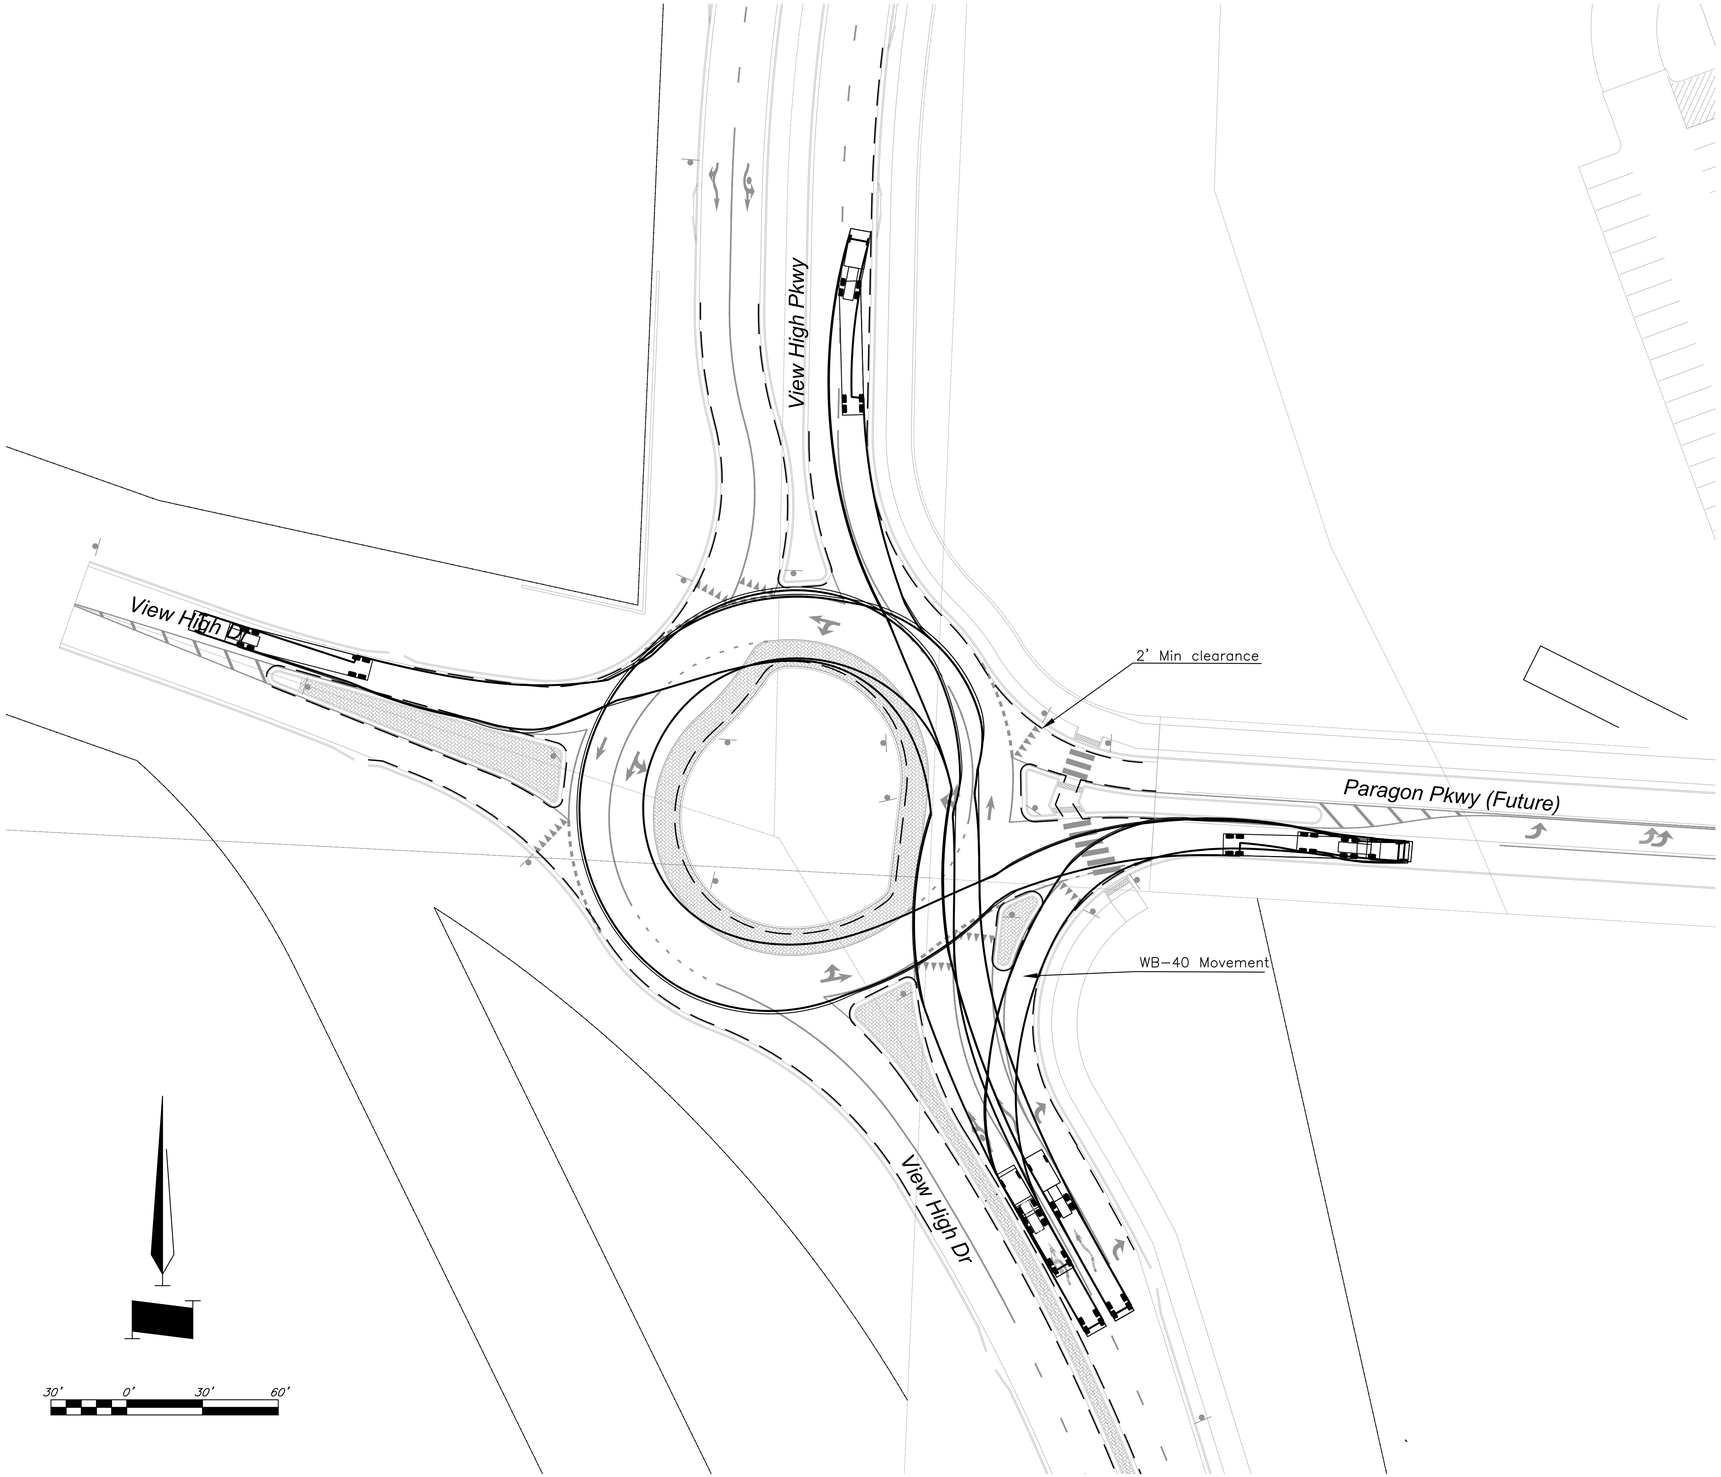

Legend

— — — — 2' offset from face of curb

Turning Movements using Design Vehicle 2 – WB-67.
Movements must maintain a 2' clearance from tire track and curb, minimum.

STATE OF MISSOURI
BRADLEY D. BURTON
NUMBER E-25862
REGISTERED PROFESSIONAL ENGINEER
7/17/2020

GBA
architects
engineers
9801 Renner Boulevard
Lenexa, Kansas 66219
913.492.0400
www.gbateam.com

DATE:	6-25-2020
DESIGN BY:	SPC
DRAWN BY:	DGL
PROJECT NO.:	12720
SHEET NO.	95
TOTAL SHEETS	103

Bradley D. Burton
Professional Engineer
License No. 25862

Street and Storm Sewer Plans

Paragon Star Development

Lee's Summit, Missouri

NO.	DATE	REVISIONS	BY	APPROVED

Turning Movements - Northbound 1

C:\12720\Civil 3D\Production Drawings\Street & Storm Plans\12720TS902.dwg Layout 96 Turning Movements 1b - WB67 -- Friday, July 17, 2020, 1:39pm -- Copyright 2020, George Butler Associates, Inc. Architect 00212, Professional Engineer 000133, Professional Land Surveyor 000059

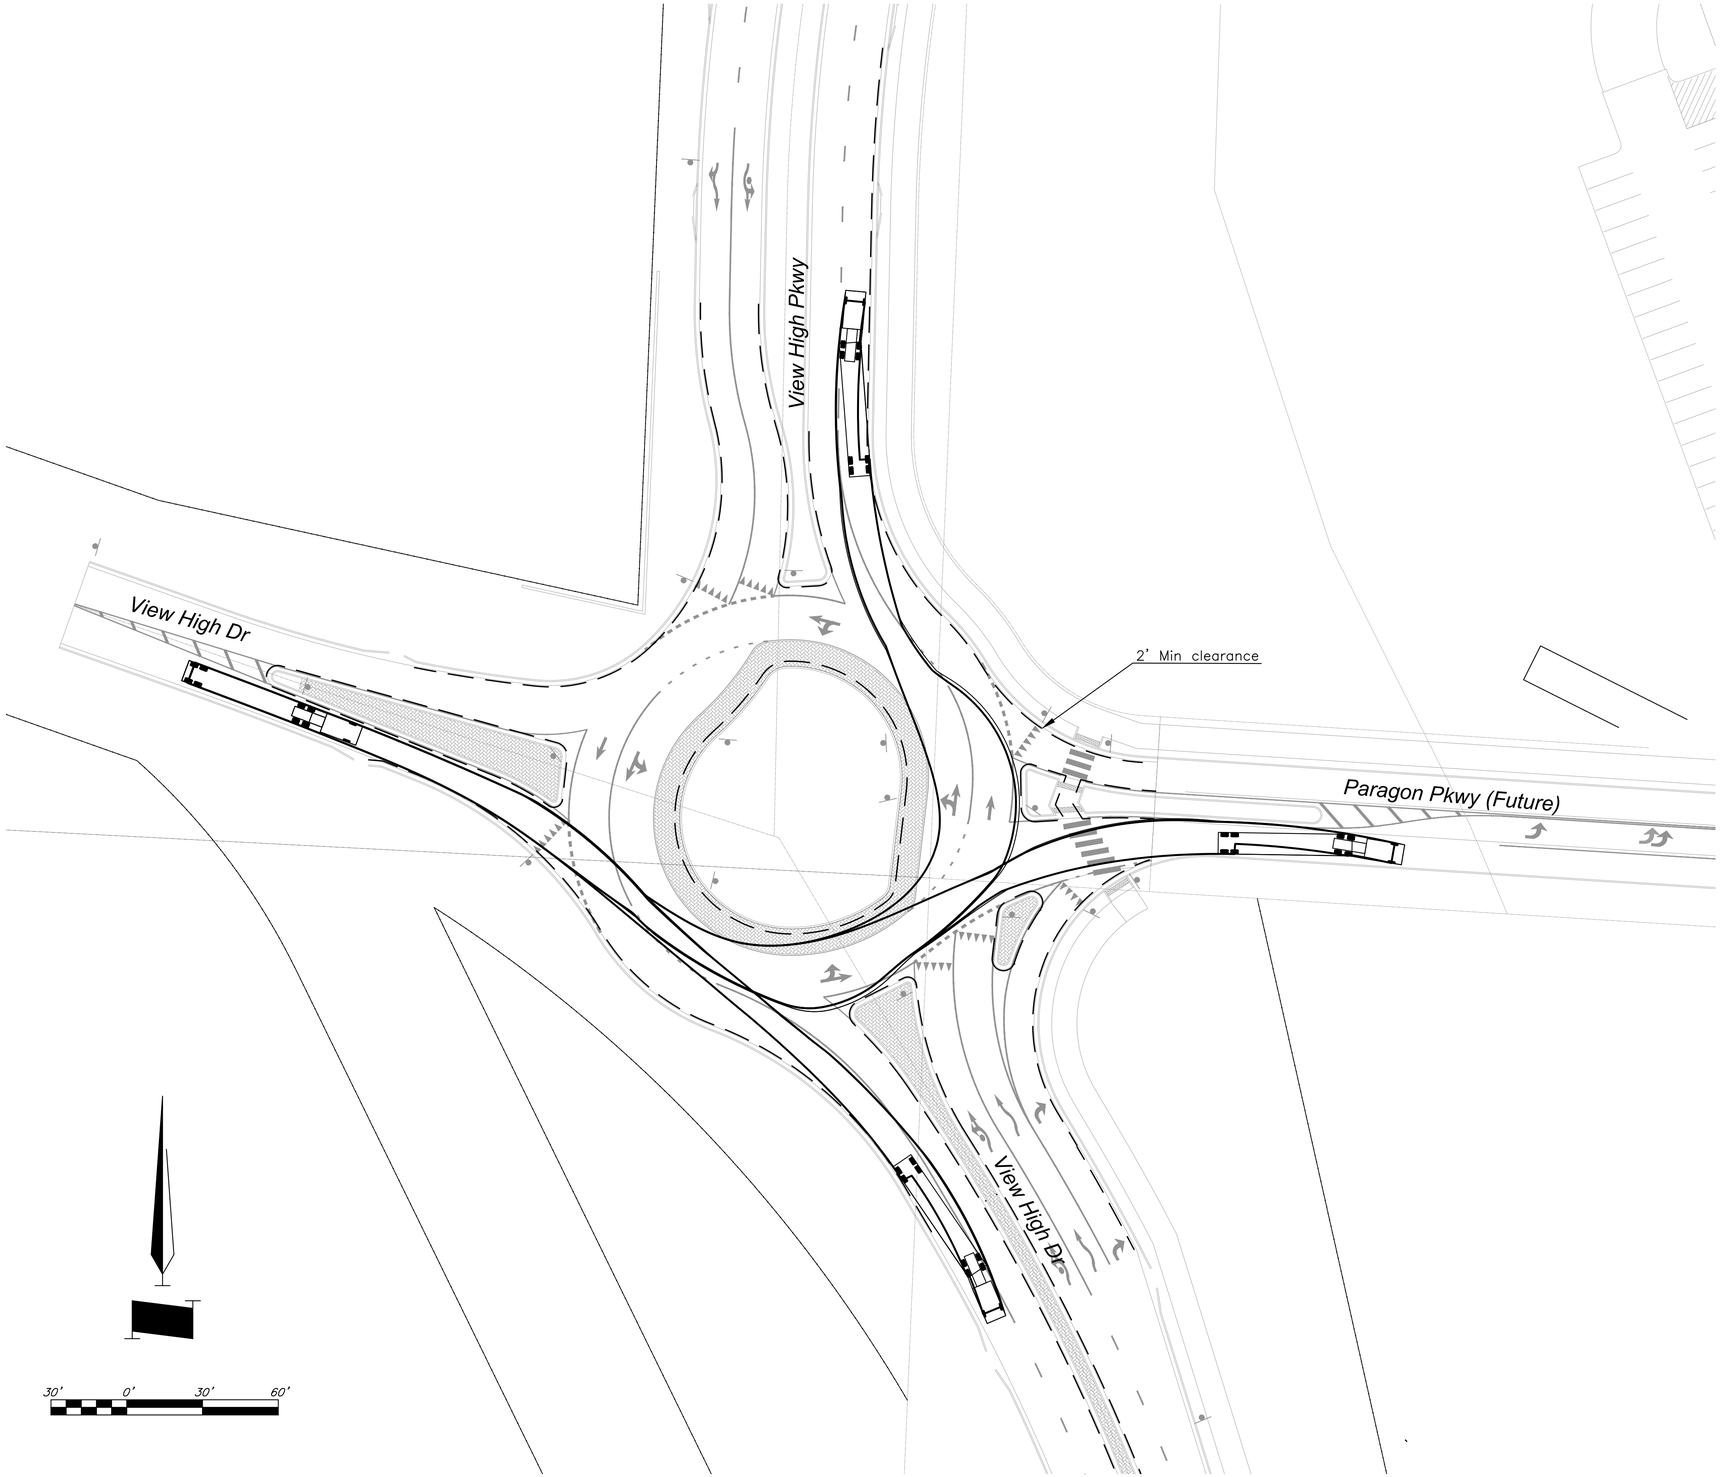

STATE OF MISSOURI
BRADLEY D. BURTON
NUMBER E-25862
REGISTERED PROFESSIONAL ENGINEER
7/17/2020

GBA
architects
engineers
9801 Renner Boulevard
Lenexa, Kansas 66219
913.492.0400
www.gbateam.com

DATE:	6-25-2020
DESIGN BY:	SPC
DRAWN BY:	DGL
PROJECT NO.:	12720
SHEET NO.	96
TOTAL SHEETS	103

Bradley D. Burton
Professional Engineer
License No. 25862

Street and Storm Sewer Plans

Paragon Star Development

Lee's Summit, Missouri

NO.	DATE	REVISIONS	BY	APPROVED

Legend

— — — — 2' offset from face of curb

Turning Movements using Design Vehicle 2 – WB–67.
Movements must maintain a 2' clearance from tire track and curb, minimum.

Turning Movements - Eastbound 1

C:\12720\Civil 3D\Production Drawings\Street & Storm Plans\12720TS902.dwg Layout 97 Turning Movements 1c - WB67 -- Friday July 17, 2020, 1:40pm -- Copyright 2020, George Butler Associates, Inc. Architect 00212, Professional Engineer 000133, Professional Land Surveyor 000059

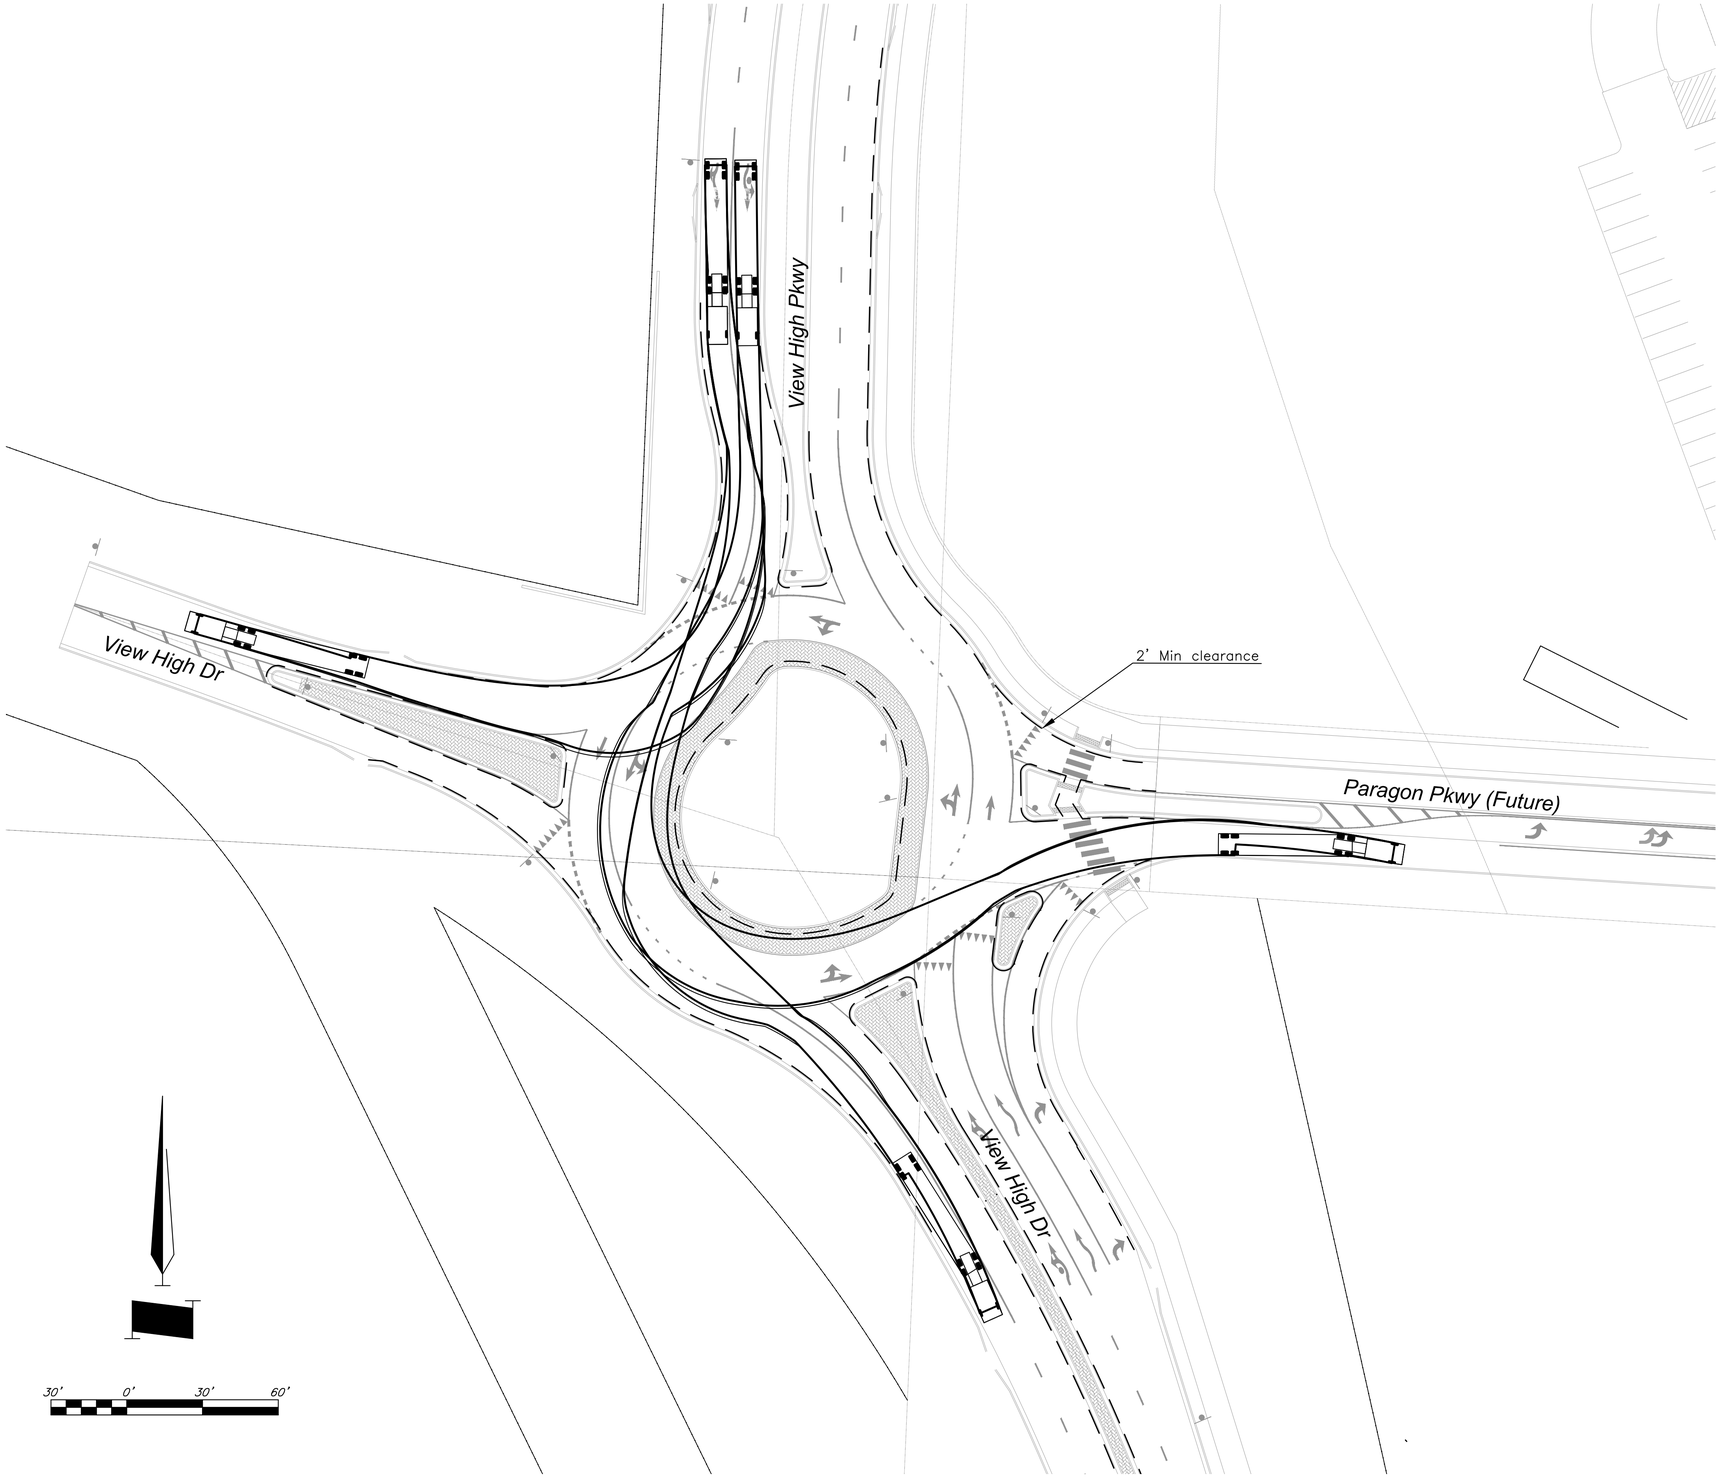

STATE OF MISSOURI
BRADLEY D. BURTON
NUMBER E-25862
REGISTERED PROFESSIONAL ENGINEER
7/17/2020

GBA
architects
engineers
9801 Renner Boulevard
Lenexa, Kansas 66219
913.492.0400
www.gbateam.com

DATE:	6-25-2020
DESIGN BY:	SPC
DRAWN BY:	DGL
PROJECT NO.:	12720
SHEET NO.	97
TOTAL SHEETS	103

Bradley D. Burton
Professional Engineer
License No. 25862

Street and Storm Sewer Plans
Paragon Star Development
Lee's Summit, Missouri

NO.	DATE	REVISIONS	BY	APPROVED

Legend

— — — — 2' offset from face of curb

Turning Movements using Design Vehicle 2 – WB-67.
Movements must maintain a 2' clearance from tire track and curb, minimum.

Turning Movements - Southbound 1

G:\12720\Civil 3D\Production Drawings\Street & Storm Plans\12720TSW2.dwg Layout: 98 Turning Movements 1d - WB67 -- Friday, July 17, 2020, 1:40pm -- Copyright 2020, George Butler Associates, Inc. Architect 00212, Professional Engineer 000133, Professional Land Surveyor 000059

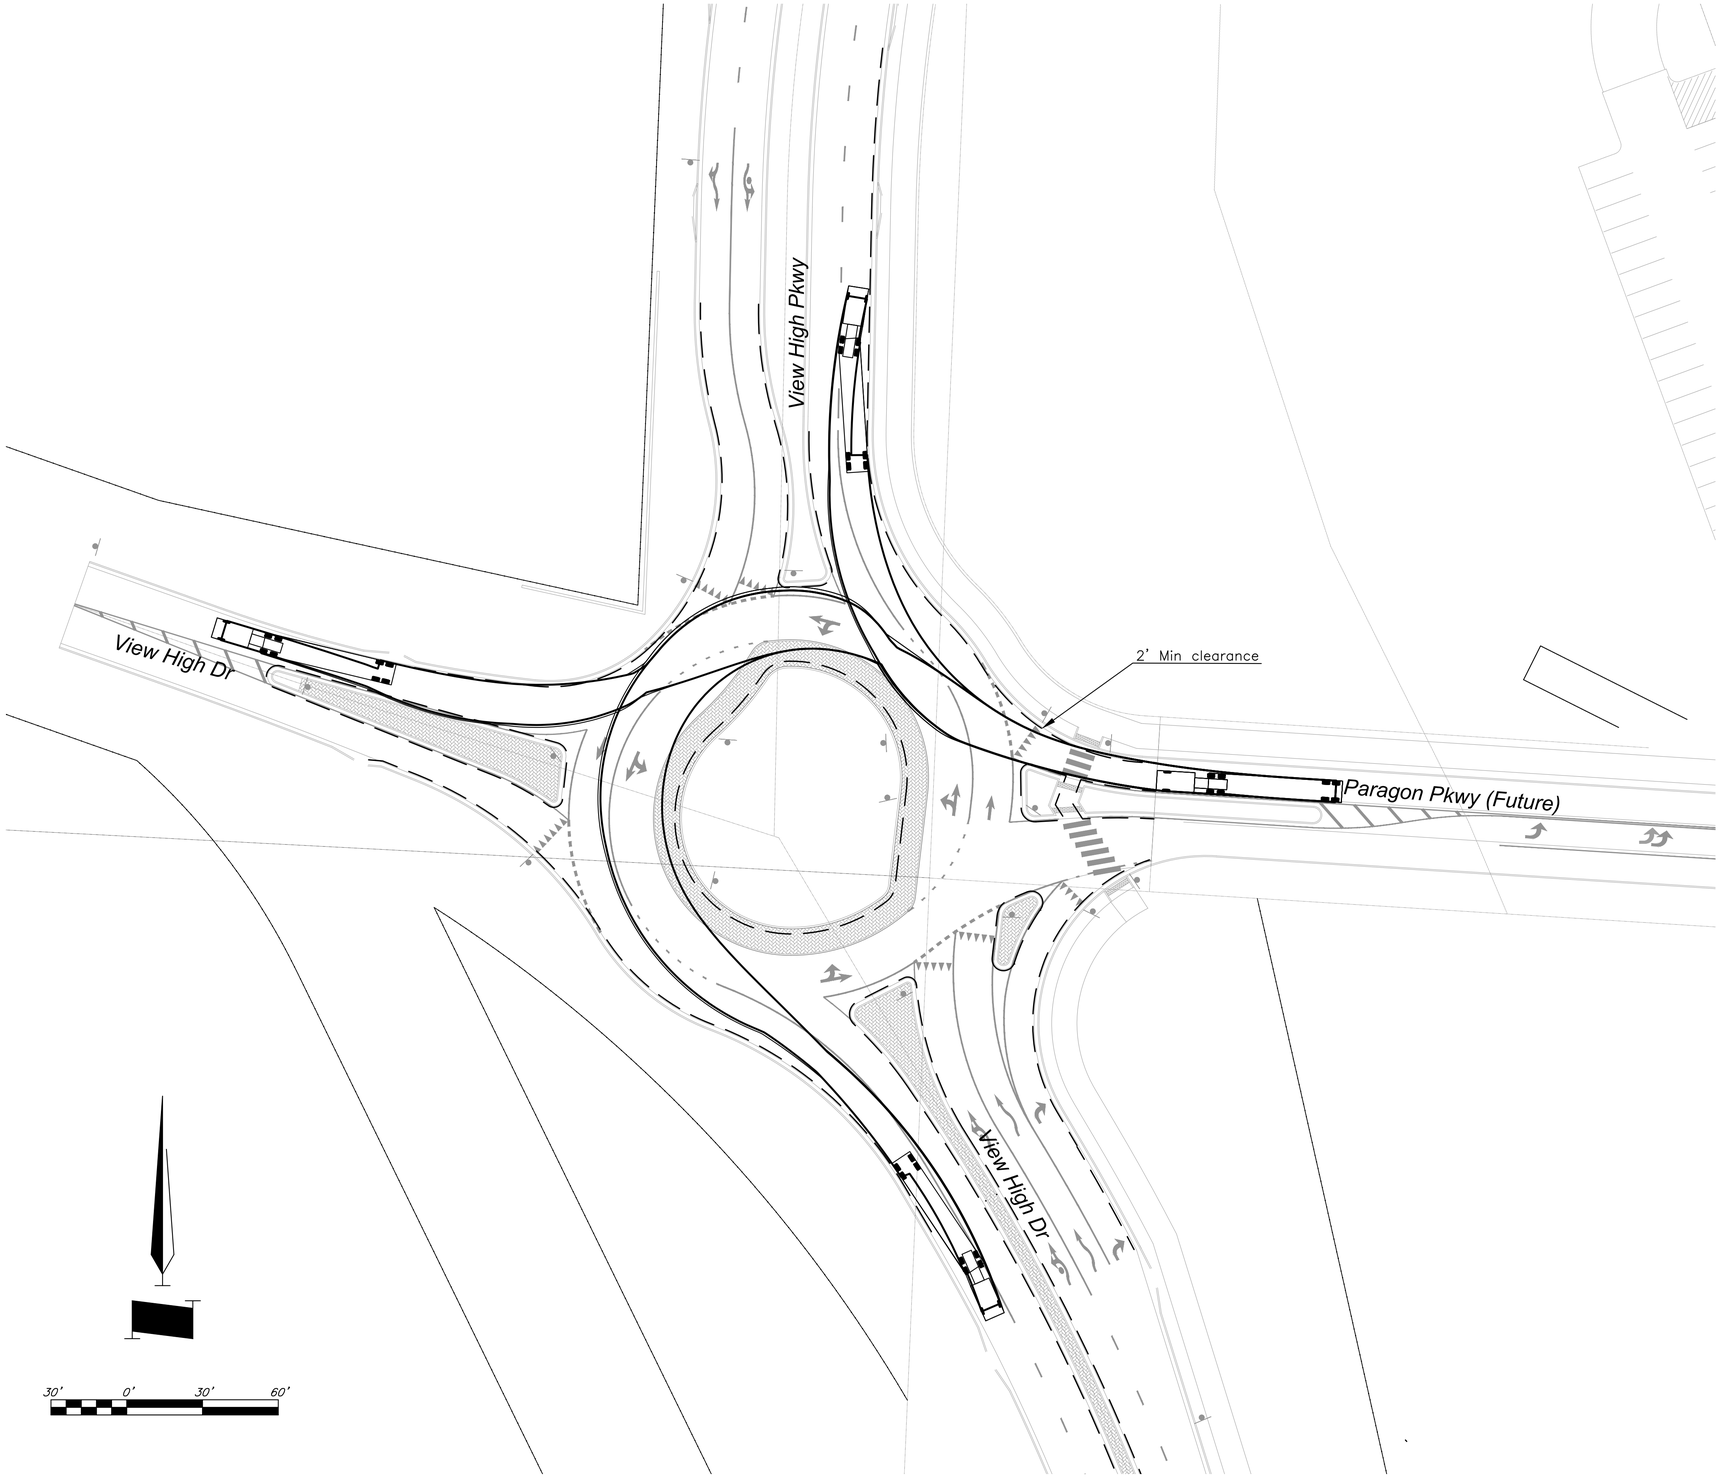

STATE OF MISSOURI
BRADLEY D. BURTON
NUMBER E-25862
REGISTERED PROFESSIONAL ENGINEER
7/17/2020

GBA
architects
engineers
9801 Renner Boulevard
Lenexa, Kansas 66219
913.492.0400
www.gbateam.com

DATE:	6-25-2020
DESIGN BY:	SPC
DRAWN BY:	DGL
PROJECT NO.:	12720
SHEET NO.	98
TOTAL SHEETS	103

Bradley D. Burton
Professional Engineer
License No. 25862

Street and Storm Sewer Plans
Paragon Star Development
Lee's Summit, Missouri

NO.	DATE	REVISIONS	BY	APPROVED

Legend

— — — — 2' offset from face of curb

Turning Movements using Design Vehicle 2 – WB–67.
Movements must maintain a 2' clearance from tire track and curb, minimum.

Turning Movements - Westbound 1

G:\12720\Civil 3D\Production Drawings\Street & Storm Plans\12720TSW2.dwg Layout: 99 Turning Movements 2a - WB67 -- Friday July 17, 2020, 1:40pm -- Copyright 2020, George Butler Associates, Inc. Architect 00212, Professional Engineer 0001133, Professional Land Surveyor 000059

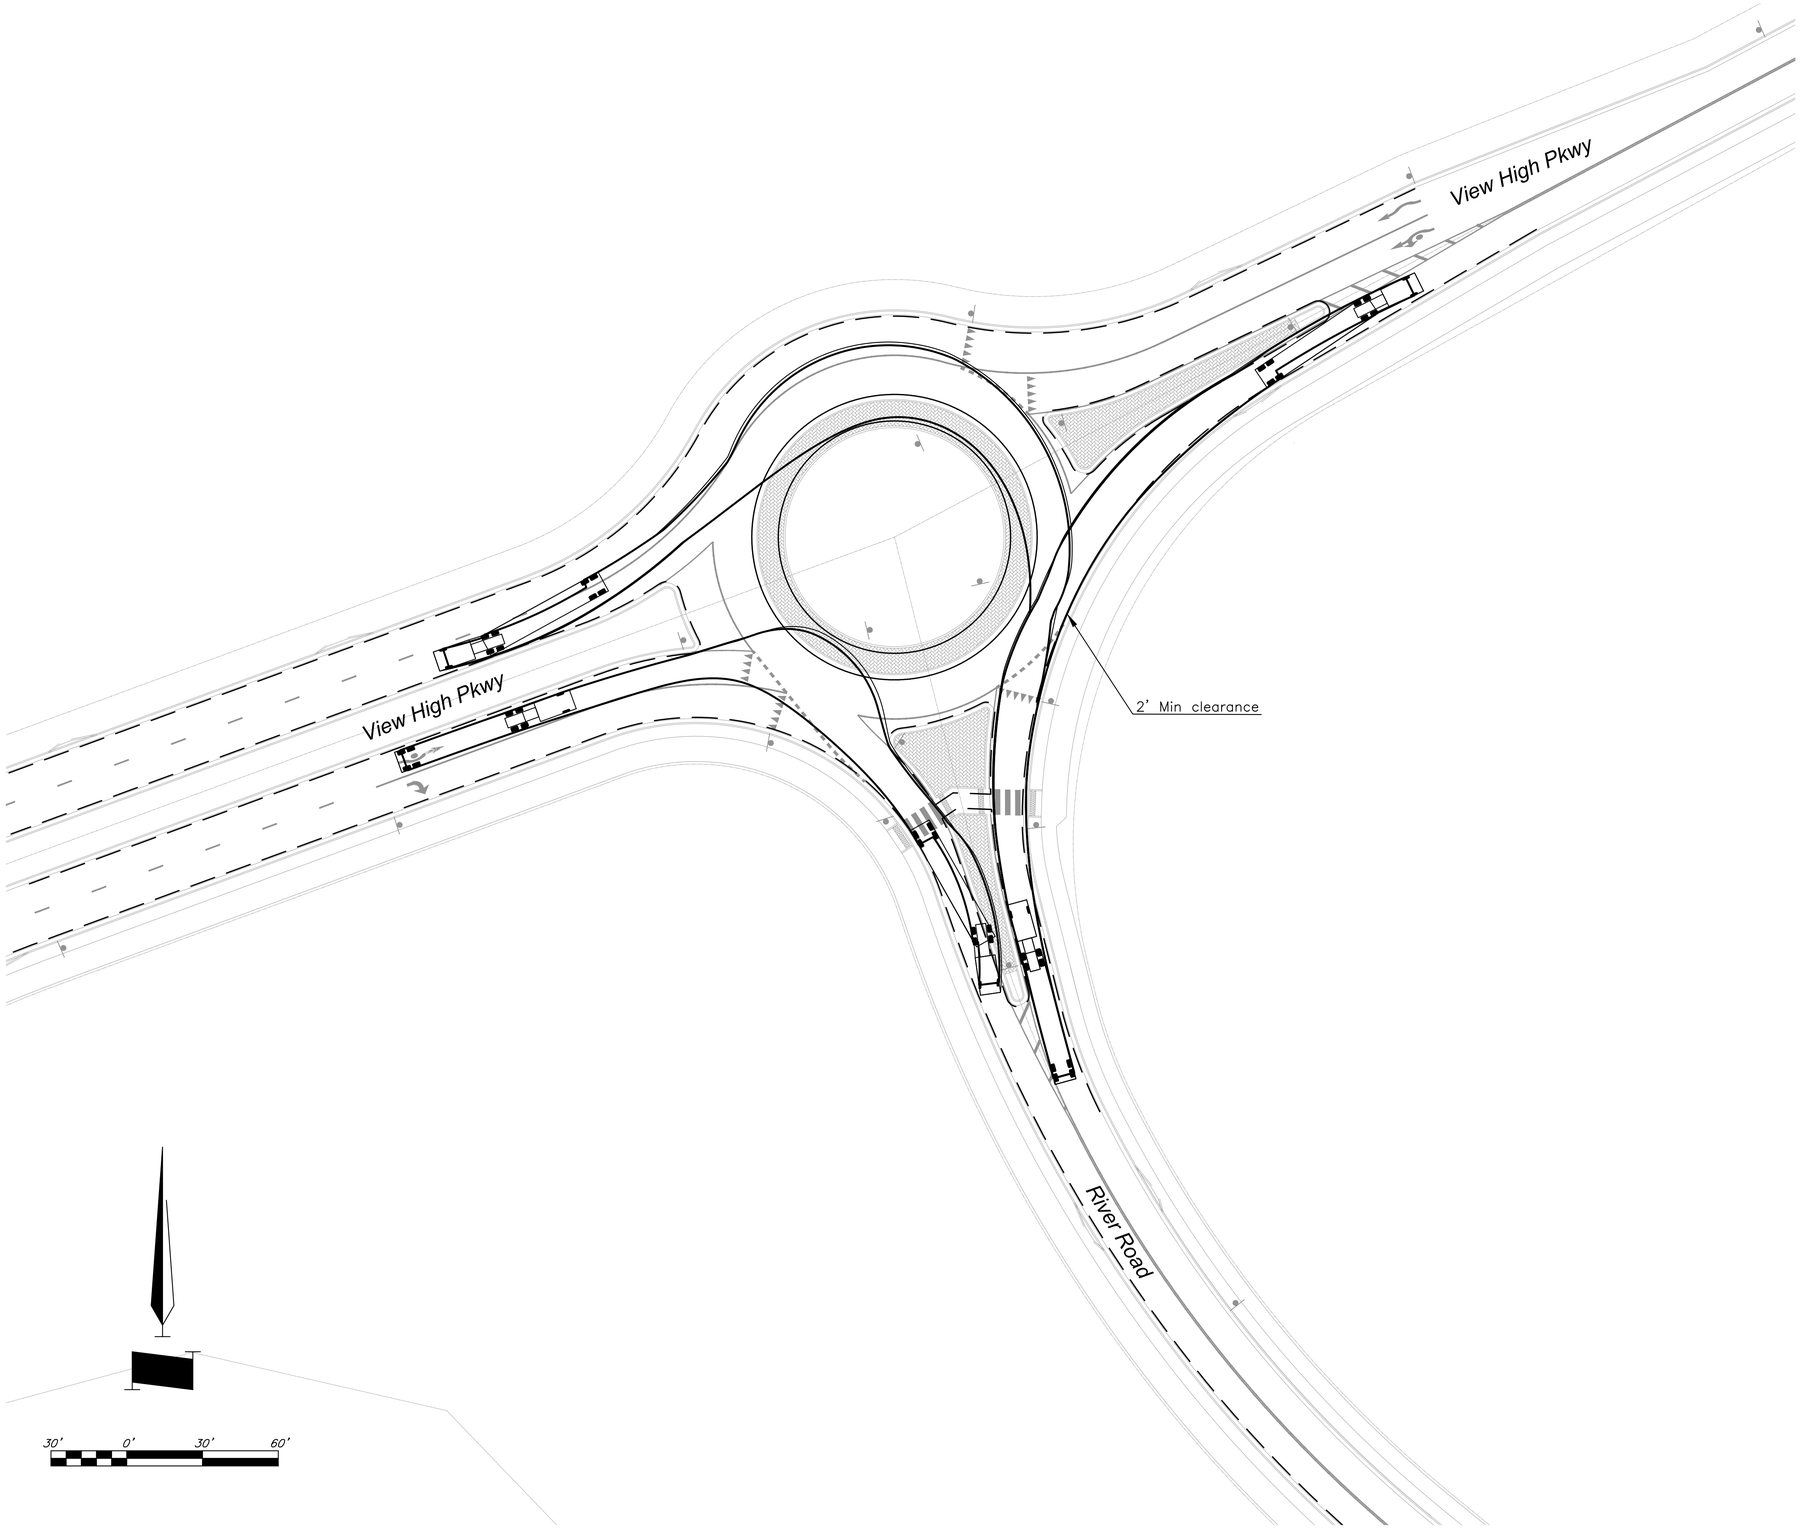

STATE OF MISSOURI
BRADLEY D. BURTON
NUMBER E-25862
REGISTERED PROFESSIONAL ENGINEER
7/17/2020

GBA
architects
engineers
9801 Renner Boulevard
Lenexa, Kansas 66219
913.492.0400
www.gbateam.com

DATE:	6-25-2020
DESIGN BY:	SPC
DRAWN BY:	DGL
PROJECT NO.:	12720
SHEET NO.	99
TOTAL SHEETS	103

Bradley D. Burton
Professional Engineer
License No. 25862

Street and Storm Sewer Plans

Paragon Star Development

Lee's Summit, Missouri

NO.	DATE	REVISIONS	BY	APPROVED

Legend

— — — — 2' offset from face of curb

Turning Movements using Design Vehicle 2 – WB-67.
Movements must maintain a 2' clearance from tire track and curb, minimum.

Turning Movements - Northbound 2

G:\12720\Civil 3D\Production Drawings\Street & Storm Plans\12720TSW2.dwg Layout: 100 Turning Movements 2b - WB67 -- Friday July 17, 2020, 1:40pm -- Copyright 2020, George Butler Associates, Inc. Architect 00212, Professional Engineer 0001133, Professional Land Surveyor 000059

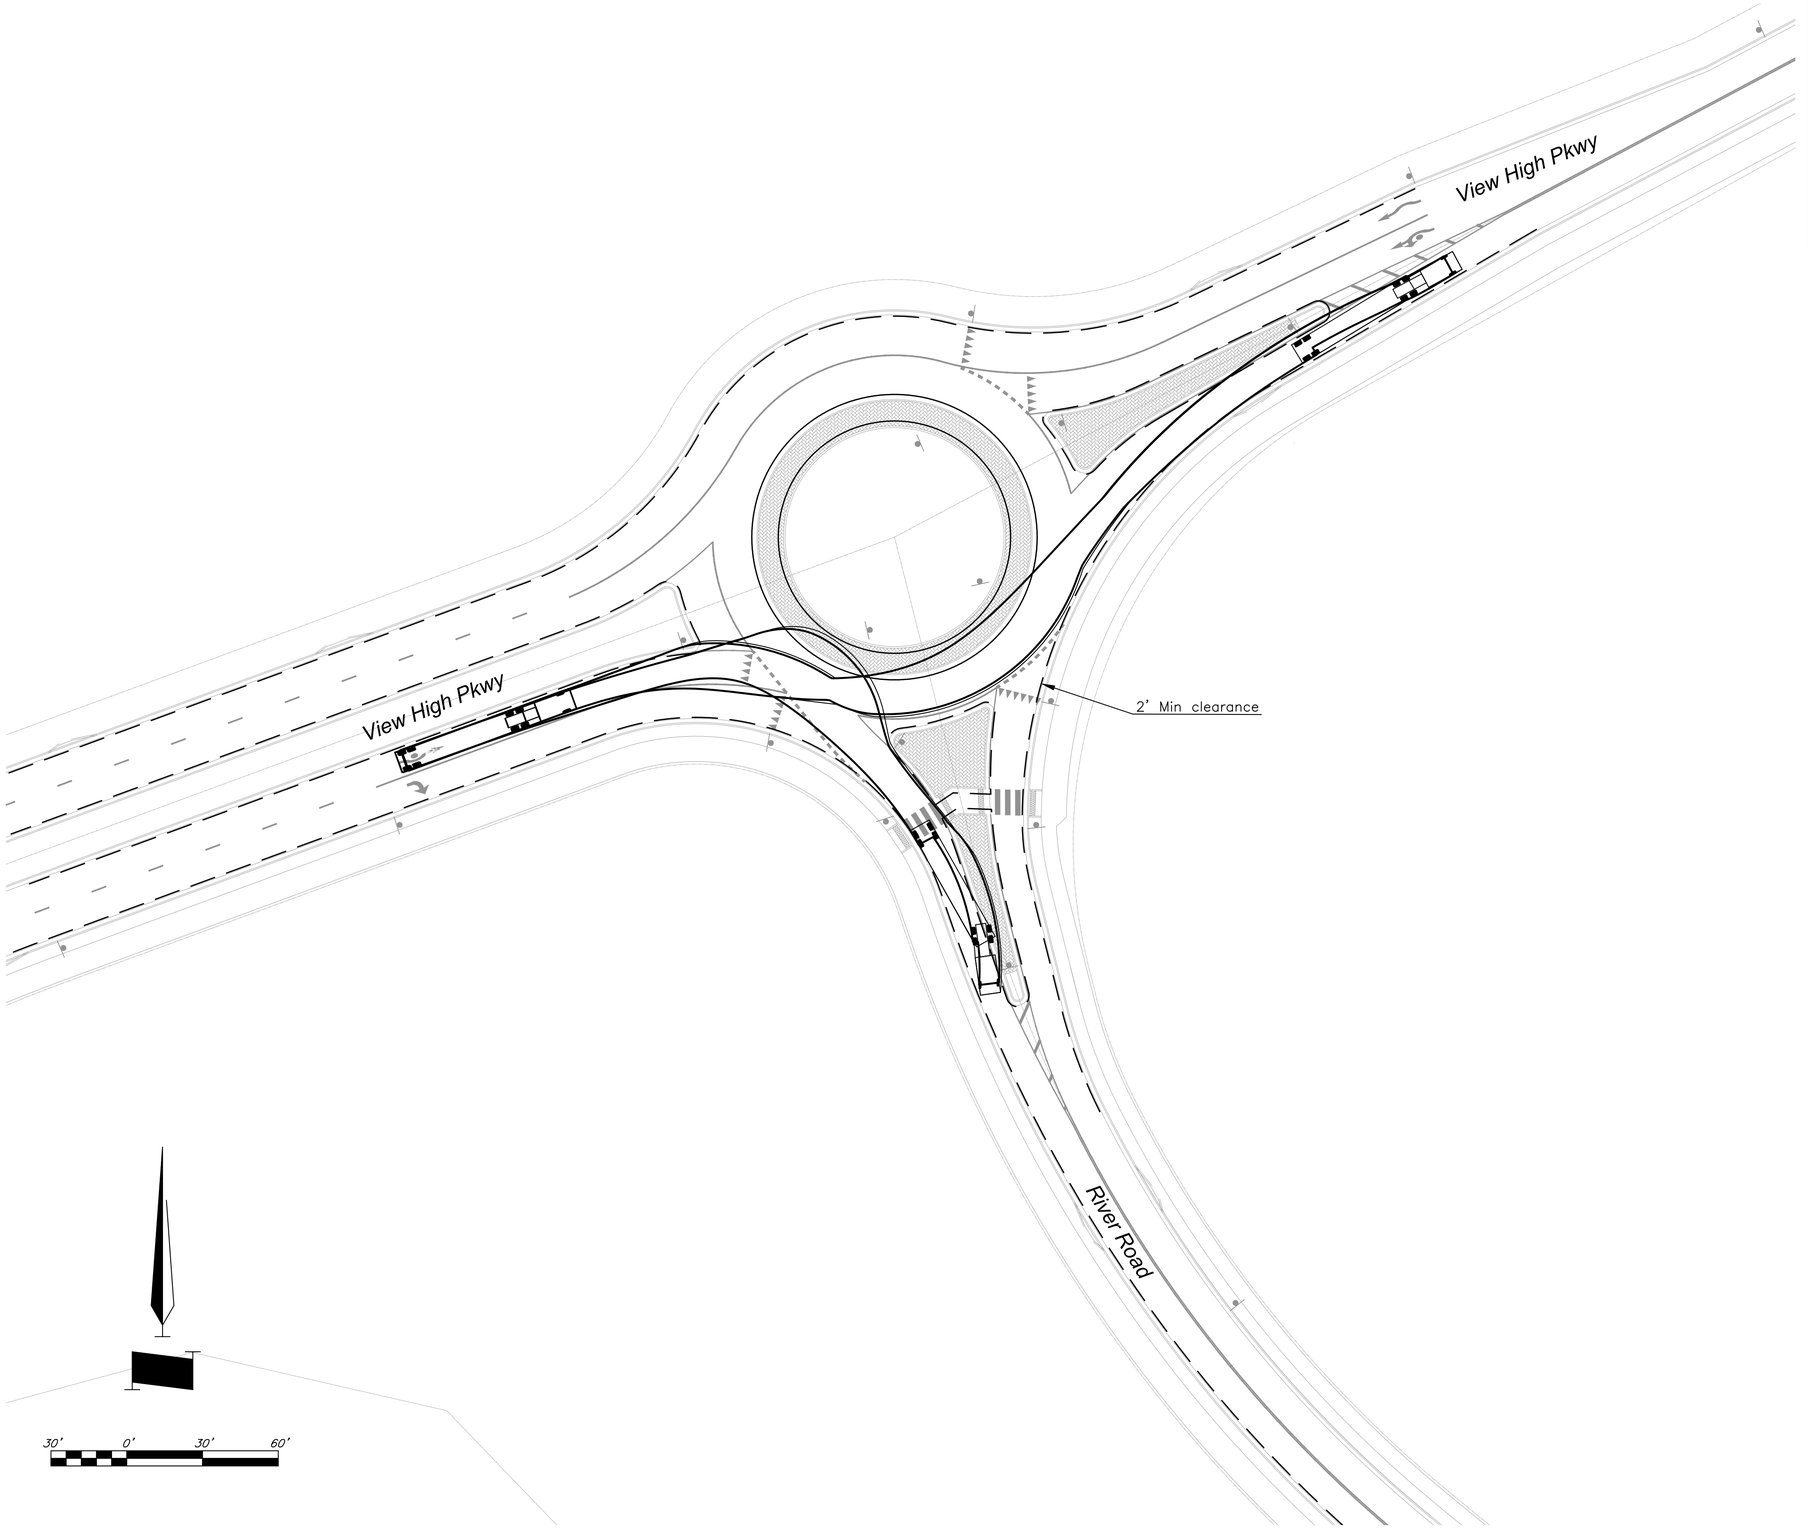

STATE OF MISSOURI
BRADLEY D. BURTON
NUMBER E-25862
REGISTERED PROFESSIONAL ENGINEER
7/17/2020

GBA
architects
engineers
9801 Renner Boulevard
Lenexa, Kansas 66219
913.492.0400
www.gbateam.com

DATE:	6-25-2020
DESIGN BY:	SPC
DRAWN BY:	DGL
PROJECT NO.:	12720
SHEET NO.	100
TOTAL SHEETS	103

Bradley D. Burton
Professional Engineer
License No. 25862

Street and Storm Sewer Plans

Paragon Star Development

Lee's Summit, Missouri

NO.	DATE	REVISIONS	BY	APPROVED

Legend

— — — — 2' offset from face of curb

Turning Movements using Design Vehicle 2 – WB-67.
Movements must maintain a 2' clearance from tire track and curb, minimum.

Turning Movements - Eastbound 2

G:\12720\Civil 3D\Production Drawings\Street & Storm Plans\12720TSW02.dwg Layout: 101 Turning Movements 2c – WB67 -- Friday, July 17, 2020, 1:40pm -- Copyright 2020, George Butler Associates, Inc.
Architect 00212, Professional Engineer 0001133, Professional Land Surveyor 000059

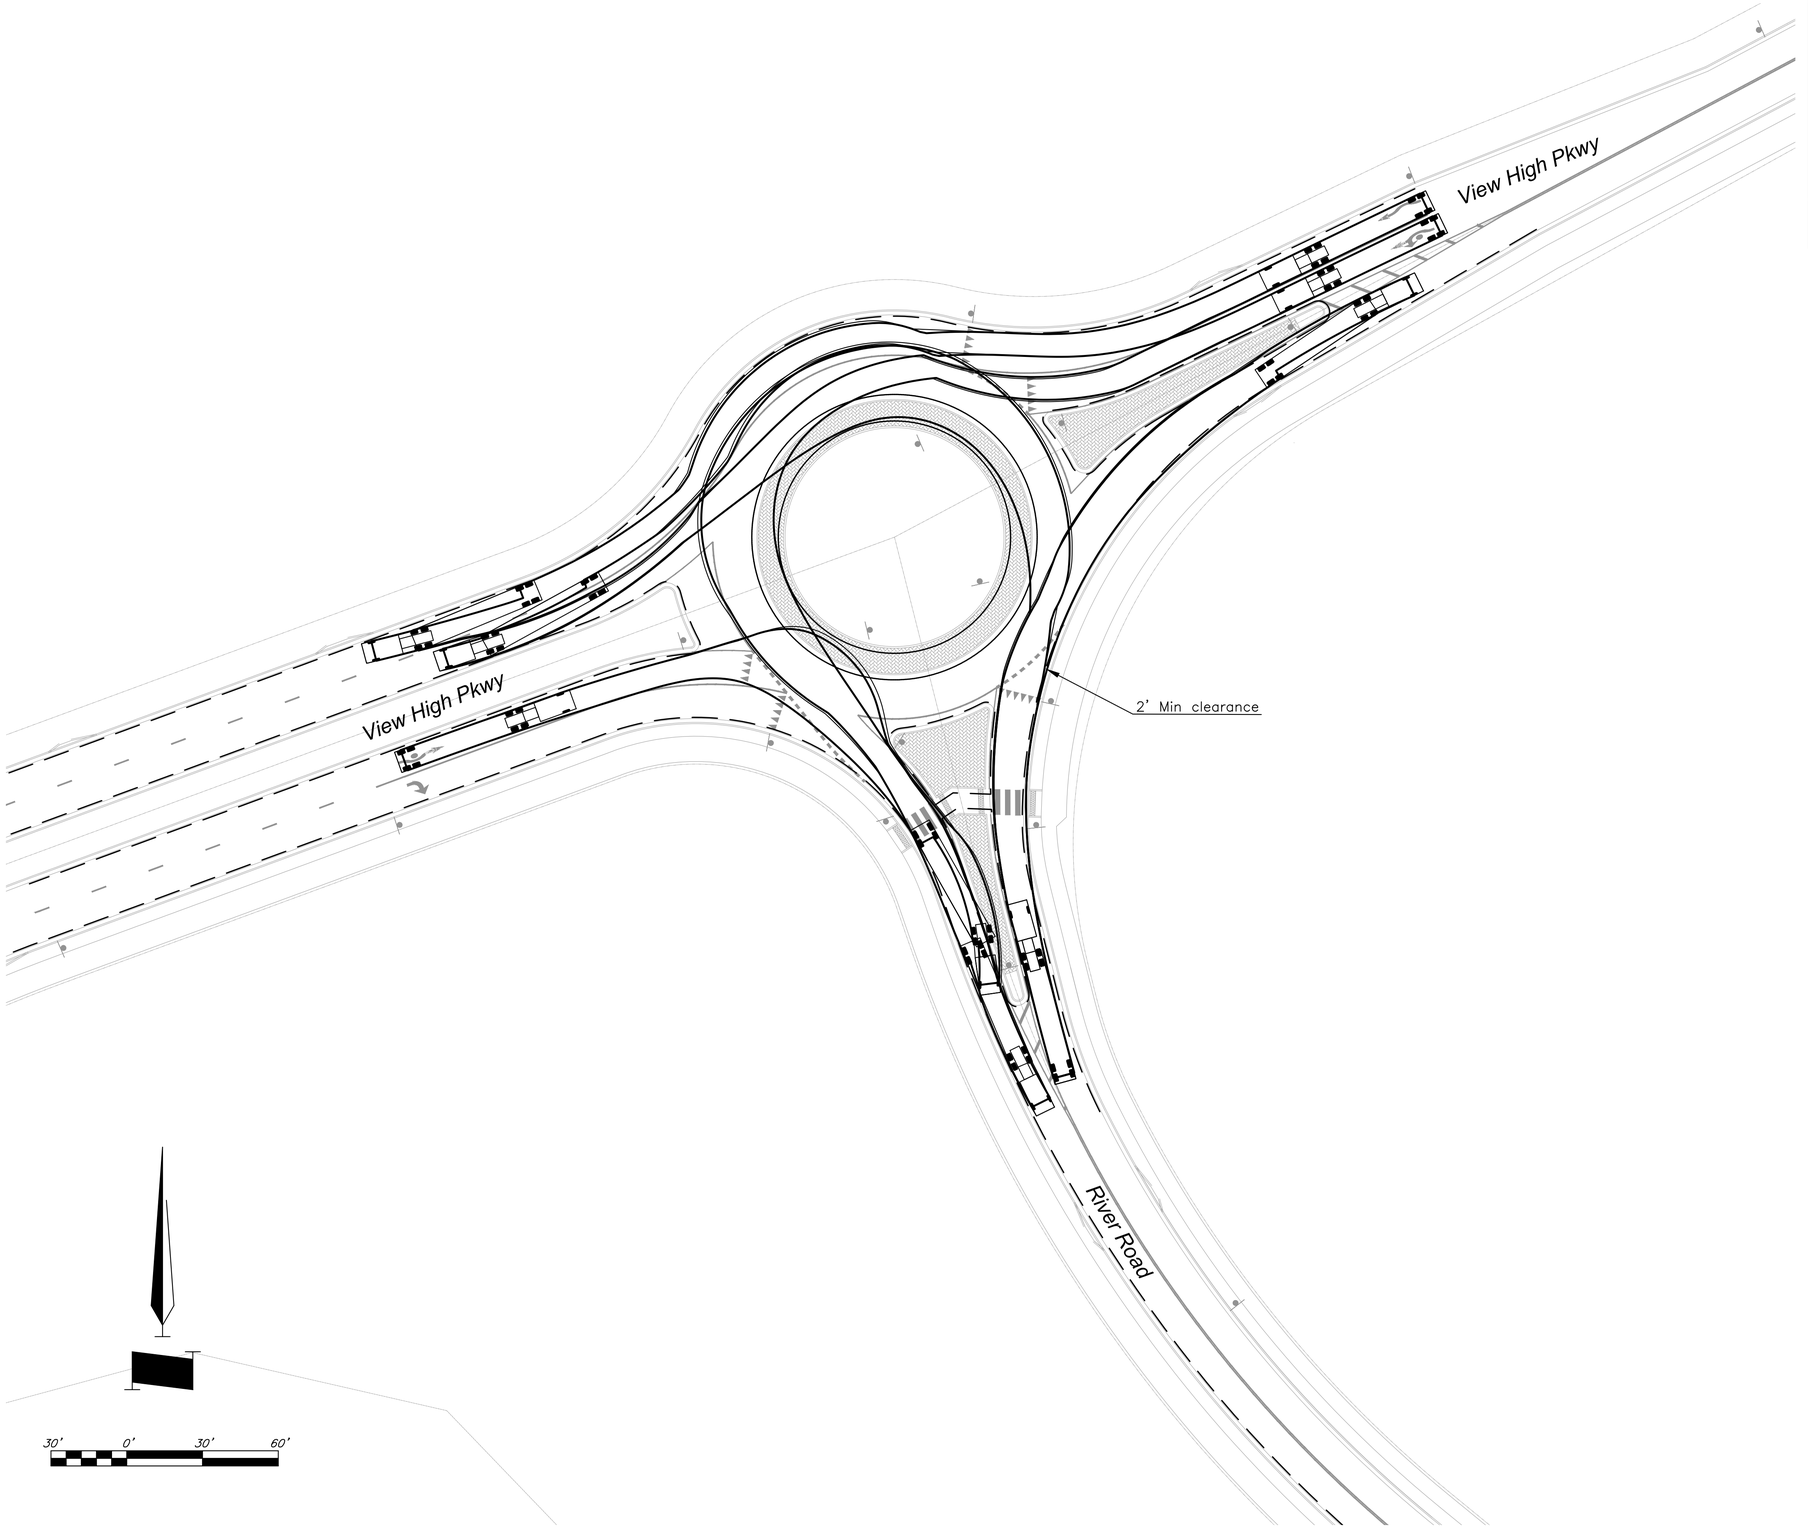

Legend

— — — — 2' offset from face of curb

Turning Movements using Design Vehicle 2 – WB–67.
Movements must maintain a 2' clearance from tire track and curb, minimum.

Turning Movements - Westbound 2

STATE OF MISSOURI
BRADLEY D. BURTON
NUMBER E-25862
REGISTERED PROFESSIONAL ENGINEER
7/17/2020

GBA
architects
engineers
9801 Renner Boulevard
Lenexa, Kansas 66219
913.492.0400
www.gbateam.com

DATE:	6-25-2020
DESIGN BY:	SPC
DRAWN BY:	DGL
PROJECT NO.:	12720
SHEET NO.	TOTAL SHEETS
101	103

Bradley D. Burton
Professional Engineer
License No. 25862

Street and Storm Sewer Plans
Paragon Star Development
Lee's Summit, Missouri

NO.	DATE	REVISIONS	BY	APPROVED

G:\12720\Civil 3D\Production Drawings\Street & Storm Plans\12720TSW02.dwg Layout: 102 Turning Movements 3o - WB67 -- Friday, July 17, 2020, 1:40pm -- Copyright 2020, George Butler Associates, Inc. Architect 00212, Professional Engineer 000133, Professional Land Surveyor 000059

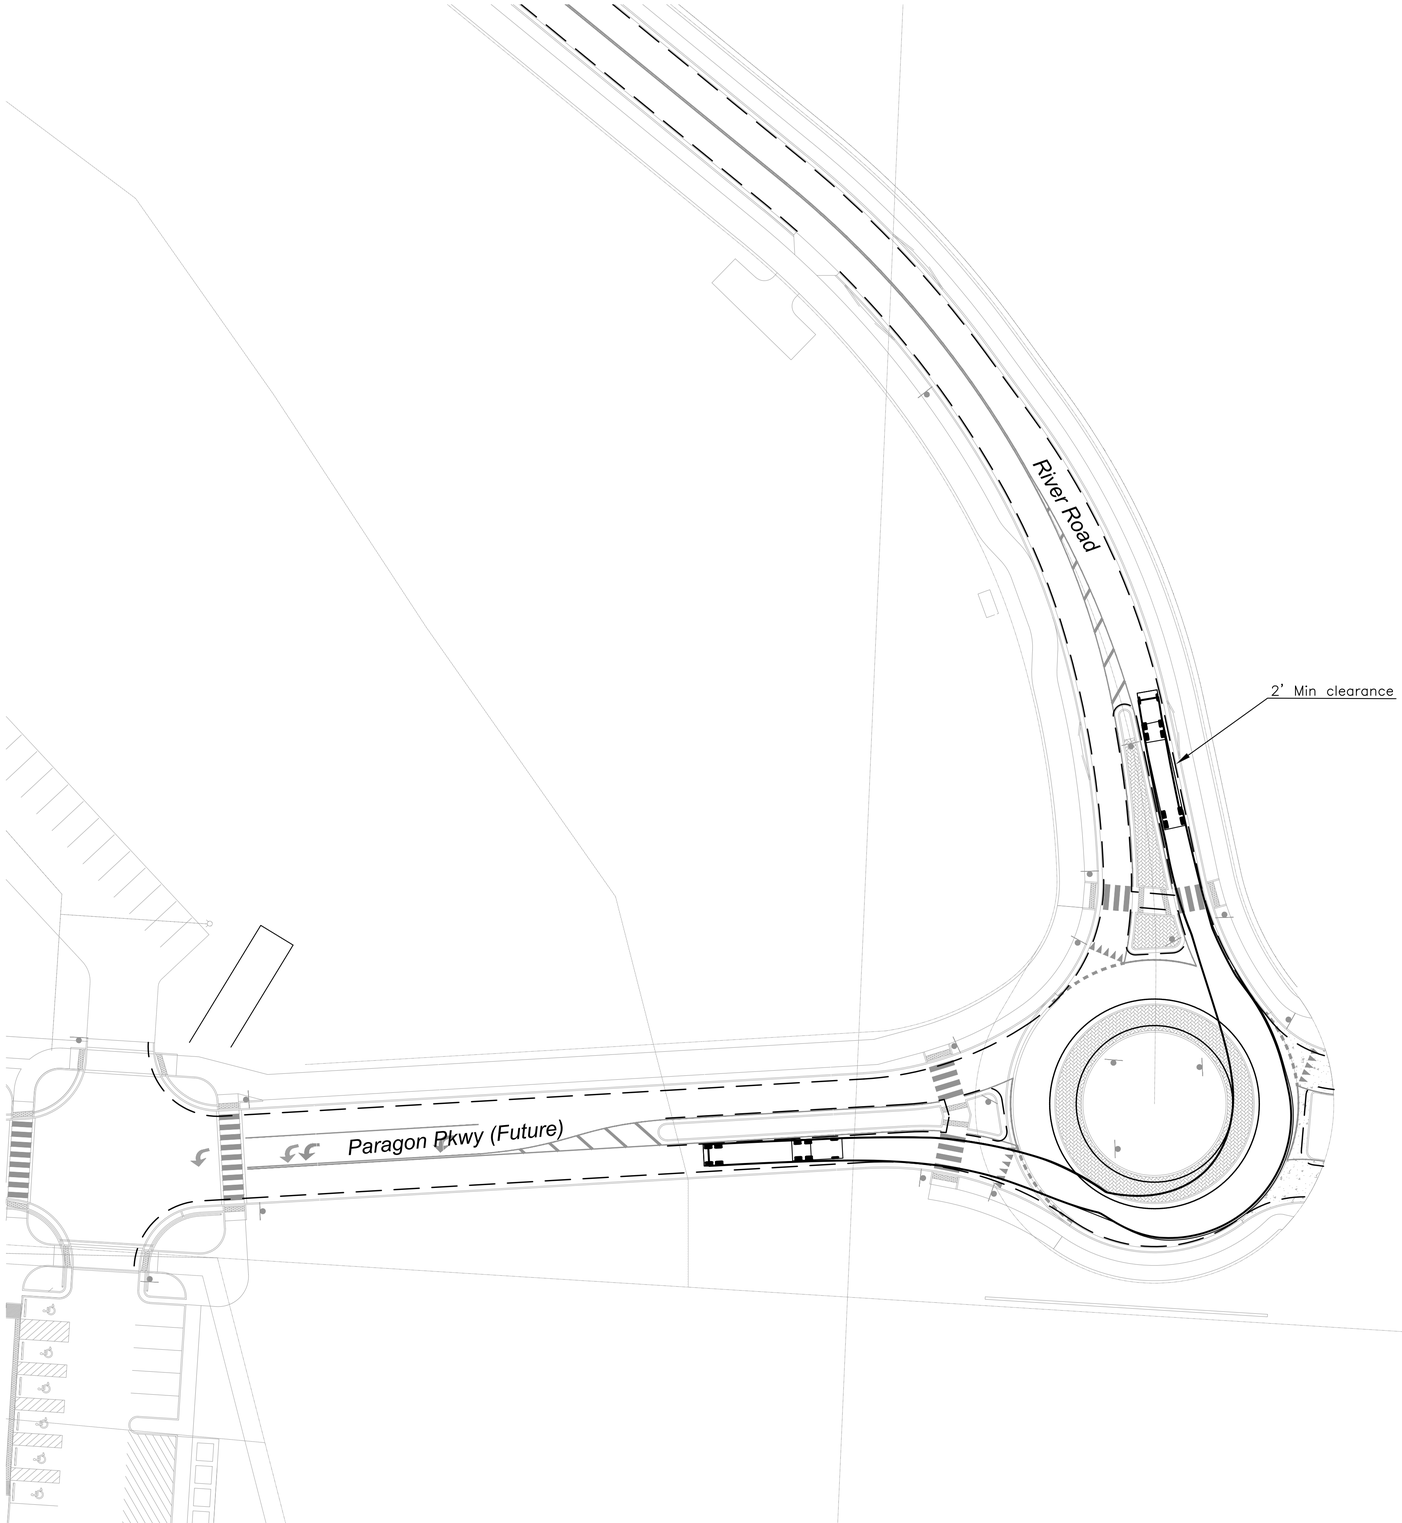

STATE OF MISSOURI
BRADLEY D. BURTON
NUMBER E-25862
REGISTERED PROFESSIONAL ENGINEER
7/17/2020

GBA
architects
engineers
9801 Renner Boulevard
Lenexa, Kansas 66219
913.492.0400
www.gbateam.com

DATE:	6-25-2020
DESIGN BY:	SPC
DRAWN BY:	DGL
PROJECT NO.:	12720
SHEET NO.	102
TOTAL SHEETS	103

Bradley D. Burton
Professional Engineer
License No. 25862

Street and Storm Sewer Plans
Paragon Star Development
Lee's Summit, Missouri

NO.	DATE	REVISIONS	BY	APPROVED

Legend

— — — — 2' offset from face of curb

Turning Movements using Design Vehicle 2 – WB-67.
Movements must maintain a 2' clearance from tire track and curb, minimum.

30' 0' 30' 60'

Turning Movements - Eastbound 3

G:\12720\Civil 3D\Production Drawings\Street & Storm Plans\12720103902.dwg Layout: 103 Turning Movements 3b - WB67 -- Friday July 17, 2020, 1:40pm -- Copyright 2020, George Butler Associates, Inc. Architect 00212, Professional Engineer 000133, Professional Land Surveyor 000059

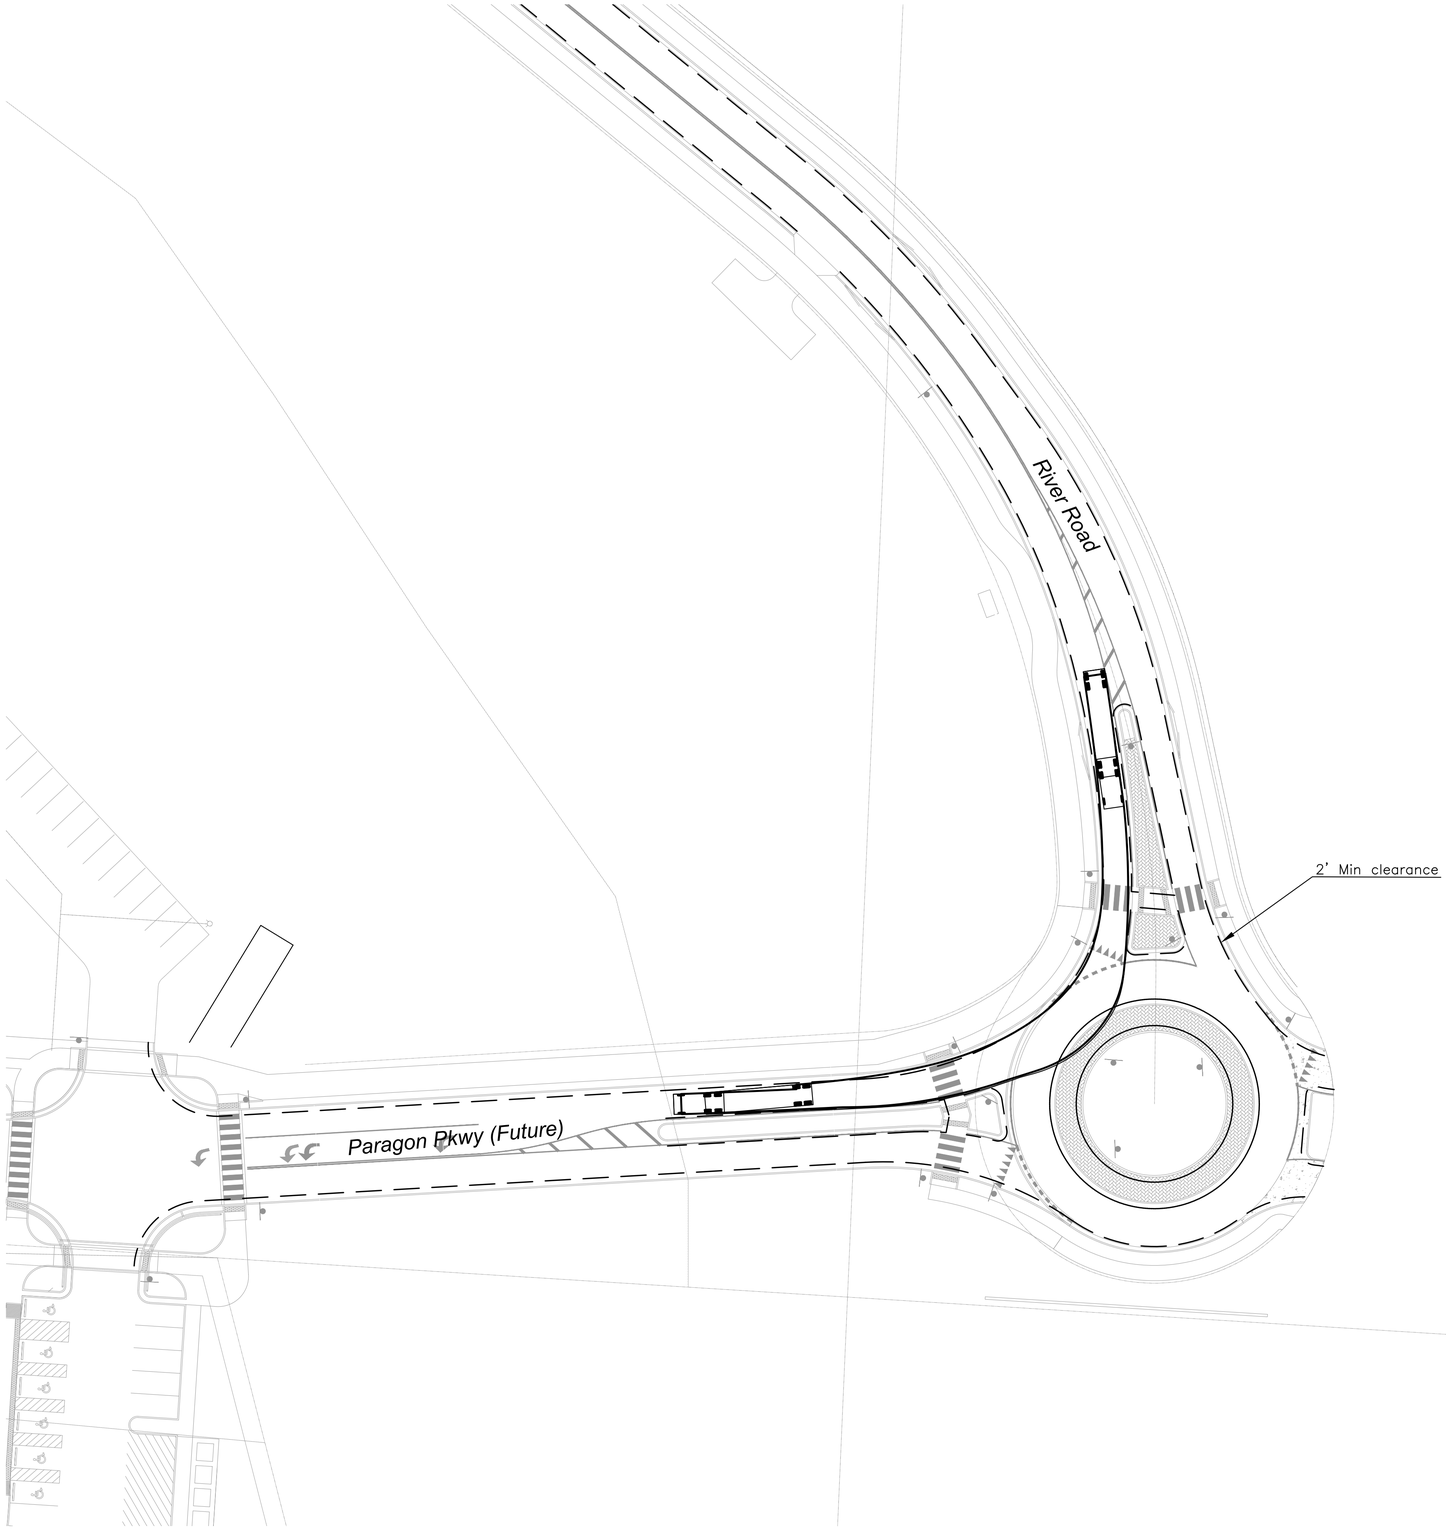

STATE OF MISSOURI
BRADLEY D. BURTON
NUMBER E-25862
REGISTERED PROFESSIONAL ENGINEER
7/17/2020

GBA
architects
engineers
9801 Renner Boulevard
Lenexa, Kansas 66219
913.492.0400
www.gbateam.com

DATE:	6-25-2020
DESIGN BY:	SPC
DRAWN BY:	DGL
PROJECT NO.:	12720
SHEET NO.	103
TOTAL SHEETS	103

Bradley D. Burton
Professional Engineer
License No. 25862

Street and Storm Sewer Plans
Paragon Star Development
Lee's Summit, Missouri

NO.	DATE	REVISIONS	BY	APPROVED

Legend

— — — — 2' offset from face of curb

Turning Movements using Design Vehicle 2 – WB-67.
Movements must maintain a 2' clearance from tire track and curb, minimum.

30' 0' 30' 60'

Turning Movements - Southbound 3