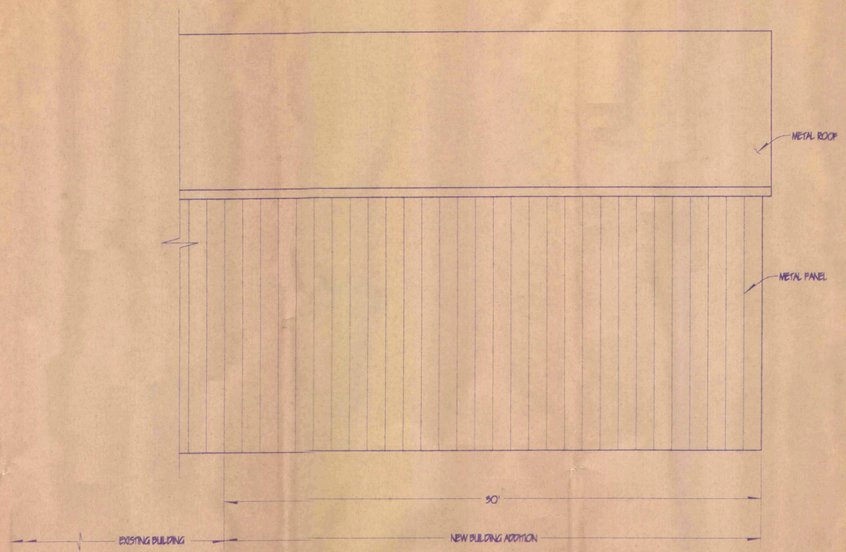

WEST ELEVATION

1/4"=1'-0"

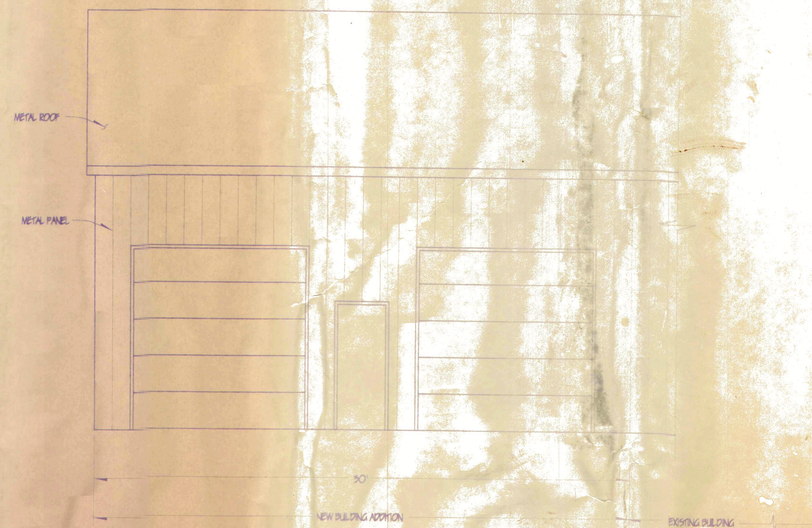

EAST ELEVATION

1/4"=1'-0"

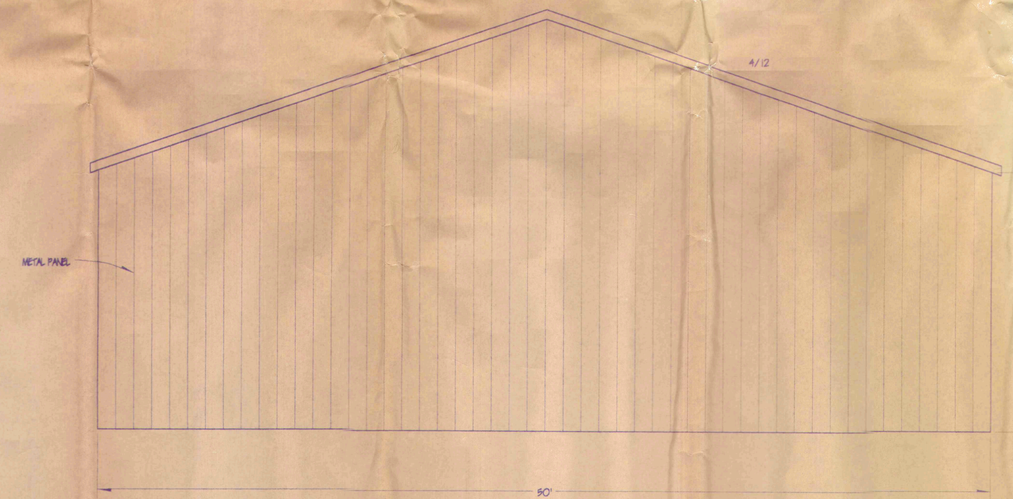

SOUTH ELEVATION

1/4"=1'-0"

COPYRIGHT 1996 SHERRI L. WEAVER

CONTRACTOR SHALL CONFORM CONSTRUCTION TO LOCAL ORDINANCES AND SHALL CHECK AND VERIFY ALL DIMENSIONS AND CONDITIONS AT JOB SITE.

N·C·B·D·S
NATIONAL COUNCIL OF BUILDING DESIGNERS
SHERRI WEAVER
CERTIFICATION NO. 96-134

Sherri L. Weaver 12/4/96

DRAWING NUMBER 961204

BUILDING ADDITION FOR
ROE AUTOBODY

DRAWN BY
SHERRI L. WEAVER, CPBD

LEE'S SUMMIT, MO NOT A REGISTERED ARCHITECT (816) 525-5506

DATE 12/4/96

SHEET 1 OF 2