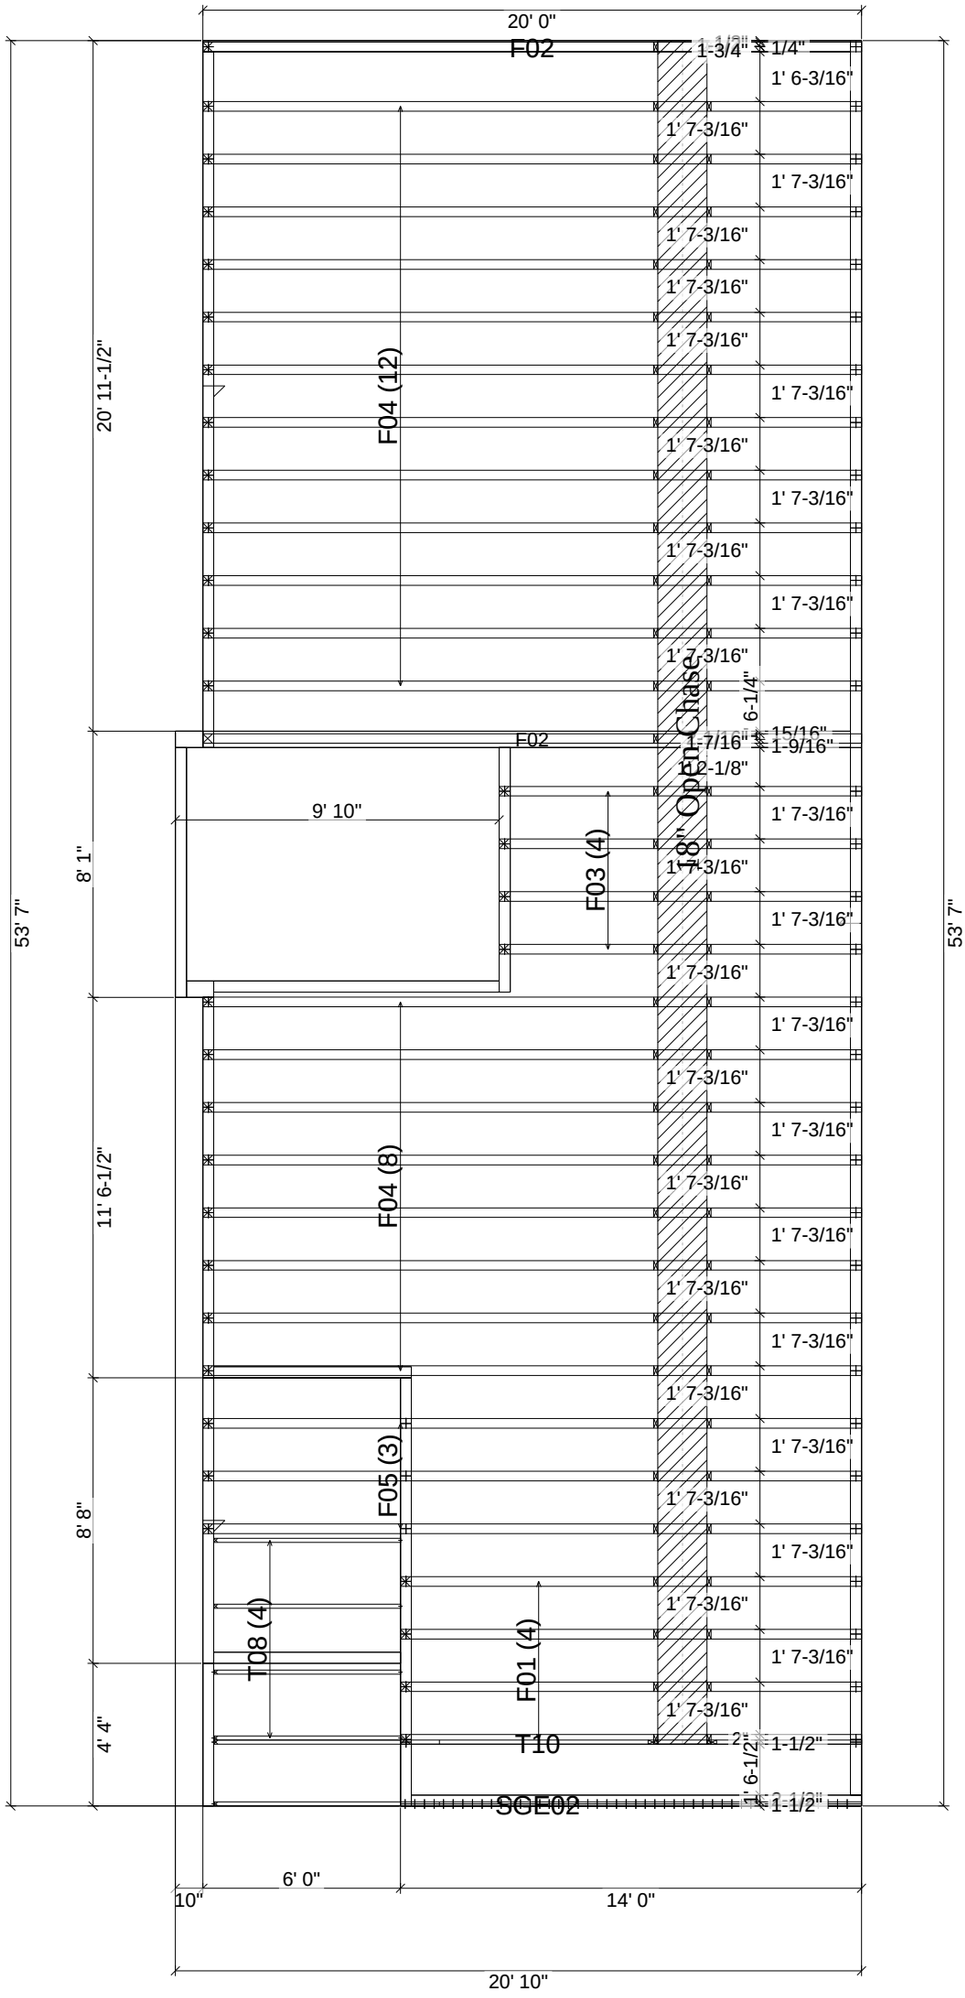RESERVE BUILDING F2
LEVEL 1 FRAMING PLAN