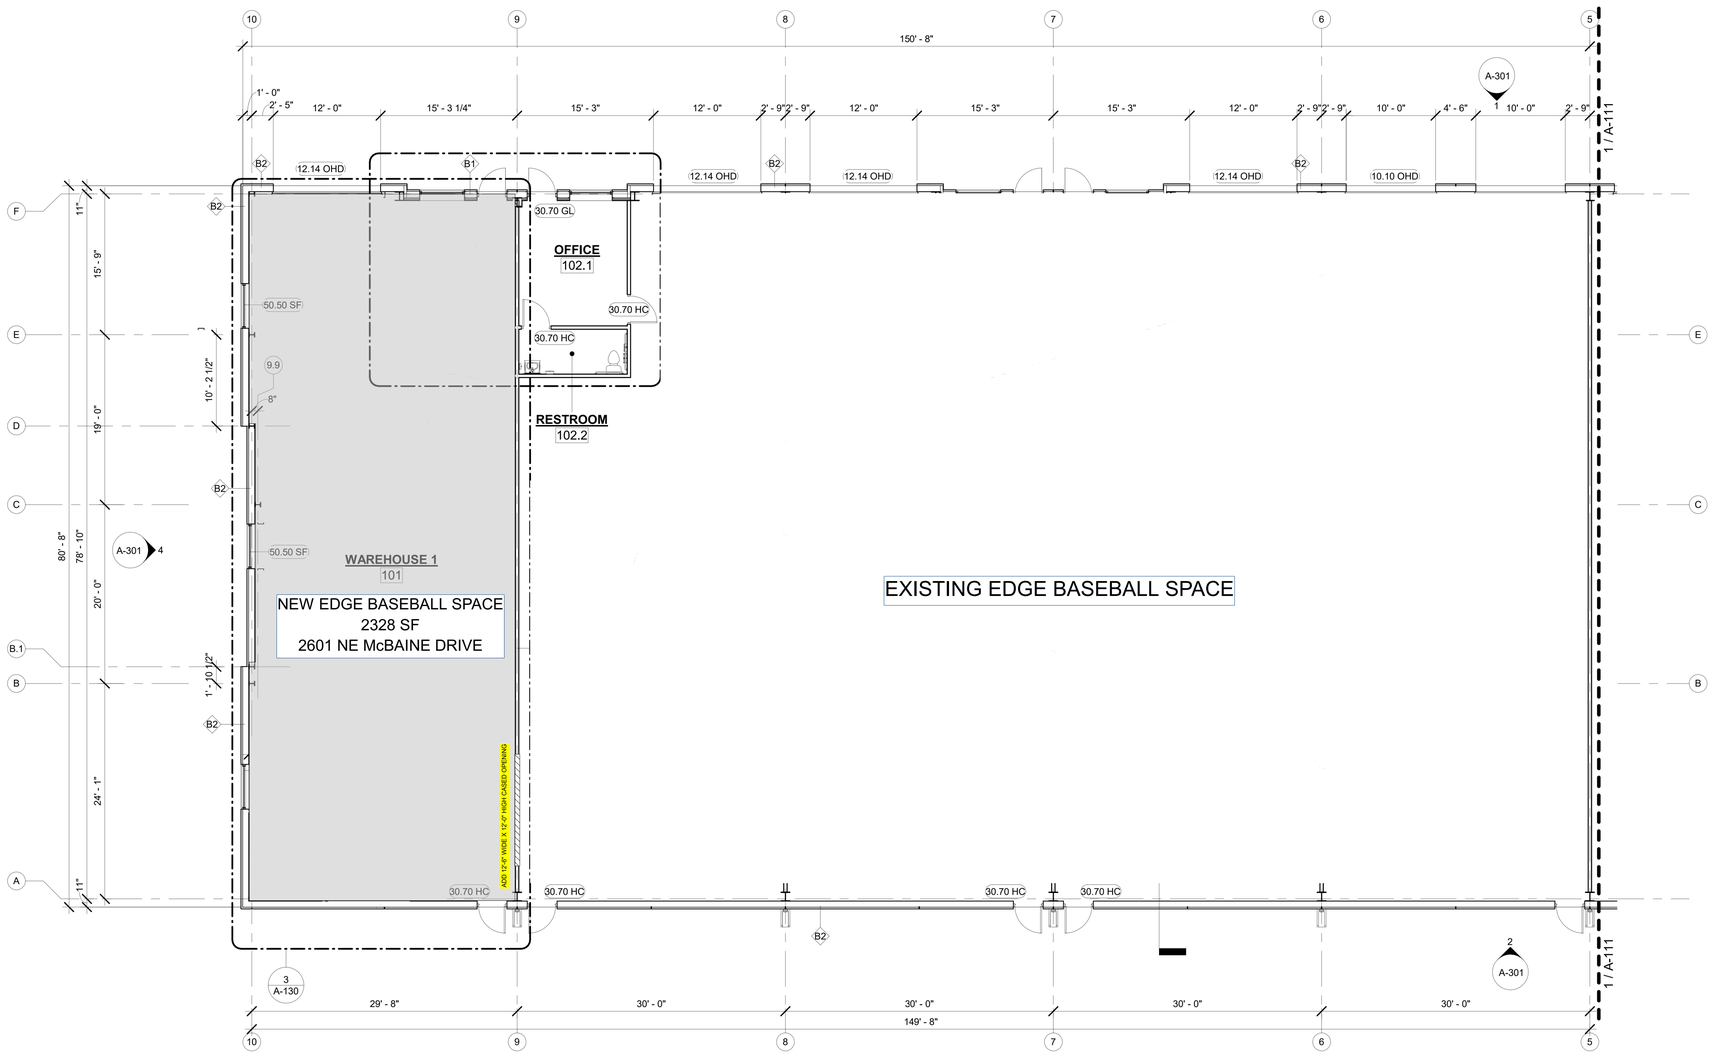

SCOPE OF WORK
INSTALL 12' - 6" WIDE X 12' 0" HIGH CASED OPENING AT LOCATION SHOWN

WARD DEVELOPMENT

TENANT MODIFICATION

EDGE BASEBALL TRAINING FACILITY

SCALE
1/8" = 1'

SHEET
A-1