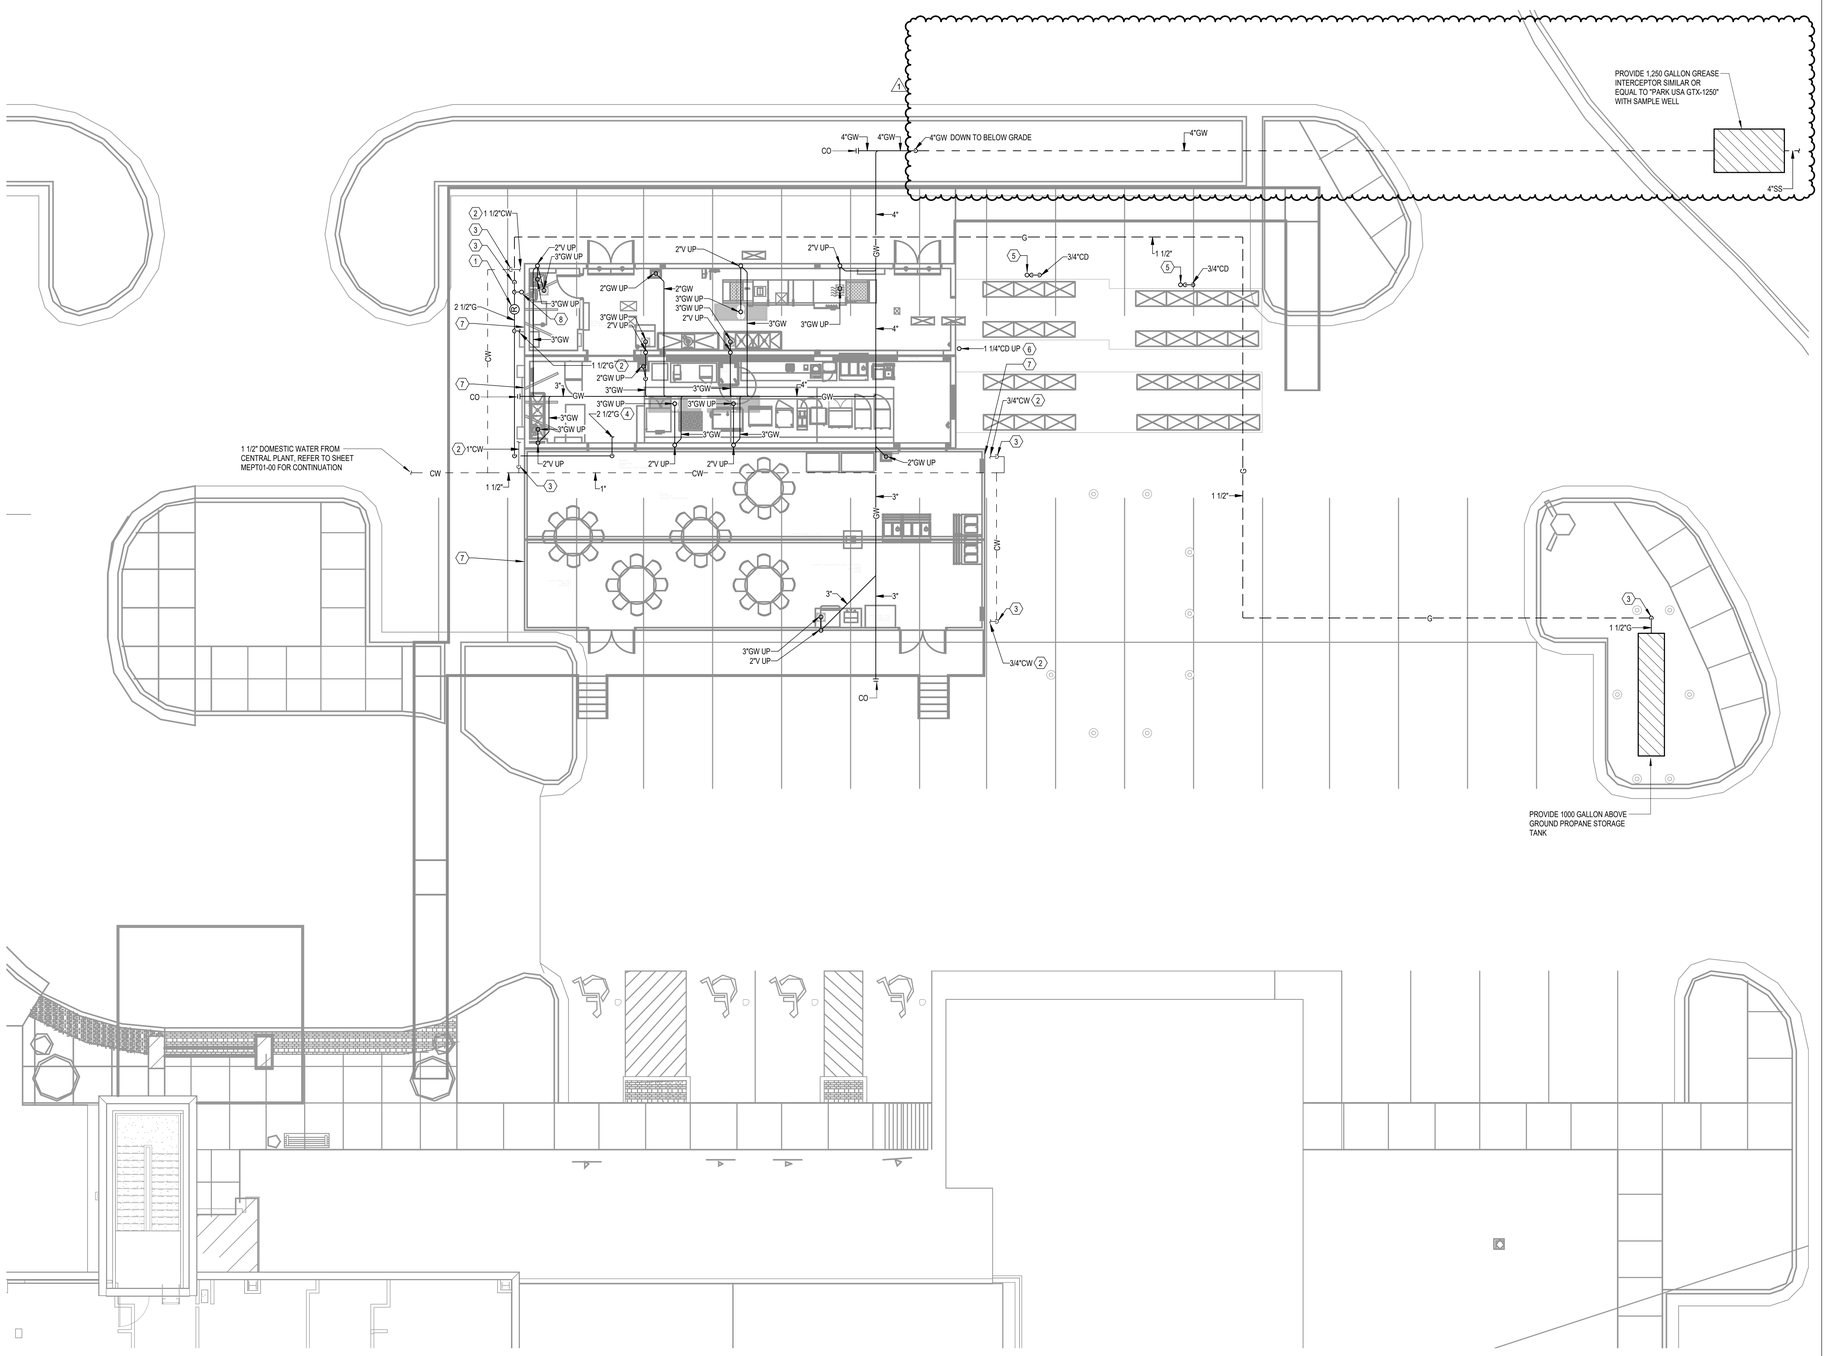

1 FLOOR PLAN - LEVEL 01 - PLUMBING
1/8" = 1'-0"

GENERAL NOTES

A. REFER TO P00-00 FOR PLUMBING NOTES AND SYMBOLS.
B. ALL GREASE WASTE PIPING ROUTED ABOVE GRADE.
C. INSULATE AND HEAT TRACE ALL EXPOSED P-TRAPS, GREASE WASTE PIPING ABOVE GRADE AND COLD WATER PIPING ABOVE GRADE.
D. DASHED PIPING TO BE ROUTED BELOW GRADE.

LEGEND NOTES

1. SET PRESSURE REGULATOR VALVE TO 14" W.C.
2. CONNECT UTILITY PIPING TO VENDOR PROVIDED CONNECTION. COORDINATE EXACT LOCATION WITH VENDOR DRAWINGS.
3. DROP UTILITY PIPING BELOW GRADE.
4. CONNECT UTILITY PIPING TO VENDOR PROVIDED CONNECTION BELOW FLOOR OF TRAILER. COORDINATE EXACT LOCATION WITH VENDOR DRAWINGS.
5. CONNECT CONDENSATE DRAIN PIPING TO VENDOR PROVIDED CONNECTION. COORDINATE EXACT LOCATION WITH VENDOR DRAWINGS. ROUTE CONDENSATE DRAIN DOWN AND DISCHARGE TO GRADE.
6. CONDENSATE DRAIN FROM ROOFTOP MECHANICAL EQUIPMENT. ROUTE PIPE DOWN AND DISCHARGE TO GRADE. REFER TO MEPT02-02 FOR CONTINUATION.
7. CONNECT UTILITY FIRE SPRINKLER PIPING TO VENDOR PROVIDED CONNECTION. COORDINATE EXACT LOCATION WITH VENDOR DRAWINGS.
8. 1"G PIPING UP TO ROOF. REFER TO MEPT02-02 FOR CONTINUATION.

Devenney GROUP

Devenney Group Ltd., Architects

6900 East Camelback Road
Suite 500
Scottsdale, AZ 85251

T: 602.943.8950

www.devenneygroup.com

Consultant:

wsp

STATE OF MISSOURI
JONATHAN DECKERT
NUMBER
PE-2021039309
PROFESSIONAL ENGINEER
10/21/2025
WSP USA Buildings Inc. 2013001881

IF THESE PLANS DO NOT BEAR THE SEAL OF A REGISTRANT, THEY ARE TO BE CONSIDERED "PRELIMINARY" AND ARE NOT TO BE USED FOR CONSTRUCTION OR RECORDING. THESE PLANS ARE COPYRIGHTED AND ARE SUBJECT TO COPYRIGHT PROTECTION AS AN "ARCHITECTURAL WORK" UNDER SEC. 102 OF THE COPYRIGHT ACT, 17 U.S.O. AS AMENDED DECEMBER 1990 AND KNOWN AS ARCHITECTURAL WORKS COPYRIGHT PROTECTION ACT OF 1990. THE PROTECTION INCLUDES BUT IS NOT LIMITED TO THE OVERALL FORM AS WELL AS THE ARRANGEMENT AND COMPOSITION OF SPACES AND ELEMENTS OF THE DESIGN. UNDER SUCH PROTECTION, UNAUTHORIZED USE OF THESE PLANS CAN LEGALLY RESULT IN THE CESSATION OF CONSTRUCTION OR BUILDINGS BEING SEIZED AND/OR MONETARY COMPENSATION TO DEVENNEY GROUP LTD.

MODULAR INTERIM KITCHEN COMPLEX

HCA - LEE'S SUMMIT MEDICAL CENTER
2100 SE BLUE PKWY, LEE'S SUMMIT, MO 64063

AUTHORITY HAVING JURISDICTION:
CITY OF LEE'S SUMMIT BUILDING DEPT.
MISSOURI DHSS

AUTHORITY HAVING JURISDICTION'S PROJECT NO:
AHJ PROJECT-CASE NUMBER
AHJ PROJECT-CASE NUMBER 2

FACILITY NUMBER:
0972400009
FACILITY NUMBER 2

AGENCY APPROVALS:
AGENCY

REVISIONS		
REV #	DESCRIPTION	DATE
1	ASI-001 - DESIGN COORDINATION	2025/10/21

DATE:	05/23/25
SCALE:	1/8" = 1'-0"
DRAWN:	WSP
REVIEWED:	WSP
JOB NUMBER:	6406.24.0001

FLOOR PLAN - LEVEL 01 - PLUMBING

P02-01

Notice of Alternate Billing or Payment Cycle: The Owner may plan to make payments on an alternative schedule. A written description of such billing or payment cycle applicable to the Project is available from the Owner or the Owner's designated agent upon request.

10/21/2025 9:58:44 AM Autodesk Docs://6406.24 - HCA - Lee's Summit Medical Center (LSMC)_rvt23/MEP_LSMC TEMP KITCHEN_R23.rvt