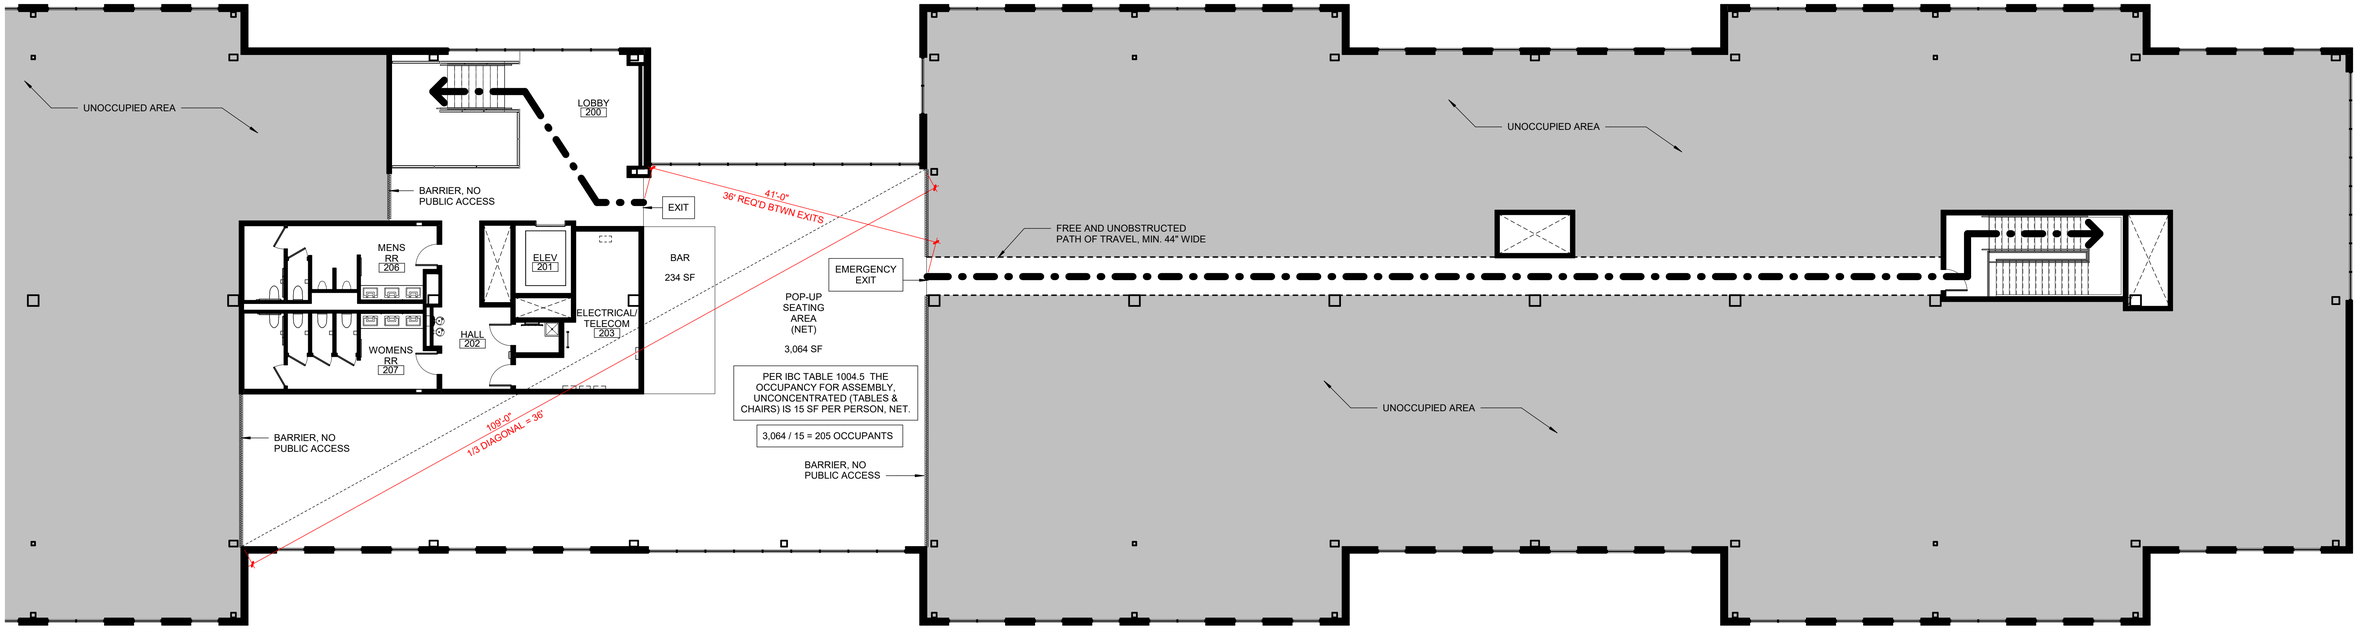

1 | OVERALL SECOND FLOOR PLAN
1" = 10'-0"

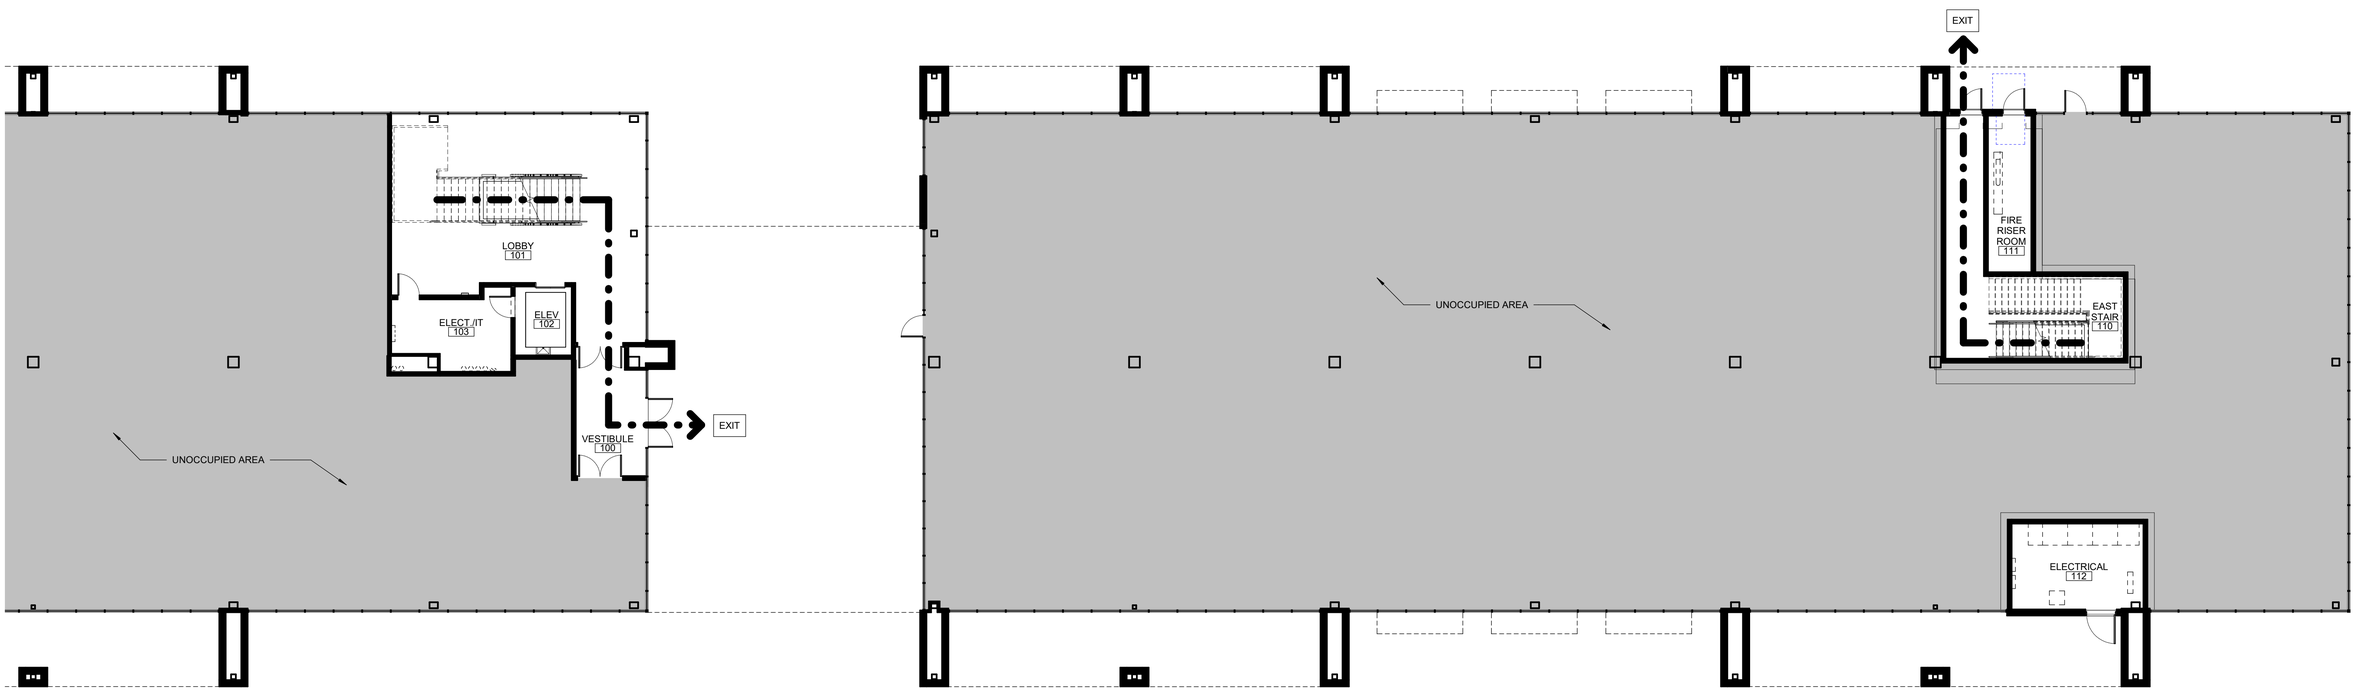

2 | FIRST FLOOR PLAN
1" = 10'-0"

FINKLE + WILLIAMS
ARCHITECTURE

paragon star

HOLIDAY POP-UP BAR CODE PLANS

PARKING REQUIREMENTS PER LEE'S SUMMIT UDO:
RESTAURANTS = 14 SPACES PER 1,000 SF
3,064 SF / 1,000 * 14 = 43 PARKING SPACE REQUIRED

PARAGON STAR BLDG 2 / LOT 9 | 11.19.2025